
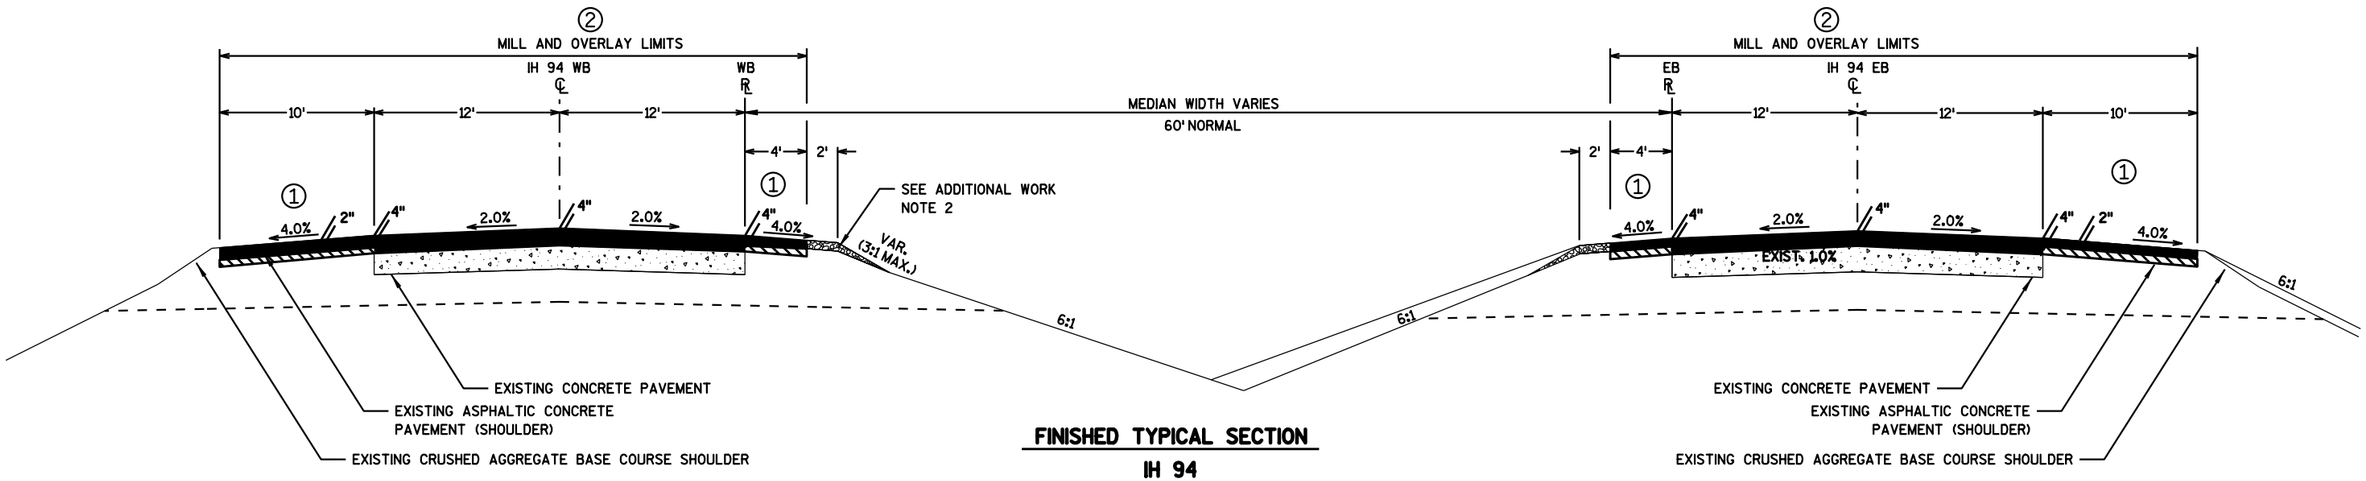


FINISHED TYPICAL SECTION

IH 94
JACKSON & MONROE COUNTY
CTH O - CTH EW

STA. 2137+61 - STA. 2614+00

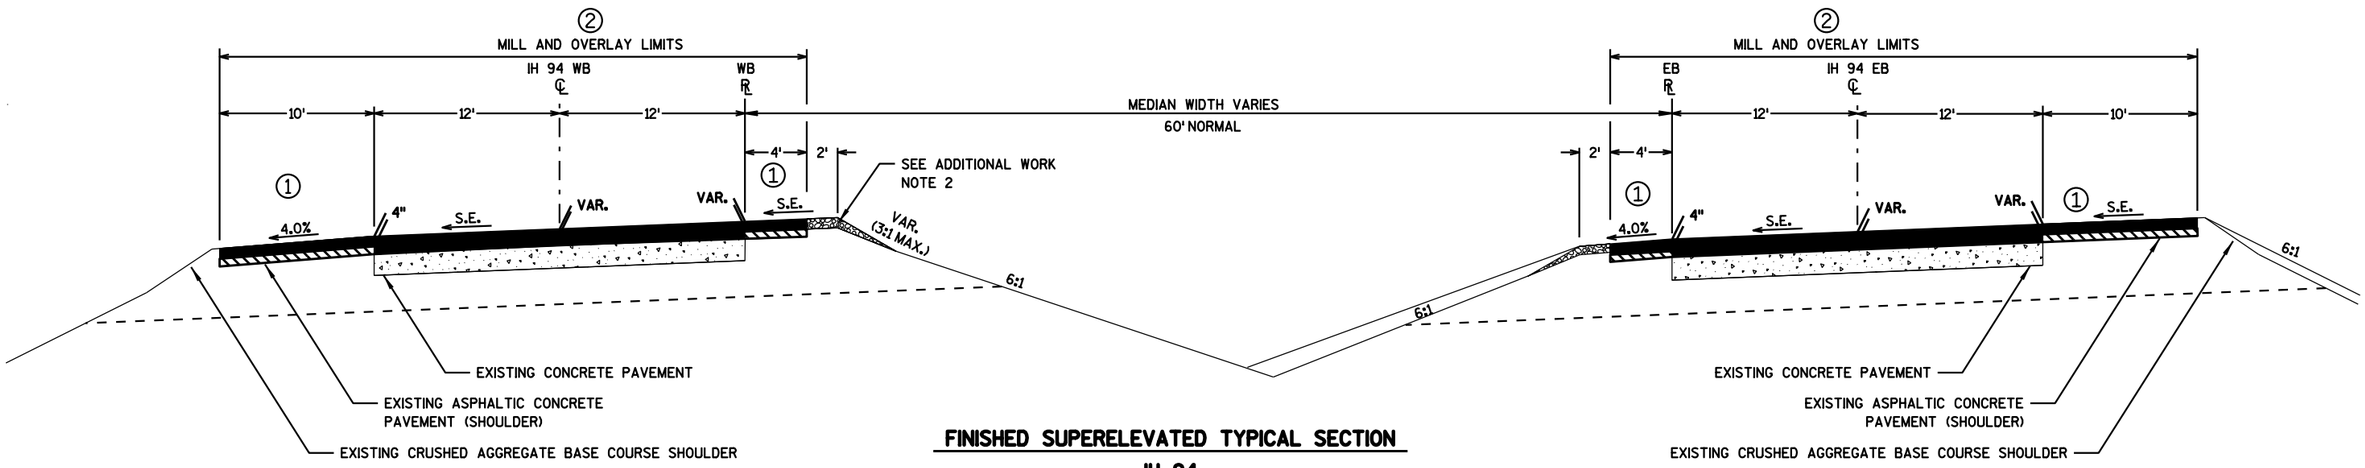

FINISHED SUPERELEVATED TYPICAL SECTION

IH 94
JACKSON & MONROE COUNTY
CTH O - CTH EW

SHAPING SHOULDERS REQUIRED
BASE AGGREGATE DENSE ¾-INCH REQUIRED IN AREAS DESIGNATED BY ENGINEER

ADDITIONAL WORK

1) CONCRETE REPAIR, 6' MINIMUM X 12' DOWELED; LOCATIONS TO BE DETERMINED BY ENGINEER (SEE DETAIL)

2) SHAPING SHOULDERS REQUIRED; BASE AGGREGATE DENSE ¾-INCH REQUIRED IN AREAS DESIGNATED BY ENGINEER


LEGEND

① ASPHALTIC SHOULDER RUMBLE STRIP REQUIRED, MILL 1" AND OVERLAY SHOULDERS, 2.0" HMA TYPE E-0.3, AC PG 58-28, VAR. AT SUPERS

② REMOVING ASPHALTIC SURFACE MILLING 3"-3.5" DEPTH TO TOP OF P.C.C.
CONSTRUCT: 2-INCH HMA PAVEMENT TYPE SMA, AC PG 70-28 (UPPER LAYER), 2"-2.5" E-10 LOWER LAYER, AC PG 64-28P, PAVE 4' SHOULDER WITH MAINLINE.

PROJECT NO: 1023-00-72/1023-06-73	HWY: IH 94	COUNTY: JACKSON & MONROE	TYPICAL SECTIONS	NOT TO SCALE	SHEET	E

1 1/2" OF CONCRETE WAS LEFT W/ THE ORIGINAL ASPHALT

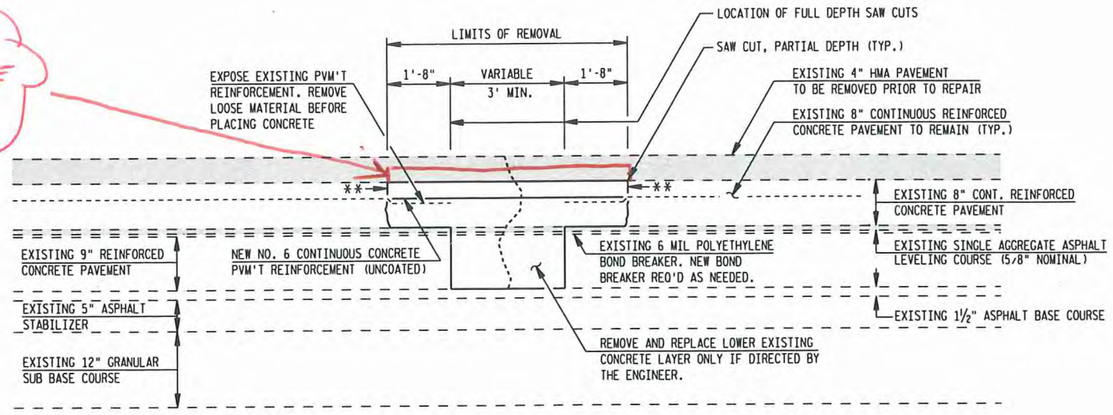


ELEVATION VIEW

FAST TRACK CONCRETE PAVEMENT REPAIR

LEGEND

** SAW CUT 2½" MAX. DEPTH

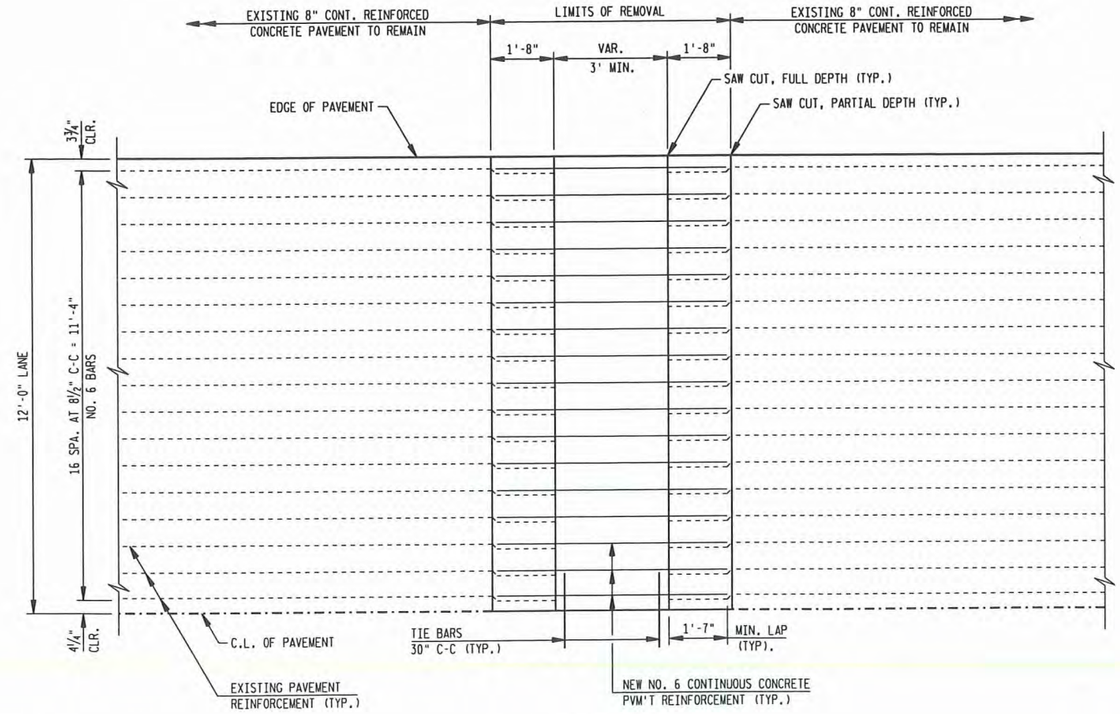

PLAN VIEW

FAST TRACK CONCRETE PAVEMENT REPAIR

NOTES

NO. 6 BARS SHALL OVERLAP AND BE TIED TO EXISTING REINFORCEMENT AT BOTH ENDS OF REPAIR AREA (1'-8" MINIMUM TRANSITION AREA).

DETAILS OF CONSTRUCTION NOT SHOWN ON THIS DRAWING SHALL CONFORM TO STANDARD SPECIFICATIONS AND SPECIAL PROVISIONS.

WHEN THE CONTRACTOR ELECTS OR IS REQUIRED TO USE TRANSVERSE BARS TO SUPPORT LONGITUDINAL REINFORCEMENT THEY SHALL BE 11'-6" LONG AND THE SAME SIZE, SPACING AND STEEL GRADE AS THE TIE BARS.

PLACE ALL BAR STEEL REINFORCEMENT IN THE CENTER OF THE PAVEMENT UNLESS OTHERWISE NOTED.


THE CENTERLINE LONGITUDINAL JOINT SAW CUT IS TO BE PAID FOR AS LINEAR FEET OF SAWING CONCRETE.

WHEN THE PASSING AND DRIVING LANES ARE TO BE REPAIRED, THE FIRST LANE REPLACED SHALL BE THE PASSING LANE.

THE PARTIAL DEPTH SAW CUT IS TO BE PAID FOR AS LINEAR FEET OF SAWING CONCRETE.


PROJECT NO.: 1023-05-75 & 1023-02-65	HWY: IH 94	COUNTY: JACKSON & MONROE	CONSTRUCTION DETAIL - FAST TRACK CONCRETE PAVEMENT REPAIR	SHEET 14	E

FILE NAME: l:\work\projects\102761\cadd\v8\021005_cd.dgn
BATCH PRINT SHEET 5 OF 7
PRINTER DRIVER: L:\library\TPN_CADstds\Workspace-CLIENTS\WisDOT\MicroStation\Resources\MS_Printing\Printer_Drivers\ET_PDF_11 x 17.plt
PEN TABLE: l:\work\projects\102761\cadd\v8\MS_Printing\Pen_Tables\ET_WisDOT.tbl
PLOT DATE: 9/8/2008
PLOT TIME: 8:52:12 AM
PLOT SCALE: 1:2
WISDOT/CADDS SHEET 42

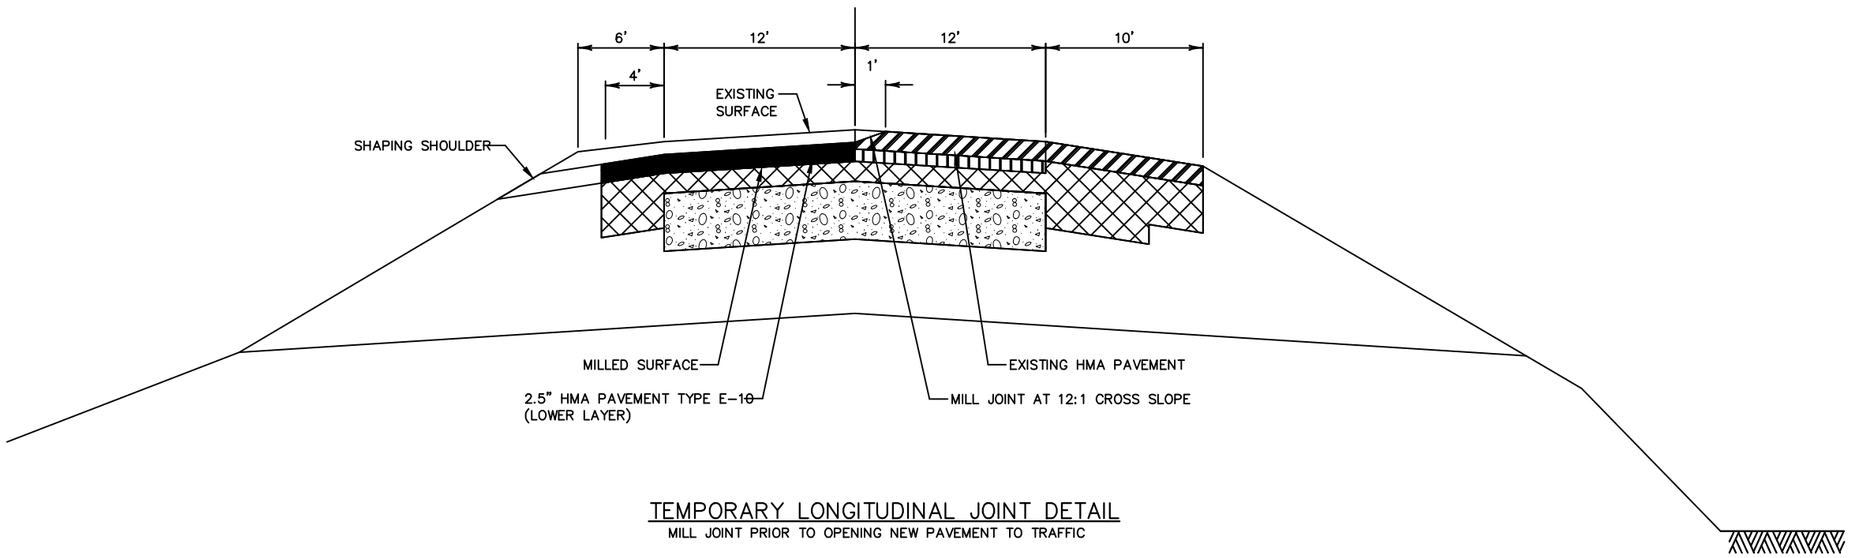

TEMPORARY LONGITUDINAL JOINT DETAIL

MILL JOINT PRIOR TO OPENING NEW PAVEMENT TO TRAFFIC

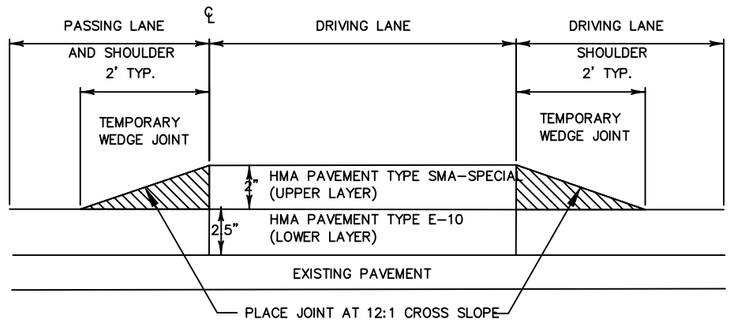

TEMPORARY WEDGE JOINT DETAIL

REQUIRED AT LONGITUDINAL JOINT PRIOR TO OPENING TO TRAFFIC

NOTES: TEMPORARY WEDGE JOINT REMOVAL TO BE PAID UNDER ITEM "MILLING AND REMOVING TEMPORARY JOINT".
REMOVE TEMPORARY WEDGE JOINT PRIOR TO PLACING ADJACENT SURFACE LAYERS.


GENERAL NOTES

SAW CUT, DRILL, AND LIFT OUT EXISTING CONCRETE PAVEMENT WITHIN THE BOUNDARIES OF CONCRETE REPAIR AREAS. THE CONTRACTOR MAY MAKE ADDITIONAL SAW CUTS INSIDE THE REPAIR LIMITS TO REDUCE WEIGHT AND SIZE OF CONCRETE PIECES. ADDITIONAL SAW CUTS ARE NOT PAID FOR BY THE DEPARTMENT.


PROVIDE A 6–FOOT MINIMUM DISTANCE FROM BOUNDARIES OF CONCRETE REPAIR AREAS TO ADJACENT TRANSVERSE JOINT OR CRACK IN THE SAME LANE.

THE LENGTH OF THE REPAIRS MAY VARY FROM THE DIMENSIONS SHOWN IF THE EXISTING CONCRETE PAVEMENT IS NONDOWELED AND THE PAVEMENT IS TO BE OVERLAID AFTER REPAIRING.


(1) DOWEL BARS MIGHT NOT EXIST.

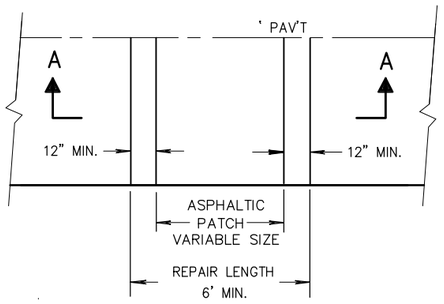

PLAN VIEW

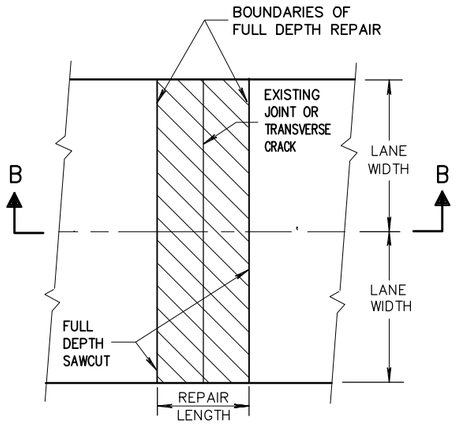


PLAN VIEW
(DOUBLE LANE REPAIR)

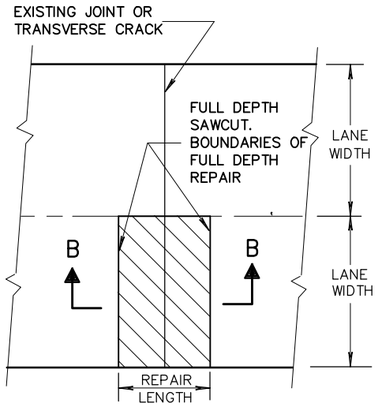

PLAN VIEW
(SINGLE LANE REPAIR)


FULL DEPTH CONCRETE PAVEMENT REMOVAL

(SEE NOTE)

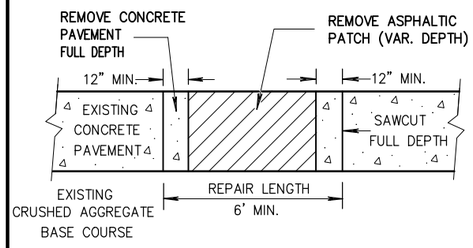

SECTION A–A

HMA PATCH REMOVAL

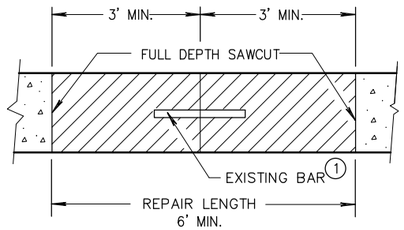


SECTION B–B

CONCRETE REMOVAL

PROJECT NO:1023-00-72 & 1023-06-73	HWY: IH 94	COUNTY: JACKSON & MONROE	CONSTRUCTION DETAILS - EAST BOUND	SHEET	E

FILE NAME : N:\PDS\C3D\10230002\SHEETSPLAN\CONSTRUCTION DETAILS 2014\021060_CD_PATCHING.DWG
LAYOUT NAME - ****
PLOT DATE : 8/8/2014 10:06 AM PLOT BY : BERTHOLD, MICHAEL E PLOT NAME : PLOT SCALE : 0.005285

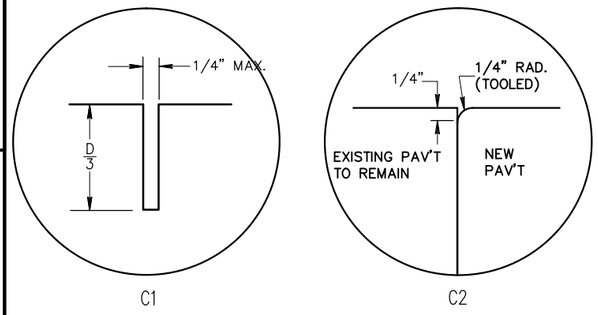


C1 C2

TRANSVERSE JOINTS


TIE BAR TABLE

PAVEMENT DEPTH "D"	CLEAR COVER "C"	MAXIMUM TIE BAR SPACING "S"	
		PAVEMENT WIDTH	
		24' OR 26'	≥30'
6, 6 1/2"	3"\1/2"	48"	42"
7, 7 1/2"	3 1/4"\1"	45"	36"
8, 8 1/2"	3 3/4"\1"	39"	30"
9, 9 1/2"	4 1/4"\1"	33"	27"
10, 10 1/2"	4 3/4"\1"	30"	24"
11, 11 1/2"	5 1/4"\1"	27"	21"
12"	5 3/4"\1"	24"	21"

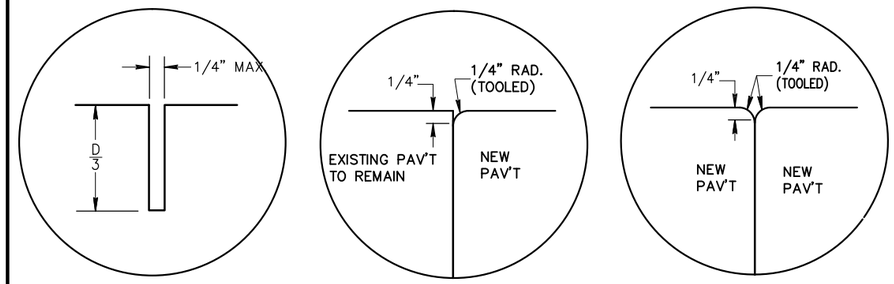

L1 L2 L3

LONGITUDINAL JOINTS

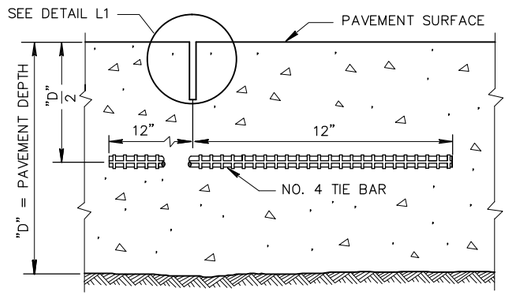

SECTION C-C

SAWED LONGITUDINAL JOINT

GENERAL NOTES


INSTALL DOWEL BARS PARALLEL TO THE PAVEMENT CENTERLINE AND PAVEMENT SURFACE.

DO NOT SEAL OR FILL JOINTS.

ANCHOR DOWEL BARS AND TIE BARS INTO DRILLED HOLES WITH AN EPOXY.


FOR MULTI-LANE CONCRETE PAVEMENT REPLACEMENTS, PROVIDE A MINIMUM DISTANCE OF 15 INCHES FROM ALL TRANSVERSE JOINTS OR EDGES OF REPLACEMENT TO THE CENTER OF THE TIE BAR NEAREST THAT JOINT OR EDGE.

(1) APPLY A THIN UNIFORM COATING OF SURFACE TREATMENT TO THE FREE END OF DOWEL BARS TO PREVENT BONDING.

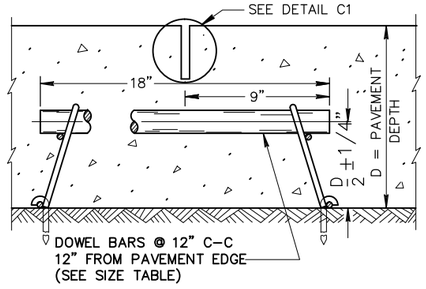


SECTION F-F

CONTRACTION JOINT

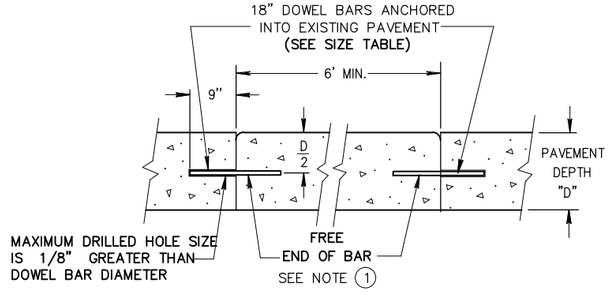


SECTION D-D

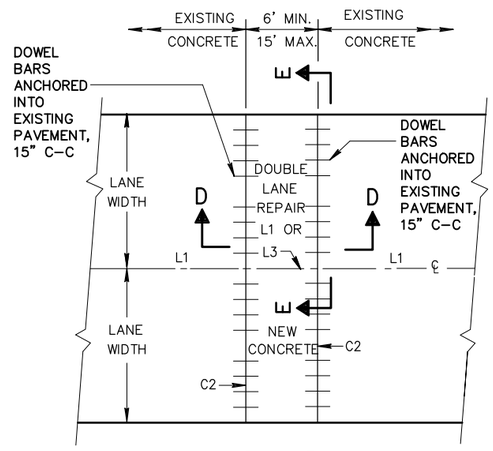


PLAN VIEW

MULTI-LANE CONCRETE PAVEMENT REPAIR DOWELED SPECIAL

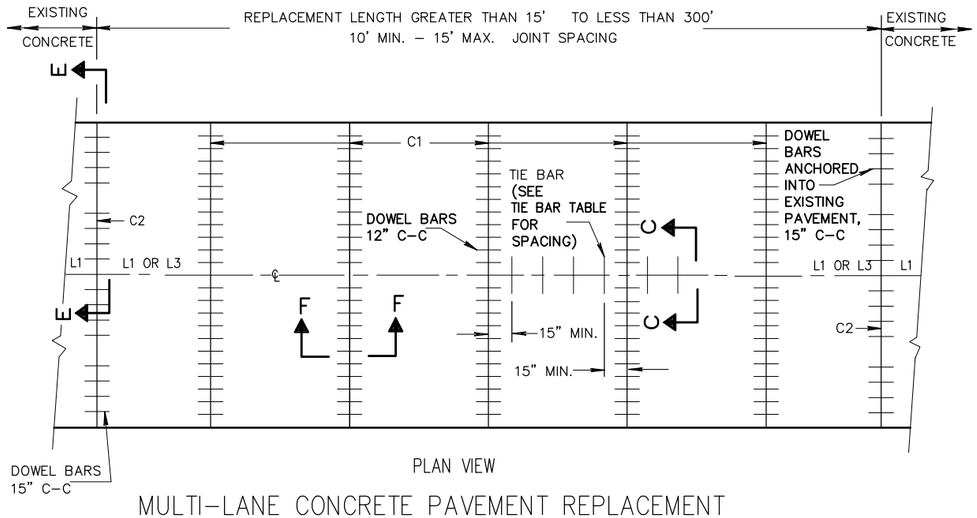

PLAN VIEW

MULTI-LANE CONCRETE PAVEMENT REPLACEMENT DOWELED SPECIAL

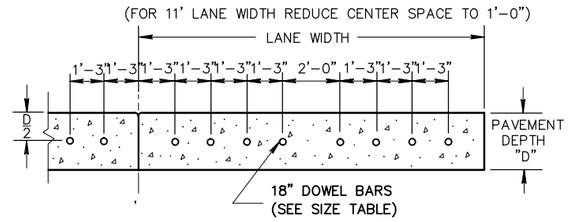


SECTION E-E

DRILLED DOWEL BAR CONSTRUCTION JOINT

PAVEMENT DEPTH, DOWEL BAR SIZE AND JOINT SPACING TABLE

PAVEMENT DEPTH (D)	DOWEL BAR DIAMETER	CONTRACTION JOINT SPACING
5 1/2", 6",6 1/2"	NONE	12'
7",7 1/2"	1"	14'
8",8 1/2"	1 1/4"	15'
9",9 1/2"	1 1/4"	15'
10" & ABOVE	1 1/2"	15'

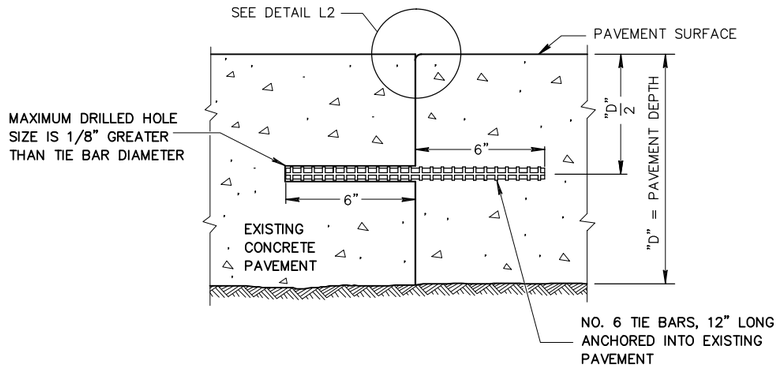


SECTION G-G

TIE BARS ANCHORED INTO EXISTING PAVEMENT

GENERAL NOTES


1. WITH THE APPROVAL OF THE ENGINEER, FOR SINGLE LANE PAVEMENT REPLACEMENTS LESS THAN 30 FEET IN LENGTH, THE CONTRACTOR MAY INSTALL DRILLED TIE BARS ON 6:1 SKEW HORIZONTALLY, DIRECTION OF SKEW ALTERNATING WITH EACH SUCCESSIVE BAR. DRIVE SKEWED TIE BARS TO A DEPTH OF 6 INCHES AND TO SUCH A DIAMETER AS TO PROVIDE A TIGHT DRIVEN FIT.

2. USE AN ENGINEER-APPROVED BOND BREAKER (E.G. RELEASE AGENT, CURING COMPOUND) FOR SINGLE LANE REPAIRS UP TO 15 FEET IN LENGTH.

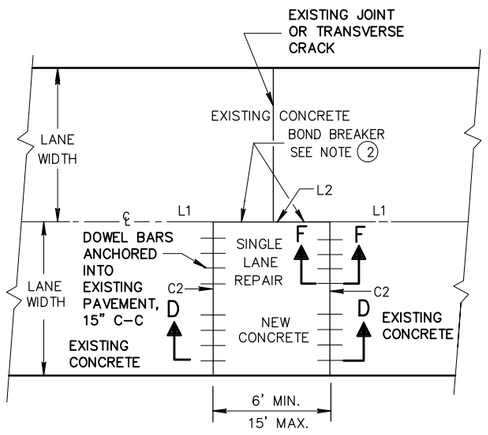

PLAN VIEW

SINGLE LANE CONCRETE PAVEMENT REPAIR DOWELED SPECIAL

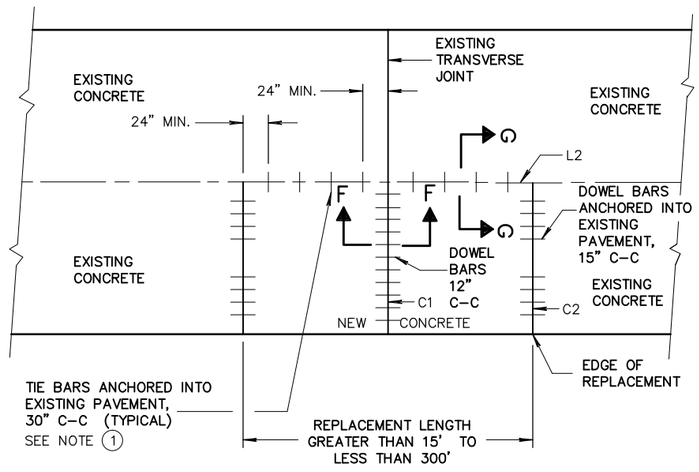


PLAN VIEW


SINGLE LANE CONCRETE PAVEMENT REPLACEMENT DOWELED SPECIAL

PROJECT NO: 1023-00-72 & 1023-06-73	HWY: IH 94	COUNTY: JACKSON & MONROE	CONSTRUCTION DETAILS - EAST BOUND	SHEET	E

FILE NAME : N:\PDS\C3D\10230002\SHEETSPLAN\CONSTRUCTION DETAILS 2014\021080_CD_PATCHING.DWG
LAYOUT NAME - ****
PLOT DATE : 8/8/2014 10:17 AM PLOT BY : BERTHOLD, MICHAEL E PLOT NAME : PLOT SCALE : 0.005054

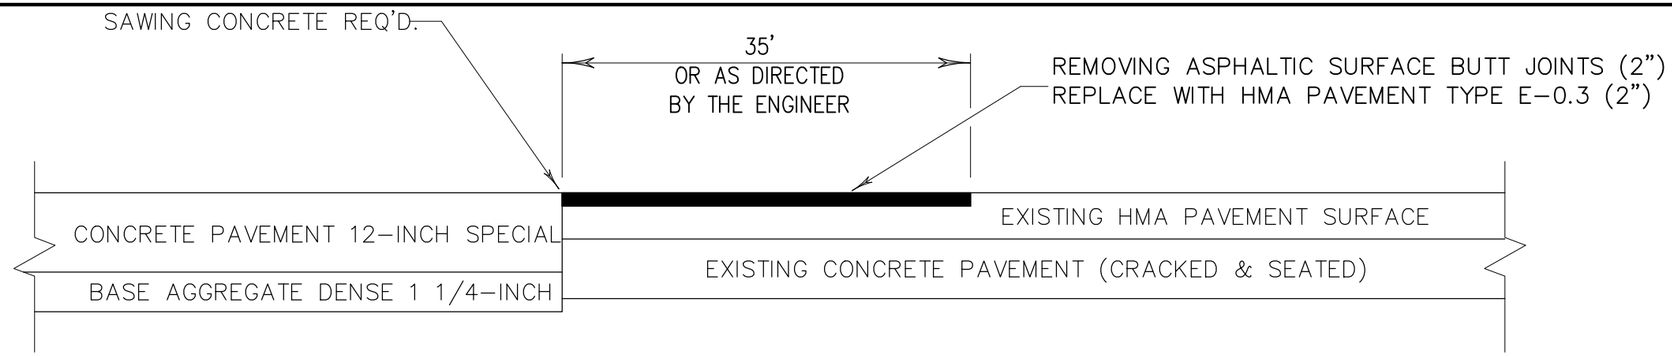

BUTT JOINT DETAIL FOR IH 94 MAINLINE PAVEMENT TRANSITIONS

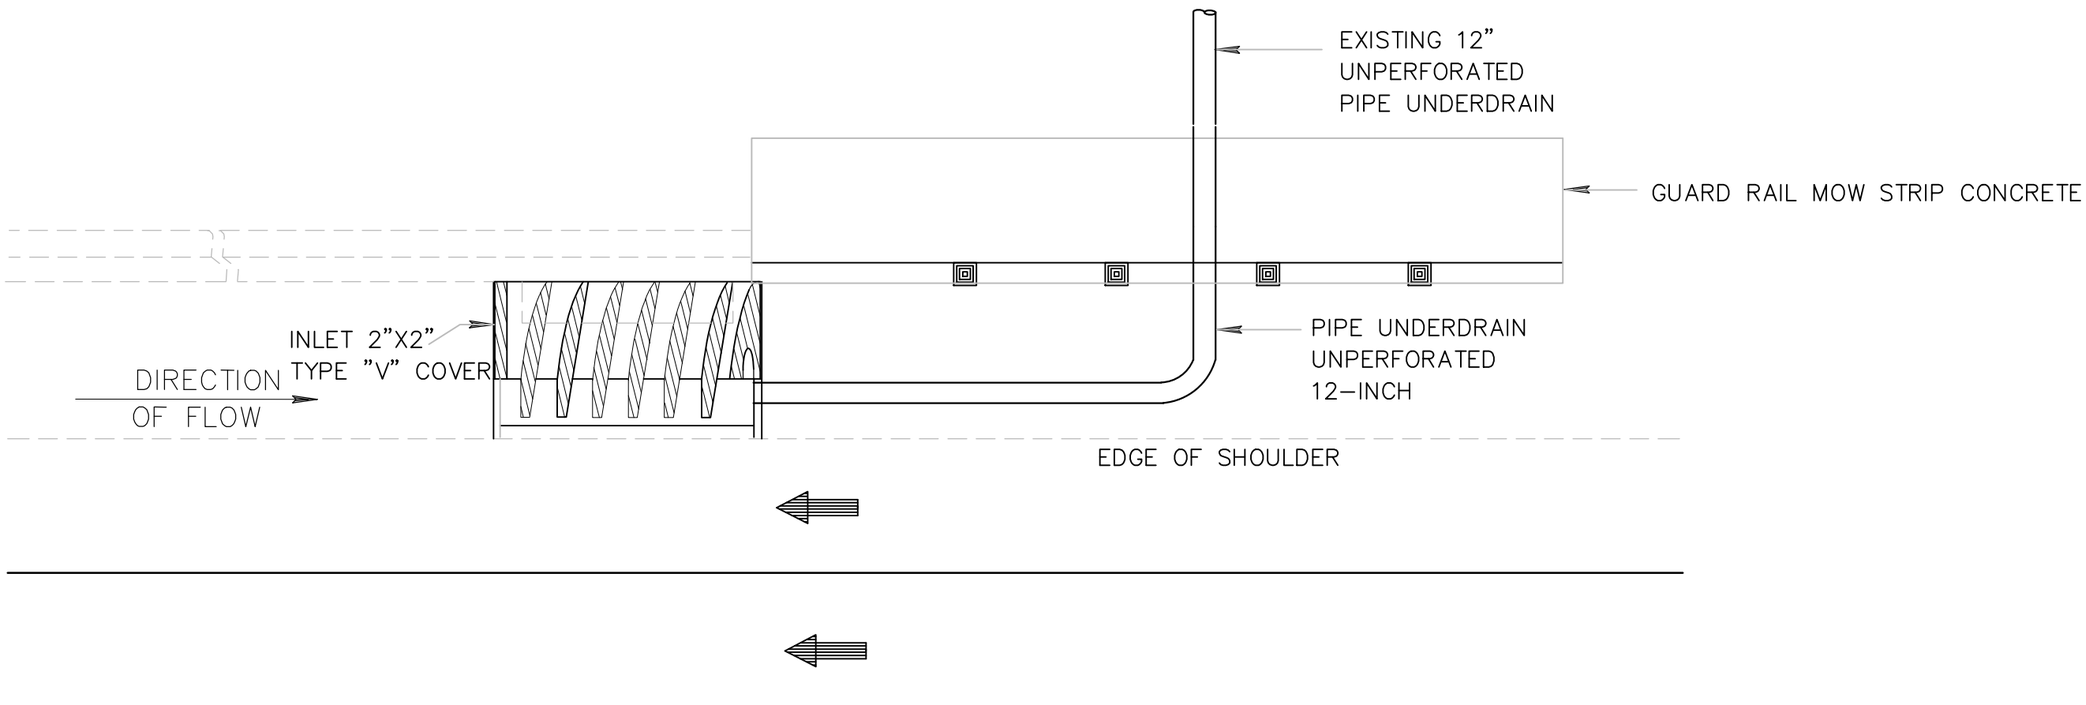


DRAINAGE STRUCTURE DETAIL


PROJECT NO:1023-00-72 & 1023-06-73	HWY: IH 94	COUNTY: JACKSON & MONROE	CONSTRUCTION DETAILS - EAST BOUND	SHEET	E

FILE NAME : N:\PDS\C3D\10230002\SHEETSPLAN\CONSTRUCTION DETAILS 2014\021050_CD_DRAIN.DWG
LAYOUT NAME - ****
PLOT DATE : 8/7/2014 2:26 PM PLOT BY : BERTHOLD, MICHAEL E PLOT NAME : PLOT SCALE : 0.005809


HR FABRIC MAY BE INSTALLED AS TWO SEPARATE PIECES, OVERLAPPING AS SHOWN OR AS APPROVED BY THE ENGINEER IN THE FIELD. EXTRA QUANTITY FOR OVERLAP IS INCIDENTAL TO THE CONTRACT.

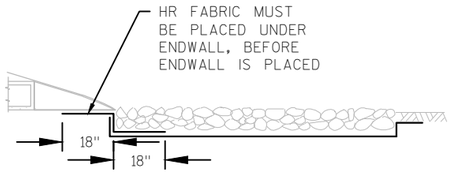


ALTERNATE HR FABRIC INSTALLATION

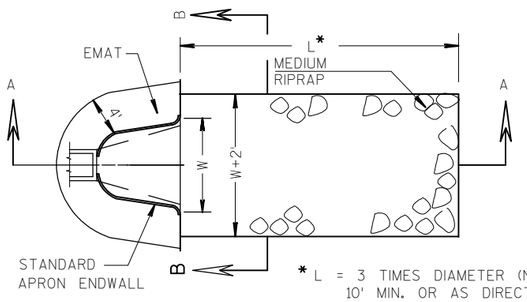

* L = 3 TIMES DIAMETER (NOR.) OR 10' MIN. OR AS DIRECTED BY THE ENGINEER

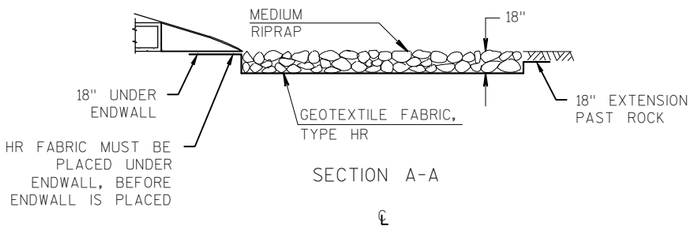

SECTION A-A

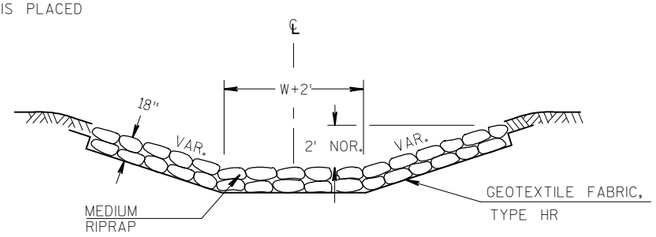


SECTION B-B

MEDIUM RIPRAP AND GEOTEXTILE FABRIC
DETAIL AT APRON ENDWALLS

RUNOFF COEFFICIENT TABLE


	HYDROLOGIC SOIL GROUP											
	A			B			C			D		
	SLOPE RANGE (PERCENT)			SLOPE RANGE (PERCENT)			SLOPE RANGE (PERCENT)			SLOPE RANGE (PERCENT)		
LAND USE:	0-2	2-6	6 & OVER	0-2	2-6	6 & OVER	0-2	2-6	6 & OVER	0-2	2-6	6 & OVER
ROW CROPS	.08 .22	.16 .30	.22 .38	.12 .26	.20 .34	.27 .44	.15 .30	.24 .37	.33 .50	.19 .34	.28 .41	.38 .56
MEDIAN STRIP-TURF	.19 .24	.20 .26	.24 .30	.19 .25	.22 .28	.26 .33	.20 .26	.23 .30	.30 .37	.20 .27	.25 .32	.30 .40
SIDE SLOPE-TURF			.25 .32			.27 .34			.28 .36			.30 .38
PAVEMENT:												
ASPHALT	.70 - .95											
CONCRETE	.80 - .95											
BRICK	.70 - .80											
DRIVES, WALKS	.75 - .85											
ROOFS	.75 - .95											
GRAVEL ROADS, SHOULDERS	.40 - .60											

TOTAL PROJECT AREA = _____ ACRES
TOTAL AREA EXPECTED TO BE DISTURBED BY CONSTRUCTION ACTIVITIES = _____ACRES

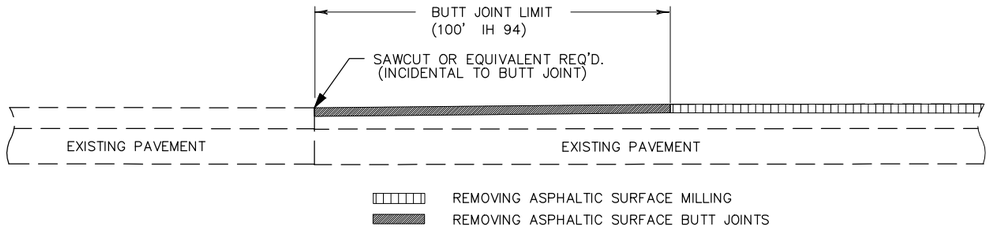


BUTT JOINT DETAIL (ASPHALT)

EXACT LOCATIONS AND DIMENSIONS DETERMINED BY THE ENGINEER.

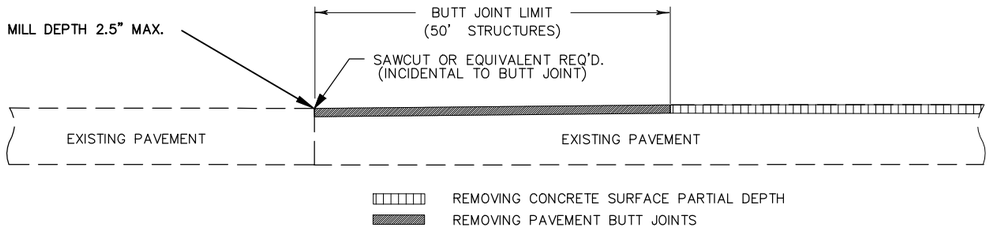


BUTT JOINT DETAIL (CONCRETE)

EXACT LOCATIONS AND DIMENSIONS LENGTHS DETERMINED BY THE ENGINEER.

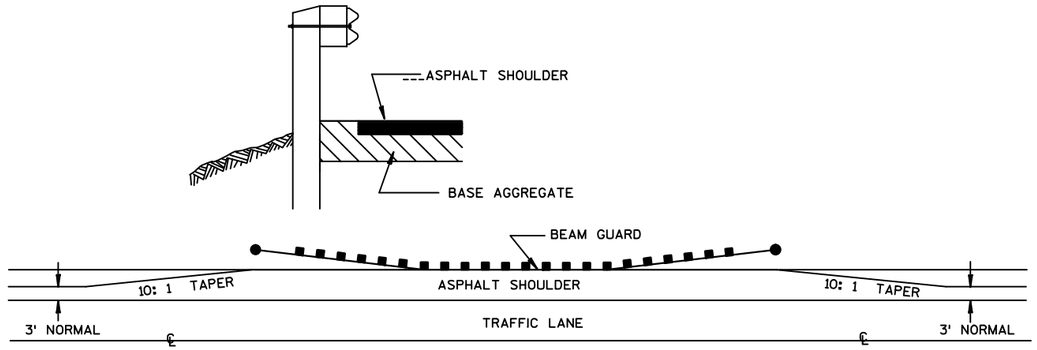


DETAIL FOR ASPHALT SHOULDER AT BEAM GUARD

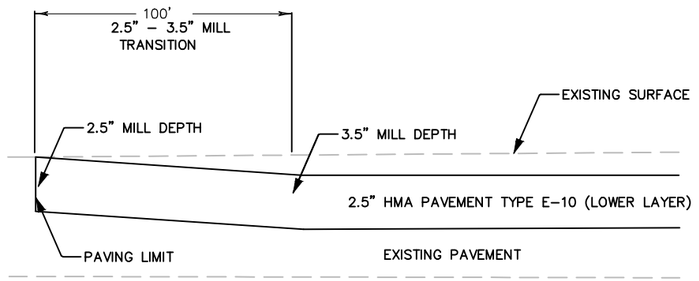


JOINT TRANSITION DETAIL: LOWER LAYER

REQUIRED AT BEGIN AND END PRIOR TO OPENING TO TRAFFIC
EXACT LOCATIONS AND DIEMENSIONS DETERMINED BY THE ENGINEER.

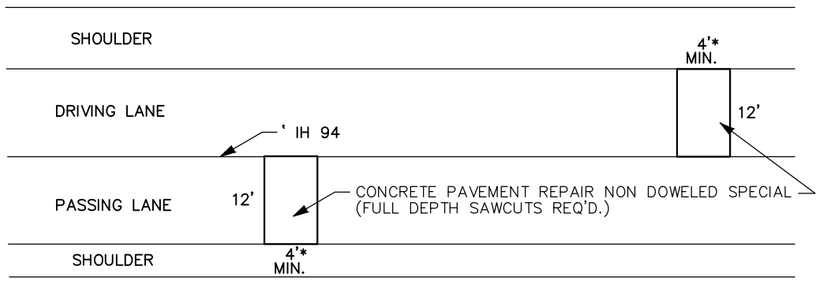

PLAN VIEW

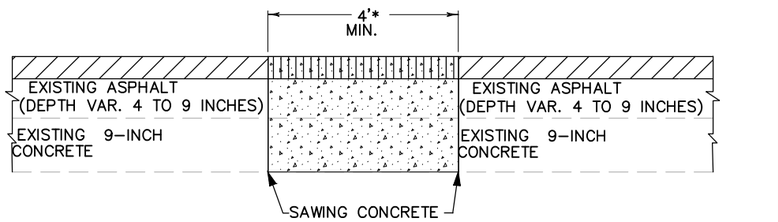

SIDE VIEW

* 4'–8' TYPICAL OR AS DIRECTED BY THE ENGINEER.

NOTES

CONSTRUCT CONCRETE PAVEMENT REPAIR PRIOR TO HMA MILL & OVERLAY.

SAWING EXISTING ASPHALT OVERLAYED ON CONCRETE IS CONSIDERED INCIDENTAL TO SAWING CONCRETE.


THICKNESS OF CONCRETE REPAIR MAY VARY. 9" TO 11" EB LAST 200' THICKNESS IS EXPECTED.

DAMAGE TO EITHER EXISTING PAVEMENTS OR EXISTING SHOULDERS DURING CONCRETE PAVEMENT REPAIR NON DOWELED SPECIAL SHALL BE REPAIRED AND CONSIDERED INCIDENTAL TO THE ITEM OF CONCRETE PAVEMENT REPAIR NON DOWELED SPECIAL.

CONCRETE PAVEMENT REPAIR NON DOWELED SPECIAL DETAIL


EXACT LOCATIONS DETERMINED BY THE ENGINEER.

PROJECT NO: 1023-00-72 & 1023-06-73	HWY: IH 94	COUNTY: JACKSON & MONROE	CONSTRUCTION DETAILS - EAST BOUND	SHEET	E

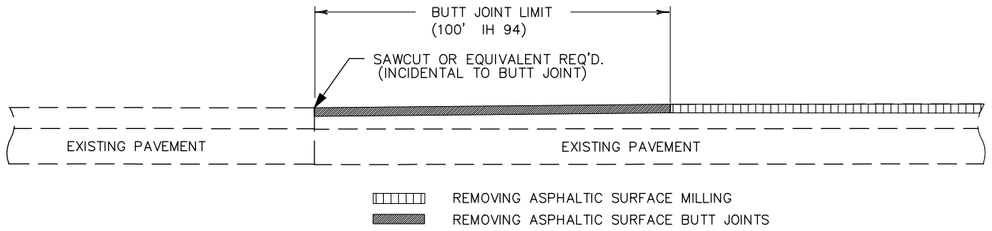


BUTT JOINT DETAIL (ASPHALT)

EXACT LOCATIONS AND DIMENSIONS DETERMINED BY THE ENGINEER.

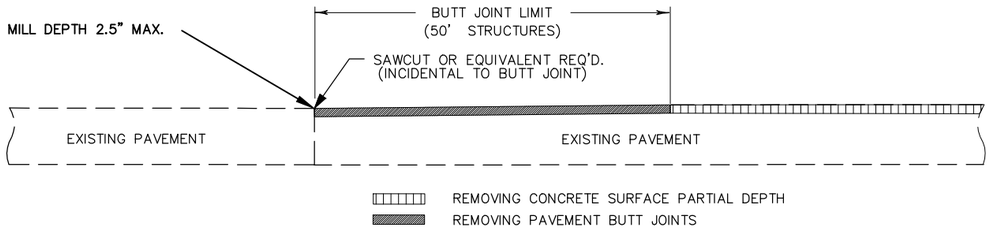


BUTT JOINT DETAIL (CONCRETE)

EXACT LOCATIONS AND DIMENSIONS LENGTHS DETERMINED BY THE ENGINEER.

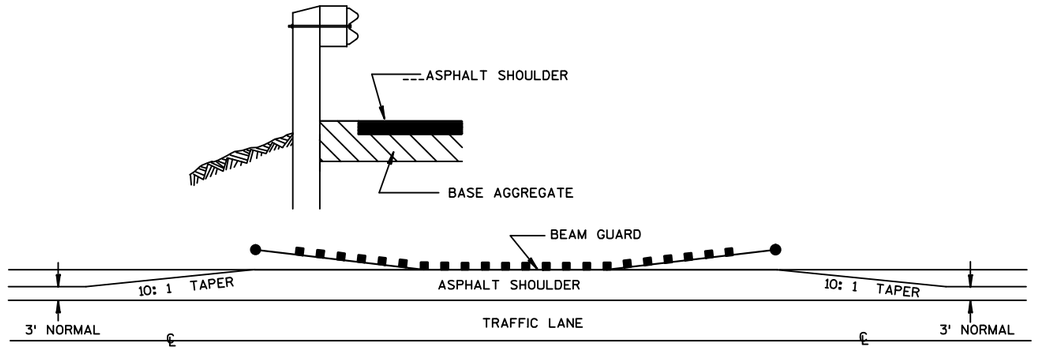


DETAIL FOR ASPHALT SHOULDER AT BEAM GUARD

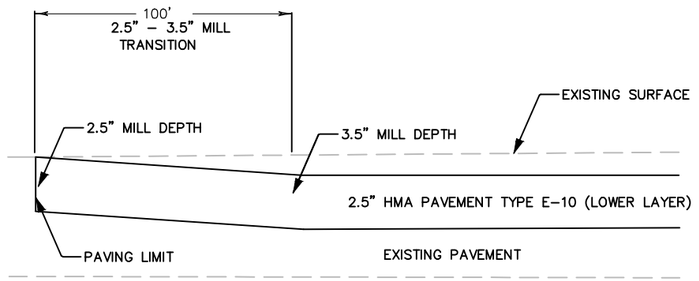


JOINT TRANSITION DETAIL: LOWER LAYER

REQUIRED AT BEGIN AND END PRIOR TO OPENING TO TRAFFIC
EXACT LOCATIONS AND DIEMENSIONS DETERMINED BY THE ENGINEER.

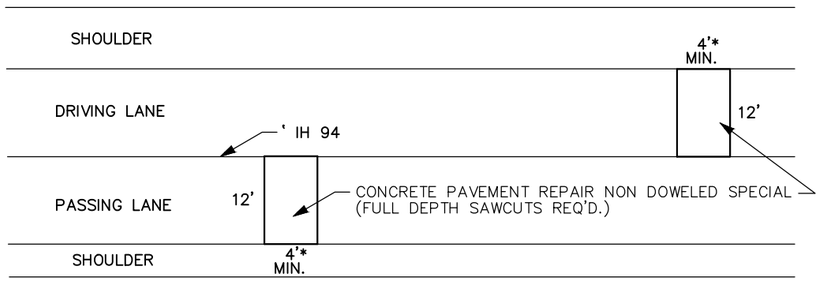

PLAN VIEW

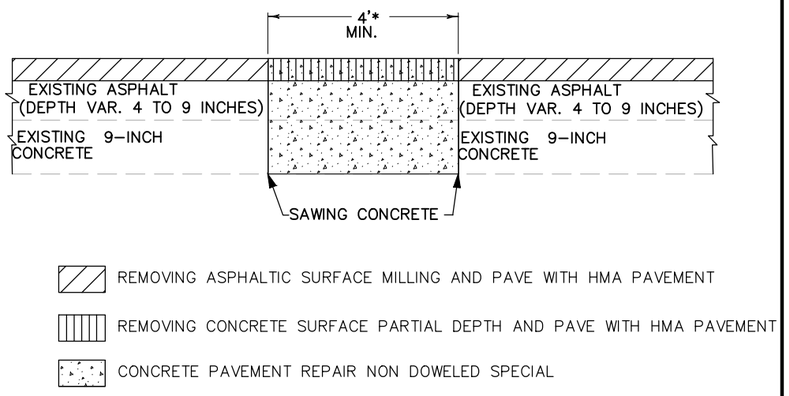

SIDE VIEW

* 4'–8' TYPICAL OR AS DIRECTED BY THE ENGINEER.

NOTES

CONSTRUCT CONCRETE PAVEMENT REPAIR PRIOR TO HMA MILL & OVERLAY.

SAWING EXISTING ASPHALT OVERLAYED ON CONCRETE IS CONSIDERED INCIDENTAL TO SAWING CONCRETE.

THICKNESS OF CONCRETE REPAIR MAY VARY. 9" TO 11" EB LAST 200' THICKNESS IS EXPECTED.

DAMAGE TO EITHER EXISTING PAVEMENTS OR EXISTING SHOULDERS DURING CONCRETE PAVEMENT REPAIR NON DOWELED SPECIAL SHALL BE REPAIRED AND CONSIDERED INCIDENTAL TO THE ITEM OF CONCRETE PAVEMENT REPAIR NON DOWELED SPECIAL.

CONCRETE PAVEMENT REPAIR NON DOWELED SPECIAL DETAIL

EXACT LOCATIONS DETERMINED BY THE ENGINEER.

PROJECT NO:1023-00-80 & 1023-06-75	HWY: IH 94	COUNTY: JACKSON & MONROE	CONSTRUCTION DETAILS - WEST BOUND	SHEET	E

N

LEGEND

- POST WITH ATTACHED SIGN
- DIRECTION OF TRAFFIC
- WORK ZONE
- MB — PORTABLE CHANGEABLE MESSAGE SIGN REMOTE CONTROL SEE ALT. ROUTE DETAIL FOR LOCATION
- * — A SPEED LIMIT SIGN SHALL BE LOCATED 1500 FEET BEYOND THE END OF THE ACCELERATION LANE OF EACH ENTRANCE RAMP. THERE SHALL BE A SPEED LIMIT SIGN INCORPORATED A MINIMUM OF EVERY 2 TO 3 MILES WITHIN THE LANE CLOSURE.
- ** — SEE SDD 15D12-4 FOR TRAFFIC CONTROL LOCATED WITHIN THE TRANSITION AREA, BUFFER SPACE, AND WORK SPACE (WORK AREA).

GENERAL NOTES:

THE EXACT NUMBER, LOCATION, AND SPACING OF ALL SIGNS AND DEVICES SHALL BE ADJUSTED TO FIT FIELD CONDITIONS AS APPROVED BY THE ENGINEER.

THE SPACING BETWEEN SIGNS SHOULD BE ADJUSTED TO NOT CONFLICT WITH AND TO PROVIDE A MINIMUM OF 200 FEET (500 FEET DESIREABLE) DISTANCE TO EXISTING SIGNS.

TRAFFIC CONTROL SHOWN IS FOR LANE CLOSURES IN ONE DIRECTION AT ANY GIVEN TIME. IMPLEMENT TRAFFIC CONTROL IN BOTH DIRECTIONS IF LANE CLOSURES ARE IMPLEMENTED FOR BOTH DIRECTIONS.

COORDINATE LOCATIONS OF LANE CLOSURES/SPEED REDUCTION ADVANCED SIGNING WITH DETAILS SHOWN ON ALTERNATE ROUTE DETAIL.


RETURN SPEED LIMIT TO 65 MPH AND COVER SIGNS DURING NON-WORKING HOURS.

ALL SIGNS ARE 48"X48" UNLESS OTHERWISE NOTED.

"WO" IS THE SAME AS "W" EXCEPT THE BACKGROUND IS ORANGE.

ANY SIGNS TEMPORARY OR EXISTING, WHICH CONFLICT WITH TRAFFIC CONTROL "IN USE" SHALL BE REMOVED OR COVERED AS NEEDED AND AS APPROVED BY THE ENGINEER. NO WARNING LIGHTS SHALL BE WORKING ON "COVERED" OR "DOWNED" SIGNS.

FOR A LANE CLOSURE THAT IS IN PLACE LESS THAN 7 CONTINUOUS DAYS AND NIGHTS, THE ADVANCED WARNING SIGNS MAY BE MOUNTED ON PORTABLE SUPPORTS.

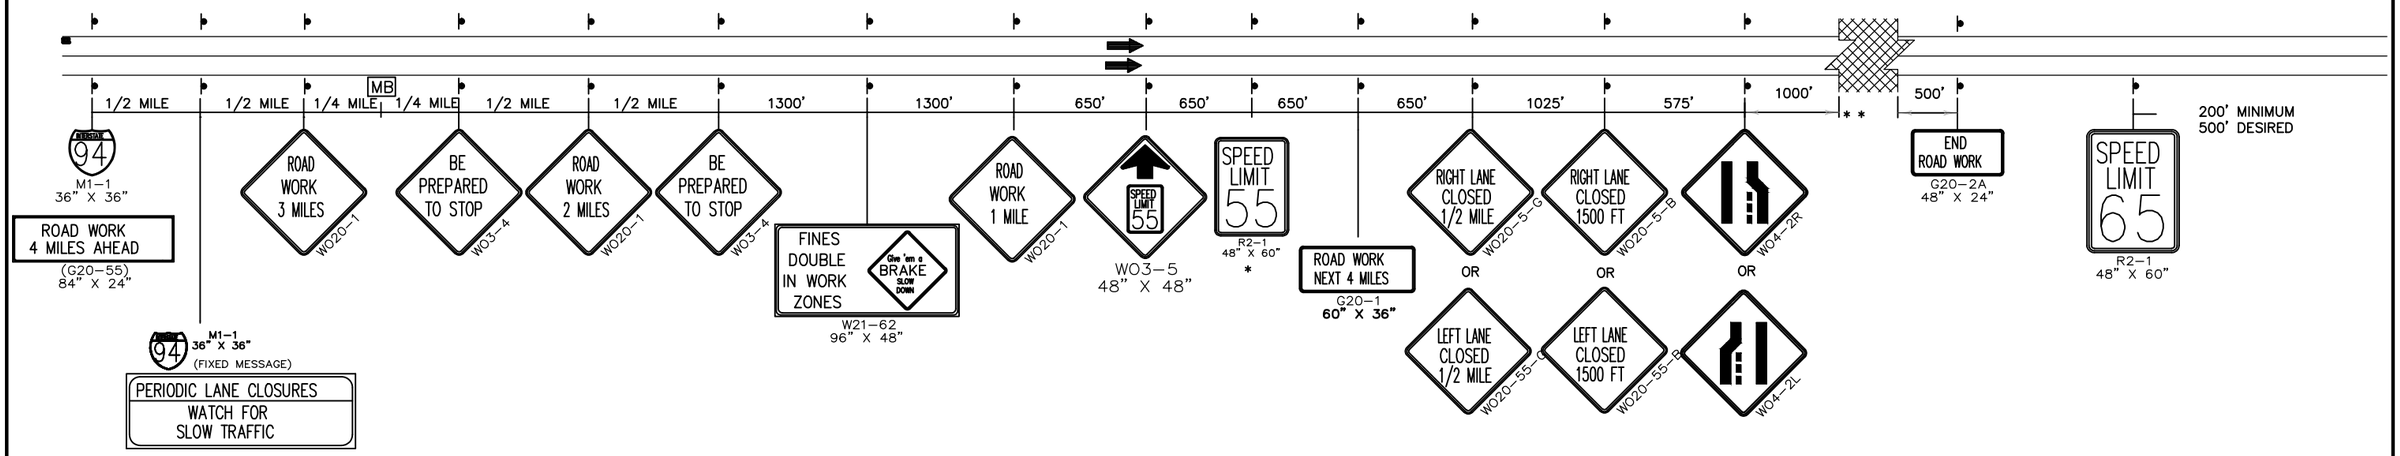


PROJECT NO: 1023-00-72 / 1023-06-73	HWY: IH 94	COUNTY: JACKSON & MONROE	TRAFFIC CONTROL ADVANCED WARNING	SHEET	E

Division	From/To Station	Common Excavation (1)	Salvaged/Unusable Pavement Material (3)	Available Material (4)	Unexpanded Fill	Expanded Fill (5)	Mass Ordinate +/- (6)	Waste	Borrow
		Cut (2)				Factor 1.25			
Division 1									(item #208.0100)
090201-IH 94 JC EB	2135+00/2200+00	3,442	0	3,442	9,043	11,304	-7,862	0	7,862
Division 1 Subtotal		3,442	0	3,442	9,043	11,304	-7,862	0	7,862
Division 2									
090202-IH 94 JC EB	2200+50/2259+50	37	0	37	9,463	11,829	-11,792	0	11,792
Division 2 Subtotal		37	0	37	9,463	11,829	-11,792	0	11,792
Division 3									
090203-IH 94 JC EB	2265+50/2324+50	235	0	235	11,826	14,783	-14,548	0	14,548
Division 3 Subtotal		235	0	235	11,826	14,783	-14,548	0	14,548
Division 4									
090204-IH 94 JC EB	2330+50/2370+00	655	0	655	6,018	7,522	-6,867	0	6,867
Division 3 Subtotal		655	0	655	6,018	7,522	-6,867	0	6,867
Grand Total		4,368.70	0.00	4,368.70	36,350.10	45,437.63	-41,068.93	0.00	41,068.93
	Total Common Exc	**4,368.70**						**Total**	**41,068.93**

1) Item number 205.0100
2) Salvaged/Unsuable Pavement Material is included in Cut.
3) Salvaged/Unusable Pavement Material
4) Available Material = Cut - Salvaged/Unusuable Pavement Material
5) Expanded Fill. Factor = 1.25
6) The Mass Ordinate + or - Qty calculated for the Division. Plus quantity indicates an excess of material within the Division. Minus indicates a shortage of material within the Division.

Division	From/To Station	Common Excavation (1)	Salvaged/Unusable Pavement Material (3)	Available Material (4)	Unexpanded Fill	Expanded Fill (5)	Mass Ordinate +/- (6)	Waste	Borrow
		Cut (2)				Factor 1.25			
Division 1									(item #208.0100)
090201-IH 94 Mon EB	2372+92/2432+00	1,927	0	1,927	6,915	8,644	-6,717	0	6,717
Division 1 Subtotal		1,927	0	1,927	6,915	8,644	-6,717	0	6,717
Division 2									
090202-IH 94 Mon EB	2438+50/2492+00	2,446	0	2,446	17,093	21,366	-18,920	0	18,920
Division 2 Subtotal		2,446	0	2,446	17,093	21,366	-18,920	0	18,920
Division 3									
090203-IH 94 Mon EB	2500+50/2600+00	26,632	0	26,632	15,009	18,761	7,871	7,871	0
Division 3 Subtotal		26,632	0	26,632	15,009	18,761	7,871	7,871	0
Grand Total		31,005.02	0.00	31,005.02	39,016.58	48,770.73	-17,765.71	7,870.88	25,636.59
	Total Common Exc	**31,005.02**						**Total**	**25,636.59**

1) Item number 205.0100
2) Salvaged/Unsuable Pavement Material is included in Cut.
3) Salvaged/Unusable Pavement Material
4) Available Material = Cut - Salvaged/Unusuable Pavement Material
5) Expanded Fill. Factor = 1.25
6) The Mass Ordinate + or - Qty calculated for the Division. Plus quantity indicates an excess of material within the Division. Minus indicates a shortage of material within the Division.

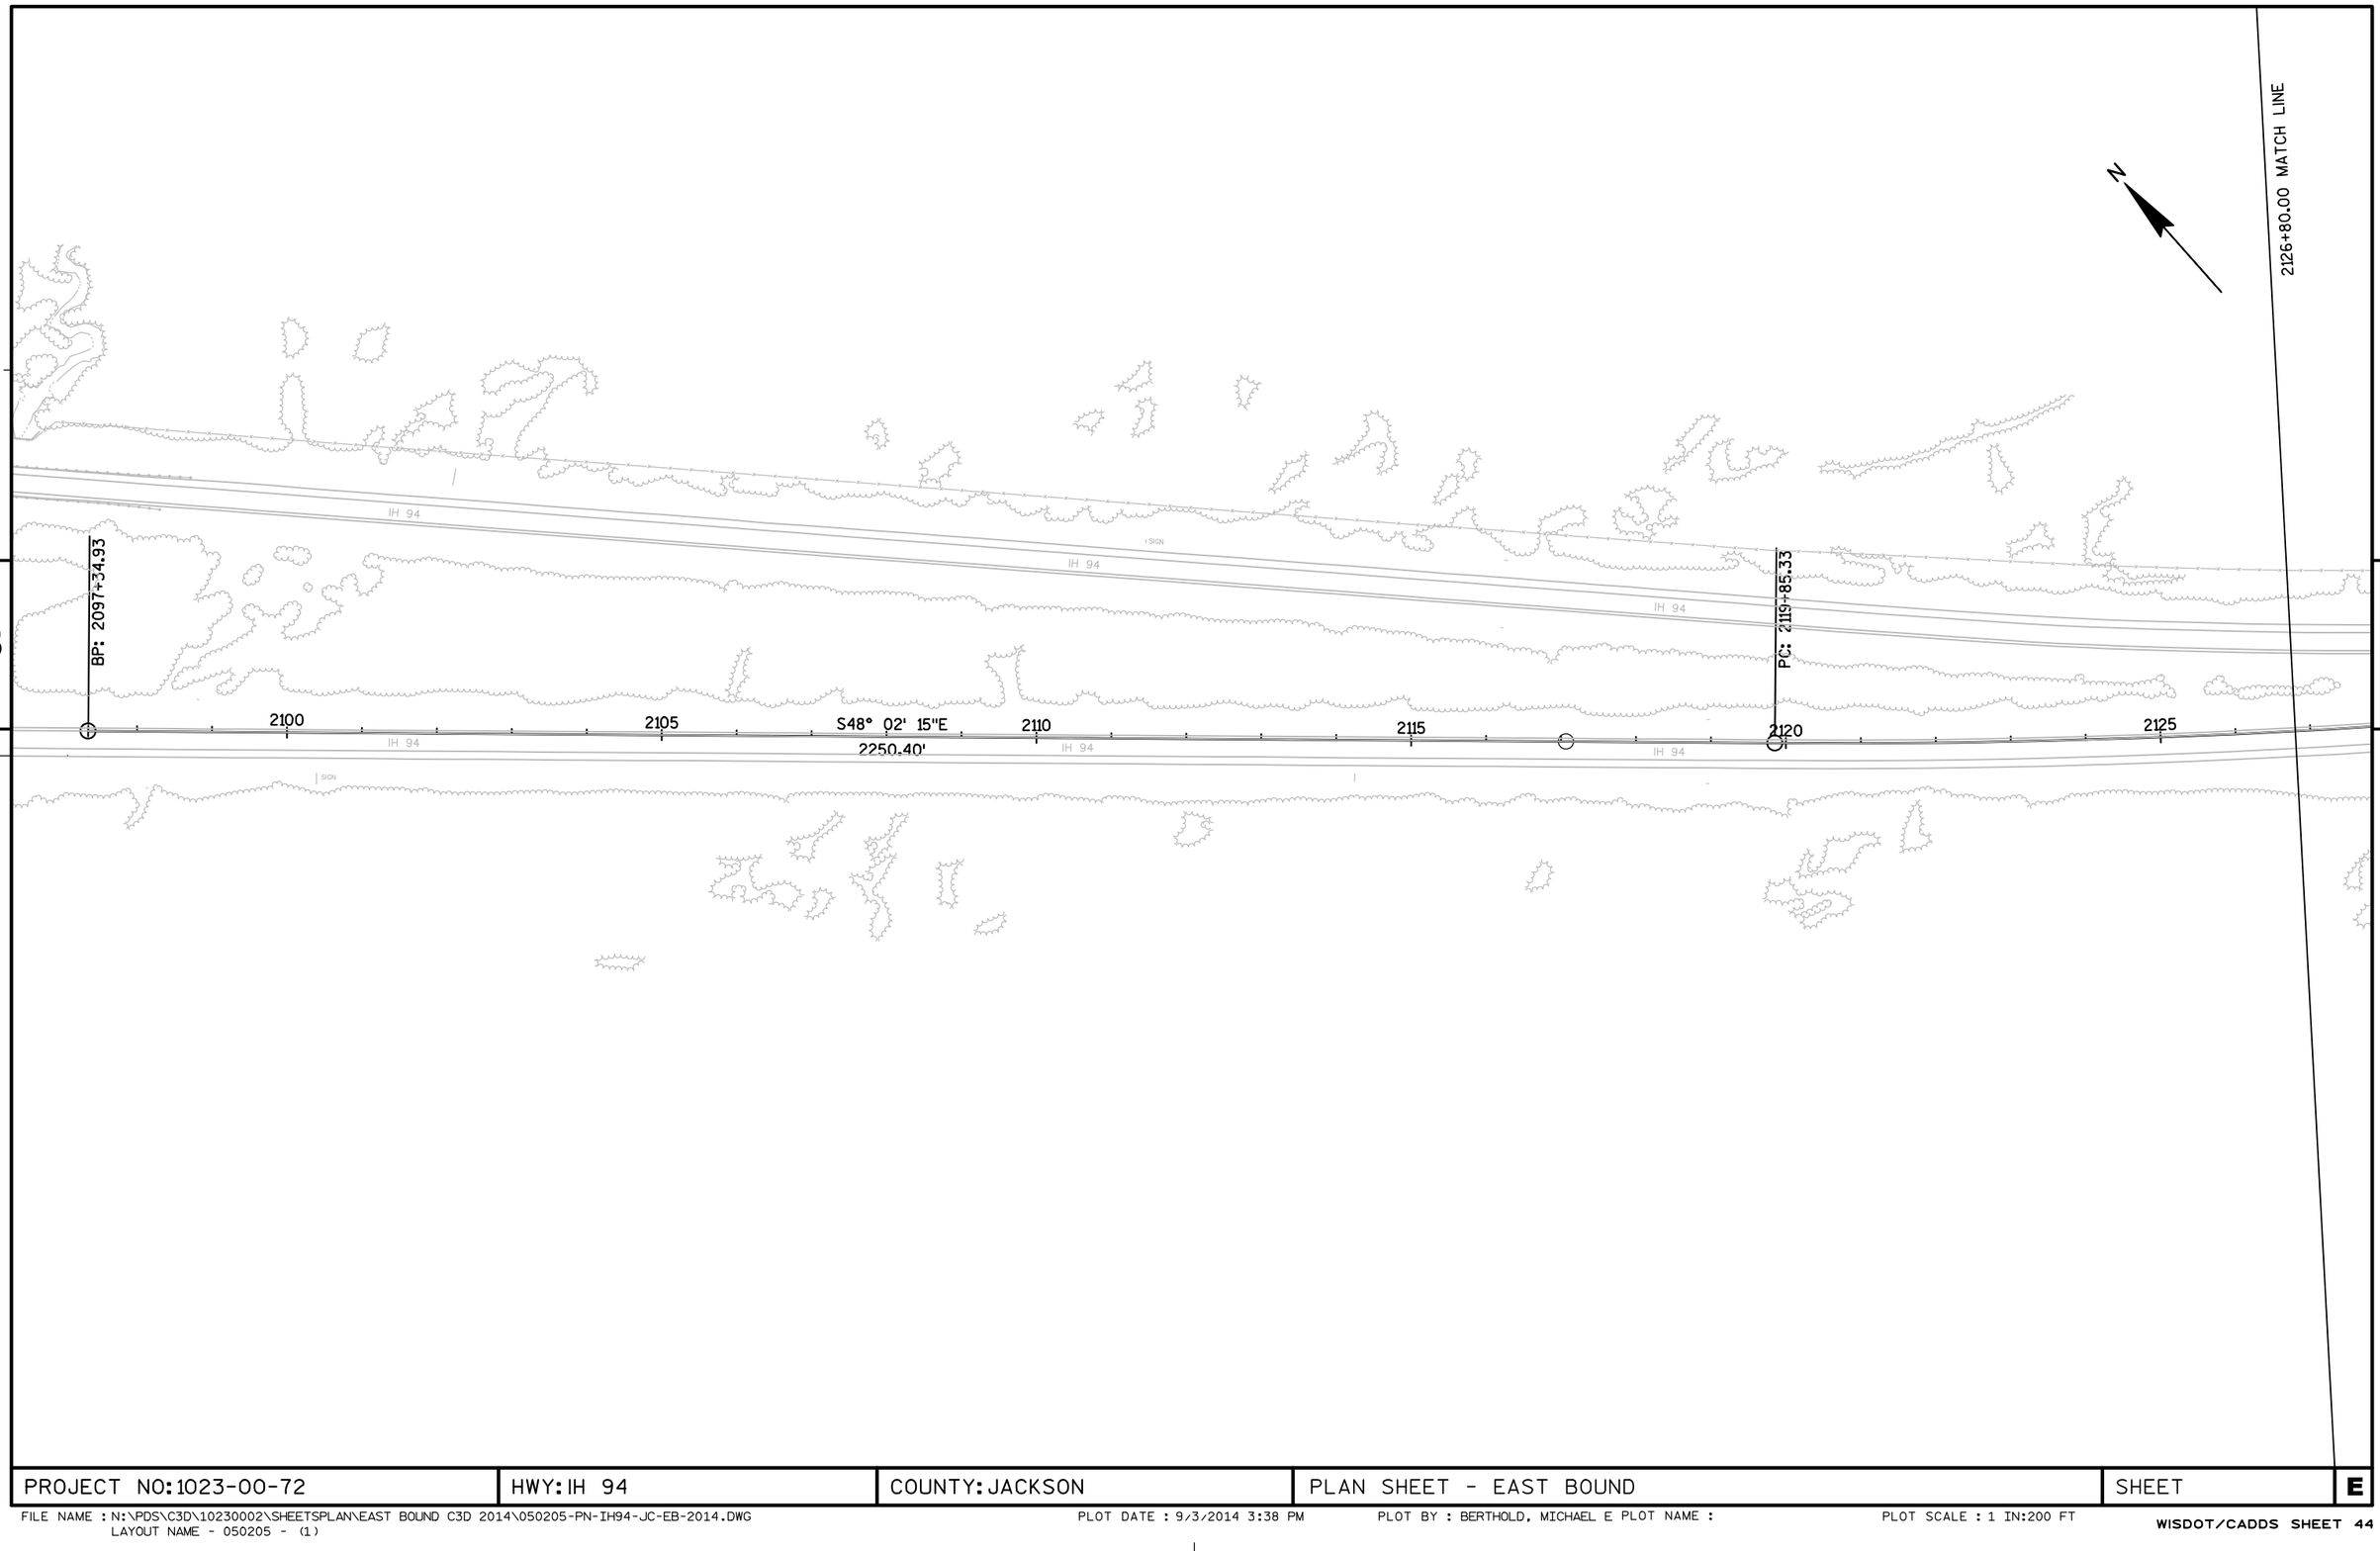

PROJECT NO: 1023-00-72	HWY: IH 94	COUNTY: JACKSON	PLAN SHEET - EAST BOUND	SHEET	E

FILE NAME : N:\PDS\C3D\10230002\SHEETSPLAN\EAST BOUND C3D 2014\050205-PN-IH94-JC-EB-2014.DWG
LAYOUT NAME - 050205 - (1)

PLOT DATE : 9/3/2014 3:38 PM PLOT BY : BERTHOLD, MICHAEL E PLOT NAME : PLOT SCALE : 1 IN:200 FT

2152+65.04 MATCH LINE

N

5

5

IH 94

IH 94

IH 94

IH 94

I 94

I 94

ROBINSON

2130

2135

2140

2140

2145

2150

S59° 44' 25"E
3627.90'

PT: 2139+60.94

PI: 2131+59.70

PI STA = 2131+59.70
Y = 61541.857
X = 139622.827
DELTA = 11°42'10"
D = 0°30'00"
T = 1174.37'
L = 2340.57'
R = 11459.15'
PC STA = 2119+85.33
PT STA = 2139+60.94

STA BACK = 2143+25.90
STA AHEAD = 2139+60.94

EIDSMOE RD.

CTH "O"

RAILROAD ST.

MATCH LINE


PROJECT NO: 1023-00-72	HWY: IH 94	COUNTY: JACKSON	PLAN SHEET - EAST BOUND	SHEET	E

FILE NAME : N:\PDS\C3D\10230002\SHEETSPLAN\EAST BOUND C3D 2014\050205-PN-IH94-JC-EB-2014.DWG
LAYOUT NAME - 050205 - (2)

PLOT DATE : 9/3/2014 3:38 PM


PLOT BY : BERTHOLD, MICHAEL E PLOT NAME :

PLOT SCALE : 1 IN:200 FT

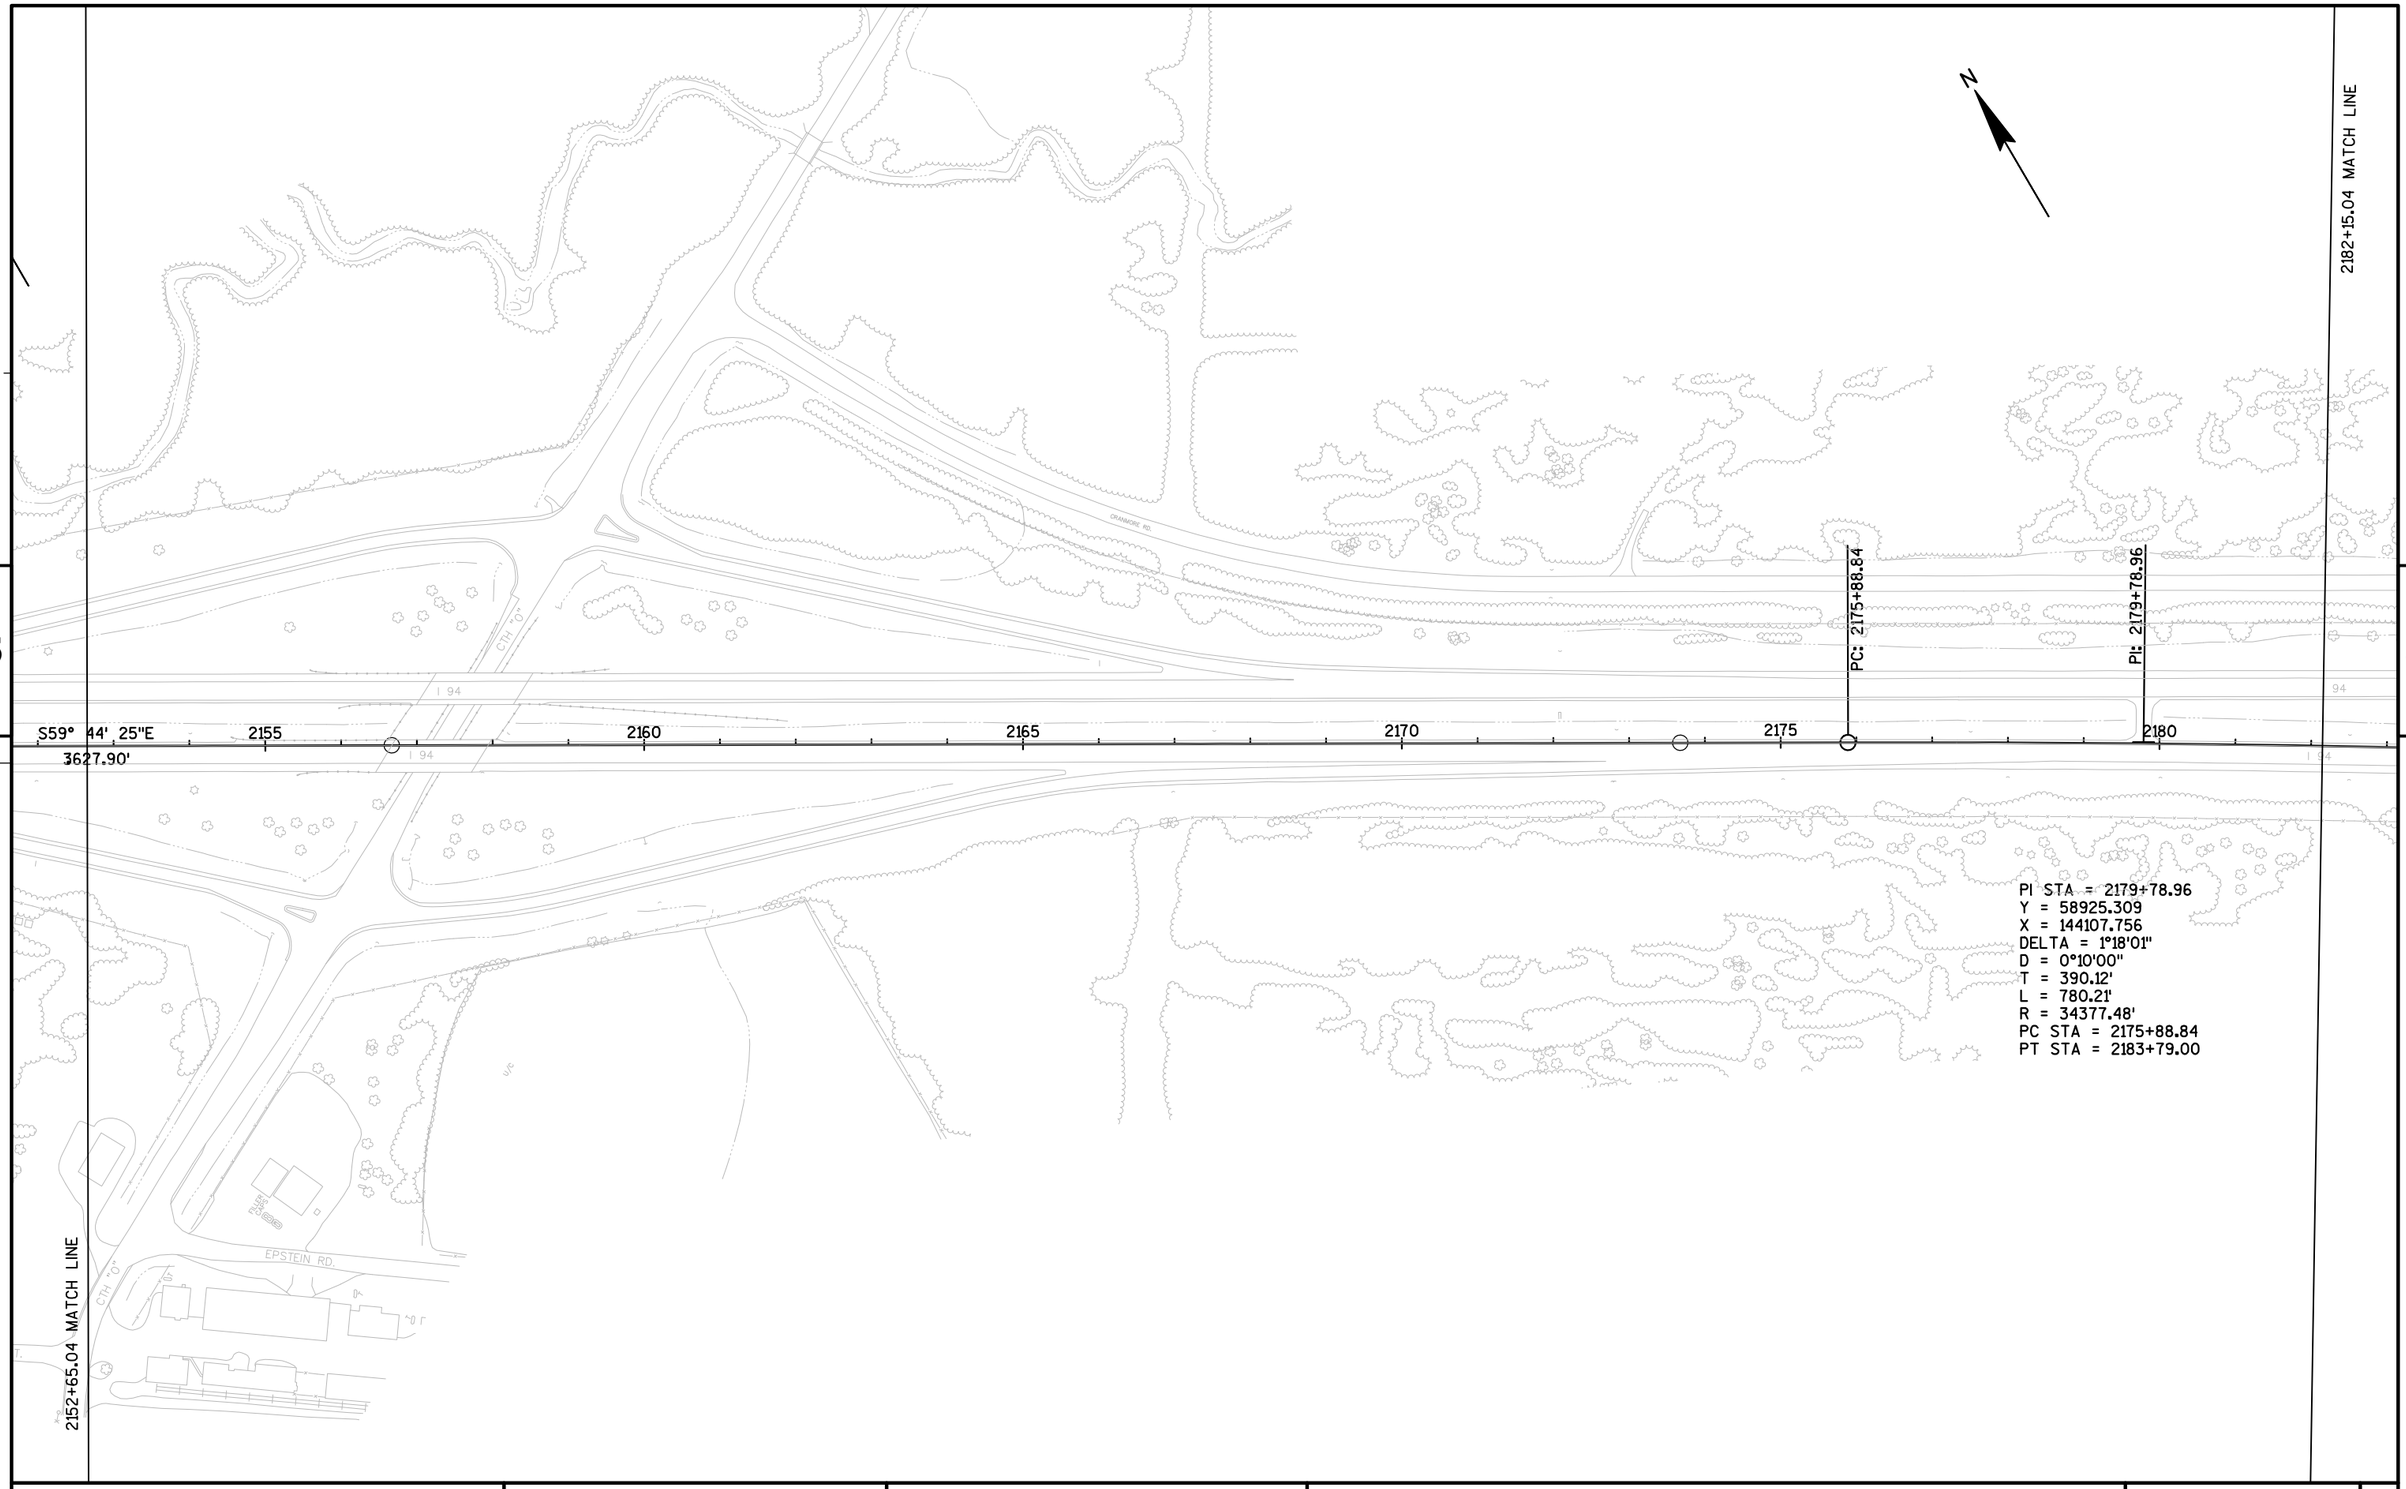


PROJECT NO: 1023-00-72	HWY: IH 94	COUNTY: JACKSON	PLAN SHEET - EAST BOUND	SHEET	E

FILE NAME : N:\PDS\C3D\10230002\SHEETSPLAN\EAST BOUND C3D 2014\050205-PN-IH94-JC-EB-2014.DWG
LAYOUT NAME - 050205 - (3)
PLOT DATE : 9/3/2014 3:39 PM
PLOT BY : BERTHOLD, MICHAEL E PLOT NAME :
PLOT SCALE : 1 IN:200 FT

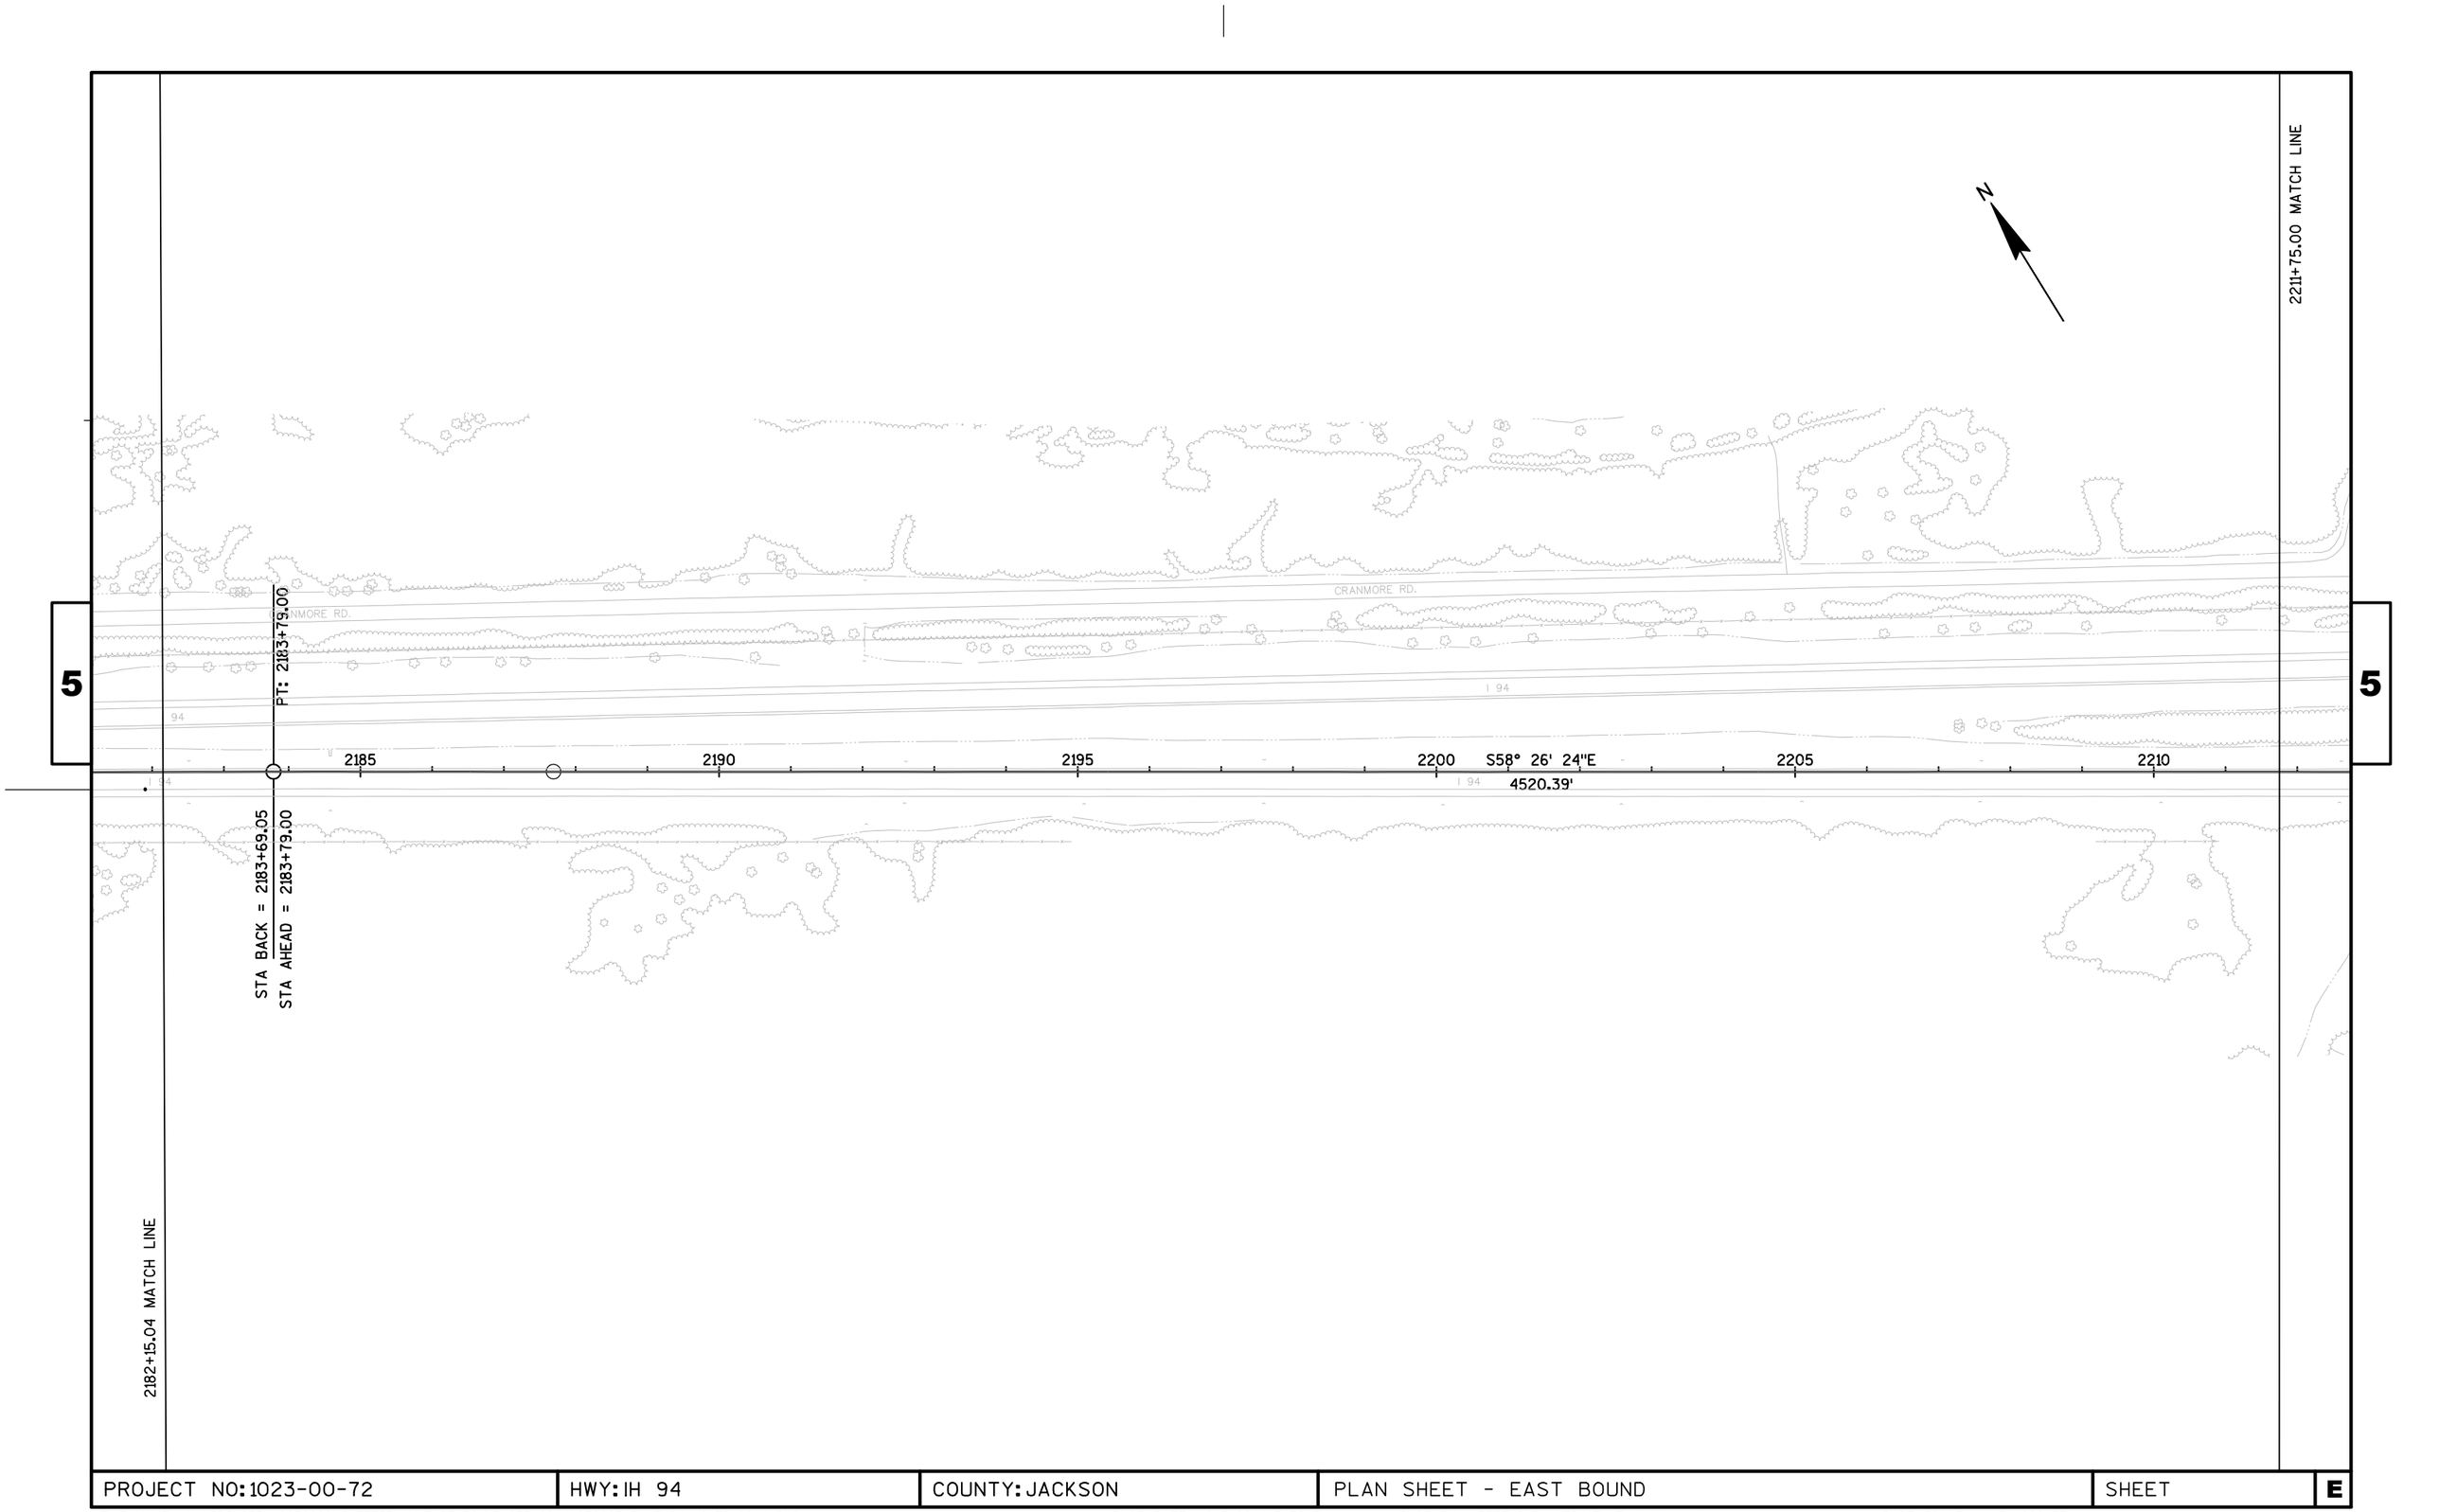


PROJECT NO: 1023-00-72	HWY: IH 94	COUNTY: JACKSON	PLAN SHEET - EAST BOUND	SHEET	E

FILE NAME : N:\PDS\C3D\10230002\SHEETSPLAN\EAST BOUND C3D 2014\050205-PN-IH94-JC-EB-2014.DWG
LAYOUT NAME - 050205 - (4)
PLOT DATE : 9/3/2014 3:39 PM
PLOT BY : BERTHOLD, MICHAEL E PLOT NAME :
PLOT SCALE : 1 IN:200 FT

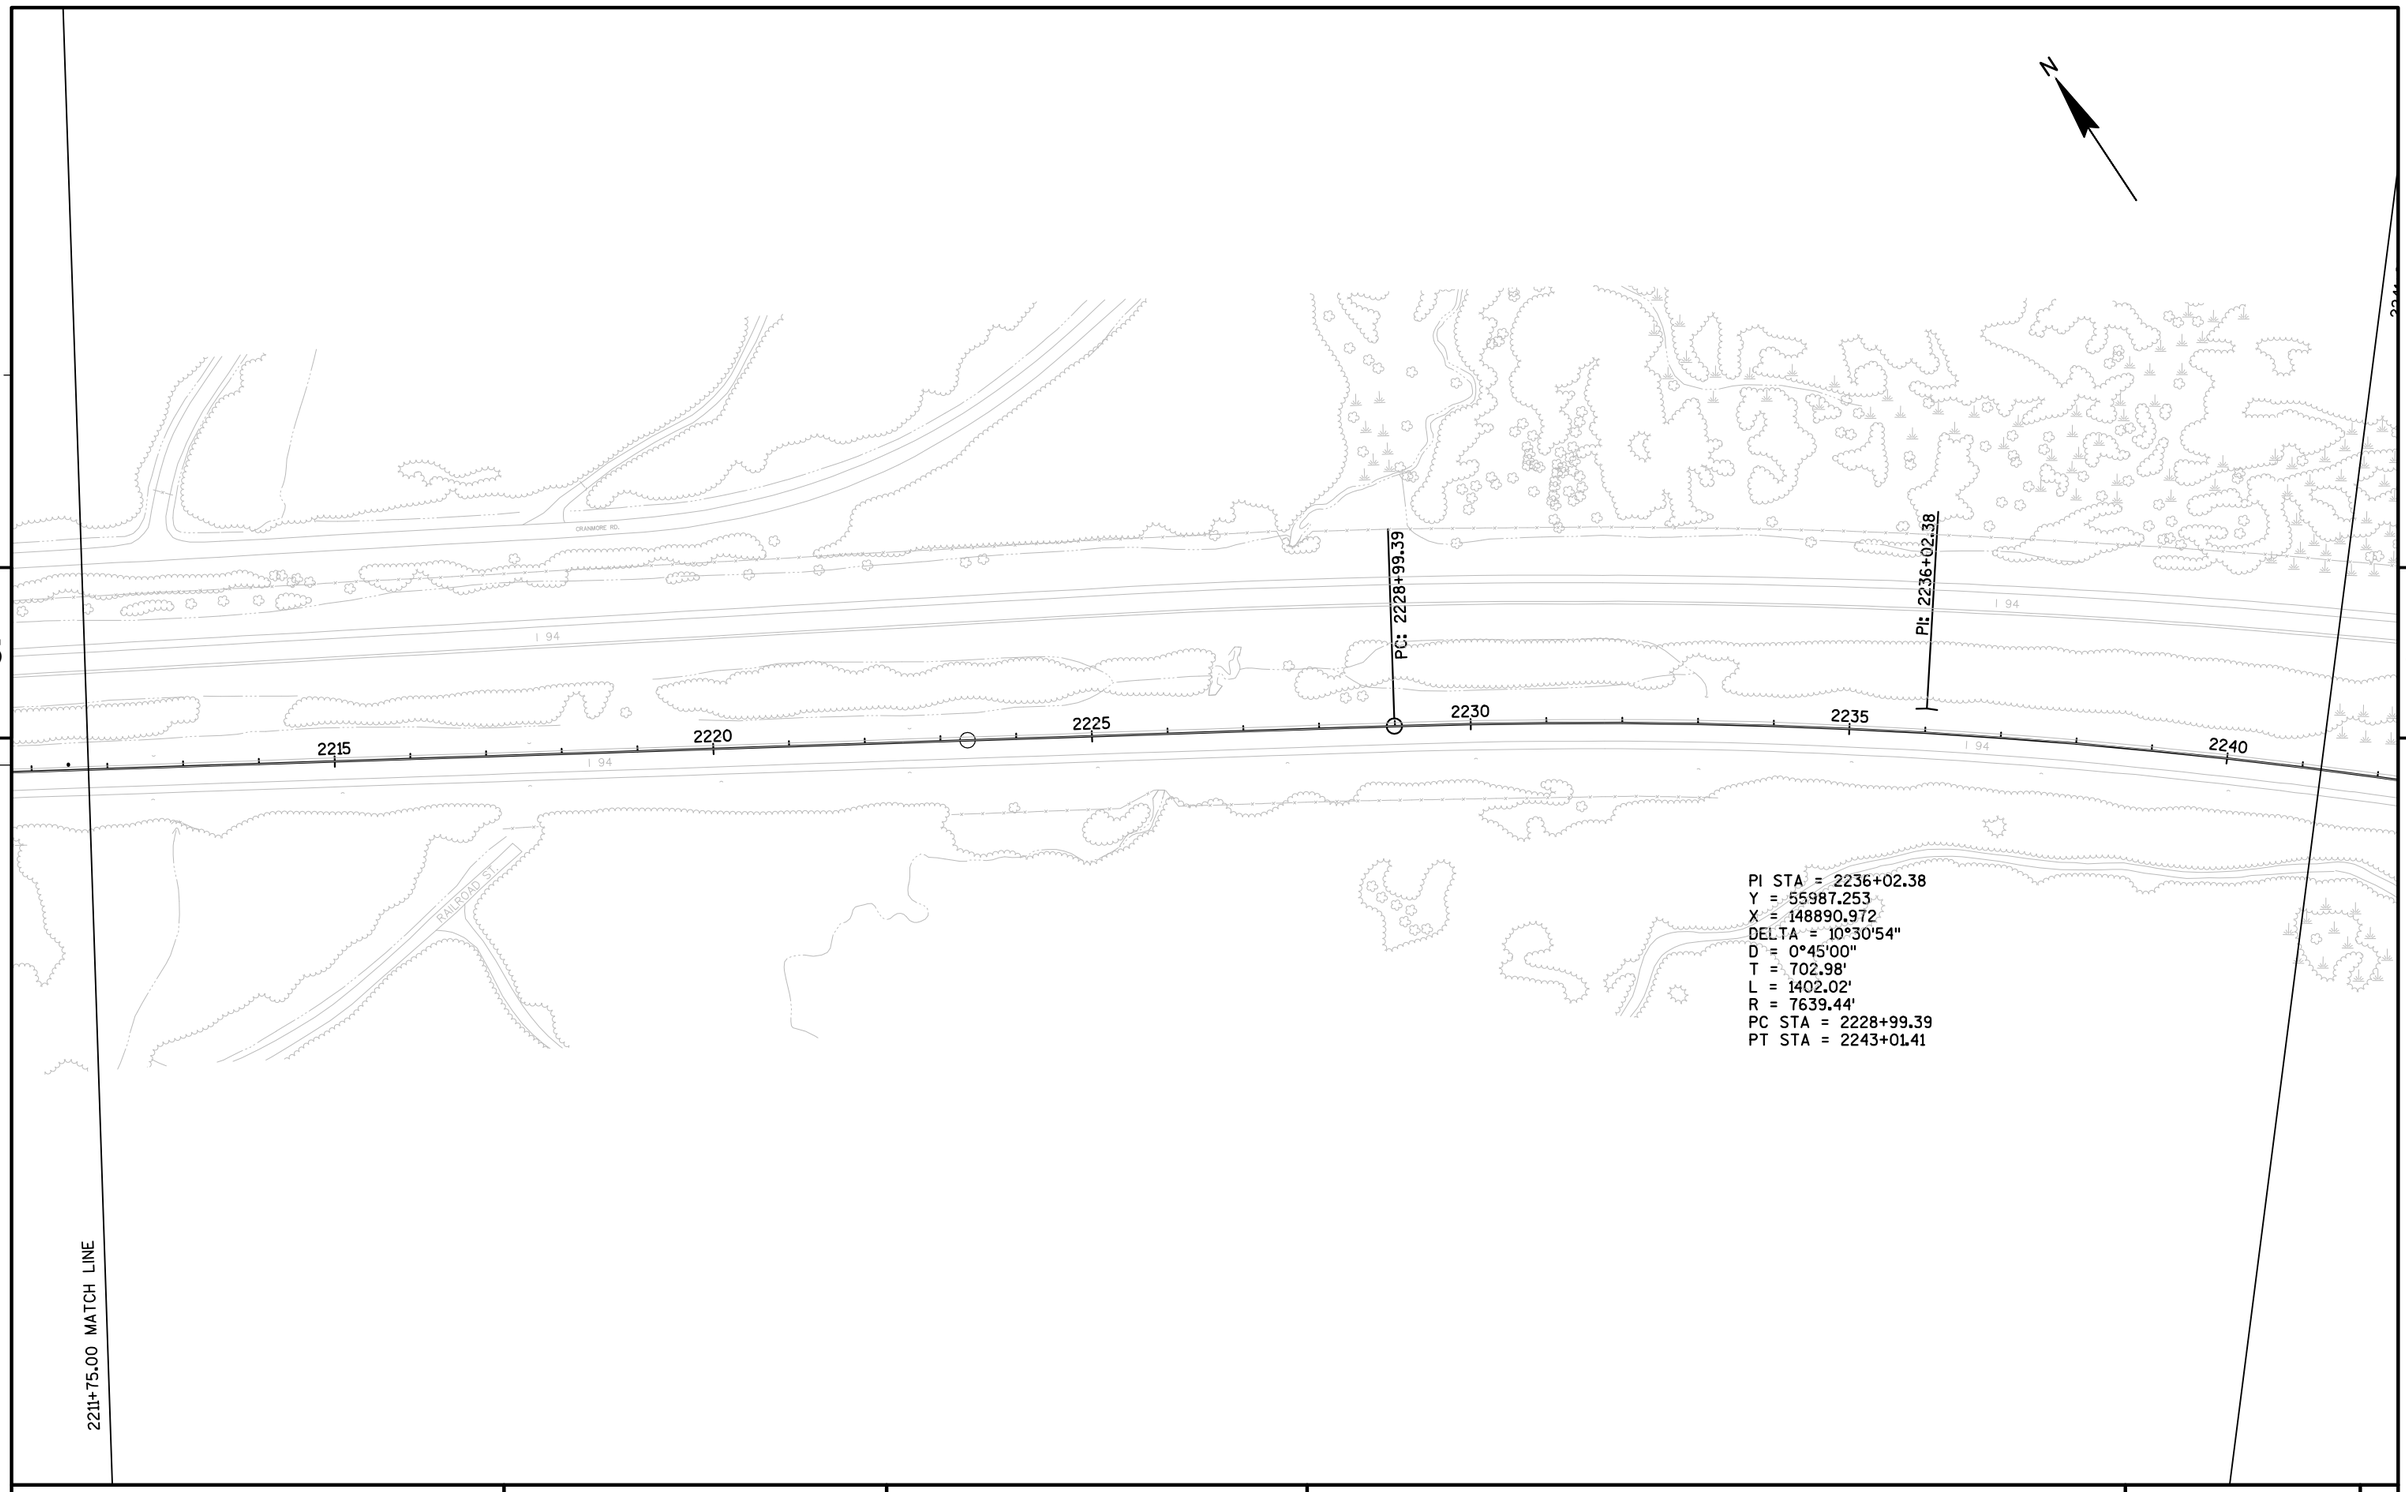


PROJECT NO: 1023-00-72	HWY: IH 94	COUNTY: JACKSON	PLAN SHEET - EAST BOUND	SHEET	E

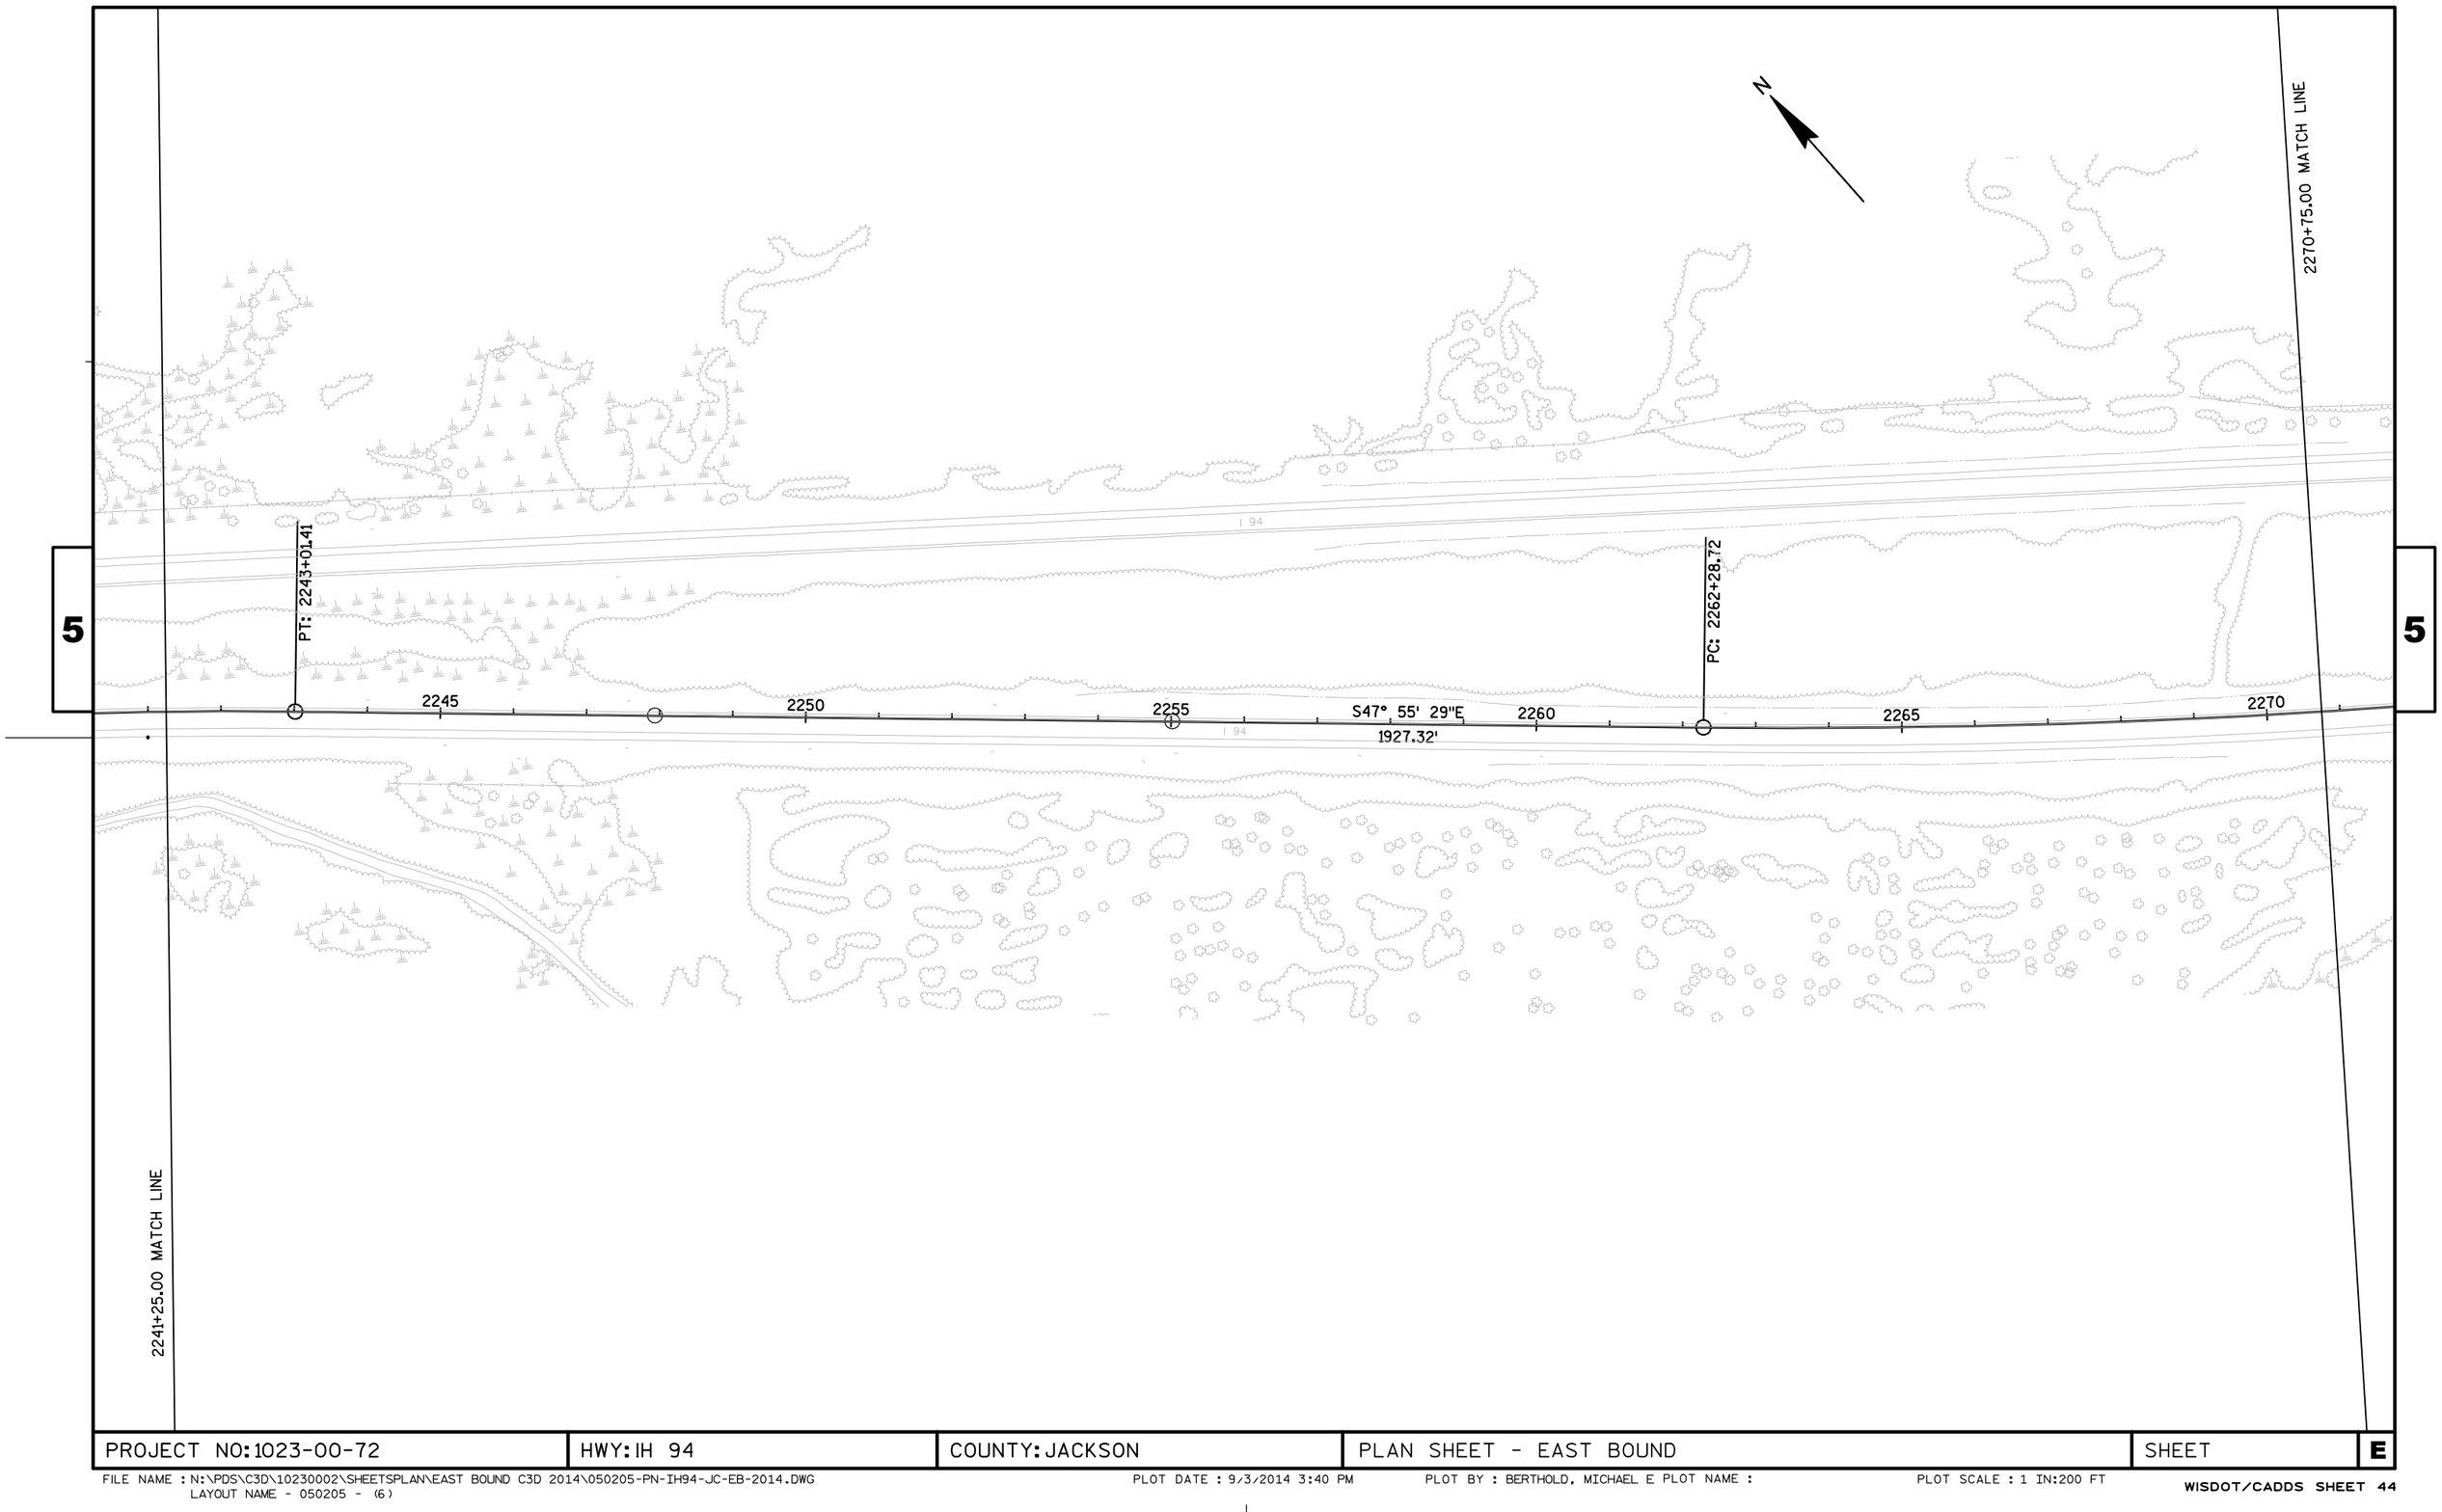


PROJECT NO: 1023-00-72	HWY: IH 94	COUNTY: JACKSON	PLAN SHEET - EAST BOUND	SHEET	E

FILE NAME : N:\PDS\C3D\10230002\SHEETSPLAN\EAST BOUND C3D 2014\050205-PN-IH94-JC-EB-2014.DWG
LAYOUT NAME - 050205 - (6)

PLOT DATE : 9/3/2014 3:40 PM PLOT BY : BERTHOLD, MICHAEL E PLOT NAME : PLOT SCALE : 1 IN:200 FT

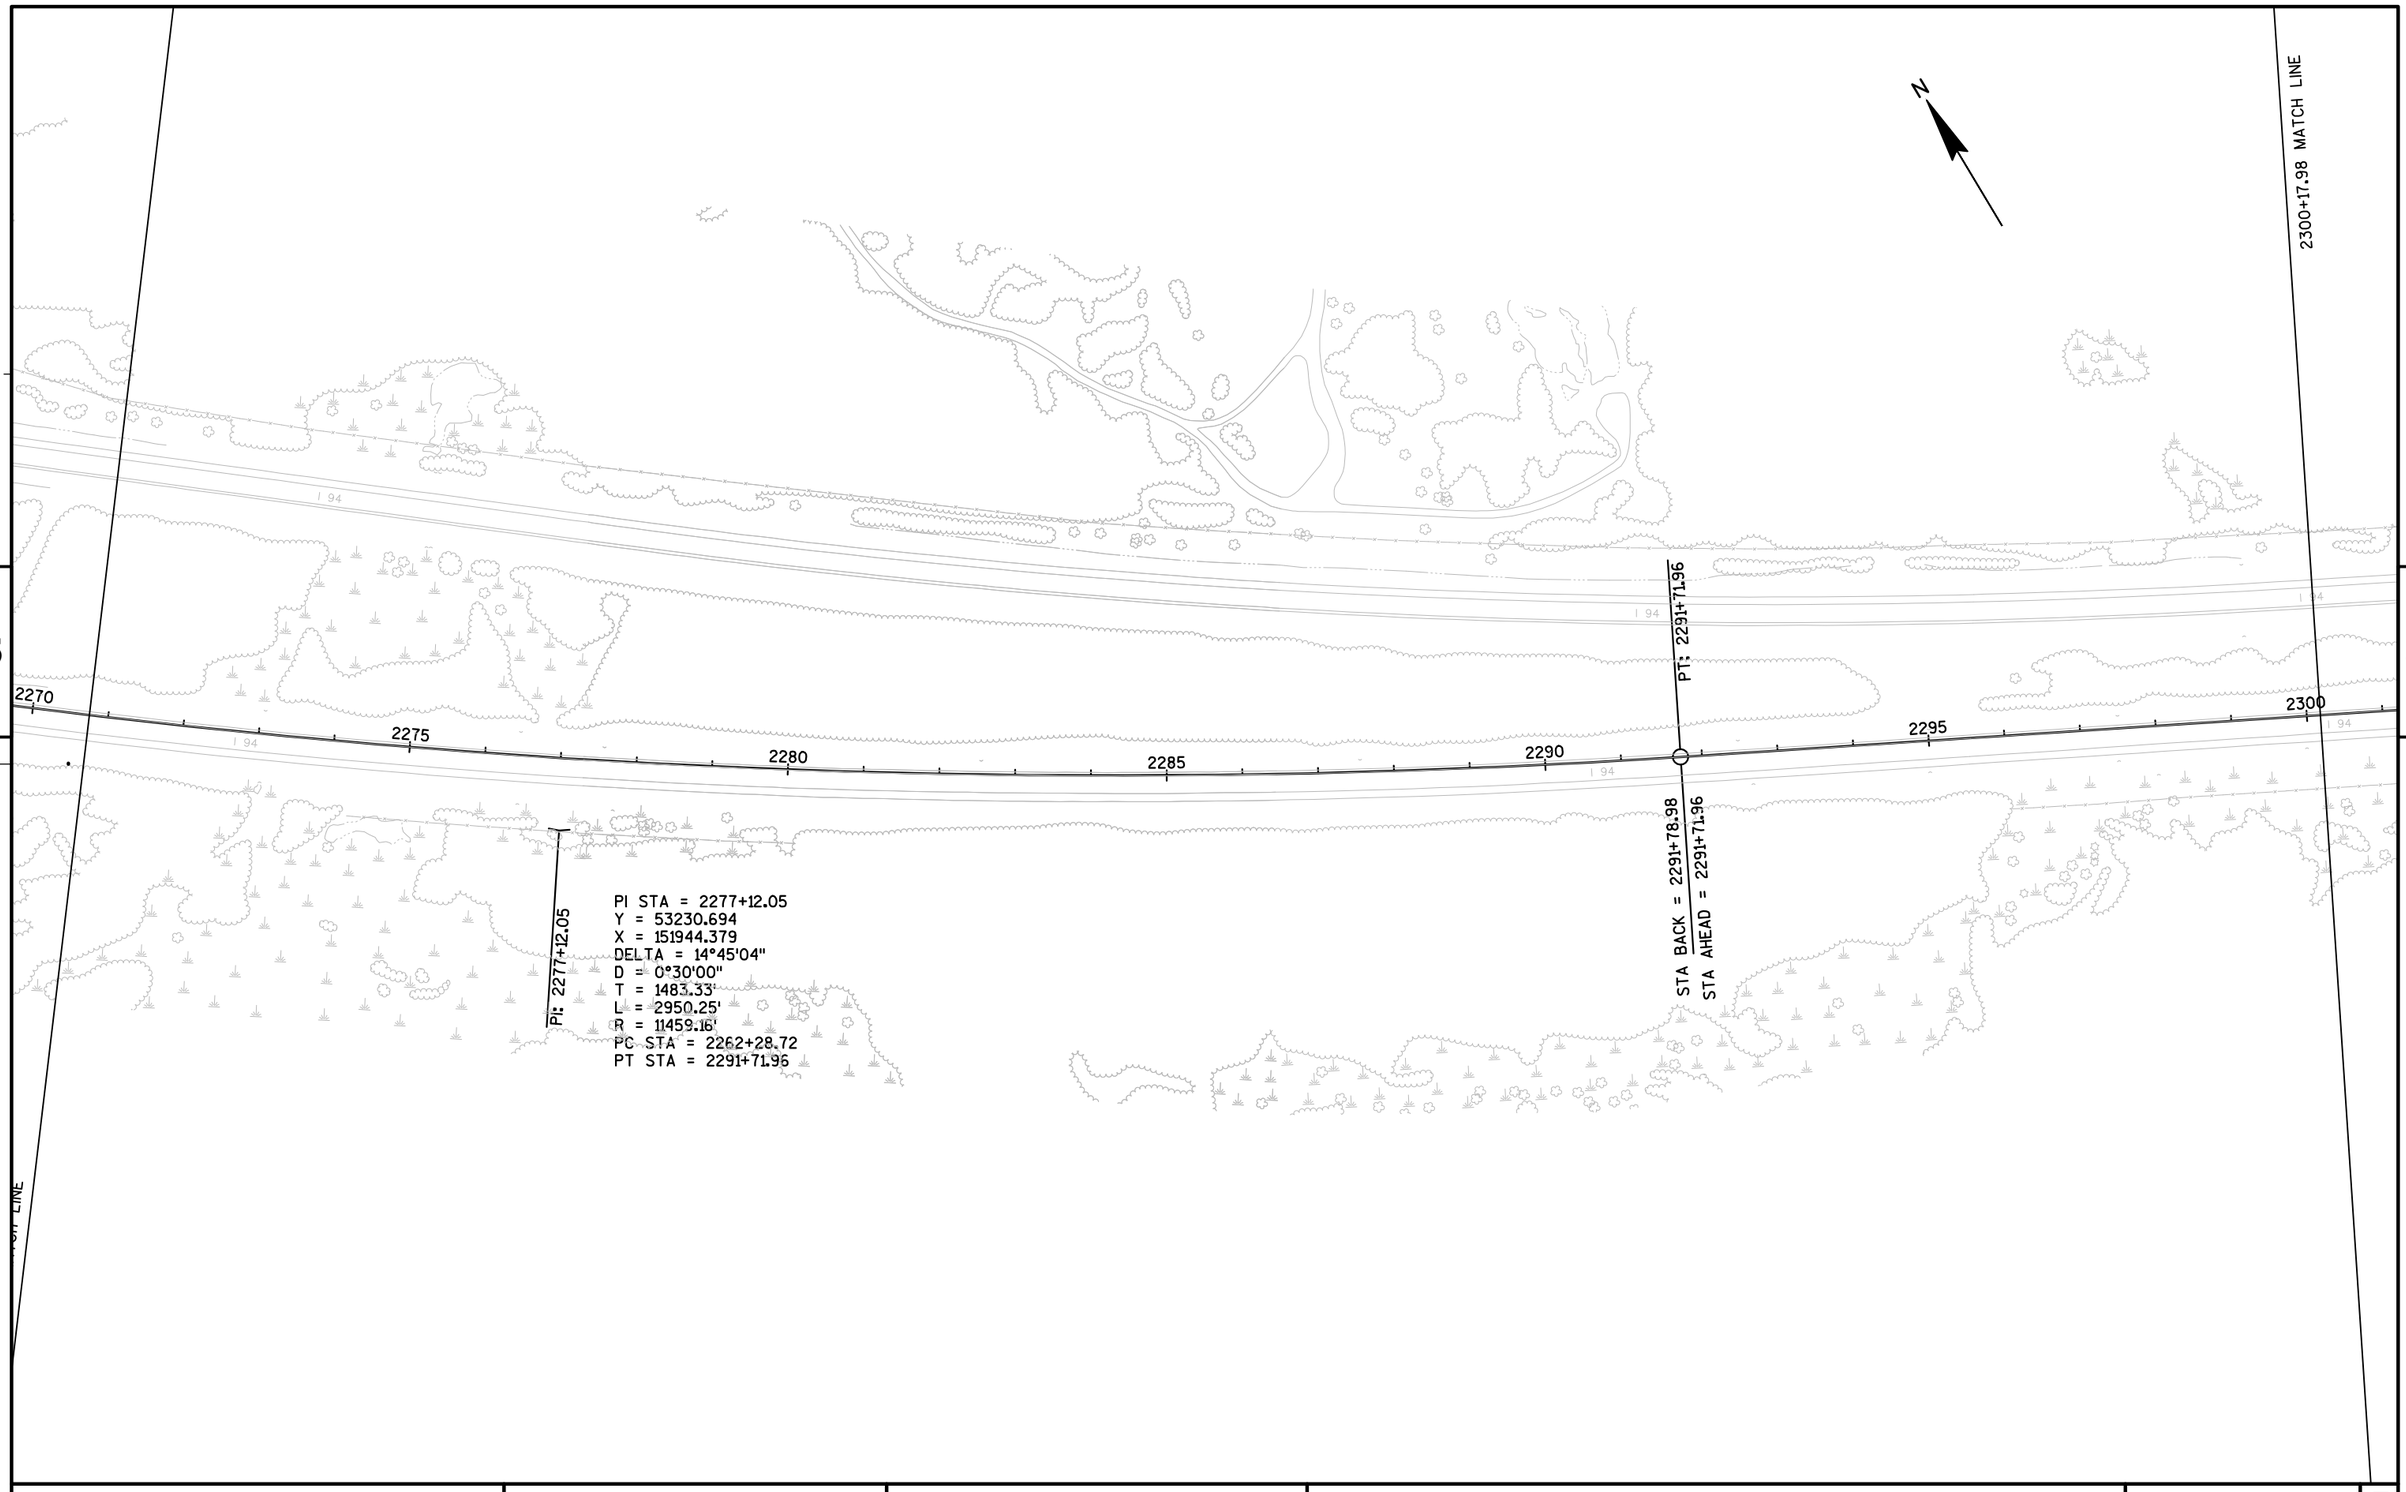

PROJECT NO: 1023-00-72	HWY: IH 94	COUNTY: JACKSON	PLAN SHEET - EAST BOUND	SHEET	E

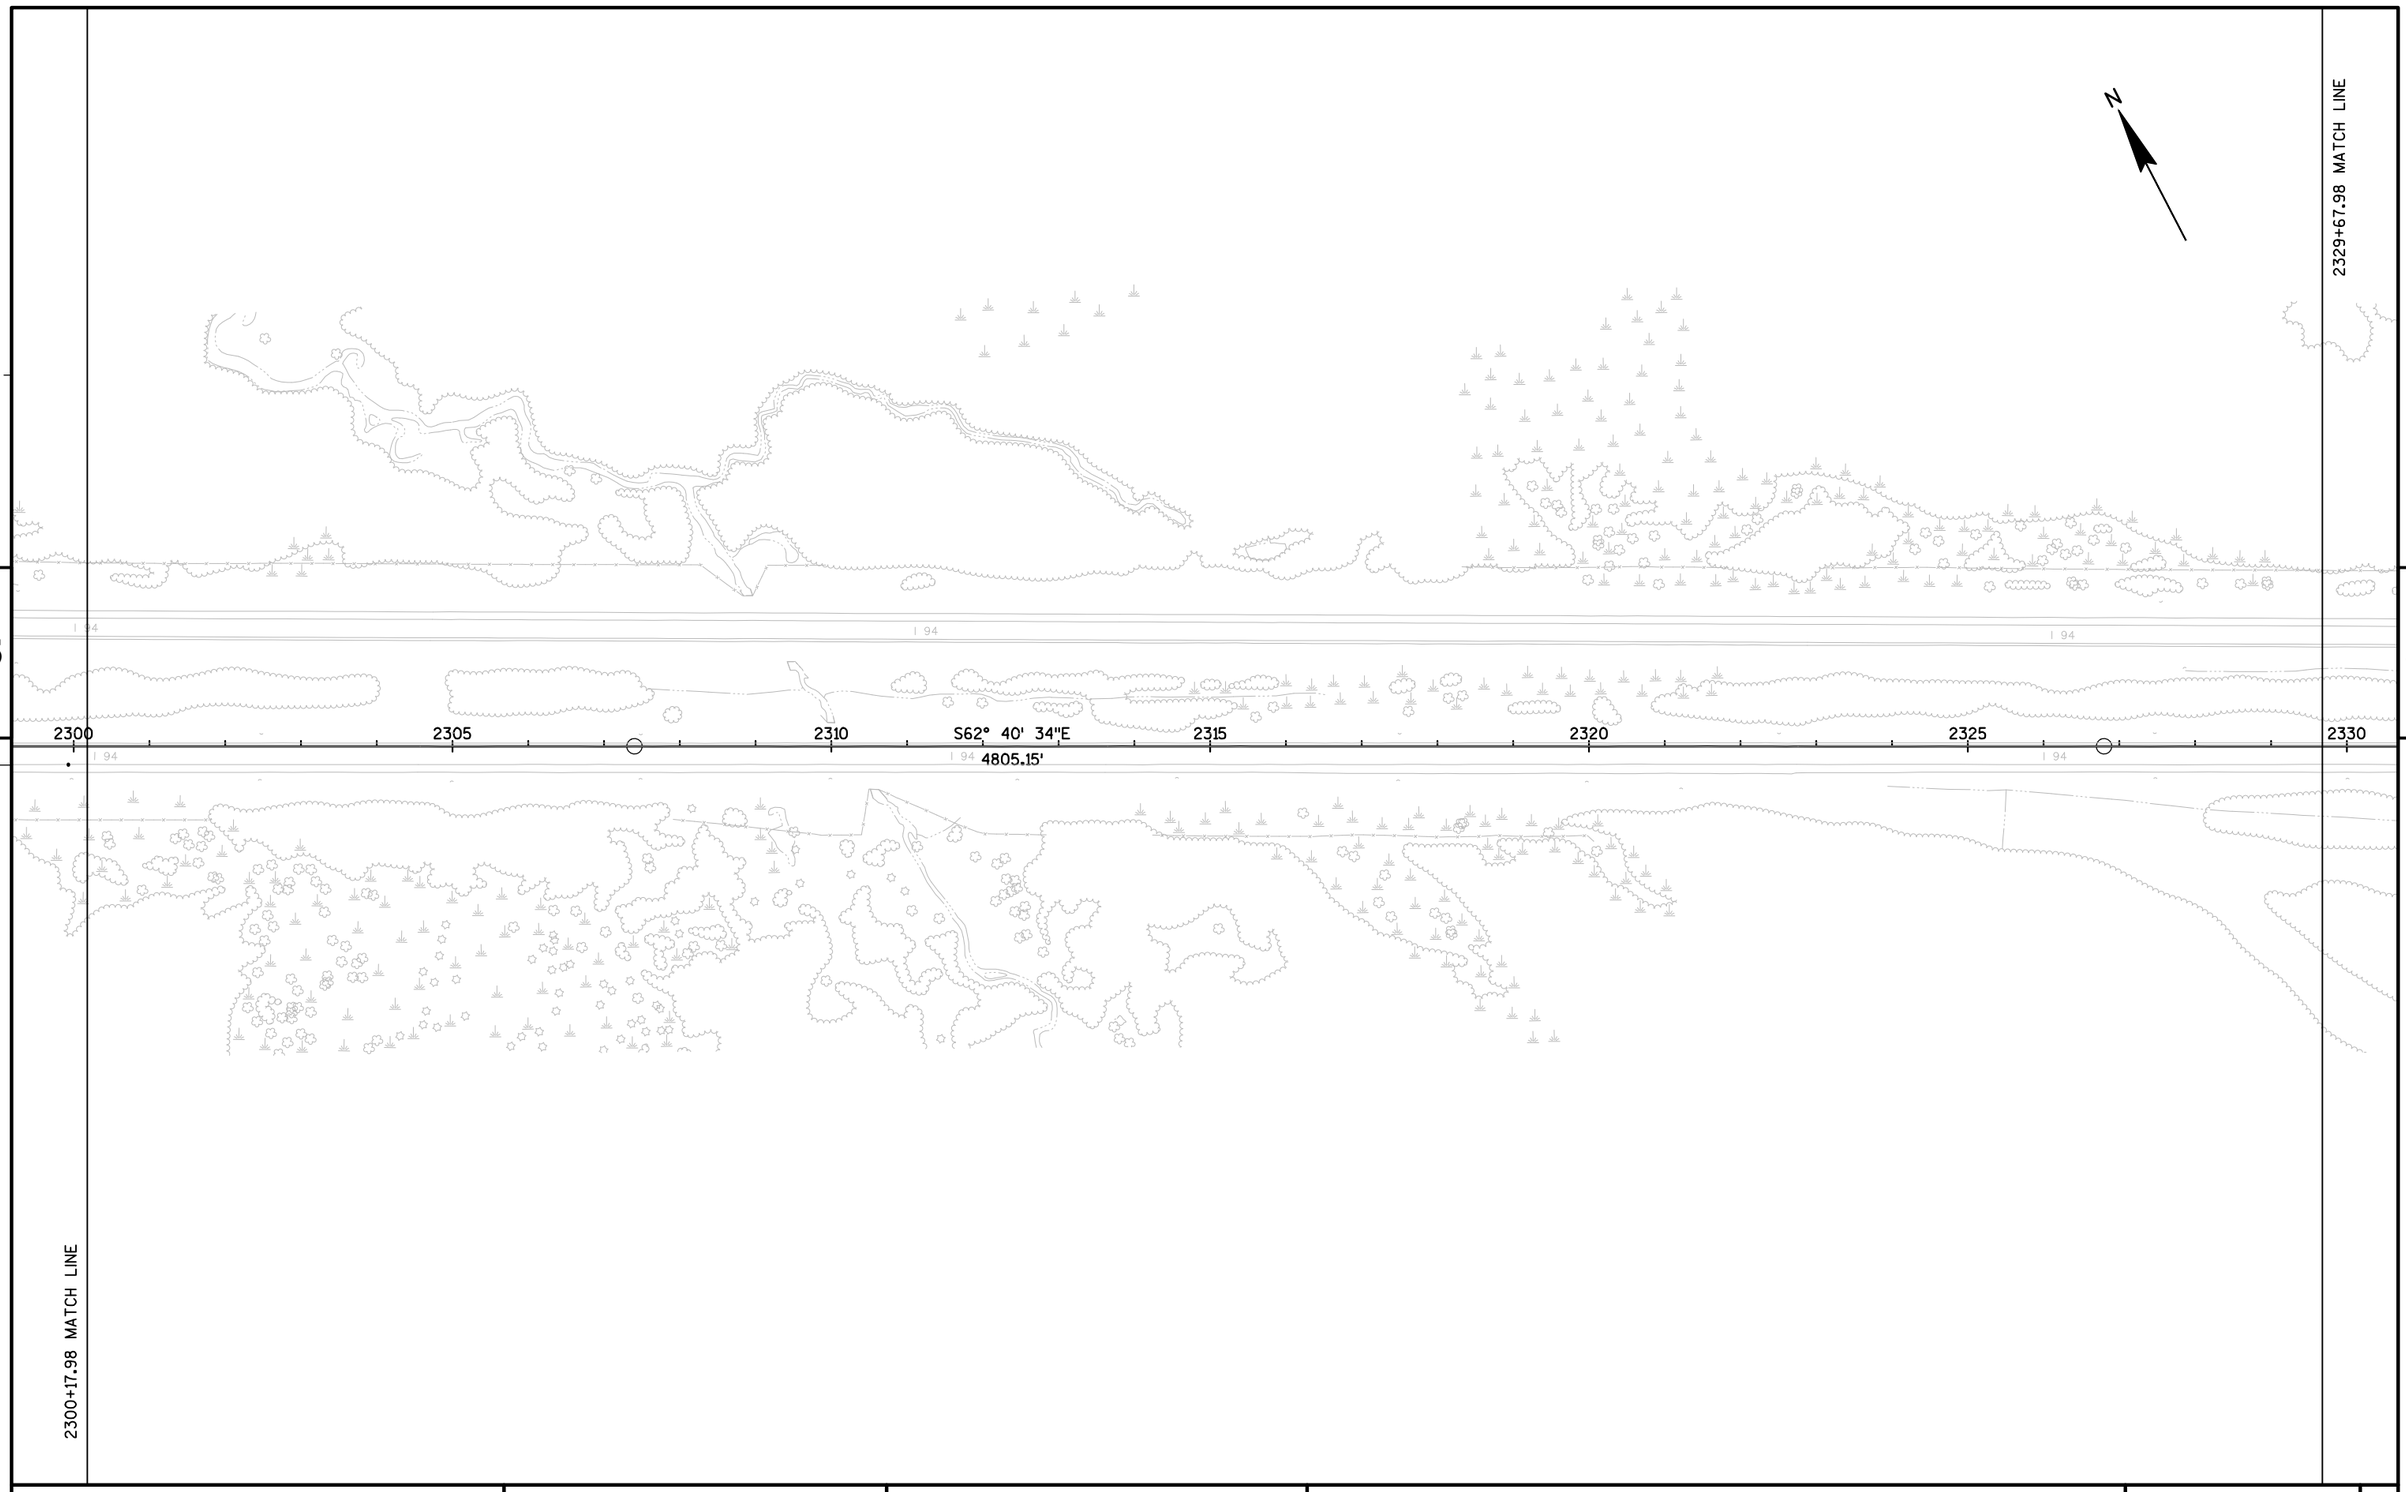


PROJECT NO: 1023-00-72	HWY: IH 94	COUNTY: JACKSON	PLAN SHEET - EAST BOUND	SHEET	E

FILE NAME : N:\PDS\C3D\10230002\SHEETSPLAN\EAST BOUND C3D 2014\050205-PN-IH94-JC-EB-2014.DWG
LAYOUT NAME - 050205 - (8)

PLOT DATE : 9/3/2014 3:41 PM


PLOT BY : BERTHOLD, MICHAEL E PLOT NAME :

PLOT SCALE : 1 IN:200 FT

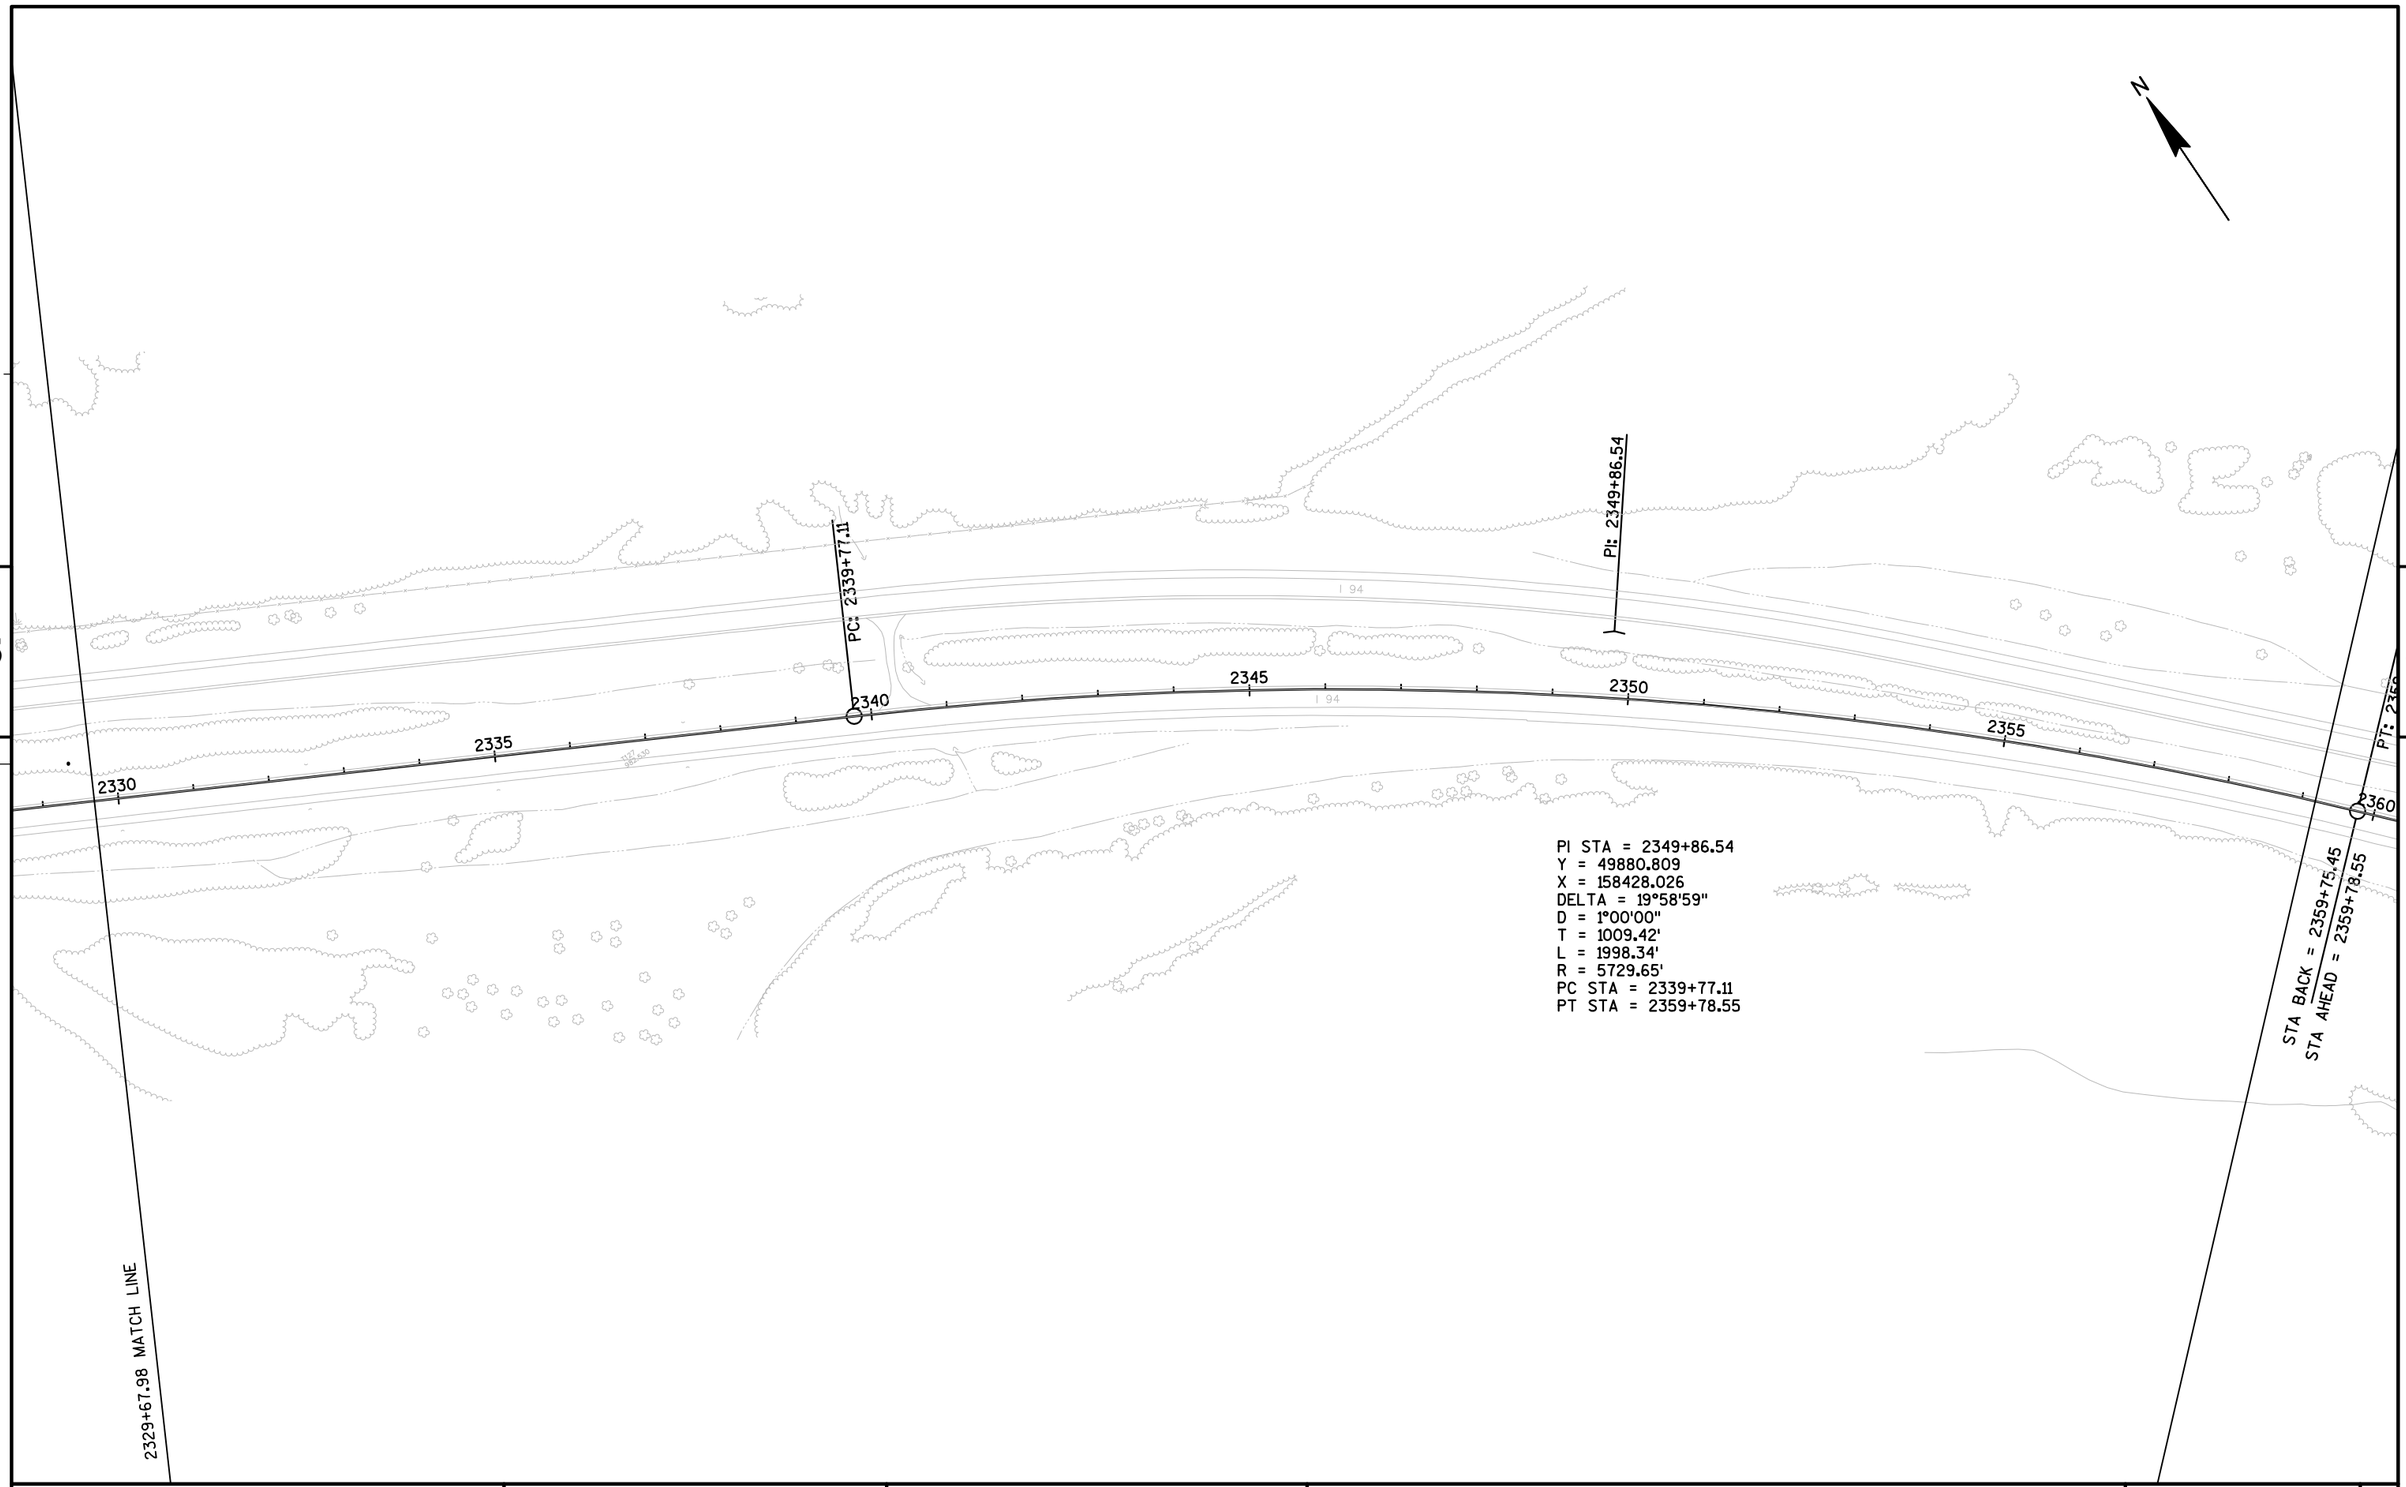

PROJECT NO: 1023-00-72	HWY: IH 94	COUNTY: JACKSON	PLAN SHEET - EAST BOUND	SHEET	E

FILE NAME : N:\PDS\C3D\10230002\SHEETSPLAN\EAST BOUND C3D 2014\050205-PN-IH94-JC-EB-2014.DWG
LAYOUT NAME - 050205 - (9)
PLOT DATE : 9/3/2014 3:41 PM
PLOT BY : BERTHOLD, MICHAEL E PLOT NAME :
PLOT SCALE : 1 IN:200 FT

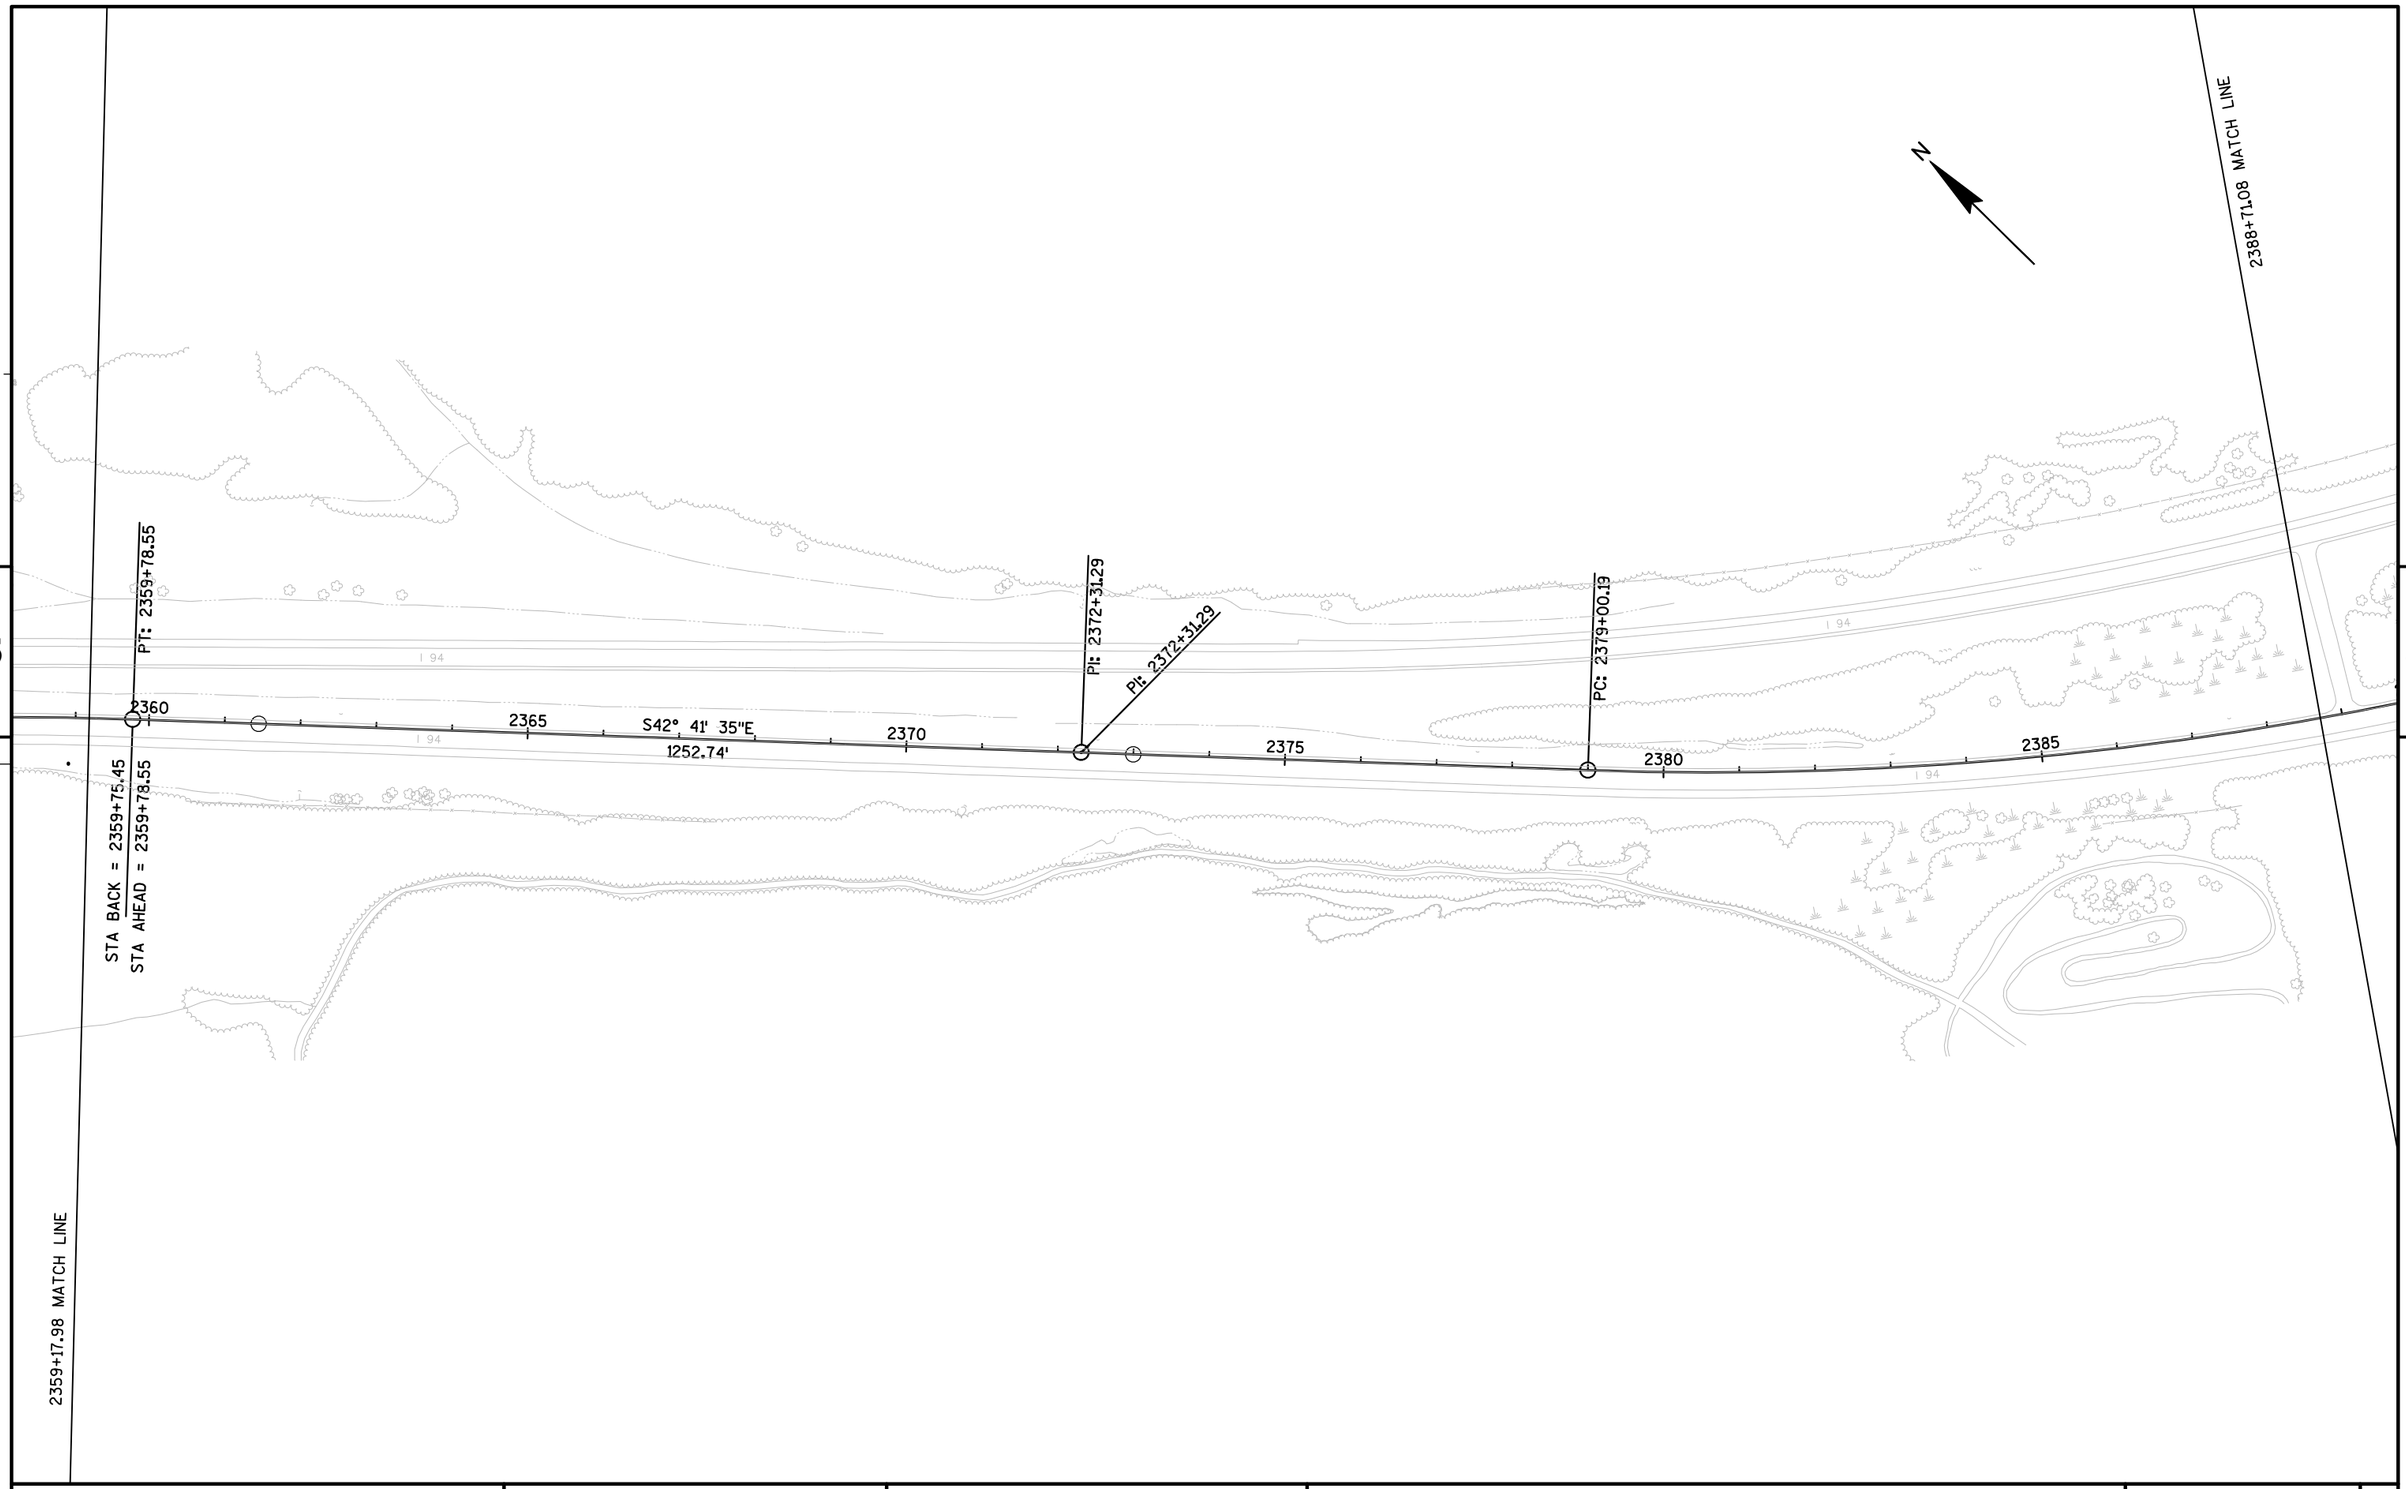

PROJECT NO: 1023-00-72	HWY: IH 94	COUNTY: JACKSON	PLAN SHEET - EAST BOUND	SHEET	E

FILE NAME : N:\PDS\C3D\10230002\SHEETSPLAN\EAST BOUND C3D 2014\050205-PN-IH94-JC-EB-2014.DWG
LAYOUT NAME - 050205 - (10)

PLOT DATE : 9/3/2014 3:41 PM PLOT BY : BERTHOLD, MICHAEL E PLOT NAME : PLOT SCALE : 1 IN:200 FT

N

N

5

5

I 94

I 94

I 94

I 94

2385

2390

2395

2400

2405

2408

PT: 2397+83.43

EP: 2408+18.17

2388+71.08 MATCH LINE

PROJECT NO: 1023-00-72	HWY: IH 94	COUNTY: JACKSON	PLAN SHEET - EAST BOUND	SHEET	E

FILE NAME : N:\PDS\C3D\10230002\SHEETSPLAN\EAST BOUND C3D 2014\050205-PN-IH94-JC-EB-2014.DWG
LAYOUT NAME - 050205 - (11)

PLOT DATE : 9/3/2014 3:42 PM

PLOT BY : BERTHOLD, MICHAEL E PLOT NAME :

PLOT SCALE : 1 IN:200 FT

5

BP: 2098+13.87

2100

IH 94

S44°08'39"E
2349.31'

2110

IH 94

2115

IH 94

2120

PC: 2121+63.18

2125

IH 94

2127+60.00 MATCH LINE

5

IH 94

IH 94

IH 94

PROJECT NO: 1023-00-80	HWY: IH 94	COUNTY: JACKSON	PLAN SHEET - WEST BOUND	SHEET	E

FILE NAME : N:\PDS\C3D\10230002\SHEETSPLAN\WEST BOUND 1023-00-10 (80)\WEST BOUND C3D 2014\050206-PN-IH94-JC-WB-2014.DWG
LAYOUT NAME - 050206 - (1)

PLOT DATE : 9/4/2014 10:17 AM PLOT BY : BERTHOLD, MICHAEL E PLOT NAME :

PLOT SCALE : 1 IN:200 FT

PI STA = 2132+06.54
Y = 61556.841
X = 139718.598
DELTA = 15°33'15"
D = 0°45'00"
T = 1043.37'
L = 2073.90'
R = 7639.44'
PC STA = 2121+63.18
PT STA = 2139+04.00

PT: 2139+04.00

STA BACK = 2142+37.08
STA AHEAD = 2139+04.00

PI: 2132+06.54

2153+76.92 MATCH LINE

5

5

IH 94

2130

2135

2140

2145

2150

ROBINSON

EIDSMOE RD.

CTH "O"

RAILROAD ST.

PROJECT NO: 1023-00-80	HWY: IH 94	COUNTY: JACKSON	PLAN SHEET - WEST BOUND	SHEET	E

FILE NAME : N:\PDS\C3D\10230002\SHEETSPLAN\WEST BOUND 1023-00-10(80)\WEST BOUND C3D 2014\050206-PN-IH94-JC-WB-2014.DWG
LAYOUT NAME - 050206 - (2)

PLOT DATE : 9/4/2014 10:17 AM PLOT BY : BERTHOLD, MICHAEL E PLOT NAME : PLOT SCALE : 1 IN:200 FT

2183+26.92 MATCH LINE

5

5

2155 2160 2165 2170 2175 2180

S25° 43' 10"E
8594.91'

I 94

I 94

CRANMORE RD.

CTH "O"

EPSTEIN RD.

2153+76.92 MATCH LINE

PROJECT NO: 1023-00-80	HWY: IH 94	COUNTY: JACKSON	PLAN SHEET - WEST BOUND	SHEET	E

FILE NAME : N:\PDS\C3D\10230002\SHEETSPLAN\WEST BOUND 1023-00-10(80)\WEST BOUND C3D 2014\050206-PN-IH94-JC-WB-2014.DWG
LAYOUT NAME - 050206 - (3)

PLOT DATE : 9/4/2014 10:18 AM PLOT BY : BERTHOLD, MICHAEL E PLOT NAME : PLOT SCALE : 1 IN:200 FT

2212+76.92 MATCH LINE

5

CRANMORE RD.

CRANMORE RD.

5

2185 2190 2195 2200 2205 2210

I 94


I 94

2183+26.92 MATCH LINE

PROJECT NO: 1023-00-80	HWY: IH 94	COUNTY: JACKSON	PLAN SHEET - WEST BOUND	SHEET	E

FILE NAME : N:\PDS\C3D\10230002\SHEETSPLAN\WEST BOUND 1023-00-10(80)\WEST BOUND C3D 2014\050206-PN-IH94-JC-WB-2014.DWG
LAYOUT NAME - 050206 - (4)

PLOT DATE : 9/4/2014 10:18 AM PLOT BY : BERTHOLD, MICHAEL E PLOT NAME : PLOT SCALE : 1 IN:200 FT

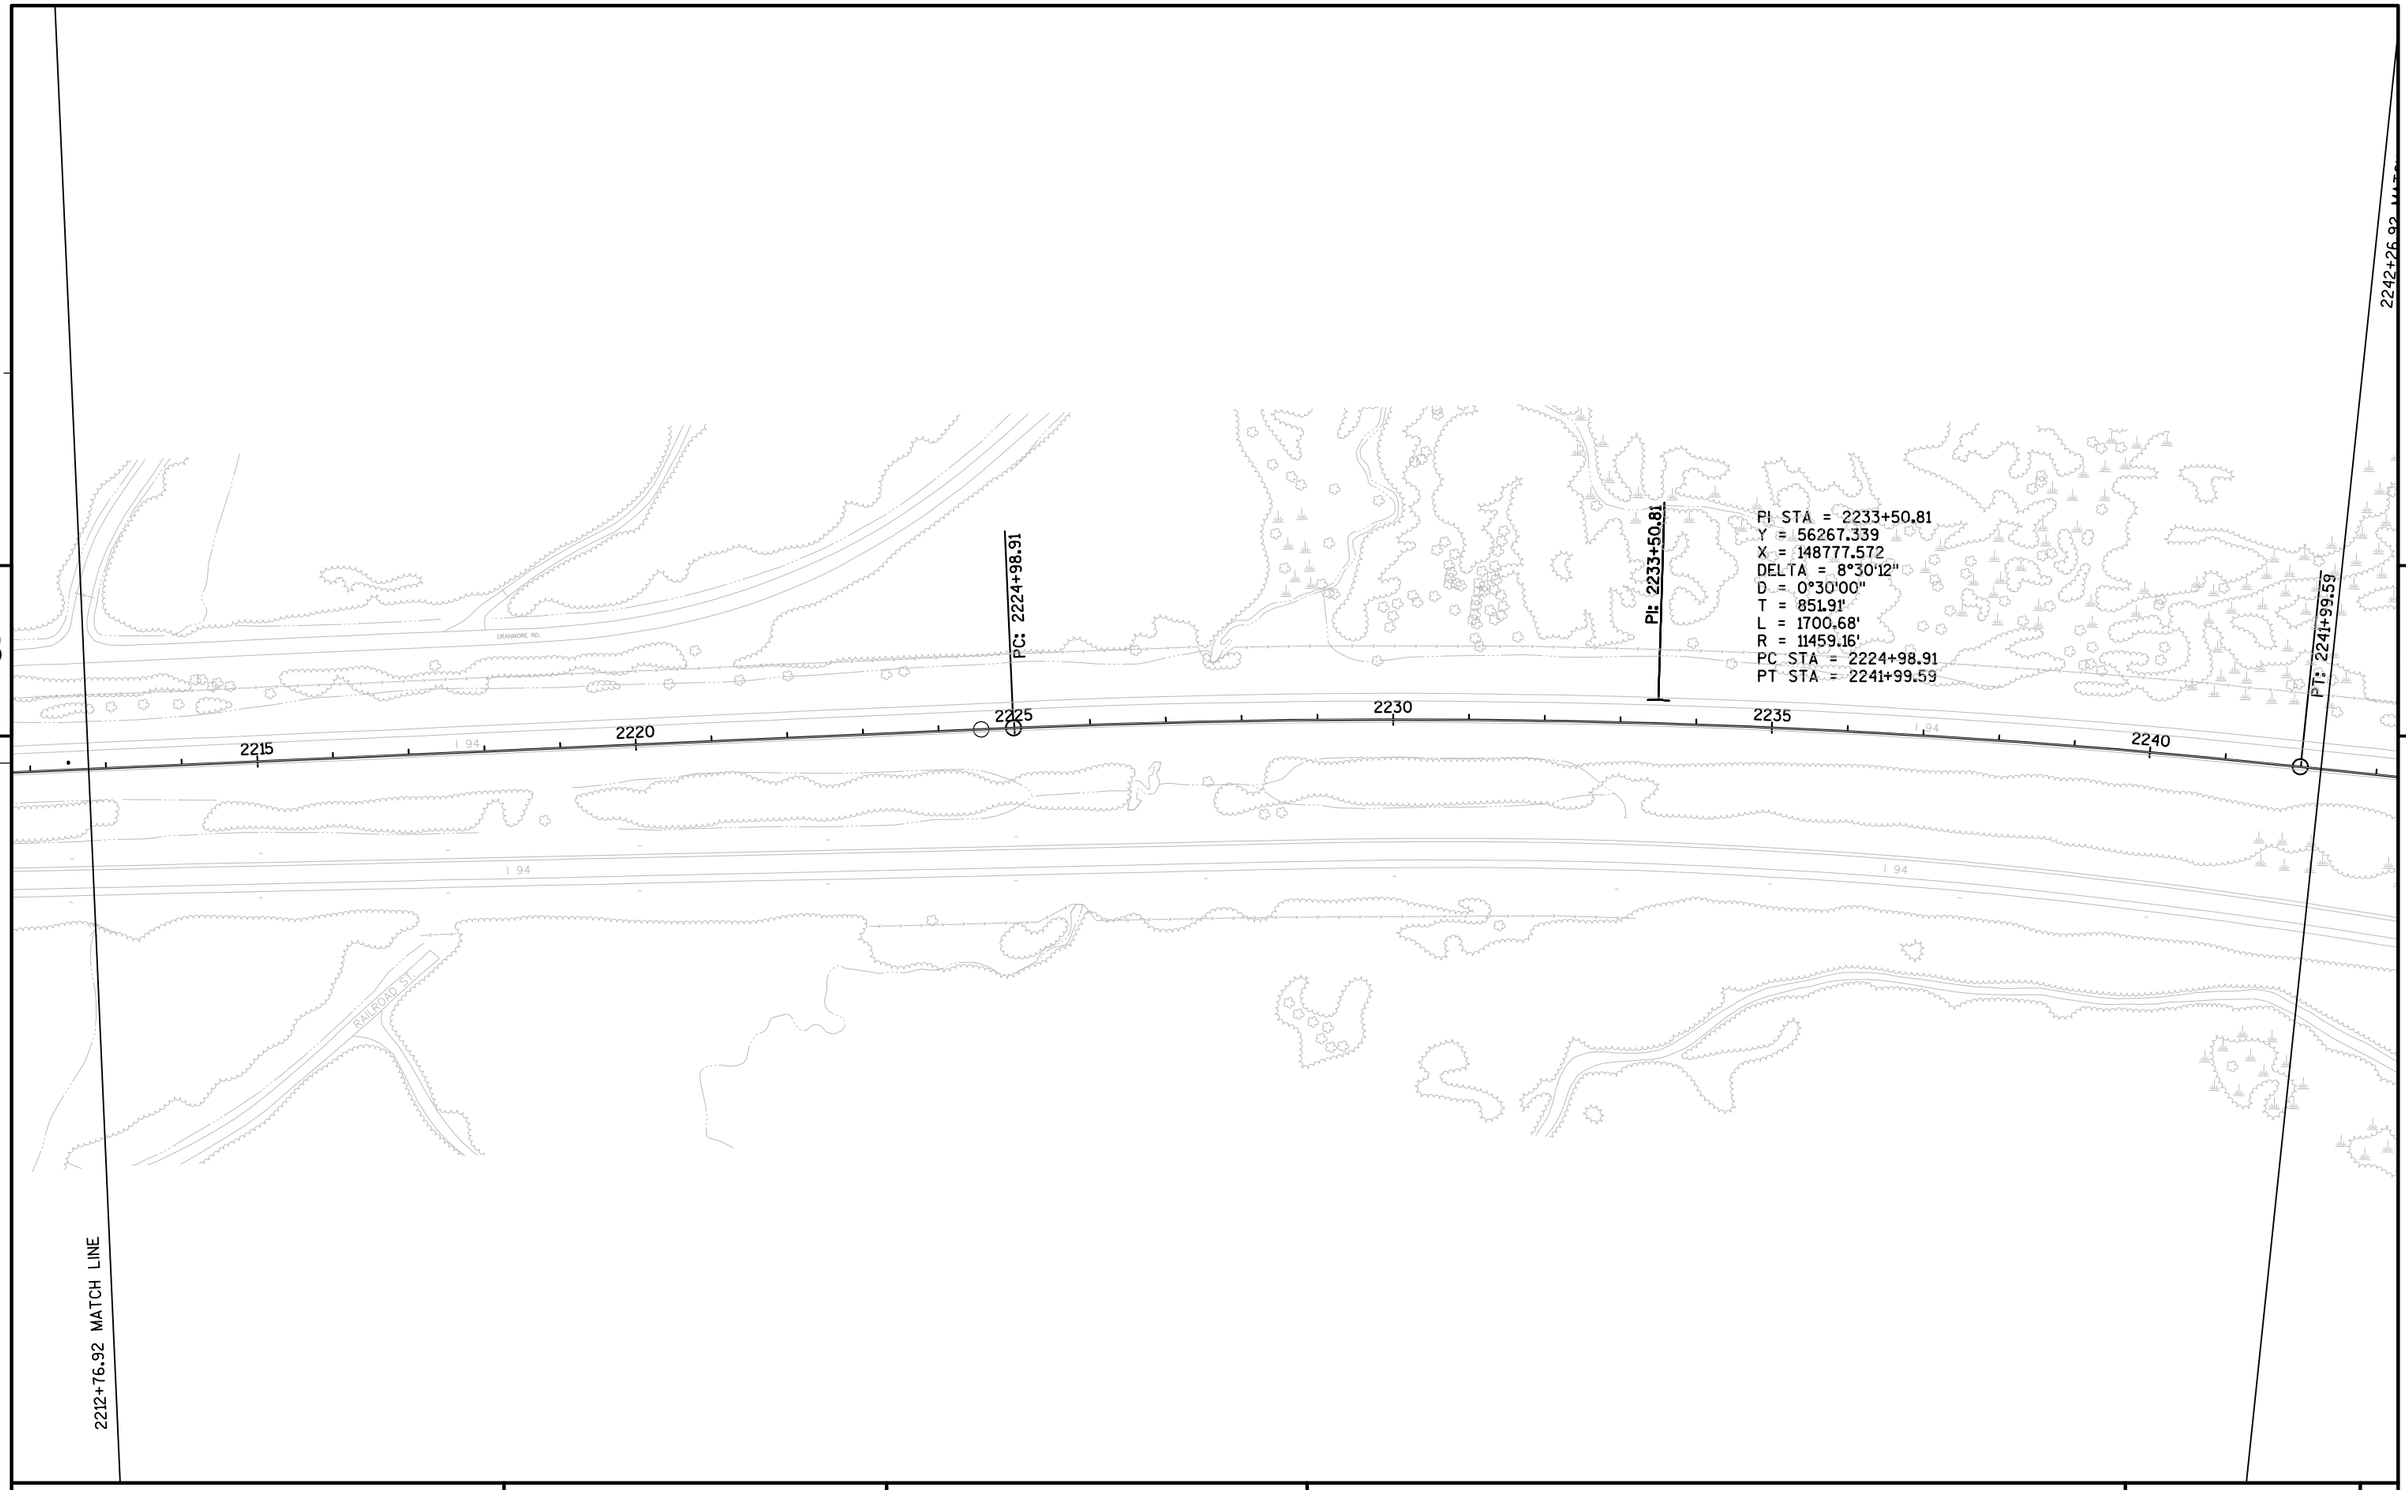

5

5

PROJECT NO: 1023-00-80	HWY: IH 94	COUNTY: JACKSON	PLAN SHEET - WEST BOUND	SHEET	E

FILE NAME : N:\PDS\C3D\10230002\SHEETSPLAN\WEST BOUND 1023-00-10(80)\WEST BOUND C3D 2014\050206-PN-IH94-JC-WB-2014.DWG
LAYOUT NAME - 050206 - (5)
PLOT DATE : 9/4/2014 10:18 AM
PLOT BY : BERTHOLD, MICHAEL E PLOT NAME :
PLOT SCALE : 1 IN:200 FT

PT: 2241+99.59

2245 2250 S51° 12' 58"E 2255 2260 2265 2270

3531.20'

I 94

2271+76.92 MATCH LINE

2242+26.92 MATCH LINE

5

5

PROJECT NO: 1023-00-80	HWY: IH 94	COUNTY: JACKSON	PLAN SHEET - WEST BOUND	SHEET	E

FILE NAME : N:\PDS\C3D\10230002\SHEETSPLAN\WEST BOUND 1023-00-10 (80)\WEST BOUND C3D 2014\050206-PN-IH94-JC-WB-2014.DWG
LAYOUT NAME - 050206 - (6)

PLOT DATE : 9/4/2014 10:18 AM PLOT BY : BERTHOLD, MICHAEL E PLOT NAME : PLOT SCALE : 1 IN:200 FT



PROJECT NO: 1023-00-80	HWY: IH 94	COUNTY: JACKSON	PLAN SHEET - WEST BOUND	SHEET	E

FILE NAME : N:\PDS\C3D\10230002\SHEETSPLAN\WEST BOUND 1023-00-10 (80)\WEST BOUND C3D 2014\050206-PN-IH94-JC-WB-2014.DWG
LAYOUT NAME - 050206 - (7)
PLOT DATE : 9/4/2014 10:19 AM
PLOT BY : BERTHOLD, MICHAEL E PLOT NAME :
PLOT SCALE : 1 IN:200 FT

2330+76.92 MATCH LINE

5

5

2305 2310 I 94 2315 S62° 28' 12"E 2320 2325 I 94 2330

3990.63'


I 94

I 94

2301+26.92 MATCH LINE

PROJECT NO: 1023-00-80	HWY: IH 94	COUNTY: JACKSON	PLAN SHEET - WEST BOUND	SHEET	E

FILE NAME : N:\PDS\C3D\10230002\SHEETSPLAN\WEST BOUND 1023-00-10 (80)\WEST BOUND C3D 2014\050206-PN-IH94-JC-WB-2014.DWG
LAYOUT NAME - 050206 - (8)
PLOT DATE : 9/4/2014 10:19 AM
PLOT BY : BERTHOLD, MICHAEL E PLOT NAME :
PLOT SCALE : 1 IN:200 FT

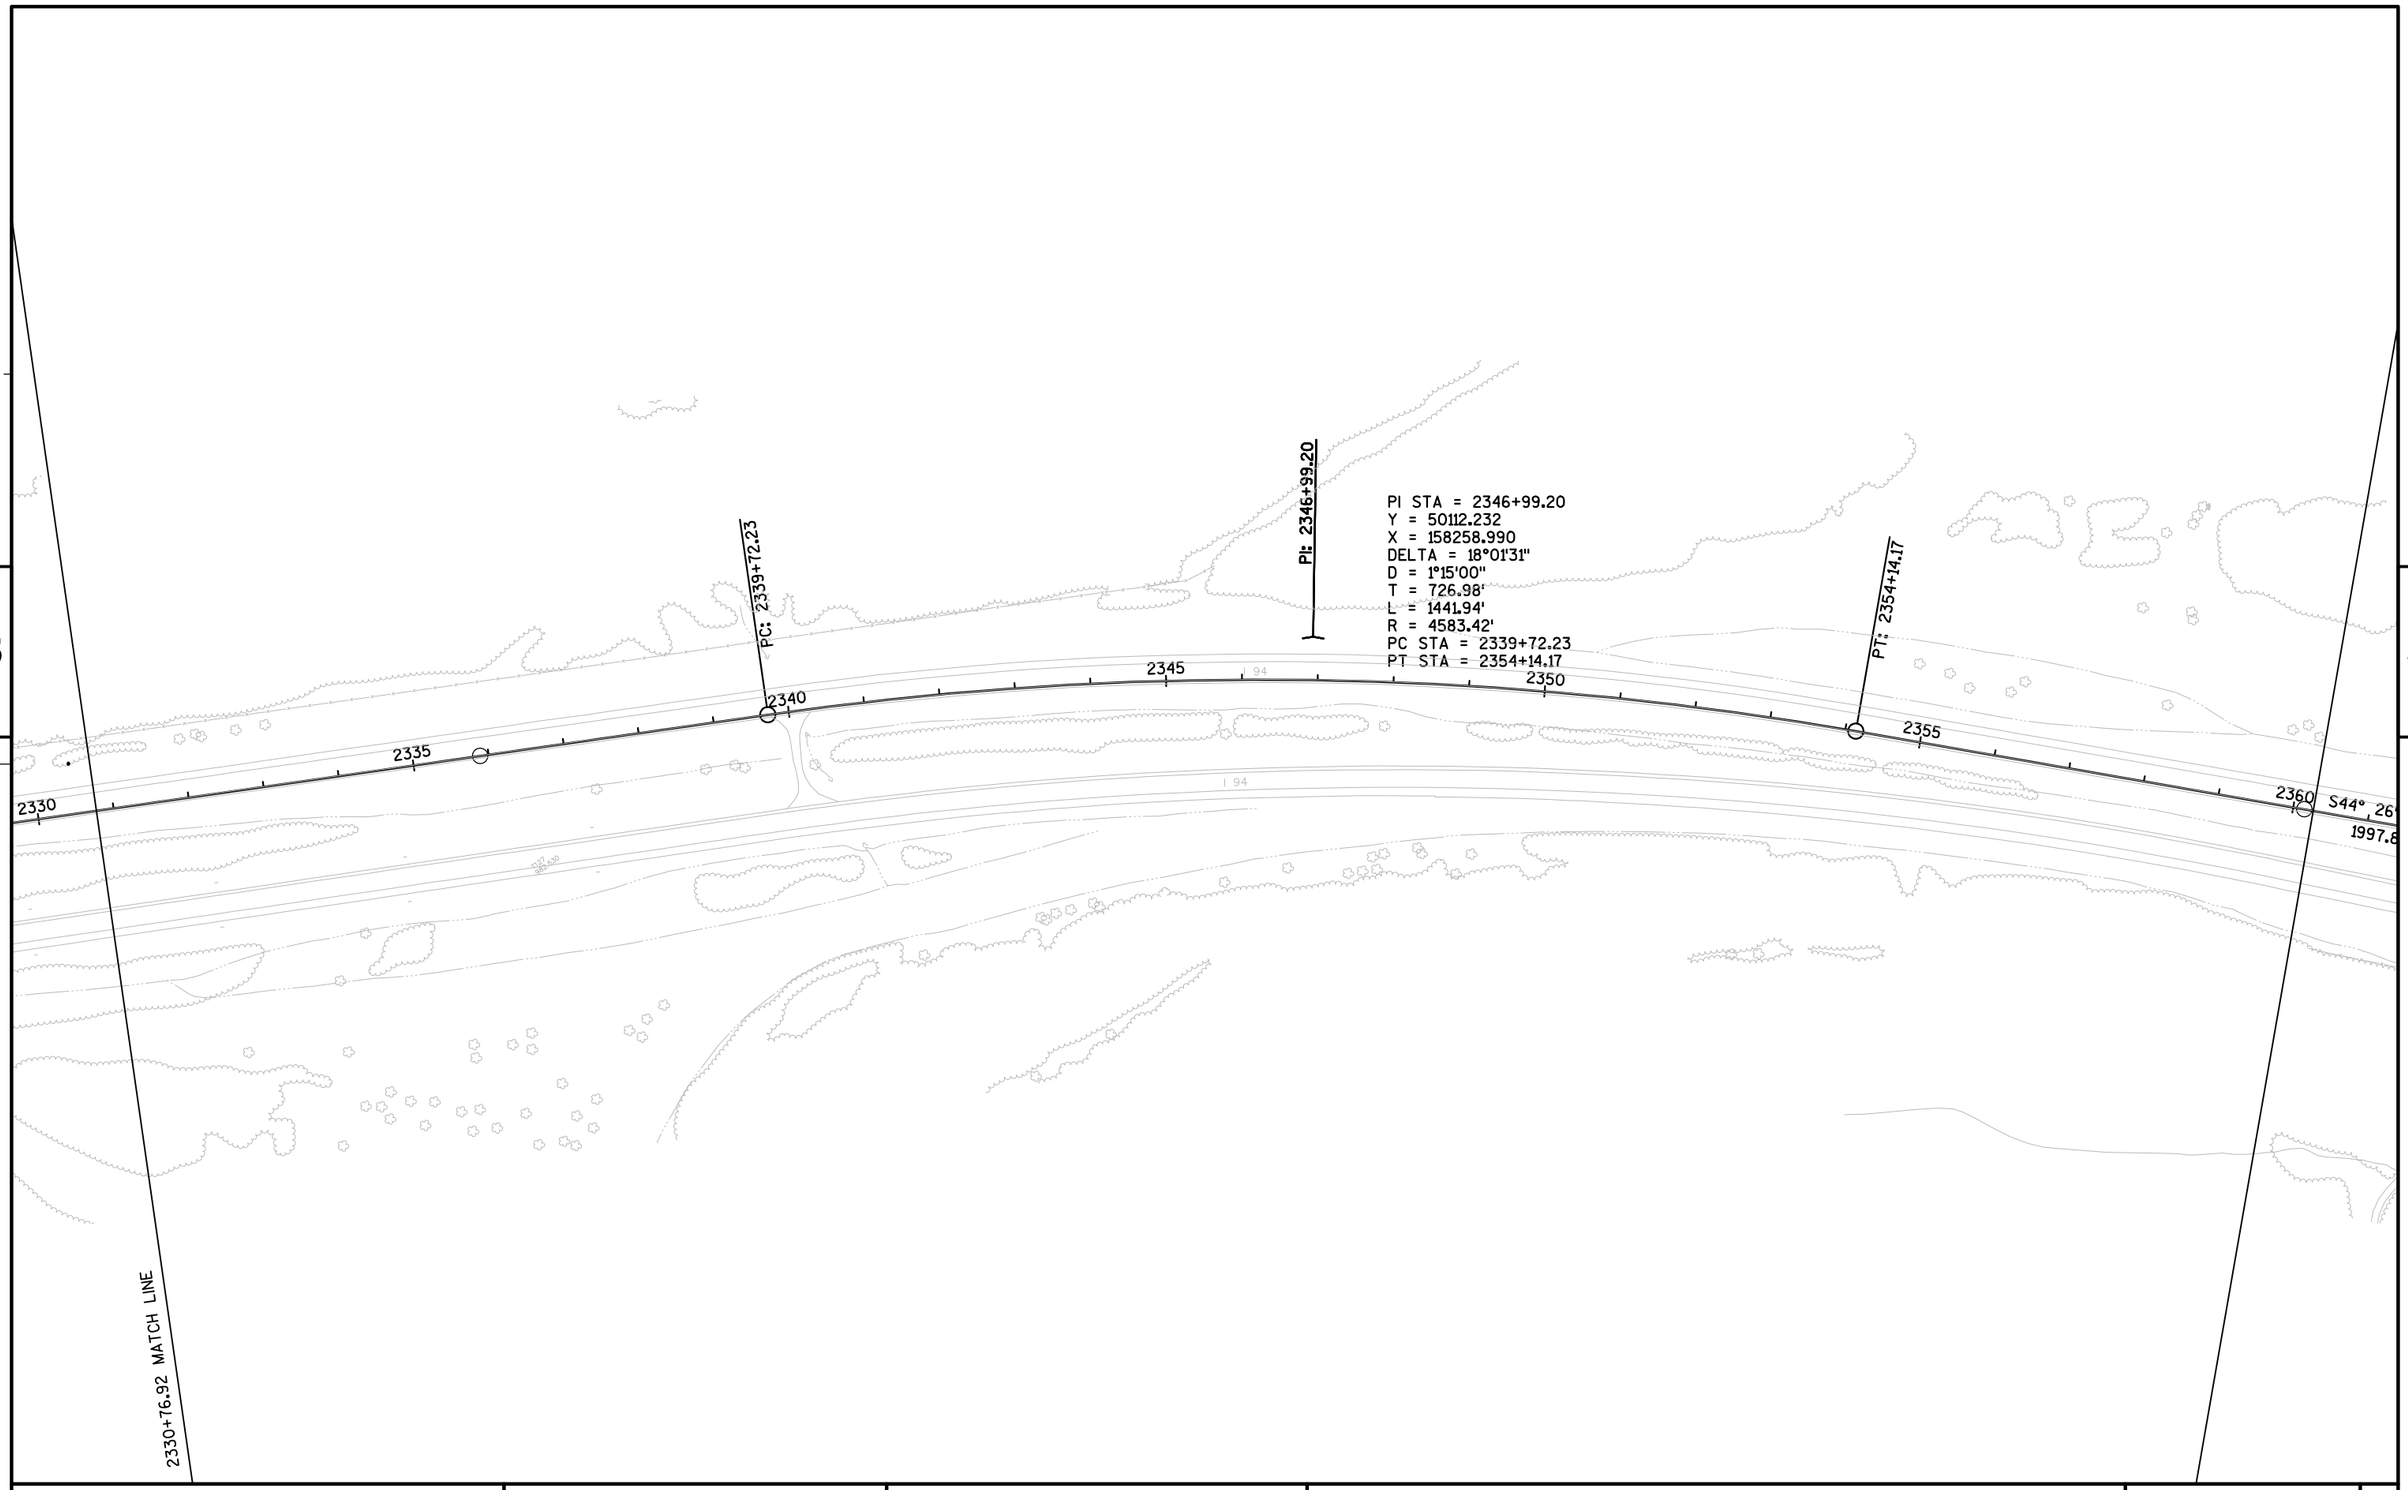

PROJECT NO: 1023-00-80	HWY: IH 94	COUNTY: JACKSON	PLAN SHEET - WEST BOUND	SHEET	E

FILE NAME : N:\PDS\C3D\10230002\SHEETSPLAN\WEST BOUND 1023-00-10(80)\WEST BOUND C3D 2014\050206-PN-IH94-JC-WB-2014.DWG
LAYOUT NAME - 050206 - (9)

PLOT DATE : 9/4/2014 10:19 AM PLOT BY : BERTHOLD, MICHAEL E PLOT NAME : PLOT SCALE : 1 IN:200 FT

5

PT: 2354+14.17

2355

2360

S44° 26' 41"E

1997.81'

2365

2370

2374

EP: 2374+11.98

I 94


2360+26.92 MATCH LINE

5


PROJECT NO: 1023-00-80	HWY: IH 94	COUNTY: JACKSON	PLAN SHEET - WEST BOUND	SHEET	E

FILE NAME : N:\PDS\C3D\10230002\SHEETSPLAN\WEST BOUND 1023-00-10(80)\WEST BOUND C3D 2014\050206-PN-IH94-JC-WB-2014.DWG
LAYOUT NAME - 050206 - (10)

PLOT DATE : 9/4/2014 10:20 AM PLOT BY : BERTHOLD, MICHAEL E PLOT NAME : PLOT SCALE : 1 IN:200 FT

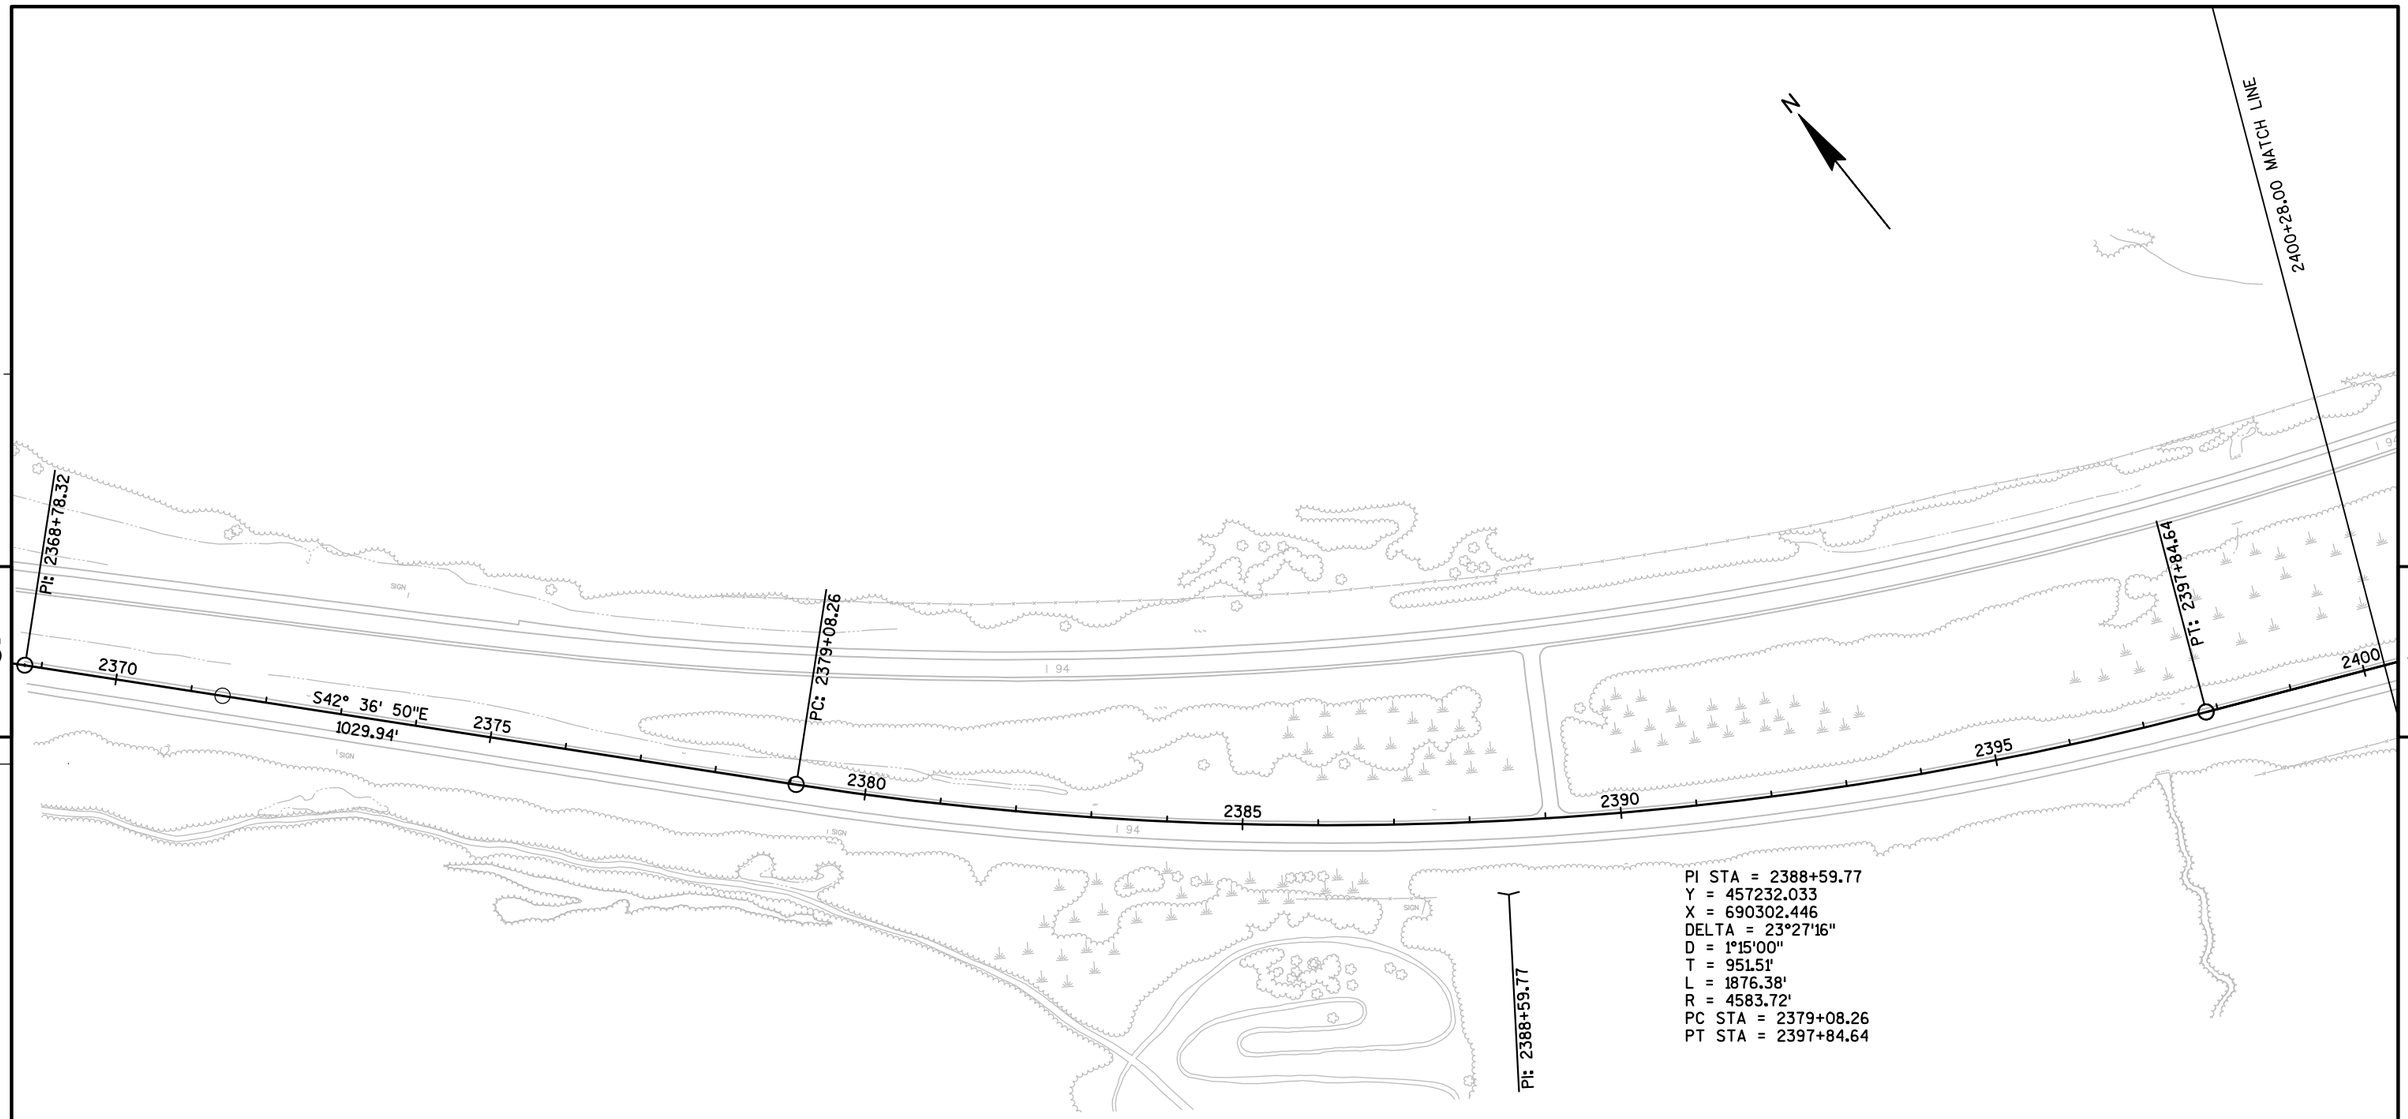


PROJECT NO: 1023-06-73	HWY: IH 94	COUNTY: MONROE	PLAN SHEET - EAST BOUND	SHEET	E

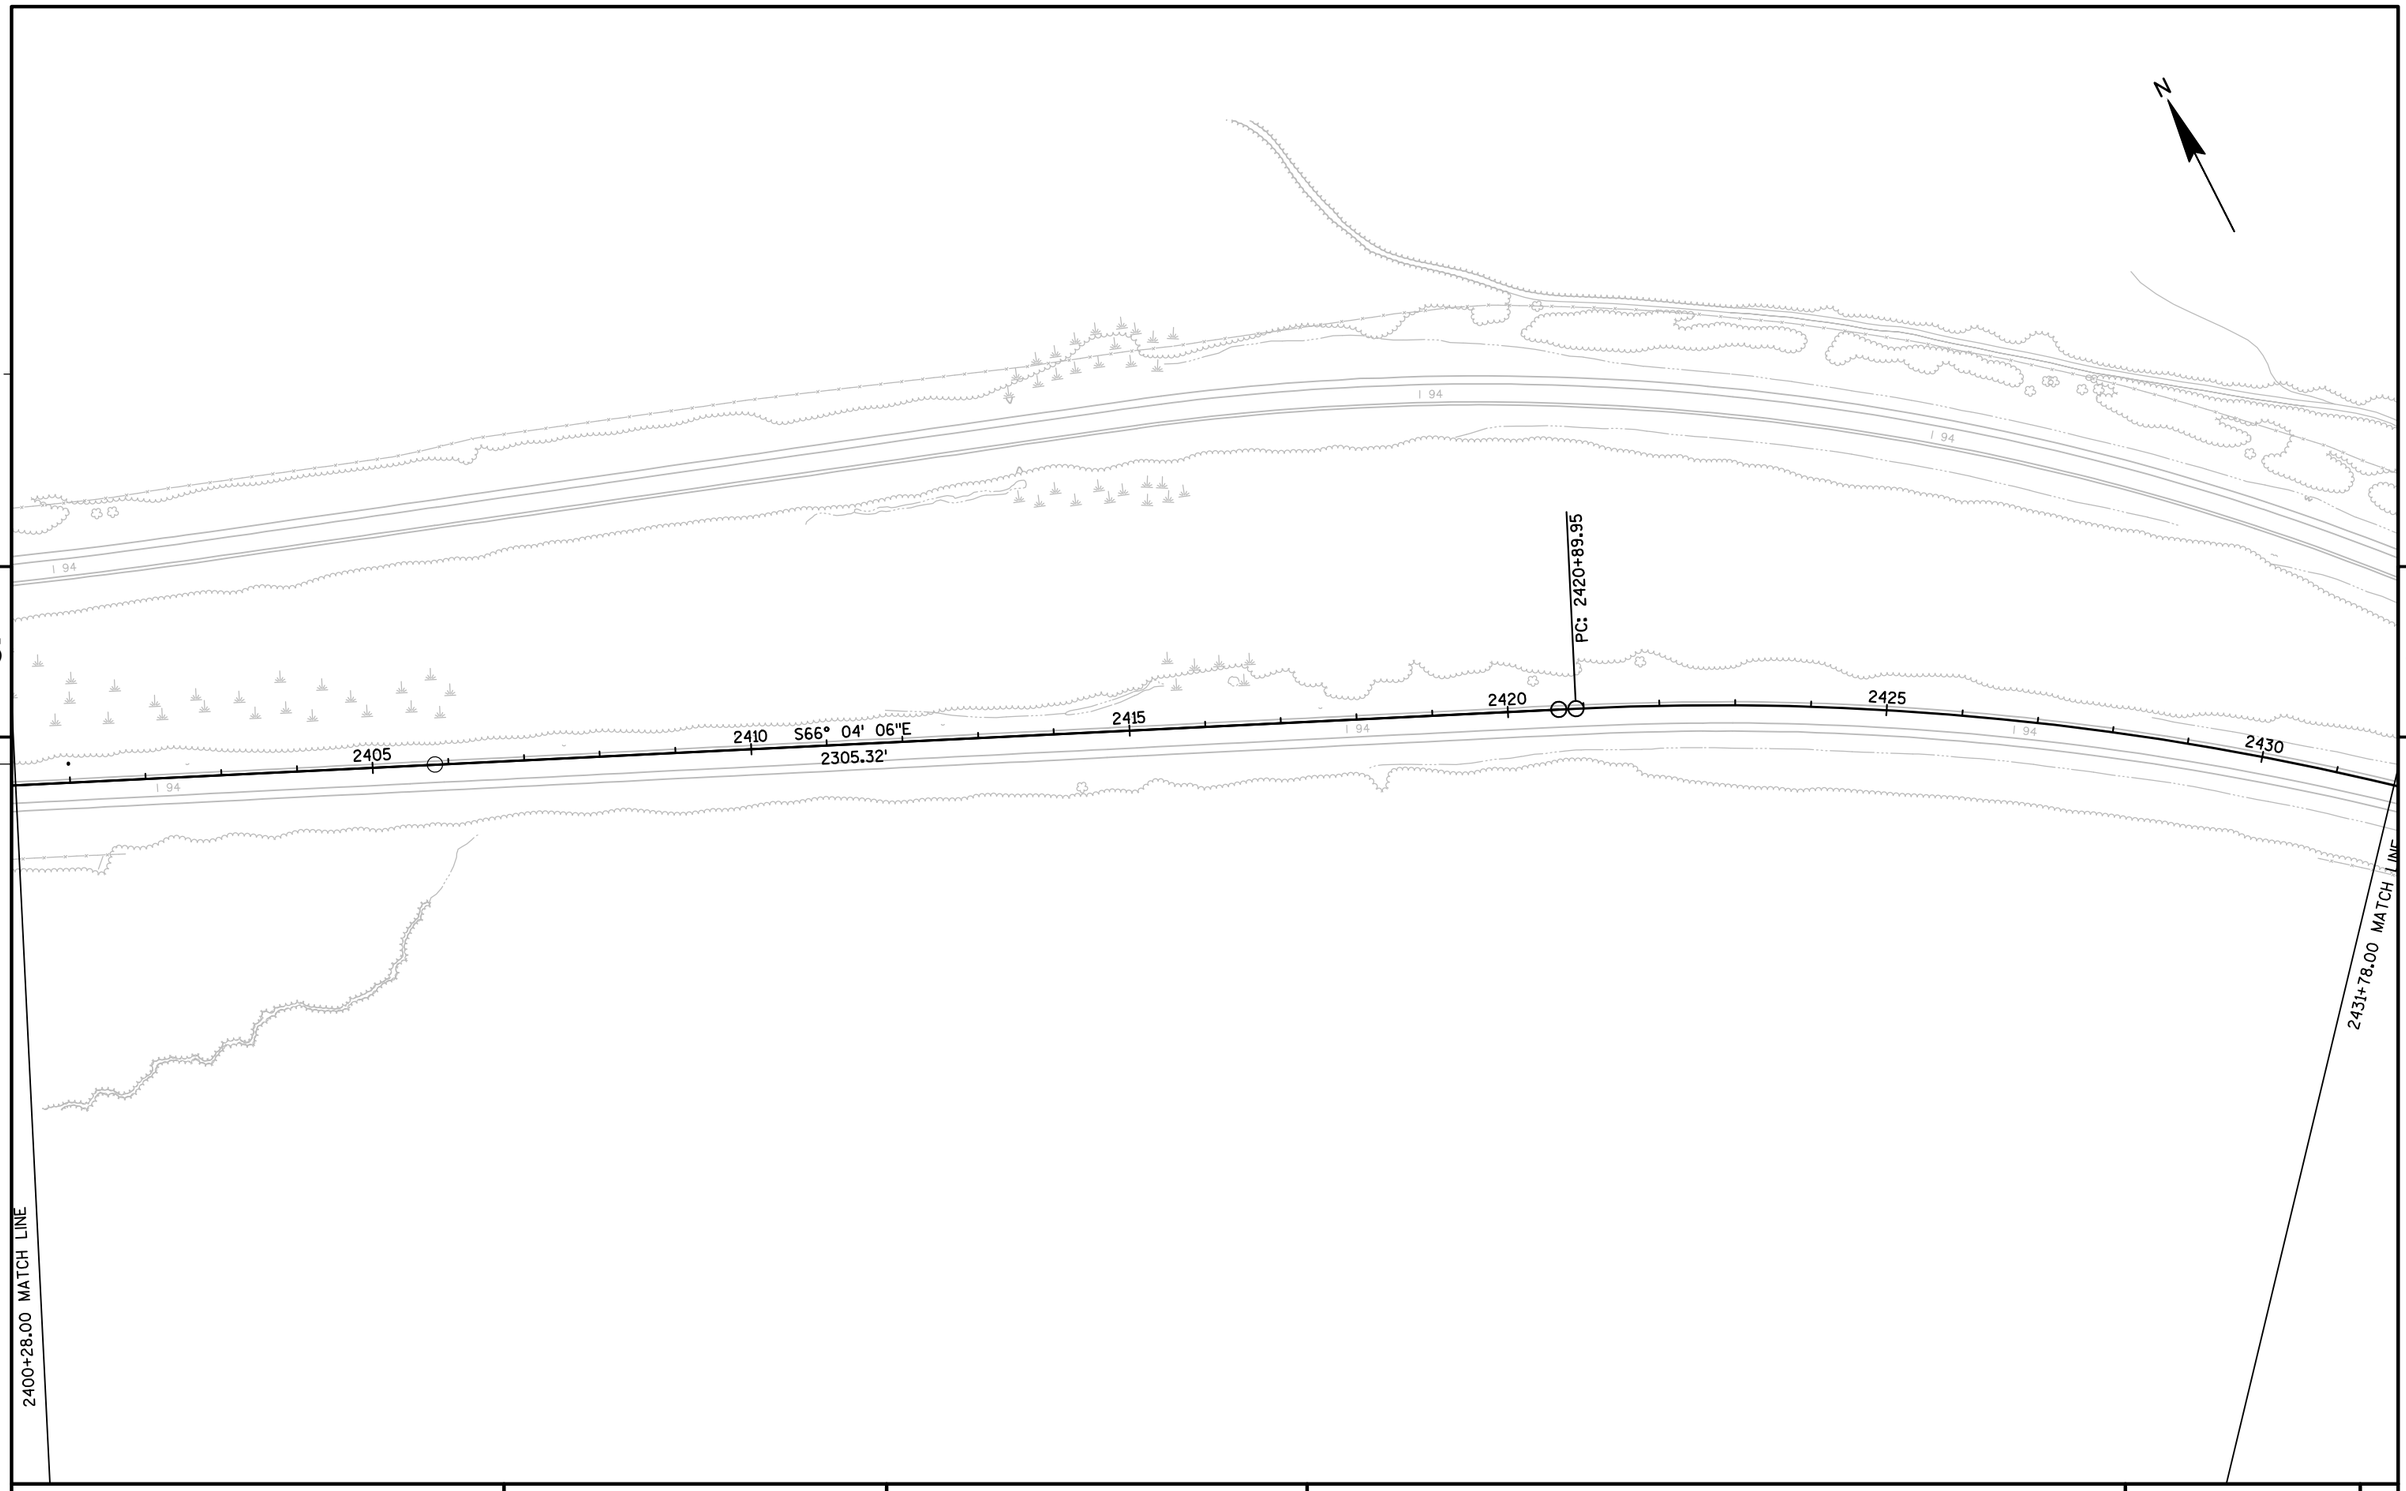


PROJECT NO:1023-06-73	HWY: IH 94	COUNTY: MONROE	PLAN SHEET - EAST BOUND	SHEET	E

FILE NAME : N:\PDS\C3D\10230603\SHEETSPLAN\EAST BOUND C3D 2014\050205-PN-IH94-MC-EB.DWG
LAYOUT NAME - 050205 - (2)

PLOT DATE : 9/3/2014 11:49 AM PLOT BY : BERTHOLD, MICHAEL E PLOT NAME : PLOT SCALE : 1 IN:200 FT

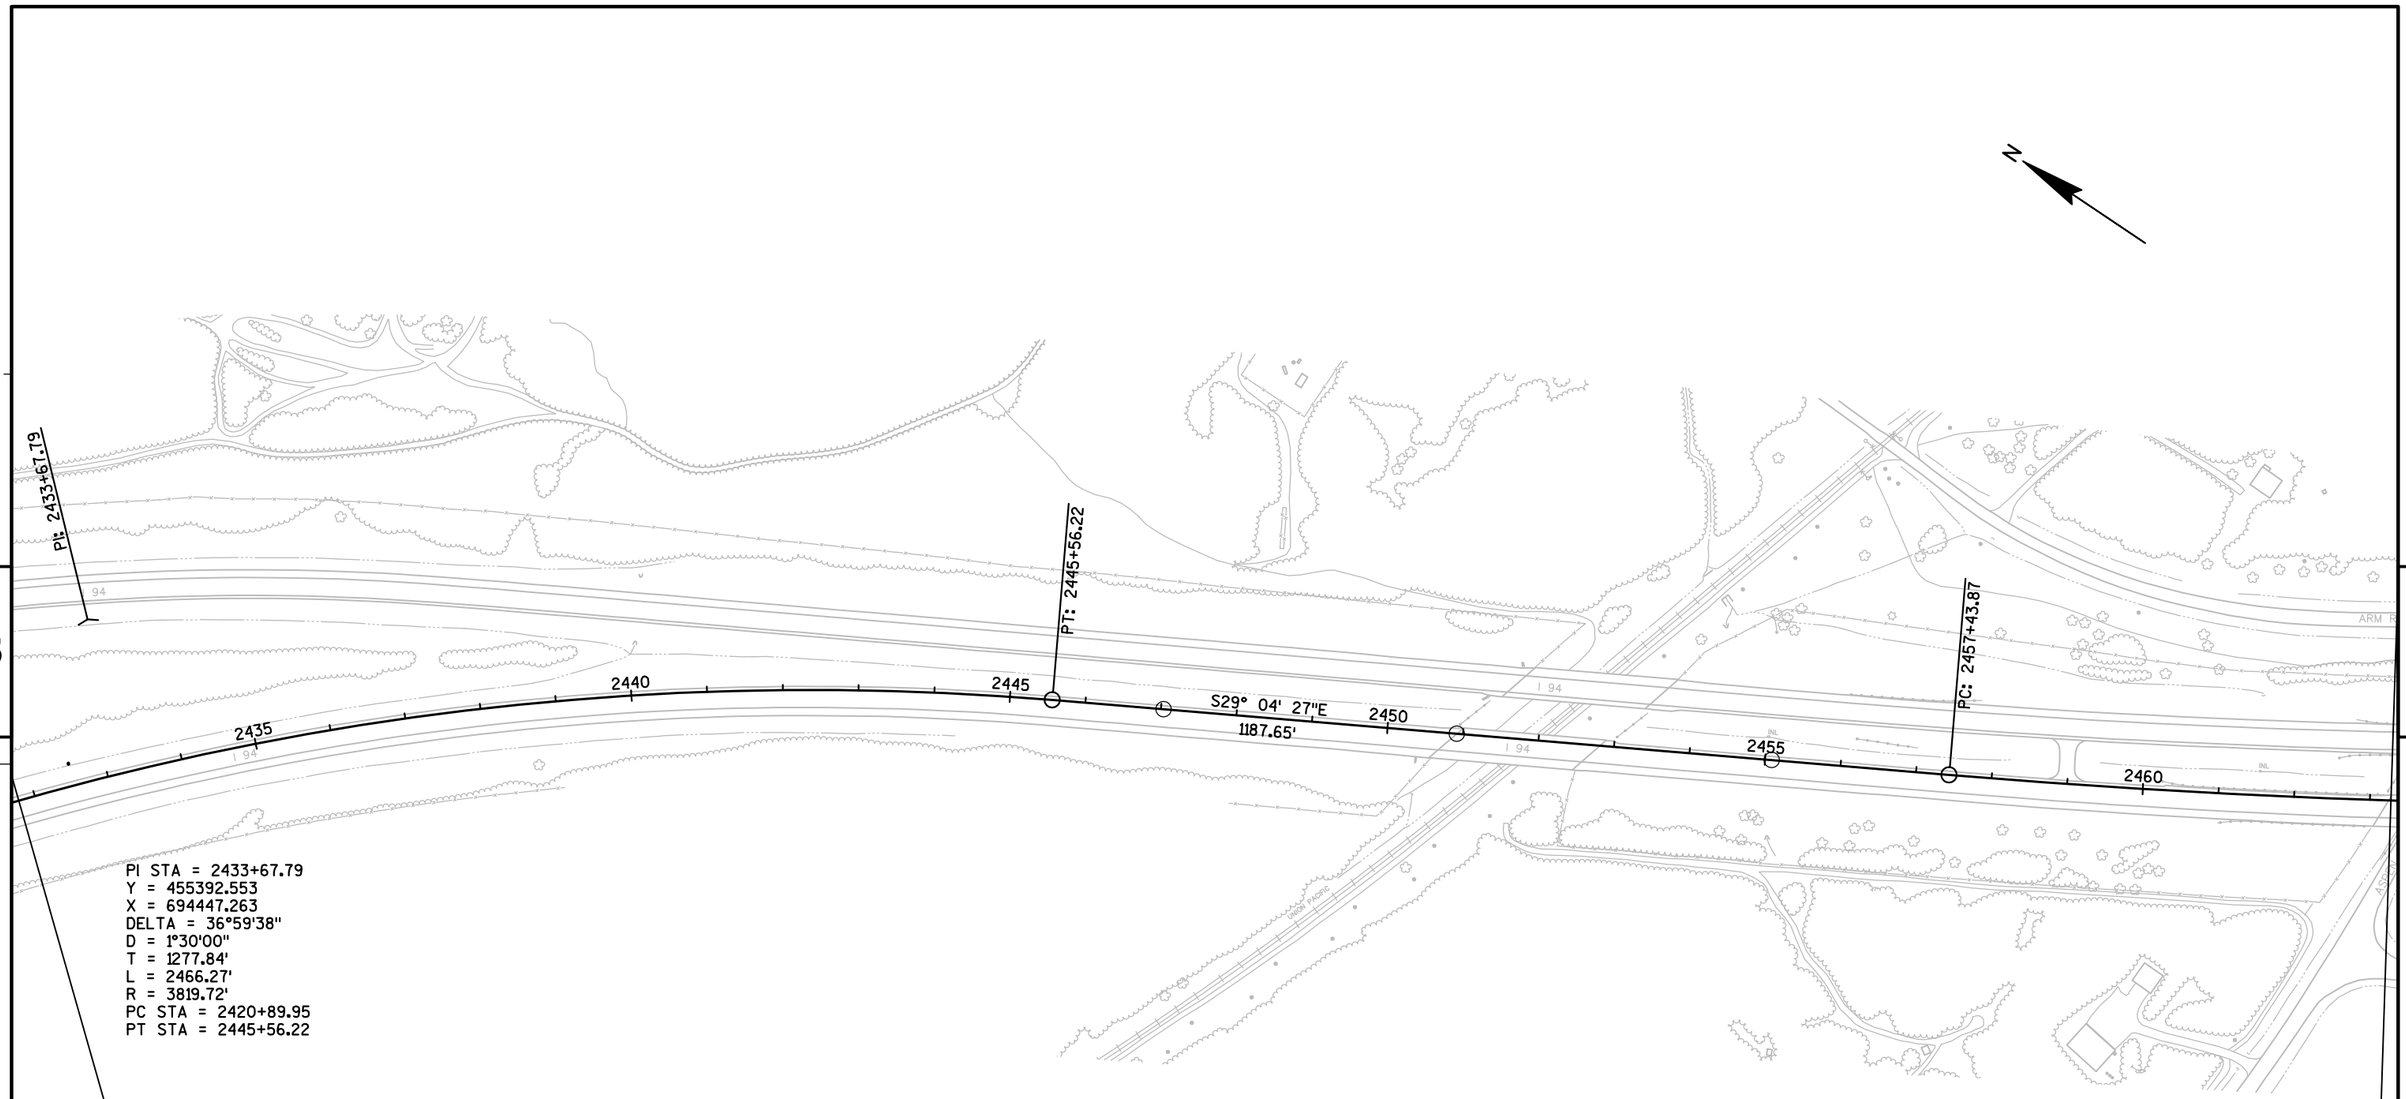

PROJECT NO: 1023-06-73	HWY: IH 94	COUNTY: MONROE	PLAN SHEET - EAST BOUND	SHEET	E

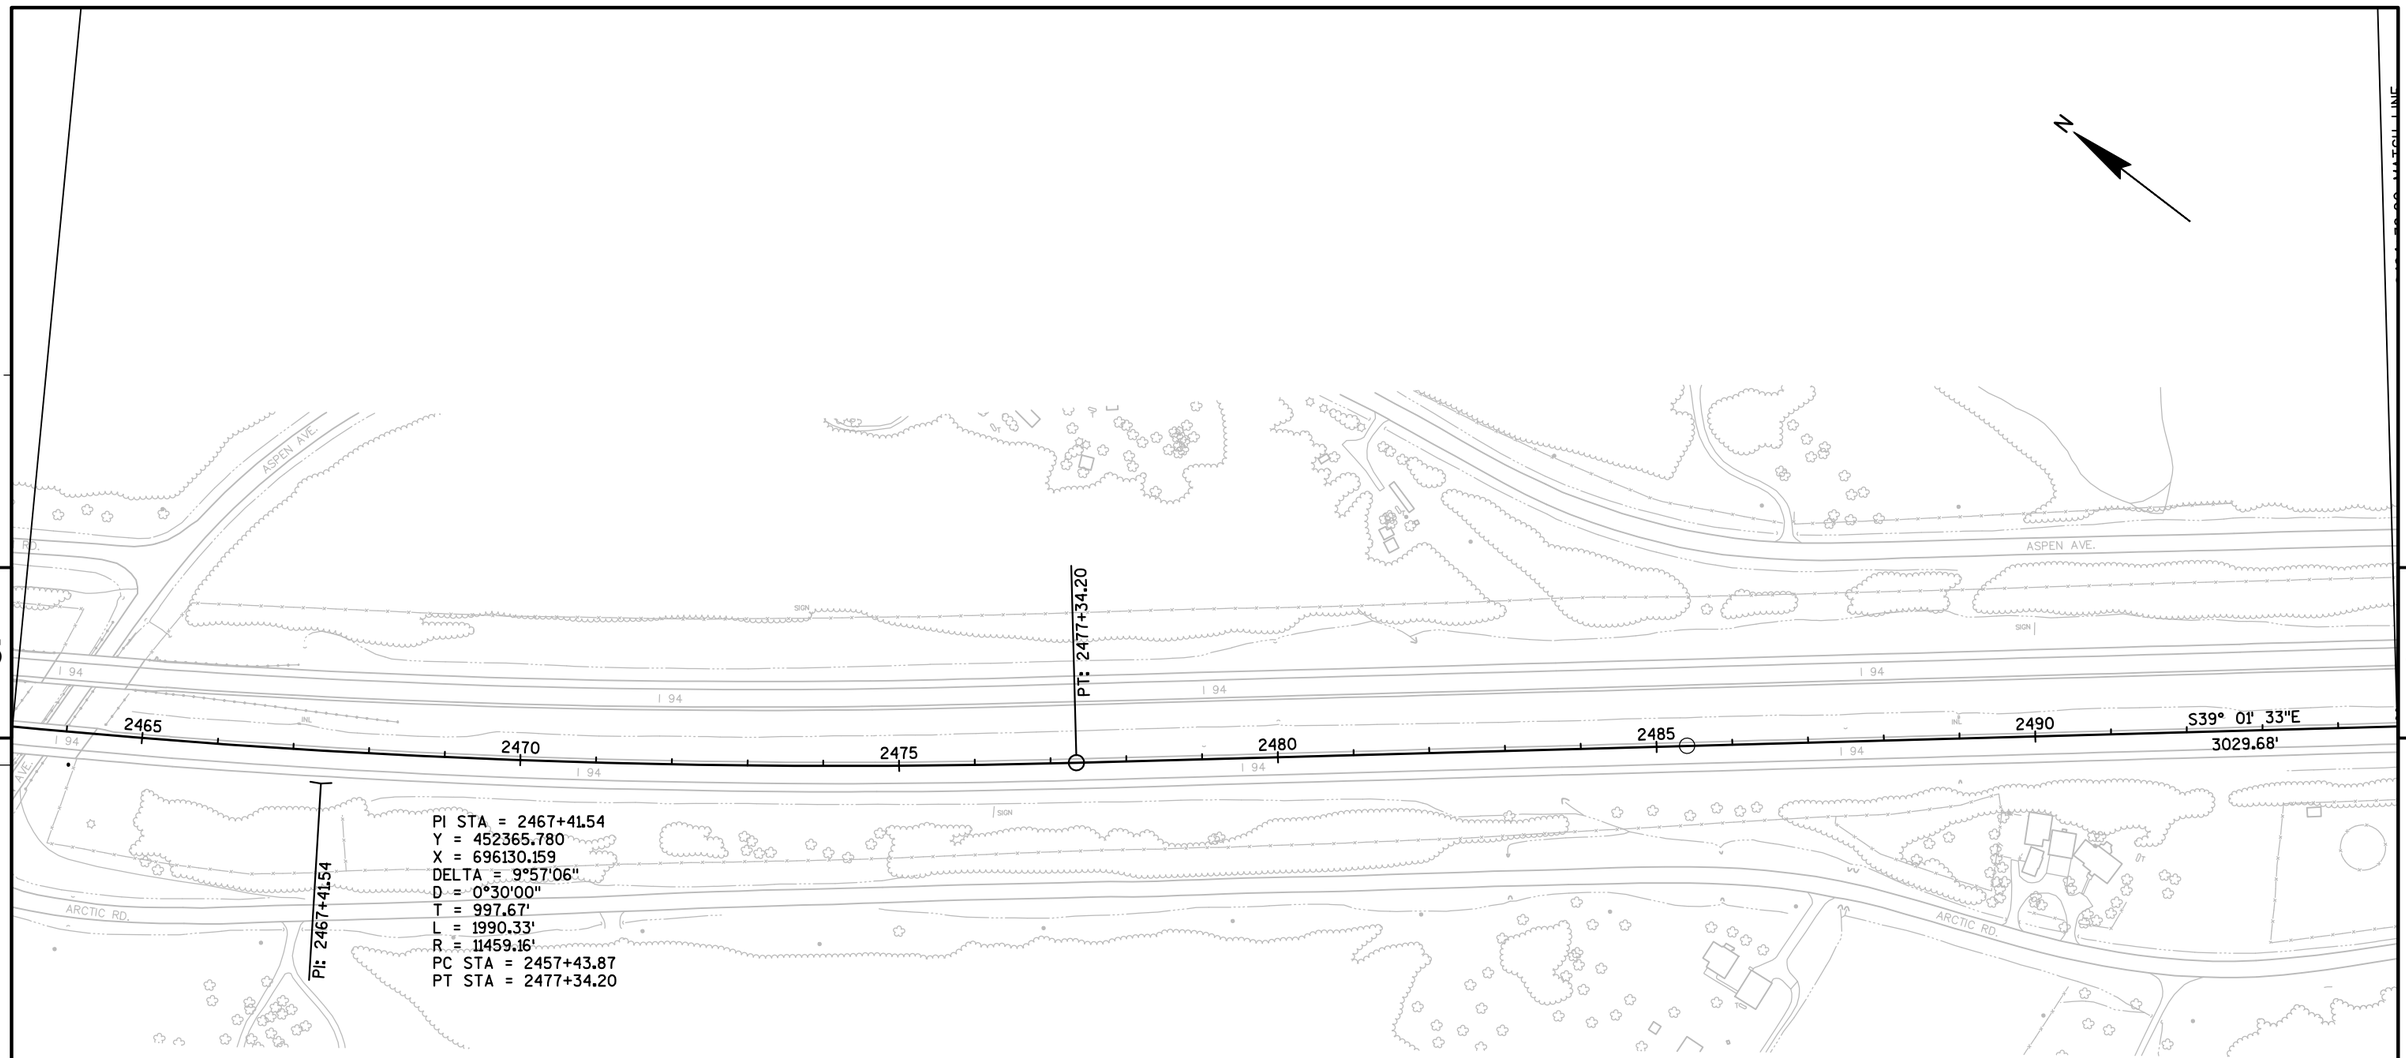


5 5

PROJECT NO: 1023-06-73	HWY: IH 94	COUNTY: MONROE	PLAN SHEET - EAST BOUND	SHEET	E


FILE NAME : N:\PDS\C3D\10230603\SHEETSPLAN\EAST BOUND C3D 2014\050205-PN-IH94-MC-EB.DWG
LAYOUT NAME - 050205 - (4)

PLOT DATE : 9/3/2014 11:50 AM PLOT BY : BERTHOLD, MICHAEL E PLOT NAME : PLOT SCALE : 1 IN:200 FT

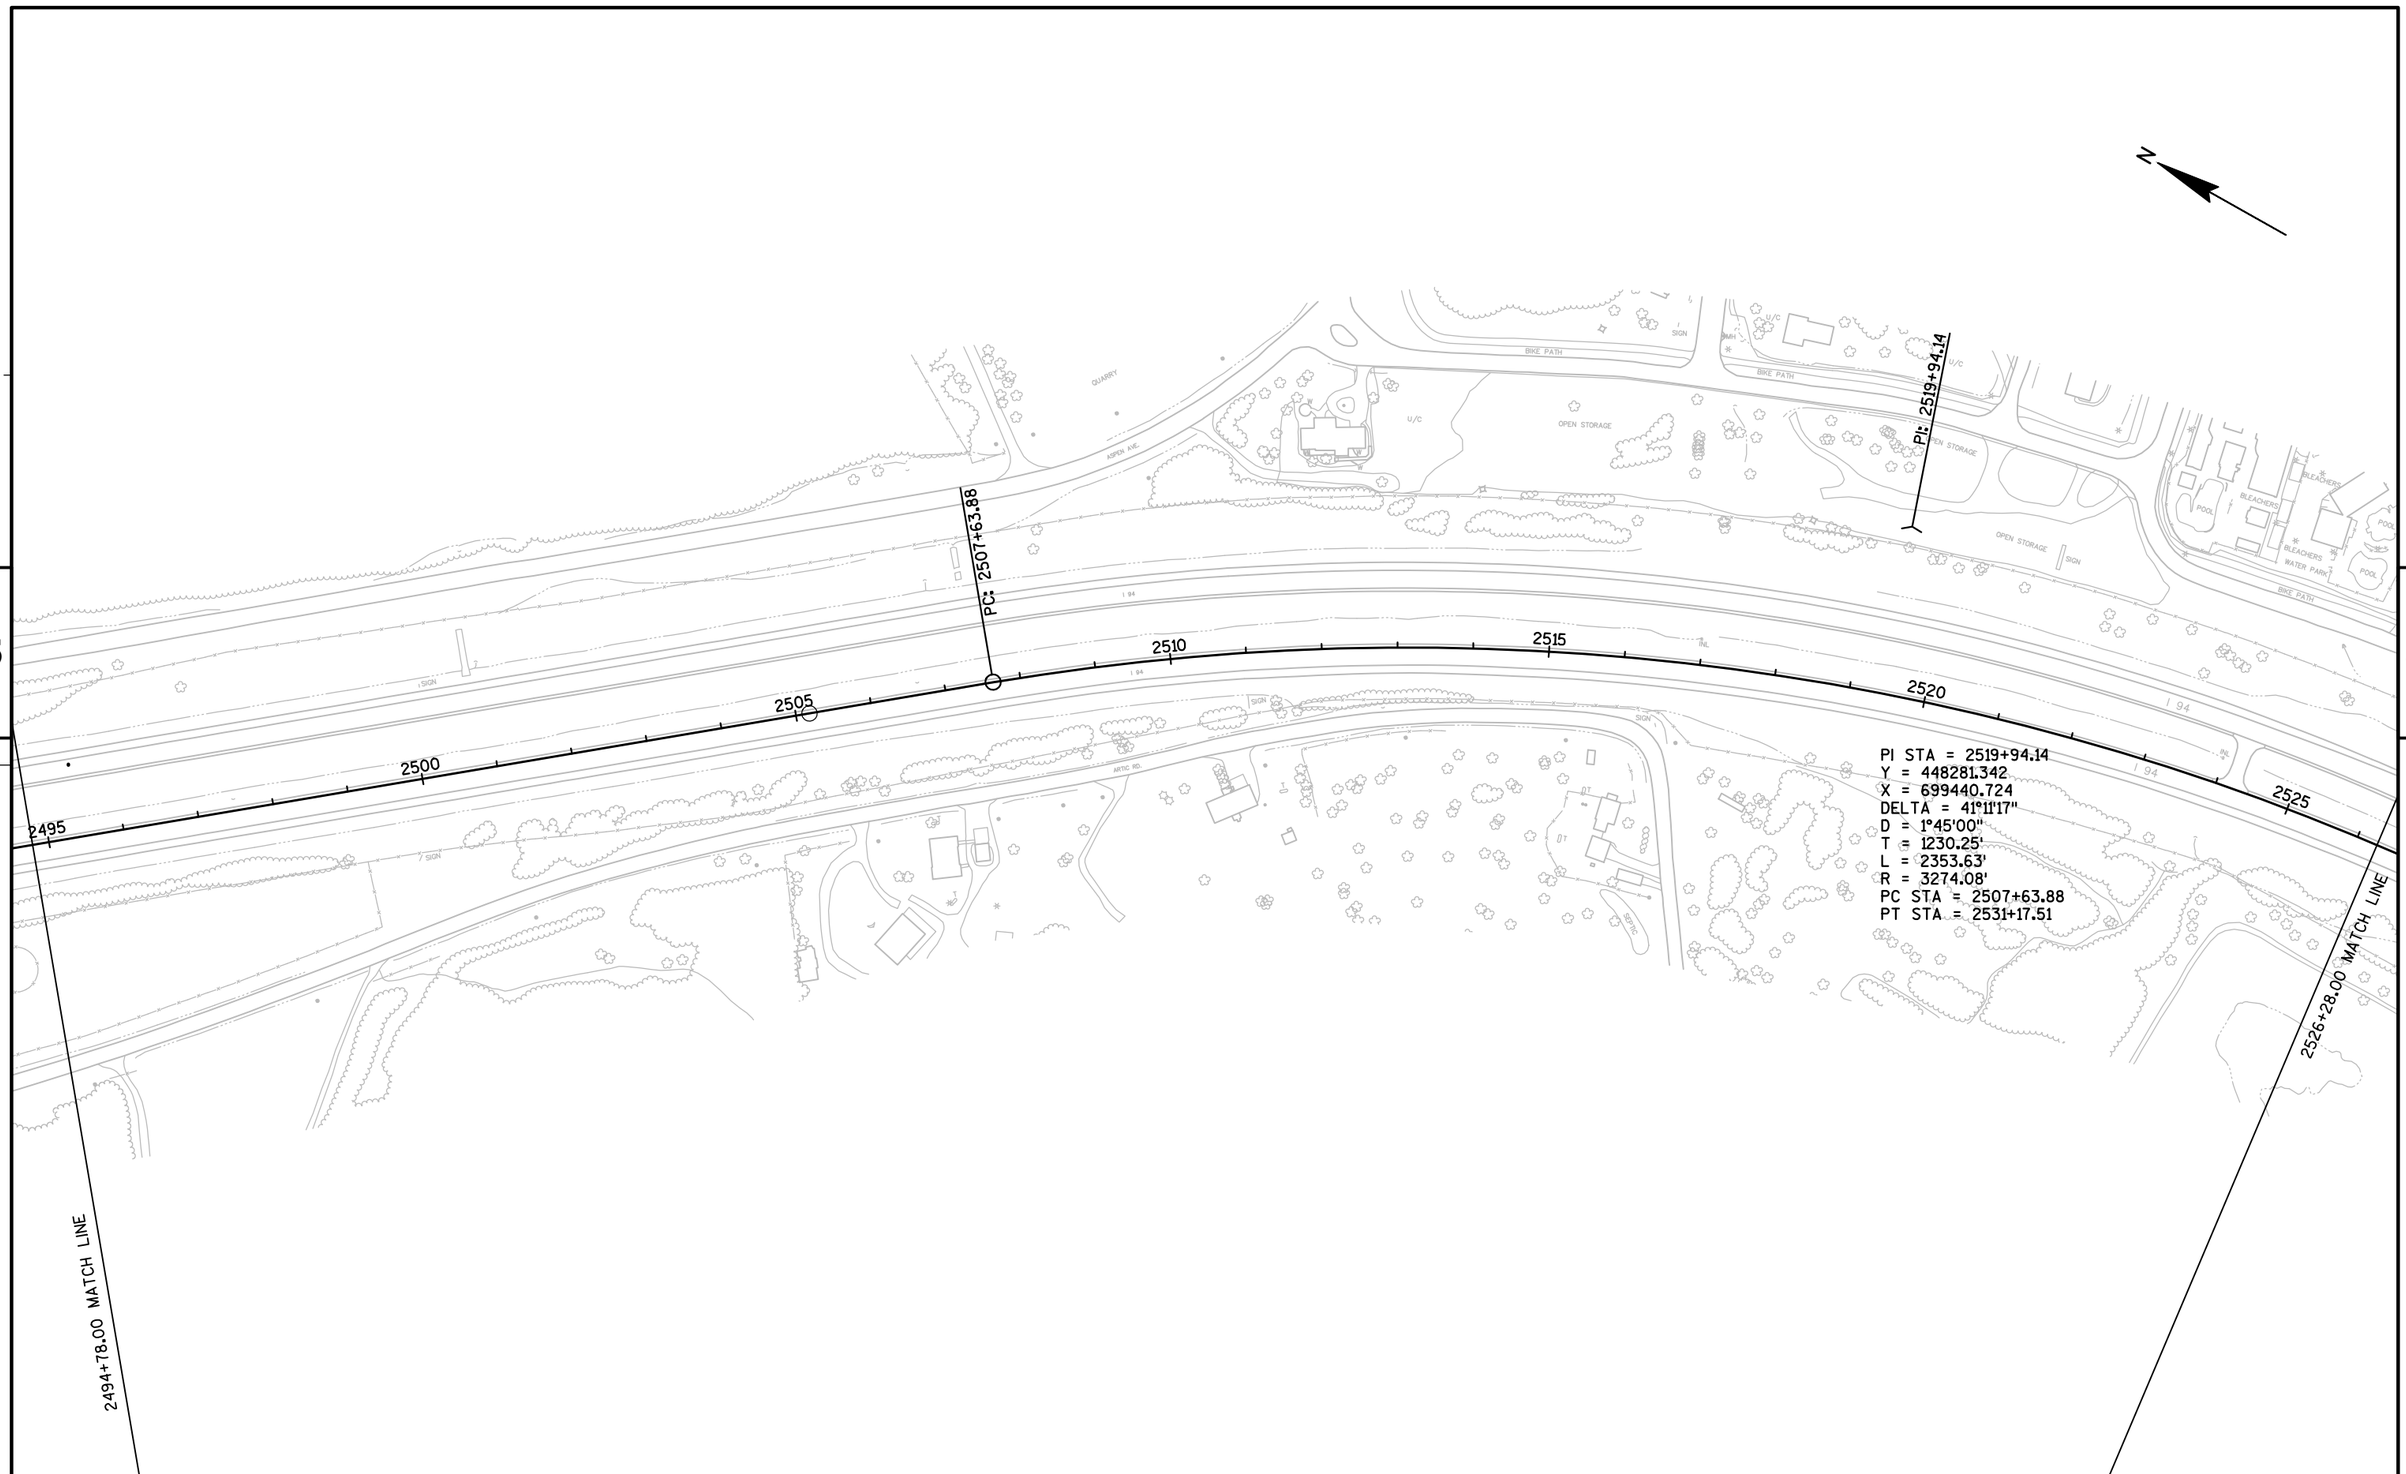

PROJECT NO: 1023-06-73	HWY: IH 94	COUNTY: MONROE	PLAN SHEET - EAST BOUND	SHEET	E

FILE NAME : N:\PDS\C3D\10230603\SHEETSPLAN\EAST BOUND C3D 2014\050205-PN-IH94-MC-EB.DWG
LAYOUT NAME - 050205 - (5)
PLOT DATE : 9/3/2014 11:50 AM PLOT BY : BERTHOLD, MICHAEL E PLOT NAME : PLOT SCALE : 1 IN:200 FT

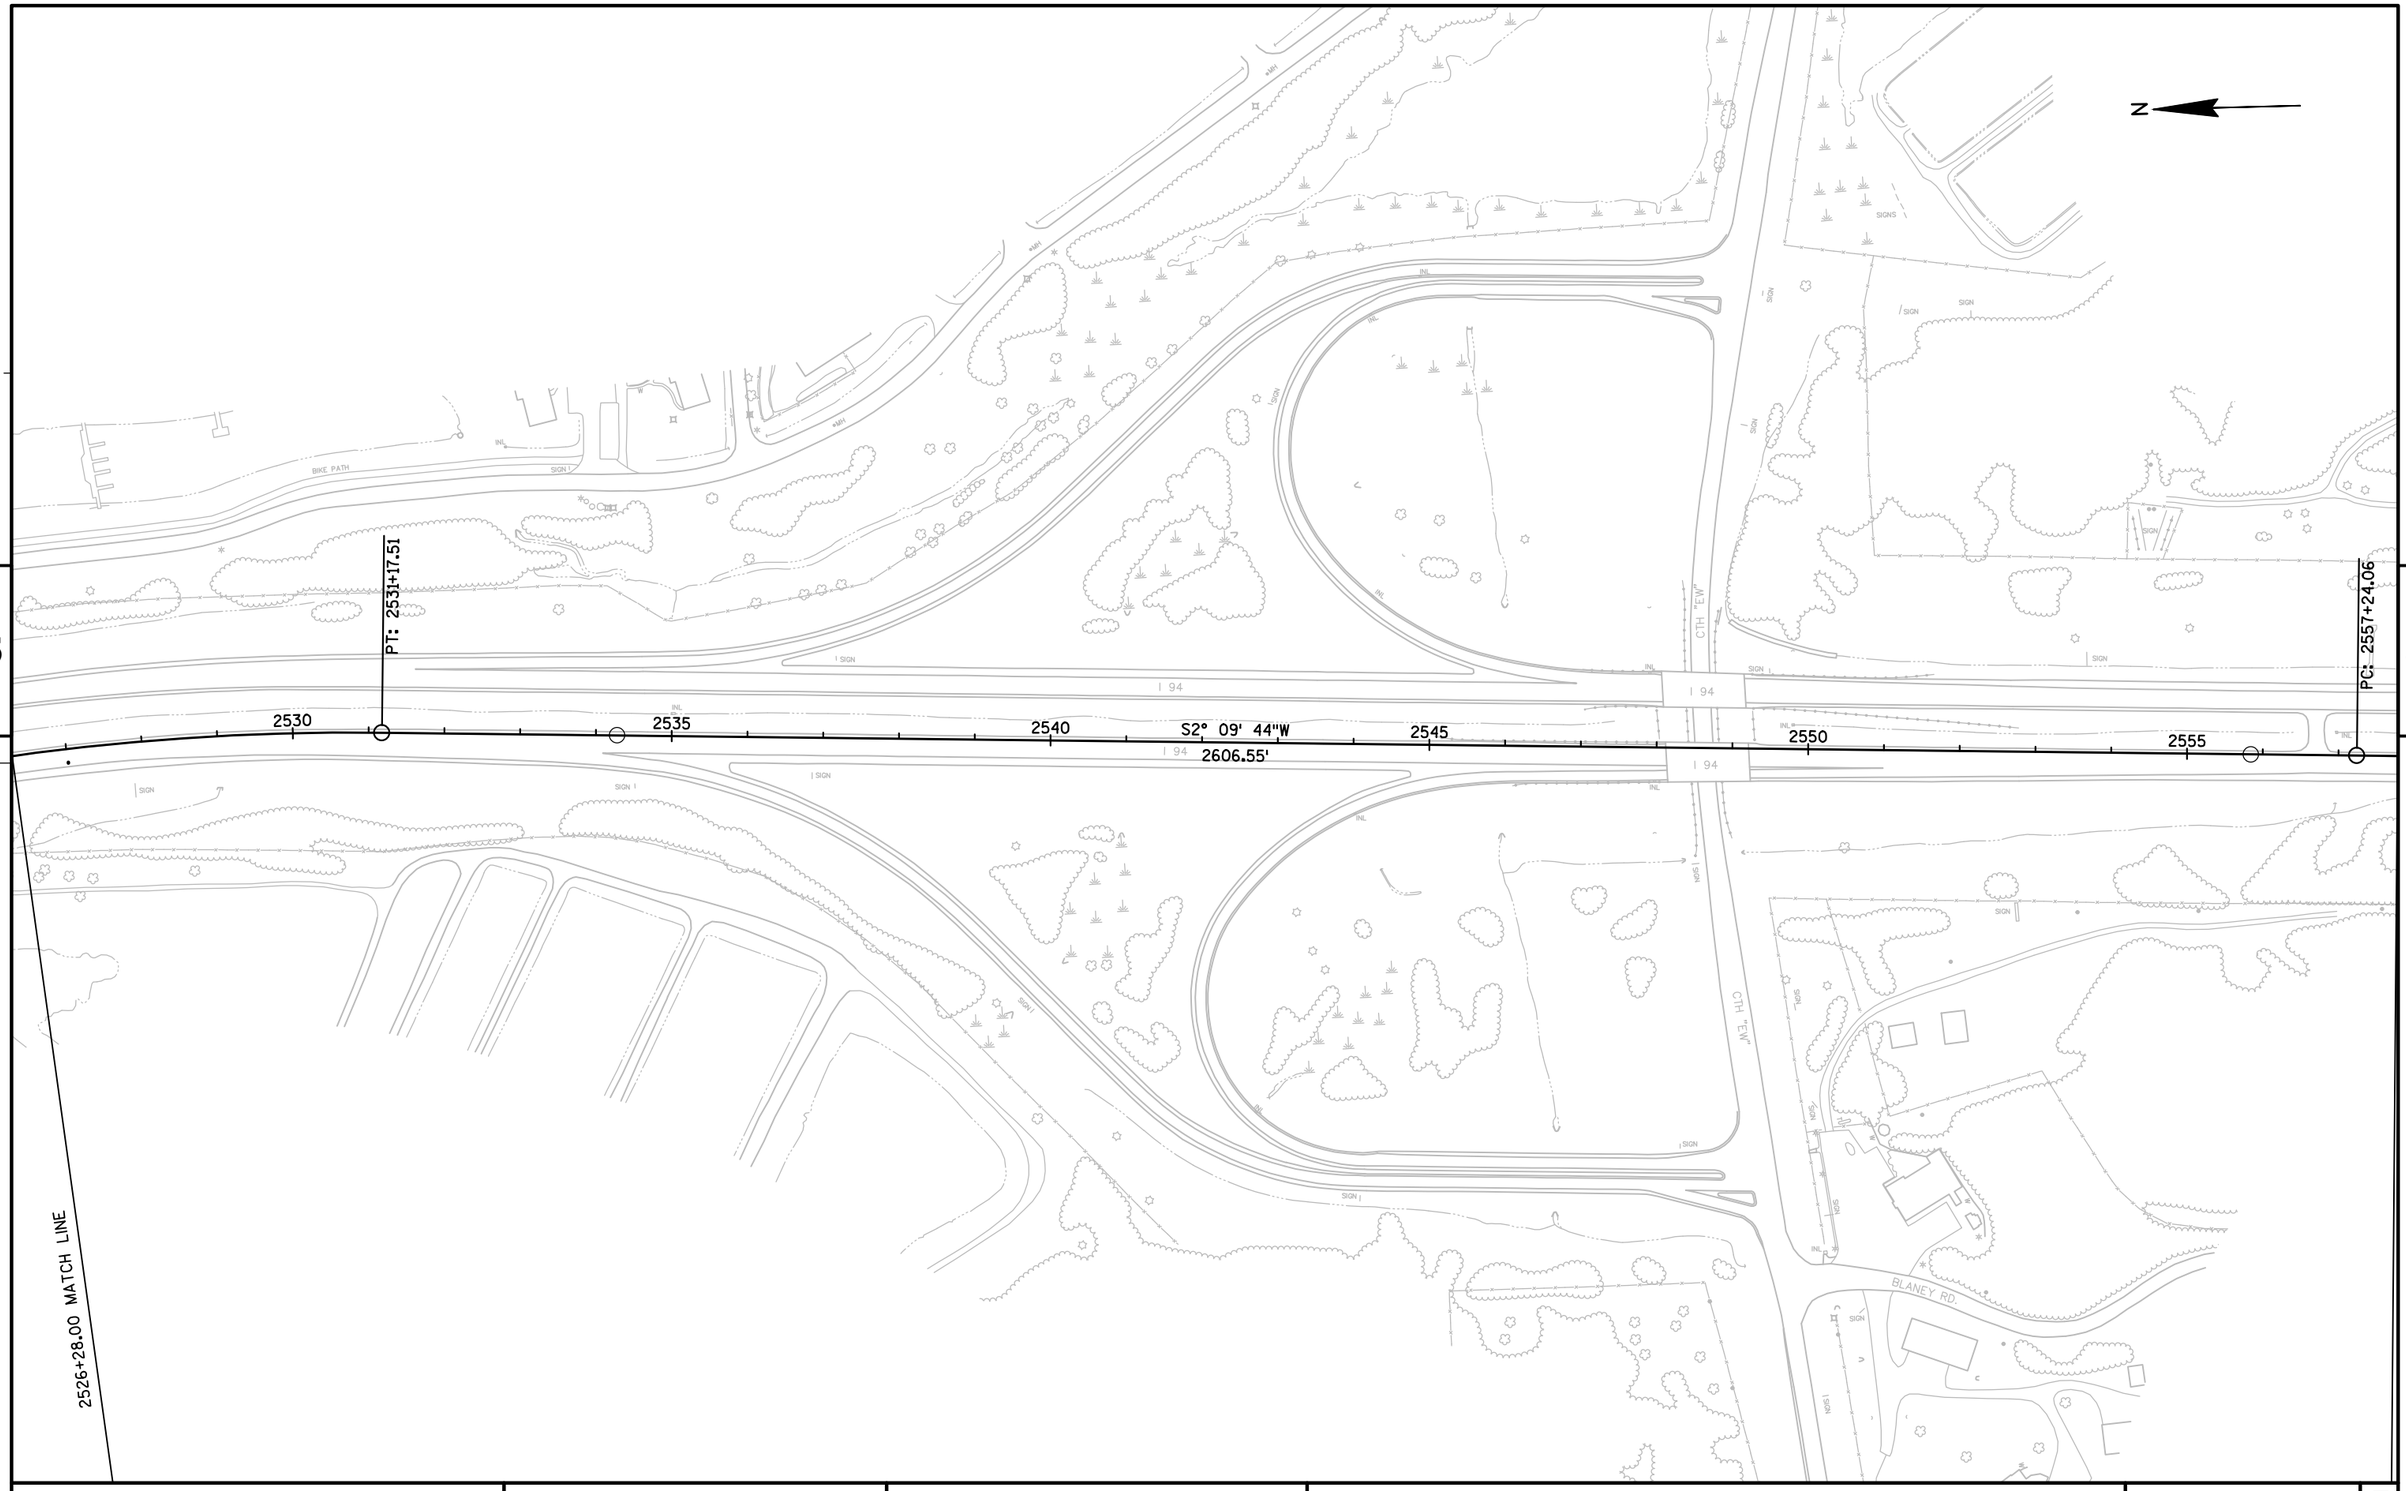


PROJECT NO: 1023-06-73	HWY: IH 94	COUNTY: MONROE	PLAN SHEET - EAST BOUND	SHEET	E

FILE NAME : N:\PDS\C3D\10230603\SHEETSPLAN\EAST BOUND C3D 2014\050205-PN-IH94-MC-EB.DWG
LAYOUT NAME - 050205 - (6)

PLOT DATE : 9/3/2014 11:50 AM PLOT BY : BERTHOLD, MICHAEL E PLOT NAME :

PLOT SCALE : 1 IN:200 FT

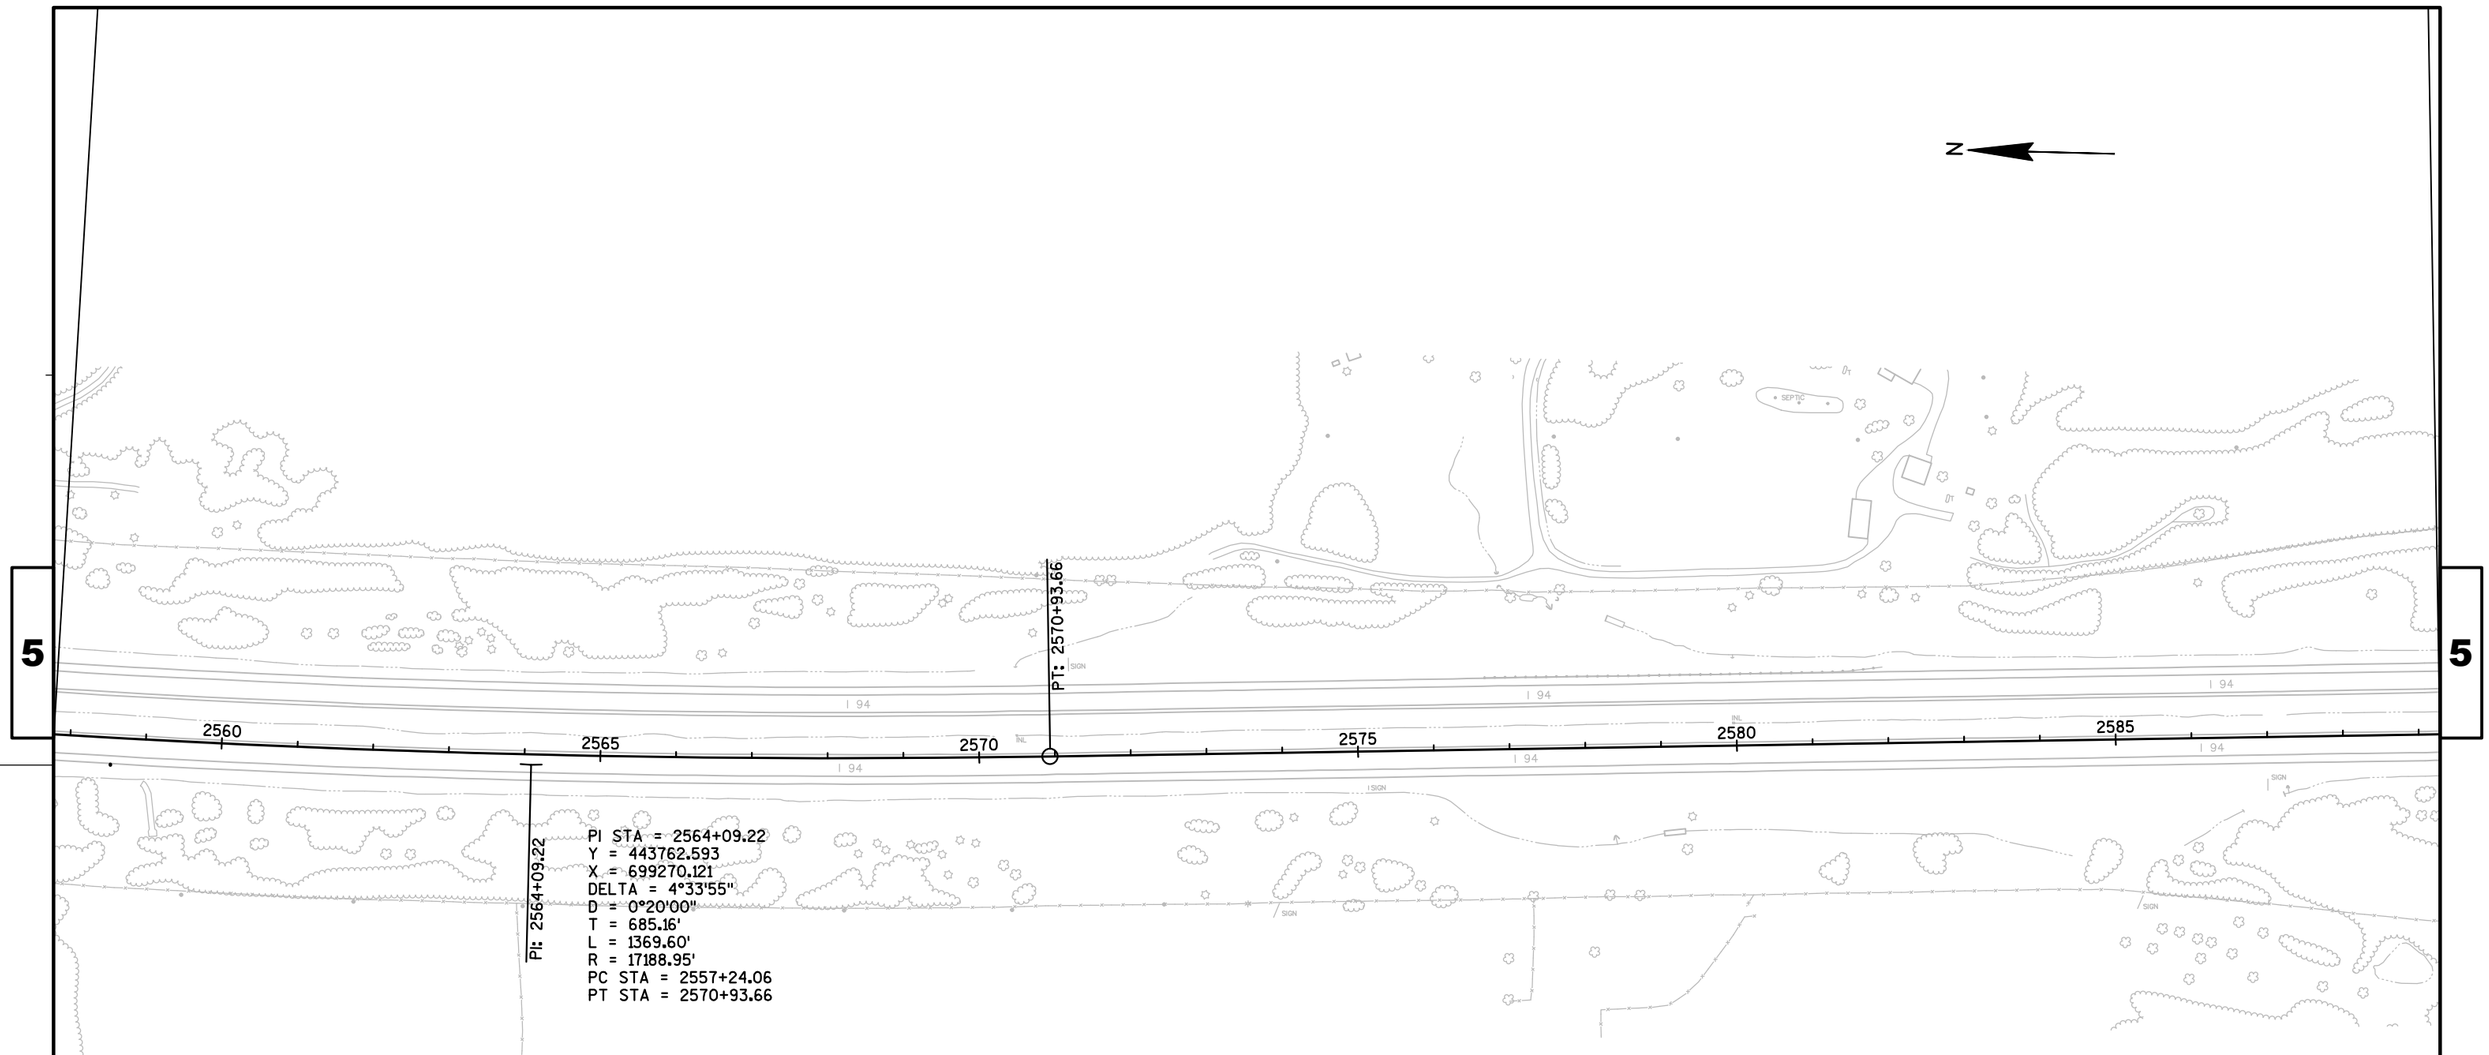

PROJECT NO: 1023-06-73	HWY: IH 94	COUNTY: MONROE	PLAN SHEET - EAST BOUND	SHEET	E

FILE NAME : N:\PDS\C3D\10230603\SHEETSPLAN\EAST BOUND C3D 2014\050205-PN-IH94-MC-EB.DWG
LAYOUT NAME - 050205 - (7)

PLOT DATE : 9/3/2014 11:51 AM PLOT BY : BERTHOLD, MICHAEL E PLOT NAME :

PLOT SCALE : 1 IN:200 FT

N

5

5

2590 S2° 24' 11"E 2595 2600 2605 2610 2615

4420.73'

EP: 2615+14.39

I 94


SIGN

2589+28.00 MATCH LINE

PROJECT NO:1023-06-73	HWY: IH 94	COUNTY: MONROE	PLAN SHEET - EAST BOUND	SHEET	E

FILE NAME : N:\PDS\C3D\10230603\SHEETSPLAN\EAST BOUND C3D 2014\050205-PN-IH94-MC-EB.DWG
LAYOUT NAME - 050205 - (8)


PLOT DATE : 9/3/2014 11:51 AM PLOT BY : BERTHOLD, MICHAEL E PLOT NAME : PLOT SCALE : 1 IN:200 FT

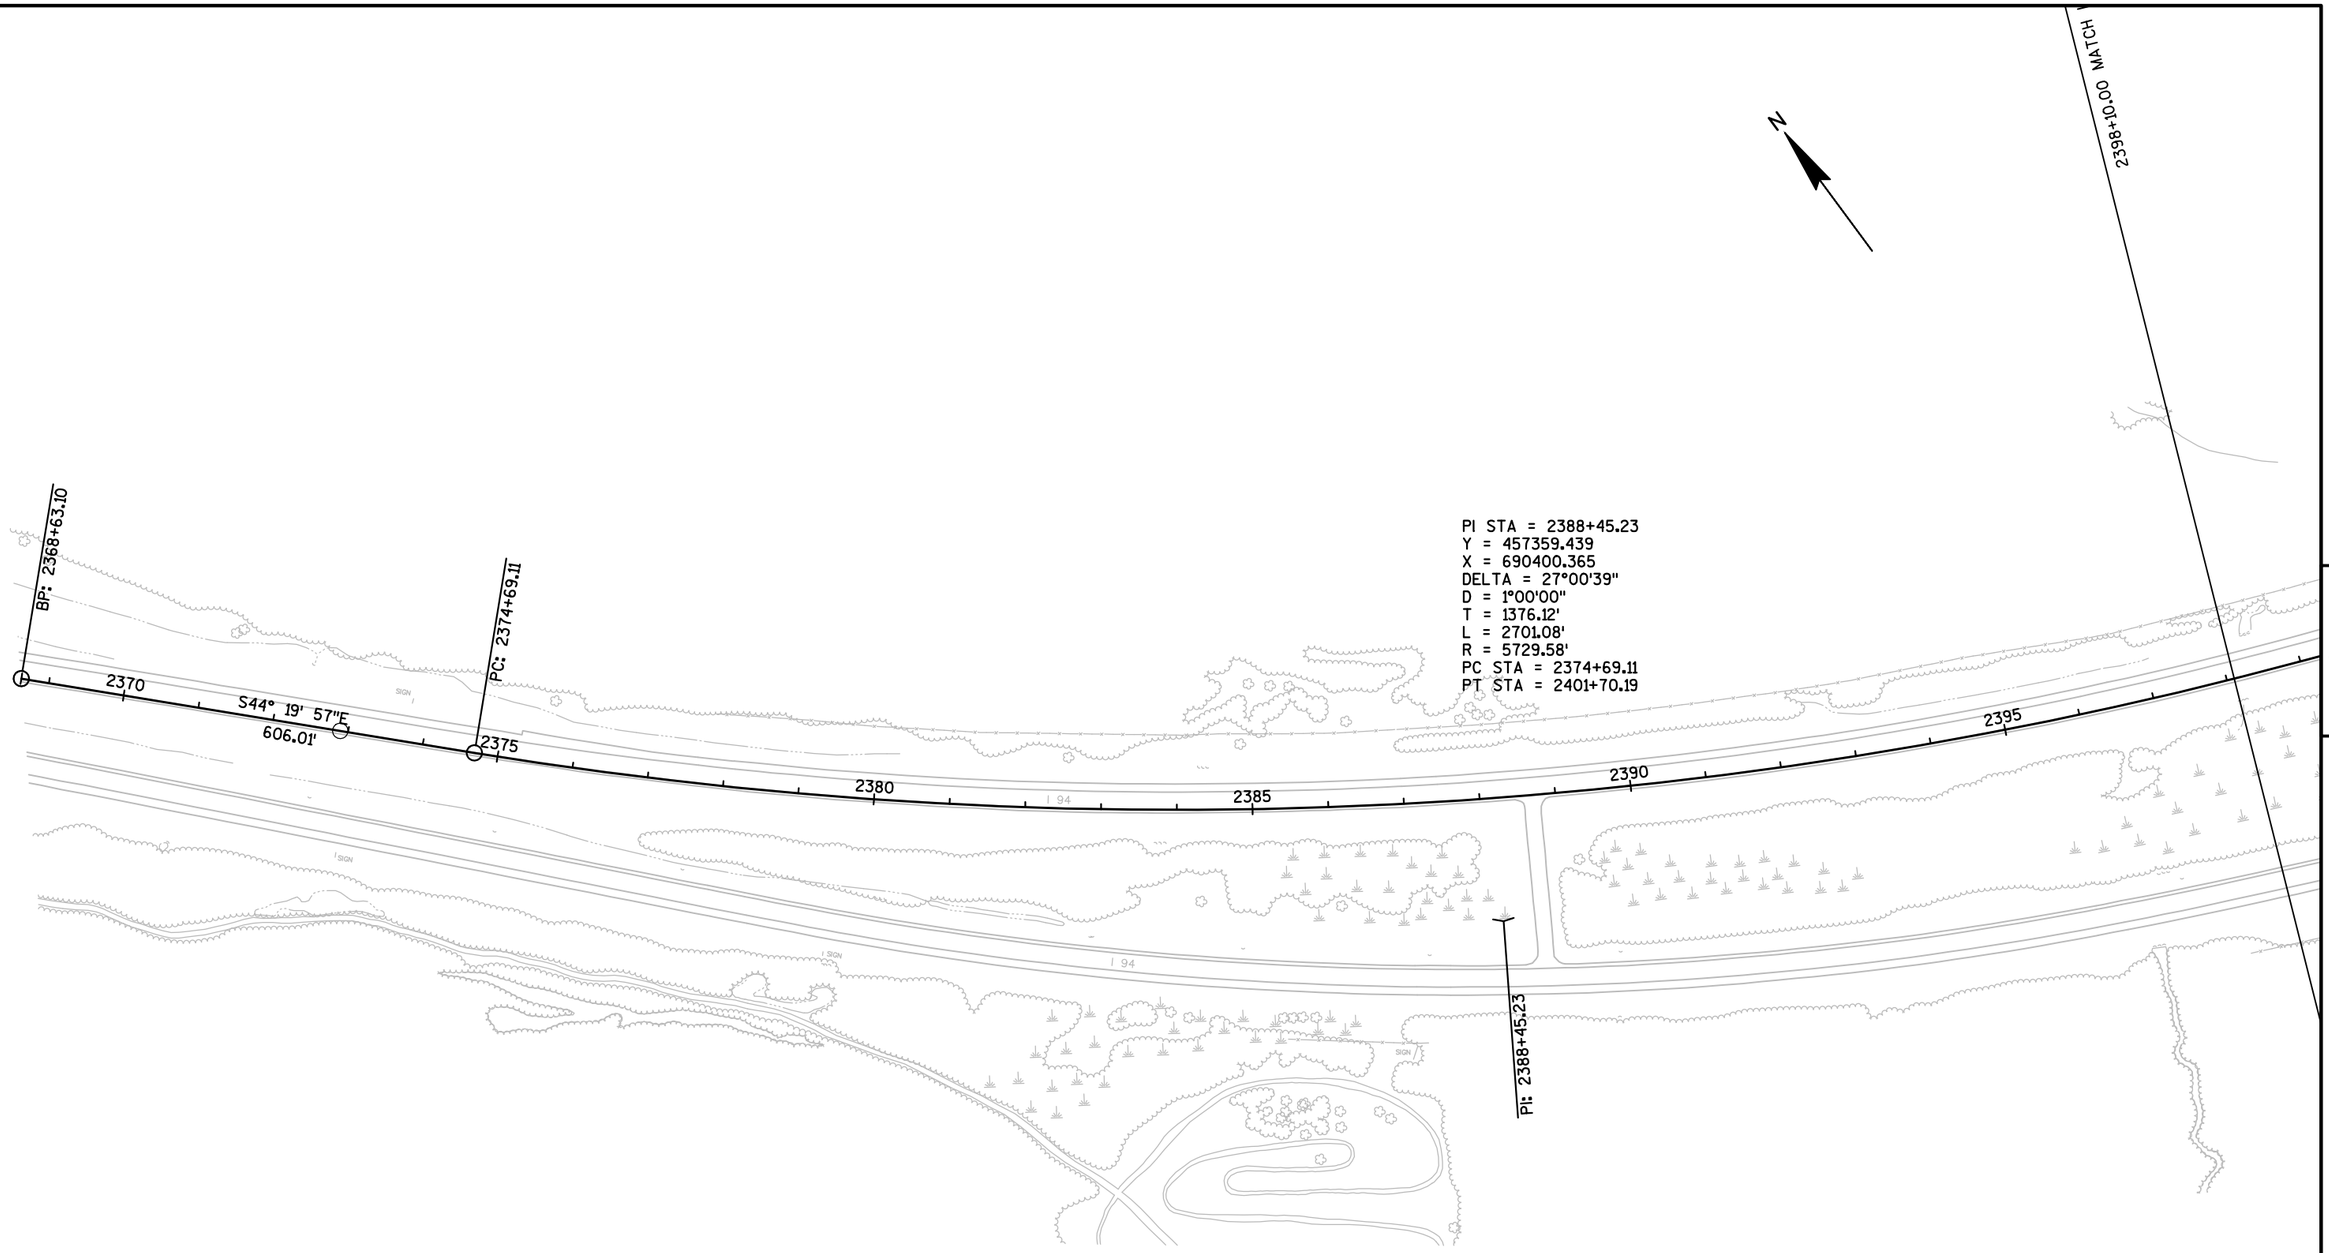

PROJECT NO: 1023-06-75	HWY: IH 94	COUNTY: MONROE	PLAN SHEET - WEST BOUND	SHEET	E

FILE NAME : N:\PDS\C3D\10230603\SHEETSPLAN\WEST BOUND C3D 2014\050207-PN-IH94-MC-WB-2014.DWG
LAYOUT NAME - 050207 - (1)

PLOT DATE : 9/4/2014 2:09 PM PLOT BY : BERTHOLD, MICHAEL E PLOT NAME : PLOT SCALE : 1 IN:200 FT

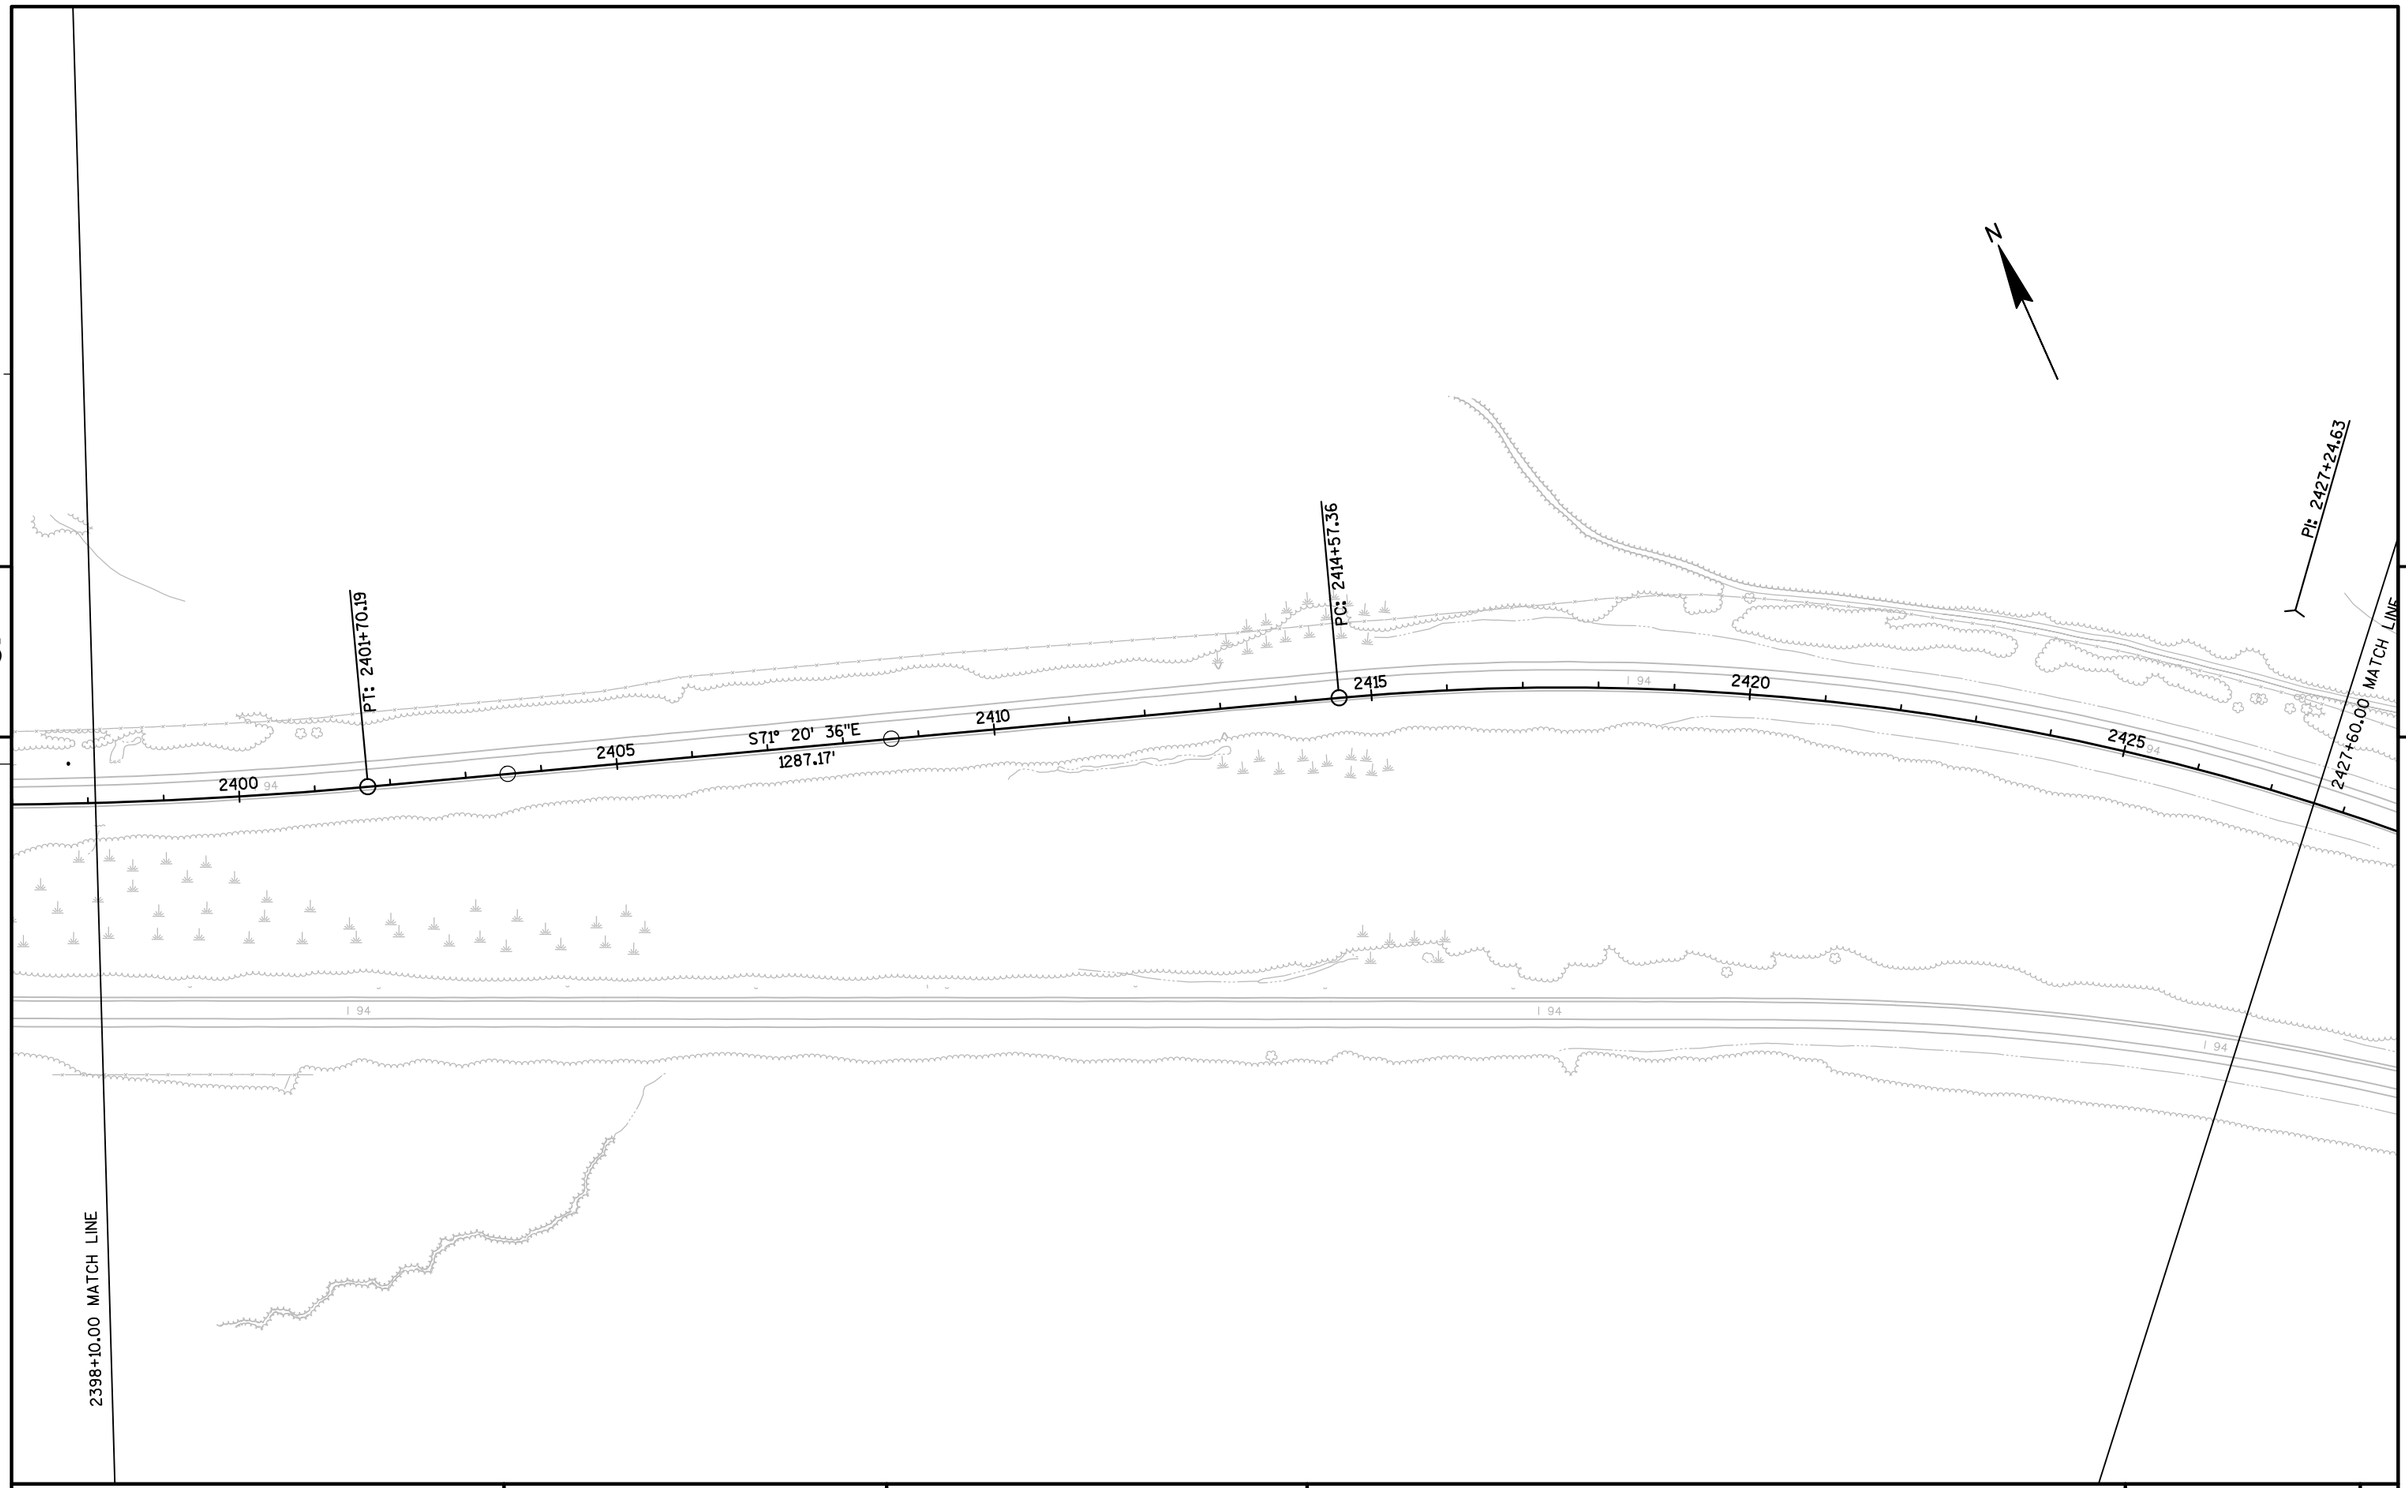

PROJECT NO: 1023-06-75	HWY: IH 94	COUNTY: MONROE	PLAN SHEET - WEST BOUND	SHEET	E

FILE NAME : N:\PDS\C3D\10230603\SHEETSPLAN\WEST BOUND C3D 2014\050207-PN-IH94-MC-WB-2014.DWG
LAYOUT NAME - 050207 - (2)

PLOT DATE : 9/4/2014 2:09 PM PLOT BY : BERTHOLD, MICHAEL E PLOT NAME : PLOT SCALE : 1 IN:200 FT

PI STA = 2427+24.63
Y = 456102.072
X = 694124.384
DELTA = 42°19'10"
D = 1°45'00"
T = 1267.27'
L = 2418.25'
R = 3274.04'
PC STA = 2414+57.36
PT STA = 2437+64.45

PT: 2437+64.45

STA BACK = 2438+75.61
STA AHEAD = 2437+64.45

2427+60.00 MATCH LINE

2455+98.84 MATCH LINE

PC: 2456+05.36

S29° 01' 26"E
1840.91'

2430 2435 2440 2445 2450 2455

I 94

UNION PACIFIC

5 5

PROJECT NO: 1023-06-75	HWY: IH 94	COUNTY: MONROE	PLAN SHEET - WEST BOUND	SHEET	E

FILE NAME : N:\PDS\C3D\10230603\SHEETSPLAN\WEST BOUND C3D 2014\050207-PN-IH94-MC-WB-2014.DWG
LAYOUT NAME - 050207 - (3)

PLOT DATE : 9/4/2014 2:09 PM PLOT BY : BERTHOLD, MICHAEL E PLOT NAME : PLOT SCALE : 1 IN:200 FT

PI STA = 2466+07.88
Y = 452507.610
X = 696118.796
DELTA = 9°59'59"
D = 0°30'00"
T = 1002.51'
L = 1999.94'
R = 11459.16'
PC STA = 2456+05.36
PT STA = 2476+05.30

PC: 2456+05.36

PT: 2476+05.30

PI: 2466+07.88

2485+48.84 MATCH LINE

2455 MATCH LINE

ASPEN AVE.

ARM RD.

ARCTIC RD.


I 94

2455 2460 2465 2470 2475 2480 2485

5

5

PROJECT NO: 1023-06-75	HWY: IH 94	COUNTY: MONROE	PLAN SHEET - WEST BOUND	SHEET	E

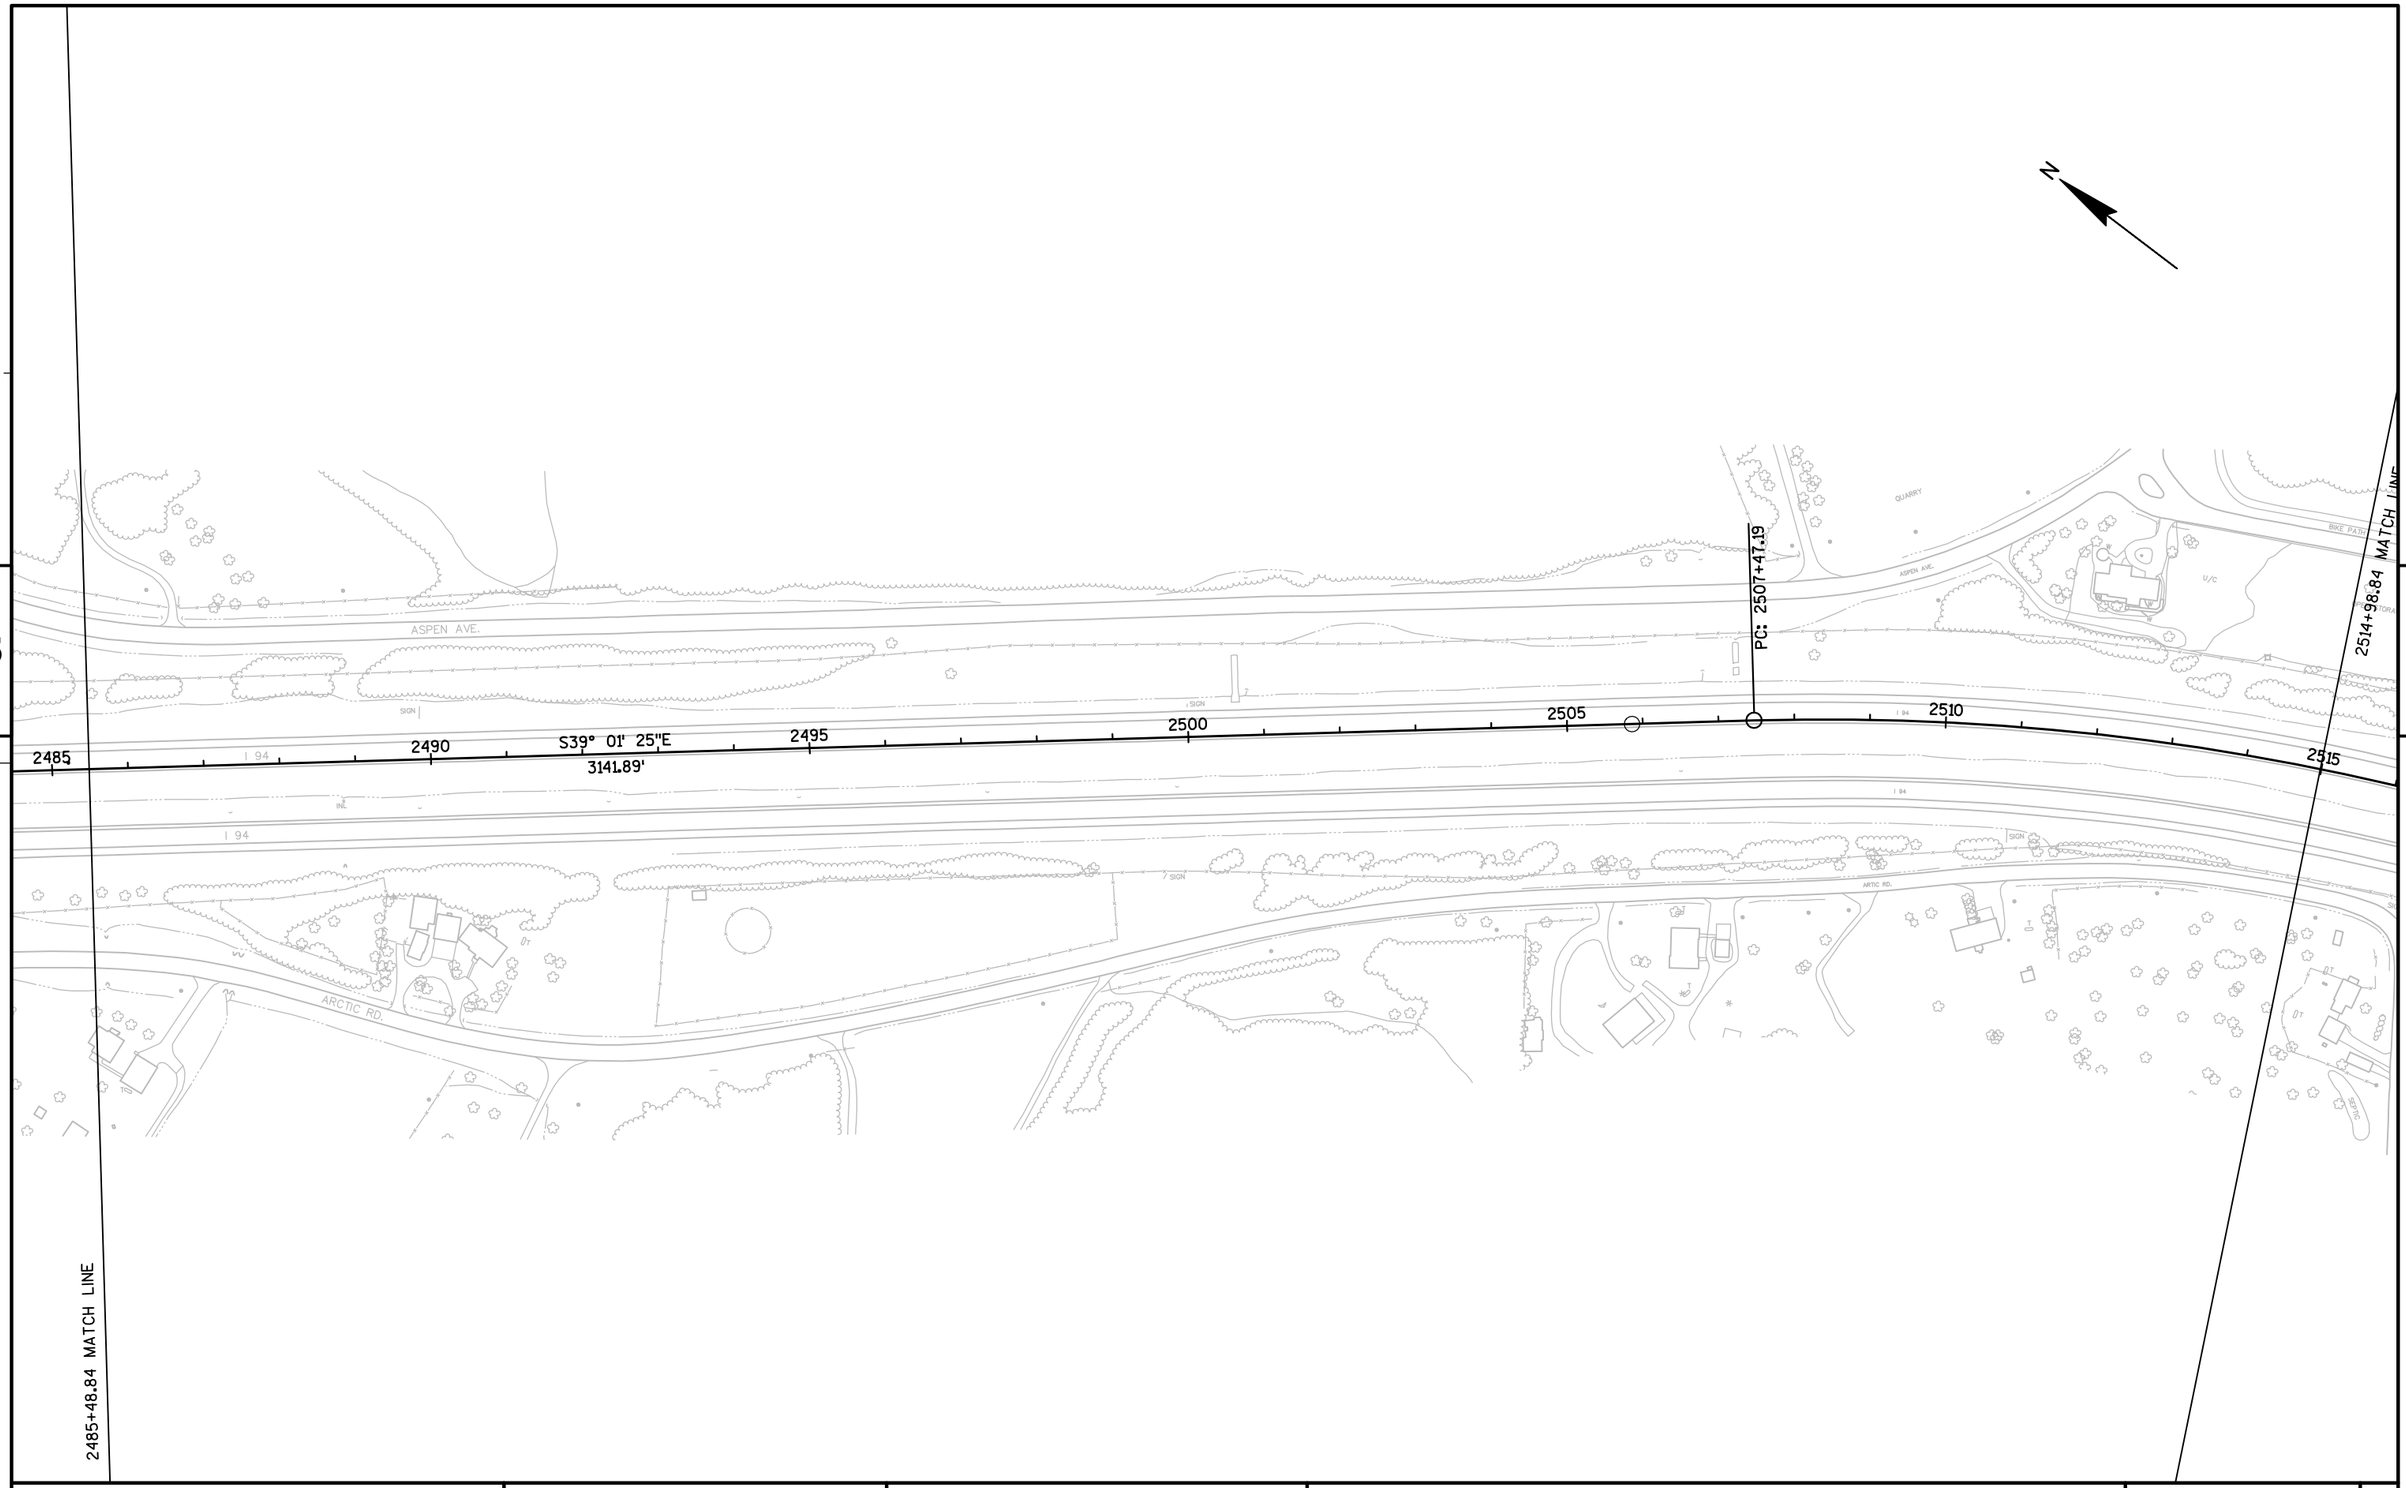

PROJECT NO: 1023-06-75	HWY: IH 94	COUNTY: MONROE	PLAN SHEET - WEST BOUND	SHEET	E

FILE NAME : N:\PDS\C3D\10230603\SHEETSPLAN\WEST BOUND C3D 2014\050207-PN-IH94-MC-WB-2014.DWG
LAYOUT NAME - 050207 - (5)

PLOT DATE : 9/4/2014 2:10 PM PLOT BY : BERTHOLD, MICHAEL E PLOT NAME : PLOT SCALE : 1 IN:200 FT

PI STA = 2519+77.66
Y = 448331.952
X = 699503.038
DELTA = 41°11'40"
D = 1°45'00"
T = 1230.47'
L = 2354.00'
R = 3274.09'
PC STA = 2507+47.19
PT STA = 2531+01.19

PI: 2519+77.66

PT: 2531+01.19

STA BACK = 2531+70.92
STA AHEAD = 2531+18.32

S2° 10' 15"W
2647.72'

2543+96.24

2514+98.84 MATCH LINE

2515 2520 2525 2530 2535 2540

5

5

PROJECT NO: 1023-06-75	HWY: IH 94	COUNTY: MONROE	PLAN SHEET - WEST BOUND	SHEET	E

FILE NAME : N:\PDS\C3D\10230603\SHEETSPLAN\WEST BOUND C3D 2014\050207-PN-IH94-MC-WB-2014.DWG
LAYOUT NAME - 050207 - (6)

PLOT DATE : 9/4/2014 2:10 PM PLOT BY : BERTHOLD, MICHAEL E PLOT NAME : PLOT SCALE : 1 IN:200 FT

PI STA = 2563+79.55
Y = 443773.792
X = 699330.263
DELTA = 4°33'09"
D = 0°20'00"
T = 683.24'
L = 1365.76'
R = 17188.95'
PC STA = 2556+96.31
PT STA = 2571+10.60

PC: 2556+96.31
PT: 2571+10.60
PI: 2563+79.55
STA BACK = 2570+62.08
STA AHEAD = 2571+10.60

2573+94.77 MATCH LINE
2543+96.24 MATCH LINE

N


2545 2550 2555 2560 2565 2570

I 94
CTH "EW"
BLANEY RD.
SIGNS
SIGN
INL

5 5

PROJECT NO:1023-06-75	HWY: IH 94	COUNTY: MONROE	PLAN SHEET - WEST BOUND	SHEET	E

FILE NAME : N:\PDS\C3D\10230603\SHEETSPLAN\WEST BOUND C3D 2014\050207-PN-IH94-MC-WB-2014.DWG
LAYOUT NAME - 050207 - (7)
PLOT DATE : 9/4/2014 2:10 PM PLOT BY : BERTHOLD, MICHAEL E PLOT NAME : PLOT SCALE : 1 IN:200 FT

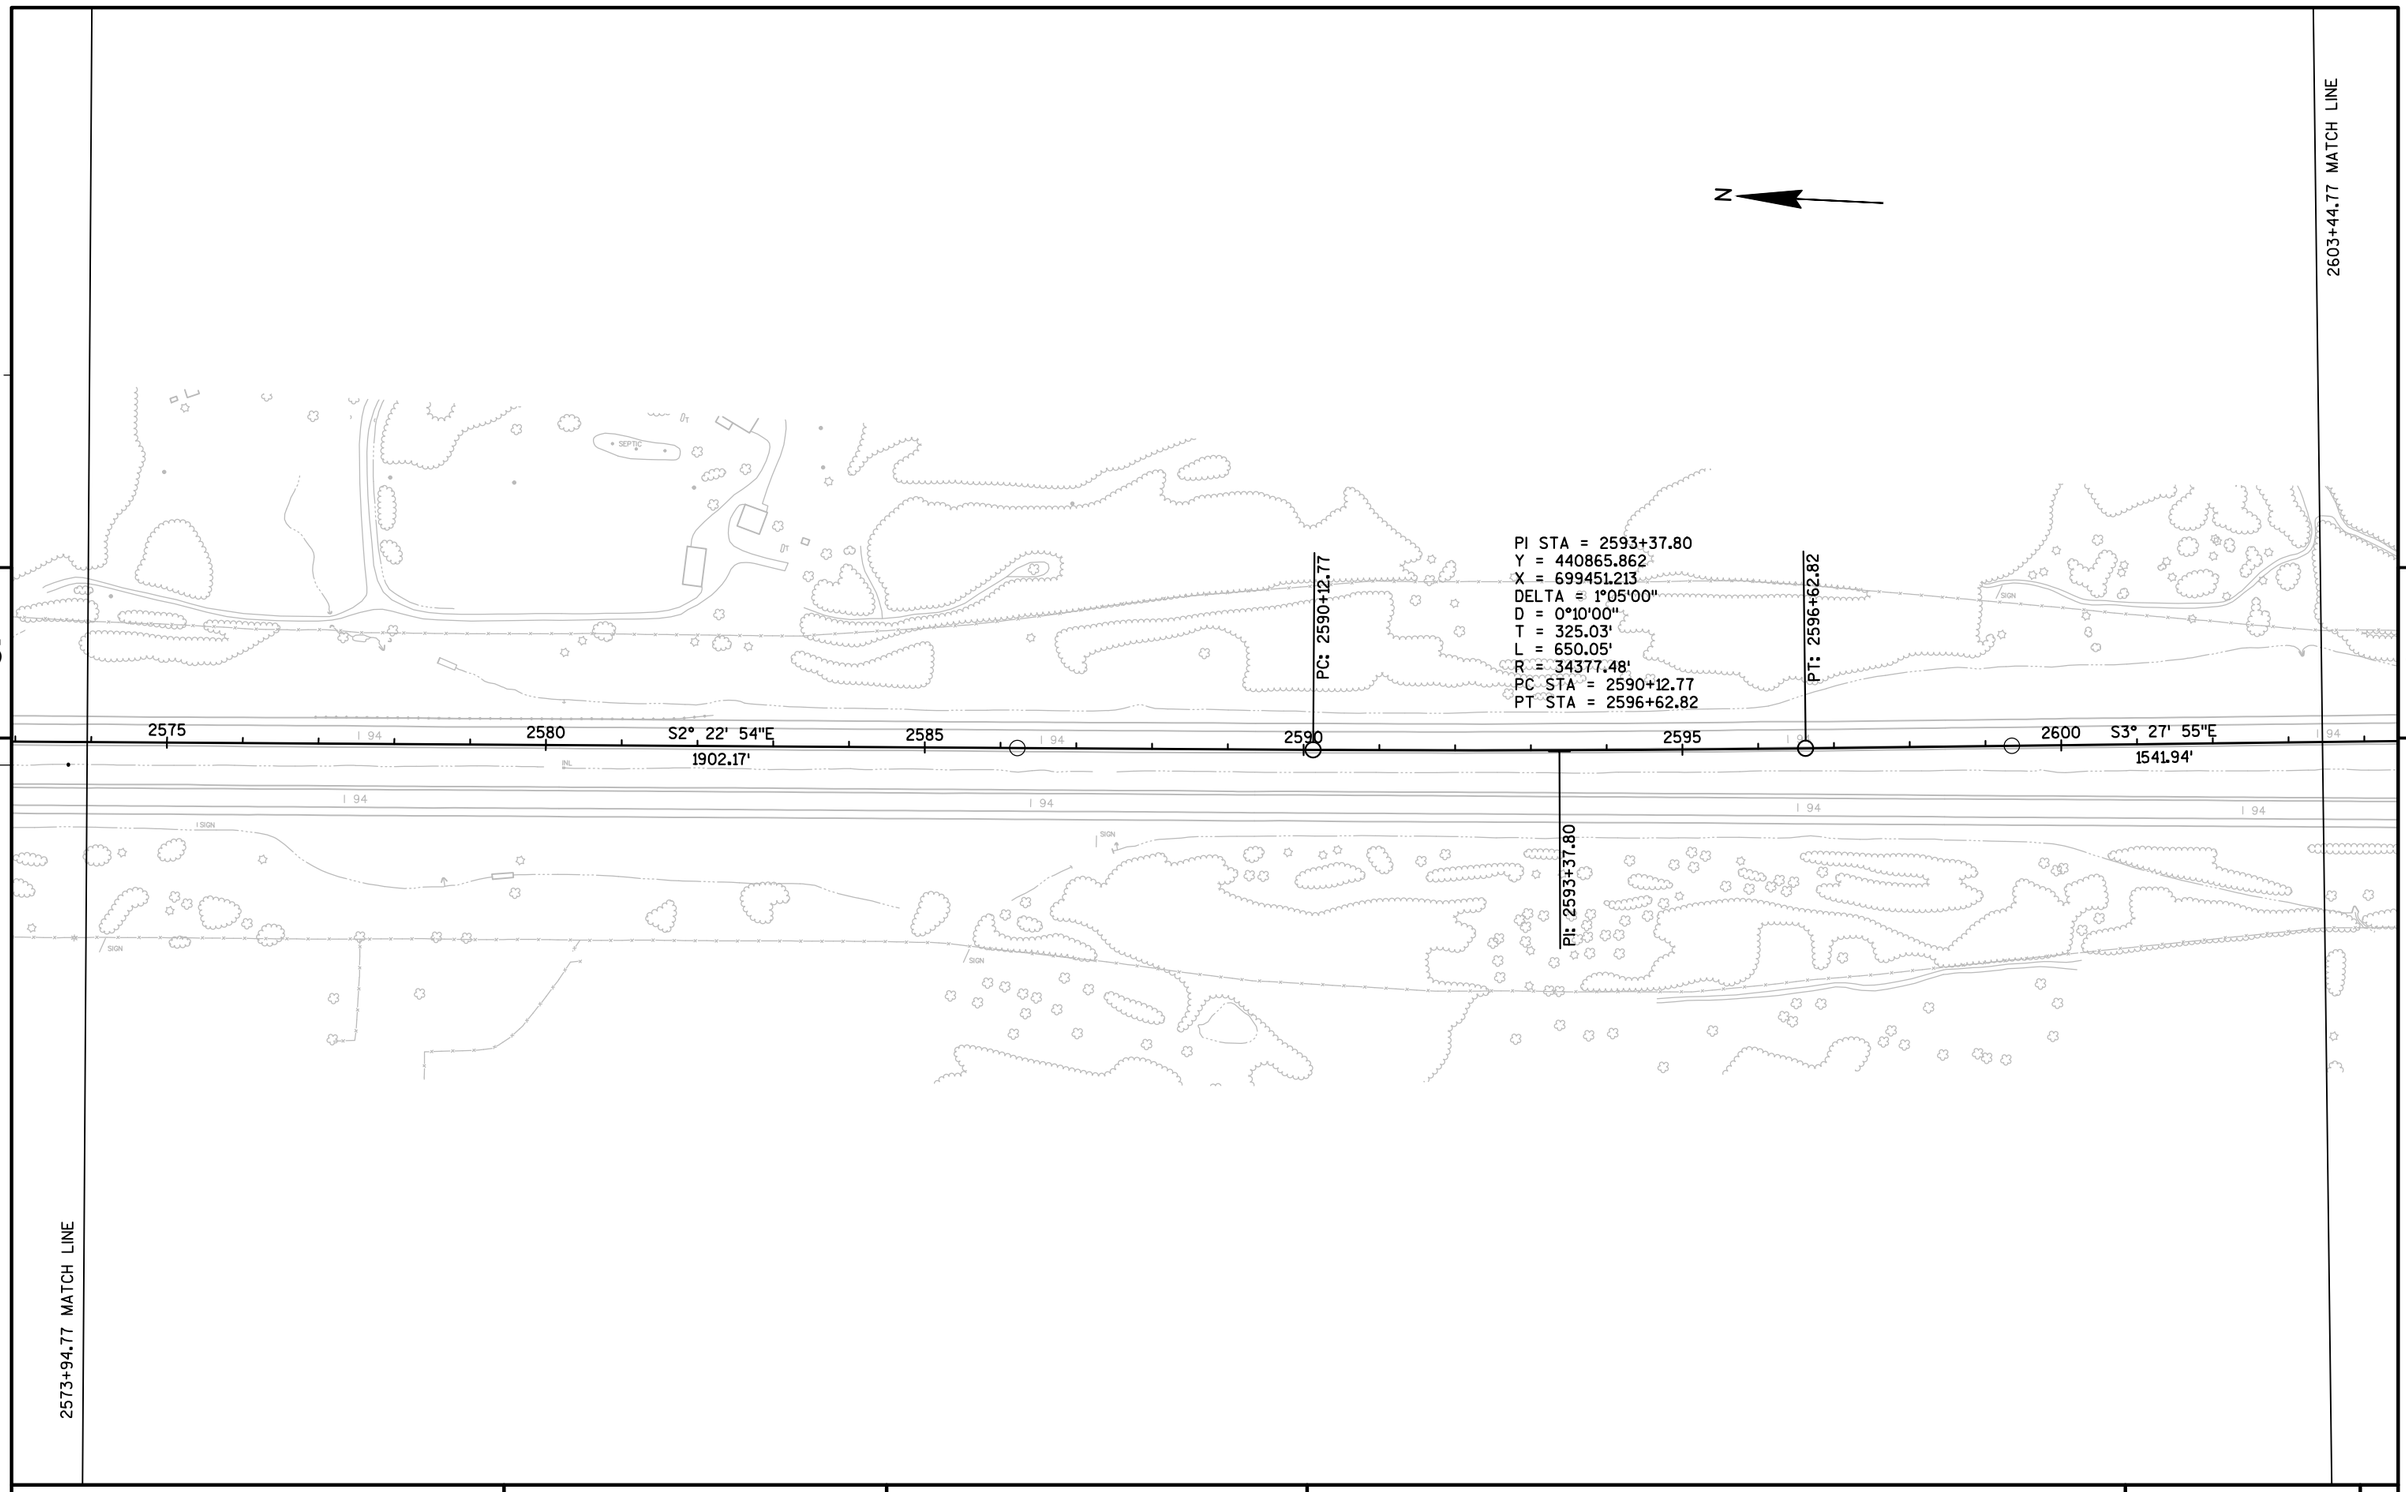


PROJECT NO: 1023-06-75	HWY: IH 94	COUNTY: MONROE	PLAN SHEET - WEST BOUND	SHEET	E

FILE NAME : N:\PDS\C3D\10230603\SHEETSPLAN\WEST BOUND C3D 2014\050207-PN-IH94-MC-WB-2014.DWG
LAYOUT NAME - 050207 - (8)


PLOT DATE : 9/4/2014 2:10 PM


PLOT BY : BERTHOLD, MICHAEL E PLOT NAME :

PLOT SCALE : 1 IN:200 FT

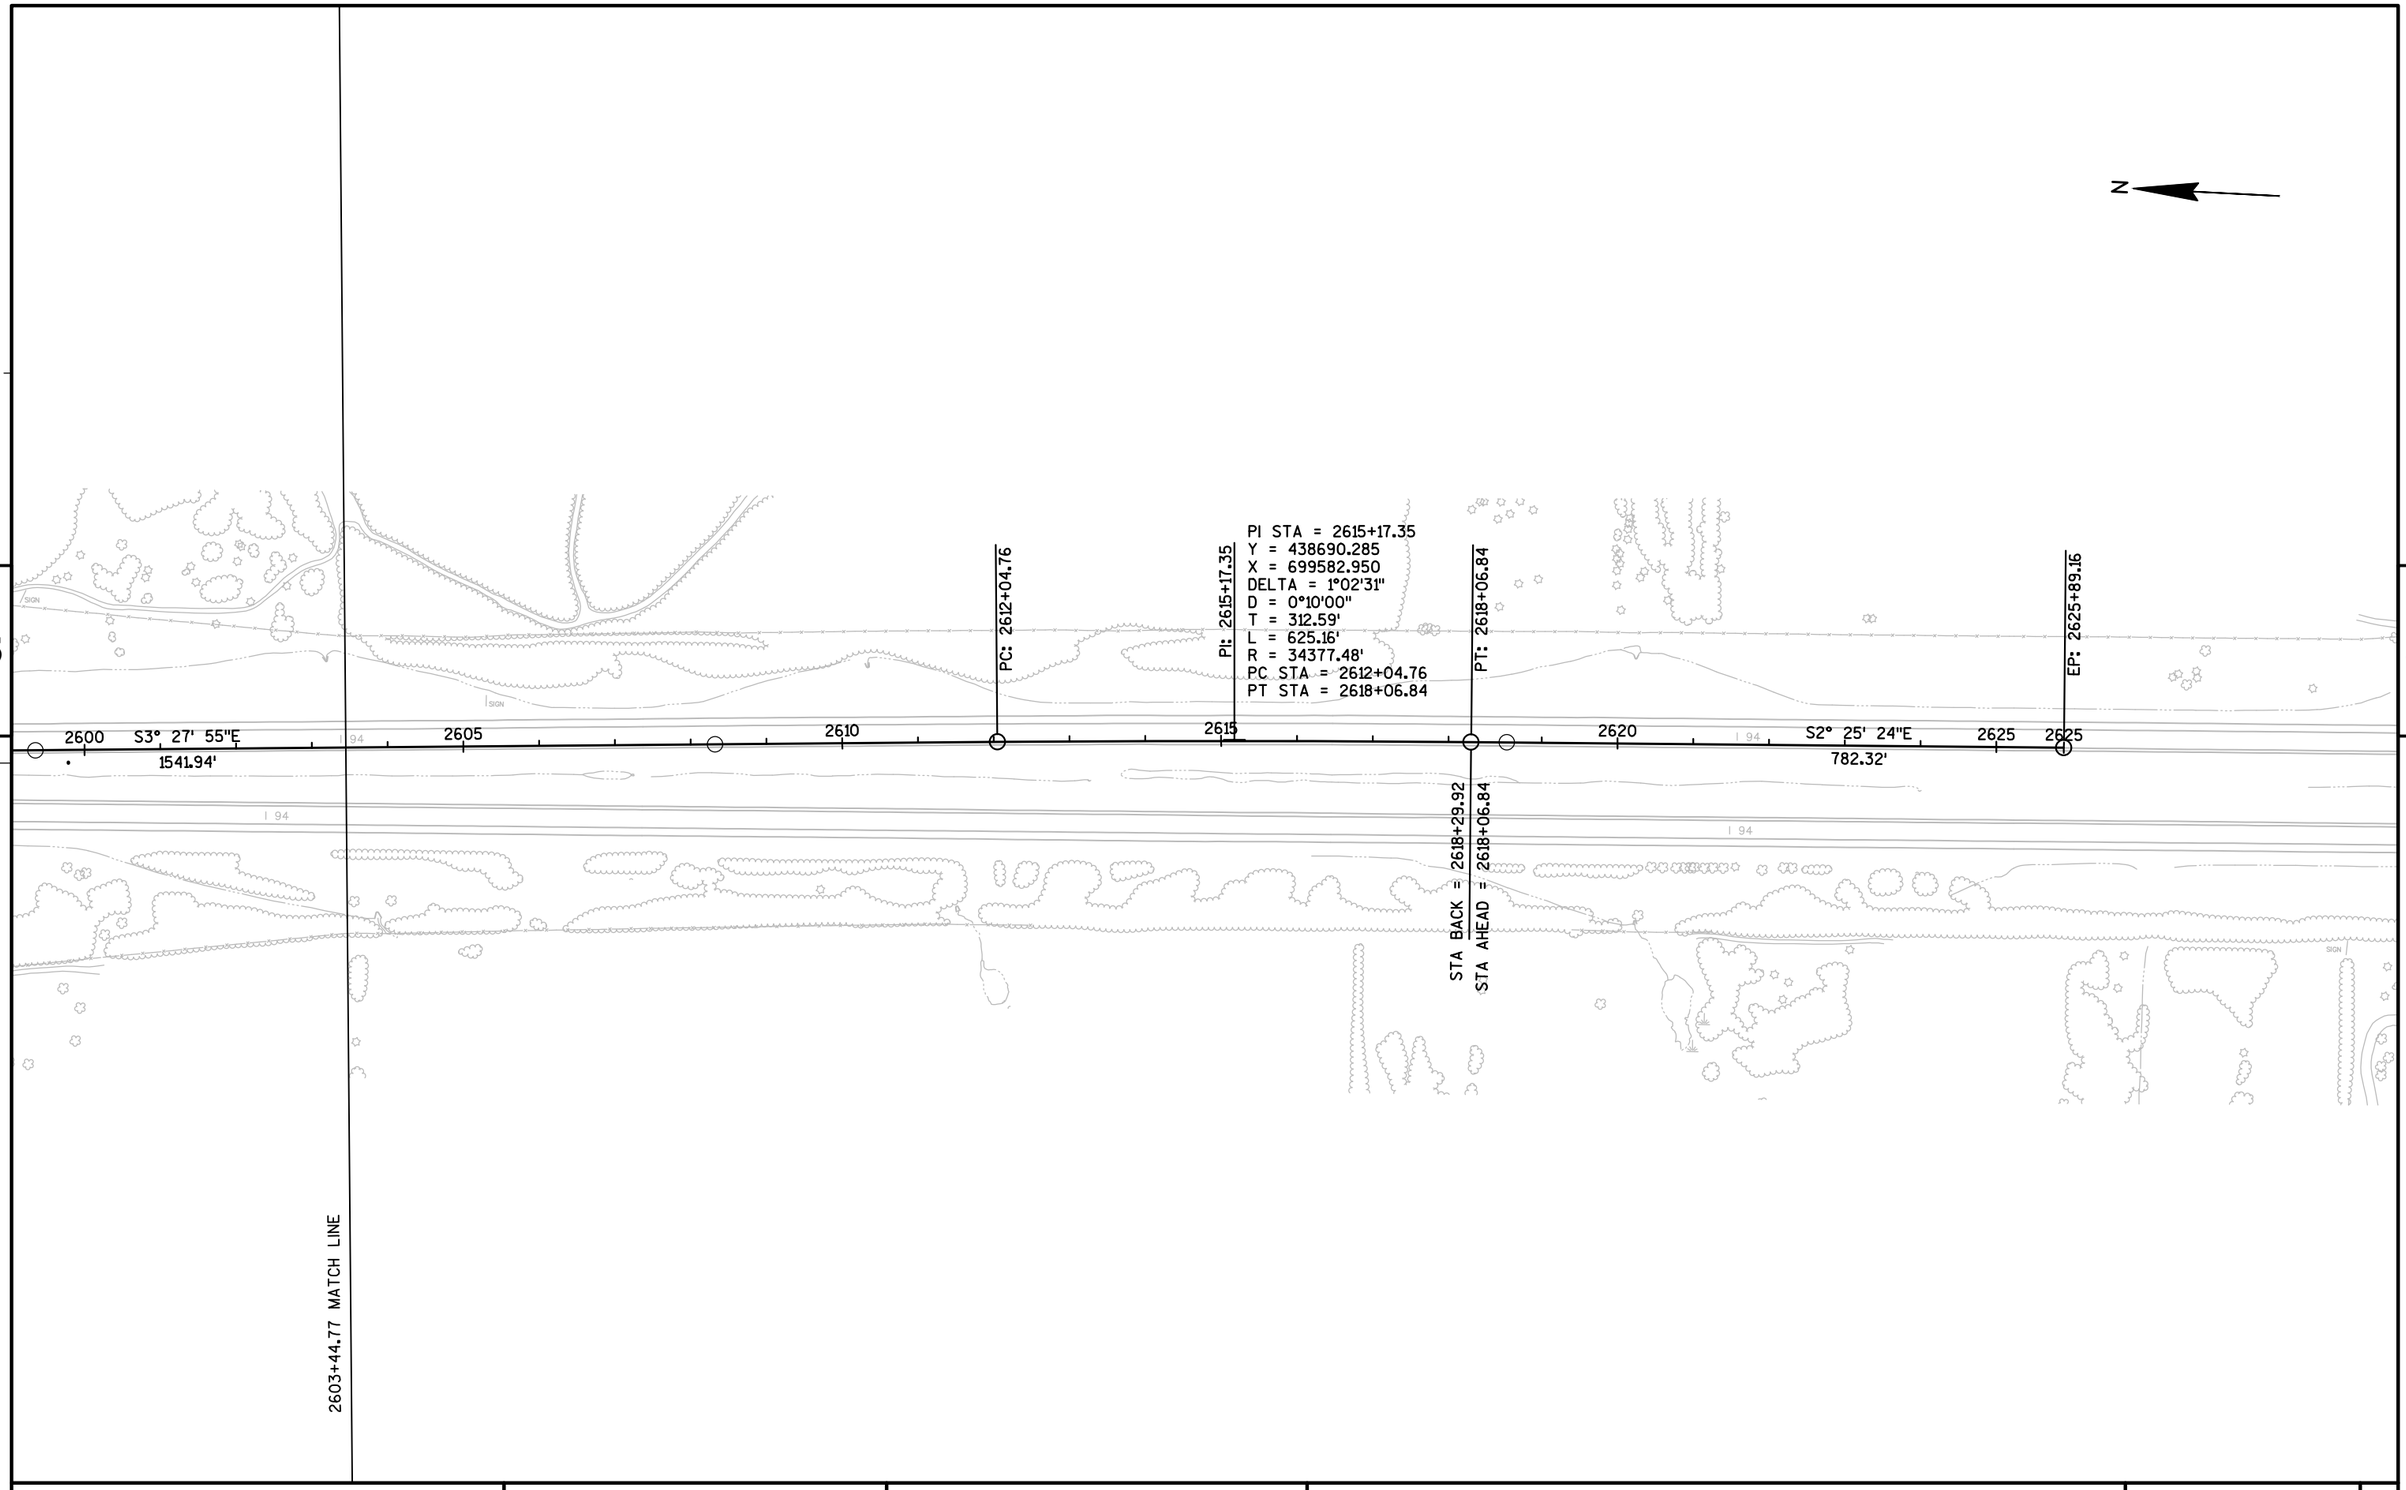

PROJECT NO: 1023-06-75	HWY: IH 94	COUNTY: MONROE	PLAN SHEET - WEST BOUND	SHEET	E

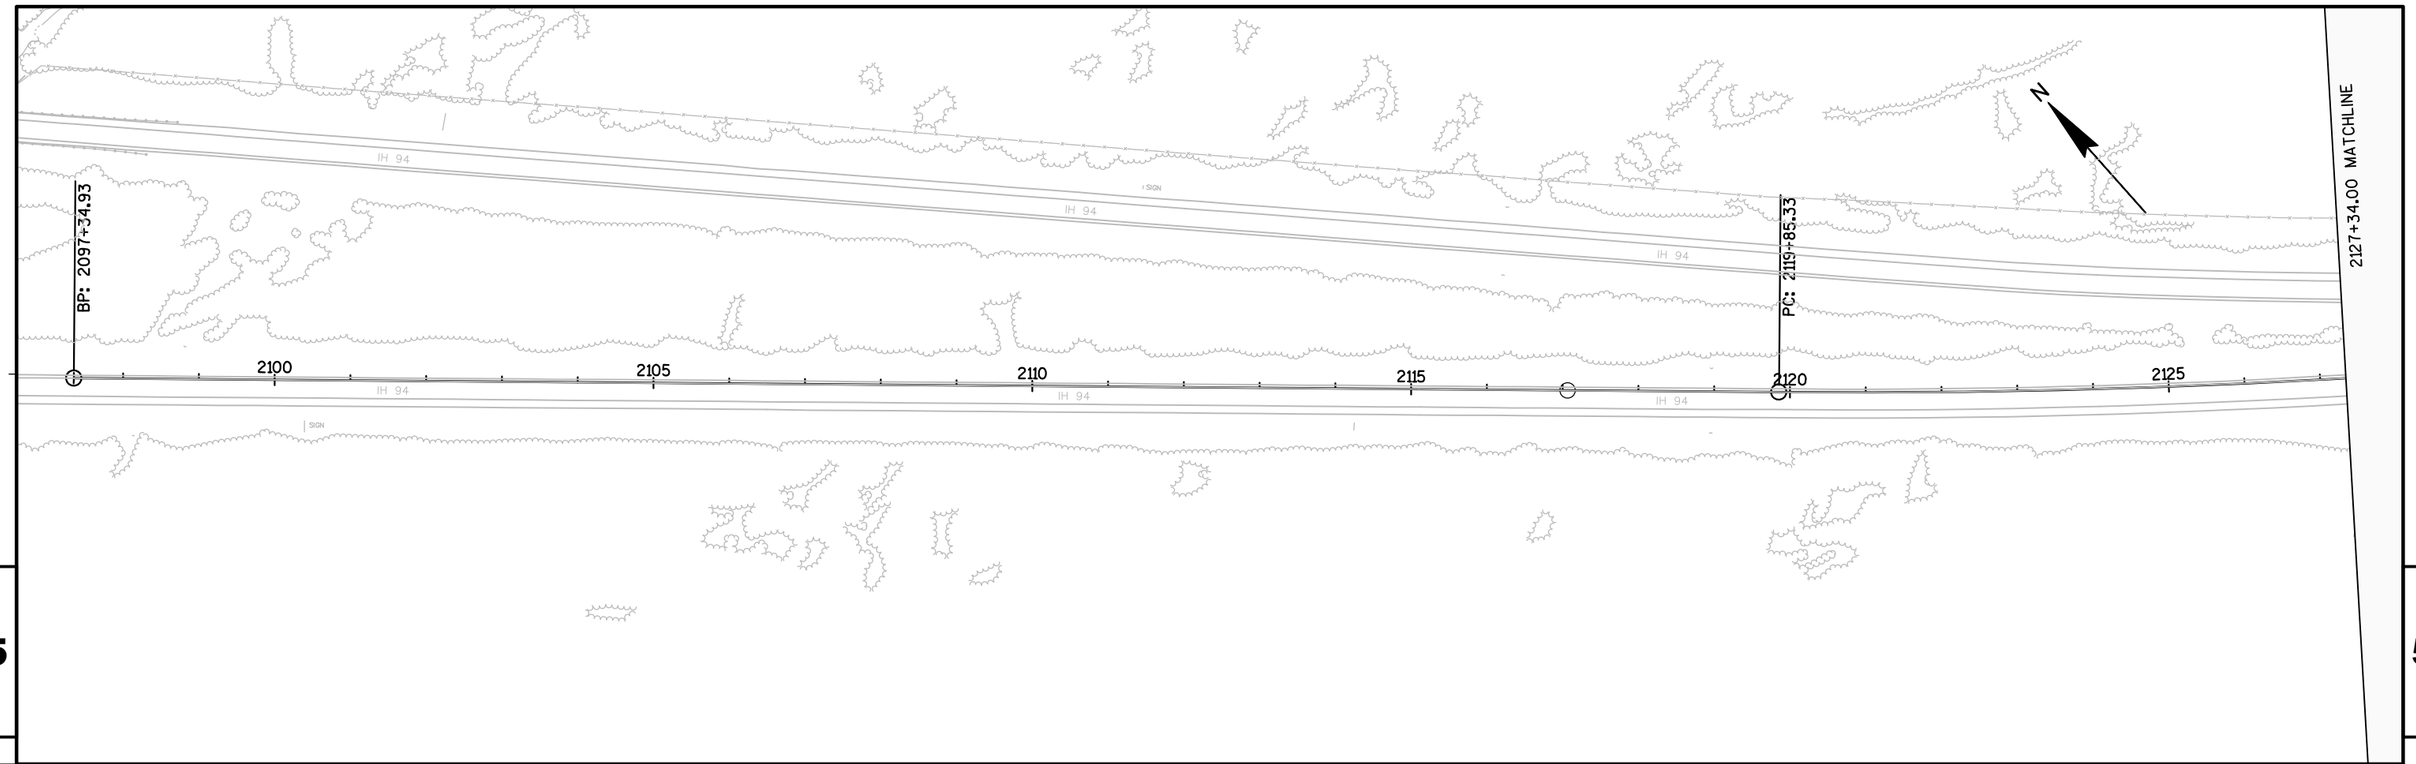


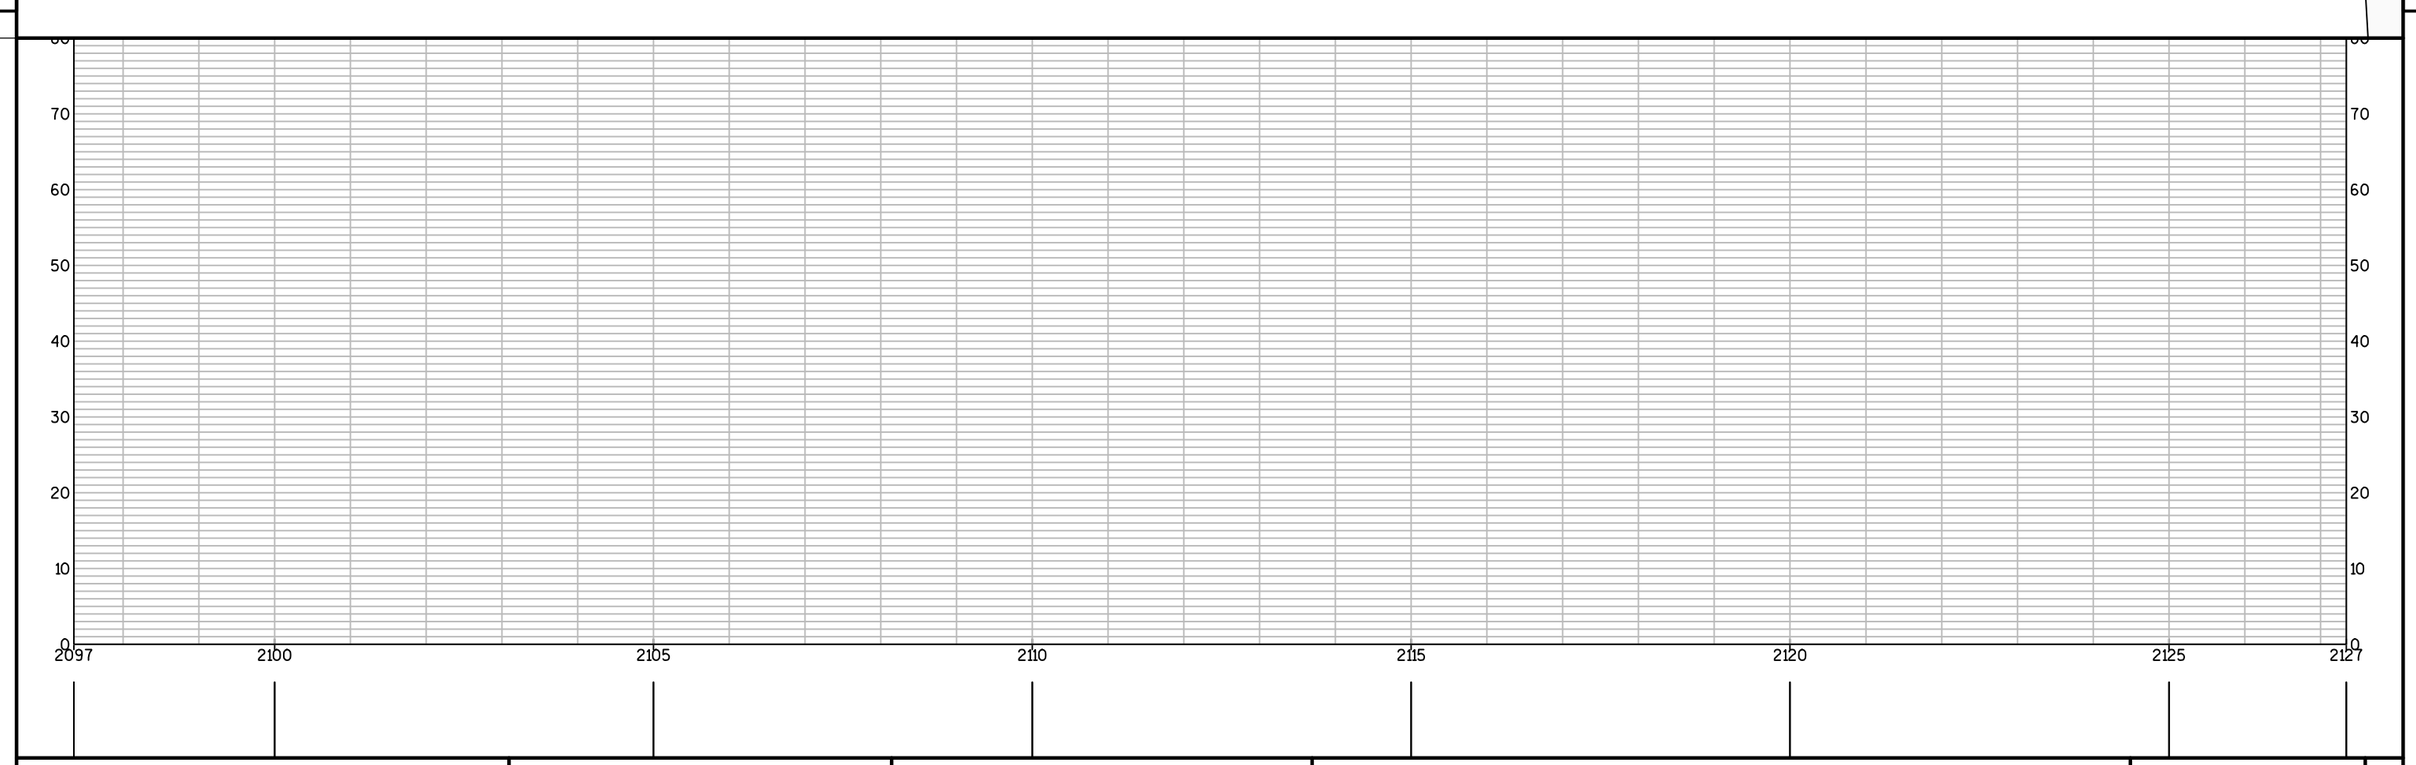

PROJECT NO: 1023-00-72	HWY: IH 94	COUNTY: JACKSON	PLAN AND PROFILE: PLAN & PROFILE: IH 94 - EAST BOUND	SHEET	E

FILE NAME : N:\PDS\C3D\10230002\SHEETSPLAN\EAST BOUND C3D 2014\050101-PP-IH94-JC-EB-V2.DWG
LAYOUT NAME - 050101 - (1)


PLOT DATE : 10/8/2014 4:39 PM PLOT BY : BERTHOLD, MICHAEL E PLOT NAME : PLOT SCALE : 1 IN:200 FT

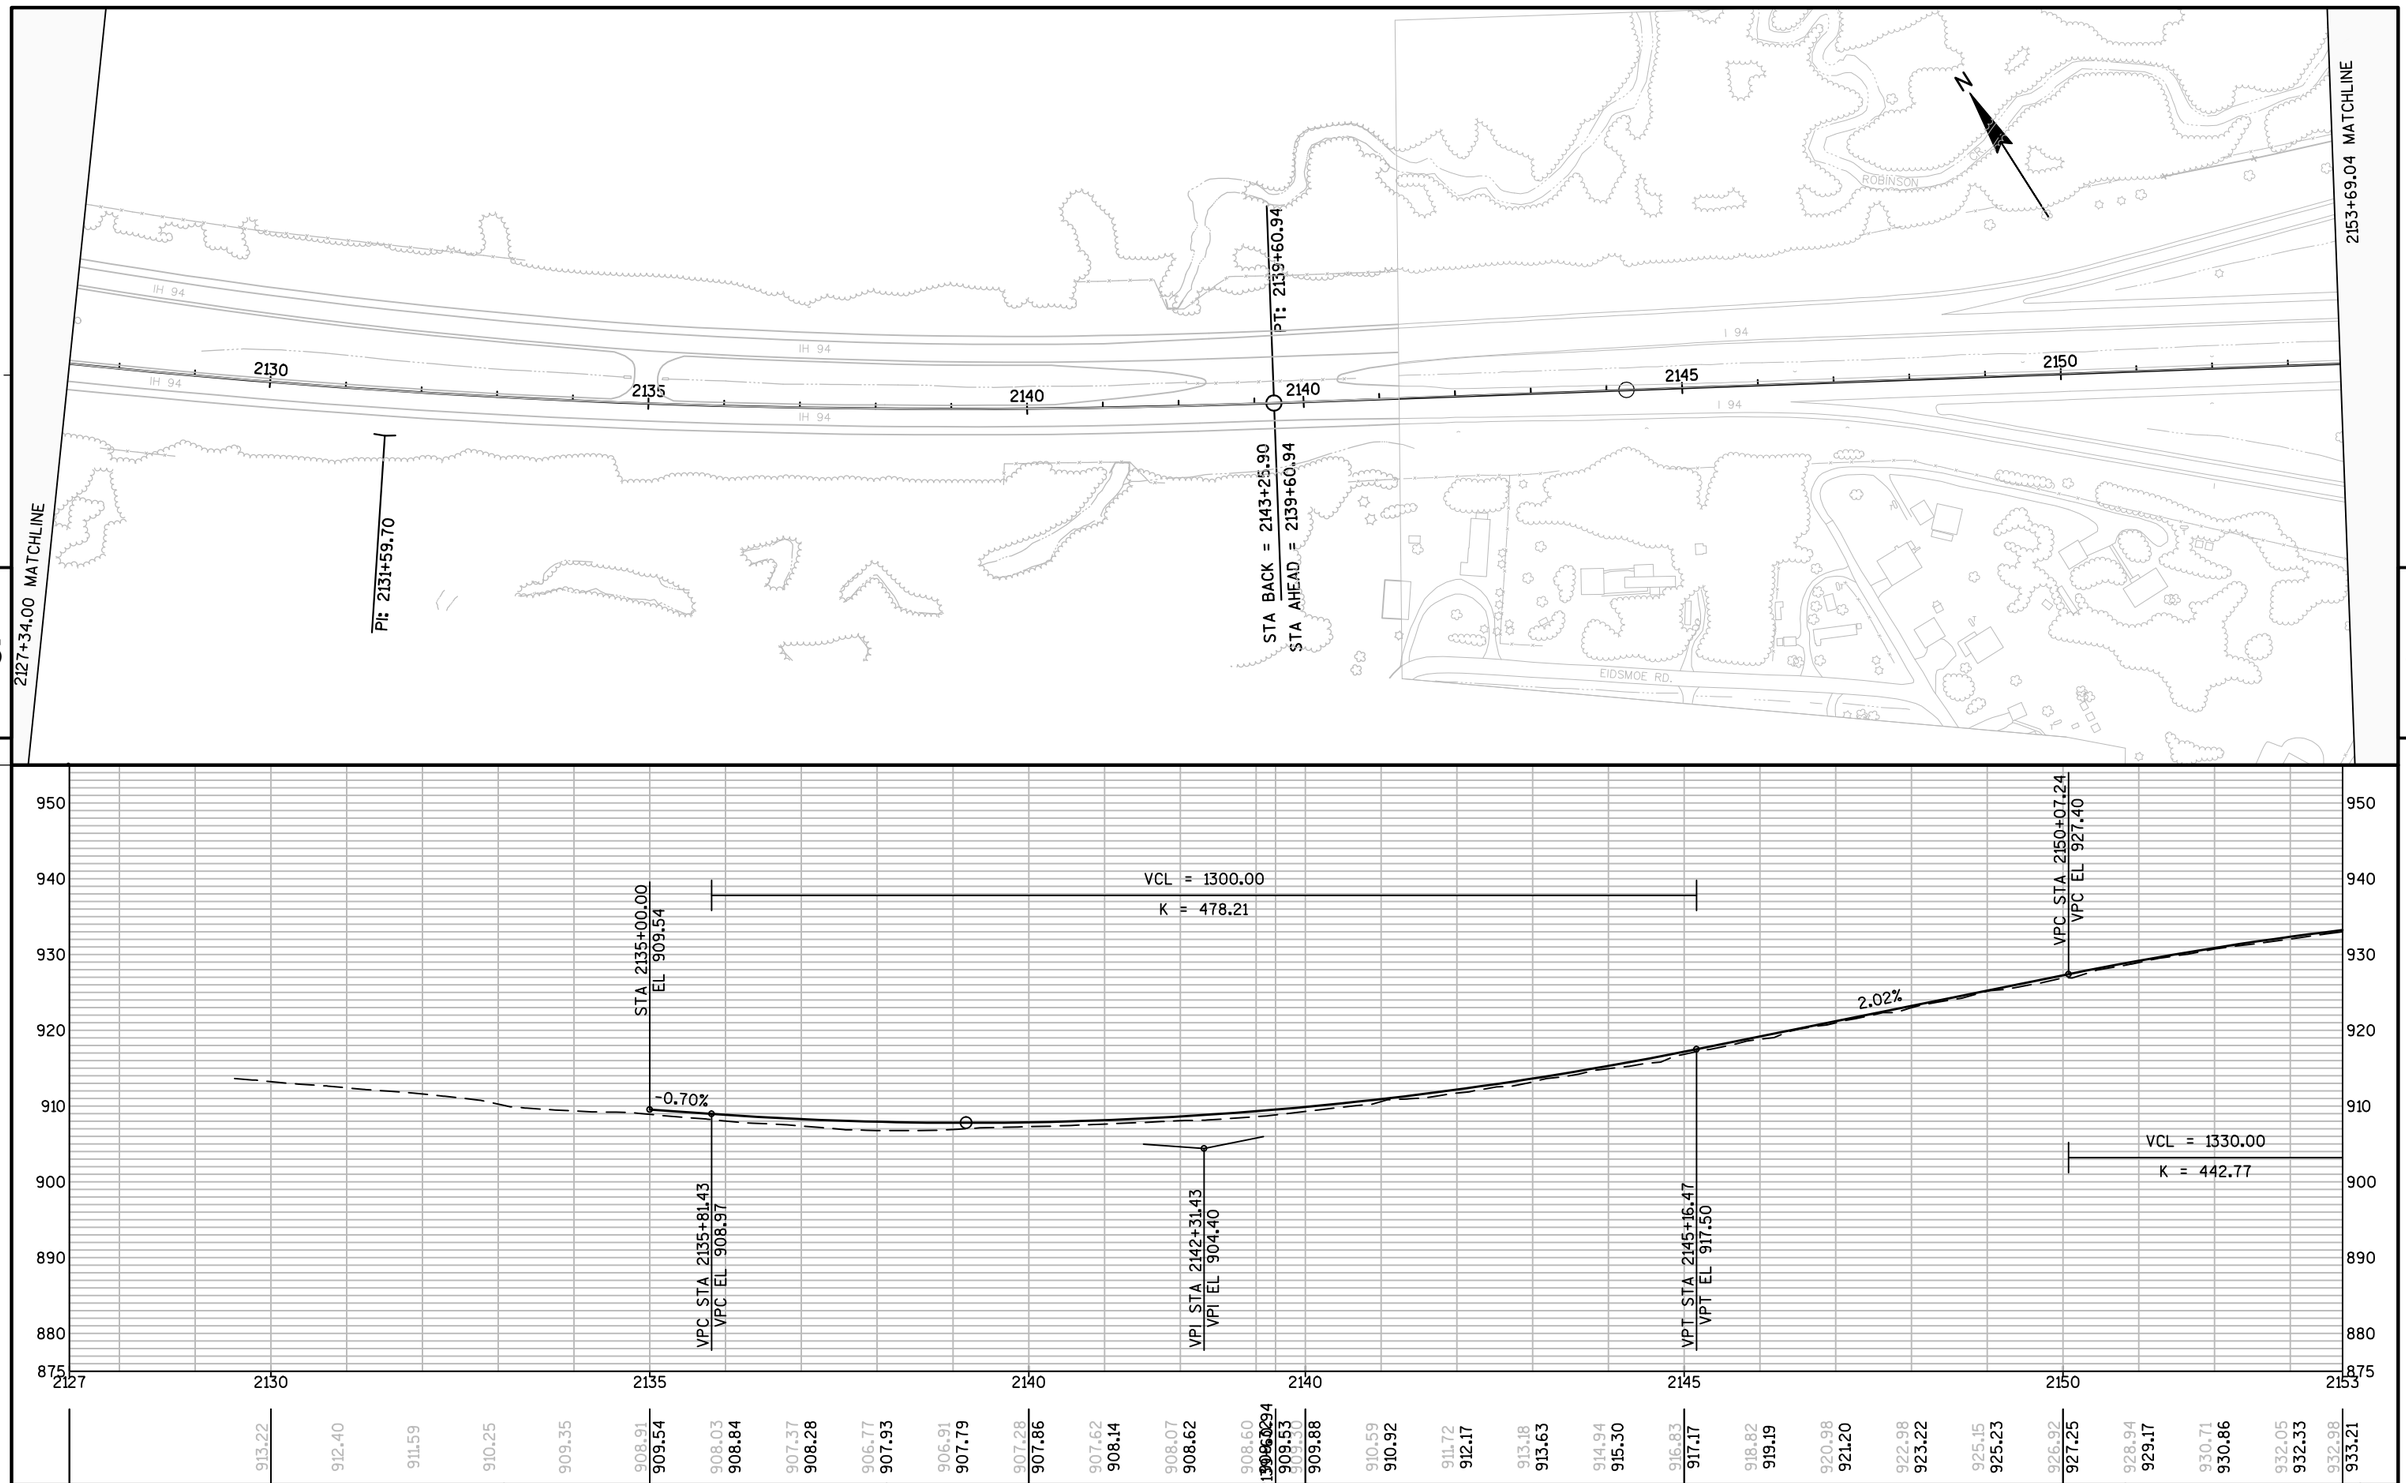

PROJECT NO: 1023-00-72	HWY: IH 94	COUNTY: JACKSON	PLAN AND PROFILE: PLAN & PROFILE: IH 94 - EAST BOUND	SHEET	E

FILE NAME : N:\PDS\C3D\10230002\SHEETSPLAN\EAST BOUND C3D 2014\050101-PP-IH94-JC-EB-V2.DWG
LAYOUT NAME - 050101 - (2)

PLOT DATE : 10/8/2014 4:40 PM PLOT BY : BERTHOLD, MICHAEL E PLOT NAME : PLOT SCALE : 1 IN:200 FT

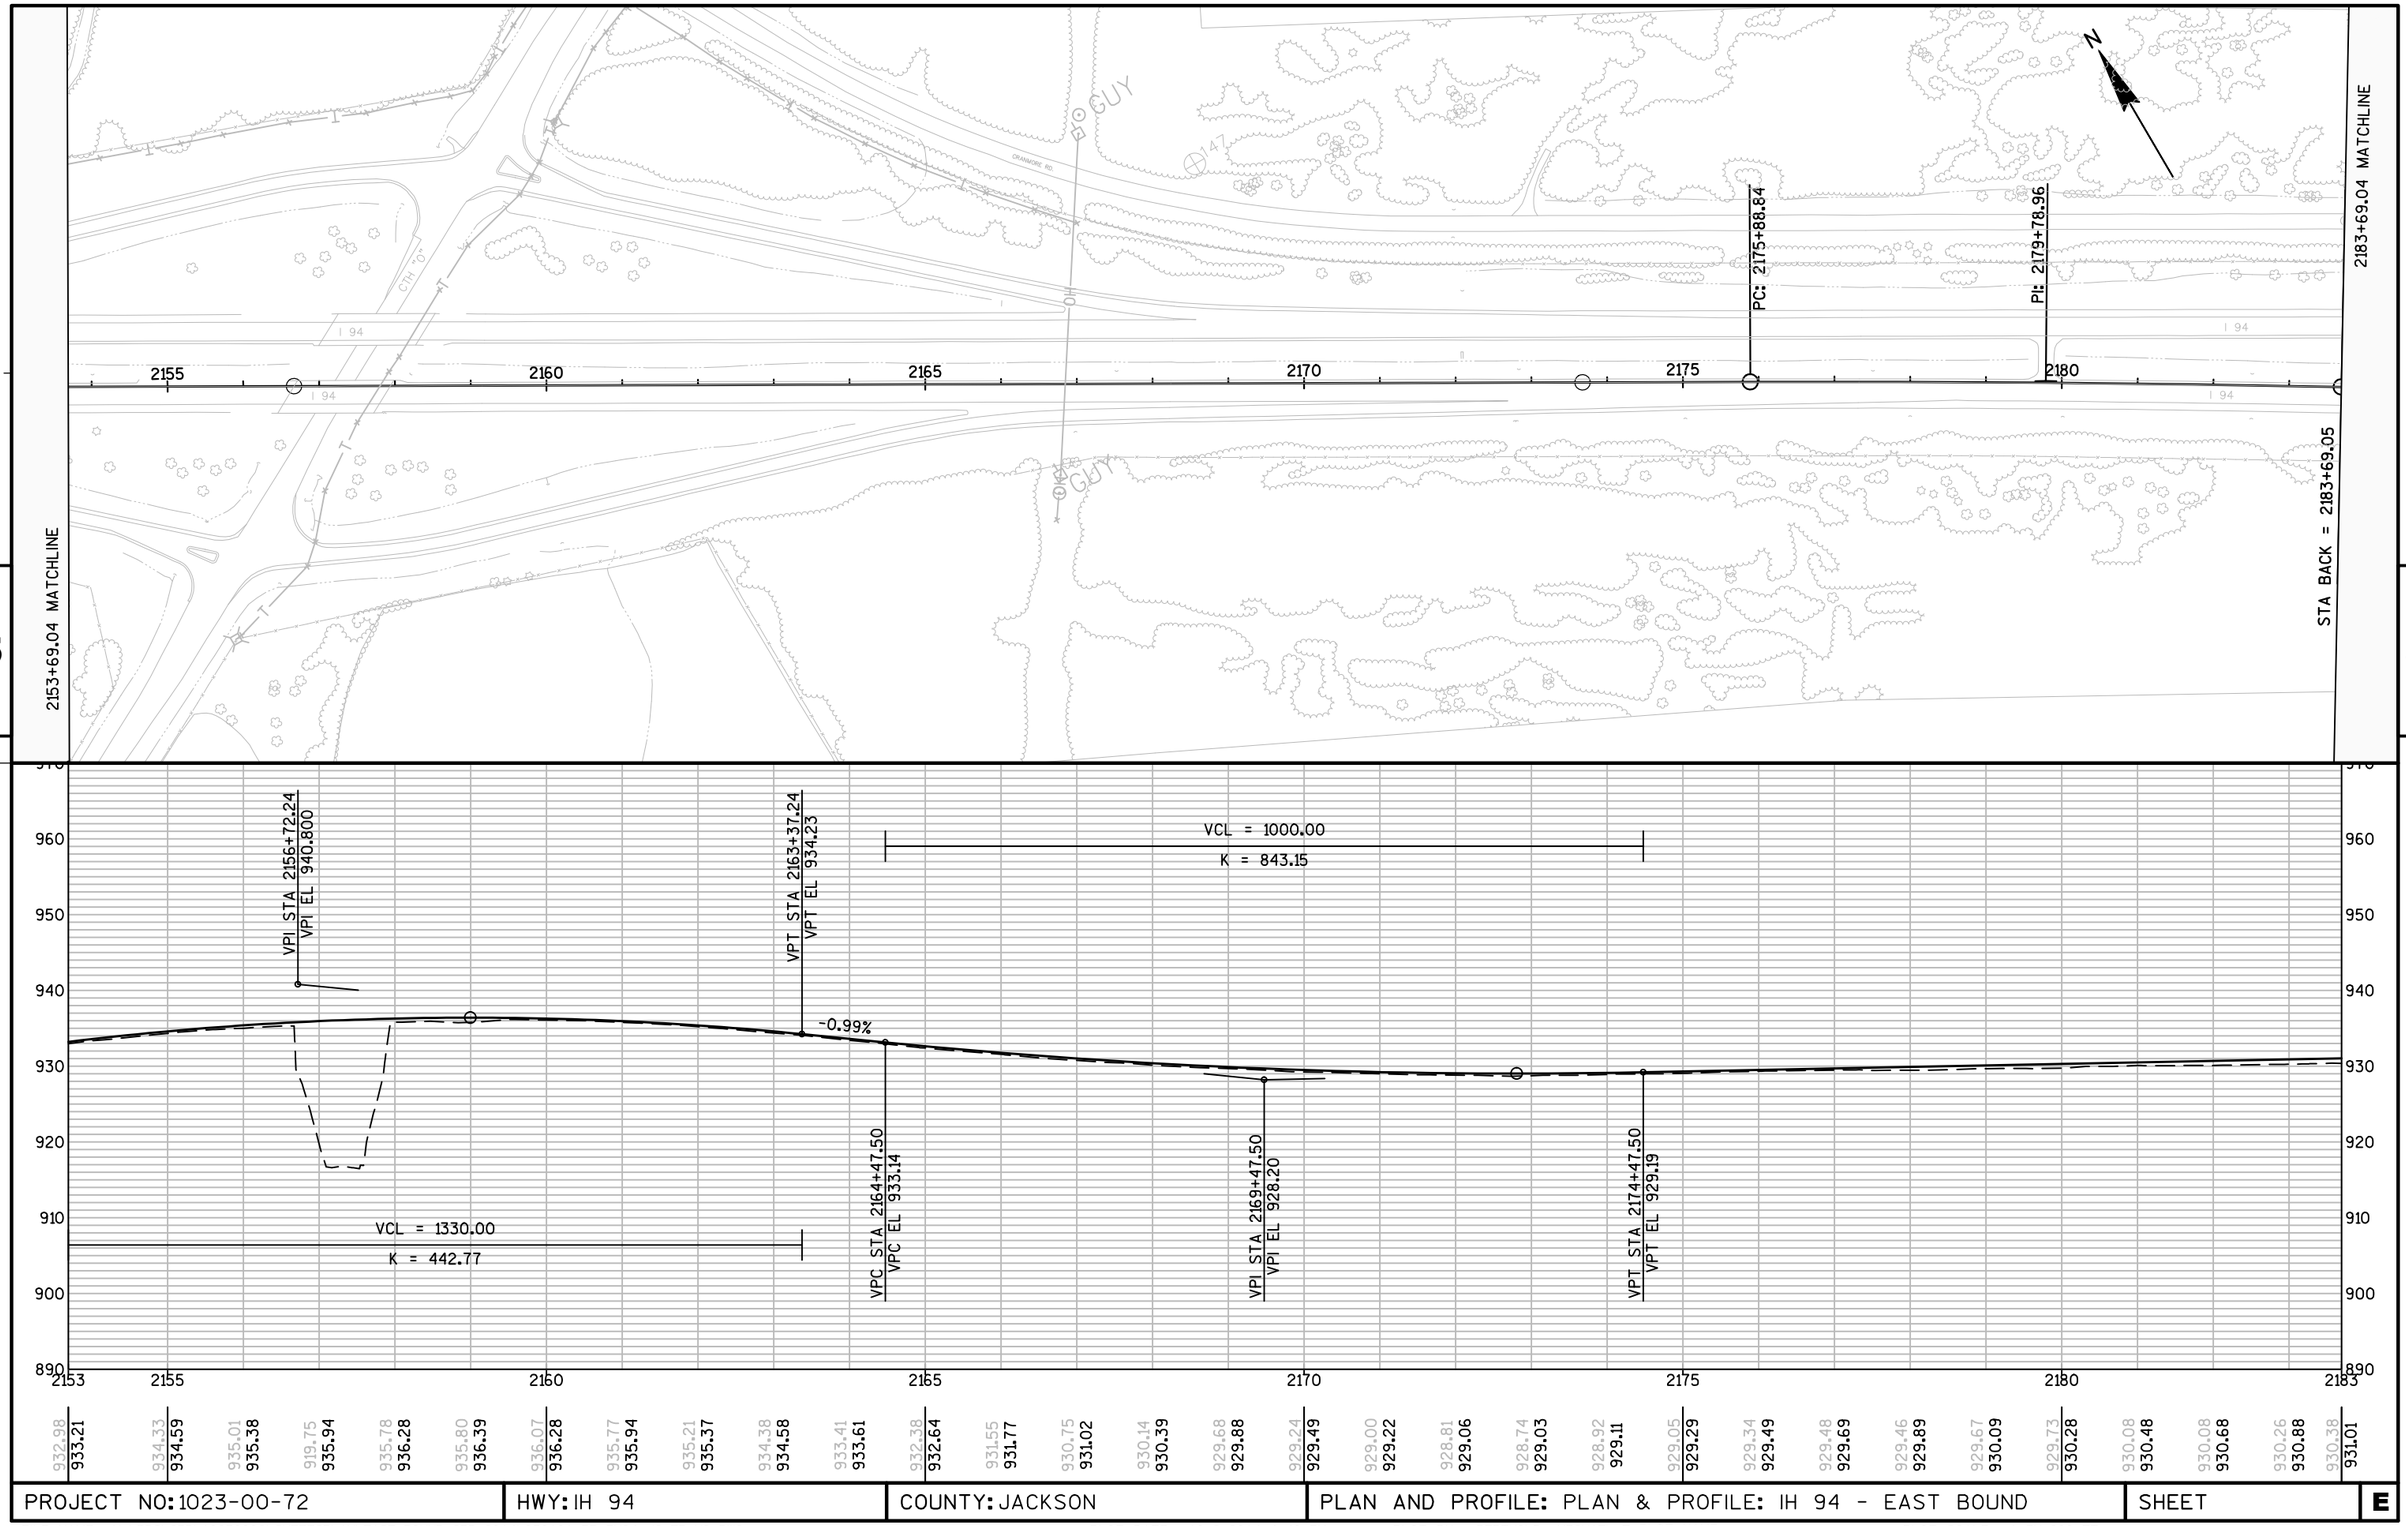

5

5

PROJECT NO: 1023-00-72	HWY: IH 94	COUNTY: JACKSON	PLAN AND PROFILE: PLAN & PROFILE: IH 94 - EAST BOUND	SHEET	E

FILE NAME : N:\PDS\C3D\10230002\SHEETSPLAN\EAST BOUND C3D 2014\050101-PP-IH94-JC-EB-V2.DWG
LAYOUT NAME - 050101 - (3)

PLOT DATE : 10/8/2014 4:40 PM PLOT BY : BERTHOLD, MICHAEL E PLOT NAME : PLOT SCALE : 1 IN:200 FT

2183+69.04 MATCHLINE

STA AHEAD = 2183+79.00

PT: 2183+79.00

2213+79.00 MATCHLINE

5

5

CRANMORE RD.

I 94

Wet & RPF

N

2185 2190 2195 2200 2205 2210

970 960 950 940 930 920 910 900

0.20%


2183 2185 2190 2195 2200 2205 2210 2213


2183+79.00	931.01	931.06	930.65	931.25	930.77	931.45	931.23	931.65	931.48	931.85	931.63	932.05	931.86	932.24	932.08	932.44	932.15	932.64	932.40	932.84	932.55	933.04	932.58	933.23	932.70	933.43	932.88	933.63	933.24	933.83	933.39	934.03	933.51	934.22	933.67	934.42	934.07	934.62	934.10	934.82	934.42	935.02	934.58	935.21	934.83	935.41	935.02	935.61	935.37	935.81	935.45	936.01	935.67	936.20	935.77	936.40	936.15	936.60	936.31	936.80	936.37	936.95
2183+79.00	931.01	931.06	930.65	931.25	930.77	931.45	931.23	931.65	931.48	931.85	931.63	932.05	931.86	932.24	932.08	932.44	932.15	932.64	932.40	932.84	932.55	933.04	932.58	933.23	932.70	933.43	932.88	933.63	933.24	933.83	933.39	934.03	933.51	934.22	933.67	934.42	934.07	934.62	934.10	934.82	934.42	935.02	934.58	935.21	934.83	935.41	935.02	935.61	935.37	935.81	935.45	936.01	935.67	936.20	935.77	936.40	936.15	936.60	936.31	936.80	936.37	936.95

PROJECT NO: 1023-00-72	HWY: IH 94	COUNTY: JACKSON	PLAN AND PROFILE: PLAN & PROFILE: IH 94 - EAST BOUND	SHEET	E

FILE NAME : N:\PDS\C3D\10230002\SHEETSPLAN\EAST BOUND C3D 2014\050101-PP-IH94-JC-EB-V2.DWG
LAYOUT NAME - 050101 - (4)


PLOT DATE : 10/8/2014 4:40 PM PLOT BY : BERTHOLD, MICHAEL E PLOT NAME : PLOT SCALE : 1 IN:200 FT

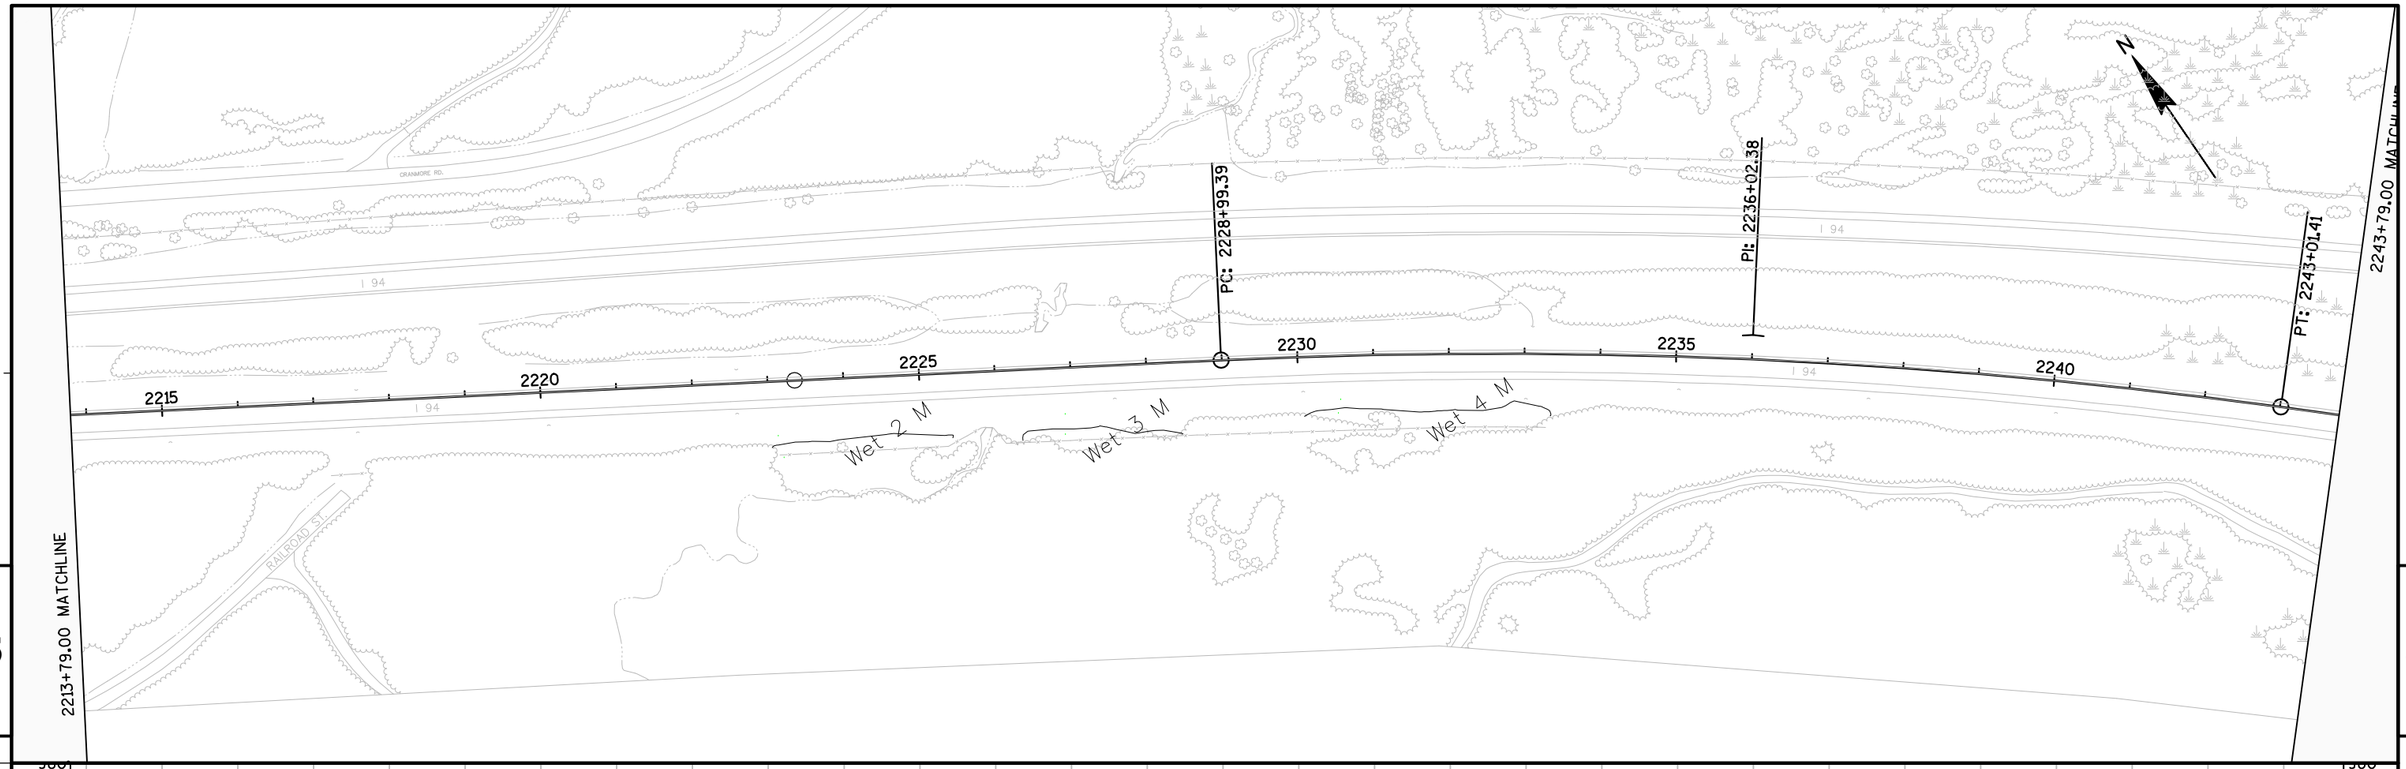


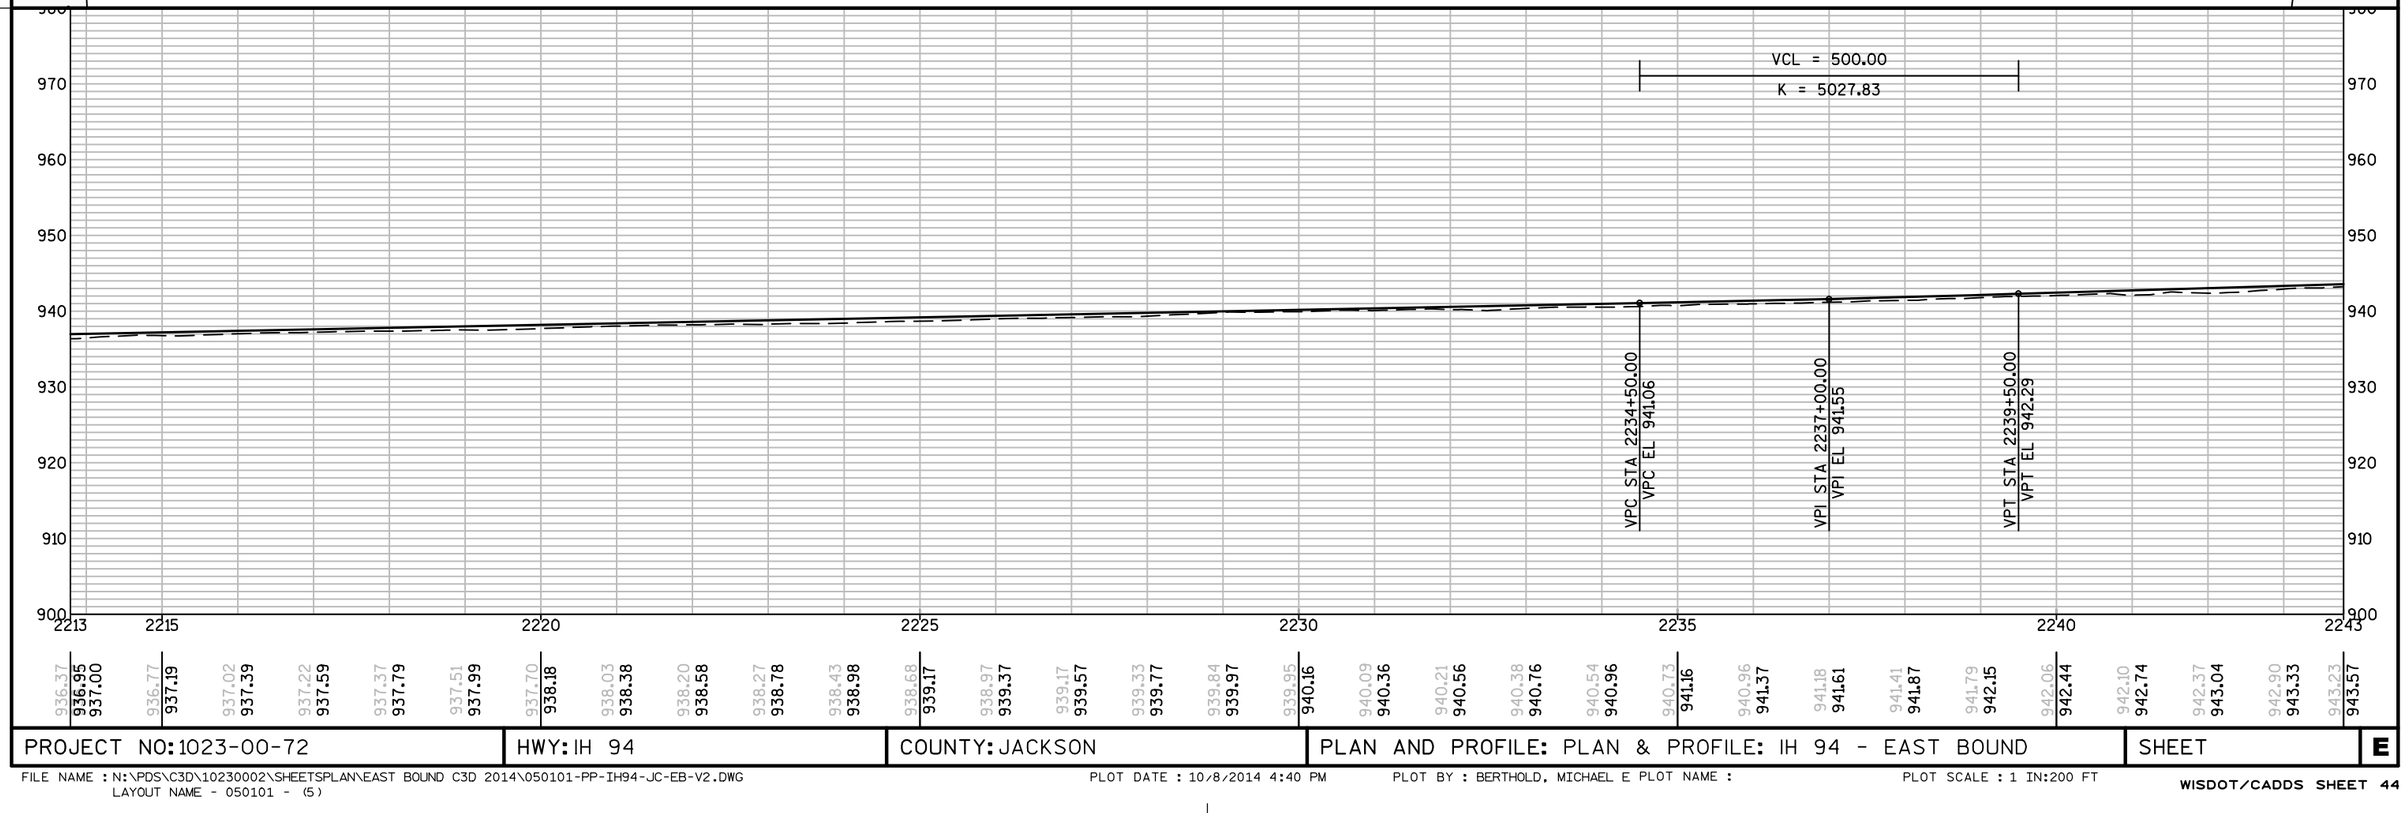

PROJECT NO: 1023-00-72	HWY: IH 94	COUNTY: JACKSON	PLAN AND PROFILE: PLAN & PROFILE: IH 94 - EAST BOUND	SHEET	E


FILE NAME : N:\PDS\C3D\10230002\SHEETSPLAN\EAST BOUND C3D 2014\050101-PP-IH94-JC-EB-V2.DWG
LAYOUT NAME - 050101 - (5)
PLOT DATE : 10/8/2014 4:40 PM PLOT BY : BERTHOLD, MICHAEL E PLOT NAME :
PLOT SCALE : 1 IN:200 FT

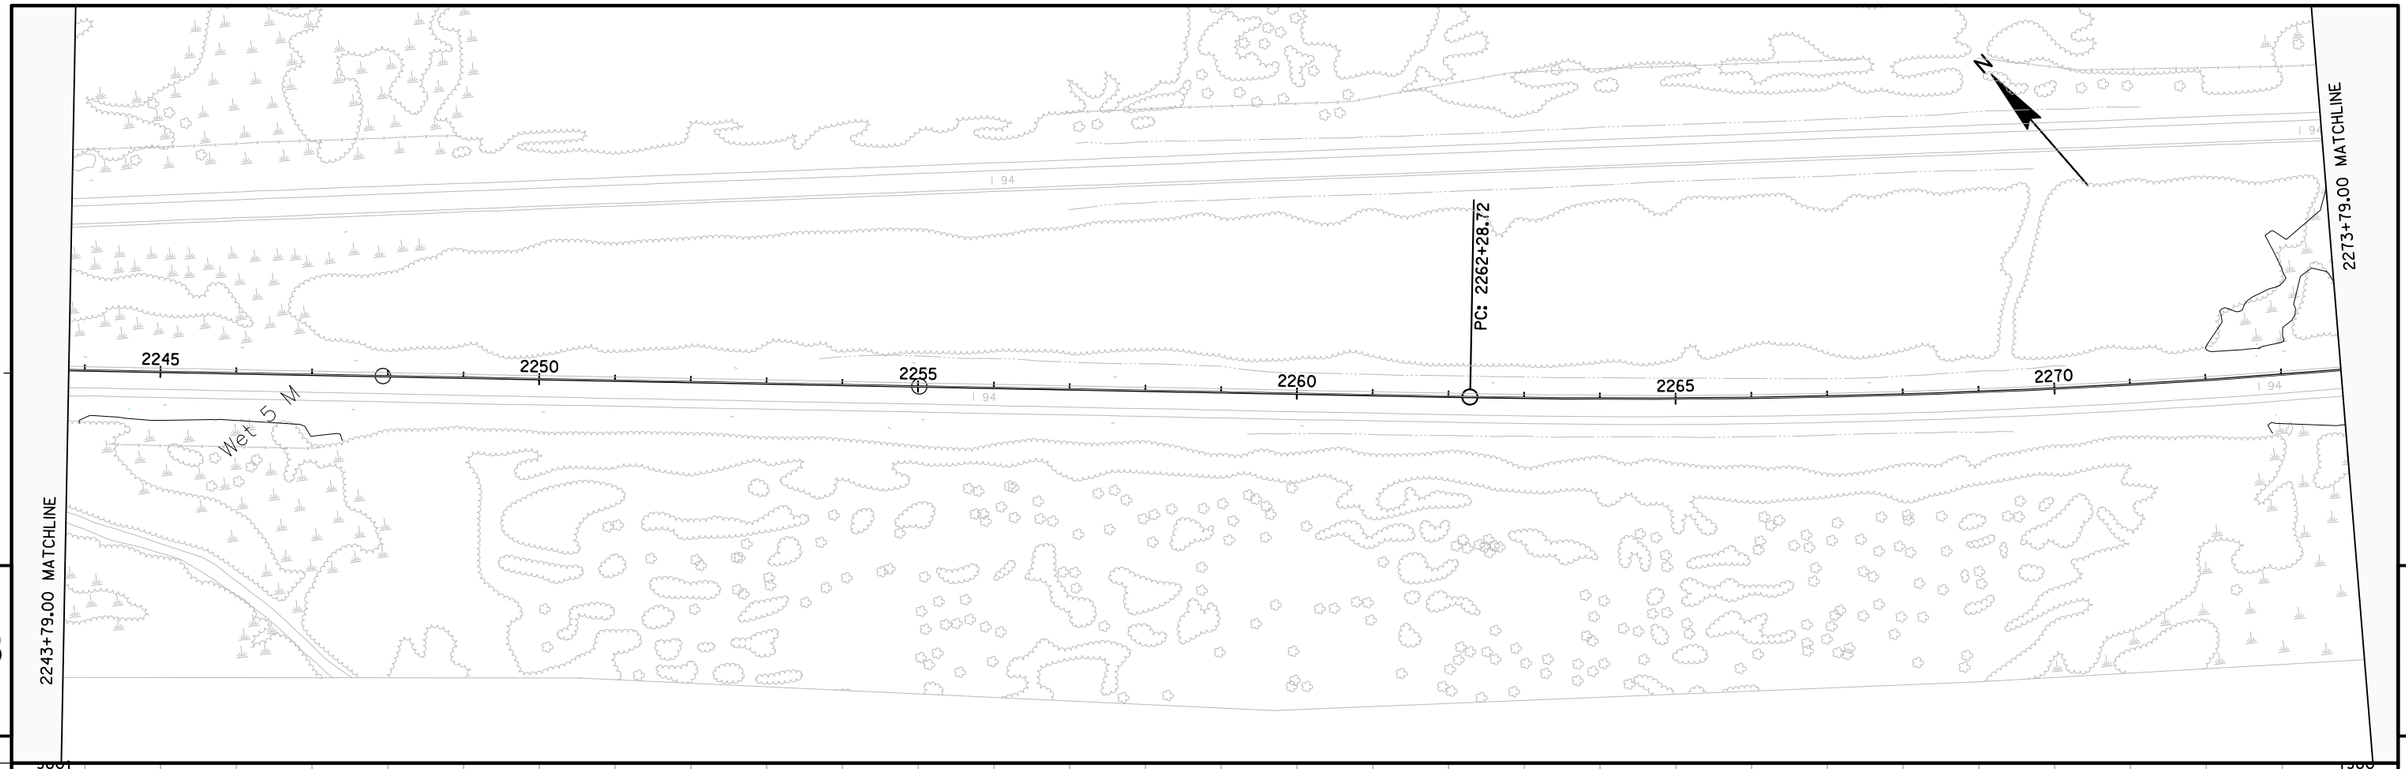

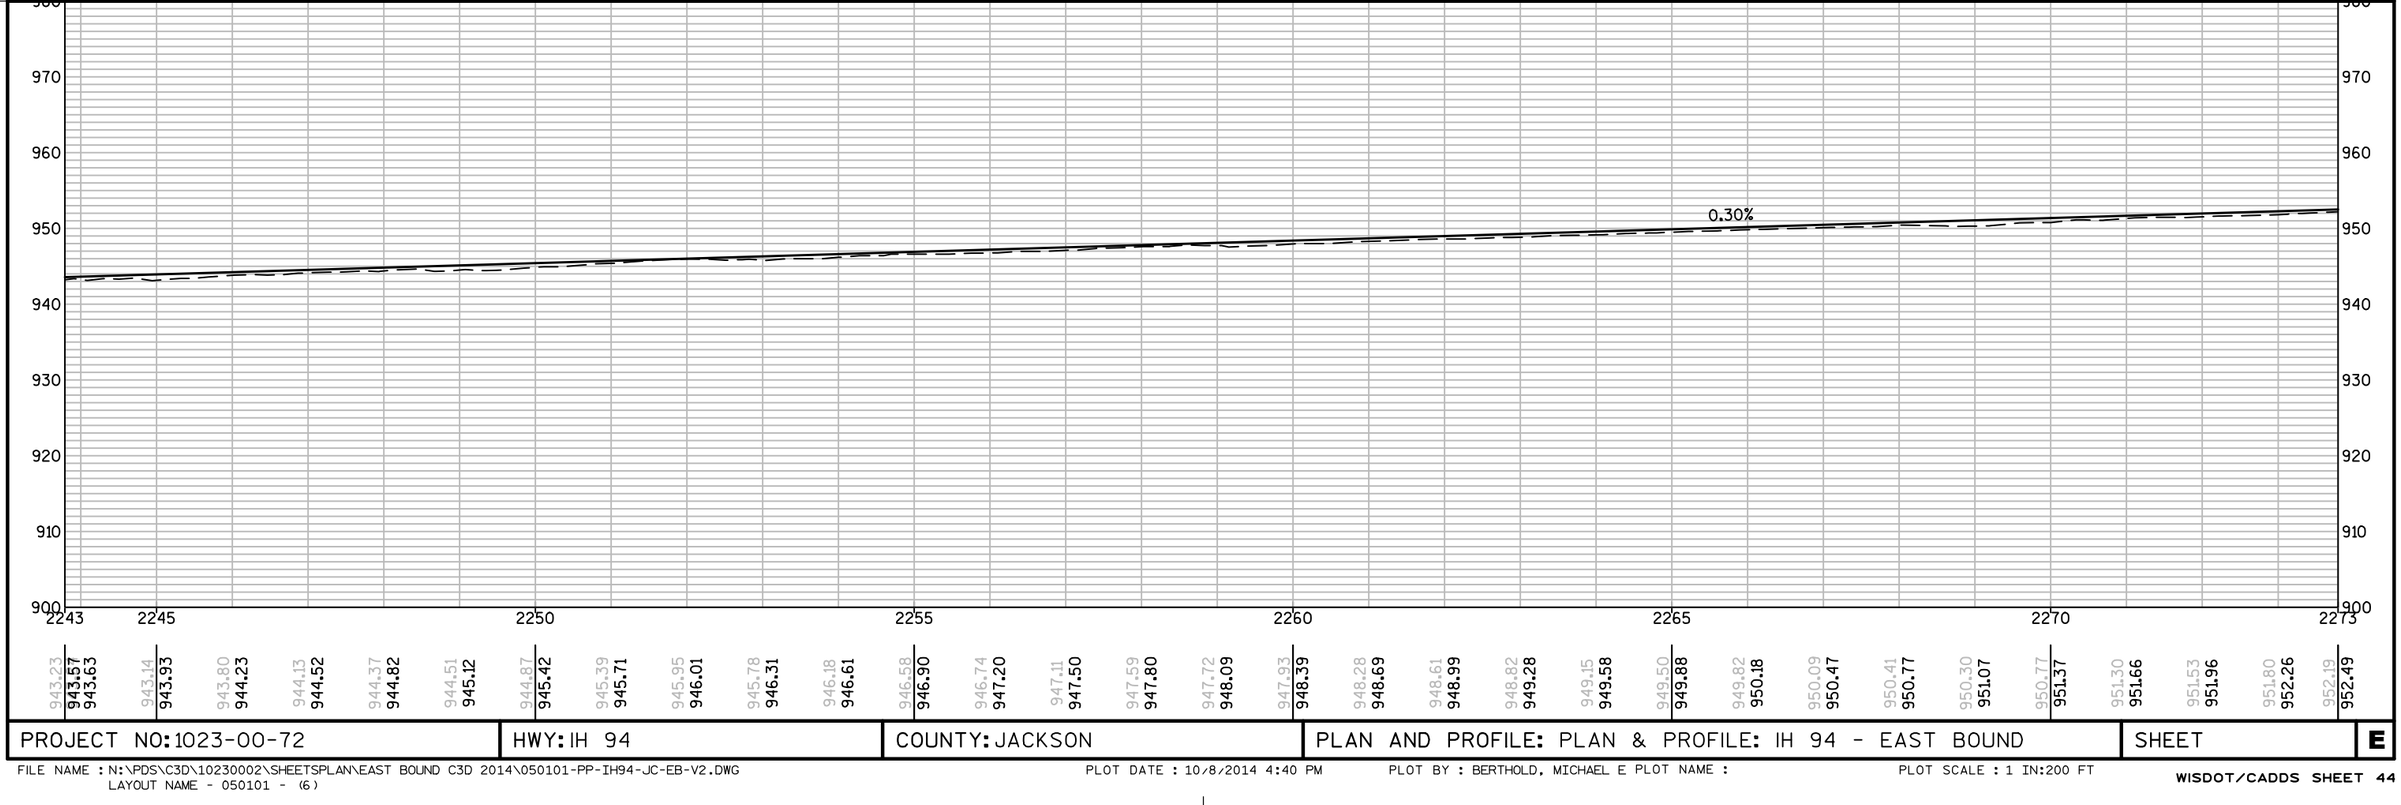

PROJECT NO: 1023-00-72	HWY: IH 94	COUNTY: JACKSON	PLAN AND PROFILE: PLAN & PROFILE: IH 94 - EAST BOUND	SHEET	E

FILE NAME : N:\PDS\C3D\10230002\SHEETSPLAN\EAST BOUND C3D 2014\050101-PP-IH94-JC-EB-V2.DWG
LAYOUT NAME - 050101 - (6)
PLOT DATE : 10/8/2014 4:40 PM PLOT BY : BERTHOLD, MICHAEL E PLOT NAME : PLOT SCALE : 1 IN:200 FT

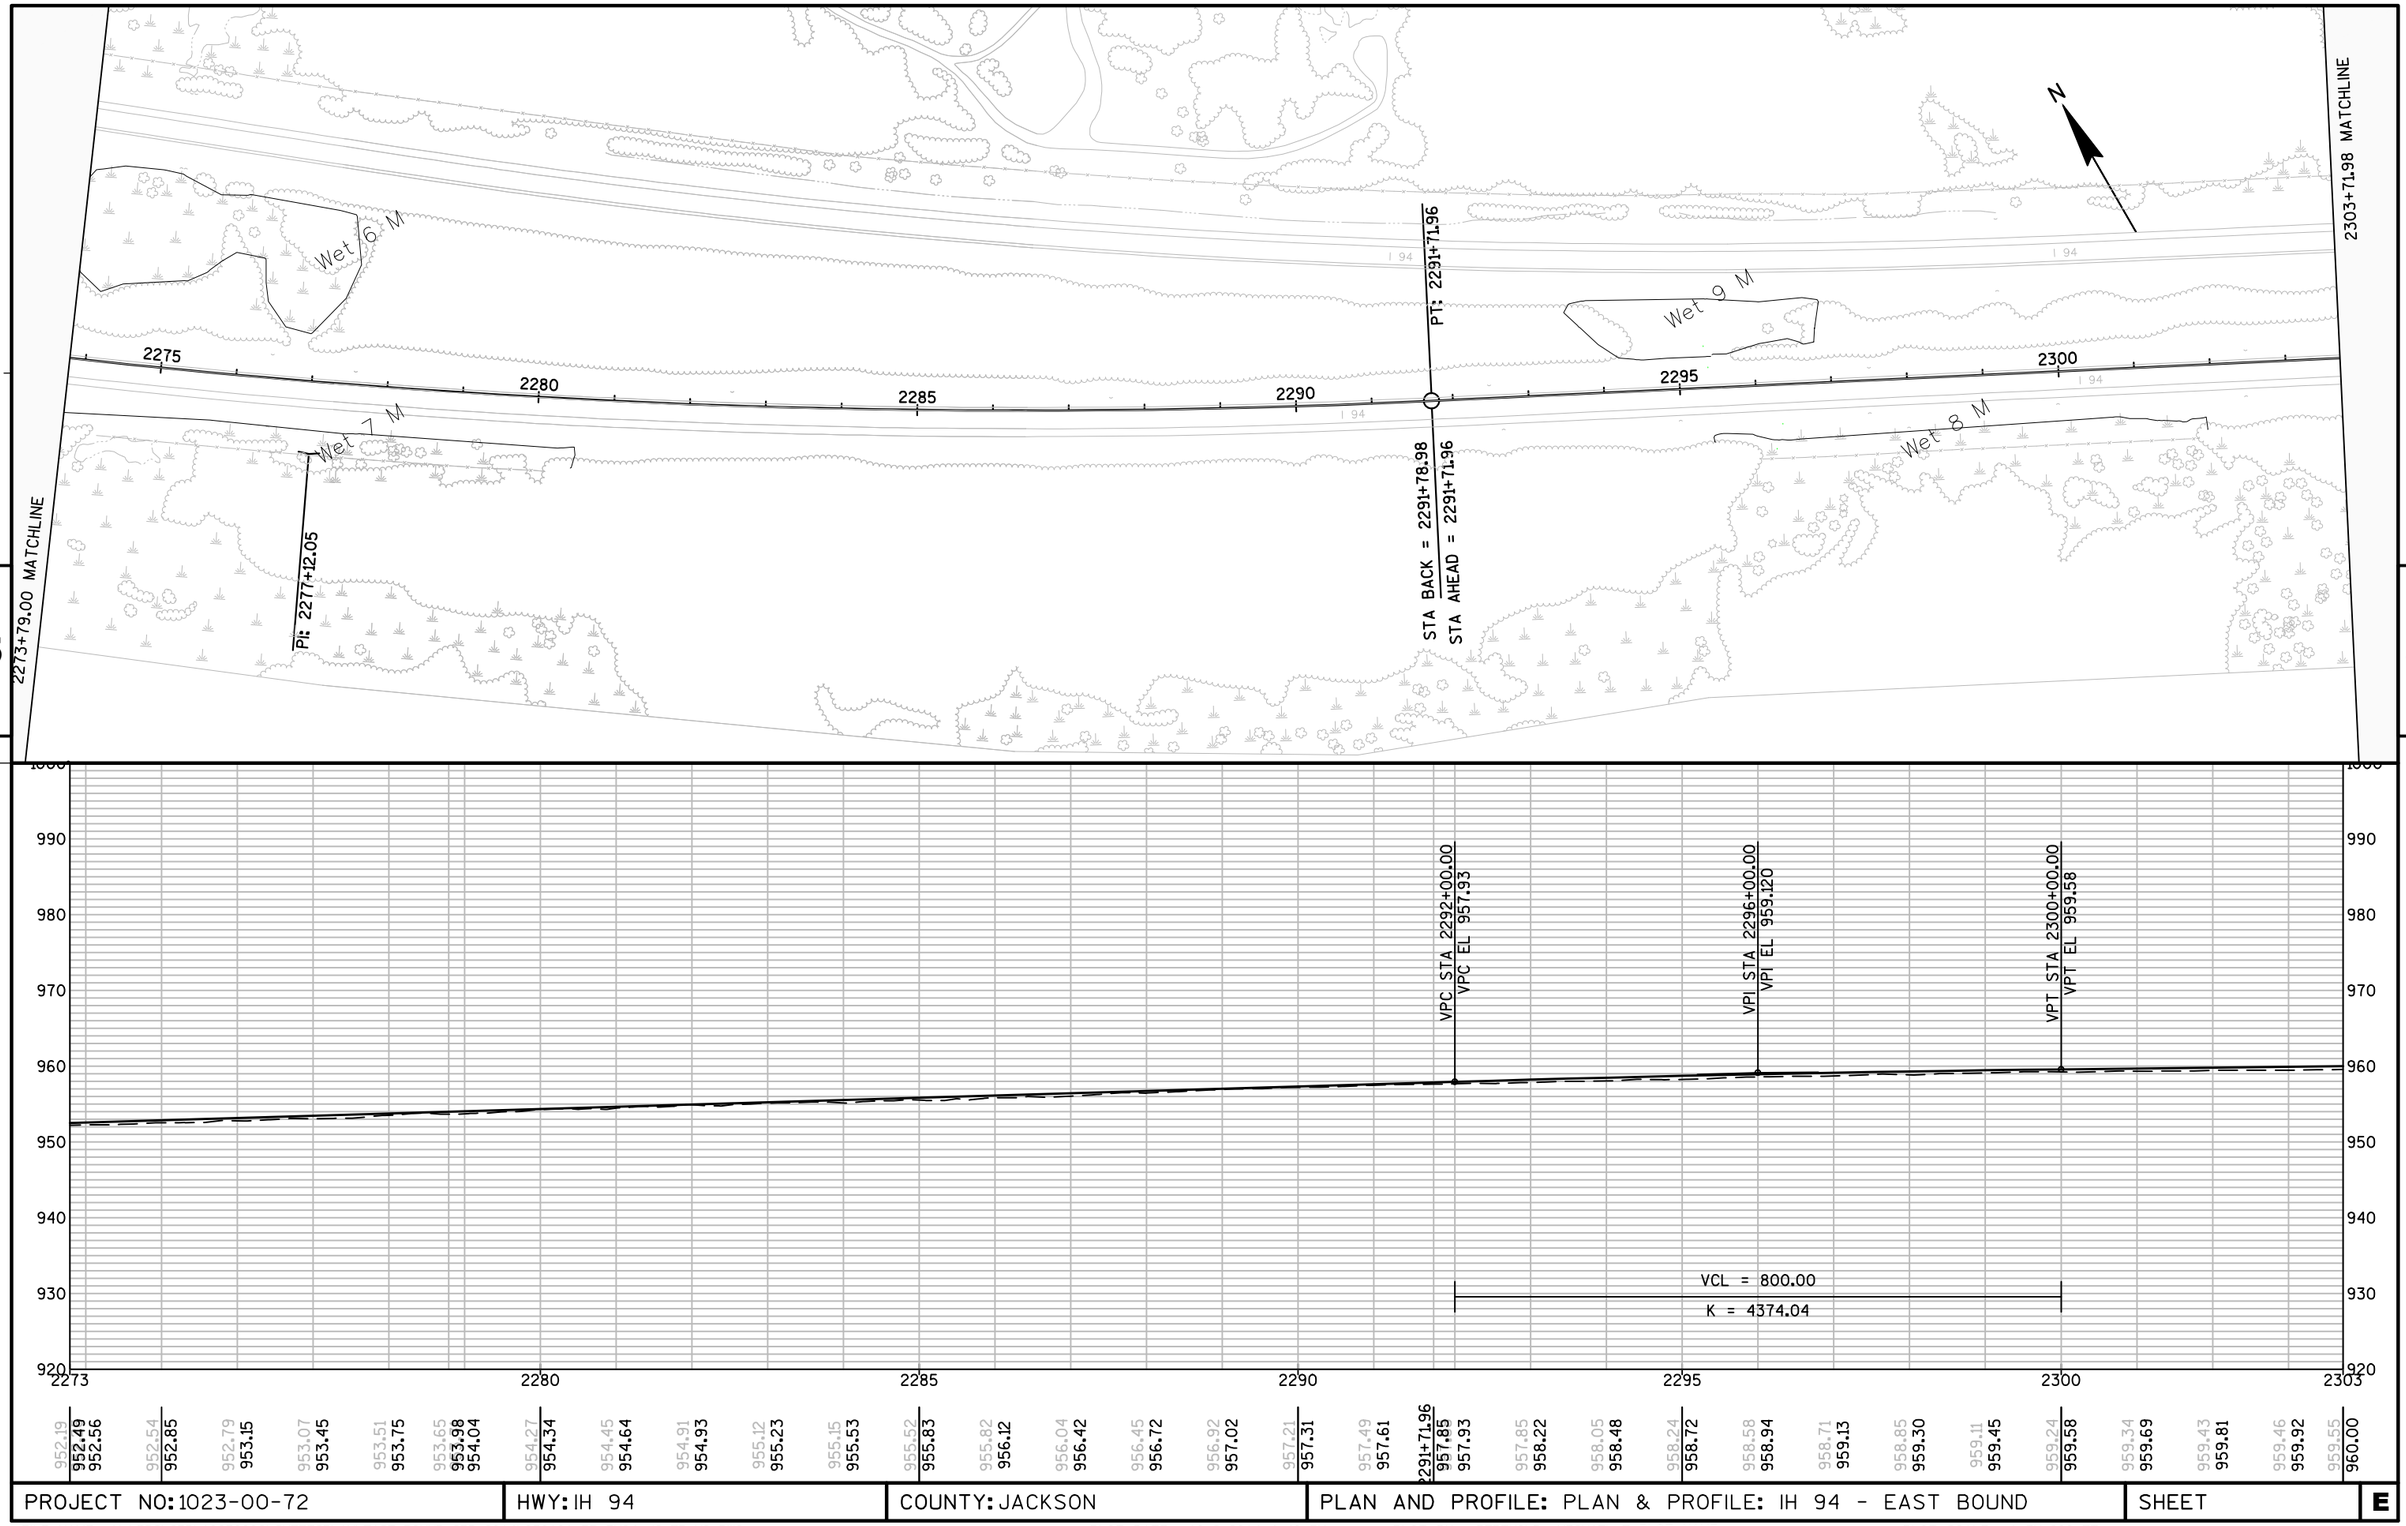

5


5

PROJECT NO: 1023-00-72	HWY: IH 94	COUNTY: JACKSON	PLAN AND PROFILE: PLAN & PROFILE: IH 94 - EAST BOUND	SHEET	E

FILE NAME : N:\PDS\C3D\10230002\SHEETSPLAN\EAST BOUND C3D 2014\050101-PP-IH94-JC-EB-V2.DWG
LAYOUT NAME - 050101 - (7)

PLOT DATE : 10/8/2014 4:40 PM PLOT BY : BERTHOLD, MICHAEL E PLOT NAME :


PLOT SCALE : 1 IN:200 FT

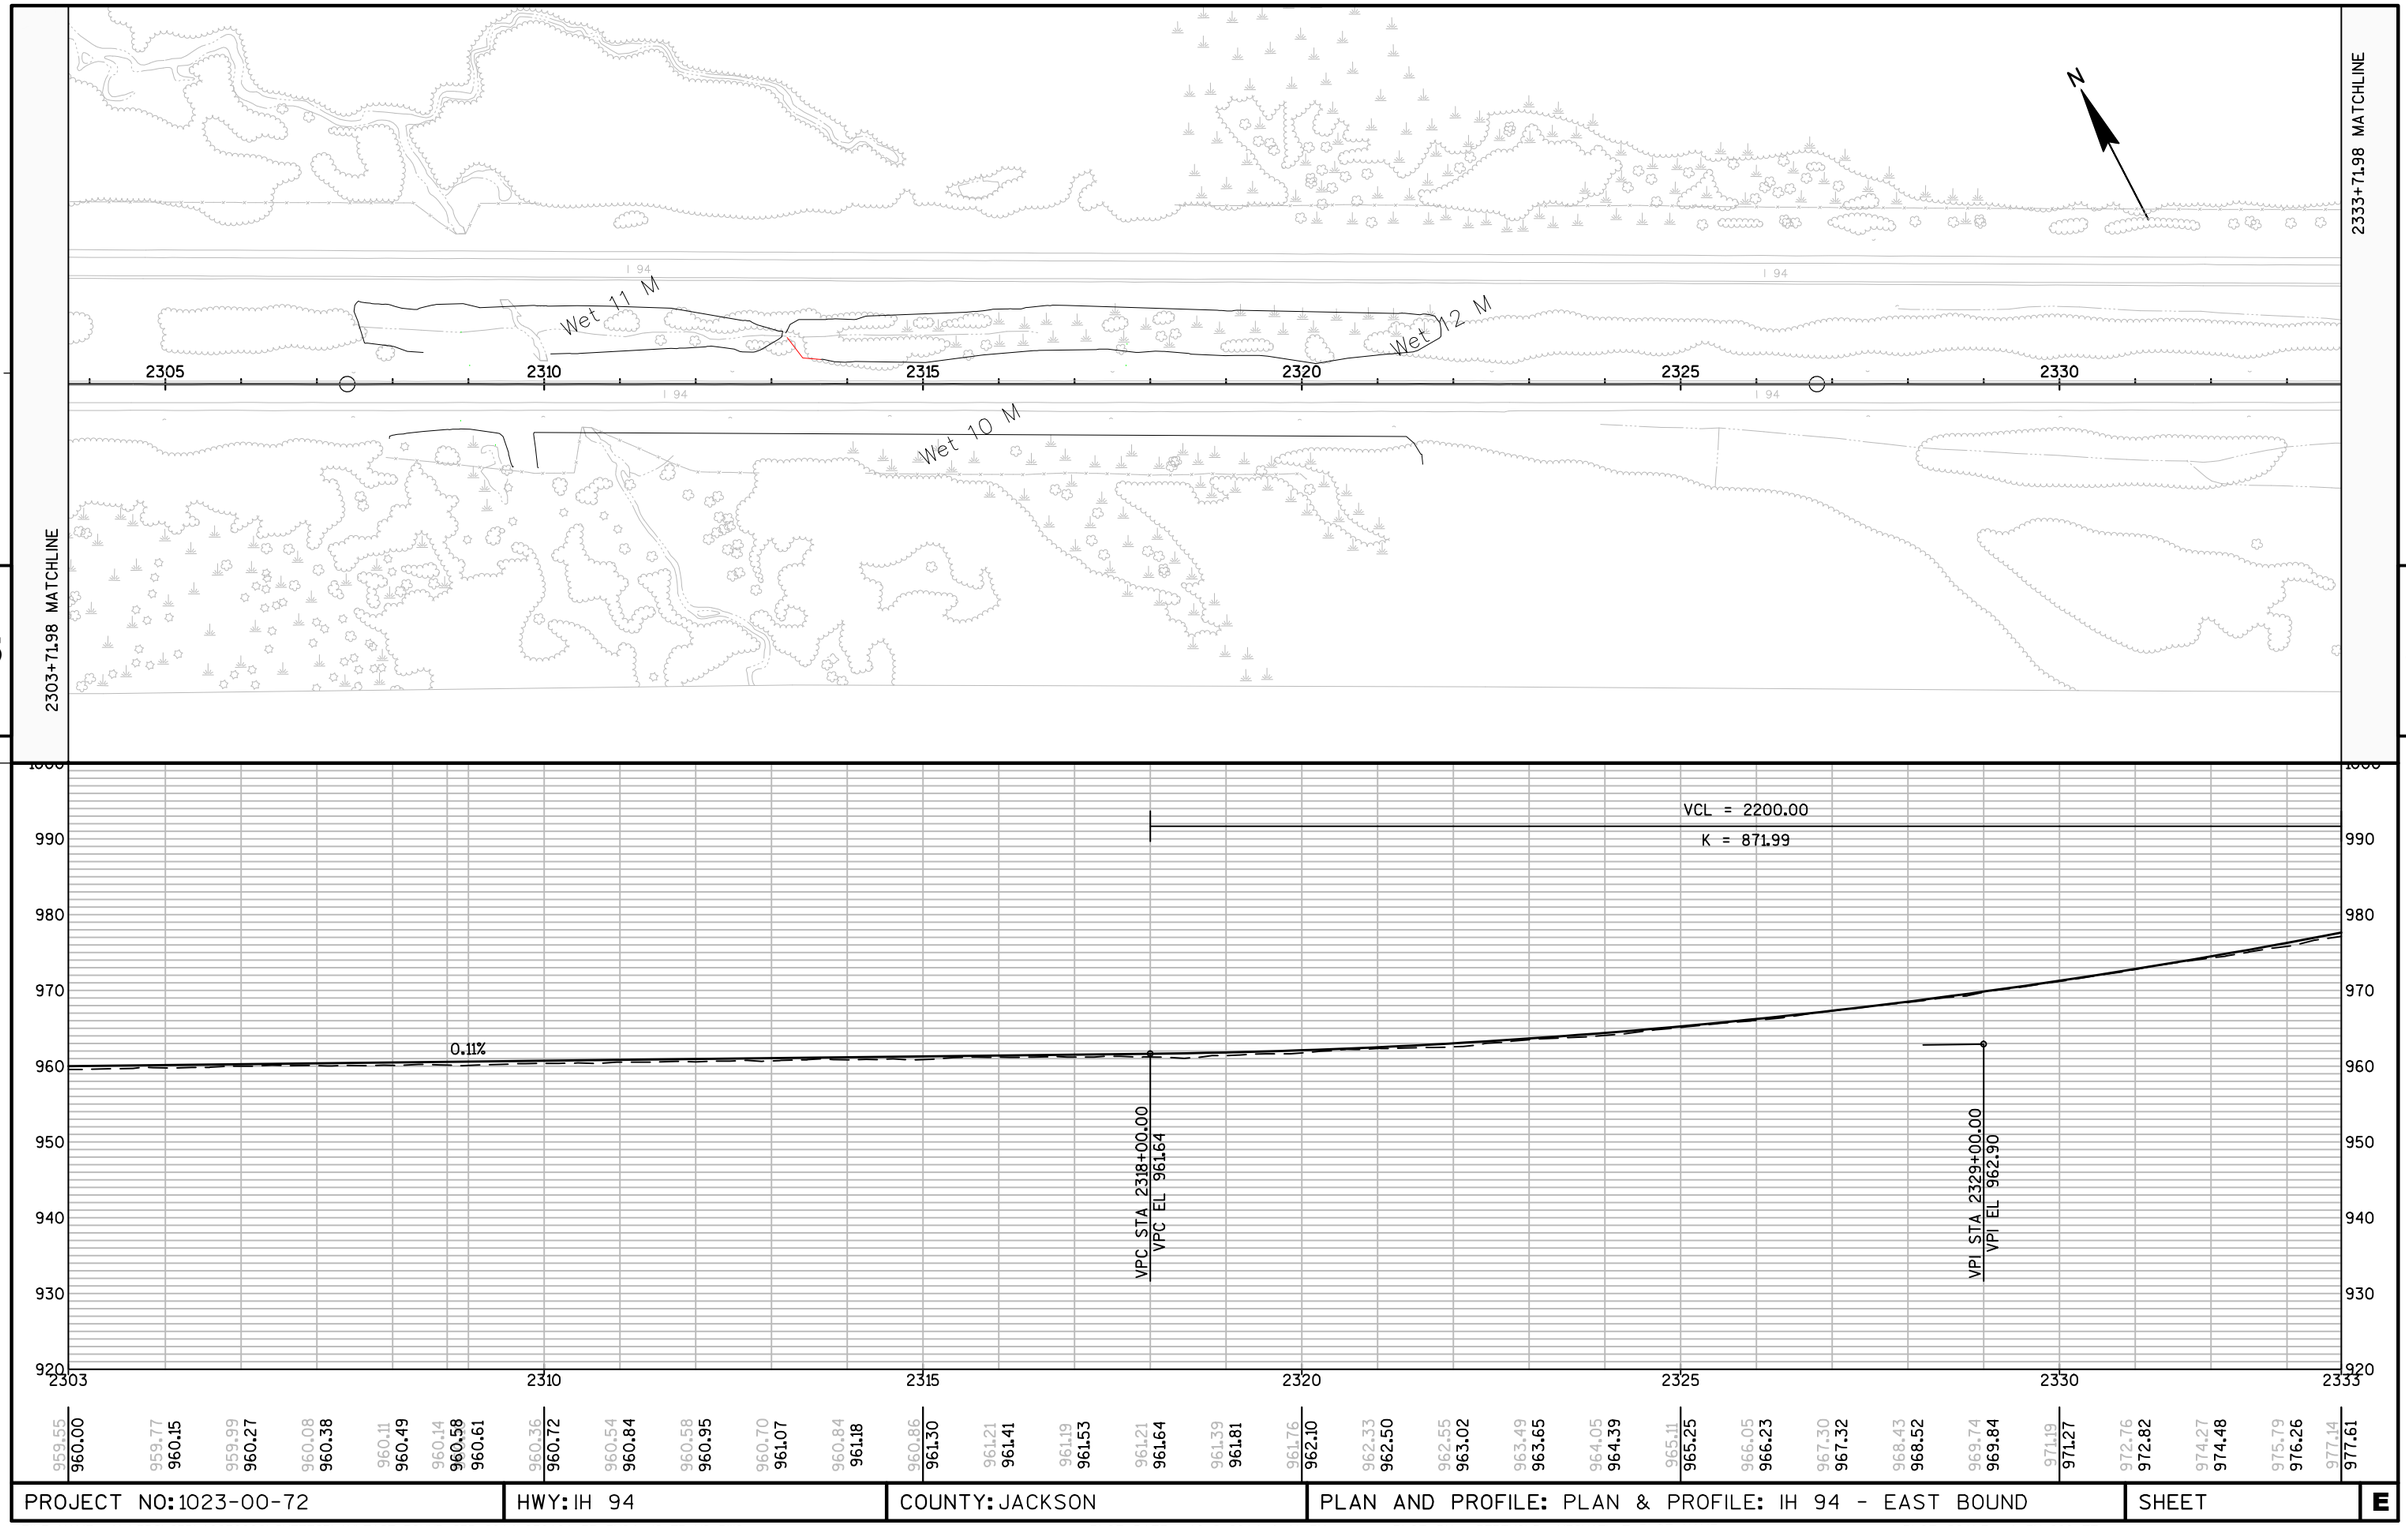


PROJECT NO: 1023-00-72	HWY: IH 94	COUNTY: JACKSON	PLAN AND PROFILE: PLAN & PROFILE: IH 94 - EAST BOUND	SHEET	E

FILE NAME : N:\PDS\C3D\10230002\SHEETSPLAN\EAST BOUND C3D 2014\050101-PP-IH94-JC-EB-V2.DWG
LAYOUT NAME - 050101 - (8)


PLOT DATE : 10/8/2014 4:41 PM PLOT BY : BERTHOLD, MICHAEL E PLOT NAME : PLOT SCALE : 1 IN:200 FT

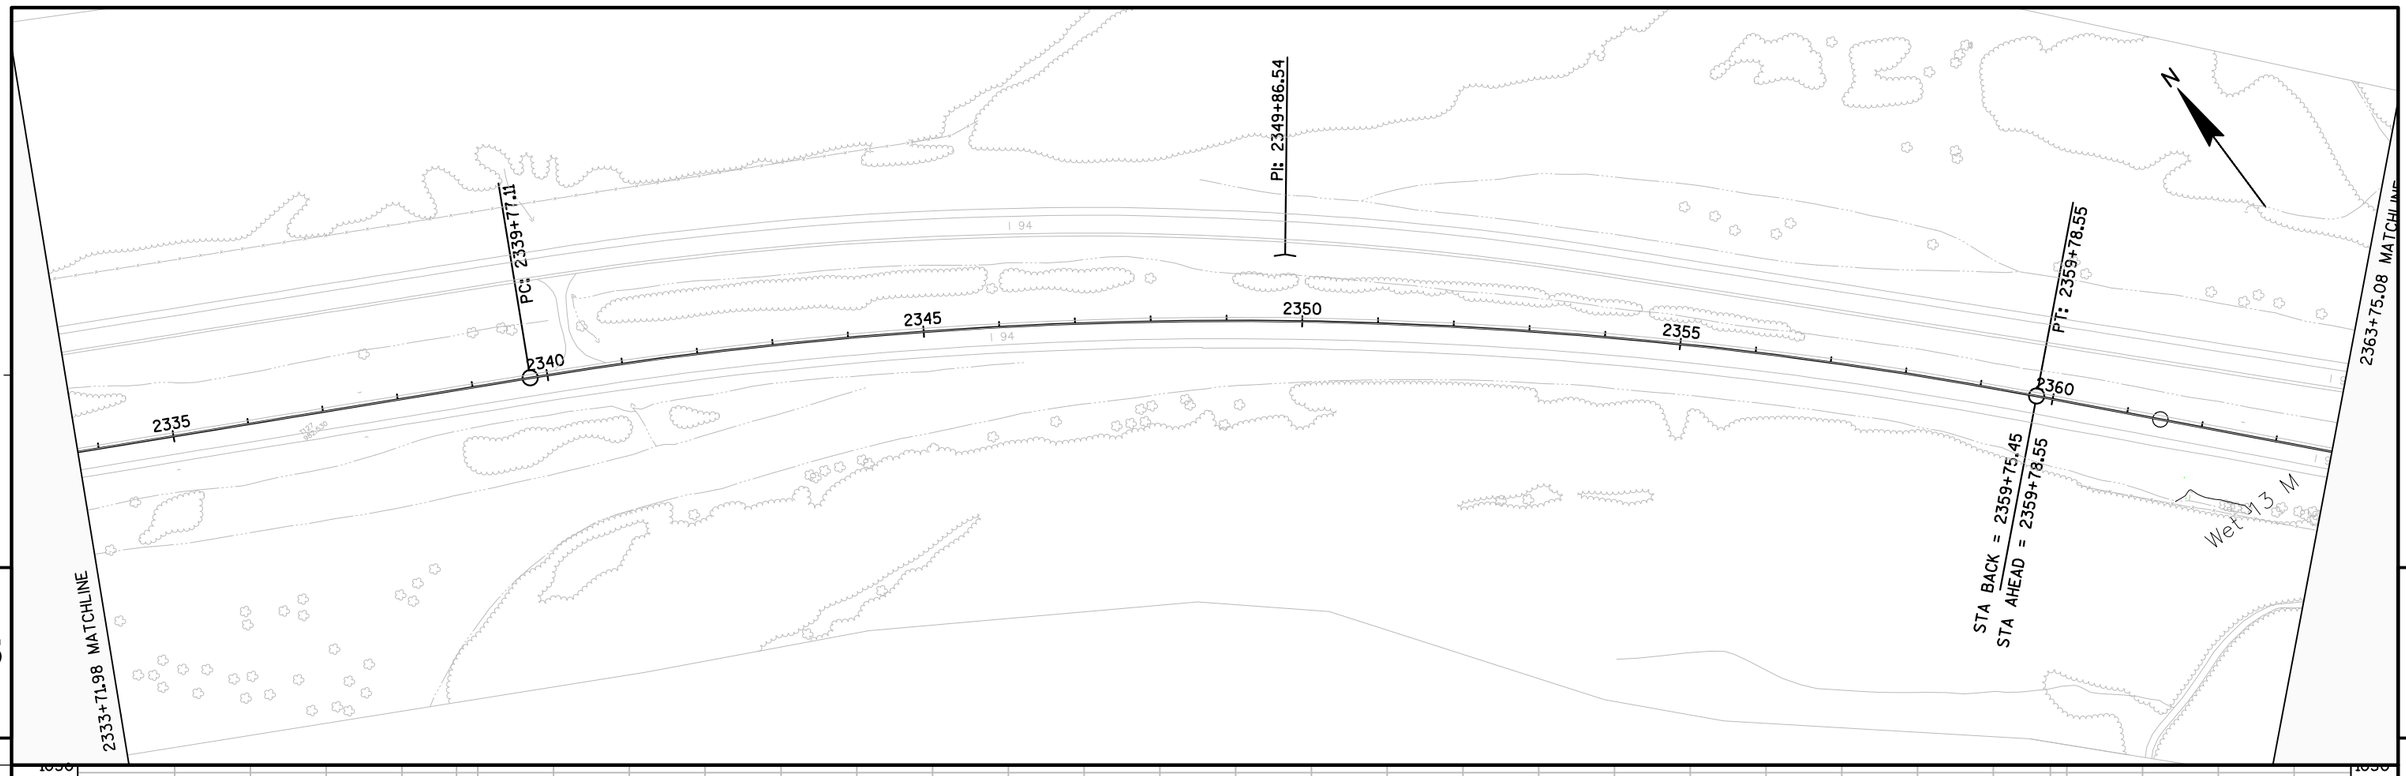

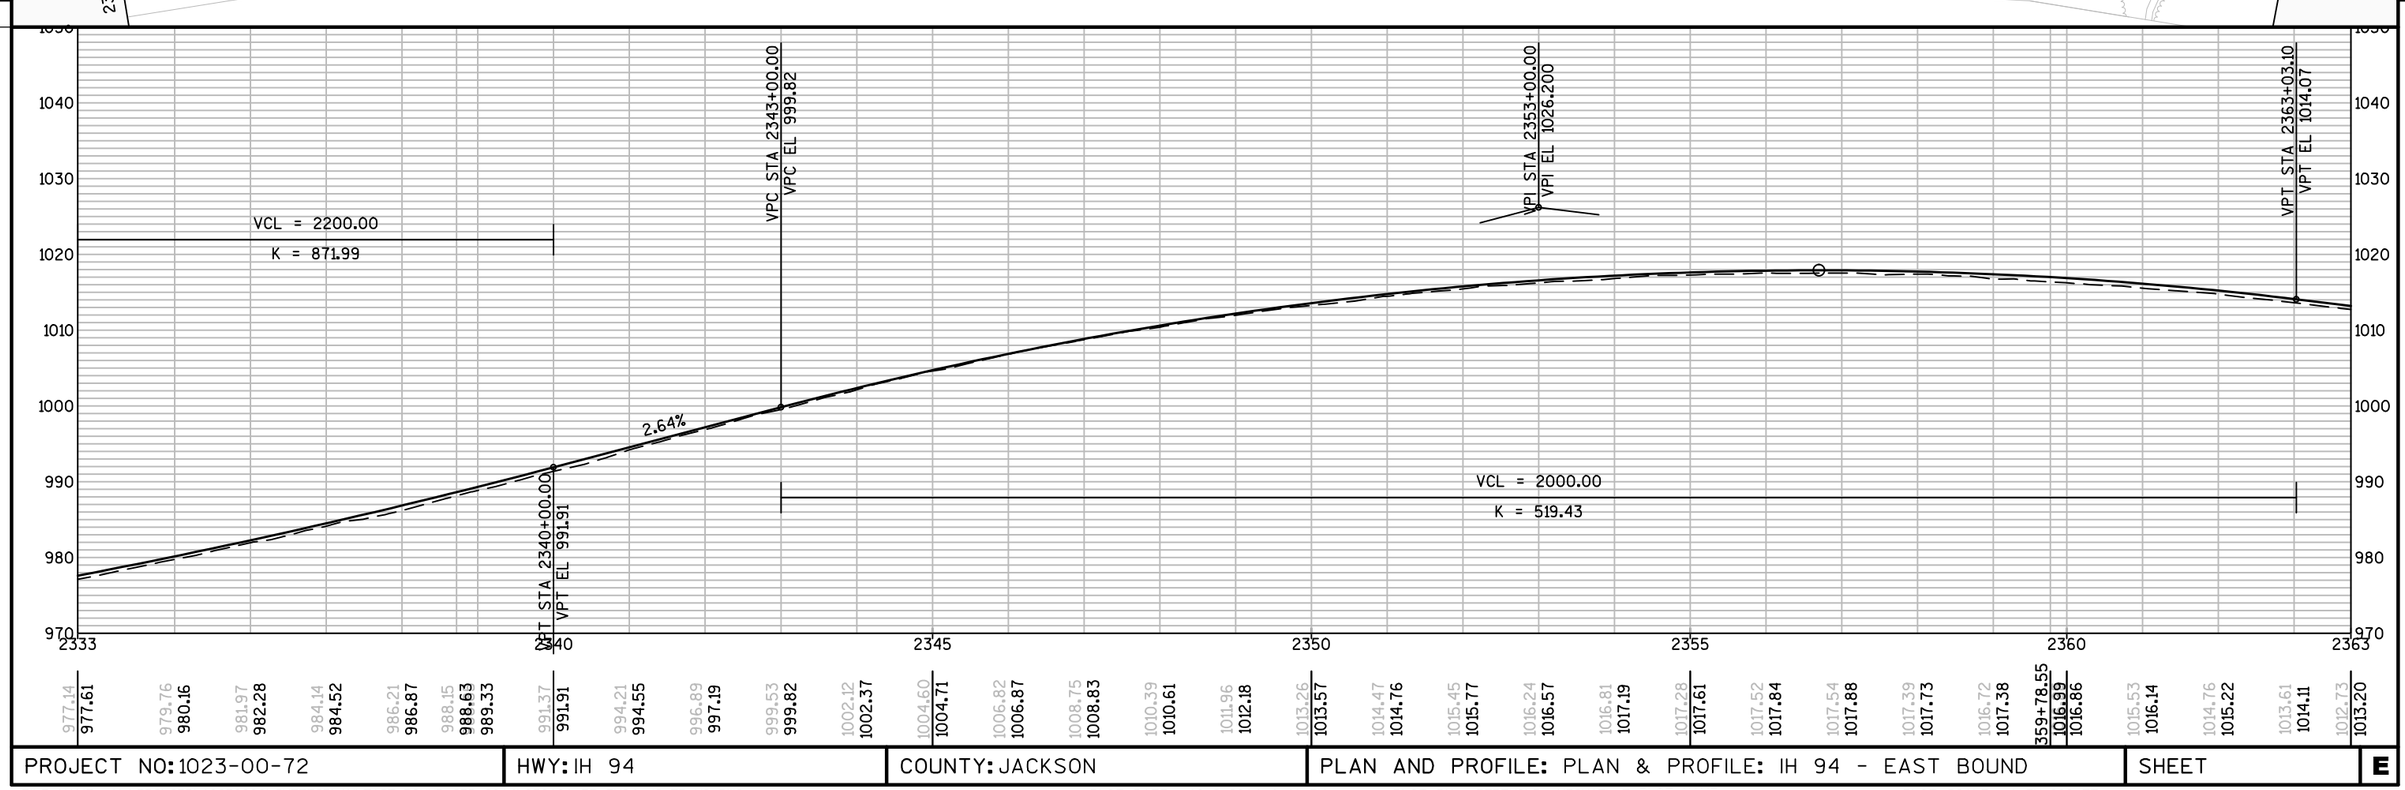

PROJECT NO: 1023-00-72	HWY: IH 94	COUNTY: JACKSON	PLAN AND PROFILE: PLAN & PROFILE: IH 94 - EAST BOUND	SHEET	E


FILE NAME : N:\PDS\C3D\10230002\SHEETSPLAN\EAST BOUND C3D 2014\050101-PP-IH94-JC-EB-V2.DWG
LAYOUT NAME - 050101 - (9)
PLOT DATE : 10/8/2014 4:41 PM
PLOT BY : BERTHOLD, MICHAEL E PLOT NAME :
PLOT SCALE : 1 IN:200 FT

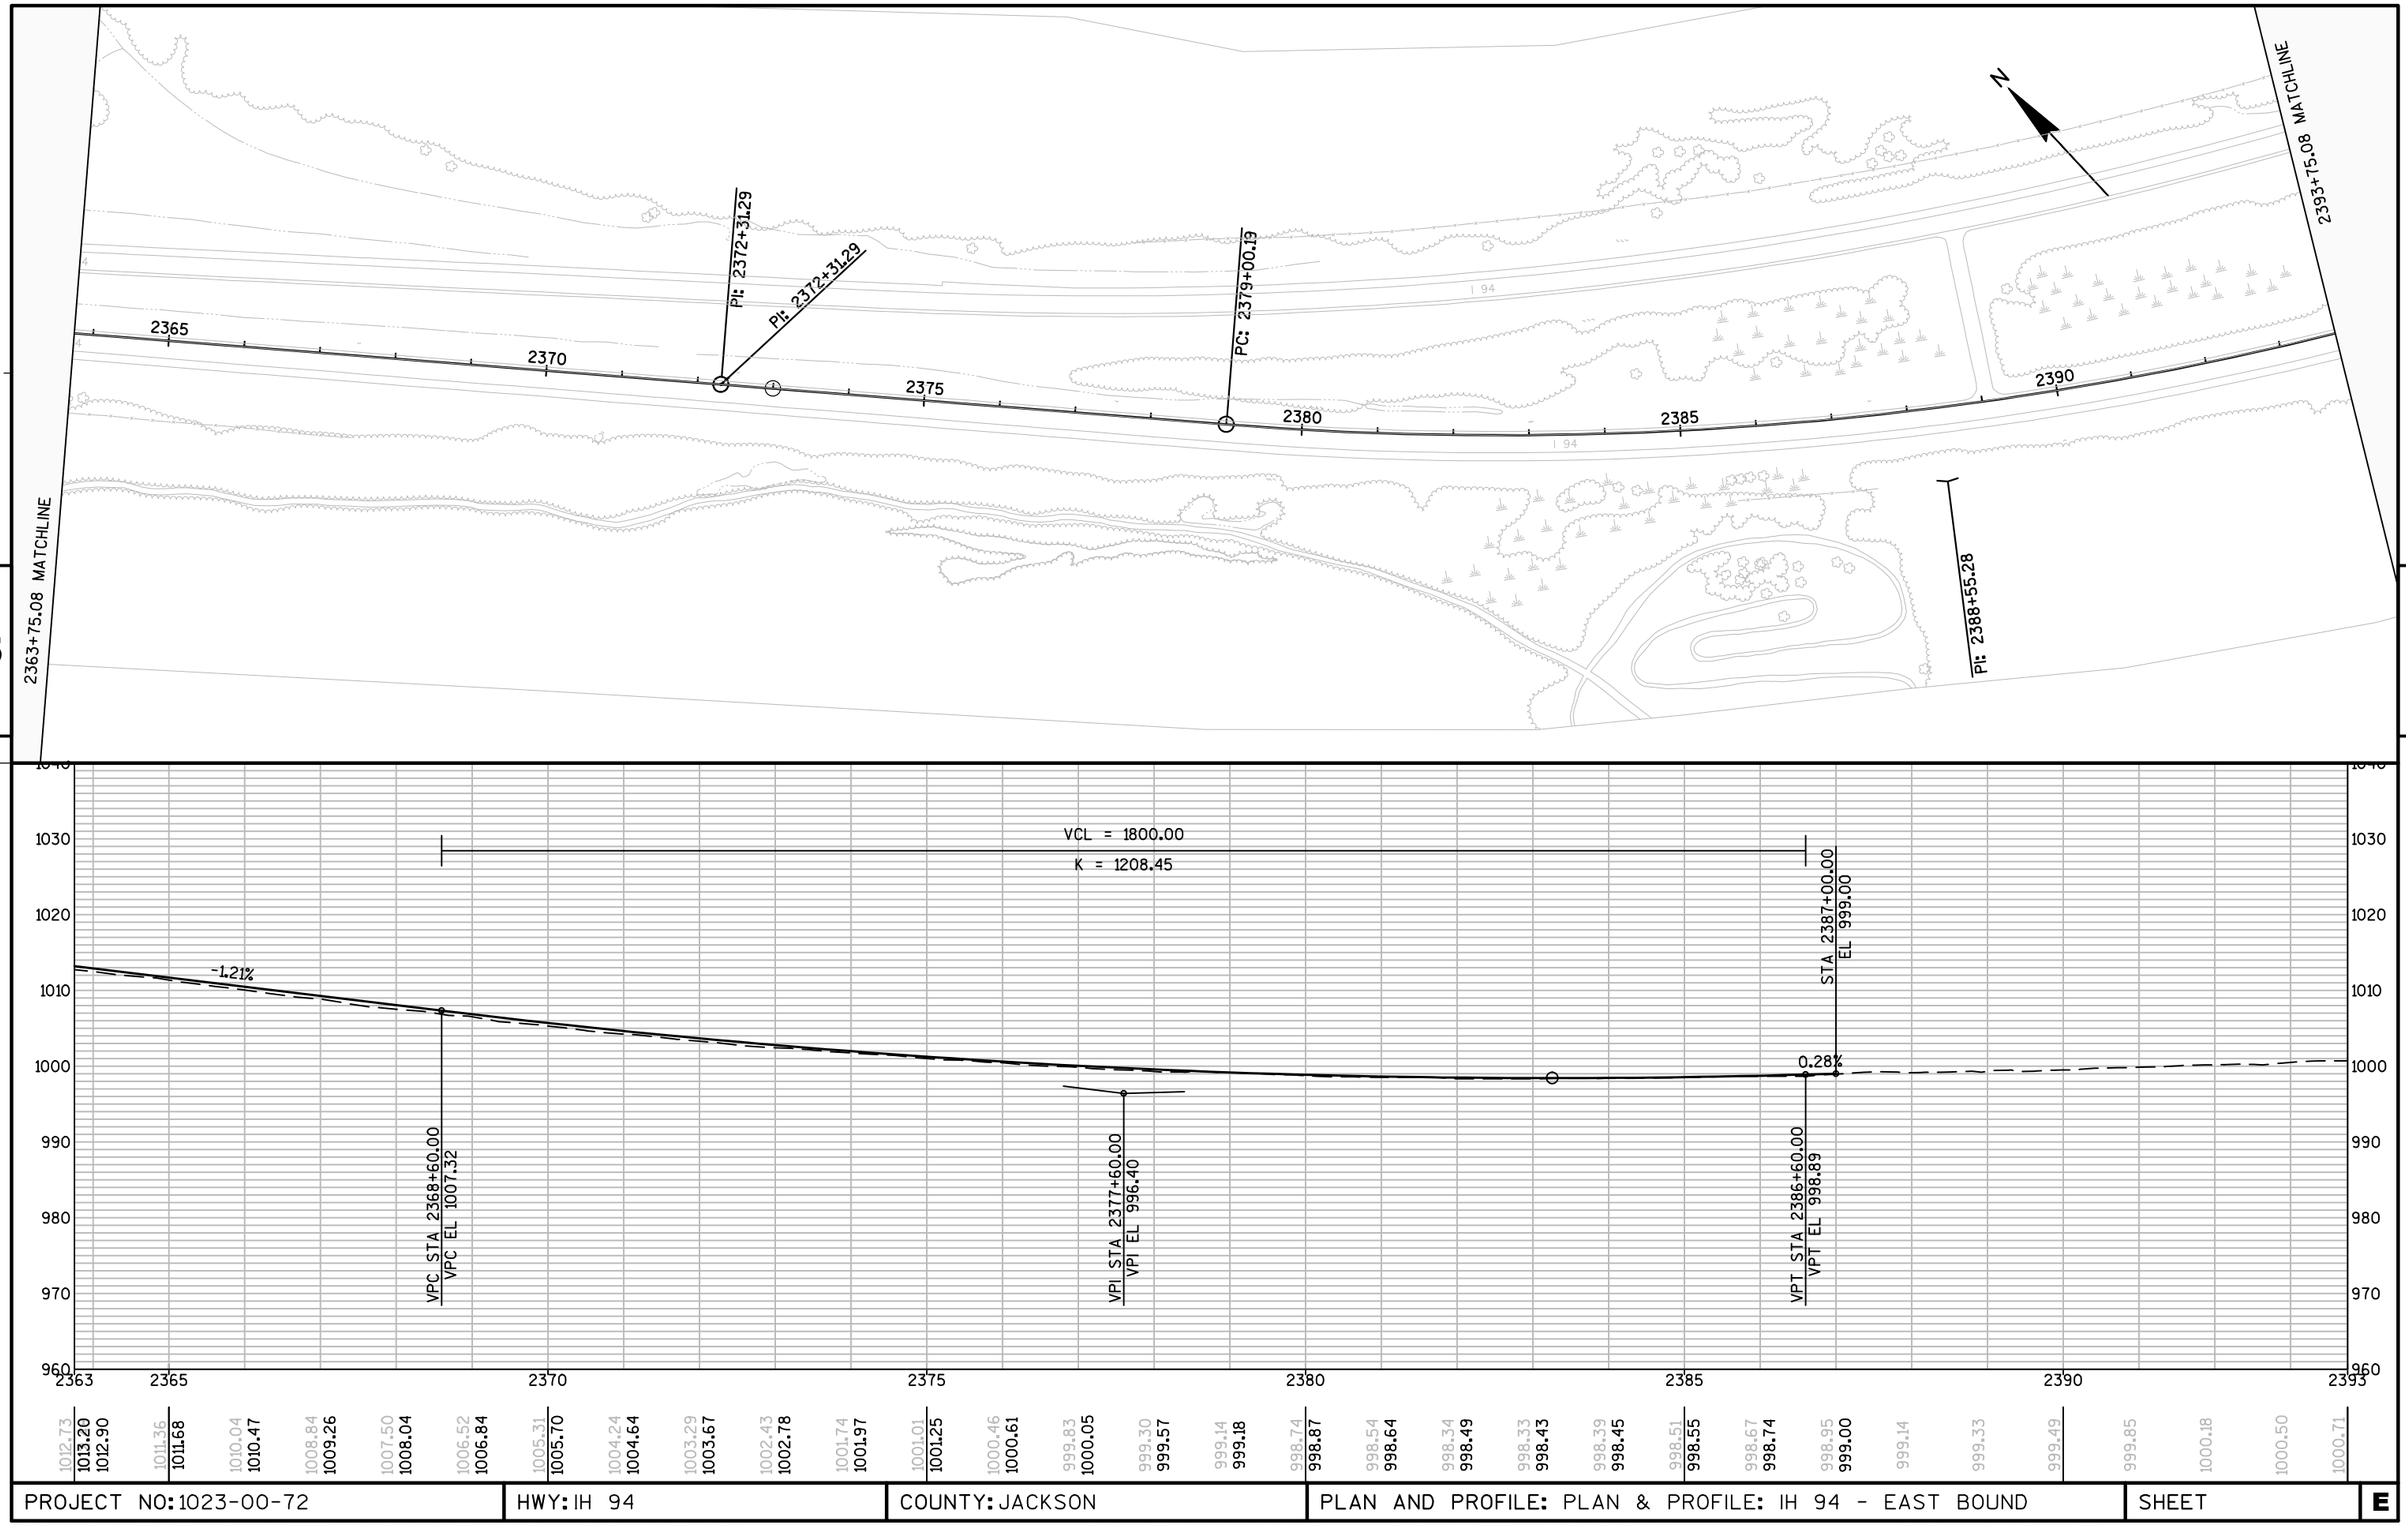

PROJECT NO: 1023-00-72	HWY: IH 94	COUNTY: JACKSON	PLAN AND PROFILE: PLAN & PROFILE: IH 94 - EAST BOUND	SHEET	E

FILE NAME : N:\PDS\C3D\10230002\SHEETSPLAN\EAST BOUND C3D 2014\050101-PP-IH94-JC-EB-V2.DWG
LAYOUT NAME - 050101 - (10)

PLOT DATE : 10/8/2014 4:41 PM PLOT BY : BERTHOLD, MICHAEL E PLOT NAME : PLOT SCALE : 1 IN:200 FT

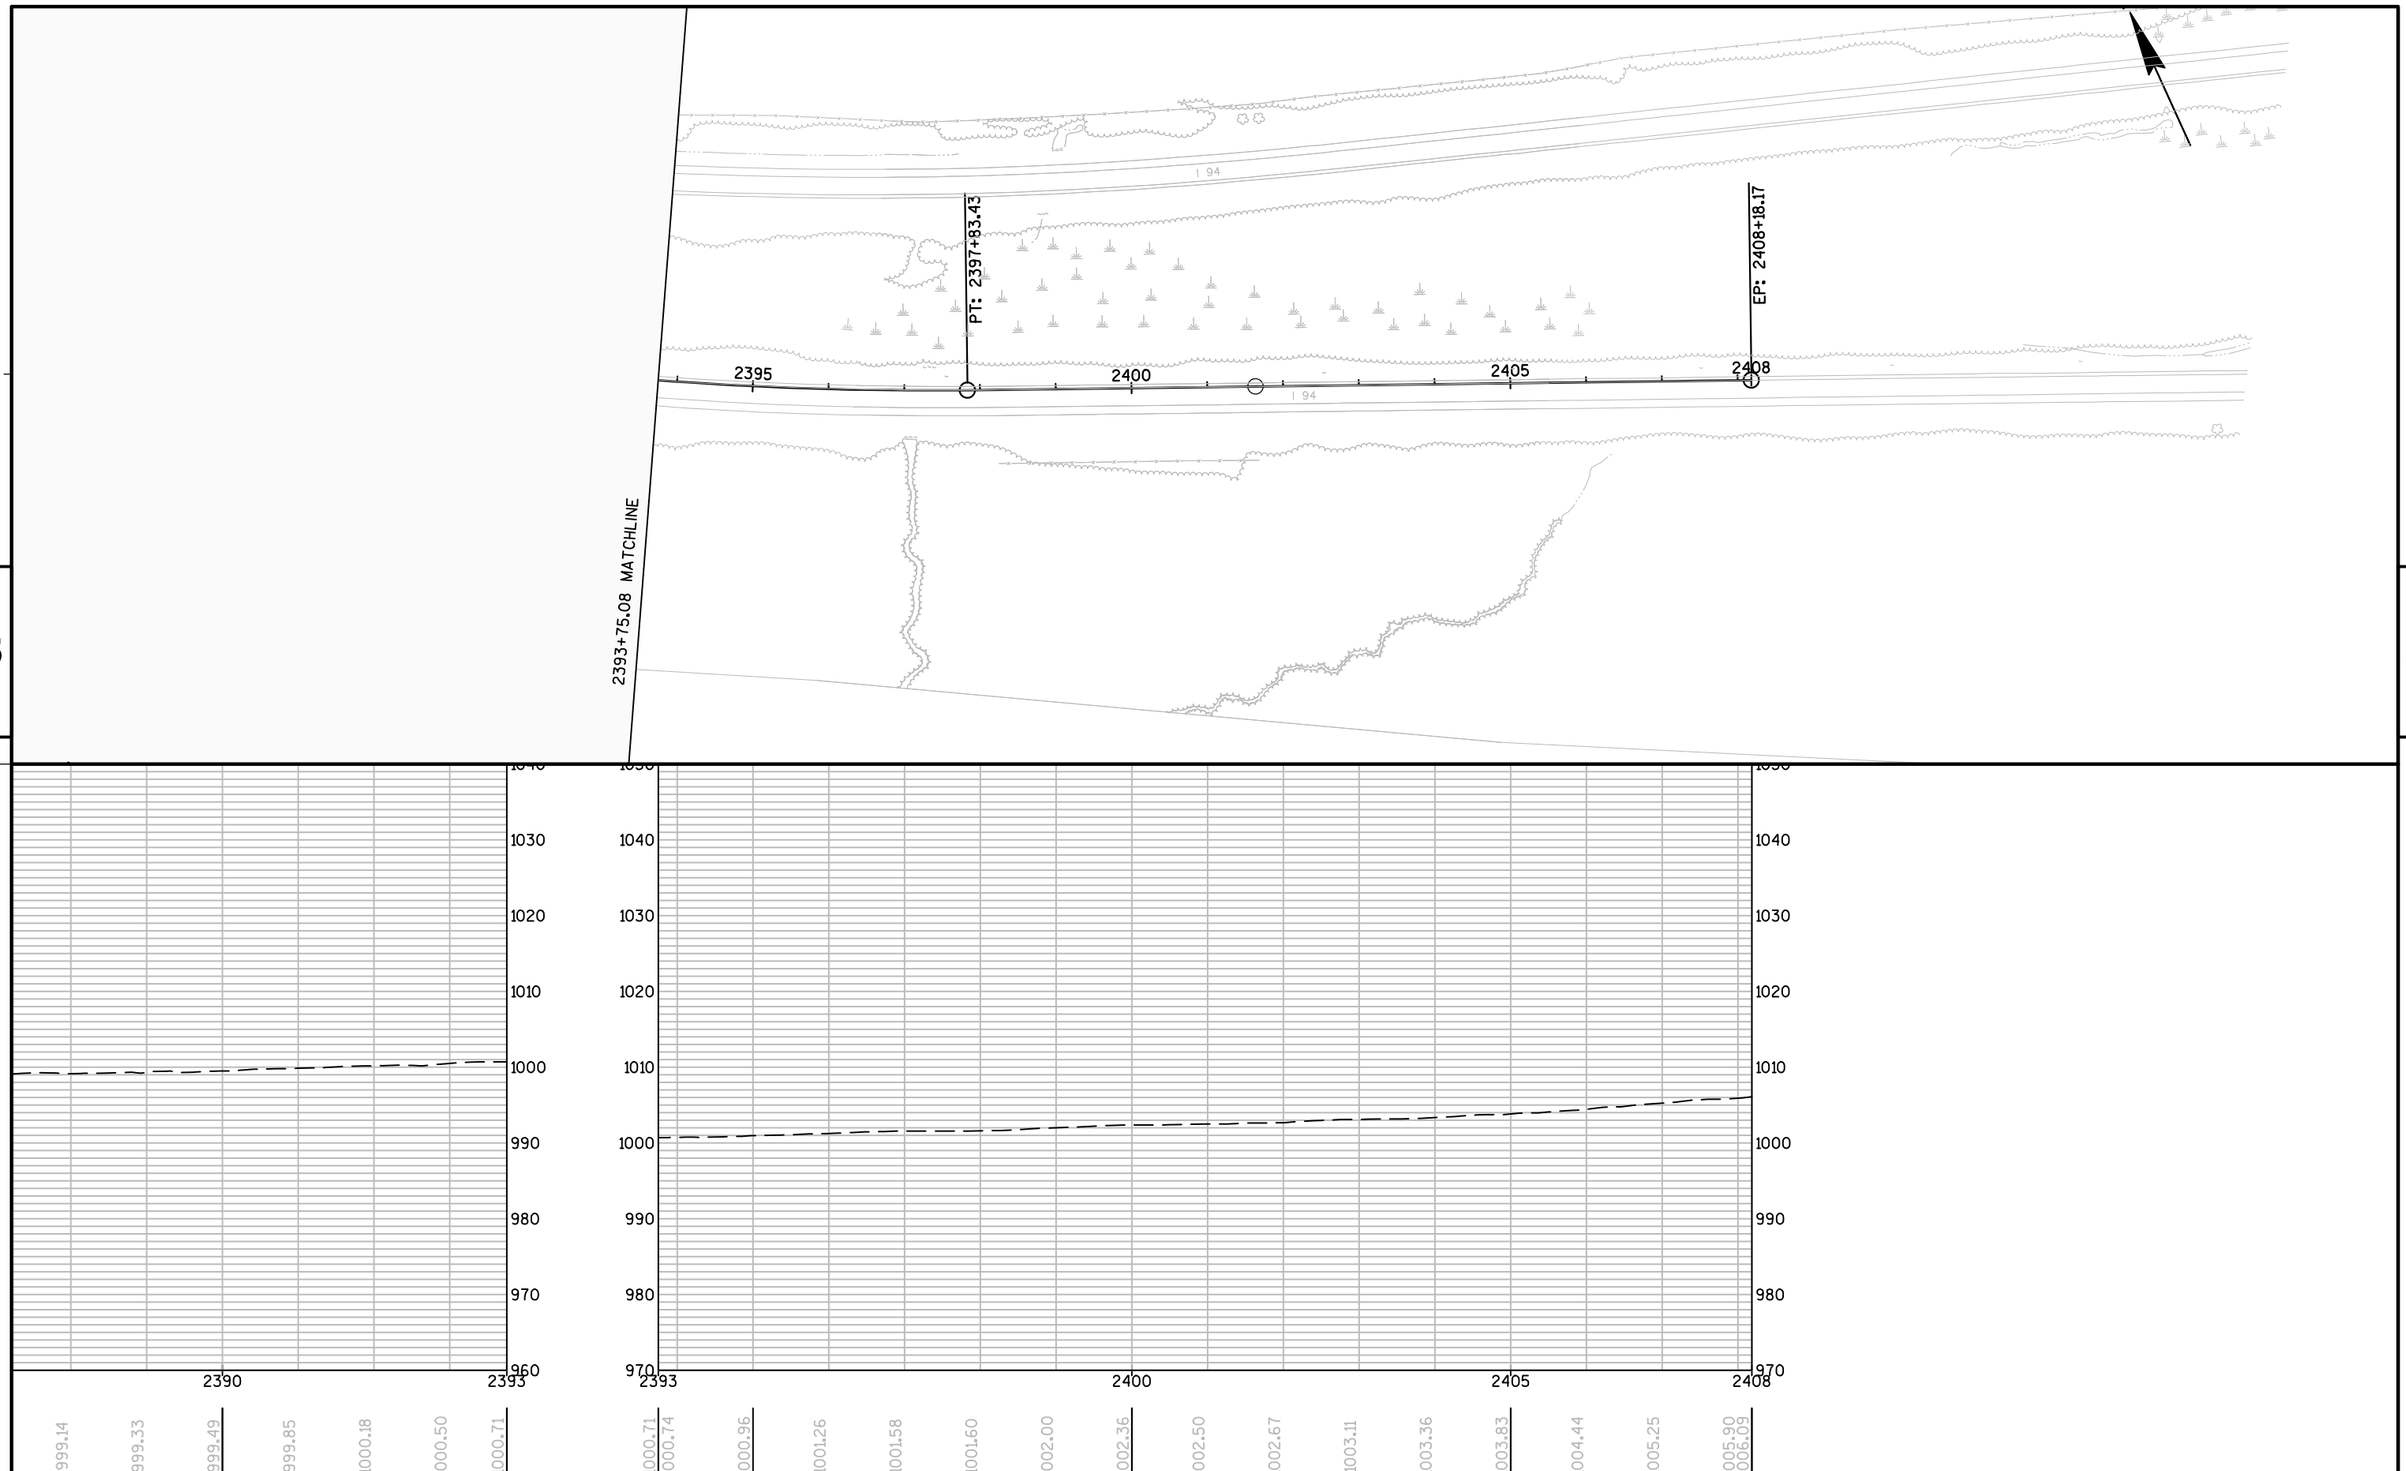



PROJECT NO: 1023-00-72	HWY: IH 94	COUNTY: JACKSON	PLAN AND PROFILE: PLAN & PROFILE: IH 94 - EAST BOUND	SHEET	E

FILE NAME : N:\PDS\C3D\10230002\SHEETSPLAN\EAST BOUND C3D 2014\050101-PP-IH94-JC-EB-V2.DWG
LAYOUT NAME - 050101 - (11)

PLOT DATE : 10/8/2014 4:41 PM PLOT BY : BERTHOLD, MICHAEL E PLOT NAME :

PLOT SCALE : 1 IN:200 FT

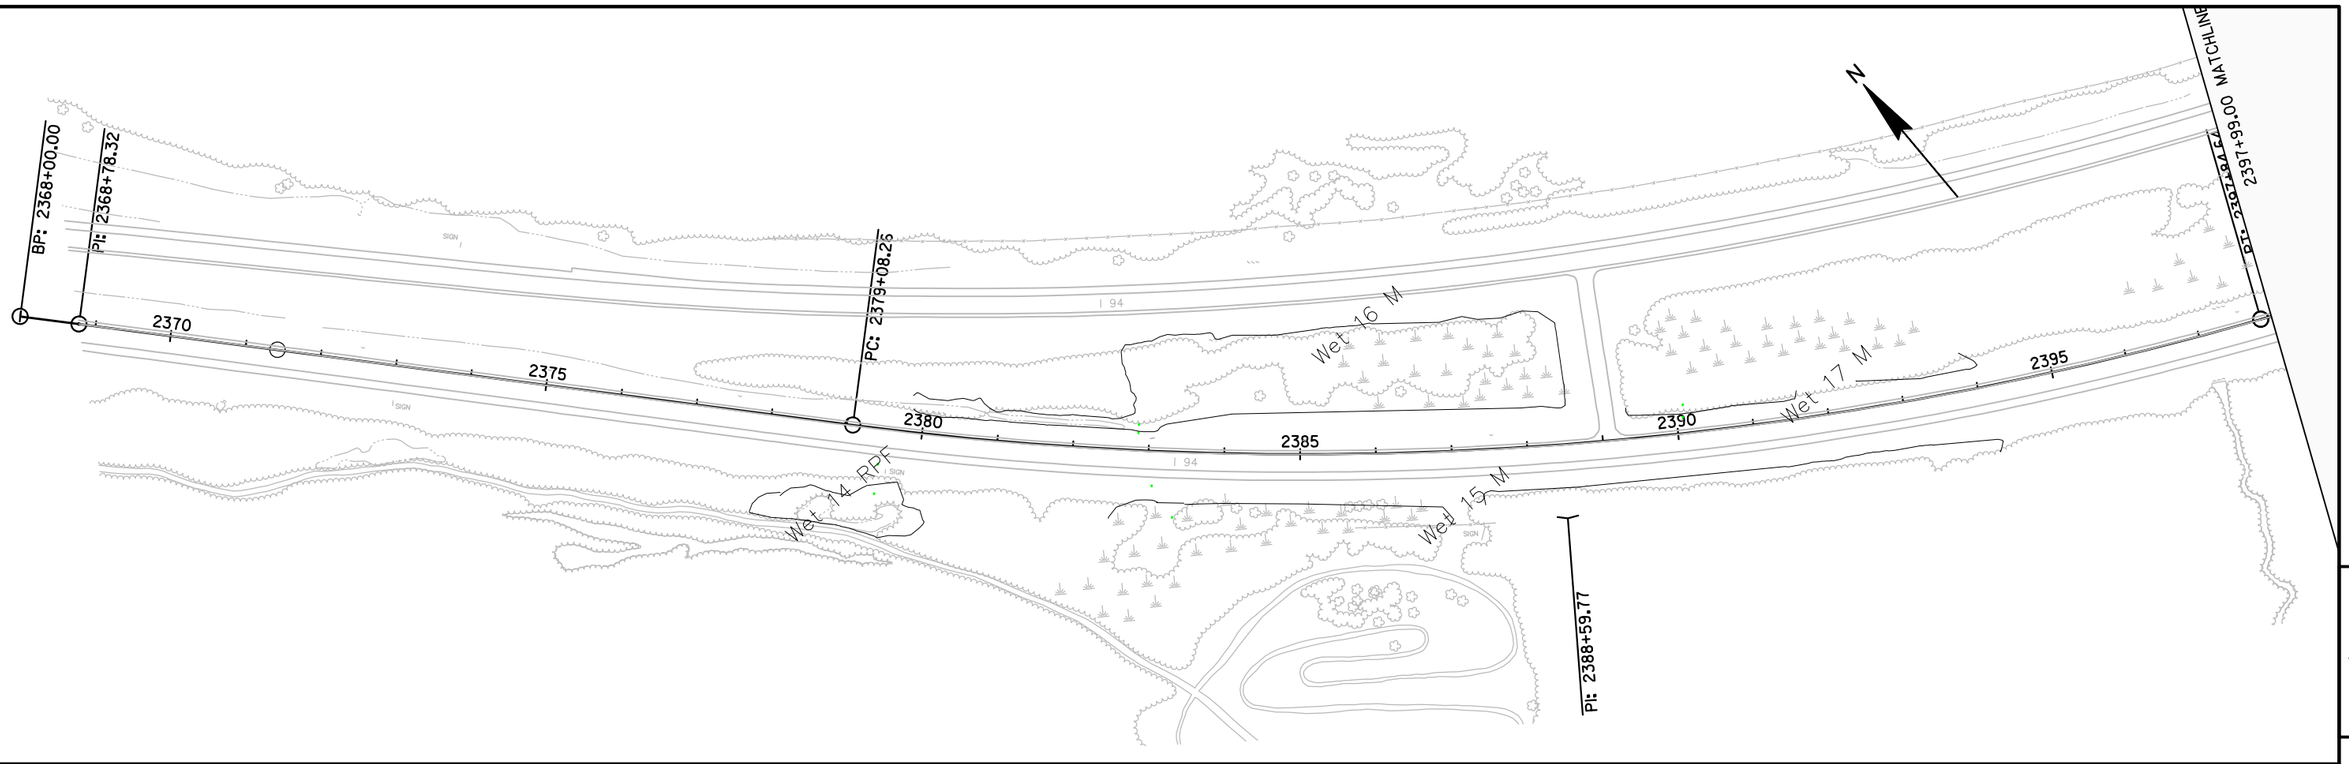


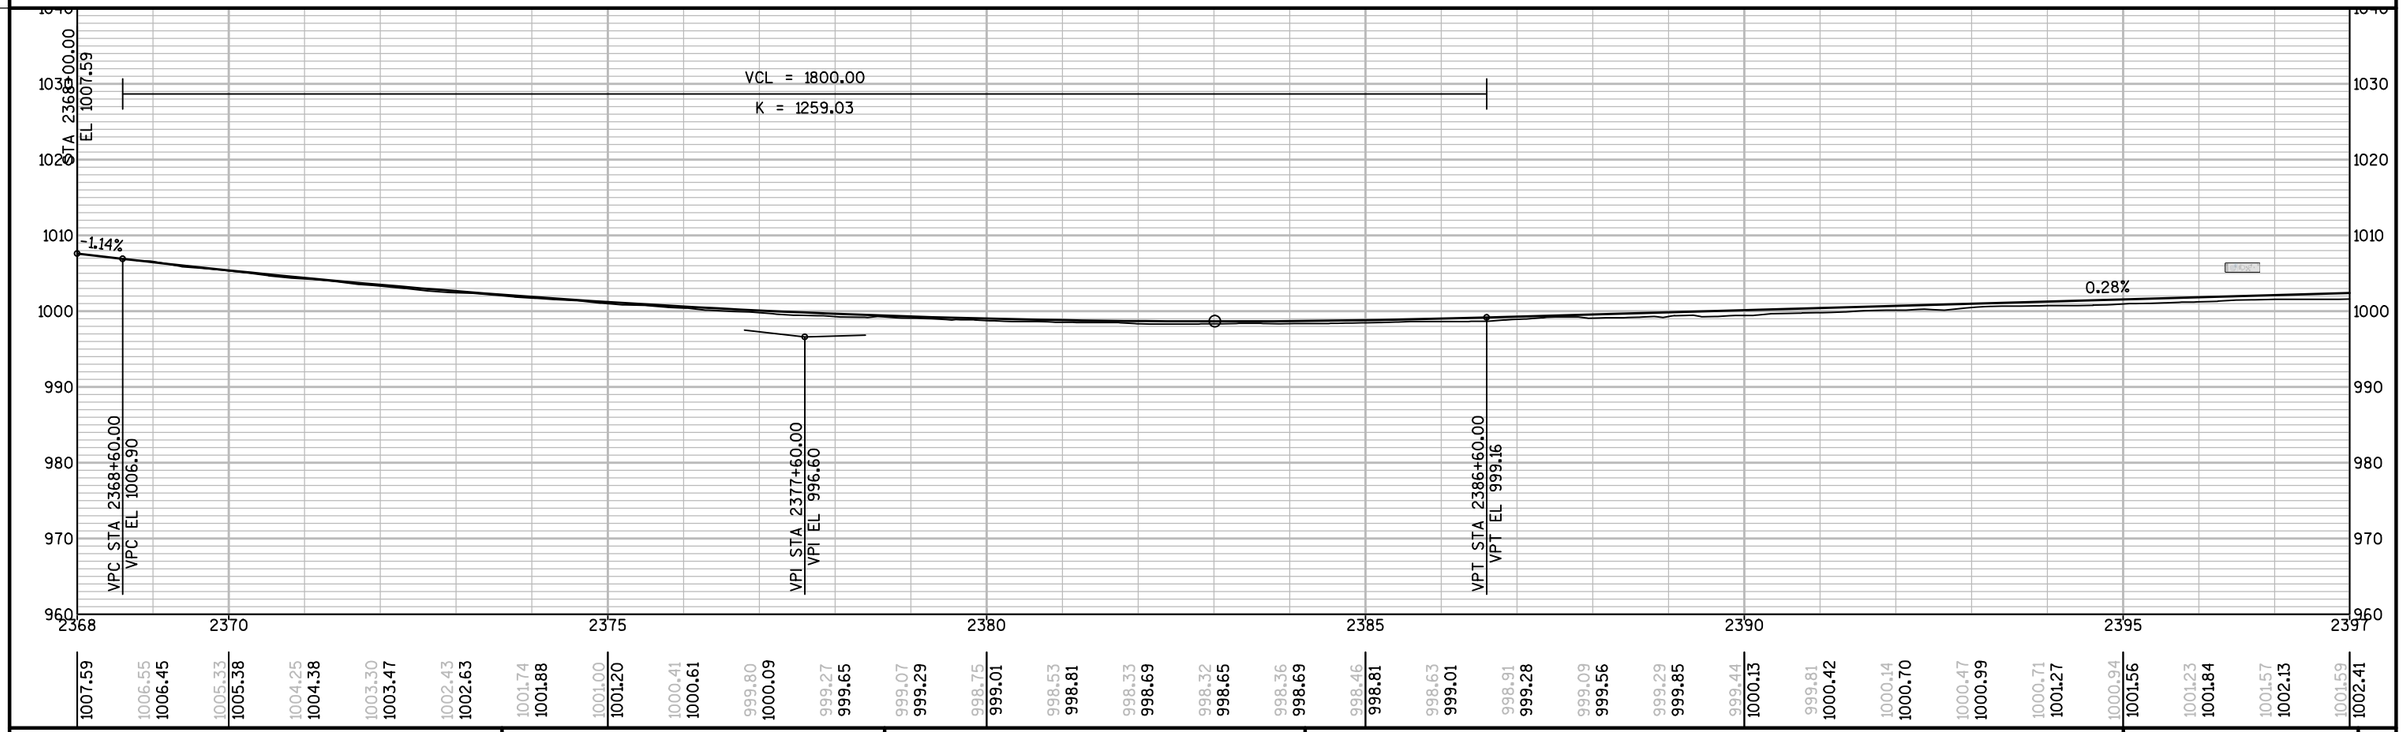

PROJECT NO: 1023-06-73	HWY: IH 94	COUNTY: MONROE	PLAN AND PROFILE: PLAN & PROFILE: IH 94 - EAST BOUND	SHEET	E


FILE NAME : N:\PDS\C3D\10230603\SHEETSPLAN\EAST BOUND C3D 2014\050102-PP-IH94-MC-EB.DWG
LAYOUT NAME - 050102 - (1)

PLOT DATE : 10/8/2014 4:05 PM PLOT BY : BERTHOLD, MICHAEL E PLOT NAME : PLOT SCALE : 1 IN:200 FT

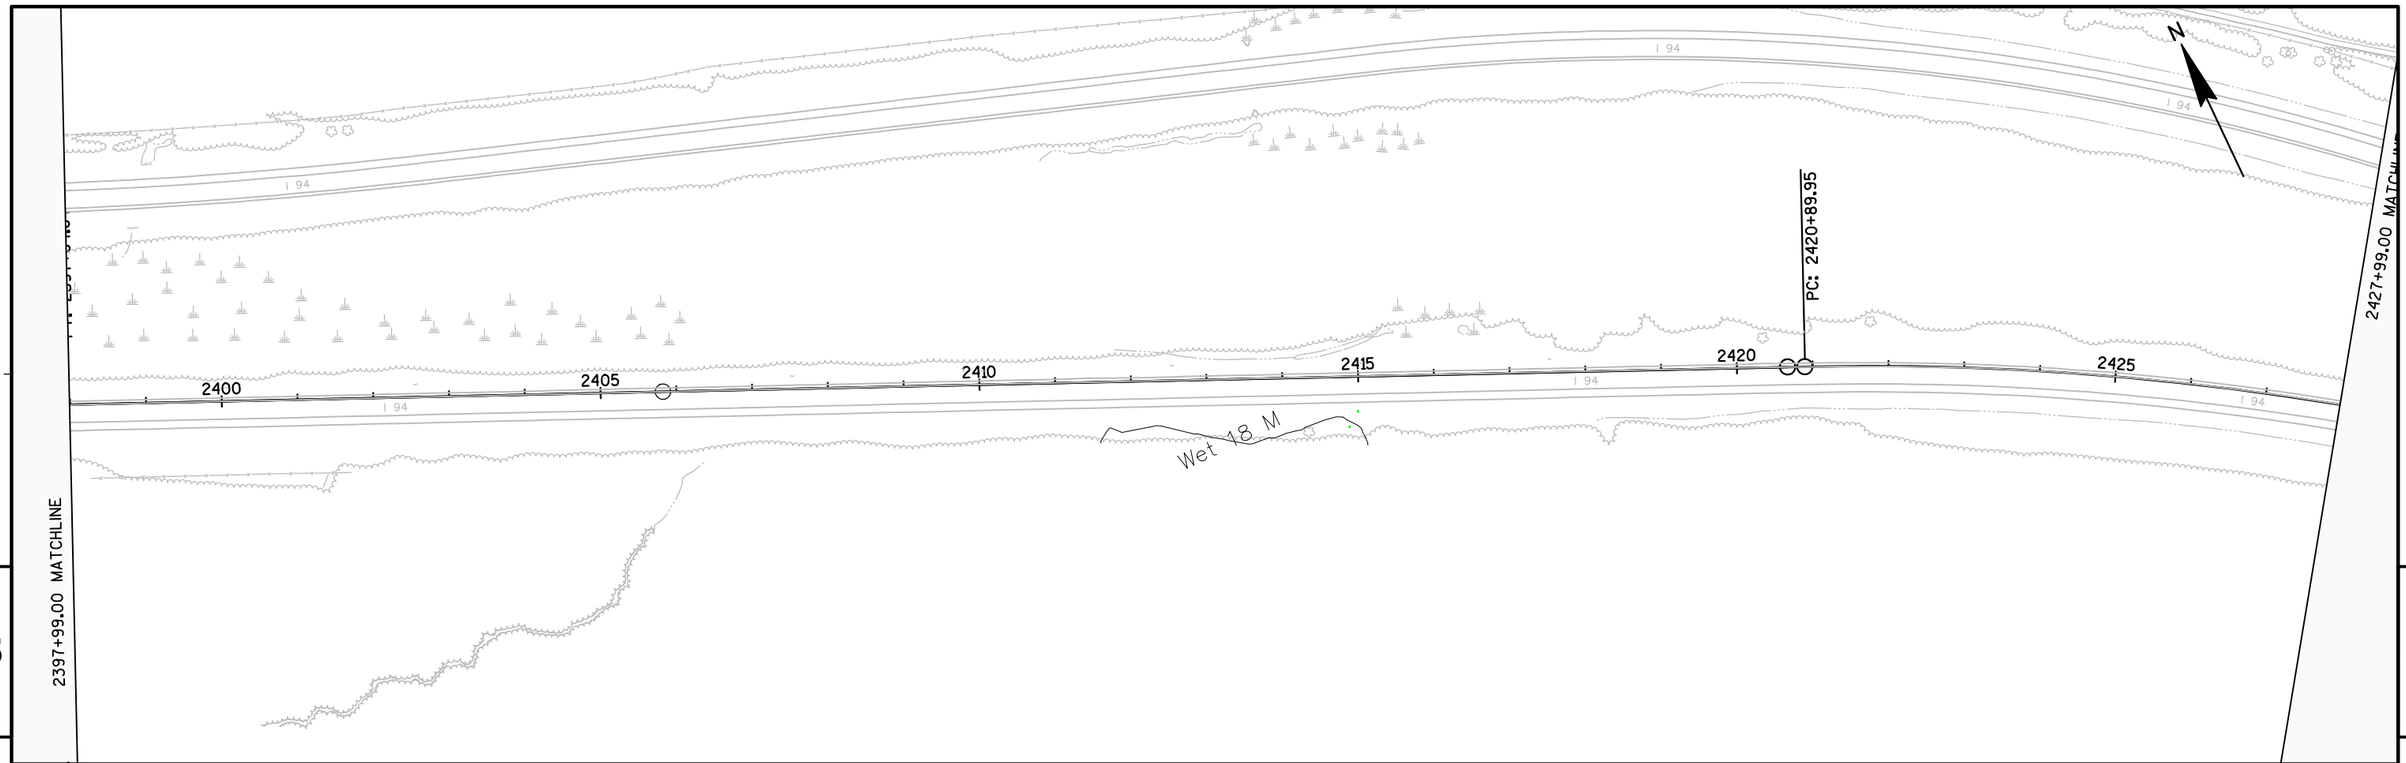

5


5

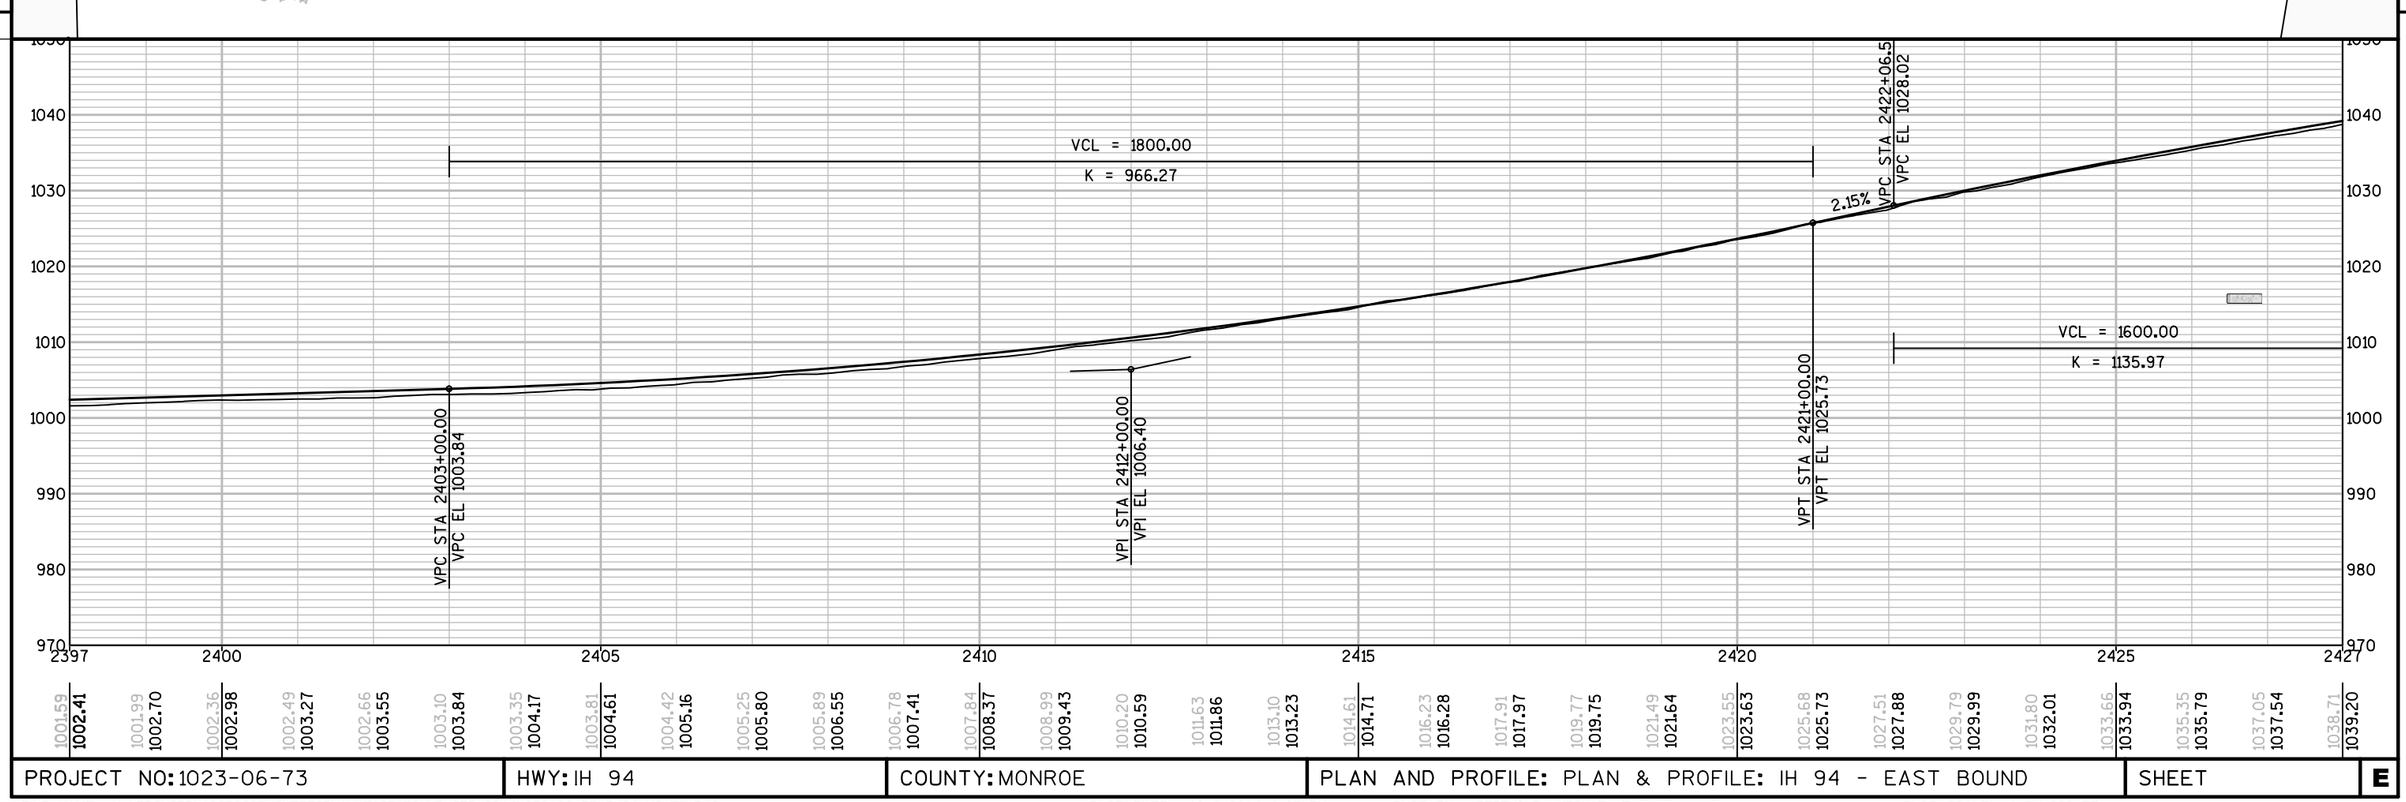


1001.59	1001.99	1002.36	1002.49	1002.66	1003.10	1003.35	1003.81	1004.42	1005.25	1005.89	1006.78	1007.84	1008.99	1010.20	1011.63	1013.10	1014.61	1016.23	1017.91	1019.77	1021.49	1023.55	1025.68	1027.51	1029.79	1031.80	1033.66	1035.35	1037.05	1038.71
1002.41	1002.70	1002.98	1003.27	1003.55	1003.84	1004.17	1004.61	1005.16	1005.80	1006.55	1007.41	1008.37	1009.43	1010.59	1011.86	1013.23	1014.71	1016.28	1017.97	1019.75	1021.64	1023.63	1025.73	1027.88	1029.99	1032.01	1033.94	1035.79	1037.54	1039.20

PROJECT NO: 1023-06-73	HWY: IH 94	COUNTY: MONROE	PLAN AND PROFILE: PLAN & PROFILE: IH 94 - EAST BOUND	SHEET	E


FILE NAME : N:\PDS\C3D\10230603\SHEETSPLAN\EAST BOUND C3D 2014\050102-PP-IH94-MC-EB.DWG
LAYOUT NAME - 050102 - (2)
PLOT DATE : 10/8/2014 4:05 PM
PLOT BY : BERTHOLD, MICHAEL E PLOT NAME :
PLOT SCALE : 1 IN:200 FT

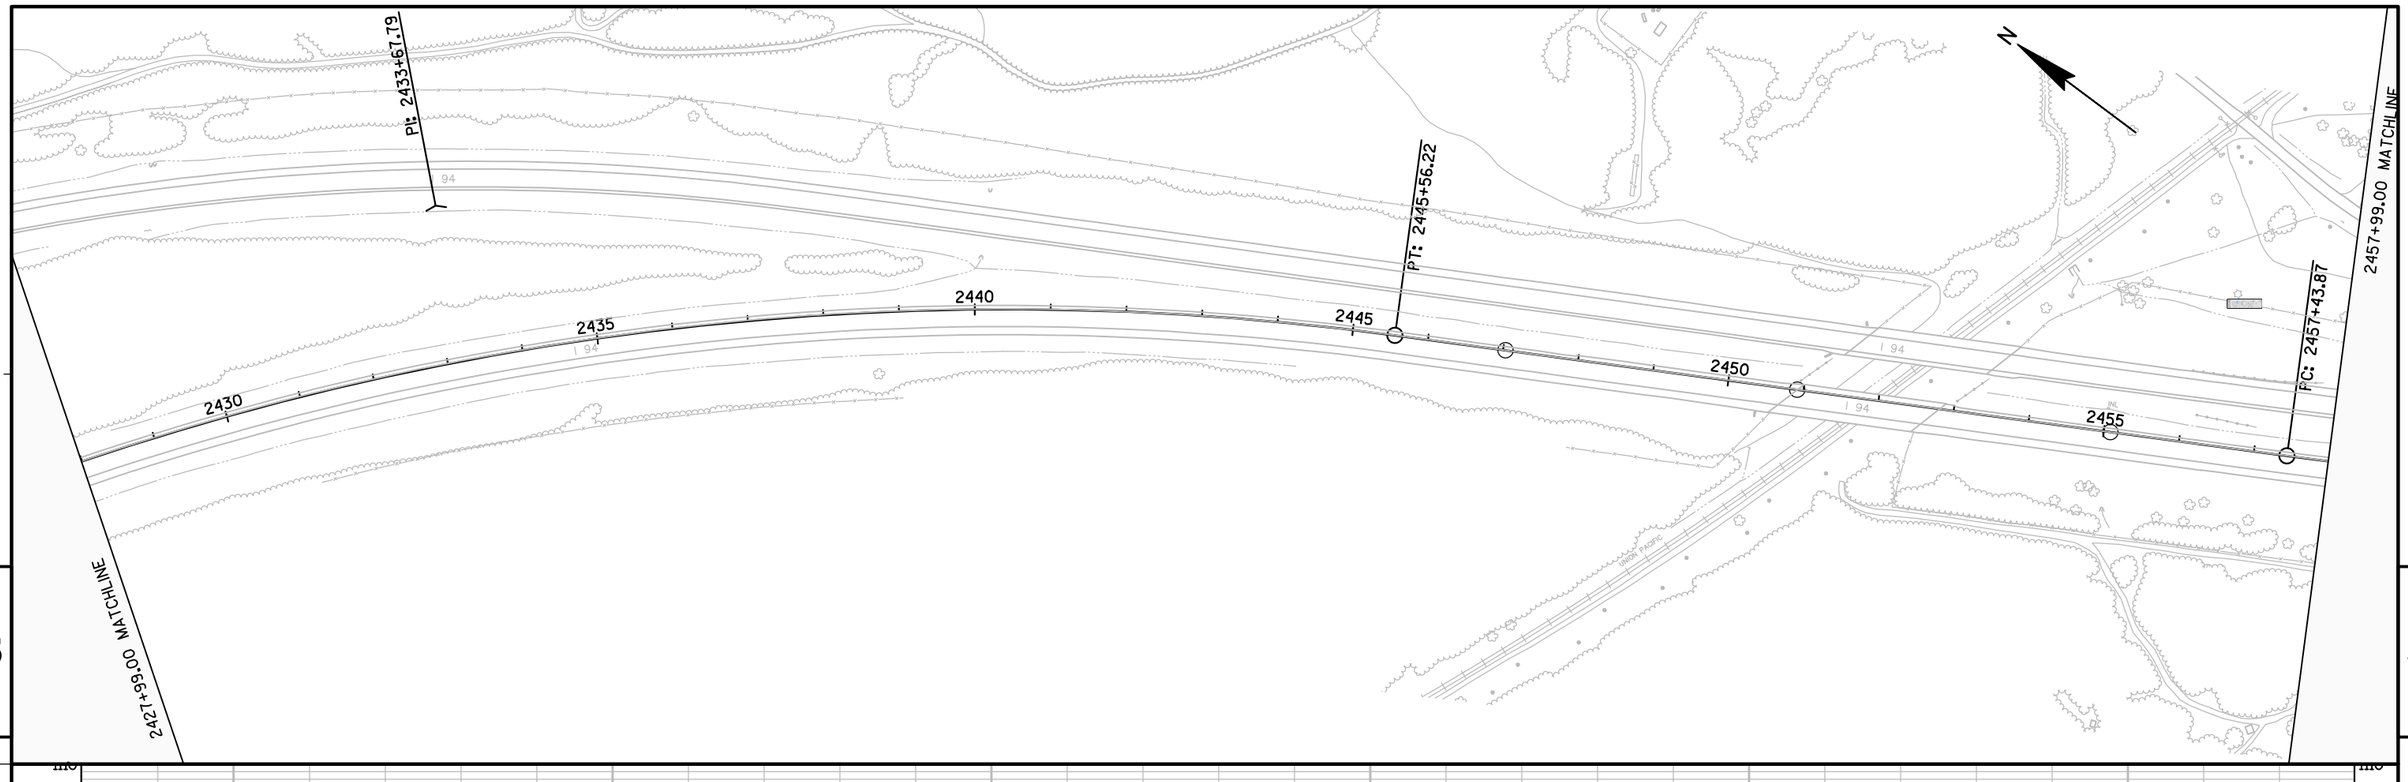

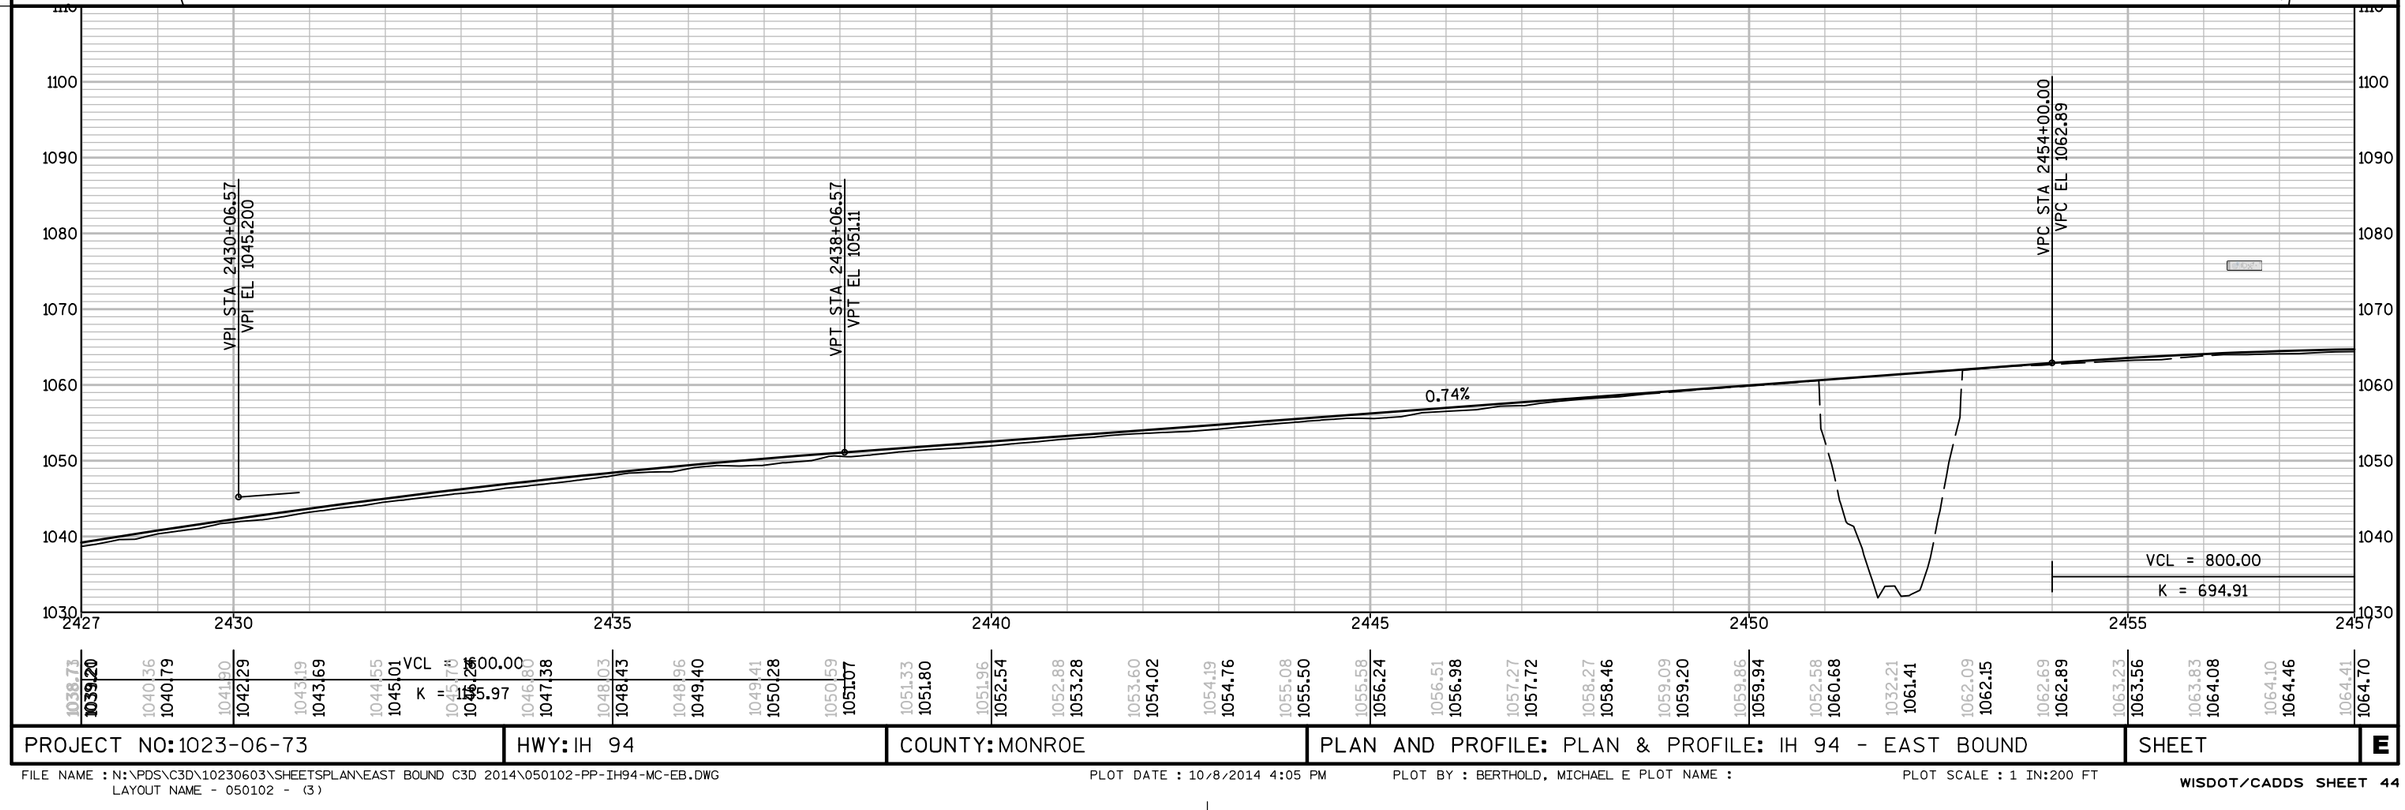

PROJECT NO: 1023-06-73	HWY: IH 94	COUNTY: MONROE	PLAN AND PROFILE: PLAN & PROFILE: IH 94 - EAST BOUND	SHEET	E

FILE NAME : N:\PDS\C3D\10230603\SHEETSPLAN\EAST BOUND C3D 2014\050102-PP-IH94-MC-EB.DWG
LAYOUT NAME - 050102 - (3)
PLOT DATE : 10/8/2014 4:05 PM PLOT BY : BERTHOLD, MICHAEL E PLOT NAME :
PLOT SCALE : 1 IN:200 FT

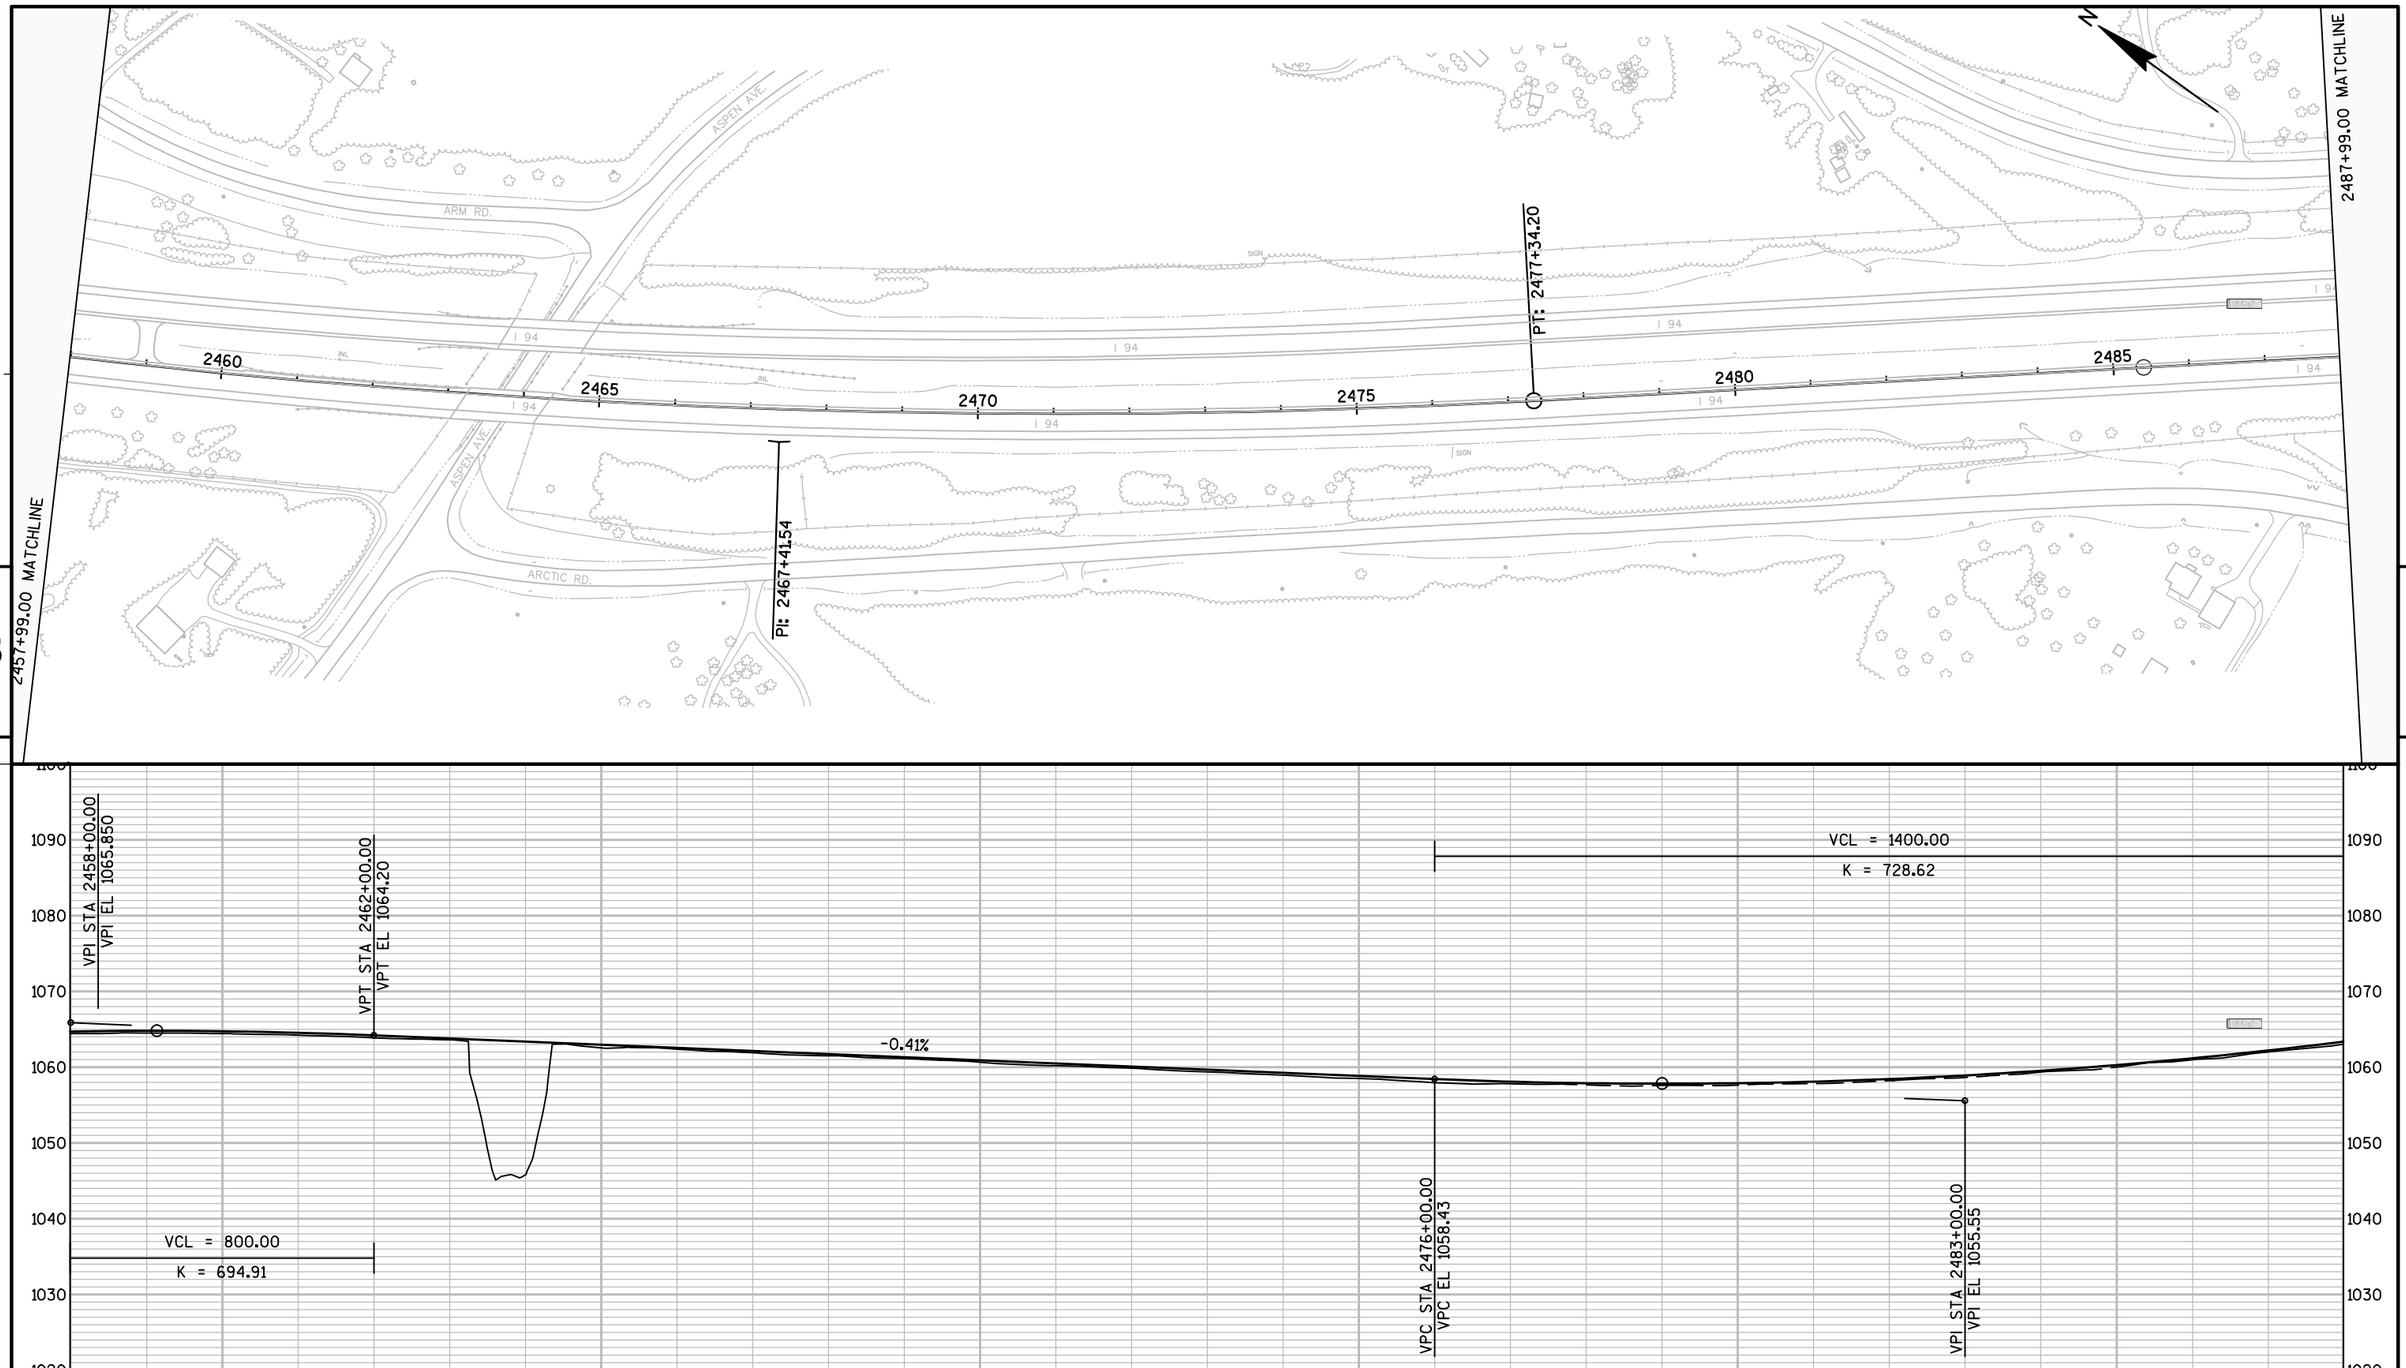



5

5

PROJECT NO: 1023-06-73	HWY: IH 94	COUNTY: MONROE	PLAN AND PROFILE: PLAN & PROFILE: IH 94 - EAST BOUND	SHEET	E

FILE NAME : N:\PDS\C3D\10230603\SHEETSPLAN\EAST BOUND C3D 2014\050102-PP-IH94-MC-EB.DWG
LAYOUT NAME - 050102 - (4)
PLOT DATE : 10/8/2014 4:05 PM PLOT BY : BERTHOLD, MICHAEL E PLOT NAME :
PLOT SCALE : 1 IN:200 FT

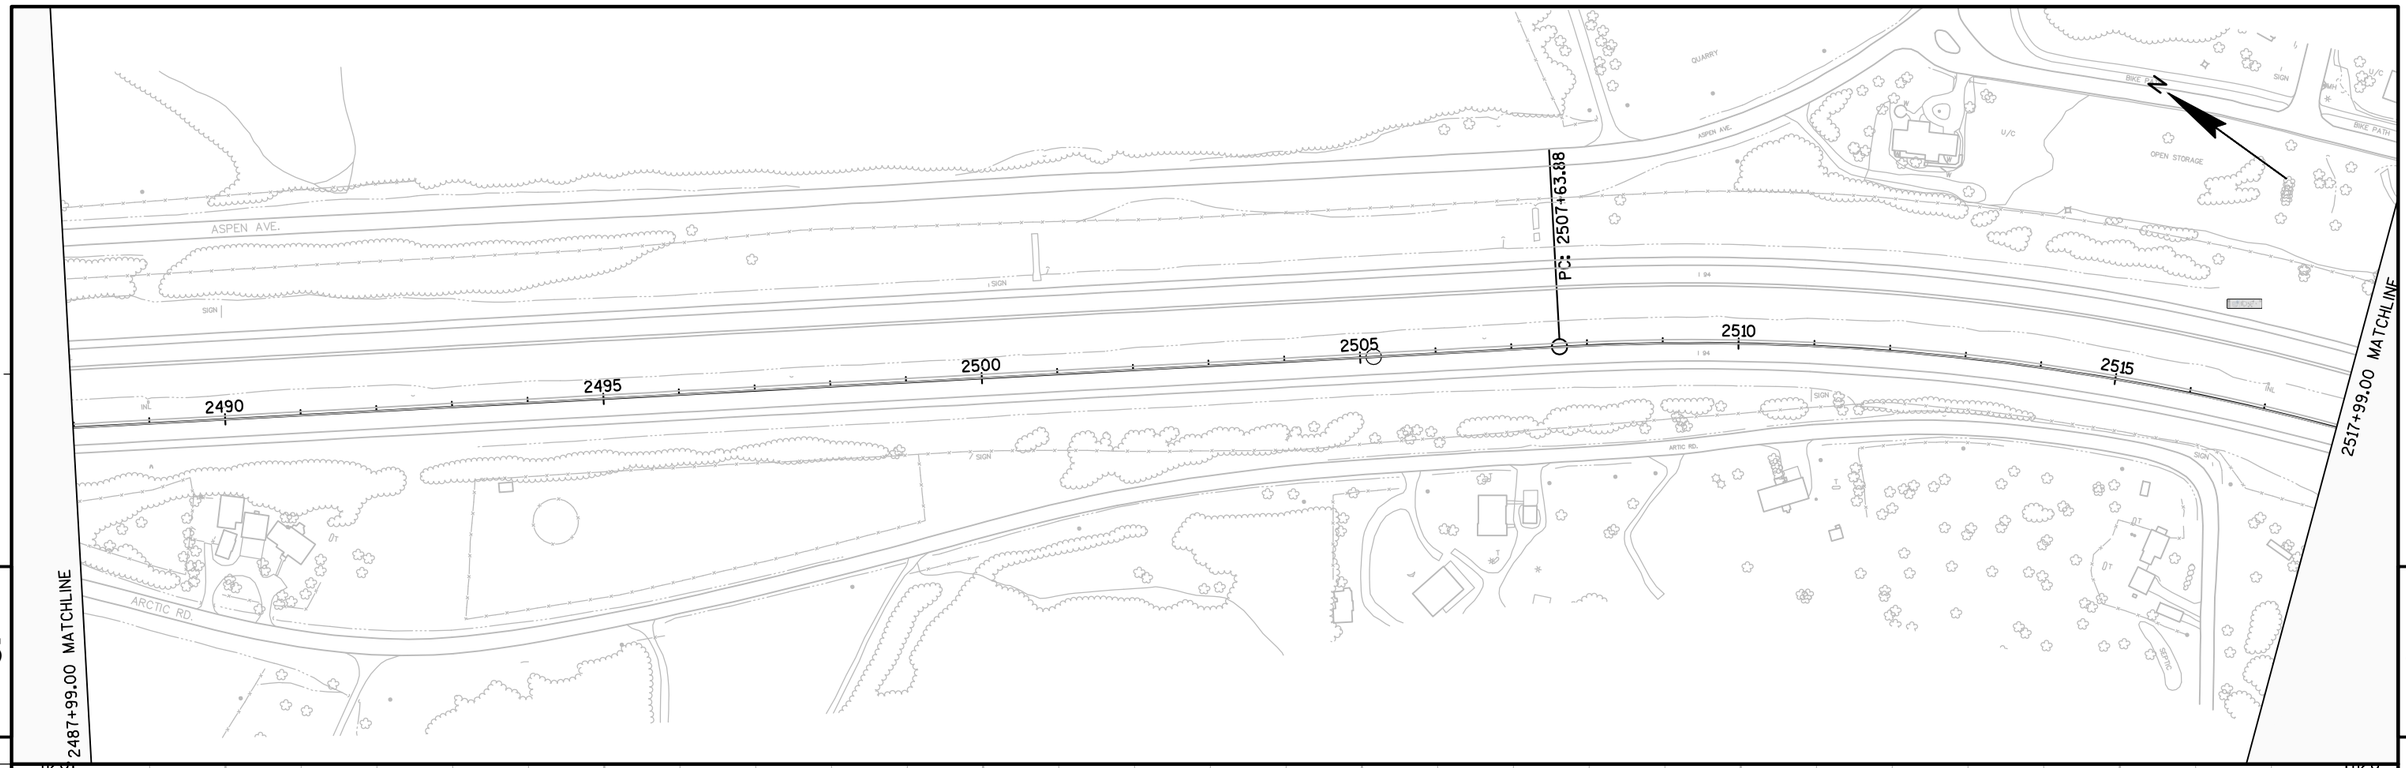

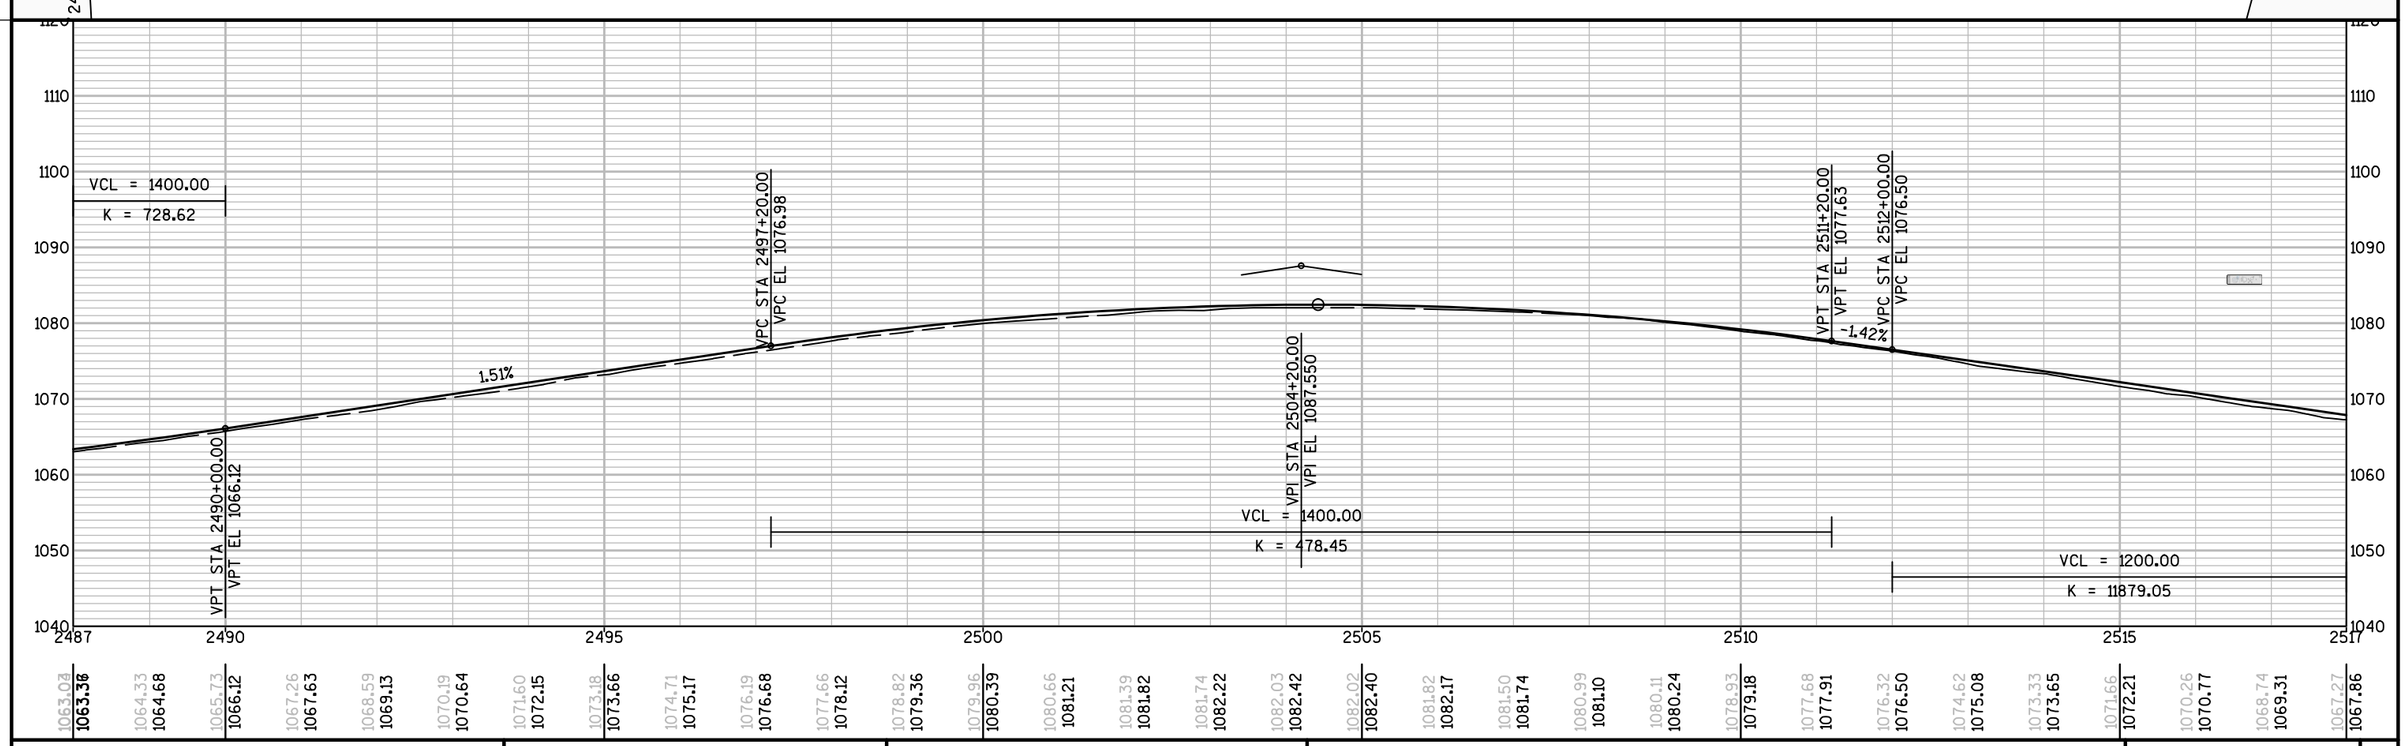


PROJECT NO: 1023-06-73	HWY: IH 94	COUNTY: MONROE	PLAN AND PROFILE: PLAN & PROFILE: IH 94 - EAST BOUND	SHEET	E


FILE NAME : N:\PDS\C3D\10230603\SHEETSPLAN\EAST BOUND C3D 2014\050102-PP-IH94-MC-EB.DWG
LAYOUT NAME - 050102 - (5)

PLOT DATE : 10/8/2014 4:06 PM PLOT BY : BERTHOLD, MICHAEL E PLOT NAME :

PLOT SCALE : 1 IN:200 FT

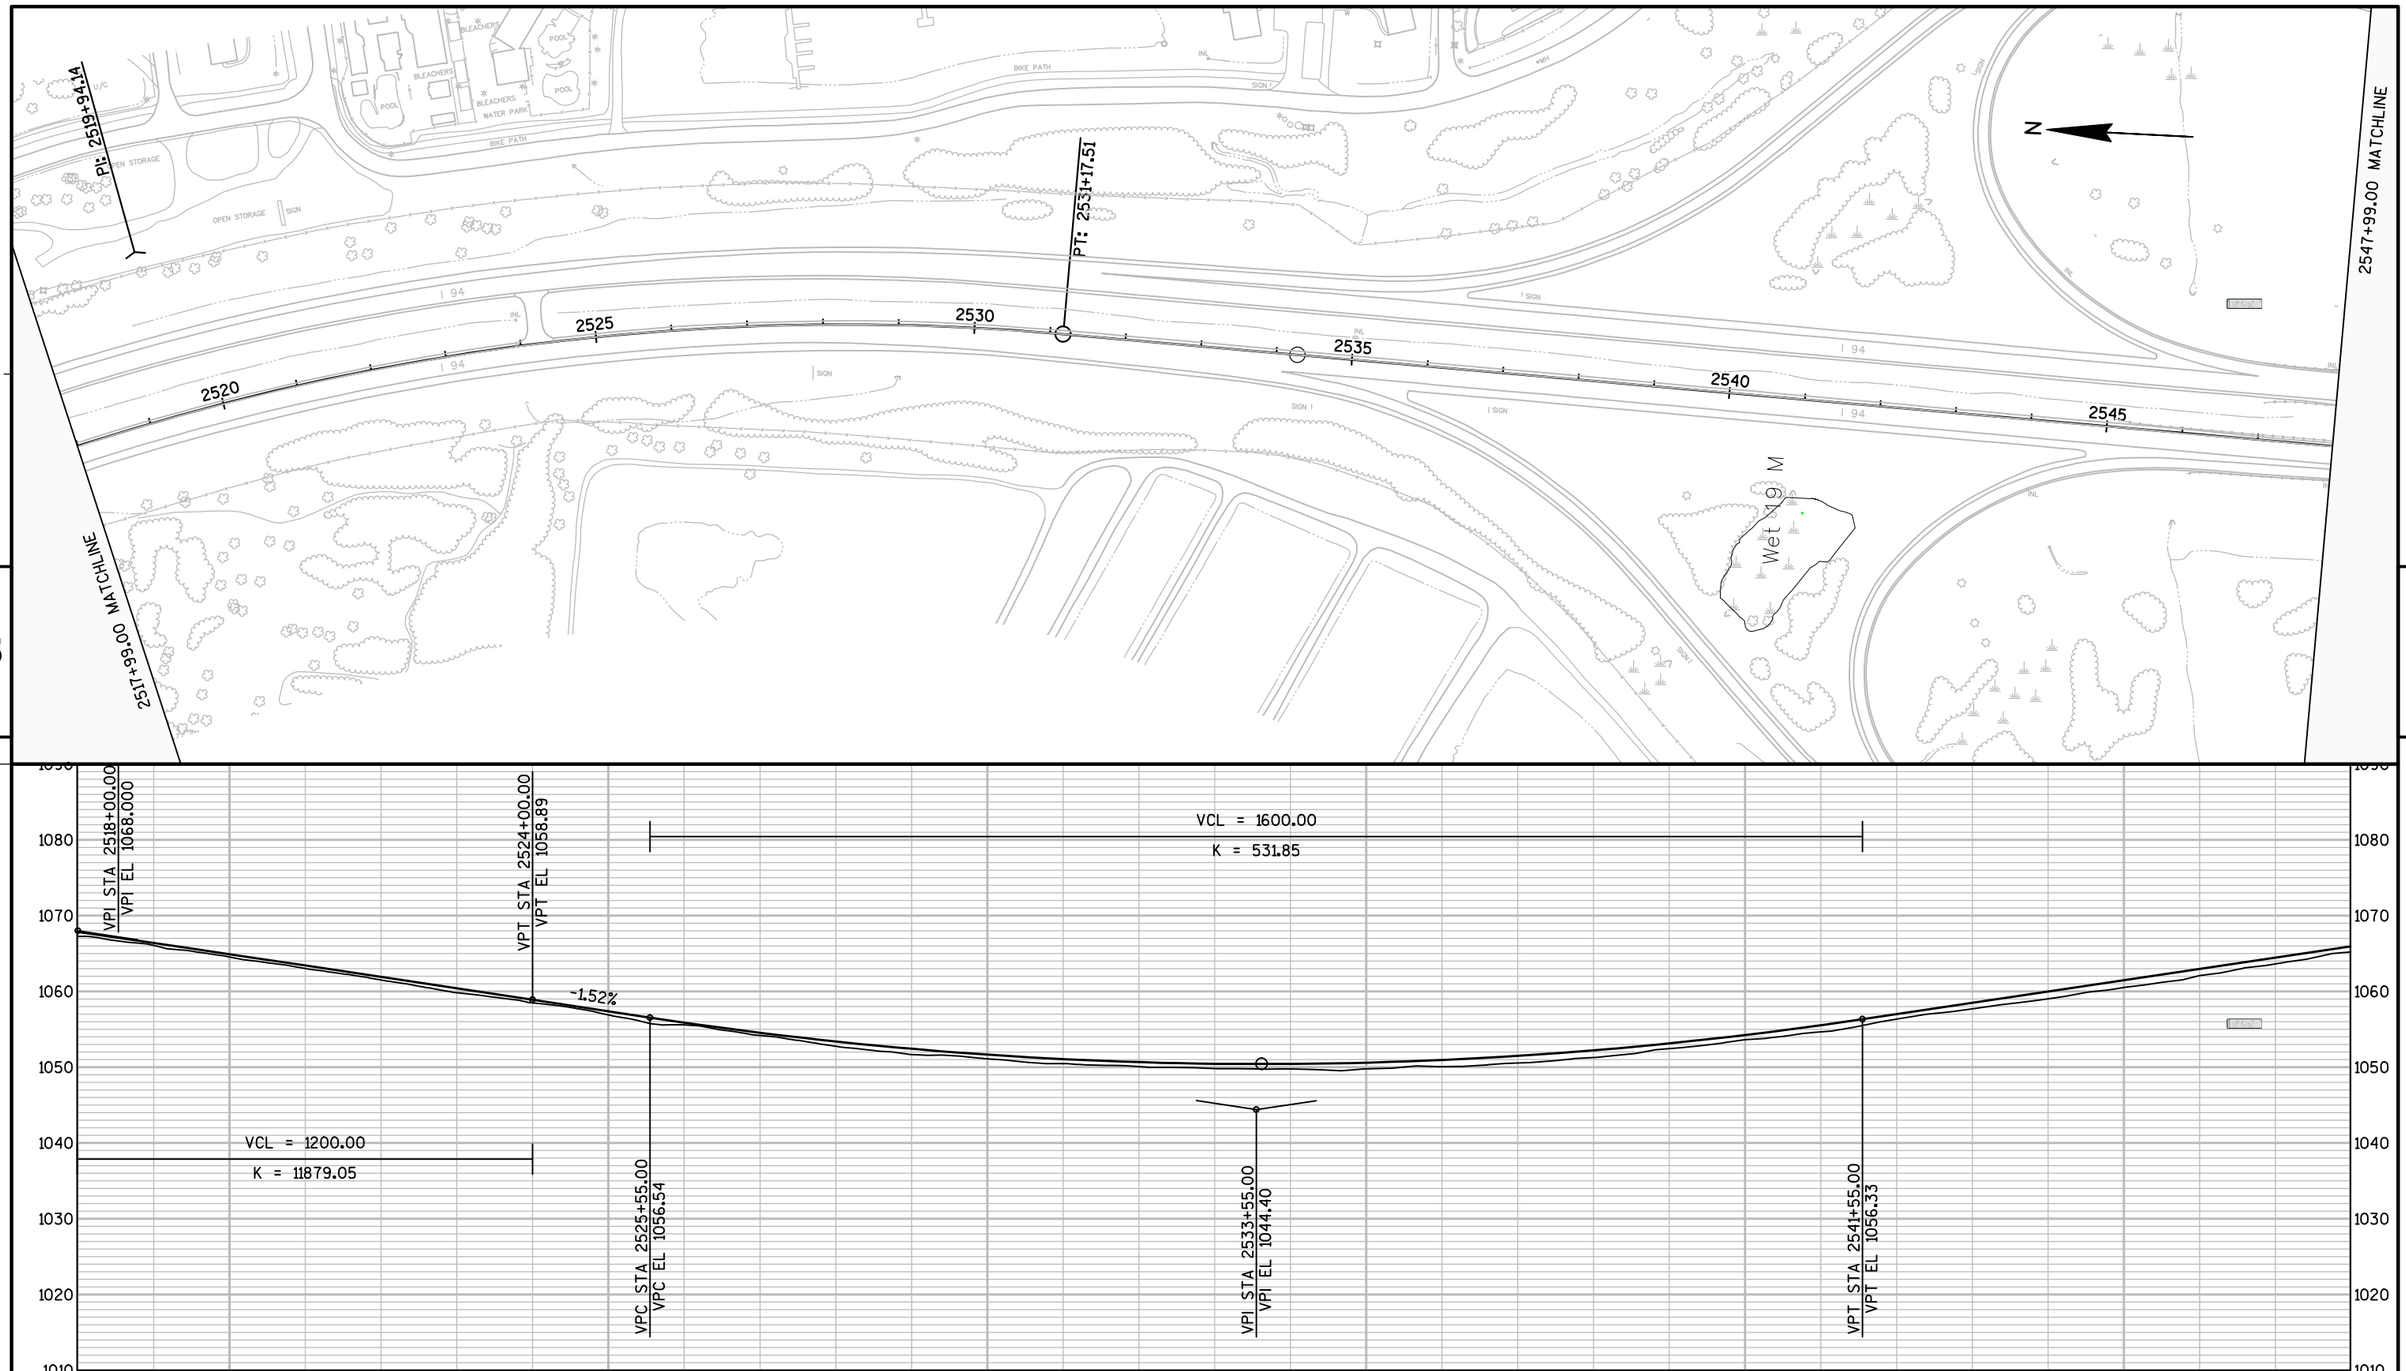

PROJECT NO: 1023-06-73	HWY: IH 94	COUNTY: MONROE	PLAN AND PROFILE: PLAN & PROFILE: IH 94 - EAST BOUND	SHEET	E

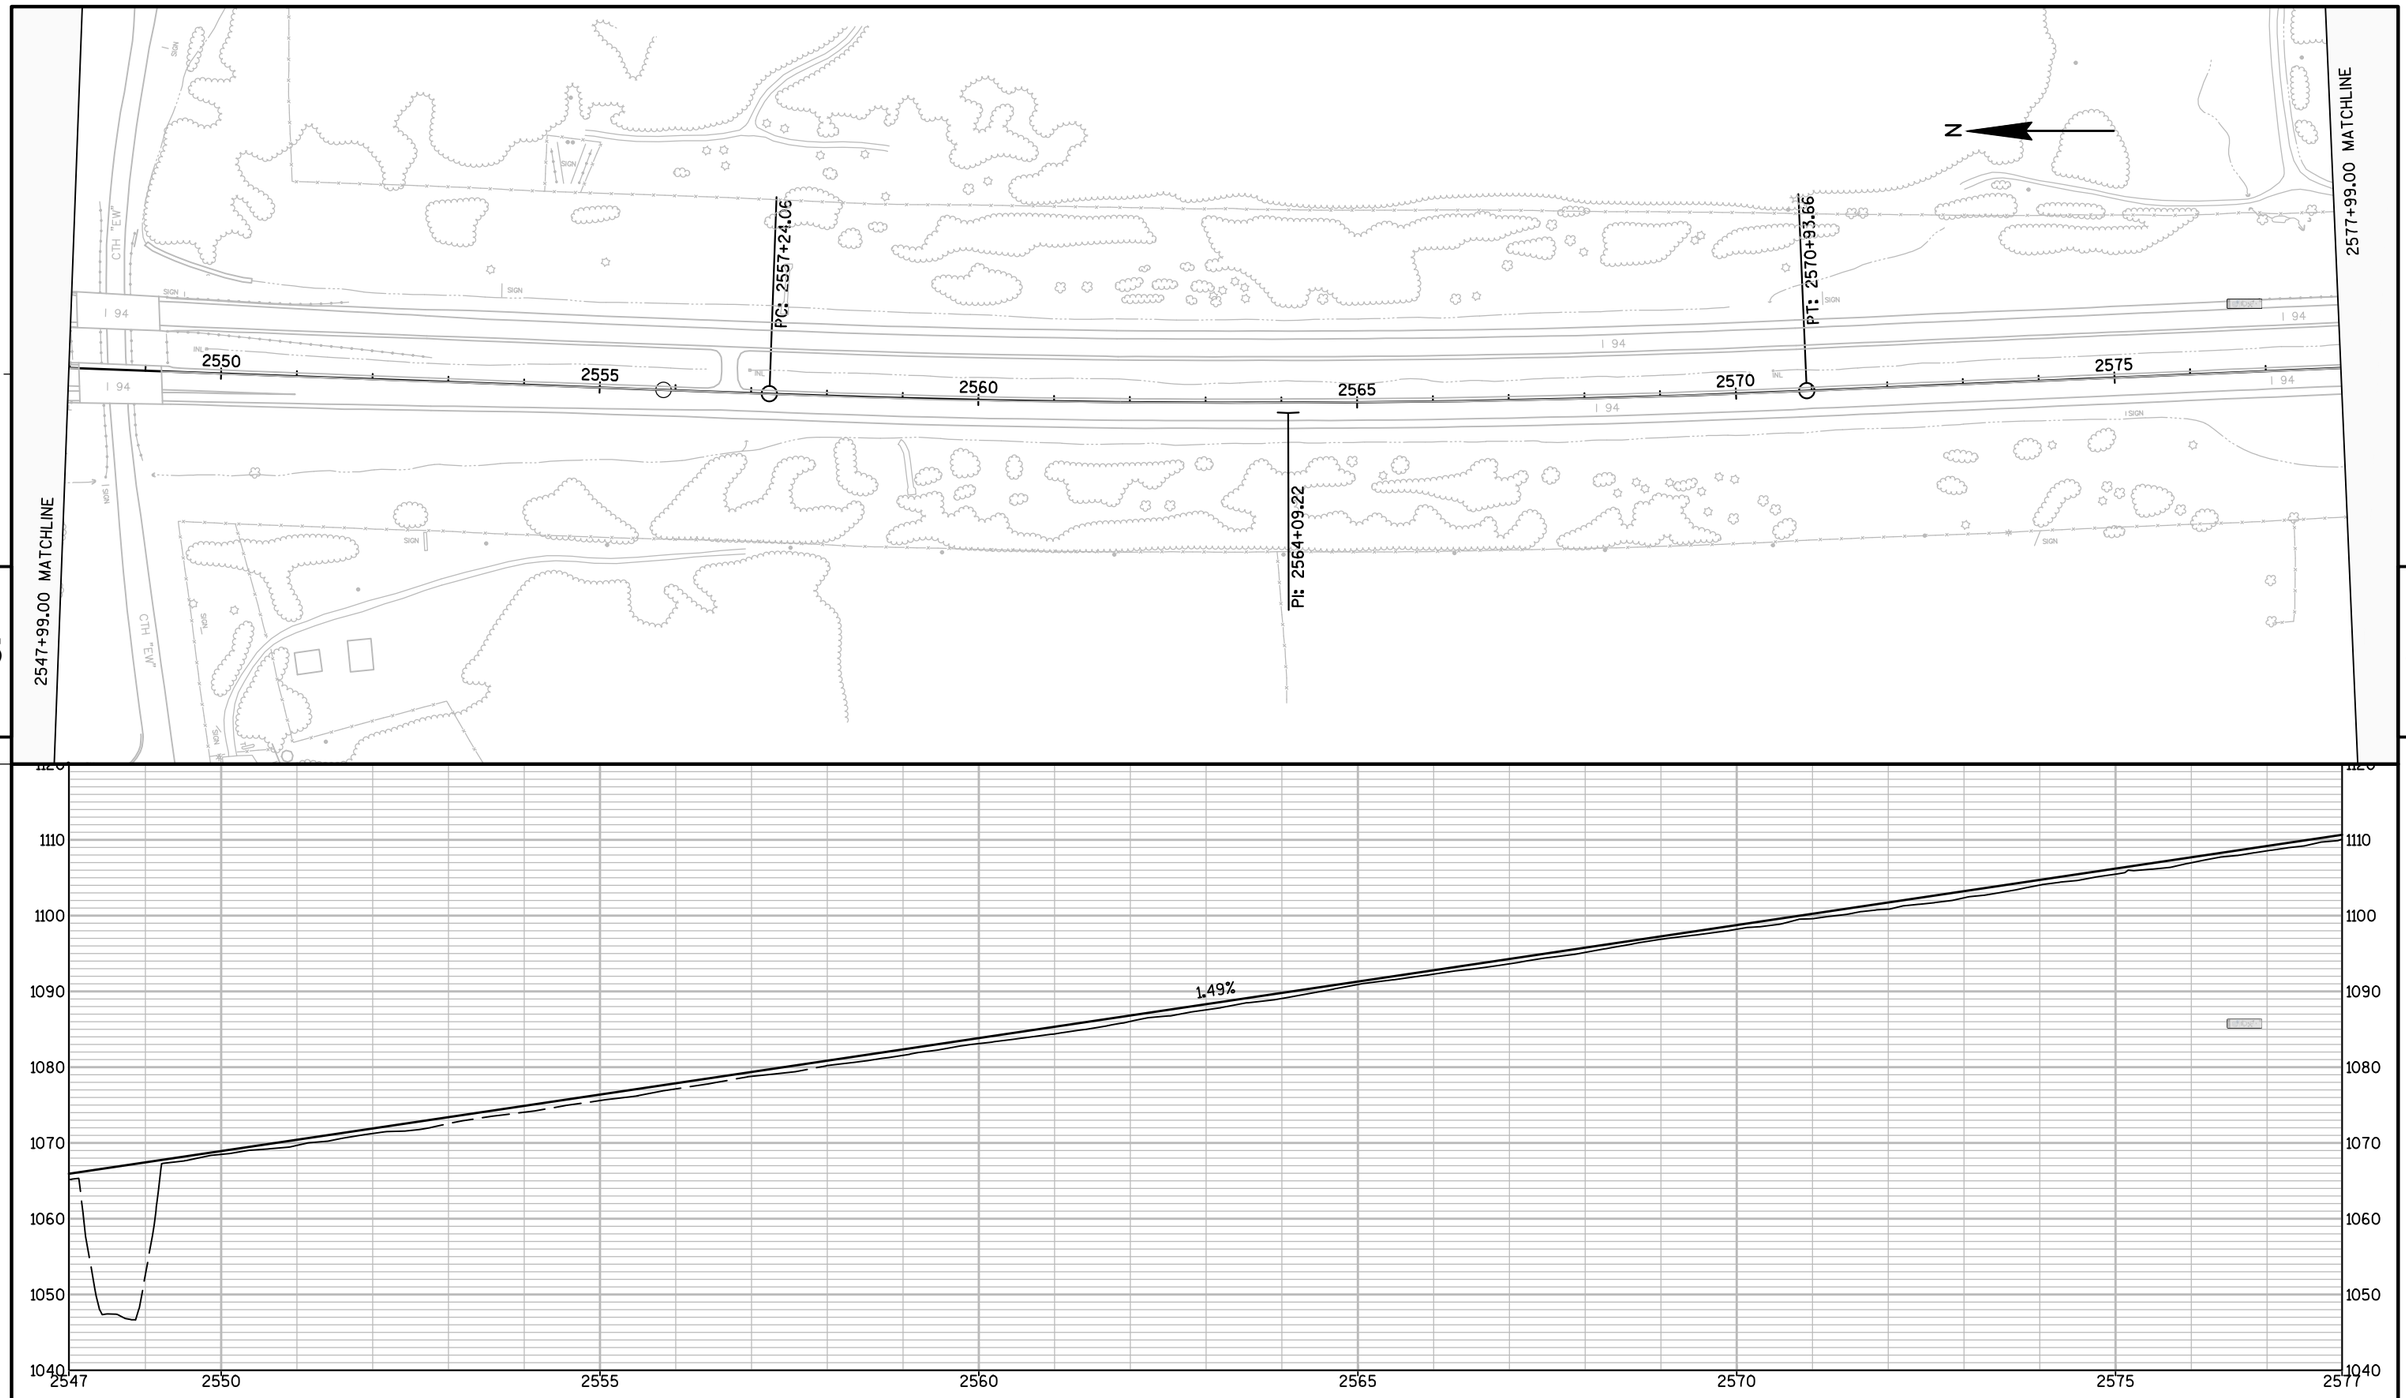

1065.19	**1065.94**	1052.67	**1067.43**	1068.50	**1068.92**	1069.67	**1070.41**	1071.26	**1071.90**	1072.54	**1073.39**	1074.05	**1074.88**	1075.59	**1076.37**	1077.13	**1077.87**	1078.78	**1079.36**	1080.20	**1080.85**	1081.57	**1082.34**	1083.11	**1083.83**	1084.39	**1085.32**	1086.04	**1086.81**	1087.57	**1088.30**	1089.06	**1089.79**	1090.92	**1091.28**	1092.28	**1092.77**	1093.63	**1094.26**	1095.13	**1095.75**	1096.87	**1097.24**	1098.19	**1098.73**	1099.59	**1100.22**	1100.85	**1101.72**	1102.34	**1103.21**	1104.03	**1104.70**	1105.46	**1106.19**	1106.96	**1107.68**	1108.54	**1109.17**	1110.05	**1110.64**

PROJECT NO: 1023-06-73	HWY: IH 94	COUNTY: MONROE	PLAN AND PROFILE: PLAN & PROFILE: IH 94 - EAST BOUND	SHEET	E

FILE NAME : N:\PDS\C3D\10230603\SHEETSPLAN\EAST BOUND C3D 2014\050102-PP-IH94-MC-EB.DWG
LAYOUT NAME - 050102 - (7)
PLOT DATE : 10/8/2014 4:06 PM PLOT BY : BERTHOLD, MICHAEL E PLOT NAME : PLOT SCALE : 1 IN:200 FT

2577+99.00 MATCHLINE

2607+99.00 MATCHLINE

5

5

N

SEPTIC

SIGN

I 94

INL

2580 2585 2590 2595 2600 2605

VPC STA 2584+75.00
VPC EL 1120.72


VPI STA 2597+75.00
VPI EL 1140.100

VCL 2600.000
T 732.32

1180 1170 1160 1150 1140 1130 1120 1110


2577 2580 2585 2590 2595 2600 2605 2607

| | | |

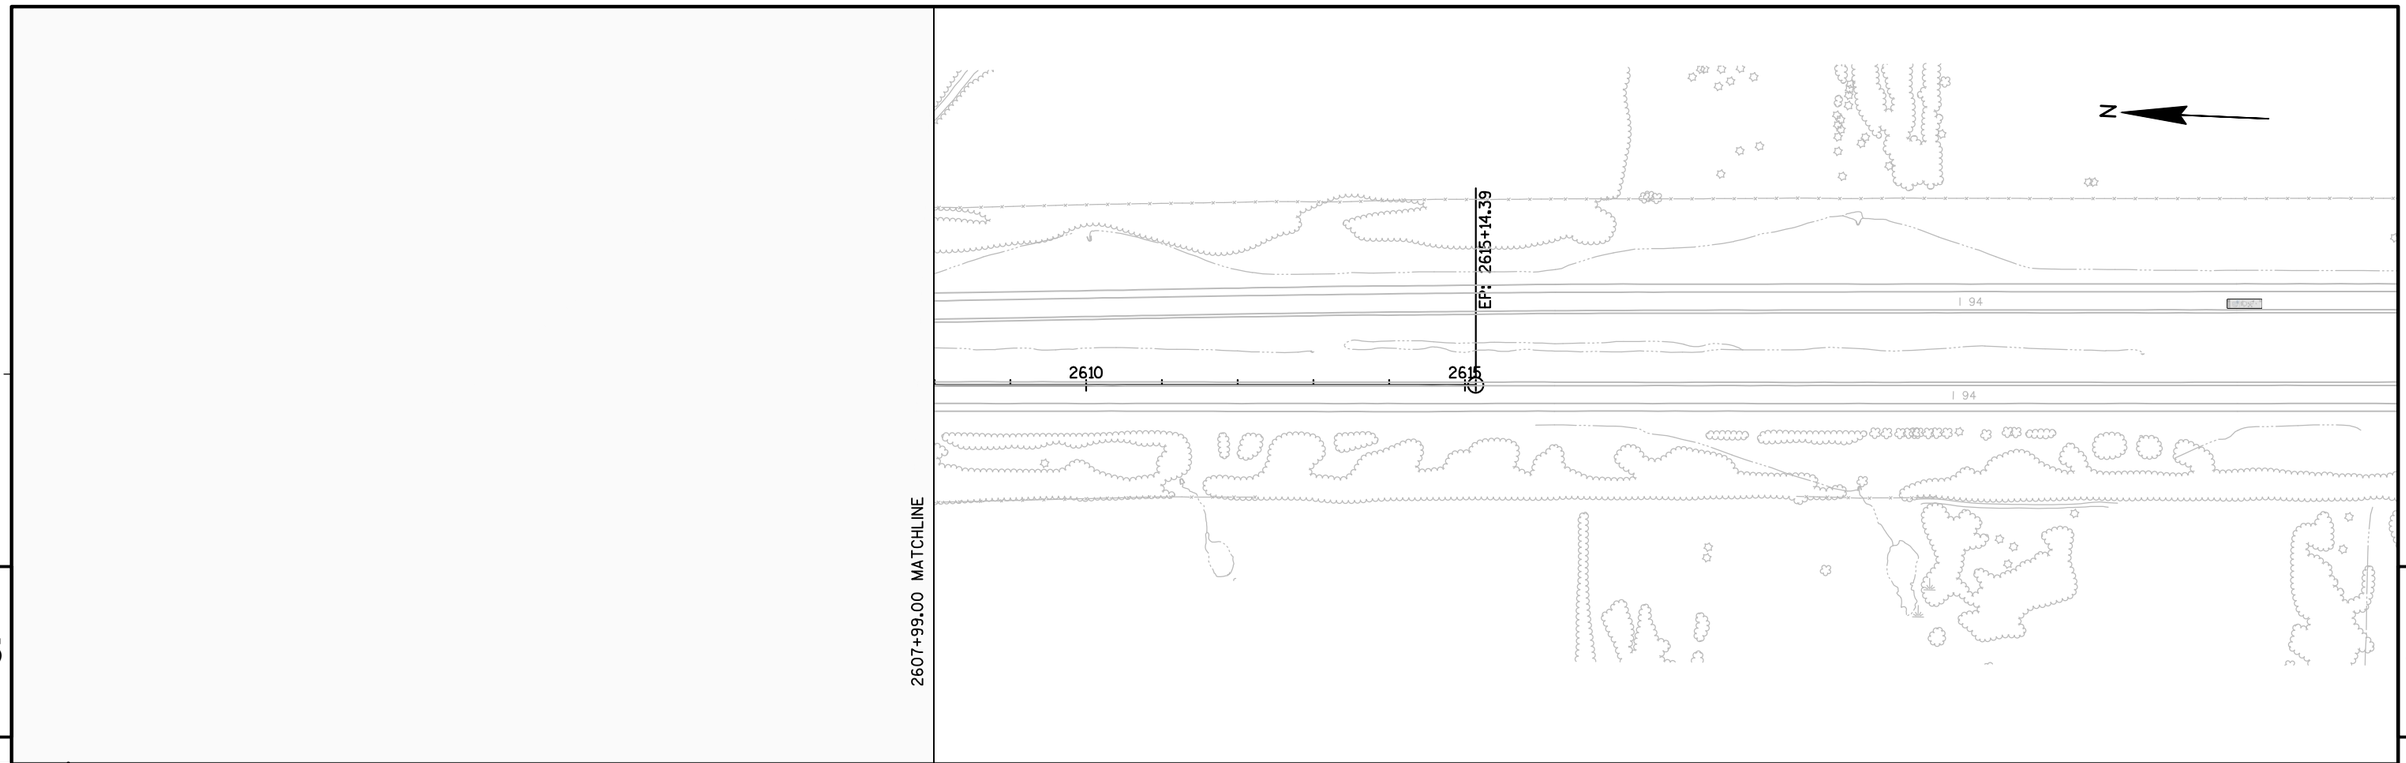


PROJECT NO: 1023-06-73	HWY: IH 94	COUNTY: MONROE	PLAN AND PROFILE: PLAN & PROFILE: IH 94 - EAST BOUND	SHEET	E


FILE NAME : N:\PDS\C3D\10230603\SHEETSPLAN\EAST BOUND C3D 2014\050102-PP-IH94-MC-EB.DWG
LAYOUT NAME - 050102 - (9)
PLOT DATE : 10/8/2014 4:06 PM PLOT BY : BERTHOLD, MICHAEL E PLOT NAME : PLOT SCALE : 1 IN:200 FT

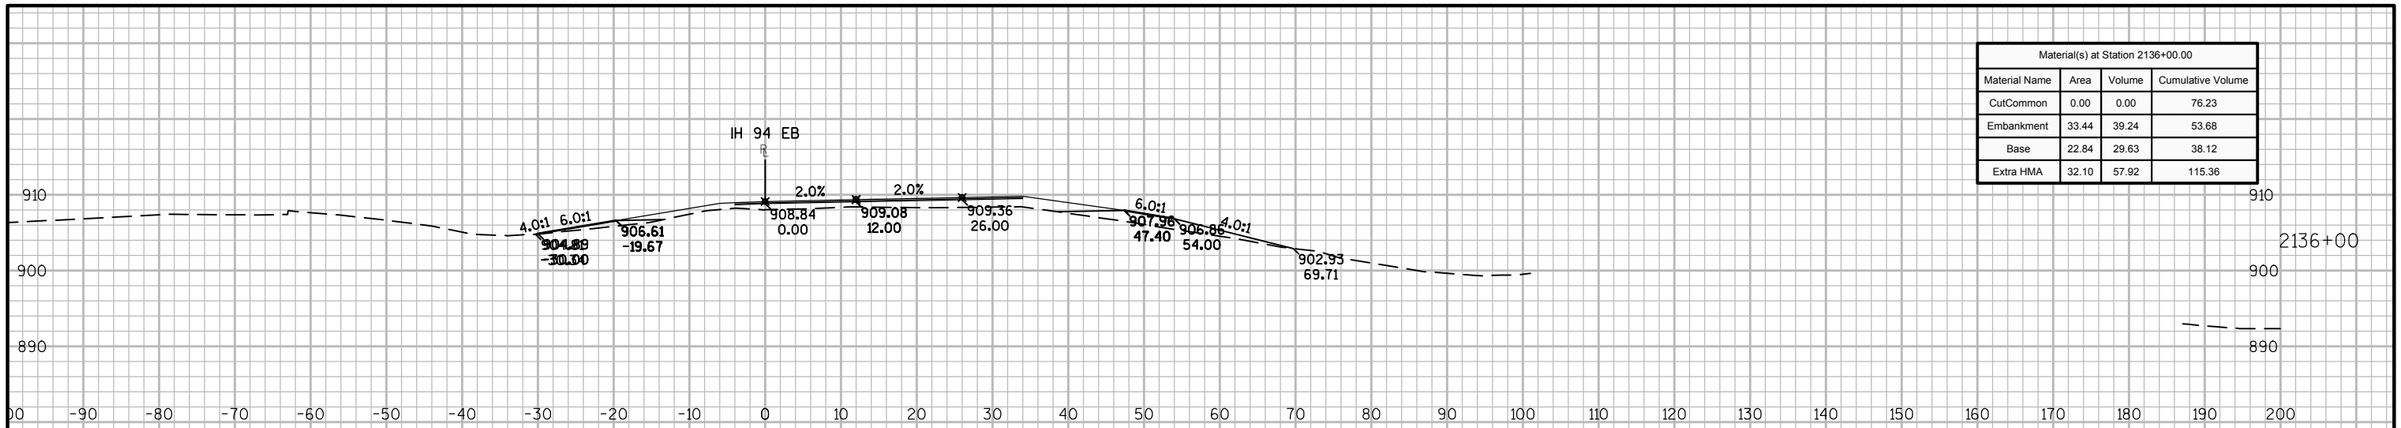

Material(s) at Station 2136+00.00			
Material Name	Area	Volume	Cumulative Volume
CutCommon	0.00	0.00	76.23
Embankment	33.44	39.24	53.68
Base	22.84	29.63	38.12
Extra HMA	32.10	57.92	115.36

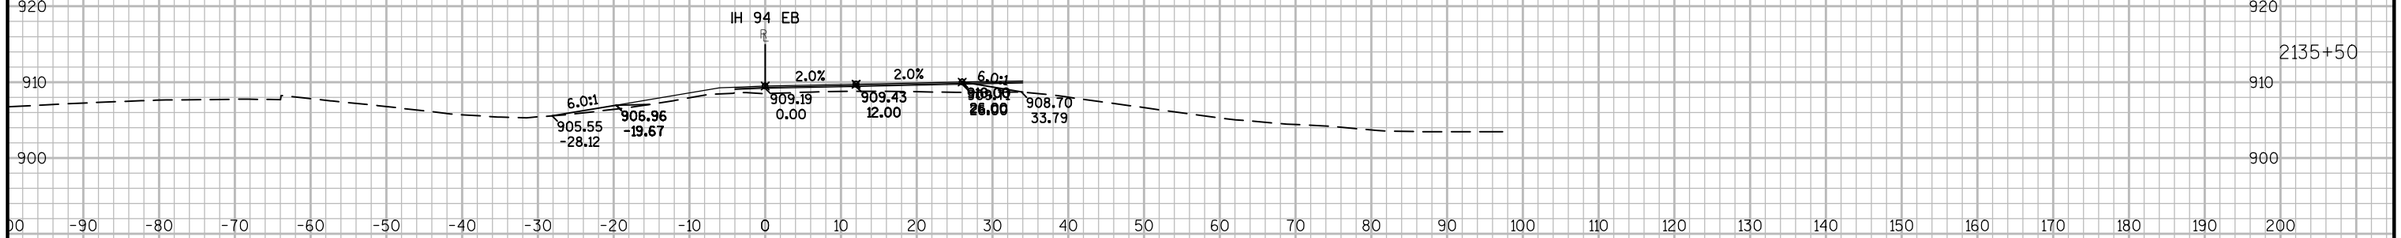

Material(s) at Station 2135+50.00			
Material Name	Area	Volume	Cumulative Volume
CutCommon	0.00	76.23	76.23
Embankment	8.93	14.44	14.44
Base	9.17	8.49	8.49
Extra HMA	30.46	57.44	57.44

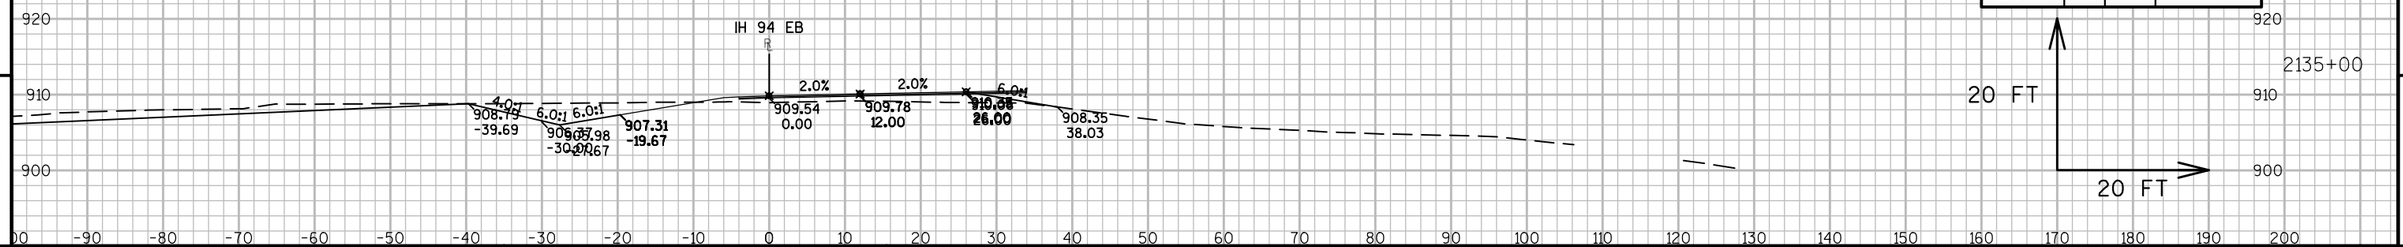


Material(s) at Station 2135+00.00			
Material Name	Area	Volume	Cumulative Volume
CutCommon	82.33	0.00	0.00
Embankment	6.66	0.00	0.00
Base	0.00	0.00	0.00
Extra HMA	31.58	0.00	0.00

9


9

PROJECT NO: 1023-00-72	HWY: IH 94	COUNTY: JACKSON	CROSS SECTIONS: IH 94 EB	SHEET	E


FILE NAME : N:\PDS\C3D\10230002\SHEETSPLAN\EAST BOUND C3D 2014\090201-XS-IH94-JC-EB-2135+00 - 2200+00.DWG
LAYOUT NAME - 02 - (1)
PLOT DATE : 10/20/2014 9:45 AM PLOT BY : ANDRITSCH, ERIC R PLOT NAME : PLOT SCALE : 1:20_XREF
WISDOT/CADDS SHEET 49

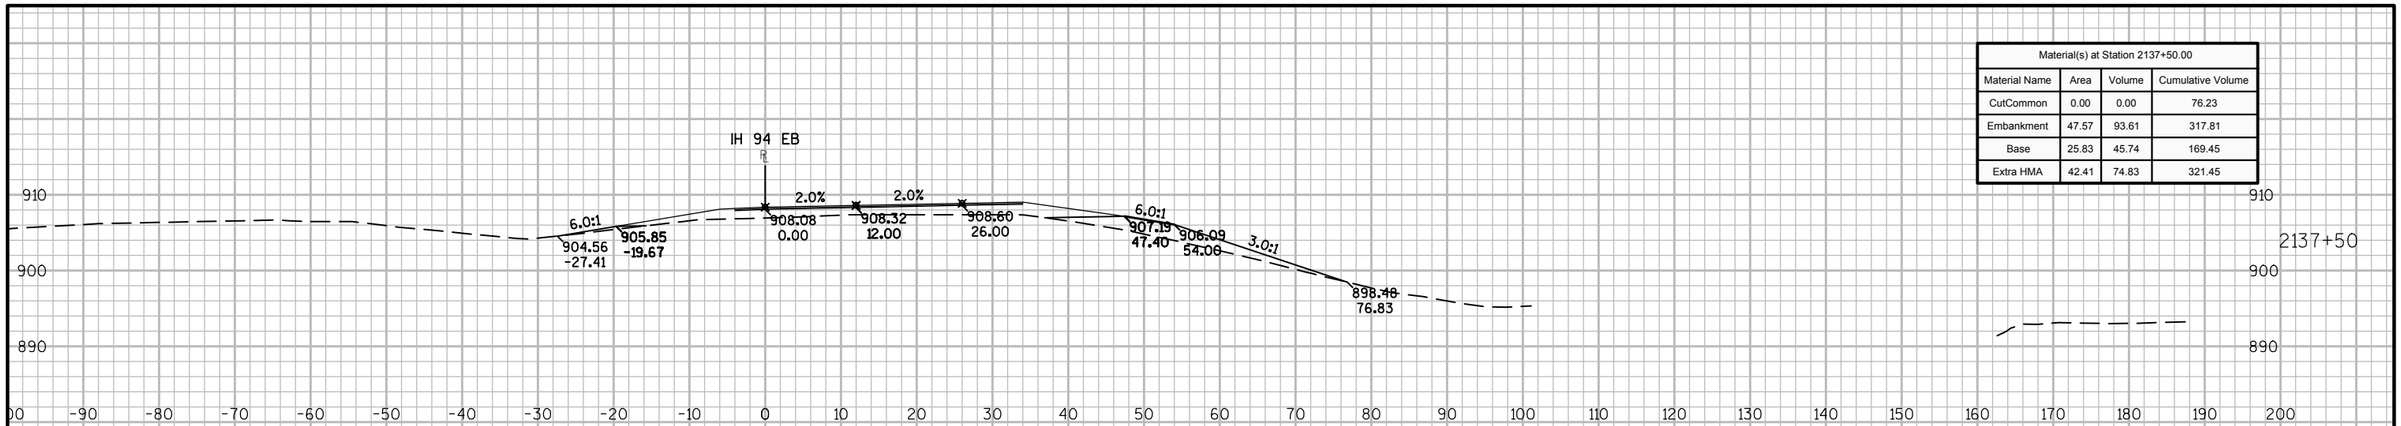

Material(s) at Station 2137+50.00			
Material Name	Area	Volume	Cumulative Volume
CutCommon	0.00	0.00	76.23
Embankment	47.57	93.61	317.81
Base	25.83	45.74	169.45
Extra HMA	42.41	74.83	321.45

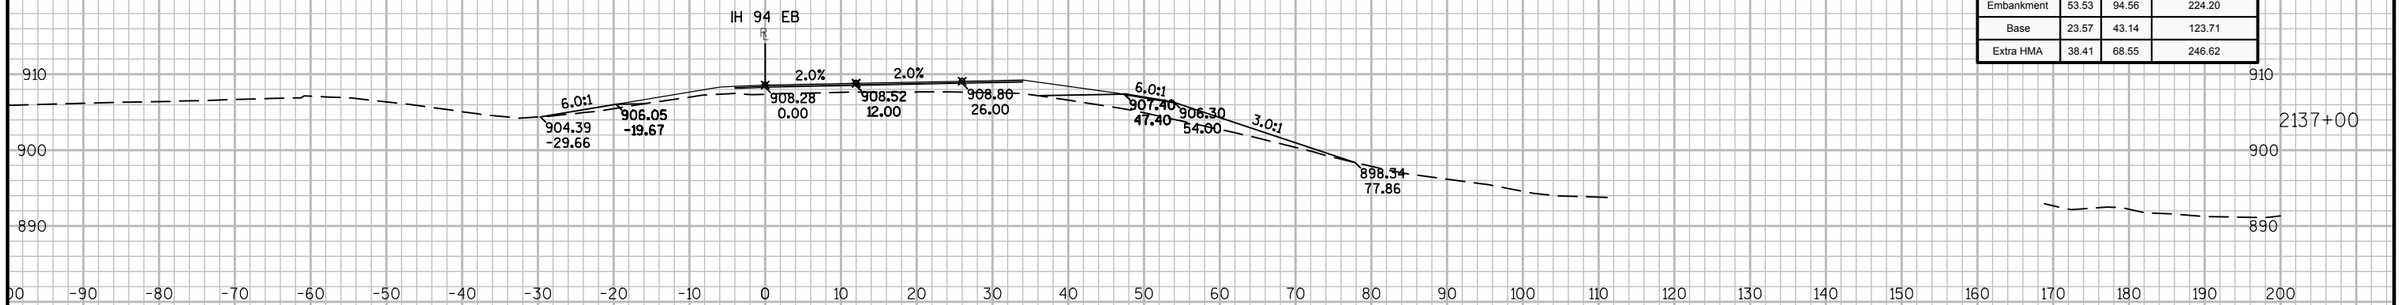

Material(s) at Station 2137+00.00			
Material Name	Area	Volume	Cumulative Volume
CutCommon	0.00	0.00	76.23
Embankment	53.53	94.56	224.20
Base	23.57	43.14	123.71
Extra HMA	38.41	68.55	246.62

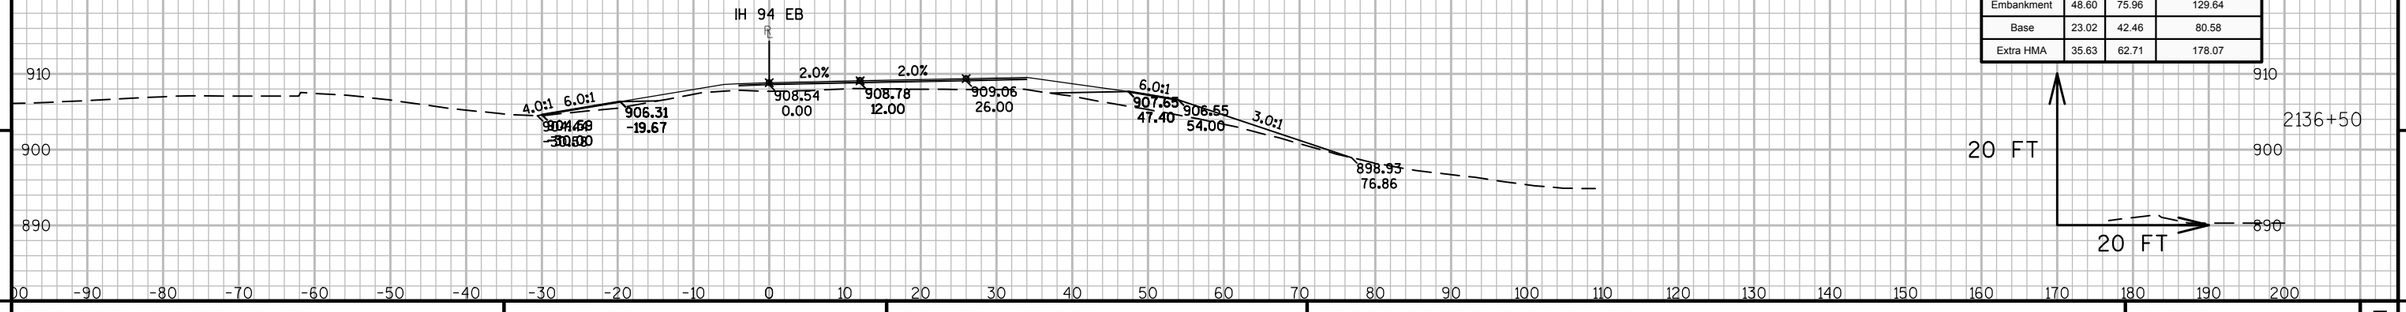


Material(s) at Station 2136+50.00			
Material Name	Area	Volume	Cumulative Volume
CutCommon	0.00	0.00	76.23
Embankment	48.60	75.96	129.64
Base	23.02	42.46	80.58
Extra HMA	35.63	62.71	178.07

9


9

PROJECT NO: 1023-00-72	HWY: IH 94	COUNTY: JACKSON	CROSS SECTIONS: IH 94 EB	SHEET	E


FILE NAME : N:\PDS\C3D\10230002\SHEETSPLAN\EAST BOUND C3D 2014\090201-XS-IH94-JC-EB-2135+00 - 2200+00.DWG
LAYOUT NAME - 02 - (2)
PLOT DATE : 10/20/2014 9:46 AM PLOT BY : ANDRITSCH, ERIC R PLOT NAME : PLOT SCALE : 1:20_XREF

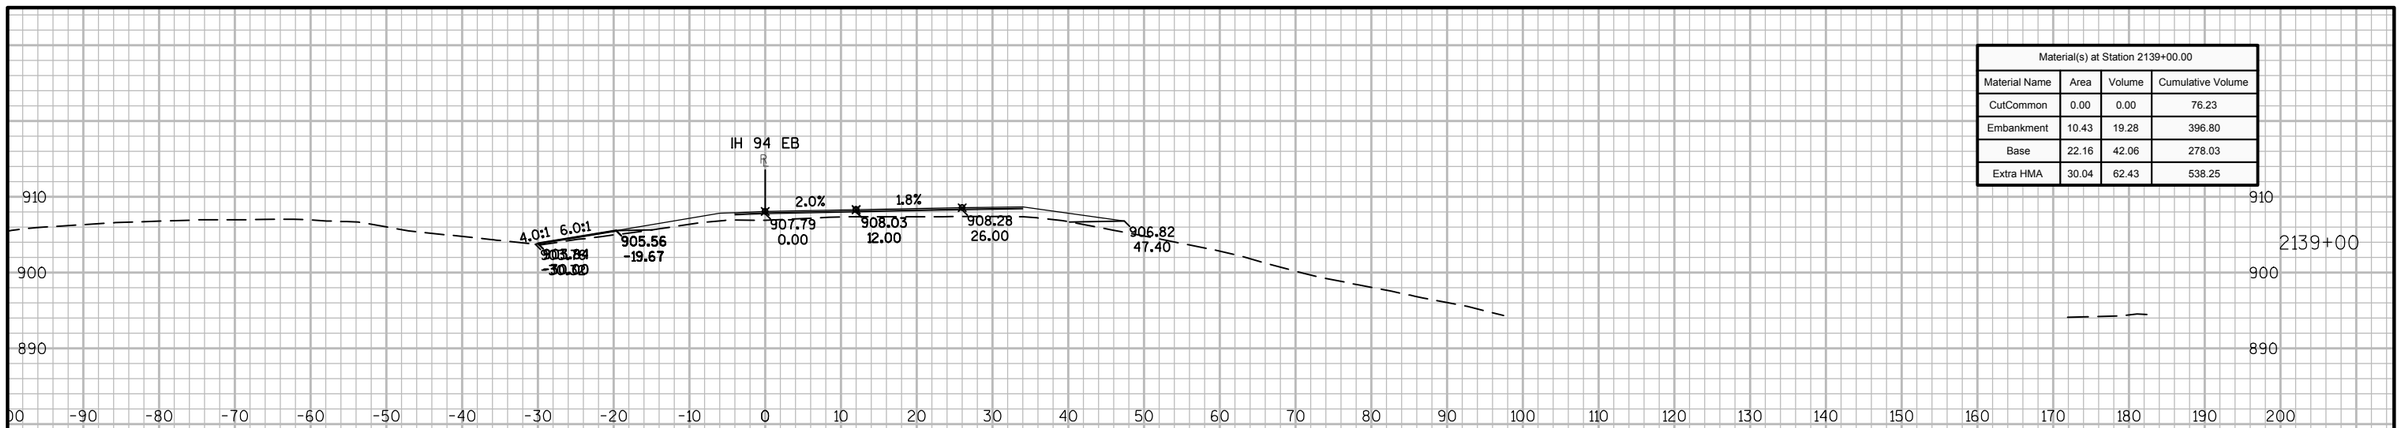

Material(s) at Station 2139+00.00			
Material Name	Area	Volume	Cumulative Volume
CutCommon	0.00	0.00	76.23
Embankment	10.43	19.28	396.80
Base	22.16	42.06	278.03
Extra HMA	30.04	62.43	538.25

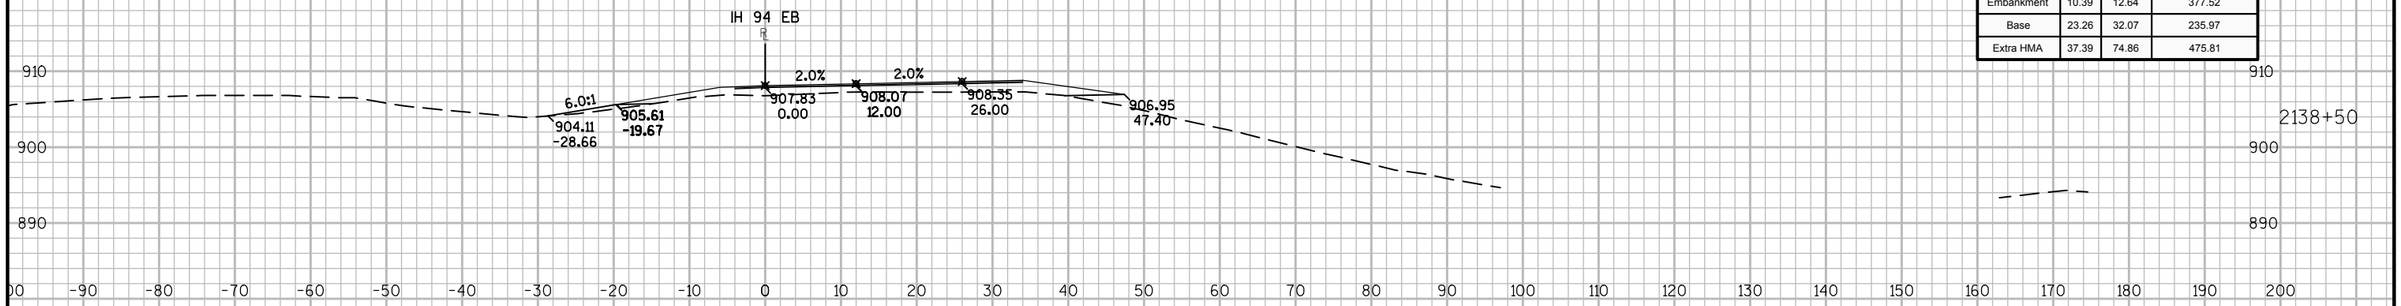

Material(s) at Station 2138+50.00			
Material Name	Area	Volume	Cumulative Volume
CutCommon	0.00	0.00	76.23
Embankment	10.39	12.64	377.52
Base	23.26	32.07	235.97
Extra HMA	37.39	74.86	475.81

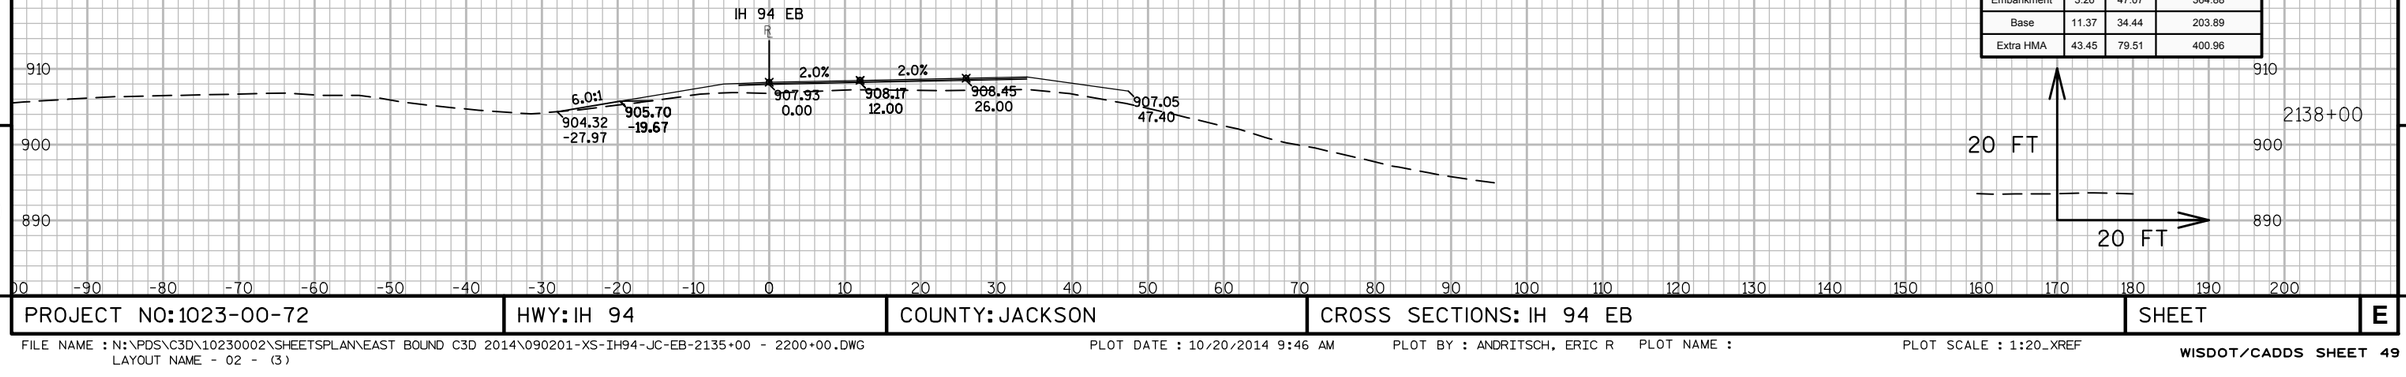


Material(s) at Station 2138+00.00			
Material Name	Area	Volume	Cumulative Volume
CutCommon	0.00	0.00	76.23
Embankment	3.26	47.07	364.88
Base	11.37	34.44	203.89
Extra HMA	43.45	79.51	400.96

9 9


PROJECT NO: 1023-00-72	HWY: IH 94	COUNTY: JACKSON	CROSS SECTIONS: IH 94 EB	SHEET	E

FILE NAME : N:\PDS\C3D\10230002\SHEETSPLAN\EAST BOUND C3D 2014\090201-XS-IH94-JC-EB-2135+00 - 2200+00.DWG
LAYOUT NAME - 02 - (3)


PLOT DATE : 10/20/2014 9:46 AM PLOT BY : ANDRITSCH, ERIC R PLOT NAME : PLOT SCALE : 1:20_XREF

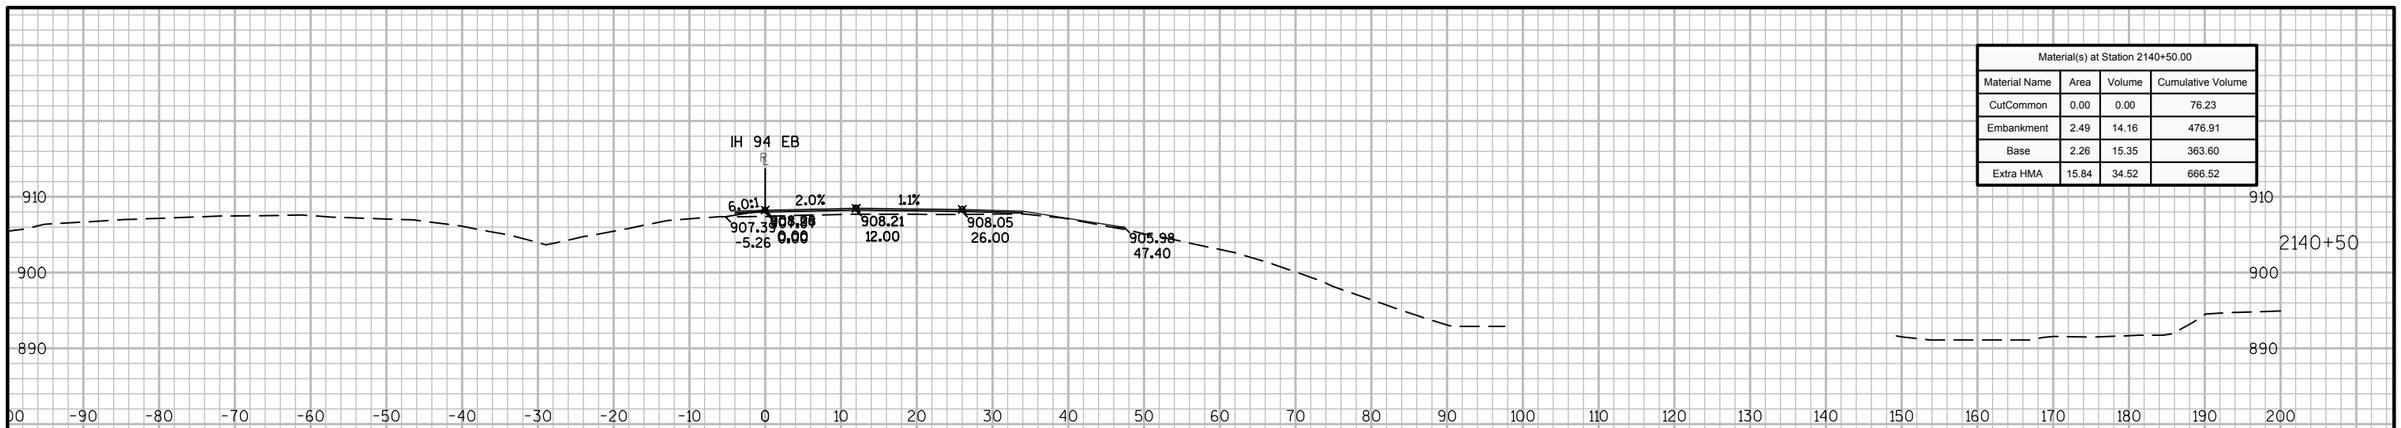

Material(s) at Station 2140+50.00			
Material Name	Area	Volume	Cumulative Volume
CutCommon	0.00	0.00	76.23
Embankment	2.49	14.16	476.91
Base	2.26	15.35	363.60
Extra HMA	15.84	34.52	666.52

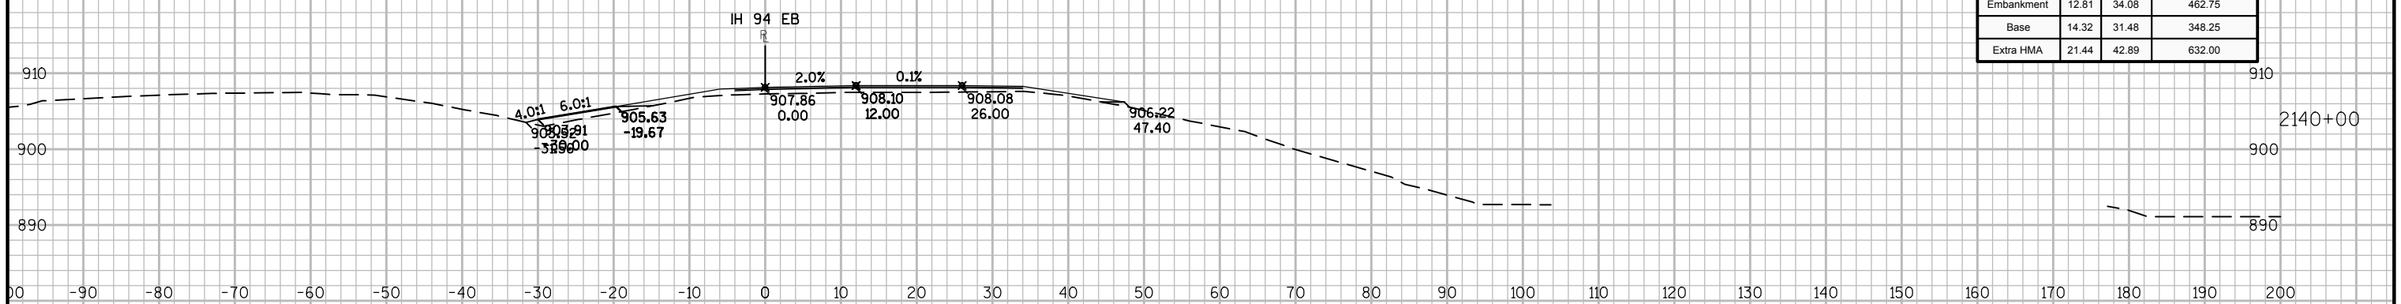

Material(s) at Station 2140+00.00			
Material Name	Area	Volume	Cumulative Volume
CutCommon	0.00	0.00	76.23
Embankment	12.81	34.08	462.75
Base	14.32	31.48	348.25
Extra HMA	21.44	42.89	632.00

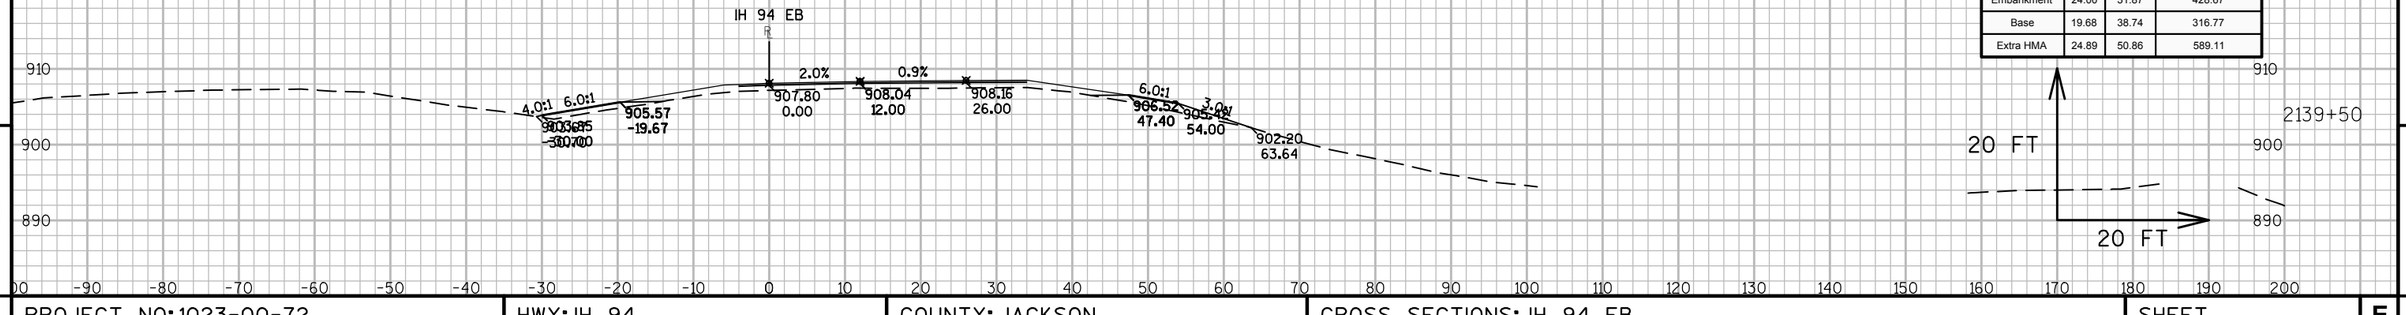

Material(s) at Station 2139+50.00			
Material Name	Area	Volume	Cumulative Volume
CutCommon	0.00	0.00	76.23
Embankment	24.00	31.87	428.67
Base	19.68	38.74	316.77
Extra HMA	24.89	50.86	589.11


9

9


PROJECT NO: 1023-00-72	HWY: IH 94	COUNTY: JACKSON	CROSS SECTIONS: IH 94 EB	SHEET	E

FILE NAME : N:\PDS\C3D\10230002\SHEETSPLAN\EAST BOUND C3D 2014\090201-XS-IH94-JC-EB-2135+00 - 2200+00.DWG
LAYOUT NAME - 02 - (4)


PLOT DATE : 10/20/2014 9:46 AM PLOT BY : ANDRITSCH, ERIC R PLOT NAME : PLOT SCALE : 1:20_XREF

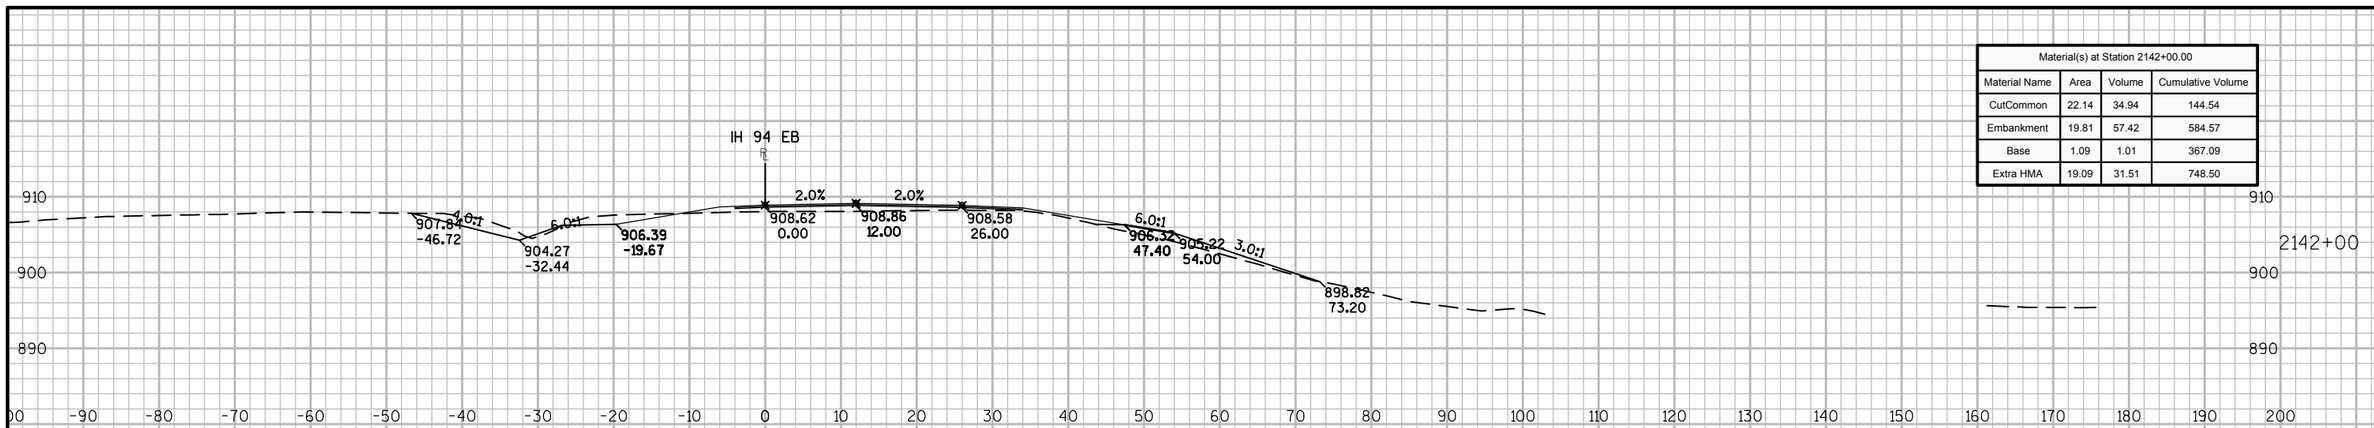

Material(s) at Station 2142+00.00			
Material Name	Area	Volume	Cumulative Volume
CutCommon	22.14	34.94	144.54
Embankment	19.81	57.42	584.57
Base	1.09	1.01	367.09
Extra HMA	19.09	31.51	748.50

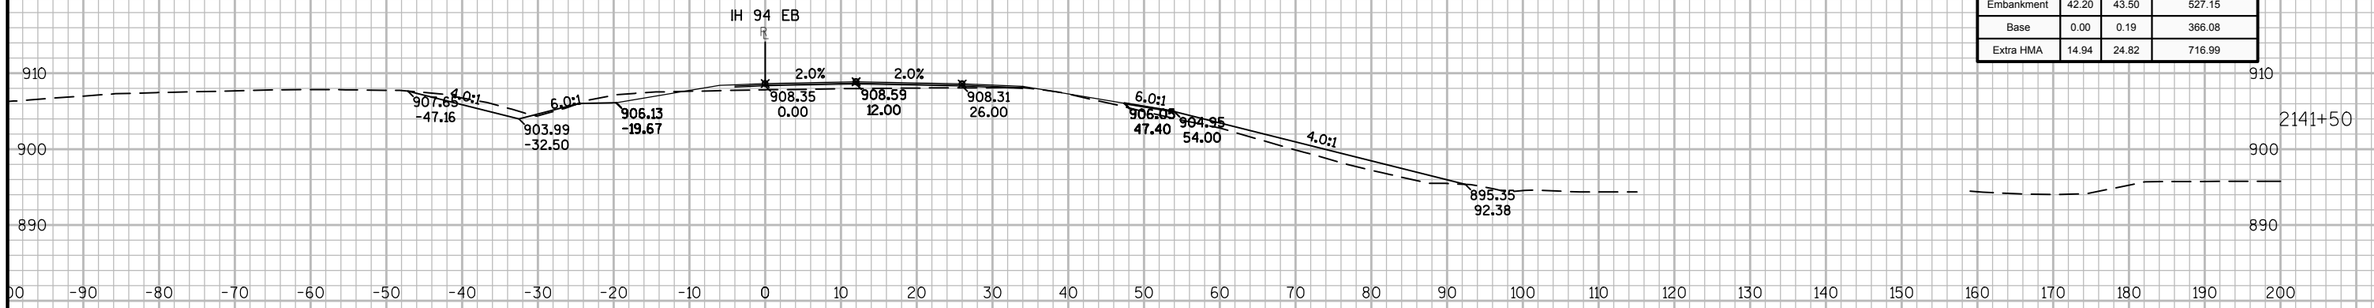

Material(s) at Station 2141+50.00			
Material Name	Area	Volume	Cumulative Volume
CutCommon	15.60	23.91	109.60
Embankment	42.20	43.50	527.15
Base	0.00	0.19	366.08
Extra HMA	14.94	24.82	716.99

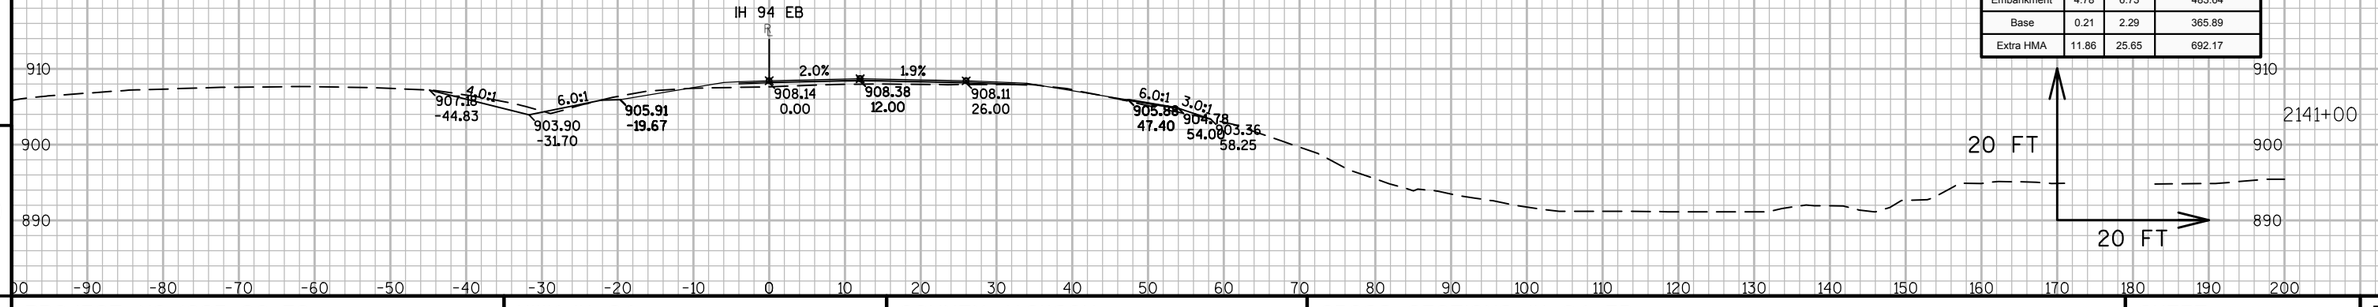

Material(s) at Station 2141+00.00			
Material Name	Area	Volume	Cumulative Volume
CutCommon	10.22	9.46	85.69
Embankment	4.78	6.73	483.64
Base	0.21	2.29	365.89
Extra HMA	11.86	25.65	692.17

9


9

PROJECT NO: 1023-00-72	HWY: IH 94	COUNTY: JACKSON	CROSS SECTIONS: IH 94 EB	SHEET	E

FILE NAME : N:\PDS\C3D\10230002\SHEETSPLAN\EAST BOUND C3D 2014\090201-XS-IH94-JC-EB-2135+00 - 2200+00.DWG
LAYOUT NAME - 02 - (5)


PLOT DATE : 10/20/2014 9:46 AM PLOT BY : ANDRITSCH, ERIC R PLOT NAME : PLOT SCALE : 1:20_XREF

Material(s) at Station 2143+00.00			
Material Name	Area	Volume	Cumulative Volume
CutCommon	114.12	200.73	460.82
Embankment	5.13	59.63	717.41
Base	0.00	5.08	378.25
Extra HMA	23.29	43.15	830.91

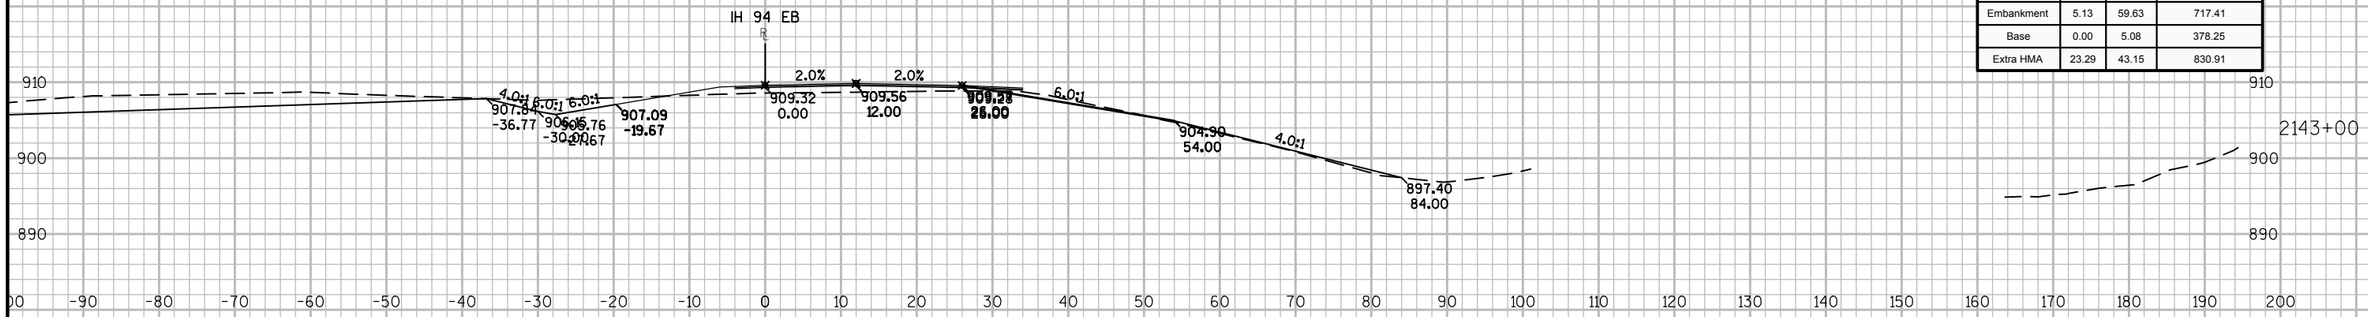

2143+00

Material(s) at Station 2142+50.00			
Material Name	Area	Volume	Cumulative Volume
CutCommon	102.66	115.55	260.09
Embankment	59.26	73.22	657.78
Base	5.48	6.08	373.17
Extra HMA	23.31	39.26	787.76

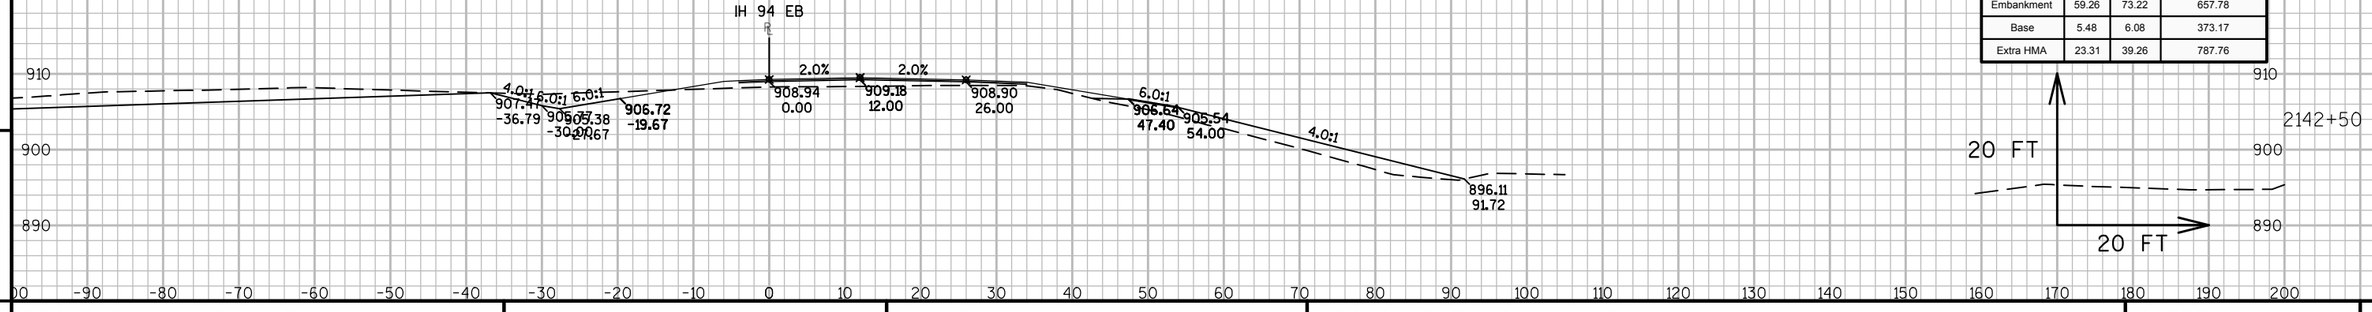

2142+50

9


9

PROJECT NO: 1023-00-72	HWY: IH 94	COUNTY: JACKSON	CROSS SECTIONS: IH 94 EB	SHEET	E

FILE NAME : N:\PDS\C3D\10230002\SHEETSPLAN\EAST BOUND C3D 2014\090201-XS-IH94-JC-EB-2135+00 - 2200+00.DWG
LAYOUT NAME - 02 - (6)

PLOT DATE : 10/20/2014 9:46 AM PLOT BY : ANDRITSCH, ERIC R PLOT NAME : PLOT SCALE : 1:20_XREF

Material(s) at Station 2140+00.00			
Material Name	Area	Volume	Cumulative Volume
CutCommon	0.00	85.44	657.65
Embankment	48.41	64.26	803.52
Base	4.00	7.01	387.99
Extra HMA	20.60	31.05	883.83

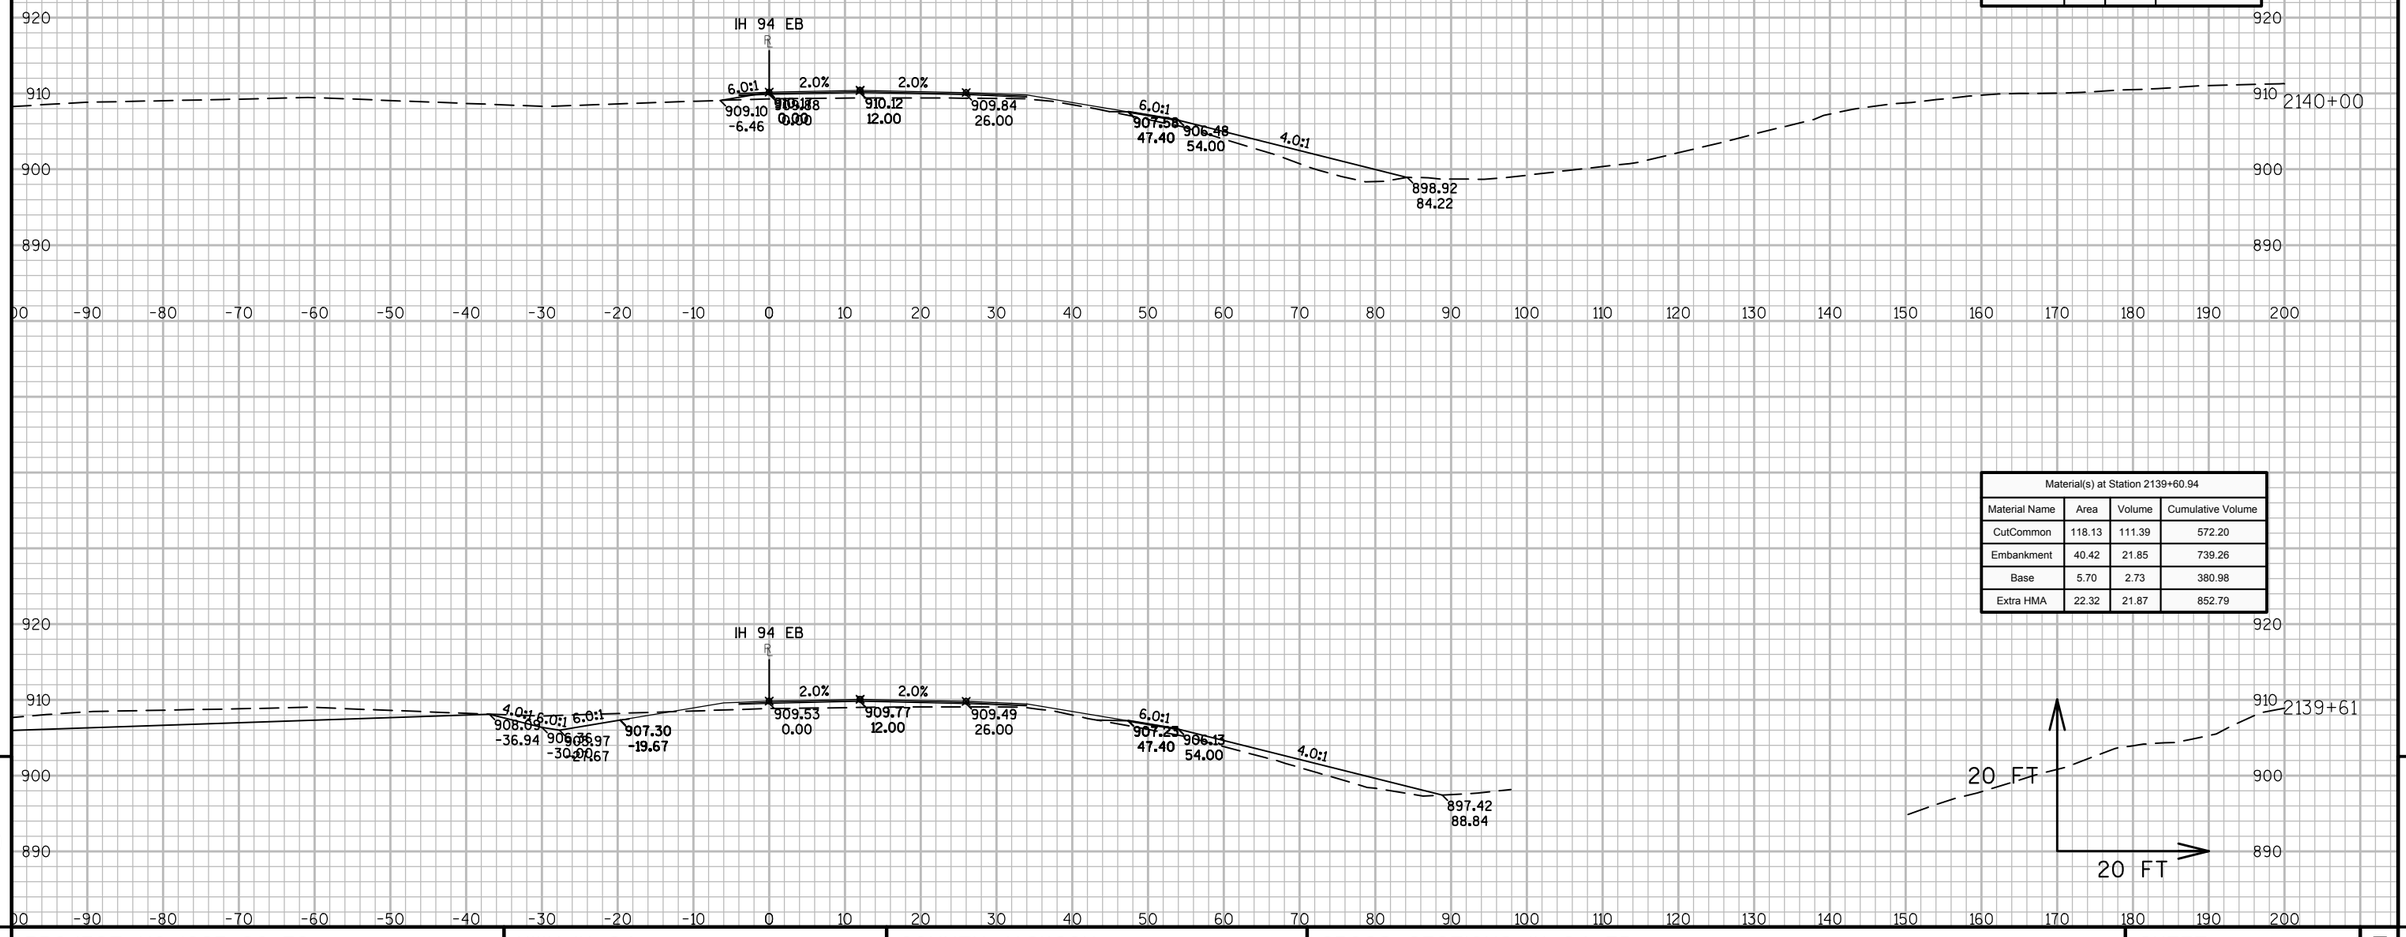

Material(s) at Station 2139+60.94			
Material Name	Area	Volume	Cumulative Volume
CutCommon	118.13	111.39	572.20
Embankment	40.42	21.85	739.26
Base	5.70	2.73	380.98
Extra HMA	22.32	21.87	852.79


9

9


PROJECT NO: 1023-00-72	HWY: IH 94	COUNTY: JACKSON	CROSS SECTIONS: IH 94 EB	SHEET	E

FILE NAME : N:\PDS\C3D\10230002\SHEETSPLAN\EAST BOUND C3D 2014\090201-XS-IH94-JC-EB-2135+00 - 2200+00.DWG
LAYOUT NAME - 02 - (7)


PLOT DATE : 10/20/2014 9:46 AM PLOT BY : ANDRITSCH, ERIC R PLOT NAME : PLOT SCALE : 1:20_XREF

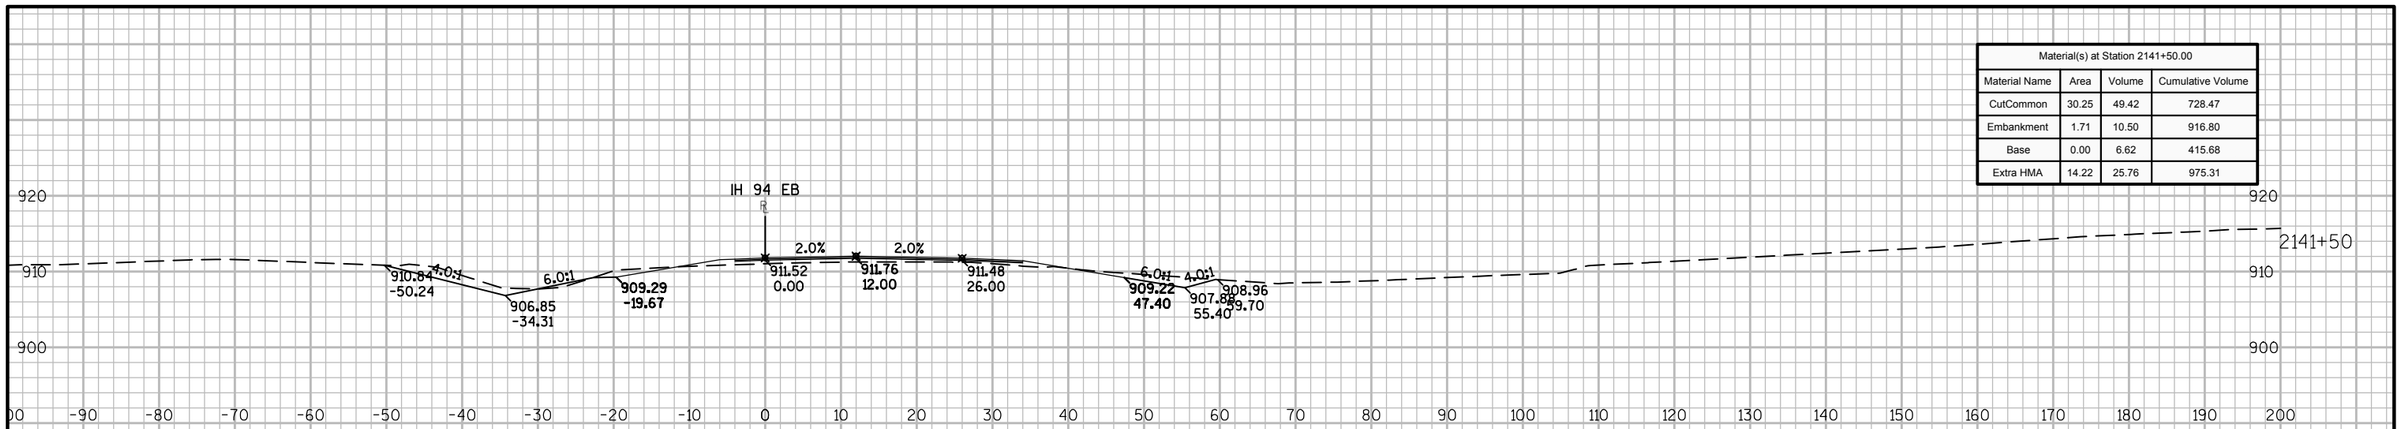

Material(s) at Station 2141+50.00			
Material Name	Area	Volume	Cumulative Volume
CutCommon	30.25	49.42	728.47
Embankment	1.71	10.50	916.80
Base	0.00	6.62	415.68
Extra HMA	14.22	25.76	975.31

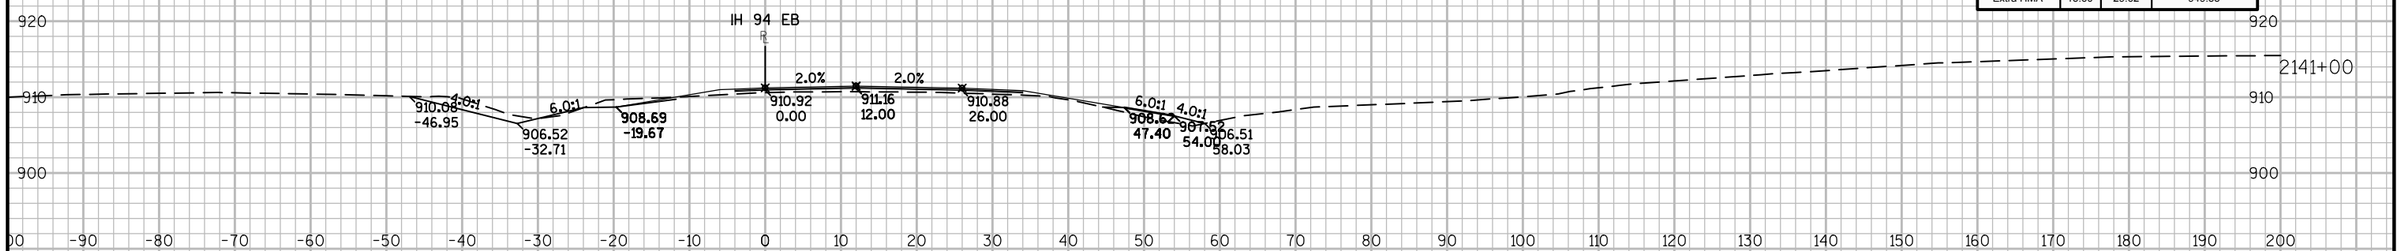

Material(s) at Station 2141+00.00			
Material Name	Area	Volume	Cumulative Volume
CutCommon	23.12	21.41	679.06
Embankment	9.63	33.44	906.30
Base	7.14	11.99	409.06
Extra HMA	13.60	29.62	949.55

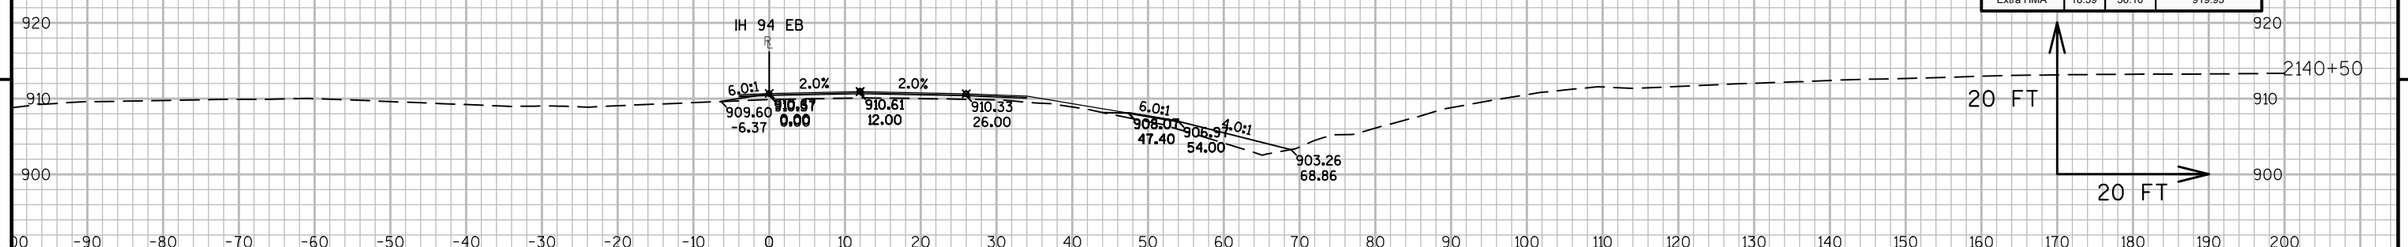

Material(s) at Station 2140+50.00			
Material Name	Area	Volume	Cumulative Volume
CutCommon	0.00	0.00	657.65
Embankment	26.49	69.35	872.87
Base	5.81	9.08	397.07
Extra HMA	18.39	36.10	919.93


9

9


PROJECT NO: 1023-00-72	HWY: IH 94	COUNTY: JACKSON	CROSS SECTIONS: IH 94 EB	SHEET	E

FILE NAME : N:\PDS\C3D\10230002\SHEETSPLAN\EAST BOUND C3D 2014\090201-XS-IH94-JC-EB-2135+00 - 2200+00.DWG
LAYOUT NAME - 02 - (8)
PLOT DATE : 10/20/2014 9:46 AM PLOT BY : ANDRITSCH, ERIC R PLOT NAME : PLOT SCALE : 1:20_XREF


Material(s) at Station 2143+00.00			
Material Name	Area	Volume	Cumulative Volume
CutCommon	20.27	34.52	837.43
Embankment	2.23	3.62	925.57
Base	0.00	0.00	415.68
Extra HMA	17.36	29.06	1061.08

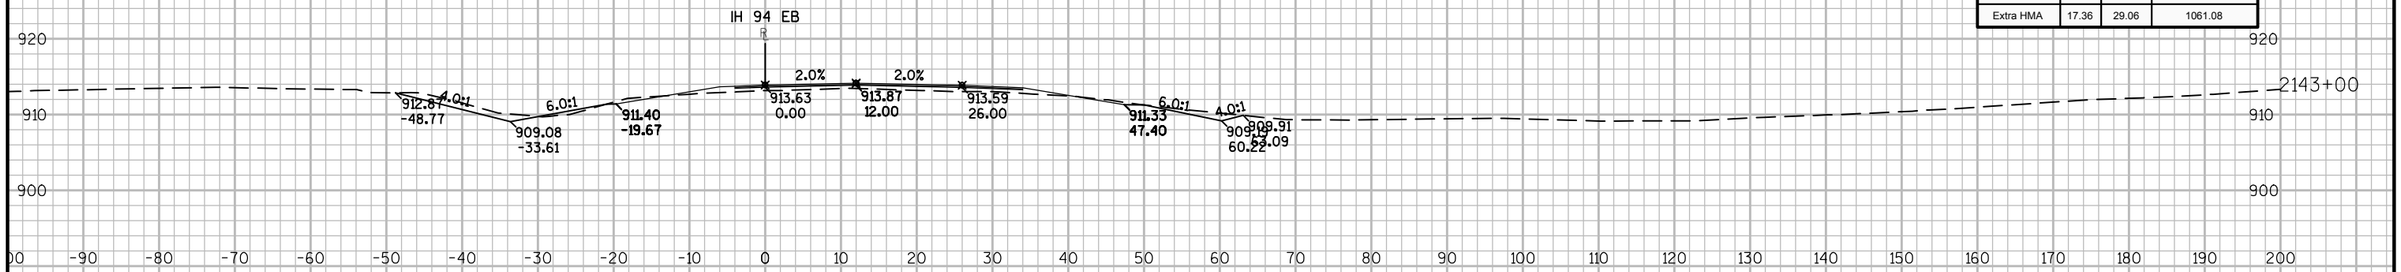

Material(s) at Station 2142+50.00			
Material Name	Area	Volume	Cumulative Volume
CutCommon	17.00	31.09	802.92
Embankment	1.68	2.56	921.95
Base	0.00	0.00	415.68
Extra HMA	14.03	28.26	1032.02

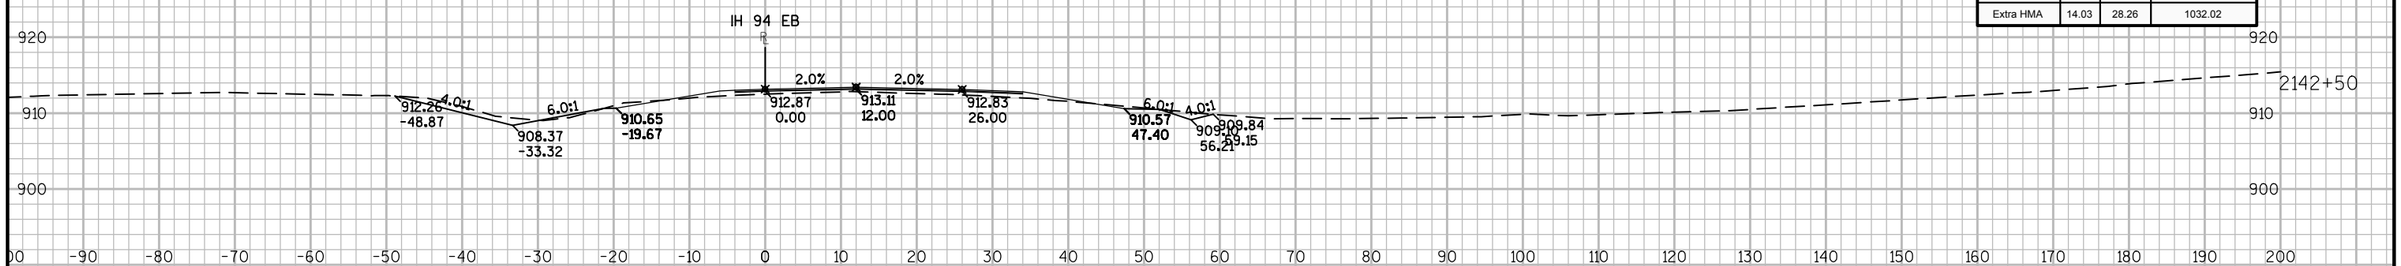

Material(s) at Station 2142+00.00			
Material Name	Area	Volume	Cumulative Volume
CutCommon	16.57	43.35	771.83
Embankment	1.09	2.59	919.39
Base	0.00	0.00	415.68
Extra HMA	16.50	28.44	1003.75

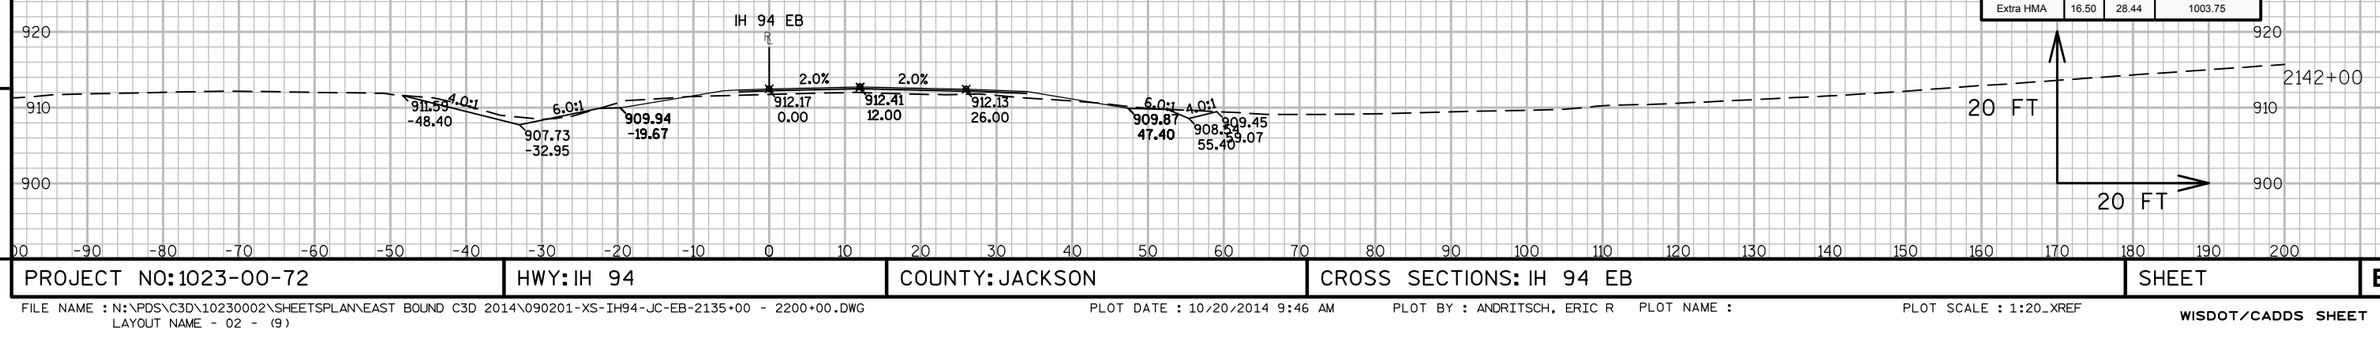


9

9


PROJECT NO: 1023-00-72	HWY: IH 94	COUNTY: JACKSON	CROSS SECTIONS: IH 94 EB	SHEET	E

FILE NAME : N:\PDS\C3D\10230002\SHEETSPLAN\EAST BOUND C3D 2014\090201-XS-IH94-JC-EB-2135+00 - 2200+00.DWG
LAYOUT NAME - 02 - (9)
PLOT DATE : 10/20/2014 9:46 AM PLOT BY : ANDRITSCH, ERIC R PLOT NAME : PLOT SCALE : 1:20_XREF

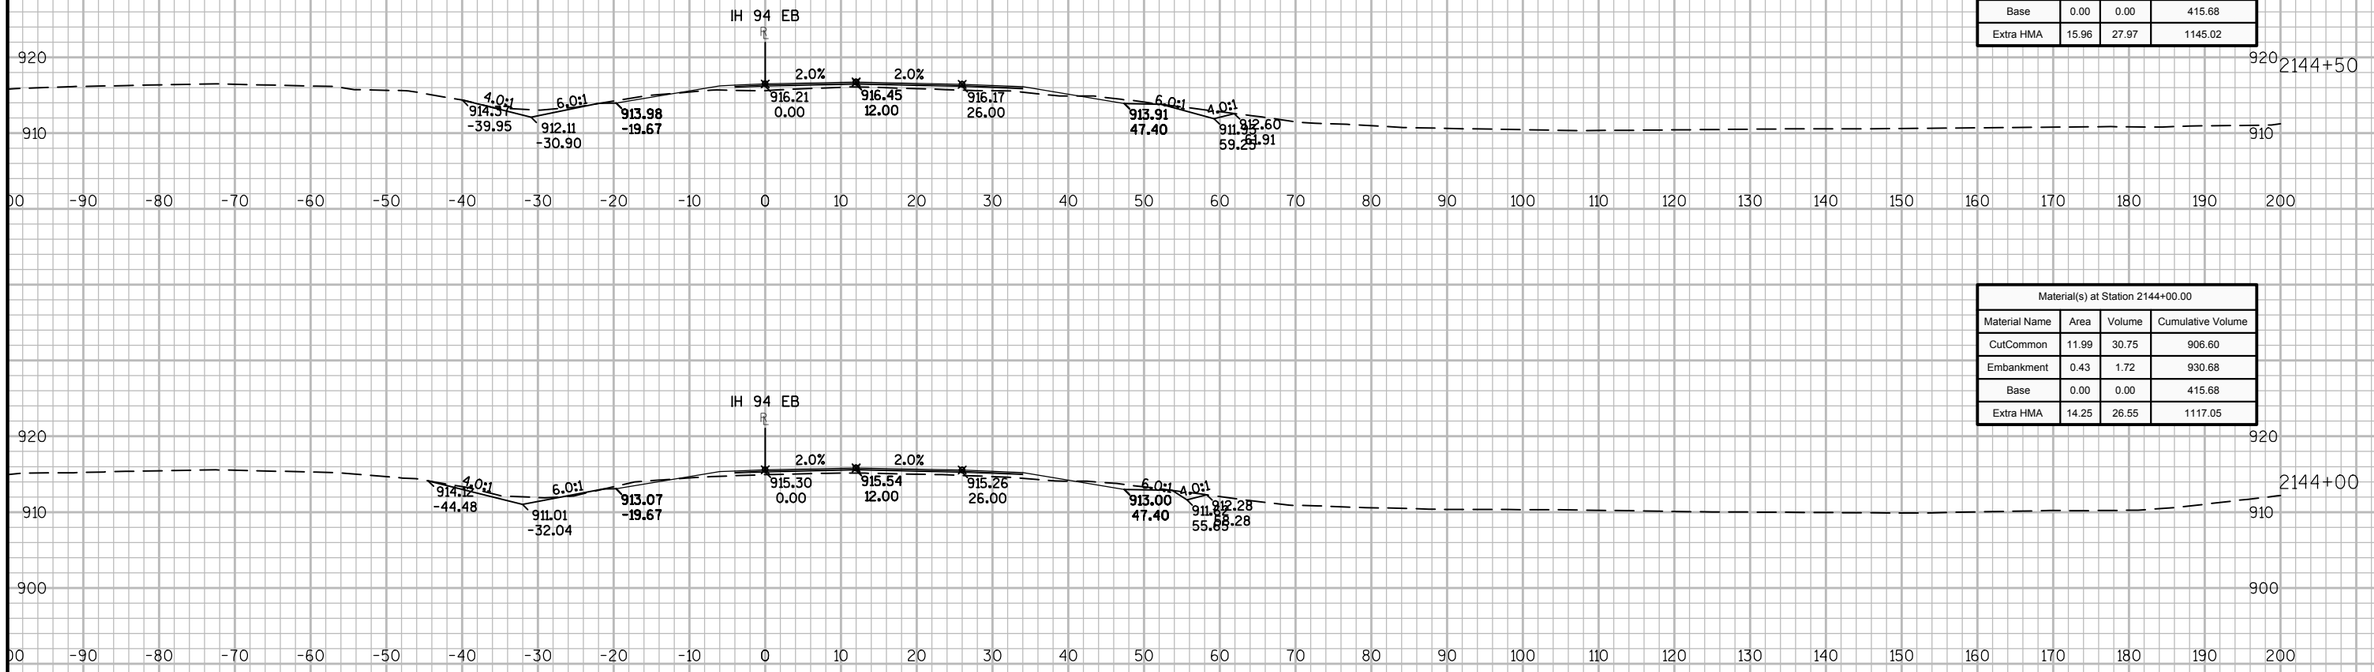

Material(s) at Station 2144+50.00			
Material Name	Area	Volume	Cumulative Volume
CutCommon	12.24	22.43	929.03
Embankment	0.00	0.40	931.08
Base	0.00	0.00	415.68
Extra HMA	15.96	27.97	1145.02

Material(s) at Station 2144+00.00			
Material Name	Area	Volume	Cumulative Volume
CutCommon	11.99	30.75	906.60
Embankment	0.43	1.72	930.68
Base	0.00	0.00	415.68
Extra HMA	14.25	26.55	1117.05

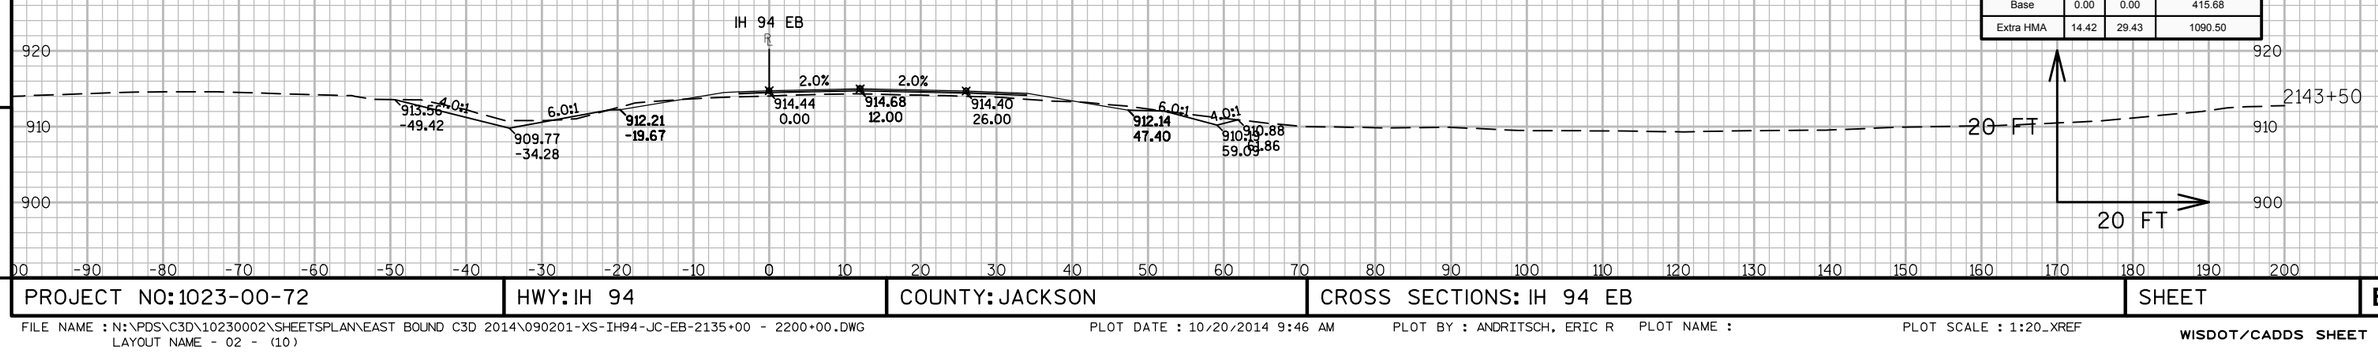

Material(s) at Station 2143+50.00			
Material Name	Area	Volume	Cumulative Volume
CutCommon	21.22	38.41	875.85
Embankment	1.42	3.39	928.96
Base	0.00	0.00	415.68
Extra HMA	14.42	29.43	1090.50

9

9

PROJECT NO: 1023-00-72	HWY: IH 94	COUNTY: JACKSON	CROSS SECTIONS: IH 94 EB	SHEET	E

FILE NAME : N:\PDS\C3D\10230002\SHEETSPLAN\EAST BOUND C3D 2014\090201-XS-IH94-JC-EB-2135+00 - 2200+00.DWG
LAYOUT NAME - 02 - (10)

PLOT DATE : 10/20/2014 9:46 AM PLOT BY : ANDRITSCH, ERIC R PLOT NAME : PLOT SCALE : 1:20_XREF

9


9

PROJECT NO: 1023-00-72	HWY: IH 94	COUNTY: JACKSON	CROSS SECTIONS: IH 94 EB	SHEET	E


FILE NAME : N:\PDS\C3D\10230002\SHEETSPLAN\EAST BOUND C3D 2014\090201-XS-IH94-JC-EB-2135+00 - 2200+00.DWG
LAYOUT NAME - 02 - (11)

PLOT DATE : 10/20/2014 9:47 AM PLOT BY : ANDRITSCH, ERIC R PLOT NAME : PLOT SCALE : 1:20_XREF


Material(s) at Station 2147+50.00			
Material Name	Area	Volume	Cumulative Volume
CutCommon	14.13	24.66	1037.70
Embankment	5.72	9.19	962.39
Base	6.28	11.60	467.15
Extra HMA	14.00	22.03	1309.91

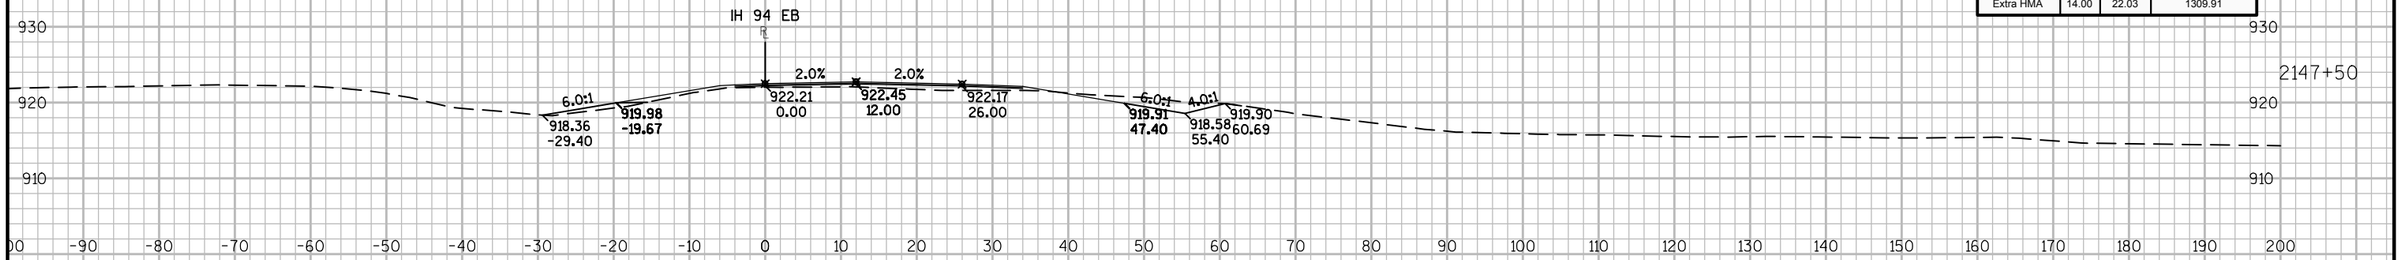

Material(s) at Station 2147+00.00			
Material Name	Area	Volume	Cumulative Volume
CutCommon	12.51	15.62	1013.03
Embankment	4.21	8.40	953.20
Base	6.24	12.18	455.55
Extra HMA	9.79	17.43	1287.89

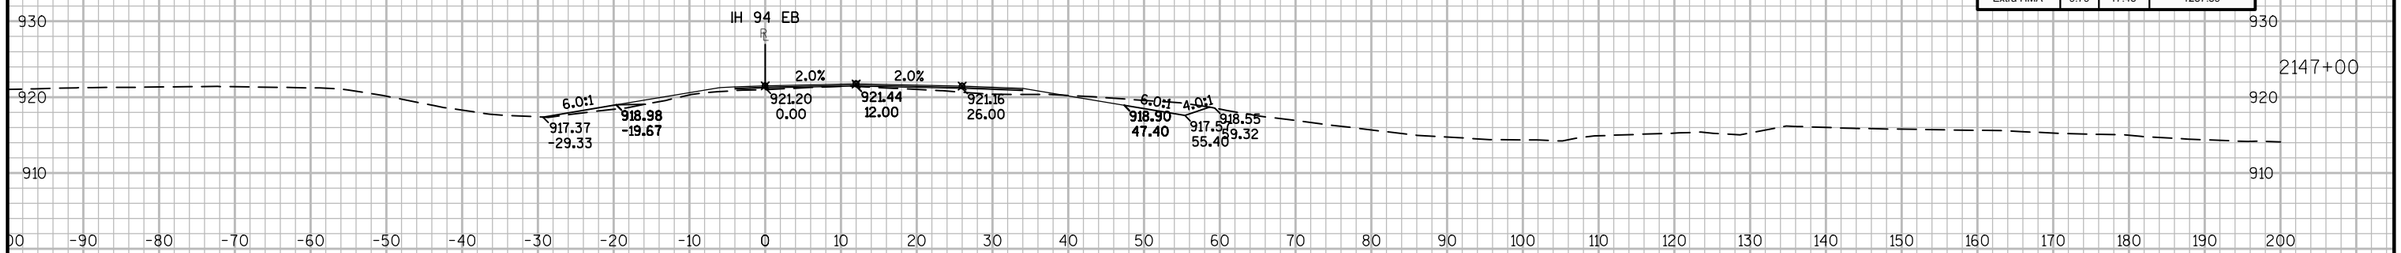

Material(s) at Station 2146+50.00			
Material Name	Area	Volume	Cumulative Volume
CutCommon	4.36	12.50	997.42
Embankment	4.86	5.64	944.80
Base	6.92	11.91	443.37
Extra HMA	9.04	23.45	1270.45

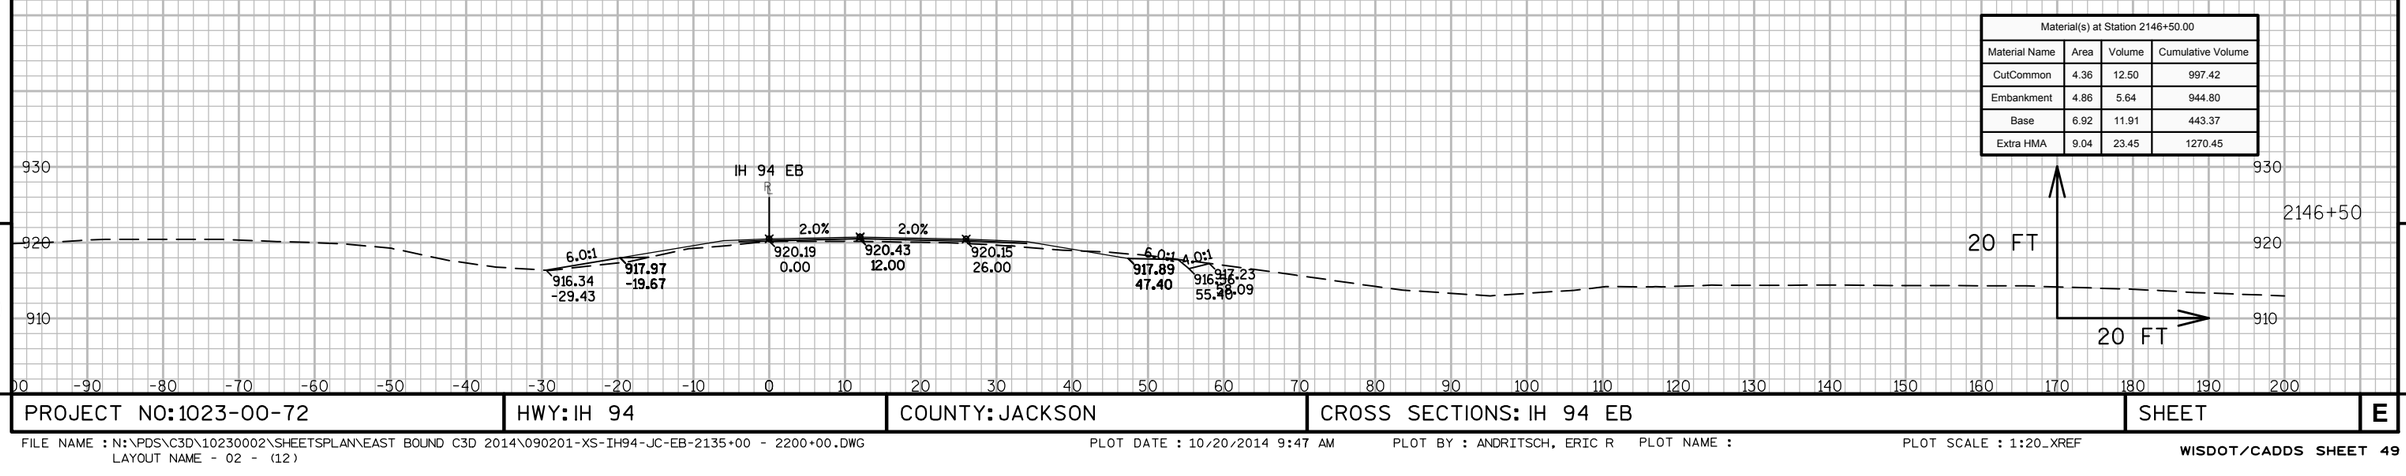

9


9

PROJECT NO: 1023-00-72	HWY: IH 94	COUNTY: JACKSON	CROSS SECTIONS: IH 94 EB	SHEET	E


FILE NAME : N:\PDS\C3D\10230002\SHEETSPLAN\EAST BOUND C3D 2014\090201-XS-IH94-JC-EB-2135+00 - 2200+00.DWG
LAYOUT NAME - 02 - (12)

PLOT DATE : 10/20/2014 9:47 AM PLOT BY : ANDRITSCH, ERIC R PLOT NAME : PLOT SCALE : 1:20_XREF


Material(s) at Station 2149+00.00			
Material Name	Area	Volume	Cumulative Volume
CutCommon	4.58	17.85	1115.21
Embankment	0.33	2.65	985.47
Base	4.92	8.50	496.56
Extra HMA	9.81	15.80	1371.01

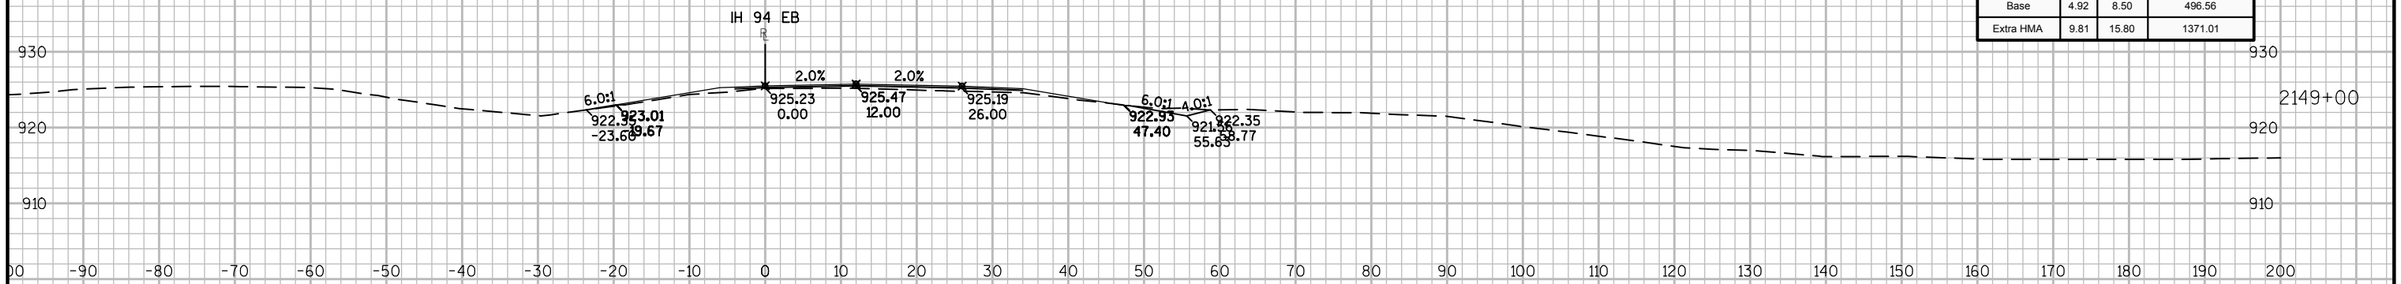

Material(s) at Station 2148+50.00			
Material Name	Area	Volume	Cumulative Volume
CutCommon	14.70	30.10	1097.36
Embankment	2.53	8.74	982.82
Base	4.26	9.52	488.06
Extra HMA	7.25	19.52	1355.21

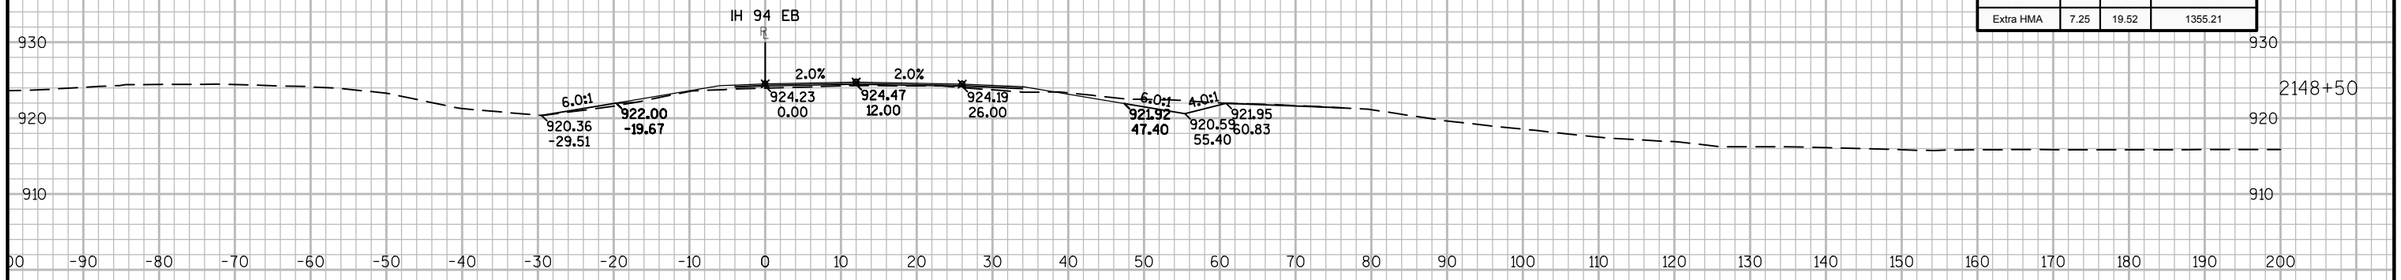

Material(s) at Station 2148+00.00			
Material Name	Area	Volume	Cumulative Volume
CutCommon	17.80	29.57	1067.27
Embankment	6.91	11.69	974.08
Base	6.02	11.39	478.54
Extra HMA	13.83	25.77	1335.68

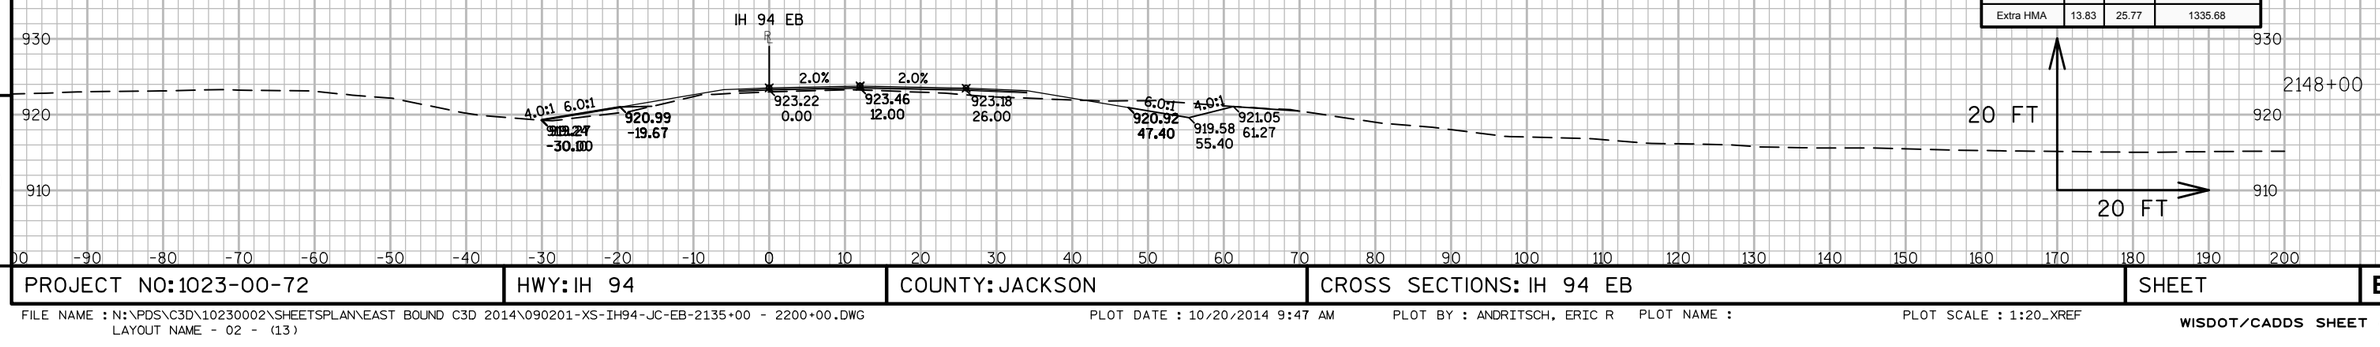


9

9


PROJECT NO: 1023-00-72	HWY: IH 94	COUNTY: JACKSON	CROSS SECTIONS: IH 94 EB	SHEET	E

FILE NAME : N:\PDS\C3D\10230002\SHEETSPLAN\EAST BOUND C3D 2014\090201-XS-IH94-JC-EB-2135+00 - 2200+00.DWG
LAYOUT NAME - 02 - (13)


PLOT DATE : 10/20/2014 9:47 AM PLOT BY : ANDRITSCH, ERIC R PLOT NAME : PLOT SCALE : 1:20_XREF

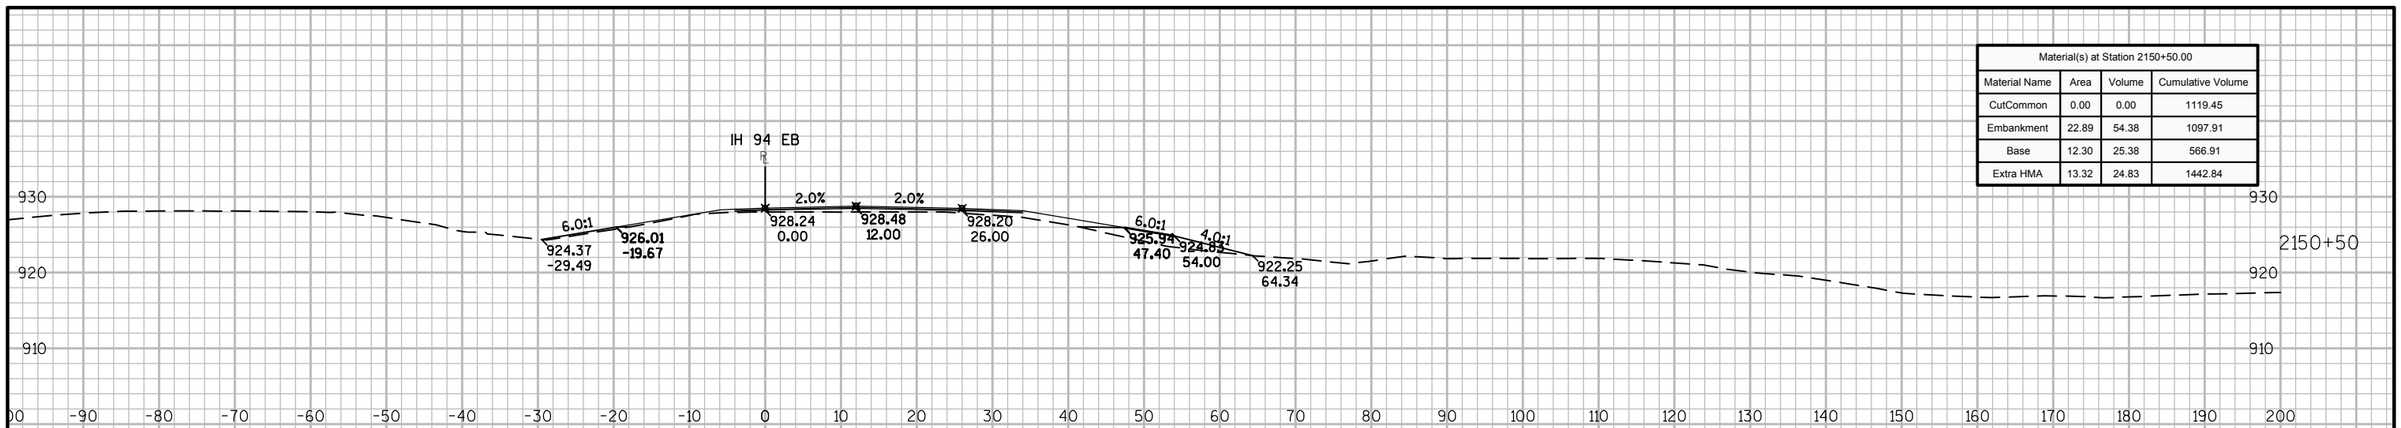

Material(s) at Station 2150+50.00			
Material Name	Area	Volume	Cumulative Volume
CutCommon	0.00	0.00	1119.45
Embankment	22.89	54.38	1097.91
Base	12.30	25.38	566.91
Extra HMA	13.32	24.83	1442.84

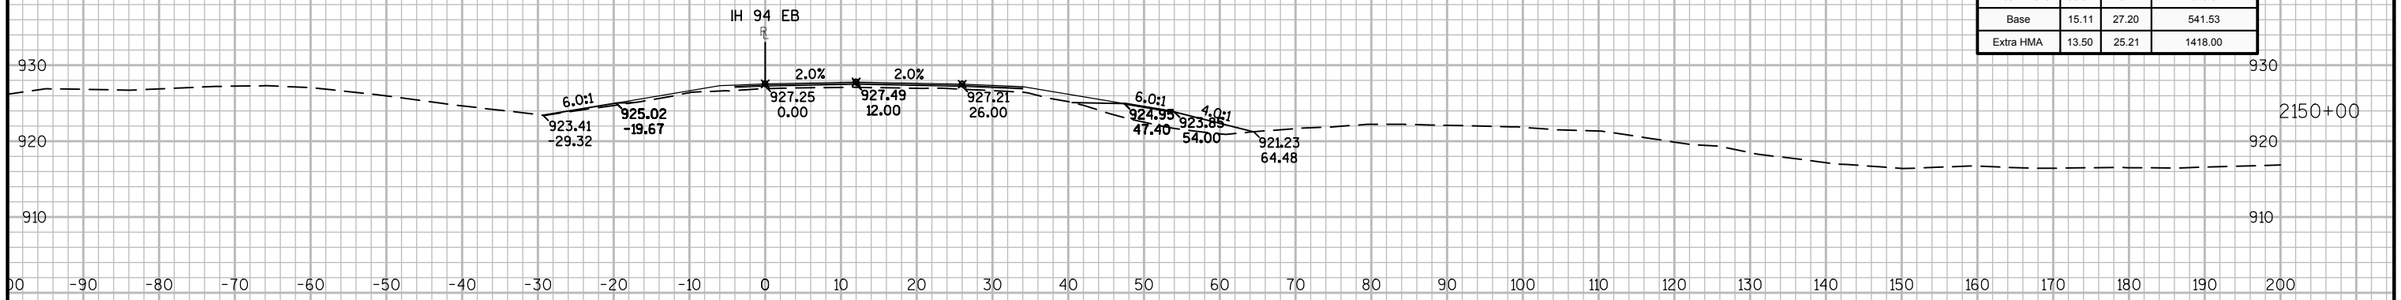

Material(s) at Station 2150+00.00			
Material Name	Area	Volume	Cumulative Volume
CutCommon	0.00	0.00	1119.45
Embankment	35.84	45.47	1043.54
Base	15.11	27.20	541.53
Extra HMA	13.50	25.21	1418.00

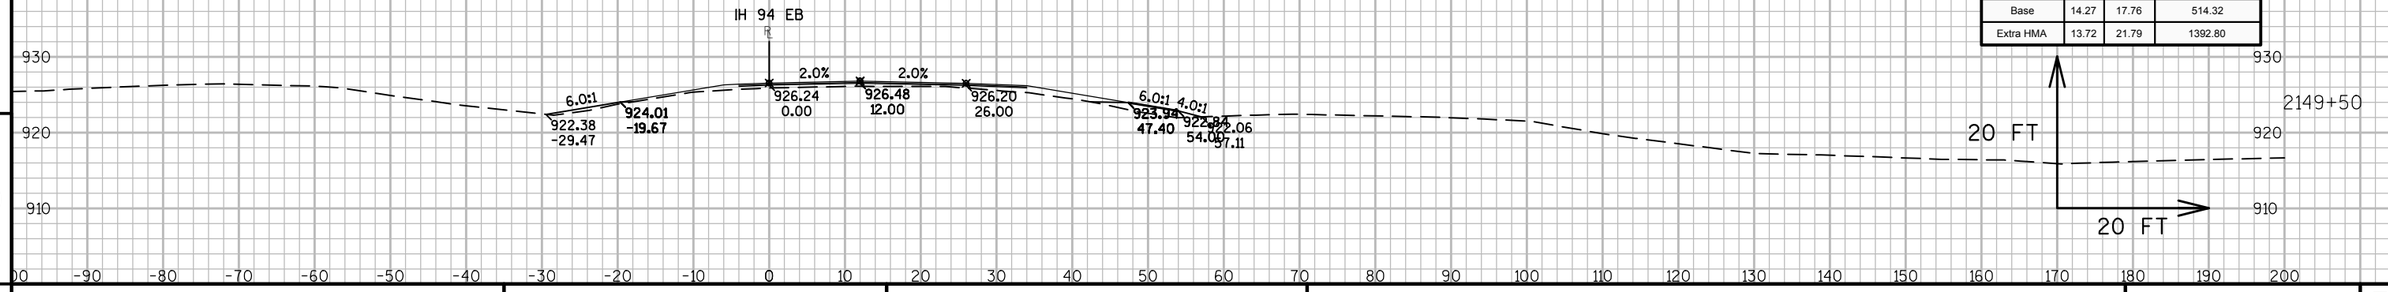

Material(s) at Station 2149+50.00			
Material Name	Area	Volume	Cumulative Volume
CutCommon	0.00	4.24	1119.45
Embankment	13.27	12.59	998.06
Base	14.27	17.76	514.32
Extra HMA	13.72	21.79	1392.80


9

9

PROJECT NO: 1023-00-72	HWY: IH 94	COUNTY: JACKSON	CROSS SECTIONS: IH 94 EB	SHEET	E

FILE NAME : N:\PDS\C3D\10230002\SHEETSPLAN\EAST BOUND C3D 2014\090201-XS-IH94-JC-EB-2135+00 - 2200+00.DWG
LAYOUT NAME - 02 - (14)

PLOT DATE : 10/20/2014 9:47 AM PLOT BY : ANDRITSCH, ERIC R PLOT NAME : PLOT SCALE : 1:20_XREF

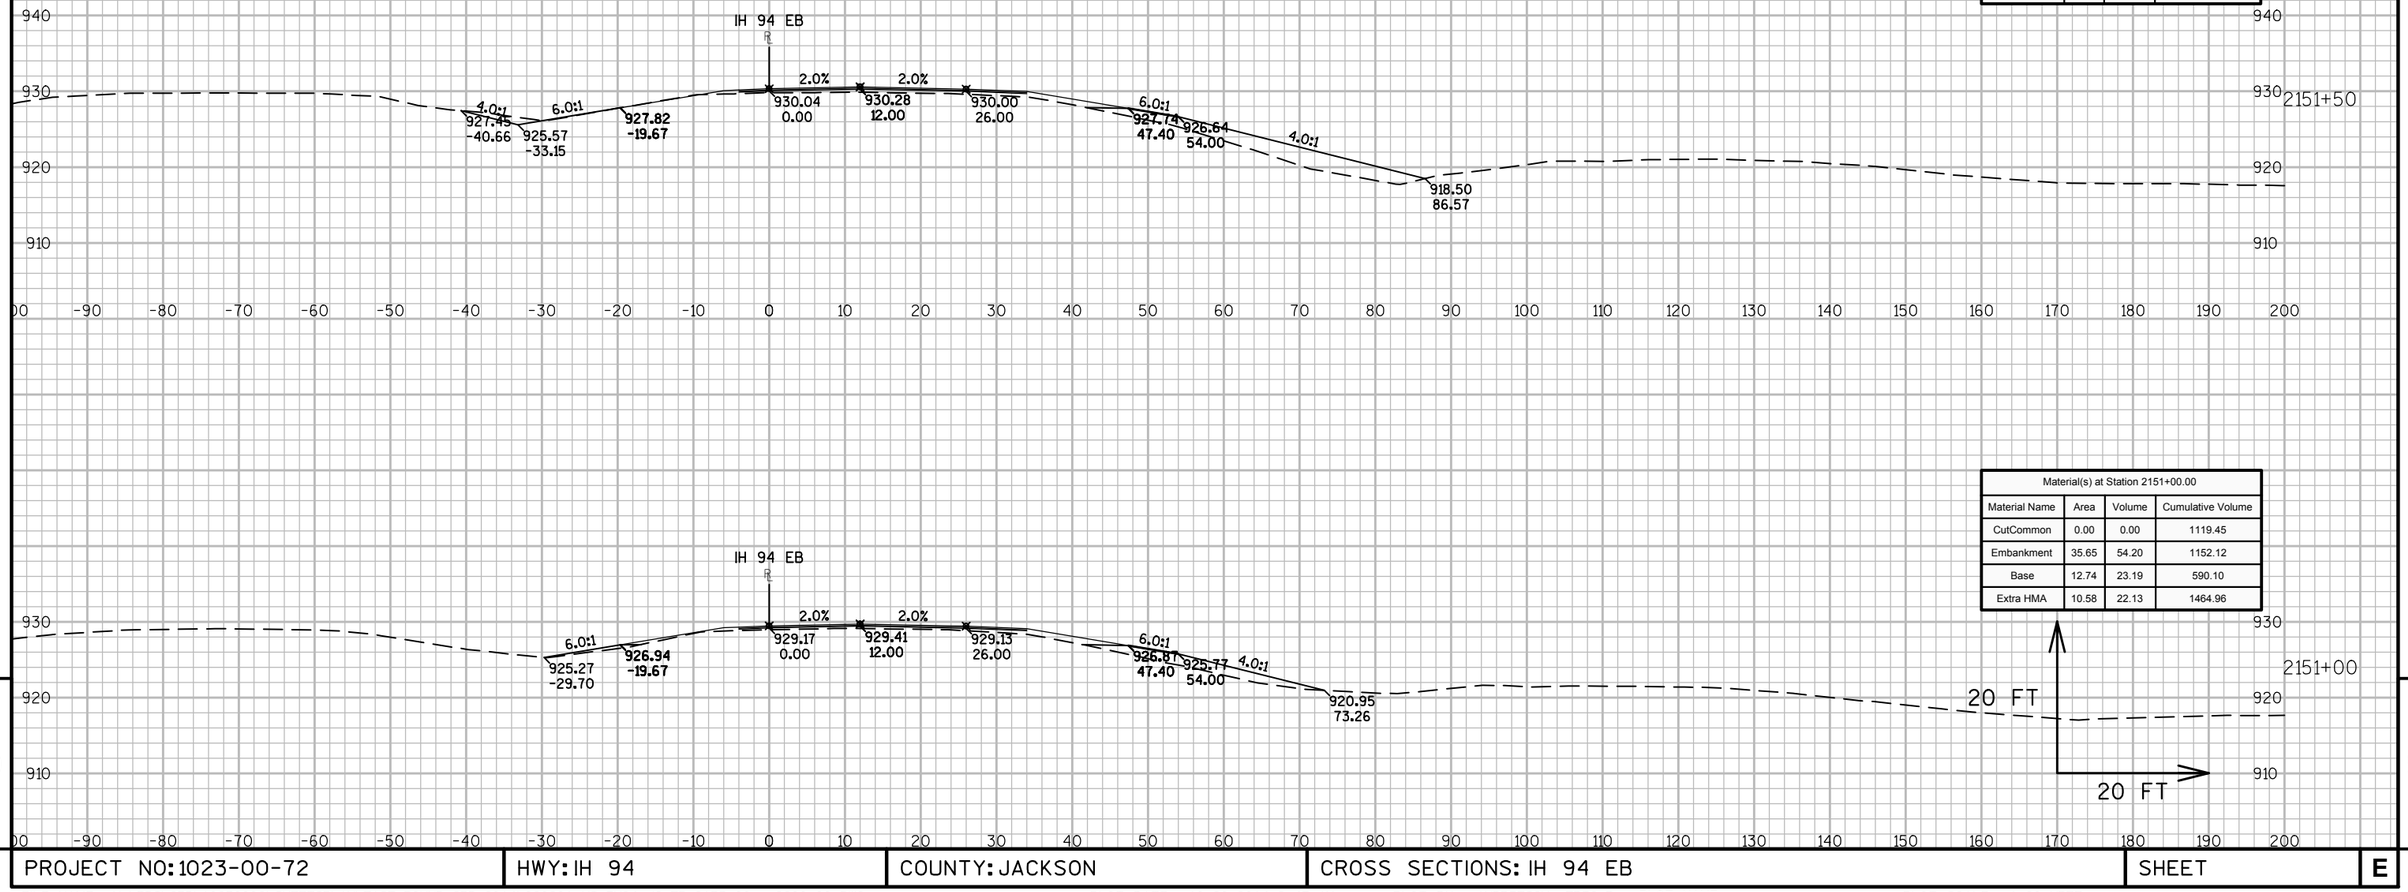

Material(s) at Station 2151+50.00			
Material Name	Area	Volume	Cumulative Volume
CutCommon	5.75	5.32	1124.77
Embankment	70.91	98.67	1250.78
Base	7.96	19.16	609.26
Extra HMA	13.24	22.05	1487.01

Material(s) at Station 2151+00.00			
Material Name	Area	Volume	Cumulative Volume
CutCommon	0.00	0.00	1119.45
Embankment	35.65	54.20	1152.12
Base	12.74	23.19	590.10
Extra HMA	10.58	22.13	1464.96


9

9

PROJECT NO: 1023-00-72	HWY: IH 94	COUNTY: JACKSON	CROSS SECTIONS: IH 94 EB	SHEET	E

FILE NAME : N:\PDS\C3D\10230002\SHEETSPLAN\EAST BOUND C3D 2014\090201-XS-IH94-JC-EB-2135+00 - 2200+00.DWG
LAYOUT NAME - 02 - (15)

PLOT DATE : 10/20/2014 9:47 AM PLOT BY : ANDRITSCH, ERIC R PLOT NAME : PLOT SCALE : 1:20_XREF

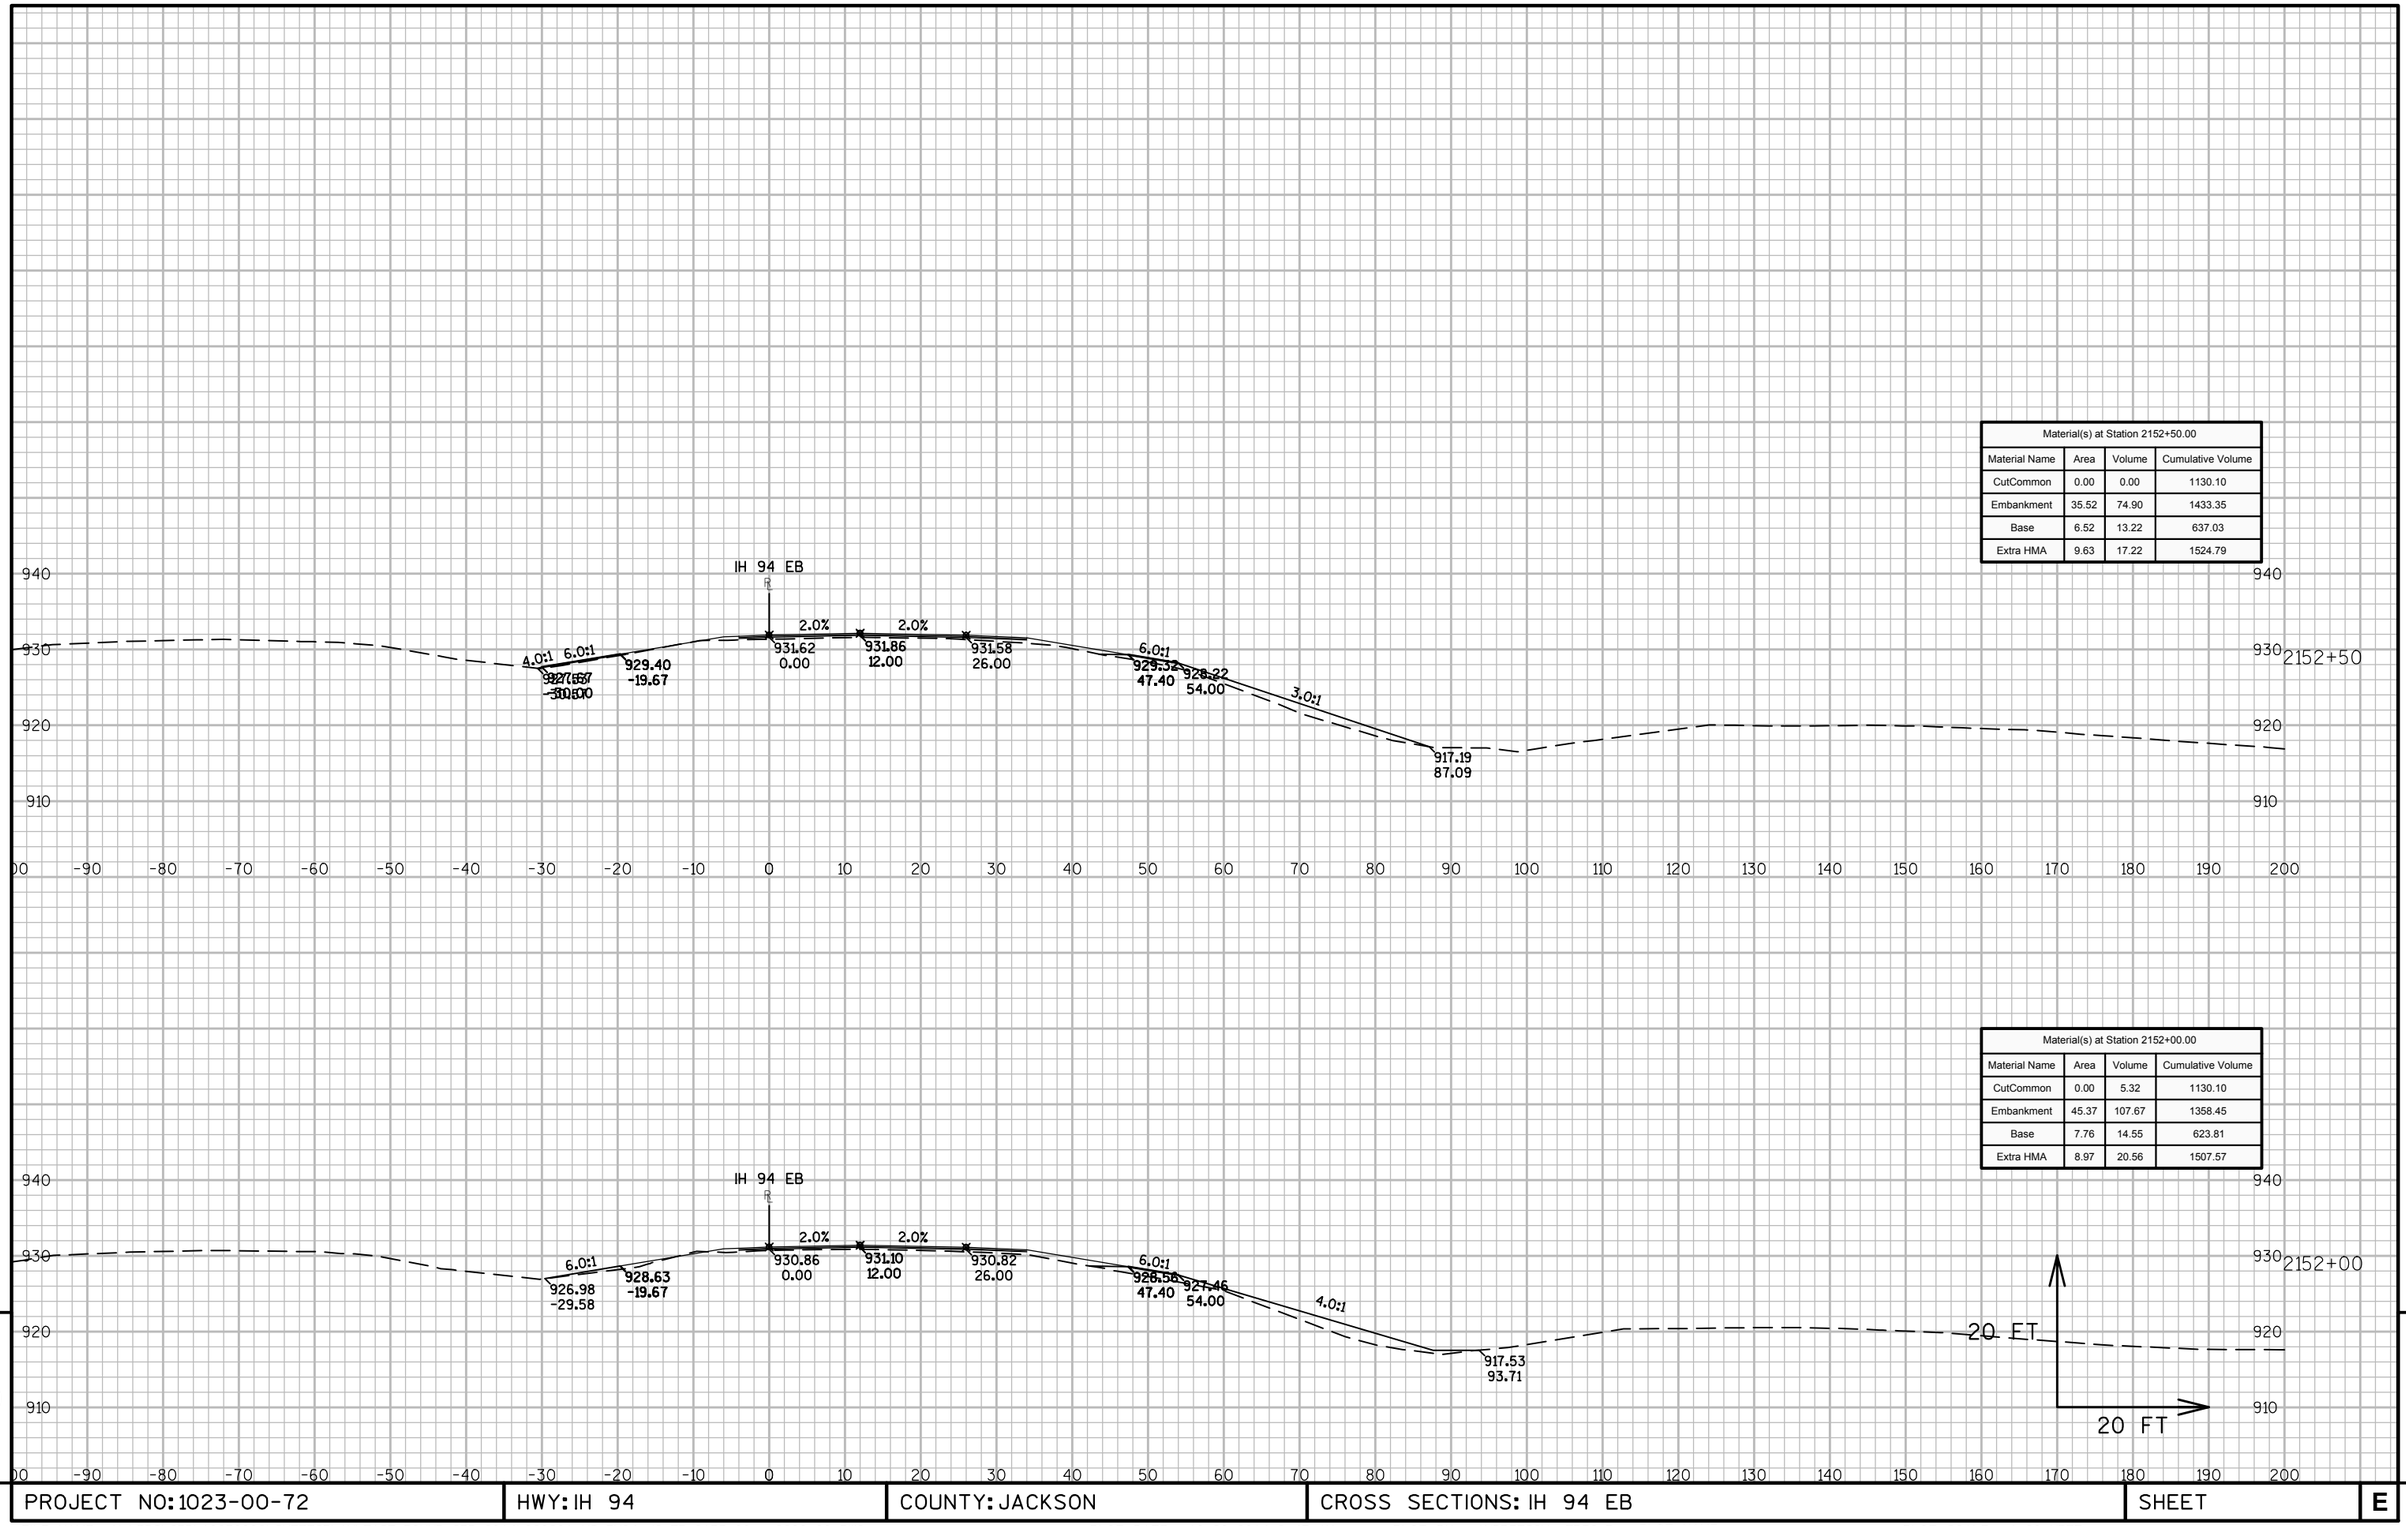

Material(s) at Station 2152+50.00			
Material Name	Area	Volume	Cumulative Volume
CutCommon	0.00	0.00	1130.10
Embankment	35.52	74.90	1433.35
Base	6.52	13.22	637.03
Extra HMA	9.63	17.22	1524.79

Material(s) at Station 2152+00.00			
Material Name	Area	Volume	Cumulative Volume
CutCommon	0.00	5.32	1130.10
Embankment	45.37	107.67	1358.45
Base	7.76	14.55	623.81
Extra HMA	8.97	20.56	1507.57

9


9

PROJECT NO: 1023-00-72	HWY: IH 94	COUNTY: JACKSON	CROSS SECTIONS: IH 94 EB	SHEET	E


FILE NAME : N:\PDS\C3D\10230002\SHEETSPLAN\EAST BOUND C3D 2014\090201-XS-IH94-JC-EB-2135+00 - 2200+00.DWG
LAYOUT NAME - 02 - (16)

PLOT DATE : 10/20/2014 9:47 AM PLOT BY : ANDRITSCH, ERIC R PLOT NAME : PLOT SCALE : 1:20_XREF

Material(s) at Station 2153+50.00			
Material Name	Area	Volume	Cumulative Volume
CutCommon	0.00	0.00	1130.10
Embankment	49.14	95.16	1611.05
Base	12.27	22.61	676.93
Extra HMA	10.89	20.72	1565.07

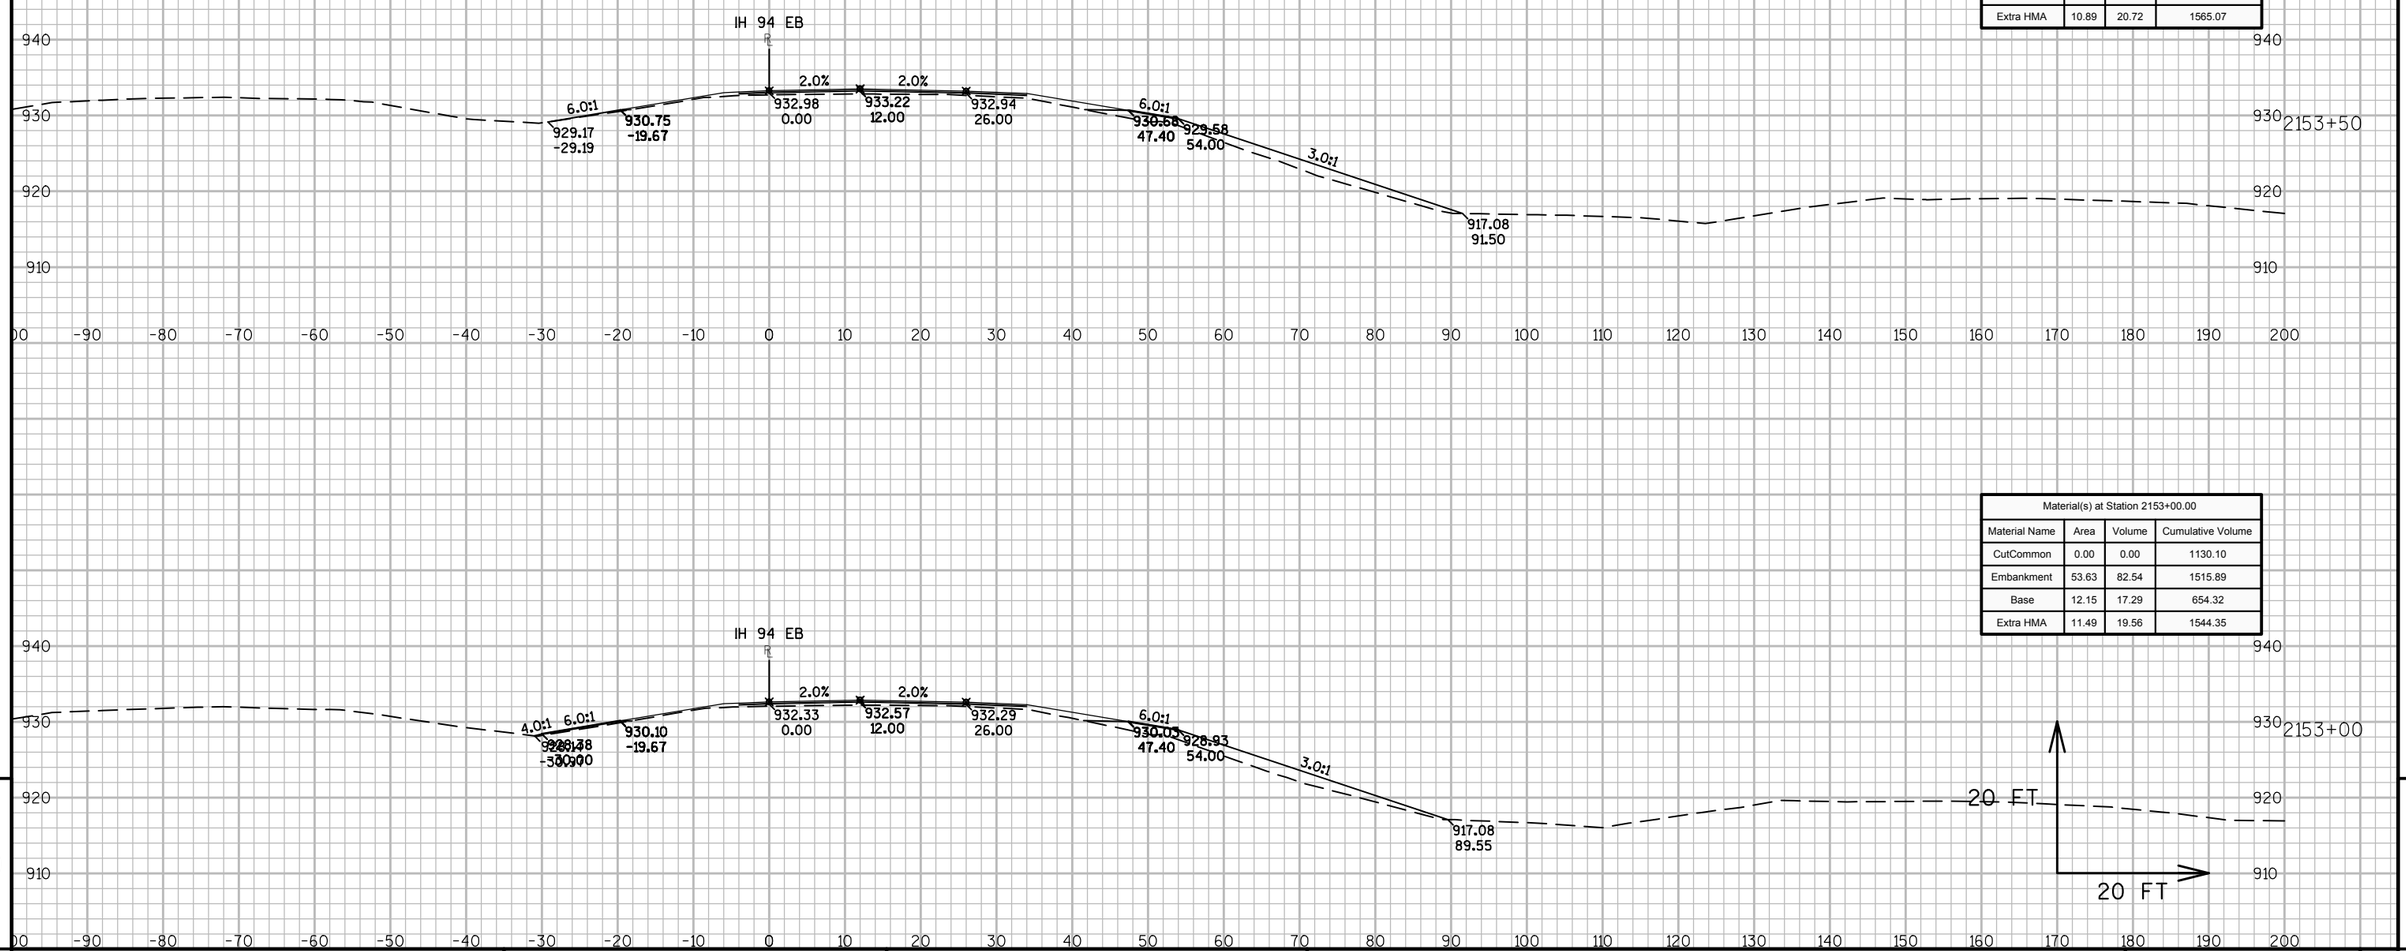

Material(s) at Station 2153+00.00			
Material Name	Area	Volume	Cumulative Volume
CutCommon	0.00	0.00	1130.10
Embankment	53.63	82.54	1515.89
Base	12.15	17.29	654.32
Extra HMA	11.49	19.56	1544.35

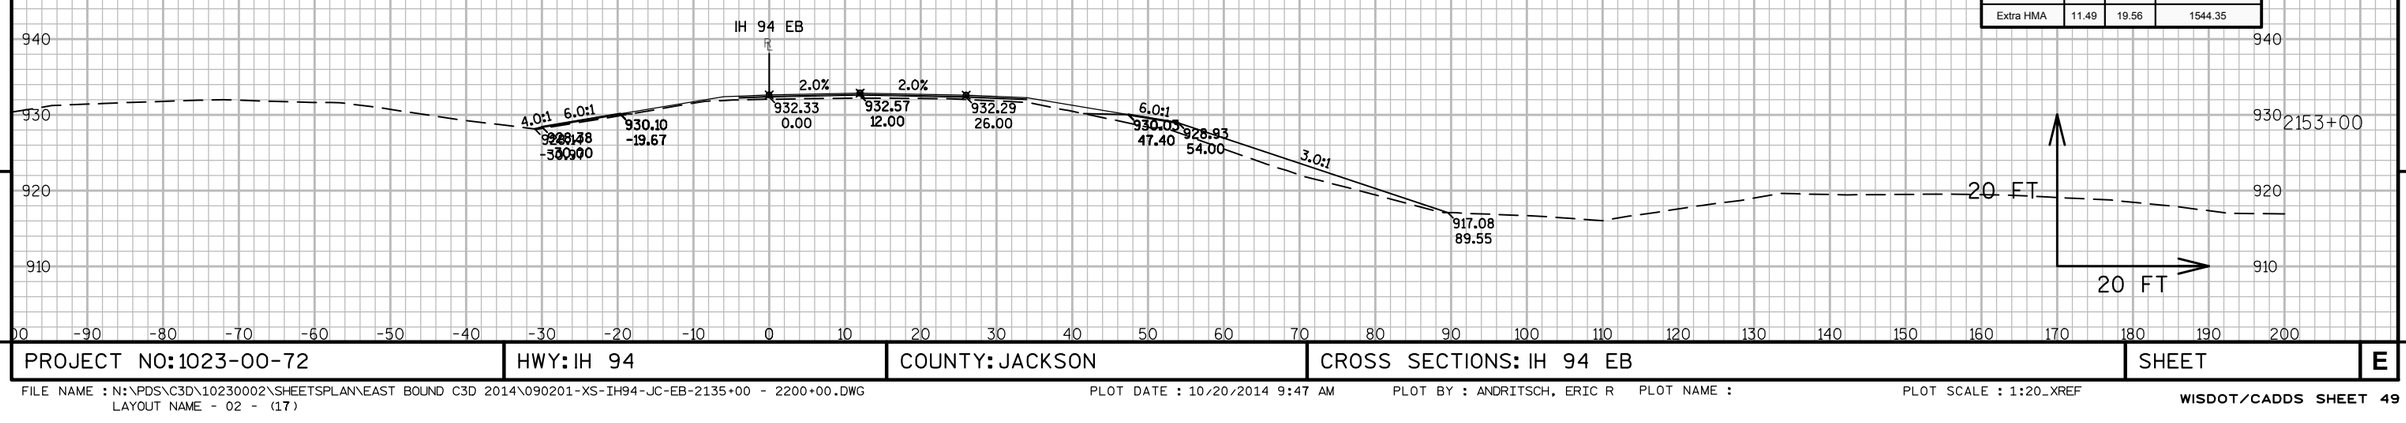


9

9

PROJECT NO: 1023-00-72	HWY: IH 94	COUNTY: JACKSON	CROSS SECTIONS: IH 94 EB	SHEET	E

FILE NAME : N:\PDS\C3D\10230002\SHEETSPLAN\EAST BOUND C3D 2014\090201-XS-IH94-JC-EB-2135+00 - 2200+00.DWG
LAYOUT NAME - 02 - (17)

PLOT DATE : 10/20/2014 9:47 AM PLOT BY : ANDRITSCH, ERIC R PLOT NAME : PLOT SCALE : 1:20_XREF

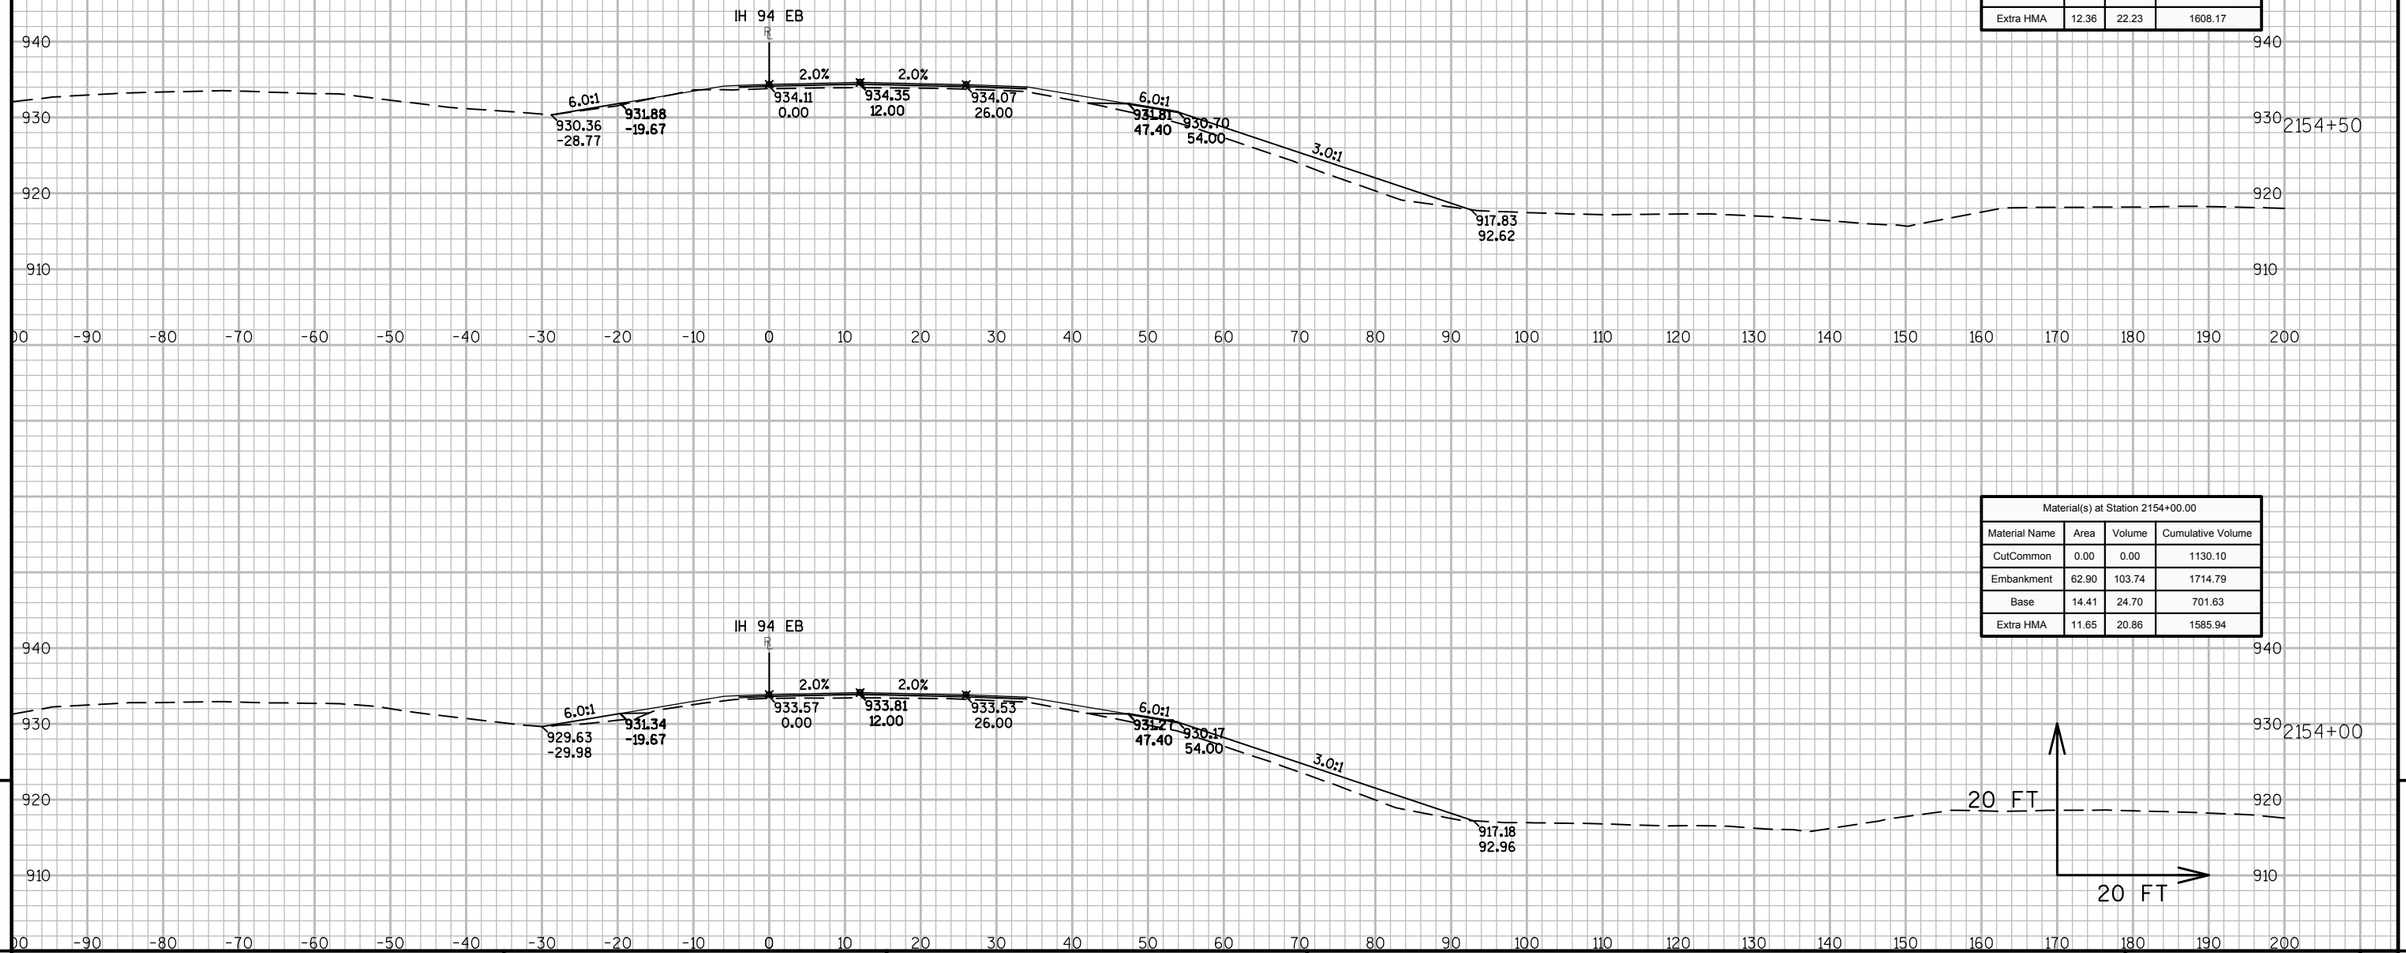

Material(s) at Station 2154+50.00			
Material Name	Area	Volume	Cumulative Volume
CutCommon	0.00	0.00	1130.10
Embankment	64.50	117.96	1832.75
Base	8.37	21.09	722.72
Extra HMA	12.36	22.23	1608.17

Material(s) at Station 2154+00.00			
Material Name	Area	Volume	Cumulative Volume
CutCommon	0.00	0.00	1130.10
Embankment	62.90	103.74	1714.79
Base	14.41	24.70	701.63
Extra HMA	11.65	20.86	1585.94


9

9

PROJECT NO: 1023-00-72	HWY: IH 94	COUNTY: JACKSON	CROSS SECTIONS: IH 94 EB	SHEET	E

FILE NAME : N:\PDS\C3D\10230002\SHEETSPLAN\EAST BOUND C3D 2014\090201-XS-IH94-JC-EB-2135+00 - 2200+00.DWG
LAYOUT NAME - 02 - (18)

PLOT DATE : 10/20/2014 9:47 AM PLOT BY : ANDRITSCH, ERIC R PLOT NAME : PLOT SCALE : 1:20_XREF

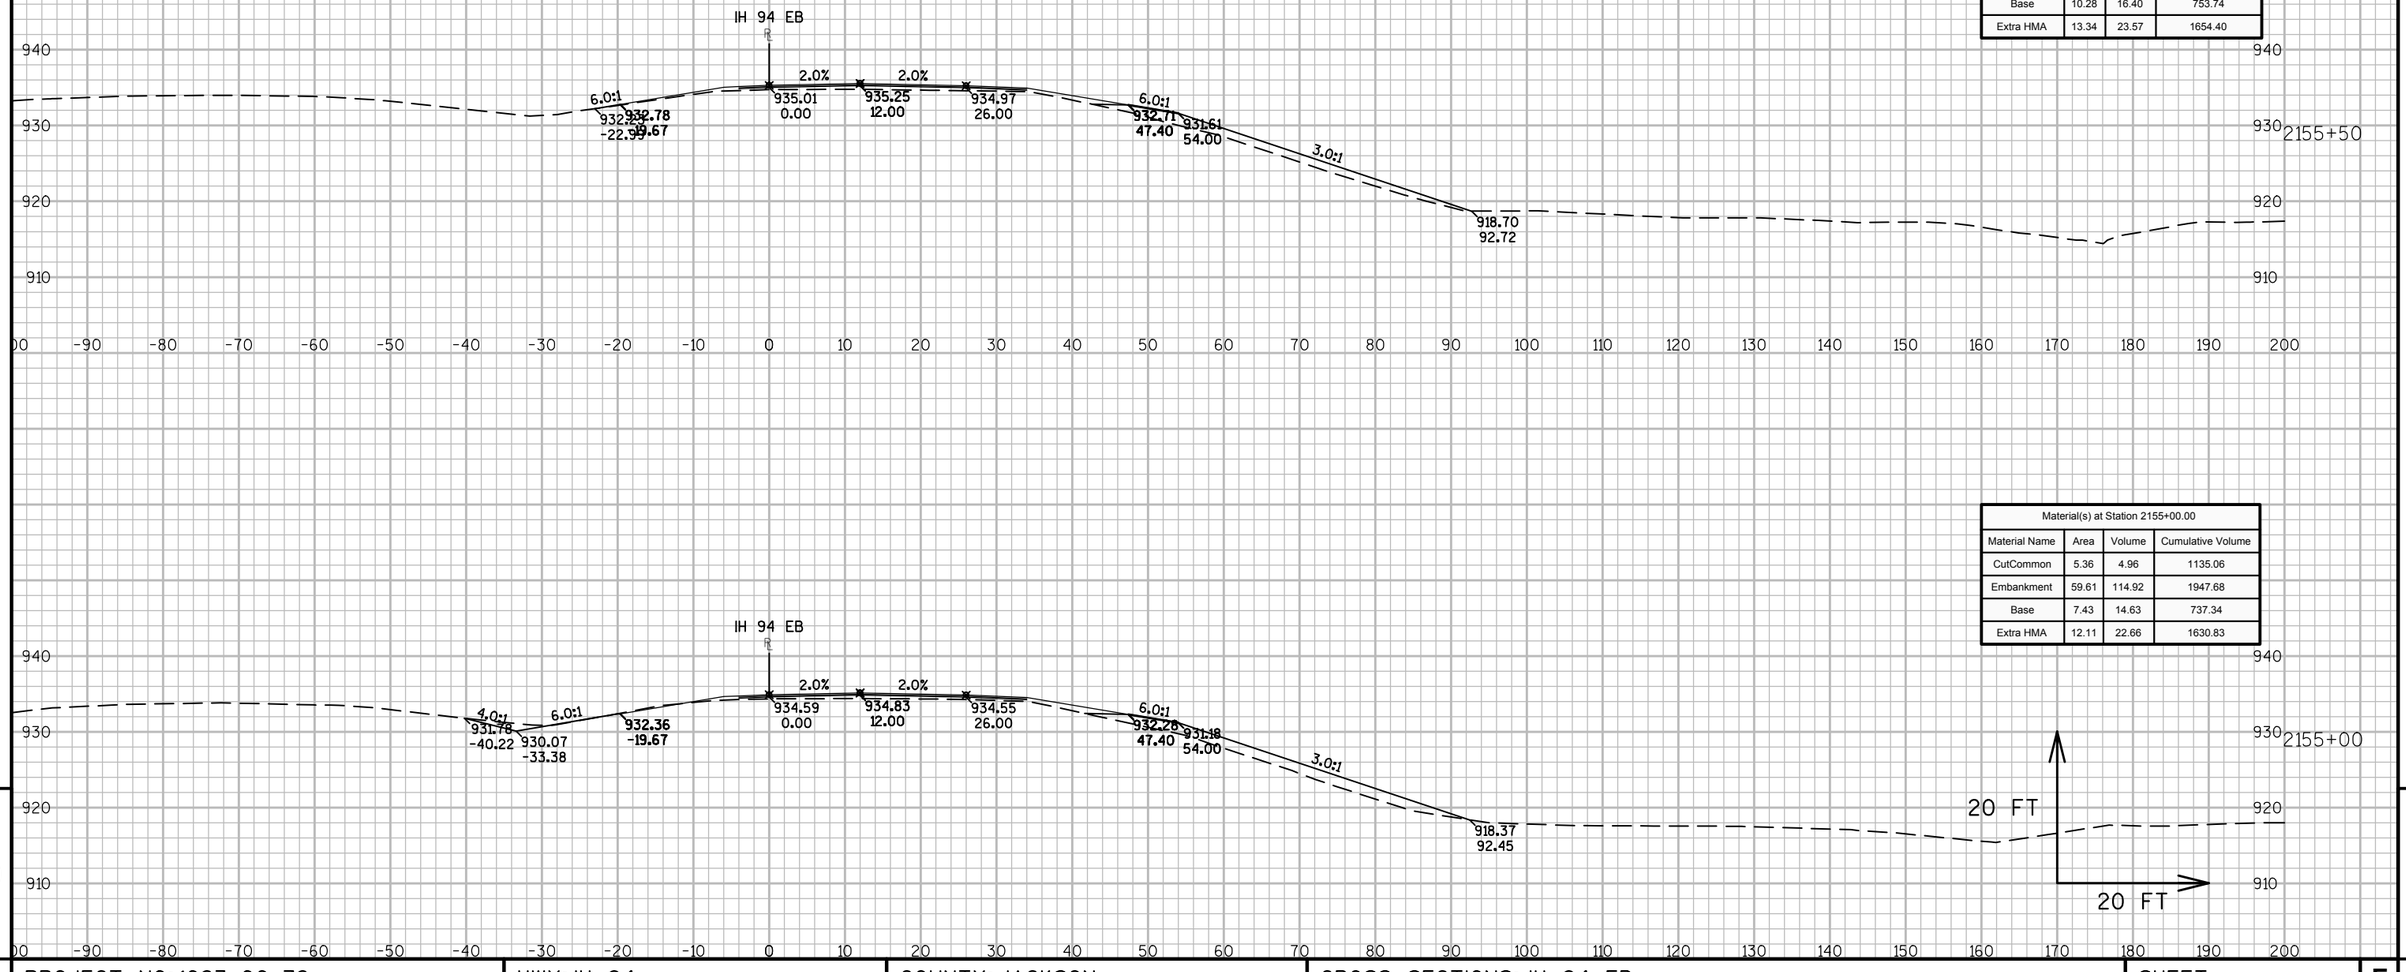

Material(s) at Station 2155+50.00			
Material Name	Area	Volume	Cumulative Volume
CutCommon	0.00	4.96	1140.02
Embankment	48.05	99.69	2047.37
Base	10.28	16.40	753.74
Extra HMA	13.34	23.57	1654.40

Material(s) at Station 2155+00.00			
Material Name	Area	Volume	Cumulative Volume
CutCommon	5.36	4.96	1135.06
Embankment	59.61	114.92	1947.68
Base	7.43	14.63	737.34
Extra HMA	12.11	22.66	1630.83


9

9

PROJECT NO: 1023-00-72	HWY: IH 94	COUNTY: JACKSON	CROSS SECTIONS: IH 94 EB	SHEET	E

FILE NAME : N:\PDS\C3D\10230002\SHEETSPLAN\EAST BOUND C3D 2014\090201-XS-IH94-JC-EB-2135+00 - 2200+00.DWG
LAYOUT NAME - 02 - (19)

PLOT DATE : 10/20/2014 9:47 AM PLOT BY : ANDRITSCH, ERIC R PLOT NAME : PLOT SCALE : 1:20_XREF

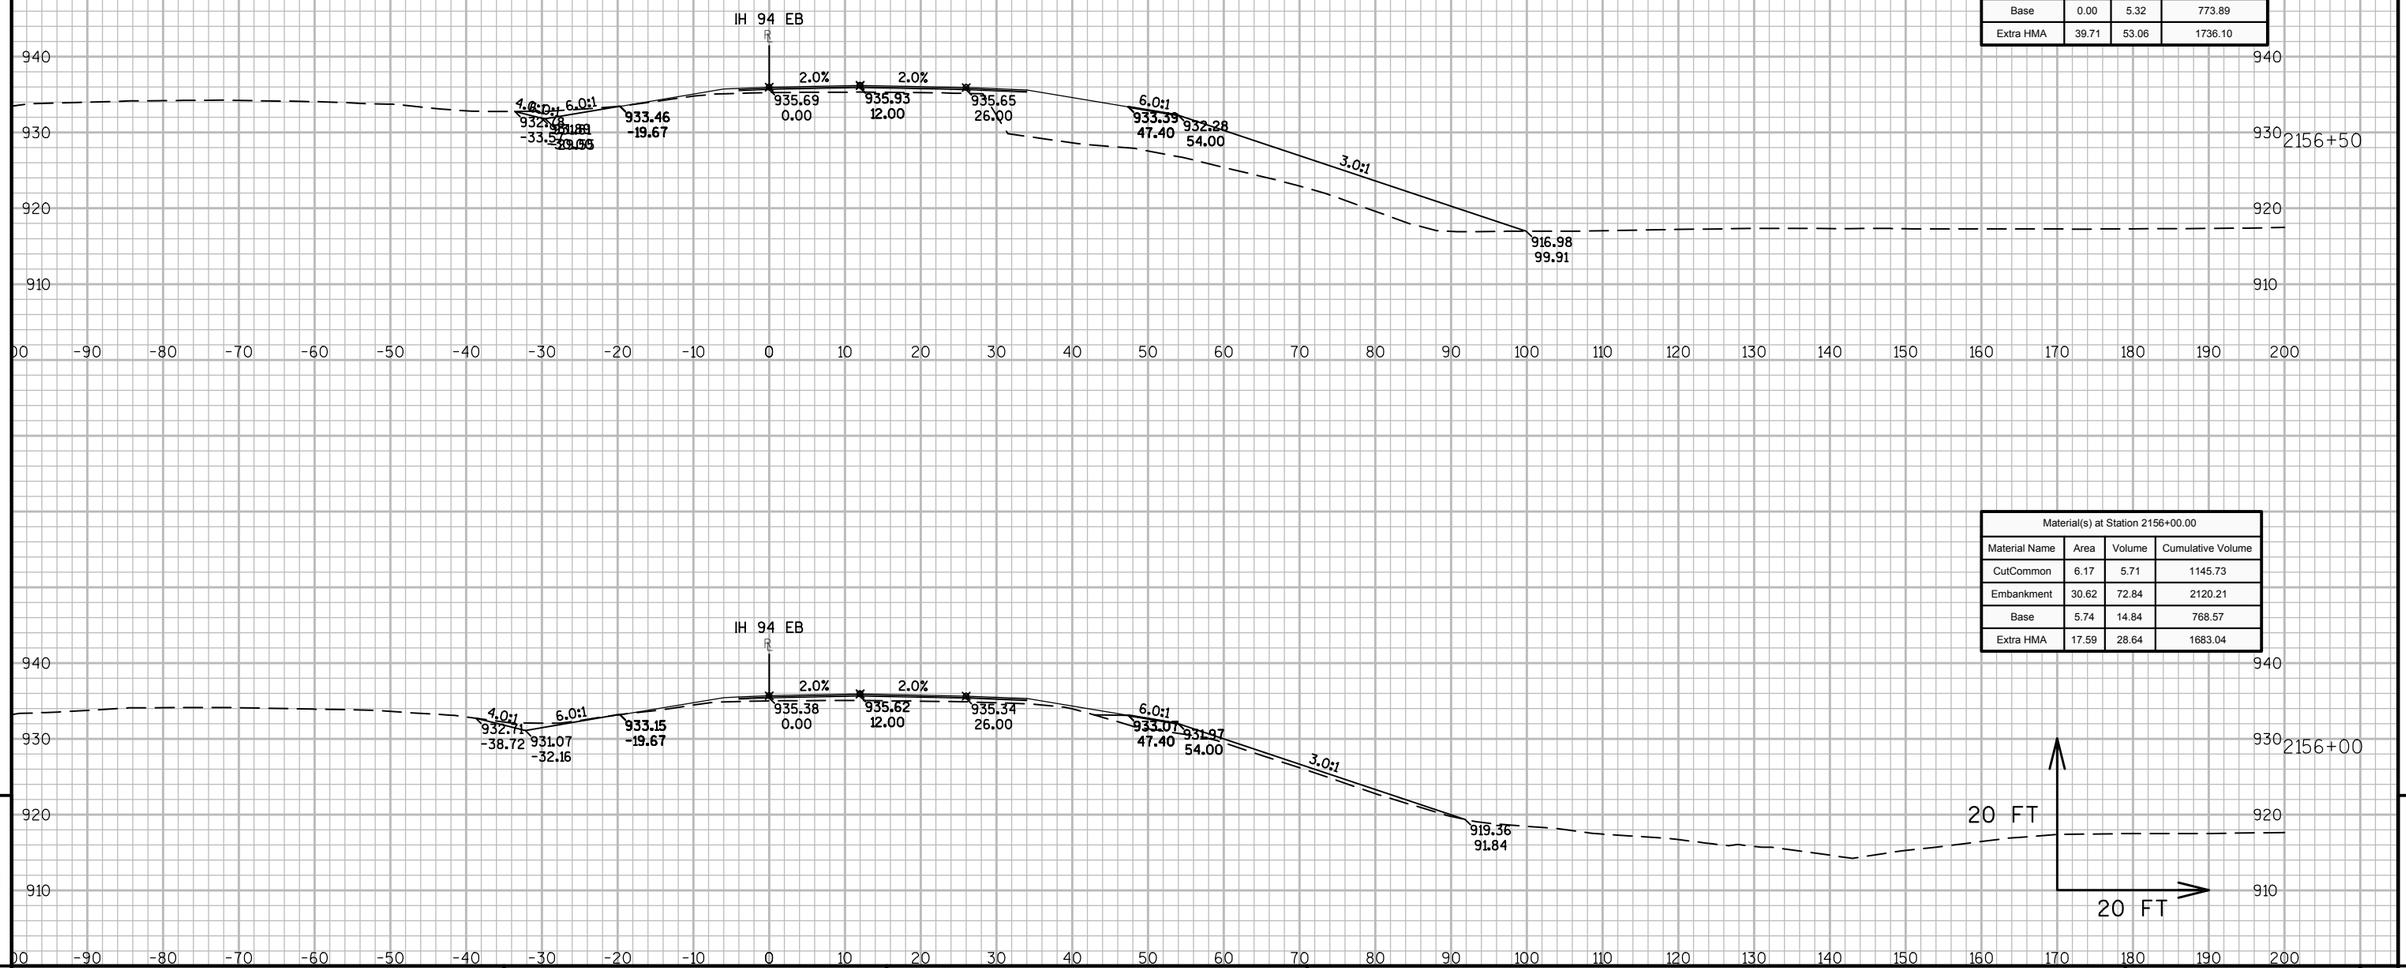

Material(s) at Station 2156+50.00			
Material Name	Area	Volume	Cumulative Volume
CutCommon	6.61	11.83	1157.56
Embankment	206.24	219.31	2339.52
Base	0.00	5.32	773.89
Extra HMA	39.71	53.06	1736.10

Material(s) at Station 2156+00.00			
Material Name	Area	Volume	Cumulative Volume
CutCommon	6.17	5.71	1145.73
Embankment	30.62	72.84	2120.21
Base	5.74	14.84	768.57
Extra HMA	17.59	28.64	1683.04


9

9

PROJECT NO: 1023-00-72	HWY: IH 94	COUNTY: JACKSON	CROSS SECTIONS: IH 94 EB	SHEET	E

FILE NAME : N:\PDS\C3D\10230002\SHEETSPLAN\EAST BOUND C3D 2014\090201-XS-IH94-JC-EB-2135+00 - 2200+00.DWG
LAYOUT NAME - 02 - (20)

PLOT DATE : 10/20/2014 9:48 AM PLOT BY : ANDRITSCH, ERIC R PLOT NAME : PLOT SCALE : 1:20_XREF

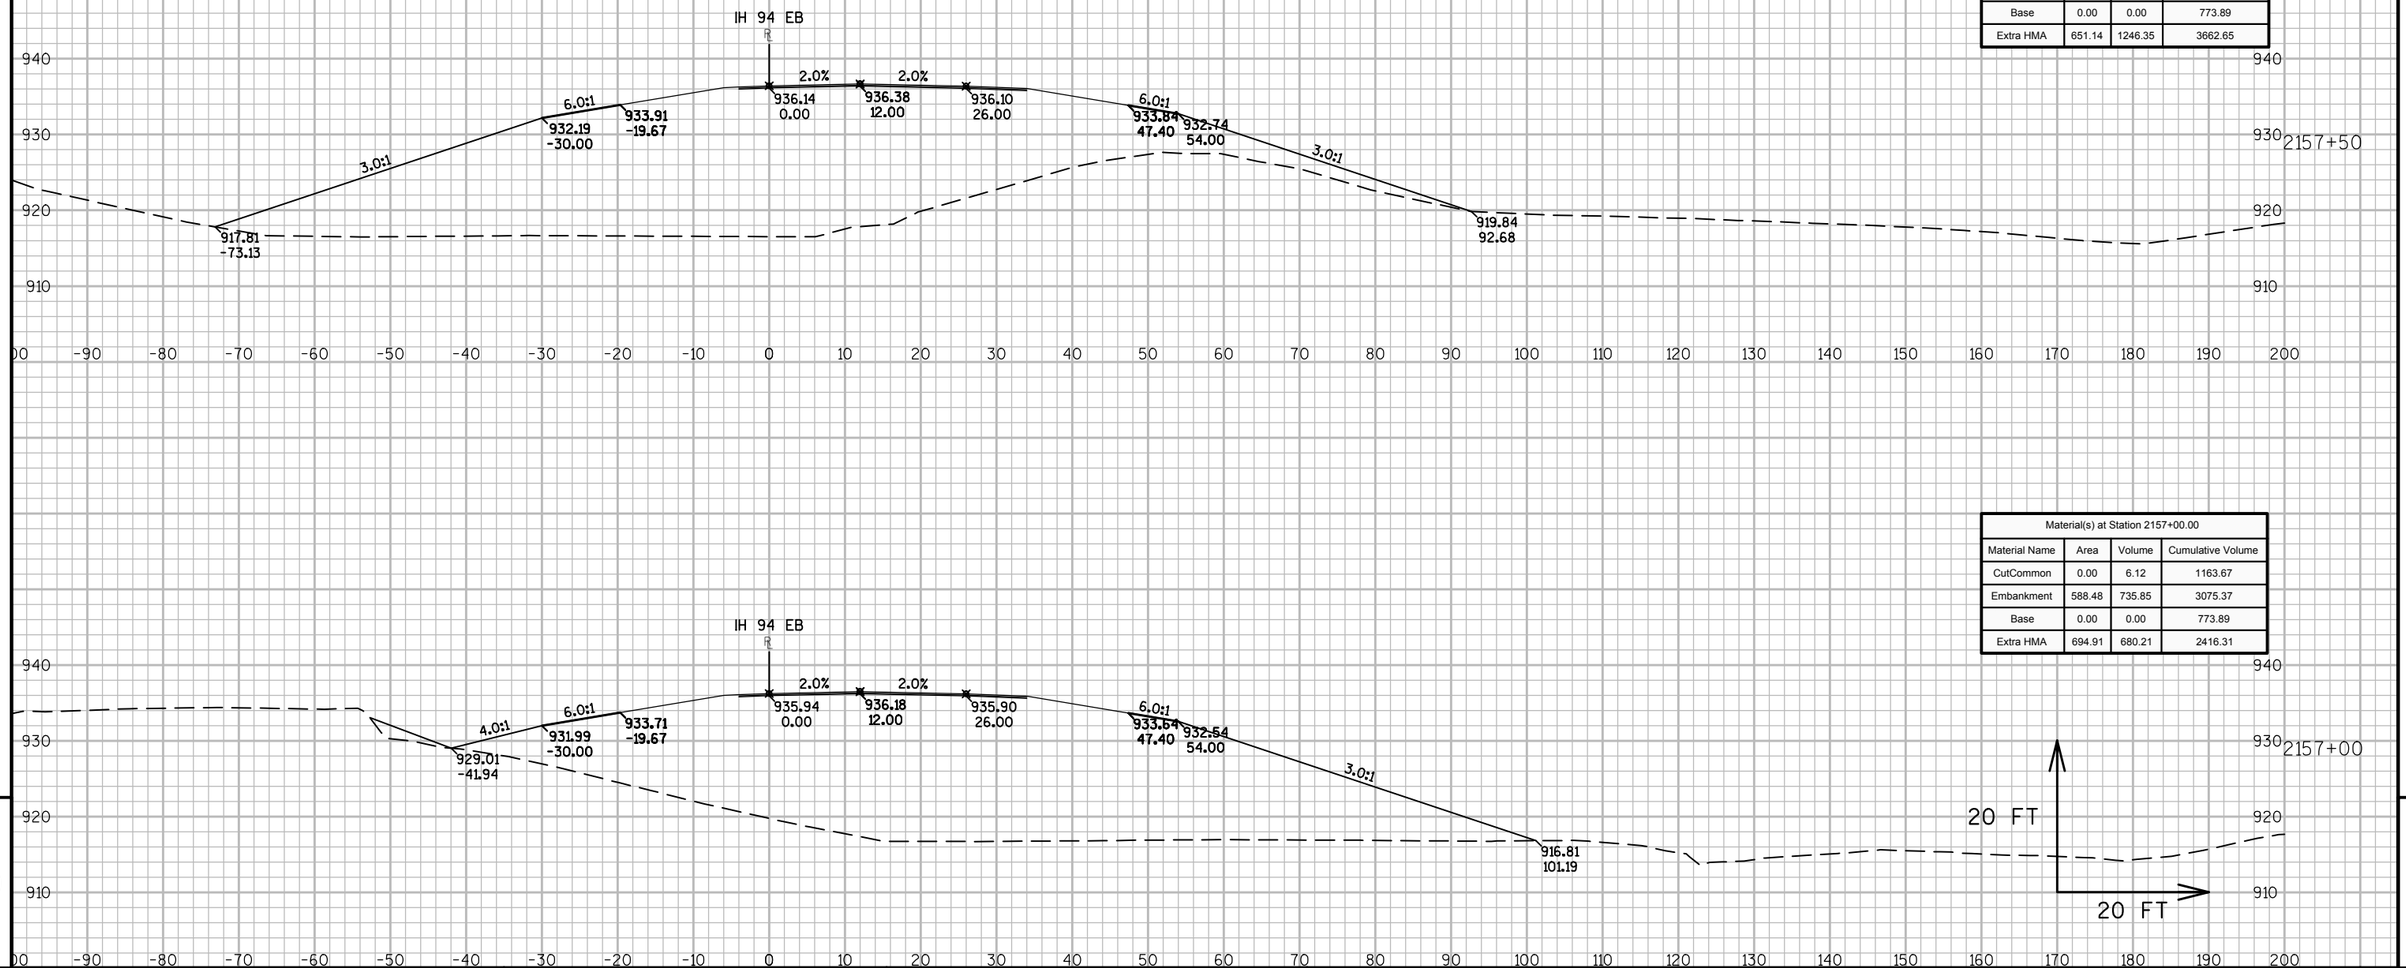

Material(s) at Station 2157+50.00			
Material Name	Area	Volume	Cumulative Volume
CutCommon	0.00	0.00	1163.67
Embankment	646.27	1143.28	4218.65
Base	0.00	0.00	773.89
Extra HMA	651.14	1246.35	3662.65

Material(s) at Station 2157+00.00			
Material Name	Area	Volume	Cumulative Volume
CutCommon	0.00	6.12	1163.67
Embankment	588.48	735.85	3075.37
Base	0.00	0.00	773.89
Extra HMA	694.91	680.21	2416.31


9

9

PROJECT NO: 1023-00-72	HWY: IH 94	COUNTY: JACKSON	CROSS SECTIONS: IH 94 EB	SHEET	E

FILE NAME : N:\PDS\C3D\10230002\SHEETSPLAN\EAST BOUND C3D 2014\090201-XS-IH94-JC-EB-2135+00 - 2200+00.DWG
LAYOUT NAME - 02 - (21)

PLOT DATE : 10/20/2014 9:48 AM PLOT BY : ANDRITSCH, ERIC R PLOT NAME : PLOT SCALE : 1:20_XREF

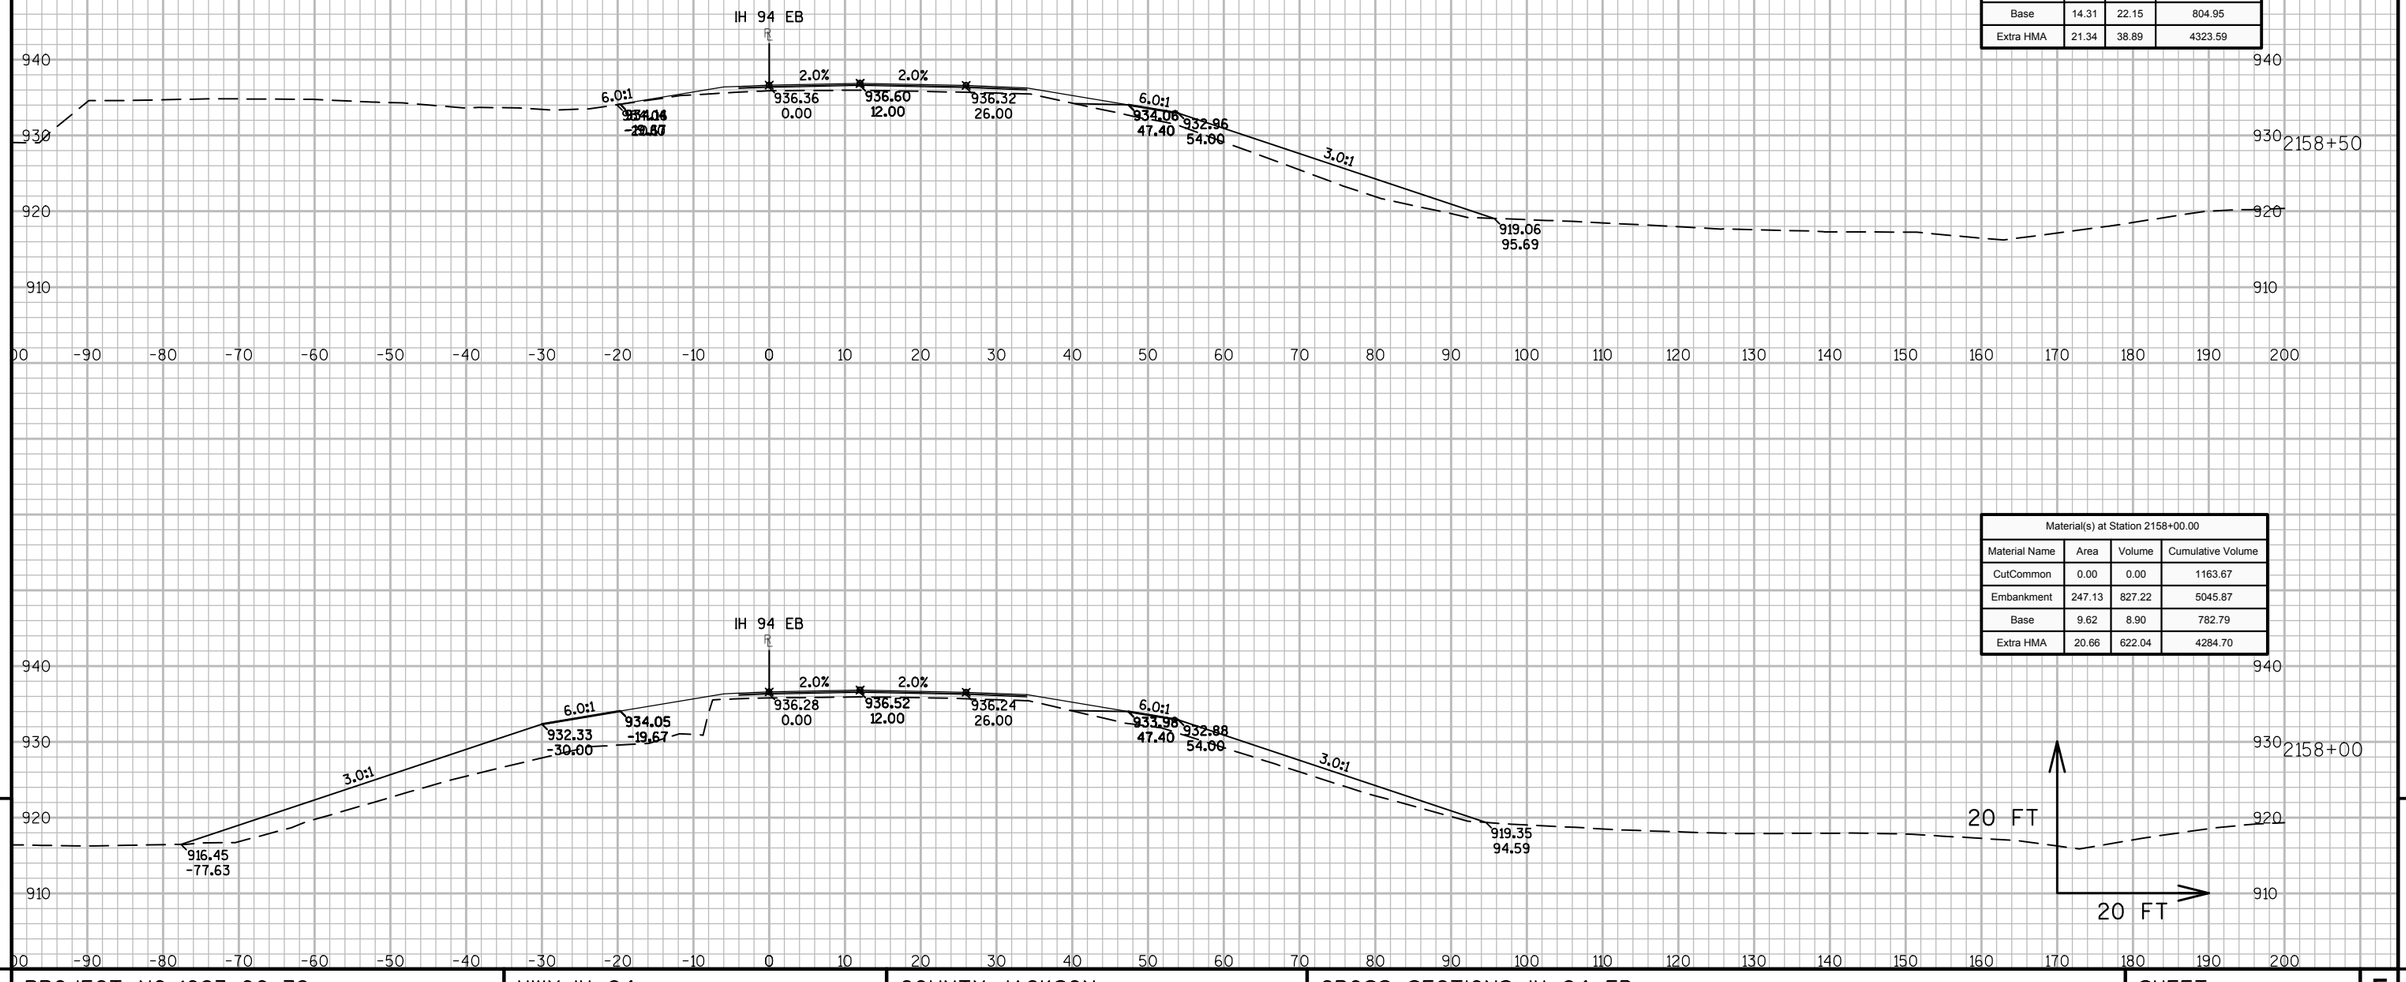

Material(s) at Station 2158+50.00			
Material Name	Area	Volume	Cumulative Volume
CutCommon	0.00	0.00	1163.67
Embankment	90.67	312.77	5358.64
Base	14.31	22.15	804.95
Extra HMA	21.34	38.89	4323.59


Material(s) at Station 2158+00.00			
Material Name	Area	Volume	Cumulative Volume
CutCommon	0.00	0.00	1163.67
Embankment	247.13	827.22	5045.87
Base	9.62	8.90	782.79
Extra HMA	20.66	622.04	4284.70

9 9

PROJECT NO: 1023-00-72	HWY: IH 94	COUNTY: JACKSON	CROSS SECTIONS: IH 94 EB	SHEET	E

FILE NAME : N:\PDS\C3D\10230002\SHEETSPLAN\EAST BOUND C3D 2014\090201-XS-IH94-JC-EB-2135+00 - 2200+00.DWG
LAYOUT NAME - 02 - (22)

PLOT DATE : 10/20/2014 9:48 AM PLOT BY : ANDRITSCH, ERIC R PLOT NAME : PLOT SCALE : 1:20_XREF

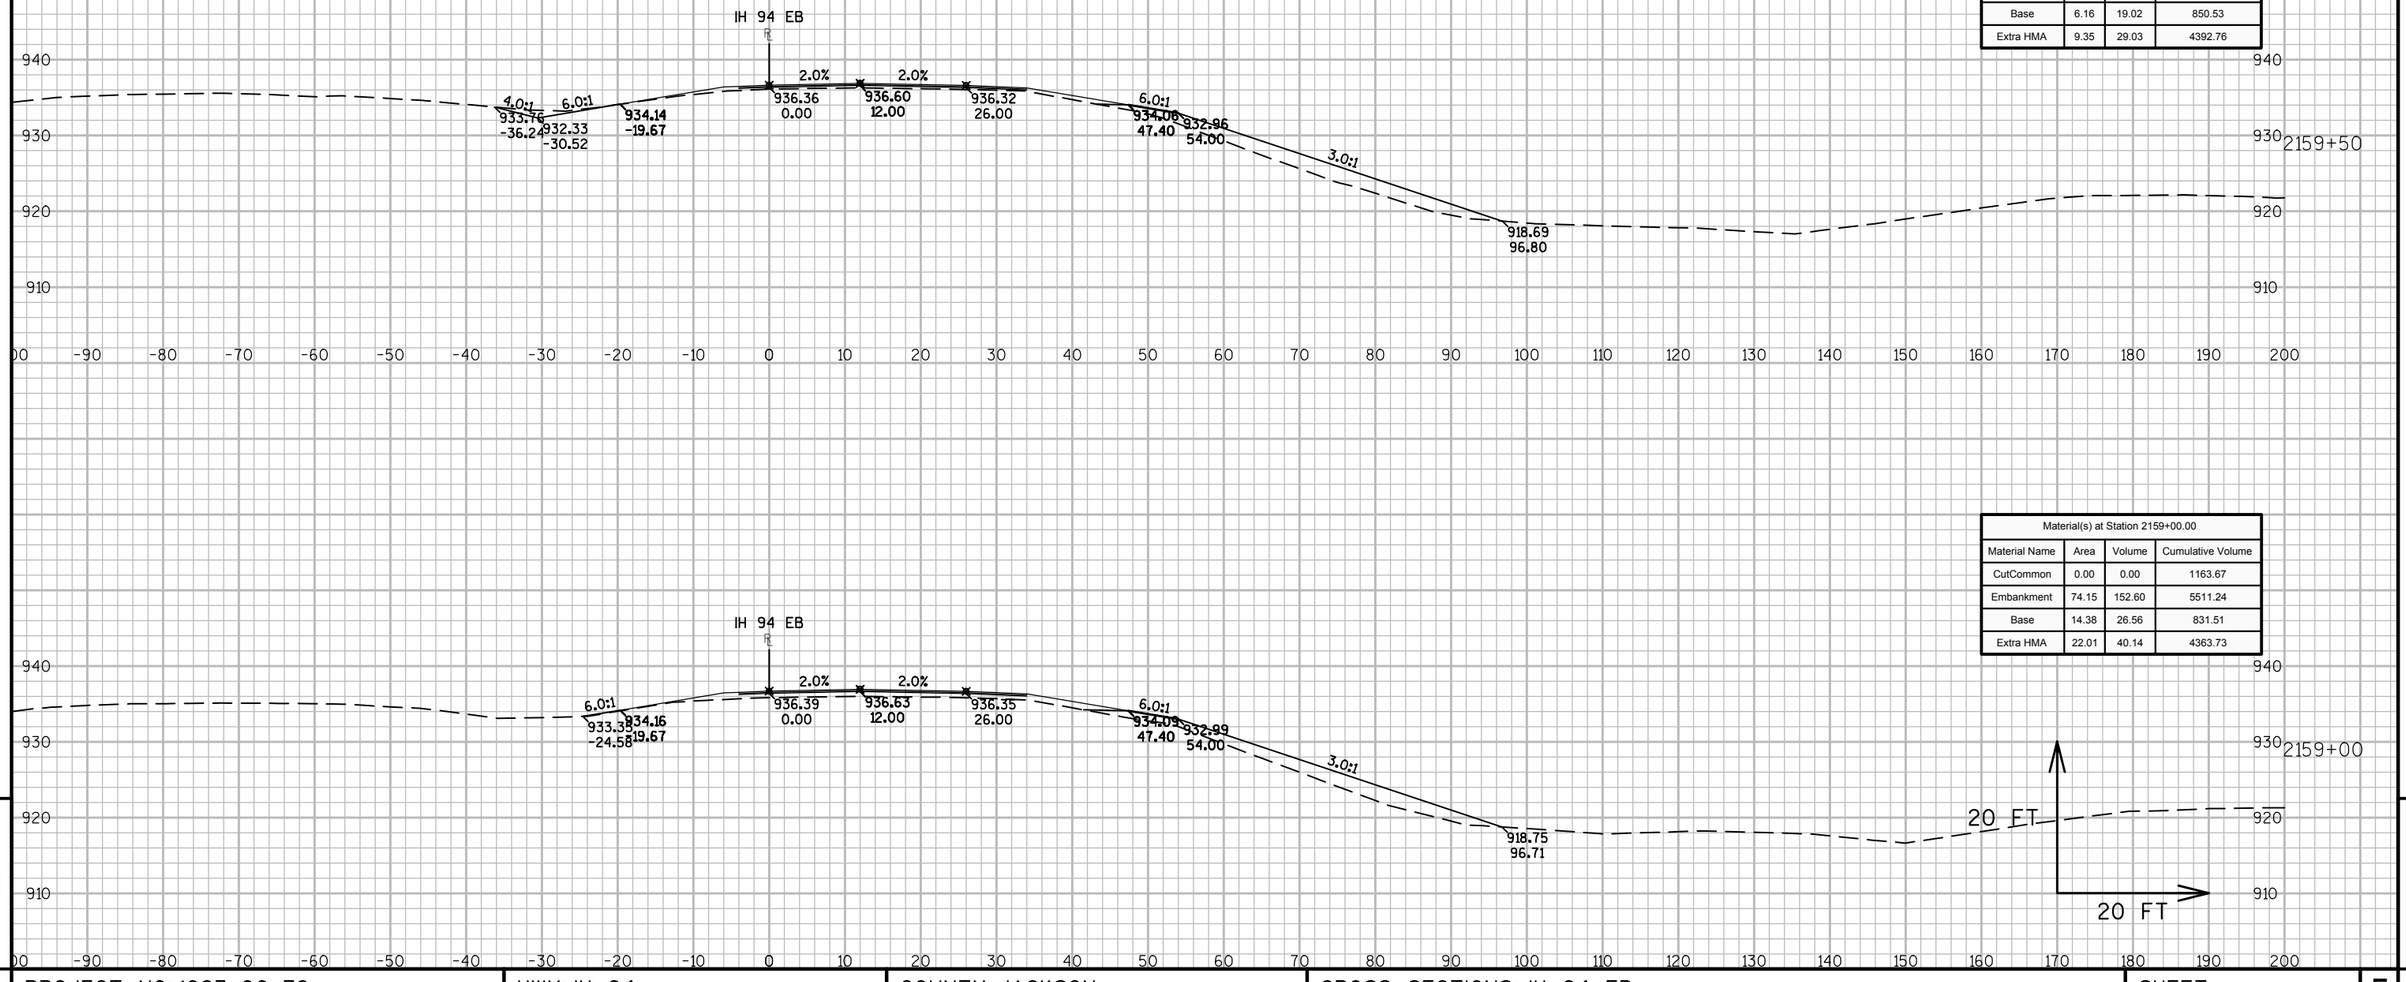

Material(s) at Station 2159+50.00			
Material Name	Area	Volume	Cumulative Volume
CutCommon	5.87	5.43	1169.11
Embankment	79.22	142.00	5653.25
Base	6.16	19.02	850.53
Extra HMA	9.35	29.03	4392.76


Material(s) at Station 2159+00.00			
Material Name	Area	Volume	Cumulative Volume
CutCommon	0.00	0.00	1163.67
Embankment	74.15	152.60	5511.24
Base	14.38	26.56	831.51
Extra HMA	22.01	40.14	4363.73

9 9

PROJECT NO: 1023-00-72	HWY: IH 94	COUNTY: JACKSON	CROSS SECTIONS: IH 94 EB	SHEET	E

FILE NAME : N:\PDS\C3D\10230002\SHEETSPLAN\EAST BOUND C3D 2014\090201-XS-IH94-JC-EB-2135+00 - 2200+00.DWG
LAYOUT NAME - 02 - (23)

PLOT DATE : 10/20/2014 9:48 AM PLOT BY : ANDRITSCH, ERIC R PLOT NAME : PLOT SCALE : 1:20_XREF

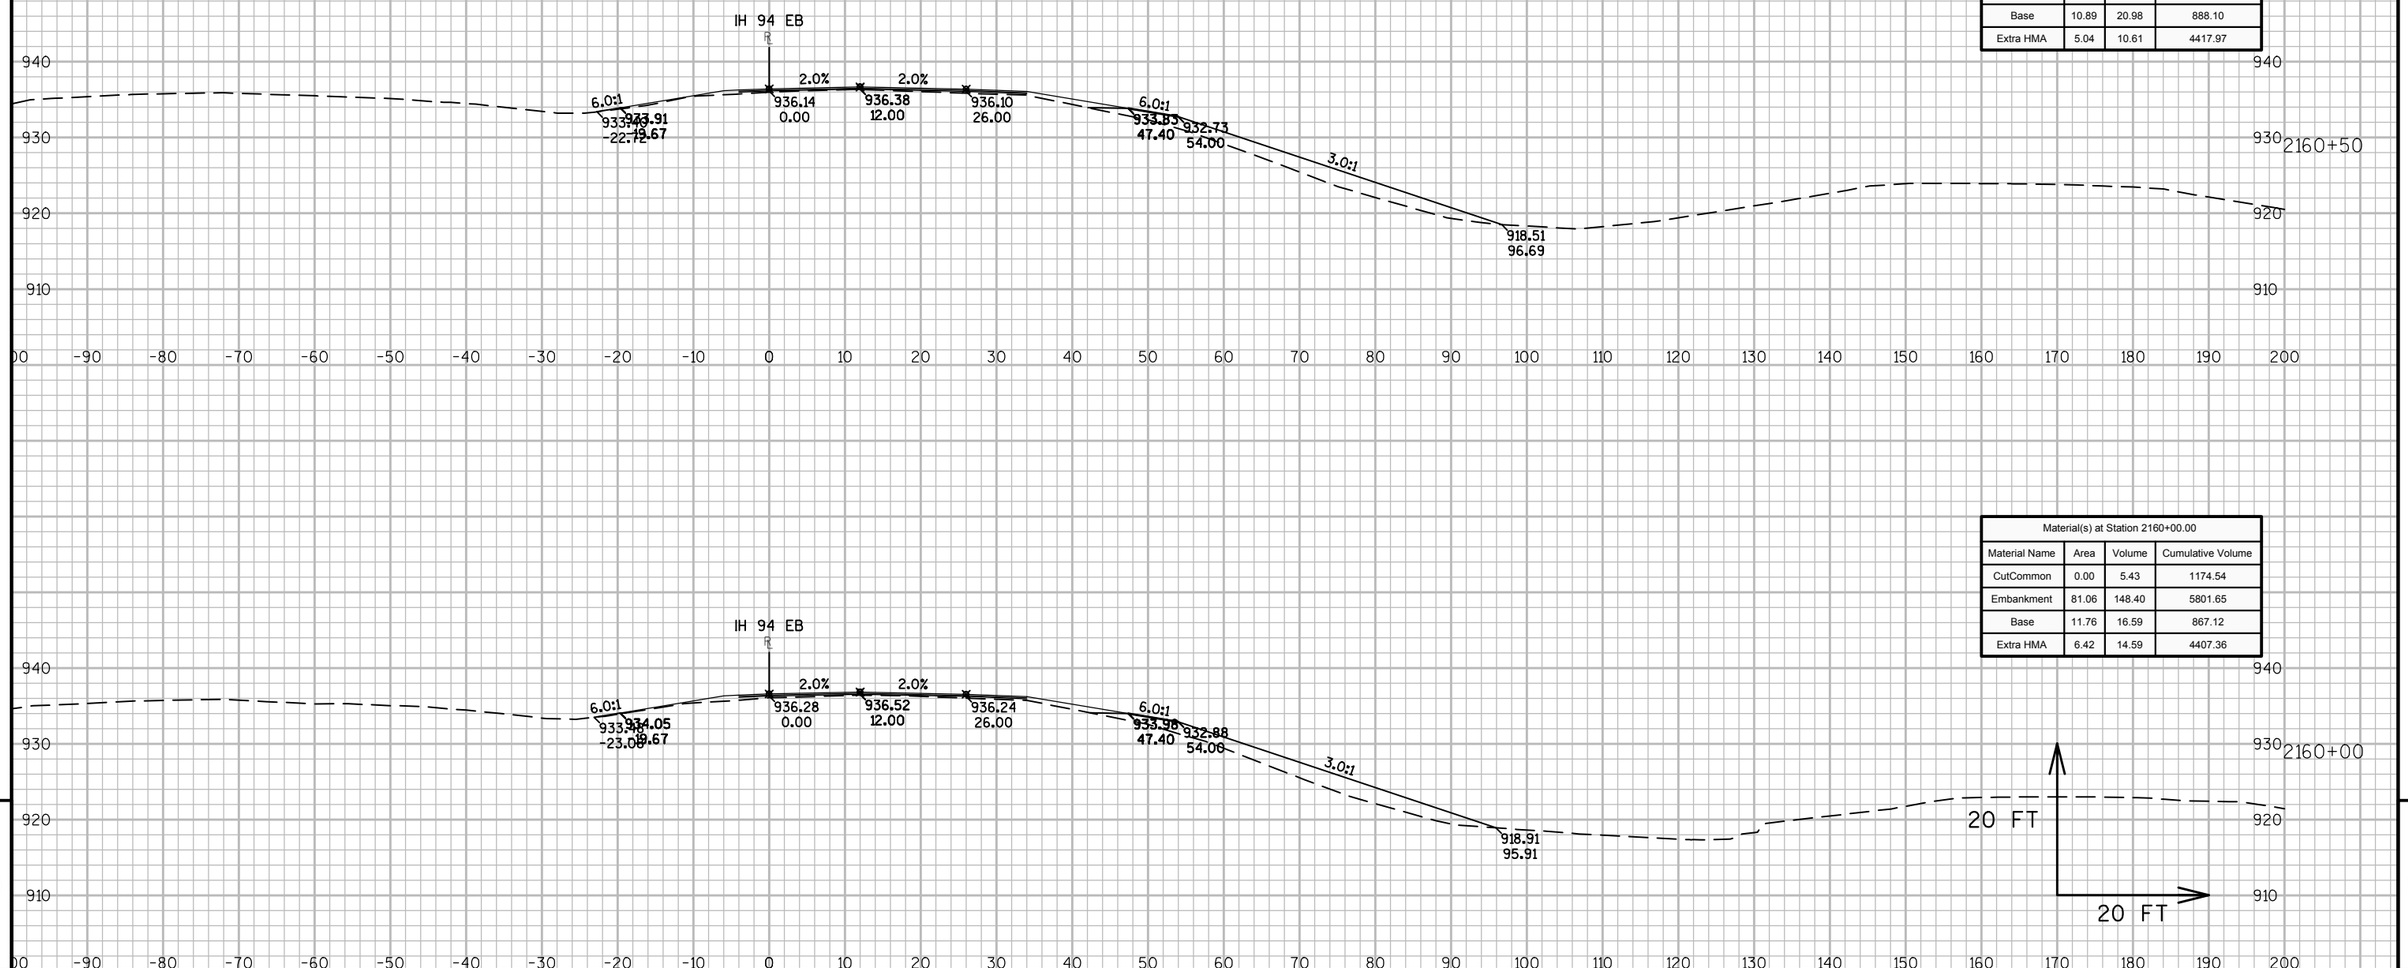

Material(s) at Station 2160+50.00			
Material Name	Area	Volume	Cumulative Volume
CutCommon	0.00	0.00	1174.54
Embankment	80.34	149.44	5951.09
Base	10.89	20.98	888.10
Extra HMA	5.04	10.61	4417.97


Material(s) at Station 2160+00.00			
Material Name	Area	Volume	Cumulative Volume
CutCommon	0.00	5.43	1174.54
Embankment	81.06	148.40	5801.65
Base	11.76	16.59	867.12
Extra HMA	6.42	14.59	4407.36

9

9

PROJECT NO: 1023-00-72	HWY: IH 94	COUNTY: JACKSON	CROSS SECTIONS: IH 94 EB	SHEET	E

FILE NAME : N:\PDS\C3D\10230002\SHEETSPLAN\EAST BOUND C3D 2014\090201-XS-IH94-JC-EB-2135+00 - 2200+00.DWG
LAYOUT NAME - 02 - (24)
PLOT DATE : 10/20/2014 9:48 AM PLOT BY : ANDRITSCH, ERIC R PLOT NAME : PLOT SCALE : 1:20_XREF

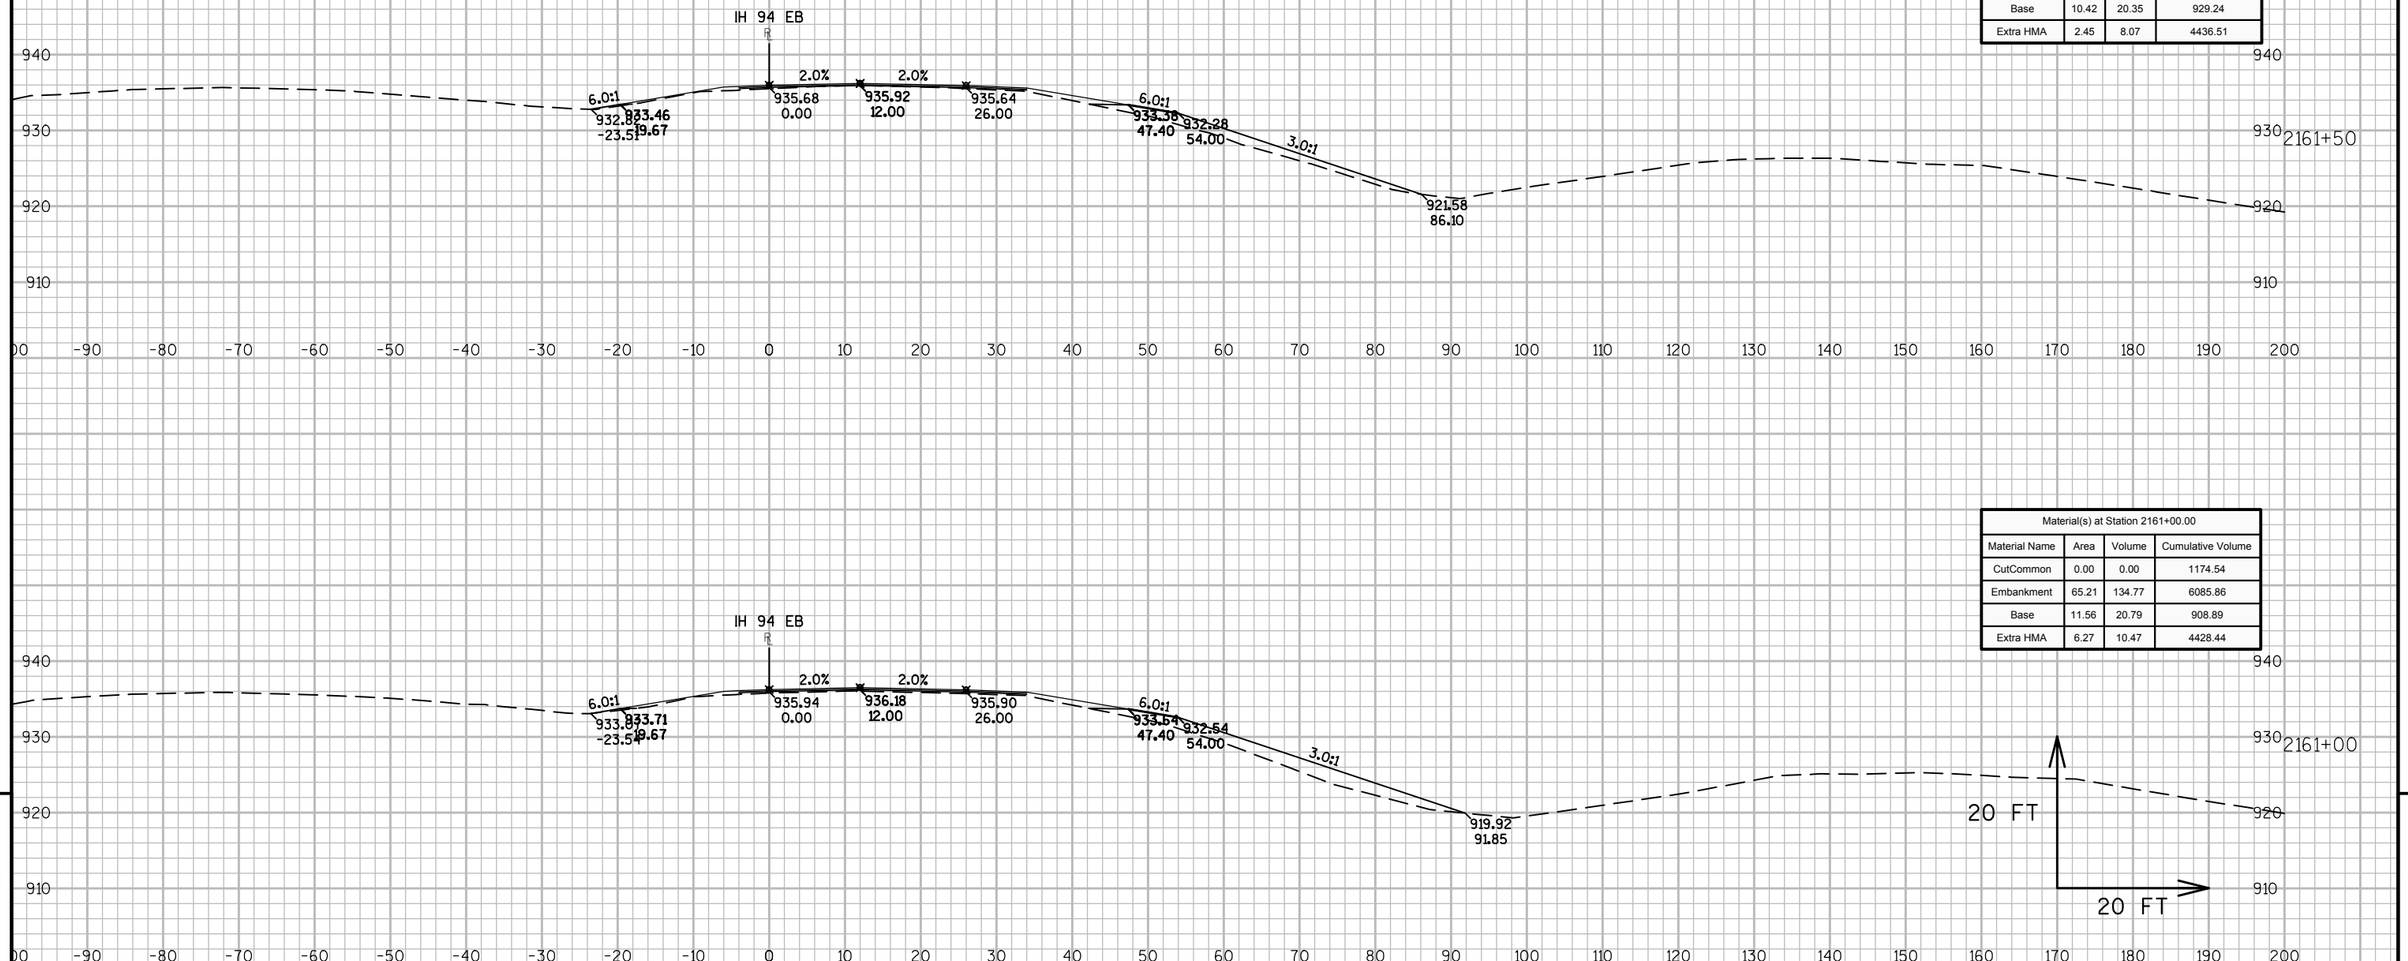

Material(s) at Station 2161+50.00			
Material Name	Area	Volume	Cumulative Volume
CutCommon	0.00	0.00	1174.54
Embankment	41.43	98.74	6184.60
Base	10.42	20.35	929.24
Extra HMA	2.45	8.07	4436.51

Material(s) at Station 2161+00.00			
Material Name	Area	Volume	Cumulative Volume
CutCommon	0.00	0.00	1174.54
Embankment	65.21	134.77	6085.86
Base	11.56	20.79	908.89
Extra HMA	6.27	10.47	4428.44

9


9

PROJECT NO: 1023-00-72	HWY: IH 94	COUNTY: JACKSON	CROSS SECTIONS: IH 94 EB	SHEET	E

FILE NAME : N:\PDS\C3D\10230002\SHEETSPLAN\EAST BOUND C3D 2014\090201-XS-IH94-JC-EB-2135+00 - 2200+00.DWG
LAYOUT NAME - 02 - (25)

PLOT DATE : 10/20/2014 9:48 AM PLOT BY : ANDRITSCH, ERIC R PLOT NAME : PLOT SCALE : 1:20_XREF

Material(s) at Station 2162+50.00			
Material Name	Area	Volume	Cumulative Volume
CutCommon	0.00	0.00	1174.54
Embankment	52.30	111.36	6397.27
Base	12.33	21.60	970.67
Extra HMA	5.84	7.95	4449.27

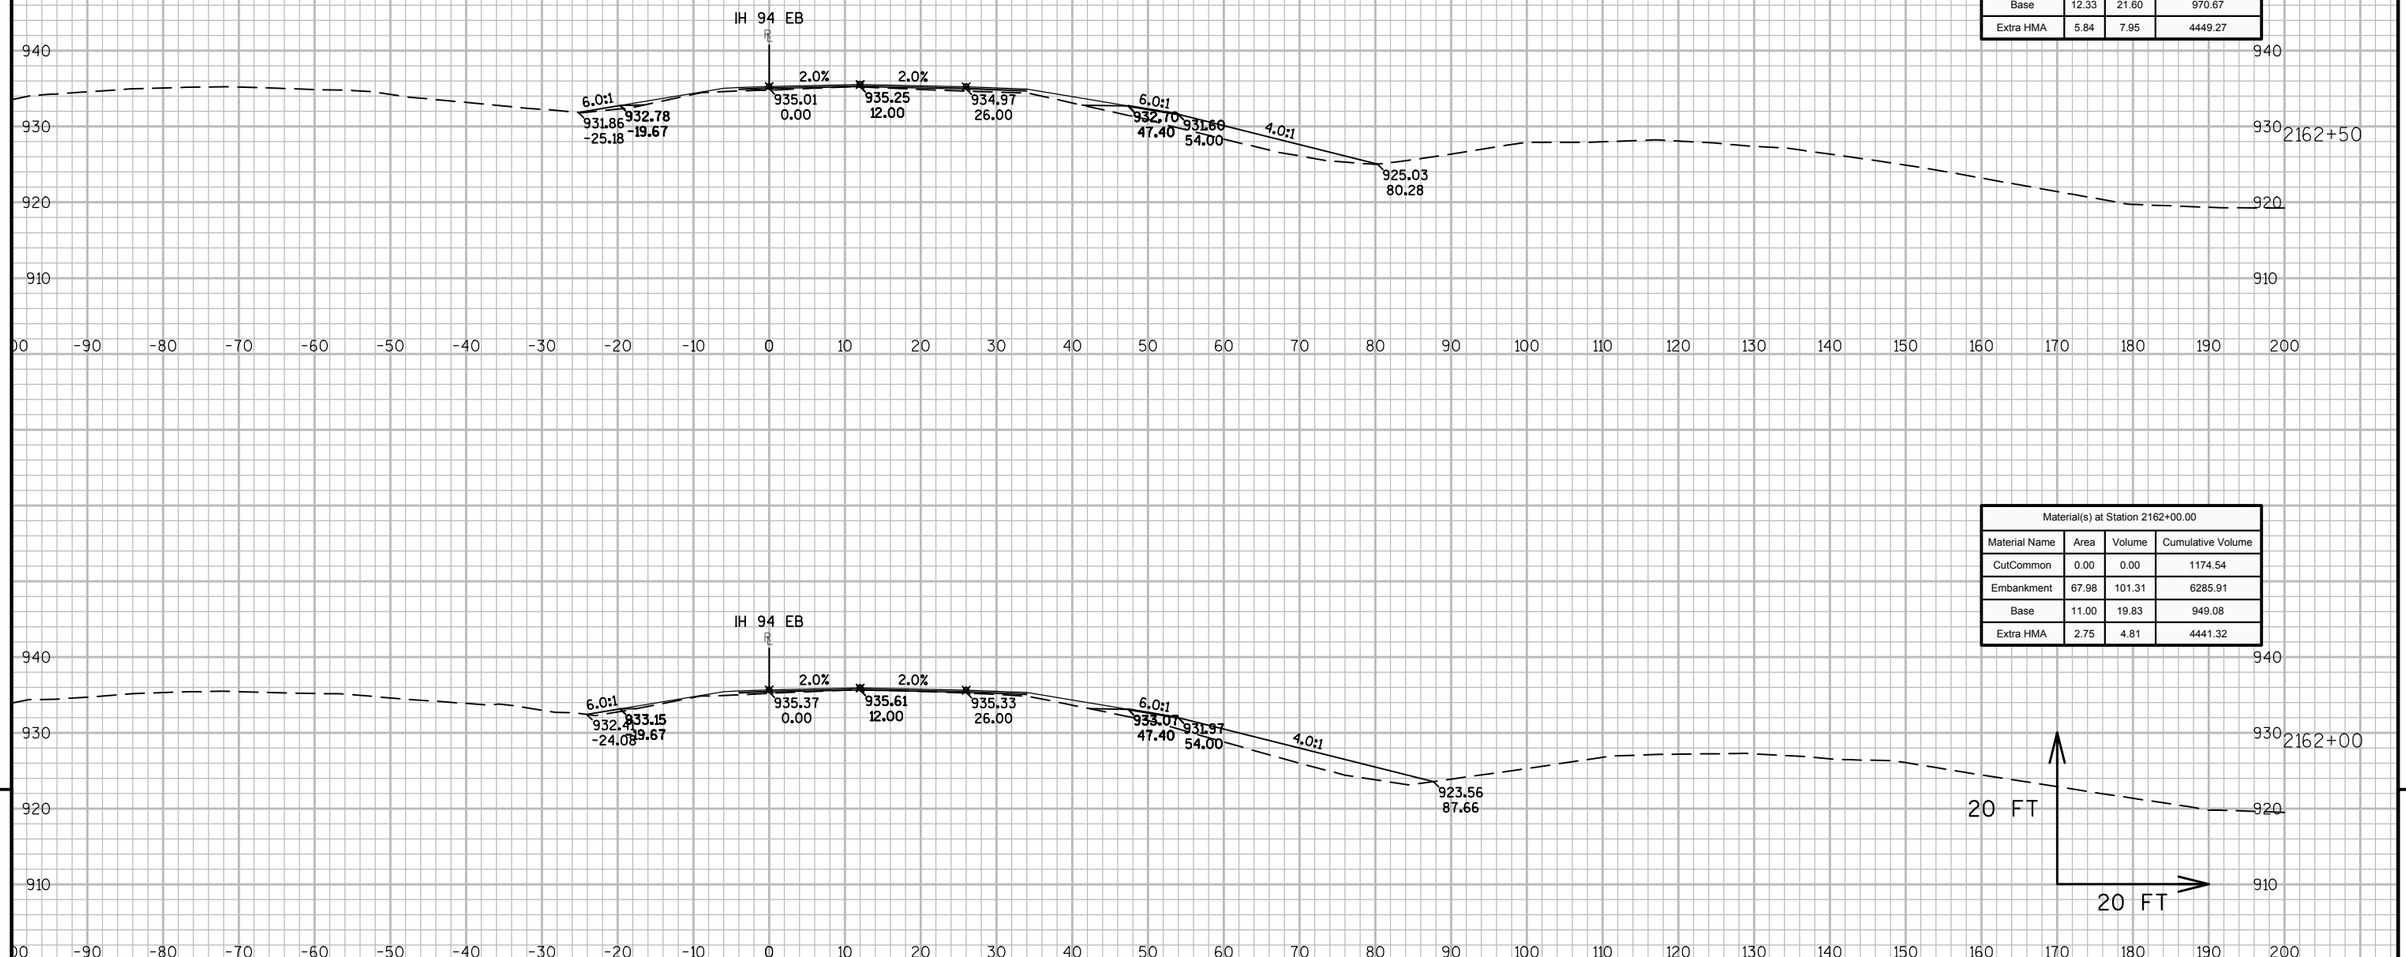


Material(s) at Station 2162+00.00			
Material Name	Area	Volume	Cumulative Volume
CutCommon	0.00	0.00	1174.54
Embankment	67.98	101.31	6285.91
Base	11.00	19.83	949.08
Extra HMA	2.75	4.81	4441.32

9

9

PROJECT NO: 1023-00-72	HWY: IH 94	COUNTY: JACKSON	CROSS SECTIONS: IH 94 EB	SHEET	E

FILE NAME : N:\PDS\C3D\10230002\SHEETSPLAN\EAST BOUND C3D 2014\090201-XS-IH94-JC-EB-2135+00 - 2200+00.DWG
LAYOUT NAME - 02 - (26)
PLOT DATE : 10/20/2014 9:48 AM PLOT BY : ANDRITSCH, ERIC R PLOT NAME : PLOT SCALE : 1:20_XREF

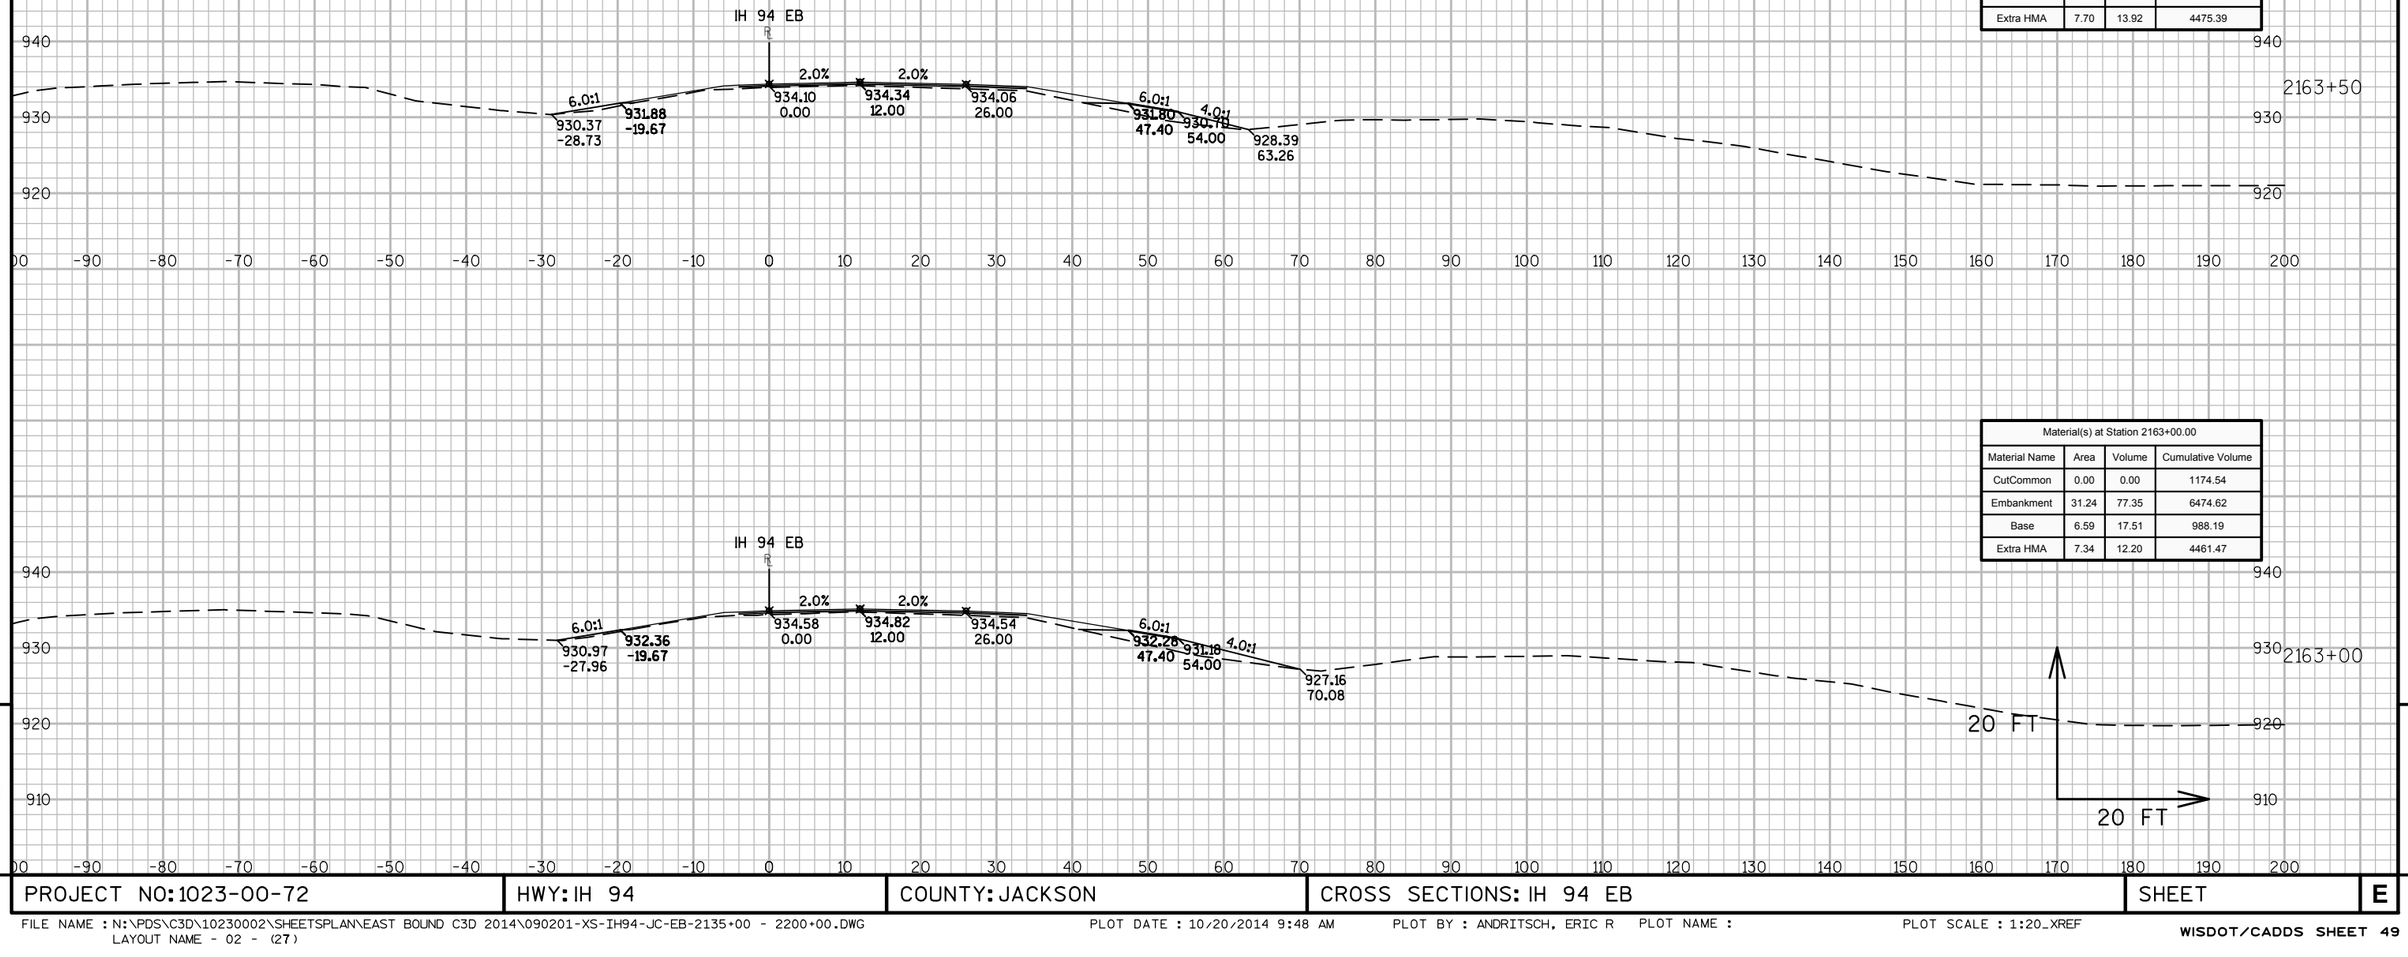

Material(s) at Station 2163+50.00			
Material Name	Area	Volume	Cumulative Volume
CutCommon	0.00	0.00	1174.54
Embankment	21.30	48.65	6523.26
Base	11.96	17.18	1005.36
Extra HMA	7.70	13.92	4475.39


Material(s) at Station 2163+00.00			
Material Name	Area	Volume	Cumulative Volume
CutCommon	0.00	0.00	1174.54
Embankment	31.24	77.35	6474.62
Base	6.59	17.51	988.19
Extra HMA	7.34	12.20	4461.47

9


9

PROJECT NO: 1023-00-72	HWY: IH 94	COUNTY: JACKSON	CROSS SECTIONS: IH 94 EB	SHEET	E


FILE NAME : N:\PDS\C3D\10230002\SHEETSPLAN\EAST BOUND C3D 2014\090201-XS-IH94-JC-EB-2135+00 - 2200+00.DWG
LAYOUT NAME - 02 - (27)
PLOT DATE : 10/20/2014 9:48 AM PLOT BY : ANDRITSCH, ERIC R PLOT NAME : PLOT SCALE : 1:20_XREF

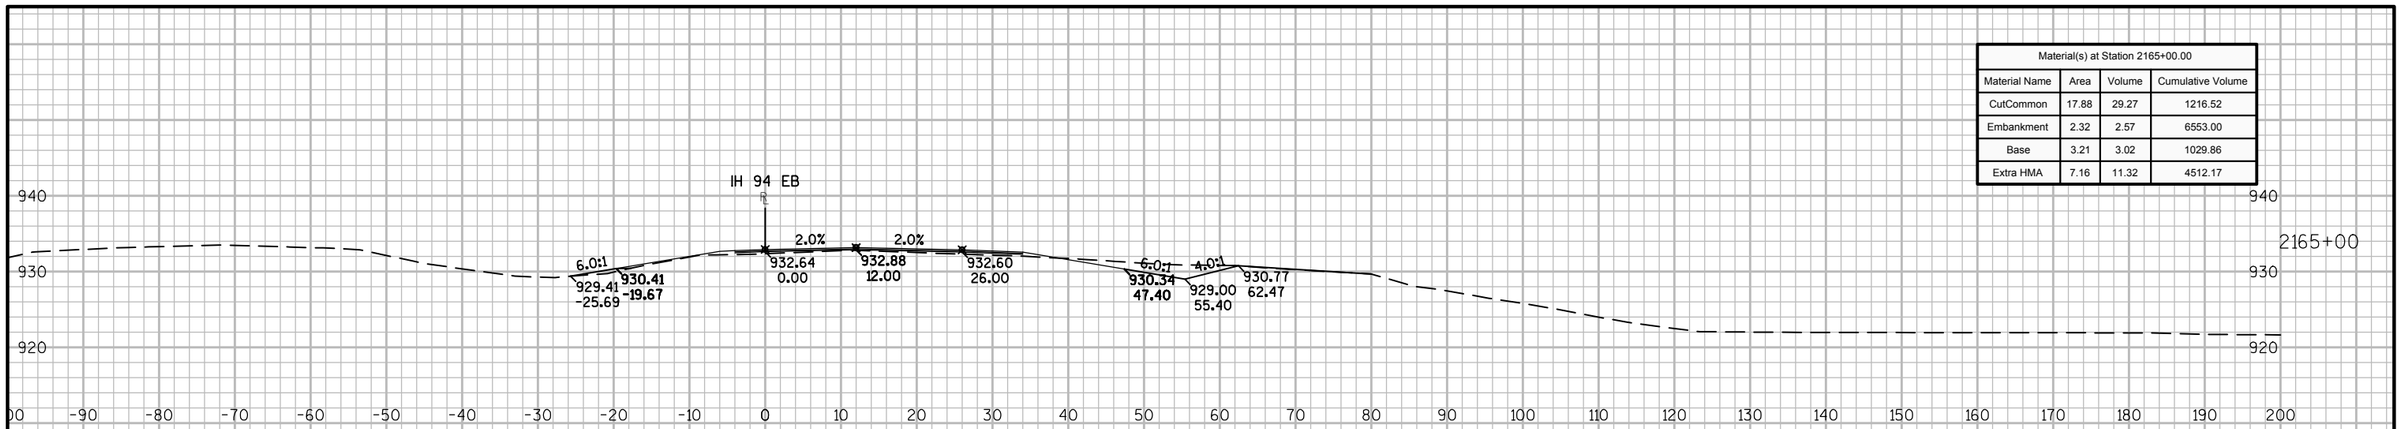

Material(s) at Station 2165+00.00			
Material Name	Area	Volume	Cumulative Volume
CutCommon	17.88	29.27	1216.52
Embankment	2.32	2.57	6553.00
Base	3.21	3.02	1029.86
Extra HMA	7.16	11.32	4512.17

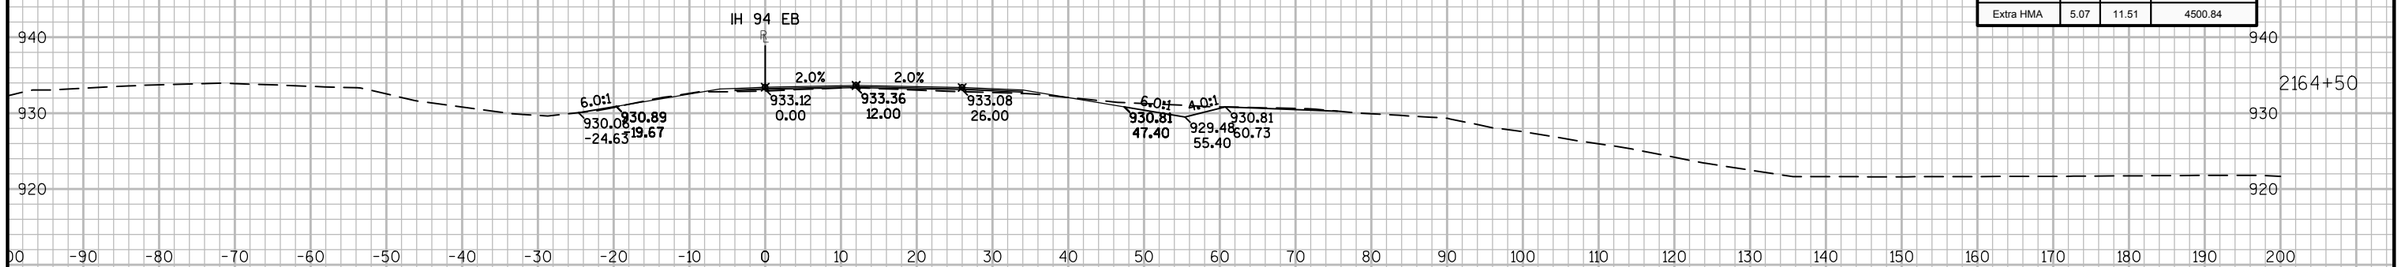

Material(s) at Station 2164+50.00			
Material Name	Area	Volume	Cumulative Volume
CutCommon	13.73	12.71	1187.25
Embankment	0.46	3.93	6550.43
Base	0.05	5.22	1026.84
Extra HMA	5.07	11.51	4500.84

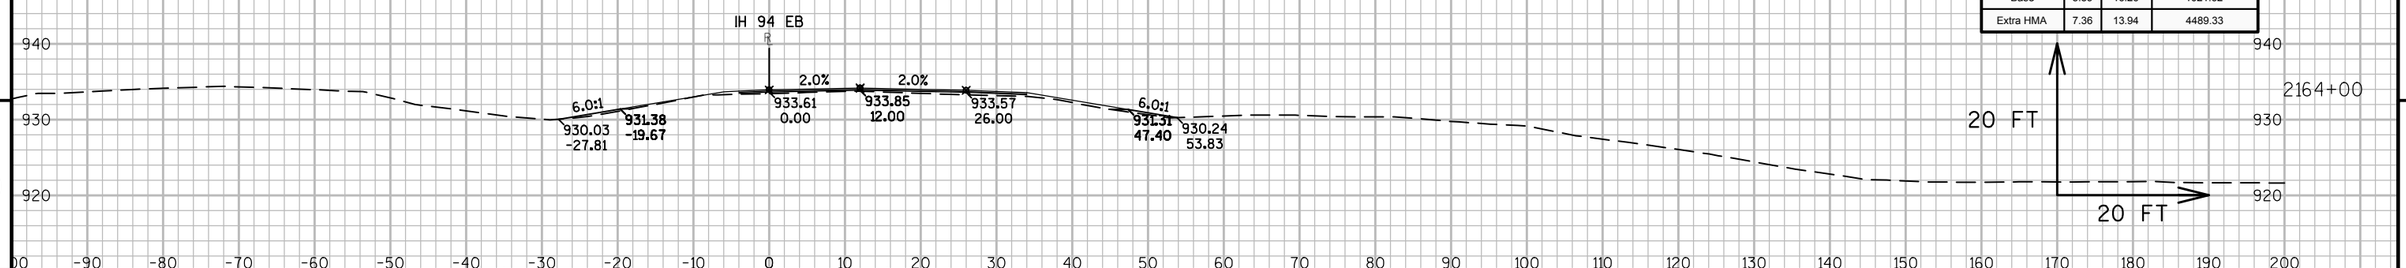


Material(s) at Station 2164+00.00			
Material Name	Area	Volume	Cumulative Volume
CutCommon	0.00	0.00	1174.54
Embankment	3.78	23.23	6546.49
Base	5.59	16.26	1021.62
Extra HMA	7.36	13.94	4489.33


9 9

PROJECT NO: 1023-00-72	HWY: IH 94	COUNTY: JACKSON	CROSS SECTIONS: IH 94 EB	SHEET	E


FILE NAME : N:\PDS\C3D\10230002\SHEETSPLAN\EAST BOUND C3D 2014\090201-XS-IH94-JC-EB-2135+00 - 2200+00.DWG
LAYOUT NAME - 02 - (28)
PLOT DATE : 10/20/2014 9:48 AM PLOT BY : ANDRITSCH, ERIC R PLOT NAME : PLOT SCALE : 1:20_XREF

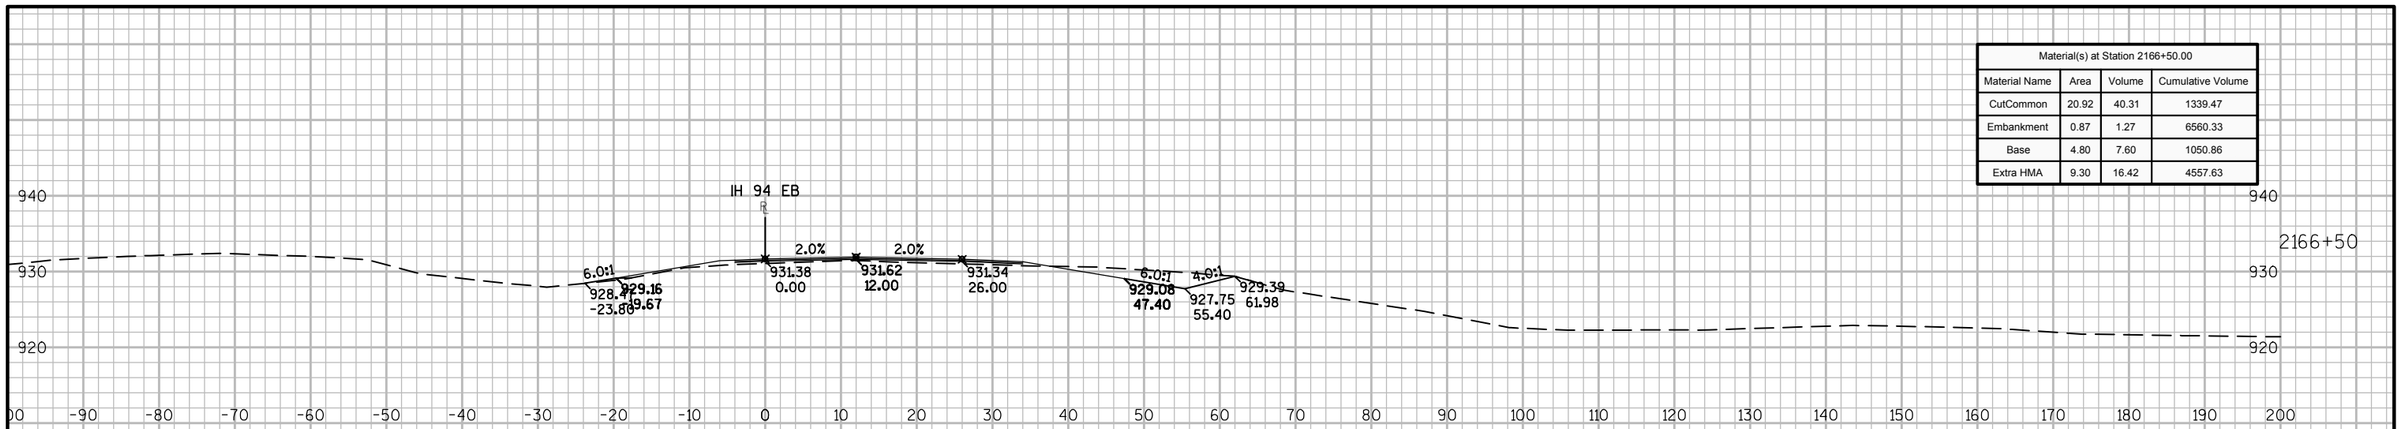

Material(s) at Station 2166+50.00			
Material Name	Area	Volume	Cumulative Volume
CutCommon	20.92	40.31	1339.47
Embankment	0.87	1.27	6560.33
Base	4.80	7.60	1050.86
Extra HMA	9.30	16.42	4557.63

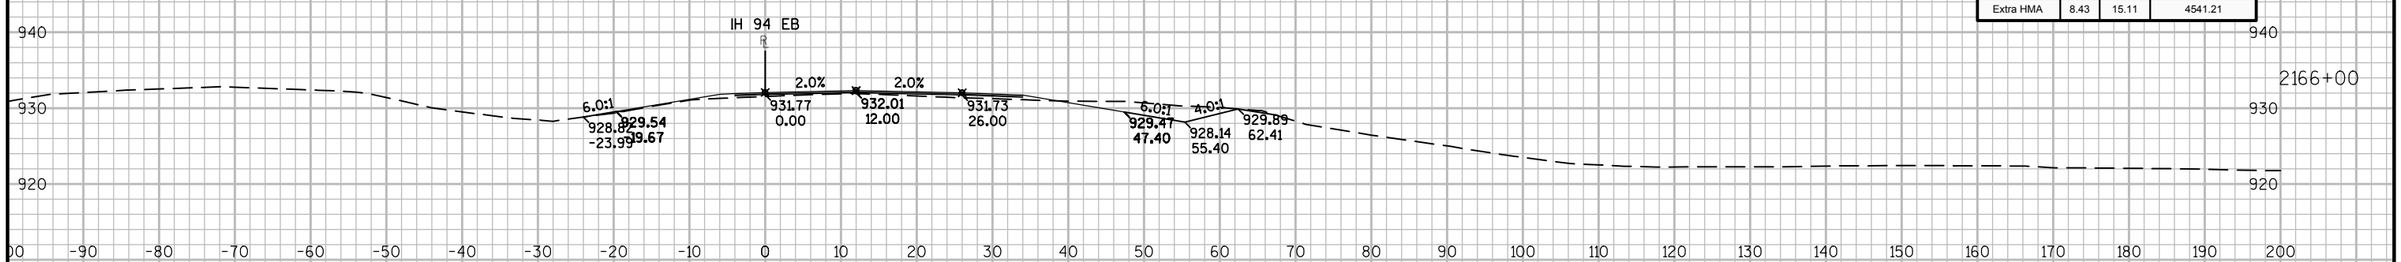

Material(s) at Station 2166+00.00			
Material Name	Area	Volume	Cumulative Volume
CutCommon	22.61	43.51	1299.16
Embankment	0.49	2.18	6559.06
Base	3.40	6.79	1043.26
Extra HMA	8.43	15.11	4541.21

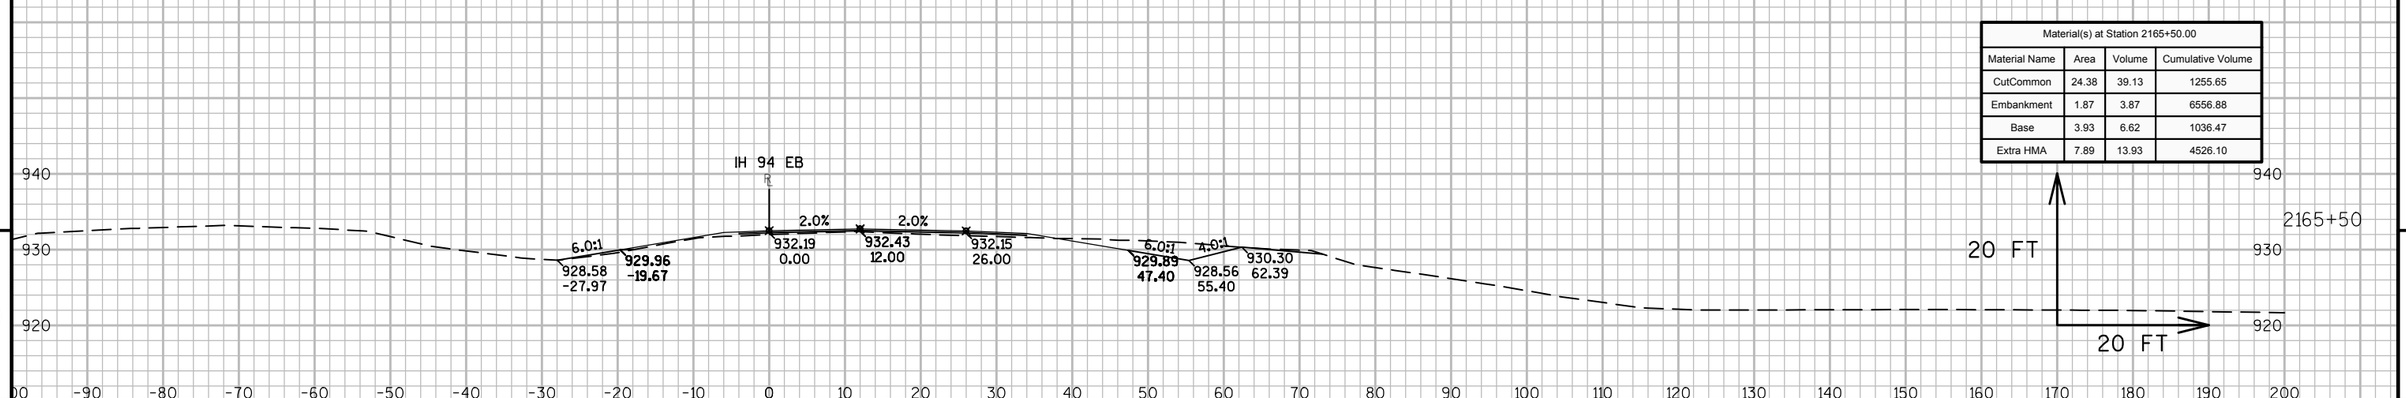


Material(s) at Station 2165+50.00			
Material Name	Area	Volume	Cumulative Volume
CutCommon	24.38	39.13	1255.65
Embankment	1.87	3.87	6556.88
Base	3.93	6.62	1036.47
Extra HMA	7.89	13.93	4526.10

9


9

PROJECT NO: 1023-00-72	HWY: IH 94	COUNTY: JACKSON	CROSS SECTIONS: IH 94 EB	SHEET	E


FILE NAME : N:\PDS\C3D\10230002\SHEETSPLAN\EAST BOUND C3D 2014\090201-XS-IH94-JC-EB-2135+00 - 2200+00.DWG
LAYOUT NAME - 02 - (29)
PLOT DATE : 10/20/2014 9:49 AM PLOT BY : ANDRITSCH, ERIC R PLOT NAME : PLOT SCALE : 1:20_XREF

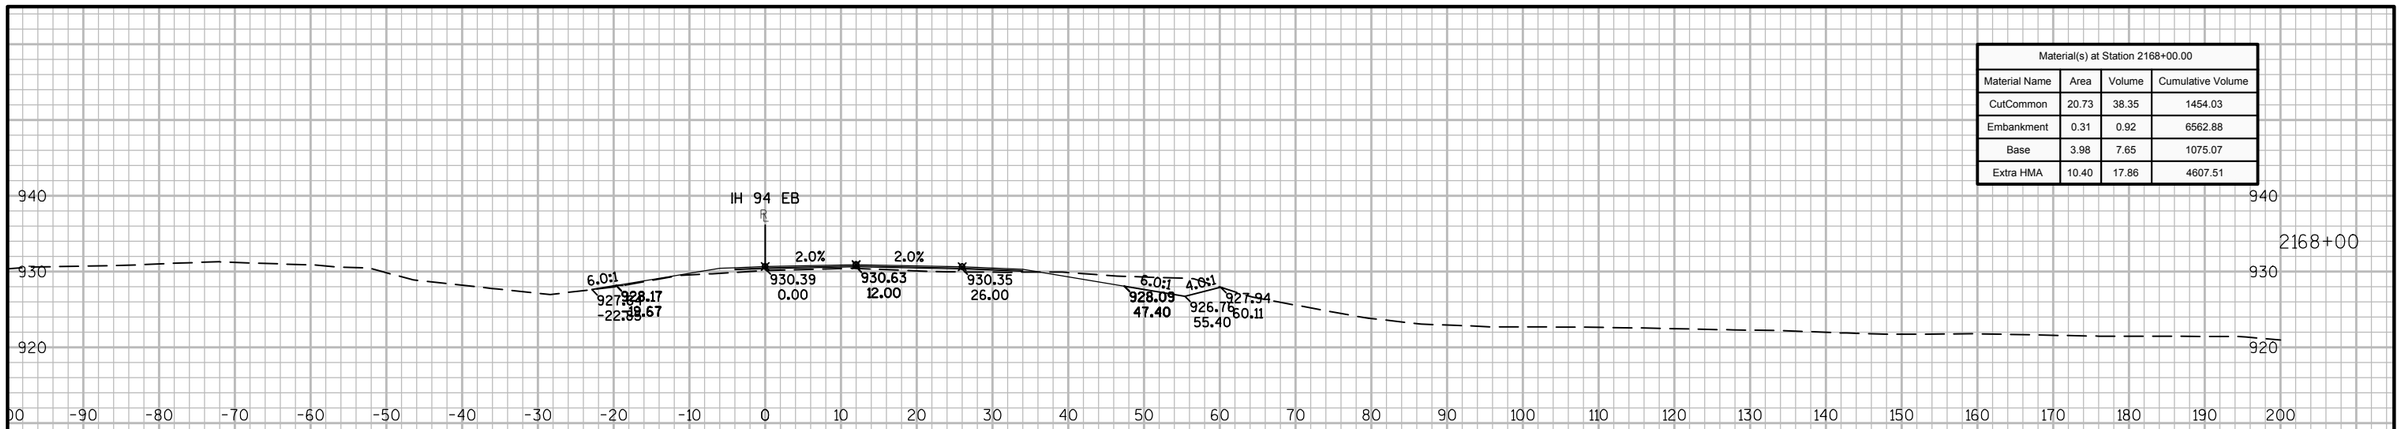

Material(s) at Station 2168+00.00			
Material Name	Area	Volume	Cumulative Volume
CutCommon	20.73	38.35	1454.03
Embankment	0.31	0.92	6562.88
Base	3.98	7.65	1075.07
Extra HMA	10.40	17.86	4607.51

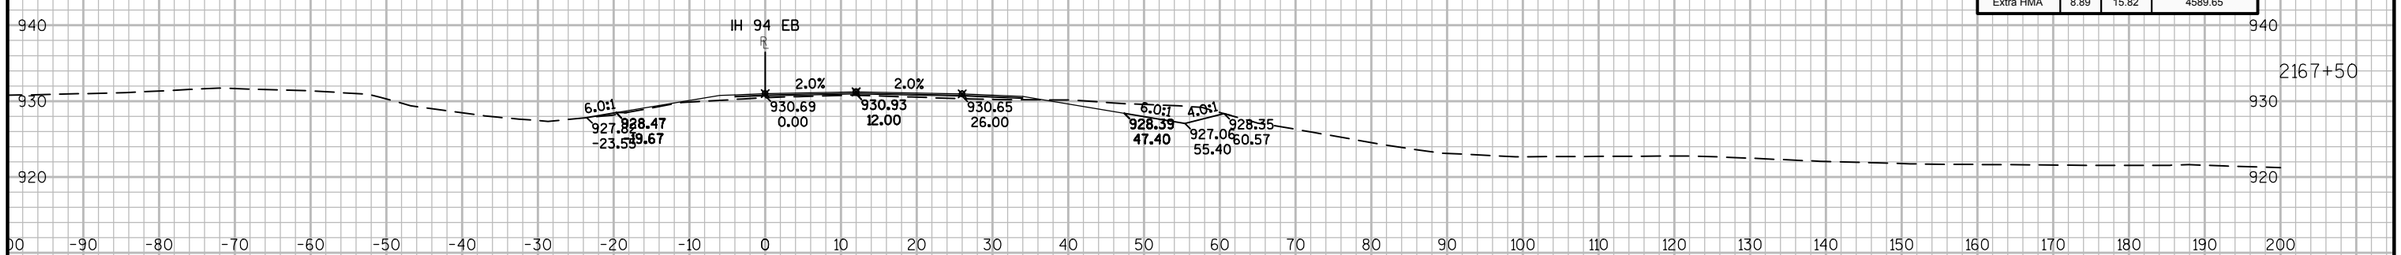

Material(s) at Station 2167+50.00			
Material Name	Area	Volume	Cumulative Volume
CutCommon	20.69	38.00	1415.68
Embankment	0.68	0.73	6561.96
Base	4.29	8.04	1067.42
Extra HMA	8.89	15.82	4589.65

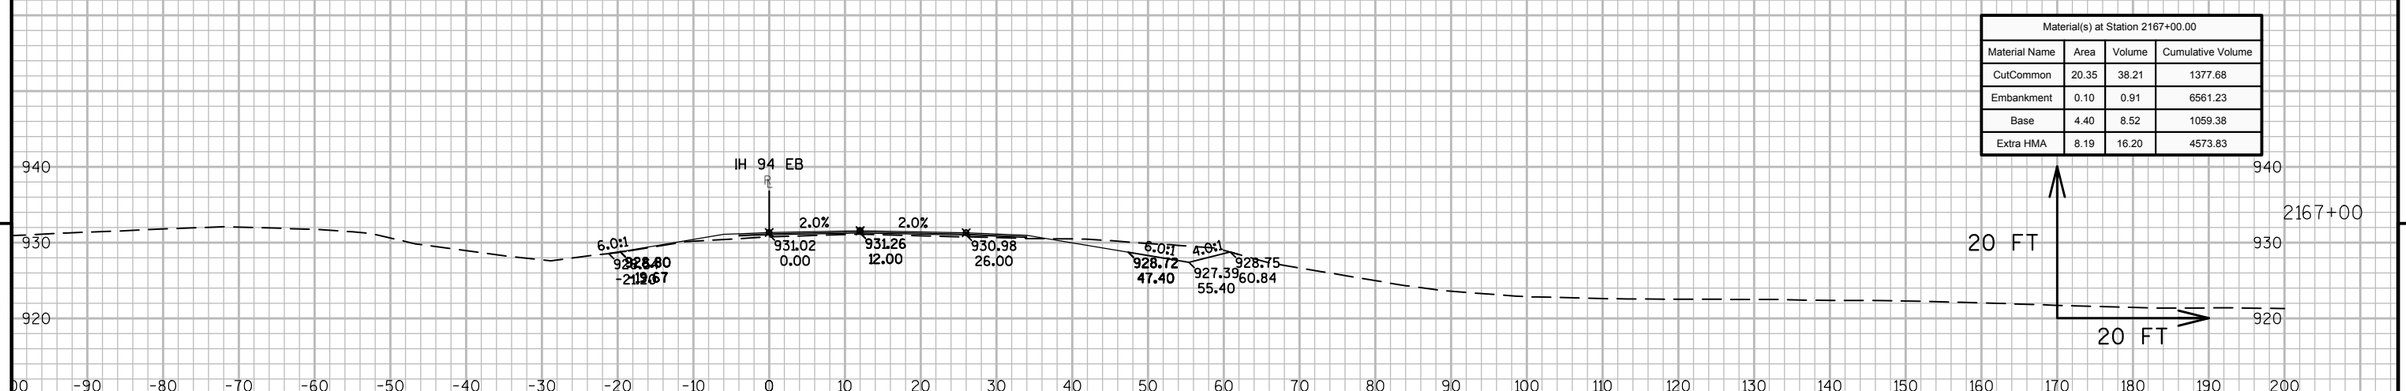

Material(s) at Station 2167+00.00			
Material Name	Area	Volume	Cumulative Volume
CutCommon	20.35	38.21	1377.68
Embankment	0.10	0.91	6561.23
Base	4.40	8.52	1059.38
Extra HMA	8.19	16.20	4573.83

9

9


PROJECT NO: 1023-00-72	HWY: IH 94	COUNTY: JACKSON	CROSS SECTIONS: IH 94 EB	SHEET	E

FILE NAME : N:\PDS\C3D\10230002\SHEETSPLAN\EAST BOUND C3D 2014\090201-XS-IH94-JC-EB-2135+00 - 2200+00.DWG
LAYOUT NAME - 02 - (30)

PLOT DATE : 10/20/2014 9:49 AM PLOT BY : ANDRITSCH, ERIC R PLOT NAME : PLOT SCALE : 1:20_XREF

Material(s) at Station 2169+00.00			
Material Name	Area	Volume	Cumulative Volume
CutCommon	16.74	33.89	1525.49
Embankment	5.19	8.99	6576.35
Base	7.51	13.43	1098.66
Extra HMA	9.97	19.09	4646.09

Material(s) at Station 2168+50.00			
Material Name	Area	Volume	Cumulative Volume
CutCommon	19.86	37.58	1491.60
Embankment	4.52	4.47	6567.36
Base	6.99	10.16	1085.23
Extra HMA	10.65	19.49	4627.00

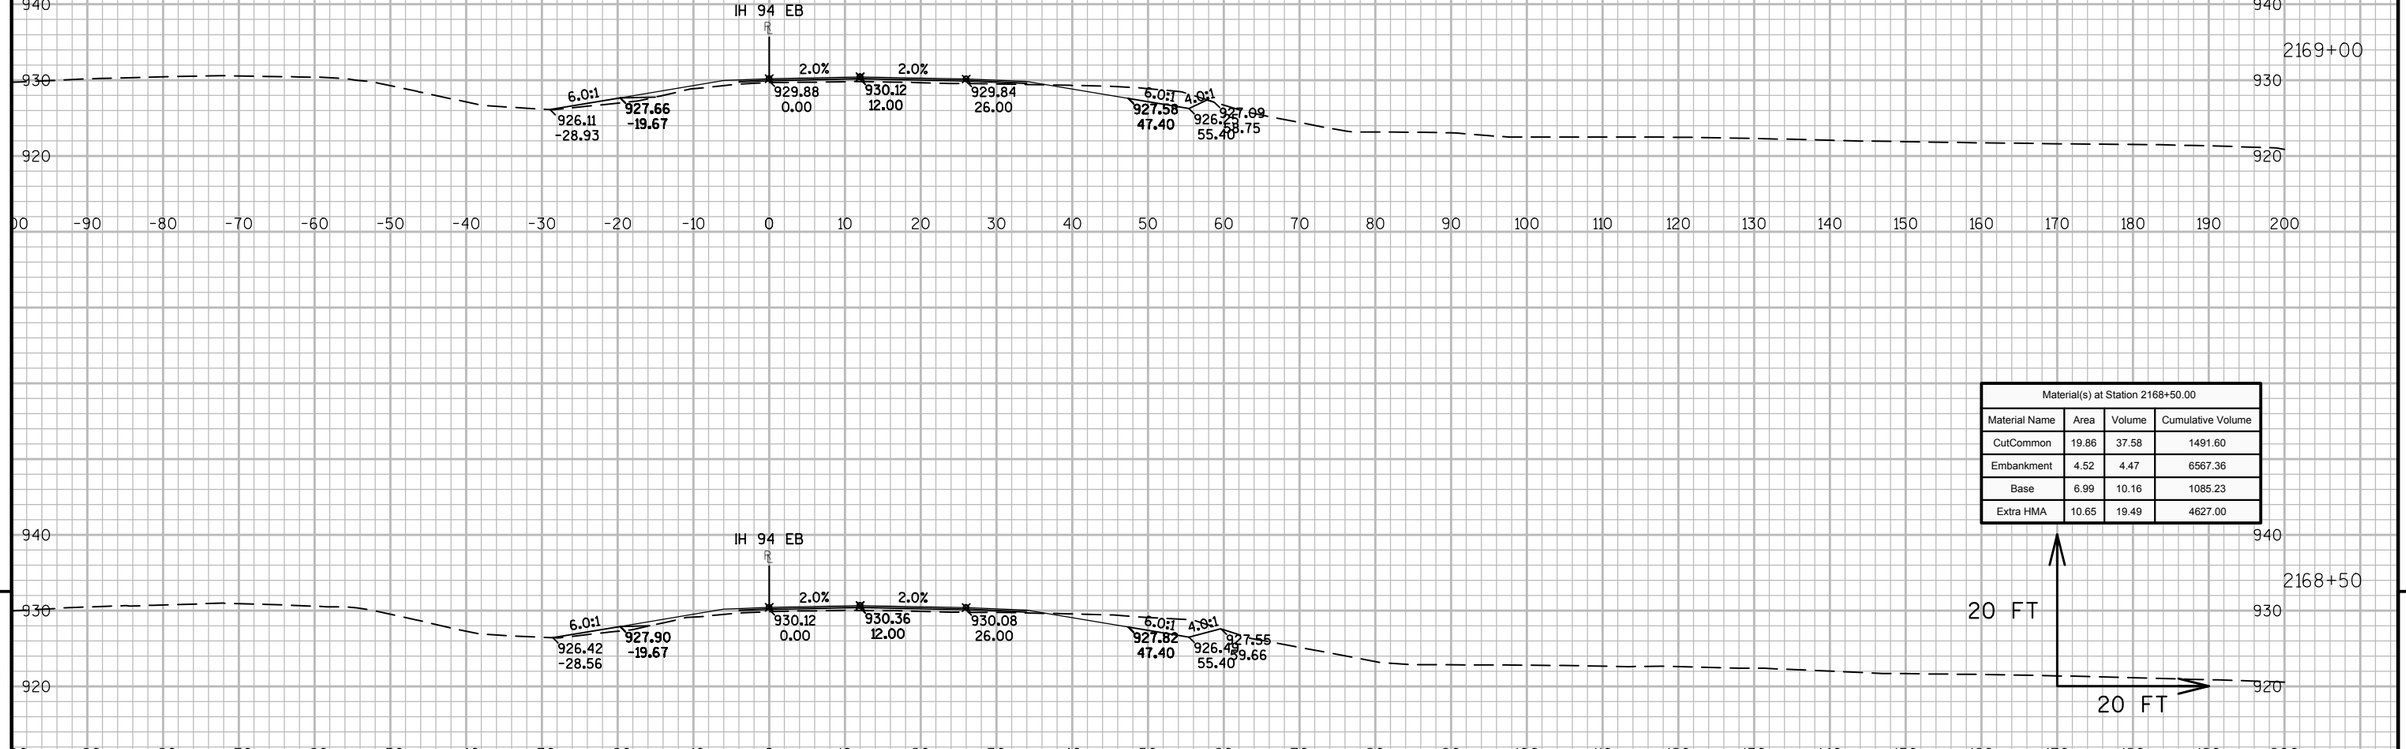


9

9

PROJECT NO: 1023-00-72	HWY: IH 94	COUNTY: JACKSON	CROSS SECTIONS: IH 94 EB	SHEET	E

FILE NAME : N:\PDS\C3D\10230002\SHEETSPLAN\EAST BOUND C3D 2014\090201-XS-IH94-JC-EB-2135+00 - 2200+00.DWG
LAYOUT NAME - 02 - (31)

PLOT DATE : 10/20/2014 9:49 AM PLOT BY : ANDRITSCH, ERIC R PLOT NAME : PLOT SCALE : 1:20_XREF

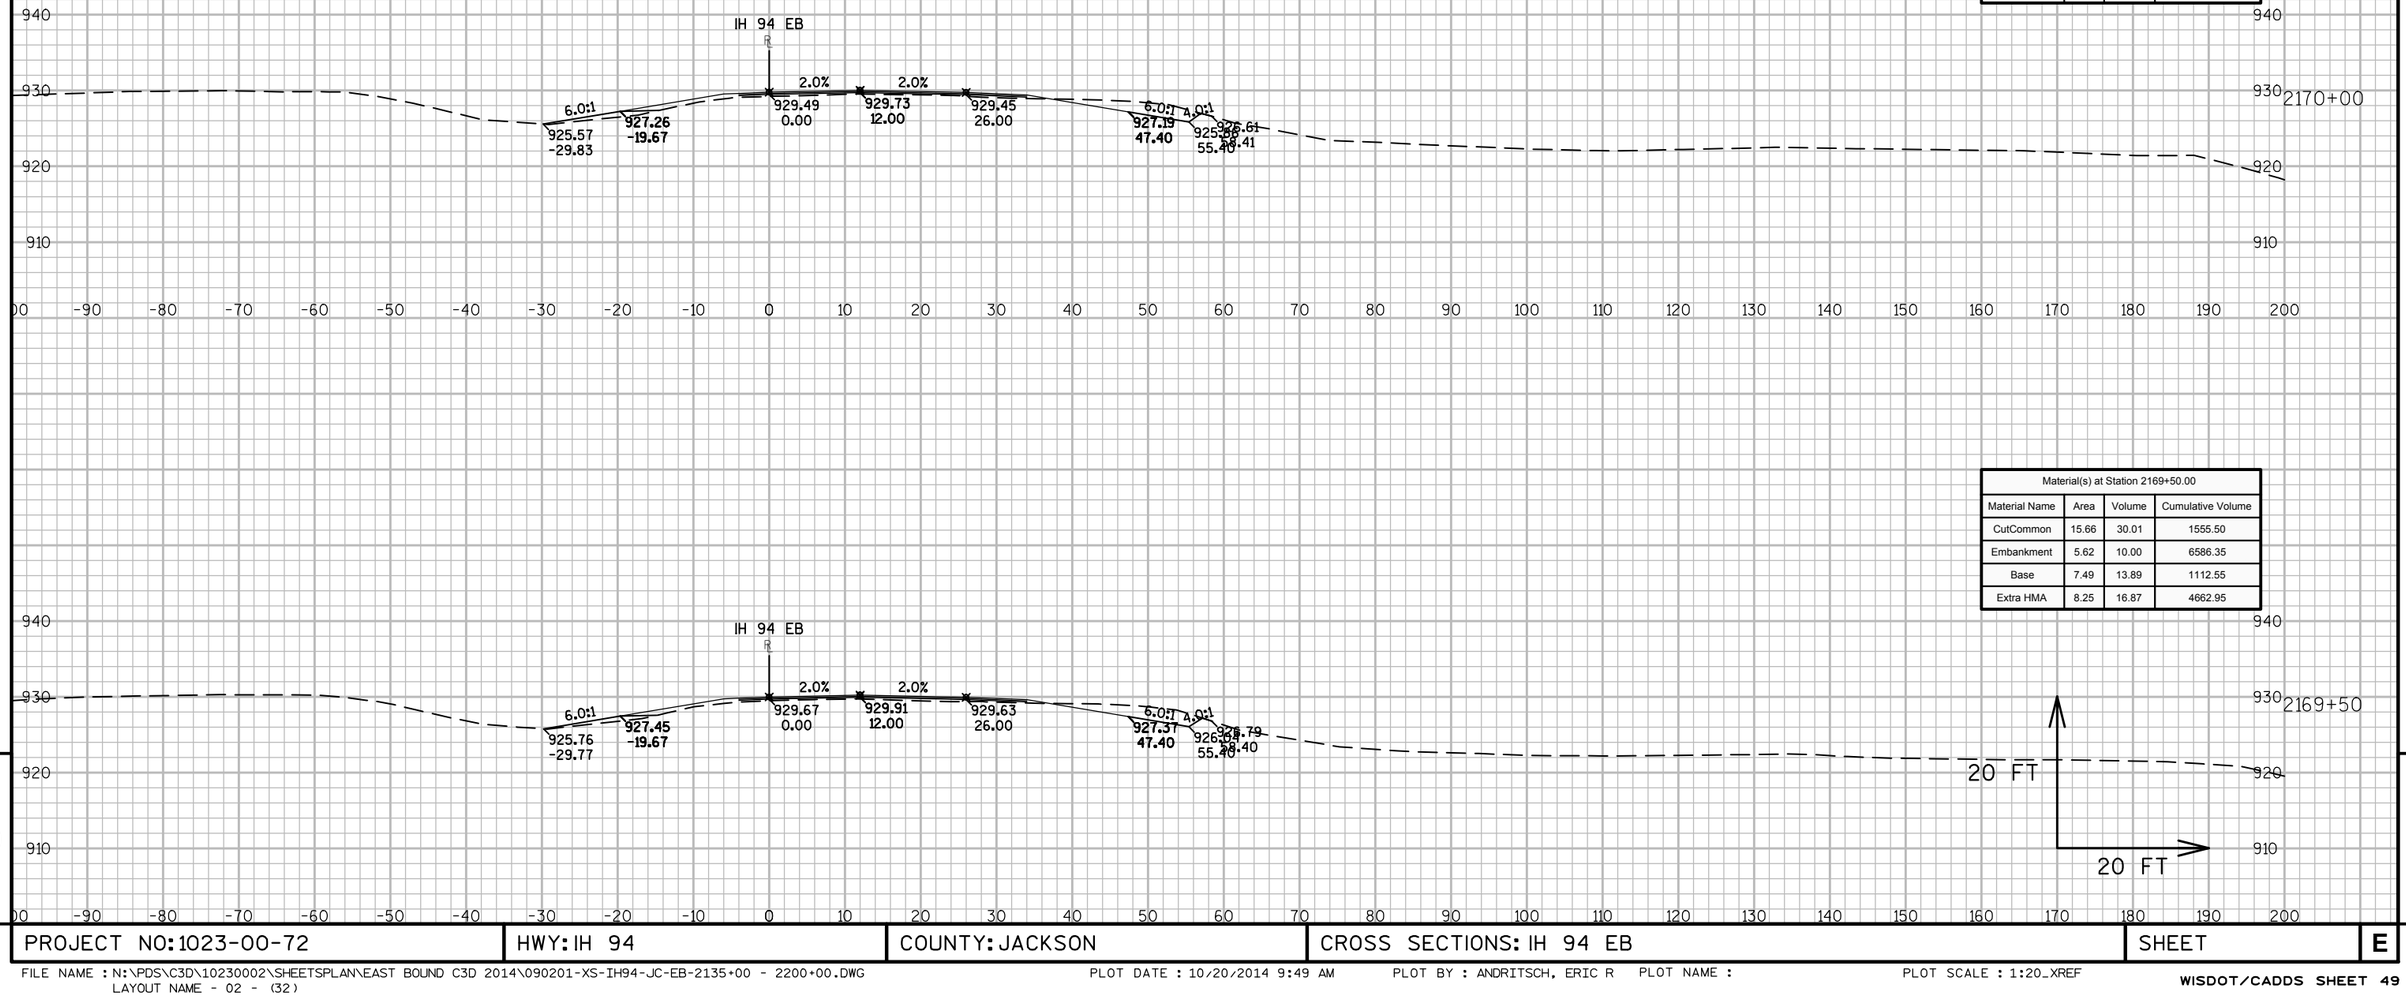

Material(s) at Station 2170+00.00			
Material Name	Area	Volume	Cumulative Volume
CutCommon	14.49	27.92	1583.42
Embankment	6.59	11.30	6597.65
Base	8.24	14.57	1127.11
Extra HMA	7.68	14.75	4677.71

Material(s) at Station 2169+50.00			
Material Name	Area	Volume	Cumulative Volume
CutCommon	15.66	30.01	1555.50
Embankment	5.62	10.00	6586.35
Base	7.49	13.89	1112.55
Extra HMA	8.25	16.87	4662.95


9

9


PROJECT NO: 1023-00-72	HWY: IH 94	COUNTY: JACKSON	CROSS SECTIONS: IH 94 EB	SHEET	E

FILE NAME : N:\PDS\C3D\10230002\SHEETSPLAN\EAST BOUND C3D 2014\090201-XS-IH94-JC-EB-2135+00 - 2200+00.DWG
LAYOUT NAME - 02 - (32)


PLOT DATE : 10/20/2014 9:49 AM PLOT BY : ANDRITSCH, ERIC R PLOT NAME : PLOT SCALE : 1:20_XREF

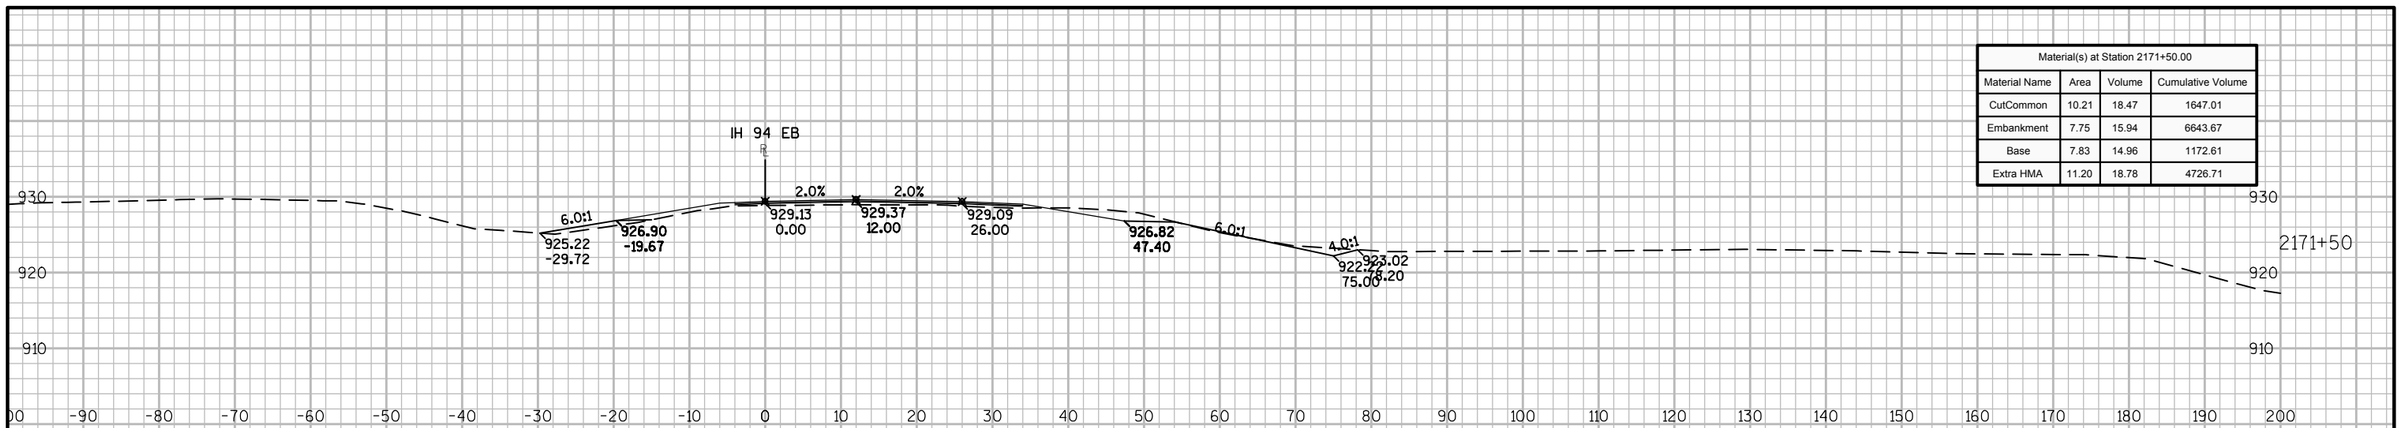

Material(s) at Station 2171+50.00			
Material Name	Area	Volume	Cumulative Volume
CutCommon	10.21	18.47	1647.01
Embankment	7.75	15.94	6643.67
Base	7.83	14.96	1172.61
Extra HMA	11.20	18.78	4726.71

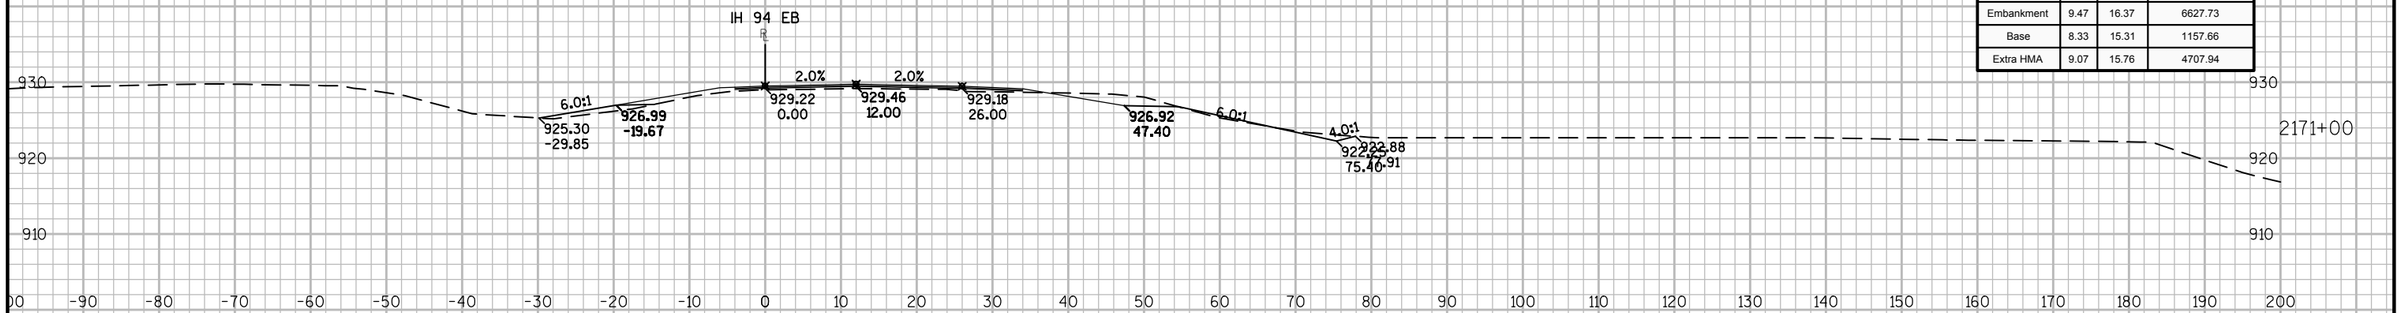

Material(s) at Station 2171+00.00			
Material Name	Area	Volume	Cumulative Volume
CutCommon	9.74	20.36	1628.54
Embankment	9.47	16.37	6627.73
Base	8.33	15.31	1157.66
Extra HMA	9.07	15.76	4707.94

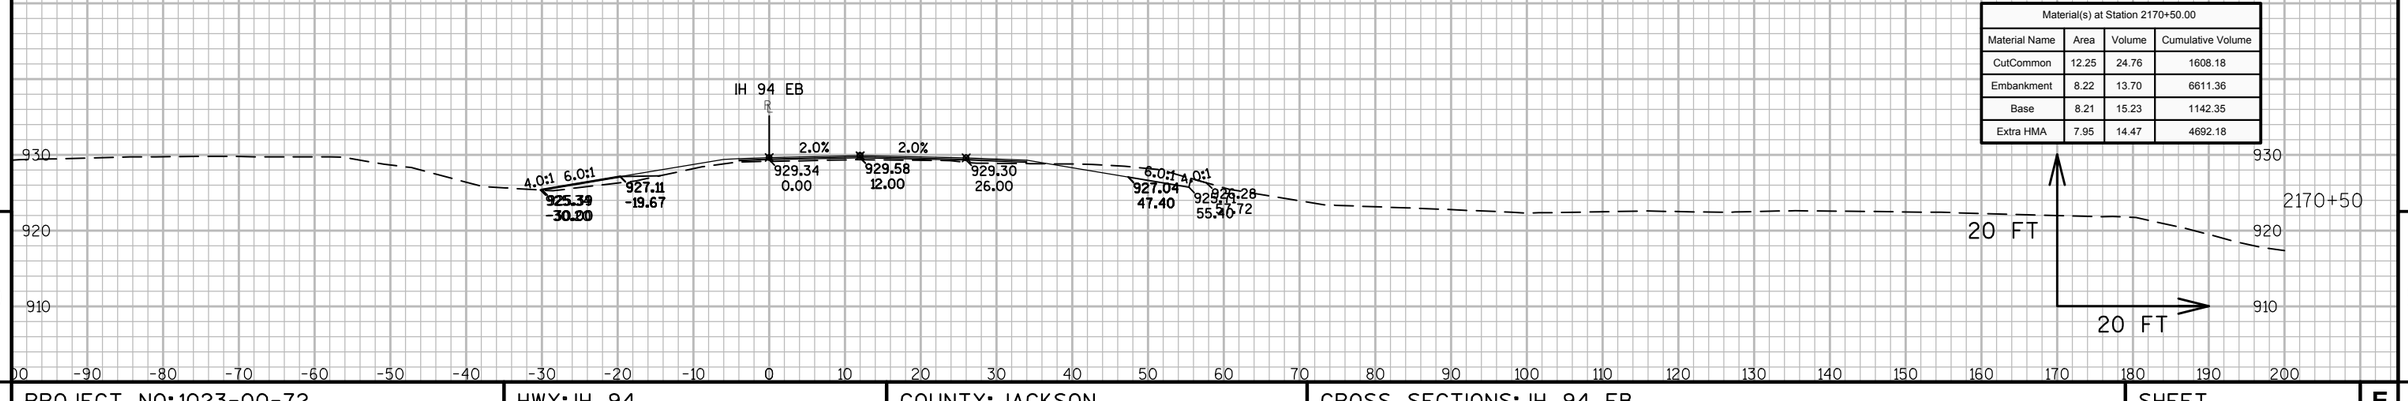

Material(s) at Station 2170+50.00			
Material Name	Area	Volume	Cumulative Volume
CutCommon	12.25	24.76	1608.18
Embankment	8.22	13.70	6611.36
Base	8.21	15.23	1142.35
Extra HMA	7.95	14.47	4692.18


9

9


PROJECT NO: 1023-00-72	HWY: IH 94	COUNTY: JACKSON	CROSS SECTIONS: IH 94 EB	SHEET	E

FILE NAME : N:\PDS\C3D\10230002\SHEETSPLAN\EAST BOUND C3D 2014\090201-XS-IH94-JC-EB-2135+00 - 2200+00.DWG
LAYOUT NAME - 02 - (33)


PLOT DATE : 10/20/2014 9:49 AM PLOT BY : ANDRITSCH, ERIC R PLOT NAME : PLOT SCALE : 1:20_XREF

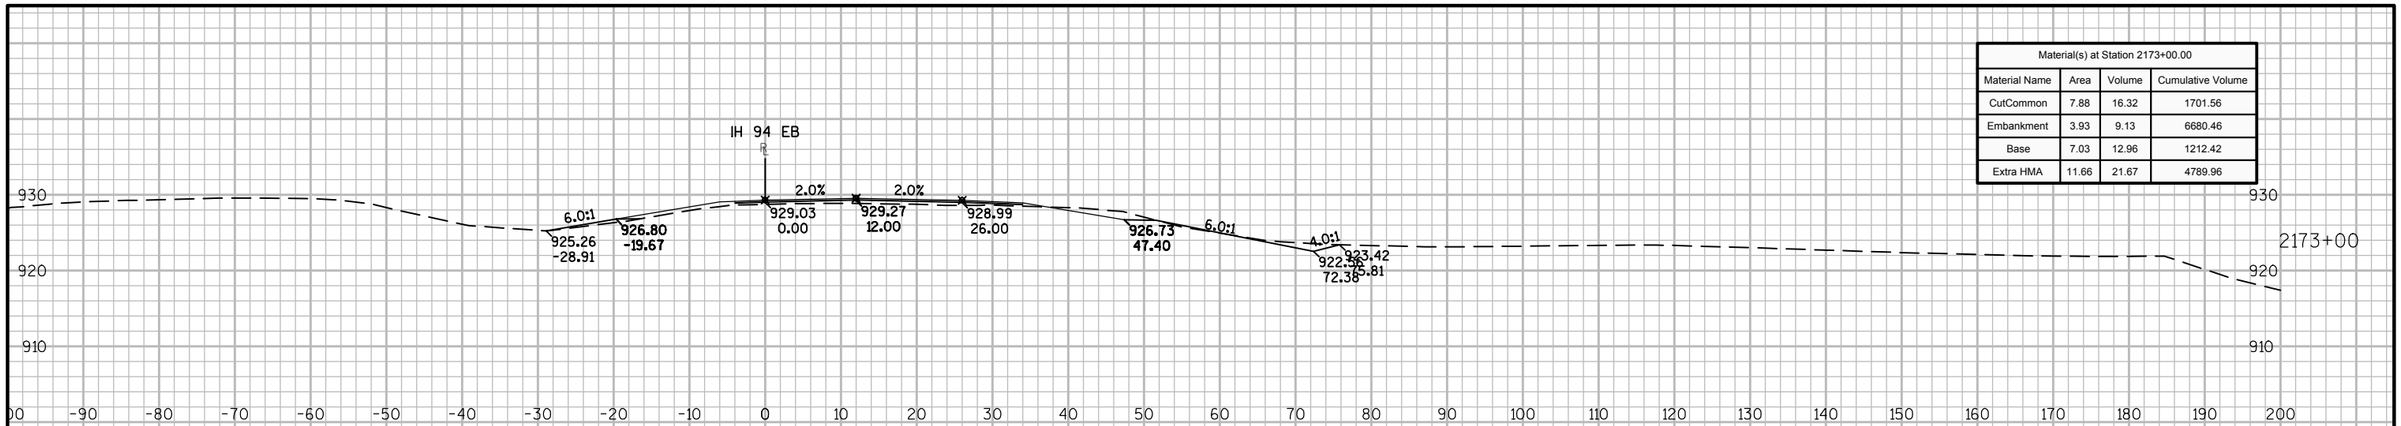

Material(s) at Station 2173+00.00			
Material Name	Area	Volume	Cumulative Volume
CutCommon	7.88	16.32	1701.56
Embankment	3.93	9.13	6680.46
Base	7.03	12.96	1212.42
Extra HMA	11.66	21.67	4789.96

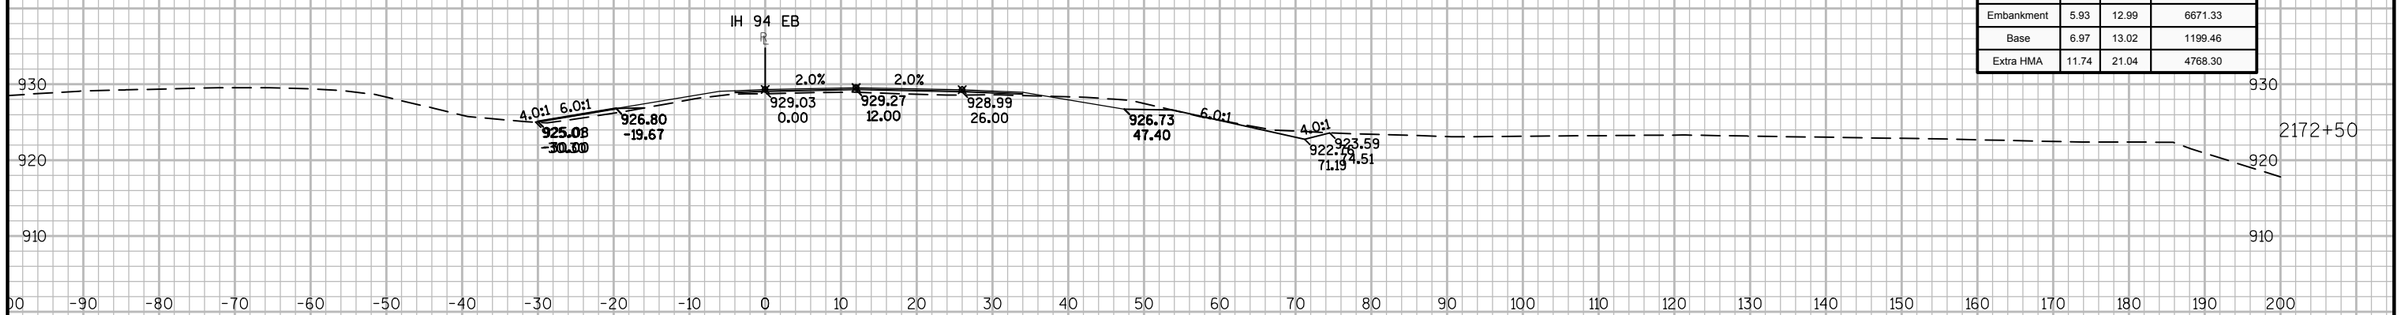

Material(s) at Station 2172+50.00			
Material Name	Area	Volume	Cumulative Volume
CutCommon	9.75	18.90	1685.24
Embankment	5.93	12.99	6671.33
Base	6.97	13.02	1199.46
Extra HMA	11.74	21.04	4768.30

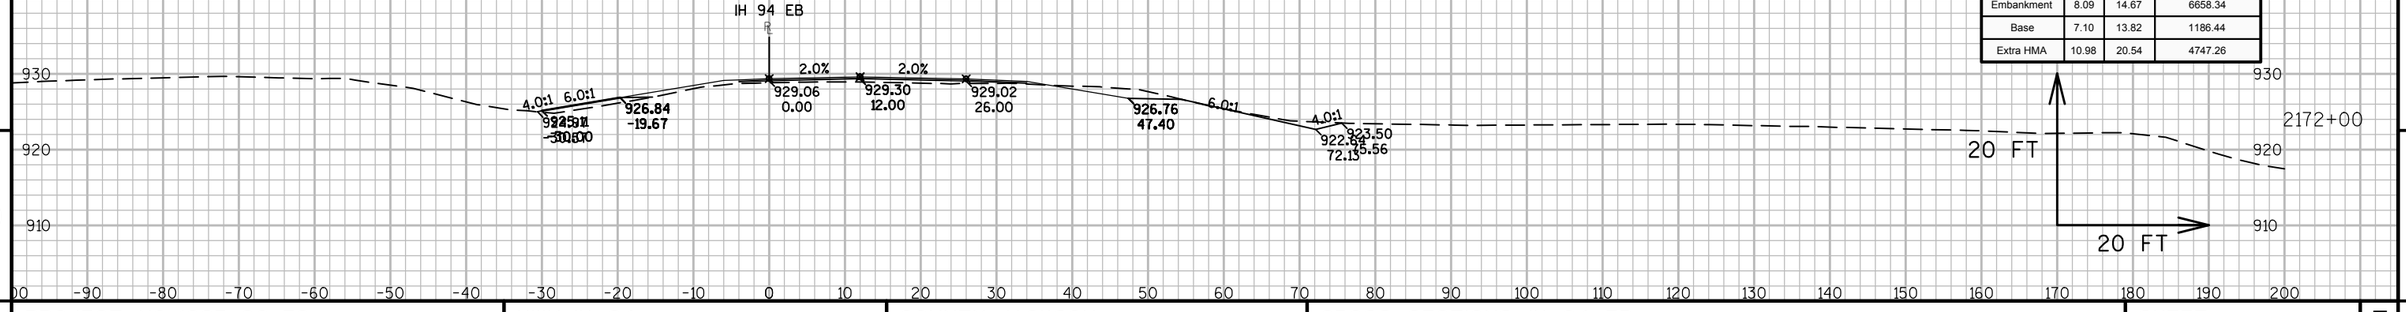

Material(s) at Station 2172+00.00			
Material Name	Area	Volume	Cumulative Volume
CutCommon	10.66	19.32	1666.34
Embankment	8.09	14.67	6658.34
Base	7.10	13.82	1186.44
Extra HMA	10.98	20.54	4747.26

9

9

PROJECT NO: 1023-00-72	HWY: IH 94	COUNTY: JACKSON	CROSS SECTIONS: IH 94 EB	SHEET	E

FILE NAME : N:\PDS\C3D\10230002\SHEETSPLAN\EAST BOUND C3D 2014\090201-XS-IH94-JC-EB-2135+00 - 2200+00.DWG
LAYOUT NAME - 02 - (34)

PLOT DATE : 10/20/2014 9:49 AM PLOT BY : ANDRITSCH, ERIC R PLOT NAME : PLOT SCALE : 1:20_XREF

Material(s) at Station 2174+50.00			
Material Name	Area	Volume	Cumulative Volume
CutCommon	7.50	13.30	1742.11
Embankment	1.87	5.46	6701.15
Base	5.49	10.94	1248.02
Extra HMA	8.63	19.18	4855.46

Material(s) at Station 2174+00.00			
Material Name	Area	Volume	Cumulative Volume
CutCommon	6.86	13.15	1728.81
Embankment	4.03	7.66	6695.68
Base	6.33	12.00	1237.08
Extra HMA	12.08	23.35	4836.28


Material(s) at Station 2173+50.00			
Material Name	Area	Volume	Cumulative Volume
CutCommon	7.34	14.09	1715.66
Embankment	4.24	7.57	6688.02
Base	6.64	12.66	1225.08
Extra HMA	13.14	22.96	4812.93

9

9

PROJECT NO: 1023-00-72	HWY: IH 94	COUNTY: JACKSON	CROSS SECTIONS: IH 94 EB	SHEET	E

FILE NAME : N:\PDS\C3D\10230002\SHEETSPLAN\EAST BOUND C3D 2014\090201-XS-IH94-JC-EB-2135+00 - 2200+00.DWG
LAYOUT NAME - 02 - (35)
PLOT DATE : 10/20/2014 9:49 AM PLOT BY : ANDRITSCH, ERIC R PLOT NAME : PLOT SCALE : 1:20_XREF

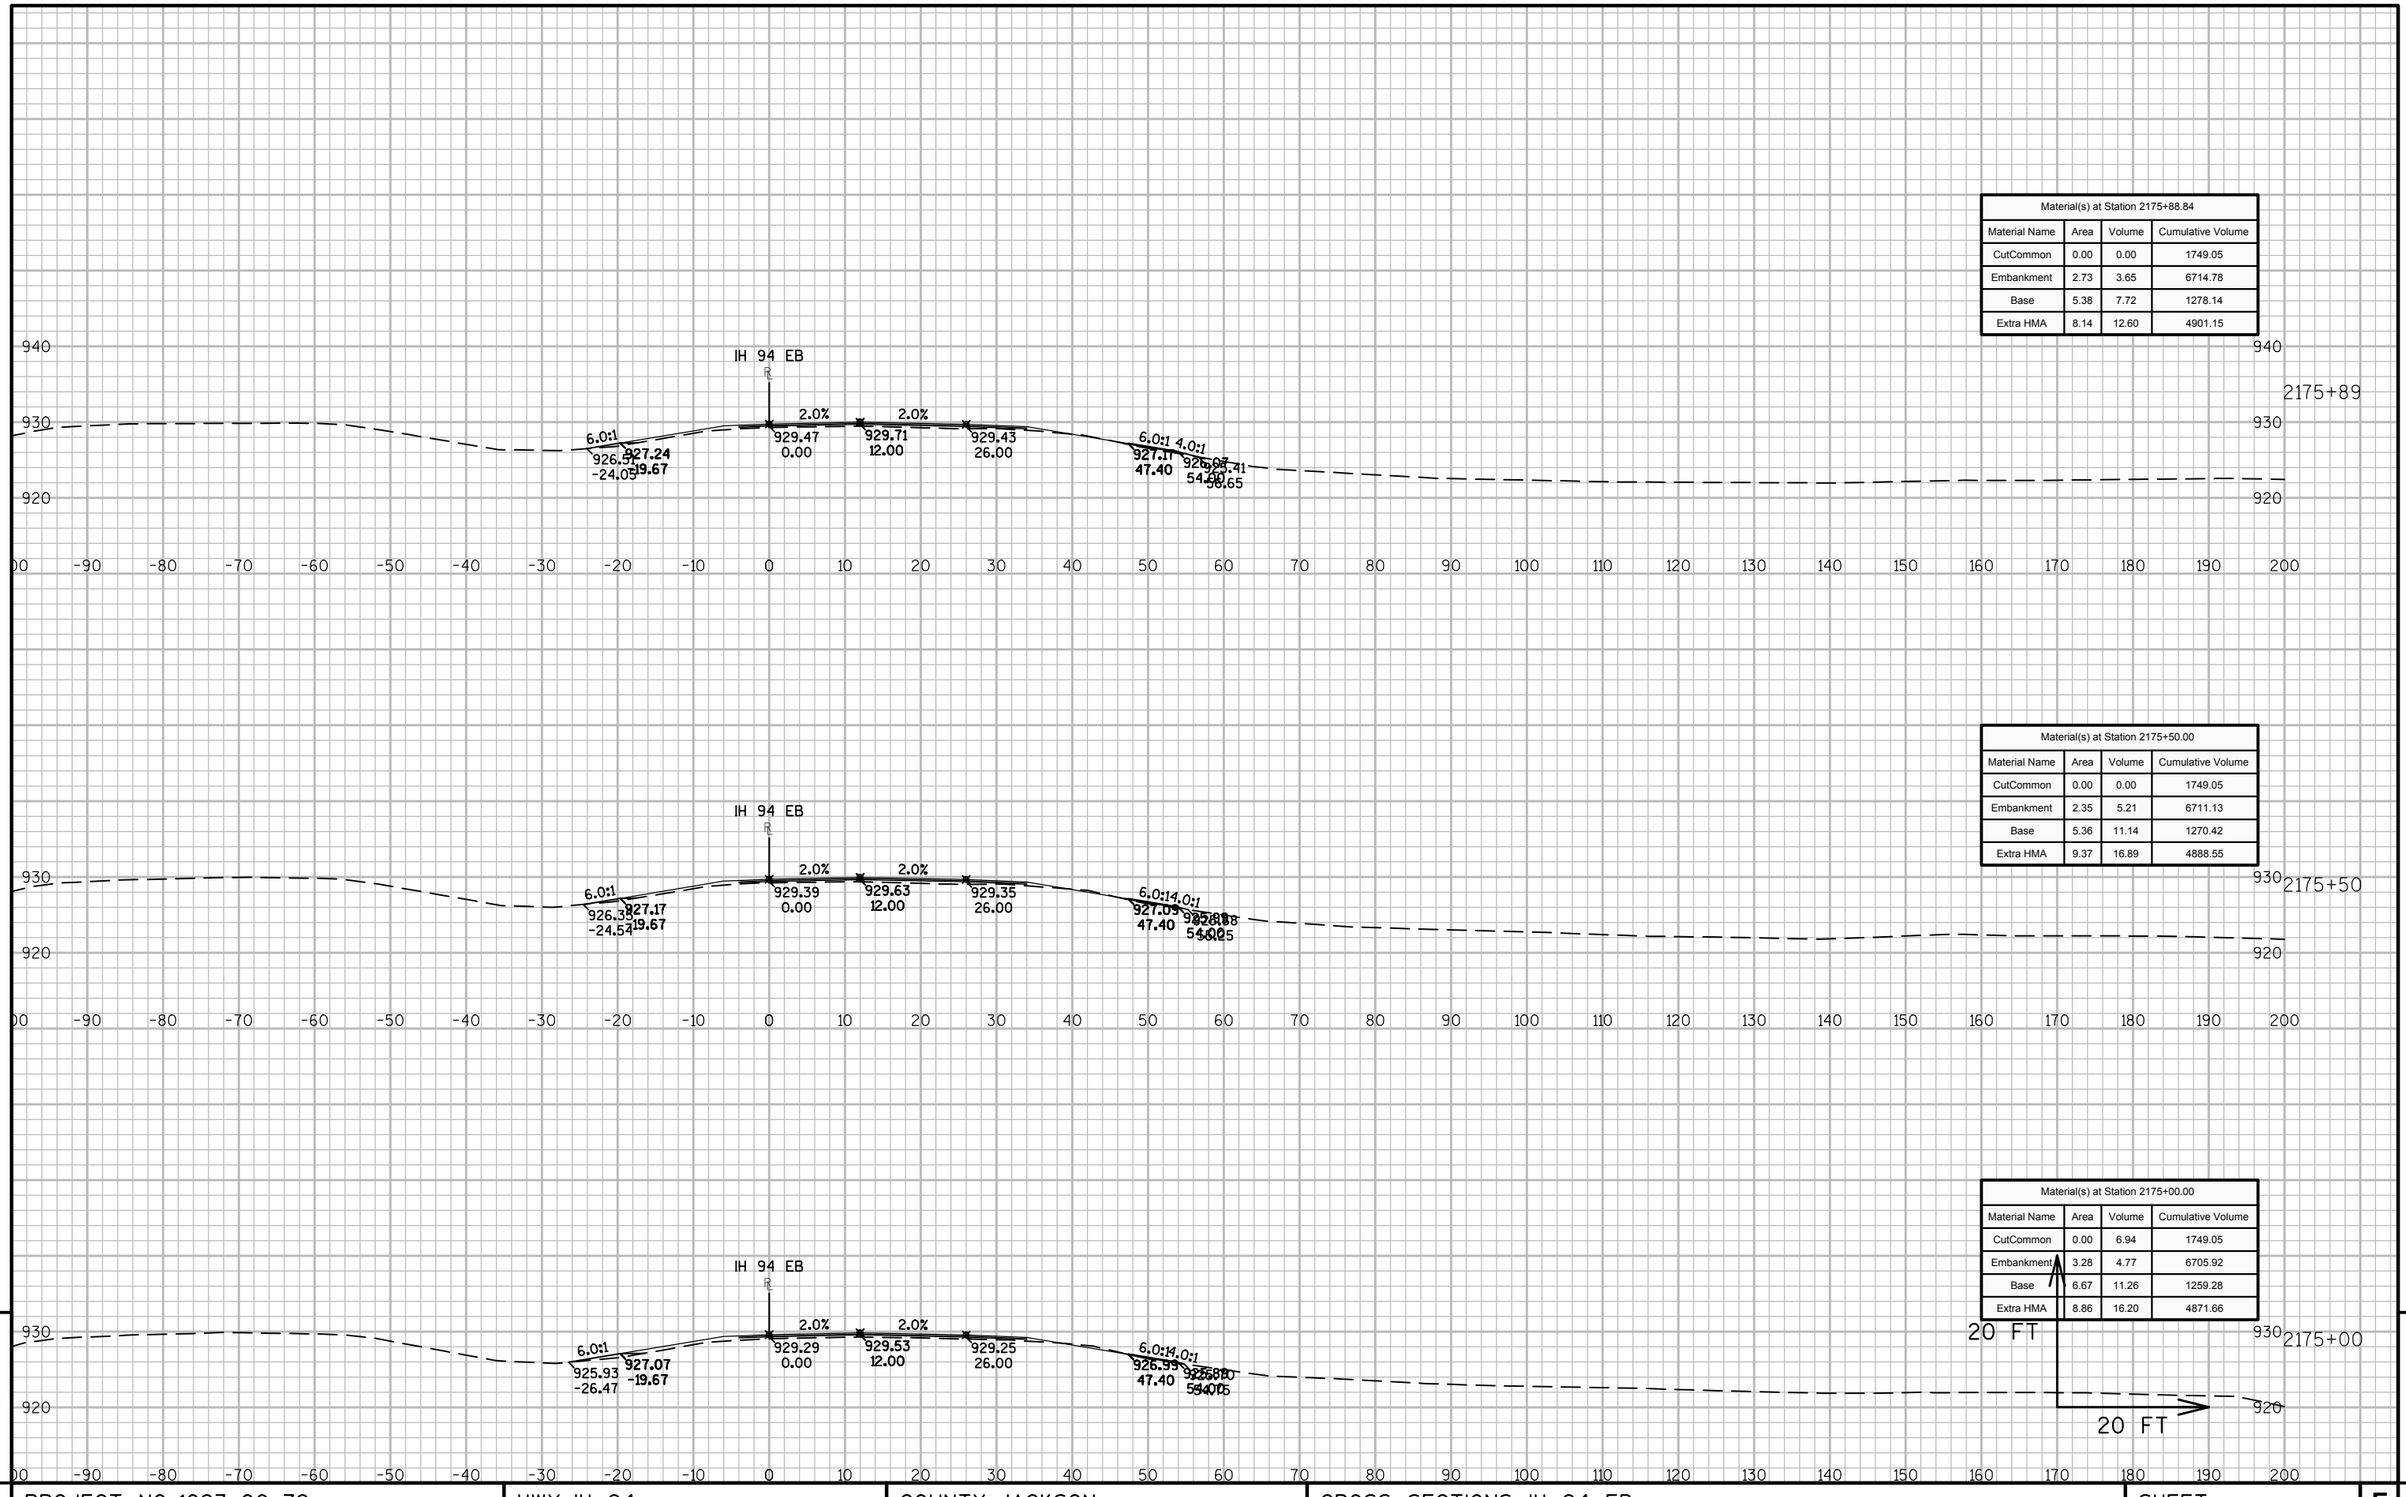

Material(s) at Station 2175+88.84			
Material Name	Area	Volume	Cumulative Volume
CutCommon	0.00	0.00	1749.05
Embankment	2.73	3.65	6714.78
Base	5.38	7.72	1278.14
Extra HMA	8.14	12.60	4901.15

Material(s) at Station 2175+50.00			
Material Name	Area	Volume	Cumulative Volume
CutCommon	0.00	0.00	1749.05
Embankment	2.35	5.21	6711.13
Base	5.36	11.14	1270.42
Extra HMA	9.37	16.89	4888.55

Material(s) at Station 2175+00.00			
Material Name	Area	Volume	Cumulative Volume
CutCommon	0.00	6.94	1749.05
Embankment	3.28	4.77	6705.92
Base	6.67	11.26	1259.28
Extra HMA	8.86	16.20	4871.66


9

9


PROJECT NO: 1023-00-72	HWY: IH 94	COUNTY: JACKSON	CROSS SECTIONS: IH 94 EB	SHEET	E

FILE NAME : N:\PDS\C3D\10230002\SHEETSPLAN\EAST BOUND C3D 2014\090201-XS-IH94-JC-EB-2135+00 - 2200+00.DWG
LAYOUT NAME - 02 - (36)


PLOT DATE : 10/20/2014 9:49 AM PLOT BY : ANDRITSCH, ERIC R PLOT NAME : PLOT SCALE : 1:20_XREF

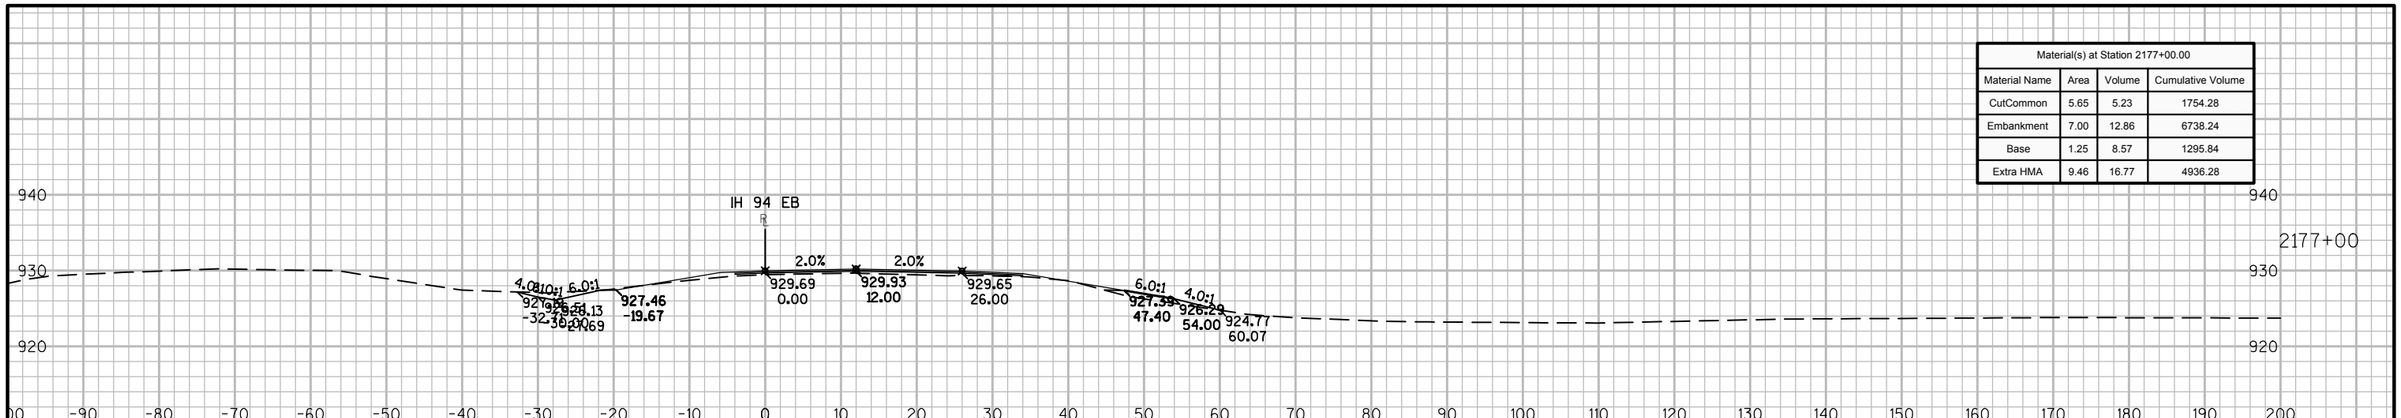

Material(s) at Station 2177+00.00			
Material Name	Area	Volume	Cumulative Volume
CutCommon	5.65	5.23	1754.28
Embankment	7.00	12.86	6738.24
Base	1.25	8.57	1295.84
Extra HMA	9.46	16.77	4936.28

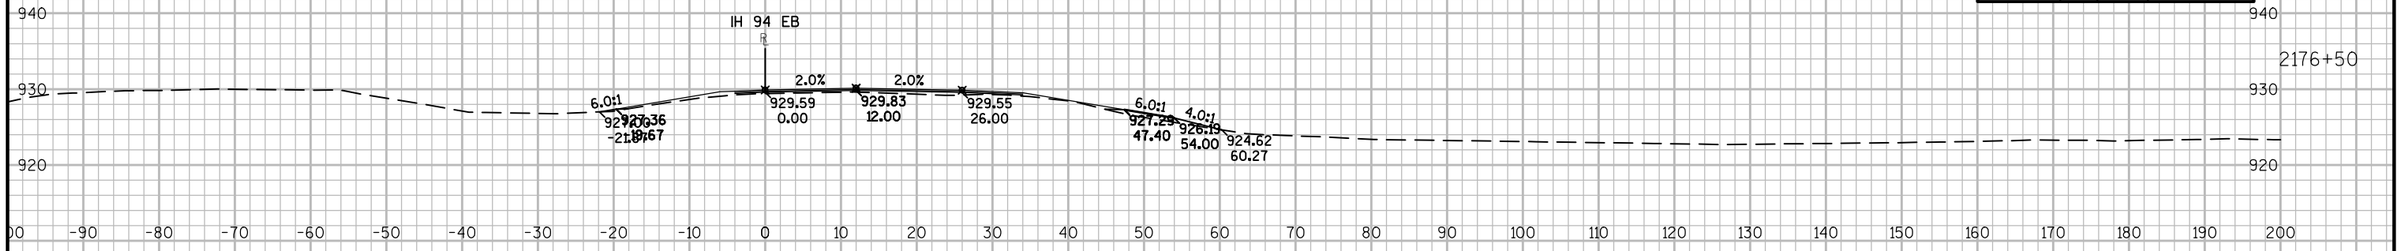

Material(s) at Station 2176+50.00			
Material Name	Area	Volume	Cumulative Volume
CutCommon	0.00	0.00	1749.05
Embankment	6.89	9.37	6725.38
Base	8.00	7.91	1287.27
Extra HMA	8.65	15.10	4919.51

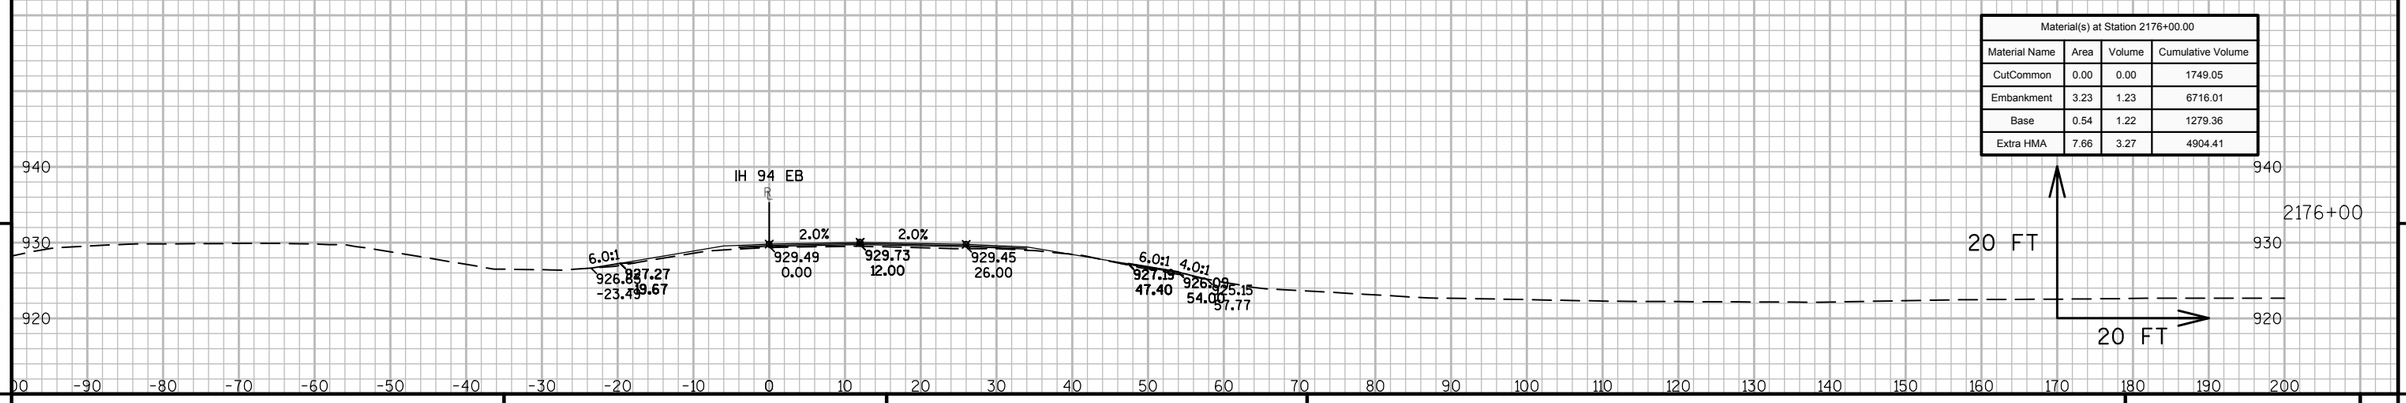


Material(s) at Station 2176+00.00			
Material Name	Area	Volume	Cumulative Volume
CutCommon	0.00	0.00	1749.05
Embankment	3.23	1.23	6716.01
Base	0.54	1.22	1279.36
Extra HMA	7.66	3.27	4904.41


9 9

PROJECT NO: 1023-00-72	HWY: IH 94	COUNTY: JACKSON	CROSS SECTIONS: IH 94 EB	SHEET	E


FILE NAME : N:\PDS\C3D\10230002\SHEETSPLAN\EAST BOUND C3D 2014\090201-XS-IH94-JC-EB-2135+00 - 2200+00.DWG
LAYOUT NAME - 02 - (37)
PLOT DATE : 10/20/2014 9:49 AM PLOT BY : ANDRITSCH, ERIC R PLOT NAME : PLOT SCALE : 1:20_XREF

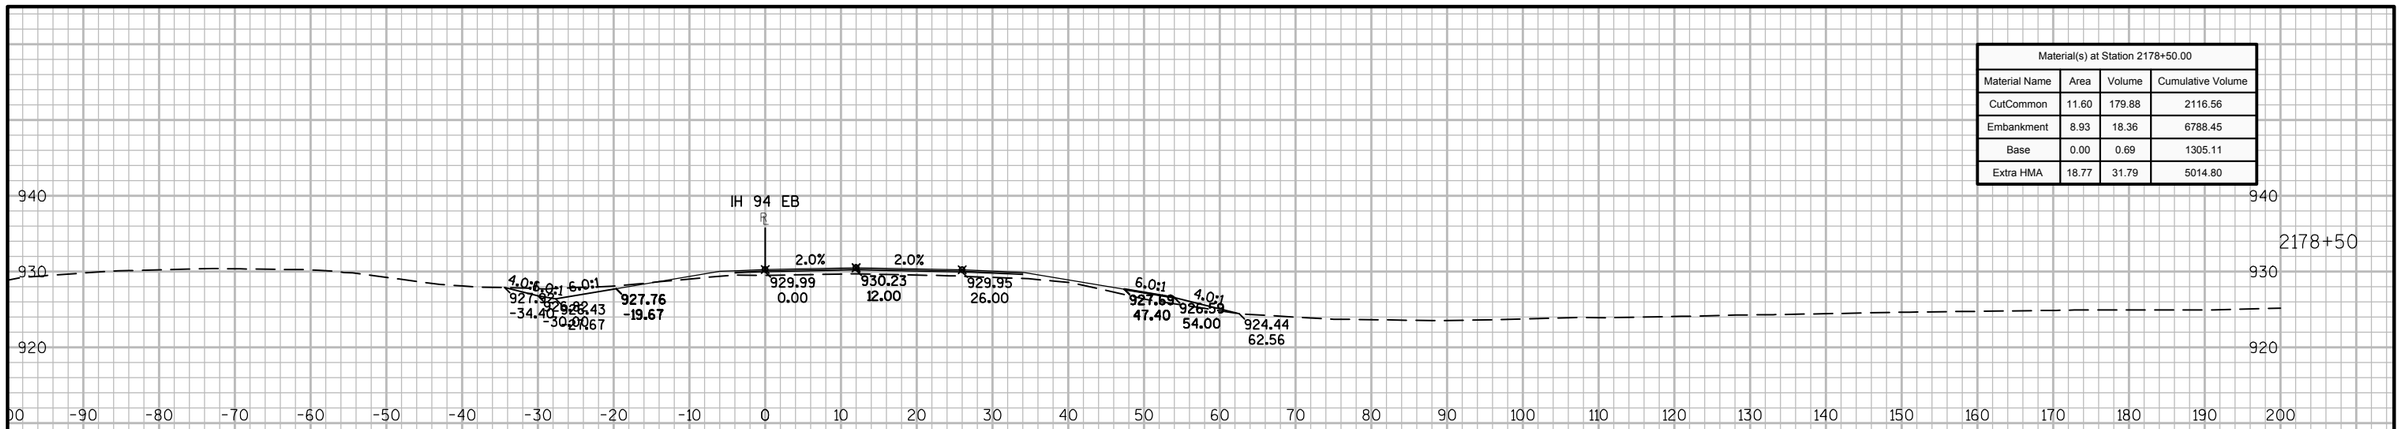

Material(s) at Station 2178+50.00			
Material Name	Area	Volume	Cumulative Volume
CutCommon	11.60	179.88	2116.56
Embankment	8.93	18.36	6788.45
Base	0.00	0.69	1305.11
Extra HMA	18.77	31.79	5014.80

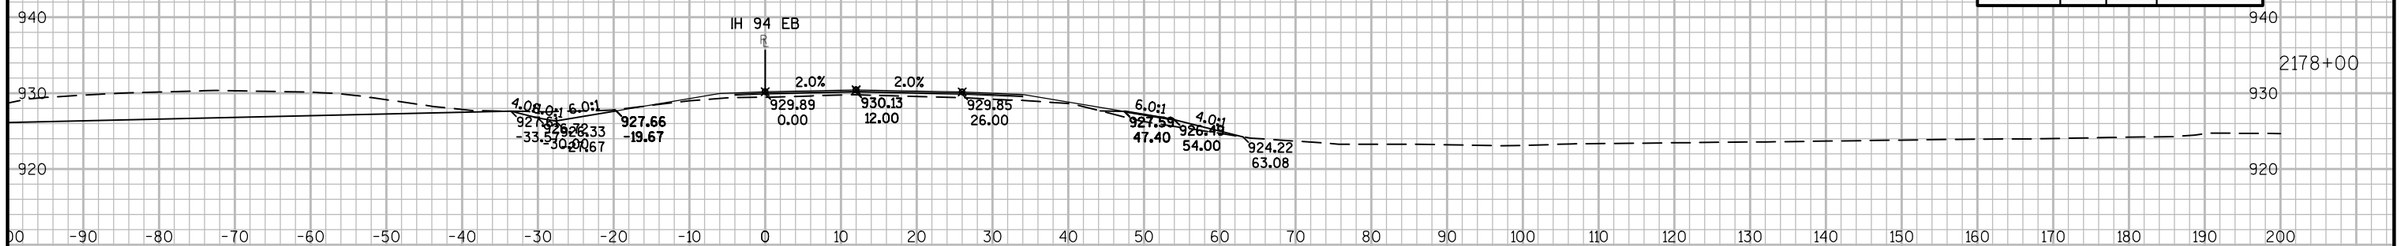

Material(s) at Station 2178+00.00			
Material Name	Area	Volume	Cumulative Volume
CutCommon	182.67	173.16	1936.69
Embankment	10.89	17.73	6770.09
Base	0.74	4.06	1304.42
Extra HMA	15.57	26.19	4983.01

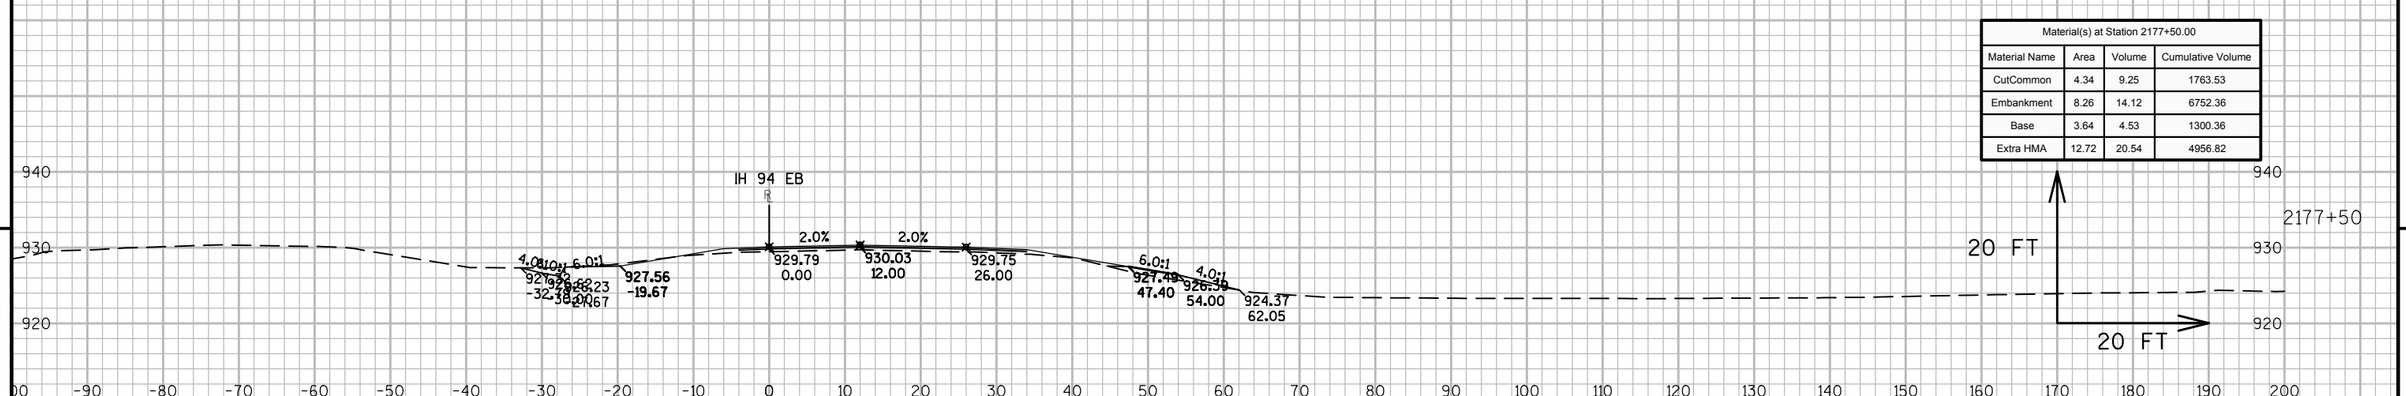


Material(s) at Station 2177+50.00			
Material Name	Area	Volume	Cumulative Volume
CutCommon	4.34	9.25	1763.53
Embankment	8.26	14.12	6752.36
Base	3.64	4.53	1300.36
Extra HMA	12.72	20.54	4956.82


9 9

PROJECT NO: 1023-00-72	HWY: IH 94	COUNTY: JACKSON	CROSS SECTIONS: IH 94 EB	SHEET	E


FILE NAME : N:\PDS\C3D\10230002\SHEETSPLAN\EAST BOUND C3D 2014\090201-XS-IH94-JC-EB-2135+00 - 2200+00.DWG
LAYOUT NAME - 02 - (38)
PLOT DATE : 10/20/2014 9:50 AM PLOT BY : ANDRITSCH, ERIC R PLOT NAME : PLOT SCALE : 1:20_XREF

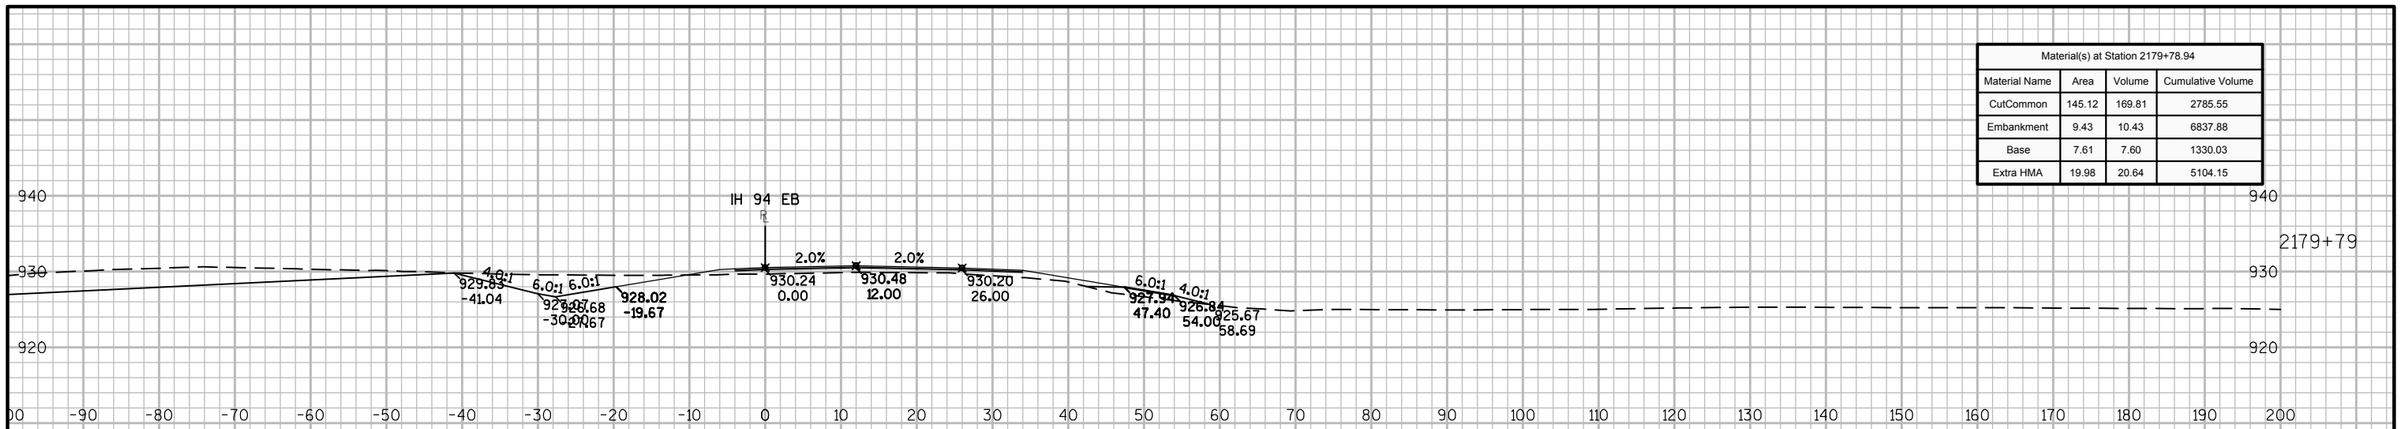

Material(s) at Station 2179+78.94			
Material Name	Area	Volume	Cumulative Volume
CutCommon	145.12	169.81	2785.55
Embankment	9.43	10.43	6837.88
Base	7.61	7.60	1330.03
Extra HMA	19.98	20.64	5104.15

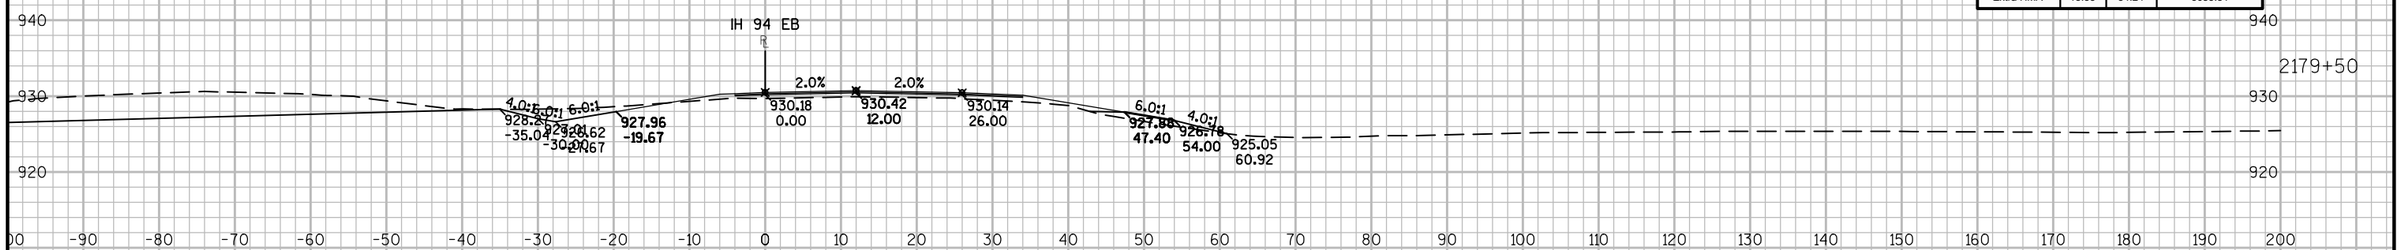

Material(s) at Station 2179+50.00			
Material Name	Area	Volume	Cumulative Volume
CutCommon	171.70	323.71	2615.74
Embankment	10.03	20.00	6827.45
Base	6.57	11.70	1322.43
Extra HMA	18.53	34.24	5083.51

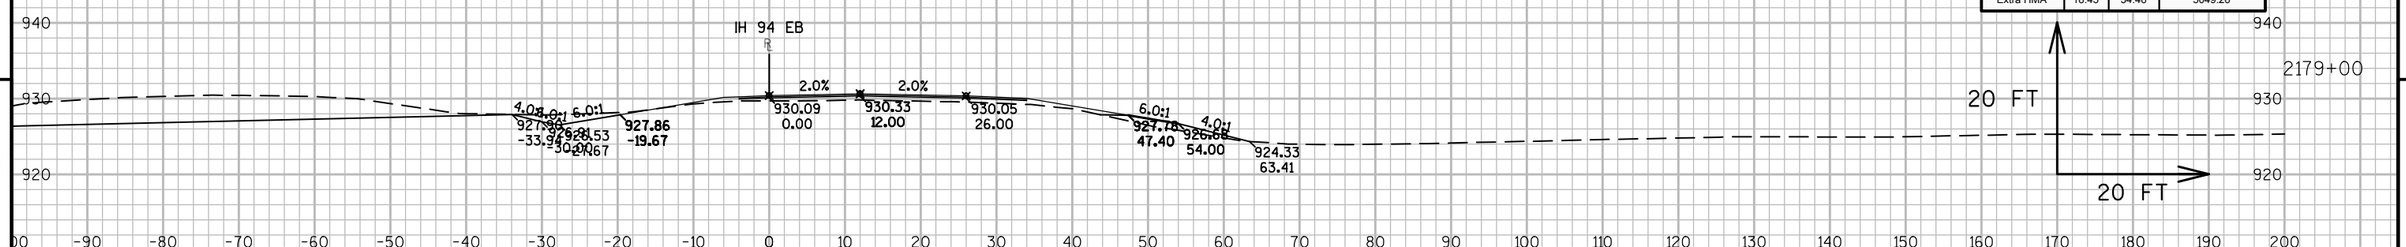


Material(s) at Station 2179+00.00			
Material Name	Area	Volume	Cumulative Volume
CutCommon	177.91	175.47	2292.03
Embankment	11.58	18.99	6807.44
Base	6.07	5.62	1310.73
Extra HMA	18.45	34.46	5049.26


9 9

PROJECT NO: 1023-00-72	HWY: IH 94	COUNTY: JACKSON	CROSS SECTIONS: IH 94 EB	SHEET	E


FILE NAME : N:\PDS\C3D\10230002\SHEETSPLAN\EAST BOUND C3D 2014\090201-XS-IH94-JC-EB-2135+00 - 2200+00.DWG
LAYOUT NAME - 02 - (39)
PLOT DATE : 10/20/2014 9:50 AM PLOT BY : ANDRITSCH, ERIC R PLOT NAME : PLOT SCALE : 1:20_XREF
WISDOT/CADDS SHEET 49

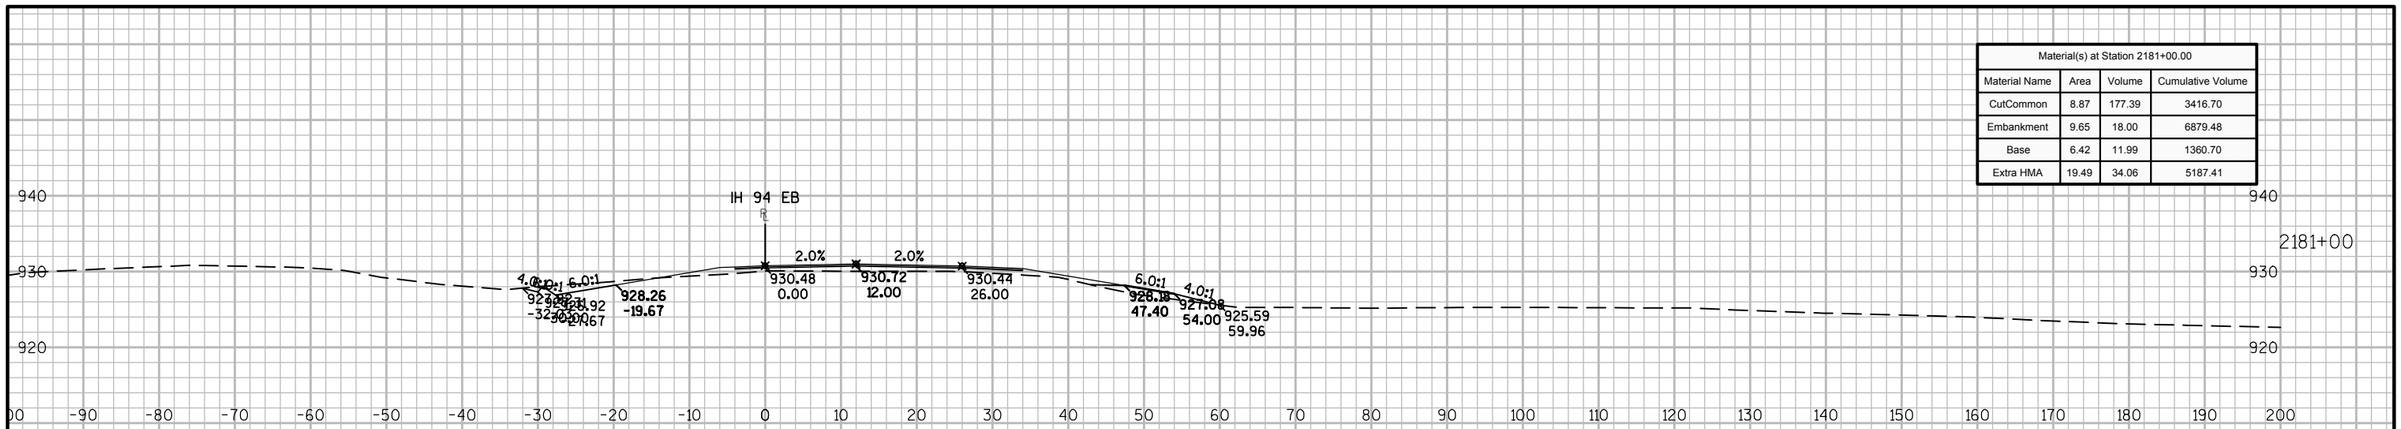

Material(s) at Station 2181+00.00			
Material Name	Area	Volume	Cumulative Volume
CutCommon	8.87	177.39	3416.70
Embankment	9.65	18.00	6879.48
Base	6.42	11.99	1360.70
Extra HMA	19.49	34.06	5187.41

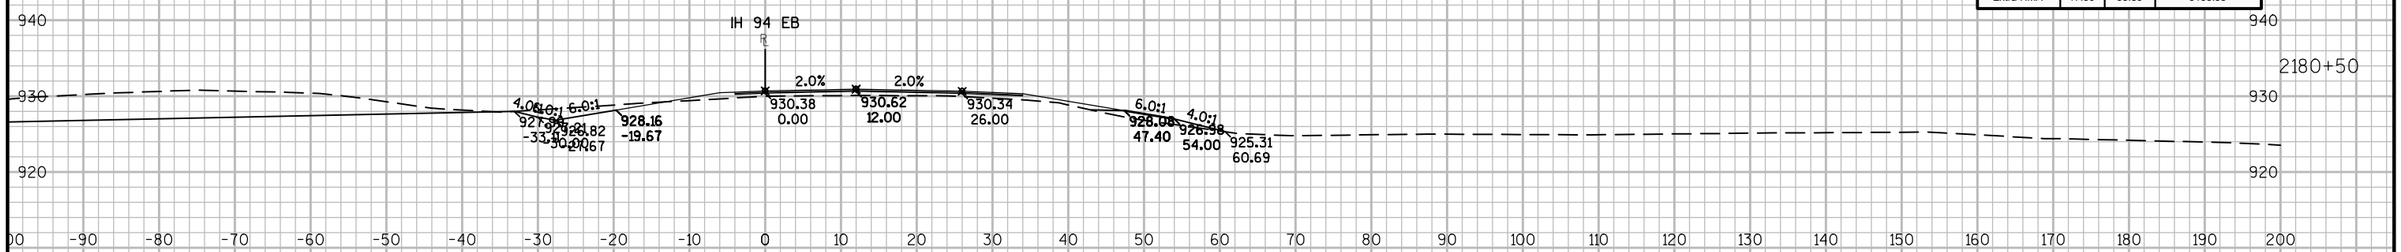

Material(s) at Station 2180+50.00			
Material Name	Area	Volume	Cumulative Volume
CutCommon	182.71	329.61	3239.32
Embankment	9.79	16.71	6861.48
Base	6.54	12.85	1348.70
Extra HMA	17.30	33.89	5153.35

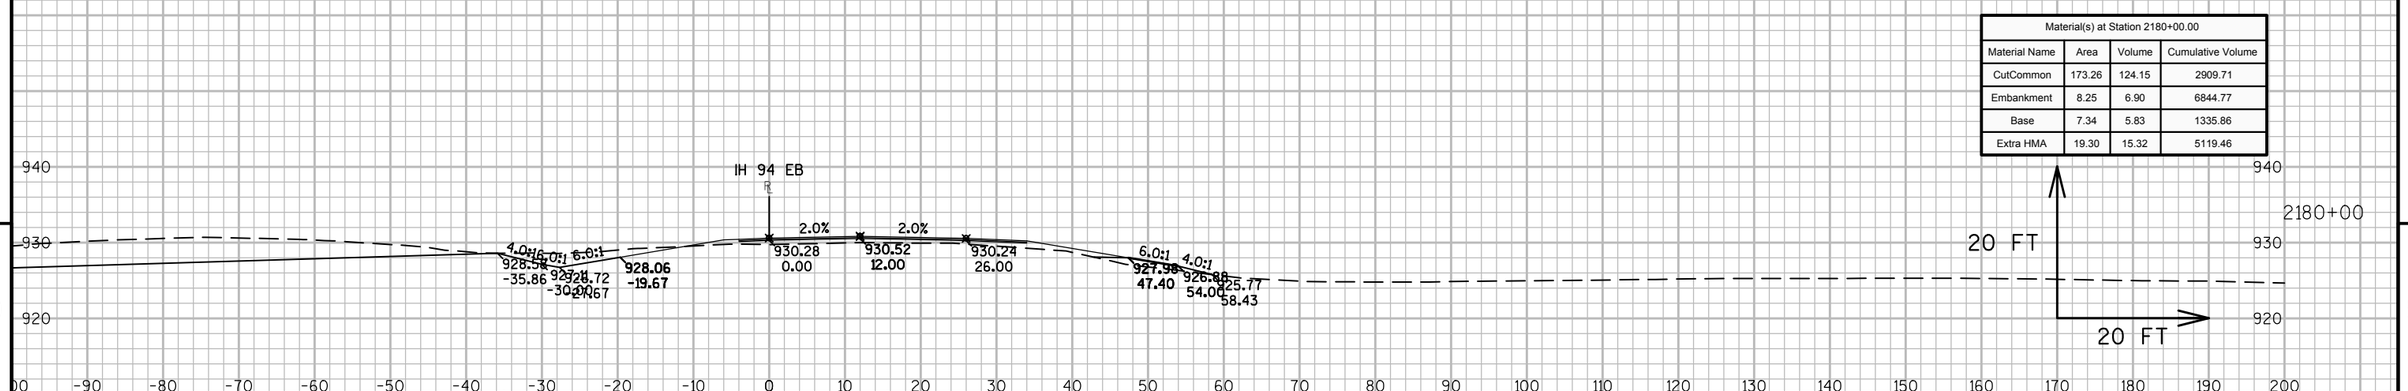


Material(s) at Station 2180+00.00			
Material Name	Area	Volume	Cumulative Volume
CutCommon	173.26	124.15	2909.71
Embankment	8.25	6.90	6844.77
Base	7.34	5.83	1335.86
Extra HMA	19.30	15.32	5119.46

9


9

PROJECT NO: 1023-00-72	HWY: IH 94	COUNTY: JACKSON	CROSS SECTIONS: IH 94 EB	SHEET	E


FILE NAME : N:\PDS\C3D\10230002\SHEETSPLAN\EAST BOUND C3D 2014\090201-XS-IH94-JC-EB-2135+00 - 2200+00.DWG
LAYOUT NAME - 02 - (40)
PLOT DATE : 10/20/2014 9:50 AM PLOT BY : ANDRITSCH, ERIC R PLOT NAME : PLOT SCALE : 1:20_XREF

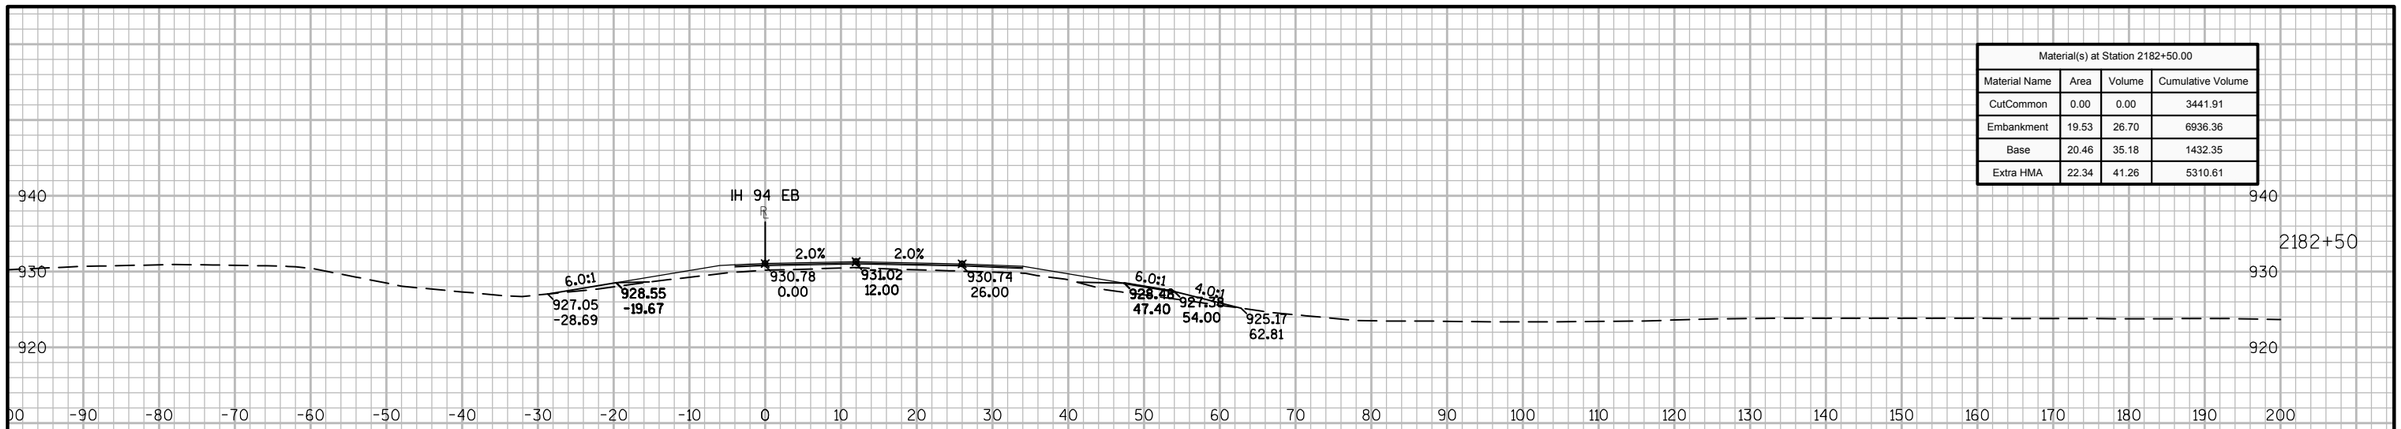

Material(s) at Station 2182+50.00			
Material Name	Area	Volume	Cumulative Volume
CutCommon	0.00	0.00	3441.91
Embankment	19.53	26.70	6936.36
Base	20.46	35.18	1432.35
Extra HMA	22.34	41.26	5310.61

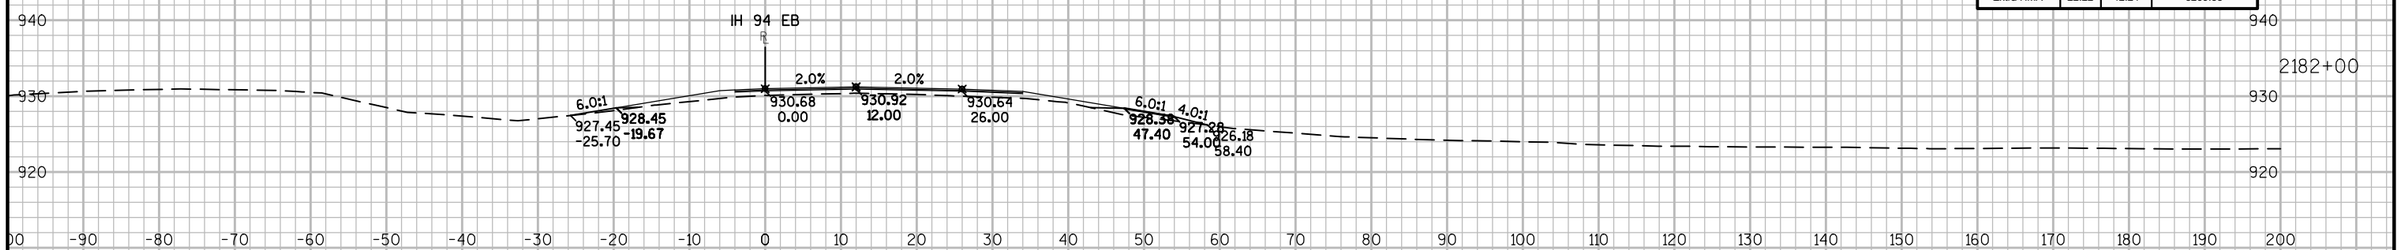

Material(s) at Station 2182+00.00			
Material Name	Area	Volume	Cumulative Volume
CutCommon	0.00	8.50	3441.91
Embankment	9.31	14.94	6909.66
Base	17.54	23.38	1397.16
Extra HMA	22.22	42.24	5269.35

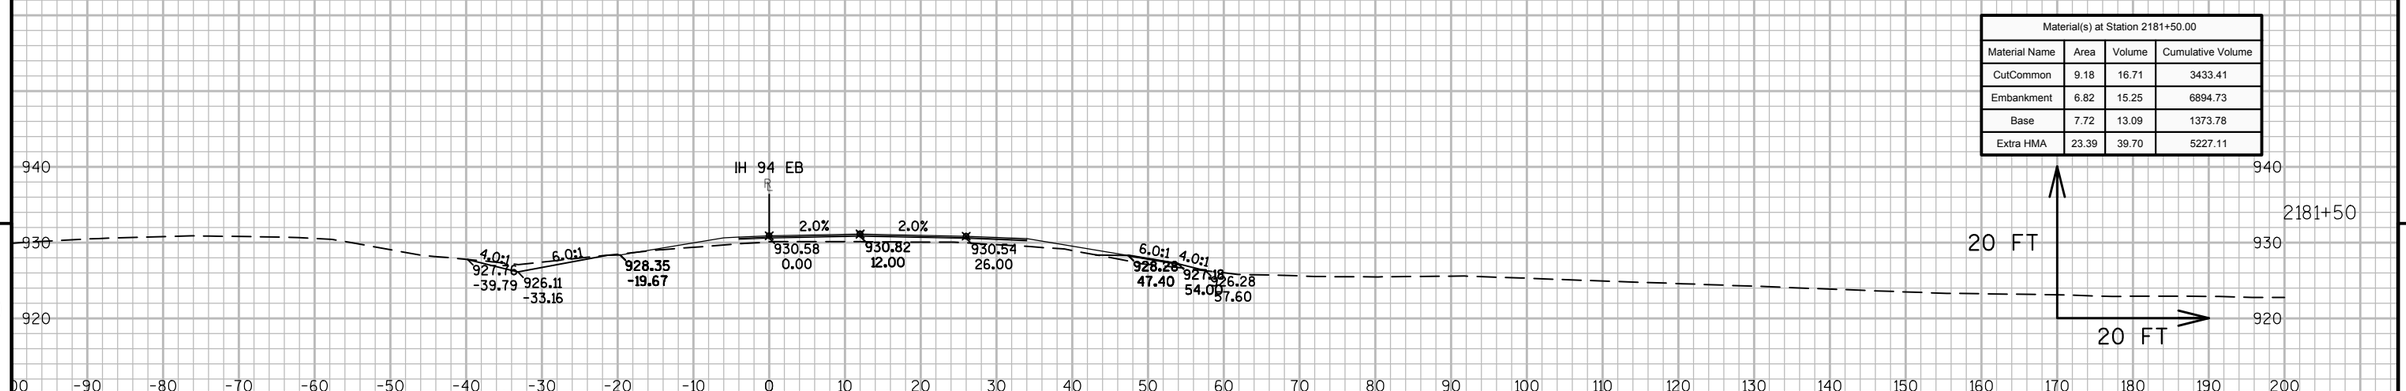


Material(s) at Station 2181+50.00			
Material Name	Area	Volume	Cumulative Volume
CutCommon	9.18	16.71	3433.41
Embankment	6.82	15.25	6894.73
Base	7.72	13.09	1373.78
Extra HMA	23.39	39.70	5227.11


9 9

PROJECT NO: 1023-00-72	HWY: IH 94	COUNTY: JACKSON	CROSS SECTIONS: IH 94 EB	SHEET	E


FILE NAME : N:\PDS\C3D\10230002\SHEETSPLAN\EAST BOUND C3D 2014\090201-XS-IH94-JC-EB-2135+00 - 2200+00.DWG
LAYOUT NAME - 02 - (41)
PLOT DATE : 10/20/2014 9:50 AM PLOT BY : ANDRITSCH, ERIC R PLOT NAME : PLOT SCALE : 1:20_XREF

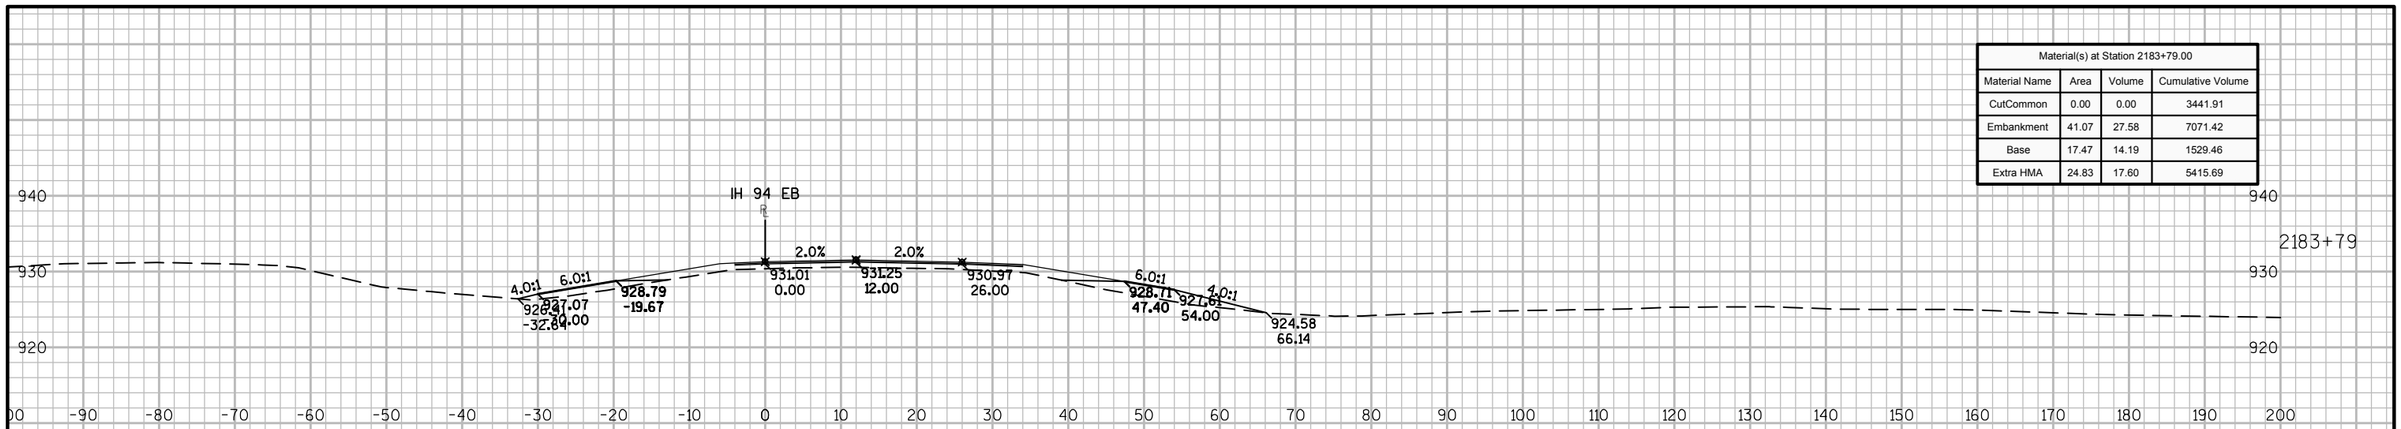

Material(s) at Station 2183+79.00			
Material Name	Area	Volume	Cumulative Volume
CutCommon	0.00	0.00	3441.91
Embankment	41.07	27.58	7071.42
Base	17.47	14.19	1529.46
Extra HMA	24.83	17.60	5415.69

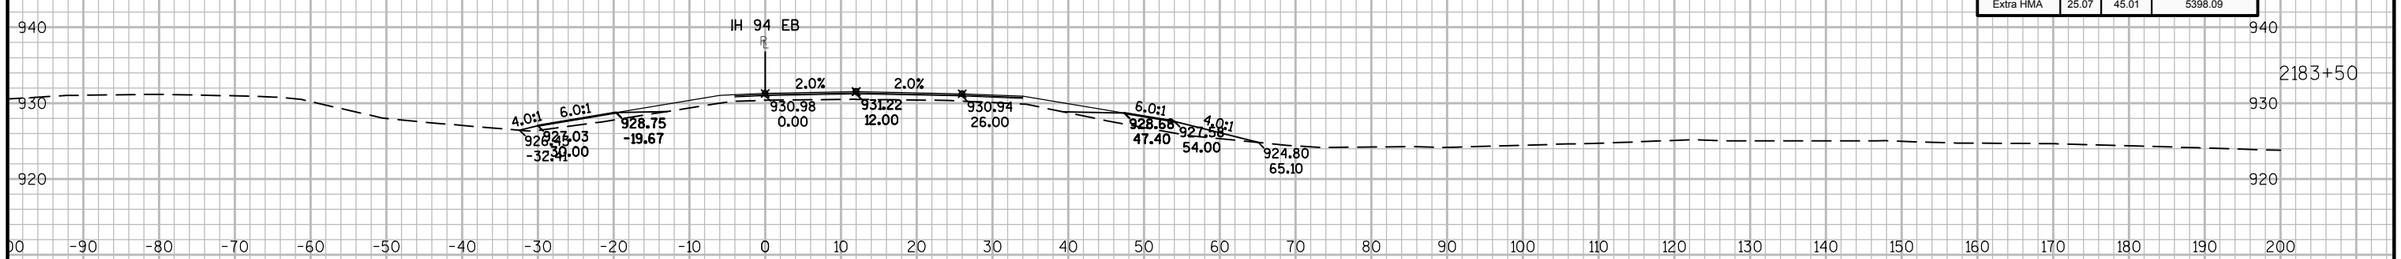

Material(s) at Station 2183+50.00			
Material Name	Area	Volume	Cumulative Volume
CutCommon	0.00	0.00	3441.91
Embankment	37.13	61.89	7043.84
Base	22.77	42.53	1515.26
Extra HMA	25.07	45.01	5398.09

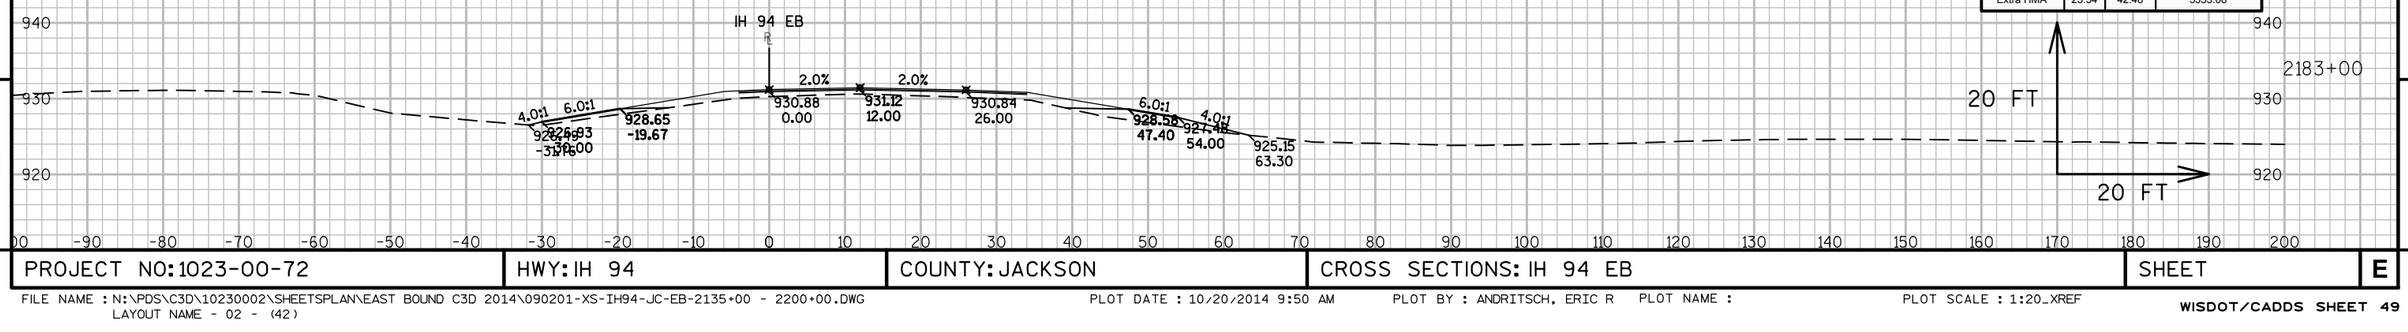


Material(s) at Station 2183+00.00			
Material Name	Area	Volume	Cumulative Volume
CutCommon	0.00	0.00	3441.91
Embankment	29.71	45.59	6981.95
Base	23.16	40.39	1472.74
Extra HMA	23.54	42.48	5353.08

9


9

PROJECT NO: 1023-00-72	HWY: IH 94	COUNTY: JACKSON	CROSS SECTIONS: IH 94 EB	SHEET	E


FILE NAME : N:\PDS\C3D\10230002\SHEETSPLAN\EAST BOUND C3D 2014\090201-XS-IH94-JC-EB-2135+00 - 2200+00.DWG
LAYOUT NAME - 02 - (42)
PLOT DATE : 10/20/2014 9:50 AM PLOT BY : ANDRITSCH, ERIC R PLOT NAME : PLOT SCALE : 1:20_XREF

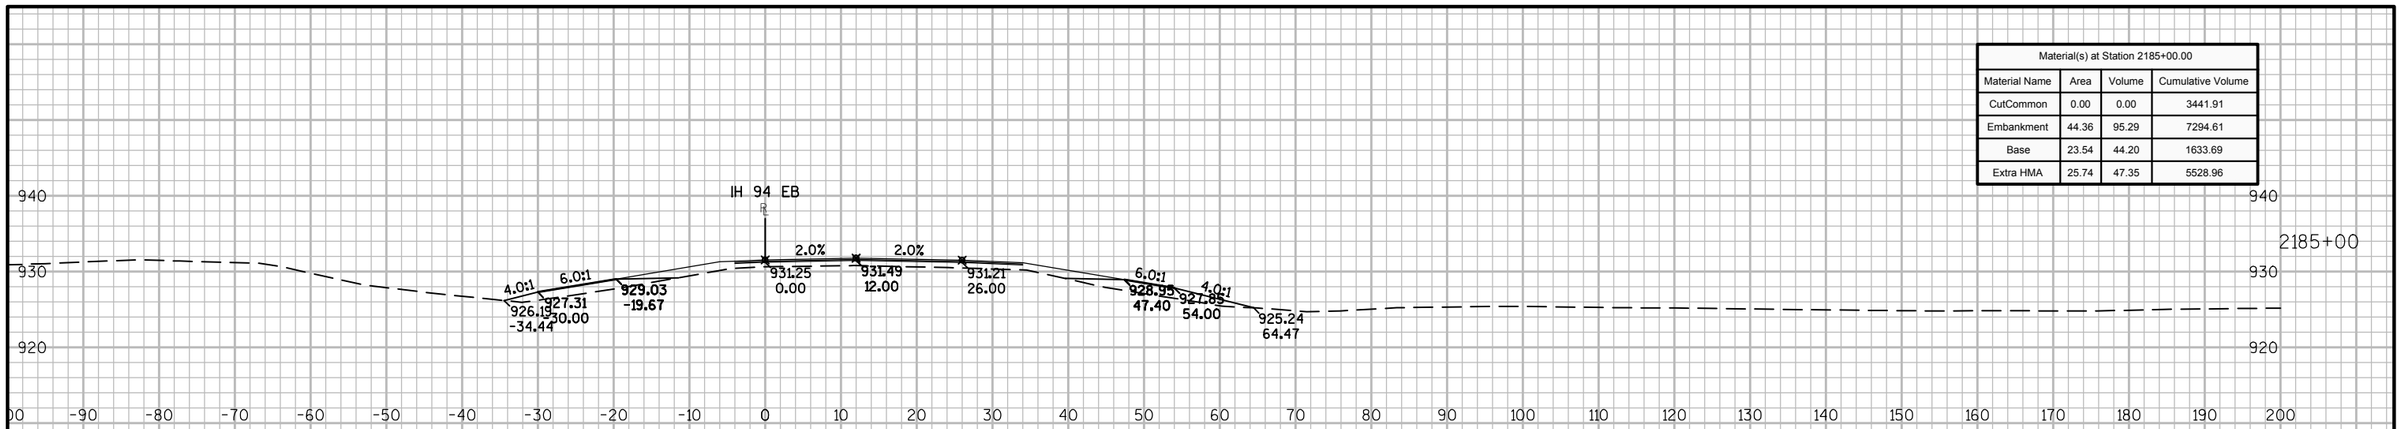

Material(s) at Station 2185+00.00			
Material Name	Area	Volume	Cumulative Volume
CutCommon	0.00	0.00	3441.91
Embankment	44.36	95.29	7294.61
Base	23.54	44.20	1633.69
Extra HMA	25.74	47.35	5528.96

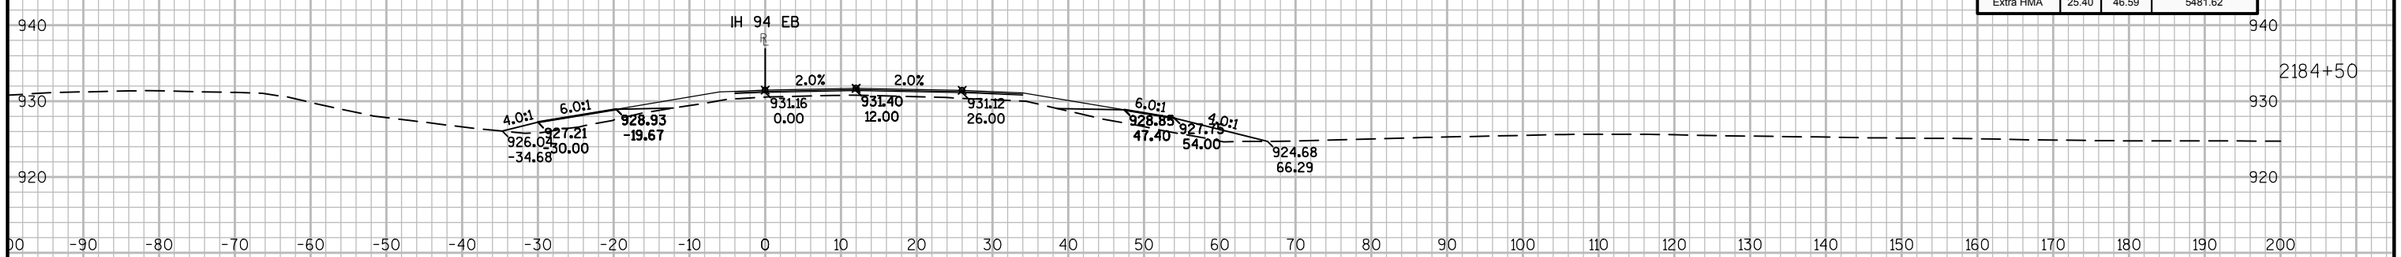

Material(s) at Station 2184+50.00			
Material Name	Area	Volume	Cumulative Volume
CutCommon	0.00	0.00	3441.91
Embankment	58.55	94.85	7199.32
Base	24.20	44.12	1589.49
Extra HMA	25.40	46.59	5481.62

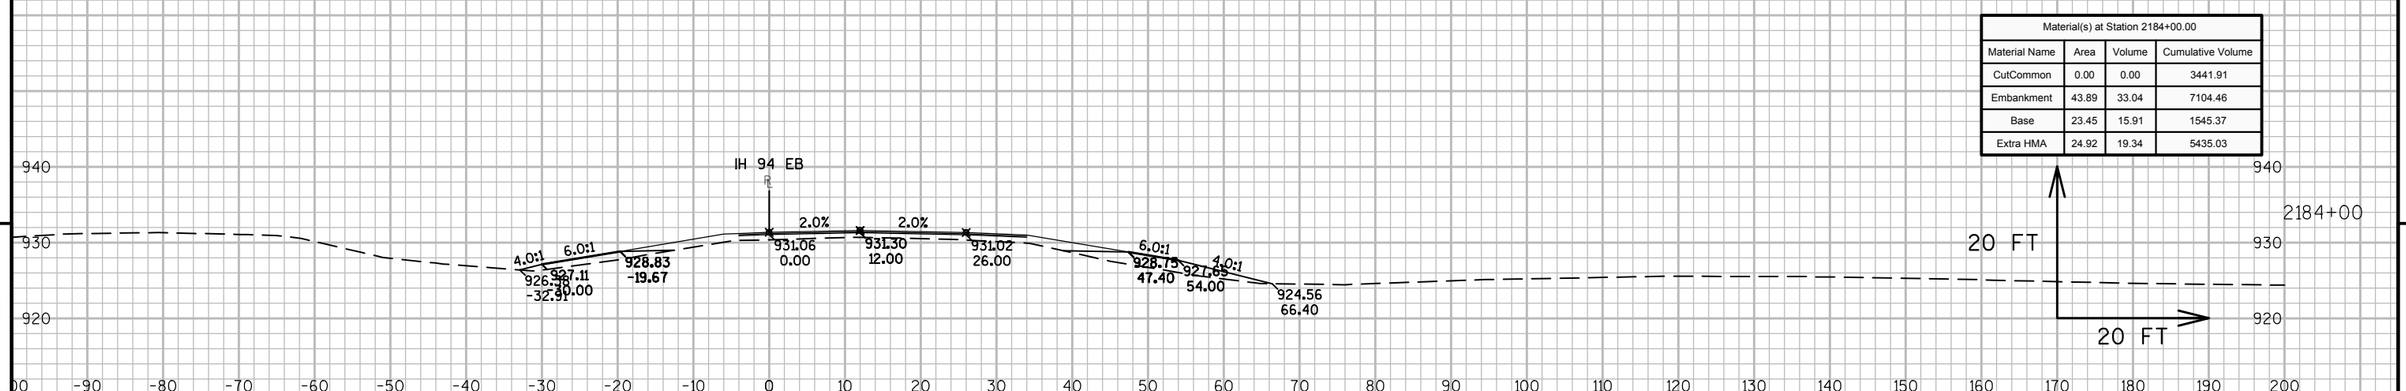


Material(s) at Station 2184+00.00			
Material Name	Area	Volume	Cumulative Volume
CutCommon	0.00	0.00	3441.91
Embankment	43.89	33.04	7104.46
Base	23.45	15.91	1545.37
Extra HMA	24.92	19.34	5435.03

9

9

PROJECT NO: 1023-00-72	HWY: IH 94	COUNTY: JACKSON	CROSS SECTIONS: IH 94 EB	SHEET	E

FILE NAME : N:\PDS\C3D\10230002\SHEETSPLAN\EAST BOUND C3D 2014\090201-XS-IH94-JC-EB-2135+00 - 2200+00.DWG
LAYOUT NAME - 02 - (43)
PLOT DATE : 10/20/2014 9:50 AM PLOT BY : ANDRITSCH, ERIC R PLOT NAME : PLOT SCALE : 1:20_XREF

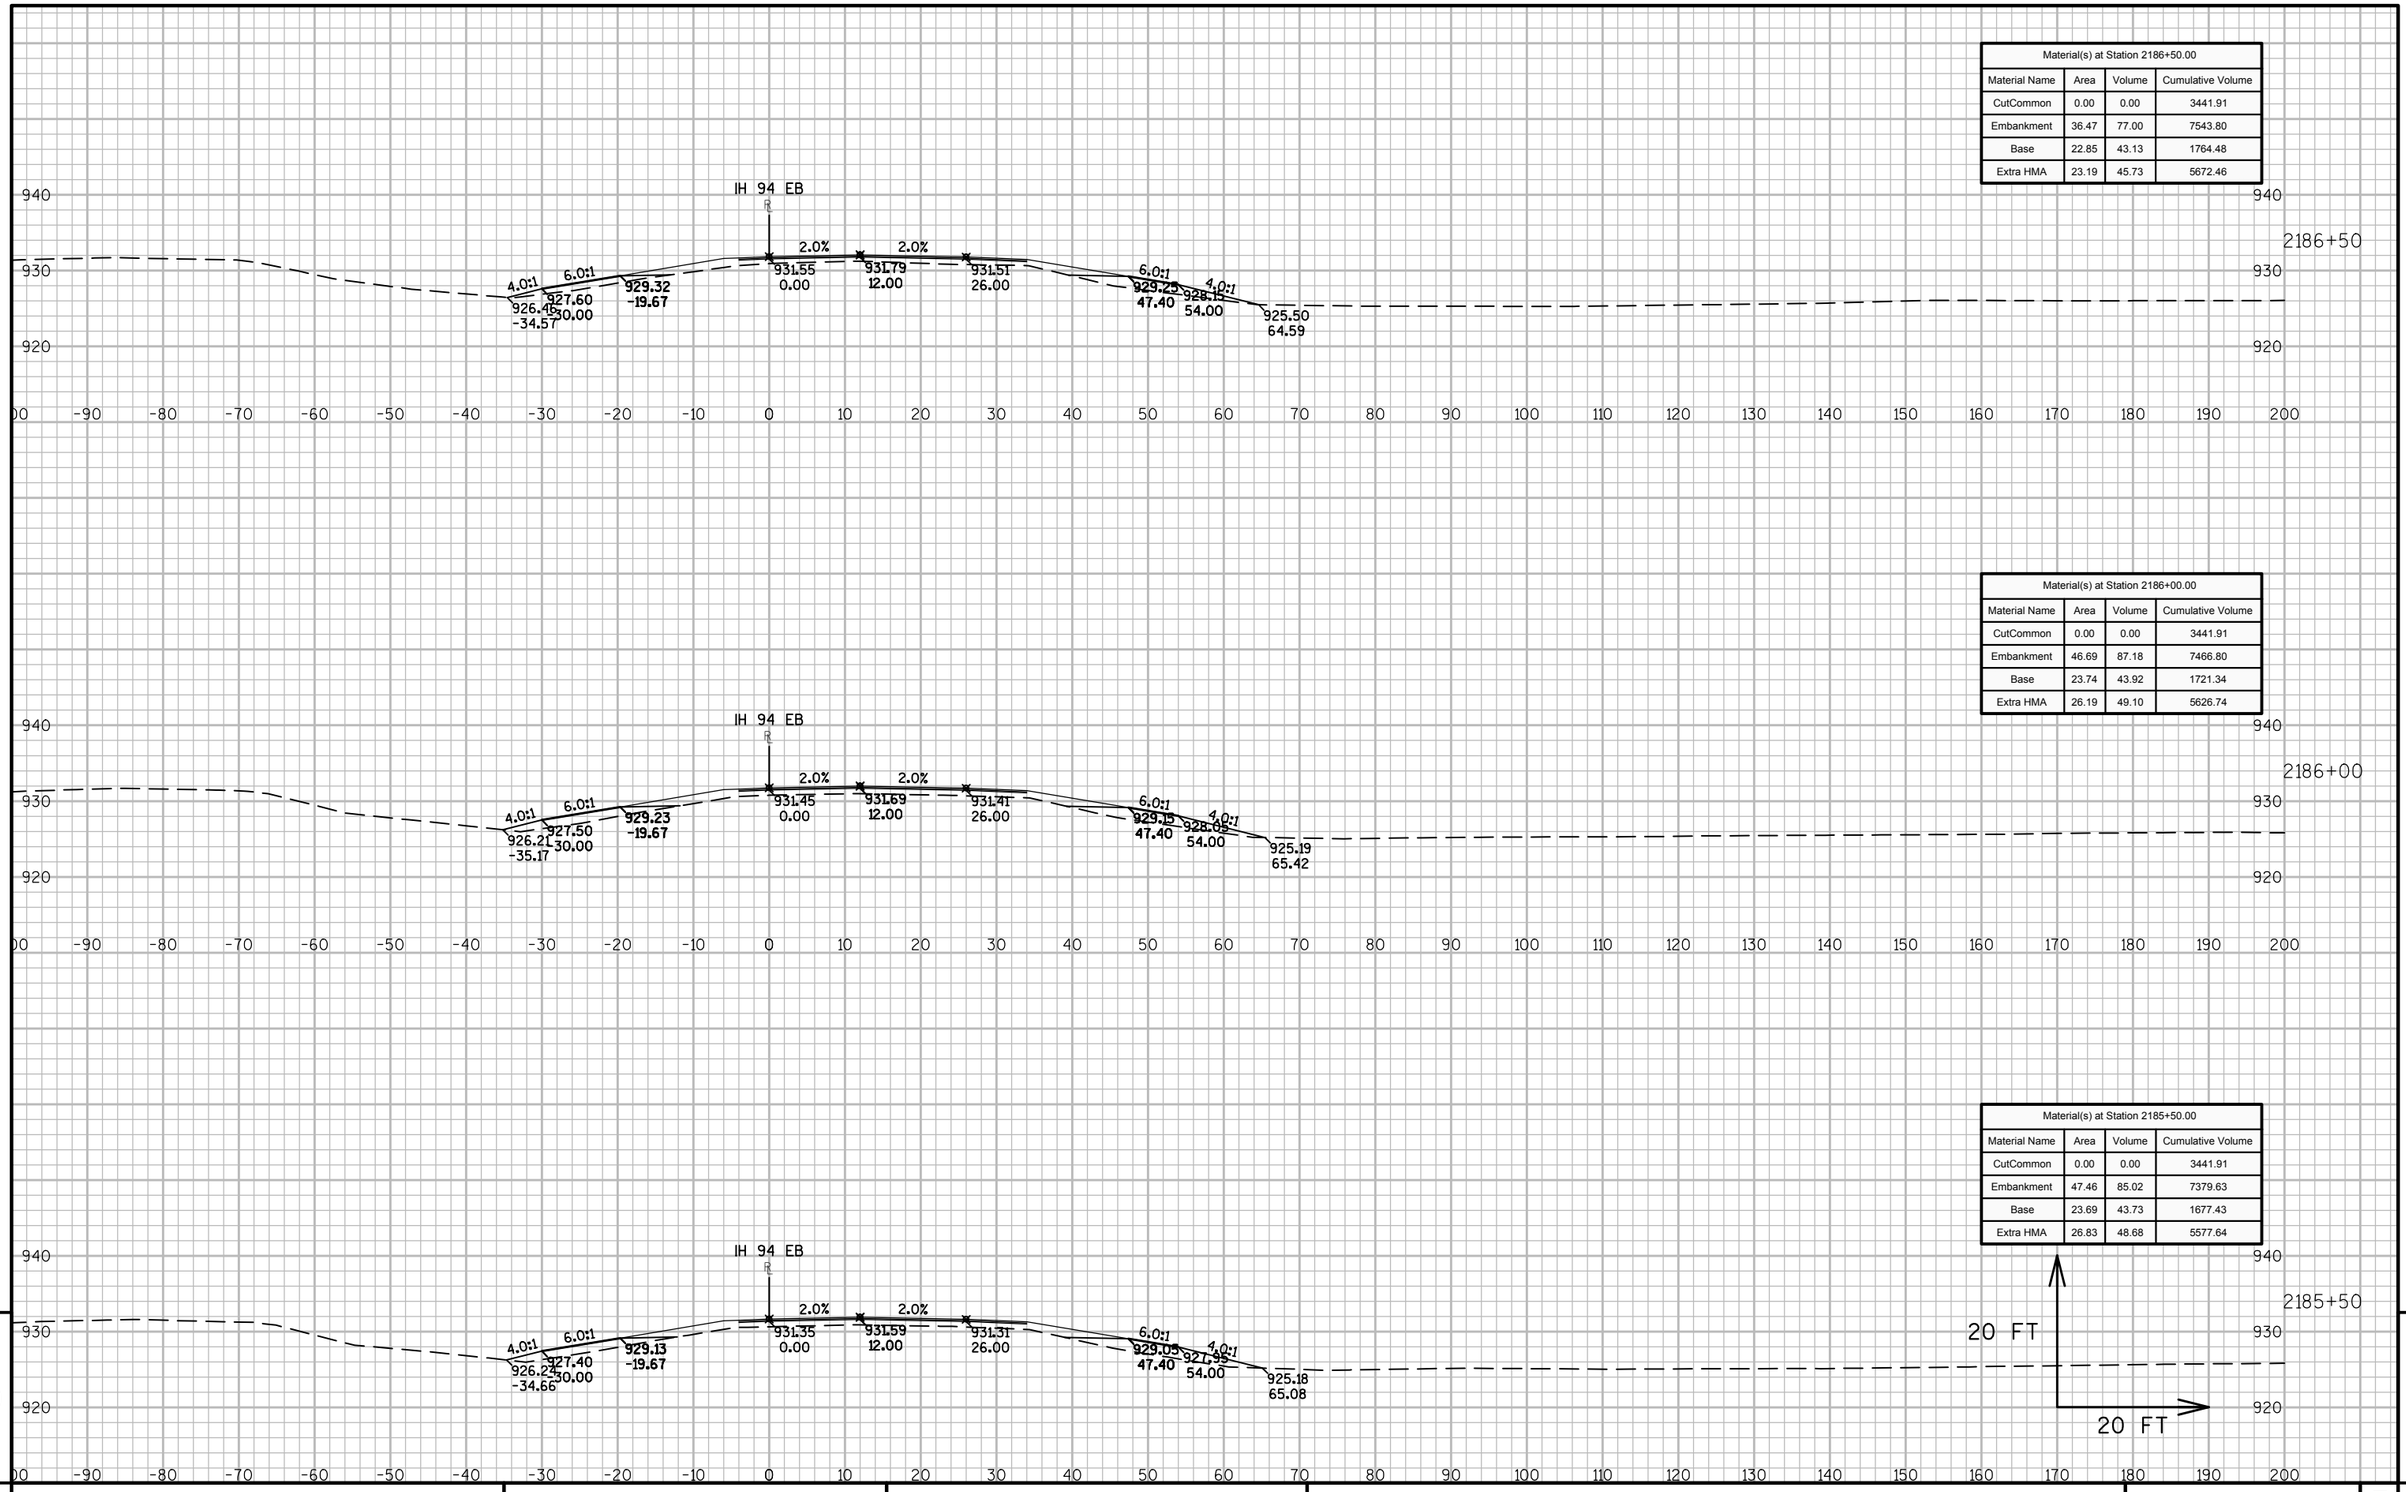

Material(s) at Station 2186+50.00			
Material Name	Area	Volume	Cumulative Volume
CutCommon	0.00	0.00	3441.91
Embankment	36.47	77.00	7543.80
Base	22.85	43.13	1764.48
Extra HMA	23.19	45.73	5672.46

Material(s) at Station 2186+00.00			
Material Name	Area	Volume	Cumulative Volume
CutCommon	0.00	0.00	3441.91
Embankment	46.69	87.18	7466.80
Base	23.74	43.92	1721.34
Extra HMA	26.19	49.10	5626.74

Material(s) at Station 2185+50.00			
Material Name	Area	Volume	Cumulative Volume
CutCommon	0.00	0.00	3441.91
Embankment	47.46	85.02	7379.63
Base	23.69	43.73	1677.43
Extra HMA	26.83	48.68	5577.64

9


9

PROJECT NO: 1023-00-72	HWY: IH 94	COUNTY: JACKSON	CROSS SECTIONS: IH 94 EB	SHEET	E


FILE NAME : N:\PDS\C3D\10230002\SHEETSPLAN\EAST BOUND C3D 2014\090201-XS-IH94-JC-EB-2135+00 - 2200+00.DWG
LAYOUT NAME - 02 - (44)

PLOT DATE : 10/20/2014 9:50 AM PLOT BY : ANDRITSCH, ERIC R PLOT NAME : PLOT SCALE : 1:20_XREF


Material(s) at Station 2188+00.00			
Material Name	Area	Volume	Cumulative Volume
CutCommon	0.00	0.00	3441.91
Embankment	17.49	34.94	7671.14
Base	20.00	36.59	1879.11
Extra HMA	17.90	30.47	5768.95

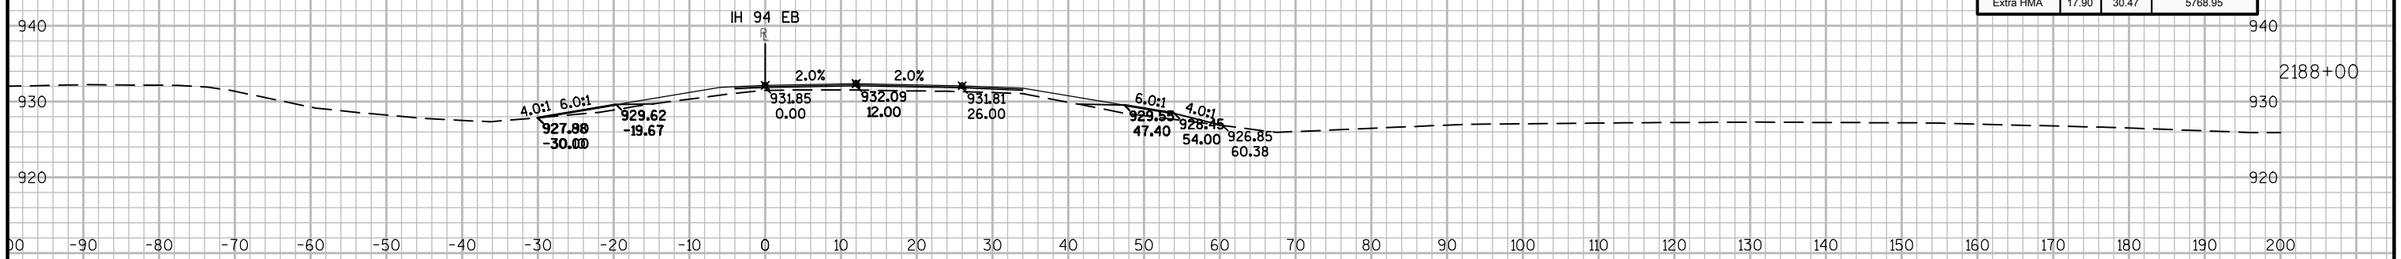

Material(s) at Station 2187+50.00			
Material Name	Area	Volume	Cumulative Volume
CutCommon	0.00	0.00	3441.91
Embankment	20.24	38.69	7636.21
Base	19.52	37.48	1842.52
Extra HMA	15.00	29.22	5738.48

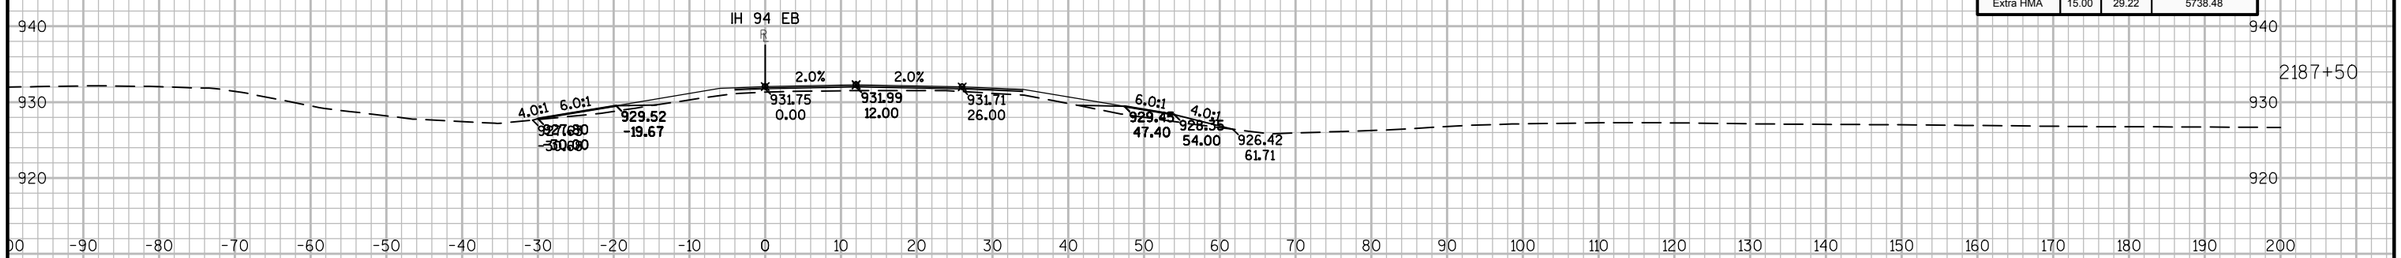


Material(s) at Station 2187+00.00			
Material Name	Area	Volume	Cumulative Volume
CutCommon	0.00	0.00	3441.91
Embankment	21.54	53.72	7597.52
Base	20.96	40.56	1805.04
Extra HMA	16.55	36.80	5709.26

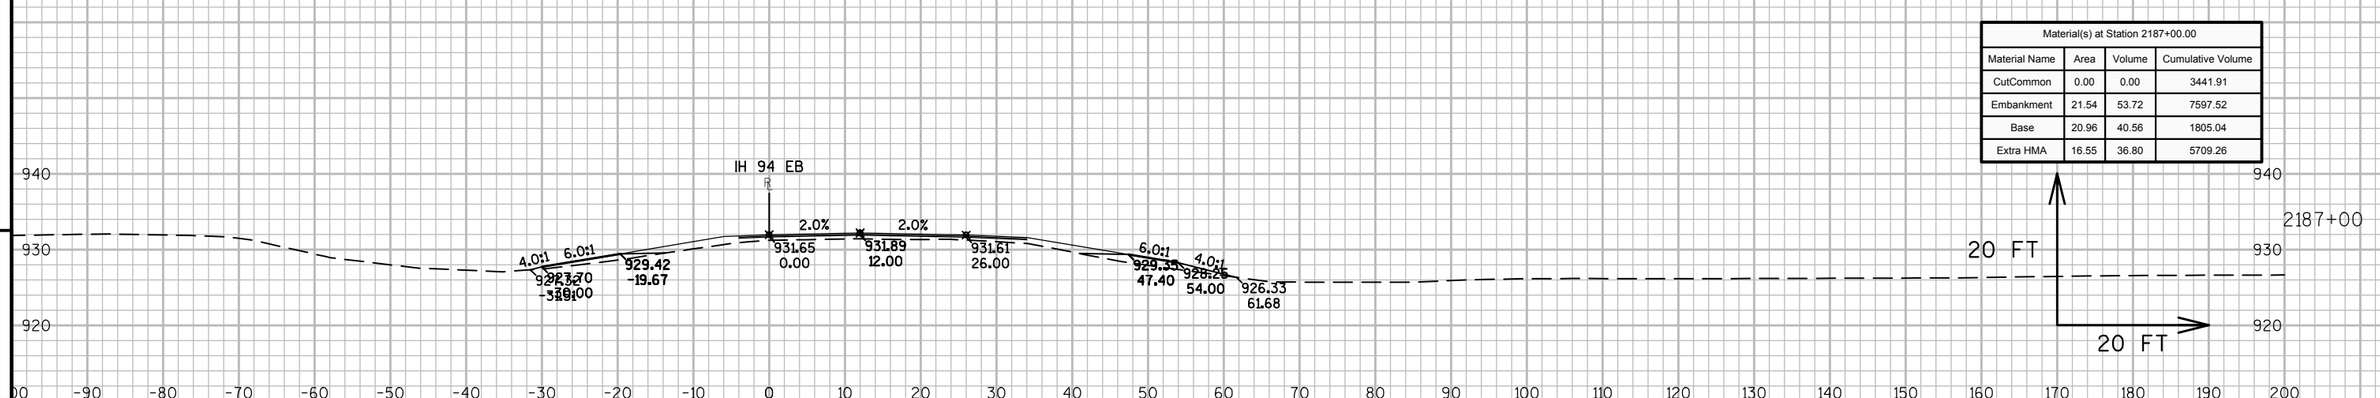


9

9


PROJECT NO: 1023-00-72	HWY: IH 94	COUNTY: JACKSON	CROSS SECTIONS: IH 94 EB	SHEET	E

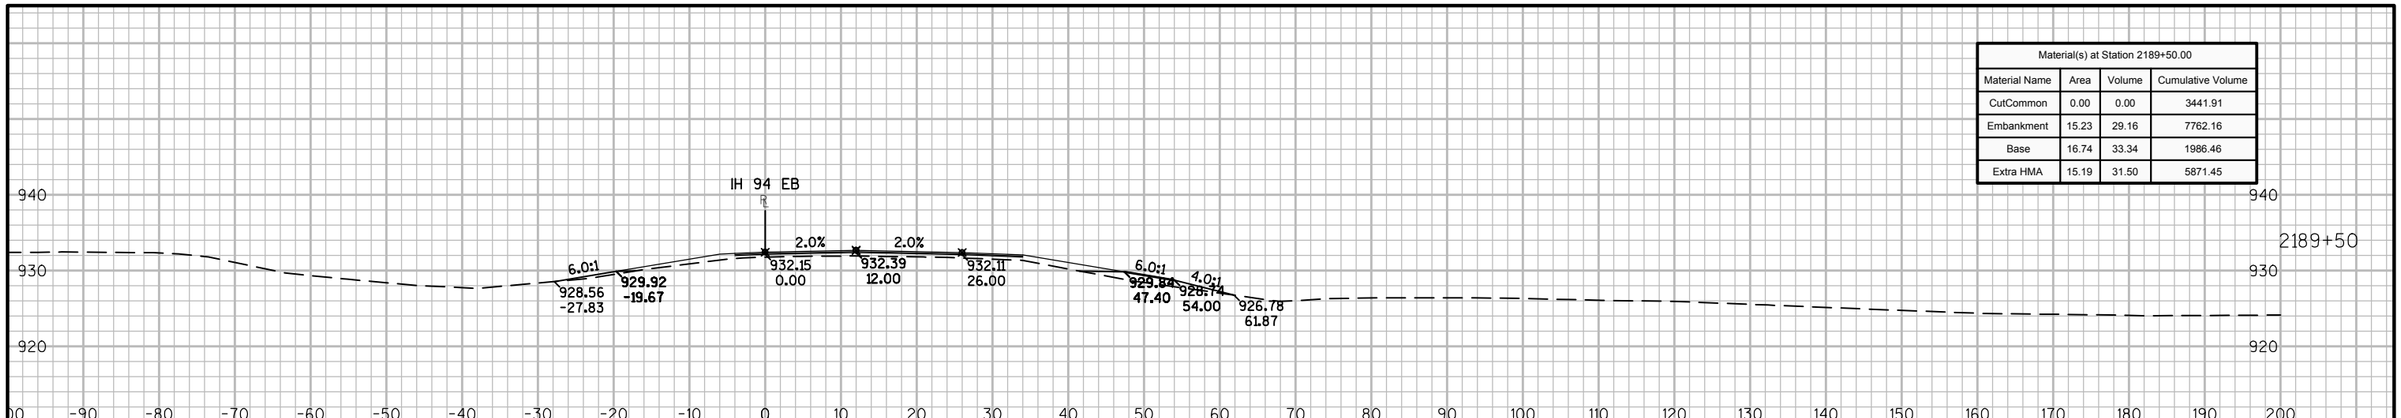

Material(s) at Station 2189+50.00			
Material Name	Area	Volume	Cumulative Volume
CutCommon	0.00	0.00	3441.91
Embankment	15.23	29.16	7762.16
Base	16.74	33.34	1986.46
Extra HMA	15.19	31.50	5871.45

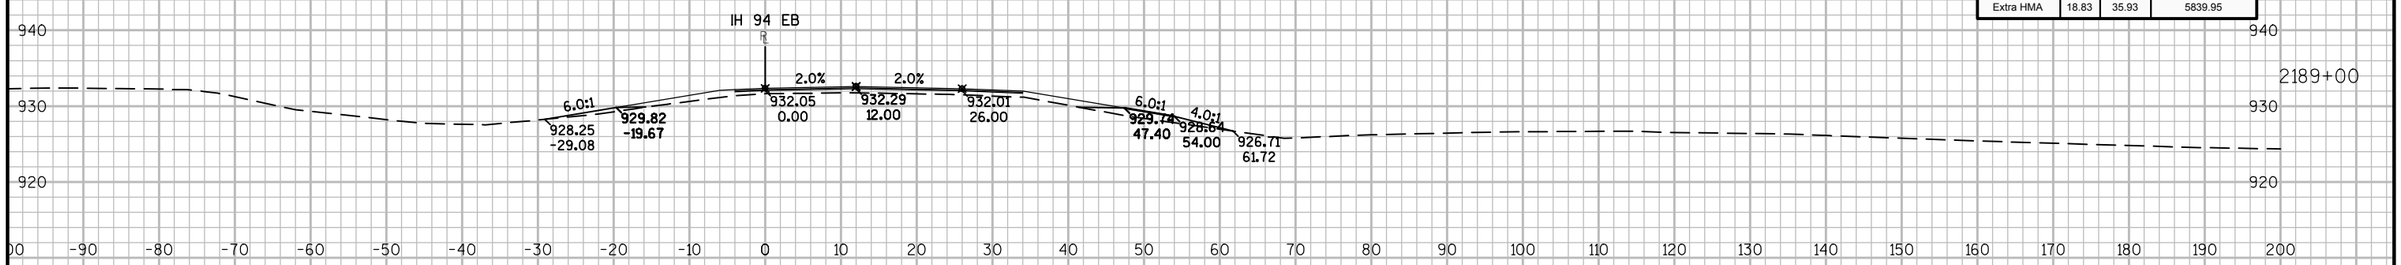

Material(s) at Station 2189+00.00			
Material Name	Area	Volume	Cumulative Volume
CutCommon	0.00	0.00	3441.91
Embankment	16.27	30.36	7733.00
Base	19.26	36.66	1953.12
Extra HMA	18.83	35.93	5839.95

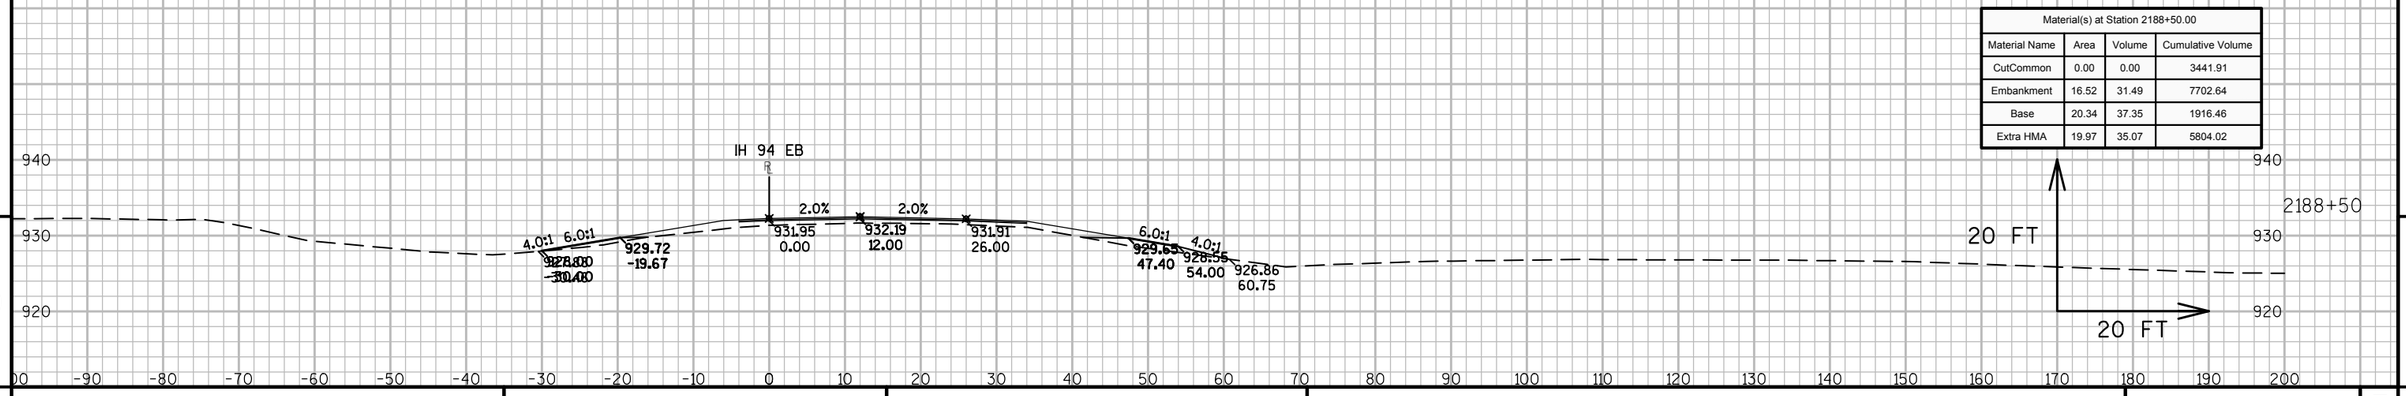


Material(s) at Station 2188+50.00			
Material Name	Area	Volume	Cumulative Volume
CutCommon	0.00	0.00	3441.91
Embankment	16.52	31.49	7702.64
Base	20.34	37.35	1916.46
Extra HMA	19.97	35.07	5804.02


9 9

PROJECT NO: 1023-00-72	HWY: IH 94	COUNTY: JACKSON	CROSS SECTIONS: IH 94 EB	SHEET	E


FILE NAME : N:\PDS\C3D\10230002\SHEETSPLAN\EAST BOUND C3D 2014\090201-XS-IH94-JC-EB-2135+00 - 2200+00.DWG
LAYOUT NAME - 02 - (46)
PLOT DATE : 10/20/2014 9:50 AM PLOT BY : ANDRITSCH, ERIC R PLOT NAME : PLOT SCALE : 1:20_XREF

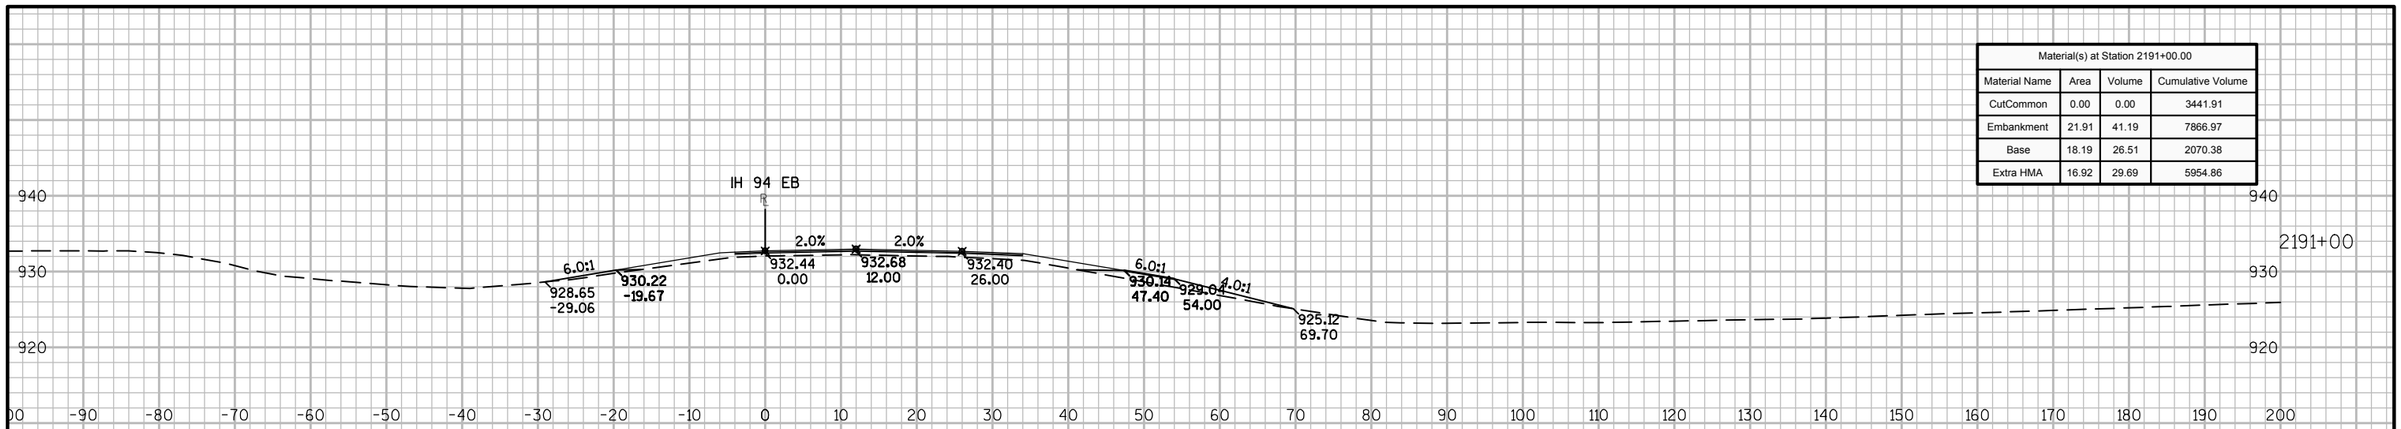

Material(s) at Station 2191+00.00			
Material Name	Area	Volume	Cumulative Volume
CutCommon	0.00	0.00	3441.91
Embankment	21.91	41.19	7866.97
Base	18.19	26.51	2070.38
Extra HMA	16.92	29.69	5954.86

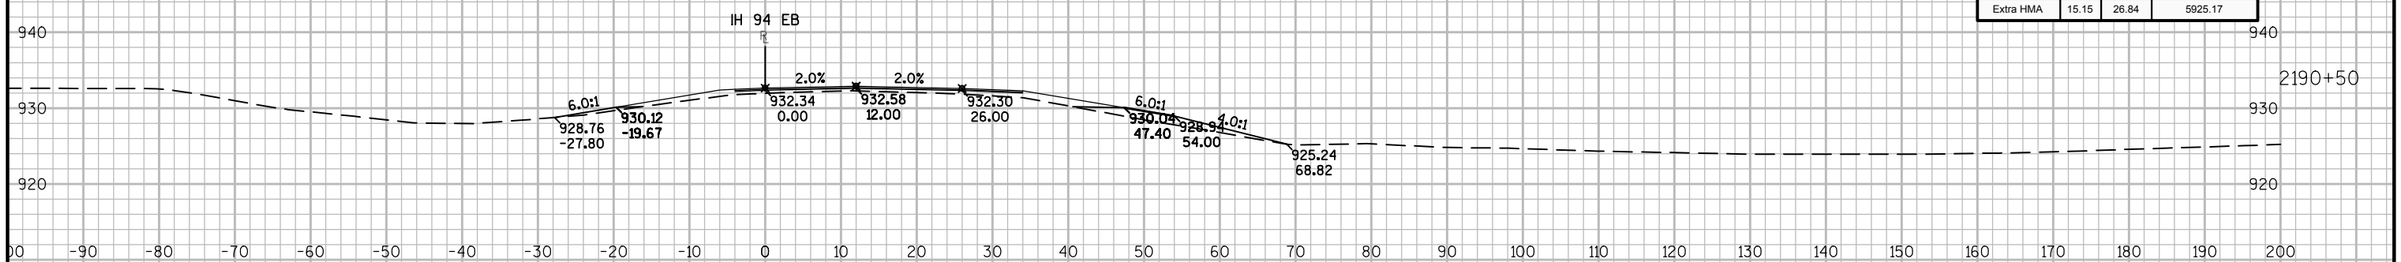

Material(s) at Station 2190+50.00			
Material Name	Area	Volume	Cumulative Volume
CutCommon	0.00	0.00	3441.91
Embankment	22.59	35.22	7825.78
Base	10.44	25.79	2043.87
Extra HMA	15.15	26.84	5925.17

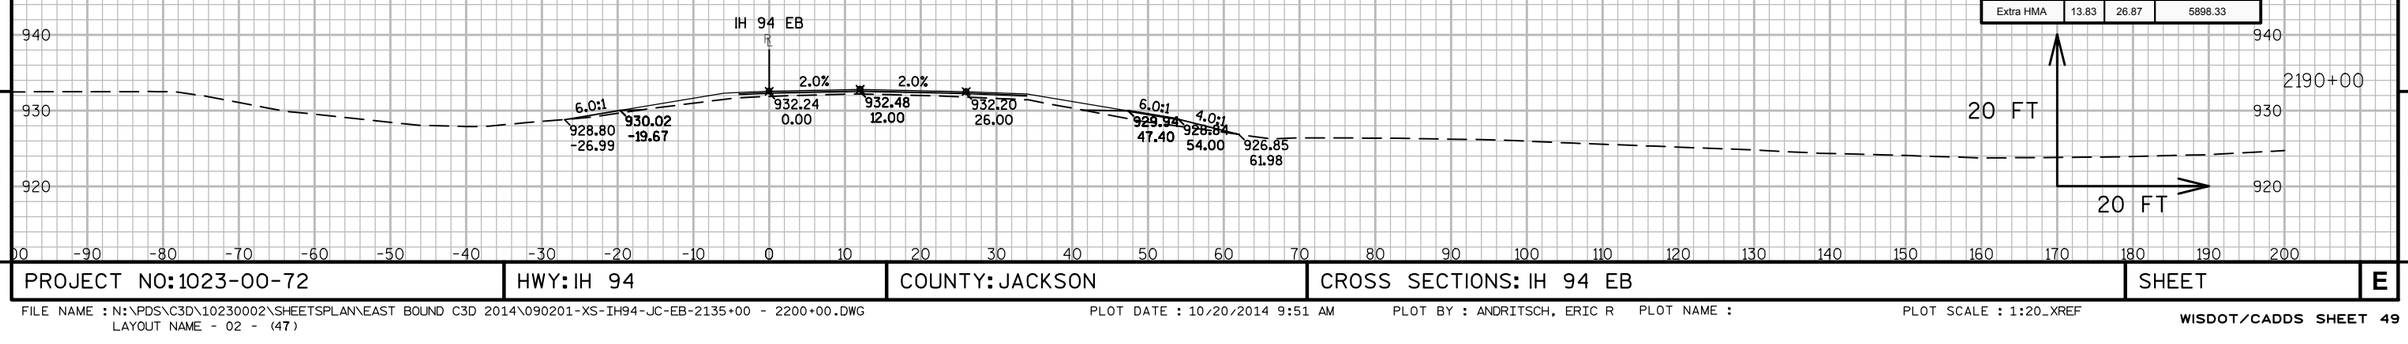


Material(s) at Station 2190+00.00			
Material Name	Area	Volume	Cumulative Volume
CutCommon	0.00	0.00	3441.91
Embankment	15.45	28.40	7790.56
Base	17.41	31.62	2018.08
Extra HMA	13.83	26.87	5898.33


9 9

PROJECT NO: 1023-00-72	HWY: IH 94	COUNTY: JACKSON	CROSS SECTIONS: IH 94 EB	SHEET	E


FILE NAME : N:\PDS\C3D\10230002\SHEETSPLAN\EAST BOUND C3D 2014\090201-XS-IH94-JC-EB-2135+00 - 2200+00.DWG
LAYOUT NAME - 02 - (47)
PLOT DATE : 10/20/2014 9:51 AM PLOT BY : ANDRITSCH, ERIC R PLOT NAME : PLOT SCALE : 1:20_XREF

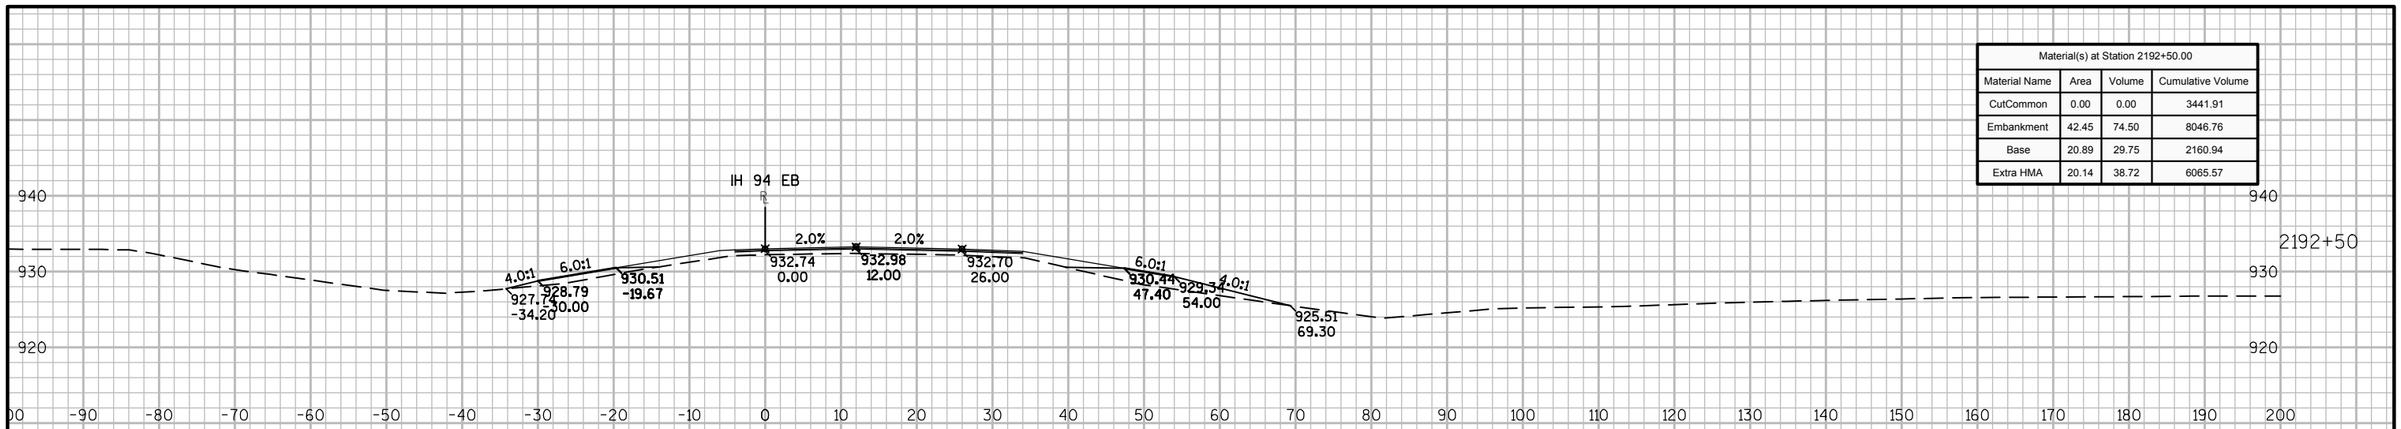

Material(s) at Station 2192+50.00			
Material Name	Area	Volume	Cumulative Volume
CutCommon	0.00	0.00	3441.91
Embankment	42.45	74.50	8046.76
Base	20.89	29.75	2160.94
Extra HMA	20.14	38.72	6065.57

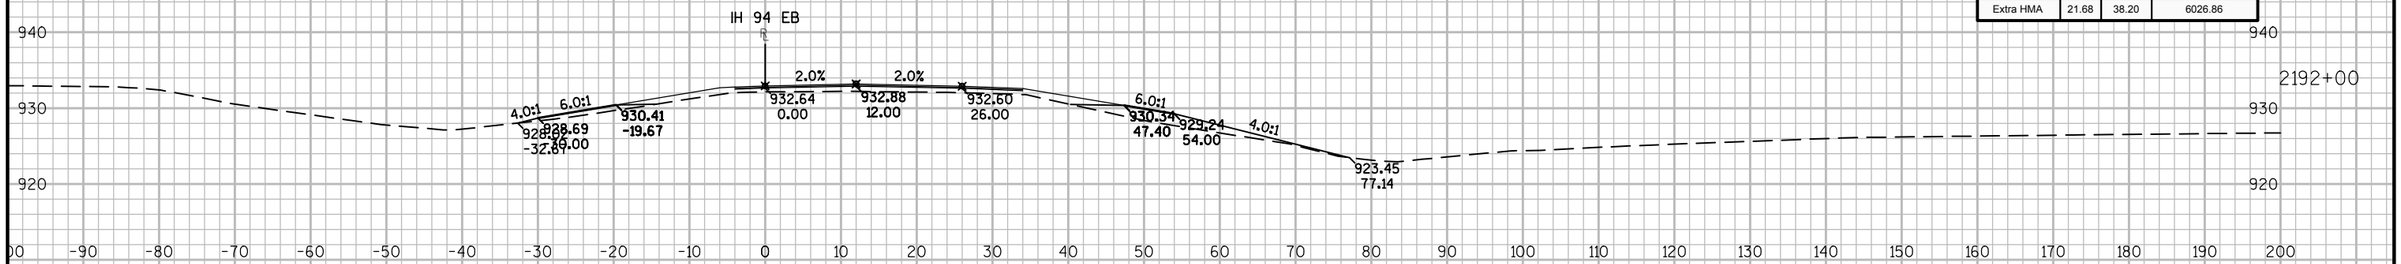

Material(s) at Station 2192+00.00			
Material Name	Area	Volume	Cumulative Volume
CutCommon	0.00	0.00	3441.91
Embankment	38.02	60.10	7972.26
Base	11.24	27.19	2131.19
Extra HMA	21.68	38.20	6026.86

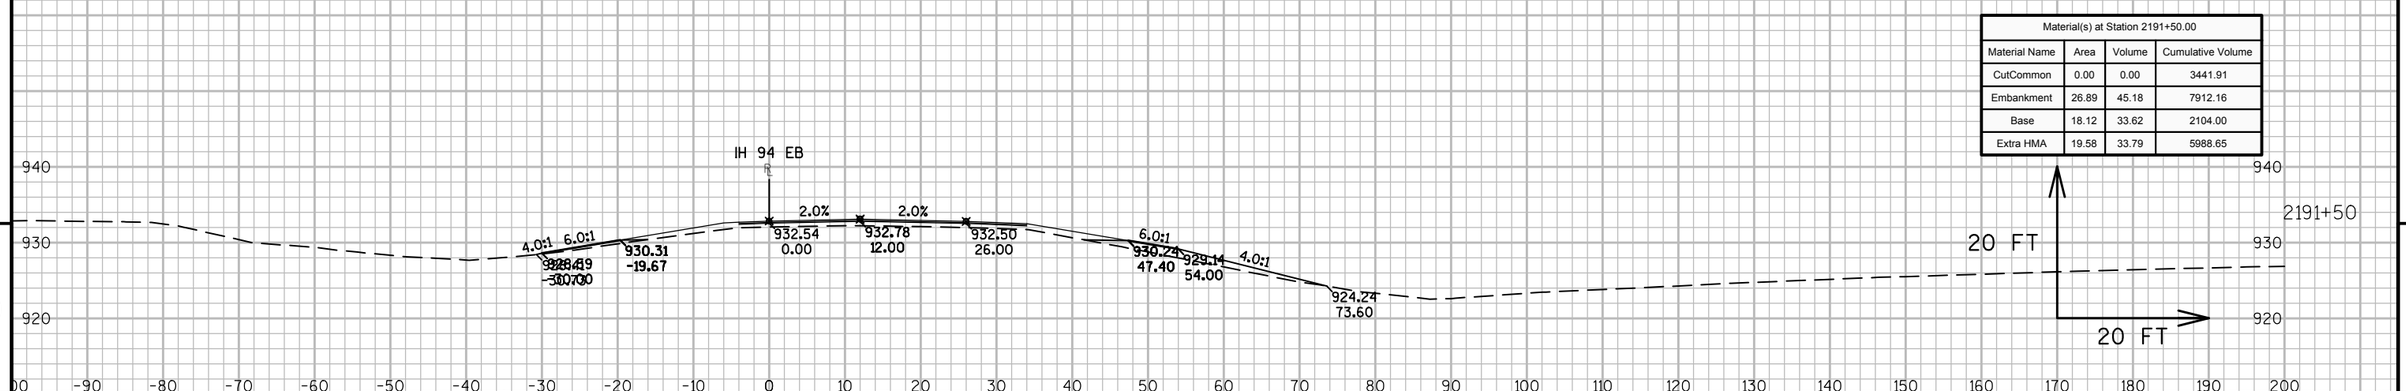


Material(s) at Station 2191+50.00			
Material Name	Area	Volume	Cumulative Volume
CutCommon	0.00	0.00	3441.91
Embankment	26.89	45.18	7912.16
Base	18.12	33.62	2104.00
Extra HMA	19.58	33.79	5988.65


9 9

PROJECT NO: 1023-00-72	HWY: IH 94	COUNTY: JACKSON	CROSS SECTIONS: IH 94 EB	SHEET	E


FILE NAME : N:\PDS\C3D\10230002\SHEETSPLAN\EAST BOUND C3D 2014\090201-XS-IH94-JC-EB-2135+00 - 2200+00.DWG
LAYOUT NAME - 02 - (48)
PLOT DATE : 10/20/2014 9:51 AM PLOT BY : ANDRITSCH, ERIC R PLOT NAME : PLOT SCALE : 1:20_XREF

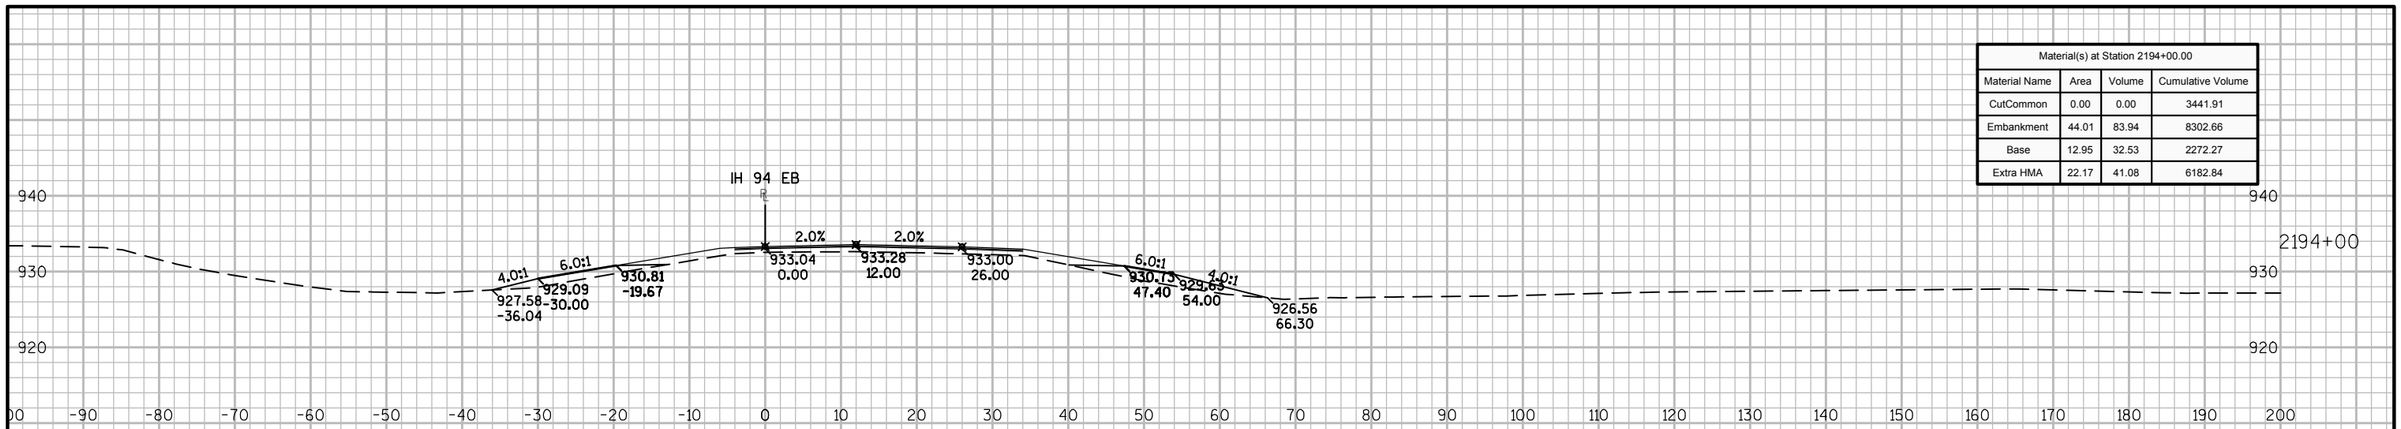

Material(s) at Station 2194+00.00			
Material Name	Area	Volume	Cumulative Volume
CutCommon	0.00	0.00	3441.91
Embankment	44.01	83.94	8302.66
Base	12.95	32.53	2272.27
Extra HMA	22.17	41.08	6182.84

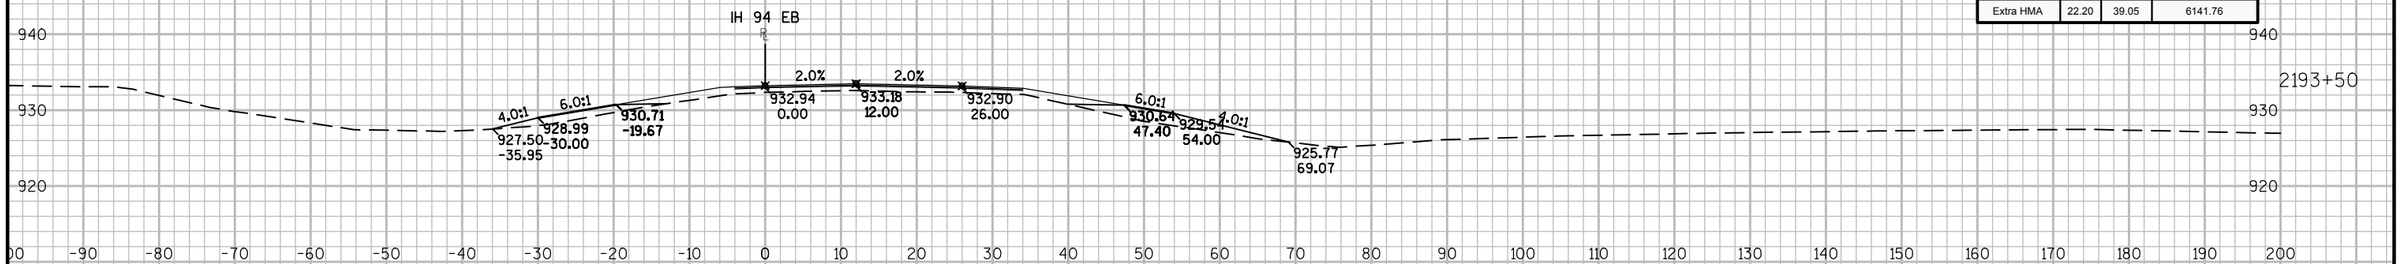

Material(s) at Station 2193+50.00			
Material Name	Area	Volume	Cumulative Volume
CutCommon	0.00	0.00	3441.91
Embankment	46.64	87.92	8218.72
Base	22.18	39.99	2239.73
Extra HMA	22.20	39.05	6141.76

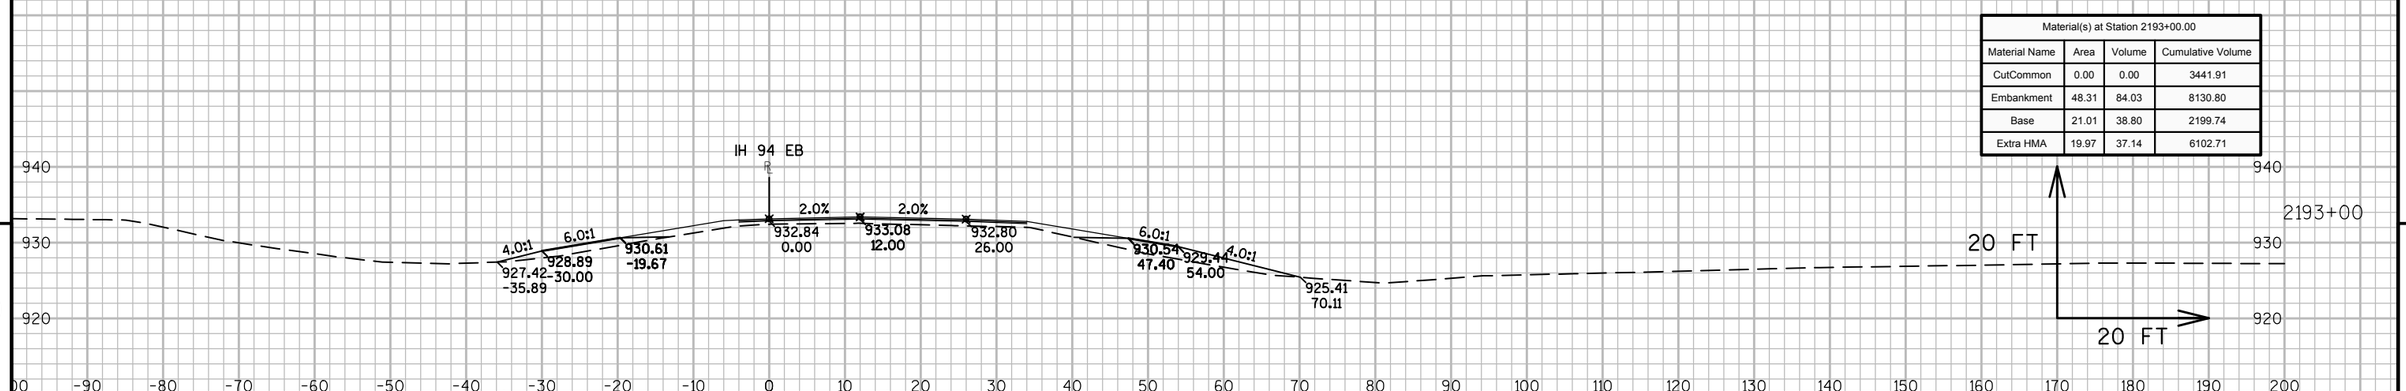


Material(s) at Station 2193+00.00			
Material Name	Area	Volume	Cumulative Volume
CutCommon	0.00	0.00	3441.91
Embankment	48.31	84.03	8130.80
Base	21.01	38.80	2199.74
Extra HMA	19.97	37.14	6102.71


9 9

PROJECT NO: 1023-00-72	HWY: IH 94	COUNTY: JACKSON	CROSS SECTIONS: IH 94 EB	SHEET	E


FILE NAME : N:\PDS\C3D\10230002\SHEETSPLAN\EAST BOUND C3D 2014\090201-XS-IH94-JC-EB-2135+00 - 2200+00.DWG
LAYOUT NAME - 02 - (49)
PLOT DATE : 10/20/2014 9:51 AM PLOT BY : ANDRITSCH, ERIC R PLOT NAME : PLOT SCALE : 1:20_XREF
WISDOT/CADDS SHEET 49

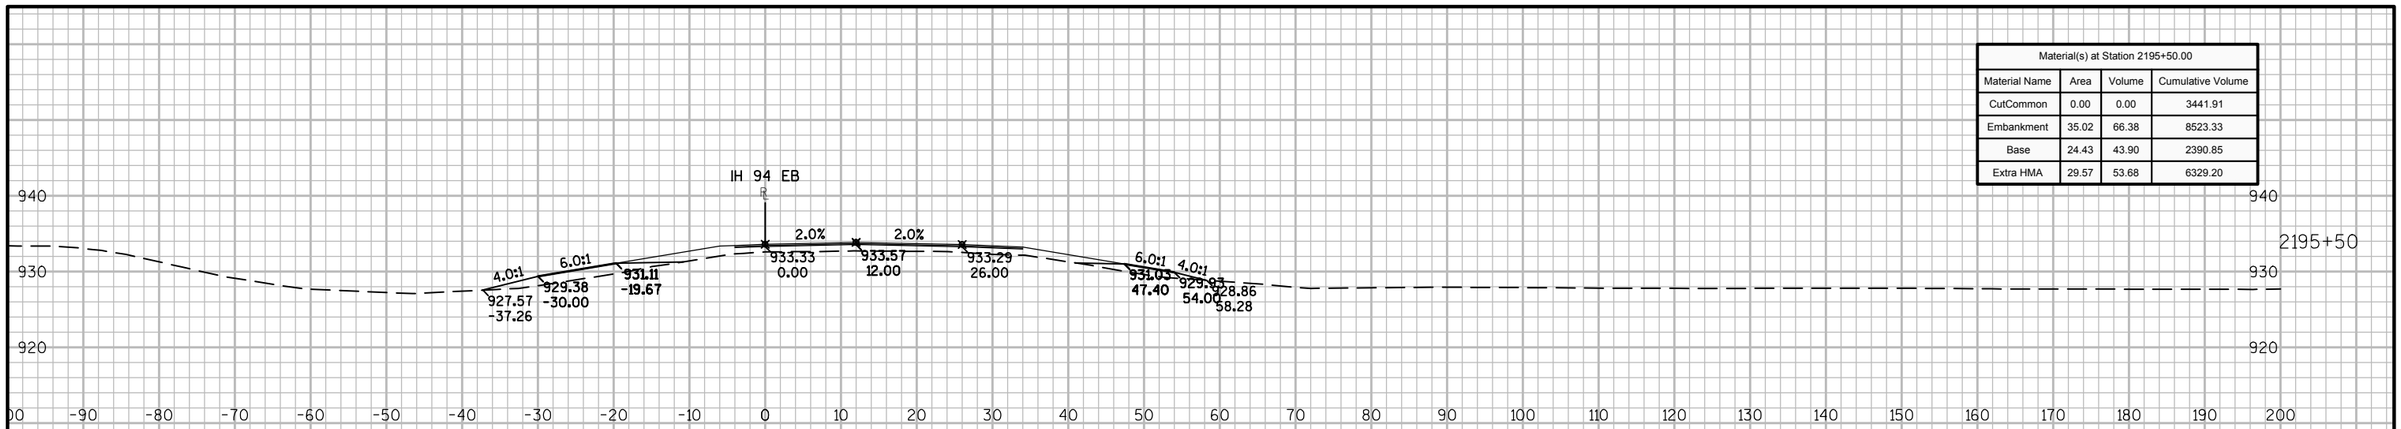

Material(s) at Station 2195+50.00			
Material Name	Area	Volume	Cumulative Volume
CutCommon	0.00	0.00	3441.91
Embankment	35.02	66.38	8523.33
Base	24.43	43.90	2390.85
Extra HMA	29.57	53.68	6329.20

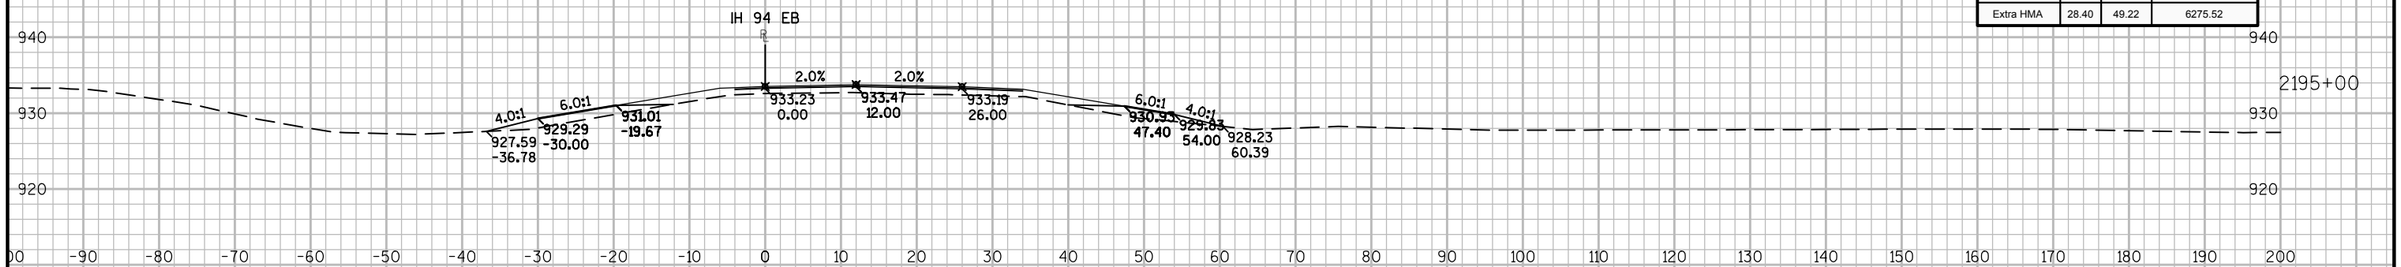

Material(s) at Station 2195+00.00			
Material Name	Area	Volume	Cumulative Volume
CutCommon	0.00	0.00	3441.91
Embankment	36.68	73.75	8456.95
Base	22.98	41.98	2346.95
Extra HMA	28.40	49.22	6275.52

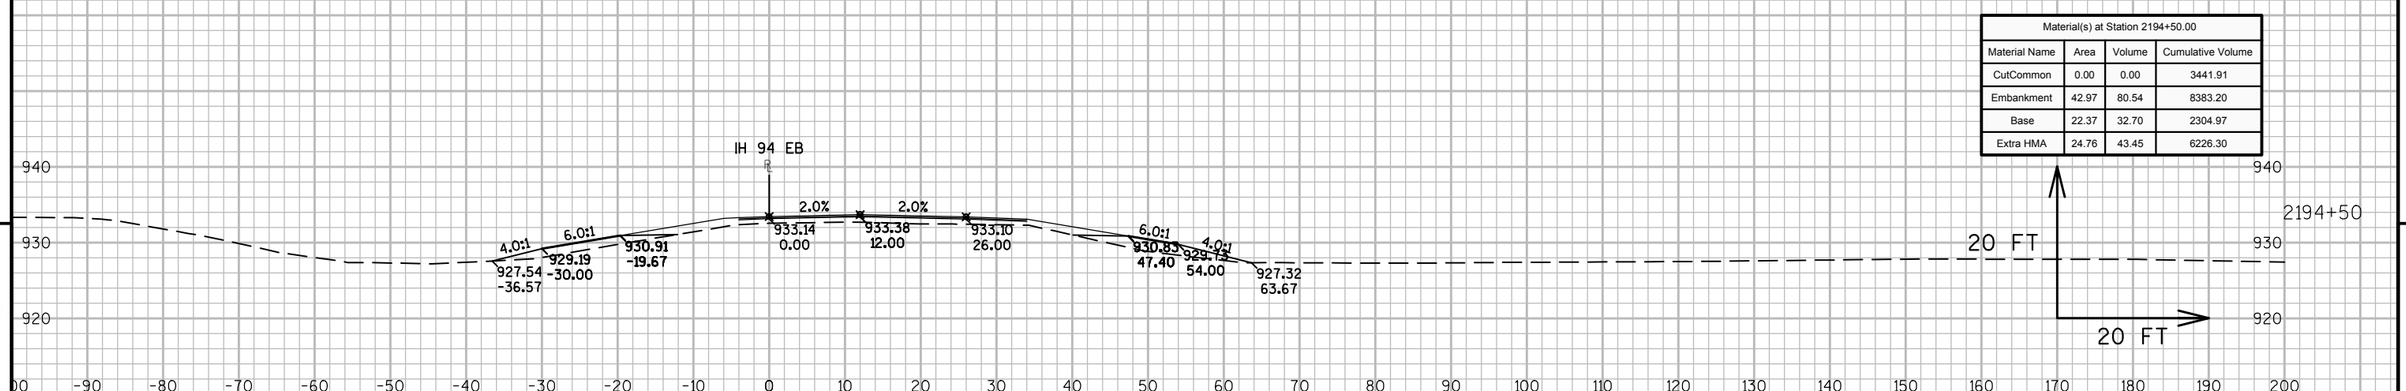

Material(s) at Station 2194+50.00			
Material Name	Area	Volume	Cumulative Volume
CutCommon	0.00	0.00	3441.91
Embankment	42.97	80.54	8383.20
Base	22.37	32.70	2304.97
Extra HMA	24.76	43.45	6226.30


9

9


PROJECT NO: 1023-00-72	HWY: IH 94	COUNTY: JACKSON	CROSS SECTIONS: IH 94 EB	SHEET	E

FILE NAME : N:\PDS\C3D\10230002\SHEETSPLAN\EAST BOUND C3D 2014\090201-XS-IH94-JC-EB-2135+00 - 2200+00.DWG
LAYOUT NAME - 02 - (50)


PLOT DATE : 10/20/2014 9:51 AM PLOT BY : ANDRITSCH, ERIC R PLOT NAME : PLOT SCALE : 1:20_XREF

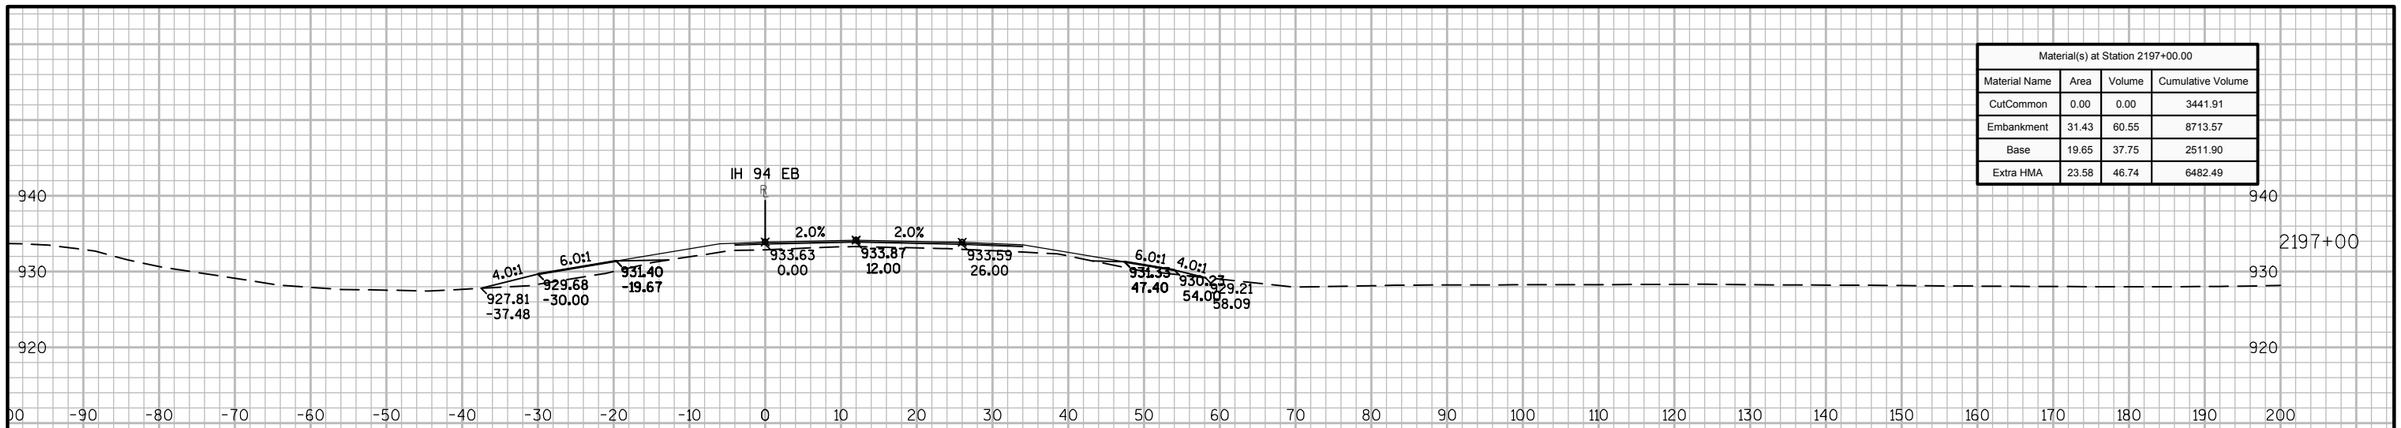

Material(s) at Station 2197+00.00			
Material Name	Area	Volume	Cumulative Volume
CutCommon	0.00	0.00	3441.91
Embankment	31.43	60.55	8713.57
Base	19.65	37.75	2511.90
Extra HMA	23.58	46.74	6482.49

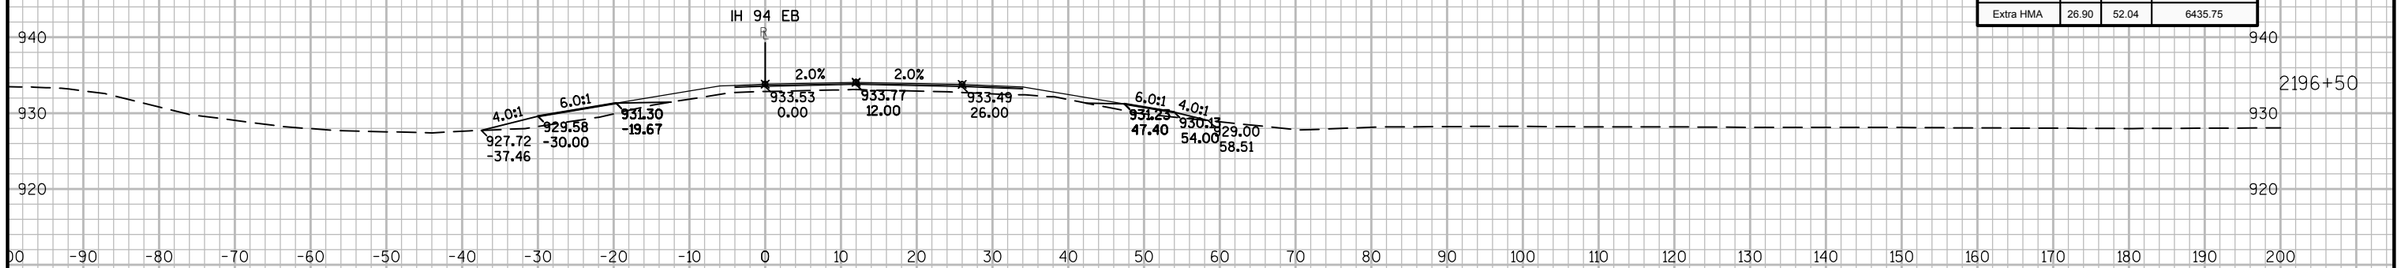

Material(s) at Station 2196+50.00			
Material Name	Area	Volume	Cumulative Volume
CutCommon	0.00	0.00	3441.91
Embankment	33.97	64.36	8653.02
Base	21.12	40.11	2474.15
Extra HMA	26.90	52.04	6435.75

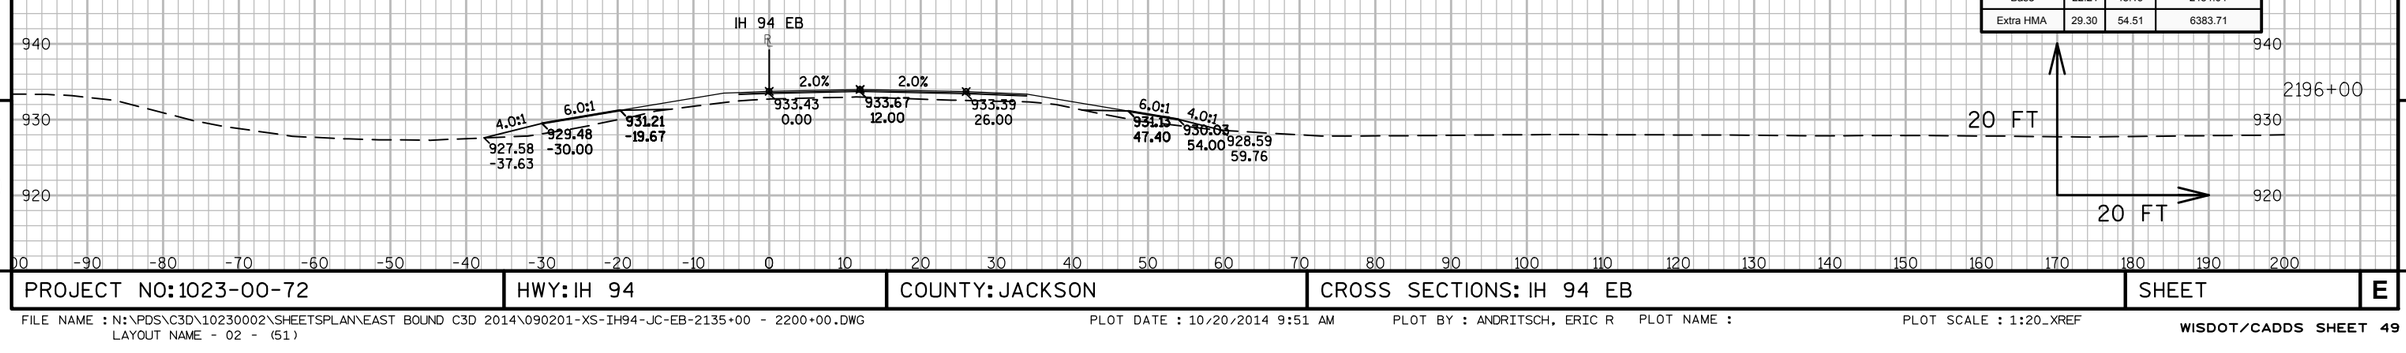


Material(s) at Station 2196+00.00			
Material Name	Area	Volume	Cumulative Volume
CutCommon	0.00	0.00	3441.91
Embankment	35.54	65.33	8588.66
Base	22.21	43.19	2434.04
Extra HMA	29.30	54.51	6383.71

9


9

PROJECT NO: 1023-00-72	HWY: IH 94	COUNTY: JACKSON	CROSS SECTIONS: IH 94 EB	SHEET	E


FILE NAME : N:\PDS\C3D\10230002\SHEETSPLAN\EAST BOUND C3D 2014\090201-XS-IH94-JC-EB-2135+00 - 2200+00.DWG
LAYOUT NAME - 02 - (51)
PLOT DATE : 10/20/2014 9:51 AM PLOT BY : ANDRITSCH, ERIC R PLOT NAME : PLOT SCALE : 1:20_XREF

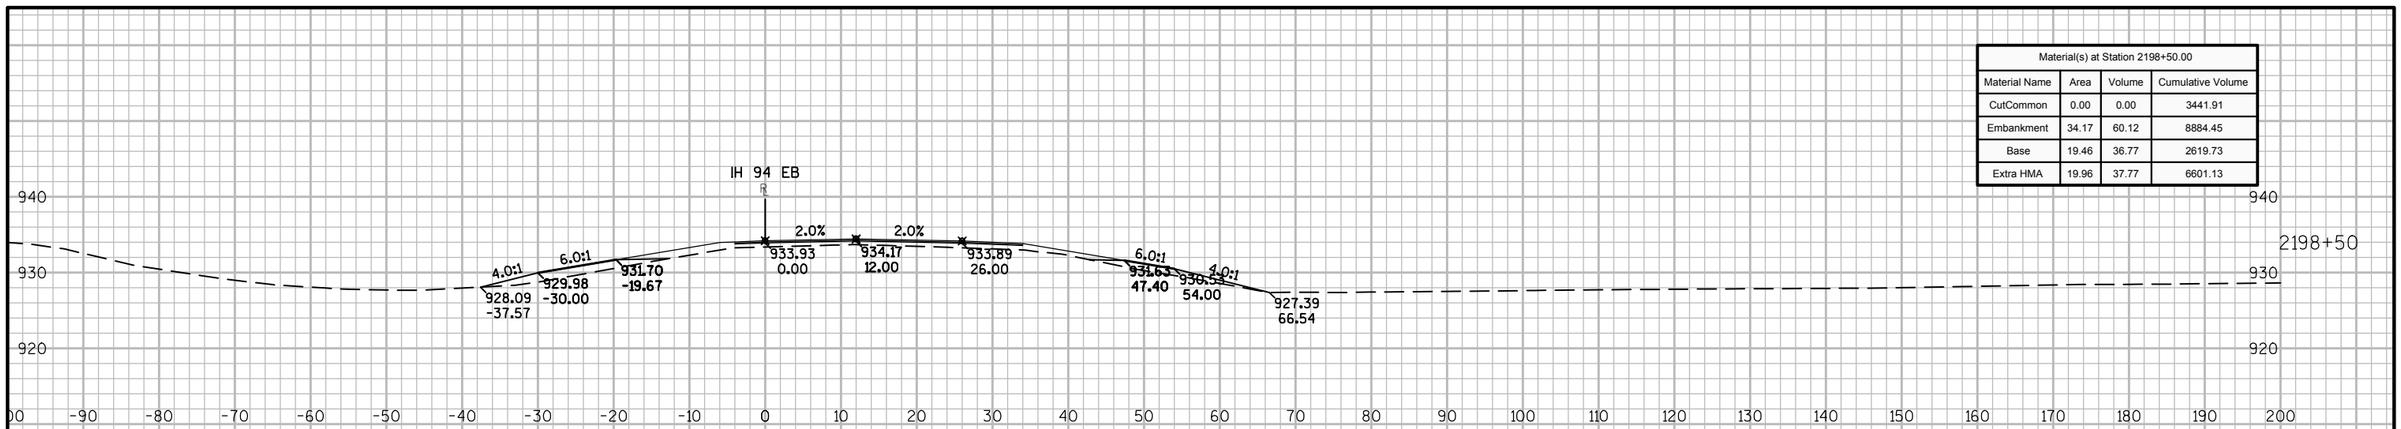

Material(s) at Station 2198+50.00			
Material Name	Area	Volume	Cumulative Volume
CutCommon	0.00	0.00	3441.91
Embankment	34.17	60.12	8884.45
Base	19.46	36.77	2619.73
Extra HMA	19.96	37.77	6601.13

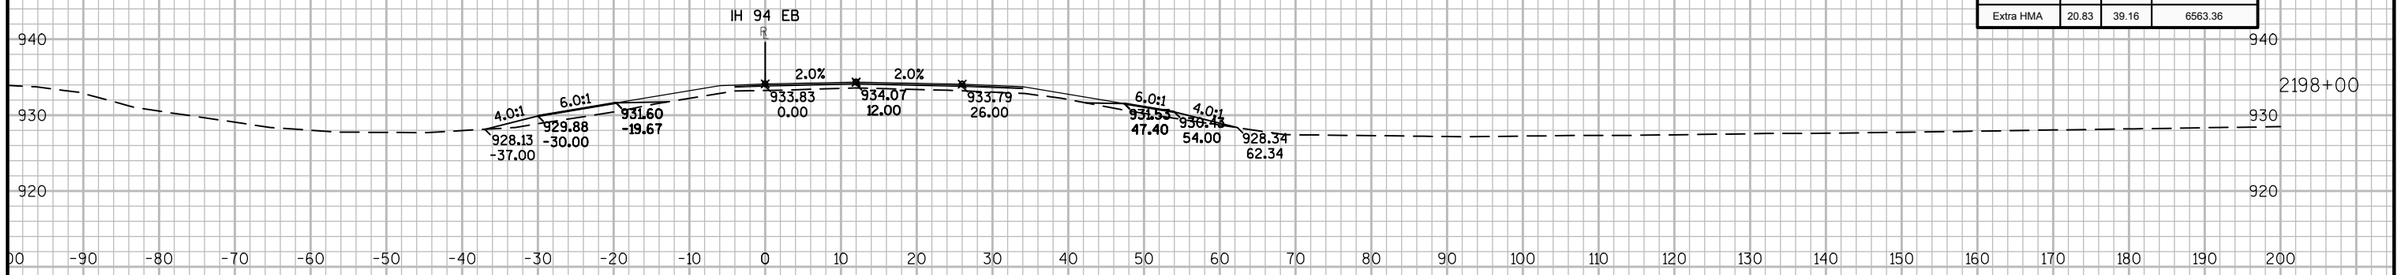

Material(s) at Station 2198+00.00			
Material Name	Area	Volume	Cumulative Volume
CutCommon	0.00	0.00	3441.91
Embankment	30.76	55.08	8824.34
Base	20.25	35.81	2582.96
Extra HMA	20.83	39.16	6563.36

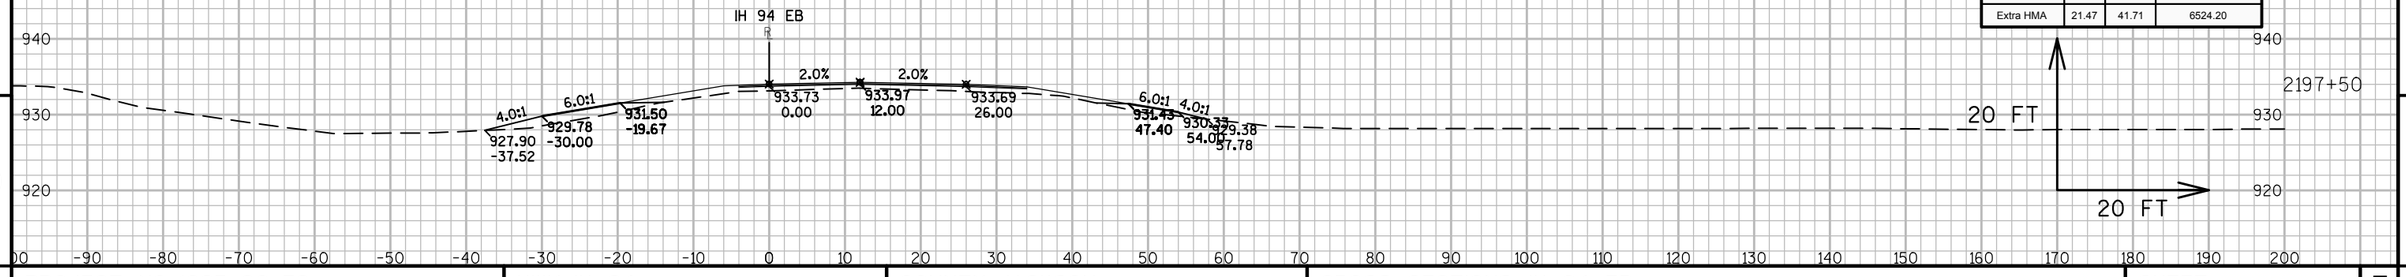


Material(s) at Station 2197+50.00			
Material Name	Area	Volume	Cumulative Volume
CutCommon	0.00	0.00	3441.91
Embankment	28.72	55.69	8769.26
Base	18.43	35.25	2547.15
Extra HMA	21.47	41.71	6524.20

9 9


PROJECT NO: 1023-00-72	HWY: IH 94	COUNTY: JACKSON	CROSS SECTIONS: IH 94 EB	SHEET	E

FILE NAME : N:\PDS\C3D\10230002\SHEETSPLAN\EAST BOUND C3D 2014\090201-XS-IH94-JC-EB-2135+00 - 2200+00.DWG
LAYOUT NAME - 02 - (52)


PLOT DATE : 10/20/2014 9:51 AM PLOT BY : ANDRITSCH, ERIC R PLOT NAME : PLOT SCALE : 1:20_XREF

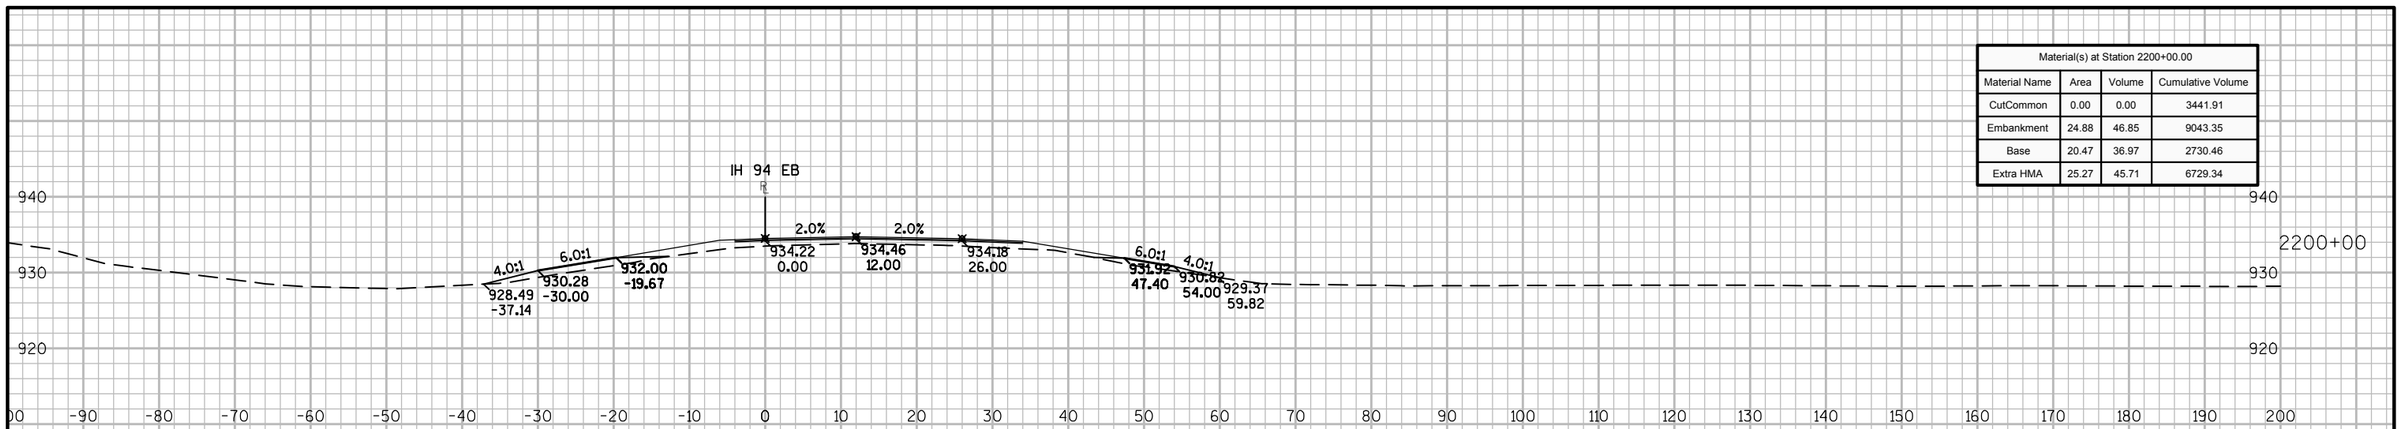

Material(s) at Station 2200+00.00			
Material Name	Area	Volume	Cumulative Volume
CutCommon	0.00	0.00	3441.91
Embankment	24.88	46.85	9043.35
Base	20.47	36.97	2730.46
Extra HMA	25.27	45.71	6729.34

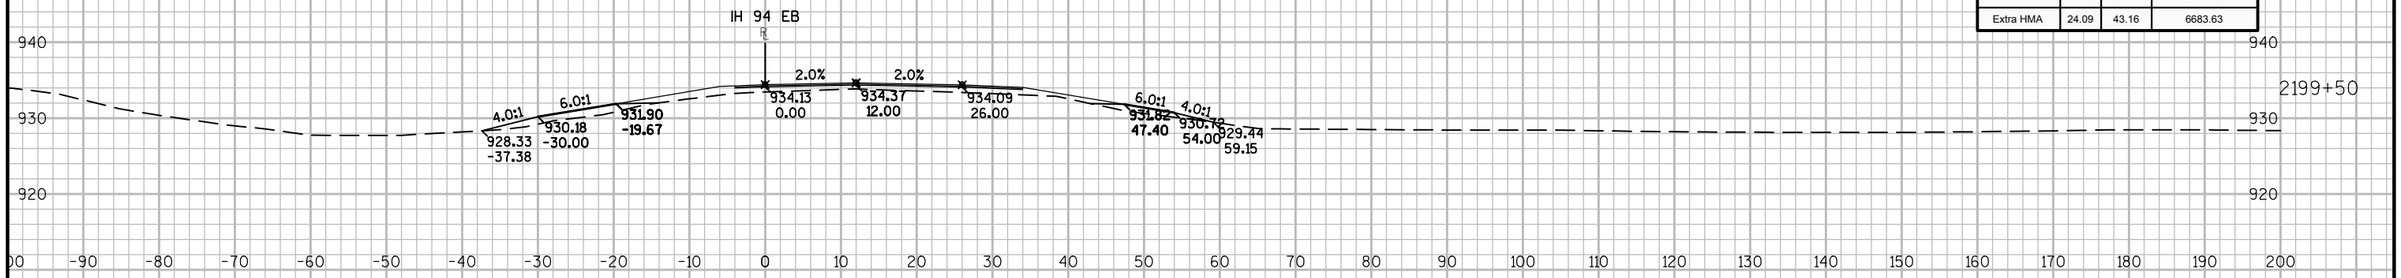

Material(s) at Station 2199+50.00			
Material Name	Area	Volume	Cumulative Volume
CutCommon	0.00	0.00	3441.91
Embankment	25.72	52.11	8996.50
Base	19.45	36.87	2693.49
Extra HMA	24.09	43.16	6683.63

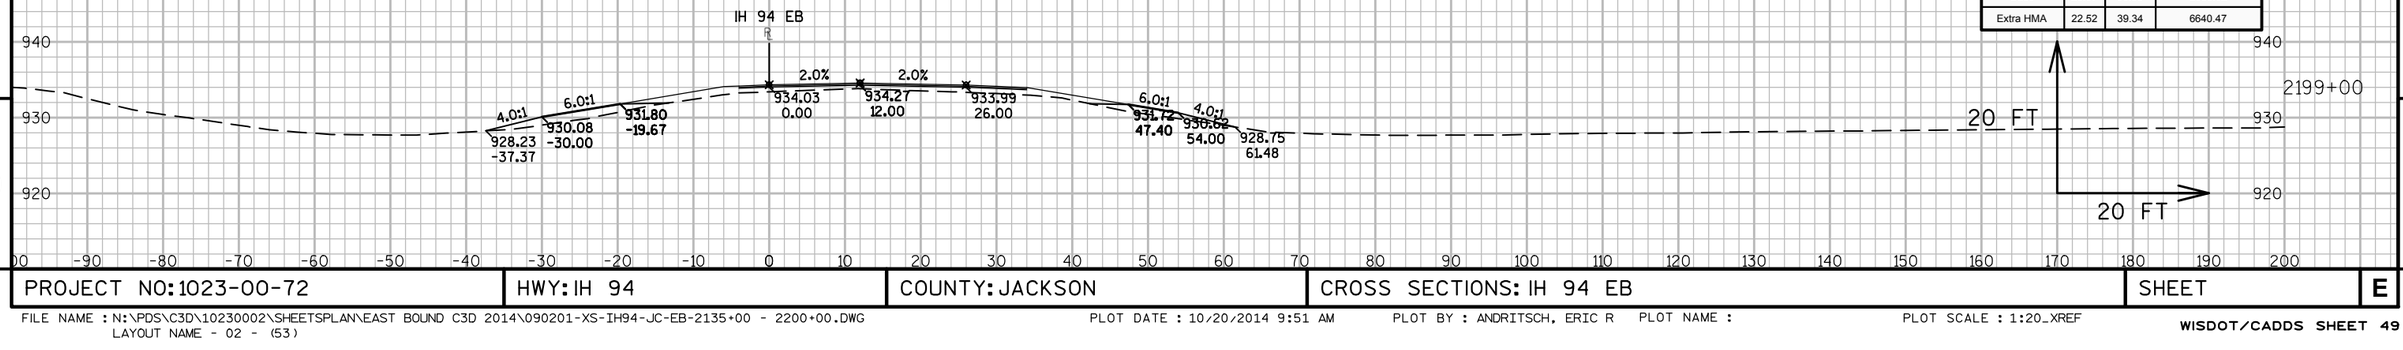


Material(s) at Station 2199+00.00			
Material Name	Area	Volume	Cumulative Volume
CutCommon	0.00	0.00	3441.91
Embankment	30.56	59.93	8944.38
Base	20.37	36.88	2656.62
Extra HMA	22.52	39.34	6640.47


9 9

PROJECT NO: 1023-00-72	HWY: IH 94	COUNTY: JACKSON	CROSS SECTIONS: IH 94 EB	SHEET	E


FILE NAME : N:\PDS\C3D\10230002\SHEETSPLAN\EAST BOUND C3D 2014\090201-XS-IH94-JC-EB-2135+00 - 2200+00.DWG
LAYOUT NAME - 02 - (53)
PLOT DATE : 10/20/2014 9:51 AM PLOT BY : ANDRITSCH, ERIC R PLOT NAME : PLOT SCALE : 1:20_XREF

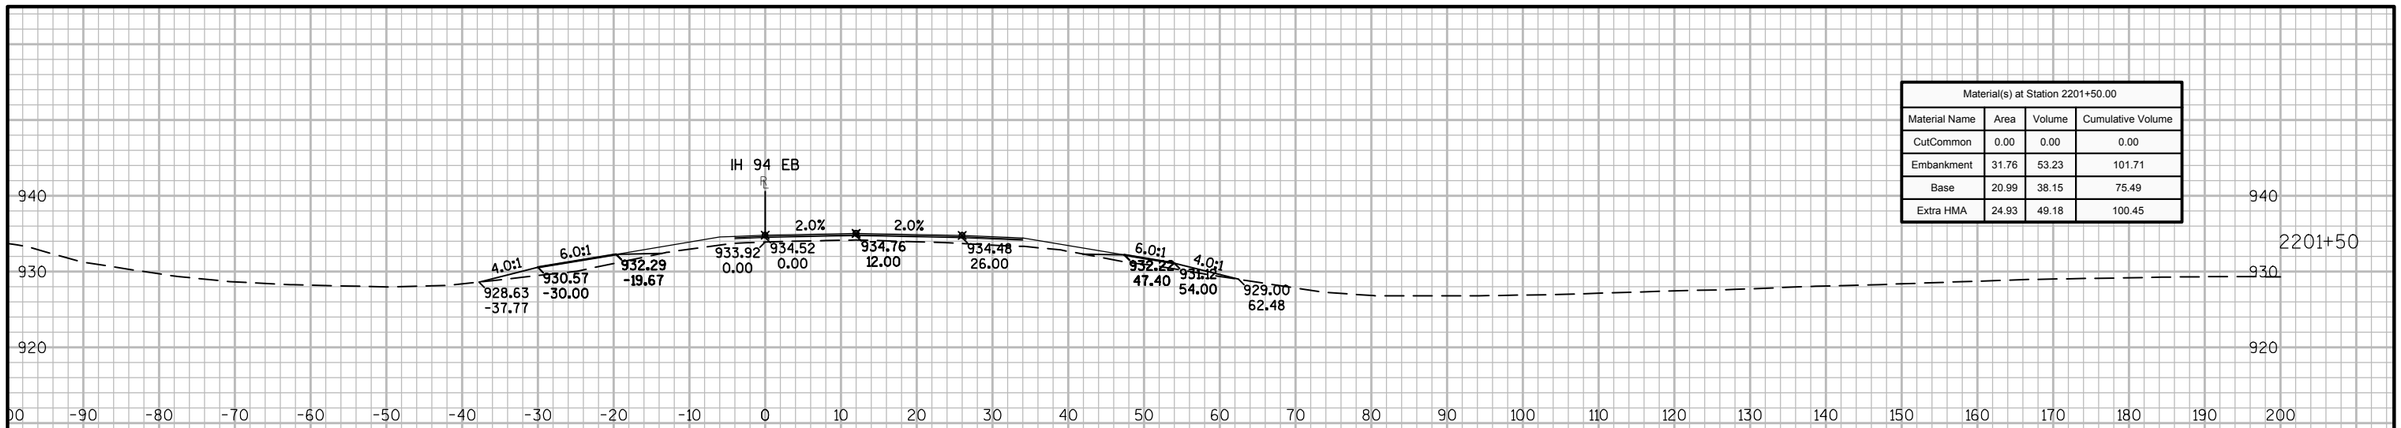

Material(s) at Station 2201+50.00			
Material Name	Area	Volume	Cumulative Volume
CutCommon	0.00	0.00	0.00
Embankment	31.76	53.23	101.71
Base	20.99	38.15	75.49
Extra HMA	24.93	49.18	100.45

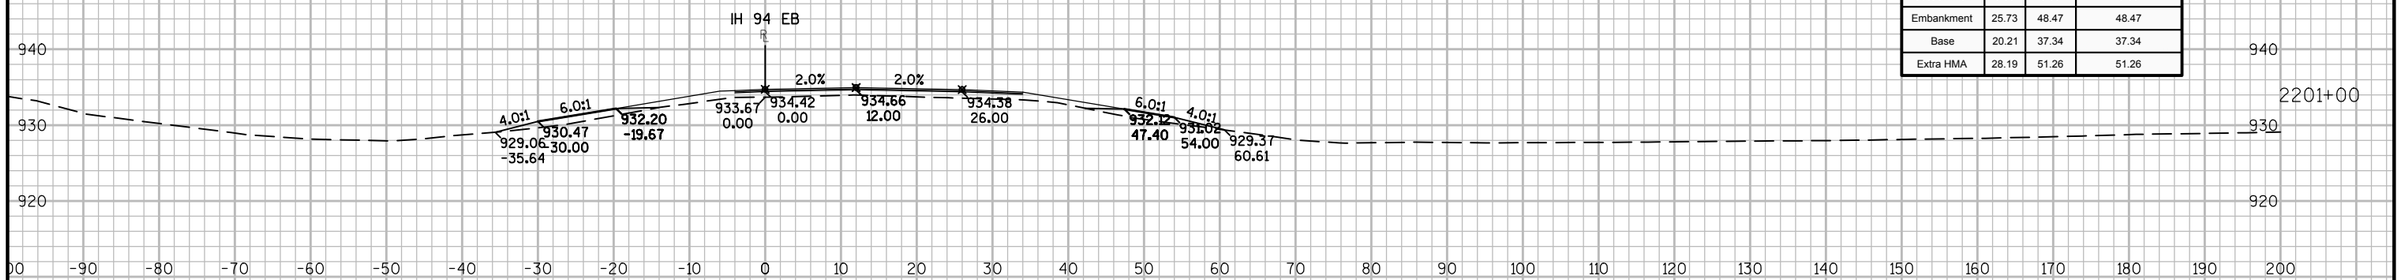

Material(s) at Station 2201+00.00			
Material Name	Area	Volume	Cumulative Volume
CutCommon	0.00	0.00	0.00
Embankment	25.73	48.47	48.47
Base	20.21	37.34	37.34
Extra HMA	28.19	51.26	51.26

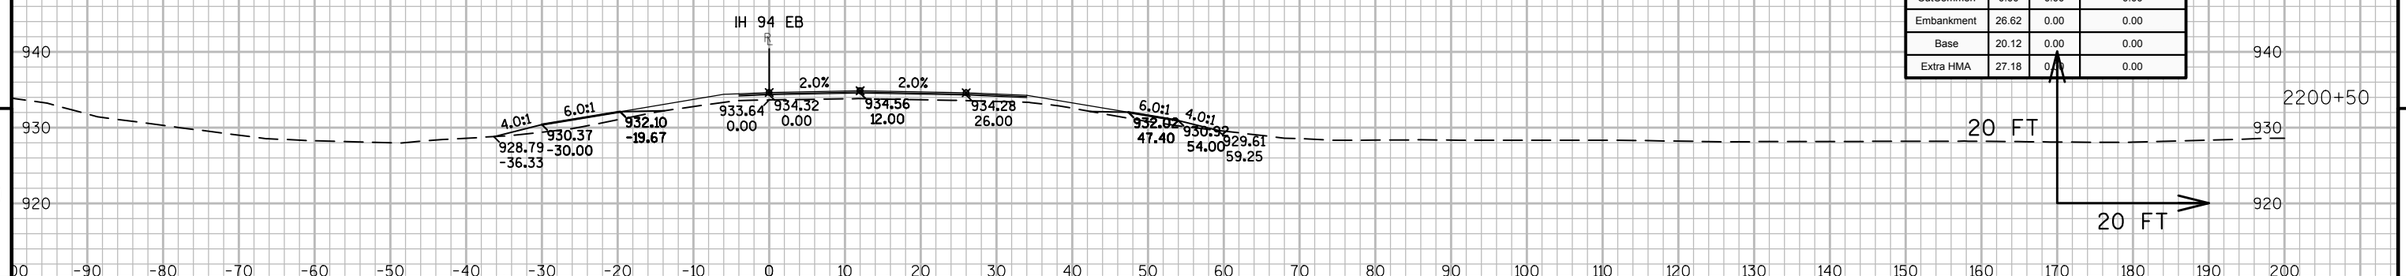


Material(s) at Station 2200+50.00			
Material Name	Area	Volume	Cumulative Volume
CutCommon	0.00	0.00	0.00
Embankment	26.62	0.00	0.00
Base	20.12	0.00	0.00
Extra HMA	27.18	0.00	0.00


9 9

PROJECT NO: 1023-00-72	HWY: IH 94	COUNTY: JACKSON	CROSS SECTIONS: IH 94 EB	SHEET	E


FILE NAME : N:\PDS\C3D\10230002\SHEETSPLAN\EAST BOUND C3D 2014\090202-XS-IH94-JC-EB- 2200+00 - 2265+00.DWG
LAYOUT NAME - 02 - (1)
PLOT DATE : 10/20/2014 9:37 AM PLOT BY : ANDRITSCH, ERIC R PLOT NAME : PLOT SCALE : 1:20_XREF

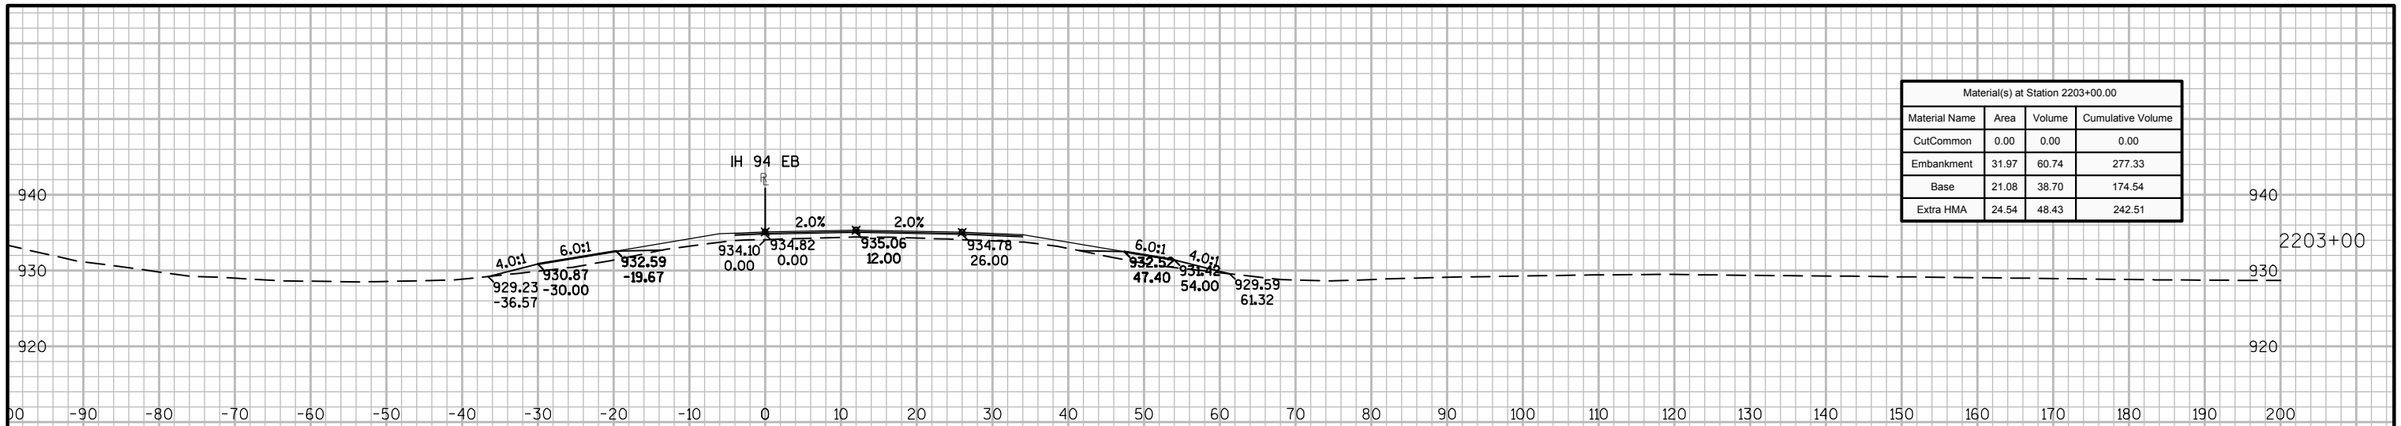

Material(s) at Station 2203+00.00			
Material Name	Area	Volume	Cumulative Volume
CutCommon	0.00	0.00	0.00
Embankment	31.97	60.74	277.33
Base	21.08	38.70	174.54
Extra HMA	24.54	48.43	242.51

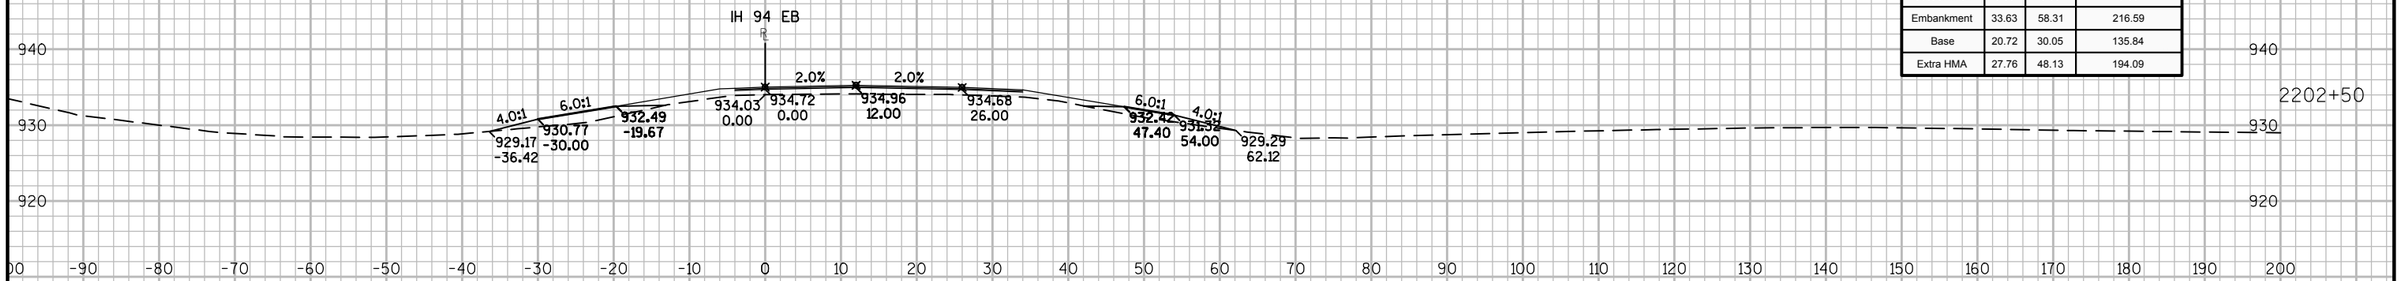

Material(s) at Station 2202+50.00			
Material Name	Area	Volume	Cumulative Volume
CutCommon	0.00	0.00	0.00
Embankment	33.63	58.31	216.59
Base	20.72	30.05	135.84
Extra HMA	27.76	48.13	194.09

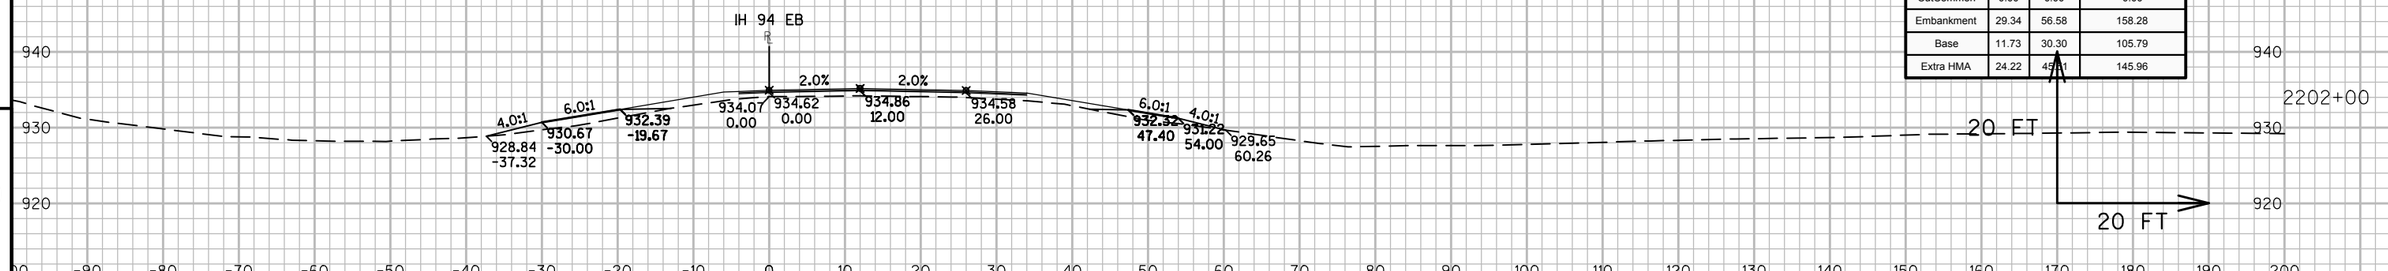


Material(s) at Station 2202+00.00			
Material Name	Area	Volume	Cumulative Volume
CutCommon	0.00	0.00	0.00
Embankment	29.34	56.58	158.28
Base	11.73	30.30	105.79
Extra HMA	24.22	45.81	145.96

9


9

PROJECT NO: 1023-00-72	HWY: IH 94	COUNTY: JACKSON	CROSS SECTIONS: IH 94 EB	SHEET	E


FILE NAME : N:\PDS\C3D\10230002\SHEETSPLAN\EAST BOUND C3D 2014\090202-XS-IH94-JC-EB- 2200+00 - 2265+00.DWG
LAYOUT NAME - 02 - (2)
PLOT DATE : 10/20/2014 9:37 AM PLOT BY : ANDRITSCH, ERIC R PLOT NAME : PLOT SCALE : 1:20_XREF

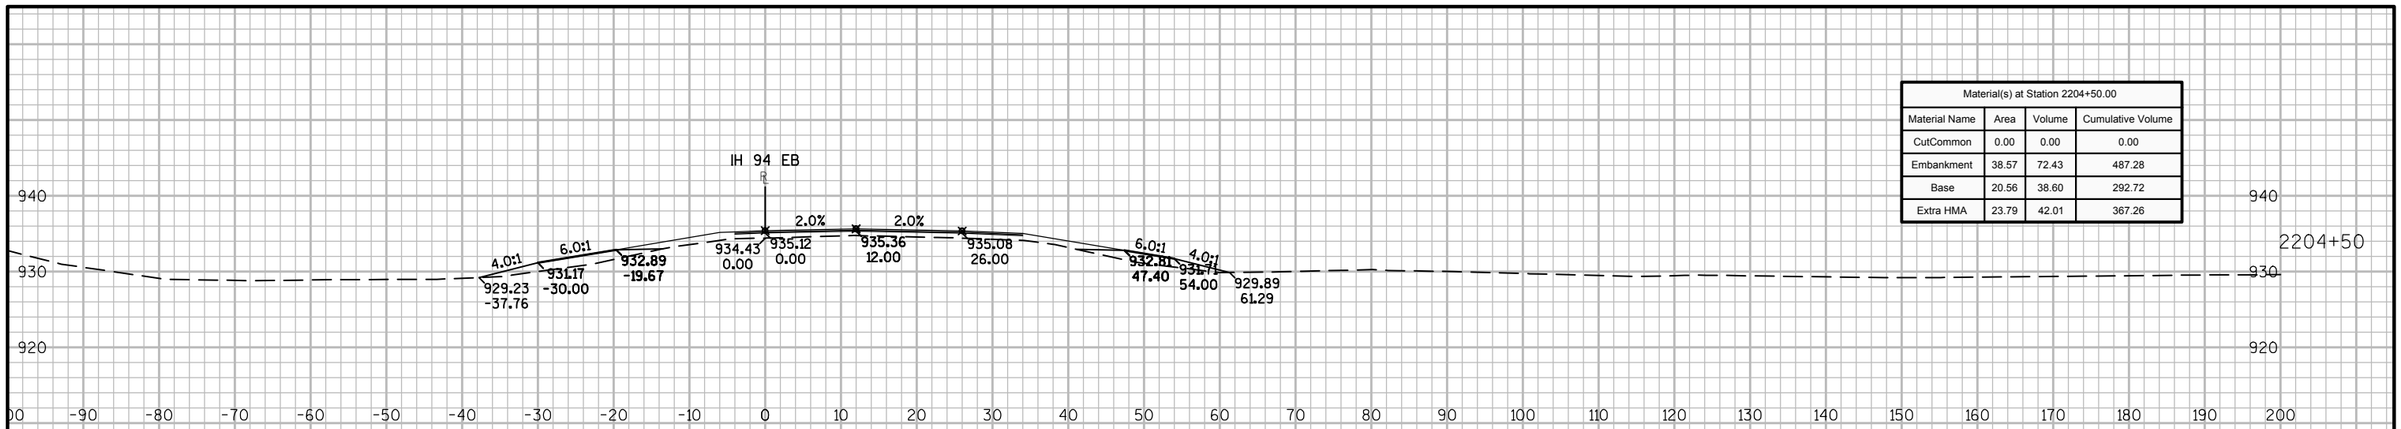

Material(s) at Station 2204+50.00			
Material Name	Area	Volume	Cumulative Volume
CutCommon	0.00	0.00	0.00
Embankment	38.57	72.43	487.28
Base	20.56	38.60	292.72
Extra HMA	23.79	42.01	367.26

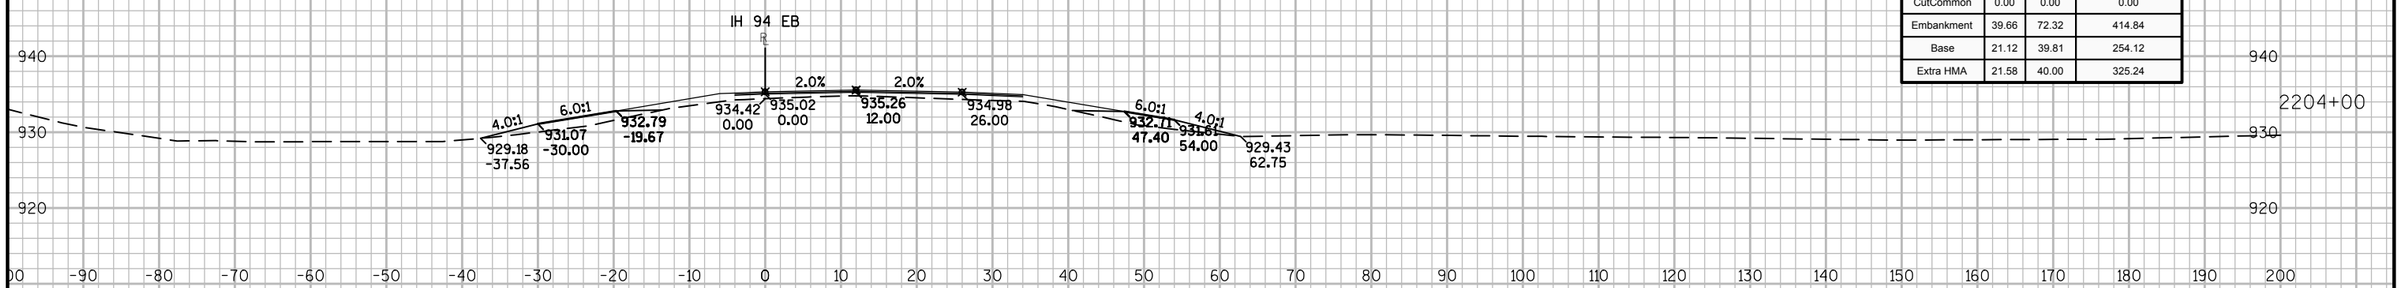

Material(s) at Station 2204+00.00			
Material Name	Area	Volume	Cumulative Volume
CutCommon	0.00	0.00	0.00
Embankment	39.66	72.32	414.84
Base	21.12	39.81	254.12
Extra HMA	21.58	40.00	325.24

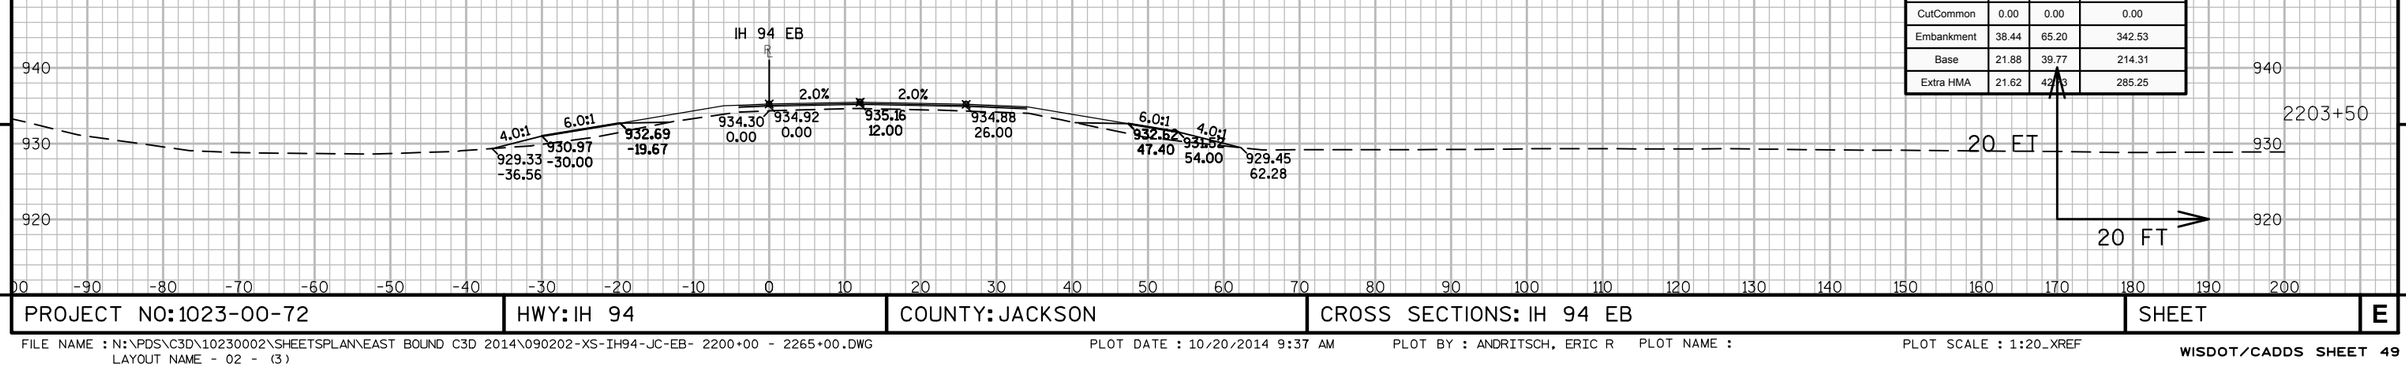


Material(s) at Station 2203+50.00			
Material Name	Area	Volume	Cumulative Volume
CutCommon	0.00	0.00	0.00
Embankment	38.44	65.20	342.53
Base	21.88	39.77	214.31
Extra HMA	21.62	42.13	285.25

9


9

PROJECT NO: 1023-00-72	HWY: IH 94	COUNTY: JACKSON	CROSS SECTIONS: IH 94 EB	SHEET	E


FILE NAME : N:\PDS\C3D\10230002\SHEETSPLAN\EAST BOUND C3D 2014\090202-XS-IH94-JC-EB- 2200+00 - 2265+00.DWG
LAYOUT NAME - 02 - (3)
PLOT DATE : 10/20/2014 9:37 AM PLOT BY : ANDRITSCH, ERIC R PLOT NAME : PLOT SCALE : 1:20_XREF

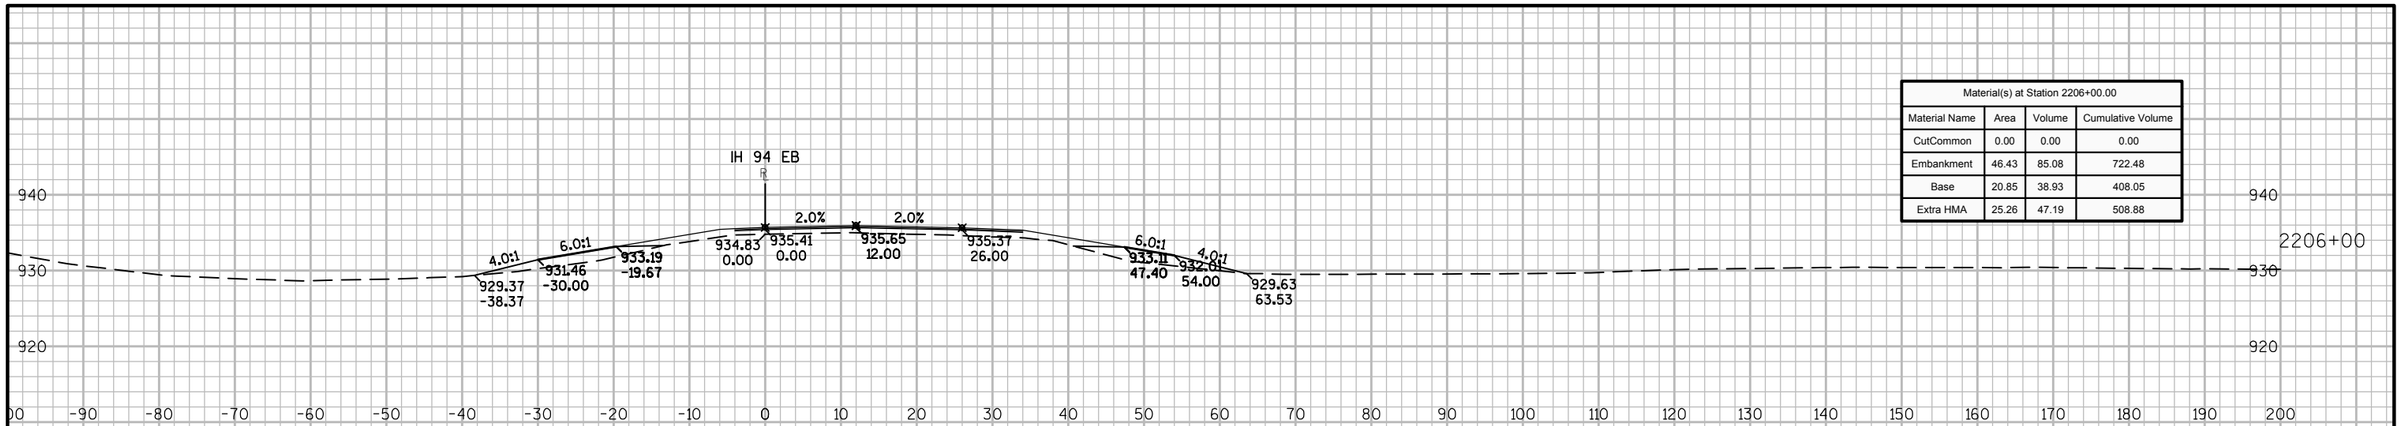

Material(s) at Station 2206+00.00			
Material Name	Area	Volume	Cumulative Volume
CutCommon	0.00	0.00	0.00
Embankment	46.43	85.08	722.48
Base	20.85	38.93	408.05
Extra HMA	25.26	47.19	508.88

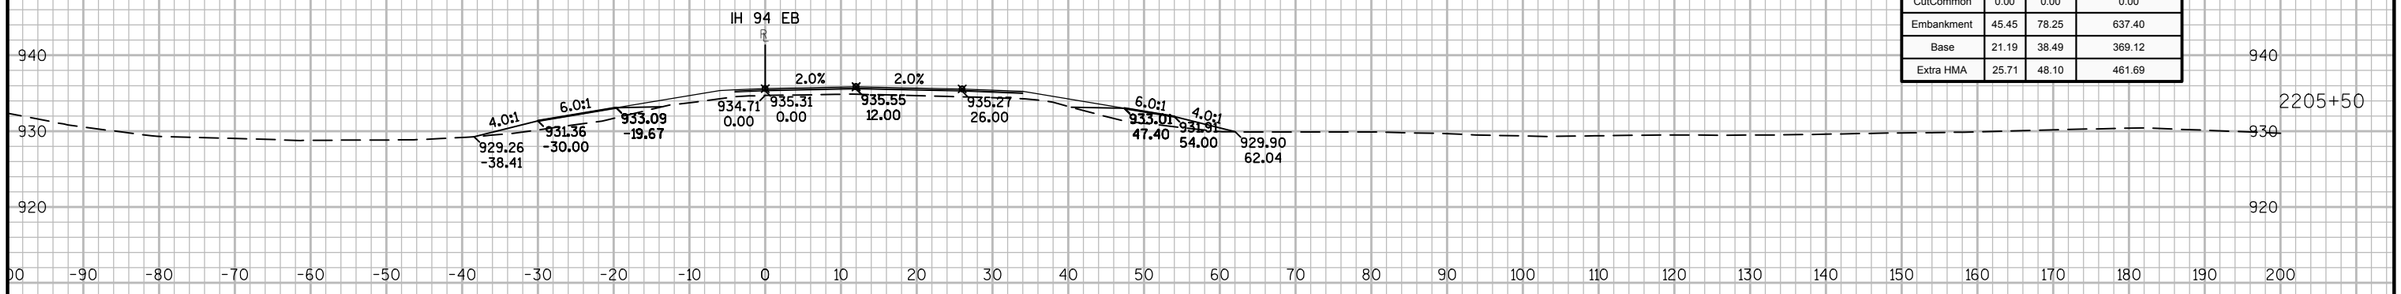

Material(s) at Station 2205+50.00			
Material Name	Area	Volume	Cumulative Volume
CutCommon	0.00	0.00	0.00
Embankment	45.45	78.25	637.40
Base	21.19	38.49	369.12
Extra HMA	25.71	48.10	461.69

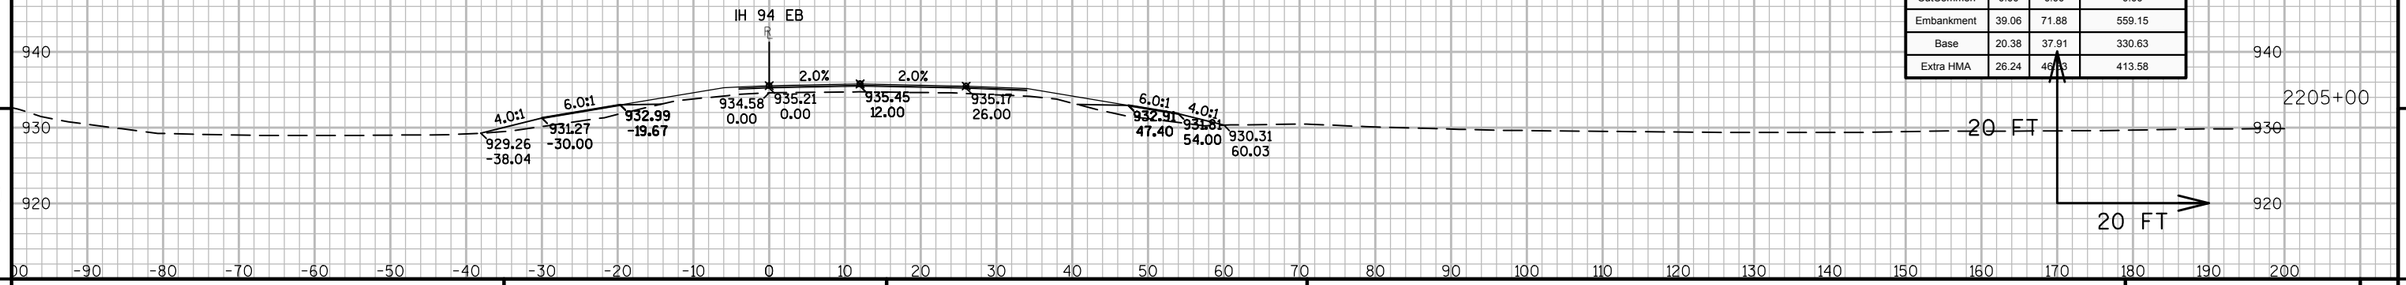

Material(s) at Station 2205+00.00			
Material Name	Area	Volume	Cumulative Volume
CutCommon	0.00	0.00	0.00
Embankment	39.06	71.88	559.15
Base	20.38	37.91	330.63
Extra HMA	26.24	46.33	413.58


9

9


PROJECT NO: 1023-00-72	HWY: IH 94	COUNTY: JACKSON	CROSS SECTIONS: IH 94 EB	SHEET	E

FILE NAME : N:\PDS\C3D\10230002\SHEETSPLAN\EAST BOUND C3D 2014\090202-XS-IH94-JC-EB- 2200+00 - 2265+00.DWG
LAYOUT NAME - 02 - (4)


PLOT DATE : 10/20/2014 9:37 AM PLOT BY : ANDRITSCH, ERIC R PLOT NAME : PLOT SCALE : 1:20_XREF

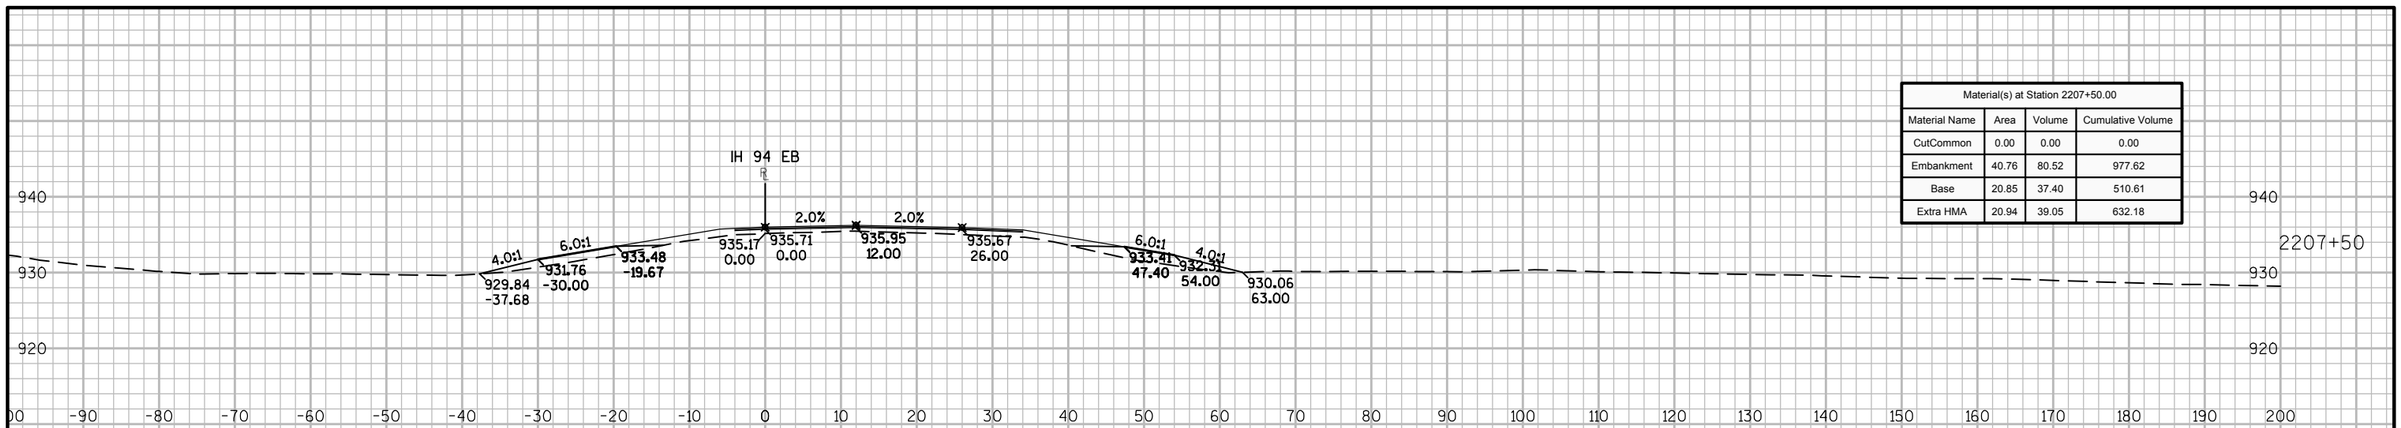

Material(s) at Station 2207+50.00			
Material Name	Area	Volume	Cumulative Volume
CutCommon	0.00	0.00	0.00
Embankment	40.76	80.52	977.62
Base	20.85	37.40	510.61
Extra HMA	20.94	39.05	632.18

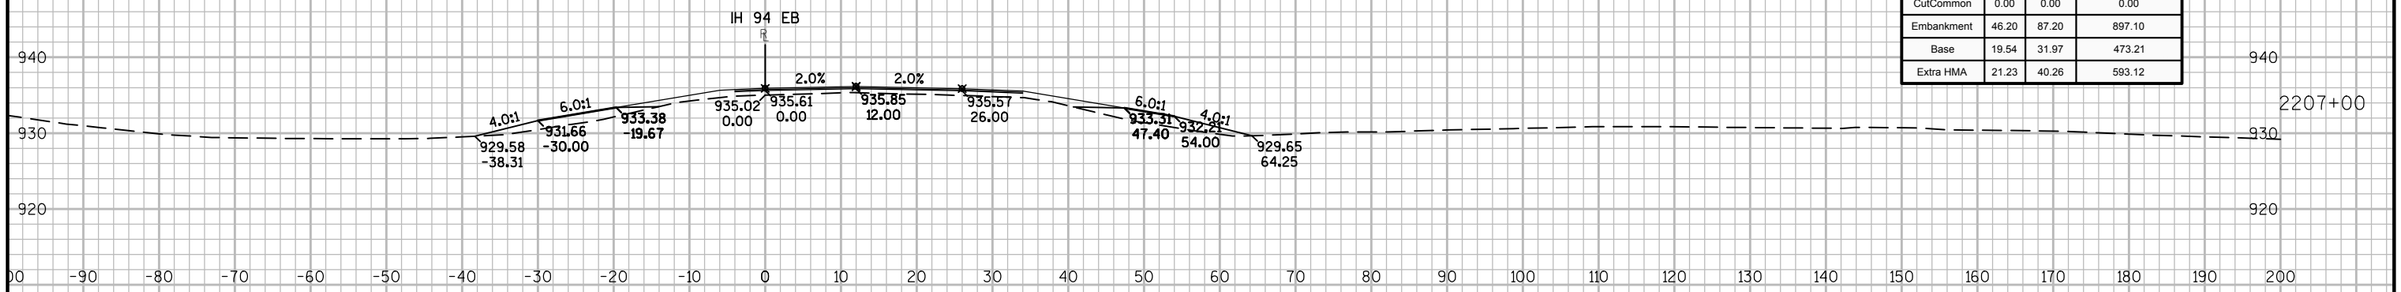

Material(s) at Station 2207+00.00			
Material Name	Area	Volume	Cumulative Volume
CutCommon	0.00	0.00	0.00
Embankment	46.20	87.20	897.10
Base	19.54	31.97	473.21
Extra HMA	21.23	40.26	593.12

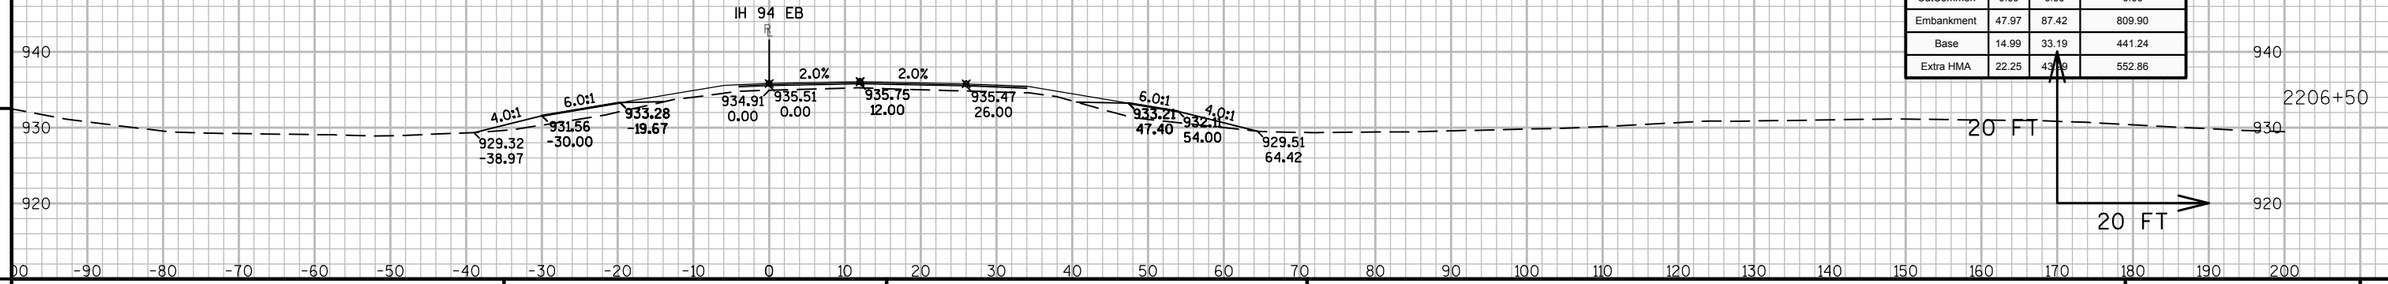


Material(s) at Station 2206+50.00			
Material Name	Area	Volume	Cumulative Volume
CutCommon	0.00	0.00	0.00
Embankment	47.97	87.42	809.90
Base	14.99	33.19	441.24
Extra HMA	22.25	43.09	552.86

9 9


PROJECT NO: 1023-00-72	HWY: IH 94	COUNTY: JACKSON	CROSS SECTIONS: IH 94 EB	SHEET	E

FILE NAME : N:\PDS\C3D\10230002\SHEETSPLAN\EAST BOUND C3D 2014\090202-XS-IH94-JC-EB- 2200+00 - 2265+00.DWG
LAYOUT NAME - 02 - (5)


PLOT DATE : 10/20/2014 9:37 AM PLOT BY : ANDRITSCH, ERIC R PLOT NAME : PLOT SCALE : 1:20_XREF

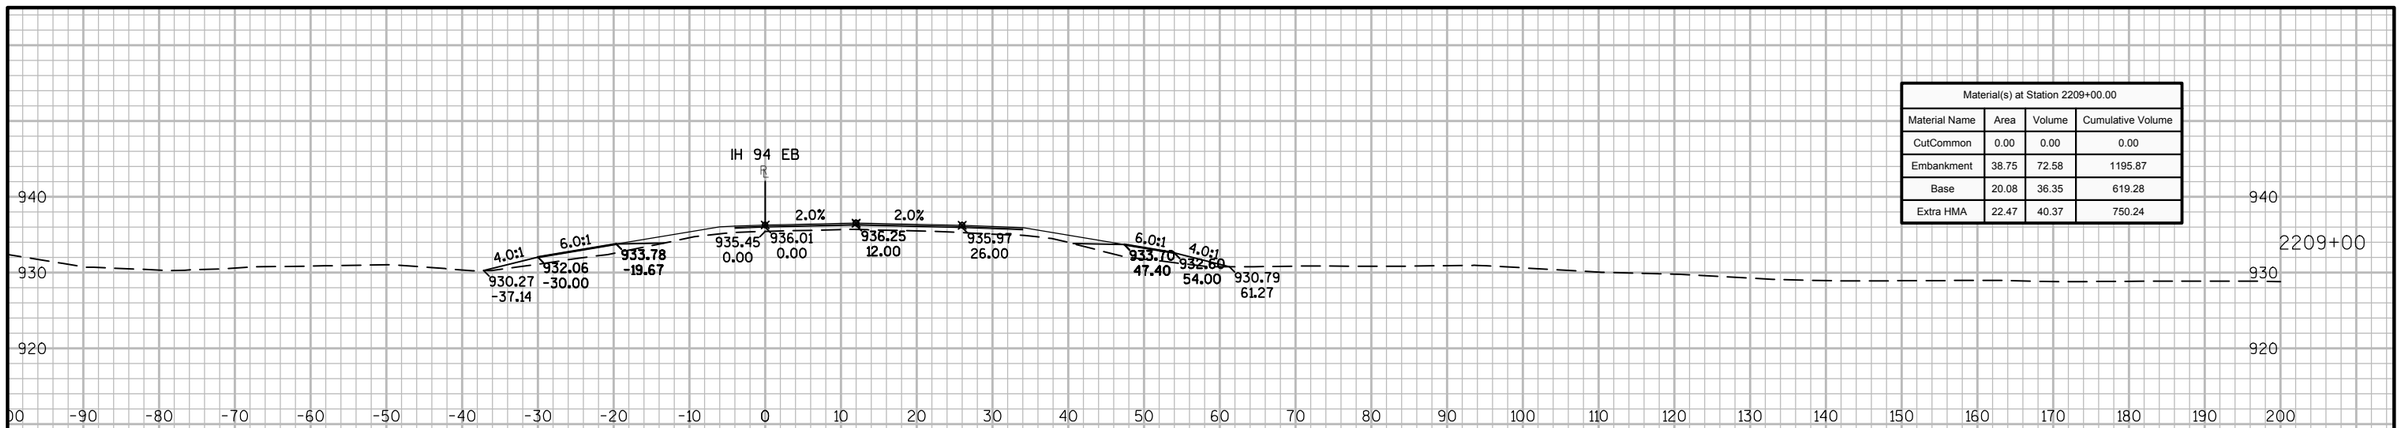

Material(s) at Station 2209+00.00			
Material Name	Area	Volume	Cumulative Volume
CutCommon	0.00	0.00	0.00
Embankment	38.75	72.58	1195.87
Base	20.08	36.35	619.28
Extra HMA	22.47	40.37	750.24

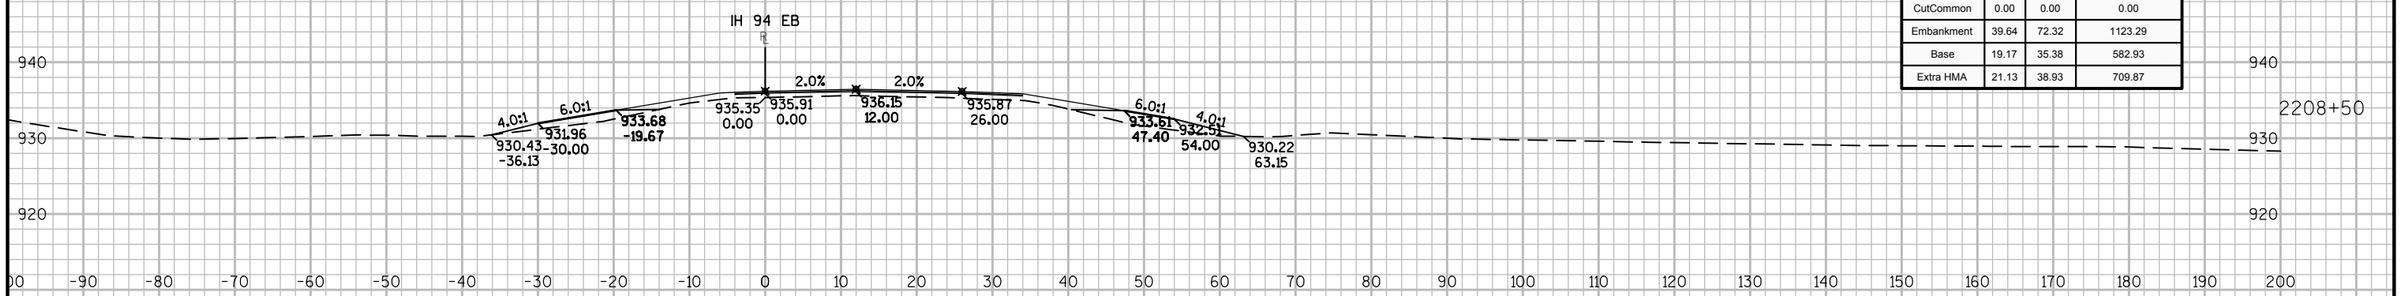

Material(s) at Station 2208+50.00			
Material Name	Area	Volume	Cumulative Volume
CutCommon	0.00	0.00	0.00
Embankment	39.64	72.32	1123.29
Base	19.17	35.38	582.93
Extra HMA	21.13	38.93	709.87

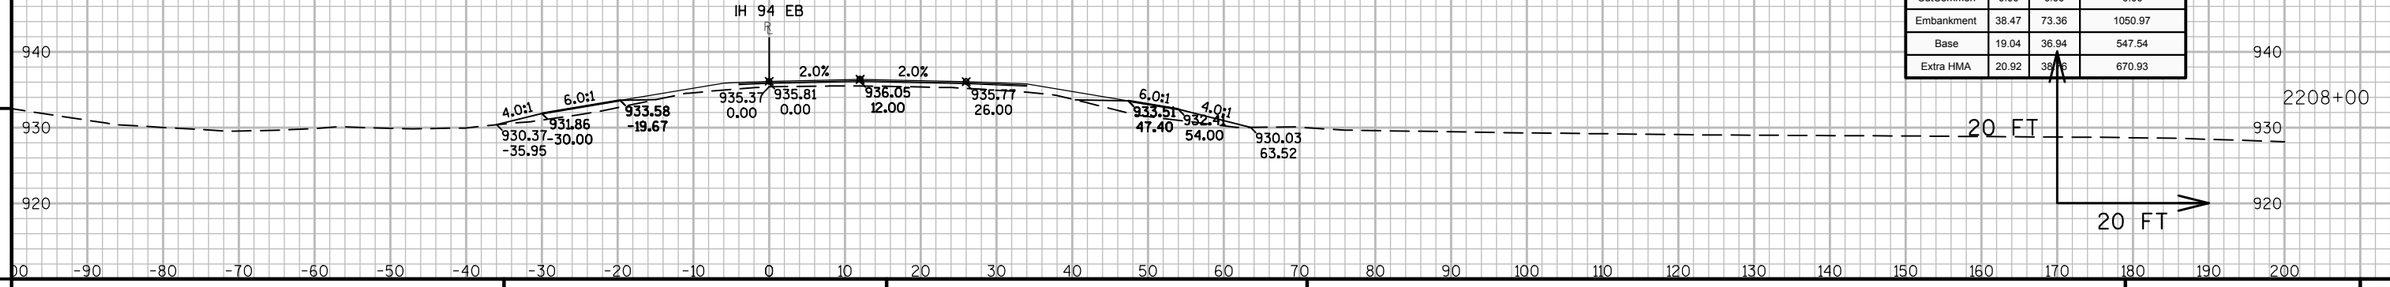

Material(s) at Station 2208+00.00			
Material Name	Area	Volume	Cumulative Volume
CutCommon	0.00	0.00	0.00
Embankment	38.47	73.36	1050.97
Base	19.04	36.94	547.54
Extra HMA	20.92	38.78	670.93


9

9


PROJECT NO: 1023-00-72	HWY: IH 94	COUNTY: JACKSON	CROSS SECTIONS: IH 94 EB	SHEET	E

FILE NAME : N:\PDS\C3D\10230002\SHEETSPLAN\EAST BOUND C3D 2014\090202-XS-IH94-JC-EB- 2200+00 - 2265+00.DWG
LAYOUT NAME - 02 - (6)


PLOT DATE : 10/20/2014 9:37 AM PLOT BY : ANDRITSCH, ERIC R PLOT NAME : PLOT SCALE : 1:20_XREF

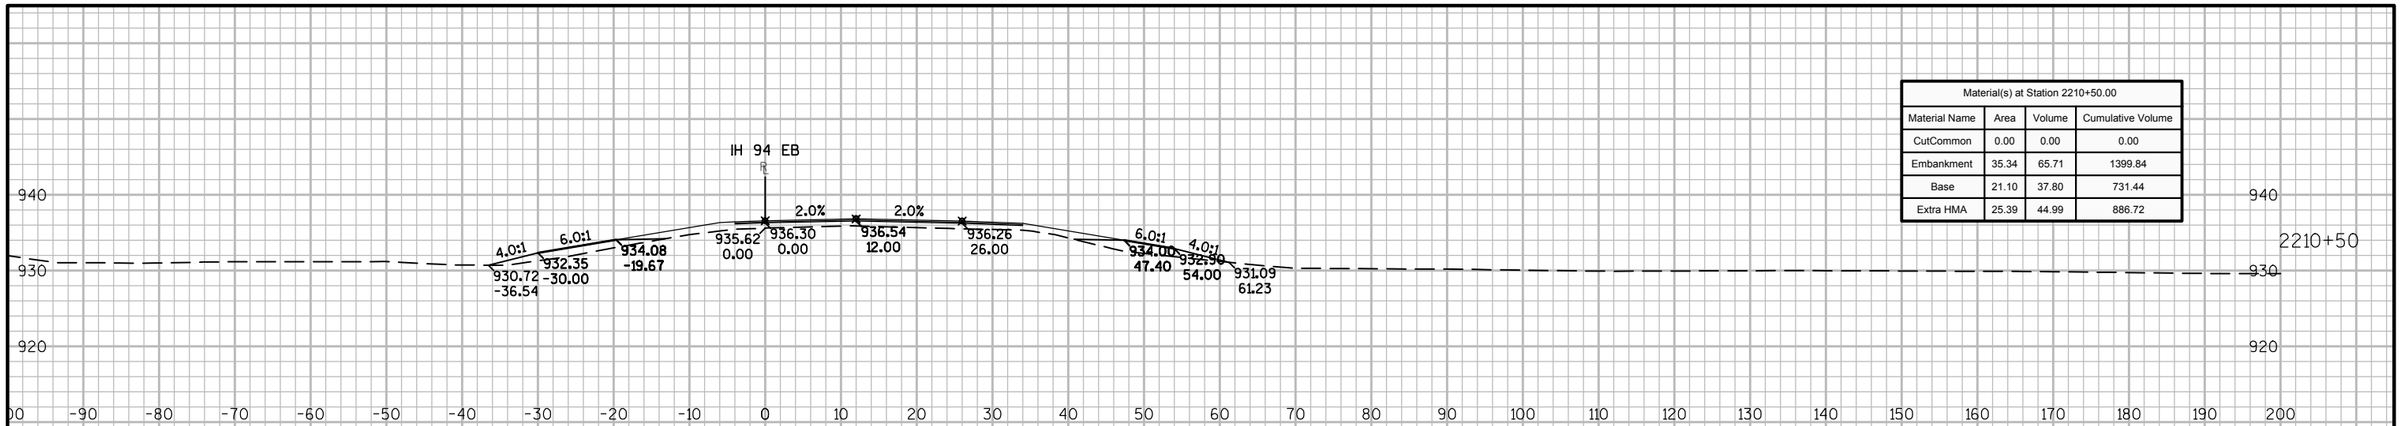

Material(s) at Station 2210+50.00			
Material Name	Area	Volume	Cumulative Volume
CutCommon	0.00	0.00	0.00
Embankment	35.34	65.71	1399.84
Base	21.10	37.80	731.44
Extra HMA	25.39	44.99	886.72

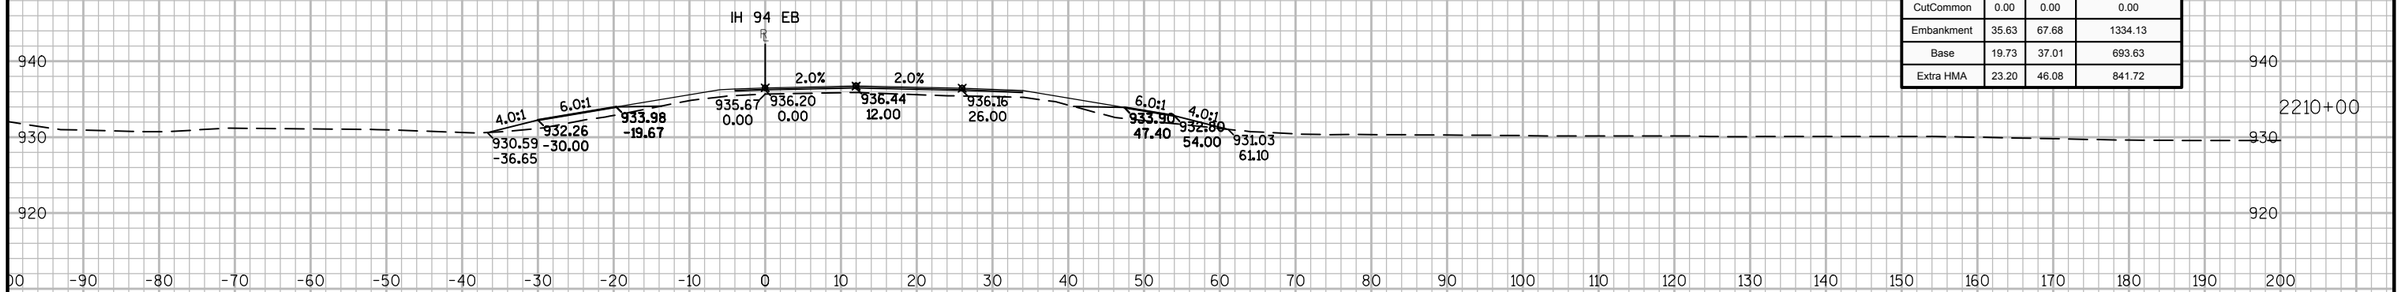

Material(s) at Station 2210+00.00			
Material Name	Area	Volume	Cumulative Volume
CutCommon	0.00	0.00	0.00
Embankment	35.63	67.68	1334.13
Base	19.73	37.01	693.63
Extra HMA	23.20	46.08	841.72

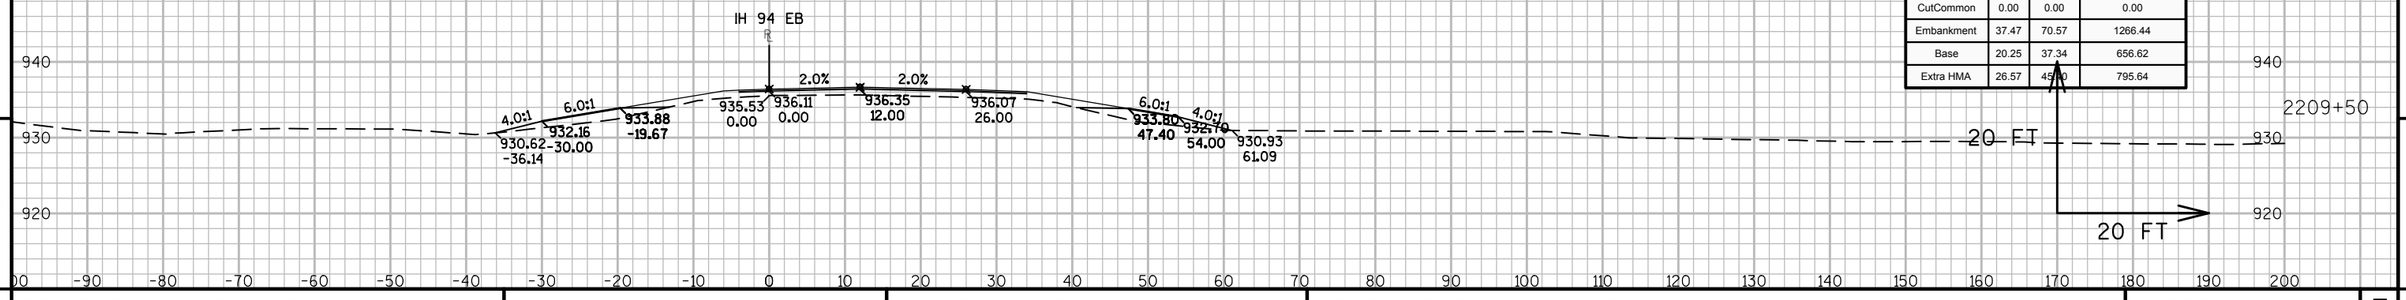

Material(s) at Station 2209+50.00			
Material Name	Area	Volume	Cumulative Volume
CutCommon	0.00	0.00	0.00
Embankment	37.47	70.57	1266.44
Base	20.25	37.34	656.62
Extra HMA	26.57	45.00	795.64


9

9


PROJECT NO: 1023-00-72	HWY: IH 94	COUNTY: JACKSON	CROSS SECTIONS: IH 94 EB	SHEET	E

FILE NAME : N:\PDS\C3D\10230002\SHEETSPLAN\EAST BOUND C3D 2014\090202-XS-IH94-JC-EB- 2200+00 - 2265+00.DWG
LAYOUT NAME - 02 - (7)


PLOT DATE : 10/20/2014 9:38 AM PLOT BY : ANDRITSCH, ERIC R PLOT NAME : PLOT SCALE : 1:20_XREF

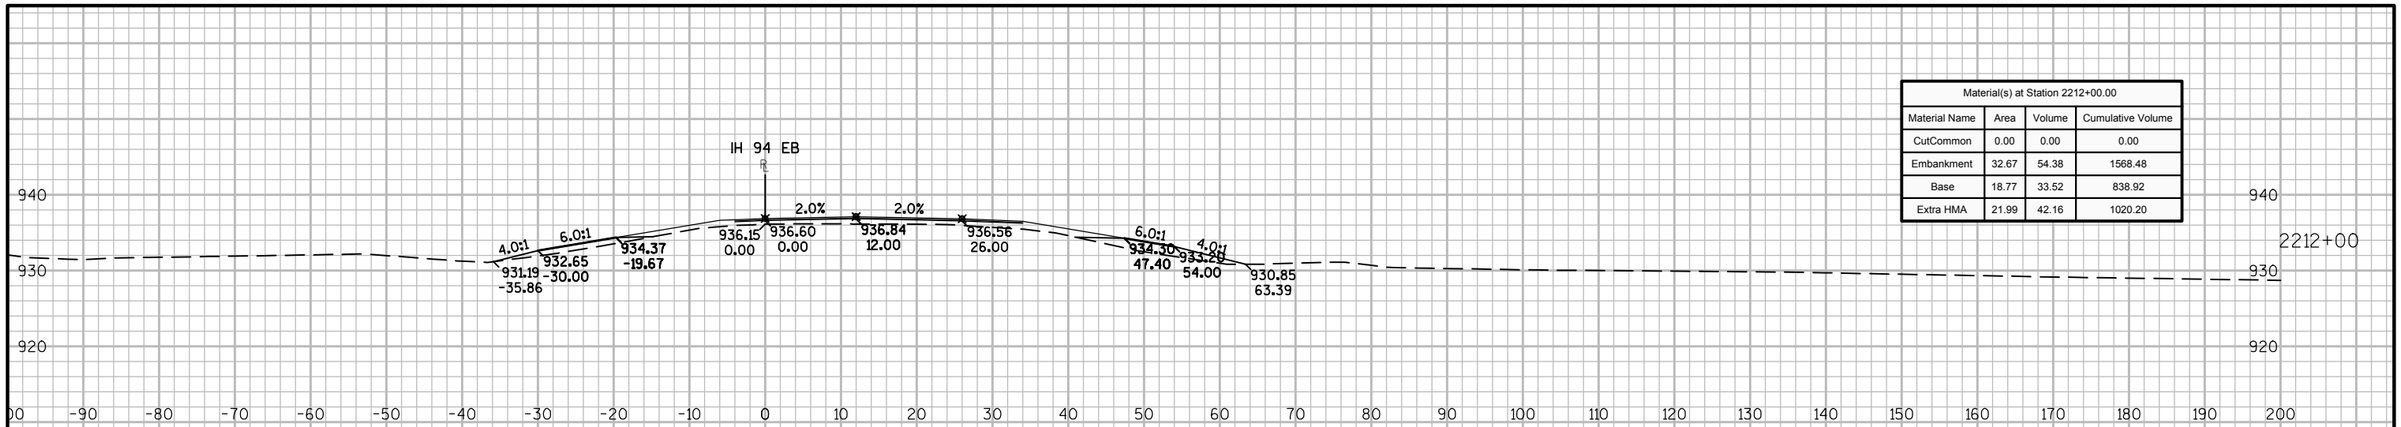

Material(s) at Station 2212+00.00			
Material Name	Area	Volume	Cumulative Volume
CutCommon	0.00	0.00	0.00
Embankment	32.67	54.38	1568.48
Base	18.77	33.52	838.92
Extra HMA	21.99	42.16	1020.20

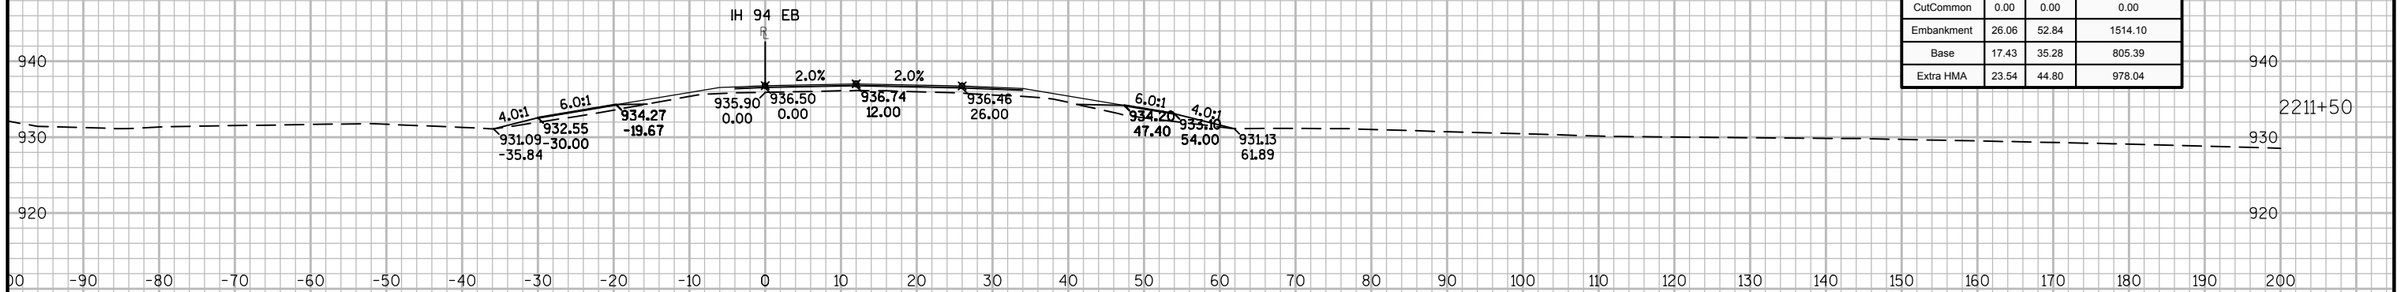

Material(s) at Station 2211+50.00			
Material Name	Area	Volume	Cumulative Volume
CutCommon	0.00	0.00	0.00
Embankment	26.06	52.84	1514.10
Base	17.43	35.28	805.39
Extra HMA	23.54	44.80	978.04

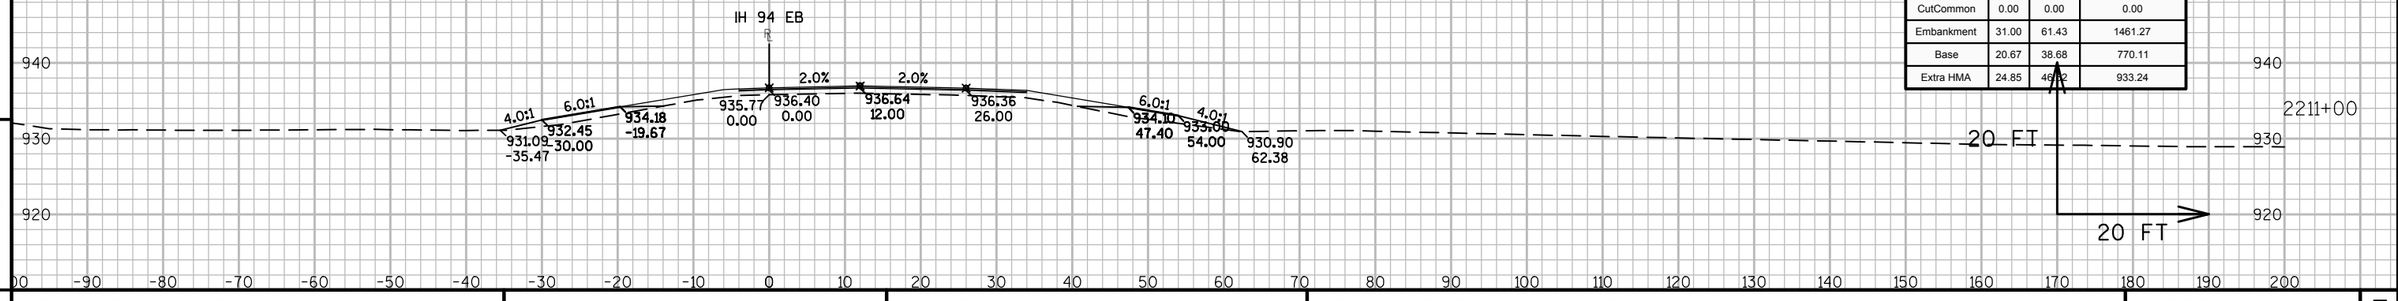

Material(s) at Station 2211+00.00			
Material Name	Area	Volume	Cumulative Volume
CutCommon	0.00	0.00	0.00
Embankment	31.00	61.43	1461.27
Base	20.67	38.68	770.11
Extra HMA	24.85	46.82	933.24


9

9


PROJECT NO: 1023-00-72	HWY: IH 94	COUNTY: JACKSON	CROSS SECTIONS: IH 94 EB	SHEET	E

FILE NAME : N:\PDS\C3D\10230002\SHEETSPLAN\EAST BOUND C3D 2014\090202-XS-IH94-JC-EB- 2200+00 - 2265+00.DWG
LAYOUT NAME - 02 - (8)


PLOT DATE : 10/20/2014 9:38 AM PLOT BY : ANDRITSCH, ERIC R PLOT NAME : PLOT SCALE : 1:20_XREF

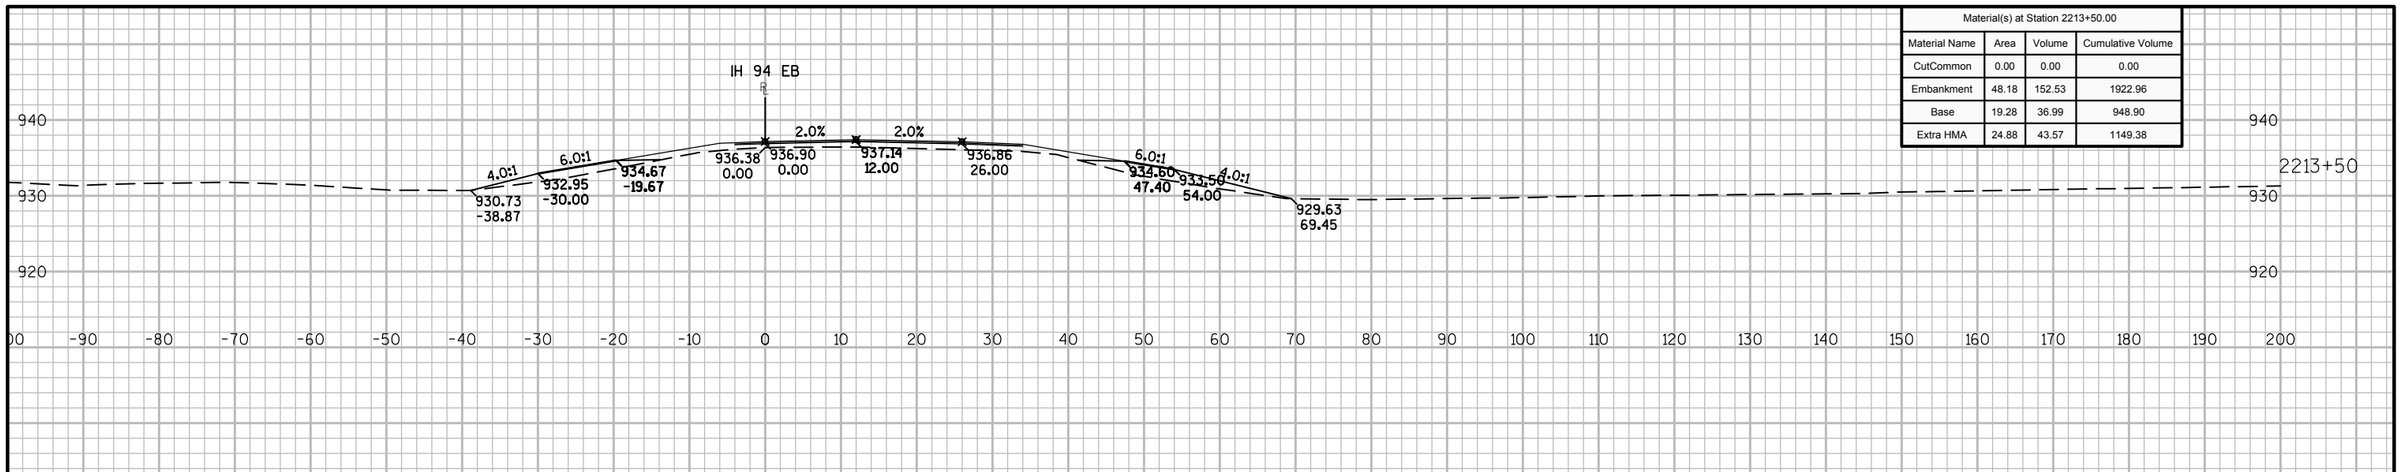

Material(s) at Station 2213+50.00			
Material Name	Area	Volume	Cumulative Volume
CutCommon	0.00	0.00	0.00
Embankment	48.18	152.53	1922.96
Base	19.28	36.99	948.90
Extra HMA	24.88	43.57	1149.38

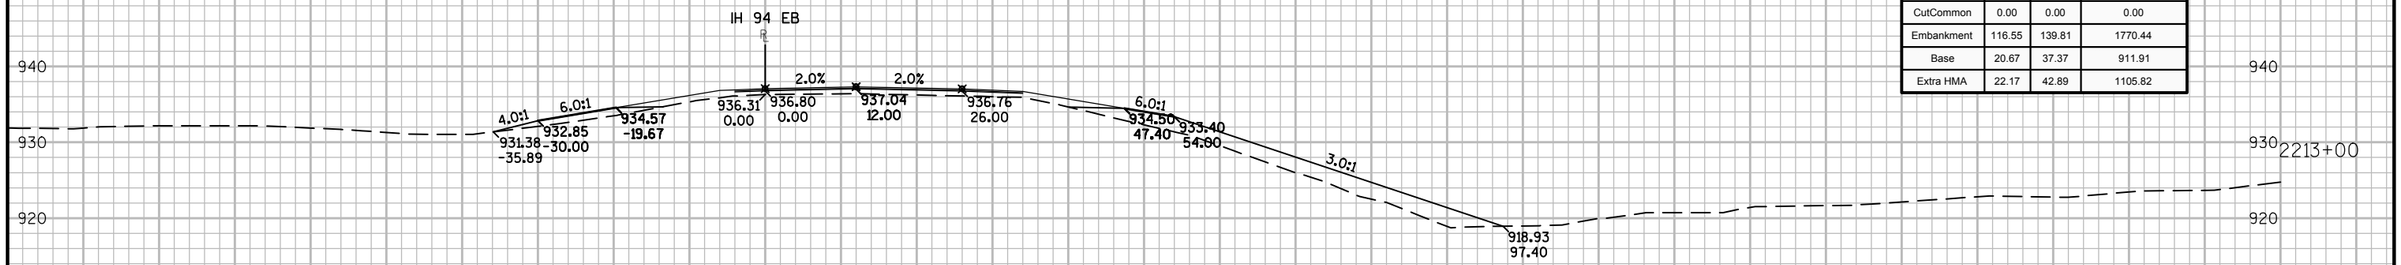

Material(s) at Station 2213+00.00			
Material Name	Area	Volume	Cumulative Volume
CutCommon	0.00	0.00	0.00
Embankment	116.55	139.81	1770.44
Base	20.67	37.37	911.91
Extra HMA	22.17	42.89	1105.82

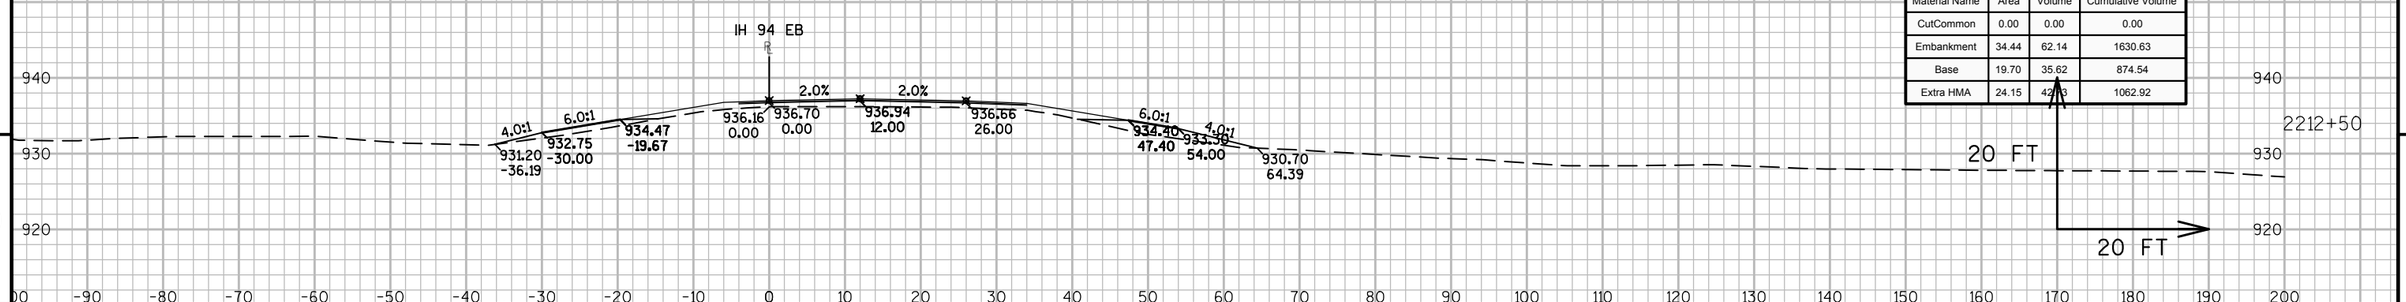

Material(s) at Station 2212+50.00			
Material Name	Area	Volume	Cumulative Volume
CutCommon	0.00	0.00	0.00
Embankment	34.44	62.14	1630.63
Base	19.70	35.62	874.54
Extra HMA	24.15	42.13	1062.92

9

9

PROJECT NO: 1023-00-72	HWY: IH 94	COUNTY: JACKSON	CROSS SECTIONS: IH 94 EB	SHEET	E

FILE NAME : N:\PDS\C3D\10230002\SHEETSPLAN\EAST BOUND C3D 2014\090202-XS-IH94-JC-EB- 2200+00 - 2265+00.DWG
LAYOUT NAME - 02 - (9)
PLOT DATE : 10/20/2014 9:38 AM PLOT BY : ANDRITSCH, ERIC R PLOT NAME : PLOT SCALE : 1:20_XREF


9

9


PROJECT NO: 1023-00-72	HWY: IH 94	COUNTY: JACKSON	CROSS SECTIONS: IH 94 EB	SHEET	E

FILE NAME : N:\PDS\C3D\10230002\SHEETSPLAN\EAST BOUND C3D 2014\090202-XS-IH94-JC-EB- 2200+00 - 2265+00.DWG
LAYOUT NAME - 02 - (10)

PLOT DATE : 10/20/2014 9:38 AM PLOT BY : ANDRITSCH, ERIC R PLOT NAME : PLOT SCALE : 1:20_XREF

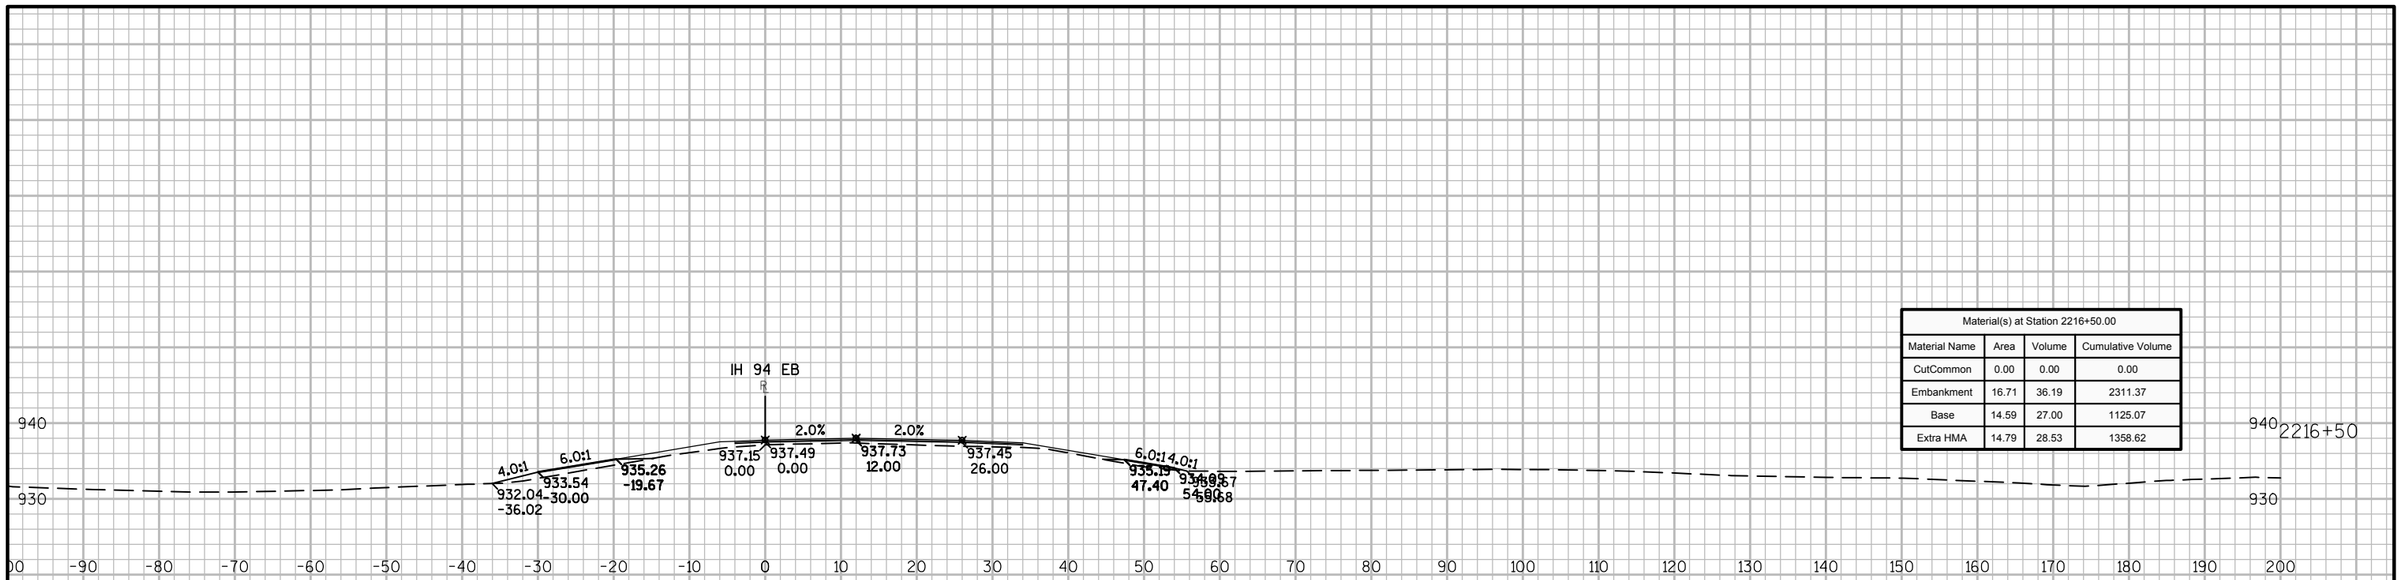

Material(s) at Station 2216+50.00			
Material Name	Area	Volume	Cumulative Volume
CutCommon	0.00	0.00	0.00
Embankment	16.71	36.19	2311.37
Base	14.59	27.00	1125.07
Extra HMA	14.79	28.53	1358.62

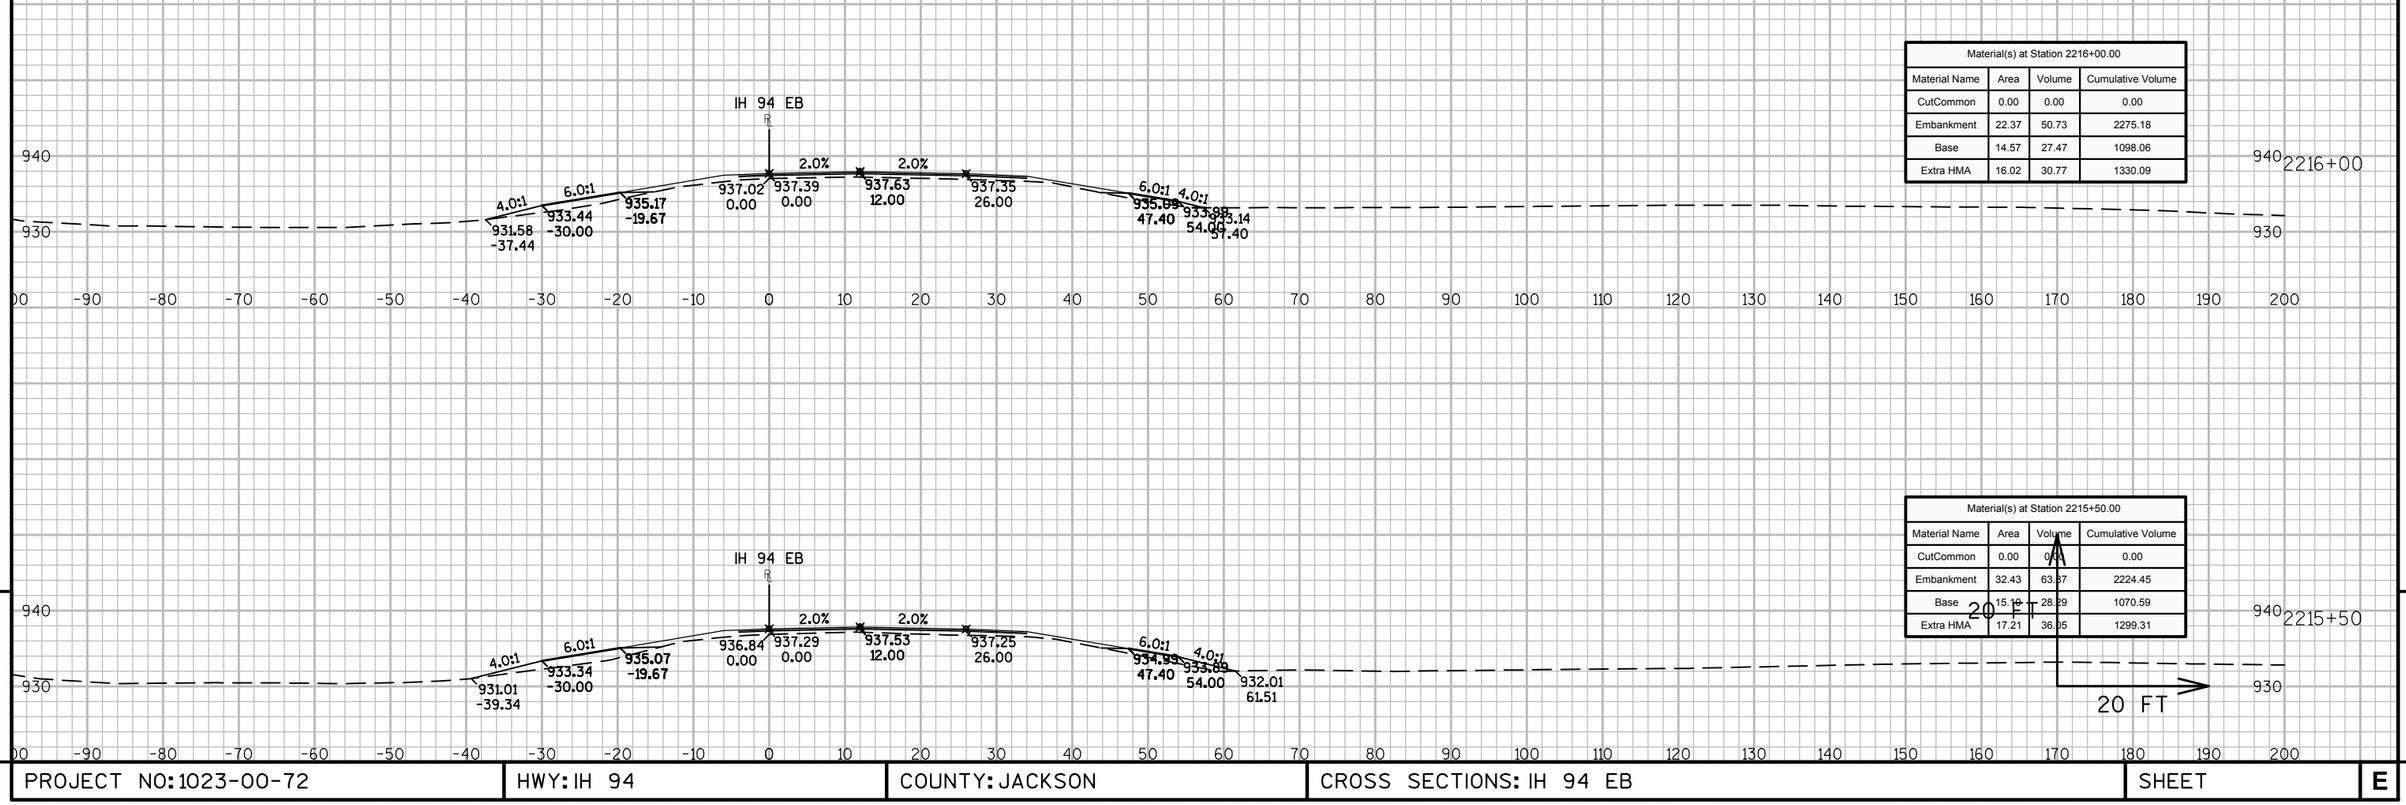

Material(s) at Station 2216+00.00			
Material Name	Area	Volume	Cumulative Volume
CutCommon	0.00	0.00	0.00
Embankment	22.37	50.73	2275.18
Base	14.57	27.47	1098.06
Extra HMA	16.02	30.77	1330.09


Material(s) at Station 2215+50.00			
Material Name	Area	Volume	Cumulative Volume
CutCommon	0.00	0.00	0.00
Embankment	32.43	63.87	2224.45
Base	15.10	28.29	1070.59
Extra HMA	17.21	36.05	1299.31

9 9

PROJECT NO: 1023-00-72	HWY: IH 94	COUNTY: JACKSON	CROSS SECTIONS: IH 94 EB	SHEET	E


FILE NAME : N:\PDS\C3D\10230002\SHEETSPLAN\EAST BOUND C3D 2014\090202-XS-IH94-JC-EB- 2200+00 - 2265+00.DWG
LAYOUT NAME - 02 - (11)

PLOT DATE : 10/20/2014 9:38 AM PLOT BY : ANDRITSCH, ERIC R PLOT NAME : PLOT SCALE : 1:20_XREF

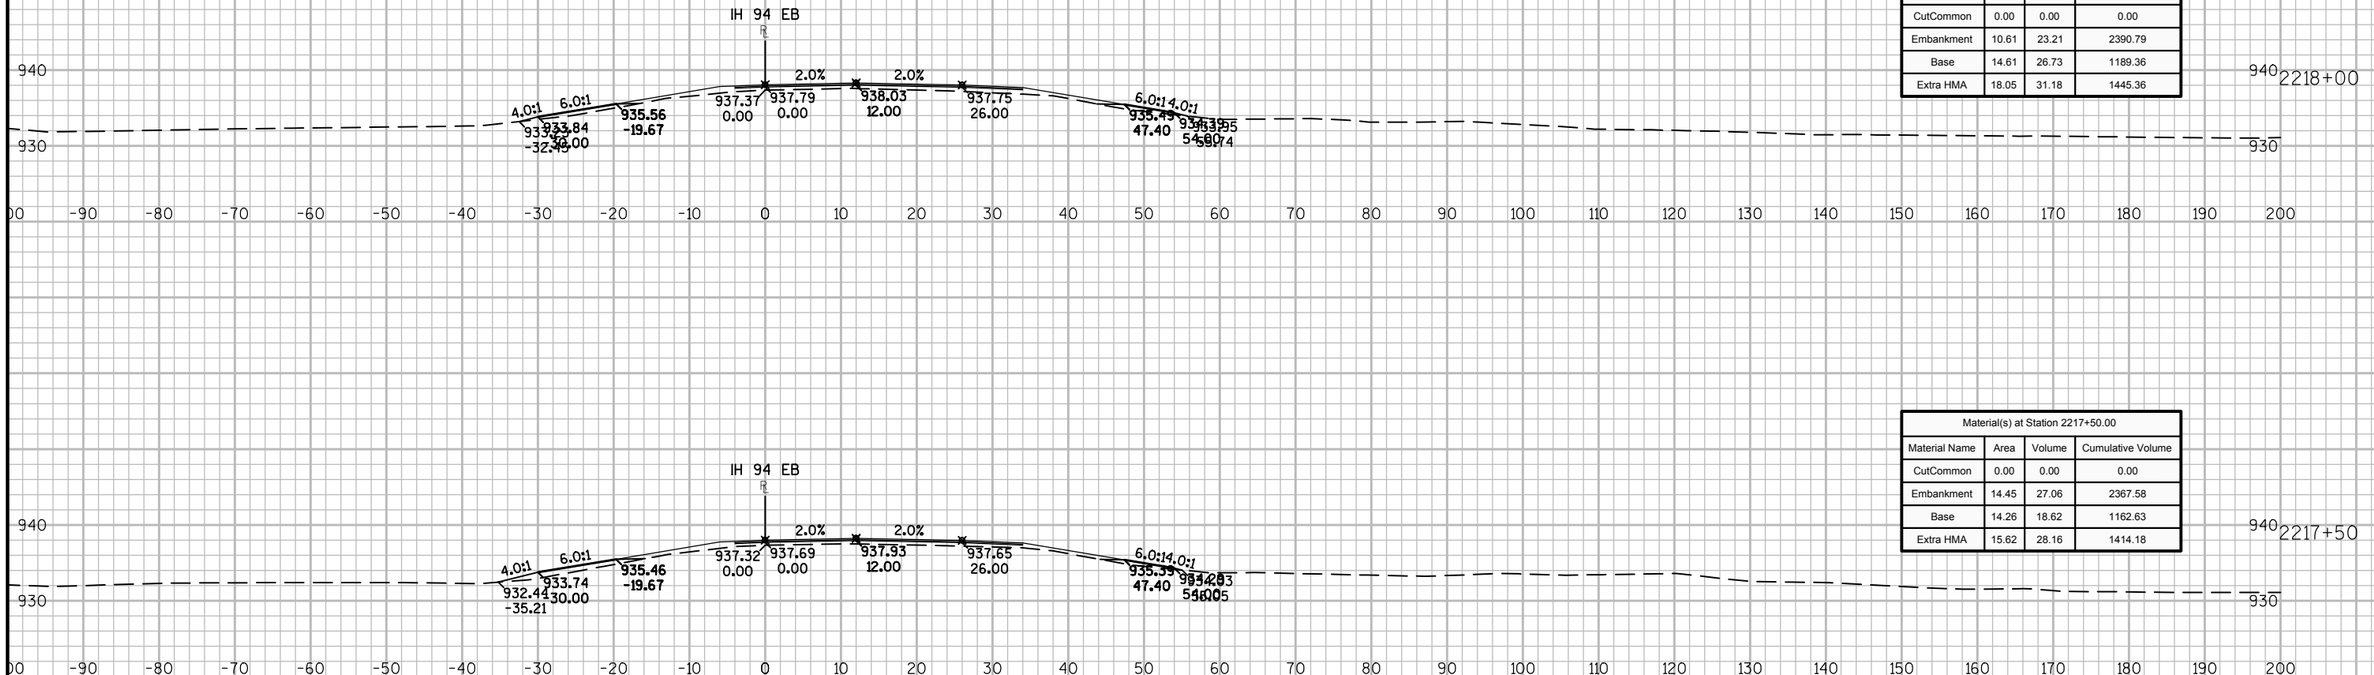

Material(s) at Station 2218+00.00			
Material Name	Area	Volume	Cumulative Volume
CutCommon	0.00	0.00	0.00
Embankment	10.61	23.21	2390.79
Base	14.61	26.73	1189.36
Extra HMA	18.05	31.18	1445.36

Material(s) at Station 2217+50.00			
Material Name	Area	Volume	Cumulative Volume
CutCommon	0.00	0.00	0.00
Embankment	14.45	27.06	2367.58
Base	14.26	18.62	1162.63
Extra HMA	15.62	28.16	1414.18

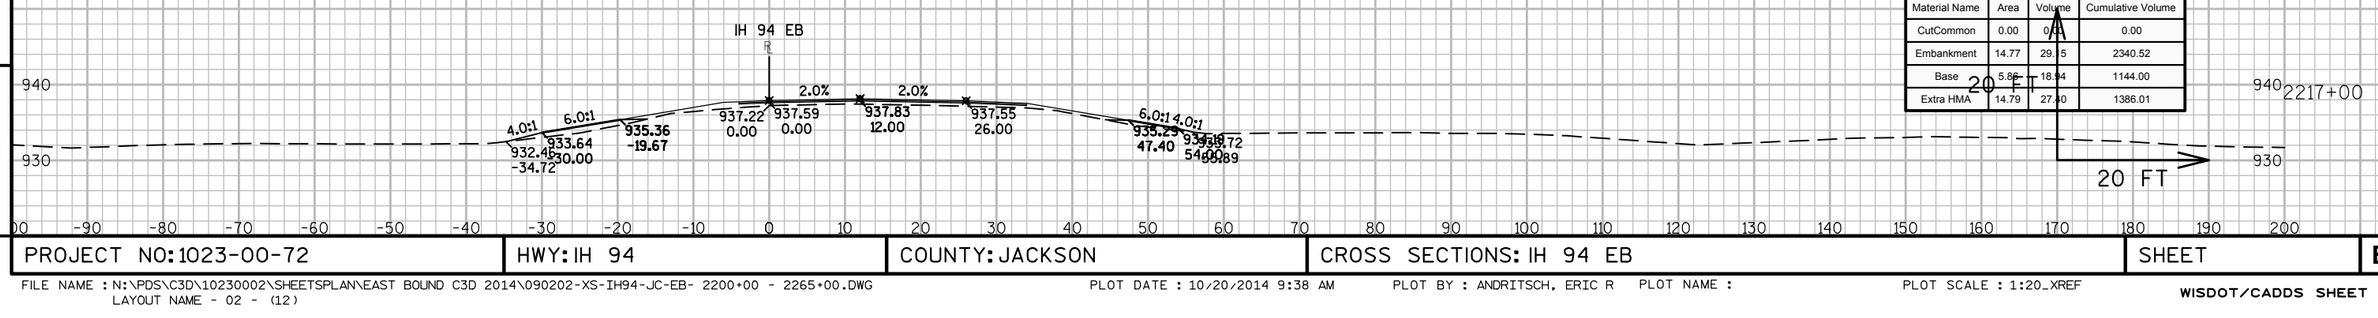


Material(s) at Station 2217+00.00			
Material Name	Area	Volume	Cumulative Volume
CutCommon	0.00	0.00	0.00
Embankment	14.77	29.55	2340.52
Base	5.86	18.94	1144.00
Extra HMA	14.79	27.40	1386.01

9 9

PROJECT NO: 1023-00-72	HWY: IH 94	COUNTY: JACKSON	CROSS SECTIONS: IH 94 EB	SHEET	E

FILE NAME : N:\PDS\C3D\10230002\SHEETSPLAN\EAST BOUND C3D 2014\090202-XS-IH94-JC-EB- 2200+00 - 2265+00.DWG
LAYOUT NAME - 02 - (12)
PLOT DATE : 10/20/2014 9:38 AM PLOT BY : ANDRITSCH, ERIC R PLOT NAME : PLOT SCALE : 1:20_XREF

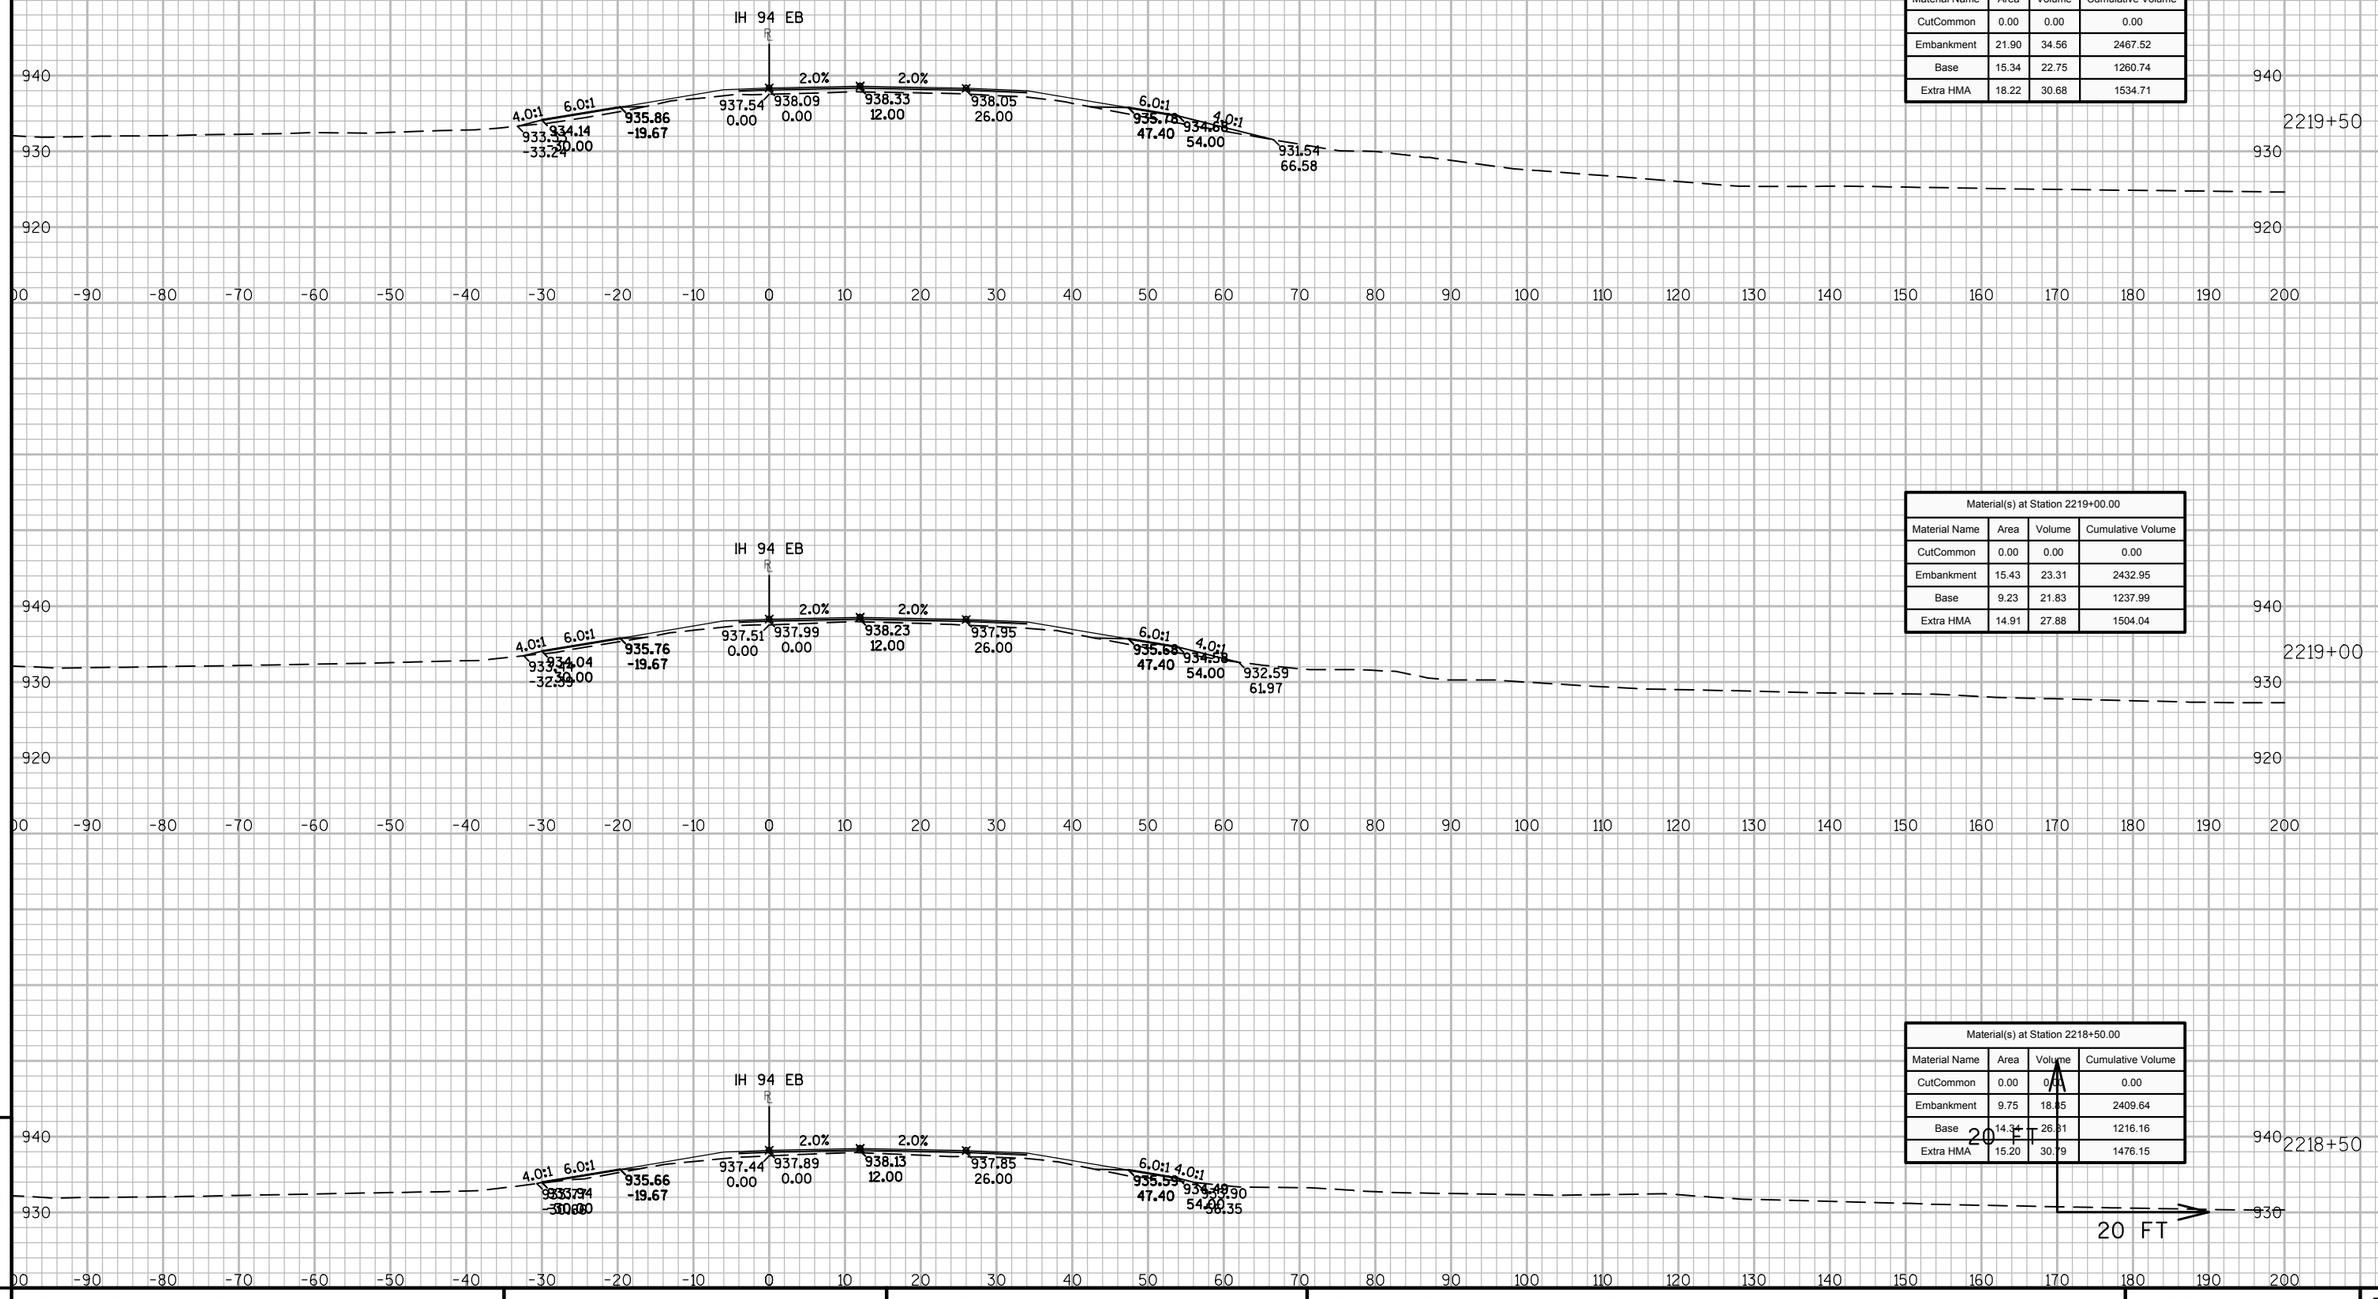

Material(s) at Station 2219+50.00			
Material Name	Area	Volume	Cumulative Volume
CutCommon	0.00	0.00	0.00
Embankment	21.90	34.56	2467.52
Base	15.34	22.75	1260.74
Extra HMA	18.22	30.68	1534.71

Material(s) at Station 2219+00.00			
Material Name	Area	Volume	Cumulative Volume
CutCommon	0.00	0.00	0.00
Embankment	15.43	23.31	2432.95
Base	9.23	21.83	1237.99
Extra HMA	14.91	27.88	1504.04

Material(s) at Station 2218+50.00			
Material Name	Area	Volume	Cumulative Volume
CutCommon	0.00	0.00	0.00
Embankment	9.75	18.85	2409.64
Base	14.34	26.81	1216.16
Extra HMA	15.20	30.79	1476.15

20 FT

20 FT


9

9


PROJECT NO: 1023-00-72	HWY: IH 94	COUNTY: JACKSON	CROSS SECTIONS: IH 94 EB	SHEET	E

FILE NAME : N:\PDS\C3D\10230002\SHEETSPLAN\EAST BOUND C3D 2014\090202-XS-IH94-JC-EB- 2200+00 - 2265+00.DWG
LAYOUT NAME - 02 - (13)


PLOT DATE : 10/20/2014 9:38 AM PLOT BY : ANDRITSCH, ERIC R PLOT NAME : PLOT SCALE : 1:20_XREF

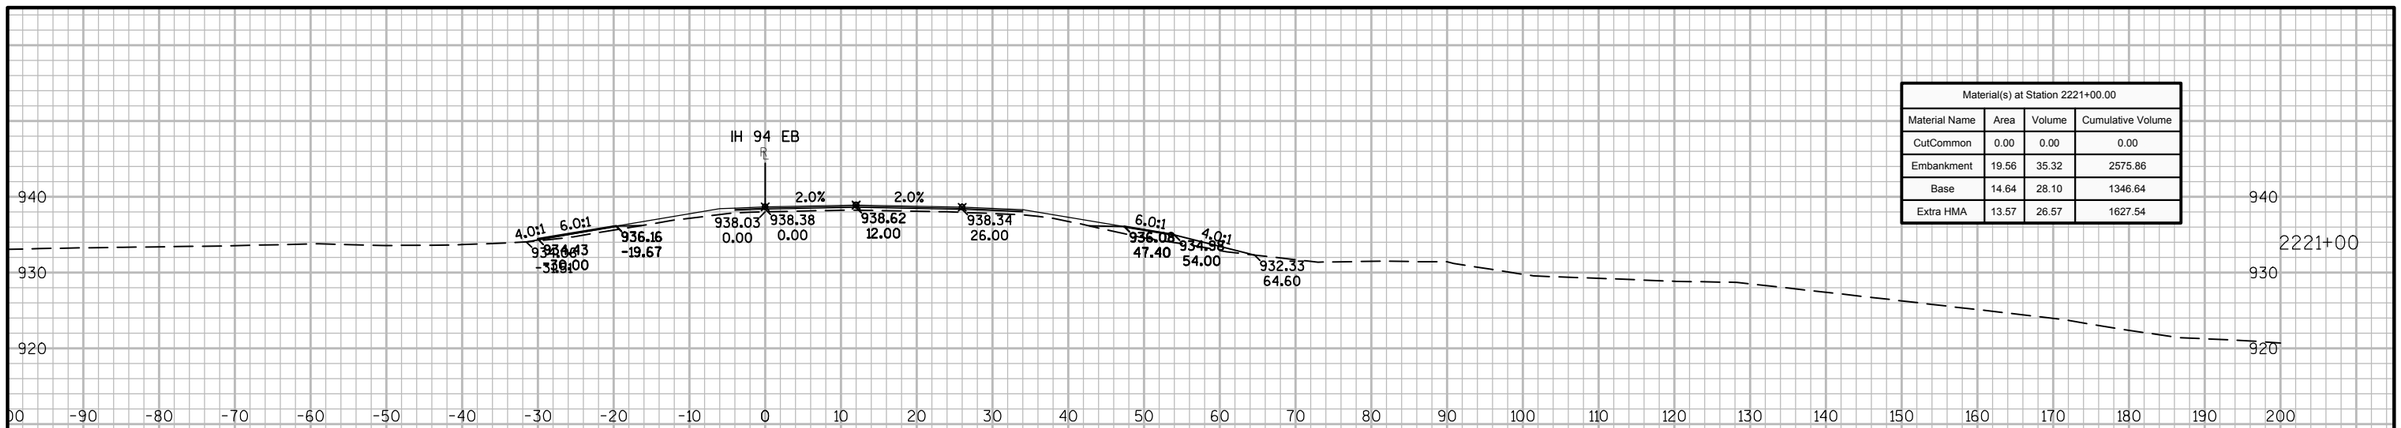

Material(s) at Station 2221+00.00			
Material Name	Area	Volume	Cumulative Volume
CutCommon	0.00	0.00	0.00
Embankment	19.56	35.32	2575.86
Base	14.64	28.10	1346.64
Extra HMA	13.57	26.57	1627.54

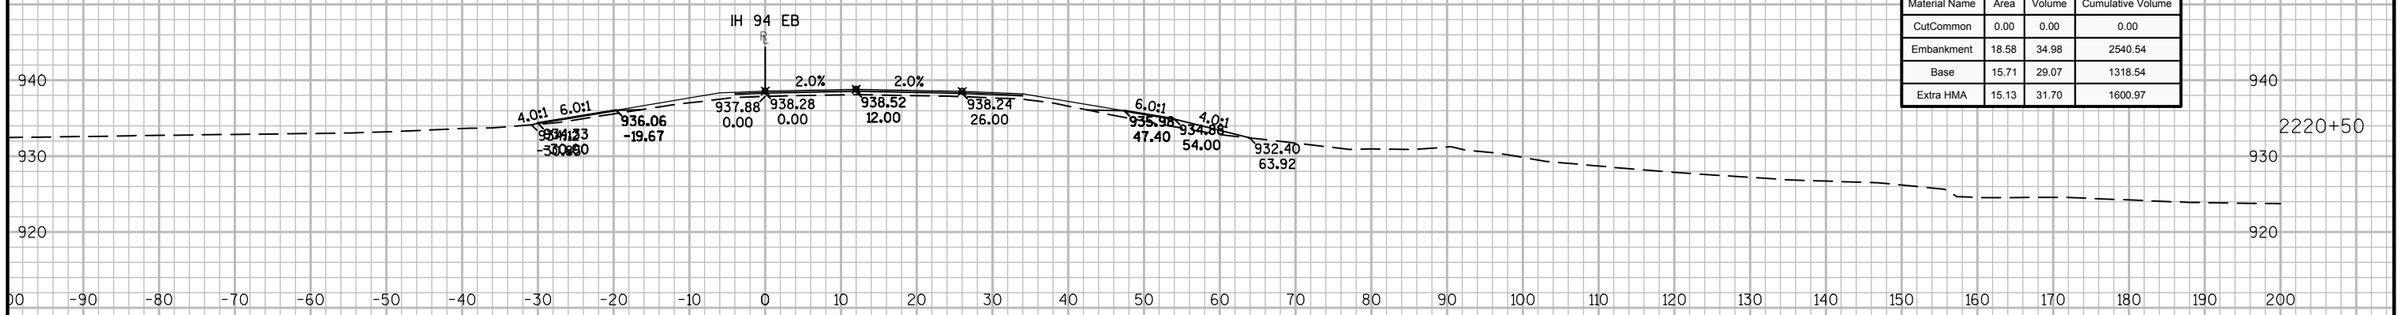

Material(s) at Station 2220+50.00			
Material Name	Area	Volume	Cumulative Volume
CutCommon	0.00	0.00	0.00
Embankment	18.58	34.98	2540.54
Base	15.71	29.07	1318.54
Extra HMA	15.13	31.70	1600.97

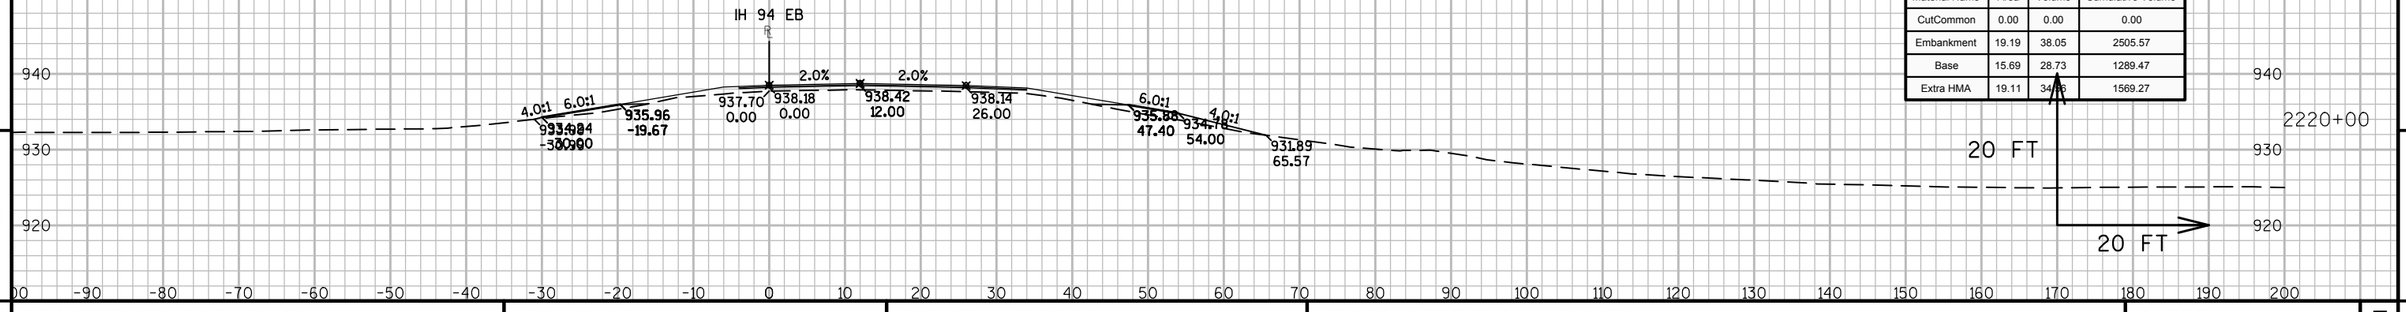

Material(s) at Station 2220+00.00			
Material Name	Area	Volume	Cumulative Volume
CutCommon	0.00	0.00	0.00
Embankment	19.19	38.05	2505.57
Base	15.69	28.73	1289.47
Extra HMA	19.11	34.78	1569.27


9

9

PROJECT NO: 1023-00-72	HWY: IH 94	COUNTY: JACKSON	CROSS SECTIONS: IH 94 EB	SHEET	E

FILE NAME : N:\PDS\C3D\10230002\SHEETSPLAN\EAST BOUND C3D 2014\090202-XS-IH94-JC-EB- 2200+00 - 2265+00.DWG
LAYOUT NAME - 02 - (14)

PLOT DATE : 10/20/2014 9:38 AM PLOT BY : ANDRITSCH, ERIC R PLOT NAME : PLOT SCALE : 1:20_XREF

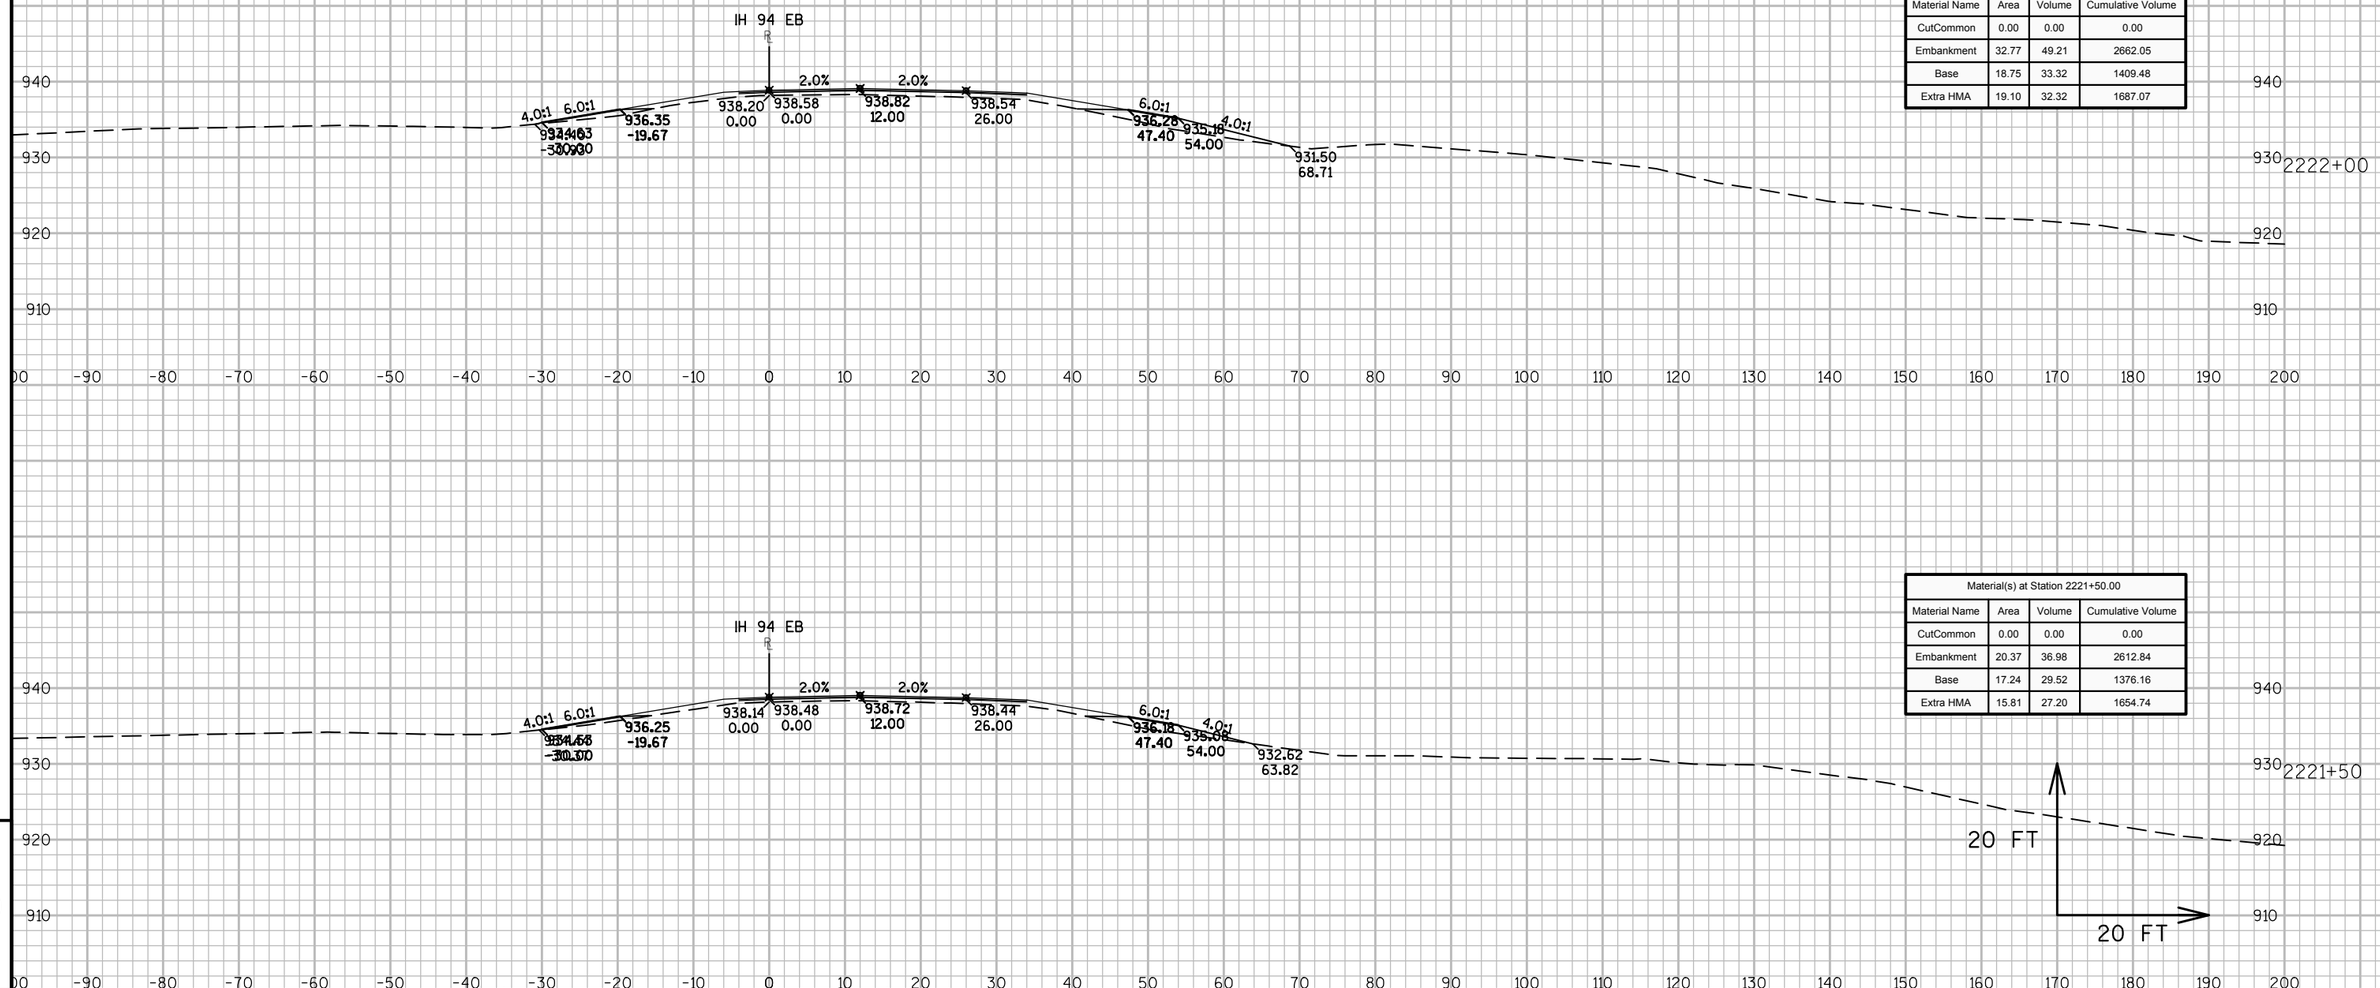

Material(s) at Station 2222+00.00			
Material Name	Area	Volume	Cumulative Volume
CutCommon	0.00	0.00	0.00
Embankment	32.77	49.21	2662.05
Base	18.75	33.32	1409.48
Extra HMA	19.10	32.32	1687.07

Material(s) at Station 2221+50.00			
Material Name	Area	Volume	Cumulative Volume
CutCommon	0.00	0.00	0.00
Embankment	20.37	36.98	2612.84
Base	17.24	29.52	1376.16
Extra HMA	15.81	27.20	1654.74


9

9


PROJECT NO: 1023-00-72	HWY: IH 94	COUNTY: JACKSON	CROSS SECTIONS: IH 94 EB	SHEET	E

FILE NAME : N:\PDS\C3D\10230002\SHEETSPLAN\EAST BOUND C3D 2014\090202-XS-IH94-JC-EB- 2200+00 - 2265+00.DWG
LAYOUT NAME - 02 - (15)

PLOT DATE : 10/20/2014 9:38 AM PLOT BY : ANDRITSCH, ERIC R PLOT NAME : PLOT SCALE : 1:20_XREF

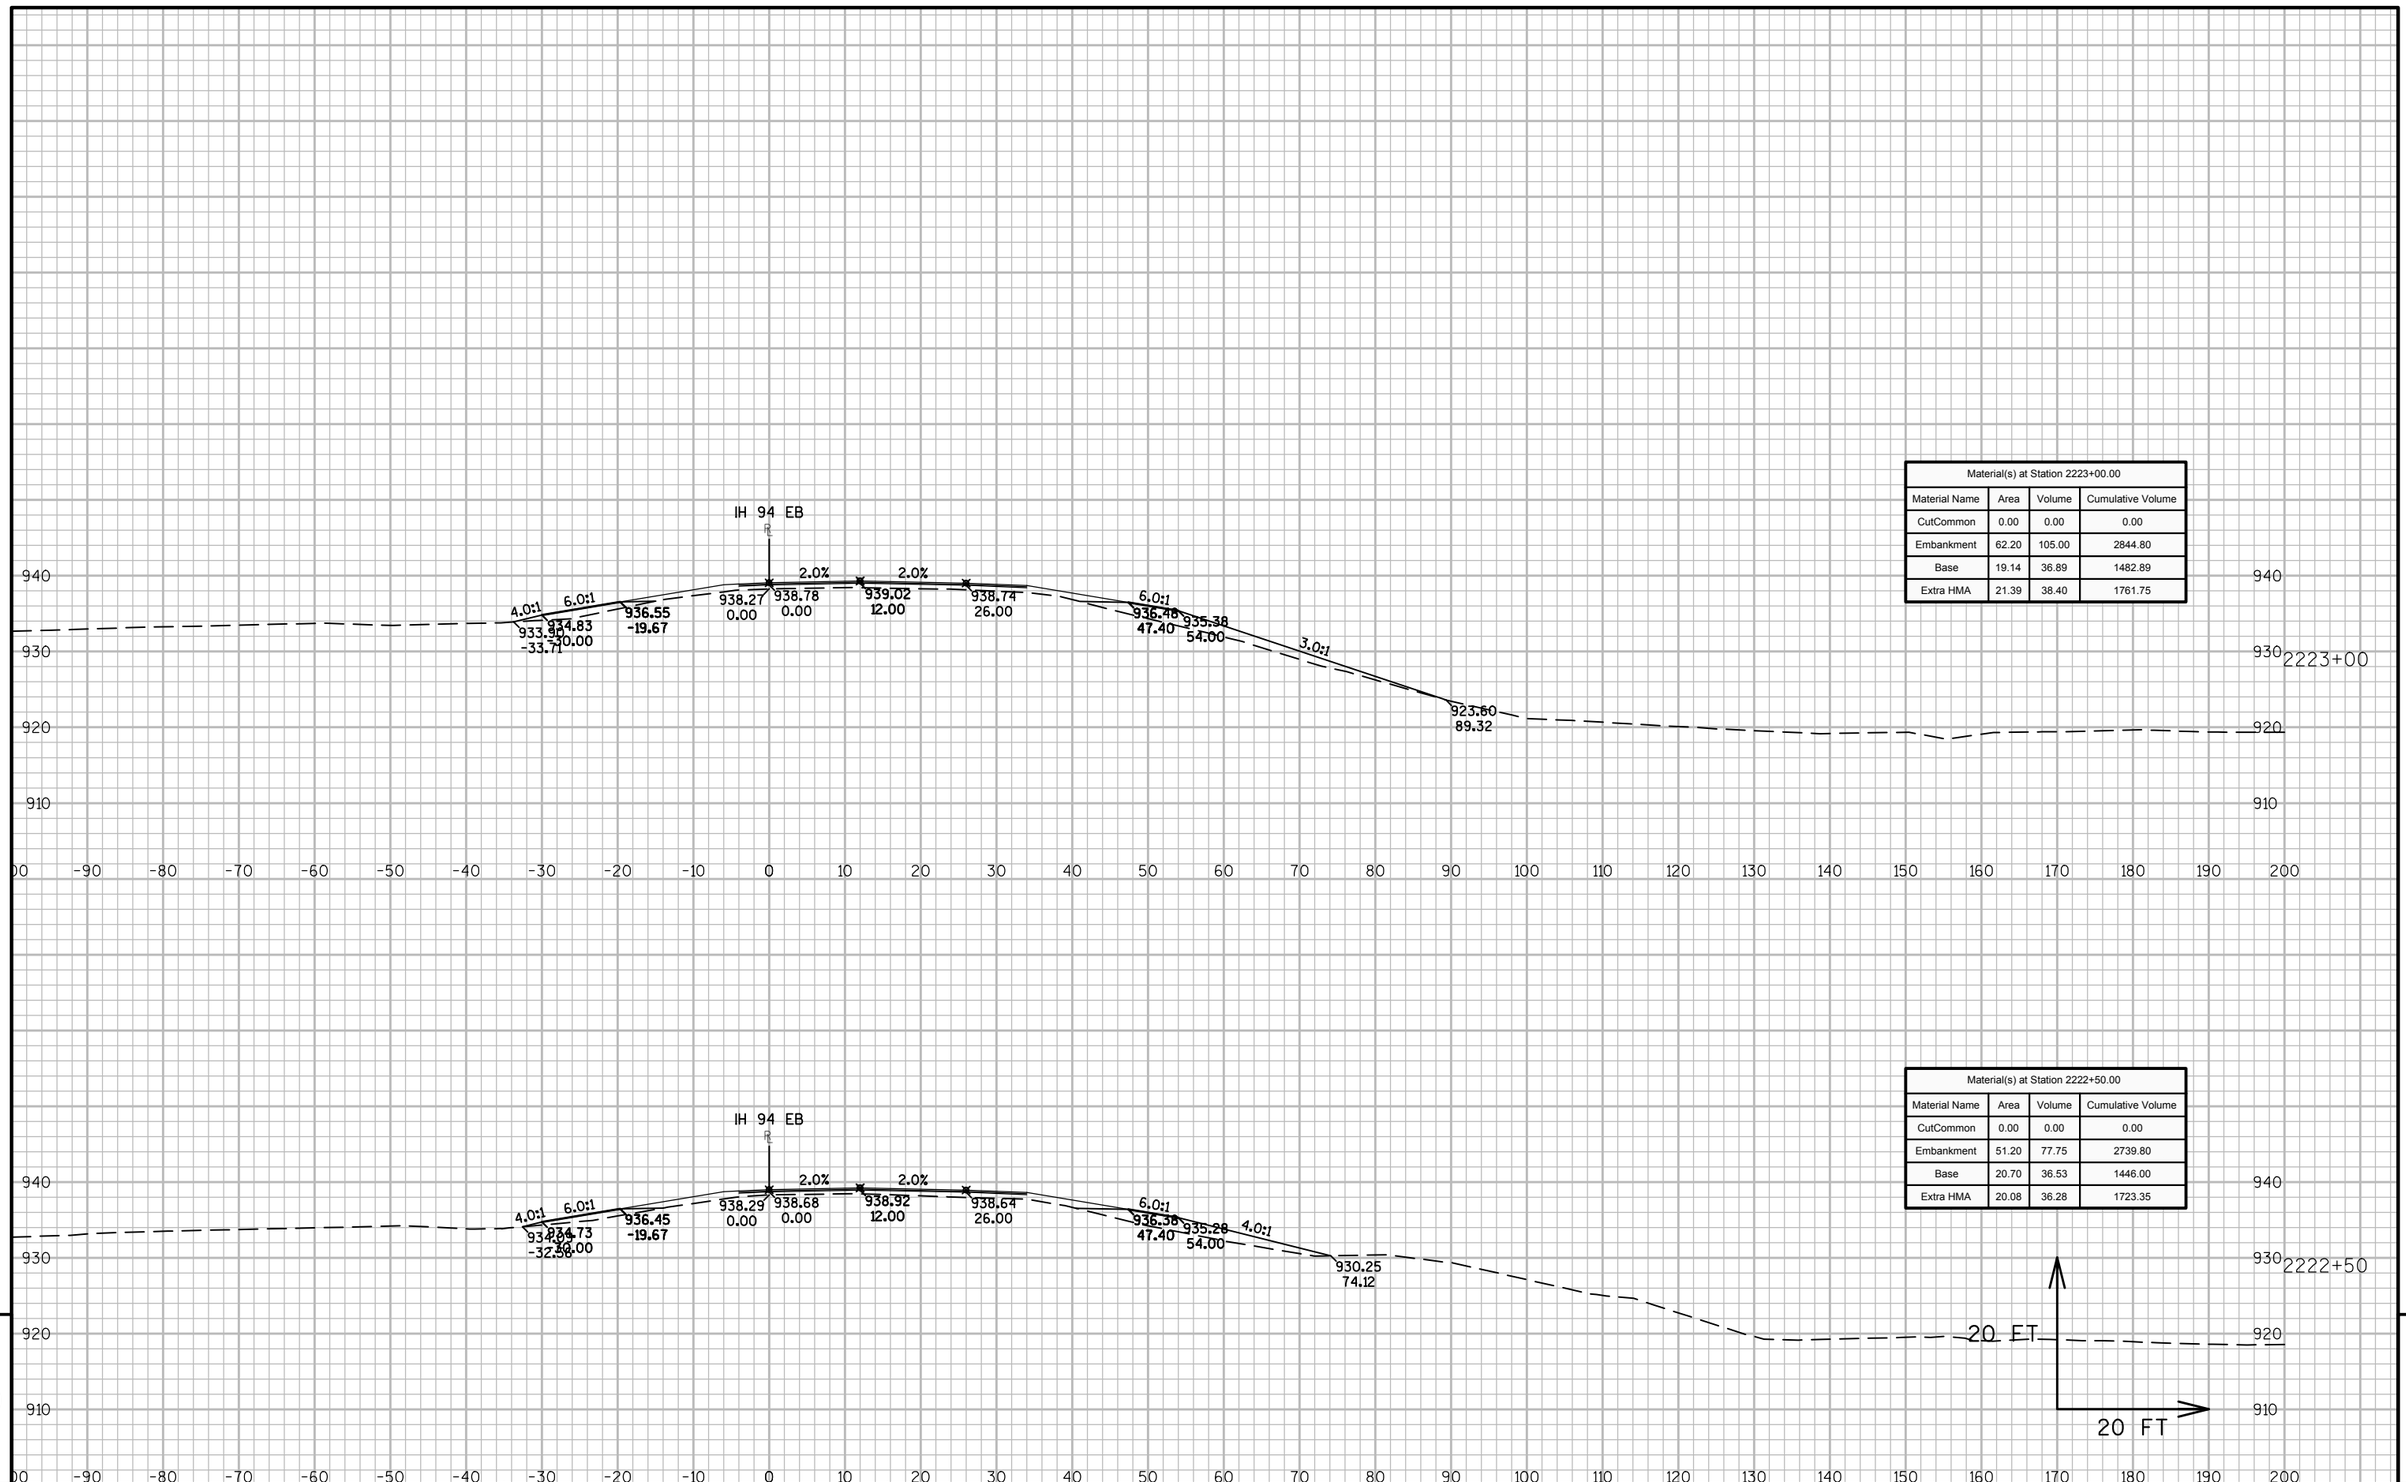

Material(s) at Station 2223+00.00			
Material Name	Area	Volume	Cumulative Volume
CutCommon	0.00	0.00	0.00
Embankment	62.20	105.00	2844.80
Base	19.14	36.89	1482.89
Extra HMA	21.39	38.40	1761.75

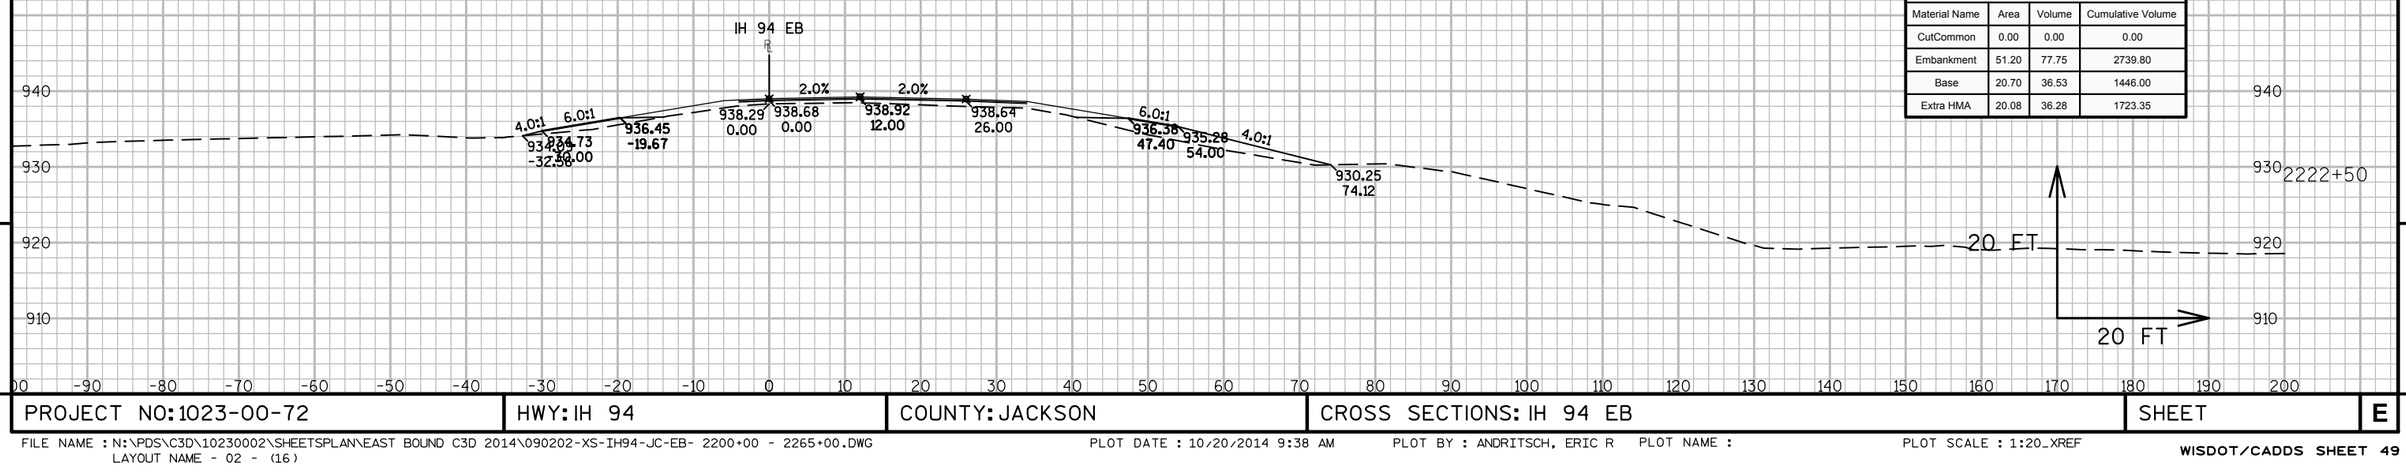


Material(s) at Station 2222+50.00			
Material Name	Area	Volume	Cumulative Volume
CutCommon	0.00	0.00	0.00
Embankment	51.20	77.75	2739.80
Base	20.70	36.53	1446.00
Extra HMA	20.08	36.28	1723.35

9

9

PROJECT NO: 1023-00-72	HWY: IH 94	COUNTY: JACKSON	CROSS SECTIONS: IH 94 EB	SHEET	E

FILE NAME : N:\PDS\C3D\10230002\SHEETSPLAN\EAST BOUND C3D 2014\090202-XS-IH94-JC-EB- 2200+00 - 2265+00.DWG
LAYOUT NAME - 02 - (16)
PLOT DATE : 10/20/2014 9:38 AM PLOT BY : ANDRITSCH, ERIC R PLOT NAME : PLOT SCALE : 1:20_XREF

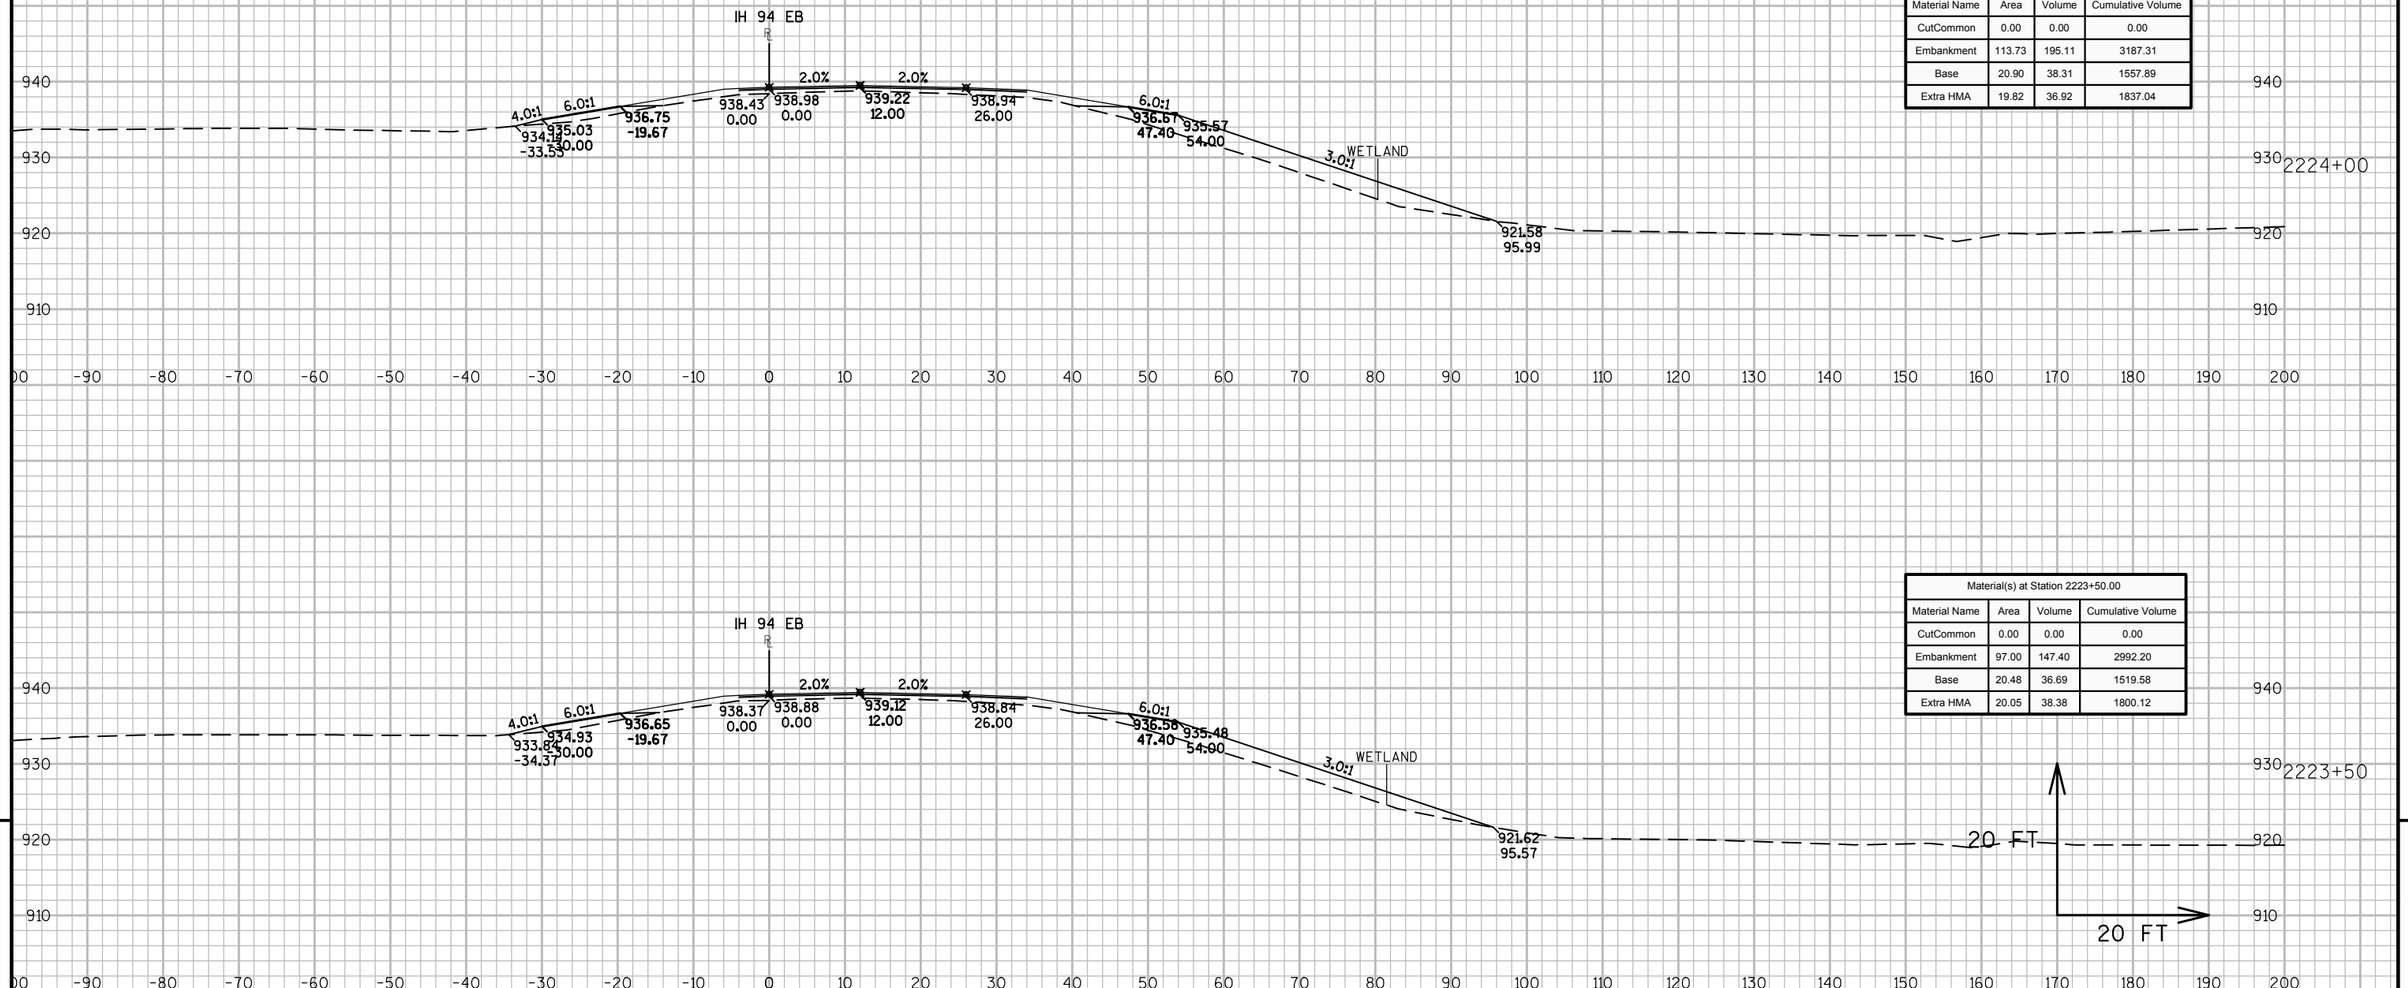

Material(s) at Station 2223+50.00			
Material Name	Area	Volume	Cumulative Volume
CutCommon	0.00	0.00	0.00
Embankment	97.00	147.40	2992.20
Base	20.48	36.69	1519.58
Extra HMA	20.05	38.38	1800.12

Material(s) at Station 2224+00.00			
Material Name	Area	Volume	Cumulative Volume
CutCommon	0.00	0.00	0.00
Embankment	113.73	195.11	3187.31
Base	20.90	38.31	1557.89
Extra HMA	19.82	36.92	1837.04


9

9

PROJECT NO: 1023-00-72	HWY: IH 94	COUNTY: JACKSON	CROSS SECTIONS: IH 94 EB	SHEET	E

FILE NAME : N:\PDS\C3D\10230002\SHEETSPLAN\EAST BOUND C3D 2014\090202-XS-IH94-JC-EB- 2200+00 - 2265+00.DWG
LAYOUT NAME - 02 - (17)

PLOT DATE : 10/20/2014 9:39 AM PLOT BY : ANDRITSCH, ERIC R PLOT NAME : PLOT SCALE : 1:20_XREF

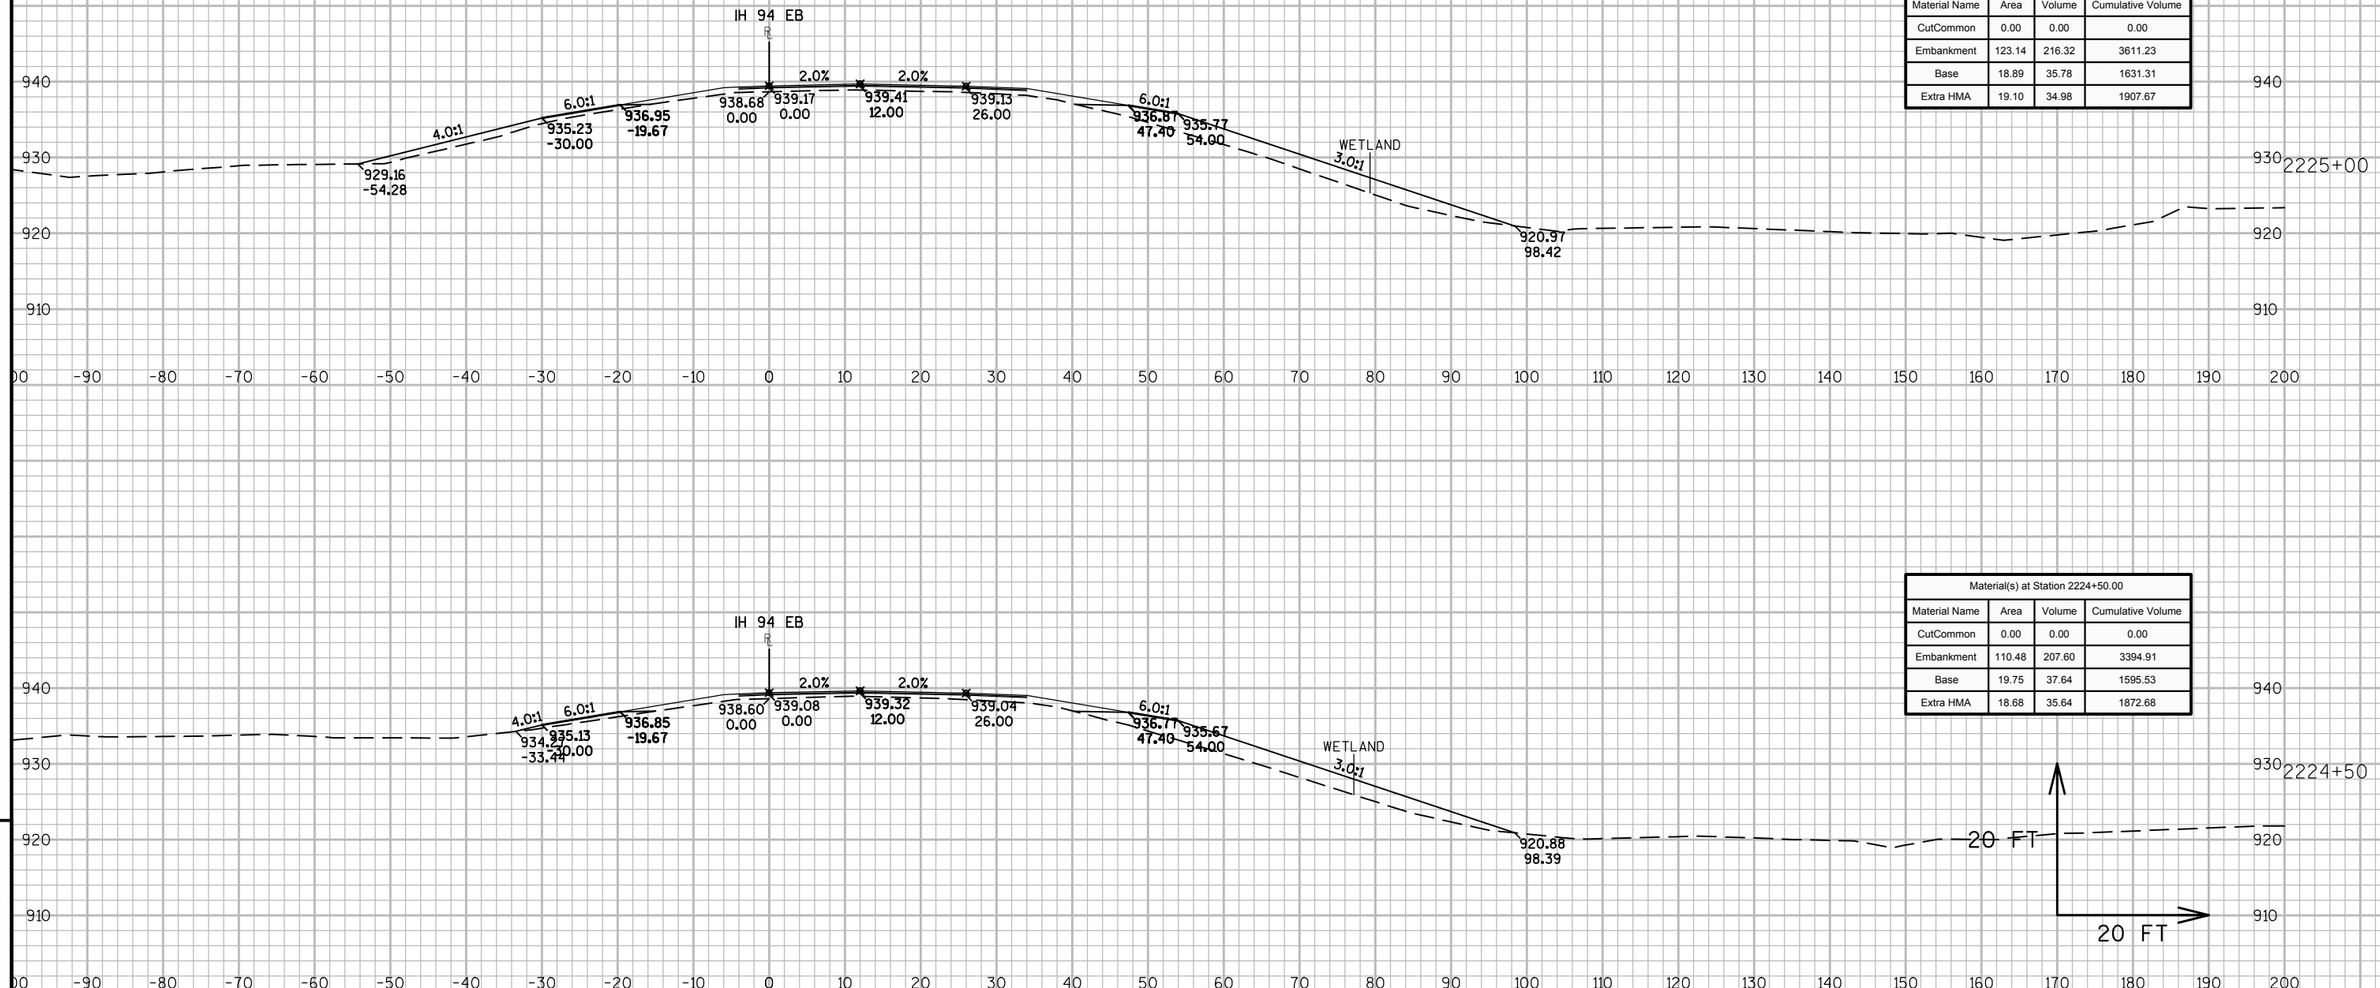

Material(s) at Station 2225+00.00			
Material Name	Area	Volume	Cumulative Volume
CutCommon	0.00	0.00	0.00
Embankment	123.14	216.32	3611.23
Base	18.89	35.78	1631.31
Extra HMA	19.10	34.98	1907.67

Material(s) at Station 2224+50.00			
Material Name	Area	Volume	Cumulative Volume
CutCommon	0.00	0.00	0.00
Embankment	110.48	207.60	3394.91
Base	19.75	37.64	1595.53
Extra HMA	18.68	35.64	1872.68


9

9


PROJECT NO: 1023-00-72	HWY: IH 94	COUNTY: JACKSON	CROSS SECTIONS: IH 94 EB	SHEET	E

FILE NAME : N:\PDS\C3D\10230002\SHEETSPLAN\EAST BOUND C3D 2014\090202-XS-IH94-JC-EB- 2200+00 - 2265+00.DWG
LAYOUT NAME - 02 - (18)


PLOT DATE : 10/20/2014 9:39 AM PLOT BY : ANDRITSCH, ERIC R PLOT NAME : PLOT SCALE : 1:20_XREF

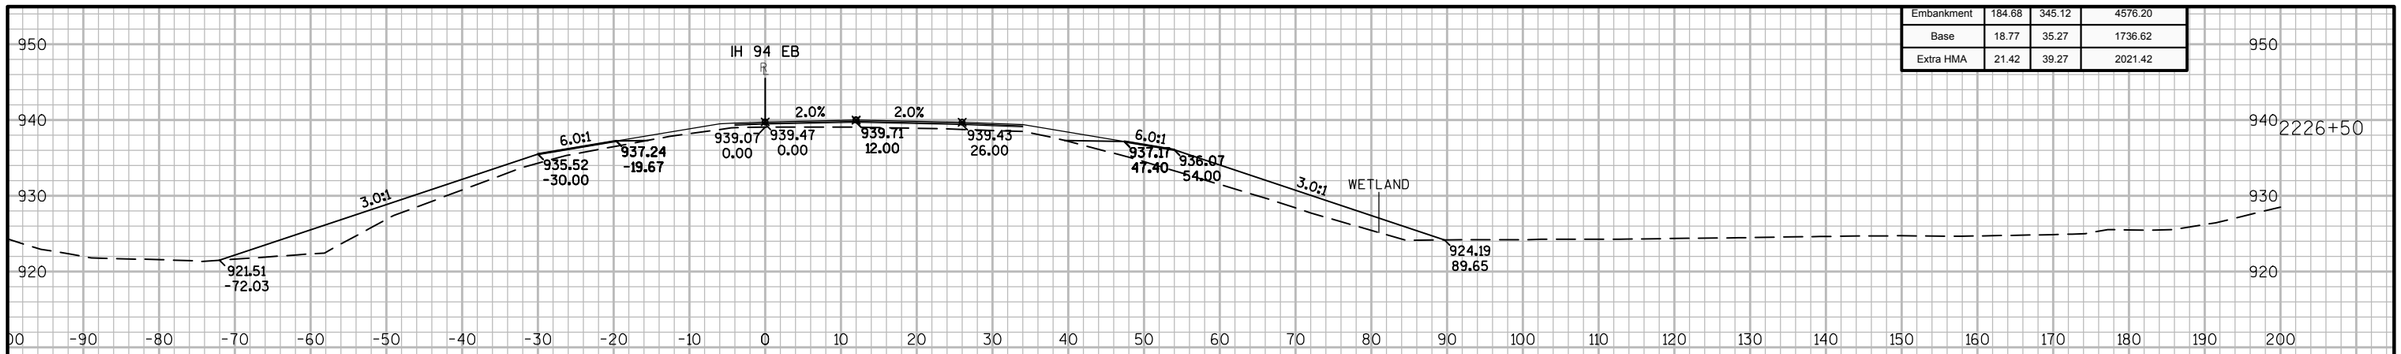

Embankment	184.68	345.12	4576.20
Base	18.77	35.27	1736.62
Extra HMA	21.42	39.27	2021.42

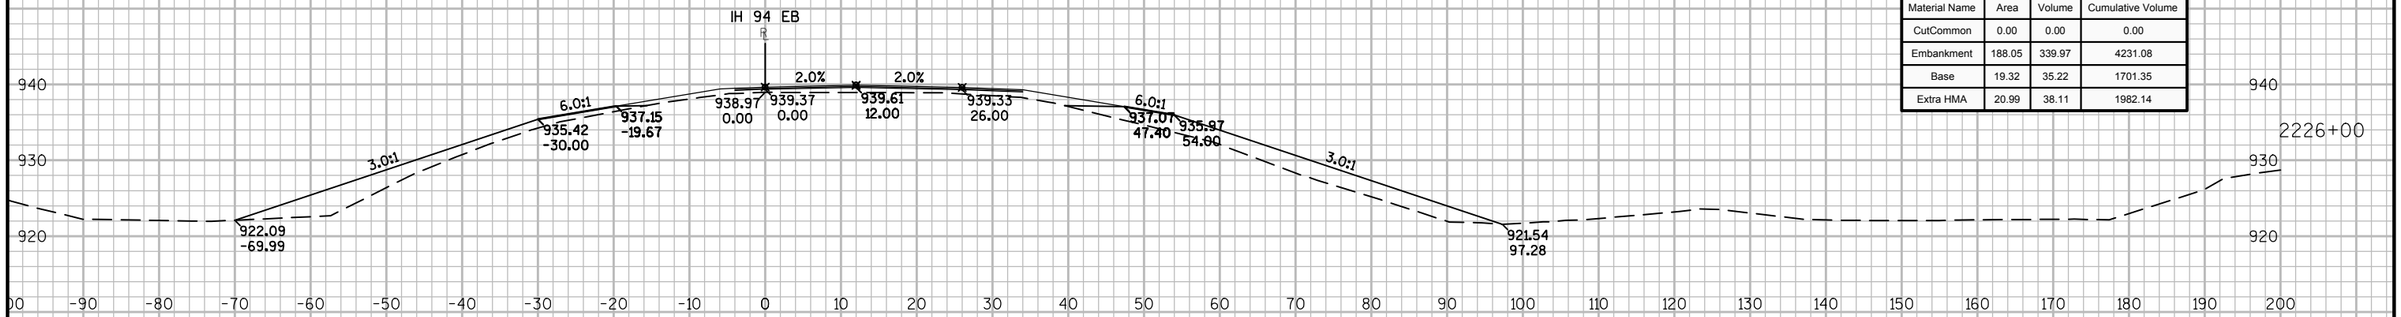

Material(s) at Station 2226+00.00			
Material Name	Area	Volume	Cumulative Volume
CutCommon	0.00	0.00	0.00
Embankment	188.05	339.97	4231.08
Base	19.32	35.22	1701.35
Extra HMA	20.99	38.11	1982.14

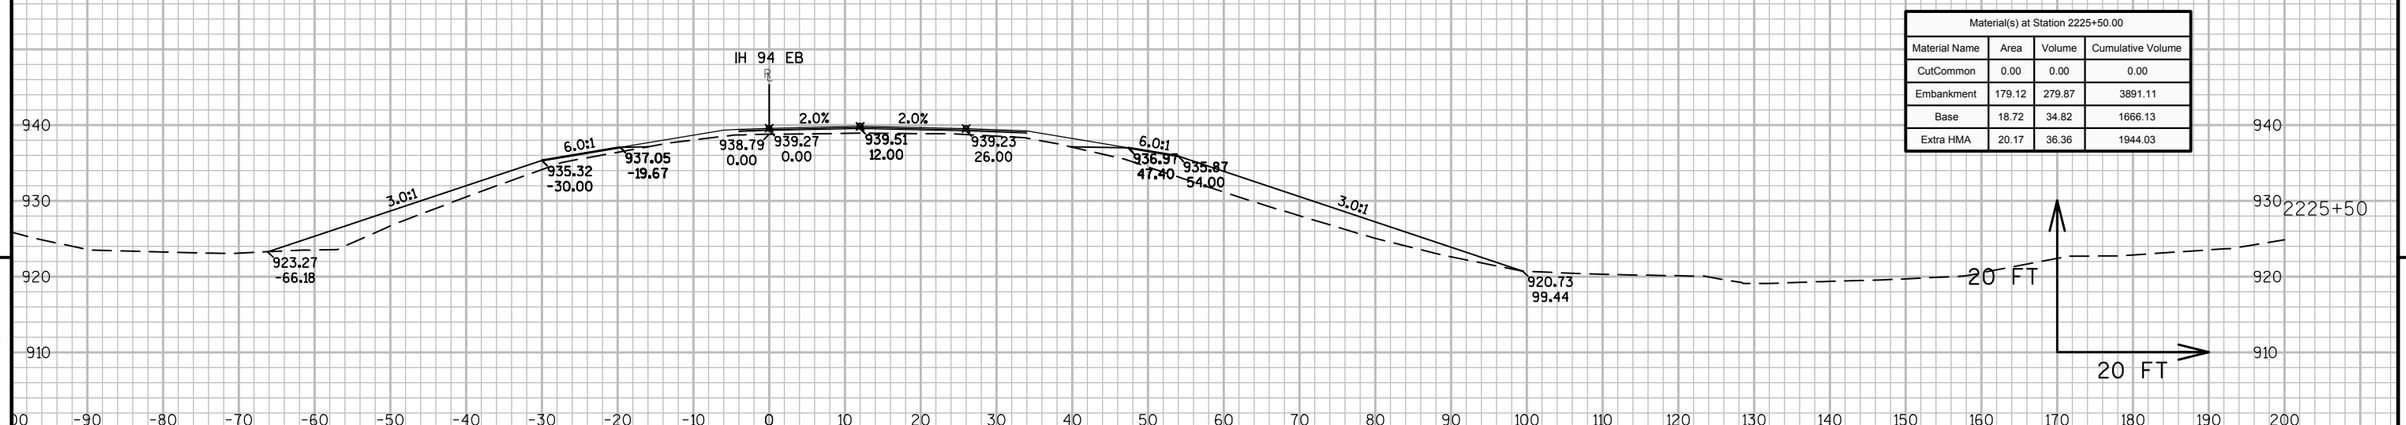


Material(s) at Station 2225+50.00			
Material Name	Area	Volume	Cumulative Volume
CutCommon	0.00	0.00	0.00
Embankment	179.12	279.87	3891.11
Base	18.72	34.82	1666.13
Extra HMA	20.17	36.36	1944.03

9


9

PROJECT NO: 1023-00-72	HWY: IH 94	COUNTY: JACKSON	CROSS SECTIONS: IH 94 EB	SHEET	E


FILE NAME : N:\PDS\C3D\10230002\SHEETSPLAN\EAST BOUND C3D 2014\090202-XS-IH94-JC-EB- 2200+00 - 2265+00.DWG
LAYOUT NAME - 02 - (19)
PLOT DATE : 10/20/2014 9:39 AM PLOT BY : ANDRITSCH, ERIC R PLOT NAME : PLOT SCALE : 1:20_XREF

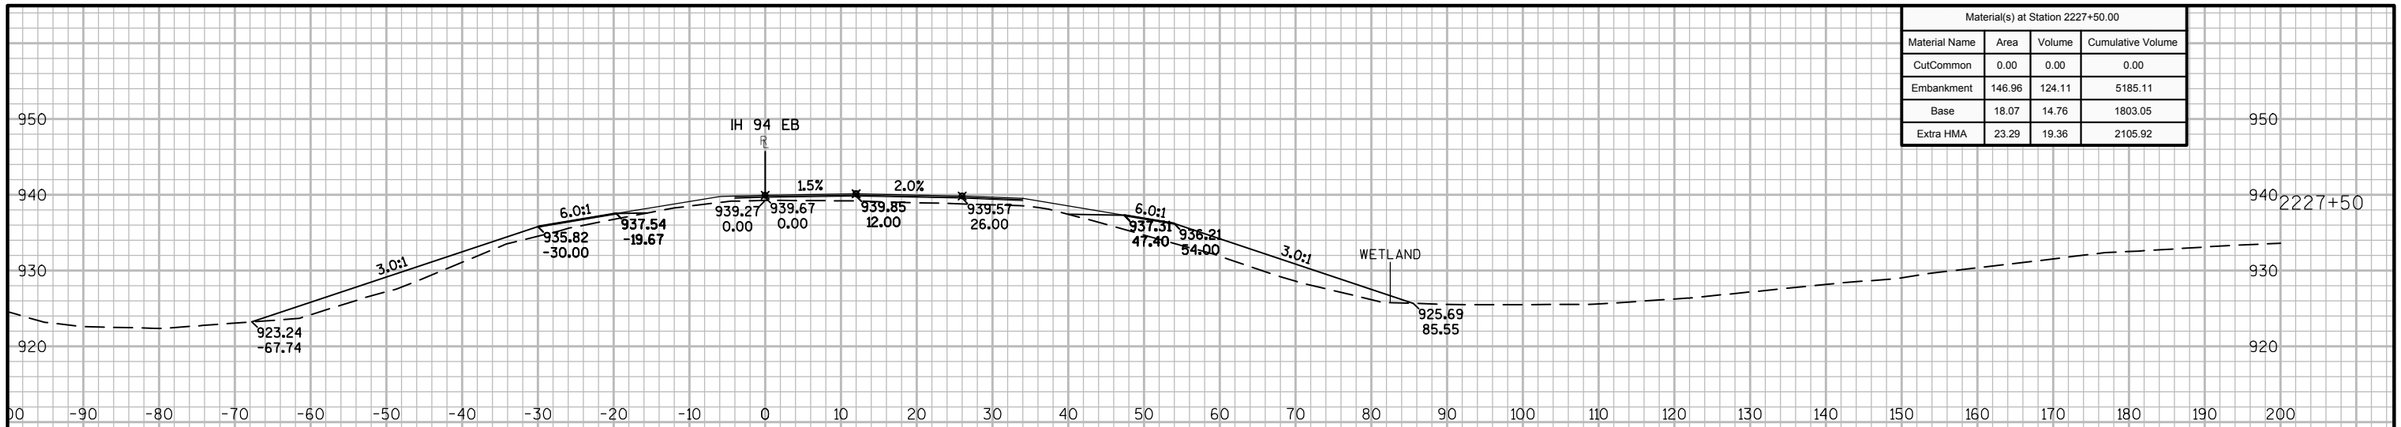

Material(s) at Station 2227+50.00			
Material Name	Area	Volume	Cumulative Volume
CutCommon	0.00	0.00	0.00
Embankment	146.96	124.11	5185.11
Base	18.07	14.76	1803.05
Extra HMA	23.29	19.36	2105.92

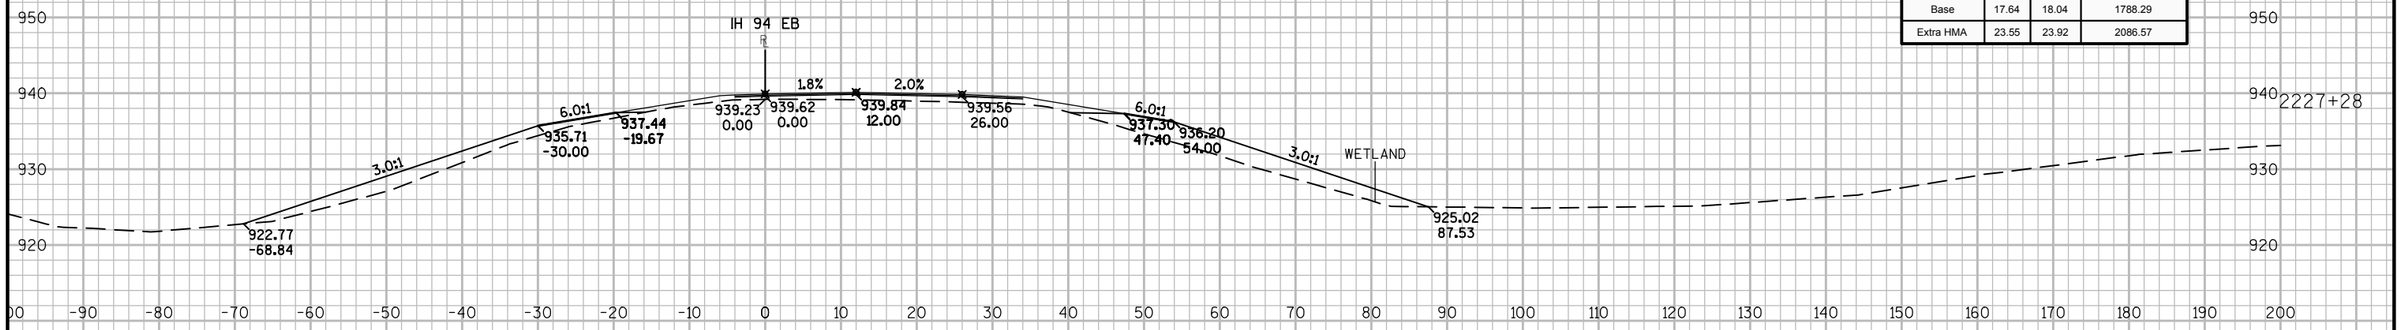

Material(s) at Station 2227+27.69			
Material Name	Area	Volume	Cumulative Volume
CutCommon	0.00	0.00	0.00
Embankment	153.38	162.44	5061.00
Base	17.64	18.04	1788.29
Extra HMA	23.55	23.92	2086.57

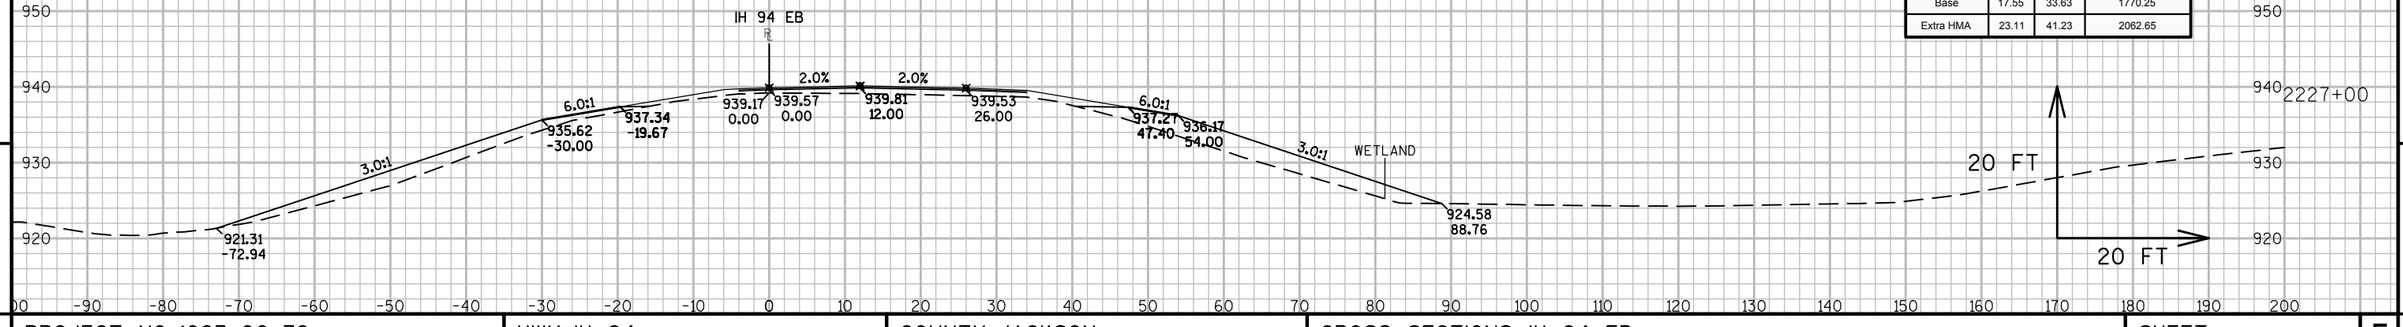

Material(s) at Station 2227+00.00			
Material Name	Area	Volume	Cumulative Volume
CutCommon	0.00	0.00	0.00
Embankment	163.46	322.36	4898.56
Base	17.55	33.63	1770.25
Extra HMA	23.11	41.23	2062.65


9

9

PROJECT NO: 1023-00-72	HWY: IH 94	COUNTY: JACKSON	CROSS SECTIONS: IH 94 EB	SHEET	E

FILE NAME : N:\PDS\C3D\10230002\SHEETSPLAN\EAST BOUND C3D 2014\090202-XS-IH94-JC-EB- 2200+00 - 2265+00.DWG
LAYOUT NAME - 02 - (20)

PLOT DATE : 10/20/2014 9:39 AM PLOT BY : ANDRITSCH, ERIC R PLOT NAME : PLOT SCALE : 1:20_XREF

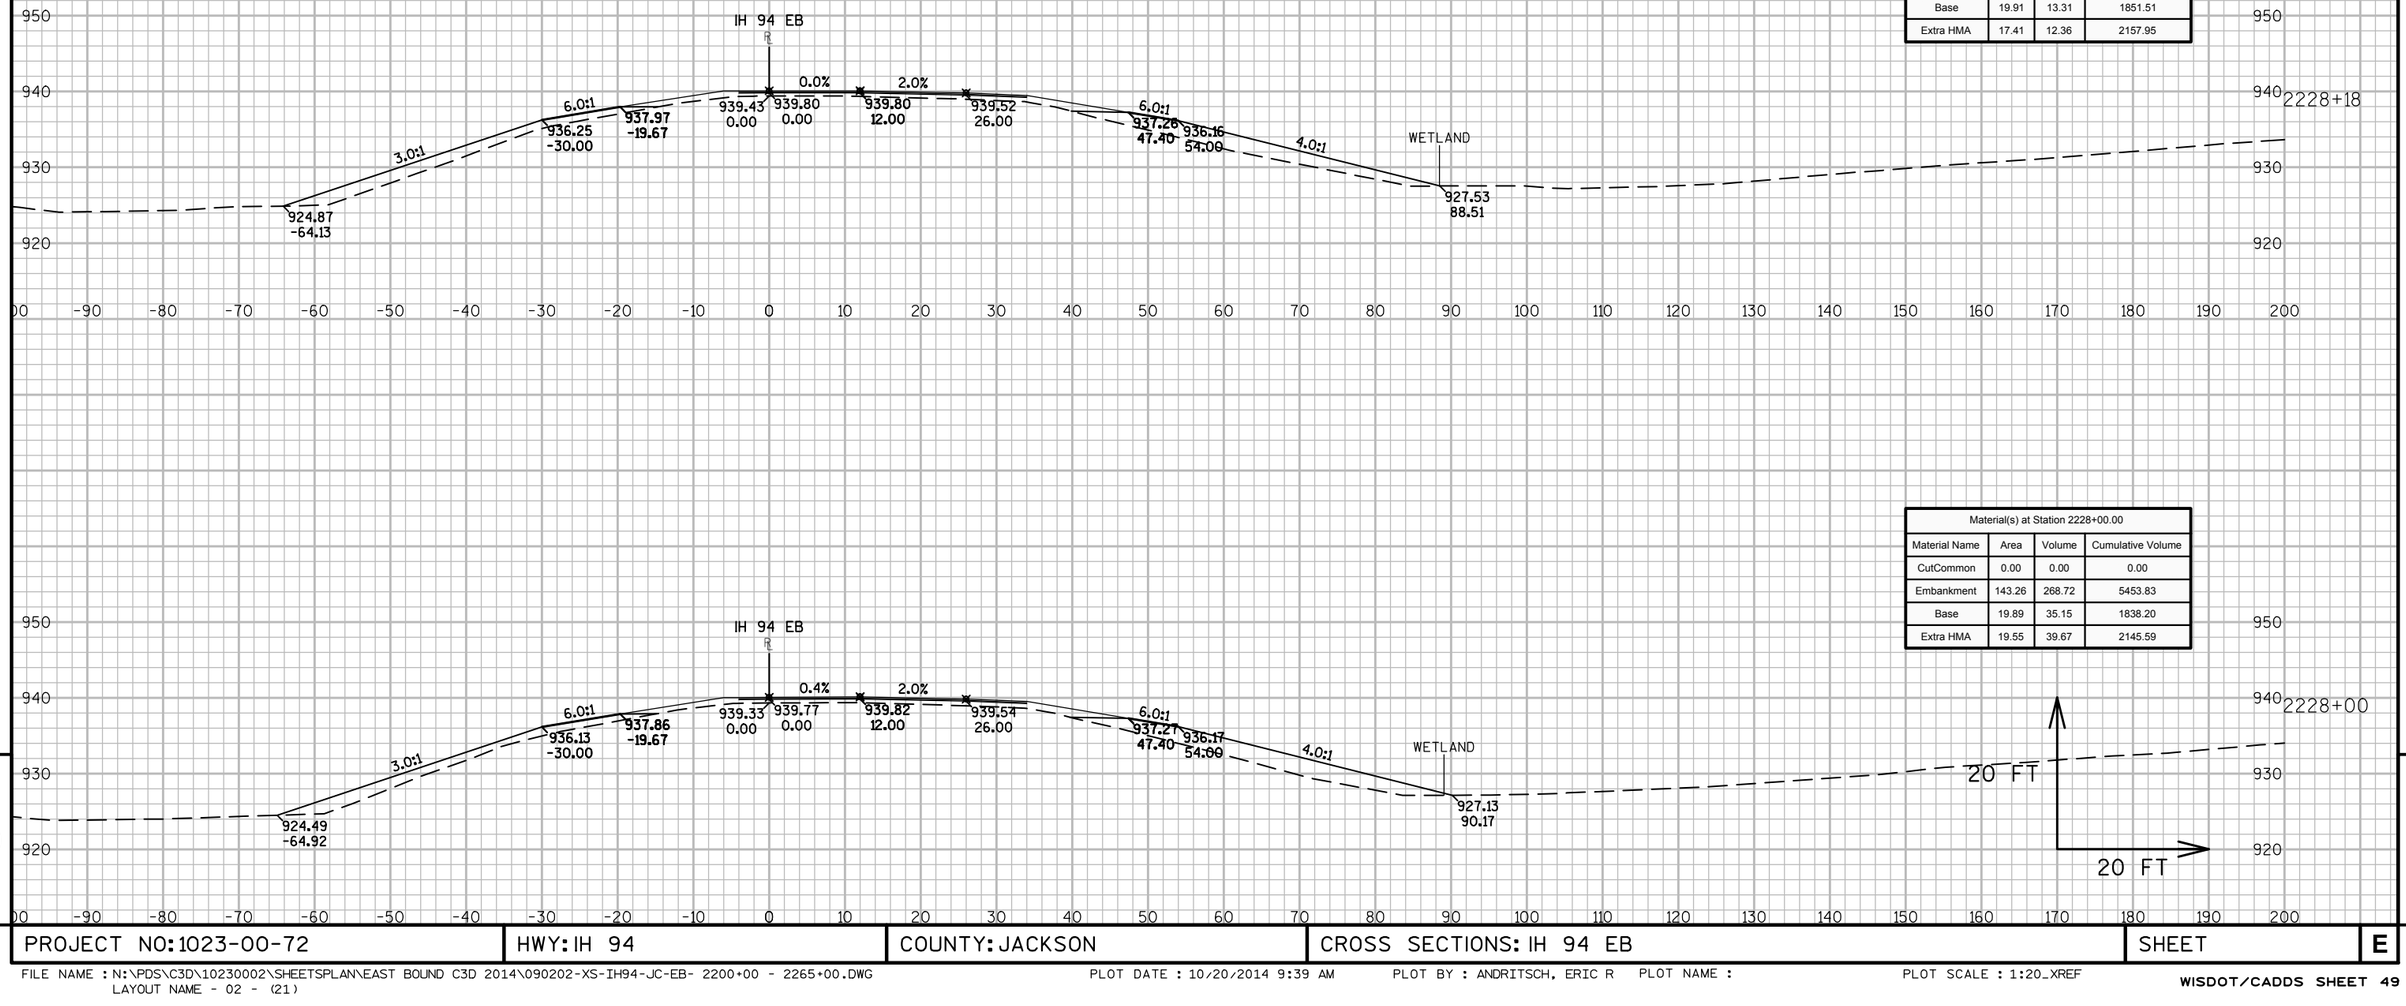

Material(s) at Station 2228+18.06			
Material Name	Area	Volume	Cumulative Volume
CutCommon	0.00	0.00	0.00
Embankment	134.35	92.82	5546.65
Base	19.91	13.31	1851.51
Extra HMA	17.41	12.36	2157.95

Material(s) at Station 2228+00.00			
Material Name	Area	Volume	Cumulative Volume
CutCommon	0.00	0.00	0.00
Embankment	143.26	268.72	5453.83
Base	19.89	35.15	1838.20
Extra HMA	19.55	39.67	2145.59


9

9

PROJECT NO: 1023-00-72	HWY: IH 94	COUNTY: JACKSON	CROSS SECTIONS: IH 94 EB	SHEET	E

FILE NAME : N:\PDS\C3D\10230002\SHEETSPLAN\EAST BOUND C3D 2014\090202-XS-IH94-JC-EB- 2200+00 - 2265+00.DWG
LAYOUT NAME - 02 - (21)

PLOT DATE : 10/20/2014 9:39 AM PLOT BY : ANDRITSCH, ERIC R PLOT NAME : PLOT SCALE : 1:20_XREF

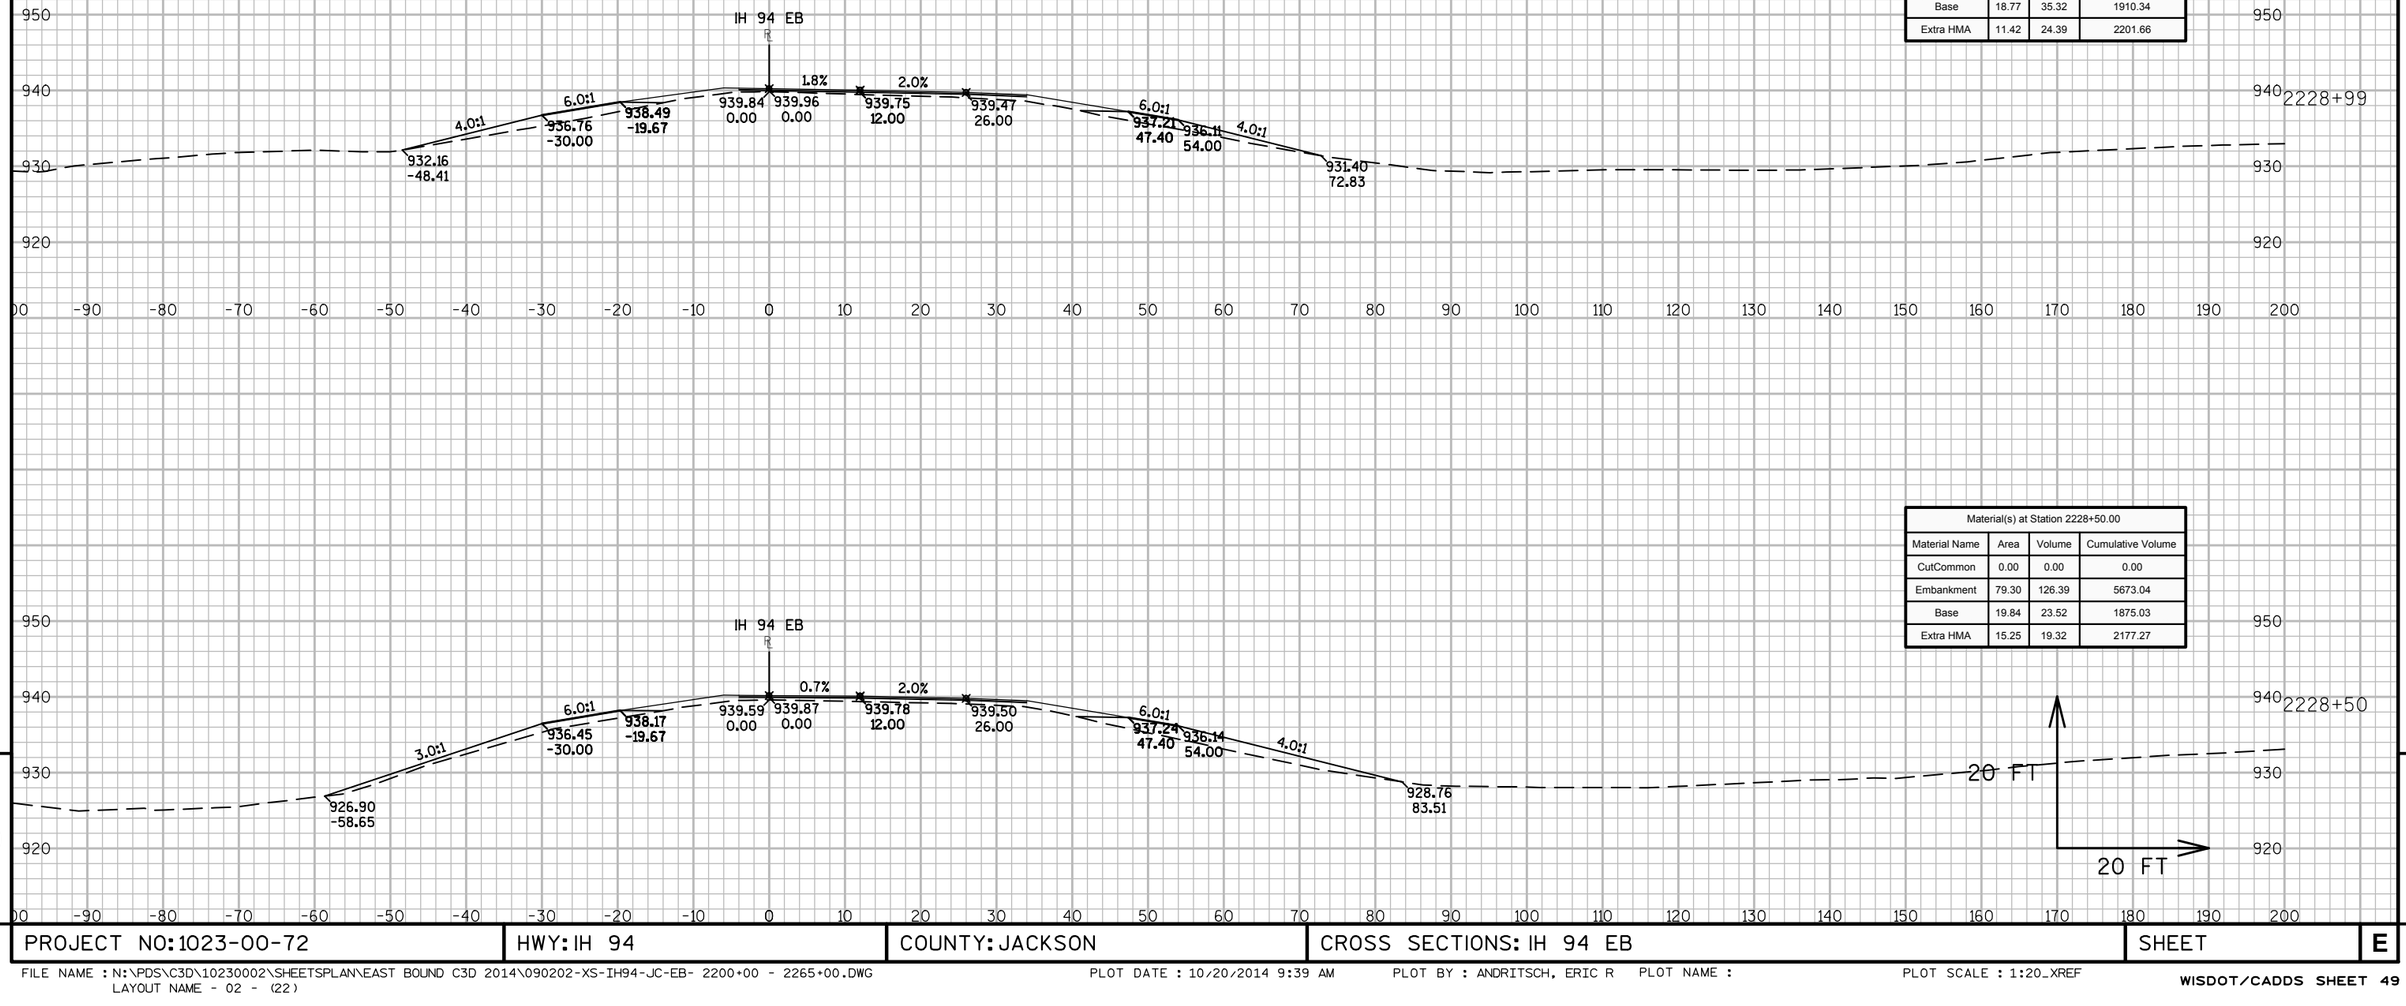

Material(s) at Station 2228+99.39			
Material Name	Area	Volume	Cumulative Volume
CutCommon	0.00	0.00	0.00
Embankment	54.83	122.68	5795.72
Base	18.77	35.32	1910.34
Extra HMA	11.42	24.39	2201.66

Material(s) at Station 2228+50.00			
Material Name	Area	Volume	Cumulative Volume
CutCommon	0.00	0.00	0.00
Embankment	79.30	126.39	5673.04
Base	19.84	23.52	1875.03
Extra HMA	15.25	19.32	2177.27


9

9

PROJECT NO: 1023-00-72	HWY: IH 94	COUNTY: JACKSON	CROSS SECTIONS: IH 94 EB	SHEET	E

FILE NAME : N:\PDS\C3D\10230002\SHEETSPLAN\EAST BOUND C3D 2014\090202-XS-IH94-JC-EB- 2200+00 - 2265+00.DWG
LAYOUT NAME - 02 - (22)

PLOT DATE : 10/20/2014 9:39 AM PLOT BY : ANDRITSCH, ERIC R PLOT NAME : PLOT SCALE : 1:20_XREF

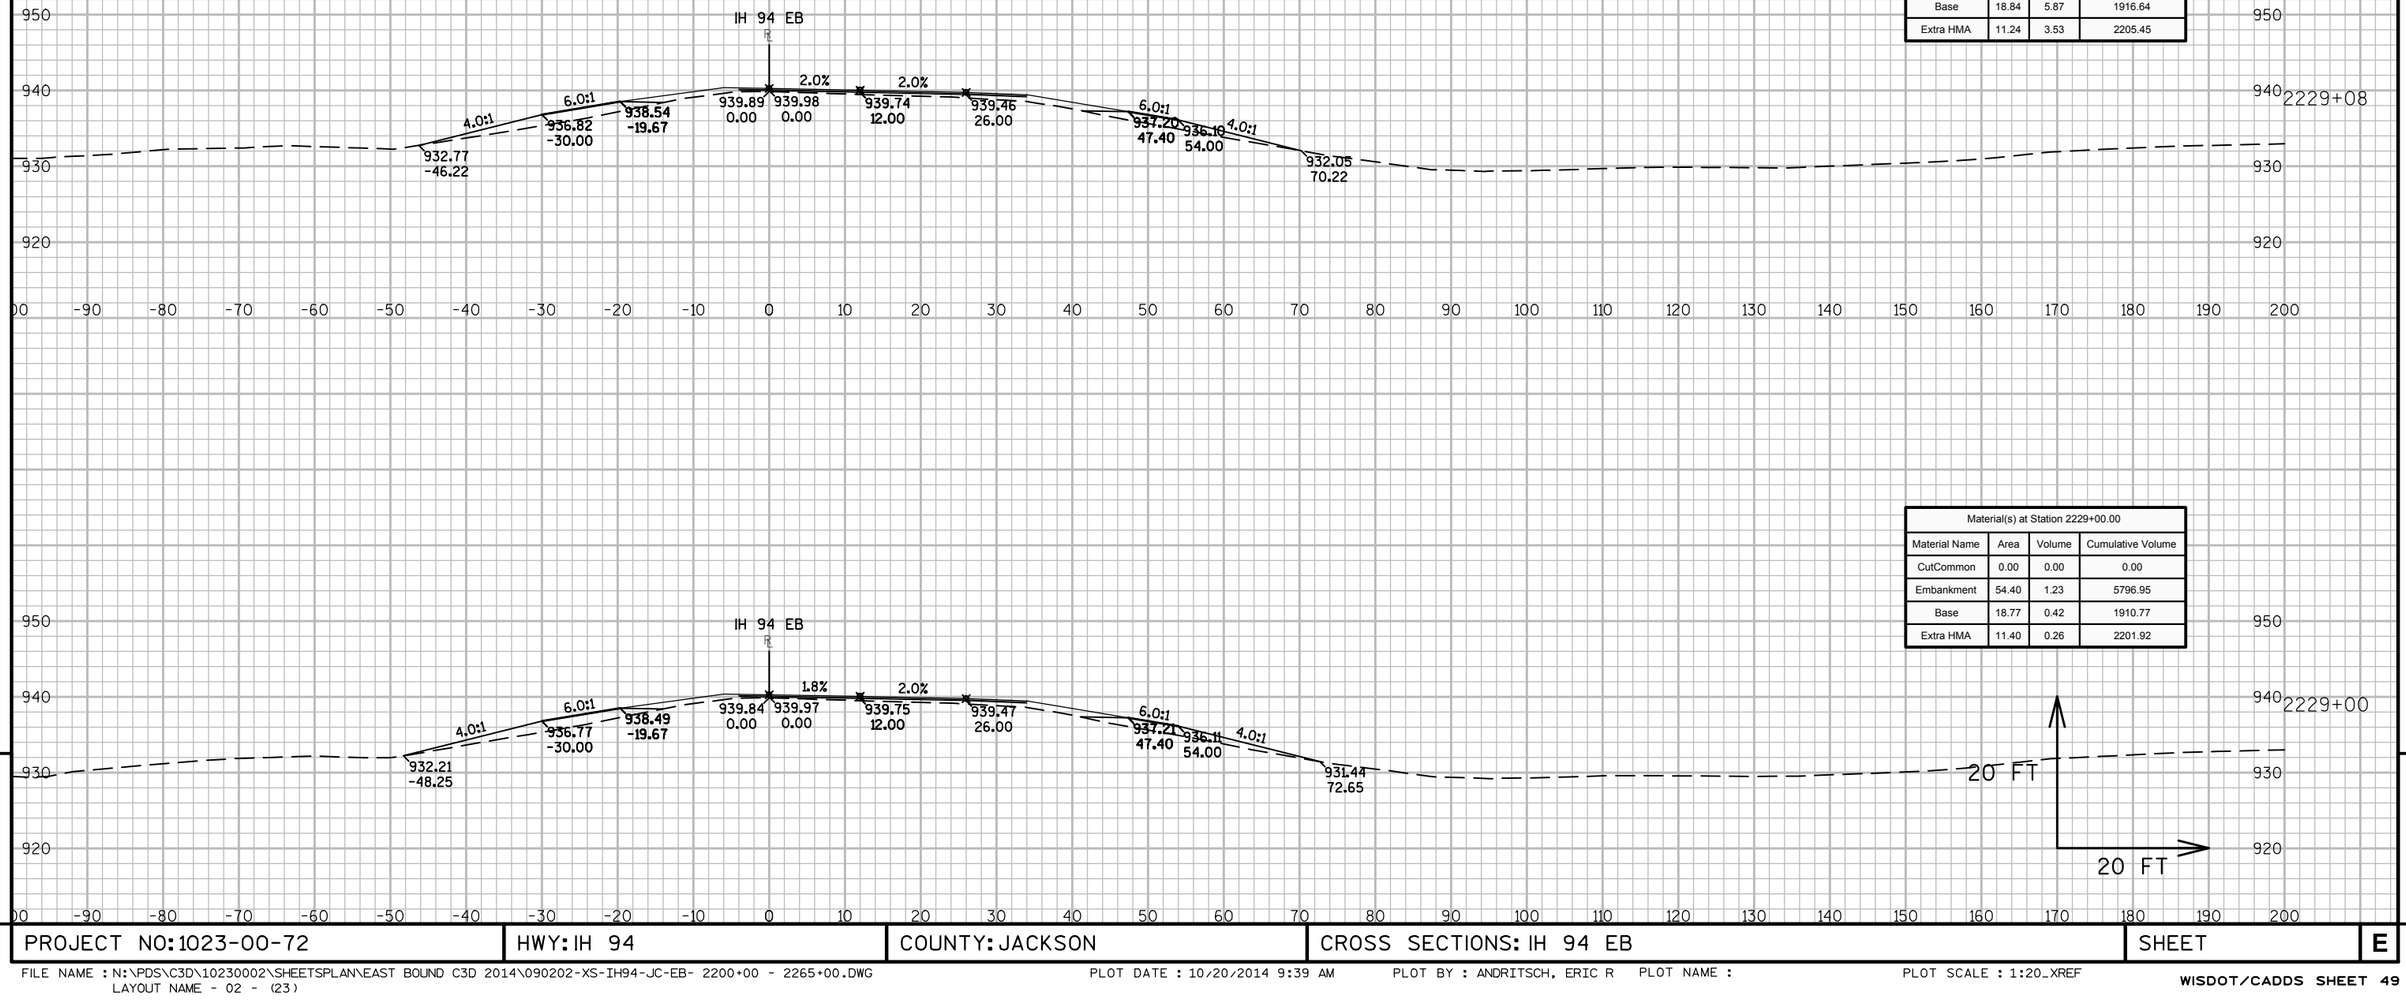

Material(s) at Station 2229+08.43

Material Name	Area	Volume	Cumulative Volume
CutCommon	0.00	0.00	0.00
Embankment	51.33	16.50	5813.45
Base	18.84	5.87	1916.64
Extra HMA	11.24	3.53	2205.45

Material(s) at Station 2229+00.00

Material Name	Area	Volume	Cumulative Volume
CutCommon	0.00	0.00	0.00
Embankment	54.40	1.23	5796.95
Base	18.77	0.42	1910.77
Extra HMA	11.40	0.26	2201.92


9

9

PROJECT NO: 1023-00-72	HWY: IH 94	COUNTY: JACKSON	CROSS SECTIONS: IH 94 EB	SHEET	E

FILE NAME : N:\PDS\C3D\10230002\SHEETSPLAN\EAST BOUND C3D 2014\090202-XS-IH94-JC-EB- 2200+00 - 2265+00.DWG
LAYOUT NAME - 02 - (23)

PLOT DATE : 10/20/2014 9:39 AM PLOT BY : ANDRITSCH, ERIC R PLOT NAME : PLOT SCALE : 1:20_XREF

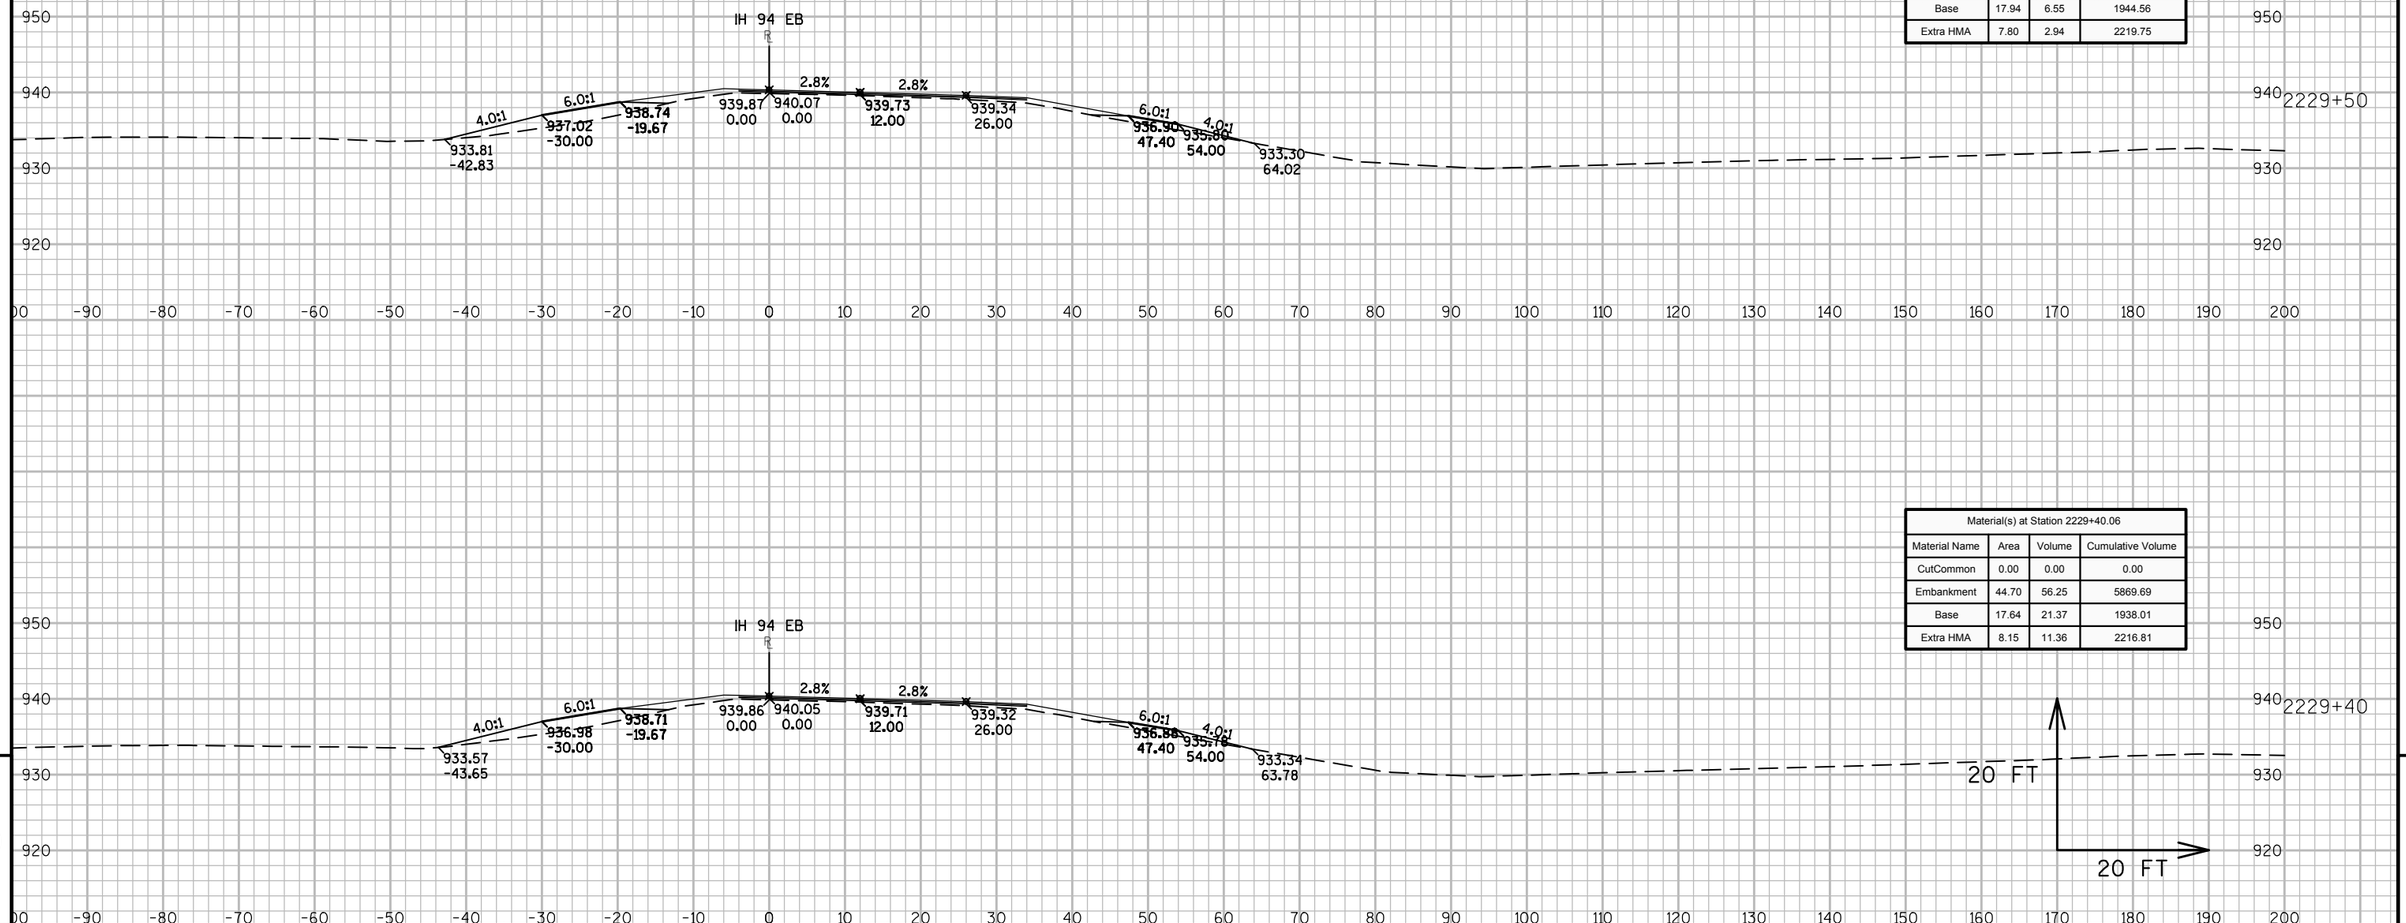

Material(s) at Station 2229+50.00			
Material Name	Area	Volume	Cumulative Volume
CutCommon	0.00	0.00	0.00
Embankment	46.13	16.73	5886.42
Base	17.94	6.55	1944.56
Extra HMA	7.80	2.94	2219.75

Material(s) at Station 2229+40.06			
Material Name	Area	Volume	Cumulative Volume
CutCommon	0.00	0.00	0.00
Embankment	44.70	56.25	5869.69
Base	17.64	21.37	1938.01
Extra HMA	8.15	11.36	2216.81


9

9


PROJECT NO: 1023-00-72	HWY: IH 94	COUNTY: JACKSON	CROSS SECTIONS: IH 94 EB	SHEET	E

FILE NAME : N:\PDS\C3D\10230002\SHEETSPLAN\EAST BOUND C3D 2014\090202-XS-IH94-JC-EB- 2200+00 - 2265+00.DWG
LAYOUT NAME - 02 - (24)


PLOT DATE : 10/20/2014 9:39 AM PLOT BY : ANDRITSCH, ERIC R PLOT NAME : PLOT SCALE : 1:20_XREF

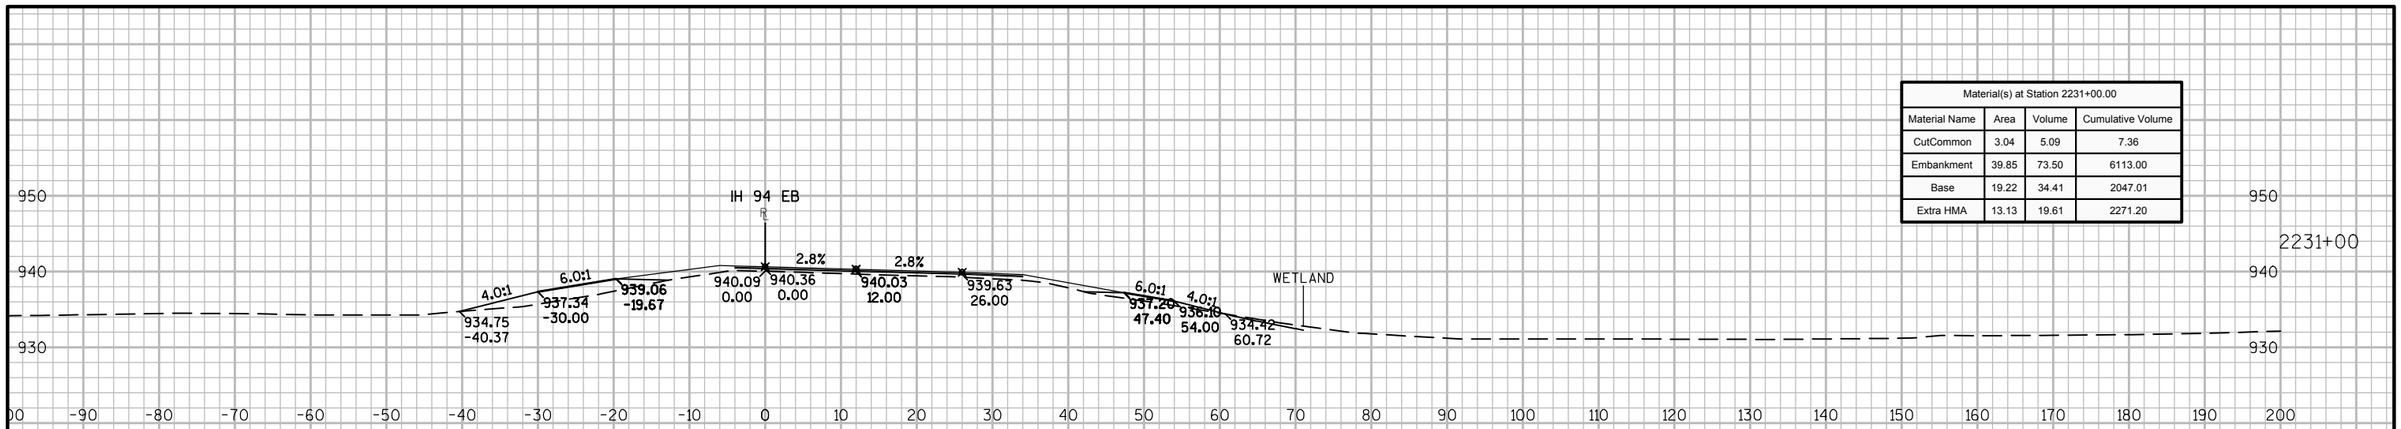

Material(s) at Station 2231+00.00			
Material Name	Area	Volume	Cumulative Volume
CutCommon	3.04	5.09	7.36
Embankment	39.85	73.50	6113.00
Base	19.22	34.41	2047.01
Extra HMA	13.13	19.61	2271.20

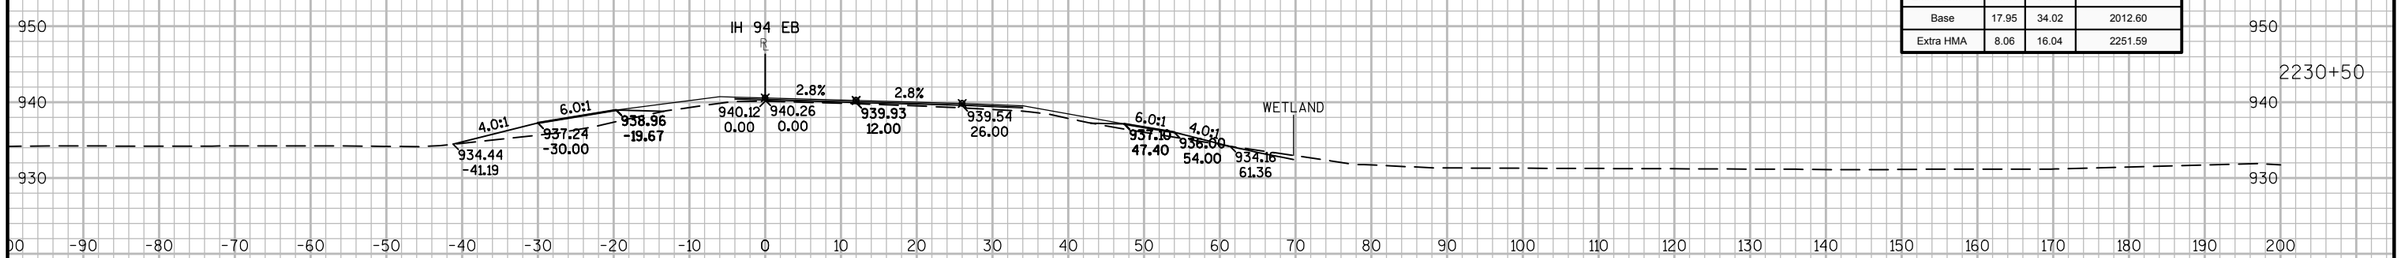

Material(s) at Station 2230+50.00			
Material Name	Area	Volume	Cumulative Volume
CutCommon	2.46	2.27	2.27
Embankment	39.54	73.48	6039.49
Base	17.95	34.02	2012.60
Extra HMA	8.06	16.04	2251.59

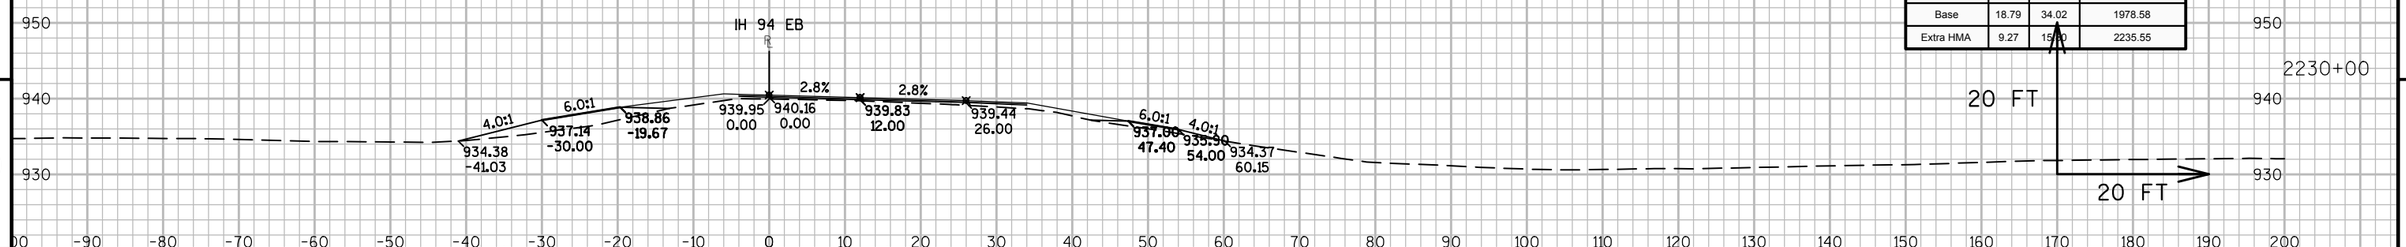


Material(s) at Station 2230+00.00			
Material Name	Area	Volume	Cumulative Volume
CutCommon	0.00	0.00	0.00
Embankment	39.83	79.59	5966.01
Base	18.79	34.02	1978.58
Extra HMA	9.27	15.98	2235.55

9


9

PROJECT NO: 1023-00-72	HWY: IH 94	COUNTY: JACKSON	CROSS SECTIONS: IH 94 EB	SHEET	E


FILE NAME : N:\PDS\C3D\10230002\SHEETSPLAN\EAST BOUND C3D 2014\090202-XS-IH94-JC-EB- 2200+00 - 2265+00.DWG
LAYOUT NAME - 02 - (25)
PLOT DATE : 10/20/2014 9:39 AM PLOT BY : ANDRITSCH, ERIC R PLOT NAME : PLOT SCALE : 1:20_XREF

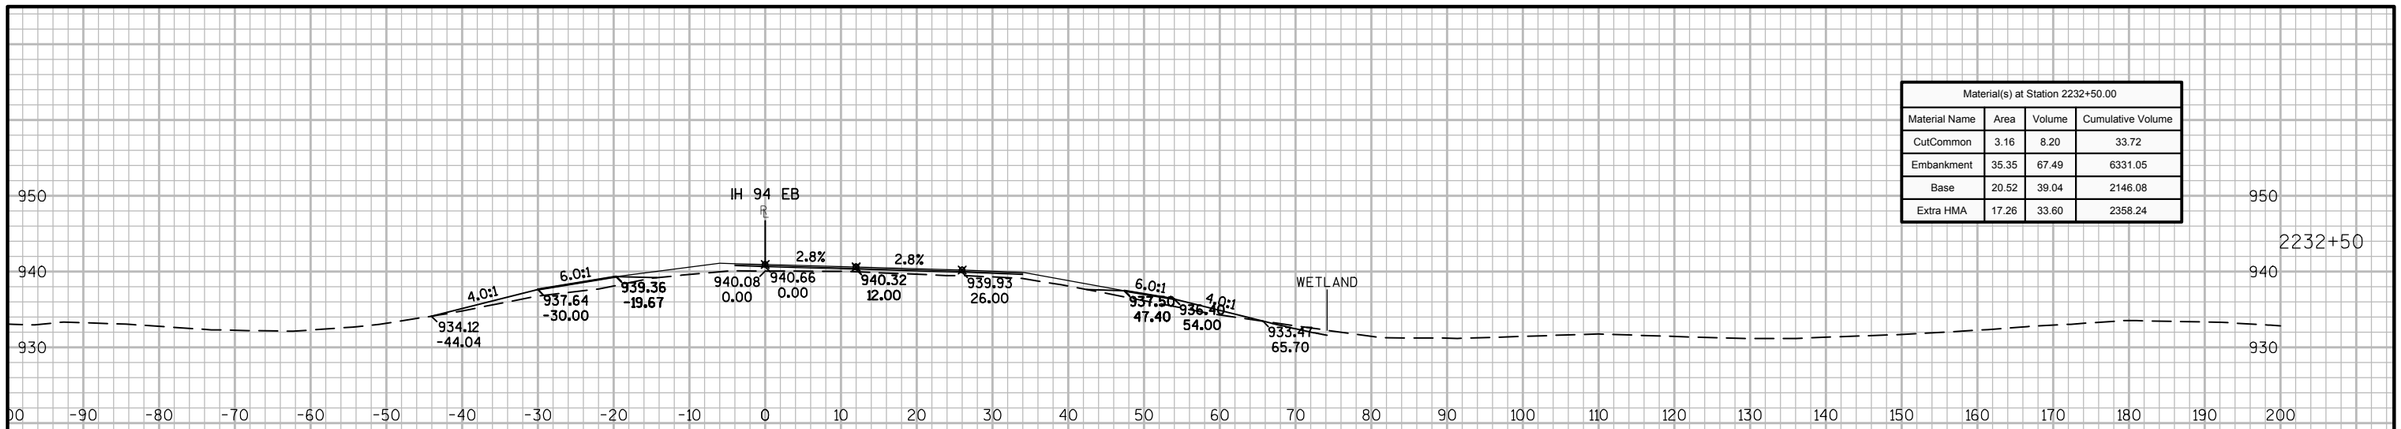

Material(s) at Station 2232+50.00			
Material Name	Area	Volume	Cumulative Volume
CutCommon	3.16	8.20	33.72
Embankment	35.35	67.49	6331.05
Base	20.52	39.04	2146.08
Extra HMA	17.26	33.60	2358.24

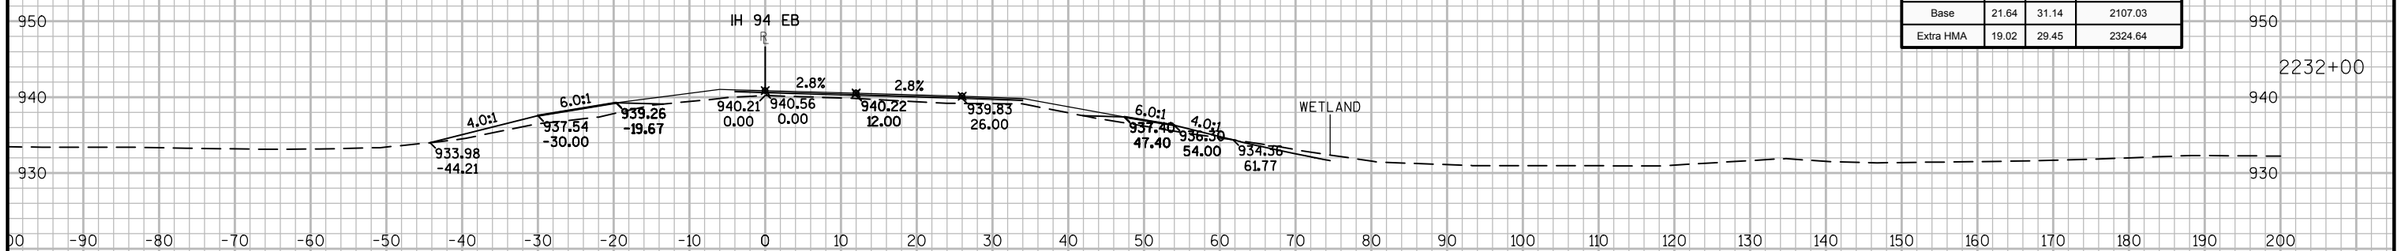

Material(s) at Station 2232+00.00			
Material Name	Area	Volume	Cumulative Volume
CutCommon	5.70	10.31	25.52
Embankment	37.54	74.21	6263.56
Base	21.64	31.14	2107.03
Extra HMA	19.02	29.45	2324.64

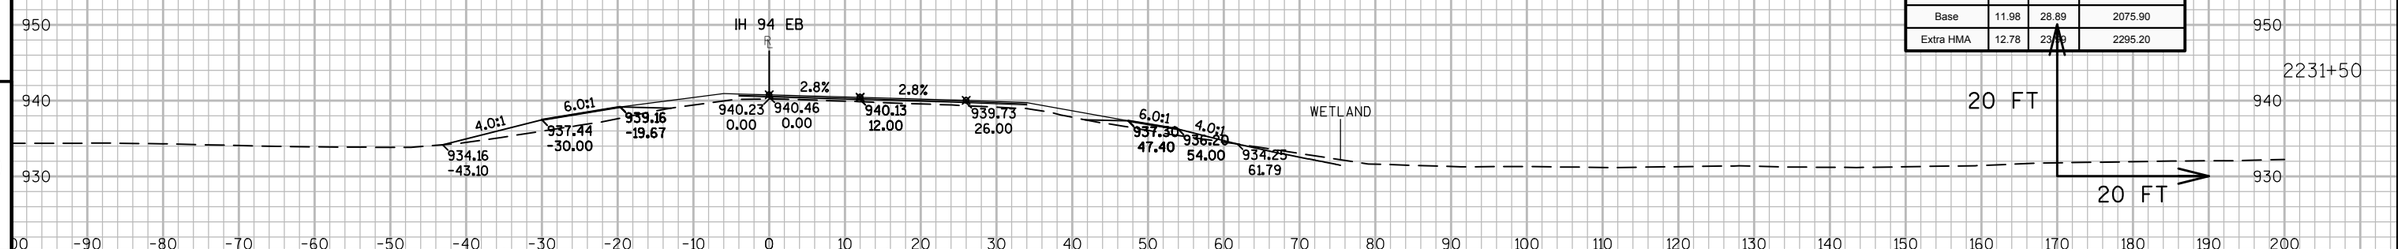

Material(s) at Station 2231+50.00			
Material Name	Area	Volume	Cumulative Volume
CutCommon	5.44	7.84	15.20
Embankment	42.61	76.35	6189.35
Base	11.98	28.89	2075.90
Extra HMA	12.78	23.68	2295.20


9

9


PROJECT NO: 1023-00-72	HWY: IH 94	COUNTY: JACKSON	CROSS SECTIONS: IH 94 EB	SHEET	E

FILE NAME : N:\PDS\C3D\10230002\SHEETSPLAN\EAST BOUND C3D 2014\090202-XS-IH94-JC-EB- 2200+00 - 2265+00.DWG
LAYOUT NAME - 02 - (26)


PLOT DATE : 10/20/2014 9:39 AM PLOT BY : ANDRITSCH, ERIC R PLOT NAME : PLOT SCALE : 1:20_XREF

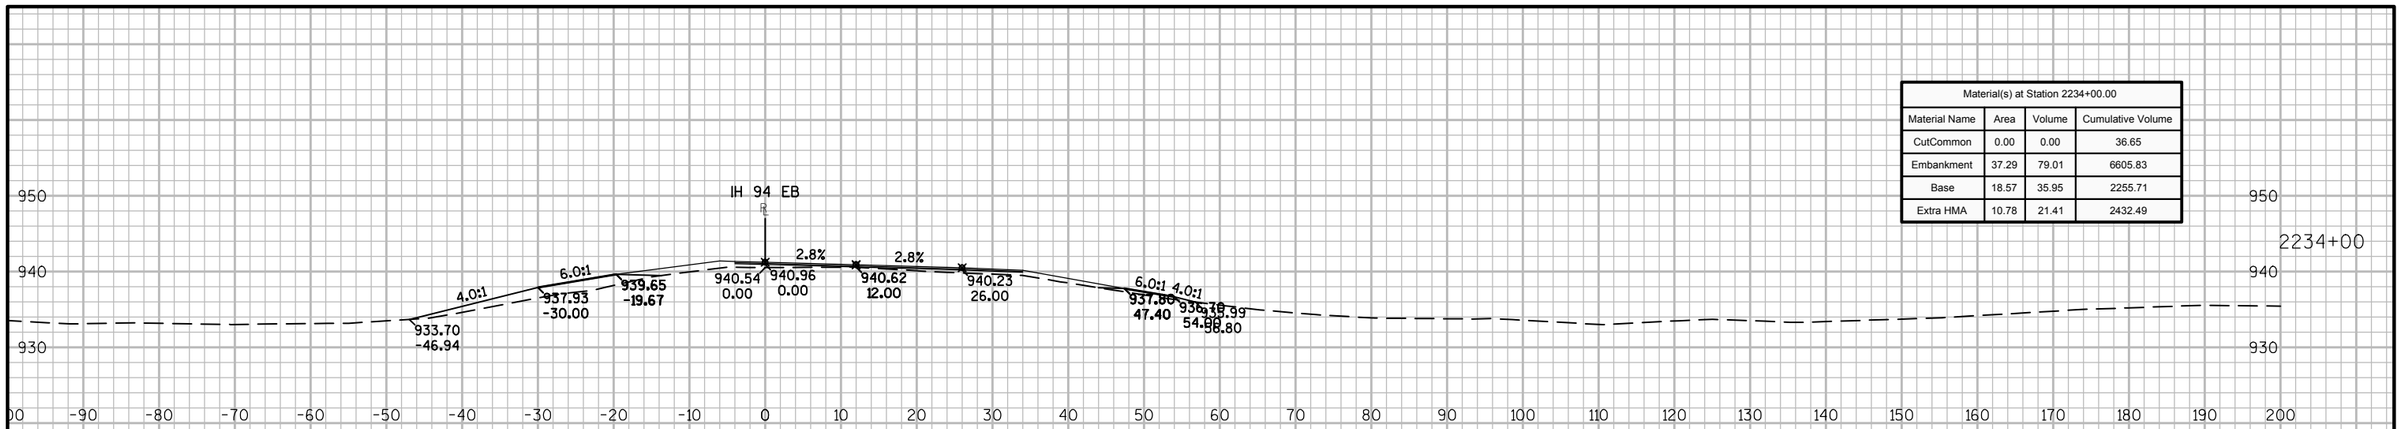

Material(s) at Station 2234+00.00			
Material Name	Area	Volume	Cumulative Volume
CutCommon	0.00	0.00	36.65
Embankment	37.29	79.01	6605.83
Base	18.57	35.95	2255.71
Extra HMA	10.78	21.41	2432.49

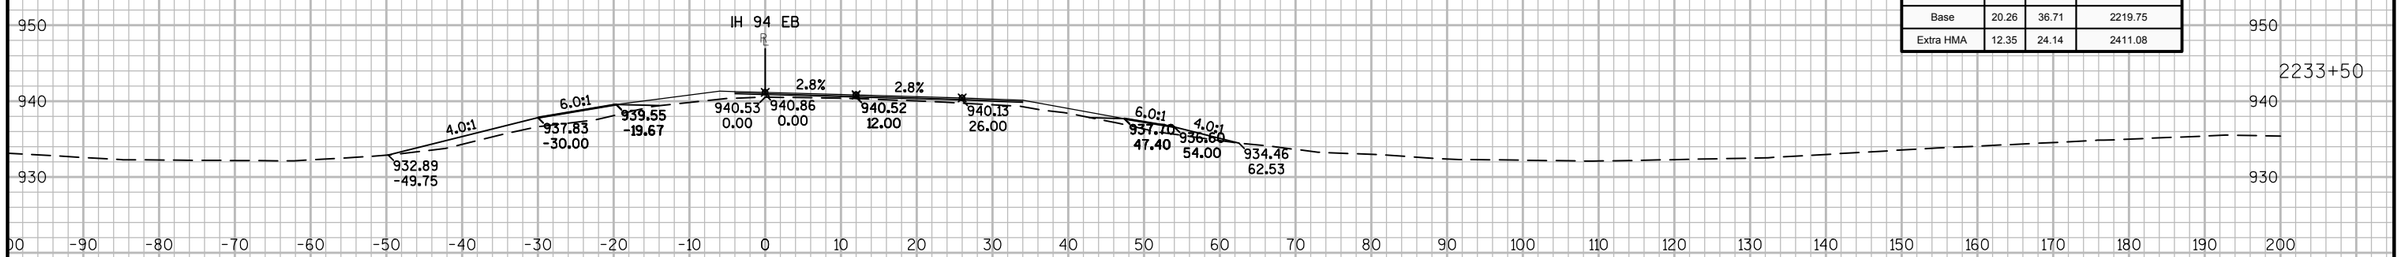

Material(s) at Station 2233+50.00			
Material Name	Area	Volume	Cumulative Volume
CutCommon	0.00	0.00	36.65
Embankment	48.04	103.76	6526.82
Base	20.26	36.71	2219.75
Extra HMA	12.35	24.14	2411.08

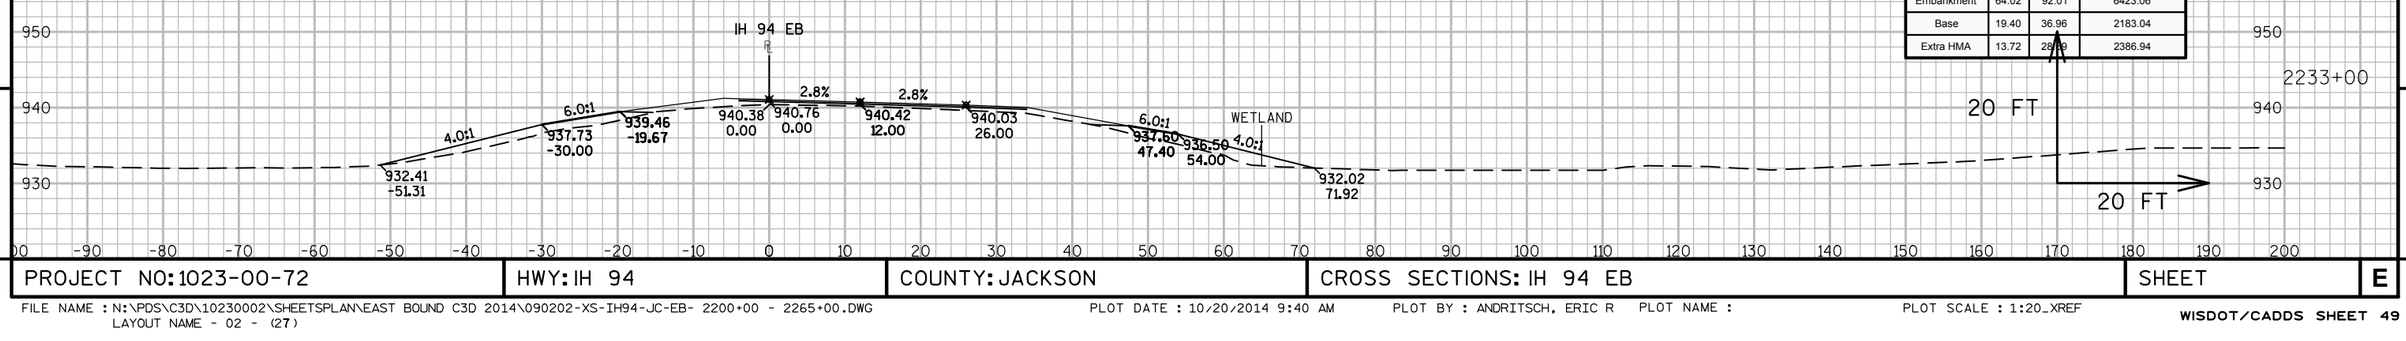


Material(s) at Station 2233+00.00			
Material Name	Area	Volume	Cumulative Volume
CutCommon	0.00	2.92	36.65
Embankment	64.02	92.01	6423.06
Base	19.40	36.96	2183.04
Extra HMA	13.72	28.78	2386.94

9

9


PROJECT NO: 1023-00-72	HWY: IH 94	COUNTY: JACKSON	CROSS SECTIONS: IH 94 EB	SHEET	E

FILE NAME : N:\PDS\C3D\10230002\SHEETSPLAN\EAST BOUND C3D 2014\090202-XS-IH94-JC-EB- 2200+00 - 2265+00.DWG
LAYOUT NAME - 02 - (27)
PLOT DATE : 10/20/2014 9:40 AM PLOT BY : ANDRITSCH, ERIC R PLOT NAME : PLOT SCALE : 1:20_XREF

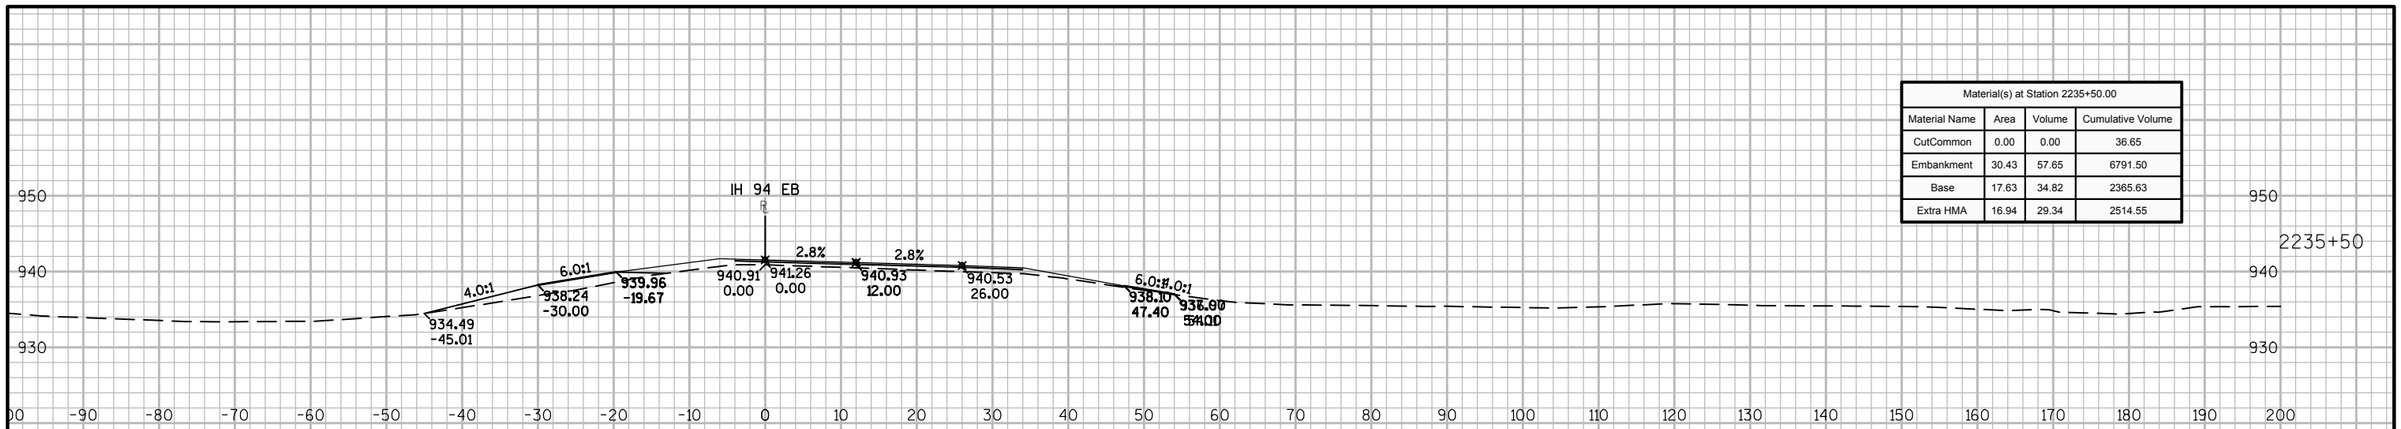


Material(s) at Station 2235+50.00			
Material Name	Area	Volume	Cumulative Volume
CutCommon	0.00	0.00	36.65
Embankment	30.43	57.65	6791.50
Base	17.63	34.82	2365.63
Extra HMA	16.94	29.34	2514.55

2235+50

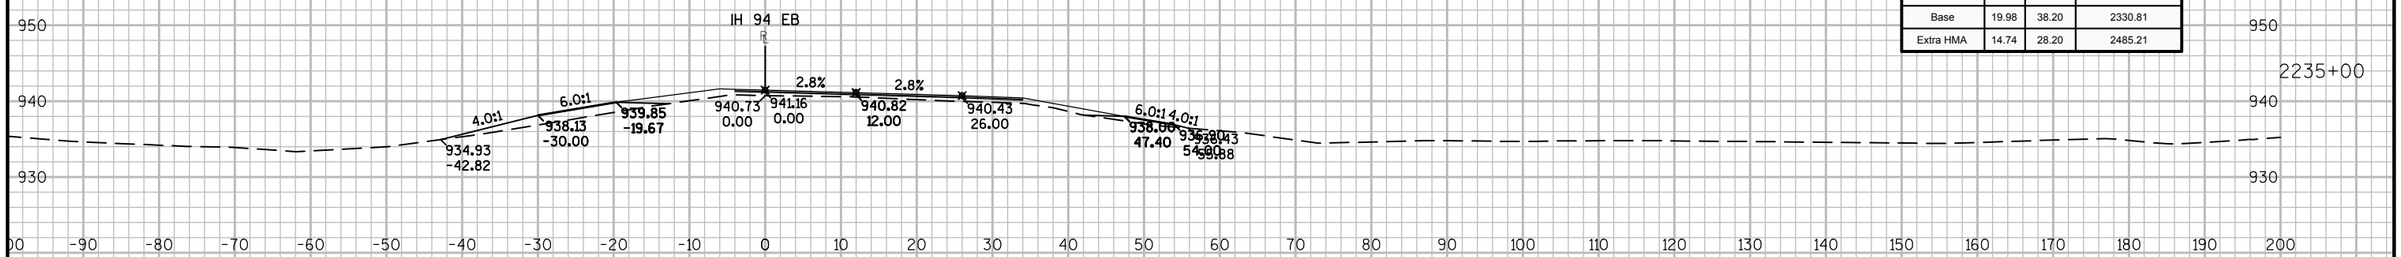

Material(s) at Station 2235+00.00			
Material Name	Area	Volume	Cumulative Volume
CutCommon	0.00	0.00	36.65
Embankment	31.84	61.49	6733.85
Base	19.98	38.20	2330.81
Extra HMA	14.74	28.20	2485.21

2235+00

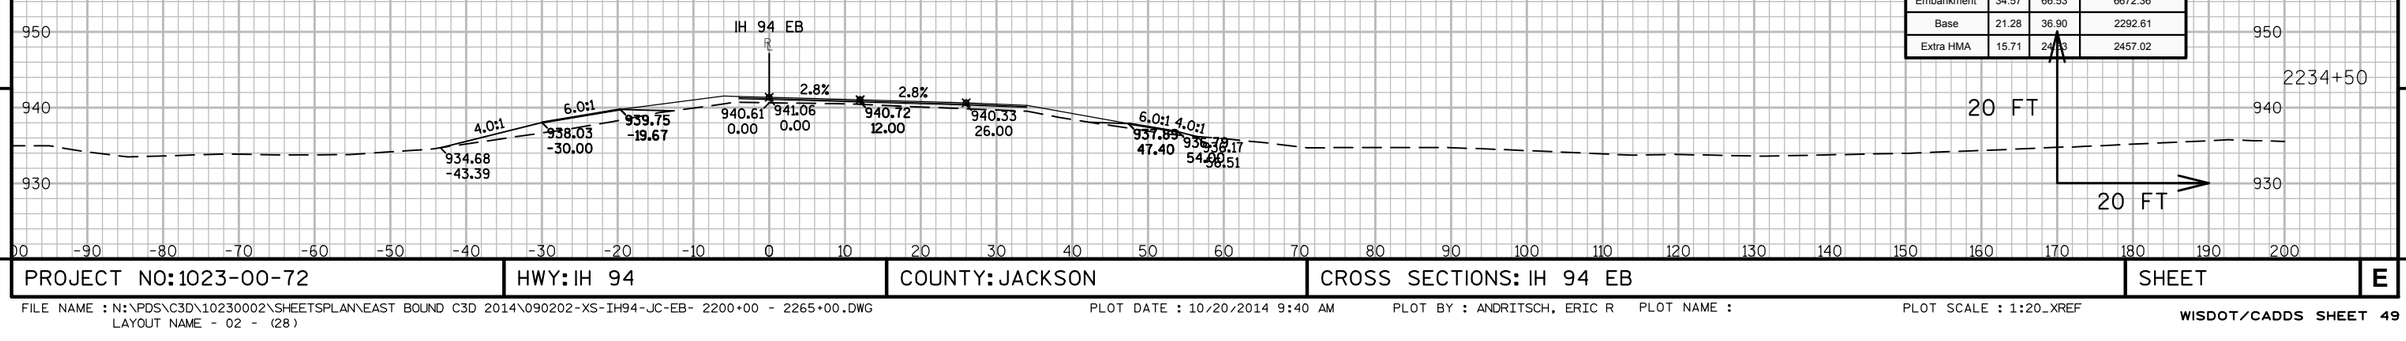

Material(s) at Station 2234+50.00			
Material Name	Area	Volume	Cumulative Volume
CutCommon	0.00	0.00	36.65
Embankment	34.57	66.53	6672.36
Base	21.28	36.90	2292.61
Extra HMA	15.71	24.83	2457.02

2234+50

20 FT


20 FT

9

9


PROJECT NO: 1023-00-72	HWY: IH 94	COUNTY: JACKSON	CROSS SECTIONS: IH 94 EB	SHEET	E

FILE NAME : N:\PDS\C3D\10230002\SHEETSPLAN\EAST BOUND C3D 2014\090202-XS-IH94-JC-EB- 2200+00 - 2265+00.DWG
LAYOUT NAME - 02 - (28)
PLOT DATE : 10/20/2014 9:40 AM PLOT BY : ANDRITSCH, ERIC R PLOT NAME : PLOT SCALE : 1:20_XREF

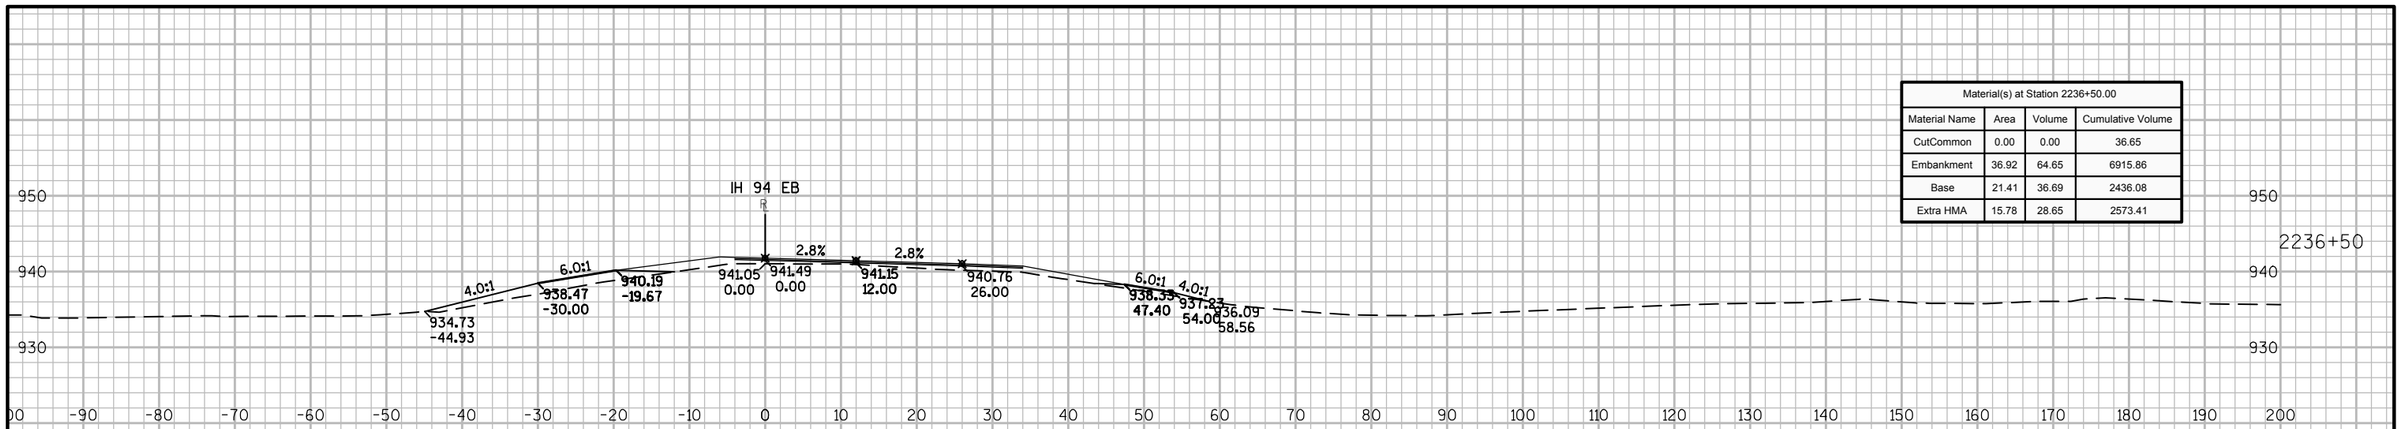


Material(s) at Station 2236+50.00			
Material Name	Area	Volume	Cumulative Volume
CutCommon	0.00	0.00	36.65
Embankment	36.92	64.65	6915.86
Base	21.41	36.69	2436.08
Extra HMA	15.78	28.65	2573.41

2236+50

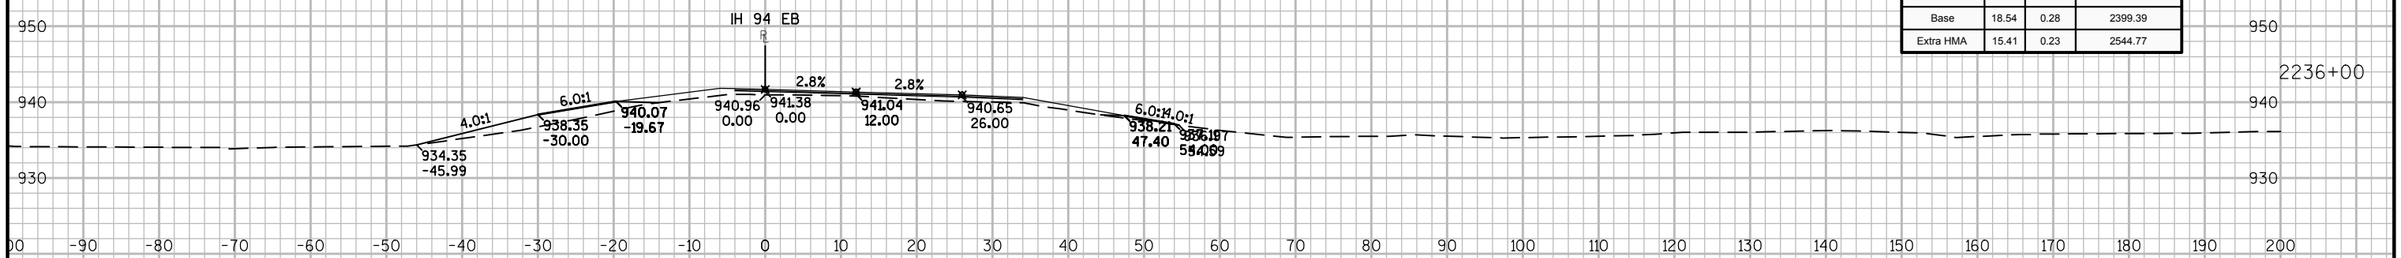

Material(s) at Station 2236+00.40			
Material Name	Area	Volume	Cumulative Volume
CutCommon	0.00	0.00	36.65
Embankment	33.47	0.50	6851.21
Base	18.54	0.28	2399.39
Extra HMA	15.41	0.23	2544.77

2236+00

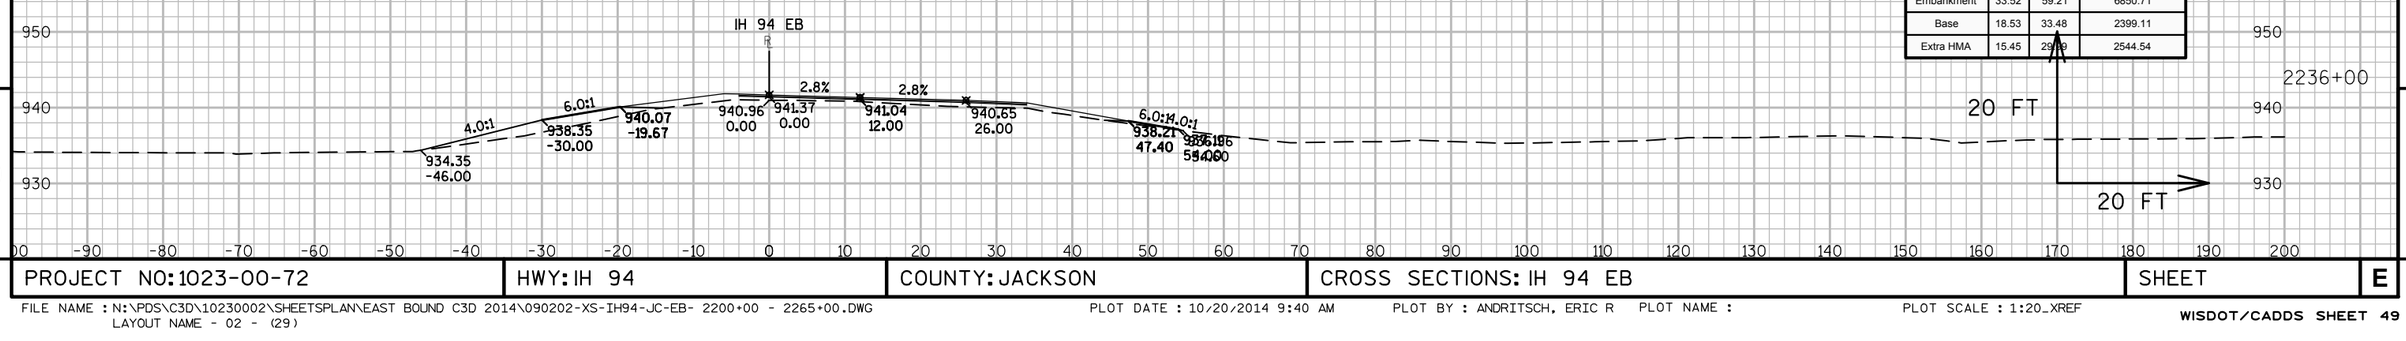

Material(s) at Station 2236+00.00			
Material Name	Area	Volume	Cumulative Volume
CutCommon	0.00	0.00	36.65
Embankment	33.52	59.21	6850.71
Base	18.53	33.48	2399.11
Extra HMA	15.45	29.08	2544.54

2236+00

20 FT


20 FT

9


9

PROJECT NO: 1023-00-72	HWY: IH 94	COUNTY: JACKSON	CROSS SECTIONS: IH 94 EB	SHEET	E


FILE NAME : N:\PDS\C3D\10230002\SHEETSPLAN\EAST BOUND C3D 2014\090202-XS-IH94-JC-EB- 2200+00 - 2265+00.DWG
LAYOUT NAME - 02 - (29)
PLOT DATE : 10/20/2014 9:40 AM PLOT BY : ANDRITSCH, ERIC R PLOT NAME : PLOT SCALE : 1:20_XREF

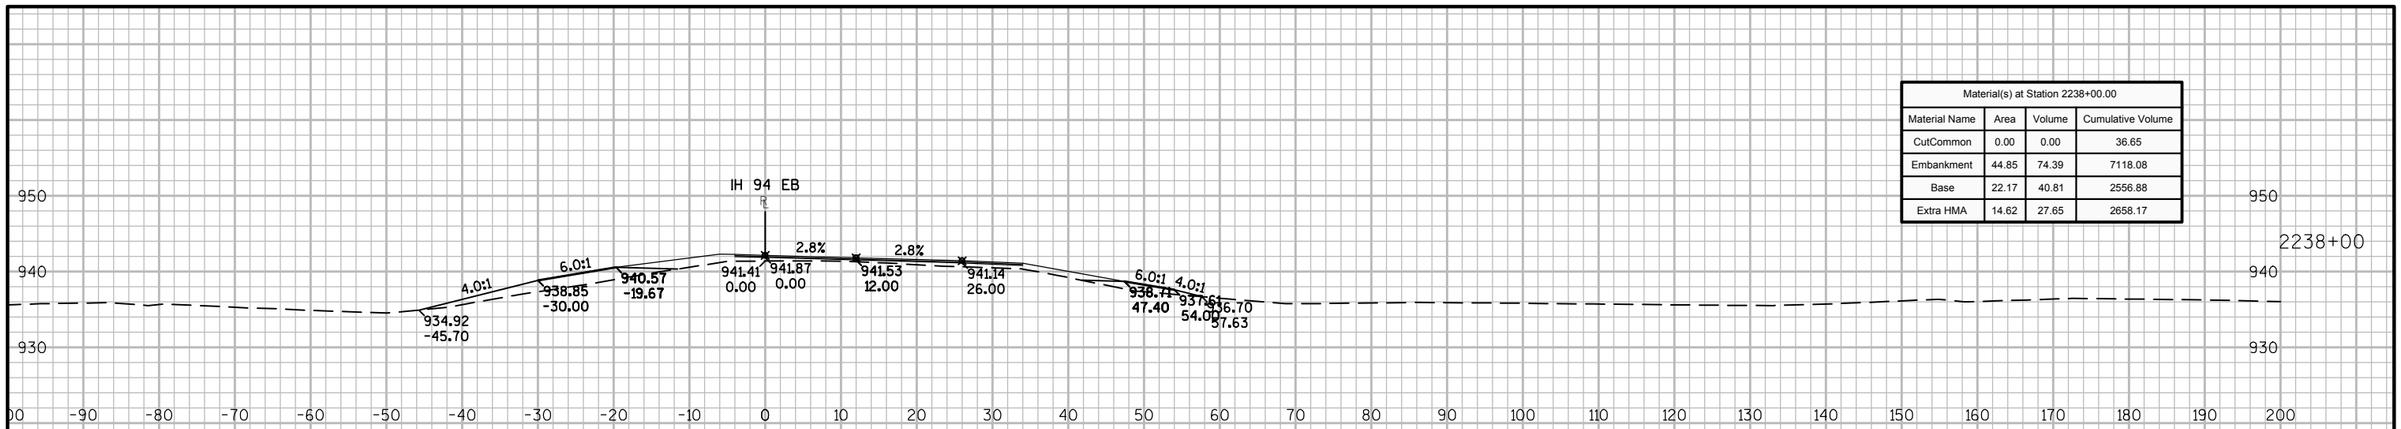

Material(s) at Station 2238+00.00			
Material Name	Area	Volume	Cumulative Volume
CutCommon	0.00	0.00	36.65
Embankment	44.85	74.39	7118.08
Base	22.17	40.81	2556.88
Extra HMA	14.62	27.65	2658.17

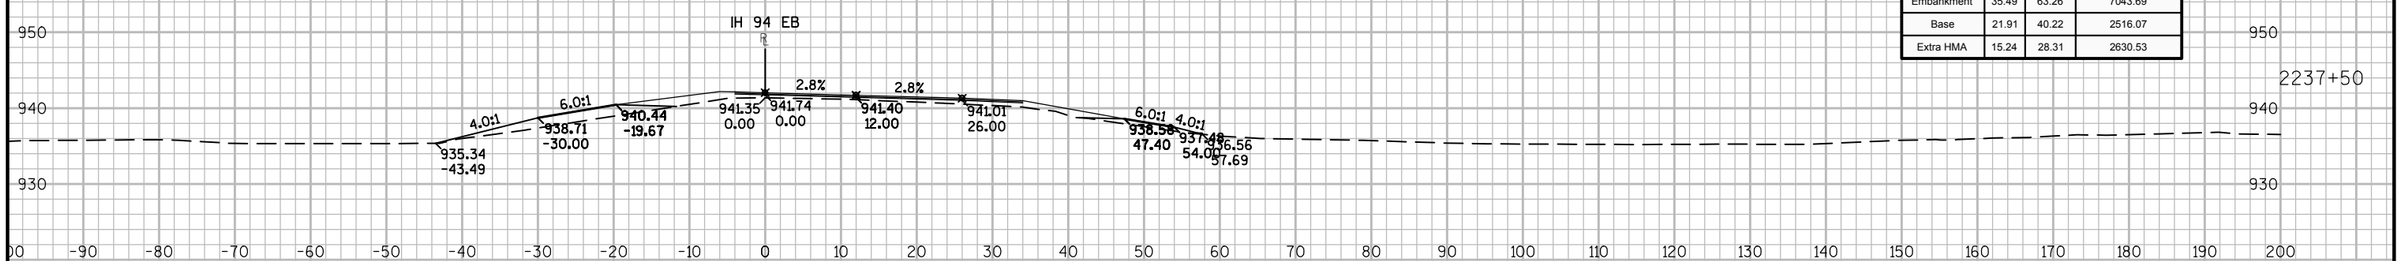

Material(s) at Station 2237+50.00			
Material Name	Area	Volume	Cumulative Volume
CutCommon	0.00	0.00	36.65
Embankment	35.49	63.26	7043.69
Base	21.91	40.22	2516.07
Extra HMA	15.24	28.31	2630.53

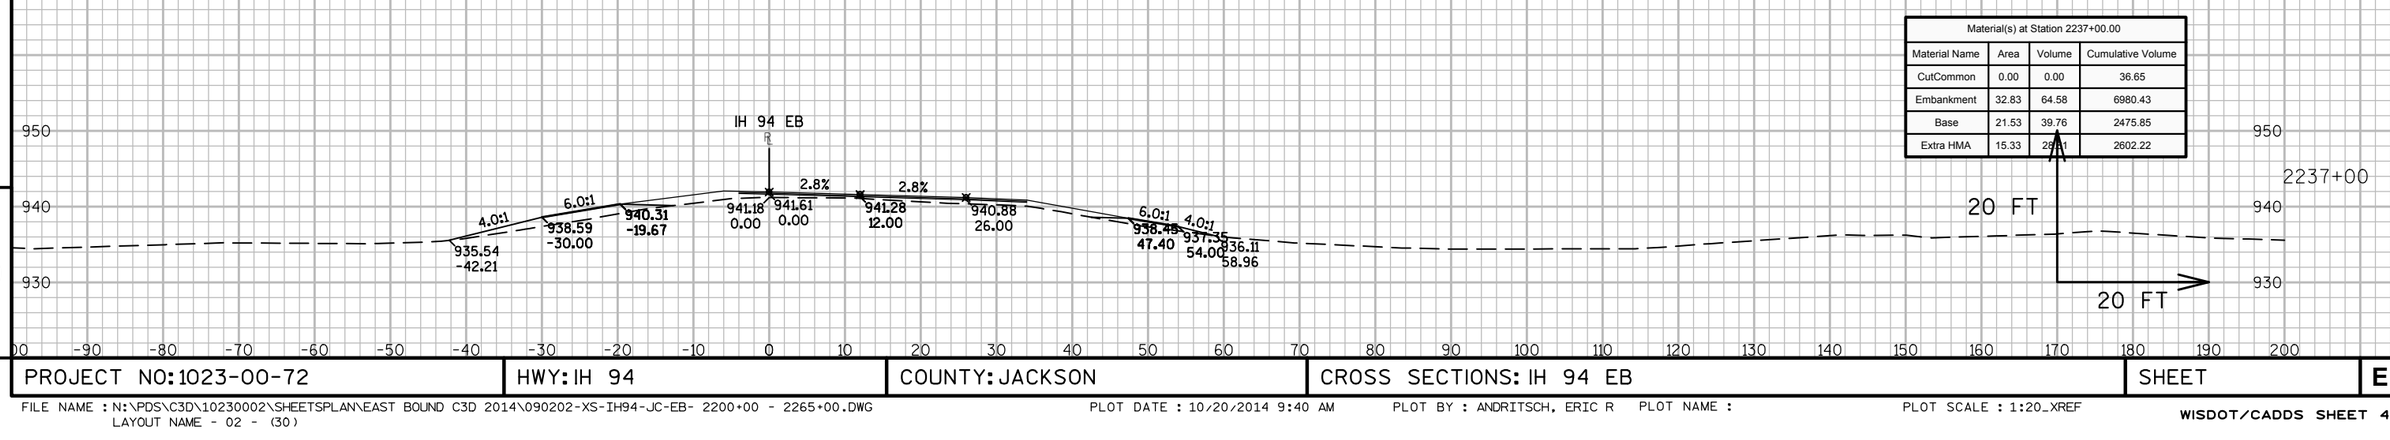


Material(s) at Station 2237+00.00			
Material Name	Area	Volume	Cumulative Volume
CutCommon	0.00	0.00	36.65
Embankment	32.83	64.58	6980.43
Base	21.53	39.76	2475.85
Extra HMA	15.33	28.31	2602.22


9 9

PROJECT NO: 1023-00-72	HWY: IH 94	COUNTY: JACKSON	CROSS SECTIONS: IH 94 EB	SHEET	E


FILE NAME : N:\PDS\C3D\10230002\SHEETSPLAN\EAST BOUND C3D 2014\090202-XS-IH94-JC-EB- 2200+00 - 2265+00.DWG
LAYOUT NAME - 02 - (30)
PLOT DATE : 10/20/2014 9:40 AM PLOT BY : ANDRITSCH, ERIC R PLOT NAME : PLOT SCALE : 1:20_XREF

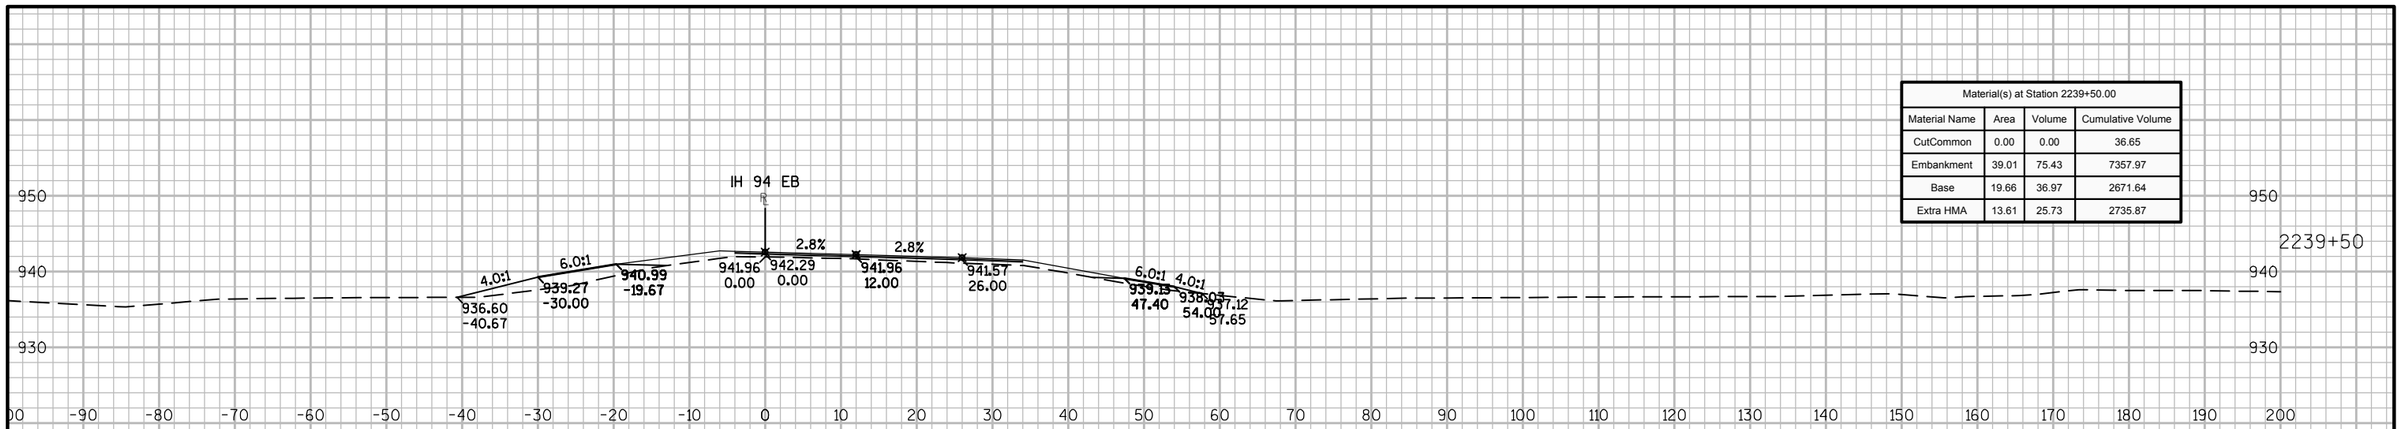

Material(s) at Station 2239+50.00			
Material Name	Area	Volume	Cumulative Volume
CutCommon	0.00	0.00	36.65
Embankment	39.01	75.43	7357.97
Base	19.66	36.97	2671.64
Extra HMA	13.61	25.73	2735.87

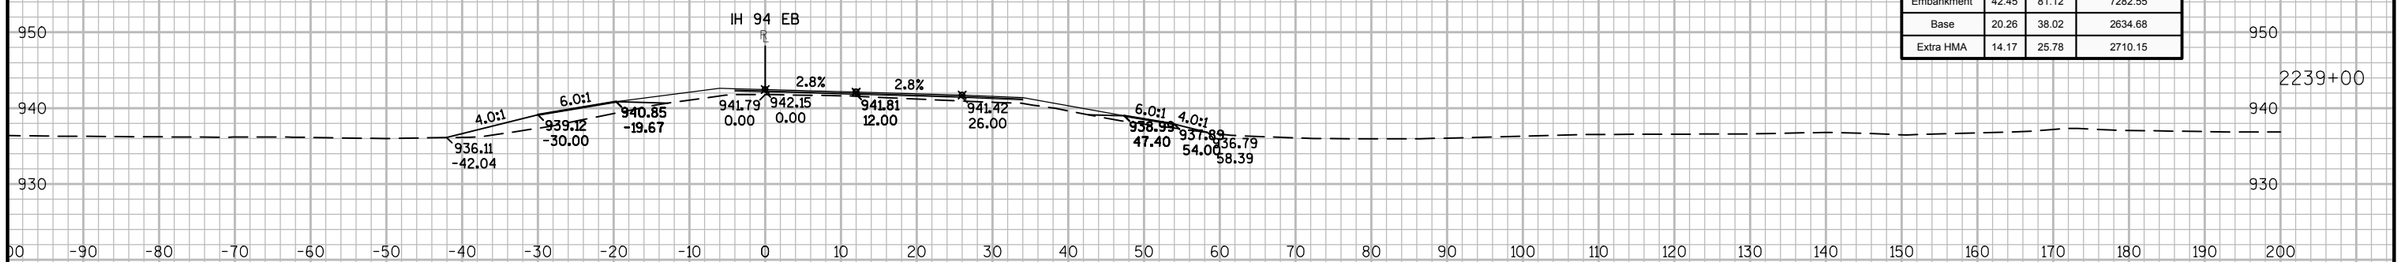

Material(s) at Station 2239+00.00			
Material Name	Area	Volume	Cumulative Volume
CutCommon	0.00	0.00	36.65
Embankment	42.45	81.12	7282.55
Base	20.26	38.02	2634.68
Extra HMA	14.17	25.78	2710.15

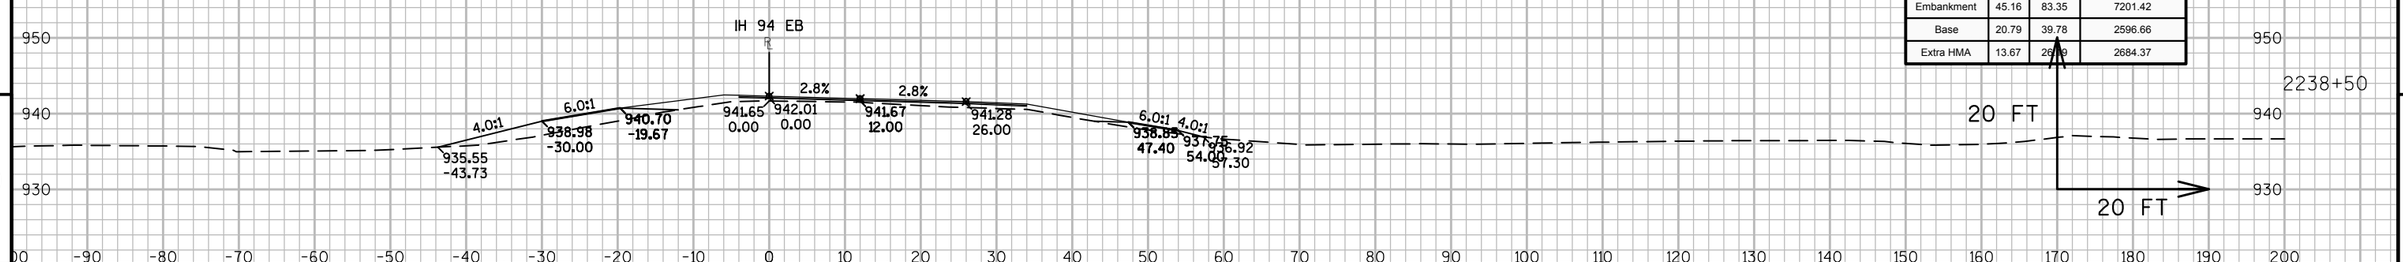


Material(s) at Station 2238+50.00			
Material Name	Area	Volume	Cumulative Volume
CutCommon	0.00	0.00	36.65
Embankment	45.16	83.35	7201.42
Base	20.79	39.78	2596.66
Extra HMA	13.67	26.08	2684.37

9


9

PROJECT NO: 1023-00-72	HWY: IH 94	COUNTY: JACKSON	CROSS SECTIONS: IH 94 EB	SHEET	E


FILE NAME : N:\PDS\C3D\10230002\SHEETSPLAN\EAST BOUND C3D 2014\090202-XS-IH94-JC-EB- 2200+00 - 2265+00.DWG
LAYOUT NAME - 02 - (31)
PLOT DATE : 10/20/2014 9:40 AM PLOT BY : ANDRITSCH, ERIC R PLOT NAME : PLOT SCALE : 1:20_XREF

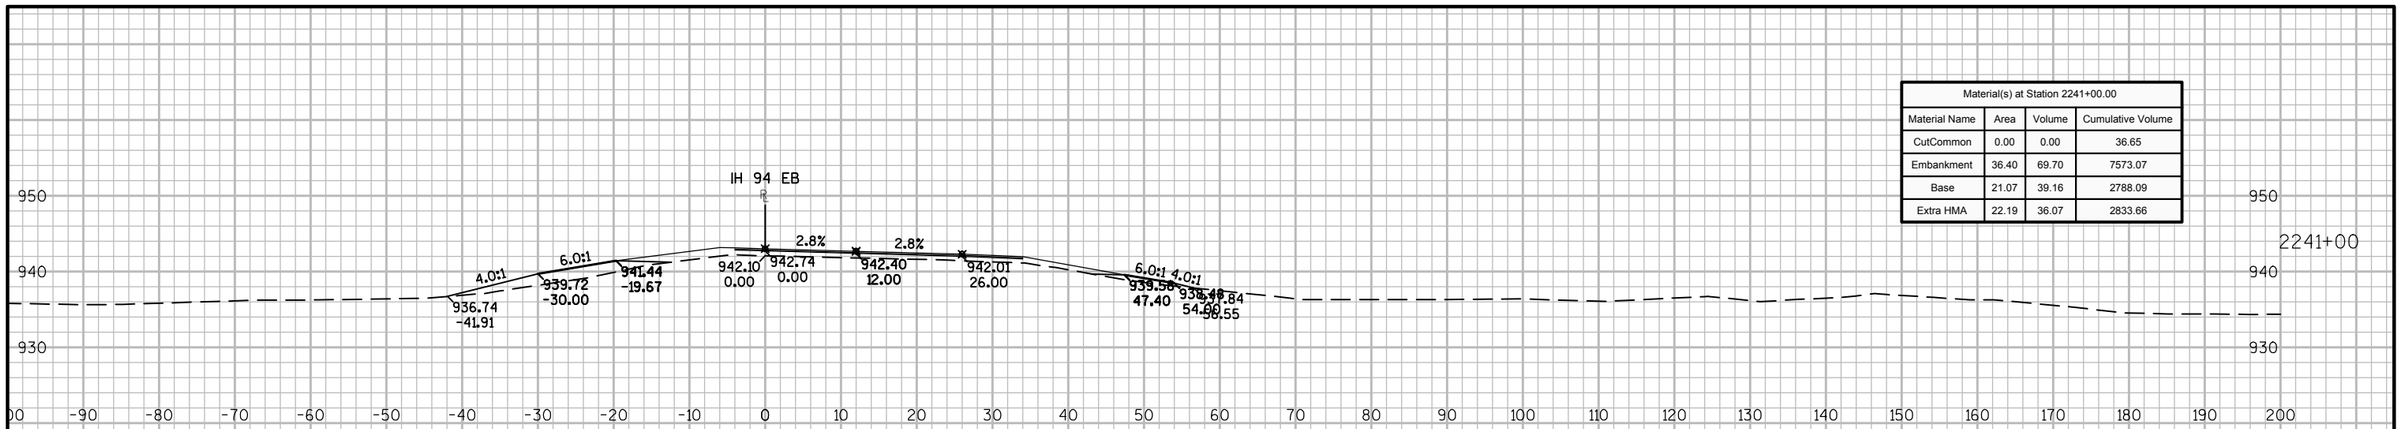

Material(s) at Station 2241+00.00			
Material Name	Area	Volume	Cumulative Volume
CutCommon	0.00	0.00	36.65
Embankment	36.40	69.70	7573.07
Base	21.07	39.16	2788.09
Extra HMA	22.19	36.07	2833.66

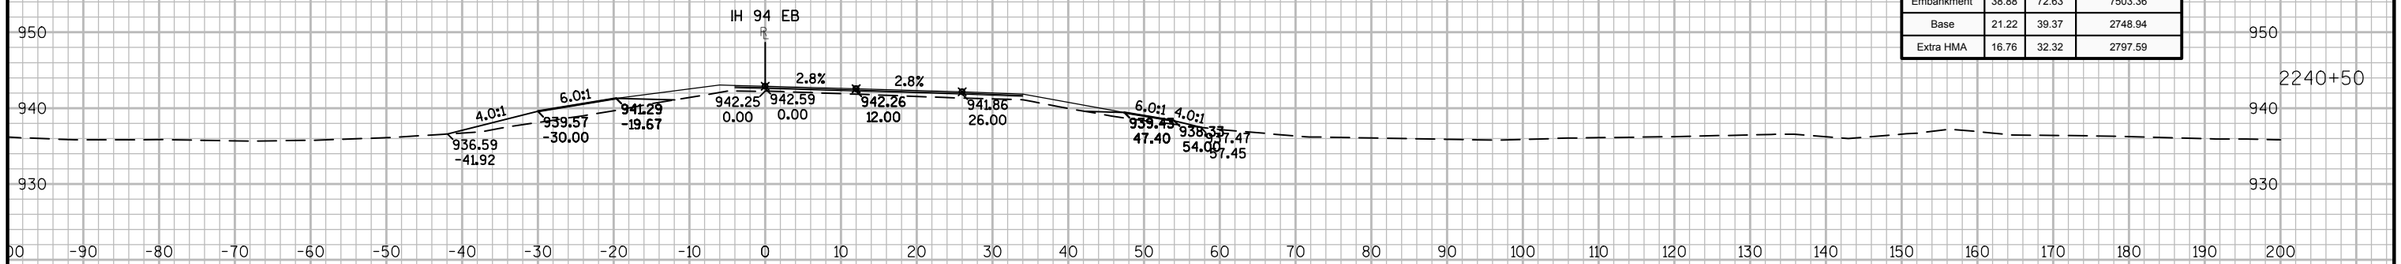

Material(s) at Station 2240+50.00			
Material Name	Area	Volume	Cumulative Volume
CutCommon	0.00	0.00	36.65
Embankment	38.88	72.63	7503.36
Base	21.22	39.37	2748.94
Extra HMA	16.76	32.32	2797.59

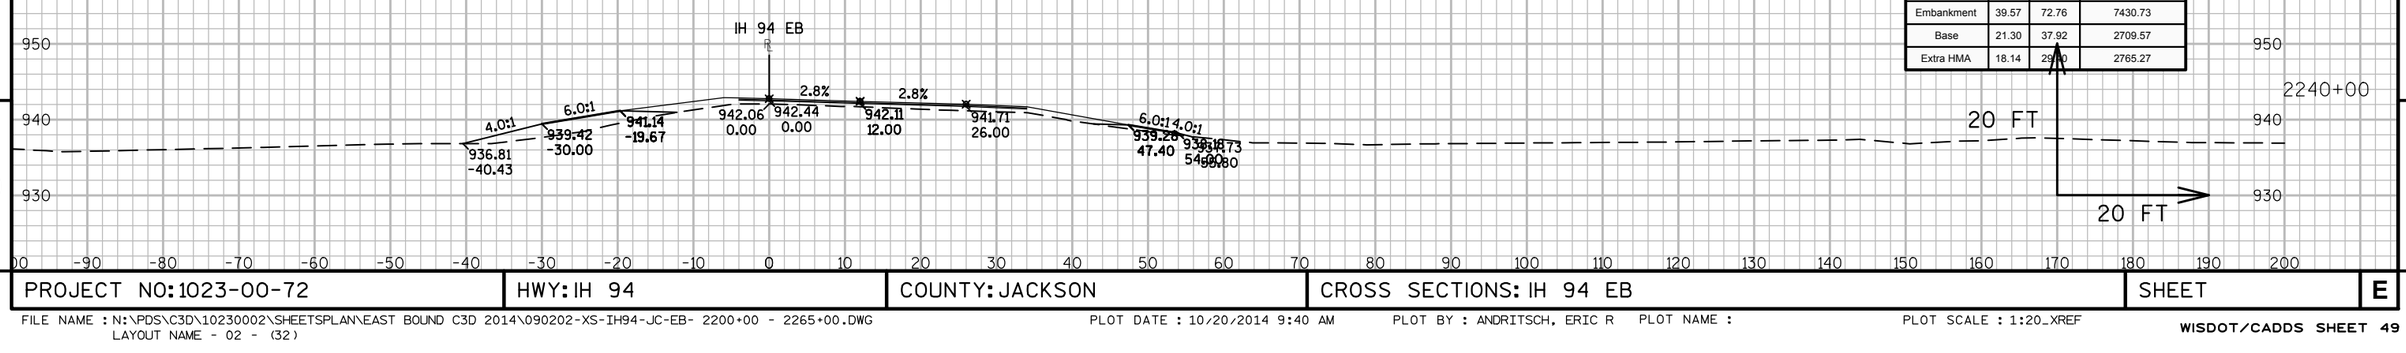

Material(s) at Station 2240+00.00			
Material Name	Area	Volume	Cumulative Volume
CutCommon	0.00	0.00	36.65
Embankment	39.57	72.76	7430.73
Base	21.30	37.92	2709.57
Extra HMA	18.14	29.70	2765.27


9

9


PROJECT NO: 1023-00-72	HWY: IH 94	COUNTY: JACKSON	CROSS SECTIONS: IH 94 EB	SHEET	E

FILE NAME : N:\PDS\C3D\10230002\SHEETSPLAN\EAST BOUND C3D 2014\090202-XS-IH94-JC-EB- 2200+00 - 2265+00.DWG
LAYOUT NAME - 02 - (32)


PLOT DATE : 10/20/2014 9:40 AM PLOT BY : ANDRITSCH, ERIC R PLOT NAME : PLOT SCALE : 1:20_XREF

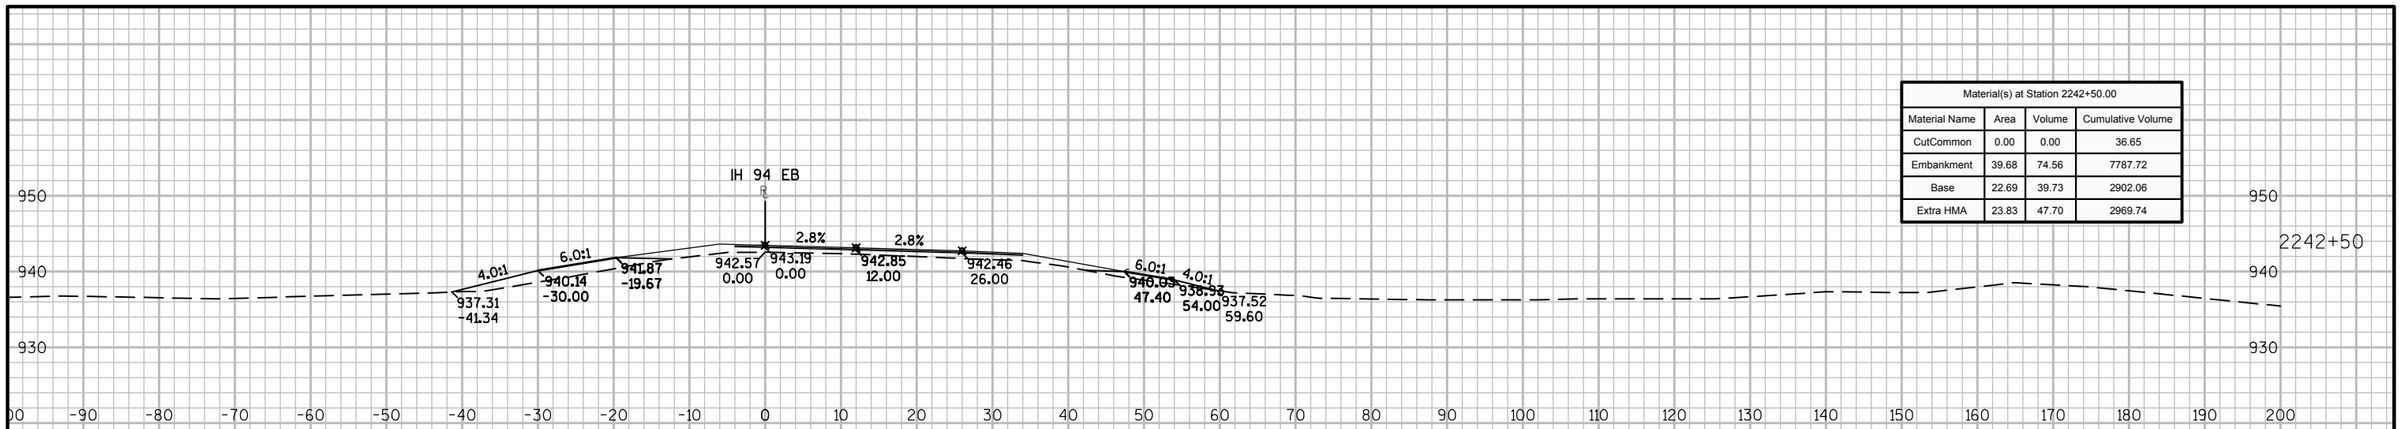

Material(s) at Station 2242+50.00			
Material Name	Area	Volume	Cumulative Volume
CutCommon	0.00	0.00	36.65
Embankment	39.68	74.56	7787.72
Base	22.69	39.73	2902.06
Extra HMA	23.83	47.70	2969.74

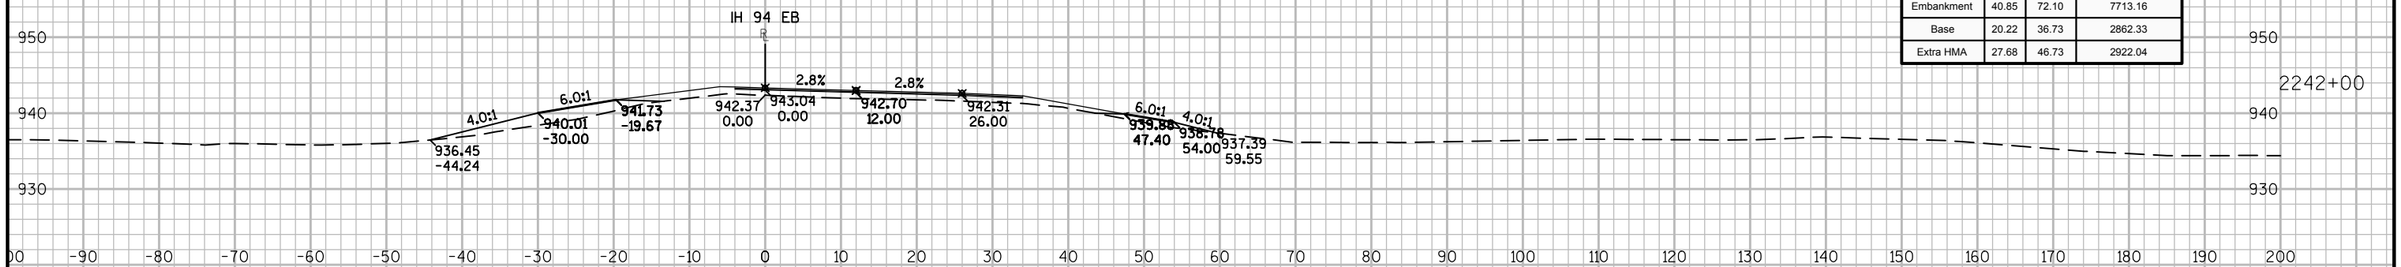

Material(s) at Station 2242+00.00			
Material Name	Area	Volume	Cumulative Volume
CutCommon	0.00	0.00	36.65
Embankment	40.85	72.10	7713.16
Base	20.22	36.73	2862.33
Extra HMA	27.68	46.73	2922.04

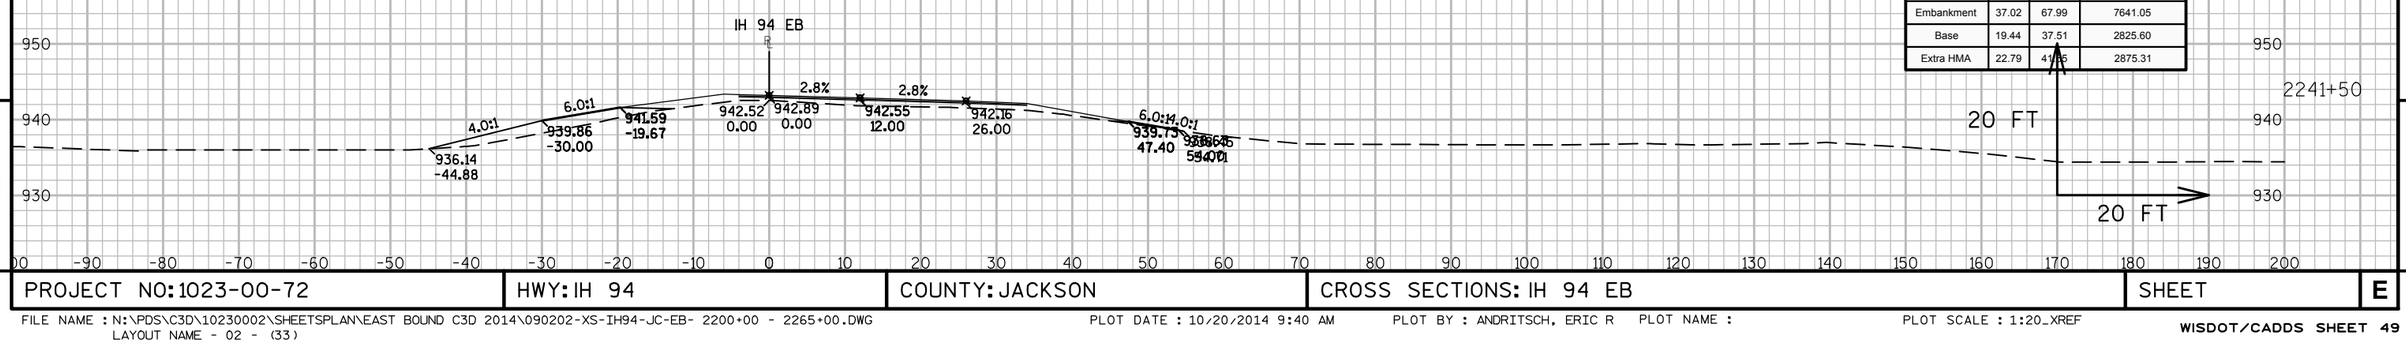


Material(s) at Station 2241+50.00			
Material Name	Area	Volume	Cumulative Volume
CutCommon	0.00	0.00	36.65
Embankment	37.02	67.99	7641.05
Base	19.44	37.51	2825.60
Extra HMA	22.79	41.05	2875.31

9


9

PROJECT NO: 1023-00-72	HWY: IH 94	COUNTY: JACKSON	CROSS SECTIONS: IH 94 EB	SHEET	E


FILE NAME : N:\PDS\C3D\10230002\SHEETSPLAN\EAST BOUND C3D 2014\090202-XS-IH94-JC-EB- 2200+00 - 2265+00.DWG
LAYOUT NAME - 02 - (33)
PLOT DATE : 10/20/2014 9:40 AM PLOT BY : ANDRITSCH, ERIC R PLOT NAME : PLOT SCALE : 1:20_XREF

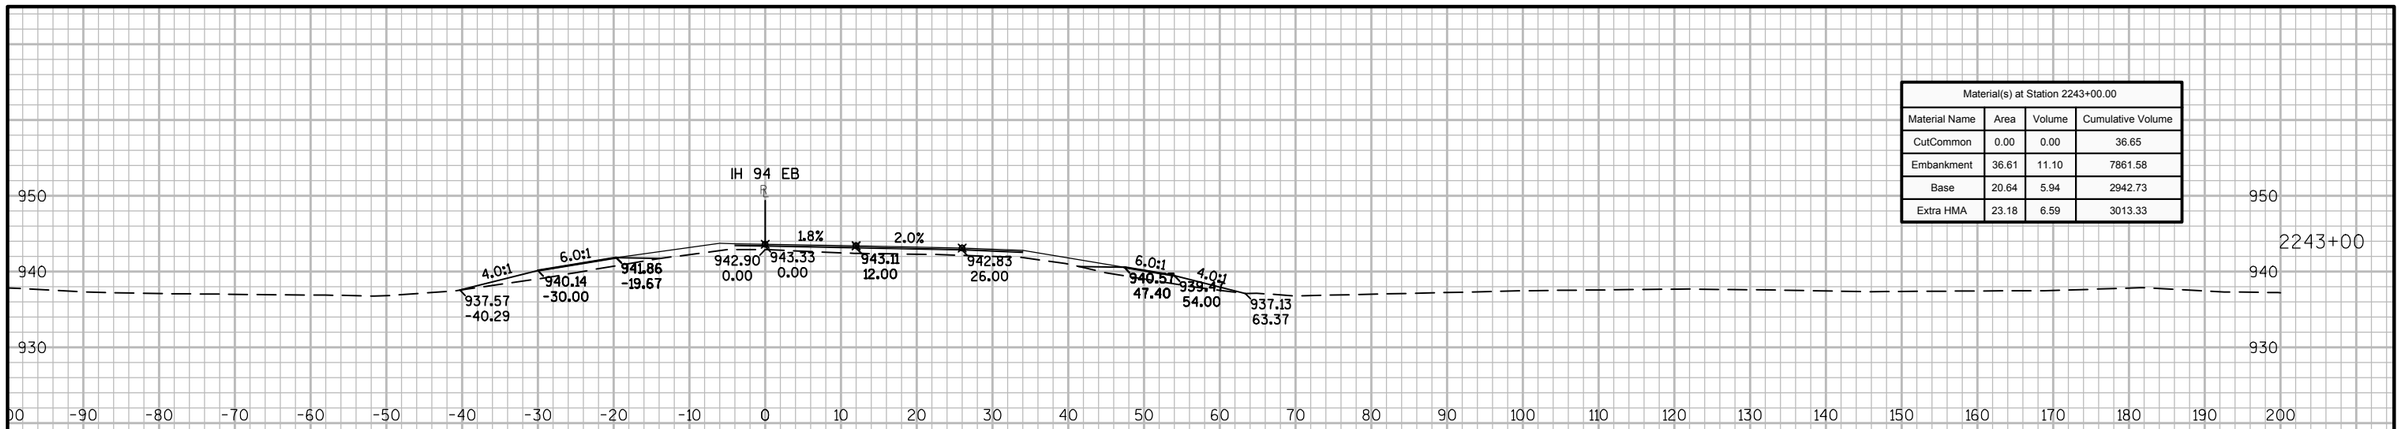

Material(s) at Station 2243+00.00			
Material Name	Area	Volume	Cumulative Volume
CutCommon	0.00	0.00	36.65
Embankment	36.61	11.10	7861.58
Base	20.64	5.94	2942.73
Extra HMA	23.18	6.59	3013.33

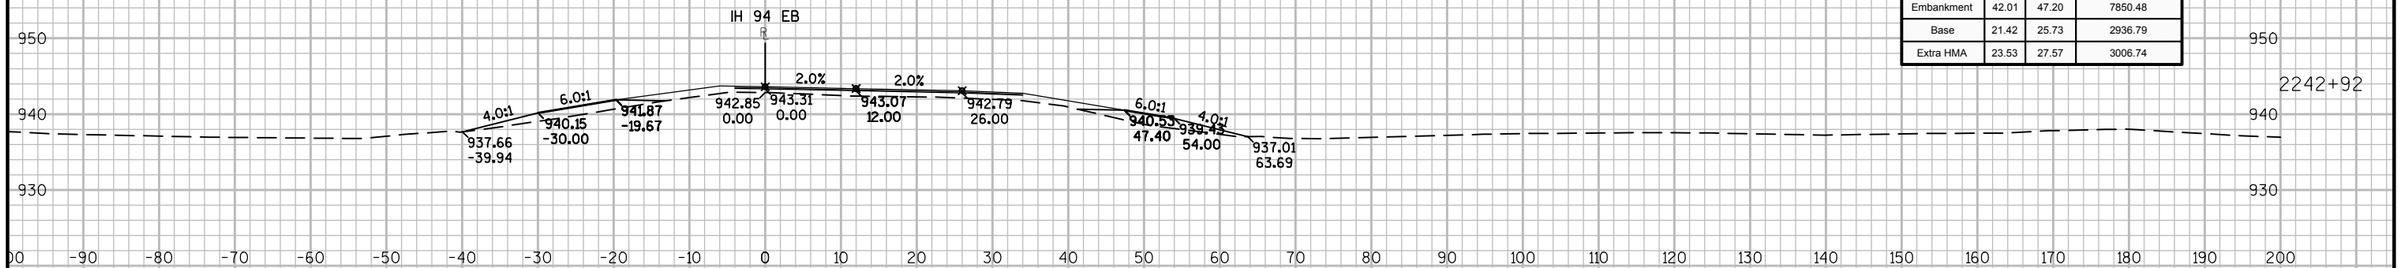

Material(s) at Station 2242+92.38			
Material Name	Area	Volume	Cumulative Volume
CutCommon	0.00	0.00	36.65
Embankment	42.01	47.20	7850.48
Base	21.42	25.73	2936.79
Extra HMA	23.53	27.57	3006.74

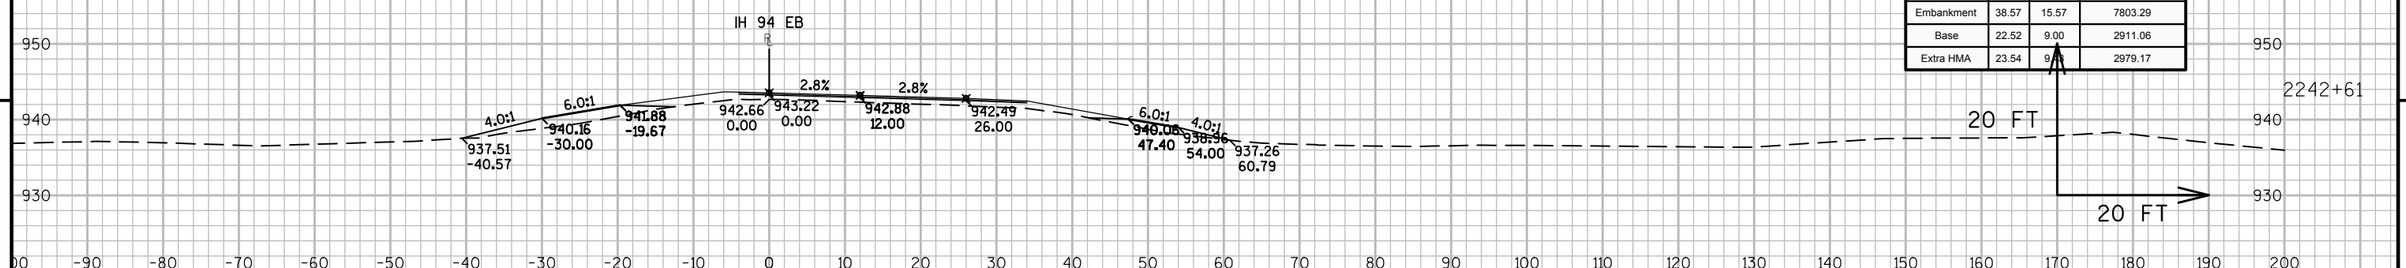


Material(s) at Station 2242+60.75			
Material Name	Area	Volume	Cumulative Volume
CutCommon	0.00	0.00	36.65
Embankment	38.57	15.57	7803.29
Base	22.52	9.00	2911.06
Extra HMA	23.54	9.[illegible]	2979.17

9


9

PROJECT NO: 1023-00-72	HWY: IH 94	COUNTY: JACKSON	CROSS SECTIONS: IH 94 EB	SHEET	E


FILE NAME : N:\PDS\C3D\10230002\SHEETSPLAN\EAST BOUND C3D 2014\090202-XS-IH94-JC-EB- 2200+00 - 2265+00.DWG
LAYOUT NAME - 02 - (34)
PLOT DATE : 10/20/2014 9:40 AM PLOT BY : ANDRITSCH, ERIC R PLOT NAME : PLOT SCALE : 1:20_XREF

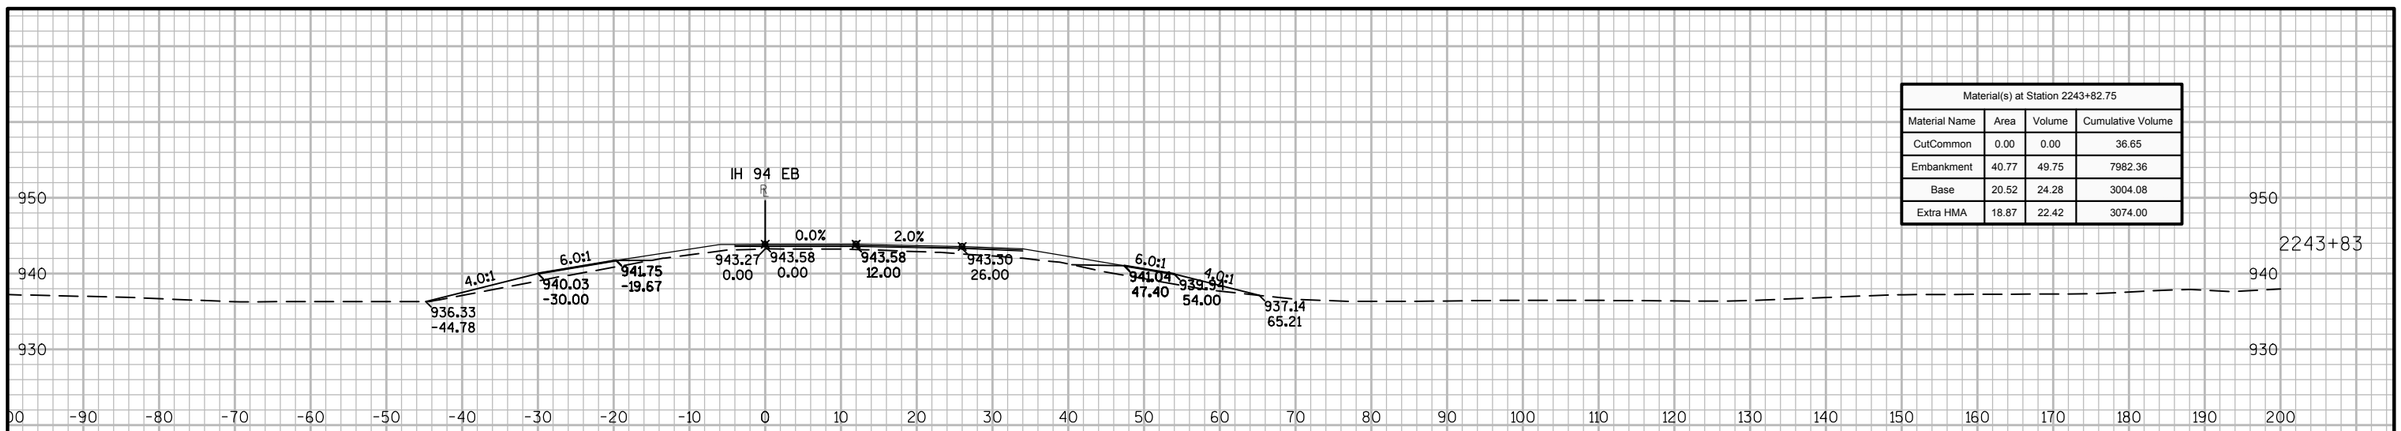

Material(s) at Station 2243+82.75			
Material Name	Area	Volume	Cumulative Volume
CutCommon	0.00	0.00	36.65
Embankment	40.77	49.75	7982.36
Base	20.52	24.28	3004.08
Extra HMA	18.87	22.42	3074.00

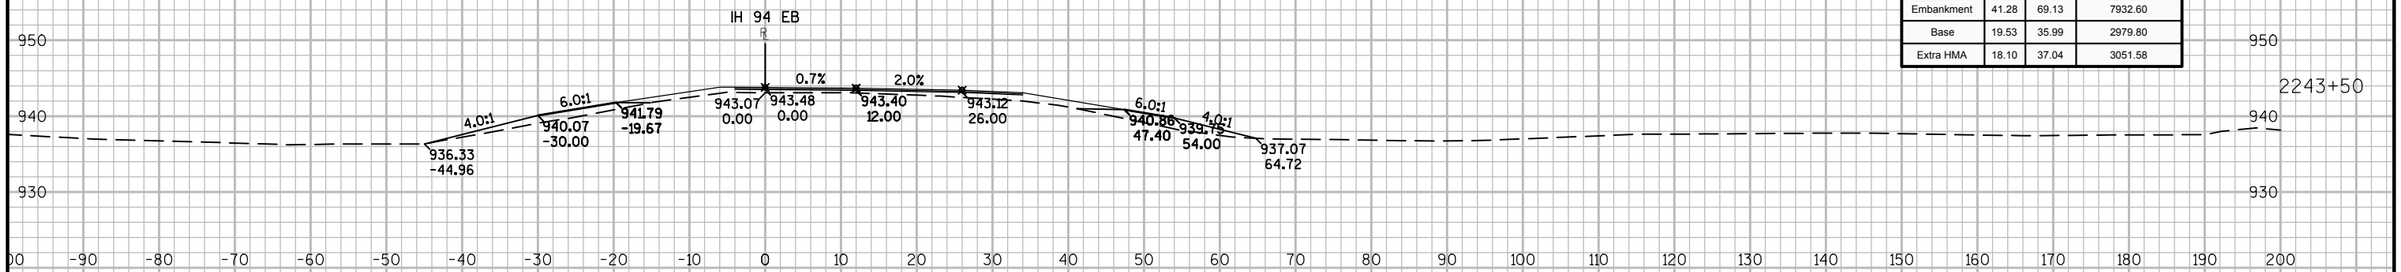

Material(s) at Station 2243+50.00			
Material Name	Area	Volume	Cumulative Volume
CutCommon	0.00	0.00	36.65
Embankment	41.28	69.13	7932.60
Base	19.53	35.99	2979.80
Extra HMA	18.10	37.04	3051.58

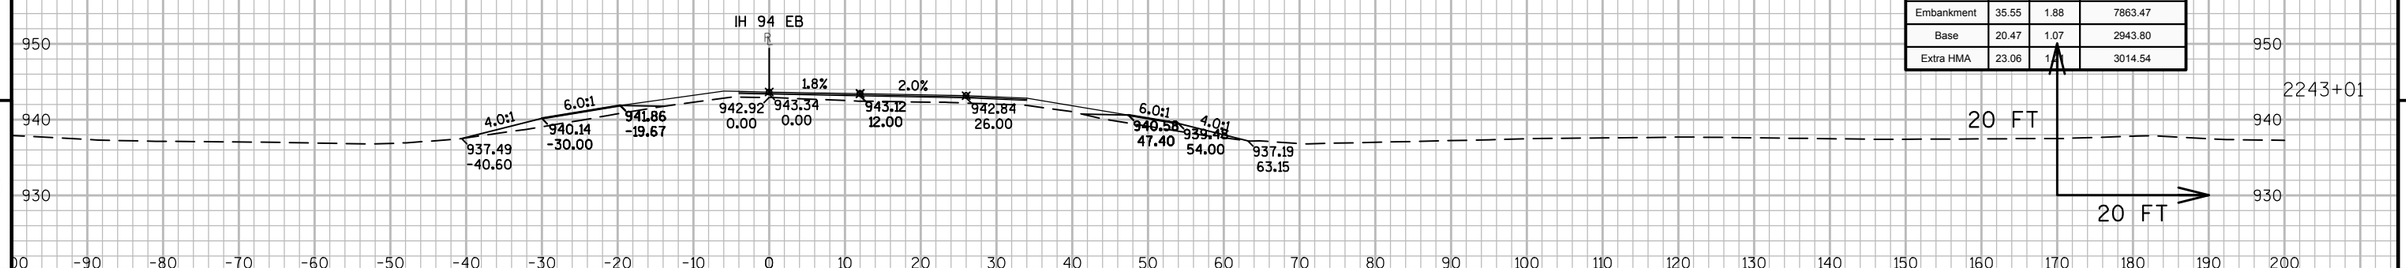

Material(s) at Station 2243+01.41			
Material Name	Area	Volume	Cumulative Volume
CutCommon	0.00	0.00	36.65
Embankment	35.55	1.88	7863.47
Base	20.47	1.07	2943.80
Extra HMA	23.06	1.21	3014.54


9

9


PROJECT NO: 1023-00-72	HWY: IH 94	COUNTY: JACKSON	CROSS SECTIONS: IH 94 EB	SHEET	E

FILE NAME : N:\PDS\C3D\10230002\SHEETSPLAN\EAST BOUND C3D 2014\090202-XS-IH94-JC-EB- 2200+00 - 2265+00.DWG
LAYOUT NAME - 02 - (35)


PLOT DATE : 10/20/2014 9:40 AM PLOT BY : ANDRITSCH, ERIC R PLOT NAME : PLOT SCALE : 1:20_XREF

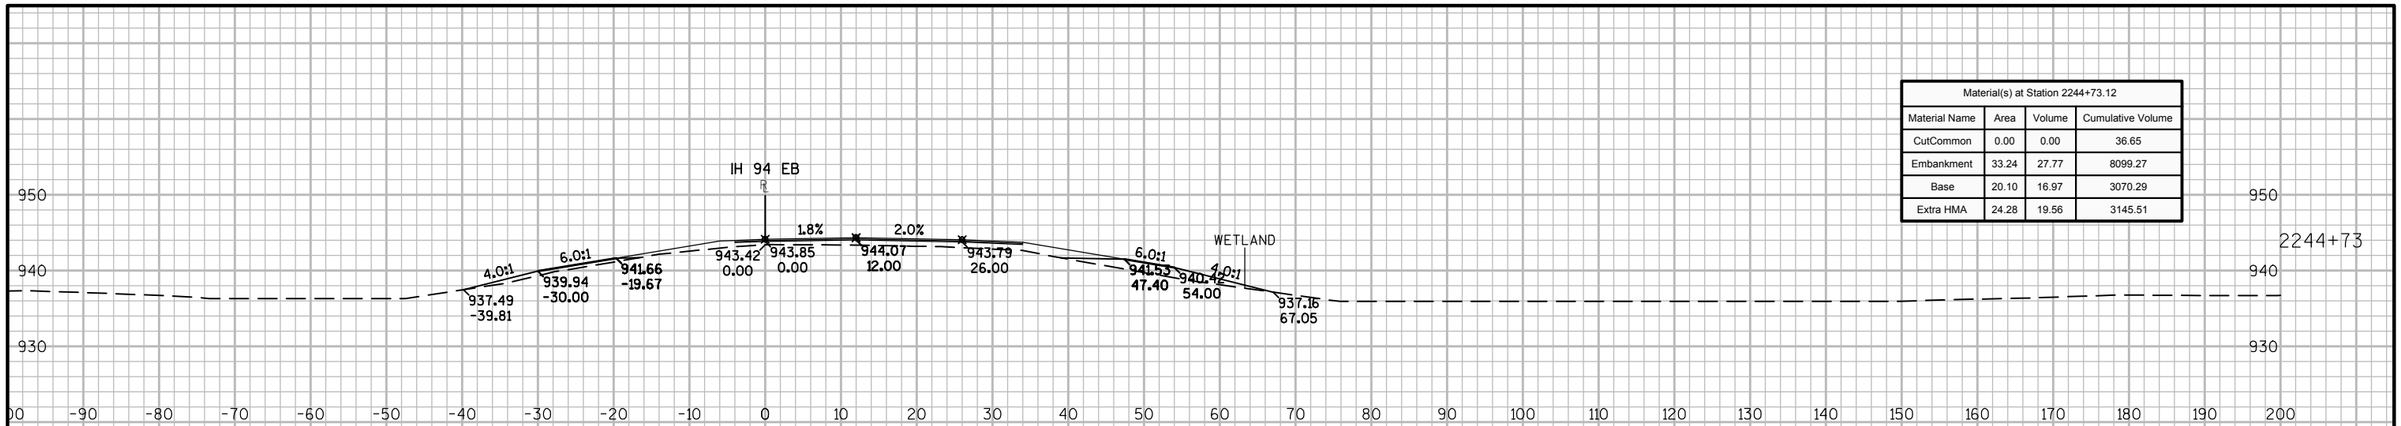

Material(s) at Station 2244+73.12			
Material Name	Area	Volume	Cumulative Volume
CutCommon	0.00	0.00	36.65
Embankment	33.24	27.77	8099.27
Base	20.10	16.97	3070.29
Extra HMA	24.28	19.56	3145.51

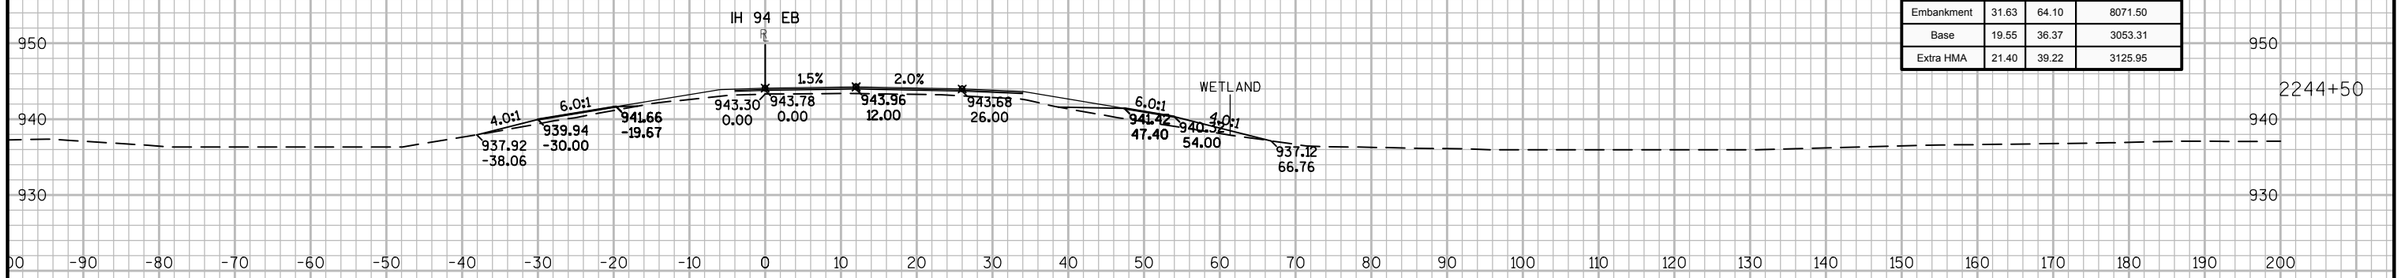

Material(s) at Station 2244+50.00			
Material Name	Area	Volume	Cumulative Volume
CutCommon	0.00	0.00	36.65
Embankment	31.63	64.10	8071.50
Base	19.55	36.37	3053.31
Extra HMA	21.40	39.22	3125.95

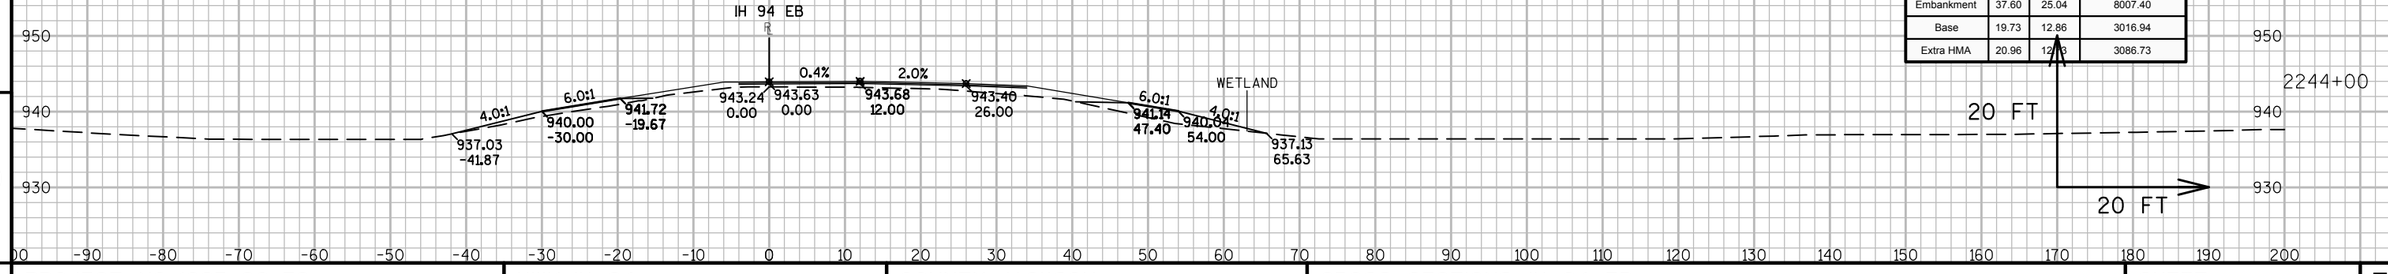


Material(s) at Station 2244+00.00			
Material Name	Area	Volume	Cumulative Volume
CutCommon	0.00	0.00	36.65
Embankment	37.60	25.04	8007.40
Base	19.73	12.86	3016.94
Extra HMA	20.96	12.78	3086.73

9 9


PROJECT NO: 1023-00-72	HWY: IH 94	COUNTY: JACKSON	CROSS SECTIONS: IH 94 EB	SHEET	E

FILE NAME : N:\PDS\C3D\10230002\SHEETSPLAN\EAST BOUND C3D 2014\090202-XS-IH94-JC-EB- 2200+00 - 2265+00.DWG
LAYOUT NAME - 02 - (36)


PLOT DATE : 10/20/2014 9:40 AM PLOT BY : ANDRITSCH, ERIC R PLOT NAME : PLOT SCALE : 1:20_XREF

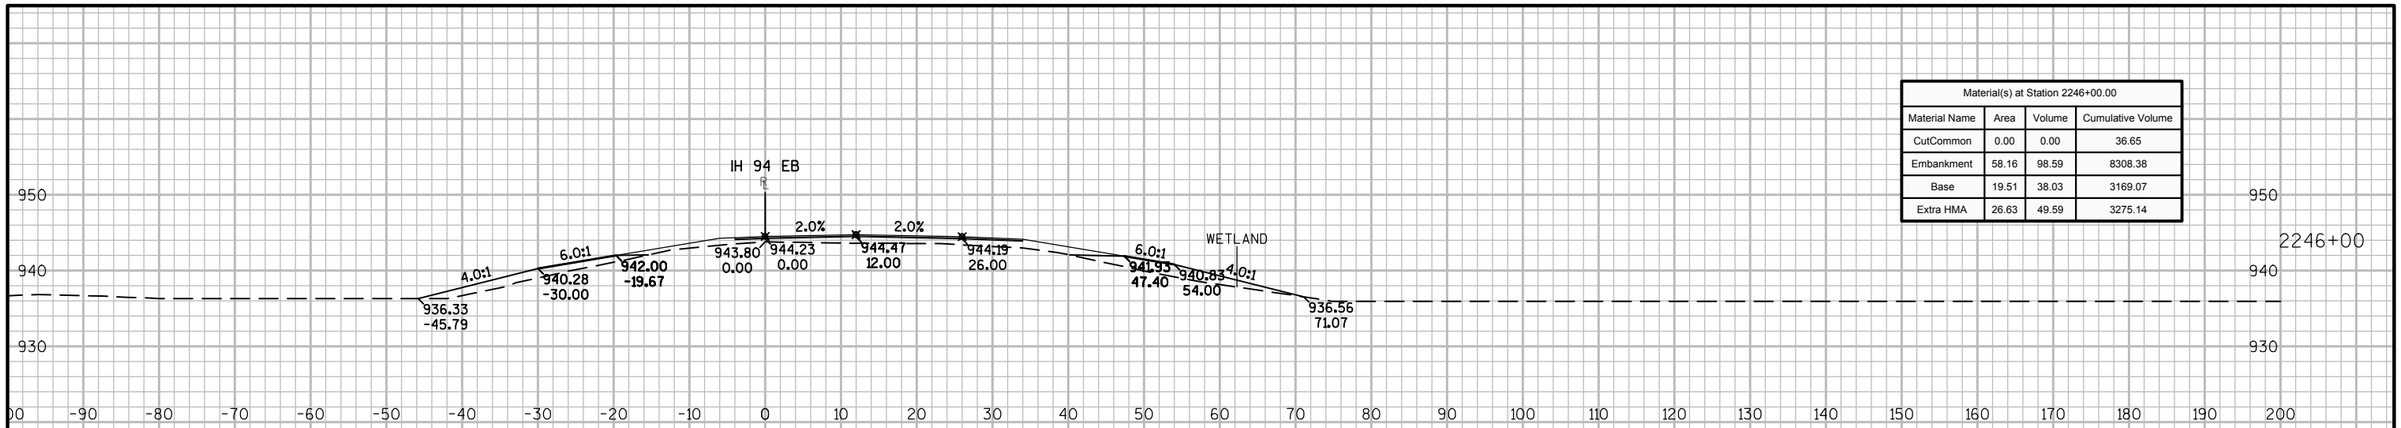

Material(s) at Station 2246+00.00			
Material Name	Area	Volume	Cumulative Volume
CutCommon	0.00	0.00	36.65
Embankment	58.16	98.59	8308.38
Base	19.51	38.03	3169.07
Extra HMA	26.63	49.59	3275.14

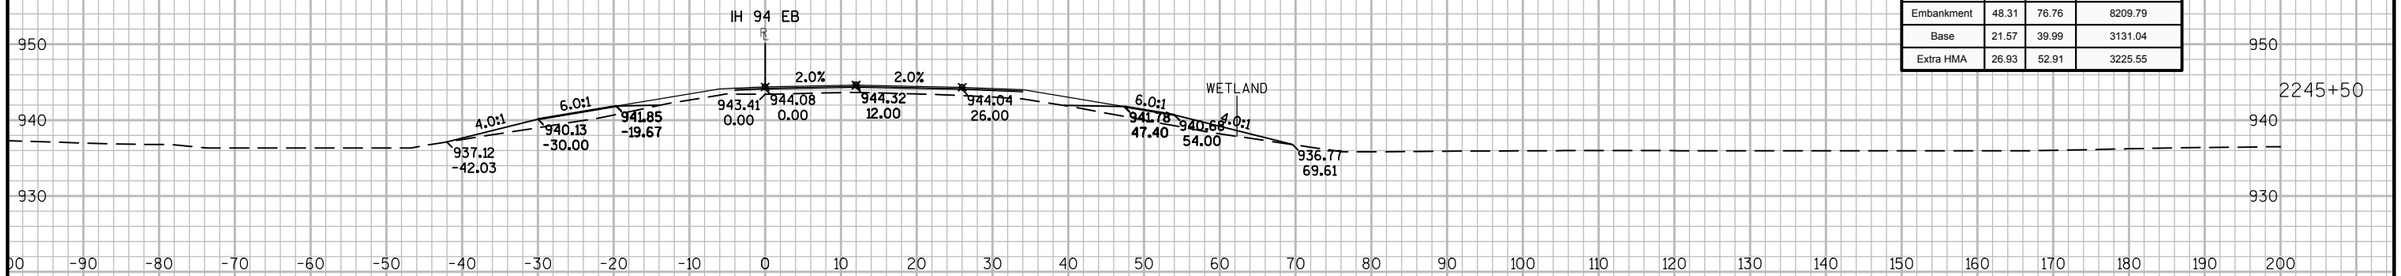

Material(s) at Station 2245+50.00			
Material Name	Area	Volume	Cumulative Volume
CutCommon	0.00	0.00	36.65
Embankment	48.31	76.76	8209.79
Base	21.57	39.99	3131.04
Extra HMA	26.93	52.91	3225.55

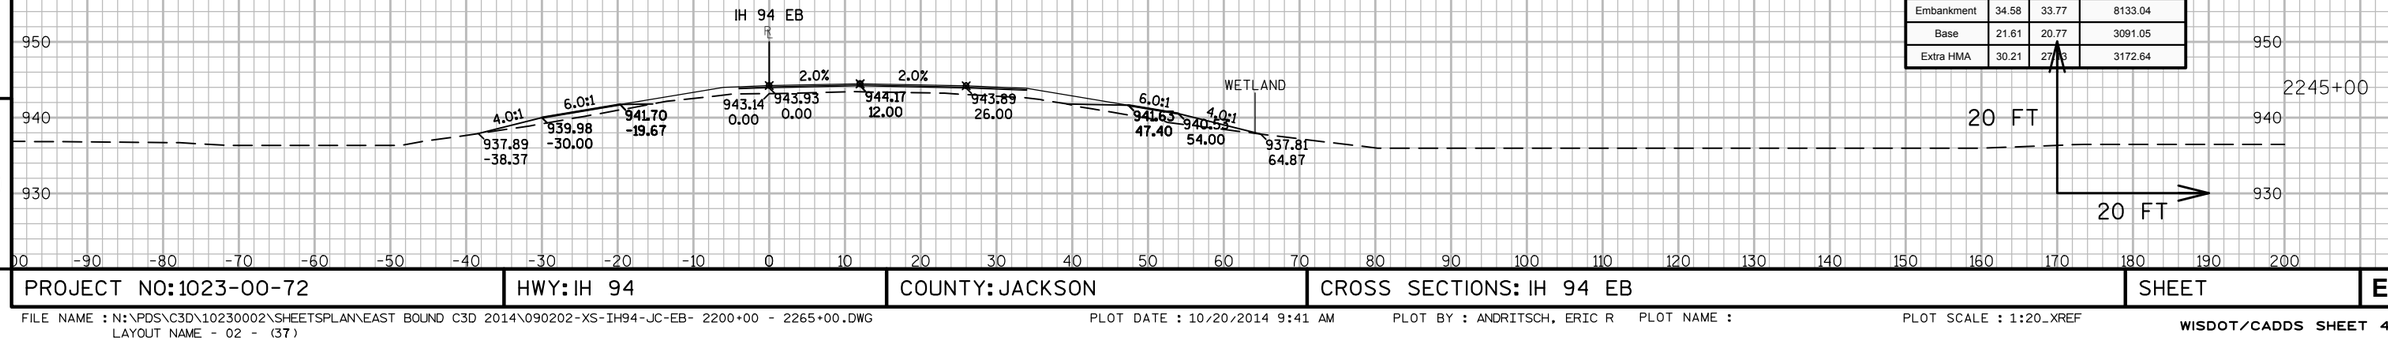

Material(s) at Station 2245+00.00			
Material Name	Area	Volume	Cumulative Volume
CutCommon	0.00	0.00	36.65
Embankment	34.58	33.77	8133.04
Base	21.61	20.77	3091.05
Extra HMA	30.21	27.93	3172.64


9

9


PROJECT NO: 1023-00-72	HWY: IH 94	COUNTY: JACKSON	CROSS SECTIONS: IH 94 EB	SHEET	E

FILE NAME : N:\PDS\C3D\10230002\SHEETSPLAN\EAST BOUND C3D 2014\090202-XS-IH94-JC-EB- 2200+00 - 2265+00.DWG
LAYOUT NAME - 02 - (37)


PLOT DATE : 10/20/2014 9:41 AM PLOT BY : ANDRITSCH, ERIC R PLOT NAME : PLOT SCALE : 1:20_XREF

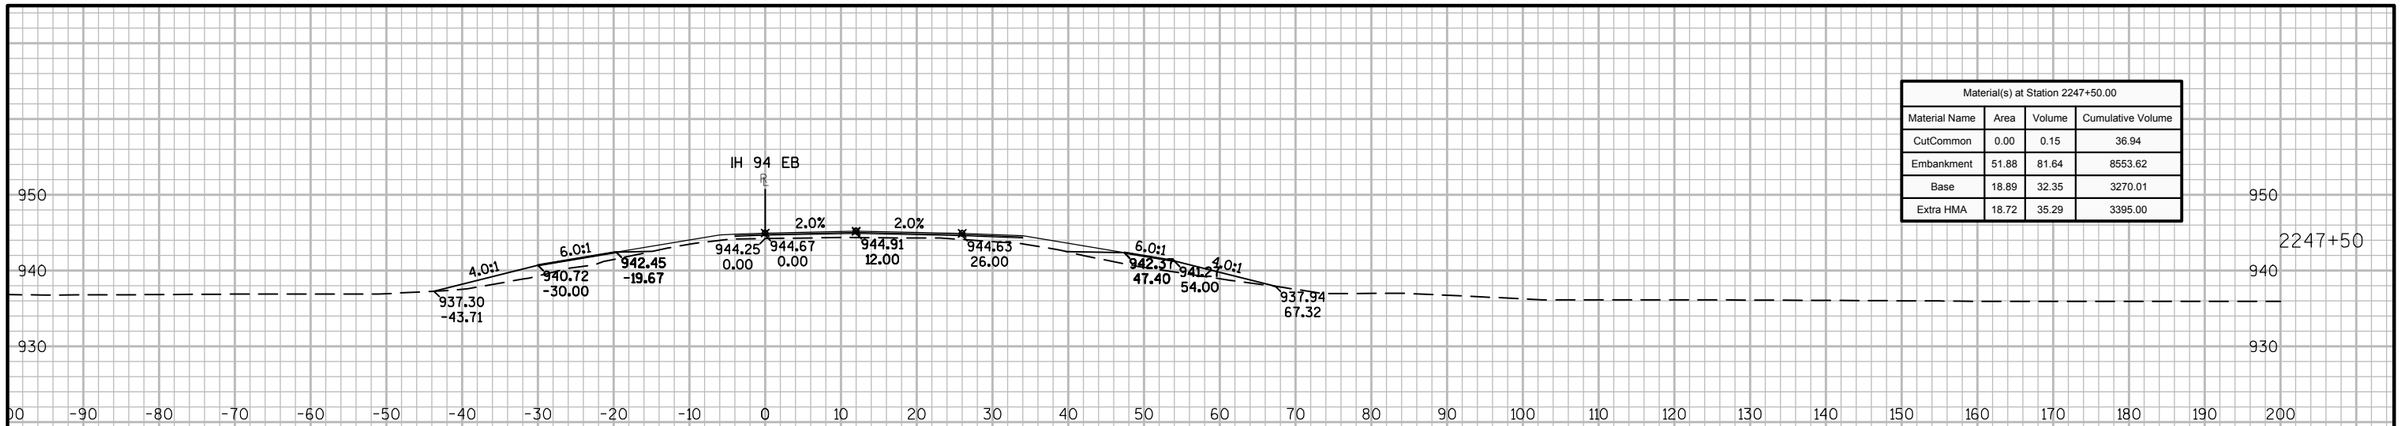

Material(s) at Station 2247+50.00			
Material Name	Area	Volume	Cumulative Volume
CutCommon	0.00	0.15	36.94
Embankment	51.88	81.64	8553.62
Base	18.89	32.35	3270.01
Extra HMA	18.72	35.29	3395.00

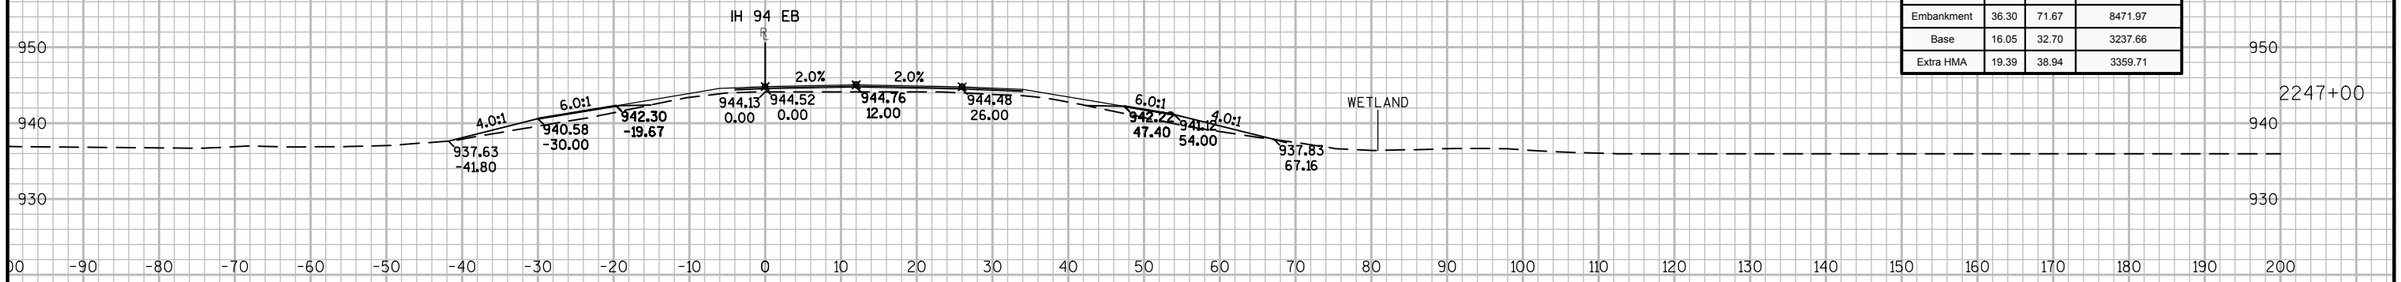

Material(s) at Station 2247+00.00			
Material Name	Area	Volume	Cumulative Volume
CutCommon	0.16	0.15	36.79
Embankment	36.30	71.67	8471.97
Base	16.05	32.70	3237.66
Extra HMA	19.39	38.94	3359.71

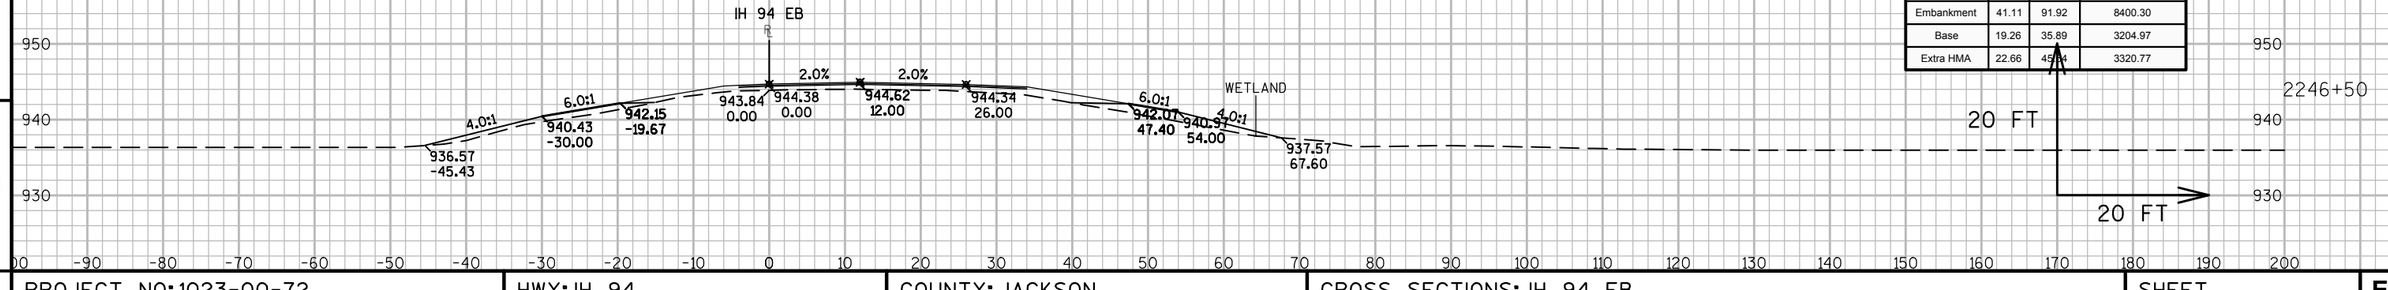

Material(s) at Station 2246+50.00			
Material Name	Area	Volume	Cumulative Volume
CutCommon	0.00	0.00	36.65
Embankment	41.11	91.92	8400.30
Base	19.26	35.89	3204.97
Extra HMA	22.66	45.04	3320.77


9

9


PROJECT NO: 1023-00-72	HWY: IH 94	COUNTY: JACKSON	CROSS SECTIONS: IH 94 EB	SHEET	E

FILE NAME : N:\PDS\C3D\10230002\SHEETSPLAN\EAST BOUND C3D 2014\090202-XS-IH94-JC-EB- 2200+00 - 2265+00.DWG
LAYOUT NAME - 02 - (38)


PLOT DATE : 10/20/2014 9:41 AM PLOT BY : ANDRITSCH, ERIC R PLOT NAME : PLOT SCALE : 1:20_XREF

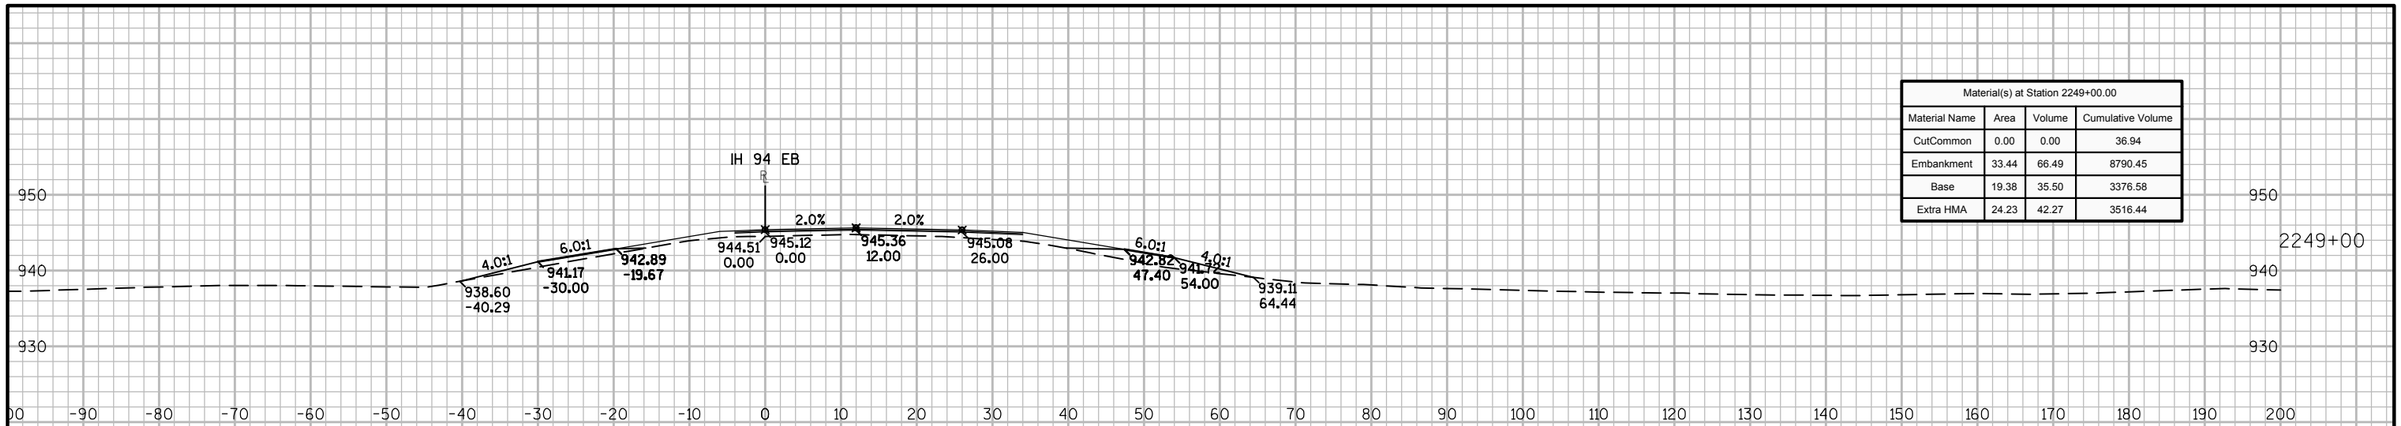

Material(s) at Station 2249+00.00			
Material Name	Area	Volume	Cumulative Volume
CutCommon	0.00	0.00	36.94
Embankment	33.44	66.49	8790.45
Base	19.38	35.50	3376.58
Extra HMA	24.23	42.27	3516.44

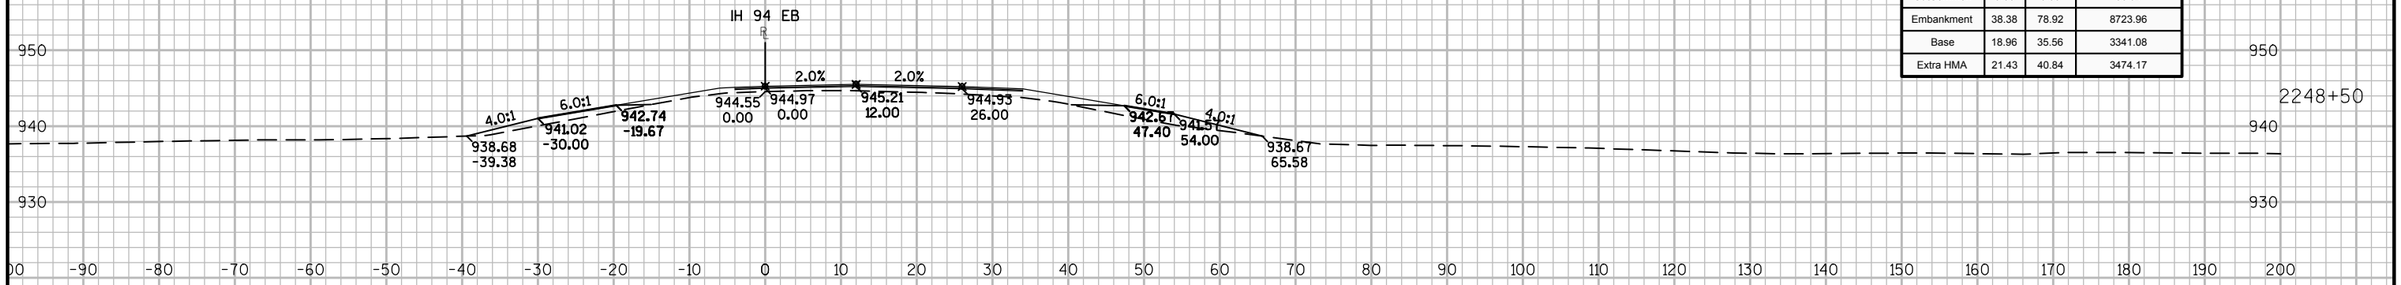

Material(s) at Station 2248+50.00			
Material Name	Area	Volume	Cumulative Volume
CutCommon	0.00	0.00	36.94
Embankment	38.38	78.92	8723.96
Base	18.96	35.56	3341.08
Extra HMA	21.43	40.84	3474.17

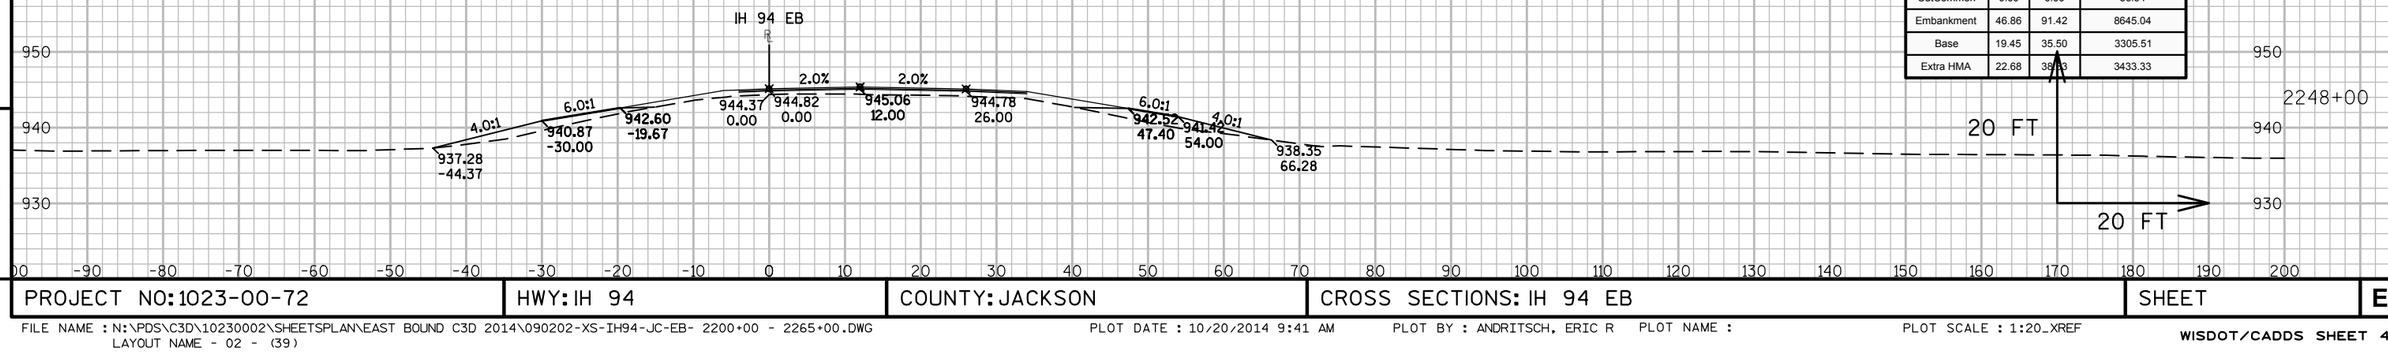

Material(s) at Station 2248+00.00			
Material Name	Area	Volume	Cumulative Volume
CutCommon	0.00	0.00	36.94
Embankment	46.86	91.42	8645.04
Base	19.45	35.50	3305.51
Extra HMA	22.68	38.33	3433.33


9

9


PROJECT NO: 1023-00-72	HWY: IH 94	COUNTY: JACKSON	CROSS SECTIONS: IH 94 EB	SHEET	E

FILE NAME : N:\PDS\C3D\10230002\SHEETSPLAN\EAST BOUND C3D 2014\090202-XS-IH94-JC-EB- 2200+00 - 2265+00.DWG
LAYOUT NAME - 02 - (39)


PLOT DATE : 10/20/2014 9:41 AM PLOT BY : ANDRITSCH, ERIC R PLOT NAME : PLOT SCALE : 1:20_XREF

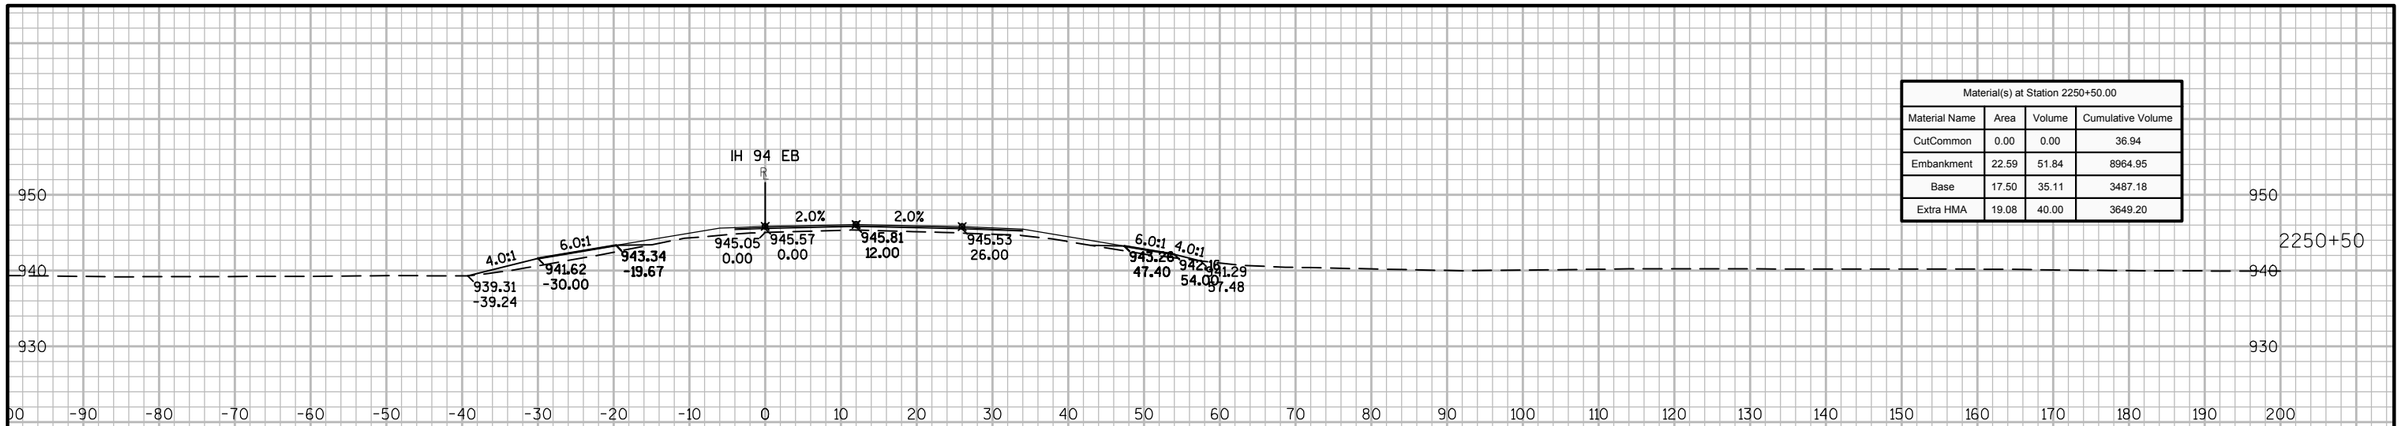

Material(s) at Station 2250+50.00			
Material Name	Area	Volume	Cumulative Volume
CutCommon	0.00	0.00	36.94
Embankment	22.59	51.84	8964.95
Base	17.50	35.11	3487.18
Extra HMA	19.08	40.00	3649.20

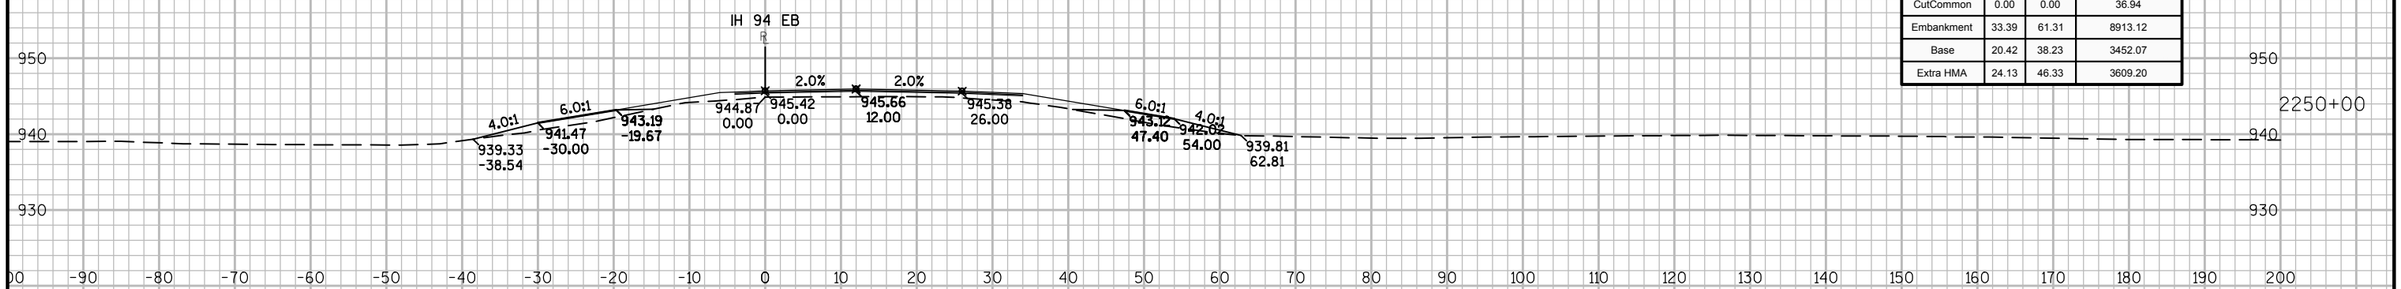

Material(s) at Station 2250+00.00			
Material Name	Area	Volume	Cumulative Volume
CutCommon	0.00	0.00	36.94
Embankment	33.39	61.31	8913.12
Base	20.42	38.23	3452.07
Extra HMA	24.13	46.33	3609.20

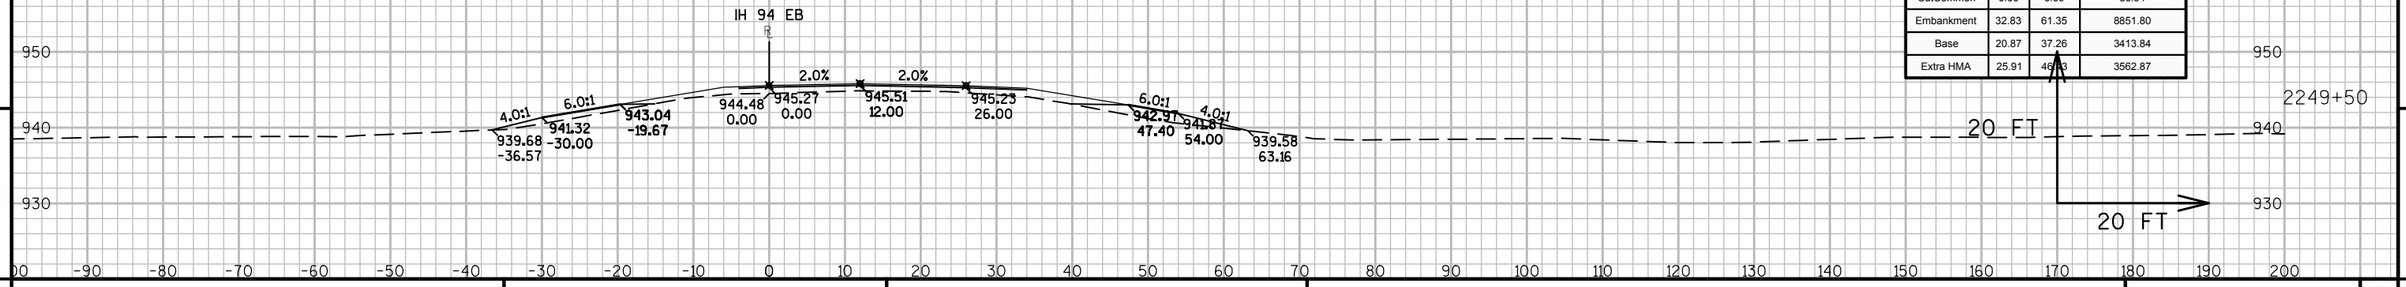

Material(s) at Station 2249+50.00			
Material Name	Area	Volume	Cumulative Volume
CutCommon	0.00	0.00	36.94
Embankment	32.83	61.35	8851.80
Base	20.87	37.26	3413.84
Extra HMA	25.91	46.33	3562.87


9

9


PROJECT NO: 1023-00-72	HWY: IH 94	COUNTY: JACKSON	CROSS SECTIONS: IH 94 EB	SHEET	E

FILE NAME : N:\PDS\C3D\10230002\SHEETSPLAN\EAST BOUND C3D 2014\090202-XS-IH94-JC-EB- 2200+00 - 2265+00.DWG
LAYOUT NAME - 02 - (40)


PLOT DATE : 10/20/2014 9:41 AM PLOT BY : ANDRITSCH, ERIC R PLOT NAME : PLOT SCALE : 1:20_XREF

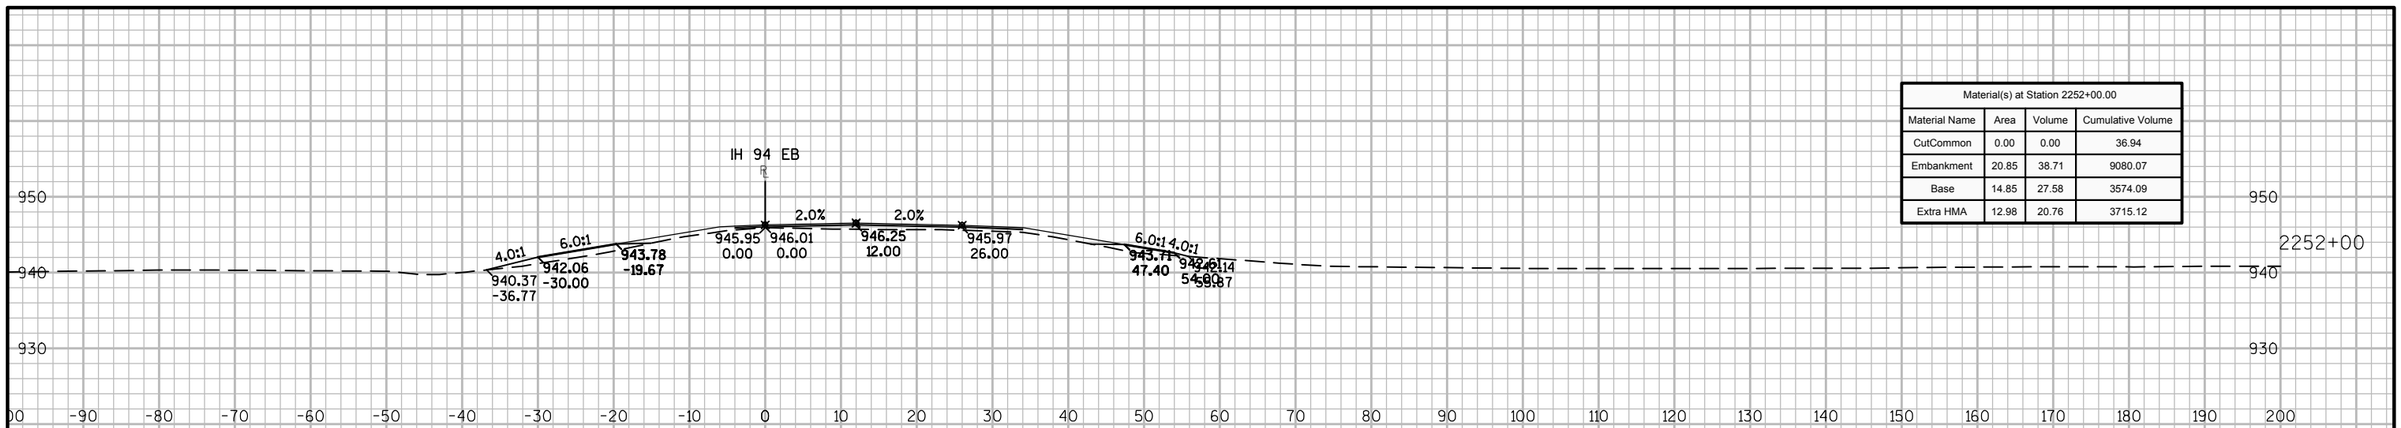

Material(s) at Station 2252+00.00			
Material Name	Area	Volume	Cumulative Volume
CutCommon	0.00	0.00	36.94
Embankment	20.85	38.71	9080.07
Base	14.85	27.58	3574.09
Extra HMA	12.98	20.76	3715.12

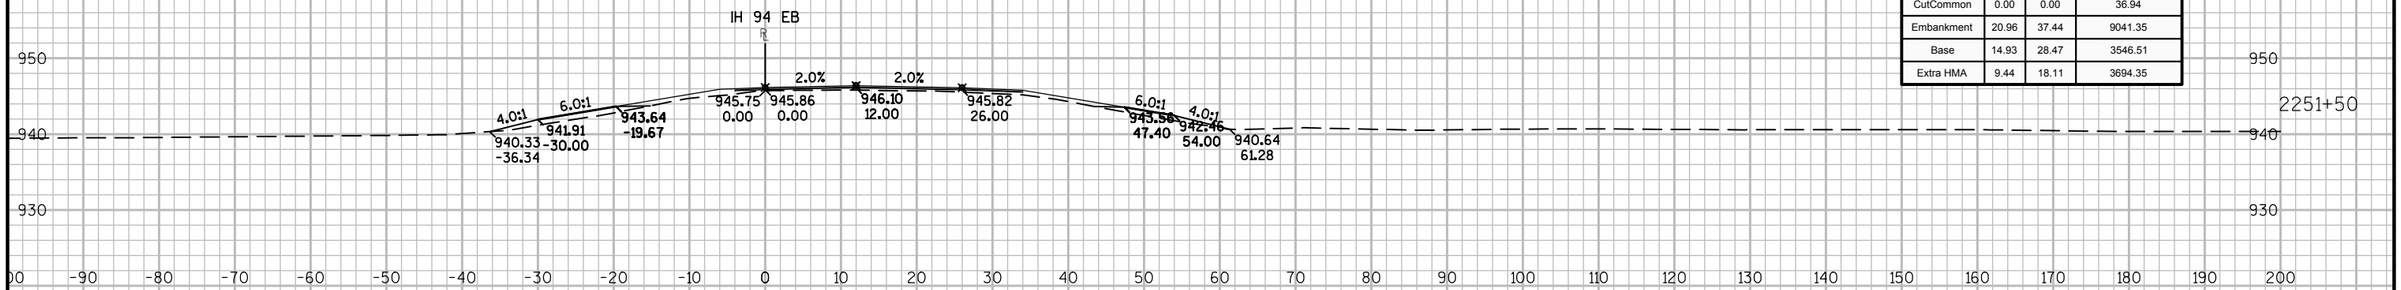

Material(s) at Station 2251+50.00			
Material Name	Area	Volume	Cumulative Volume
CutCommon	0.00	0.00	36.94
Embankment	20.96	37.44	9041.35
Base	14.93	28.47	3546.51
Extra HMA	9.44	18.11	3694.35

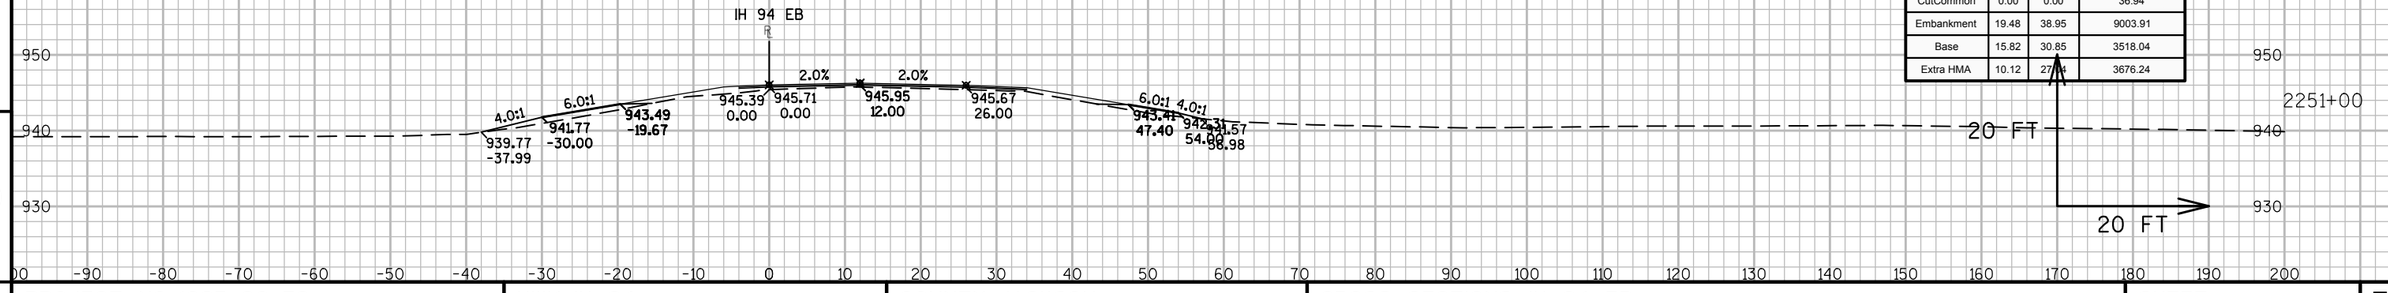

Material(s) at Station 2251+00.00			
Material Name	Area	Volume	Cumulative Volume
CutCommon	0.00	0.00	36.94
Embankment	19.48	38.95	9003.91
Base	15.82	30.85	3518.04
Extra HMA	10.12	27.04	3676.24


9

9

PROJECT NO: 1023-00-72	HWY: IH 94	COUNTY: JACKSON	CROSS SECTIONS: IH 94 EB	SHEET	E

FILE NAME : N:\PDS\C3D\10230002\SHEETSPLAN\EAST BOUND C3D 2014\090202-XS-IH94-JC-EB- 2200+00 - 2265+00.DWG
LAYOUT NAME - 02 - (41)

PLOT DATE : 10/20/2014 9:41 AM PLOT BY : ANDRITSCH, ERIC R PLOT NAME : PLOT SCALE : 1:20_XREF

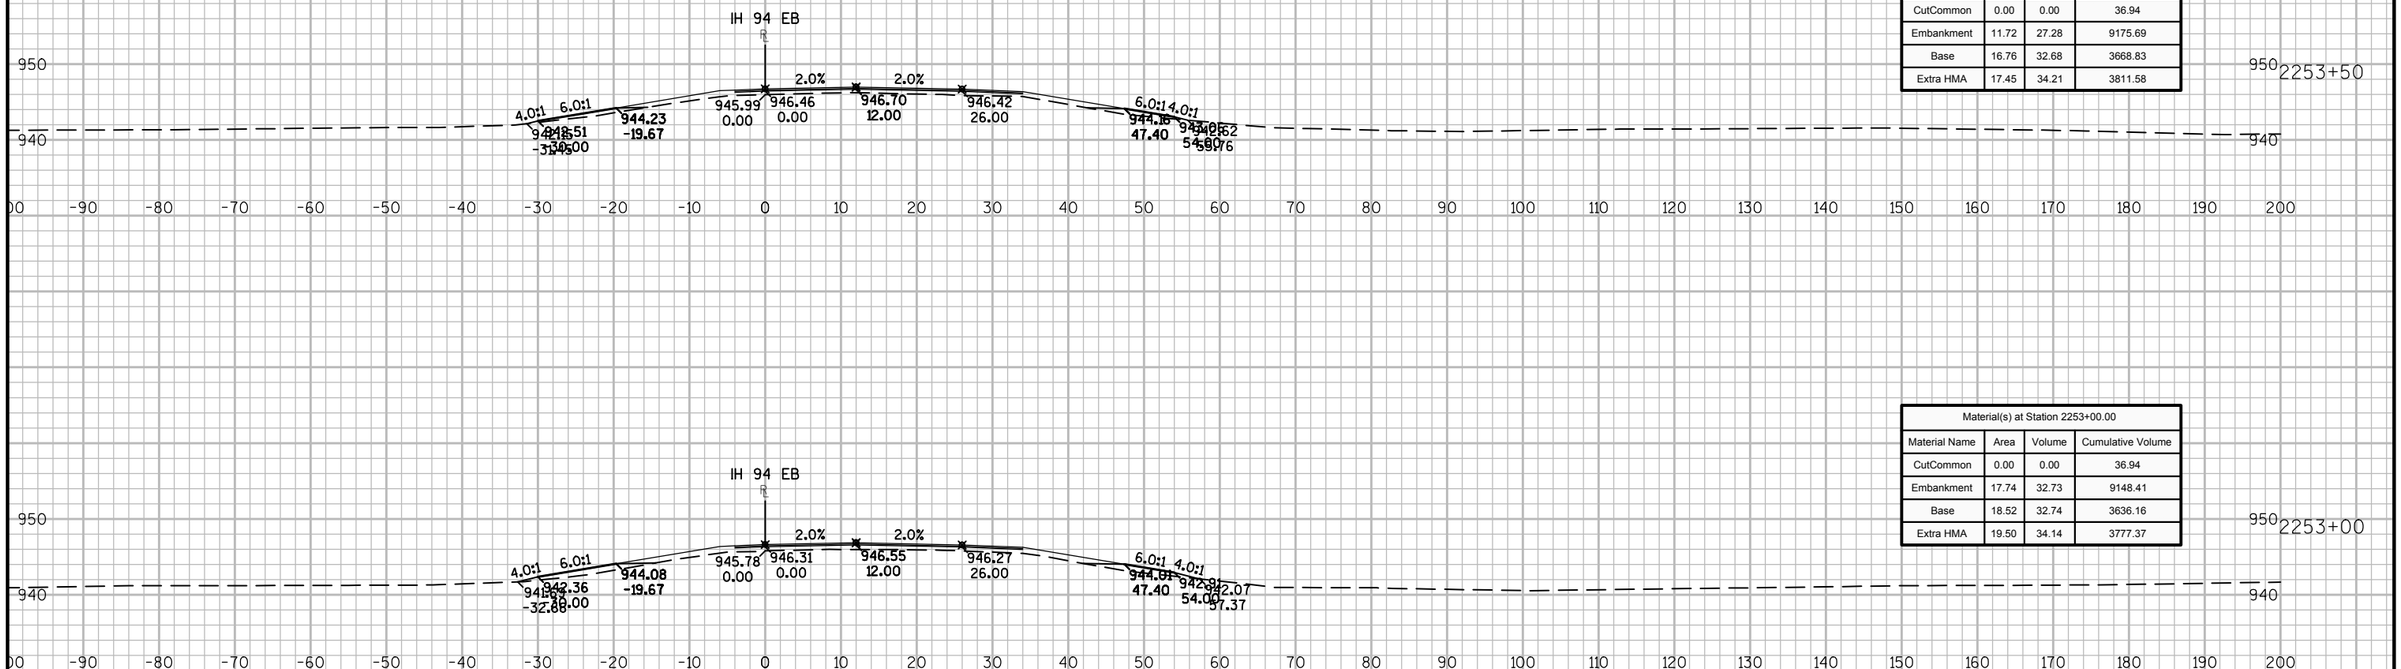

Material(s) at Station 2253+50.00			
Material Name	Area	Volume	Cumulative Volume
CutCommon	0.00	0.00	36.94
Embankment	11.72	27.28	9175.69
Base	16.76	32.68	3668.83
Extra HMA	17.45	34.21	3811.58

Material(s) at Station 2253+00.00			
Material Name	Area	Volume	Cumulative Volume
CutCommon	0.00	0.00	36.94
Embankment	17.74	32.73	9148.41
Base	18.52	32.74	3636.16
Extra HMA	19.50	34.14	3777.37


Material(s) at Station 2252+50.00			
Material Name	Area	Volume	Cumulative Volume
CutCommon	0.00	0.00	36.94
Embankment	17.61	35.51	9115.68
Base	16.83	29.83	3603.42
Extra HMA	17.38	28.81	3743.23

9

9


PROJECT NO: 1023-00-72	HWY: IH 94	COUNTY: JACKSON	CROSS SECTIONS: IH 94 EB	SHEET	E

FILE NAME : N:\PDS\C3D\10230002\SHEETSPLAN\EAST BOUND C3D 2014\090202-XS-IH94-JC-EB- 2200+00 - 2265+00.DWG
LAYOUT NAME - 02 - (42)
PLOT DATE : 10/20/2014 9:41 AM PLOT BY : ANDRITSCH, ERIC R PLOT NAME : PLOT SCALE : 1:20_XREF

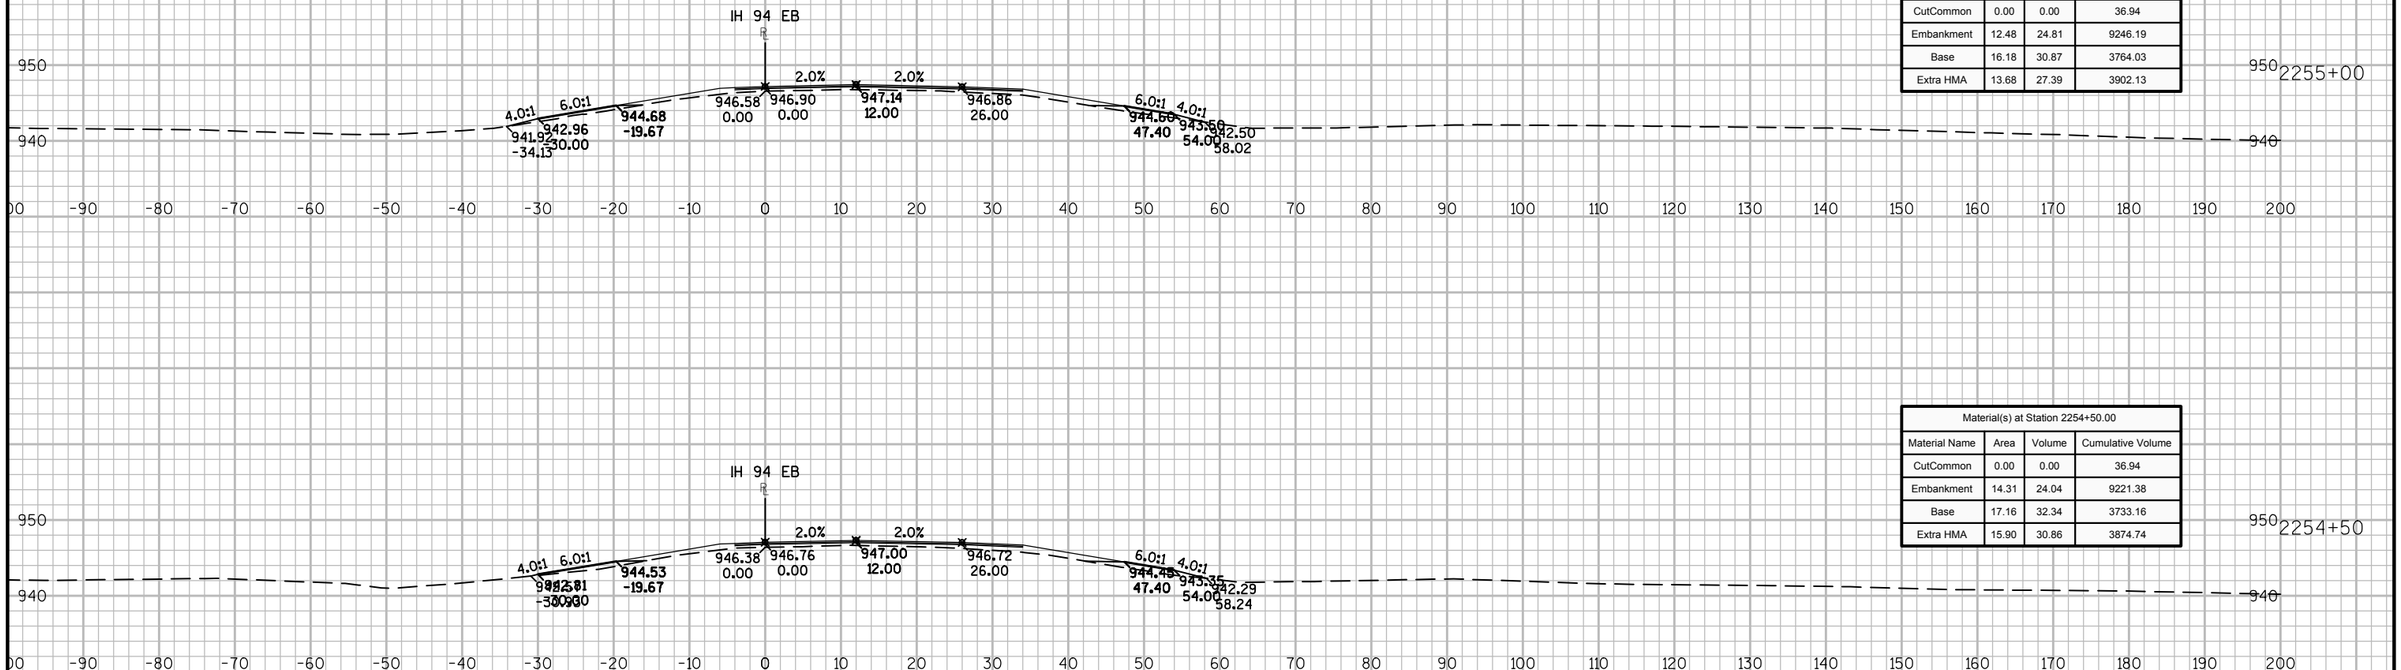

Material(s) at Station 2255+00.00			
Material Name	Area	Volume	Cumulative Volume
CutCommon	0.00	0.00	36.94
Embankment	12.48	24.81	9246.19
Base	16.18	30.87	3764.03
Extra HMA	13.68	27.39	3902.13

Material(s) at Station 2254+50.00			
Material Name	Area	Volume	Cumulative Volume
CutCommon	0.00	0.00	36.94
Embankment	14.31	24.04	9221.38
Base	17.16	32.34	3733.16
Extra HMA	15.90	30.86	3874.74

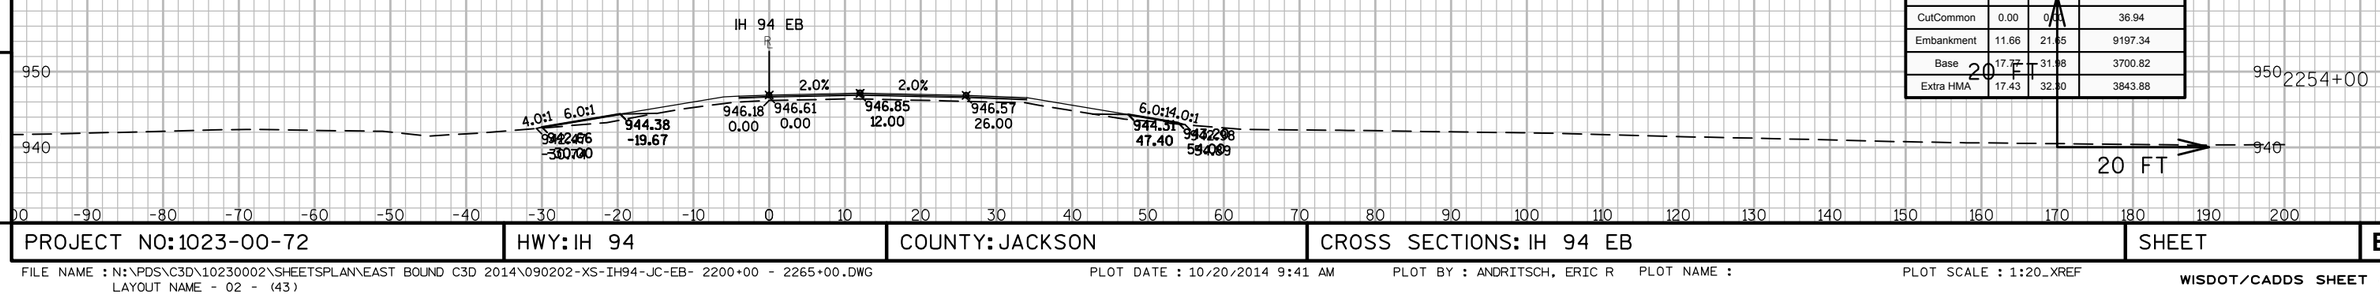


Material(s) at Station 2254+00.00			
Material Name	Area	Volume	Cumulative Volume
CutCommon	0.00	0.00	36.94
Embankment	11.66	21.85	9197.34
Base	17.77	31.98	3700.82
Extra HMA	17.43	32.80	3843.88

9 9

PROJECT NO: 1023-00-72	HWY: IH 94	COUNTY: JACKSON	CROSS SECTIONS: IH 94 EB	SHEET	E

FILE NAME : N:\PDS\C3D\10230002\SHEETSPLAN\EAST BOUND C3D 2014\090202-XS-IH94-JC-EB- 2200+00 - 2265+00.DWG
LAYOUT NAME - 02 - (43)
PLOT DATE : 10/20/2014 9:41 AM PLOT BY : ANDRITSCH, ERIC R PLOT NAME : PLOT SCALE : 1:20_XREF

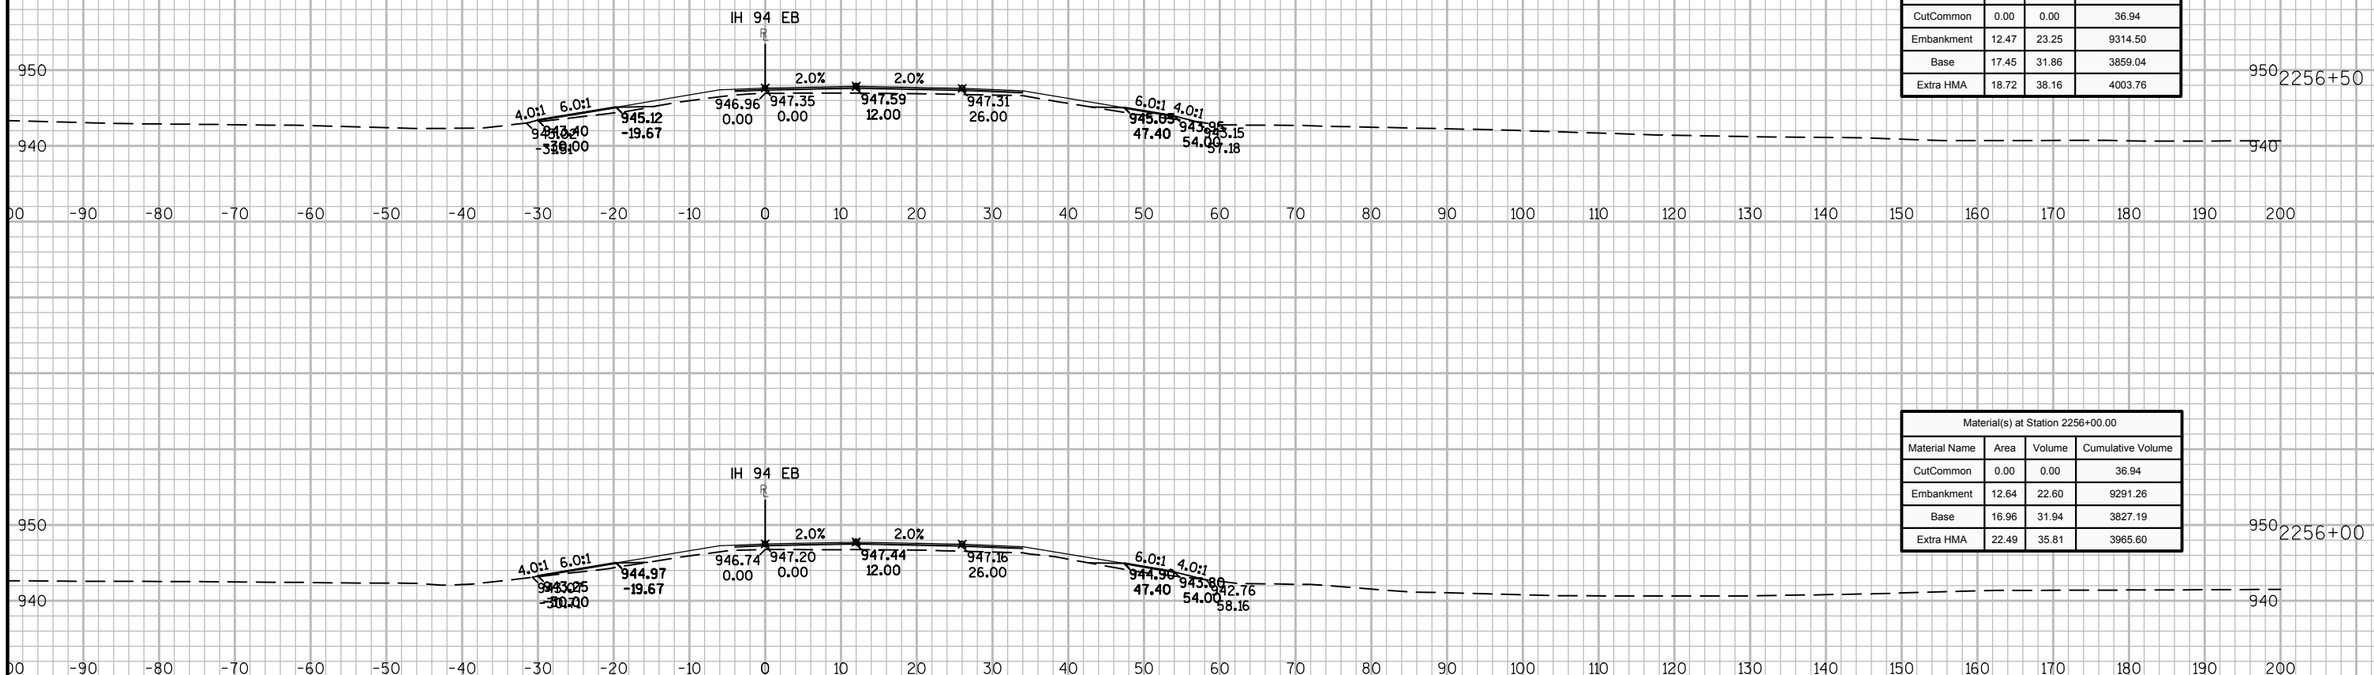

Material(s) at Station 2256+50.00			
Material Name	Area	Volume	Cumulative Volume
CutCommon	0.00	0.00	36.94
Embankment	12.47	23.25	9314.50
Base	17.45	31.86	3859.04
Extra HMA	18.72	38.16	4003.76

Material(s) at Station 2256+00.00			
Material Name	Area	Volume	Cumulative Volume
CutCommon	0.00	0.00	36.94
Embankment	12.64	22.60	9291.26
Base	16.96	31.94	3827.19
Extra HMA	22.49	35.81	3965.60


Material(s) at Station 2255+50.00			
Material Name	Area	Volume	Cumulative Volume
CutCommon	0.00	0.00	36.94
Embankment	11.77	22.46	9268.65
Base	17.53	31.22	3795.25
Extra HMA	16.18	27.66	3929.79

9 9

PROJECT NO: 1023-00-72	HWY: IH 94	COUNTY: JACKSON	CROSS SECTIONS: IH 94 EB	SHEET	E

FILE NAME : N:\PDS\C3D\10230002\SHEETSPLAN\EAST BOUND C3D 2014\090202-XS-IH94-JC-EB- 2200+00 - 2265+00.DWG
LAYOUT NAME - 02 - (44)

PLOT DATE : 10/20/2014 9:41 AM PLOT BY : ANDRITSCH, ERIC R PLOT NAME : PLOT SCALE : 1:20_XREF

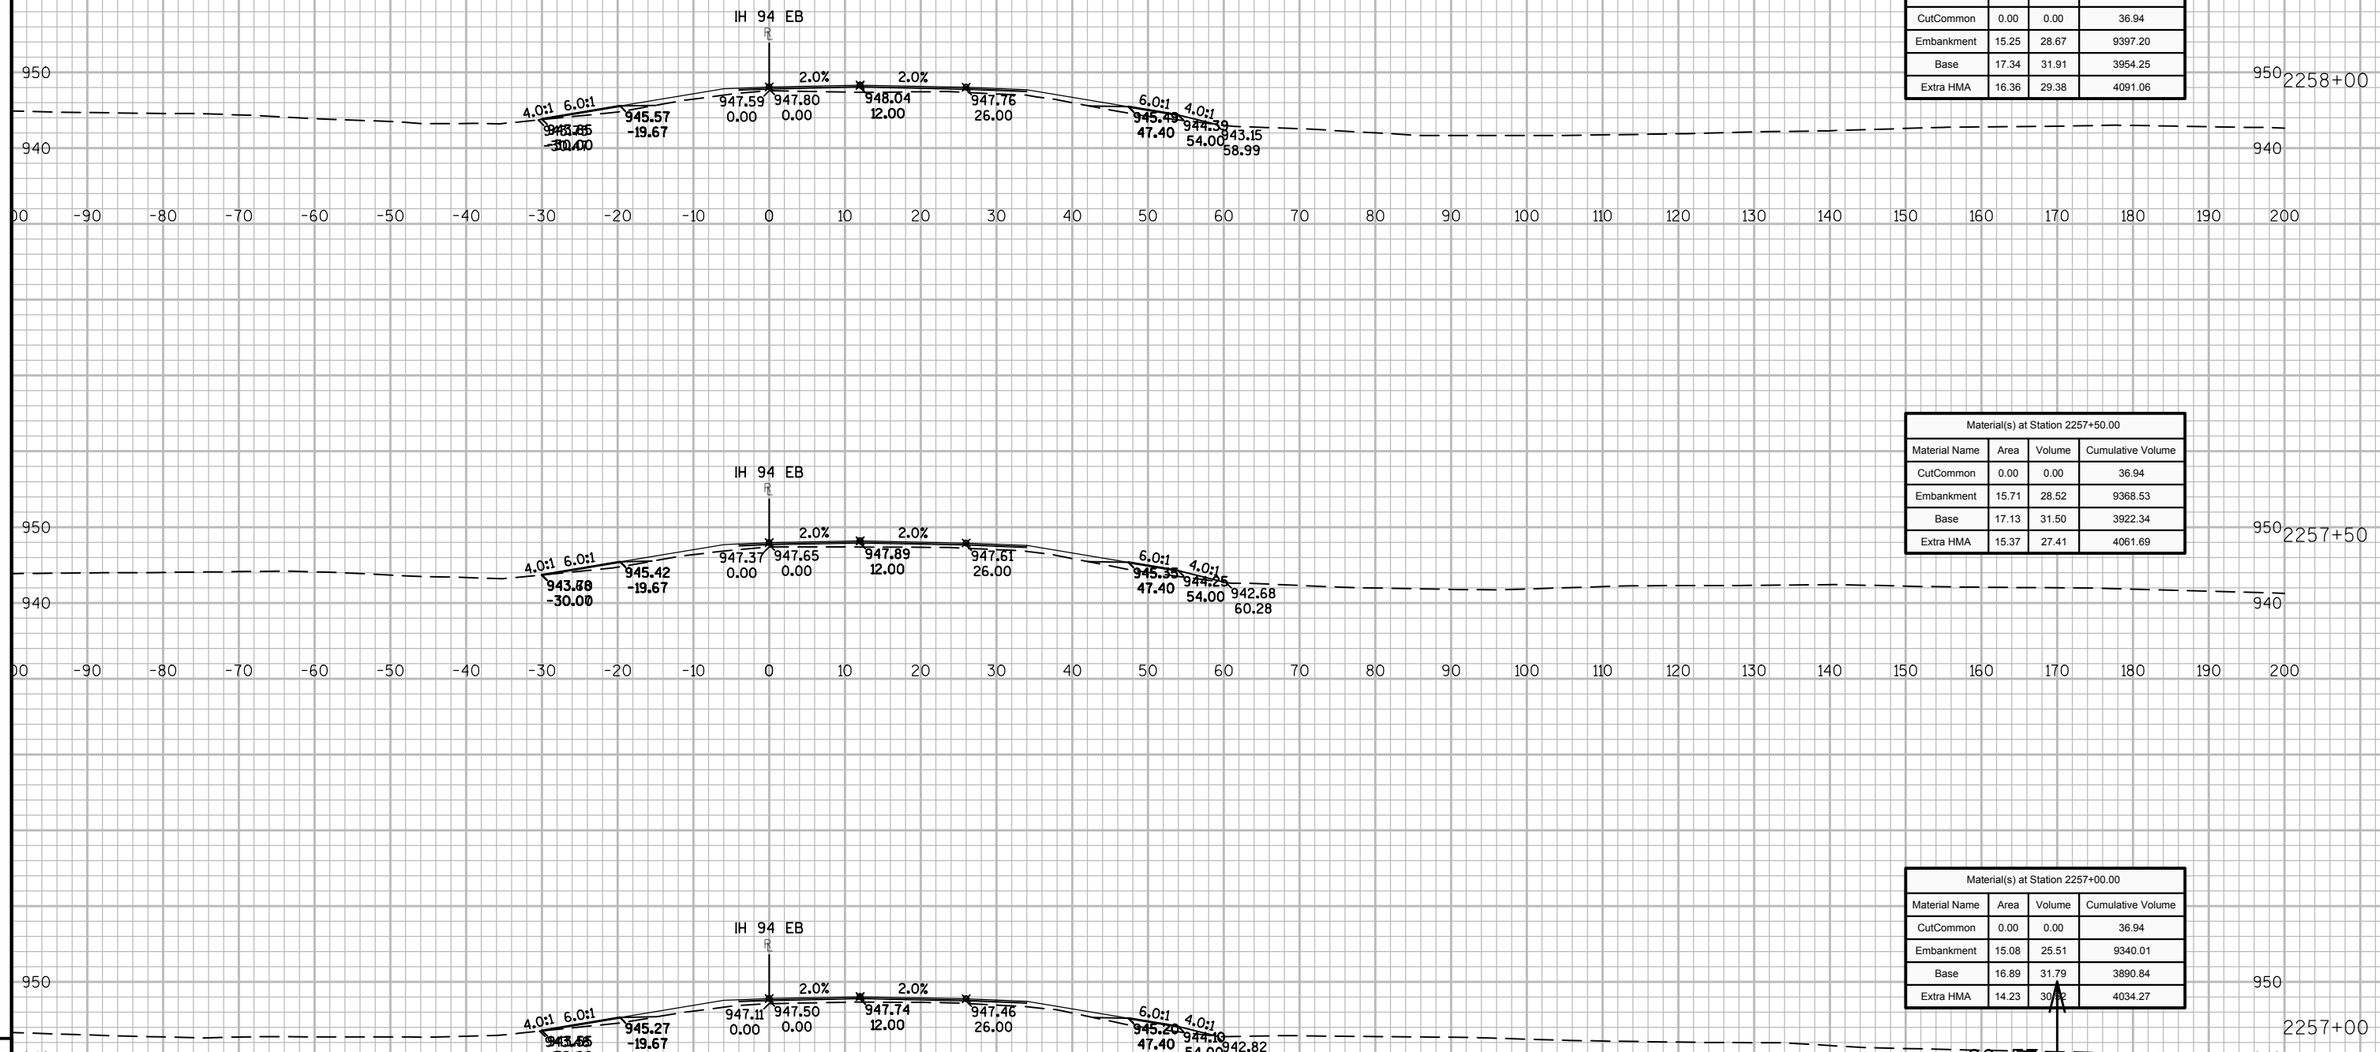

Material(s) at Station 2258+00.00			
Material Name	Area	Volume	Cumulative Volume
CutCommon	0.00	0.00	36.94
Embankment	15.25	28.67	9397.20
Base	17.34	31.91	3954.25
Extra HMA	16.36	29.38	4091.06

Material(s) at Station 2257+50.00			
Material Name	Area	Volume	Cumulative Volume
CutCommon	0.00	0.00	36.94
Embankment	15.71	28.52	9368.53
Base	17.13	31.50	3922.34
Extra HMA	15.37	27.41	4061.69

Material(s) at Station 2257+00.00			
Material Name	Area	Volume	Cumulative Volume
CutCommon	0.00	0.00	36.94
Embankment	15.08	25.51	9340.01
Base	16.89	31.79	3890.84
Extra HMA	14.23	30.02	4034.27


9

9

PROJECT NO: 1023-00-72	HWY: IH 94	COUNTY: JACKSON	CROSS SECTIONS: IH 94 EB	SHEET	E

FILE NAME : N:\PDS\C3D\10230002\SHEETSPLAN\EAST BOUND C3D 2014\090202-XS-IH94-JC-EB- 2200+00 - 2265+00.DWG
LAYOUT NAME - 02 - (45)

PLOT DATE : 10/20/2014 9:41 AM PLOT BY : ANDRITSCH, ERIC R PLOT NAME : PLOT SCALE : 1:20_XREF

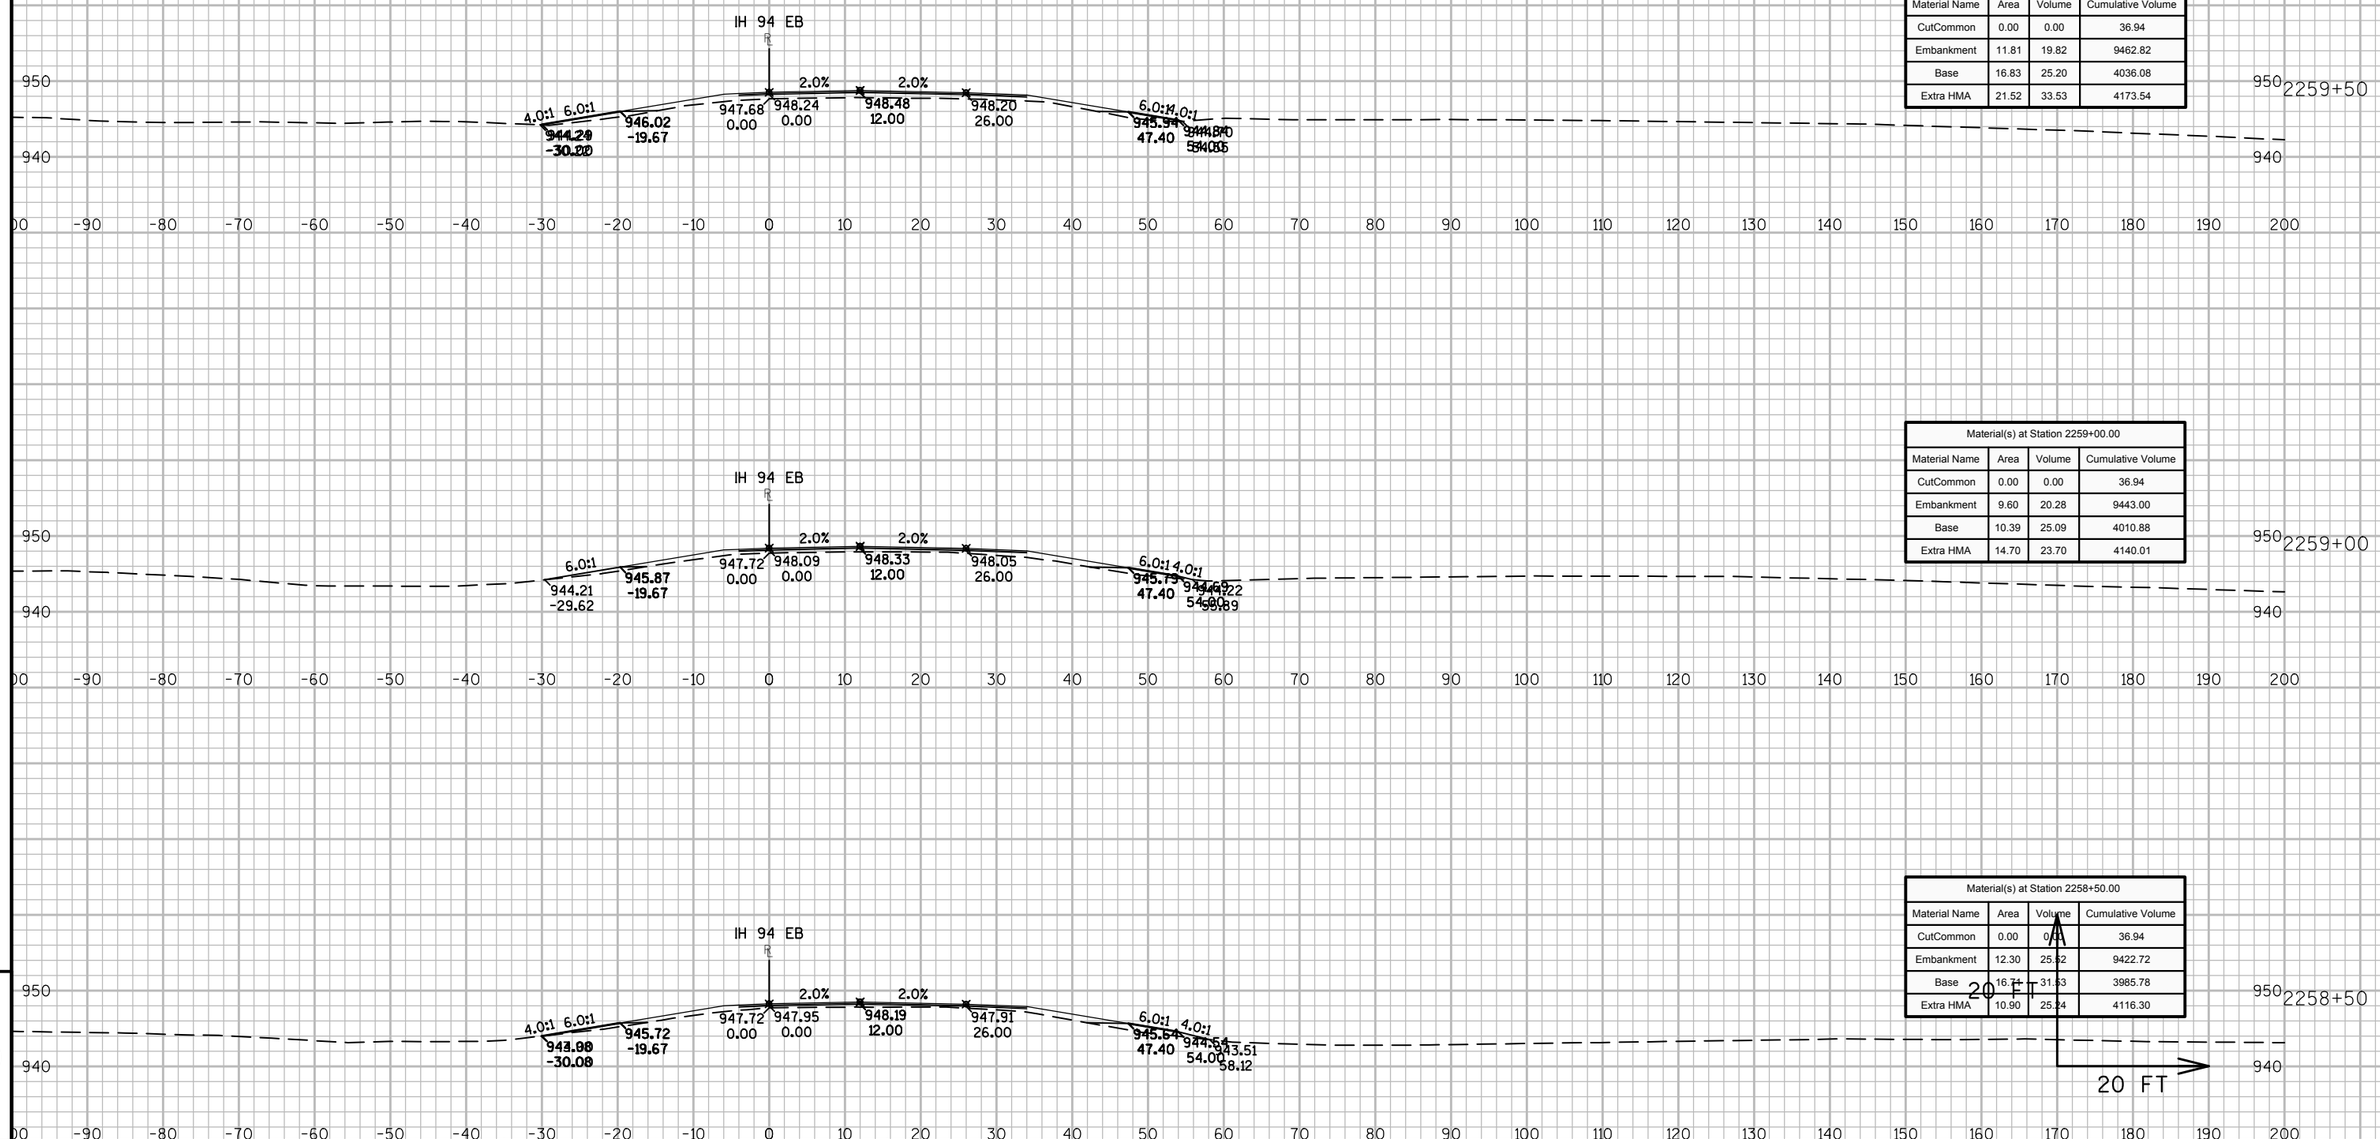

Material(s) at Station 2259+50.00

Material Name	Area	Volume	Cumulative Volume
CutCommon	0.00	0.00	36.94
Embankment	11.81	19.82	9462.82
Base	16.83	25.20	4036.08
Extra HMA	21.52	33.53	4173.54

Material(s) at Station 2259+00.00

Material Name	Area	Volume	Cumulative Volume
CutCommon	0.00	0.00	36.94
Embankment	9.60	20.28	9443.00
Base	10.39	25.09	4010.88
Extra HMA	14.70	23.70	4140.01

Material(s) at Station 2258+50.00


Material Name	Area	Volume	Cumulative Volume
CutCommon	0.00	0.00	36.94
Embankment	12.30	25.52	9422.72
Base	16.71	31.63	3985.78
Extra HMA	10.90	25.24	4116.30

9


9

PROJECT NO: 1023-00-72	HWY: IH 94	COUNTY: JACKSON	CROSS SECTIONS: IH 94 EB	SHEET	E


FILE NAME : N:\PDS\C3D\10230002\SHEETSPLAN\EAST BOUND C3D 2014\090202-XS-IH94-JC-EB- 2200+00 - 2265+00.DWG
LAYOUT NAME - 02 - (46)
PLOT DATE : 10/20/2014 9:42 AM PLOT BY : ANDRITSCH, ERIC R PLOT NAME : PLOT SCALE : 1:20_XREF

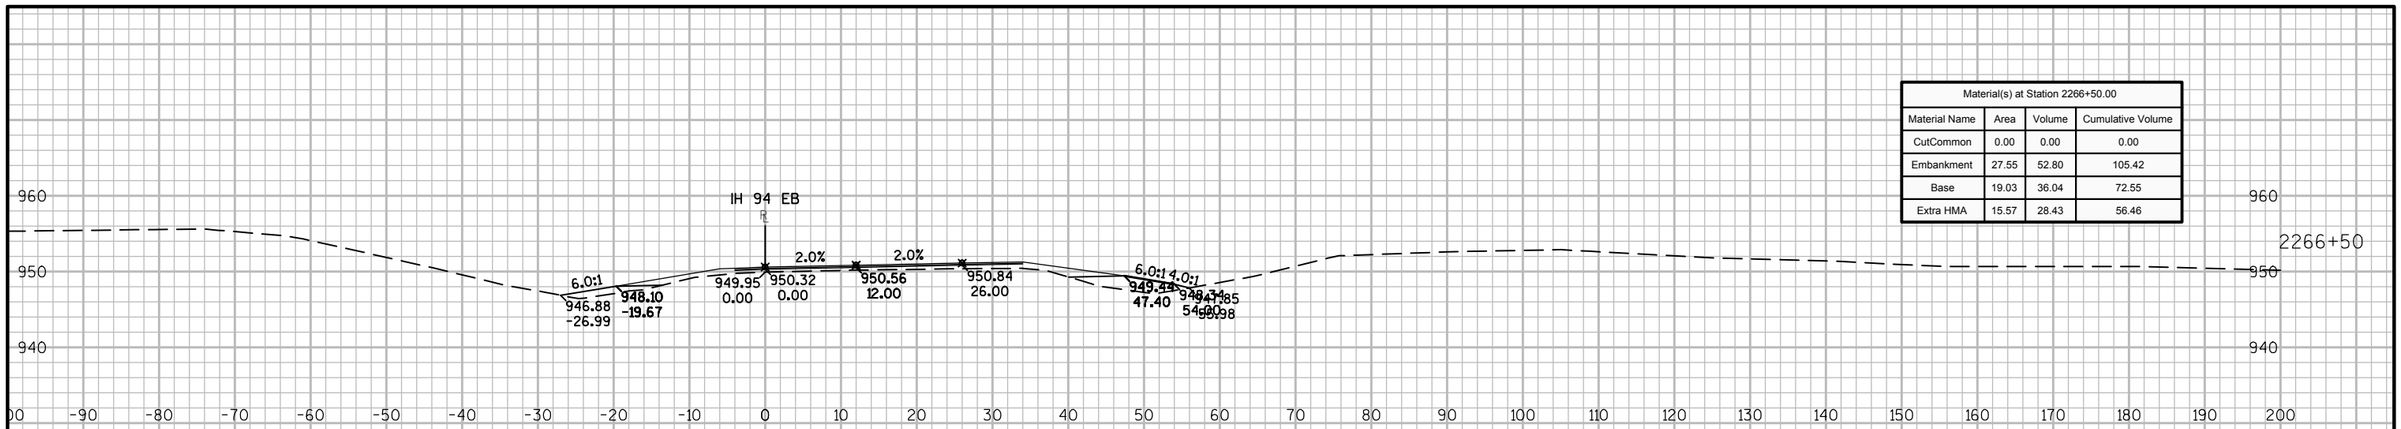

Material(s) at Station 2266+50.00			
Material Name	Area	Volume	Cumulative Volume
CutCommon	0.00	0.00	0.00
Embankment	27.55	52.80	105.42
Base	19.03	36.04	72.55
Extra HMA	15.57	28.43	56.46

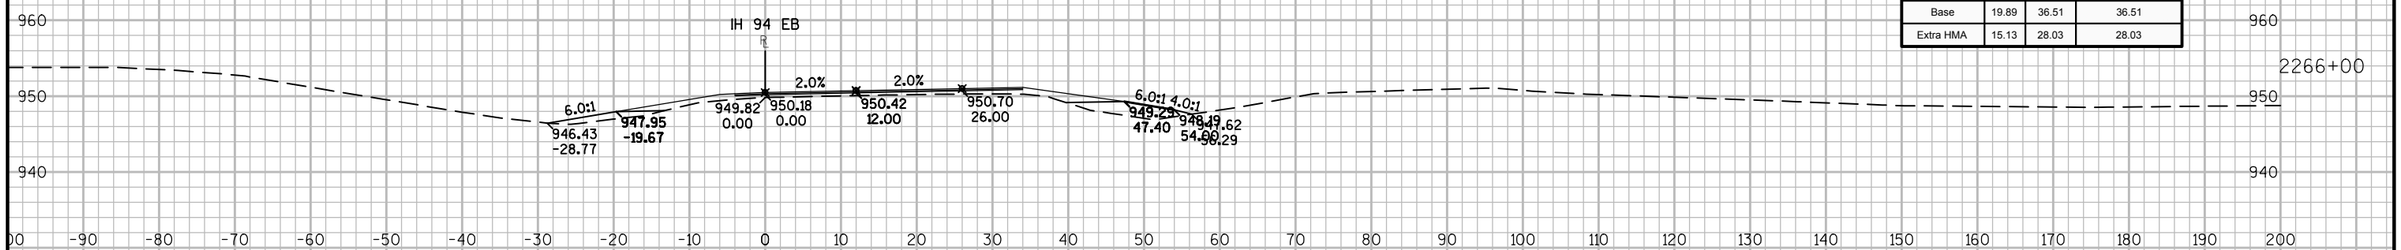

Material(s) at Station 2266+00.00			
Material Name	Area	Volume	Cumulative Volume
CutCommon	0.00	0.00	0.00
Embankment	29.47	52.62	52.62
Base	19.89	36.51	36.51
Extra HMA	15.13	28.03	28.03

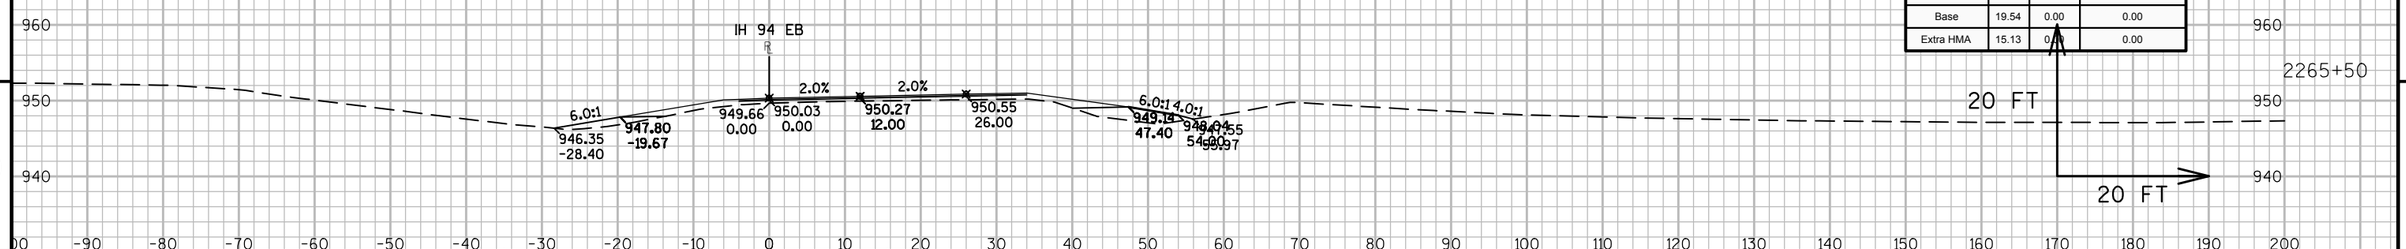


Material(s) at Station 2265+50.00			
Material Name	Area	Volume	Cumulative Volume
CutCommon	0.00	0.00	0.00
Embankment	27.36	0.00	0.00
Base	19.54	0.00	0.00
Extra HMA	15.13	0.00	0.00

9 9

PROJECT NO: 1023-00-72	HWY: IH 94	COUNTY: JACKSON	CROSS SECTIONS: IH 94 EB	SHEET	E

FILE NAME : N:\PDS\C3D\10230002\SHEETSPLAN\EAST BOUND C3D 2014\090203-XS-IH94-JC-EB- 2265+00 - 2330+00.DWG
LAYOUT NAME - 03 - (1)
PLOT DATE : 10/20/2014 10:08 AM PLOT BY : ANDRITSCH, ERIC R PLOT NAME : PLOT SCALE : 1:20_XREF

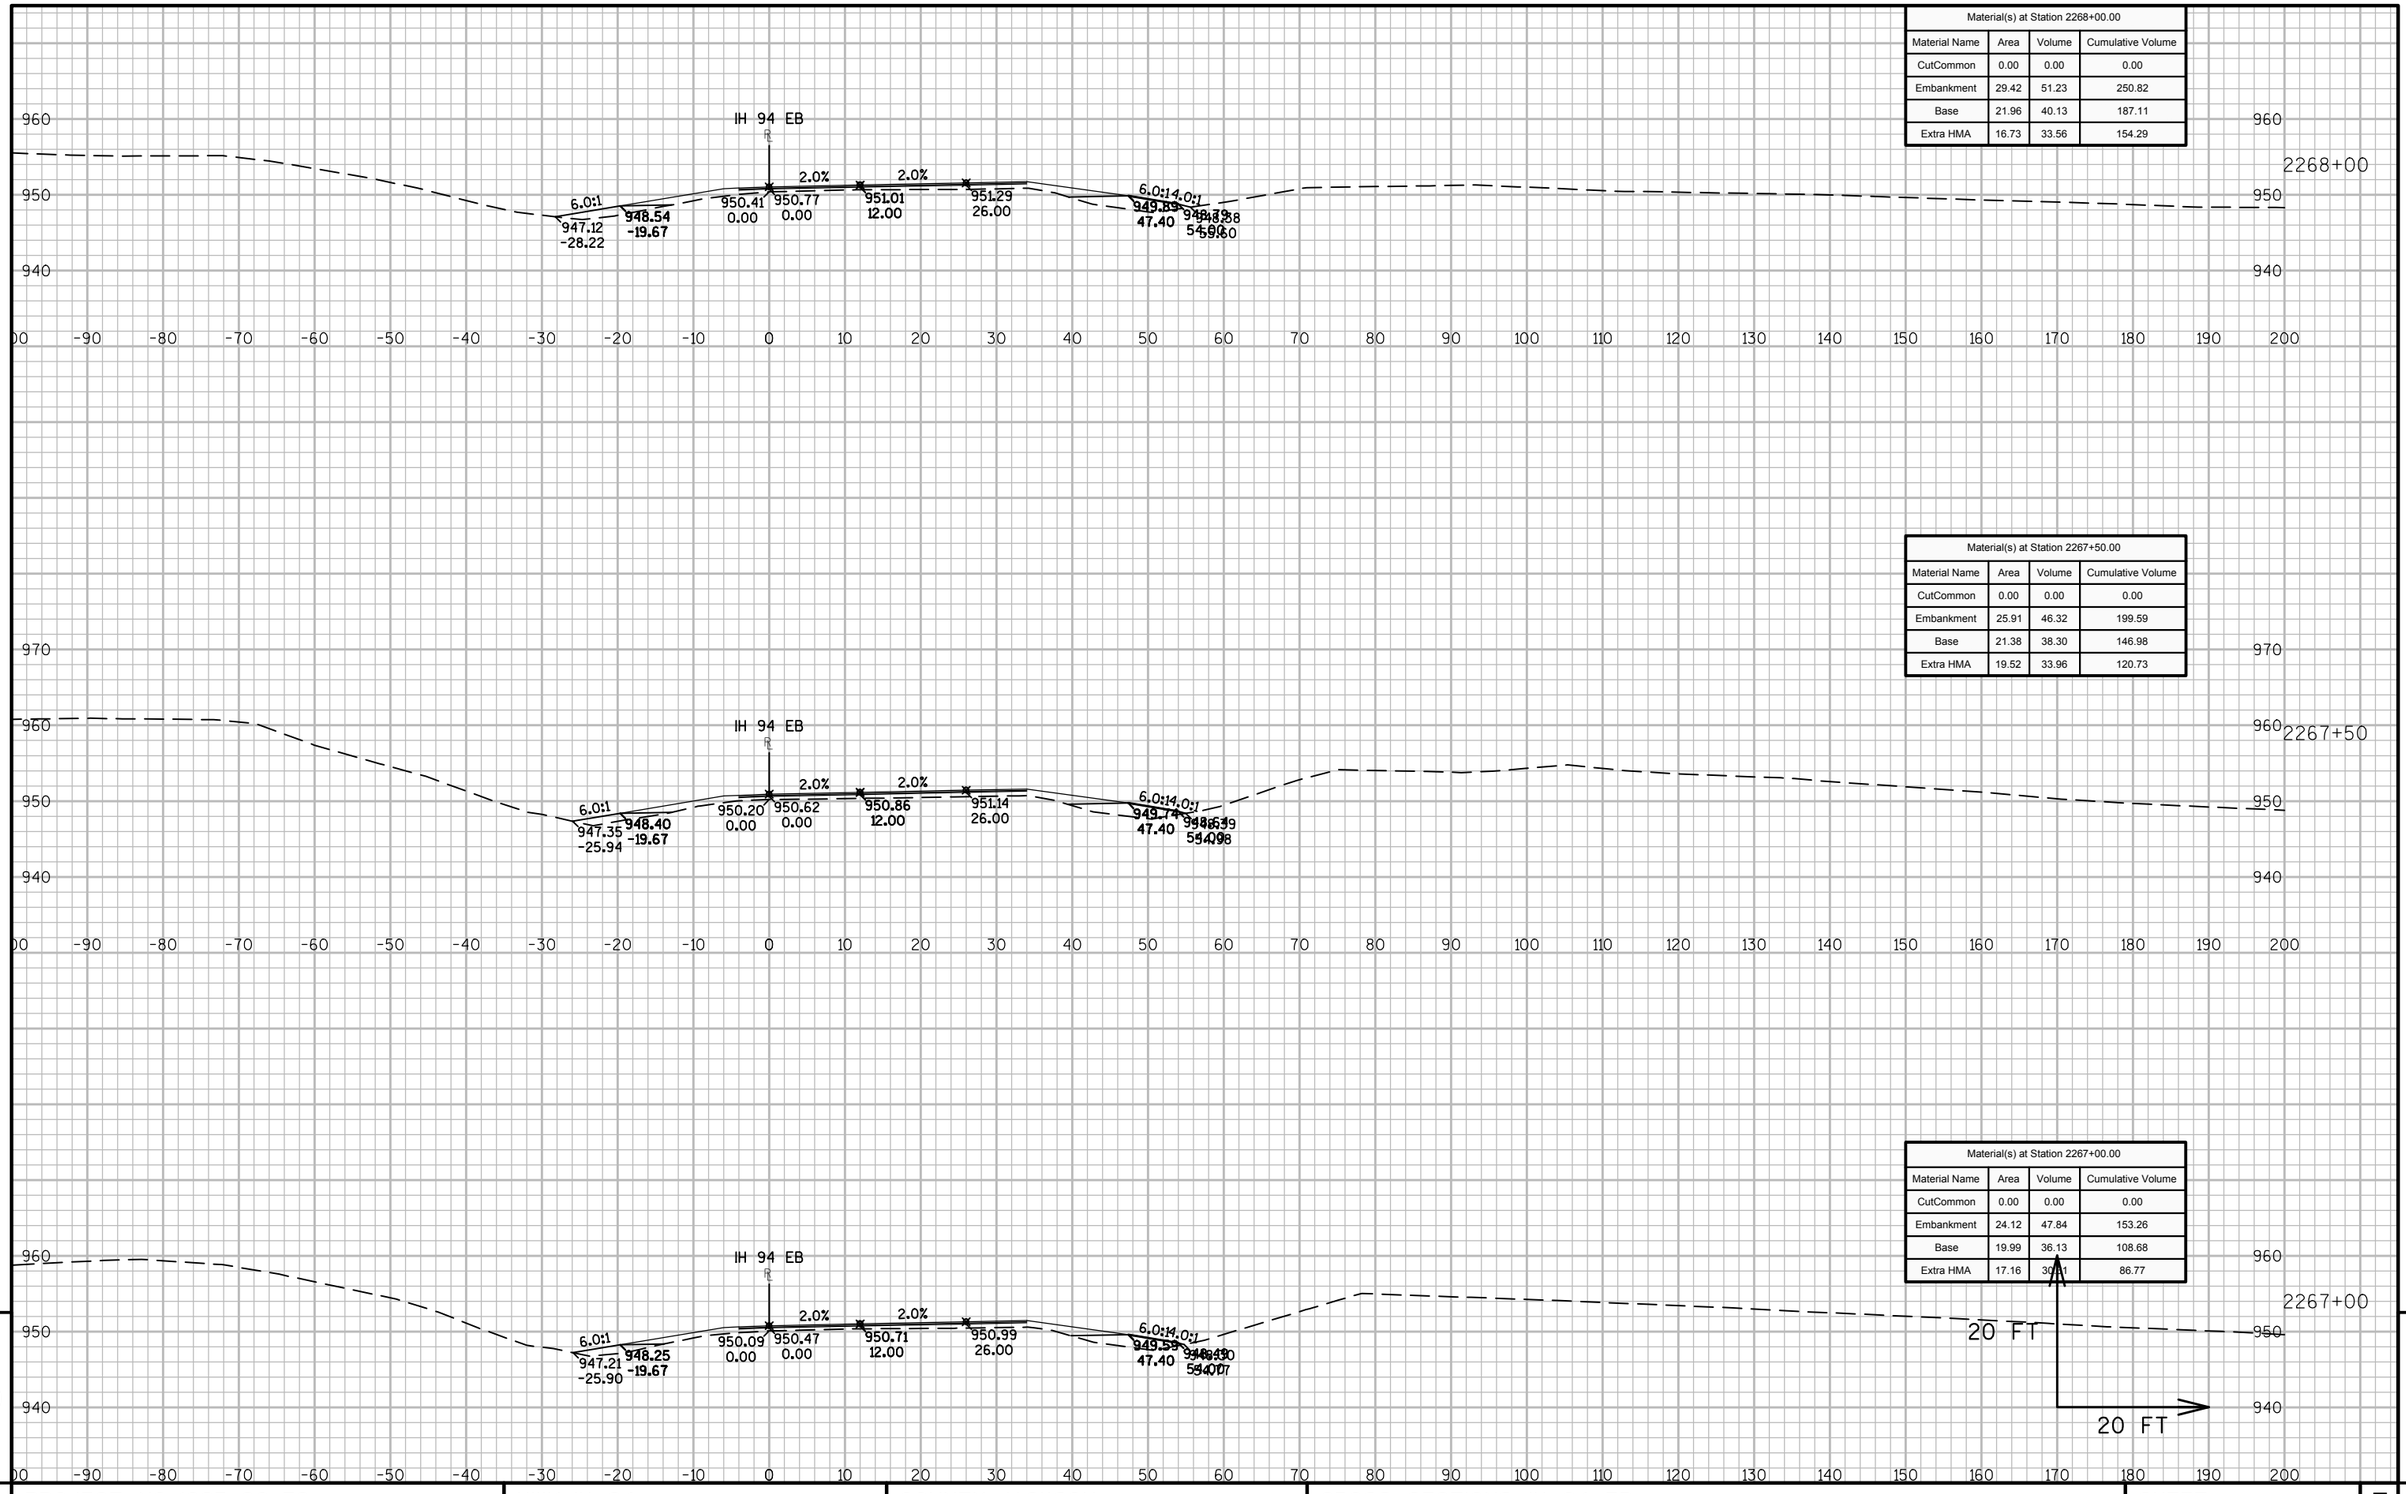

Material(s) at Station 2268+00.00			
Material Name	Area	Volume	Cumulative Volume
CutCommon	0.00	0.00	0.00
Embankment	29.42	51.23	250.82
Base	21.96	40.13	187.11
Extra HMA	16.73	33.56	154.29

Material(s) at Station 2267+50.00			
Material Name	Area	Volume	Cumulative Volume
CutCommon	0.00	0.00	0.00
Embankment	25.91	46.32	199.59
Base	21.38	38.30	146.98
Extra HMA	19.52	33.96	120.73

Material(s) at Station 2267+00.00			
Material Name	Area	Volume	Cumulative Volume
CutCommon	0.00	0.00	0.00
Embankment	24.12	47.84	153.26
Base	19.99	36.13	108.68
Extra HMA	17.16	30.91	86.77


9

9


PROJECT NO: 1023-00-72	HWY: IH 94	COUNTY: JACKSON	CROSS SECTIONS: IH 94 EB	SHEET	E

FILE NAME : N:\PDS\C3D\10230002\SHEETSPLAN\EAST BOUND C3D 2014\090203-XS-IH94-JC-EB- 2265+00 - 2330+00.DWG
LAYOUT NAME - 03 - (2)


PLOT DATE : 10/20/2014 10:08 AM PLOT BY : ANDRITSCH, ERIC R PLOT NAME : PLOT SCALE : 1:20_XREF

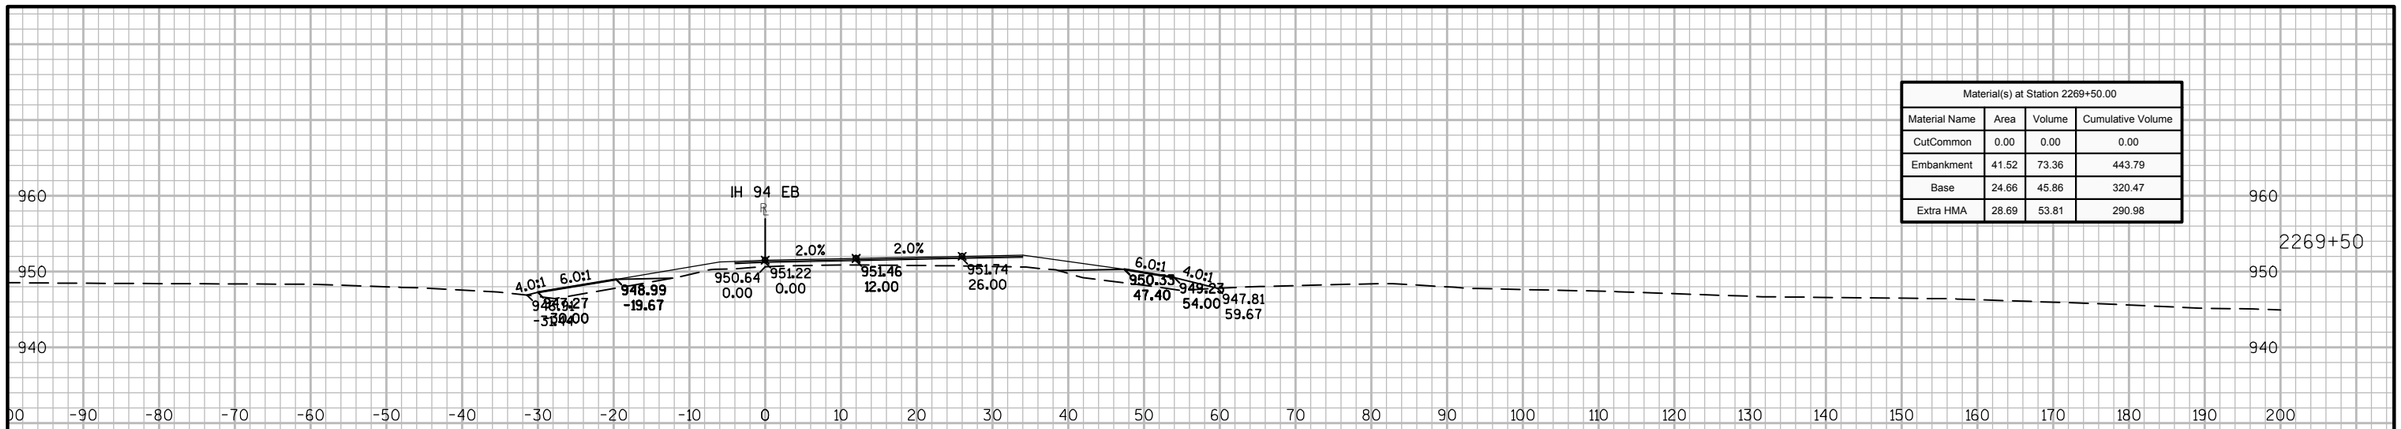

Material(s) at Station 2269+50.00			
Material Name	Area	Volume	Cumulative Volume
CutCommon	0.00	0.00	0.00
Embankment	41.52	73.36	443.79
Base	24.66	45.86	320.47
Extra HMA	28.69	53.81	290.98

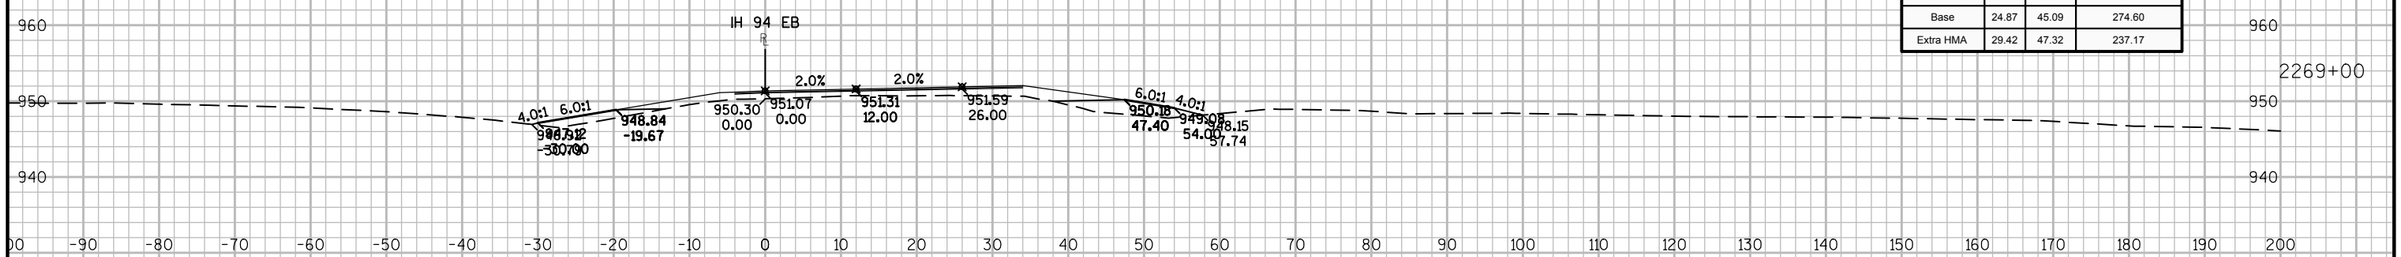

Material(s) at Station 2269+00.00			
Material Name	Area	Volume	Cumulative Volume
CutCommon	0.00	0.00	0.00
Embankment	37.71	63.64	370.43
Base	24.87	45.09	274.60
Extra HMA	29.42	47.32	237.17

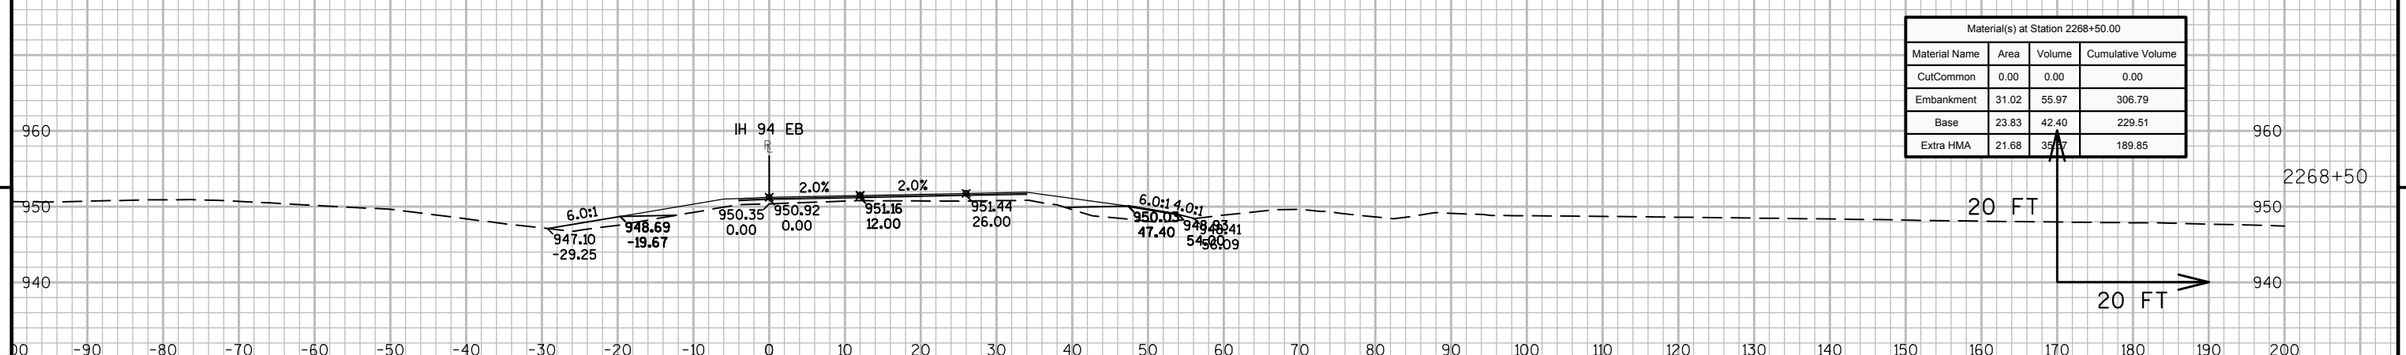


Material(s) at Station 2268+50.00			
Material Name	Area	Volume	Cumulative Volume
CutCommon	0.00	0.00	0.00
Embankment	31.02	55.97	306.79
Base	23.83	42.40	229.51
Extra HMA	21.68	39.37	189.85

9


9

PROJECT NO: 1023-00-72	HWY: IH 94	COUNTY: JACKSON	CROSS SECTIONS: IH 94 EB	SHEET	E


FILE NAME : N:\PDS\C3D\10230002\SHEETSPLAN\EAST BOUND C3D 2014\090203-XS-IH94-JC-EB- 2265+00 - 2330+00.DWG
LAYOUT NAME - 03 - (3)
PLOT DATE : 10/20/2014 10:08 AM PLOT BY : ANDRITSCH, ERIC R PLOT NAME : PLOT SCALE : 1:20_XREF

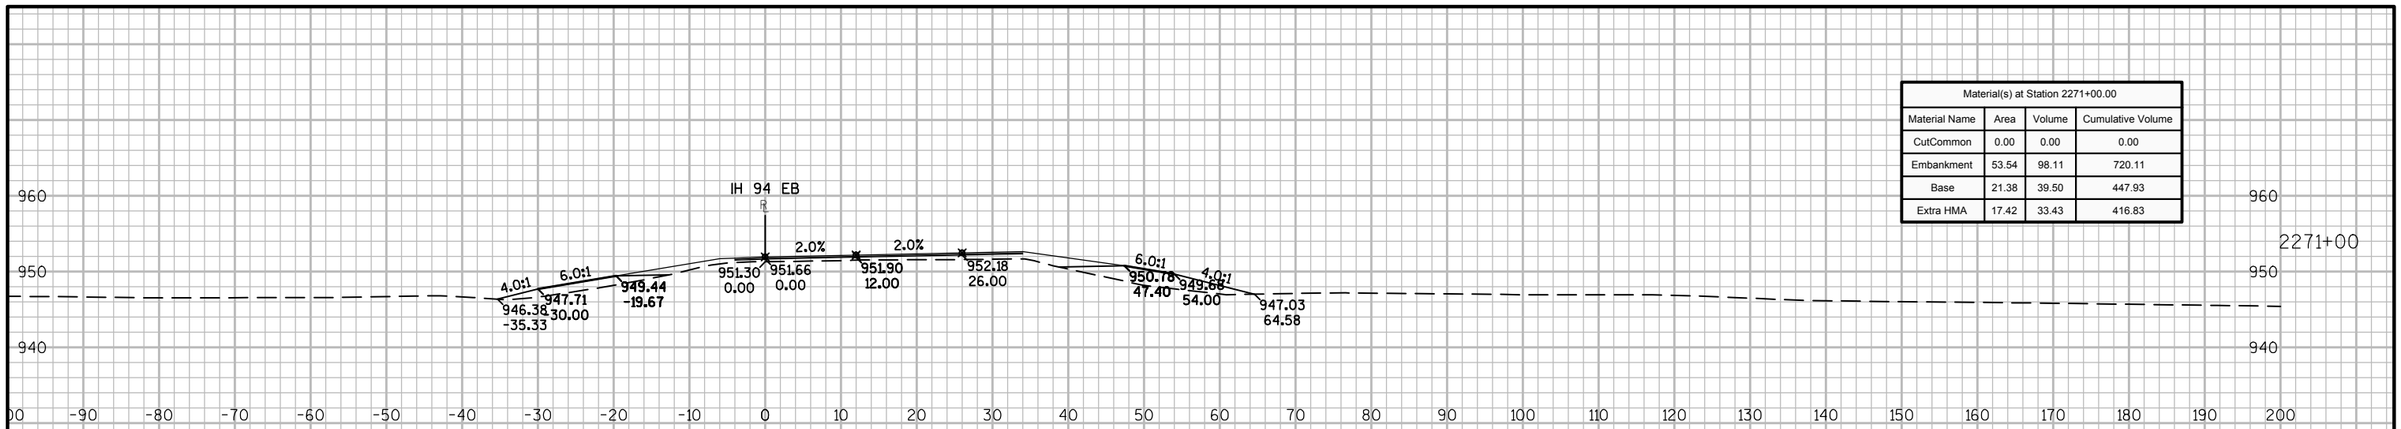

Material(s) at Station 2271+00.00			
Material Name	Area	Volume	Cumulative Volume
CutCommon	0.00	0.00	0.00
Embankment	53.54	98.11	720.11
Base	21.38	39.50	447.93
Extra HMA	17.42	33.43	416.83

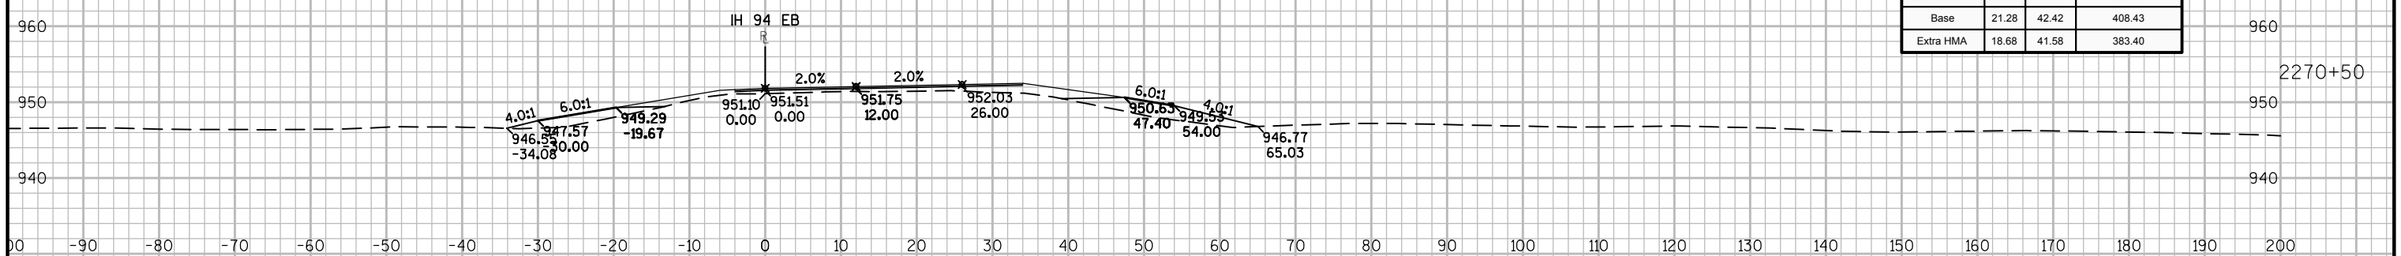

Material(s) at Station 2270+50.00			
Material Name	Area	Volume	Cumulative Volume
CutCommon	0.00	0.00	0.00
Embankment	52.42	94.15	621.99
Base	21.28	42.42	408.43
Extra HMA	18.68	41.58	383.40

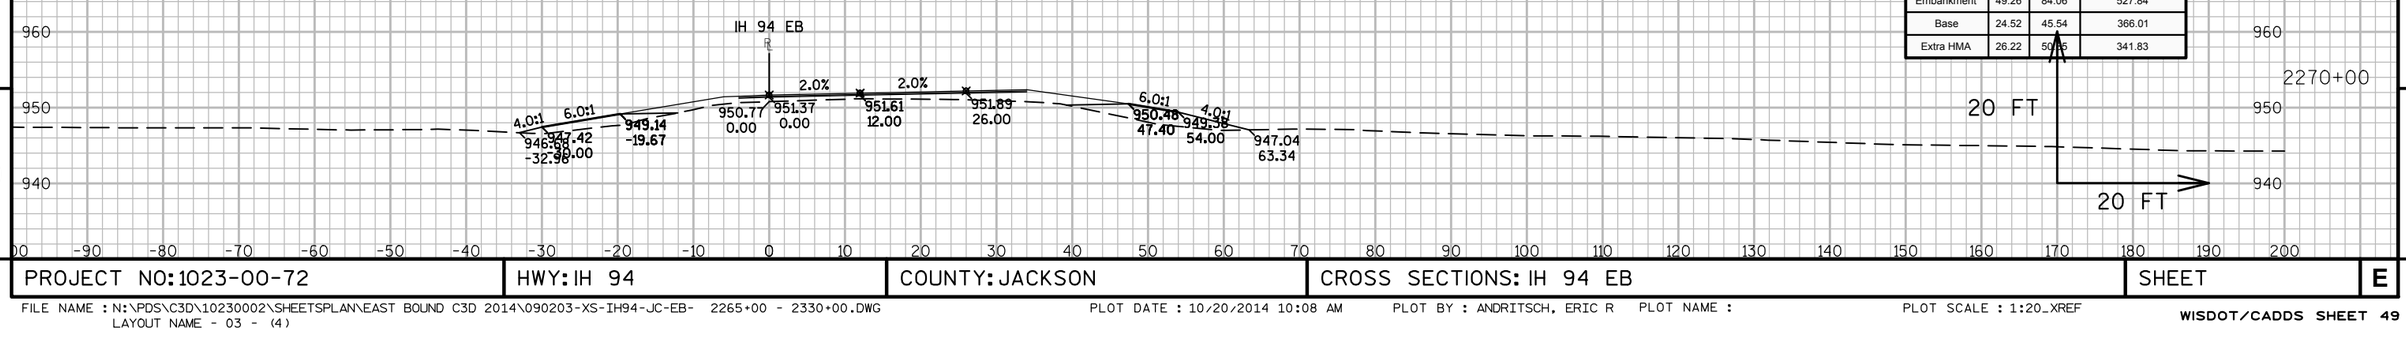


Material(s) at Station 2270+00.00			
Material Name	Area	Volume	Cumulative Volume
CutCommon	0.00	0.00	0.00
Embankment	49.26	84.06	527.84
Base	24.52	45.54	366.01
Extra HMA	26.22	50.06	341.83


9 9

PROJECT NO: 1023-00-72	HWY: IH 94	COUNTY: JACKSON	CROSS SECTIONS: IH 94 EB	SHEET	E

FILE NAME : N:\PDS\C3D\10230002\SHEETSPLAN\EAST BOUND C3D 2014\090203-XS-IH94-JC-EB- 2265+00 - 2330+00.DWG
LAYOUT NAME - 03 - (4)
PLOT DATE : 10/20/2014 10:08 AM PLOT BY : ANDRITSCH, ERIC R PLOT NAME : PLOT SCALE : 1:20_XREF

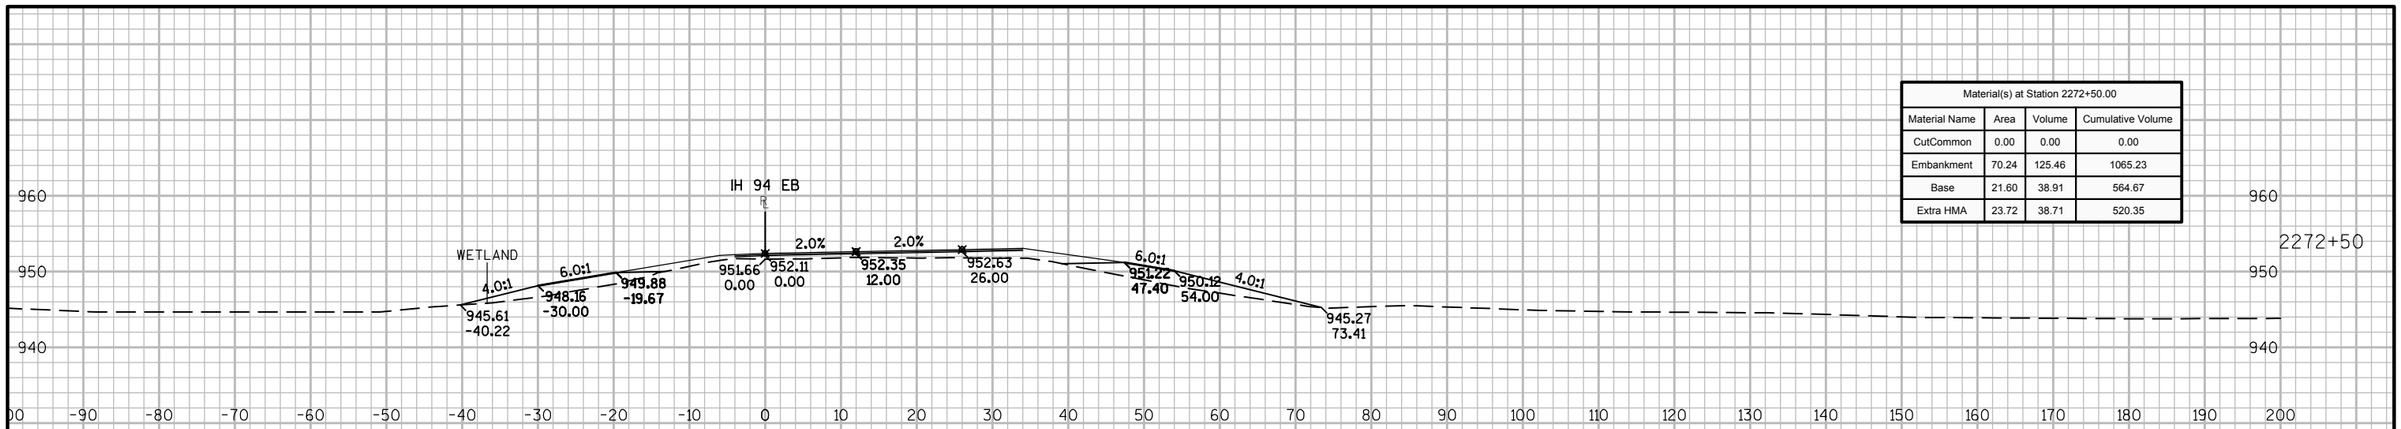

Material(s) at Station 2272+50.00			
Material Name	Area	Volume	Cumulative Volume
CutCommon	0.00	0.00	0.00
Embankment	70.24	125.46	1065.23
Base	21.60	38.91	564.67
Extra HMA	23.72	38.71	520.35

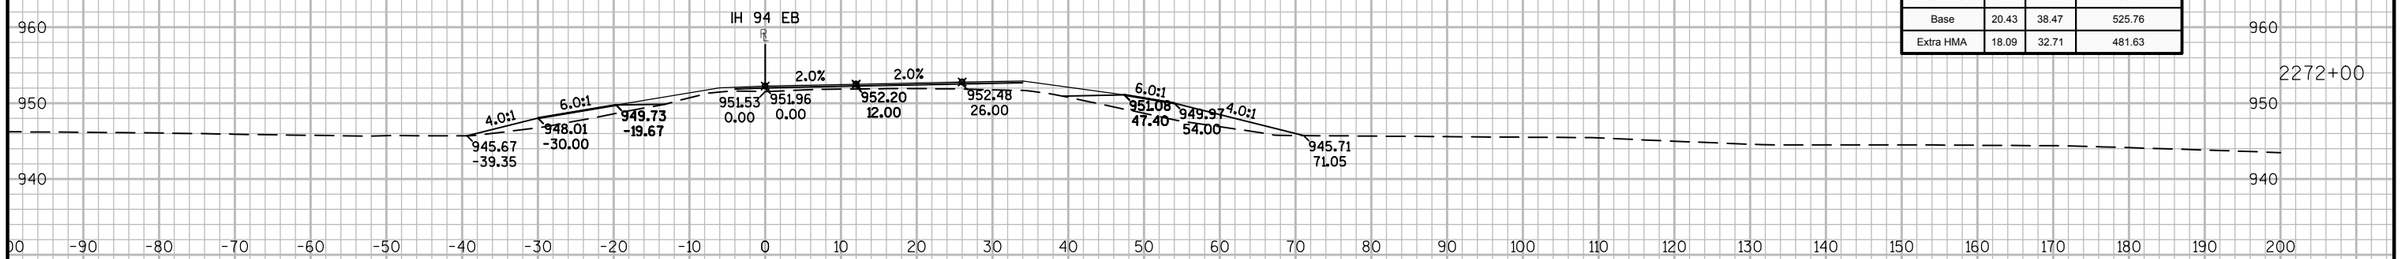

Material(s) at Station 2272+00.00			
Material Name	Area	Volume	Cumulative Volume
CutCommon	0.00	0.00	0.00
Embankment	65.25	115.25	939.77
Base	20.43	38.47	525.76
Extra HMA	18.09	32.71	481.63


Material(s) at Station 2271+50.00			
Material Name	Area	Volume	Cumulative Volume
CutCommon	0.00	0.00	0.00
Embankment	59.22	104.41	824.52
Base	21.12	39.35	487.28
Extra HMA	17.24	32.18	448.92

9


9

PROJECT NO: 1023-00-72	HWY: IH 94	COUNTY: JACKSON	CROSS SECTIONS: IH 94 EB	SHEET	E


FILE NAME : N:\PDS\C3D\10230002\SHEETSPLAN\EAST BOUND C3D 2014\090203-XS-IH94-JC-EB- 2265+00 - 2330+00.DWG
LAYOUT NAME - 03 - (5)
PLOT DATE : 10/20/2014 10:08 AM PLOT BY : ANDRITSCH, ERIC R PLOT NAME : PLOT SCALE : 1:20_XREF

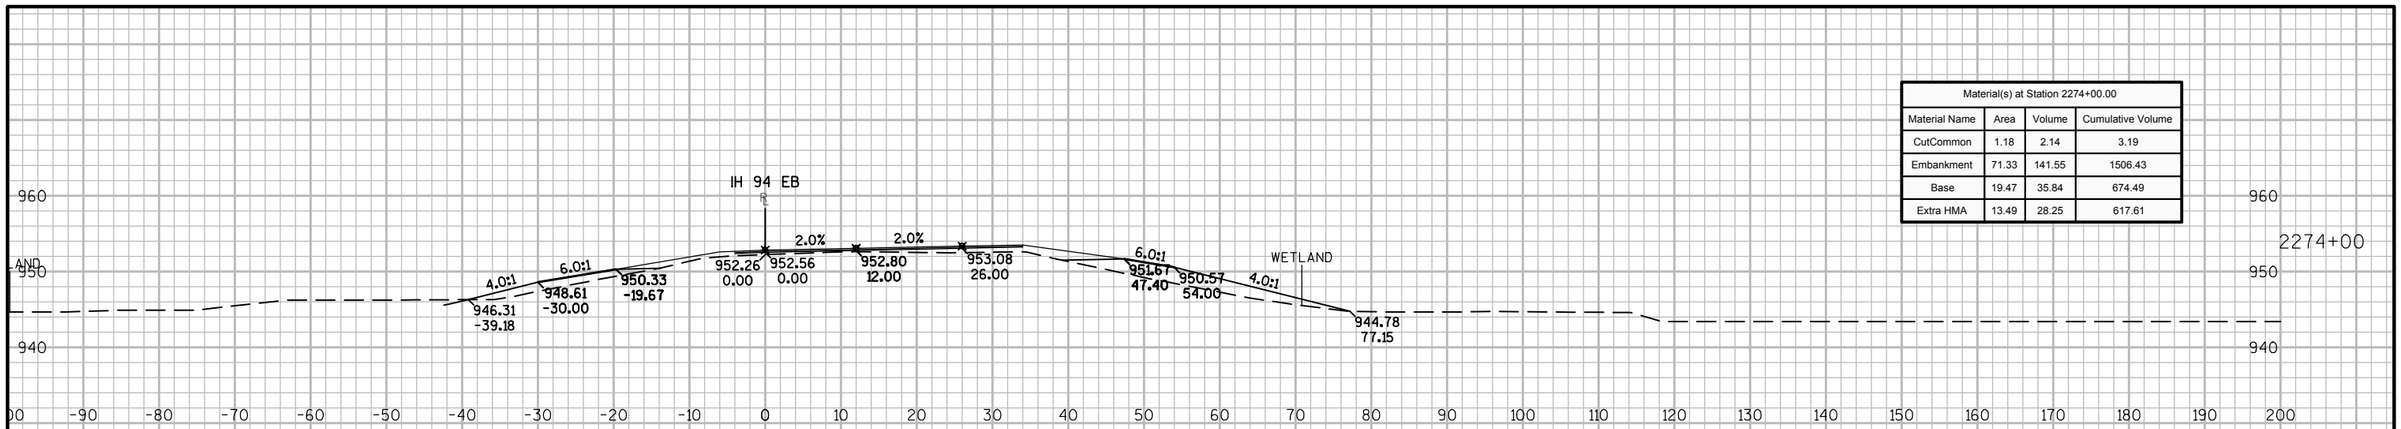

Material(s) at Station 2274+00.00			
Material Name	Area	Volume	Cumulative Volume
CutCommon	1.18	2.14	3.19
Embankment	71.33	141.55	1506.43
Base	19.47	35.84	674.49
Extra HMA	13.49	28.25	617.61

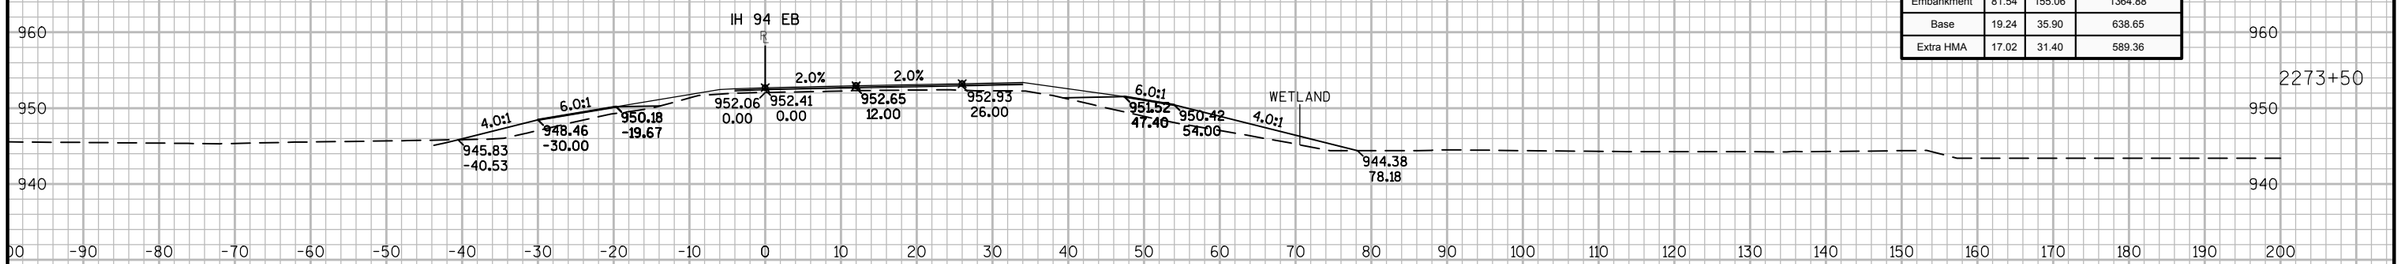

Material(s) at Station 2273+50.00			
Material Name	Area	Volume	Cumulative Volume
CutCommon	1.13	1.05	1.05
Embankment	81.54	155.06	1364.88
Base	19.24	35.90	638.65
Extra HMA	17.02	31.40	589.36

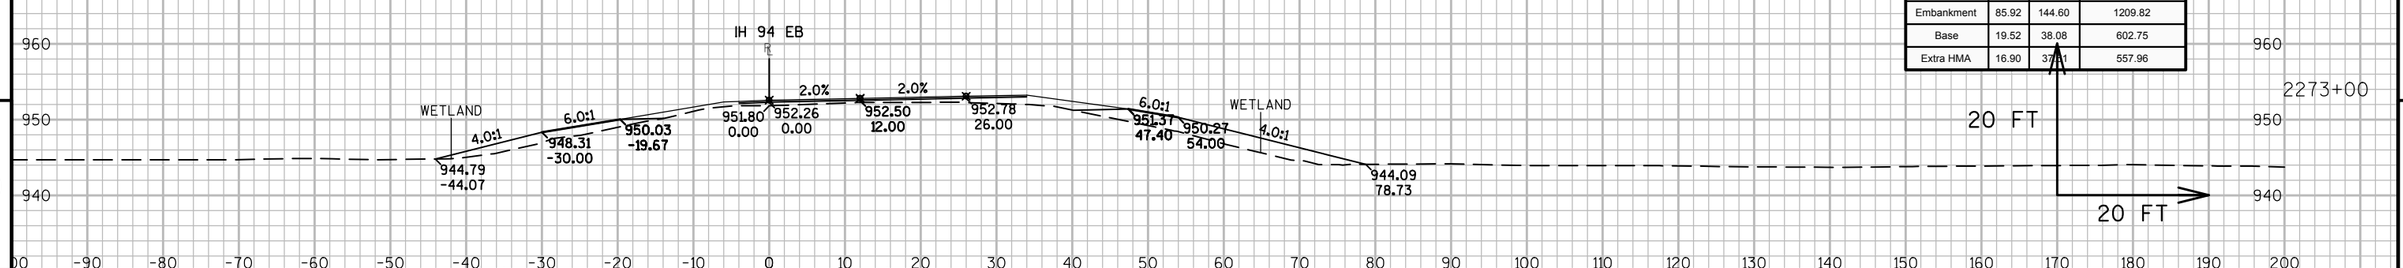


Material(s) at Station 2273+00.00			
Material Name	Area	Volume	Cumulative Volume
CutCommon	0.00	0.00	0.00
Embankment	85.92	144.60	1209.82
Base	19.52	38.08	602.75
Extra HMA	16.90	37.41	557.96

9


9

PROJECT NO: 1023-00-72	HWY: IH 94	COUNTY: JACKSON	CROSS SECTIONS: IH 94 EB	SHEET	E


FILE NAME : N:\PDS\C3D\10230002\SHEETSPLAN\EAST BOUND C3D 2014\090203-XS-IH94-JC-EB- 2265+00 - 2330+00.DWG
LAYOUT NAME - 03 - (6)
PLOT DATE : 10/20/2014 10:08 AM PLOT BY : ANDRITSCH, ERIC R PLOT NAME : PLOT SCALE : 1:20_XREF

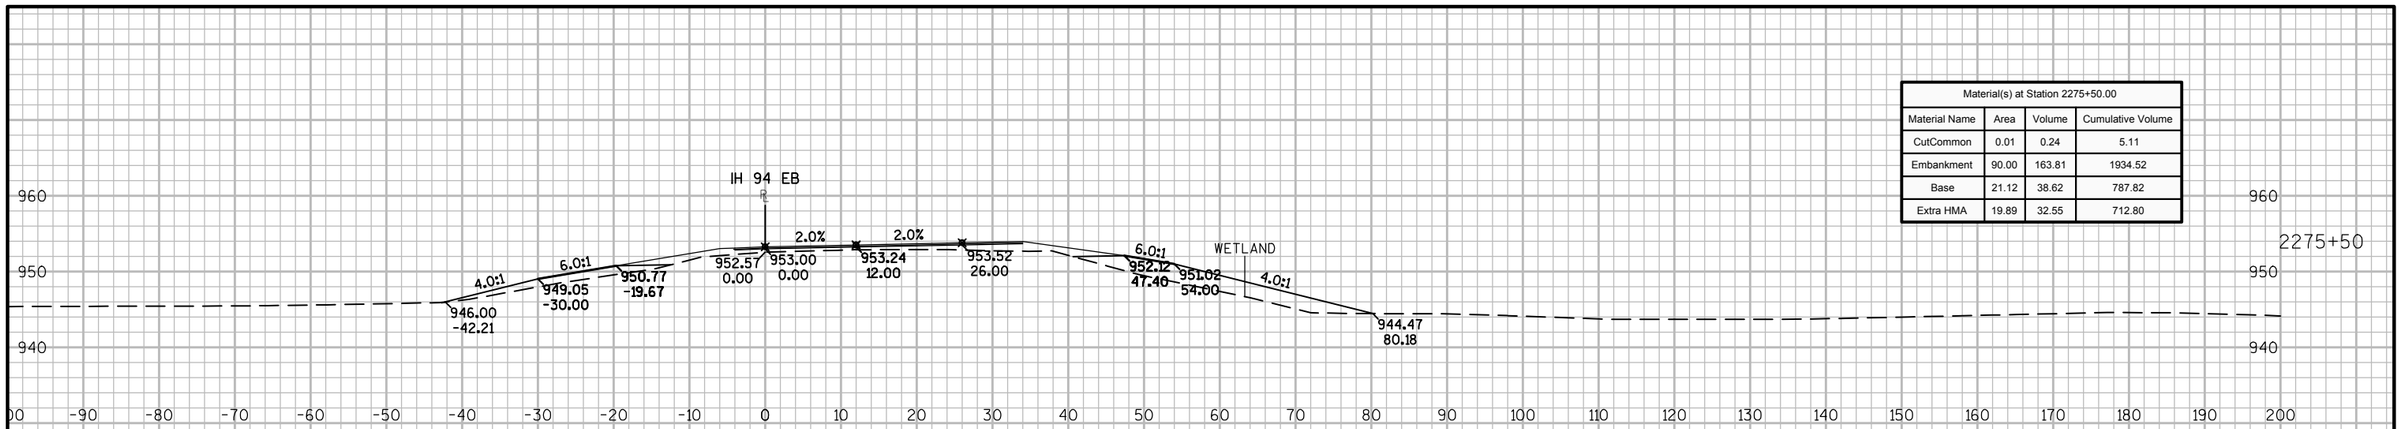

Material(s) at Station 2275+50.00			
Material Name	Area	Volume	Cumulative Volume
CutCommon	0.01	0.24	5.11
Embankment	90.00	163.81	1934.52
Base	21.12	38.62	787.82
Extra HMA	19.89	32.55	712.80

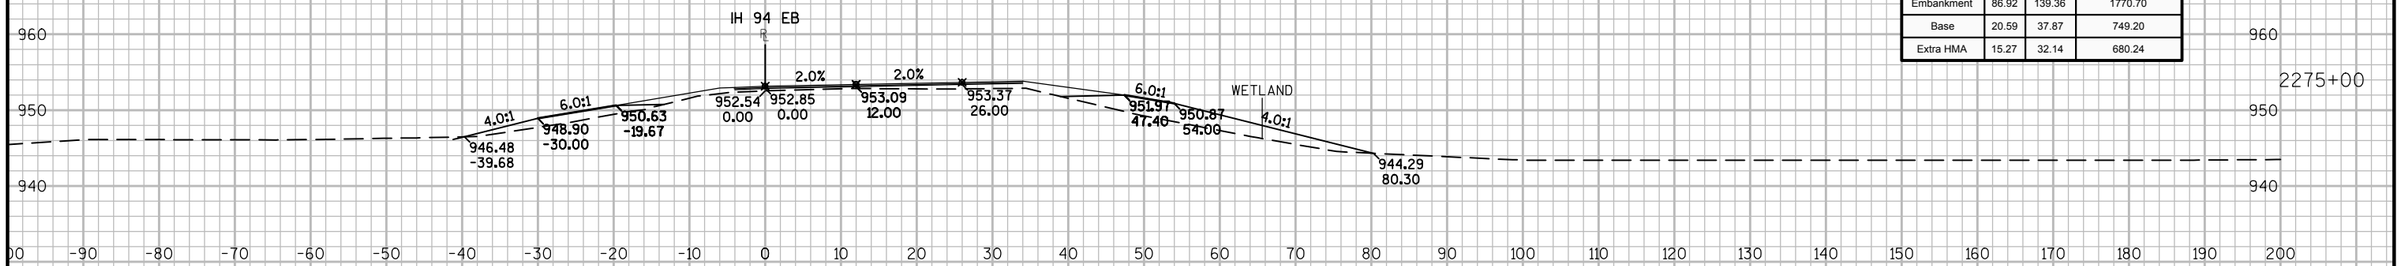

Material(s) at Station 2275+00.00			
Material Name	Area	Volume	Cumulative Volume
CutCommon	0.24	0.41	4.87
Embankment	86.92	139.36	1770.70
Base	20.59	37.87	749.20
Extra HMA	15.27	32.14	680.24

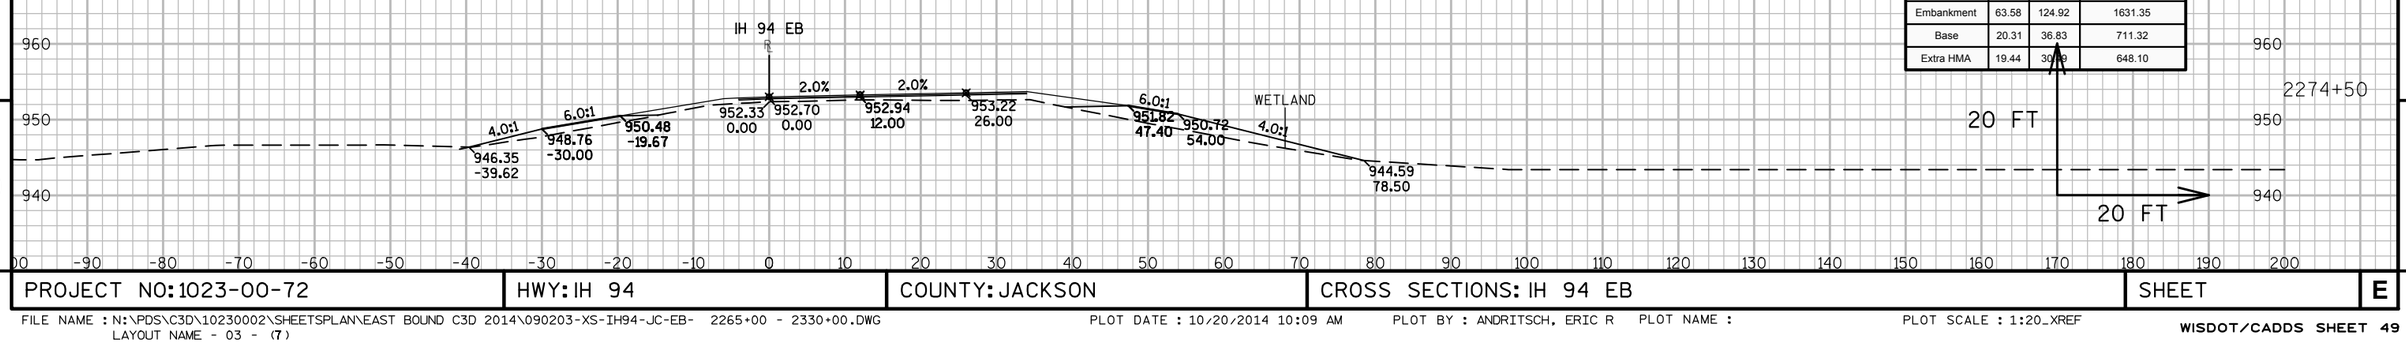

Material(s) at Station 2274+50.00			
Material Name	Area	Volume	Cumulative Volume
CutCommon	0.20	1.28	4.47
Embankment	63.58	124.92	1631.35
Base	20.31	36.83	711.32
Extra HMA	19.44	30.78	648.10


9

9


PROJECT NO: 1023-00-72	HWY: IH 94	COUNTY: JACKSON	CROSS SECTIONS: IH 94 EB	SHEET	E

FILE NAME : N:\PDS\C3D\10230002\SHEETSPLAN\EAST BOUND C3D 2014\090203-XS-IH94-JC-EB- 2265+00 - 2330+00.DWG
LAYOUT NAME - 03 - (7)


PLOT DATE : 10/20/2014 10:09 AM PLOT BY : ANDRITSCH, ERIC R PLOT NAME : PLOT SCALE : 1:20_XREF

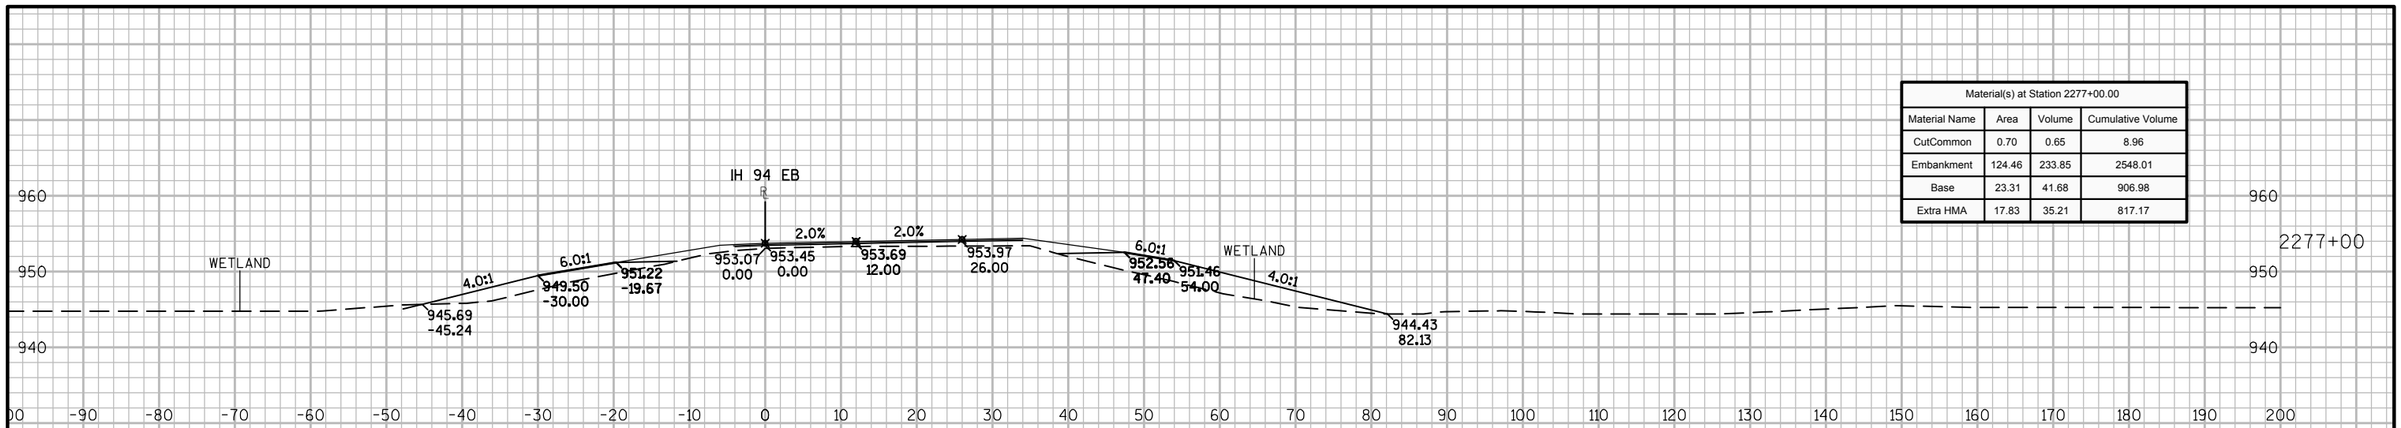

Material(s) at Station 2277+00.00			
Material Name	Area	Volume	Cumulative Volume
CutCommon	0.70	0.65	8.96
Embankment	124.46	233.85	2548.01
Base	23.31	41.68	906.98
Extra HMA	17.83	35.21	817.17

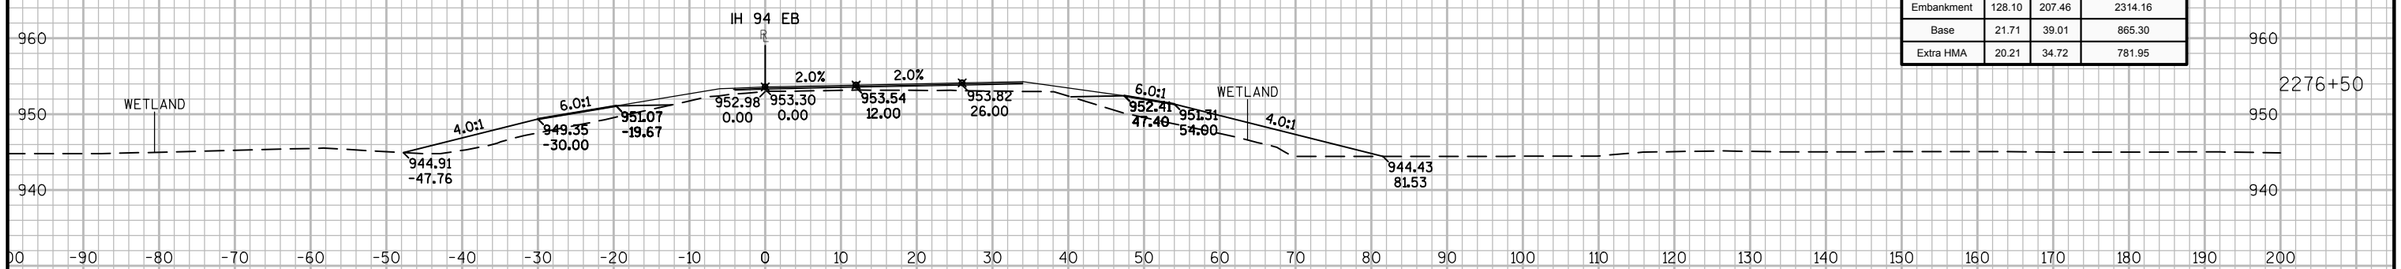

Material(s) at Station 2276+50.00			
Material Name	Area	Volume	Cumulative Volume
CutCommon	0.00	1.59	8.31
Embankment	128.10	207.46	2314.16
Base	21.71	39.01	865.30
Extra HMA	20.21	34.72	781.95

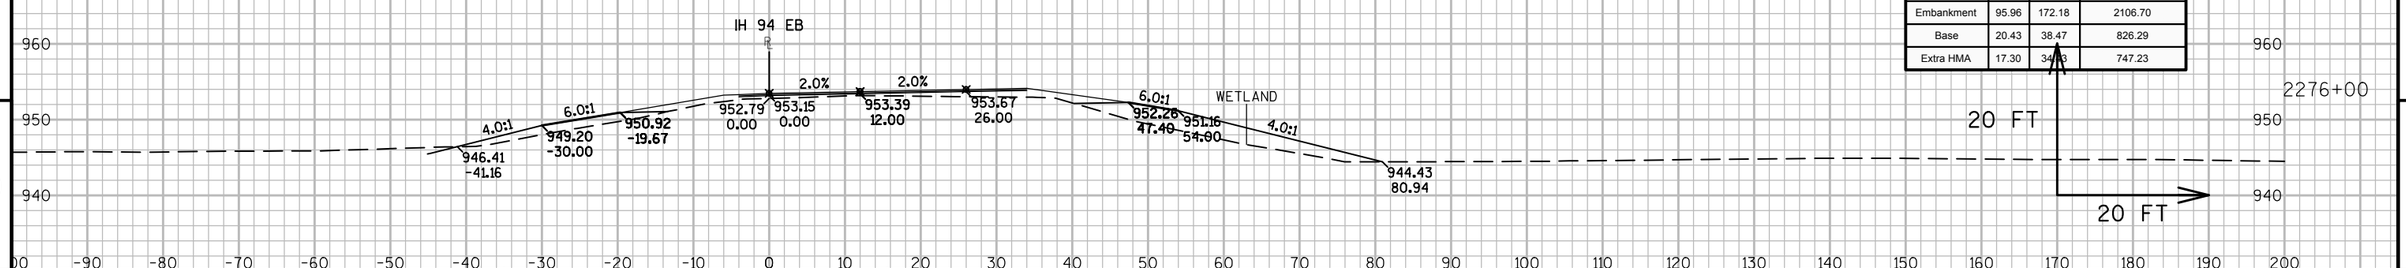

Material(s) at Station 2276+00.00			
Material Name	Area	Volume	Cumulative Volume
CutCommon	1.72	1.61	6.72
Embankment	95.96	172.18	2106.70
Base	20.43	38.47	826.29
Extra HMA	17.30	34.48	747.23


9

9


PROJECT NO: 1023-00-72	HWY: IH 94	COUNTY: JACKSON	CROSS SECTIONS: IH 94 EB	SHEET	E

FILE NAME : N:\PDS\C3D\10230002\SHEETSPLAN\EAST BOUND C3D 2014\090203-XS-IH94-JC-EB- 2265+00 - 2330+00.DWG
LAYOUT NAME - 03 - (8)


PLOT DATE : 10/20/2014 10:09 AM PLOT BY : ANDRITSCH, ERIC R PLOT NAME : PLOT SCALE : 1:20_XREF

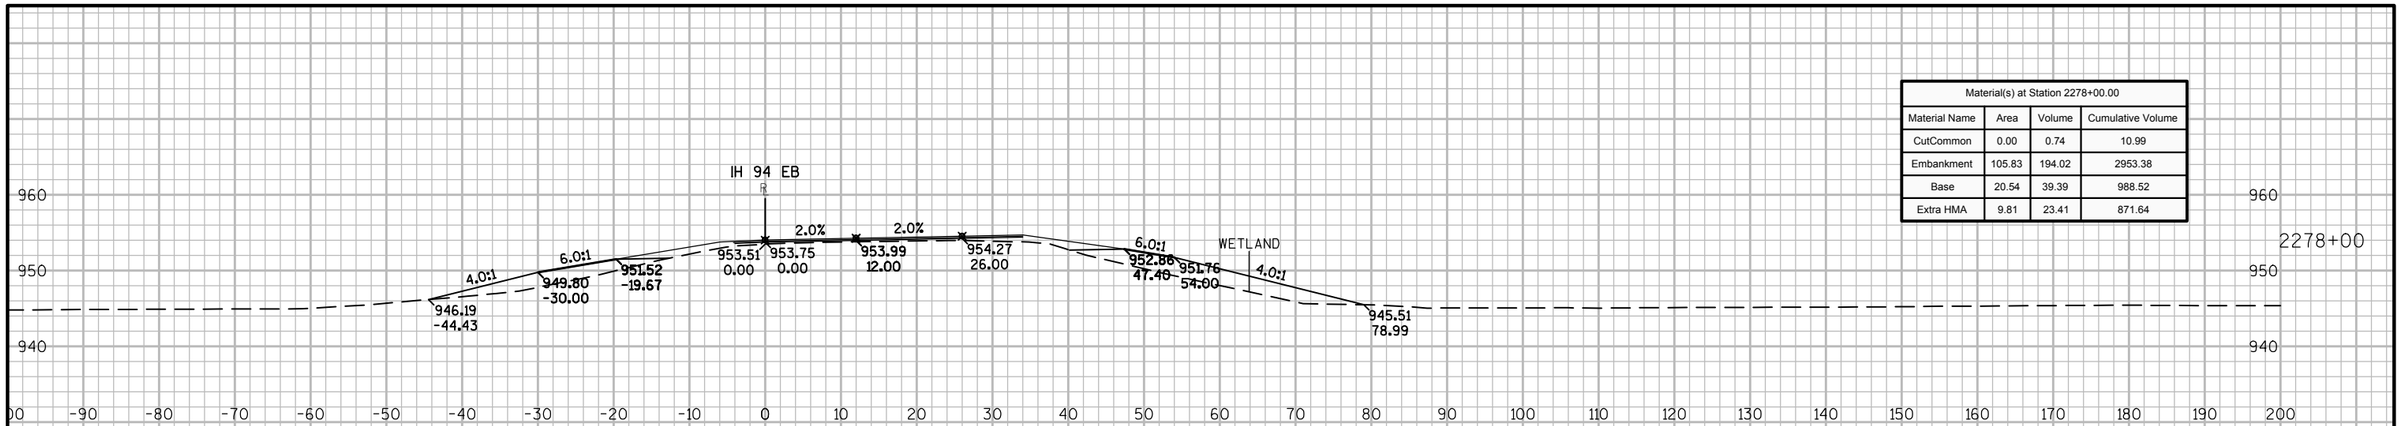

Material(s) at Station 2278+00.00			
Material Name	Area	Volume	Cumulative Volume
CutCommon	0.00	0.74	10.99
Embankment	105.83	194.02	2953.38
Base	20.54	39.39	988.52
Extra HMA	9.81	23.41	871.64

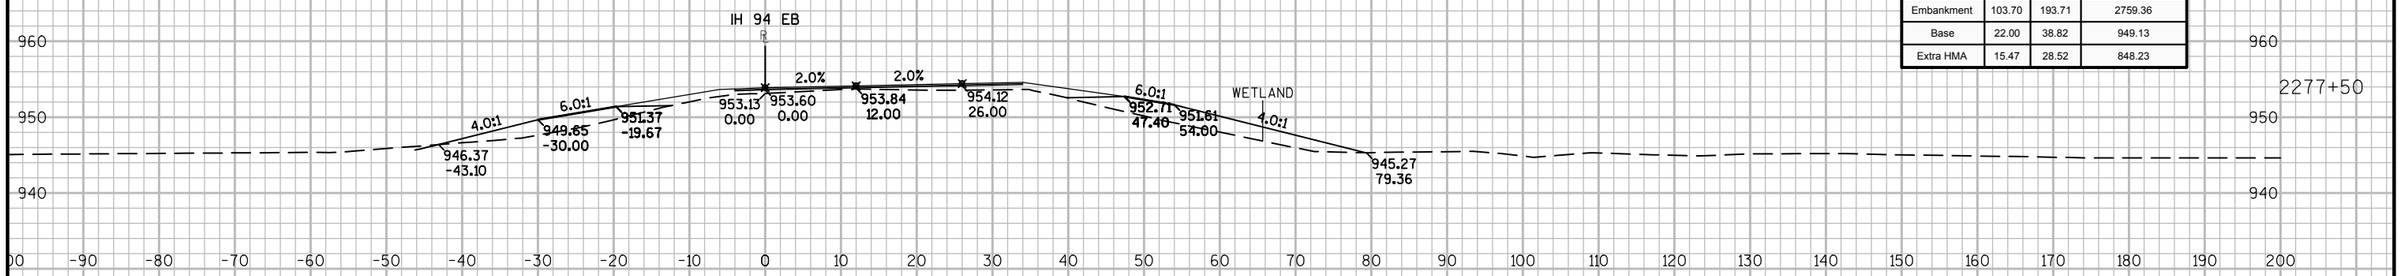

Material(s) at Station 2277+50.00			
Material Name	Area	Volume	Cumulative Volume
CutCommon	0.80	1.20	10.25
Embankment	103.70	193.71	2759.36
Base	22.00	38.82	949.13
Extra HMA	15.47	28.52	848.23

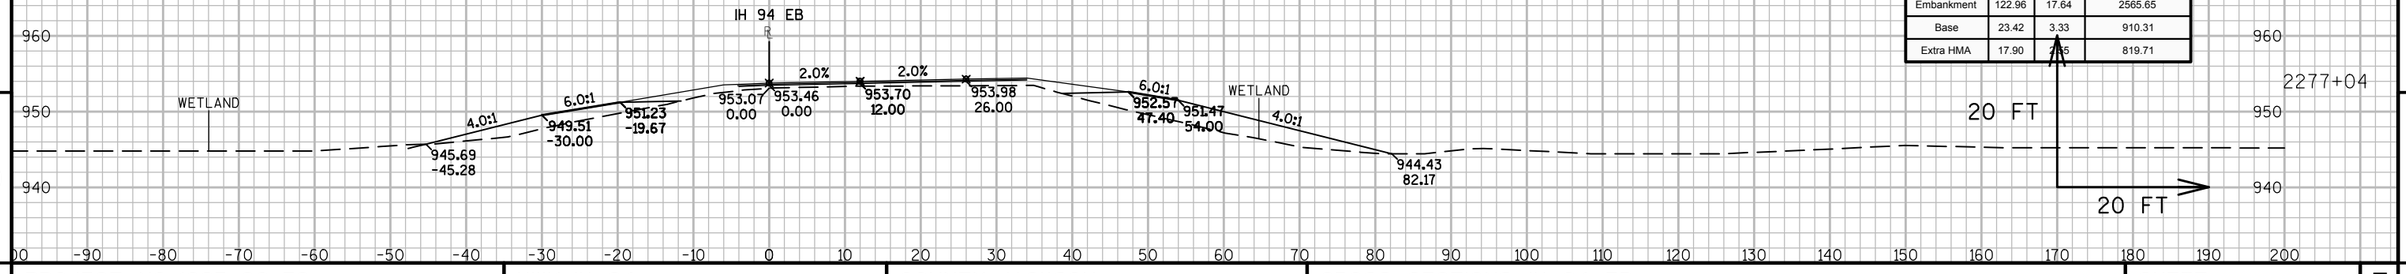

Material(s) at Station 2277+03.85			
Material Name	Area	Volume	Cumulative Volume
CutCommon	0.61	0.09	9.05
Embankment	122.96	17.64	2565.65
Base	23.42	3.33	910.31
Extra HMA	17.90	2.55	819.71


9

9


PROJECT NO: 1023-00-72	HWY: IH 94	COUNTY: JACKSON	CROSS SECTIONS: IH 94 EB	SHEET	E

FILE NAME : N:\PDS\C3D\10230002\SHEETSPLAN\EAST BOUND C3D 2014\090203-XS-IH94-JC-EB- 2265+00 - 2330+00.DWG
LAYOUT NAME - 03 - (9)


PLOT DATE : 10/20/2014 10:09 AM PLOT BY : ANDRITSCH, ERIC R PLOT NAME : PLOT SCALE : 1:20_XREF

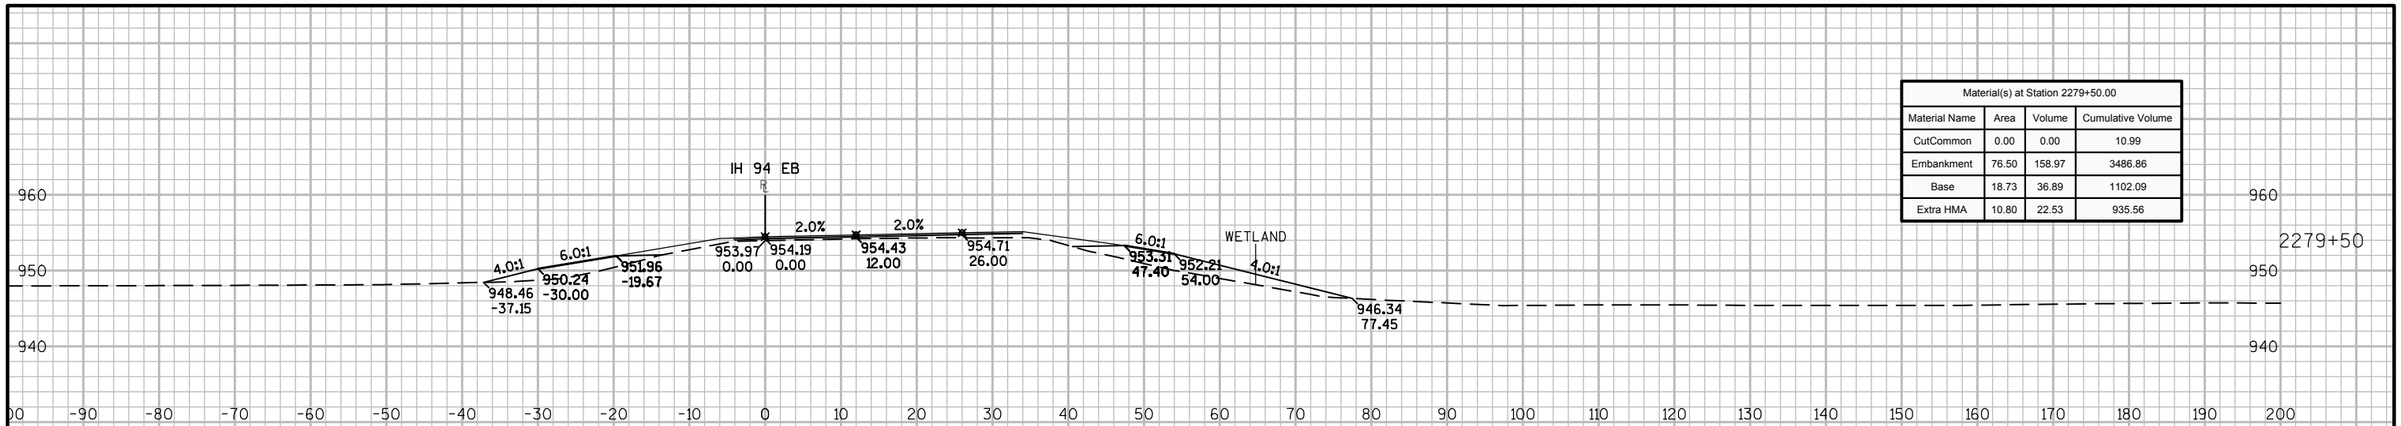

Material(s) at Station 2279+50.00			
Material Name	Area	Volume	Cumulative Volume
CutCommon	0.00	0.00	10.99
Embankment	76.50	158.97	3486.86
Base	18.73	36.89	1102.09
Extra HMA	10.80	22.53	935.56

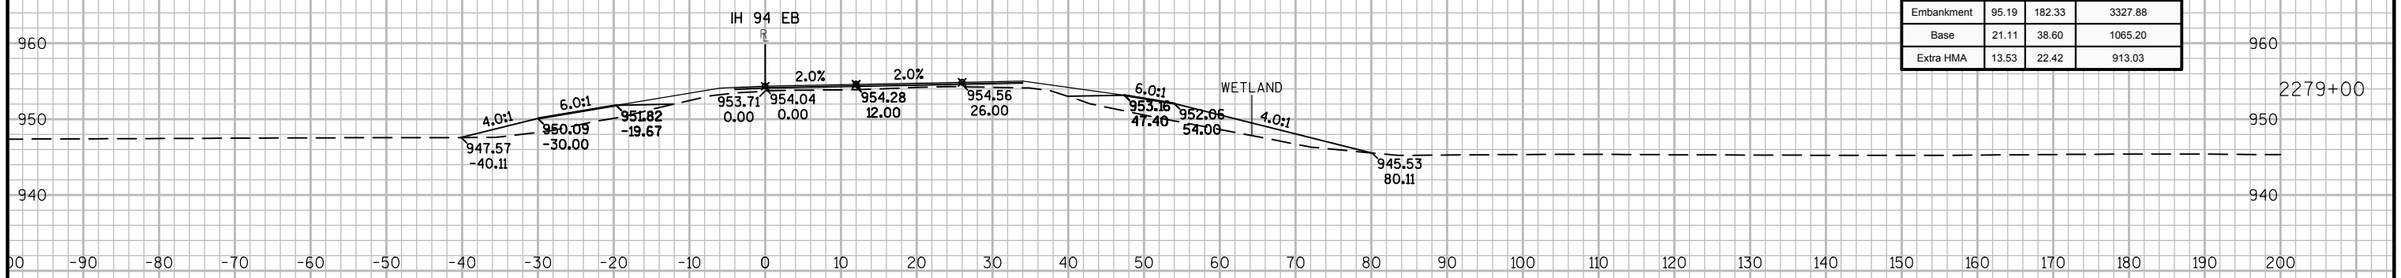

Material(s) at Station 2279+00.00			
Material Name	Area	Volume	Cumulative Volume
CutCommon	0.00	0.00	10.99
Embankment	95.19	182.33	3327.88
Base	21.11	38.60	1065.20
Extra HMA	13.53	22.42	913.03

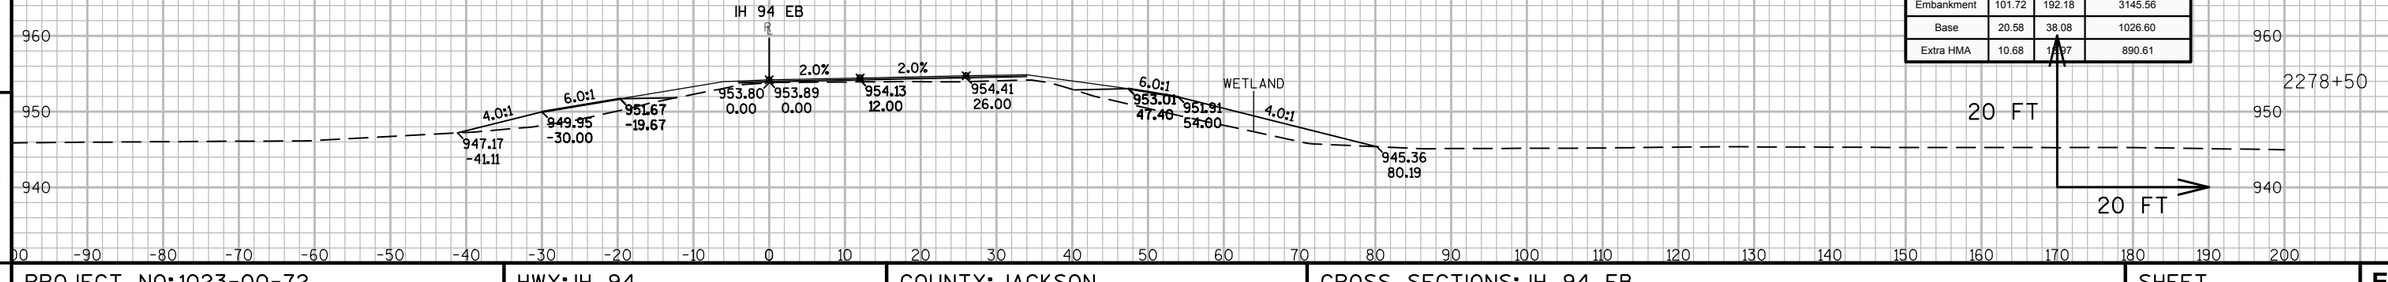

Material(s) at Station 2278+50.00			
Material Name	Area	Volume	Cumulative Volume
CutCommon	0.00	0.00	10.99
Embankment	101.72	192.18	3145.56
Base	20.58	38.08	1026.60
Extra HMA	10.68	19.97	890.61


9

9


PROJECT NO: 1023-00-72	HWY: IH 94	COUNTY: JACKSON	CROSS SECTIONS: IH 94 EB	SHEET	E

FILE NAME : N:\PDS\C3D\10230002\SHEETSPLAN\EAST BOUND C3D 2014\090203-XS-IH94-JC-EB- 2265+00 - 2330+00.DWG
LAYOUT NAME - 03 - (10)


PLOT DATE : 10/20/2014 10:09 AM PLOT BY : ANDRITSCH, ERIC R PLOT NAME : PLOT SCALE : 1:20_XREF

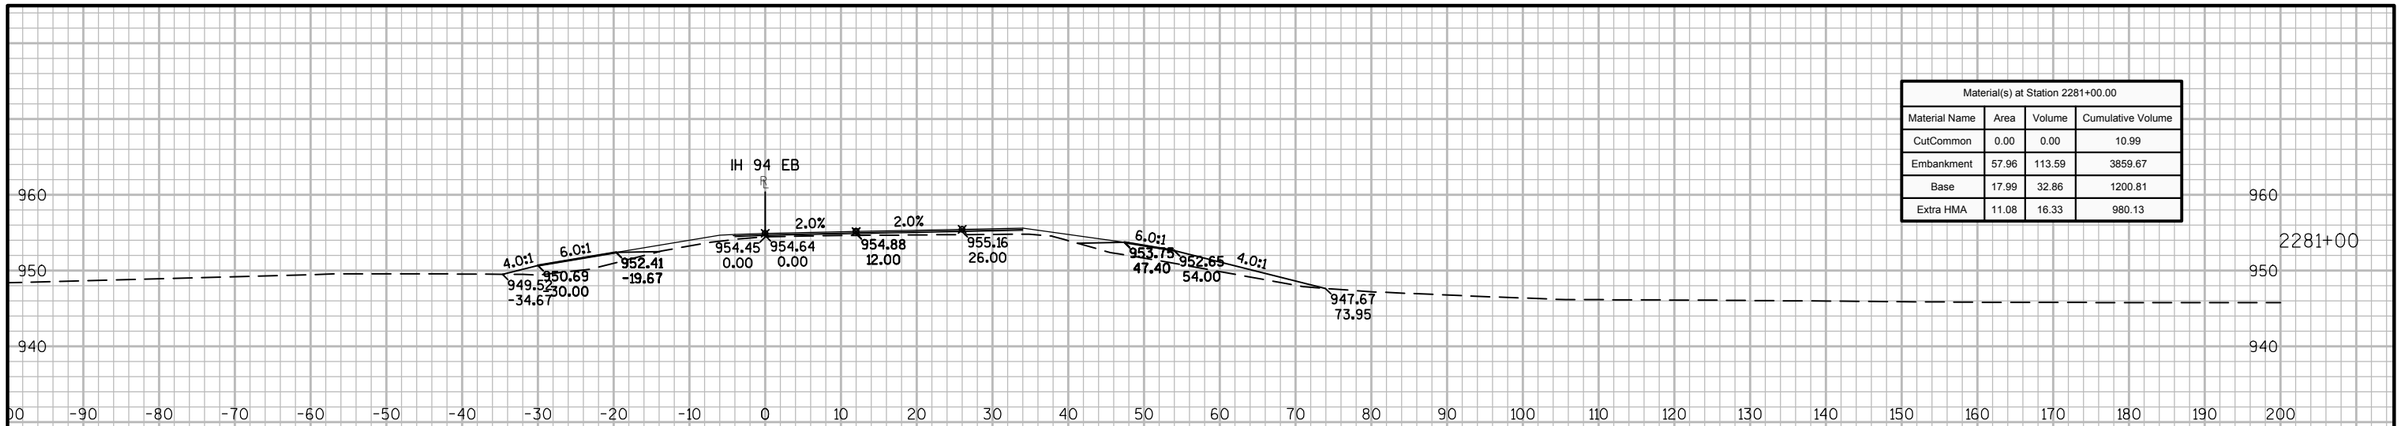

Material(s) at Station 2281+00.00			
Material Name	Area	Volume	Cumulative Volume
CutCommon	0.00	0.00	10.99
Embankment	57.96	113.59	3859.67
Base	17.99	32.86	1200.81
Extra HMA	11.08	16.33	980.13

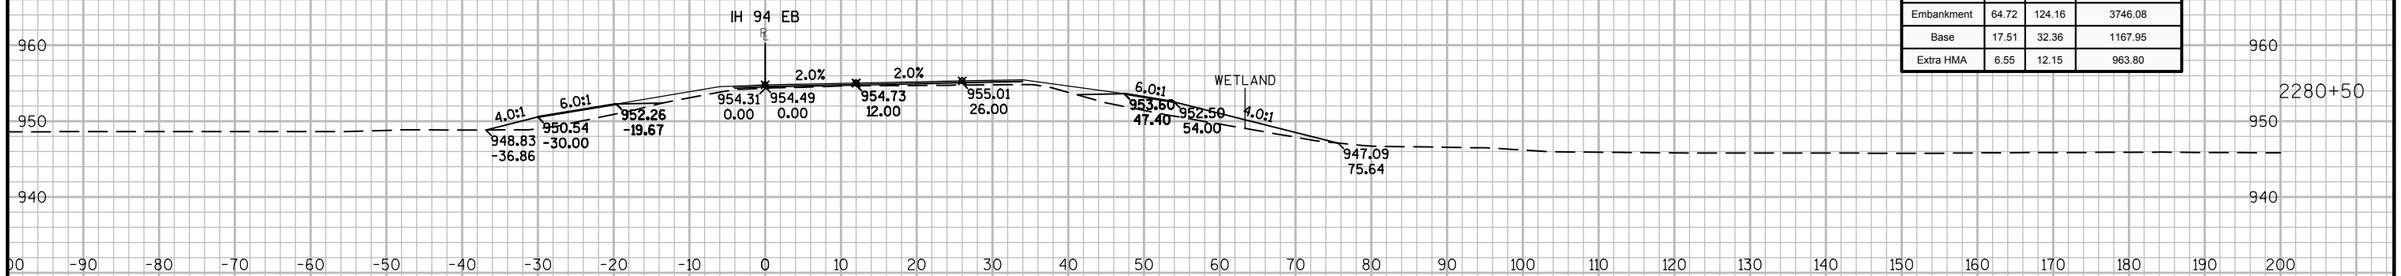

Material(s) at Station 2280+50.00			
Material Name	Area	Volume	Cumulative Volume
CutCommon	0.00	0.00	10.99
Embankment	64.72	124.16	3746.08
Base	17.51	32.36	1167.95
Extra HMA	6.55	12.15	963.80

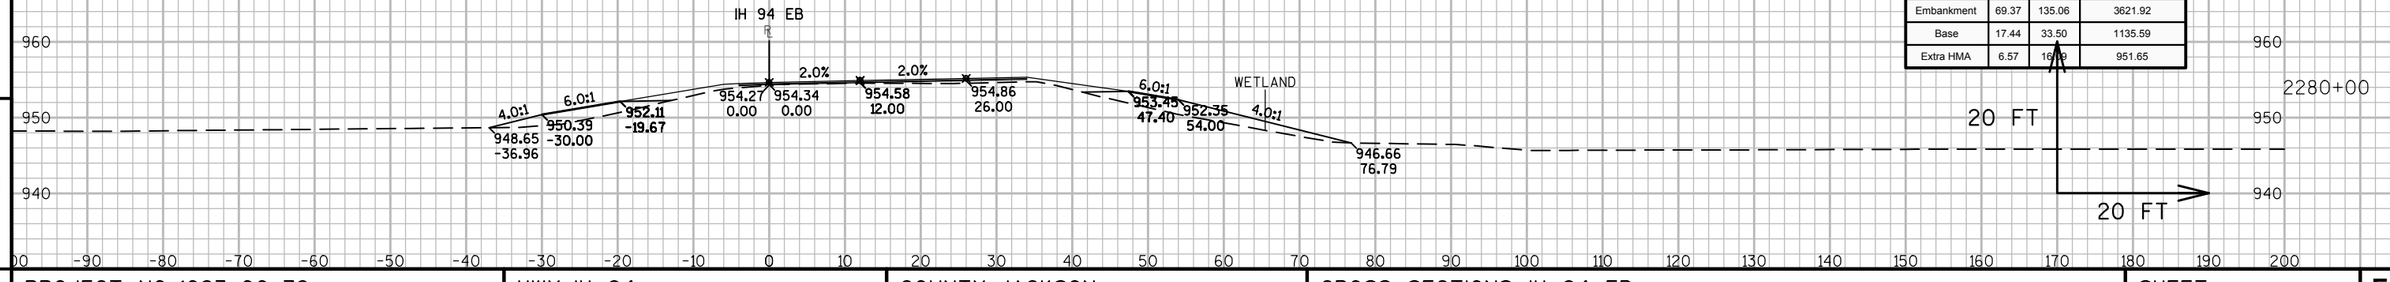

Material(s) at Station 2280+00.00			
Material Name	Area	Volume	Cumulative Volume
CutCommon	0.00	0.00	10.99
Embankment	69.37	135.06	3621.92
Base	17.44	33.50	1135.59
Extra HMA	6.57	16.09	951.65


9

9


PROJECT NO: 1023-00-72	HWY: IH 94	COUNTY: JACKSON	CROSS SECTIONS: IH 94 EB	SHEET	E

FILE NAME : N:\PDS\C3D\10230002\SHEETSPLAN\EAST BOUND C3D 2014\090203-XS-IH94-JC-EB- 2265+00 - 2330+00.DWG
LAYOUT NAME - 03 - (11)


PLOT DATE : 10/20/2014 10:09 AM PLOT BY : ANDRITSCH, ERIC R PLOT NAME : PLOT SCALE : 1:20_XREF

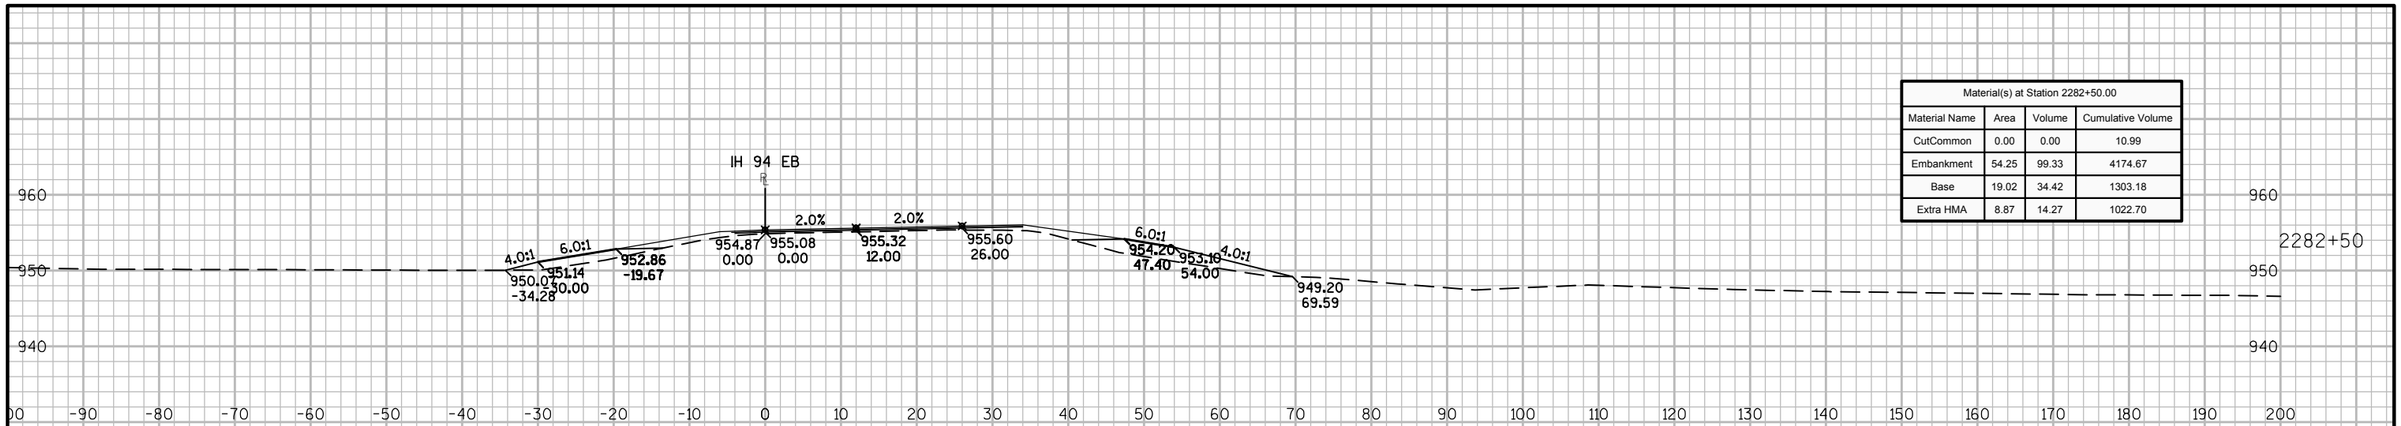

Material(s) at Station 2282+50.00			
Material Name	Area	Volume	Cumulative Volume
CutCommon	0.00	0.00	10.99
Embankment	54.25	99.33	4174.67
Base	19.02	34.42	1303.18
Extra HMA	8.87	14.27	1022.70

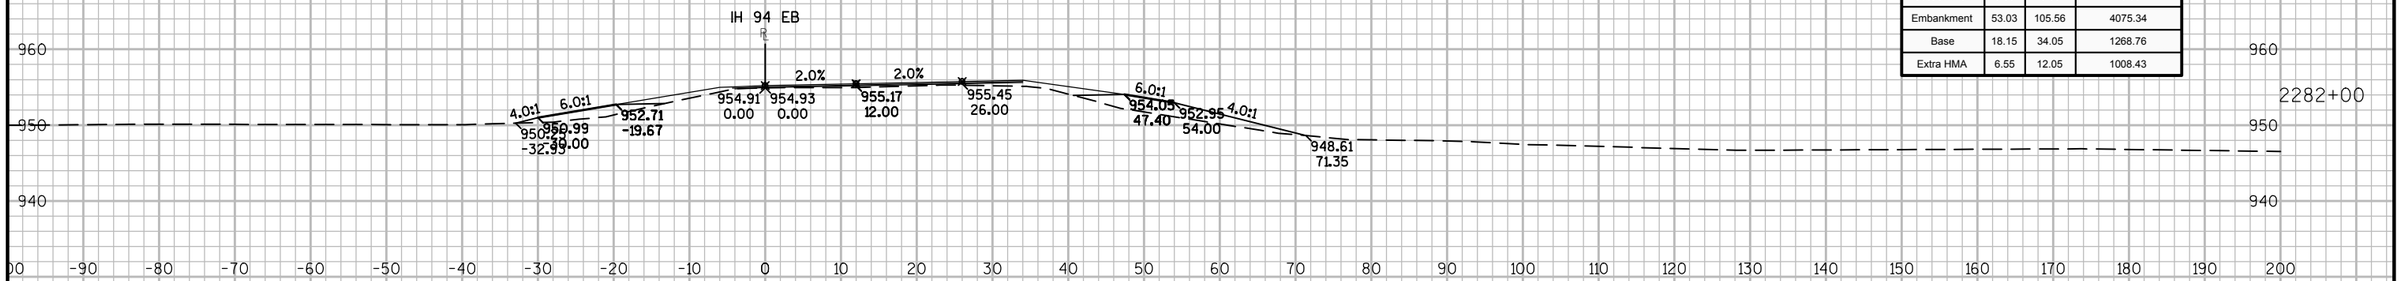

Material(s) at Station 2282+00.00			
Material Name	Area	Volume	Cumulative Volume
CutCommon	0.00	0.00	10.99
Embankment	53.03	105.56	4075.34
Base	18.15	34.05	1268.76
Extra HMA	6.55	12.05	1008.43

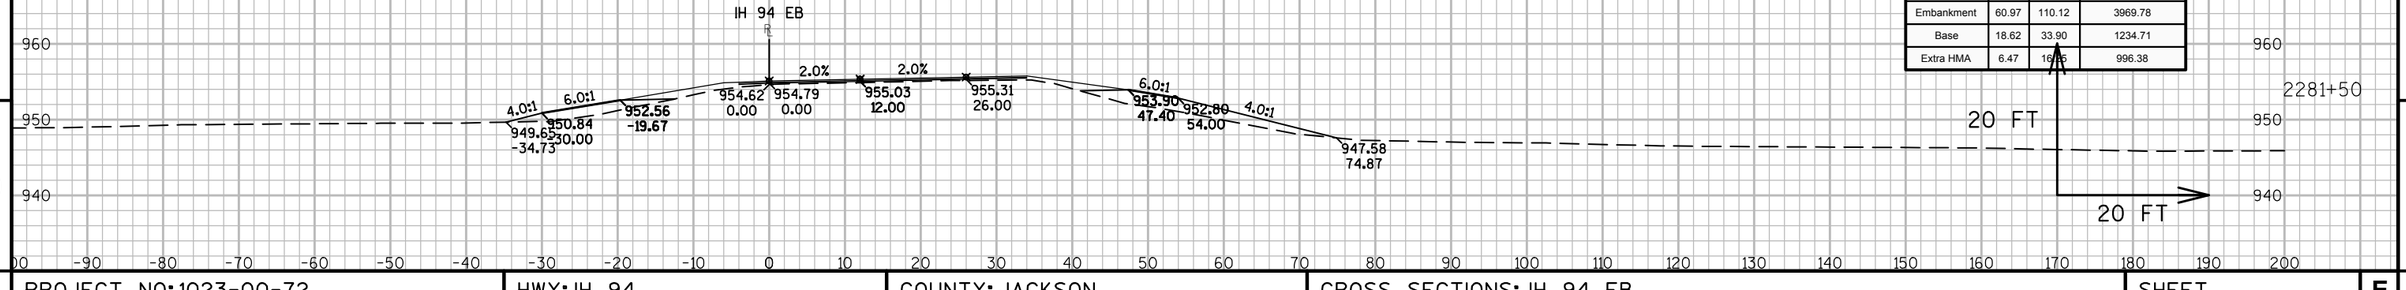


Material(s) at Station 2281+50.00			
Material Name	Area	Volume	Cumulative Volume
CutCommon	0.00	0.00	10.99
Embankment	60.97	110.12	3969.78
Base	18.62	33.90	1234.71
Extra HMA	6.47	16.06	996.38

9 9


PROJECT NO: 1023-00-72	HWY: IH 94	COUNTY: JACKSON	CROSS SECTIONS: IH 94 EB	SHEET	E

FILE NAME : N:\PDS\C3D\10230002\SHEETSPLAN\EAST BOUND C3D 2014\090203-XS-IH94-JC-EB- 2265+00 - 2330+00.DWG
LAYOUT NAME - 03 - (12)


PLOT DATE : 10/20/2014 10:09 AM PLOT BY : ANDRITSCH, ERIC R PLOT NAME : PLOT SCALE : 1:20_XREF

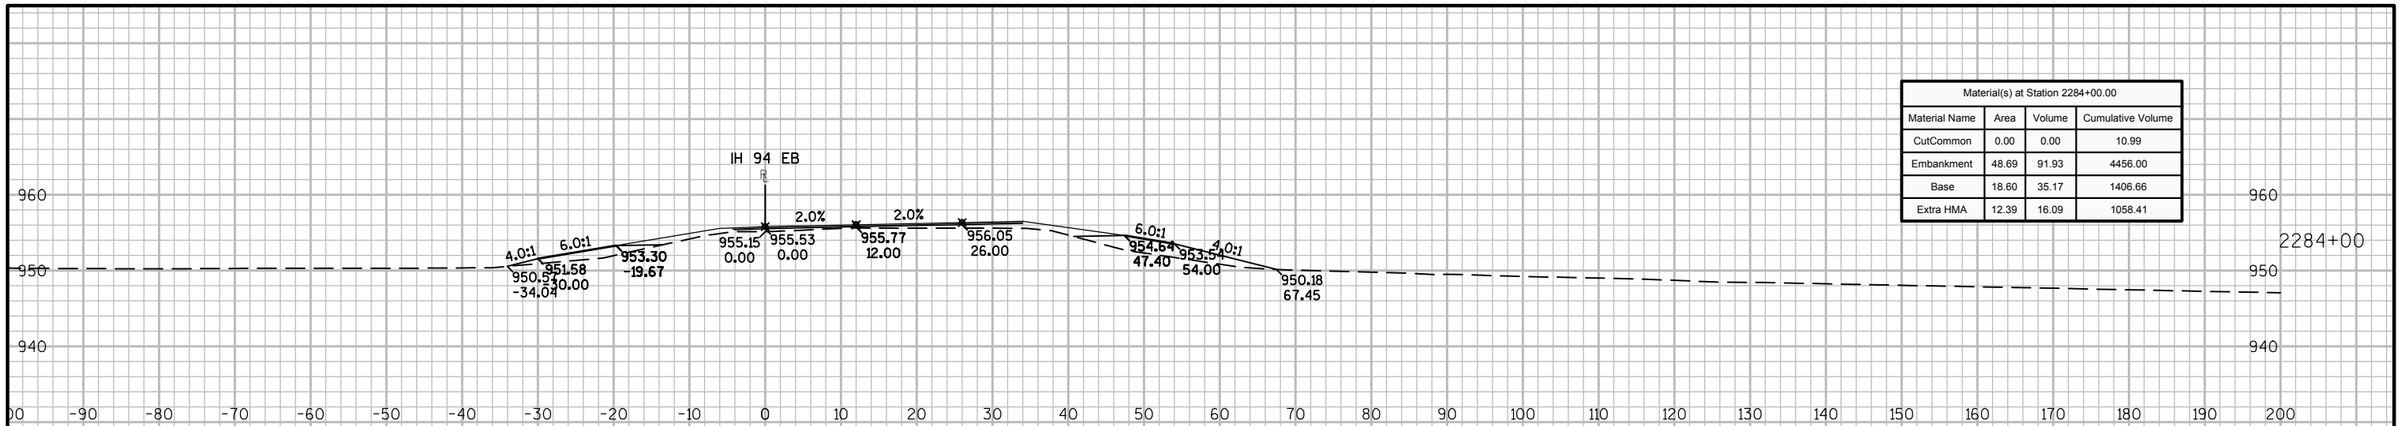

Material(s) at Station 2284+00.00			
Material Name	Area	Volume	Cumulative Volume
CutCommon	0.00	0.00	10.99
Embankment	48.69	91.93	4456.00
Base	18.60	35.17	1406.66
Extra HMA	12.39	16.09	1058.41

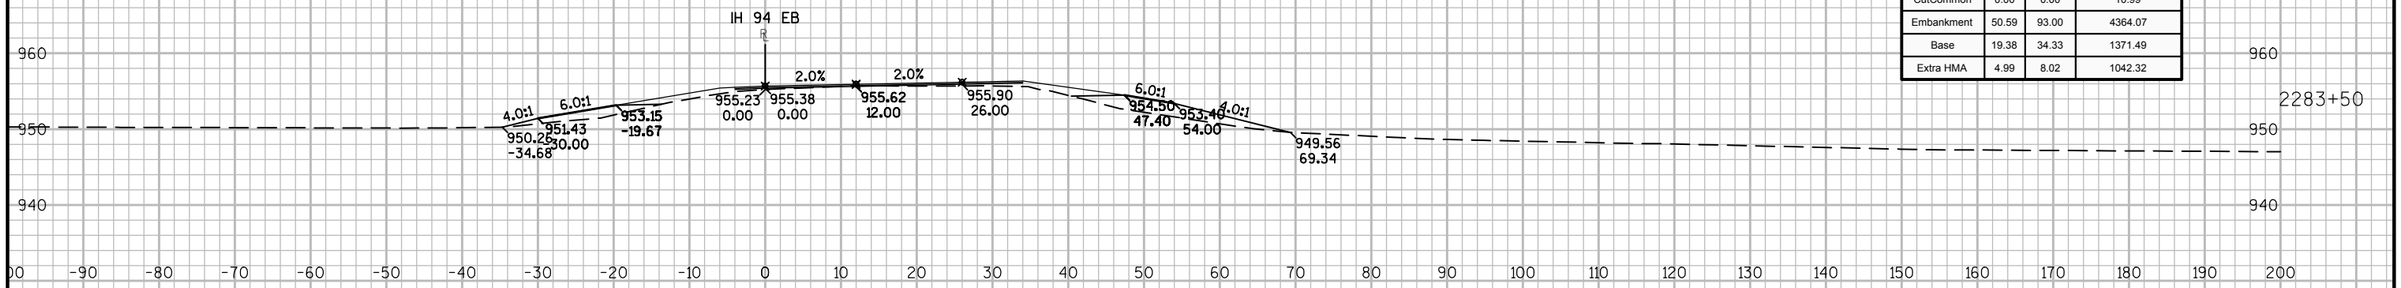

Material(s) at Station 2283+50.00			
Material Name	Area	Volume	Cumulative Volume
CutCommon	0.00	0.00	10.99
Embankment	50.59	93.00	4364.07
Base	19.38	34.33	1371.49
Extra HMA	4.99	8.02	1042.32

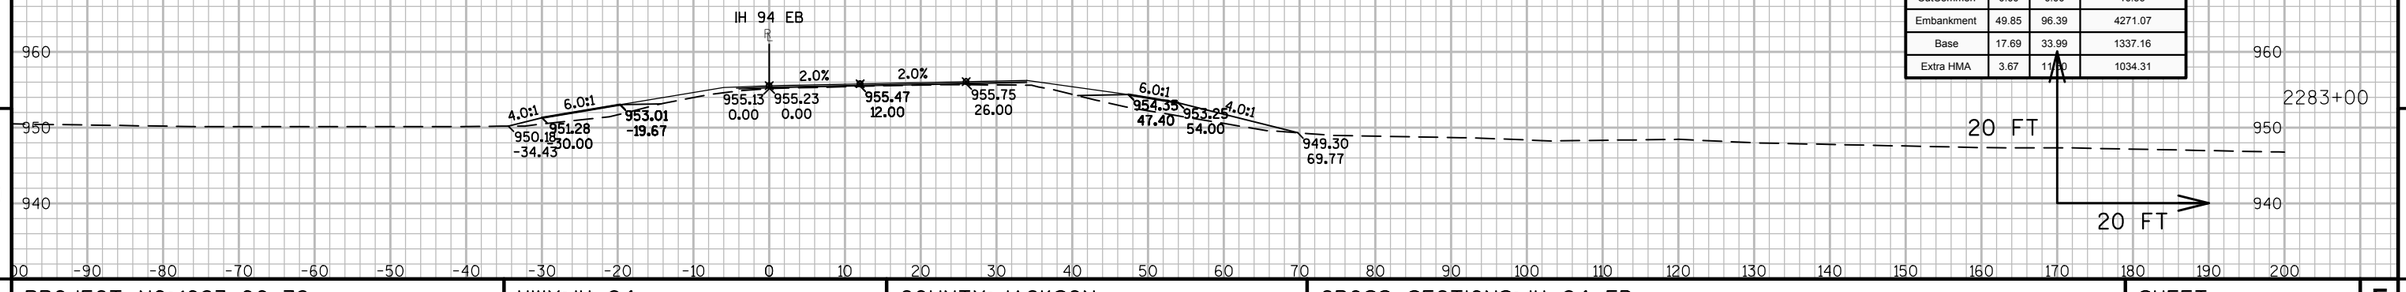

Material(s) at Station 2283+00.00			
Material Name	Area	Volume	Cumulative Volume
CutCommon	0.00	0.00	10.99
Embankment	49.85	96.39	4271.07
Base	17.69	33.99	1337.16
Extra HMA	3.67	11.00	1034.31


9

9


PROJECT NO: 1023-00-72	HWY: IH 94	COUNTY: JACKSON	CROSS SECTIONS: IH 94 EB	SHEET	E

FILE NAME : N:\PDS\C3D\10230002\SHEETSPLAN\EAST BOUND C3D 2014\090203-XS-IH94-JC-EB- 2265+00 - 2330+00.DWG
LAYOUT NAME - 03 - (13)


PLOT DATE : 10/20/2014 10:09 AM PLOT BY : ANDRITSCH, ERIC R PLOT NAME : PLOT SCALE : 1:20_XREF

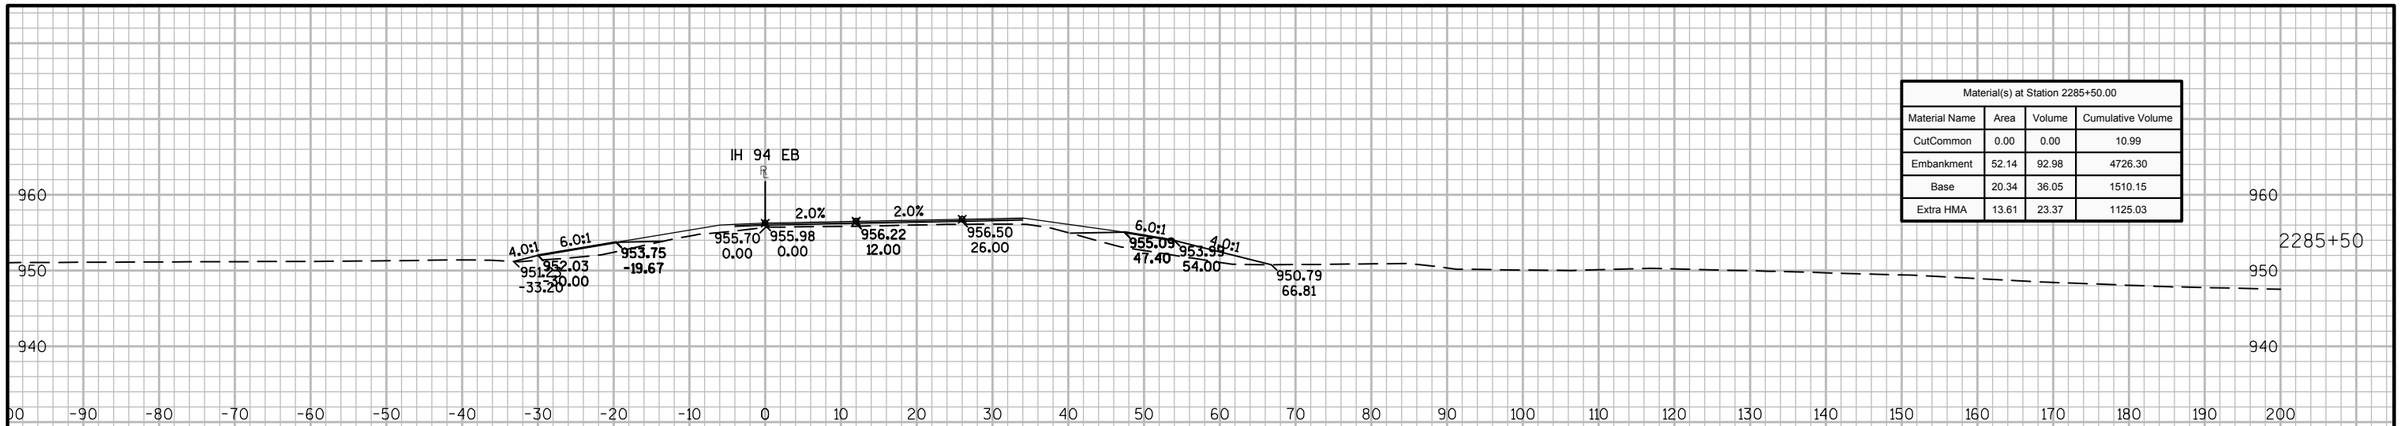

Material(s) at Station 2285+50.00			
Material Name	Area	Volume	Cumulative Volume
CutCommon	0.00	0.00	10.99
Embankment	52.14	92.98	4726.30
Base	20.34	36.05	1510.15
Extra HMA	13.61	23.37	1125.03

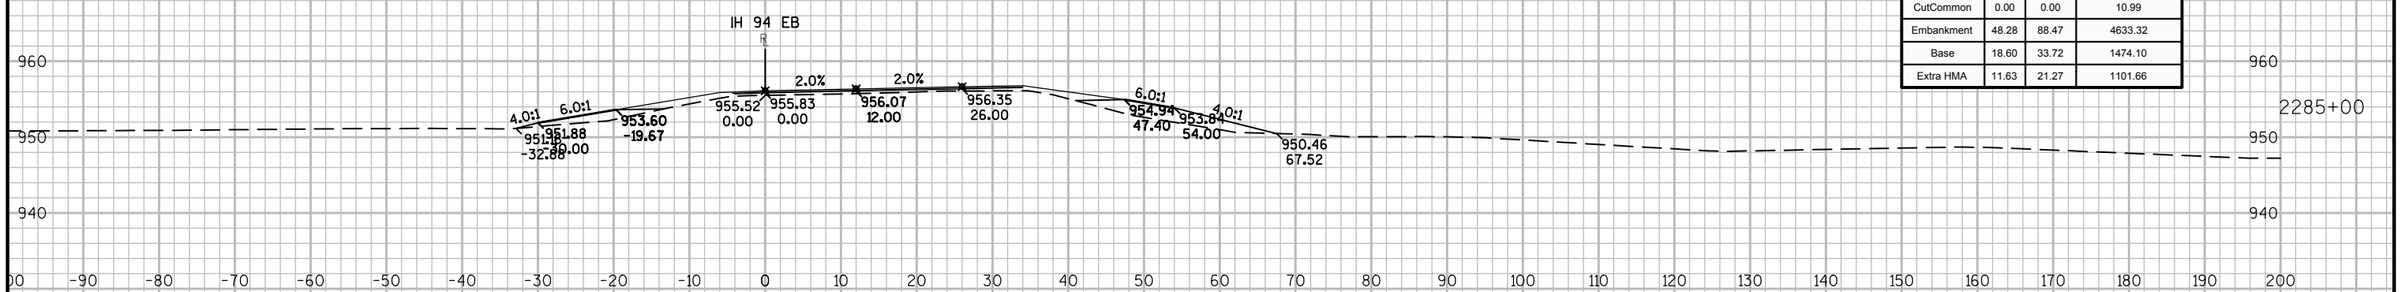

Material(s) at Station 2285+00.00			
Material Name	Area	Volume	Cumulative Volume
CutCommon	0.00	0.00	10.99
Embankment	48.28	88.47	4633.32
Base	18.60	33.72	1474.10
Extra HMA	11.63	21.27	1101.66

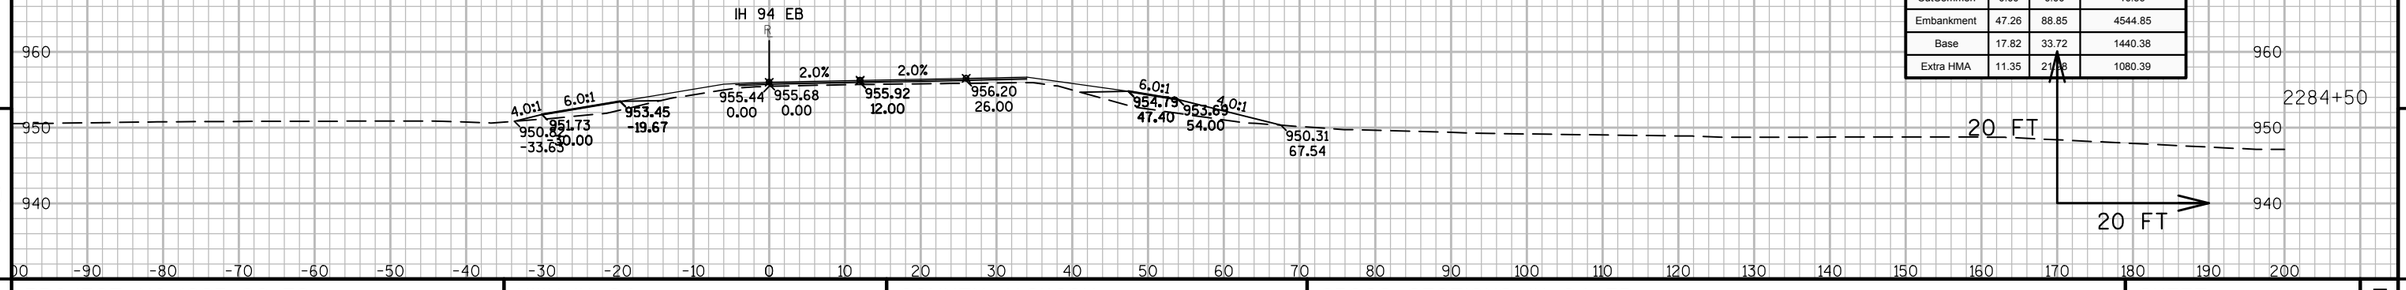

Material(s) at Station 2284+50.00			
Material Name	Area	Volume	Cumulative Volume
CutCommon	0.00	0.00	10.99
Embankment	47.26	88.85	4544.85
Base	17.82	33.72	1440.38
Extra HMA	11.35	21.38	1080.39

9 9

PROJECT NO: 1023-00-72	HWY: IH 94	COUNTY: JACKSON	CROSS SECTIONS: IH 94 EB	SHEET	E

FILE NAME : N:\PDS\C3D\10230002\SHEETSPLAN\EAST BOUND C3D 2014\090203-XS-IH94-JC-EB- 2265+00 - 2330+00.DWG
LAYOUT NAME - 03 - (14)

PLOT DATE : 10/20/2014 10:09 AM PLOT BY : ANDRITSCH, ERIC R PLOT NAME : PLOT SCALE : 1:20_XREF

Material(s) at Station 2287+00.00			
Material Name	Area	Volume	Cumulative Volume
CutCommon	0.00	0.00	10.99
Embankment	44.74	87.75	5006.48
Base	16.89	32.89	1616.06
Extra HMA	9.33	19.64	1195.54

Material(s) at Station 2286+50.00			
Material Name	Area	Volume	Cumulative Volume
CutCommon	0.00	0.00	10.99
Embankment	50.02	95.23	4918.73
Base	18.64	35.72	1583.17
Extra HMA	11.88	24.63	1175.90

Material(s) at Station 2286+00.00			
Material Name	Area	Volume	Cumulative Volume
CutCommon	0.00	0.00	10.99
Embankment	52.83	97.20	4823.50
Base	19.94	37.30	1547.45
Extra HMA	14.72	26.84	1151.27


9

9


PROJECT NO: 1023-00-72	HWY: IH 94	COUNTY: JACKSON	CROSS SECTIONS: IH 94 EB	SHEET	E

FILE NAME : N:\PDS\C3D\10230002\SHEETSPLAN\EAST BOUND C3D 2014\090203-XS-IH94-JC-EB- 2265+00 - 2330+00.DWG
LAYOUT NAME - 03 - (15)


PLOT DATE : 10/20/2014 10:10 AM PLOT BY : ANDRITSCH, ERIC R PLOT NAME : PLOT SCALE : 1:20_XREF

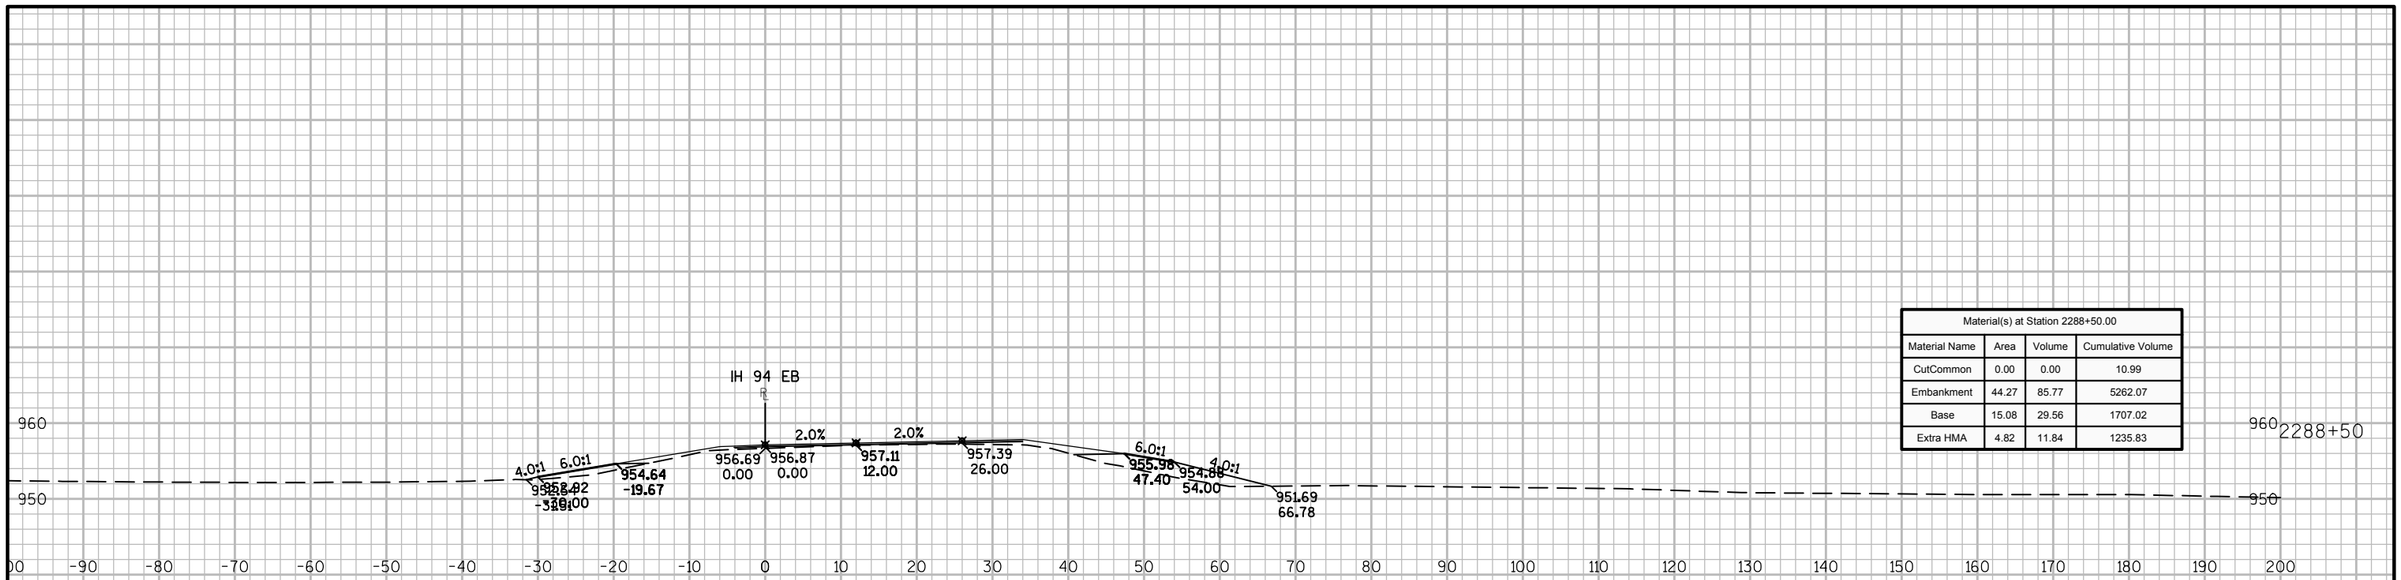

Material(s) at Station 2288+50.00			
Material Name	Area	Volume	Cumulative Volume
CutCommon	0.00	0.00	10.99
Embankment	44.27	85.77	5262.07
Base	15.08	29.56	1707.02
Extra HMA	4.82	11.84	1235.83

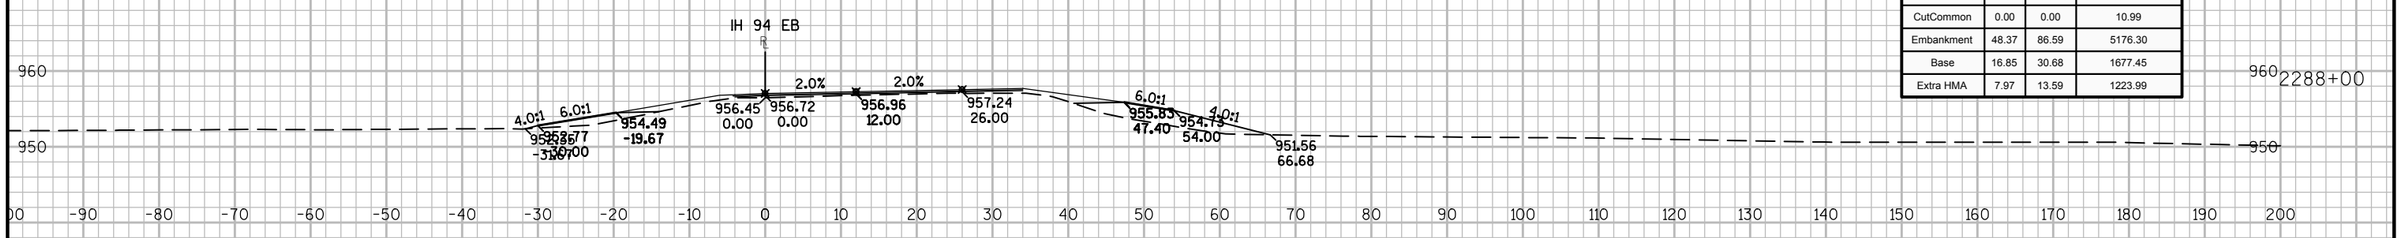

Material(s) at Station 2288+00.00			
Material Name	Area	Volume	Cumulative Volume
CutCommon	0.00	0.00	10.99
Embankment	48.37	86.59	5176.30
Base	16.85	30.68	1677.45
Extra HMA	7.97	13.59	1223.99

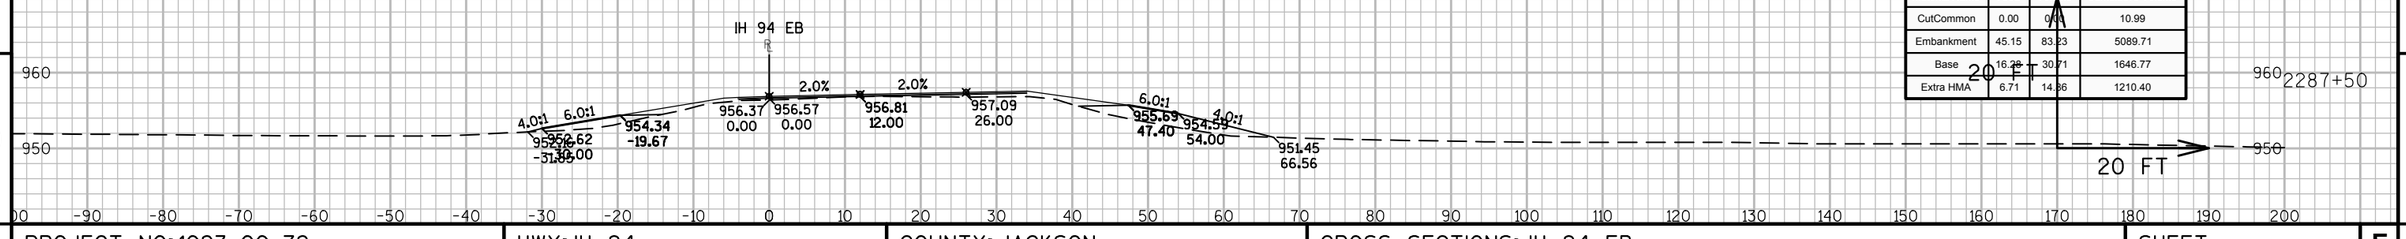


Material(s) at Station 2287+50.00			
Material Name	Area	Volume	Cumulative Volume
CutCommon	0.00	0.00	10.99
Embankment	45.15	83.23	5089.71
Base	16.28	30.71	1646.77
Extra HMA	6.71	14.36	1210.40

9


9

PROJECT NO: 1023-00-72	HWY: IH 94	COUNTY: JACKSON	CROSS SECTIONS: IH 94 EB	SHEET	E


FILE NAME : N:\PDS\C3D\10230002\SHEETSPLAN\EAST BOUND C3D 2014\090203-XS-IH94-JC-EB- 2265+00 - 2330+00.DWG
LAYOUT NAME - 03 - (16)
PLOT DATE : 10/20/2014 10:10 AM PLOT BY : ANDRITSCH, ERIC R PLOT NAME : PLOT SCALE : 1:20_XREF

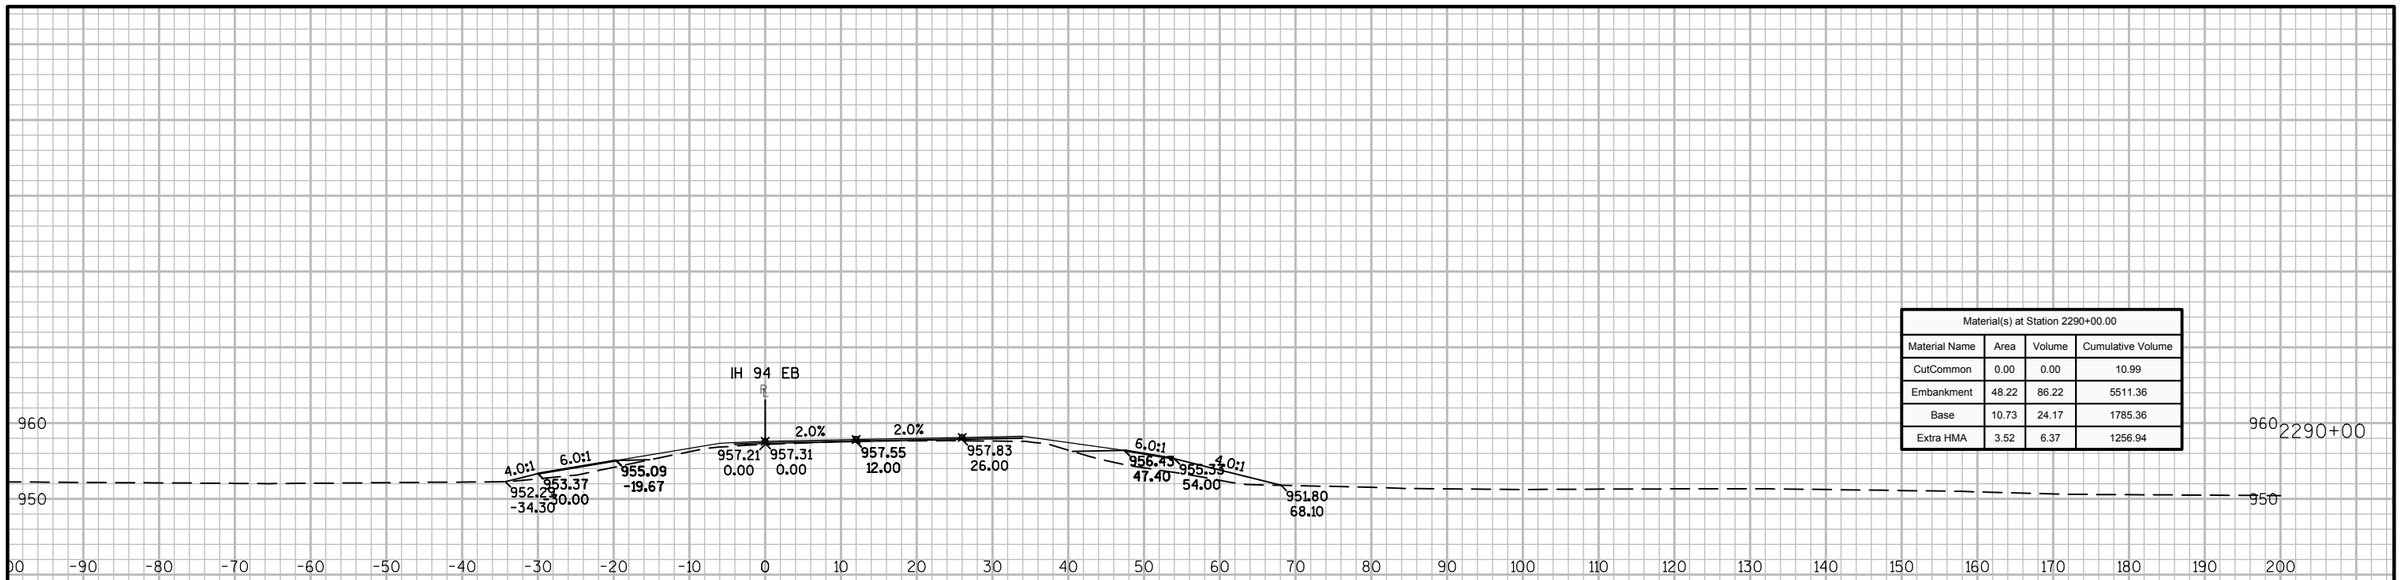

Material(s) at Station 2290+00.00			
Material Name	Area	Volume	Cumulative Volume
CutCommon	0.00	0.00	10.99
Embankment	48.22	86.22	5511.36
Base	10.73	24.17	1785.36
Extra HMA	3.52	6.37	1256.94

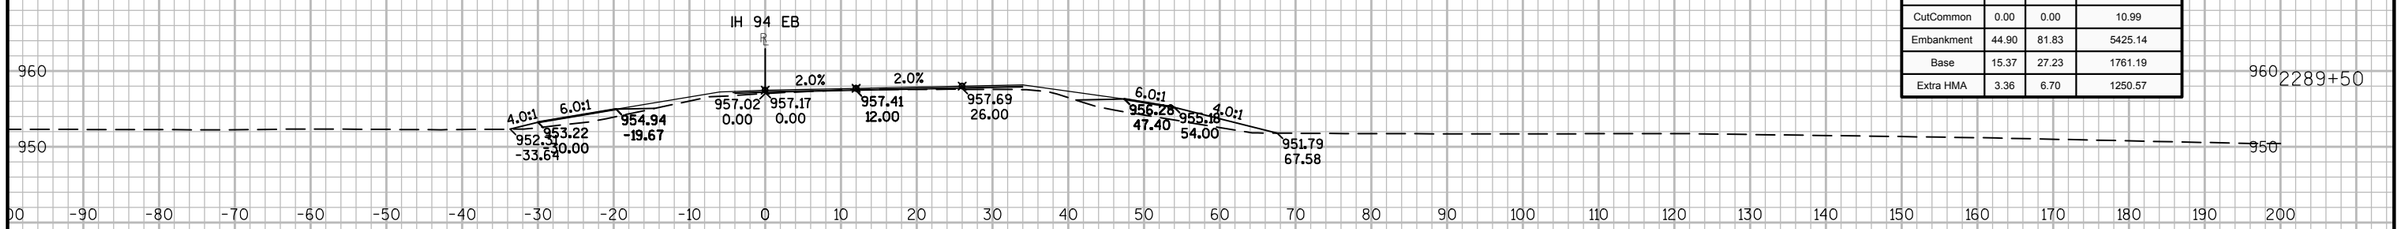

Material(s) at Station 2289+50.00			
Material Name	Area	Volume	Cumulative Volume
CutCommon	0.00	0.00	10.99
Embankment	44.90	81.83	5425.14
Base	15.37	27.23	1761.19
Extra HMA	3.36	6.70	1250.57

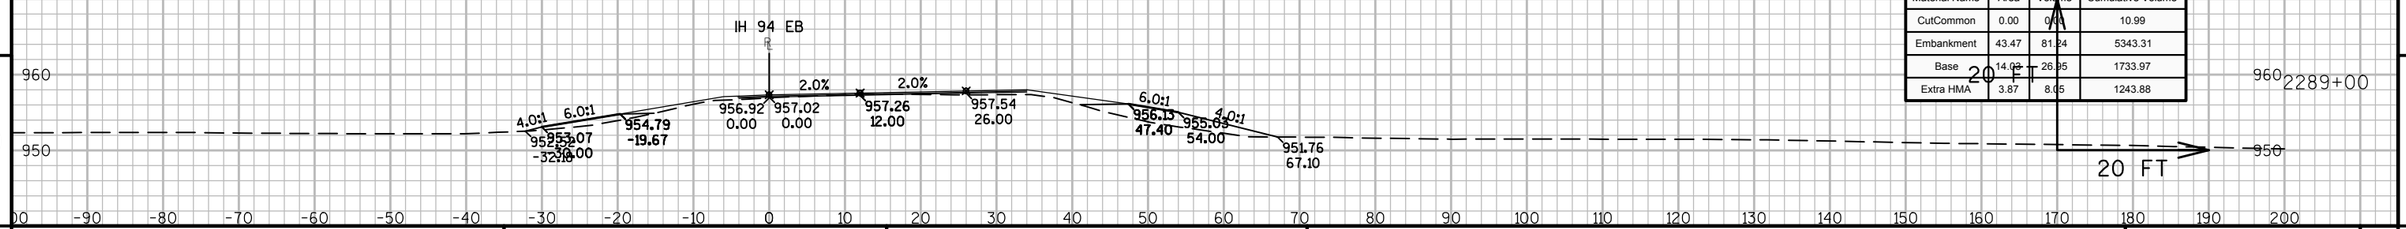


Material(s) at Station 2289+00.00			
Material Name	Area	Volume	Cumulative Volume
CutCommon	0.00	0.00	10.99
Embankment	43.47	81.24	5343.31
Base	14.03	26.95	1733.97
Extra HMA	3.87	8.05	1243.88

9 9

PROJECT NO: 1023-00-72	HWY: IH 94	COUNTY: JACKSON	CROSS SECTIONS: IH 94 EB	SHEET	E

FILE NAME : N:\PDS\C3D\10230002\SHEETSPLAN\EAST BOUND C3D 2014\090203-XS-IH94-JC-EB- 2265+00 - 2330+00.DWG
LAYOUT NAME - 03 - (17)

PLOT DATE : 10/20/2014 10:10 AM PLOT BY : ANDRITSCH, ERIC R PLOT NAME : PLOT SCALE : 1:20_XREF

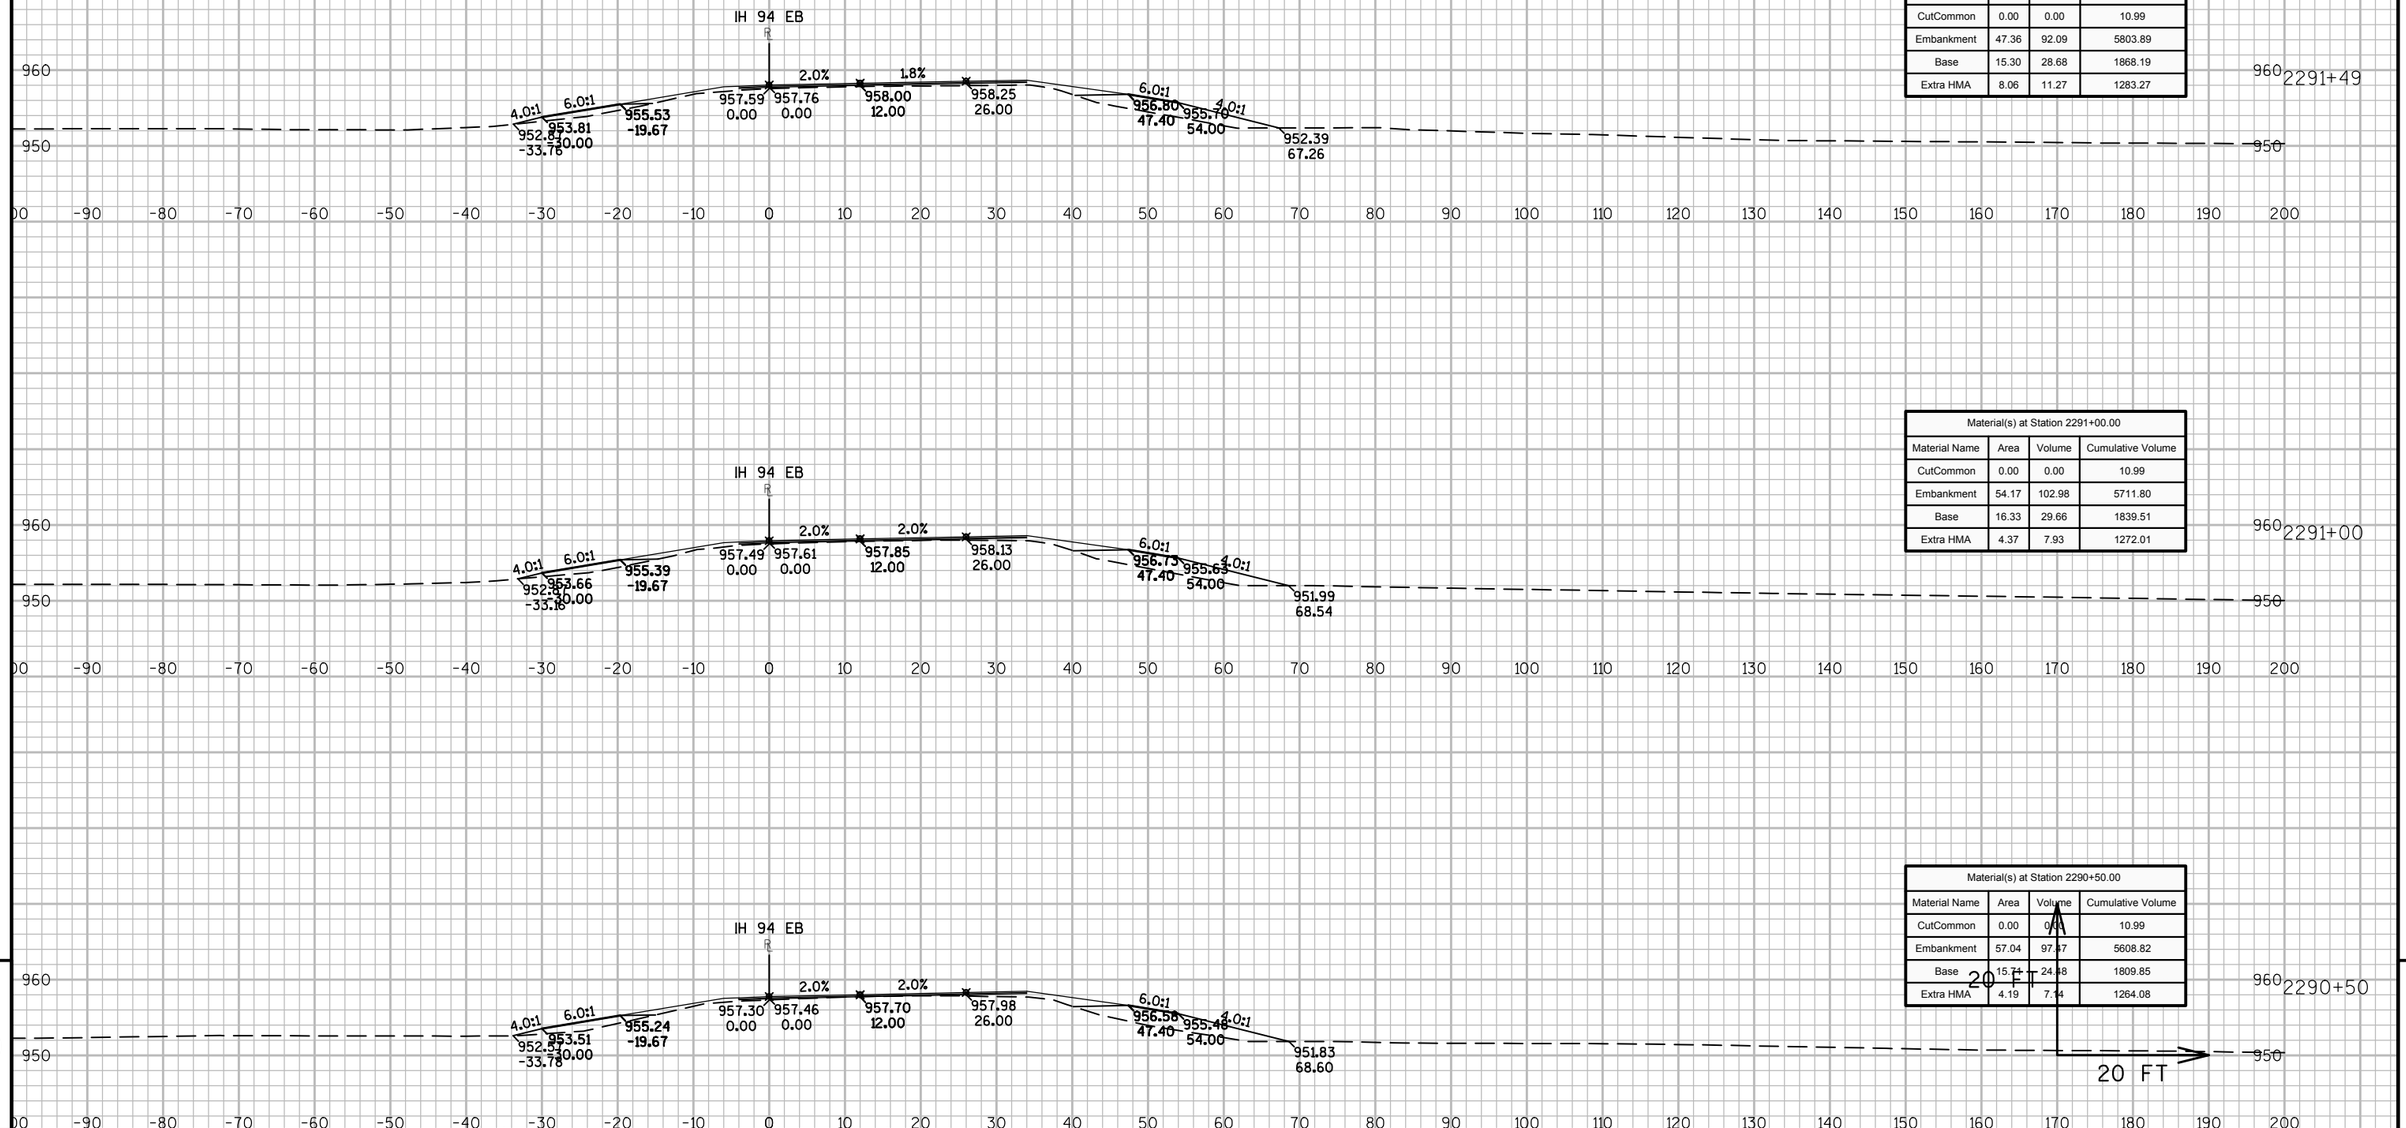

Material(s) at Station 2291+48.98

Material Name	Area	Volume	Cumulative Volume
CutCommon	0.00	0.00	10.99
Embankment	47.36	92.09	5803.89
Base	15.30	28.68	1868.19
Extra HMA	8.06	11.27	1283.27

Material(s) at Station 2291+00.00

Material Name	Area	Volume	Cumulative Volume
CutCommon	0.00	0.00	10.99
Embankment	54.17	102.98	5711.80
Base	16.33	29.66	1839.51
Extra HMA	4.37	7.93	1272.01


Material(s) at Station 2290+50.00

Material Name	Area	Volume	Cumulative Volume
CutCommon	0.00	0.00	10.99
Embankment	57.04	97.47	5608.82
Base	15.74	24.48	1809.85
Extra HMA	4.19	7.14	1264.08


9 9

PROJECT NO: 1023-00-72	HWY: IH 94	COUNTY: JACKSON	CROSS SECTIONS: IH 94 EB	SHEET	E


FILE NAME : N:\PDS\C3D\10230002\SHEETSPLAN\EAST BOUND C3D 2014\090203-XS-IH94-JC-EB- 2265+00 - 2330+00.DWG
LAYOUT NAME - 03 - (18)
PLOT DATE : 10/20/2014 10:10 AM PLOT BY : ANDRITSCH, ERIC R PLOT NAME : PLOT SCALE : 1:20_XREF

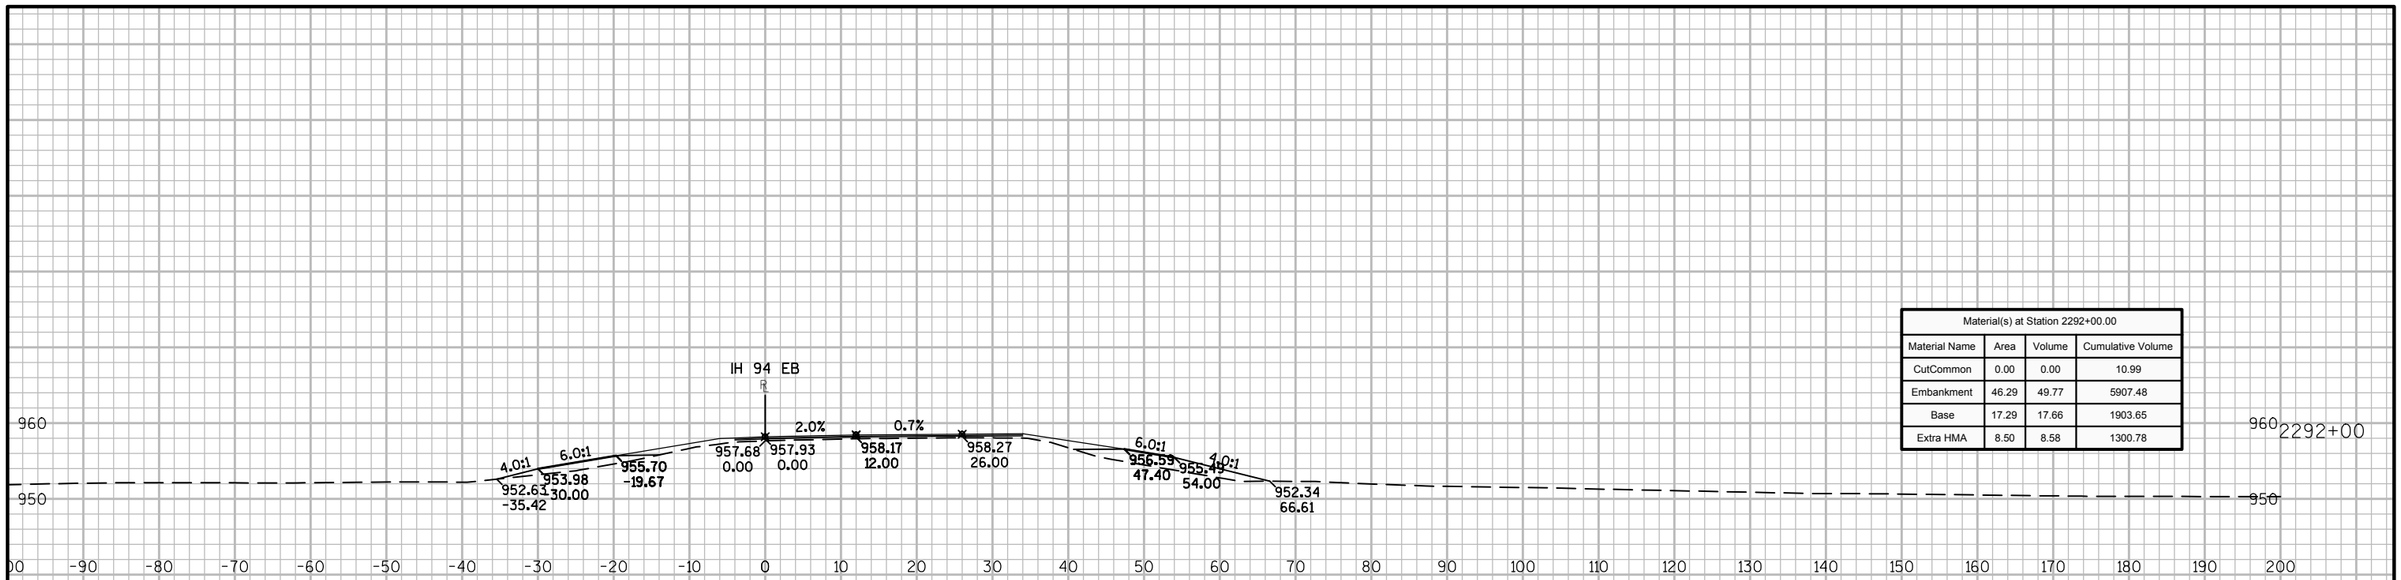

Material(s) at Station 2292+00.00			
Material Name	Area	Volume	Cumulative Volume
CutCommon	0.00	0.00	10.99
Embankment	46.29	49.77	5907.48
Base	17.29	17.66	1903.65
Extra HMA	8.50	8.58	1300.78

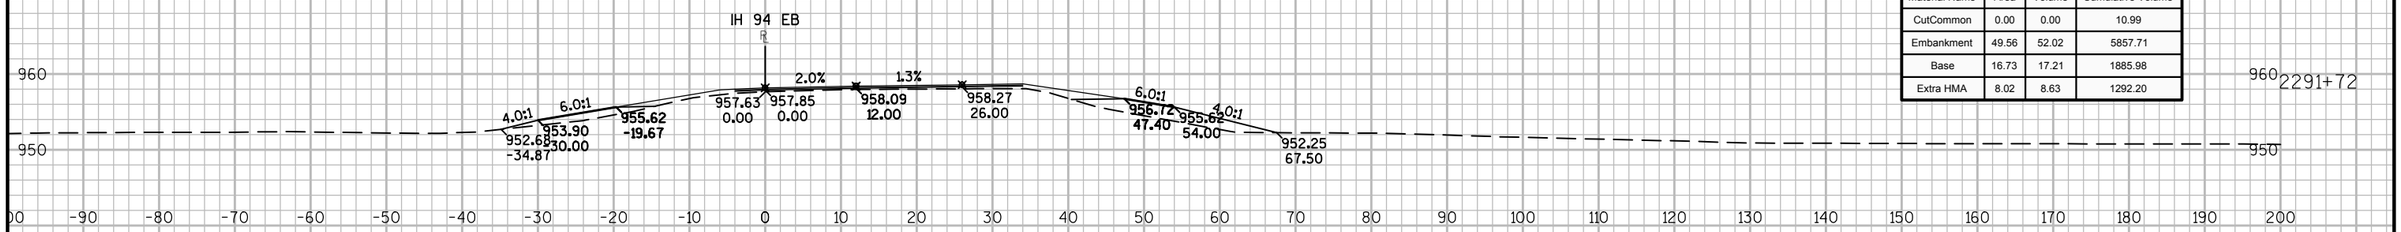

Material(s) at Station 2291+71.96			
Material Name	Area	Volume	Cumulative Volume
CutCommon	0.00	0.00	10.99
Embankment	49.56	52.02	5857.71
Base	16.73	17.21	1885.98
Extra HMA	8.02	8.63	1292.20

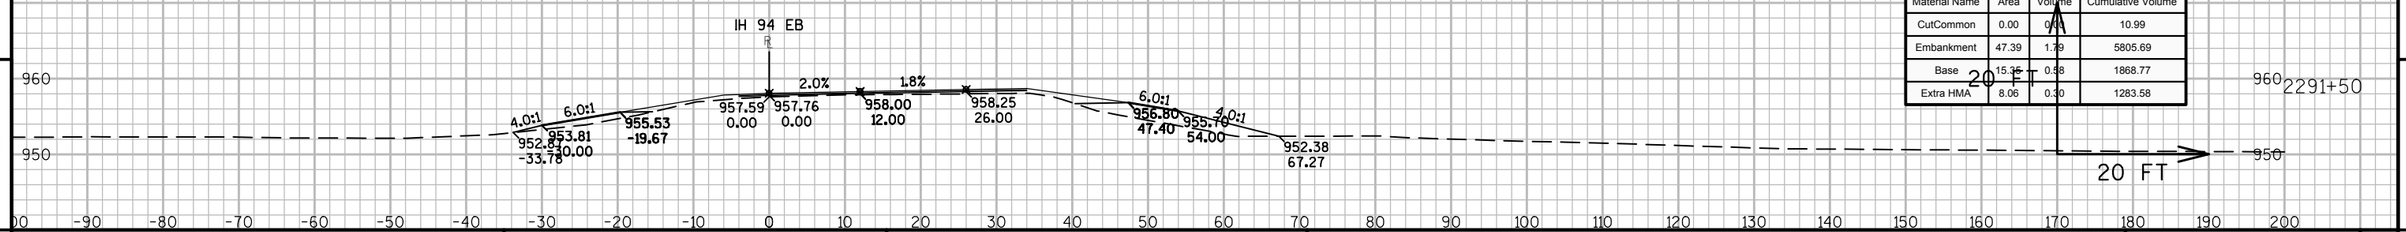


Material(s) at Station 2291+50.00			
Material Name	Area	Volume	Cumulative Volume
CutCommon	0.00	0.00	10.99
Embankment	47.39	1.79	5805.69
Base	15.36	0.58	1868.77
Extra HMA	8.06	0.30	1283.58


9 9

PROJECT NO: 1023-00-72	HWY: IH 94	COUNTY: JACKSON	CROSS SECTIONS: IH 94 EB	SHEET	E


FILE NAME : N:\PDS\C3D\10230002\SHEETSPLAN\EAST BOUND C3D 2014\090203-XS-IH94-JC-EB- 2265+00 - 2330+00.DWG
LAYOUT NAME - 03 - (19)
PLOT DATE : 10/20/2014 10:10 AM PLOT BY : ANDRITSCH, ERIC R PLOT NAME : PLOT SCALE : 1:20_XREF

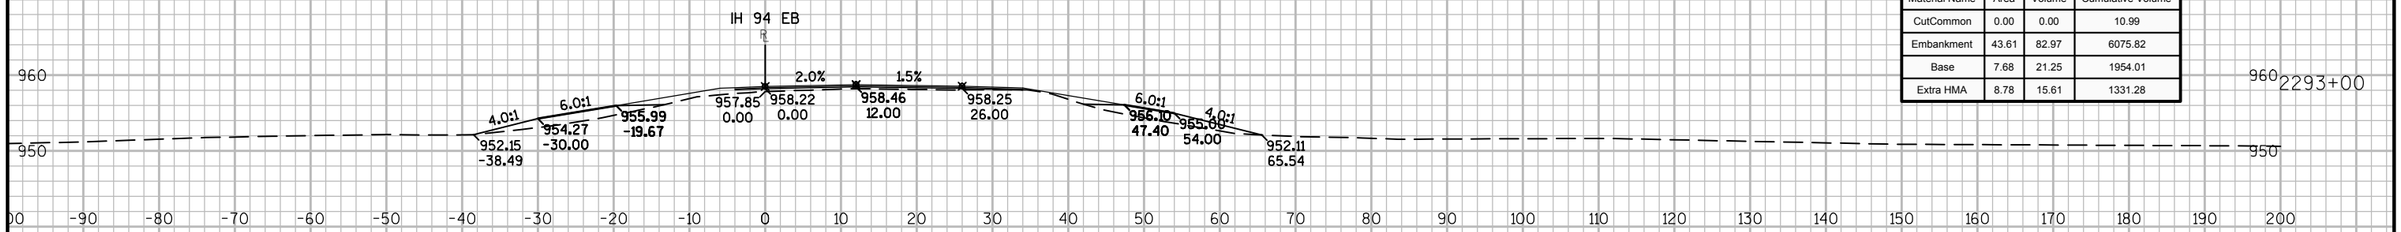

Material(s) at Station 2293+00.00			
Material Name	Area	Volume	Cumulative Volume
CutCommon	0.00	0.00	10.99
Embankment	43.61	82.97	6075.82
Base	7.68	21.25	1954.01
Extra HMA	8.78	15.61	1331.28

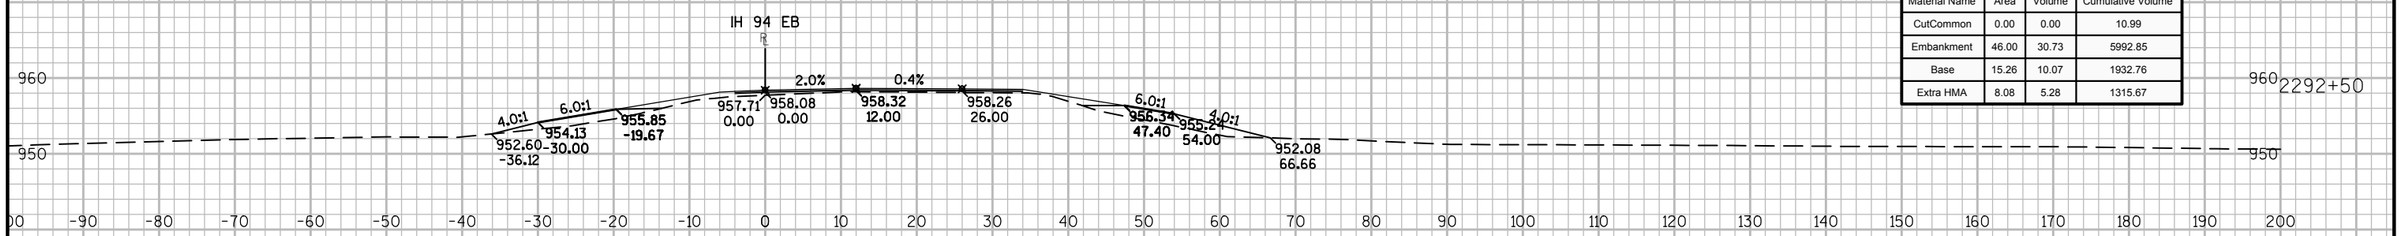

Material(s) at Station 2292+50.00			
Material Name	Area	Volume	Cumulative Volume
CutCommon	0.00	0.00	10.99
Embankment	46.00	30.73	5992.85
Base	15.26	10.07	1932.76
Extra HMA	8.08	5.28	1315.67

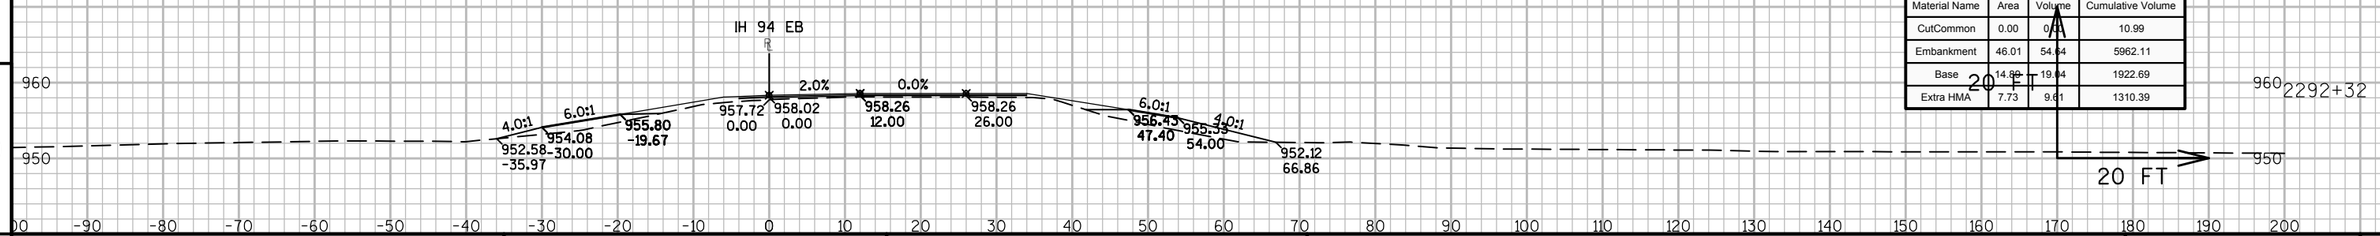

Material(s) at Station 2292+31.96			
Material Name	Area	Volume	Cumulative Volume
CutCommon	0.00	0.00	10.99
Embankment	46.01	54.64	5962.11
Base	14.80	19.04	1922.69
Extra HMA	7.73	9.61	1310.39


9 9

PROJECT NO: 1023-00-72	HWY: IH 94	COUNTY: JACKSON	CROSS SECTIONS: IH 94 EB	SHEET	E


FILE NAME : N:\PDS\C3D\10230002\SHEETSPLAN\EAST BOUND C3D 2014\090203-XS-IH94-JC-EB- 2265+00 - 2330+00.DWG
LAYOUT NAME - 03 - (20)
PLOT DATE : 10/20/2014 10:10 AM PLOT BY : ANDRITSCH, ERIC R PLOT NAME : PLOT SCALE : 1:20_XREF



Material(s) at Station 2294+00.00			
Material Name	Area	Volume	Cumulative Volume
CutCommon	0.01	0.01	11.00
Embankment	50.89	85.12	6236.69
Base	15.01	28.45	2007.62
Extra HMA	14.63	21.88	1369.54

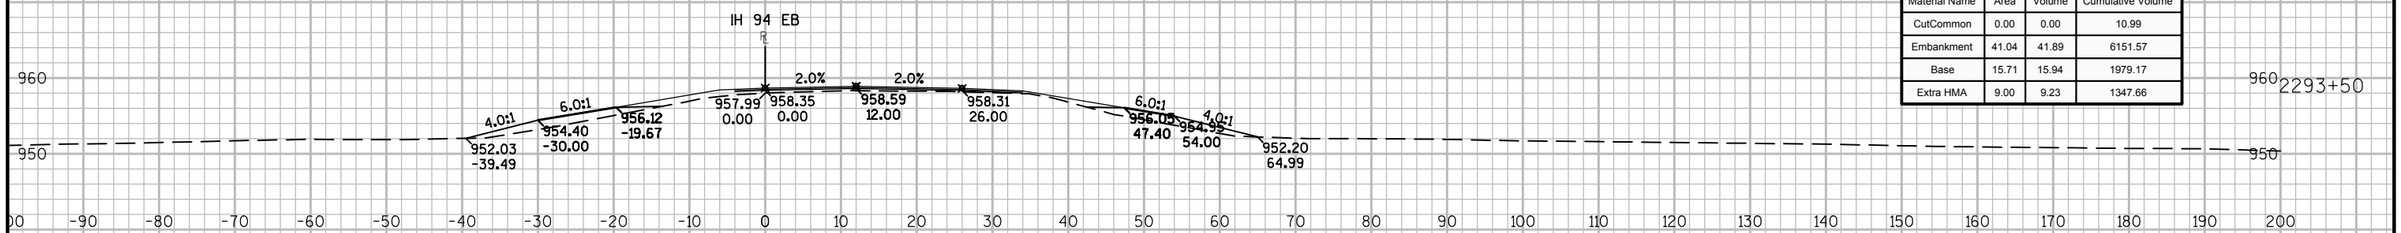

Material(s) at Station 2293+50.00			
Material Name	Area	Volume	Cumulative Volume
CutCommon	0.00	0.00	10.99
Embankment	41.04	41.89	6151.57
Base	15.71	15.94	1979.17
Extra HMA	9.00	9.23	1347.66

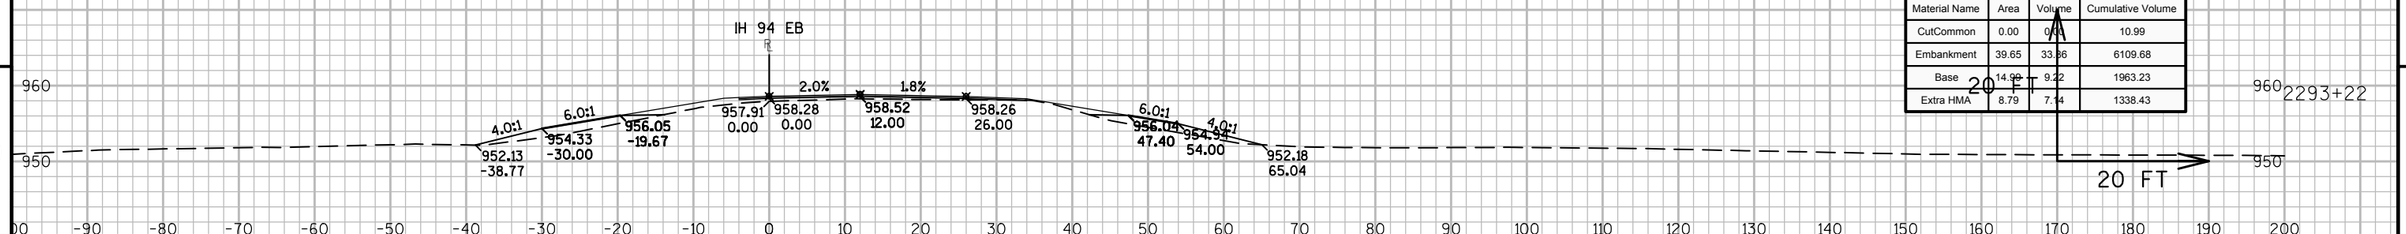

Material(s) at Station 2293+21.96			
Material Name	Area	Volume	Cumulative Volume
CutCommon	0.00	0.00	10.99
Embankment	39.65	33.86	6109.68
Base	14.90	9.22	1963.23
Extra HMA	8.79	7.14	1338.43


9

9


PROJECT NO: 1023-00-72	HWY: IH 94	COUNTY: JACKSON	CROSS SECTIONS: IH 94 EB	SHEET	E

FILE NAME : N:\PDS\C3D\10230002\SHEETSPLAN\EAST BOUND C3D 2014\090203-XS-IH94-JC-EB- 2265+00 - 2330+00.DWG
LAYOUT NAME - 03 - (21)


PLOT DATE : 10/20/2014 10:10 AM PLOT BY : ANDRITSCH, ERIC R PLOT NAME : PLOT SCALE : 1:20_XREF

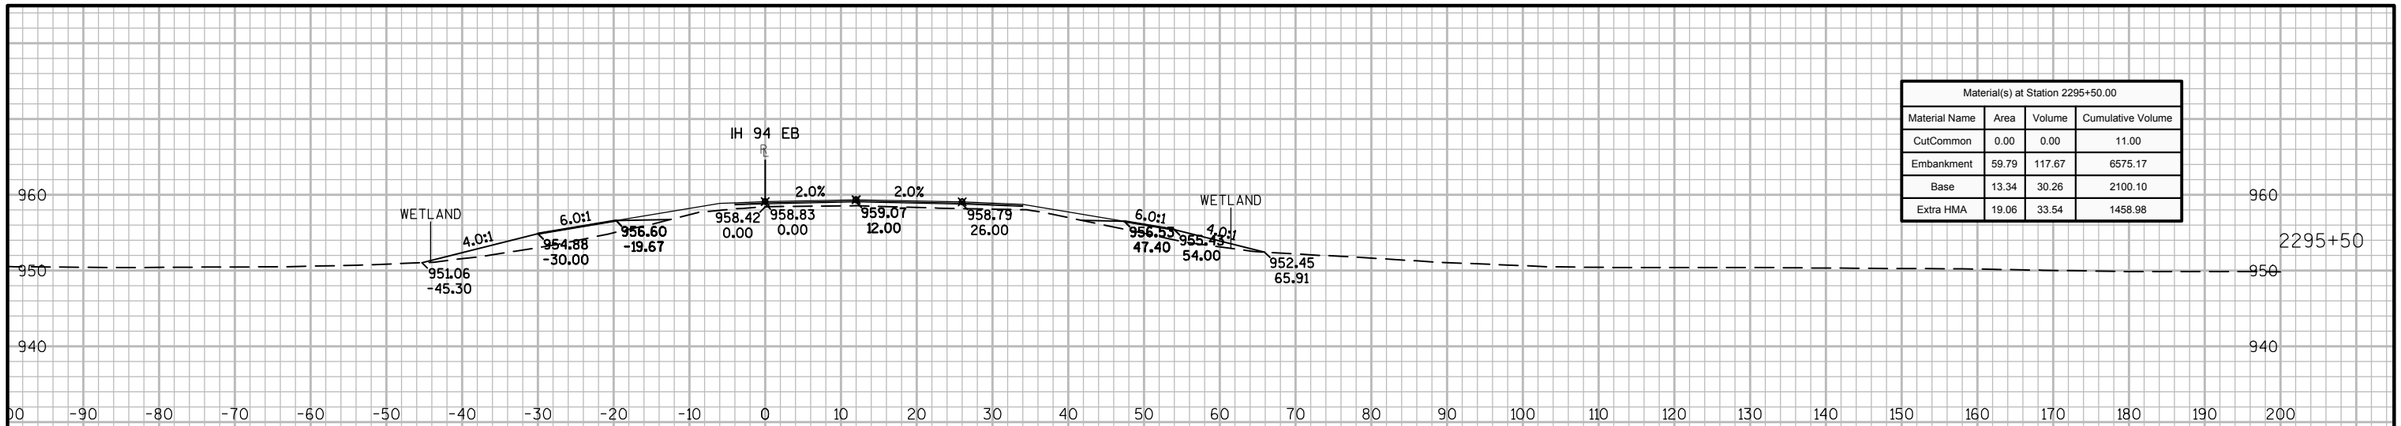

Material(s) at Station 2295+50.00			
Material Name	Area	Volume	Cumulative Volume
CutCommon	0.00	0.00	11.00
Embankment	59.79	117.67	6575.17
Base	13.34	30.26	2100.10
Extra HMA	19.06	33.54	1458.98

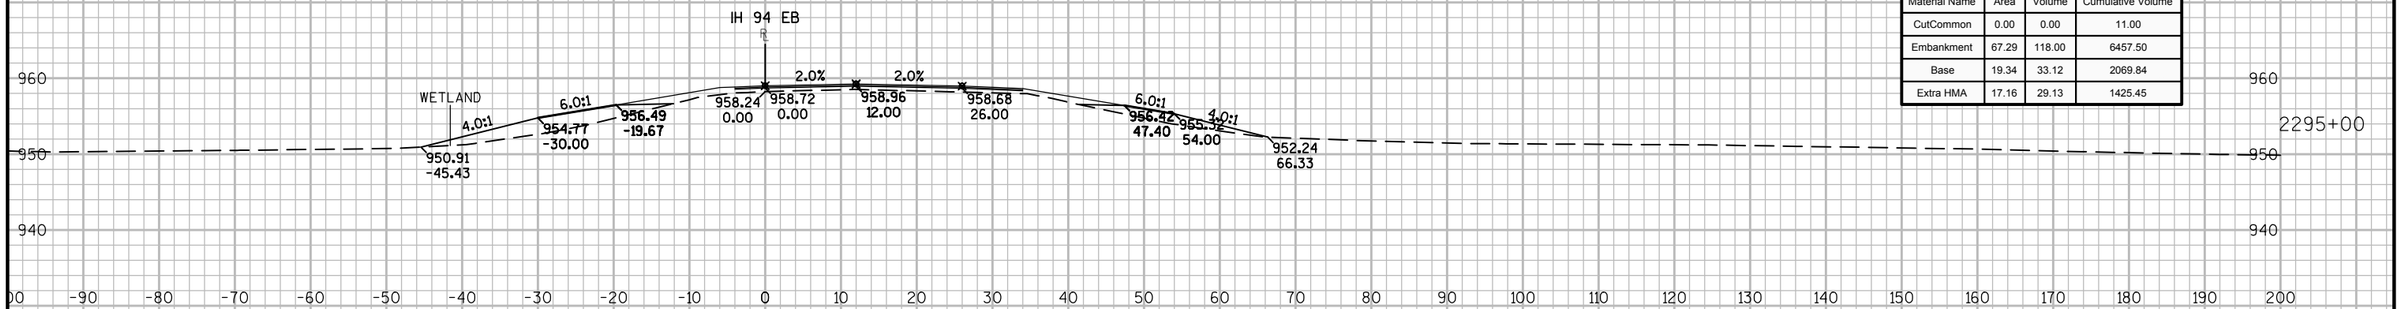

Material(s) at Station 2295+00.00			
Material Name	Area	Volume	Cumulative Volume
CutCommon	0.00	0.00	11.00
Embankment	67.29	118.00	6457.50
Base	19.34	33.12	2069.84
Extra HMA	17.16	29.13	1425.45

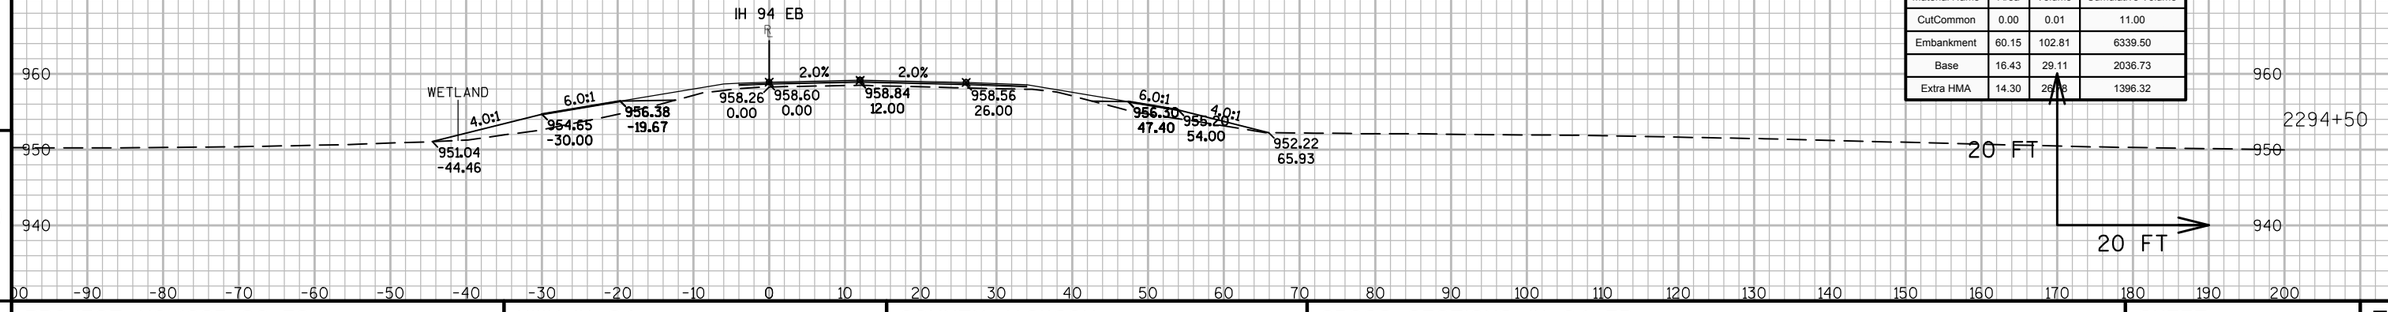


Material(s) at Station 2294+50.00			
Material Name	Area	Volume	Cumulative Volume
CutCommon	0.00	0.01	11.00
Embankment	60.15	102.81	6339.50
Base	16.43	29.11	2036.73
Extra HMA	14.30	26.78	1396.32

9 9


PROJECT NO: 1023-00-72	HWY: IH 94	COUNTY: JACKSON	CROSS SECTIONS: IH 94 EB	SHEET	E

FILE NAME : N:\PDS\C3D\10230002\SHEETSPLAN\EAST BOUND C3D 2014\090203-XS-IH94-JC-EB- 2265+00 - 2330+00.DWG
LAYOUT NAME - 03 - (22)


PLOT DATE : 10/20/2014 10:10 AM PLOT BY : ANDRITSCH, ERIC R PLOT NAME : PLOT SCALE : 1:20_XREF

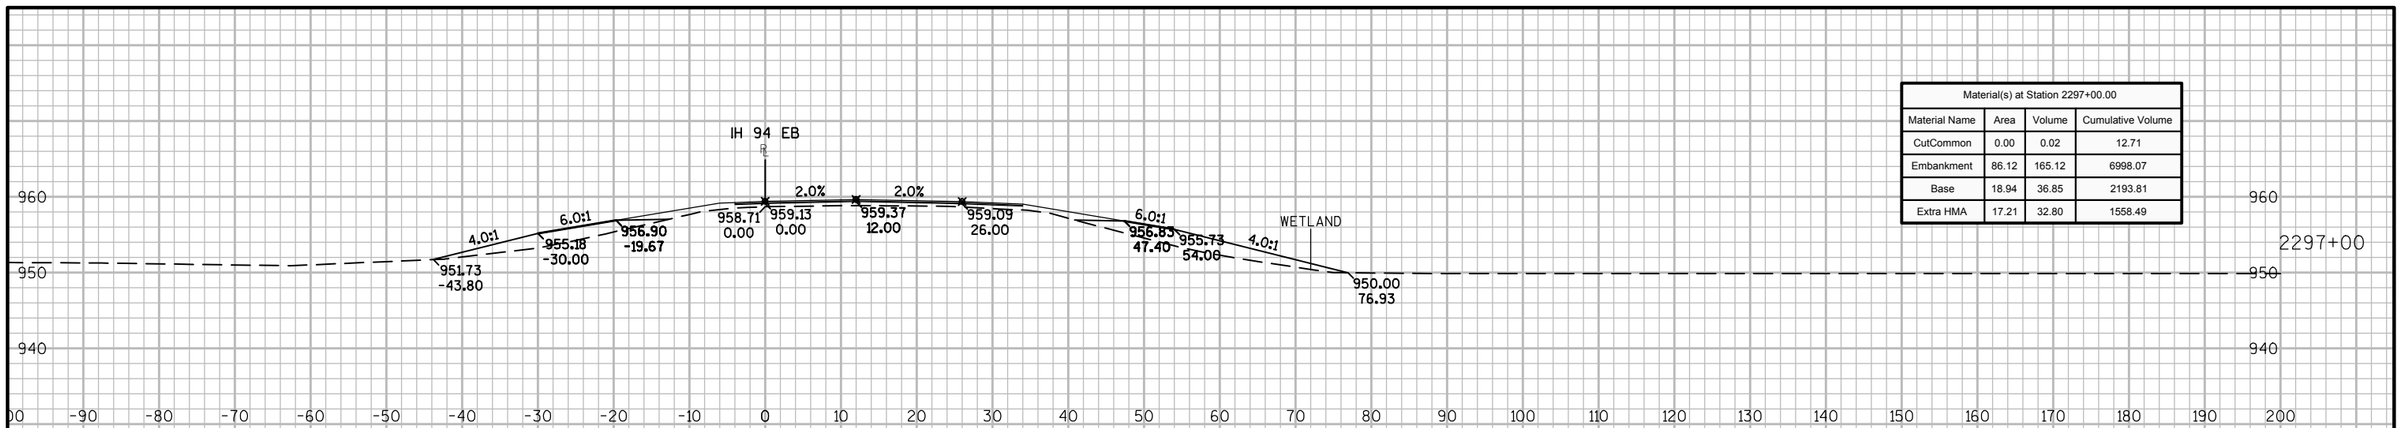

Material(s) at Station 2297+00.00			
Material Name	Area	Volume	Cumulative Volume
CutCommon	0.00	0.02	12.71
Embankment	86.12	165.12	6998.07
Base	18.94	36.85	2193.81
Extra HMA	17.21	32.80	1558.49

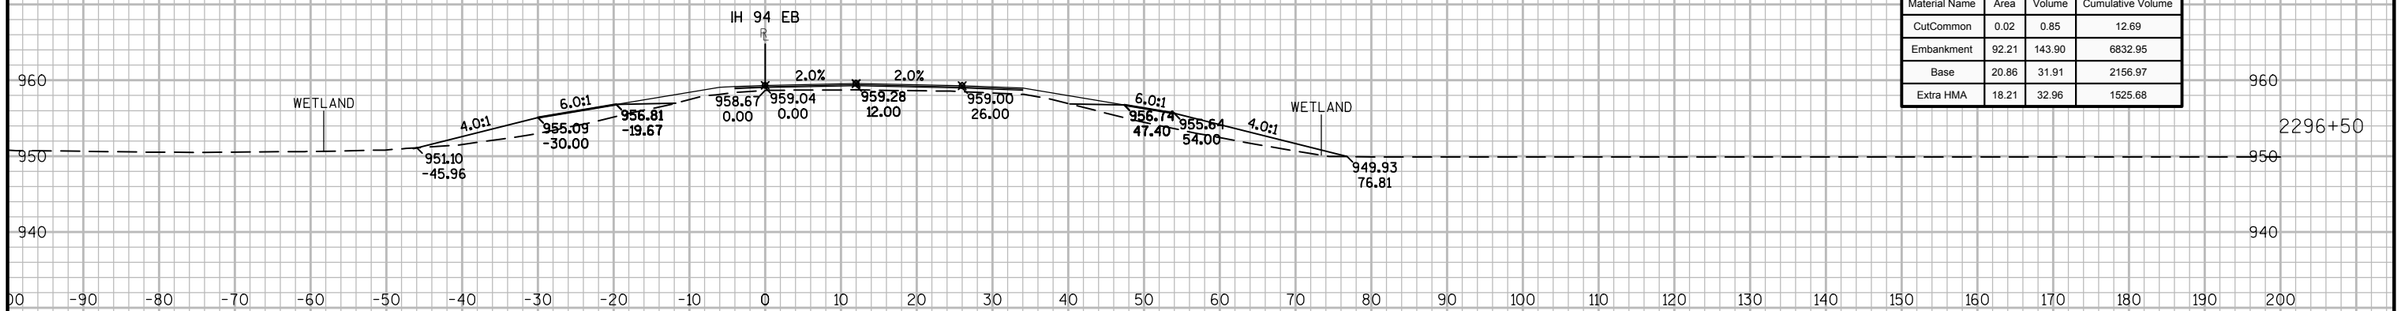

Material(s) at Station 2296+50.00			
Material Name	Area	Volume	Cumulative Volume
CutCommon	0.02	0.85	12.69
Embankment	92.21	143.90	6832.95
Base	20.86	31.91	2156.97
Extra HMA	18.21	32.96	1525.68

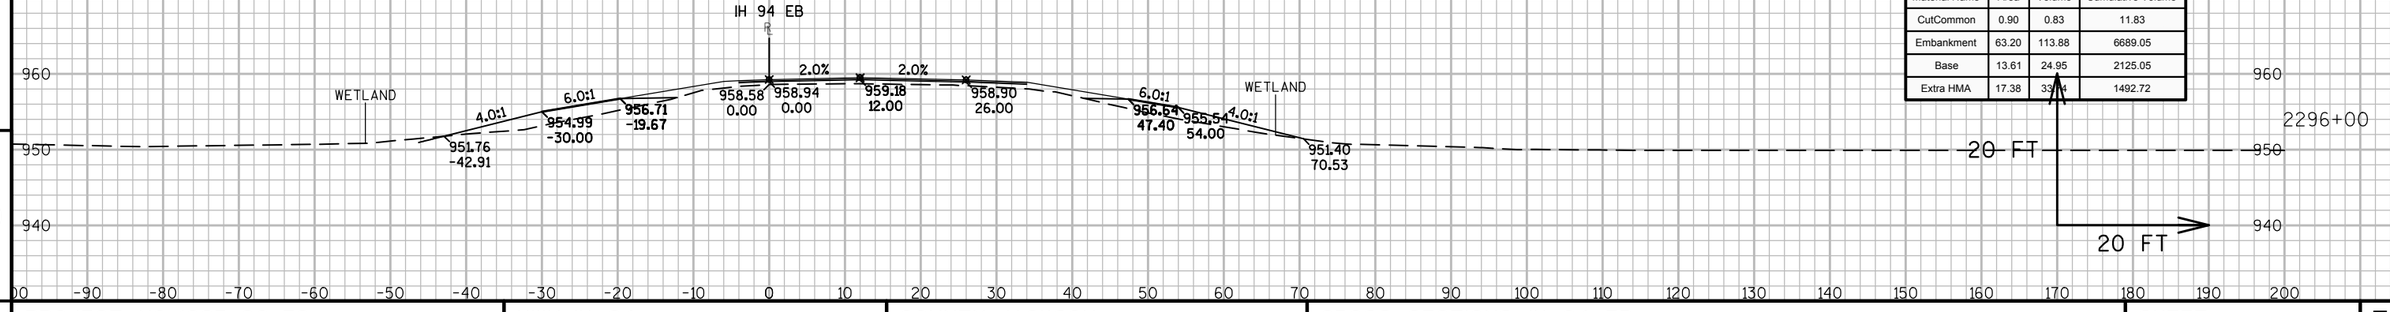

Material(s) at Station 2296+00.00			
Material Name	Area	Volume	Cumulative Volume
CutCommon	0.90	0.83	11.83
Embankment	63.20	113.88	6689.05
Base	13.61	24.95	2125.05
Extra HMA	17.38	33.14	1492.72


9

9

PROJECT NO: 1023-00-72	HWY: IH 94	COUNTY: JACKSON	CROSS SECTIONS: IH 94 EB	SHEET	E

FILE NAME : N:\PDS\C3D\10230002\SHEETSPLAN\EAST BOUND C3D 2014\090203-XS-IH94-JC-EB- 2265+00 - 2330+00.DWG
LAYOUT NAME - 03 - (23)

PLOT DATE : 10/20/2014 10:11 AM PLOT BY : ANDRITSCH, ERIC R PLOT NAME : PLOT SCALE : 1:20_XREF

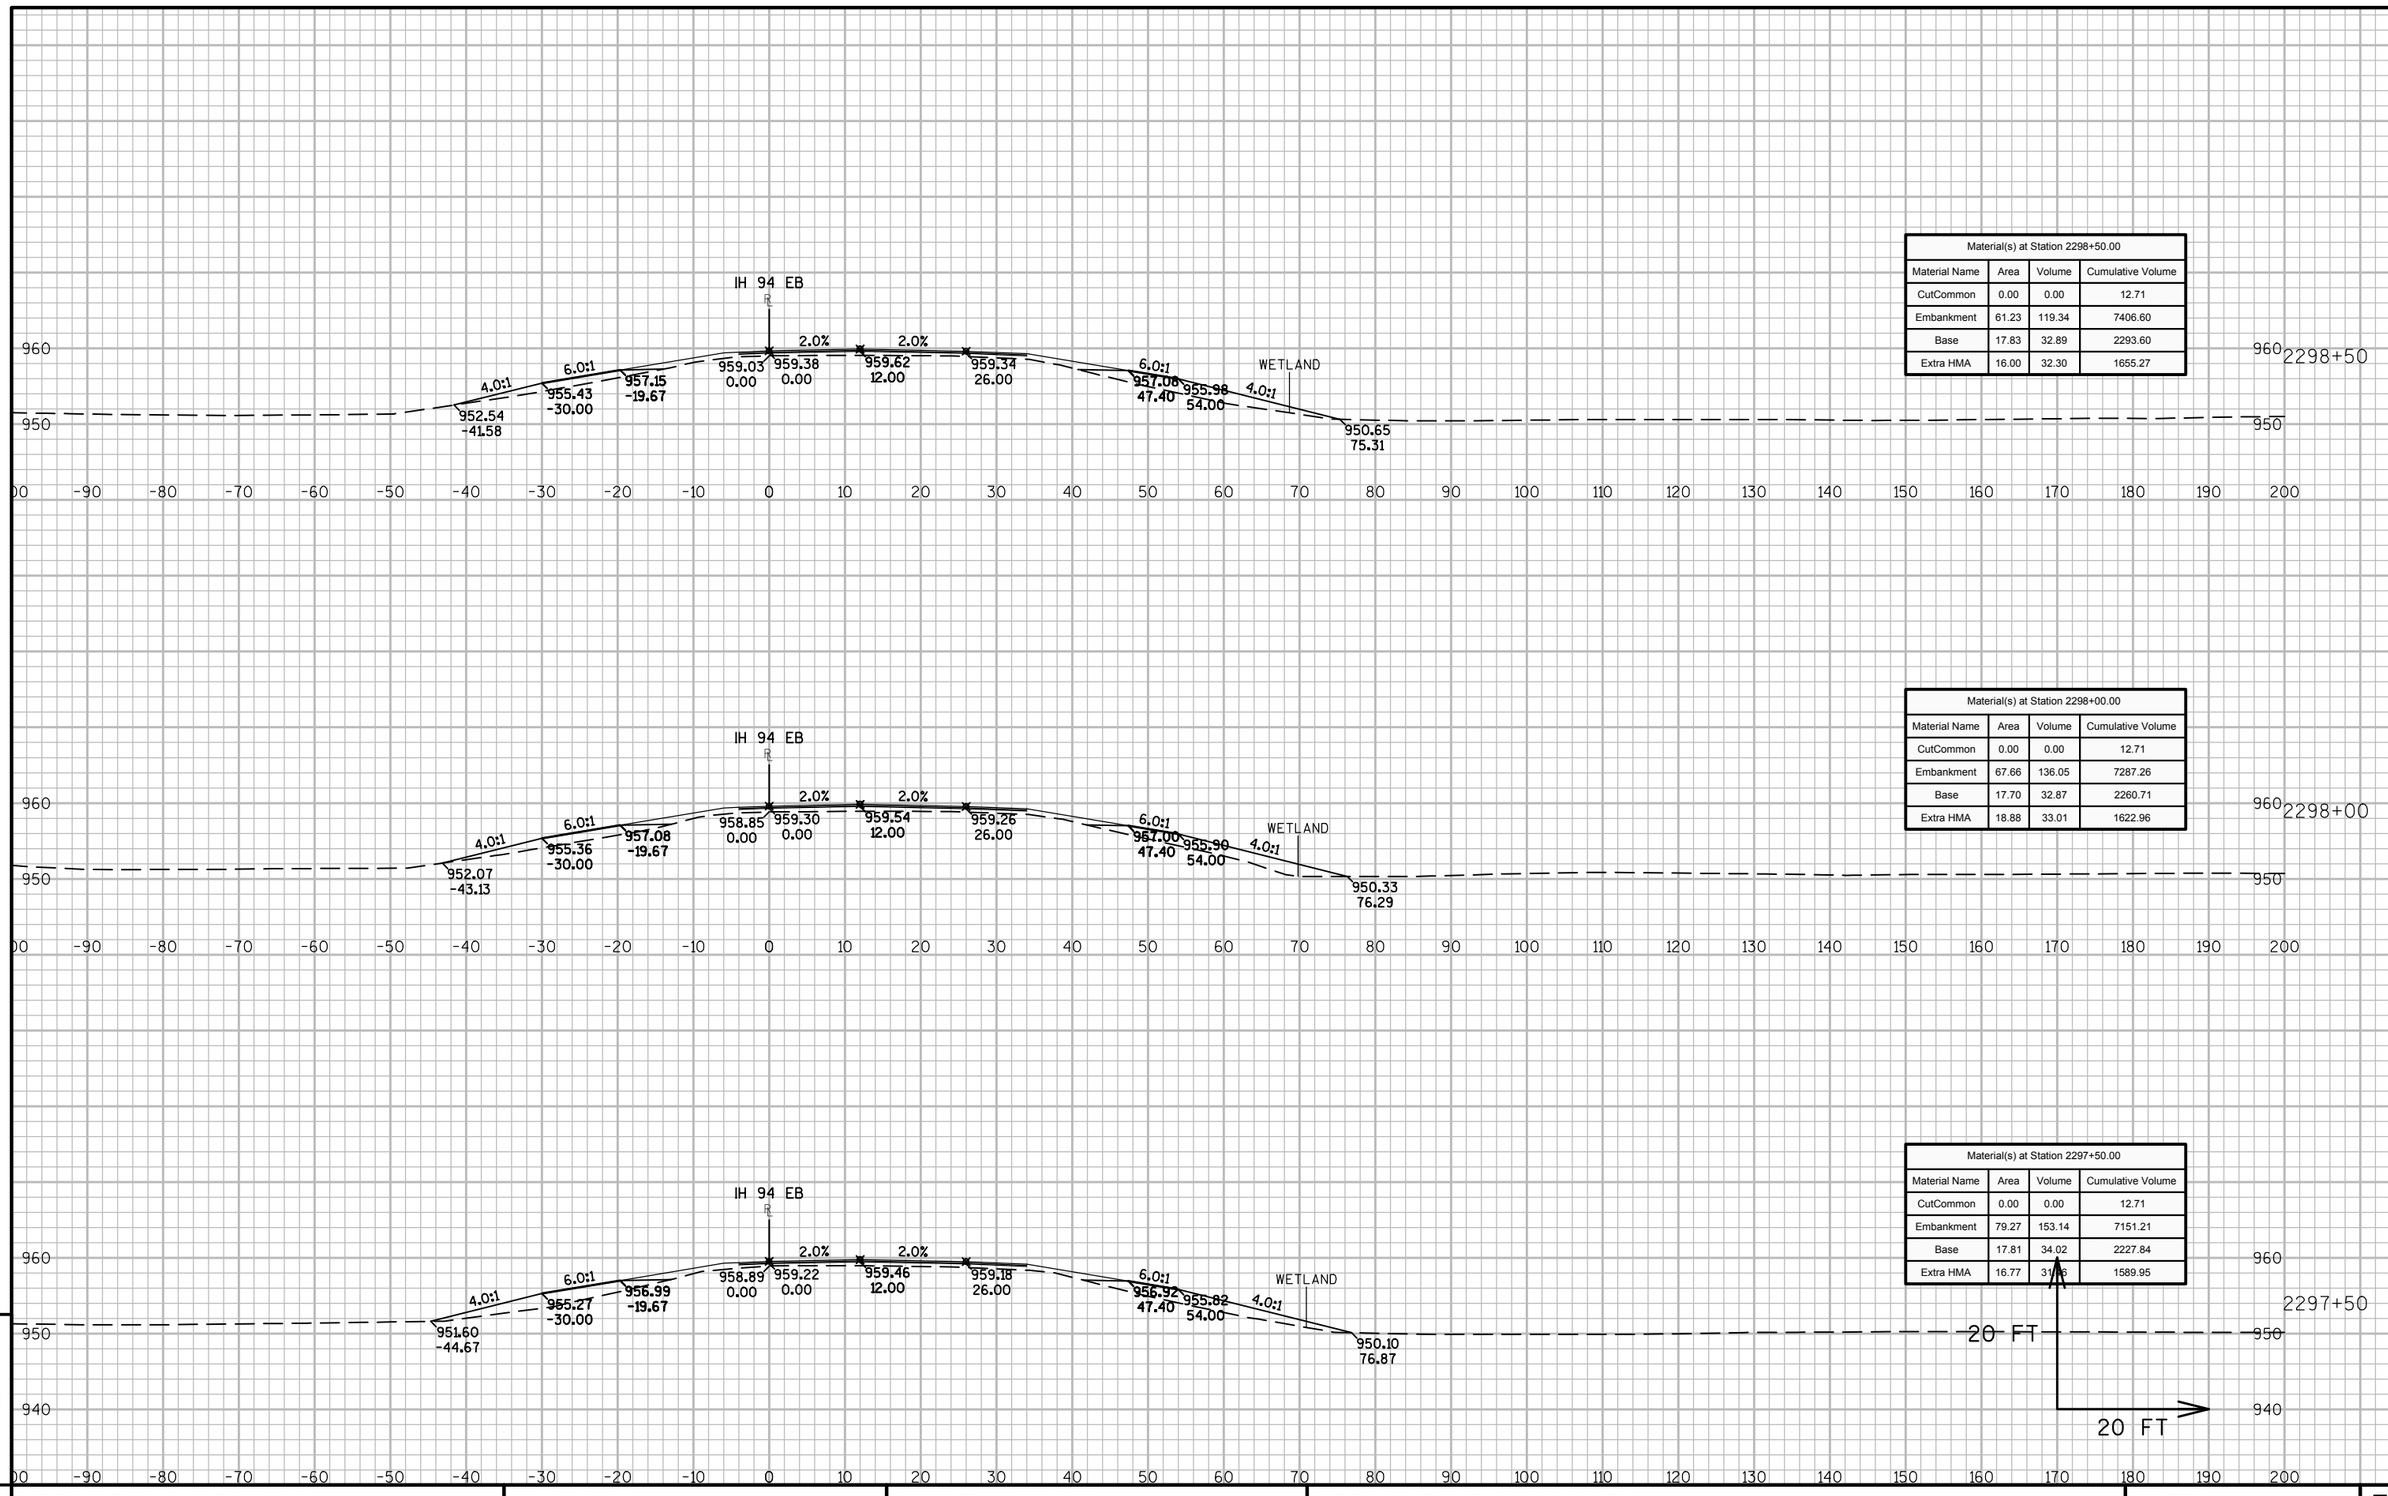

Material(s) at Station 2298+50.00			
Material Name	Area	Volume	Cumulative Volume
CutCommon	0.00	0.00	12.71
Embankment	61.23	119.34	7406.60
Base	17.83	32.89	2293.60
Extra HMA	16.00	32.30	1655.27

Material(s) at Station 2298+00.00			
Material Name	Area	Volume	Cumulative Volume
CutCommon	0.00	0.00	12.71
Embankment	67.66	136.05	7287.26
Base	17.70	32.87	2260.71
Extra HMA	18.88	33.01	1622.96

Material(s) at Station 2297+50.00			
Material Name	Area	Volume	Cumulative Volume
CutCommon	0.00	0.00	12.71
Embankment	79.27	153.14	7151.21
Base	17.81	34.02	2227.84
Extra HMA	16.77	31.78	1589.95


9

9

PROJECT NO: 1023-00-72	HWY: IH 94	COUNTY: JACKSON	CROSS SECTIONS: IH 94 EB	SHEET	E

FILE NAME : N:\PDS\C3D\10230002\SHEETSPLAN\EAST BOUND C3D 2014\090203-XS-IH94-JC-EB- 2265+00 - 2330+00.DWG
LAYOUT NAME - 03 - (24)

PLOT DATE : 10/20/2014 10:11 AM PLOT BY : ANDRITSCH, ERIC R PLOT NAME : PLOT SCALE : 1:20_XREF

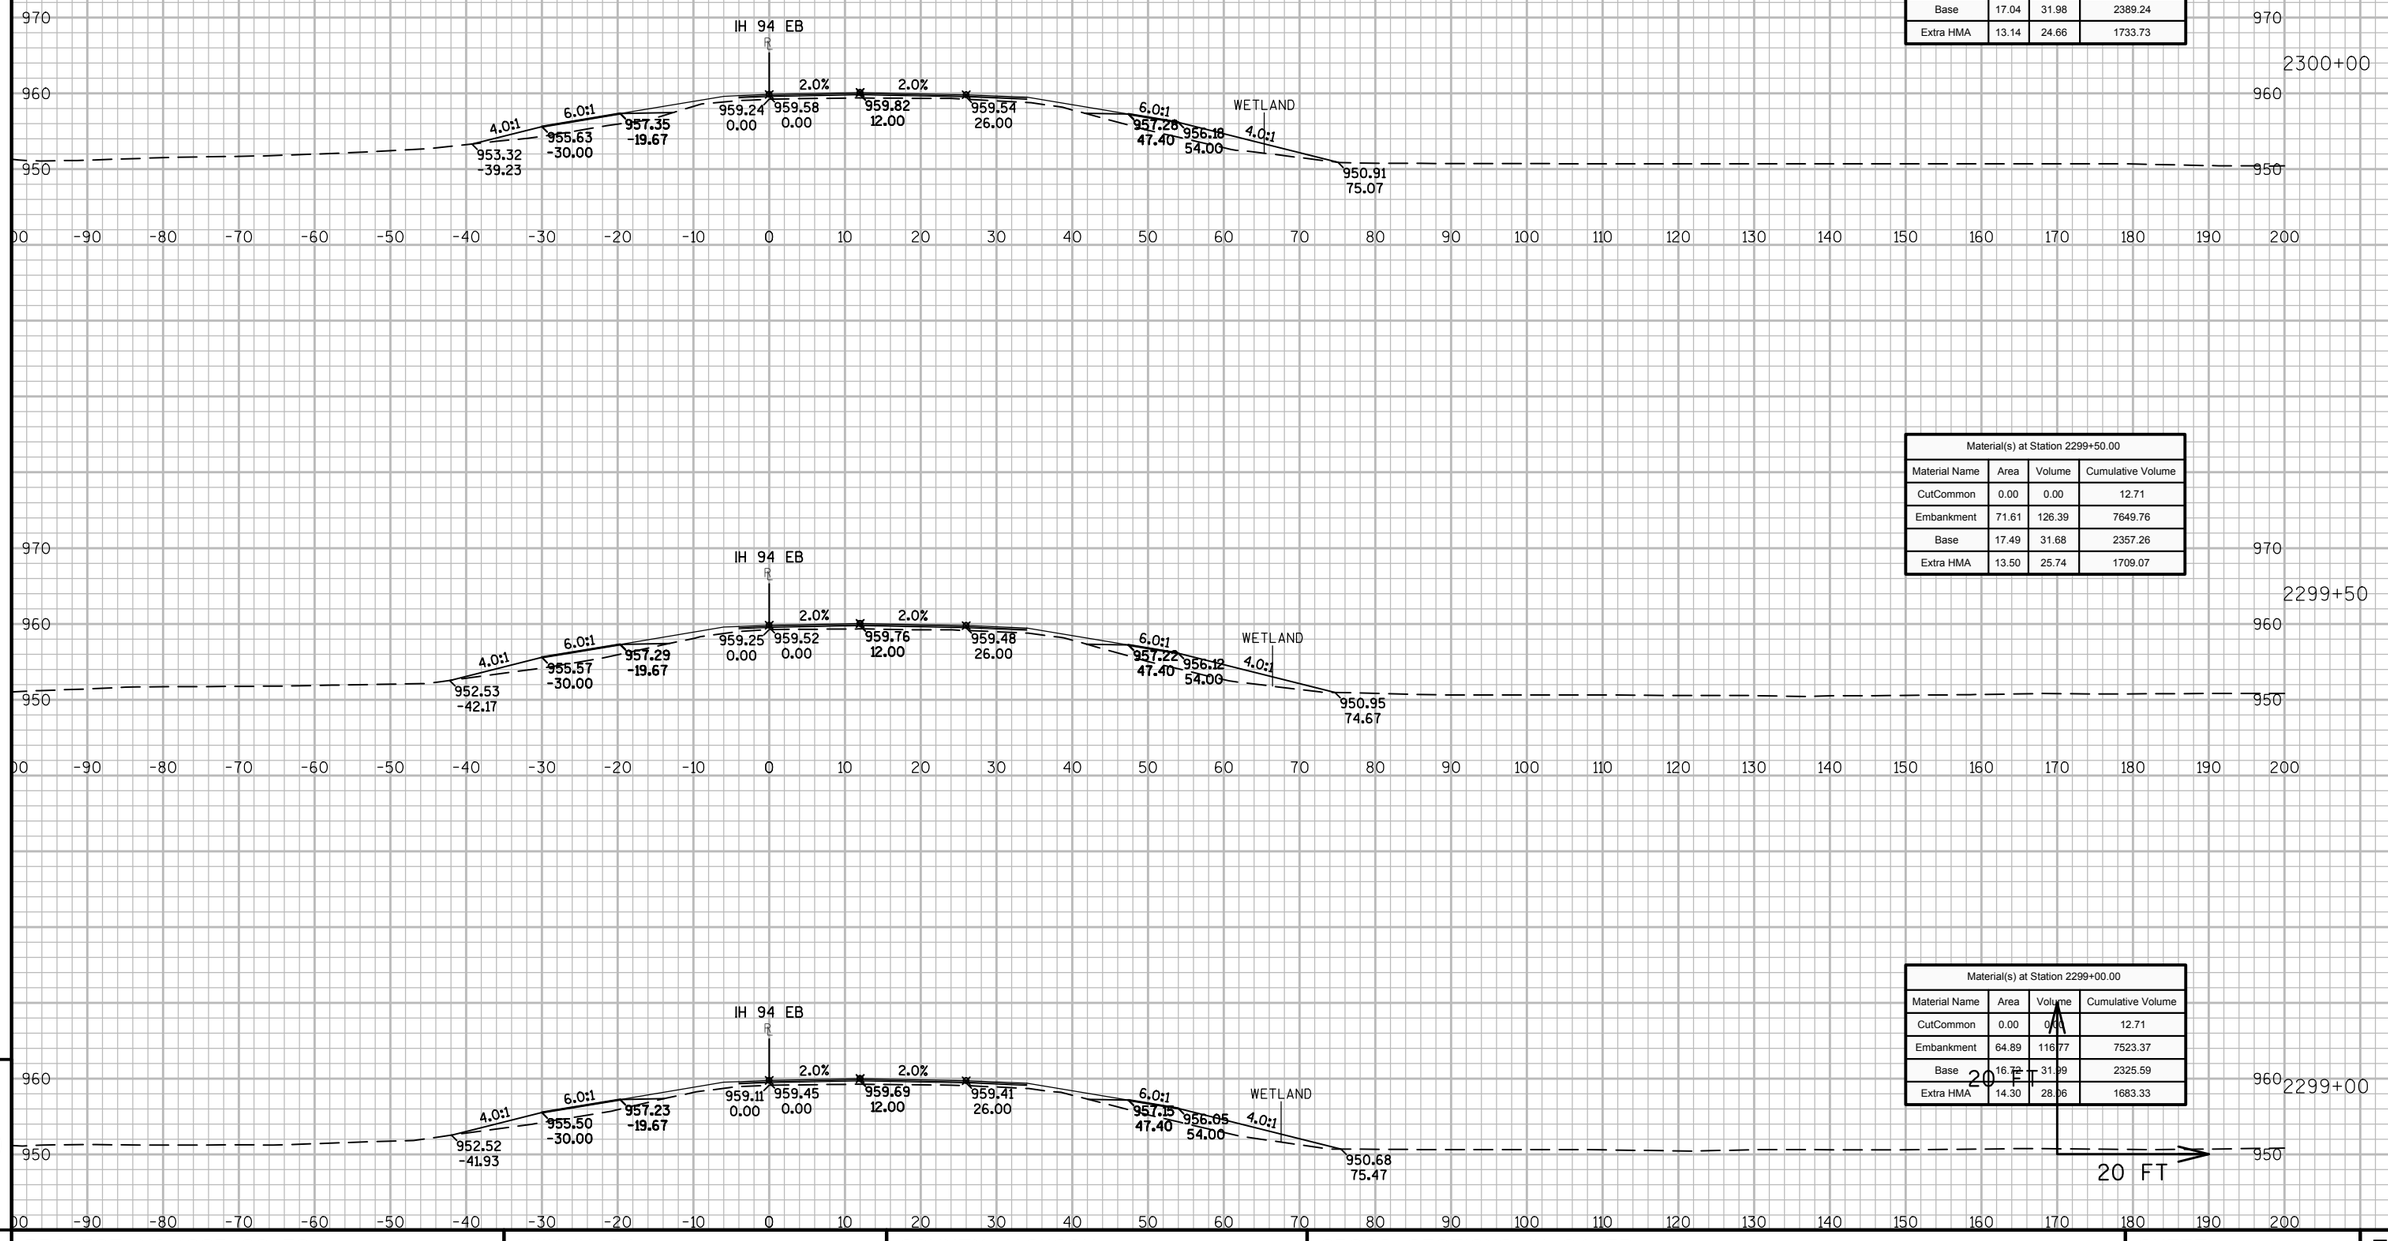

Material(s) at Station 2300+00.00			
Material Name	Area	Volume	Cumulative Volume
CutCommon	0.00	0.00	12.71
Embankment	66.97	128.32	7778.07
Base	17.04	31.98	2389.24
Extra HMA	13.14	24.66	1733.73

Material(s) at Station 2299+50.00			
Material Name	Area	Volume	Cumulative Volume
CutCommon	0.00	0.00	12.71
Embankment	71.61	126.39	7649.76
Base	17.49	31.68	2357.26
Extra HMA	13.50	25.74	1709.07

Material(s) at Station 2299+00.00			
Material Name	Area	Volume	Cumulative Volume
CutCommon	0.00	0.00	12.71
Embankment	64.89	116.77	7523.37
Base	16.78	31.99	2325.59
Extra HMA	14.30	28.06	1683.33


9

9


PROJECT NO: 1023-00-72	HWY: IH 94	COUNTY: JACKSON	CROSS SECTIONS: IH 94 EB	SHEET	E

FILE NAME : N:\PDS\C3D\10230002\SHEETSPLAN\EAST BOUND C3D 2014\090203-XS-IH94-JC-EB- 2265+00 - 2330+00.DWG
LAYOUT NAME - 03 - (25)


PLOT DATE : 10/20/2014 10:11 AM PLOT BY : ANDRITSCH, ERIC R PLOT NAME : PLOT SCALE : 1:20_XREF

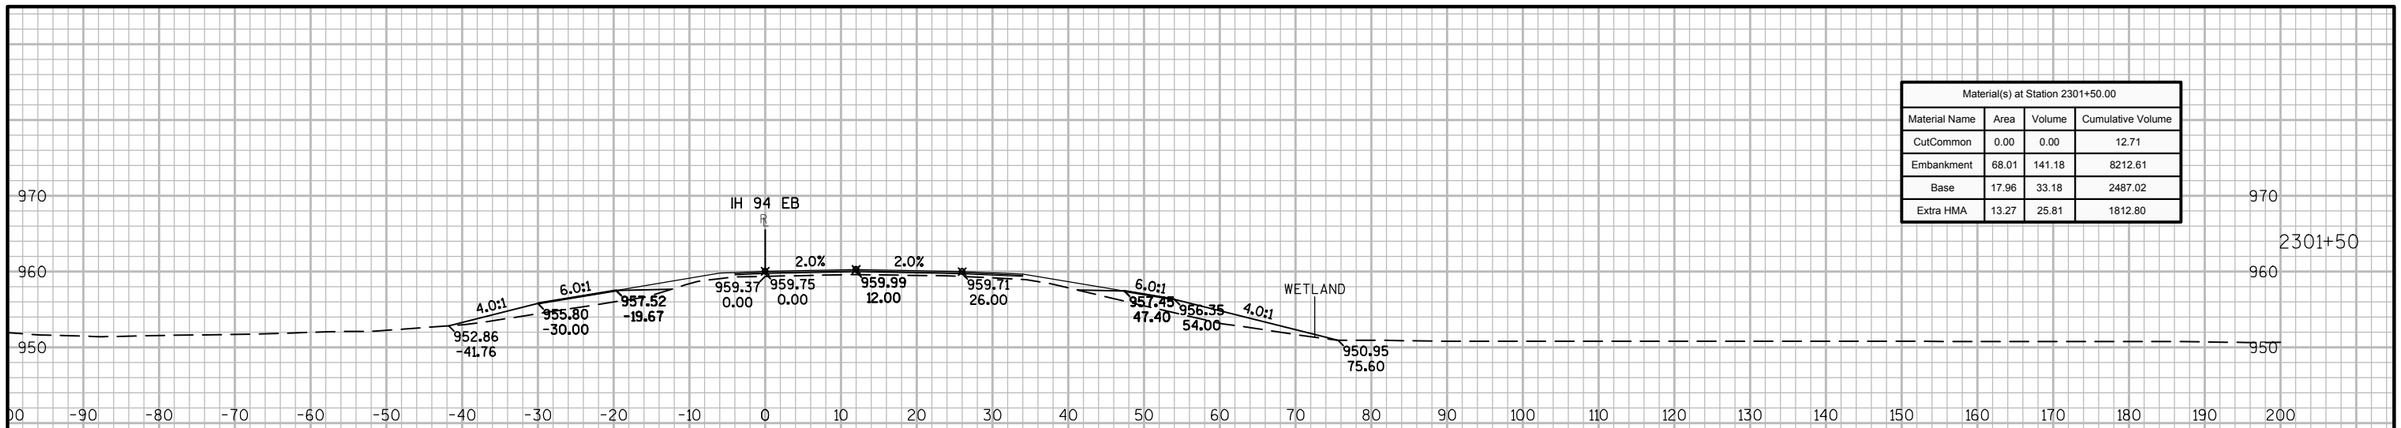

Material(s) at Station 2301+50.00			
Material Name	Area	Volume	Cumulative Volume
CutCommon	0.00	0.00	12.71
Embankment	68.01	141.18	8212.61
Base	17.96	33.18	2487.02
Extra HMA	13.27	25.81	1812.80

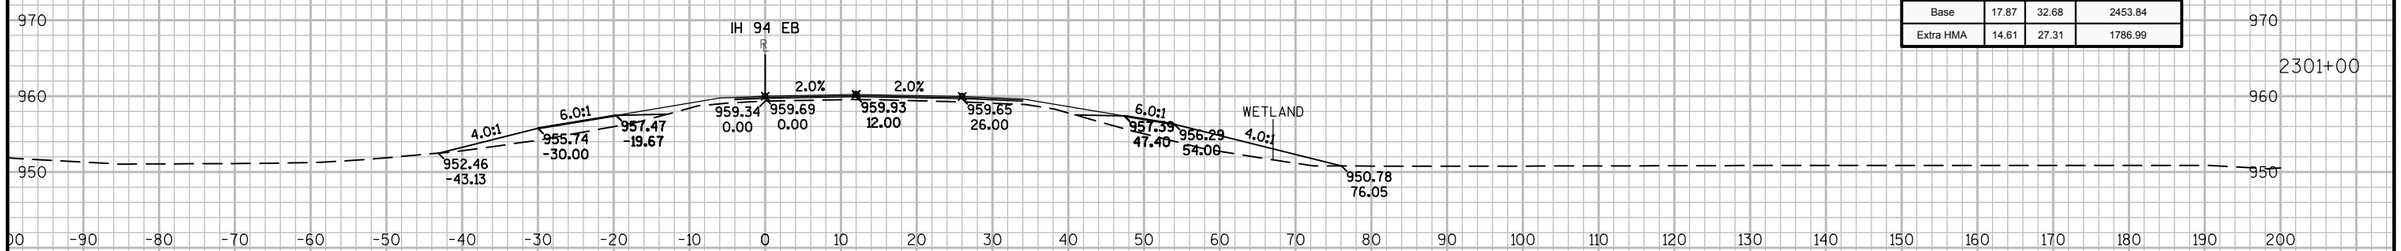

Material(s) at Station 2301+00.00			
Material Name	Area	Volume	Cumulative Volume
CutCommon	0.00	0.00	12.71
Embankment	84.47	154.78	8071.43
Base	17.87	32.68	2453.84
Extra HMA	14.61	27.31	1786.99

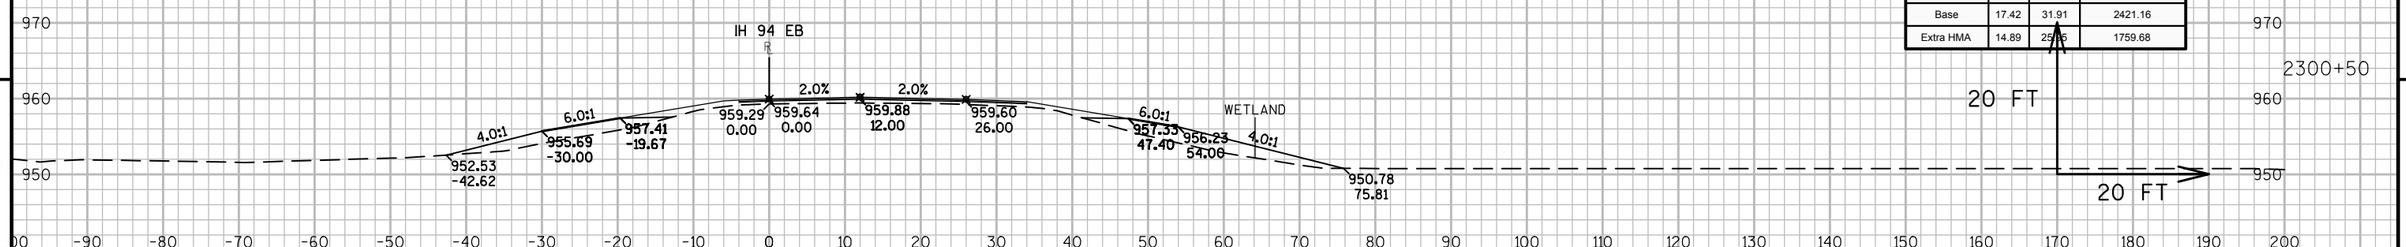


Material(s) at Station 2300+50.00			
Material Name	Area	Volume	Cumulative Volume
CutCommon	0.00	0.00	12.71
Embankment	82.69	138.58	7916.65
Base	17.42	31.91	2421.16
Extra HMA	14.89	25.96	1759.68

9 9


PROJECT NO: 1023-00-72	HWY: IH 94	COUNTY: JACKSON	CROSS SECTIONS: IH 94 EB	SHEET	E

FILE NAME : N:\PDS\C3D\10230002\SHEETSPLAN\EAST BOUND C3D 2014\090203-XS-IH94-JC-EB- 2265+00 - 2330+00.DWG
LAYOUT NAME - 03 - (26)


PLOT DATE : 10/20/2014 10:11 AM PLOT BY : ANDRITSCH, ERIC R PLOT NAME : PLOT SCALE : 1:20_XREF

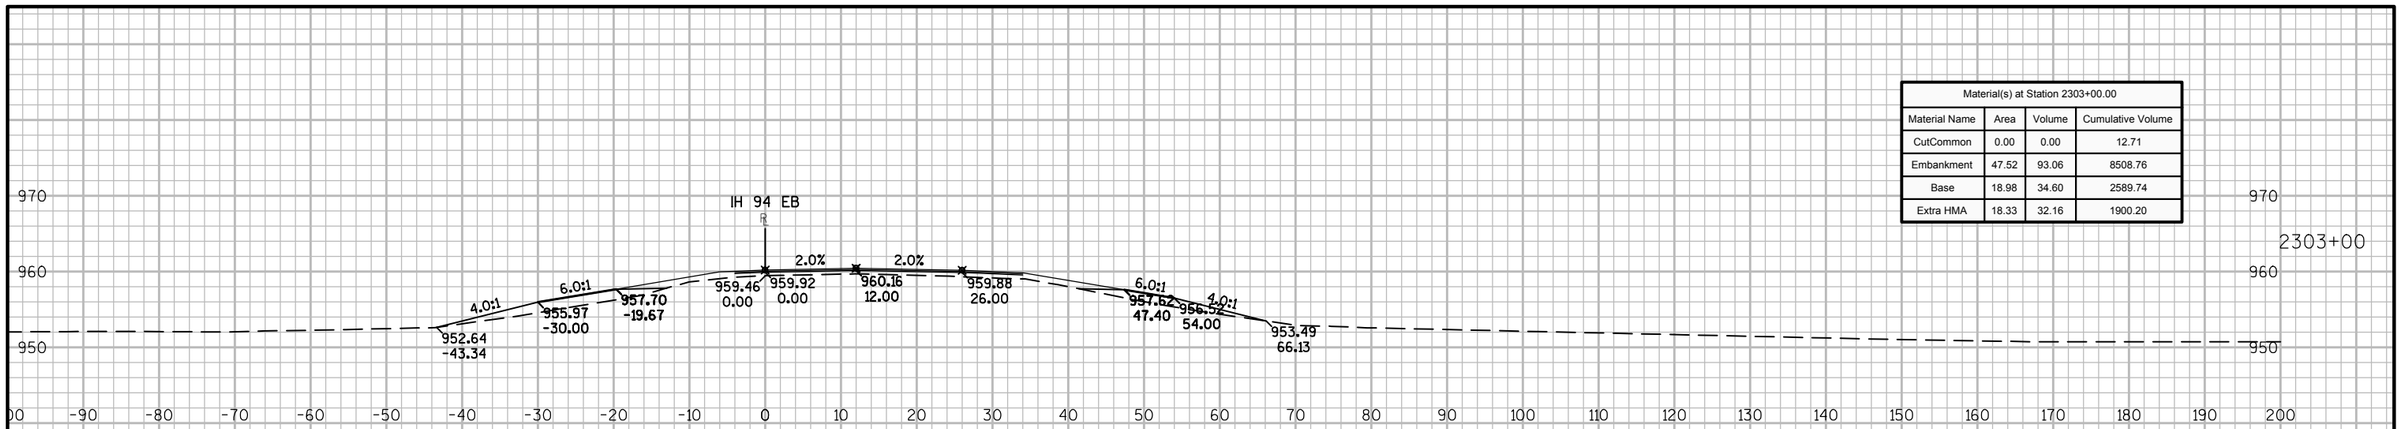

Material(s) at Station 2303+00.00			
Material Name	Area	Volume	Cumulative Volume
CutCommon	0.00	0.00	12.71
Embankment	47.52	93.06	8508.76
Base	18.98	34.60	2589.74
Extra HMA	18.33	32.16	1900.20

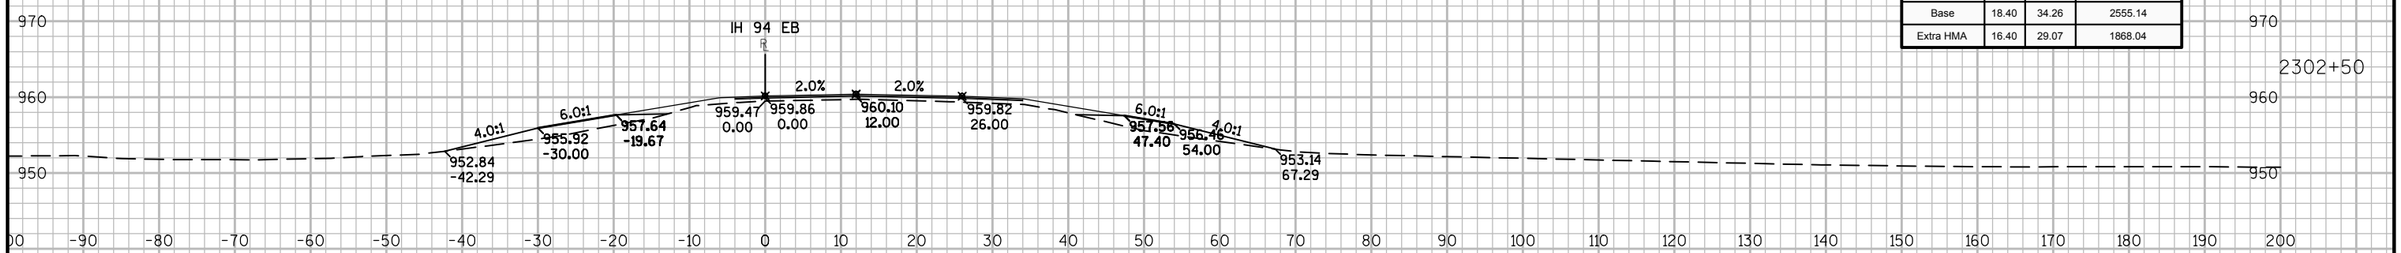

Material(s) at Station 2302+50.00			
Material Name	Area	Volume	Cumulative Volume
CutCommon	0.00	0.00	12.71
Embankment	52.98	94.59	8415.70
Base	18.40	34.26	2555.14
Extra HMA	16.40	29.07	1868.04

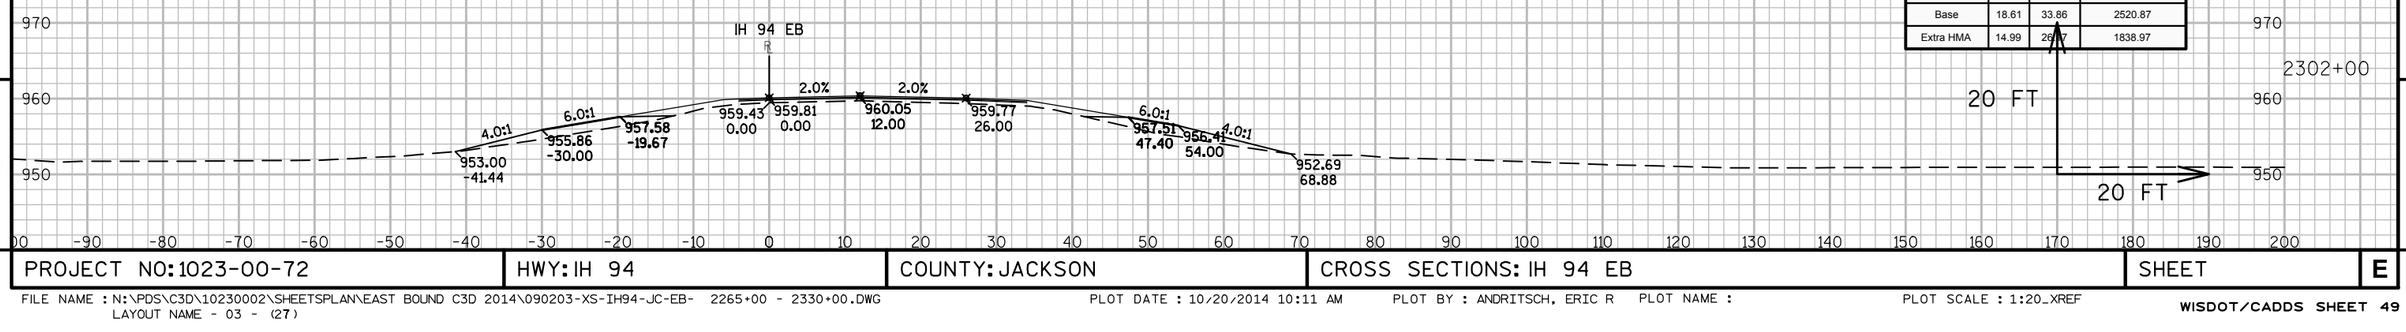


Material(s) at Station 2302+00.00			
Material Name	Area	Volume	Cumulative Volume
CutCommon	0.00	0.00	12.71
Embankment	49.18	108.50	8321.11
Base	18.61	33.86	2520.87
Extra HMA	14.99	26.97	1838.97


9 9

PROJECT NO: 1023-00-72	HWY: IH 94	COUNTY: JACKSON	CROSS SECTIONS: IH 94 EB	SHEET	E


FILE NAME : N:\PDS\C3D\10230002\SHEETSPLAN\EAST BOUND C3D 2014\090203-XS-IH94-JC-EB- 2265+00 - 2330+00.DWG
LAYOUT NAME - 03 - (27)
PLOT DATE : 10/20/2014 10:11 AM PLOT BY : ANDRITSCH, ERIC R PLOT NAME : PLOT SCALE : 1:20_XREF

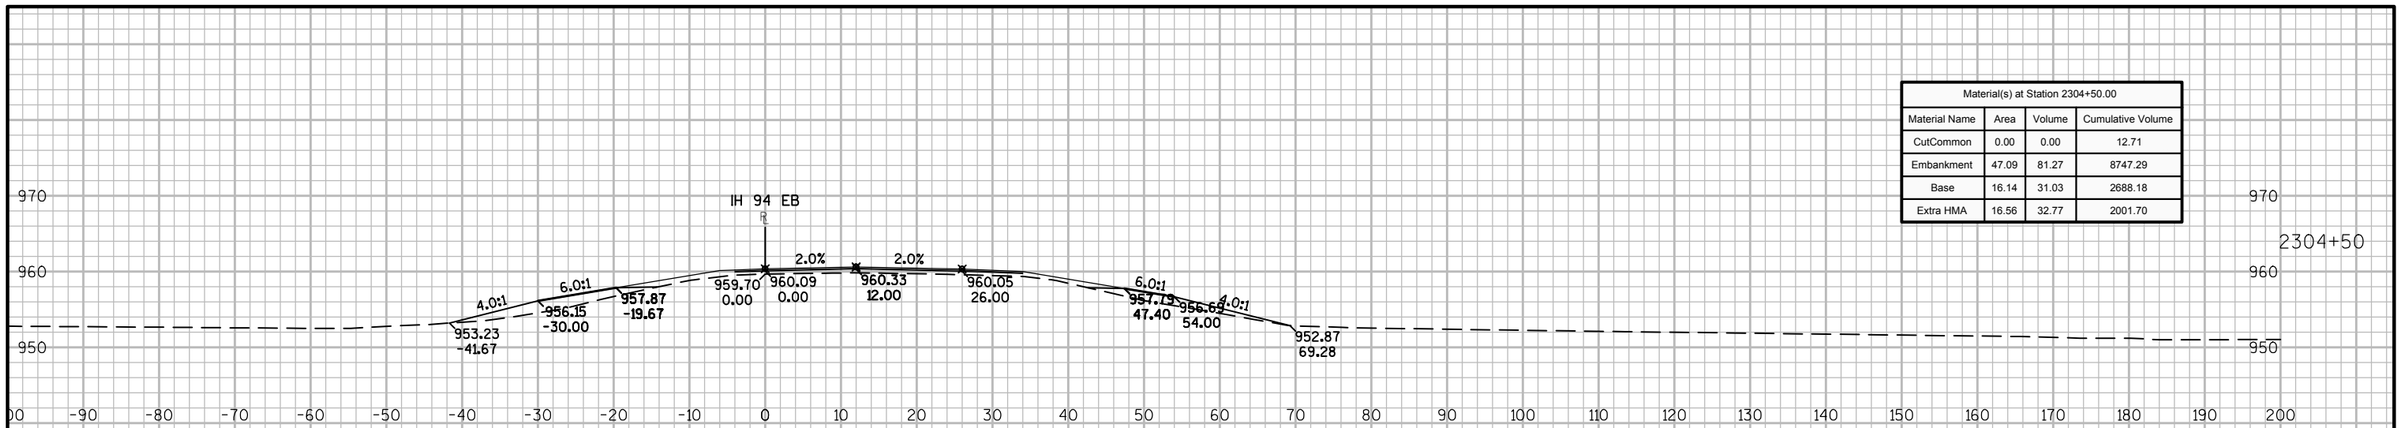

Material(s) at Station 2304+50.00			
Material Name	Area	Volume	Cumulative Volume
CutCommon	0.00	0.00	12.71
Embankment	47.09	81.27	8747.29
Base	16.14	31.03	2688.18
Extra HMA	16.56	32.77	2001.70

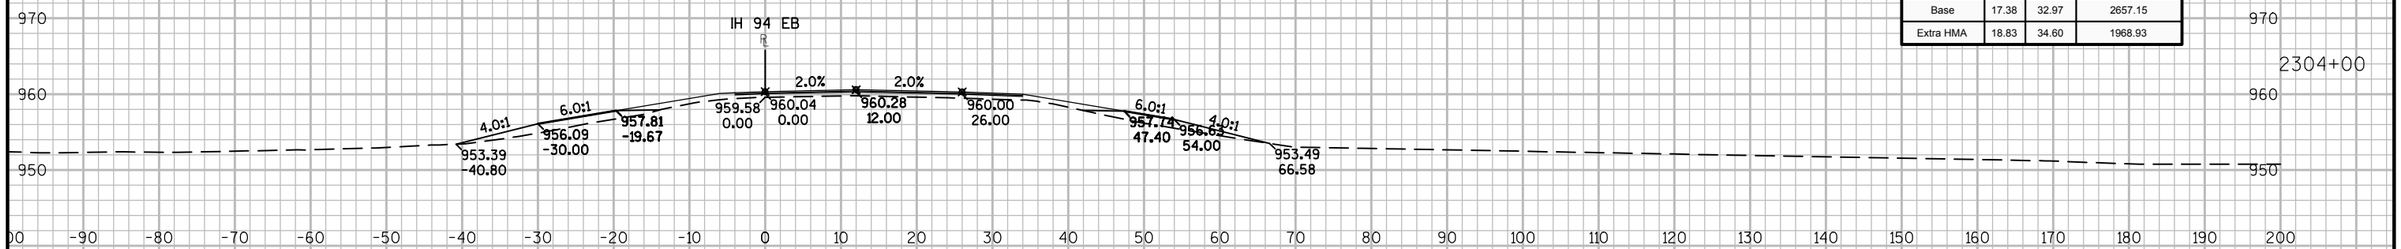

Material(s) at Station 2304+00.00			
Material Name	Area	Volume	Cumulative Volume
CutCommon	0.00	0.00	12.71
Embankment	40.69	75.47	8666.02
Base	17.38	32.97	2657.15
Extra HMA	18.83	34.60	1968.93

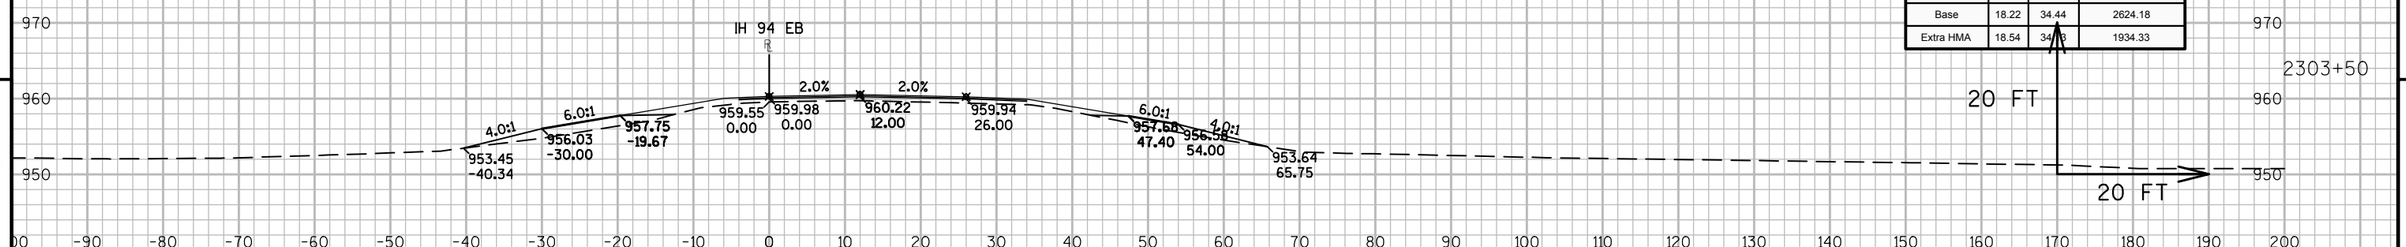


Material(s) at Station 2303+50.00			
Material Name	Area	Volume	Cumulative Volume
CutCommon	0.00	0.00	12.71
Embankment	40.81	81.79	8590.55
Base	18.22	34.44	2624.18
Extra HMA	18.54	34.78	1934.33

9 9


PROJECT NO: 1023-00-72	HWY: IH 94	COUNTY: JACKSON	CROSS SECTIONS: IH 94 EB	SHEET	E

FILE NAME : N:\PDS\C3D\10230002\SHEETSPLAN\EAST BOUND C3D 2014\090203-XS-IH94-JC-EB- 2265+00 - 2330+00.DWG
LAYOUT NAME - 03 - (28)


PLOT DATE : 10/20/2014 10:11 AM PLOT BY : ANDRITSCH, ERIC R PLOT NAME : PLOT SCALE : 1:20_XREF

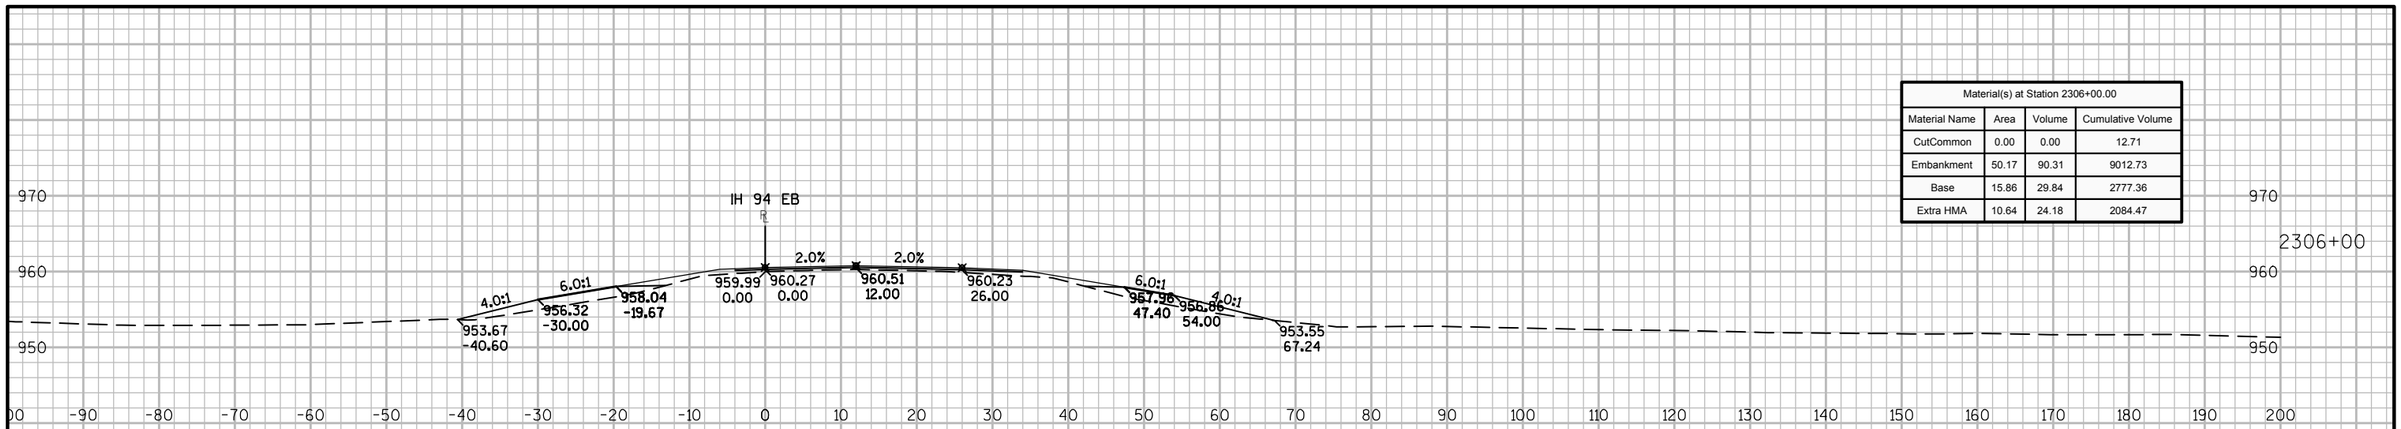

Material(s) at Station 2306+00.00			
Material Name	Area	Volume	Cumulative Volume
CutCommon	0.00	0.00	12.71
Embankment	50.17	90.31	9012.73
Base	15.86	29.84	2777.36
Extra HMA	10.64	24.18	2084.47

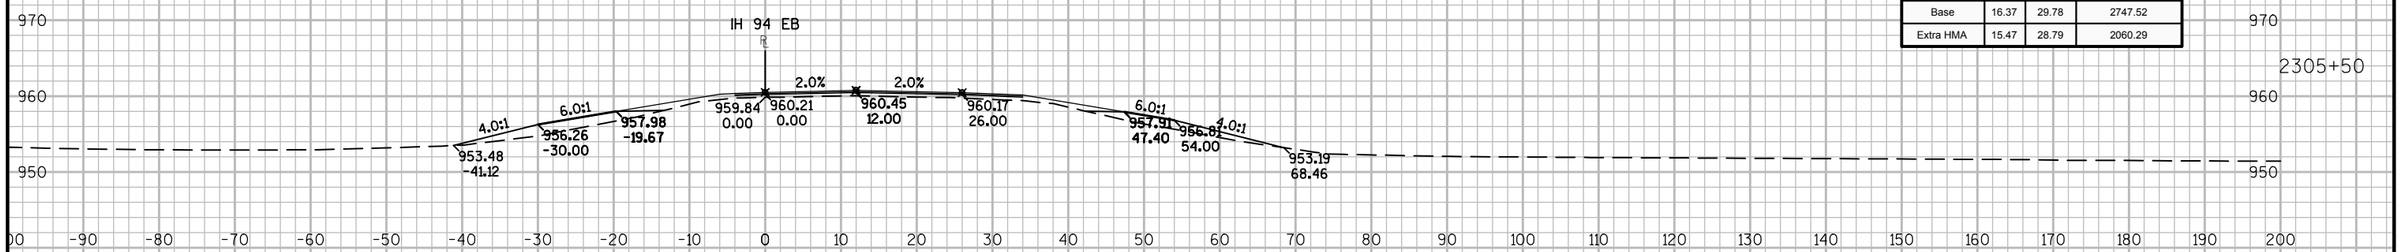

Material(s) at Station 2305+50.00			
Material Name	Area	Volume	Cumulative Volume
CutCommon	0.00	0.00	12.71
Embankment	47.37	87.69	8922.42
Base	16.37	29.78	2747.52
Extra HMA	15.47	28.79	2060.29

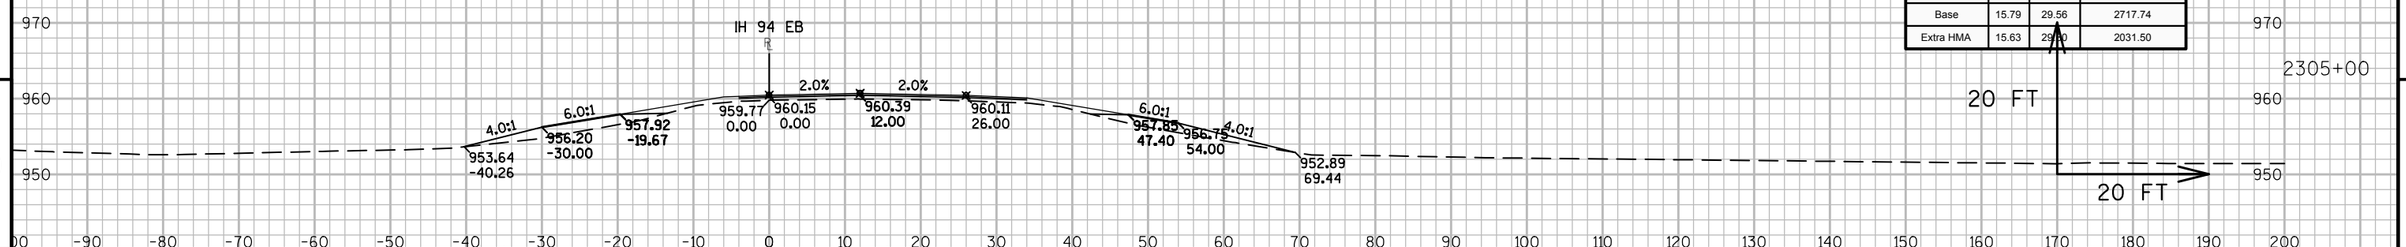


Material(s) at Station 2305+00.00			
Material Name	Area	Volume	Cumulative Volume
CutCommon	0.00	0.00	12.71
Embankment	47.34	87.44	8834.73
Base	15.79	29.56	2717.74
Extra HMA	15.63	29.00	2031.50

9 9


PROJECT NO: 1023-00-72	HWY: IH 94	COUNTY: JACKSON	CROSS SECTIONS: IH 94 EB	SHEET	E

FILE NAME : N:\PDS\C3D\10230002\SHEETSPLAN\EAST BOUND C3D 2014\090203-XS-IH94-JC-EB- 2265+00 - 2330+00.DWG
LAYOUT NAME - 03 - (29)


PLOT DATE : 10/20/2014 10:11 AM PLOT BY : ANDRITSCH, ERIC R PLOT NAME : PLOT SCALE : 1:20_XREF

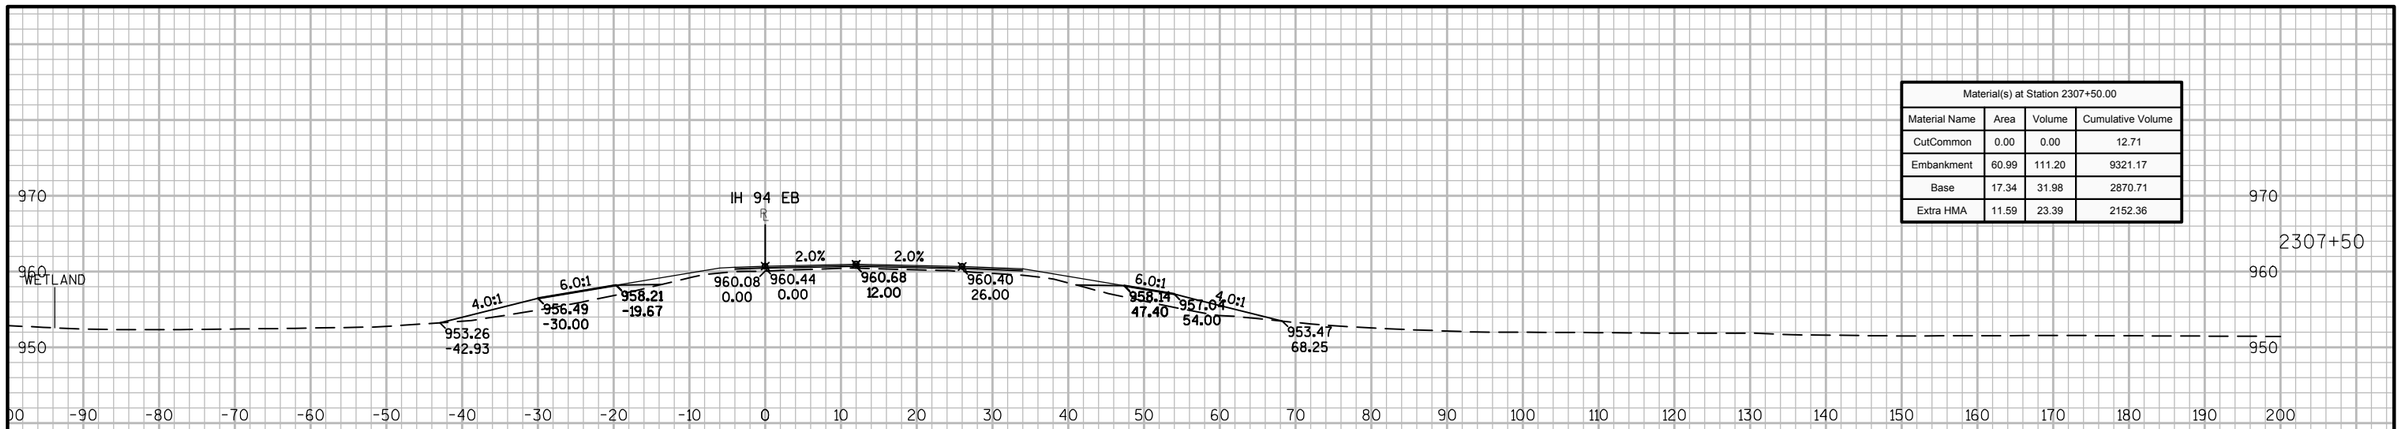

Material(s) at Station 2307+50.00			
Material Name	Area	Volume	Cumulative Volume
CutCommon	0.00	0.00	12.71
Embankment	60.99	111.20	9321.17
Base	17.34	31.98	2870.71
Extra HMA	11.59	23.39	2152.36

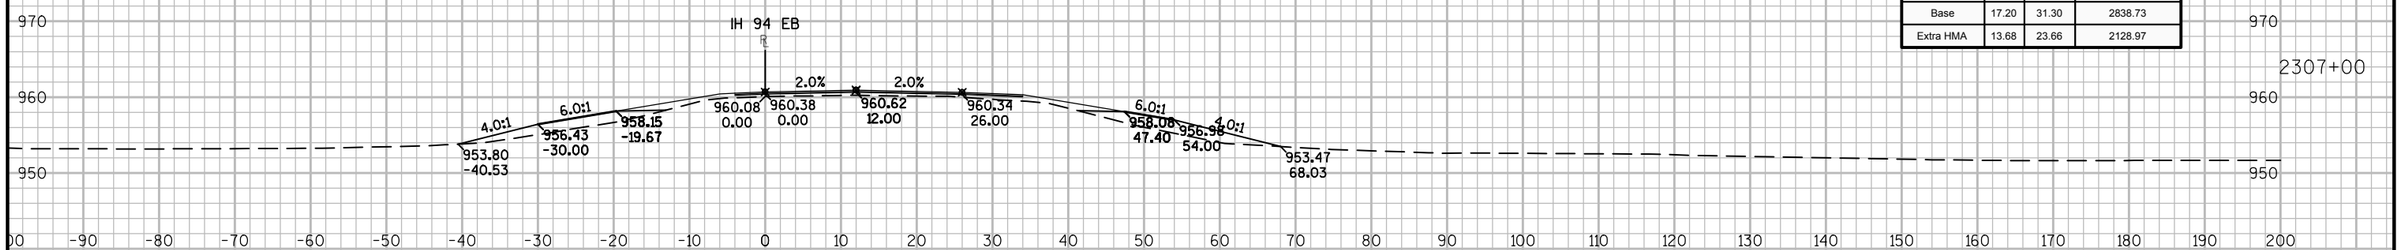


Material(s) at Station 2307+00.00			
Material Name	Area	Volume	Cumulative Volume
CutCommon	0.00	0.00	12.71
Embankment	59.11	102.76	9209.97
Base	17.20	31.30	2838.73
Extra HMA	13.68	23.66	2128.97

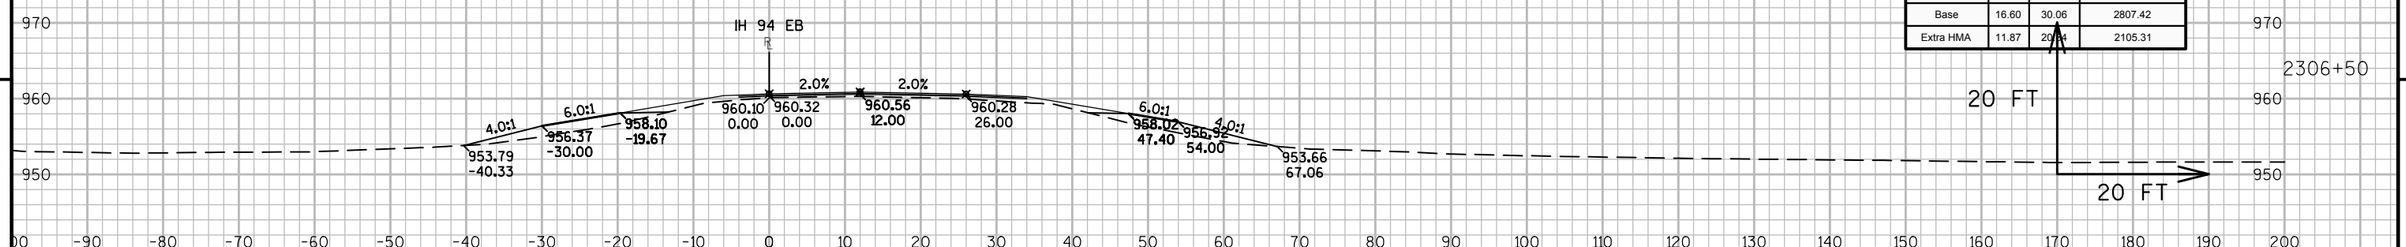

Material(s) at Station 2306+50.00			
Material Name	Area	Volume	Cumulative Volume
CutCommon	0.00	0.00	12.71
Embankment	51.87	94.48	9107.21
Base	16.60	30.06	2807.42
Extra HMA	11.87	20.94	2105.31


9 9

PROJECT NO: 1023-00-72	HWY: IH 94	COUNTY: JACKSON	CROSS SECTIONS: IH 94 EB	SHEET	E

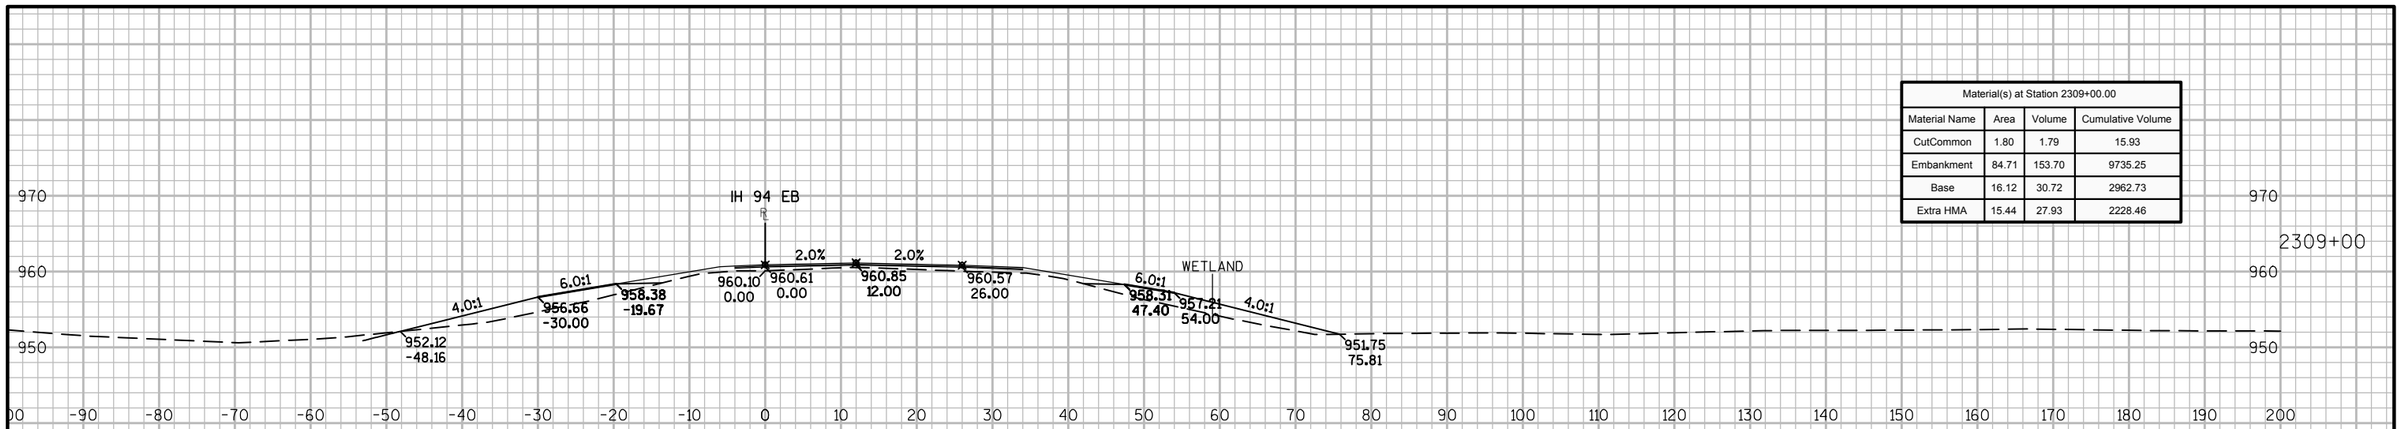


2309+00

Material(s) at Station 2309+00.00			
Material Name	Area	Volume	Cumulative Volume
CutCommon	1.80	1.79	15.93
Embankment	84.71	153.70	9735.25
Base	16.12	30.72	2962.73
Extra HMA	15.44	27.93	2228.46

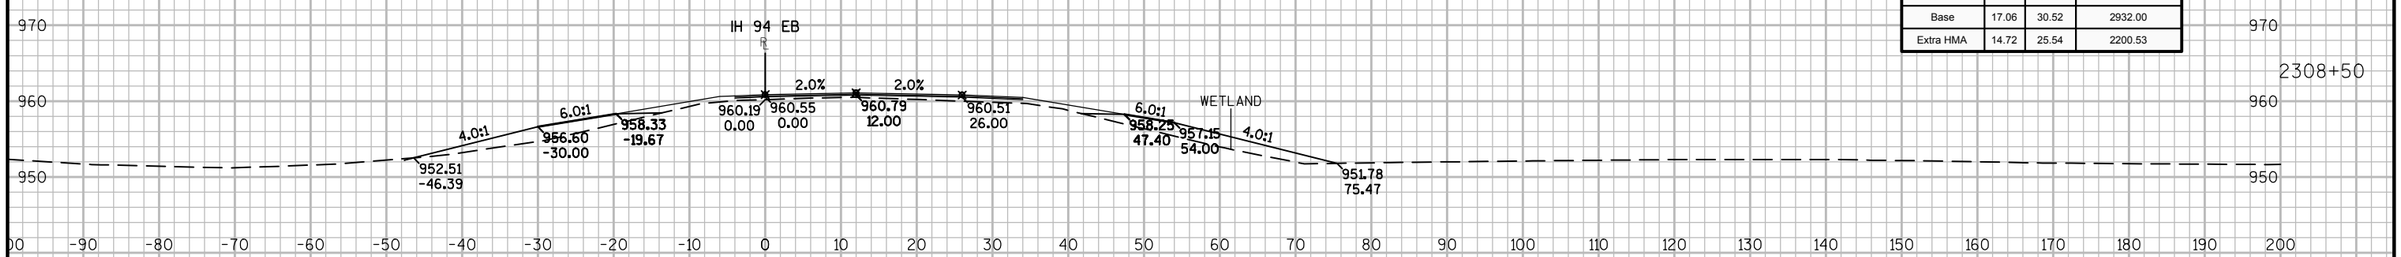

2308+50

Material(s) at Station 2308+50.00			
Material Name	Area	Volume	Cumulative Volume
CutCommon	0.13	0.78	14.15
Embankment	81.28	139.59	9581.55
Base	17.06	30.52	2932.00
Extra HMA	14.72	25.54	2200.53

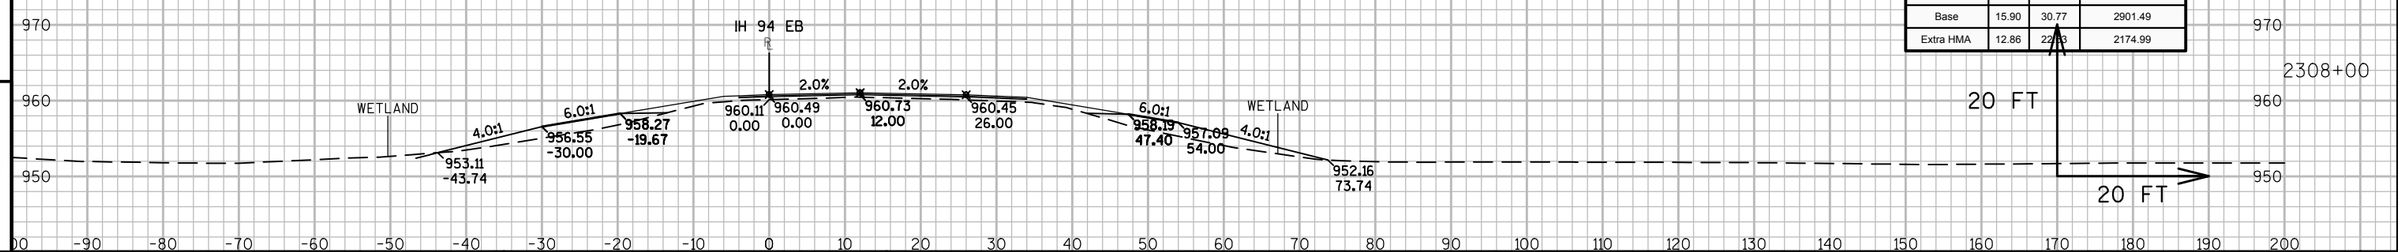


2308+00

Material(s) at Station 2308+00.00			
Material Name	Area	Volume	Cumulative Volume
CutCommon	0.71	0.66	13.36
Embankment	69.47	120.79	9441.96
Base	15.90	30.77	2901.49
Extra HMA	12.86	22.93	2174.99

9 9

PROJECT NO: 1023-00-72	HWY: IH 94	COUNTY: JACKSON	CROSS SECTIONS: IH 94 EB	SHEET	E

FILE NAME : N:\PDS\C3D\10230002\SHEETSPLAN\EAST BOUND C3D 2014\090203-XS-IH94-JC-EB- 2265+00 - 2330+00.DWG
LAYOUT NAME - 03 - (31)
PLOT DATE : 10/20/2014 10:11 AM PLOT BY : ANDRITSCH, ERIC R PLOT NAME : PLOT SCALE : 1:20_XREF

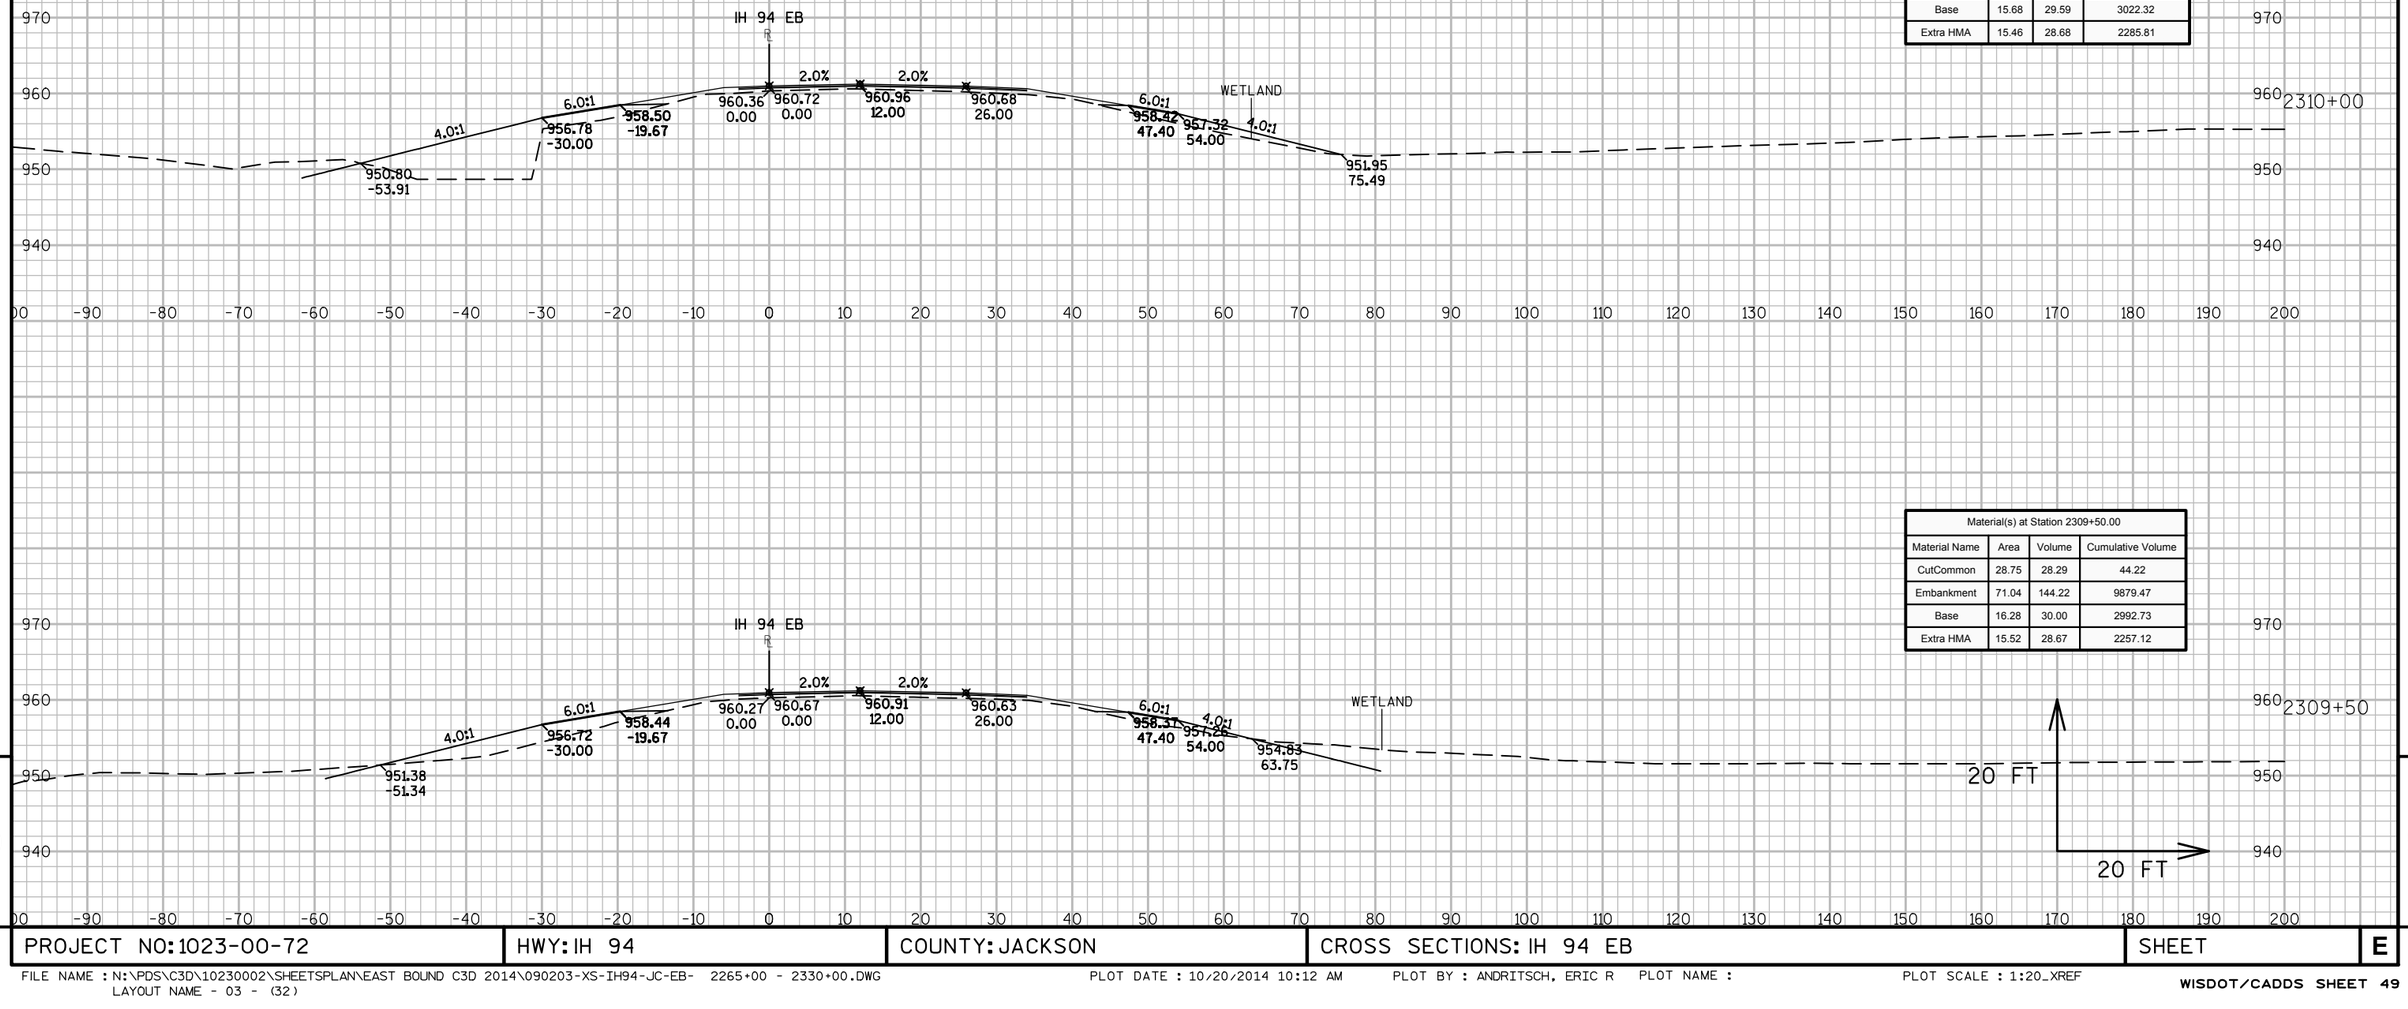

Material(s) at Station 2310+00.00			
Material Name	Area	Volume	Cumulative Volume
CutCommon	10.06	35.94	80.16
Embankment	155.71	209.96	10089.43
Base	15.68	29.59	3022.32
Extra HMA	15.46	28.68	2285.81

Material(s) at Station 2309+50.00			
Material Name	Area	Volume	Cumulative Volume
CutCommon	28.75	28.29	44.22
Embankment	71.04	144.22	9879.47
Base	16.28	30.00	2992.73
Extra HMA	15.52	28.67	2257.12


9

9

PROJECT NO: 1023-00-72	HWY: IH 94	COUNTY: JACKSON	CROSS SECTIONS: IH 94 EB	SHEET	E

FILE NAME : N:\PDS\C3D\10230002\SHEETSPLAN\EAST BOUND C3D 2014\090203-XS-IH94-JC-EB- 2265+00 - 2330+00.DWG
LAYOUT NAME - 03 - (32)

PLOT DATE : 10/20/2014 10:12 AM PLOT BY : ANDRITSCH, ERIC R PLOT NAME : PLOT SCALE : 1:20_XREF

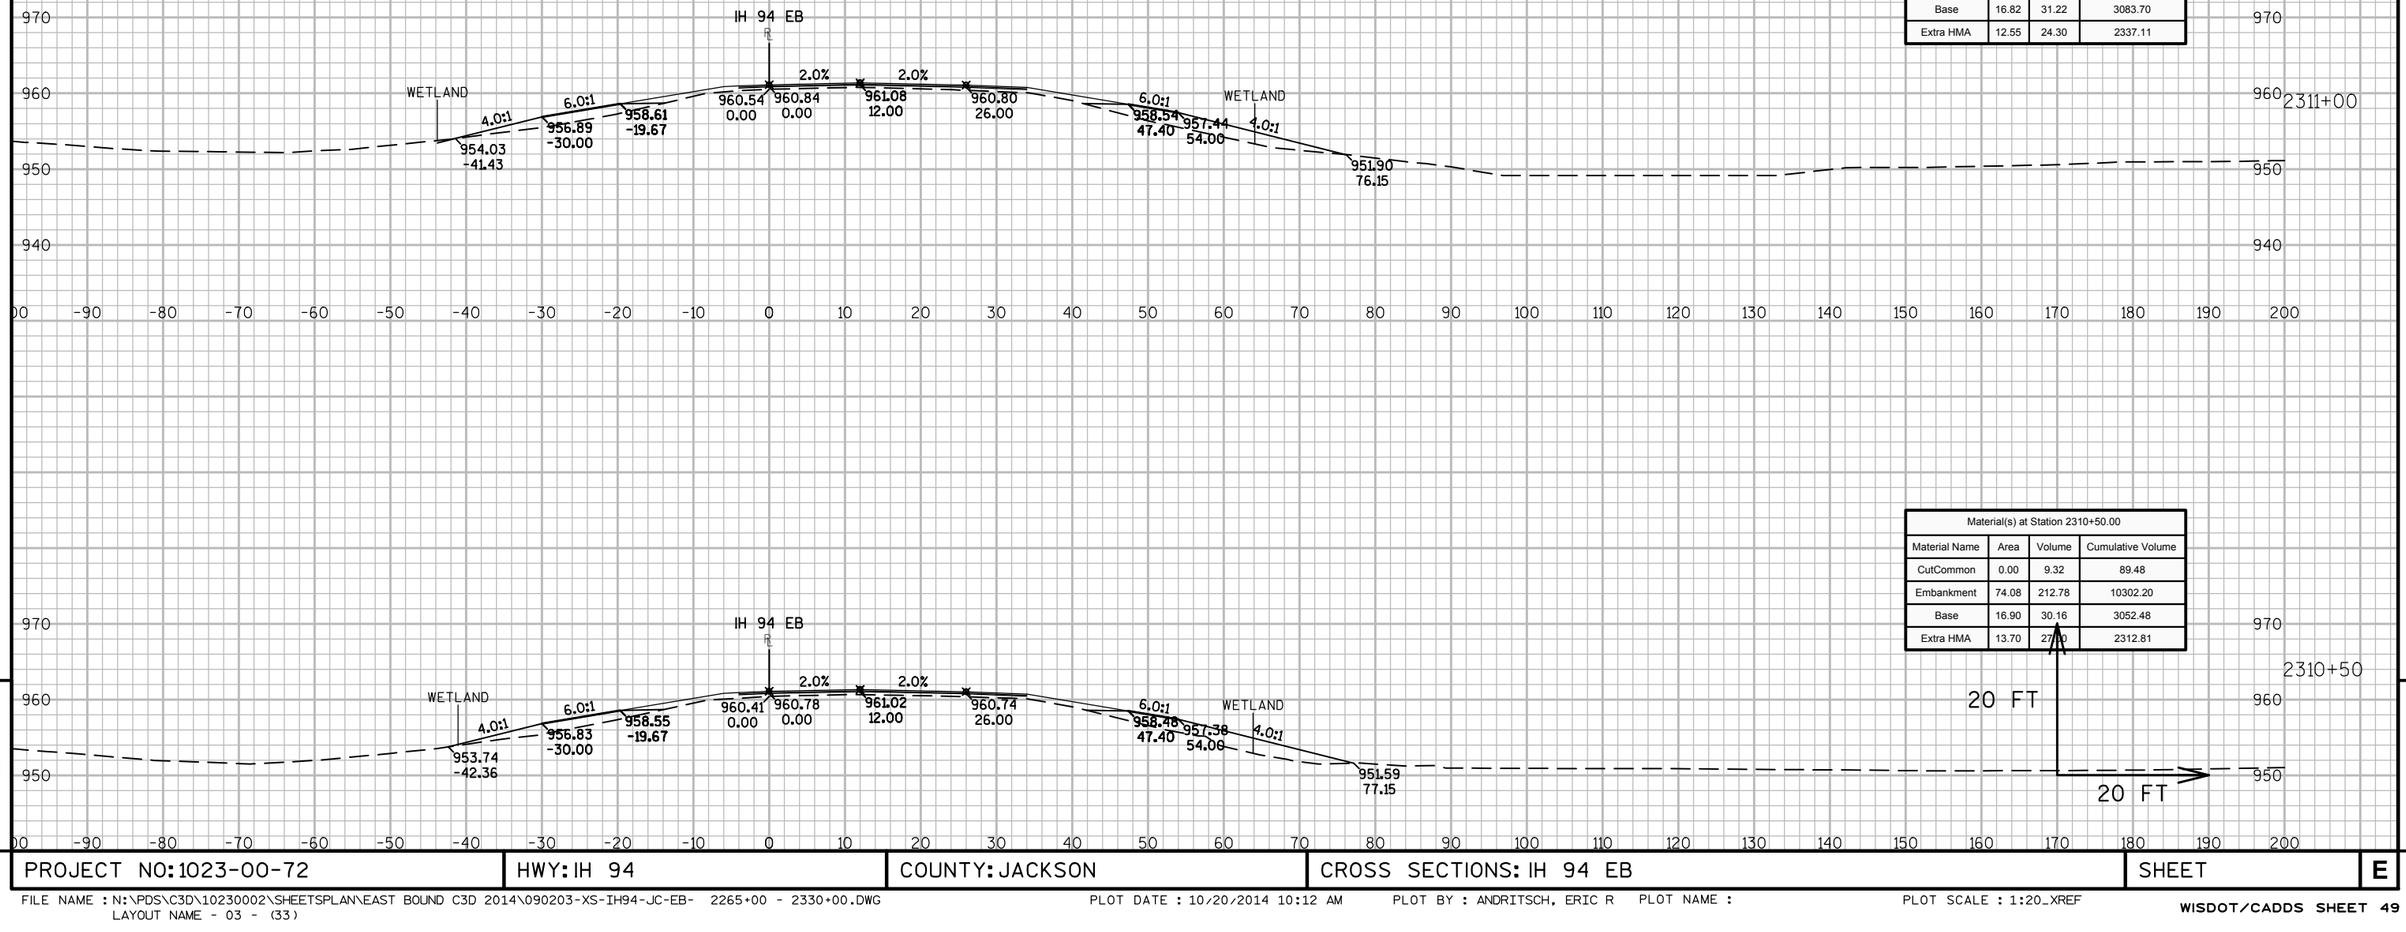

Material(s) at Station 2311+00.00			
Material Name	Area	Volume	Cumulative Volume
CutCommon	0.36	0.33	89.82
Embankment	70.27	133.66	10435.87
Base	16.82	31.22	3083.70
Extra HMA	12.55	24.30	2337.11


Material(s) at Station 2310+50.00			
Material Name	Area	Volume	Cumulative Volume
CutCommon	0.00	9.32	89.48
Embankment	74.08	212.78	10302.20
Base	16.90	30.16	3052.48
Extra HMA	13.70	27.00	2312.81

9 9

PROJECT NO: 1023-00-72	HWY: IH 94	COUNTY: JACKSON	CROSS SECTIONS: IH 94 EB	SHEET	E

FILE NAME : N:\PDS\C3D\10230002\SHEETSPLAN\EAST BOUND C3D 2014\090203-XS-IH94-JC-EB- 2265+00 - 2330+00.DWG
LAYOUT NAME - 03 - (33)

PLOT DATE : 10/20/2014 10:12 AM PLOT BY : ANDRITSCH, ERIC R PLOT NAME : PLOT SCALE : 1:20_XREF

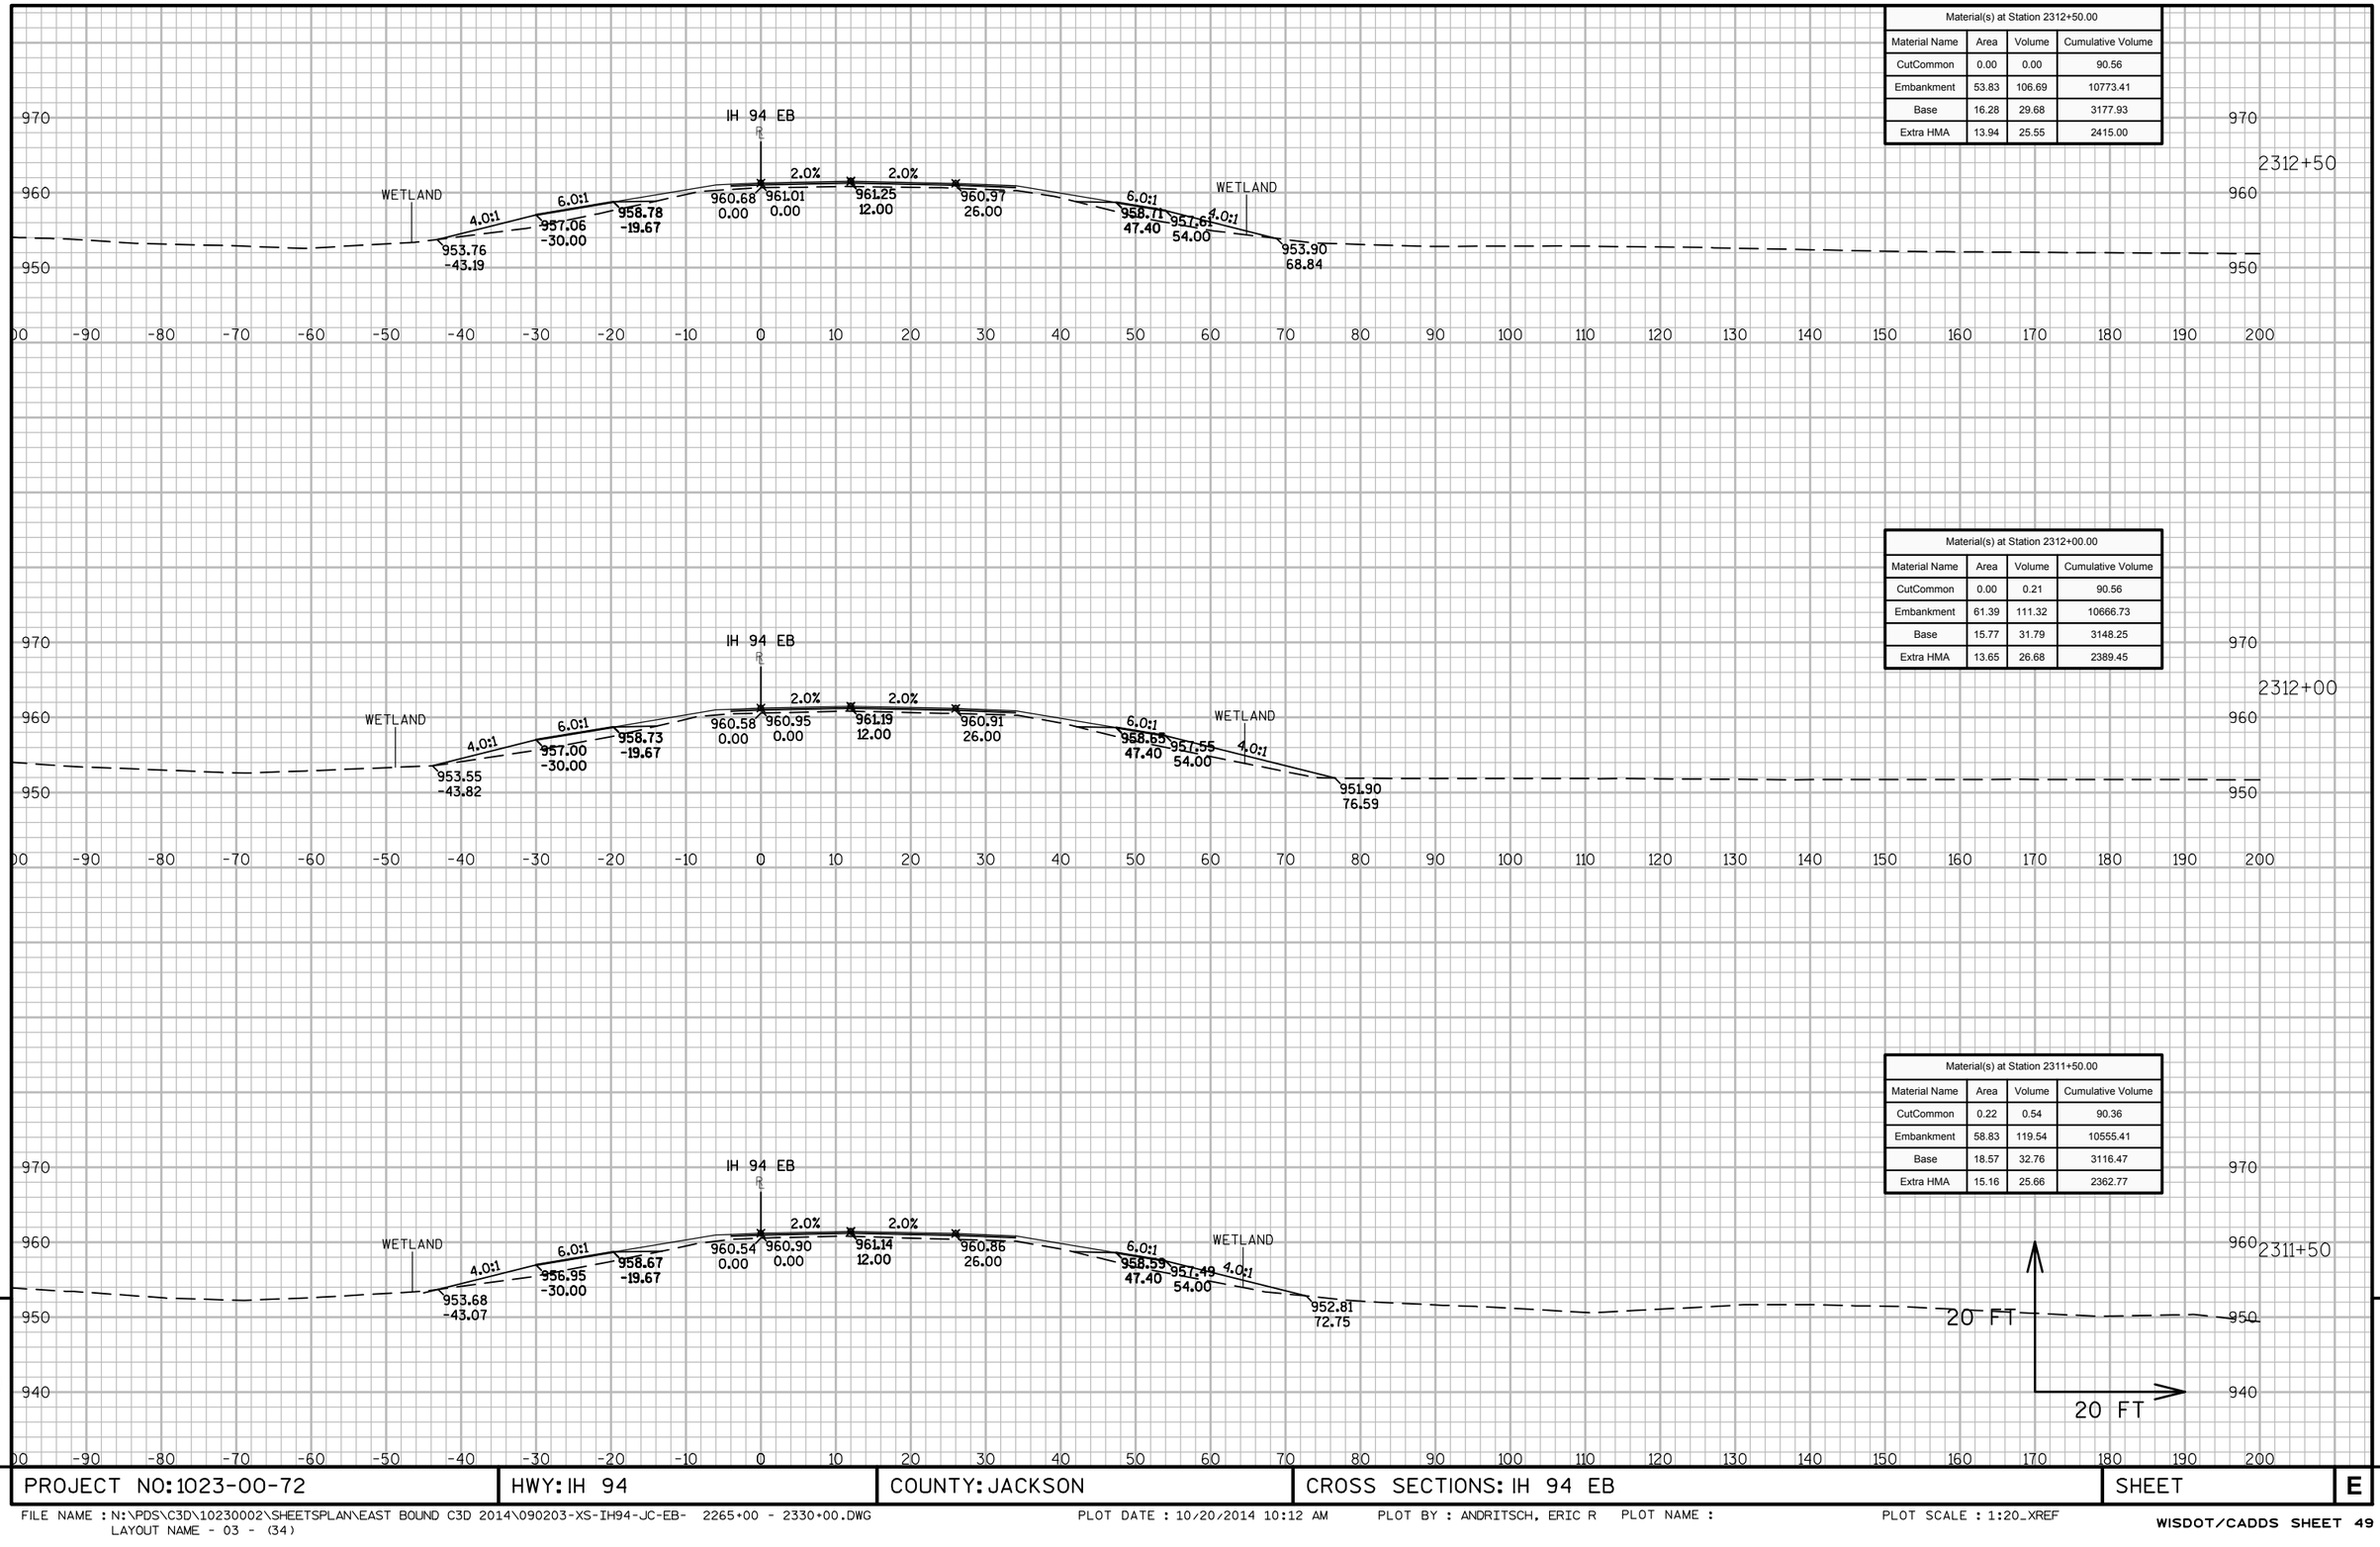

Material(s) at Station 2312+50.00			
Material Name	Area	Volume	Cumulative Volume
CutCommon	0.00	0.00	90.56
Embankment	53.83	106.69	10773.41
Base	16.28	29.68	3177.93
Extra HMA	13.94	25.55	2415.00

Material(s) at Station 2312+00.00			
Material Name	Area	Volume	Cumulative Volume
CutCommon	0.00	0.21	90.56
Embankment	61.39	111.32	10666.73
Base	15.77	31.79	3148.25
Extra HMA	13.65	26.68	2389.45

Material(s) at Station 2311+50.00			
Material Name	Area	Volume	Cumulative Volume
CutCommon	0.22	0.54	90.36
Embankment	58.83	119.54	10555.41
Base	18.57	32.76	3116.47
Extra HMA	15.16	25.66	2362.77


9

9


PROJECT NO: 1023-00-72	HWY: IH 94	COUNTY: JACKSON	CROSS SECTIONS: IH 94 EB	SHEET	E

FILE NAME : N:\PDS\C3D\10230002\SHEETSPLAN\EAST BOUND C3D 2014\090203-XS-IH94-JC-EB- 2265+00 - 2330+00.DWG
LAYOUT NAME - 03 - (34)


PLOT DATE : 10/20/2014 10:12 AM PLOT BY : ANDRITSCH, ERIC R PLOT NAME : PLOT SCALE : 1:20_XREF

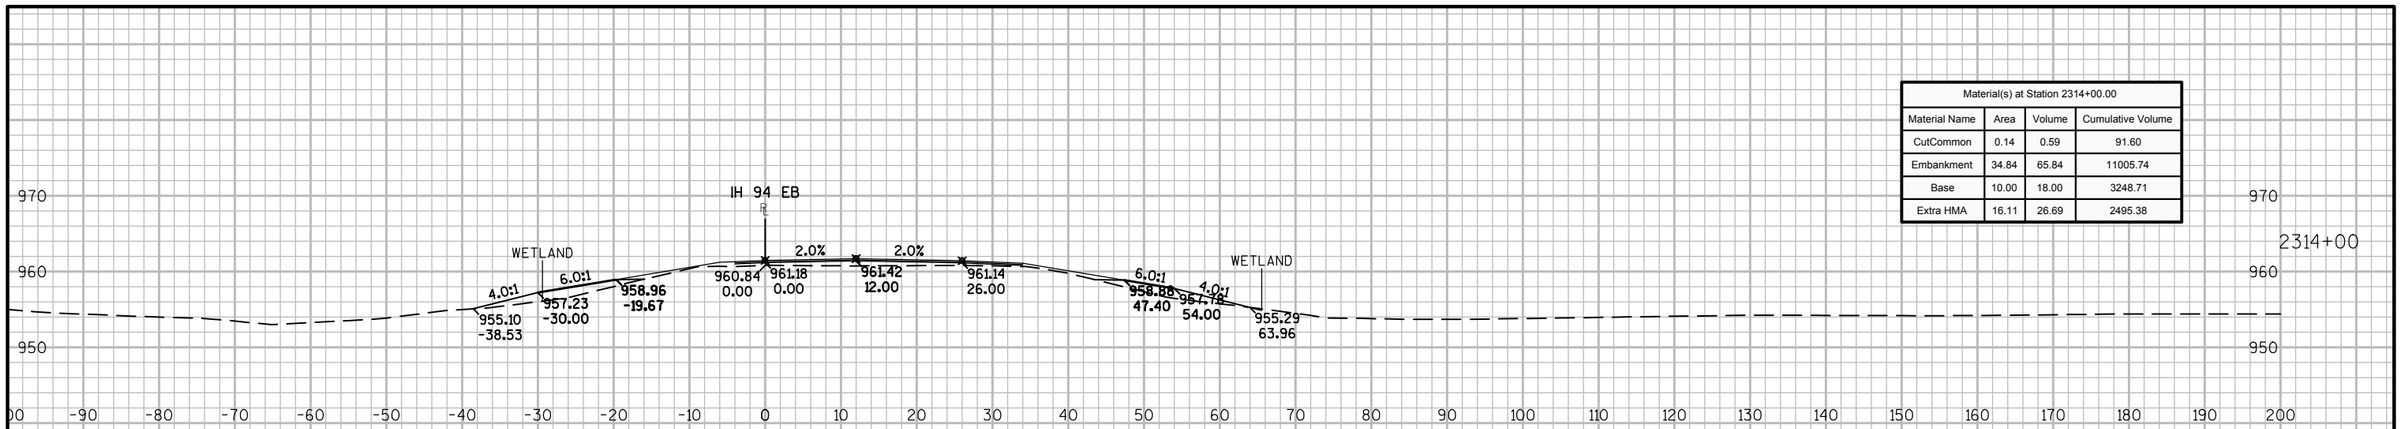

Material(s) at Station 2314+00.00			
Material Name	Area	Volume	Cumulative Volume
CutCommon	0.14	0.59	91.60
Embankment	34.84	65.84	11005.74
Base	10.00	18.00	3248.71
Extra HMA	16.11	26.69	2495.38

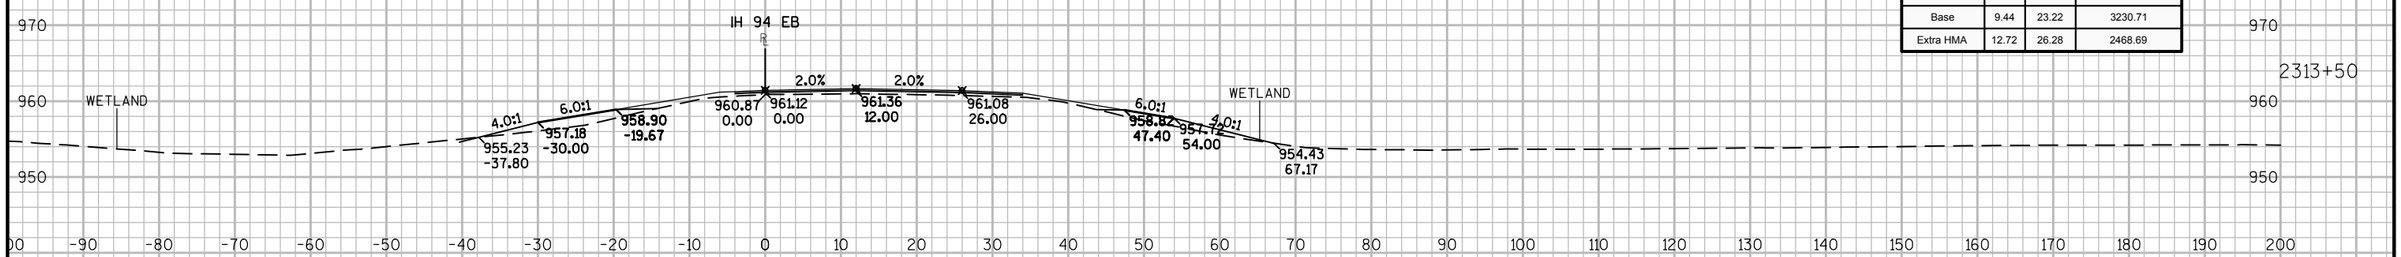

Material(s) at Station 2313+50.00			
Material Name	Area	Volume	Cumulative Volume
CutCommon	0.49	0.45	91.02
Embankment	36.27	75.12	10939.91
Base	9.44	23.22	3230.71
Extra HMA	12.72	26.28	2468.69

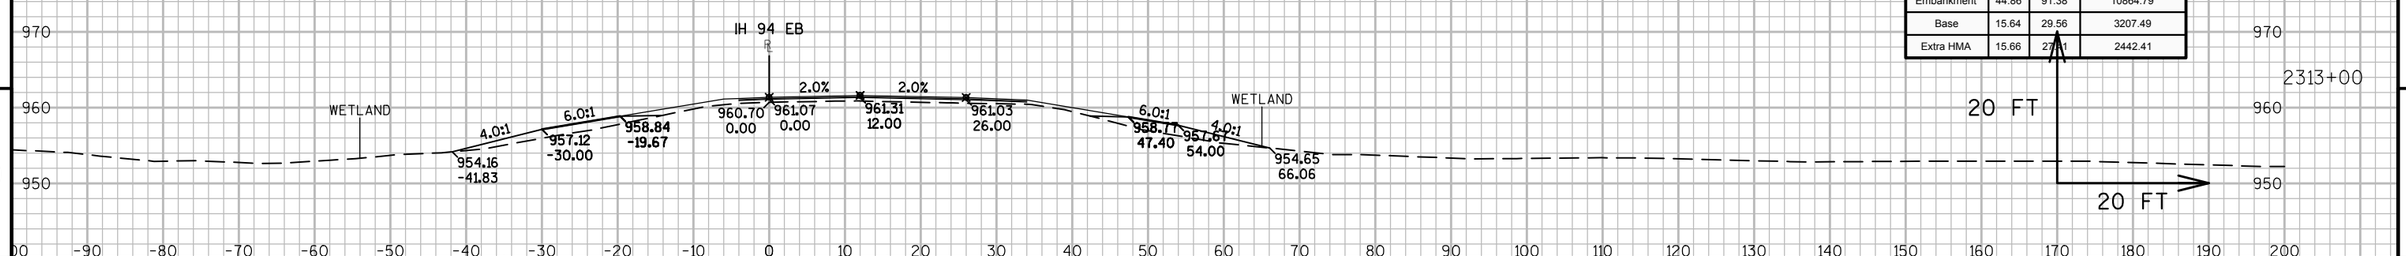

Material(s) at Station 2313+00.00			
Material Name	Area	Volume	Cumulative Volume
CutCommon	0.00	0.00	90.56
Embankment	44.86	91.38	10864.79
Base	15.64	29.56	3207.49
Extra HMA	15.66	27.41	2442.41


9

9

PROJECT NO: 1023-00-72	HWY: IH 94	COUNTY: JACKSON	CROSS SECTIONS: IH 94 EB	SHEET	E


FILE NAME : N:\PDS\C3D\10230002\SHEETSPLAN\EAST BOUND C3D 2014\090203-XS-IH94-JC-EB- 2265+00 - 2330+00.DWG
LAYOUT NAME - 03 - (35)

PLOT DATE : 10/20/2014 10:12 AM PLOT BY : ANDRITSCH, ERIC R PLOT NAME : PLOT SCALE : 1:20_XREF

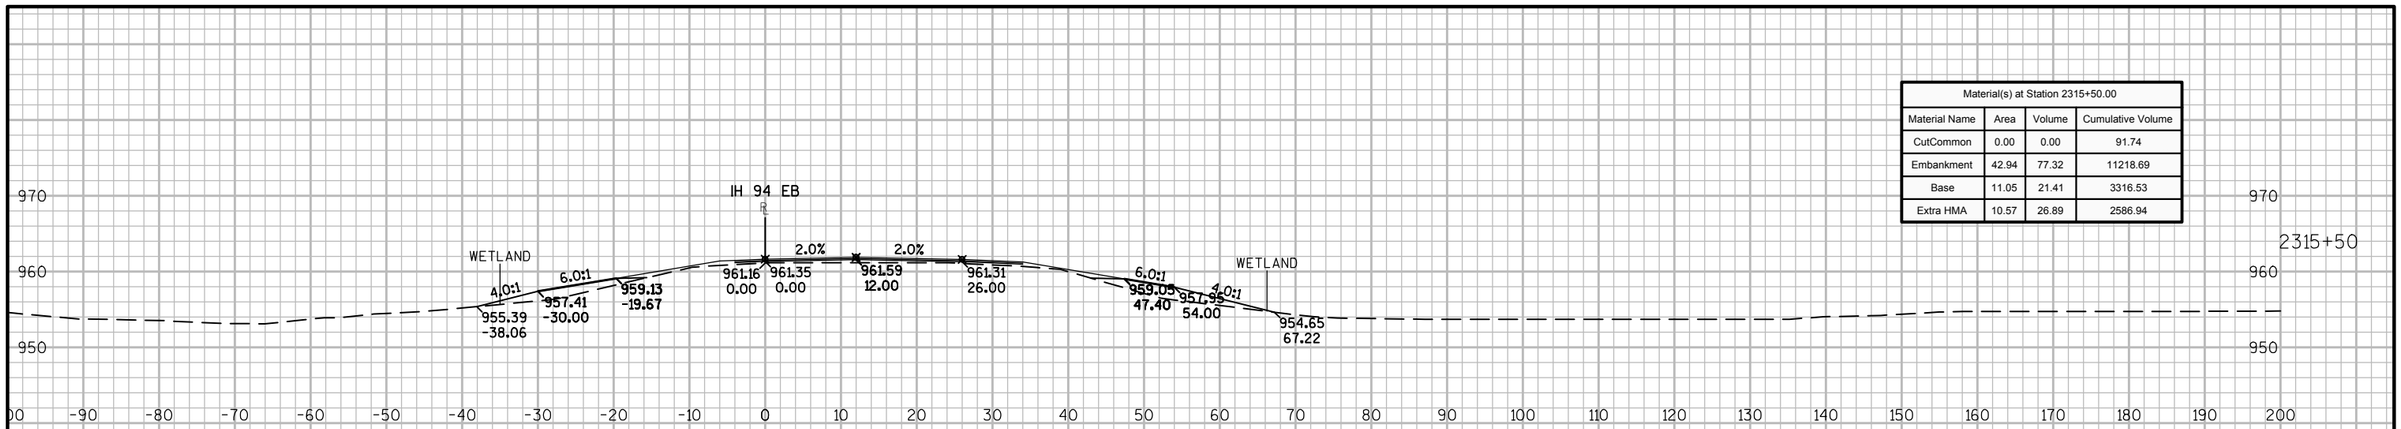


Material(s) at Station 2315+50.00			
Material Name	Area	Volume	Cumulative Volume
CutCommon	0.00	0.00	91.74
Embankment	42.94	77.32	11218.69
Base	11.05	21.41	3316.53
Extra HMA	10.57	26.89	2586.94

2315+50

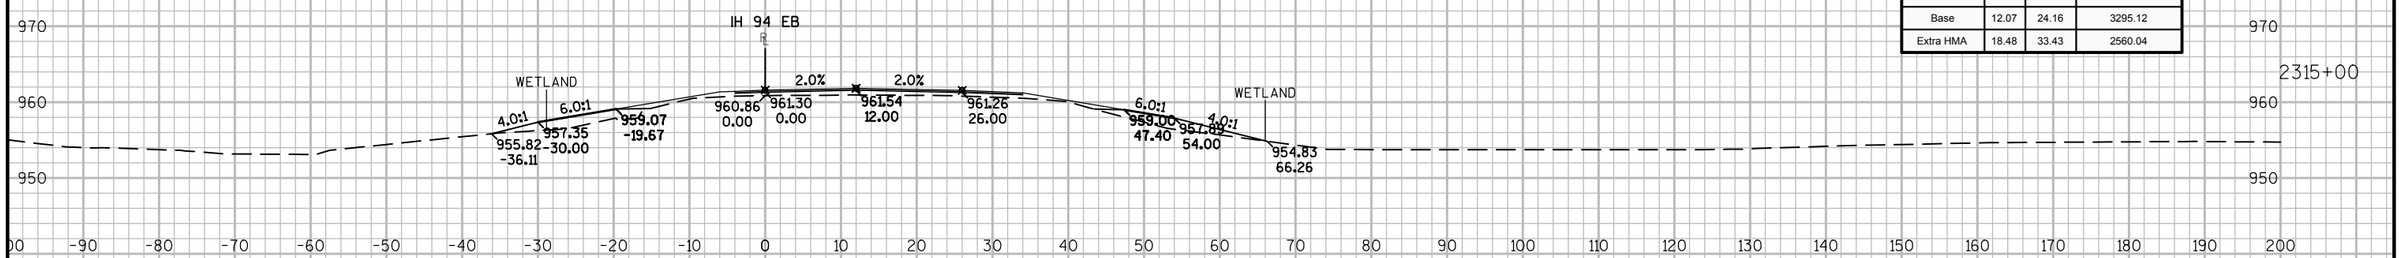

Material(s) at Station 2315+00.00			
Material Name	Area	Volume	Cumulative Volume
CutCommon	0.00	0.00	91.74
Embankment	40.56	70.47	11141.37
Base	12.07	24.16	3295.12
Extra HMA	18.48	33.43	2560.04

2315+00

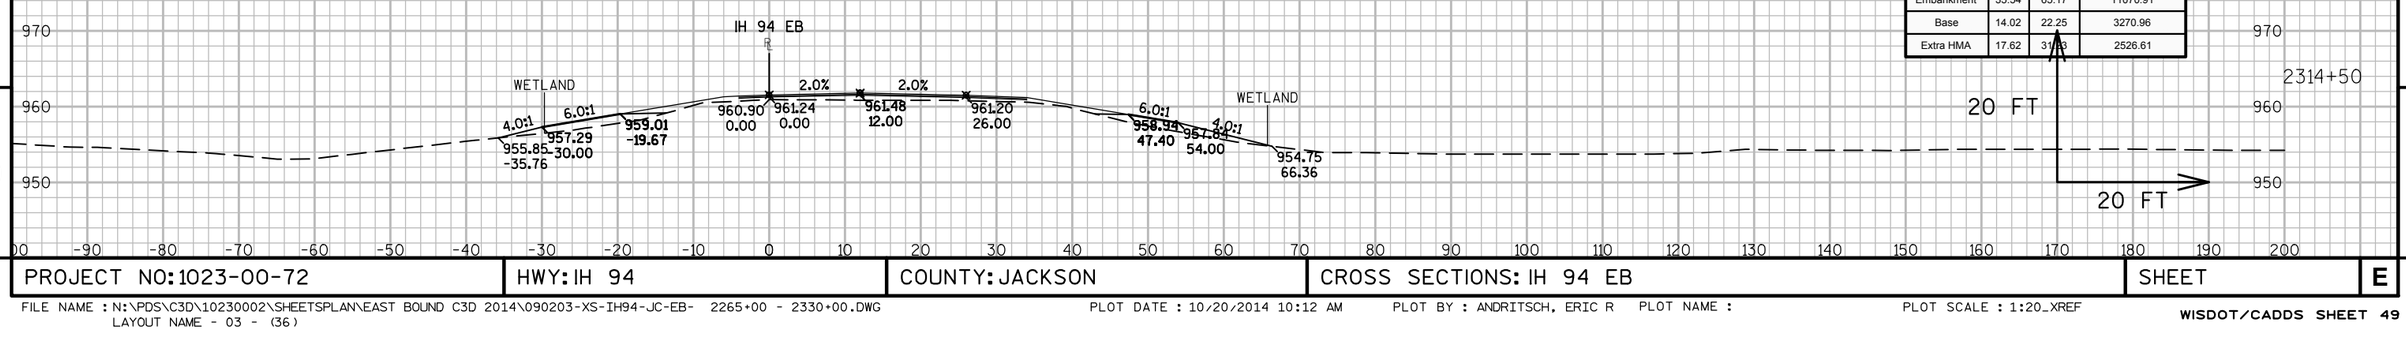

Material(s) at Station 2314+50.00			
Material Name	Area	Volume	Cumulative Volume
CutCommon	0.00	0.13	91.74
Embankment	35.54	65.17	11070.91
Base	14.02	22.25	3270.96
Extra HMA	17.62	31.83	2526.61

2314+50


9

9


PROJECT NO: 1023-00-72	HWY: IH 94	COUNTY: JACKSON	CROSS SECTIONS: IH 94 EB	SHEET	E

FILE NAME : N:\PDS\C3D\10230002\SHEETSPLAN\EAST BOUND C3D 2014\090203-XS-IH94-JC-EB- 2265+00 - 2330+00.DWG
LAYOUT NAME - 03 - (36)


PLOT DATE : 10/20/2014 10:12 AM PLOT BY : ANDRITSCH, ERIC R PLOT NAME : PLOT SCALE : 1:20_XREF

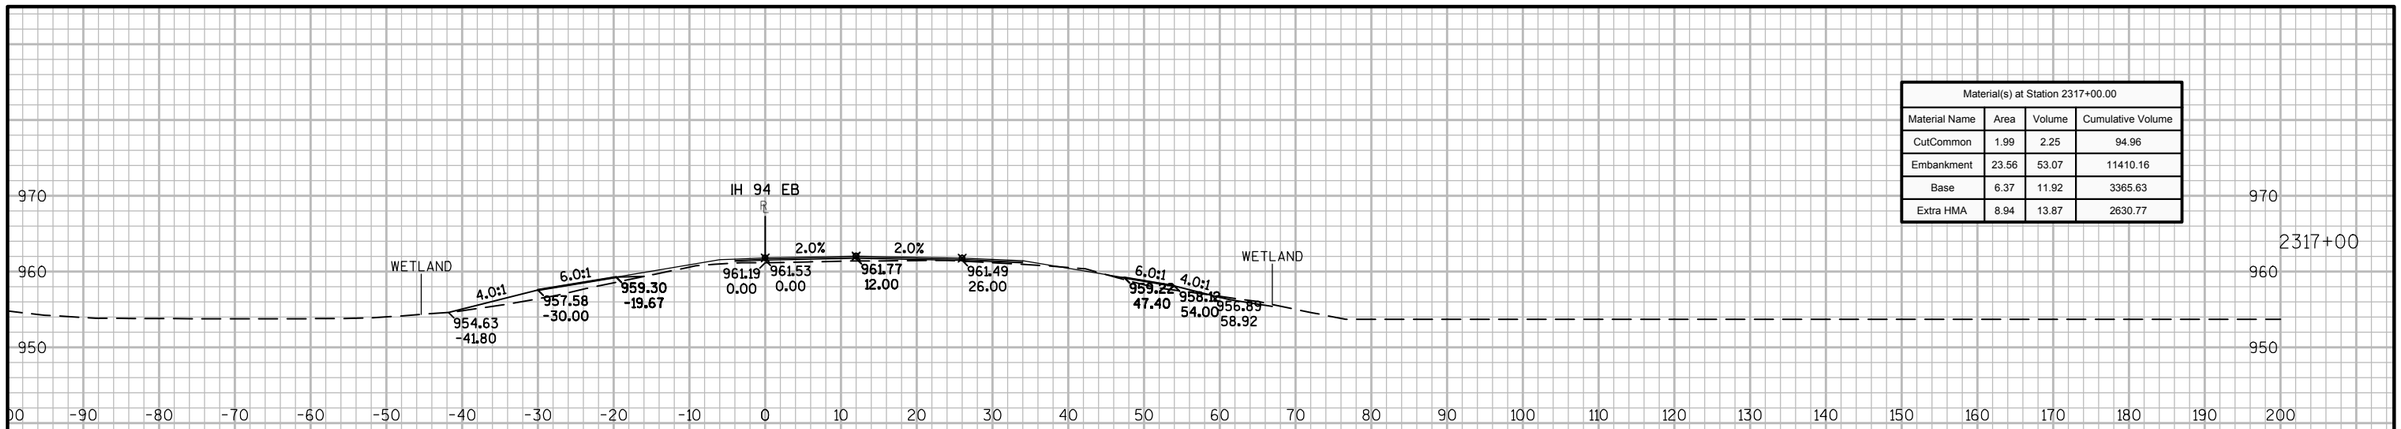

Material(s) at Station 2317+00.00			
Material Name	Area	Volume	Cumulative Volume
CutCommon	1.99	2.25	94.96
Embankment	23.56	53.07	11410.16
Base	6.37	11.92	3365.63
Extra HMA	8.94	13.87	2630.77

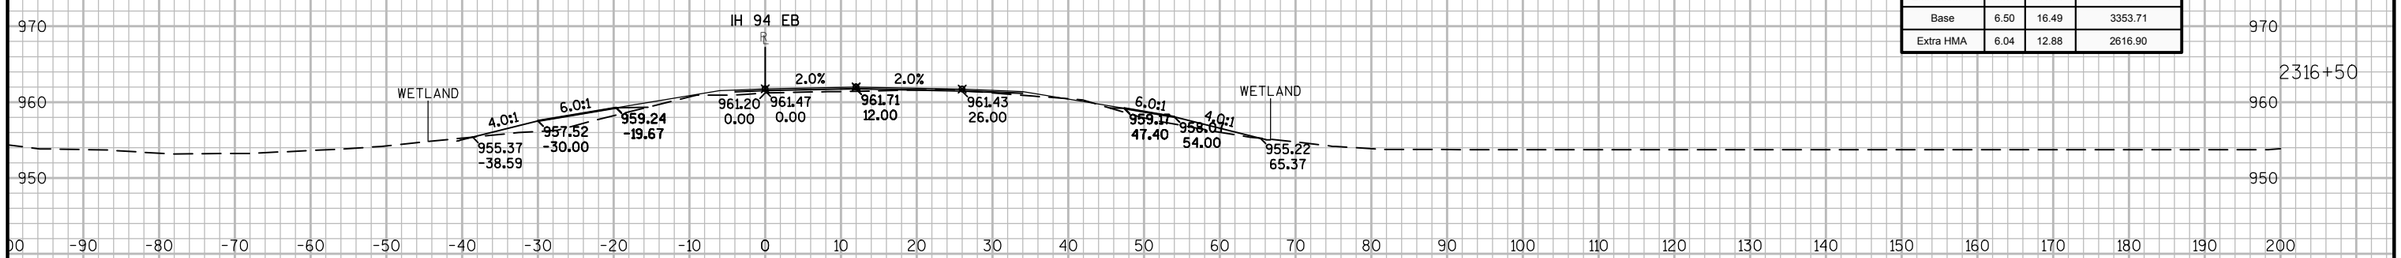

Material(s) at Station 2316+50.00			
Material Name	Area	Volume	Cumulative Volume
CutCommon	0.44	0.69	92.71
Embankment	33.76	64.94	11357.08
Base	6.50	16.49	3353.71
Extra HMA	6.04	12.88	2616.90

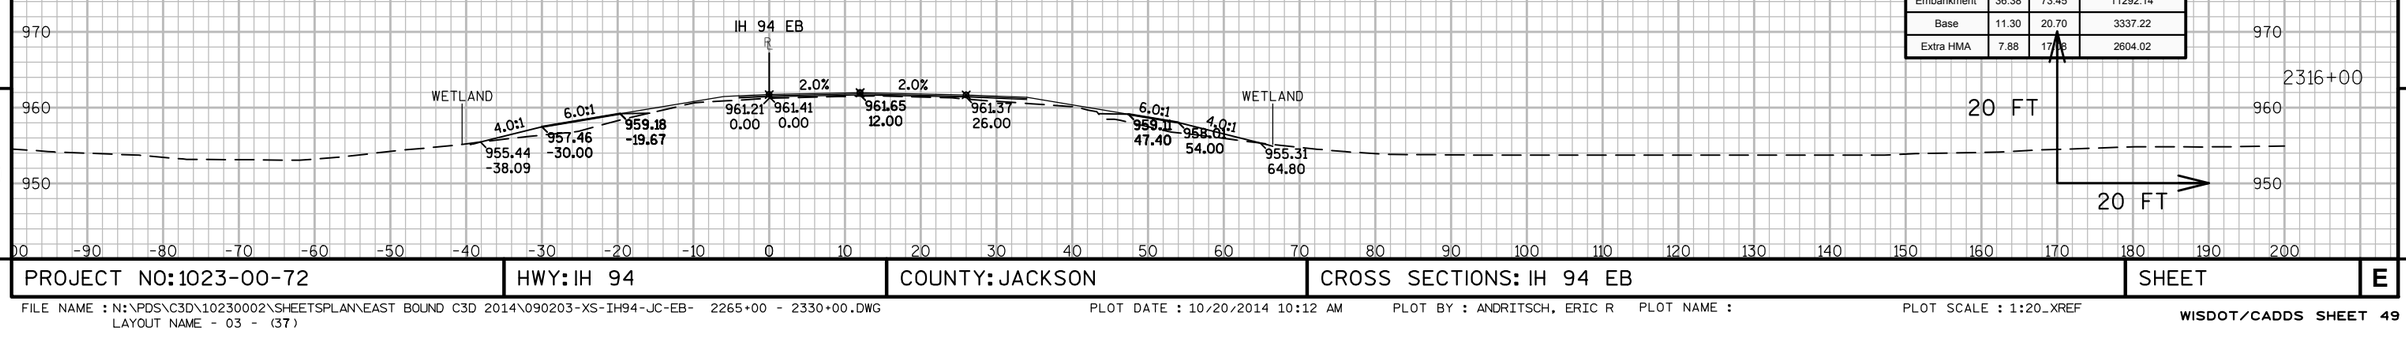


Material(s) at Station 2316+00.00			
Material Name	Area	Volume	Cumulative Volume
CutCommon	0.31	0.29	92.02
Embankment	36.38	73.45	11292.14
Base	11.30	20.70	3337.22
Extra HMA	7.88	17.18	2604.02

9


9

PROJECT NO: 1023-00-72	HWY: IH 94	COUNTY: JACKSON	CROSS SECTIONS: IH 94 EB	SHEET	E


FILE NAME : N:\PDS\C3D\10230002\SHEETSPLAN\EAST BOUND C3D 2014\090203-XS-IH94-JC-EB- 2265+00 - 2330+00.DWG
LAYOUT NAME - 03 - (37)
PLOT DATE : 10/20/2014 10:12 AM PLOT BY : ANDRITSCH, ERIC R PLOT NAME : PLOT SCALE : 1:20_XREF

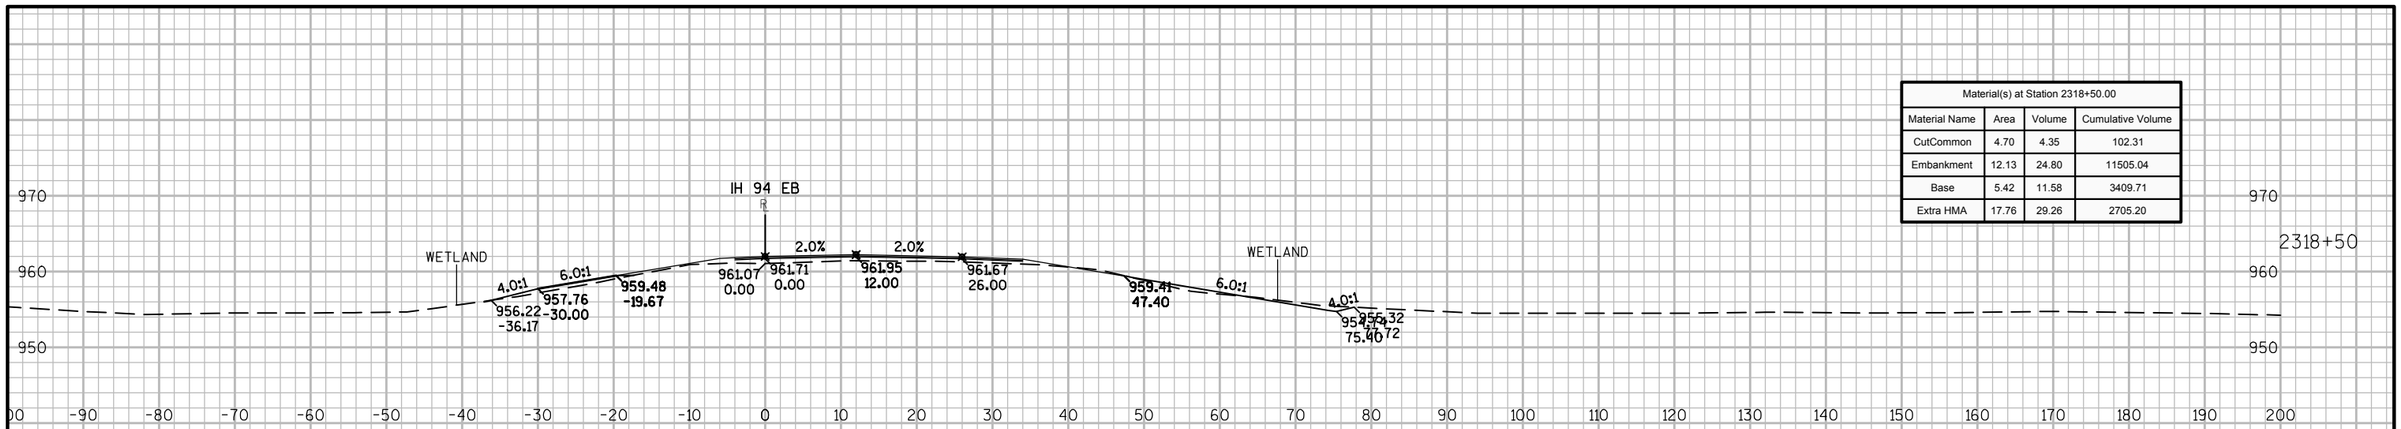

Material(s) at Station 2318+50.00			
Material Name	Area	Volume	Cumulative Volume
CutCommon	4.70	4.35	102.31
Embankment	12.13	24.80	11505.04
Base	5.42	11.58	3409.71
Extra HMA	17.76	29.26	2705.20

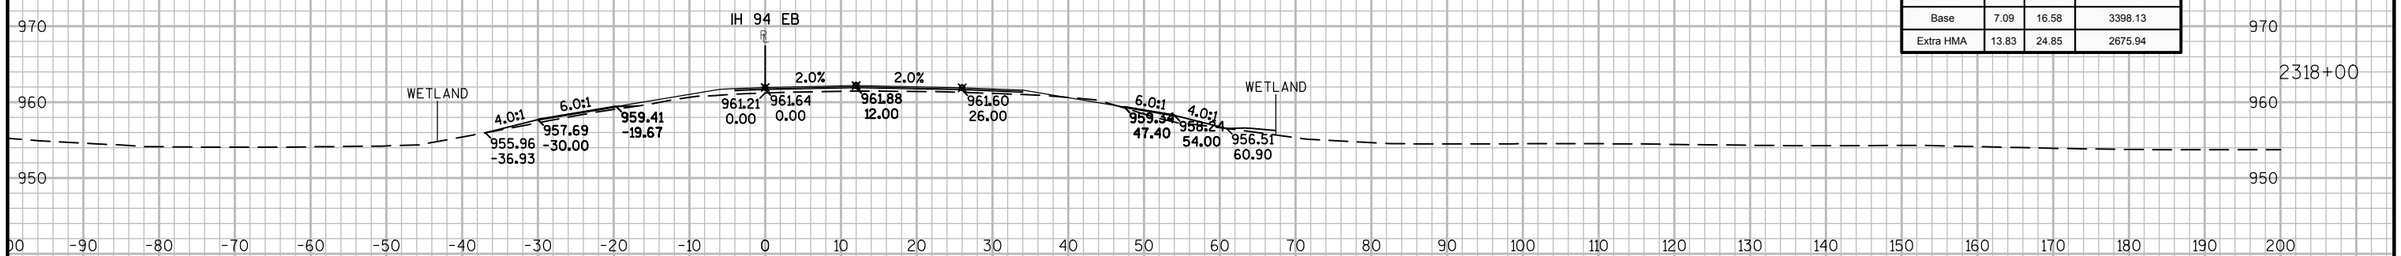

Material(s) at Station 2318+00.00			
Material Name	Area	Volume	Cumulative Volume
CutCommon	0.00	0.58	97.96
Embankment	14.66	30.92	11480.24
Base	7.09	16.58	3398.13
Extra HMA	13.83	24.85	2675.94

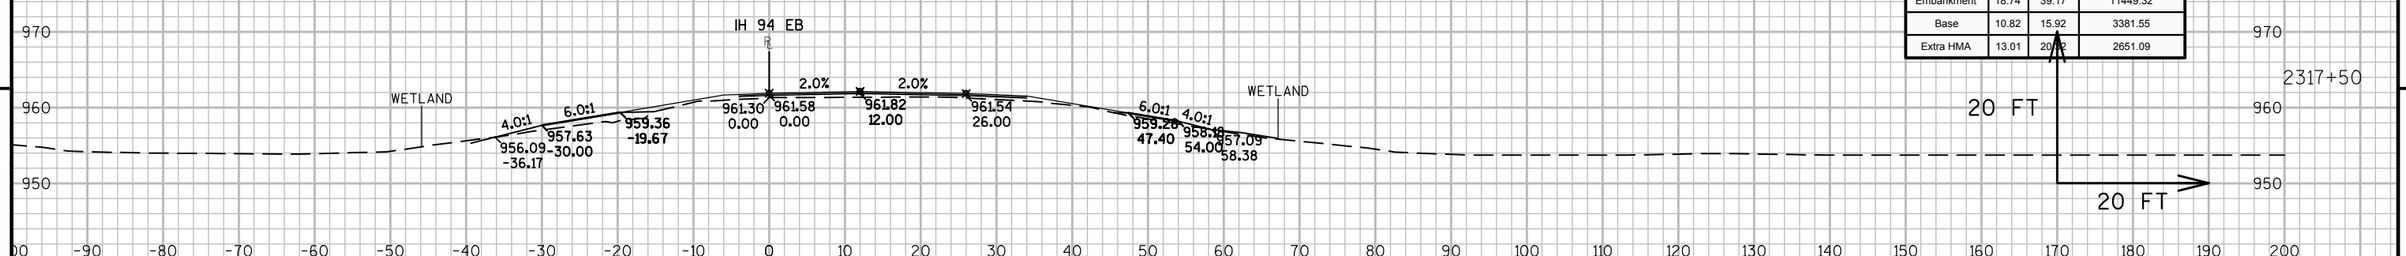

Material(s) at Station 2317+50.00			
Material Name	Area	Volume	Cumulative Volume
CutCommon	0.63	2.42	97.38
Embankment	18.74	39.17	11449.32
Base	10.82	15.92	3381.55
Extra HMA	13.01	20.18	2651.09


9

9


PROJECT NO: 1023-00-72	HWY: IH 94	COUNTY: JACKSON	CROSS SECTIONS: IH 94 EB	SHEET	E

FILE NAME : N:\PDS\C3D\10230002\SHEETSPLAN\EAST BOUND C3D 2014\090203-XS-IH94-JC-EB- 2265+00 - 2330+00.DWG
LAYOUT NAME - 03 - (38)


PLOT DATE : 10/20/2014 10:12 AM PLOT BY : ANDRITSCH, ERIC R PLOT NAME : PLOT SCALE : 1:20_XREF

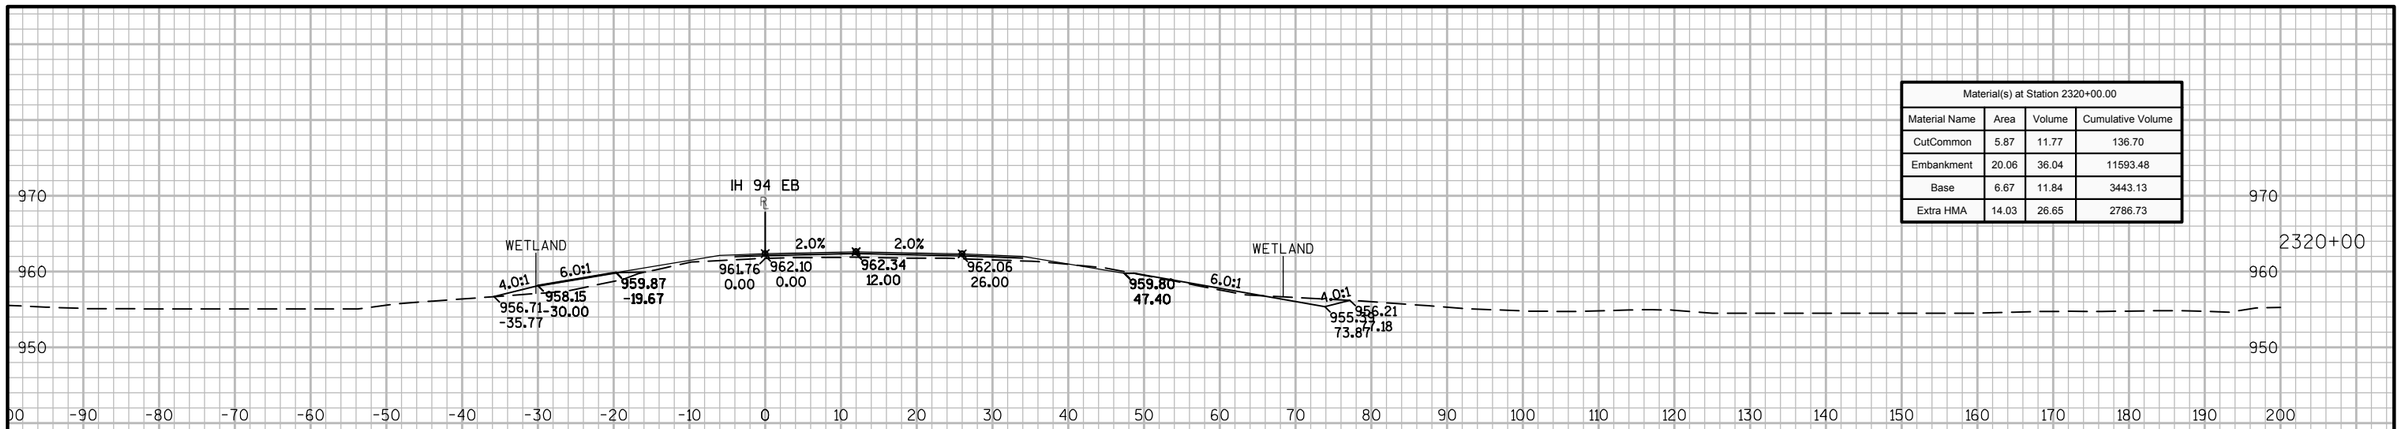

Material(s) at Station 2320+00.00			
Material Name	Area	Volume	Cumulative Volume
CutCommon	5.87	11.77	136.70
Embankment	20.06	36.04	11593.48
Base	6.67	11.84	3443.13
Extra HMA	14.03	26.65	2786.73

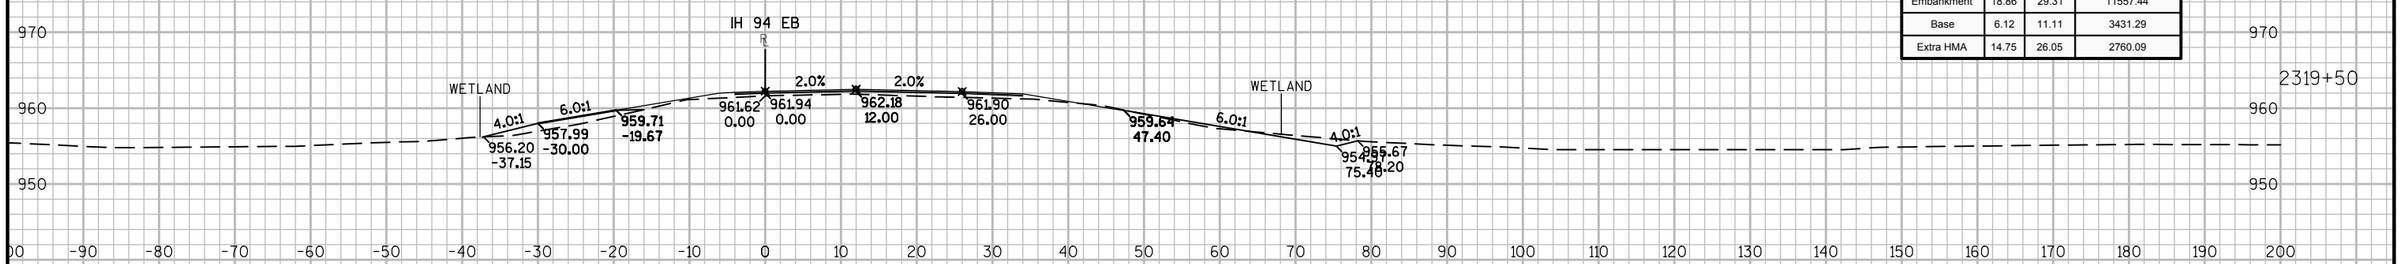

Material(s) at Station 2319+50.00			
Material Name	Area	Volume	Cumulative Volume
CutCommon	6.83	12.30	124.93
Embankment	18.86	29.31	11557.44
Base	6.12	11.11	3431.29
Extra HMA	14.75	26.05	2760.09

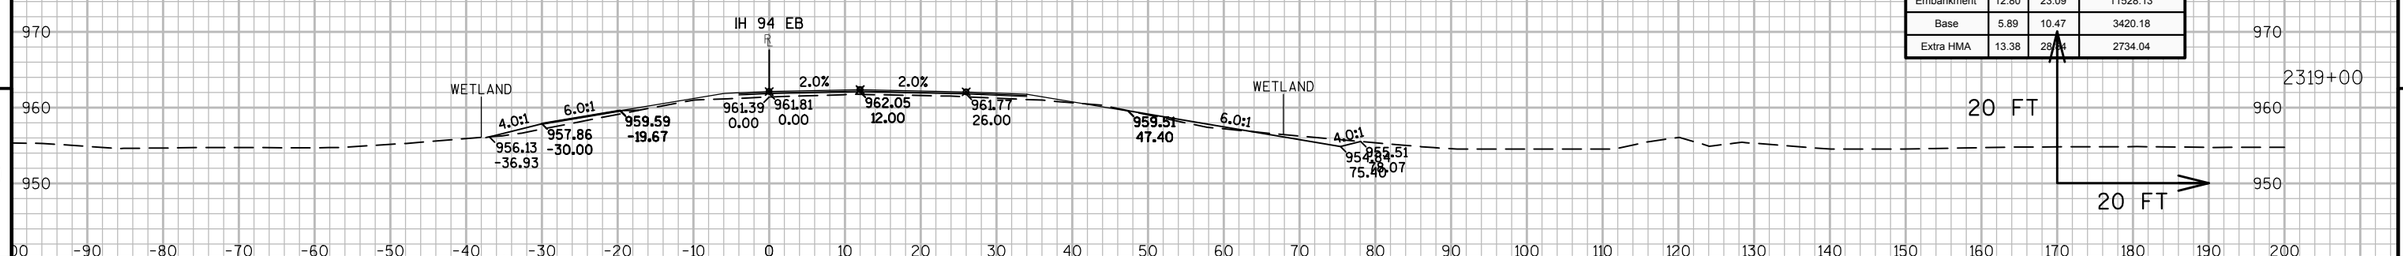


Material(s) at Station 2319+00.00			
Material Name	Area	Volume	Cumulative Volume
CutCommon	6.45	10.32	112.63
Embankment	12.80	23.09	11528.13
Base	5.89	10.47	3420.18
Extra HMA	13.38	28.04	2734.04

9


9

PROJECT NO: 1023-00-72	HWY: IH 94	COUNTY: JACKSON	CROSS SECTIONS: IH 94 EB	SHEET	E


FILE NAME : N:\PDS\C3D\10230002\SHEETSPLAN\EAST BOUND C3D 2014\090203-XS-IH94-JC-EB- 2265+00 - 2330+00.DWG
LAYOUT NAME - 03 - (39)
PLOT DATE : 10/20/2014 10:12 AM PLOT BY : ANDRITSCH, ERIC R PLOT NAME : PLOT SCALE : 1:20_XREF

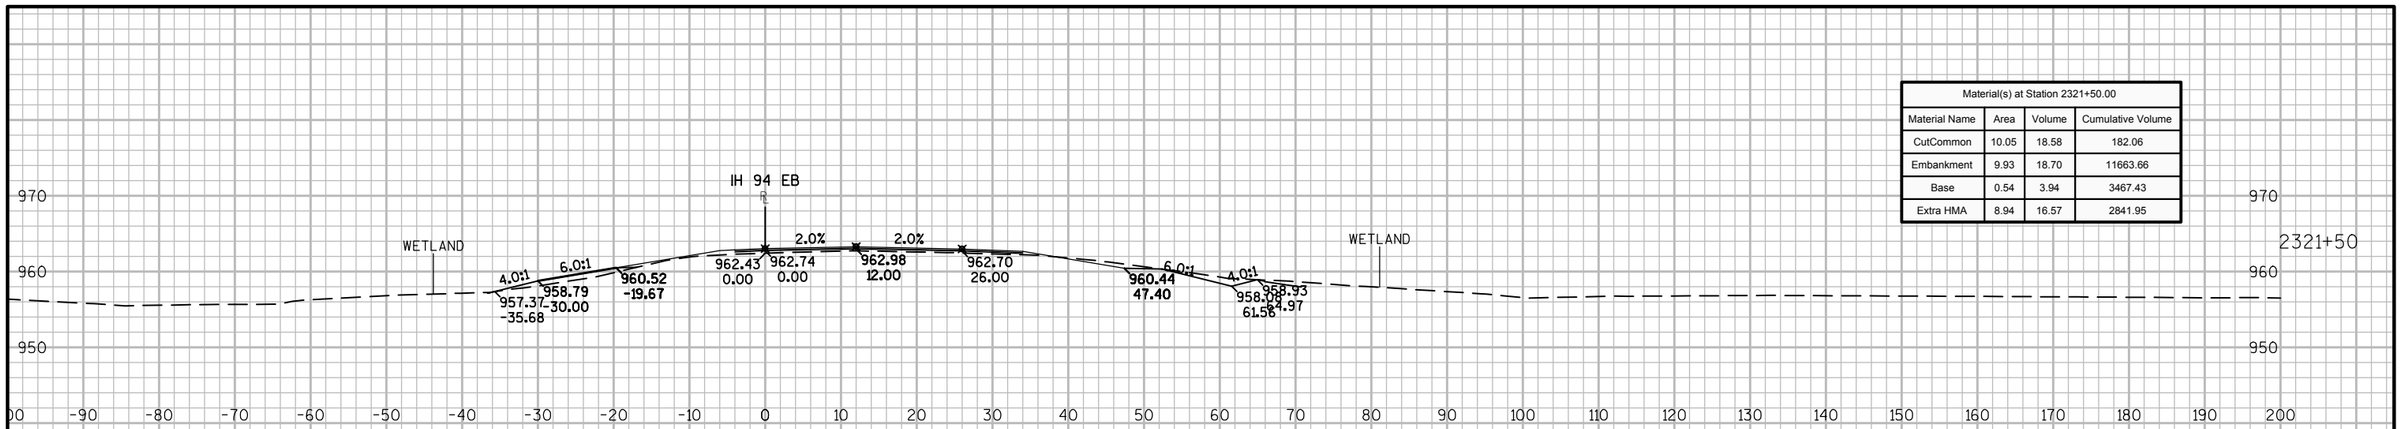

Material(s) at Station 2321+50.00			
Material Name	Area	Volume	Cumulative Volume
CutCommon	10.05	18.58	182.06
Embankment	9.93	18.70	11663.66
Base	0.54	3.94	3467.43
Extra HMA	8.94	16.57	2841.95

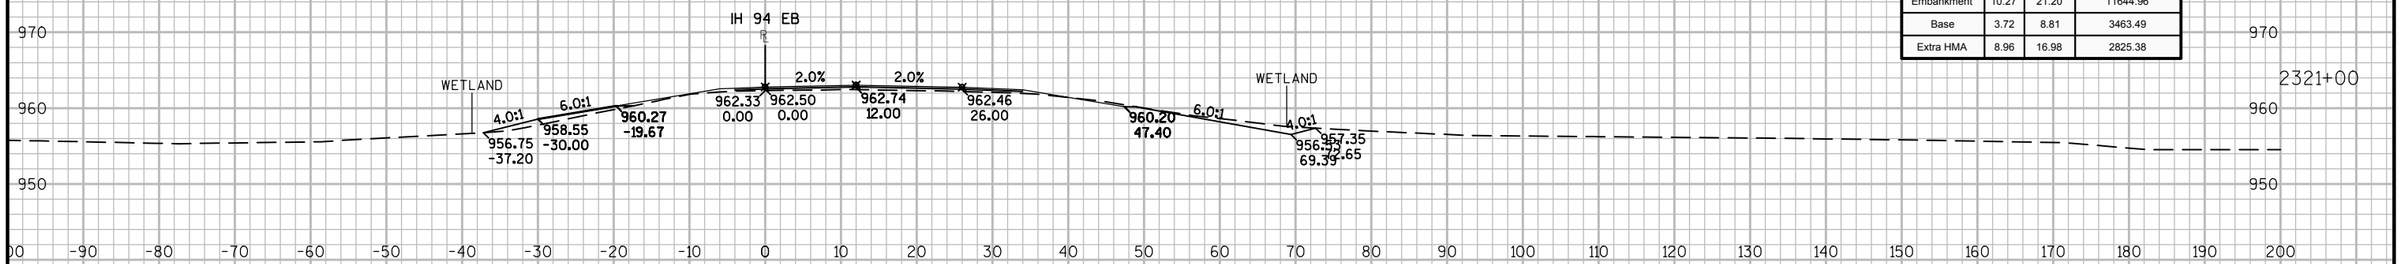

Material(s) at Station 2321+00.00			
Material Name	Area	Volume	Cumulative Volume
CutCommon	10.01	15.31	163.49
Embankment	10.27	21.20	11644.96
Base	3.72	8.81	3463.49
Extra HMA	8.96	16.98	2825.38

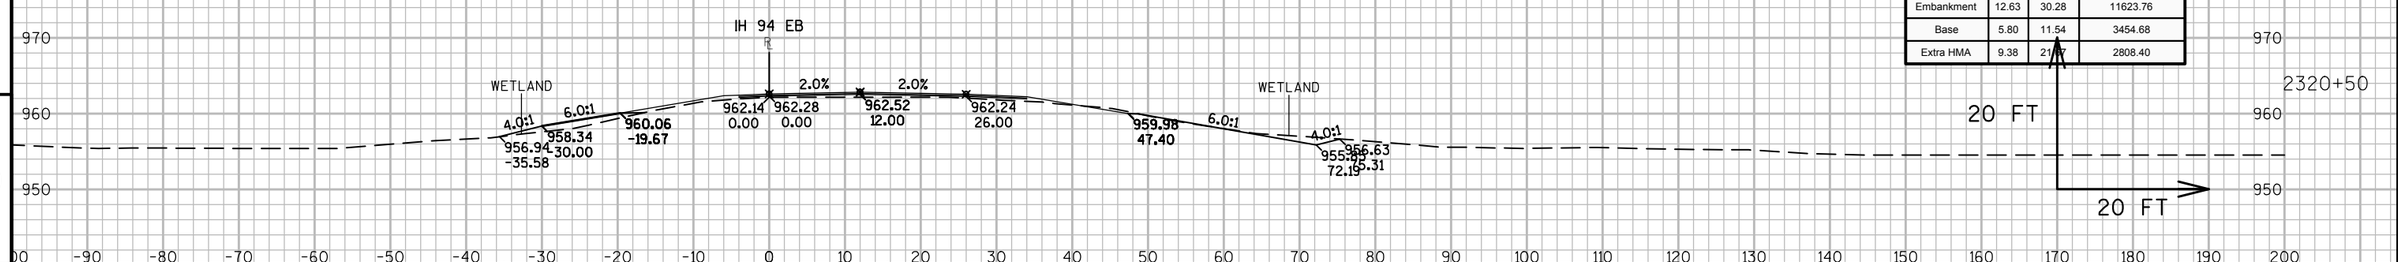


Material(s) at Station 2320+50.00			
Material Name	Area	Volume	Cumulative Volume
CutCommon	6.52	11.48	148.18
Embankment	12.63	30.28	11623.76
Base	5.80	11.54	3454.68
Extra HMA	9.38	21.17	2808.40

9


9

PROJECT NO: 1023-00-72	HWY: IH 94	COUNTY: JACKSON	CROSS SECTIONS: IH 94 EB	SHEET	E


FILE NAME : N:\PDS\C3D\10230002\SHEETSPLAN\EAST BOUND C3D 2014\090203-XS-IH94-JC-EB- 2265+00 - 2330+00.DWG
LAYOUT NAME - 03 - (40)
PLOT DATE : 10/20/2014 10:12 AM PLOT BY : ANDRITSCH, ERIC R PLOT NAME : PLOT SCALE : 1:20_XREF

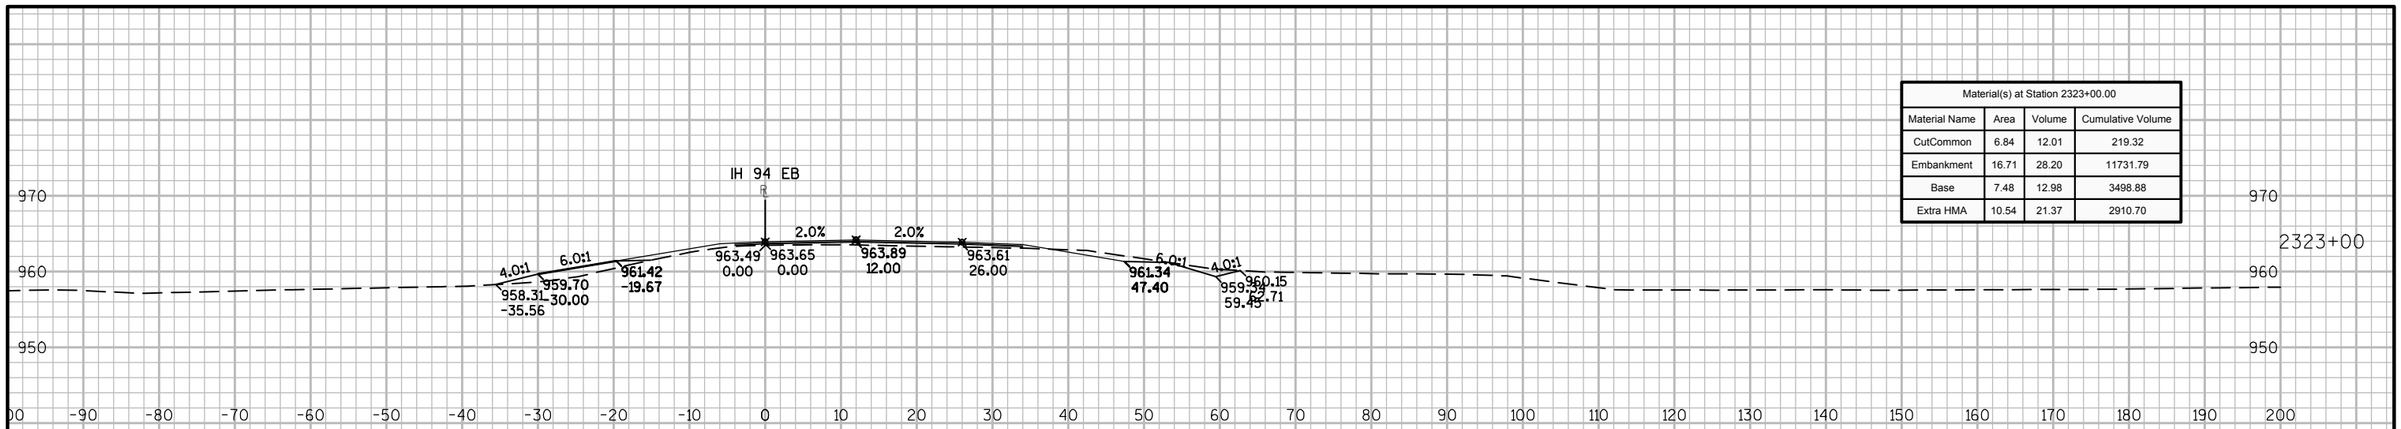

Material(s) at Station 2323+00.00			
Material Name	Area	Volume	Cumulative Volume
CutCommon	6.84	12.01	219.32
Embankment	16.71	28.20	11731.79
Base	7.48	12.98	3498.88
Extra HMA	10.54	21.37	2910.70

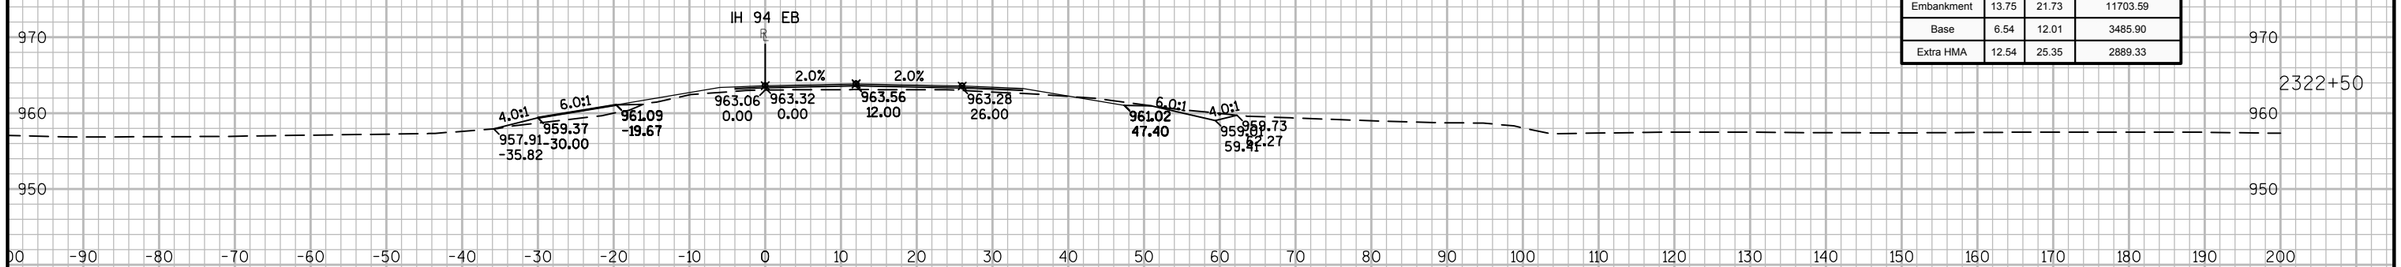

Material(s) at Station 2322+50.00			
Material Name	Area	Volume	Cumulative Volume
CutCommon	6.13	10.81	207.32
Embankment	13.75	21.73	11703.59
Base	6.54	12.01	3485.90
Extra HMA	12.54	25.35	2889.33

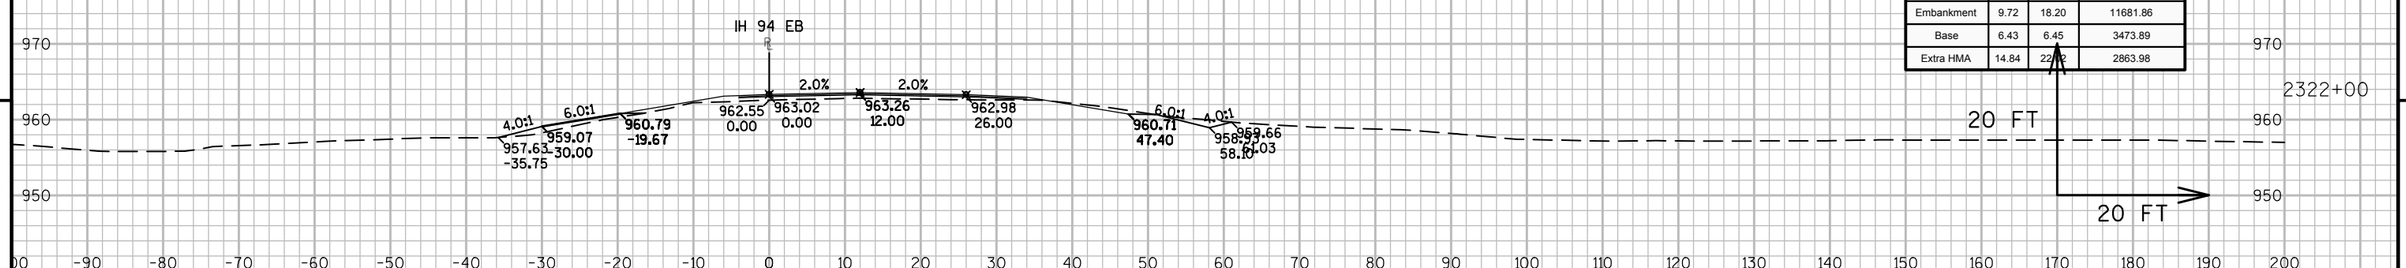


Material(s) at Station 2322+00.00			
Material Name	Area	Volume	Cumulative Volume
CutCommon	5.55	14.44	196.50
Embankment	9.72	18.20	11681.86
Base	6.43	6.45	3473.89
Extra HMA	14.84	22.[illegible]	2863.98

9


9

PROJECT NO: 1023-00-72	HWY: IH 94	COUNTY: JACKSON	CROSS SECTIONS: IH 94 EB	SHEET	E


FILE NAME : N:\PDS\C3D\10230002\SHEETSPLAN\EAST BOUND C3D 2014\090203-XS-IH94-JC-EB- 2265+00 - 2330+00.DWG
LAYOUT NAME - 03 - (41)
PLOT DATE : 10/20/2014 10:12 AM PLOT BY : ANDRITSCH, ERIC R PLOT NAME : PLOT SCALE : 1:20_XREF

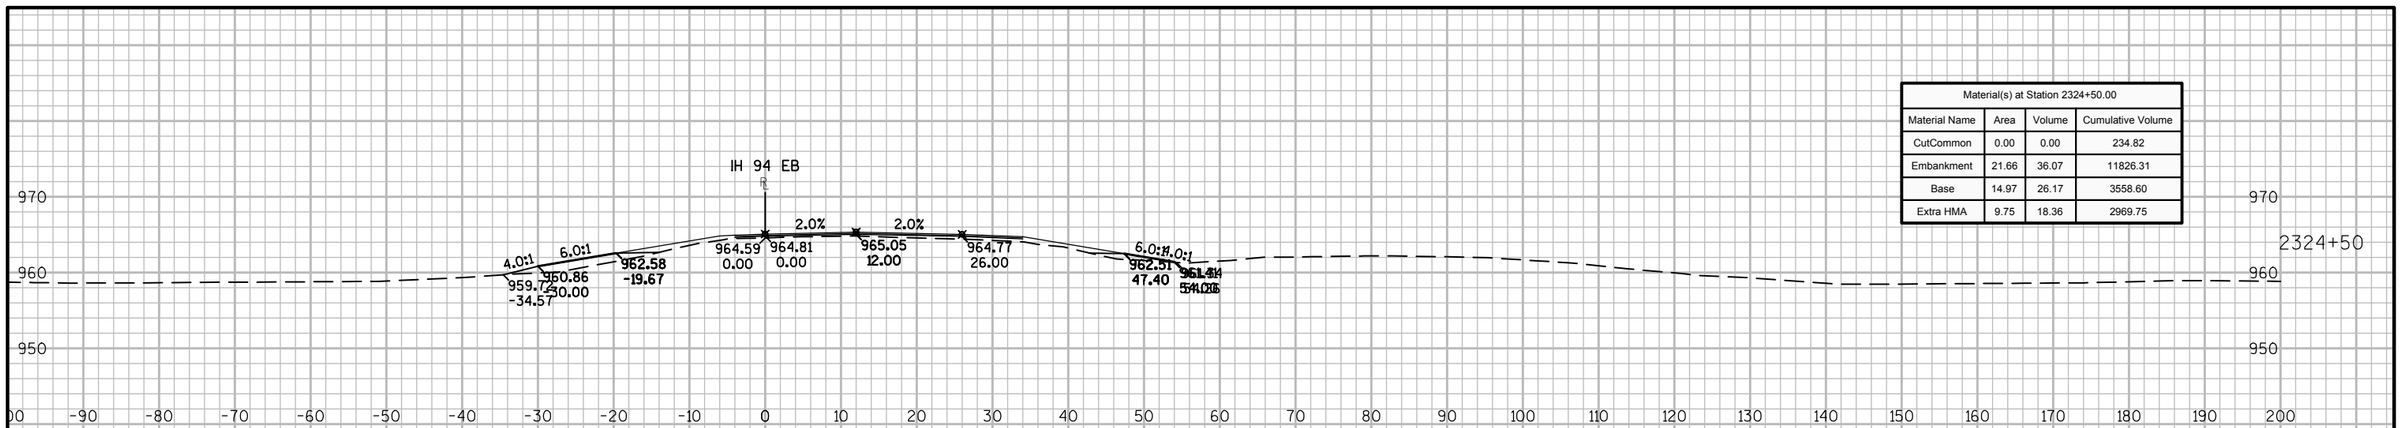

Material(s) at Station 2324+50.00			
Material Name	Area	Volume	Cumulative Volume
CutCommon	0.00	0.00	234.82
Embankment	21.66	36.07	11826.31
Base	14.97	26.17	3558.60
Extra HMA	9.75	18.36	2969.75

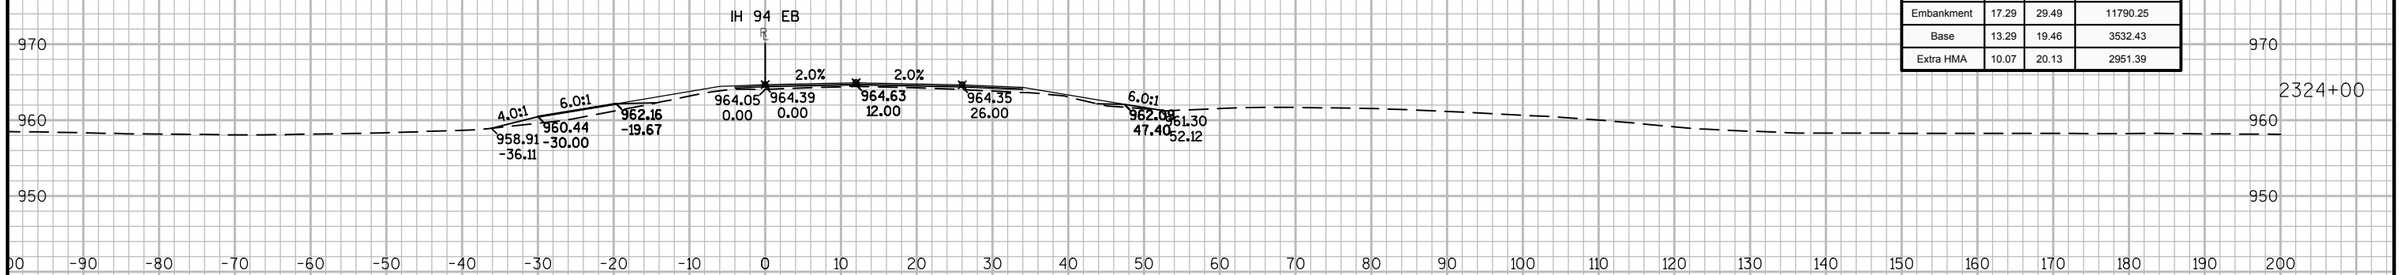

Material(s) at Station 2324+00.00			
Material Name	Area	Volume	Cumulative Volume
CutCommon	0.00	4.58	234.82
Embankment	17.29	29.49	11790.25
Base	13.29	19.46	3532.43
Extra HMA	10.07	20.13	2951.39

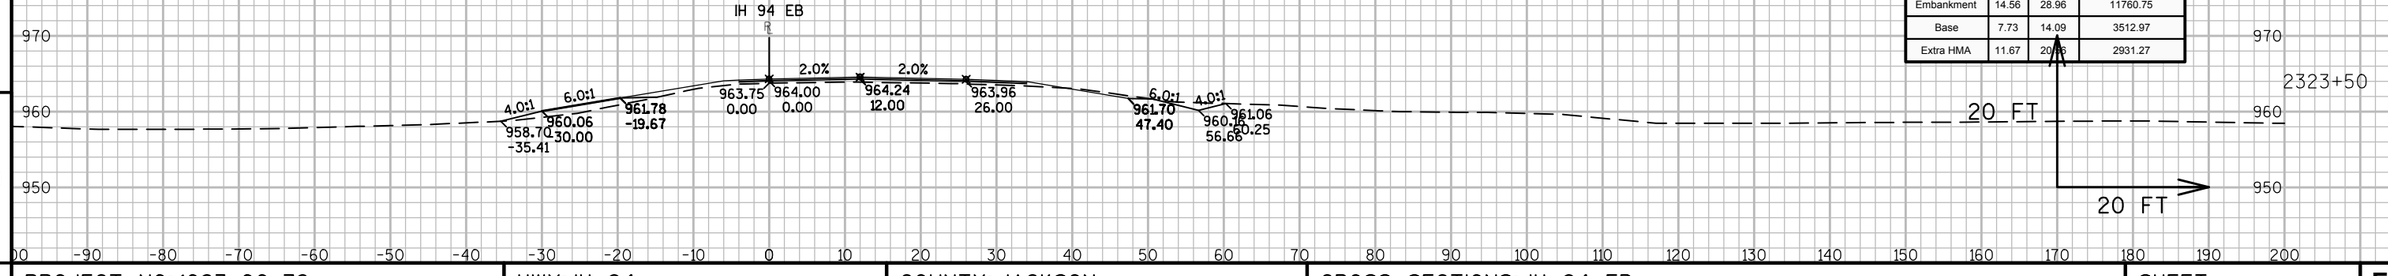

Material(s) at Station 2323+50.00			
Material Name	Area	Volume	Cumulative Volume
CutCommon	4.95	10.91	230.24
Embankment	14.56	28.96	11760.75
Base	7.73	14.09	3512.97
Extra HMA	11.67	20.08	2931.27


9

9


PROJECT NO: 1023-00-72	HWY: IH 94	COUNTY: JACKSON	CROSS SECTIONS: IH 94 EB	SHEET	E

FILE NAME : N:\PDS\C3D\10230002\SHEETSPLAN\EAST BOUND C3D 2014\090203-XS-IH94-JC-EB- 2265+00 - 2330+00.DWG
LAYOUT NAME - 03 - (42)


PLOT DATE : 10/20/2014 10:13 AM PLOT BY : ANDRITSCH, ERIC R PLOT NAME : PLOT SCALE : 1:20_XREF

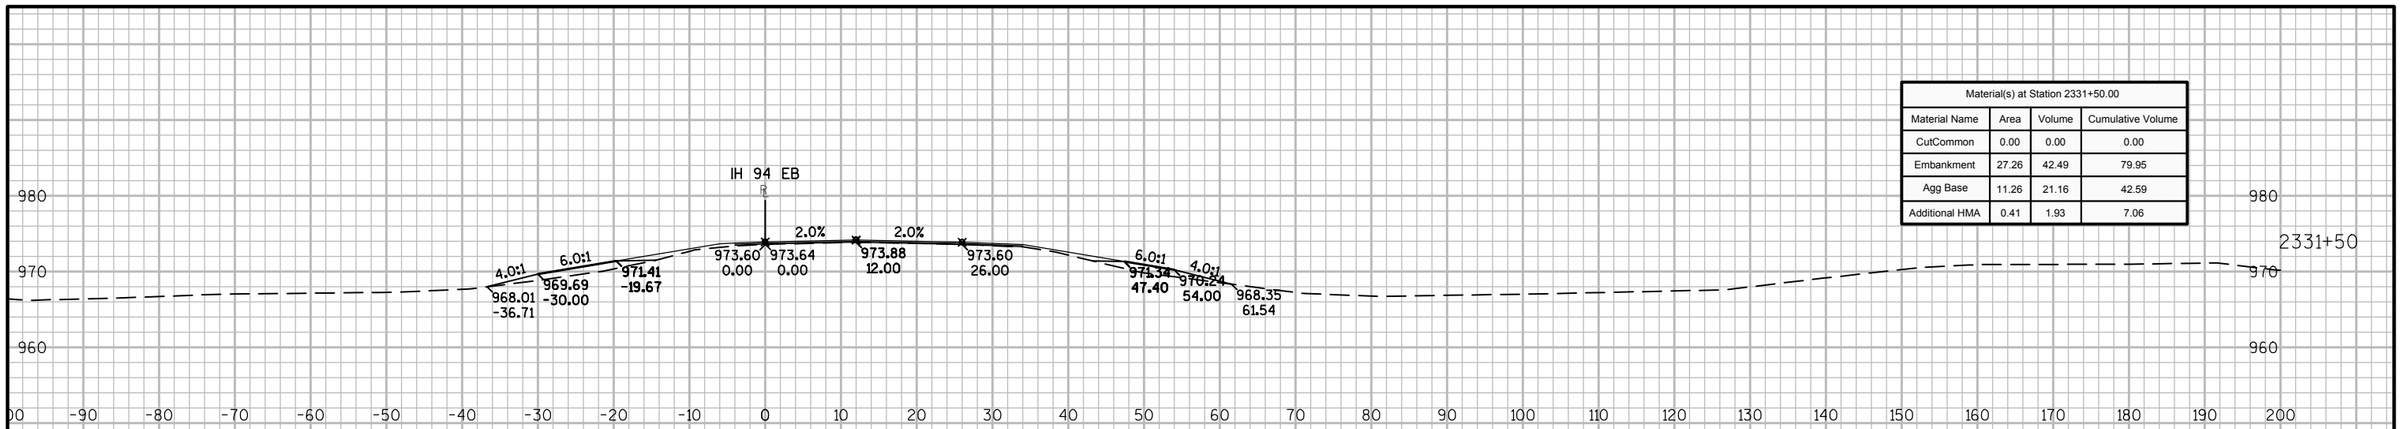

Material(s) at Station 2331+50.00			
Material Name	Area	Volume	Cumulative Volume
CutCommon	0.00	0.00	0.00
Embankment	27.26	42.49	79.95
Agg Base	11.26	21.16	42.59
Additional HMA	0.41	1.93	7.06

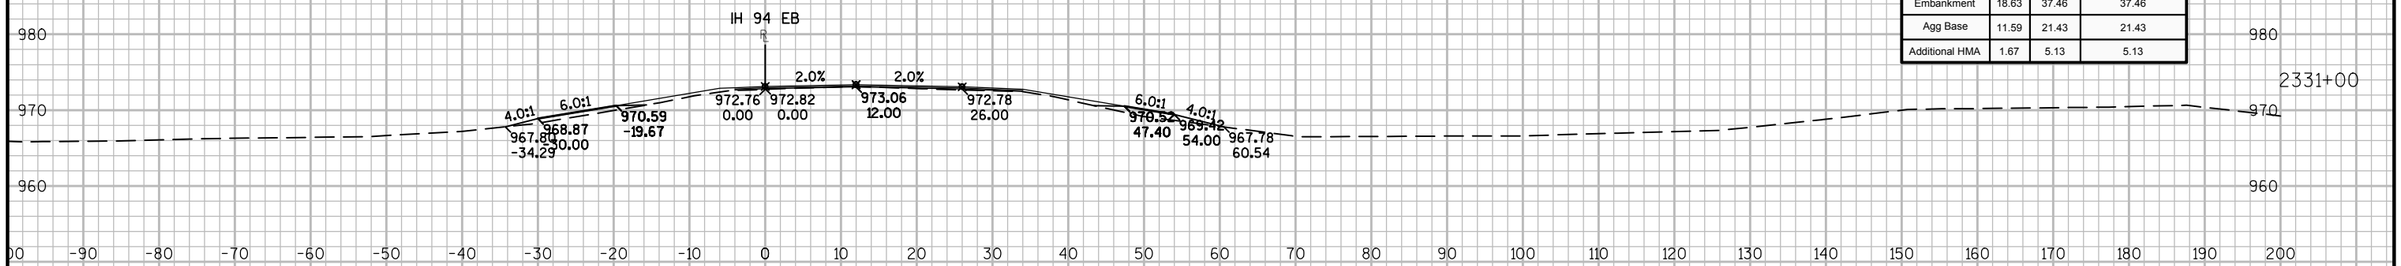

Material(s) at Station 2331+00.00			
Material Name	Area	Volume	Cumulative Volume
CutCommon	0.00	0.00	0.00
Embankment	18.63	37.46	37.46
Agg Base	11.59	21.43	21.43
Additional HMA	1.67	5.13	5.13

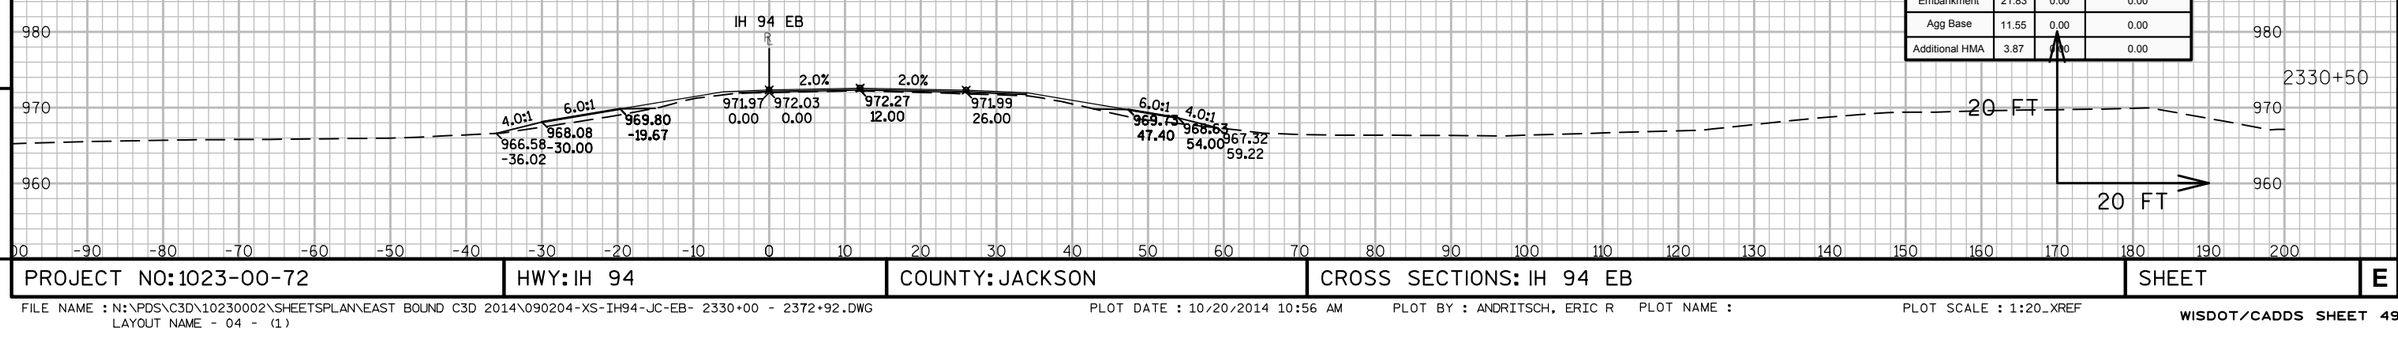


Material(s) at Station 2330+50.00			
Material Name	Area	Volume	Cumulative Volume
CutCommon	0.00	0.00	0.00
Embankment	21.83	0.00	0.00
Agg Base	11.55	0.00	0.00
Additional HMA	3.87	0.00	0.00


9 9

PROJECT NO: 1023-00-72	HWY: IH 94	COUNTY: JACKSON	CROSS SECTIONS: IH 94 EB	SHEET	E


FILE NAME : N:\PDS\C3D\10230002\SHEETSPLAN\EAST BOUND C3D 2014\090204-XS-IH94-JC-EB- 2330+00 - 2372+92.DWG
LAYOUT NAME - 04 - (1)
PLOT DATE : 10/20/2014 10:56 AM PLOT BY : ANDRITSCH, ERIC R PLOT NAME : PLOT SCALE : 1:20_XREF

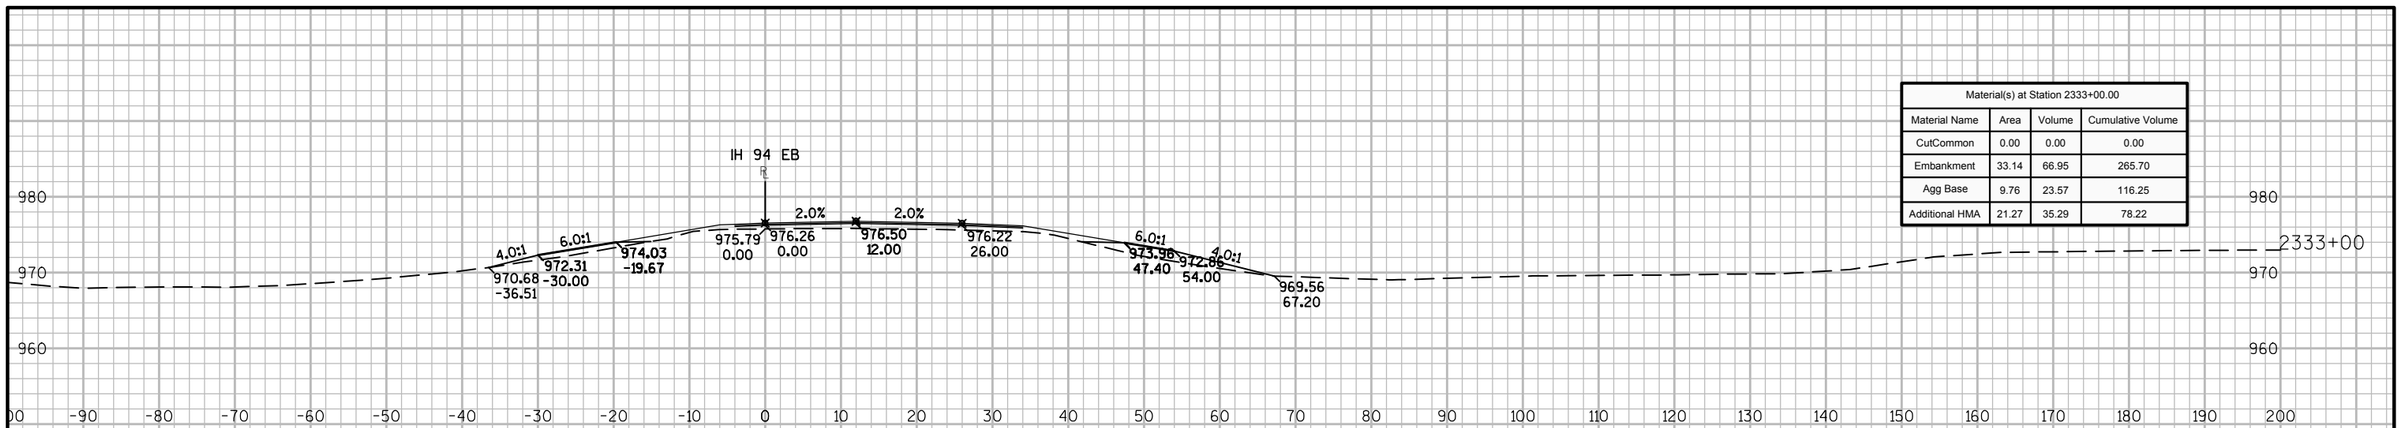

Material(s) at Station 2333+00.00			
Material Name	Area	Volume	Cumulative Volume
CutCommon	0.00	0.00	0.00
Embankment	33.14	66.95	265.70
Agg Base	9.76	23.57	116.25
Additional HMA	21.27	35.29	78.22

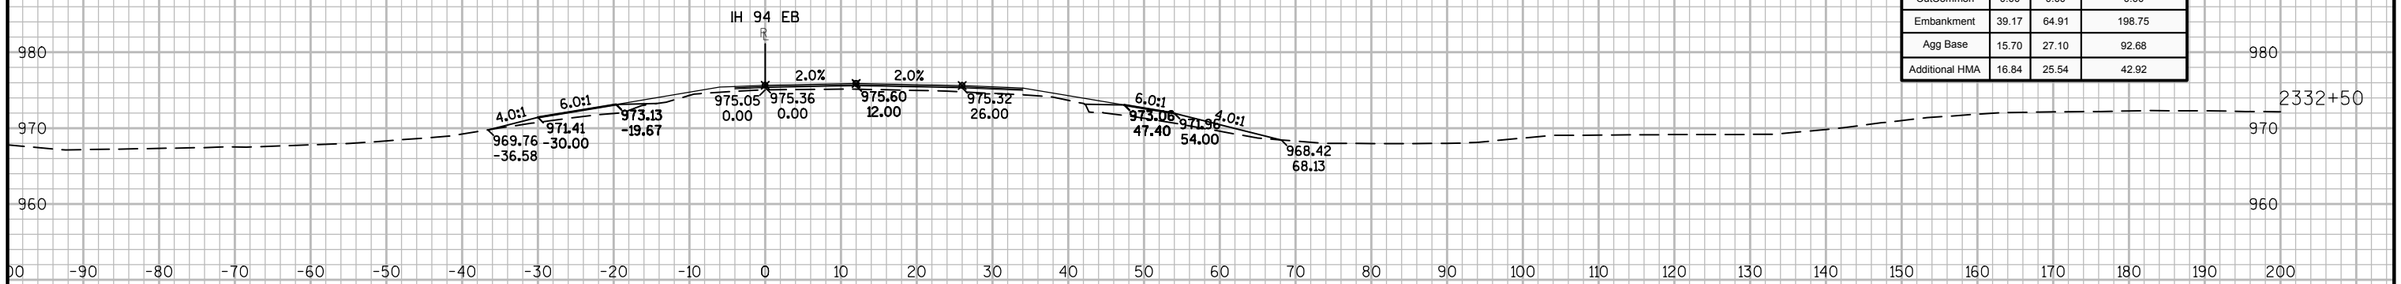

Material(s) at Station 2332+50.00			
Material Name	Area	Volume	Cumulative Volume
CutCommon	0.00	0.00	0.00
Embankment	39.17	64.91	198.75
Agg Base	15.70	27.10	92.68
Additional HMA	16.84	25.54	42.92

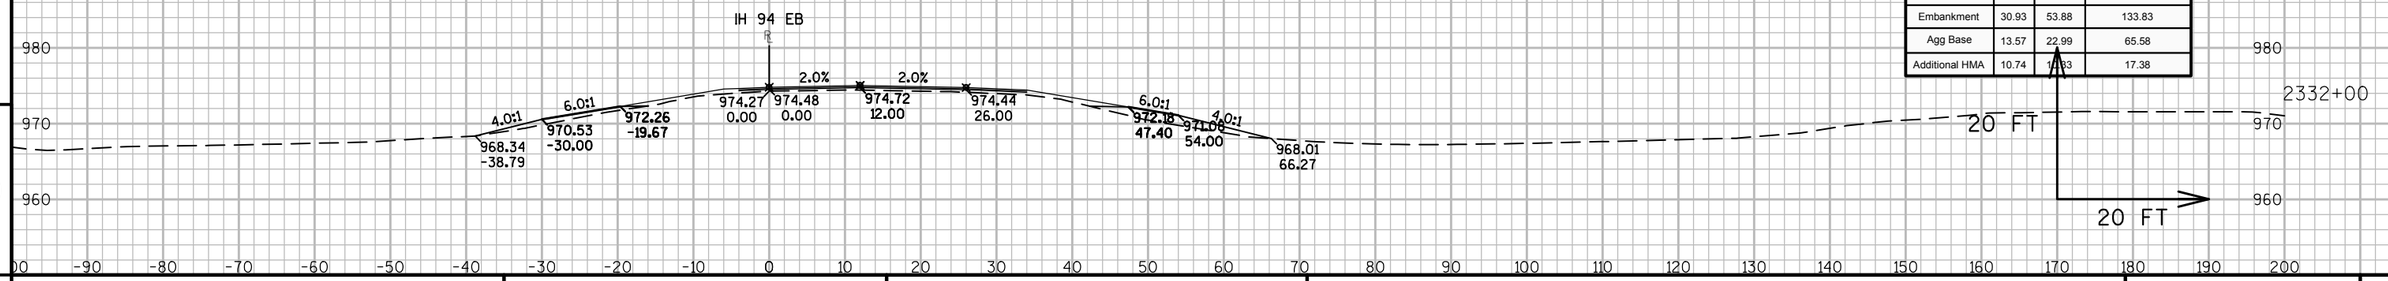


Material(s) at Station 2332+00.00			
Material Name	Area	Volume	Cumulative Volume
CutCommon	0.00	0.00	0.00
Embankment	30.93	53.88	133.83
Agg Base	13.57	22.99	65.58
Additional HMA	10.74	17.83	17.38

9 9


PROJECT NO: 1023-00-72	HWY: IH 94	COUNTY: JACKSON	CROSS SECTIONS: IH 94 EB	SHEET	E

FILE NAME : N:\PDS\C3D\10230002\SHEETSPLAN\EAST BOUND C3D 2014\090204-XS-IH94-JC-EB- 2330+00 - 2372+92.DWG
LAYOUT NAME - 04 - (2)


PLOT DATE : 10/20/2014 10:56 AM PLOT BY : ANDRITSCH, ERIC R PLOT NAME : PLOT SCALE : 1:20_XREF

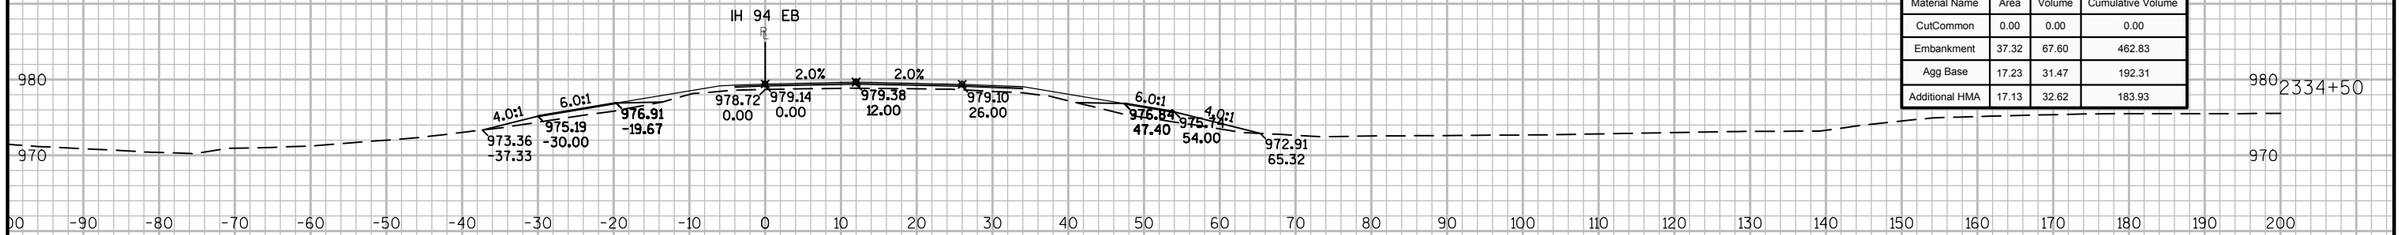

Material(s) at Station 2334+50.00			
Material Name	Area	Volume	Cumulative Volume
CutCommon	0.00	0.00	0.00
Embankment	37.32	67.60	462.83
Agg Base	17.23	31.47	192.31
Additional HMA	17.13	32.62	183.93

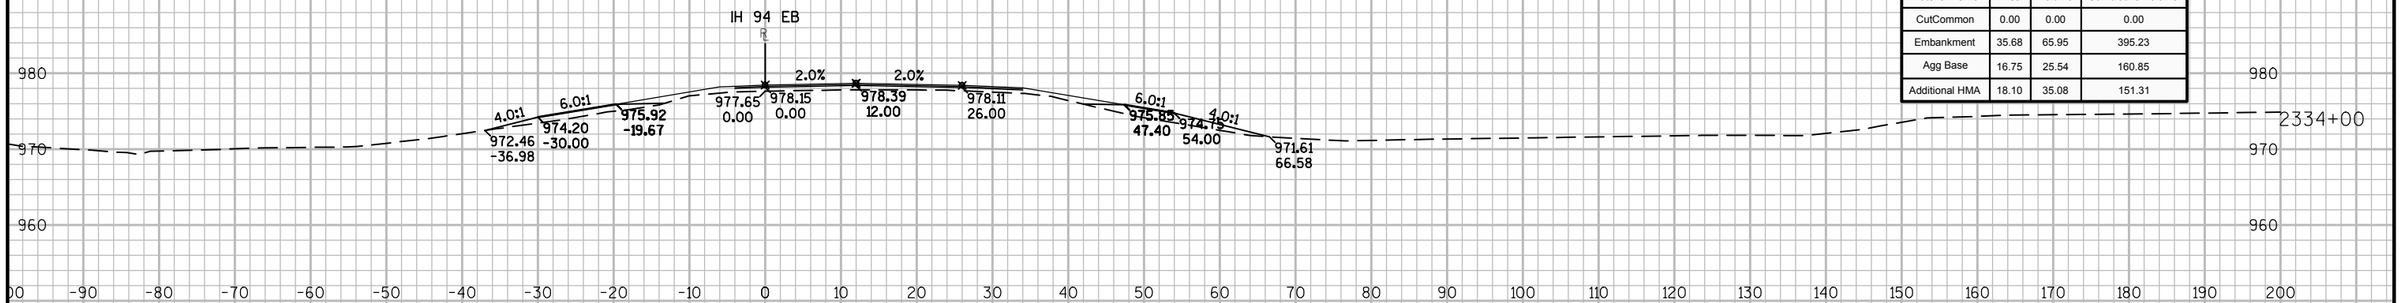

Material(s) at Station 2334+00.00			
Material Name	Area	Volume	Cumulative Volume
CutCommon	0.00	0.00	0.00
Embankment	35.68	65.95	395.23
Agg Base	16.75	25.54	160.85
Additional HMA	18.10	35.08	151.31

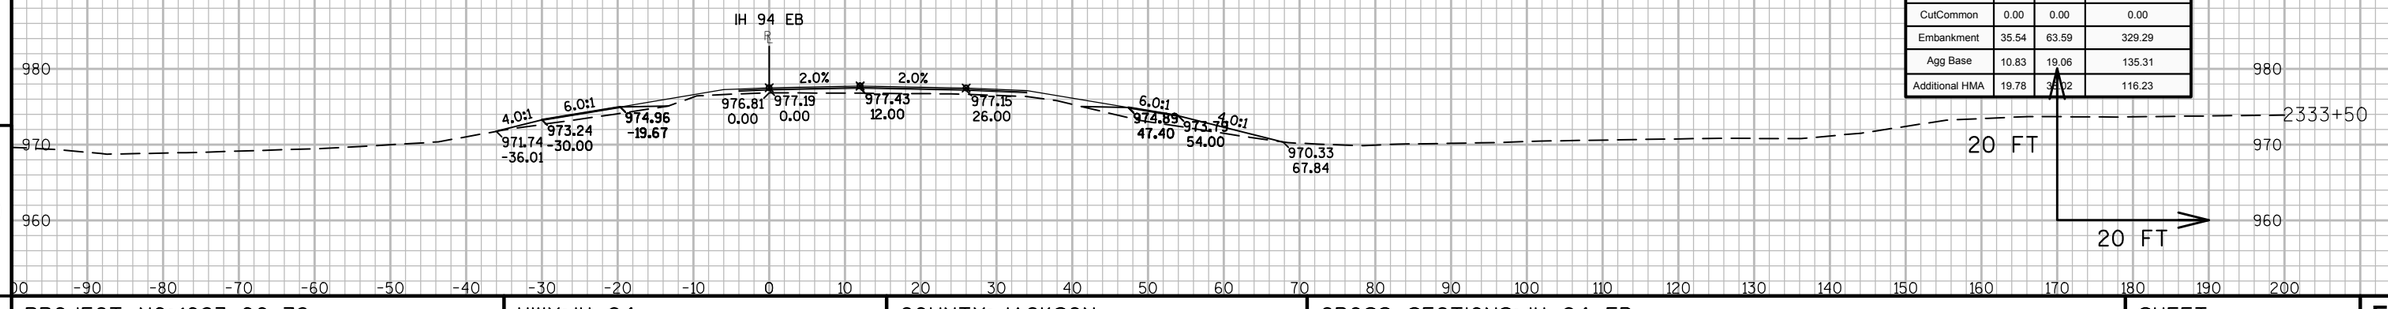


Material(s) at Station 2333+50.00			
Material Name	Area	Volume	Cumulative Volume
CutCommon	0.00	0.00	0.00
Embankment	35.54	63.59	329.29
Agg Base	10.83	19.06	135.31
Additional HMA	19.78	33.02	116.23

9 9


PROJECT NO: 1023-00-72	HWY: IH 94	COUNTY: JACKSON	CROSS SECTIONS: IH 94 EB	SHEET	E

FILE NAME : N:\PDS\C3D\10230002\SHEETSPLAN\EAST BOUND C3D 2014\090204-XS-IH94-JC-EB- 2330+00 - 2372+92.DWG
LAYOUT NAME - 04 - (3)


PLOT DATE : 10/20/2014 10:57 AM PLOT BY : ANDRITSCH, ERIC R PLOT NAME : PLOT SCALE : 1:20_XREF

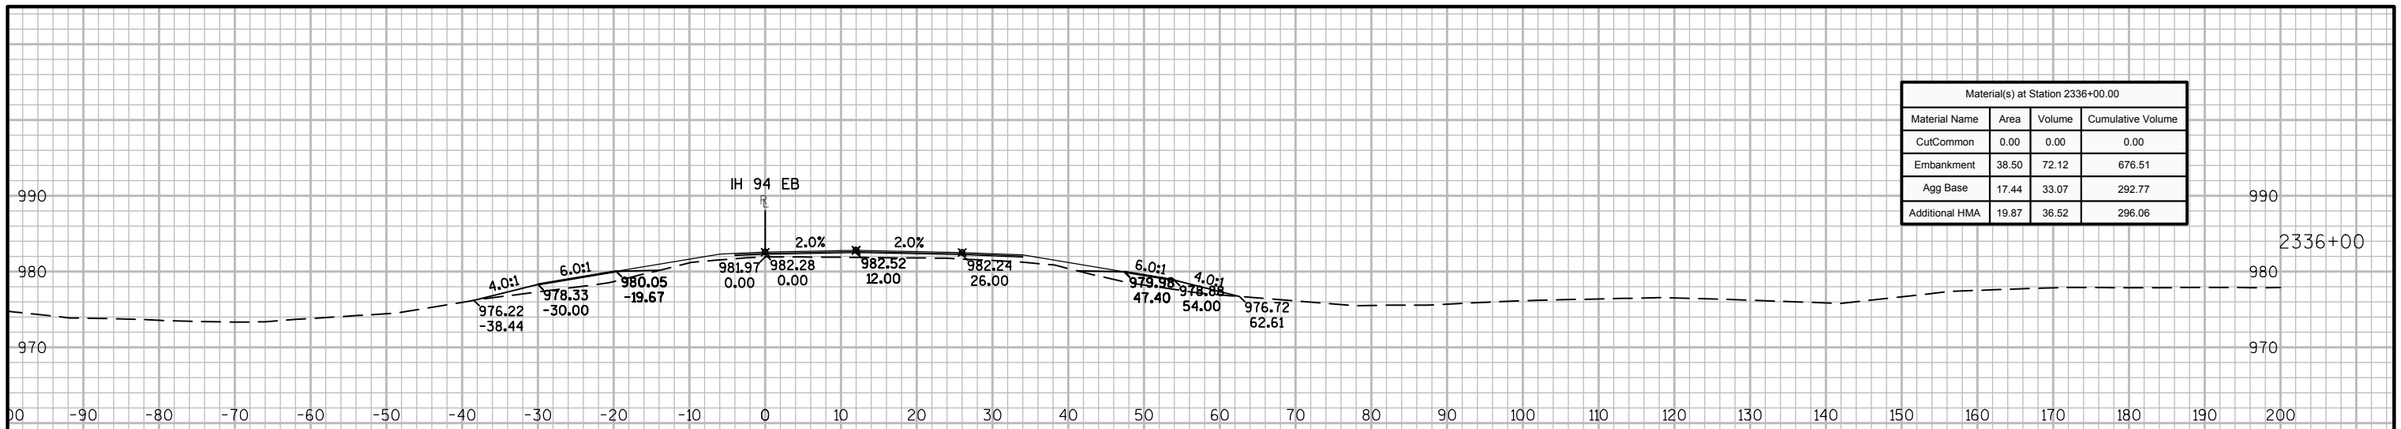

Material(s) at Station 2336+00.00			
Material Name	Area	Volume	Cumulative Volume
CutCommon	0.00	0.00	0.00
Embankment	38.50	72.12	676.51
Agg Base	17.44	33.07	292.77
Additional HMA	19.87	36.52	296.06

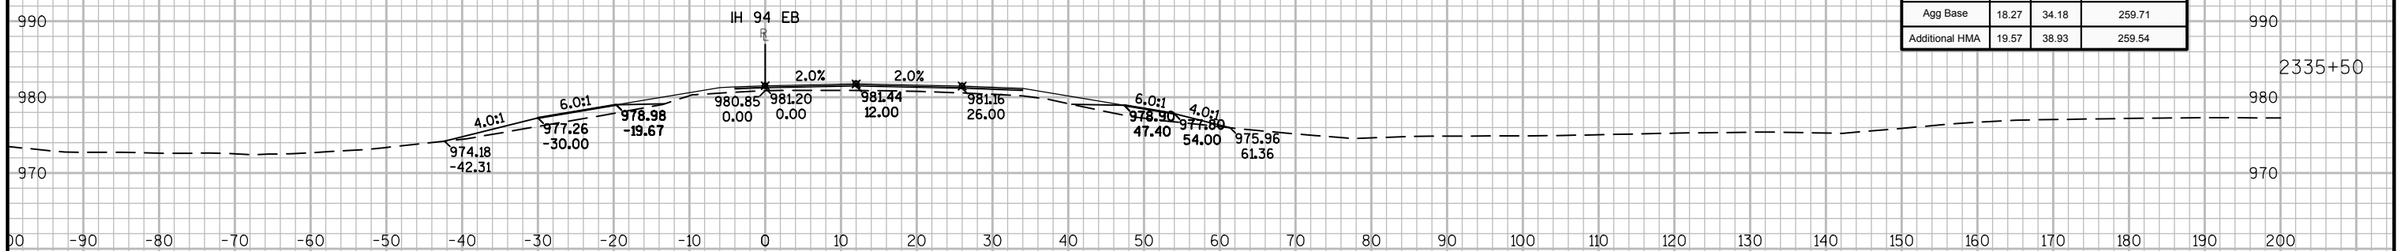

Material(s) at Station 2335+50.00			
Material Name	Area	Volume	Cumulative Volume
CutCommon	0.00	0.00	0.00
Embankment	39.39	71.73	604.39
Agg Base	18.27	34.18	259.71
Additional HMA	19.57	38.93	259.54

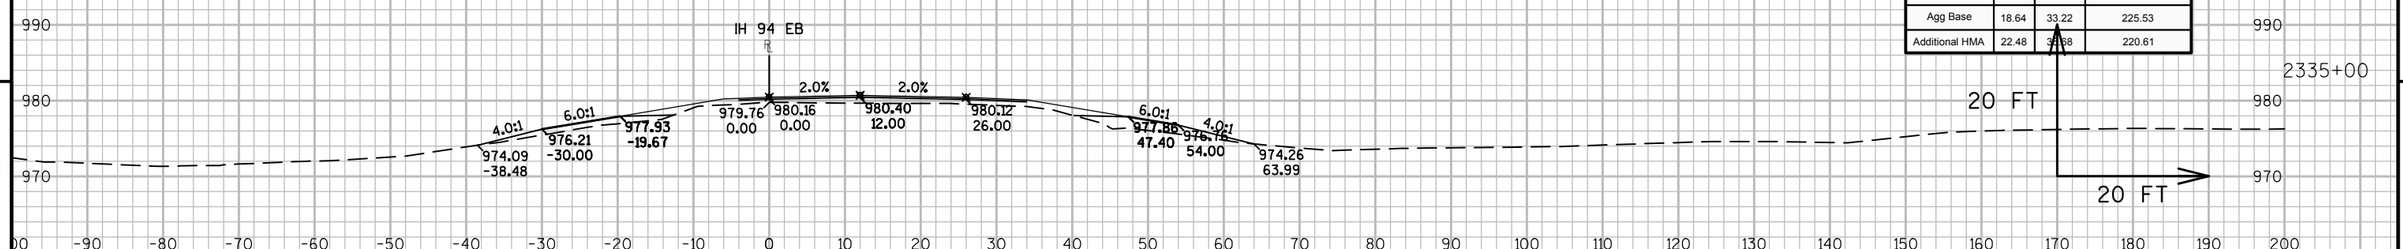


Material(s) at Station 2335+00.00			
Material Name	Area	Volume	Cumulative Volume
CutCommon	0.00	0.00	0.00
Embankment	38.08	69.82	532.65
Agg Base	18.64	33.22	225.53
Additional HMA	22.48	39.38	220.61


9 9

PROJECT NO: 1023-00-72	HWY: IH 94	COUNTY: JACKSON	CROSS SECTIONS: IH 94 EB	SHEET	E


FILE NAME : N:\PDS\C3D\10230002\SHEETSPLAN\EAST BOUND C3D 2014\090204-XS-IH94-JC-EB- 2330+00 - 2372+92.DWG
LAYOUT NAME - 04 - (4)
PLOT DATE : 10/20/2014 10:57 AM PLOT BY : ANDRITSCH, ERIC R PLOT NAME : PLOT SCALE : 1:20_XREF

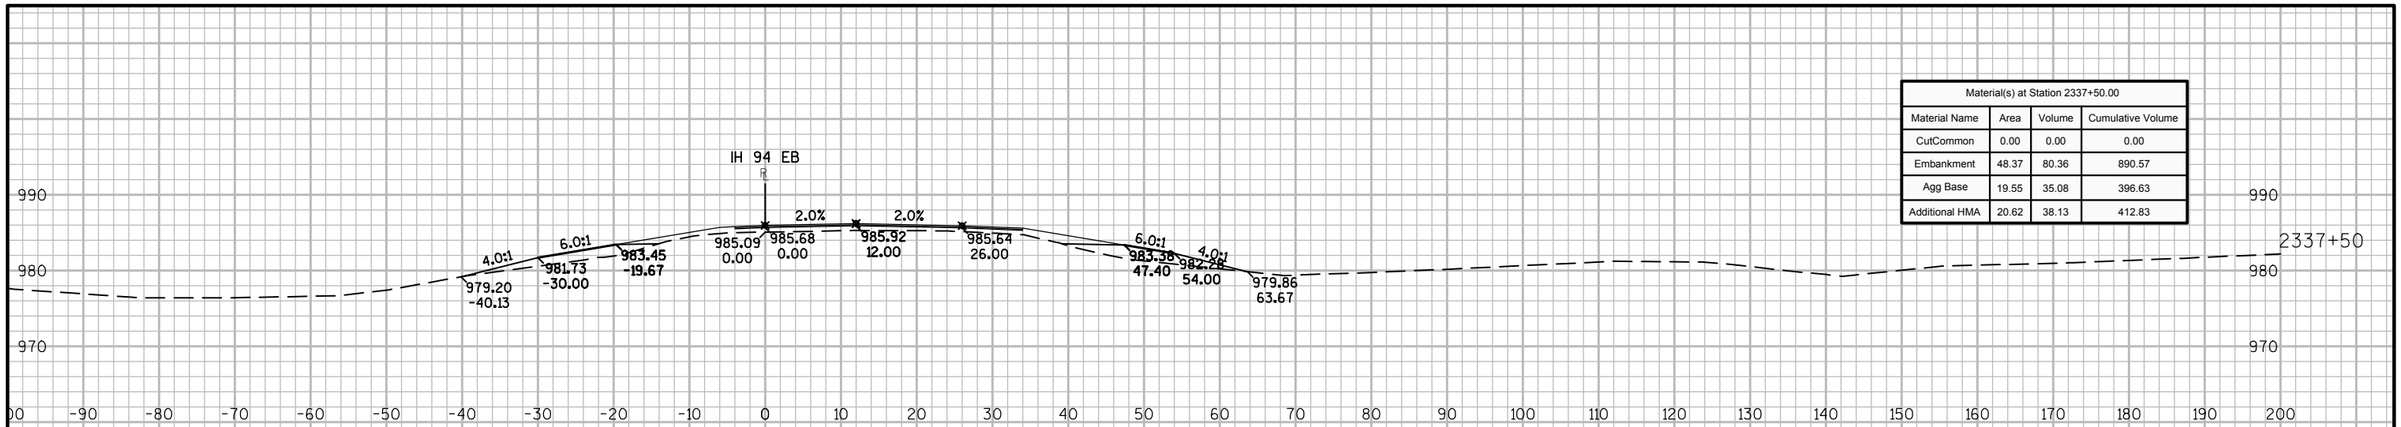

Material(s) at Station 2337+50.00			
Material Name	Area	Volume	Cumulative Volume
CutCommon	0.00	0.00	0.00
Embankment	48.37	80.36	890.57
Agg Base	19.55	35.08	396.63
Additional HMA	20.62	38.13	412.83

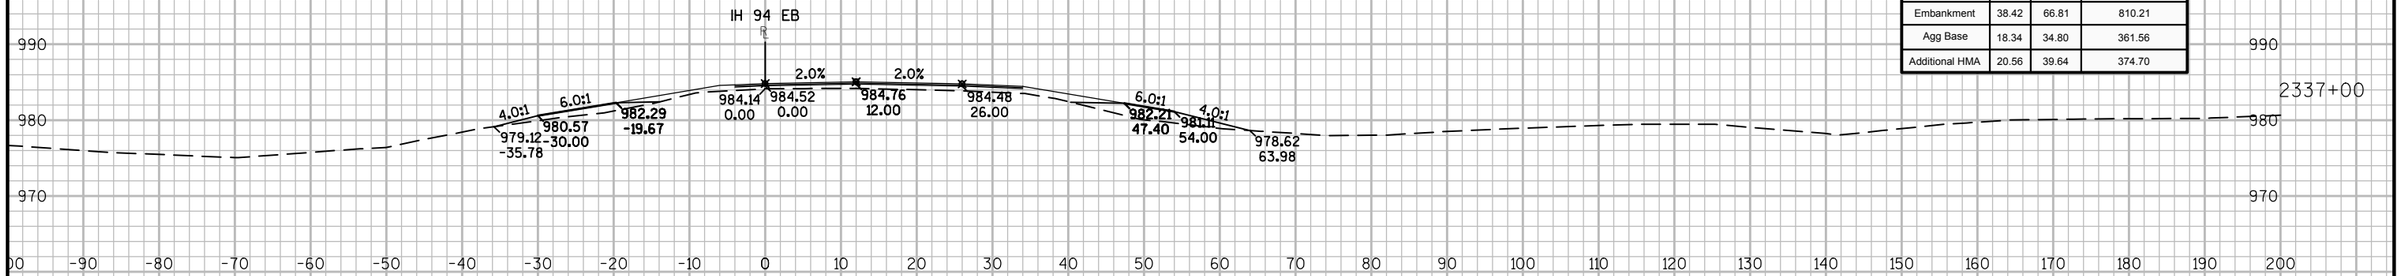

Material(s) at Station 2337+00.00			
Material Name	Area	Volume	Cumulative Volume
CutCommon	0.00	0.00	0.00
Embankment	38.42	66.81	810.21
Agg Base	18.34	34.80	361.56
Additional HMA	20.56	39.64	374.70

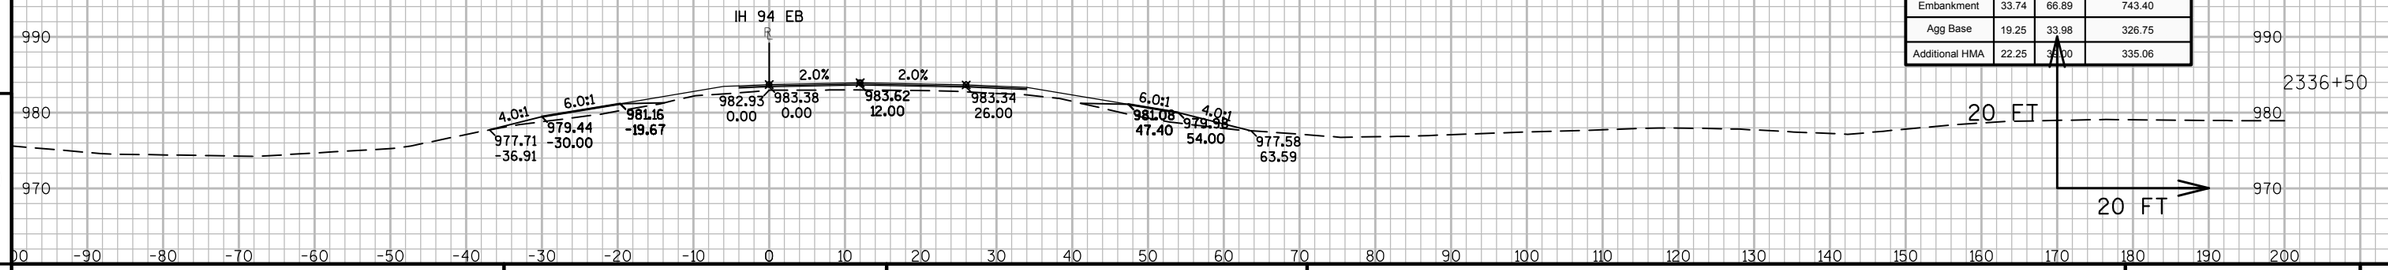


Material(s) at Station 2336+50.00			
Material Name	Area	Volume	Cumulative Volume
CutCommon	0.00	0.00	0.00
Embankment	33.74	66.89	743.40
Agg Base	19.25	33.98	326.75
Additional HMA	22.25	39.00	335.06


9 9

PROJECT NO: 1023-00-72	HWY: IH 94	COUNTY: JACKSON	CROSS SECTIONS: IH 94 EB	SHEET	E


FILE NAME : N:\PDS\C3D\10230002\SHEETSPLAN\EAST BOUND C3D 2014\090204-XS-IH94-JC-EB- 2330+00 - 2372+92.DWG
LAYOUT NAME - 04 - (5)
PLOT DATE : 10/20/2014 10:57 AM PLOT BY : ANDRITSCH, ERIC R PLOT NAME : PLOT SCALE : 1:20_XREF

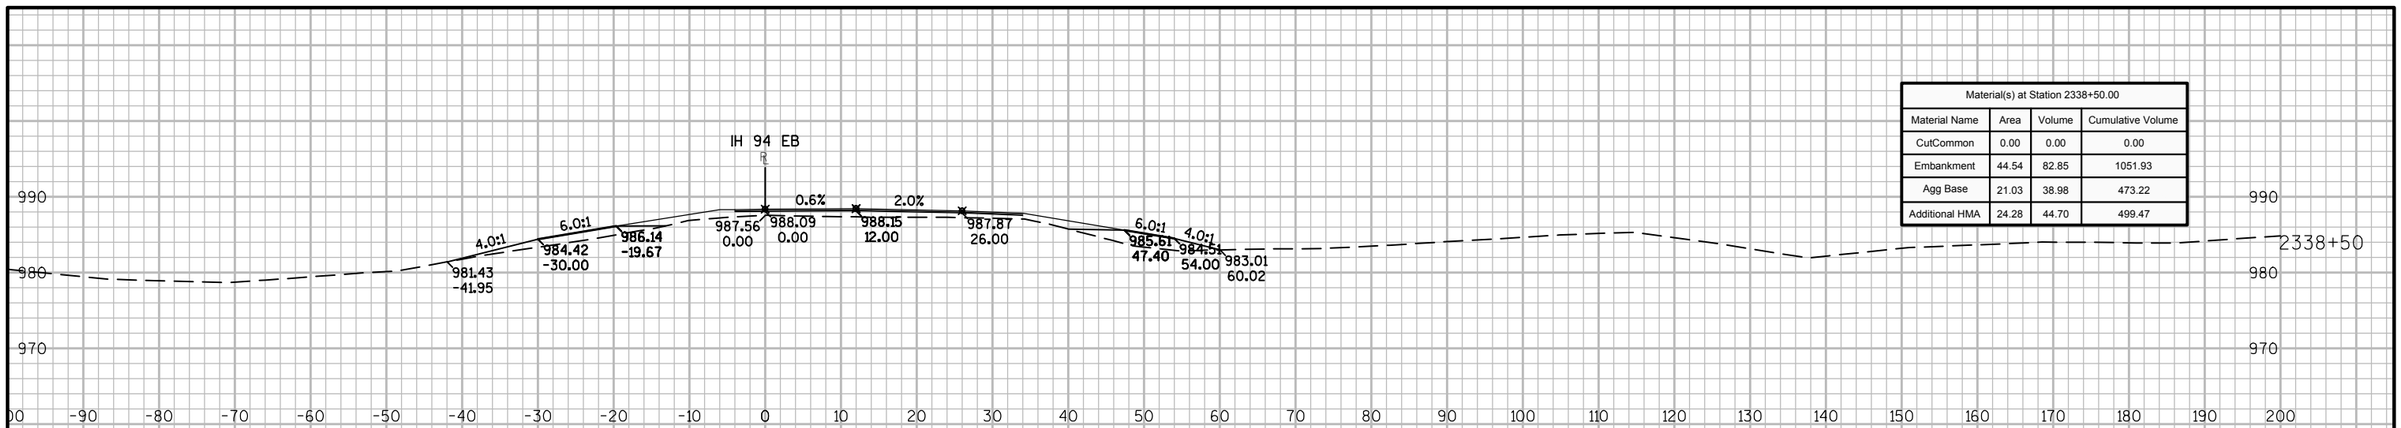

Material(s) at Station 2338+50.00			
Material Name	Area	Volume	Cumulative Volume
CutCommon	0.00	0.00	0.00
Embankment	44.54	82.85	1051.93
Agg Base	21.03	38.98	473.22
Additional HMA	24.28	44.70	499.47

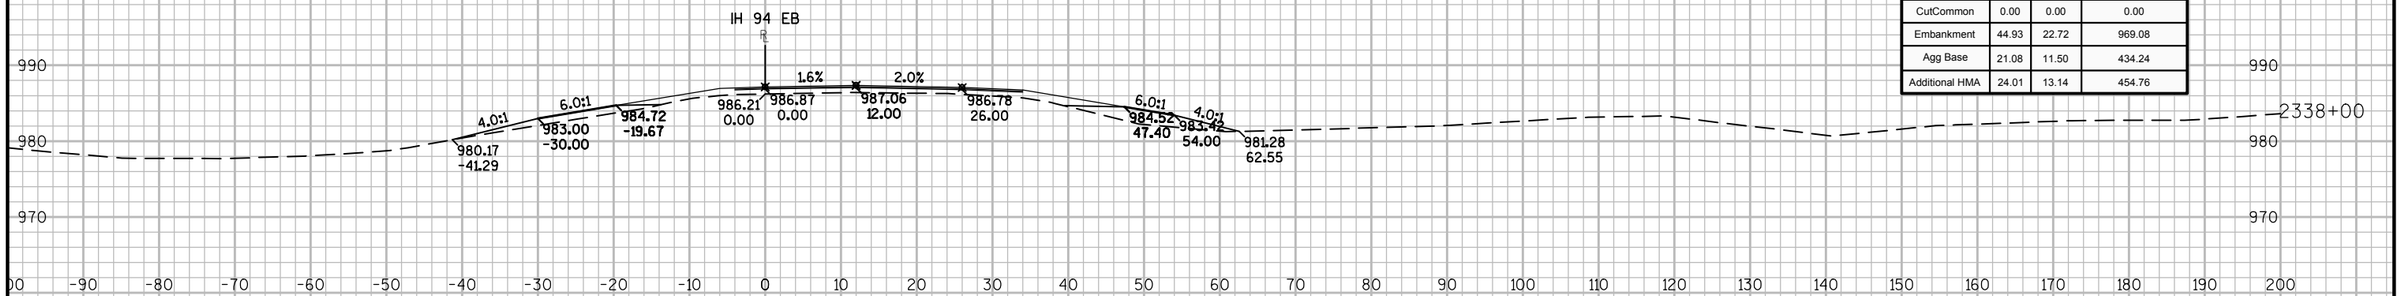

Material(s) at Station 2338+00.00			
Material Name	Area	Volume	Cumulative Volume
CutCommon	0.00	0.00	0.00
Embankment	44.93	22.72	969.08
Agg Base	21.08	11.50	434.24
Additional HMA	24.01	13.14	454.76

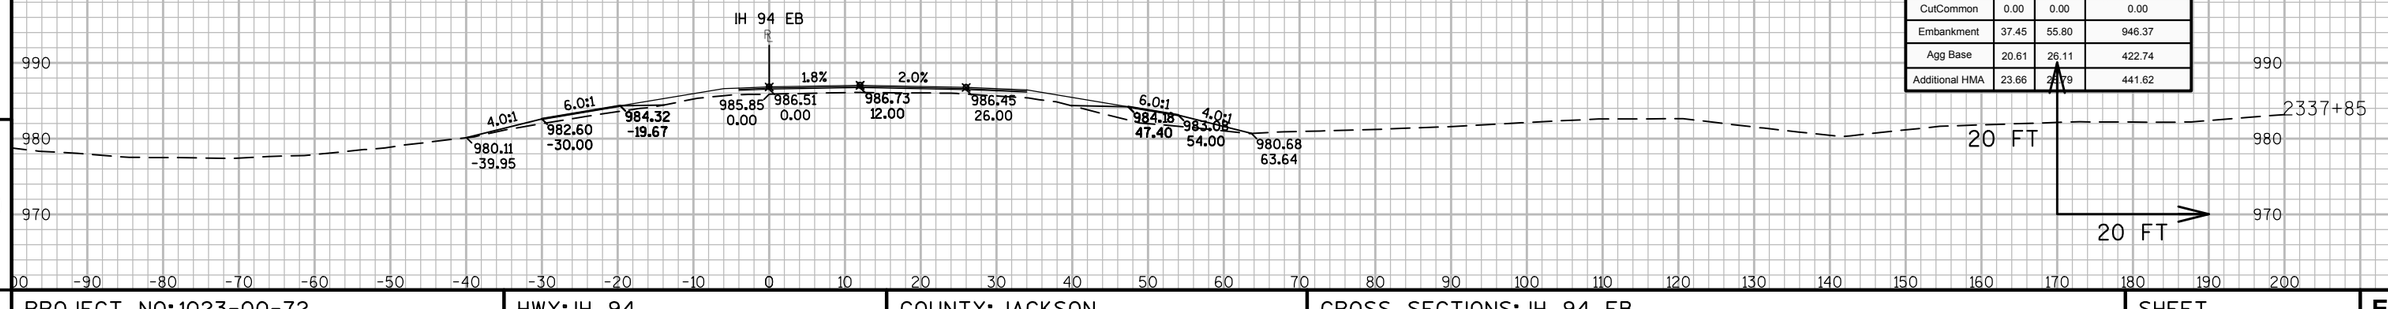

Material(s) at Station 2337+85.11			
Material Name	Area	Volume	Cumulative Volume
CutCommon	0.00	0.00	0.00
Embankment	37.45	55.80	946.37
Agg Base	20.61	26.11	422.74
Additional HMA	23.66	28.79	441.62


9

9


PROJECT NO: 1023-00-72	HWY: IH 94	COUNTY: JACKSON	CROSS SECTIONS: IH 94 EB	SHEET	E

FILE NAME : N:\PDS\C3D\10230002\SHEETSPLAN\EAST BOUND C3D 2014\090204-XS-IH94-JC-EB- 2330+00 - 2372+92.DWG
LAYOUT NAME - 04 - (6)


PLOT DATE : 10/20/2014 10:57 AM PLOT BY : ANDRITSCH, ERIC R PLOT NAME : PLOT SCALE : 1:20_XREF

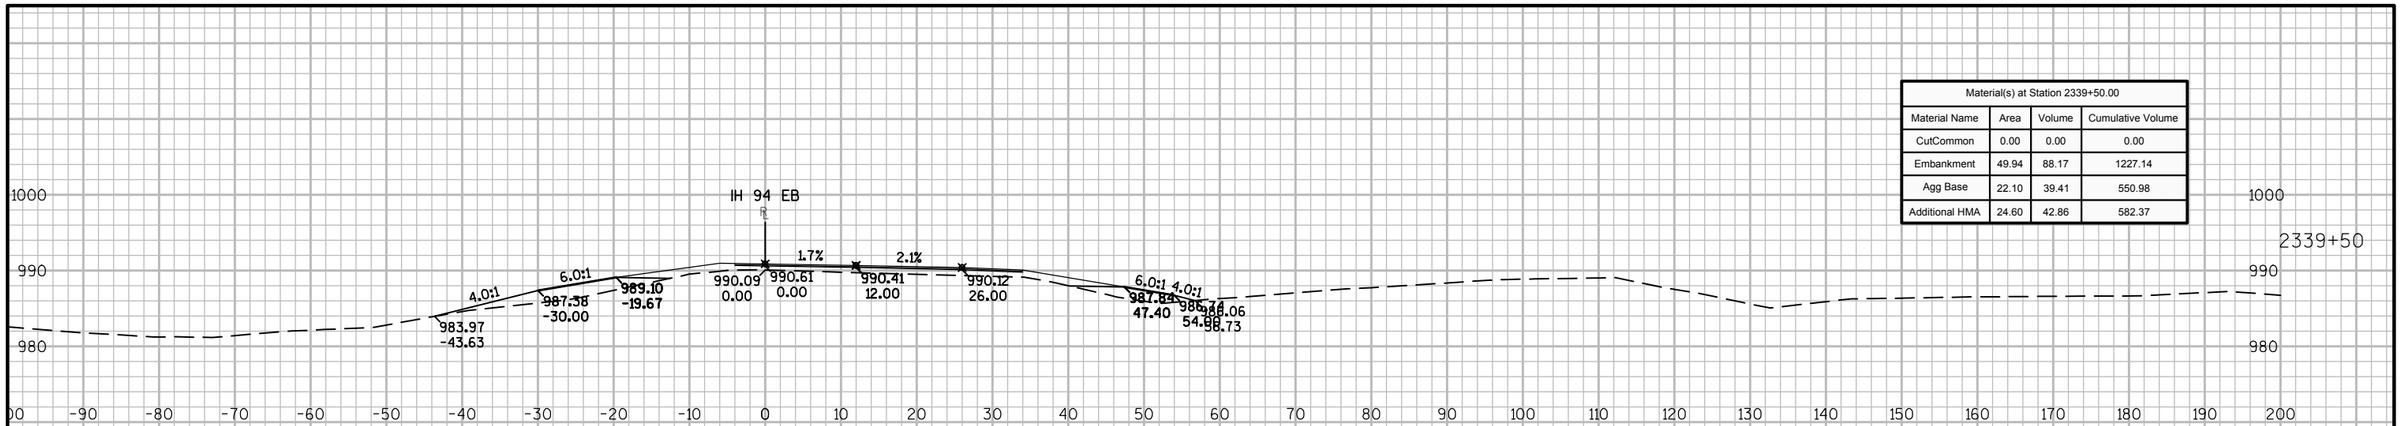

Material(s) at Station 2339+50.00			
Material Name	Area	Volume	Cumulative Volume
CutCommon	0.00	0.00	0.00
Embankment	49.94	88.17	1227.14
Agg Base	22.10	39.41	550.98
Additional HMA	24.60	42.86	582.37

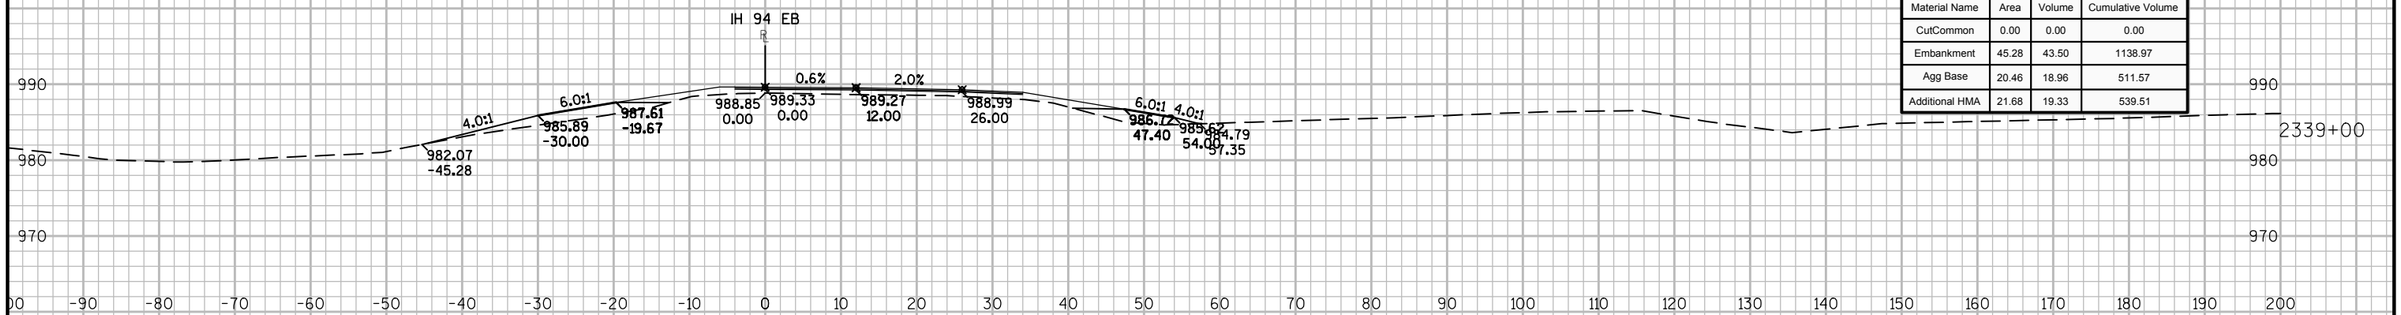

Material(s) at Station 2339+00.00			
Material Name	Area	Volume	Cumulative Volume
CutCommon	0.00	0.00	0.00
Embankment	45.28	43.50	1138.97
Agg Base	20.46	18.96	511.57
Additional HMA	21.68	19.33	539.51

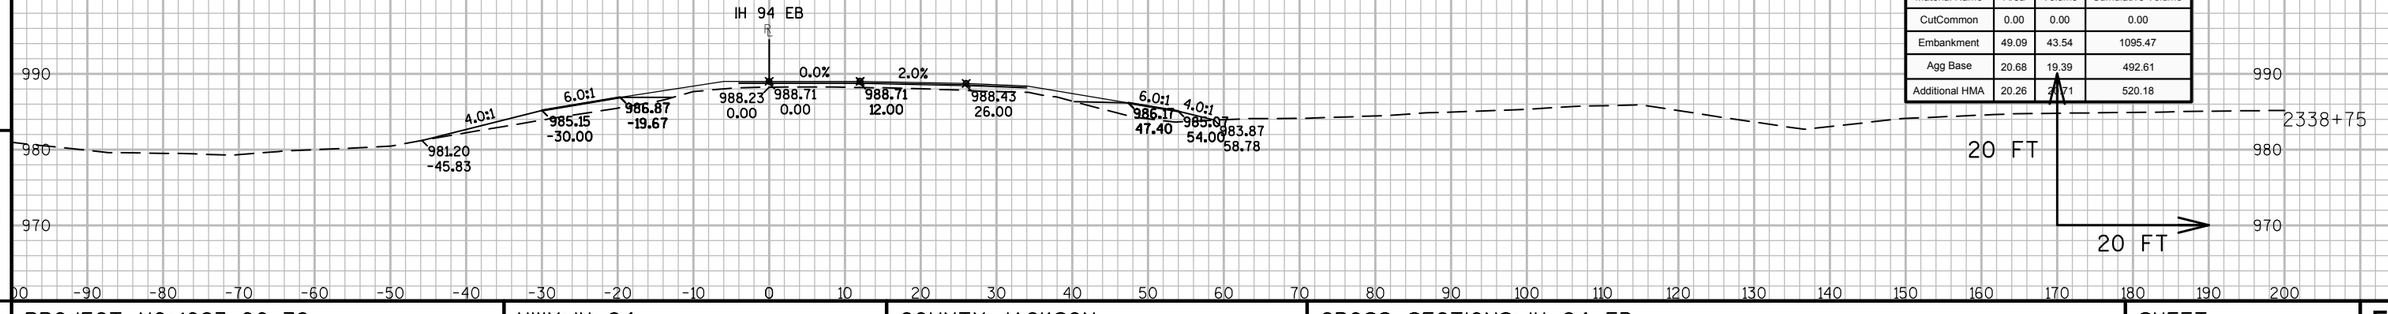


Material(s) at Station 2338+75.11			
Material Name	Area	Volume	Cumulative Volume
CutCommon	0.00	0.00	0.00
Embankment	49.09	43.54	1095.47
Agg Base	20.68	19.39	492.61
Additional HMA	20.26	19.71	520.18


9 9

PROJECT NO: 1023-00-72	HWY: IH 94	COUNTY: JACKSON	CROSS SECTIONS: IH 94 EB	SHEET	E

FILE NAME : N:\PDS\C3D\10230002\SHEETSPLAN\EAST BOUND C3D 2014\090204-XS-IH94-JC-EB- 2330+00 - 2372+92.DWG
LAYOUT NAME - 04 - (7)
PLOT DATE : 10/20/2014 10:57 AM PLOT BY : ANDRITSCH, ERIC R PLOT NAME : PLOT SCALE : 1:20_XREF

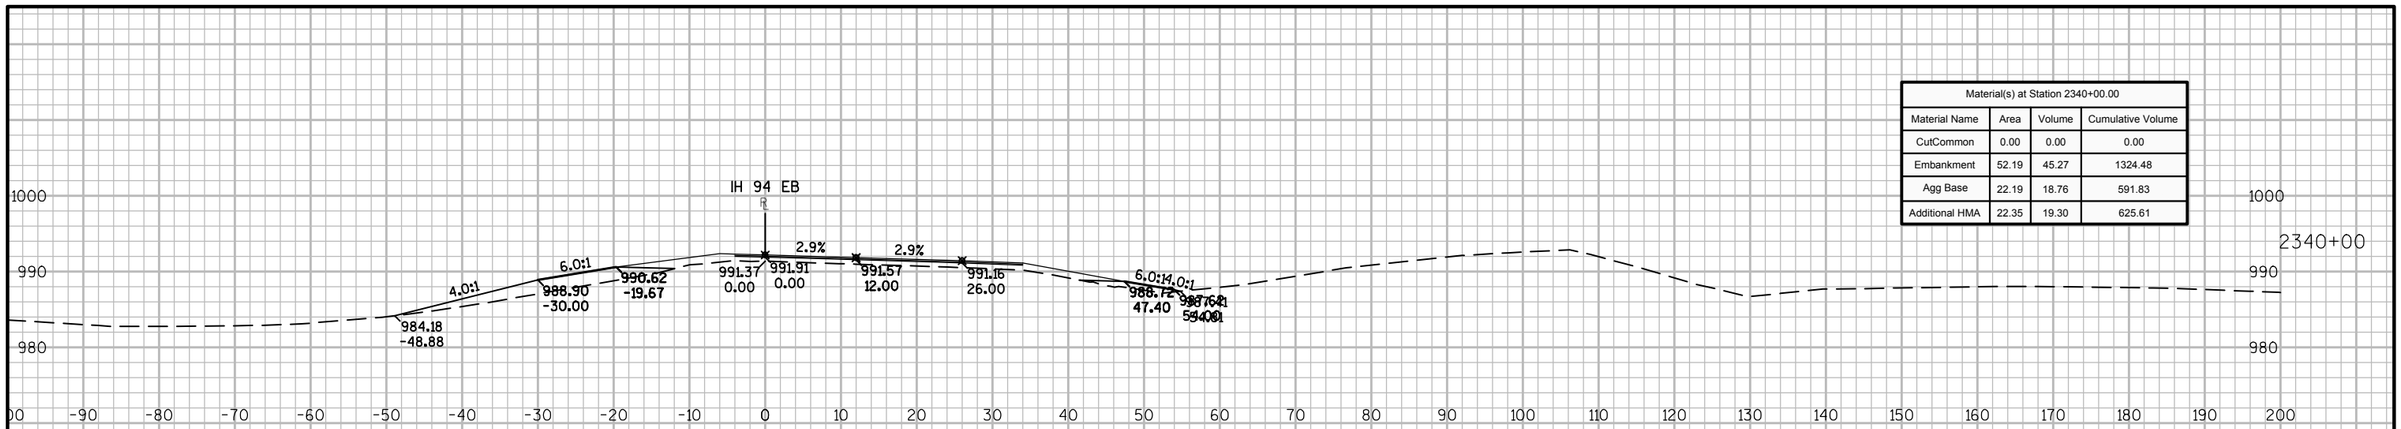

Material(s) at Station 2340+00.00			
Material Name	Area	Volume	Cumulative Volume
CutCommon	0.00	0.00	0.00
Embankment	52.19	45.27	1324.48
Agg Base	22.19	18.76	591.83
Additional HMA	22.35	19.30	625.61

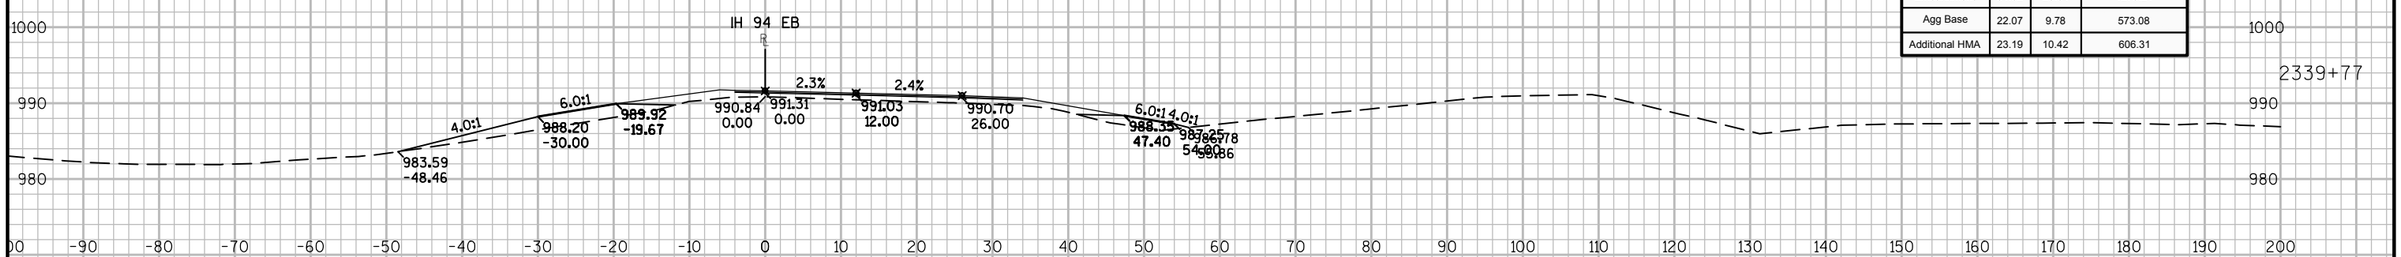


Material(s) at Station 2339+77.11			
Material Name	Area	Volume	Cumulative Volume
CutCommon	0.00	0.00	0.00
Embankment	54.62	23.64	1279.21
Agg Base	22.07	9.78	573.08
Additional HMA	23.19	10.42	606.31


Material(s) at Station 2339+65.11			
Material Name	Area	Volume	Cumulative Volume
CutCommon	0.00	0.00	0.00
Embankment	51.69	28.44	1255.58
Agg Base	21.92	12.32	563.30
Additional HMA	23.69	13.61	595.89

9 9


PROJECT NO: 1023-00-72	HWY: IH 94	COUNTY: JACKSON	CROSS SECTIONS: IH 94 EB	SHEET	E

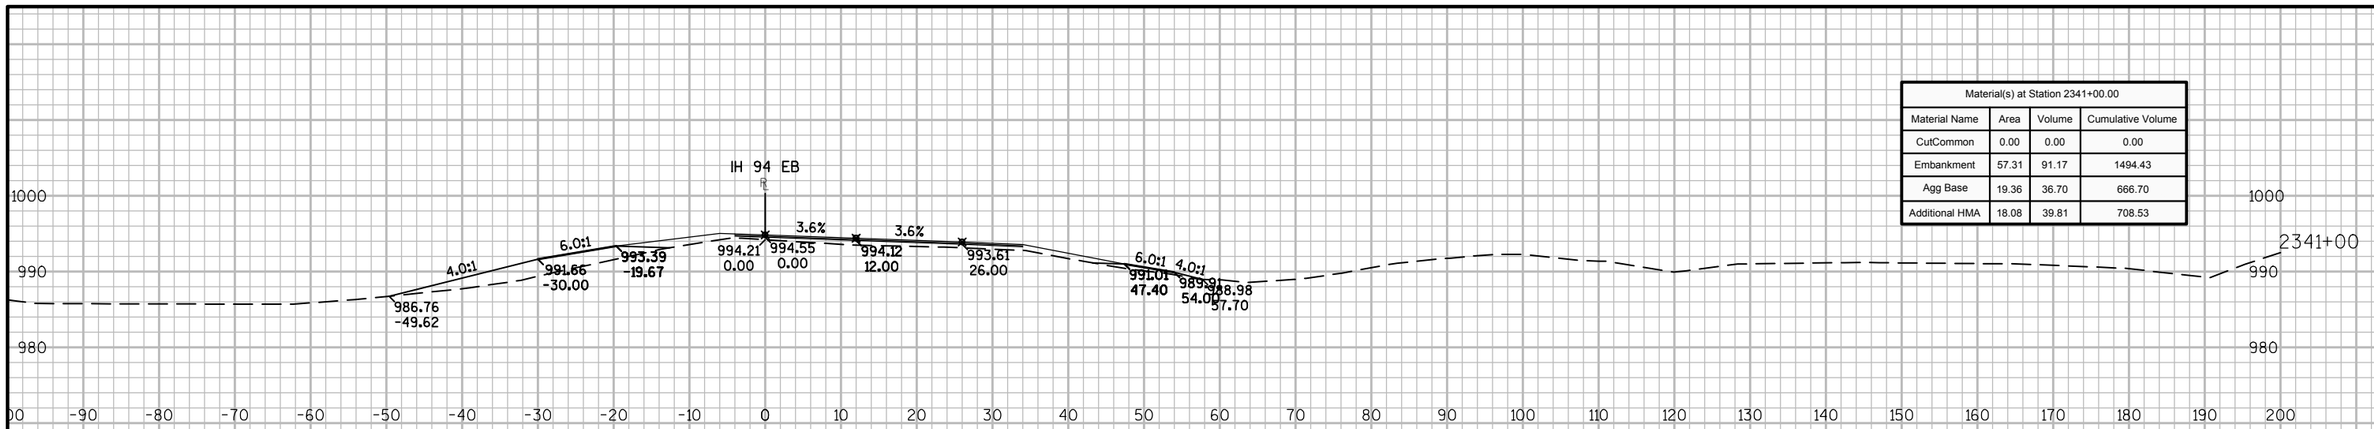

Material(s) at Station 2341+00.00			
Material Name	Area	Volume	Cumulative Volume
CutCommon	0.00	0.00	0.00
Embankment	57.31	91.17	1494.43
Agg Base	19.36	36.70	666.70
Additional HMA	18.08	39.81	708.53

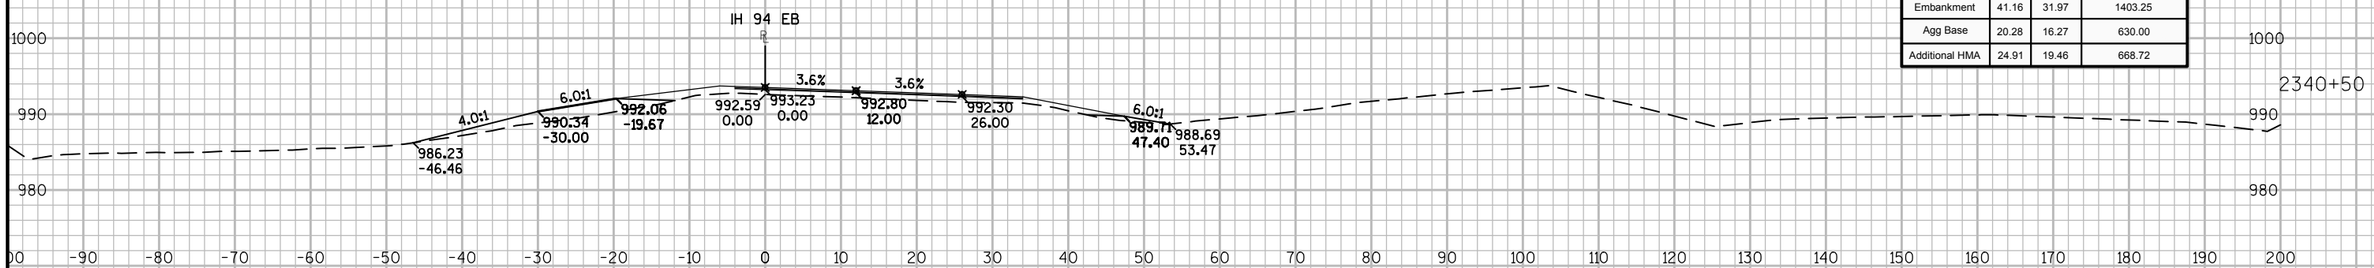

Material(s) at Station 2340+50.00			
Material Name	Area	Volume	Cumulative Volume
CutCommon	0.00	0.00	0.00
Embankment	41.16	31.97	1403.25
Agg Base	20.28	16.27	630.00
Additional HMA	24.91	19.46	668.72

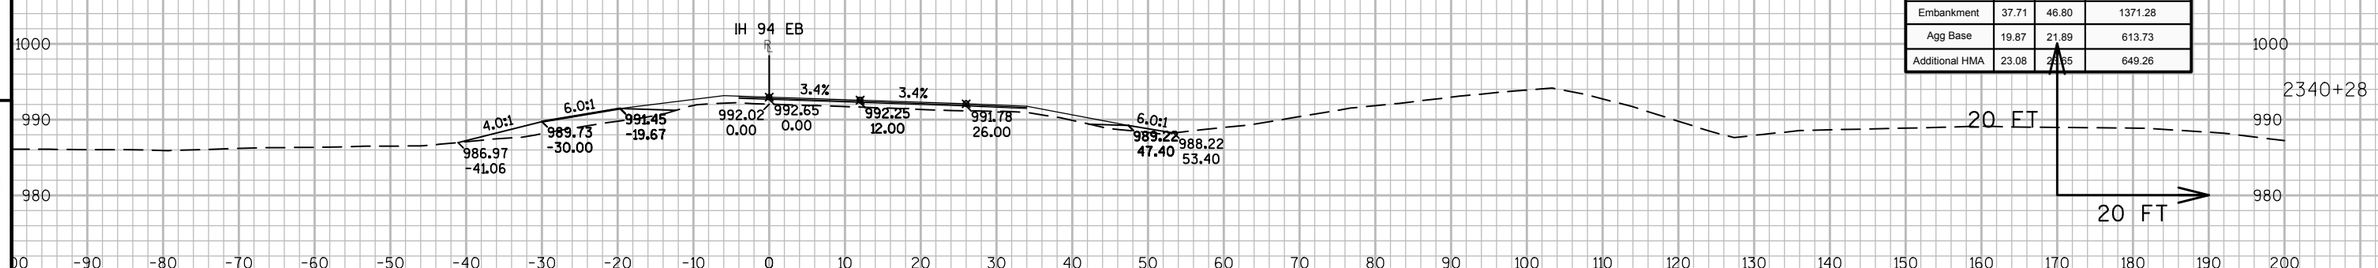


Material(s) at Station 2340+28.11			
Material Name	Area	Volume	Cumulative Volume
CutCommon	0.00	0.00	0.00
Embankment	37.71	46.80	1371.28
Agg Base	19.87	21.89	613.73
Additional HMA	23.08	25.85	649.26


9 9

PROJECT NO: 1023-00-72	HWY: IH 94	COUNTY: JACKSON	CROSS SECTIONS: IH 94 EB	SHEET	E


FILE NAME : N:\PDS\C3D\10230002\SHEETSPLAN\EAST BOUND C3D 2014\090204-XS-IH94-JC-EB- 2330+00 - 2372+92.DWG
LAYOUT NAME - 04 - (9)
PLOT DATE : 10/20/2014 10:57 AM PLOT BY : ANDRITSCH, ERIC R PLOT NAME : PLOT SCALE : 1:20_XREF

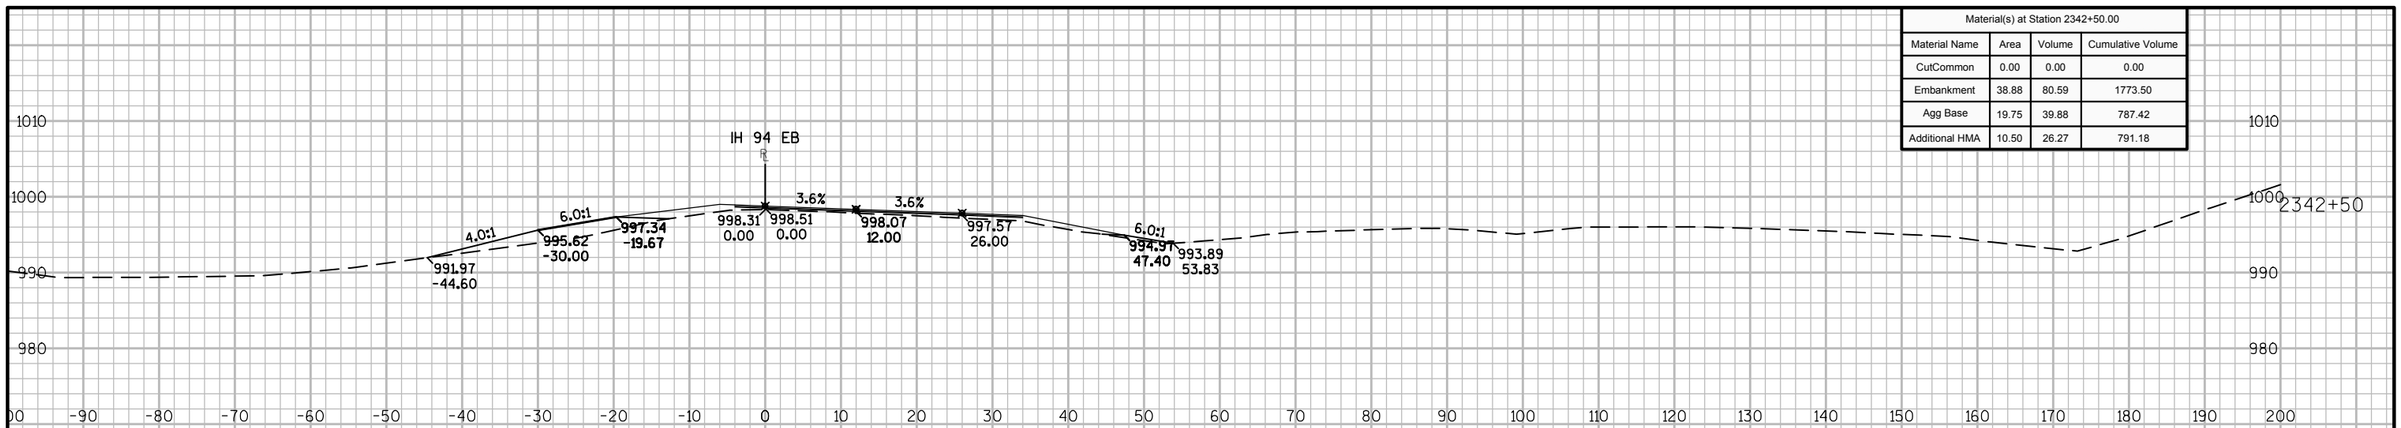

Material(s) at Station 2342+50.00			
Material Name	Area	Volume	Cumulative Volume
CutCommon	0.00	0.00	0.00
Embankment	38.88	80.59	1773.50
Agg Base	19.75	39.88	787.42
Additional HMA	10.50	26.27	791.18

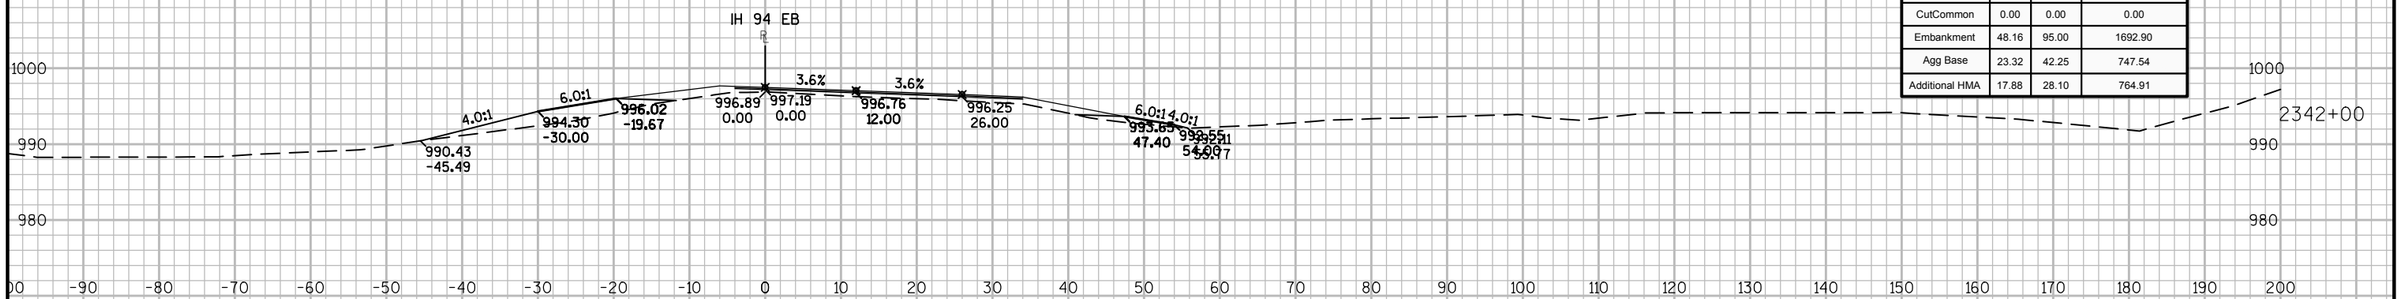

Material(s) at Station 2342+00.00			
Material Name	Area	Volume	Cumulative Volume
CutCommon	0.00	0.00	0.00
Embankment	48.16	95.00	1692.90
Agg Base	23.32	42.25	747.54
Additional HMA	17.88	28.10	764.91

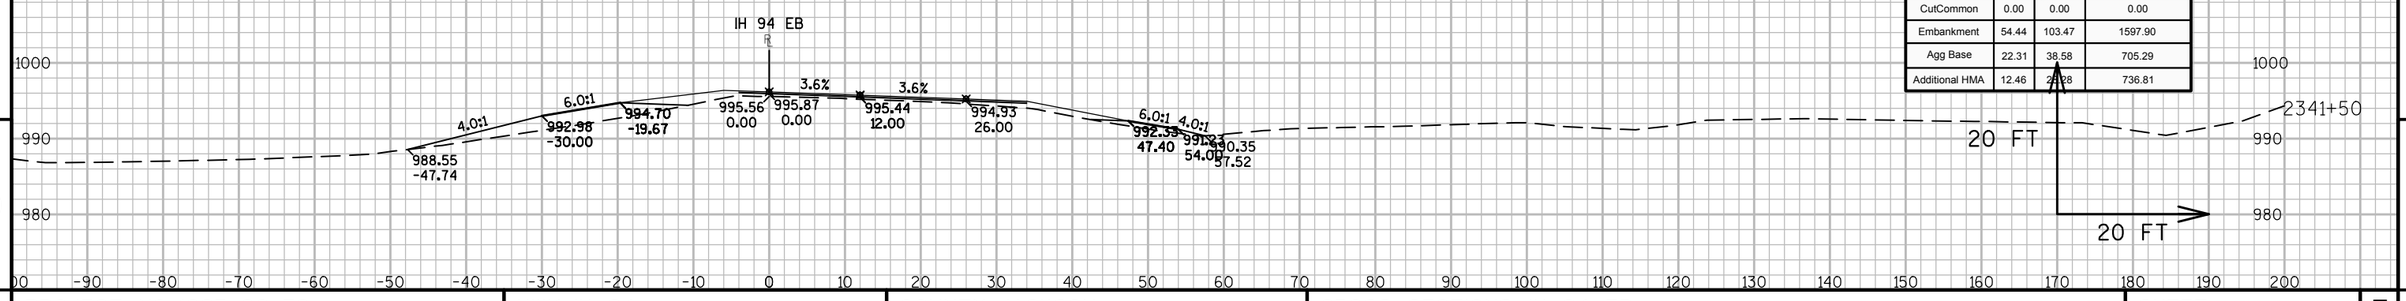

Material(s) at Station 2341+50.00			
Material Name	Area	Volume	Cumulative Volume
CutCommon	0.00	0.00	0.00
Embankment	54.44	103.47	1597.90
Agg Base	22.31	38.58	705.29
Additional HMA	12.46	28.28	736.81


9

9


PROJECT NO: 1023-00-72	HWY: IH 94	COUNTY: JACKSON	CROSS SECTIONS: IH 94 EB	SHEET	E

FILE NAME : N:\PDS\C3D\10230002\SHEETSPLAN\EAST BOUND C3D 2014\090204-XS-IH94-JC-EB- 2330+00 - 2372+92.DWG
LAYOUT NAME - 04 - (10)


PLOT DATE : 10/20/2014 10:57 AM PLOT BY : ANDRITSCH, ERIC R PLOT NAME : PLOT SCALE : 1:20_XREF

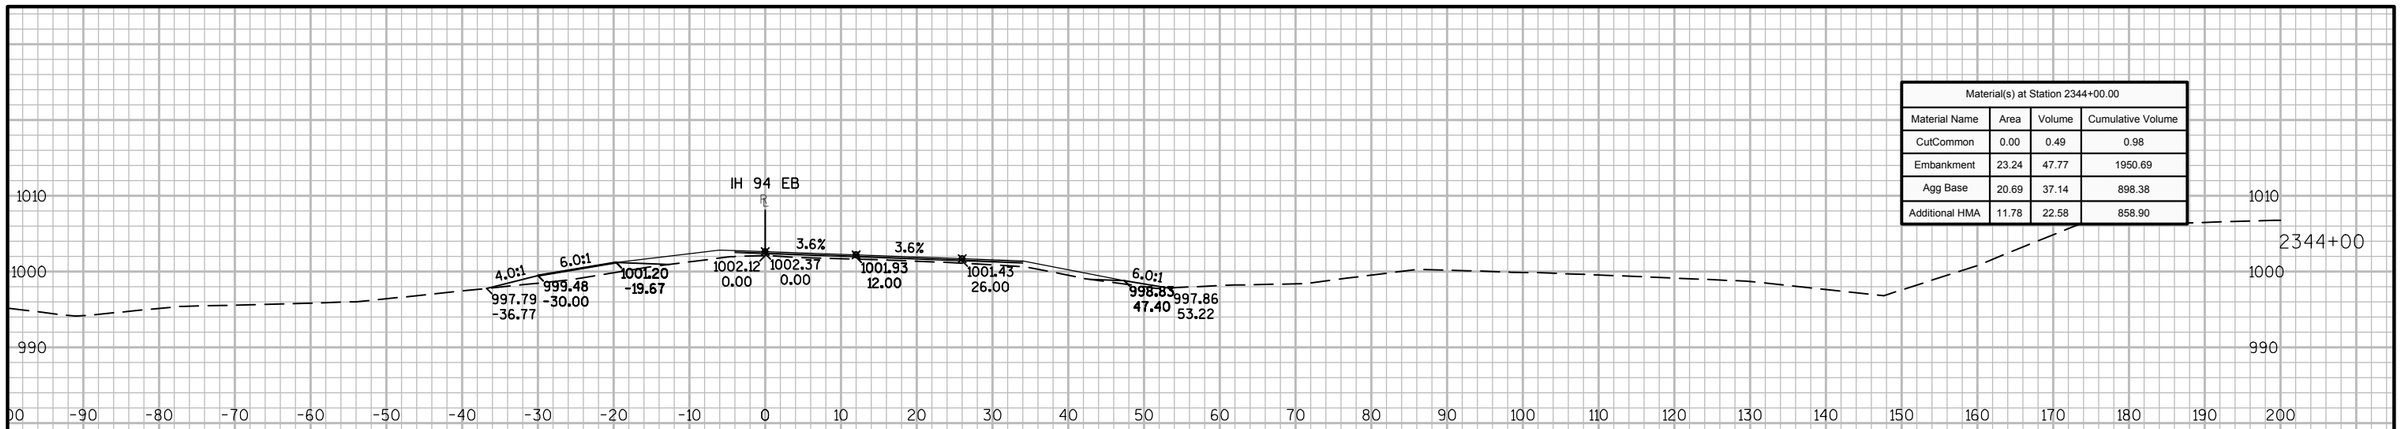

Material(s) at Station 2344+00.00			
Material Name	Area	Volume	Cumulative Volume
CutCommon	0.00	0.49	0.98
Embankment	23.24	47.77	1950.69
Agg Base	20.69	37.14	898.38
Additional HMA	11.78	22.58	858.90

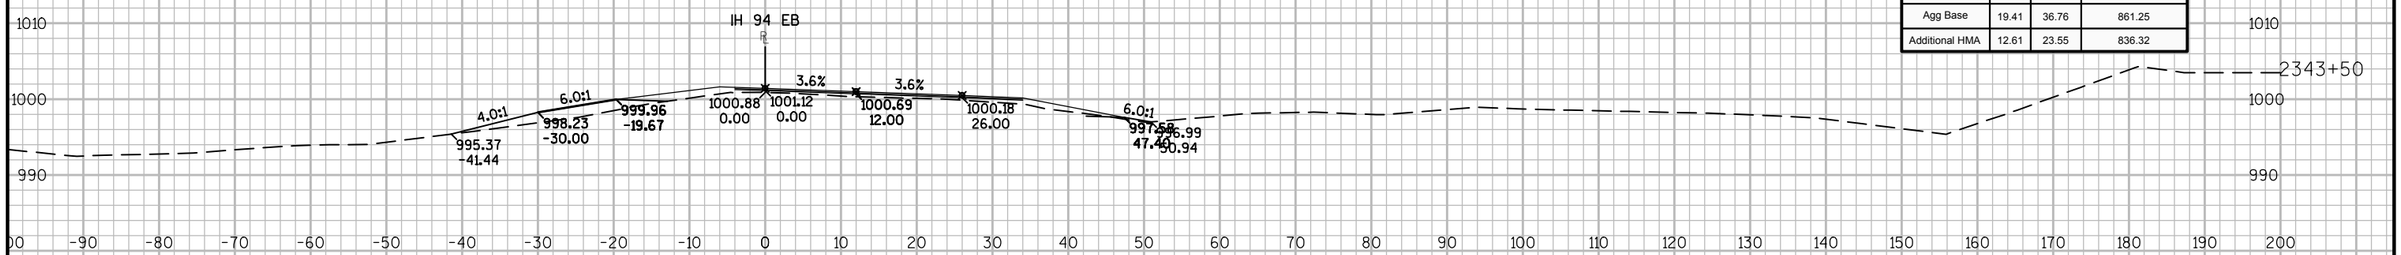

Material(s) at Station 2343+50.00			
Material Name	Area	Volume	Cumulative Volume
CutCommon	0.53	0.49	0.49
Embankment	28.34	59.83	1902.92
Agg Base	19.41	36.76	861.25
Additional HMA	12.61	23.55	836.32

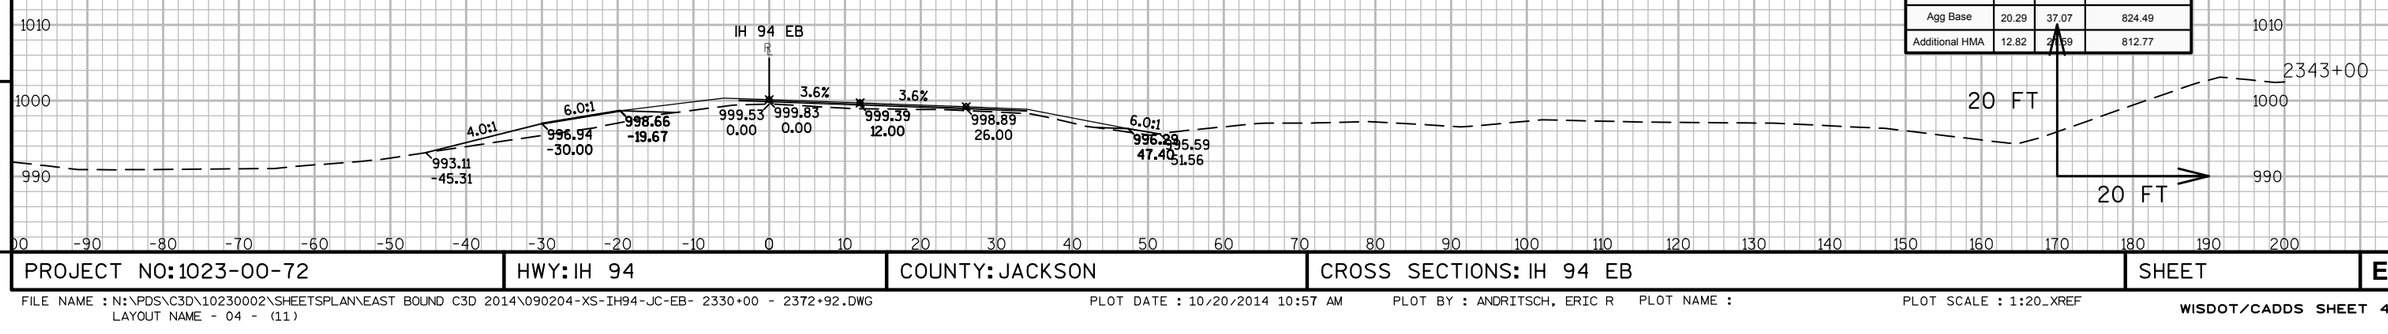

Material(s) at Station 2343+00.00			
Material Name	Area	Volume	Cumulative Volume
CutCommon	0.00	0.00	0.00
Embankment	36.28	69.59	1843.09
Agg Base	20.29	37.07	824.49
Additional HMA	12.82	24.59	812.77


9

9

PROJECT NO: 1023-00-72	HWY: IH 94	COUNTY: JACKSON	CROSS SECTIONS: IH 94 EB	SHEET	E

FILE NAME : N:\PDS\C3D\10230002\SHEETSPLAN\EAST BOUND C3D 2014\090204-XS-IH94-JC-EB- 2330+00 - 2372+92.DWG
LAYOUT NAME - 04 - (11)

PLOT DATE : 10/20/2014 10:57 AM PLOT BY : ANDRITSCH, ERIC R PLOT NAME : PLOT SCALE : 1:20_XREF

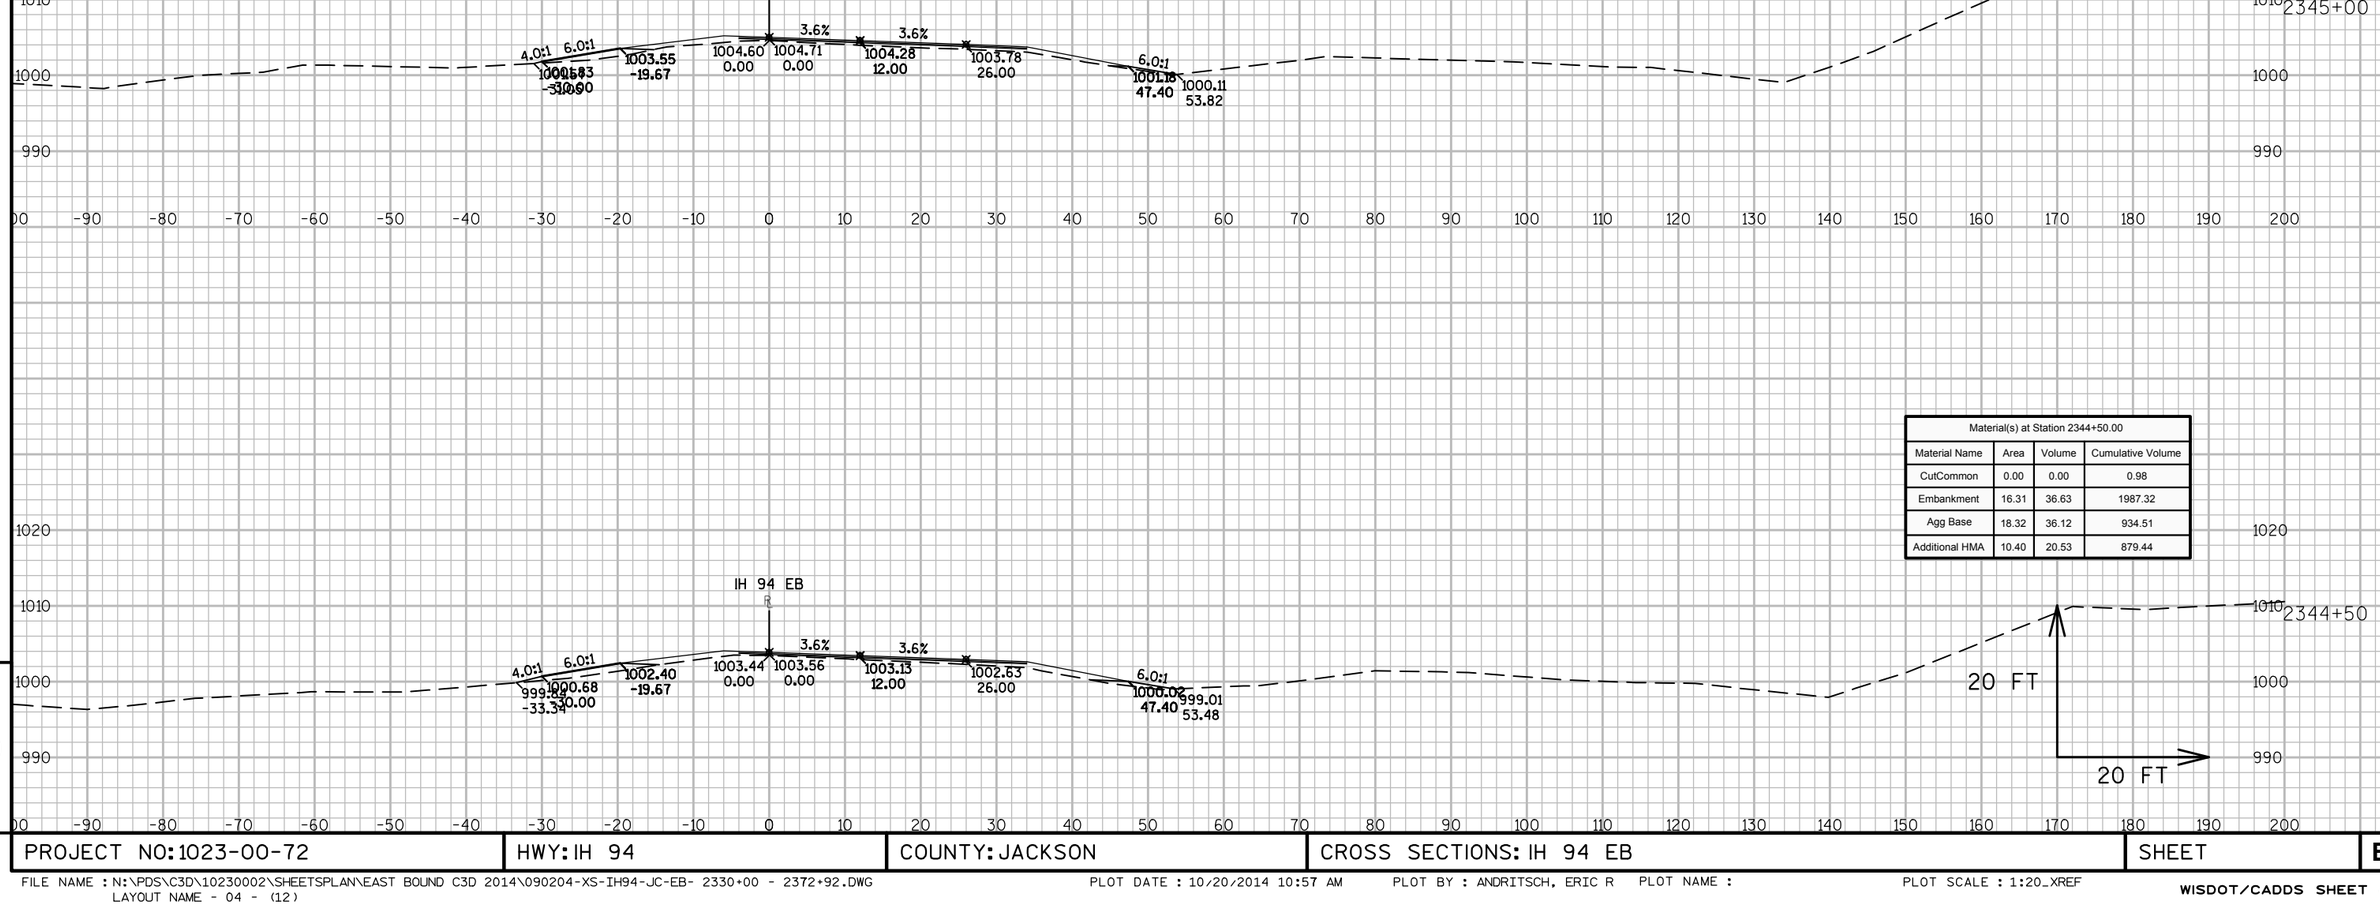

Material(s) at Station 2345+00.00			
Material Name	Area	Volume	Cumulative Volume
CutCommon	0.00	0.00	0.98
Embankment	11.34	25.60	2012.92
Agg Base	16.14	31.91	966.41
Additional HMA	11.42	20.20	899.64

Material(s) at Station 2344+50.00			
Material Name	Area	Volume	Cumulative Volume
CutCommon	0.00	0.00	0.98
Embankment	16.31	36.63	1987.32
Agg Base	18.32	36.12	934.51
Additional HMA	10.40	20.53	879.44


9 9

PROJECT NO: 1023-00-72	HWY: IH 94	COUNTY: JACKSON	CROSS SECTIONS: IH 94 EB	SHEET	E


FILE NAME : N:\PDS\C3D\10230002\SHEETSPLAN\EAST BOUND C3D 2014\090204-XS-IH94-JC-EB- 2330+00 - 2372+92.DWG
LAYOUT NAME - 04 - (12)

PLOT DATE : 10/20/2014 10:57 AM PLOT BY : ANDRITSCH, ERIC R PLOT NAME : PLOT SCALE : 1:20_XREF

Material(s) at Station 2346+00.00			
Material Name	Area	Volume	Cumulative Volume
CutCommon	44.91	41.58	42.56
Embankment	11.10	16.54	2046.23
Agg Base	9.85	17.38	1006.99
Additional HMA	7.56	16.98	937.17

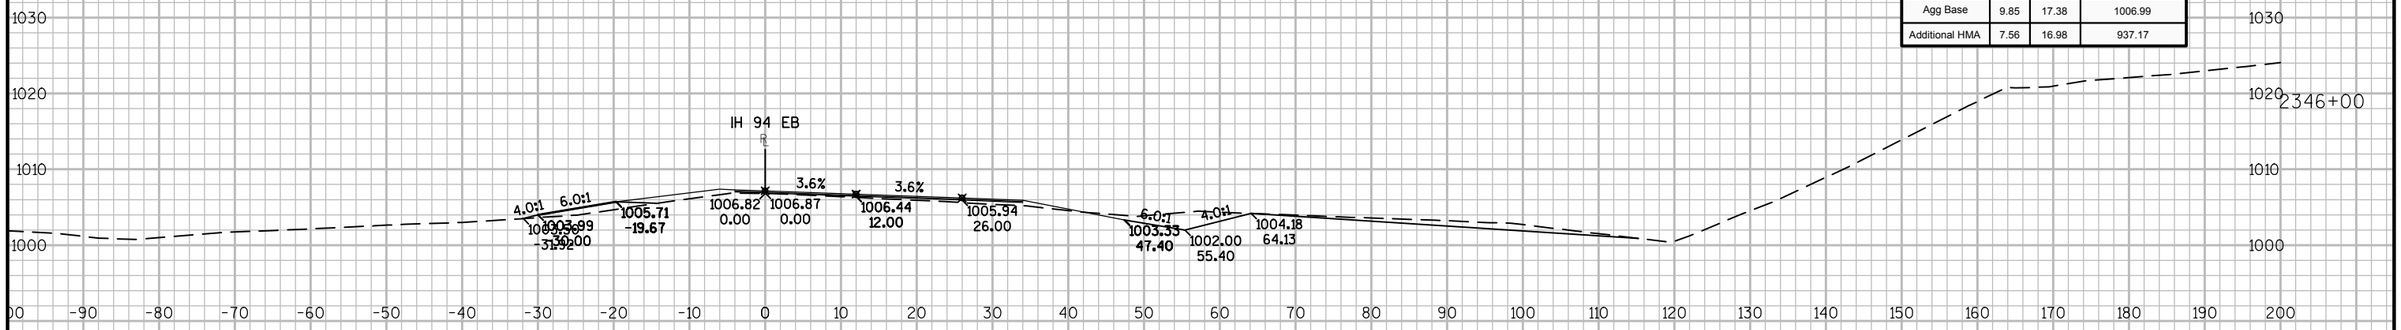

Material(s) at Station 2345+50.00			
Material Name	Area	Volume	Cumulative Volume
CutCommon	0.00	0.00	0.98
Embankment	6.77	16.76	2029.68
Agg Base	8.92	23.20	989.61
Additional HMA	10.77	20.55	920.19

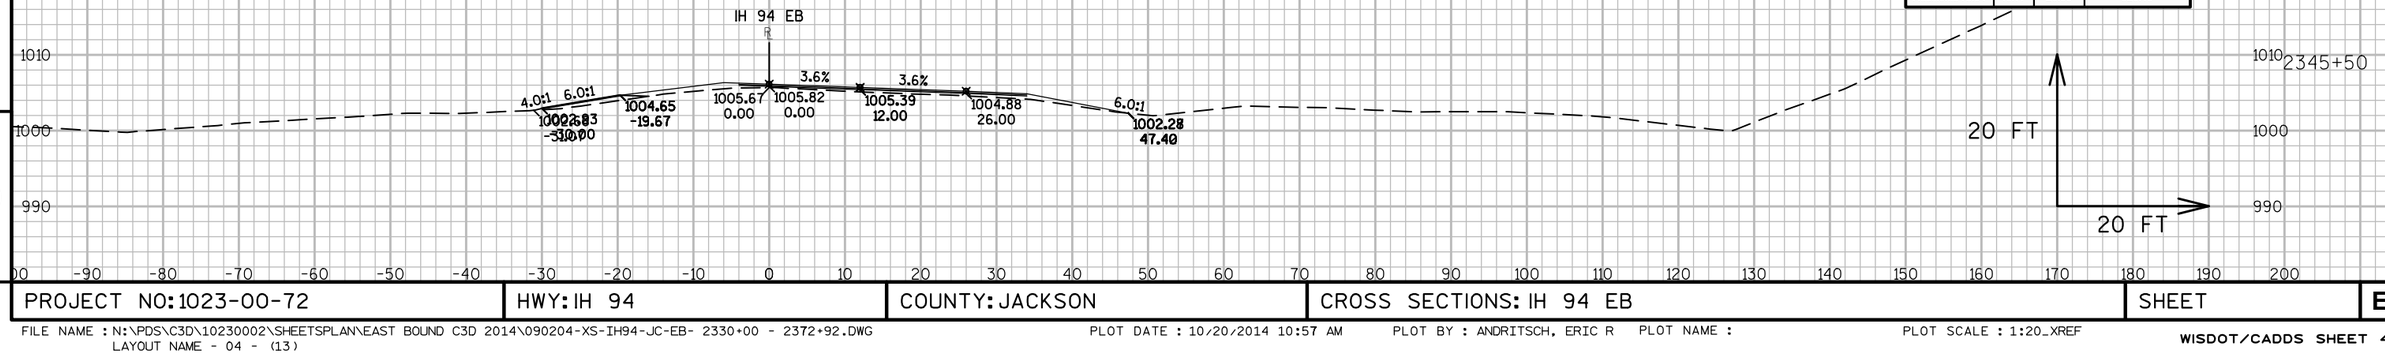

9


9

PROJECT NO: 1023-00-72	HWY: IH 94	COUNTY: JACKSON	CROSS SECTIONS: IH 94 EB	SHEET	E


FILE NAME : N:\PDS\C3D\10230002\SHEETSPLAN\EAST BOUND C3D 2014\090204-XS-IH94-JC-EB- 2330+00 - 2372+92.DWG
LAYOUT NAME - 04 - (13)

PLOT DATE : 10/20/2014 10:57 AM PLOT BY : ANDRITSCH, ERIC R PLOT NAME : PLOT SCALE : 1:20_XREF

Material(s) at Station 2347+00.00			
Material Name	Area	Volume	Cumulative Volume
CutCommon	15.67	43.51	156.65
Embankment	10.89	20.61	2087.64
Agg Base	8.01	18.09	1044.87
Additional HMA	5.65	15.64	970.22

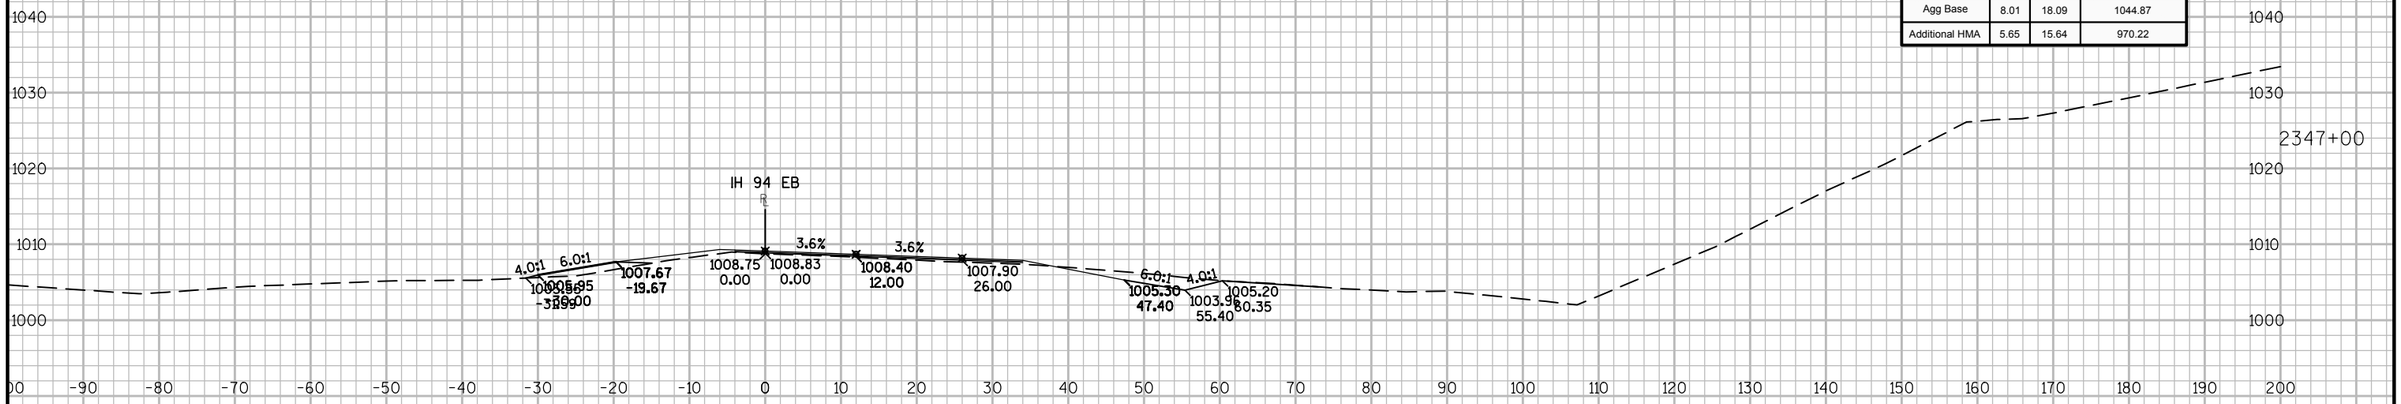

Material(s) at Station 2346+50.00			
Material Name	Area	Volume	Cumulative Volume
CutCommon	31.32	70.58	113.14
Embankment	11.37	20.81	2067.03
Agg Base	11.52	19.79	1026.78
Additional HMA	11.24	17.41	954.58

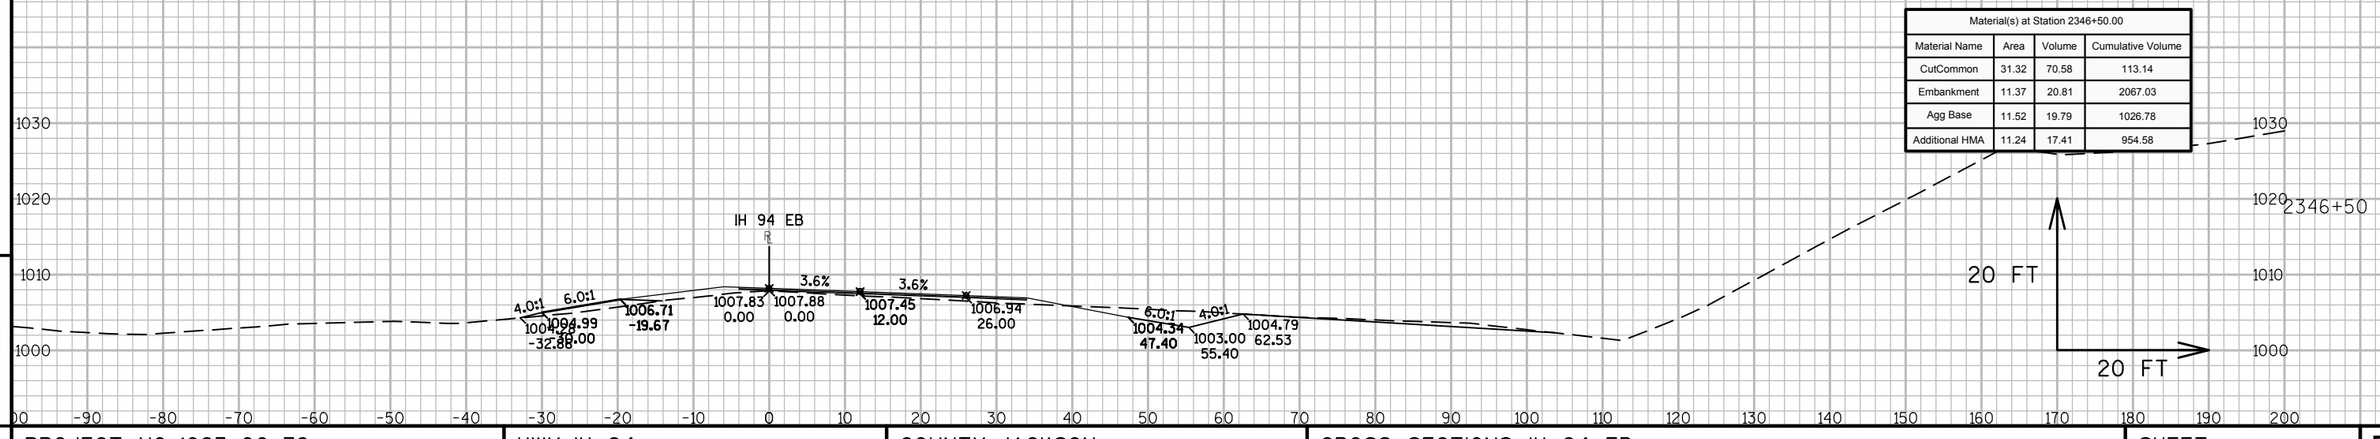


9

9

PROJECT NO: 1023-00-72	HWY: IH 94	COUNTY: JACKSON	CROSS SECTIONS: IH 94 EB	SHEET	E

FILE NAME : N:\PDS\C3D\10230002\SHEETSPLAN\EAST BOUND C3D 2014\090204-XS-IH94-JC-EB- 2330+00 - 2372+92.DWG
LAYOUT NAME - 04 - (14)

PLOT DATE : 10/20/2014 10:58 AM PLOT BY : ANDRITSCH, ERIC R PLOT NAME : PLOT SCALE : 1:20_XREF

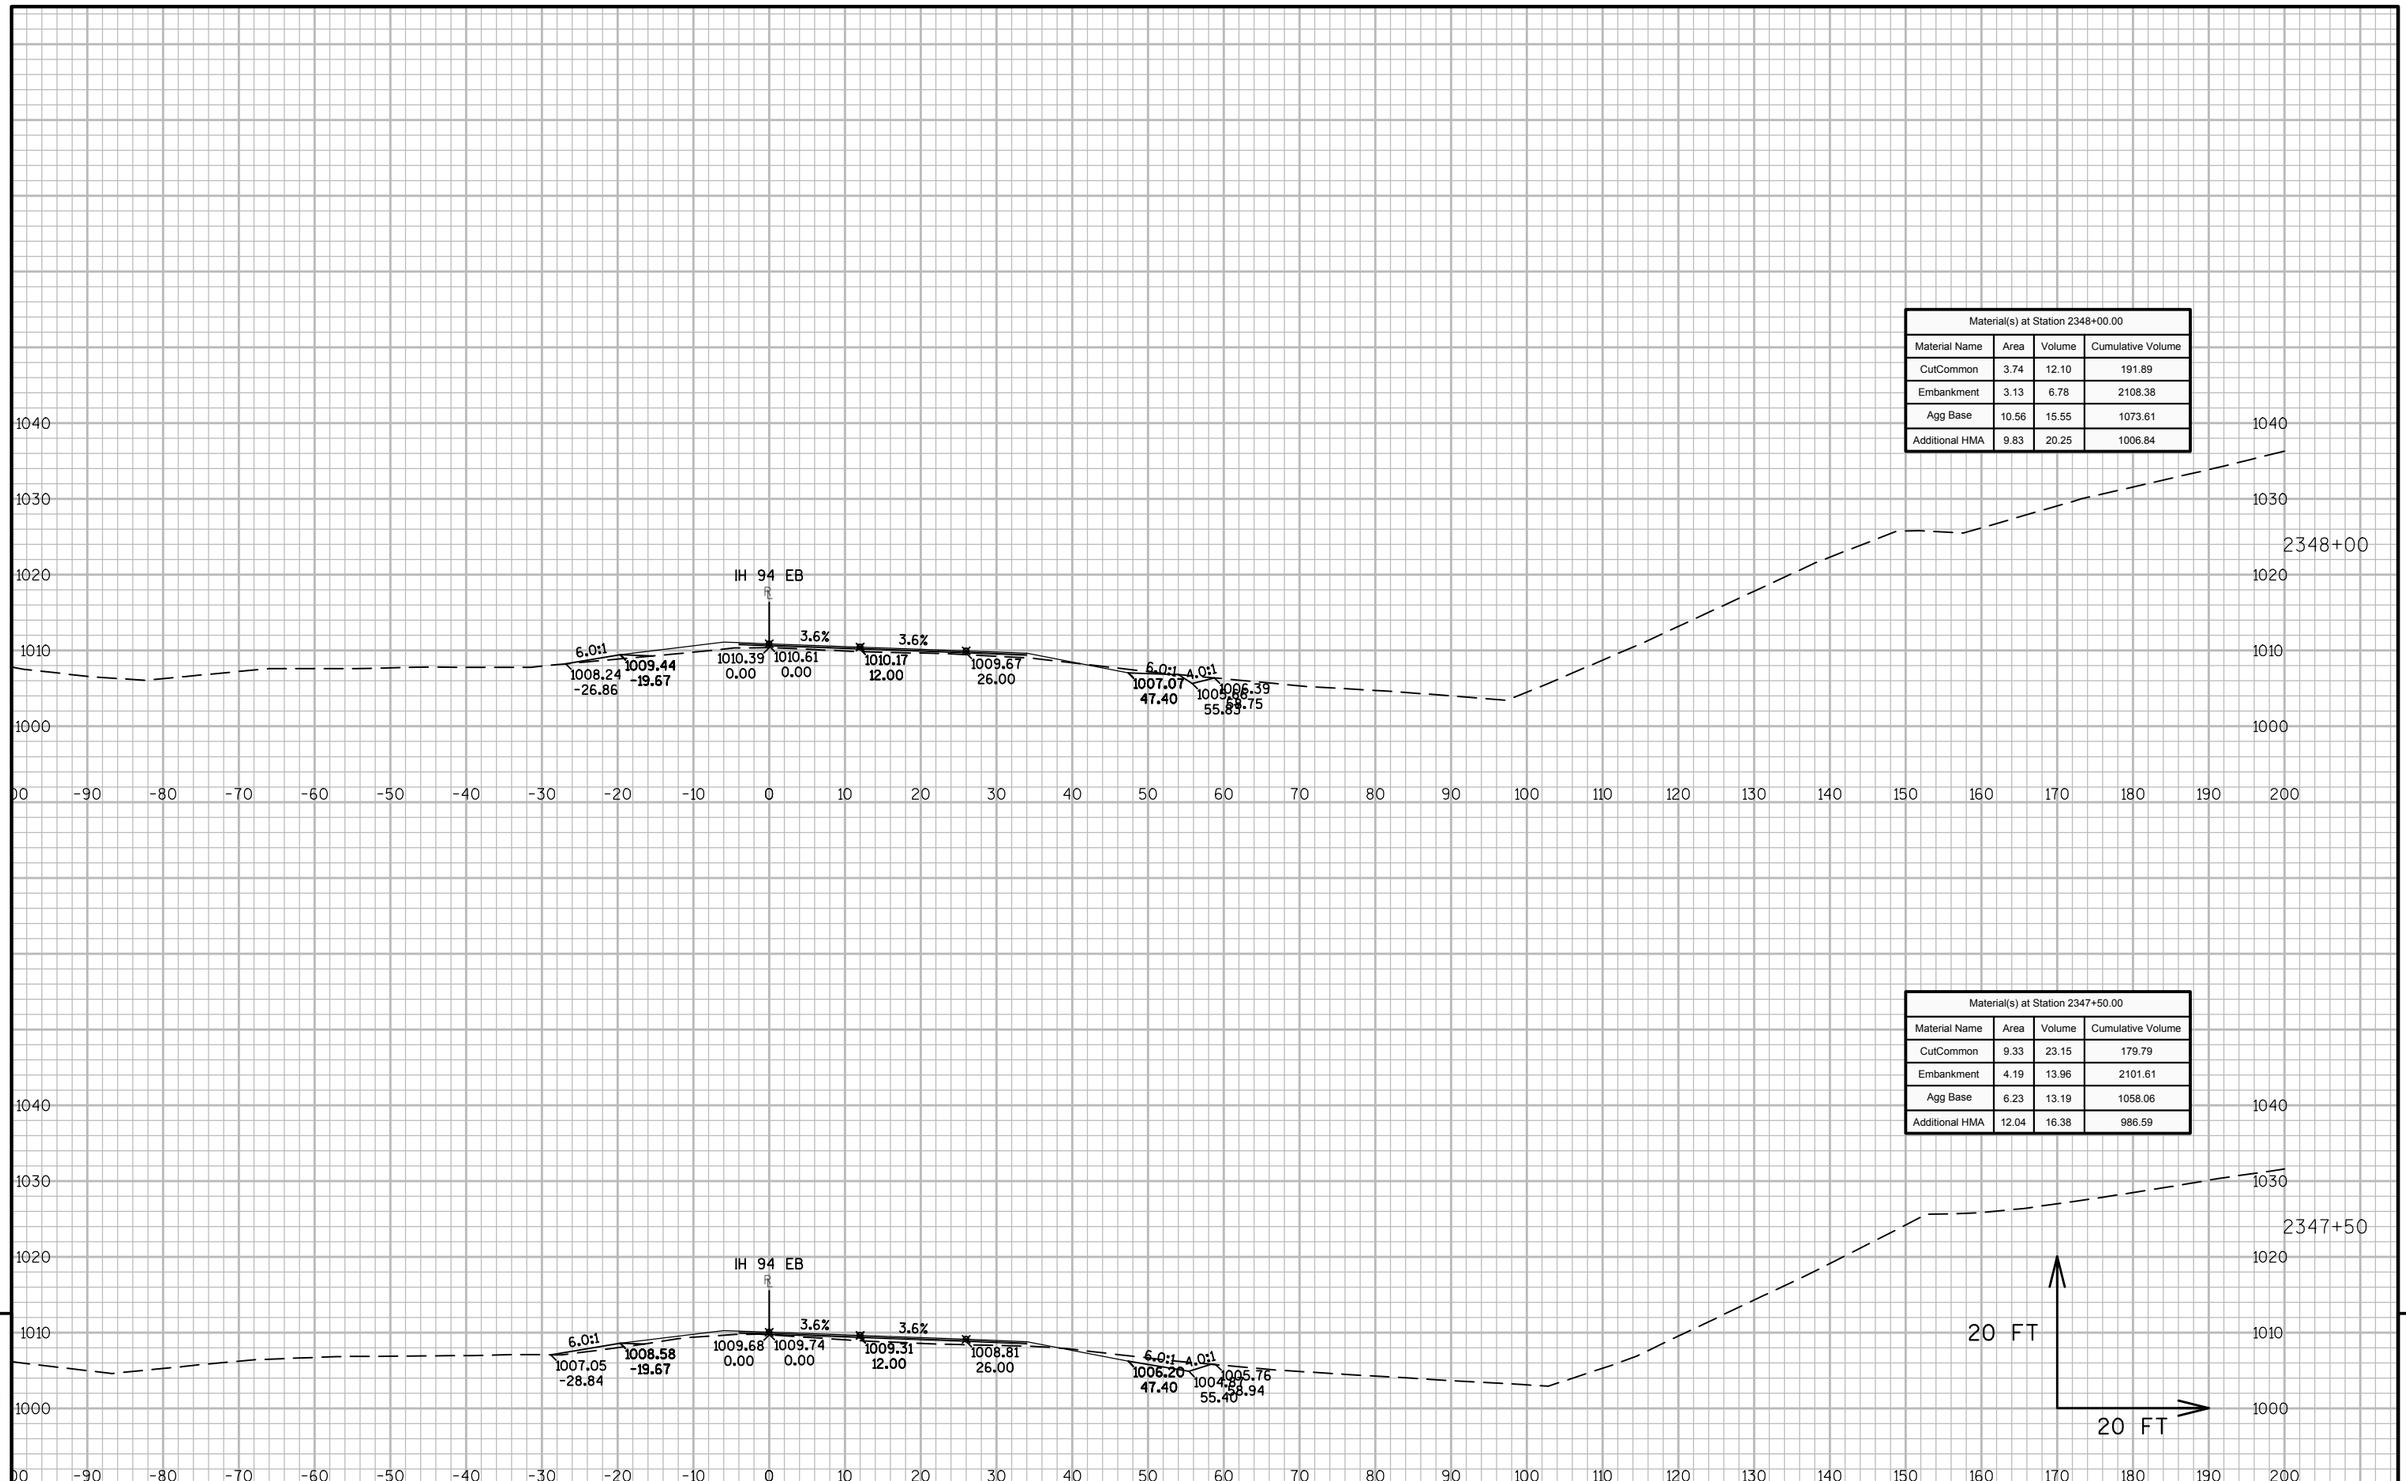


Material(s) at Station 2348+00.00			
Material Name	Area	Volume	Cumulative Volume
CutCommon	3.74	12.10	191.89
Embankment	3.13	6.78	2108.38
Agg Base	10.56	15.55	1073.61
Additional HMA	9.83	20.25	1006.84

Material(s) at Station 2347+50.00			
Material Name	Area	Volume	Cumulative Volume
CutCommon	9.33	23.15	179.79
Embankment	4.19	13.96	2101.61
Agg Base	6.23	13.19	1058.06
Additional HMA	12.04	16.38	986.59

9 9

PROJECT NO: 1023-00-72	HWY: IH 94	COUNTY: JACKSON	CROSS SECTIONS: IH 94 EB	SHEET	E

FILE NAME : N:\PDS\C3D\10230002\SHEETSPLAN\EAST BOUND C3D 2014\090204-XS-IH94-JC-EB- 2330+00 - 2372+92.DWG
LAYOUT NAME - 04 - (15)
PLOT DATE : 10/20/2014 10:58 AM PLOT BY : ANDRITSCH, ERIC R PLOT NAME : PLOT SCALE : 1:20_XREF

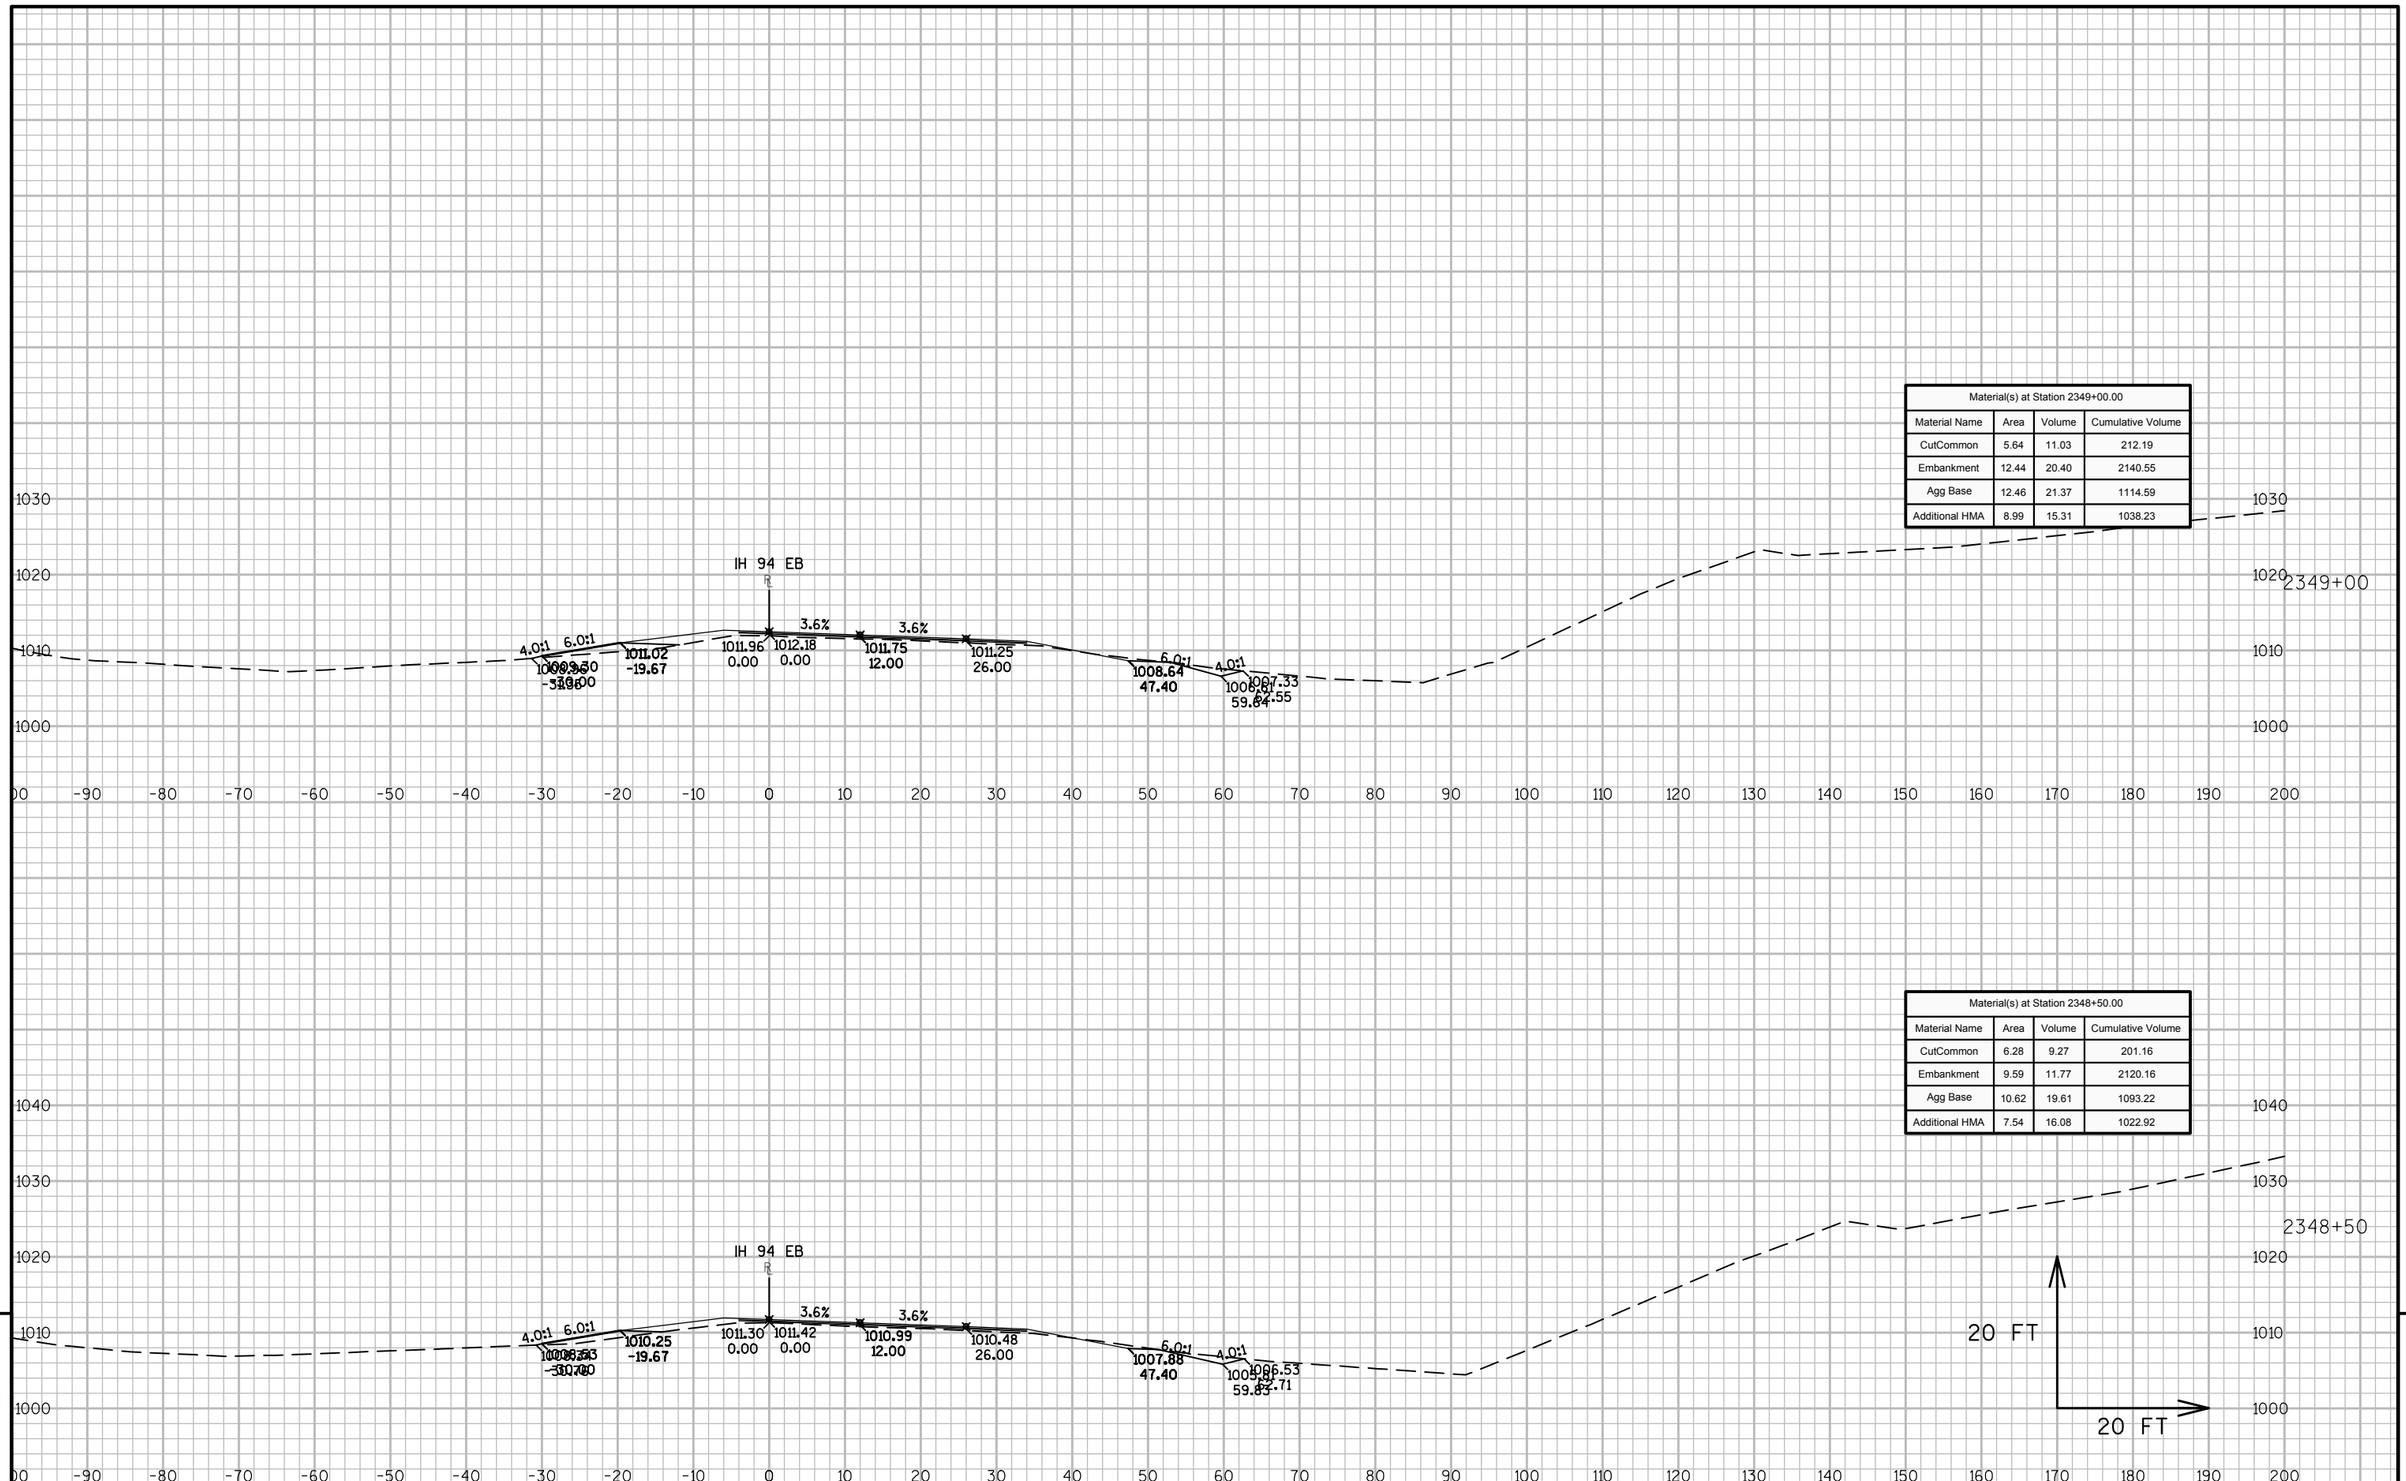

Material(s) at Station 2349+00.00			
Material Name	Area	Volume	Cumulative Volume
CutCommon	5.64	11.03	212.19
Embankment	12.44	20.40	2140.55
Agg Base	12.46	21.37	1114.59
Additional HMA	8.99	15.31	1038.23

Material(s) at Station 2348+50.00			
Material Name	Area	Volume	Cumulative Volume
CutCommon	6.28	9.27	201.16
Embankment	9.59	11.77	2120.16
Agg Base	10.62	19.61	1093.22
Additional HMA	7.54	16.08	1022.92


9

9

PROJECT NO: 1023-00-72	HWY: IH 94	COUNTY: JACKSON	CROSS SECTIONS: IH 94 EB	SHEET	E

FILE NAME : N:\PDS\C3D\10230002\SHEETSPLAN\EAST BOUND C3D 2014\090204-XS-IH94-JC-EB- 2330+00 - 2372+92.DWG
LAYOUT NAME - 04 - (16)

PLOT DATE : 10/20/2014 10:58 AM PLOT BY : ANDRITSCH, ERIC R PLOT NAME : PLOT SCALE : 1:20_XREF

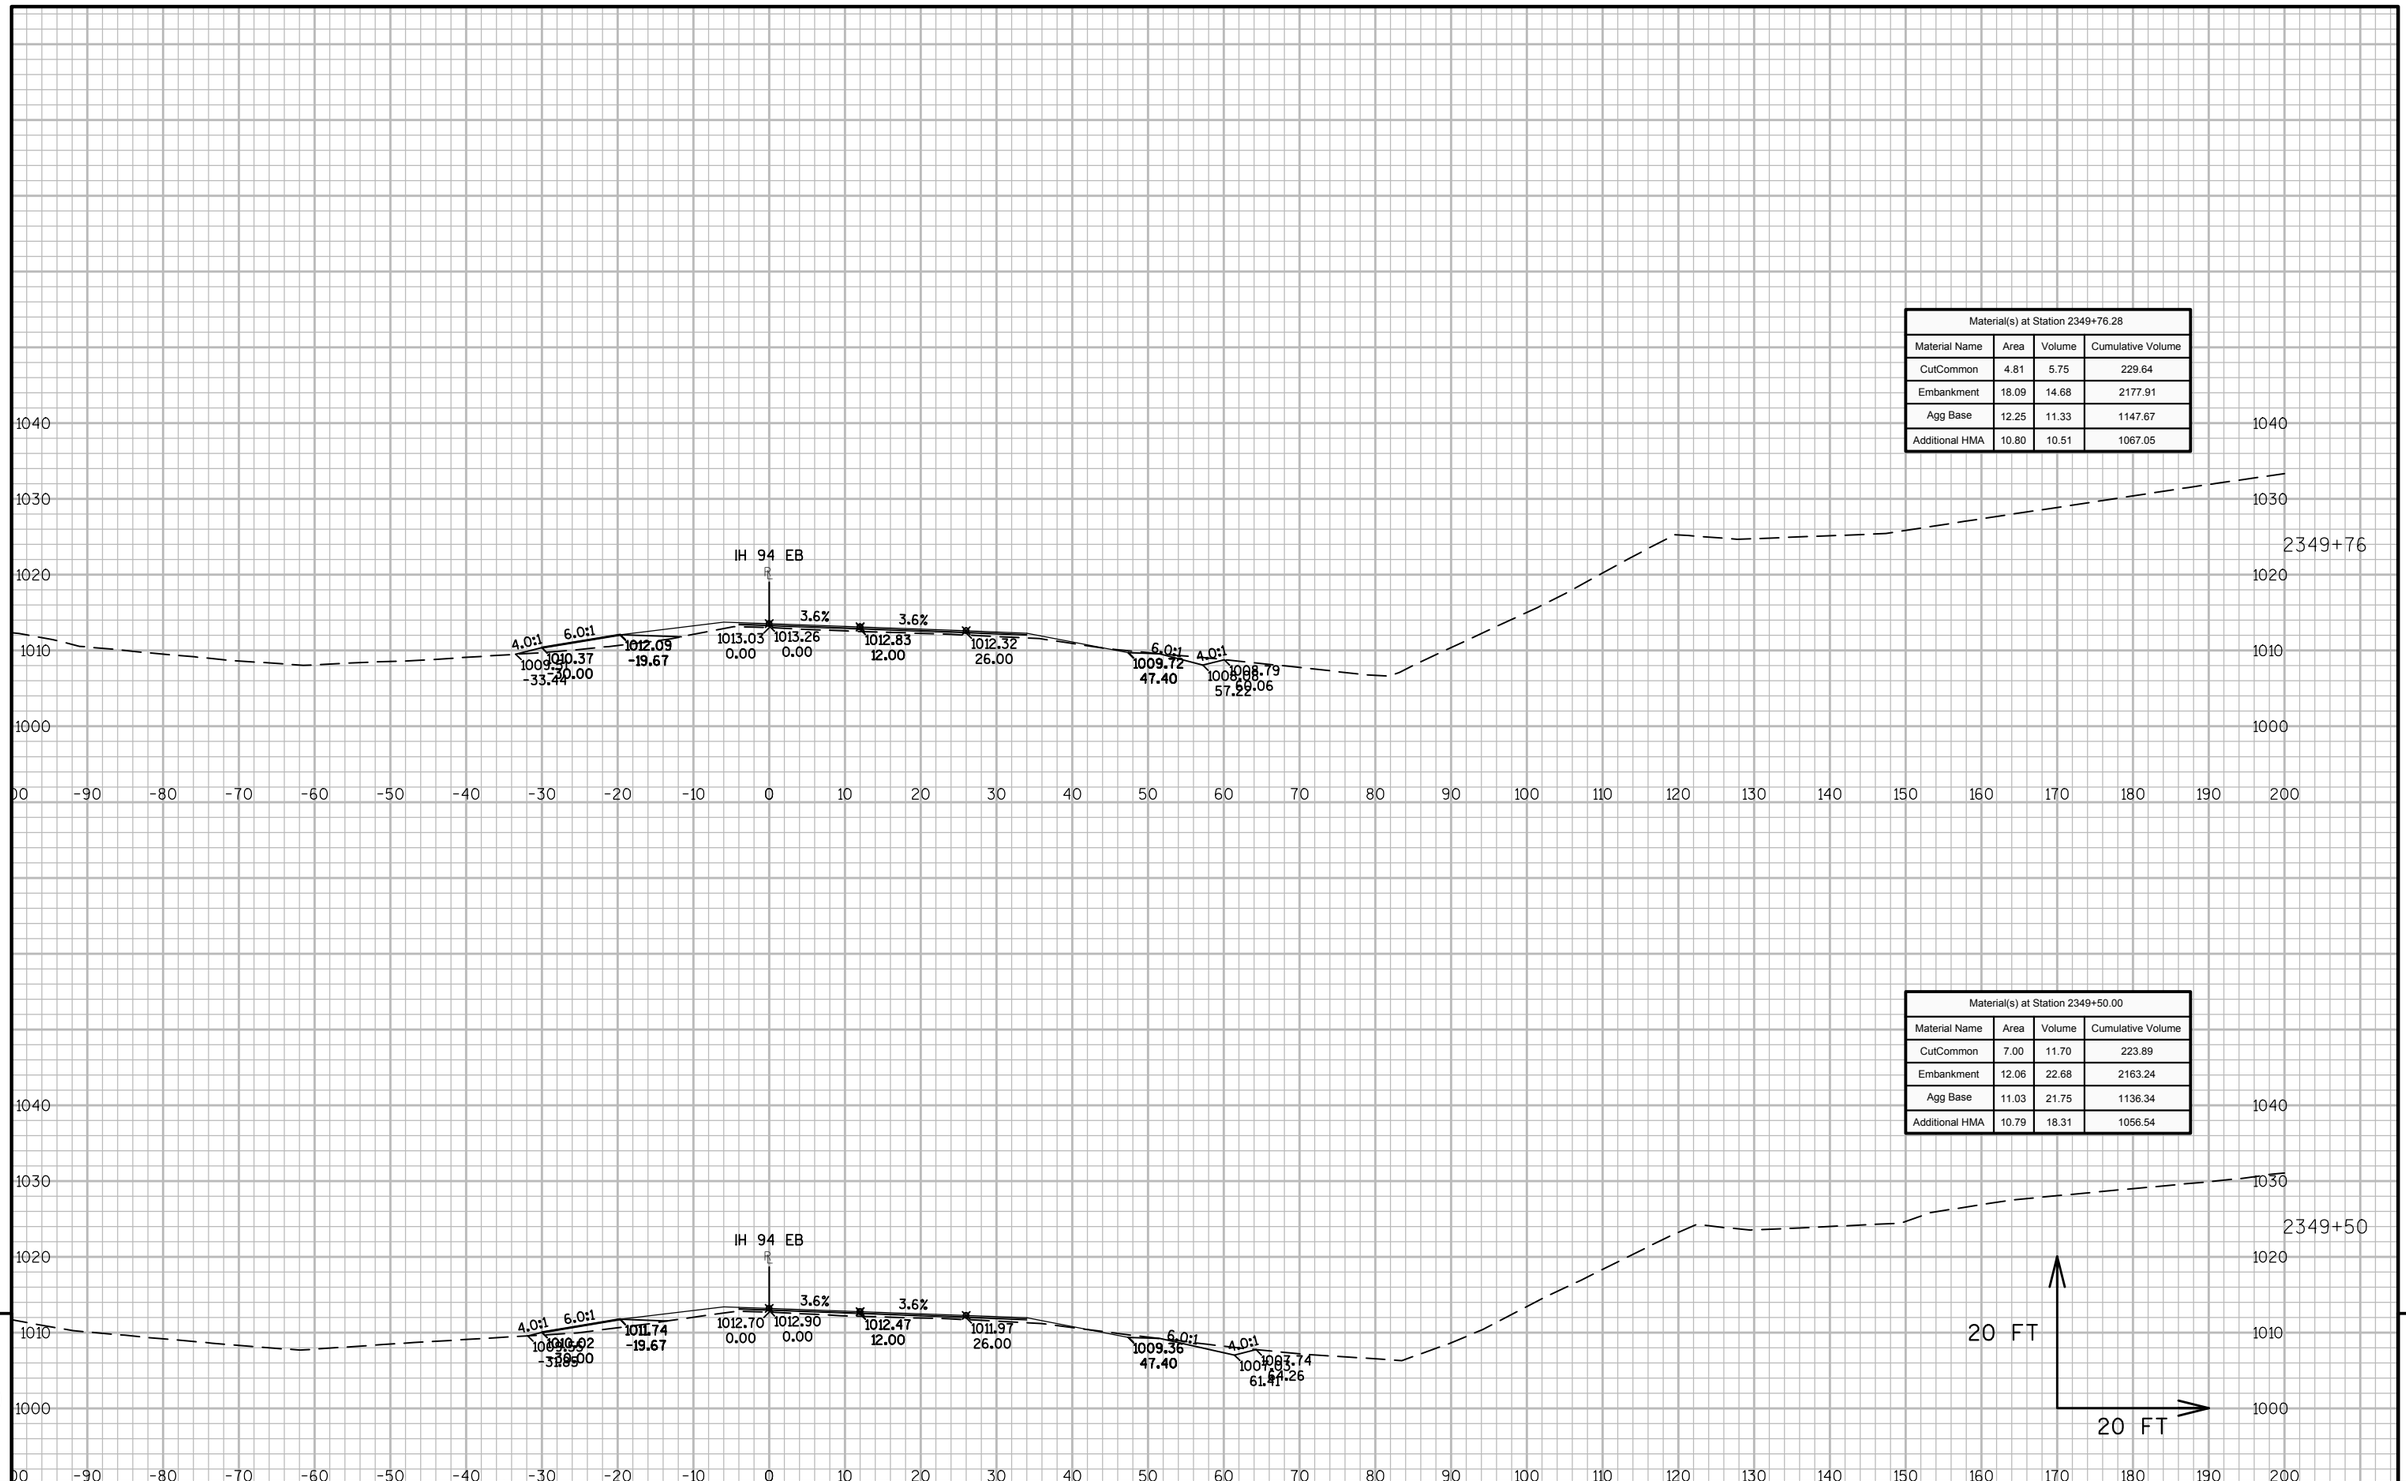

Material(s) at Station 2349+76.28

Material Name	Area	Volume	Cumulative Volume
CutCommon	4.81	5.75	229.64
Embankment	18.09	14.68	2177.91
Agg Base	12.25	11.33	1147.67
Additional HMA	10.80	10.51	1067.05

Material(s) at Station 2349+50.00

Material Name	Area	Volume	Cumulative Volume
CutCommon	7.00	11.70	223.89
Embankment	12.06	22.68	2163.24
Agg Base	11.03	21.75	1136.34
Additional HMA	10.79	18.31	1056.54


9

9

PROJECT NO: 1023-00-72	HWY: IH 94	COUNTY: JACKSON	CROSS SECTIONS: IH 94 EB	SHEET	E

FILE NAME : N:\PDS\C3D\10230002\SHEETSPLAN\EAST BOUND C3D 2014\090204-XS-IH94-JC-EB- 2330+00 - 2372+92.DWG
LAYOUT NAME - 04 - (17)

PLOT DATE : 10/20/2014 10:58 AM PLOT BY : ANDRITSCH, ERIC R PLOT NAME : PLOT SCALE : 1:20_XREF

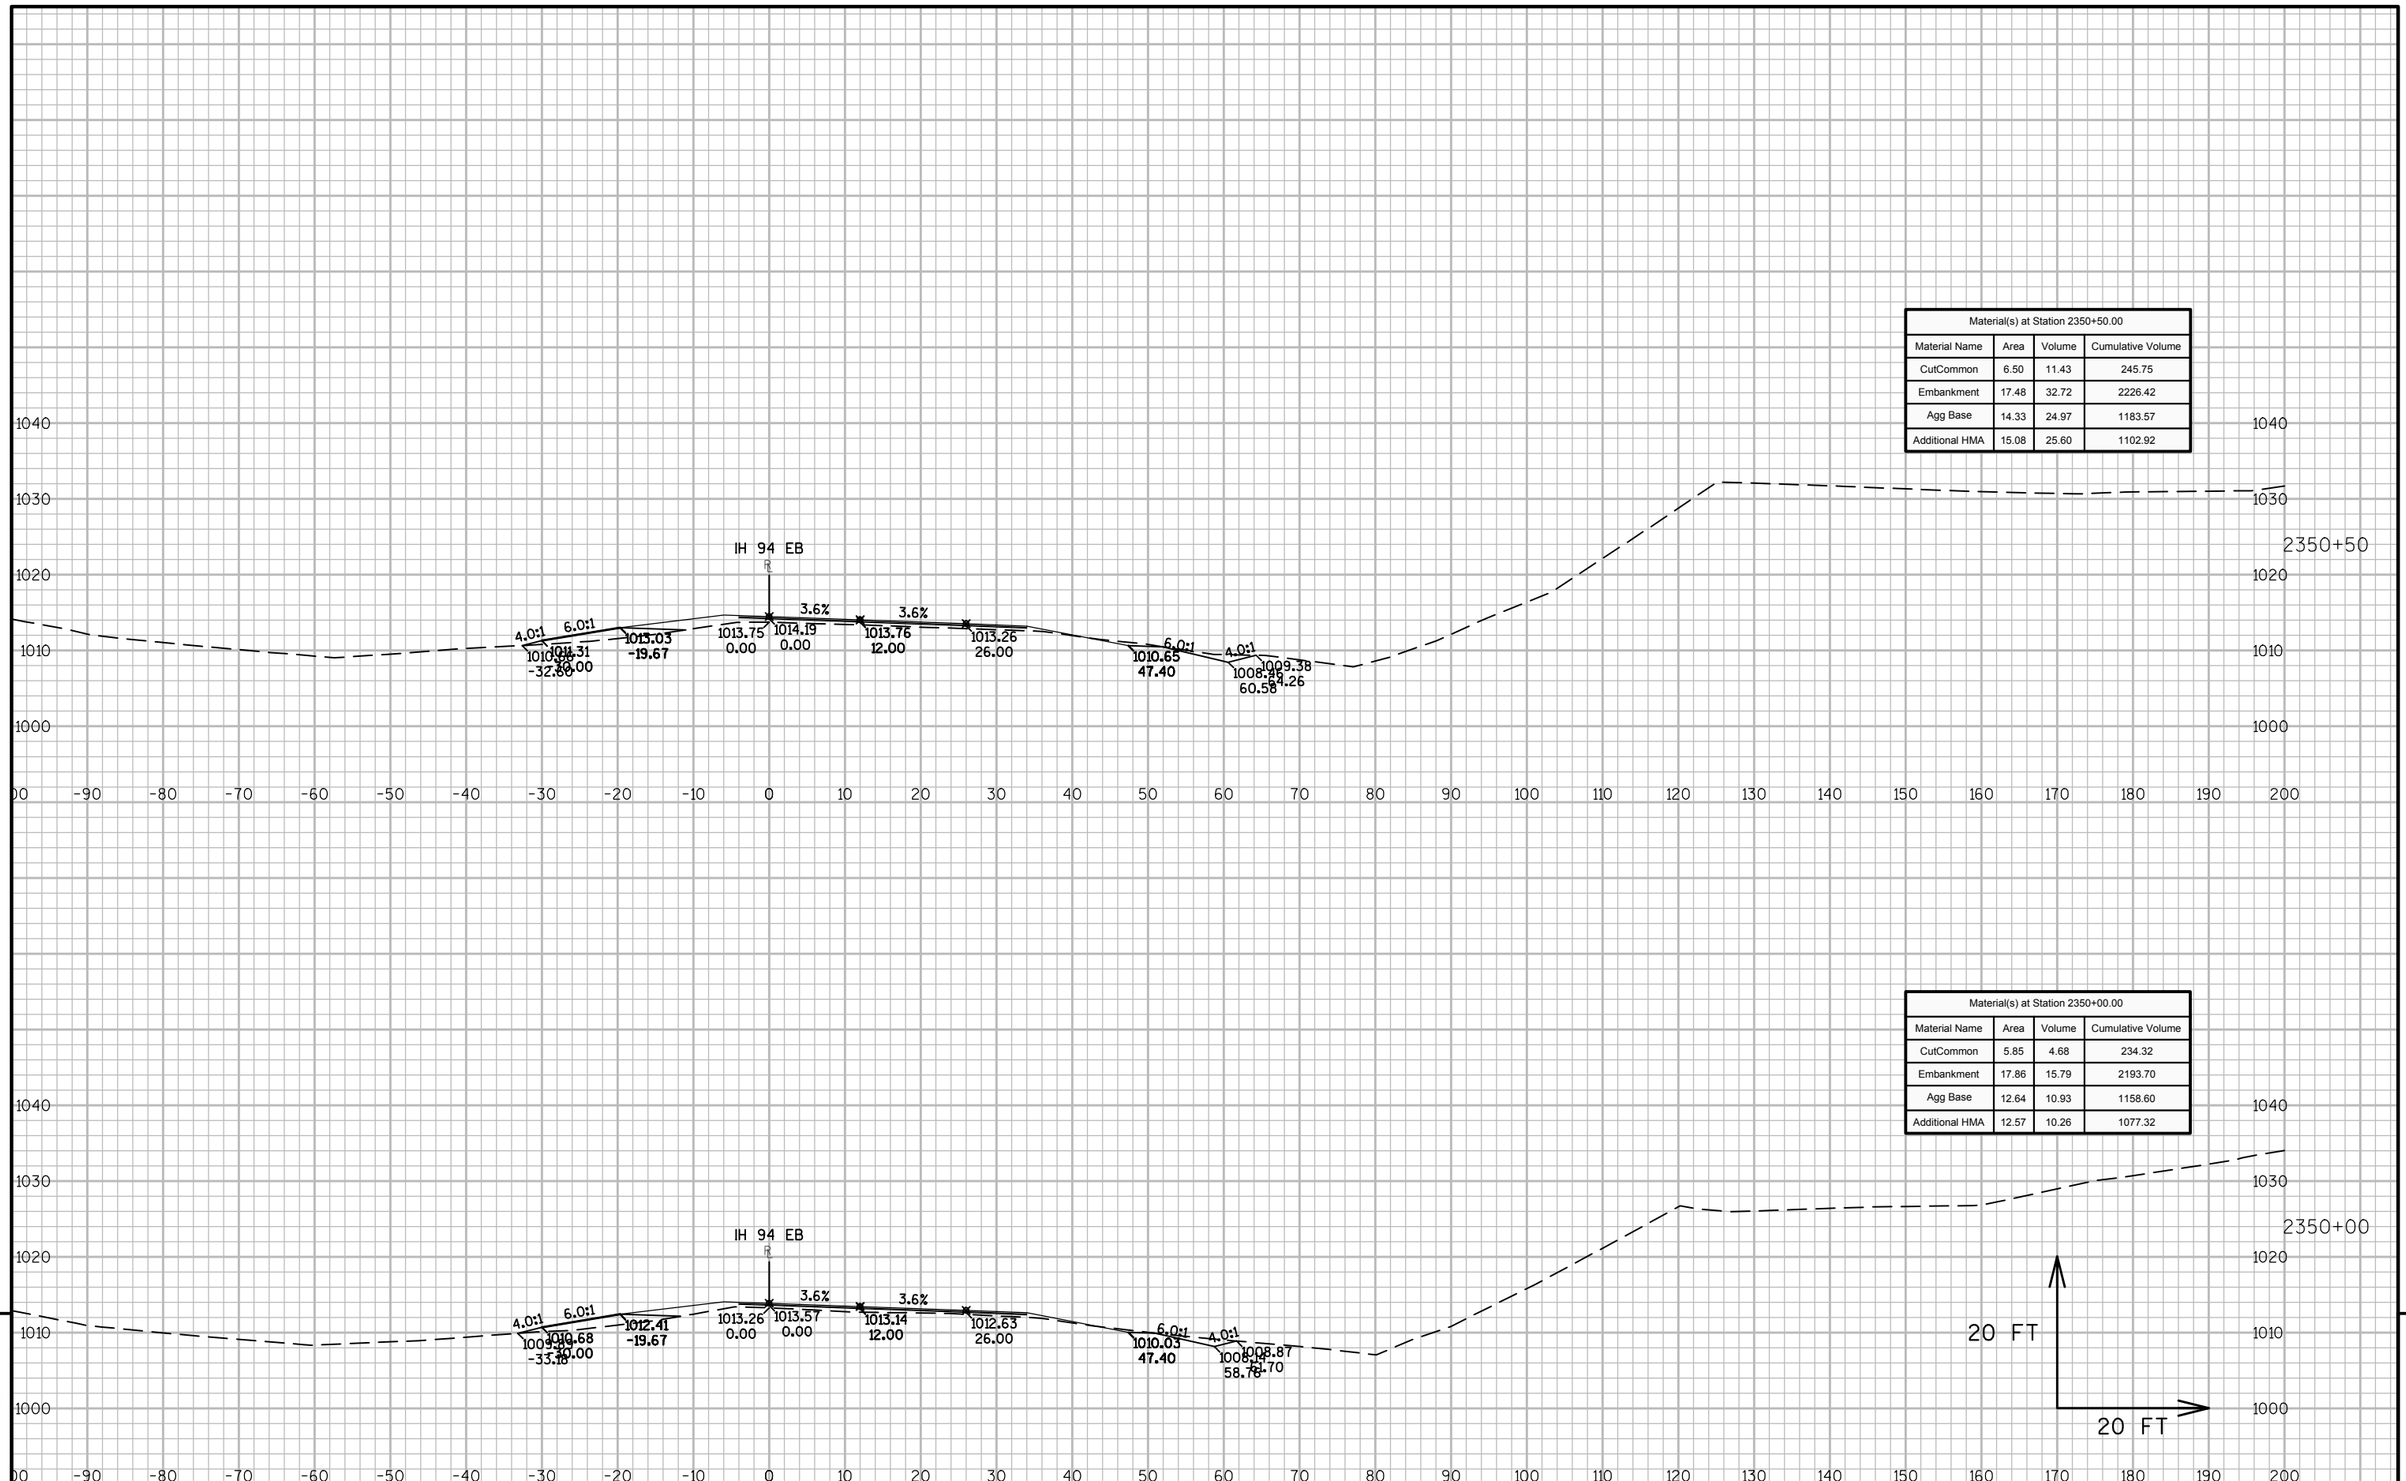

Material(s) at Station 2350+50.00			
Material Name	Area	Volume	Cumulative Volume
CutCommon	6.50	11.43	245.75
Embankment	17.48	32.72	2226.42
Agg Base	14.33	24.97	1183.57
Additional HMA	15.08	25.60	1102.92

Material(s) at Station 2350+00.00			
Material Name	Area	Volume	Cumulative Volume
CutCommon	5.85	4.68	234.32
Embankment	17.86	15.79	2193.70
Agg Base	12.64	10.93	1158.60
Additional HMA	12.57	10.26	1077.32

9


9

PROJECT NO: 1023-00-72	HWY: IH 94	COUNTY: JACKSON	CROSS SECTIONS: IH 94 EB	SHEET	E

FILE NAME : N:\PDS\C3D\10230002\SHEETSPLAN\EAST BOUND C3D 2014\090204-XS-IH94-JC-EB- 2330+00 - 2372+92.DWG
LAYOUT NAME - 04 - (18)

PLOT DATE : 10/20/2014 10:58 AM PLOT BY : ANDRITSCH, ERIC R PLOT NAME : PLOT SCALE : 1:20_XREF

Material(s) at Station 2351+50.00			
Material Name	Area	Volume	Cumulative Volume
CutCommon	13.49	21.86	283.01
Embankment	11.14	18.24	2268.78
Agg Base	13.30	23.71	1231.95
Additional HMA	13.05	23.25	1151.30

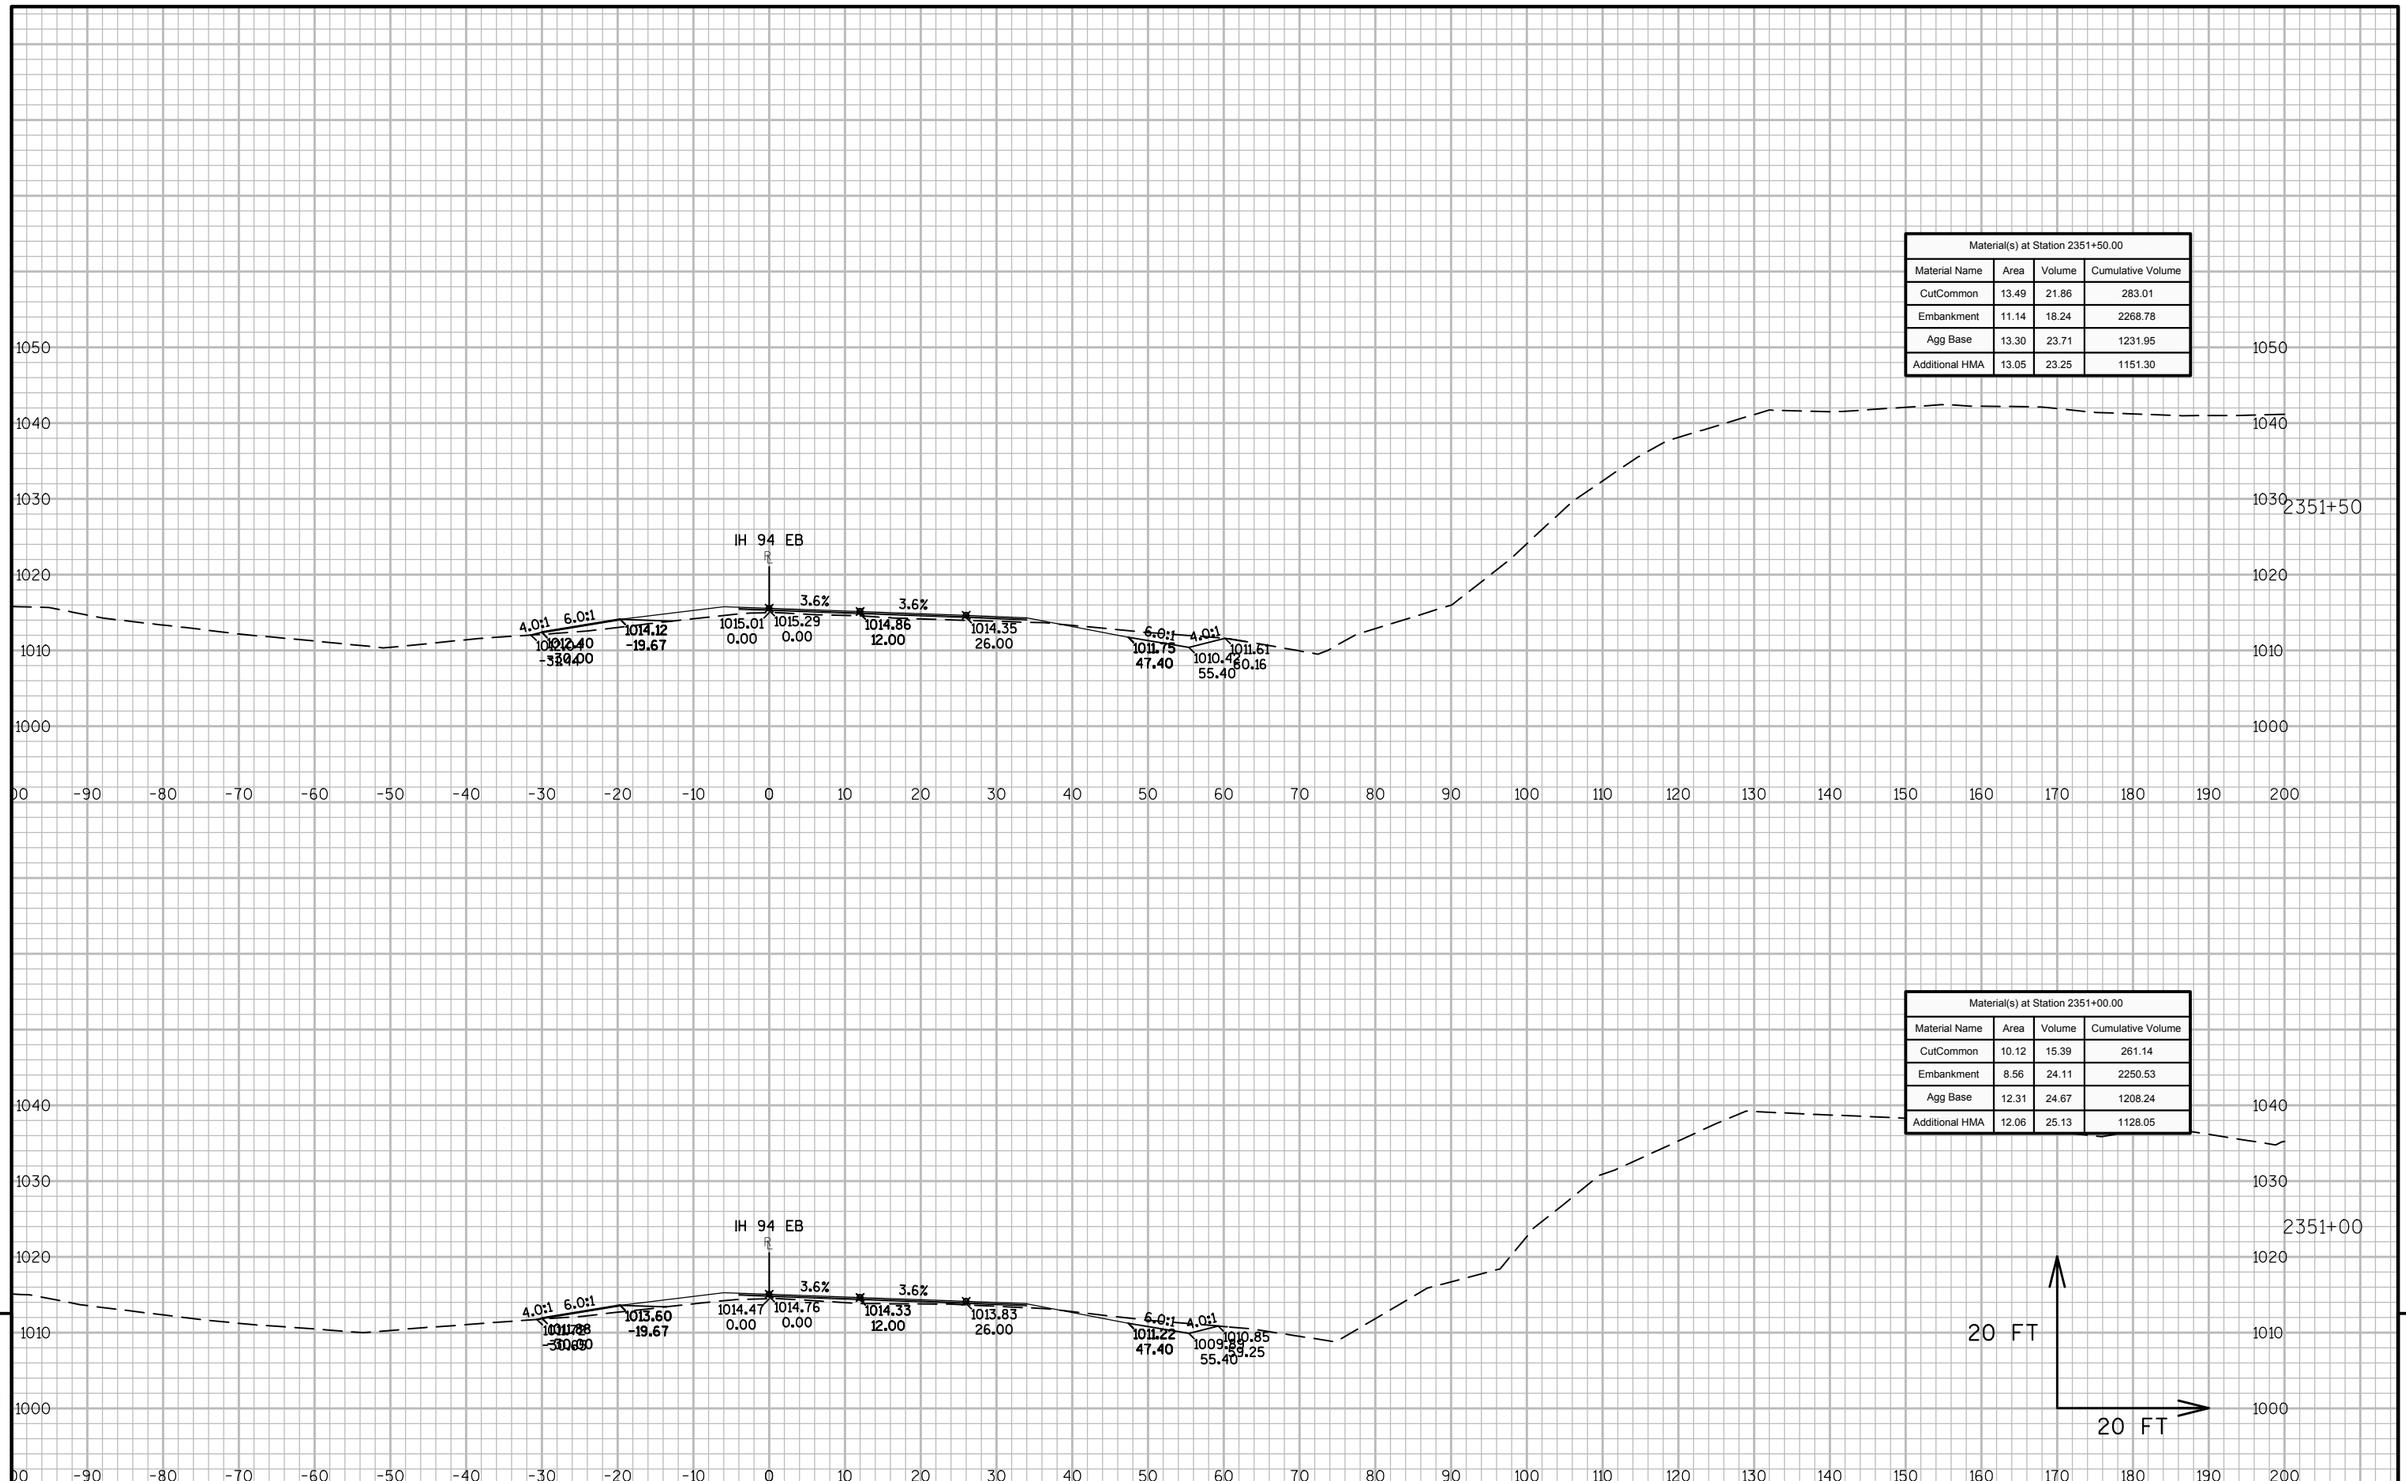

Material(s) at Station 2351+00.00			
Material Name	Area	Volume	Cumulative Volume
CutCommon	10.12	15.39	261.14
Embankment	8.56	24.11	2250.53
Agg Base	12.31	24.67	1208.24
Additional HMA	12.06	25.13	1128.05

9


9

PROJECT NO: 1023-00-72	HWY: IH 94	COUNTY: JACKSON	CROSS SECTIONS: IH 94 EB	SHEET	E

FILE NAME : N:\PDS\C3D\10230002\SHEETSPLAN\EAST BOUND C3D 2014\090204-XS-IH94-JC-EB- 2330+00 - 2372+92.DWG
LAYOUT NAME - 04 - (19)

PLOT DATE : 10/20/2014 10:58 AM PLOT BY : ANDRITSCH, ERIC R PLOT NAME : PLOT SCALE : 1:20_XREF

Material(s) at Station 2352+50.00			
Material Name	Area	Volume	Cumulative Volume
CutCommon	13.50	21.98	326.95
Embankment	9.99	18.64	2307.12
Agg Base	12.07	22.13	1277.35
Additional HMA	12.03	23.64	1199.52

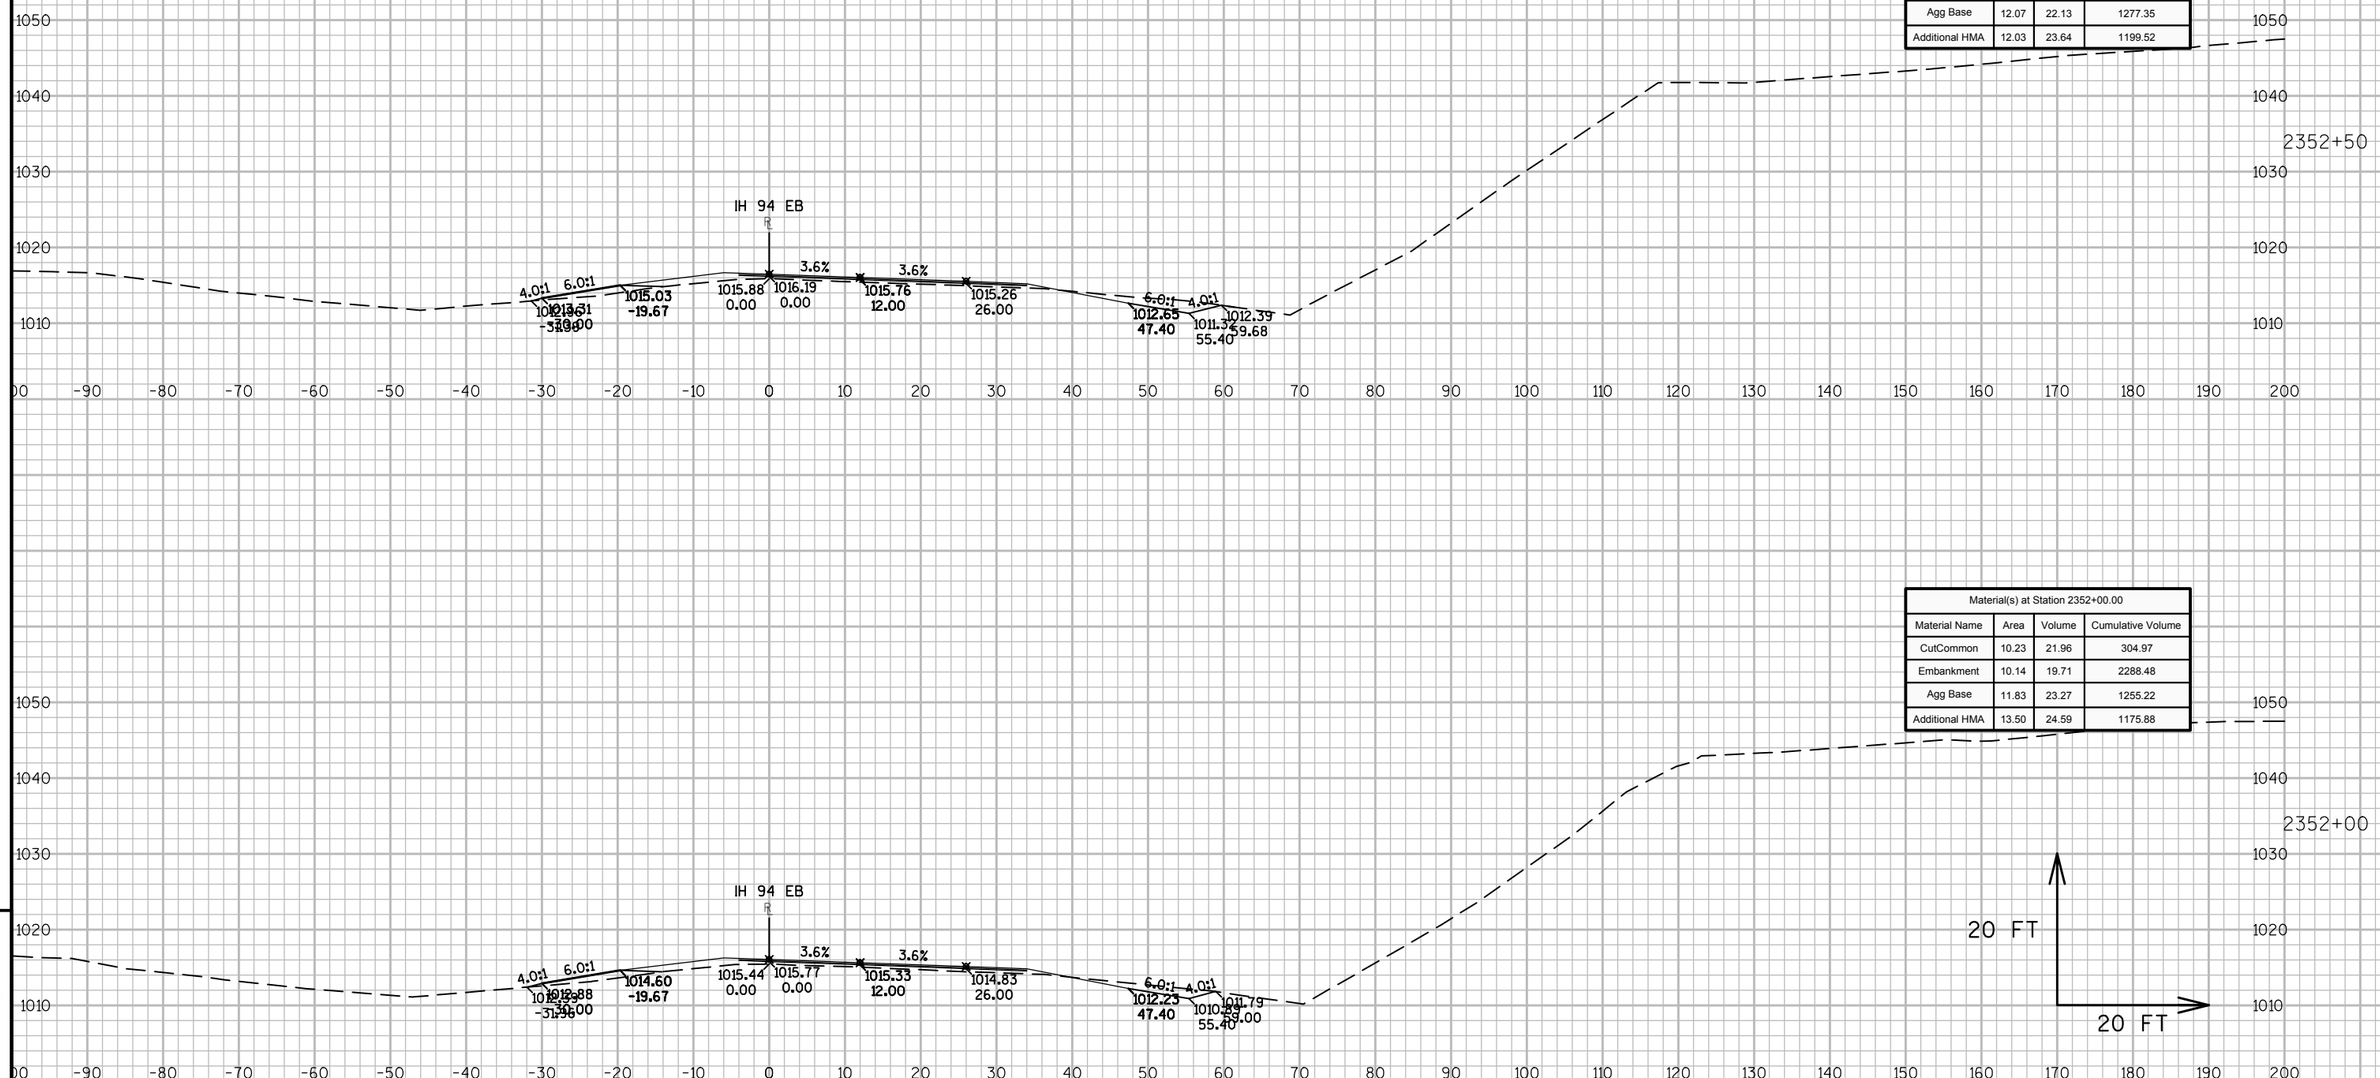

Material(s) at Station 2352+00.00			
Material Name	Area	Volume	Cumulative Volume
CutCommon	10.23	21.96	304.97
Embankment	10.14	19.71	2288.48
Agg Base	11.83	23.27	1255.22
Additional HMA	13.50	24.59	1175.88


9

9

PROJECT NO: 1023-00-72	HWY: IH 94	COUNTY: JACKSON	CROSS SECTIONS: IH 94 EB	SHEET	E

FILE NAME : N:\PDS\C3D\10230002\SHEETSPLAN\EAST BOUND C3D 2014\090204-XS-IH94-JC-EB- 2330+00 - 2372+92.DWG
LAYOUT NAME - 04 - (20)

PLOT DATE : 10/20/2014 10:58 AM PLOT BY : ANDRITSCH, ERIC R PLOT NAME : PLOT SCALE : 1:20_XREF

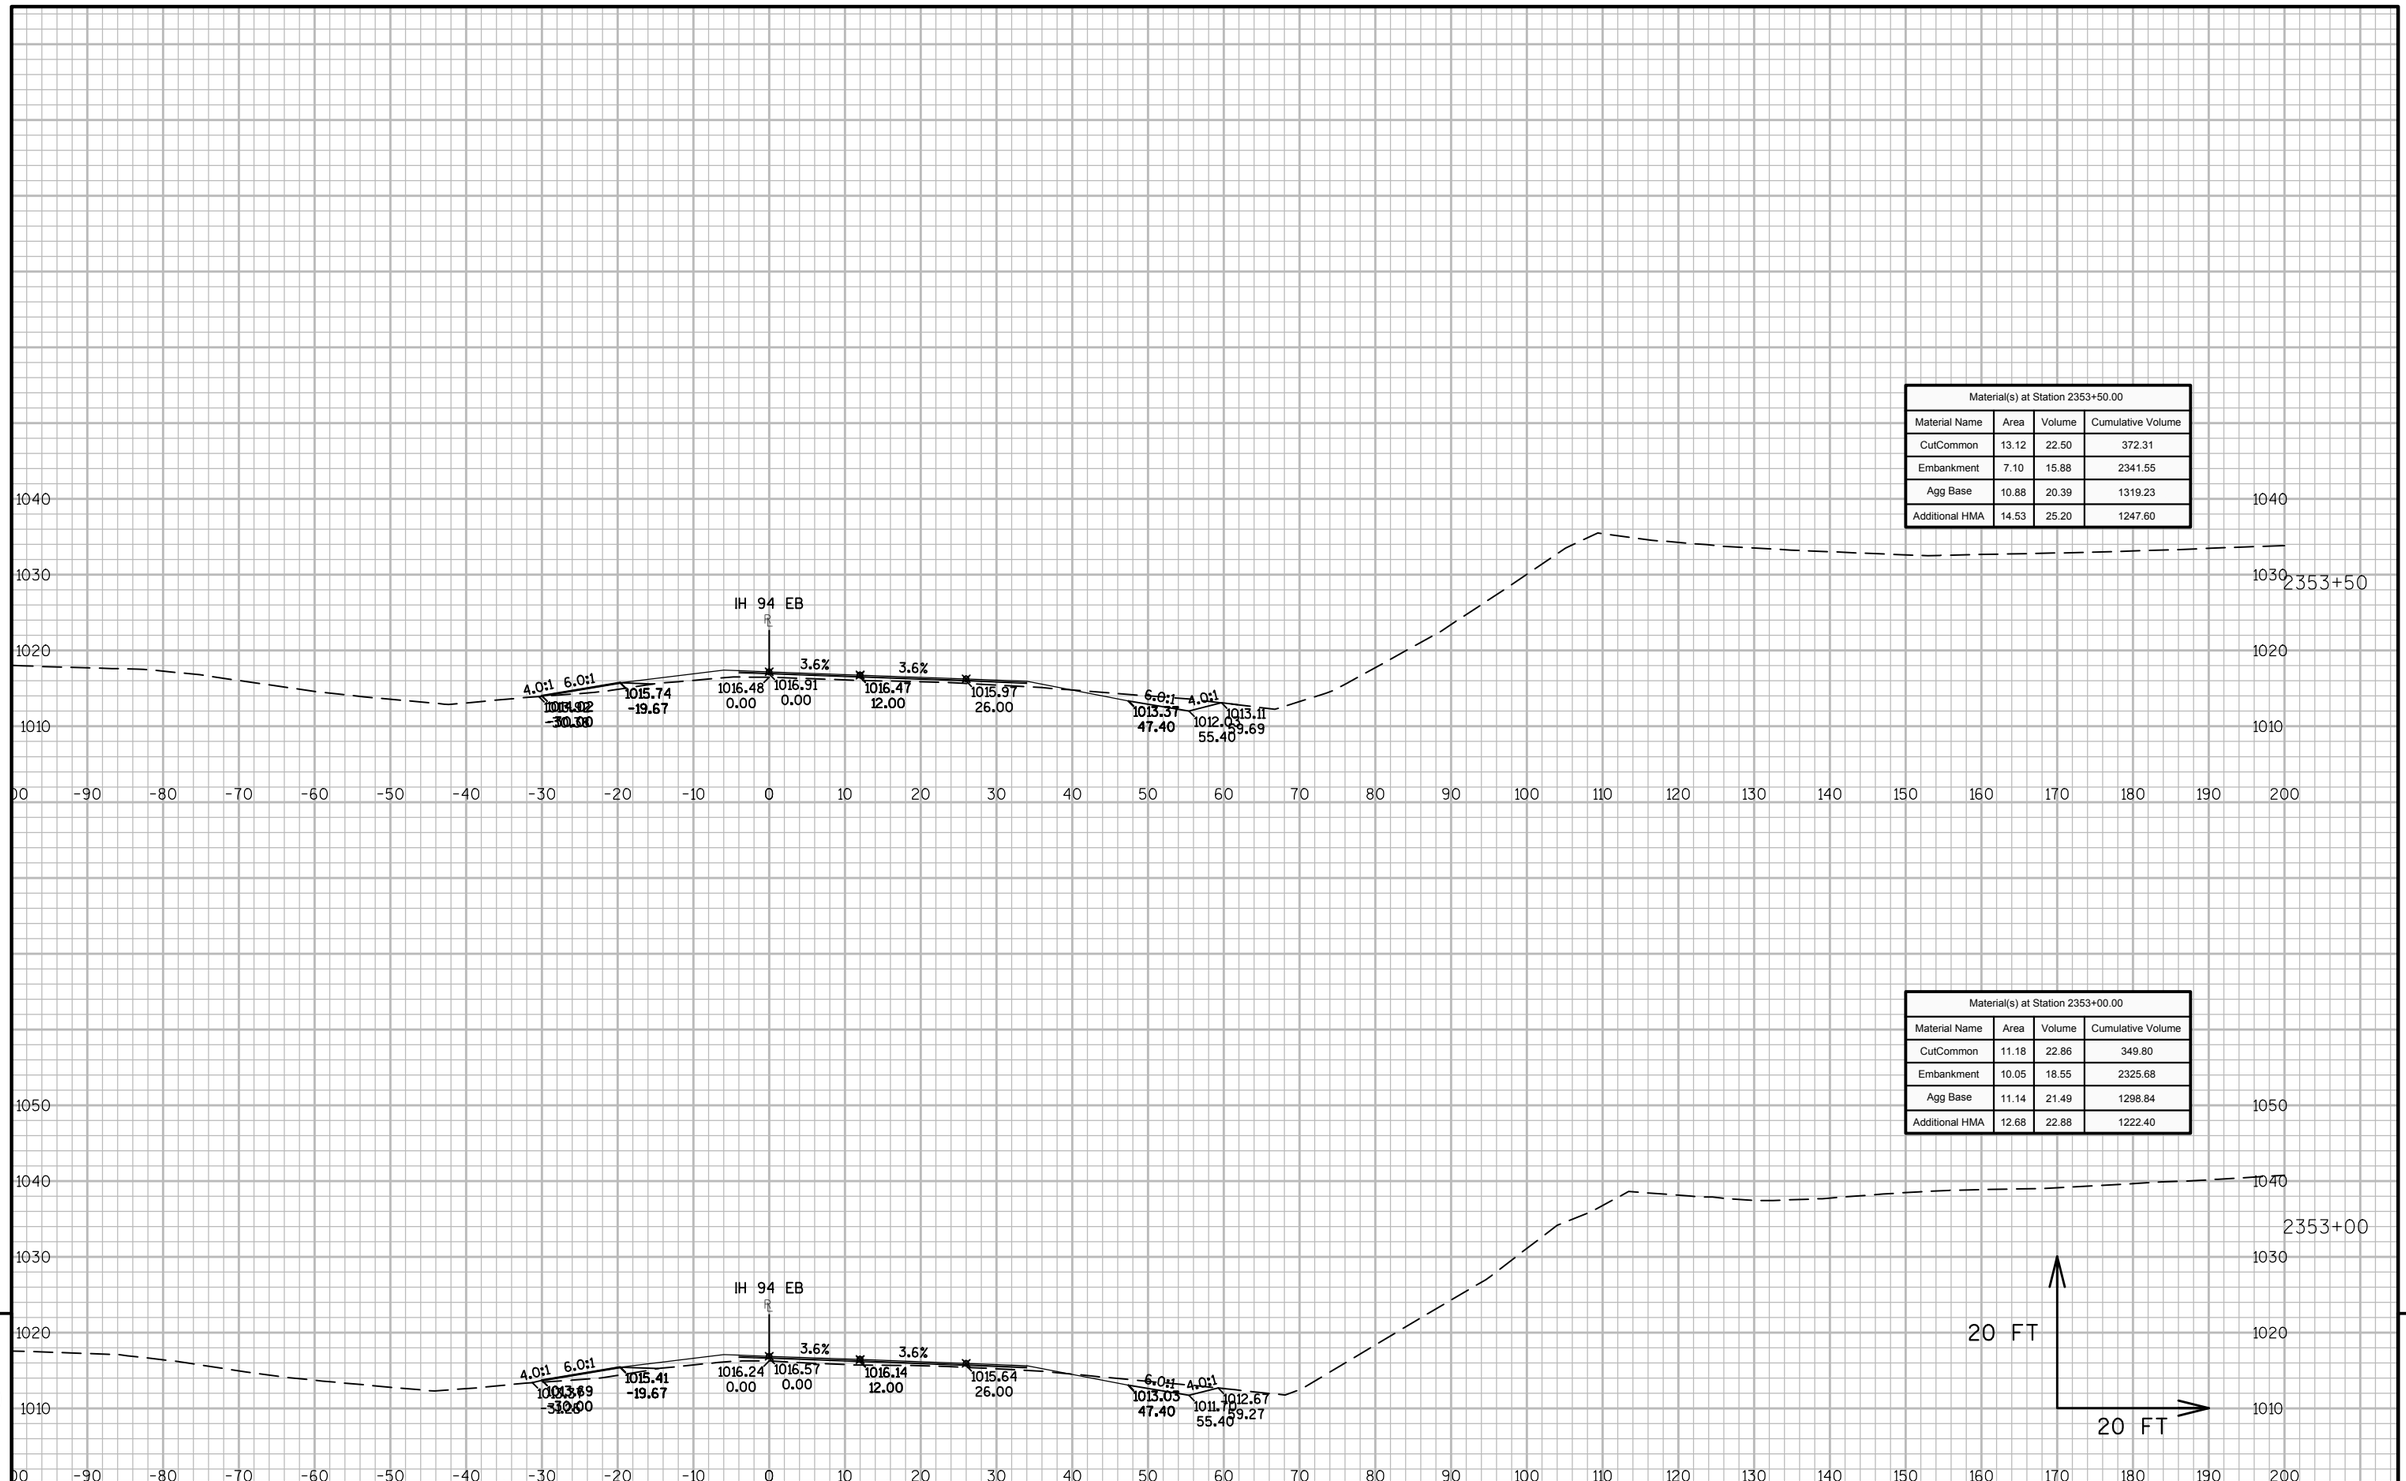

PROJECT NO: 1023-00-72	HWY: IH 94	COUNTY: JACKSON	CROSS SECTIONS: IH 94 EB	SHEET	E

FILE NAME : N:\PDS\C3D\10230002\SHEETSPLAN\EAST BOUND C3D 2014\090204-XS-IH94-JC-EB- 2330+00 - 2372+92.DWG
LAYOUT NAME - 04 - (21)

PLOT DATE : 10/20/2014 10:58 AM PLOT BY : ANDRITSCH, ERIC R PLOT NAME : PLOT SCALE : 1:20_XREF

Material(s) at Station 2355+00.00			
Material Name	Area	Volume	Cumulative Volume
CutCommon	9.45	17.64	435.56
Embankment	16.07	27.16	2408.03
Agg Base	11.96	22.66	1384.02
Additional HMA	15.71	27.24	1322.52

Material(s) at Station 2354+50.00			
Material Name	Area	Volume	Cumulative Volume
CutCommon	9.60	21.18	417.92
Embankment	13.27	22.52	2380.87
Agg Base	12.50	21.82	1361.36
Additional HMA	13.71	23.46	1295.27


Material(s) at Station 2354+00.00			
Material Name	Area	Volume	Cumulative Volume
CutCommon	13.27	24.44	396.74
Embankment	11.05	16.80	2358.35
Agg Base	11.06	20.31	1339.54
Additional HMA	11.62	24.22	1271.82

9


9

PROJECT NO: 1023-00-72	HWY: IH 94	COUNTY: JACKSON	CROSS SECTIONS: IH 94 EB	SHEET	E


FILE NAME : N:\PDS\C3D\10230002\SHEETSPLAN\EAST BOUND C3D 2014\090204-XS-IH94-JC-EB- 2330+00 - 2372+92.DWG
LAYOUT NAME - 04 - (22)
PLOT DATE : 10/20/2014 10:58 AM PLOT BY : ANDRITSCH, ERIC R PLOT NAME : PLOT SCALE : 1:20_XREF

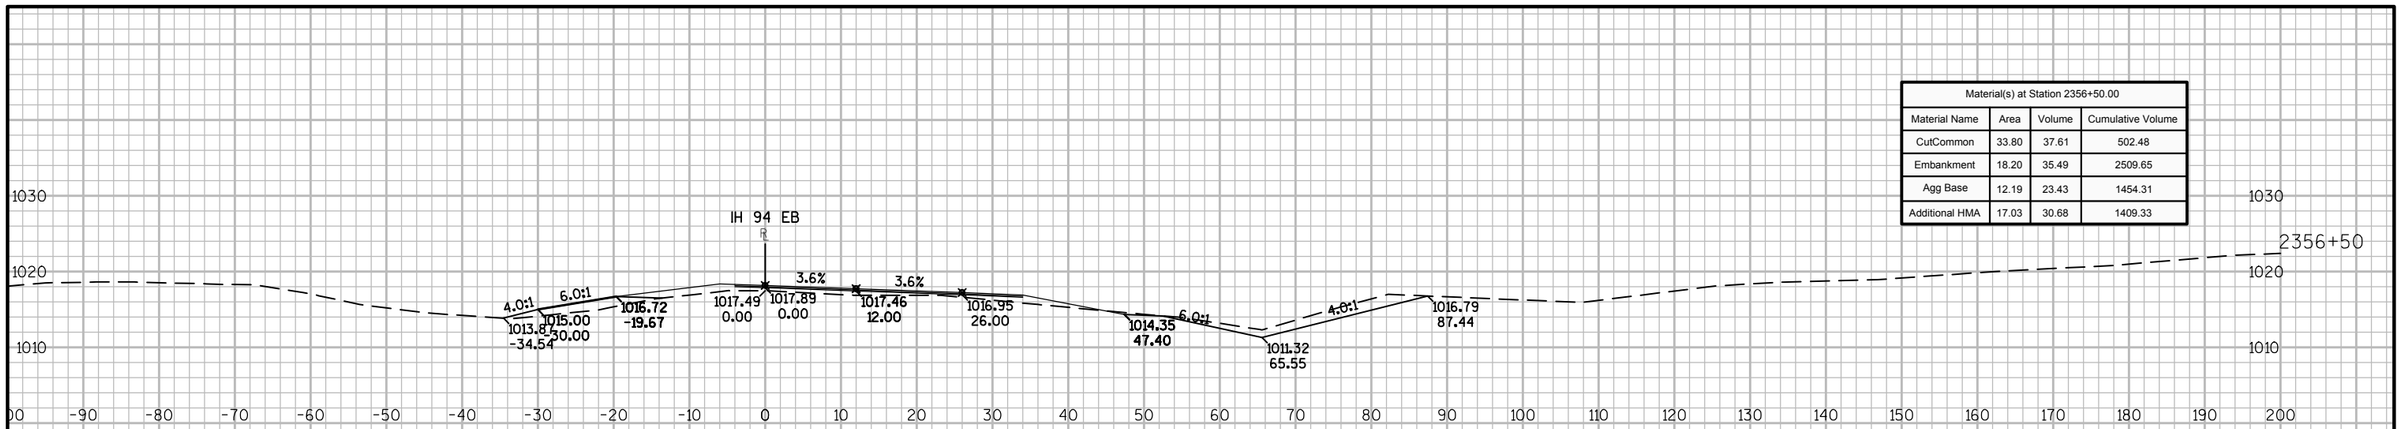

Material(s) at Station 2356+50.00			
Material Name	Area	Volume	Cumulative Volume
CutCommon	33.80	37.61	502.48
Embankment	18.20	35.49	2509.65
Agg Base	12.19	23.43	1454.31
Additional HMA	17.03	30.68	1409.33

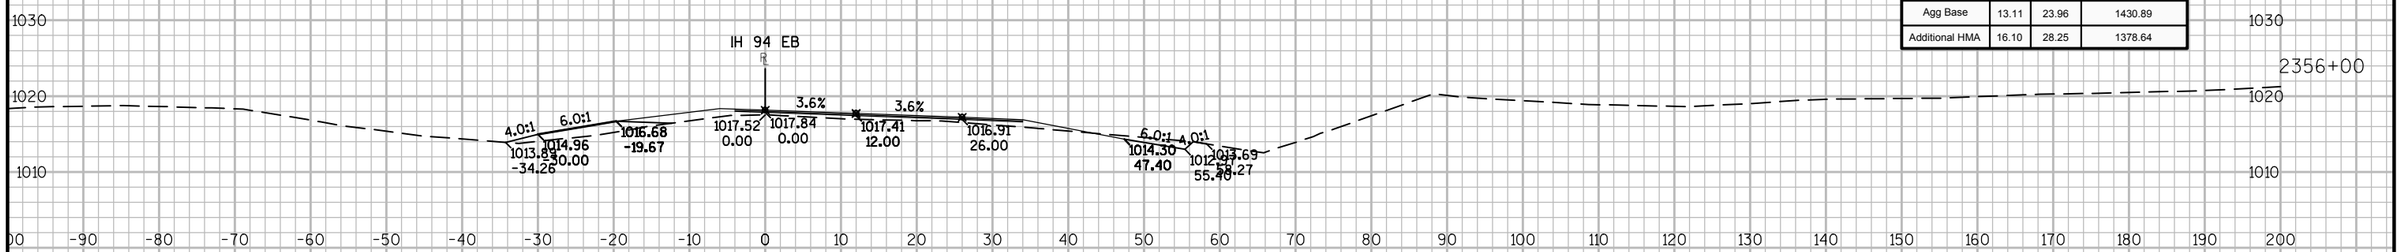

Material(s) at Station 2356+00.00			
Material Name	Area	Volume	Cumulative Volume
CutCommon	6.82	13.44	464.87
Embankment	20.13	34.94	2474.16
Agg Base	13.11	23.96	1430.89
Additional HMA	16.10	28.25	1378.64

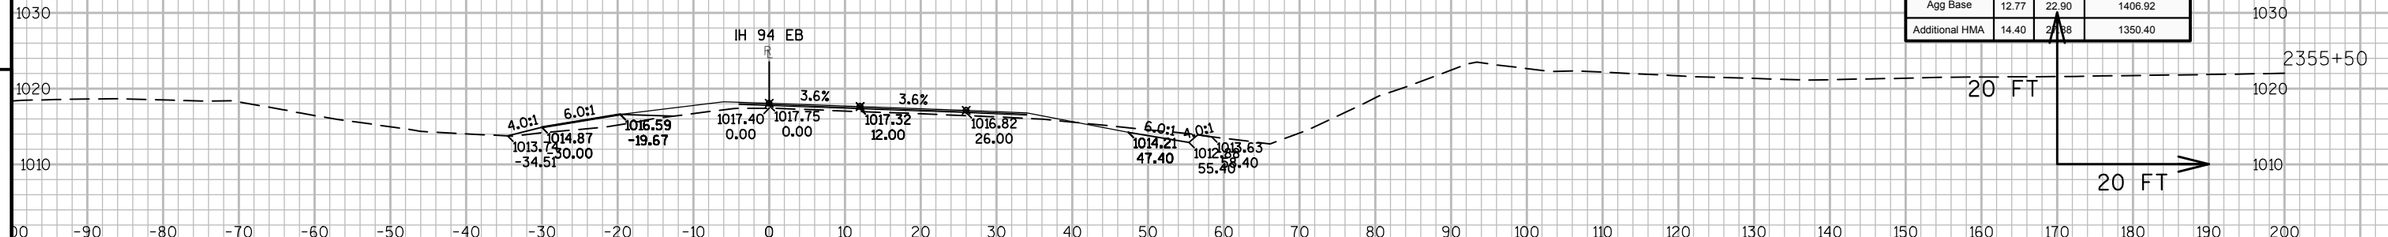

Material(s) at Station 2355+50.00			
Material Name	Area	Volume	Cumulative Volume
CutCommon	7.70	15.87	451.43
Embankment	17.61	31.18	2439.22
Agg Base	12.77	22.90	1406.92
Additional HMA	14.40	27.38	1350.40


9

9


PROJECT NO: 1023-00-72	HWY: IH 94	COUNTY: JACKSON	CROSS SECTIONS: IH 94 EB	SHEET	E

FILE NAME : N:\PDS\C3D\10230002\SHEETSPLAN\EAST BOUND C3D 2014\090204-XS-IH94-JC-EB- 2330+00 - 2372+92.DWG
LAYOUT NAME - 04 - (23)


PLOT DATE : 10/20/2014 10:58 AM PLOT BY : ANDRITSCH, ERIC R PLOT NAME : PLOT SCALE : 1:20_XREF

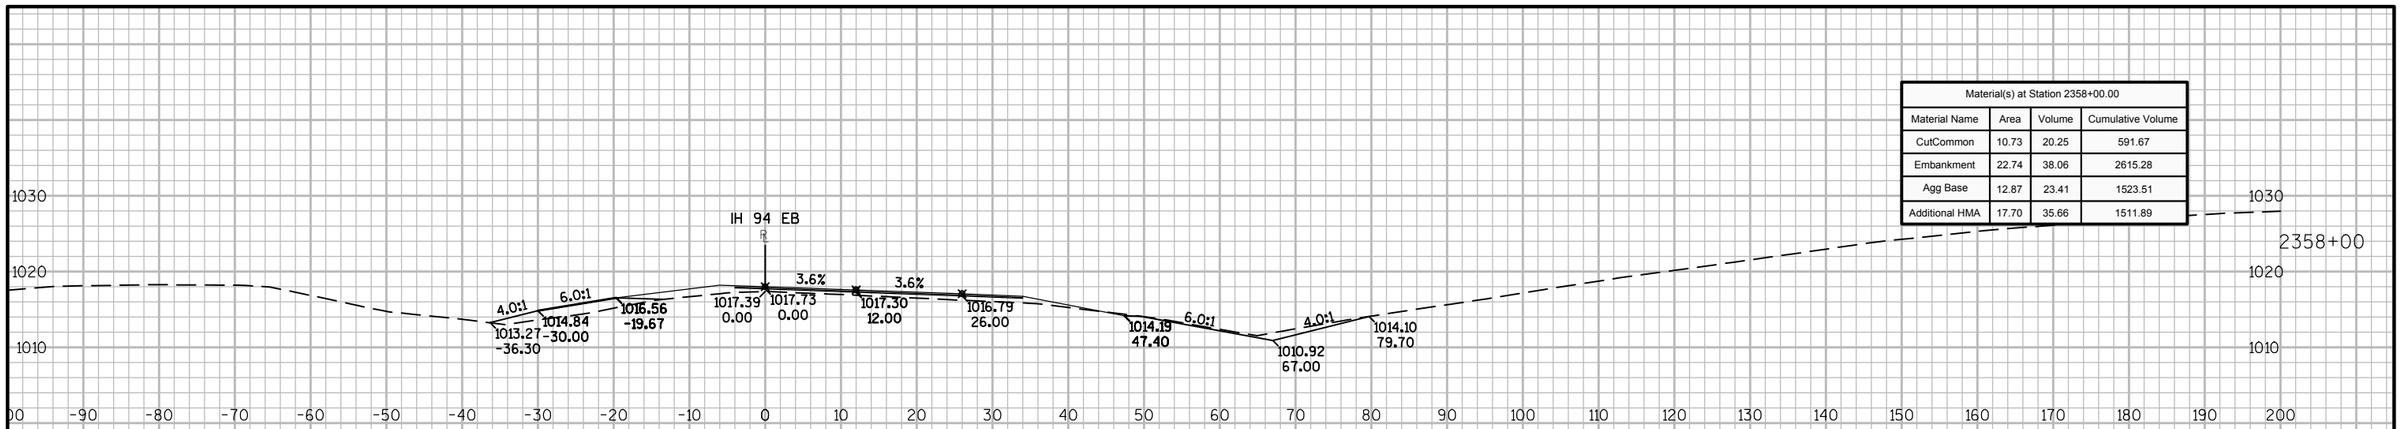

Material(s) at Station 2358+00.00			
Material Name	Area	Volume	Cumulative Volume
CutCommon	10.73	20.25	591.67
Embankment	22.74	38.06	2615.28
Agg Base	12.87	23.41	1523.51
Additional HMA	17.70	35.66	1511.89

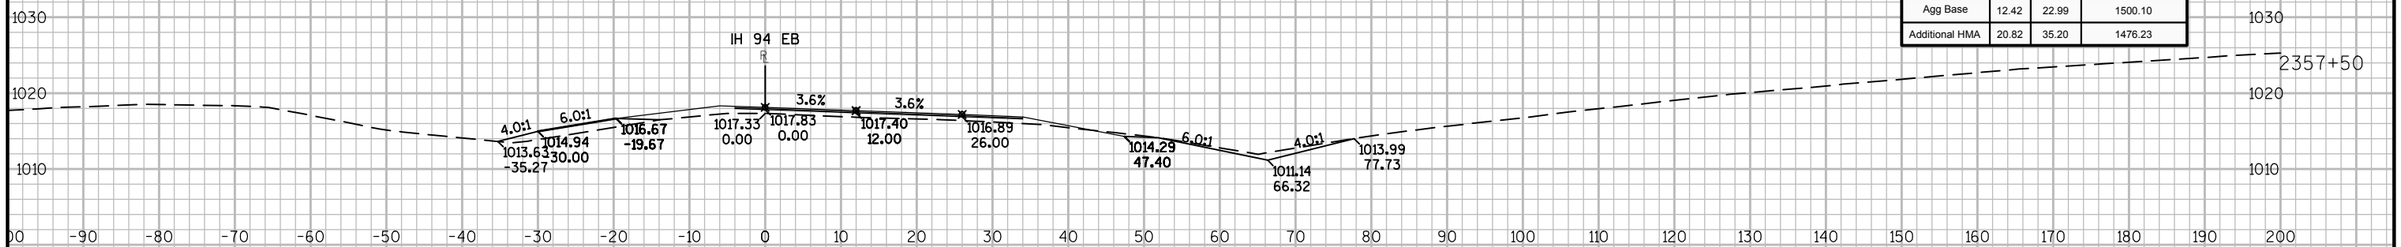

Material(s) at Station 2357+50.00			
Material Name	Area	Volume	Cumulative Volume
CutCommon	11.14	23.97	571.42
Embankment	18.36	33.85	2577.22
Agg Base	12.42	22.99	1500.10
Additional HMA	20.82	35.20	1476.23

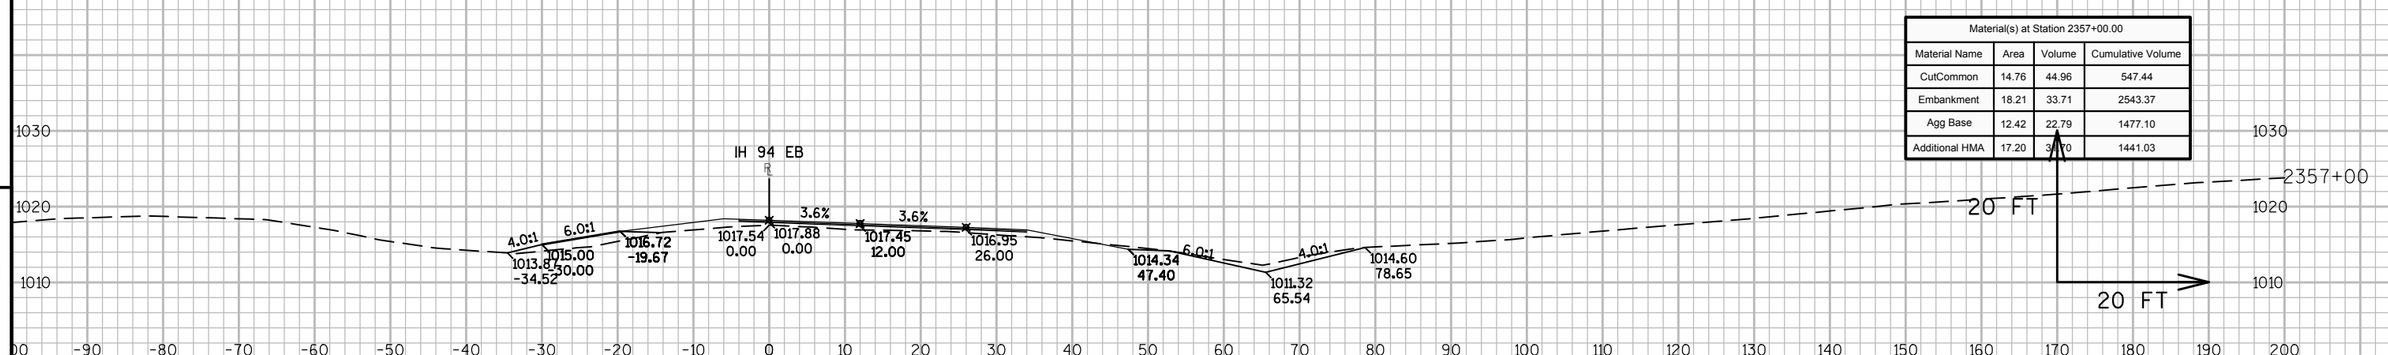

Material(s) at Station 2357+00.00			
Material Name	Area	Volume	Cumulative Volume
CutCommon	14.76	44.96	547.44
Embankment	18.21	33.71	2543.37
Agg Base	12.42	22.79	1477.10
Additional HMA	17.20	34.70	1441.03


9

9


PROJECT NO: 1023-00-72	HWY: IH 94	COUNTY: JACKSON	CROSS SECTIONS: IH 94 EB	SHEET	E

FILE NAME : N:\PDS\C3D\10230002\SHEETSPLAN\EAST BOUND C3D 2014\090204-XS-IH94-JC-EB- 2330+00 - 2372+92.DWG
LAYOUT NAME - 04 - (24)
PLOT DATE : 10/20/2014 10:58 AM PLOT BY : ANDRITSCH, ERIC R PLOT NAME : PLOT SCALE : 1:20_XREF

Material(s) at Station 2359+00.00			
Material Name	Area	Volume	Cumulative Volume
CutCommon	13.87	29.99	648.75
Embankment	26.66	47.61	2706.86
Agg Base	13.41	14.70	1552.41
Additional HMA	14.19	28.23	1571.60

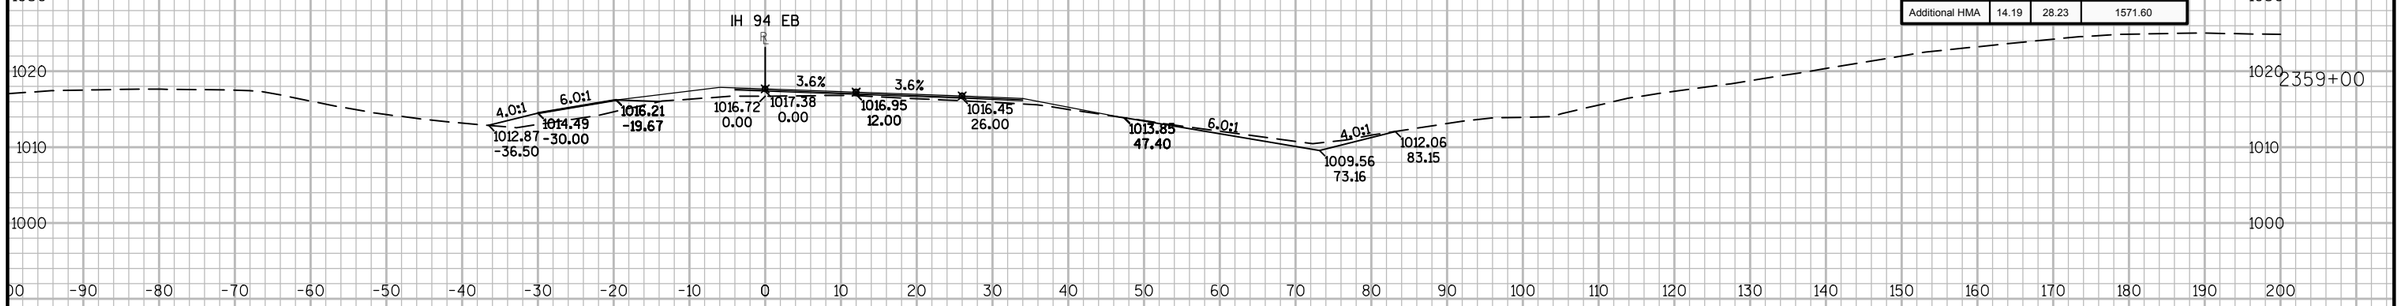

Material(s) at Station 2358+50.00			
Material Name	Area	Volume	Cumulative Volume
CutCommon	18.52	27.09	618.75
Embankment	24.76	43.98	2659.26
Agg Base	2.47	14.20	1537.71
Additional HMA	16.29	31.47	1543.37

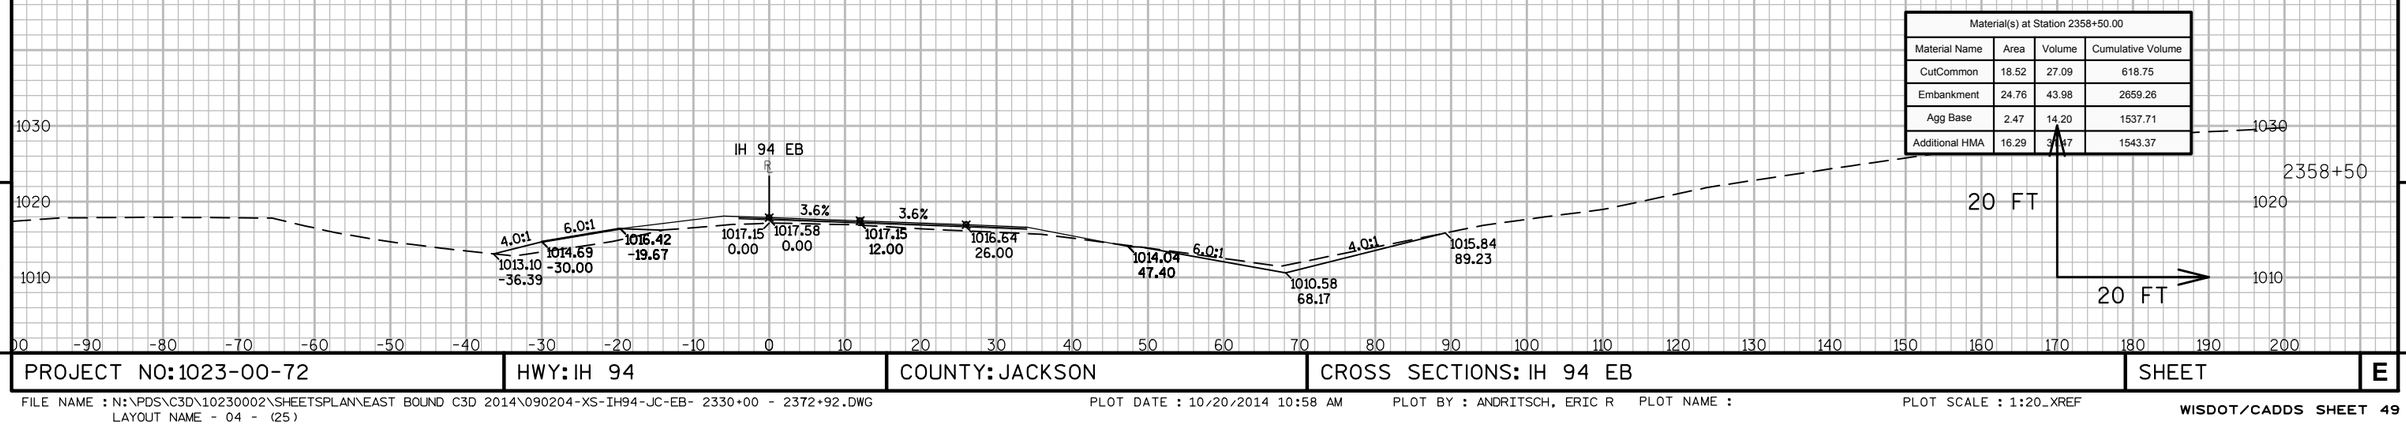


9

9

PROJECT NO: 1023-00-72	HWY: IH 94	COUNTY: JACKSON	CROSS SECTIONS: IH 94 EB	SHEET	E

FILE NAME : N:\PDS\C3D\10230002\SHEETSPLAN\EAST BOUND C3D 2014\090204-XS-IH94-JC-EB- 2330+00 - 2372+92.DWG
LAYOUT NAME - 04 - (25)

PLOT DATE : 10/20/2014 10:58 AM PLOT BY : ANDRITSCH, ERIC R PLOT NAME : PLOT SCALE : 1:20_XREF

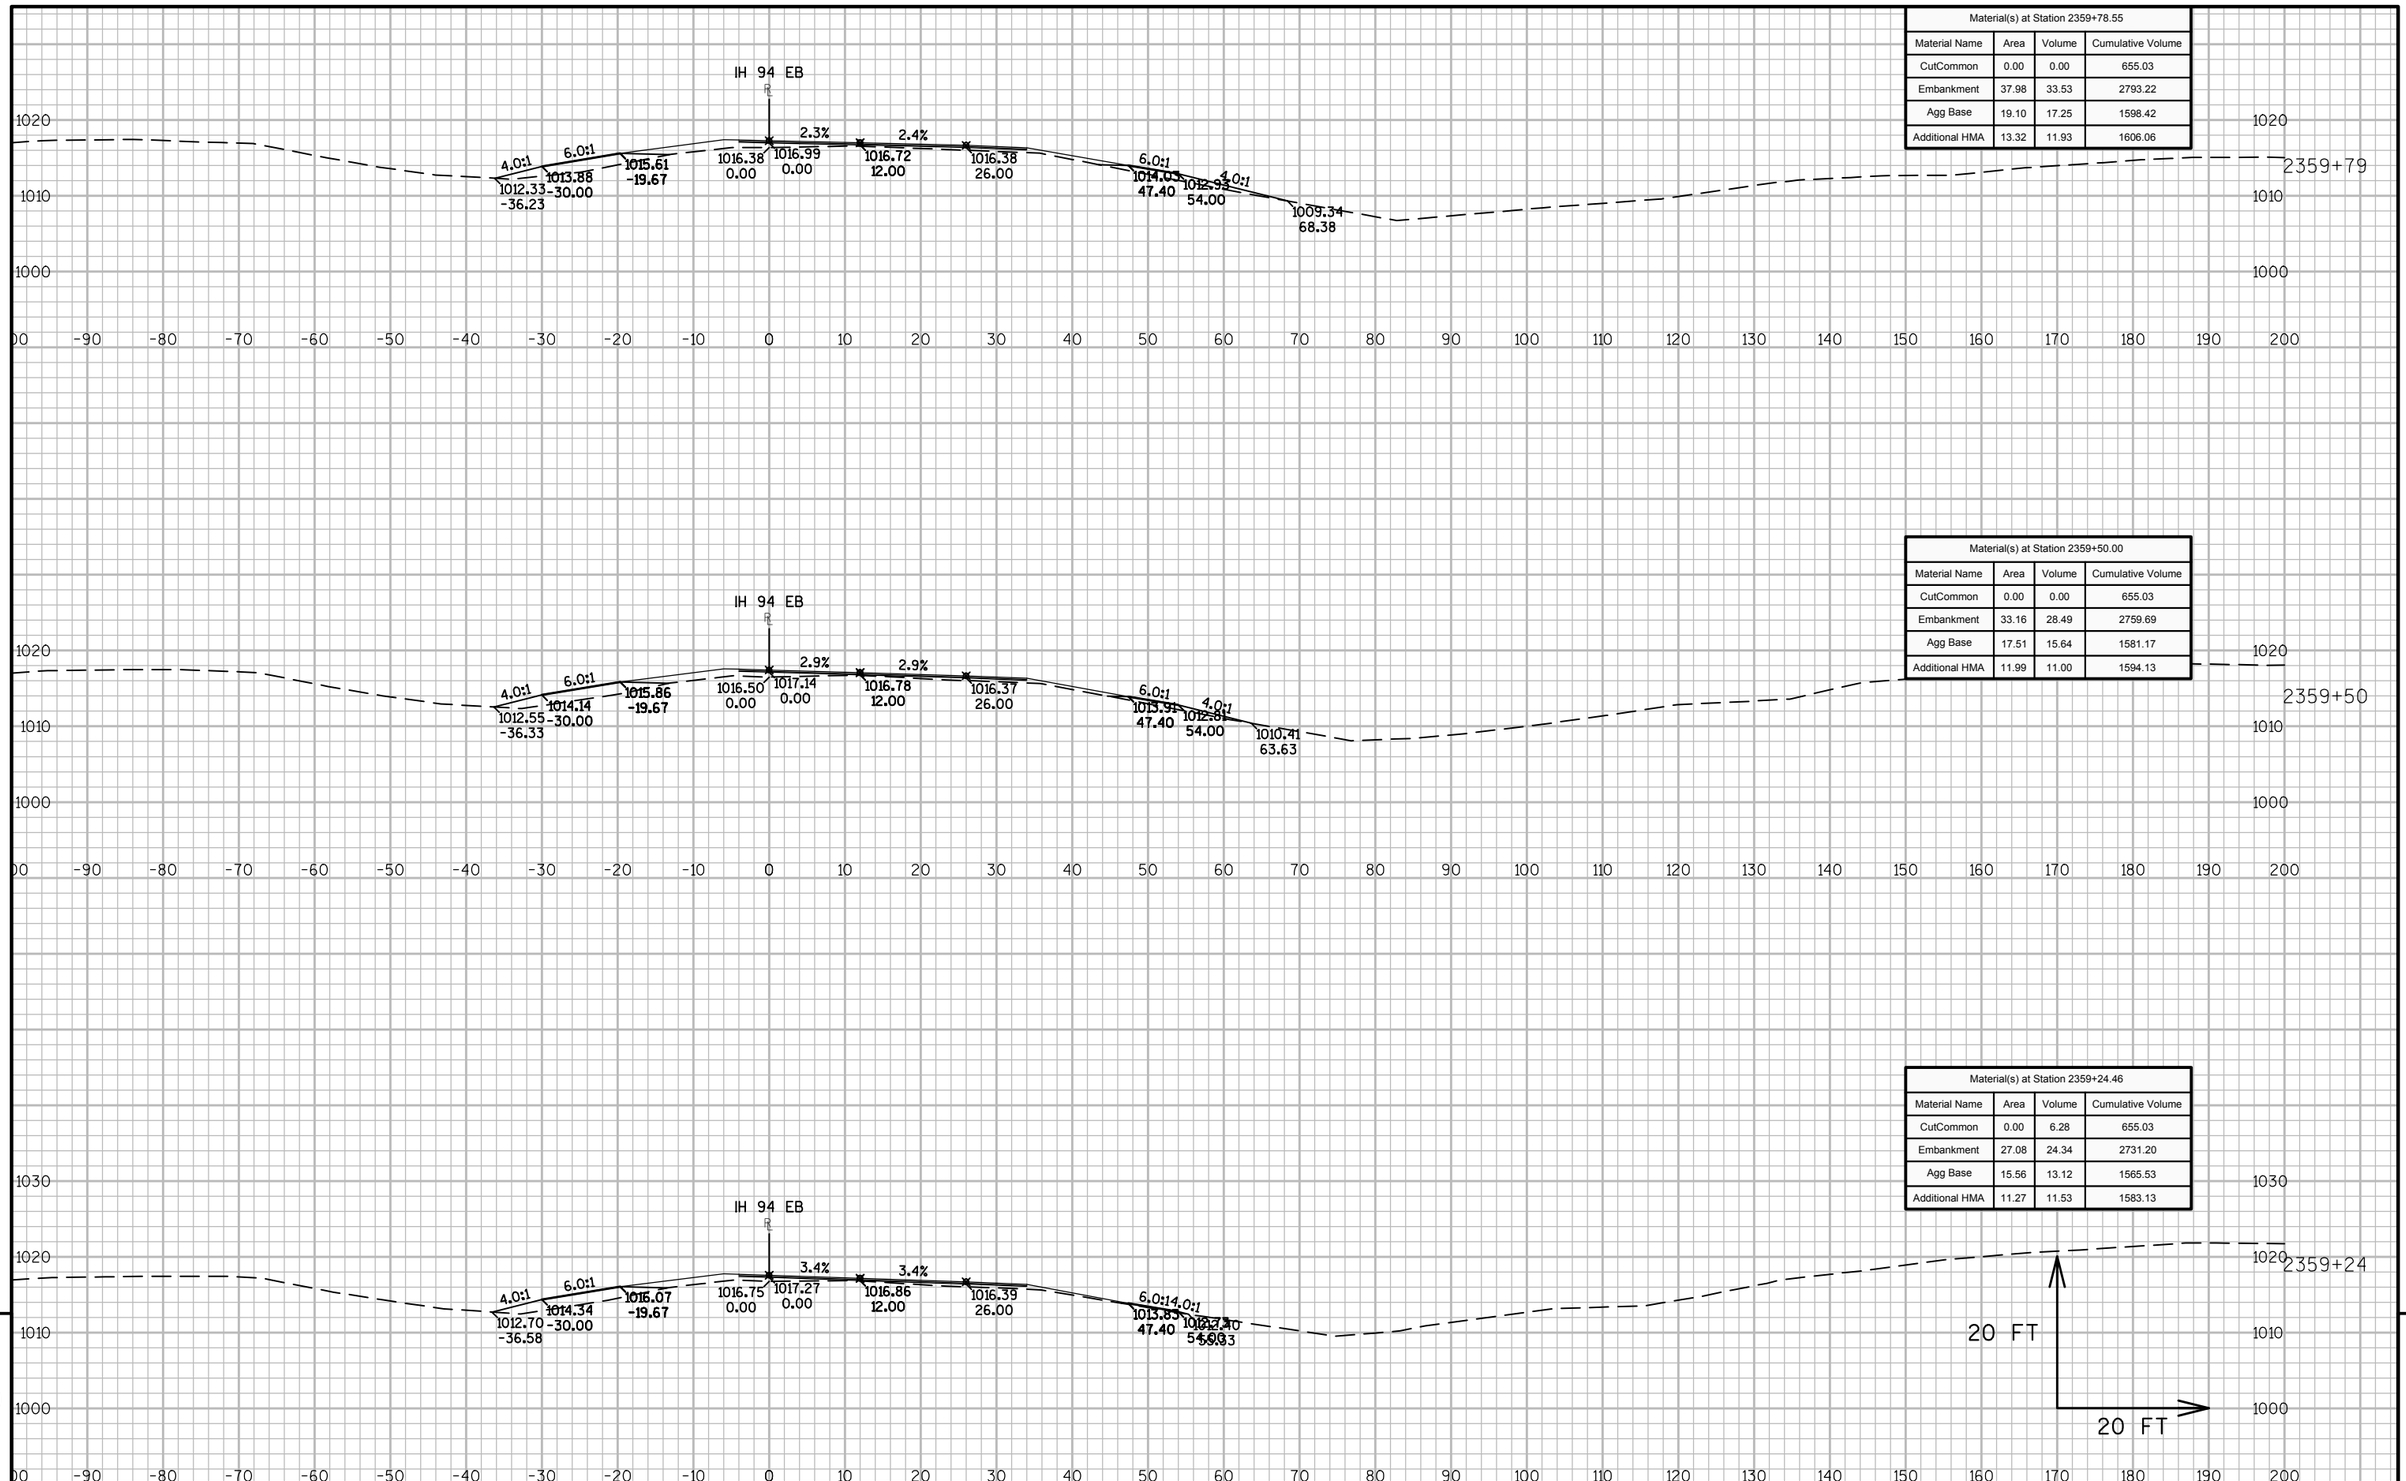

Material(s) at Station 2359+78.55			
Material Name	Area	Volume	Cumulative Volume
CutCommon	0.00	0.00	655.03
Embankment	37.98	33.53	2793.22
Agg Base	19.10	17.25	1598.42
Additional HMA	13.32	11.93	1606.06

Material(s) at Station 2359+50.00			
Material Name	Area	Volume	Cumulative Volume
CutCommon	0.00	0.00	655.03
Embankment	33.16	28.49	2759.69
Agg Base	17.51	15.64	1581.17
Additional HMA	11.99	11.00	1594.13

Material(s) at Station 2359+24.46			
Material Name	Area	Volume	Cumulative Volume
CutCommon	0.00	6.28	655.03
Embankment	27.08	24.34	2731.20
Agg Base	15.56	13.12	1565.53
Additional HMA	11.27	11.53	1583.13


9

9


PROJECT NO: 1023-00-72	HWY: IH 94	COUNTY: JACKSON	CROSS SECTIONS: IH 94 EB	SHEET	E

FILE NAME : N:\PDS\C3D\10230002\SHEETSPLAN\EAST BOUND C3D 2014\090204-XS-IH94-JC-EB- 2330+00 - 2372+92.DWG
LAYOUT NAME - 04 - (26)


PLOT DATE : 10/20/2014 10:59 AM PLOT BY : ANDRITSCH, ERIC R PLOT NAME : PLOT SCALE : 1:20_XREF

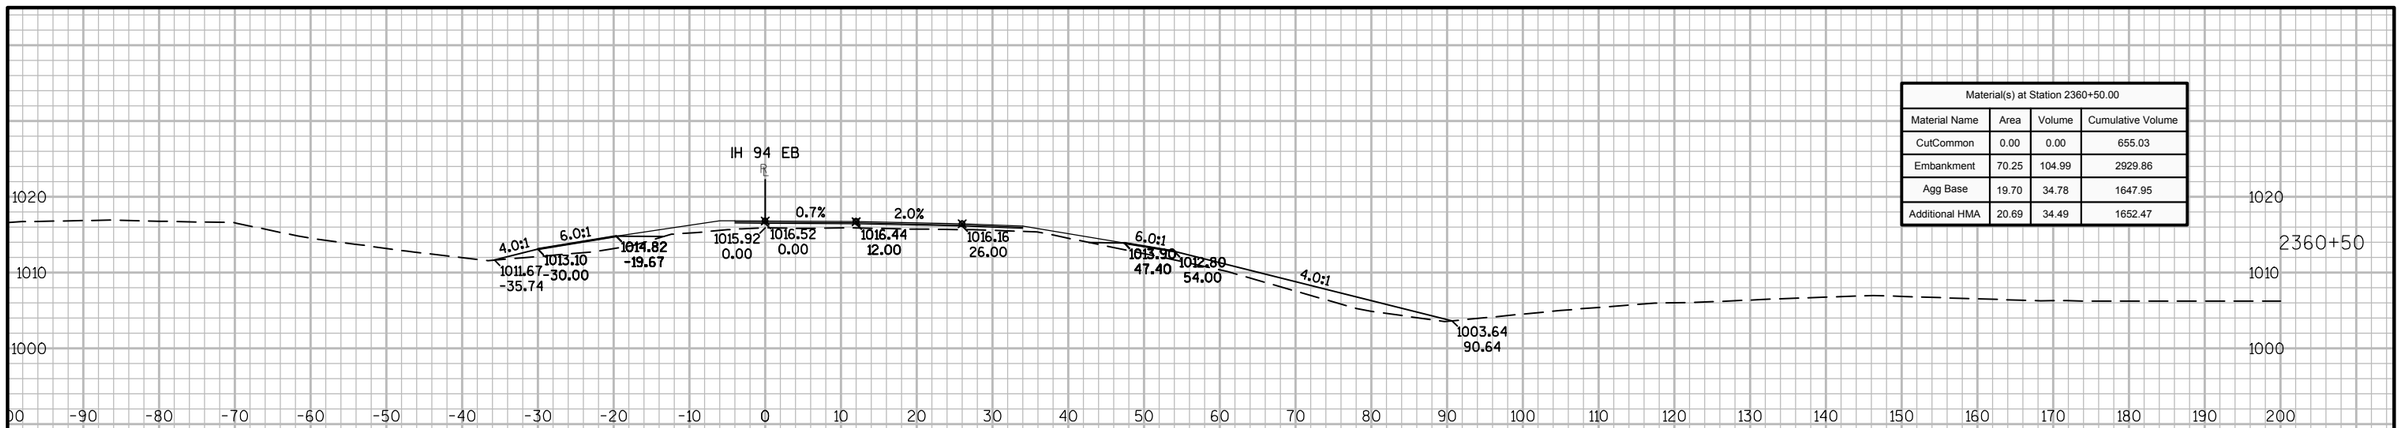

Material(s) at Station 2360+50.00			
Material Name	Area	Volume	Cumulative Volume
CutCommon	0.00	0.00	655.03
Embankment	70.25	104.99	2929.86
Agg Base	19.70	34.78	1647.95
Additional HMA	20.69	34.49	1652.47

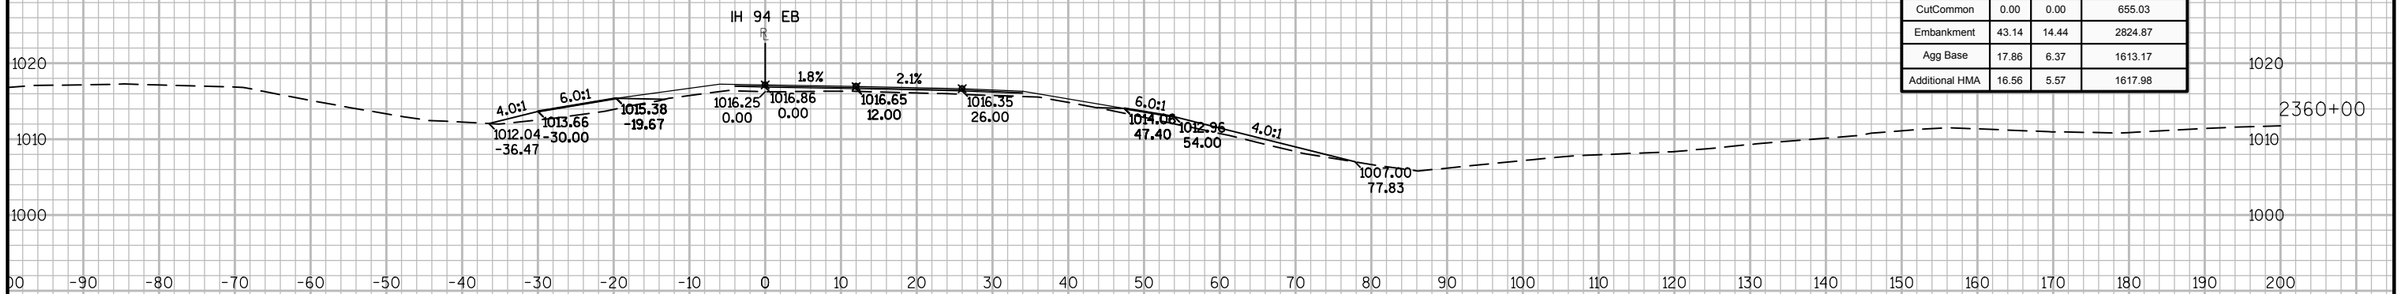

Material(s) at Station 2360+00.00			
Material Name	Area	Volume	Cumulative Volume
CutCommon	0.00	0.00	655.03
Embankment	43.14	14.44	2824.87
Agg Base	17.86	6.37	1613.17
Additional HMA	16.56	5.57	1617.98

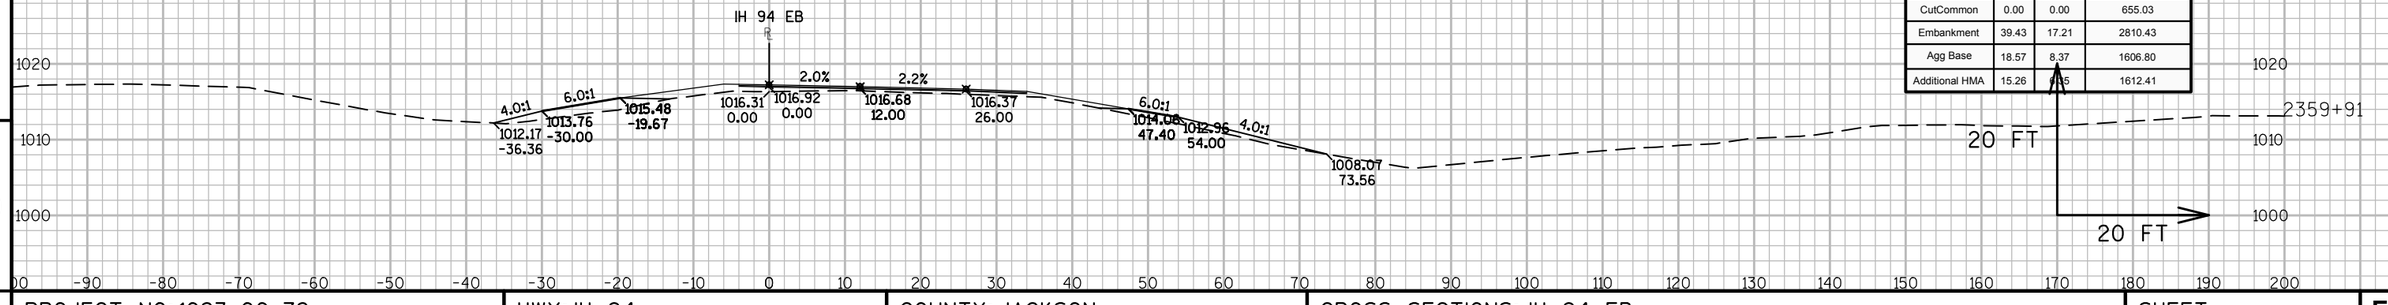

Material(s) at Station 2359+90.56			
Material Name	Area	Volume	Cumulative Volume
CutCommon	0.00	0.00	655.03
Embankment	39.43	17.21	2810.43
Agg Base	18.57	8.37	1606.80
Additional HMA	15.26	6.85	1612.41


9

9


PROJECT NO: 1023-00-72	HWY: IH 94	COUNTY: JACKSON	CROSS SECTIONS: IH 94 EB	SHEET	E

FILE NAME : N:\PDS\C3D\10230002\SHEETSPLAN\EAST BOUND C3D 2014\090204-XS-IH94-JC-EB- 2330+00 - 2372+92.DWG
LAYOUT NAME - 04 - (27)


PLOT DATE : 10/20/2014 10:59 AM PLOT BY : ANDRITSCH, ERIC R PLOT NAME : PLOT SCALE : 1:20_XREF

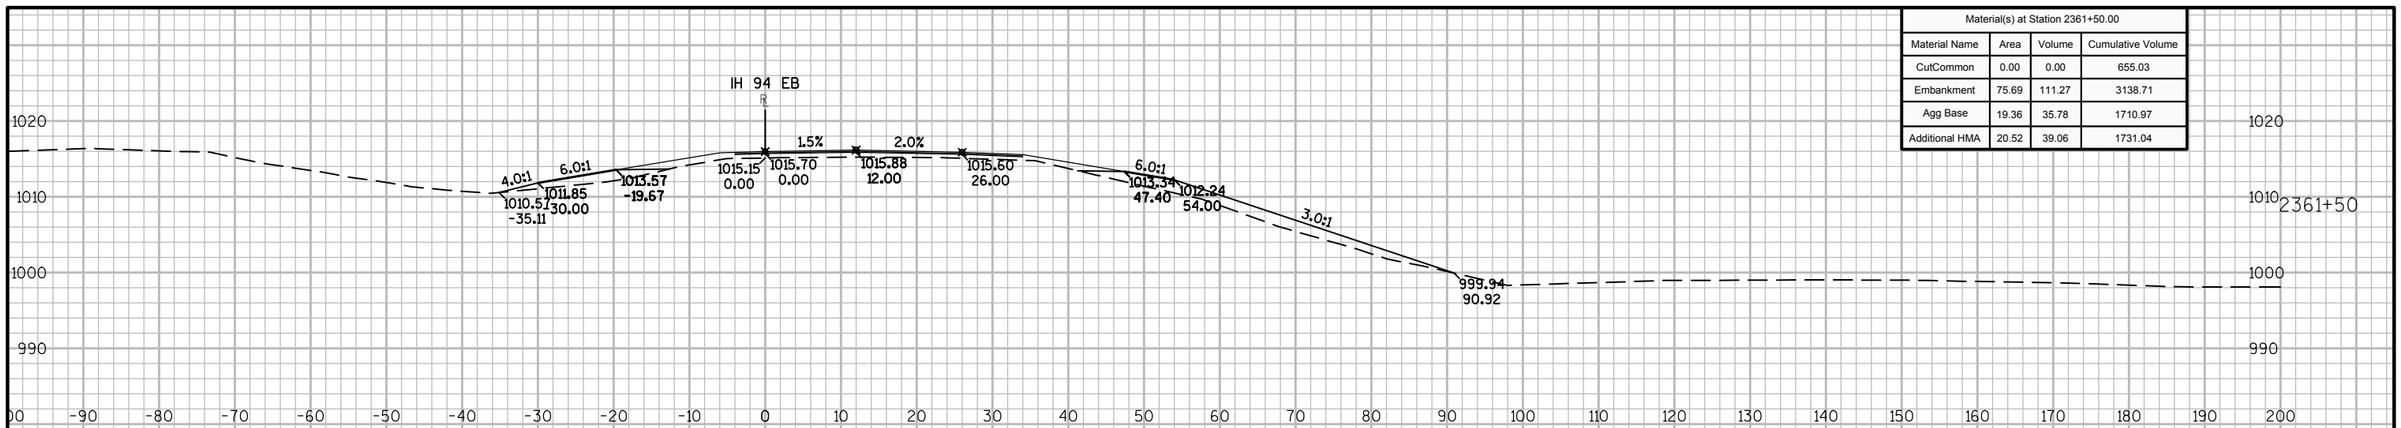

Material(s) at Station 2361+50.00			
Material Name	Area	Volume	Cumulative Volume
CutCommon	0.00	0.00	655.03
Embankment	75.69	111.27	3138.71
Agg Base	19.36	35.78	1710.97
Additional HMA	20.52	39.06	1731.04

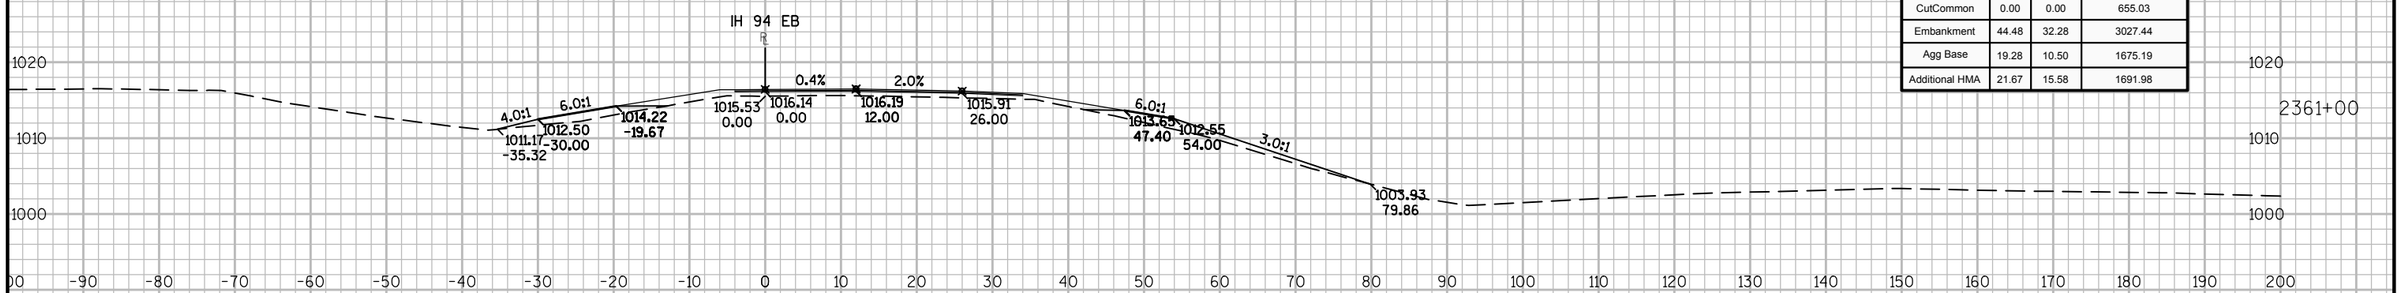

Material(s) at Station 2361+00.00			
Material Name	Area	Volume	Cumulative Volume
CutCommon	0.00	0.00	655.03
Embankment	44.48	32.28	3027.44
Agg Base	19.28	10.50	1675.19
Additional HMA	21.67	15.58	1691.98

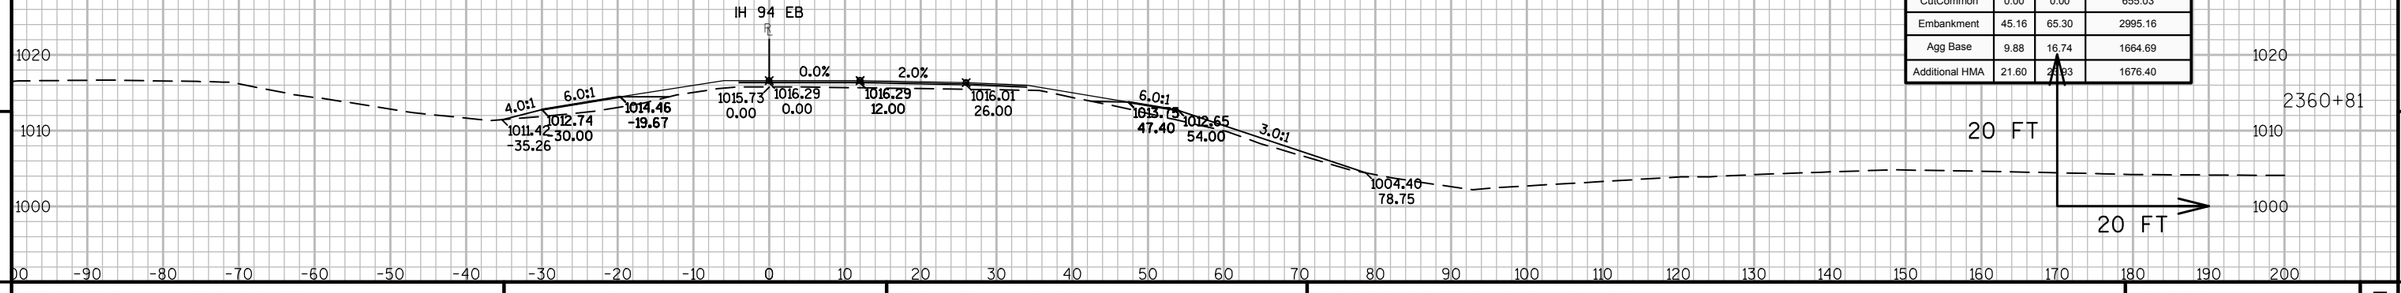

Material(s) at Station 2360+80.56			
Material Name	Area	Volume	Cumulative Volume
CutCommon	0.00	0.00	655.03
Embankment	45.16	65.30	2995.16
Agg Base	9.88	16.74	1664.69
Additional HMA	21.60	23.93	1676.40

9


9

PROJECT NO: 1023-00-72	HWY: IH 94	COUNTY: JACKSON	CROSS SECTIONS: IH 94 EB	SHEET	E


FILE NAME : N:\PDS\C3D\10230002\SHEETSPLAN\EAST BOUND C3D 2014\090204-XS-IH94-JC-EB- 2330+00 - 2372+92.DWG
LAYOUT NAME - 04 - (28)

PLOT DATE : 10/20/2014 10:59 AM PLOT BY : ANDRITSCH, ERIC R PLOT NAME : PLOT SCALE : 1:20_XREF

Material(s) at Station 2362+00.00			
Material Name	Area	Volume	Cumulative Volume
CutCommon	0.00	0.00	655.03
Embankment	180.26	155.97	3363.76
Agg Base	18.59	20.79	1746.57
Additional HMA	18.41	20.79	1767.14

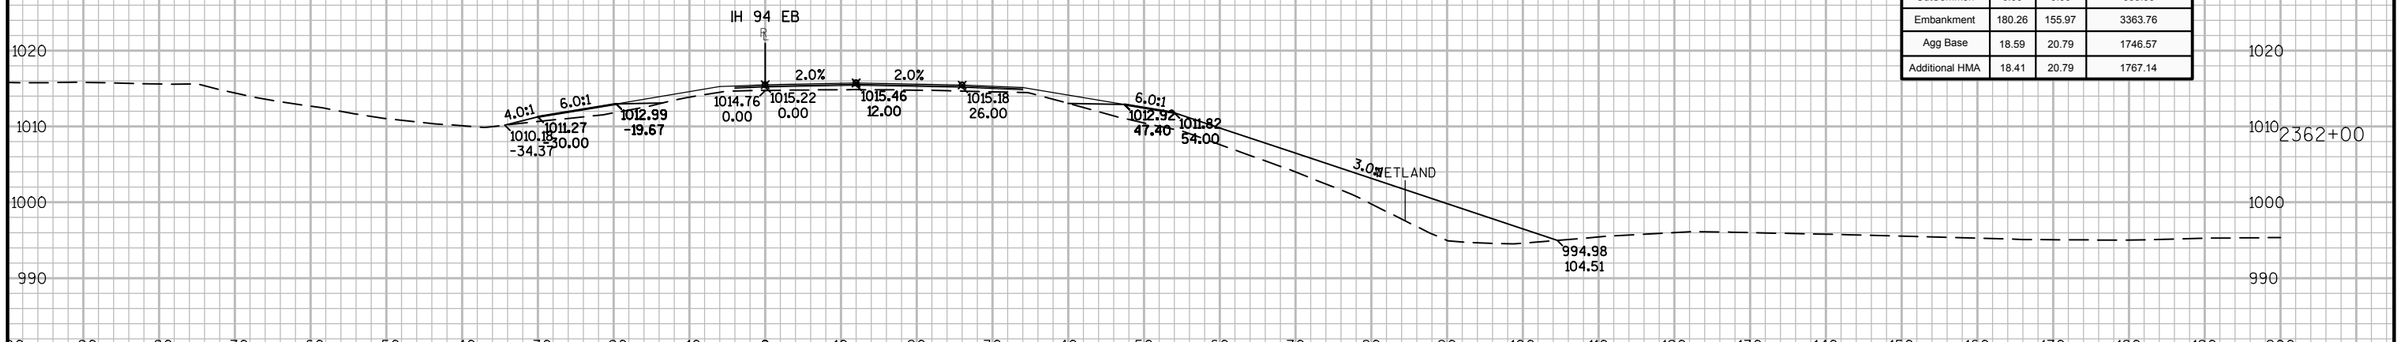

Material(s) at Station 2361+70.56			
Material Name	Area	Volume	Cumulative Volume
CutCommon	0.00	0.00	655.03
Embankment	105.78	69.08	3207.79
Agg Base	19.54	14.81	1725.78
Additional HMA	19.71	15.31	1746.35

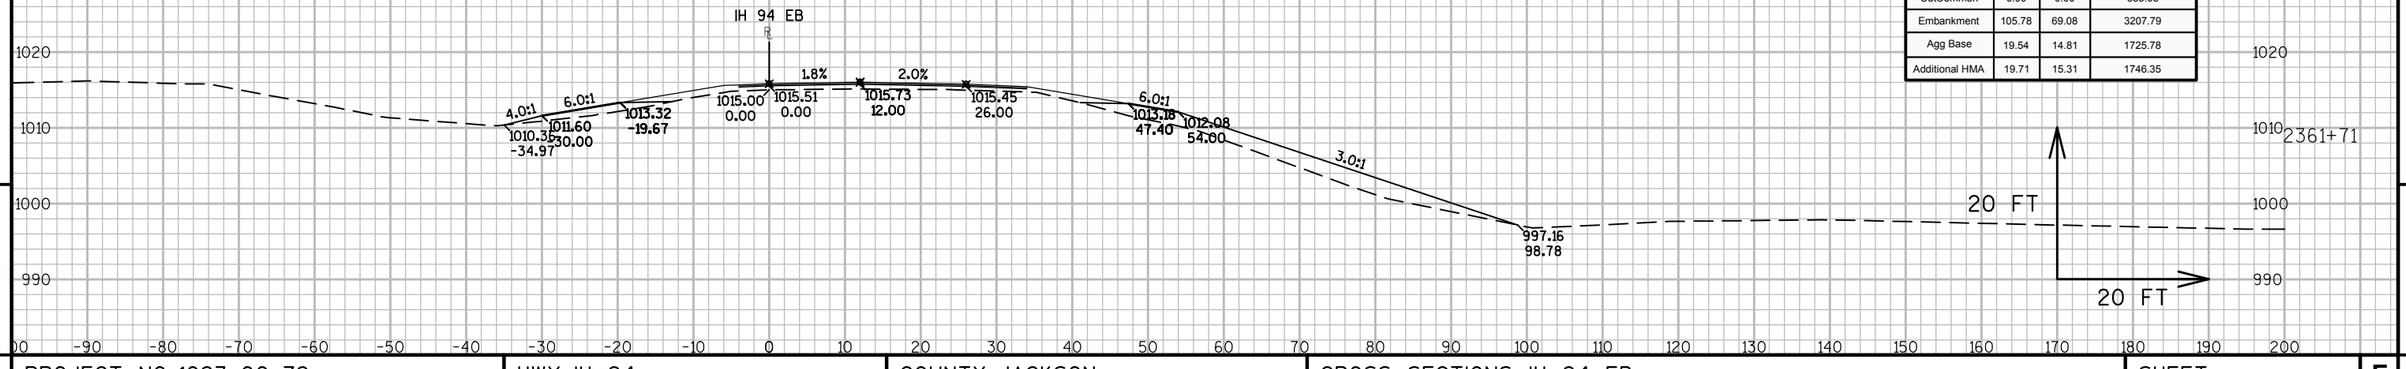


9

9

PROJECT NO: 1023-00-72	HWY: IH 94	COUNTY: JACKSON	CROSS SECTIONS: IH 94 EB	SHEET	E

FILE NAME : N:\PDS\C3D\10230002\SHEETSPLAN\EAST BOUND C3D 2014\090204-XS-IH94-JC-EB- 2330+00 - 2372+92.DWG
LAYOUT NAME - 04 - (29)

PLOT DATE : 10/20/2014 10:59 AM PLOT BY : ANDRITSCH, ERIC R PLOT NAME : PLOT SCALE : 1:20_XREF

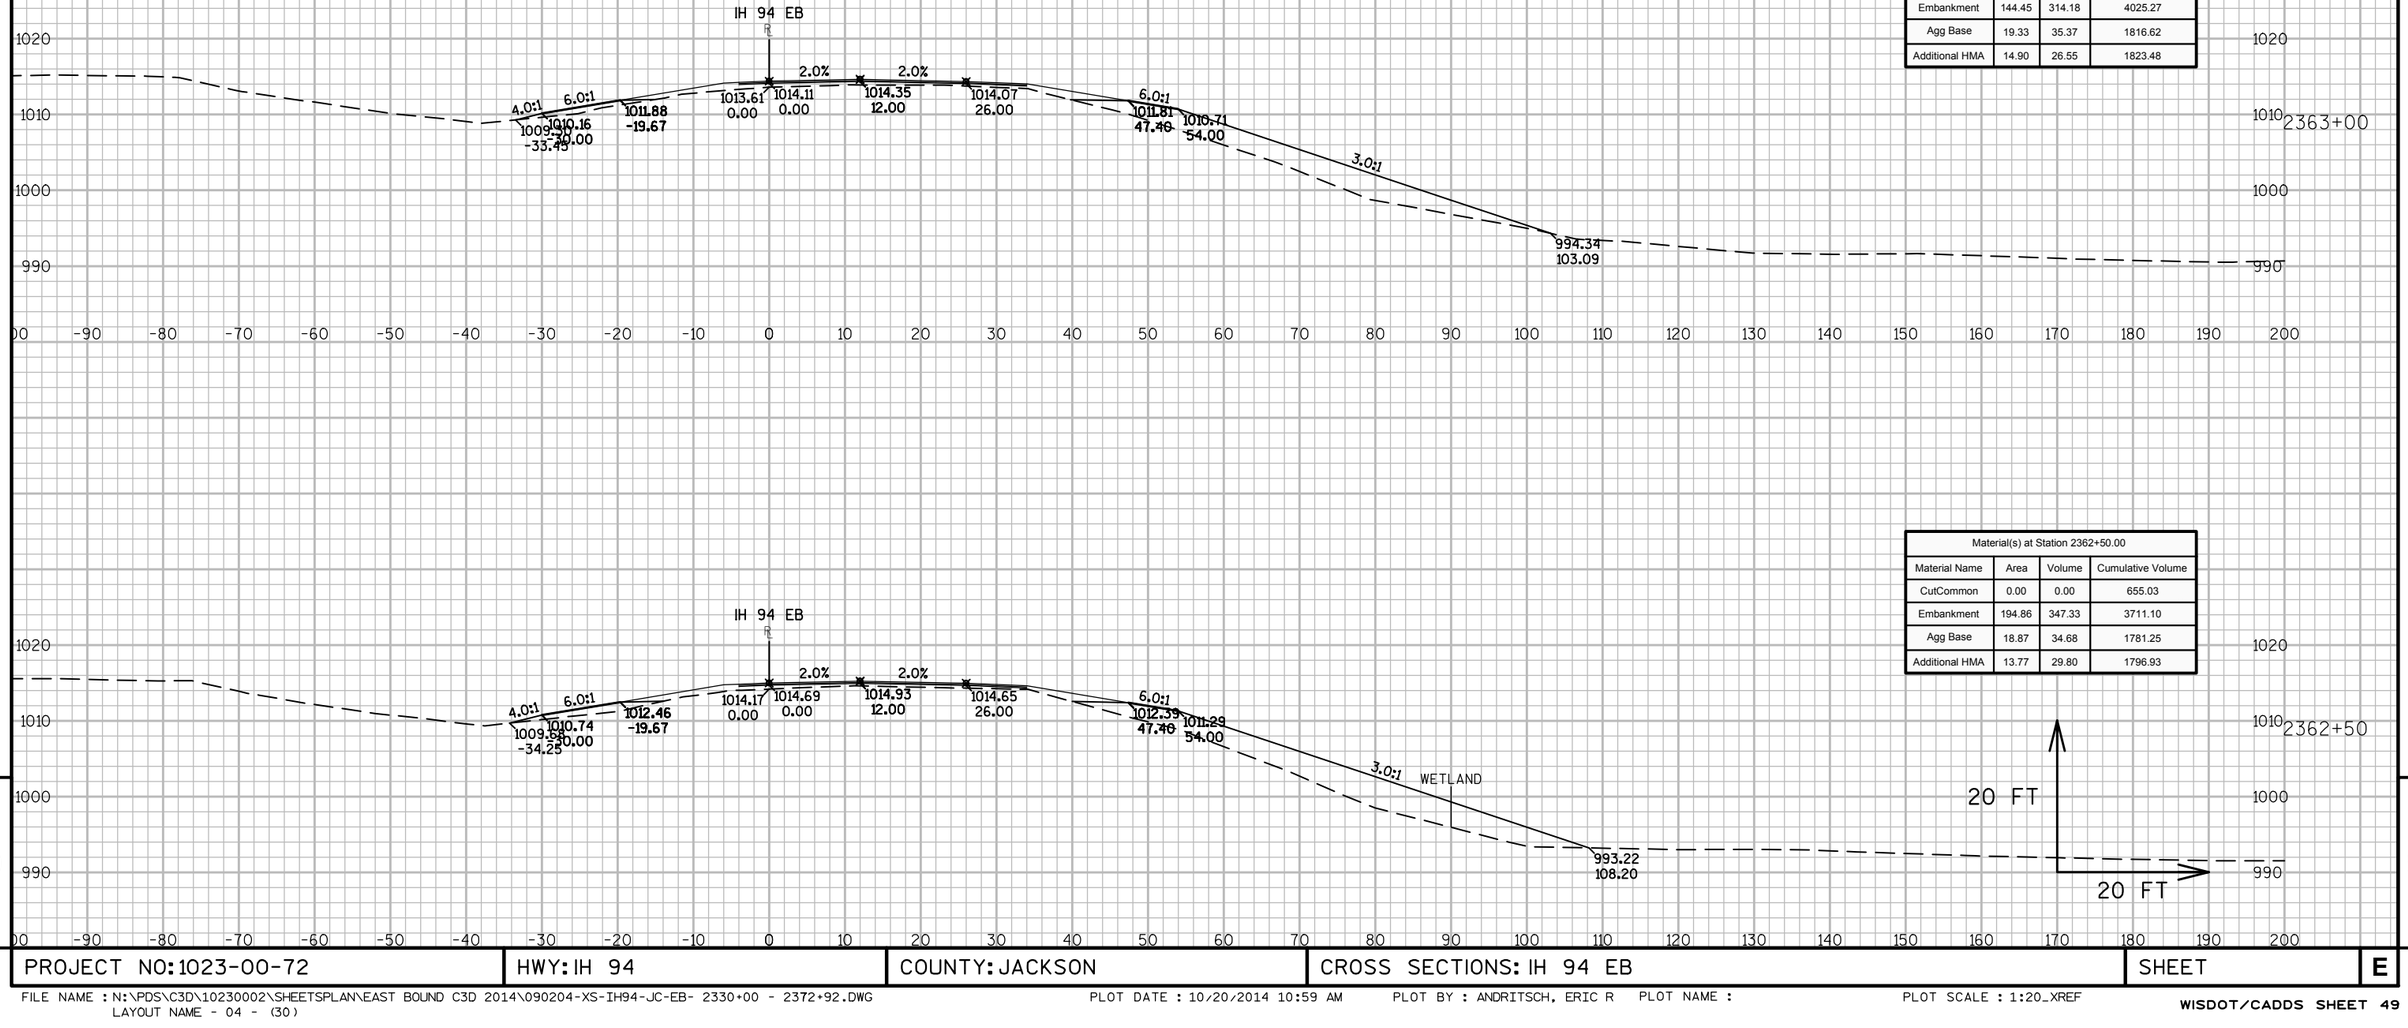

Material(s) at Station 2363+00.00			
Material Name	Area	Volume	Cumulative Volume
CutCommon	0.00	0.00	655.03
Embankment	144.45	314.18	4025.27
Agg Base	19.33	35.37	1816.62
Additional HMA	14.90	26.55	1823.48

Material(s) at Station 2362+50.00			
Material Name	Area	Volume	Cumulative Volume
CutCommon	0.00	0.00	655.03
Embankment	194.86	347.33	3711.10
Agg Base	18.87	34.68	1781.25
Additional HMA	13.77	29.80	1796.93


9

9

PROJECT NO: 1023-00-72	HWY: IH 94	COUNTY: JACKSON	CROSS SECTIONS: IH 94 EB	SHEET	E

FILE NAME : N:\PDS\C3D\10230002\SHEETSPLAN\EAST BOUND C3D 2014\090204-XS-IH94-JC-EB- 2330+00 - 2372+92.DWG
LAYOUT NAME - 04 - (30)

PLOT DATE : 10/20/2014 10:59 AM PLOT BY : ANDRITSCH, ERIC R PLOT NAME : PLOT SCALE : 1:20_XREF

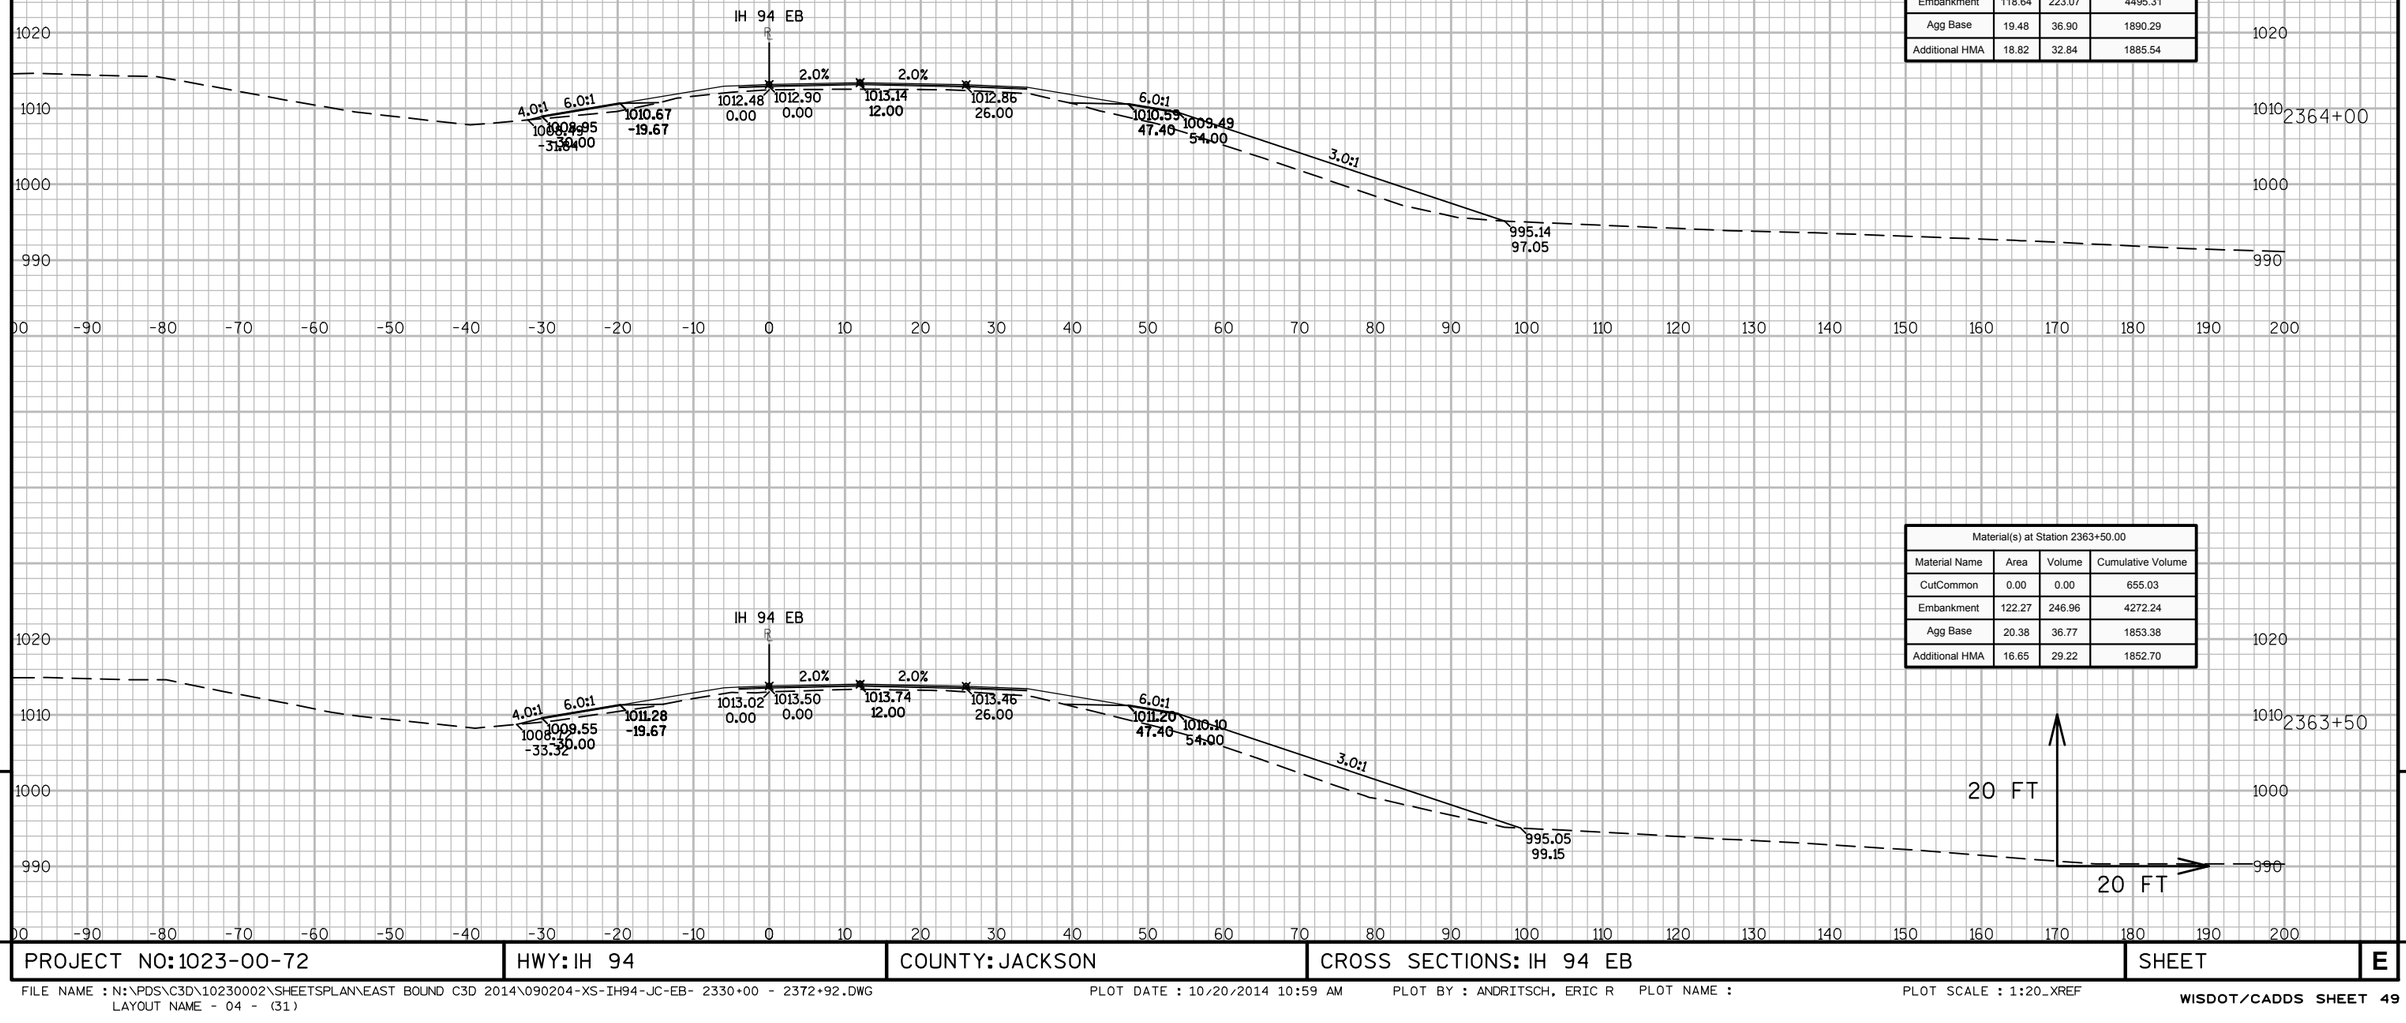

Material(s) at Station 2364+00.00			
Material Name	Area	Volume	Cumulative Volume
CutCommon	0.00	0.00	655.03
Embankment	118.64	223.07	4495.31
Agg Base	19.48	36.90	1890.29
Additional HMA	18.82	32.84	1885.54

Material(s) at Station 2363+50.00			
Material Name	Area	Volume	Cumulative Volume
CutCommon	0.00	0.00	655.03
Embankment	122.27	246.96	4272.24
Agg Base	20.38	36.77	1853.38
Additional HMA	16.65	29.22	1852.70


9

9

PROJECT NO: 1023-00-72	HWY: IH 94	COUNTY: JACKSON	CROSS SECTIONS: IH 94 EB	SHEET	E

FILE NAME : N:\PDS\C3D\10230002\SHEETSPLAN\EAST BOUND C3D 2014\090204-XS-IH94-JC-EB- 2330+00 - 2372+92.DWG
LAYOUT NAME - 04 - (31)

PLOT DATE : 10/20/2014 10:59 AM PLOT BY : ANDRITSCH, ERIC R PLOT NAME : PLOT SCALE : 1:20_XREF

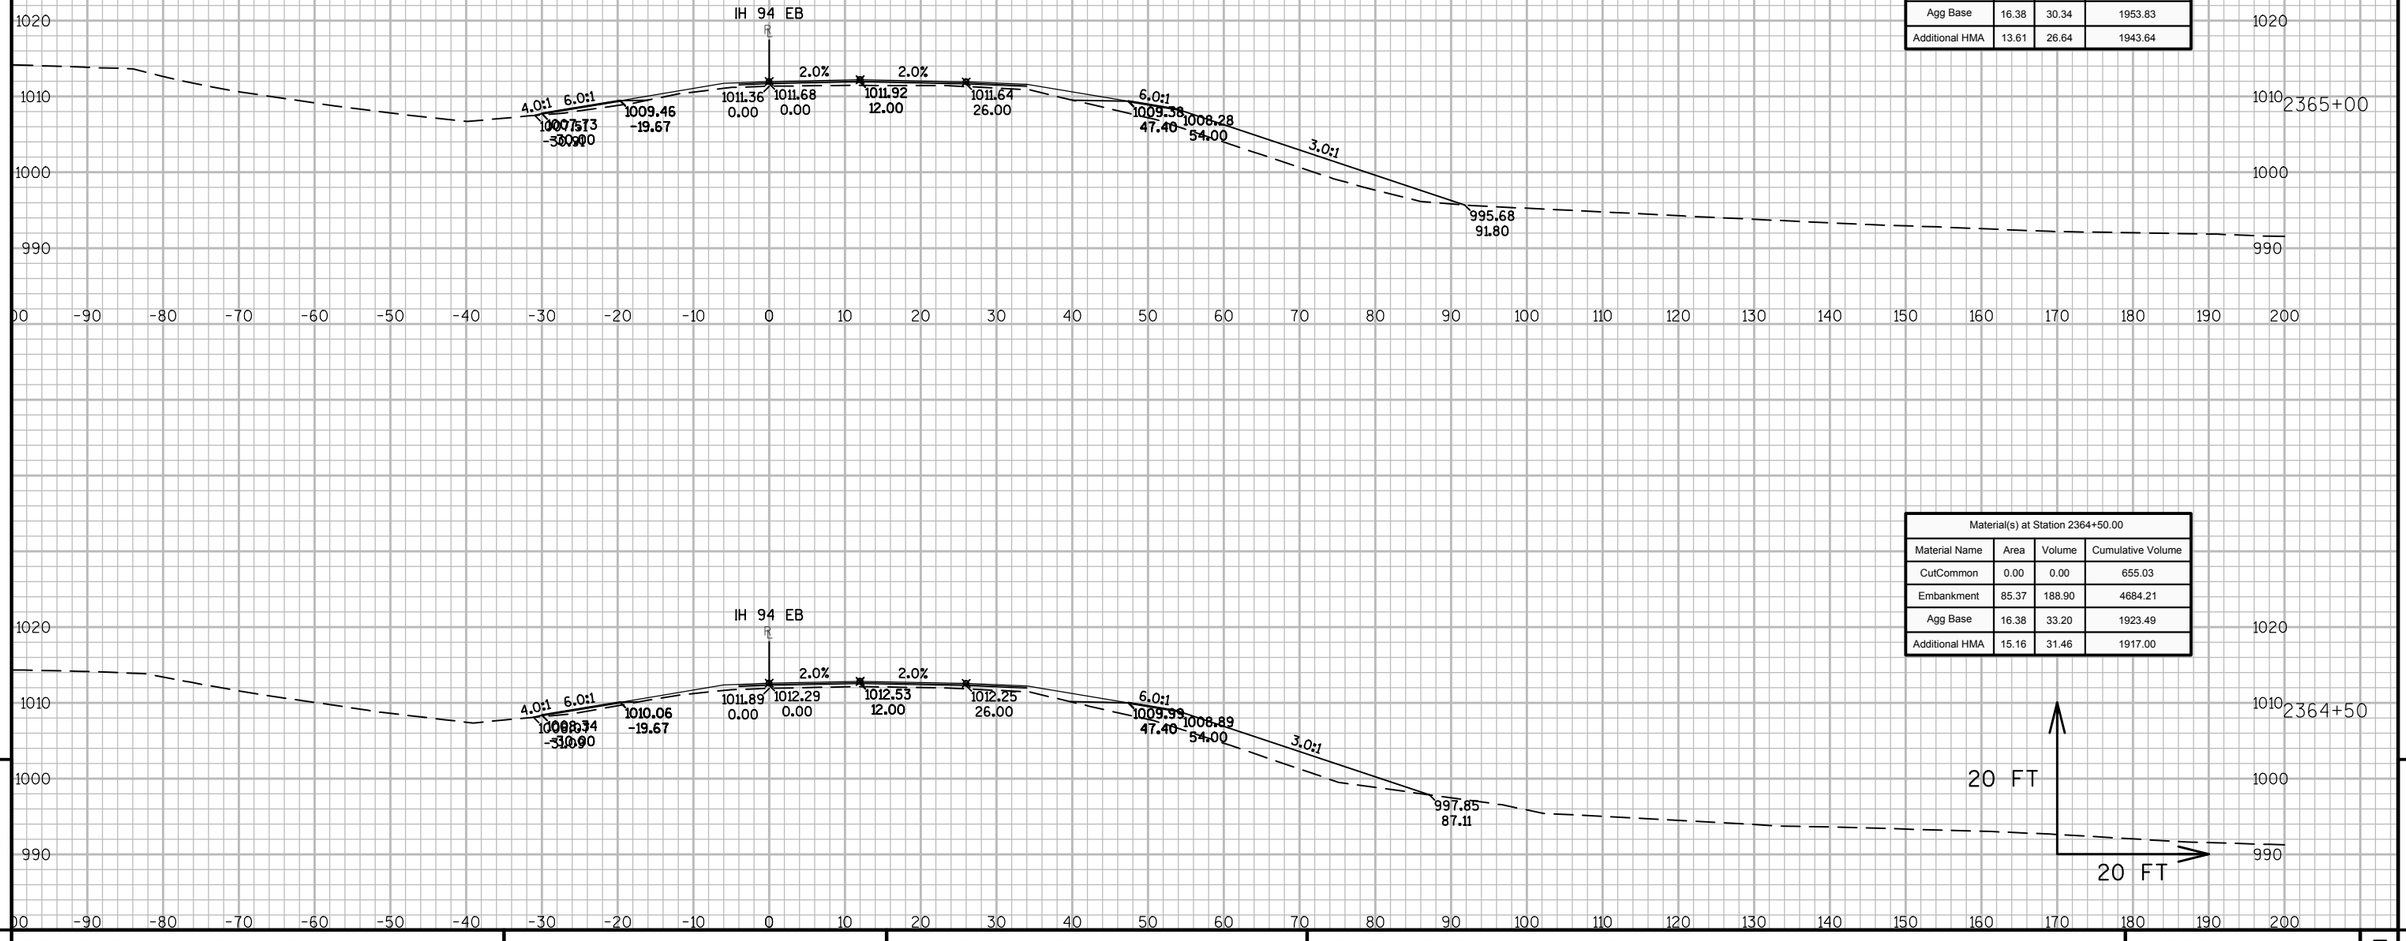

Material(s) at Station 2365+00.00			
Material Name	Area	Volume	Cumulative Volume
CutCommon	0.00	0.00	655.03
Embankment	97.03	168.88	4853.09
Agg Base	16.38	30.34	1953.83
Additional HMA	13.61	26.64	1943.64

2365+00

Material(s) at Station 2364+50.00			
Material Name	Area	Volume	Cumulative Volume
CutCommon	0.00	0.00	655.03
Embankment	85.37	188.90	4684.21
Agg Base	16.38	33.20	1923.49
Additional HMA	15.16	31.46	1917.00

2364+50


9

9

PROJECT NO: 1023-00-72	HWY: IH 94	COUNTY: JACKSON	CROSS SECTIONS: IH 94 EB	SHEET	E

FILE NAME : N:\PDS\C3D\10230002\SHEETSPLAN\EAST BOUND C3D 2014\090204-XS-IH94-JC-EB- 2330+00 - 2372+92.DWG
LAYOUT NAME - 04 - (32)

PLOT DATE : 10/20/2014 10:59 AM PLOT BY : ANDRITSCH, ERIC R PLOT NAME : PLOT SCALE : 1:20_XREF

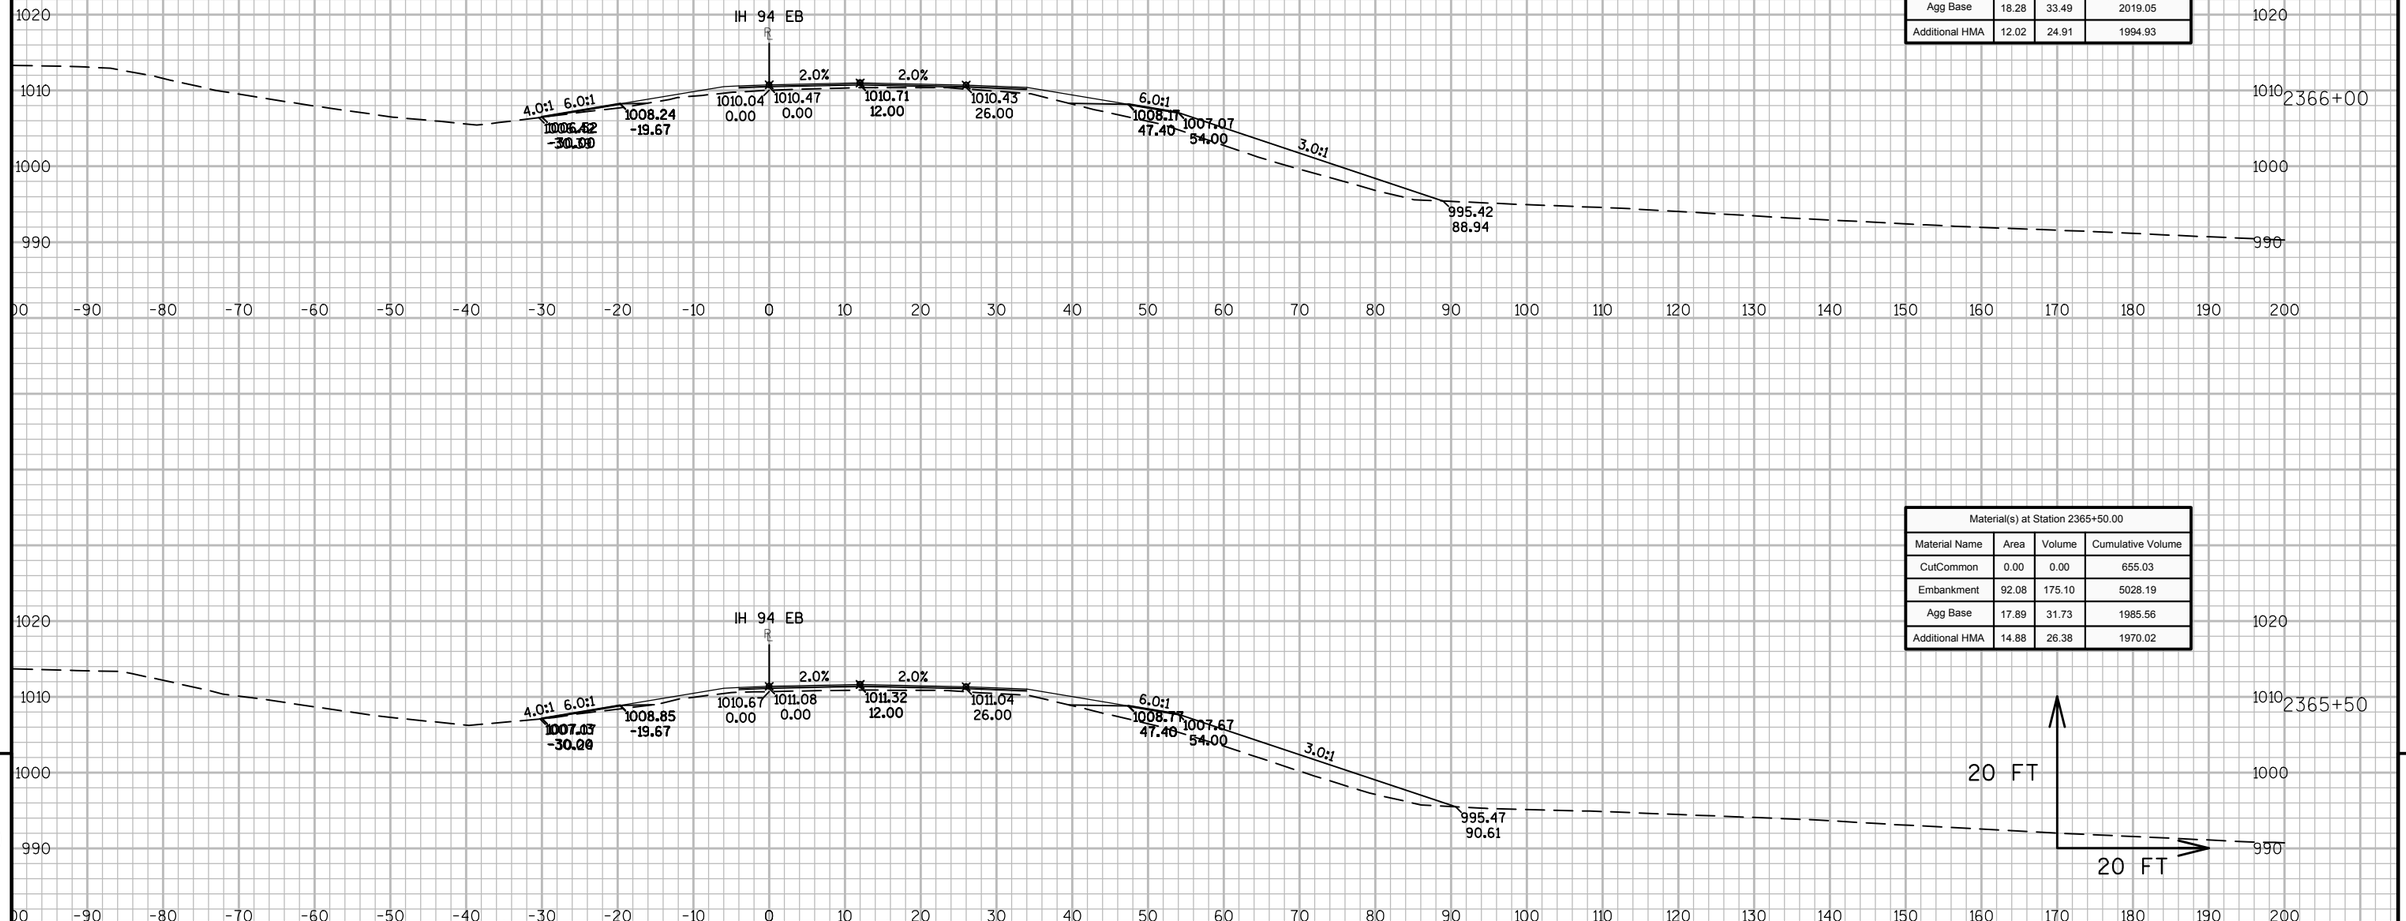

Material(s) at Station 2366+00.00			
Material Name	Area	Volume	Cumulative Volume
CutCommon	0.00	0.00	655.03
Embankment	86.58	165.43	5193.61
Agg Base	18.28	33.49	2019.05
Additional HMA	12.02	24.91	1994.93

Material(s) at Station 2365+50.00			
Material Name	Area	Volume	Cumulative Volume
CutCommon	0.00	0.00	655.03
Embankment	92.08	175.10	5028.19
Agg Base	17.89	31.73	1985.56
Additional HMA	14.88	26.38	1970.02


9

9

PROJECT NO: 1023-00-72	HWY: IH 94	COUNTY: JACKSON	CROSS SECTIONS: IH 94 EB	SHEET	E

FILE NAME : N:\PDS\C3D\10230002\SHEETSPLAN\EAST BOUND C3D 2014\090204-XS-IH94-JC-EB- 2330+00 - 2372+92.DWG
LAYOUT NAME - 04 - (33)

PLOT DATE : 10/20/2014 10:59 AM PLOT BY : ANDRITSCH, ERIC R PLOT NAME : PLOT SCALE : 1:20_XREF

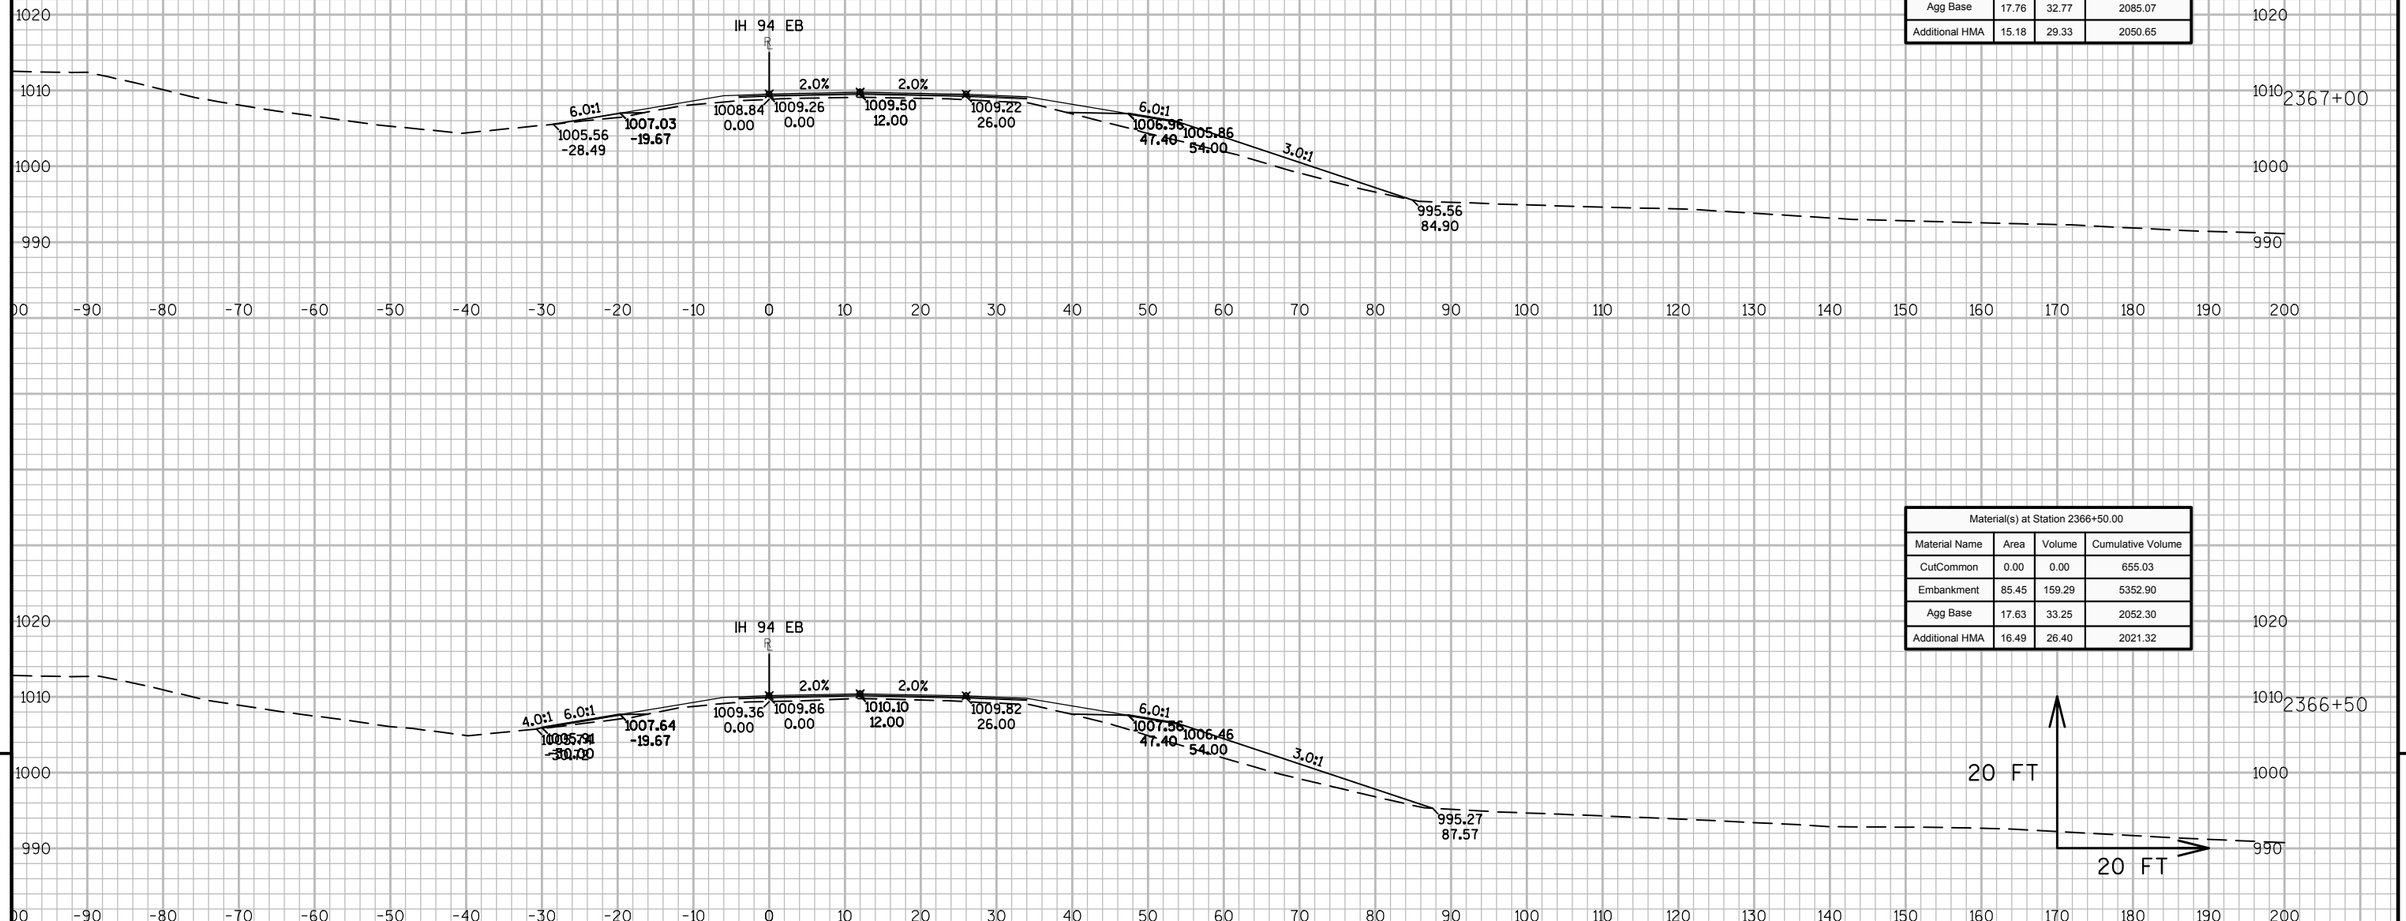

Material(s) at Station 2367+00.00			
Material Name	Area	Volume	Cumulative Volume
CutCommon	0.00	0.00	655.03
Embankment	67.35	141.48	5494.39
Agg Base	17.76	32.77	2085.07
Additional HMA	15.18	29.33	2050.65

Material(s) at Station 2366+50.00			
Material Name	Area	Volume	Cumulative Volume
CutCommon	0.00	0.00	655.03
Embankment	85.45	159.29	5352.90
Agg Base	17.63	33.25	2052.30
Additional HMA	16.49	26.40	2021.32

9


9

PROJECT NO: 1023-00-72	HWY: IH 94	COUNTY: JACKSON	CROSS SECTIONS: IH 94 EB	SHEET	E


FILE NAME : N:\PDS\C3D\10230002\SHEETSPLAN\EAST BOUND C3D 2014\090204-XS-IH94-JC-EB- 2330+00 - 2372+92.DWG
LAYOUT NAME - 04 - (34)

PLOT DATE : 10/20/2014 10:59 AM PLOT BY : ANDRITSCH, ERIC R PLOT NAME : PLOT SCALE : 1:20_XREF

Material(s) at Station 2368+00.00			
Material Name	Area	Volume	Cumulative Volume
CutCommon	0.00	0.00	655.03
Embankment	68.27	107.00	5707.54
Agg Base	17.11	32.67	2151.00
Additional HMA	18.43	36.15	2119.95

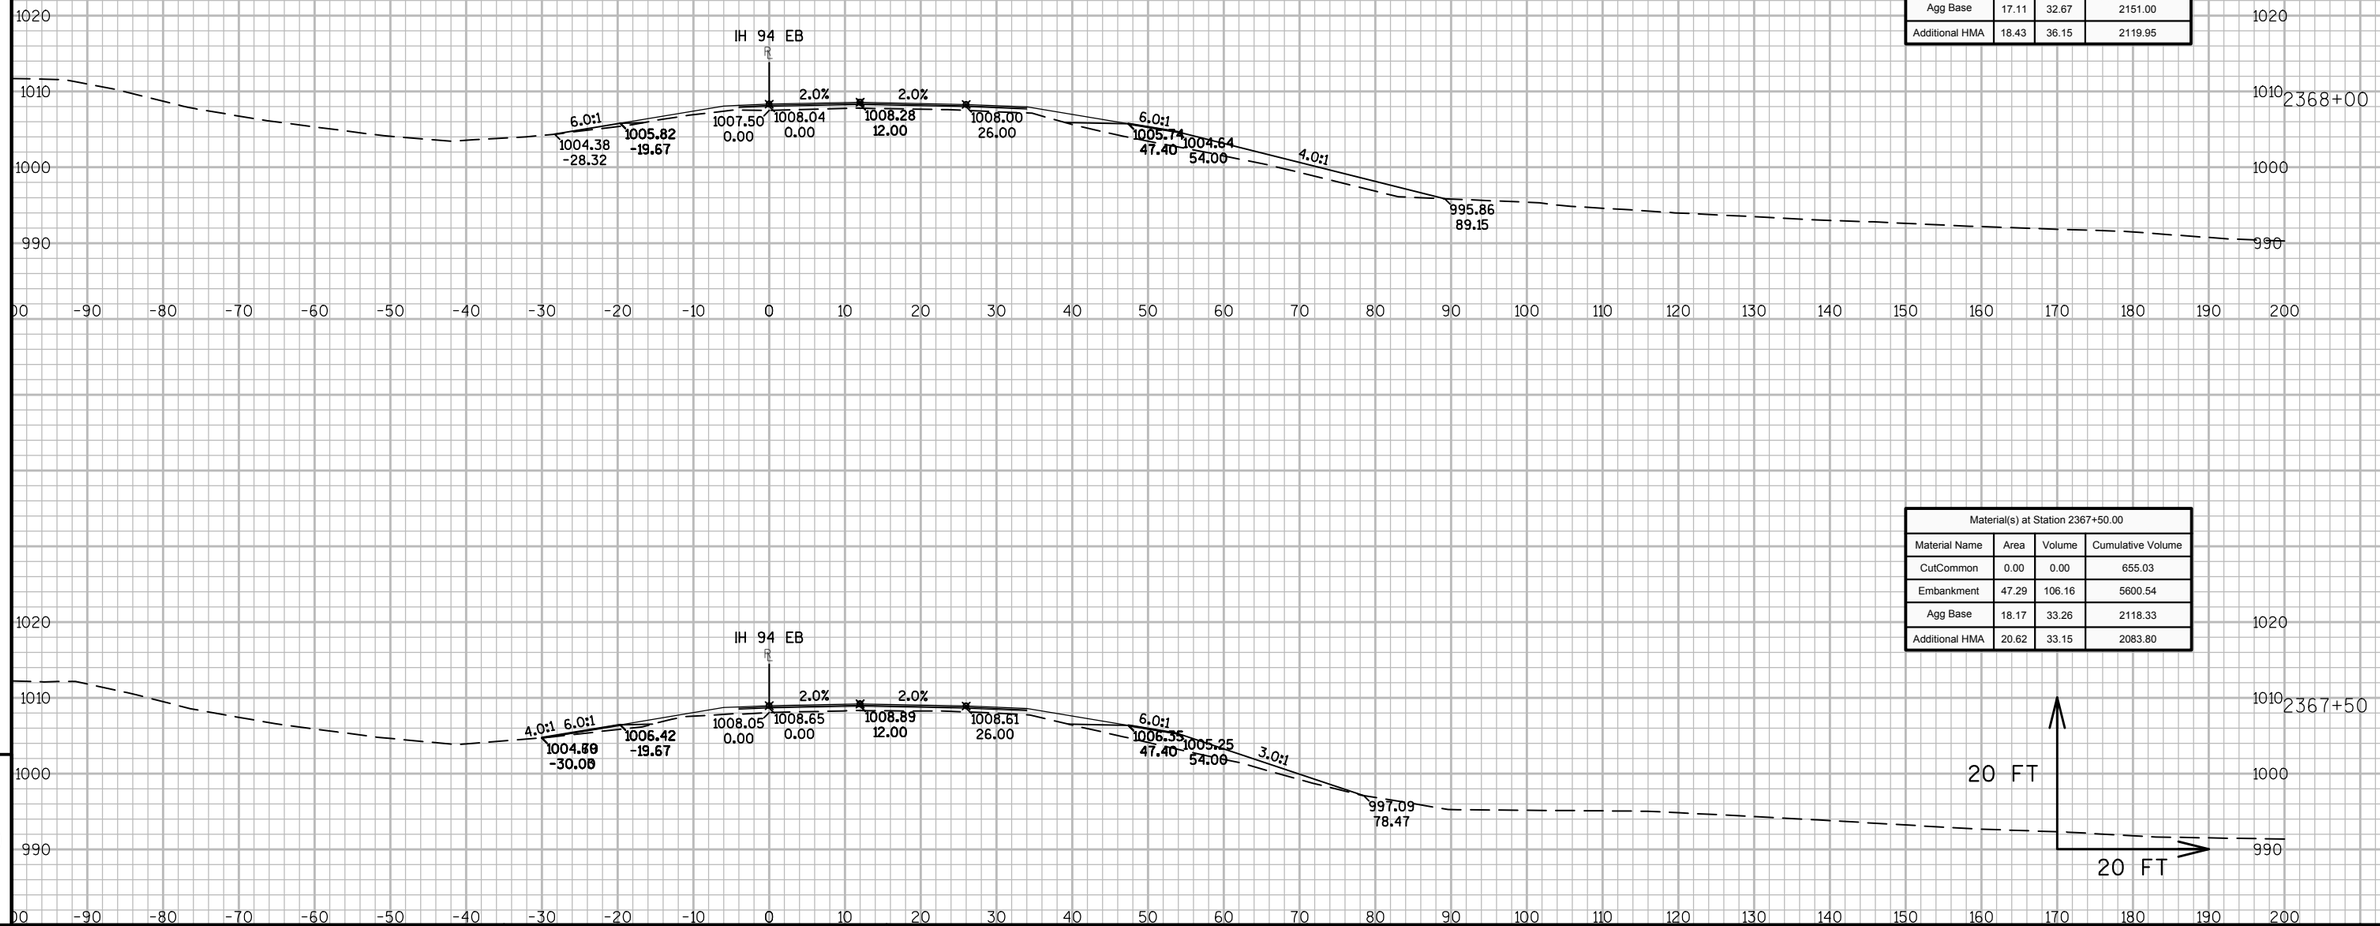

Material(s) at Station 2367+50.00			
Material Name	Area	Volume	Cumulative Volume
CutCommon	0.00	0.00	655.03
Embankment	47.29	106.16	5600.54
Agg Base	18.17	33.26	2118.33
Additional HMA	20.62	33.15	2083.80

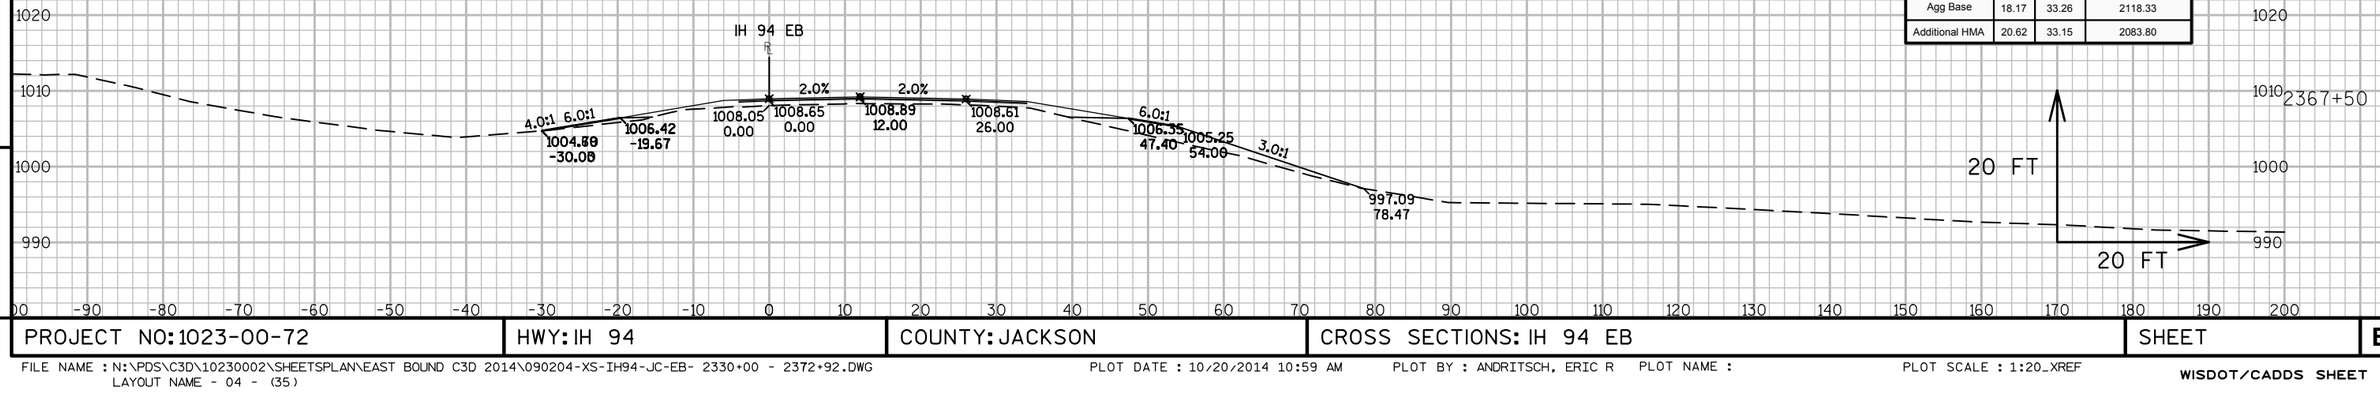


9

9

PROJECT NO: 1023-00-72	HWY: IH 94	COUNTY: JACKSON	CROSS SECTIONS: IH 94 EB	SHEET	E

FILE NAME : N:\PDS\C3D\10230002\SHEETSPLAN\EAST BOUND C3D 2014\090204-XS-IH94-JC-EB- 2330+00 - 2372+92.DWG
LAYOUT NAME - 04 - (35)

PLOT DATE : 10/20/2014 10:59 AM PLOT BY : ANDRITSCH, ERIC R PLOT NAME : PLOT SCALE : 1:20_XREF

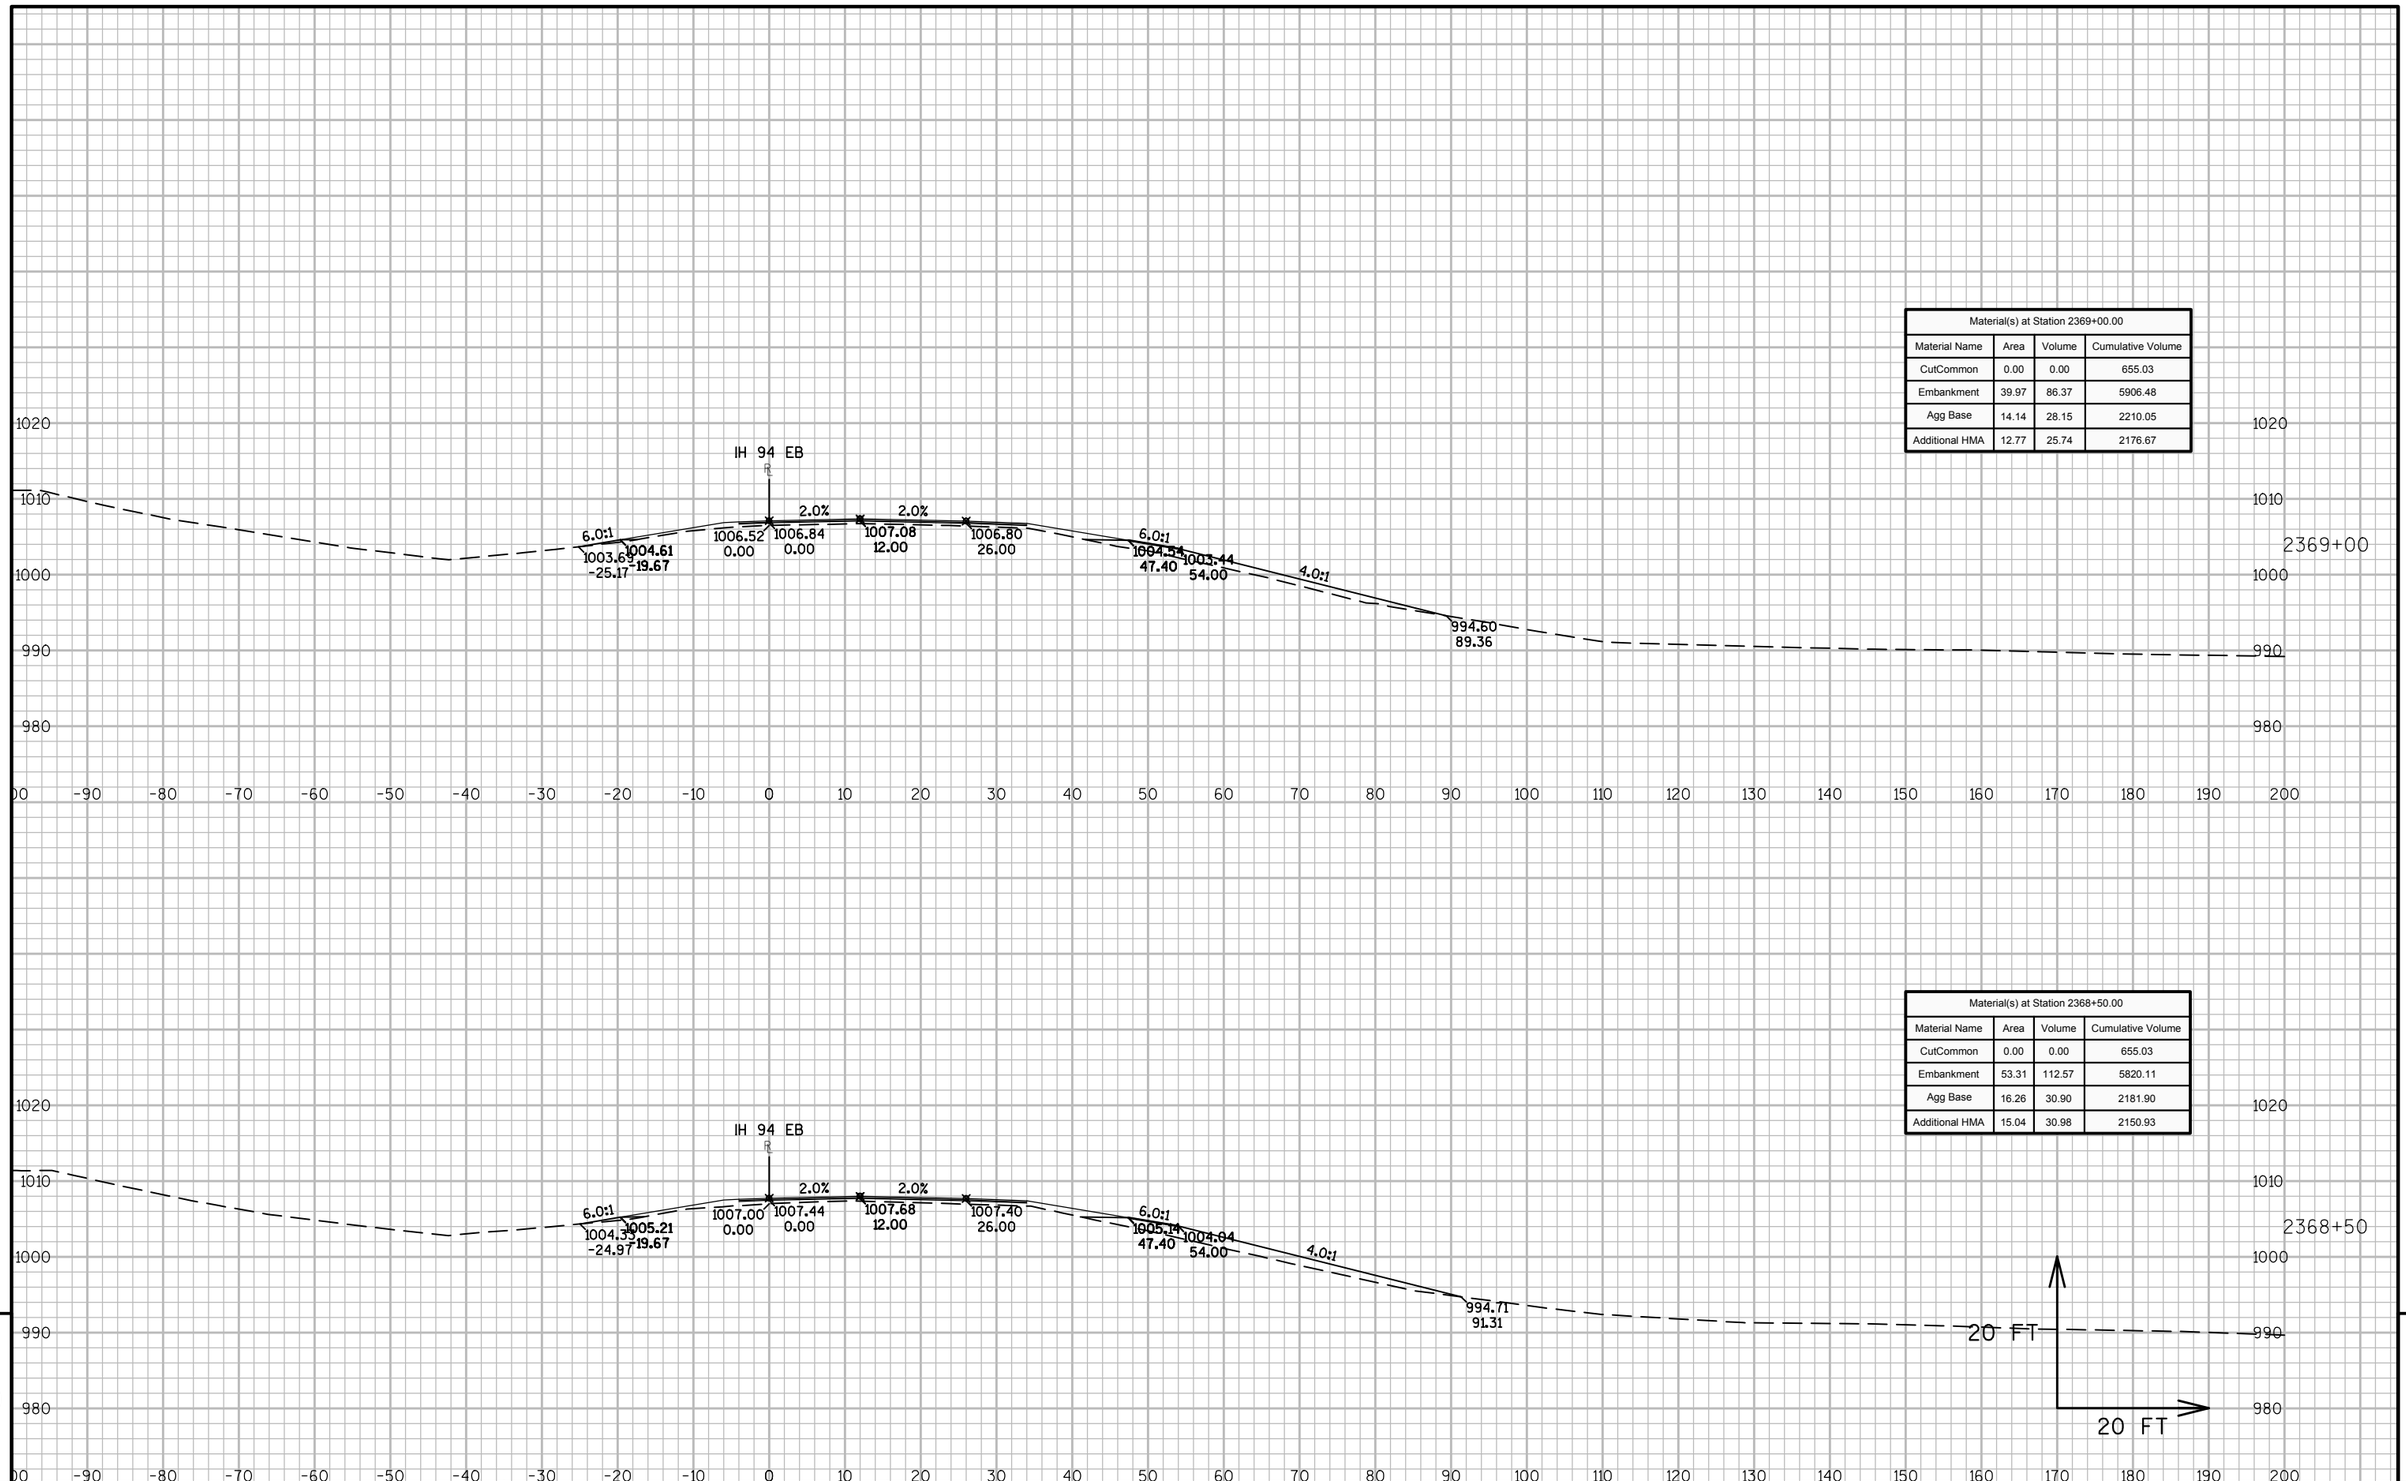

Material(s) at Station 2369+00.00			
Material Name	Area	Volume	Cumulative Volume
CutCommon	0.00	0.00	655.03
Embankment	39.97	86.37	5906.48
Agg Base	14.14	28.15	2210.05
Additional HMA	12.77	25.74	2176.67

Material(s) at Station 2368+50.00			
Material Name	Area	Volume	Cumulative Volume
CutCommon	0.00	0.00	655.03
Embankment	53.31	112.57	5820.11
Agg Base	16.26	30.90	2181.90
Additional HMA	15.04	30.98	2150.93

9


9

PROJECT NO: 1023-00-72	HWY: IH 94	COUNTY: JACKSON	CROSS SECTIONS: IH 94 EB	SHEET	E

FILE NAME : N:\PDS\C3D\10230002\SHEETSPLAN\EAST BOUND C3D 2014\090204-XS-IH94-JC-EB- 2330+00 - 2372+92.DWG
LAYOUT NAME - 04 - (36)

PLOT DATE : 10/20/2014 10:59 AM PLOT BY : ANDRITSCH, ERIC R PLOT NAME : PLOT SCALE : 1:20_XREF

Material(s) at Station 2370+00.00			
Material Name	Area	Volume	Cumulative Volume
CutCommon	0.00	0.00	655.03
Embankment	28.95	50.47	6017.62
Agg Base	14.94	28.11	2265.53
Additional HMA	12.49	26.36	2229.65

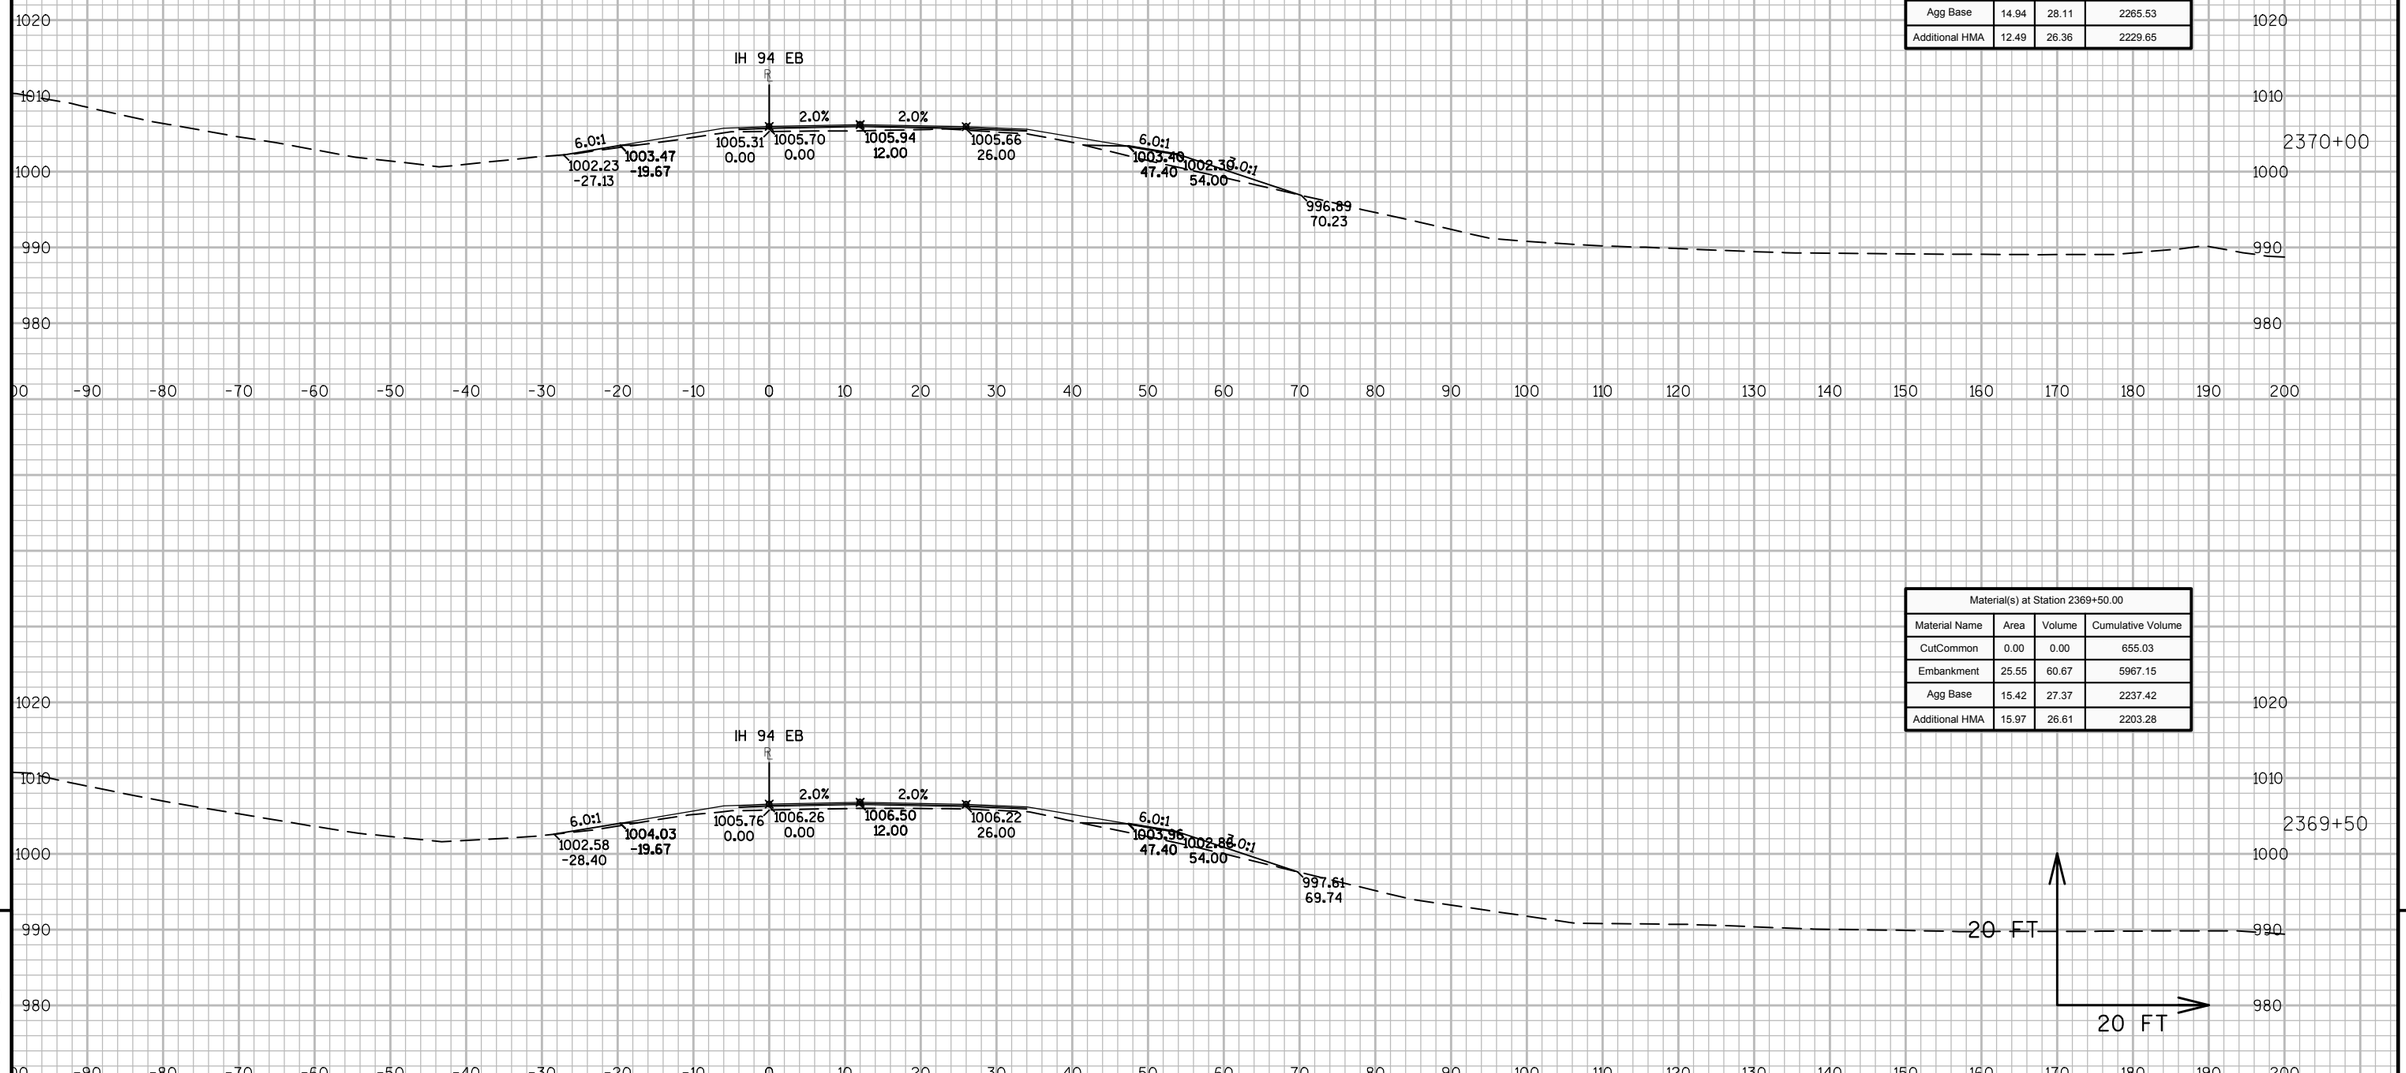

Material(s) at Station 2369+50.00			
Material Name	Area	Volume	Cumulative Volume
CutCommon	0.00	0.00	655.03
Embankment	25.55	60.67	5967.15
Agg Base	15.42	27.37	2237.42
Additional HMA	15.97	26.61	2203.28


9

9

PROJECT NO: 1023-00-72	HWY: IH 94	COUNTY: JACKSON	CROSS SECTIONS: IH 94 EB	SHEET	E

FILE NAME : N:\PDS\C3D\10230002\SHEETSPLAN\EAST BOUND C3D 2014\090204-XS-IH94-JC-EB- 2330+00 - 2372+92.DWG
LAYOUT NAME - 04 - (37)

PLOT DATE : 10/20/2014 10:59 AM PLOT BY : ANDRITSCH, ERIC R PLOT NAME : PLOT SCALE : 1:20_XREF

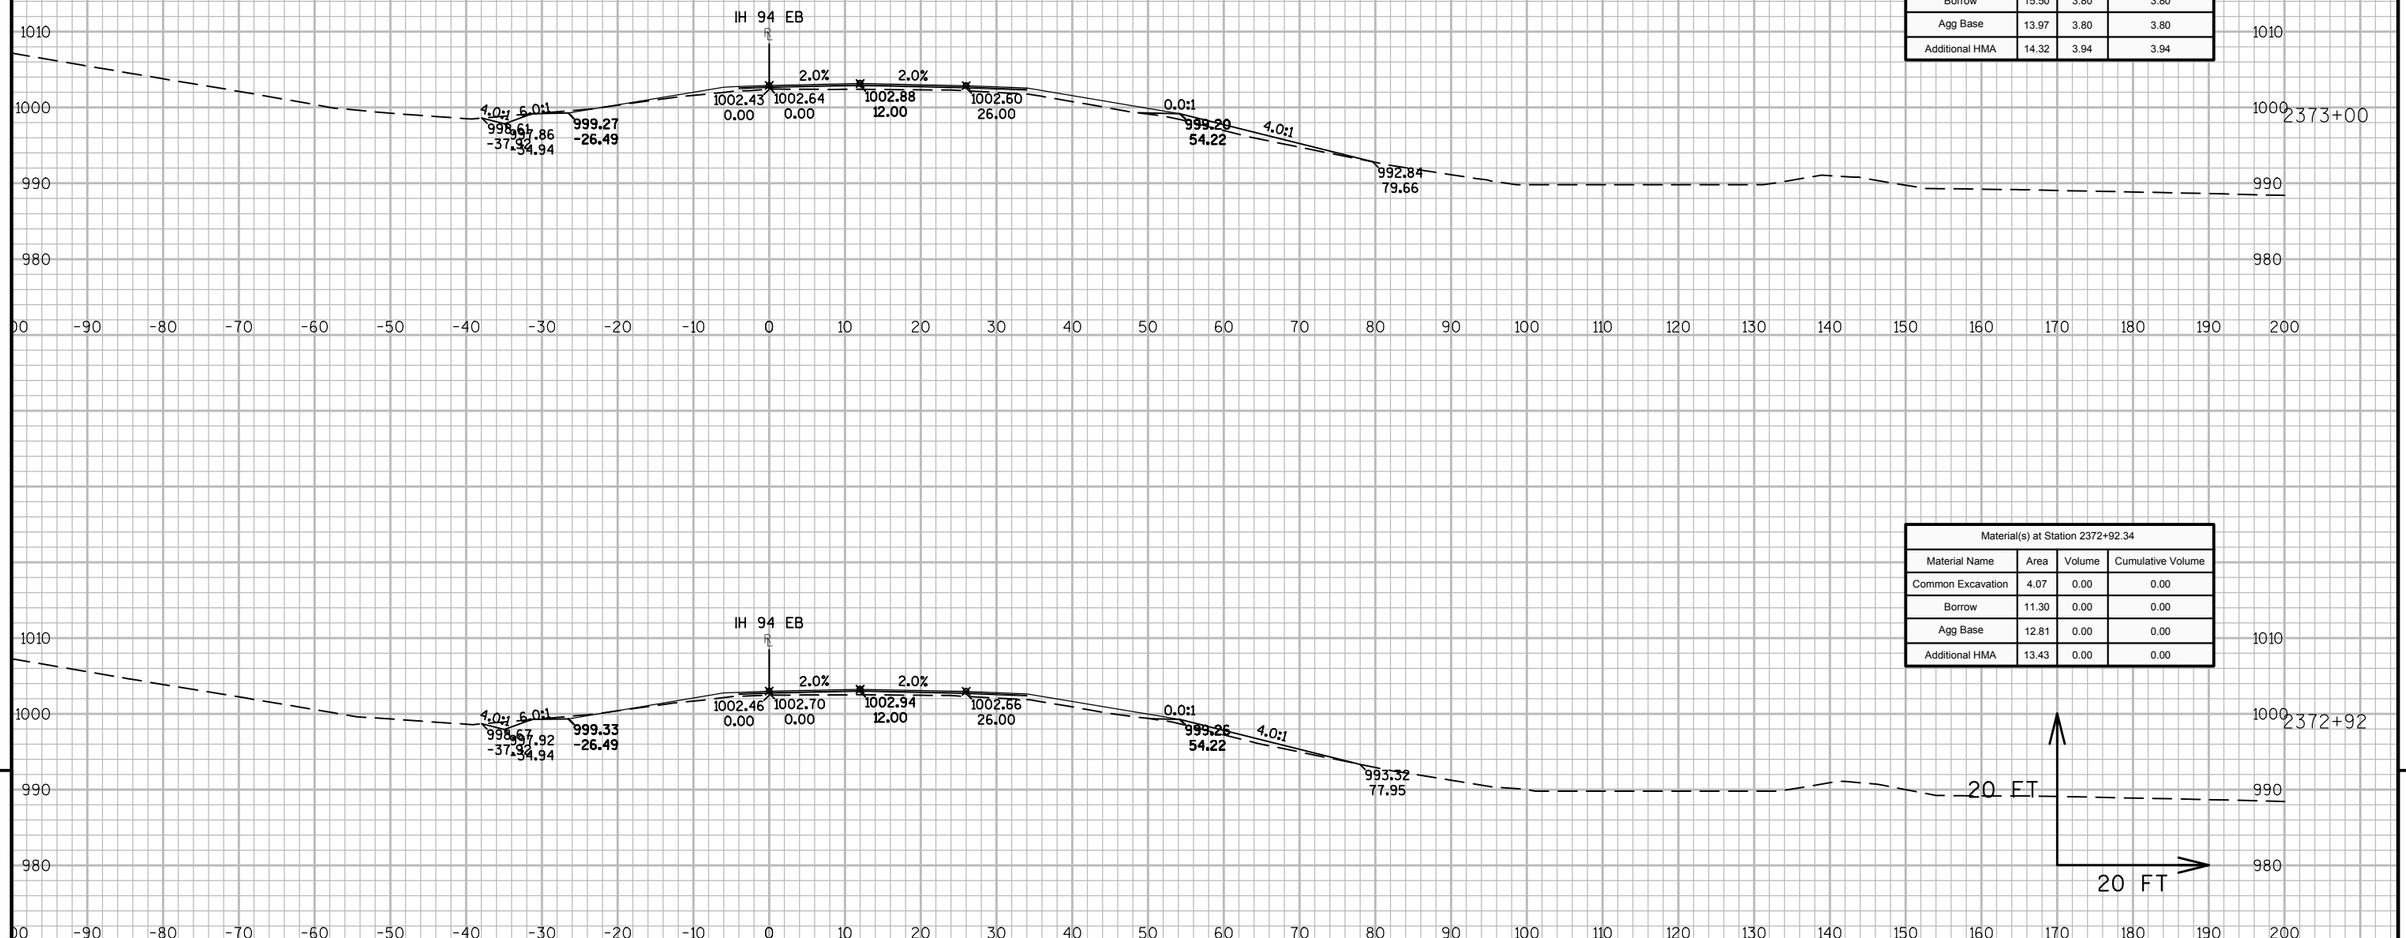

Material(s) at Station 2373+00.00			
Material Name	Area	Volume	Cumulative Volume
Common Excavation	4.04	1.15	1.15
Borrow	15.50	3.80	3.80
Agg Base	13.97	3.80	3.80
Additional HMA	14.32	3.94	3.94

Material(s) at Station 2372+92.34			
Material Name	Area	Volume	Cumulative Volume
Common Excavation	4.07	0.00	0.00
Borrow	11.30	0.00	0.00
Agg Base	12.81	0.00	0.00
Additional HMA	13.43	0.00	0.00


9

9

PROJECT NO: 1023-06-73	HWY: IH 94	COUNTY: MONROE	CROSS SECTIONS: IH 94 EB	SHEET	E

FILE NAME : N:\PDS\C3D\10230603\SHEETSPLAN\EAST BOUND C3D 2014\090201-XS-IH94-MON-EB- 2372+92 - 2438+00.DWG
LAYOUT NAME - 01 - (1)

PLOT DATE : 10/20/2014 10:18 AM PLOT BY : ANDRITSCH, ERIC R PLOT NAME : PLOT SCALE : 1:20_XREF

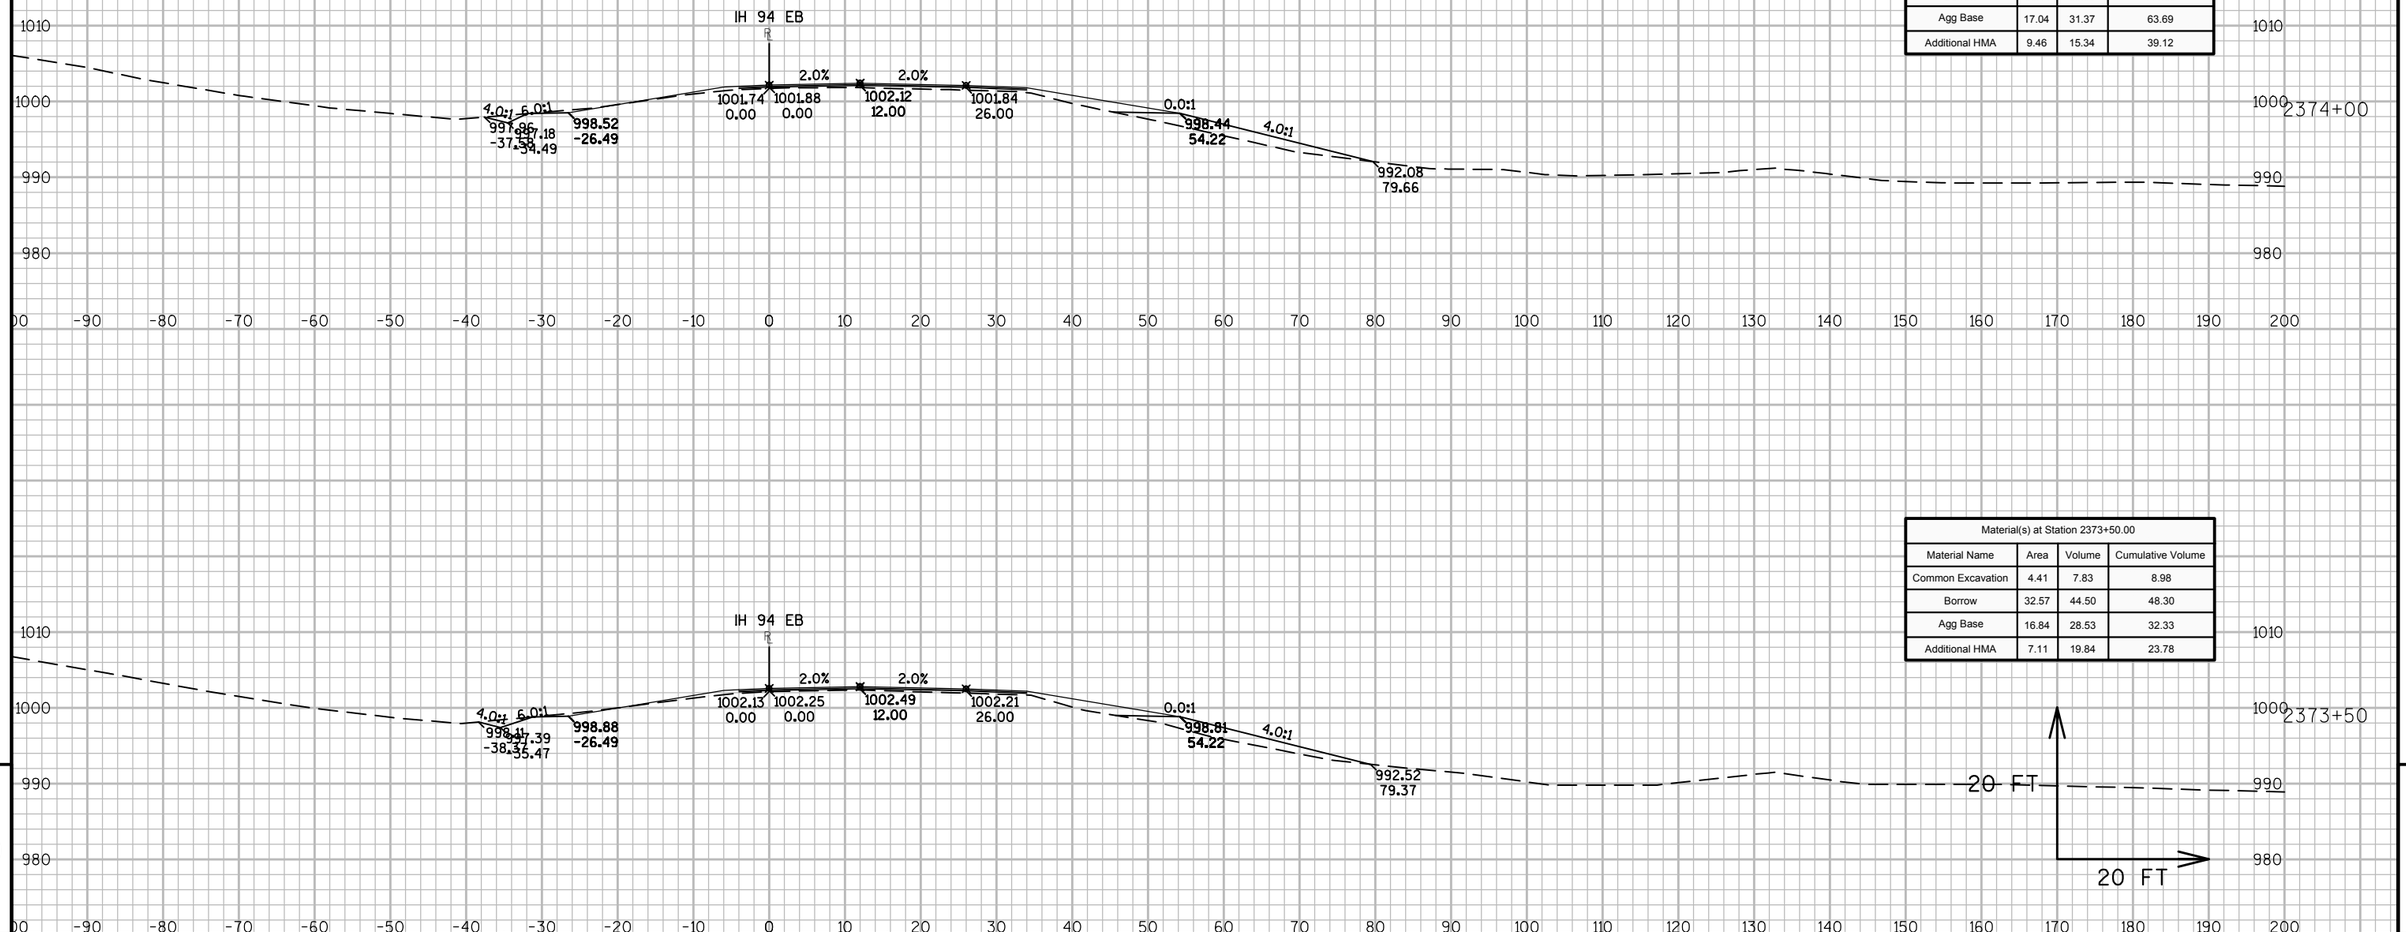

Material(s) at Station 2374+00.00			
Material Name	Area	Volume	Cumulative Volume
Common Excavation	3.81	7.61	16.59
Borrow	36.11	63.59	111.89
Agg Base	17.04	31.37	63.69
Additional HMA	9.46	15.34	39.12

Material(s) at Station 2373+50.00			
Material Name	Area	Volume	Cumulative Volume
Common Excavation	4.41	7.83	8.98
Borrow	32.57	44.50	48.30
Agg Base	16.84	28.53	32.33
Additional HMA	7.11	19.84	23.78


9

9

PROJECT NO: 1023-06-73	HWY: IH 94	COUNTY: MONROE	CROSS SECTIONS: IH 94 EB	SHEET	E

FILE NAME : N:\PDS\C3D\10230603\SHEETSPLAN\EAST BOUND C3D 2014\090201-XS-IH94-MON-EB- 2372+92 - 2438+00.DWG
LAYOUT NAME - 01 - (2)

PLOT DATE : 10/20/2014 10:18 AM PLOT BY : ANDRITSCH, ERIC R PLOT NAME : PLOT SCALE : 1:20_XREF

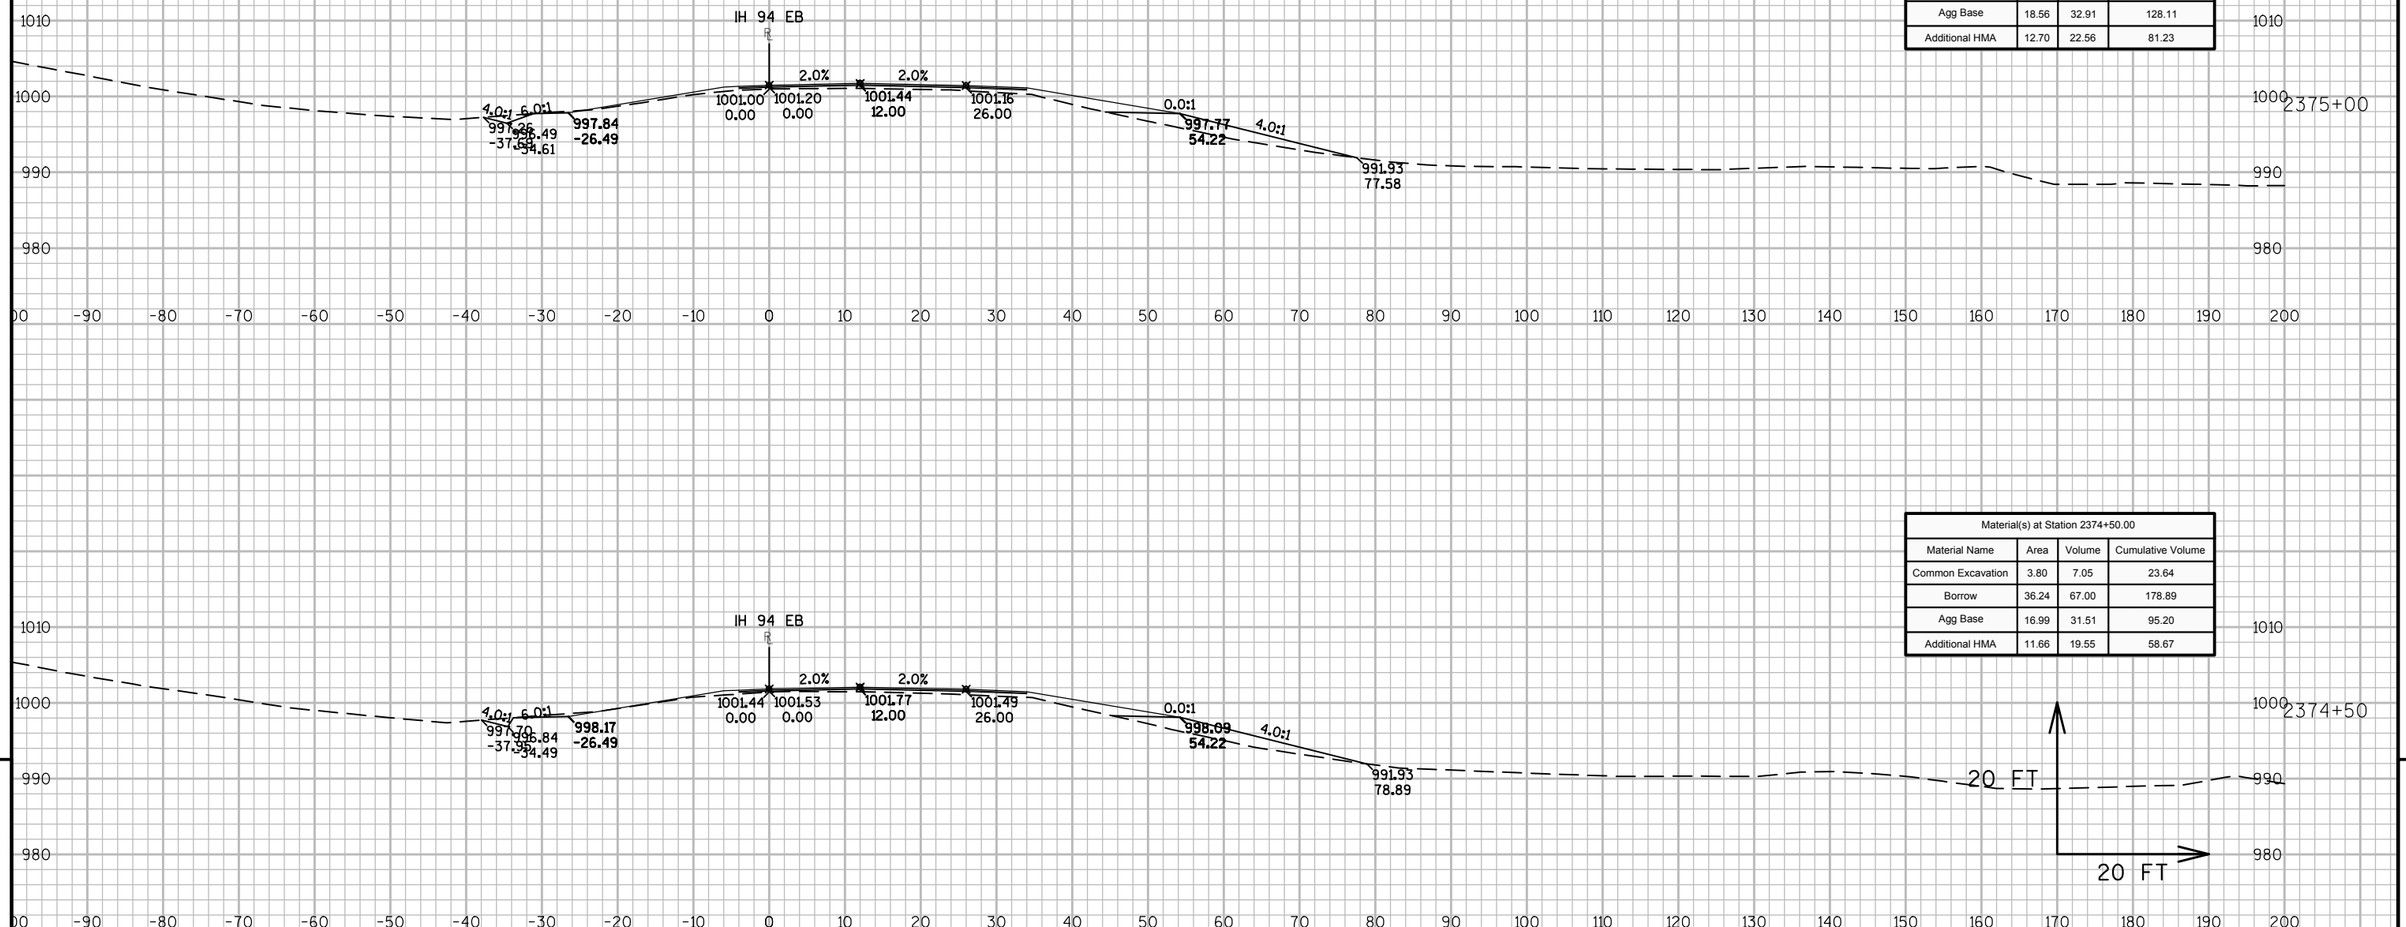

Material(s) at Station 2375+00.00			
Material Name	Area	Volume	Cumulative Volume
Common Excavation	3.85	7.09	30.73
Borrow	36.24	67.11	246.00
Agg Base	18.56	32.91	128.11
Additional HMA	12.70	22.56	81.23

Material(s) at Station 2374+50.00			
Material Name	Area	Volume	Cumulative Volume
Common Excavation	3.80	7.05	23.64
Borrow	36.24	67.00	178.89
Agg Base	16.99	31.51	95.20
Additional HMA	11.66	19.55	58.67


9

9

PROJECT NO: 1023-06-73	HWY: IH 94	COUNTY: MONROE	CROSS SECTIONS: IH 94 EB	SHEET	E

FILE NAME : N:\PDS\C3D\10230603\SHEETSPLAN\EAST BOUND C3D 2014\090201-XS-IH94-MON-EB- 2372+92 - 2438+00.DWG
LAYOUT NAME - 01 - (3)

PLOT DATE : 10/20/2014 10:18 AM PLOT BY : ANDRITSCH, ERIC R PLOT NAME : PLOT SCALE : 1:20_XREF

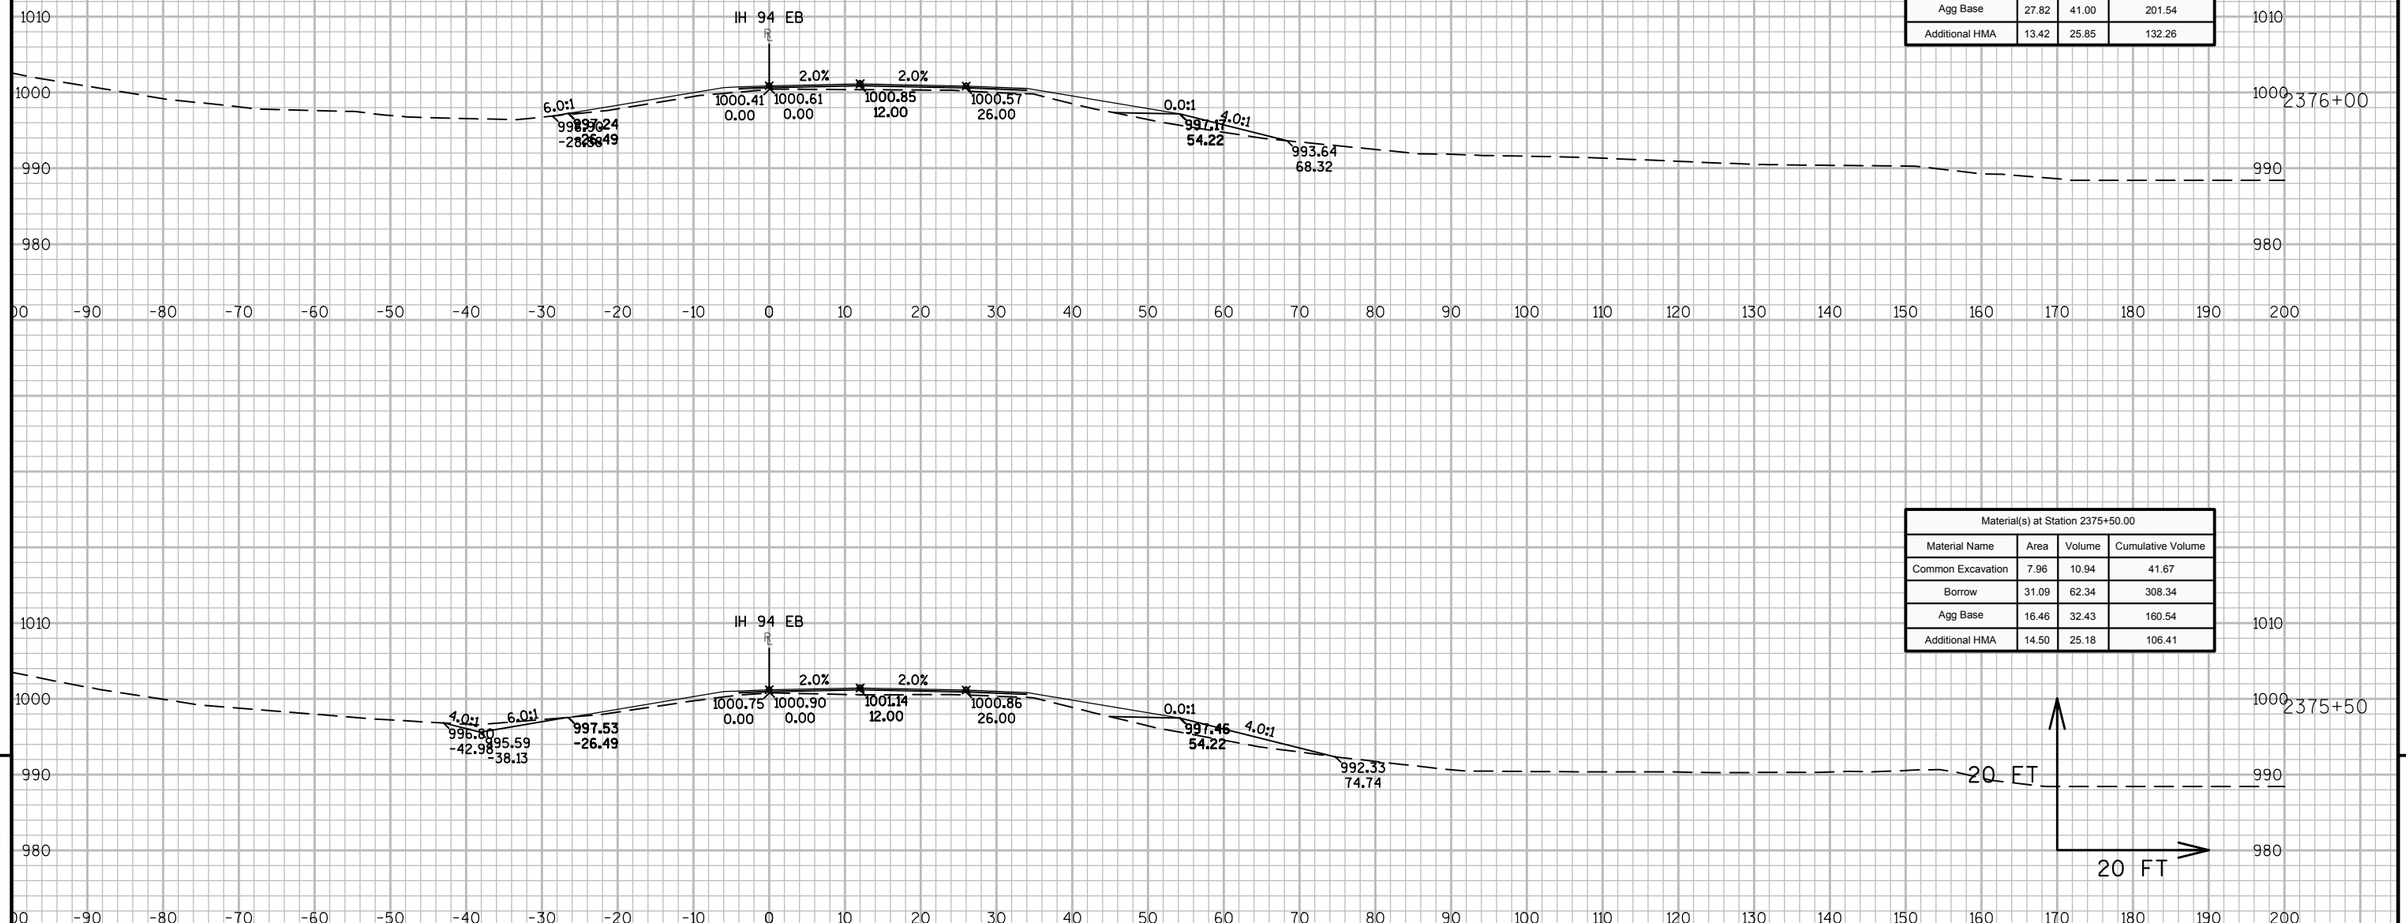

Material(s) at Station 2376+00.00			
Material Name	Area	Volume	Cumulative Volume
Common Excavation	0.00	7.37	49.04
Borrow	18.72	46.12	354.47
Agg Base	27.82	41.00	201.54
Additional HMA	13.42	25.85	132.26

Material(s) at Station 2375+50.00			
Material Name	Area	Volume	Cumulative Volume
Common Excavation	7.96	10.94	41.67
Borrow	31.09	62.34	308.34
Agg Base	16.46	32.43	160.54
Additional HMA	14.50	25.18	106.41


9

9

PROJECT NO: 1023-06-73	HWY: IH 94	COUNTY: MONROE	CROSS SECTIONS: IH 94 EB	SHEET	E

FILE NAME : N:\PDS\C3D\10230603\SHEETSPLAN\EAST BOUND C3D 2014\090201-XS-IH94-MON-EB- 2372+92 - 2438+00.DWG
LAYOUT NAME - 01 - (4)

PLOT DATE : 10/20/2014 10:18 AM PLOT BY : ANDRITSCH, ERIC R PLOT NAME : PLOT SCALE : 1:20_XREF

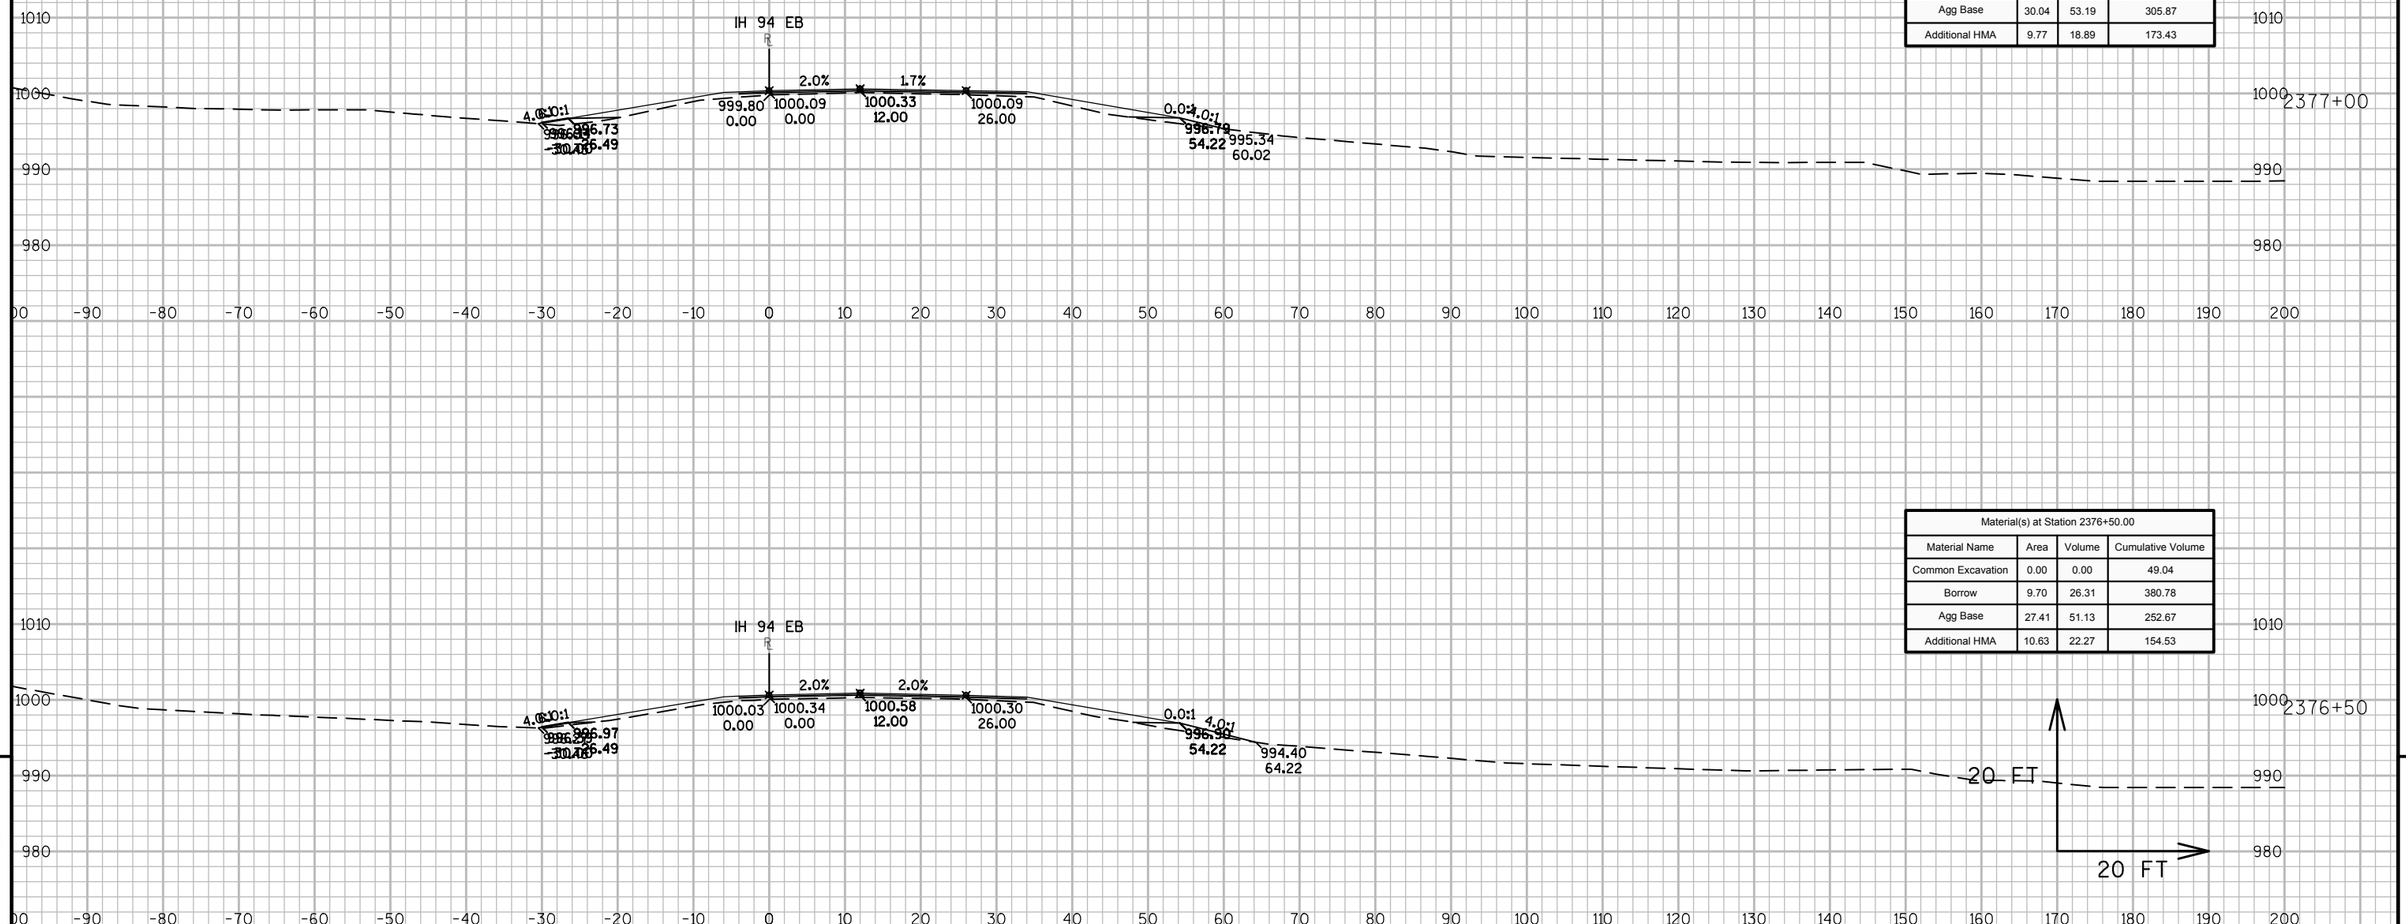

Material(s) at Station 2377+00.00			
Material Name	Area	Volume	Cumulative Volume
Common Excavation	0.00	0.00	49.04
Borrow	10.07	18.31	399.09
Agg Base	30.04	53.19	305.87
Additional HMA	9.77	18.89	173.43

Material(s) at Station 2376+50.00			
Material Name	Area	Volume	Cumulative Volume
Common Excavation	0.00	0.00	49.04
Borrow	9.70	26.31	380.78
Agg Base	27.41	51.13	252.67
Additional HMA	10.63	22.27	154.53


9

9

PROJECT NO: 1023-06-73	HWY: IH 94	COUNTY: MONROE	CROSS SECTIONS: IH 94 EB	SHEET	E

FILE NAME : N:\PDS\C3D\10230603\SHEETSPLAN\EAST BOUND C3D 2014\090201-XS-IH94-MON-EB- 2372+92 - 2438+00.DWG
LAYOUT NAME - 01 - (5)

PLOT DATE : 10/20/2014 10:18 AM PLOT BY : ANDRITSCH, ERIC R PLOT NAME : PLOT SCALE : 1:20_XREF

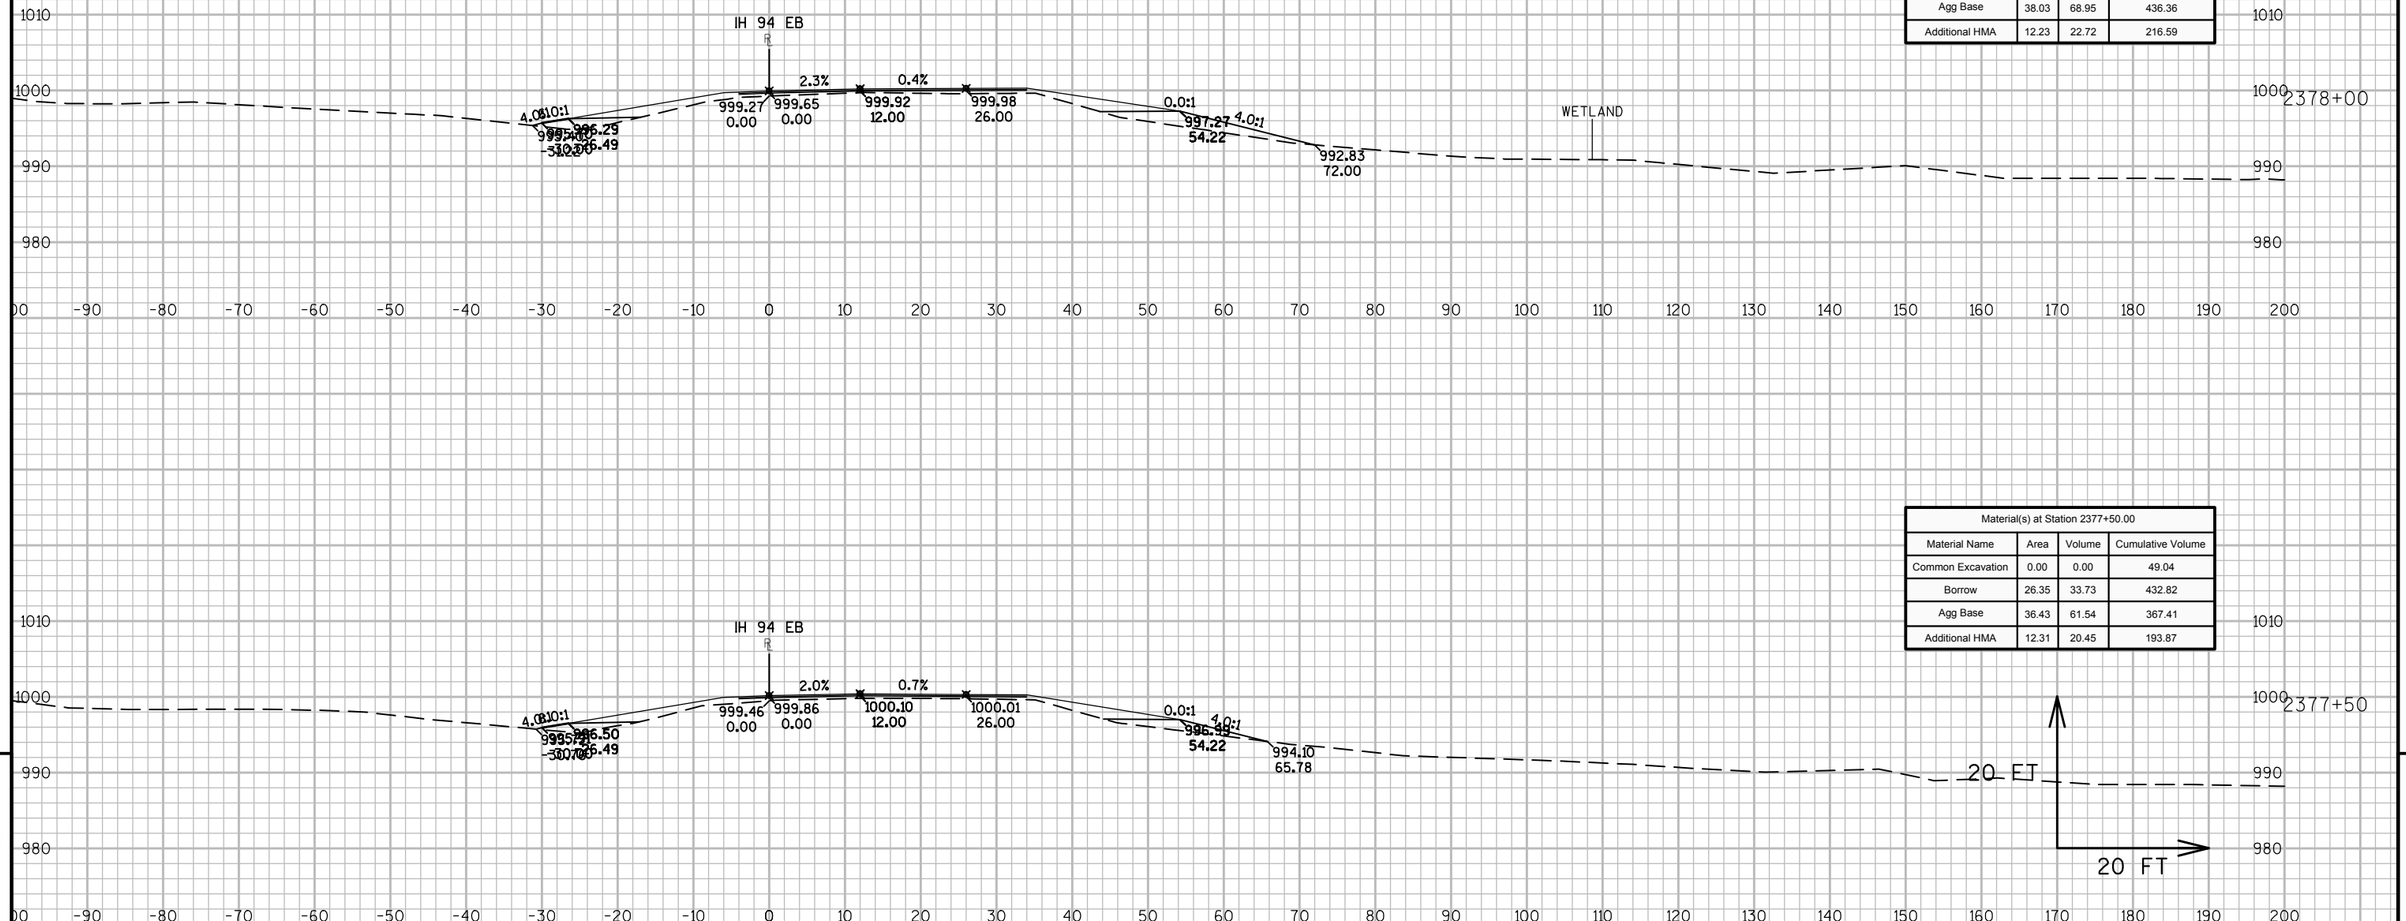

Material(s) at Station 2378+00.00			
Material Name	Area	Volume	Cumulative Volume
Common Excavation	0.00	0.00	49.04
Borrow	42.78	64.01	496.83
Agg Base	38.03	68.95	436.36
Additional HMA	12.23	22.72	216.59

Material(s) at Station 2377+50.00			
Material Name	Area	Volume	Cumulative Volume
Common Excavation	0.00	0.00	49.04
Borrow	26.35	33.73	432.82
Agg Base	36.43	61.54	367.41
Additional HMA	12.31	20.45	193.87


9

9

PROJECT NO: 1023-06-73	HWY: IH 94	COUNTY: MONROE	CROSS SECTIONS: IH 94 EB	SHEET	E

FILE NAME : N:\PDS\C3D\10230603\SHEETSPLAN\EAST BOUND C3D 2014\090201-XS-IH94-MON-EB- 2372+92 - 2438+00.DWG
LAYOUT NAME - 01 - (6)

PLOT DATE : 10/20/2014 10:18 AM PLOT BY : ANDRITSCH, ERIC R PLOT NAME : PLOT SCALE : 1:20_XREF

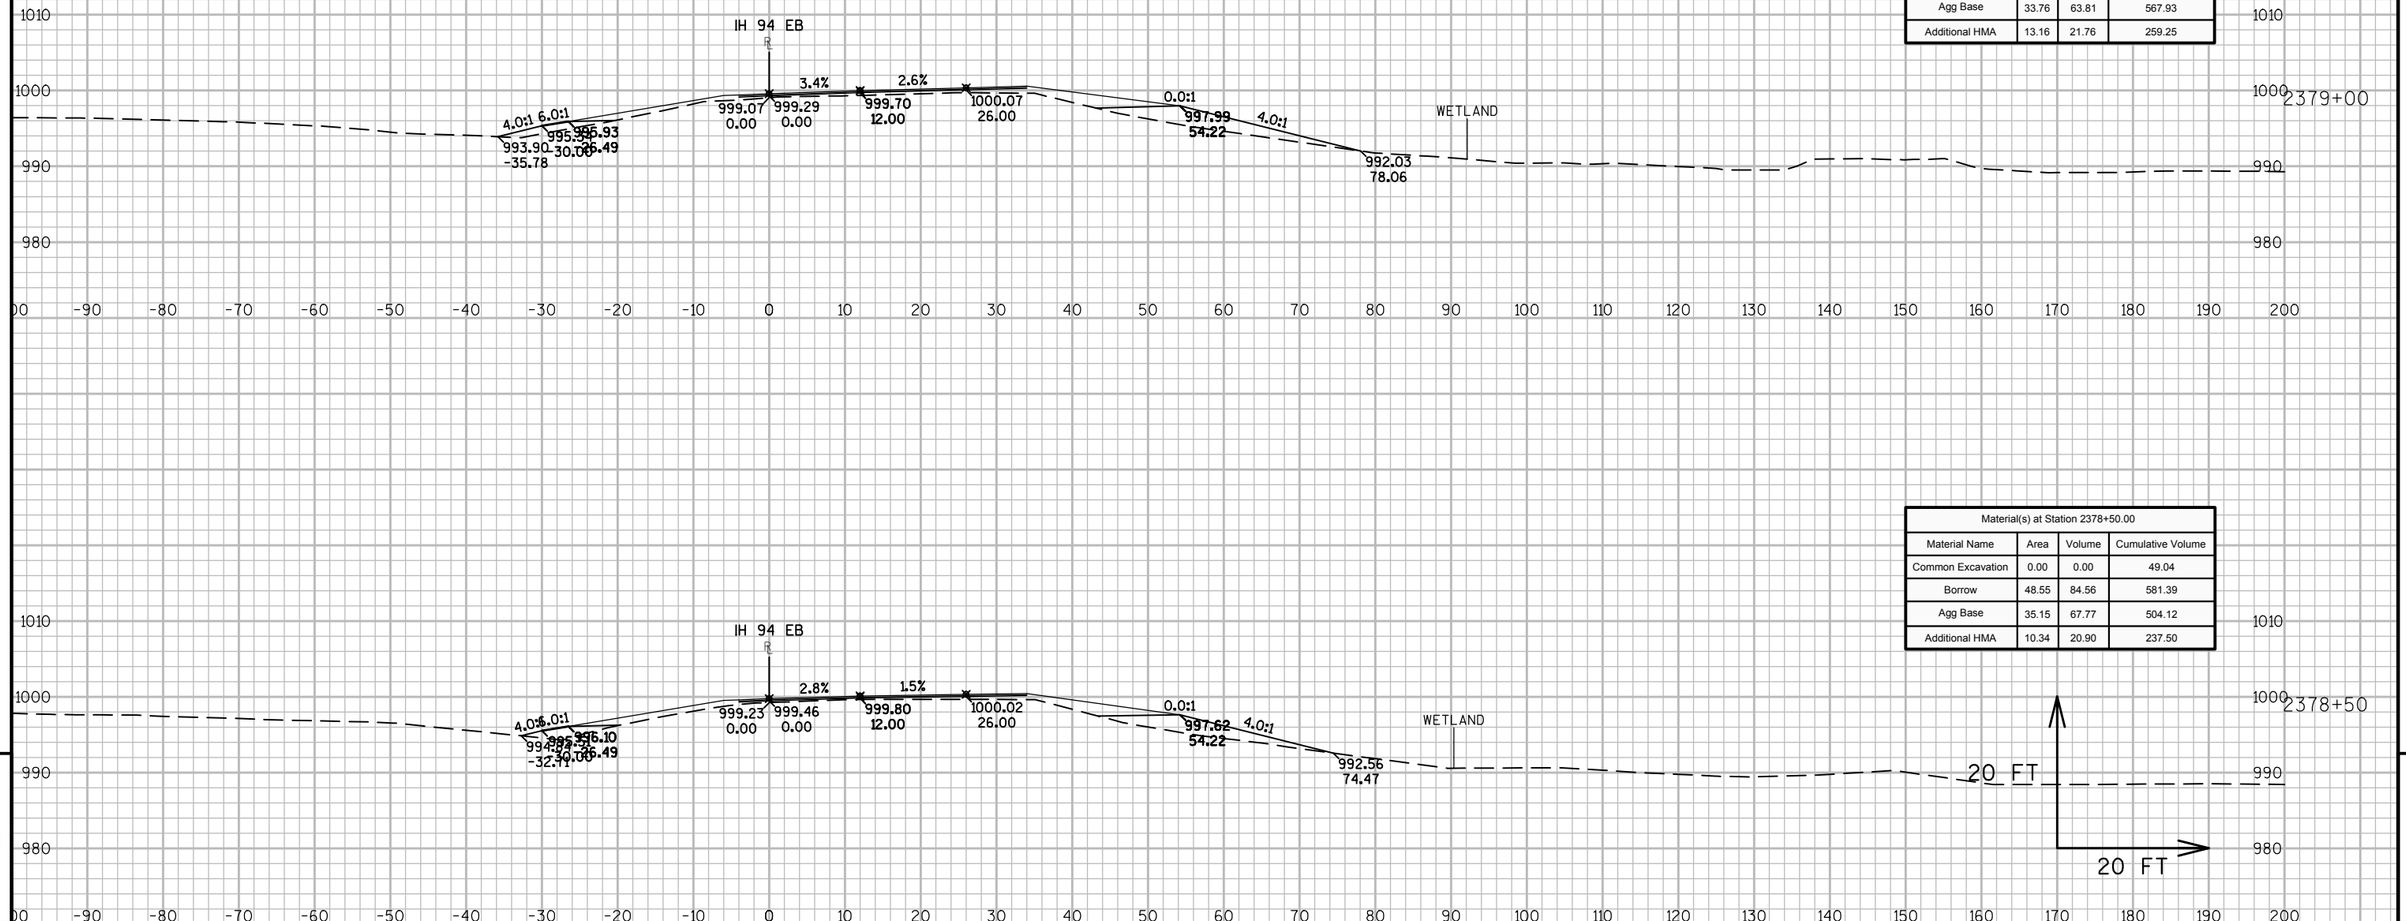

Material(s) at Station 2379+00.00

Material Name	Area	Volume	Cumulative Volume
Common Excavation	0.00	0.00	49.04
Borrow	55.40	96.25	677.64
Agg Base	33.76	63.81	567.93
Additional HMA	13.16	21.76	259.25

Material(s) at Station 2378+50.00

Material Name	Area	Volume	Cumulative Volume
Common Excavation	0.00	0.00	49.04
Borrow	48.55	84.56	581.39
Agg Base	35.15	67.77	504.12
Additional HMA	10.34	20.90	237.50


9

9

PROJECT NO: 1023-06-73	HWY: IH 94	COUNTY: MONROE	CROSS SECTIONS: IH 94 EB	SHEET	E

FILE NAME : N:\PDS\C3D\10230603\SHEETSPLAN\EAST BOUND C3D 2014\090201-XS-IH94-MON-EB- 2372+92 - 2438+00.DWG
LAYOUT NAME - 01 - (7)

PLOT DATE : 10/20/2014 10:18 AM PLOT BY : ANDRITSCH, ERIC R PLOT NAME : PLOT SCALE : 1:20_XREF

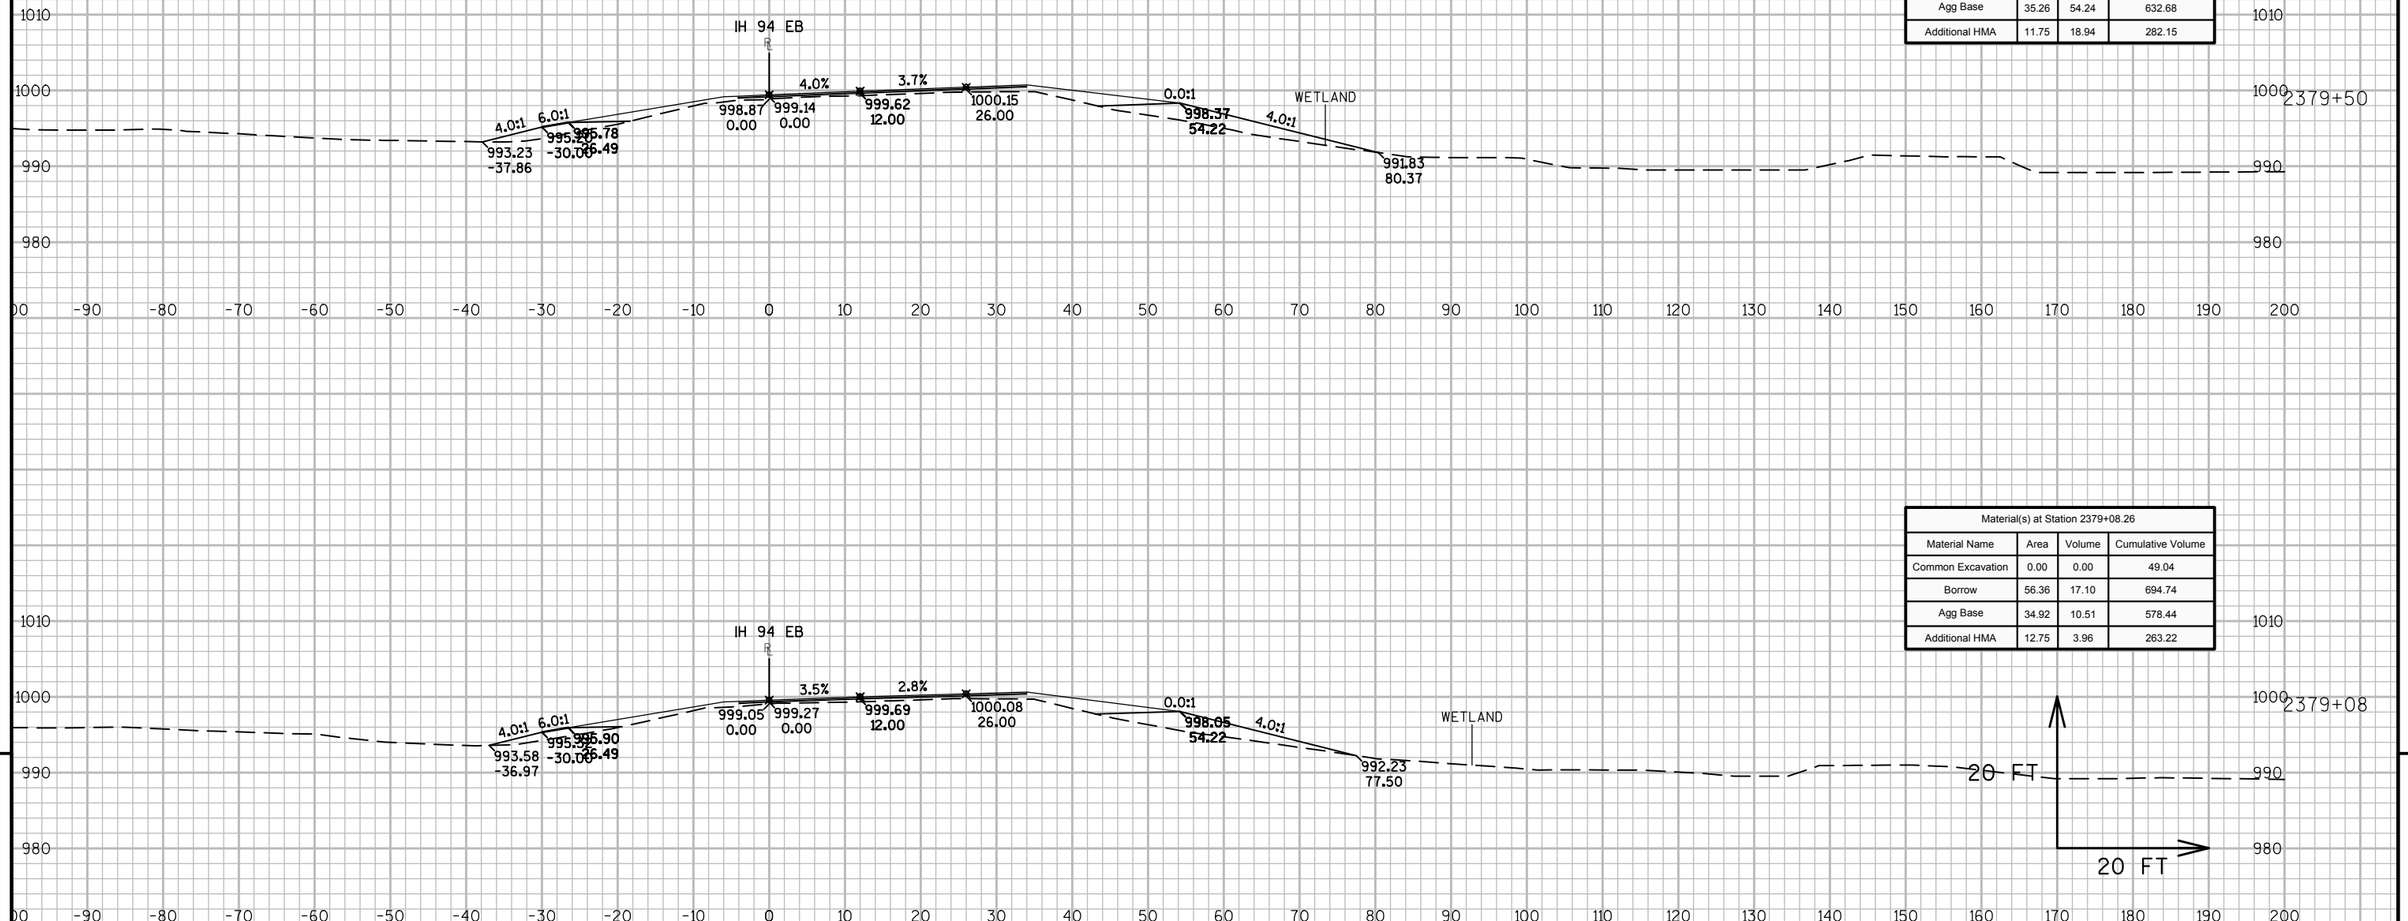

Material(s) at Station 2379+50.00			
Material Name	Area	Volume	Cumulative Volume
Common Excavation	0.00	0.00	49.04
Borrow	65.66	94.32	789.06
Agg Base	35.26	54.24	632.68
Additional HMA	11.75	18.94	282.15

Material(s) at Station 2379+08.26			
Material Name	Area	Volume	Cumulative Volume
Common Excavation	0.00	0.00	49.04
Borrow	56.36	17.10	694.74
Agg Base	34.92	10.51	578.44
Additional HMA	12.75	3.96	263.22


9

9


PROJECT NO: 1023-06-73	HWY: IH 94	COUNTY: MONROE	CROSS SECTIONS: IH 94 EB	SHEET	E

FILE NAME : N:\PDS\C3D\10230603\SHEETSPLAN\EAST BOUND C3D 2014\090201-XS-IH94-MON-EB- 2372+92 - 2438+00.DWG
LAYOUT NAME - 01 - (8)


PLOT DATE : 10/20/2014 10:18 AM PLOT BY : ANDRITSCH, ERIC R PLOT NAME : PLOT SCALE : 1:20_XREF

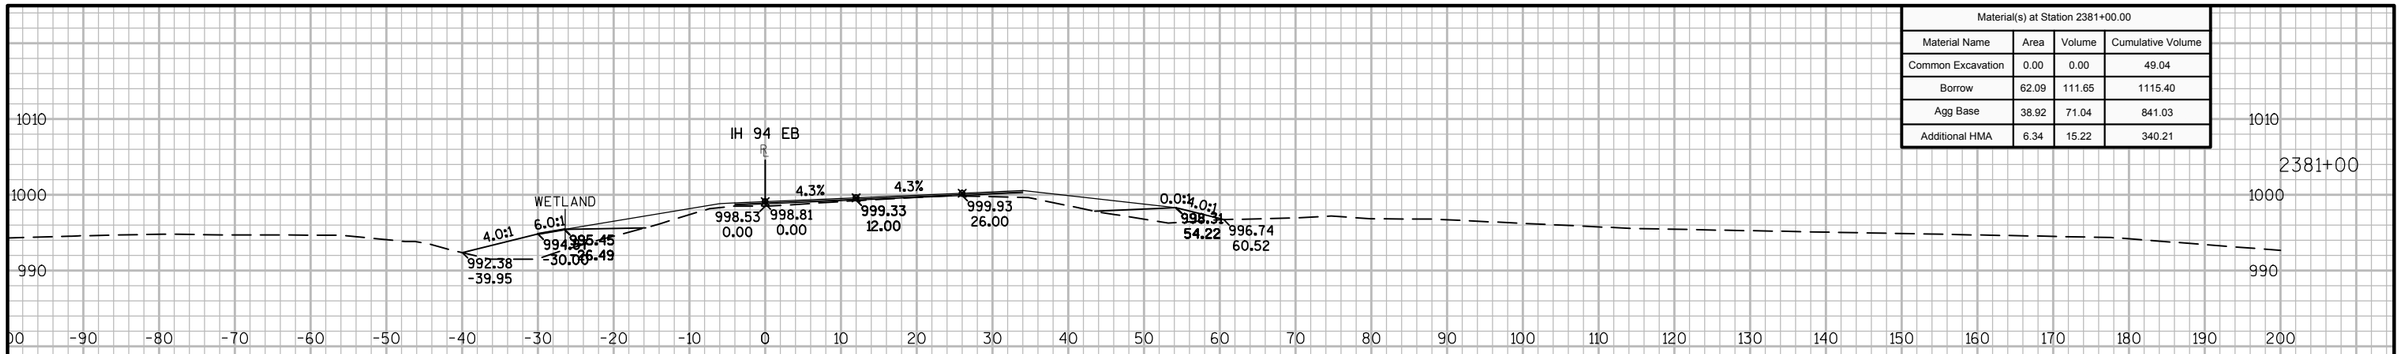

Material(s) at Station 2381+00.00			
Material Name	Area	Volume	Cumulative Volume
Common Excavation	0.00	0.00	49.04
Borrow	62.09	111.65	1115.40
Agg Base	38.92	71.04	841.03
Additional HMA	6.34	15.22	340.21

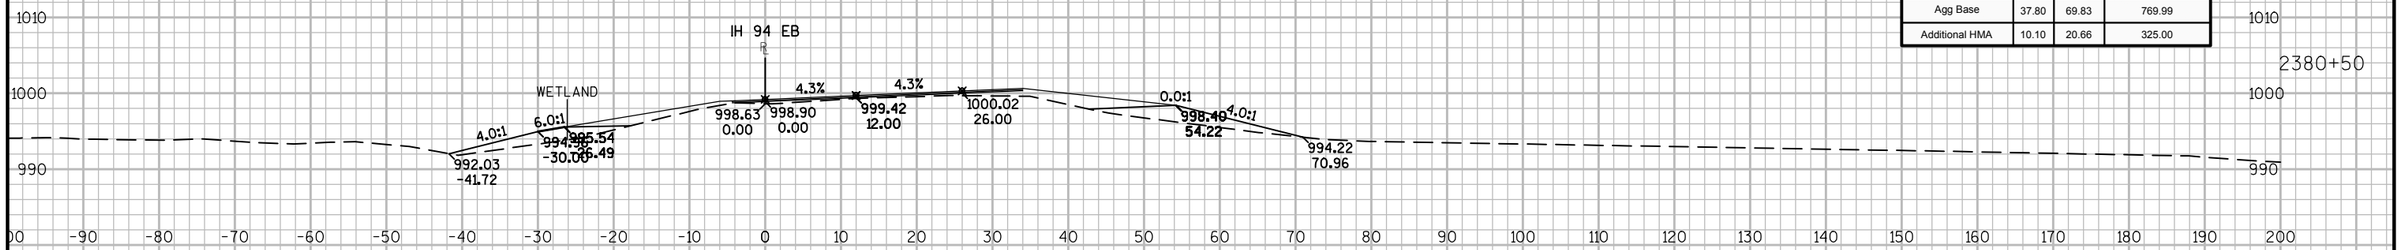

Material(s) at Station 2380+50.00			
Material Name	Area	Volume	Cumulative Volume
Common Excavation	0.00	0.00	49.04
Borrow	58.50	104.03	1003.75
Agg Base	37.80	69.83	769.99
Additional HMA	10.10	20.66	325.00

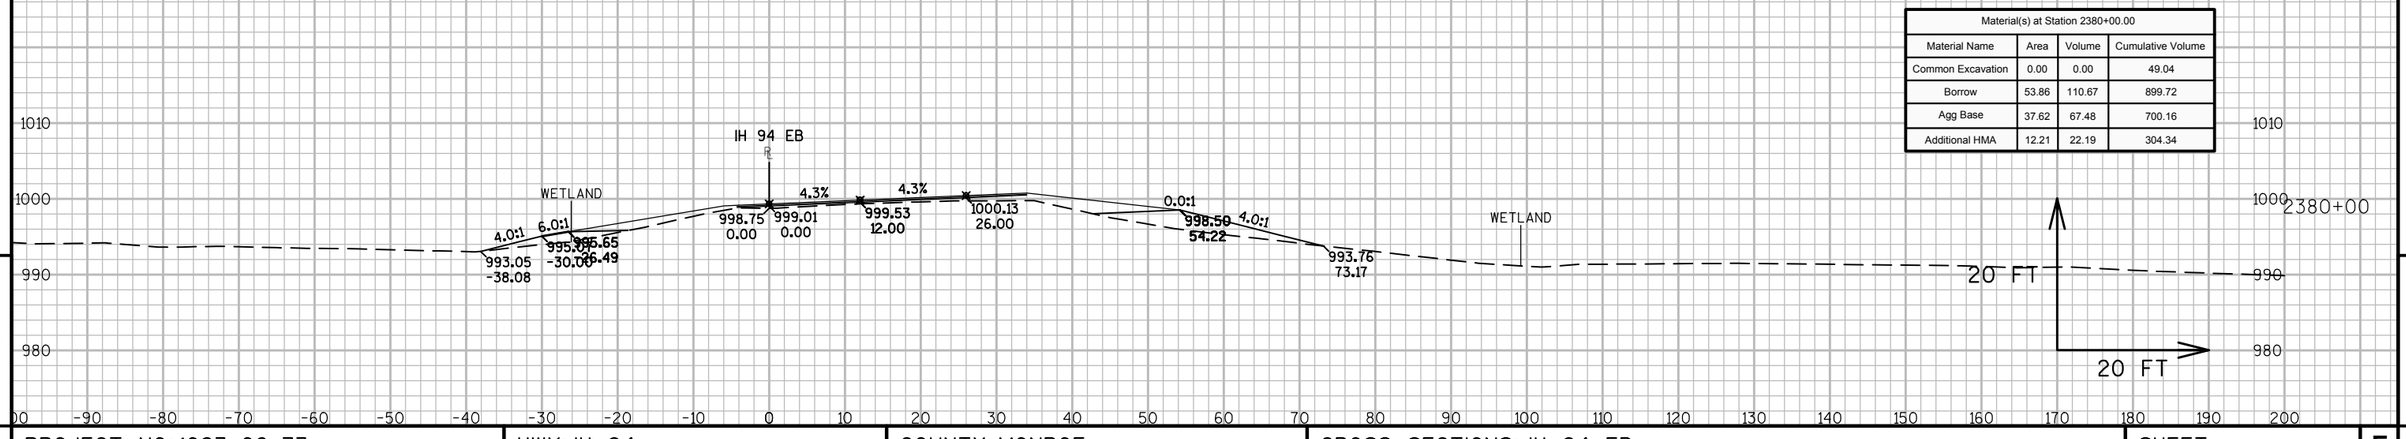


Material(s) at Station 2380+00.00			
Material Name	Area	Volume	Cumulative Volume
Common Excavation	0.00	0.00	49.04
Borrow	53.86	110.67	899.72
Agg Base	37.62	67.48	700.16
Additional HMA	12.21	22.19	304.34

9 9


PROJECT NO: 1023-06-73	HWY: IH 94	COUNTY: MONROE	CROSS SECTIONS: IH 94 EB	SHEET	E

FILE NAME : N:\PDS\C3D\10230603\SHEETSPLAN\EAST BOUND C3D 2014\090201-XS-IH94-MON-EB- 2372+92 - 2438+00.DWG
LAYOUT NAME - 01 - (9)


PLOT DATE : 10/20/2014 10:18 AM PLOT BY : ANDRITSCH, ERIC R PLOT NAME : PLOT SCALE : 1:20_XREF

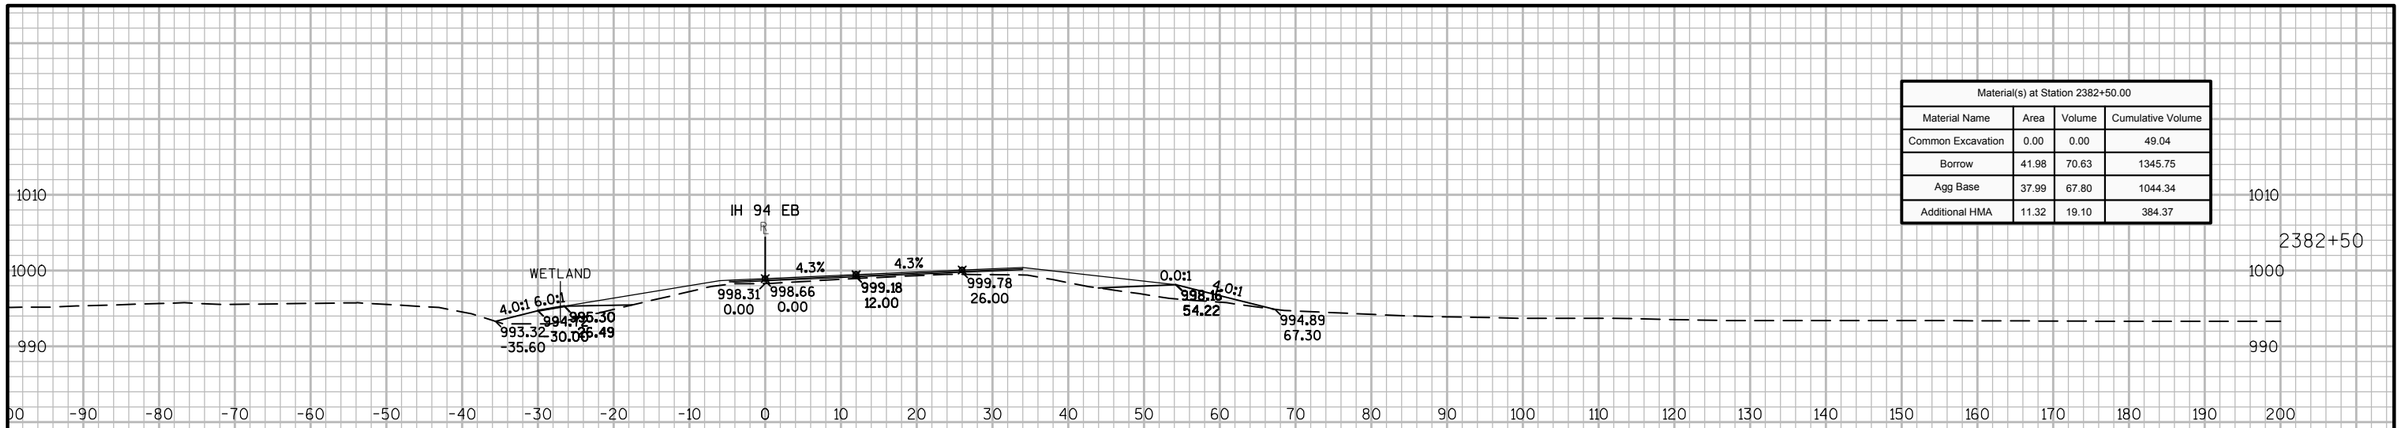

Material(s) at Station 2382+50.00			
Material Name	Area	Volume	Cumulative Volume
Common Excavation	0.00	0.00	49.04
Borrow	41.98	70.63	1345.75
Agg Base	37.99	67.80	1044.34
Additional HMA	11.32	19.10	384.37

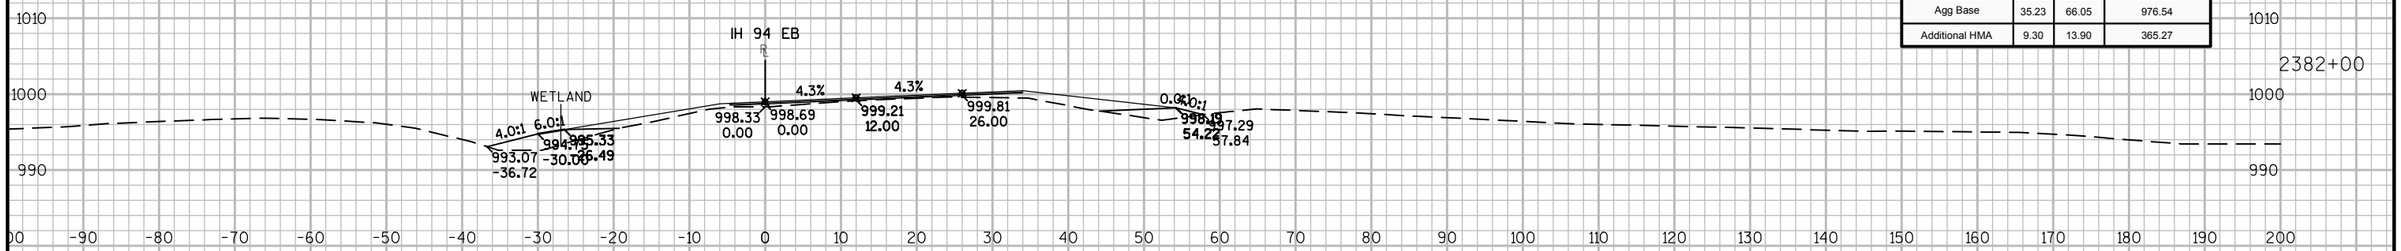

Material(s) at Station 2382+00.00			
Material Name	Area	Volume	Cumulative Volume
Common Excavation	0.00	0.00	49.04
Borrow	34.30	67.00	1275.12
Agg Base	35.23	66.05	976.54
Additional HMA	9.30	13.90	365.27

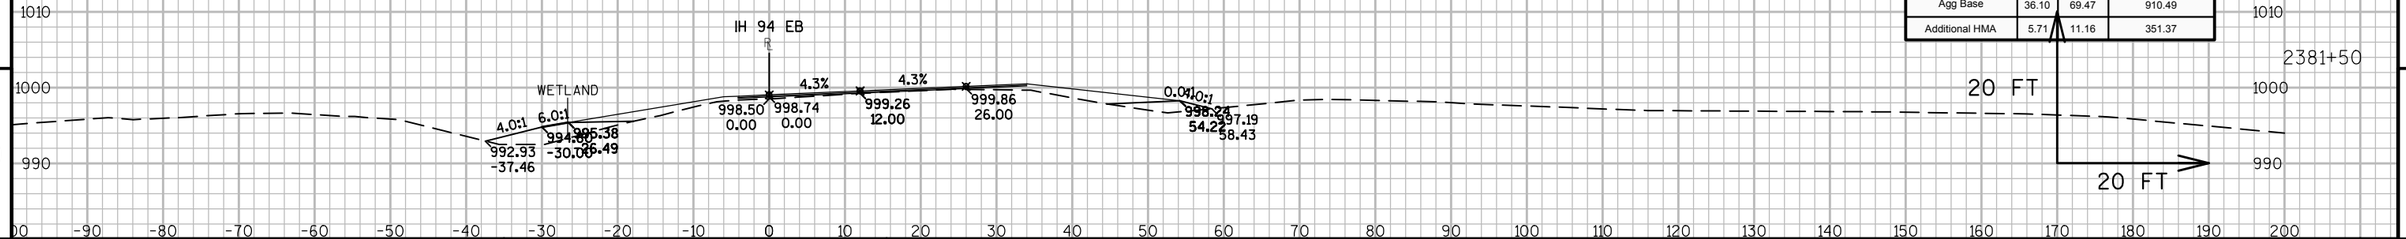


Material(s) at Station 2381+50.00			
Material Name	Area	Volume	Cumulative Volume
Common Excavation	0.00	0.00	49.04
Borrow	38.06	92.72	1208.13
Agg Base	36.10	69.47	910.49
Additional HMA	5.71	11.16	351.37

9 9


PROJECT NO: 1023-06-73	HWY: IH 94	COUNTY: MONROE	CROSS SECTIONS: IH 94 EB	SHEET	E

FILE NAME : N:\PDS\C3D\10230603\SHEETSPLAN\EAST BOUND C3D 2014\090201-XS-IH94-MON-EB- 2372+92 - 2438+00.DWG
LAYOUT NAME - 01 - (10)


PLOT DATE : 10/20/2014 10:18 AM PLOT BY : ANDRITSCH, ERIC R PLOT NAME : PLOT SCALE : 1:20_XREF

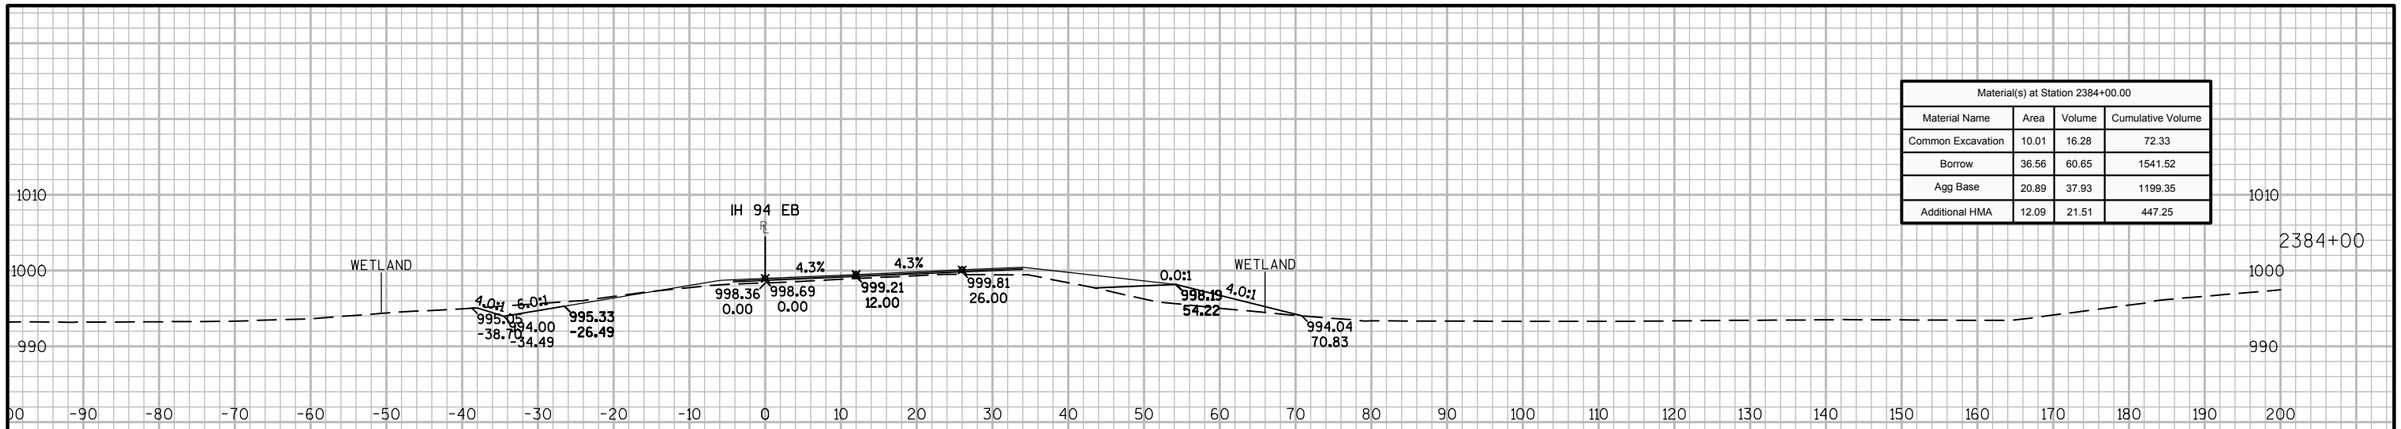

Material(s) at Station 2384+00.00			
Material Name	Area	Volume	Cumulative Volume
Common Excavation	10.01	16.28	72.33
Borrow	36.56	60.65	1541.52
Agg Base	20.89	37.93	1199.35
Additional HMA	12.09	21.51	447.25

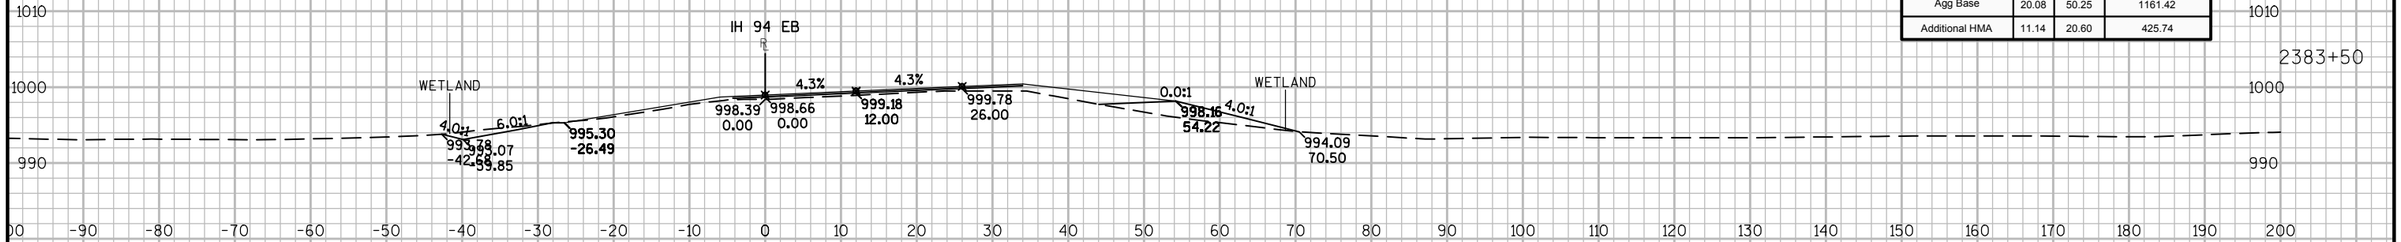

Material(s) at Station 2383+50.00			
Material Name	Area	Volume	Cumulative Volume
Common Excavation	7.58	7.01	56.05
Borrow	28.95	61.53	1480.87
Agg Base	20.08	50.25	1161.42
Additional HMA	11.14	20.60	425.74

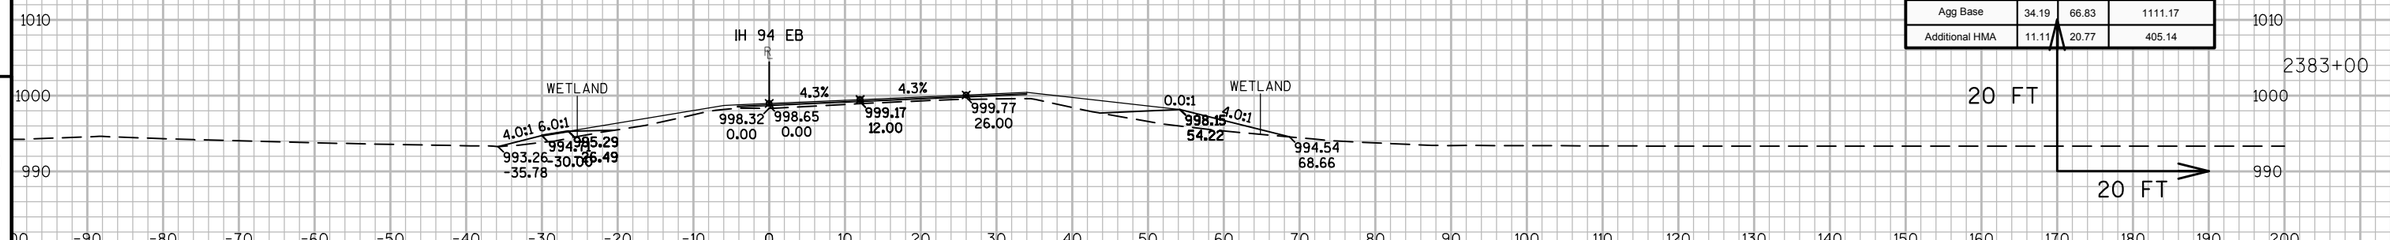


Material(s) at Station 2383+00.00			
Material Name	Area	Volume	Cumulative Volume
Common Excavation	0.00	0.00	49.04
Borrow	37.50	73.59	1419.34
Agg Base	34.19	66.83	1111.17
Additional HMA	11.11	20.77	405.14

9


9

PROJECT NO: 1023-06-73	HWY: IH 94	COUNTY: MONROE	CROSS SECTIONS: IH 94 EB	SHEET	E


FILE NAME : N:\PDS\C3D\10230603\SHEETSPLAN\EAST BOUND C3D 2014\090201-XS-IH94-MON-EB- 2372+92 - 2438+00.DWG
LAYOUT NAME - 01 - (11)
PLOT DATE : 10/20/2014 10:19 AM PLOT BY : ANDRITSCH, ERIC R PLOT NAME : PLOT SCALE : 1:20_XREF

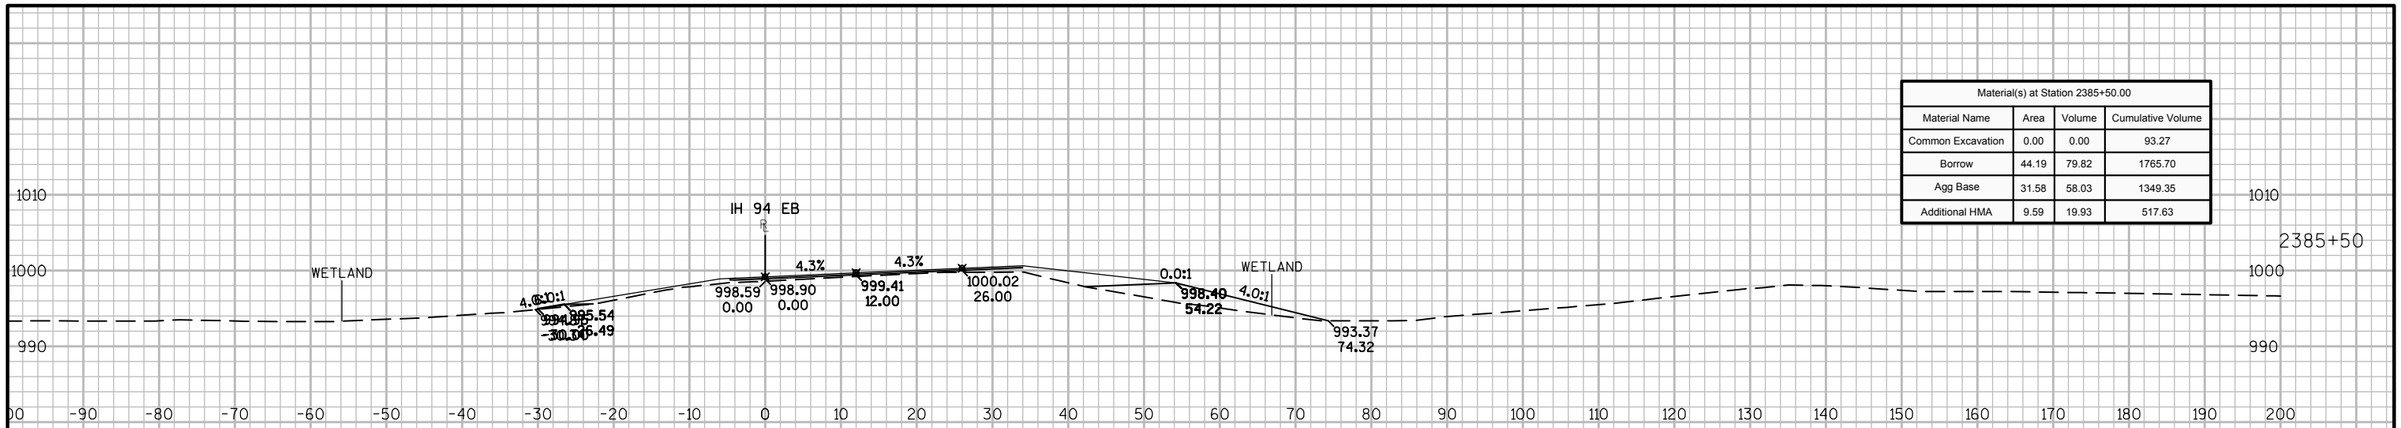

Material(s) at Station 2385+50.00			
Material Name	Area	Volume	Cumulative Volume
Common Excavation	0.00	0.00	93.27
Borrow	44.19	79.82	1765.70
Agg Base	31.58	58.03	1349.35
Additional HMA	9.59	19.93	517.63

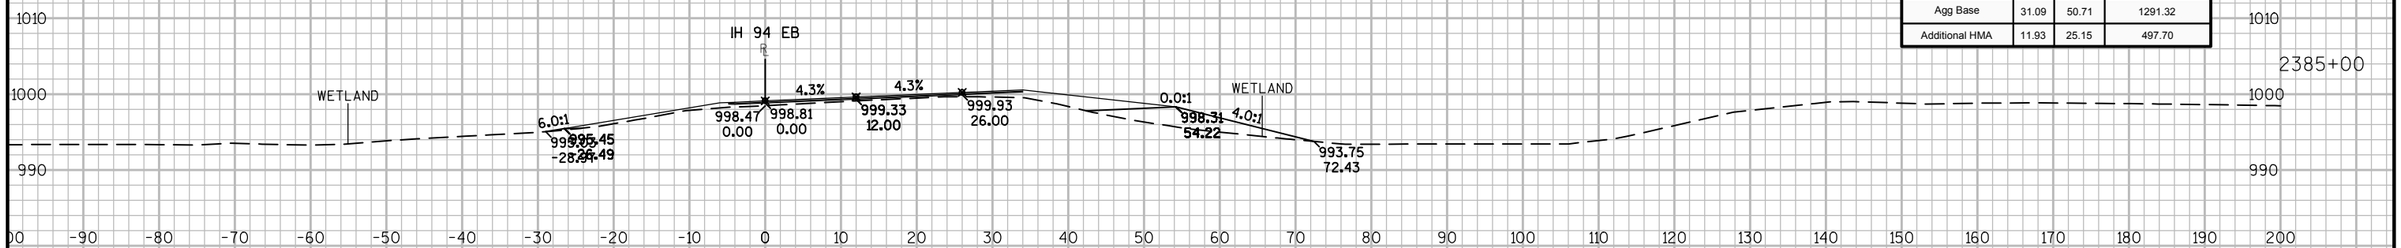

Material(s) at Station 2385+00.00			
Material Name	Area	Volume	Cumulative Volume
Common Excavation	0.00	5.83	93.27
Borrow	42.02	74.71	1685.88
Agg Base	31.09	50.71	1291.32
Additional HMA	11.93	25.15	497.70

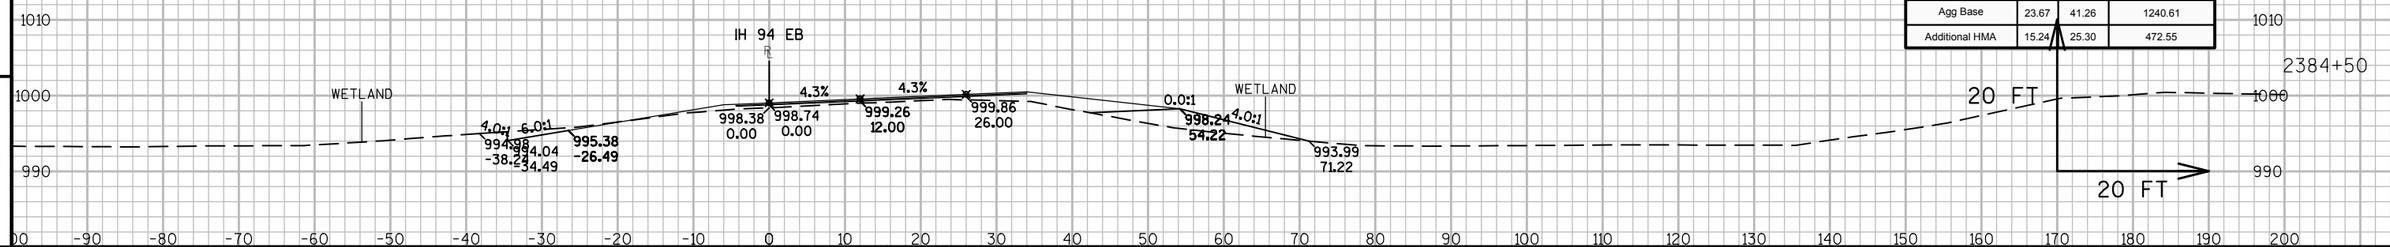


Material(s) at Station 2384+50.00			
Material Name	Area	Volume	Cumulative Volume
Common Excavation	6.30	15.10	87.43
Borrow	38.67	69.65	1611.17
Agg Base	23.67	41.26	1240.61
Additional HMA	15.24	25.30	472.55

9

9


PROJECT NO: 1023-06-73	HWY: IH 94	COUNTY: MONROE	CROSS SECTIONS: IH 94 EB	SHEET	E

FILE NAME : N:\PDS\C3D\10230603\SHEETSPLAN\EAST BOUND C3D 2014\090201-XS-IH94-MON-EB- 2372+92 - 2438+00.DWG
LAYOUT NAME - 01 - (12)
PLOT DATE : 10/20/2014 10:19 AM PLOT BY : ANDRITSCH, ERIC R PLOT NAME : PLOT SCALE : 1:20_XREF

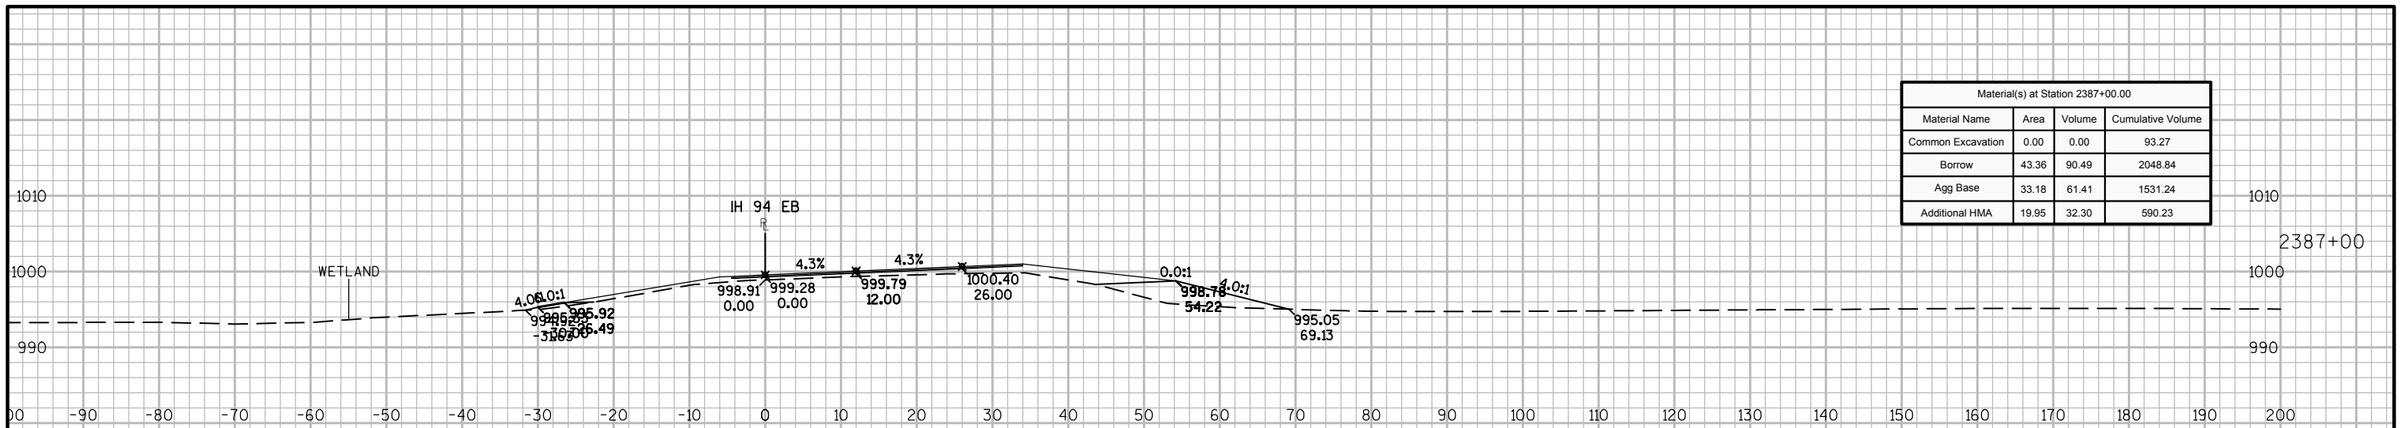


2387+00

Material(s) at Station 2387+00.00			
Material Name	Area	Volume	Cumulative Volume
Common Excavation	0.00	0.00	93.27
Borrow	43.36	90.49	2048.84
Agg Base	33.18	61.41	1531.24
Additional HMA	19.95	32.30	590.23

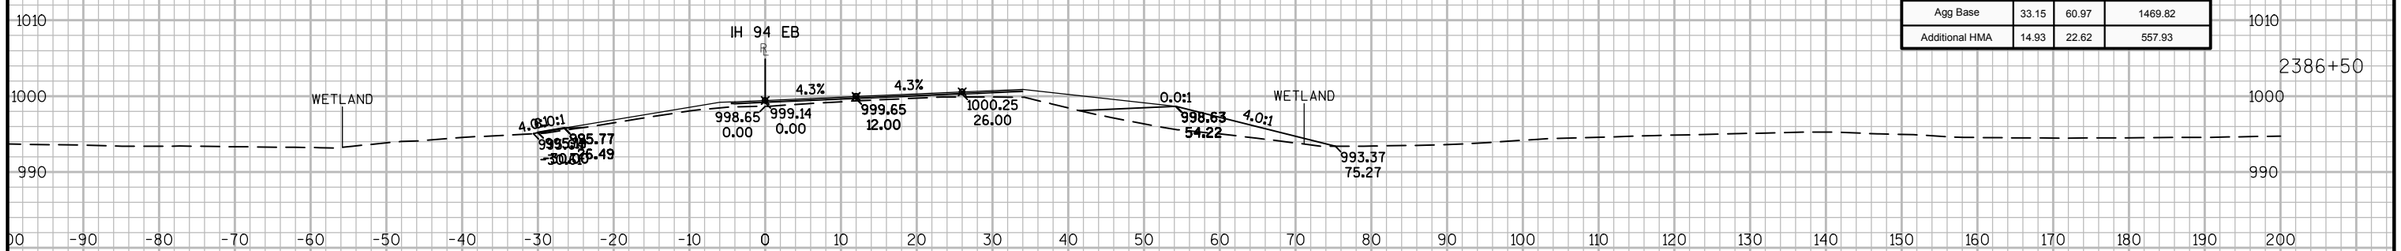

2386+50

Material(s) at Station 2386+50.00			
Material Name	Area	Volume	Cumulative Volume
Common Excavation	0.00	0.00	93.27
Borrow	54.36	101.03	1958.35
Agg Base	33.15	60.97	1469.82
Additional HMA	14.93	22.62	557.93

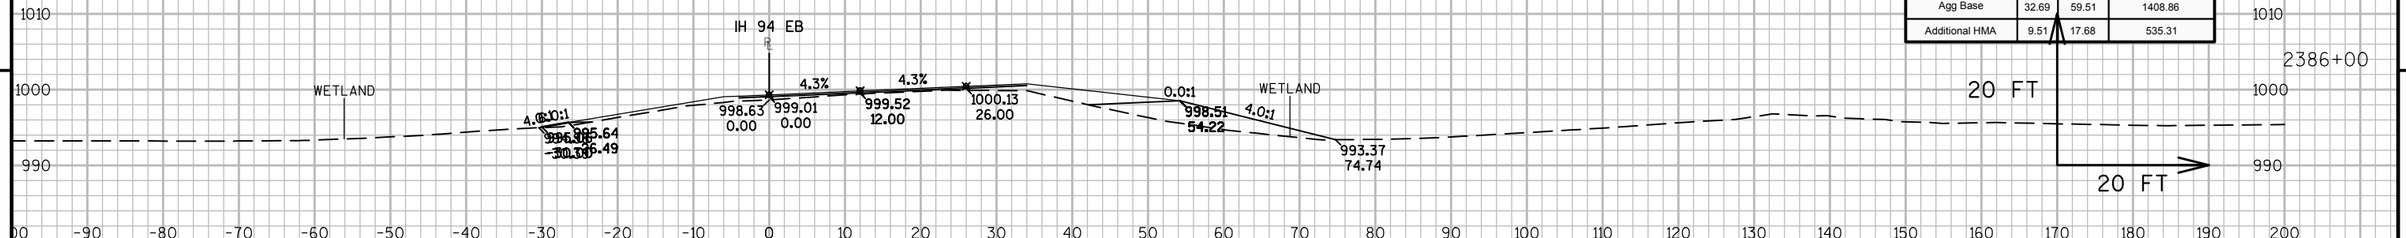


2386+00

Material(s) at Station 2386+00.00			
Material Name	Area	Volume	Cumulative Volume
Common Excavation	0.00	0.00	93.27
Borrow	54.76	91.62	1857.31
Agg Base	32.69	59.51	1408.86
Additional HMA	9.51	17.68	535.31


9 9

PROJECT NO: 1023-06-73	HWY: IH 94	COUNTY: MONROE	CROSS SECTIONS: IH 94 EB	SHEET	E


FILE NAME : N:\PDS\C3D\10230603\SHEETSPLAN\EAST BOUND C3D 2014\090201-XS-IH94-MON-EB- 2372+92 - 2438+00.DWG
LAYOUT NAME - 01 - (13)
PLOT DATE : 10/20/2014 10:19 AM PLOT BY : ANDRITSCH, ERIC R PLOT NAME : PLOT SCALE : 1:20_XREF

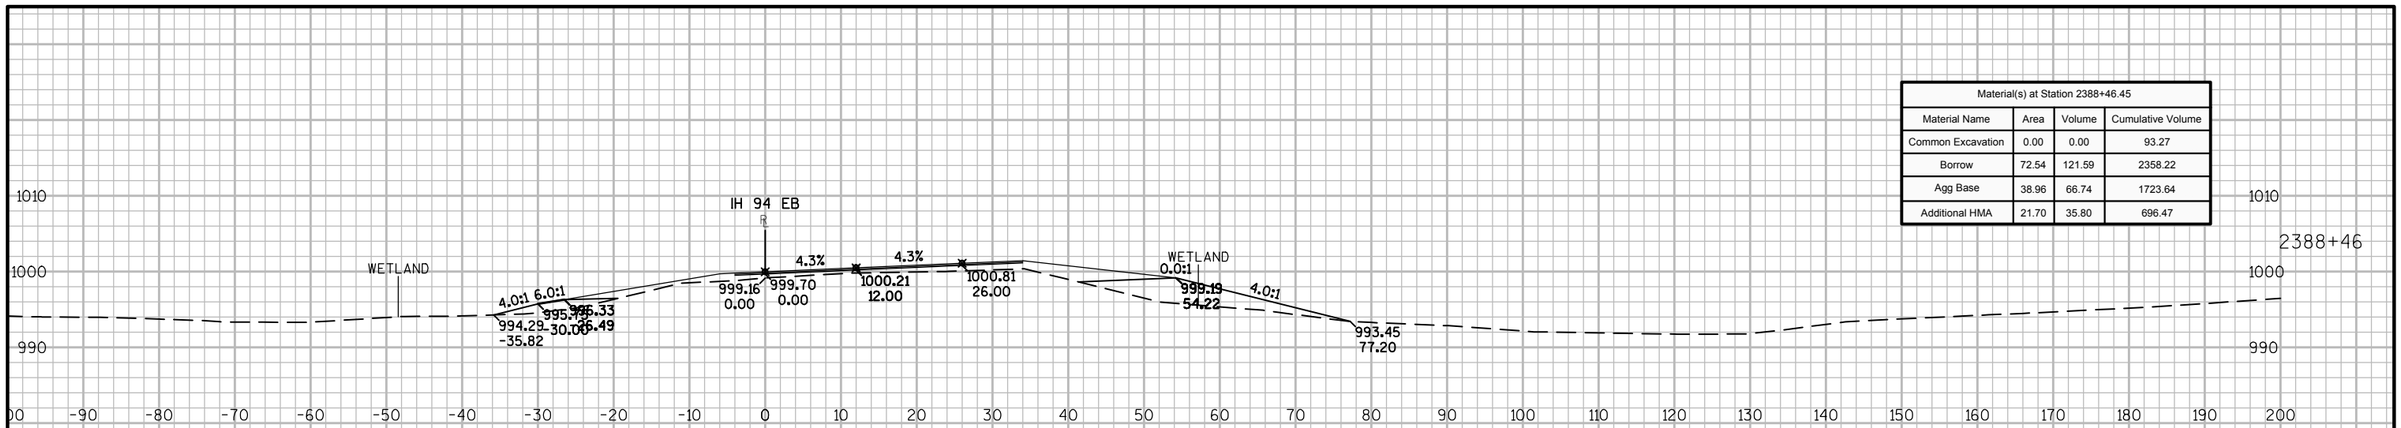

Material(s) at Station 2388+46.45			
Material Name	Area	Volume	Cumulative Volume
Common Excavation	0.00	0.00	93.27
Borrow	72.54	121.59	2358.22
Agg Base	38.96	66.74	1723.64
Additional HMA	21.70	35.80	696.47

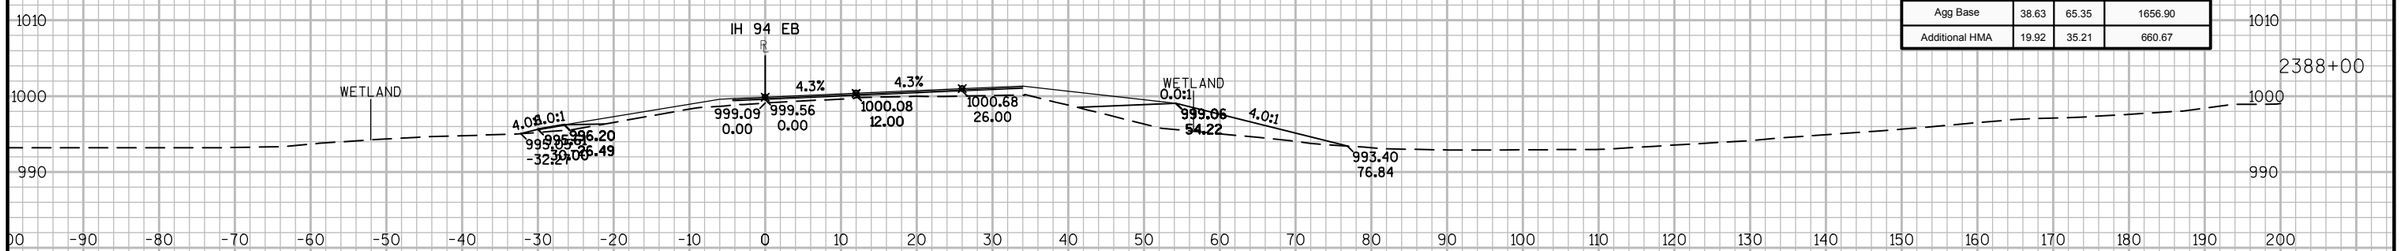

Material(s) at Station 2388+00.00			
Material Name	Area	Volume	Cumulative Volume
Common Excavation	0.00	0.00	93.27
Borrow	68.82	105.68	2236.63
Agg Base	38.63	65.35	1656.90
Additional HMA	19.92	35.21	660.67

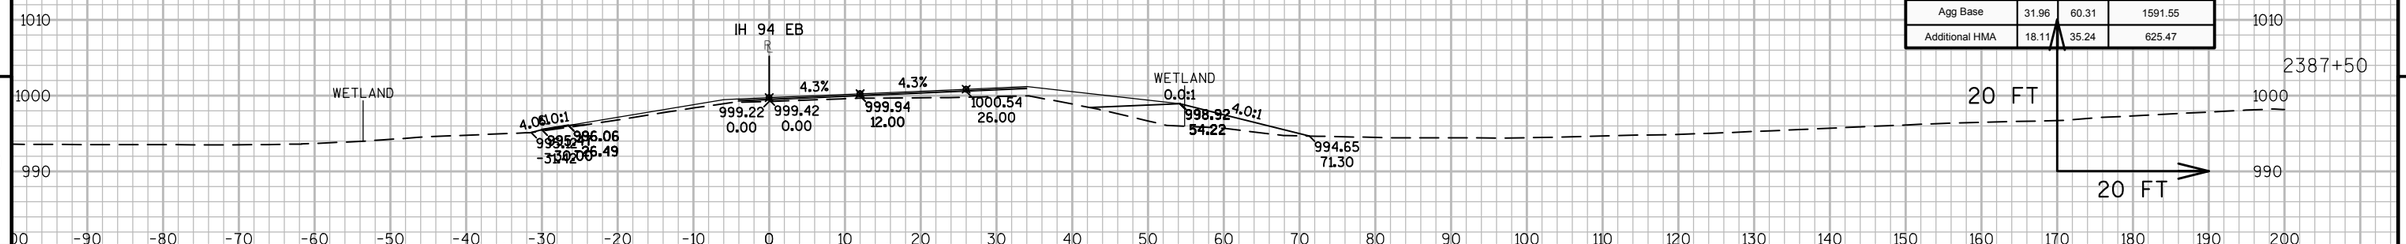


Material(s) at Station 2387+50.00			
Material Name	Area	Volume	Cumulative Volume
Common Excavation	0.00	0.00	93.27
Borrow	45.31	82.11	2130.94
Agg Base	31.96	60.31	1591.55
Additional HMA	18.11	35.24	625.47

9


9

PROJECT NO: 1023-06-73	HWY: IH 94	COUNTY: MONROE	CROSS SECTIONS: IH 94 EB	SHEET	E


FILE NAME : N:\PDS\C3D\10230603\SHEETSPLAN\EAST BOUND C3D 2014\090201-XS-IH94-MON-EB- 2372+92 - 2438+00.DWG
LAYOUT NAME - 01 - (14)
PLOT DATE : 10/20/2014 10:19 AM PLOT BY : ANDRITSCH, ERIC R PLOT NAME : PLOT SCALE : 1:20_XREF

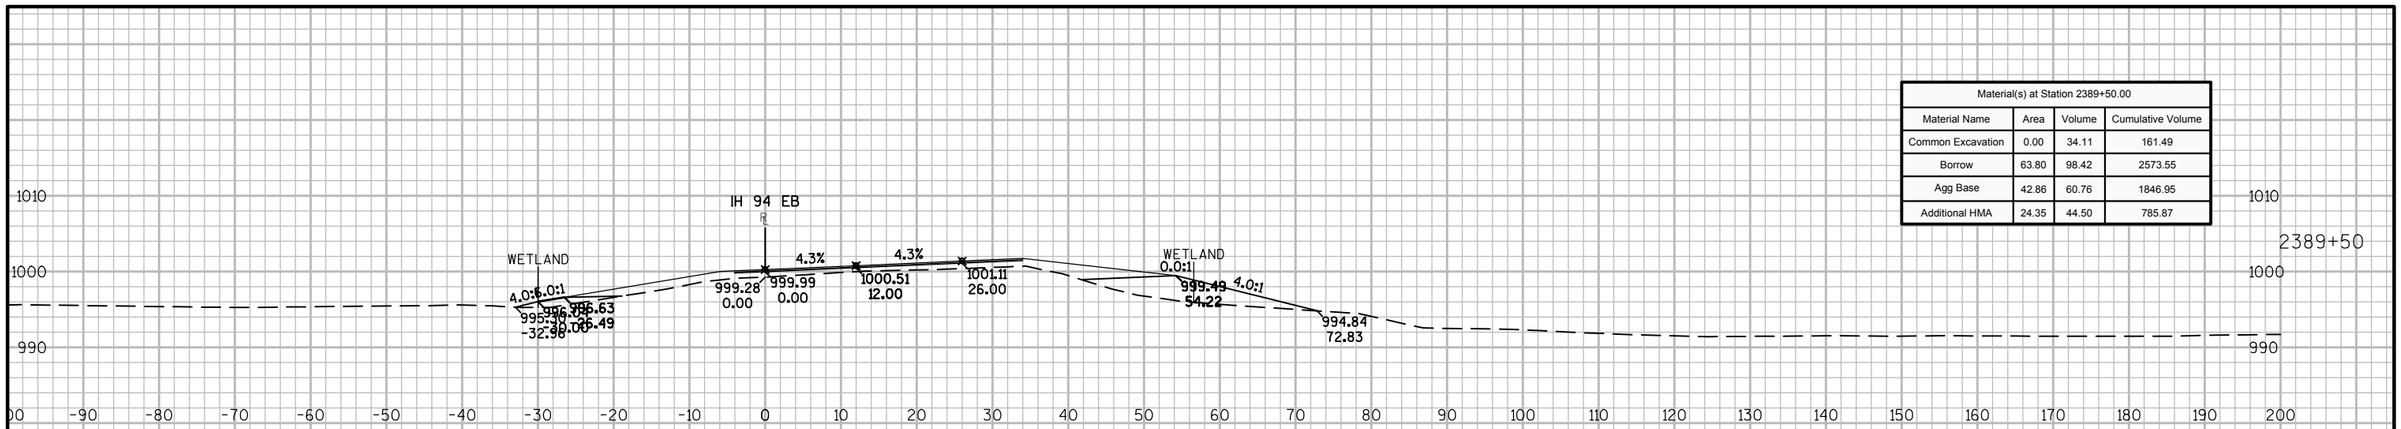

Material(s) at Station 2389+50.00			
Material Name	Area	Volume	Cumulative Volume
Common Excavation	0.00	34.11	161.49
Borrow	63.80	98.42	2573.55
Agg Base	42.86	60.76	1846.95
Additional HMA	24.35	44.50	785.87

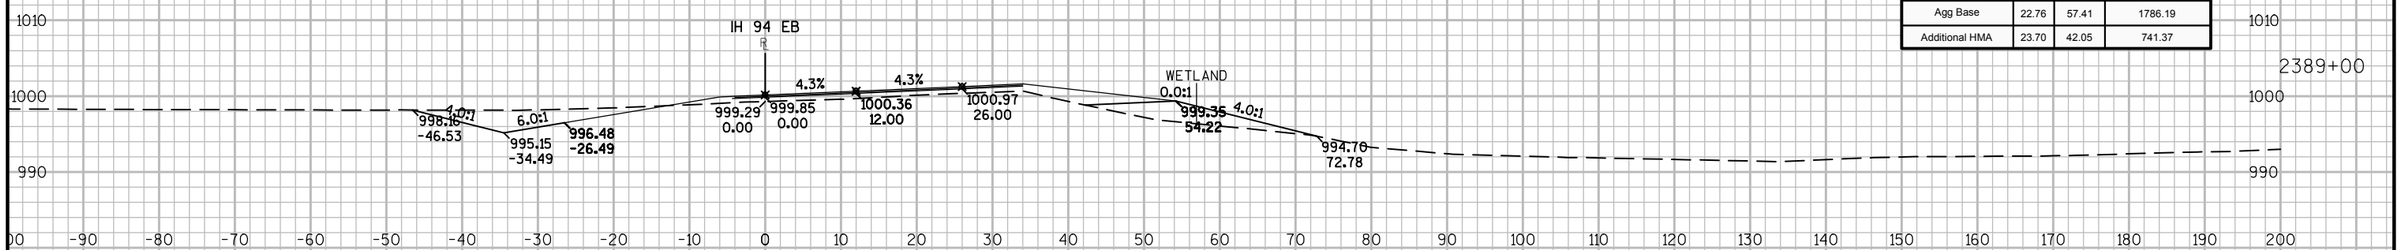

Material(s) at Station 2389+00.00			
Material Name	Area	Volume	Cumulative Volume
Common Excavation	36.84	34.11	127.38
Borrow	42.50	107.31	2475.13
Agg Base	22.76	57.41	1786.19
Additional HMA	23.70	42.05	741.37

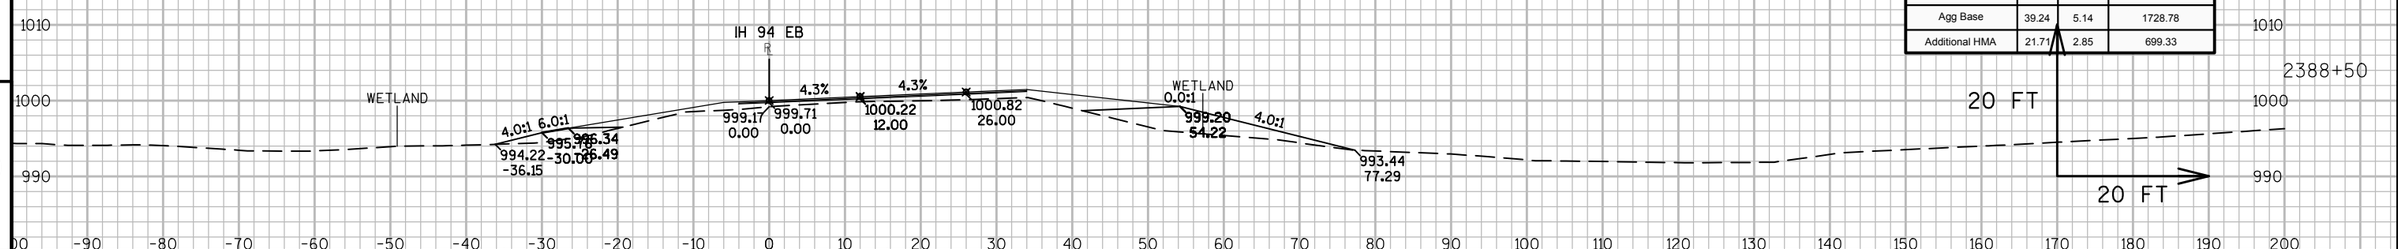


Material(s) at Station 2388+50.00			
Material Name	Area	Volume	Cumulative Volume
Common Excavation	0.00	0.00	93.27
Borrow	73.40	9.60	2367.81
Agg Base	39.24	5.14	1728.78
Additional HMA	21.71	2.85	699.33


9 9

PROJECT NO: 1023-06-73	HWY: IH 94	COUNTY: MONROE	CROSS SECTIONS: IH 94 EB	SHEET	E

FILE NAME : N:\PDS\C3D\10230603\SHEETSPLAN\EAST BOUND C3D 2014\090201-XS-IH94-MON-EB- 2372+92 - 2438+00.DWG
LAYOUT NAME - 01 - (15)
PLOT DATE : 10/20/2014 10:19 AM PLOT BY : ANDRITSCH, ERIC R PLOT NAME : PLOT SCALE : 1:20_XREF

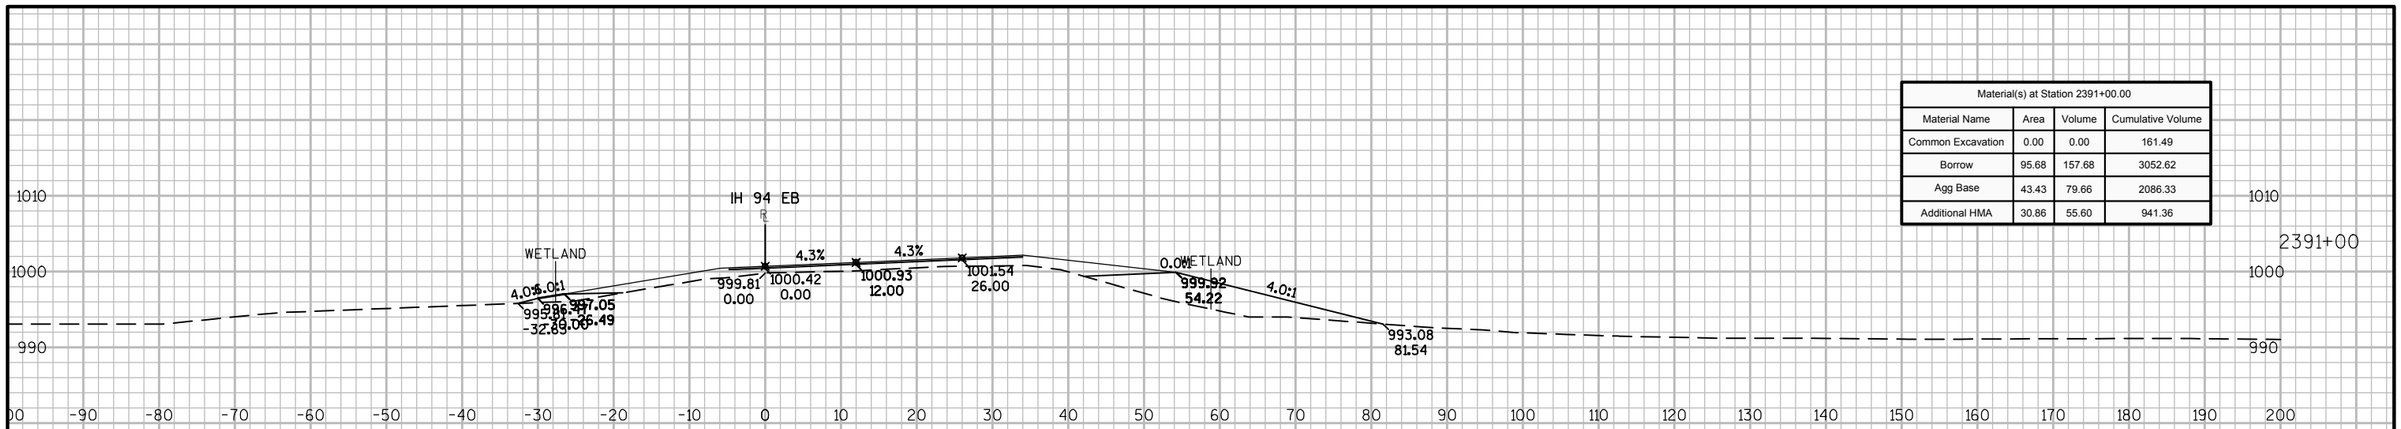

Material(s) at Station 2391+00.00			
Material Name	Area	Volume	Cumulative Volume
Common Excavation	0.00	0.00	161.49
Borrow	95.68	157.68	3052.62
Agg Base	43.43	79.66	2086.33
Additional HMA	30.86	55.60	941.36

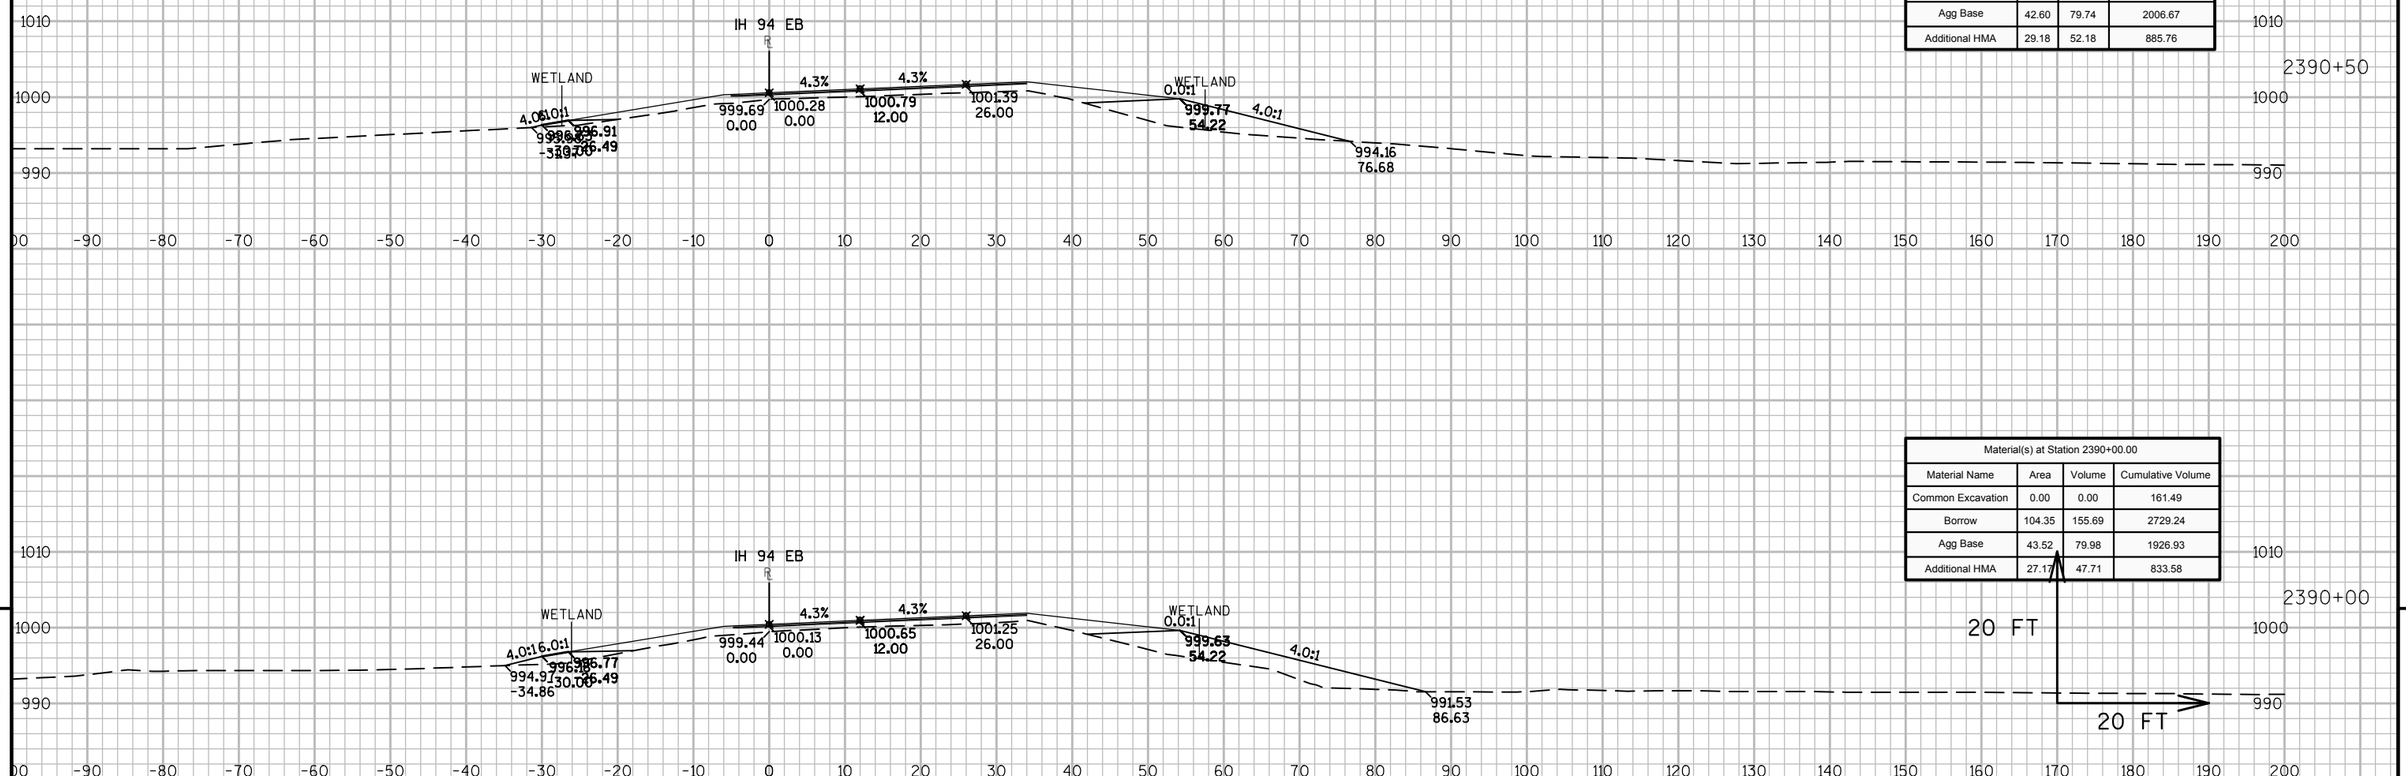

Material(s) at Station 2390+50.00			
Material Name	Area	Volume	Cumulative Volume
Common Excavation	0.00	0.00	161.49
Borrow	74.61	165.70	2894.94
Agg Base	42.60	79.74	2006.67
Additional HMA	29.18	52.18	885.76

Material(s) at Station 2390+00.00			
Material Name	Area	Volume	Cumulative Volume
Common Excavation	0.00	0.00	161.49
Borrow	104.35	155.69	2729.24
Agg Base	43.52	79.98	1926.93
Additional HMA	27.17	47.71	833.58


9

9


PROJECT NO: 1023-06-73	HWY: IH 94	COUNTY: MONROE	CROSS SECTIONS: IH 94 EB	SHEET	E

FILE NAME : N:\PDS\C3D\10230603\SHEETSPLAN\EAST BOUND C3D 2014\090201-XS-IH94-MON-EB- 2372+92 - 2438+00.DWG
LAYOUT NAME - 01 - (16)


PLOT DATE : 10/20/2014 10:19 AM PLOT BY : ANDRITSCH, ERIC R PLOT NAME : PLOT SCALE : 1:20_XREF

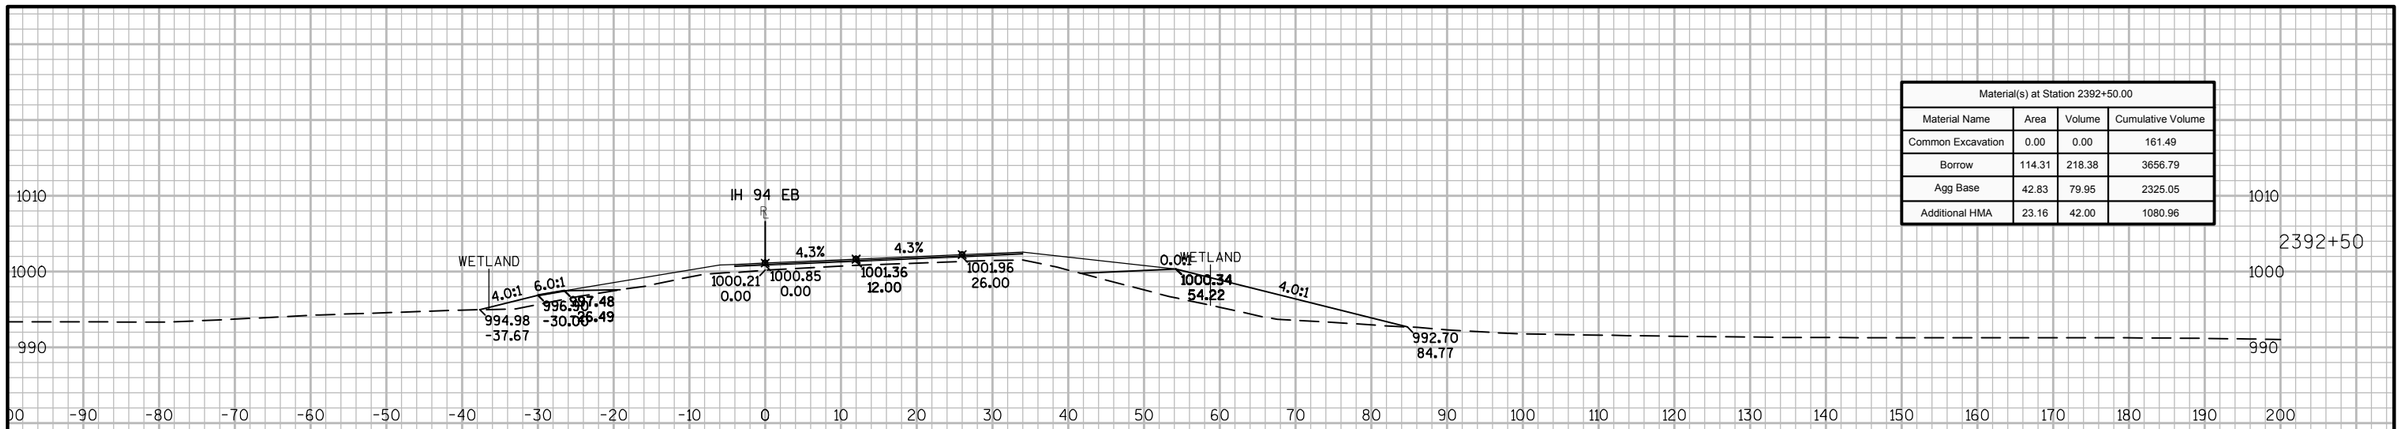

Material(s) at Station 2392+50.00			
Material Name	Area	Volume	Cumulative Volume
Common Excavation	0.00	0.00	161.49
Borrow	114.31	218.38	3656.79
Agg Base	42.83	79.95	2325.05
Additional HMA	23.16	42.00	1080.96

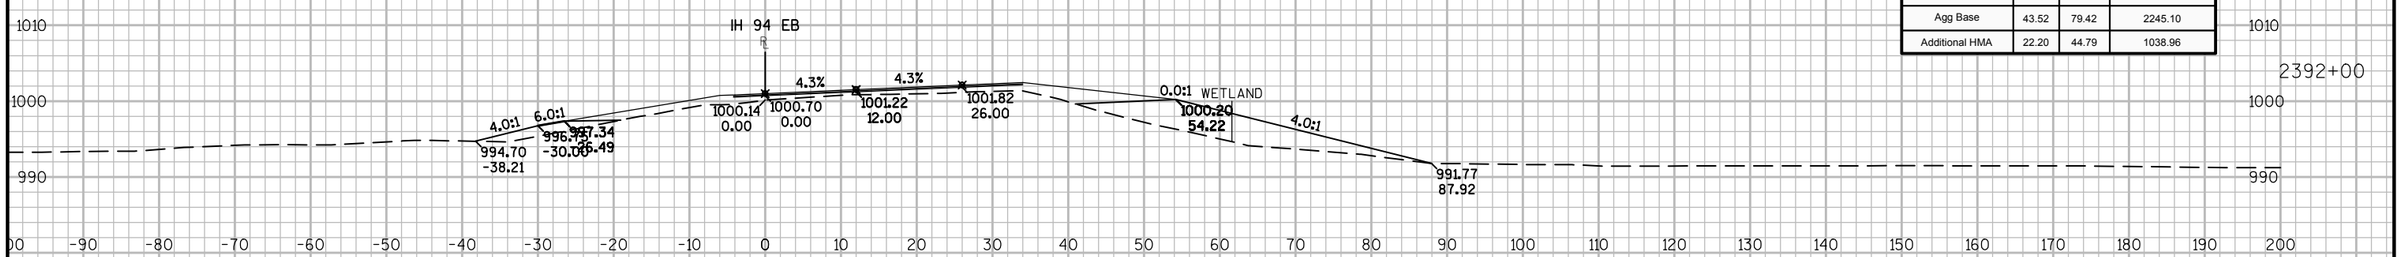

Material(s) at Station 2392+00.00			
Material Name	Area	Volume	Cumulative Volume
Common Excavation	0.00	0.00	161.49
Borrow	121.54	204.87	3438.41
Agg Base	43.52	79.42	2245.10
Additional HMA	22.20	44.79	1038.96

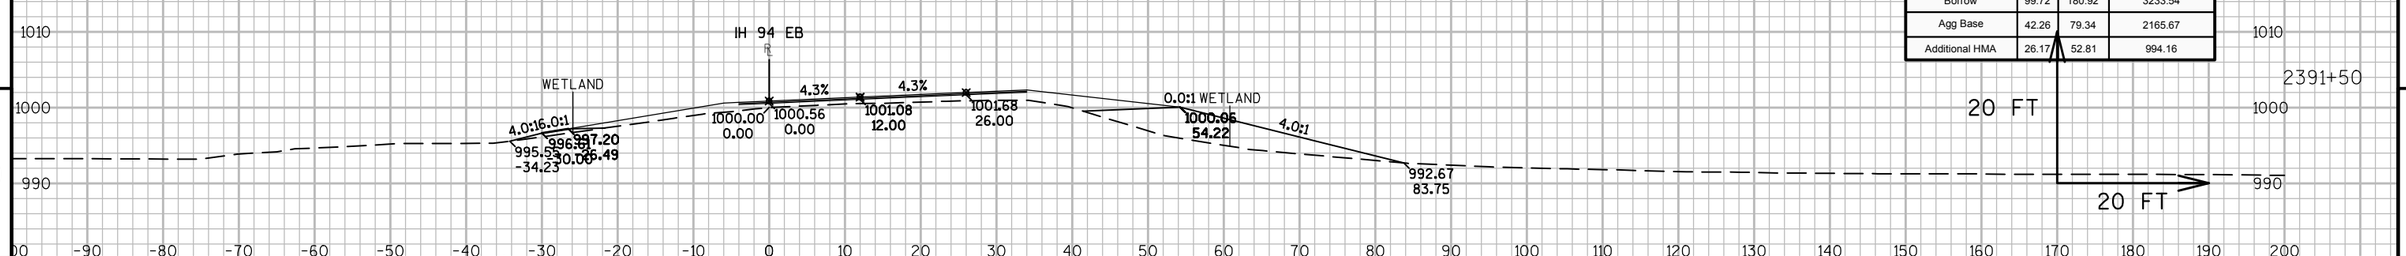


Material(s) at Station 2391+50.00			
Material Name	Area	Volume	Cumulative Volume
Common Excavation	0.00	0.00	161.49
Borrow	99.72	180.92	3233.54
Agg Base	42.26	79.34	2165.67
Additional HMA	26.17	52.81	994.16

9


9

PROJECT NO: 1023-06-73	HWY: IH 94	COUNTY: MONROE	CROSS SECTIONS: IH 94 EB	SHEET	E


FILE NAME : N:\PDS\C3D\10230603\SHEETSPLAN\EAST BOUND C3D 2014\090201-XS-IH94-MON-EB- 2372+92 - 2438+00.DWG
LAYOUT NAME - 01 - (17)
PLOT DATE : 10/20/2014 10:19 AM PLOT BY : ANDRITSCH, ERIC R PLOT NAME : PLOT SCALE : 1:20_XREF

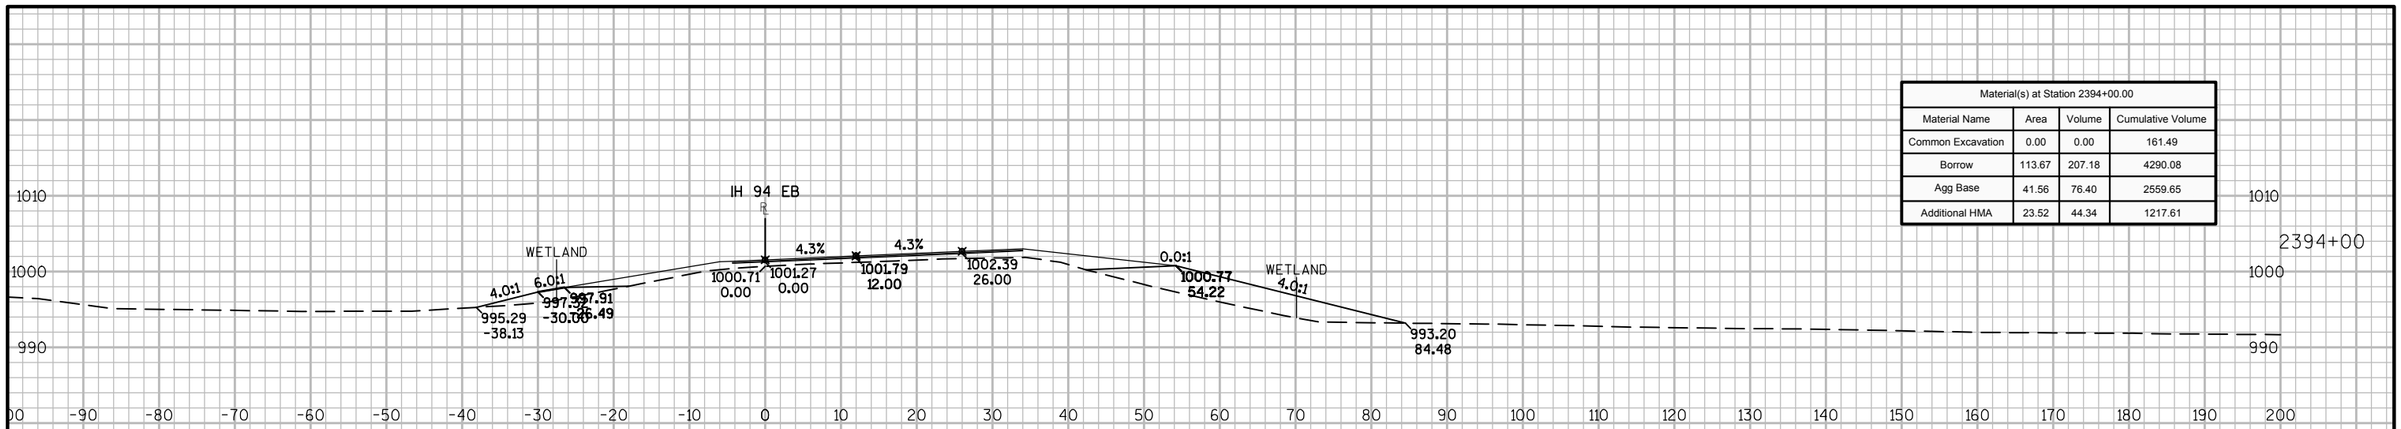

Material(s) at Station 2394+00.00			
Material Name	Area	Volume	Cumulative Volume
Common Excavation	0.00	0.00	161.49
Borrow	113.67	207.18	4290.08
Agg Base	41.56	76.40	2559.65
Additional HMA	23.52	44.34	1217.61

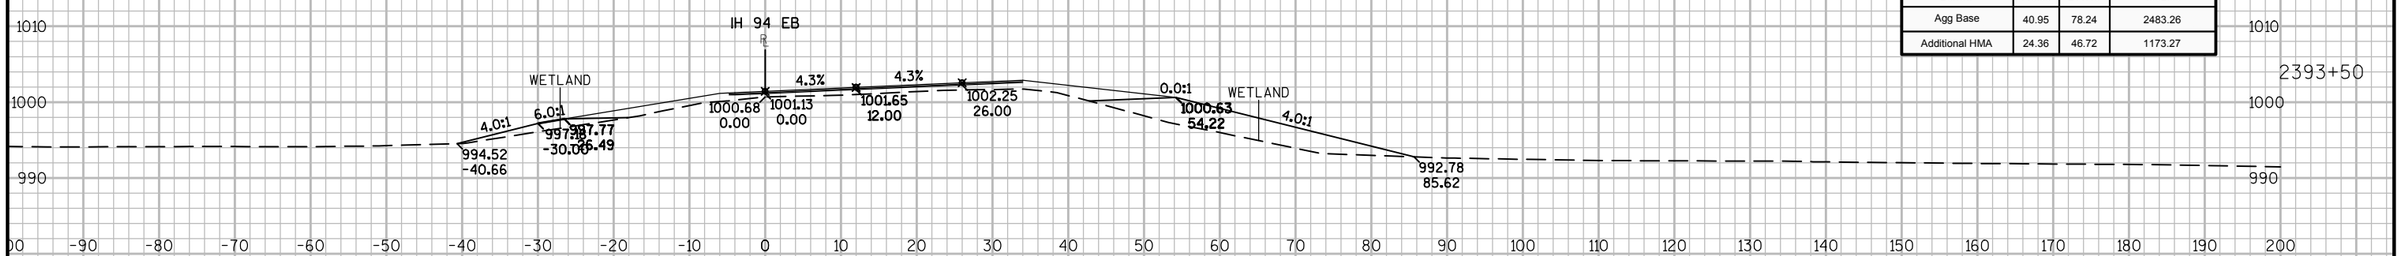

Material(s) at Station 2393+50.00			
Material Name	Area	Volume	Cumulative Volume
Common Excavation	0.00	0.00	161.49
Borrow	110.08	211.10	4082.90
Agg Base	40.95	78.24	2483.26
Additional HMA	24.36	46.72	1173.27

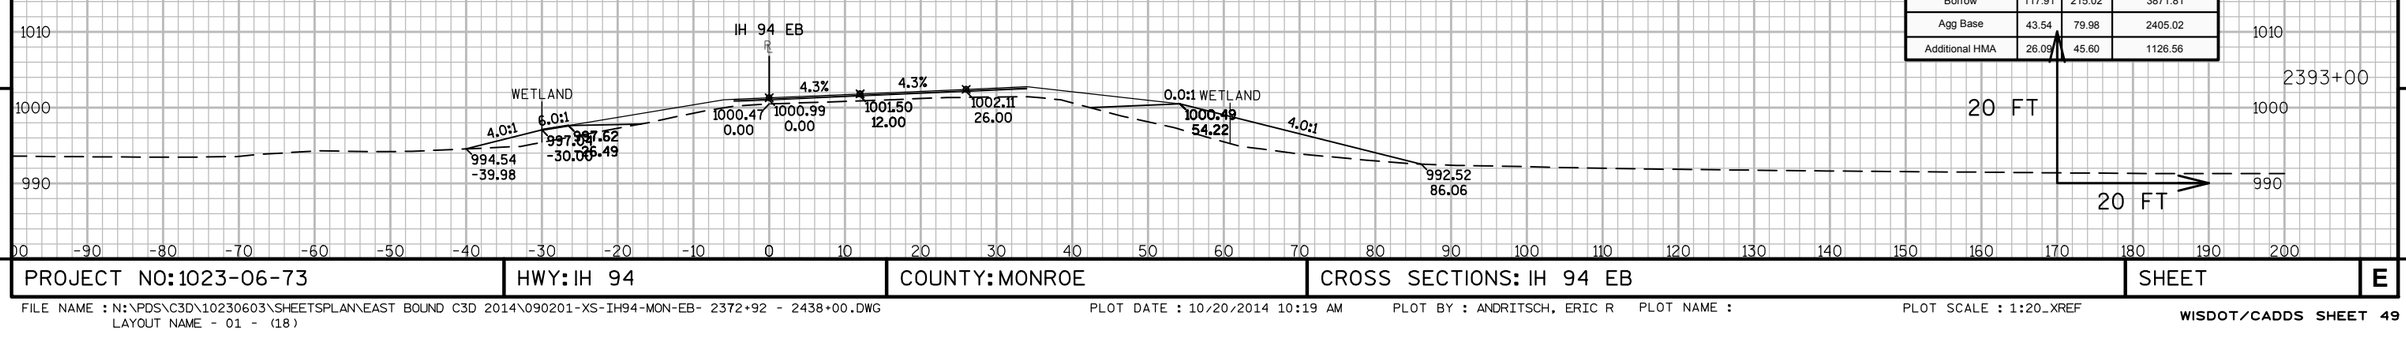

Material(s) at Station 2393+00.00			
Material Name	Area	Volume	Cumulative Volume
Common Excavation	0.00	0.00	161.49
Borrow	117.91	215.02	3871.81
Agg Base	43.54	79.98	2405.02
Additional HMA	26.09	45.60	1126.56


9

9


PROJECT NO: 1023-06-73	HWY: IH 94	COUNTY: MONROE	CROSS SECTIONS: IH 94 EB	SHEET	E

FILE NAME : N:\PDS\C3D\10230603\SHEETSPLAN\EAST BOUND C3D 2014\090201-XS-IH94-MON-EB- 2372+92 - 2438+00.DWG
LAYOUT NAME - 01 - (18)


PLOT DATE : 10/20/2014 10:19 AM PLOT BY : ANDRITSCH, ERIC R PLOT NAME : PLOT SCALE : 1:20_XREF

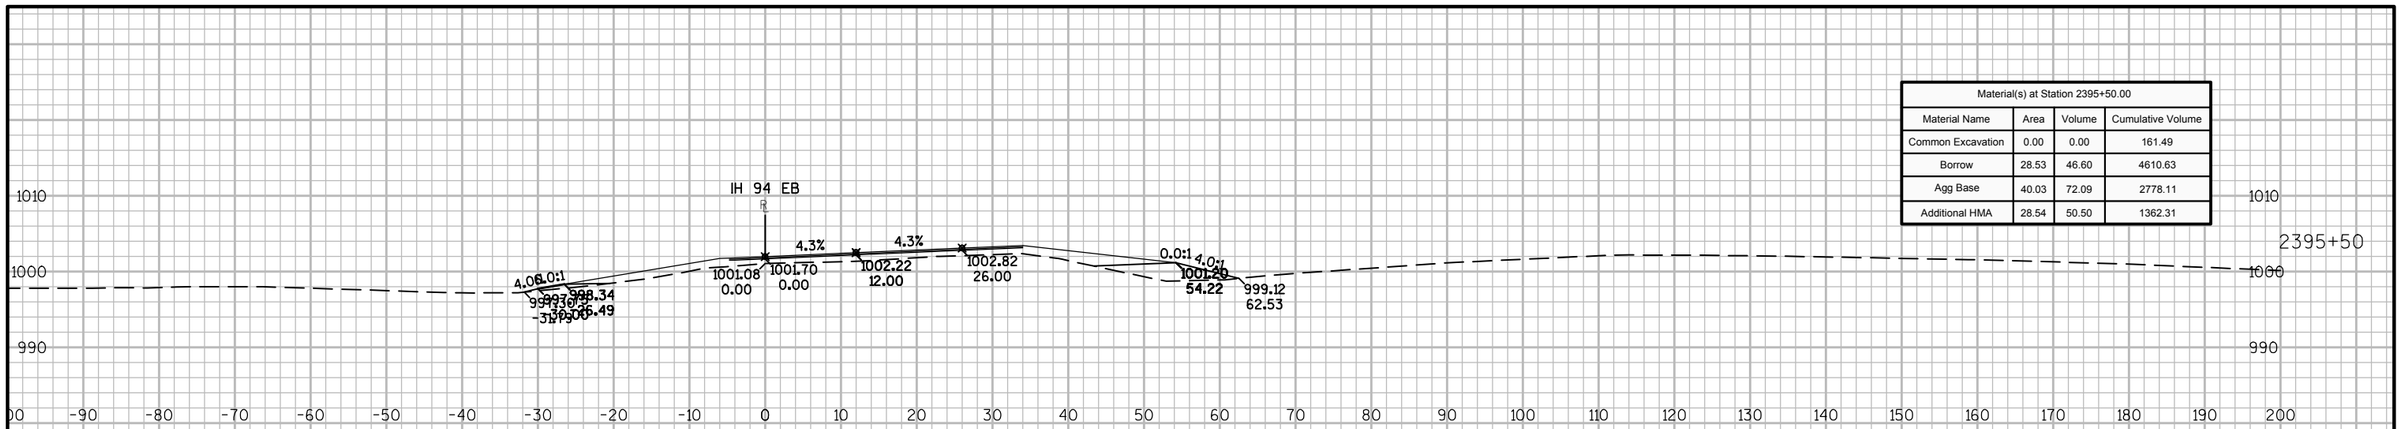

Material(s) at Station 2395+50.00			
Material Name	Area	Volume	Cumulative Volume
Common Excavation	0.00	0.00	161.49
Borrow	28.53	46.60	4610.63
Agg Base	40.03	72.09	2778.11
Additional HMA	28.54	50.50	1362.31

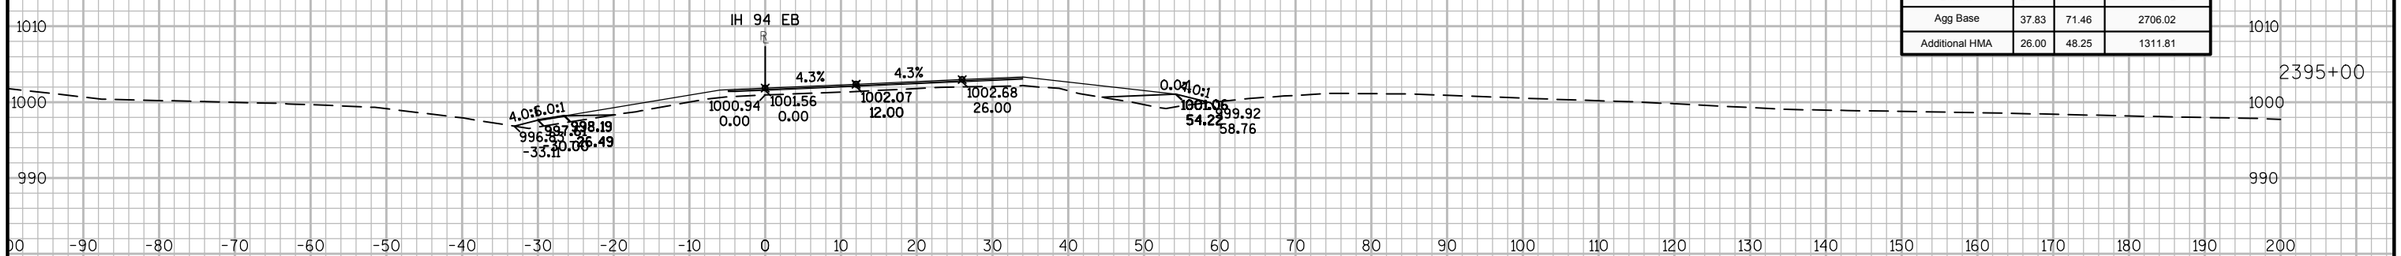

Material(s) at Station 2395+00.00			
Material Name	Area	Volume	Cumulative Volume
Common Excavation	0.00	0.00	161.49
Borrow	21.80	94.44	4564.02
Agg Base	37.83	71.46	2706.02
Additional HMA	26.00	48.25	1311.81

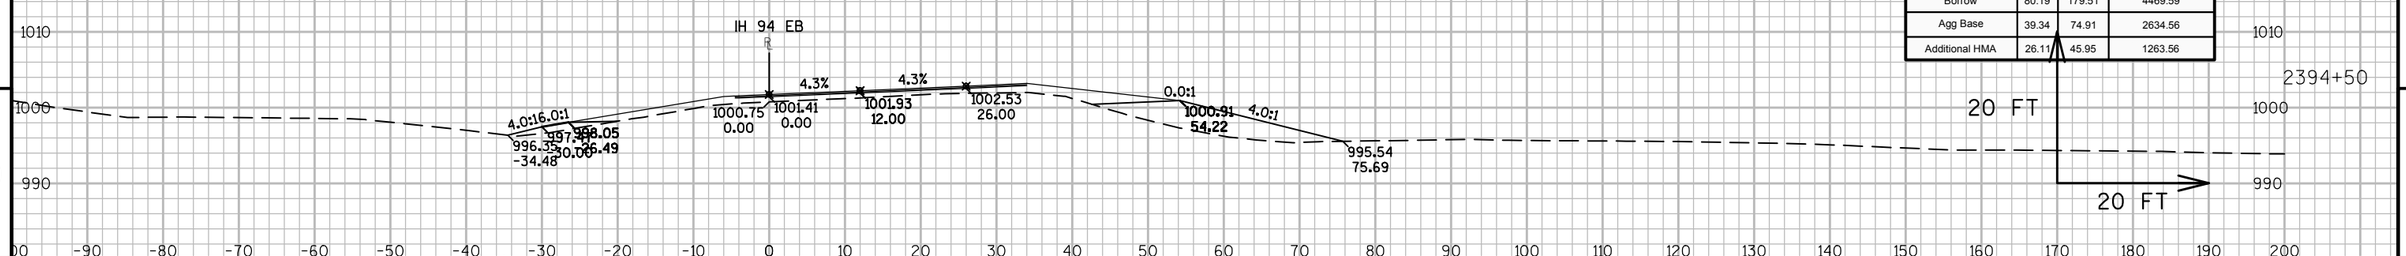


Material(s) at Station 2394+50.00			
Material Name	Area	Volume	Cumulative Volume
Common Excavation	0.00	0.00	161.49
Borrow	80.19	179.51	4469.59
Agg Base	39.34	74.91	2634.56
Additional HMA	26.11	45.95	1263.56

9 9


PROJECT NO: 1023-06-73	HWY: IH 94	COUNTY: MONROE	CROSS SECTIONS: IH 94 EB	SHEET	E

FILE NAME : N:\PDS\C3D\10230603\SHEETSPLAN\EAST BOUND C3D 2014\090201-XS-IH94-MON-EB- 2372+92 - 2438+00.DWG
LAYOUT NAME - 01 - (19)


PLOT DATE : 10/20/2014 10:19 AM PLOT BY : ANDRITSCH, ERIC R PLOT NAME : PLOT SCALE : 1:20_XREF

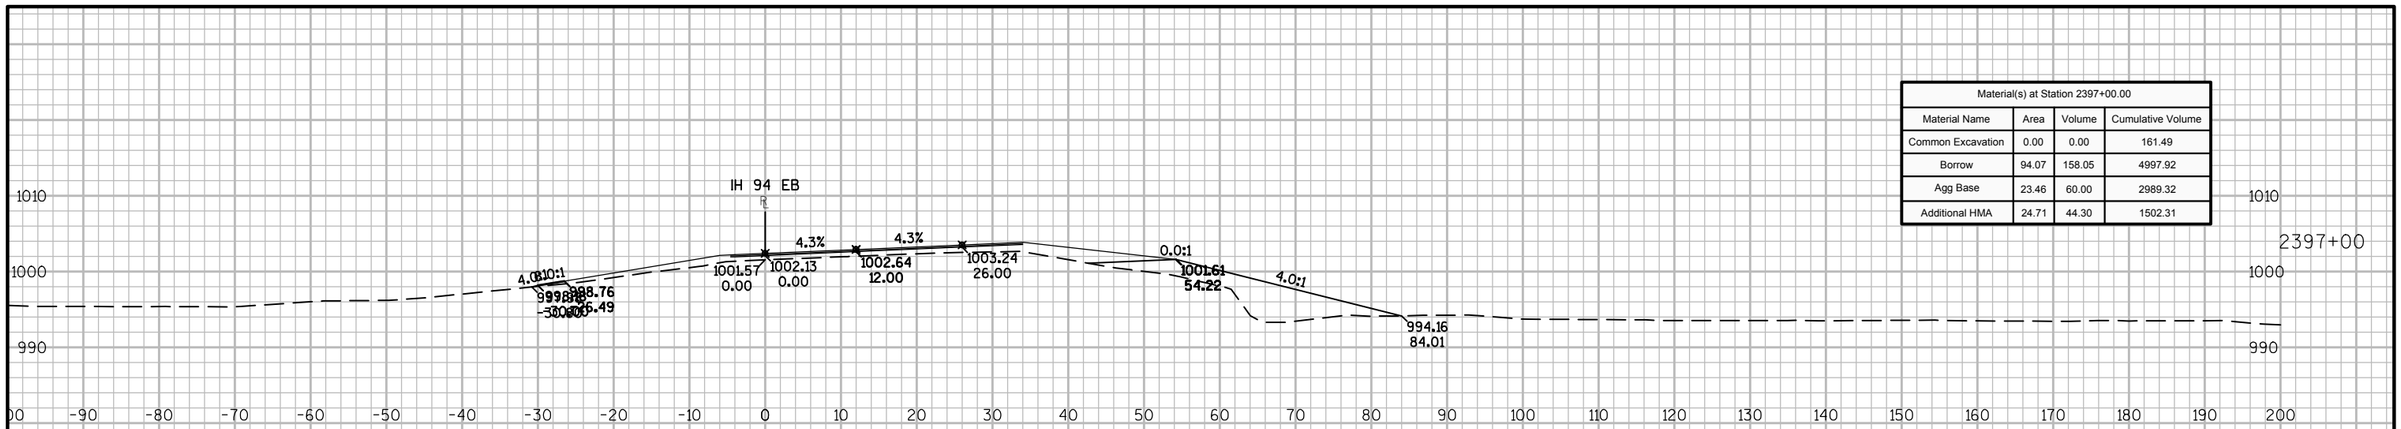

Material(s) at Station 2397+00.00			
Material Name	Area	Volume	Cumulative Volume
Common Excavation	0.00	0.00	161.49
Borrow	94.07	158.05	4997.92
Agg Base	23.46	60.00	2989.32
Additional HMA	24.71	44.30	1502.31

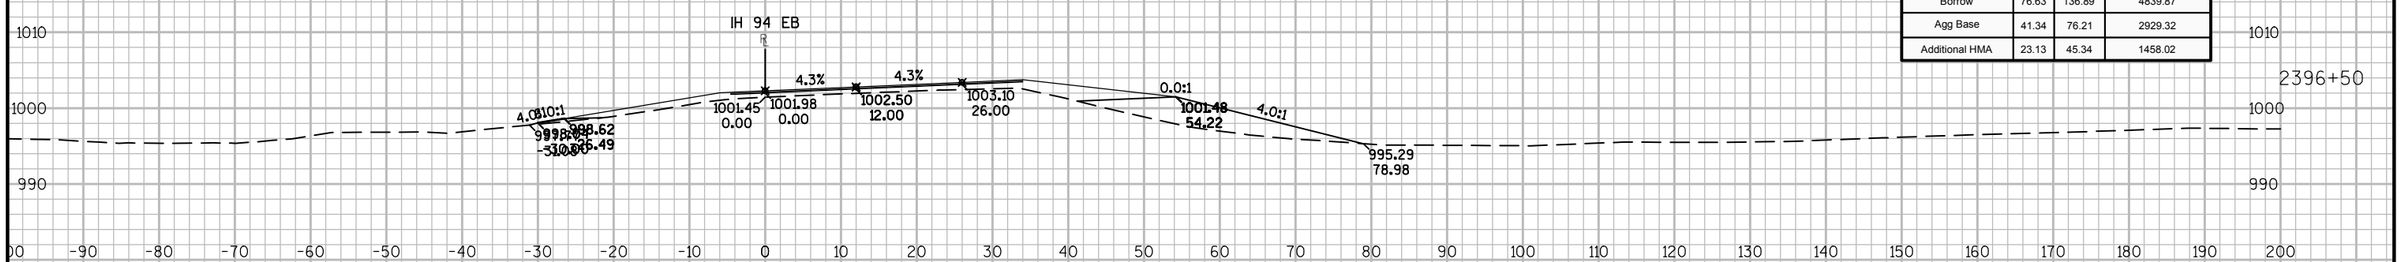

Material(s) at Station 2396+50.00			
Material Name	Area	Volume	Cumulative Volume
Common Excavation	0.00	0.00	161.49
Borrow	76.63	136.89	4839.87
Agg Base	41.34	76.21	2929.32
Additional HMA	23.13	45.34	1458.02

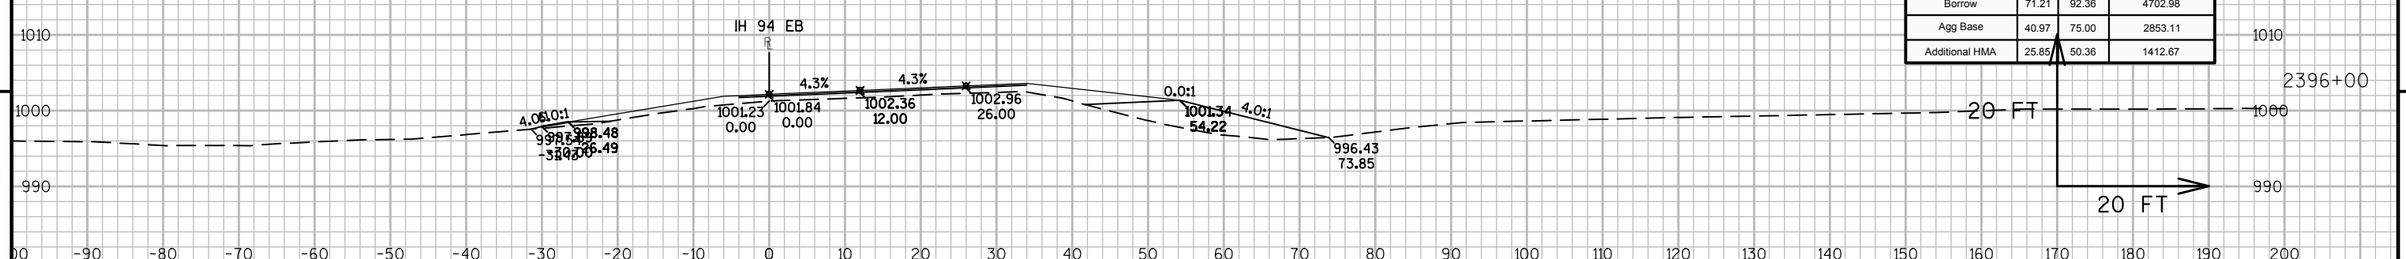


Material(s) at Station 2396+00.00			
Material Name	Area	Volume	Cumulative Volume
Common Excavation	0.00	0.00	161.49
Borrow	71.21	92.36	4702.98
Agg Base	40.97	75.00	2853.11
Additional HMA	25.85	50.36	1412.67

9


9

PROJECT NO: 1023-06-73	HWY: IH 94	COUNTY: MONROE	CROSS SECTIONS: IH 94 EB	SHEET	E


FILE NAME : N:\PDS\C3D\10230603\SHEETSPLAN\EAST BOUND C3D 2014\090201-XS-IH94-MON-EB- 2372+92 - 2438+00.DWG
LAYOUT NAME - 01 - (20)
PLOT DATE : 10/20/2014 10:19 AM PLOT BY : ANDRITSCH, ERIC R PLOT NAME : PLOT SCALE : 1:20_XREF

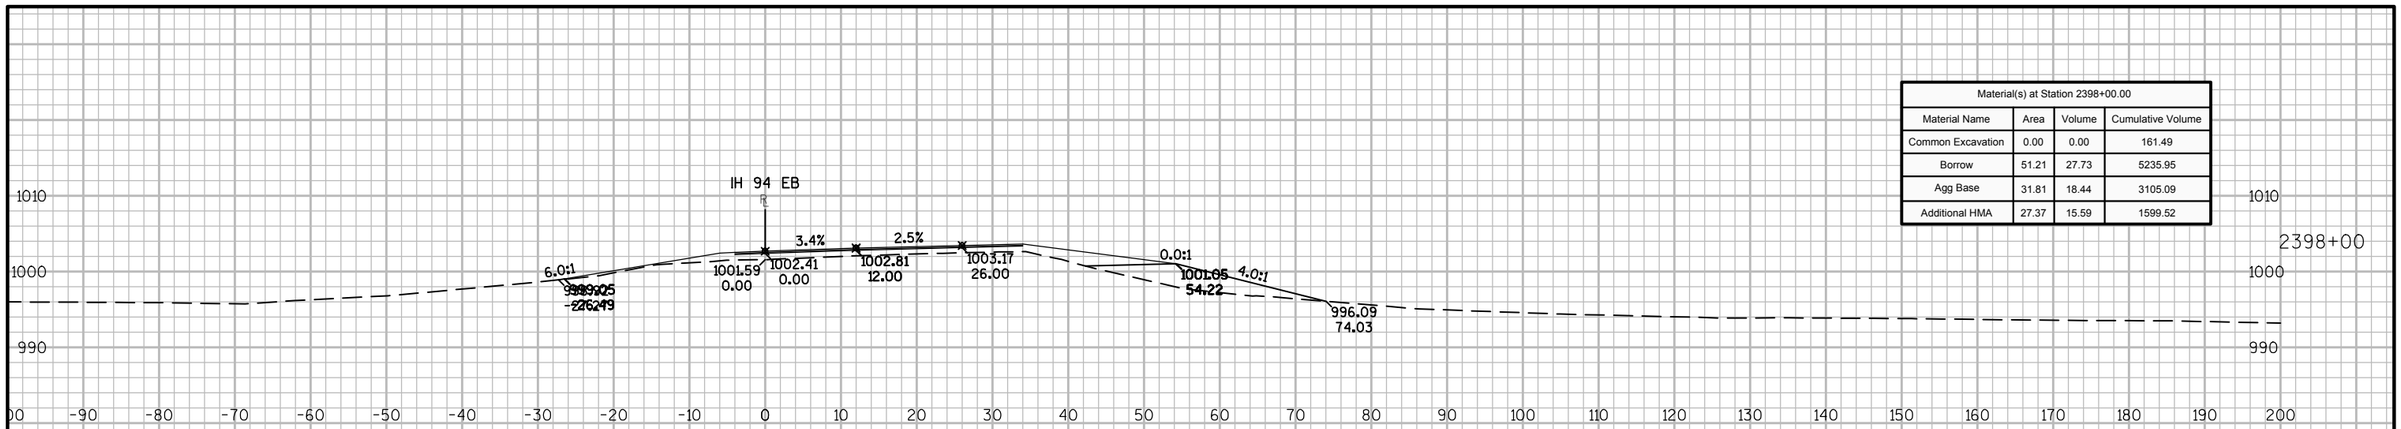

Material(s) at Station 2398+00.00			
Material Name	Area	Volume	Cumulative Volume
Common Excavation	0.00	0.00	161.49
Borrow	51.21	27.73	5235.95
Agg Base	31.81	18.44	3105.09
Additional HMA	27.37	15.59	1599.52

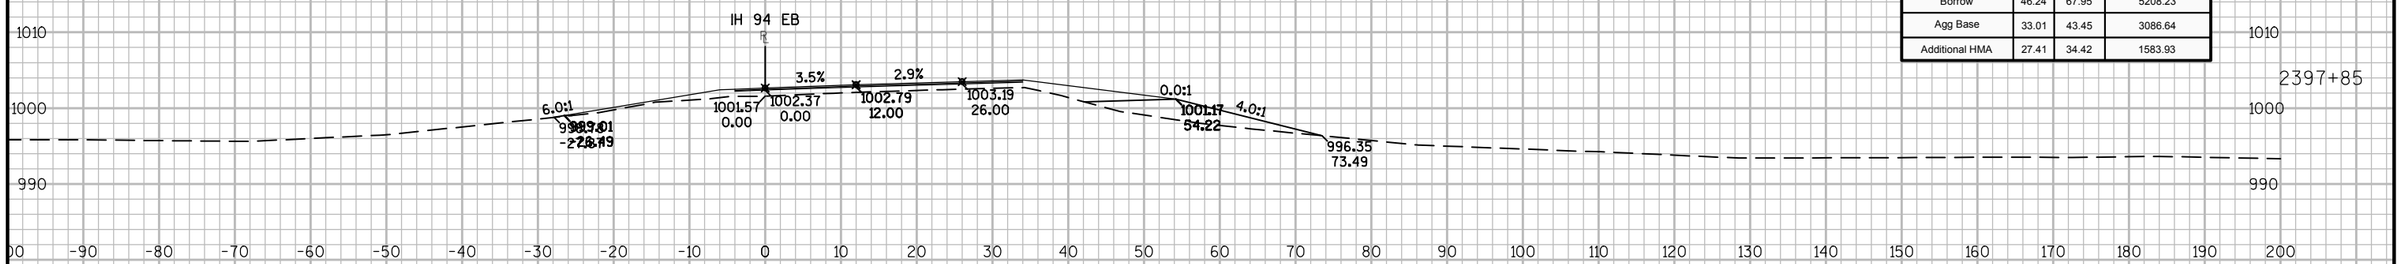

Material(s) at Station 2397+84.64			
Material Name	Area	Volume	Cumulative Volume
Common Excavation	0.00	0.00	161.49
Borrow	46.24	67.95	5208.23
Agg Base	33.01	43.45	3086.64
Additional HMA	27.41	34.42	1583.93

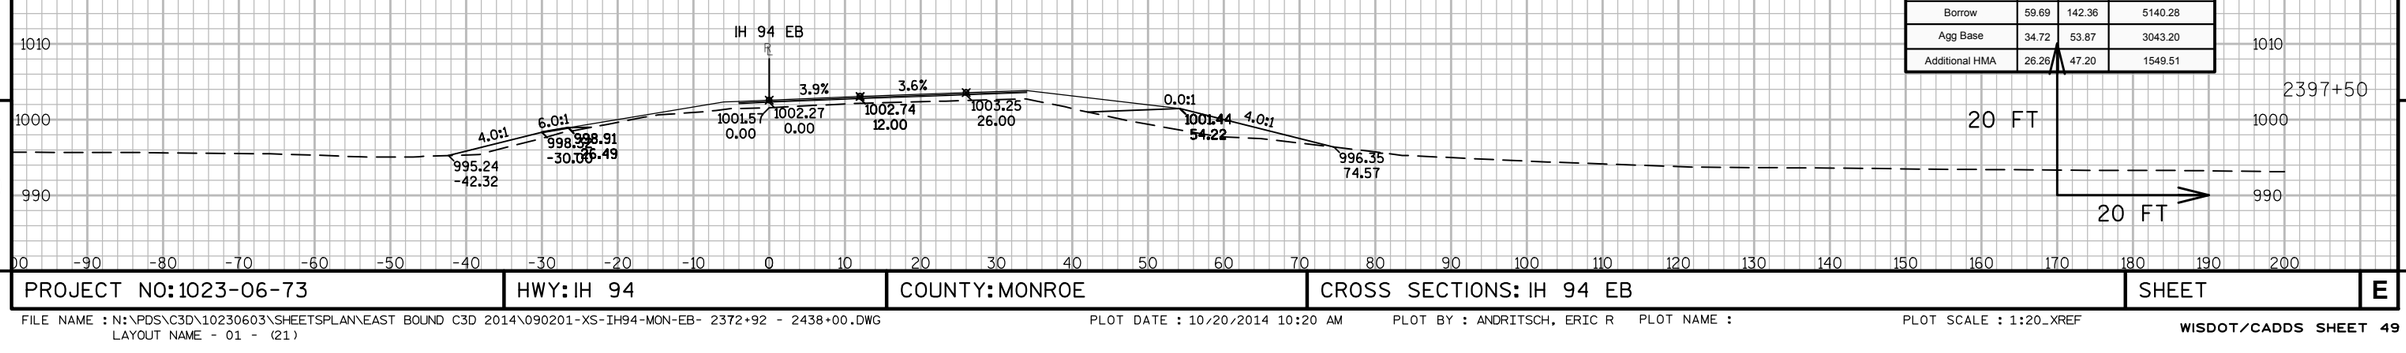


Material(s) at Station 2397+50.00			
Material Name	Area	Volume	Cumulative Volume
Common Excavation	0.00	0.00	161.49
Borrow	59.69	142.36	5140.28
Agg Base	34.72	53.87	3043.20
Additional HMA	26.26	47.20	1549.51


9 9

PROJECT NO: 1023-06-73	HWY: IH 94	COUNTY: MONROE	CROSS SECTIONS: IH 94 EB	SHEET	E


FILE NAME : N:\PDS\C3D\10230603\SHEETSPLAN\EAST BOUND C3D 2014\090201-XS-IH94-MON-EB- 2372+92 - 2438+00.DWG
LAYOUT NAME - 01 - (21)
PLOT DATE : 10/20/2014 10:20 AM PLOT BY : ANDRITSCH, ERIC R PLOT NAME : PLOT SCALE : 1:20_XREF

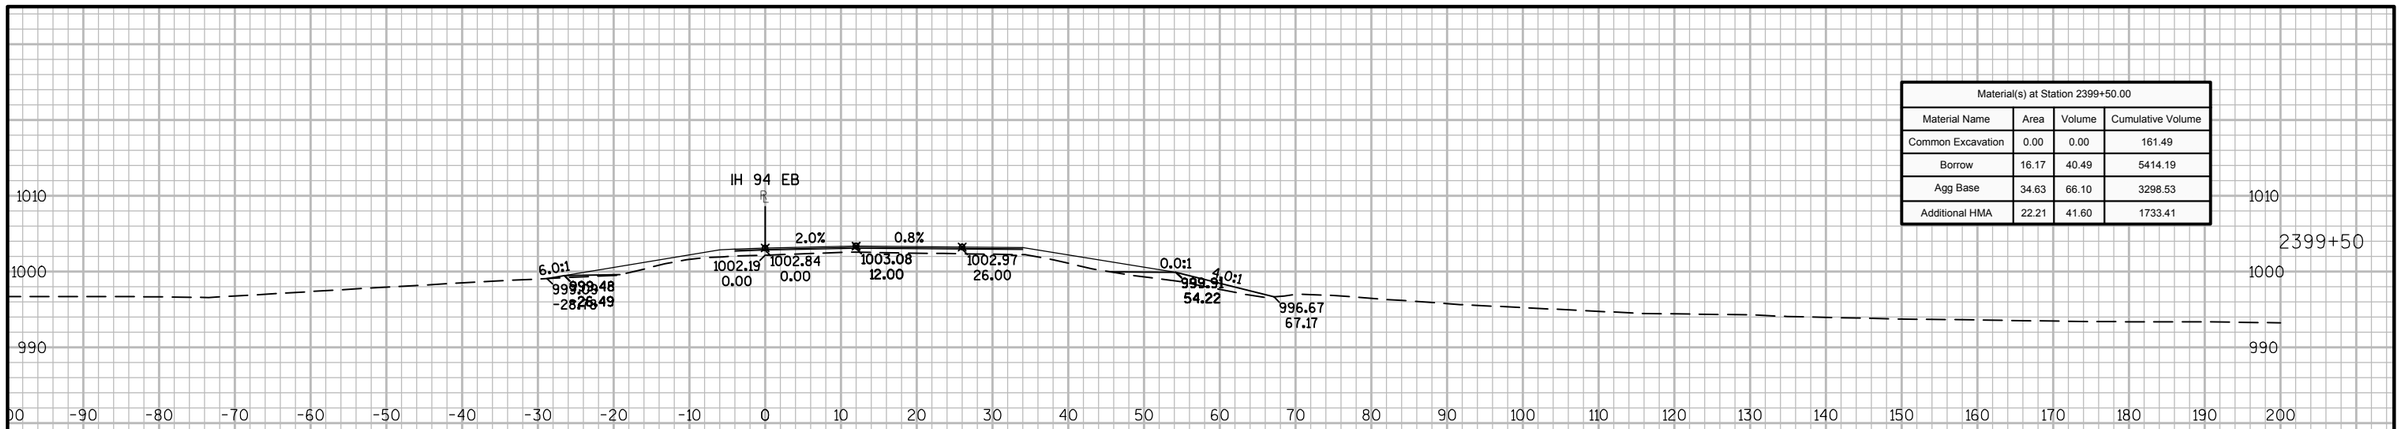

Material(s) at Station 2399+50.00			
Material Name	Area	Volume	Cumulative Volume
Common Excavation	0.00	0.00	161.49
Borrow	16.17	40.49	5414.19
Agg Base	34.63	66.10	3298.53
Additional HMA	22.21	41.60	1733.41

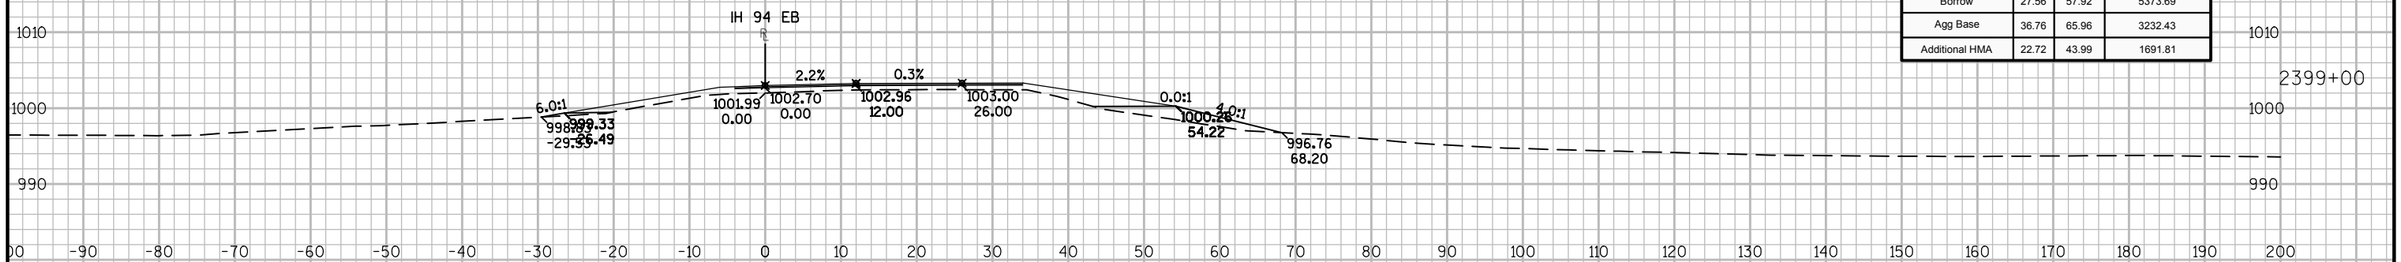

Material(s) at Station 2399+00.00			
Material Name	Area	Volume	Cumulative Volume
Common Excavation	0.00	0.00	161.49
Borrow	27.56	57.92	5373.69
Agg Base	36.76	65.96	3232.43
Additional HMA	22.72	43.99	1691.81

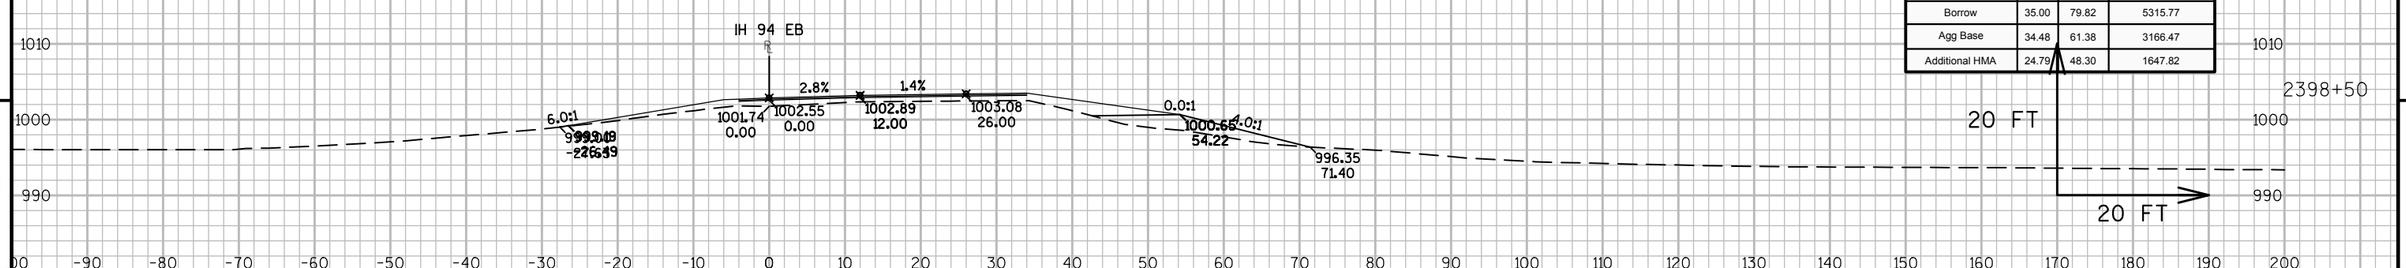


Material(s) at Station 2398+50.00			
Material Name	Area	Volume	Cumulative Volume
Common Excavation	0.00	0.00	161.49
Borrow	35.00	79.82	5315.77
Agg Base	34.48	61.38	3166.47
Additional HMA	24.79	48.30	1647.82


9 9

PROJECT NO: 1023-06-73	HWY: IH 94	COUNTY: MONROE	CROSS SECTIONS: IH 94 EB	SHEET	E


FILE NAME : N:\PDS\C3D\10230603\SHEETSPLAN\EAST BOUND C3D 2014\090201-XS-IH94-MON-EB- 2372+92 - 2438+00.DWG
LAYOUT NAME - 01 - (22)
PLOT DATE : 10/20/2014 10:20 AM PLOT BY : ANDRITSCH, ERIC R PLOT NAME : PLOT SCALE : 1:20_XREF

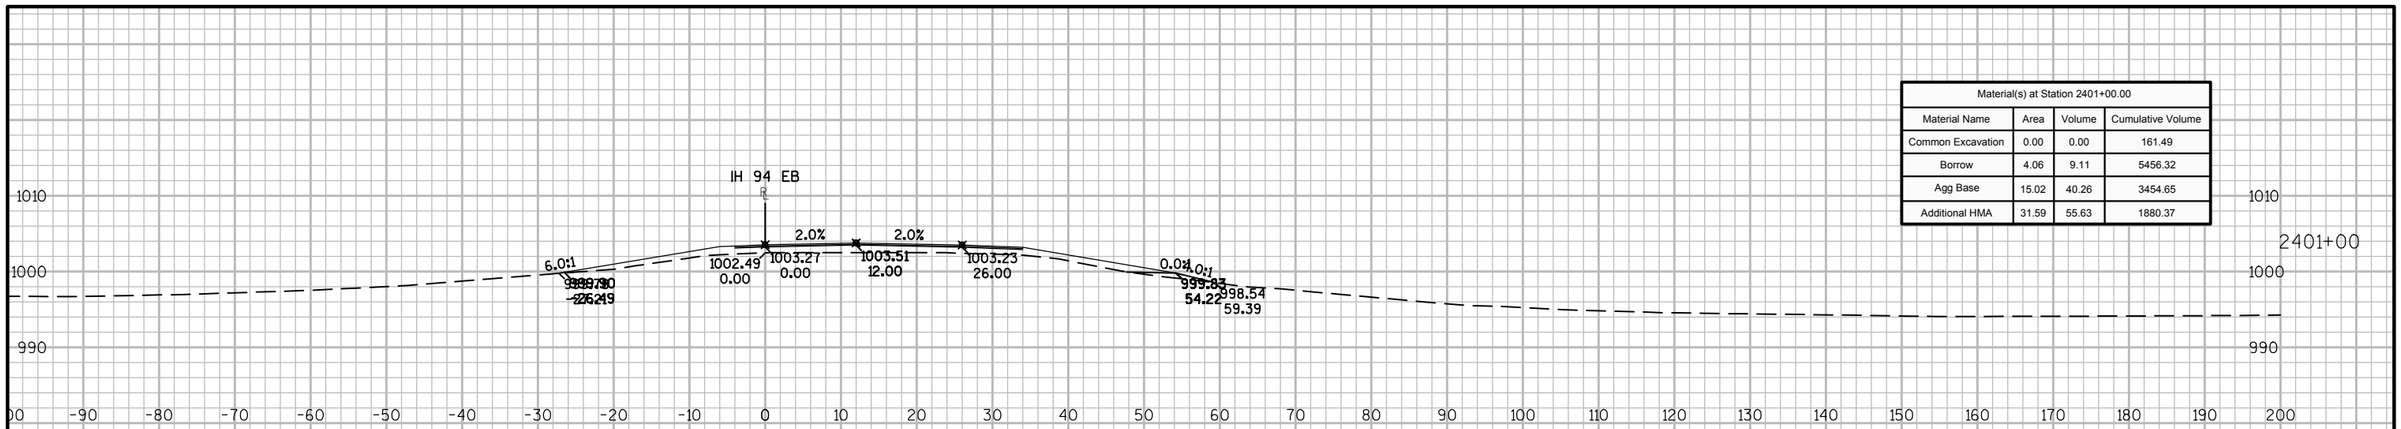

Material(s) at Station 2401+00.00			
Material Name	Area	Volume	Cumulative Volume
Common Excavation	0.00	0.00	161.49
Borrow	4.06	9.11	5456.32
Agg Base	15.02	40.26	3454.65
Additional HMA	31.59	55.63	1880.37

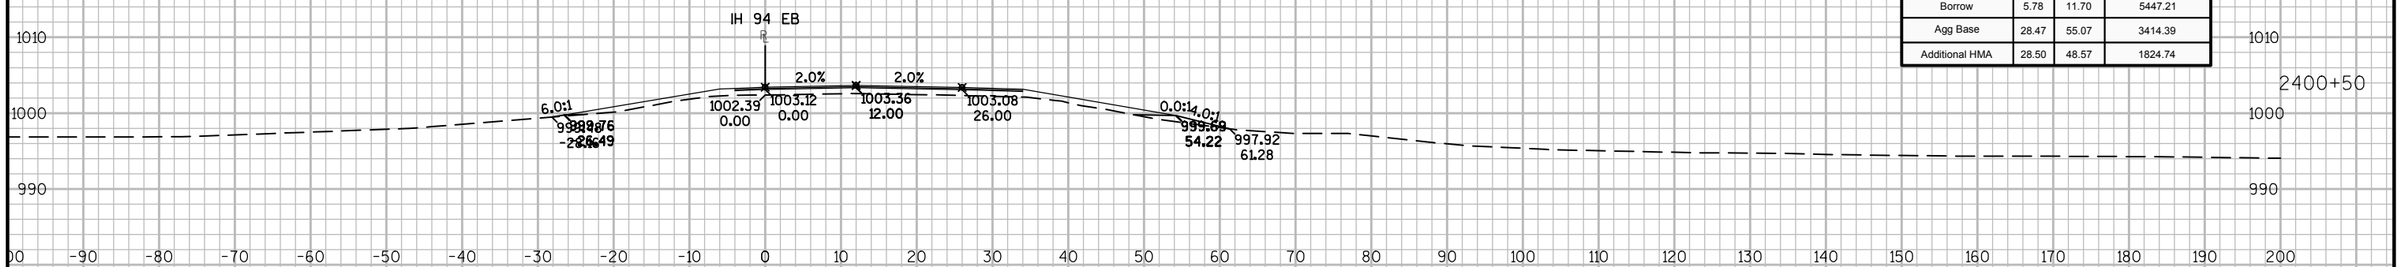

Material(s) at Station 2400+50.00			
Material Name	Area	Volume	Cumulative Volume
Common Excavation	0.00	0.00	161.49
Borrow	5.78	11.70	5447.21
Agg Base	28.47	55.07	3414.39
Additional HMA	28.50	48.57	1824.74

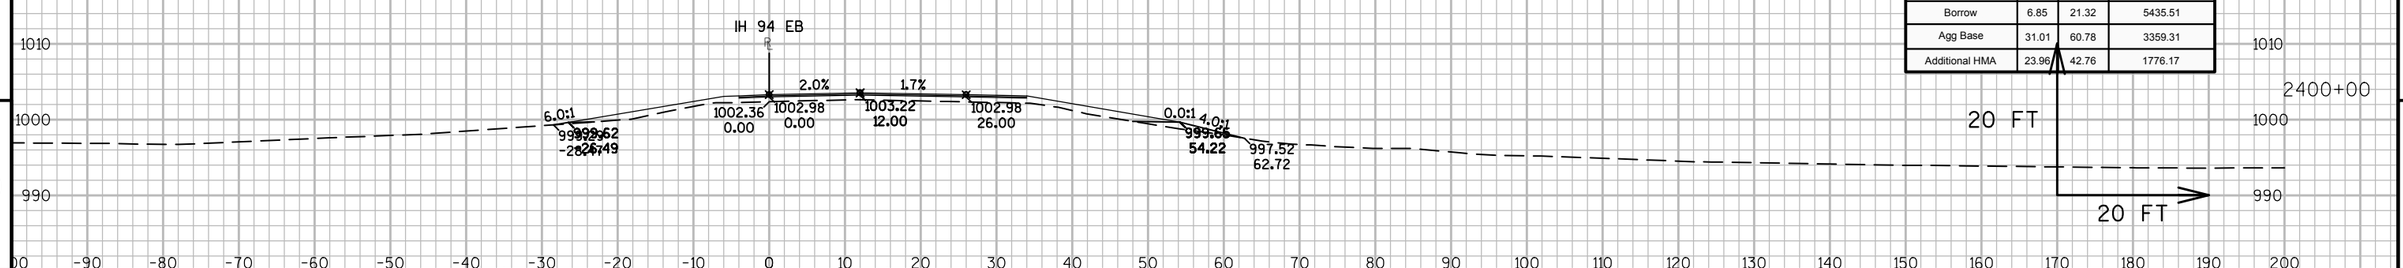

Material(s) at Station 2400+00.00			
Material Name	Area	Volume	Cumulative Volume
Common Excavation	0.00	0.00	161.49
Borrow	6.85	21.32	5435.51
Agg Base	31.01	60.78	3359.31
Additional HMA	23.96	42.76	1776.17


9

9


PROJECT NO: 1023-06-73	HWY: IH 94	COUNTY: MONROE	CROSS SECTIONS: IH 94 EB	SHEET	E

FILE NAME : N:\PDS\C3D\10230603\SHEETSPLAN\EAST BOUND C3D 2014\090201-XS-IH94-MON-EB- 2372+92 - 2438+00.DWG
LAYOUT NAME - 01 - (23)


PLOT DATE : 10/20/2014 10:20 AM PLOT BY : ANDRITSCH, ERIC R PLOT NAME : PLOT SCALE : 1:20_XREF

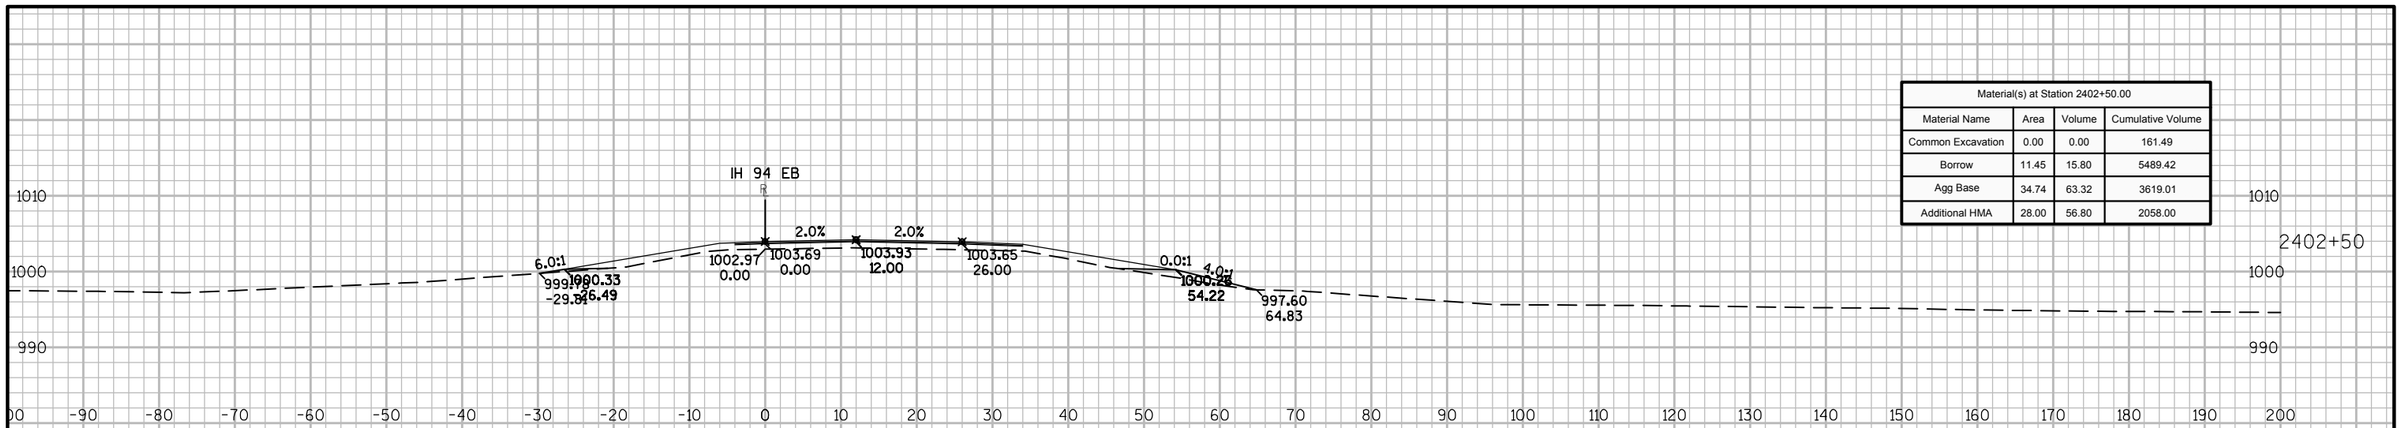

Material(s) at Station 2402+50.00			
Material Name	Area	Volume	Cumulative Volume
Common Excavation	0.00	0.00	161.49
Borrow	11.45	15.80	5489.42
Agg Base	34.74	63.32	3619.01
Additional HMA	28.00	56.80	2058.00

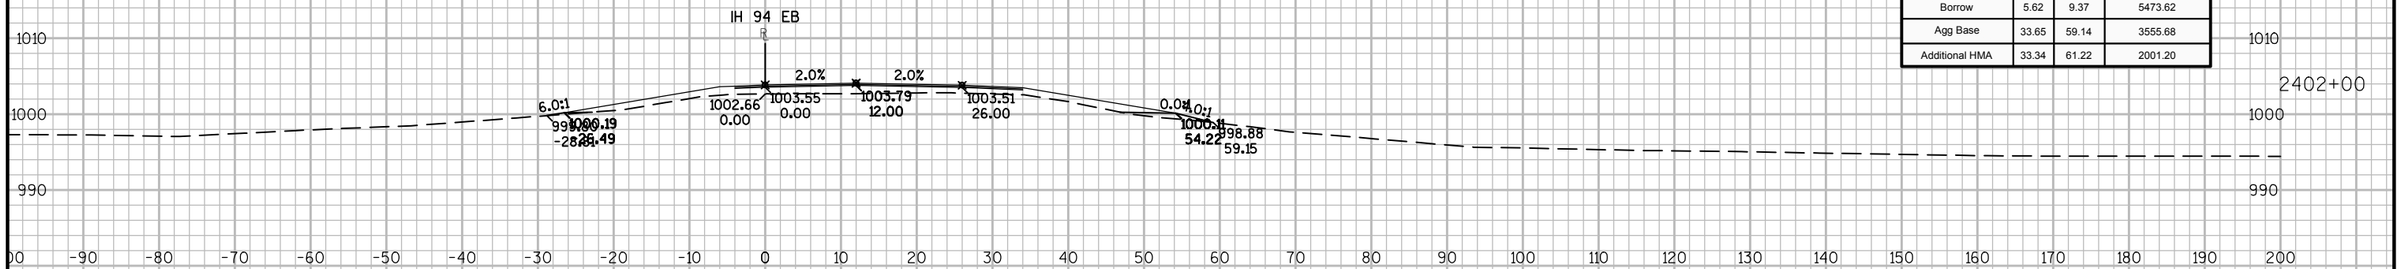

Material(s) at Station 2402+00.00			
Material Name	Area	Volume	Cumulative Volume
Common Excavation	0.00	0.00	161.49
Borrow	5.62	9.37	5473.62
Agg Base	33.65	59.14	3555.68
Additional HMA	33.34	61.22	2001.20

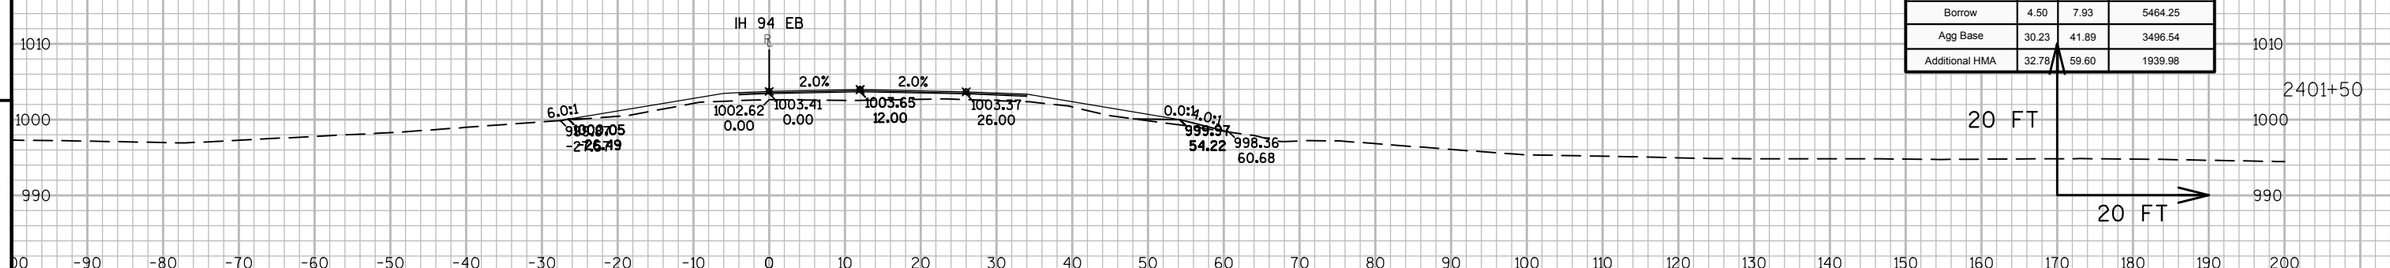

Material(s) at Station 2401+50.00			
Material Name	Area	Volume	Cumulative Volume
Common Excavation	0.00	0.00	161.49
Borrow	4.50	7.93	5464.25
Agg Base	30.23	41.89	3496.54
Additional HMA	32.78	59.60	1939.98

9 9

PROJECT NO: 1023-06-73	HWY: IH 94	COUNTY: MONROE	CROSS SECTIONS: IH 94 EB	SHEET	E

FILE NAME : N:\PDS\C3D\10230603\SHEETSPLAN\EAST BOUND C3D 2014\090201-XS-IH94-MON-EB- 2372+92 - 2438+00.DWG
LAYOUT NAME - 01 - (24)
PLOT DATE : 10/20/2014 10:20 AM PLOT BY : ANDRITSCH, ERIC R PLOT NAME : PLOT SCALE : 1:20_XREF

Material(s) at Station 2404+00.00			
Material Name	Area	Volume	Cumulative Volume
Common Excavation	0.00	0.00	161.49
Borrow	10.57	15.62	5537.07
Agg Base	32.62	61.95	3815.54
Additional HMA	31.20	57.89	2225.58

Material(s) at Station 2403+50.00			
Material Name	Area	Volume	Cumulative Volume
Common Excavation	0.00	0.00	161.49
Borrow	6.30	13.63	5521.45
Agg Base	34.29	67.08	3753.58
Additional HMA	31.32	56.38	2167.69

Material(s) at Station 2403+00.00			
Material Name	Area	Volume	Cumulative Volume
Common Excavation	0.00	0.00	161.49
Borrow	8.42	18.40	5507.82
Agg Base	38.15	67.50	3686.50
Additional HMA	29.57	53.31	2111.31


9

9


PROJECT NO: 1023-06-73	HWY: IH 94	COUNTY: MONROE	CROSS SECTIONS: IH 94 EB	SHEET	E

FILE NAME : N:\PDS\C3D\10230603\SHEETSPLAN\EAST BOUND C3D 2014\090201-XS-IH94-MON-EB- 2372+92 - 2438+00.DWG
LAYOUT NAME - 01 - (25)


PLOT DATE : 10/20/2014 10:20 AM PLOT BY : ANDRITSCH, ERIC R PLOT NAME : PLOT SCALE : 1:20_XREF

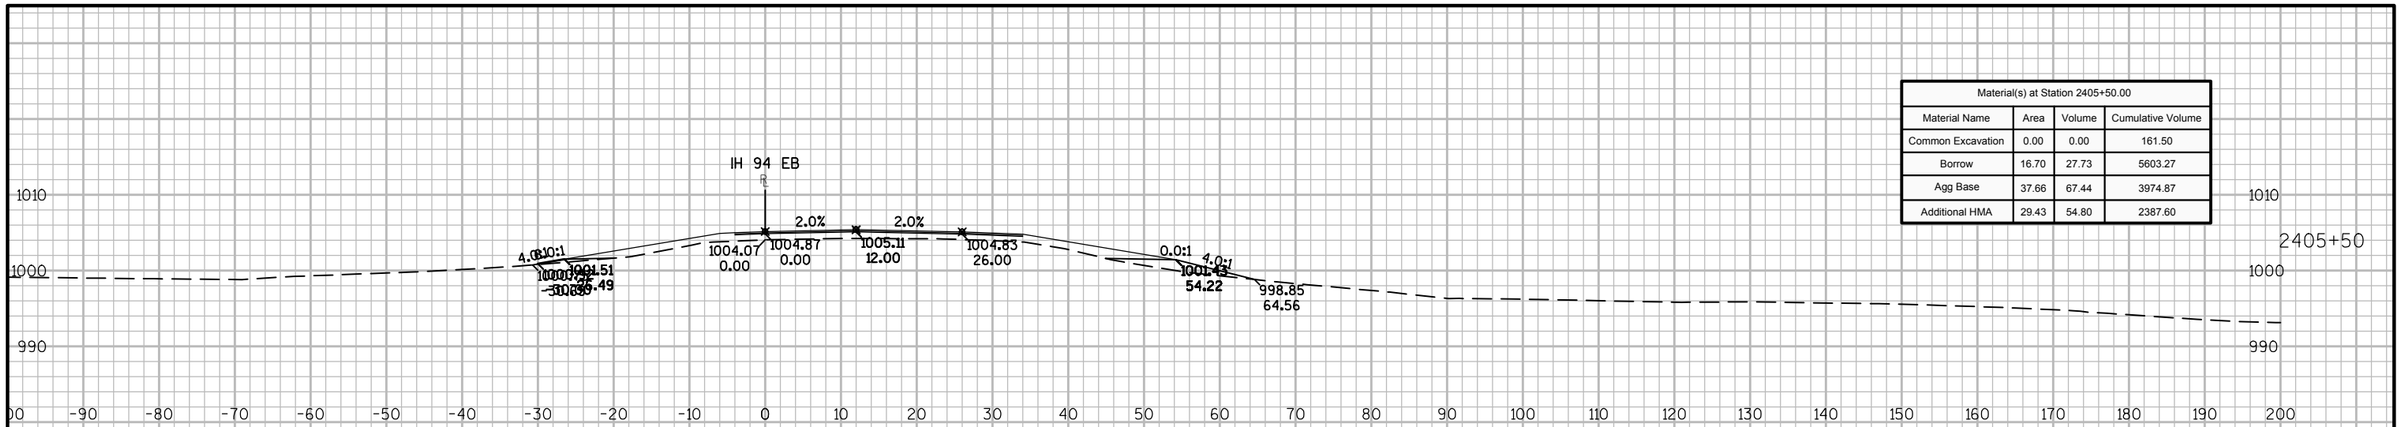

Material(s) at Station 2405+50.00			
Material Name	Area	Volume	Cumulative Volume
Common Excavation	0.00	0.00	161.50
Borrow	16.70	27.73	5603.27
Agg Base	37.66	67.44	3974.87
Additional HMA	29.43	54.80	2387.60

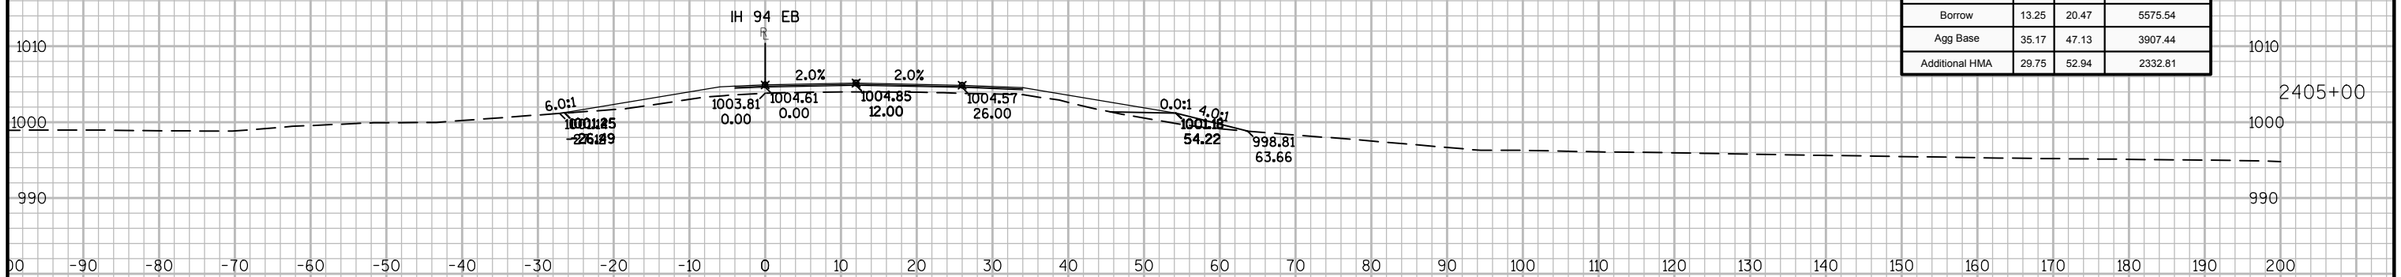

Material(s) at Station 2405+00.00			
Material Name	Area	Volume	Cumulative Volume
Common Excavation	0.00	0.00	161.50
Borrow	13.25	20.47	5575.54
Agg Base	35.17	47.13	3907.44
Additional HMA	29.75	52.94	2332.81

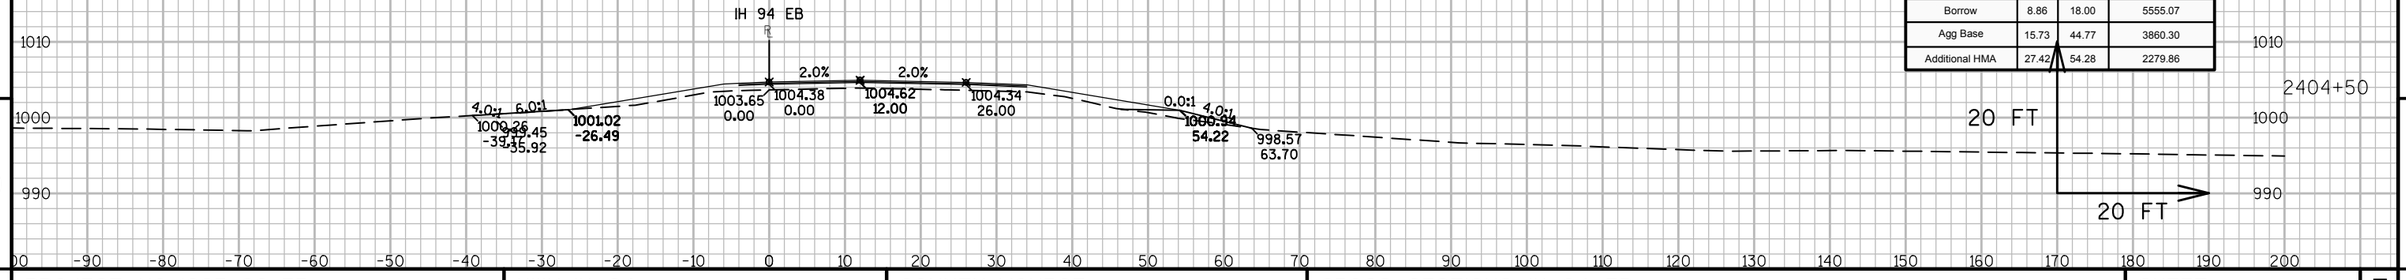


Material(s) at Station 2404+50.00			
Material Name	Area	Volume	Cumulative Volume
Common Excavation	0.00	0.00	161.50
Borrow	8.86	18.00	5555.07
Agg Base	15.73	44.77	3860.30
Additional HMA	27.42	54.28	2279.86

9 9


PROJECT NO: 1023-06-73	HWY: IH 94	COUNTY: MONROE	CROSS SECTIONS: IH 94 EB	SHEET	E

FILE NAME : N:\PDS\C3D\10230603\SHEETSPLAN\EAST BOUND C3D 2014\090201-XS-IH94-MON-EB- 2372+92 - 2438+00.DWG
LAYOUT NAME - 01 - (26)


PLOT DATE : 10/20/2014 10:20 AM PLOT BY : ANDRITSCH, ERIC R PLOT NAME : PLOT SCALE : 1:20_XREF

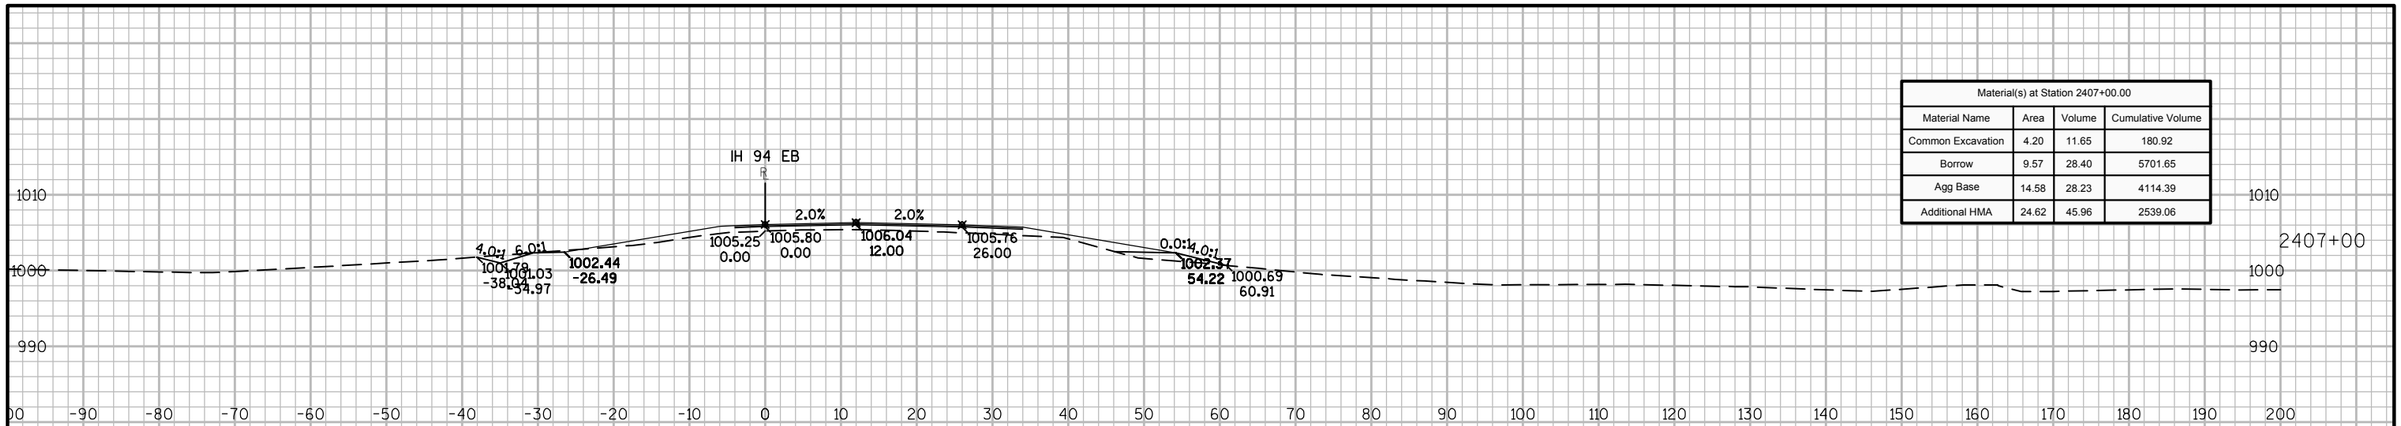

Material(s) at Station 2407+00.00			
Material Name	Area	Volume	Cumulative Volume
Common Excavation	4.20	11.65	180.92
Borrow	9.57	28.40	5701.65
Agg Base	14.58	28.23	4114.39
Additional HMA	24.62	45.96	2539.06

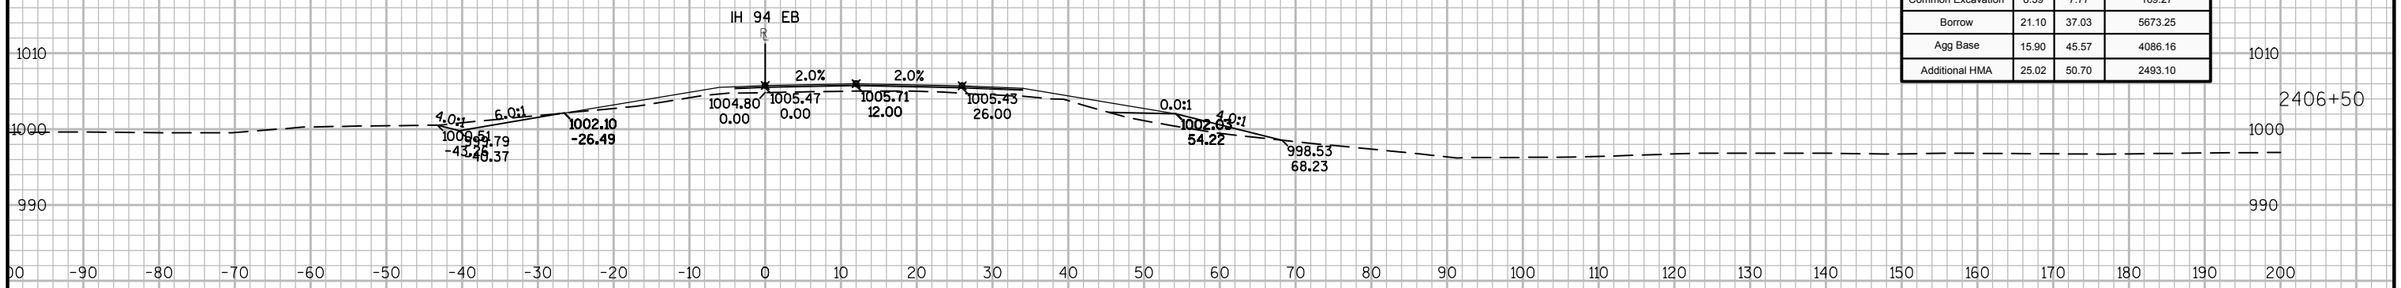

Material(s) at Station 2406+50.00			
Material Name	Area	Volume	Cumulative Volume
Common Excavation	8.39	7.77	169.27
Borrow	21.10	37.03	5673.25
Agg Base	15.90	45.57	4086.16
Additional HMA	25.02	50.70	2493.10

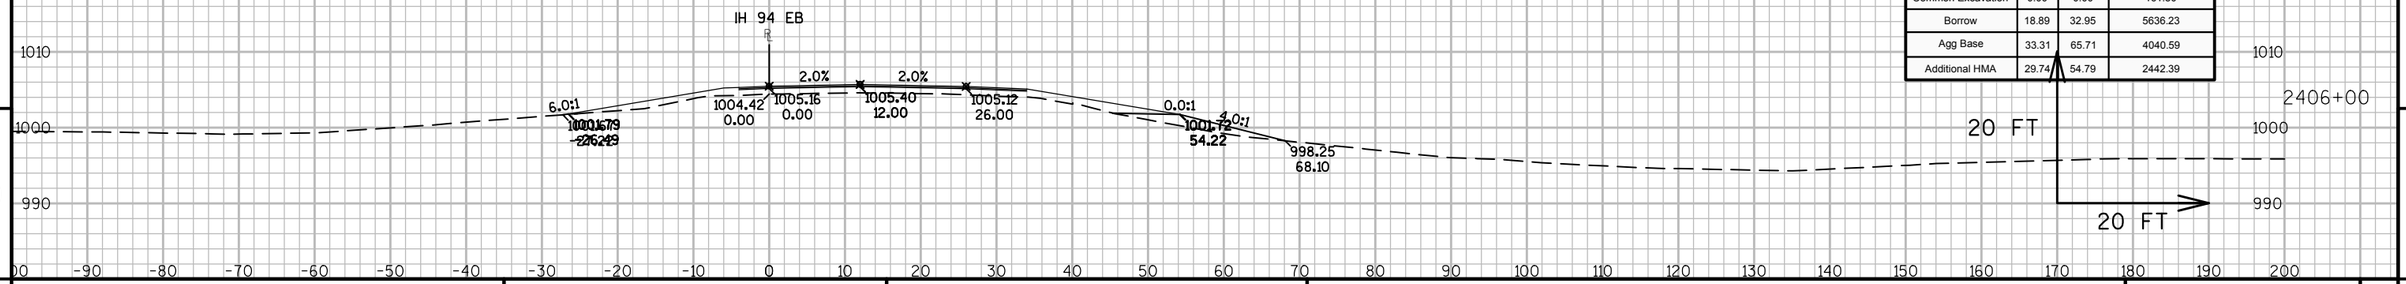

Material(s) at Station 2406+00.00			
Material Name	Area	Volume	Cumulative Volume
Common Excavation	0.00	0.00	161.50
Borrow	18.89	32.95	5636.23
Agg Base	33.31	65.71	4040.59
Additional HMA	29.74	54.79	2442.39


9

9


PROJECT NO: 1023-06-73	HWY: IH 94	COUNTY: MONROE	CROSS SECTIONS: IH 94 EB	SHEET	E

FILE NAME : N:\PDS\C3D\10230603\SHEETSPLAN\EAST BOUND C3D 2014\090201-XS-IH94-MON-EB- 2372+92 - 2438+00.DWG
LAYOUT NAME - 01 - (27)


PLOT DATE : 10/20/2014 10:20 AM PLOT BY : ANDRITSCH, ERIC R PLOT NAME : PLOT SCALE : 1:20_XREF

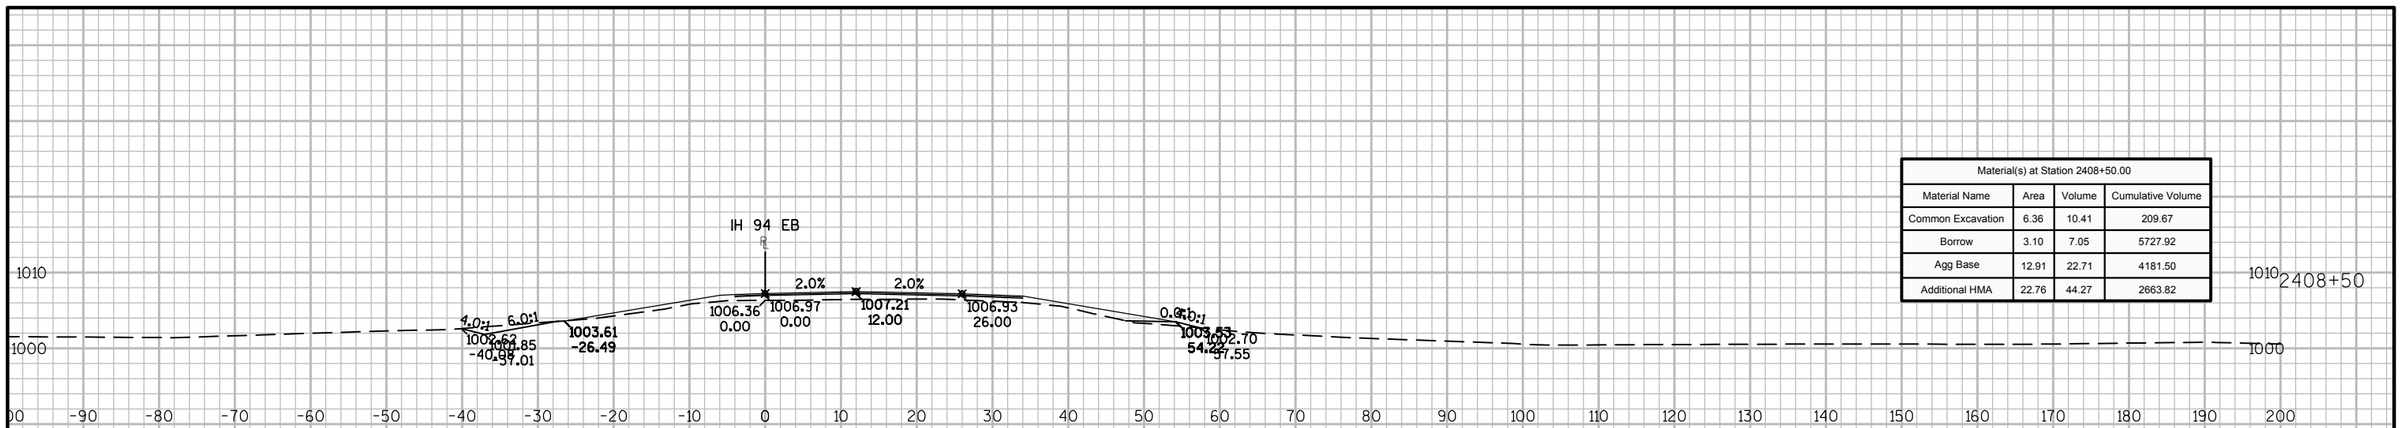

Material(s) at Station 2408+50.00			
Material Name	Area	Volume	Cumulative Volume
Common Excavation	6.36	10.41	209.67
Borrow	3.10	7.05	5727.92
Agg Base	12.91	22.71	4181.50
Additional HMA	22.76	44.27	2663.82

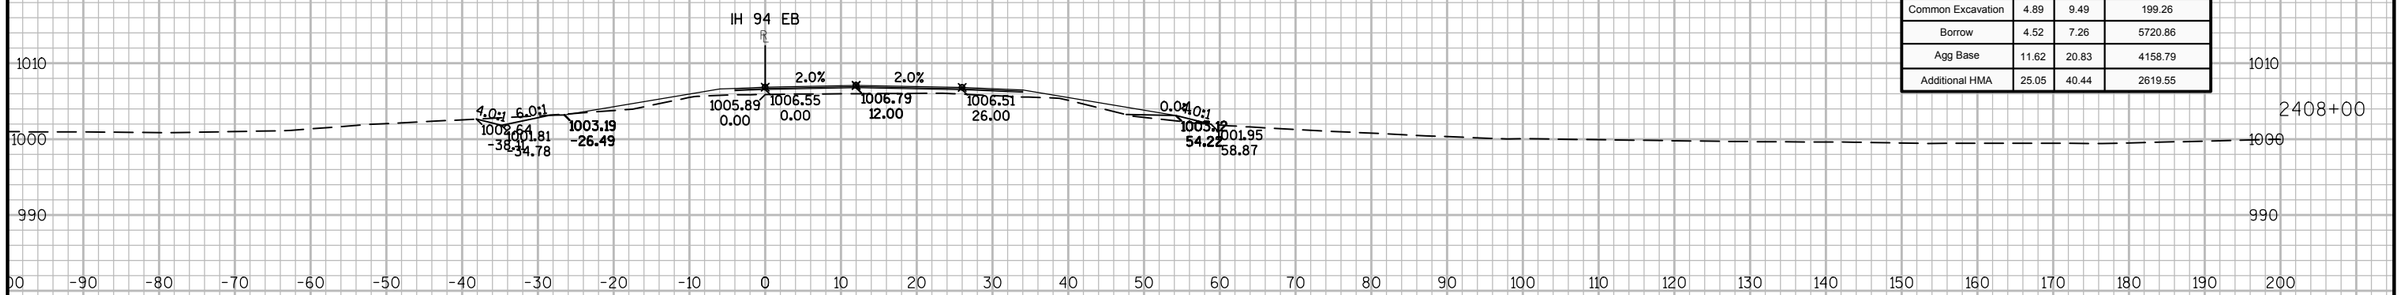

Material(s) at Station 2408+00.00			
Material Name	Area	Volume	Cumulative Volume
Common Excavation	4.89	9.49	199.26
Borrow	4.52	7.26	5720.86
Agg Base	11.62	20.83	4158.79
Additional HMA	25.05	40.44	2619.55

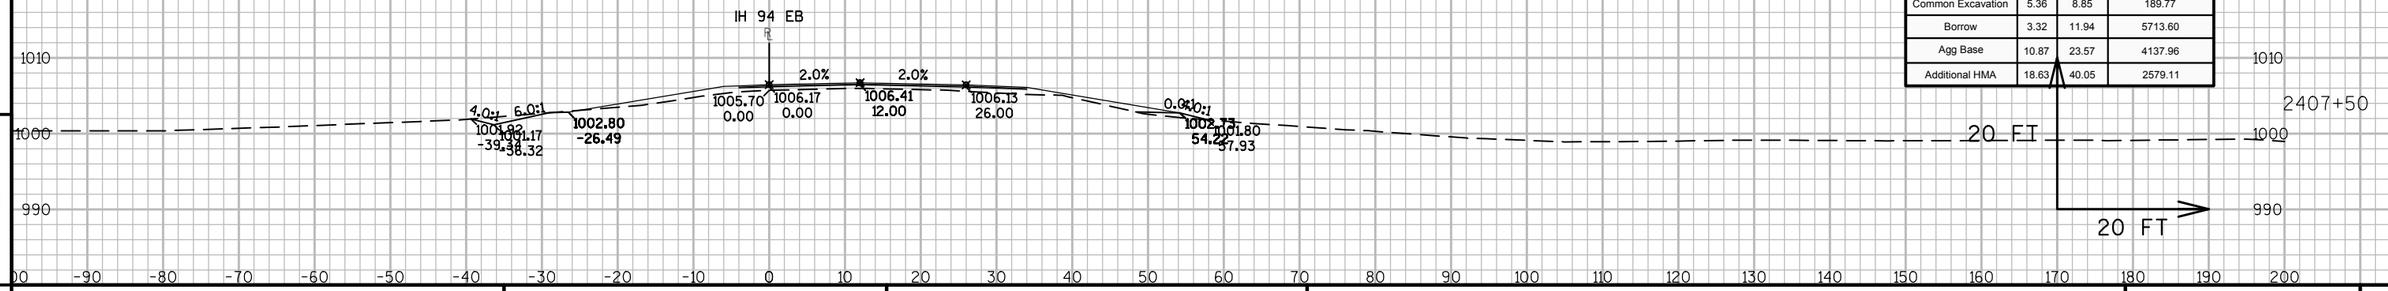

Material(s) at Station 2407+50.00			
Material Name	Area	Volume	Cumulative Volume
Common Excavation	5.36	8.85	189.77
Borrow	3.32	11.94	5713.60
Agg Base	10.87	23.57	4137.96
Additional HMA	18.63	40.05	2579.11

9 9


PROJECT NO: 1023-06-73	HWY: IH 94	COUNTY: MONROE	CROSS SECTIONS: IH 94 EB	SHEET	E

FILE NAME : N:\PDS\C3D\10230603\SHEETSPLAN\EAST BOUND C3D 2014\090201-XS-IH94-MON-EB- 2372+92 - 2438+00.DWG
LAYOUT NAME - 01 - (28)


PLOT DATE : 10/20/2014 10:20 AM PLOT BY : ANDRITSCH, ERIC R PLOT NAME : PLOT SCALE : 1:20_XREF



Material(s) at Station 2410+00.00			
Material Name	Area	Volume	Cumulative Volume
Common Excavation	4.84	11.34	240.84
Borrow	2.82	3.96	5738.25
Agg Base	12.02	11.13	4230.09
Additional HMA	19.10	35.67	2774.79

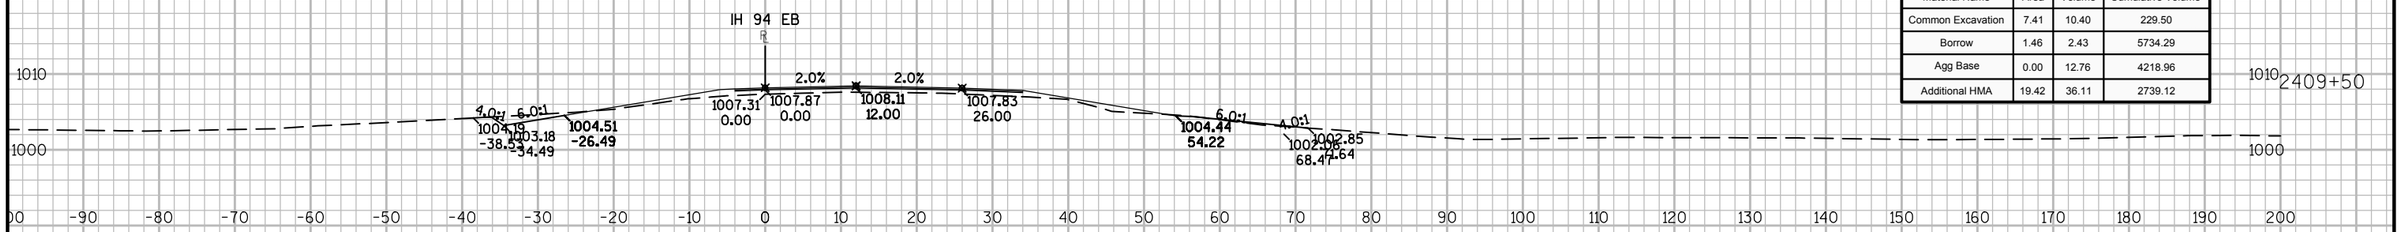

Material(s) at Station 2409+50.00			
Material Name	Area	Volume	Cumulative Volume
Common Excavation	7.41	10.40	229.50
Borrow	1.46	2.43	5734.29
Agg Base	0.00	12.76	4218.96
Additional HMA	19.42	36.11	2739.12

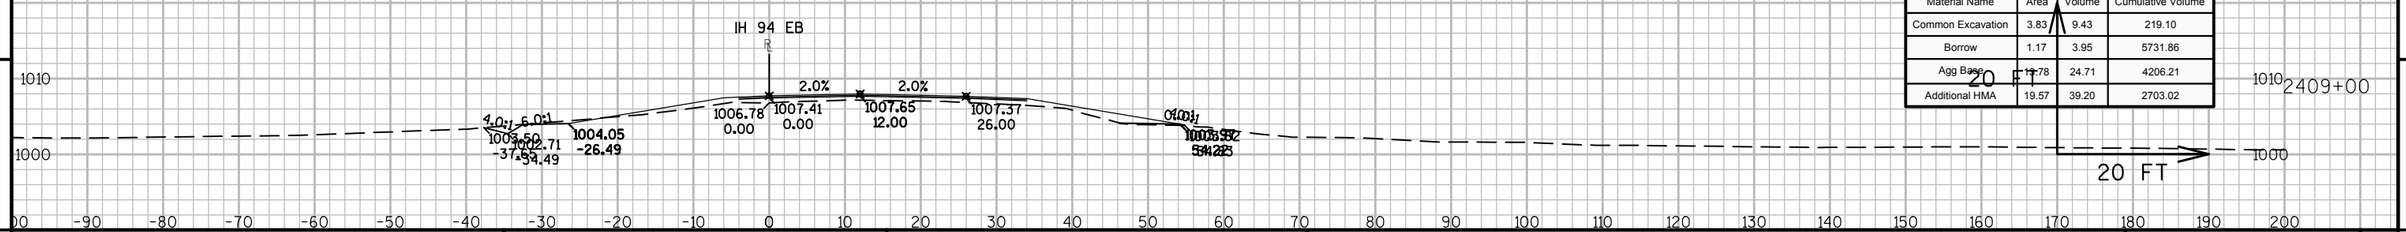


Material(s) at Station 2409+00.00			
Material Name	Area	Volume	Cumulative Volume
Common Excavation	3.83	9.43	219.10
Borrow	1.17	3.95	5731.86
Agg Base	12.78	24.71	4206.21
Additional HMA	19.57	39.20	2703.02

9 9

PROJECT NO: 1023-06-73	HWY: IH 94	COUNTY: MONROE	CROSS SECTIONS: IH 94 EB	SHEET	E

FILE NAME : N:\PDS\C3D\10230603\SHEETSPLAN\EAST BOUND C3D 2014\090201-XS-IH94-MON-EB- 2372+92 - 2438+00.DWG
LAYOUT NAME - 01 - (29)

PLOT DATE : 10/20/2014 10:20 AM PLOT BY : ANDRITSCH, ERIC R PLOT NAME : PLOT SCALE : 1:20_XREF

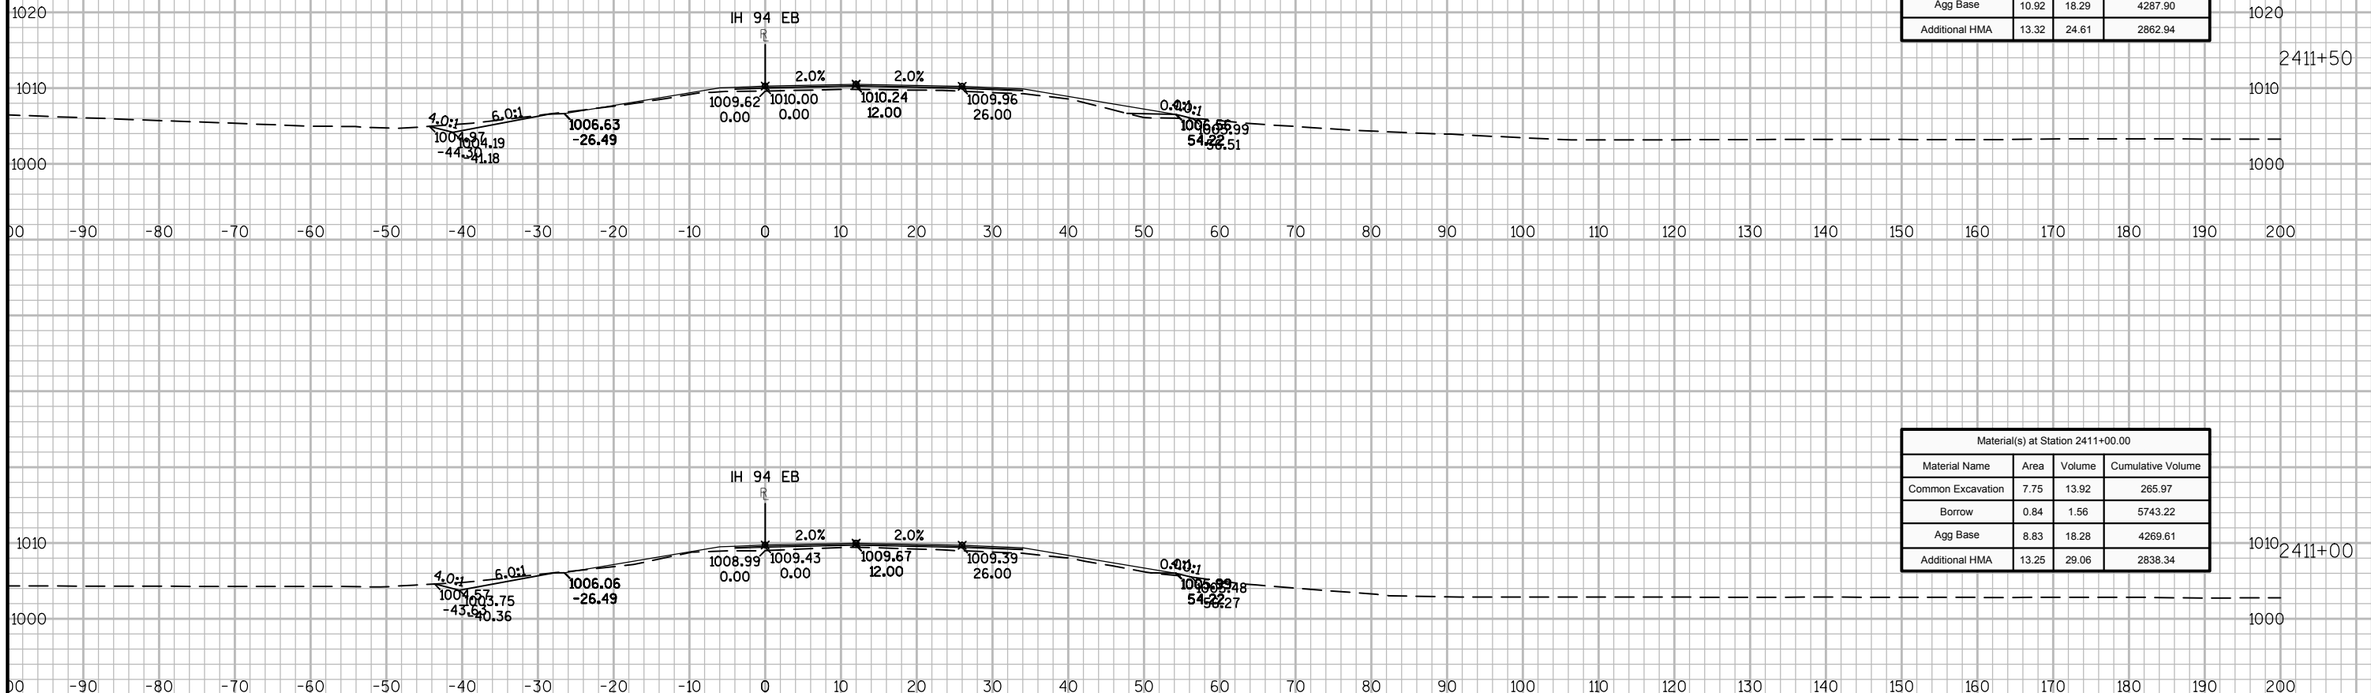

Material(s) at Station 2411+50.00			
Material Name	Area	Volume	Cumulative Volume
Common Excavation	7.46	14.08	280.06
Borrow	3.43	3.95	5747.17
Agg Base	10.92	18.29	4287.90
Additional HMA	13.32	24.61	2862.94

Material(s) at Station 2411+00.00			
Material Name	Area	Volume	Cumulative Volume
Common Excavation	7.75	13.92	265.97
Borrow	0.84	1.56	5743.22
Agg Base	8.83	18.28	4269.61
Additional HMA	13.25	29.06	2838.34

Material(s) at Station 2410+50.00			
Material Name	Area	Volume	Cumulative Volume
Common Excavation	7.28	11.22	252.06
Borrow	0.85	3.40	5741.66
Agg Base	10.92	21.24	4251.33
Additional HMA	18.14	34.48	2809.28


9

9


PROJECT NO: 1023-06-73	HWY: IH 94	COUNTY: MONROE	CROSS SECTIONS: IH 94 EB	SHEET	E

FILE NAME : N:\PDS\C3D\10230603\SHEETSPLAN\EAST BOUND C3D 2014\090201-XS-IH94-MON-EB- 2372+92 - 2438+00.DWG
LAYOUT NAME - 01 - (30)
PLOT DATE : 10/20/2014 10:21 AM PLOT BY : ANDRITSCH, ERIC R PLOT NAME : PLOT SCALE : 1:20_XREF


Material(s) at Station 2413+00.00			
Material Name	Area	Volume	Cumulative Volume
Common Excavation	0.00	7.28	310.01
Borrow	2.27	5.05	5774.73
Agg Base	14.35	21.76	4353.36
Additional HMA	7.76	20.28	2938.45

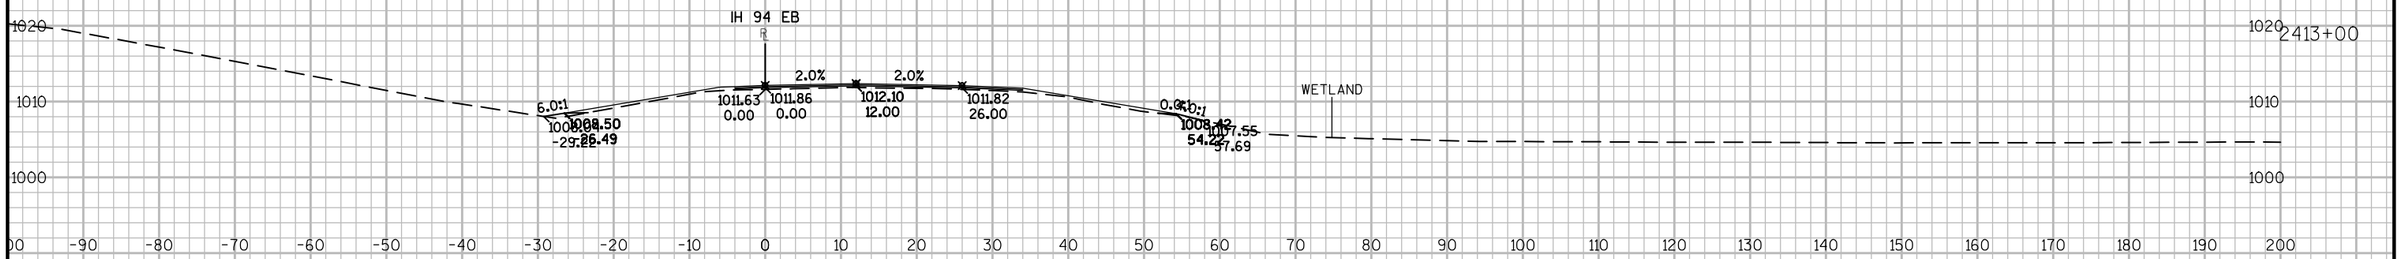

Material(s) at Station 2412+50.00			
Material Name	Area	Volume	Cumulative Volume
Common Excavation	7.87	11.53	302.73
Borrow	3.19	11.15	5769.68
Agg Base	9.14	21.03	4331.60
Additional HMA	14.14	27.99	2918.17

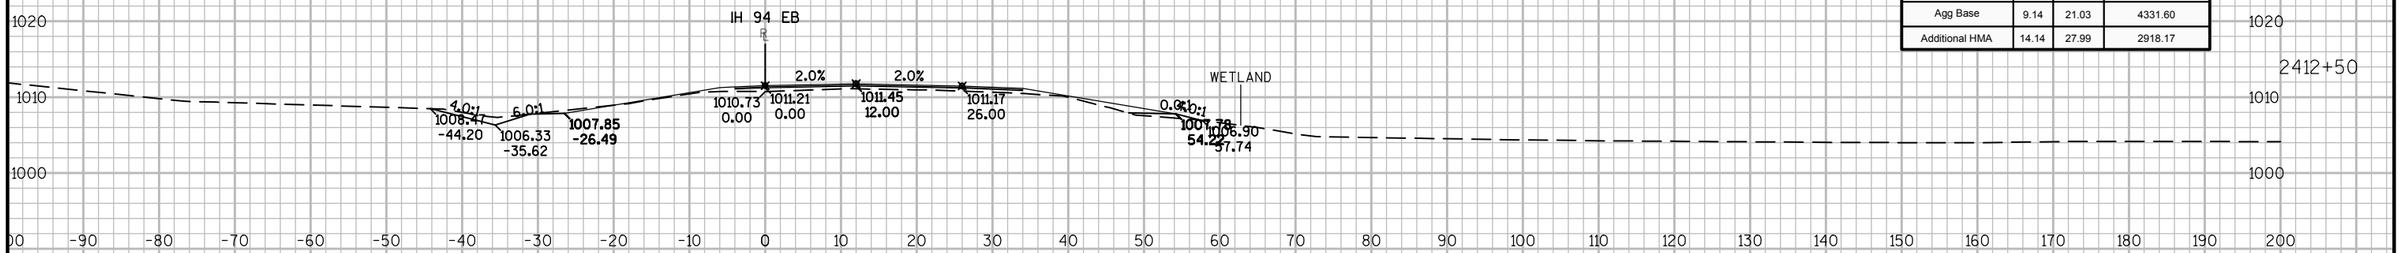

Material(s) at Station 2412+00.00			
Material Name	Area	Volume	Cumulative Volume
Common Excavation	4.58	11.15	291.20
Borrow	8.85	11.37	5758.54
Agg Base	13.56	22.67	4310.57
Additional HMA	16.09	27.23	2890.17

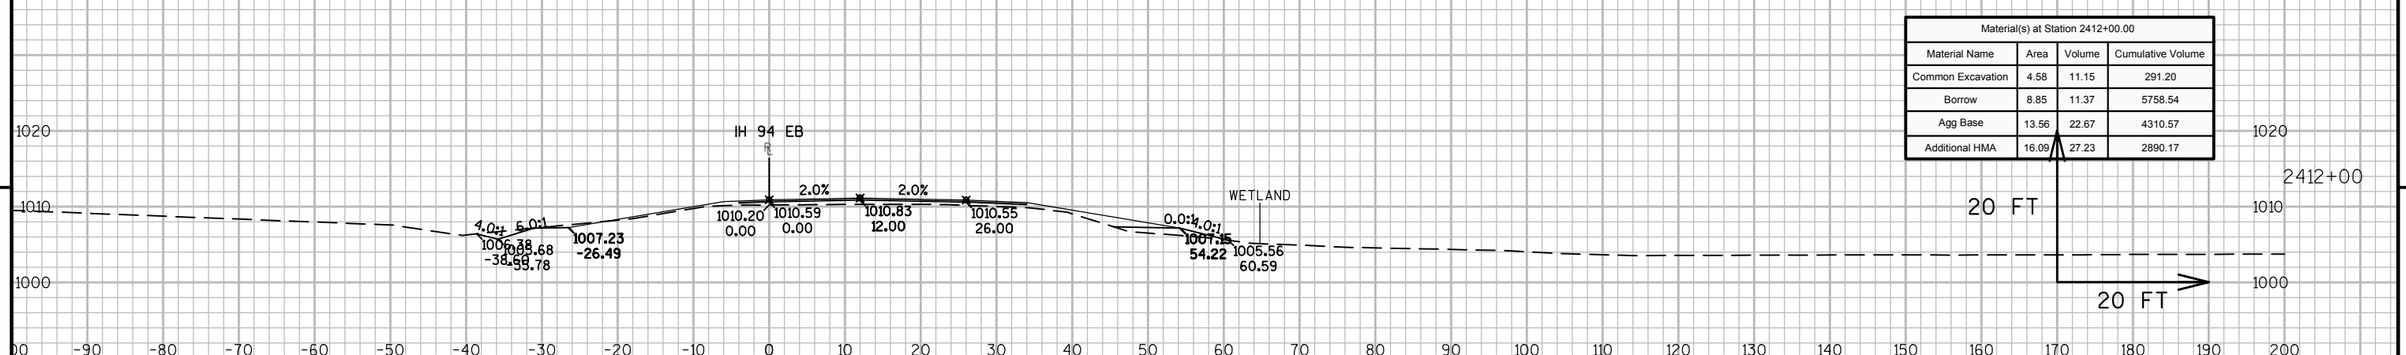


9

9


PROJECT NO: 1023-06-73	HWY: IH 94	COUNTY: MONROE	CROSS SECTIONS: IH 94 EB	SHEET	E

FILE NAME : N:\PDS\C3D\10230603\SHEETSPLAN\EAST BOUND C3D 2014\090201-XS-IH94-MON-EB- 2372+92 - 2438+00.DWG
LAYOUT NAME - 01 - (31)
PLOT DATE : 10/20/2014 10:21 AM PLOT BY : ANDRITSCH, ERIC R PLOT NAME : PLOT SCALE : 1:20_XREF

Material(s) at Station 2414+00.00			
Material Name	Area	Volume	Cumulative Volume
Common Excavation	0.00	0.00	310.01
Borrow	26.26	38.15	5828.81
Agg Base	26.66	44.15	4430.27
Additional HMA	6.16	10.98	2961.90

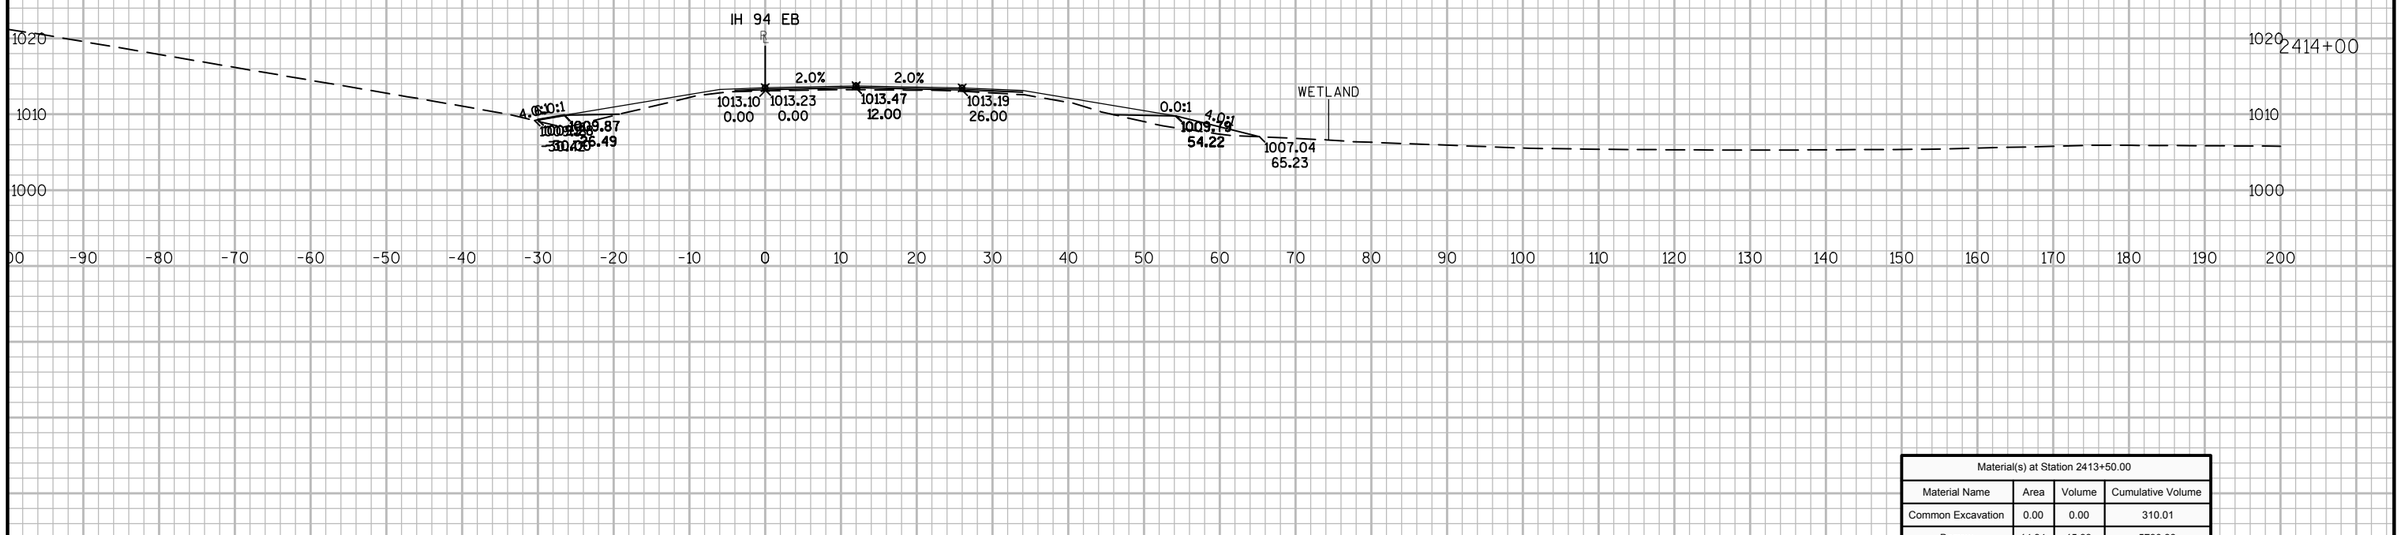

Material(s) at Station 2413+50.00			
Material Name	Area	Volume	Cumulative Volume
Common Excavation	0.00	0.00	310.01
Borrow	14.94	15.93	5790.66
Agg Base	21.03	32.76	4386.12
Additional HMA	5.70	12.47	2950.92

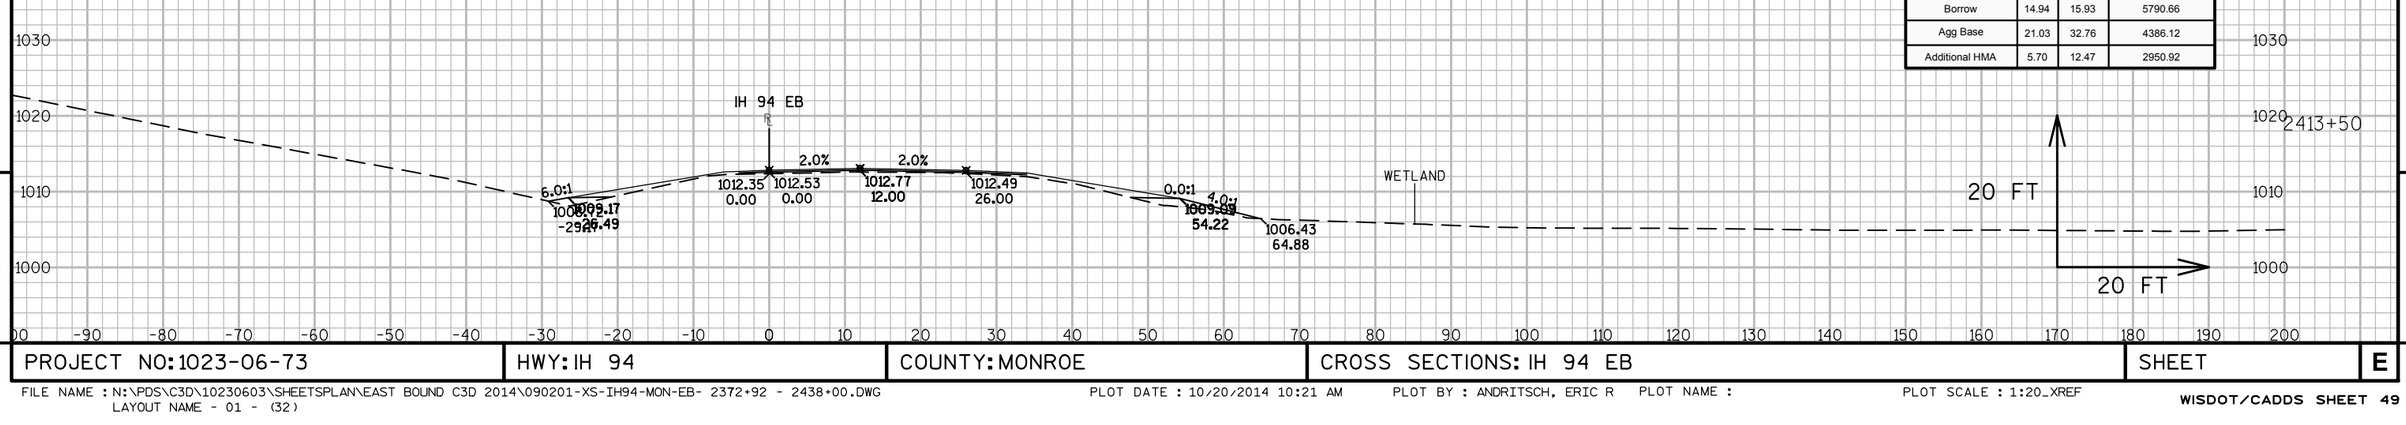

9


9

PROJECT NO: 1023-06-73	HWY: IH 94	COUNTY: MONROE	CROSS SECTIONS: IH 94 EB	SHEET	E


FILE NAME : N:\PDS\C3D\10230603\SHEETSPLAN\EAST BOUND C3D 2014\090201-XS-IH94-MON-EB- 2372+92 - 2438+00.DWG
LAYOUT NAME - 01 - (32)

PLOT DATE : 10/20/2014 10:21 AM PLOT BY : ANDRITSCH, ERIC R PLOT NAME : PLOT SCALE : 1:20_XREF

WISDOT/CADDS SHEET 49

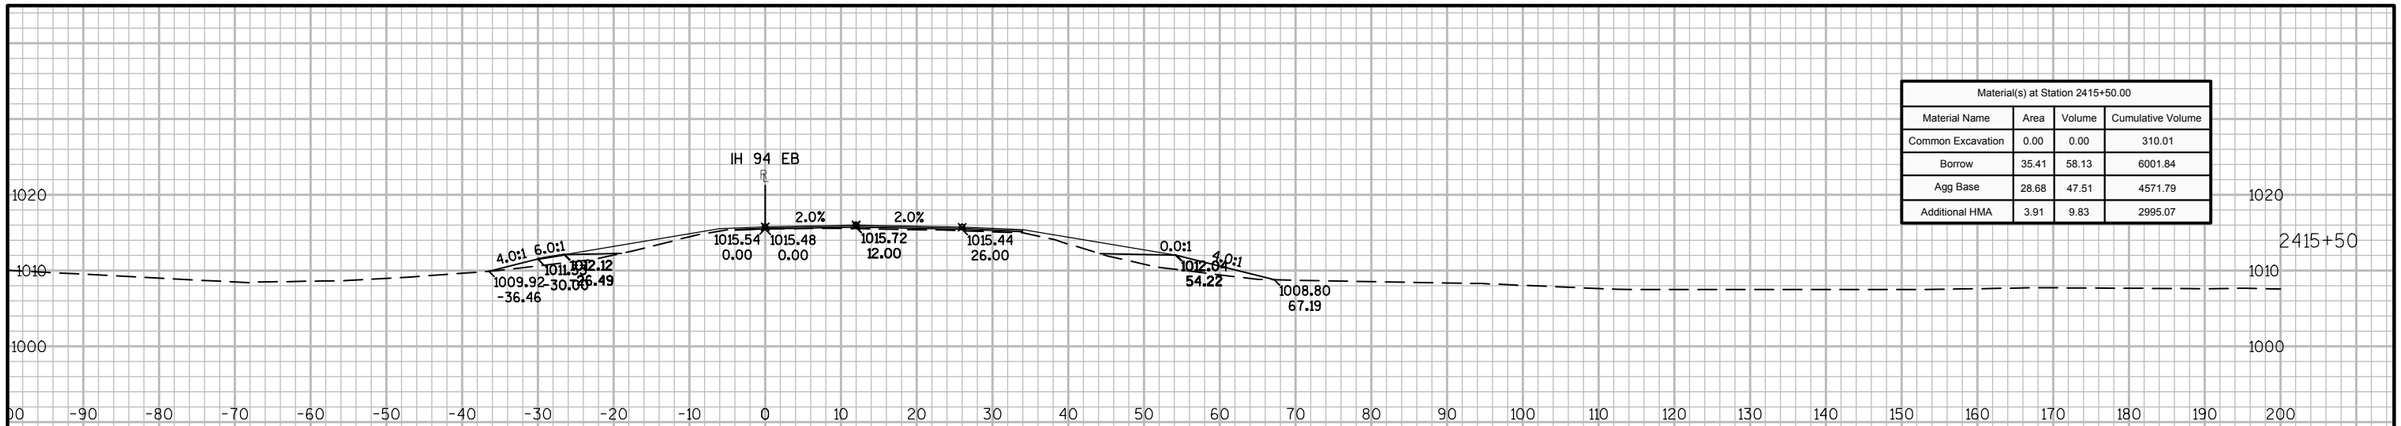

Material(s) at Station 2415+50.00			
Material Name	Area	Volume	Cumulative Volume
Common Excavation	0.00	0.00	310.01
Borrow	35.41	58.13	6001.84
Agg Base	28.68	47.51	4571.79
Additional HMA	3.91	9.83	2995.07

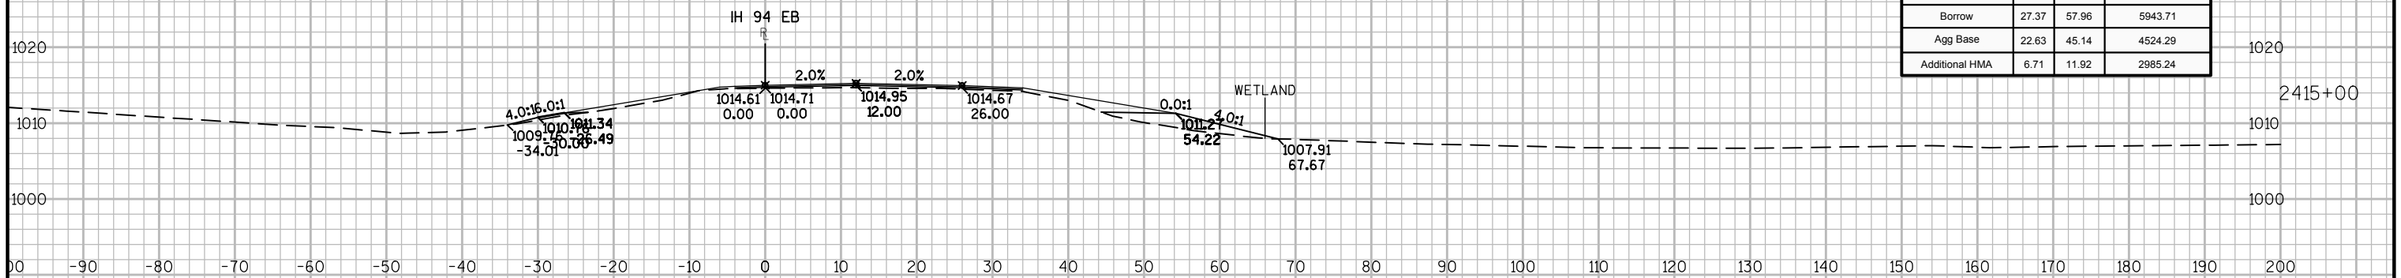

Material(s) at Station 2415+00.00			
Material Name	Area	Volume	Cumulative Volume
Common Excavation	0.00	0.00	310.01
Borrow	27.37	57.96	5943.71
Agg Base	22.63	45.14	4524.29
Additional HMA	6.71	11.92	2985.24

Material(s) at Station 2414+50.00			
Material Name	Area	Volume	Cumulative Volume
Common Excavation	0.00	0.00	310.01
Borrow	35.23	56.93	5885.75
Agg Base	26.13	48.87	4479.15
Additional HMA	6.17	11.42	2973.32


9

9


PROJECT NO: 1023-06-73	HWY: IH 94	COUNTY: MONROE	CROSS SECTIONS: IH 94 EB	SHEET	E

FILE NAME : N:\PDS\C3D\10230603\SHEETSPLAN\EAST BOUND C3D 2014\090201-XS-IH94-MON-EB- 2372+92 - 2438+00.DWG
LAYOUT NAME - 01 - (33)


PLOT DATE : 10/20/2014 10:21 AM PLOT BY : ANDRITSCH, ERIC R PLOT NAME : PLOT SCALE : 1:20_XREF

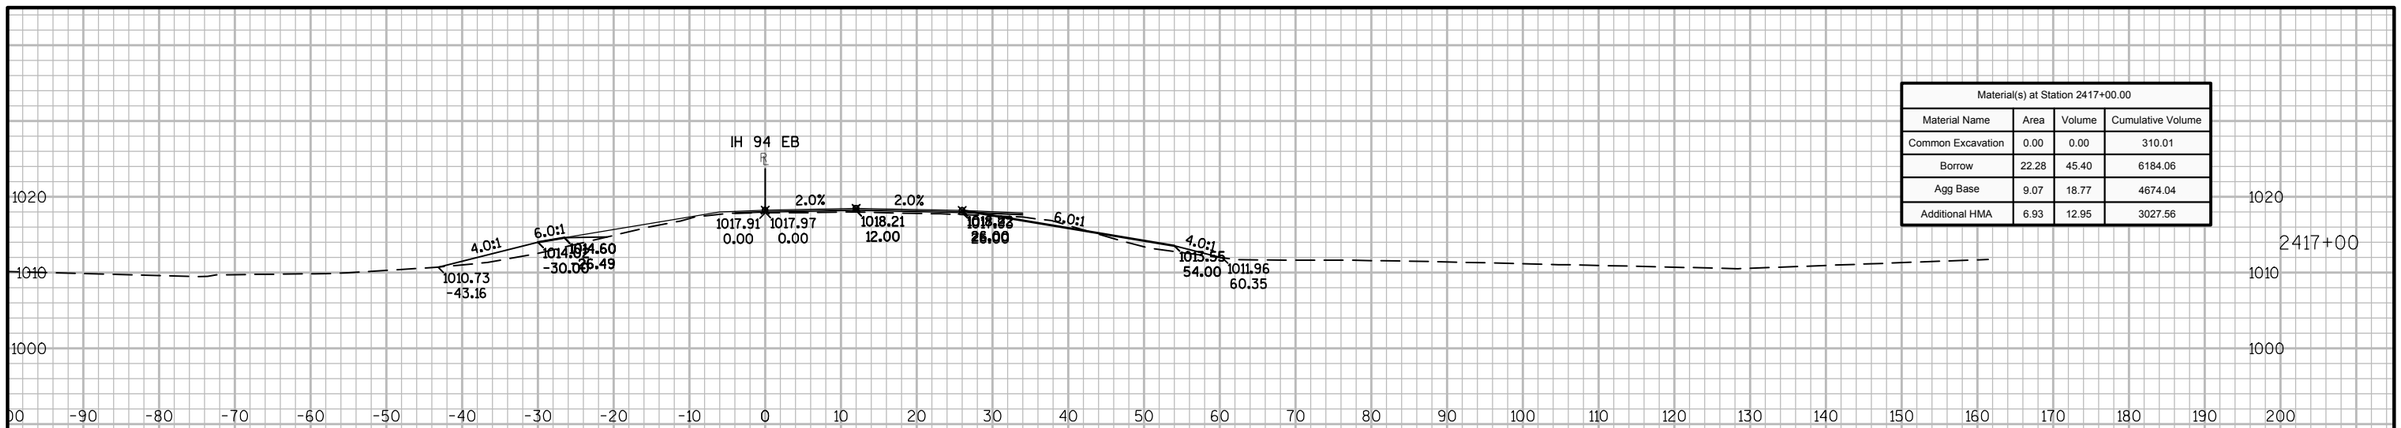

Material(s) at Station 2417+00.00			
Material Name	Area	Volume	Cumulative Volume
Common Excavation	0.00	0.00	310.01
Borrow	22.28	45.40	6184.06
Agg Base	9.07	18.77	4674.04
Additional HMA	6.93	12.95	3027.56

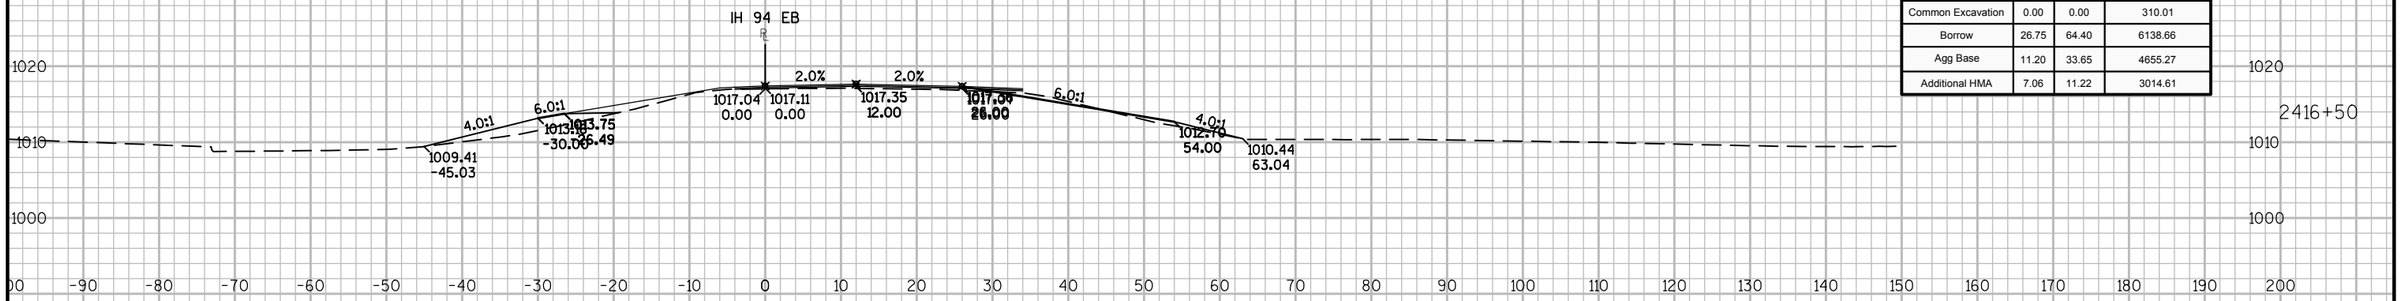

Material(s) at Station 2416+50.00			
Material Name	Area	Volume	Cumulative Volume
Common Excavation	0.00	0.00	310.01
Borrow	26.75	64.40	6138.66
Agg Base	11.20	33.65	4655.27
Additional HMA	7.06	11.22	3014.61

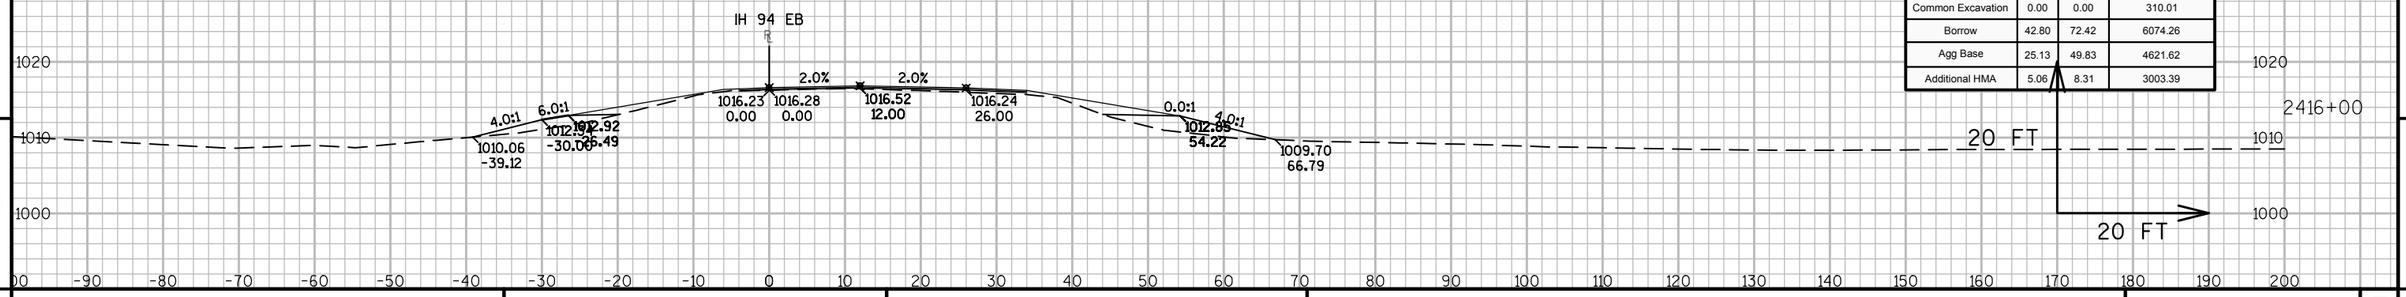

Material(s) at Station 2416+00.00			
Material Name	Area	Volume	Cumulative Volume
Common Excavation	0.00	0.00	310.01
Borrow	42.80	72.42	6074.26
Agg Base	25.13	49.83	4621.62
Additional HMA	5.06	8.31	3003.39


9

9

PROJECT NO: 1023-06-73	HWY: IH 94	COUNTY: MONROE	CROSS SECTIONS: IH 94 EB	SHEET	E

FILE NAME : N:\PDS\C3D\10230603\SHEETSPLAN\EAST BOUND C3D 2014\090201-XS-IH94-MON-EB- 2372+92 - 2438+00.DWG
LAYOUT NAME - 01 - (34)

PLOT DATE : 10/20/2014 10:21 AM PLOT BY : ANDRITSCH, ERIC R PLOT NAME : PLOT SCALE : 1:20_XREF

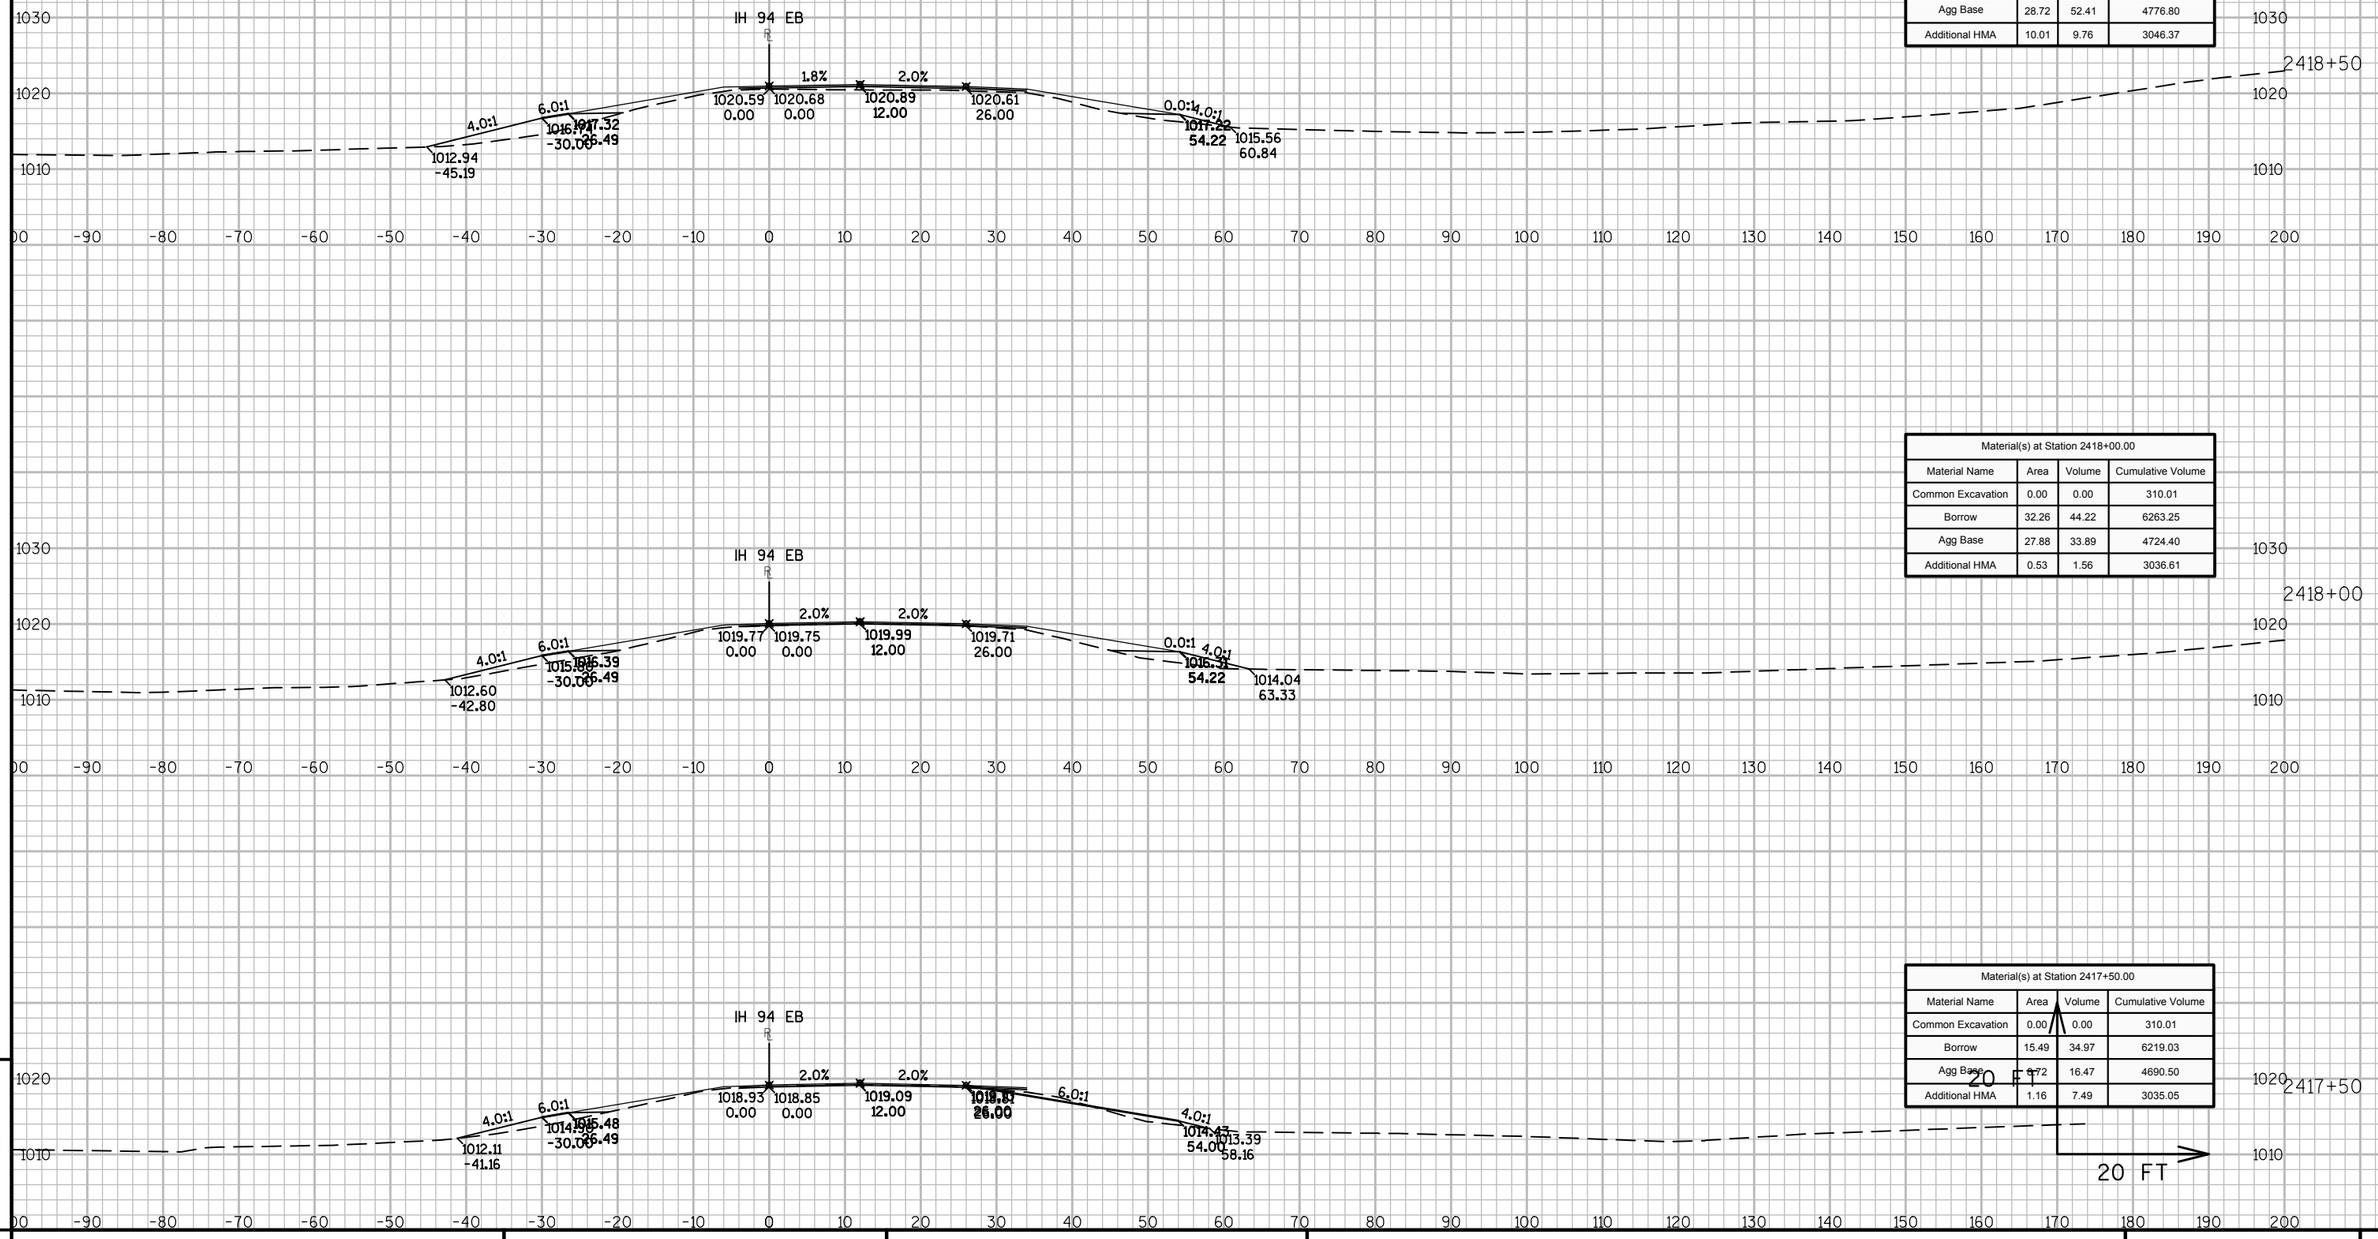

Material(s) at Station 2418+50.00

Material Name	Area	Volume	Cumulative Volume
Common Excavation	0.00	0.00	310.01
Borrow	40.01	66.92	6330.17
Agg Base	28.72	52.41	4776.80
Additional HMA	10.01	9.76	3046.37

Material(s) at Station 2418+00.00

Material Name	Area	Volume	Cumulative Volume
Common Excavation	0.00	0.00	310.01
Borrow	32.26	44.22	6263.25
Agg Base	27.88	33.89	4724.40
Additional HMA	0.53	1.56	3036.61

Material(s) at Station 2417+50.00

Material Name	Area	Volume	Cumulative Volume
Common Excavation	0.00	0.00	310.01
Borrow	15.49	34.97	6219.03
Agg Base	9.72	16.47	4690.50
Additional HMA	1.16	7.49	3035.05


9

9


PROJECT NO: 1023-06-73	HWY: IH 94	COUNTY: MONROE	CROSS SECTIONS: IH 94 EB	SHEET	E

FILE NAME : N:\PDS\C3D\10230603\SHEETSPLAN\EAST BOUND C3D 2014\090201-XS-IH94-MON-EB- 2372+92 - 2438+00.DWG
LAYOUT NAME - 01 - (35)


PLOT DATE : 10/20/2014 10:21 AM PLOT BY : ANDRITSCH, ERIC R PLOT NAME : PLOT SCALE : 1:20_XREF

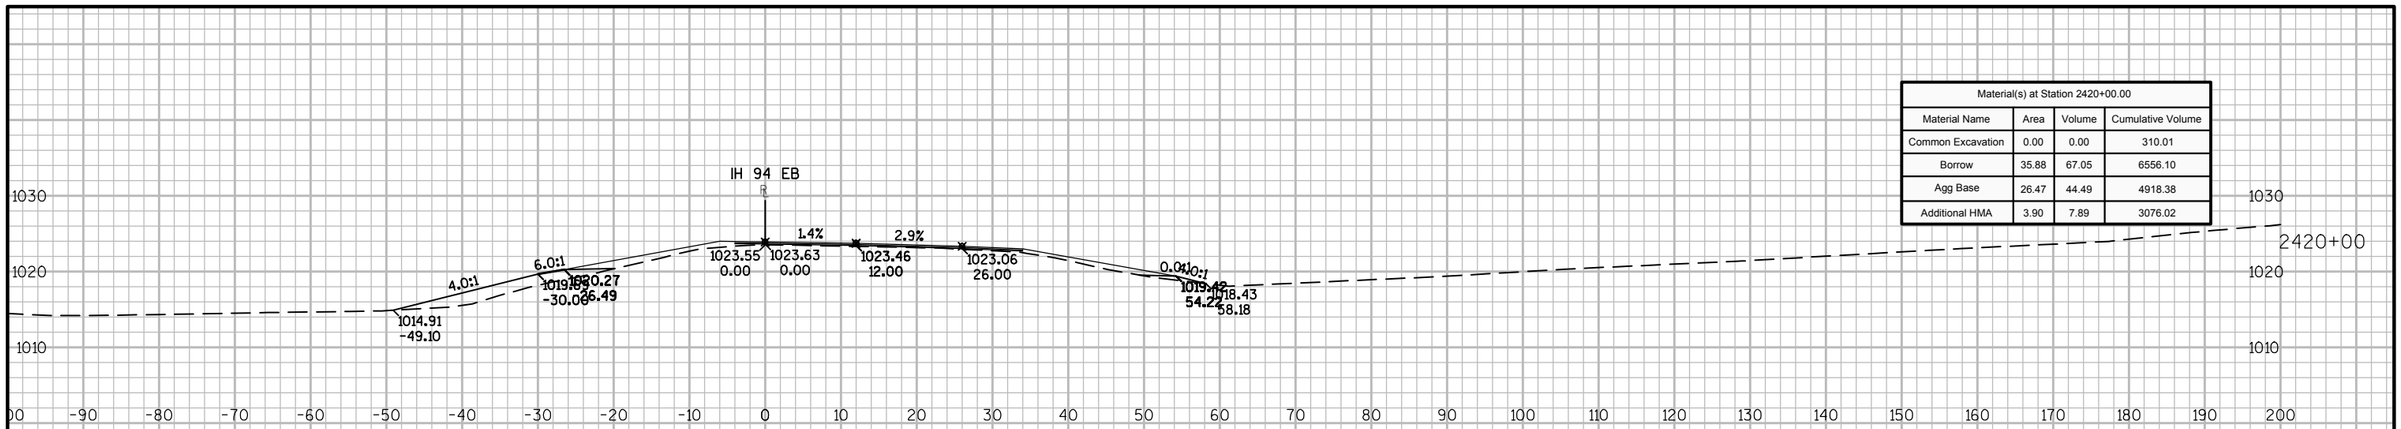

Material(s) at Station 2420+00.00			
Material Name	Area	Volume	Cumulative Volume
Common Excavation	0.00	0.00	310.01
Borrow	35.88	67.05	6556.10
Agg Base	26.47	44.49	4918.38
Additional HMA	3.90	7.89	3076.02

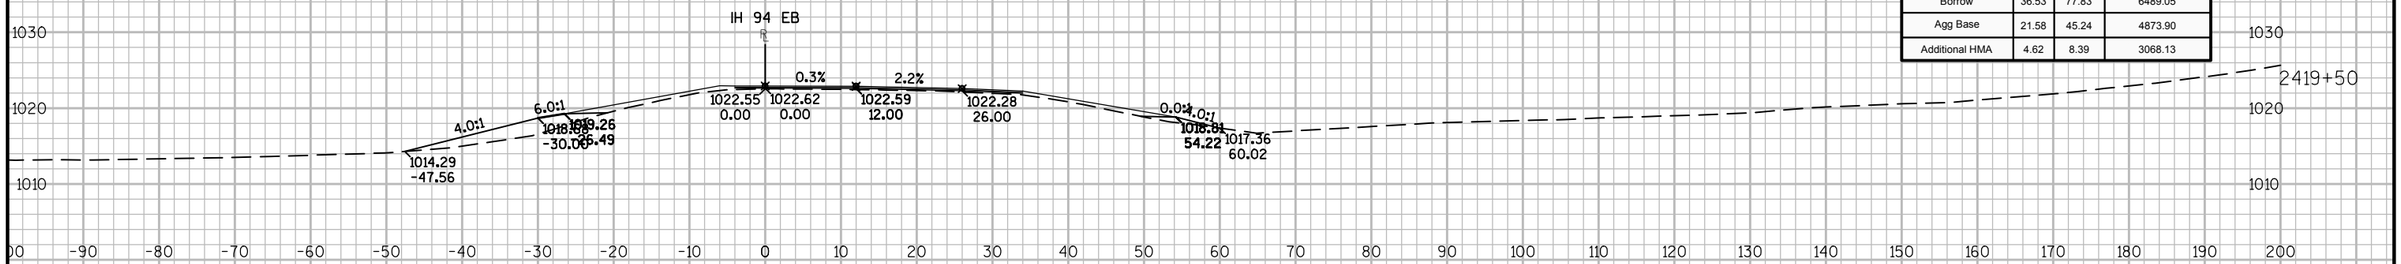

Material(s) at Station 2419+50.00			
Material Name	Area	Volume	Cumulative Volume
Common Excavation	0.00	0.00	310.01
Borrow	36.53	77.83	6489.05
Agg Base	21.58	45.24	4873.90
Additional HMA	4.62	8.39	3068.13

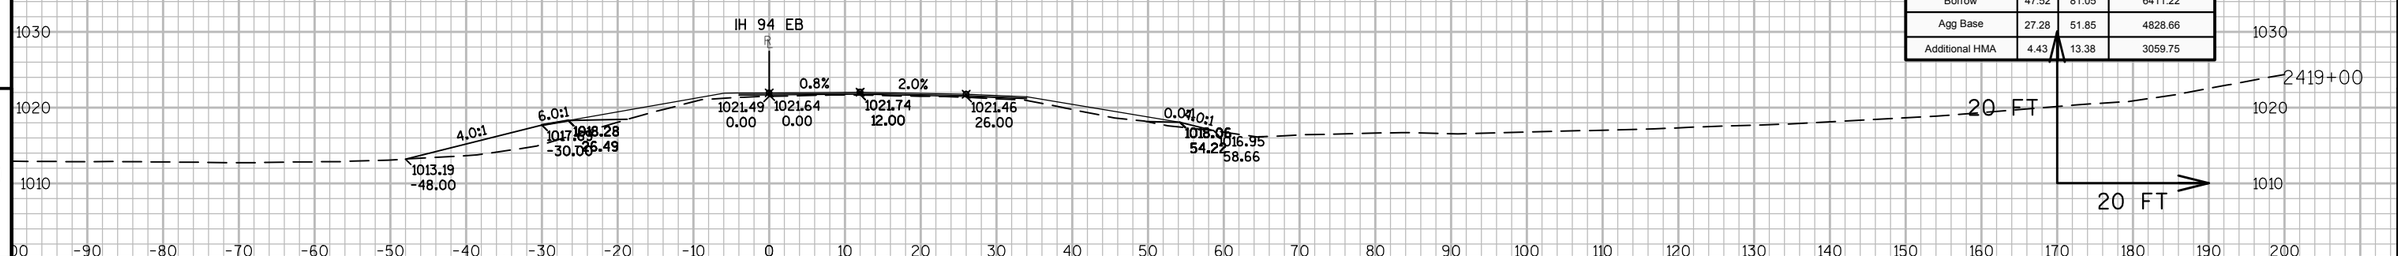

Material(s) at Station 2419+00.00			
Material Name	Area	Volume	Cumulative Volume
Common Excavation	0.00	0.00	310.01
Borrow	47.52	81.05	6411.22
Agg Base	27.28	51.85	4828.66
Additional HMA	4.43	13.38	3059.75


9

9


PROJECT NO: 1023-06-73	HWY: IH 94	COUNTY: MONROE	CROSS SECTIONS: IH 94 EB	SHEET	E

FILE NAME : N:\PDS\C3D\10230603\SHEETSPLAN\EAST BOUND C3D 2014\090201-XS-IH94-MON-EB- 2372+92 - 2438+00.DWG
LAYOUT NAME - 01 - (36)

PLOT DATE : 10/20/2014 10:21 AM PLOT BY : ANDRITSCH, ERIC R PLOT NAME : PLOT SCALE : 1:20_XREF

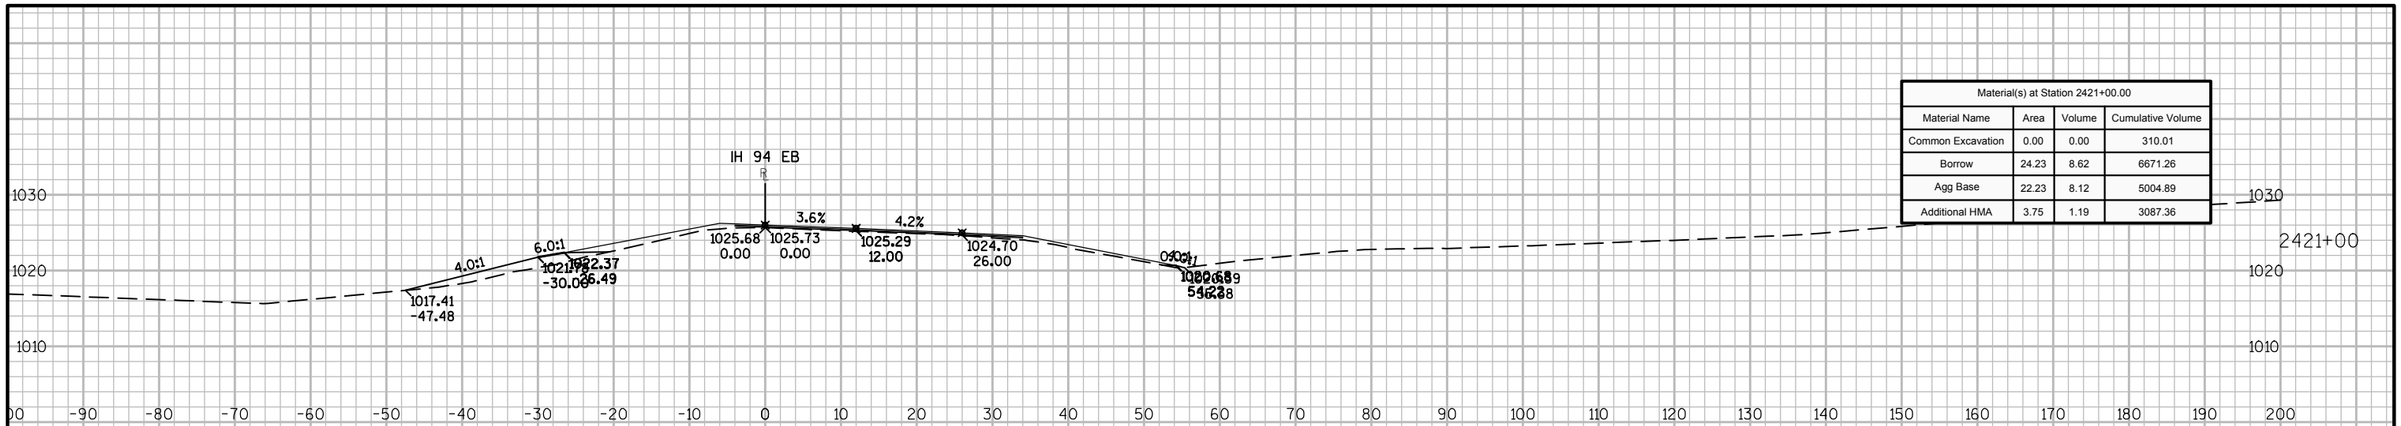

Material(s) at Station 2421+00.00			
Material Name	Area	Volume	Cumulative Volume
Common Excavation	0.00	0.00	310.01
Borrow	24.23	8.62	6671.26
Agg Base	22.23	8.12	5004.89
Additional HMA	3.75	1.19	3087.36

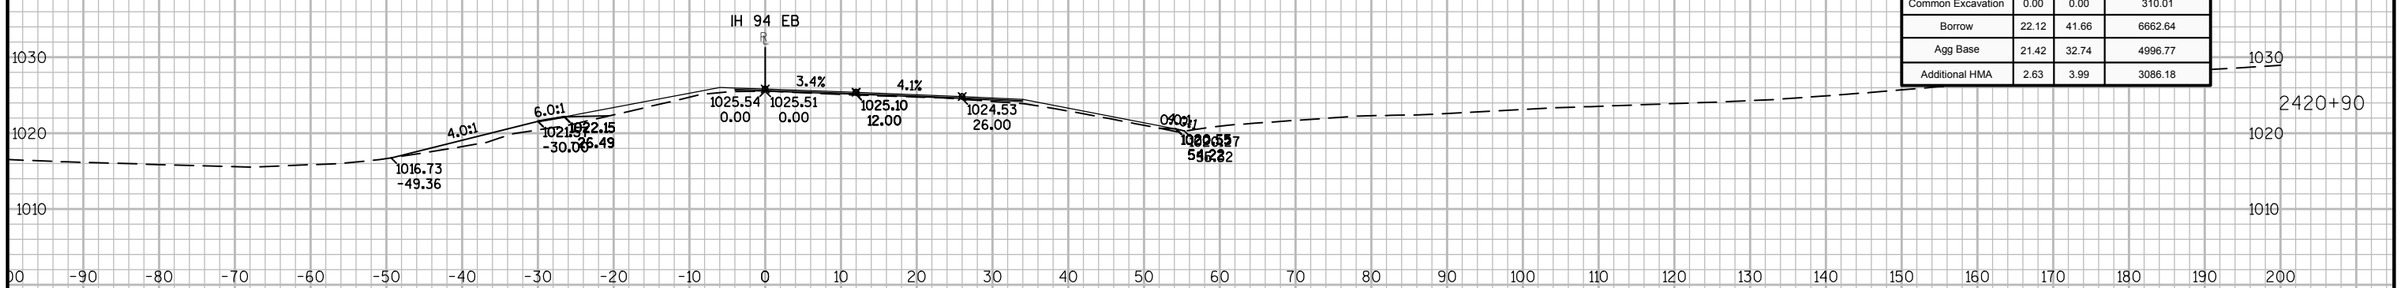

Material(s) at Station 2420+89.95			
Material Name	Area	Volume	Cumulative Volume
Common Excavation	0.00	0.00	310.01
Borrow	22.12	41.66	6662.64
Agg Base	21.42	32.74	4996.77
Additional HMA	2.63	3.99	3086.18




Material(s) at Station 2420+50.00			
Material Name	Area	Volume	Cumulative Volume
Common Excavation	0.00	0.00	310.01
Borrow	34.19	64.88	6620.98
Agg Base	22.83	45.64	4964.03
Additional HMA	2.76	6.16	3082.19

9 9

PROJECT NO: 1023-06-73	HWY: IH 94	COUNTY: MONROE	CROSS SECTIONS: IH 94 EB	SHEET	E

FILE NAME : N:\PDS\C3D\10230603\SHEETSPLAN\EAST BOUND C3D 2014\090201-XS-IH94-MON-EB- 2372+92 - 2438+00.DWG
LAYOUT NAME - 01 - (37)

PLOT DATE : 10/20/2014 10:21 AM PLOT BY : ANDRITSCH, ERIC R PLOT NAME : PLOT SCALE : 1:20_XREF

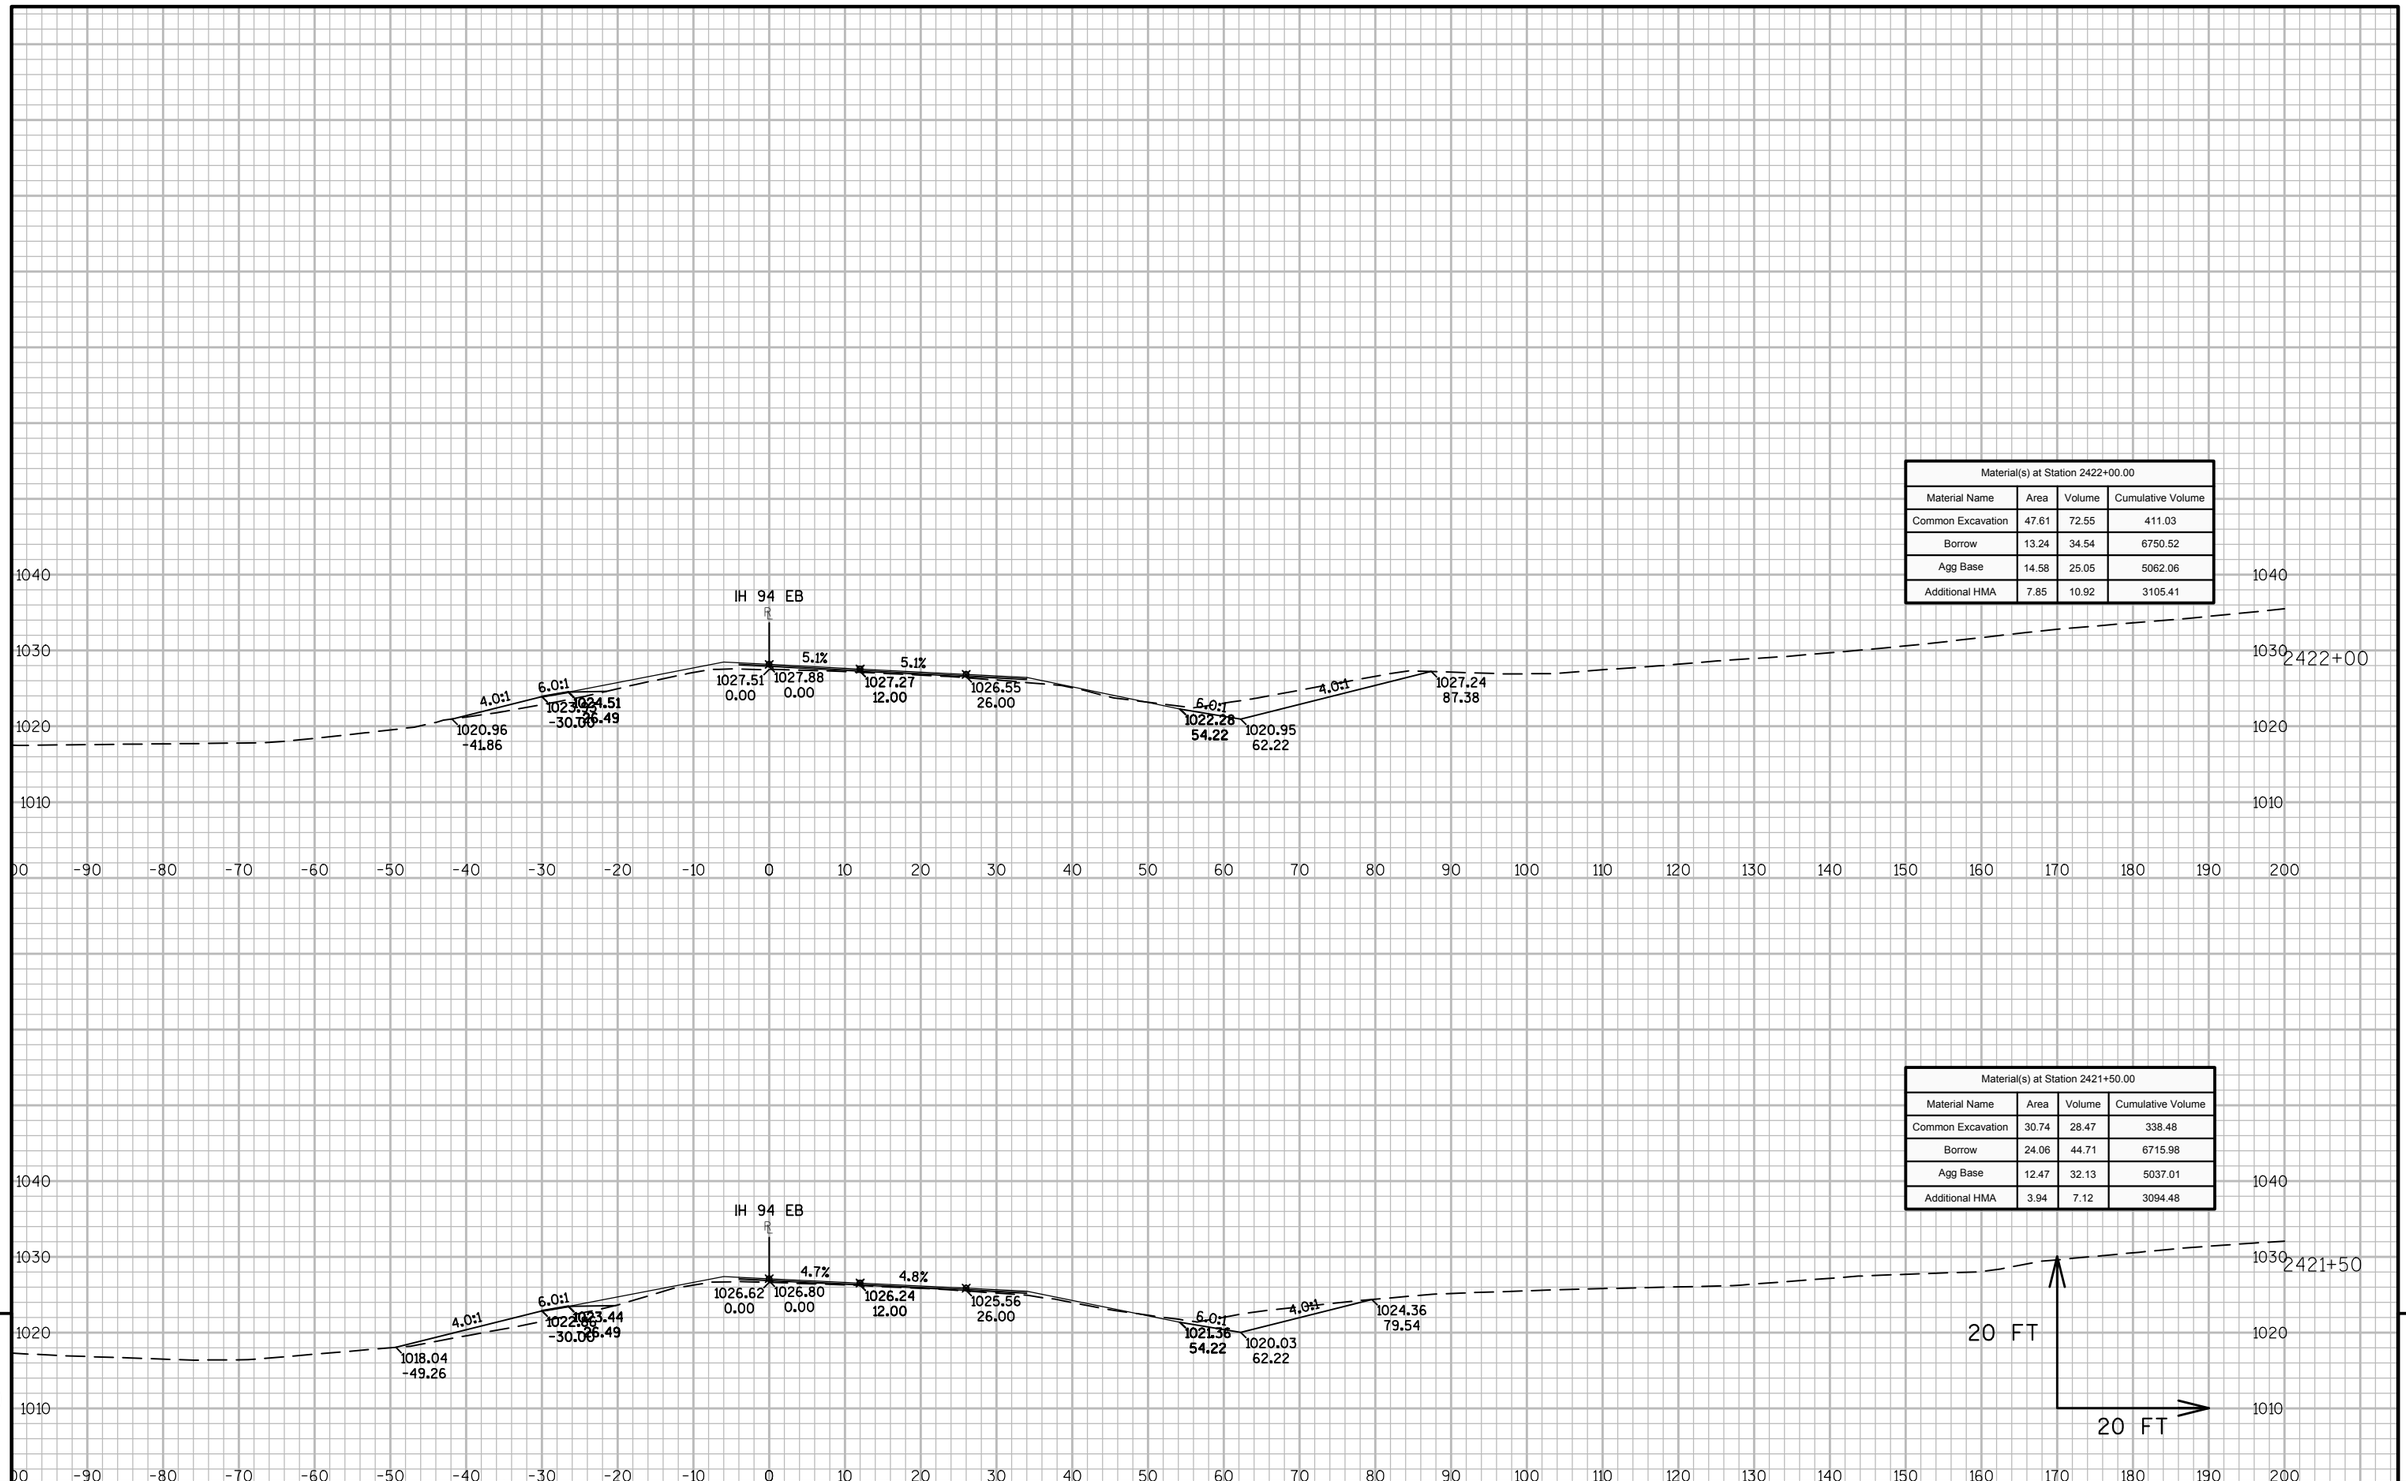

Material(s) at Station 2422+00.00			
Material Name	Area	Volume	Cumulative Volume
Common Excavation	47.61	72.55	411.03
Borrow	13.24	34.54	6750.52
Agg Base	14.58	25.05	5062.06
Additional HMA	7.85	10.92	3105.41

Material(s) at Station 2421+50.00			
Material Name	Area	Volume	Cumulative Volume
Common Excavation	30.74	28.47	338.48
Borrow	24.06	44.71	6715.98
Agg Base	12.47	32.13	5037.01
Additional HMA	3.94	7.12	3094.48

9


9

PROJECT NO: 1023-06-73	HWY: IH 94	COUNTY: MONROE	CROSS SECTIONS: IH 94 EB	SHEET	E


FILE NAME : N:\PDS\C3D\10230603\SHEETSPLAN\EAST BOUND C3D 2014\090201-XS-IH94-MON-EB- 2372+92 - 2438+00.DWG
LAYOUT NAME - 01 - (38)

PLOT DATE : 10/20/2014 10:21 AM PLOT BY : ANDRITSCH, ERIC R PLOT NAME : PLOT SCALE : 1:20_XREF

Material(s) at Station 2423+00.00			
Material Name	Area	Volume	Cumulative Volume
Common Excavation	35.37	89.61	601.59
Borrow	9.58	20.11	6794.12
Agg Base	12.81	24.72	5113.14
Additional HMA	9.30	15.21	3134.48

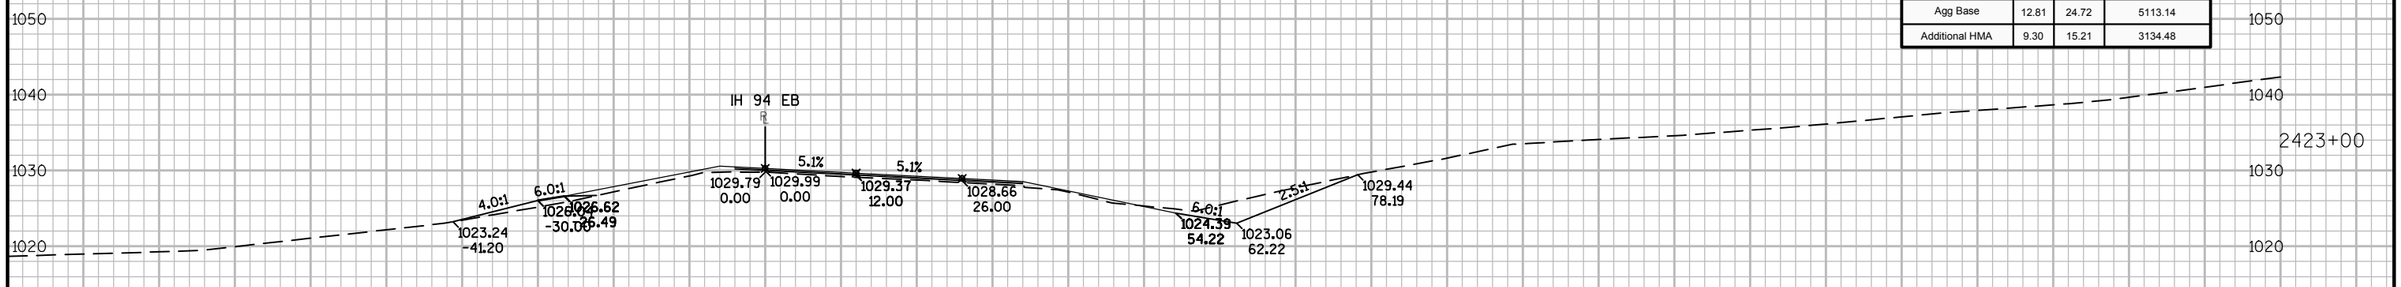

Material(s) at Station 2422+50.00			
Material Name	Area	Volume	Cumulative Volume
Common Excavation	61.41	100.95	511.98
Borrow	12.13	23.49	6774.01
Agg Base	13.88	26.36	5088.42
Additional HMA	7.12	13.87	3119.27

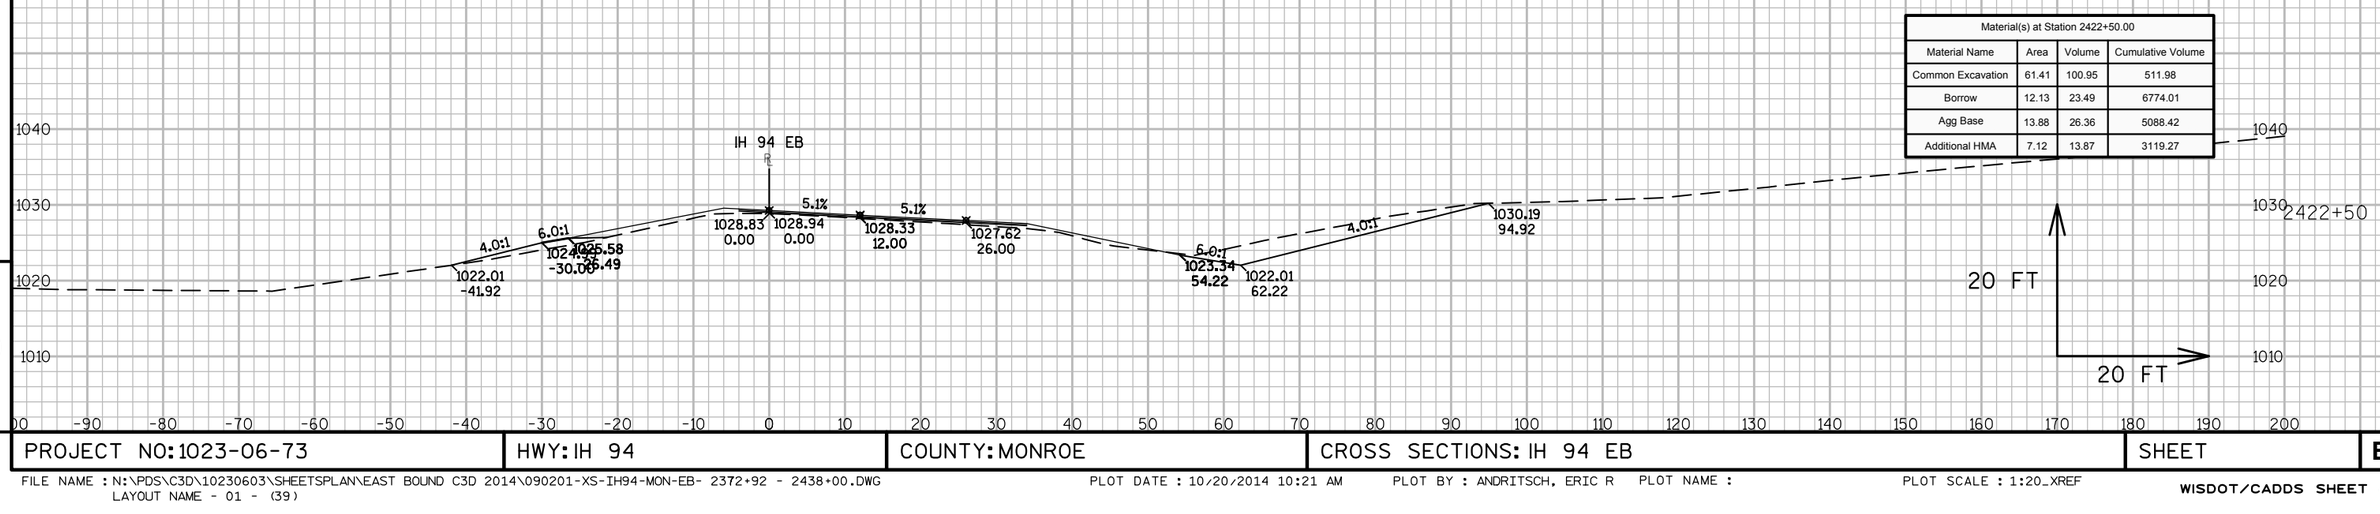


9

9

PROJECT NO: 1023-06-73	HWY: IH 94	COUNTY: MONROE	CROSS SECTIONS: IH 94 EB	SHEET	E

FILE NAME : N:\PDS\C3D\10230603\SHEETSPLAN\EAST BOUND C3D 2014\090201-XS-IH94-MON-EB- 2372+92 - 2438+00.DWG
LAYOUT NAME - 01 - (39)

PLOT DATE : 10/20/2014 10:21 AM PLOT BY : ANDRITSCH, ERIC R PLOT NAME : PLOT SCALE : 1:20_XREF

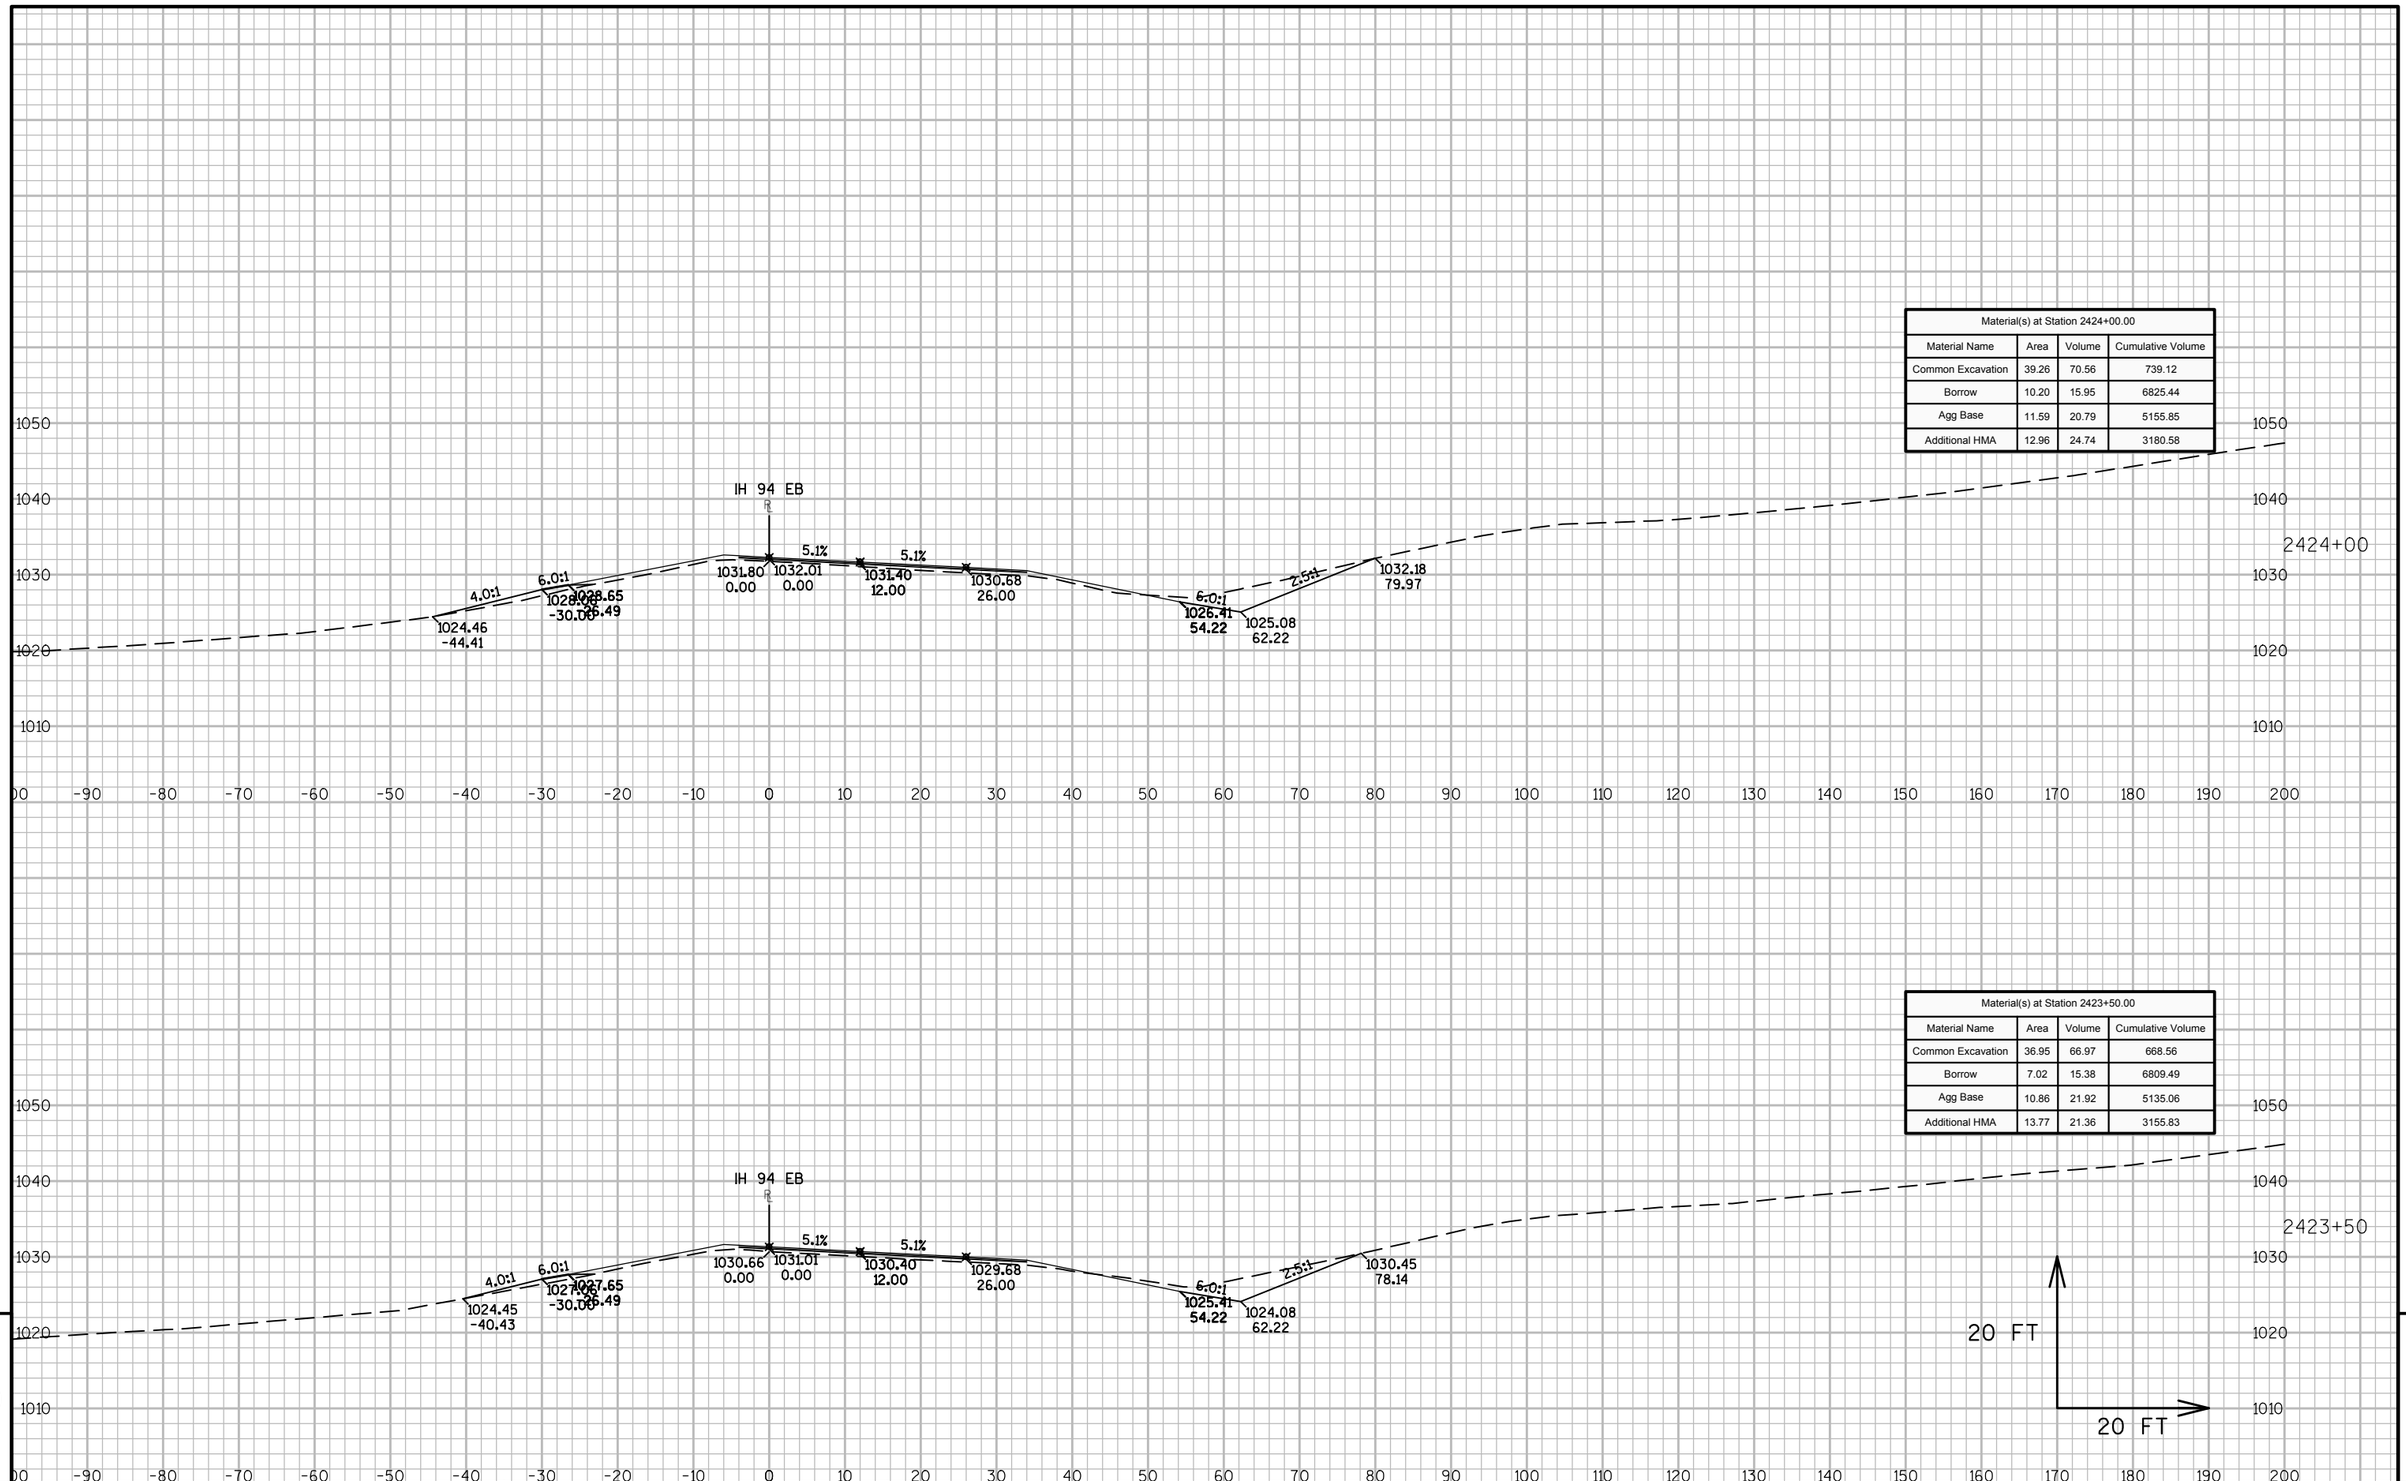

Material(s) at Station 2424+00.00			
Material Name	Area	Volume	Cumulative Volume
Common Excavation	39.26	70.56	739.12
Borrow	10.20	15.95	6825.44
Agg Base	11.59	20.79	5155.85
Additional HMA	12.96	24.74	3180.58

Material(s) at Station 2423+50.00			
Material Name	Area	Volume	Cumulative Volume
Common Excavation	36.95	66.97	668.56
Borrow	7.02	15.38	6809.49
Agg Base	10.86	21.92	5135.06
Additional HMA	13.77	21.36	3155.83

9


9

PROJECT NO: 1023-06-73	HWY: IH 94	COUNTY: MONROE	CROSS SECTIONS: IH 94 EB	SHEET	E

FILE NAME : N:\PDS\C3D\10230603\SHEETSPLAN\EAST BOUND C3D 2014\090201-XS-IH94-MON-EB- 2372+92 - 2438+00.DWG
LAYOUT NAME - 01 - (40)

PLOT DATE : 10/20/2014 10:22 AM PLOT BY : ANDRITSCH, ERIC R PLOT NAME : PLOT SCALE : 1:20_XREF

Material(s) at Station 2425+00.00			
Material Name	Area	Volume	Cumulative Volume
Common Excavation	41.19	75.31	887.96
Borrow	6.98	11.85	6852.12
Agg Base	14.11	26.18	5205.88
Additional HMA	13.31	23.73	3227.70

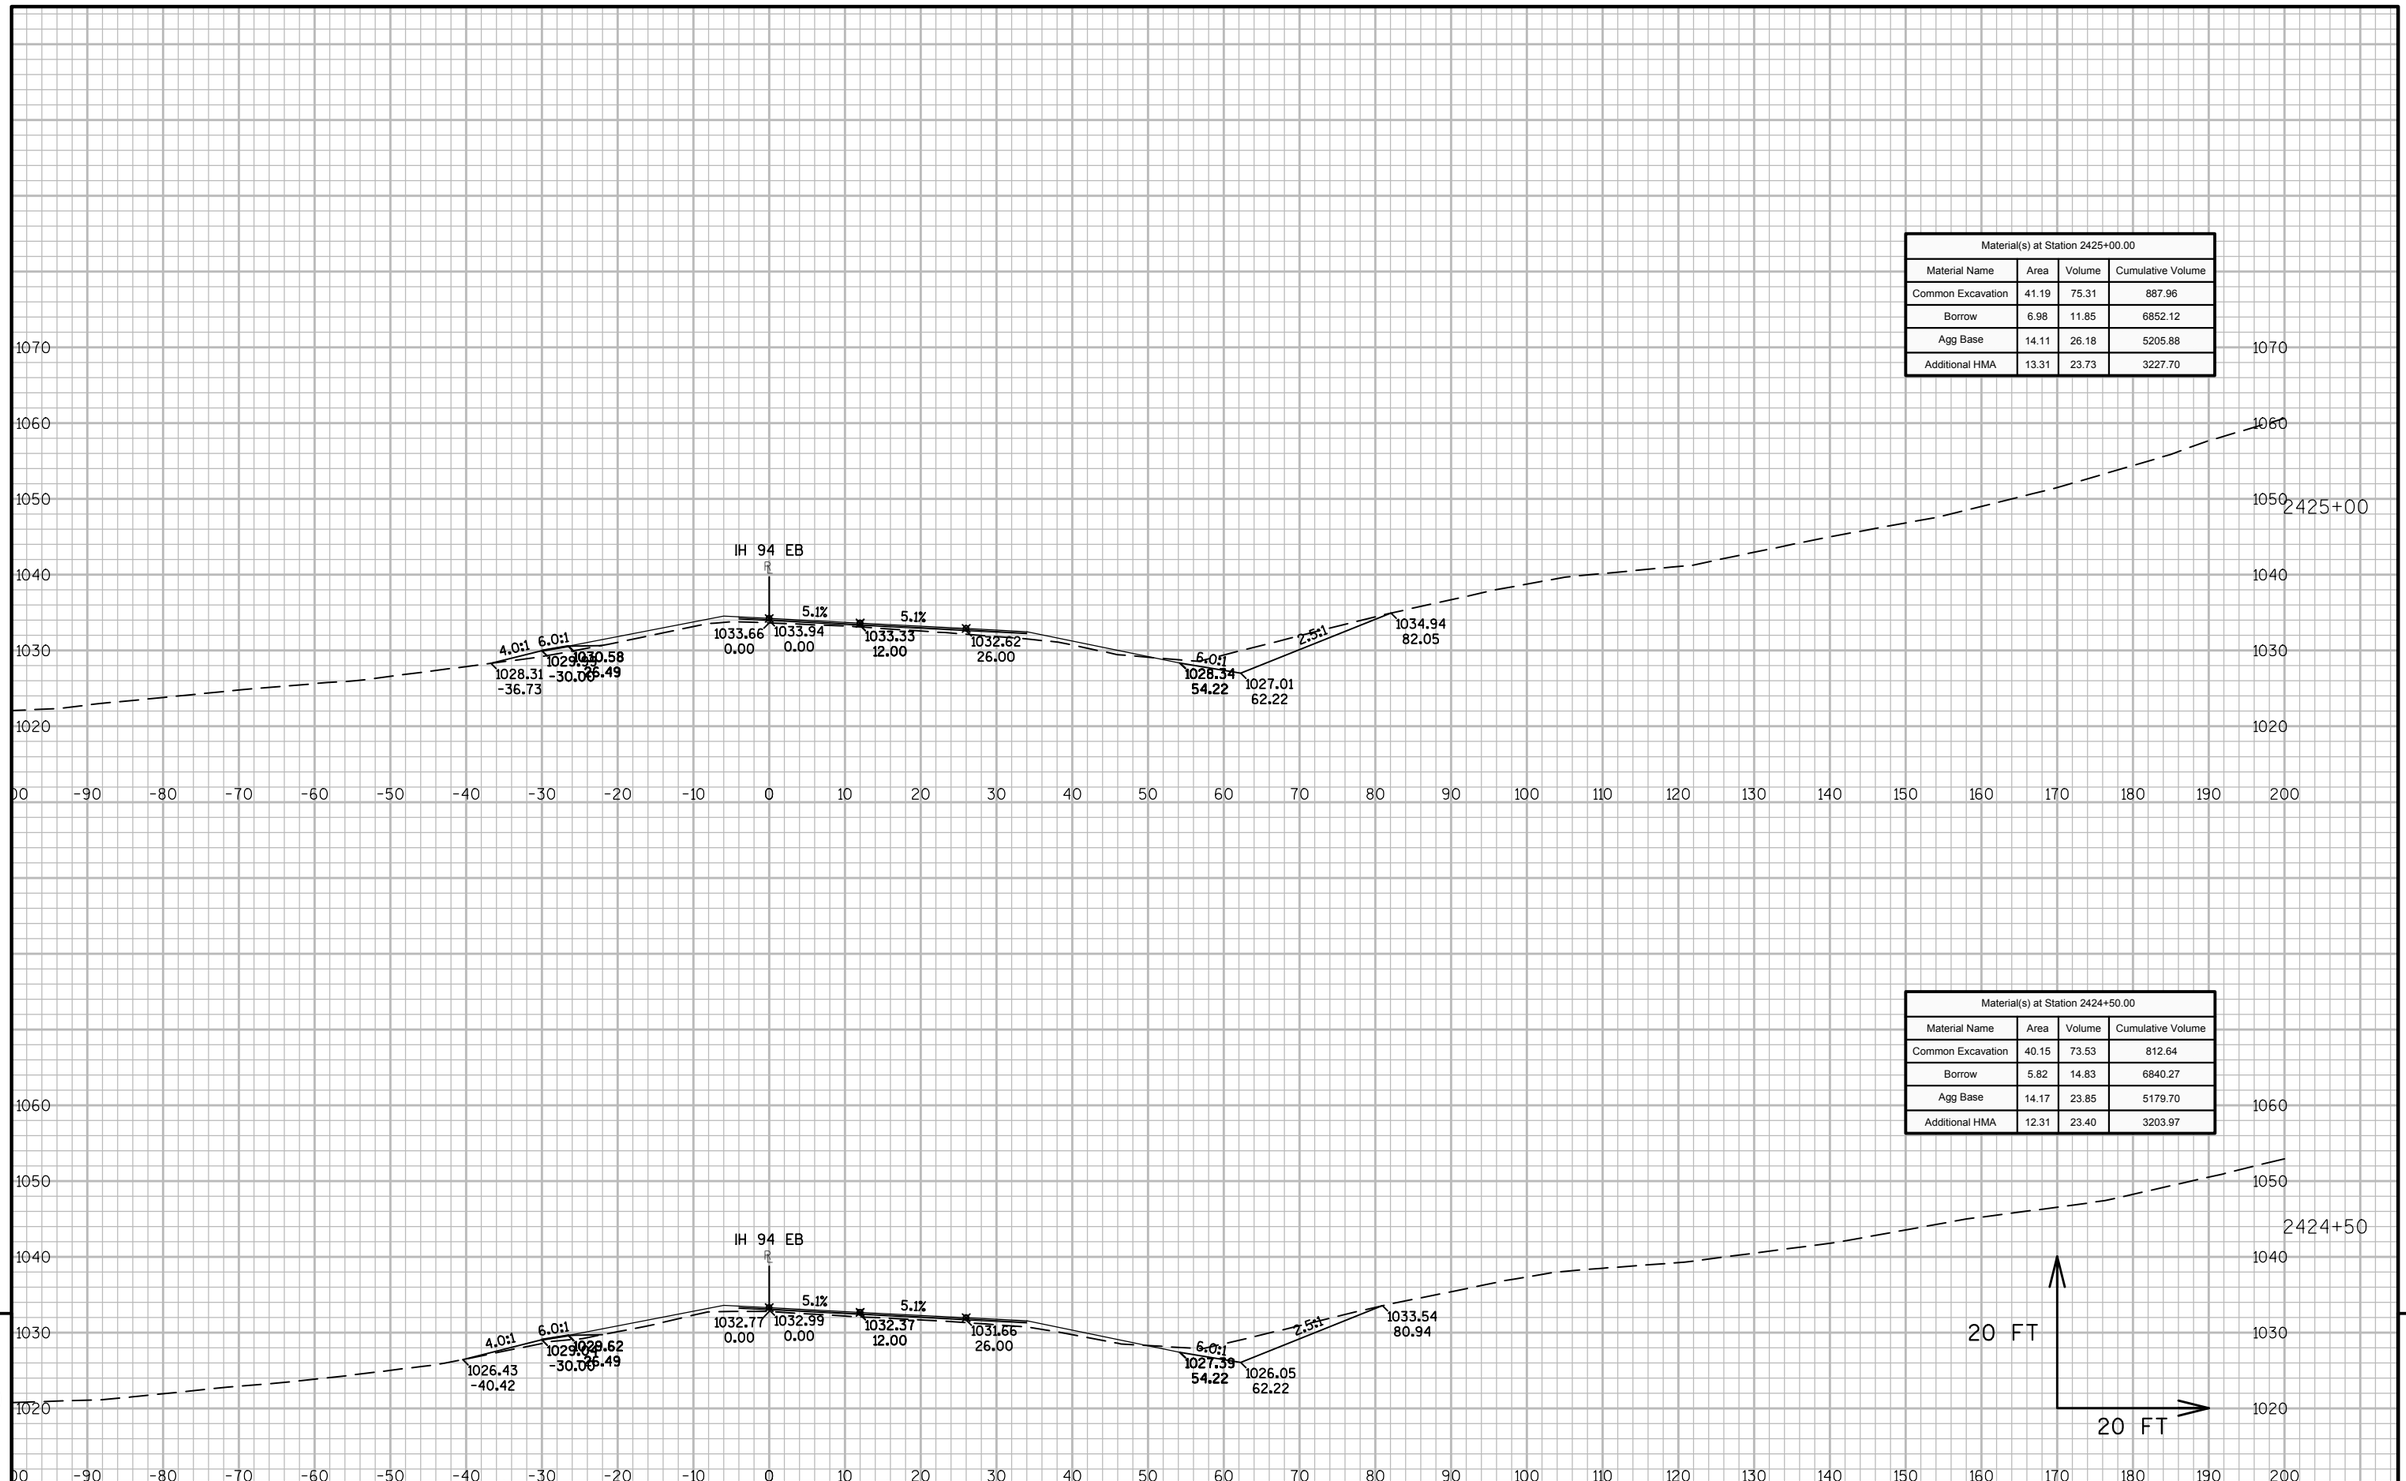

Material(s) at Station 2424+50.00			
Material Name	Area	Volume	Cumulative Volume
Common Excavation	40.15	73.53	812.64
Borrow	5.82	14.83	6840.27
Agg Base	14.17	23.85	5179.70
Additional HMA	12.31	23.40	3203.97


9

9


PROJECT NO: 1023-06-73	HWY: IH 94	COUNTY: MONROE	CROSS SECTIONS: IH 94 EB	SHEET	E

FILE NAME : N:\PDS\C3D\10230603\SHEETSPLAN\EAST BOUND C3D 2014\090201-XS-IH94-MON-EB- 2372+92 - 2438+00.DWG
LAYOUT NAME - 01 - (41)
PLOT DATE : 10/20/2014 10:22 AM PLOT BY : ANDRITSCH, ERIC R PLOT NAME : PLOT SCALE : 1:20_XREF

Material(s) at Station 2426+00.00			
Material Name	Area	Volume	Cumulative Volume
Common Excavation	43.04	76.99	1040.22
Borrow	9.29	13.32	6876.63
Agg Base	16.63	29.24	5262.02
Additional HMA	17.18	32.97	3290.05

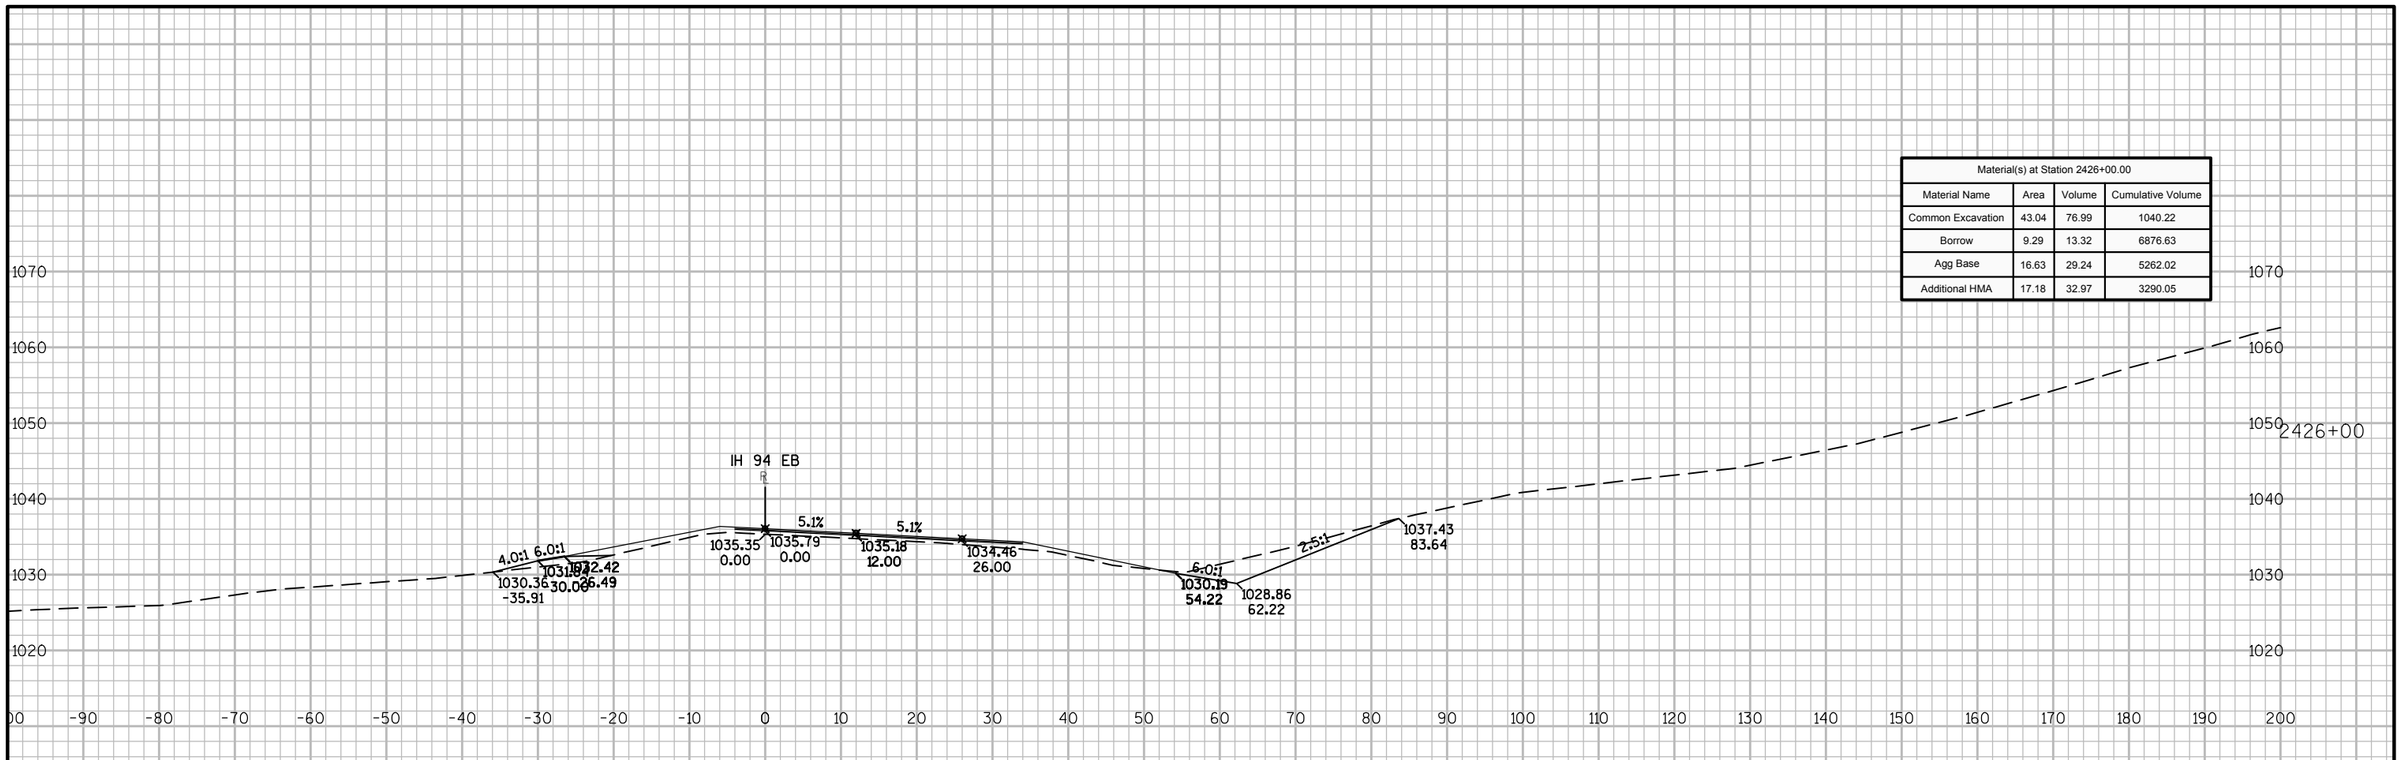

Material(s) at Station 2425+50.00			
Material Name	Area	Volume	Cumulative Volume
Common Excavation	40.11	75.27	963.23
Borrow	5.10	11.19	6863.31
Agg Base	14.95	26.90	5232.78
Additional HMA	18.42	29.39	3257.09

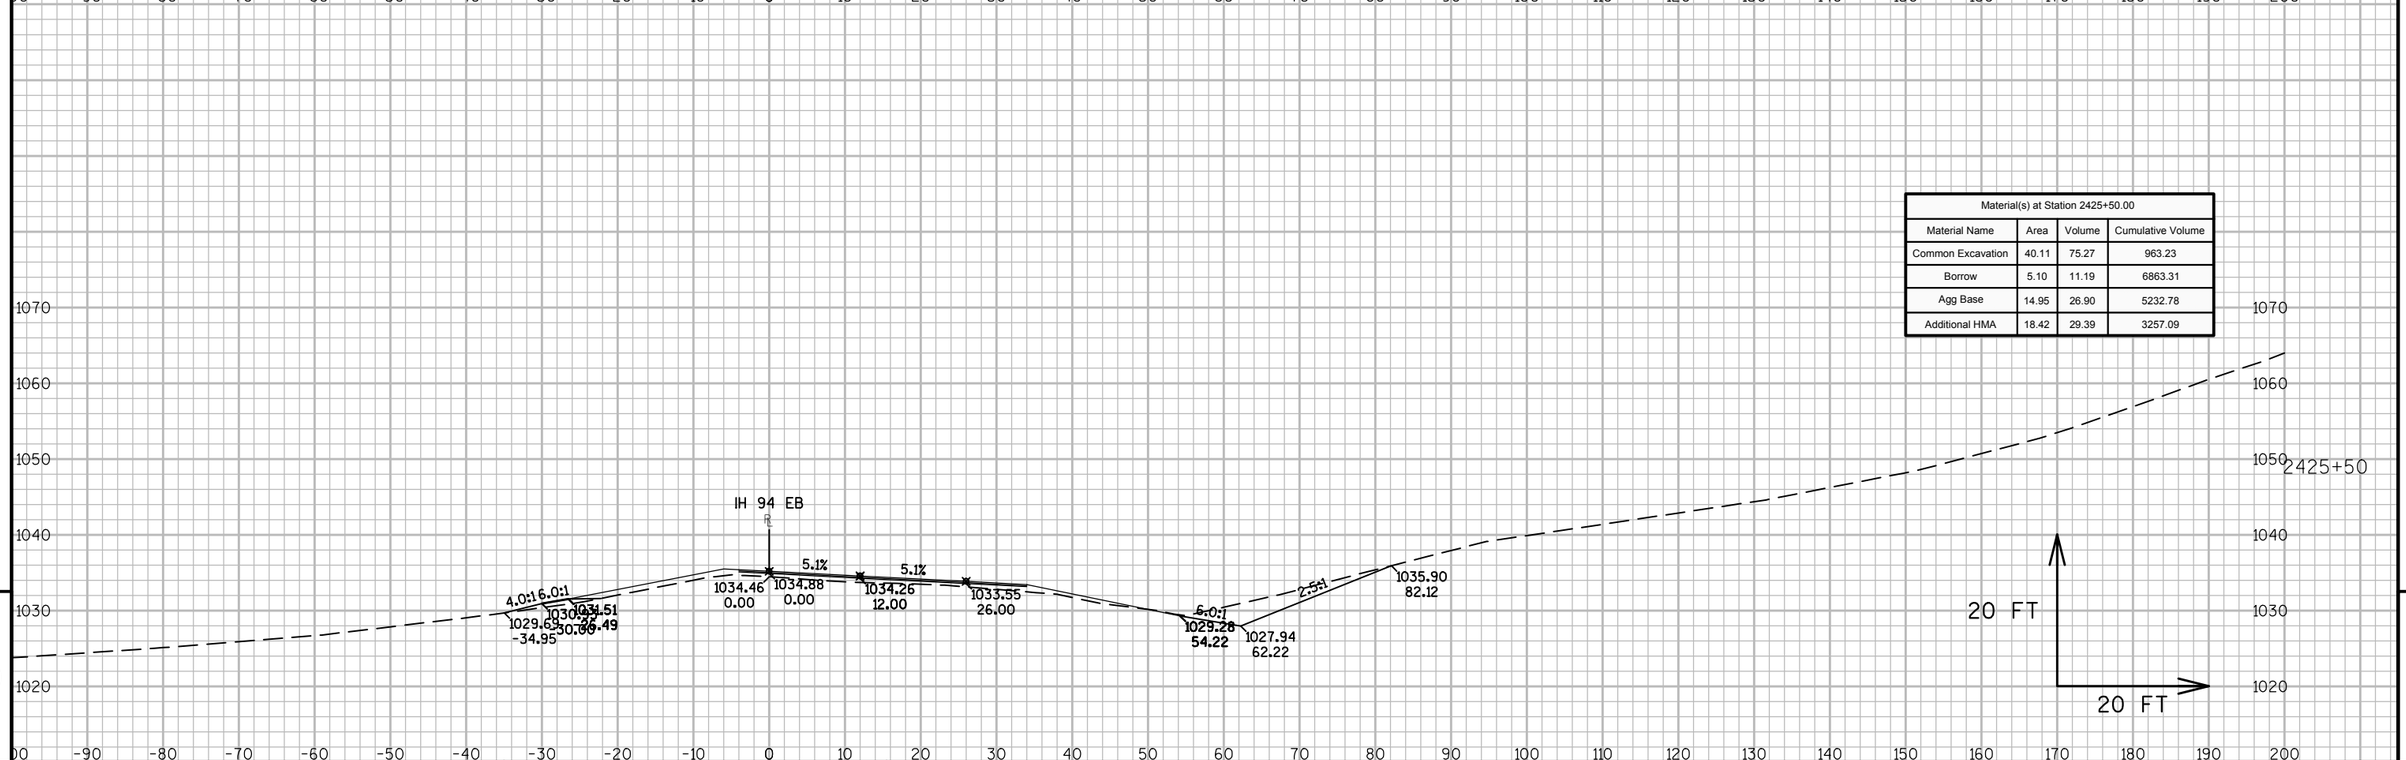


9

9

PROJECT NO: 1023-06-73	HWY: IH 94	COUNTY: MONROE	CROSS SECTIONS: IH 94 EB	SHEET	E

FILE NAME : N:\PDS\C3D\10230603\SHEETSPLAN\EAST BOUND C3D 2014\090201-XS-IH94-MON-EB- 2372+92 - 2438+00.DWG
LAYOUT NAME - 01 - (42)
PLOT DATE : 10/20/2014 10:22 AM PLOT BY : ANDRITSCH, ERIC R PLOT NAME : PLOT SCALE : 1:20_XREF

Material(s) at Station 2427+00.00			
Material Name	Area	Volume	Cumulative Volume
Common Excavation	50.51	95.38	1224.05
Borrow	6.72	11.20	6901.41
Agg Base	15.52	28.35	5319.76
Additional HMA	20.30	34.43	3356.02

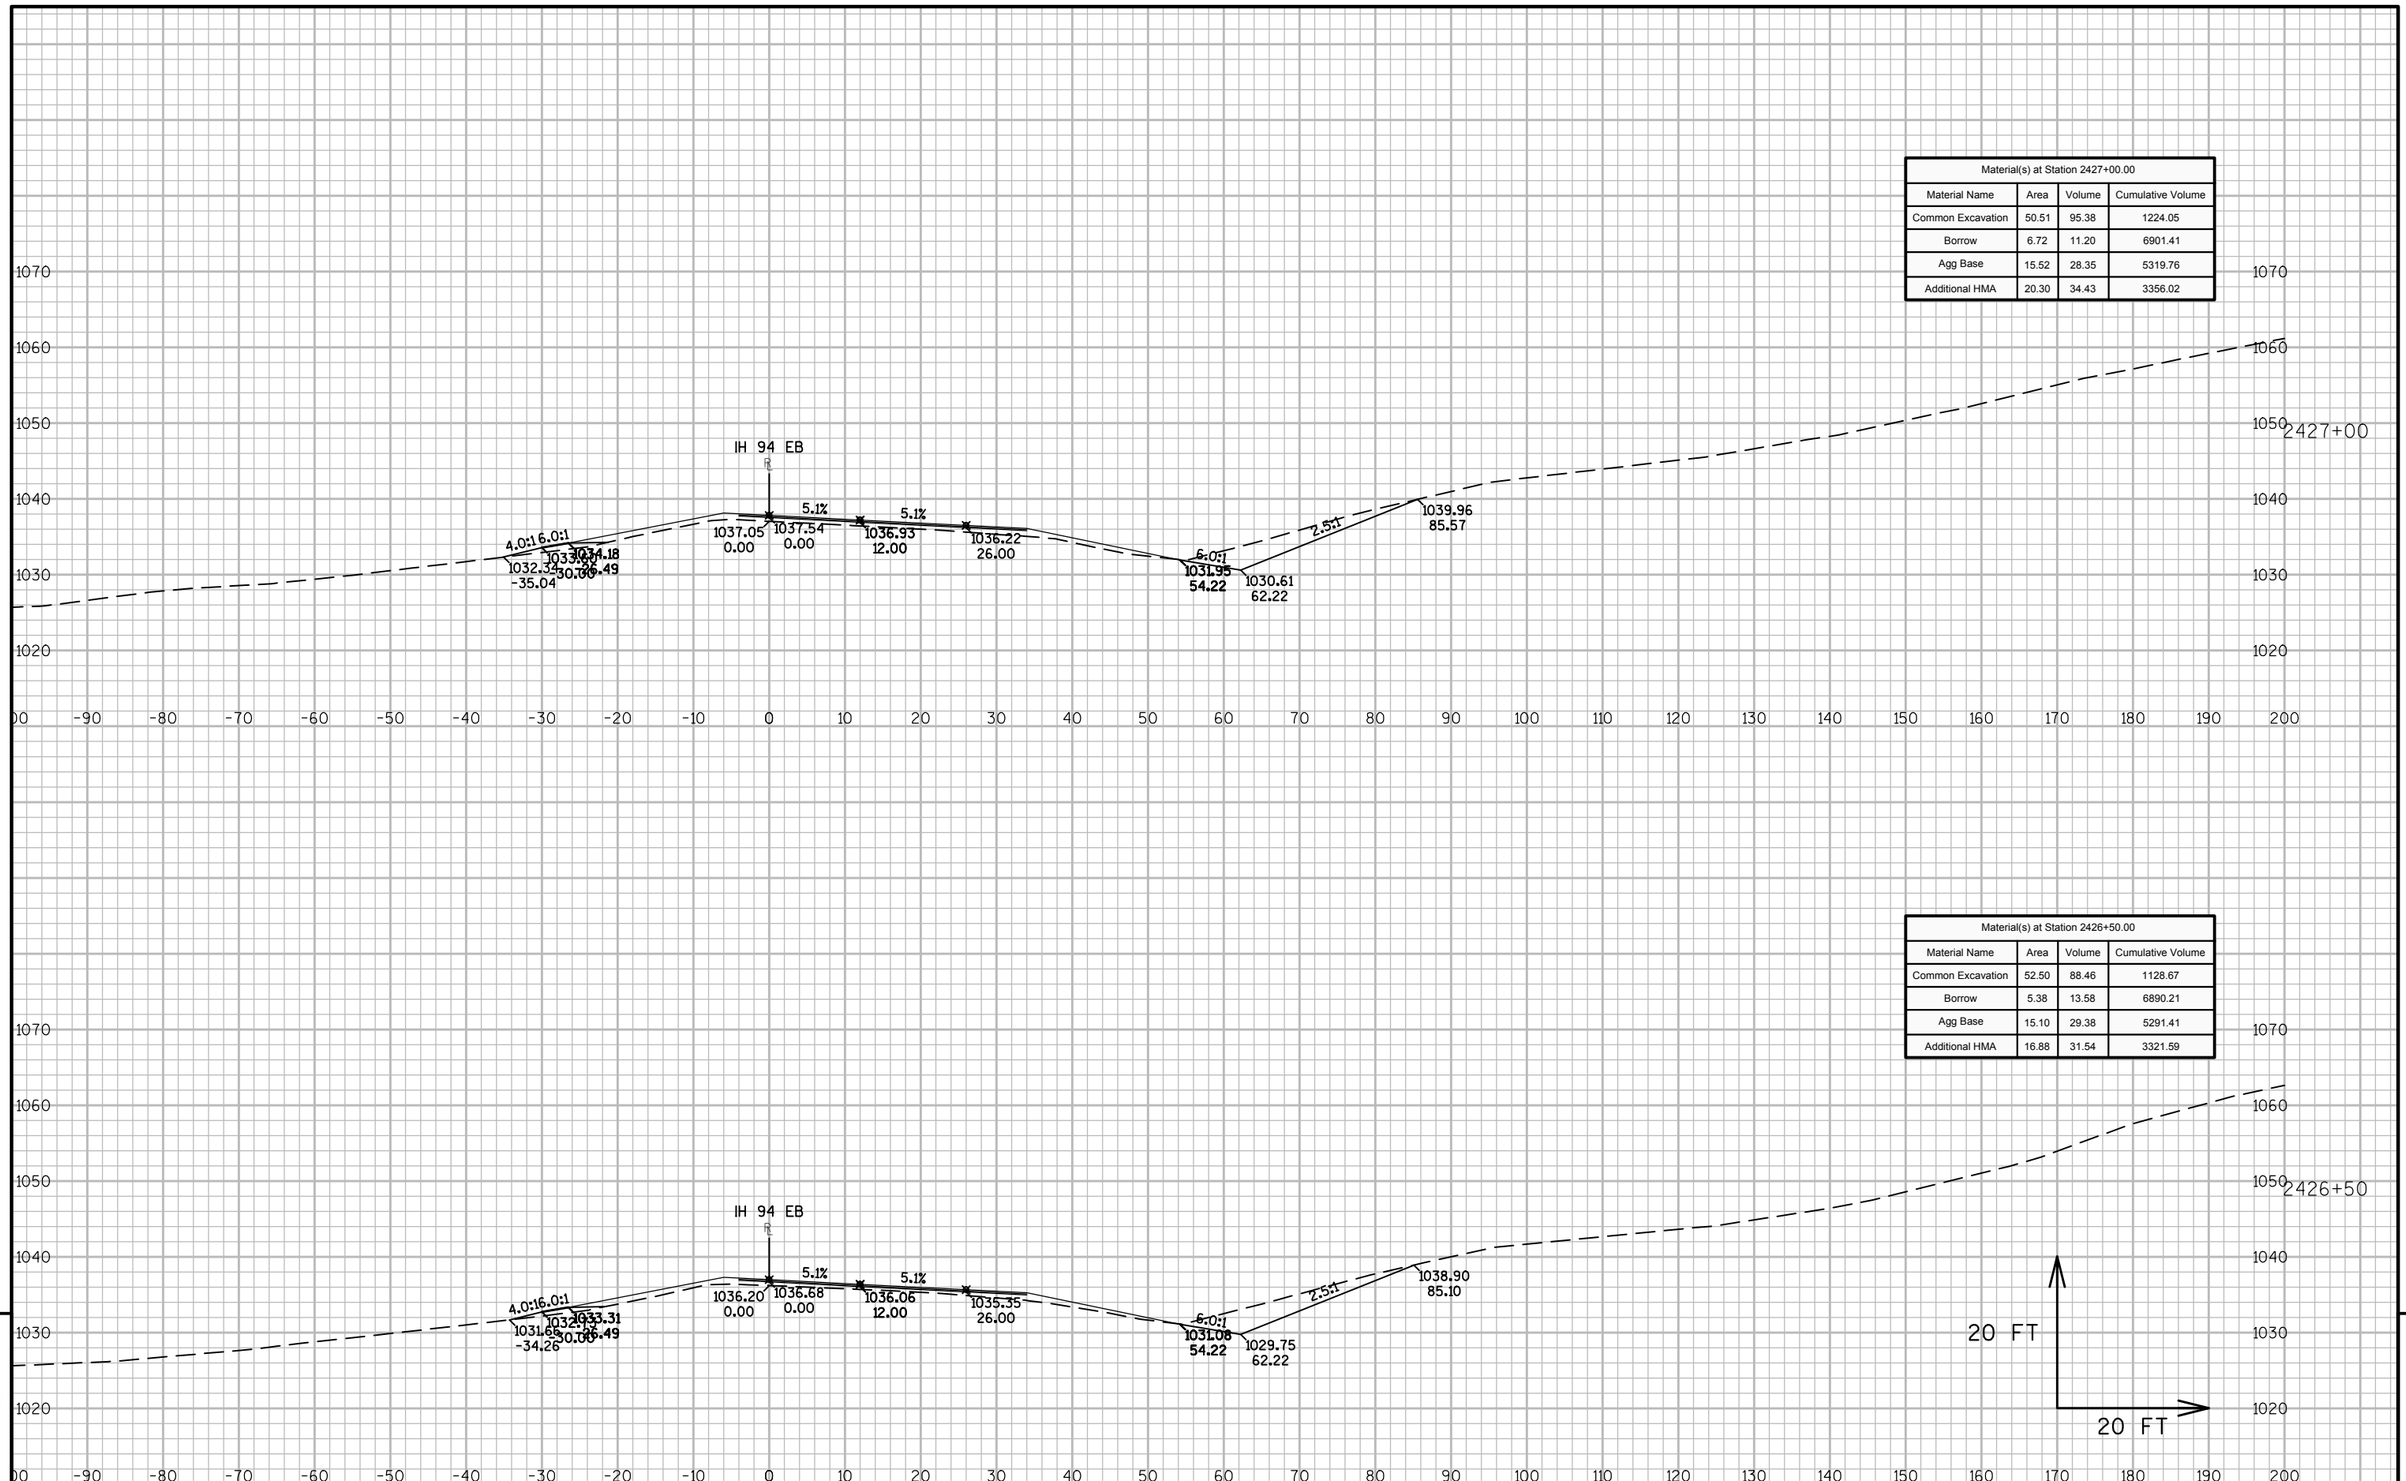

Material(s) at Station 2426+50.00			
Material Name	Area	Volume	Cumulative Volume
Common Excavation	52.50	88.46	1128.67
Borrow	5.38	13.58	6890.21
Agg Base	15.10	29.38	5291.41
Additional HMA	16.88	31.54	3321.59


9

9

PROJECT NO: 1023-06-73	HWY: IH 94	COUNTY: MONROE	CROSS SECTIONS: IH 94 EB	SHEET	E

FILE NAME : N:\PDS\C3D\10230603\SHEETSPLAN\EAST BOUND C3D 2014\090201-XS-IH94-MON-EB- 2372+92 - 2438+00.DWG
LAYOUT NAME - 01 - (43)
PLOT DATE : 10/20/2014 10:22 AM PLOT BY : ANDRITSCH, ERIC R PLOT NAME : PLOT SCALE : 1:20_XREF

Material(s) at Station 2428+00.00			
Material Name	Area	Volume	Cumulative Volume
Common Excavation	46.18	42.76	1313.58
Borrow	0.10	3.56	6914.66
Agg Base	12.17	26.51	5375.88
Additional HMA	20.25	37.89	3431.85

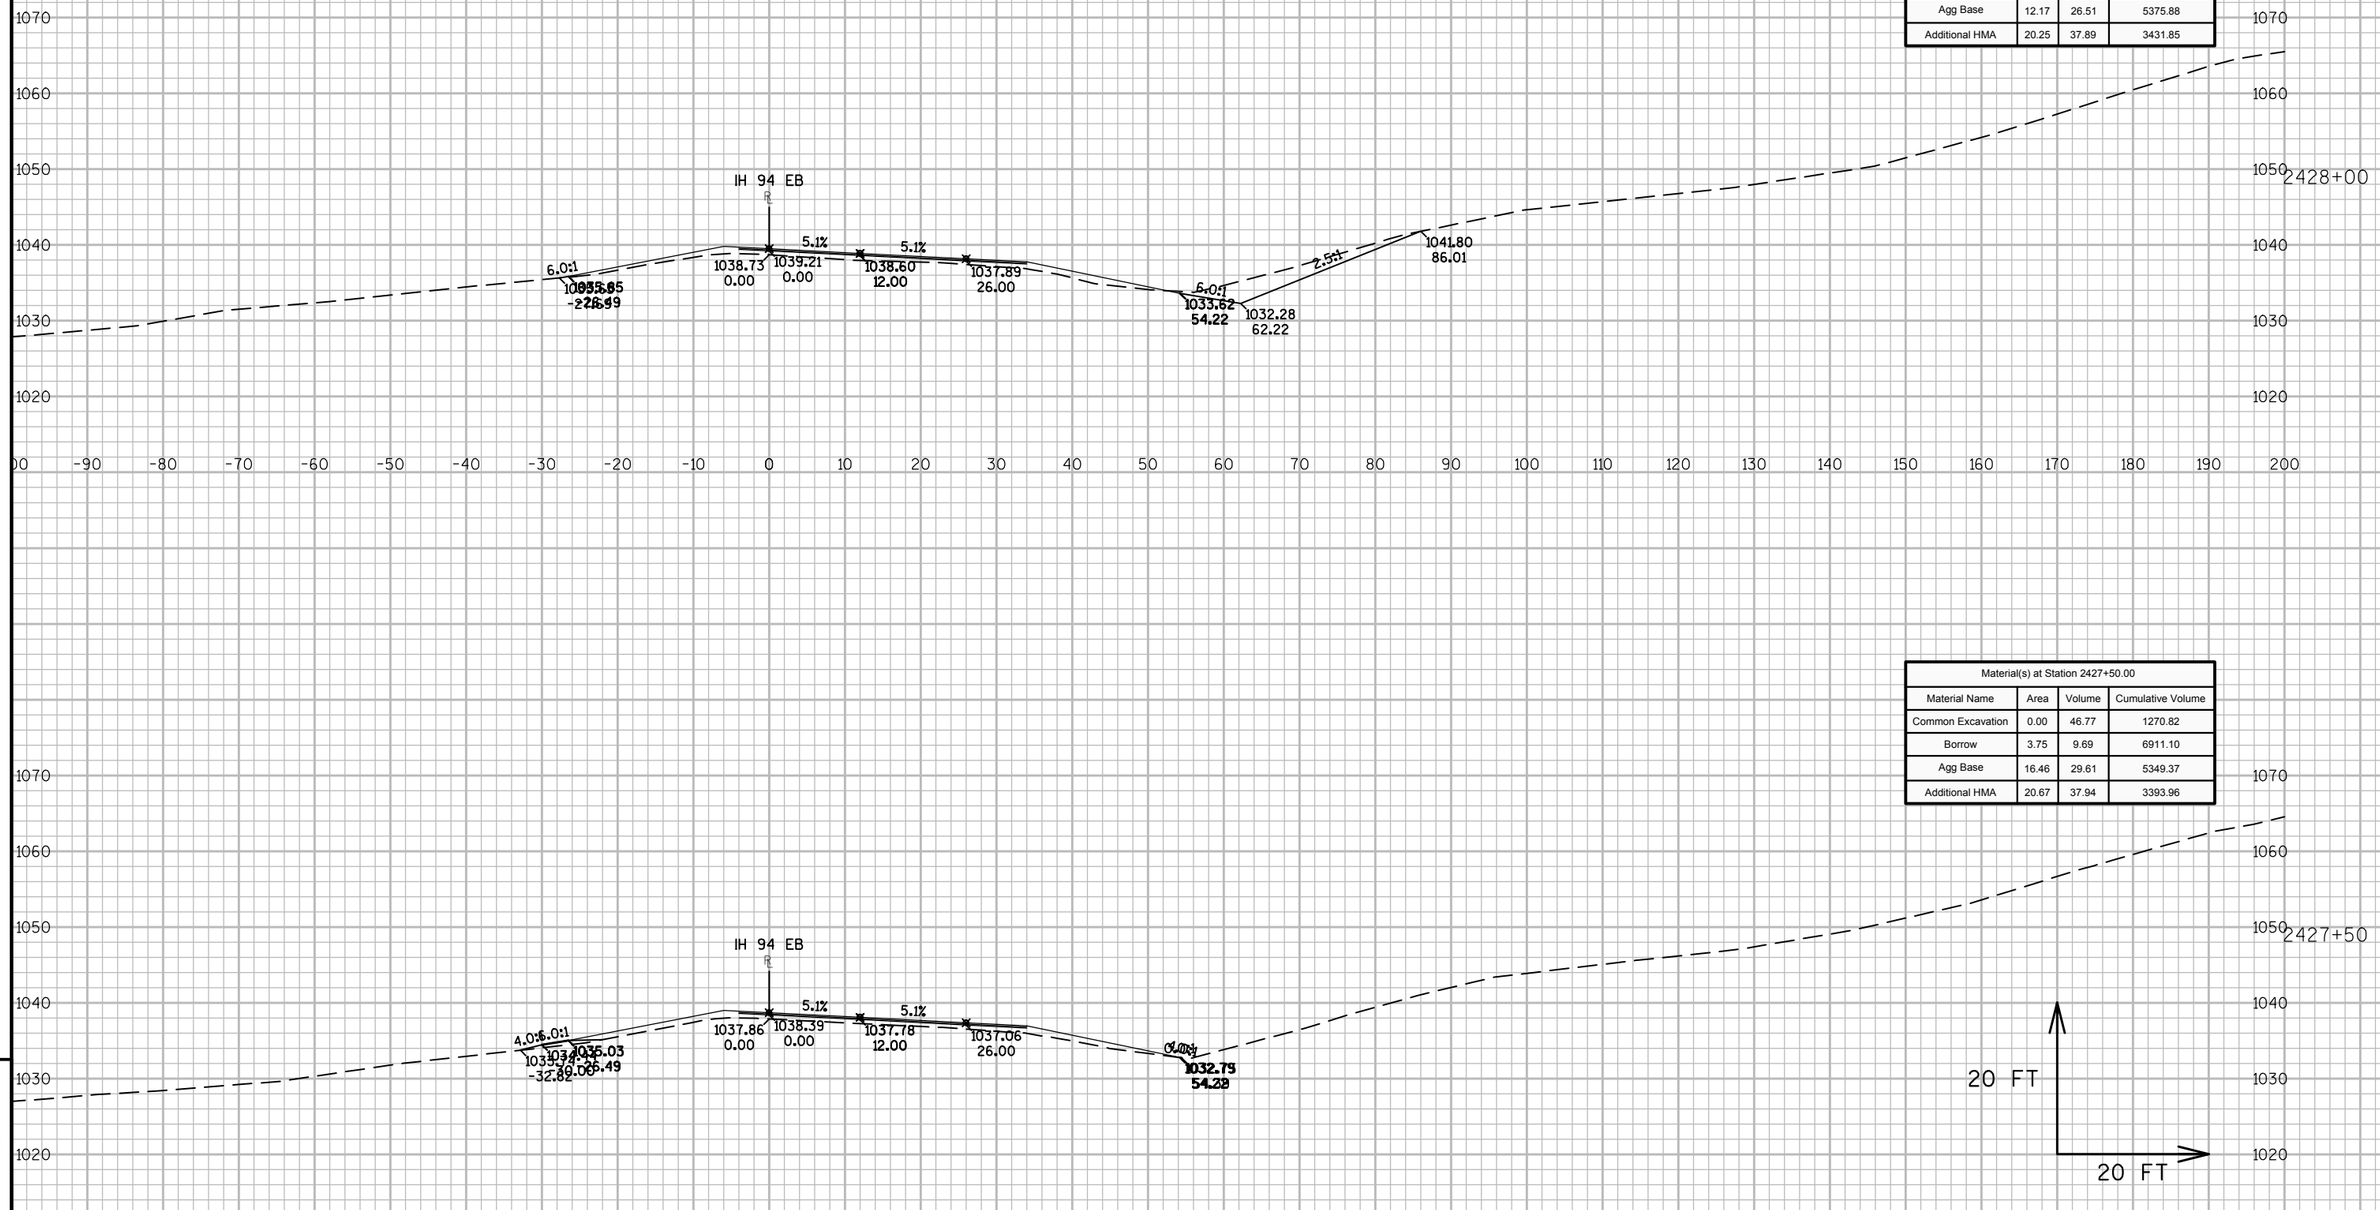

Material(s) at Station 2427+50.00			
Material Name	Area	Volume	Cumulative Volume
Common Excavation	0.00	46.77	1270.82
Borrow	3.75	9.69	6911.10
Agg Base	16.46	29.61	5349.37
Additional HMA	20.67	37.94	3393.96


9

9

PROJECT NO: 1023-06-73	HWY: IH 94	COUNTY: MONROE	CROSS SECTIONS: IH 94 EB	SHEET	E

FILE NAME : N:\PDS\C3D\10230603\SHEETSPLAN\EAST BOUND C3D 2014\090201-XS-IH94-MON-EB- 2372+92 - 2438+00.DWG
LAYOUT NAME - 01 - (44)

PLOT DATE : 10/20/2014 10:22 AM PLOT BY : ANDRITSCH, ERIC R PLOT NAME : PLOT SCALE : 1:20_XREF

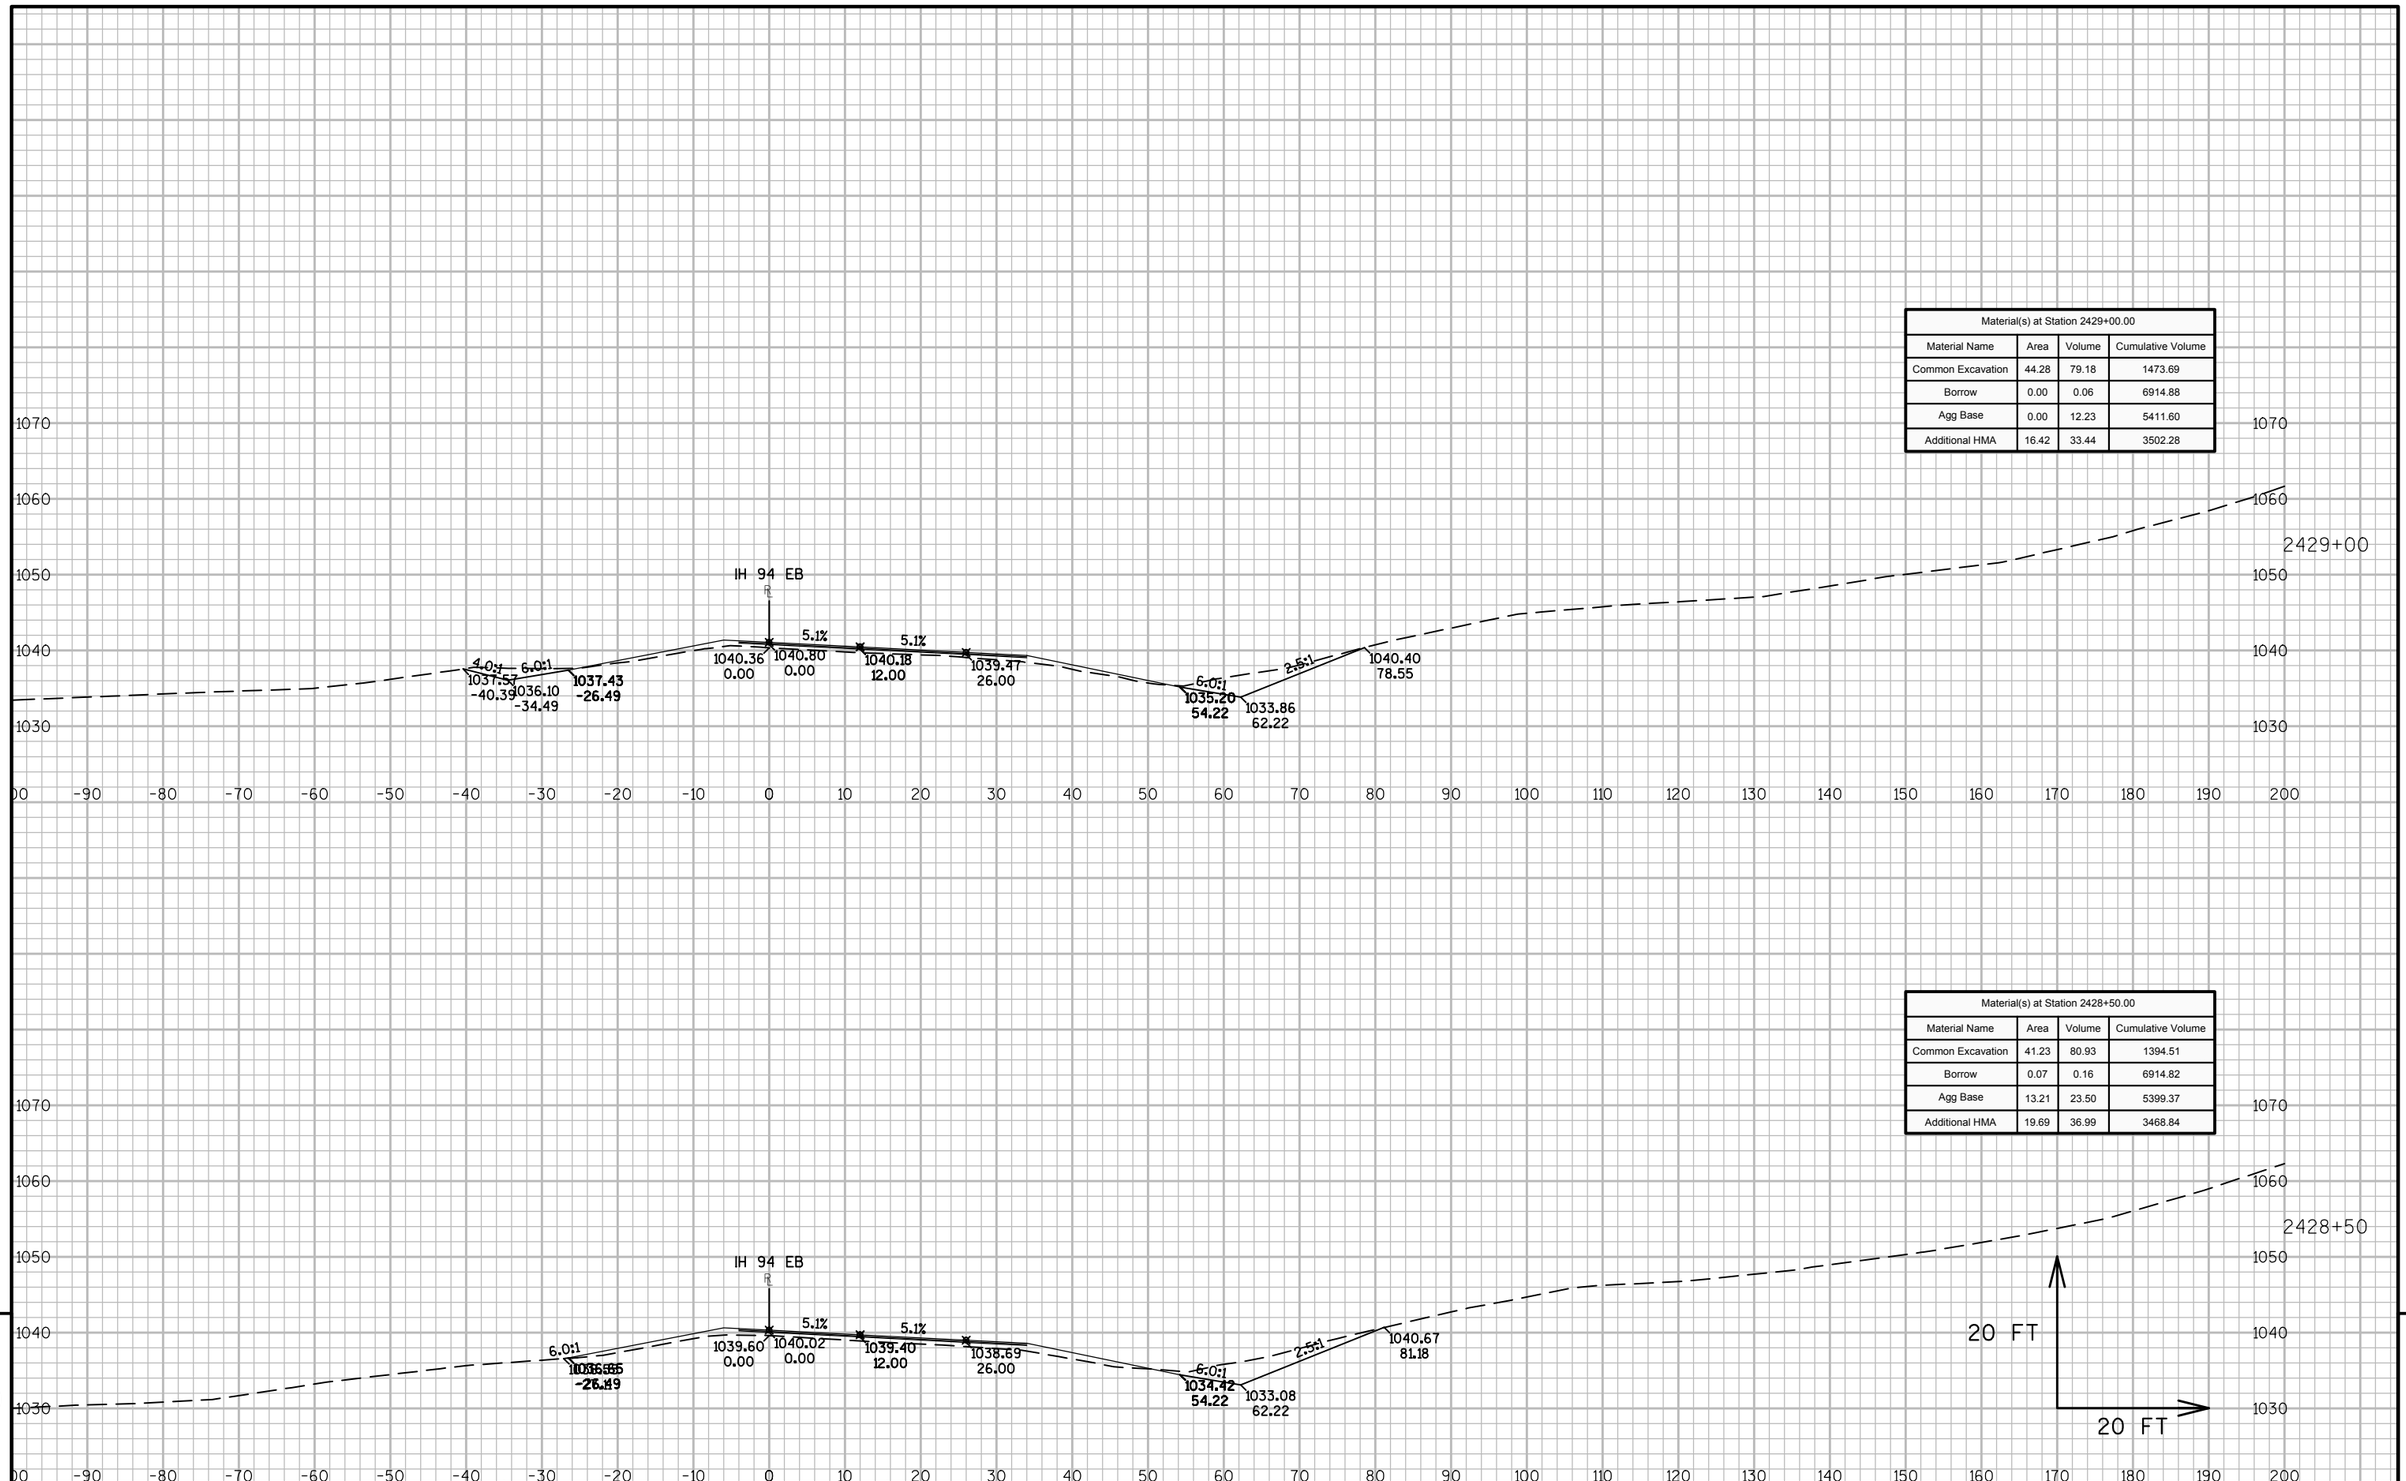


9

9

PROJECT NO: 1023-06-73	HWY: IH 94	COUNTY: MONROE	CROSS SECTIONS: IH 94 EB	SHEET	E

FILE NAME : N:\PDS\C3D\10230603\SHEETSPLAN\EAST BOUND C3D 2014\090201-XS-IH94-MON-EB- 2372+92 - 2438+00.DWG
LAYOUT NAME - 01 - (45)
PLOT DATE : 10/20/2014 10:22 AM PLOT BY : ANDRITSCH, ERIC R PLOT NAME : PLOT SCALE : 1:20_XREF

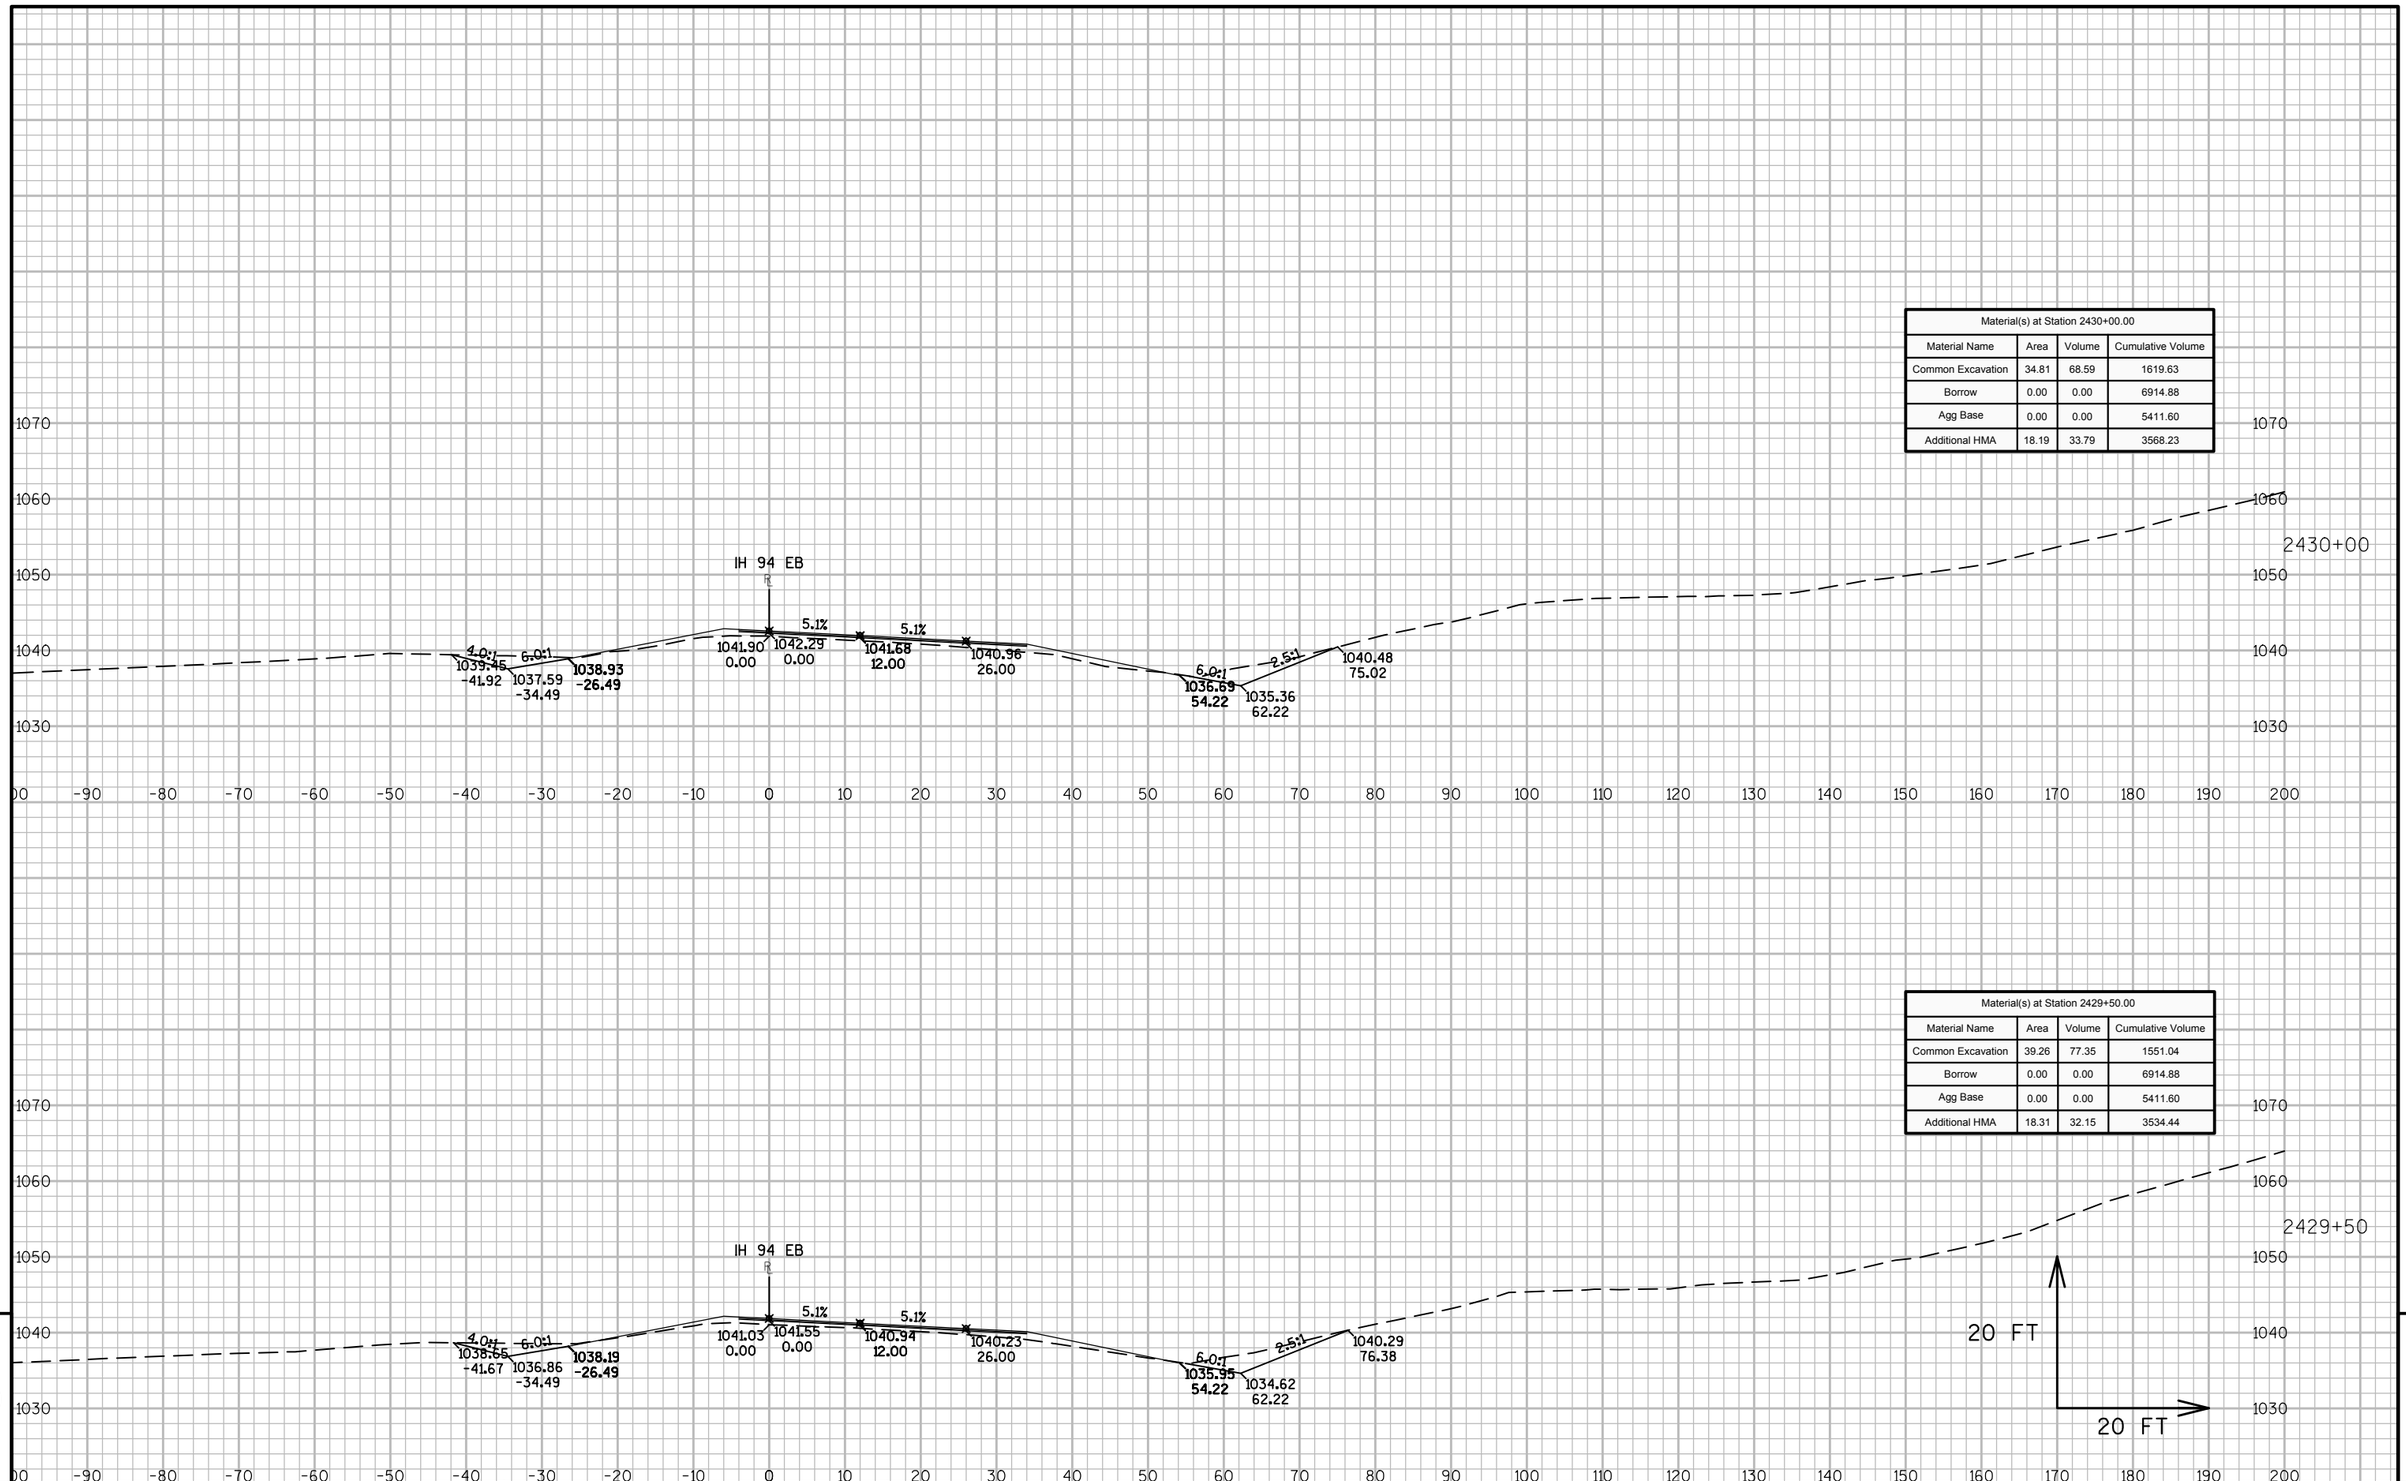

Material(s) at Station 2430+00.00			
Material Name	Area	Volume	Cumulative Volume
Common Excavation	34.81	68.59	1619.63
Borrow	0.00	0.00	6914.88
Agg Base	0.00	0.00	5411.60
Additional HMA	18.19	33.79	3568.23

Material(s) at Station 2429+50.00			
Material Name	Area	Volume	Cumulative Volume
Common Excavation	39.26	77.35	1551.04
Borrow	0.00	0.00	6914.88
Agg Base	0.00	0.00	5411.60
Additional HMA	18.31	32.15	3534.44


9

9

PROJECT NO: 1023-06-73	HWY: IH 94	COUNTY: MONROE	CROSS SECTIONS: IH 94 EB	SHEET	E

FILE NAME : N:\PDS\C3D\10230603\SHEETSPLAN\EAST BOUND C3D 2014\090201-XS-IH94-MON-EB- 2372+92 - 2438+00.DWG
LAYOUT NAME - 01 - (46)

PLOT DATE : 10/20/2014 10:22 AM PLOT BY : ANDRITSCH, ERIC R PLOT NAME : PLOT SCALE : 1:20_XREF

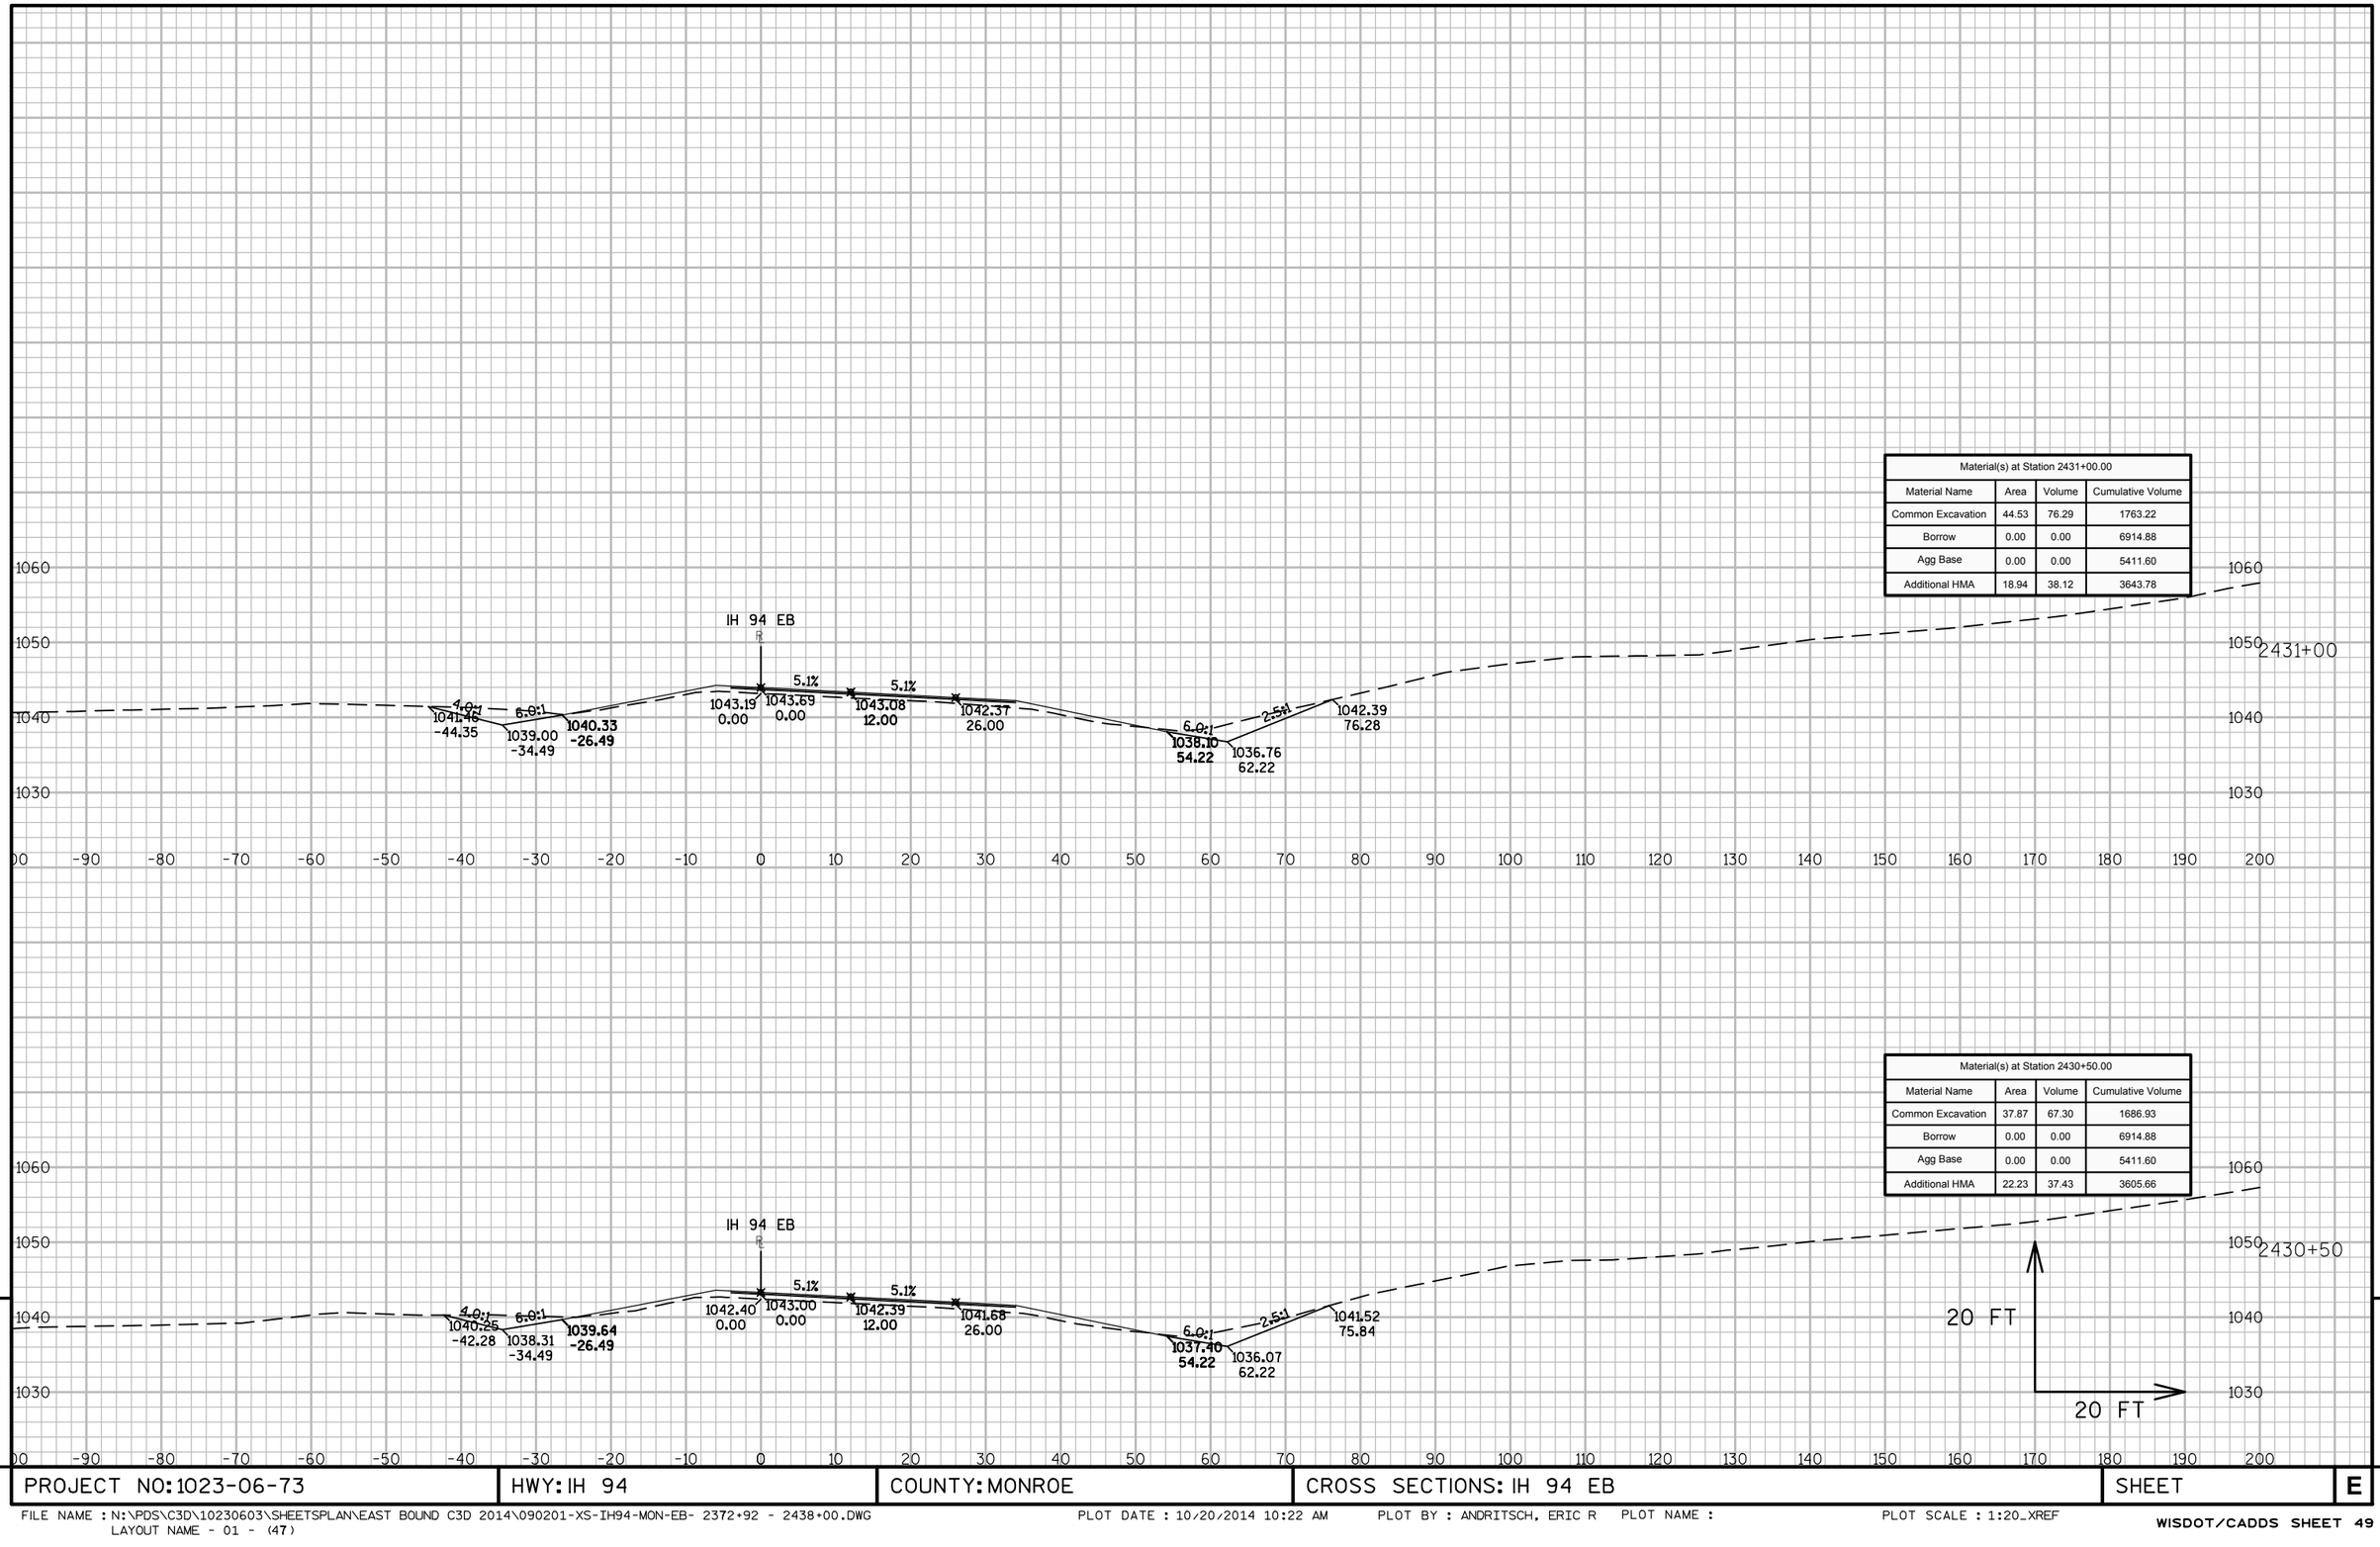

Material(s) at Station 2431+00.00			
Material Name	Area	Volume	Cumulative Volume
Common Excavation	44.53	76.29	1763.22
Borrow	0.00	0.00	6914.88
Agg Base	0.00	0.00	5411.60
Additional HMA	18.94	38.12	3643.78

Material(s) at Station 2430+50.00			
Material Name	Area	Volume	Cumulative Volume
Common Excavation	37.87	67.30	1686.93
Borrow	0.00	0.00	6914.88
Agg Base	0.00	0.00	5411.60
Additional HMA	22.23	37.43	3605.66


9

9


PROJECT NO: 1023-06-73	HWY: IH 94	COUNTY: MONROE	CROSS SECTIONS: IH 94 EB	SHEET	E

FILE NAME : N:\PDS\C3D\10230603\SHEETSPLAN\EAST BOUND C3D 2014\090201-XS-IH94-MON-EB- 2372+92 - 2438+00.DWG
LAYOUT NAME - 01 - (47)
PLOT DATE : 10/20/2014 10:22 AM PLOT BY : ANDRITSCH, ERIC R PLOT NAME : PLOT SCALE : 1:20_XREF
WISDOT/CADDS SHEET 49

Material(s) at Station 2432+00.00			
Material Name	Area	Volume	Cumulative Volume
Common Excavation	44.74	81.85	1926.73
Borrow	0.00	0.00	6914.88
Agg Base	0.00	0.00	5411.60
Additional HMA	19.83	35.46	3713.88

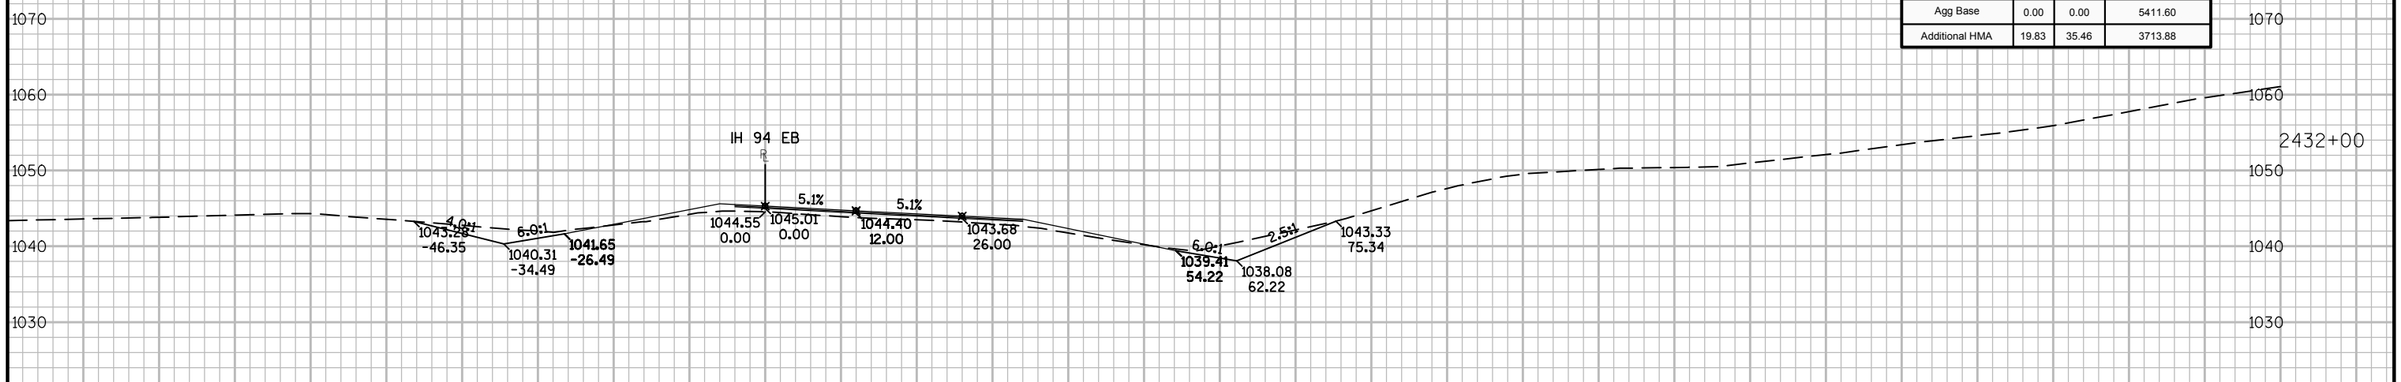

Material(s) at Station 2431+50.00			
Material Name	Area	Volume	Cumulative Volume
Common Excavation	43.66	81.66	1844.88
Borrow	0.00	0.00	6914.88
Agg Base	0.00	0.00	5411.60
Additional HMA	18.46	34.64	3678.42

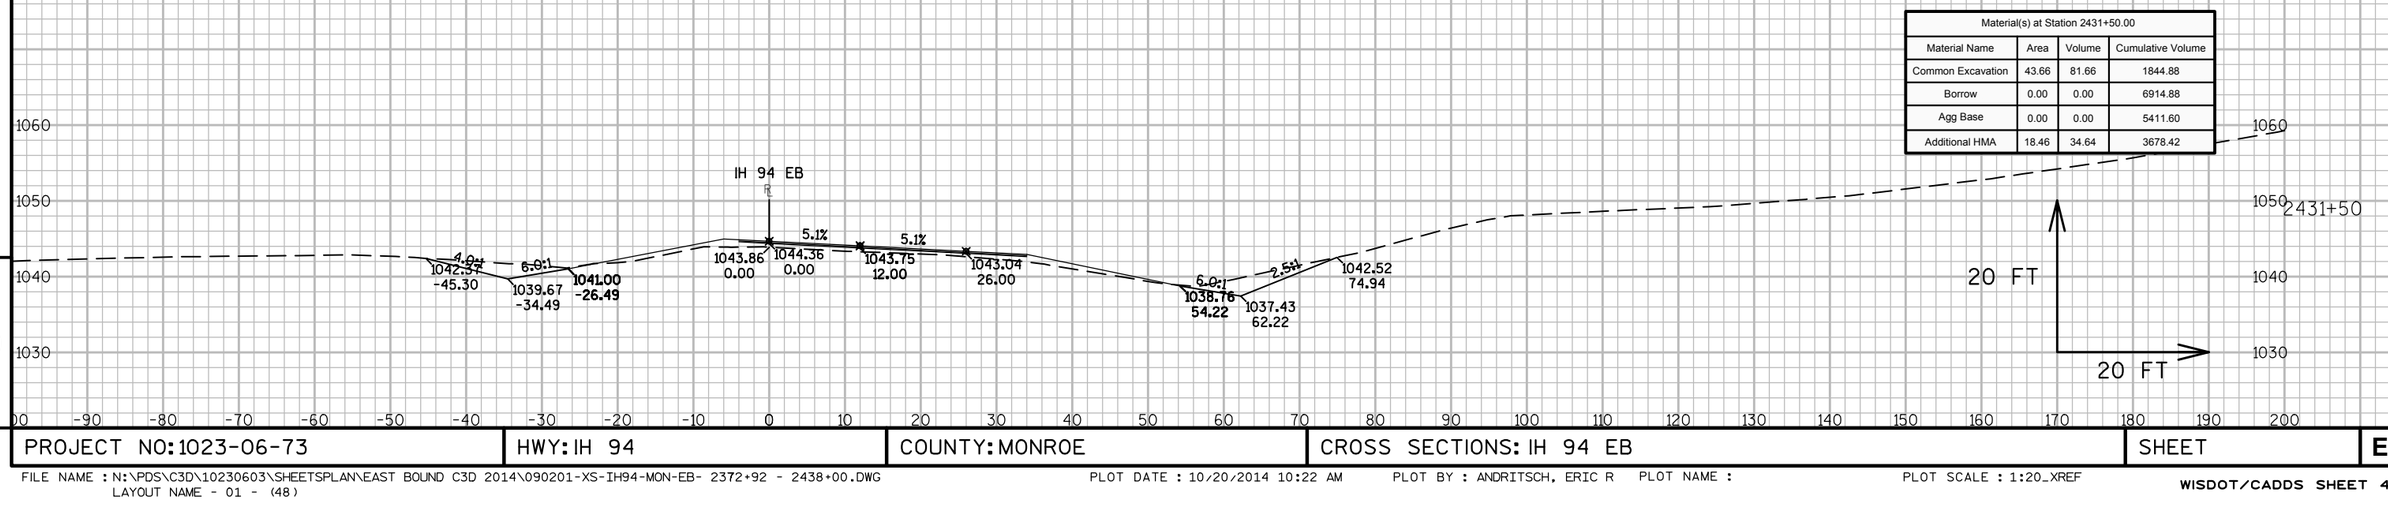


9 9


PROJECT NO: 1023-06-73	HWY: IH 94	COUNTY: MONROE	CROSS SECTIONS: IH 94 EB	SHEET	E

FILE NAME : N:\PDS\C3D\10230603\SHEETSPLAN\EAST BOUND C3D 2014\090201-XS-IH94-MON-EB- 2372+92 - 2438+00.DWG
LAYOUT NAME - 01 - (48)


PLOT DATE : 10/20/2014 10:22 AM PLOT BY : ANDRITSCH, ERIC R PLOT NAME : PLOT SCALE : 1:20_XREF

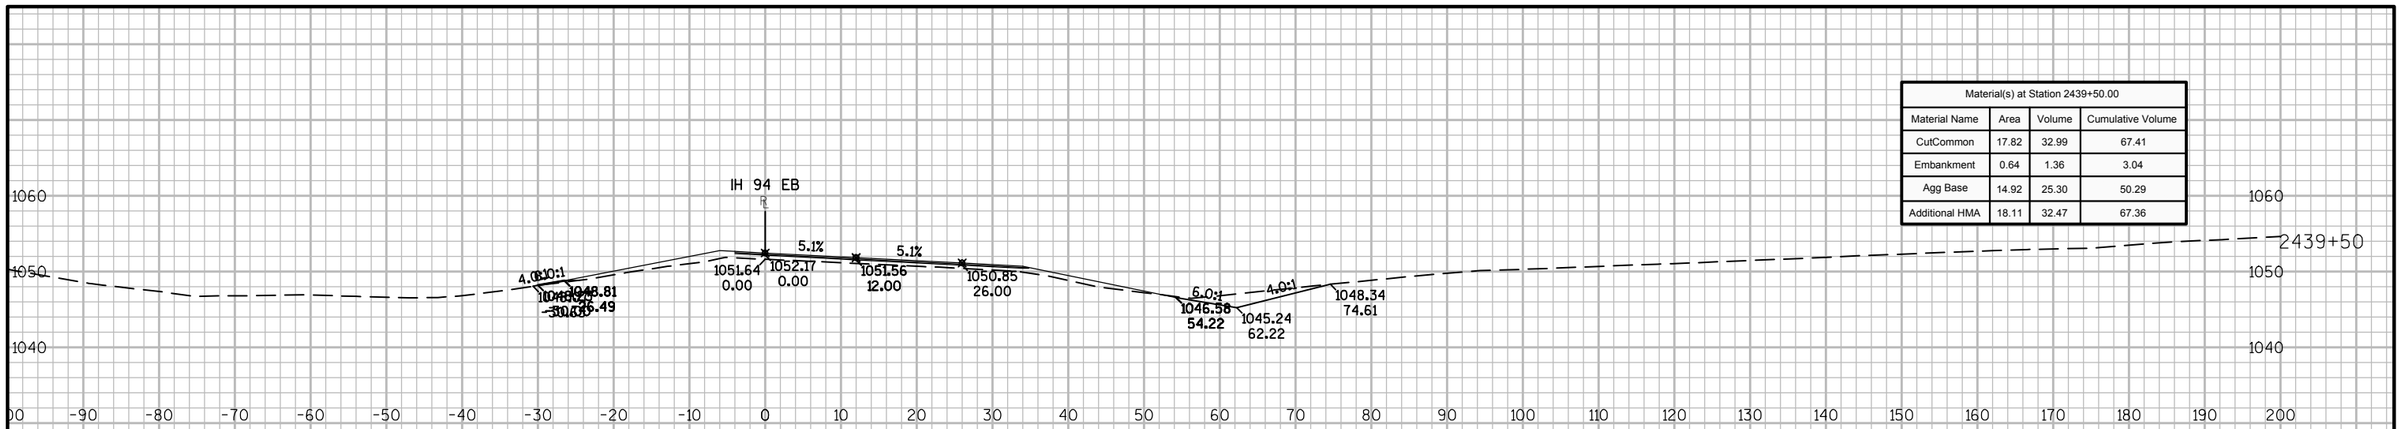

Material(s) at Station 2439+50.00			
Material Name	Area	Volume	Cumulative Volume
CutCommon	17.82	32.99	67.41
Embankment	0.64	1.36	3.04
Agg Base	14.92	25.30	50.29
Additional HMA	18.11	32.47	67.36

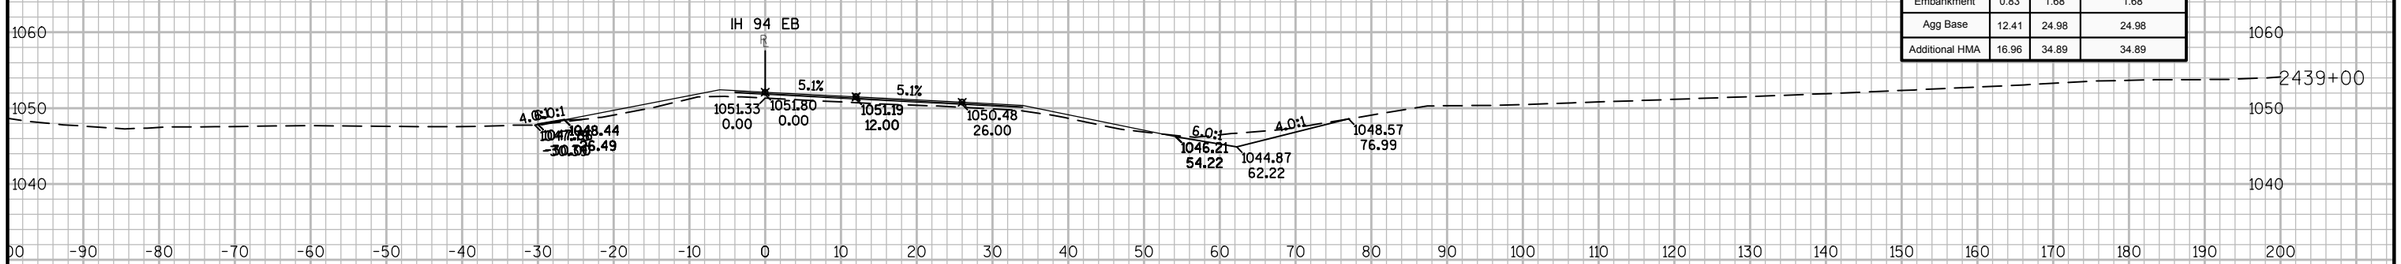

Material(s) at Station 2439+00.00			
Material Name	Area	Volume	Cumulative Volume
CutCommon	17.81	34.42	34.42
Embankment	0.83	1.68	1.68
Agg Base	12.41	24.98	24.98
Additional HMA	16.96	34.89	34.89

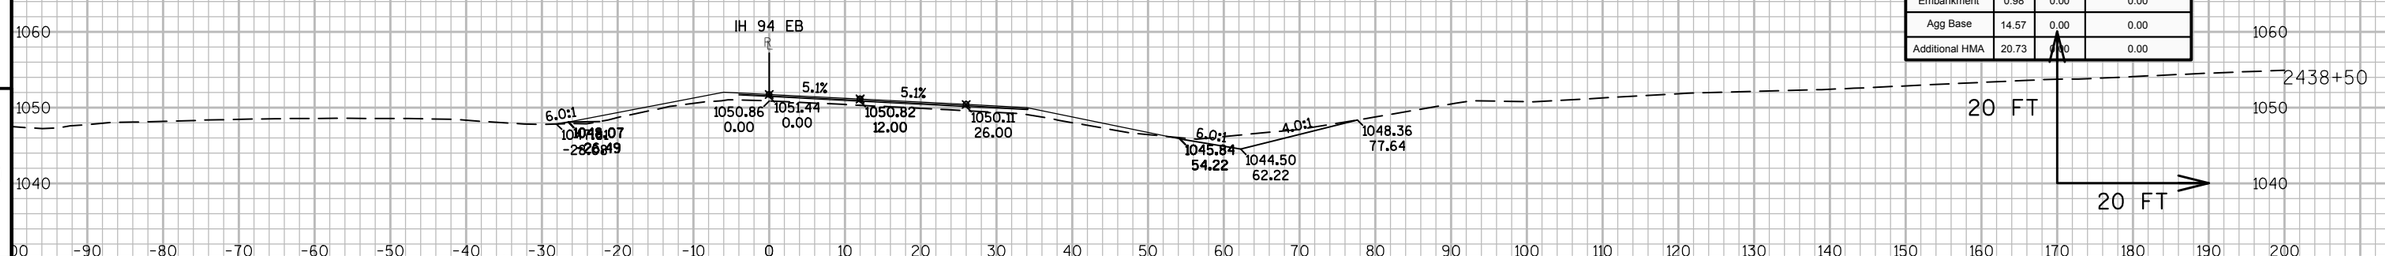


Material(s) at Station 2438+50.00			
Material Name	Area	Volume	Cumulative Volume
CutCommon	19.36	0.00	0.00
Embankment	0.98	0.00	0.00
Agg Base	14.57	0.00	0.00
Additional HMA	20.73	0.00	0.00


9 9

PROJECT NO: 1023-06-73	HWY: IH 94	COUNTY: MONROE	CROSS SECTIONS: IH 94 EB	SHEET	E


FILE NAME : N:\PDS\C3D\10230603\SHEETSPLAN\EAST BOUND C3D 2014\090202-XS-IH94-MON-EB- 2438+00 - 2500+00.DWG
LAYOUT NAME - 02 - (1)
PLOT DATE : 10/20/2014 10:49 AM PLOT BY : ANDRITSCH, ERIC R PLOT NAME : PLOT SCALE : 1:20_XREF

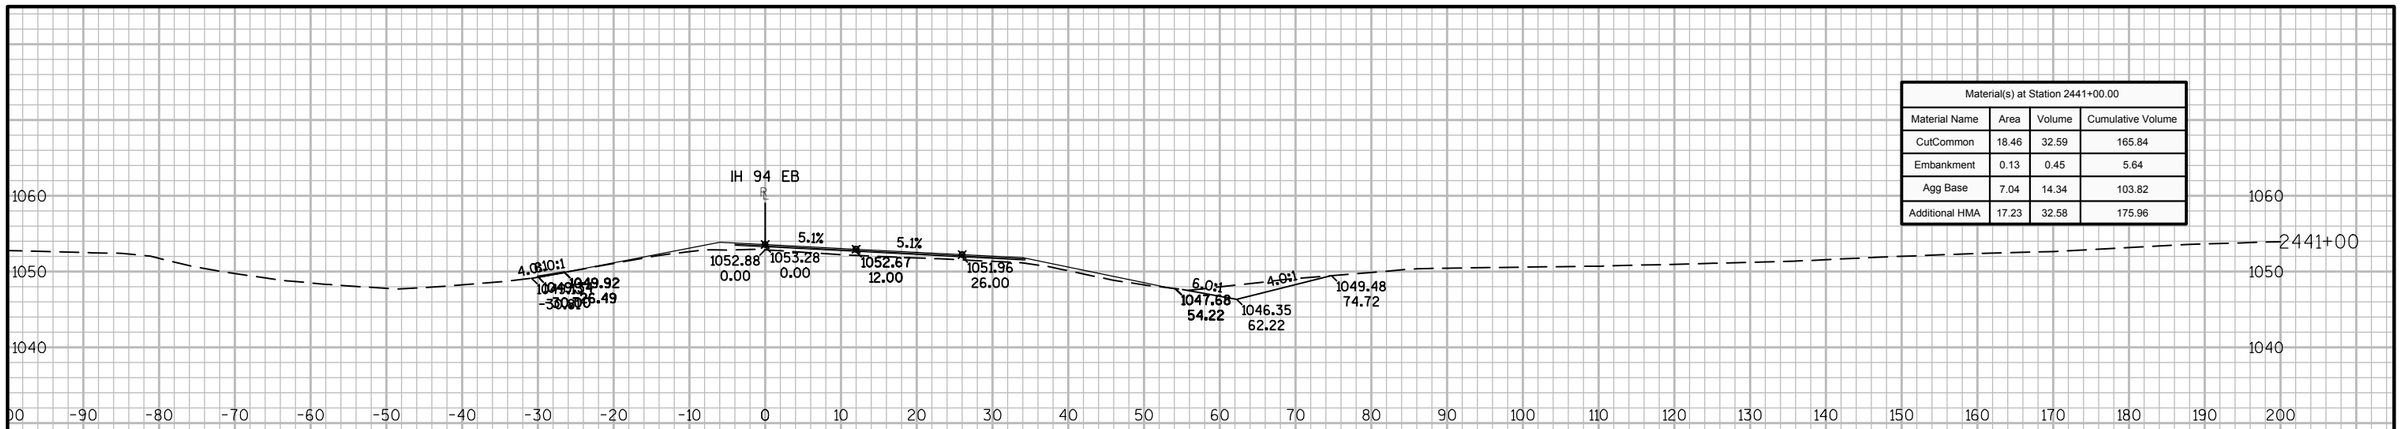

Material(s) at Station 2441+00.00			
Material Name	Area	Volume	Cumulative Volume
CutCommon	18.46	32.59	165.84
Embankment	0.13	0.45	5.64
Agg Base	7.04	14.34	103.82
Additional HMA	17.23	32.58	175.96

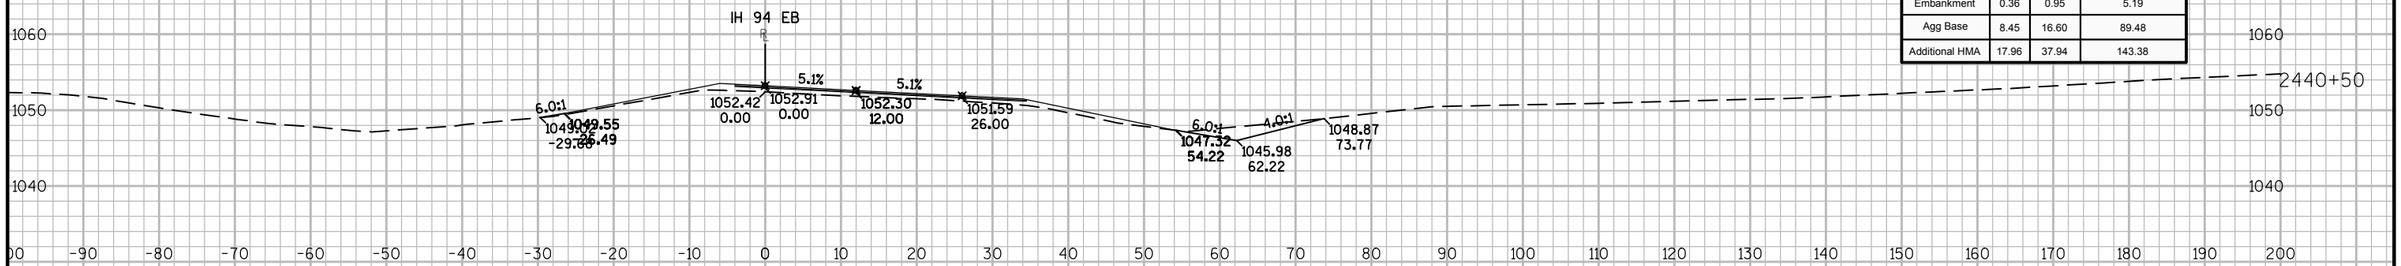

Material(s) at Station 2440+50.00			
Material Name	Area	Volume	Cumulative Volume
CutCommon	16.73	32.42	133.25
Embankment	0.36	0.95	5.19
Agg Base	8.45	16.60	89.48
Additional HMA	17.96	37.94	143.38

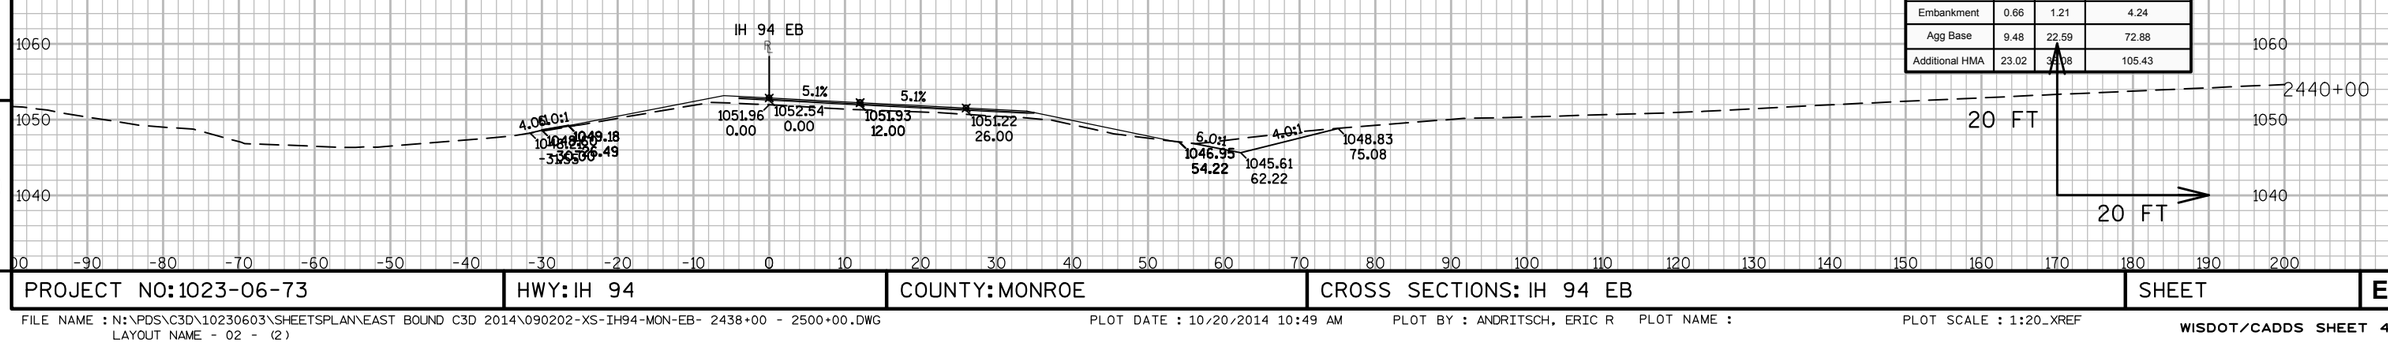


Material(s) at Station 2440+00.00			
Material Name	Area	Volume	Cumulative Volume
CutCommon	18.28	33.42	100.84
Embankment	0.66	1.21	4.24
Agg Base	9.48	22.59	72.88
Additional HMA	23.02	38.08	105.43

9 9


PROJECT NO: 1023-06-73	HWY: IH 94	COUNTY: MONROE	CROSS SECTIONS: IH 94 EB	SHEET	E

FILE NAME : N:\PDS\C3D\10230603\SHEETSPLAN\EAST BOUND C3D 2014\090202-XS-IH94-MON-EB- 2438+00 - 2500+00.DWG
LAYOUT NAME - 02 - (2)


PLOT DATE : 10/20/2014 10:49 AM PLOT BY : ANDRITSCH, ERIC R PLOT NAME : PLOT SCALE : 1:20_XREF

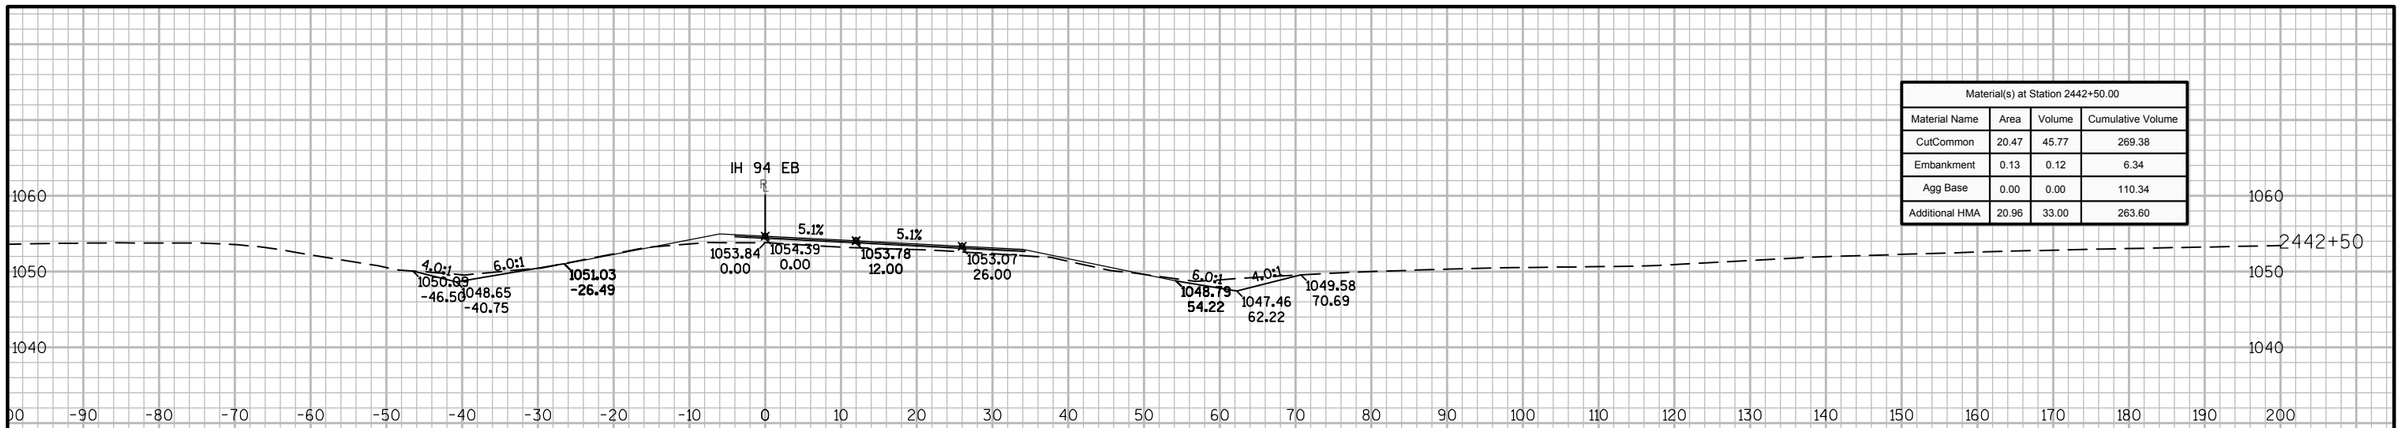

Material(s) at Station 2442+50.00			
Material Name	Area	Volume	Cumulative Volume
CutCommon	20.47	45.77	269.38
Embankment	0.13	0.12	6.34
Agg Base	0.00	0.00	110.34
Additional HMA	20.96	33.00	263.60

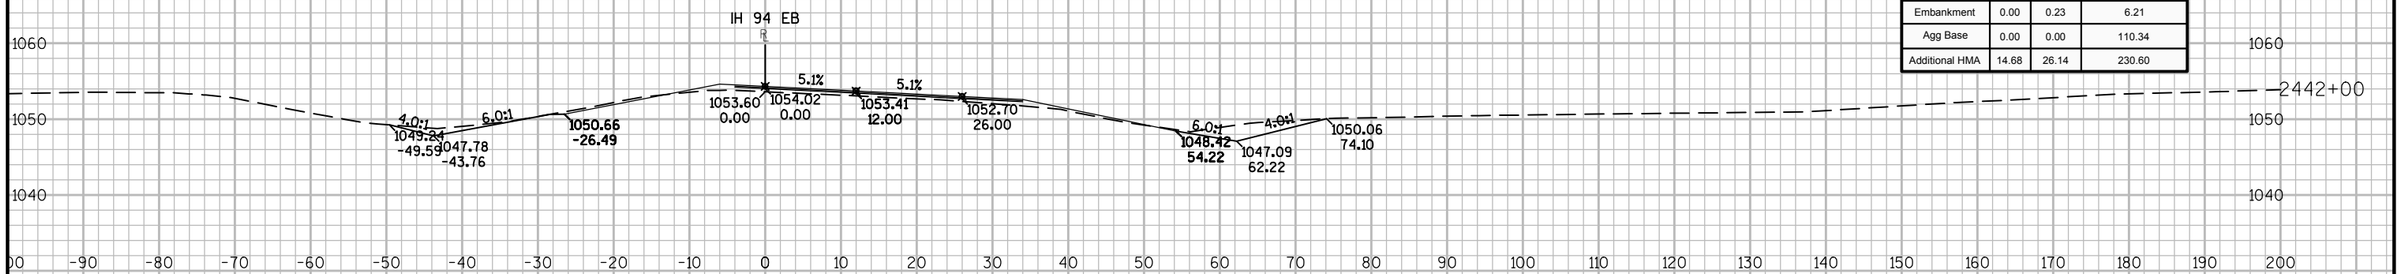

Material(s) at Station 2442+00.00			
Material Name	Area	Volume	Cumulative Volume
CutCommon	28.96	33.75	223.61
Embankment	0.00	0.23	6.21
Agg Base	0.00	0.00	110.34
Additional HMA	14.68	26.14	230.60

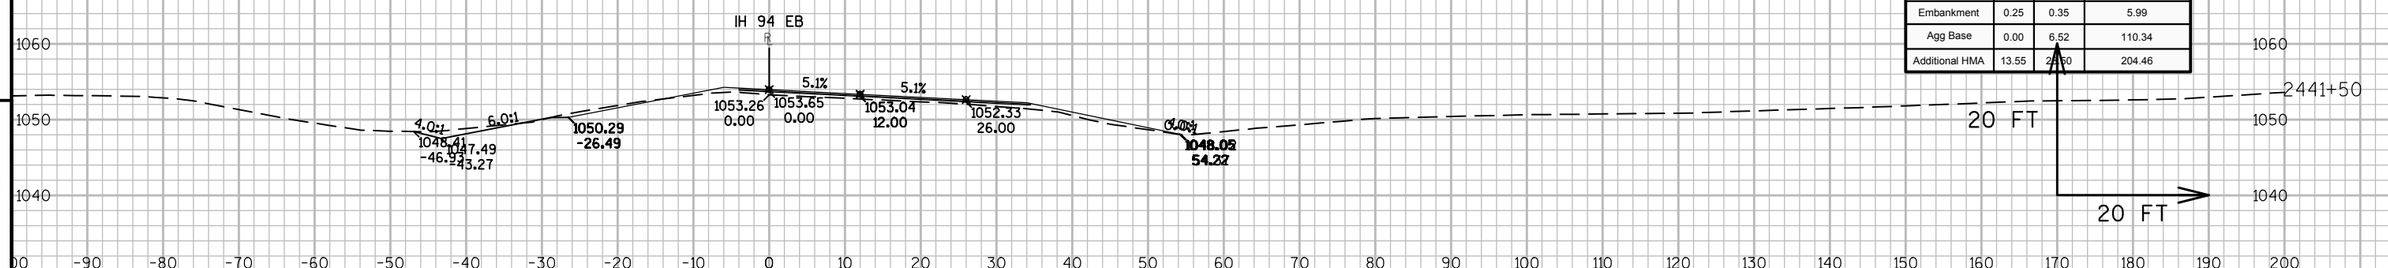

Material(s) at Station 2441+50.00			
Material Name	Area	Volume	Cumulative Volume
CutCommon	7.48	24.02	189.86
Embankment	0.25	0.35	5.99
Agg Base	0.00	6.52	110.34
Additional HMA	13.55	28.60	204.46


9

9


PROJECT NO: 1023-06-73	HWY: IH 94	COUNTY: MONROE	CROSS SECTIONS: IH 94 EB	SHEET	E

FILE NAME : N:\PDS\C3D\10230603\SHEETSPLAN\EAST BOUND C3D 2014\090202-XS-IH94-MON-EB- 2438+00 - 2500+00.DWG
LAYOUT NAME - 02 - (3)


PLOT DATE : 10/20/2014 10:49 AM PLOT BY : ANDRITSCH, ERIC R PLOT NAME : PLOT SCALE : 1:20_XREF

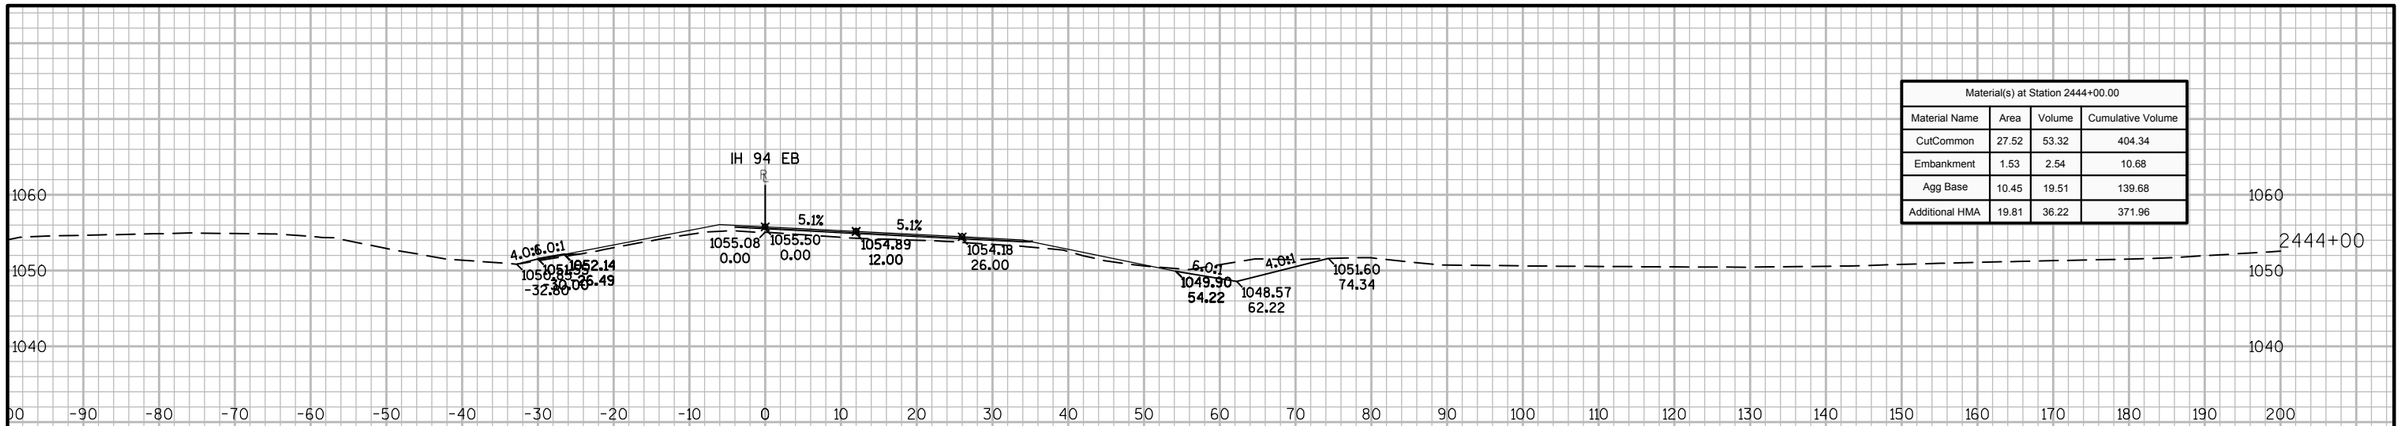

Material(s) at Station 2444+00.00			
Material Name	Area	Volume	Cumulative Volume
CutCommon	27.52	53.32	404.34
Embankment	1.53	2.54	10.68
Agg Base	10.45	19.51	139.68
Additional HMA	19.81	36.22	371.96

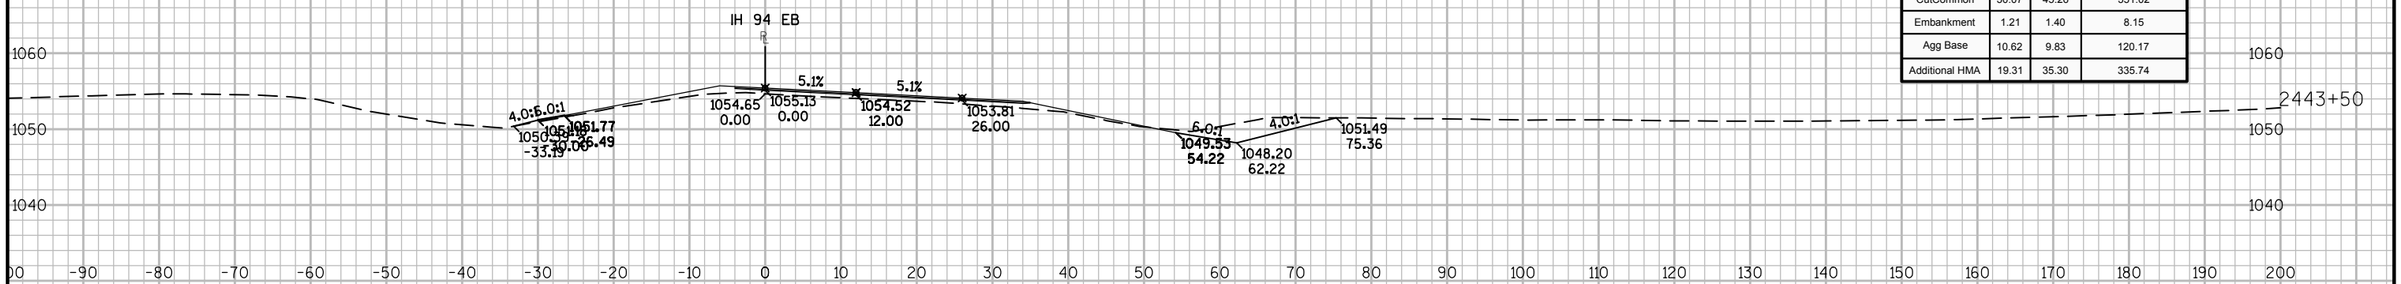

Material(s) at Station 2443+50.00			
Material Name	Area	Volume	Cumulative Volume
CutCommon	30.07	45.26	351.02
Embankment	1.21	1.40	8.15
Agg Base	10.62	9.83	120.17
Additional HMA	19.31	35.30	335.74

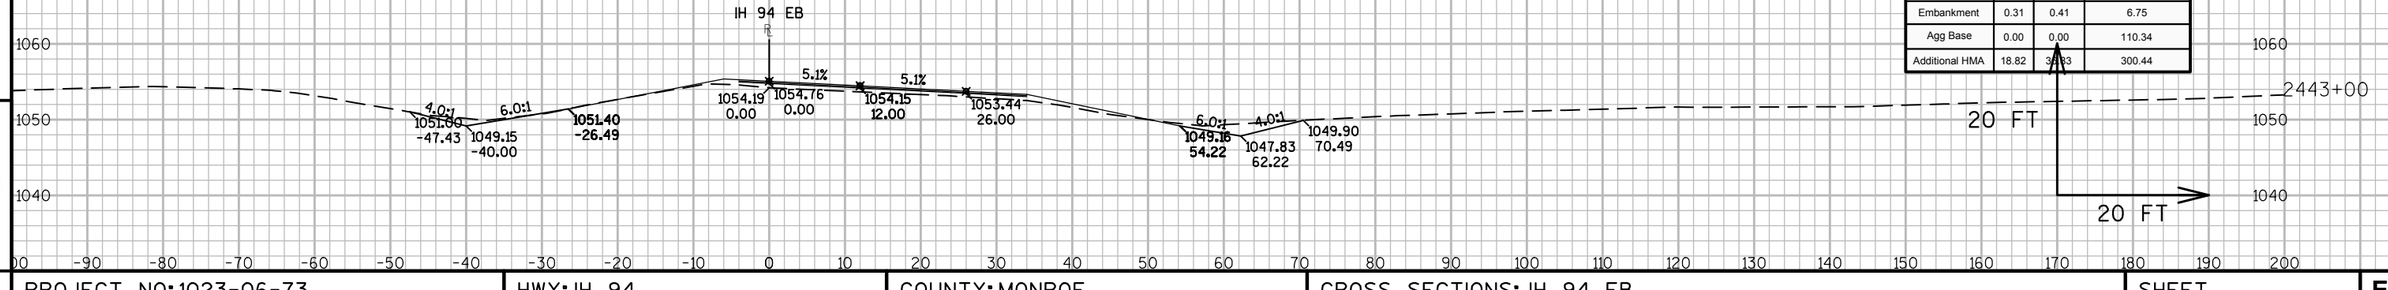

Material(s) at Station 2443+00.00			
Material Name	Area	Volume	Cumulative Volume
CutCommon	18.81	36.37	305.76
Embankment	0.31	0.41	6.75
Agg Base	0.00	0.00	110.34
Additional HMA	18.82	36.83	300.44


9

9


PROJECT NO: 1023-06-73	HWY: IH 94	COUNTY: MONROE	CROSS SECTIONS: IH 94 EB	SHEET	E

FILE NAME : N:\PDS\C3D\10230603\SHEETSPLAN\EAST BOUND C3D 2014\090202-XS-IH94-MON-EB- 2438+00 - 2500+00.DWG
LAYOUT NAME - 02 - (4)


PLOT DATE : 10/20/2014 10:49 AM PLOT BY : ANDRITSCH, ERIC R PLOT NAME : PLOT SCALE : 1:20_XREF

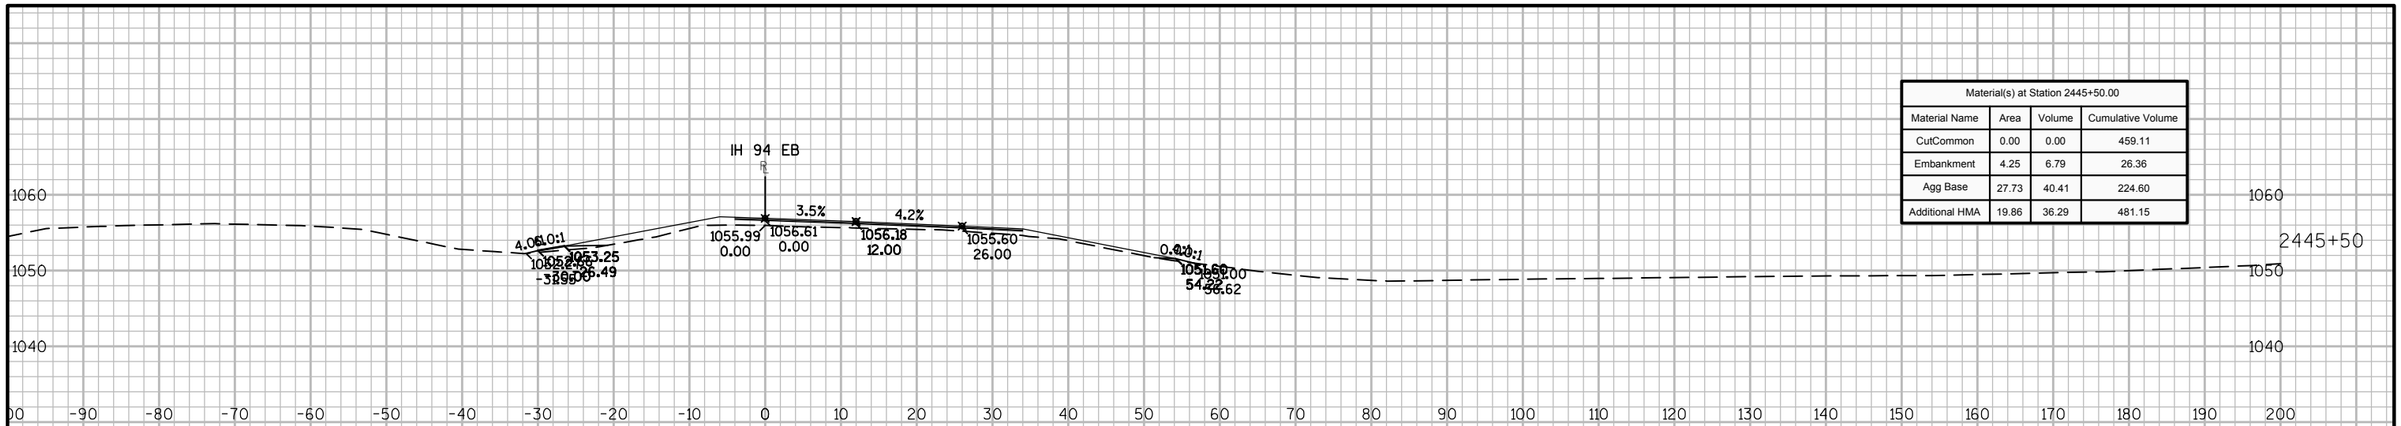

Material(s) at Station 2445+50.00			
Material Name	Area	Volume	Cumulative Volume
CutCommon	0.00	0.00	459.11
Embankment	4.25	6.79	26.36
Agg Base	27.73	40.41	224.60
Additional HMA	19.86	36.29	481.15

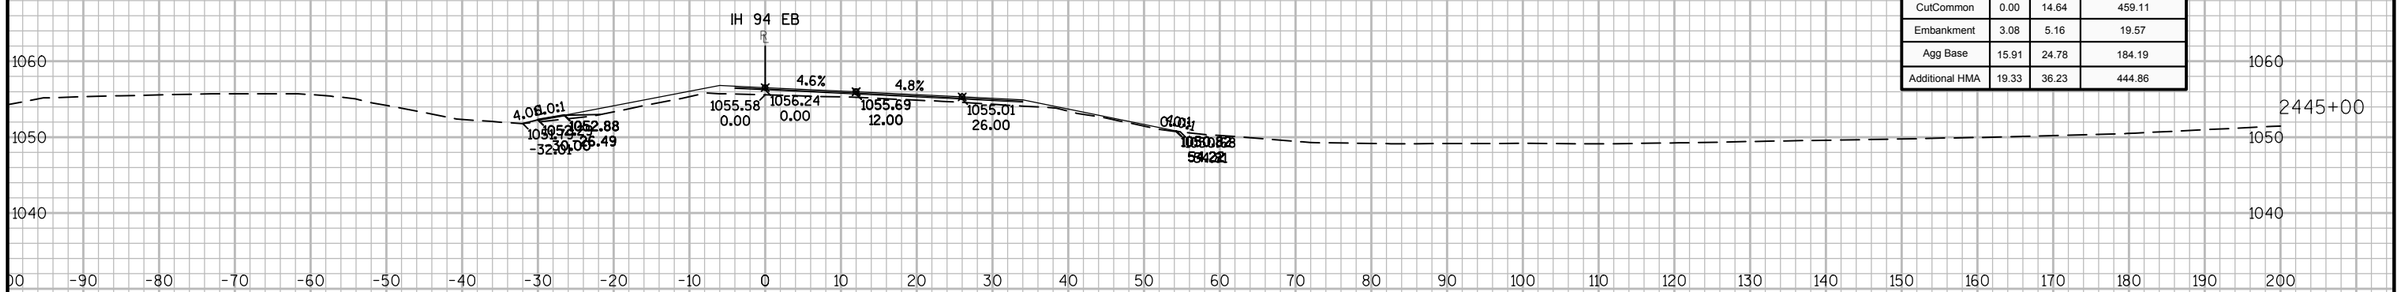

Material(s) at Station 2445+00.00			
Material Name	Area	Volume	Cumulative Volume
CutCommon	0.00	14.64	459.11
Embankment	3.08	5.16	19.57
Agg Base	15.91	24.78	184.19
Additional HMA	19.33	36.23	444.86

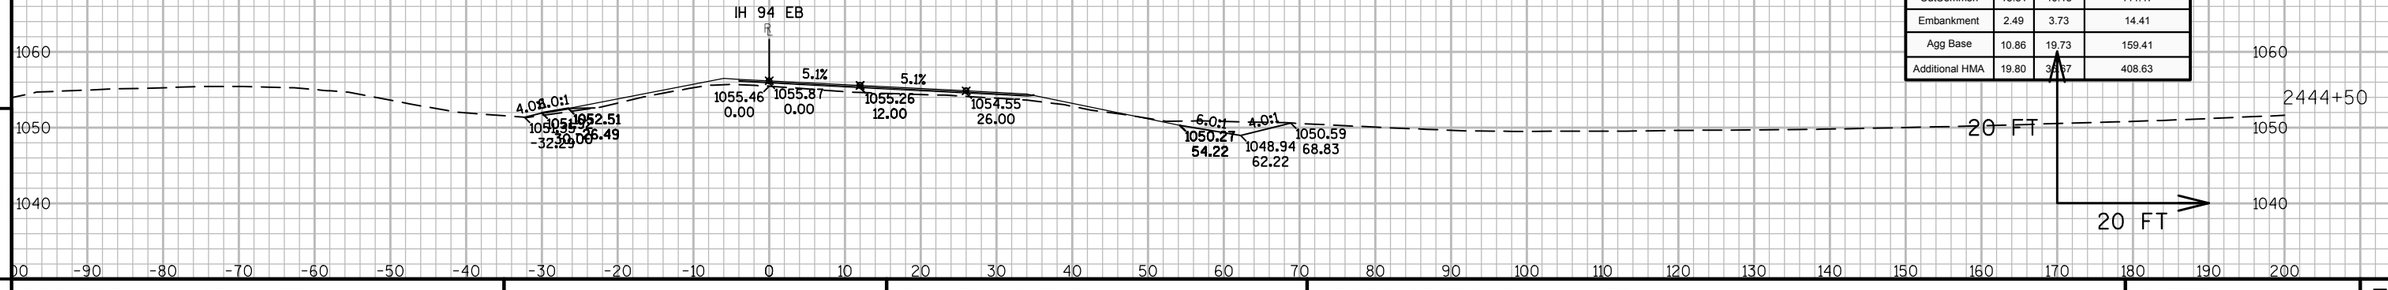

Material(s) at Station 2444+50.00			
Material Name	Area	Volume	Cumulative Volume
CutCommon	15.81	40.13	444.47
Embankment	2.49	3.73	14.41
Agg Base	10.86	19.73	159.41
Additional HMA	19.80	38.67	408.63


9

9


PROJECT NO: 1023-06-73	HWY: IH 94	COUNTY: MONROE	CROSS SECTIONS: IH 94 EB	SHEET	E

FILE NAME : N:\PDS\C3D\10230603\SHEETSPLAN\EAST BOUND C3D 2014\090202-XS-IH94-MON-EB- 2438+00 - 2500+00.DWG
LAYOUT NAME - 02 - (5)


PLOT DATE : 10/20/2014 10:49 AM PLOT BY : ANDRITSCH, ERIC R PLOT NAME : PLOT SCALE : 1:20_XREF

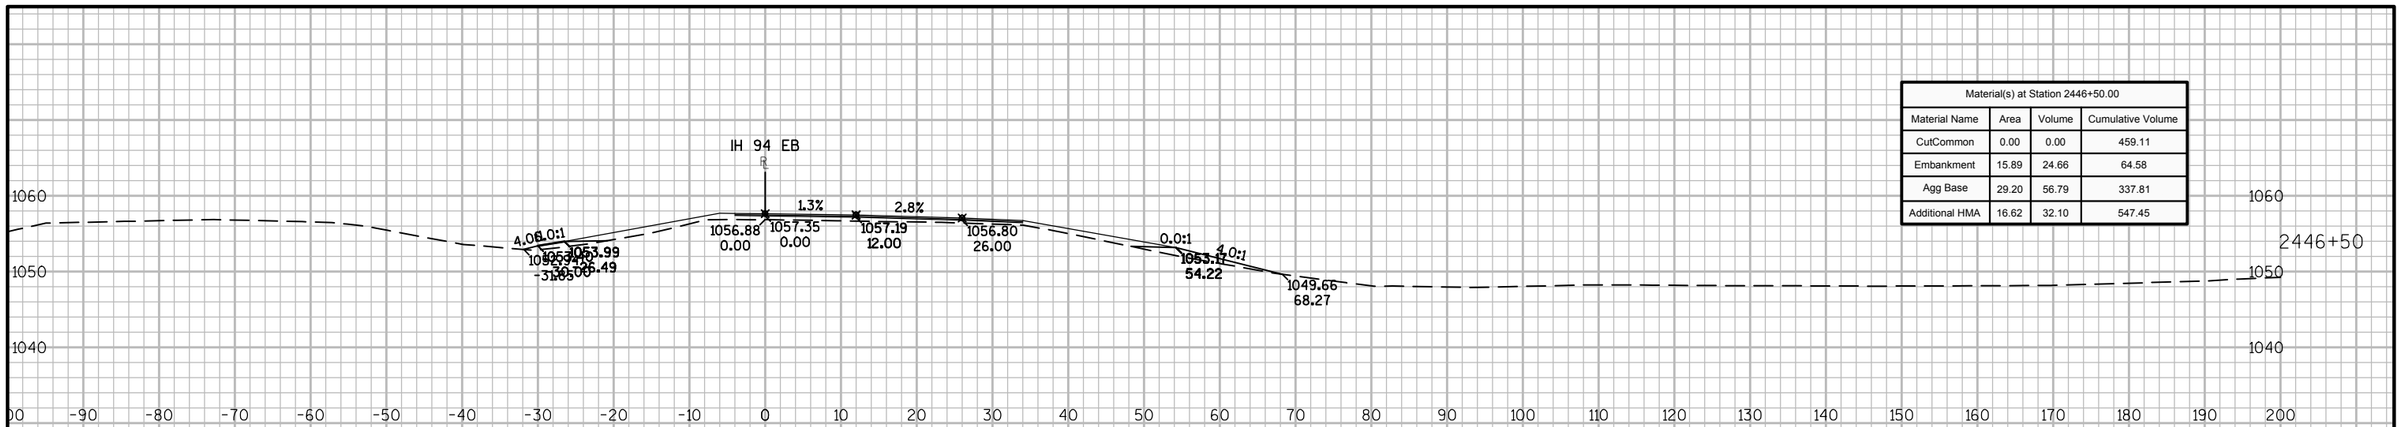

Material(s) at Station 2446+50.00			
Material Name	Area	Volume	Cumulative Volume
CutCommon	0.00	0.00	459.11
Embankment	15.89	24.66	64.58
Agg Base	29.20	56.79	337.81
Additional HMA	16.62	32.10	547.45

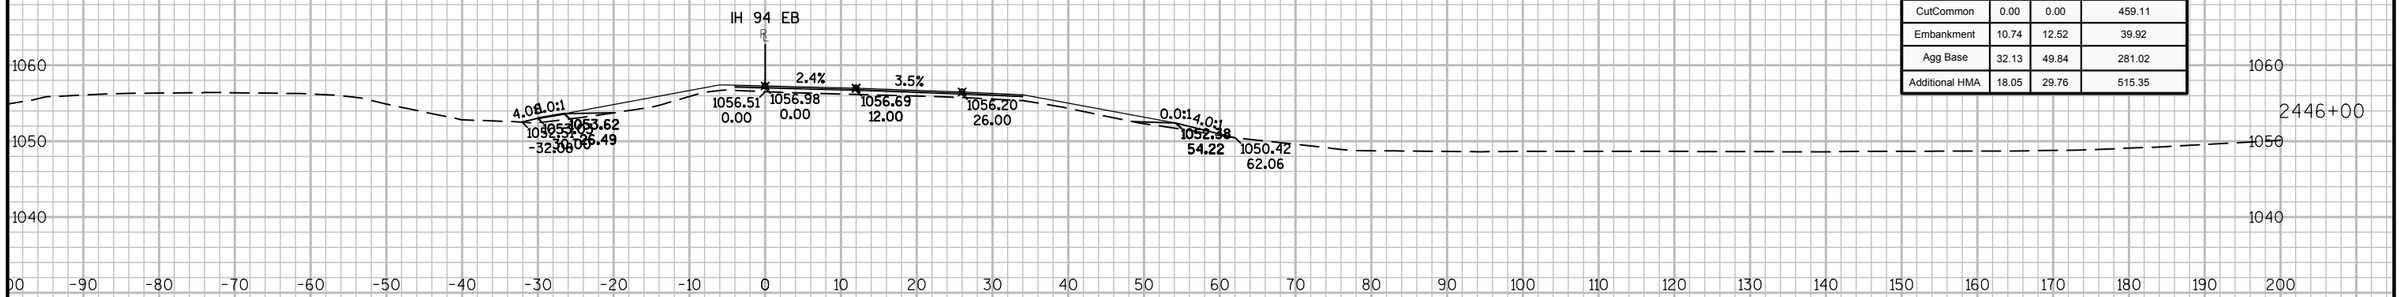

Material(s) at Station 2446+00.00			
Material Name	Area	Volume	Cumulative Volume
CutCommon	0.00	0.00	459.11
Embankment	10.74	12.52	39.92
Agg Base	32.13	49.84	281.02
Additional HMA	18.05	29.76	515.35

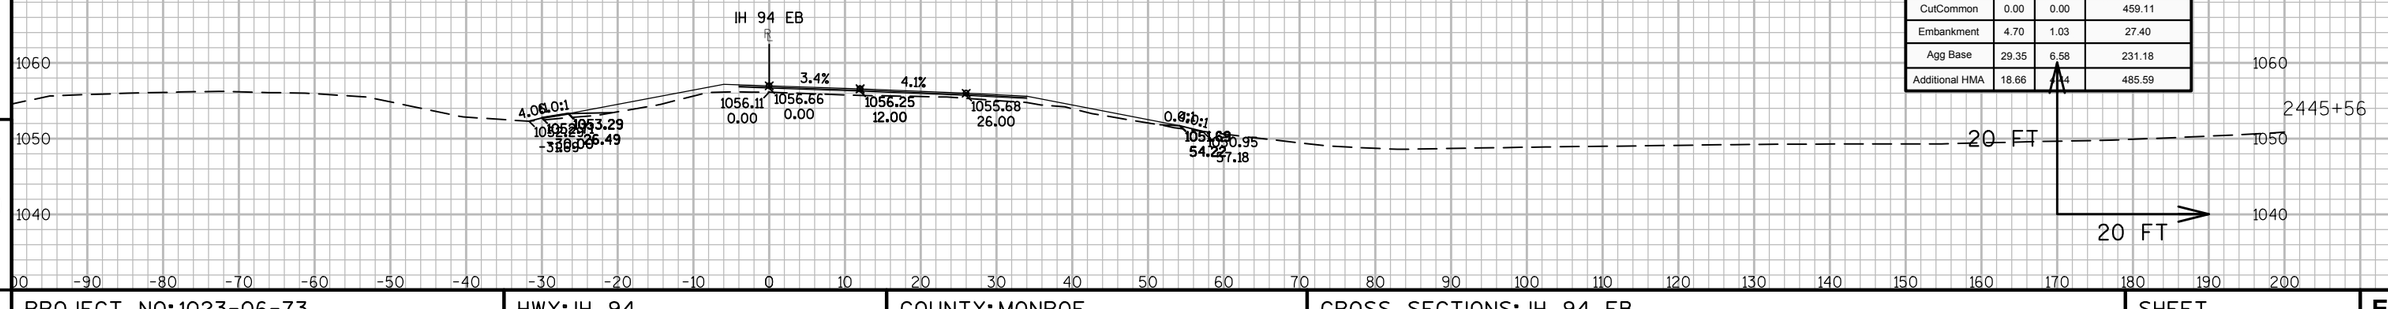

Material(s) at Station 2445+56.22			
Material Name	Area	Volume	Cumulative Volume
CutCommon	0.00	0.00	459.11
Embankment	4.70	1.03	27.40
Agg Base	29.35	6.58	231.18
Additional HMA	18.66	4.14	485.59


9

9


PROJECT NO: 1023-06-73	HWY: IH 94	COUNTY: MONROE	CROSS SECTIONS: IH 94 EB	SHEET	E

FILE NAME : N:\PDS\C3D\10230603\SHEETSPLAN\EAST BOUND C3D 2014\090202-XS-IH94-MON-EB- 2438+00 - 2500+00.DWG
LAYOUT NAME - 02 - (6)


PLOT DATE : 10/20/2014 10:50 AM PLOT BY : ANDRITSCH, ERIC R PLOT NAME : PLOT SCALE : 1:20_XREF

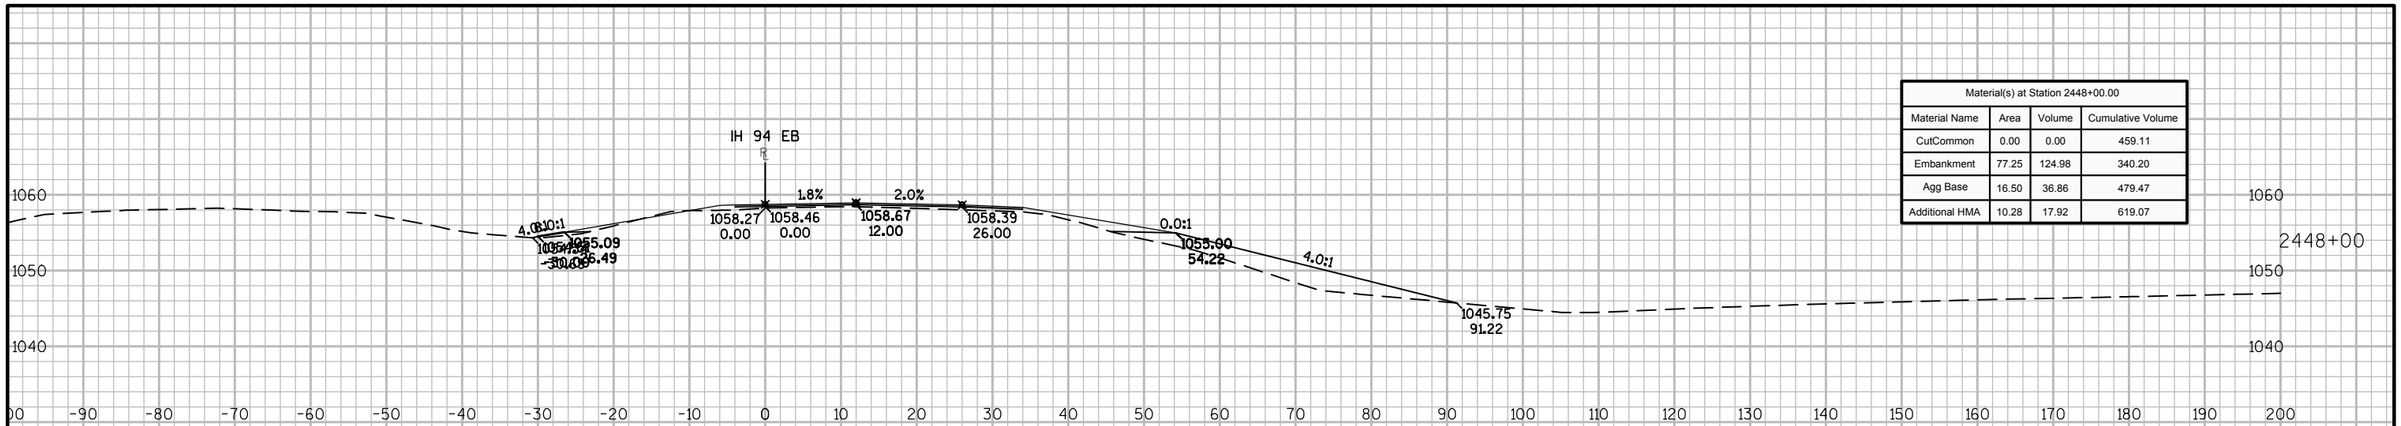

Material(s) at Station 2448+00.00			
Material Name	Area	Volume	Cumulative Volume
CutCommon	0.00	0.00	459.11
Embankment	77.25	124.98	340.20
Agg Base	16.50	36.86	479.47
Additional HMA	10.28	17.92	619.07

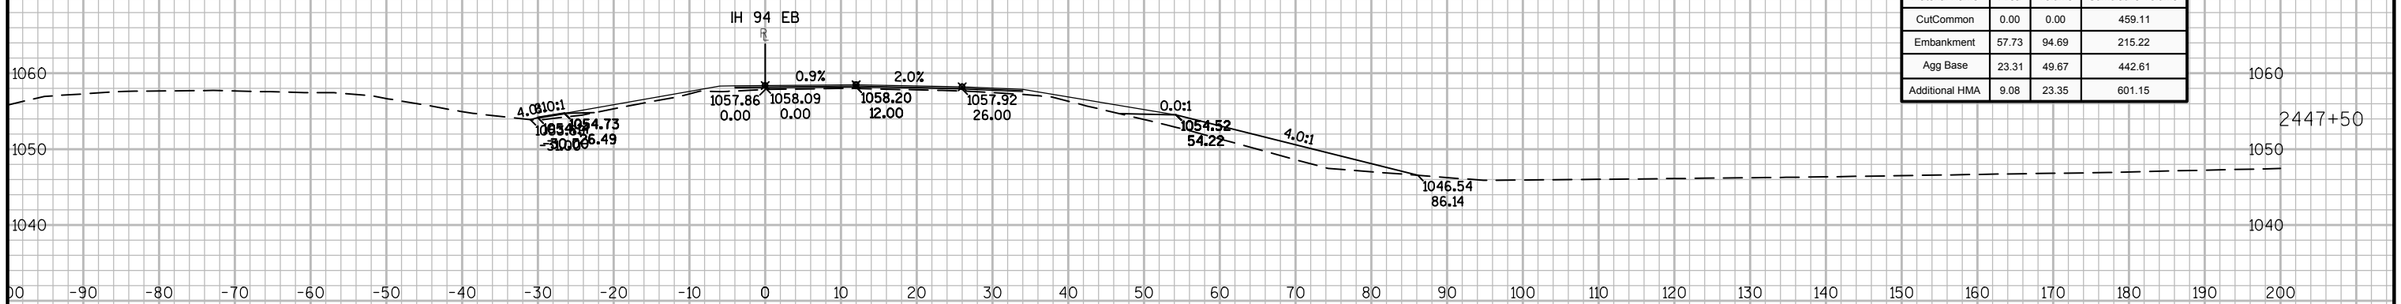

Material(s) at Station 2447+50.00			
Material Name	Area	Volume	Cumulative Volume
CutCommon	0.00	0.00	459.11
Embankment	57.73	94.69	215.22
Agg Base	23.31	49.67	442.61
Additional HMA	9.08	23.35	601.15

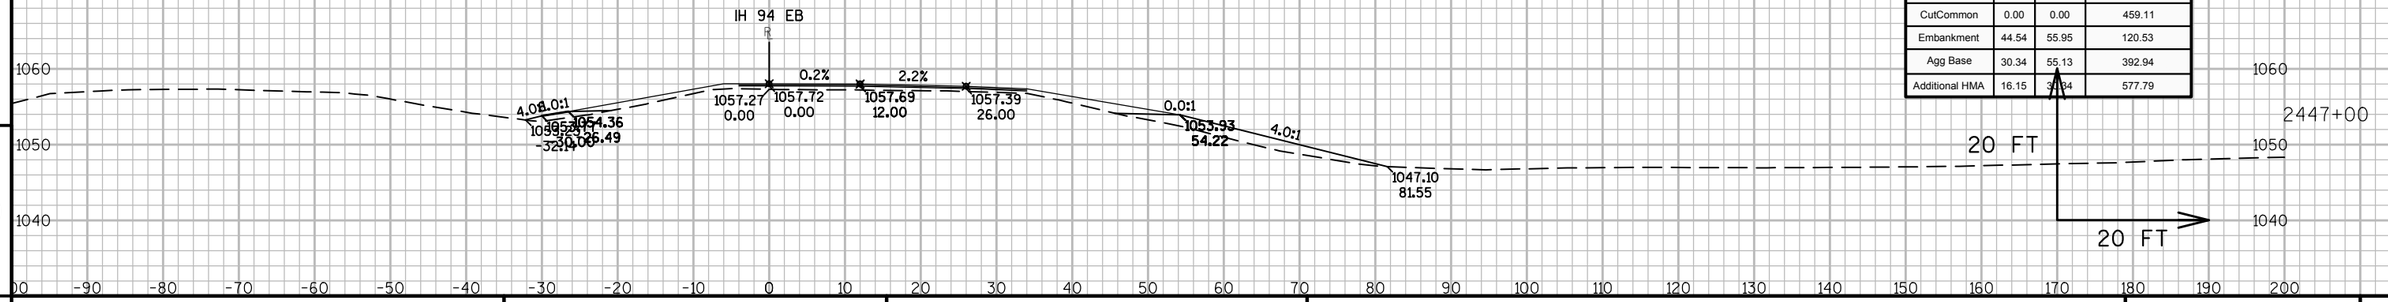

Material(s) at Station 2447+00.00			
Material Name	Area	Volume	Cumulative Volume
CutCommon	0.00	0.00	459.11
Embankment	44.54	55.95	120.53
Agg Base	30.34	55.13	392.94
Additional HMA	16.15	30.84	577.79


9

9


PROJECT NO: 1023-06-73	HWY: IH 94	COUNTY: MONROE	CROSS SECTIONS: IH 94 EB	SHEET	E

FILE NAME : N:\PDS\C3D\10230603\SHEETSPLAN\EAST BOUND C3D 2014\090202-XS-IH94-MON-EB- 2438+00 - 2500+00.DWG
LAYOUT NAME - 02 - (7)

PLOT DATE : 10/20/2014 10:50 AM PLOT BY : ANDRITSCH, ERIC R PLOT NAME : PLOT SCALE : 1:20_XREF

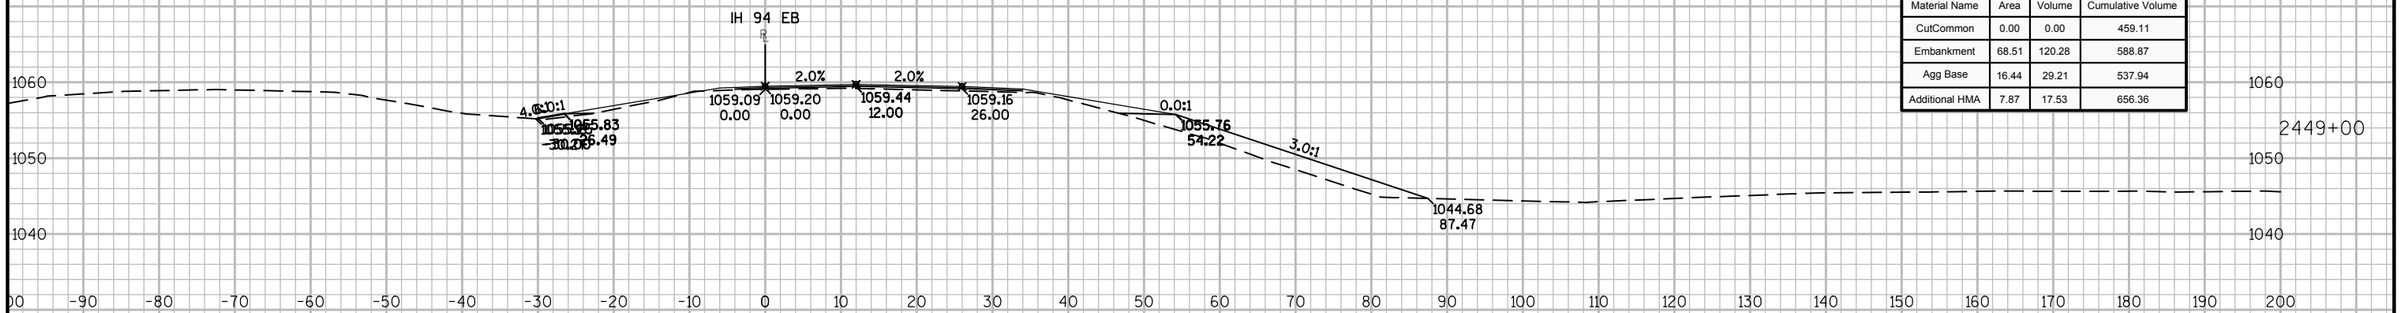

Material(s) at Station 2449+00.00			
Material Name	Area	Volume	Cumulative Volume
CutCommon	0.00	0.00	459.11
Embankment	68.51	120.28	588.87
Agg Base	16.44	29.21	537.94
Additional HMA	7.87	17.53	656.36

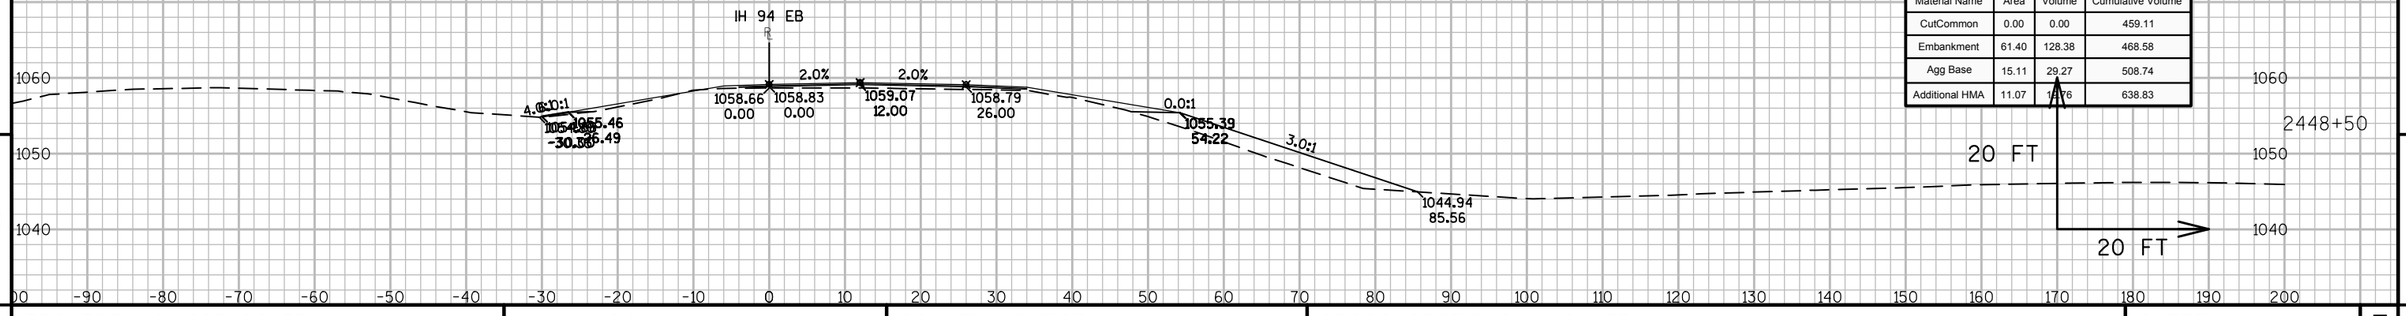

Material(s) at Station 2448+50.00			
Material Name	Area	Volume	Cumulative Volume
CutCommon	0.00	0.00	459.11
Embankment	61.40	128.38	468.58
Agg Base	15.11	29.27	508.74
Additional HMA	11.07	18.76	638.83


9

9

PROJECT NO: 1023-06-73	HWY: IH 94	COUNTY: MONROE	CROSS SECTIONS: IH 94 EB	SHEET	E

FILE NAME : N:\PDS\C3D\10230603\SHEETSPLAN\EAST BOUND C3D 2014\090202-XS-IH94-MON-EB- 2438+00 - 2500+00.DWG
LAYOUT NAME - 02 - (8)

PLOT DATE : 10/20/2014 10:50 AM PLOT BY : ANDRITSCH, ERIC R PLOT NAME : PLOT SCALE : 1:20_XREF

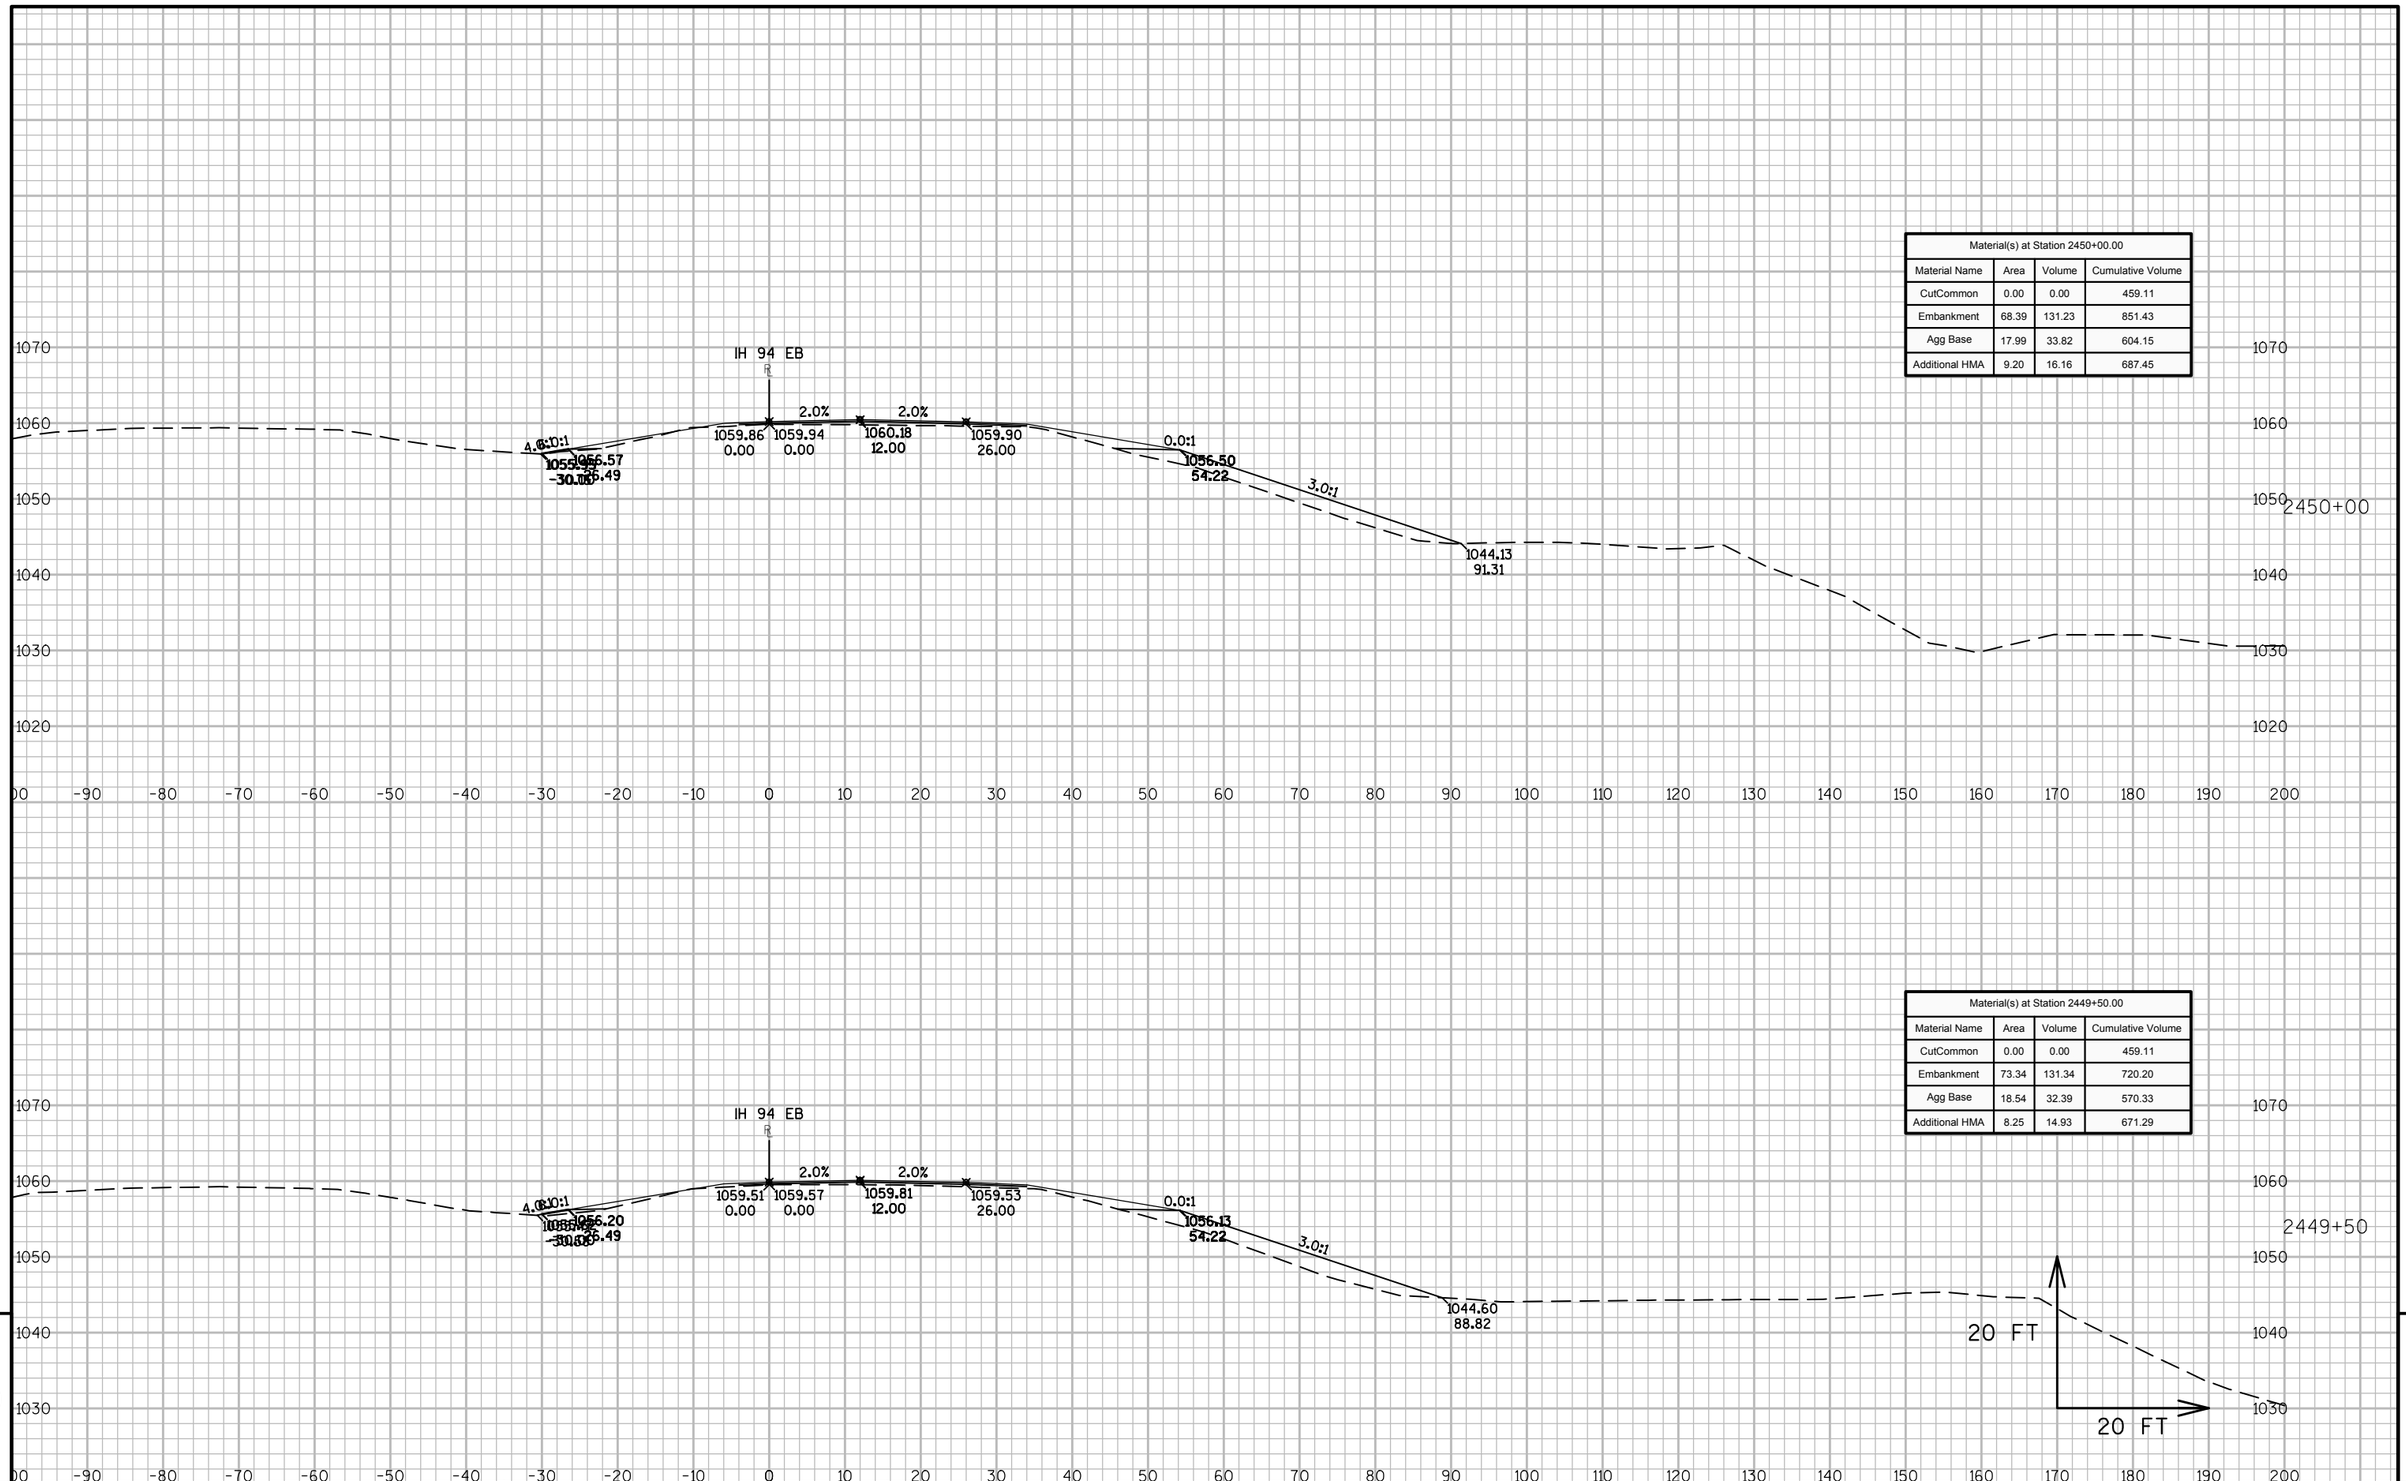

Material(s) at Station 2450+00.00			
Material Name	Area	Volume	Cumulative Volume
CutCommon	0.00	0.00	459.11
Embankment	68.39	131.23	851.43
Agg Base	17.99	33.82	604.15
Additional HMA	9.20	16.16	687.45

Material(s) at Station 2449+50.00			
Material Name	Area	Volume	Cumulative Volume
CutCommon	0.00	0.00	459.11
Embankment	73.34	131.34	720.20
Agg Base	18.54	32.39	570.33
Additional HMA	8.25	14.93	671.29


9

9

PROJECT NO: 1023-06-73	HWY: IH 94	COUNTY: MONROE	CROSS SECTIONS: IH 94 EB	SHEET	E

FILE NAME : N:\PDS\C3D\10230603\SHEETSPLAN\EAST BOUND C3D 2014\090202-XS-IH94-MON-EB- 2438+00 - 2500+00.DWG
LAYOUT NAME - 02 - (9)

PLOT DATE : 10/20/2014 10:50 AM PLOT BY : ANDRITSCH, ERIC R PLOT NAME : PLOT SCALE : 1:20_XREF

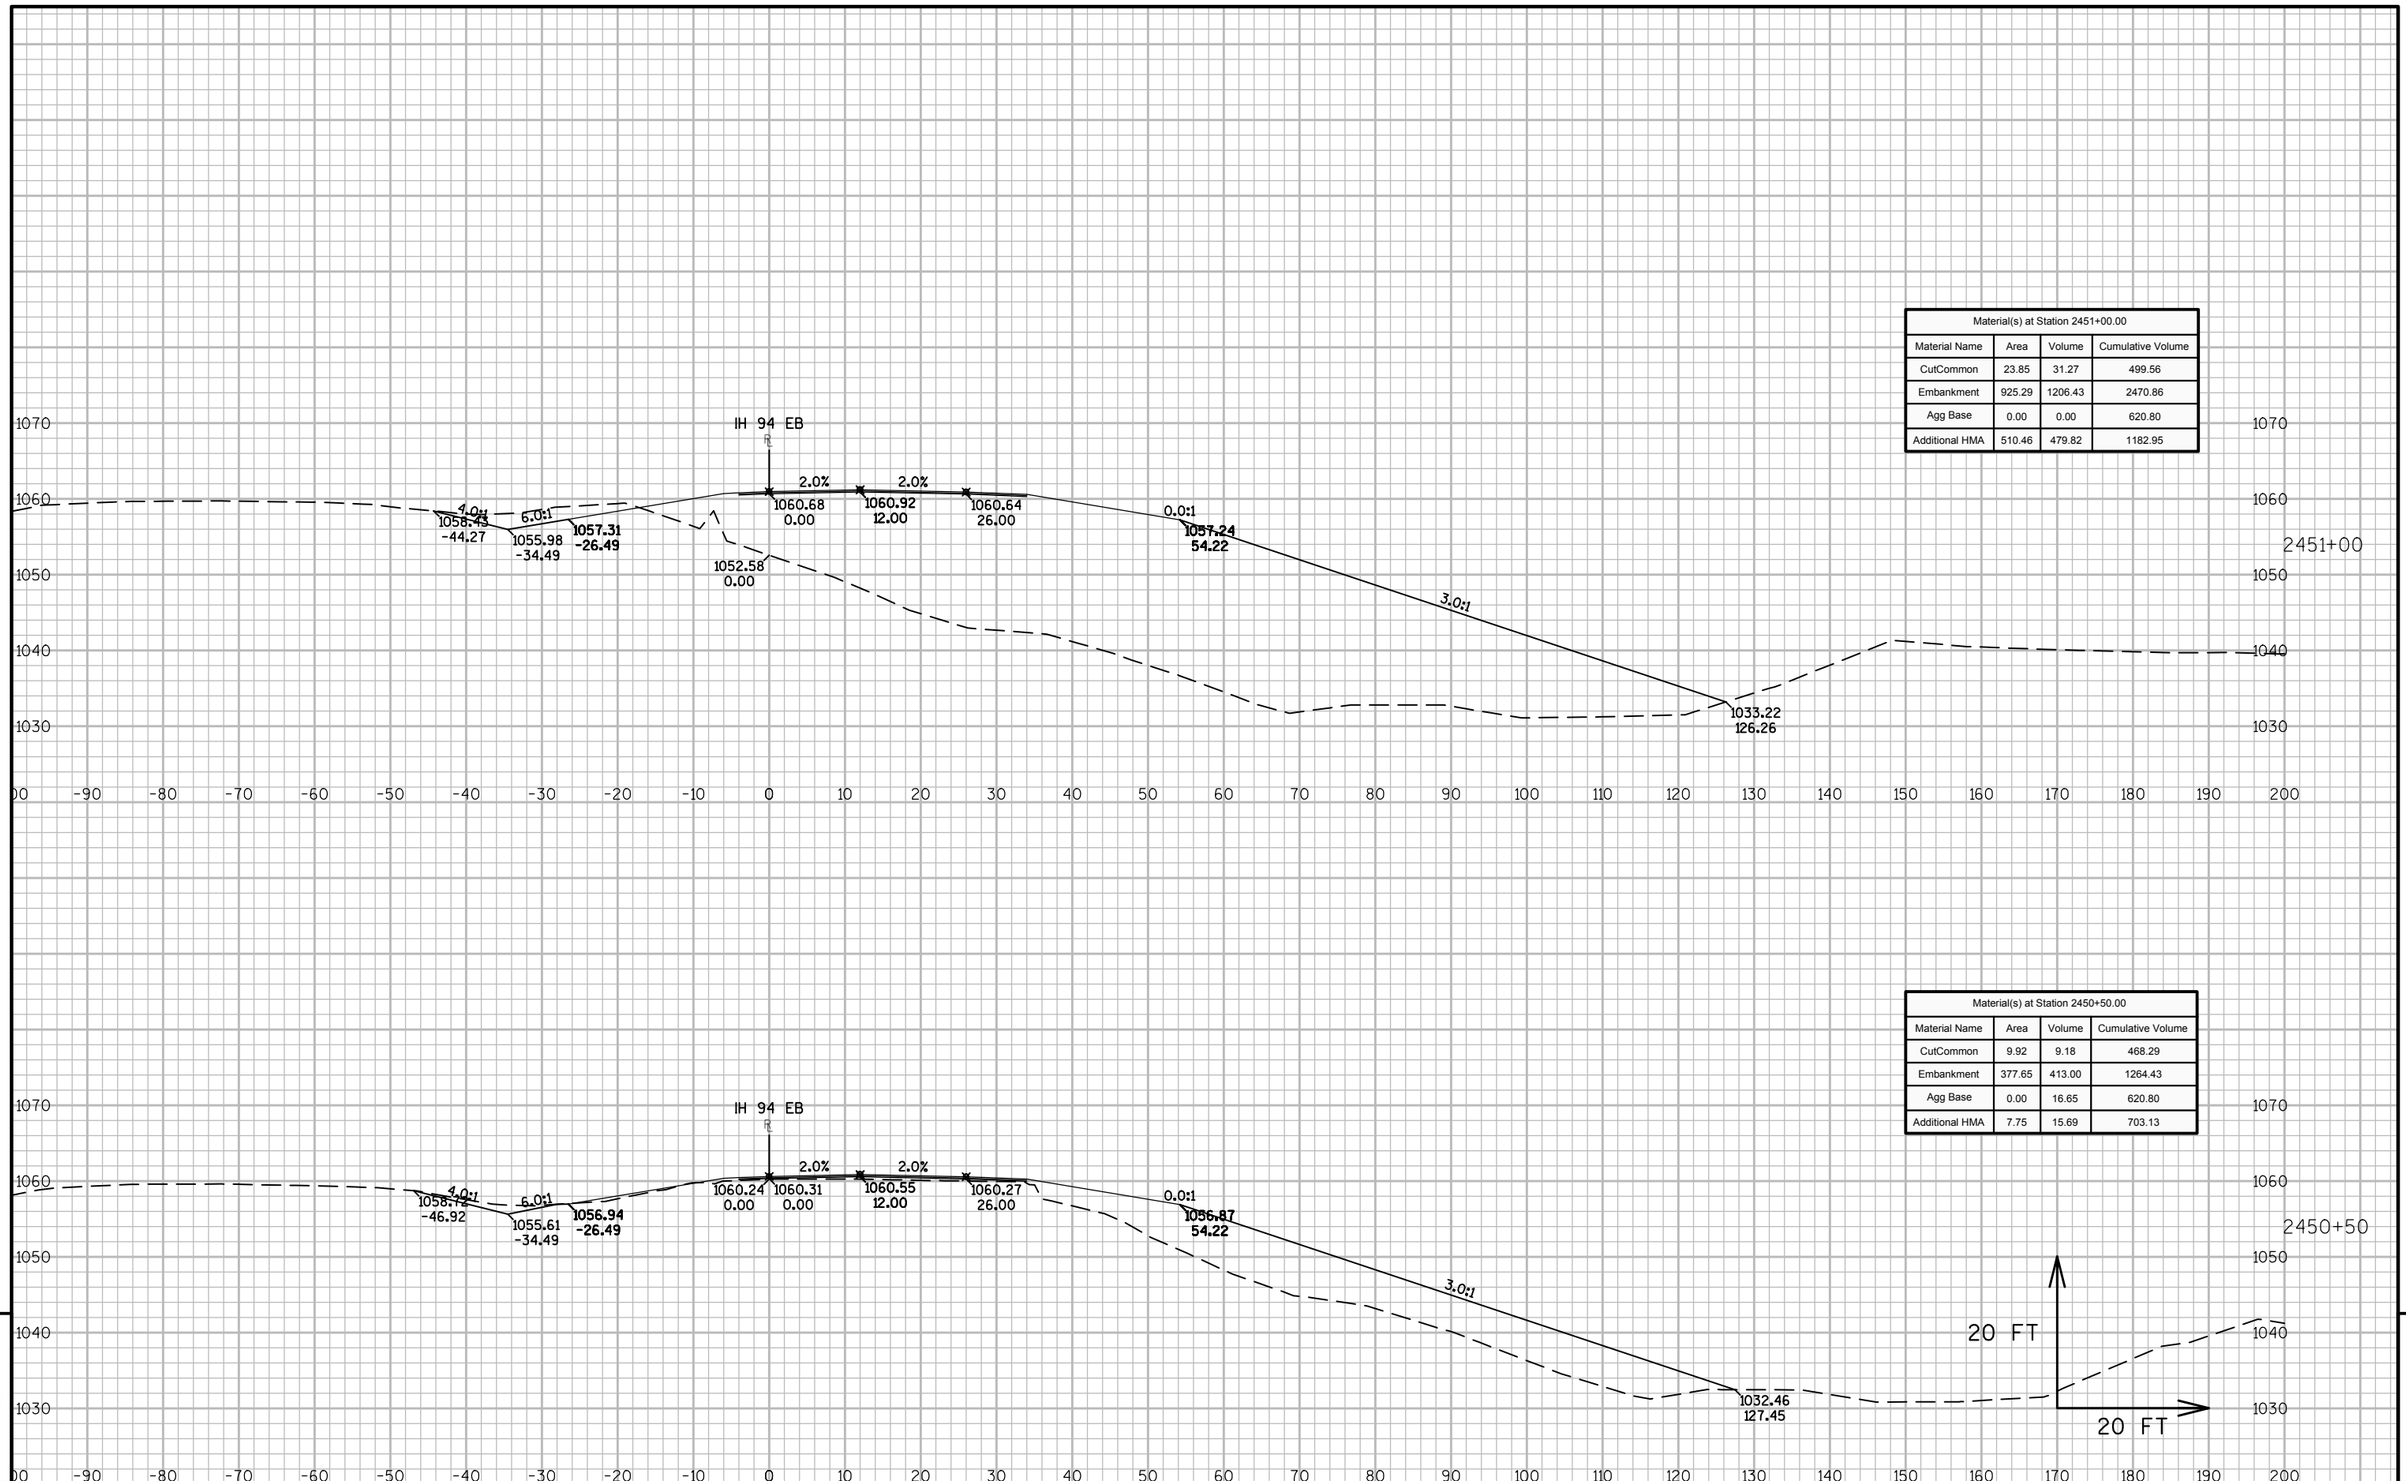

Material(s) at Station 2451+00.00			
Material Name	Area	Volume	Cumulative Volume
CutCommon	23.85	31.27	499.56
Embankment	925.29	1206.43	2470.86
Agg Base	0.00	0.00	620.80
Additional HMA	510.46	479.82	1182.95


Material(s) at Station 2450+50.00			
Material Name	Area	Volume	Cumulative Volume
CutCommon	9.92	9.18	468.29
Embankment	377.65	413.00	1264.43
Agg Base	0.00	16.65	620.80
Additional HMA	7.75	15.69	703.13

9 9

PROJECT NO: 1023-06-73	HWY: IH 94	COUNTY: MONROE	CROSS SECTIONS: IH 94 EB	SHEET	E

FILE NAME : N:\PDS\C3D\10230603\SHEETSPLAN\EAST BOUND C3D 2014\090202-XS-IH94-MON-EB- 2438+00 - 2500+00.DWG
LAYOUT NAME - 02 - (10)

PLOT DATE : 10/20/2014 10:50 AM PLOT BY : ANDRITSCH, ERIC R PLOT NAME : PLOT SCALE : 1:20_XREF

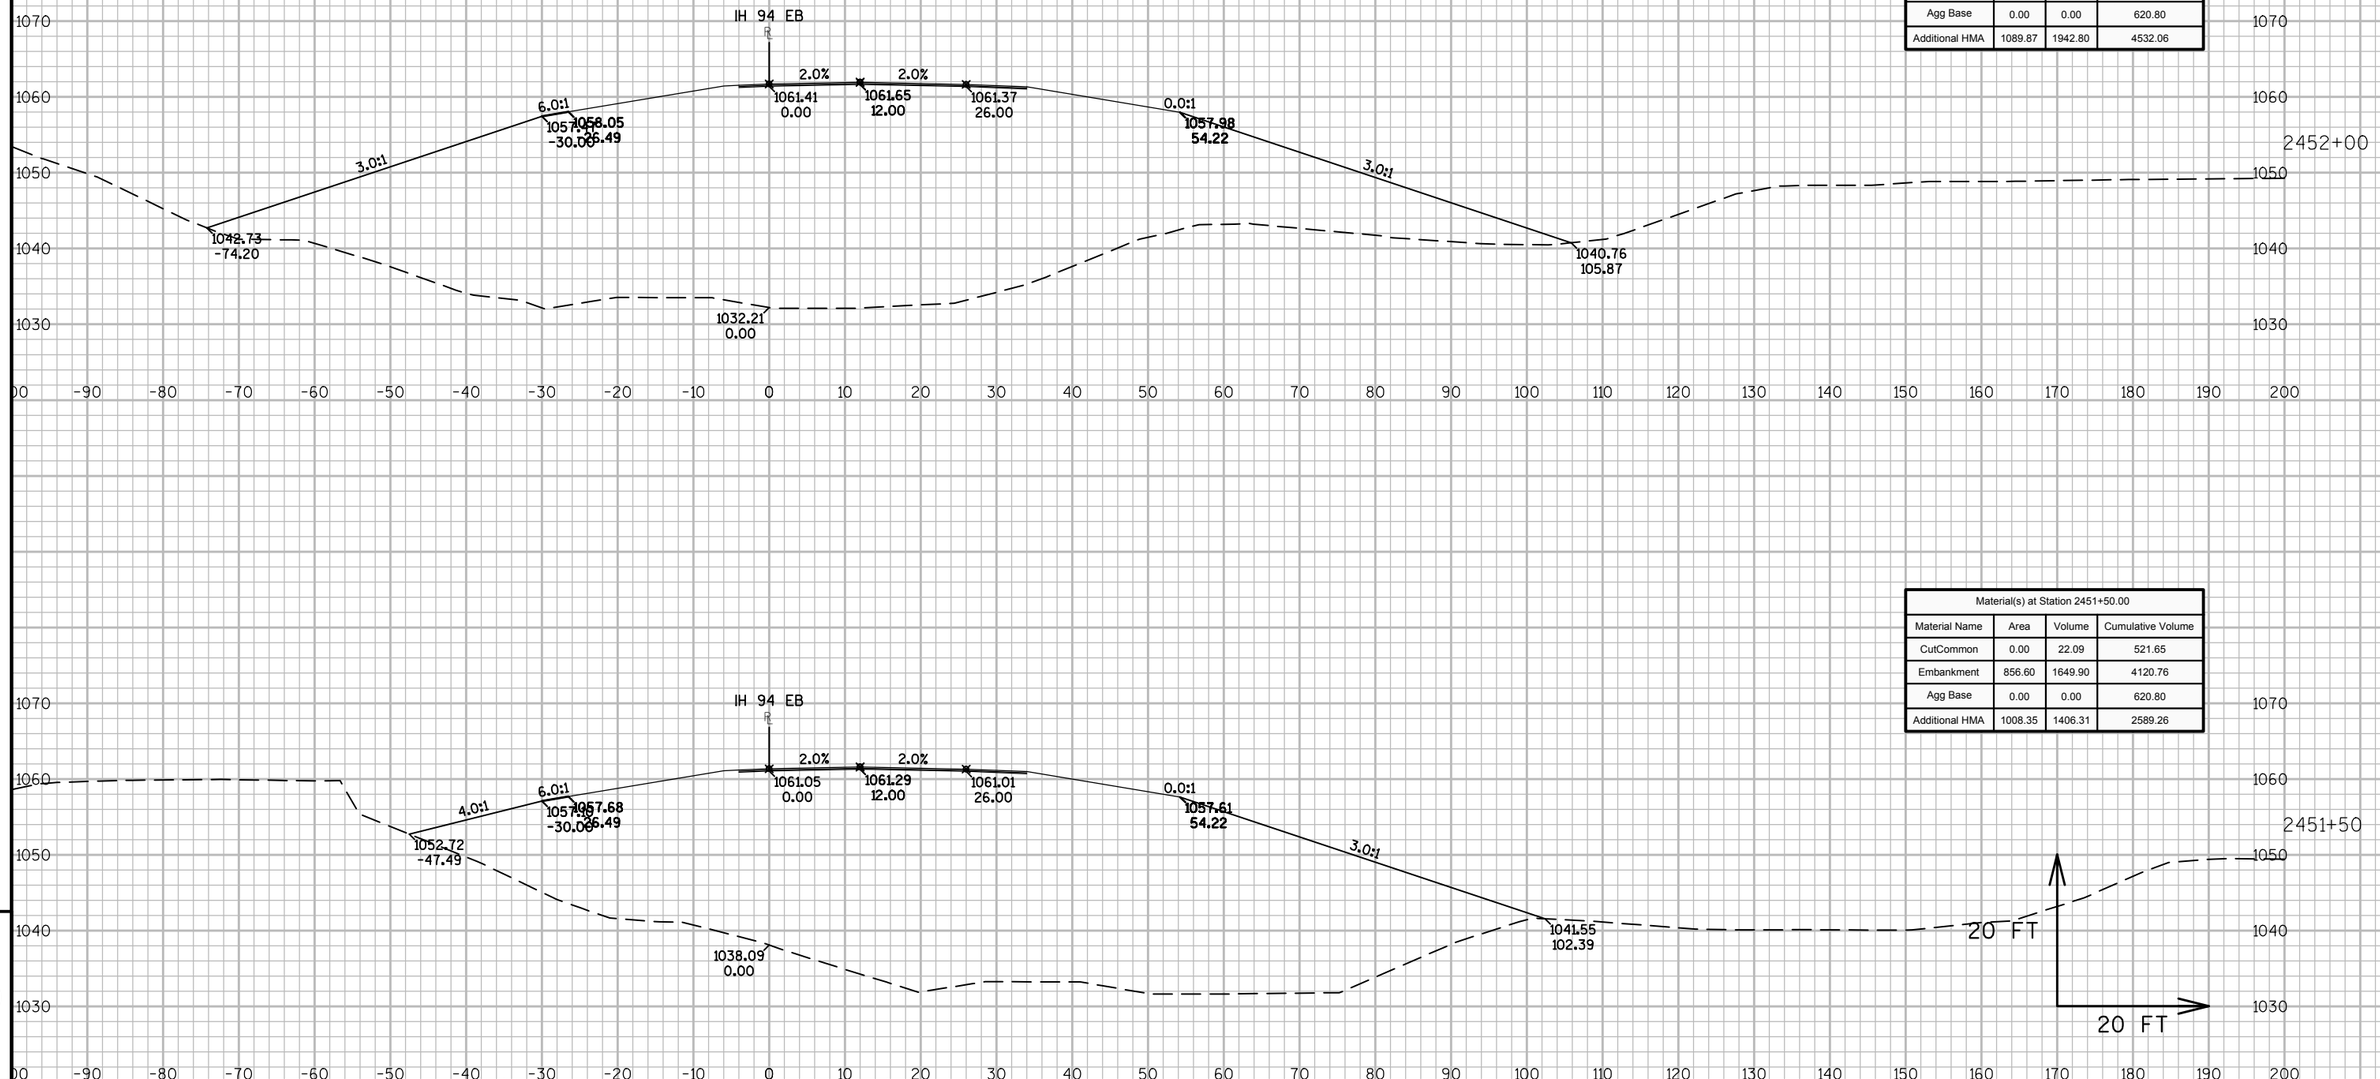

Material(s) at Station 2452+00.00

Material Name	Area	Volume	Cumulative Volume
CutCommon	0.00	0.00	521.65
Embankment	1024.32	1741.59	5862.35
Agg Base	0.00	0.00	620.80
Additional HMA	1089.87	1942.80	4532.06

Material(s) at Station 2451+50.00


Material Name	Area	Volume	Cumulative Volume
CutCommon	0.00	22.09	521.65
Embankment	856.60	1649.90	4120.76
Agg Base	0.00	0.00	620.80
Additional HMA	1008.35	1406.31	2589.26

9


9

PROJECT NO: 1023-06-73	HWY: IH 94	COUNTY: MONROE	CROSS SECTIONS: IH 94 EB	SHEET	E

FILE NAME : N:\PDS\C3D\10230603\SHEETSPLAN\EAST BOUND C3D 2014\090202-XS-IH94-MON-EB- 2438+00 - 2500+00.DWG
LAYOUT NAME - 02 - (11)
PLOT DATE : 10/20/2014 10:50 AM PLOT BY : ANDRITSCH, ERIC R PLOT NAME : PLOT SCALE : 1:20_XREF

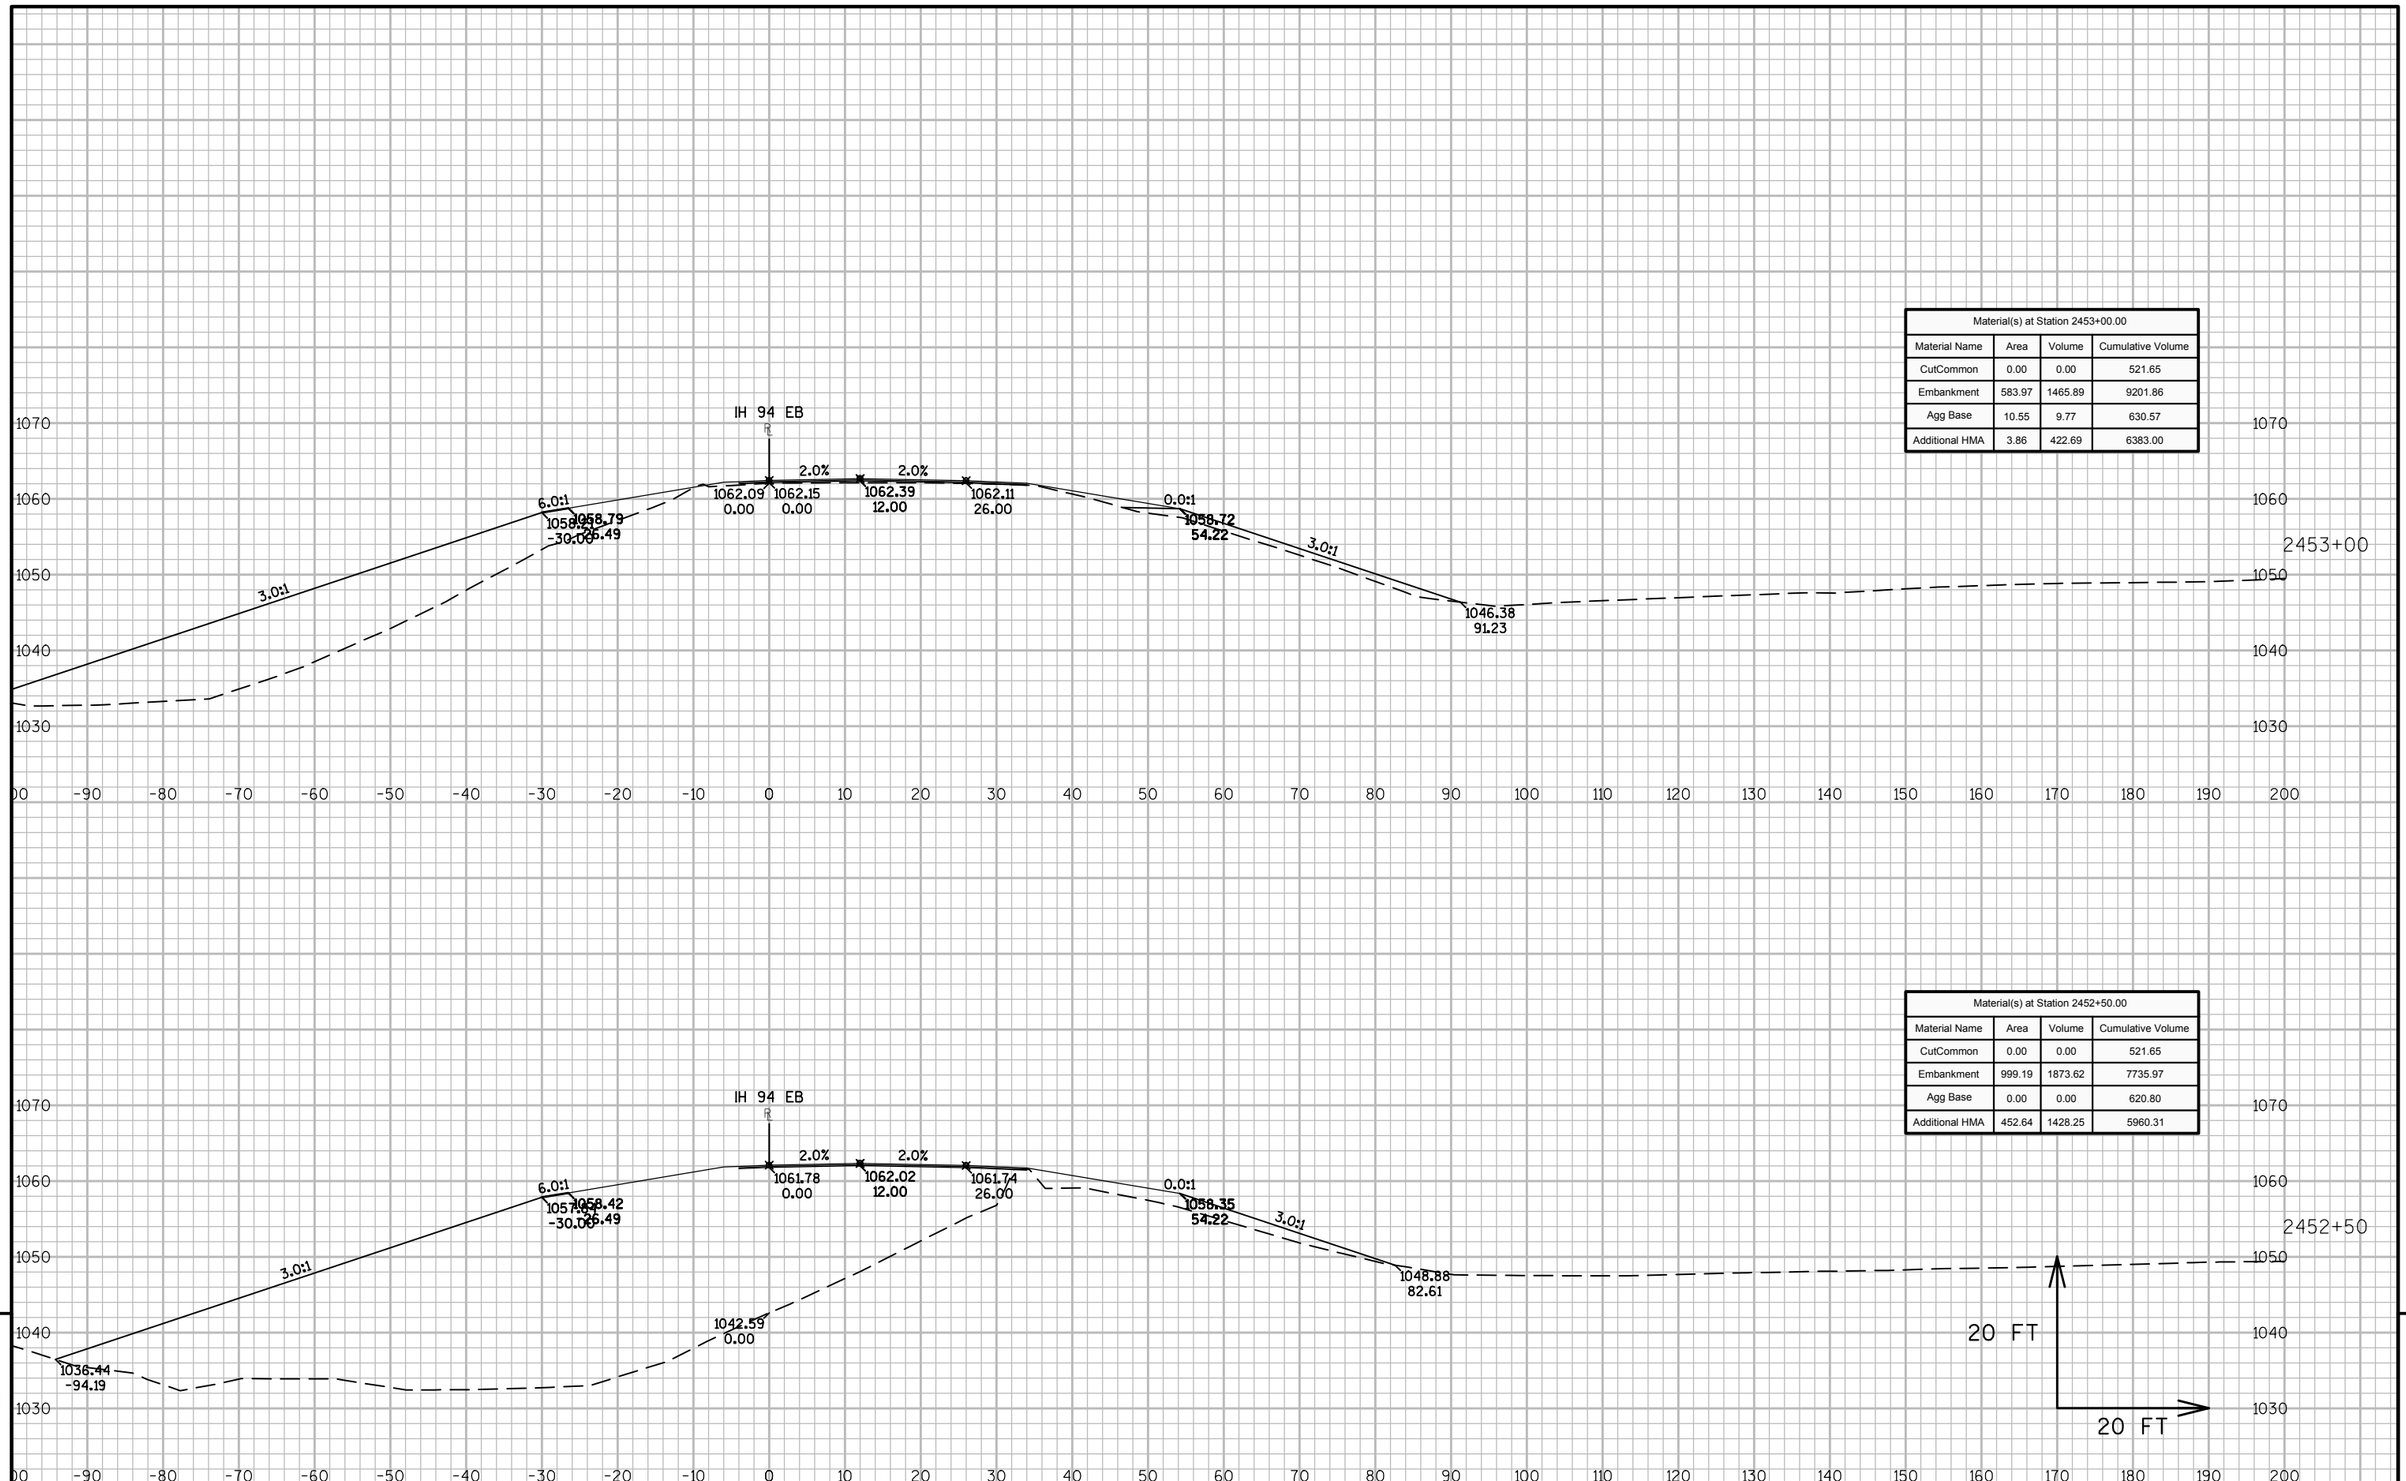

Material(s) at Station 2453+00.00			
Material Name	Area	Volume	Cumulative Volume
CutCommon	0.00	0.00	521.65
Embankment	583.97	1465.89	9201.86
Agg Base	10.55	9.77	630.57
Additional HMA	3.86	422.69	6383.00

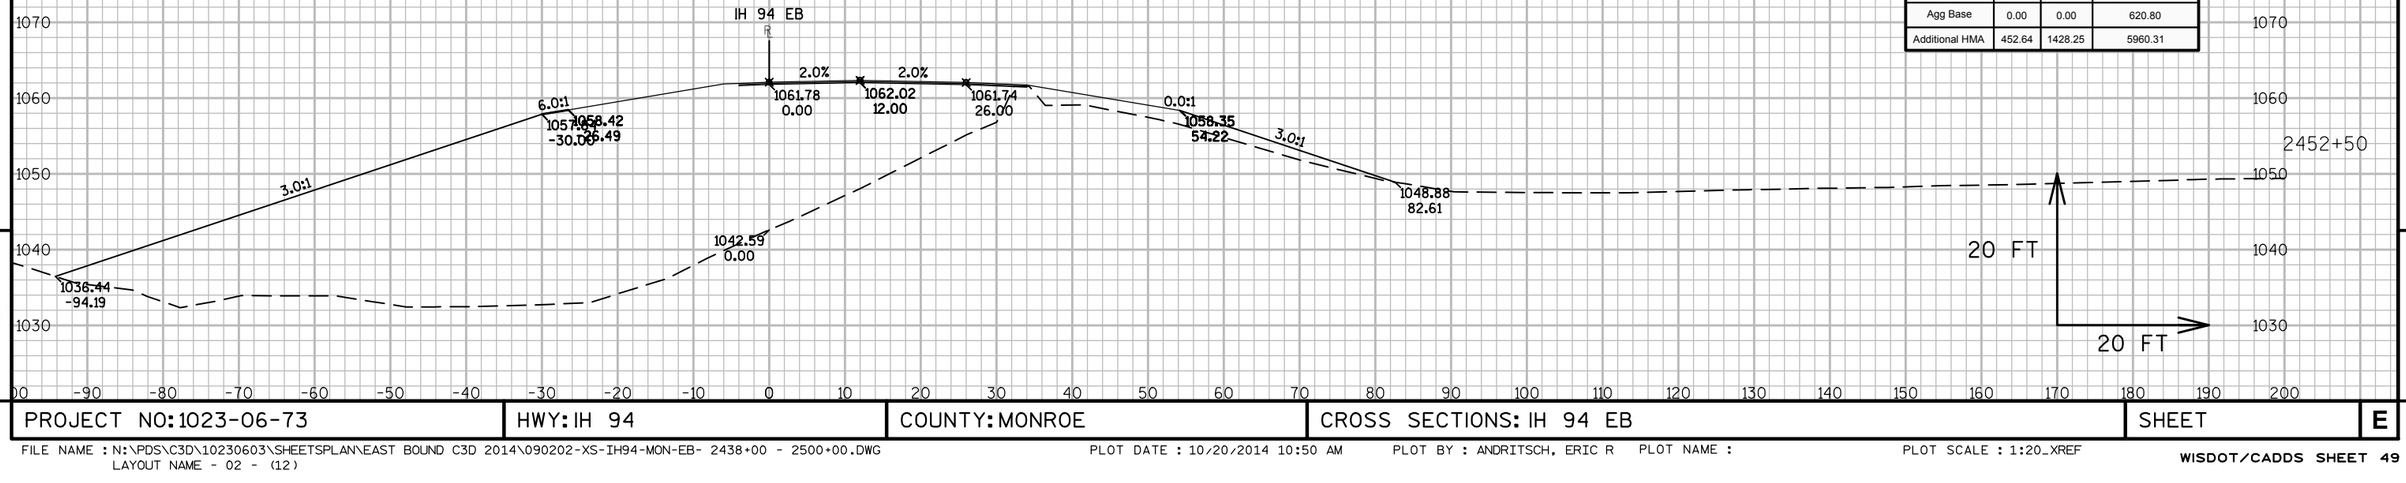


Material(s) at Station 2452+50.00			
Material Name	Area	Volume	Cumulative Volume
CutCommon	0.00	0.00	521.65
Embankment	999.19	1873.62	7735.97
Agg Base	0.00	0.00	620.80
Additional HMA	452.64	1428.25	5960.31

9 9

PROJECT NO: 1023-06-73	HWY: IH 94	COUNTY: MONROE	CROSS SECTIONS: IH 94 EB	SHEET	E

FILE NAME : N:\PDS\C3D\10230603\SHEETSPLAN\EAST BOUND C3D 2014\090202-XS-IH94-MON-EB- 2438+00 - 2500+00.DWG
LAYOUT NAME - 02 - (12)
PLOT DATE : 10/20/2014 10:50 AM PLOT BY : ANDRITSCH, ERIC R PLOT NAME : PLOT SCALE : 1:20_XREF
WISDOT/CADDS SHEET 49

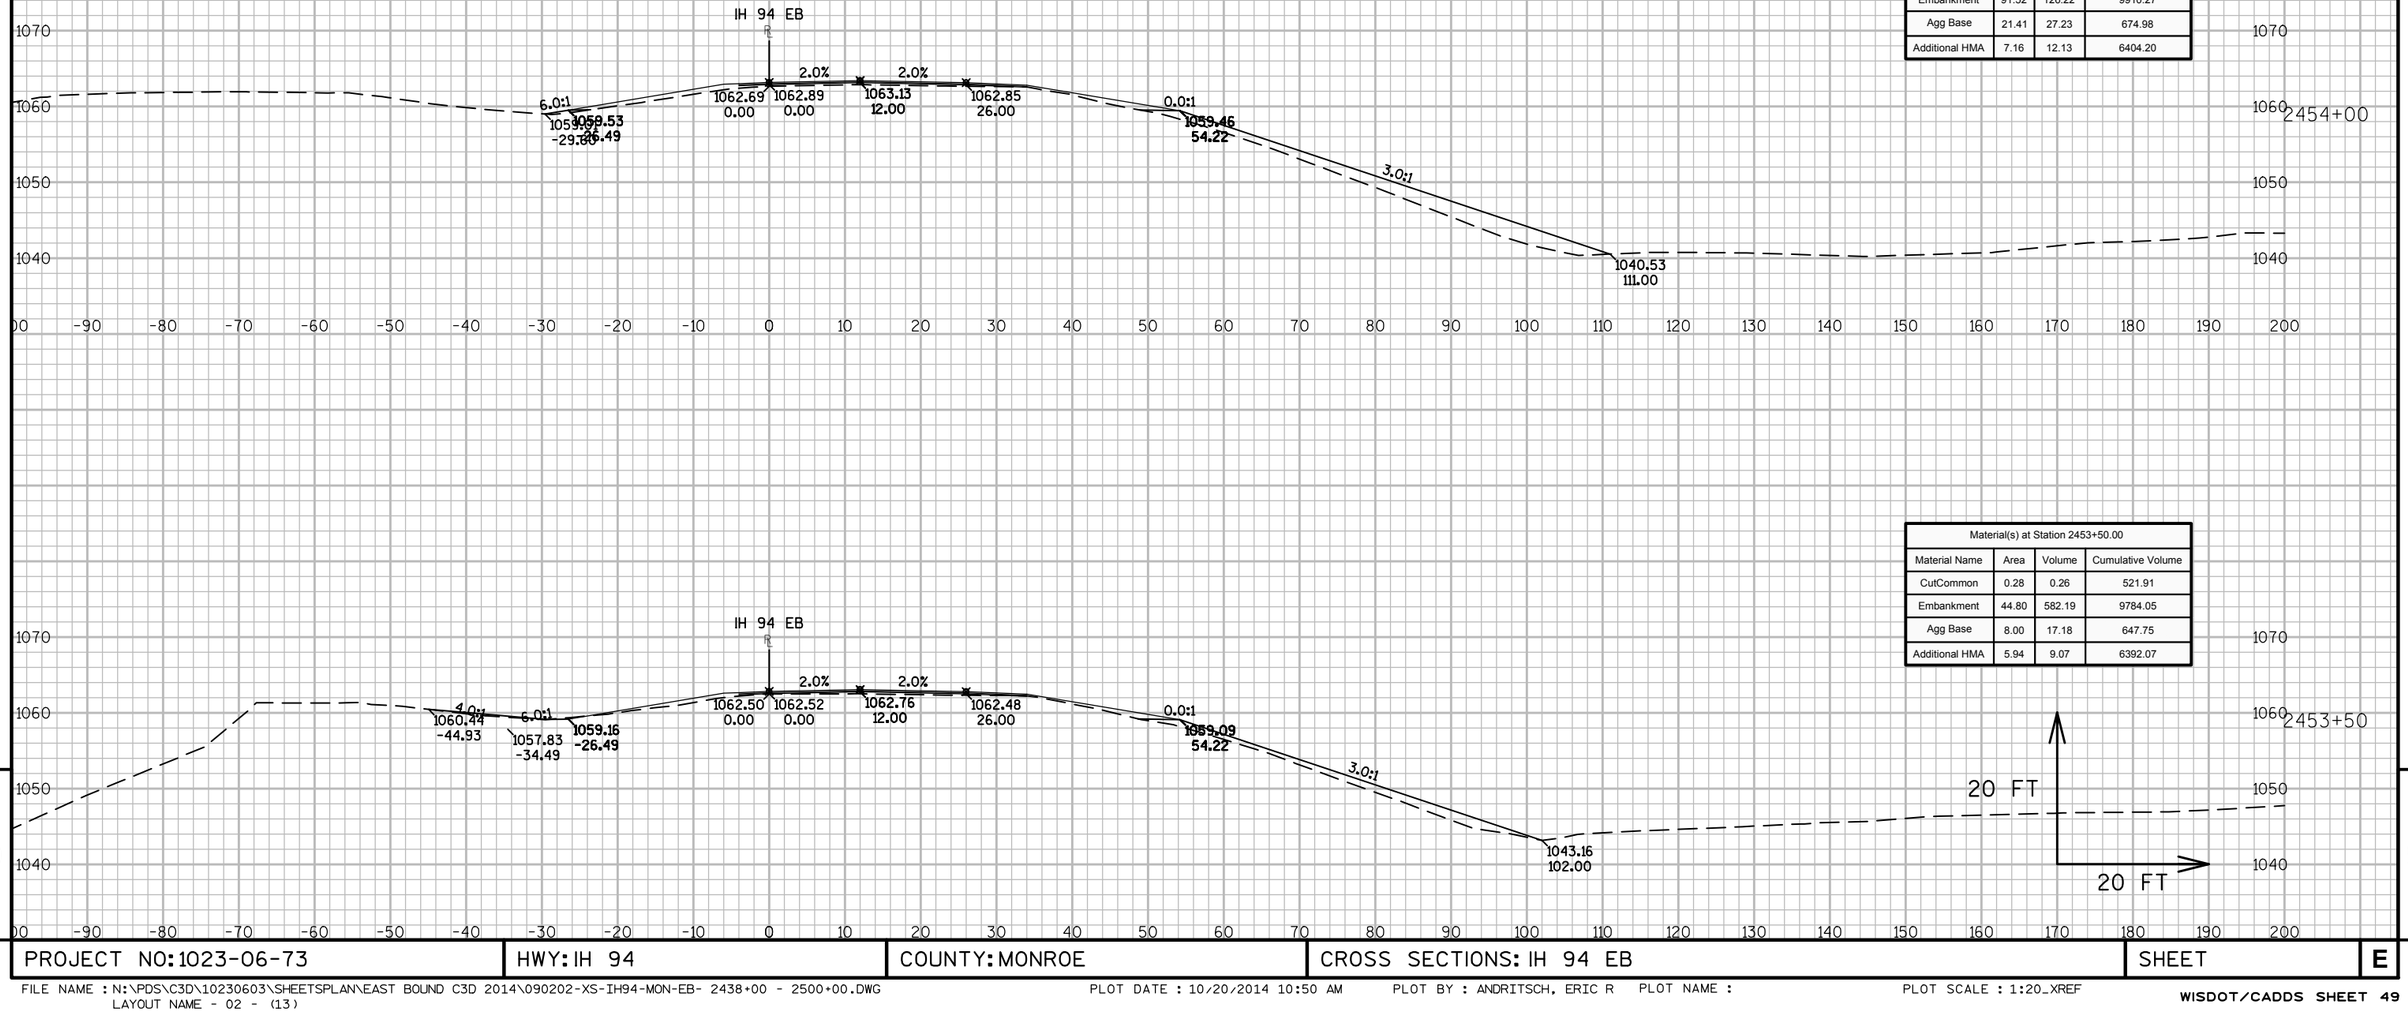


Material(s) at Station 2454+00.00			
Material Name	Area	Volume	Cumulative Volume
CutCommon	0.00	0.26	522.16
Embankment	91.52	126.22	9910.27
Agg Base	21.41	27.23	674.98
Additional HMA	7.16	12.13	6404.20

Material(s) at Station 2453+50.00			
Material Name	Area	Volume	Cumulative Volume
CutCommon	0.28	0.26	521.91
Embankment	44.80	582.19	9784.05
Agg Base	8.00	17.18	647.75
Additional HMA	5.94	9.07	6392.07

9

9

PROJECT NO: 1023-06-73	HWY: IH 94	COUNTY: MONROE	CROSS SECTIONS: IH 94 EB	SHEET	E

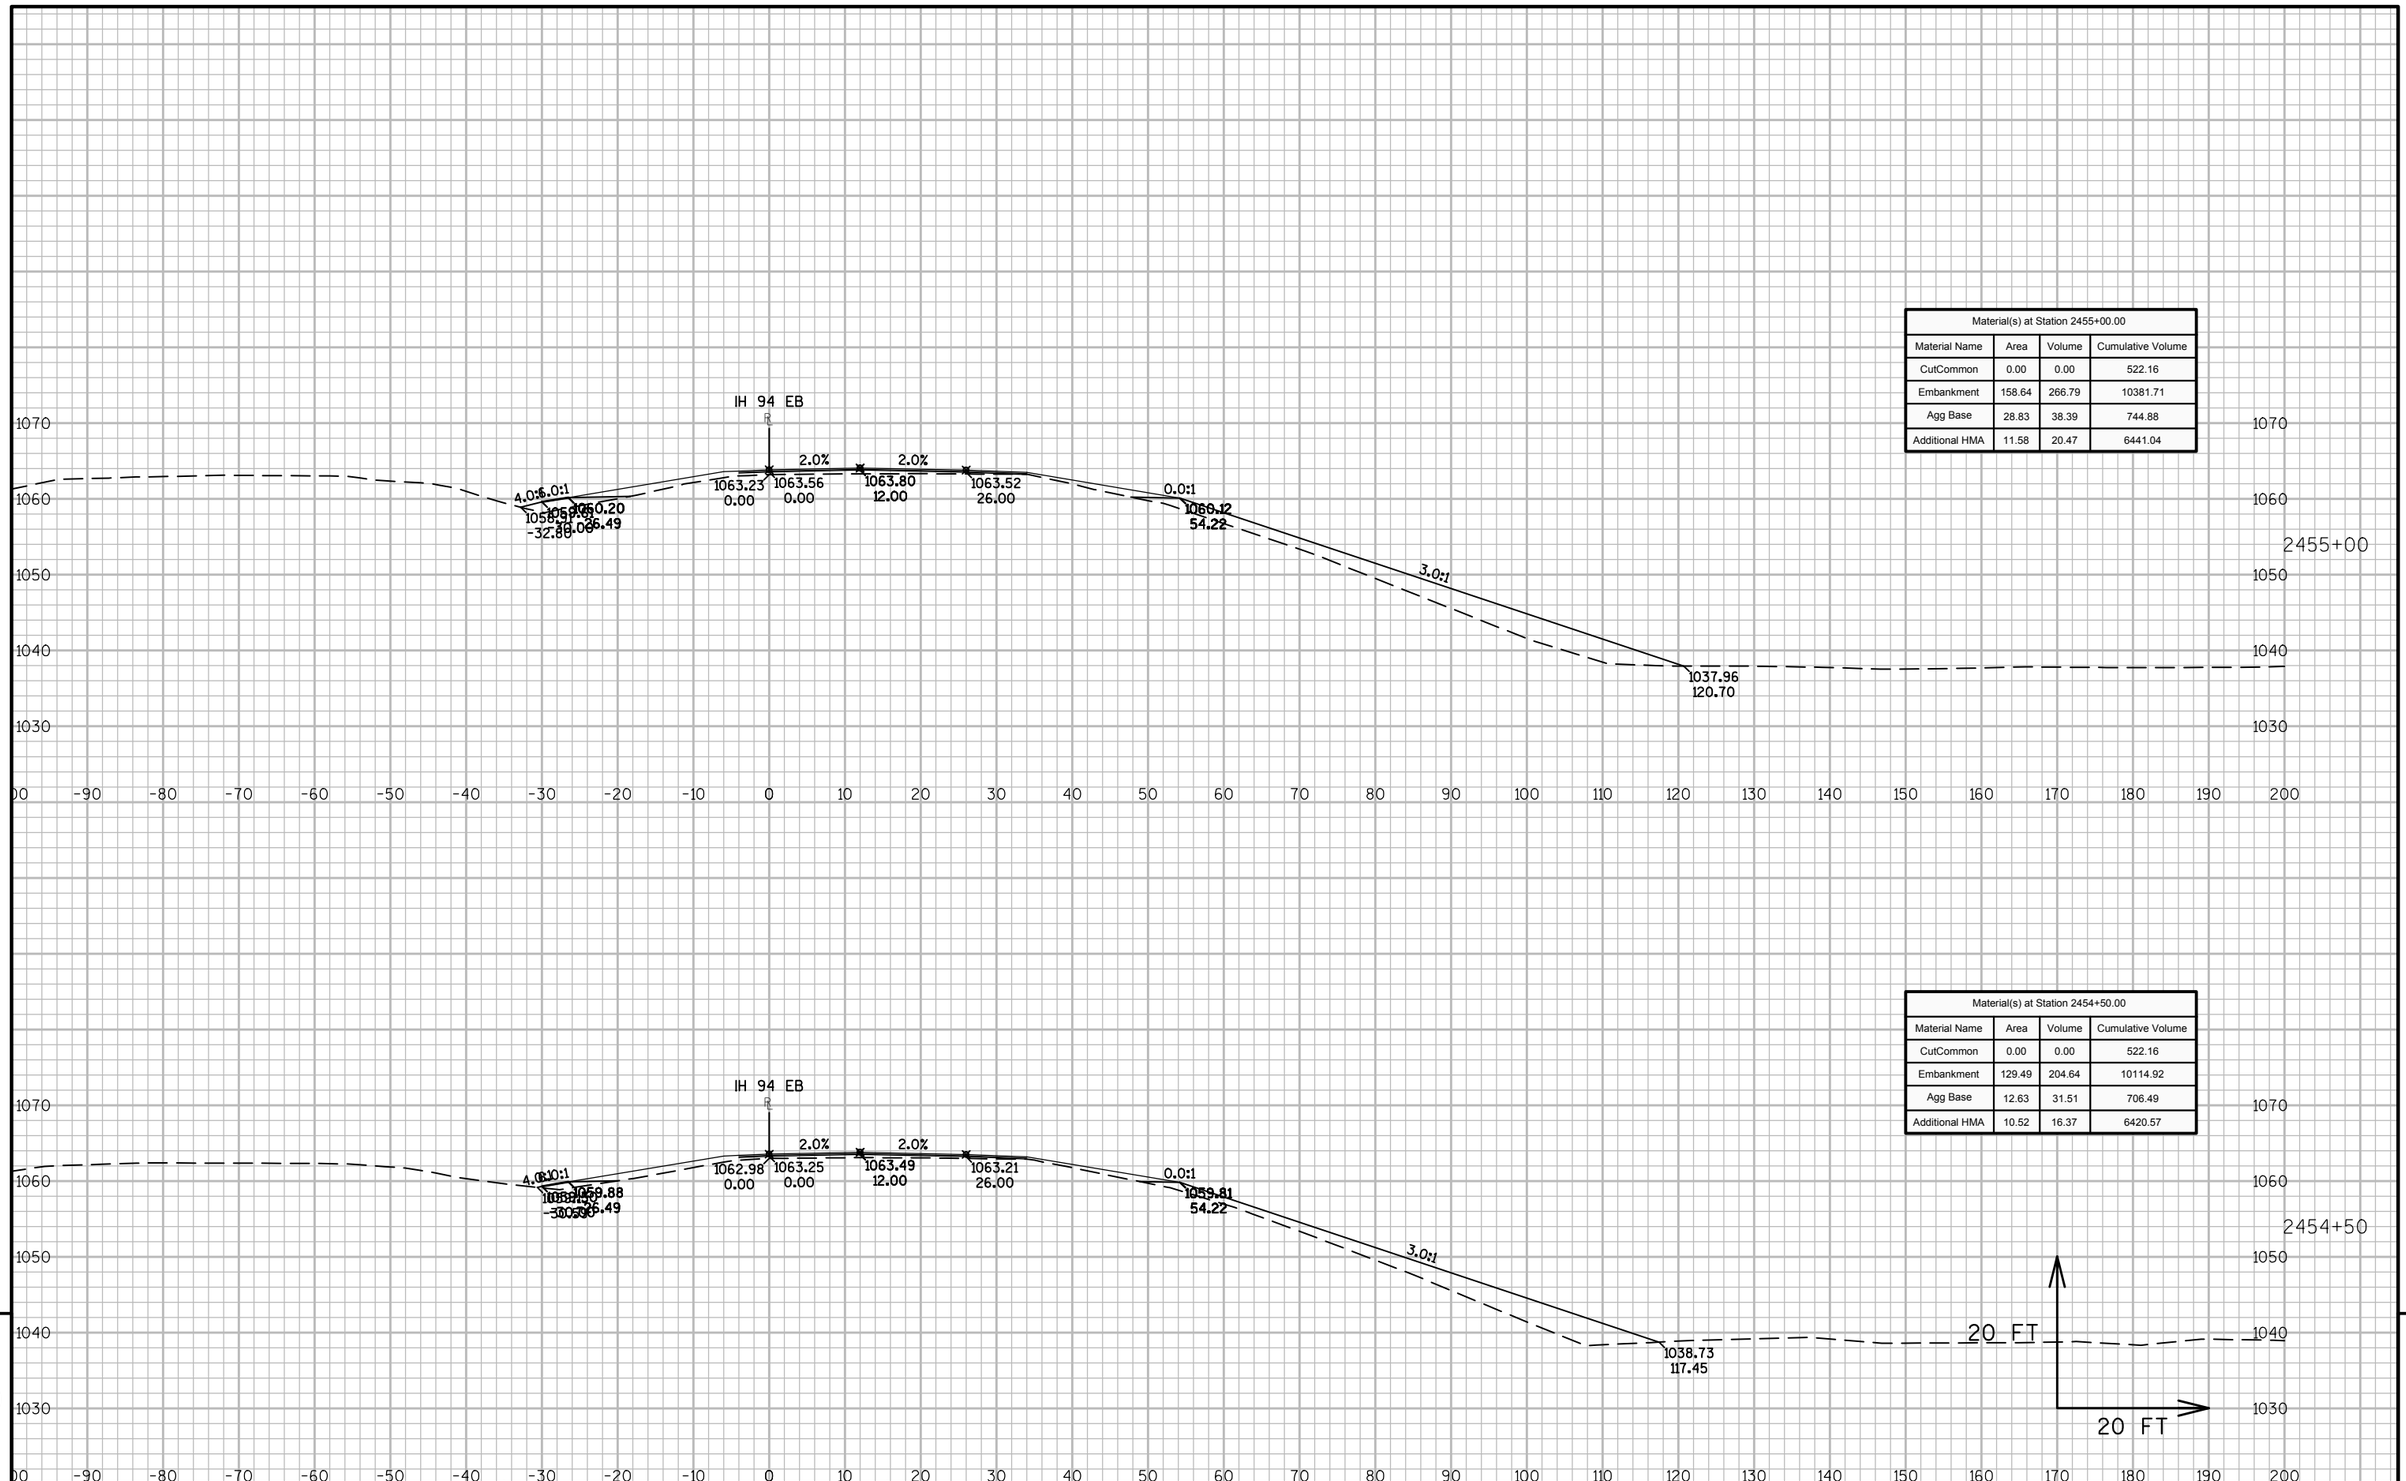


Material(s) at Station 2455+00.00			
Material Name	Area	Volume	Cumulative Volume
CutCommon	0.00	0.00	522.16
Embankment	158.64	266.79	10381.71
Agg Base	28.83	38.39	744.88
Additional HMA	11.58	20.47	6441.04

Material(s) at Station 2454+50.00			
Material Name	Area	Volume	Cumulative Volume
CutCommon	0.00	0.00	522.16
Embankment	129.49	204.64	10114.92
Agg Base	12.63	31.51	706.49
Additional HMA	10.52	16.37	6420.57

9 9

PROJECT NO: 1023-06-73	HWY: IH 94	COUNTY: MONROE	CROSS SECTIONS: IH 94 EB	SHEET	E

FILE NAME : N:\PDS\C3D\10230603\SHEETSPLAN\EAST BOUND C3D 2014\090202-XS-IH94-MON-EB- 2438+00 - 2500+00.DWG
LAYOUT NAME - 02 - (14)
PLOT DATE : 10/20/2014 10:50 AM PLOT BY : ANDRITSCH, ERIC R PLOT NAME : PLOT SCALE : 1:20_XREF

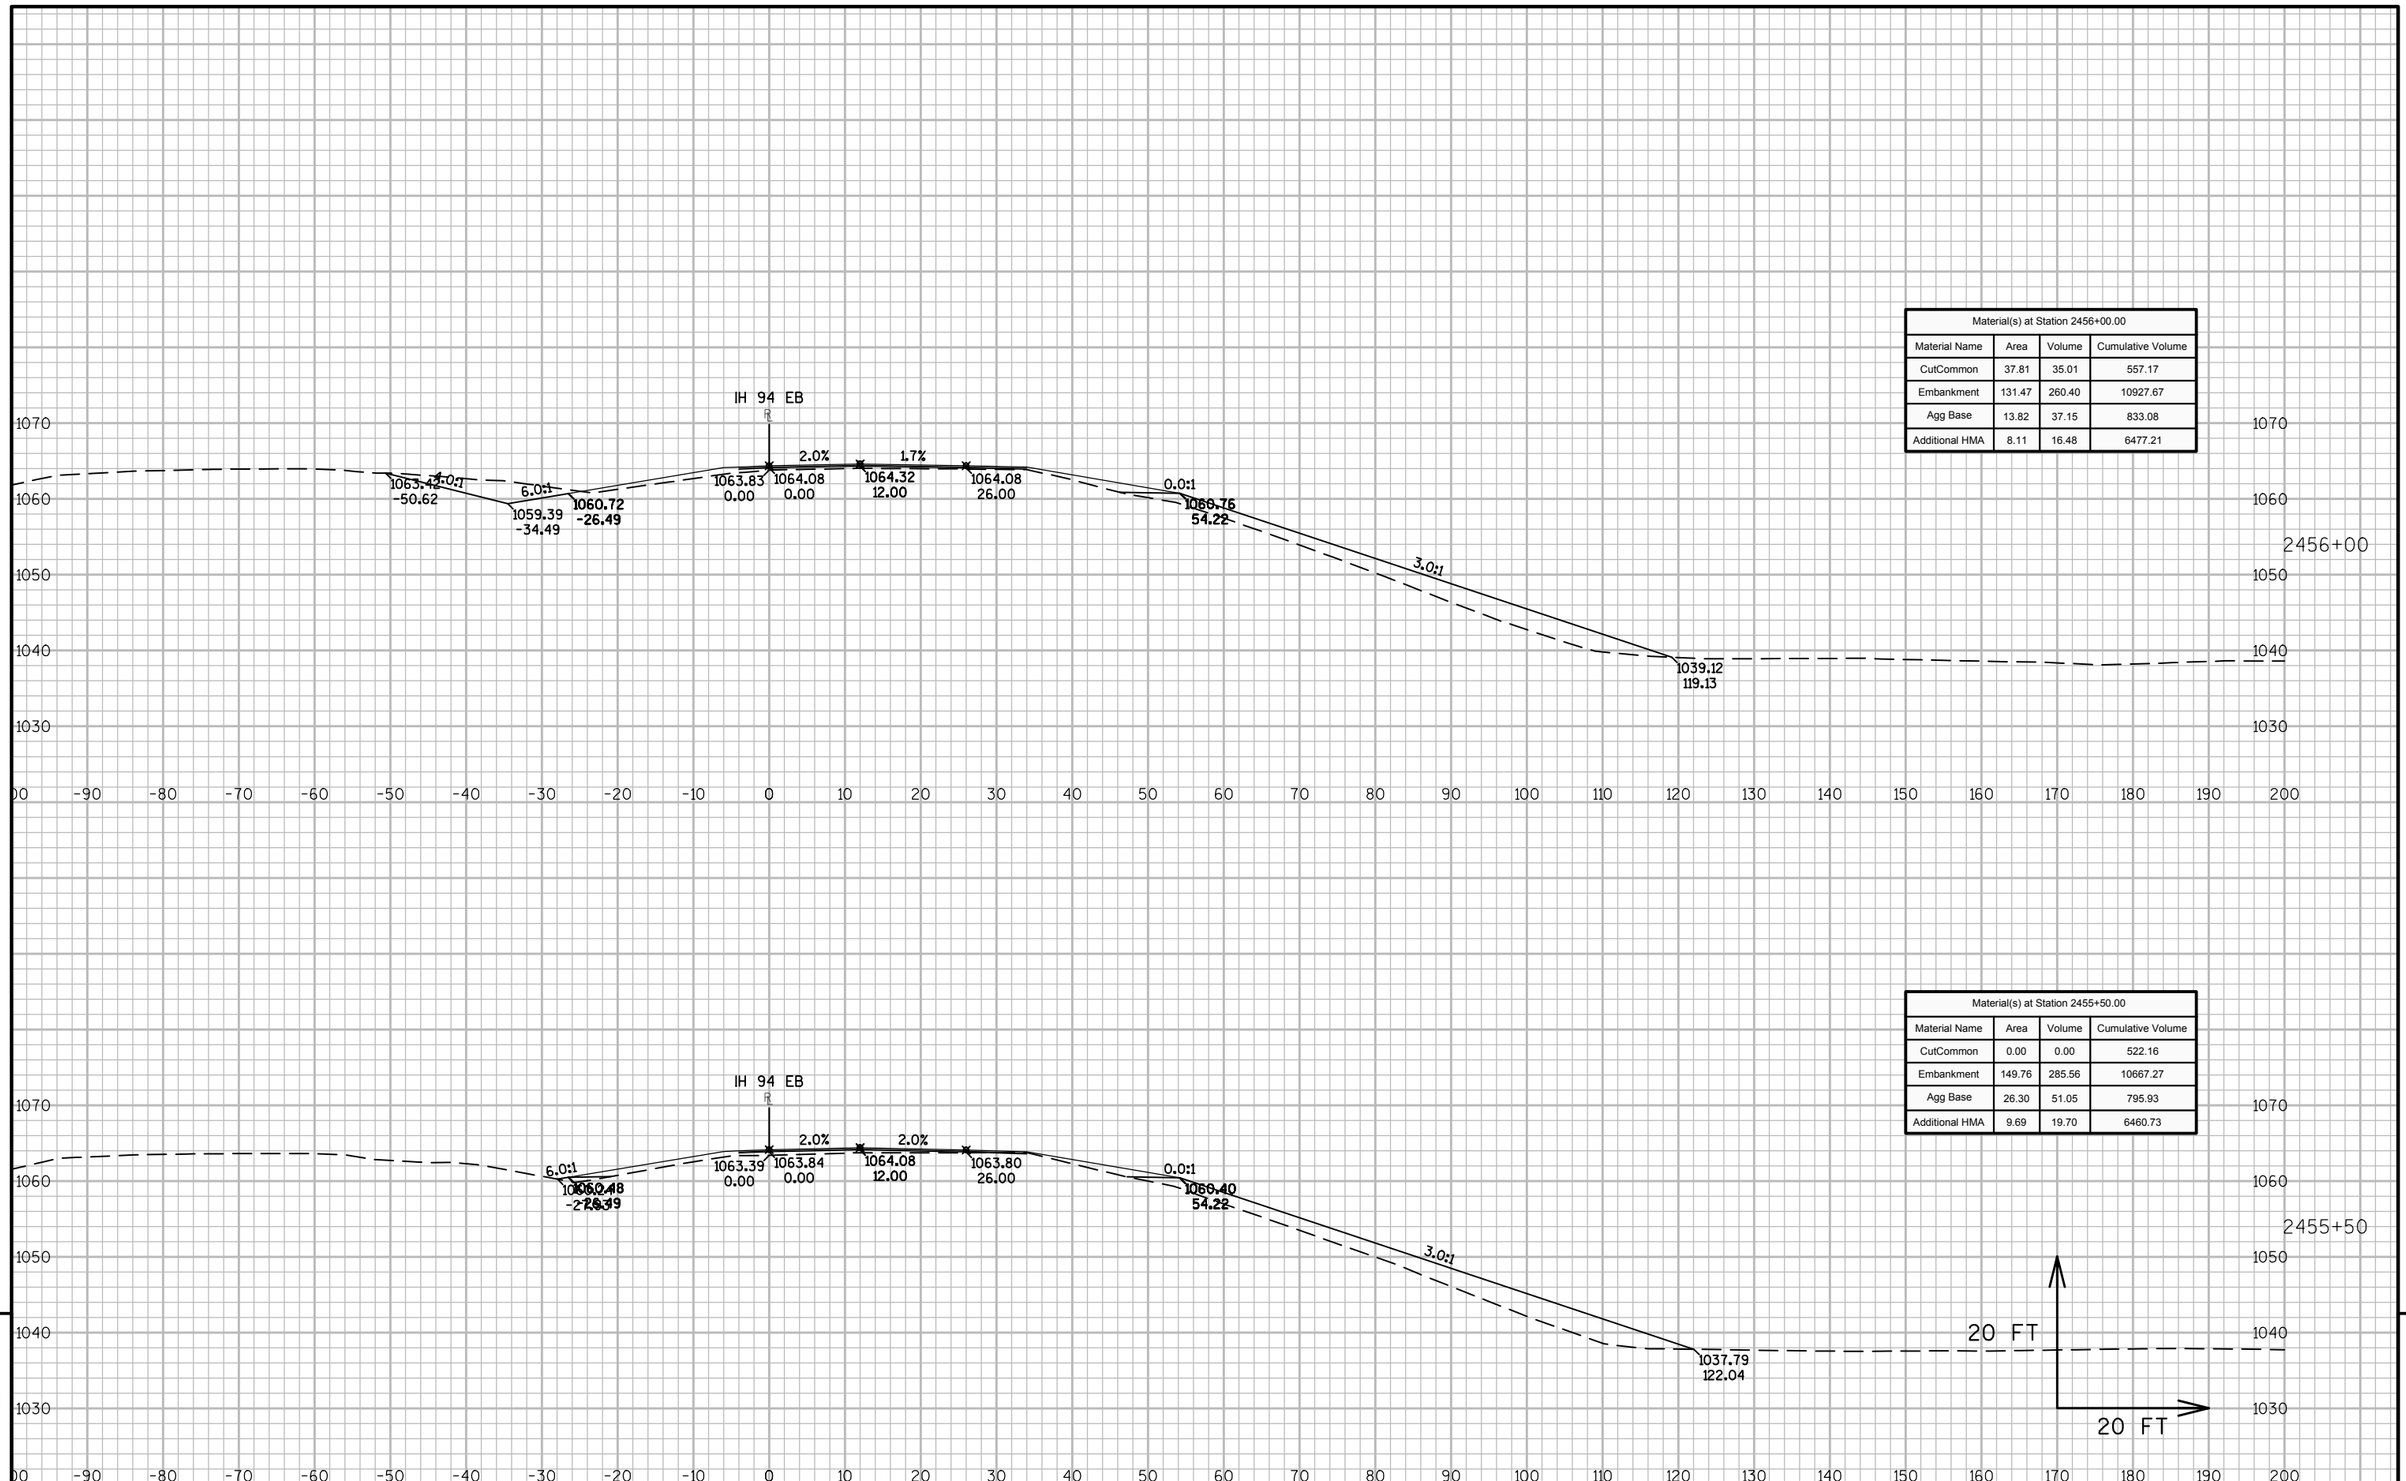


Material(s) at Station 2456+00.00			
Material Name	Area	Volume	Cumulative Volume
CutCommon	37.81	35.01	557.17
Embankment	131.47	260.40	10927.67
Agg Base	13.82	37.15	833.08
Additional HMA	8.11	16.48	6477.21

Material(s) at Station 2455+50.00			
Material Name	Area	Volume	Cumulative Volume
CutCommon	0.00	0.00	522.16
Embankment	149.76	285.56	10667.27
Agg Base	26.30	51.05	795.93
Additional HMA	9.69	19.70	6460.73

9 9

PROJECT NO: 1023-06-73	HWY: IH 94	COUNTY: MONROE	CROSS SECTIONS: IH 94 EB	SHEET	E

FILE NAME : N:\PDS\C3D\10230603\SHEETSPLAN\EAST BOUND C3D 2014\090202-XS-IH94-MON-EB- 2438+00 - 2500+00.DWG
LAYOUT NAME - 02 - (15)
PLOT DATE : 10/20/2014 10:50 AM PLOT BY : ANDRITSCH, ERIC R PLOT NAME : PLOT SCALE : 1:20_XREF

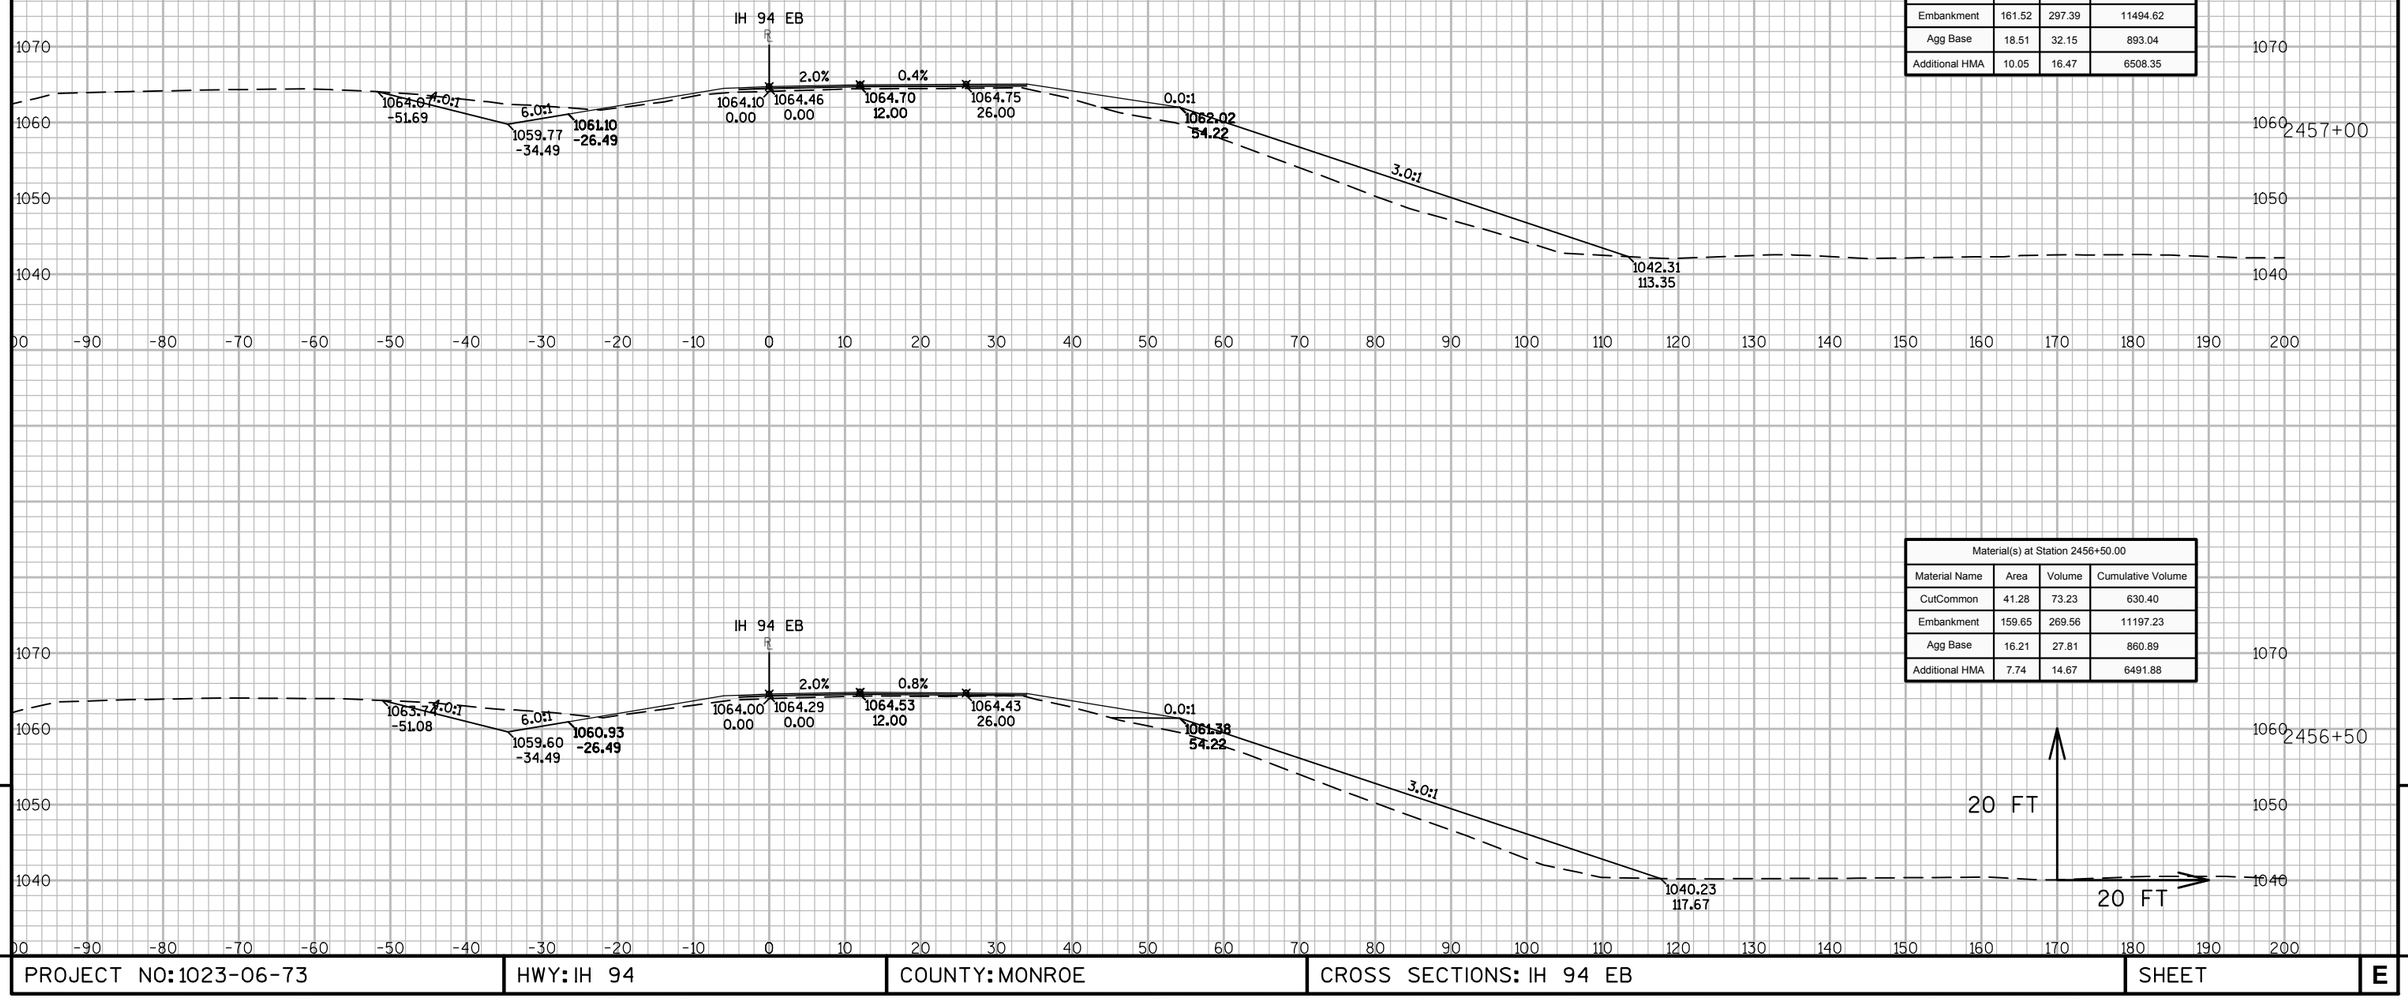

Material(s) at Station 2457+00.00			
Material Name	Area	Volume	Cumulative Volume
CutCommon	38.43	73.81	704.21
Embankment	161.52	297.39	11494.62
Agg Base	18.51	32.15	893.04
Additional HMA	10.05	16.47	6508.35

Material(s) at Station 2456+50.00			
Material Name	Area	Volume	Cumulative Volume
CutCommon	41.28	73.23	630.40
Embankment	159.65	269.56	11197.23
Agg Base	16.21	27.81	860.89
Additional HMA	7.74	14.67	6491.88


9

9

PROJECT NO: 1023-06-73	HWY: IH 94	COUNTY: MONROE	CROSS SECTIONS: IH 94 EB	SHEET	E

FILE NAME : N:\PDS\C3D\10230603\SHEETSPLAN\EAST BOUND C3D 2014\090202-XS-IH94-MON-EB- 2438+00 - 2500+00.DWG
LAYOUT NAME - 02 - (16)

PLOT DATE : 10/20/2014 10:51 AM PLOT BY : ANDRITSCH, ERIC R PLOT NAME : PLOT SCALE : 1:20_XREF

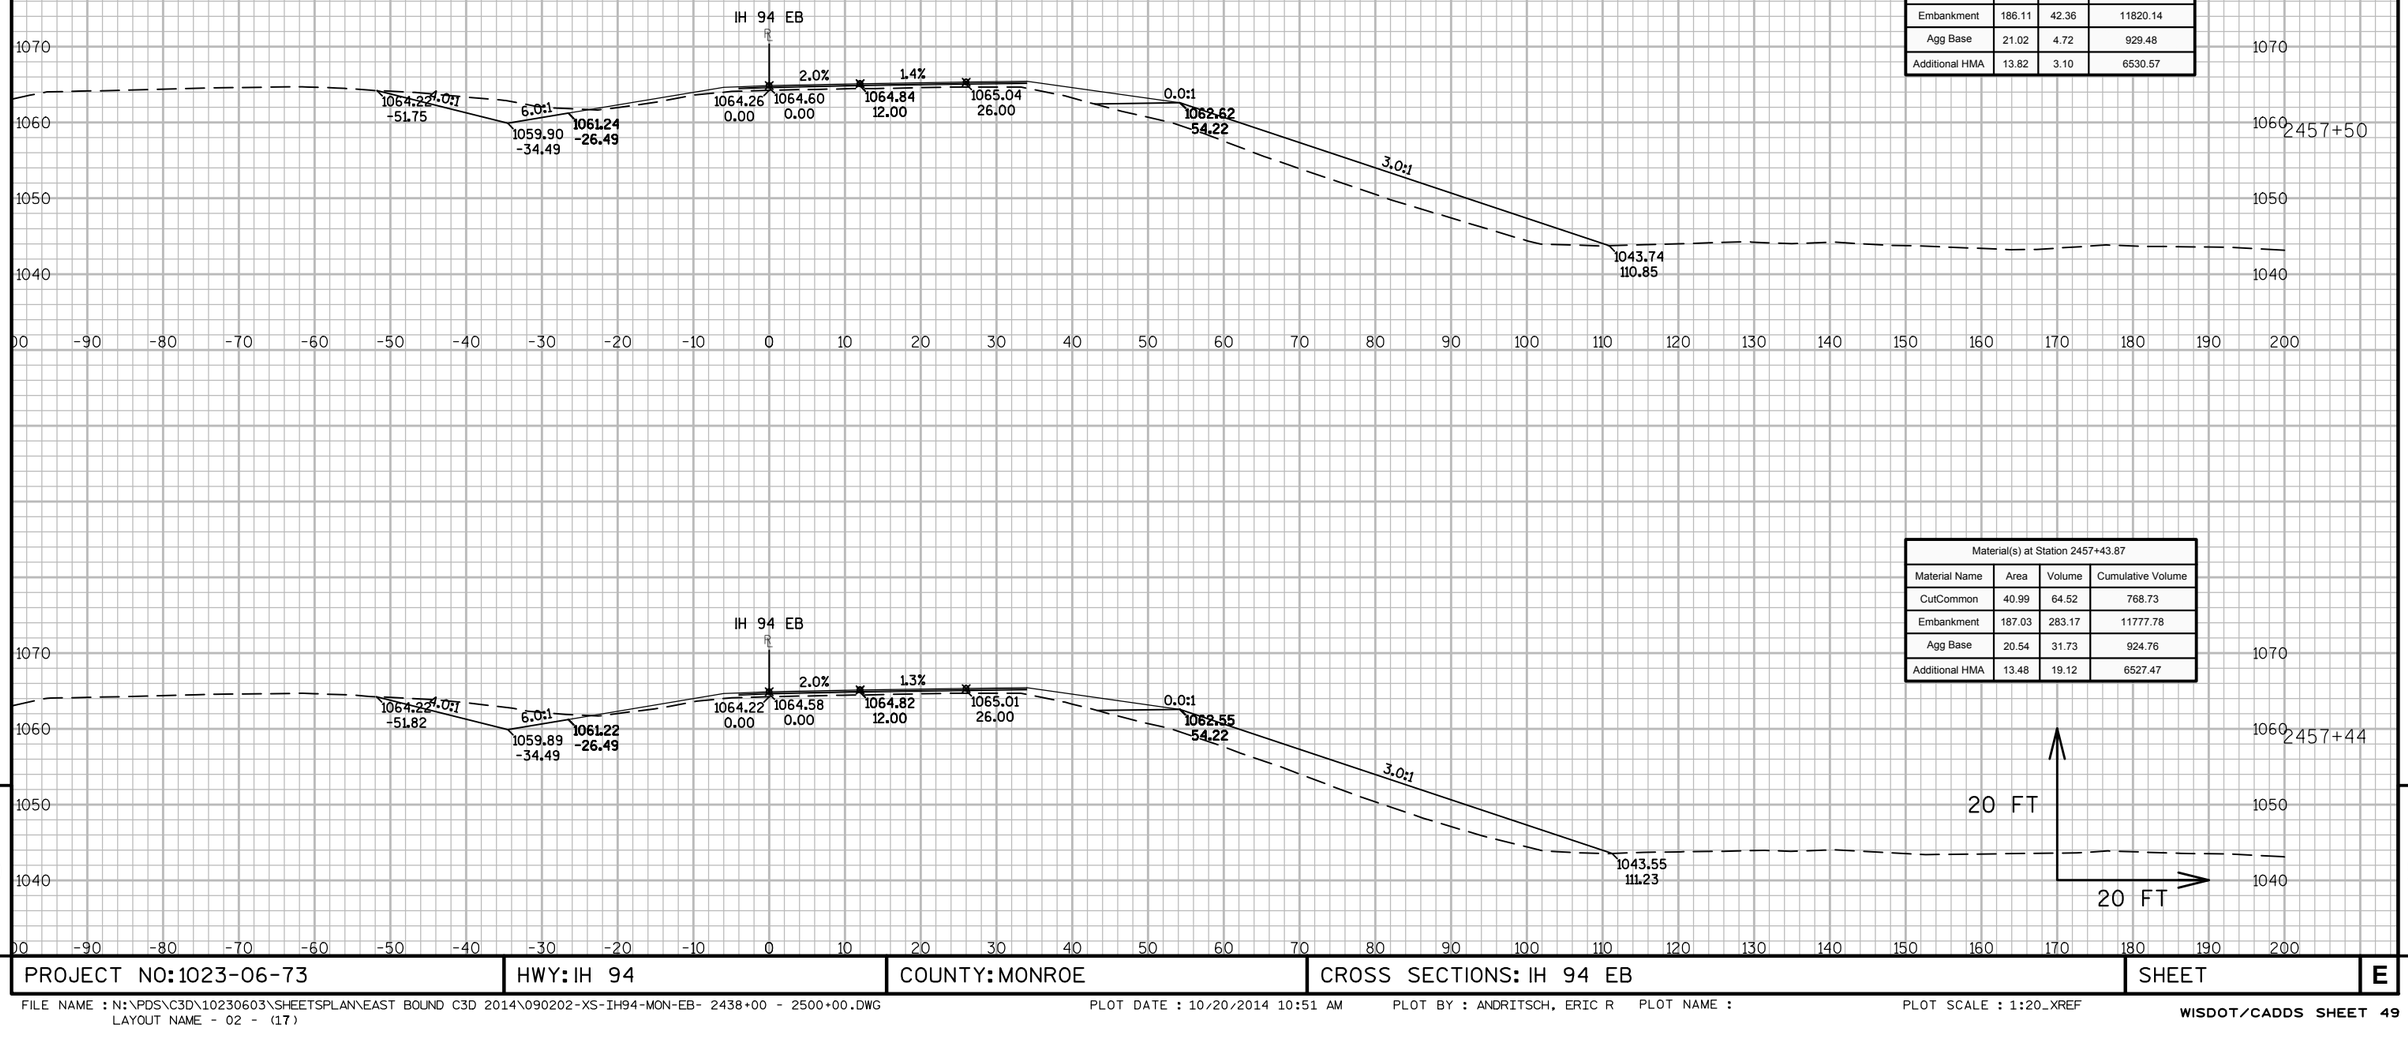

Material(s) at Station 2457+50.00			
Material Name	Area	Volume	Cumulative Volume
CutCommon	40.07	9.20	777.93
Embankment	186.11	42.36	11820.14
Agg Base	21.02	4.72	929.48
Additional HMA	13.82	3.10	6530.57


Material(s) at Station 2457+43.87			
Material Name	Area	Volume	Cumulative Volume
CutCommon	40.99	64.52	768.73
Embankment	187.03	283.17	11777.78
Agg Base	20.54	31.73	924.76
Additional HMA	13.48	19.12	6527.47

9

9

PROJECT NO: 1023-06-73	HWY: IH 94	COUNTY: MONROE	CROSS SECTIONS: IH 94 EB	SHEET	E

FILE NAME : N:\PDS\C3D\10230603\SHEETSPLAN\EAST BOUND C3D 2014\090202-XS-IH94-MON-EB- 2438+00 - 2500+00.DWG
LAYOUT NAME - 02 - (17)
PLOT DATE : 10/20/2014 10:51 AM PLOT BY : ANDRITSCH, ERIC R PLOT NAME : PLOT SCALE : 1:20_XREF

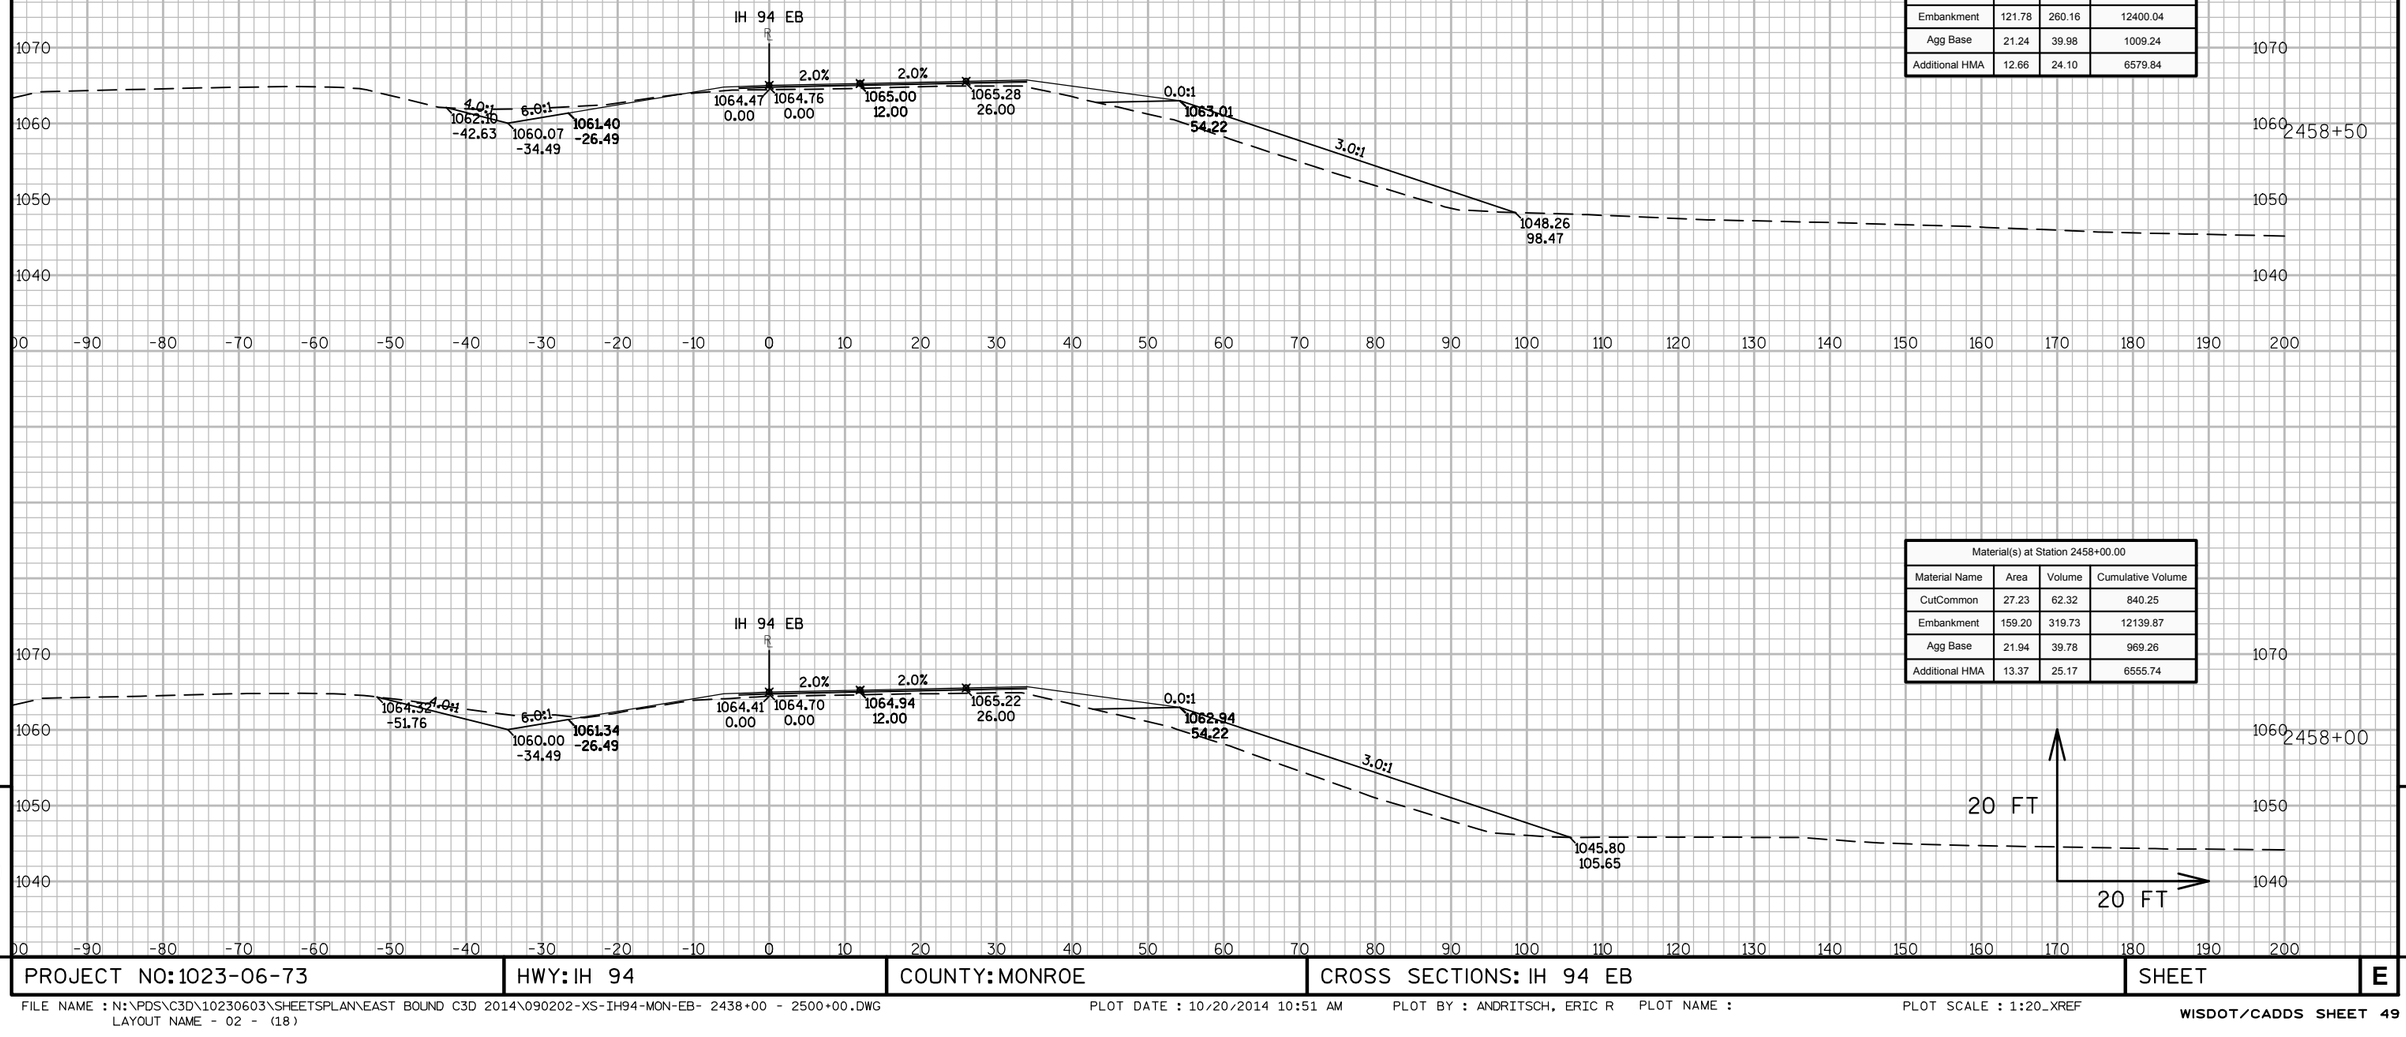

Material(s) at Station 2458+50.00			
Material Name	Area	Volume	Cumulative Volume
CutCommon	17.32	41.25	881.50
Embankment	121.78	260.16	12400.04
Agg Base	21.24	39.98	1009.24
Additional HMA	12.66	24.10	6579.84

Material(s) at Station 2458+00.00			
Material Name	Area	Volume	Cumulative Volume
CutCommon	27.23	62.32	840.25
Embankment	159.20	319.73	12139.87
Agg Base	21.94	39.78	969.26
Additional HMA	13.37	25.17	6555.74


9

9

PROJECT NO: 1023-06-73	HWY: IH 94	COUNTY: MONROE	CROSS SECTIONS: IH 94 EB	SHEET	E

FILE NAME : N:\PDS\C3D\10230603\SHEETSPLAN\EAST BOUND C3D 2014\090202-XS-IH94-MON-EB- 2438+00 - 2500+00.DWG
LAYOUT NAME - 02 - (18)

PLOT DATE : 10/20/2014 10:51 AM PLOT BY : ANDRITSCH, ERIC R PLOT NAME : PLOT SCALE : 1:20_XREF

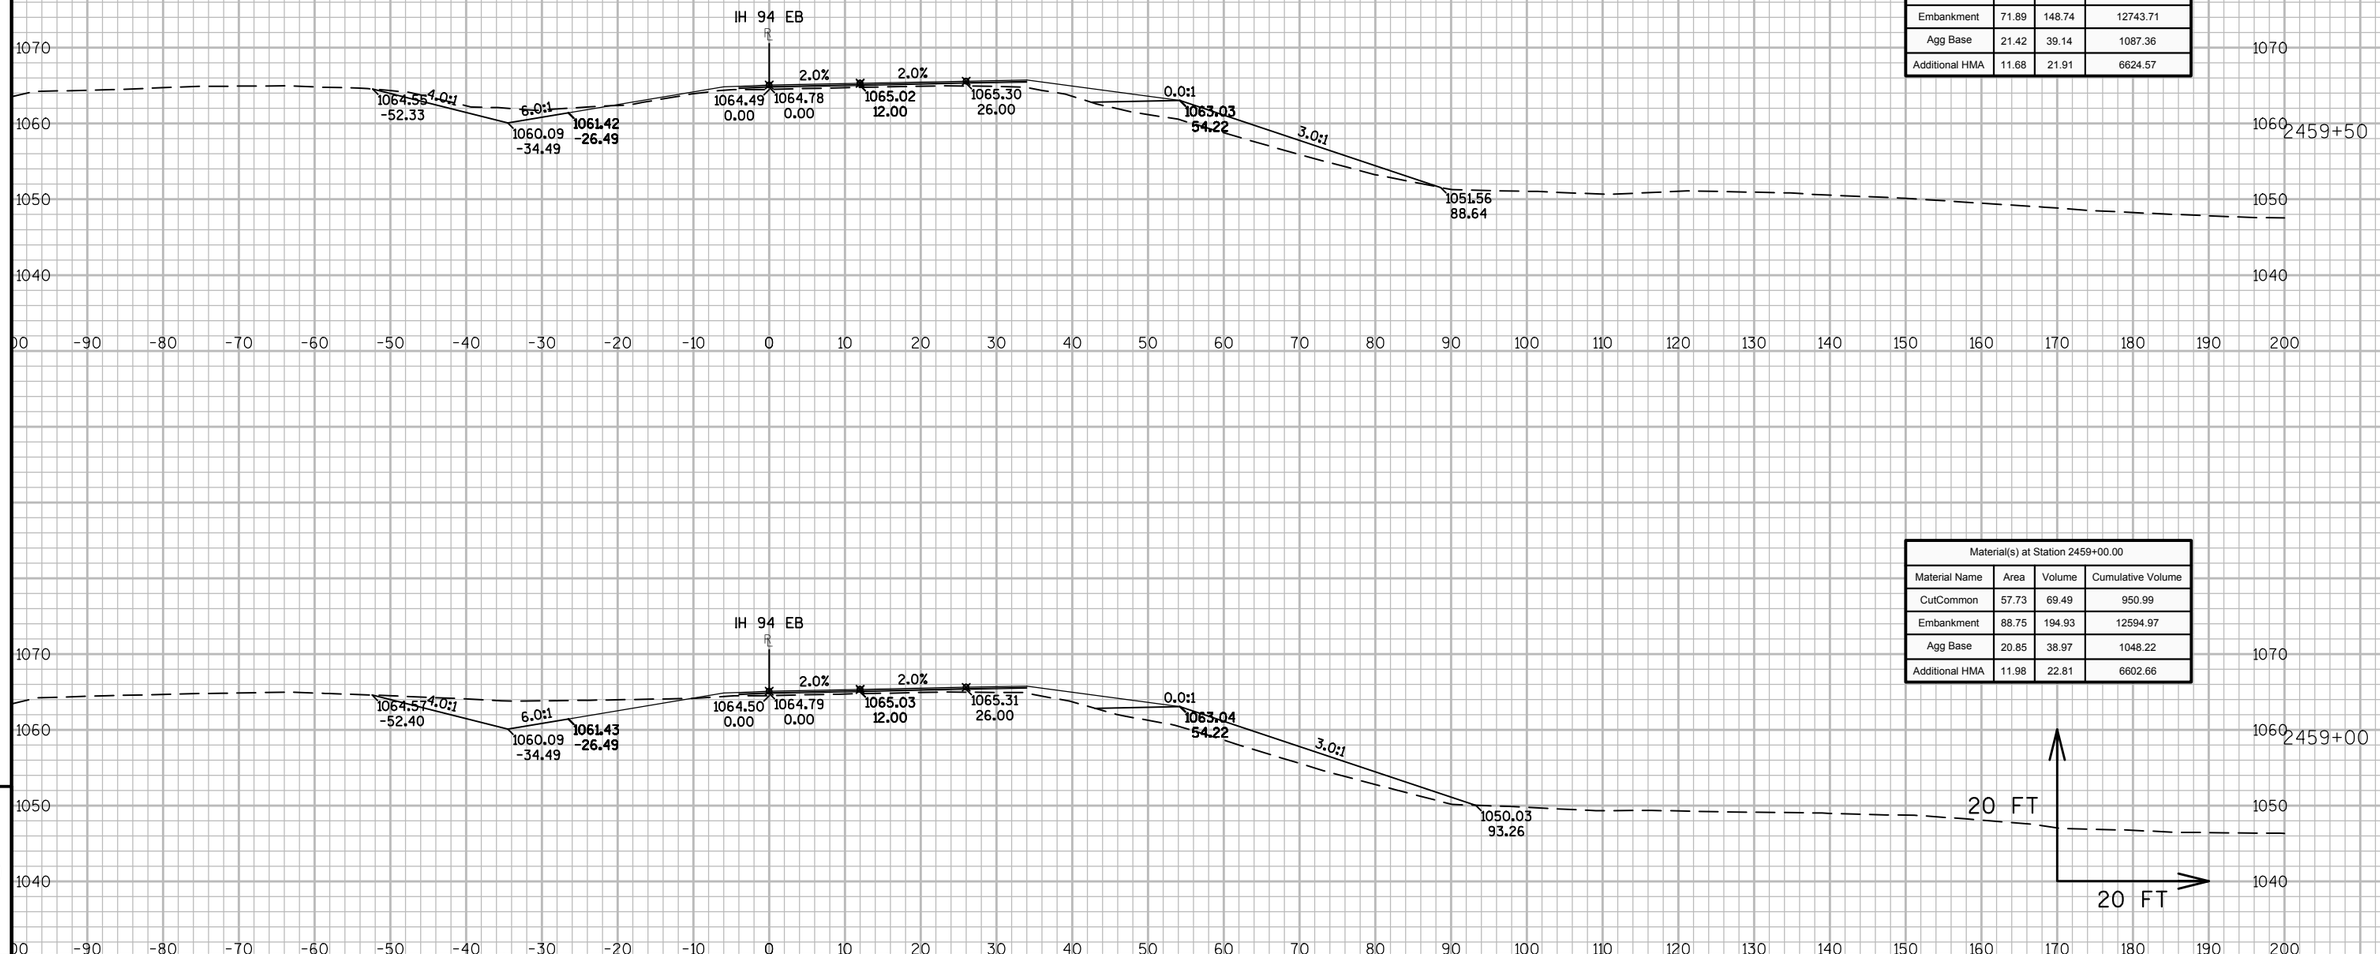

Material(s) at Station 2459+50.00			
Material Name	Area	Volume	Cumulative Volume
CutCommon	24.81	76.42	1027.41
Embankment	71.89	148.74	12743.71
Agg Base	21.42	39.14	1087.36
Additional HMA	11.68	21.91	6624.57

Material(s) at Station 2459+00.00			
Material Name	Area	Volume	Cumulative Volume
CutCommon	57.73	69.49	950.99
Embankment	88.75	194.93	12594.97
Agg Base	20.85	38.97	1048.22
Additional HMA	11.98	22.81	6602.66


9

9

PROJECT NO: 1023-06-73	HWY: IH 94	COUNTY: MONROE	CROSS SECTIONS: IH 94 EB	SHEET	E

FILE NAME : N:\PDS\C3D\10230603\SHEETSPLAN\EAST BOUND C3D 2014\090202-XS-IH94-MON-EB- 2438+00 - 2500+00.DWG
LAYOUT NAME - 02 - (19)

PLOT DATE : 10/20/2014 10:51 AM PLOT BY : ANDRITSCH, ERIC R PLOT NAME : PLOT SCALE : 1:20_XREF

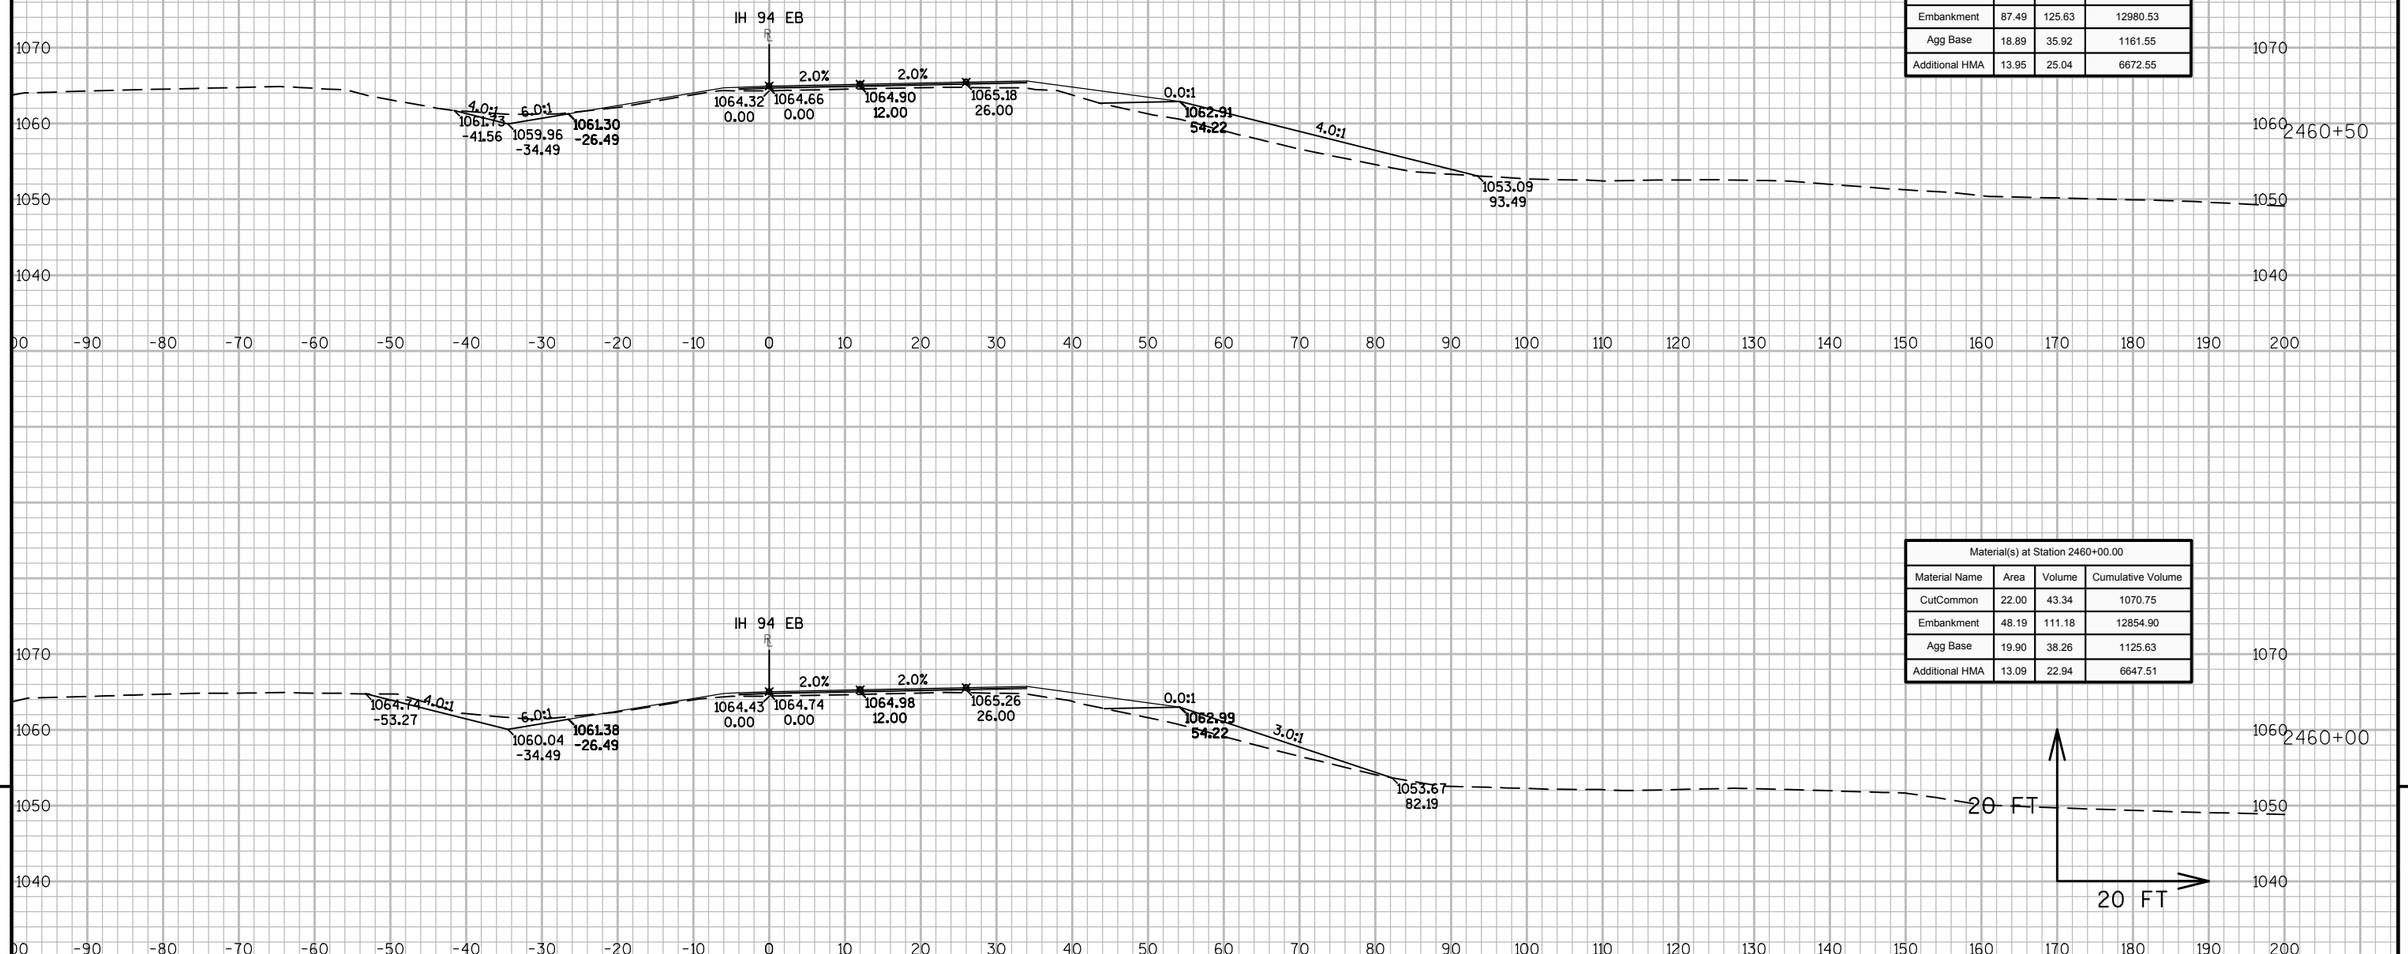

Material(s) at Station 2460+50.00

Material Name	Area	Volume	Cumulative Volume
CutCommon	9.43	29.10	1099.85
Embankment	87.49	125.63	12980.53
Agg Base	18.89	35.92	1161.55
Additional HMA	13.95	25.04	6672.55

Material(s) at Station 2460+00.00

Material Name	Area	Volume	Cumulative Volume
CutCommon	22.00	43.34	1070.75
Embankment	48.19	111.18	12854.90
Agg Base	19.90	38.26	1125.63
Additional HMA	13.09	22.94	6647.51


9

9

PROJECT NO: 1023-06-73	HWY: IH 94	COUNTY: MONROE	CROSS SECTIONS: IH 94 EB	SHEET	E

FILE NAME : N:\PDS\C3D\10230603\SHEETSPLAN\EAST BOUND C3D 2014\090202-XS-IH94-MON-EB- 2438+00 - 2500+00.DWG
LAYOUT NAME - 02 - (20)

PLOT DATE : 10/20/2014 10:51 AM PLOT BY : ANDRITSCH, ERIC R PLOT NAME : PLOT SCALE : 1:20_XREF

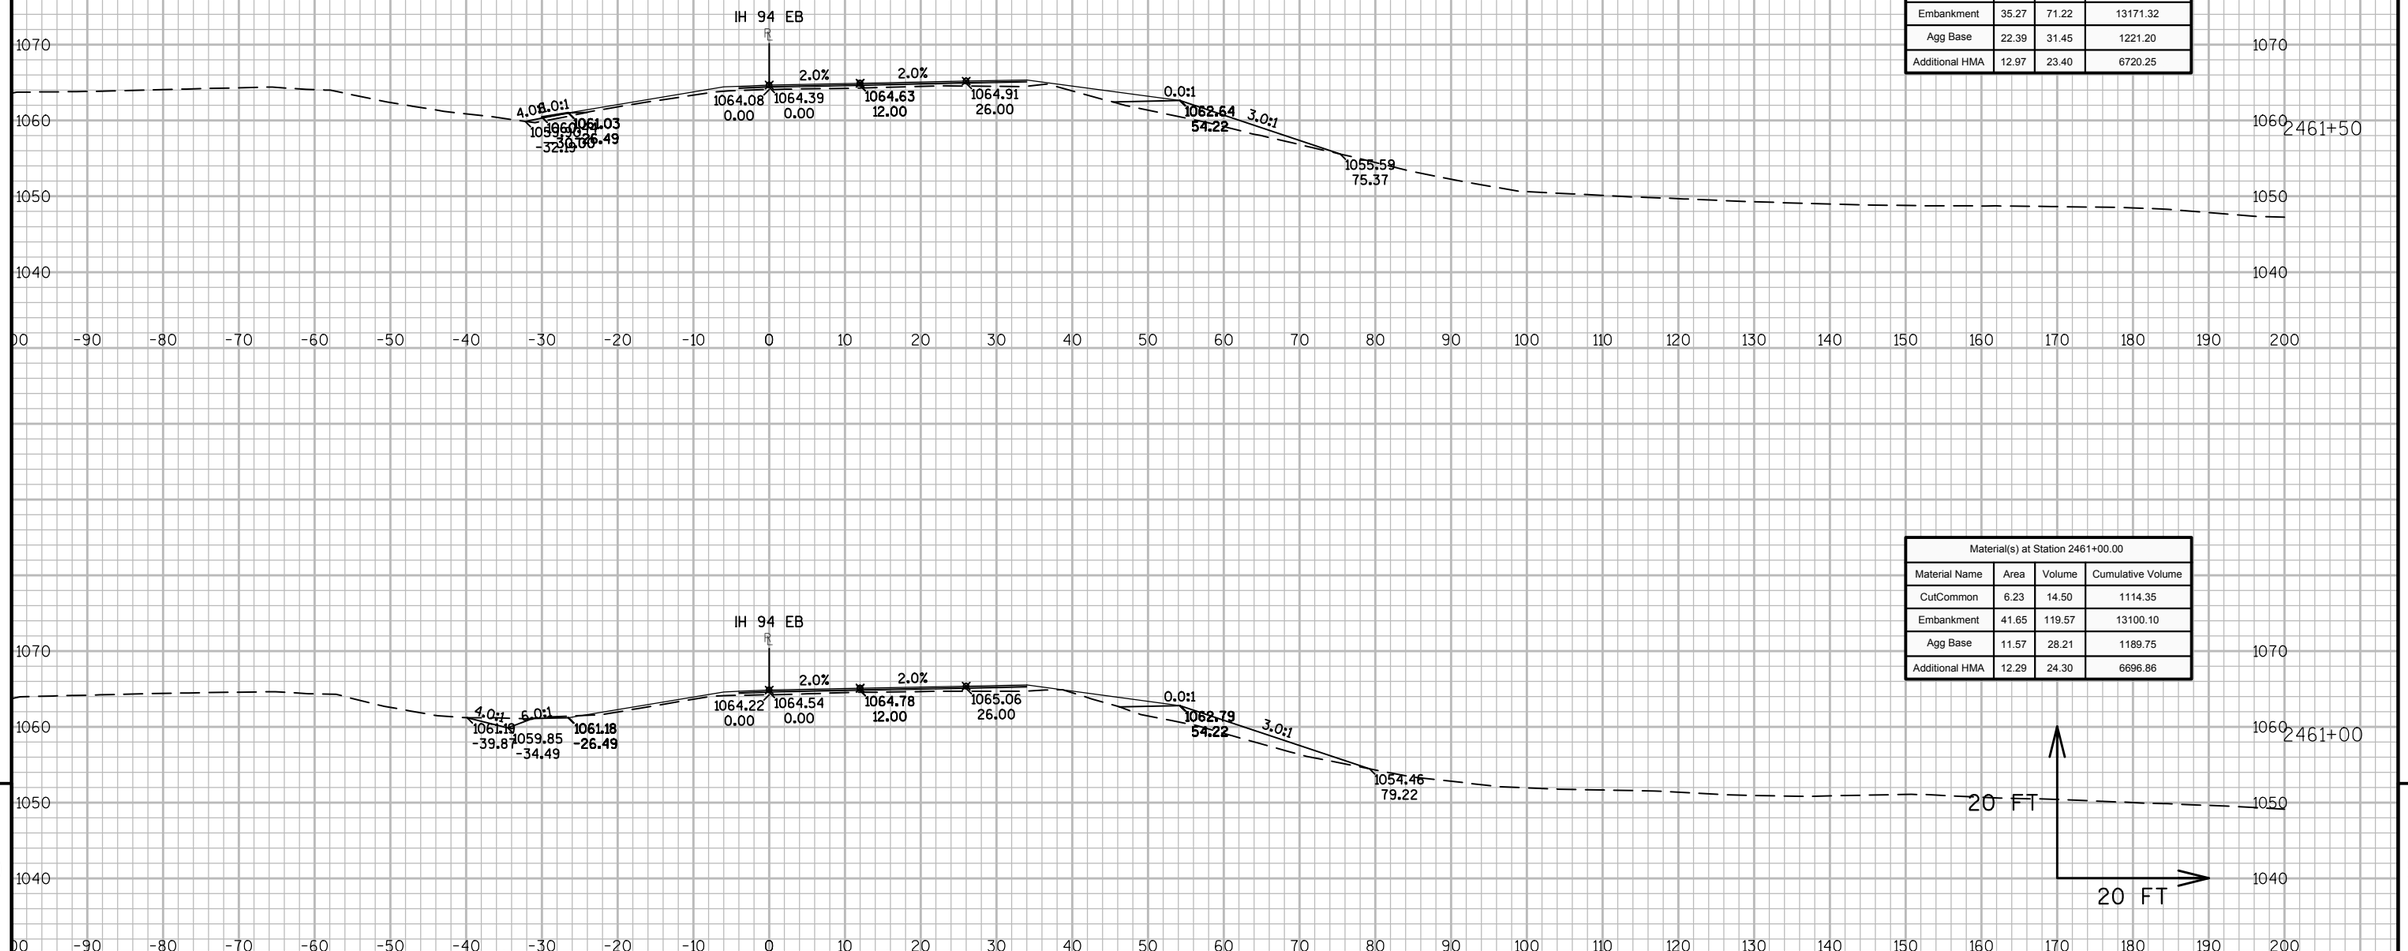

Material(s) at Station 2461+50.00			
Material Name	Area	Volume	Cumulative Volume
CutCommon	0.00	5.77	1120.12
Embankment	35.27	71.22	13171.32
Agg Base	22.39	31.45	1221.20
Additional HMA	12.97	23.40	6720.25

Material(s) at Station 2461+00.00			
Material Name	Area	Volume	Cumulative Volume
CutCommon	6.23	14.50	1114.35
Embankment	41.65	119.57	13100.10
Agg Base	11.57	28.21	1189.75
Additional HMA	12.29	24.30	6696.86


9

9

PROJECT NO: 1023-06-73	HWY: IH 94	COUNTY: MONROE	CROSS SECTIONS: IH 94 EB	SHEET	E

FILE NAME : N:\PDS\C3D\10230603\SHEETSPLAN\EAST BOUND C3D 2014\090202-XS-IH94-MON-EB- 2438+00 - 2500+00.DWG
LAYOUT NAME - 02 - (21)

PLOT DATE : 10/20/2014 10:51 AM PLOT BY : ANDRITSCH, ERIC R PLOT NAME : PLOT SCALE : 1:20_XREF

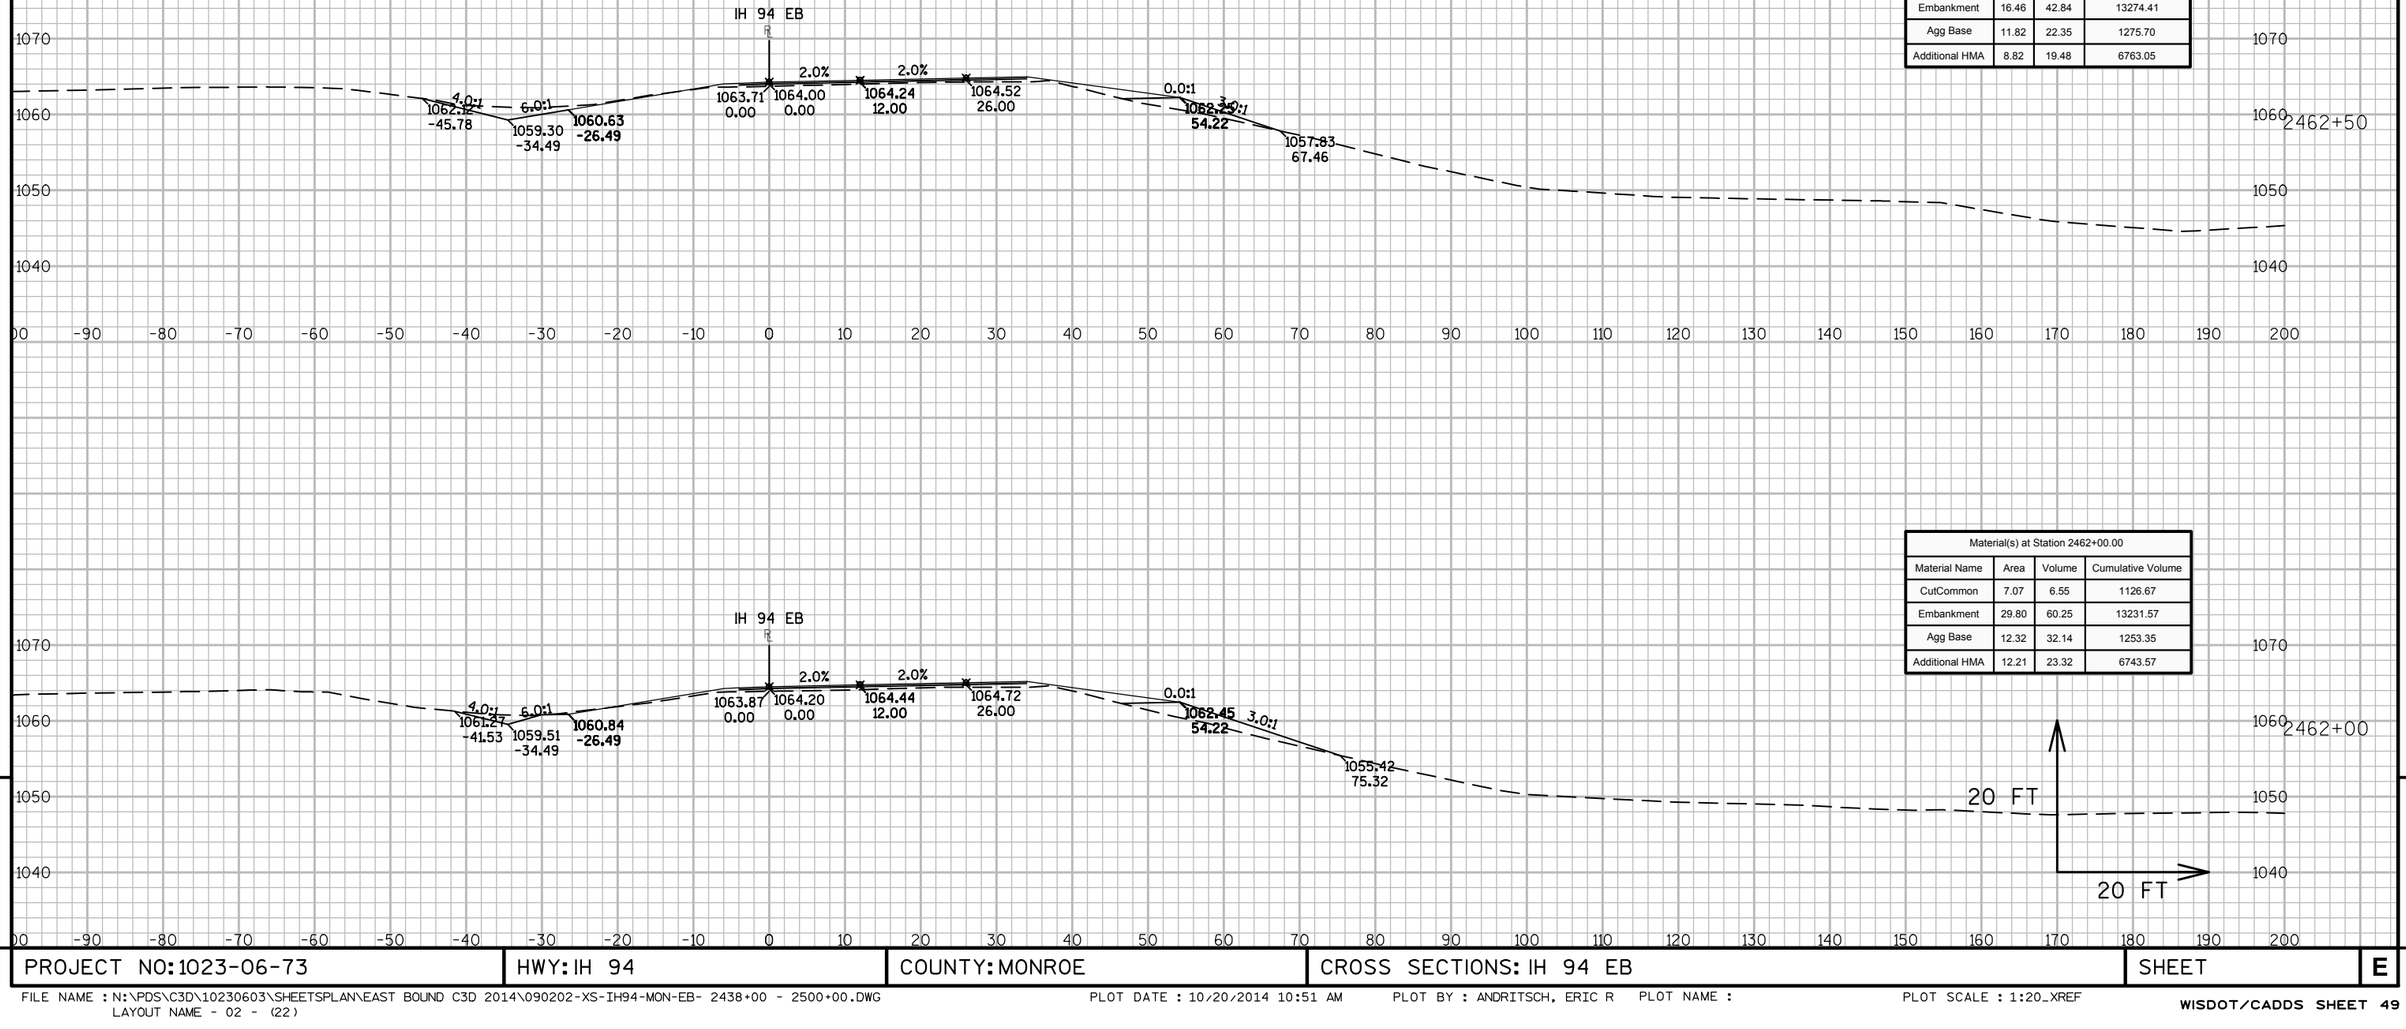

Material(s) at Station 2462+50.00			
Material Name	Area	Volume	Cumulative Volume
CutCommon	15.57	20.96	1147.63
Embankment	16.46	42.84	13274.41
Agg Base	11.82	22.35	1275.70
Additional HMA	8.82	19.48	6763.05

Material(s) at Station 2462+00.00			
Material Name	Area	Volume	Cumulative Volume
CutCommon	7.07	6.55	1126.67
Embankment	29.80	60.25	13231.57
Agg Base	12.32	32.14	1253.35
Additional HMA	12.21	23.32	6743.57


9

9

PROJECT NO: 1023-06-73	HWY: IH 94	COUNTY: MONROE	CROSS SECTIONS: IH 94 EB	SHEET	E

FILE NAME : N:\PDS\C3D\10230603\SHEETSPLAN\EAST BOUND C3D 2014\090202-XS-IH94-MON-EB- 2438+00 - 2500+00.DWG
LAYOUT NAME - 02 - (22)

PLOT DATE : 10/20/2014 10:51 AM PLOT BY : ANDRITSCH, ERIC R PLOT NAME : PLOT SCALE : 1:20_XREF

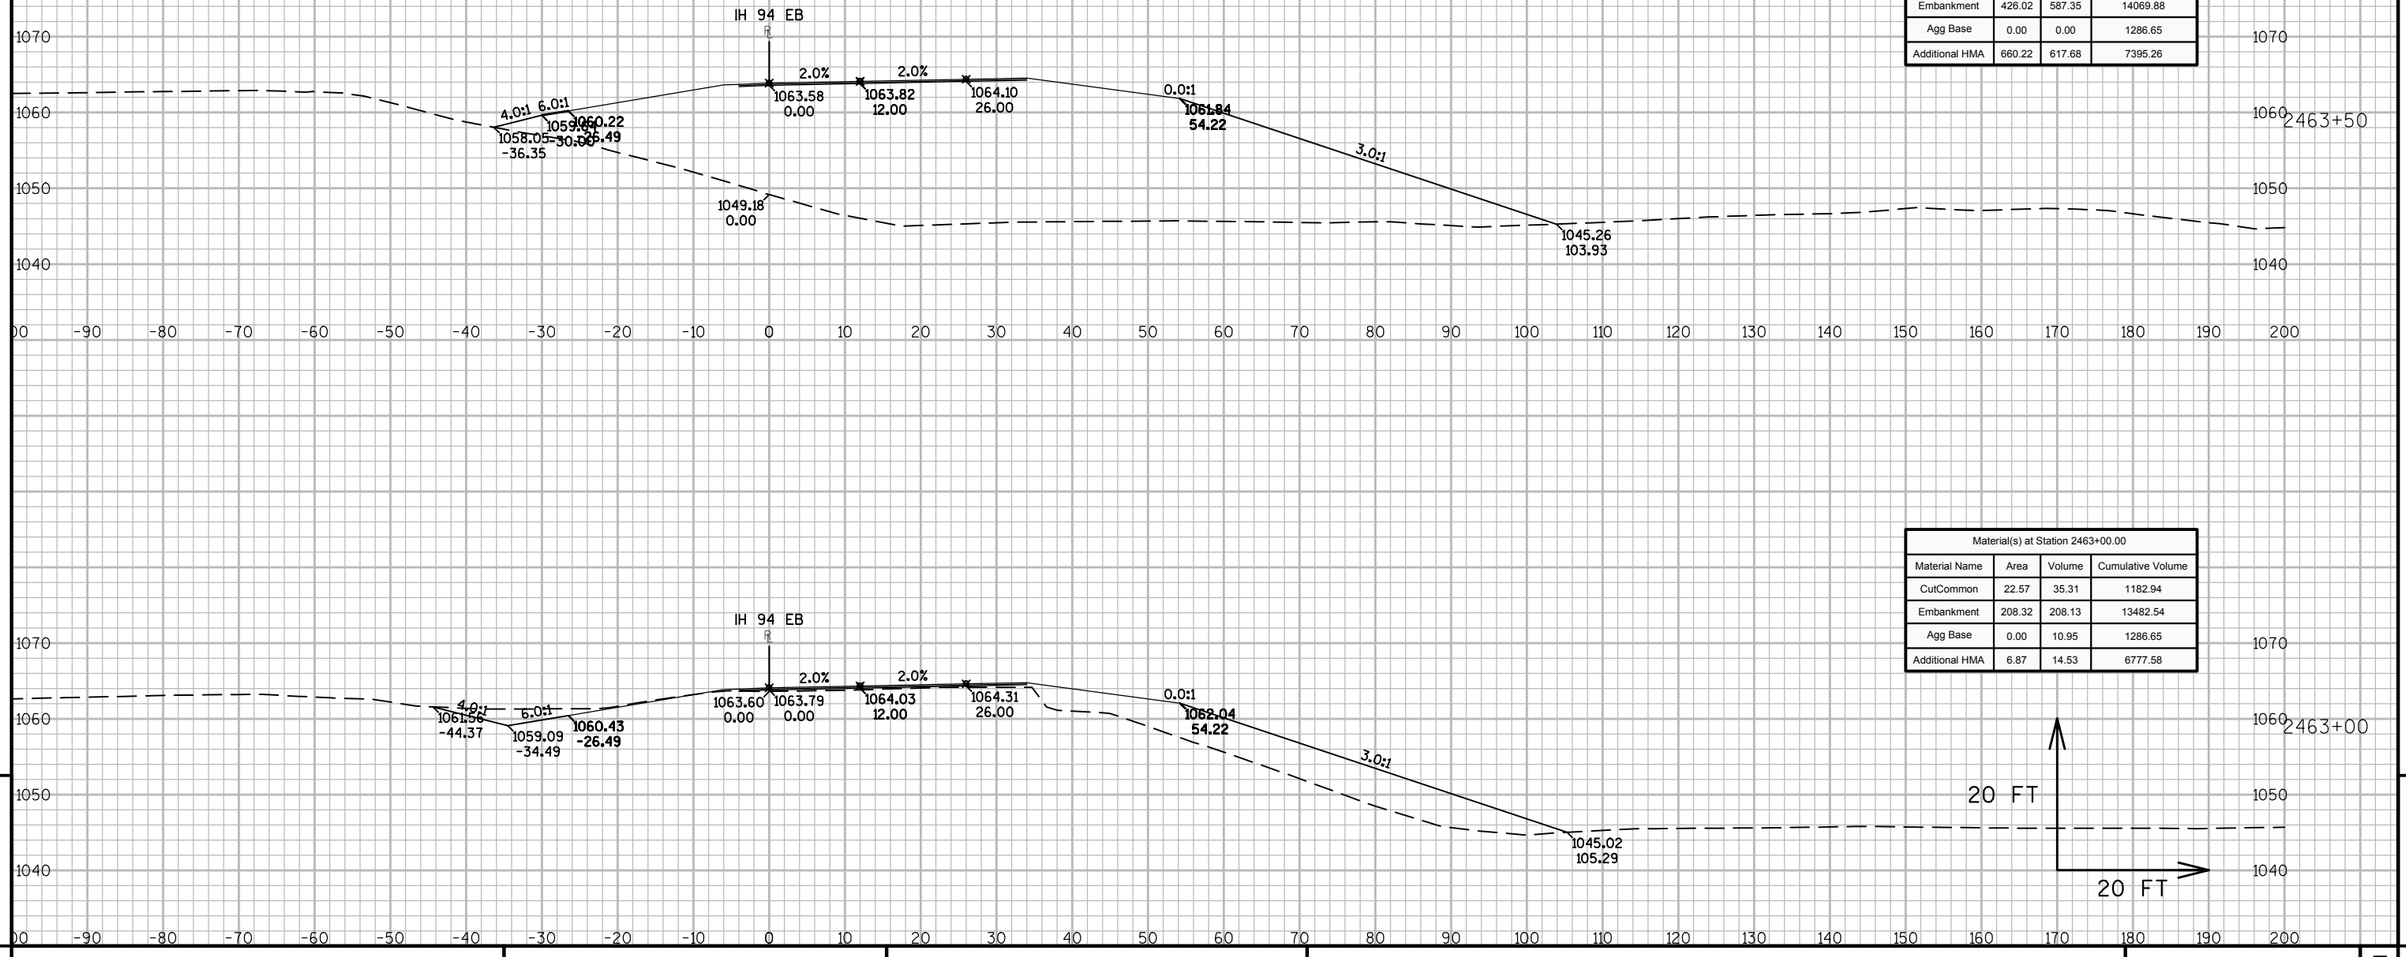

Material(s) at Station 2463+50.00

Material Name	Area	Volume	Cumulative Volume
CutCommon	0.00	20.90	1203.84
Embankment	426.02	587.35	14069.88
Agg Base	0.00	0.00	1286.65
Additional HMA	660.22	617.68	7395.26

Material(s) at Station 2463+00.00

Material Name	Area	Volume	Cumulative Volume
CutCommon	22.57	35.31	1182.94
Embankment	208.32	208.13	13482.54
Agg Base	0.00	10.95	1286.65
Additional HMA	6.87	14.53	6777.58


9

9

PROJECT NO: 1023-06-73	HWY: IH 94	COUNTY: MONROE	CROSS SECTIONS: IH 94 EB	SHEET	E

FILE NAME : N:\PDS\C3D\10230603\SHEETSPLAN\EAST BOUND C3D 2014\090202-XS-IH94-MON-EB- 2438+00 - 2500+00.DWG
LAYOUT NAME - 02 - (23)

PLOT DATE : 10/20/2014 10:51 AM PLOT BY : ANDRITSCH, ERIC R PLOT NAME : PLOT SCALE : 1:20_XREF

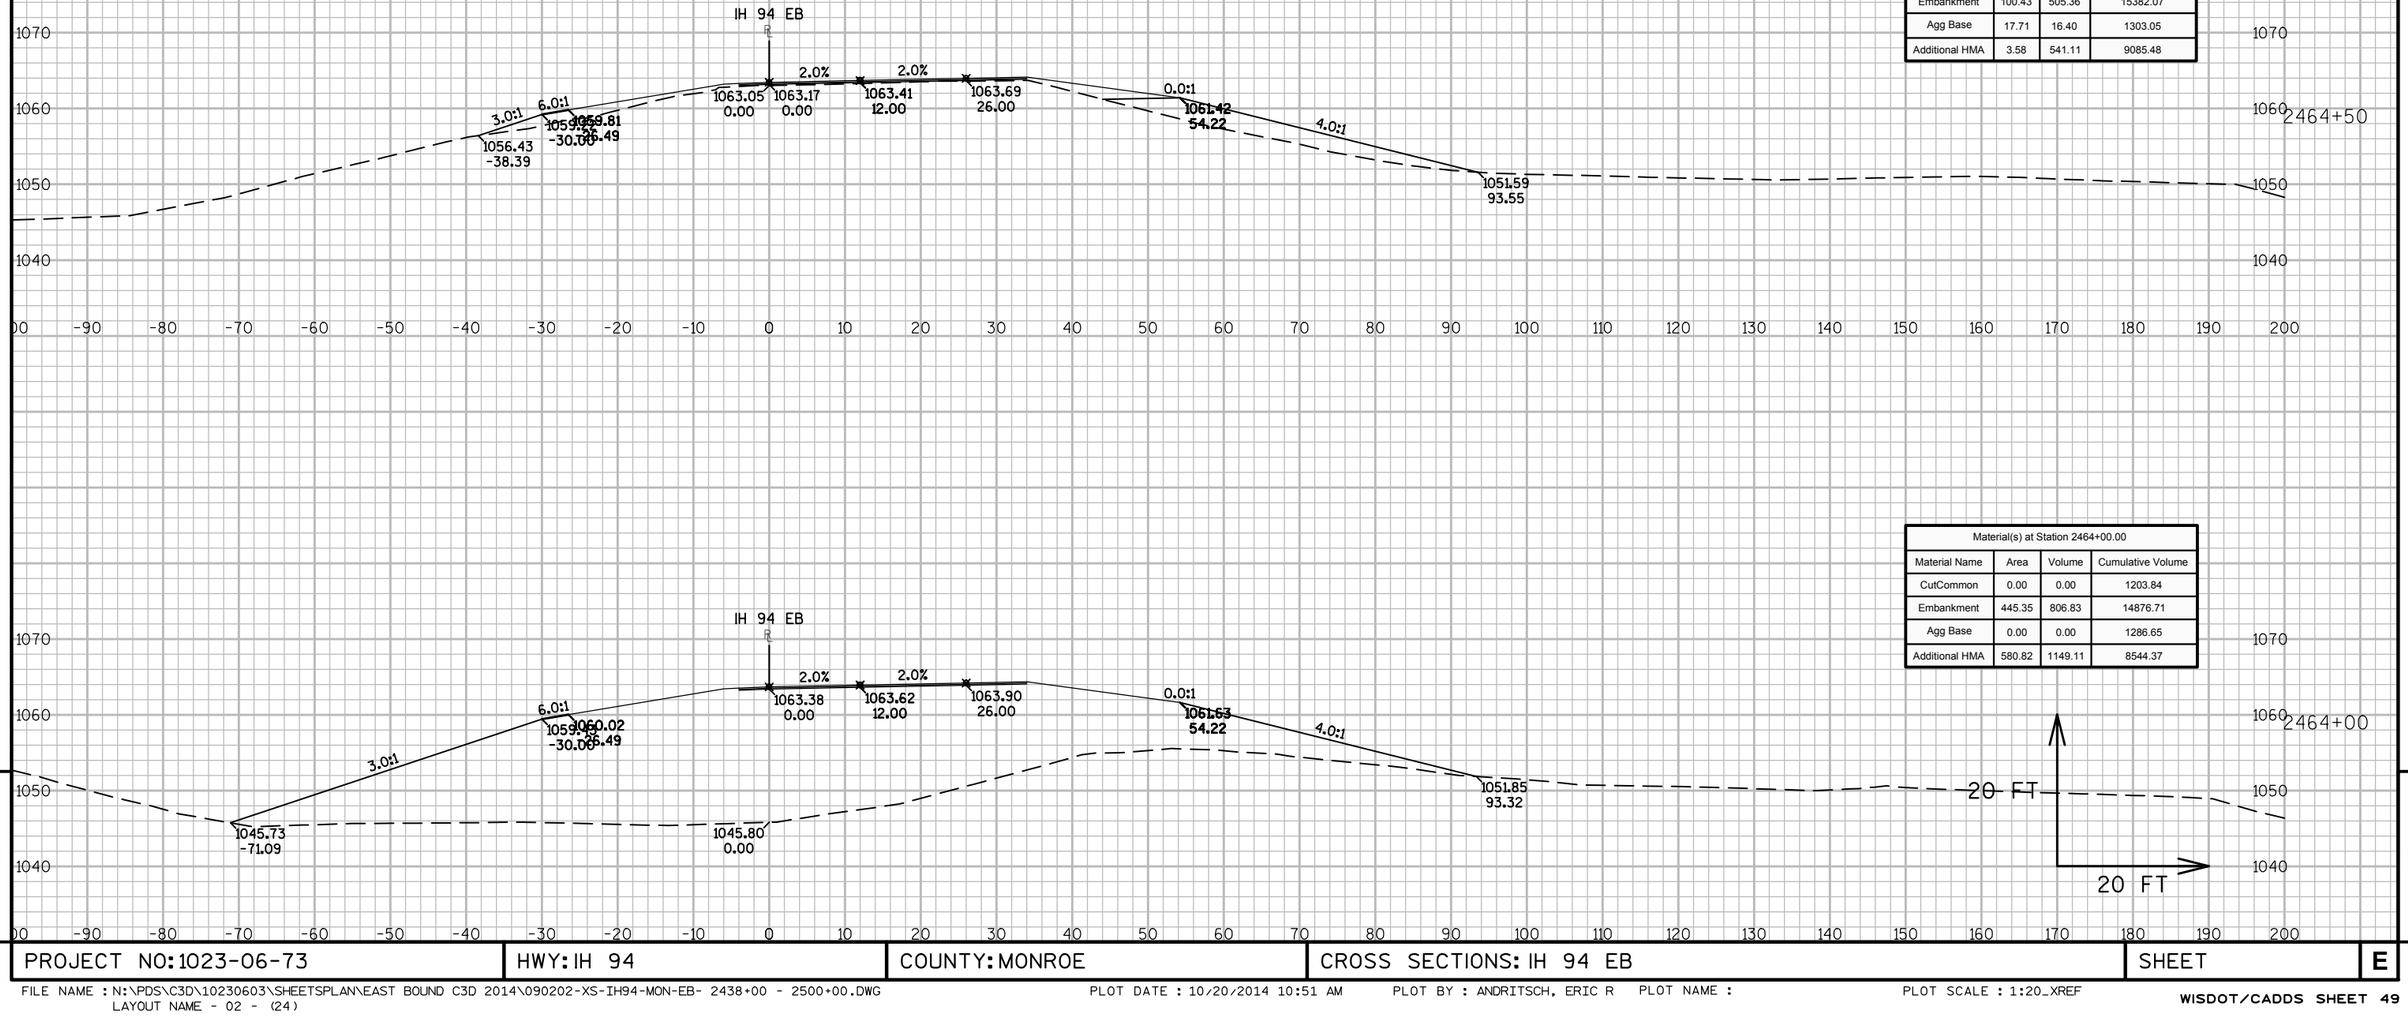

Material(s) at Station 2464+50.00			
Material Name	Area	Volume	Cumulative Volume
CutCommon	0.00	0.00	1203.84
Embankment	100.43	505.36	15382.07
Agg Base	17.71	16.40	1303.05
Additional HMA	3.58	541.11	9085.48

Material(s) at Station 2464+00.00			
Material Name	Area	Volume	Cumulative Volume
CutCommon	0.00	0.00	1203.84
Embankment	445.35	806.83	14876.71
Agg Base	0.00	0.00	1286.65
Additional HMA	580.82	1149.11	8544.37


9

9

PROJECT NO: 1023-06-73	HWY: IH 94	COUNTY: MONROE	CROSS SECTIONS: IH 94 EB	SHEET	E

FILE NAME : N:\PDS\C3D\10230603\SHEETSPLAN\EAST BOUND C3D 2014\090202-XS-IH94-MON-EB- 2438+00 - 2500+00.DWG
LAYOUT NAME - 02 - (24)

PLOT DATE : 10/20/2014 10:51 AM PLOT BY : ANDRITSCH, ERIC R PLOT NAME : PLOT SCALE : 1:20_XREF

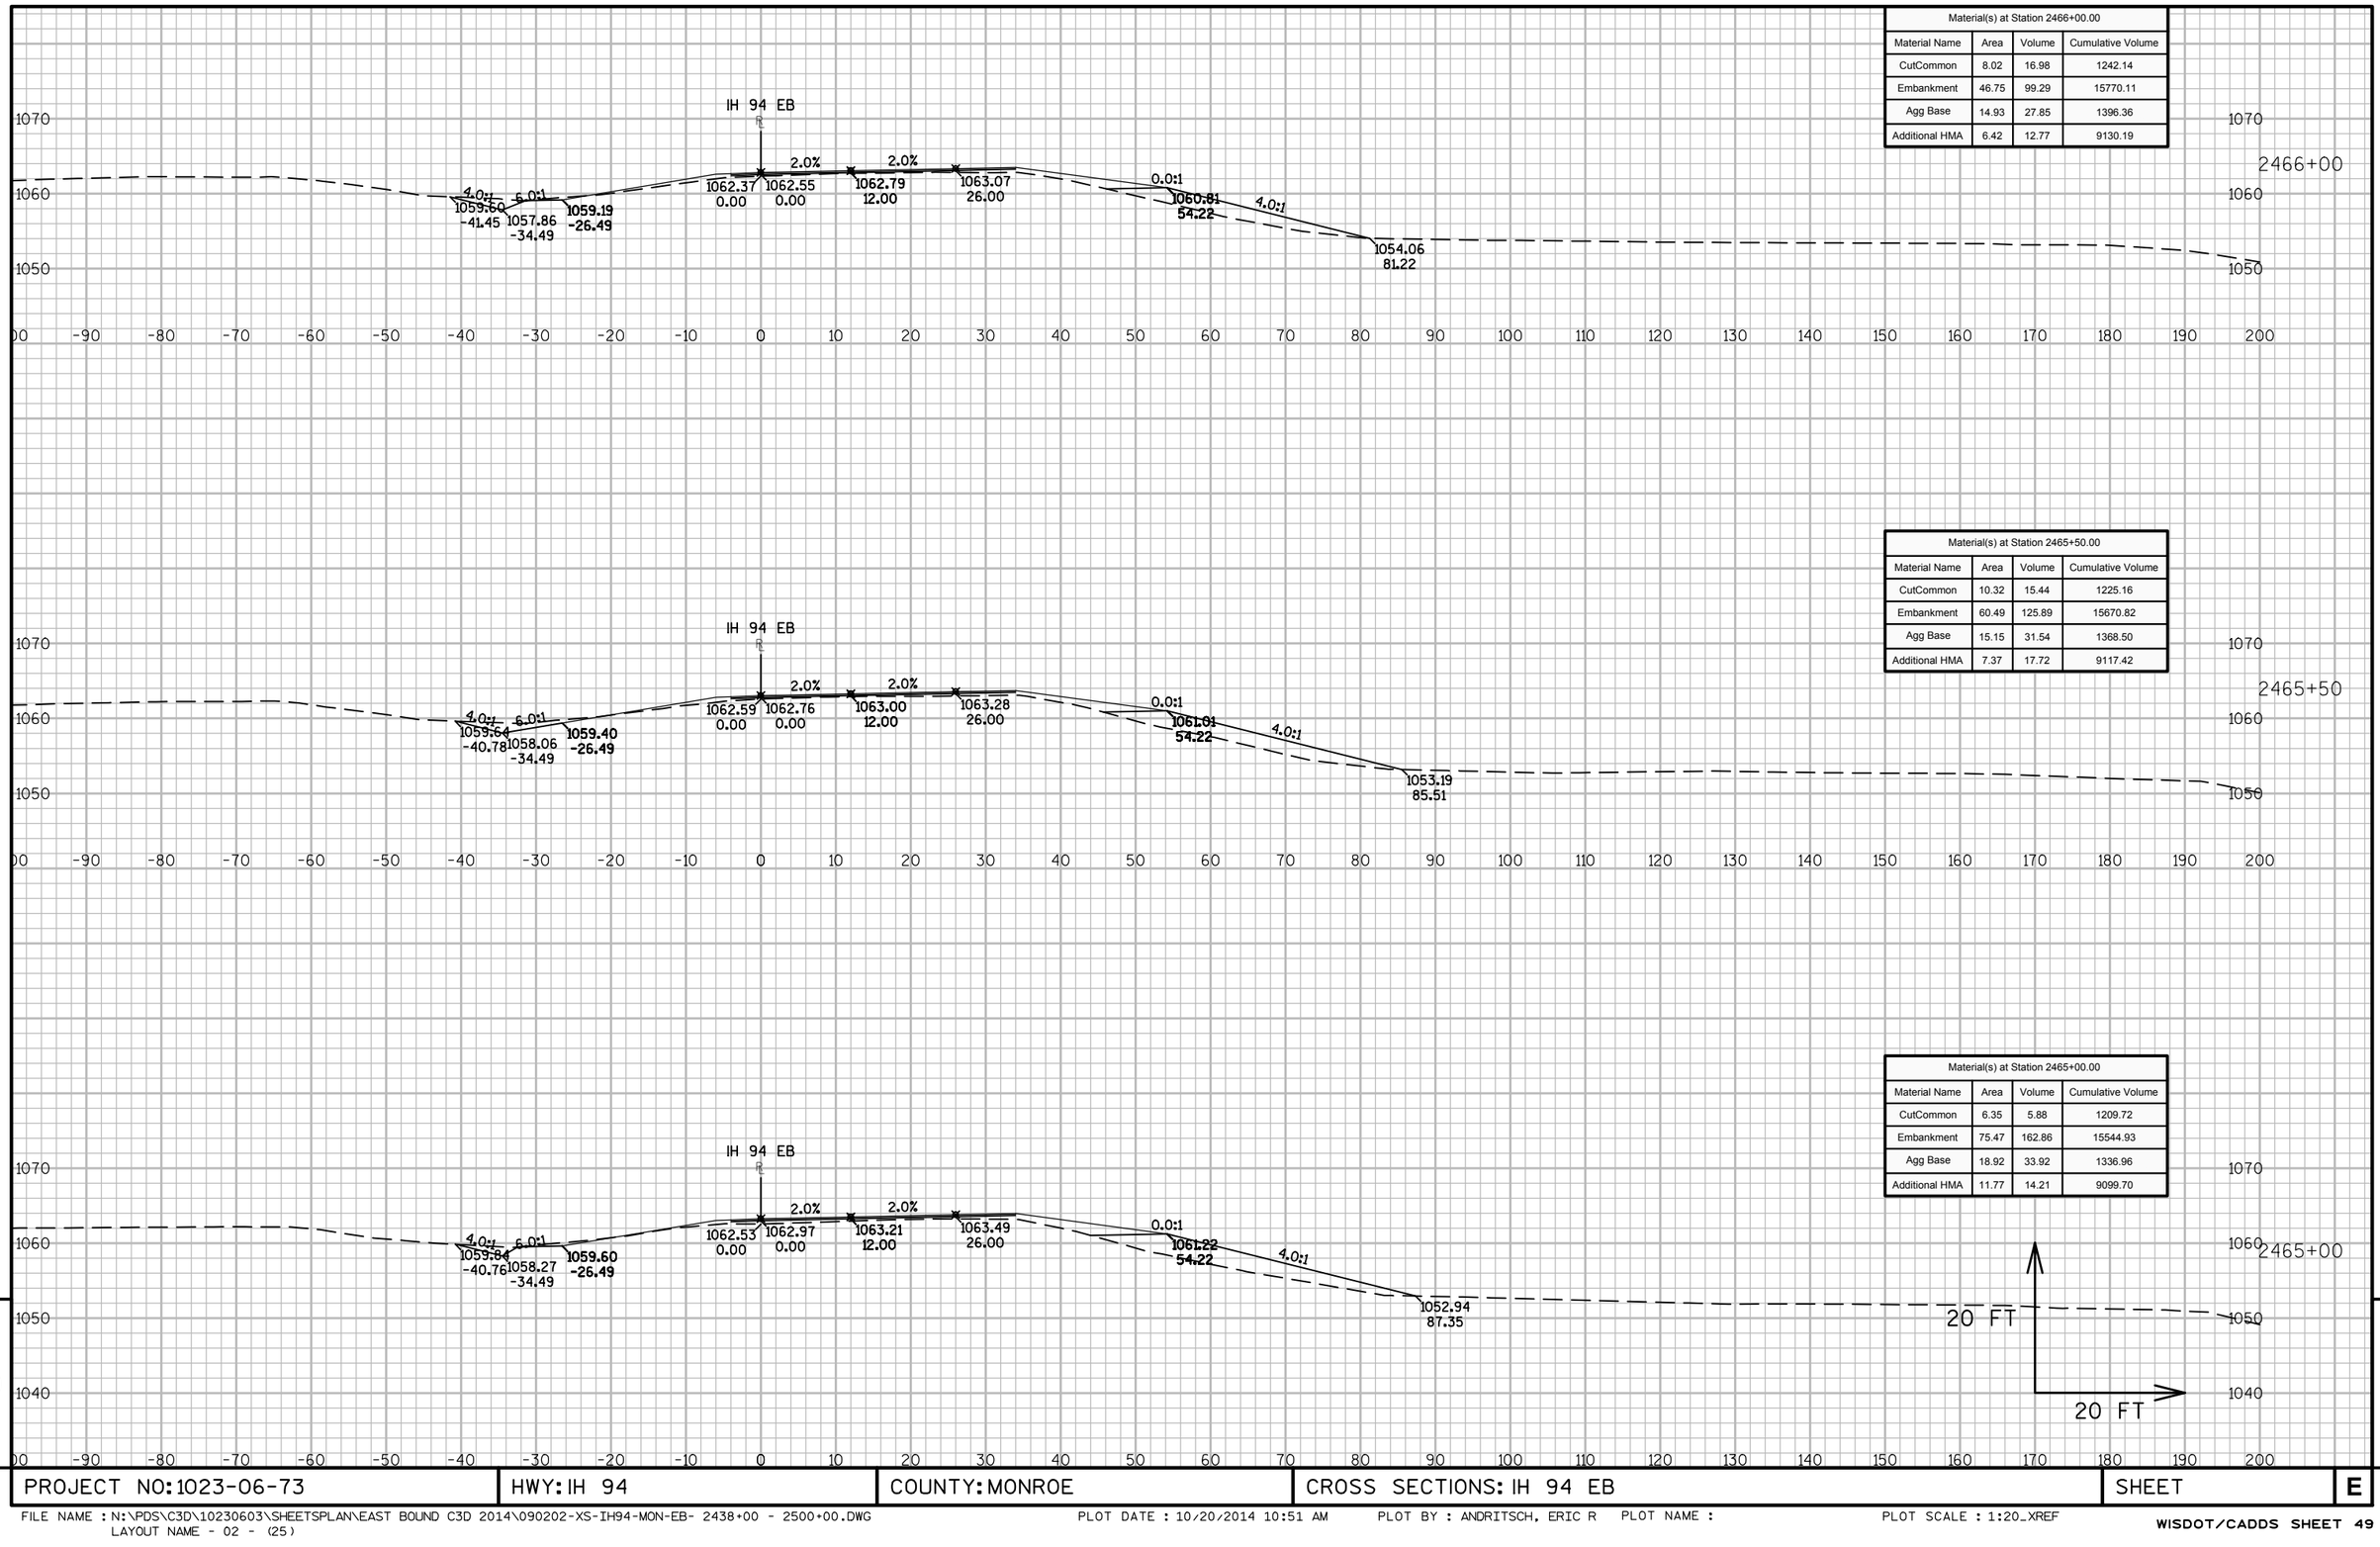

Material(s) at Station 2466+00.00			
Material Name	Area	Volume	Cumulative Volume
CutCommon	8.02	16.98	1242.14
Embankment	46.75	99.29	15770.11
Agg Base	14.93	27.85	1396.36
Additional HMA	6.42	12.77	9130.19

Material(s) at Station 2465+50.00			
Material Name	Area	Volume	Cumulative Volume
CutCommon	10.32	15.44	1225.16
Embankment	60.49	125.89	15670.82
Agg Base	15.15	31.54	1368.50
Additional HMA	7.37	17.72	9117.42

Material(s) at Station 2465+00.00			
Material Name	Area	Volume	Cumulative Volume
CutCommon	6.35	5.88	1209.72
Embankment	75.47	162.86	15544.93
Agg Base	18.92	33.92	1336.96
Additional HMA	11.77	14.21	9099.70


9

9


PROJECT NO: 1023-06-73	HWY: IH 94	COUNTY: MONROE	CROSS SECTIONS: IH 94 EB	SHEET	E

FILE NAME : N:\PDS\C3D\10230603\SHEETSPLAN\EAST BOUND C3D 2014\090202-XS-IH94-MON-EB- 2438+00 - 2500+00.DWG
LAYOUT NAME - 02 - (25)


PLOT DATE : 10/20/2014 10:51 AM PLOT BY : ANDRITSCH, ERIC R PLOT NAME : PLOT SCALE : 1:20_XREF

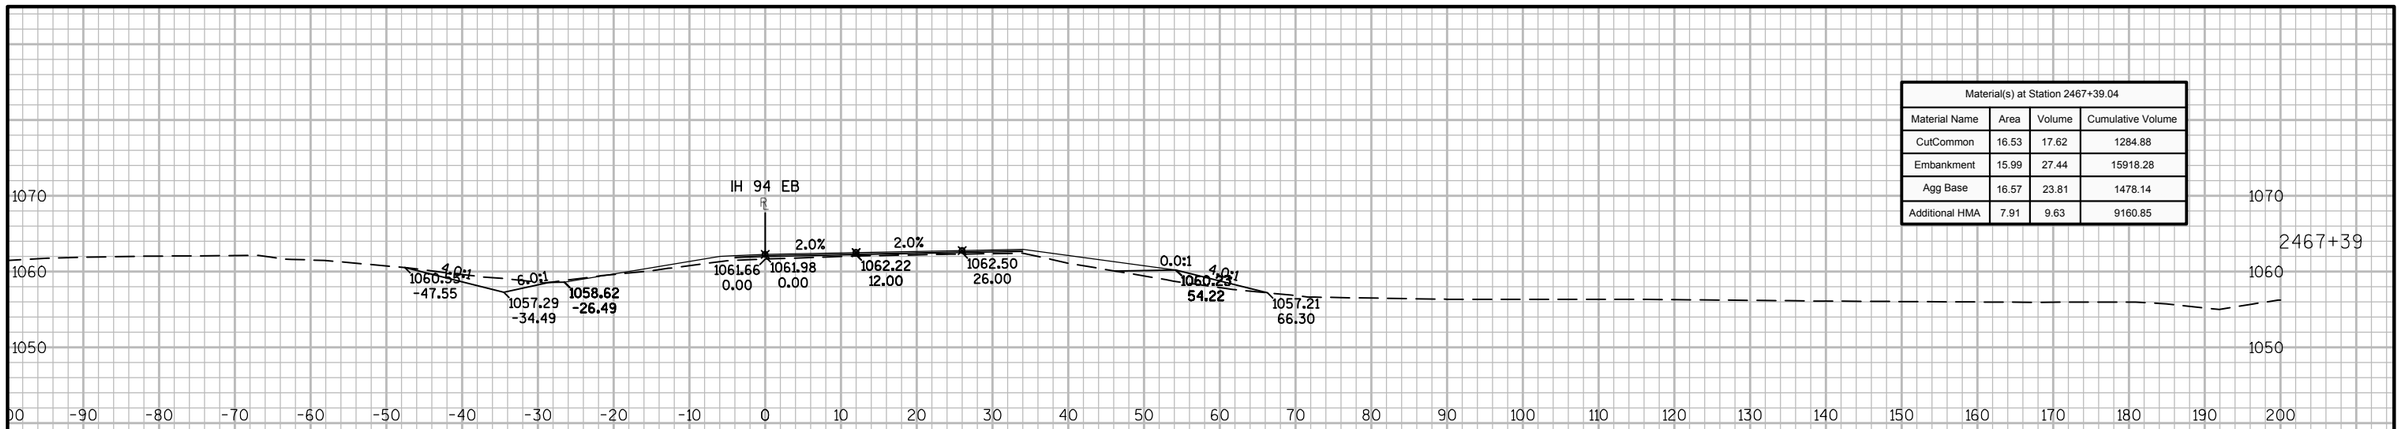

Material(s) at Station 2467+39.04			
Material Name	Area	Volume	Cumulative Volume
CutCommon	16.53	17.62	1284.88
Embankment	15.99	27.44	15918.28
Agg Base	16.57	23.81	1478.14
Additional HMA	7.91	9.63	9160.85

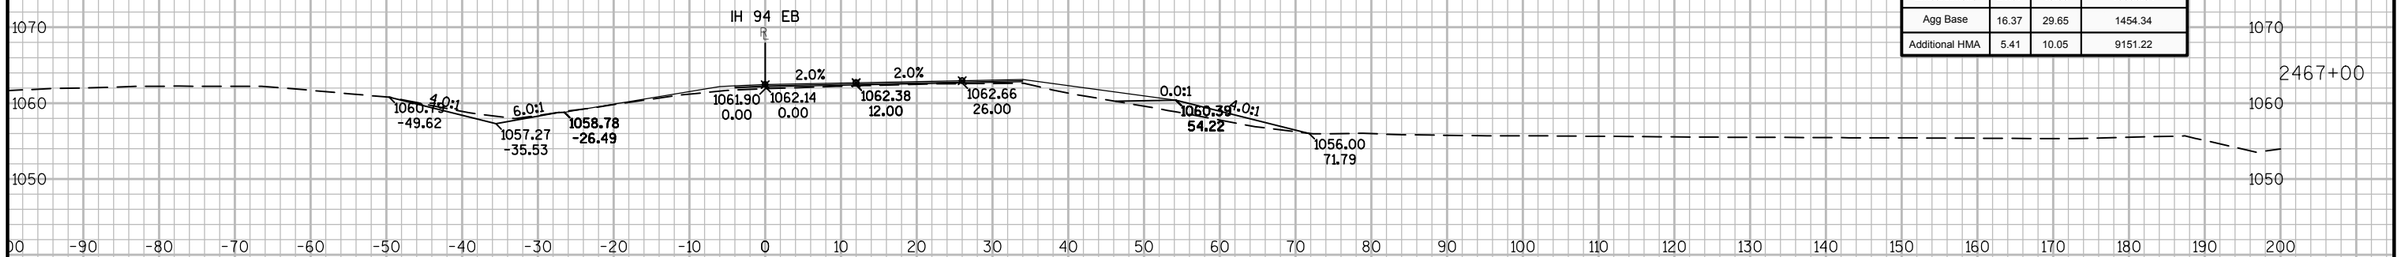

Material(s) at Station 2467+00.00			
Material Name	Area	Volume	Cumulative Volume
CutCommon	7.84	12.49	1267.27
Embankment	21.97	48.89	15890.84
Agg Base	16.37	29.65	1454.34
Additional HMA	5.41	10.05	9151.22

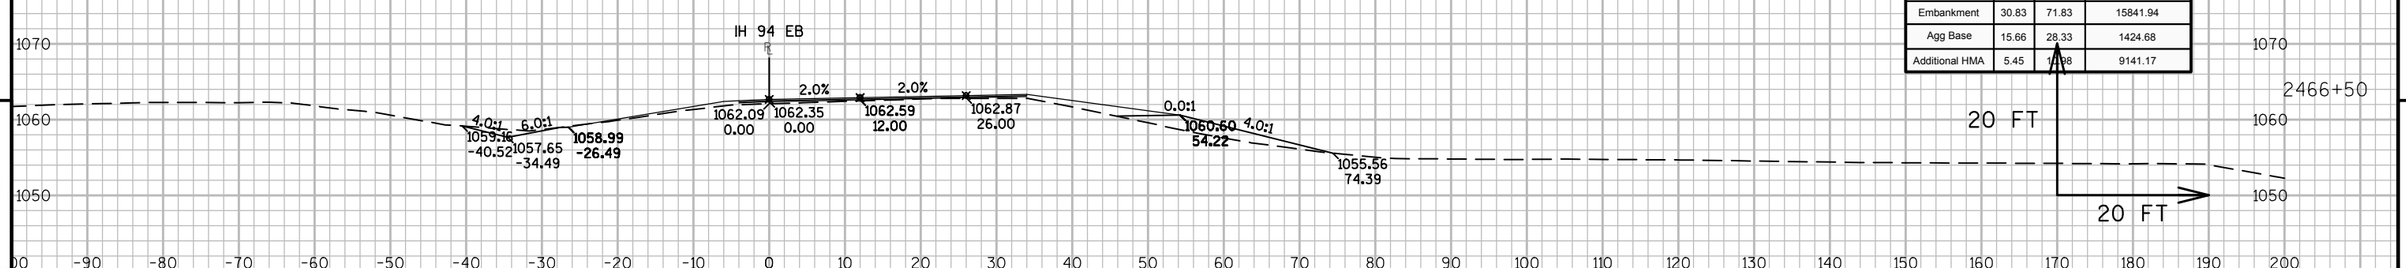


Material(s) at Station 2466+50.00			
Material Name	Area	Volume	Cumulative Volume
CutCommon	5.64	12.65	1254.78
Embankment	30.83	71.83	15841.94
Agg Base	15.66	28.33	1424.68
Additional HMA	5.45	10.98	9141.17


9 9

PROJECT NO: 1023-06-73	HWY: IH 94	COUNTY: MONROE	CROSS SECTIONS: IH 94 EB	SHEET	E


FILE NAME : N:\PDS\C3D\10230603\SHEETSPLAN\EAST BOUND C3D 2014\090202-XS-IH94-MON-EB- 2438+00 - 2500+00.DWG
LAYOUT NAME - 02 - (26)
PLOT DATE : 10/20/2014 10:51 AM PLOT BY : ANDRITSCH, ERIC R PLOT NAME : PLOT SCALE : 1:20_XREF

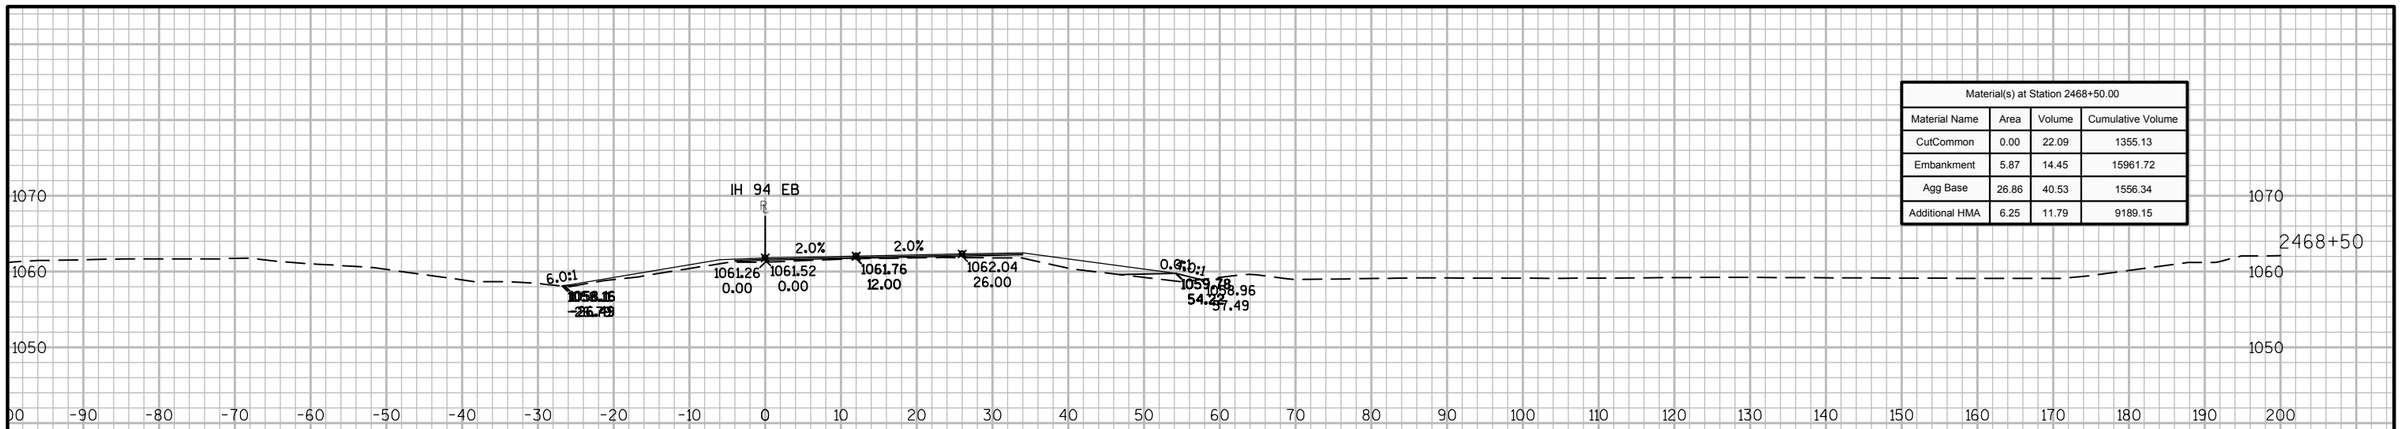

Material(s) at Station 2468+50.00			
Material Name	Area	Volume	Cumulative Volume
CutCommon	0.00	22.09	1355.13
Embankment	5.87	14.45	15961.72
Agg Base	26.86	40.53	1556.34
Additional HMA	6.25	11.79	9189.15

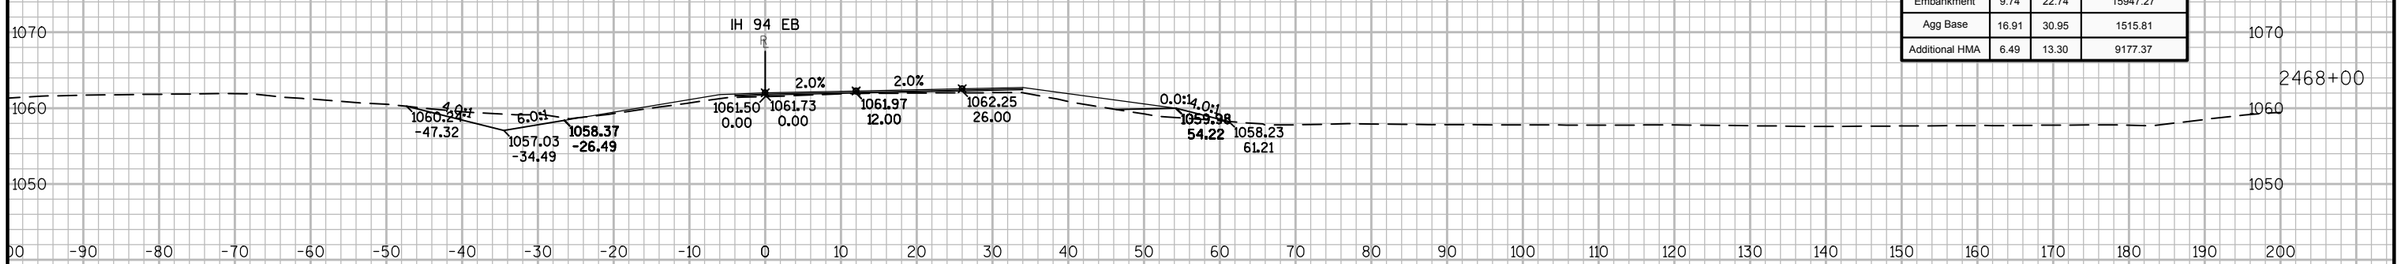

Material(s) at Station 2468+00.00			
Material Name	Area	Volume	Cumulative Volume
CutCommon	23.86	40.71	1333.03
Embankment	9.74	22.74	15947.27
Agg Base	16.91	30.95	1515.81
Additional HMA	6.49	13.30	9177.37

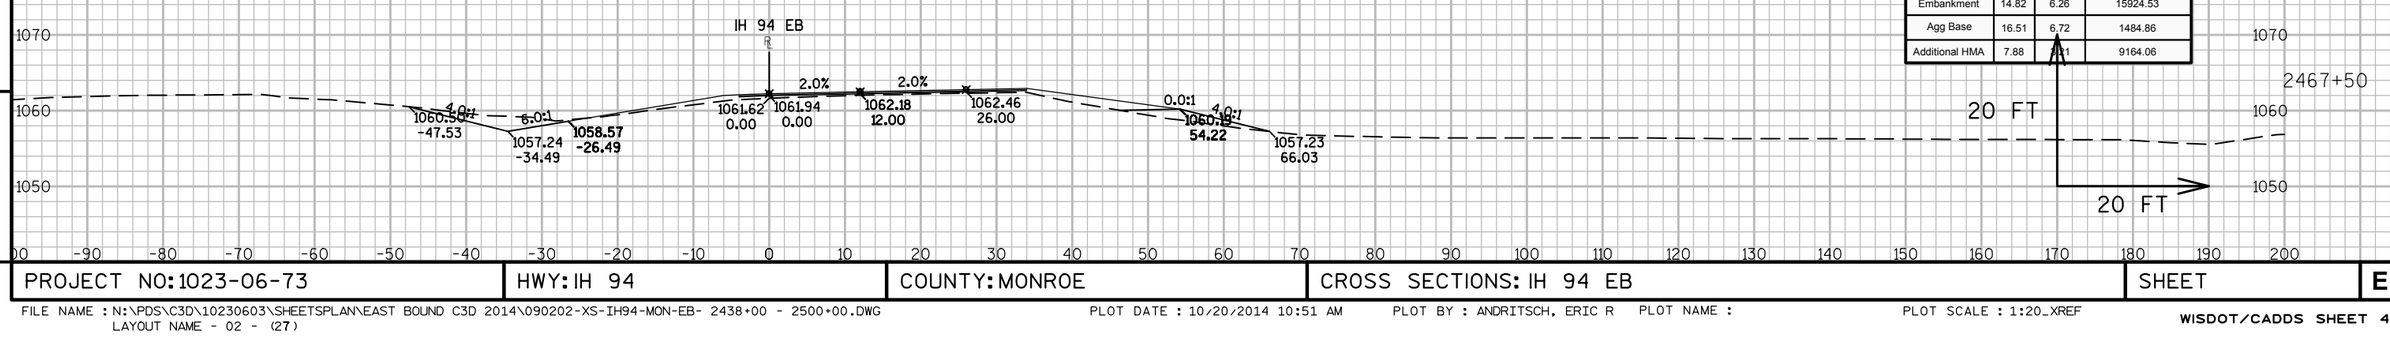


Material(s) at Station 2467+50.00			
Material Name	Area	Volume	Cumulative Volume
CutCommon	20.10	7.44	1292.32
Embankment	14.82	6.26	15924.53
Agg Base	16.51	6.72	1484.86
Additional HMA	7.88	3.31	9164.06

9 9


PROJECT NO: 1023-06-73	HWY: IH 94	COUNTY: MONROE	CROSS SECTIONS: IH 94 EB	SHEET	E

FILE NAME : N:\PDS\C3D\10230603\SHEETSPLAN\EAST BOUND C3D 2014\090202-XS-IH94-MON-EB- 2438+00 - 2500+00.DWG
LAYOUT NAME - 02 - (27)


PLOT DATE : 10/20/2014 10:51 AM PLOT BY : ANDRITSCH, ERIC R PLOT NAME : PLOT SCALE : 1:20_XREF

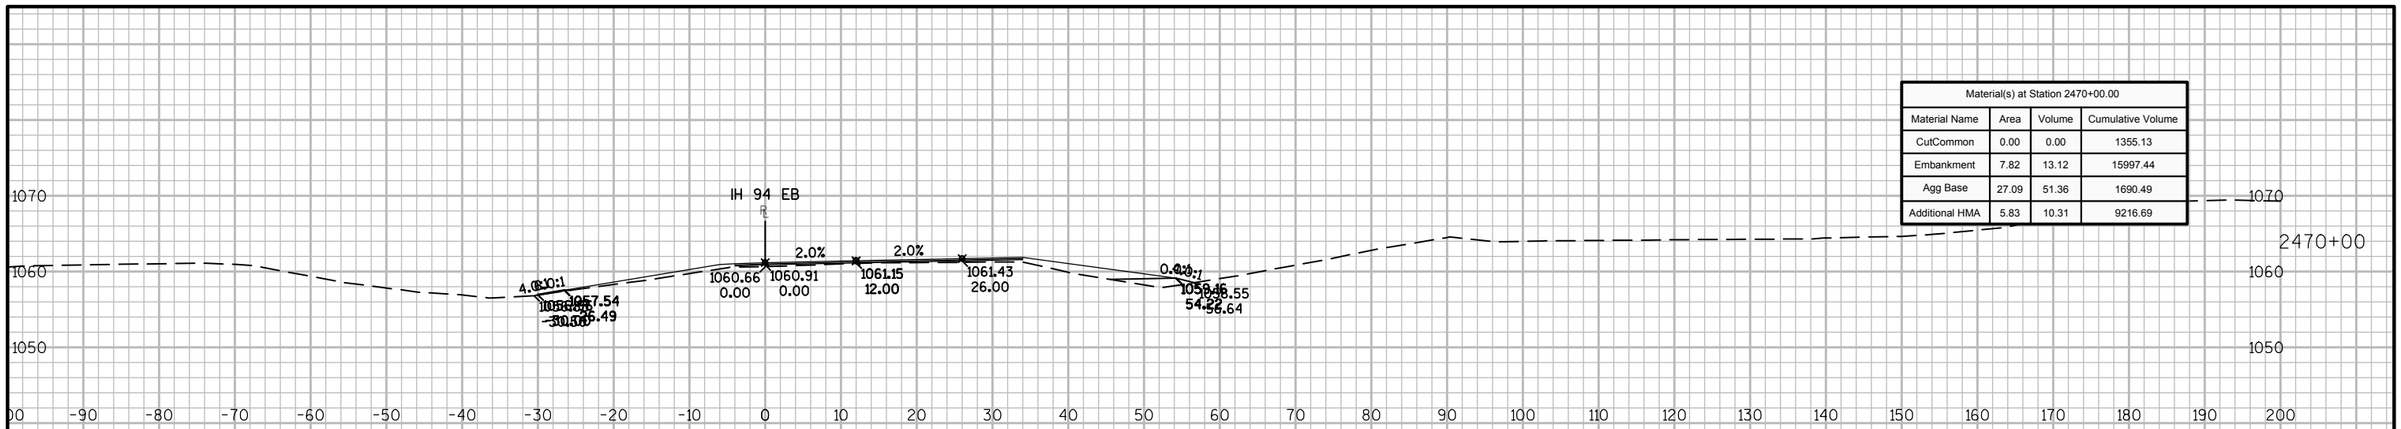

Material(s) at Station 2470+00.00			
Material Name	Area	Volume	Cumulative Volume
CutCommon	0.00	0.00	1355.13
Embankment	7.82	13.12	15997.44
Agg Base	27.09	51.36	1690.49
Additional HMA	5.83	10.31	9216.69

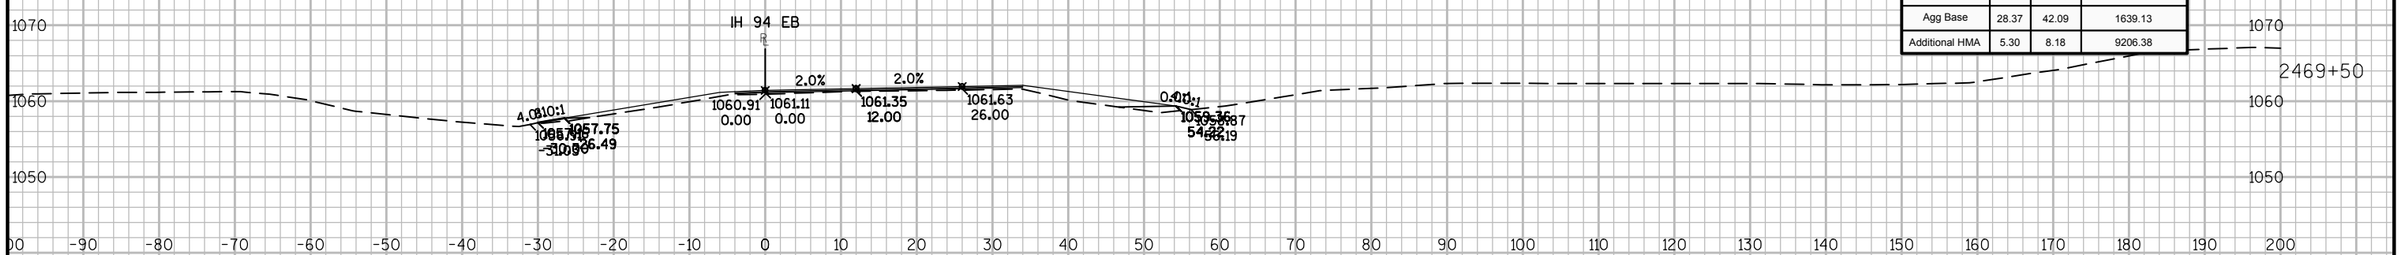

Material(s) at Station 2469+50.00			
Material Name	Area	Volume	Cumulative Volume
CutCommon	0.00	0.00	1355.13
Embankment	6.36	11.53	15984.32
Agg Base	28.37	42.09	1639.13
Additional HMA	5.30	8.18	9206.38

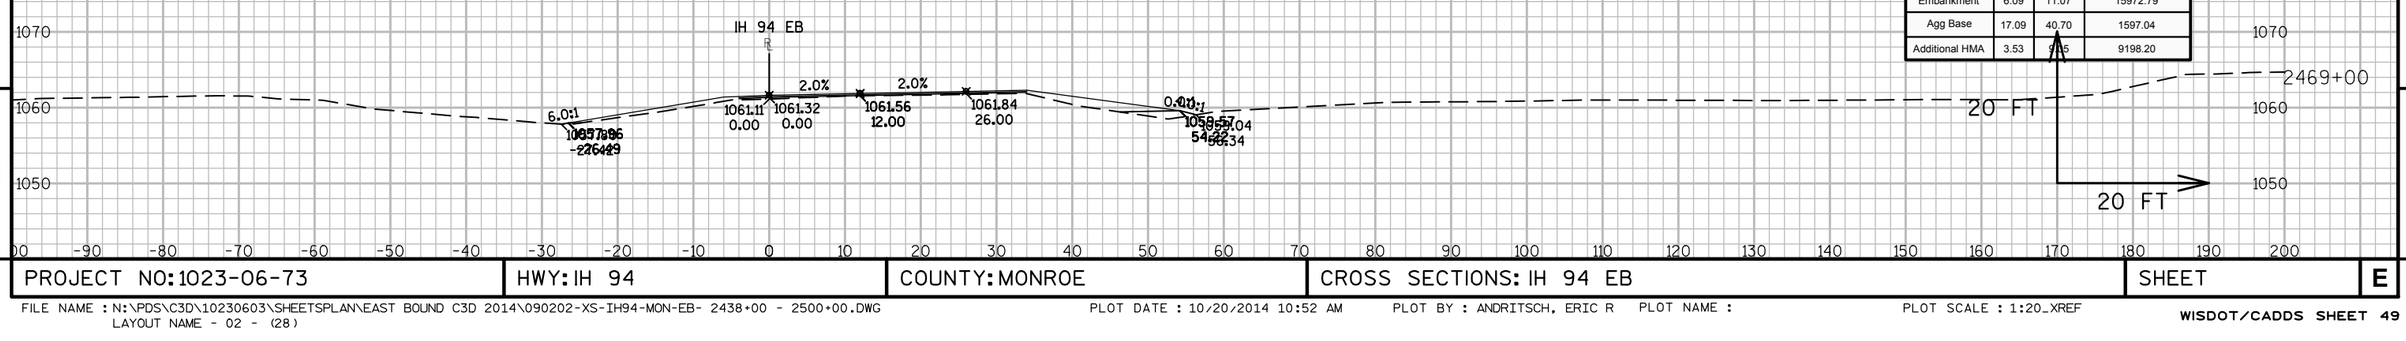

Material(s) at Station 2469+00.00			
Material Name	Area	Volume	Cumulative Volume
CutCommon	0.00	0.00	1355.13
Embankment	6.09	11.07	15972.79
Agg Base	17.09	40.70	1597.04
Additional HMA	3.53	9.36	9198.20


9 9

PROJECT NO: 1023-06-73	HWY: IH 94	COUNTY: MONROE	CROSS SECTIONS: IH 94 EB	SHEET	E


FILE NAME : N:\PDS\C3D\10230603\SHEETSPLAN\EAST BOUND C3D 2014\090202-XS-IH94-MON-EB- 2438+00 - 2500+00.DWG
LAYOUT NAME - 02 - (28)

PLOT DATE : 10/20/2014 10:52 AM PLOT BY : ANDRITSCH, ERIC R PLOT NAME : PLOT SCALE : 1:20_XREF

Material(s) at Station 2471+00.00			
Material Name	Area	Volume	Cumulative Volume
CutCommon	0.00	0.00	1355.13
Embankment	11.06	19.52	16033.48
Agg Base	32.09	53.87	1793.60
Additional HMA	4.31	11.01	9240.12

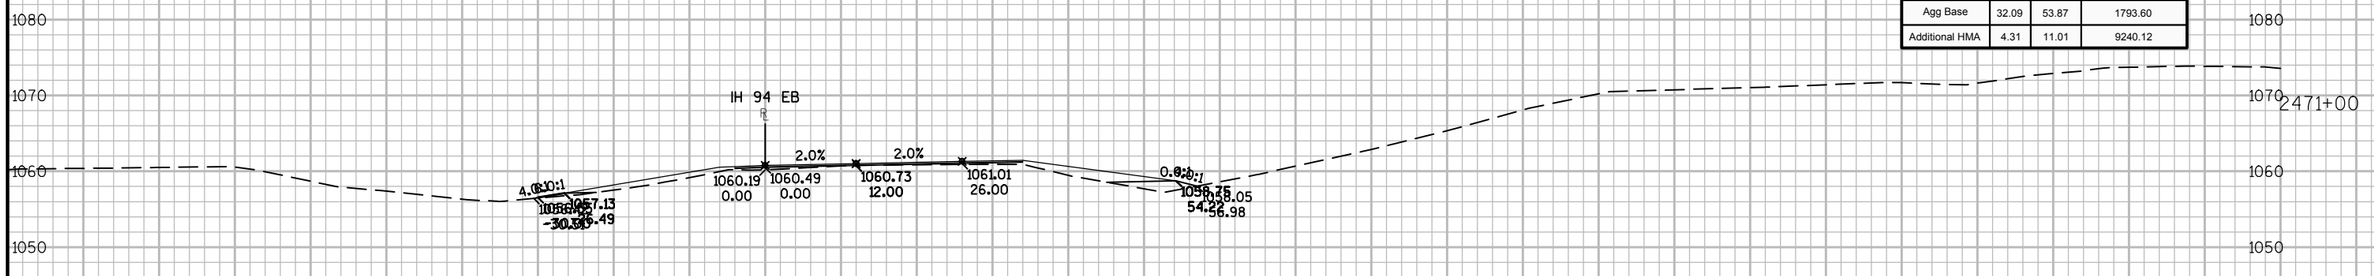

Material(s) at Station 2470+50.00			
Material Name	Area	Volume	Cumulative Volume
CutCommon	0.00	0.00	1355.13
Embankment	10.03	16.52	16013.96
Agg Base	26.09	49.24	1739.73
Additional HMA	7.59	12.42	9229.11

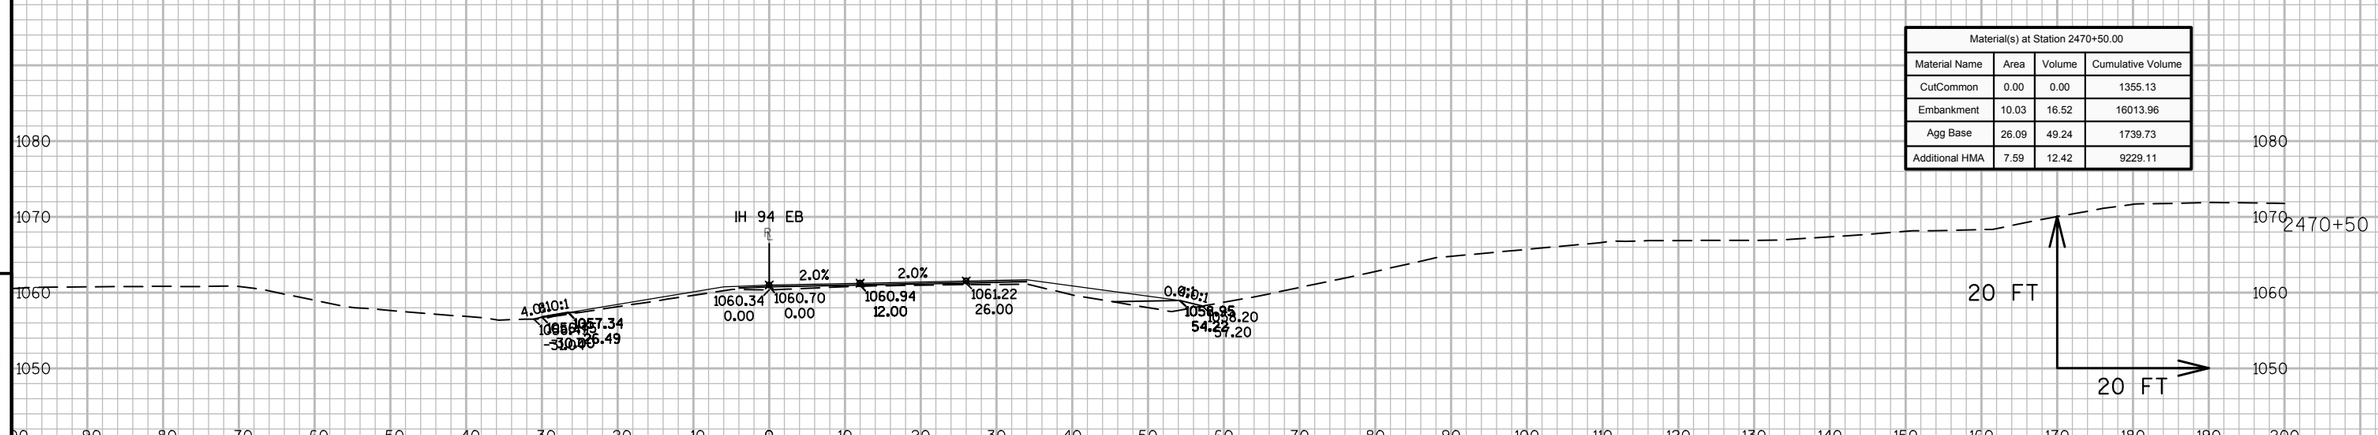

9


9

PROJECT NO: 1023-06-73	HWY: IH 94	COUNTY: MONROE	CROSS SECTIONS: IH 94 EB	SHEET	E


FILE NAME : N:\PDS\C3D\10230603\SHEETSPLAN\EAST BOUND C3D 2014\090202-XS-IH94-MON-EB- 2438+00 - 2500+00.DWG
LAYOUT NAME - 02 - (29)

PLOT DATE : 10/20/2014 10:52 AM PLOT BY : ANDRITSCH, ERIC R PLOT NAME : PLOT SCALE : 1:20_XREF

Material(s) at Station 2472+00.00			
Material Name	Area	Volume	Cumulative Volume
CutCommon	0.00	0.00	1355.13
Embankment	8.91	17.34	16070.15
Agg Base	28.76	55.31	1907.29
Additional HMA	3.80	8.24	9257.07

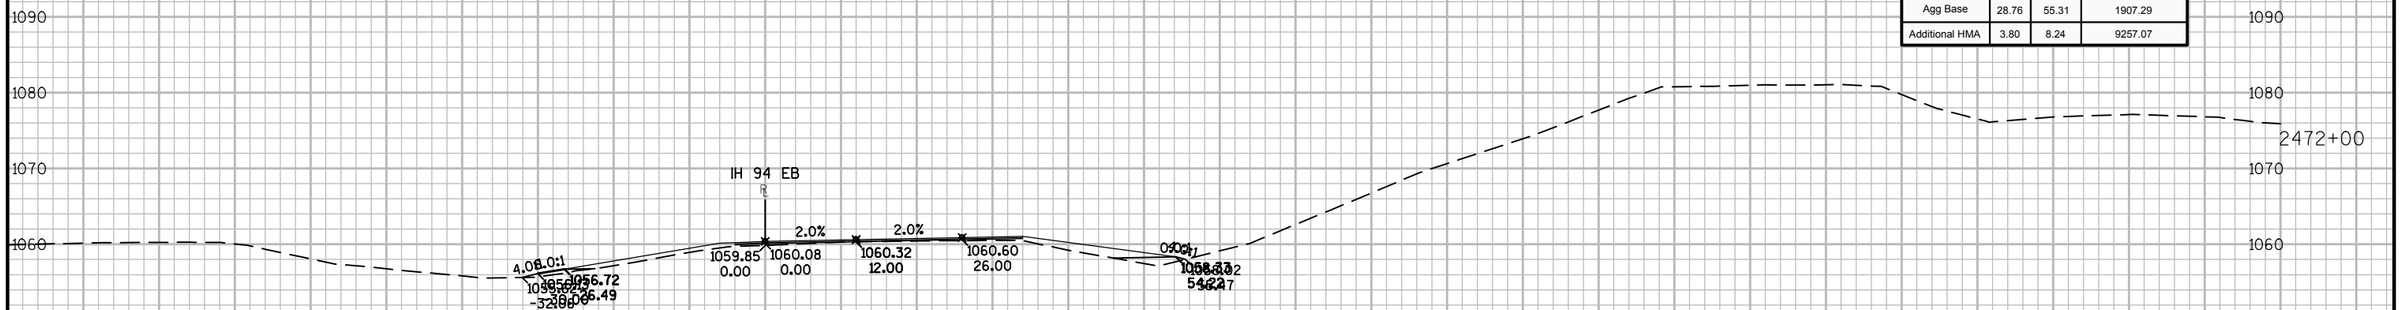

Material(s) at Station 2471+50.00			
Material Name	Area	Volume	Cumulative Volume
CutCommon	0.00	0.00	1355.13
Embankment	9.82	19.33	16052.81
Agg Base	30.97	58.39	1851.99
Additional HMA	5.10	8.71	9248.83

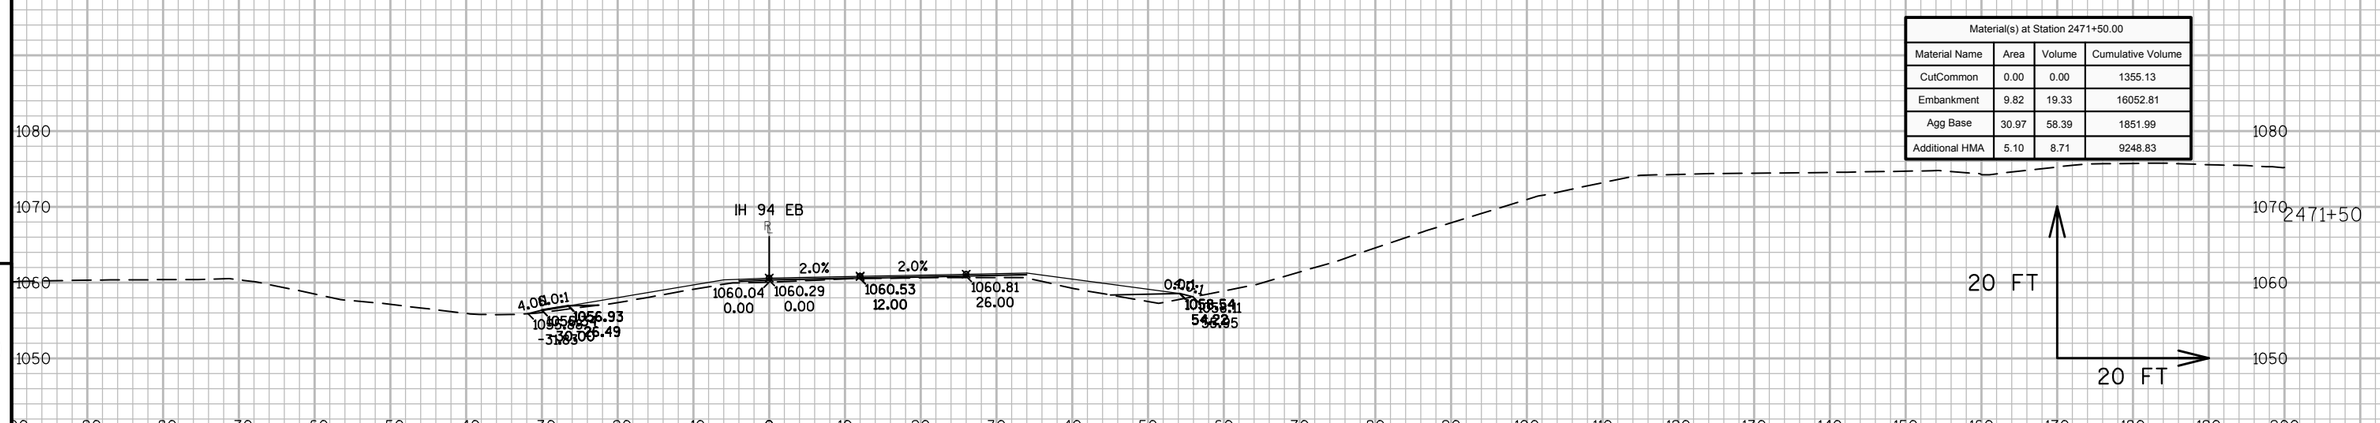


9

9

PROJECT NO: 1023-06-73	HWY: IH 94	COUNTY: MONROE	CROSS SECTIONS: IH 94 EB	SHEET	E

FILE NAME : N:\PDS\C3D\10230603\SHEETSPLAN\EAST BOUND C3D 2014\090202-XS-IH94-MON-EB- 2438+00 - 2500+00.DWG
LAYOUT NAME - 02 - (30)
PLOT DATE : 10/20/2014 10:52 AM PLOT BY : ANDRITSCH, ERIC R PLOT NAME : PLOT SCALE : 1:20_XREF

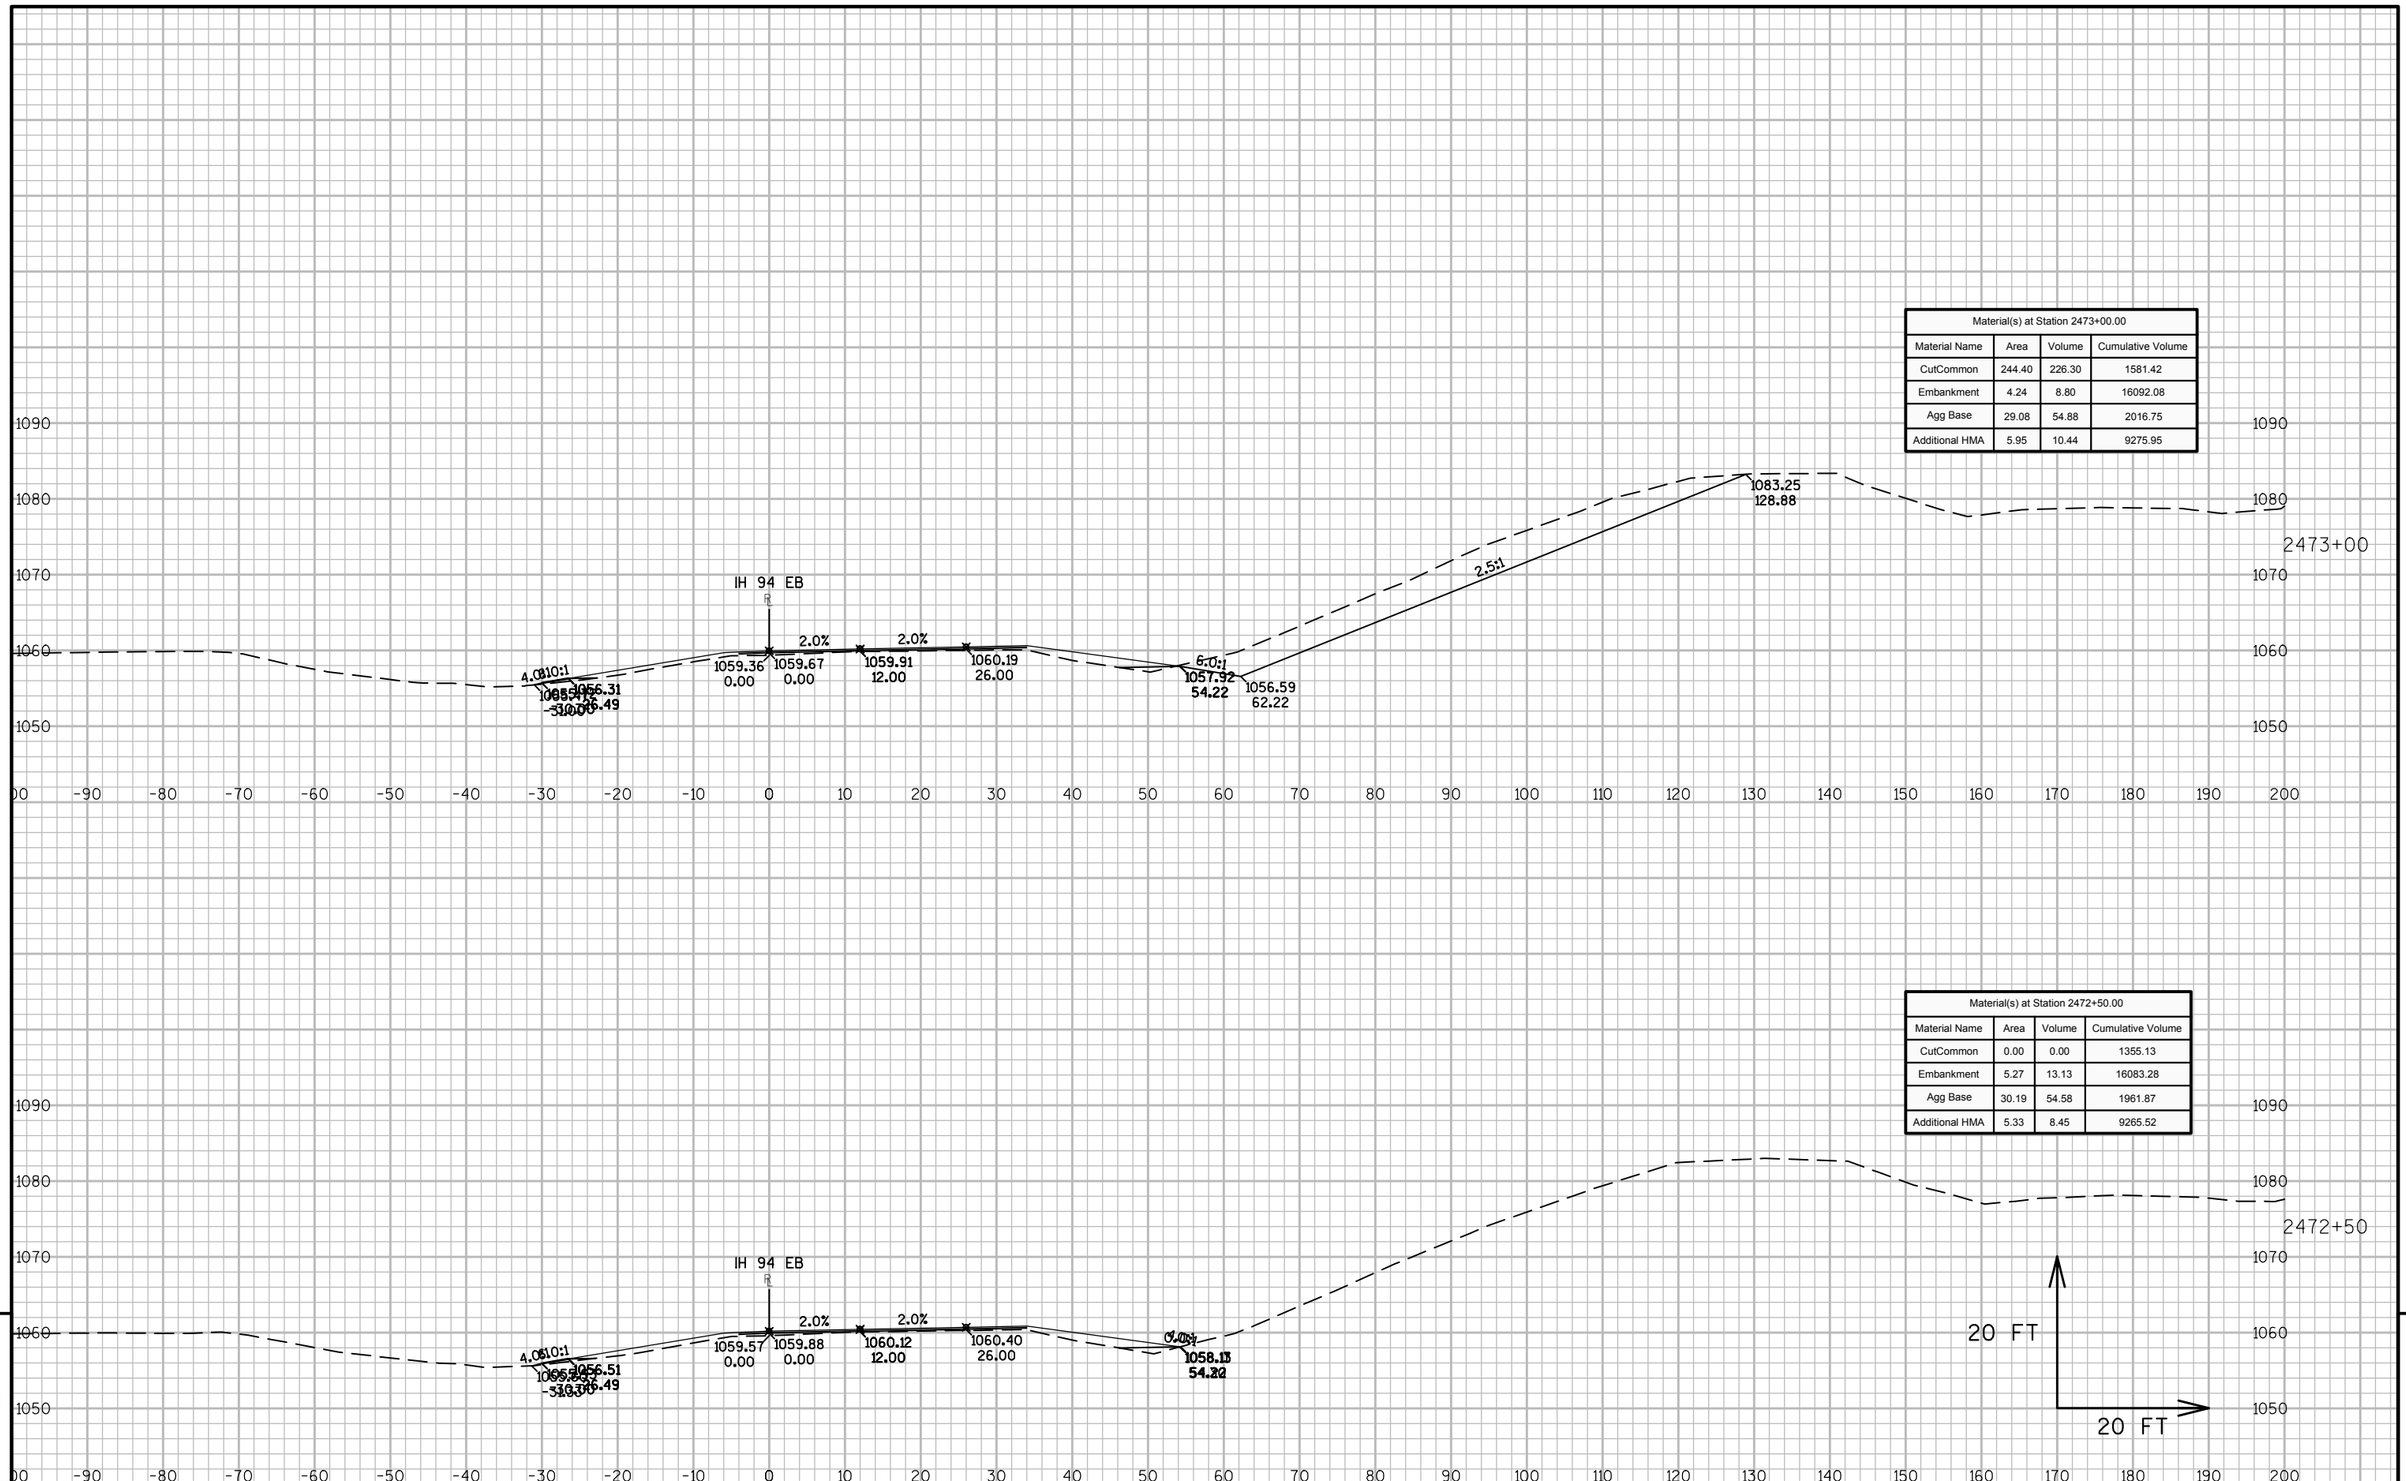


9

PROJECT NO: 1023-06-73	HWY: IH 94	COUNTY: MONROE	CROSS SECTIONS: IH 94 EB	SHEET	E

9

FILE NAME : N:\PDS\C3D\10230603\SHEETSPLAN\EAST BOUND C3D 2014\090202-XS-IH94-MON-EB- 2438+00 - 2500+00.DWG
LAYOUT NAME - 02 - (31)

PLOT DATE : 10/20/2014 10:52 AM PLOT BY : ANDRITSCH, ERIC R PLOT NAME : PLOT SCALE : 1:20_XREF

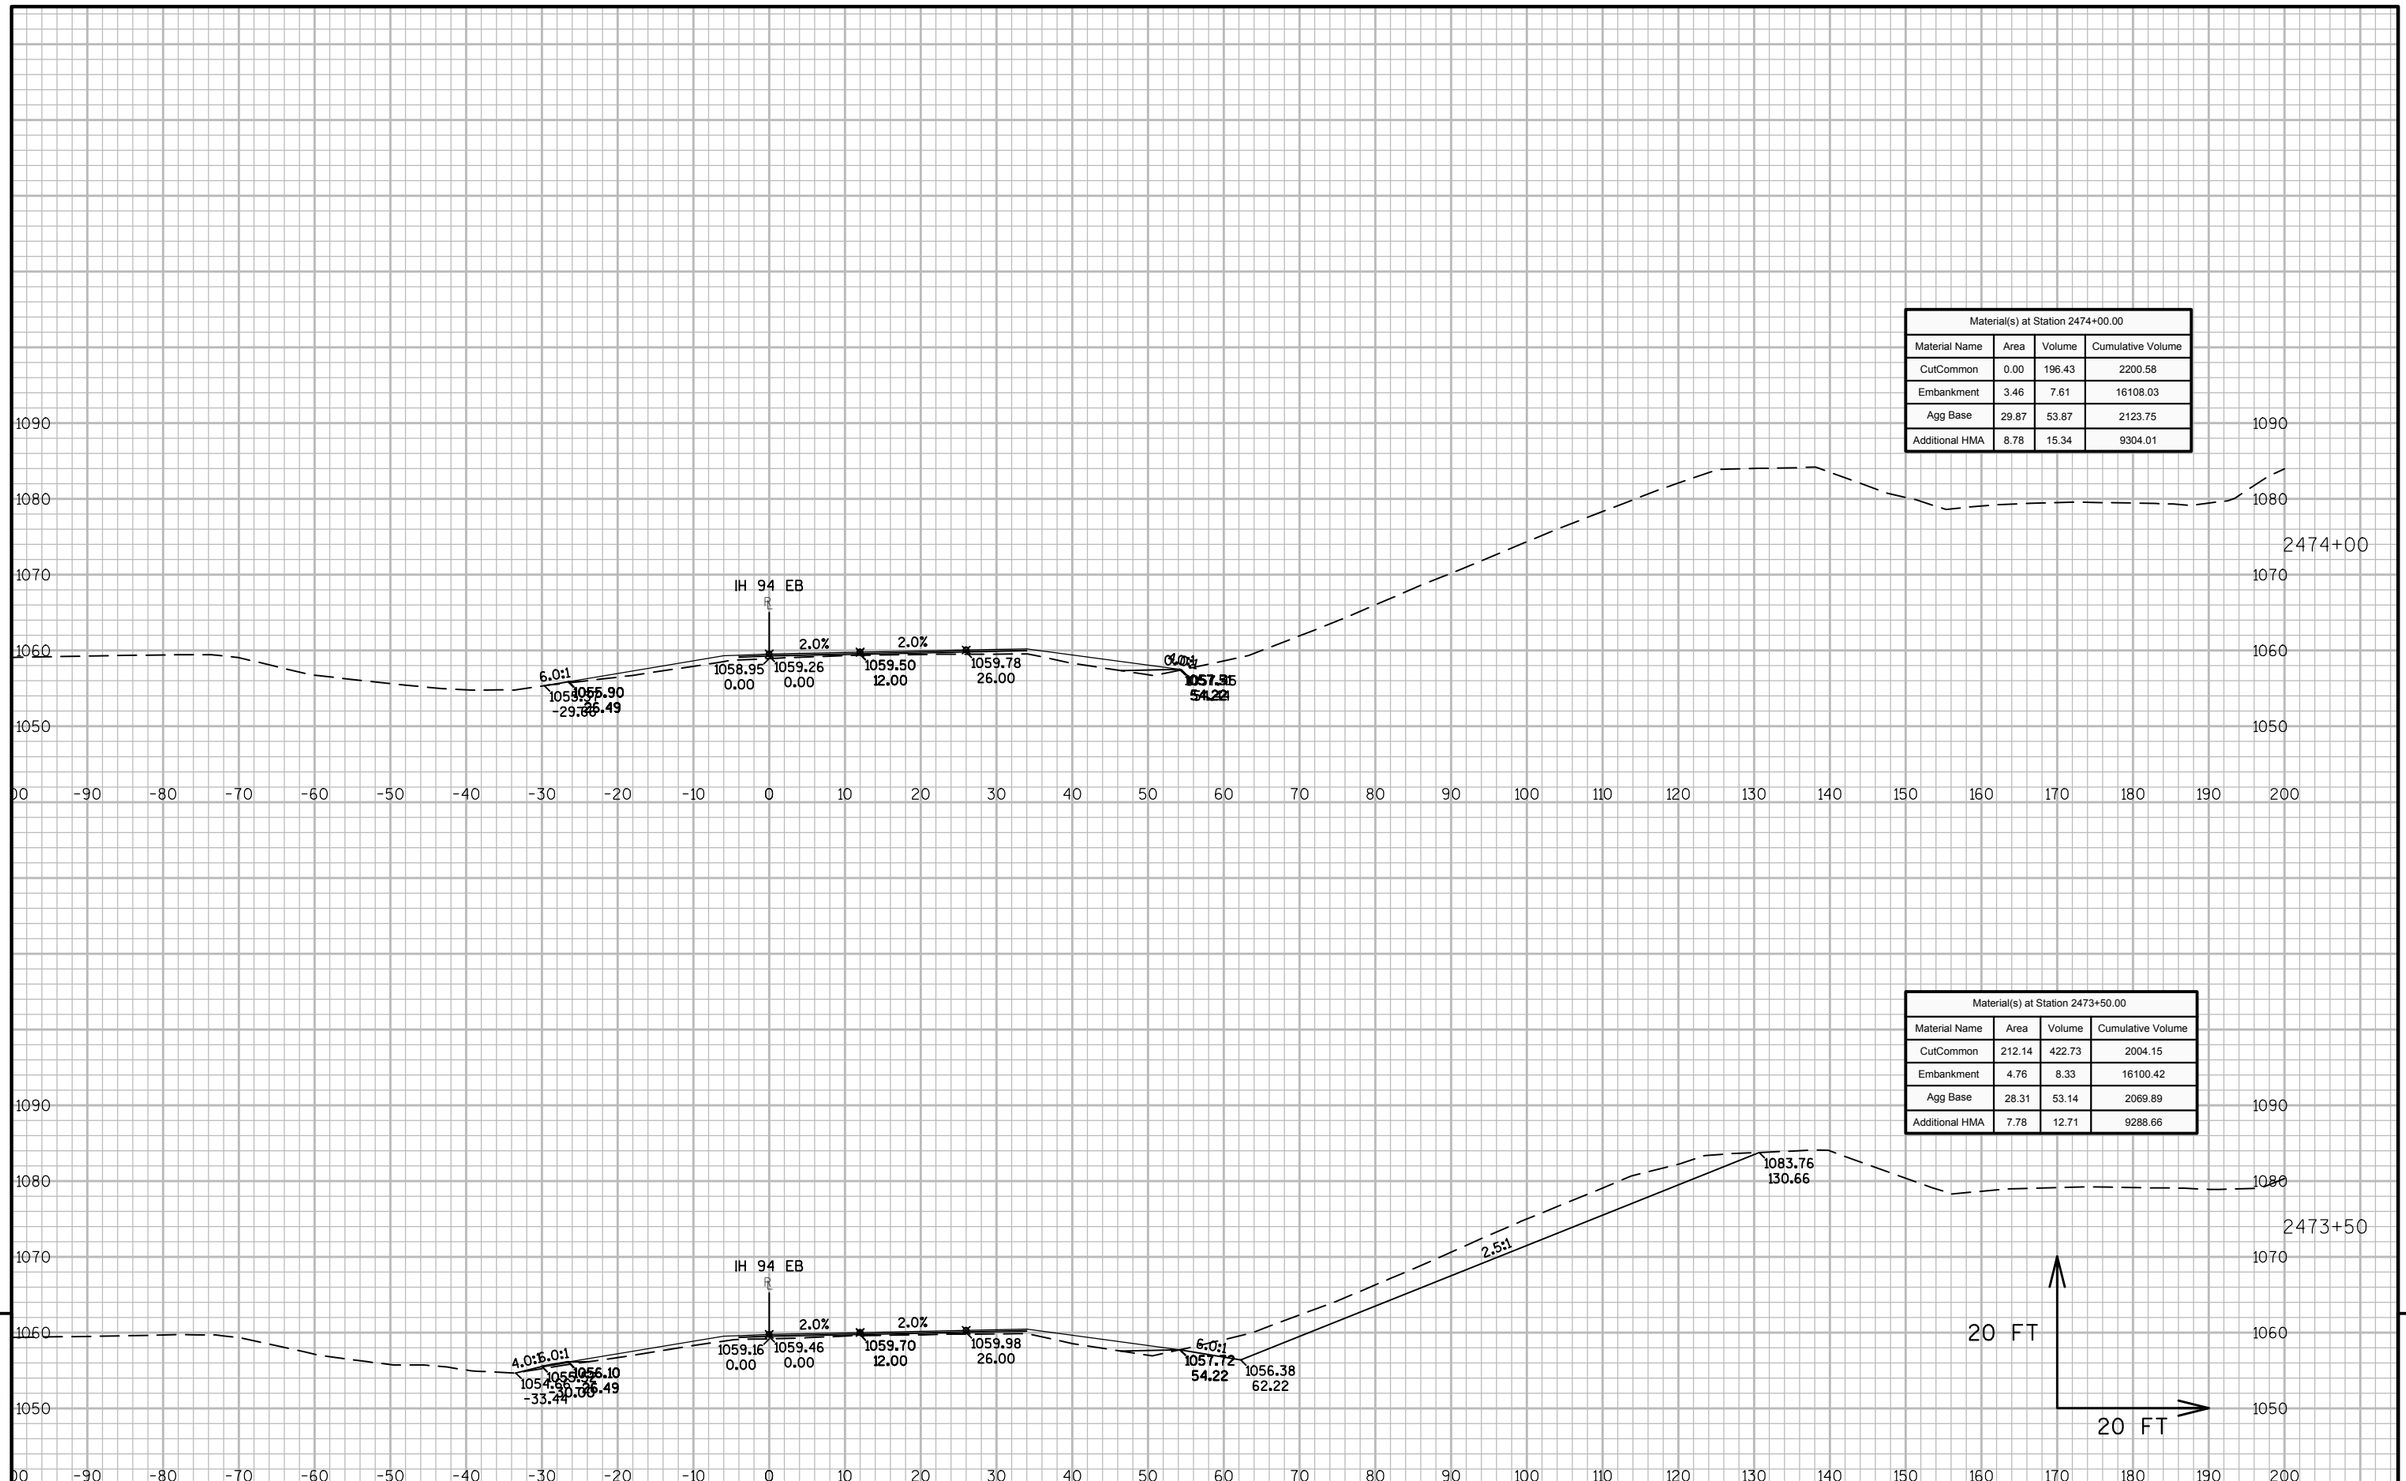


9

PROJECT NO: 1023-06-73	HWY: IH 94	COUNTY: MONROE	CROSS SECTIONS: IH 94 EB	SHEET	E

FILE NAME : N:\PDS\C3D\10230603\SHEETSPLAN\EAST BOUND C3D 2014\090202-XS-IH94-MON-EB- 2438+00 - 2500+00.DWG
LAYOUT NAME - 02 - (32)

PLOT DATE : 10/20/2014 10:52 AM PLOT BY : ANDRITSCH, ERIC R PLOT NAME : PLOT SCALE : 1:20_XREF

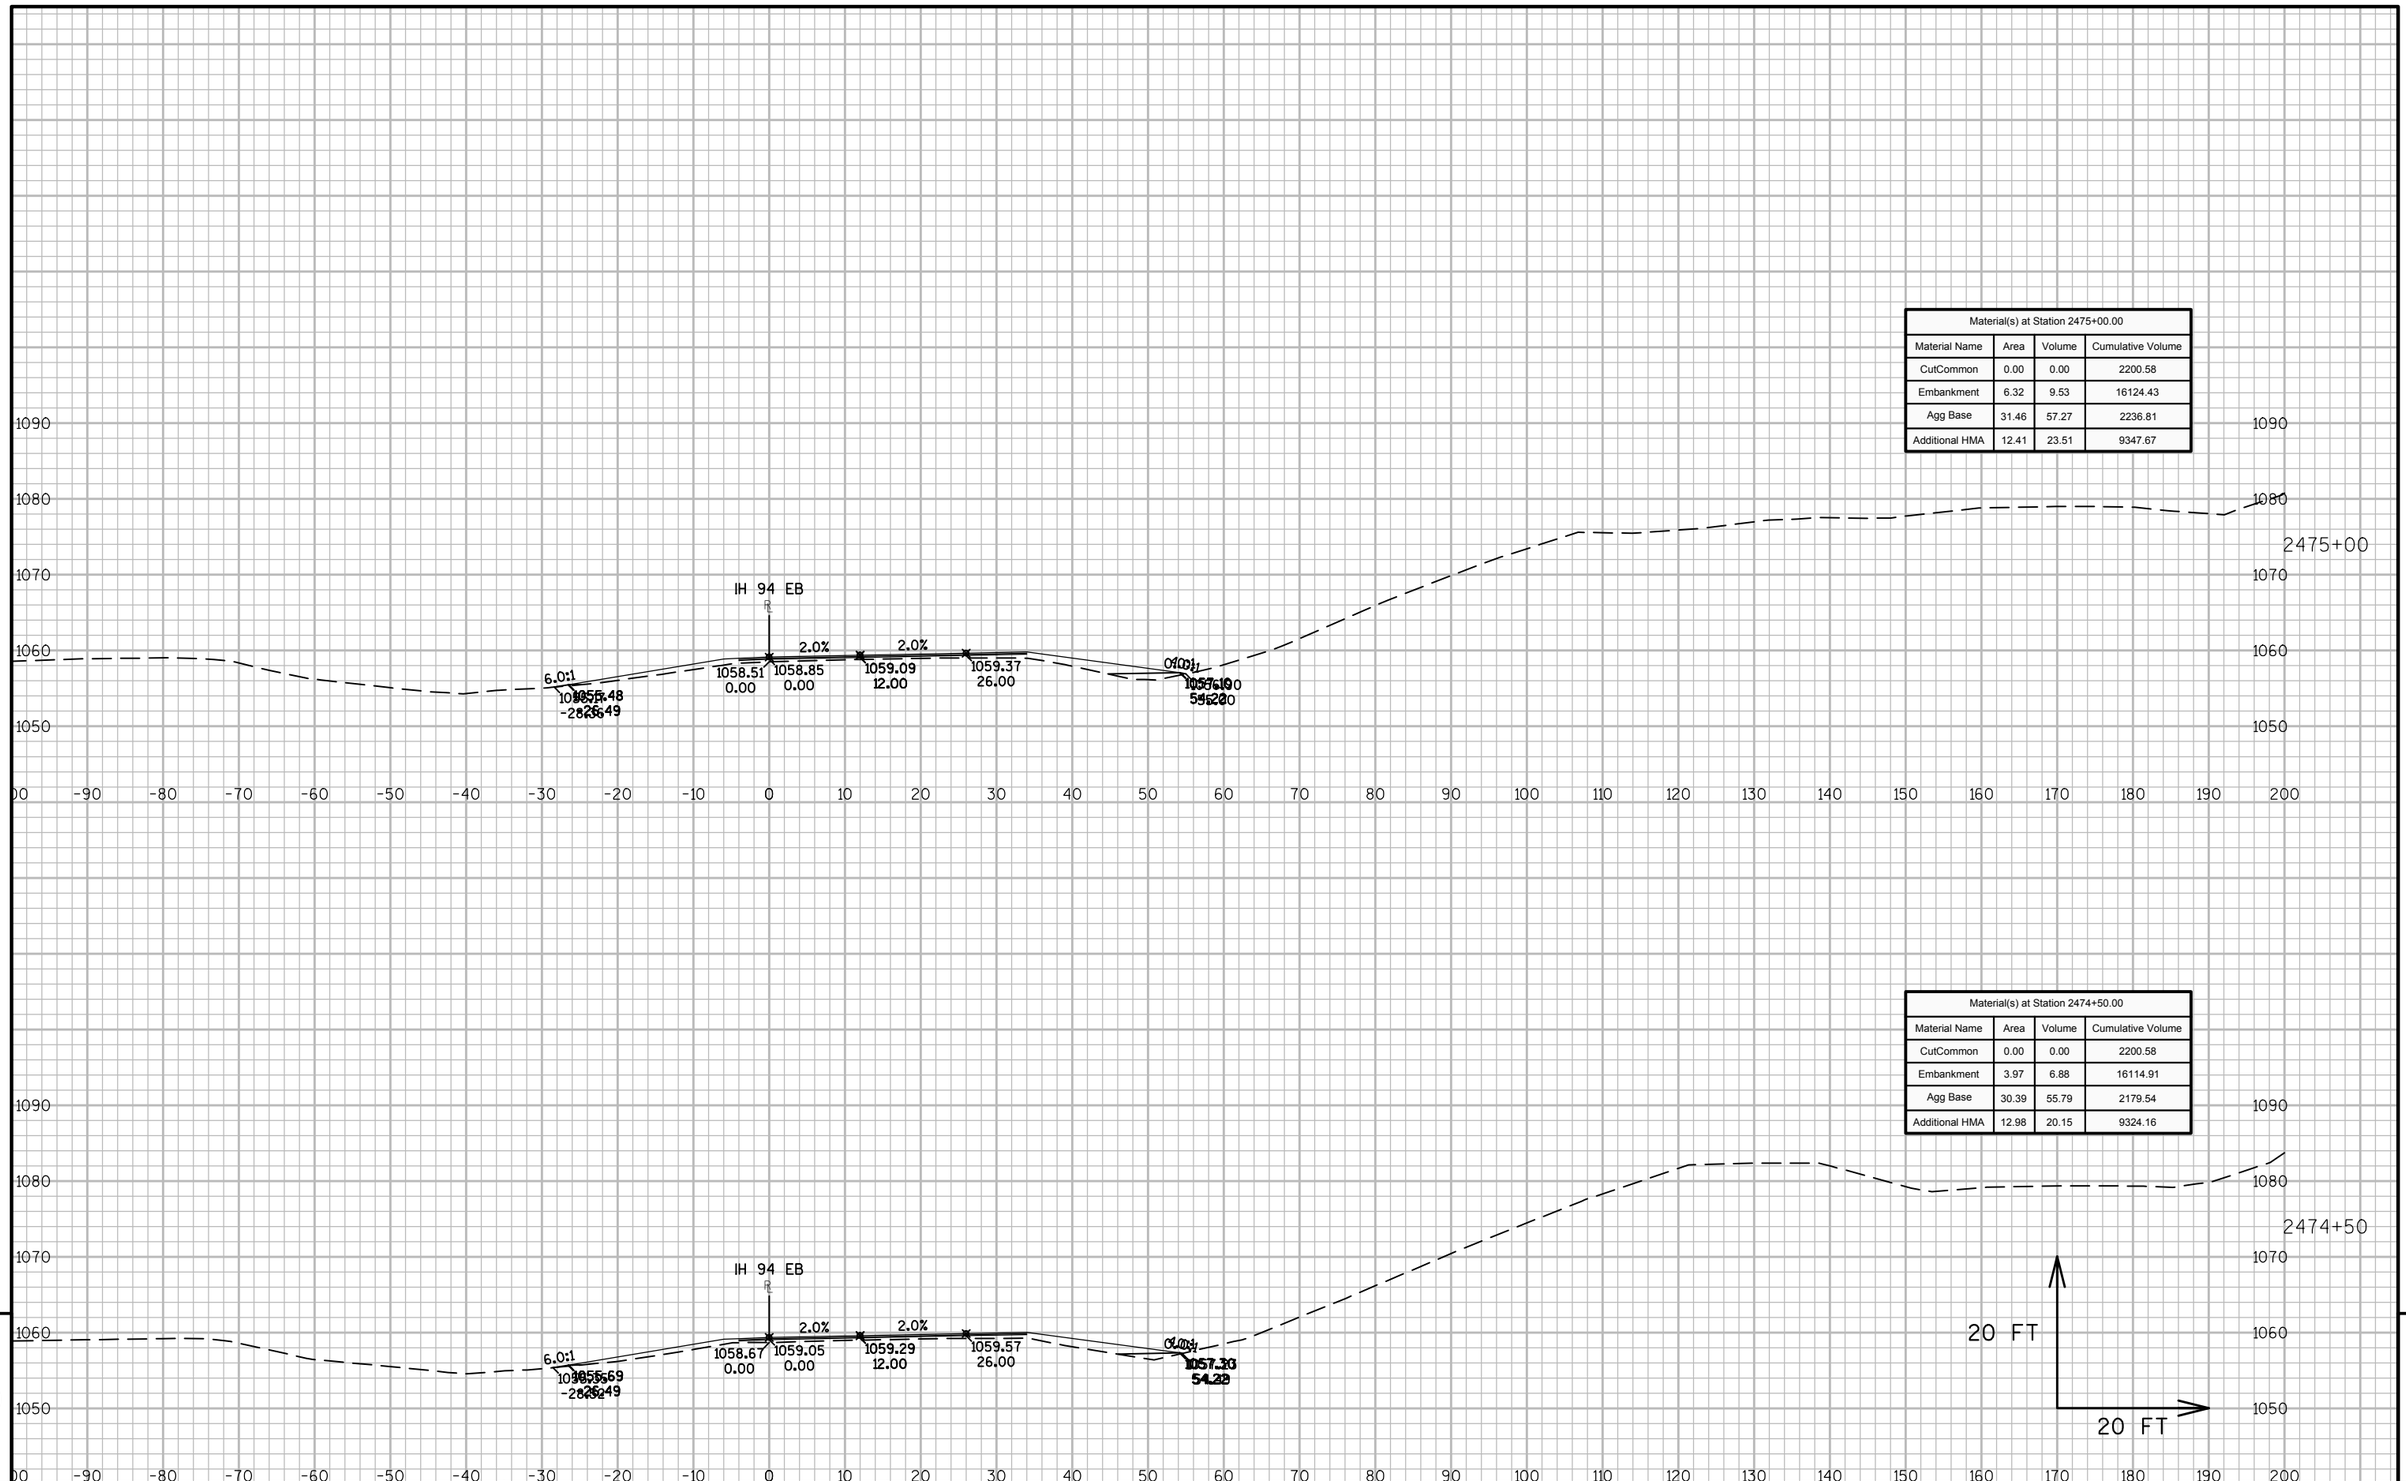

Material(s) at Station 2475+00.00			
Material Name	Area	Volume	Cumulative Volume
CutCommon	0.00	0.00	2200.58
Embankment	6.32	9.53	16124.43
Agg Base	31.46	57.27	2236.81
Additional HMA	12.41	23.51	9347.67


Material(s) at Station 2474+50.00			
Material Name	Area	Volume	Cumulative Volume
CutCommon	0.00	0.00	2200.58
Embankment	3.97	6.88	16114.91
Agg Base	30.39	55.79	2179.54
Additional HMA	12.98	20.15	9324.16

9 9


PROJECT NO: 1023-06-73	HWY: IH 94	COUNTY: MONROE	CROSS SECTIONS: IH 94 EB	SHEET	E

FILE NAME : N:\PDS\C3D\10230603\SHEETSPLAN\EAST BOUND C3D 2014\090202-XS-IH94-MON-EB- 2438+00 - 2500+00.DWG
LAYOUT NAME - 02 - (33)
PLOT DATE : 10/20/2014 10:52 AM PLOT BY : ANDRITSCH, ERIC R PLOT NAME : PLOT SCALE : 1:20_XREF
WISDOT/CADDS SHEET 49

Material(s) at Station 2476+00.00			
Material Name	Area	Volume	Cumulative Volume
CutCommon	0.00	0.00	2200.58
Embankment	7.02	13.54	16150.85
Agg Base	19.13	46.87	2341.97
Additional HMA	11.77	22.16	9392.58

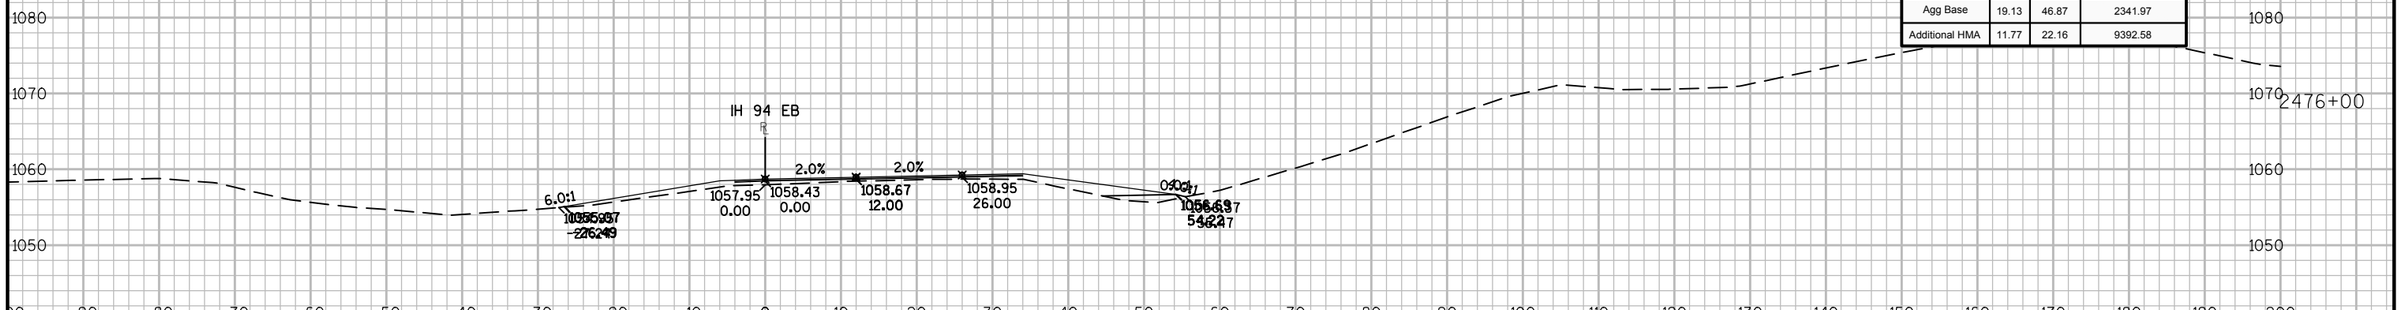

Material(s) at Station 2475+50.00			
Material Name	Area	Volume	Cumulative Volume
CutCommon	0.00	0.00	2200.58
Embankment	7.60	12.88	16137.32
Agg Base	31.49	58.29	2295.10
Additional HMA	12.17	22.75	9370.42

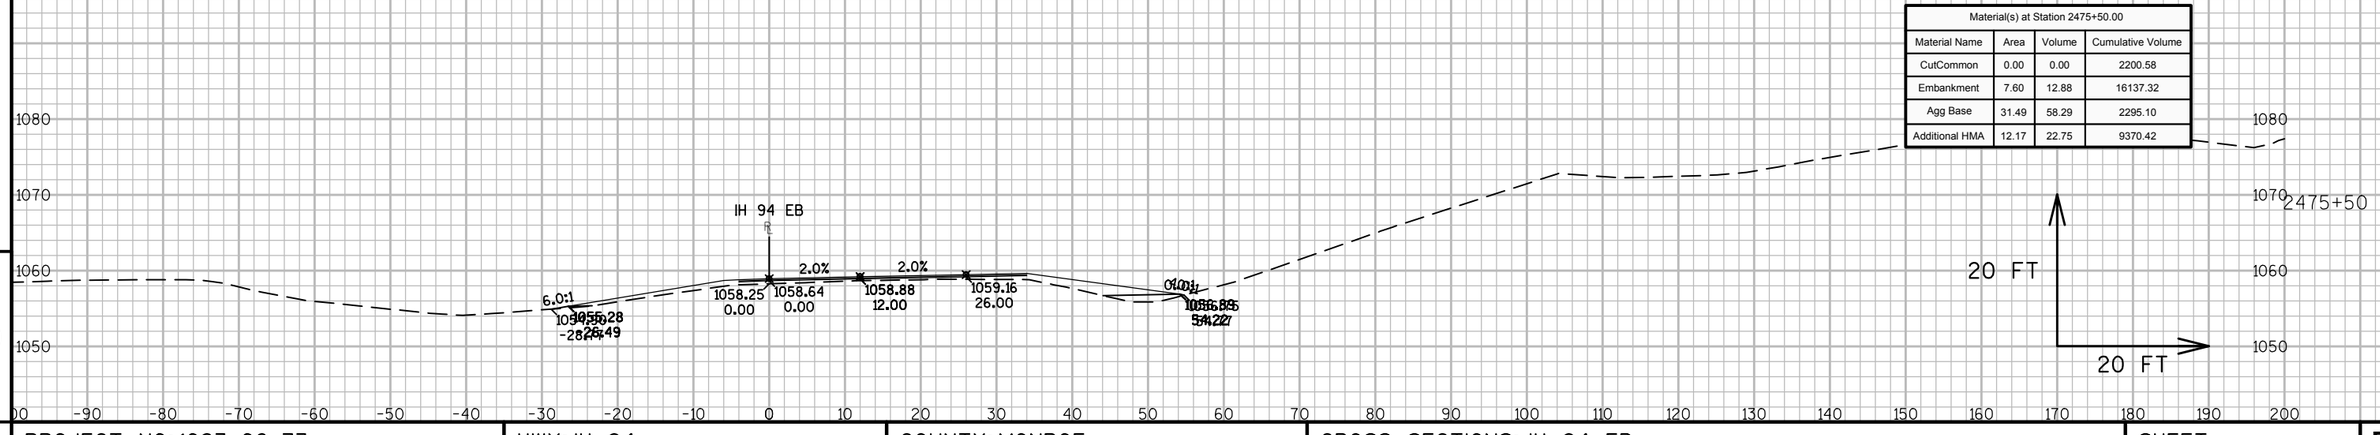

9

9

PROJECT NO: 1023-06-73	HWY: IH 94	COUNTY: MONROE	CROSS SECTIONS: IH 94 EB	SHEET	E


FILE NAME : N:\PDS\C3D\10230603\SHEETSPLAN\EAST BOUND C3D 2014\090202-XS-IH94-MON-EB- 2438+00 - 2500+00.DWG
LAYOUT NAME - 02 - (34)

PLOT DATE : 10/20/2014 10:52 AM PLOT BY : ANDRITSCH, ERIC R PLOT NAME : PLOT SCALE : 1:20_XREF

Material(s) at Station 2477+00.00			
Material Name	Area	Volume	Cumulative Volume
CutCommon	0.00	0.00	2200.58
Embankment	8.14	13.67	16177.17
Agg Base	28.97	53.02	2438.90
Additional HMA	7.05	15.92	9428.78



Material(s) at Station 2476+50.00			
Material Name	Area	Volume	Cumulative Volume
CutCommon	0.00	0.00	2200.58
Embankment	6.63	12.64	16163.49
Agg Base	28.29	43.90	2385.88
Additional HMA	10.14	20.28	9412.86

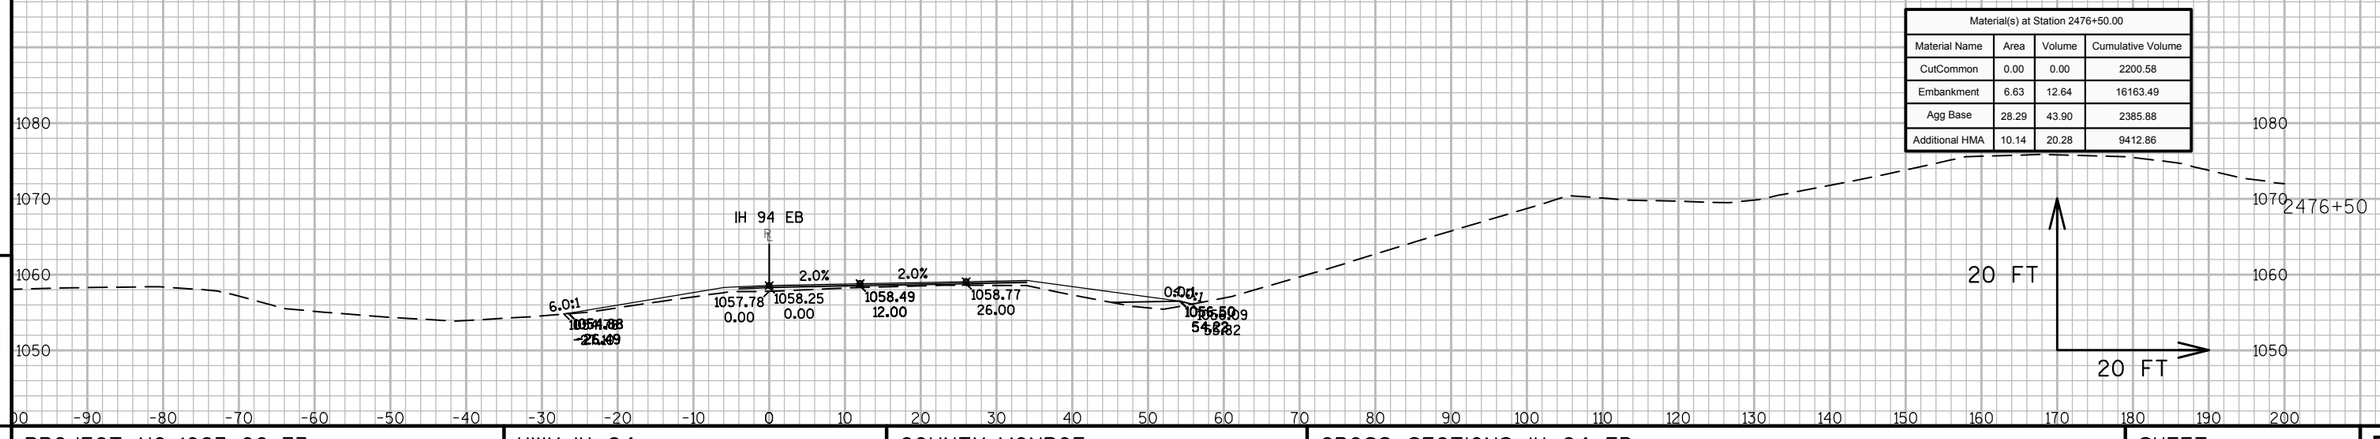

9


9

PROJECT NO: 1023-06-73	HWY: IH 94	COUNTY: MONROE	CROSS SECTIONS: IH 94 EB	SHEET	E


FILE NAME : N:\PDS\C3D\10230603\SHEETSPLAN\EAST BOUND C3D 2014\090202-XS-IH94-MON-EB- 2438+00 - 2500+00.DWG
LAYOUT NAME - 02 - (35)

PLOT DATE : 10/20/2014 10:52 AM PLOT BY : ANDRITSCH, ERIC R PLOT NAME : PLOT SCALE : 1:20_XREF

Material(s) at Station 2477+50.00			
Material Name	Area	Volume	Cumulative Volume
CutCommon	0.00	0.00	2200.58
Embankment	6.08	3.96	16191.01
Agg Base	27.66	16.59	2492.23
Additional HMA	5.85	3.70	9441.25

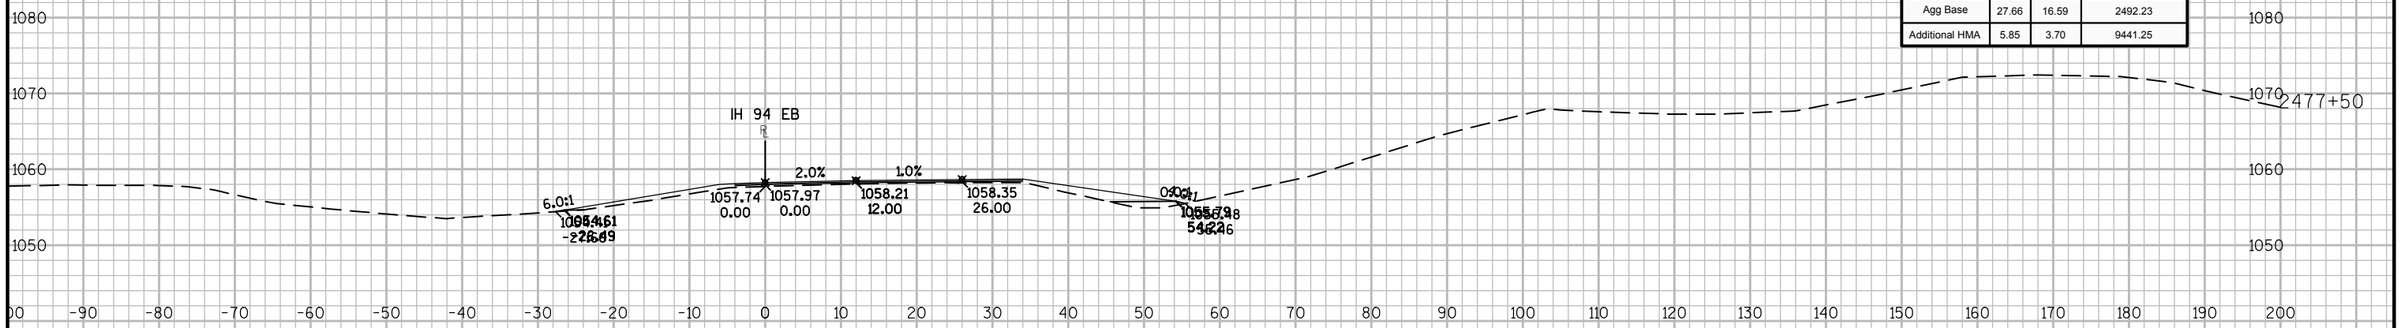

Material(s) at Station 2477+34.20			
Material Name	Area	Volume	Cumulative Volume
CutCommon	0.00	0.00	2200.58
Embankment	7.46	9.88	16187.05
Agg Base	29.04	36.74	2475.64
Additional HMA	6.79	8.77	9437.55

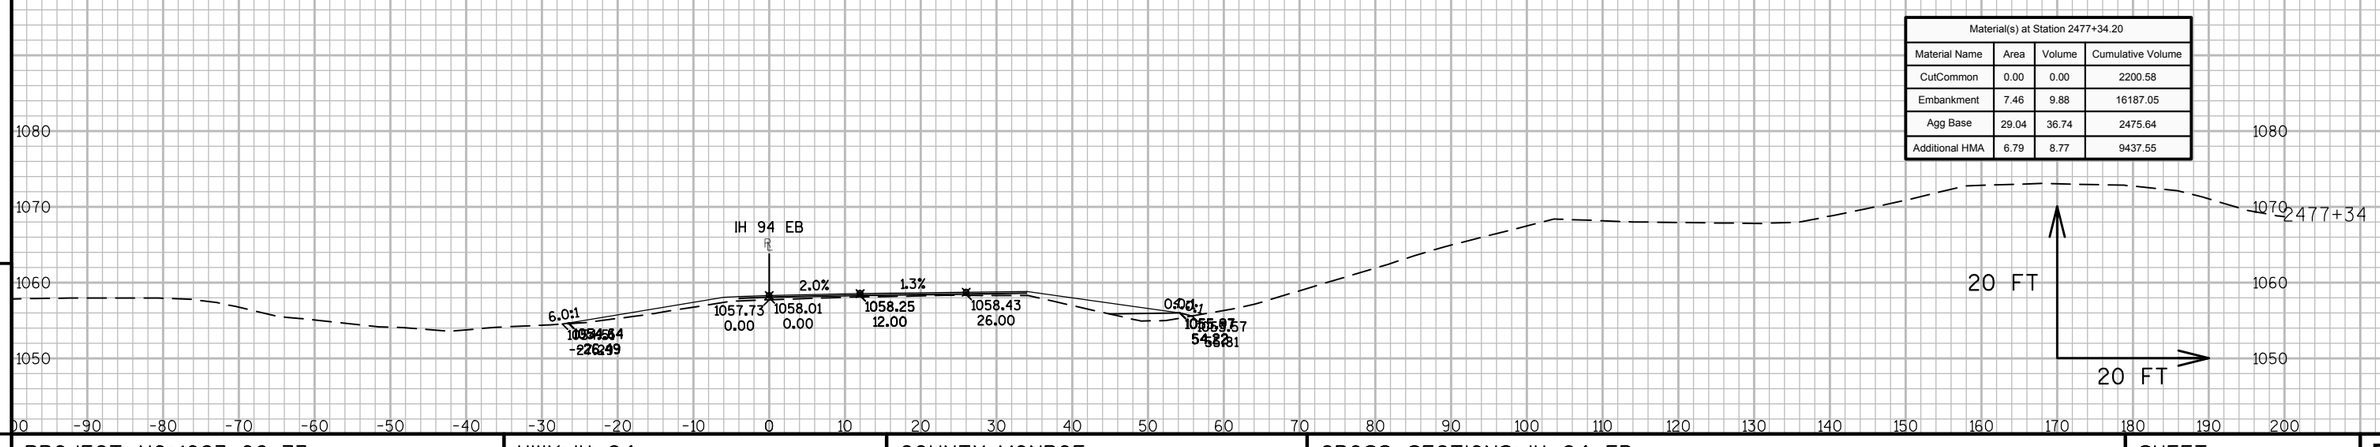


9

9

PROJECT NO: 1023-06-73	HWY: IH 94	COUNTY: MONROE	CROSS SECTIONS: IH 94 EB	SHEET	E


FILE NAME : N:\PDS\C3D\10230603\SHEETSPLAN\EAST BOUND C3D 2014\090202-XS-IH94-MON-EB- 2438+00 - 2500+00.DWG
LAYOUT NAME - 02 - (36)

PLOT DATE : 10/20/2014 10:52 AM PLOT BY : ANDRITSCH, ERIC R PLOT NAME : PLOT SCALE : 1:20_XREF

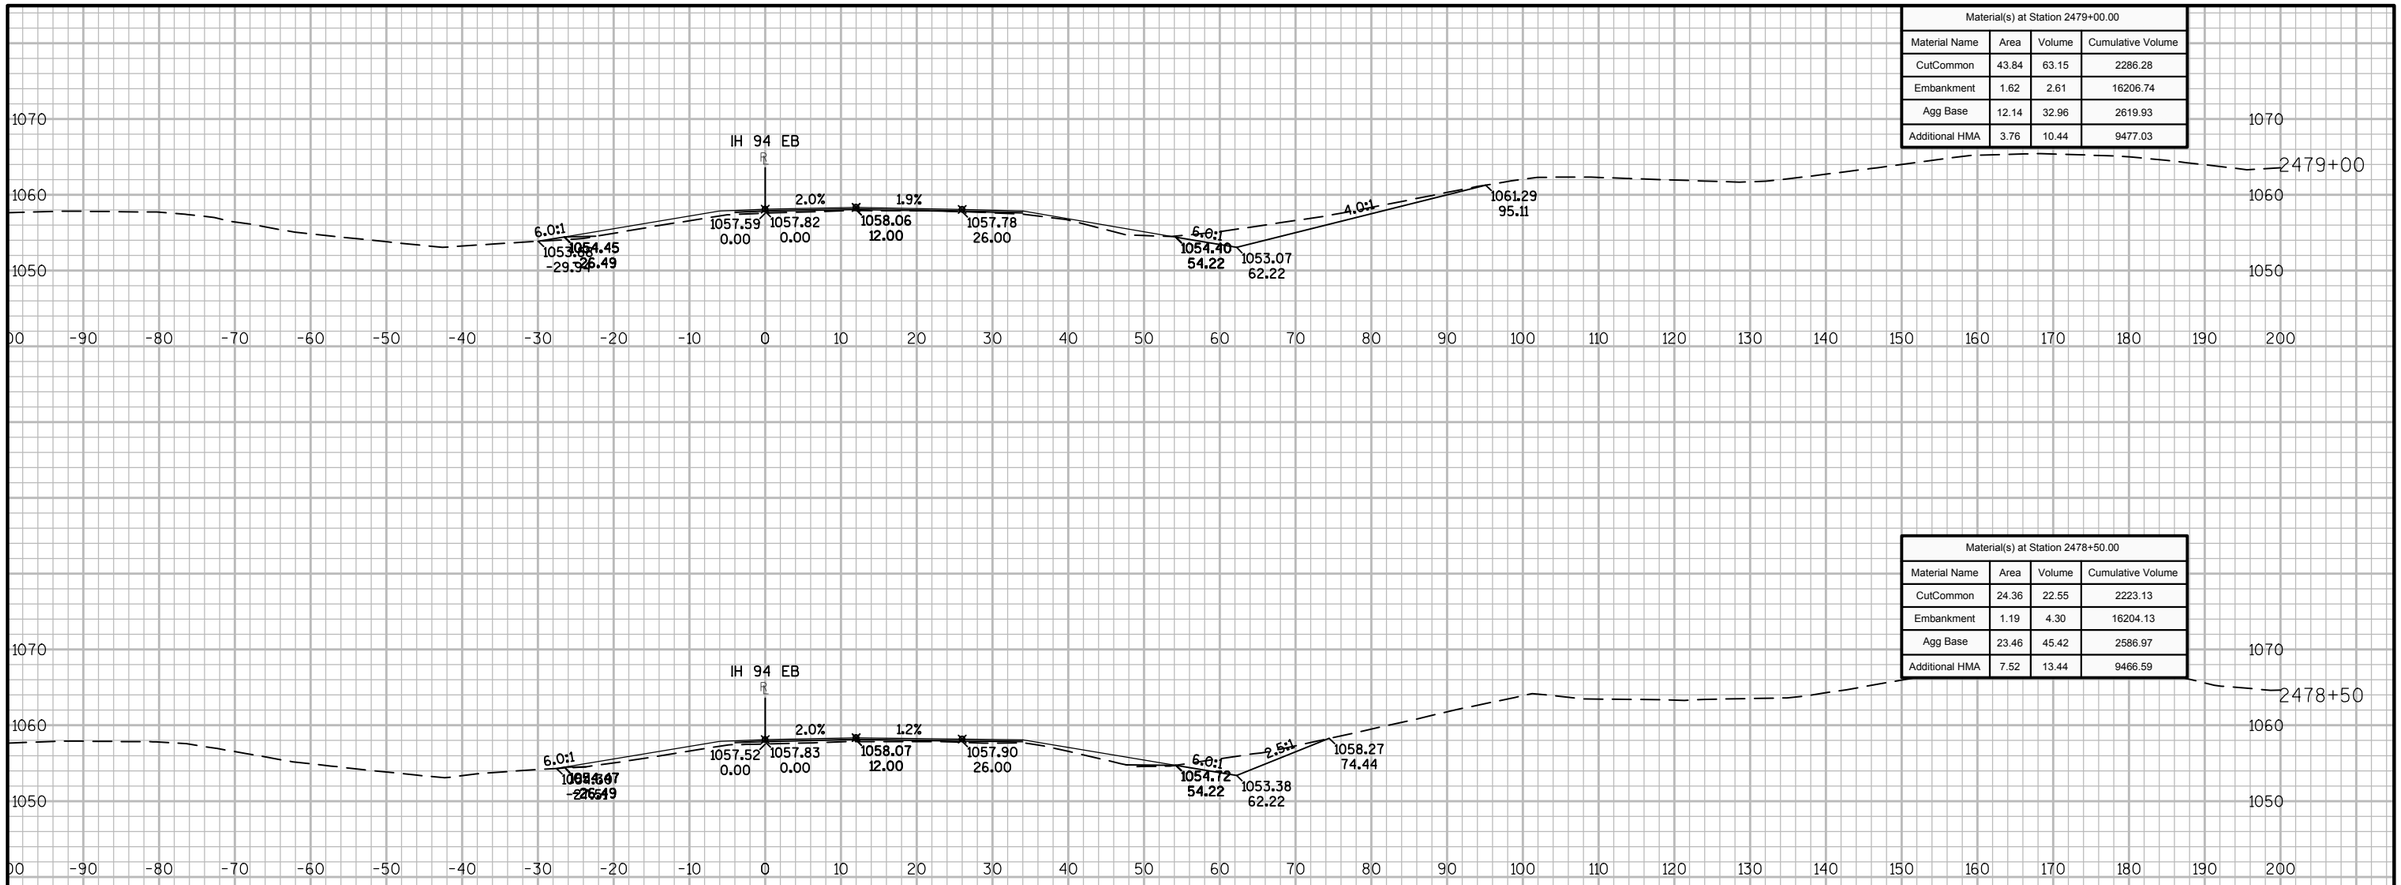

Material(s) at Station 2479+00.00			
Material Name	Area	Volume	Cumulative Volume
CutCommon	43.84	63.15	2286.28
Embankment	1.62	2.61	16206.74
Agg Base	12.14	32.96	2619.93
Additional HMA	3.76	10.44	9477.03

Material(s) at Station 2478+50.00			
Material Name	Area	Volume	Cumulative Volume
CutCommon	24.36	22.55	2223.13
Embankment	1.19	4.30	16204.13
Agg Base	23.46	45.42	2586.97
Additional HMA	7.52	13.44	9466.59

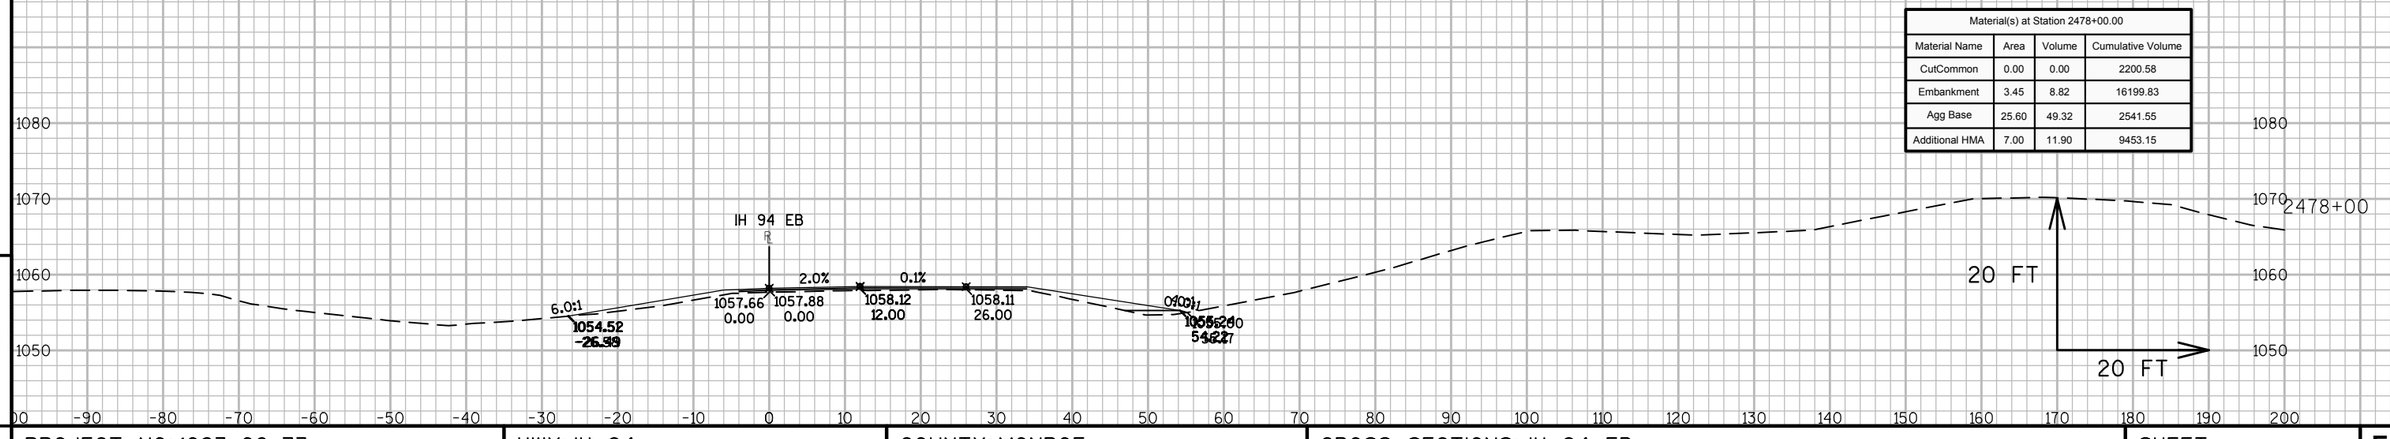

Material(s) at Station 2478+00.00			
Material Name	Area	Volume	Cumulative Volume
CutCommon	0.00	0.00	2200.58
Embankment	3.45	8.82	16199.83
Agg Base	25.60	49.32	2541.55
Additional HMA	7.00	11.90	9453.15


9

9


PROJECT NO: 1023-06-73	HWY: IH 94	COUNTY: MONROE	CROSS SECTIONS: IH 94 EB	SHEET	E

FILE NAME : N:\PDS\C3D\10230603\SHEETSPLAN\EAST BOUND C3D 2014\090202-XS-IH94-MON-EB- 2438+00 - 2500+00.DWG
LAYOUT NAME - 02 - (37)


PLOT DATE : 10/20/2014 10:52 AM PLOT BY : ANDRITSCH, ERIC R PLOT NAME : PLOT SCALE : 1:20_XREF

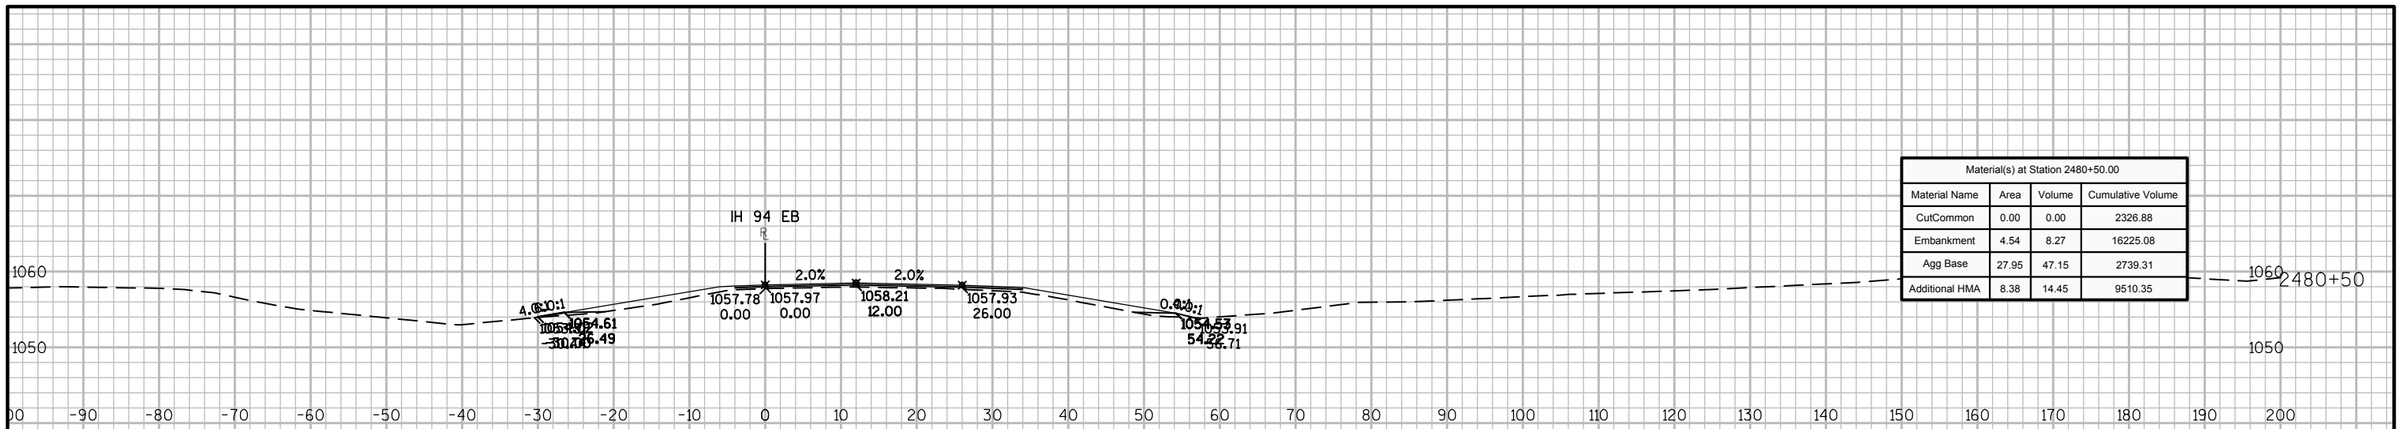

Material(s) at Station 2480+50.00			
Material Name	Area	Volume	Cumulative Volume
CutCommon	0.00	0.00	2326.88
Embankment	4.54	8.27	16225.08
Agg Base	27.95	47.15	2739.31
Additional HMA	8.38	14.45	9510.35

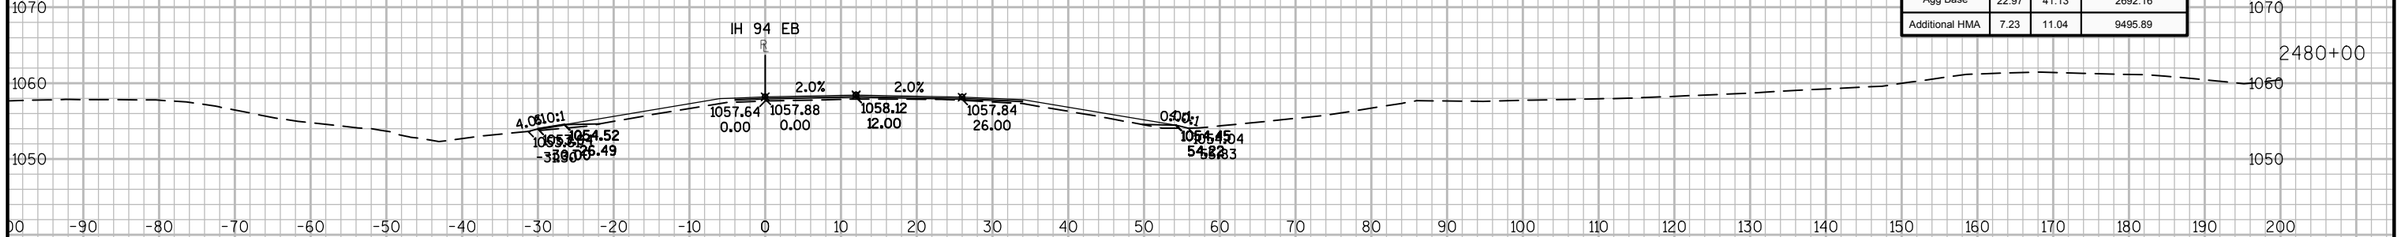

Material(s) at Station 2480+00.00			
Material Name	Area	Volume	Cumulative Volume
CutCommon	0.00	0.00	2326.88
Embankment	4.39	6.32	16216.81
Agg Base	22.97	41.13	2692.16
Additional HMA	7.23	11.04	9495.89

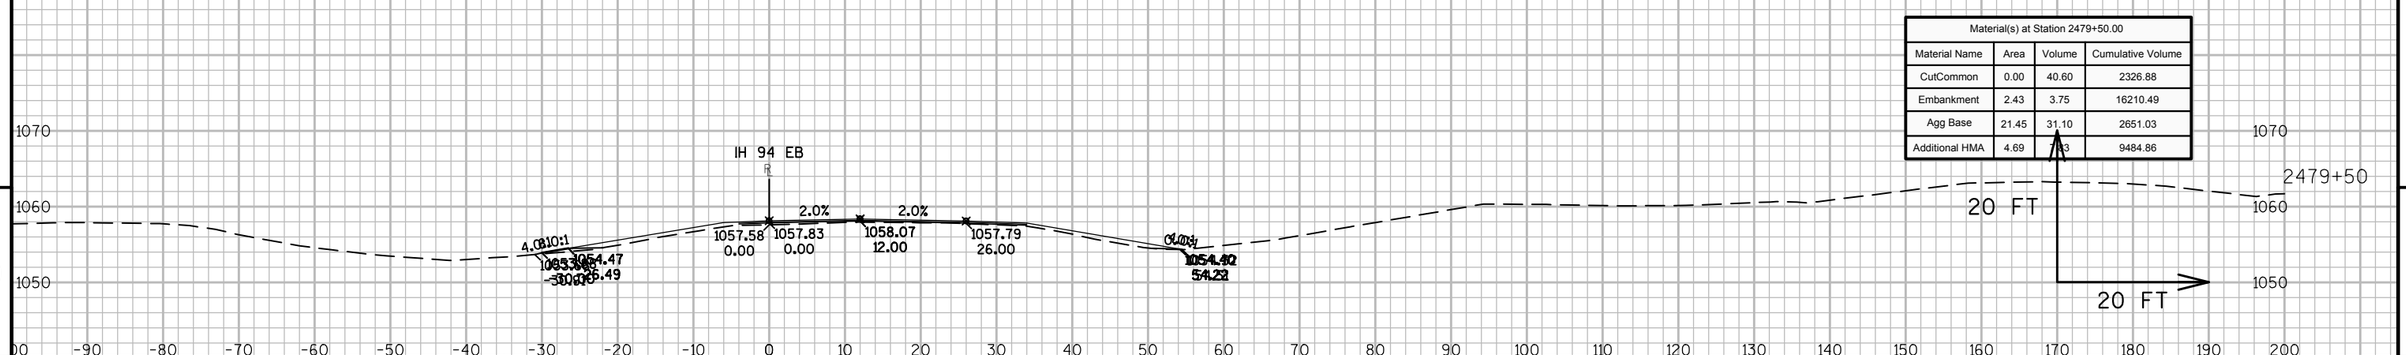


Material(s) at Station 2479+50.00			
Material Name	Area	Volume	Cumulative Volume
CutCommon	0.00	40.60	2326.88
Embankment	2.43	3.75	16210.49
Agg Base	21.45	31.10	2651.03
Additional HMA	4.69	[illegible]3	9484.86

9 9


PROJECT NO: 1023-06-73	HWY: IH 94	COUNTY: MONROE	CROSS SECTIONS: IH 94 EB	SHEET	E

FILE NAME : N:\PDS\C3D\10230603\SHEETSPLAN\EAST BOUND C3D 2014\090202-XS-IH94-MON-EB- 2438+00 - 2500+00.DWG
LAYOUT NAME - 02 - (38)


PLOT DATE : 10/20/2014 10:52 AM PLOT BY : ANDRITSCH, ERIC R PLOT NAME : PLOT SCALE : 1:20_XREF

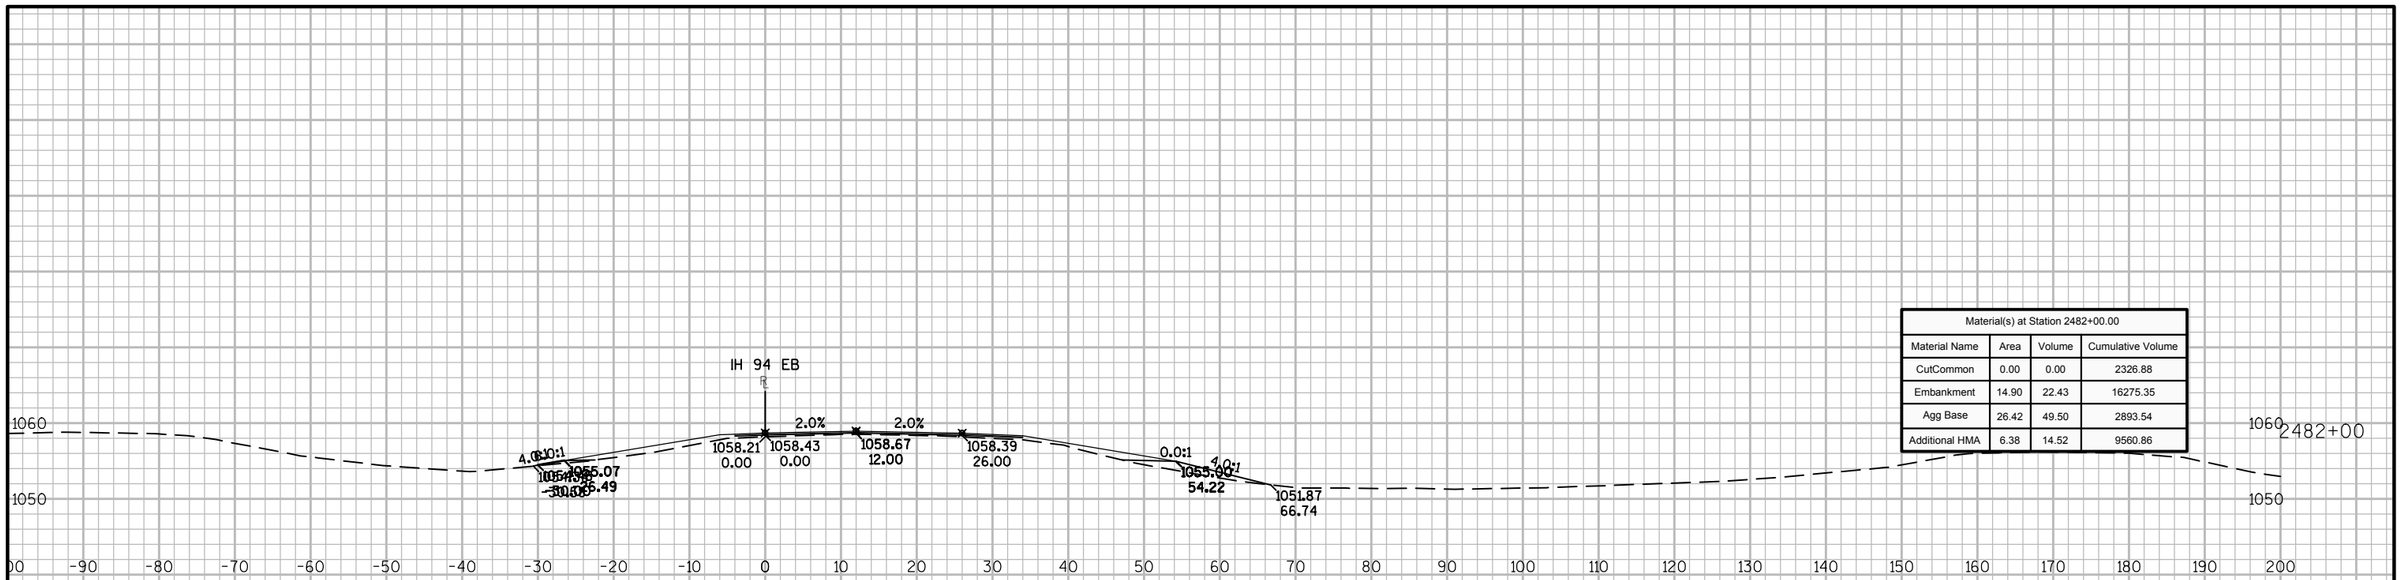

Material(s) at Station 2482+00.00			
Material Name	Area	Volume	Cumulative Volume
CutCommon	0.00	0.00	2326.88
Embankment	14.90	22.43	16275.35
Agg Base	26.42	49.50	2893.54
Additional HMA	6.38	14.52	9560.86

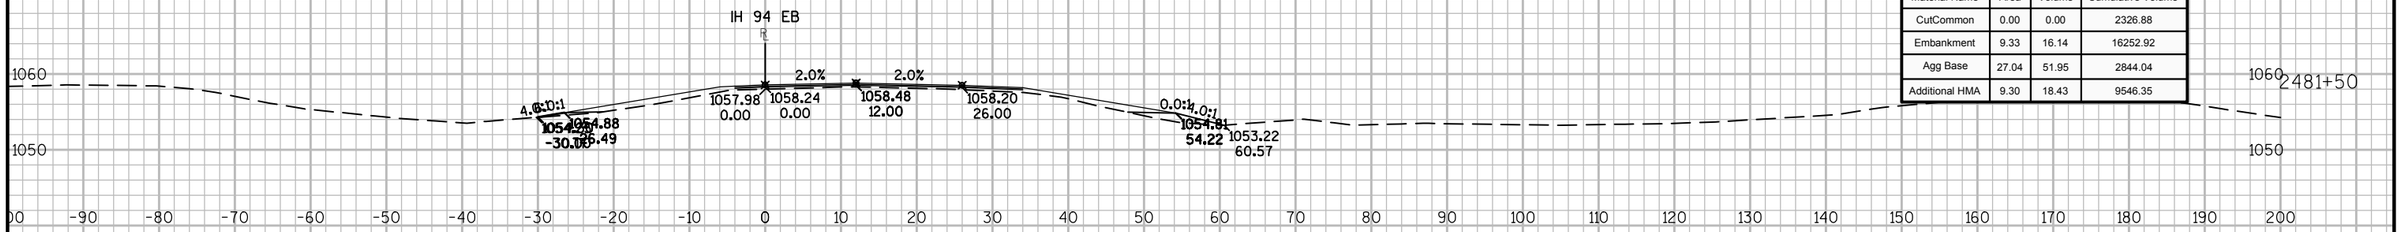

Material(s) at Station 2481+50.00			
Material Name	Area	Volume	Cumulative Volume
CutCommon	0.00	0.00	2326.88
Embankment	9.33	16.14	16252.92
Agg Base	27.04	51.95	2844.04
Additional HMA	9.30	18.43	9546.35

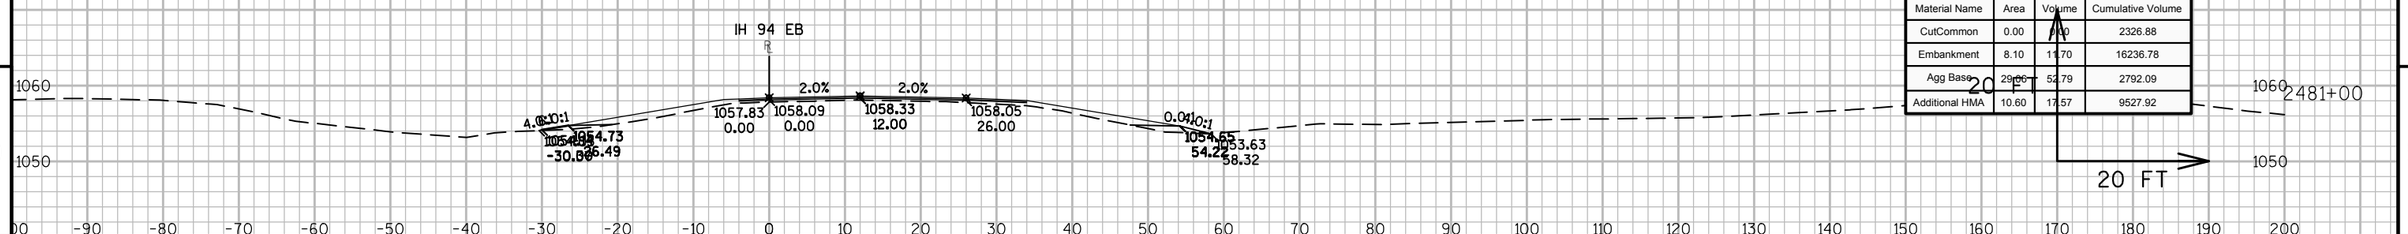

Material(s) at Station 2481+00.00			
Material Name	Area	Volume	Cumulative Volume
CutCommon	0.00	0.00	2326.88
Embankment	8.10	11.70	16236.78
Agg Base	29.06	52.79	2792.09
Additional HMA	10.60	17.57	9527.92


9

9


PROJECT NO: 1023-06-73	HWY: IH 94	COUNTY: MONROE	CROSS SECTIONS: IH 94 EB	SHEET	E

FILE NAME : N:\PDS\C3D\10230603\SHEETSPLAN\EAST BOUND C3D 2014\090202-XS-IH94-MON-EB- 2438+00 - 2500+00.DWG
LAYOUT NAME - 02 - (39)


PLOT DATE : 10/20/2014 10:53 AM PLOT BY : ANDRITSCH, ERIC R PLOT NAME : PLOT SCALE : 1:20_XREF

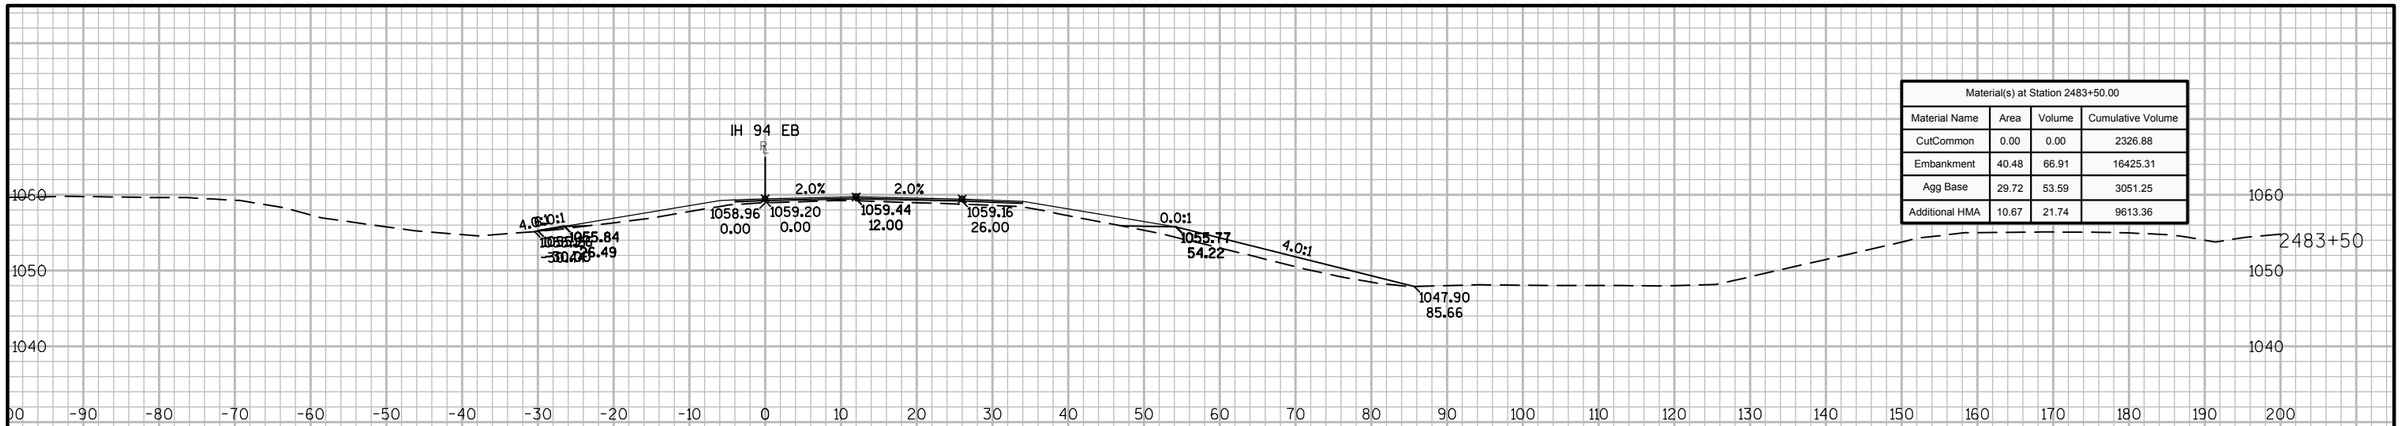

Material(s) at Station 2483+50.00			
Material Name	Area	Volume	Cumulative Volume
CutCommon	0.00	0.00	2326.88
Embankment	40.48	66.91	16425.31
Agg Base	29.72	53.59	3051.25
Additional HMA	10.67	21.74	9613.36

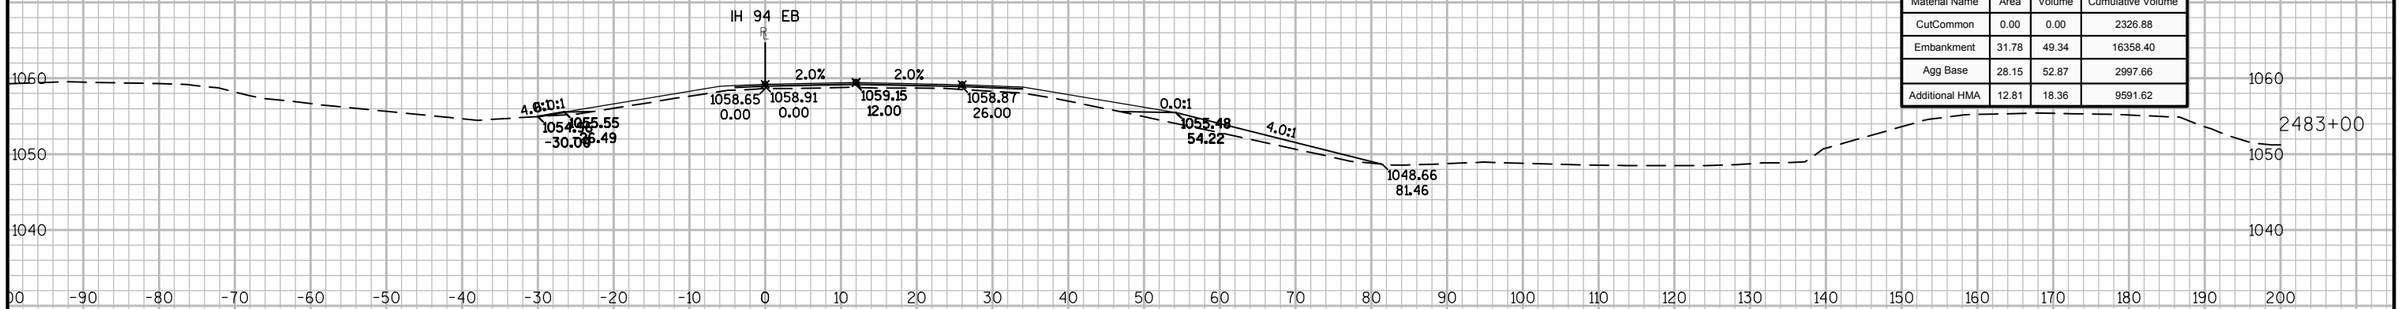

Material(s) at Station 2483+00.00			
Material Name	Area	Volume	Cumulative Volume
CutCommon	0.00	0.00	2326.88
Embankment	31.78	49.34	16358.40
Agg Base	28.15	52.87	2997.66
Additional HMA	12.81	18.36	9591.62

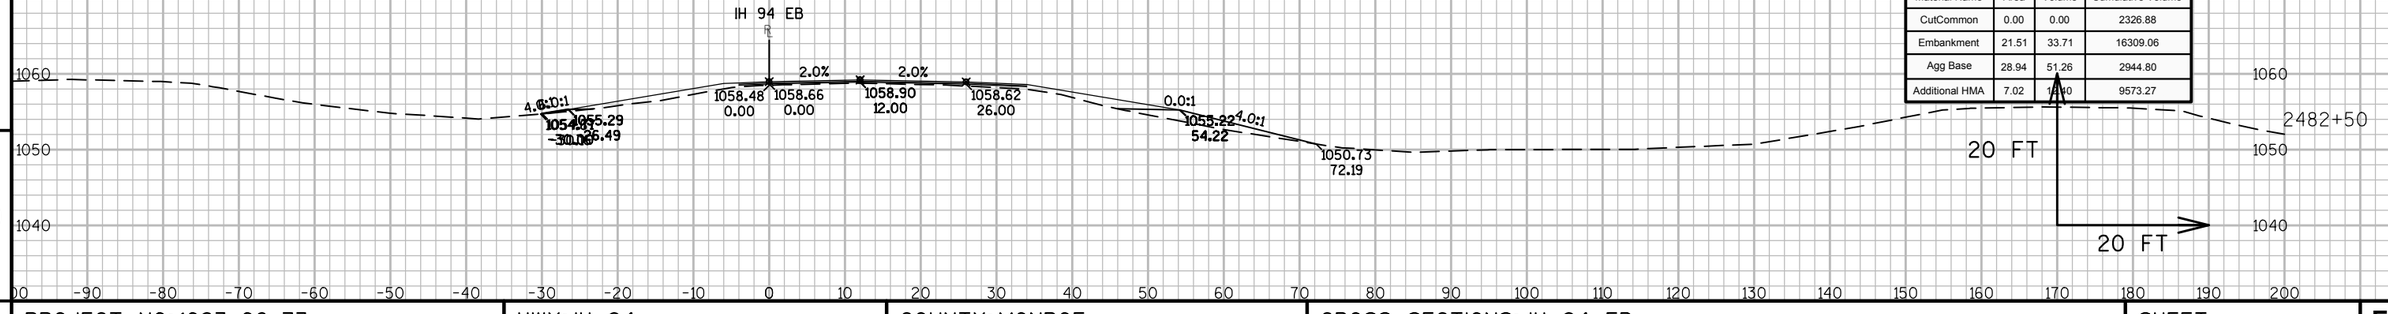


Material(s) at Station 2482+50.00			
Material Name	Area	Volume	Cumulative Volume
CutCommon	0.00	0.00	2326.88
Embankment	21.51	33.71	16309.06
Agg Base	28.94	51.26	2944.80
Additional HMA	7.02	16.40	9573.27

9 9

PROJECT NO: 1023-06-73	HWY: IH 94	COUNTY: MONROE	CROSS SECTIONS: IH 94 EB	SHEET	E

FILE NAME : N:\PDS\C3D\10230603\SHEETSPLAN\EAST BOUND C3D 2014\090202-XS-IH94-MON-EB- 2438+00 - 2500+00.DWG
LAYOUT NAME - 02 - (40)

PLOT DATE : 10/20/2014 10:53 AM PLOT BY : ANDRITSCH, ERIC R PLOT NAME : PLOT SCALE : 1:20_XREF

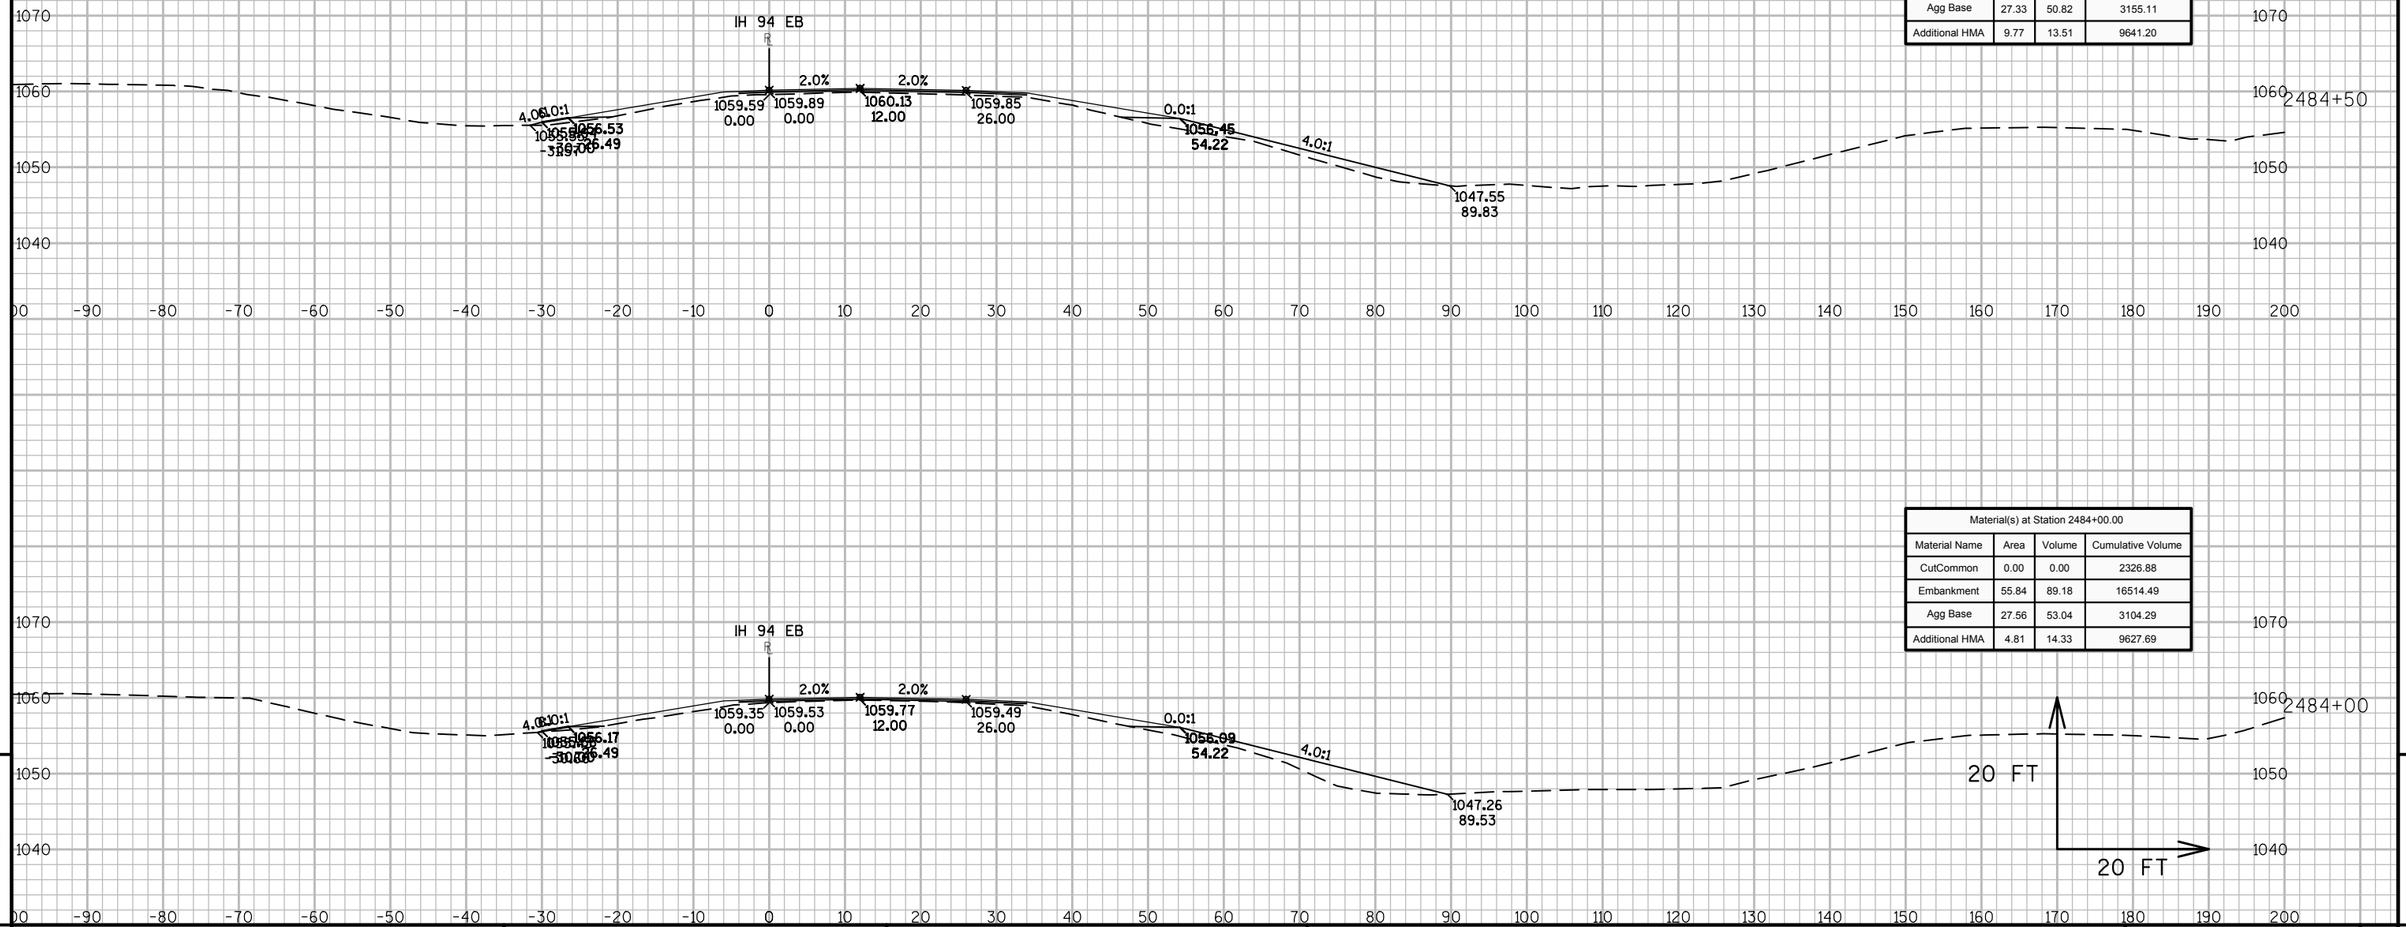

Material(s) at Station 2484+50.00			
Material Name	Area	Volume	Cumulative Volume
CutCommon	0.00	0.00	2326.88
Embankment	42.70	91.24	16605.72
Agg Base	27.33	50.82	3155.11
Additional HMA	9.77	13.51	9641.20

Material(s) at Station 2484+00.00			
Material Name	Area	Volume	Cumulative Volume
CutCommon	0.00	0.00	2326.88
Embankment	55.84	89.18	16514.49
Agg Base	27.56	53.04	3104.29
Additional HMA	4.81	14.33	9627.69


9

9

PROJECT NO: 1023-06-73	HWY: IH 94	COUNTY: MONROE	CROSS SECTIONS: IH 94 EB	SHEET	E

FILE NAME : N:\PDS\C3D\10230603\SHEETSPLAN\EAST BOUND C3D 2014\090202-XS-IH94-MON-EB- 2438+00 - 2500+00.DWG
LAYOUT NAME - 02 - (41)

PLOT DATE : 10/20/2014 10:53 AM PLOT BY : ANDRITSCH, ERIC R PLOT NAME : PLOT SCALE : 1:20_XREF

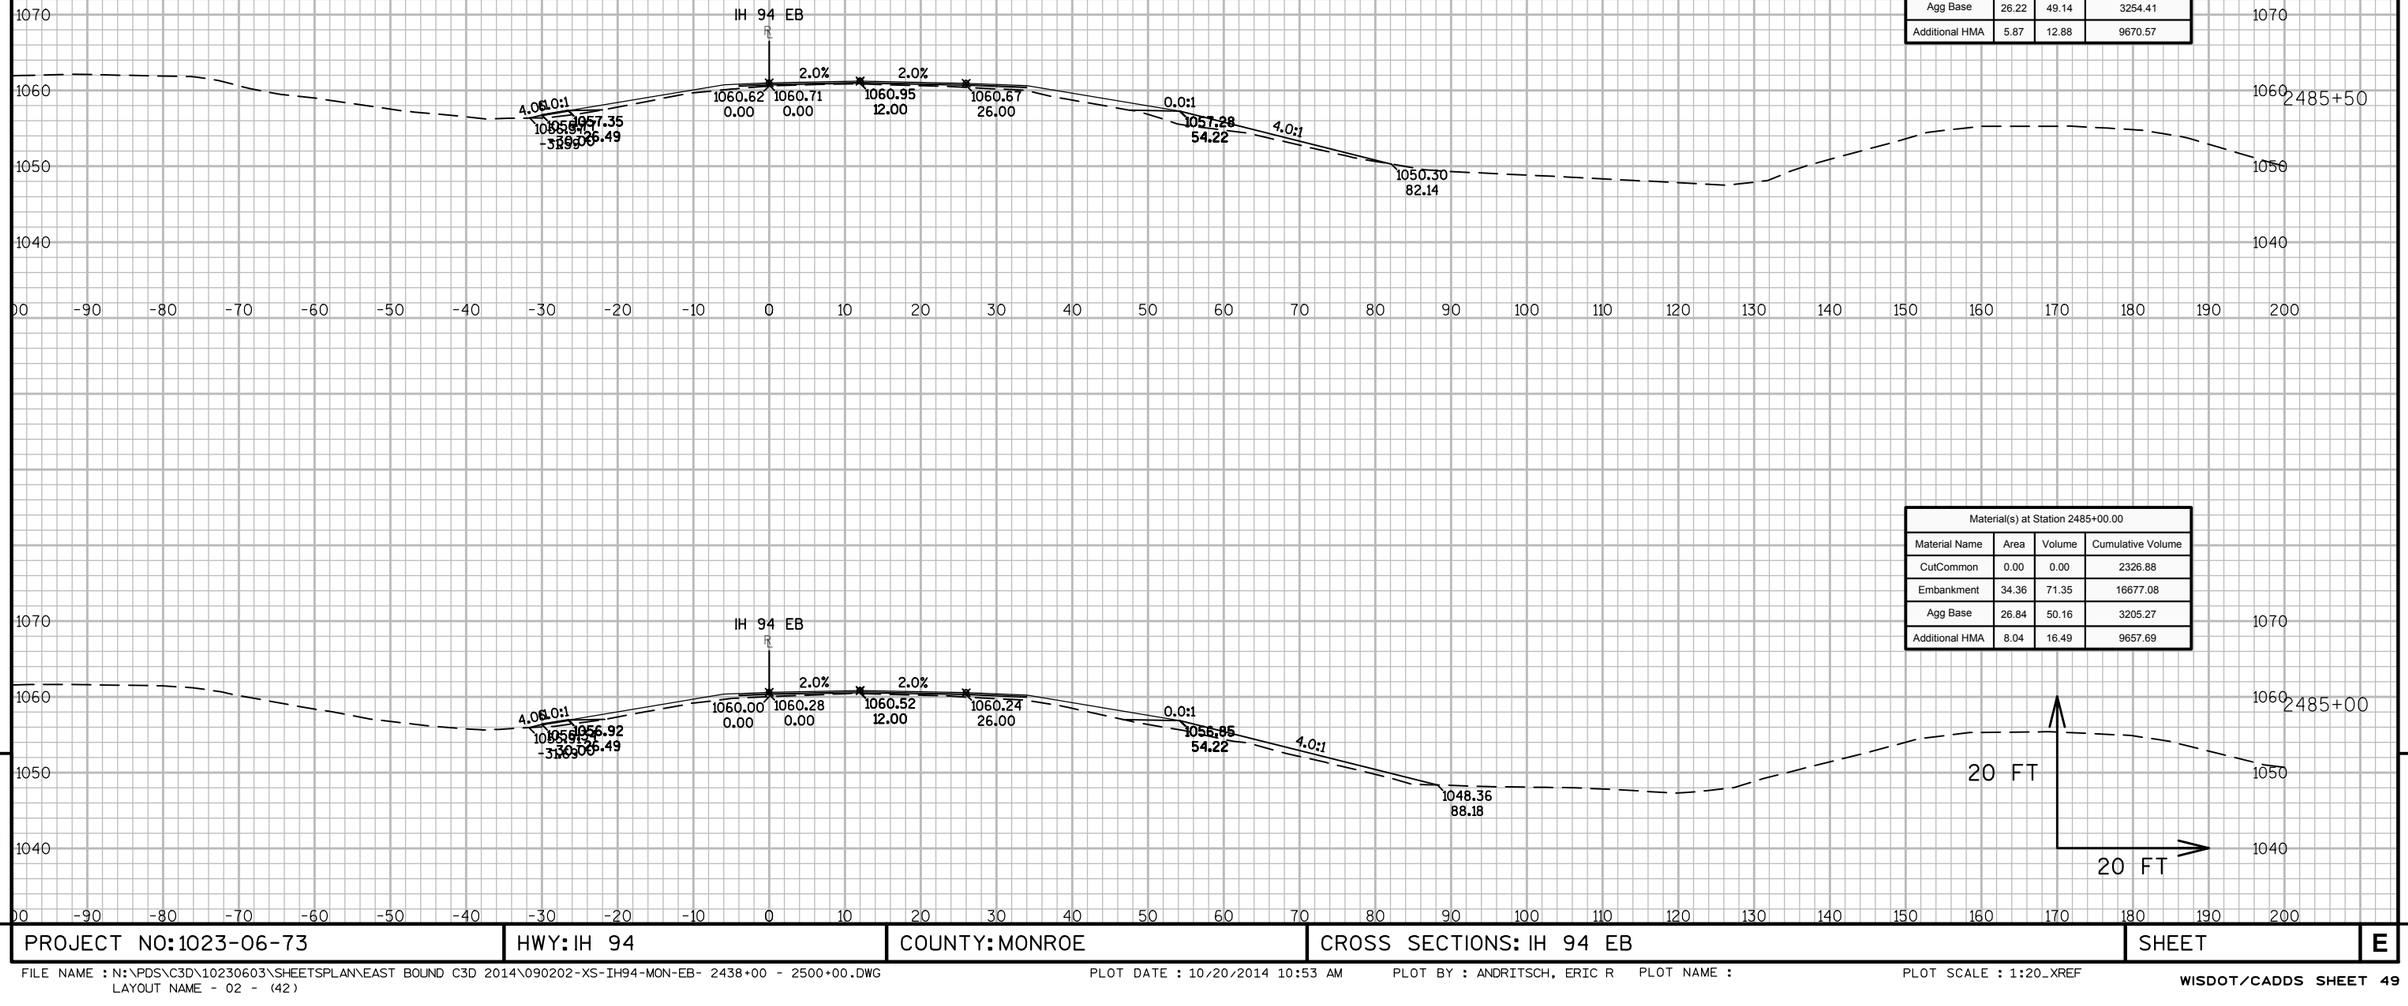

Material(s) at Station 2485+50.00			
Material Name	Area	Volume	Cumulative Volume
CutCommon	0.00	0.00	2326.88
Embankment	28.17	57.90	16734.97
Agg Base	26.22	49.14	3254.41
Additional HMA	5.87	12.88	9670.57

Material(s) at Station 2485+00.00			
Material Name	Area	Volume	Cumulative Volume
CutCommon	0.00	0.00	2326.88
Embankment	34.36	71.35	16677.08
Agg Base	26.84	50.16	3205.27
Additional HMA	8.04	16.49	9657.69


9

9

PROJECT NO: 1023-06-73	HWY: IH 94	COUNTY: MONROE	CROSS SECTIONS: IH 94 EB	SHEET	E

FILE NAME : N:\PDS\C3D\10230603\SHEETSPLAN\EAST BOUND C3D 2014\090202-XS-IH94-MON-EB- 2438+00 - 2500+00.DWG
LAYOUT NAME - 02 - (42)

PLOT DATE : 10/20/2014 10:53 AM PLOT BY : ANDRITSCH, ERIC R PLOT NAME : PLOT SCALE : 1:20_XREF

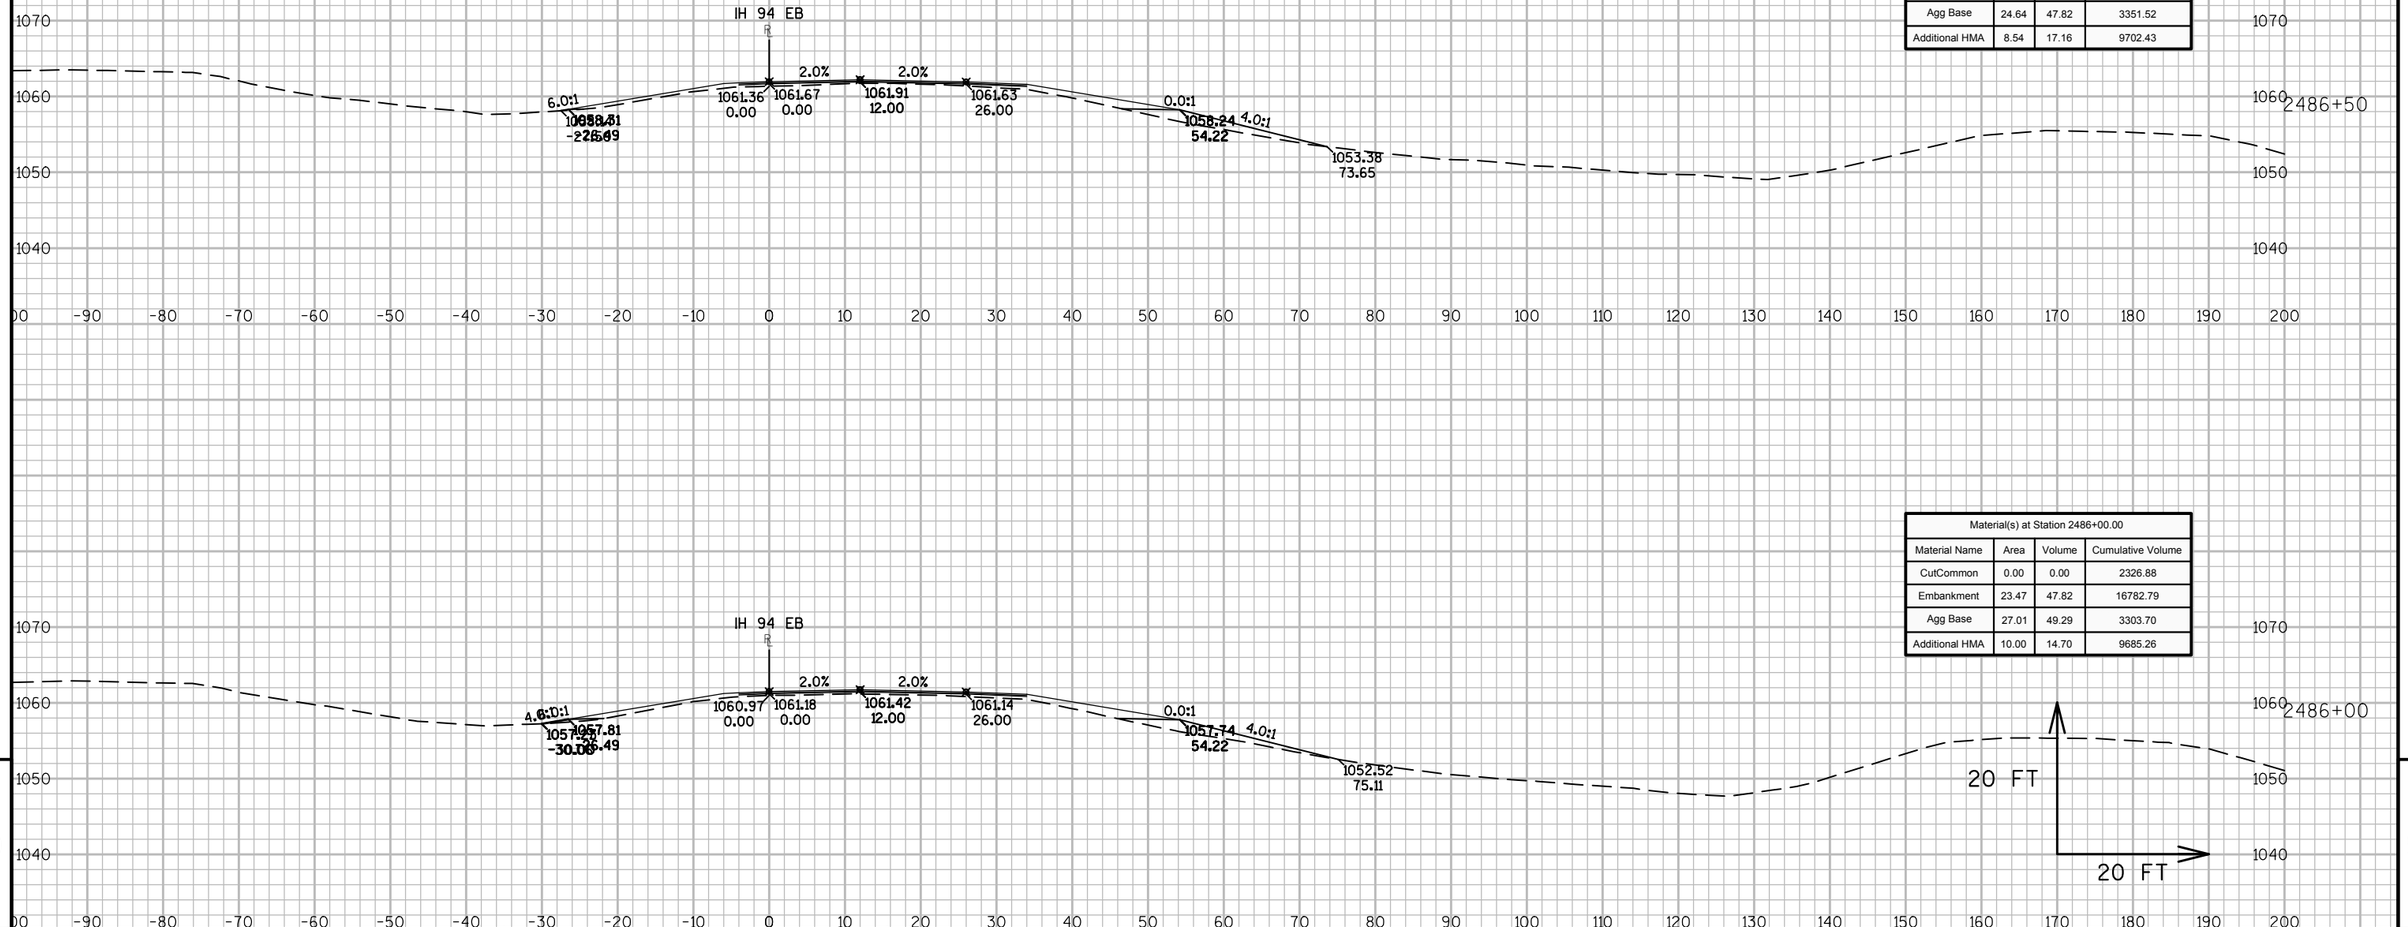

Material(s) at Station 2486+50.00			
Material Name	Area	Volume	Cumulative Volume
CutCommon	0.00	0.00	2326.88
Embankment	22.64	42.69	16825.48
Agg Base	24.64	47.82	3351.52
Additional HMA	8.54	17.16	9702.43

Material(s) at Station 2486+00.00			
Material Name	Area	Volume	Cumulative Volume
CutCommon	0.00	0.00	2326.88
Embankment	23.47	47.82	16782.79
Agg Base	27.01	49.29	3303.70
Additional HMA	10.00	14.70	9685.26


9

9

PROJECT NO: 1023-06-73	HWY: IH 94	COUNTY: MONROE	CROSS SECTIONS: IH 94 EB	SHEET	E

FILE NAME : N:\PDS\C3D\10230603\SHEETSPLAN\EAST BOUND C3D 2014\090202-XS-IH94-MON-EB- 2438+00 - 2500+00.DWG
LAYOUT NAME - 02 - (43)

PLOT DATE : 10/20/2014 10:53 AM PLOT BY : ANDRITSCH, ERIC R PLOT NAME : PLOT SCALE : 1:20_XREF

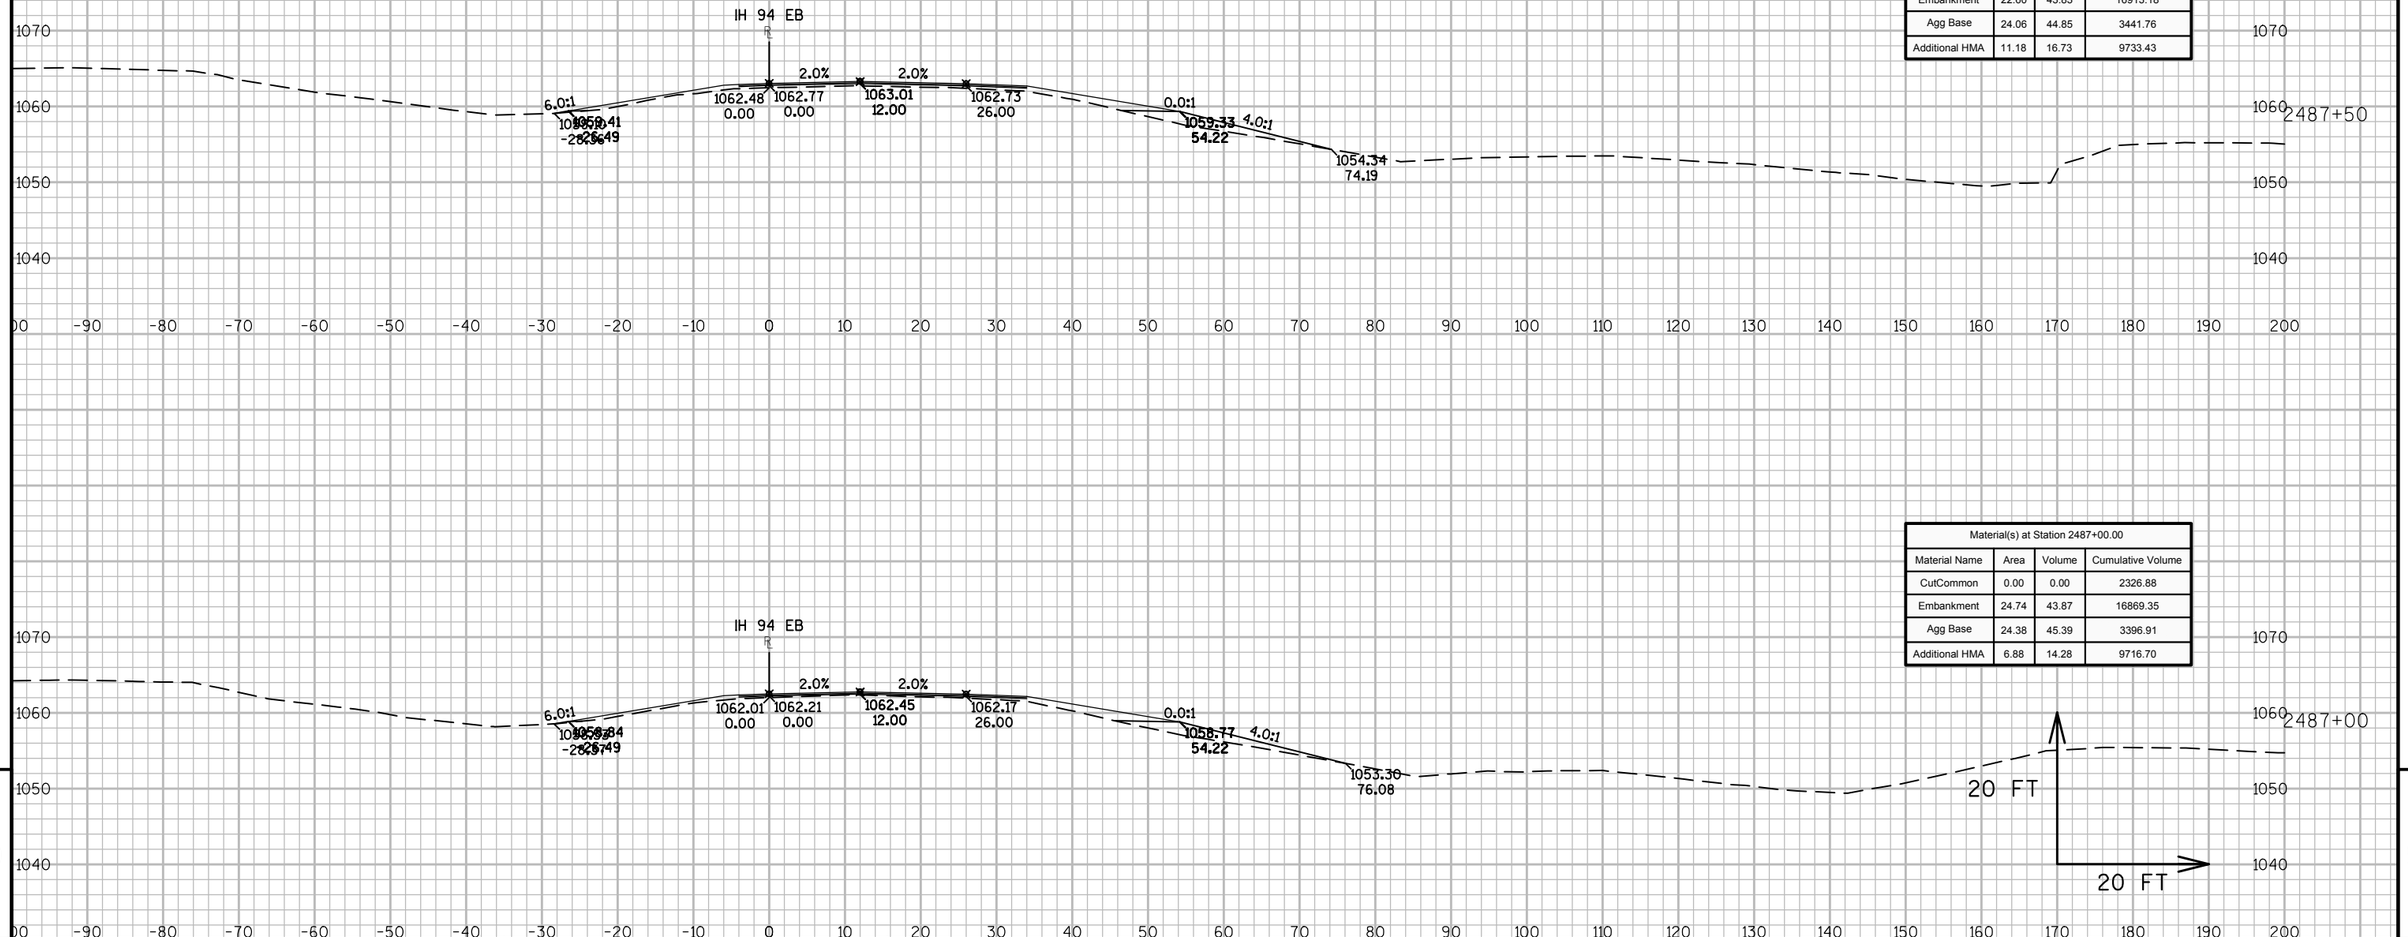

Material(s) at Station 2487+50.00			
Material Name	Area	Volume	Cumulative Volume
CutCommon	0.00	0.00	2326.88
Embankment	22.60	43.83	16913.18
Agg Base	24.06	44.85	3441.76
Additional HMA	11.18	16.73	9733.43


Material(s) at Station 2487+00.00			
Material Name	Area	Volume	Cumulative Volume
CutCommon	0.00	0.00	2326.88
Embankment	24.74	43.87	16869.35
Agg Base	24.38	45.39	3396.91
Additional HMA	6.88	14.28	9716.70

9


9

PROJECT NO: 1023-06-73	HWY: IH 94	COUNTY: MONROE	CROSS SECTIONS: IH 94 EB	SHEET	E


FILE NAME : N:\PDS\C3D\10230603\SHEETSPLAN\EAST BOUND C3D 2014\090202-XS-IH94-MON-EB- 2438+00 - 2500+00.DWG
LAYOUT NAME - 02 - (44)
PLOT DATE : 10/20/2014 10:53 AM PLOT BY : ANDRITSCH, ERIC R PLOT NAME : PLOT SCALE : 1:20_XREF

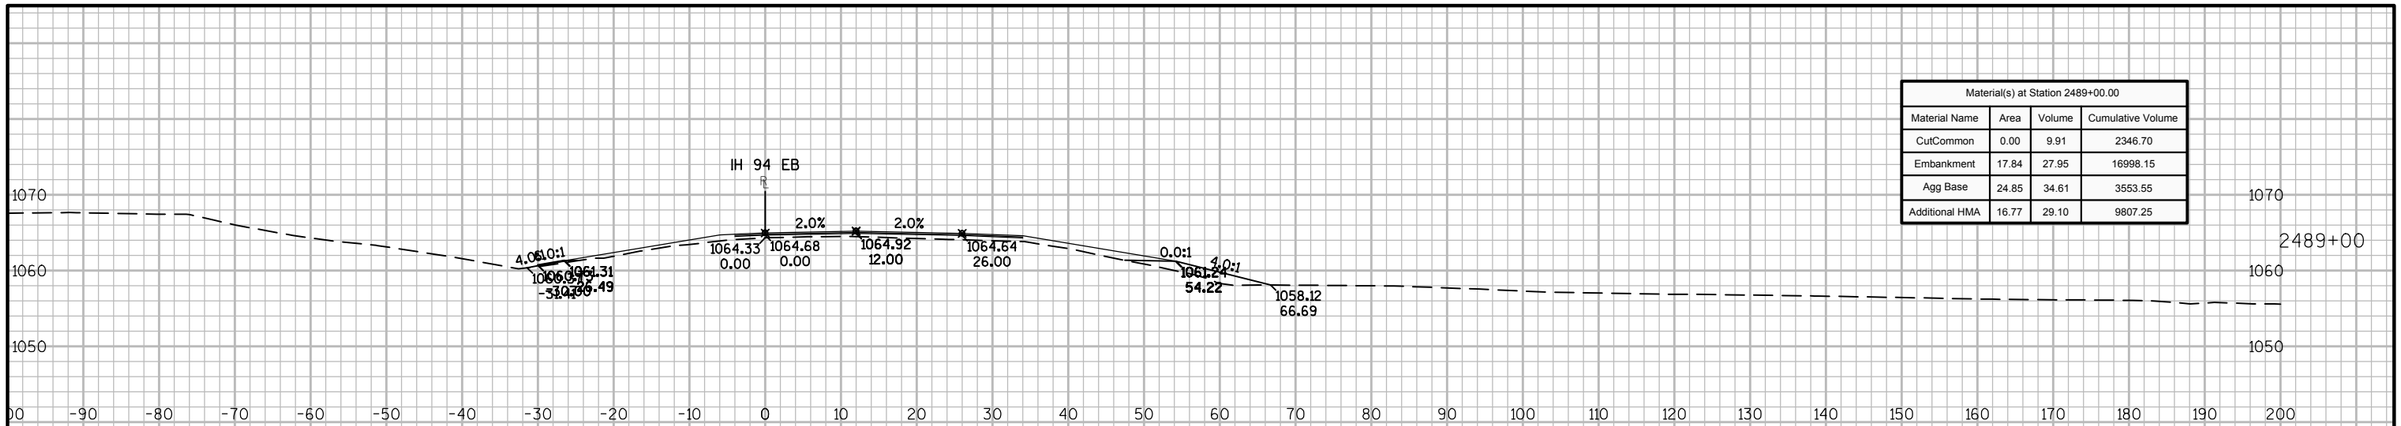

Material(s) at Station 2489+00.00			
Material Name	Area	Volume	Cumulative Volume
CutCommon	0.00	9.91	2346.70
Embankment	17.84	27.95	16998.15
Agg Base	24.85	34.61	3553.55
Additional HMA	16.77	29.10	9807.25

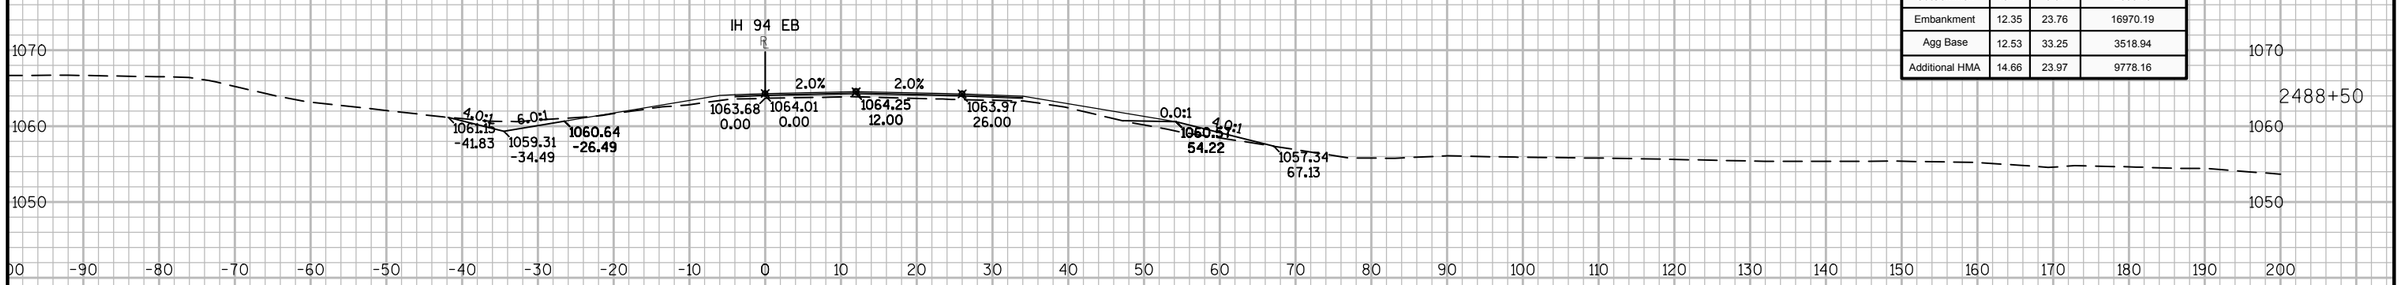

Material(s) at Station 2488+50.00			
Material Name	Area	Volume	Cumulative Volume
CutCommon	10.71	9.91	2336.79
Embankment	12.35	23.76	16970.19
Agg Base	12.53	33.25	3518.94
Additional HMA	14.66	23.97	9778.16

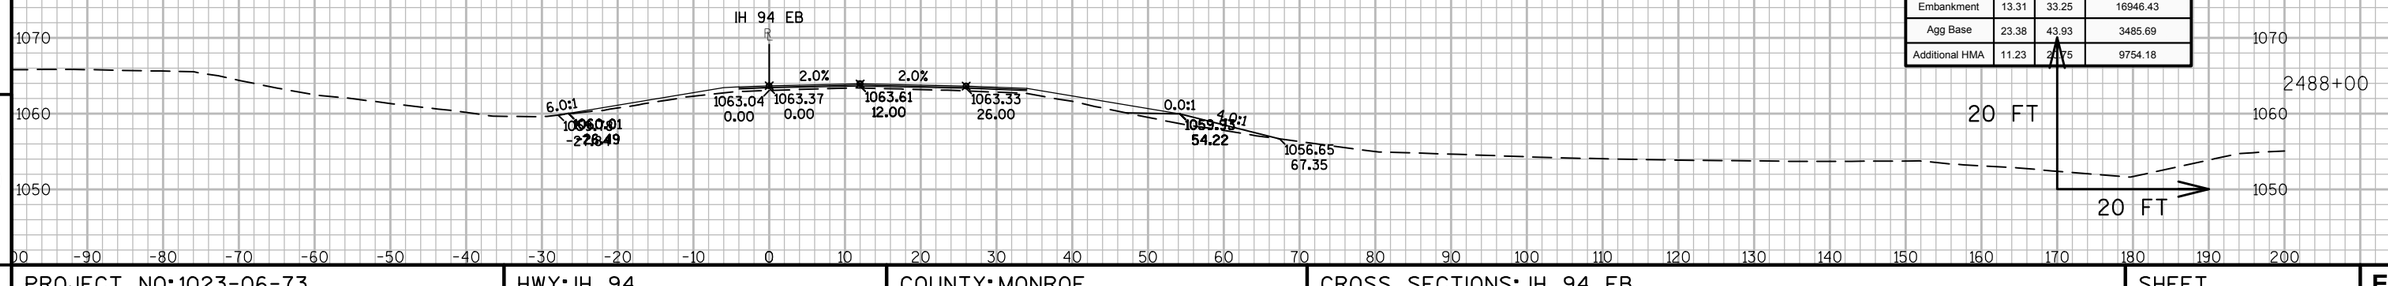


Material(s) at Station 2488+00.00			
Material Name	Area	Volume	Cumulative Volume
CutCommon	0.00	0.00	2326.88
Embankment	13.31	33.25	16946.43
Agg Base	23.38	43.93	3485.69
Additional HMA	11.23	21.75	9754.18

9 9


PROJECT NO: 1023-06-73	HWY: IH 94	COUNTY: MONROE	CROSS SECTIONS: IH 94 EB	SHEET	E

FILE NAME : N:\PDS\C3D\10230603\SHEETSPLAN\EAST BOUND C3D 2014\090202-XS-IH94-MON-EB- 2438+00 - 2500+00.DWG
LAYOUT NAME - 02 - (45)


PLOT DATE : 10/20/2014 10:53 AM PLOT BY : ANDRITSCH, ERIC R PLOT NAME : PLOT SCALE : 1:20_XREF

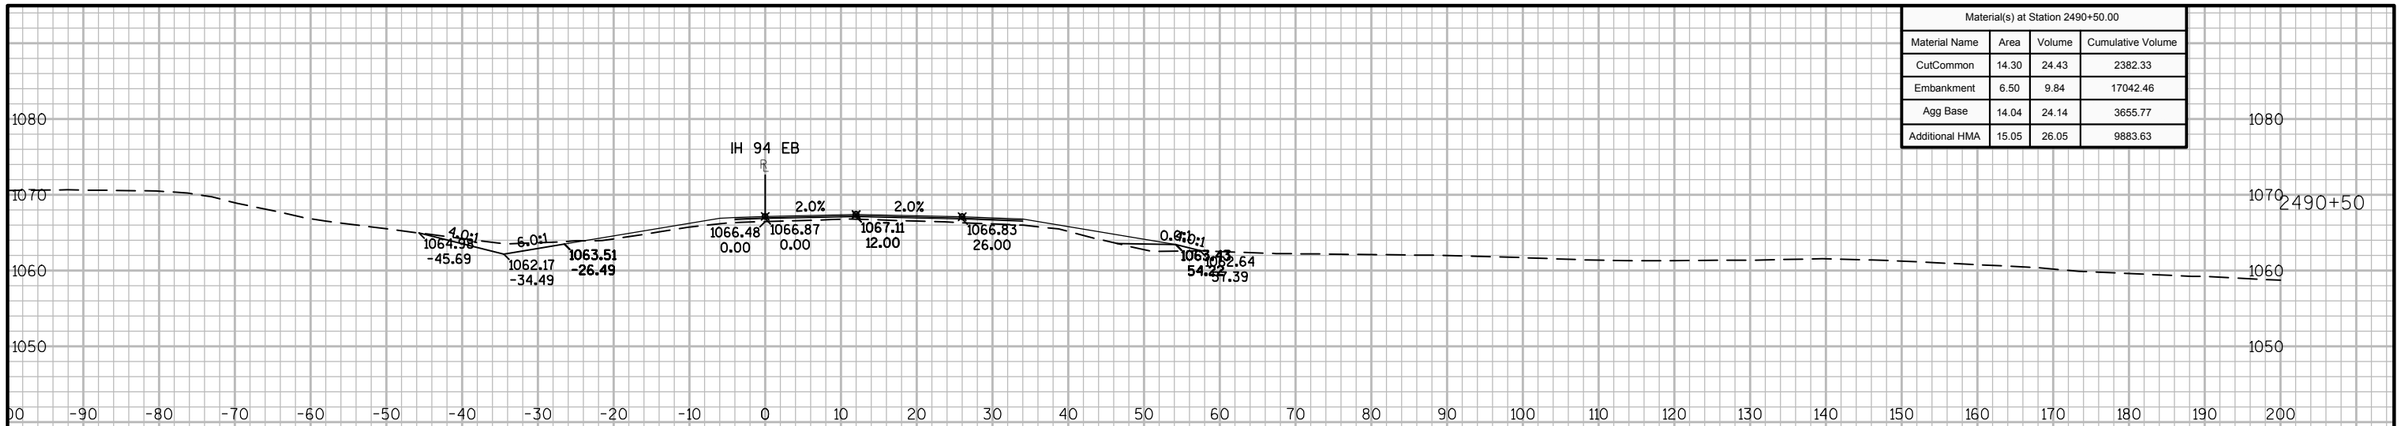

Material(s) at Station 2490+50.00			
Material Name	Area	Volume	Cumulative Volume
CutCommon	14.30	24.43	2382.33
Embankment	6.50	9.84	17042.46
Agg Base	14.04	24.14	3655.77
Additional HMA	15.05	26.05	9883.63

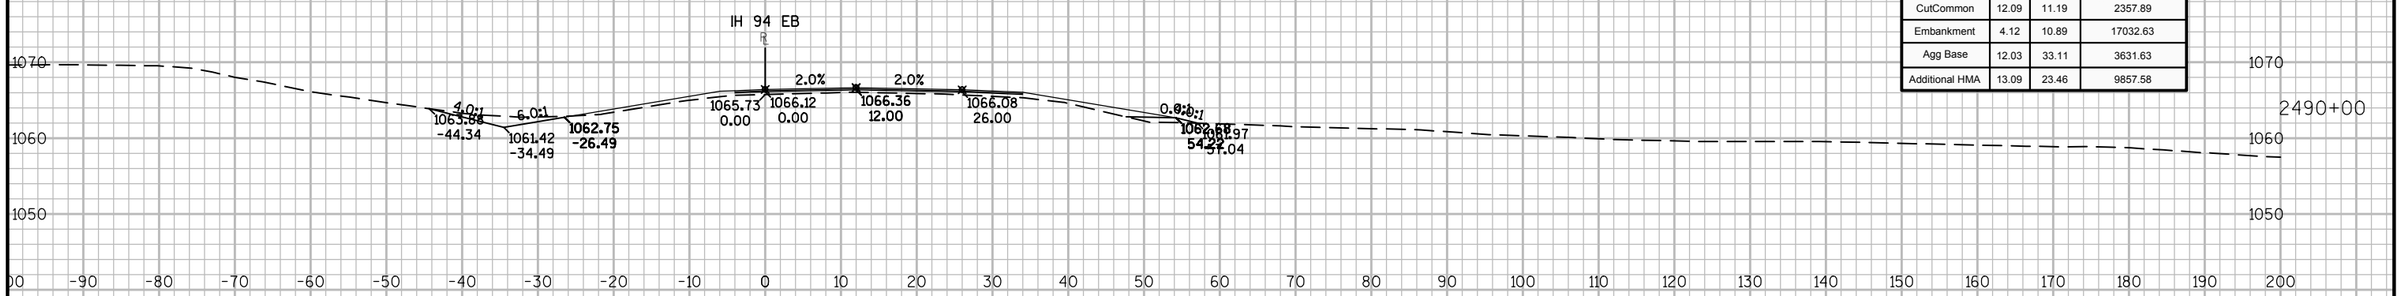

Material(s) at Station 2490+00.00			
Material Name	Area	Volume	Cumulative Volume
CutCommon	12.09	11.19	2357.89
Embankment	4.12	10.89	17032.63
Agg Base	12.03	33.11	3631.63
Additional HMA	13.09	23.46	9857.58

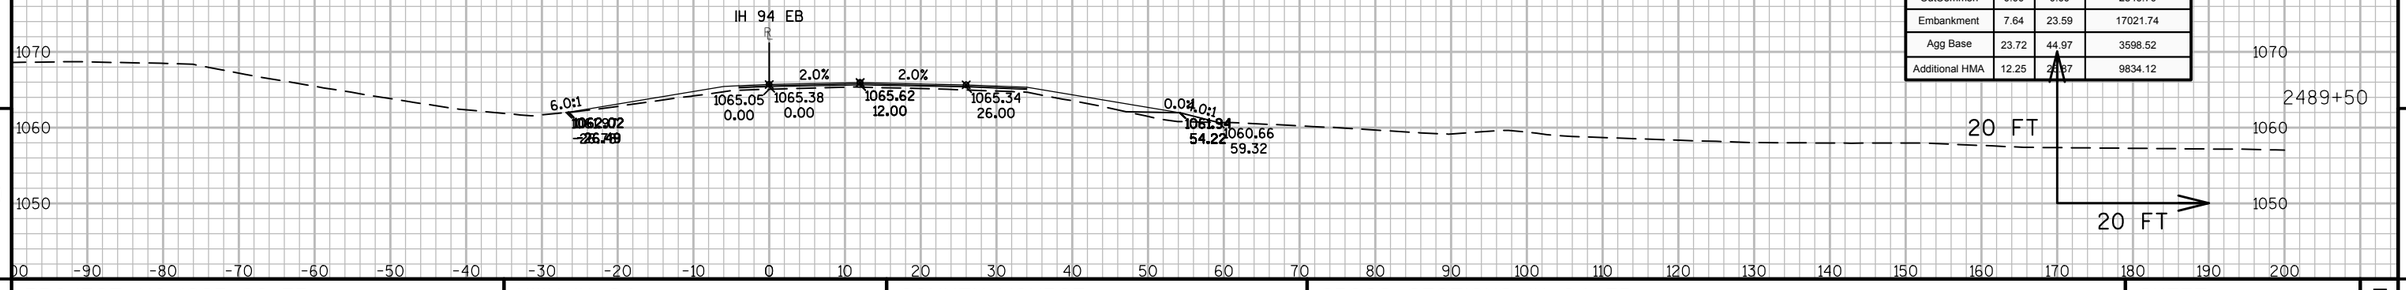


Material(s) at Station 2489+50.00			
Material Name	Area	Volume	Cumulative Volume
CutCommon	0.00	0.00	2346.70
Embankment	7.64	23.59	17021.74
Agg Base	23.72	44.97	3598.52
Additional HMA	12.25	23.87	9834.12

9 9


PROJECT NO: 1023-06-73	HWY: IH 94	COUNTY: MONROE	CROSS SECTIONS: IH 94 EB	SHEET	E

FILE NAME : N:\PDS\C3D\10230603\SHEETSPLAN\EAST BOUND C3D 2014\090202-XS-IH94-MON-EB- 2438+00 - 2500+00.DWG
LAYOUT NAME - 02 - (46)


PLOT DATE : 10/20/2014 10:53 AM PLOT BY : ANDRITSCH, ERIC R PLOT NAME : PLOT SCALE : 1:20_XREF

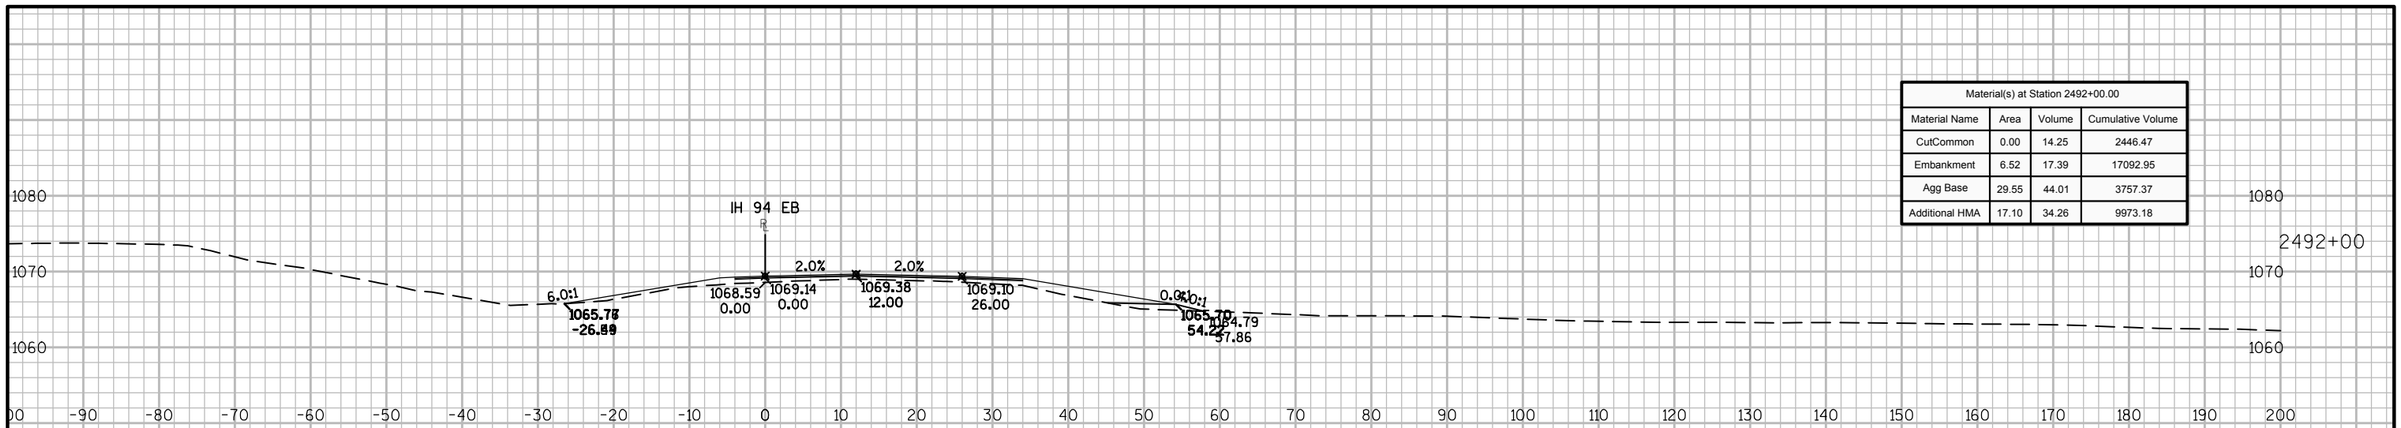

Material(s) at Station 2492+00.00			
Material Name	Area	Volume	Cumulative Volume
CutCommon	0.00	14.25	2446.47
Embankment	6.52	17.39	17092.95
Agg Base	29.55	44.01	3757.37
Additional HMA	17.10	34.26	9973.18

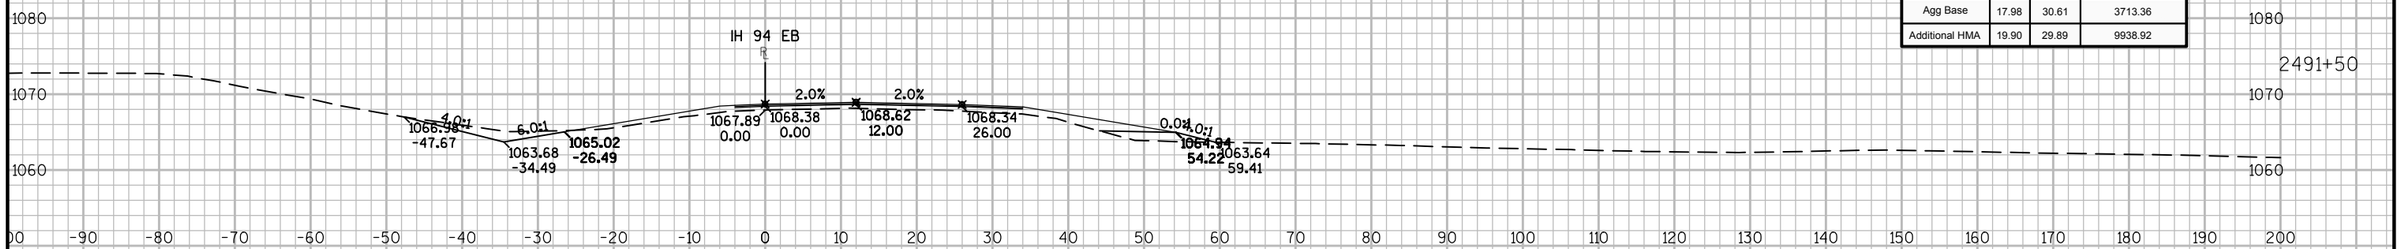

Material(s) at Station 2491+50.00			
Material Name	Area	Volume	Cumulative Volume
CutCommon	15.39	25.45	2432.22
Embankment	12.26	19.22	17075.56
Agg Base	17.98	30.61	3713.36
Additional HMA	19.90	29.89	9938.92

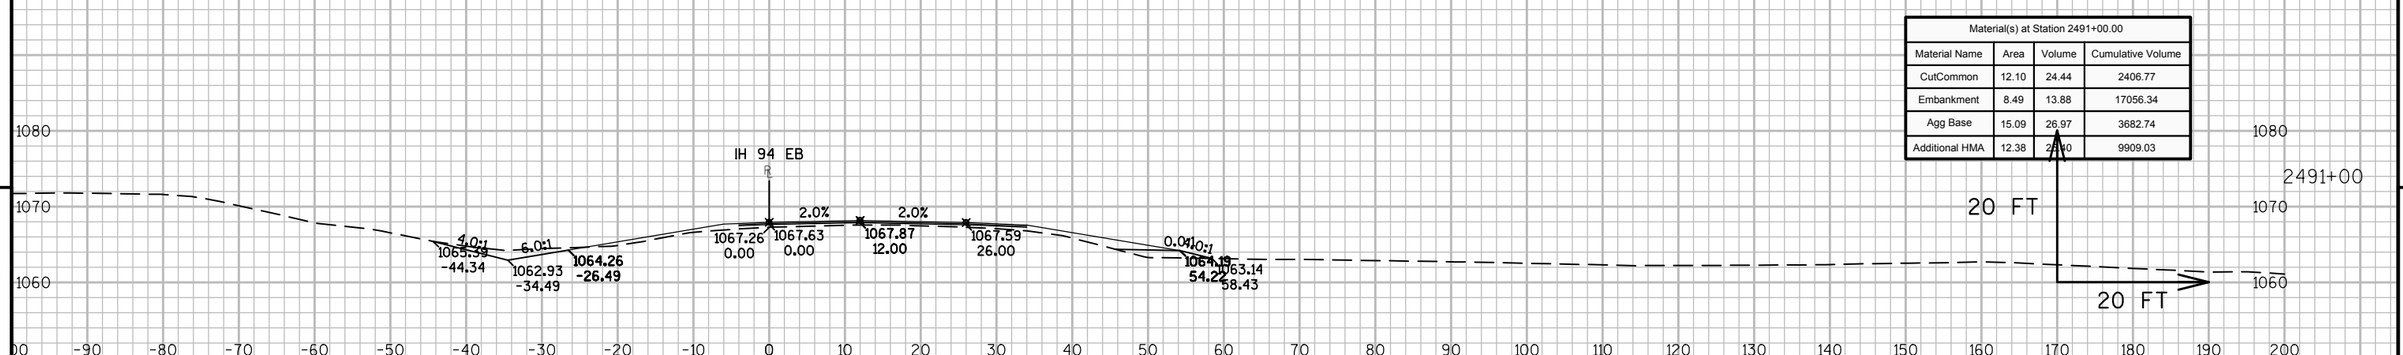

Material(s) at Station 2491+00.00			
Material Name	Area	Volume	Cumulative Volume
CutCommon	12.10	24.44	2406.77
Embankment	8.49	13.88	17056.34
Agg Base	15.09	26.97	3682.74
Additional HMA	12.38	28.40	9909.03


9 9

PROJECT NO: 1023-06-73	HWY: IH 94	COUNTY: MONROE	CROSS SECTIONS: IH 94 EB	SHEET	E


FILE NAME : N:\PDS\C3D\10230603\SHEETSPLAN\EAST BOUND C3D 2014\090202-XS-IH94-MON-EB- 2438+00 - 2500+00.DWG
LAYOUT NAME - 02 - (47)

PLOT DATE : 10/20/2014 10:53 AM PLOT BY : ANDRITSCH, ERIC R PLOT NAME : PLOT SCALE : 1:20_XREF

Material(s) at Station 2501+00.00			
Material Name	Area	Volume	Cumulative Volume
CutCommon	0.00	0.00	0.00
Embankment	0.13	3.00	3.00
Agg Base	27.05	54.09	54.09
Additional HMA	18.31	35.20	35.20

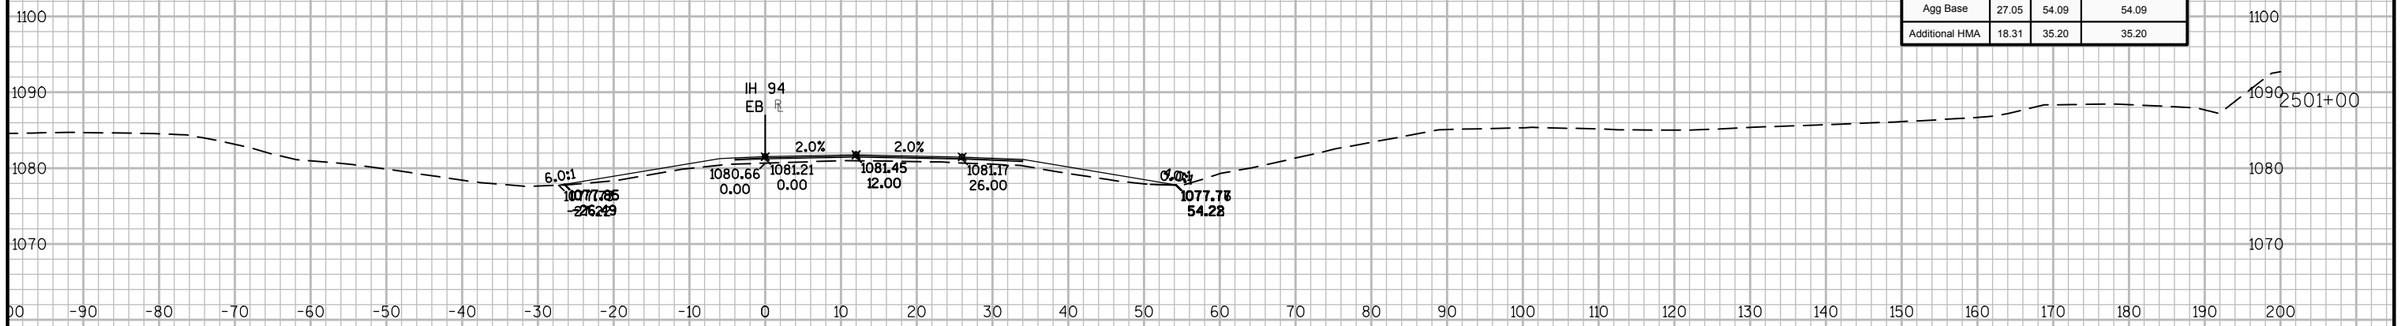

Material(s) at Station 2500+50.00			
Material Name	Area	Volume	Cumulative Volume
CutCommon	0.00	0.00	0.00
Embankment	3.10	0.00	0.00
Agg Base	31.37	0.00	0.00
Additional HMA	19.71	0.00	0.00

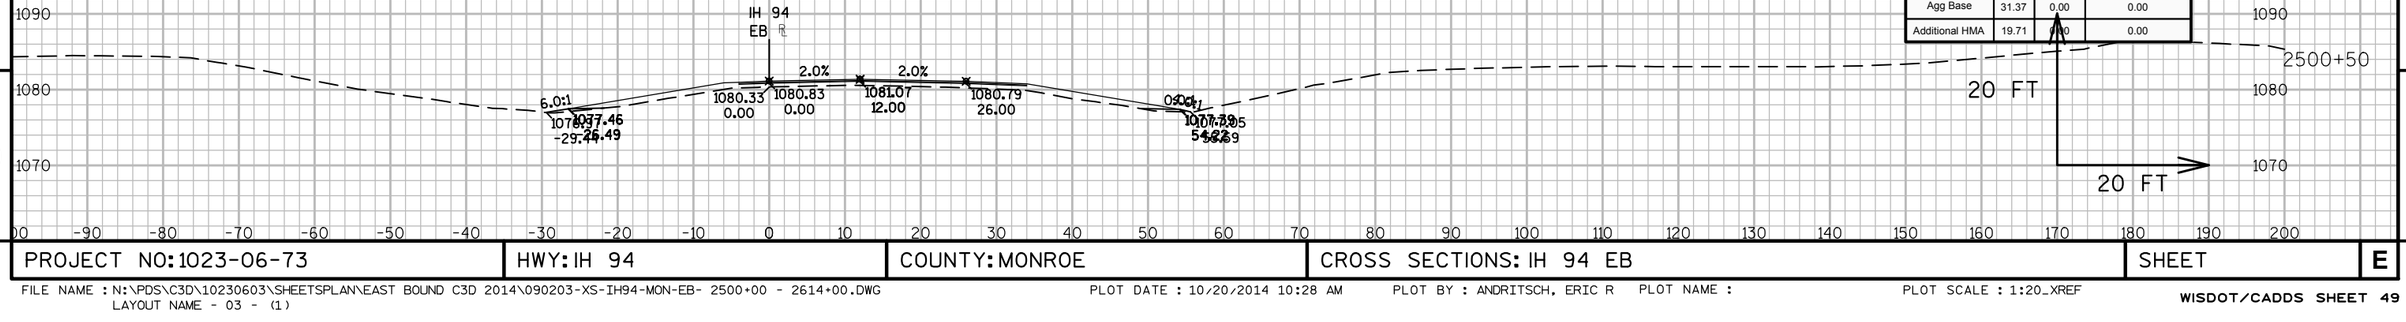


9

9

PROJECT NO: 1023-06-73	HWY: IH 94	COUNTY: MONROE	CROSS SECTIONS: IH 94 EB	SHEET	E

FILE NAME : N:\PDS\C3D\10230603\SHEETSPLAN\EAST BOUND C3D 2014\090203-XS-IH94-MON-EB- 2500+00 - 2614+00.DWG
LAYOUT NAME - 03 - (1)

PLOT DATE : 10/20/2014 10:28 AM PLOT BY : ANDRITSCH, ERIC R PLOT NAME : PLOT SCALE : 1:20_XREF

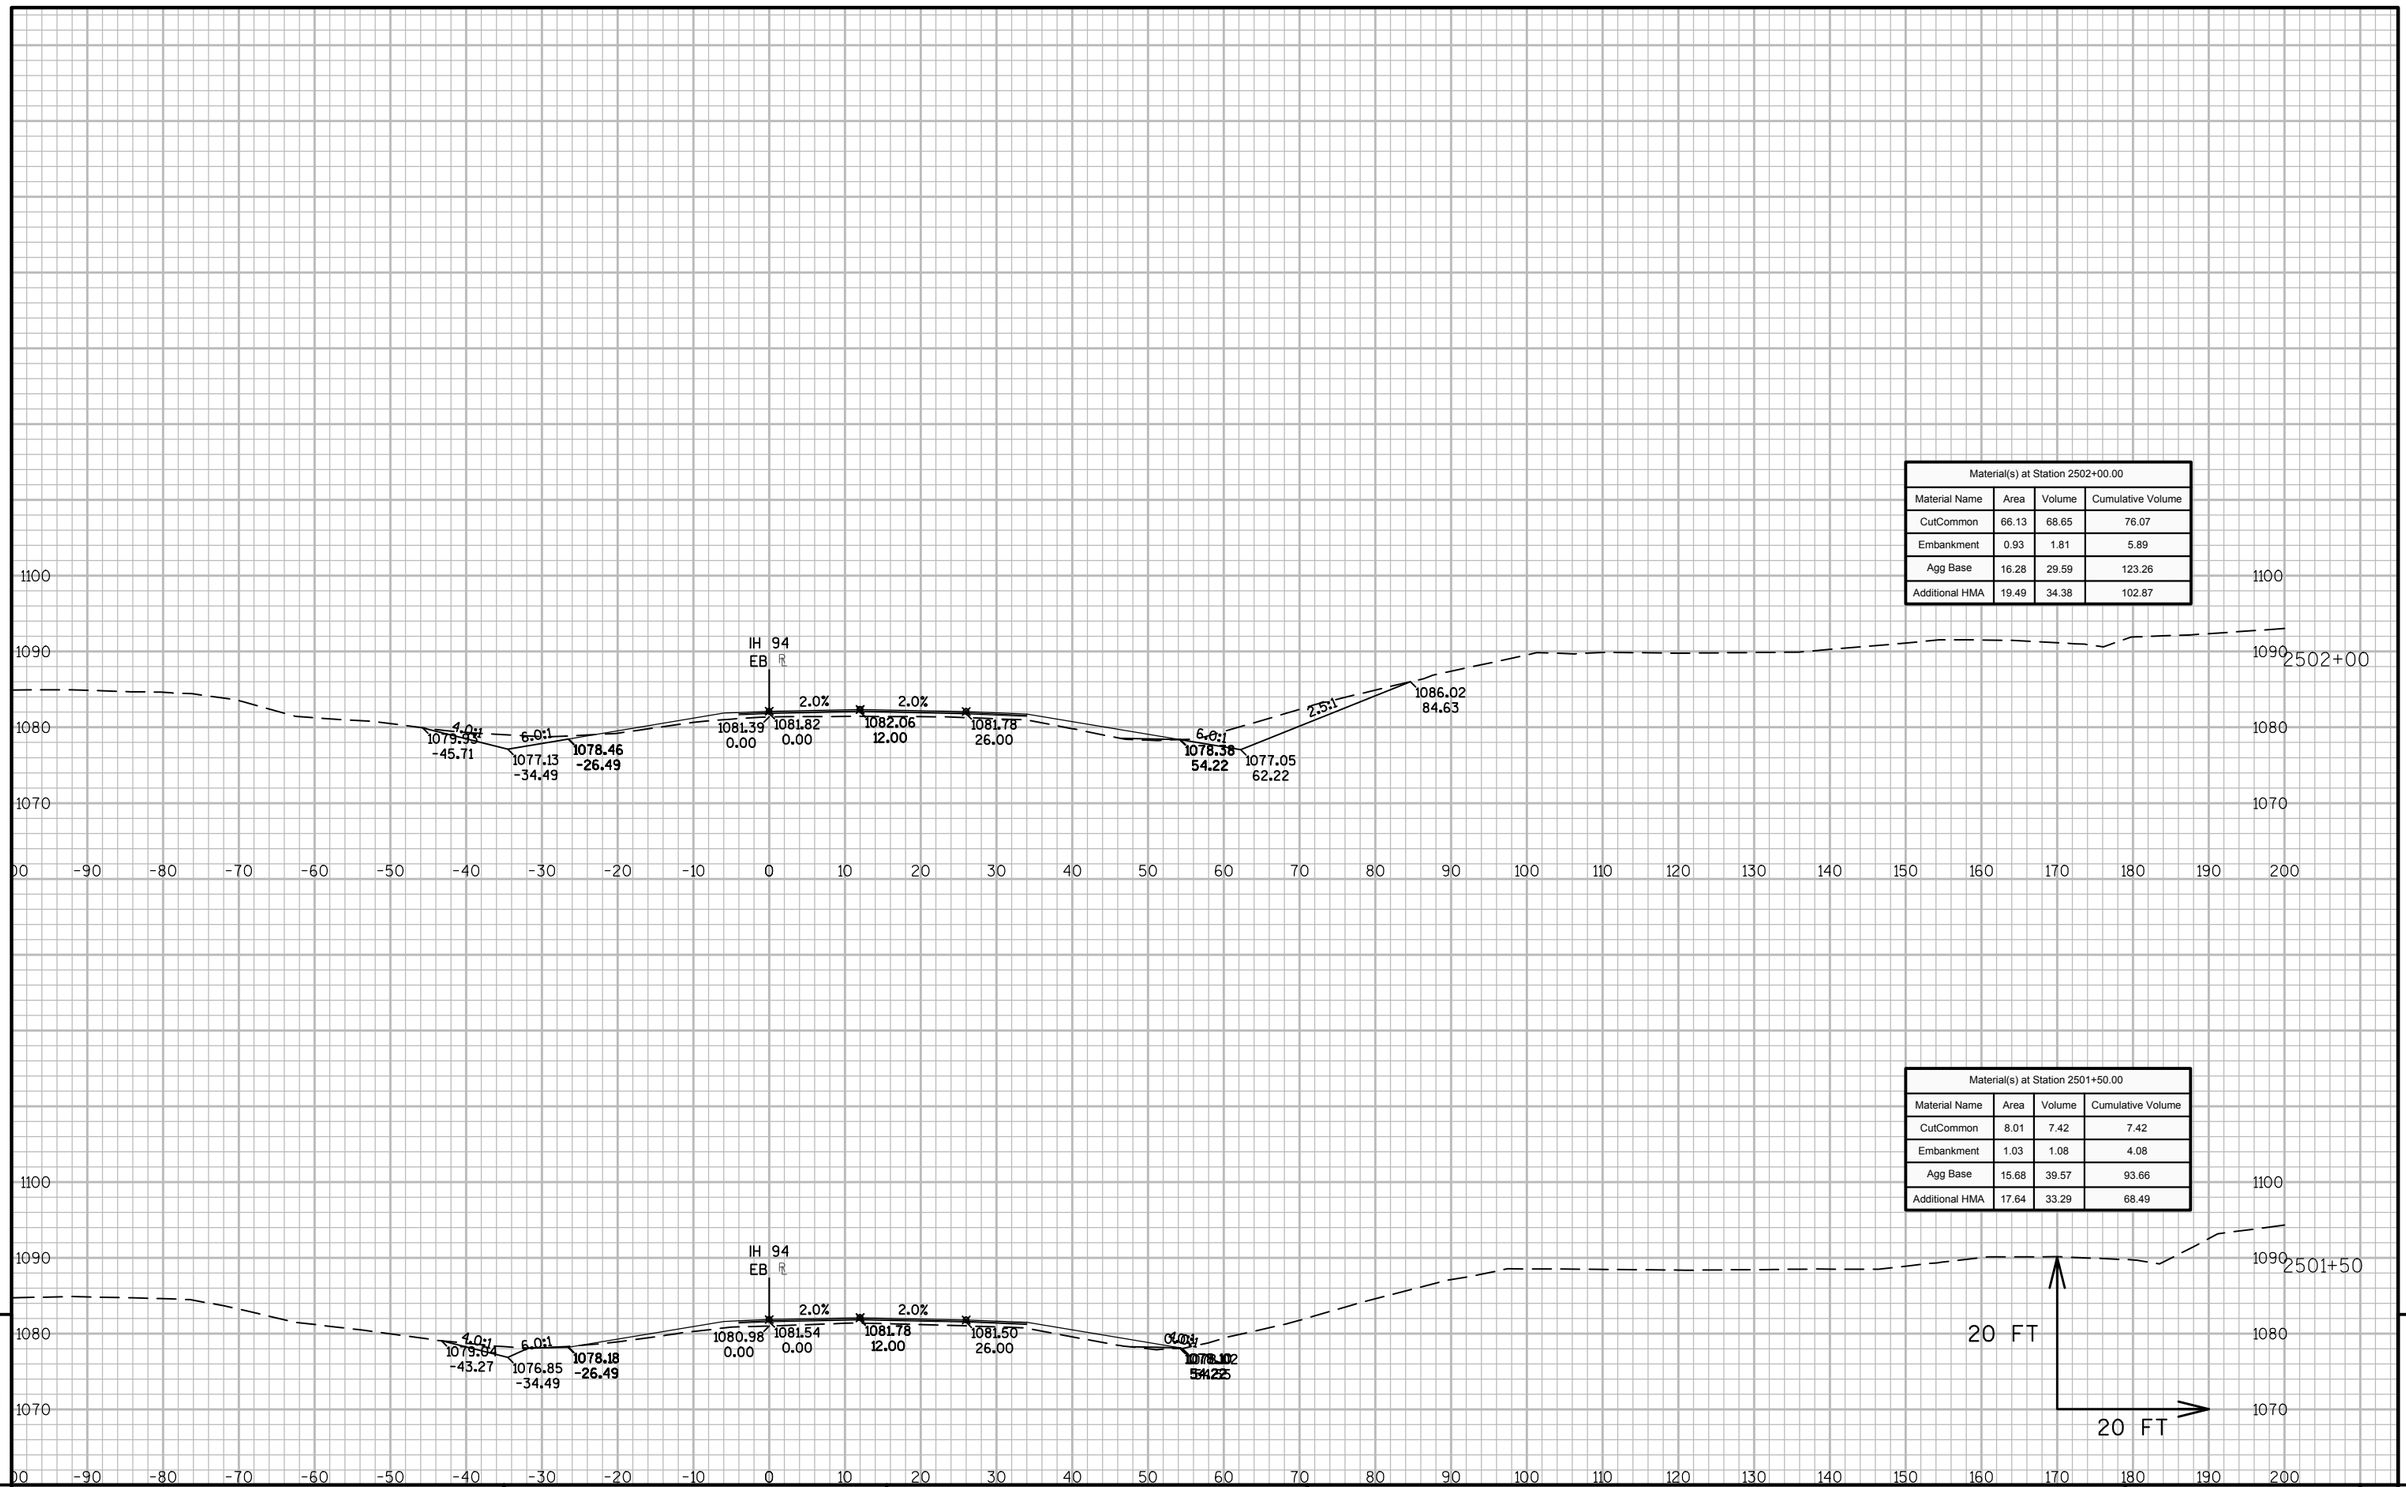

Material(s) at Station 2502+00.00			
Material Name	Area	Volume	Cumulative Volume
CutCommon	66.13	68.65	76.07
Embankment	0.93	1.81	5.89
Agg Base	16.28	29.59	123.26
Additional HMA	19.49	34.38	102.87

Material(s) at Station 2501+50.00			
Material Name	Area	Volume	Cumulative Volume
CutCommon	8.01	7.42	7.42
Embankment	1.03	1.08	4.08
Agg Base	15.68	39.57	93.66
Additional HMA	17.64	33.29	68.49


9

9

PROJECT NO: 1023-06-73	HWY: IH 94	COUNTY: MONROE	CROSS SECTIONS: IH 94 EB	SHEET	E

FILE NAME : N:\PDS\C3D\10230603\SHEETSPLAN\EAST BOUND C3D 2014\090203-XS-IH94-MON-EB- 2500+00 - 2614+00.DWG
LAYOUT NAME - 03 - (2)

PLOT DATE : 10/20/2014 10:28 AM PLOT BY : ANDRITSCH, ERIC R PLOT NAME : PLOT SCALE : 1:20_XREF

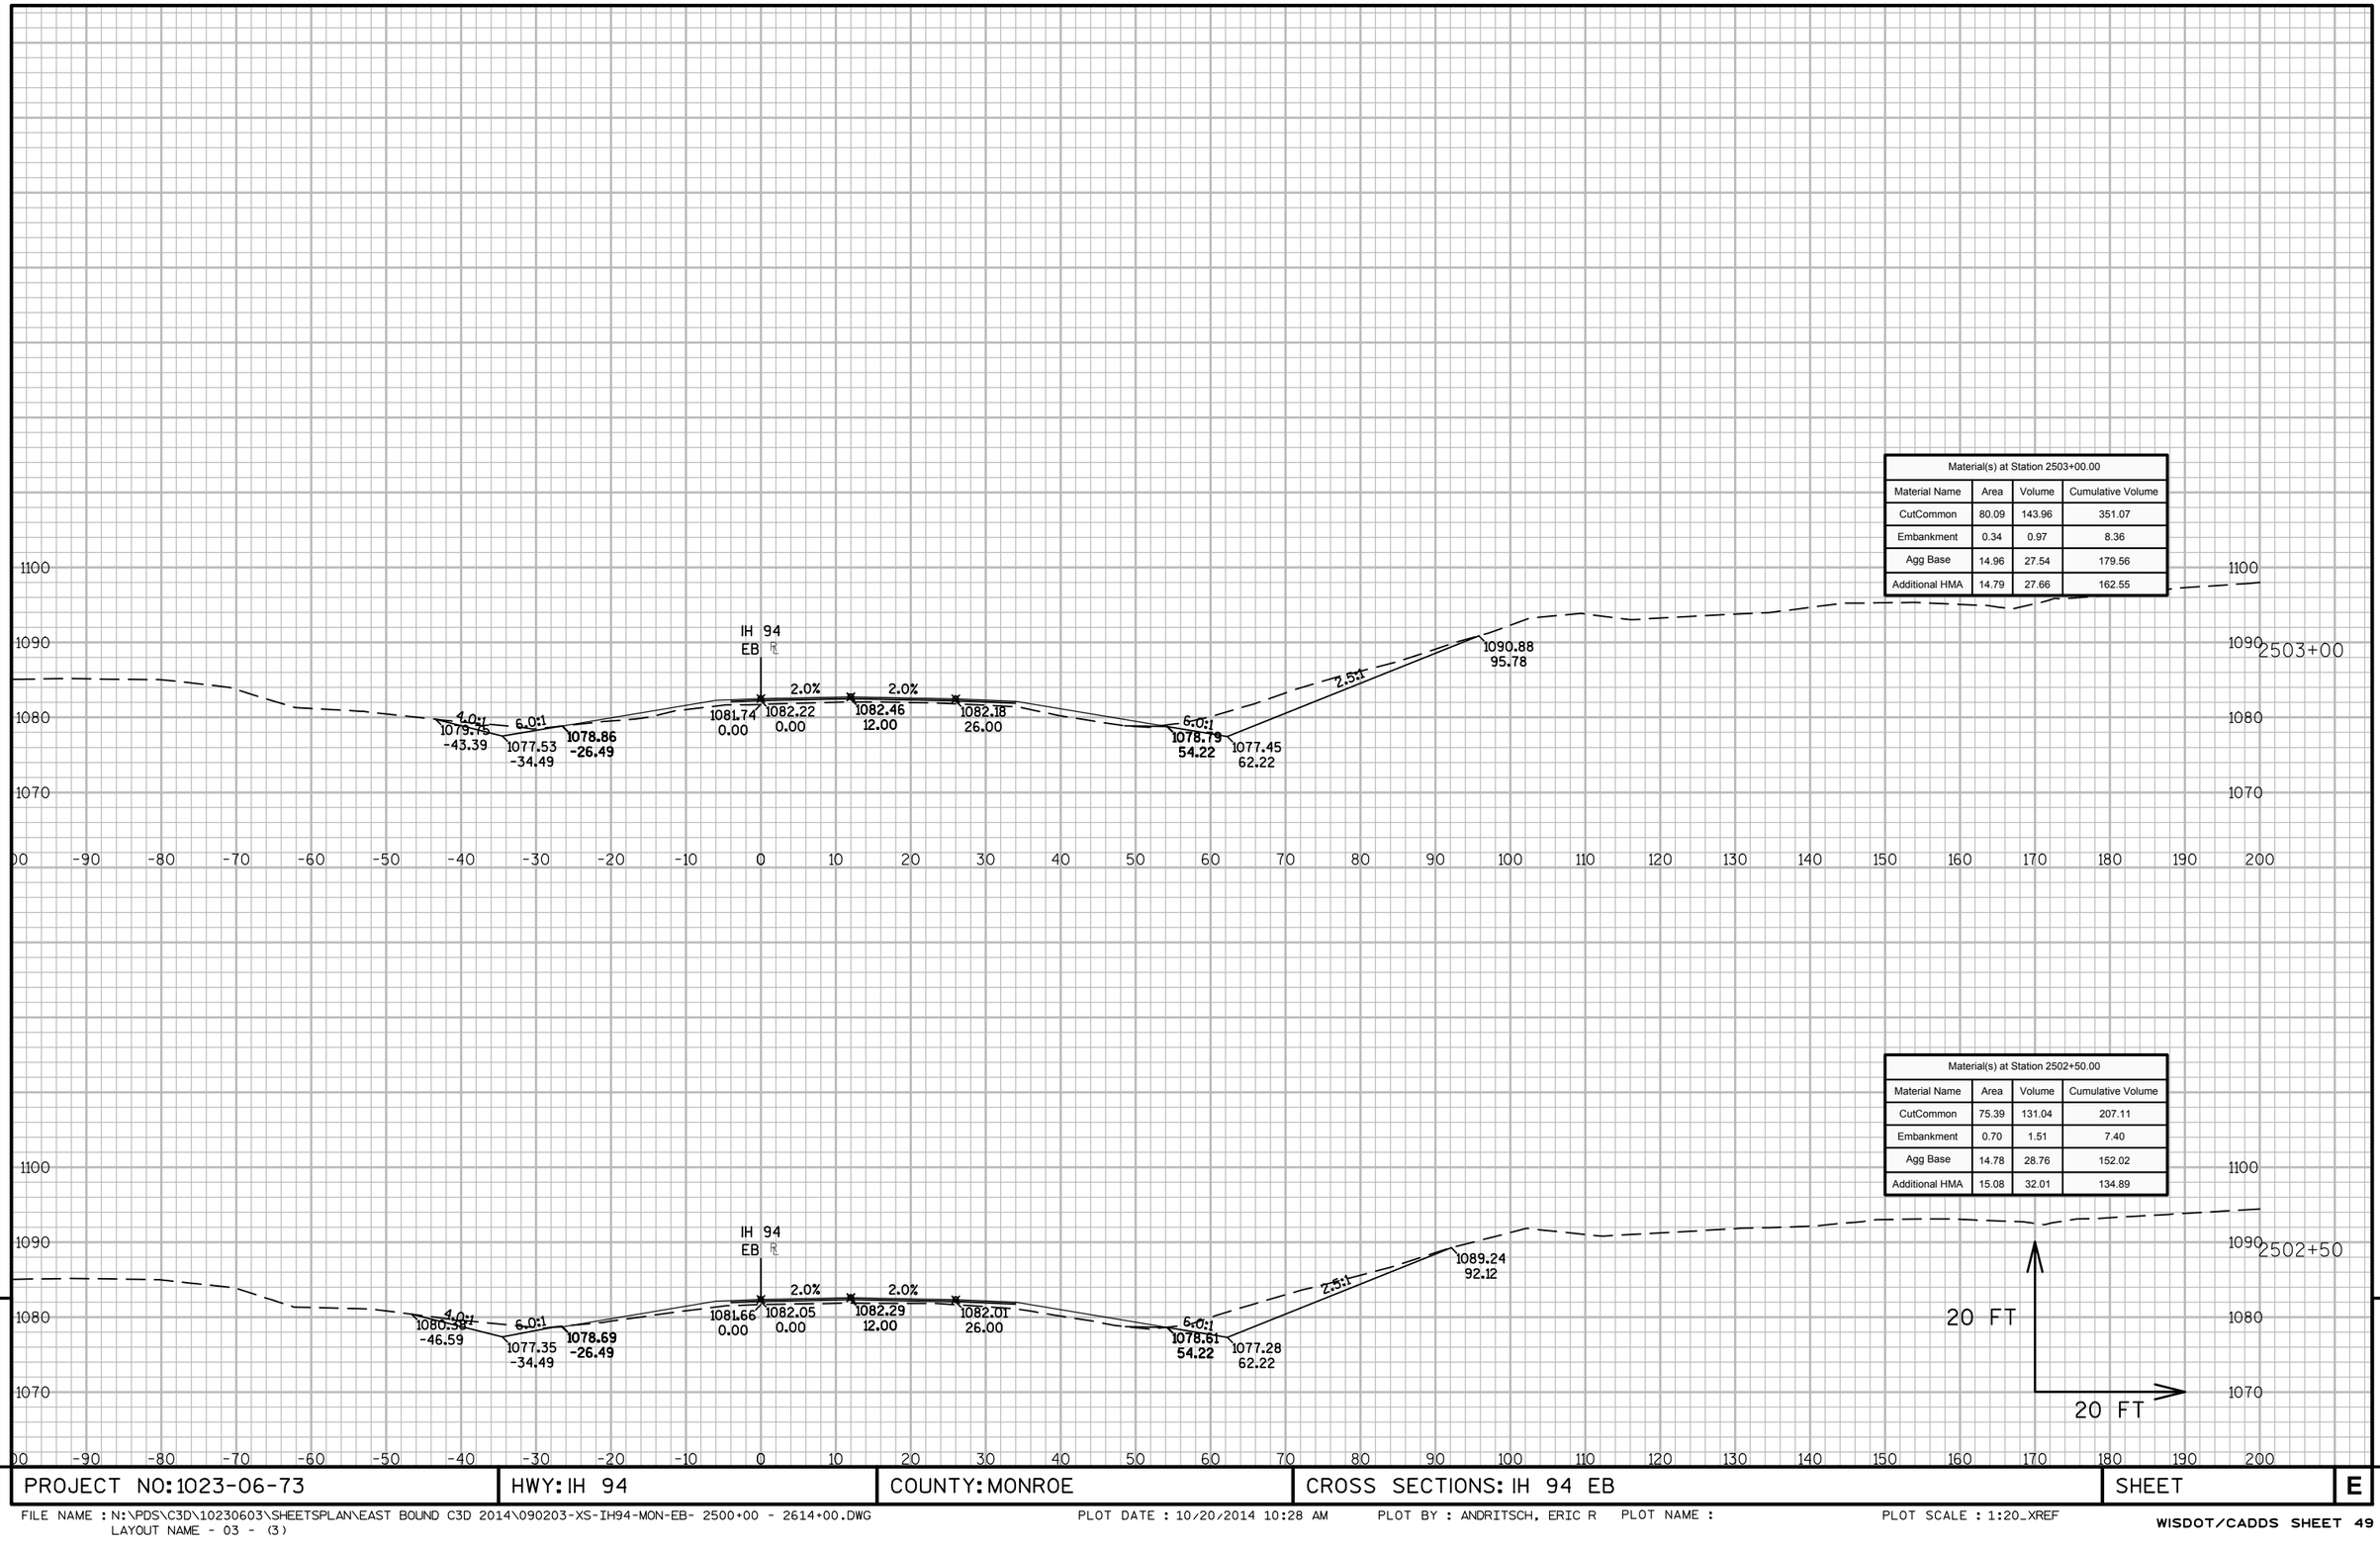

Material(s) at Station 2503+00.00			
Material Name	Area	Volume	Cumulative Volume
CutCommon	80.09	143.96	351.07
Embankment	0.34	0.97	8.36
Agg Base	14.96	27.54	179.56
Additional HMA	14.79	27.66	162.55

Material(s) at Station 2502+50.00			
Material Name	Area	Volume	Cumulative Volume
CutCommon	75.39	131.04	207.11
Embankment	0.70	1.51	7.40
Agg Base	14.78	28.76	152.02
Additional HMA	15.08	32.01	134.89


9

9

PROJECT NO: 1023-06-73	HWY: IH 94	COUNTY: MONROE	CROSS SECTIONS: IH 94 EB	SHEET	E

FILE NAME : N:\PDS\C3D\10230603\SHEETSPLAN\EAST BOUND C3D 2014\090203-XS-IH94-MON-EB- 2500+00 - 2614+00.DWG
LAYOUT NAME - 03 - (3)

PLOT DATE : 10/20/2014 10:28 AM PLOT BY : ANDRITSCH, ERIC R PLOT NAME : PLOT SCALE : 1:20_XREF

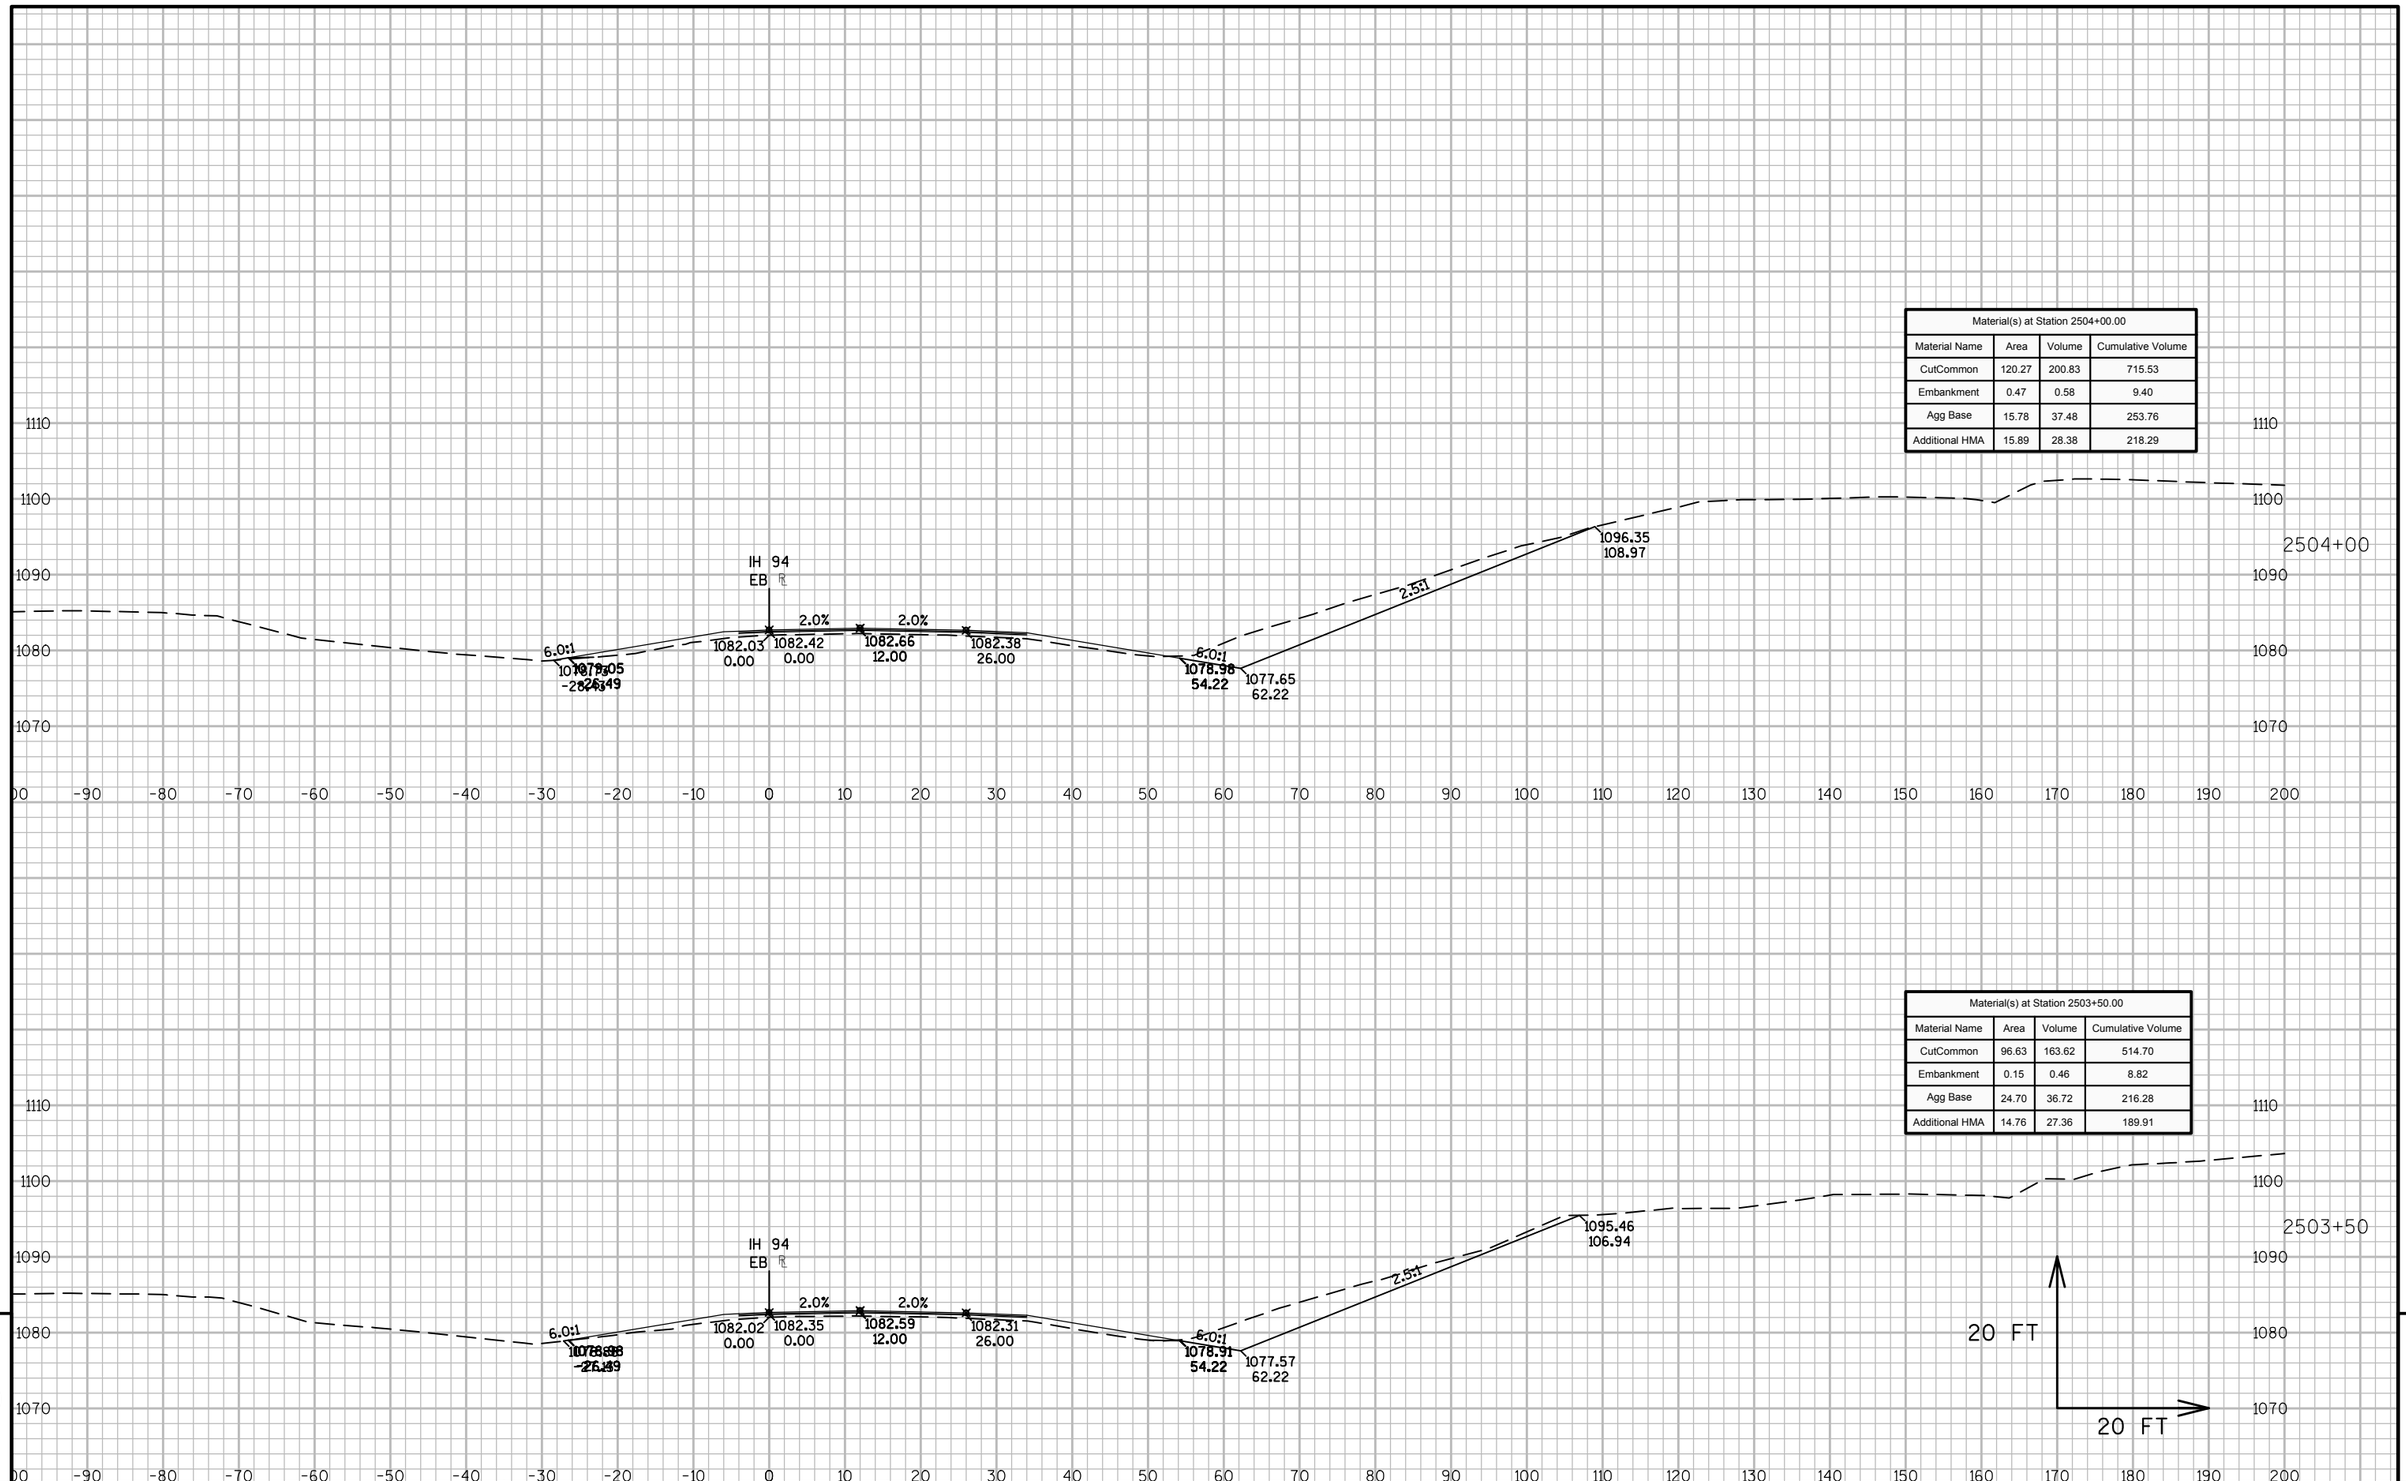


9

9

PROJECT NO: 1023-06-73	HWY: IH 94	COUNTY: MONROE	CROSS SECTIONS: IH 94 EB	SHEET	E

FILE NAME : N:\PDS\C3D\10230603\SHEETSPLAN\EAST BOUND C3D 2014\090203-XS-IH94-MON-EB- 2500+00 - 2614+00.DWG
LAYOUT NAME - 03 - (4)
PLOT DATE : 10/20/2014 10:28 AM PLOT BY : ANDRITSCH, ERIC R PLOT NAME : PLOT SCALE : 1:20_XREF

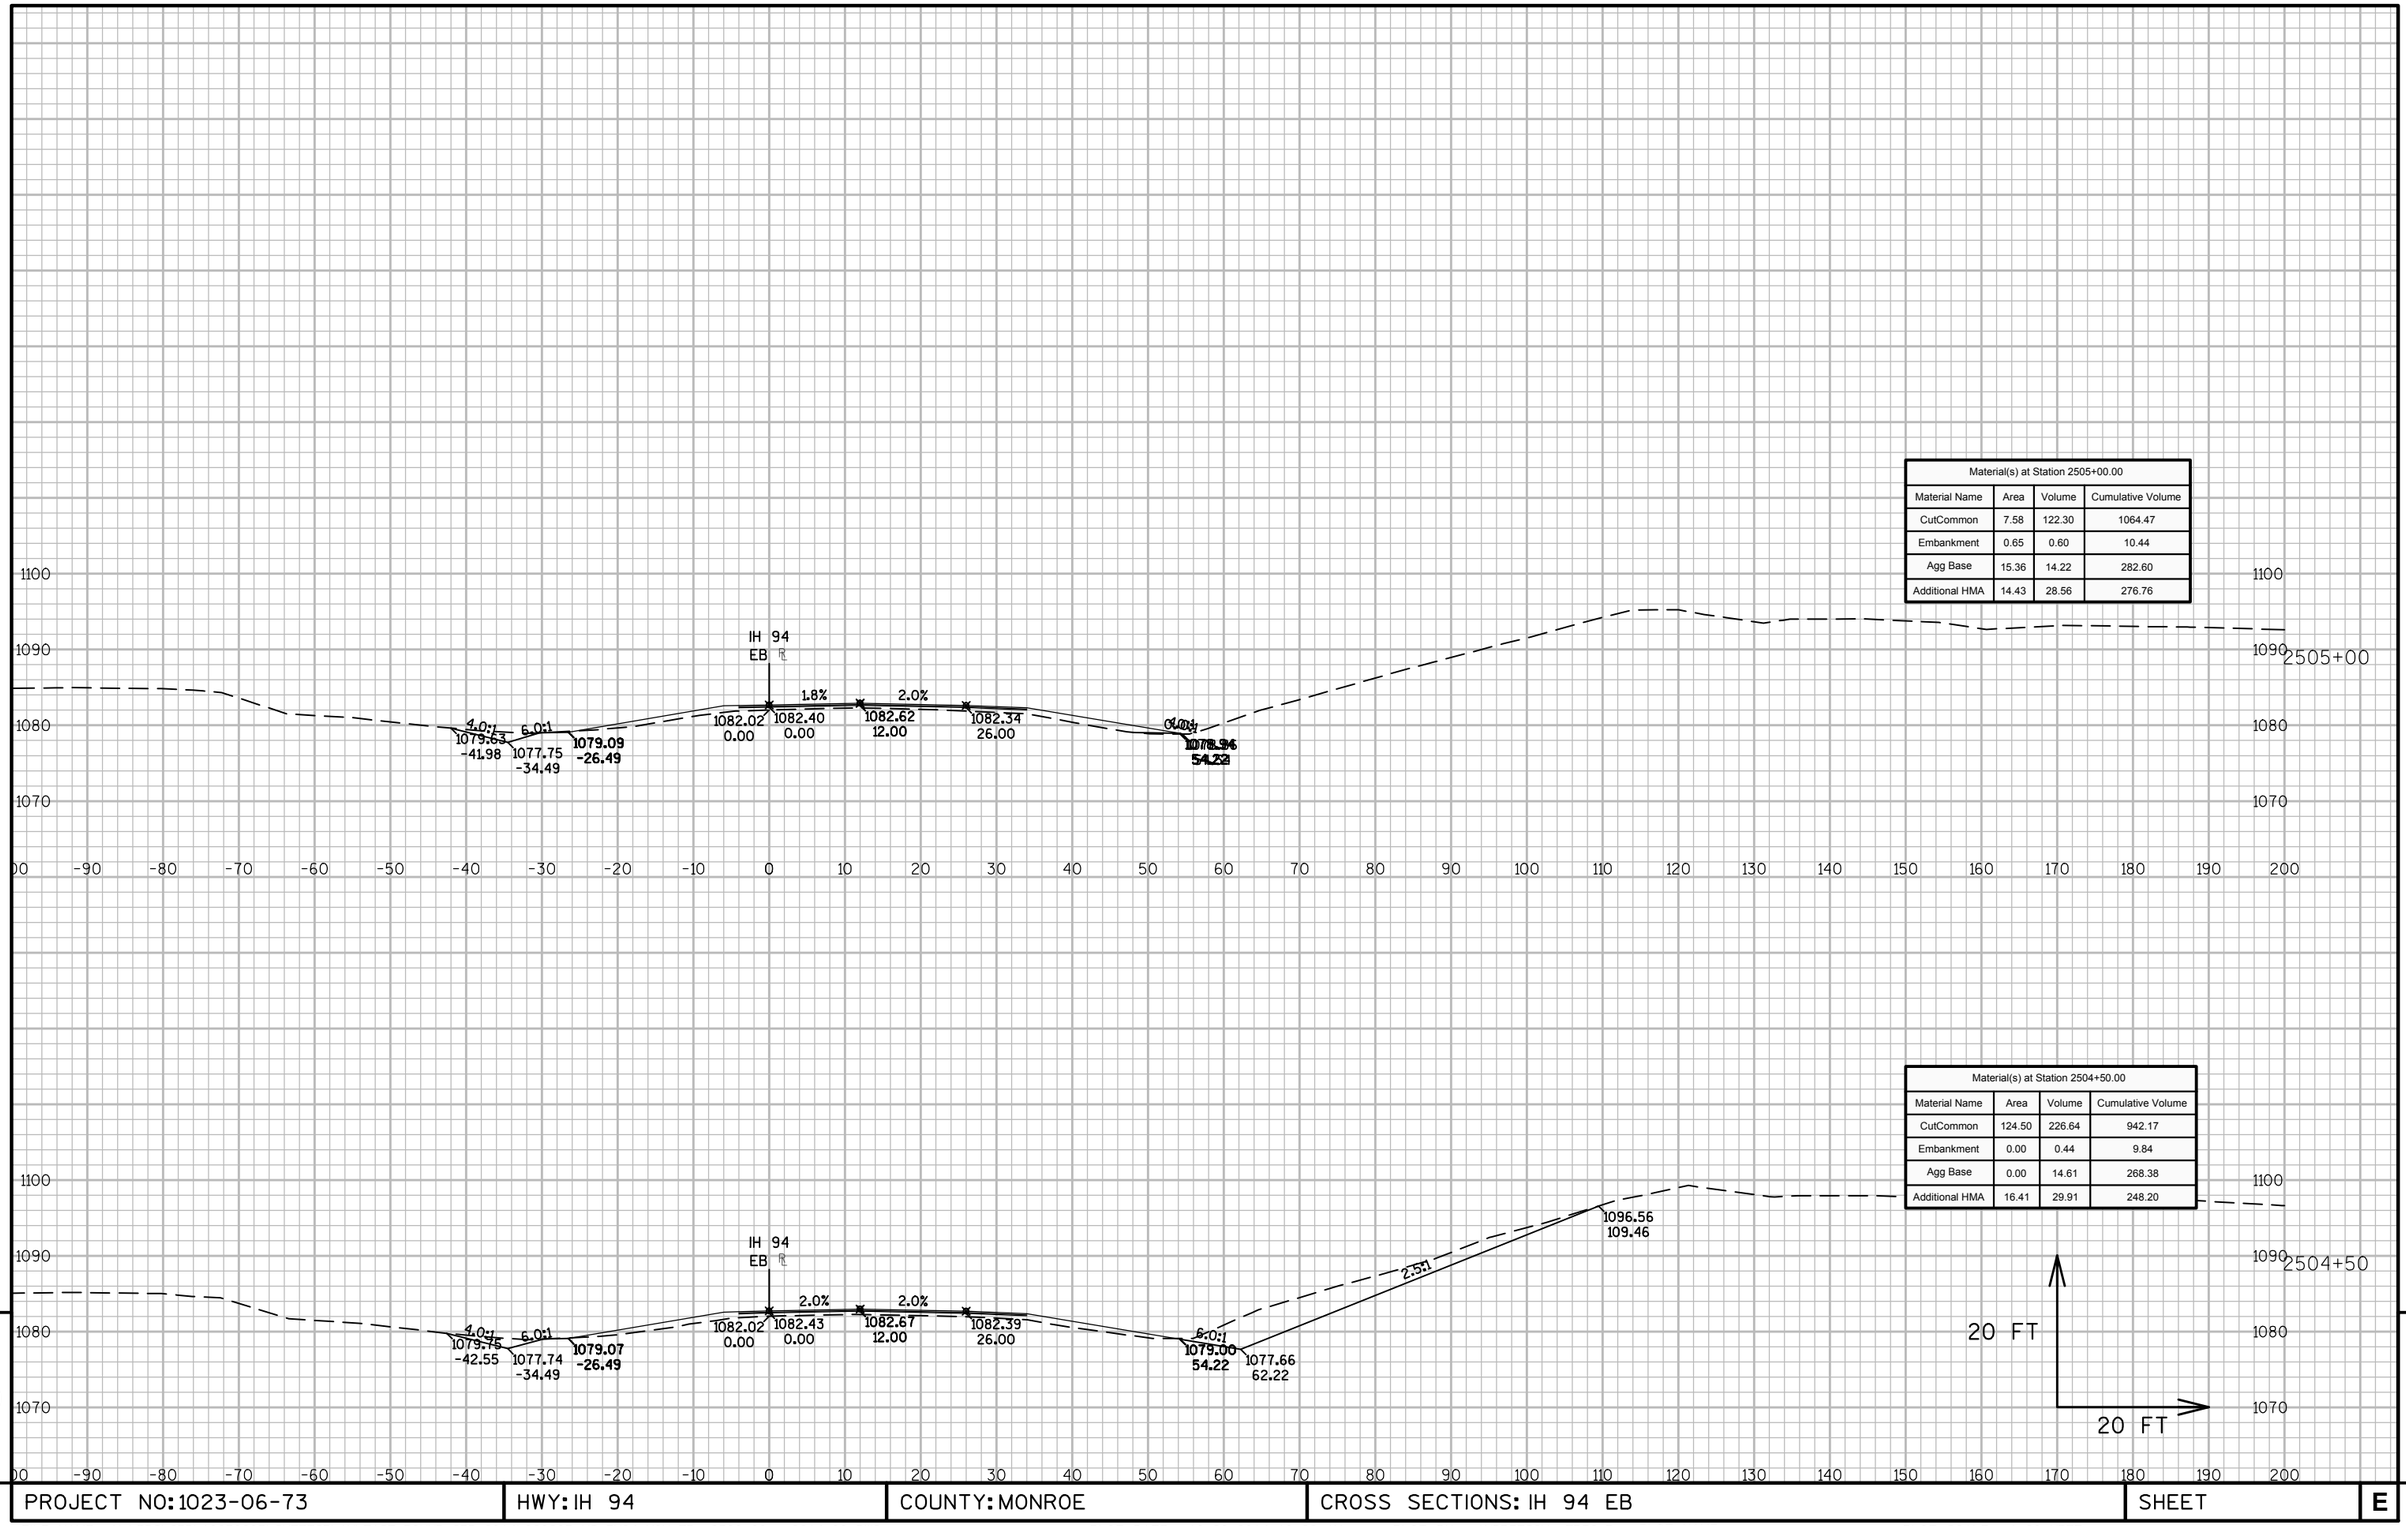

Material(s) at Station 2505+00.00			
Material Name	Area	Volume	Cumulative Volume
CutCommon	7.58	122.30	1064.47
Embankment	0.65	0.60	10.44
Agg Base	15.36	14.22	282.60
Additional HMA	14.43	28.56	276.76

Material(s) at Station 2504+50.00			
Material Name	Area	Volume	Cumulative Volume
CutCommon	124.50	226.64	942.17
Embankment	0.00	0.44	9.84
Agg Base	0.00	14.61	268.38
Additional HMA	16.41	29.91	248.20


9

9

PROJECT NO: 1023-06-73	HWY: IH 94	COUNTY: MONROE	CROSS SECTIONS: IH 94 EB	SHEET	E

FILE NAME : N:\PDS\C3D\10230603\SHEETSPLAN\EAST BOUND C3D 2014\090203-XS-IH94-MON-EB- 2500+00 - 2614+00.DWG
LAYOUT NAME - 03 - (5)

PLOT DATE : 10/20/2014 10:28 AM PLOT BY : ANDRITSCH, ERIC R PLOT NAME : PLOT SCALE : 1:20_XREF

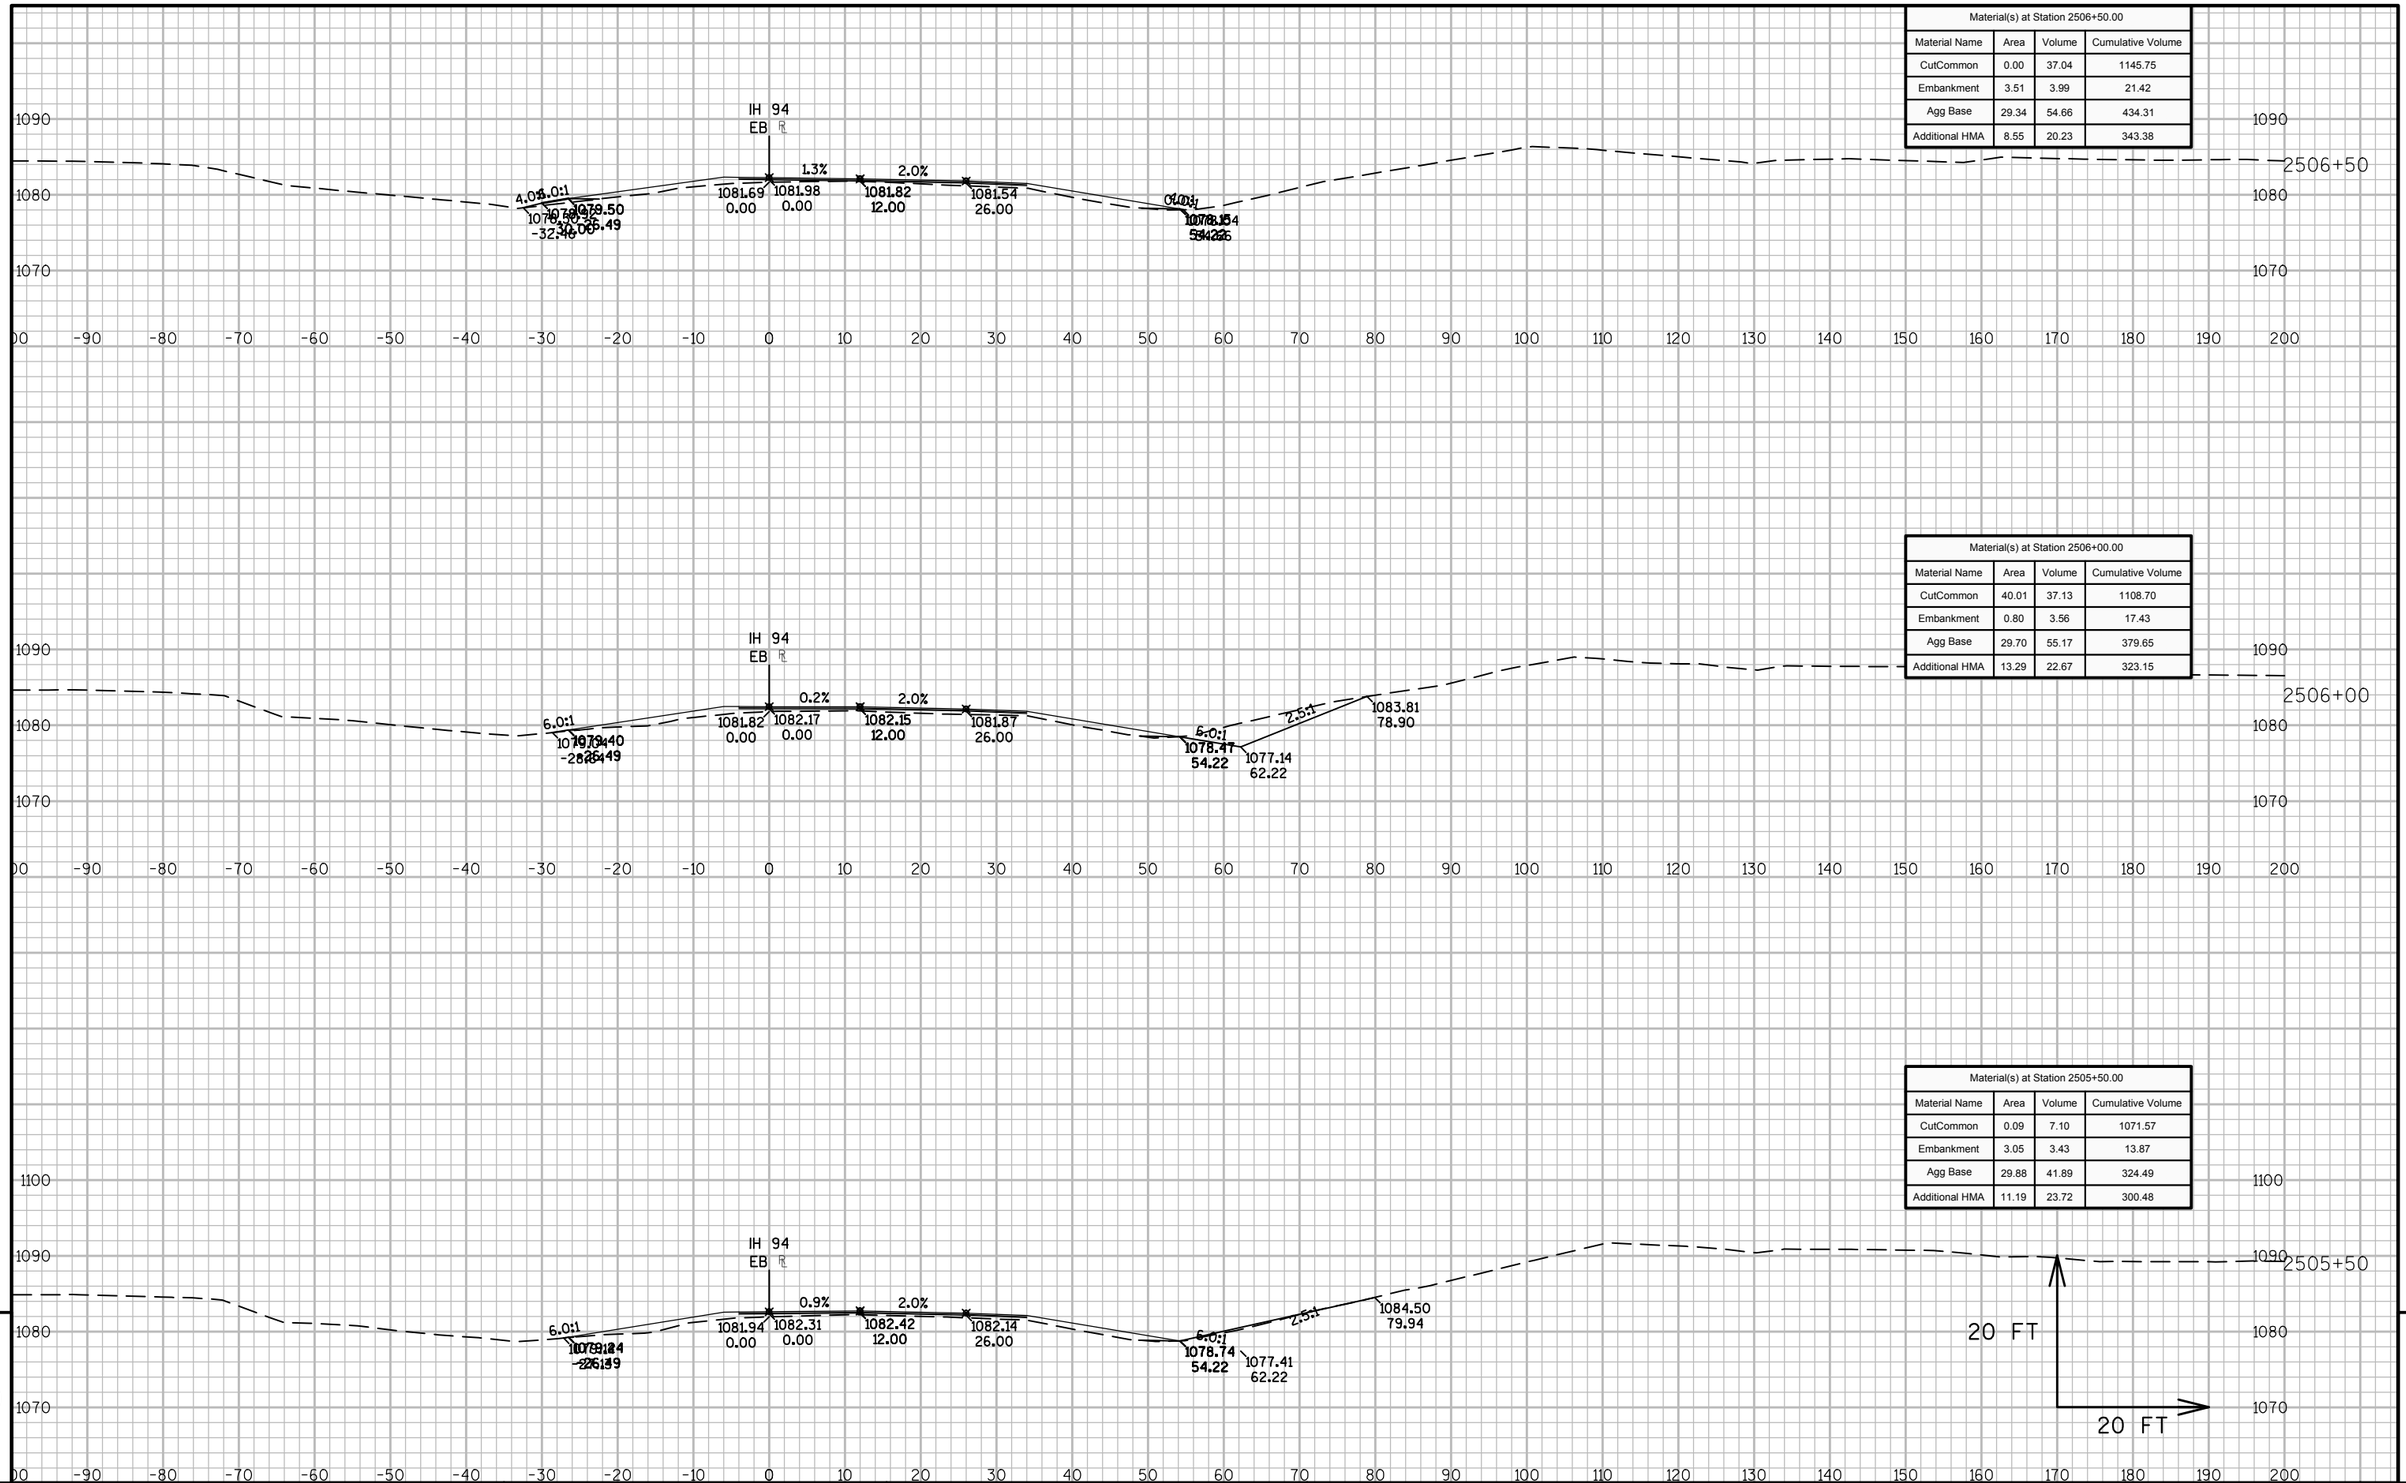

Material(s) at Station 2506+50.00			
Material Name	Area	Volume	Cumulative Volume
CutCommon	0.00	37.04	1145.75
Embankment	3.51	3.99	21.42
Agg Base	29.34	54.66	434.31
Additional HMA	8.55	20.23	343.38

Material(s) at Station 2506+00.00			
Material Name	Area	Volume	Cumulative Volume
CutCommon	40.01	37.13	1108.70
Embankment	0.80	3.56	17.43
Agg Base	29.70	55.17	379.65
Additional HMA	13.29	22.67	323.15


Material(s) at Station 2505+50.00			
Material Name	Area	Volume	Cumulative Volume
CutCommon	0.09	7.10	1071.57
Embankment	3.05	3.43	13.87
Agg Base	29.88	41.89	324.49
Additional HMA	11.19	23.72	300.48

9

9

PROJECT NO: 1023-06-73	HWY: IH 94	COUNTY: MONROE	CROSS SECTIONS: IH 94 EB	SHEET	E


FILE NAME : N:\PDS\C3D\10230603\SHEETSPLAN\EAST BOUND C3D 2014\090203-XS-IH94-MON-EB- 2500+00 - 2614+00.DWG
LAYOUT NAME - 03 - (6)
PLOT DATE : 10/20/2014 10:29 AM PLOT BY : ANDRITSCH, ERIC R PLOT NAME : PLOT SCALE : 1:20_XREF

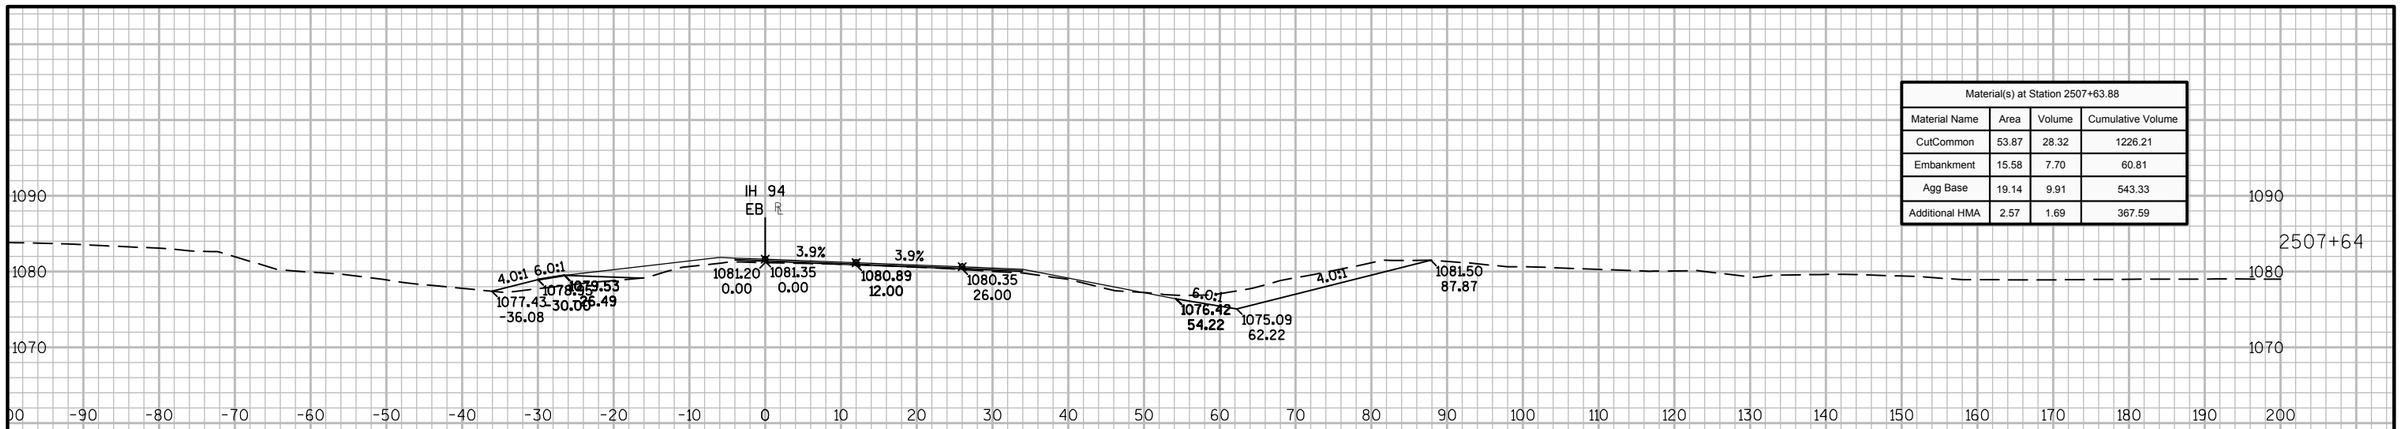

Material(s) at Station 2507+63.88			
Material Name	Area	Volume	Cumulative Volume
CutCommon	53.87	28.32	1226.21
Embankment	15.58	7.70	60.81
Agg Base	19.14	9.91	543.33
Additional HMA	2.57	1.69	367.59



Material(s) at Station 2507+50.00			
Material Name	Area	Volume	Cumulative Volume
CutCommon	56.31	52.14	1197.88
Embankment	14.38	20.87	53.11
Agg Base	19.39	44.95	533.43
Additional HMA	4.01	9.16	365.90

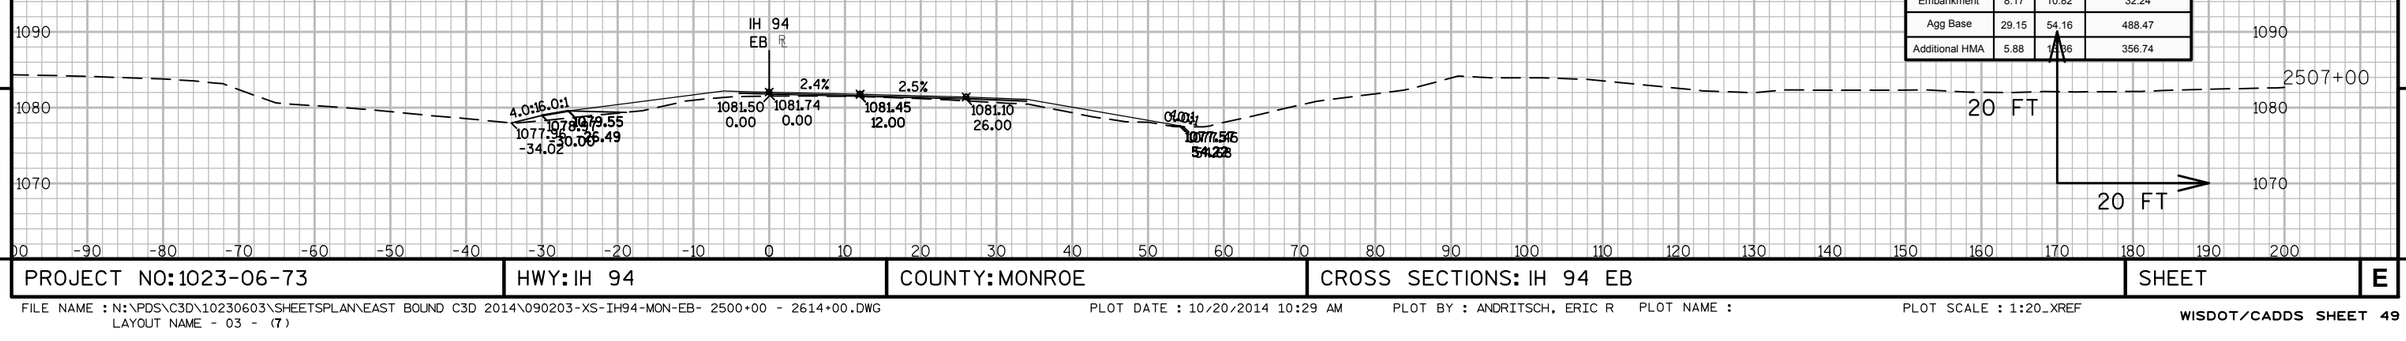


Material(s) at Station 2507+00.00			
Material Name	Area	Volume	Cumulative Volume
CutCommon	0.00	0.00	1145.75
Embankment	8.17	10.82	32.24
Agg Base	29.15	54.16	488.47
Additional HMA	5.88	13.36	356.74

9


9

PROJECT NO: 1023-06-73	HWY: IH 94	COUNTY: MONROE	CROSS SECTIONS: IH 94 EB	SHEET	E


FILE NAME : N:\PDS\C3D\10230603\SHEETSPLAN\EAST BOUND C3D 2014\090203-XS-IH94-MON-EB- 2500+00 - 2614+00.DWG
LAYOUT NAME - 03 - (7)
PLOT DATE : 10/20/2014 10:29 AM PLOT BY : ANDRITSCH, ERIC R PLOT NAME : PLOT SCALE : 1:20_XREF

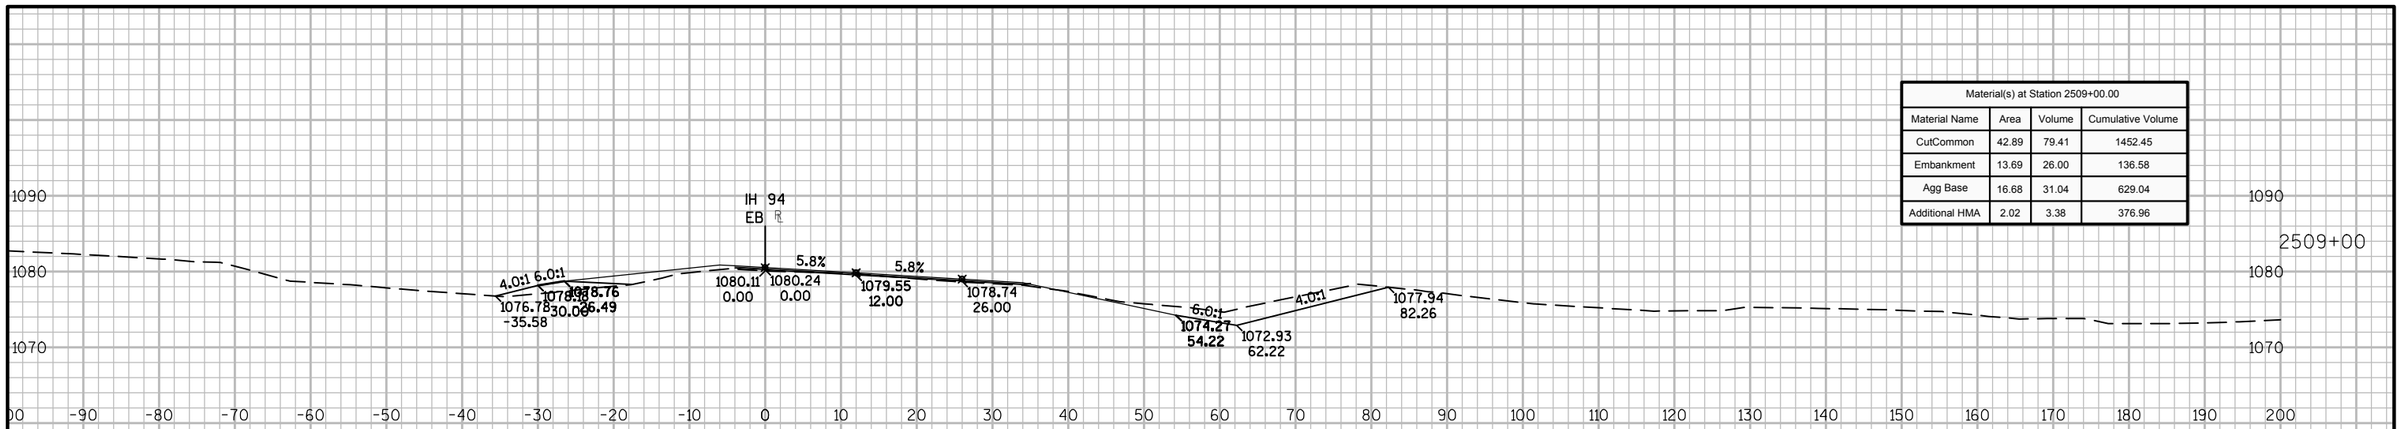

Material(s) at Station 2509+00.00			
Material Name	Area	Volume	Cumulative Volume
CutCommon	42.89	79.41	1452.45
Embankment	13.69	26.00	136.58
Agg Base	16.68	31.04	629.04
Additional HMA	2.02	3.38	376.96

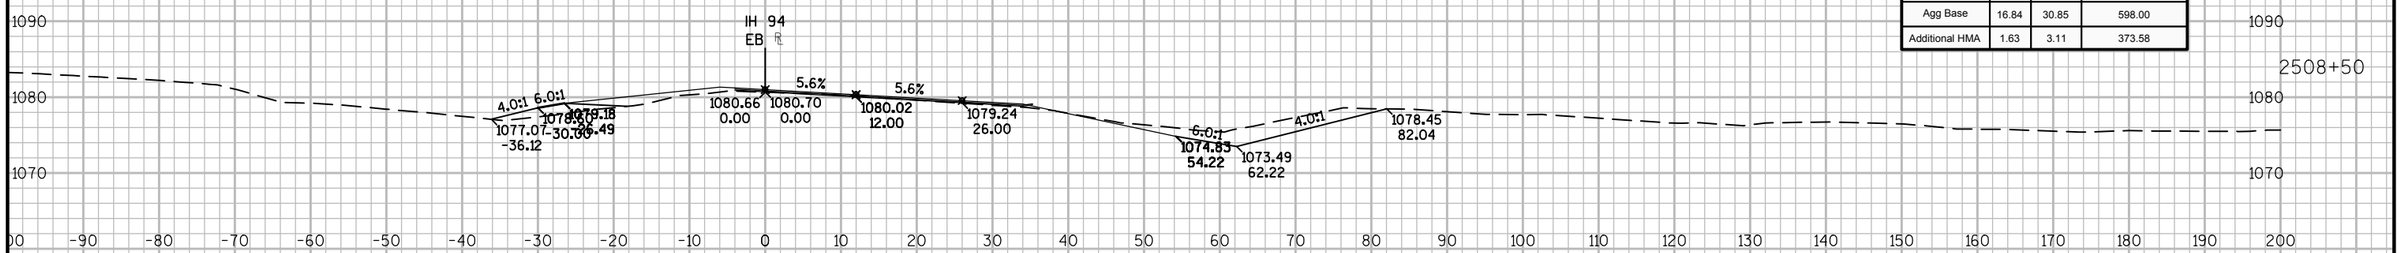

Material(s) at Station 2508+50.00			
Material Name	Area	Volume	Cumulative Volume
CutCommon	42.87	80.98	1373.05
Embankment	14.39	28.44	110.59
Agg Base	16.84	30.85	598.00
Additional HMA	1.63	3.11	373.58

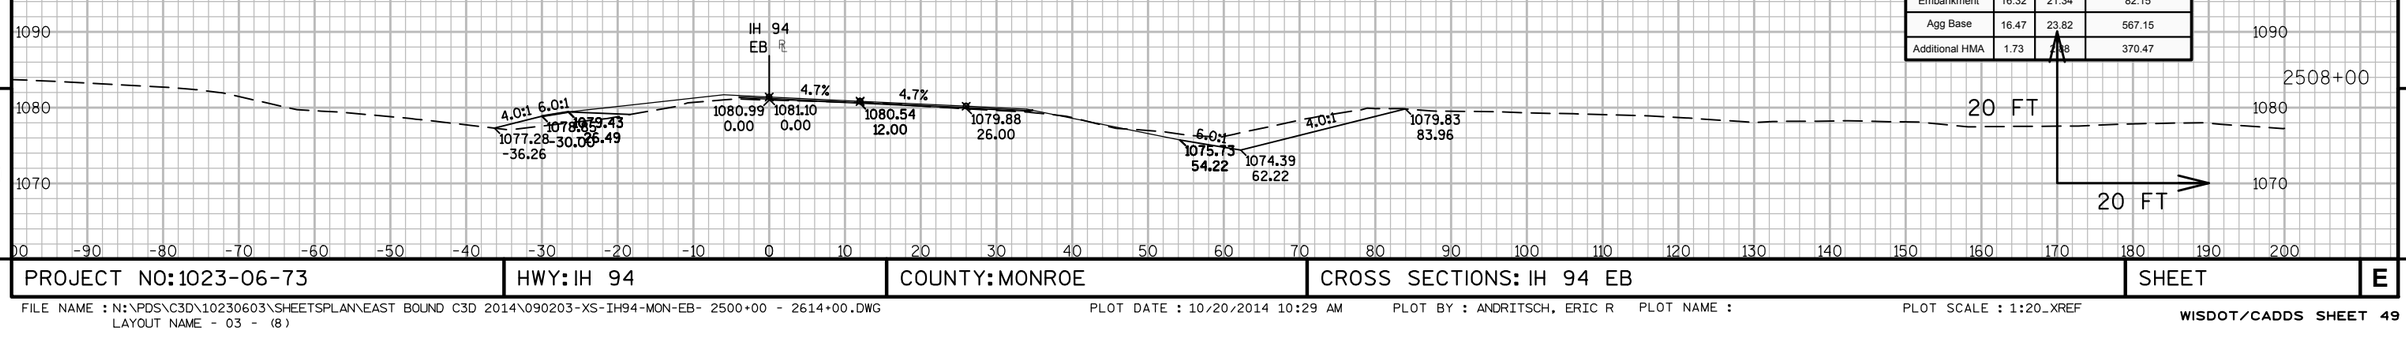


Material(s) at Station 2508+00.00			
Material Name	Area	Volume	Cumulative Volume
CutCommon	44.59	65.86	1292.06
Embankment	16.32	21.34	82.15
Agg Base	16.47	23.82	567.15
Additional HMA	1.73	2.38	370.47


9 9

PROJECT NO: 1023-06-73	HWY: IH 94	COUNTY: MONROE	CROSS SECTIONS: IH 94 EB	SHEET	E


FILE NAME : N:\PDS\C3D\10230603\SHEETSPLAN\EAST BOUND C3D 2014\090203-XS-IH94-MON-EB- 2500+00 - 2614+00.DWG
LAYOUT NAME - 03 - (8)
PLOT DATE : 10/20/2014 10:29 AM PLOT BY : ANDRITSCH, ERIC R PLOT NAME : PLOT SCALE : 1:20_XREF

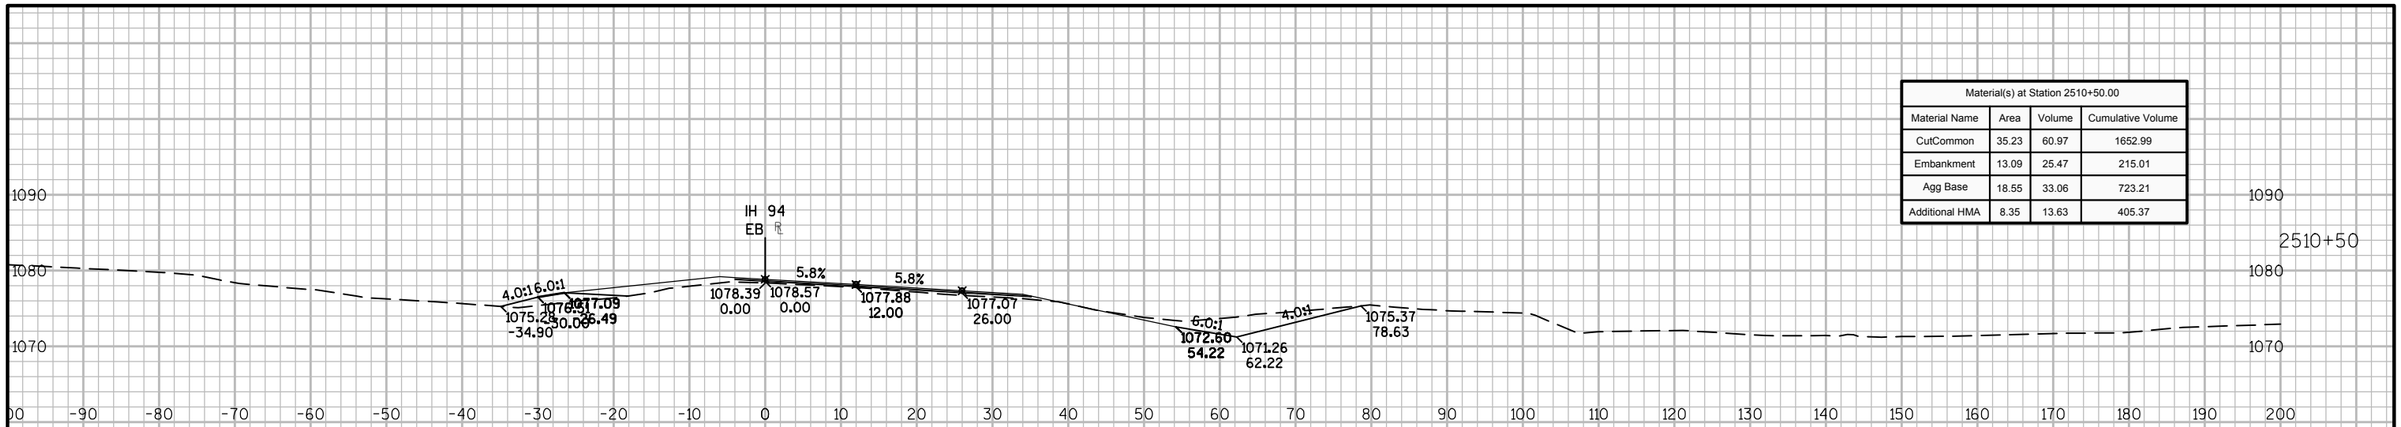

Material(s) at Station 2510+50.00			
Material Name	Area	Volume	Cumulative Volume
CutCommon	35.23	60.97	1652.99
Embankment	13.09	25.47	215.01
Agg Base	18.55	33.06	723.21
Additional HMA	8.35	13.63	405.37

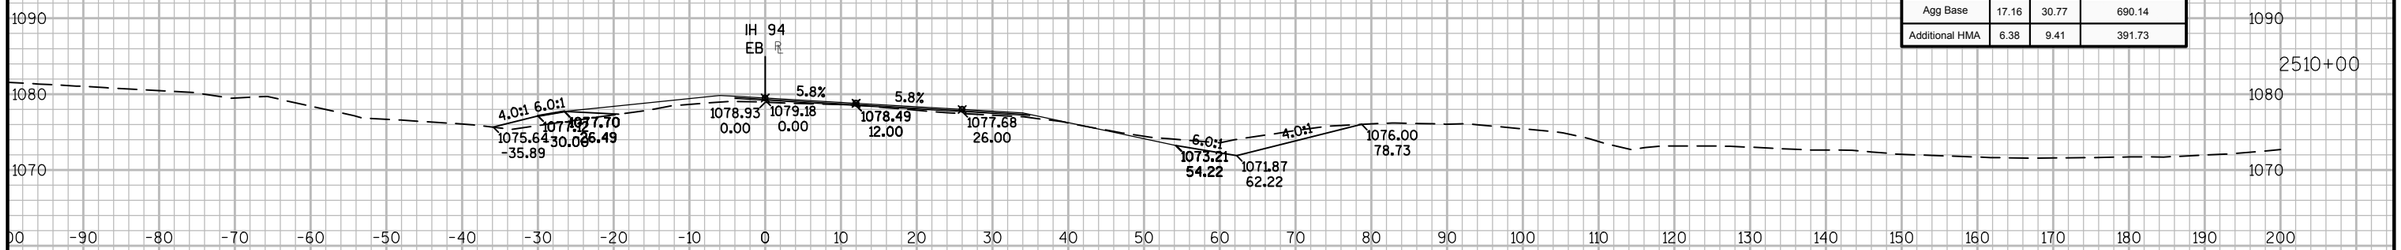

Material(s) at Station 2510+00.00			
Material Name	Area	Volume	Cumulative Volume
CutCommon	30.61	64.10	1592.02
Embankment	14.41	26.81	189.54
Agg Base	17.16	30.77	690.14
Additional HMA	6.38	9.41	391.73

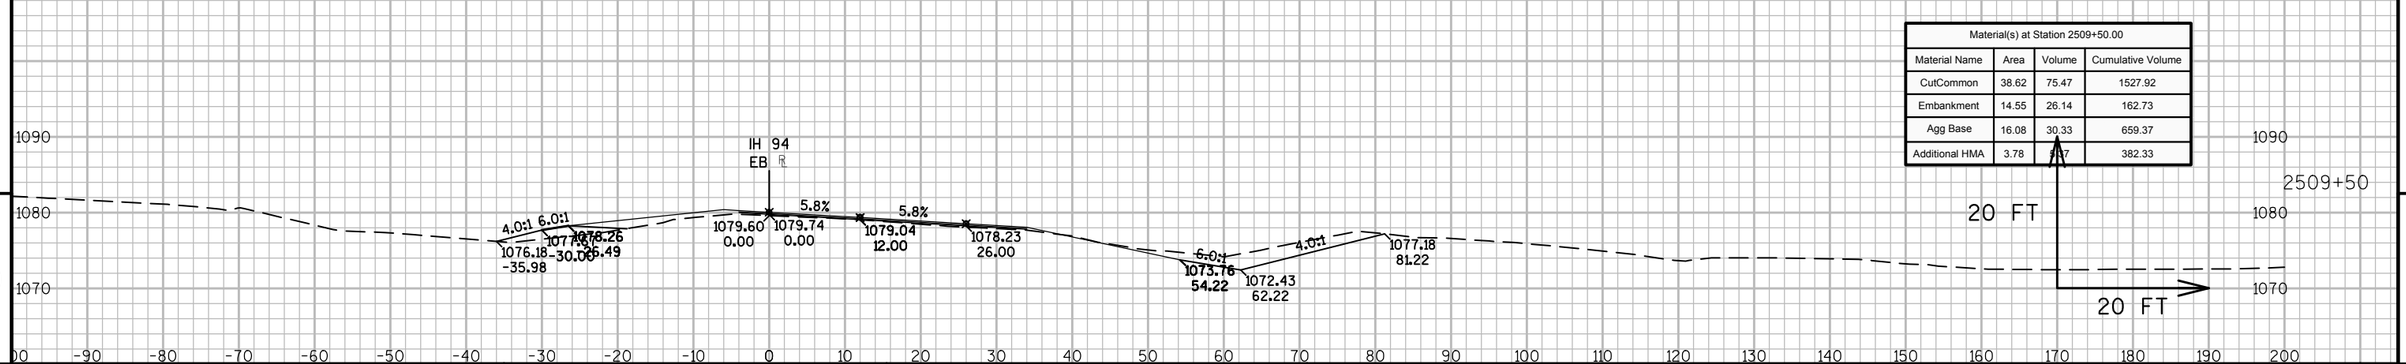


Material(s) at Station 2509+50.00			
Material Name	Area	Volume	Cumulative Volume
CutCommon	38.62	75.47	1527.92
Embankment	14.55	26.14	162.73
Agg Base	16.08	30.33	659.37
Additional HMA	3.78	[illegible]	382.33

9 9


PROJECT NO: 1023-06-73	HWY: IH 94	COUNTY: MONROE	CROSS SECTIONS: IH 94 EB	SHEET	E

FILE NAME : N:\PDS\C3D\10230603\SHEETSPLAN\EAST BOUND C3D 2014\090203-XS-IH94-MON-EB- 2500+00 - 2614+00.DWG
LAYOUT NAME - 03 - (9)


PLOT DATE : 10/20/2014 10:29 AM PLOT BY : ANDRITSCH, ERIC R PLOT NAME : PLOT SCALE : 1:20_XREF

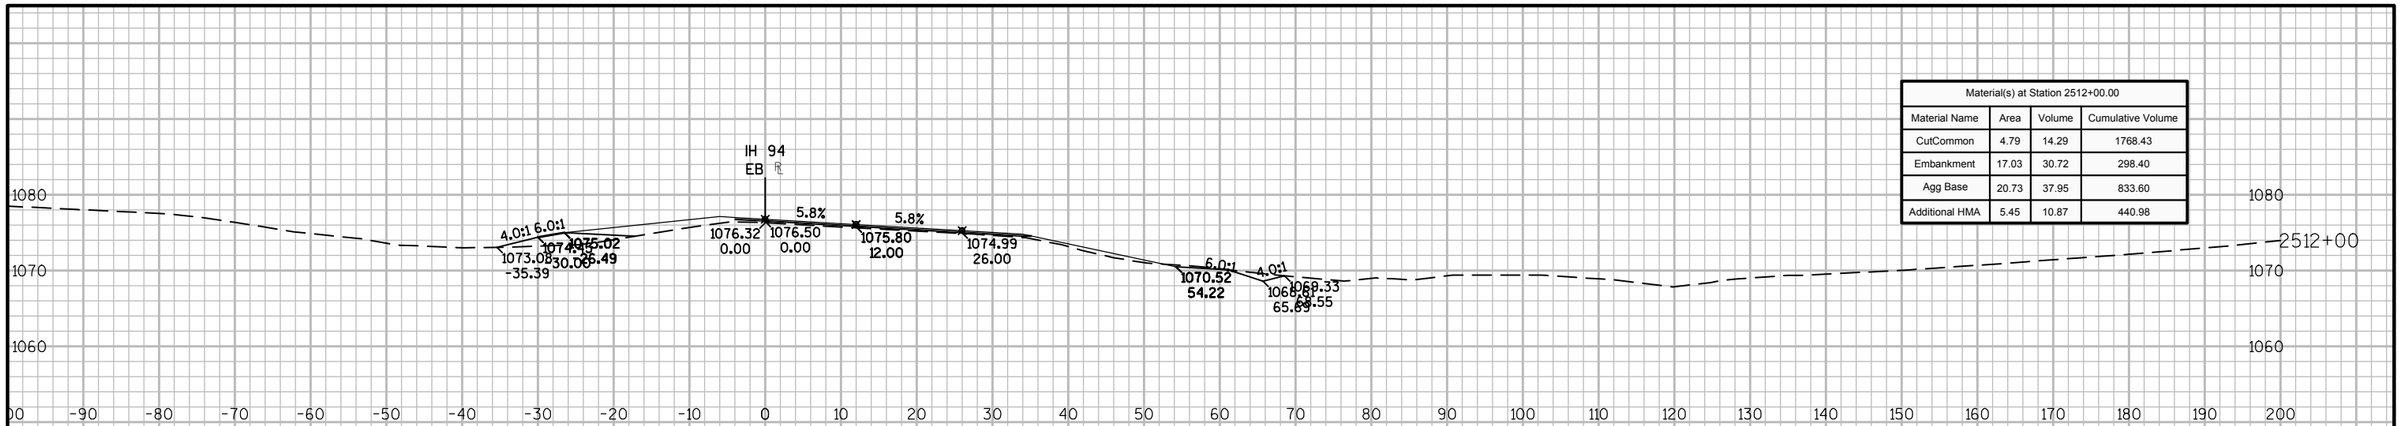

Material(s) at Station 2512+00.00			
Material Name	Area	Volume	Cumulative Volume
CutCommon	4.79	14.29	1768.43
Embankment	17.03	30.72	298.40
Agg Base	20.73	37.95	833.60
Additional HMA	5.45	10.87	440.98

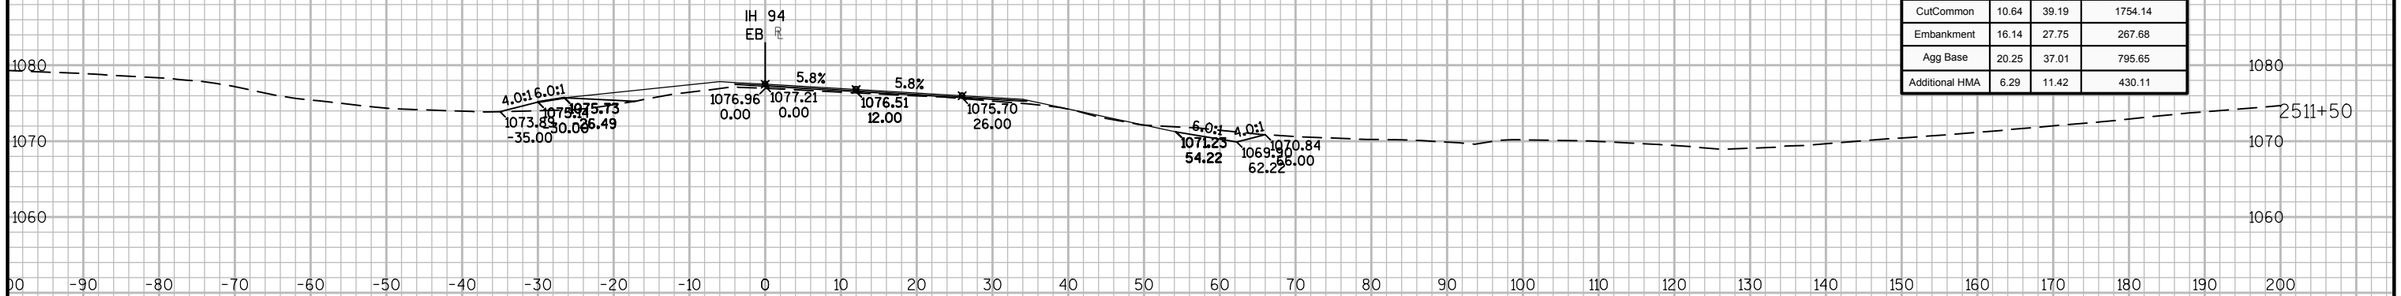

Material(s) at Station 2511+50.00			
Material Name	Area	Volume	Cumulative Volume
CutCommon	10.64	39.19	1754.14
Embankment	16.14	27.75	267.68
Agg Base	20.25	37.01	795.65
Additional HMA	6.29	11.42	430.11

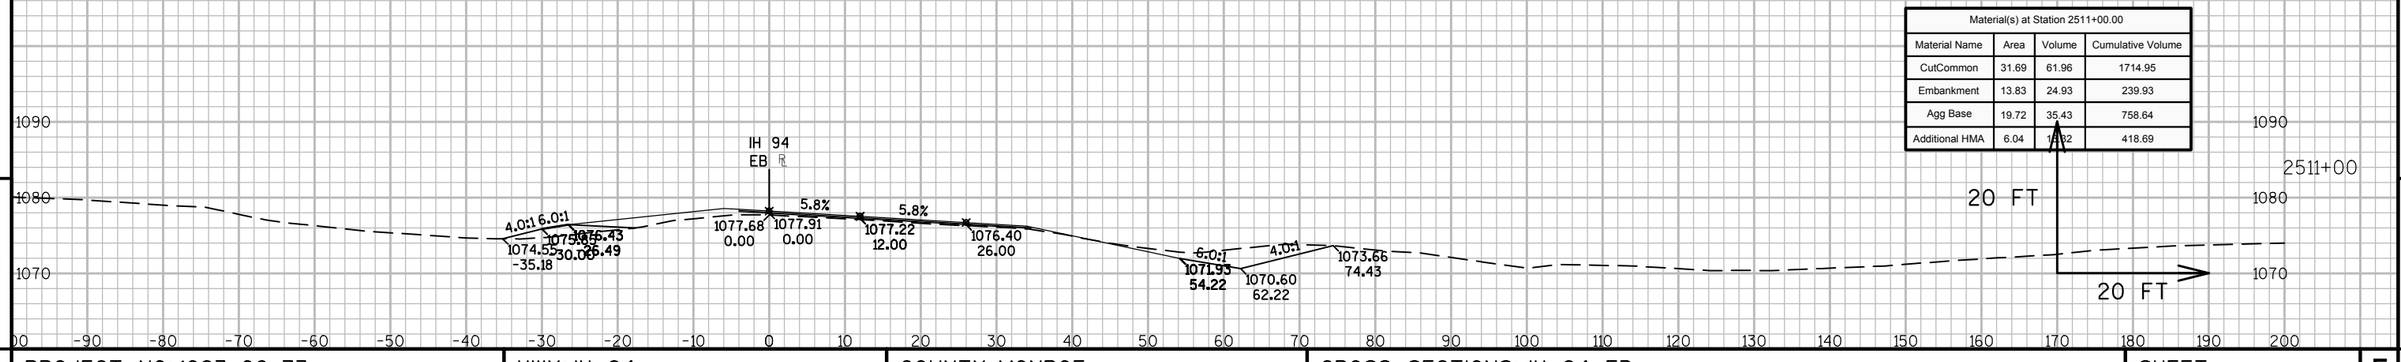

Material(s) at Station 2511+00.00			
Material Name	Area	Volume	Cumulative Volume
CutCommon	31.69	61.96	1714.95
Embankment	13.83	24.93	239.93
Agg Base	19.72	35.43	758.64
Additional HMA	6.04	10.82	418.69


9

9

PROJECT NO: 1023-06-73	HWY: IH 94	COUNTY: MONROE	CROSS SECTIONS: IH 94 EB	SHEET	E

FILE NAME : N:\PDS\C3D\10230603\SHEETSPLAN\EAST BOUND C3D 2014\090203-XS-IH94-MON-EB- 2500+00 - 2614+00.DWG
LAYOUT NAME - 03 - (10)

PLOT DATE : 10/20/2014 10:29 AM PLOT BY : ANDRITSCH, ERIC R PLOT NAME : PLOT SCALE : 1:20_XREF

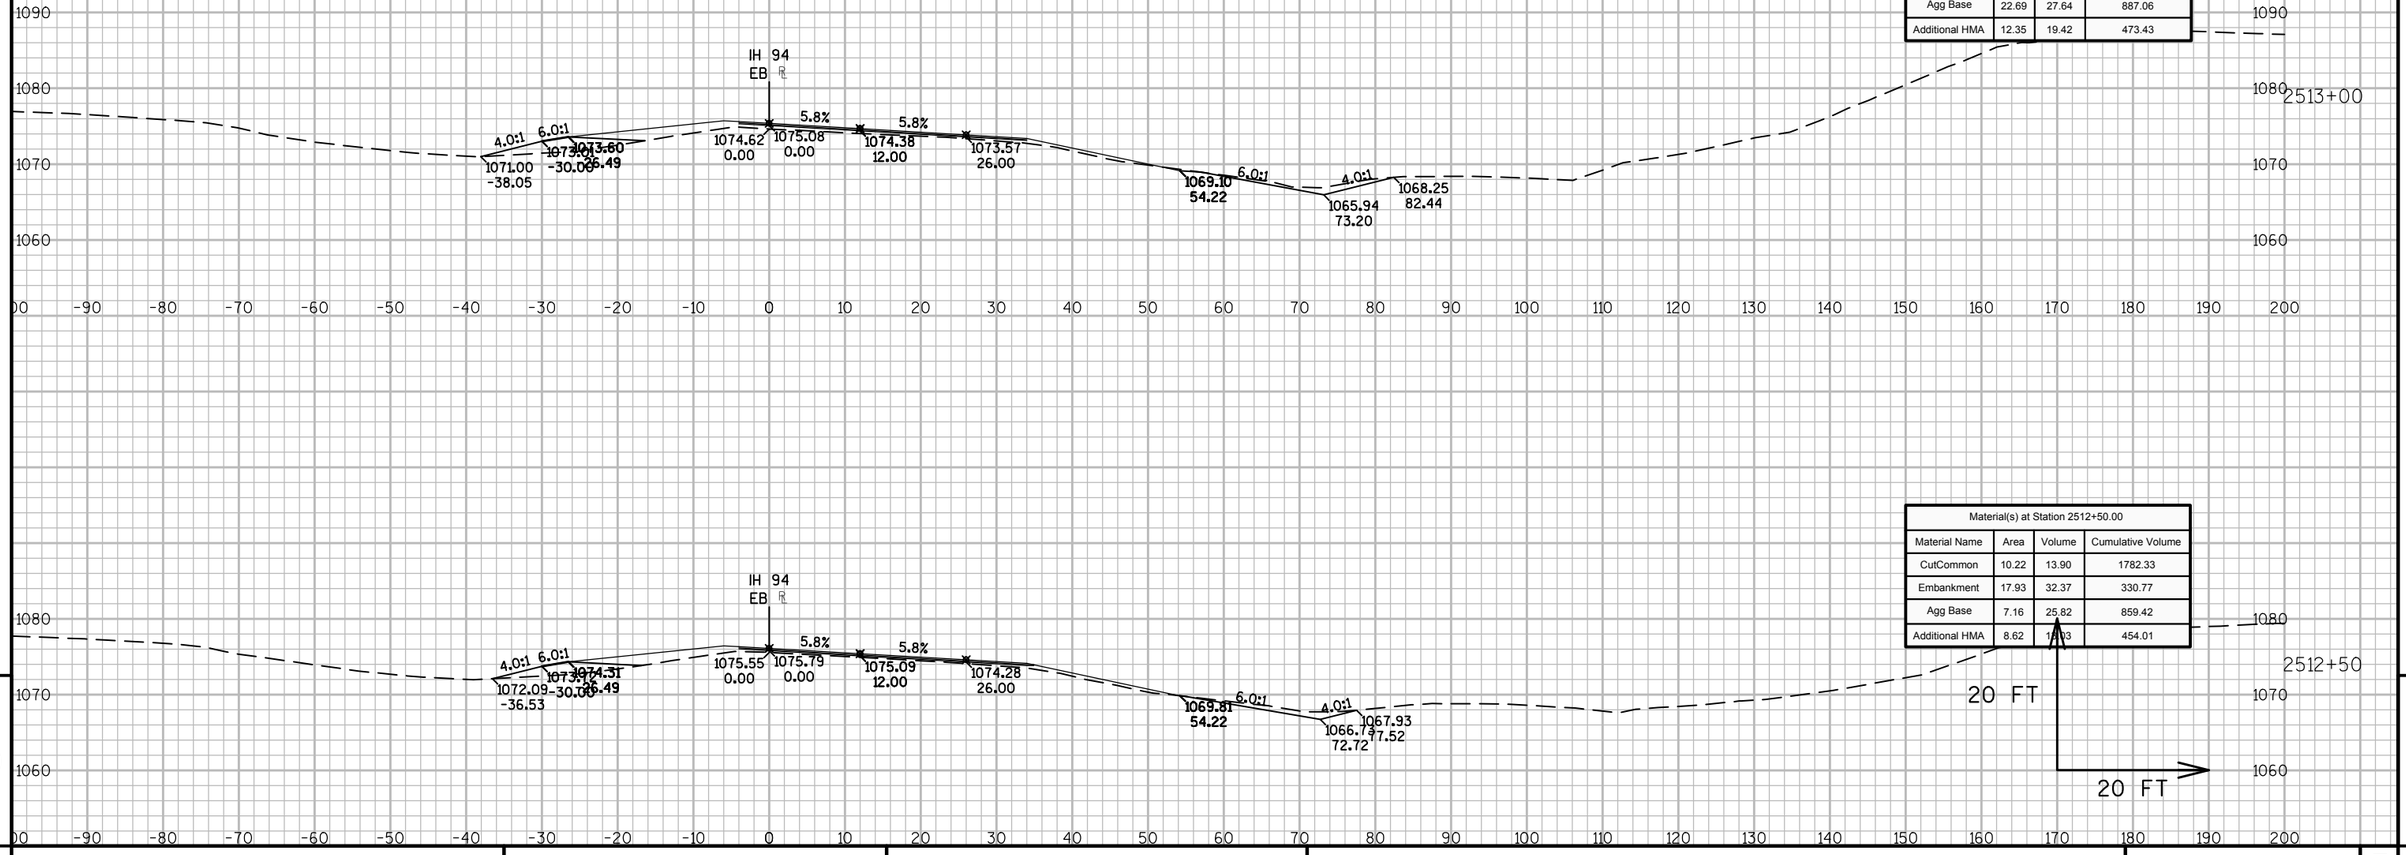

Material(s) at Station 2513+00.00			
Material Name	Area	Volume	Cumulative Volume
CutCommon	11.24	19.87	1802.20
Embankment	23.25	38.13	368.90
Agg Base	22.69	27.64	887.06
Additional HMA	12.35	19.42	473.43

Material(s) at Station 2512+50.00			
Material Name	Area	Volume	Cumulative Volume
CutCommon	10.22	13.90	1782.33
Embankment	17.93	32.37	330.77
Agg Base	7.16	25.82	859.42
Additional HMA	8.62	18.03	454.01


9 9

PROJECT NO: 1023-06-73	HWY: IH 94	COUNTY: MONROE	CROSS SECTIONS: IH 94 EB	SHEET	E


FILE NAME : N:\PDS\C3D\10230603\SHEETSPLAN\EAST BOUND C3D 2014\090203-XS-IH94-MON-EB- 2500+00 - 2614+00.DWG
LAYOUT NAME - 03 - (11)

PLOT DATE : 10/20/2014 10:29 AM PLOT BY : ANDRITSCH, ERIC R PLOT NAME : PLOT SCALE : 1:20_XREF

Material(s) at Station 2514+00.00			
Material Name	Area	Volume	Cumulative Volume
CutCommon	7.60	21.59	1848.76
Embankment	22.72	42.64	454.67
Agg Base	21.31	40.10	968.53
Additional HMA	11.40	22.97	520.25

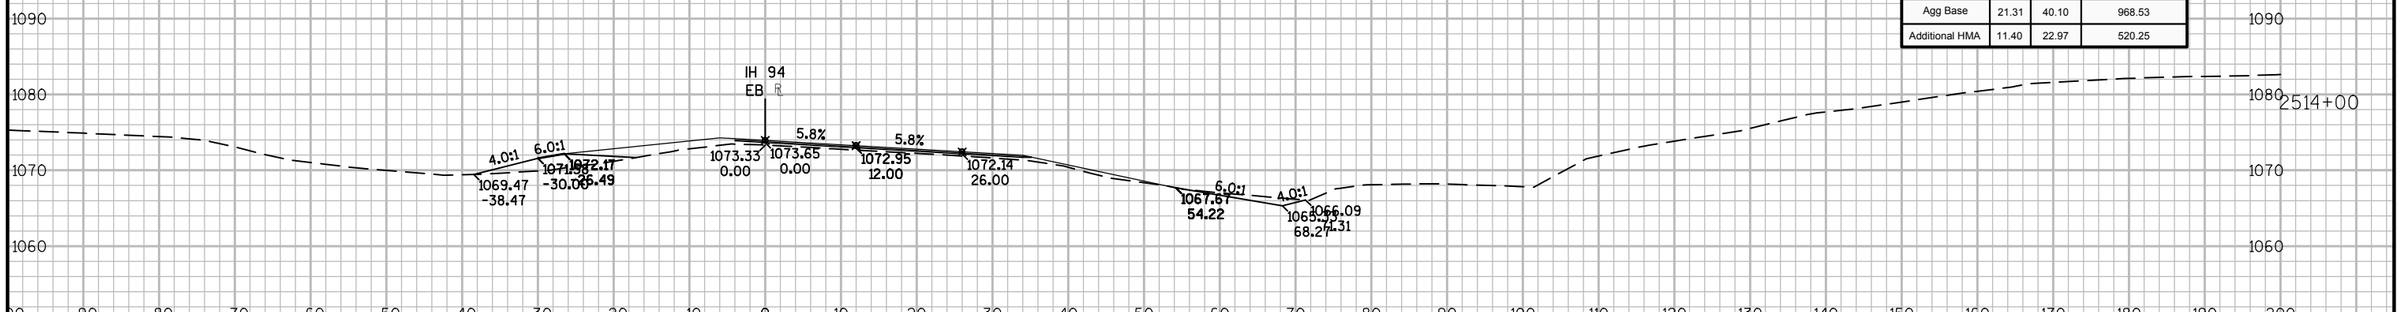

Material(s) at Station 2513+50.00			
Material Name	Area	Volume	Cumulative Volume
CutCommon	15.72	24.97	1827.17
Embankment	23.33	43.13	412.03
Agg Base	21.99	41.38	928.43
Additional HMA	13.41	23.85	497.27

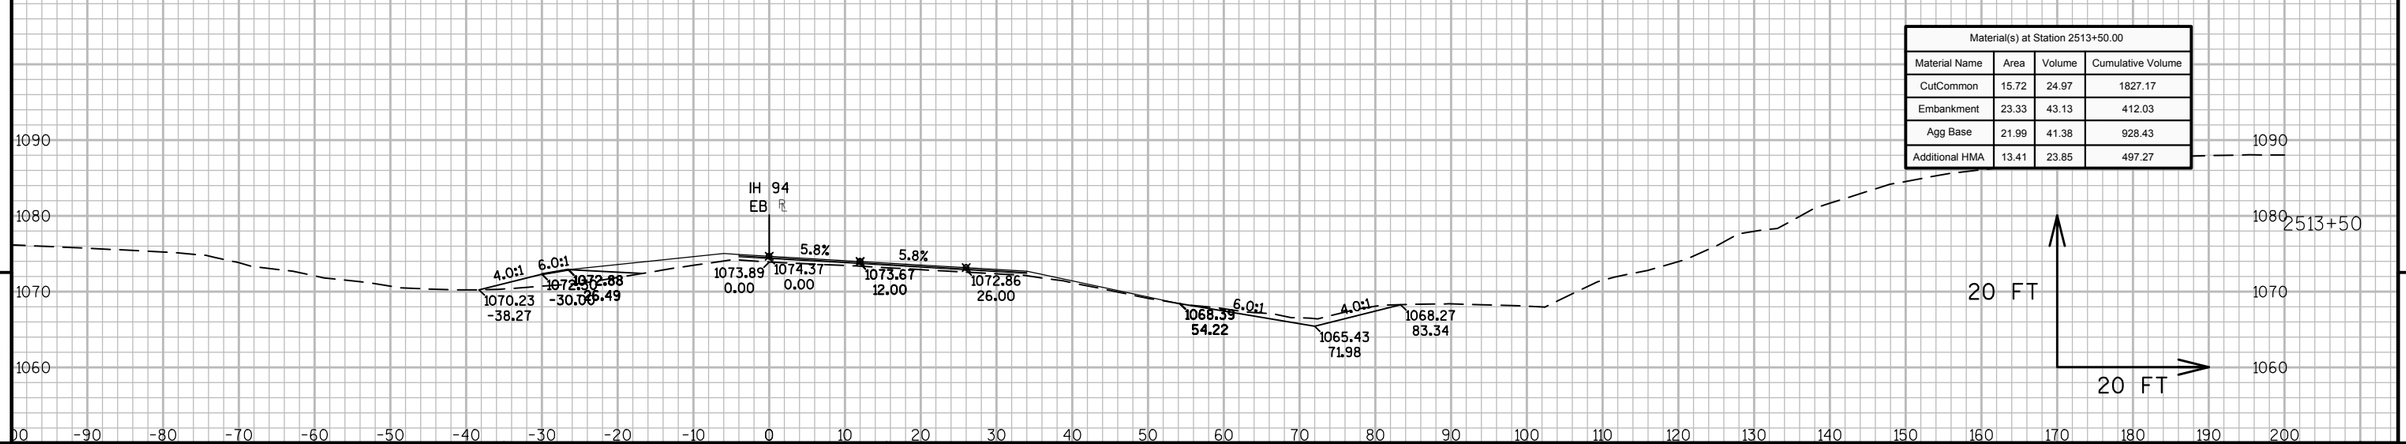


9


9

PROJECT NO: 1023-06-73	HWY: IH 94	COUNTY: MONROE	CROSS SECTIONS: IH 94 EB	SHEET	E


FILE NAME : N:\PDS\C3D\10230603\SHEETSPLAN\EAST BOUND C3D 2014\090203-XS-IH94-MON-EB- 2500+00 - 2614+00.DWG
LAYOUT NAME - 03 - (12)
PLOT DATE : 10/20/2014 10:29 AM PLOT BY : ANDRITSCH, ERIC R PLOT NAME : PLOT SCALE : 1:20_XREF

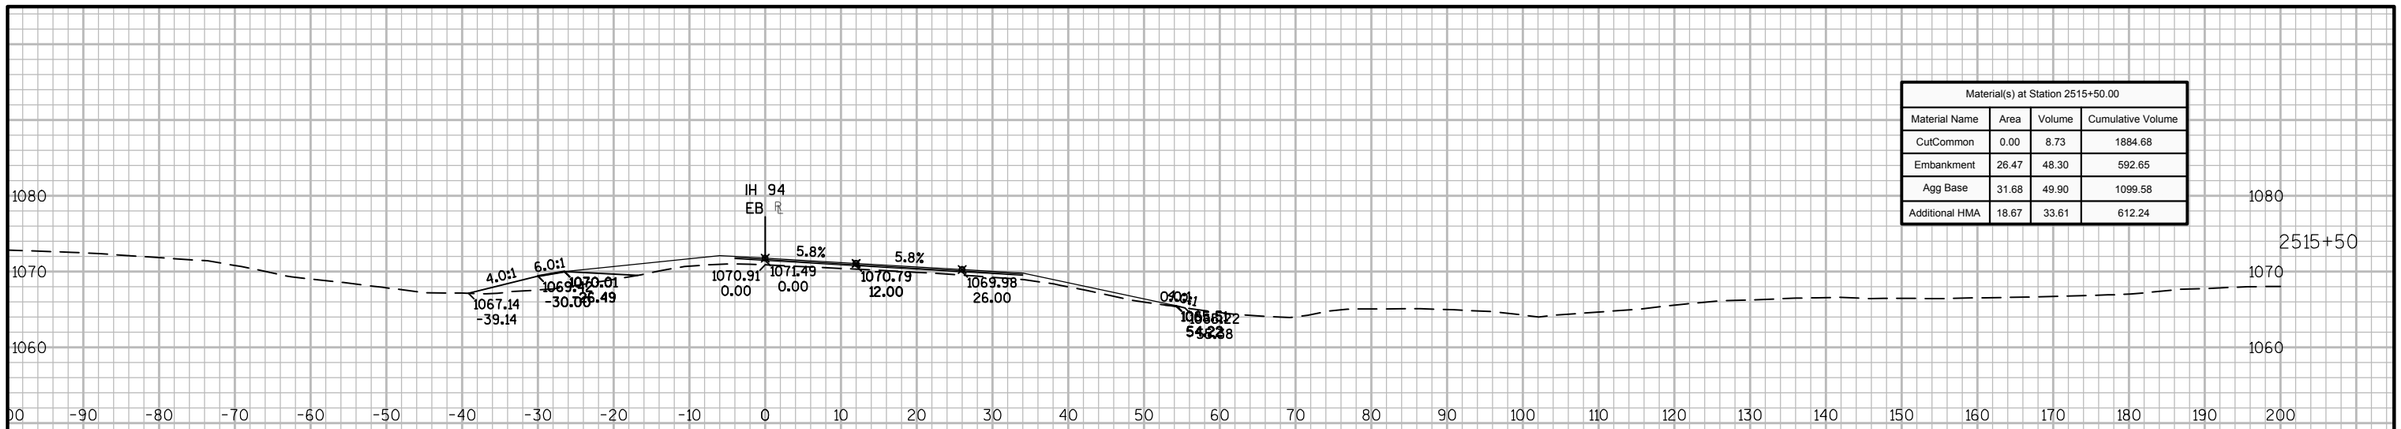

Material(s) at Station 2515+50.00			
Material Name	Area	Volume	Cumulative Volume
CutCommon	0.00	8.73	1884.68
Embankment	26.47	48.30	592.65
Agg Base	31.68	49.90	1099.58
Additional HMA	18.67	33.61	612.24

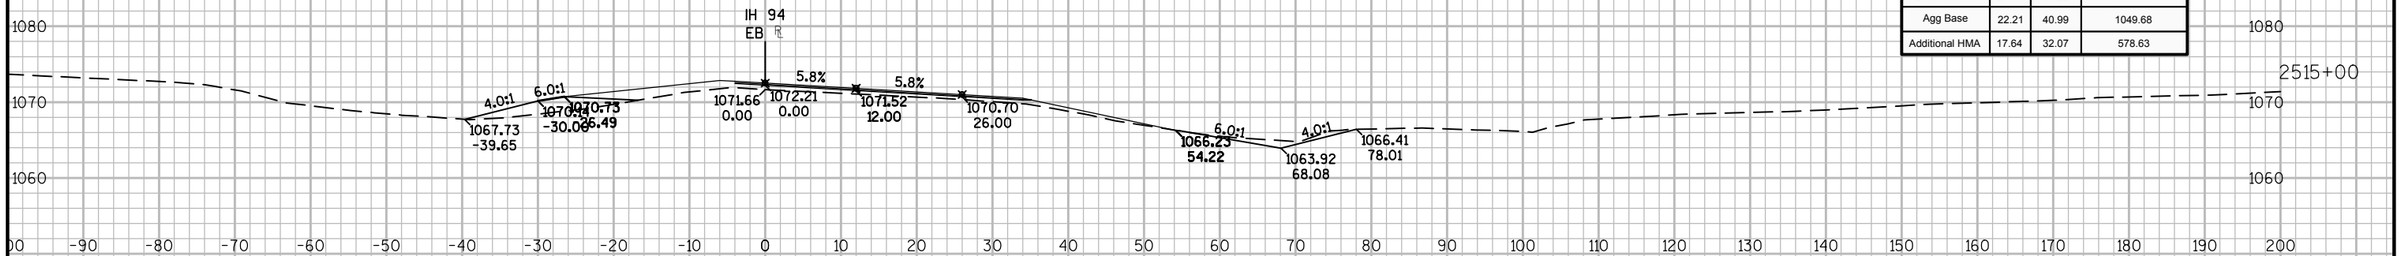

Material(s) at Station 2515+00.00			
Material Name	Area	Volume	Cumulative Volume
CutCommon	9.42	14.44	1875.95
Embankment	25.70	46.22	544.35
Agg Base	22.21	40.99	1049.68
Additional HMA	17.64	32.07	578.63

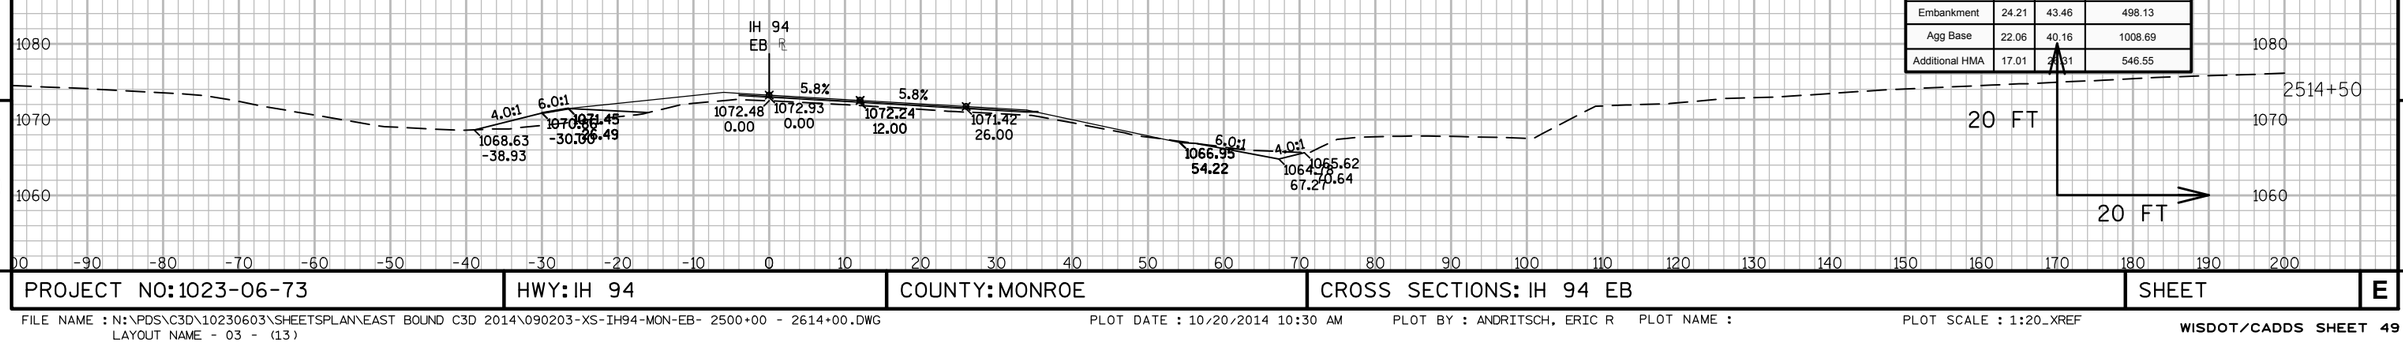


Material(s) at Station 2514+50.00			
Material Name	Area	Volume	Cumulative Volume
CutCommon	6.17	12.75	1861.51
Embankment	24.21	43.46	498.13
Agg Base	22.06	40.16	1008.69
Additional HMA	17.01	29.81	546.55

9 9


PROJECT NO: 1023-06-73	HWY: IH 94	COUNTY: MONROE	CROSS SECTIONS: IH 94 EB	SHEET	E

FILE NAME : N:\PDS\C3D\10230603\SHEETSPLAN\EAST BOUND C3D 2014\090203-XS-IH94-MON-EB- 2500+00 - 2614+00.DWG
LAYOUT NAME - 03 - (13)


PLOT DATE : 10/20/2014 10:30 AM PLOT BY : ANDRITSCH, ERIC R PLOT NAME : PLOT SCALE : 1:20_XREF

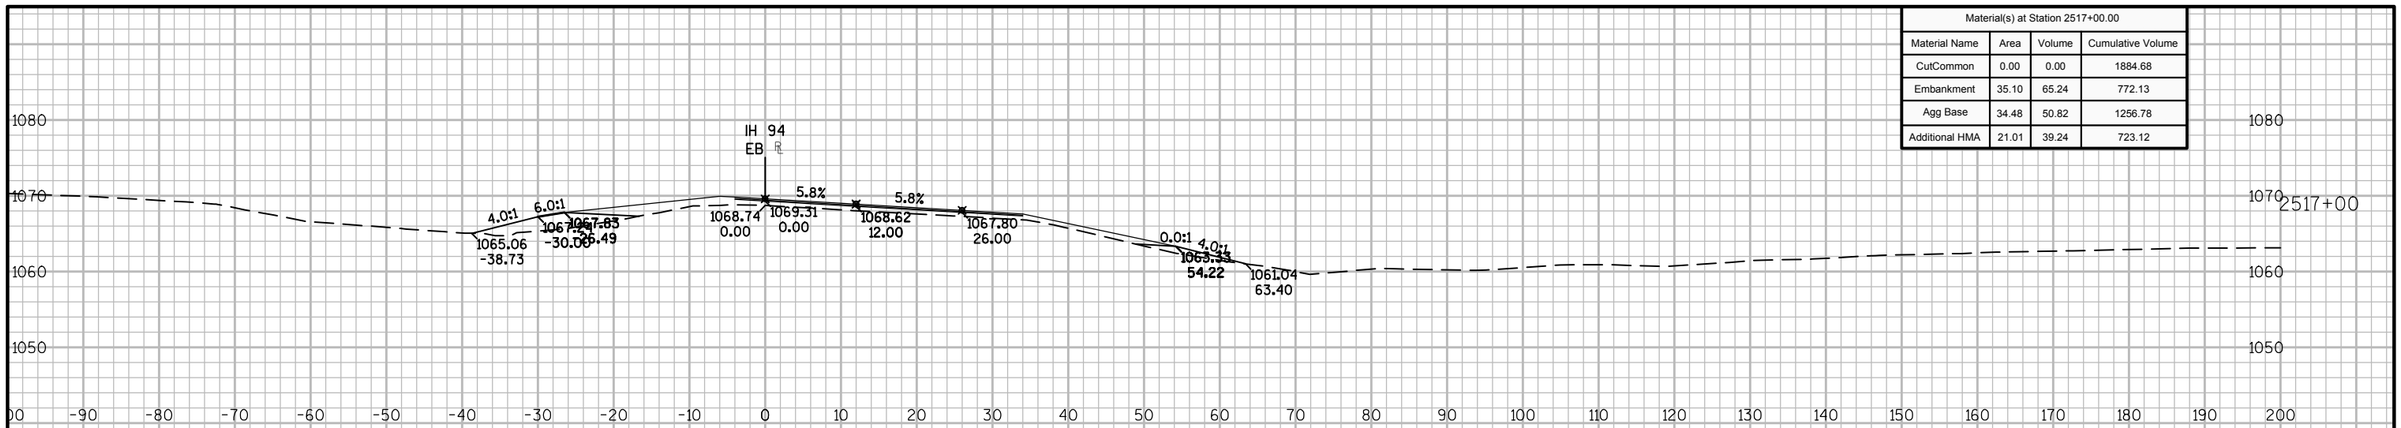

Material(s) at Station 2517+00.00			
Material Name	Area	Volume	Cumulative Volume
CutCommon	0.00	0.00	1884.68
Embankment	35.10	65.24	772.13
Agg Base	34.48	50.82	1256.78
Additional HMA	21.01	39.24	723.12

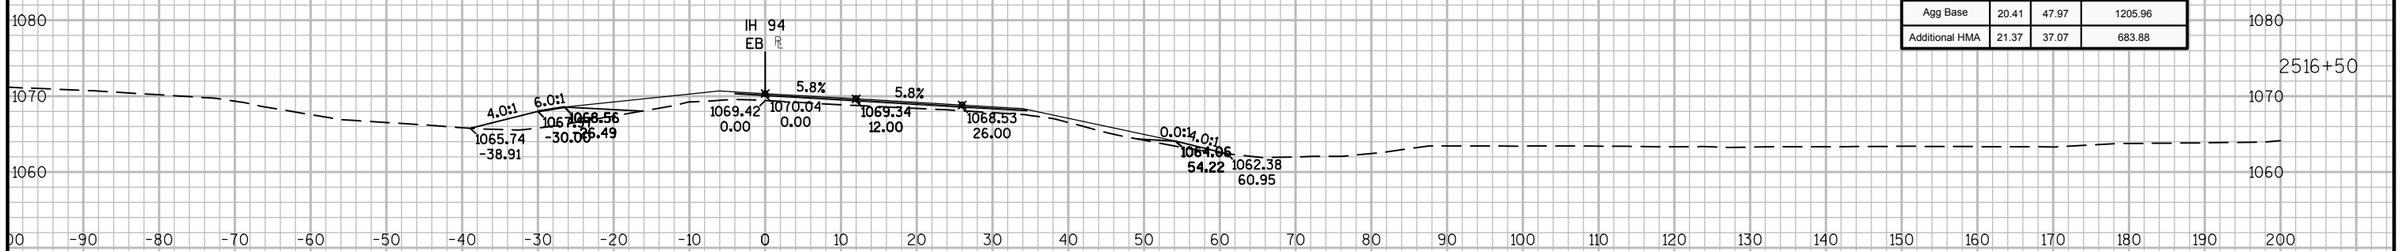

Material(s) at Station 2516+50.00			
Material Name	Area	Volume	Cumulative Volume
CutCommon	0.00	0.00	1884.68
Embankment	35.37	61.24	706.88
Agg Base	20.41	47.97	1205.96
Additional HMA	21.37	37.07	683.88

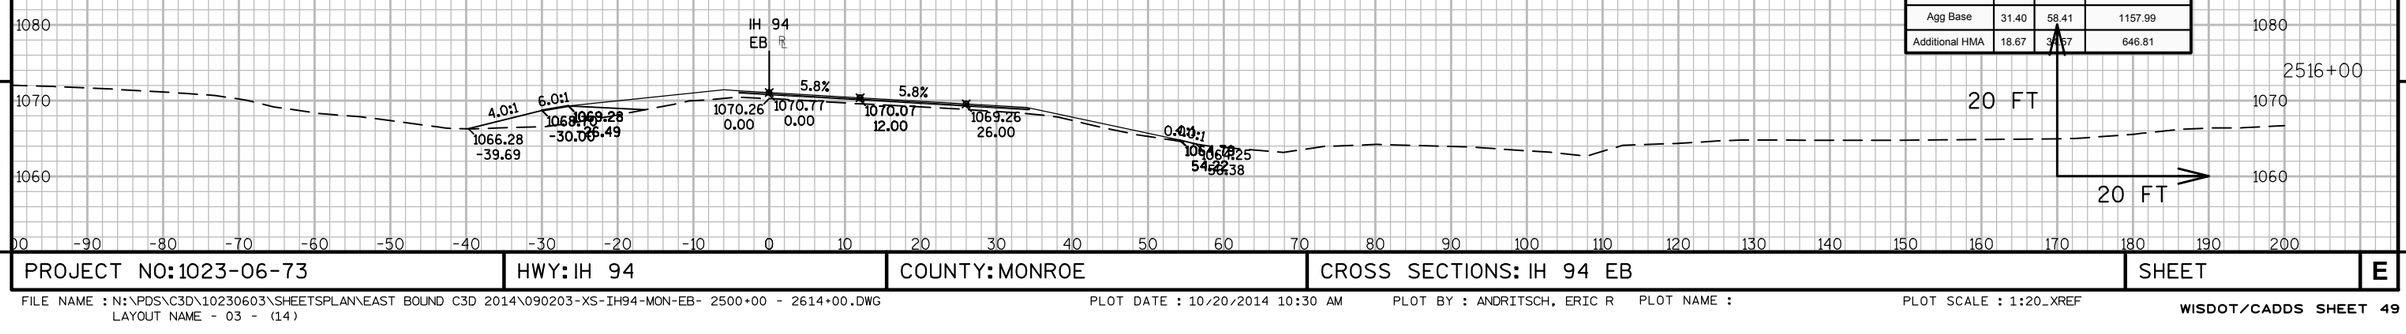

Material(s) at Station 2516+00.00			
Material Name	Area	Volume	Cumulative Volume
CutCommon	0.00	0.00	1884.68
Embankment	30.77	53.00	645.65
Agg Base	31.40	58.41	1157.99
Additional HMA	18.67	34.67	646.81


9

9


PROJECT NO: 1023-06-73	HWY: IH 94	COUNTY: MONROE	CROSS SECTIONS: IH 94 EB	SHEET	E

FILE NAME : N:\PDS\C3D\10230603\SHEETSPLAN\EAST BOUND C3D 2014\090203-XS-IH94-MON-EB- 2500+00 - 2614+00.DWG
LAYOUT NAME - 03 - (14)


PLOT DATE : 10/20/2014 10:30 AM PLOT BY : ANDRITSCH, ERIC R PLOT NAME : PLOT SCALE : 1:20_XREF

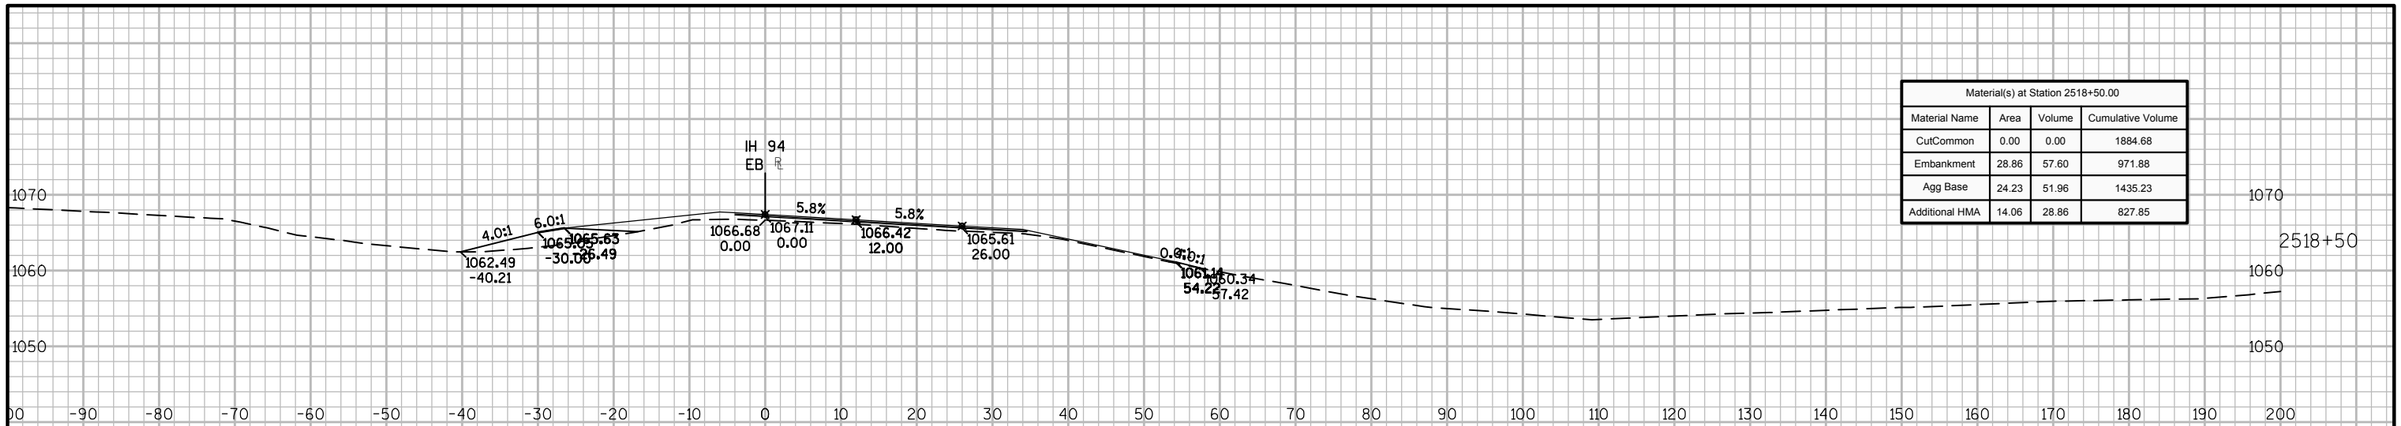

Material(s) at Station 2518+50.00			
Material Name	Area	Volume	Cumulative Volume
CutCommon	0.00	0.00	1884.68
Embankment	28.86	57.60	971.88
Agg Base	24.23	51.96	1435.23
Additional HMA	14.06	28.86	827.85

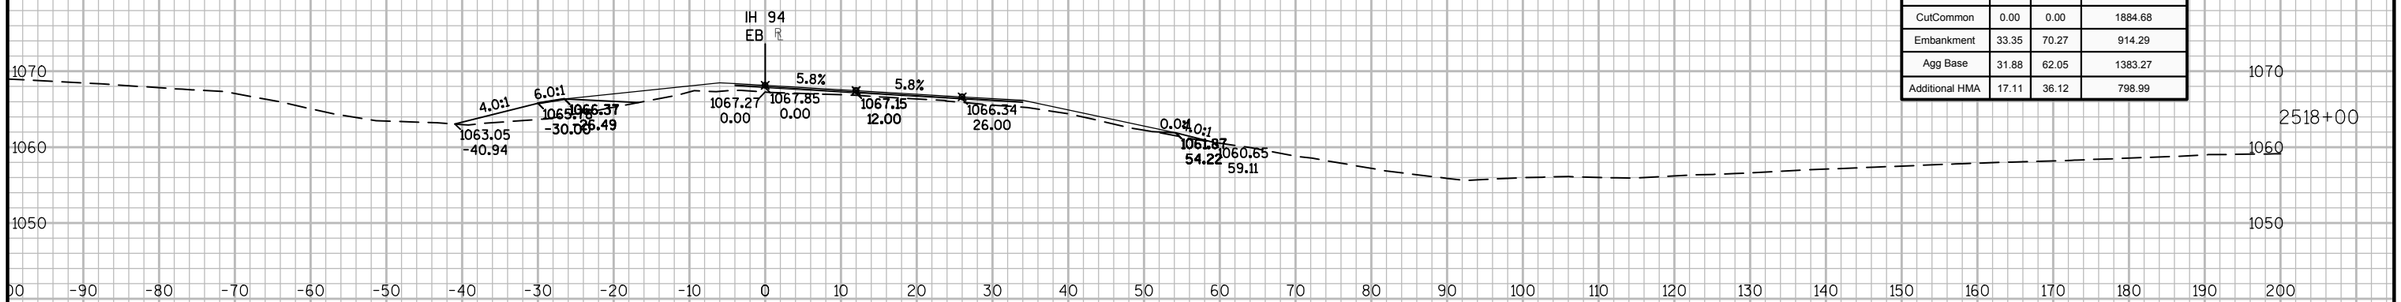

Material(s) at Station 2518+00.00			
Material Name	Area	Volume	Cumulative Volume
CutCommon	0.00	0.00	1884.68
Embankment	33.35	70.27	914.29
Agg Base	31.88	62.05	1383.27
Additional HMA	17.11	36.12	798.99

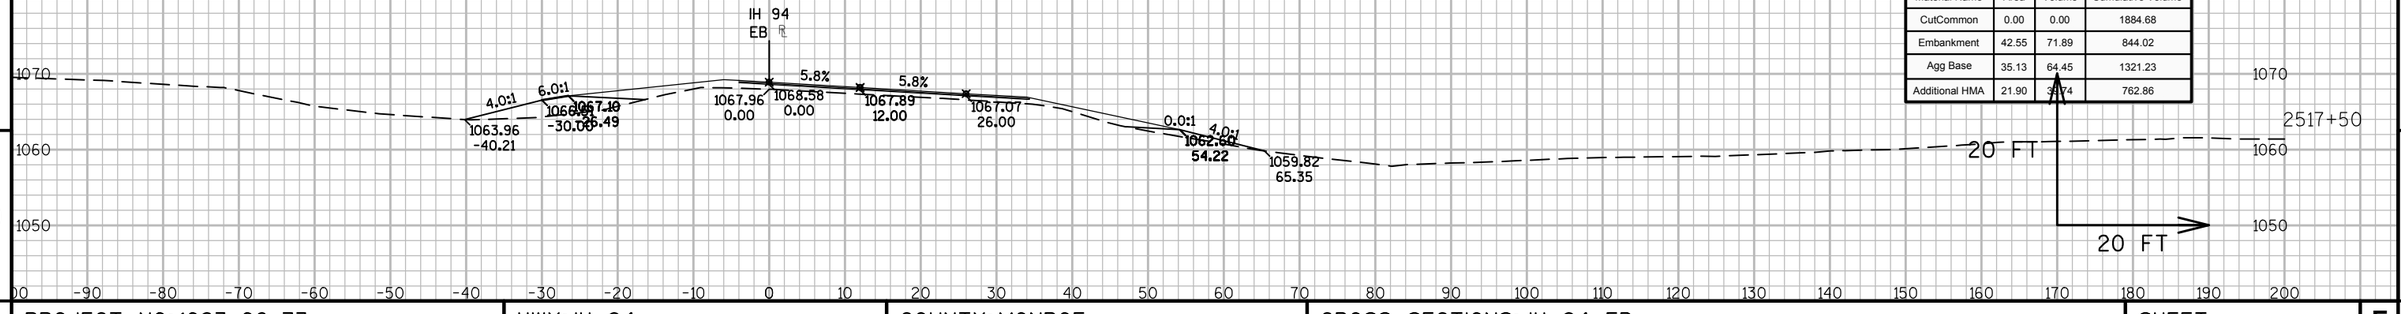


Material(s) at Station 2517+50.00			
Material Name	Area	Volume	Cumulative Volume
CutCommon	0.00	0.00	1884.68
Embankment	42.55	71.89	844.02
Agg Base	35.13	64.45	1321.23
Additional HMA	21.90	39.74	762.86

9 9


PROJECT NO: 1023-06-73	HWY: IH 94	COUNTY: MONROE	CROSS SECTIONS: IH 94 EB	SHEET	E

FILE NAME : N:\PDS\C3D\10230603\SHEETSPLAN\EAST BOUND C3D 2014\090203-XS-IH94-MON-EB- 2500+00 - 2614+00.DWG
LAYOUT NAME - 03 - (15)


PLOT DATE : 10/20/2014 10:30 AM PLOT BY : ANDRITSCH, ERIC R PLOT NAME : PLOT SCALE : 1:20_XREF

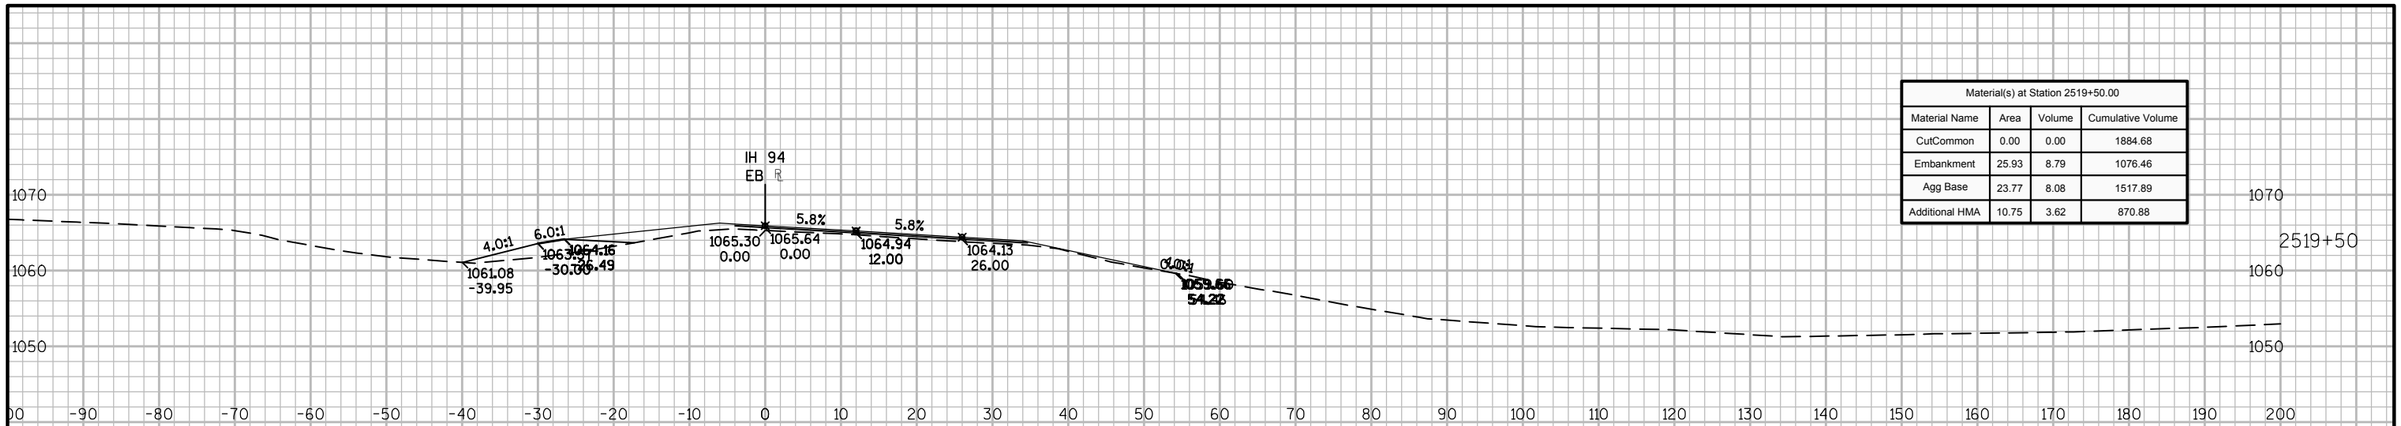

Material(s) at Station 2519+50.00			
Material Name	Area	Volume	Cumulative Volume
CutCommon	0.00	0.00	1884.68
Embankment	25.93	8.79	1076.46
Agg Base	23.77	8.08	1517.89
Additional HMA	10.75	3.62	870.88

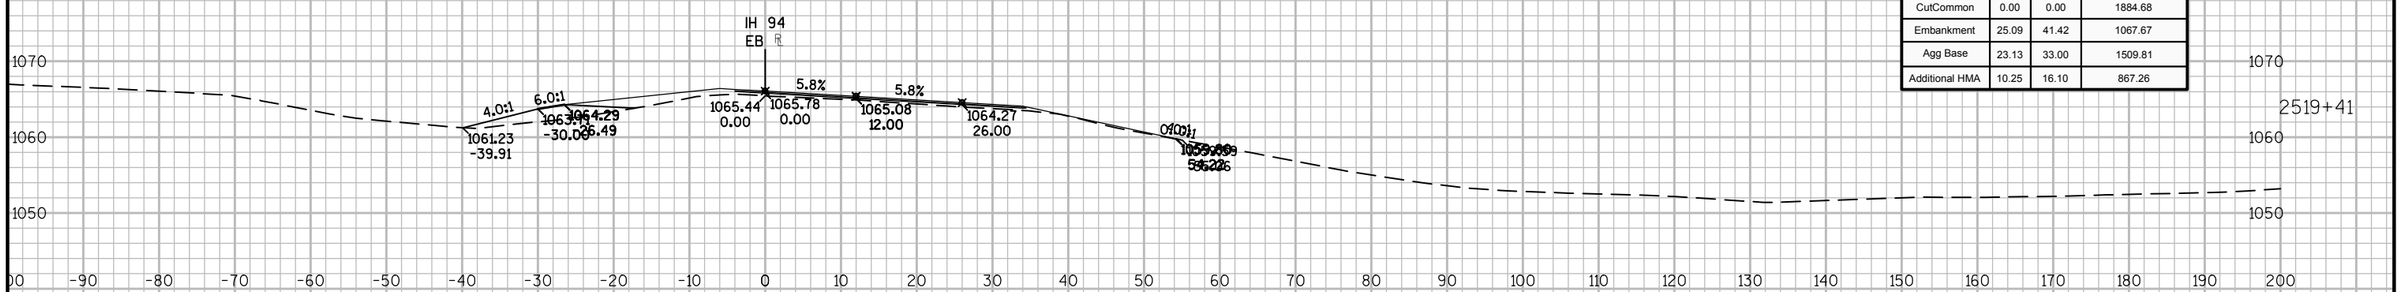

Material(s) at Station 2519+40.69			
Material Name	Area	Volume	Cumulative Volume
CutCommon	0.00	0.00	1884.68
Embankment	25.09	41.42	1067.67
Agg Base	23.13	33.00	1509.81
Additional HMA	10.25	16.10	867.26

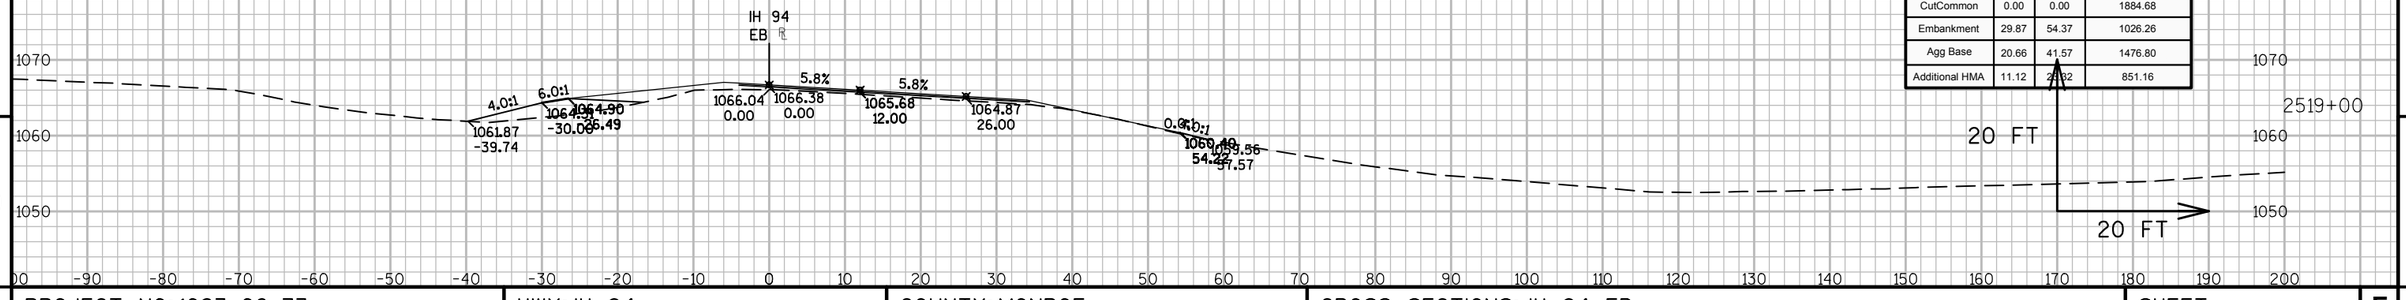

Material(s) at Station 2519+00.00			
Material Name	Area	Volume	Cumulative Volume
CutCommon	0.00	0.00	1884.68
Embankment	29.87	54.37	1026.26
Agg Base	20.66	41.57	1476.80
Additional HMA	11.12	23.82	851.16


9

9

PROJECT NO: 1023-06-73	HWY: IH 94	COUNTY: MONROE	CROSS SECTIONS: IH 94 EB	SHEET	E

FILE NAME : N:\PDS\C3D\10230603\SHEETSPLAN\EAST BOUND C3D 2014\090203-XS-IH94-MON-EB- 2500+00 - 2614+00.DWG
LAYOUT NAME - 03 - (16)

PLOT DATE : 10/20/2014 10:30 AM PLOT BY : ANDRITSCH, ERIC R PLOT NAME : PLOT SCALE : 1:20_XREF

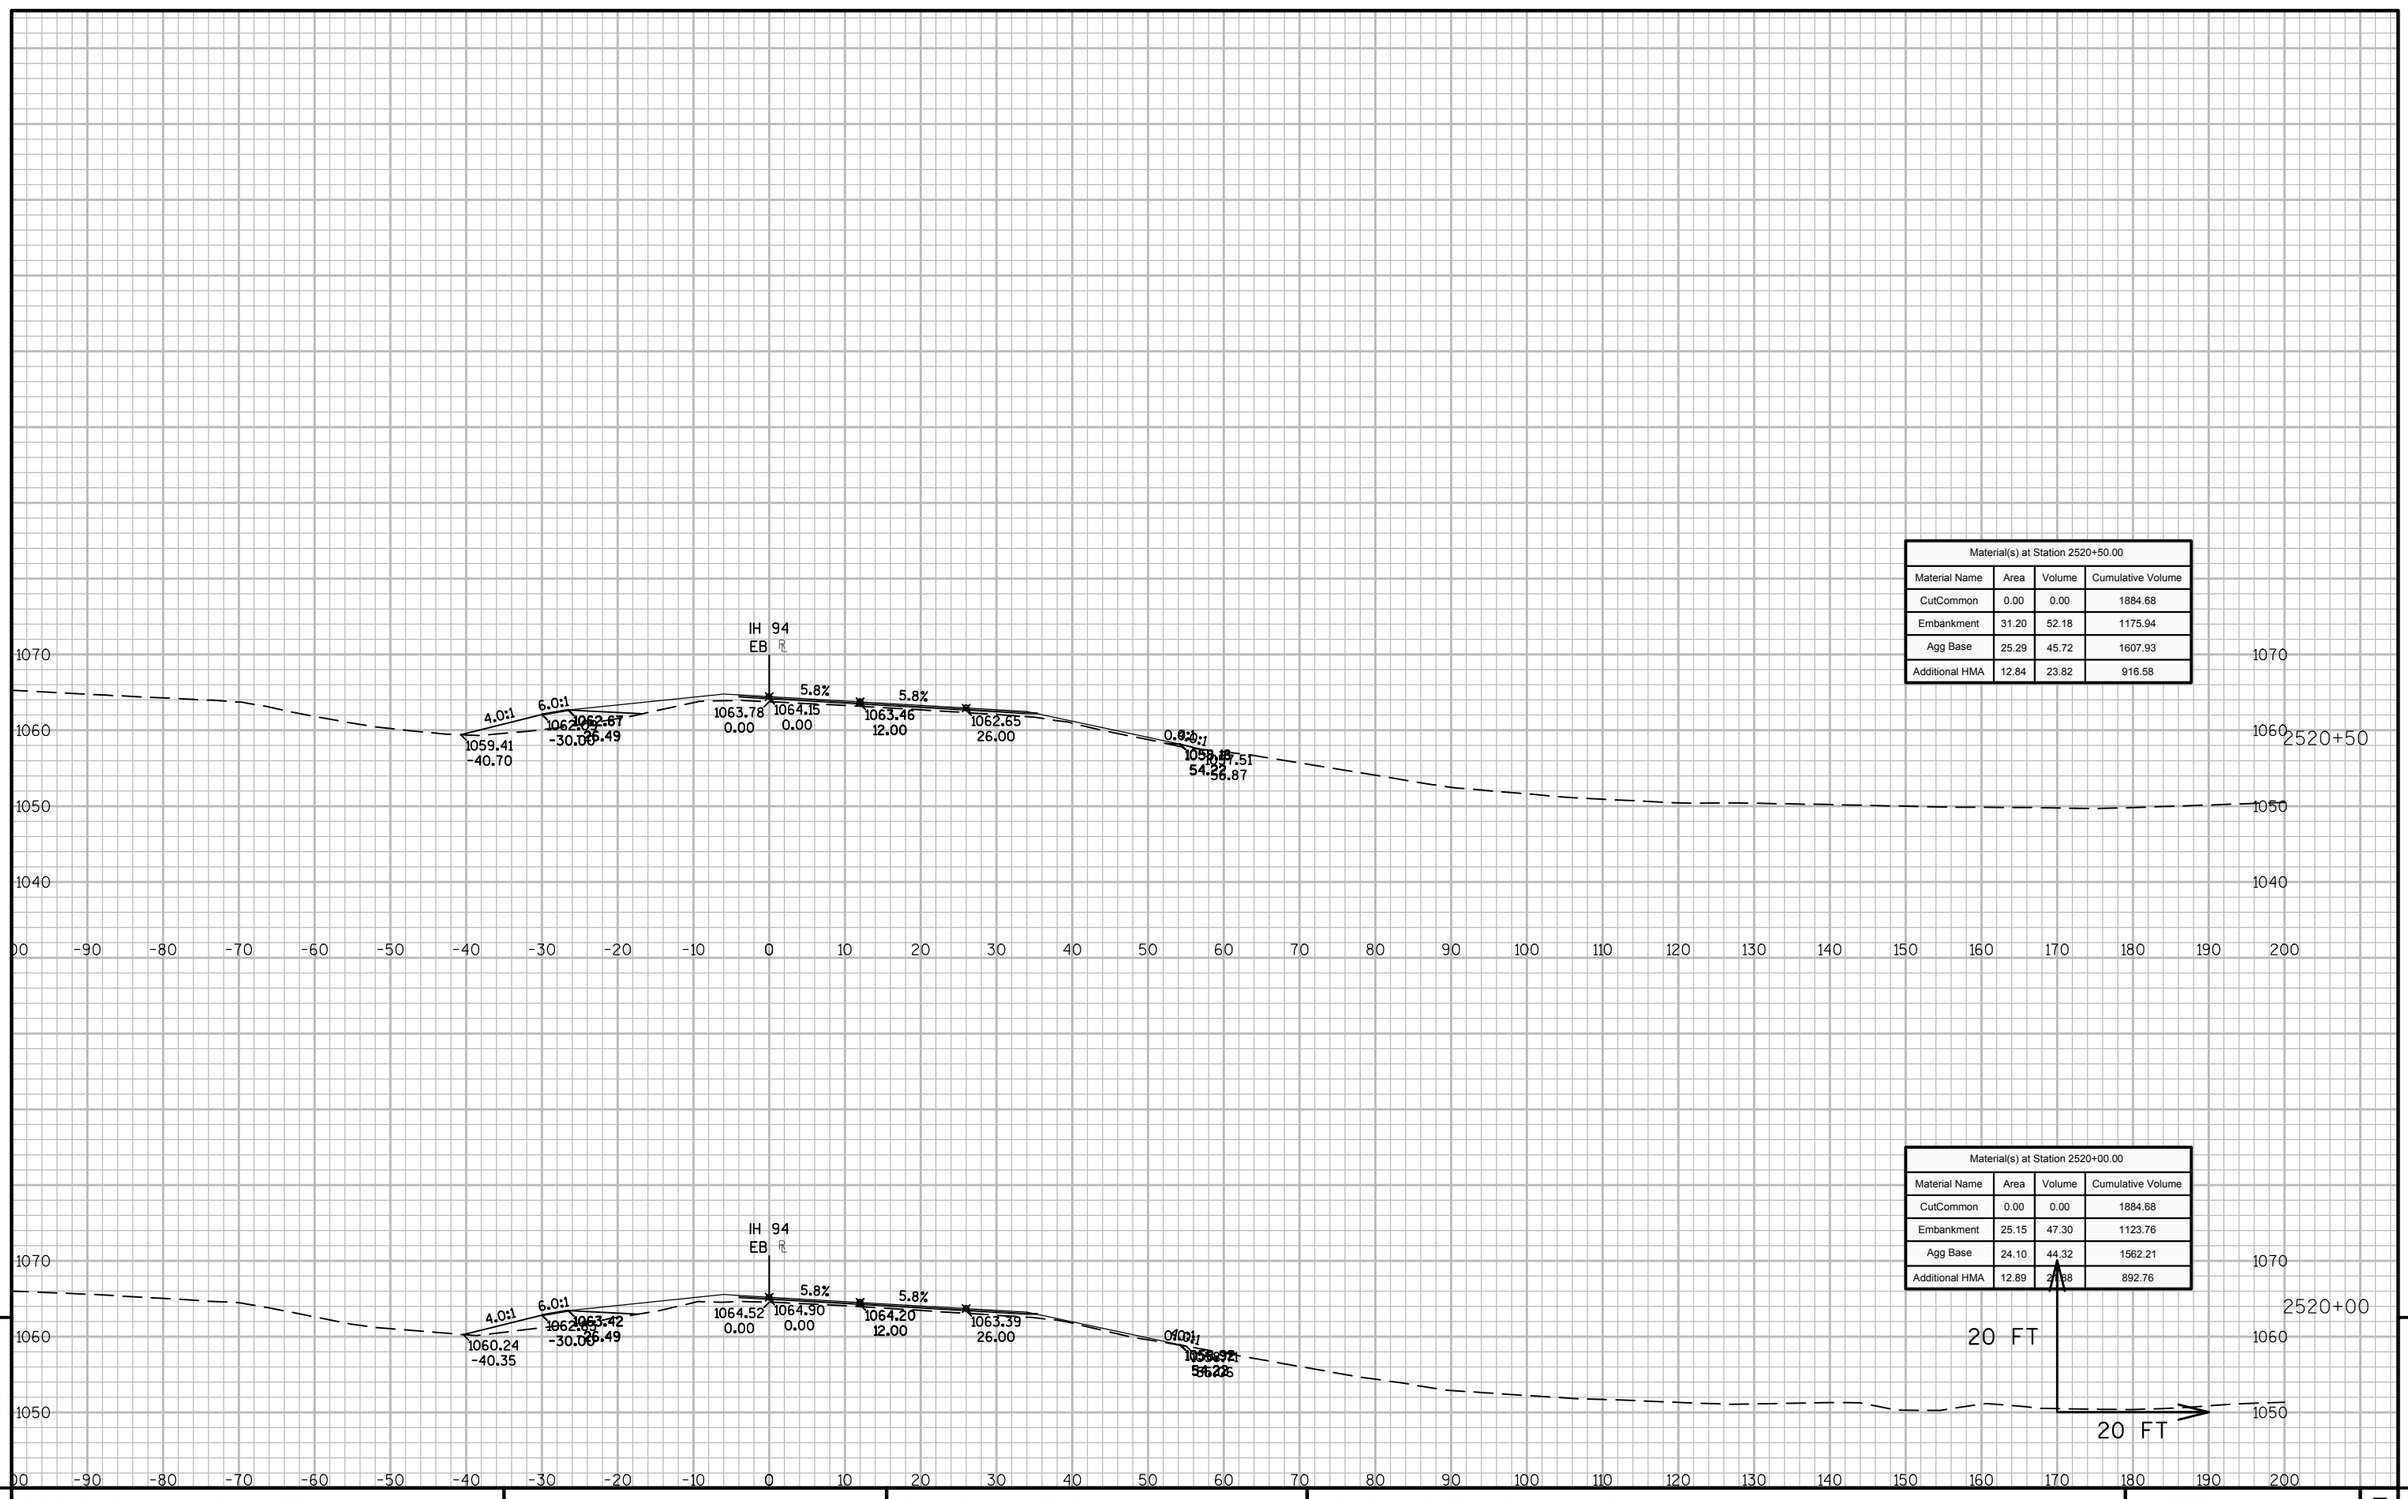

Material(s) at Station 2520+50.00			
Material Name	Area	Volume	Cumulative Volume
CutCommon	0.00	0.00	1884.68
Embankment	31.20	52.18	1175.94
Agg Base	25.29	45.72	1607.93
Additional HMA	12.84	23.82	916.58


Material(s) at Station 2520+00.00			
Material Name	Area	Volume	Cumulative Volume
CutCommon	0.00	0.00	1884.68
Embankment	25.15	47.30	1123.76
Agg Base	24.10	44.32	1562.21
Additional HMA	12.89	23.88	892.76

9 9

PROJECT NO: 1023-06-73	HWY: IH 94	COUNTY: MONROE	CROSS SECTIONS: IH 94 EB	SHEET	E

FILE NAME : N:\PDS\C3D\10230603\SHEETSPLAN\EAST BOUND C3D 2014\090203-XS-IH94-MON-EB- 2500+00 - 2614+00.DWG
LAYOUT NAME - 03 - (17)

PLOT DATE : 10/20/2014 10:30 AM PLOT BY : ANDRITSCH, ERIC R PLOT NAME : PLOT SCALE : 1:20_XREF

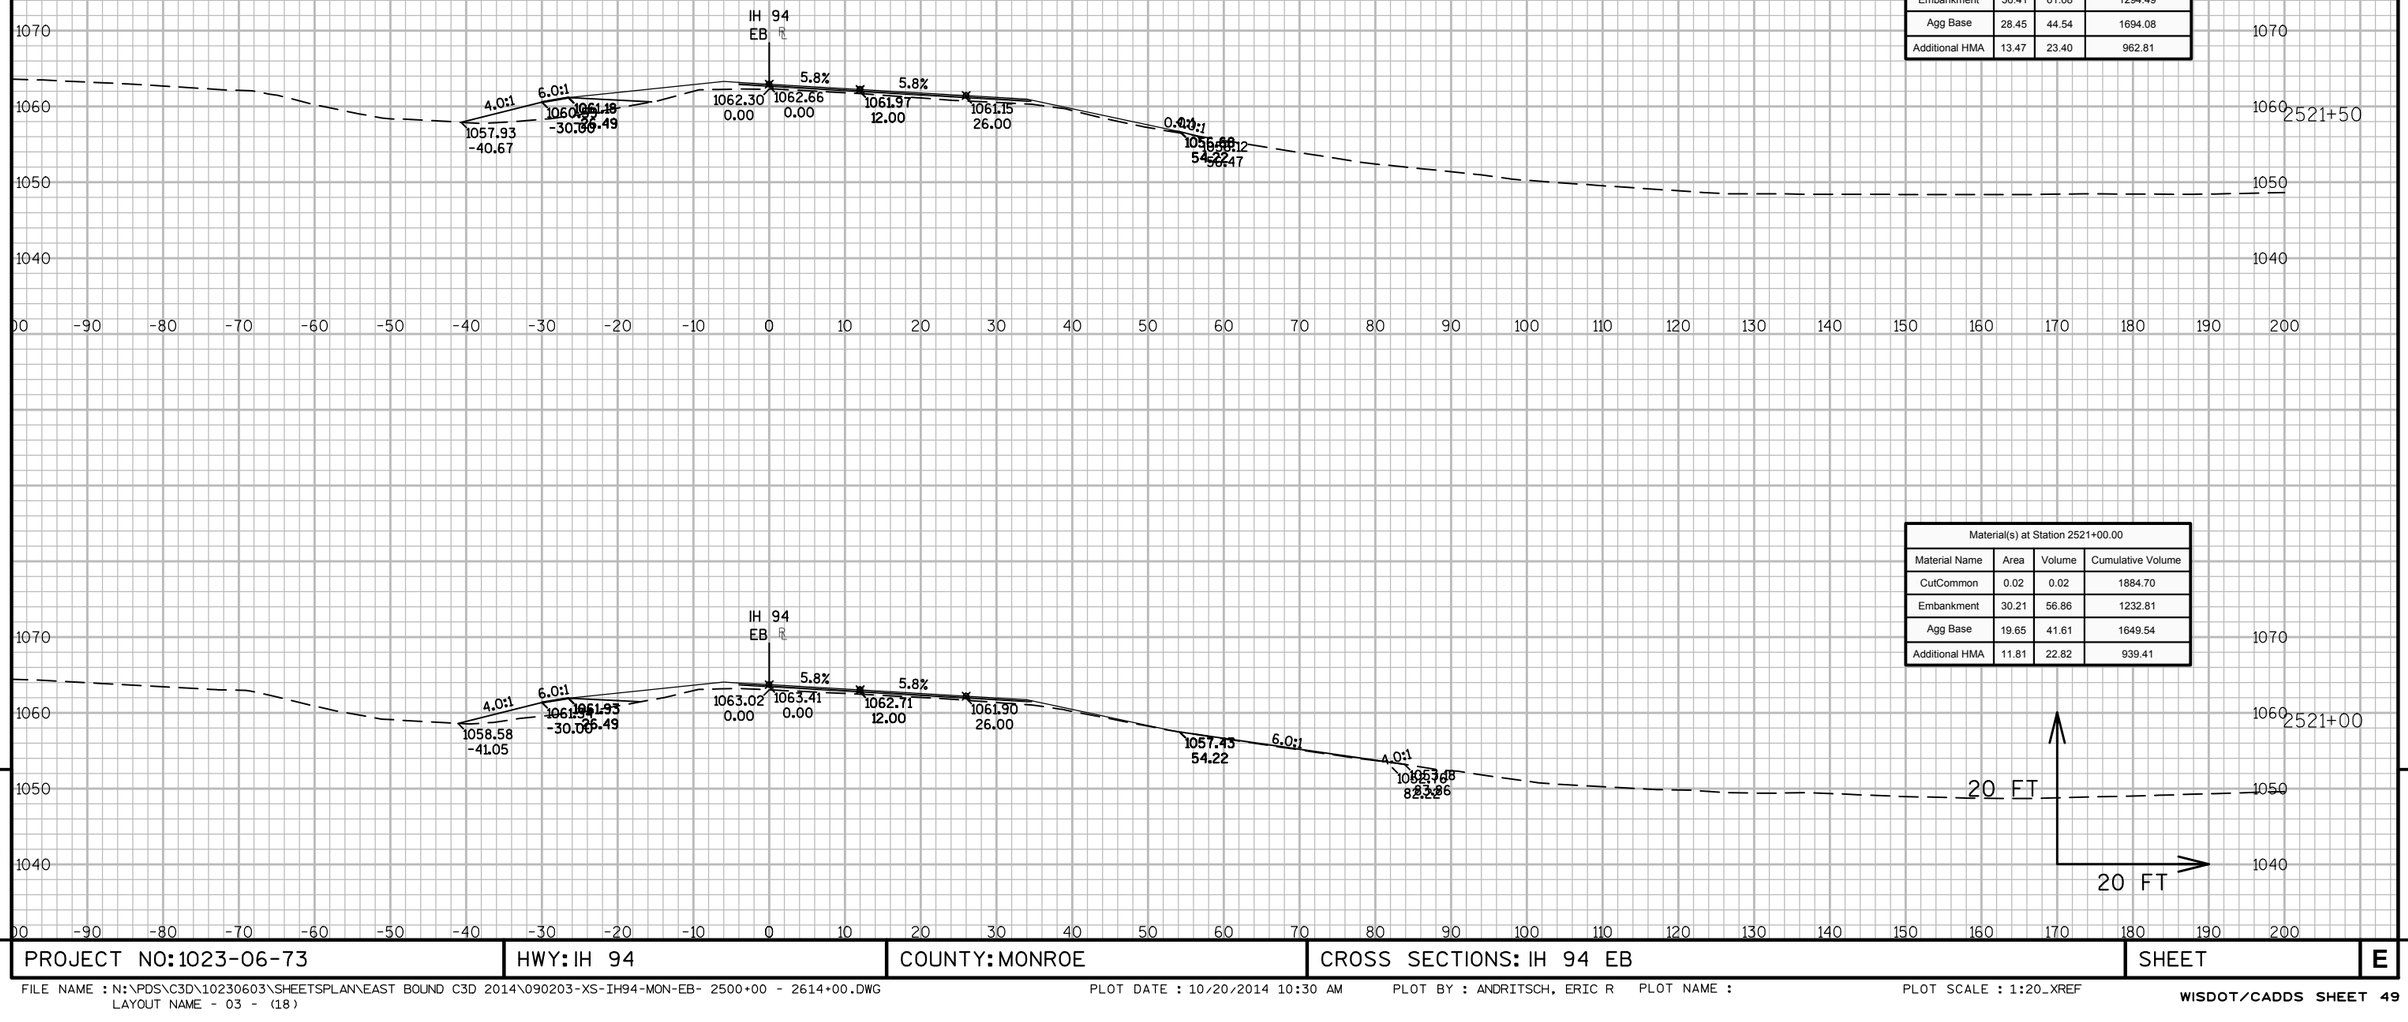

Material(s) at Station 2521+50.00			
Material Name	Area	Volume	Cumulative Volume
CutCommon	0.00	0.02	1884.72
Embankment	36.41	61.68	1294.49
Agg Base	28.45	44.54	1694.08
Additional HMA	13.47	23.40	962.81


Material(s) at Station 2521+00.00			
Material Name	Area	Volume	Cumulative Volume
CutCommon	0.02	0.02	1884.70
Embankment	30.21	56.86	1232.81
Agg Base	19.65	41.61	1649.54
Additional HMA	11.81	22.82	939.41

9

9

PROJECT NO: 1023-06-73	HWY: IH 94	COUNTY: MONROE	CROSS SECTIONS: IH 94 EB	SHEET	E

FILE NAME : N:\PDS\C3D\10230603\SHEETSPLAN\EAST BOUND C3D 2014\090203-XS-IH94-MON-EB- 2500+00 - 2614+00.DWG
LAYOUT NAME - 03 - (18)
PLOT DATE : 10/20/2014 10:30 AM PLOT BY : ANDRITSCH, ERIC R PLOT NAME : PLOT SCALE : 1:20_XREF

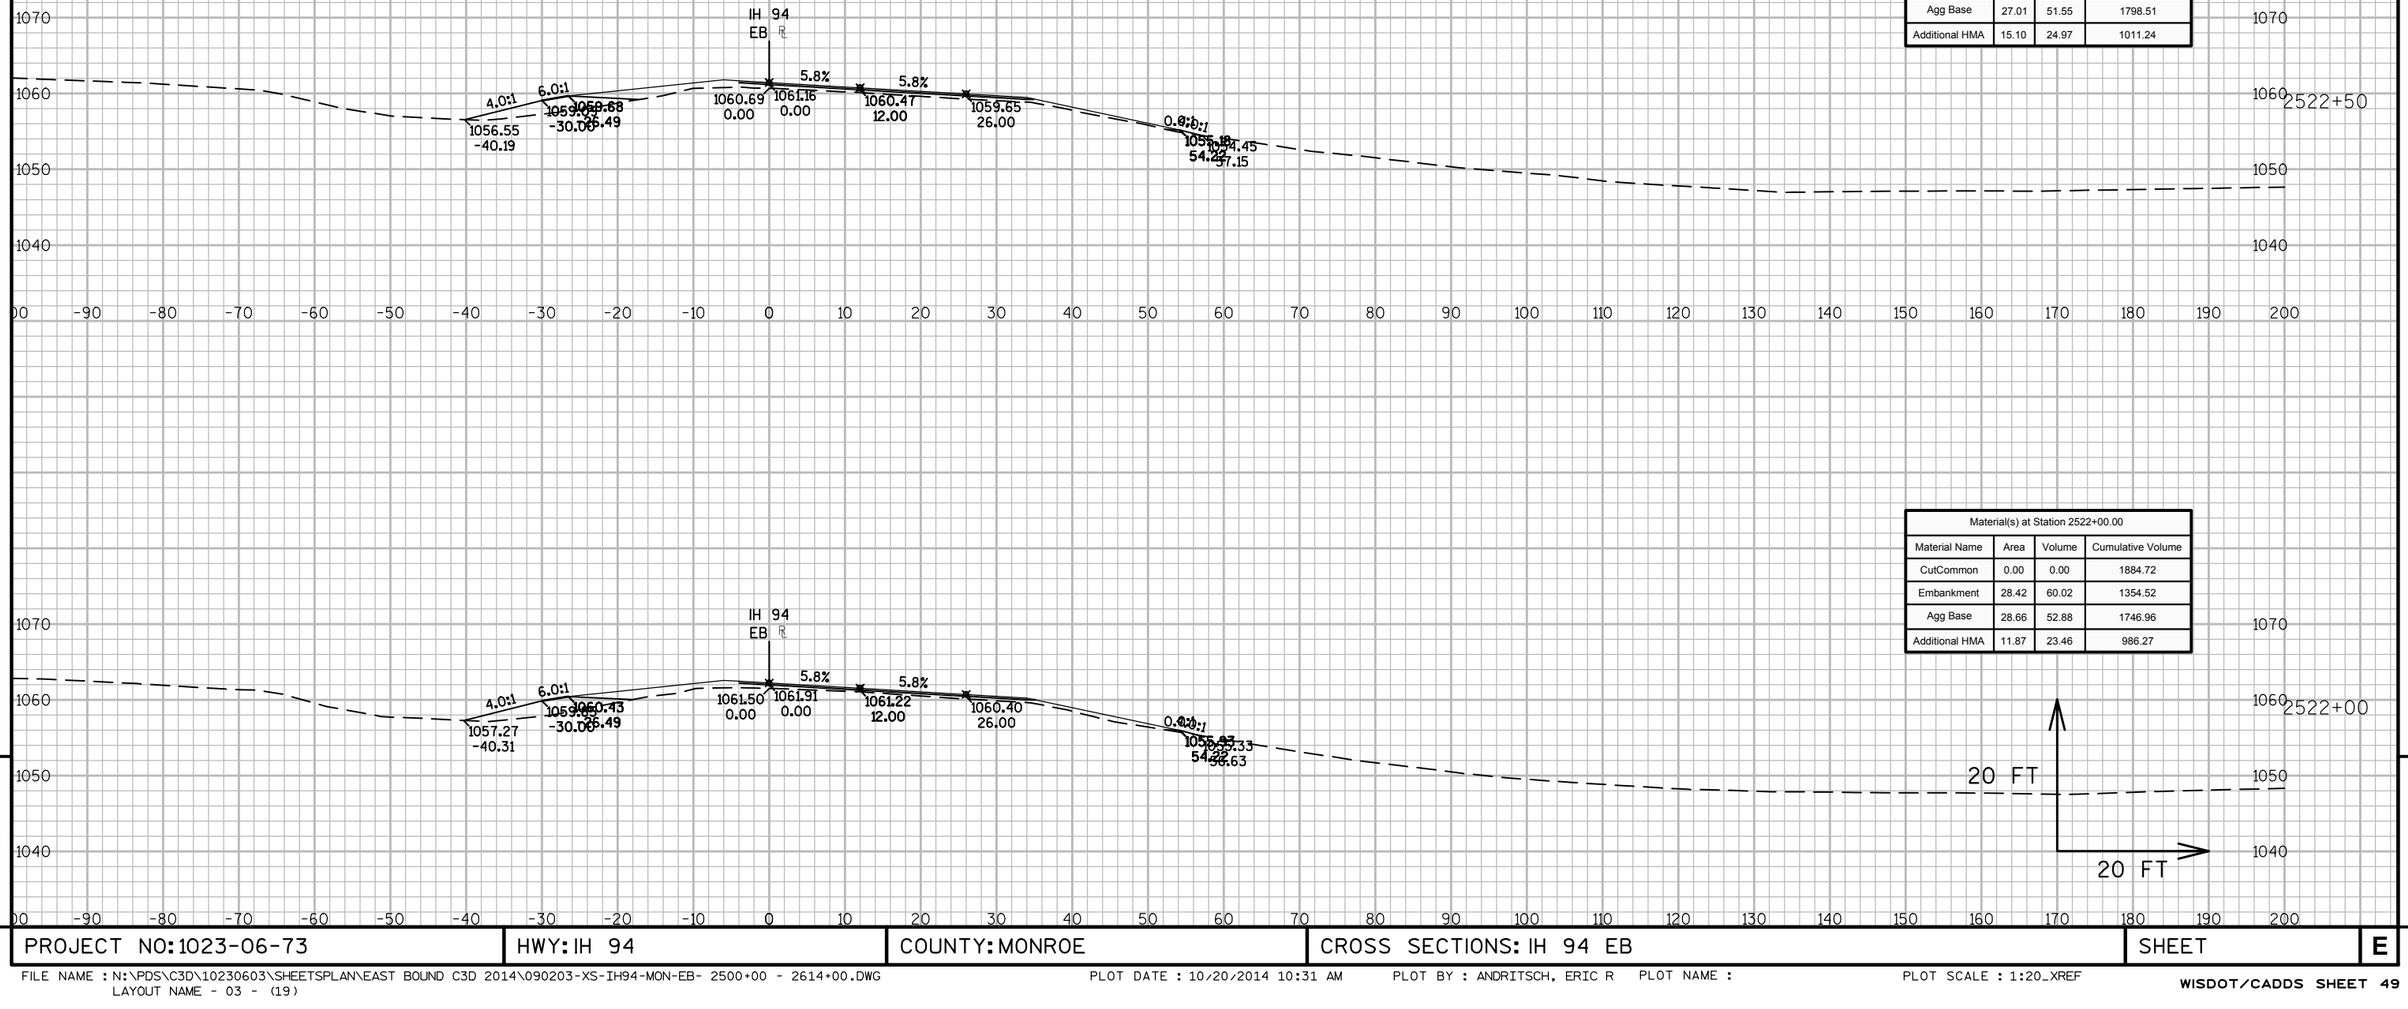

Material(s) at Station 2522+50.00			
Material Name	Area	Volume	Cumulative Volume
CutCommon	0.00	0.00	1884.72
Embankment	27.87	52.11	1406.63
Agg Base	27.01	51.55	1798.51
Additional HMA	15.10	24.97	1011.24

Material(s) at Station 2522+00.00			
Material Name	Area	Volume	Cumulative Volume
CutCommon	0.00	0.00	1884.72
Embankment	28.42	60.02	1354.52
Agg Base	28.66	52.88	1746.96
Additional HMA	11.87	23.46	986.27


9

9

PROJECT NO: 1023-06-73	HWY: IH 94	COUNTY: MONROE	CROSS SECTIONS: IH 94 EB	SHEET	E

FILE NAME : N:\PDS\C3D\10230603\SHEETSPLAN\EAST BOUND C3D 2014\090203-XS-IH94-MON-EB- 2500+00 - 2614+00.DWG
LAYOUT NAME - 03 - (19)

PLOT DATE : 10/20/2014 10:31 AM PLOT BY : ANDRITSCH, ERIC R PLOT NAME : PLOT SCALE : 1:20_XREF

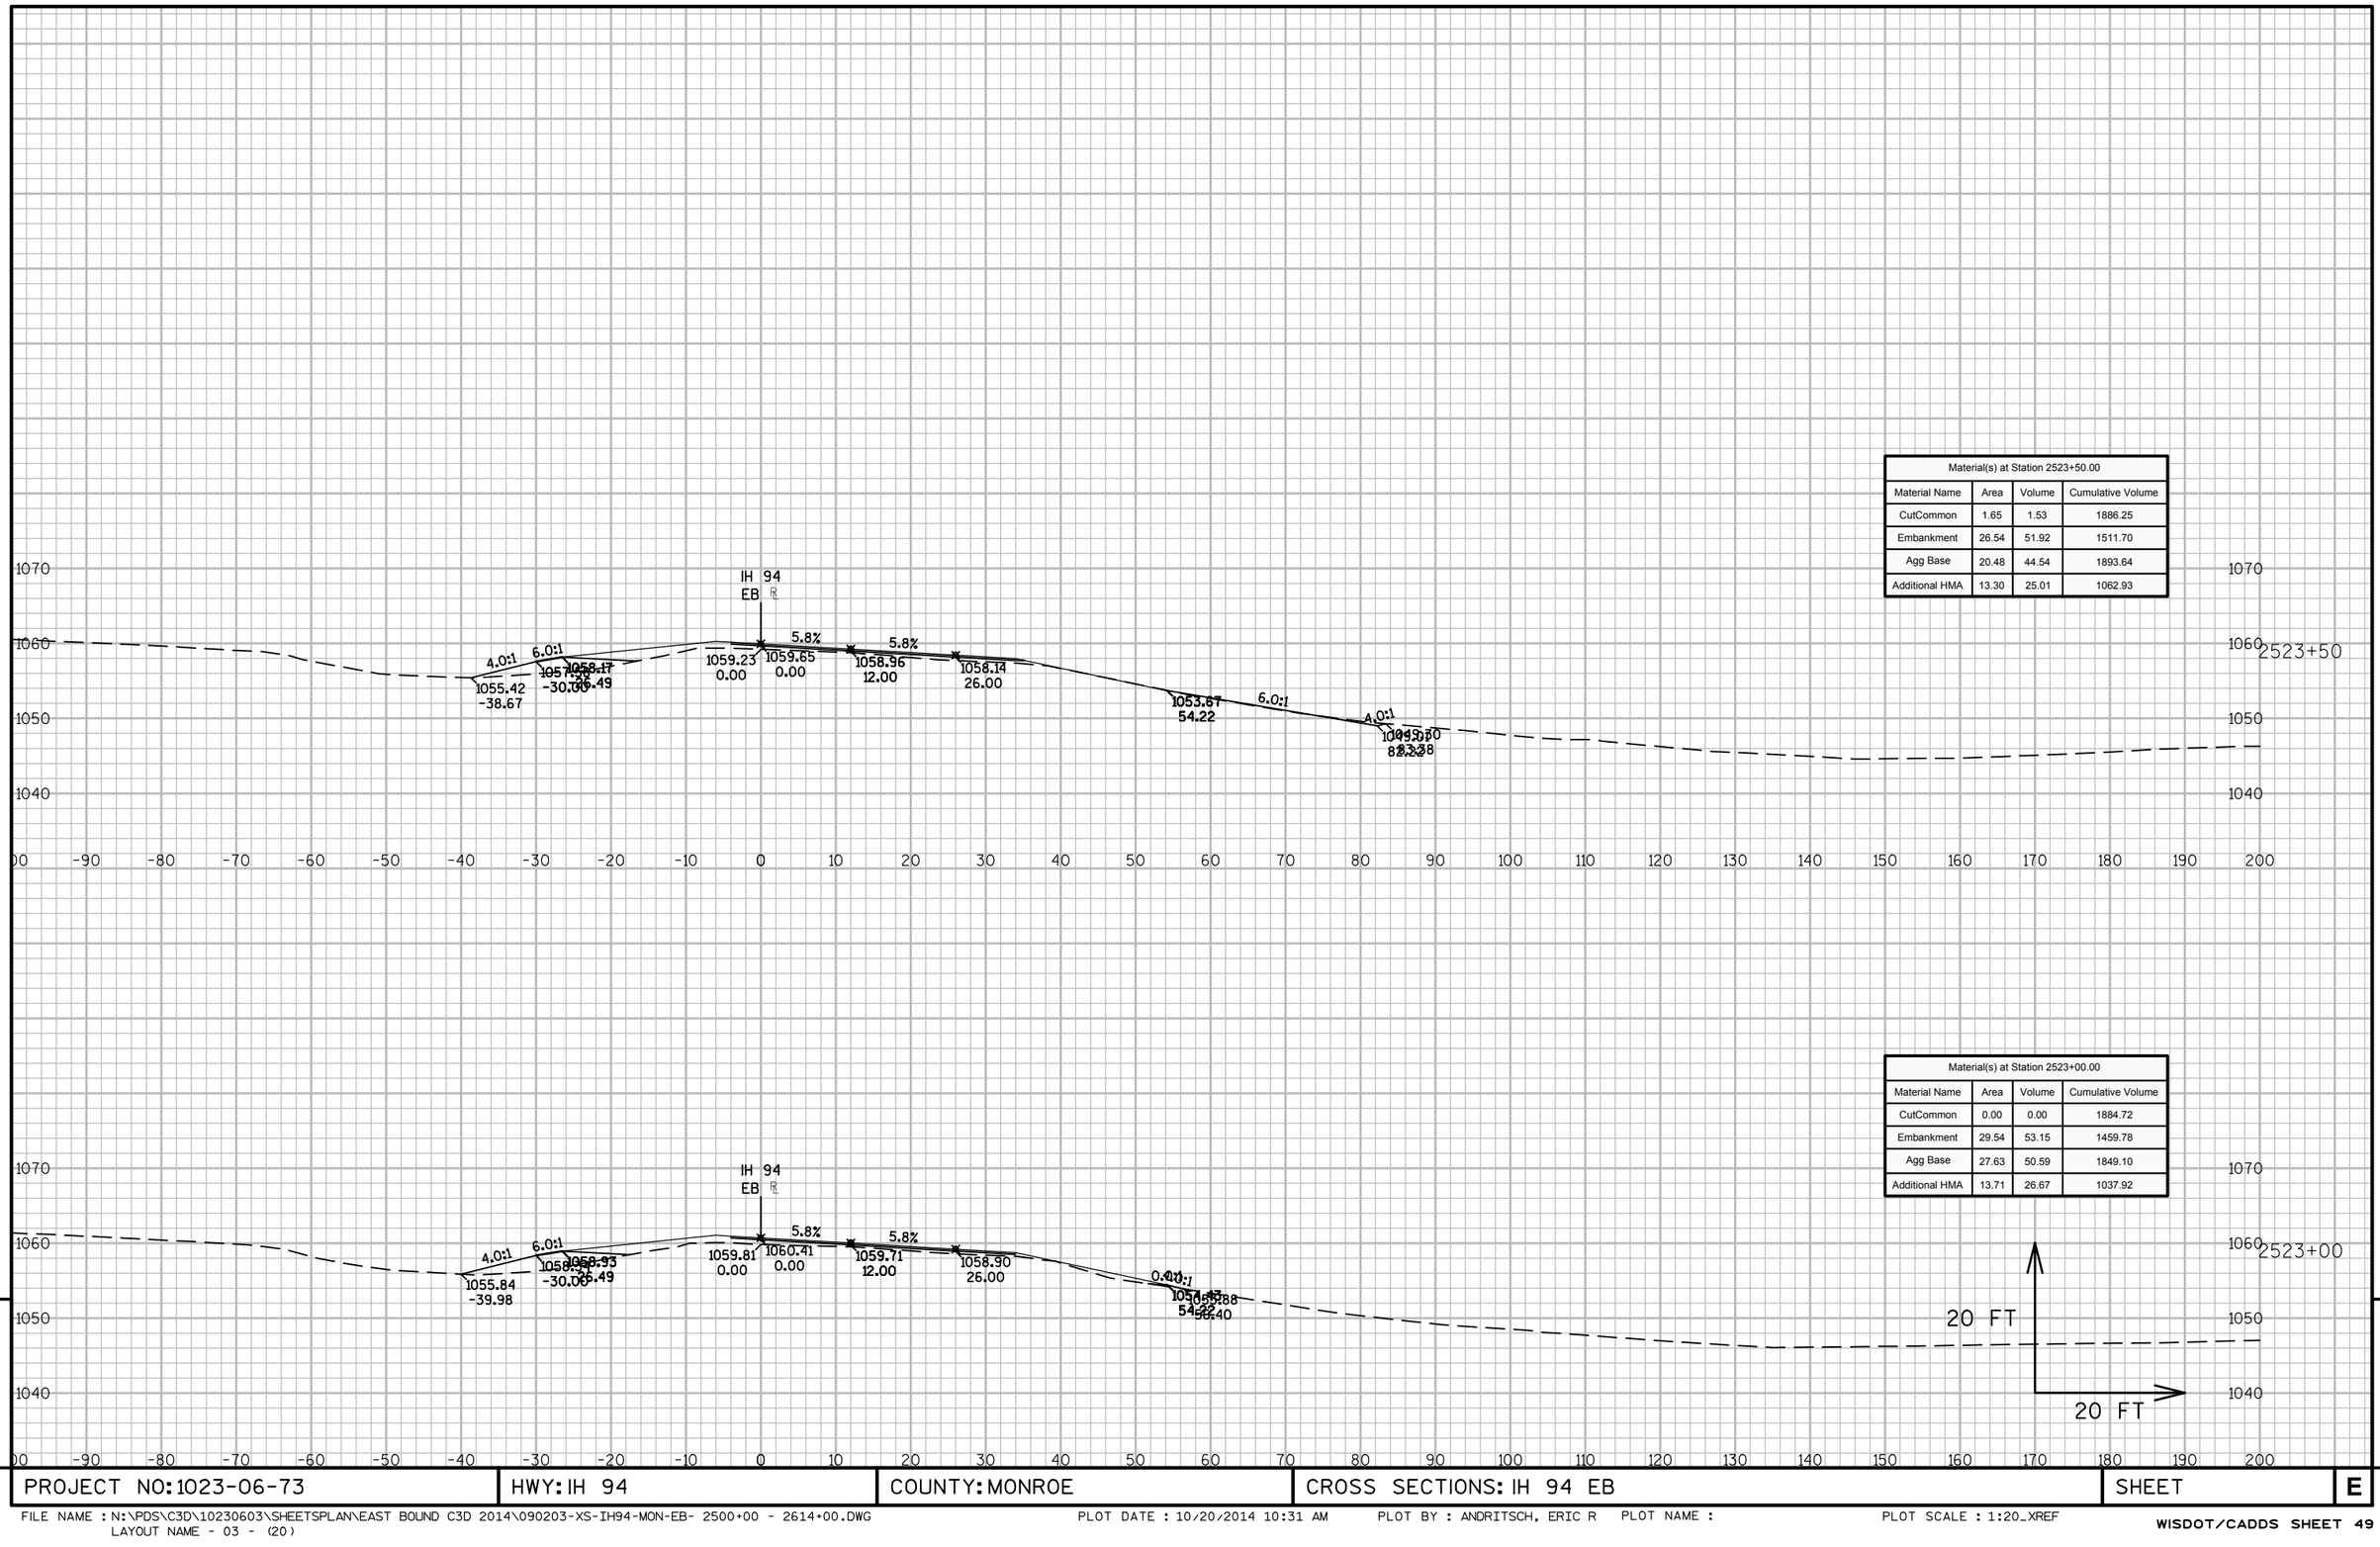

Material(s) at Station 2523+50.00			
Material Name	Area	Volume	Cumulative Volume
CutCommon	1.65	1.53	1886.25
Embankment	26.54	51.92	1511.70
Agg Base	20.48	44.54	1893.64
Additional HMA	13.30	25.01	1062.93

Material(s) at Station 2523+00.00			
Material Name	Area	Volume	Cumulative Volume
CutCommon	0.00	0.00	1884.72
Embankment	29.54	53.15	1459.78
Agg Base	27.63	50.59	1849.10
Additional HMA	13.71	26.67	1037.92

9


9

PROJECT NO: 1023-06-73	HWY: IH 94	COUNTY: MONROE	CROSS SECTIONS: IH 94 EB	SHEET	E


FILE NAME : N:\PDS\C3D\10230603\SHEETSPLAN\EAST BOUND C3D 2014\090203-XS-IH94-MON-EB- 2500+00 - 2614+00.DWG
LAYOUT NAME - 03 - (20)

PLOT DATE : 10/20/2014 10:31 AM PLOT BY : ANDRITSCH, ERIC R PLOT NAME : PLOT SCALE : 1:20_XREF

Material(s) at Station 2524+50.00			
Material Name	Area	Volume	Cumulative Volume
CutCommon	0.00	2.12	1892.01
Embankment	13.89	30.21	1583.84
Agg Base	24.04	37.76	1965.87
Additional HMA	12.02	25.80	1115.71

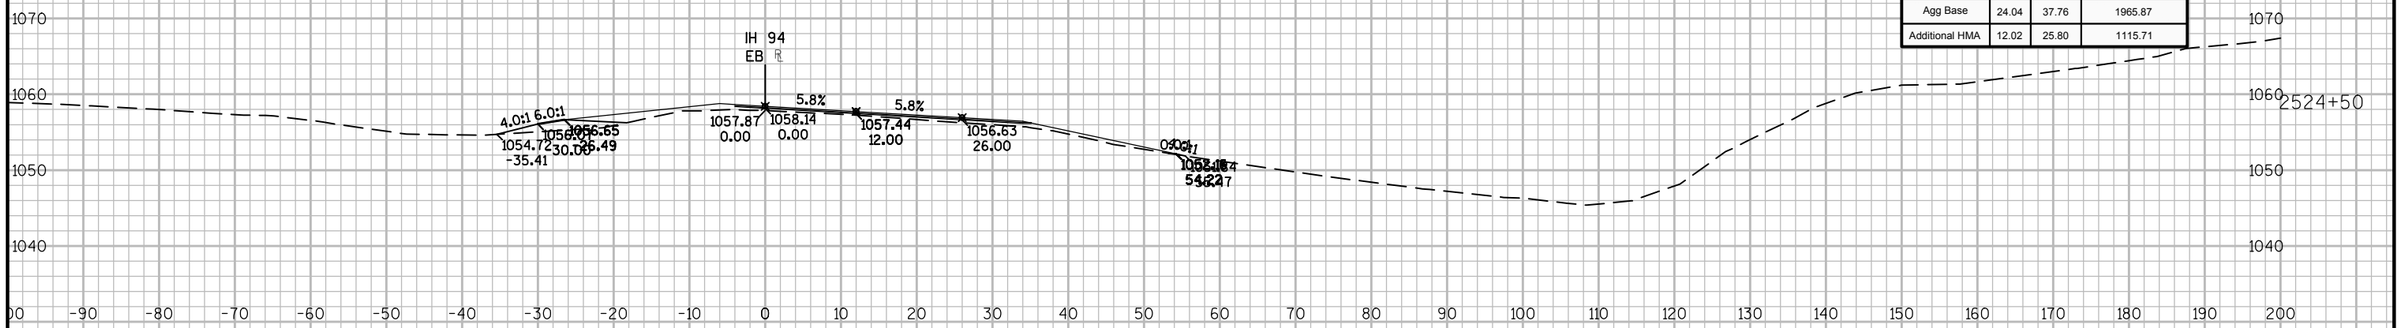

Material(s) at Station 2524+00.00			
Material Name	Area	Volume	Cumulative Volume
CutCommon	2.29	3.65	1889.89
Embankment	18.74	41.93	1553.63
Agg Base	16.74	34.46	1928.10
Additional HMA	15.84	26.98	1089.91

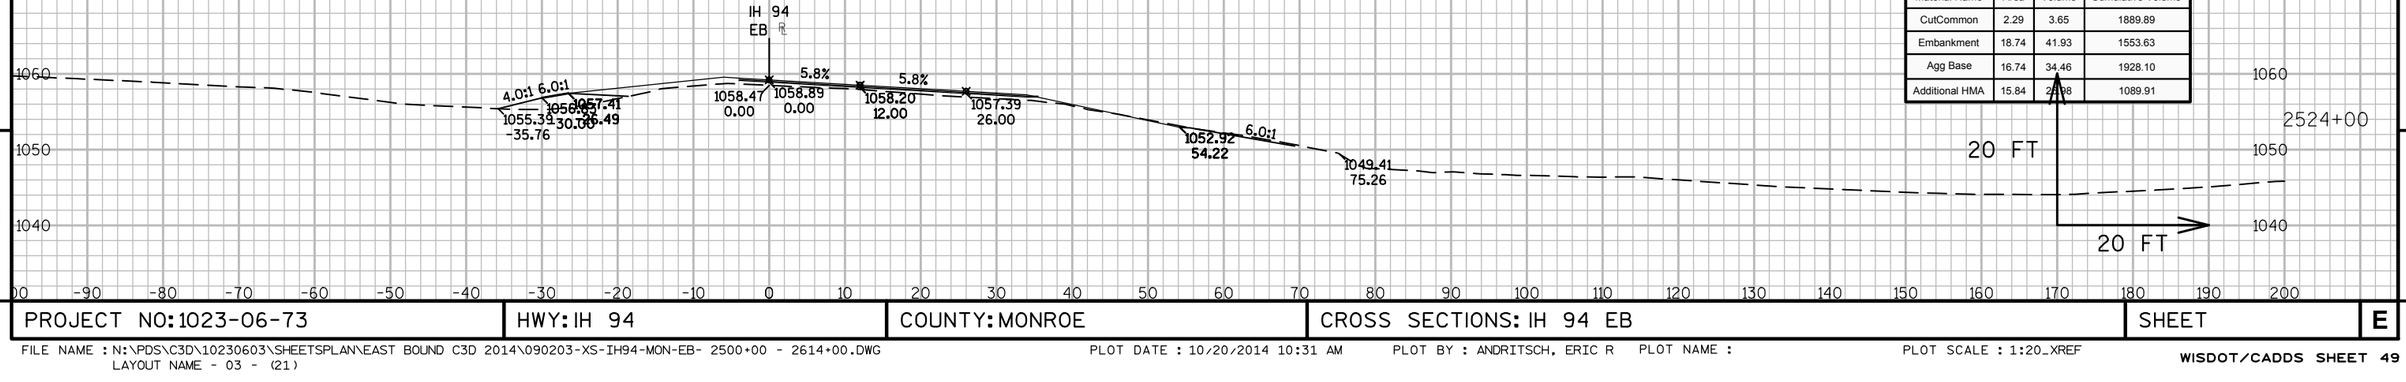


9

9

PROJECT NO: 1023-06-73	HWY: IH 94	COUNTY: MONROE	CROSS SECTIONS: IH 94 EB	SHEET	E

FILE NAME : N:\PDS\C3D\10230603\SHEETSPLAN\EAST BOUND C3D 2014\090203-XS-IH94-MON-EB- 2500+00 - 2614+00.DWG
LAYOUT NAME - 03 - (21)

PLOT DATE : 10/20/2014 10:31 AM PLOT BY : ANDRITSCH, ERIC R PLOT NAME : PLOT SCALE : 1:20_XREF

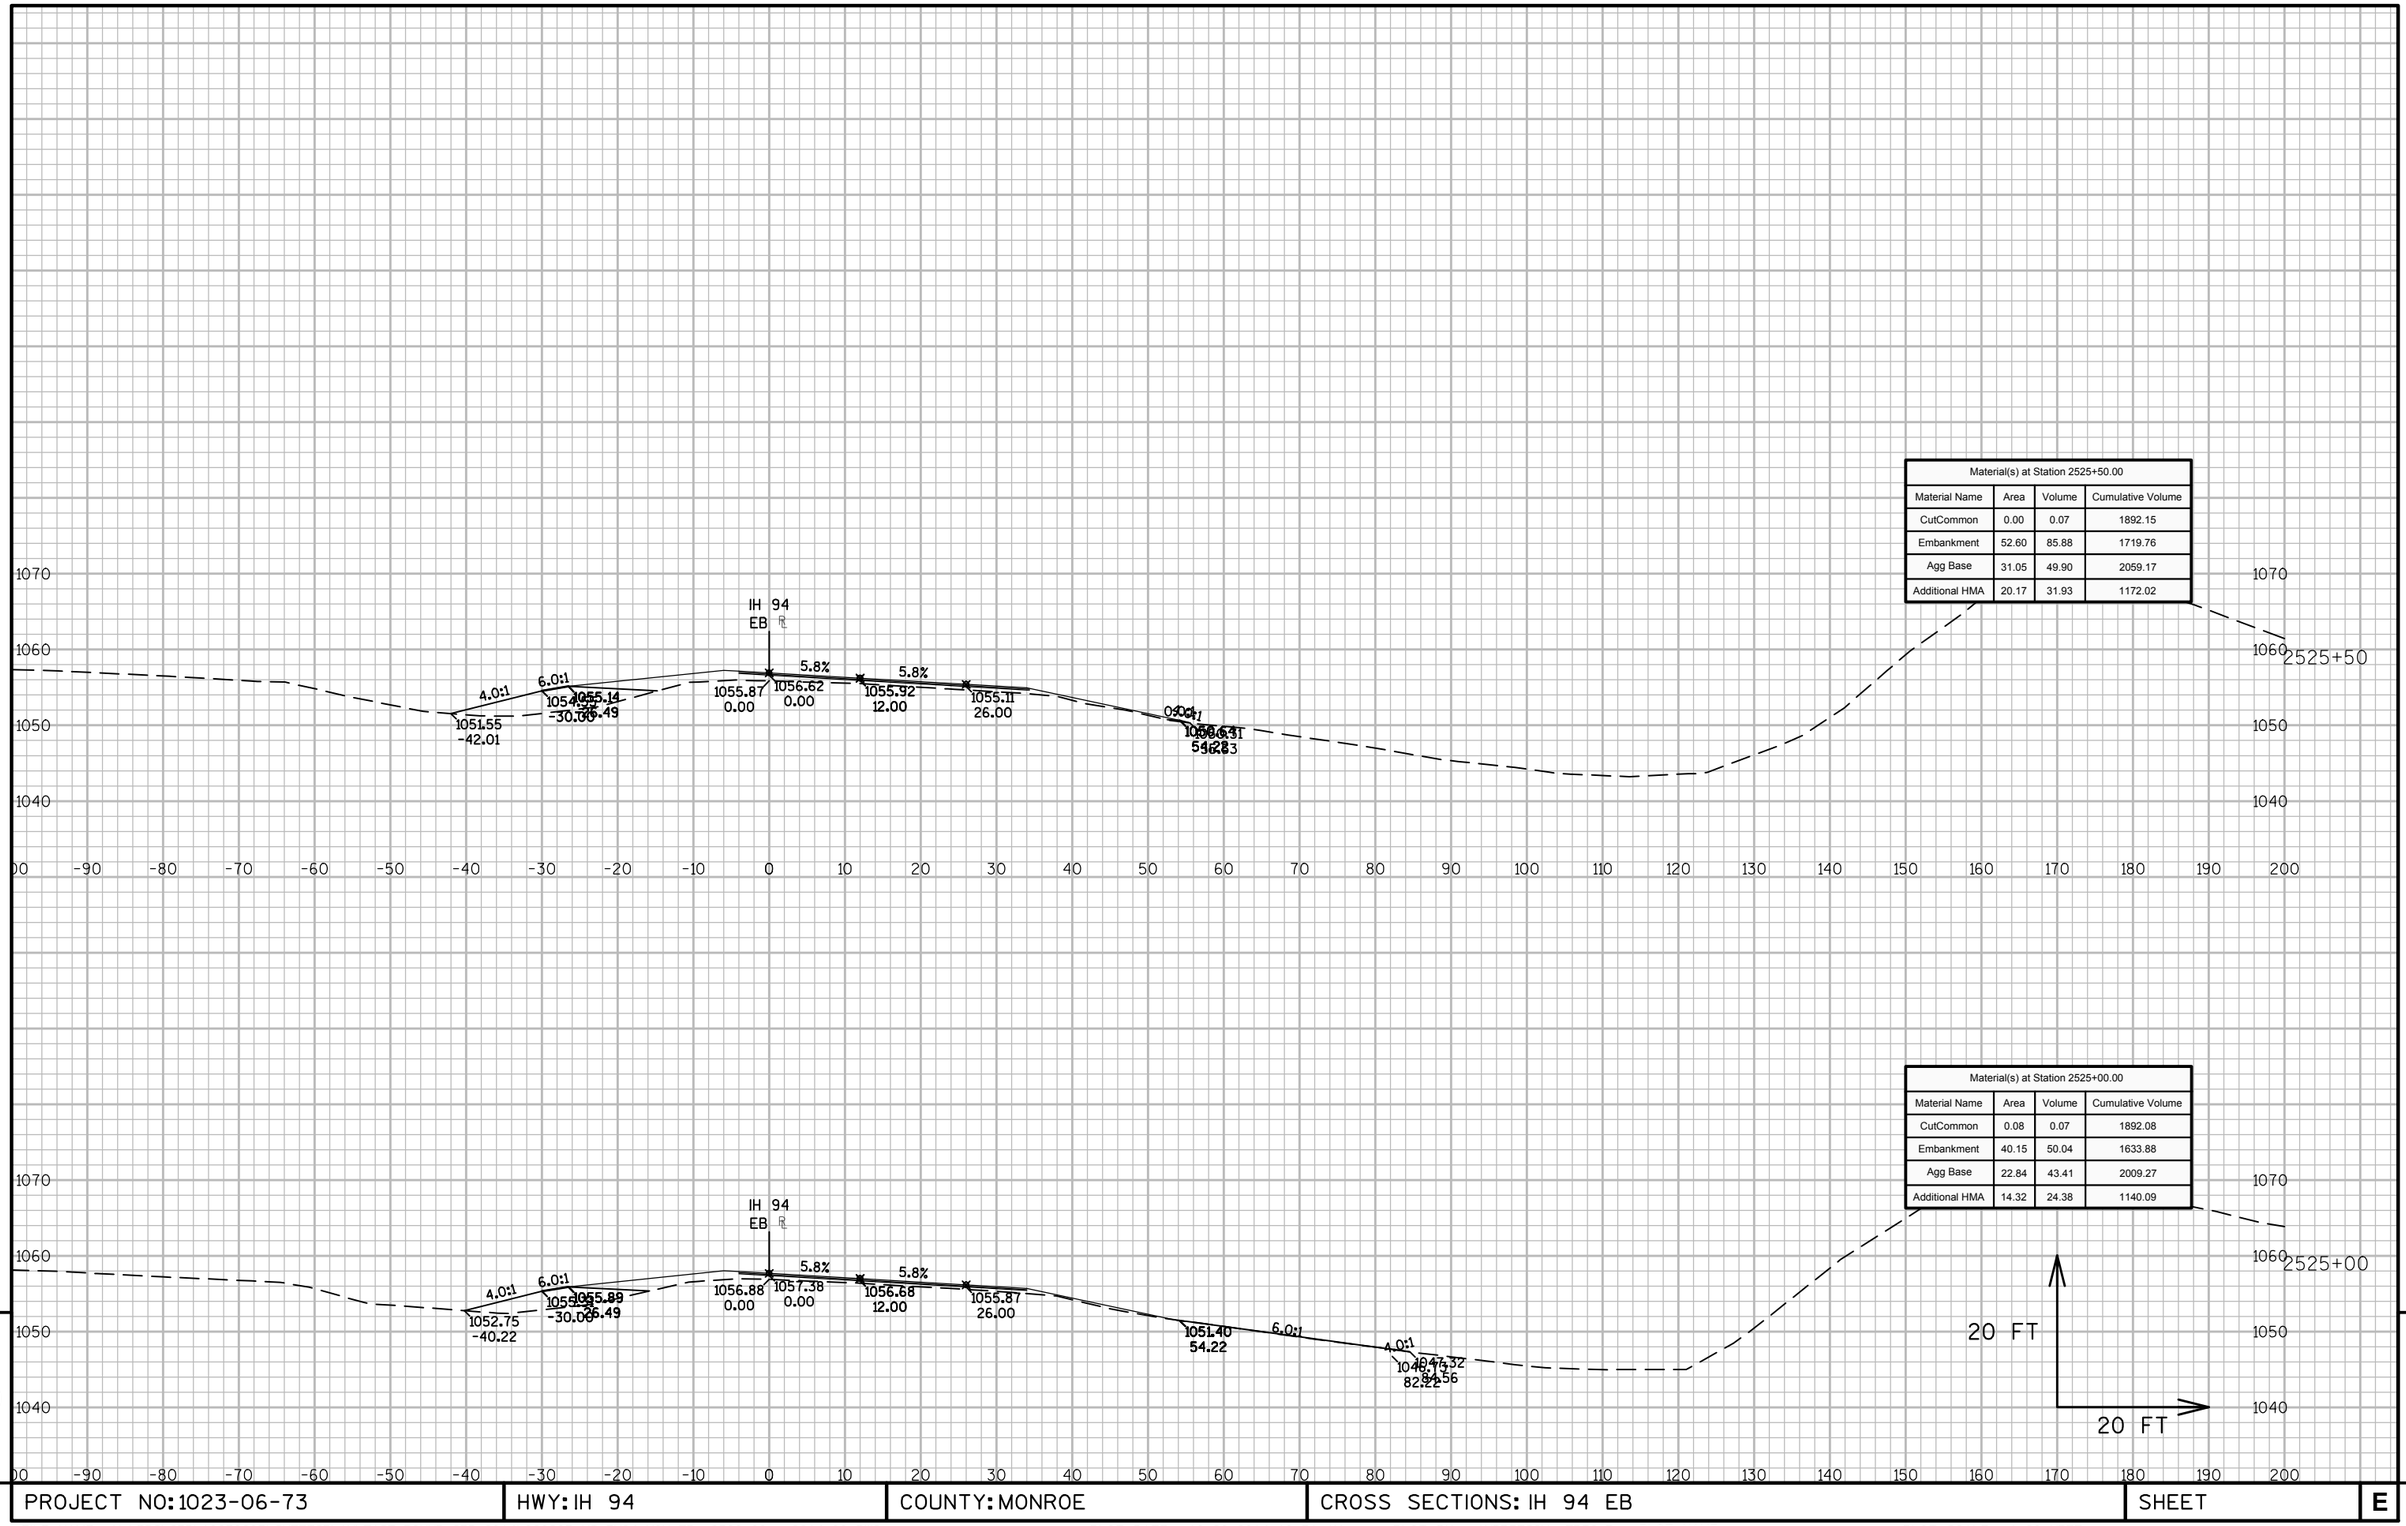


9

PROJECT NO: 1023-06-73	HWY: IH 94	COUNTY: MONROE	CROSS SECTIONS: IH 94 EB	SHEET	E

9

FILE NAME : N:\PDS\C3D\10230603\SHEETSPLAN\EAST BOUND C3D 2014\090203-XS-IH94-MON-EB- 2500+00 - 2614+00.DWG
LAYOUT NAME - 03 - (22)

PLOT DATE : 10/20/2014 10:31 AM PLOT BY : ANDRITSCH, ERIC R PLOT NAME : PLOT SCALE : 1:20_XREF

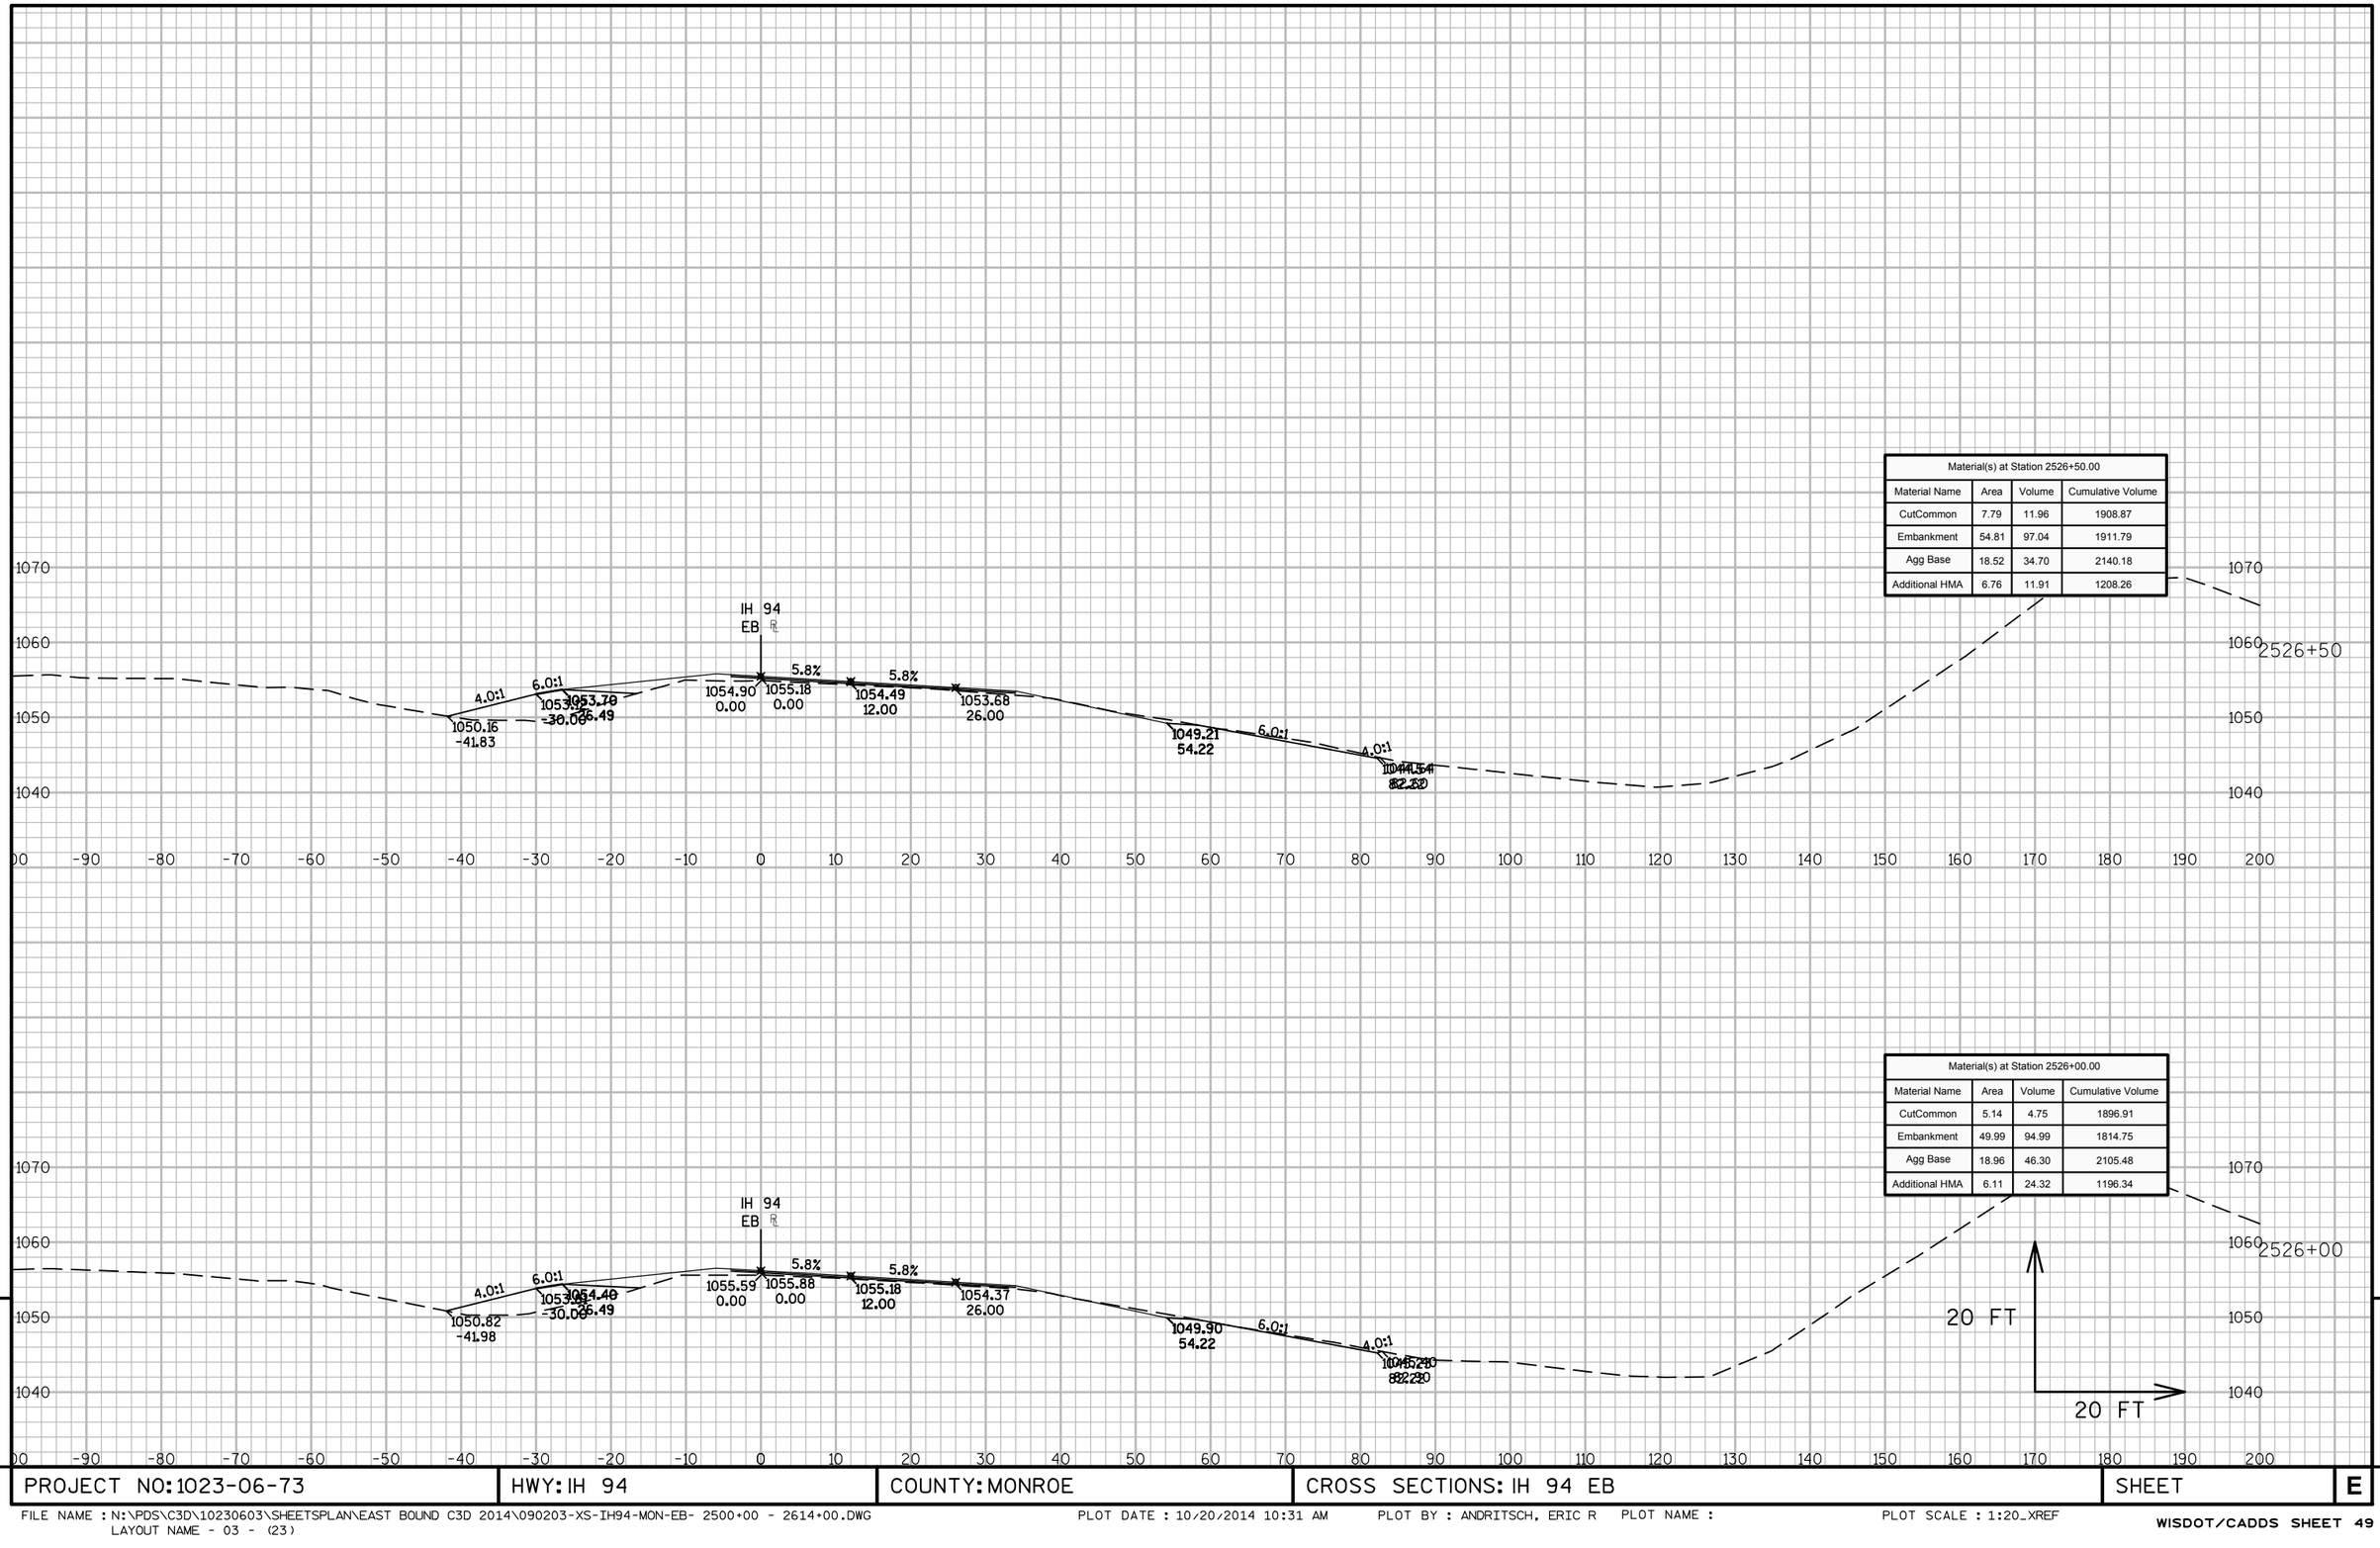

Material(s) at Station 2526+50.00			
Material Name	Area	Volume	Cumulative Volume
CutCommon	7.79	11.96	1908.87
Embankment	54.81	97.04	1911.79
Agg Base	18.52	34.70	2140.18
Additional HMA	6.76	11.91	1208.26

Material(s) at Station 2526+00.00			
Material Name	Area	Volume	Cumulative Volume
CutCommon	5.14	4.75	1896.91
Embankment	49.99	94.99	1814.75
Agg Base	18.96	46.30	2105.48
Additional HMA	6.11	24.32	1196.34


9

9

PROJECT NO: 1023-06-73	HWY: IH 94	COUNTY: MONROE	CROSS SECTIONS: IH 94 EB	SHEET	E

FILE NAME : N:\PDS\C3D\10230603\SHEETSPLAN\EAST BOUND C3D 2014\090203-XS-IH94-MON-EB- 2500+00 - 2614+00.DWG
LAYOUT NAME - 03 - (23)

PLOT DATE : 10/20/2014 10:31 AM PLOT BY : ANDRITSCH, ERIC R PLOT NAME : PLOT SCALE : 1:20_XREF

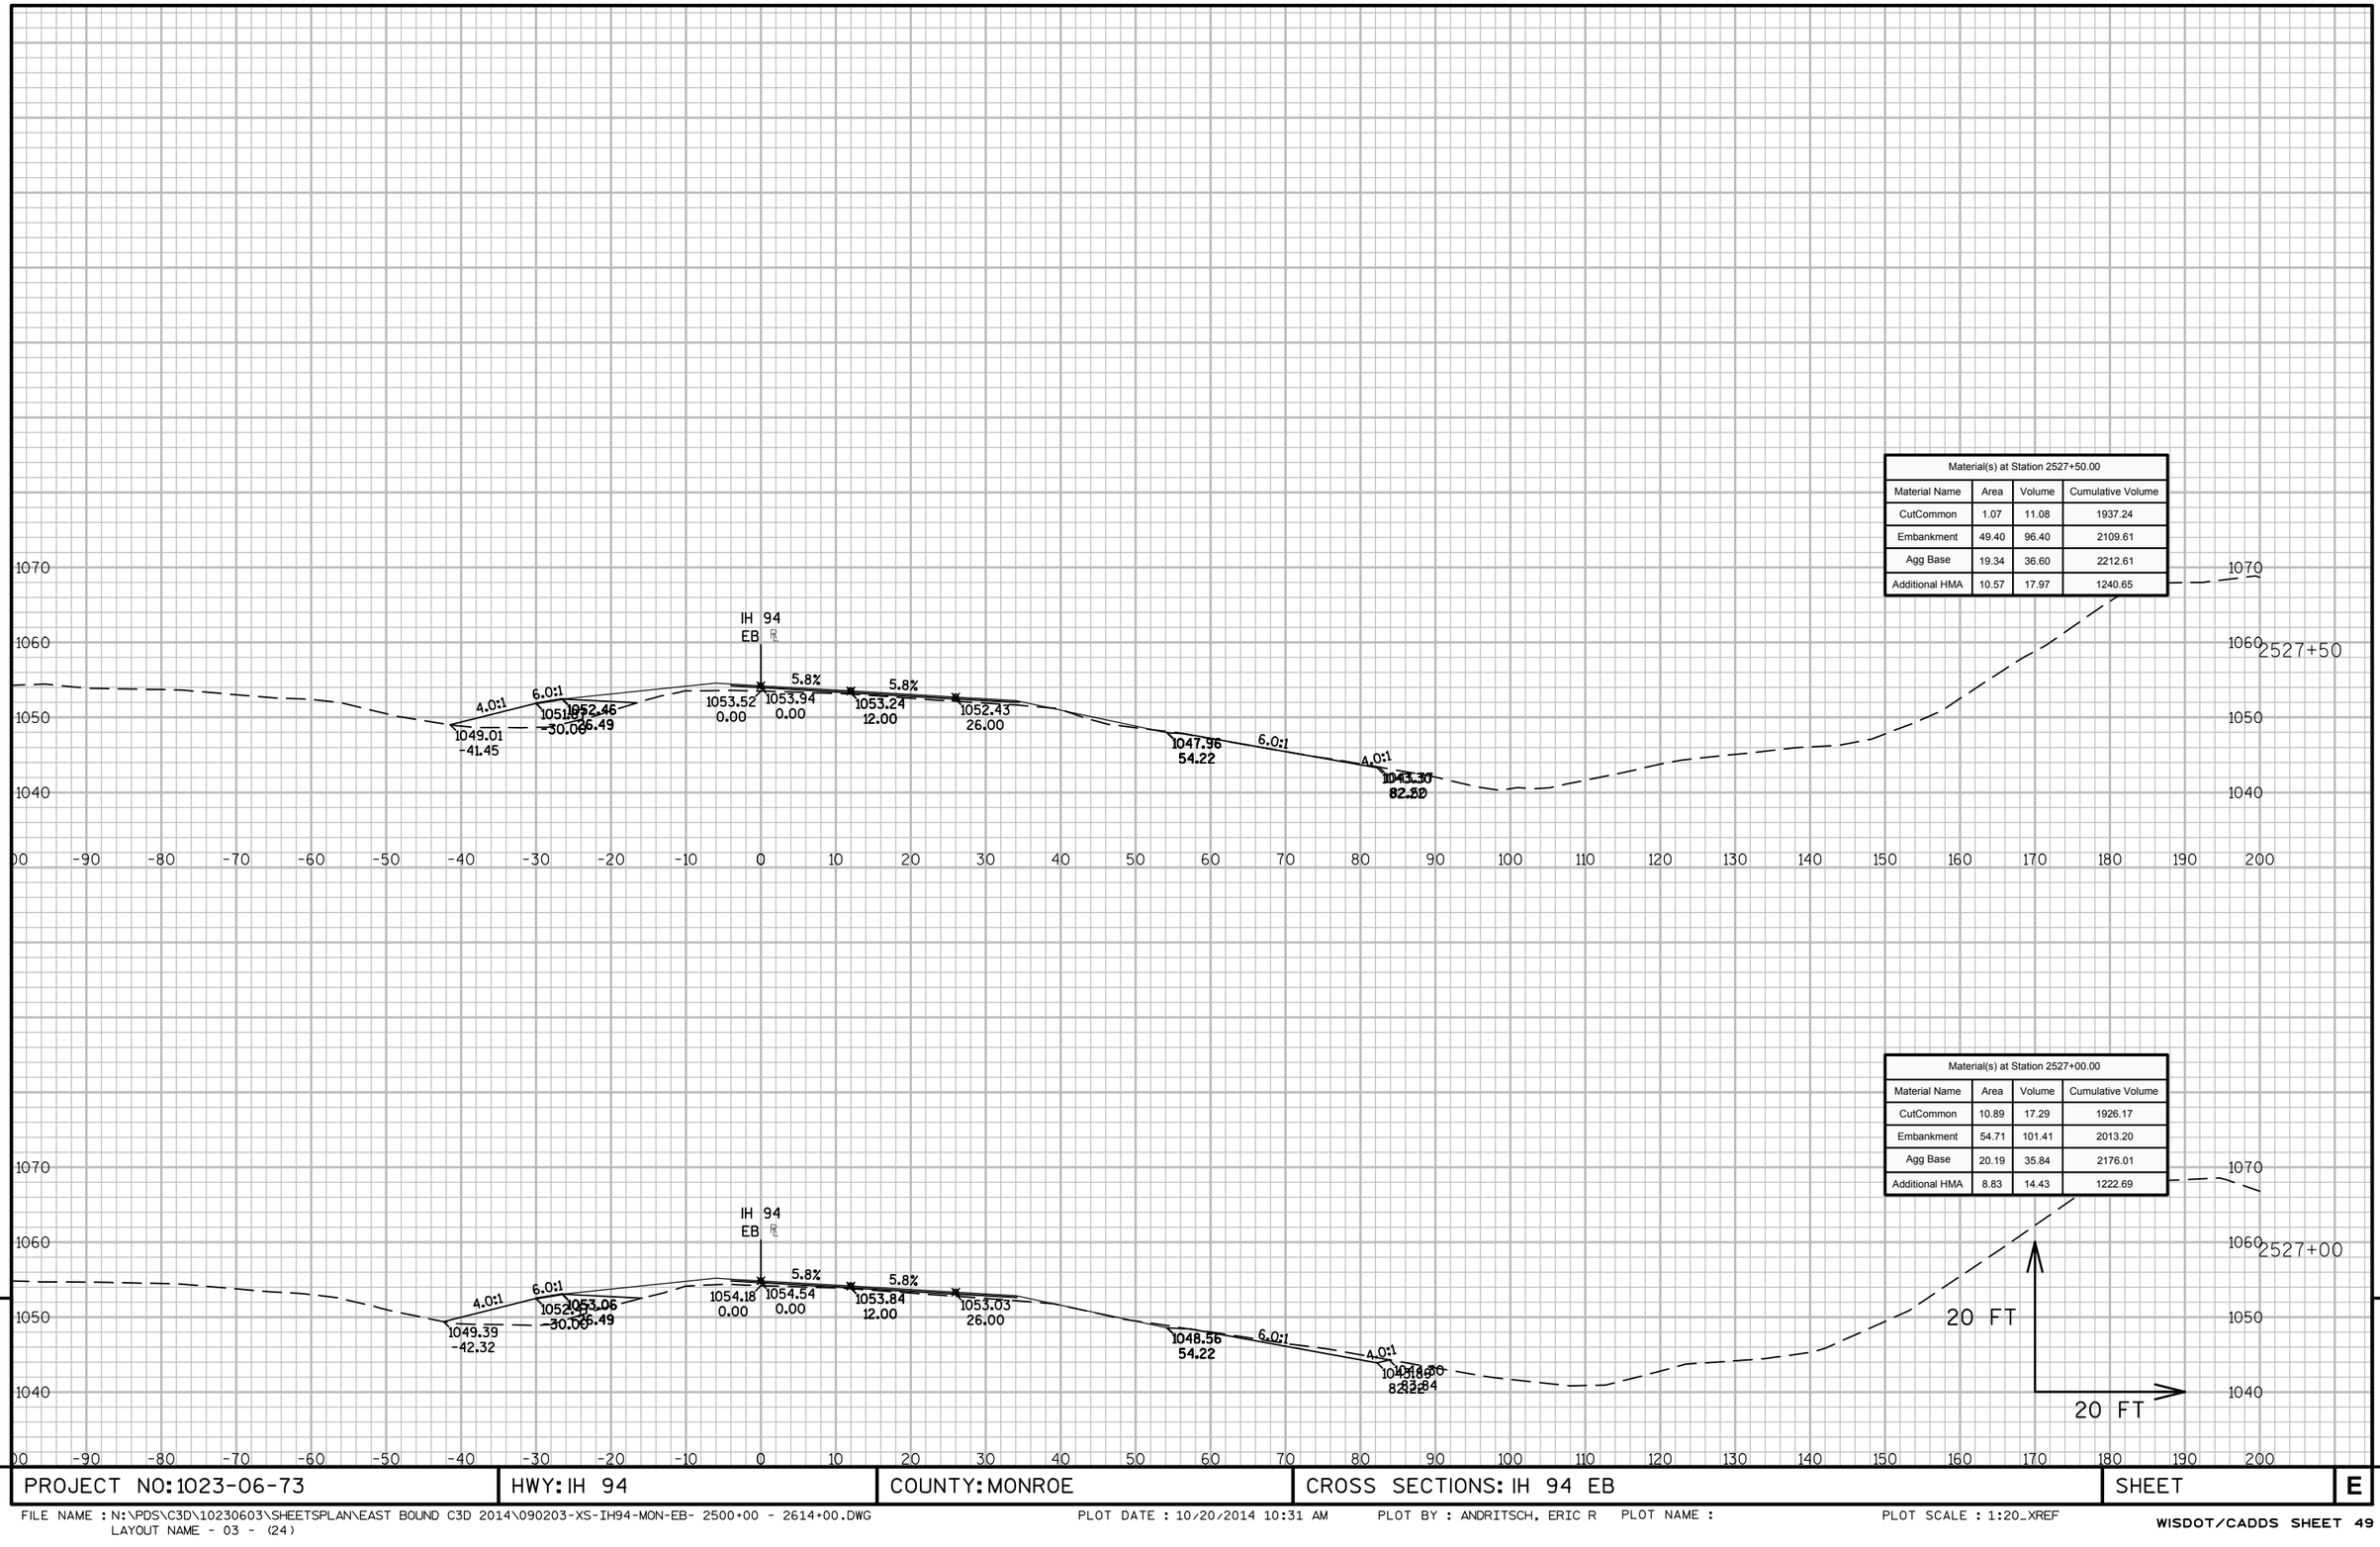


9

9

PROJECT NO: 1023-06-73	HWY: IH 94	COUNTY: MONROE	CROSS SECTIONS: IH 94 EB	SHEET	E

FILE NAME : N:\PDS\C3D\10230603\SHEETSPLAN\EAST BOUND C3D 2014\090203-XS-IH94-MON-EB- 2500+00 - 2614+00.DWG
LAYOUT NAME - 03 - (24)

PLOT DATE : 10/20/2014 10:31 AM PLOT BY : ANDRITSCH, ERIC R PLOT NAME : PLOT SCALE : 1:20_XREF

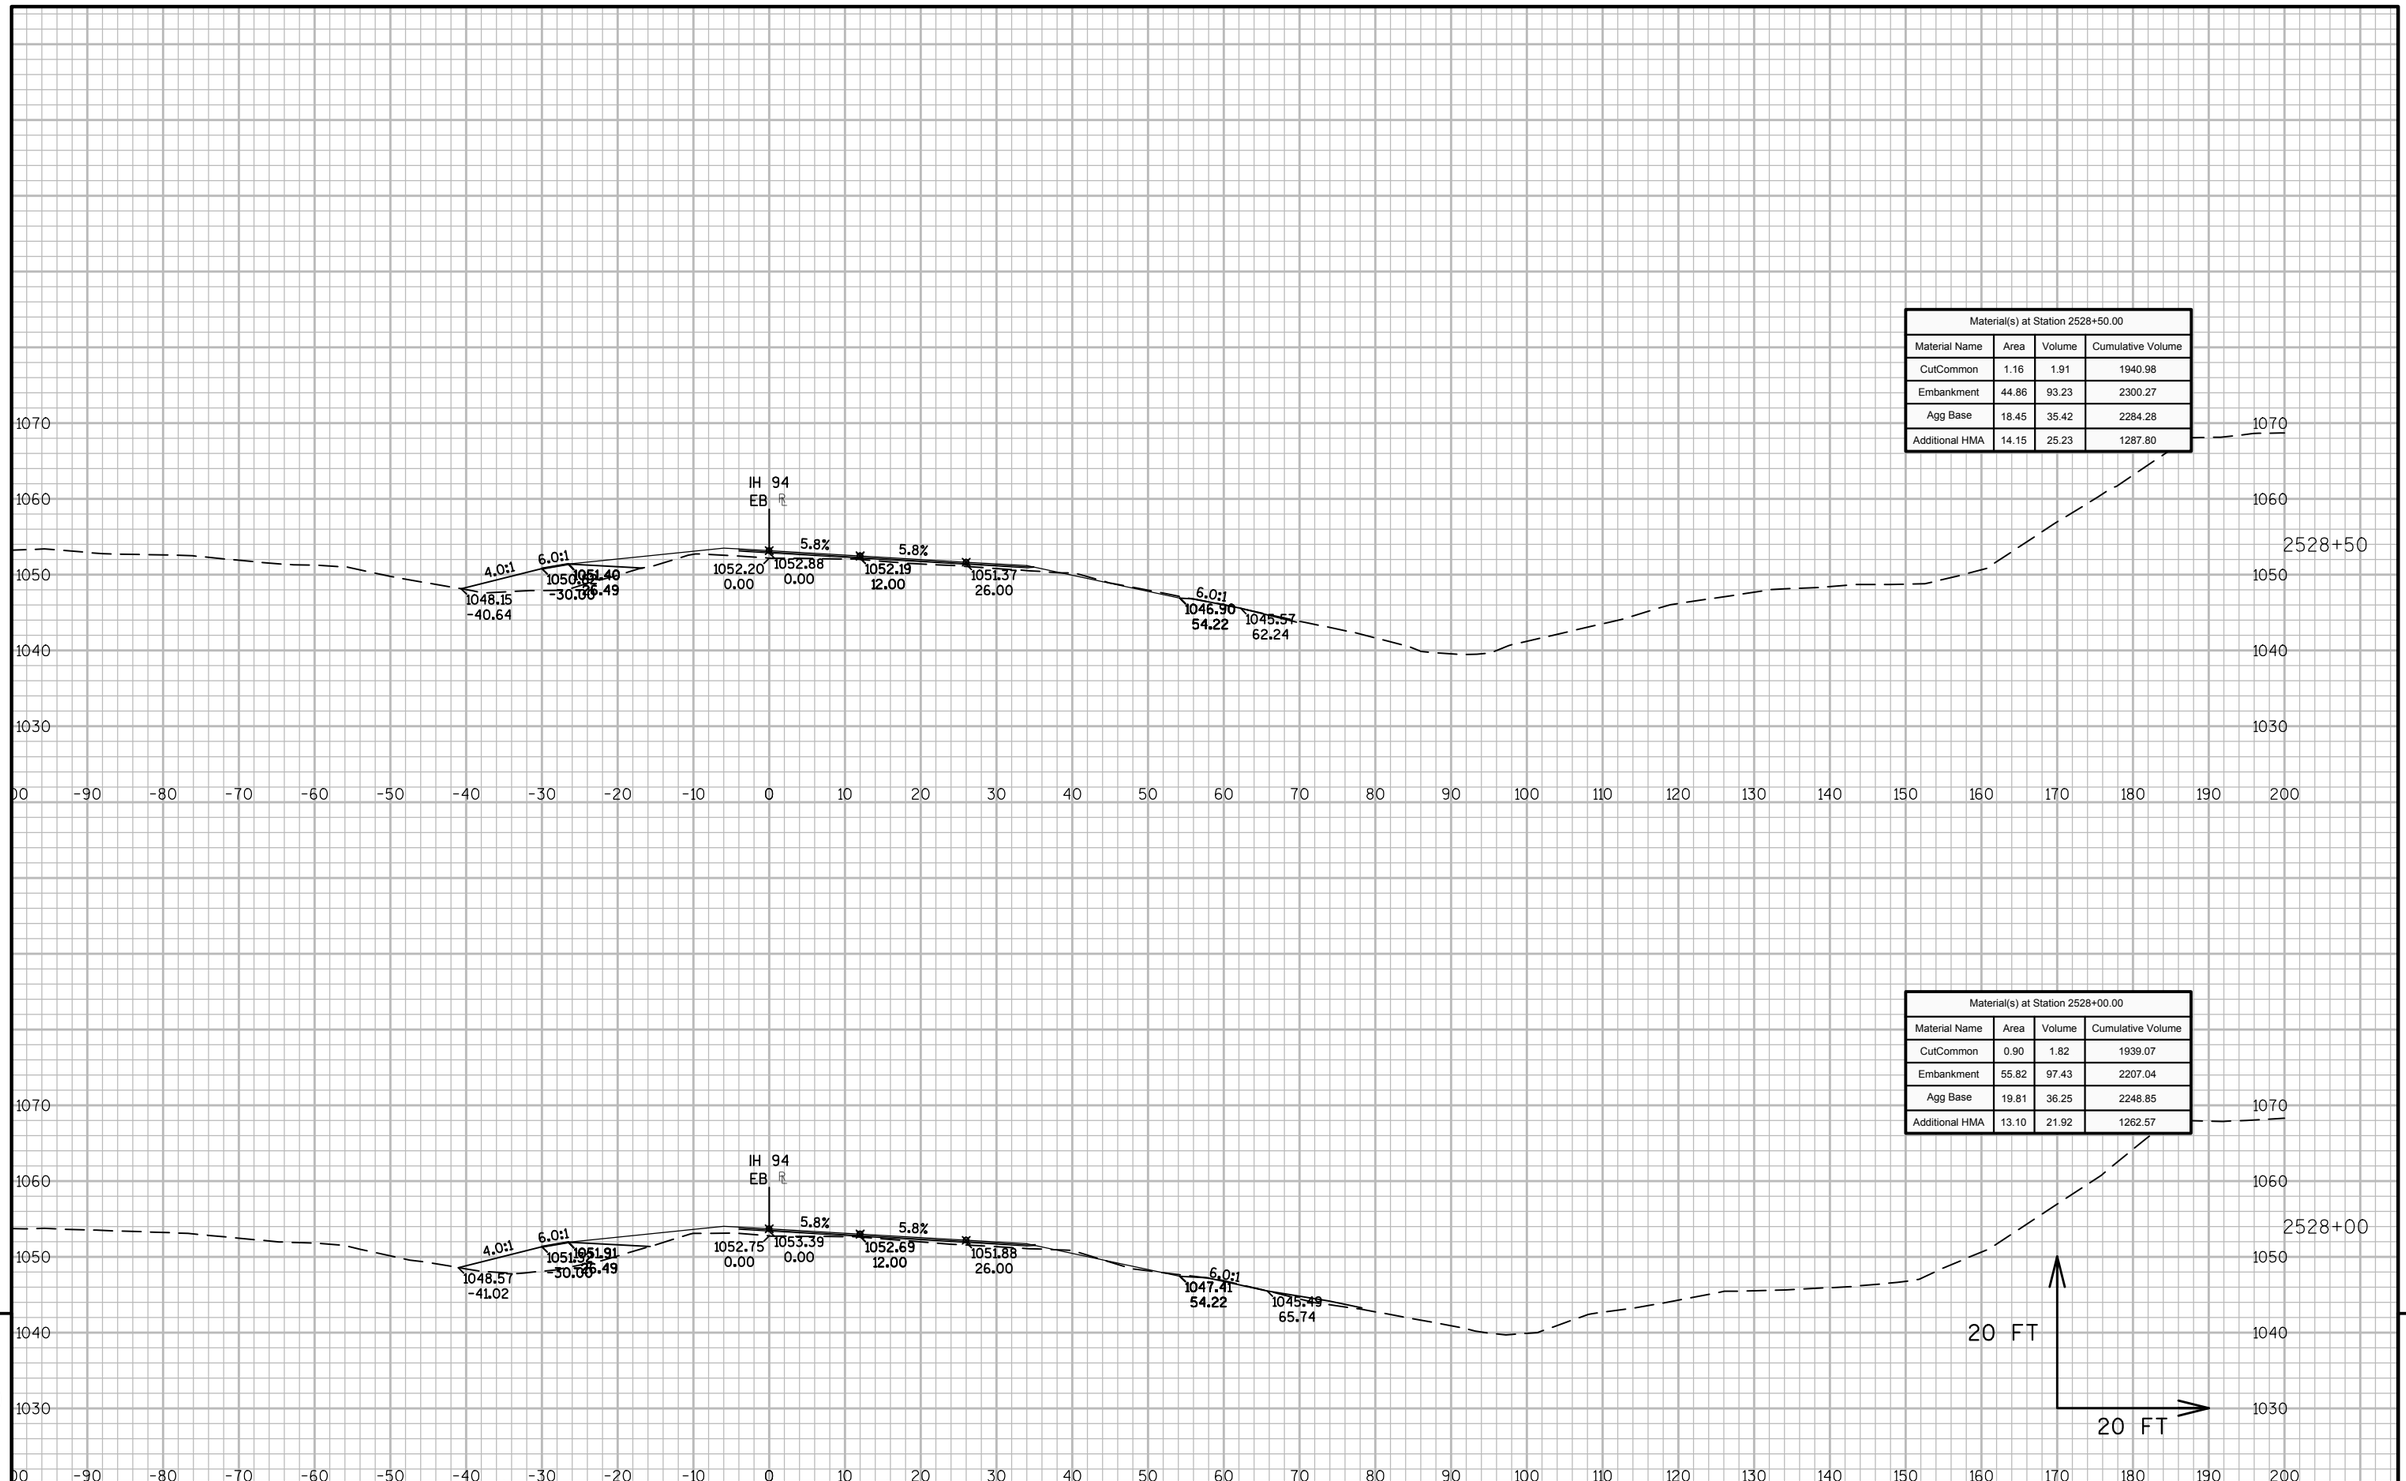

Material(s) at Station 2528+50.00			
Material Name	Area	Volume	Cumulative Volume
CutCommon	1.16	1.91	1940.98
Embankment	44.86	93.23	2300.27
Agg Base	18.45	35.42	2284.28
Additional HMA	14.15	25.23	1287.80


Material(s) at Station 2528+00.00			
Material Name	Area	Volume	Cumulative Volume
CutCommon	0.90	1.82	1939.07
Embankment	55.82	97.43	2207.04
Agg Base	19.81	36.25	2248.85
Additional HMA	13.10	21.92	1262.57

9 9

PROJECT NO: 1023-06-73	HWY: IH 94	COUNTY: MONROE	CROSS SECTIONS: IH 94 EB	SHEET	E

FILE NAME : N:\PDS\C3D\10230603\SHEETSPLAN\EAST BOUND C3D 2014\090203-XS-IH94-MON-EB- 2500+00 - 2614+00.DWG
LAYOUT NAME - 03 - (25)

PLOT DATE : 10/20/2014 10:31 AM PLOT BY : ANDRITSCH, ERIC R PLOT NAME : PLOT SCALE : 1:20_XREF

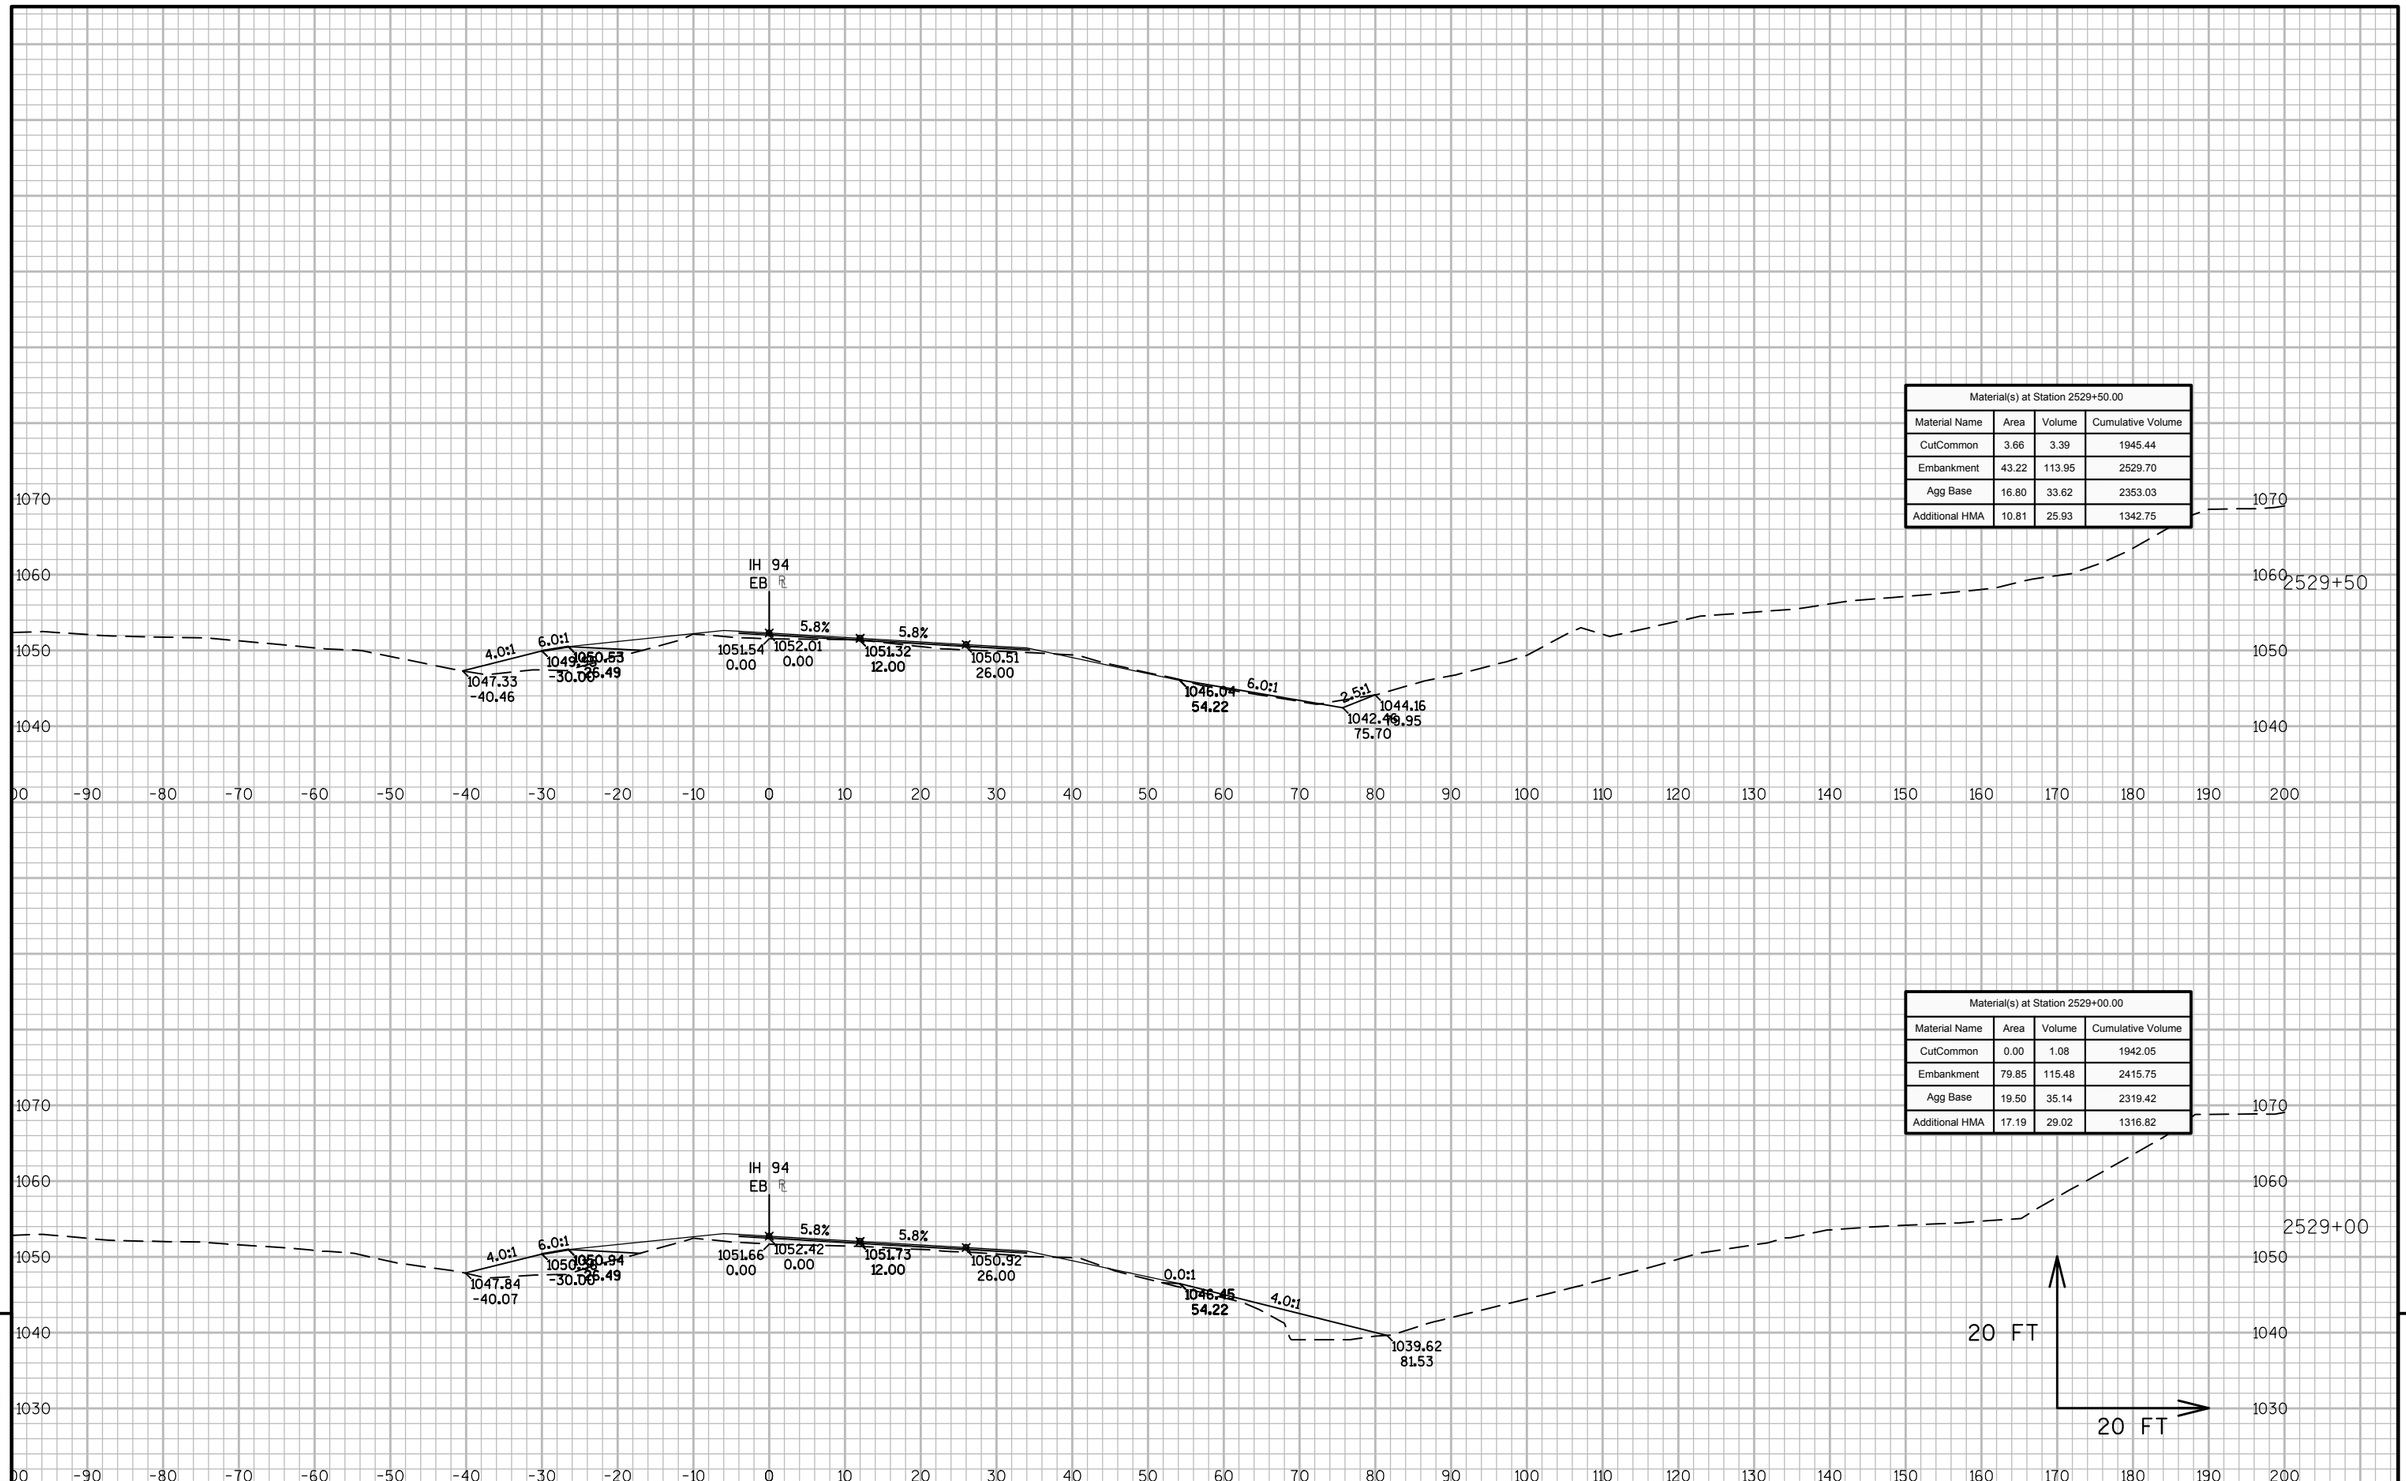


Material(s) at Station 2529+50.00			
Material Name	Area	Volume	Cumulative Volume
CutCommon	3.66	3.39	1945.44
Embankment	43.22	113.95	2529.70
Agg Base	16.80	33.62	2353.03
Additional HMA	10.81	25.93	1342.75

Material(s) at Station 2529+00.00			
Material Name	Area	Volume	Cumulative Volume
CutCommon	0.00	1.08	1942.05
Embankment	79.85	115.48	2415.75
Agg Base	19.50	35.14	2319.42
Additional HMA	17.19	29.02	1316.82

9 9

PROJECT NO: 1023-06-73	HWY: IH 94	COUNTY: MONROE	CROSS SECTIONS: IH 94 EB	SHEET	E

FILE NAME : N:\PDS\C3D\10230603\SHEETSPLAN\EAST BOUND C3D 2014\090203-XS-IH94-MON-EB- 2500+00 - 2614+00.DWG
LAYOUT NAME - 03 - (26)
PLOT DATE : 10/20/2014 10:32 AM PLOT BY : ANDRITSCH, ERIC R PLOT NAME : PLOT SCALE : 1:20_XREF

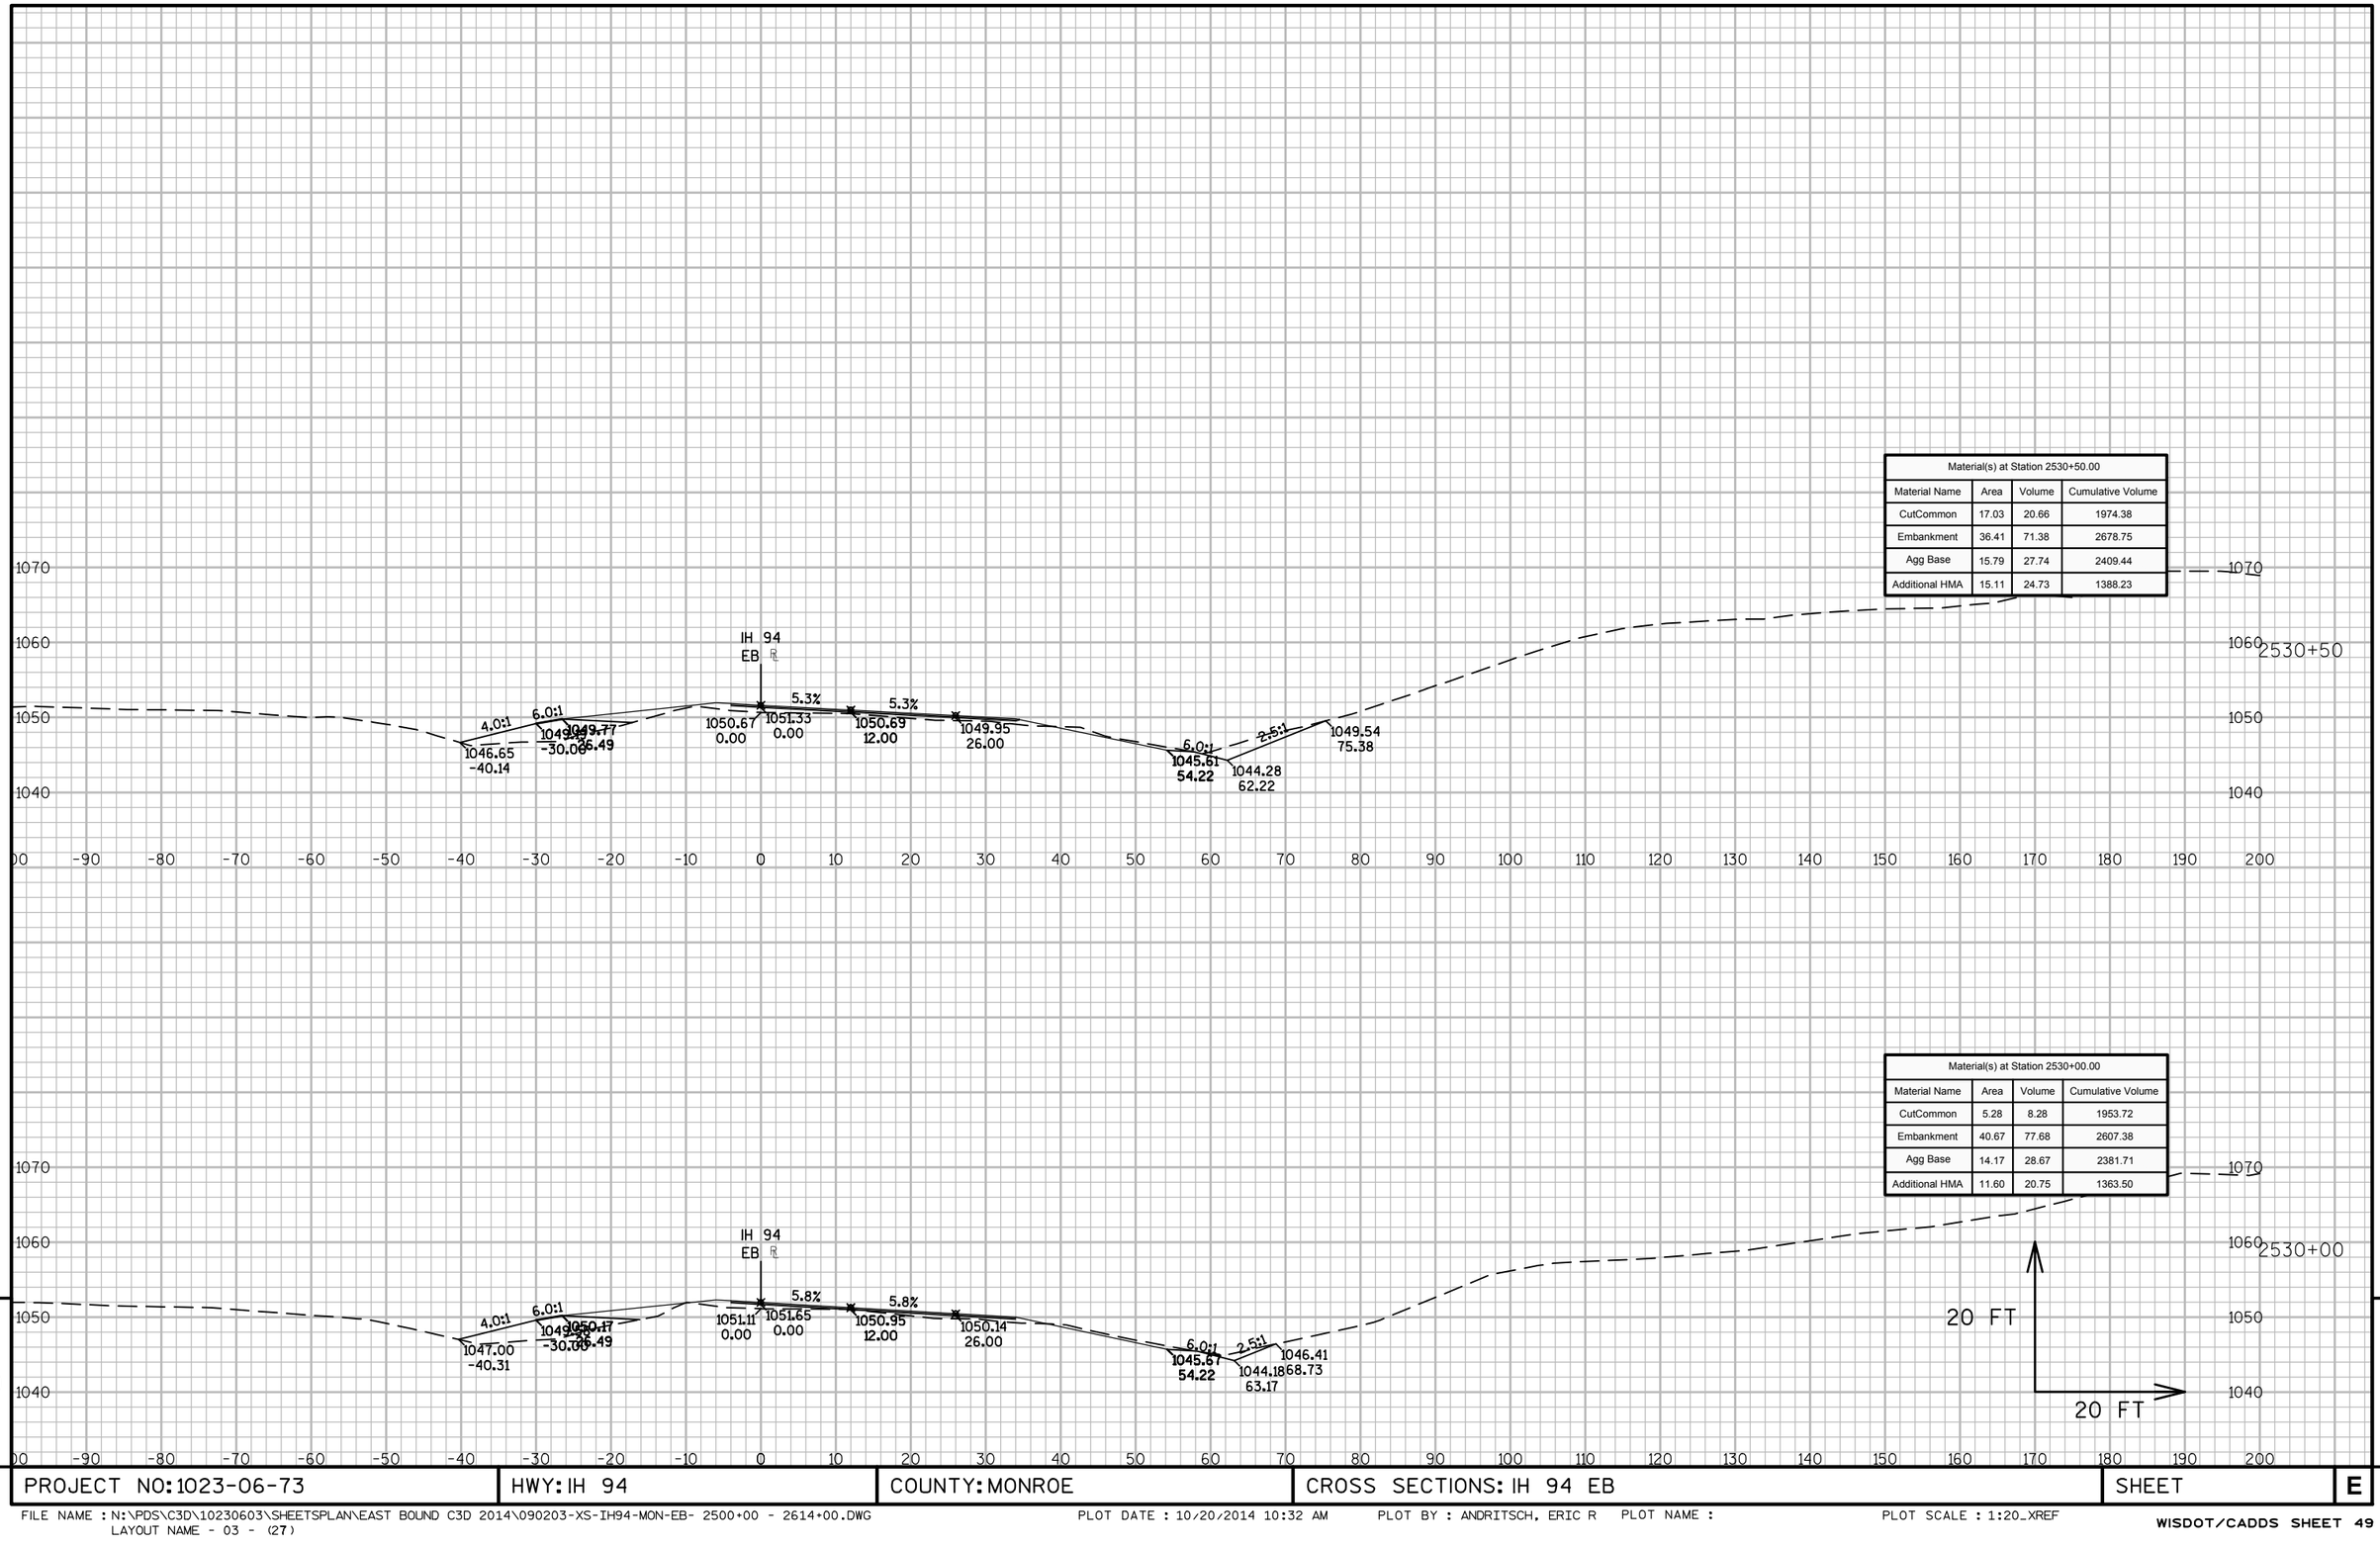

Material(s) at Station 2530+50.00			
Material Name	Area	Volume	Cumulative Volume
CutCommon	17.03	20.66	1974.38
Embankment	36.41	71.38	2678.75
Agg Base	15.79	27.74	2409.44
Additional HMA	15.11	24.73	1388.23

Material(s) at Station 2530+00.00			
Material Name	Area	Volume	Cumulative Volume
CutCommon	5.28	8.28	1953.72
Embankment	40.67	77.68	2607.38
Agg Base	14.17	28.67	2381.71
Additional HMA	11.60	20.75	1363.50

9


9

PROJECT NO: 1023-06-73	HWY: IH 94	COUNTY: MONROE	CROSS SECTIONS: IH 94 EB	SHEET	E


FILE NAME : N:\PDS\C3D\10230603\SHEETSPLAN\EAST BOUND C3D 2014\090203-XS-IH94-MON-EB- 2500+00 - 2614+00.DWG
LAYOUT NAME - 03 - (27)

PLOT DATE : 10/20/2014 10:32 AM PLOT BY : ANDRITSCH, ERIC R PLOT NAME : PLOT SCALE : 1:20_XREF

Material(s) at Station 2531+17.51			
Material Name	Area	Volume	Cumulative Volume
CutCommon	0.00	0.00	1990.14
Embankment	27.20	18.70	2759.39
Agg Base	18.45	11.73	2452.20
Additional HMA	15.12	9.86	1426.21

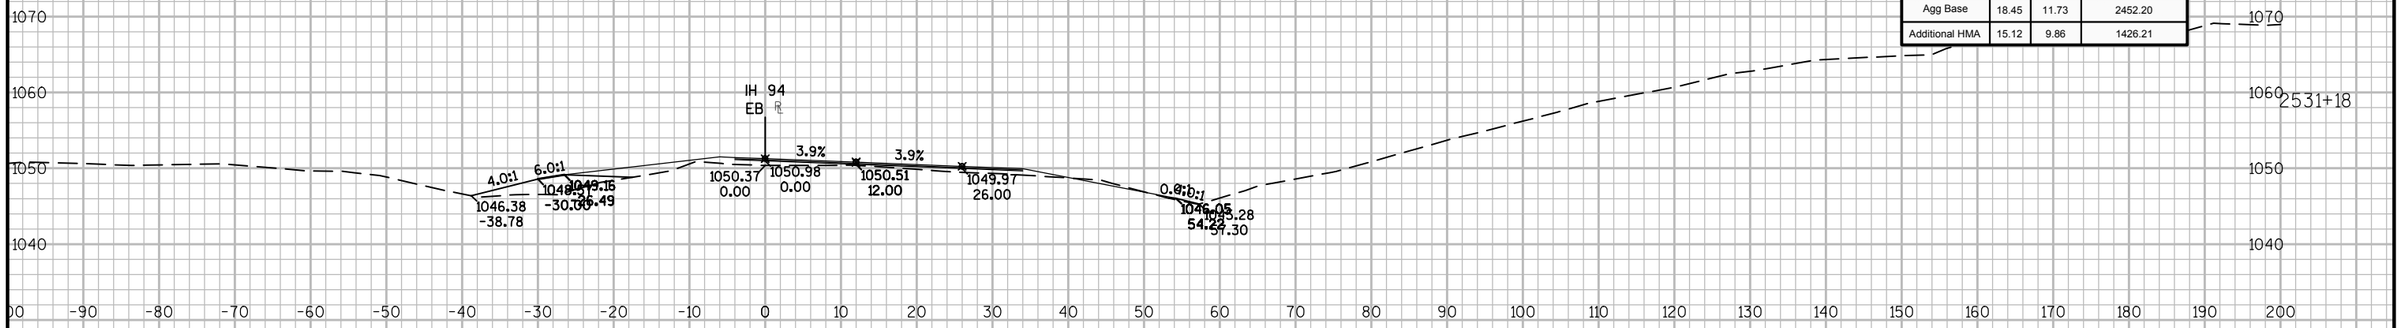

Material(s) at Station 2531+00.00			
Material Name	Area	Volume	Cumulative Volume
CutCommon	0.00	15.76	1990.14
Embankment	30.48	61.94	2740.69
Agg Base	17.72	31.02	2440.47
Additional HMA	15.28	28.13	1416.36

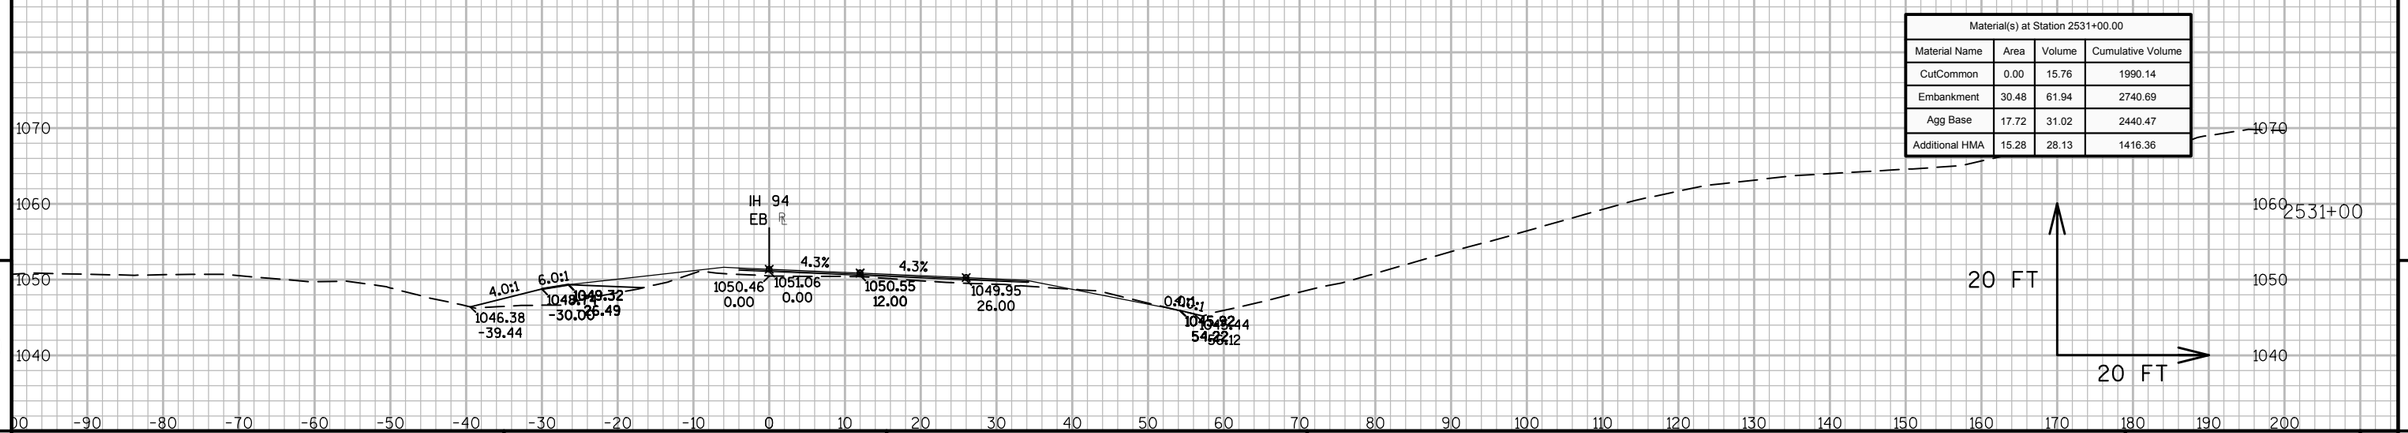

9


9

PROJECT NO: 1023-06-73	HWY: IH 94	COUNTY: MONROE	CROSS SECTIONS: IH 94 EB	SHEET	E


FILE NAME : N:\PDS\C3D\10230603\SHEETSPLAN\EAST BOUND C3D 2014\090203-XS-IH94-MON-EB- 2500+00 - 2614+00.DWG
LAYOUT NAME - 03 - (28)

PLOT DATE : 10/20/2014 10:32 AM PLOT BY : ANDRITSCH, ERIC R PLOT NAME : PLOT SCALE : 1:20_XREF

Material(s) at Station 2532+00.00			
Material Name	Area	Volume	Cumulative Volume
CutCommon	0.00	0.00	1990.14
Embankment	25.43	48.36	2840.25
Agg Base	22.64	37.89	2512.18
Additional HMA	19.97	31.59	1475.41

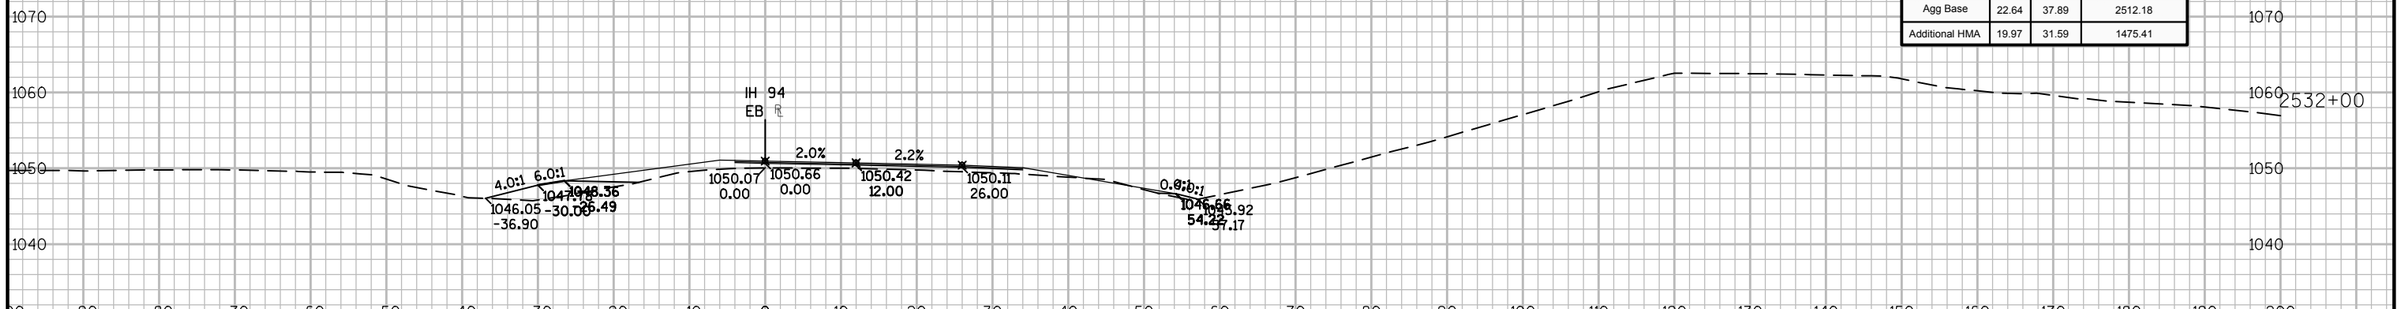

Material(s) at Station 2531+50.00			
Material Name	Area	Volume	Cumulative Volume
CutCommon	0.00	0.00	1990.14
Embankment	26.80	32.49	2791.89
Agg Base	18.27	22.10	2474.29
Additional HMA	14.14	17.61	1443.82

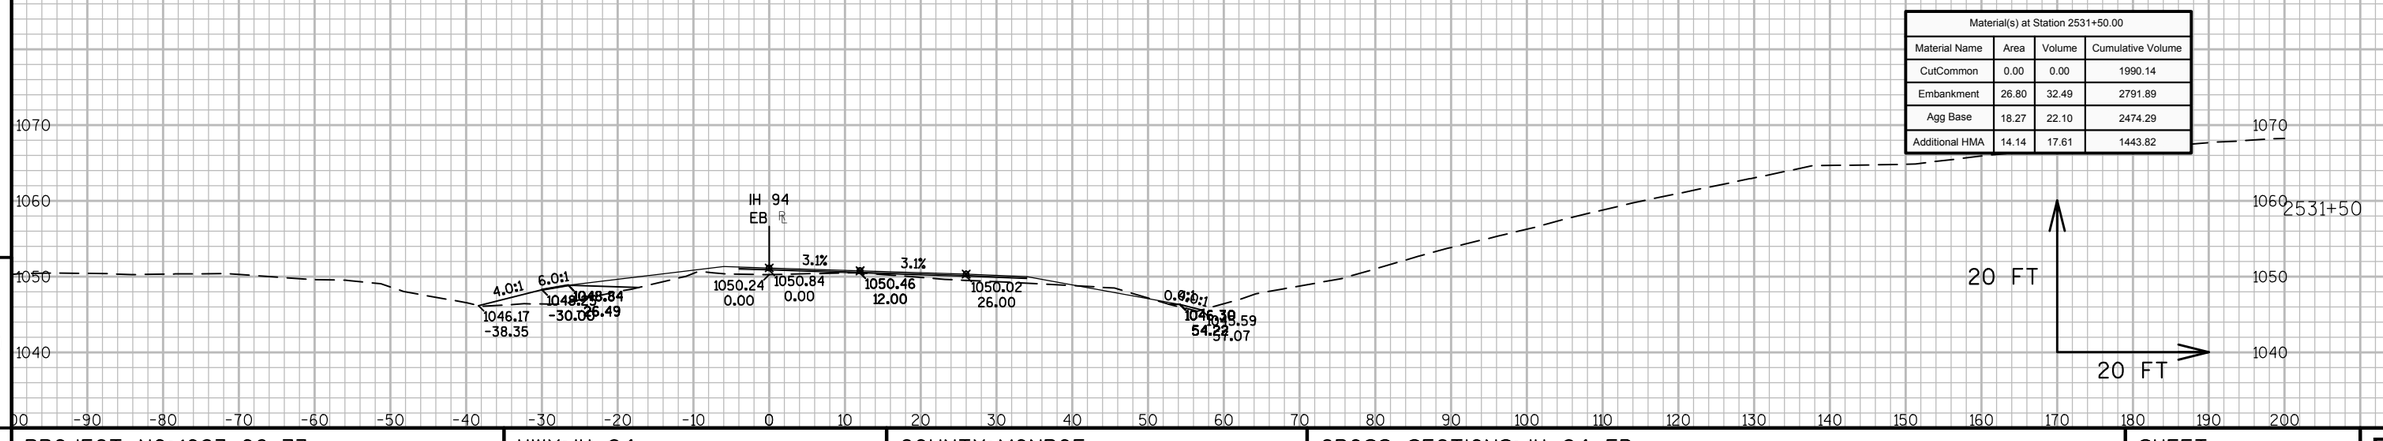


9

9


PROJECT NO: 1023-06-73	HWY: IH 94	COUNTY: MONROE	CROSS SECTIONS: IH 94 EB	SHEET	E

FILE NAME : N:\PDS\C3D\10230603\SHEETSPLAN\EAST BOUND C3D 2014\090203-XS-IH94-MON-EB- 2500+00 - 2614+00.DWG
LAYOUT NAME - 03 - (29)


PLOT DATE : 10/20/2014 10:32 AM PLOT BY : ANDRITSCH, ERIC R PLOT NAME : PLOT SCALE : 1:20_XREF

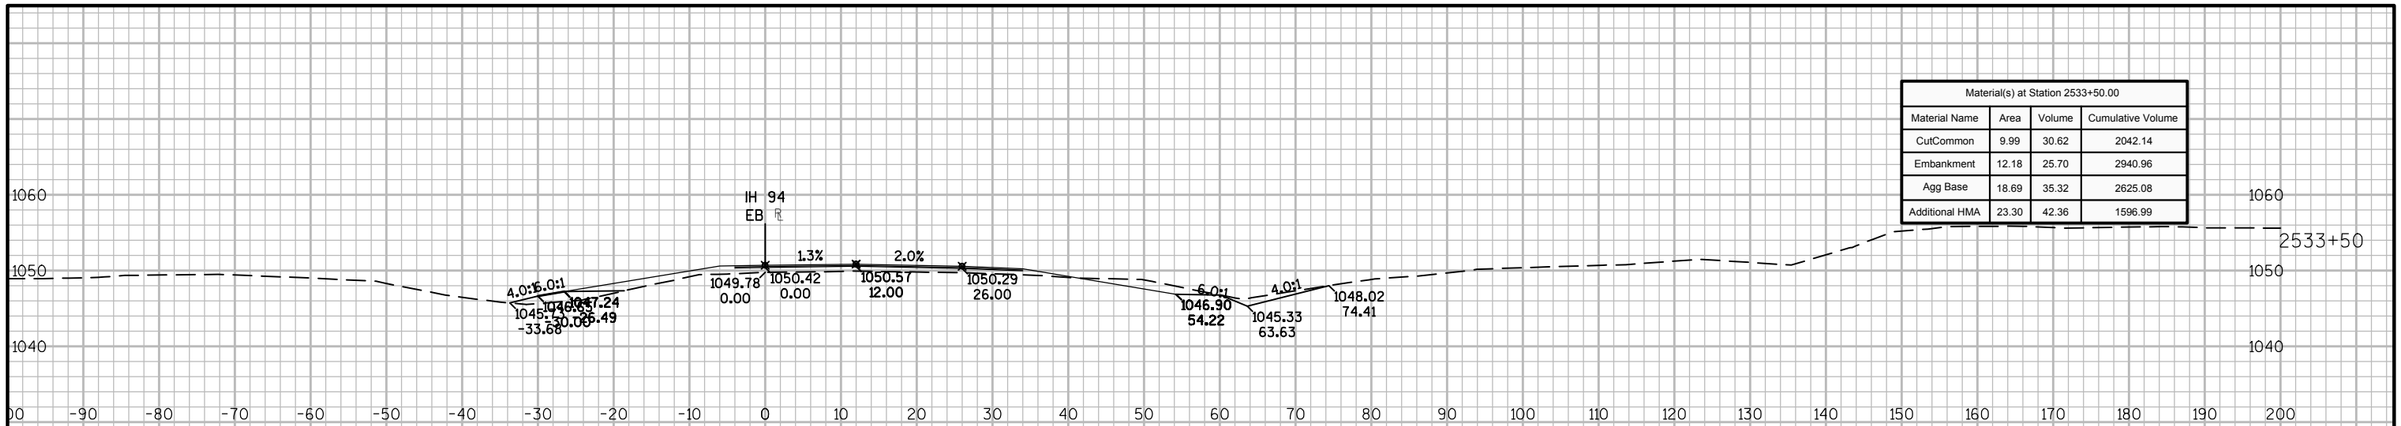

Material(s) at Station 2533+50.00			
Material Name	Area	Volume	Cumulative Volume
CutCommon	9.99	30.62	2042.14
Embankment	12.18	25.70	2940.96
Agg Base	18.69	35.32	2625.08
Additional HMA	23.30	42.36	1596.99

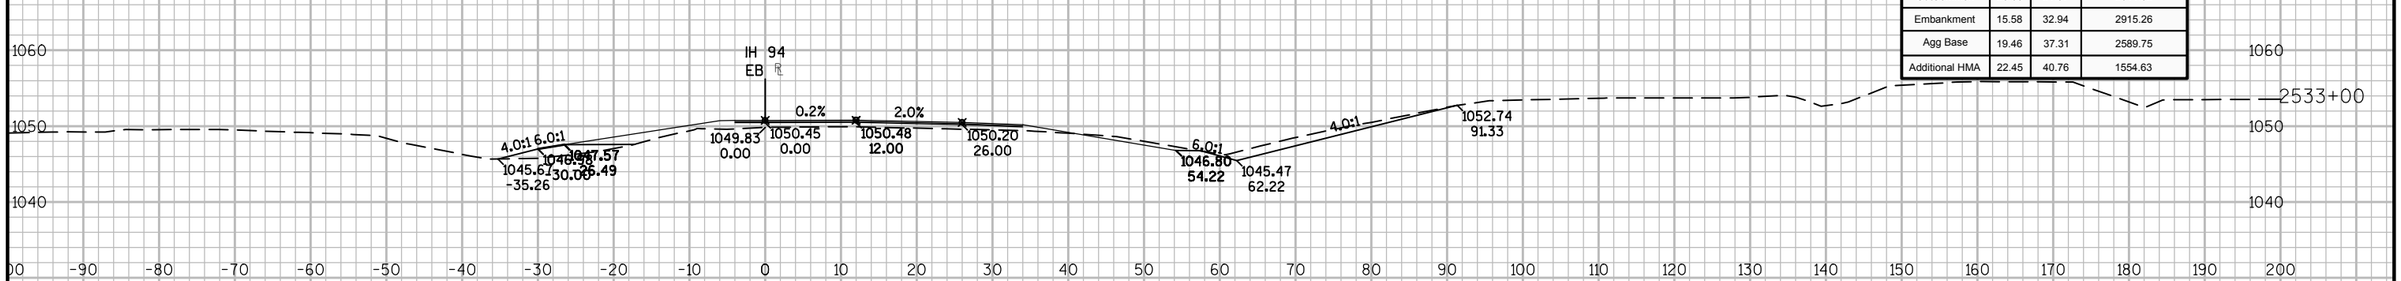

Material(s) at Station 2533+00.00			
Material Name	Area	Volume	Cumulative Volume
CutCommon	23.08	21.37	2011.52
Embankment	15.58	32.94	2915.26
Agg Base	19.46	37.31	2589.75
Additional HMA	22.45	40.76	1554.63

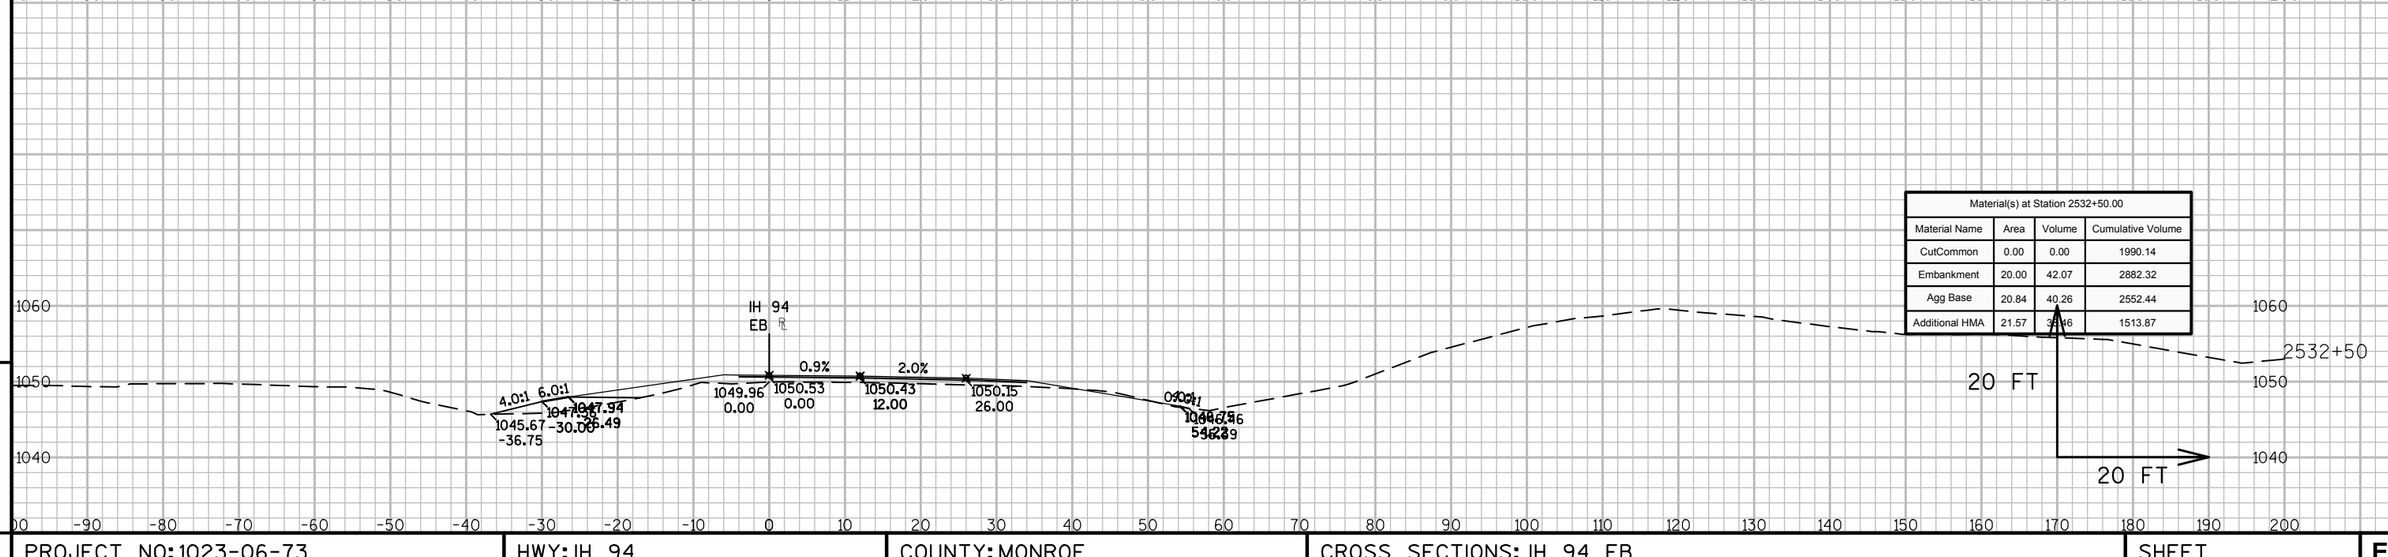


Material(s) at Station 2532+50.00			
Material Name	Area	Volume	Cumulative Volume
CutCommon	0.00	0.00	1990.14
Embankment	20.00	42.07	2882.32
Agg Base	20.84	40.26	2552.44
Additional HMA	21.57	39.46	1513.87

9 9


PROJECT NO: 1023-06-73	HWY: IH 94	COUNTY: MONROE	CROSS SECTIONS: IH 94 EB	SHEET	E

FILE NAME : N:\PDS\C3D\10230603\SHEETSPLAN\EAST BOUND C3D 2014\090203-XS-IH94-MON-EB- 2500+00 - 2614+00.DWG
LAYOUT NAME - 03 - (30)


PLOT DATE : 10/20/2014 10:32 AM PLOT BY : ANDRITSCH, ERIC R PLOT NAME : PLOT SCALE : 1:20_XREF

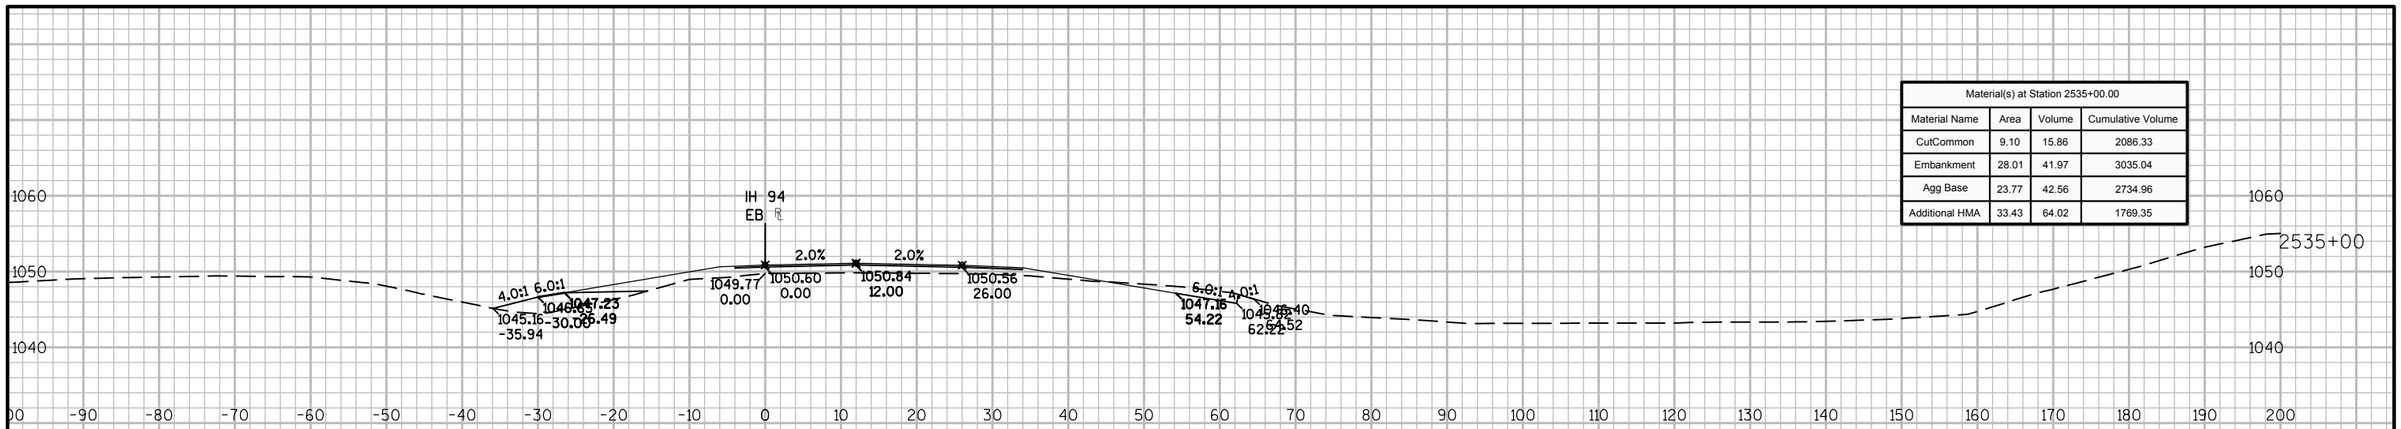

Material(s) at Station 2535+00.00			
Material Name	Area	Volume	Cumulative Volume
CutCommon	9.10	15.86	2086.33
Embankment	28.01	41.97	3035.04
Agg Base	23.77	42.56	2734.96
Additional HMA	33.43	64.02	1769.35

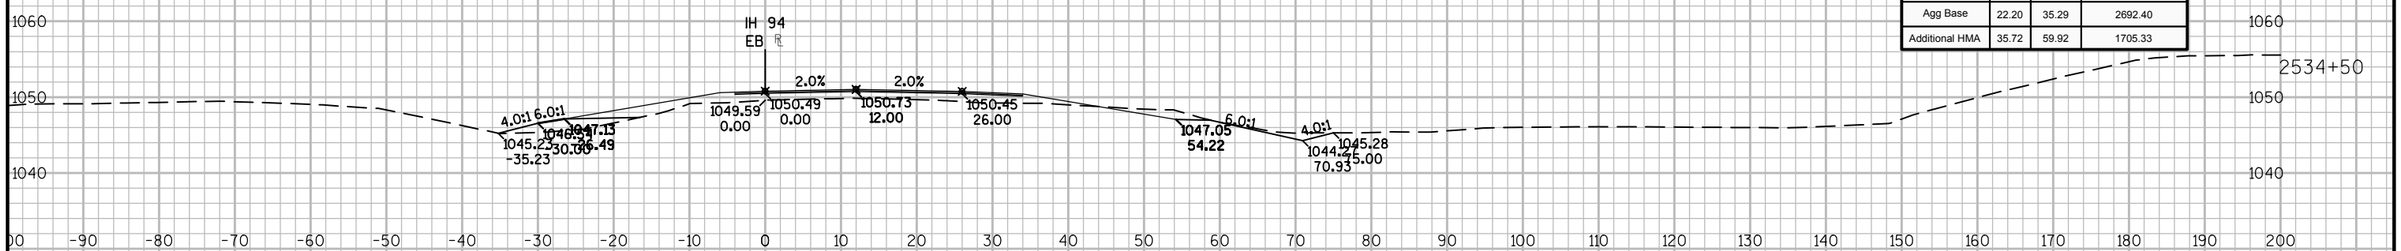

Material(s) at Station 2534+50.00			
Material Name	Area	Volume	Cumulative Volume
CutCommon	8.03	13.26	2070.47
Embankment	17.32	28.43	2993.07
Agg Base	22.20	35.29	2692.40
Additional HMA	35.72	59.92	1705.33

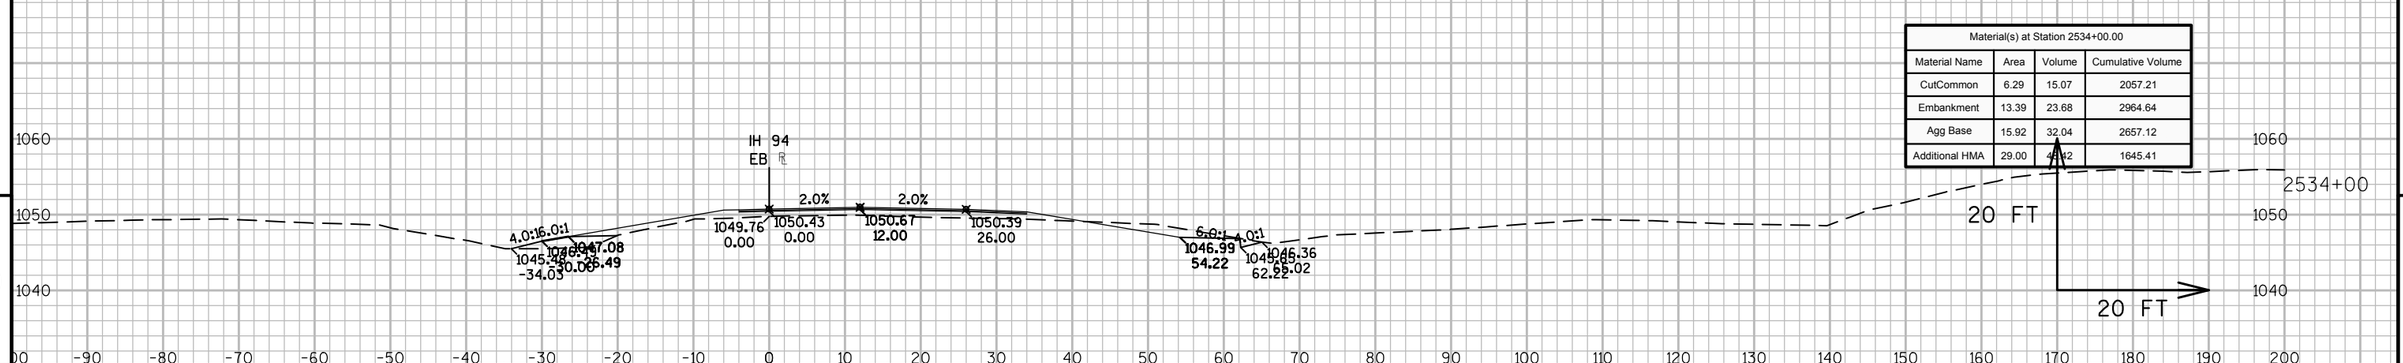


Material(s) at Station 2534+00.00			
Material Name	Area	Volume	Cumulative Volume
CutCommon	6.29	15.07	2057.21
Embankment	13.39	23.68	2964.64
Agg Base	15.92	32.04	2657.12
Additional HMA	29.00	47.42	1645.41


9 9

PROJECT NO: 1023-06-73	HWY: IH 94	COUNTY: MONROE	CROSS SECTIONS: IH 94 EB	SHEET	E


FILE NAME : N:\PDS\C3D\10230603\SHEETSPLAN\EAST BOUND C3D 2014\090203-XS-IH94-MON-EB- 2500+00 - 2614+00.DWG
LAYOUT NAME - 03 - (31)
PLOT DATE : 10/20/2014 10:32 AM PLOT BY : ANDRITSCH, ERIC R PLOT NAME : PLOT SCALE : 1:20_XREF

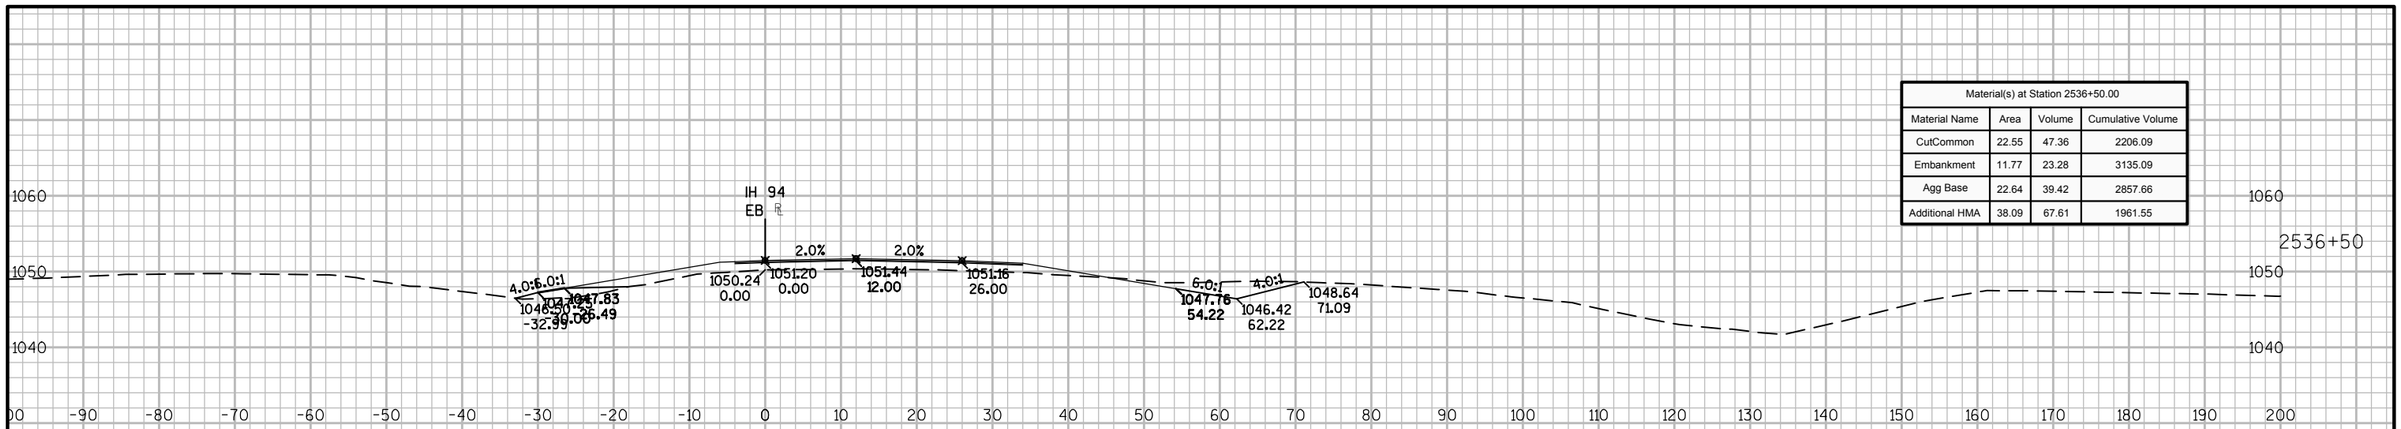

Material(s) at Station 2536+50.00			
Material Name	Area	Volume	Cumulative Volume
CutCommon	22.55	47.36	2206.09
Embankment	11.77	23.28	3135.09
Agg Base	22.64	39.42	2857.66
Additional HMA	38.09	67.61	1961.55

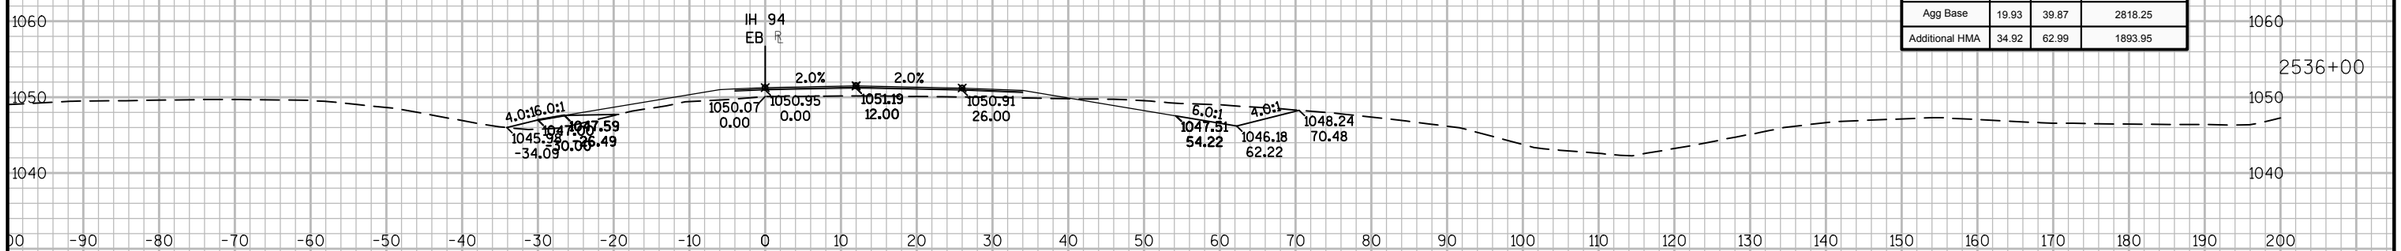

Material(s) at Station 2536+00.00			
Material Name	Area	Volume	Cumulative Volume
CutCommon	28.60	45.23	2158.73
Embankment	13.37	31.61	3111.81
Agg Base	19.93	39.87	2818.25
Additional HMA	34.92	62.99	1893.95

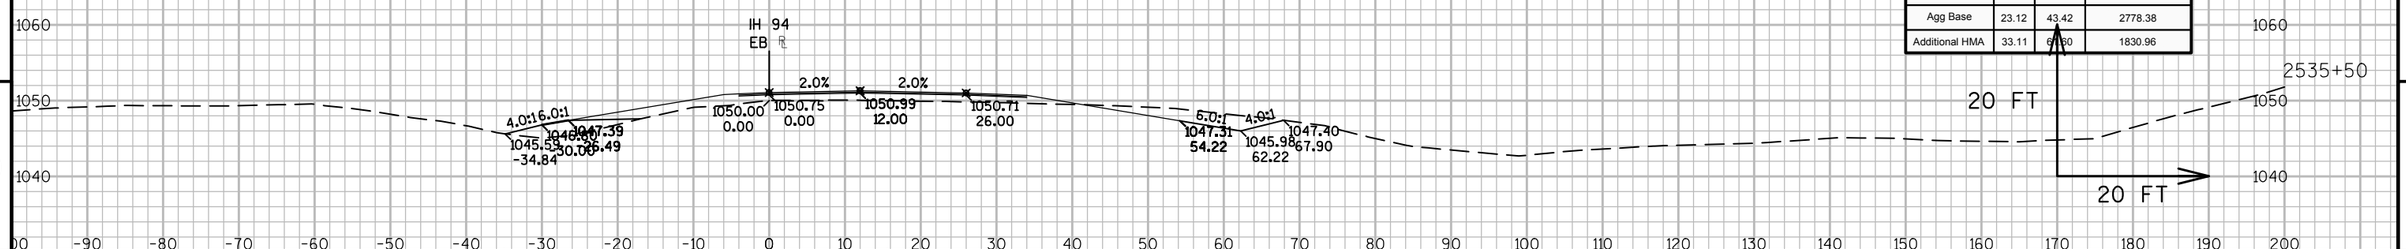

Material(s) at Station 2535+50.00			
Material Name	Area	Volume	Cumulative Volume
CutCommon	20.25	27.17	2113.50
Embankment	20.76	45.16	3080.20
Agg Base	23.12	43.42	2778.38
Additional HMA	33.11	61.60	1830.96


9

9


PROJECT NO: 1023-06-73	HWY: IH 94	COUNTY: MONROE	CROSS SECTIONS: IH 94 EB	SHEET	E

FILE NAME : N:\PDS\C3D\10230603\SHEETSPLAN\EAST BOUND C3D 2014\090203-XS-IH94-MON-EB- 2500+00 - 2614+00.DWG
LAYOUT NAME - 03 - (32)


PLOT DATE : 10/20/2014 10:32 AM PLOT BY : ANDRITSCH, ERIC R PLOT NAME : PLOT SCALE : 1:20_XREF

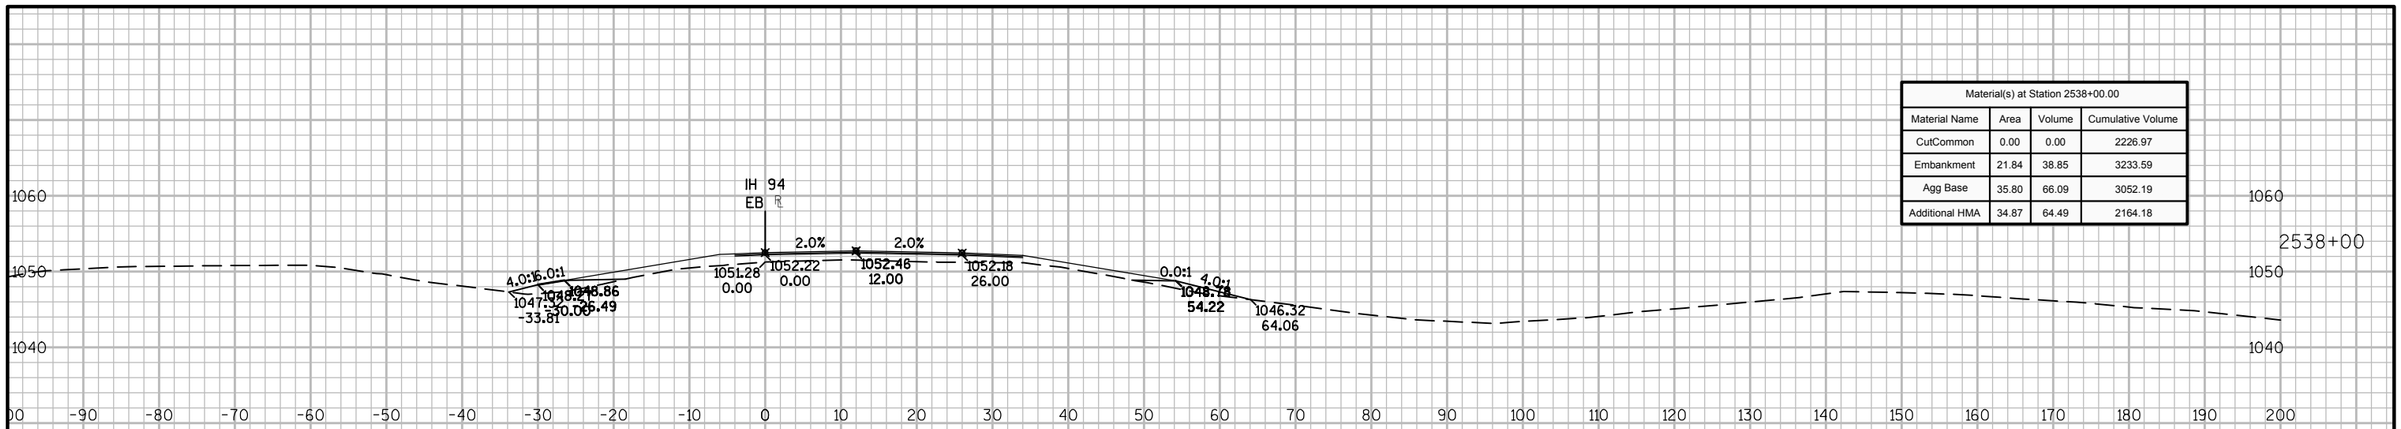

Material(s) at Station 2538+00.00			
Material Name	Area	Volume	Cumulative Volume
CutCommon	0.00	0.00	2226.97
Embankment	21.84	38.85	3233.59
Agg Base	35.80	66.09	3052.19
Additional HMA	34.87	64.49	2164.18

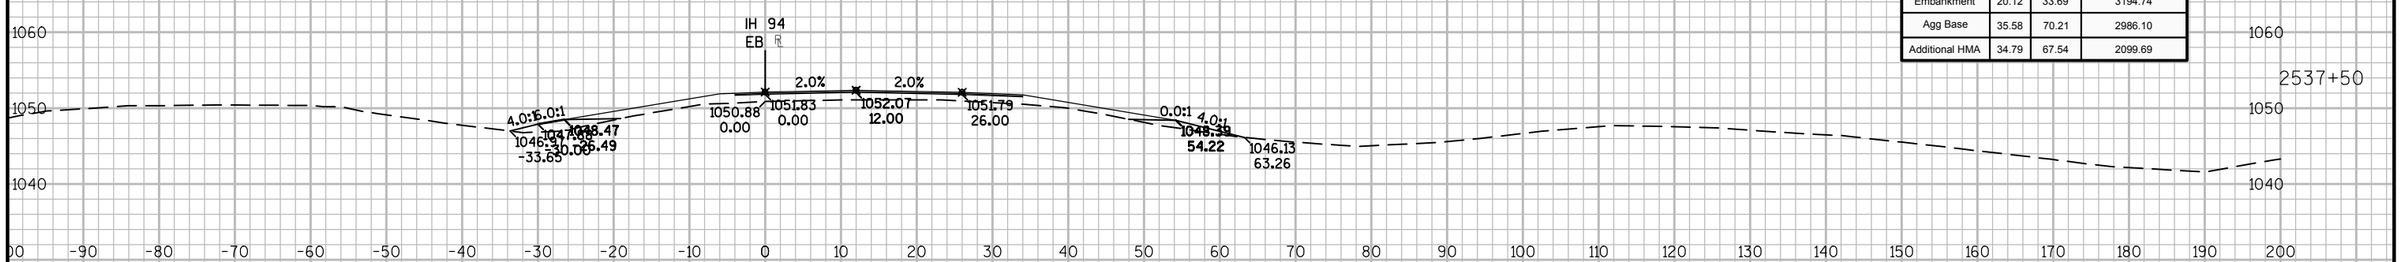

Material(s) at Station 2537+50.00			
Material Name	Area	Volume	Cumulative Volume
CutCommon	0.00	0.00	2226.97
Embankment	20.12	33.69	3194.74
Agg Base	35.58	70.21	2986.10
Additional HMA	34.79	67.54	2099.69

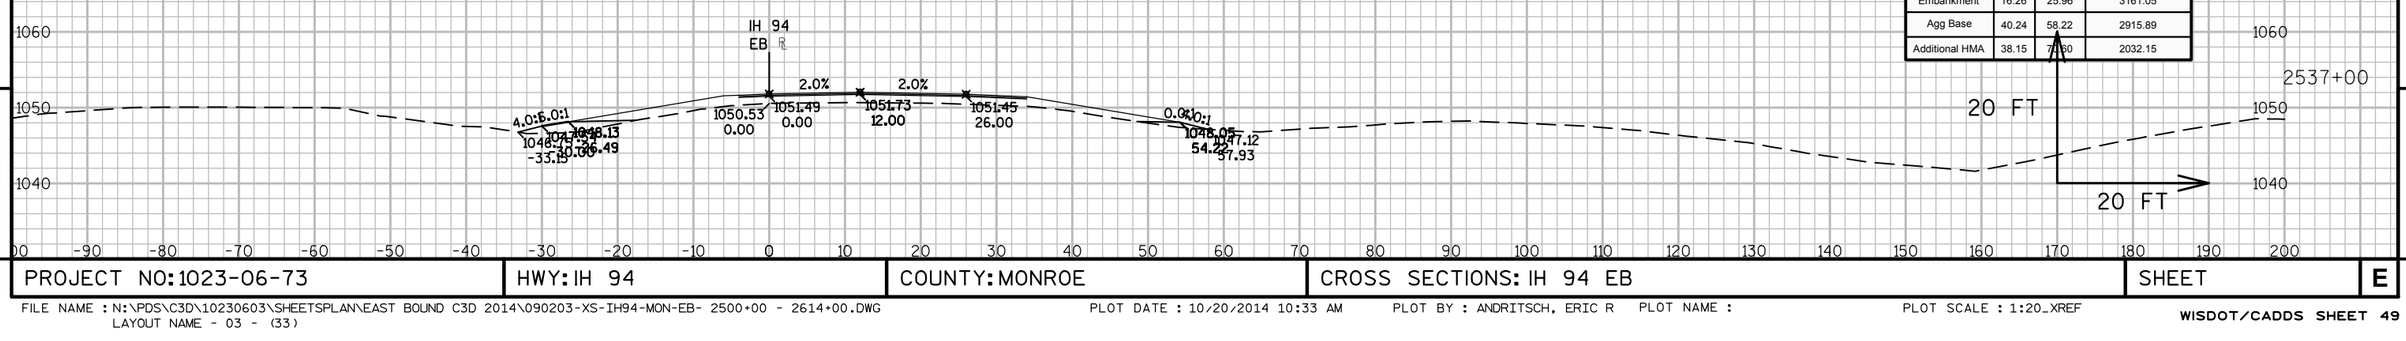

Material(s) at Station 2537+00.00			
Material Name	Area	Volume	Cumulative Volume
CutCommon	0.00	20.88	2226.97
Embankment	16.26	25.96	3161.05
Agg Base	40.24	58.22	2915.89
Additional HMA	38.15	77.30	2032.15


9

9

PROJECT NO: 1023-06-73	HWY: IH 94	COUNTY: MONROE	CROSS SECTIONS: IH 94 EB	SHEET	E

FILE NAME : N:\PDS\C3D\10230603\SHEETSPLAN\EAST BOUND C3D 2014\090203-XS-IH94-MON-EB- 2500+00 - 2614+00.DWG
LAYOUT NAME - 03 - (33)

PLOT DATE : 10/20/2014 10:33 AM PLOT BY : ANDRITSCH, ERIC R PLOT NAME : PLOT SCALE : 1:20_XREF

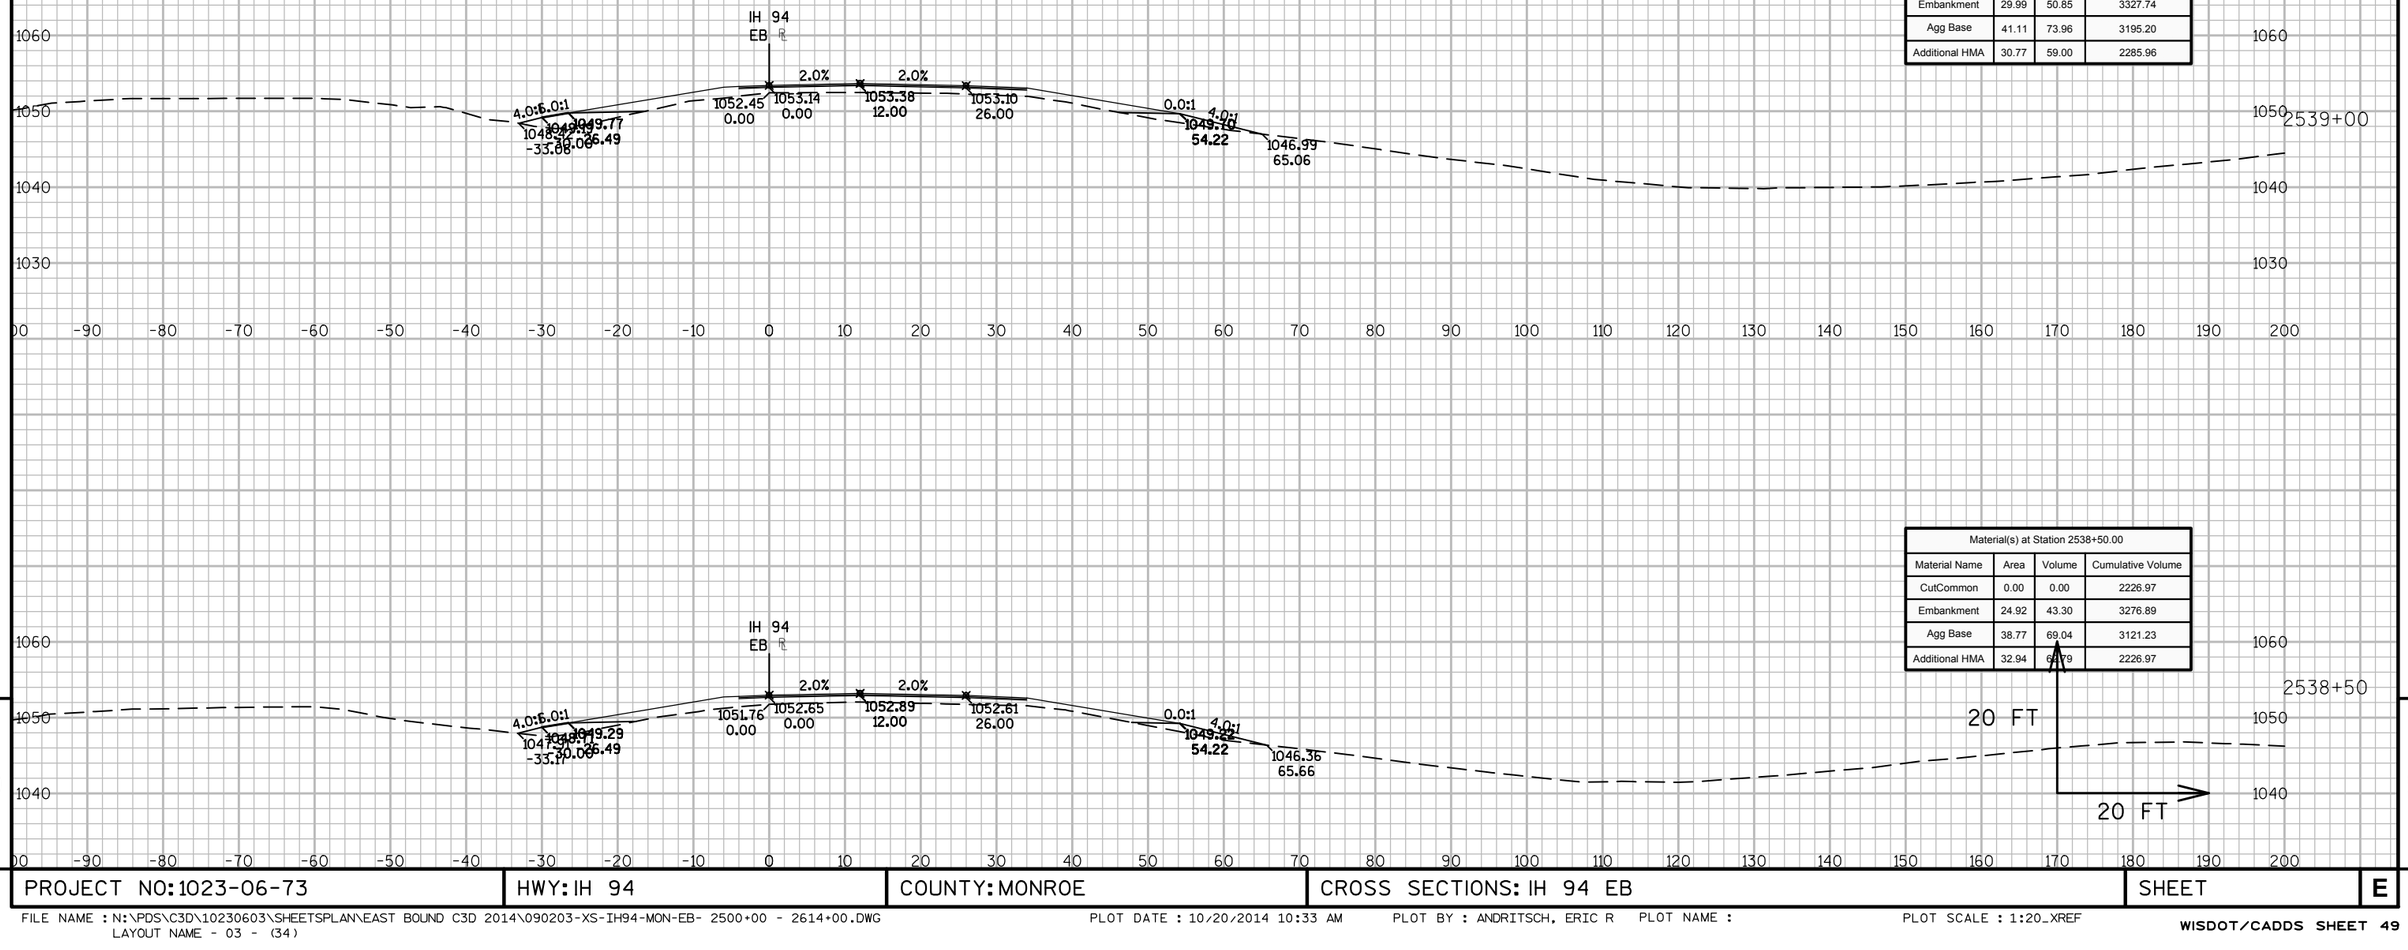

Material(s) at Station 2539+00.00			
Material Name	Area	Volume	Cumulative Volume
CutCommon	0.00	0.00	2226.97
Embankment	29.99	50.85	3327.74
Agg Base	41.11	73.96	3195.20
Additional HMA	30.77	59.00	2285.96

Material(s) at Station 2538+50.00			
Material Name	Area	Volume	Cumulative Volume
CutCommon	0.00	0.00	2226.97
Embankment	24.92	43.30	3276.89
Agg Base	38.77	69.04	3121.23
Additional HMA	32.94	60.79	2226.97


9

9

PROJECT NO: 1023-06-73	HWY: IH 94	COUNTY: MONROE	CROSS SECTIONS: IH 94 EB	SHEET	E

FILE NAME : N:\PDS\C3D\10230603\SHEETSPLAN\EAST BOUND C3D 2014\090203-XS-IH94-MON-EB- 2500+00 - 2614+00.DWG
LAYOUT NAME - 03 - (34)

PLOT DATE : 10/20/2014 10:33 AM PLOT BY : ANDRITSCH, ERIC R PLOT NAME : PLOT SCALE : 1:20_XREF

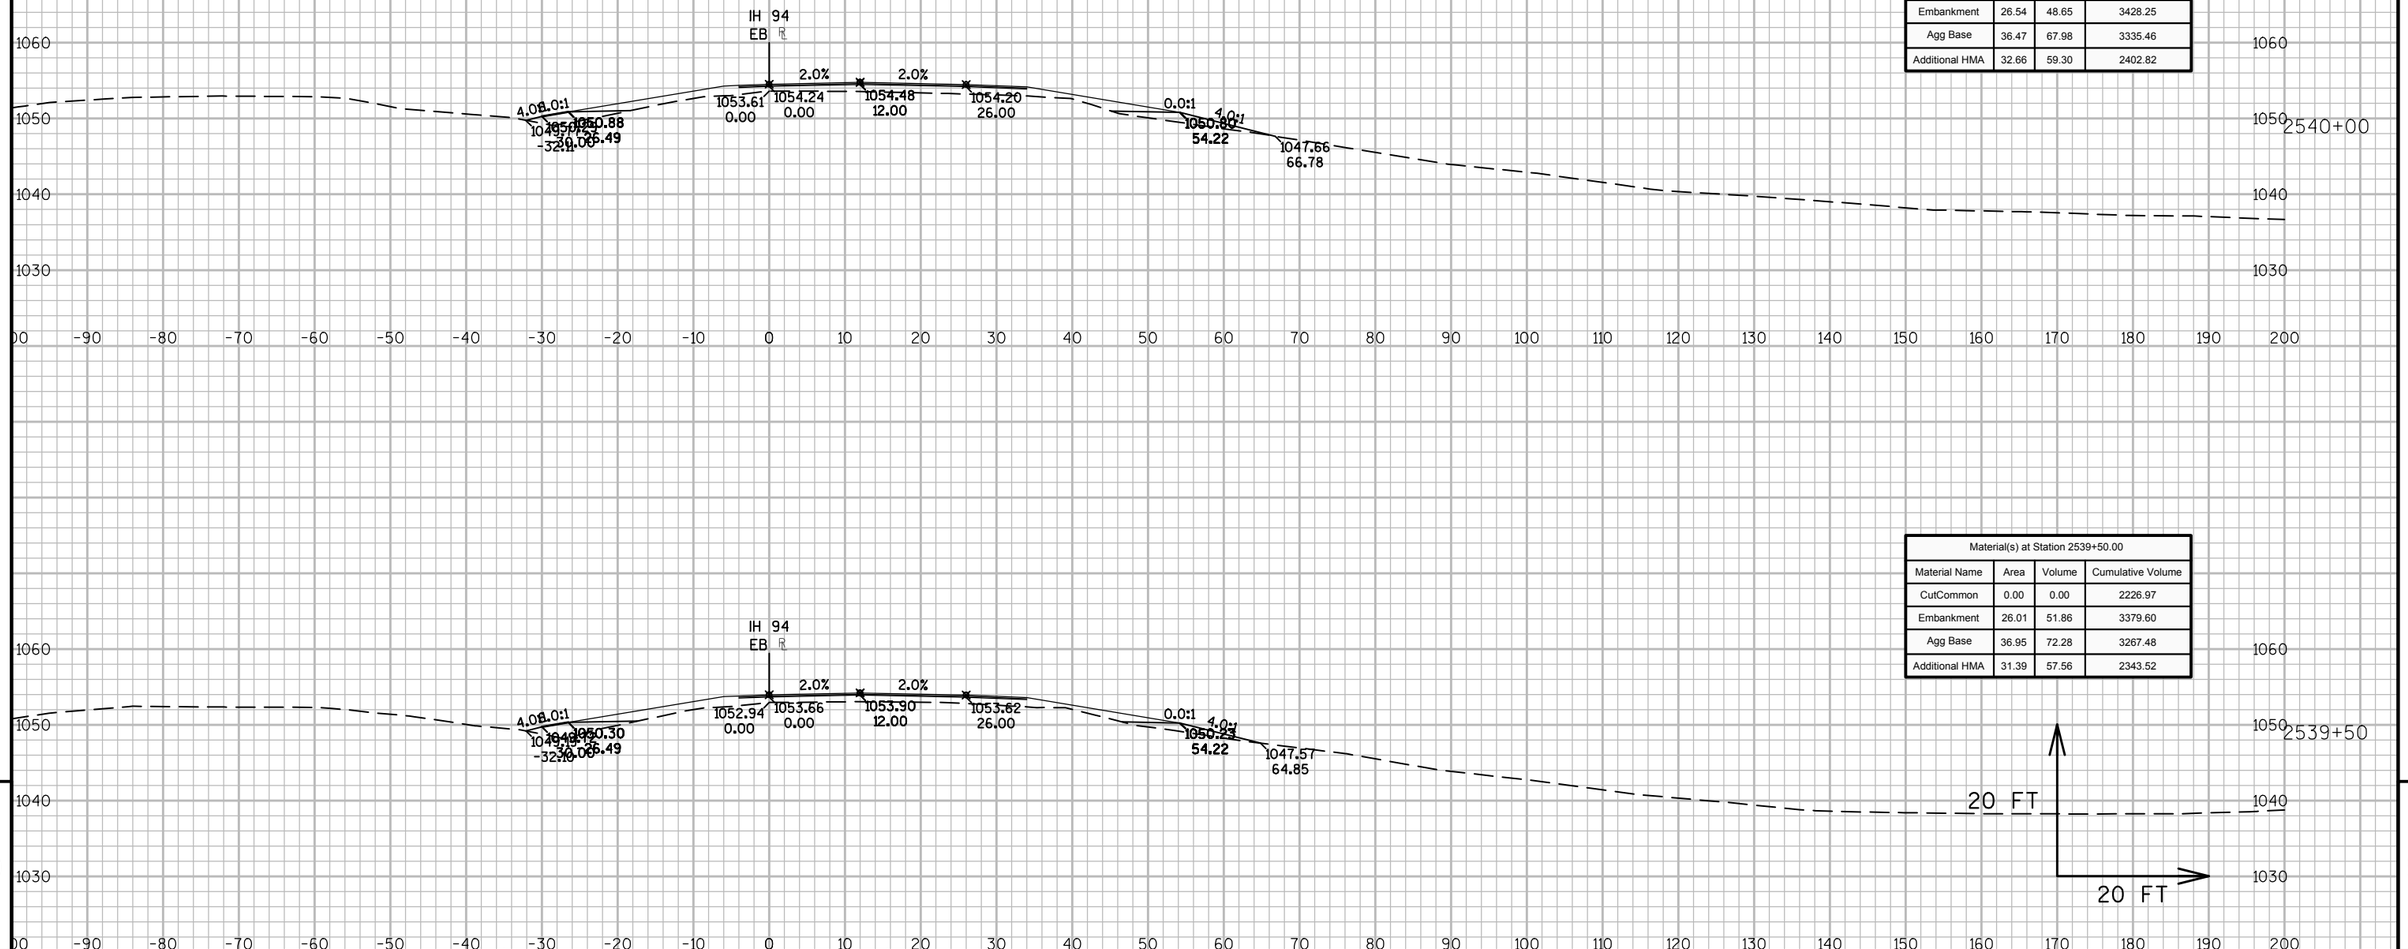

Material(s) at Station 2540+00.00			
Material Name	Area	Volume	Cumulative Volume
CutCommon	0.00	0.00	2226.97
Embankment	26.54	48.65	3428.25
Agg Base	36.47	67.98	3335.46
Additional HMA	32.66	59.30	2402.82

Material(s) at Station 2539+50.00			
Material Name	Area	Volume	Cumulative Volume
CutCommon	0.00	0.00	2226.97
Embankment	26.01	51.86	3379.60
Agg Base	36.95	72.28	3267.48
Additional HMA	31.39	57.56	2343.52


9

9

PROJECT NO: 1023-06-73	HWY: IH 94	COUNTY: MONROE	CROSS SECTIONS: IH 94 EB	SHEET	E

FILE NAME : N:\PDS\C3D\10230603\SHEETSPLAN\EAST BOUND C3D 2014\090203-XS-IH94-MON-EB- 2500+00 - 2614+00.DWG
LAYOUT NAME - 03 - (35)

PLOT DATE : 10/20/2014 10:33 AM PLOT BY : ANDRITSCH, ERIC R PLOT NAME : PLOT SCALE : 1:20_XREF

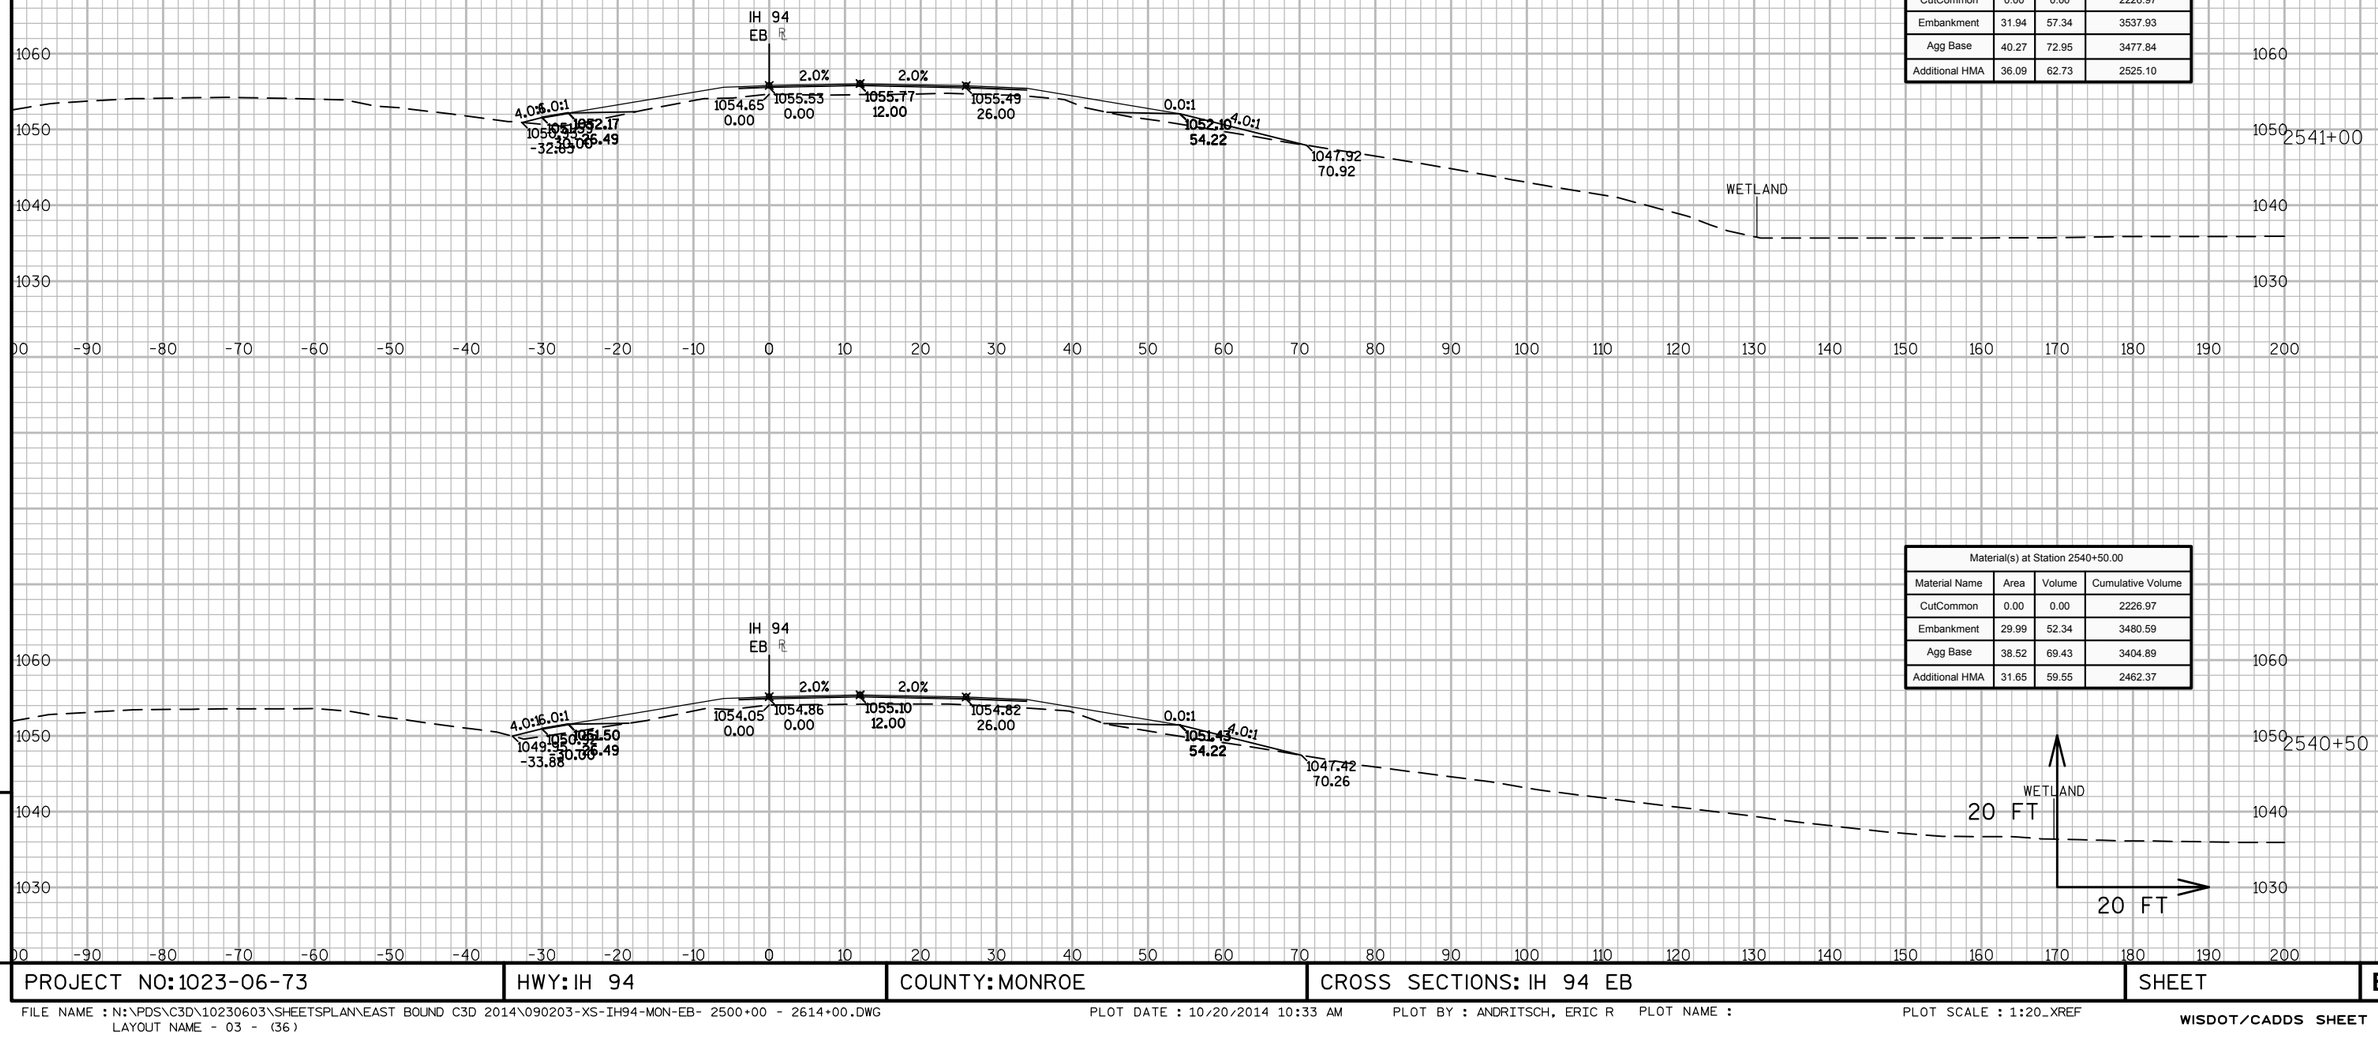

Material(s) at Station 2541+00.00			
Material Name	Area	Volume	Cumulative Volume
CutCommon	0.00	0.00	2226.97
Embankment	31.94	57.34	3537.93
Agg Base	40.27	72.95	3477.84
Additional HMA	36.09	62.73	2525.10

Material(s) at Station 2540+50.00			
Material Name	Area	Volume	Cumulative Volume
CutCommon	0.00	0.00	2226.97
Embankment	29.99	52.34	3480.59
Agg Base	38.52	69.43	3404.89
Additional HMA	31.65	59.55	2462.37


9

9

PROJECT NO: 1023-06-73	HWY: IH 94	COUNTY: MONROE	CROSS SECTIONS: IH 94 EB	SHEET	E

FILE NAME : N:\PDS\C3D\10230603\SHEETSPLAN\EAST BOUND C3D 2014\090203-XS-IH94-MON-EB- 2500+00 - 2614+00.DWG
LAYOUT NAME - 03 - (36)

PLOT DATE : 10/20/2014 10:33 AM PLOT BY : ANDRITSCH, ERIC R PLOT NAME : PLOT SCALE : 1:20_XREF

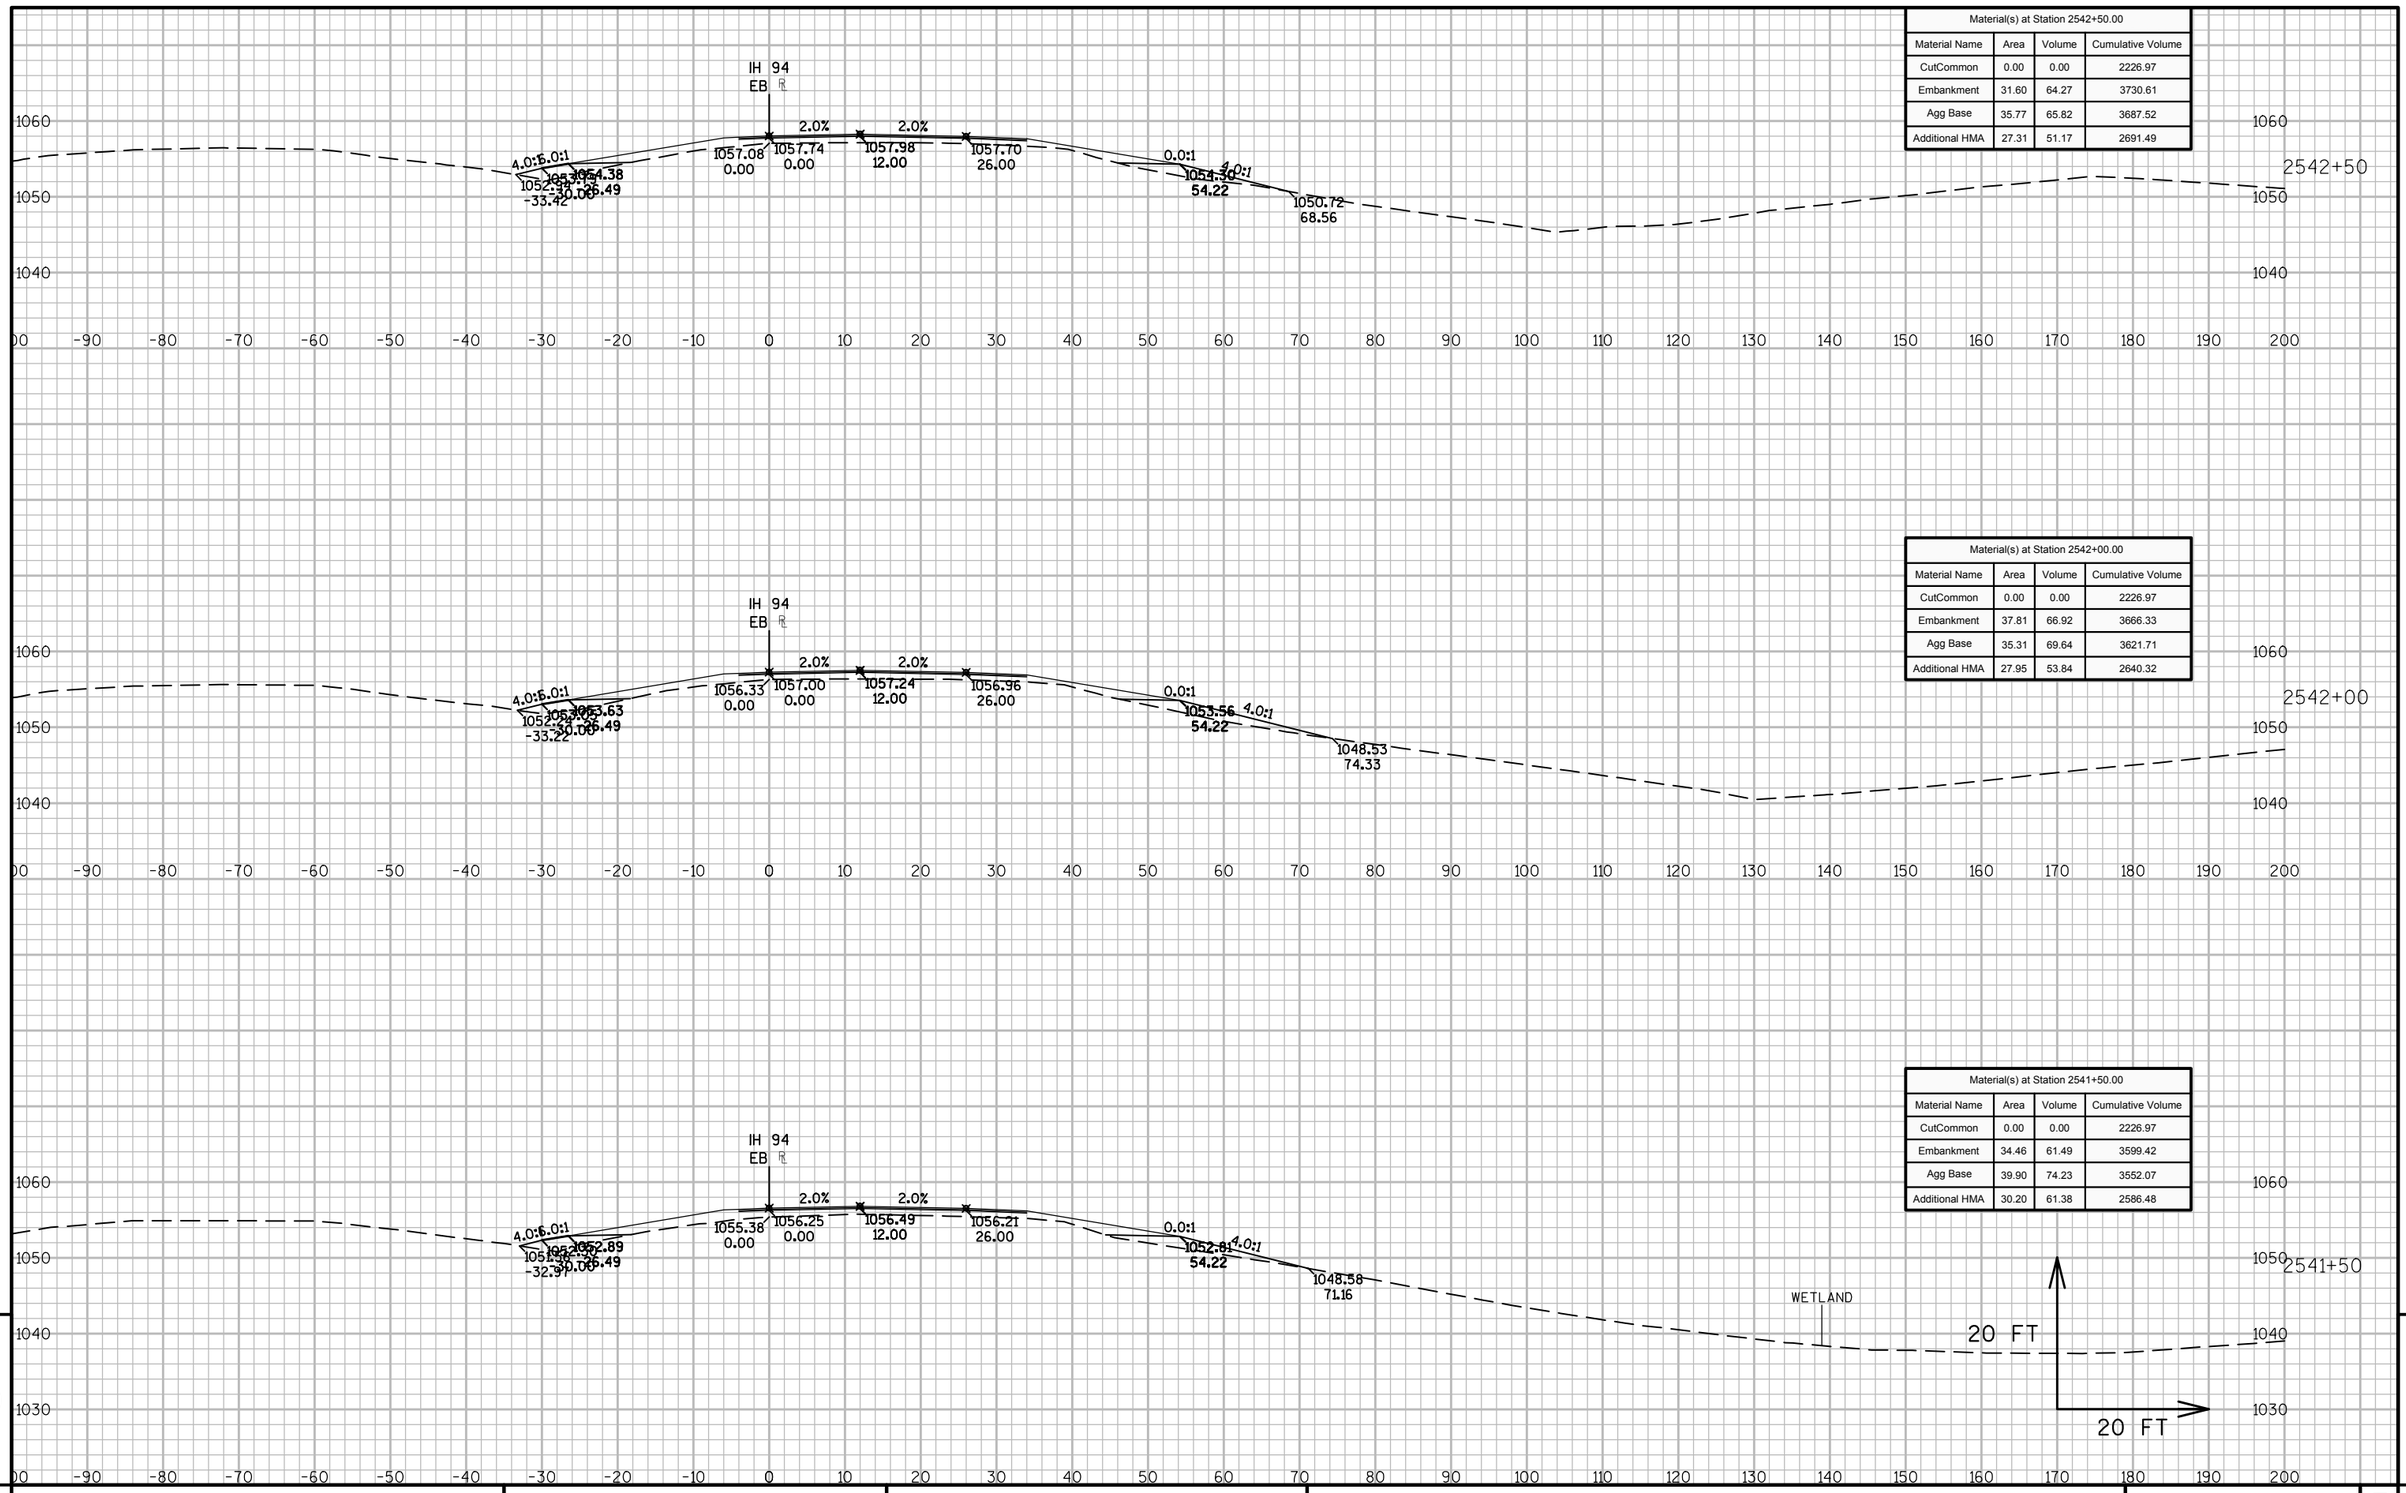

Material(s) at Station 2542+50.00			
Material Name	Area	Volume	Cumulative Volume
CutCommon	0.00	0.00	2226.97
Embankment	31.60	64.27	3730.61
Agg Base	35.77	65.82	3687.52
Additional HMA	27.31	51.17	2691.49

Material(s) at Station 2542+00.00			
Material Name	Area	Volume	Cumulative Volume
CutCommon	0.00	0.00	2226.97
Embankment	37.81	66.92	3666.33
Agg Base	35.31	69.64	3621.71
Additional HMA	27.95	53.84	2640.32

Material(s) at Station 2541+50.00			
Material Name	Area	Volume	Cumulative Volume
CutCommon	0.00	0.00	2226.97
Embankment	34.46	61.49	3599.42
Agg Base	39.90	74.23	3552.07
Additional HMA	30.20	61.38	2586.48


9

9


PROJECT NO: 1023-06-73	HWY: IH 94	COUNTY: MONROE	CROSS SECTIONS: IH 94 EB	SHEET	E

FILE NAME : N:\PDS\C3D\10230603\SHEETSPLAN\EAST BOUND C3D 2014\090203-XS-IH94-MON-EB- 2500+00 - 2614+00.DWG
LAYOUT NAME - 03 - (37)


PLOT DATE : 10/20/2014 10:33 AM PLOT BY : ANDRITSCH, ERIC R PLOT NAME : PLOT SCALE : 1:20_XREF

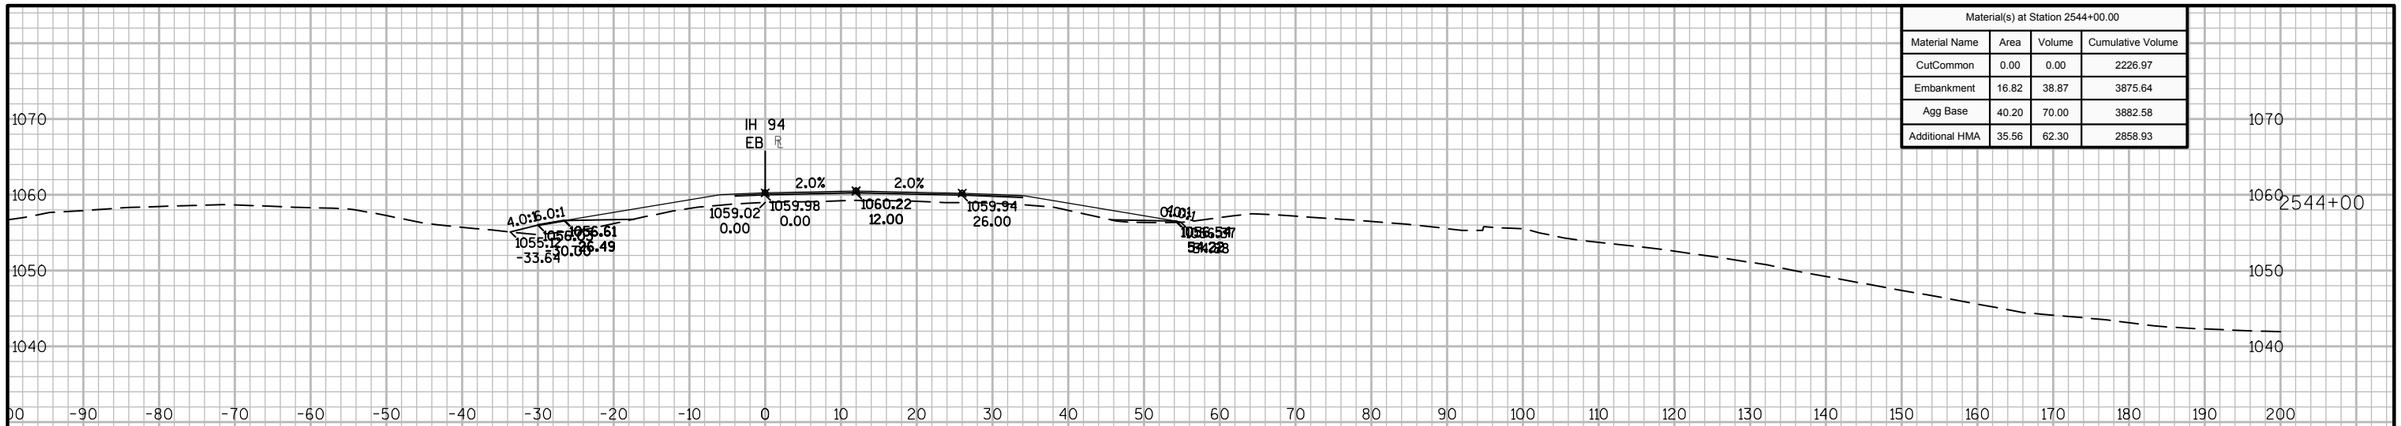

Material(s) at Station 2544+00.00			
Material Name	Area	Volume	Cumulative Volume
CutCommon	0.00	0.00	2226.97
Embankment	16.82	38.87	3875.64
Agg Base	40.20	70.00	3882.58
Additional HMA	35.56	62.30	2858.93

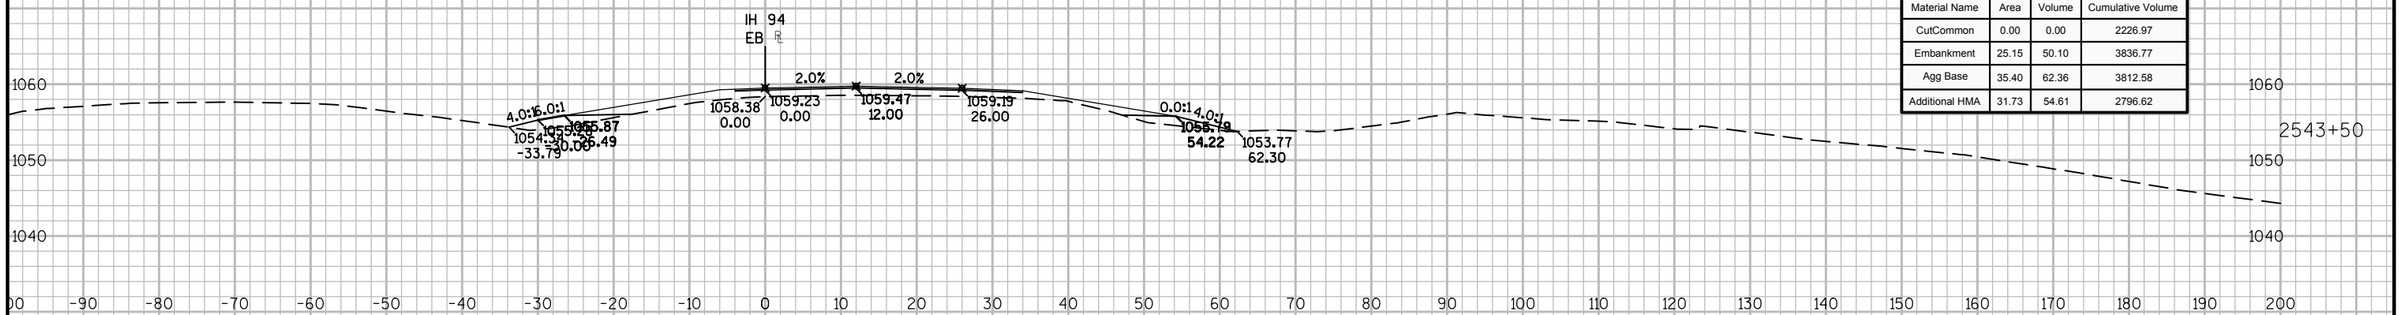

Material(s) at Station 2543+50.00			
Material Name	Area	Volume	Cumulative Volume
CutCommon	0.00	0.00	2226.97
Embankment	25.15	50.10	3836.77
Agg Base	35.40	62.36	3812.58
Additional HMA	31.73	54.61	2796.62

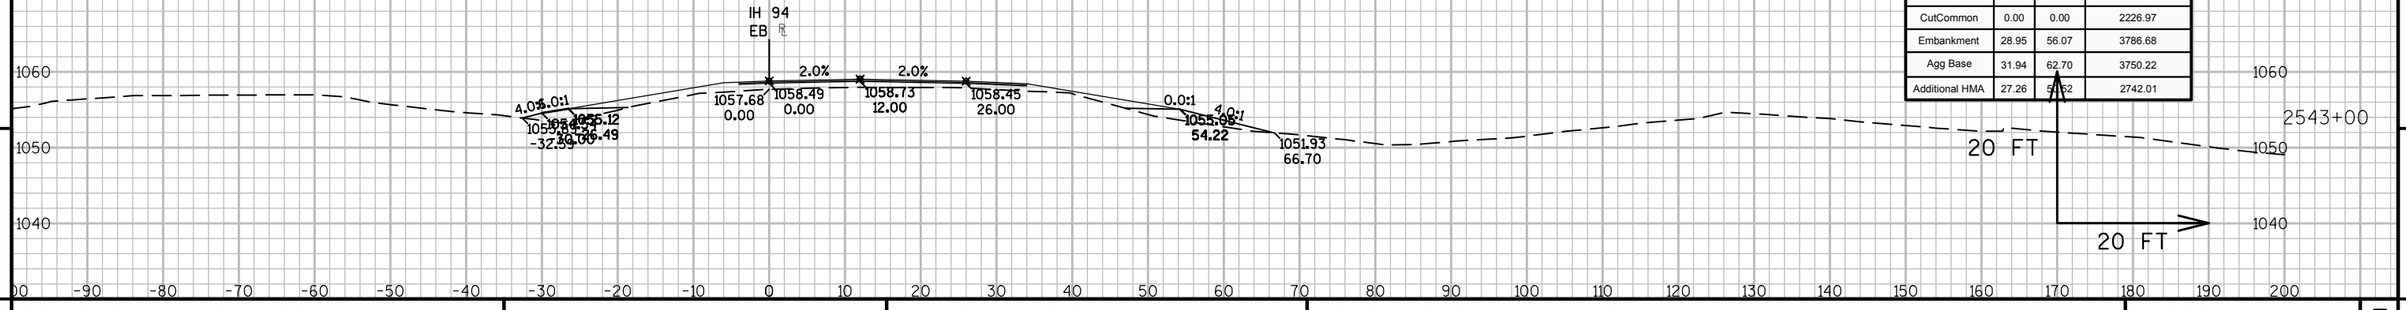

Material(s) at Station 2543+00.00			
Material Name	Area	Volume	Cumulative Volume
CutCommon	0.00	0.00	2226.97
Embankment	28.95	56.07	3786.68
Agg Base	31.94	62.70	3750.22
Additional HMA	27.26	53.62	2742.01


9

9

PROJECT NO: 1023-06-73	HWY: IH 94	COUNTY: MONROE	CROSS SECTIONS: IH 94 EB	SHEET	E

FILE NAME : N:\PDS\C3D\10230603\SHEETSPLAN\EAST BOUND C3D 2014\090203-XS-IH94-MON-EB- 2500+00 - 2614+00.DWG
LAYOUT NAME - 03 - (38)

PLOT DATE : 10/20/2014 10:33 AM PLOT BY : ANDRITSCH, ERIC R PLOT NAME : PLOT SCALE : 1:20_XREF

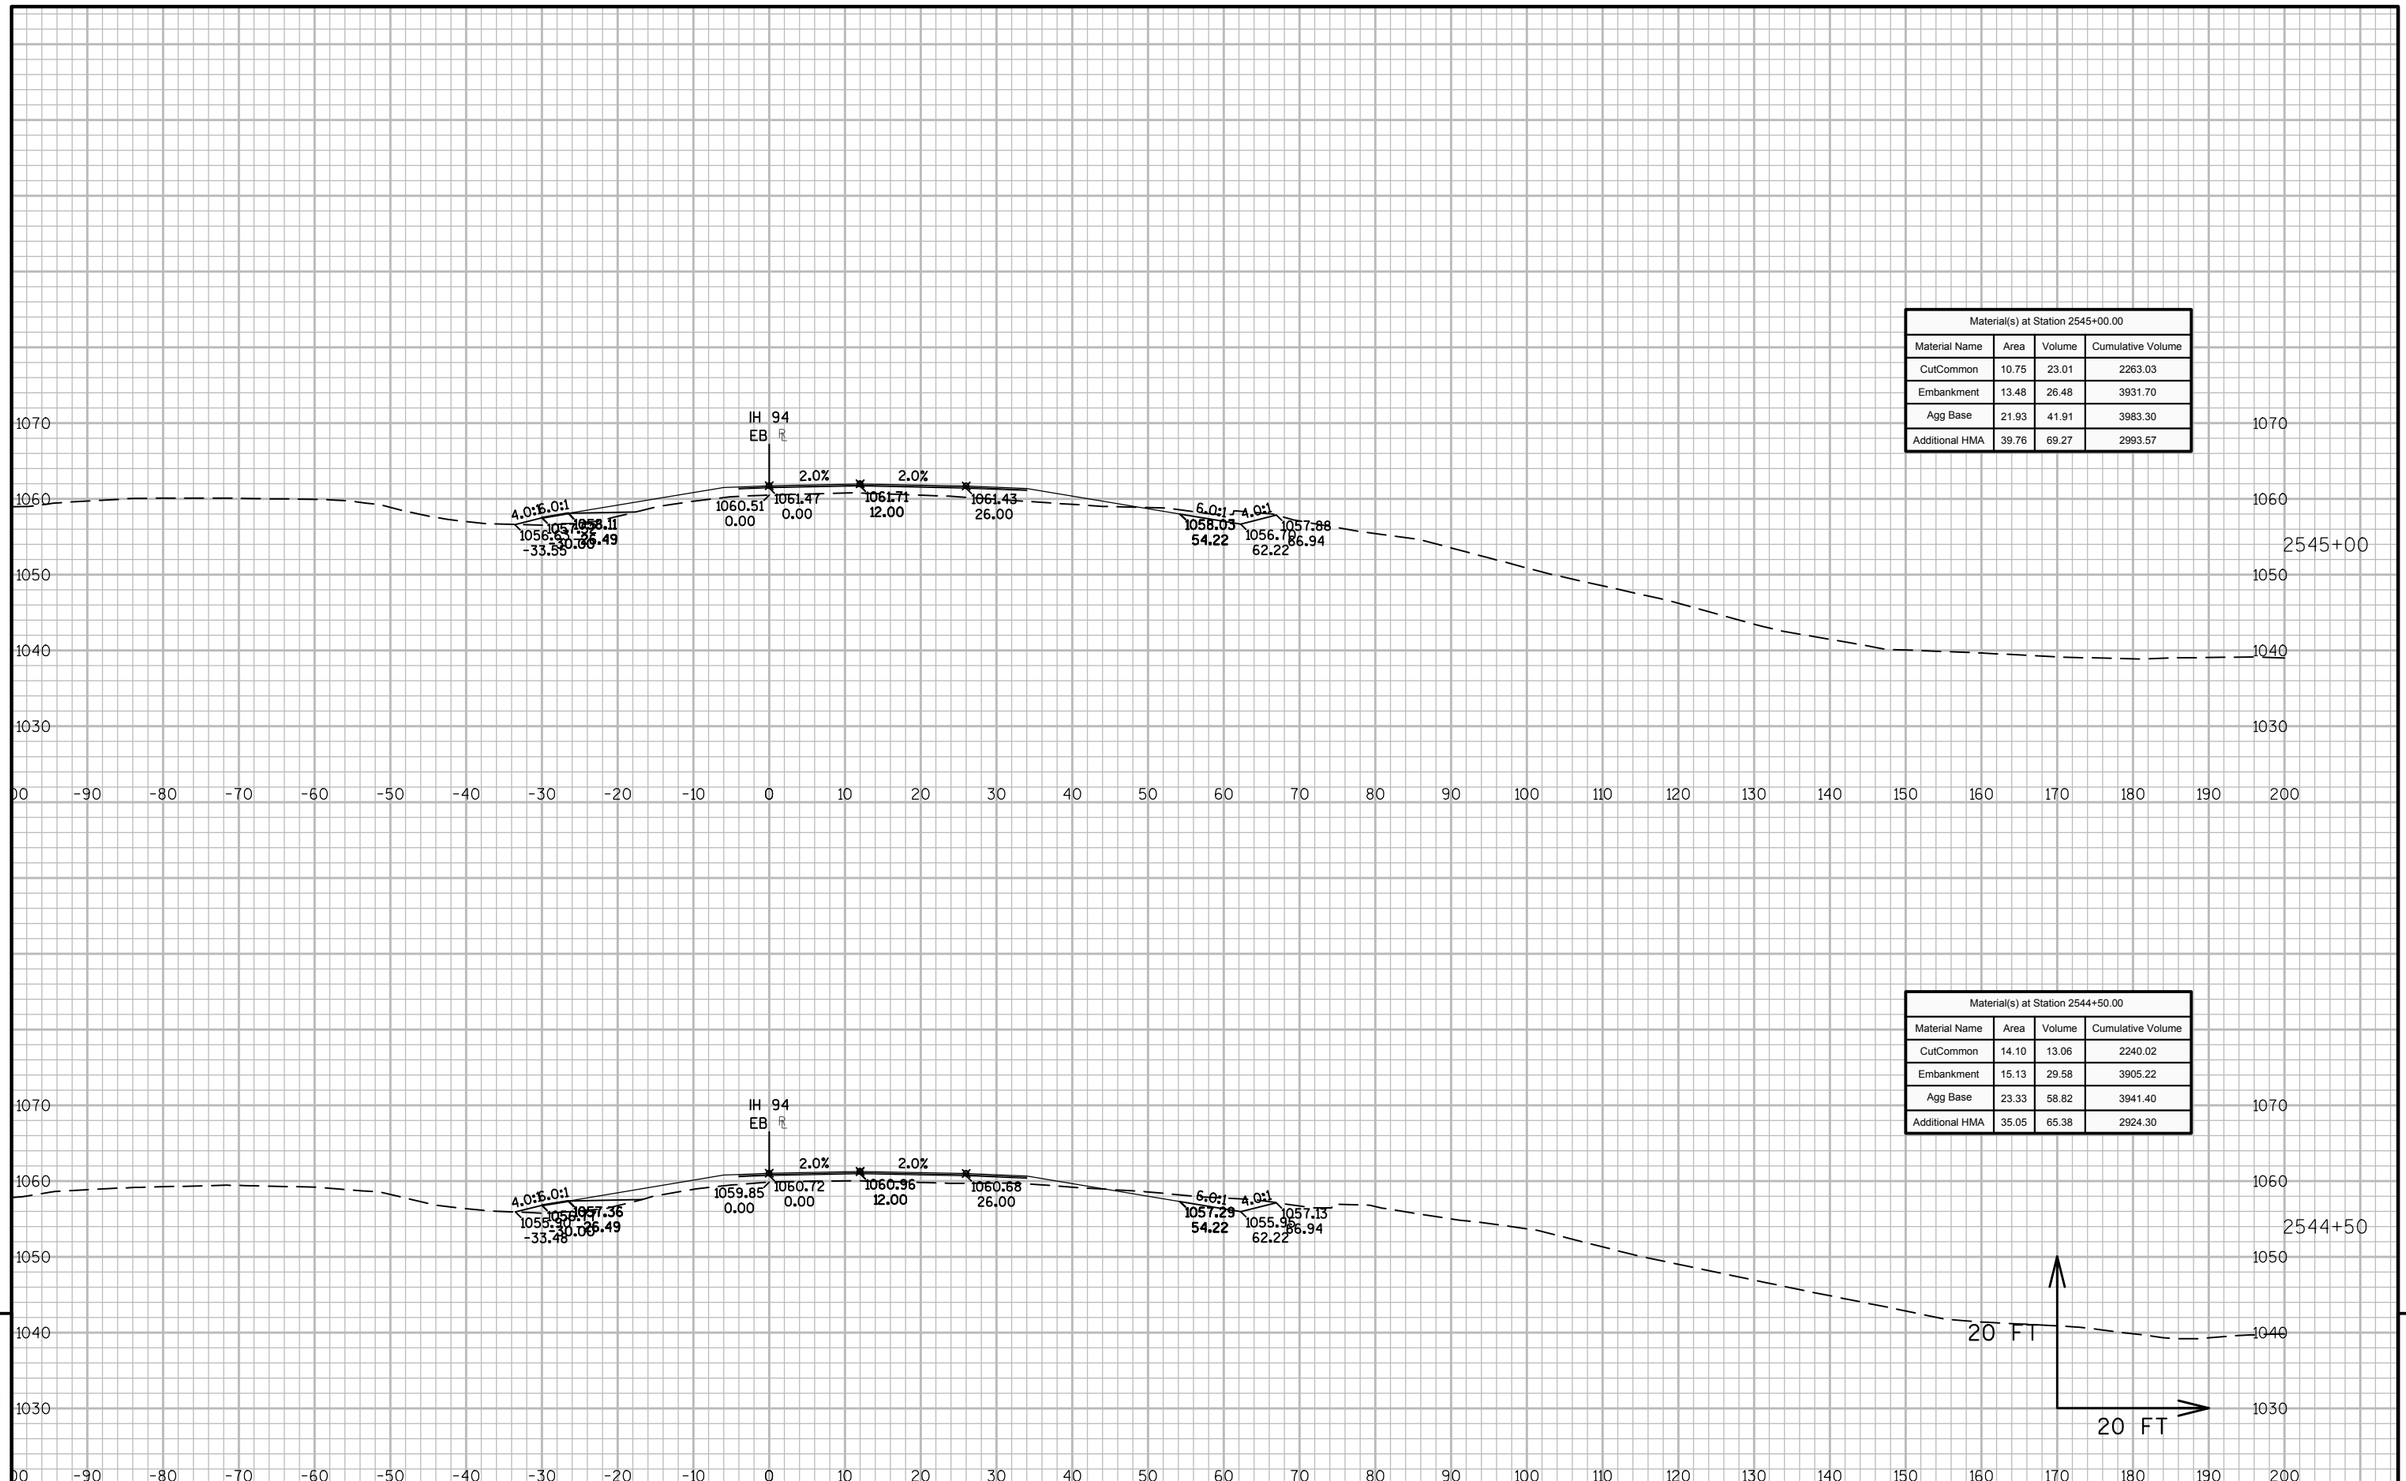

Material(s) at Station 2545+00.00			
Material Name	Area	Volume	Cumulative Volume
CutCommon	10.75	23.01	2263.03
Embankment	13.48	26.48	3931.70
Agg Base	21.93	41.91	3983.30
Additional HMA	39.76	69.27	2993.57

Material(s) at Station 2544+50.00			
Material Name	Area	Volume	Cumulative Volume
CutCommon	14.10	13.06	2240.02
Embankment	15.13	29.58	3905.22
Agg Base	23.33	58.82	3941.40
Additional HMA	35.05	65.38	2924.30


9

9

PROJECT NO: 1023-06-73	HWY: IH 94	COUNTY: MONROE	CROSS SECTIONS: IH 94 EB	SHEET	E

FILE NAME : N:\PDS\C3D\10230603\SHEETSPLAN\EAST BOUND C3D 2014\090203-XS-IH94-MON-EB- 2500+00 - 2614+00.DWG
LAYOUT NAME - 03 - (39)

PLOT DATE : 10/20/2014 10:33 AM PLOT BY : ANDRITSCH, ERIC R PLOT NAME : PLOT SCALE : 1:20_XREF

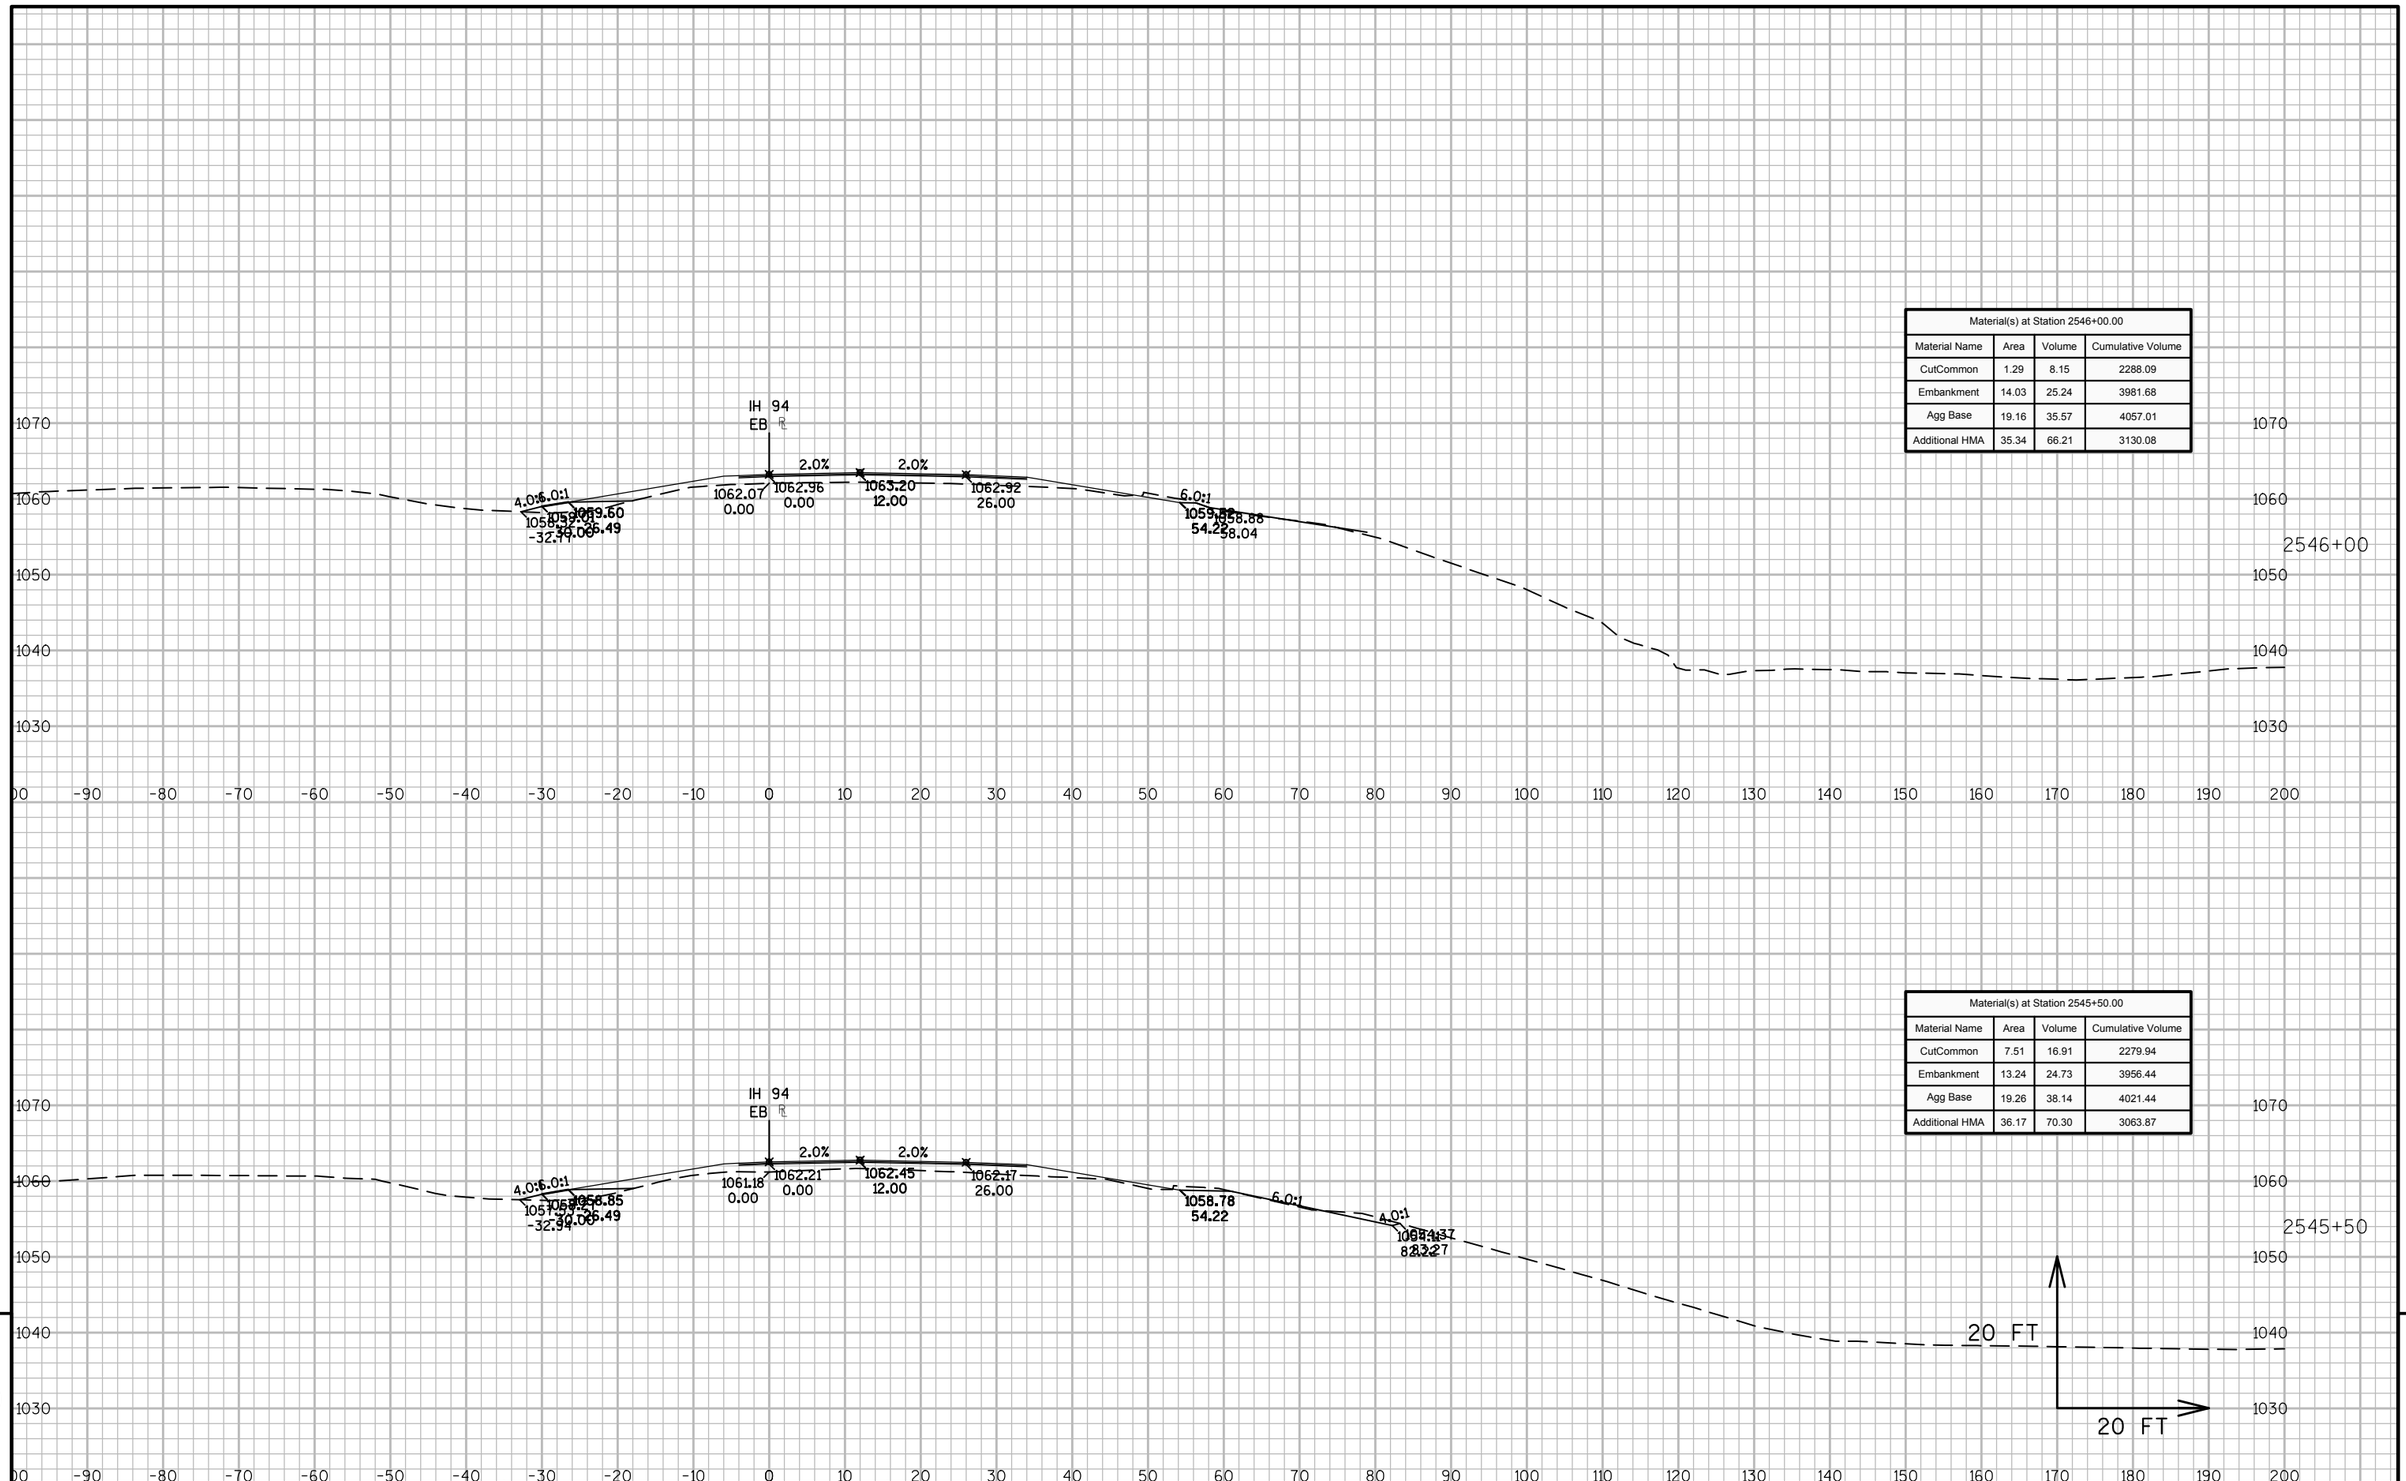

Material(s) at Station 2546+00.00			
Material Name	Area	Volume	Cumulative Volume
CutCommon	1.29	8.15	2288.09
Embankment	14.03	25.24	3981.68
Agg Base	19.16	35.57	4057.01
Additional HMA	35.34	66.21	3130.08

Material(s) at Station 2545+50.00			
Material Name	Area	Volume	Cumulative Volume
CutCommon	7.51	16.91	2279.94
Embankment	13.24	24.73	3956.44
Agg Base	19.26	38.14	4021.44
Additional HMA	36.17	70.30	3063.87


9

9

PROJECT NO: 1023-06-73	HWY: IH 94	COUNTY: MONROE	CROSS SECTIONS: IH 94 EB	SHEET	E

FILE NAME : N:\PDS\C3D\10230603\SHEETSPLAN\EAST BOUND C3D 2014\090203-XS-IH94-MON-EB- 2500+00 - 2614+00.DWG
LAYOUT NAME - 03 - (40)

PLOT DATE : 10/20/2014 10:34 AM PLOT BY : ANDRITSCH, ERIC R PLOT NAME : PLOT SCALE : 1:20_XREF

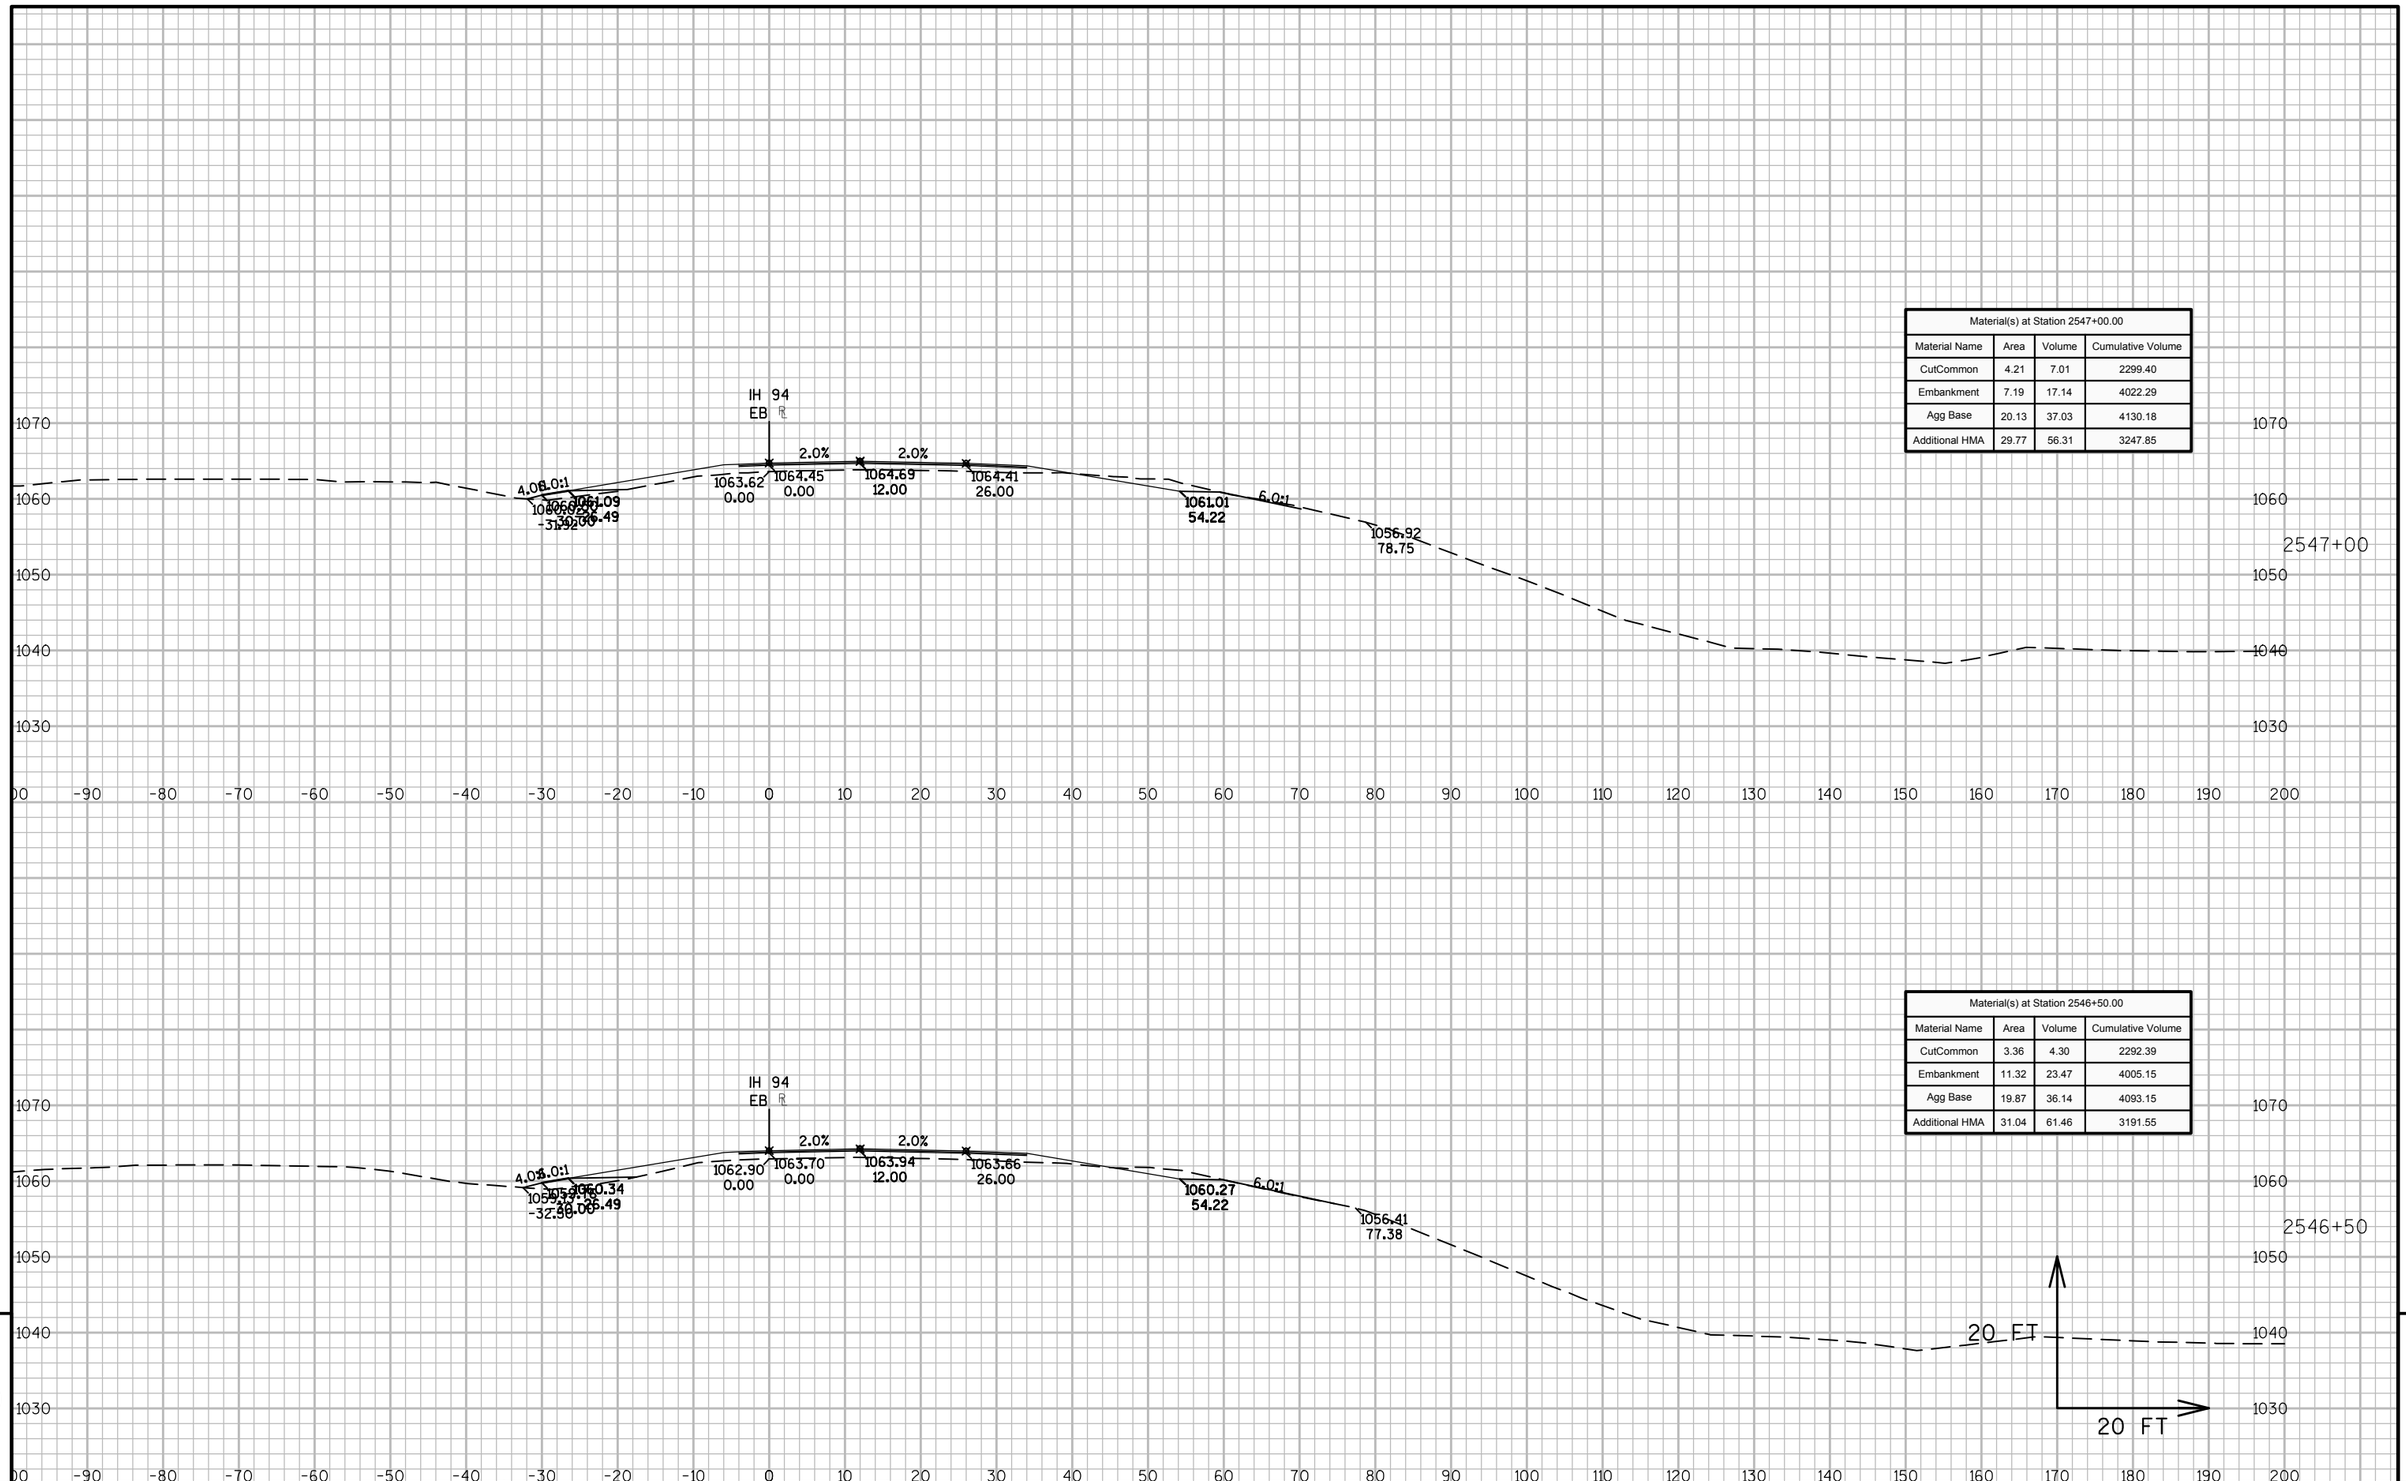

Material(s) at Station 2547+00.00			
Material Name	Area	Volume	Cumulative Volume
CutCommon	4.21	7.01	2299.40
Embankment	7.19	17.14	4022.29
Agg Base	20.13	37.03	4130.18
Additional HMA	29.77	56.31	3247.85

Material(s) at Station 2546+50.00			
Material Name	Area	Volume	Cumulative Volume
CutCommon	3.36	4.30	2292.39
Embankment	11.32	23.47	4005.15
Agg Base	19.87	36.14	4093.15
Additional HMA	31.04	61.46	3191.55


9

9

PROJECT NO: 1023-06-73	HWY: IH 94	COUNTY: MONROE	CROSS SECTIONS: IH 94 EB	SHEET	E

FILE NAME : N:\PDS\C3D\10230603\SHEETSPLAN\EAST BOUND C3D 2014\090203-XS-IH94-MON-EB- 2500+00 - 2614+00.DWG
LAYOUT NAME - 03 - (41)

PLOT DATE : 10/20/2014 10:34 AM PLOT BY : ANDRITSCH, ERIC R PLOT NAME : PLOT SCALE : 1:20_XREF

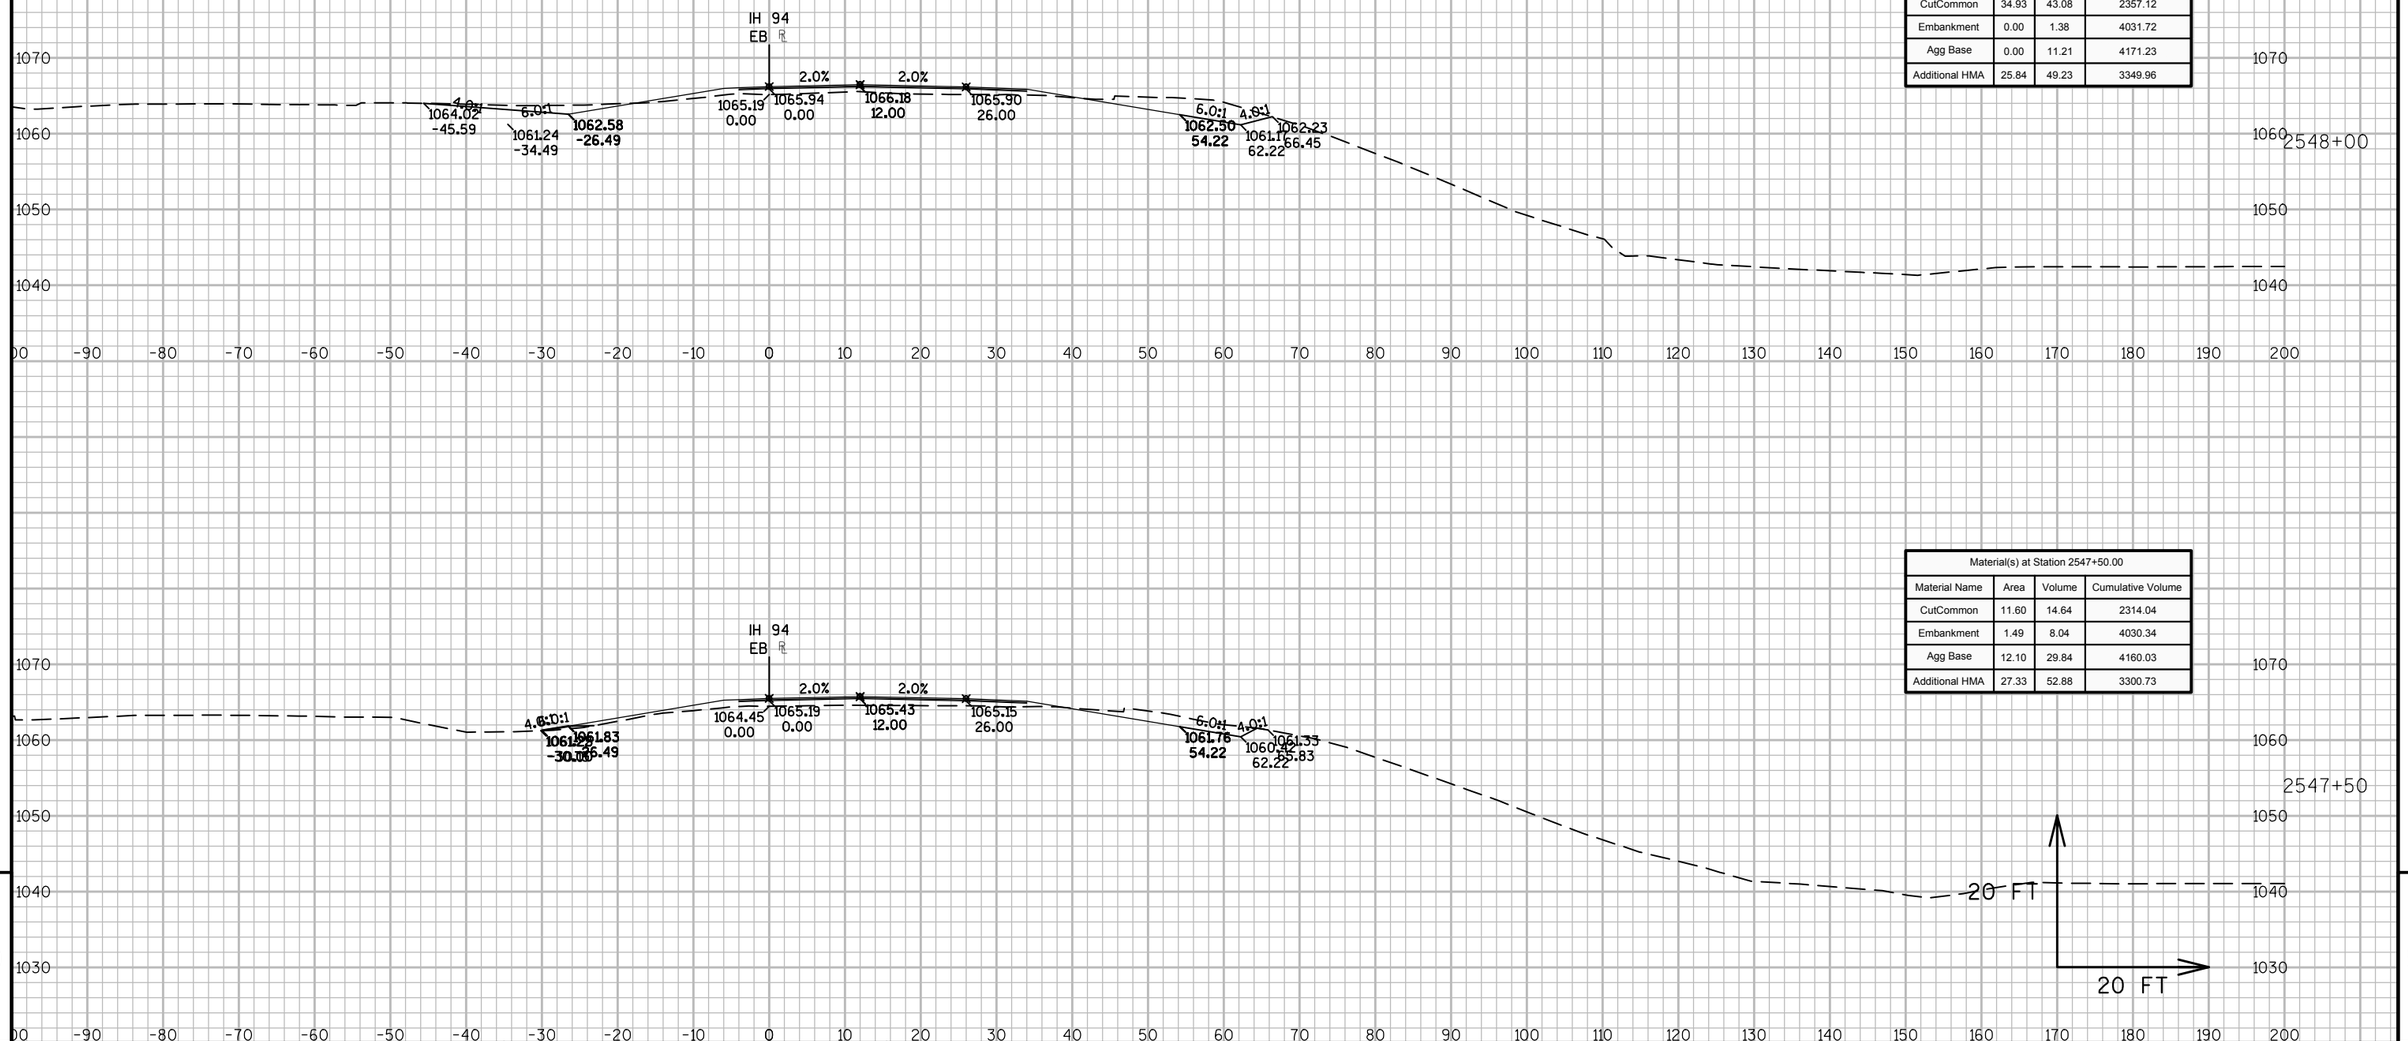

Material(s) at Station 2548+00.00			
Material Name	Area	Volume	Cumulative Volume
CutCommon	34.93	43.08	2357.12
Embankment	0.00	1.38	4031.72
Agg Base	0.00	11.21	4171.23
Additional HMA	25.84	49.23	3349.96

Material(s) at Station 2547+50.00			
Material Name	Area	Volume	Cumulative Volume
CutCommon	11.60	14.64	2314.04
Embankment	1.49	8.04	4030.34
Agg Base	12.10	29.84	4160.03
Additional HMA	27.33	52.88	3300.73


9

9

PROJECT NO: 1023-06-73	HWY: IH 94	COUNTY: MONROE	CROSS SECTIONS: IH 94 EB	SHEET	E

FILE NAME : N:\PDS\C3D\10230603\SHEETSPLAN\EAST BOUND C3D 2014\090203-XS-IH94-MON-EB- 2500+00 - 2614+00.DWG
LAYOUT NAME - 03 - (42)

PLOT DATE : 10/20/2014 10:34 AM PLOT BY : ANDRITSCH, ERIC R PLOT NAME : PLOT SCALE : 1:20_XREF

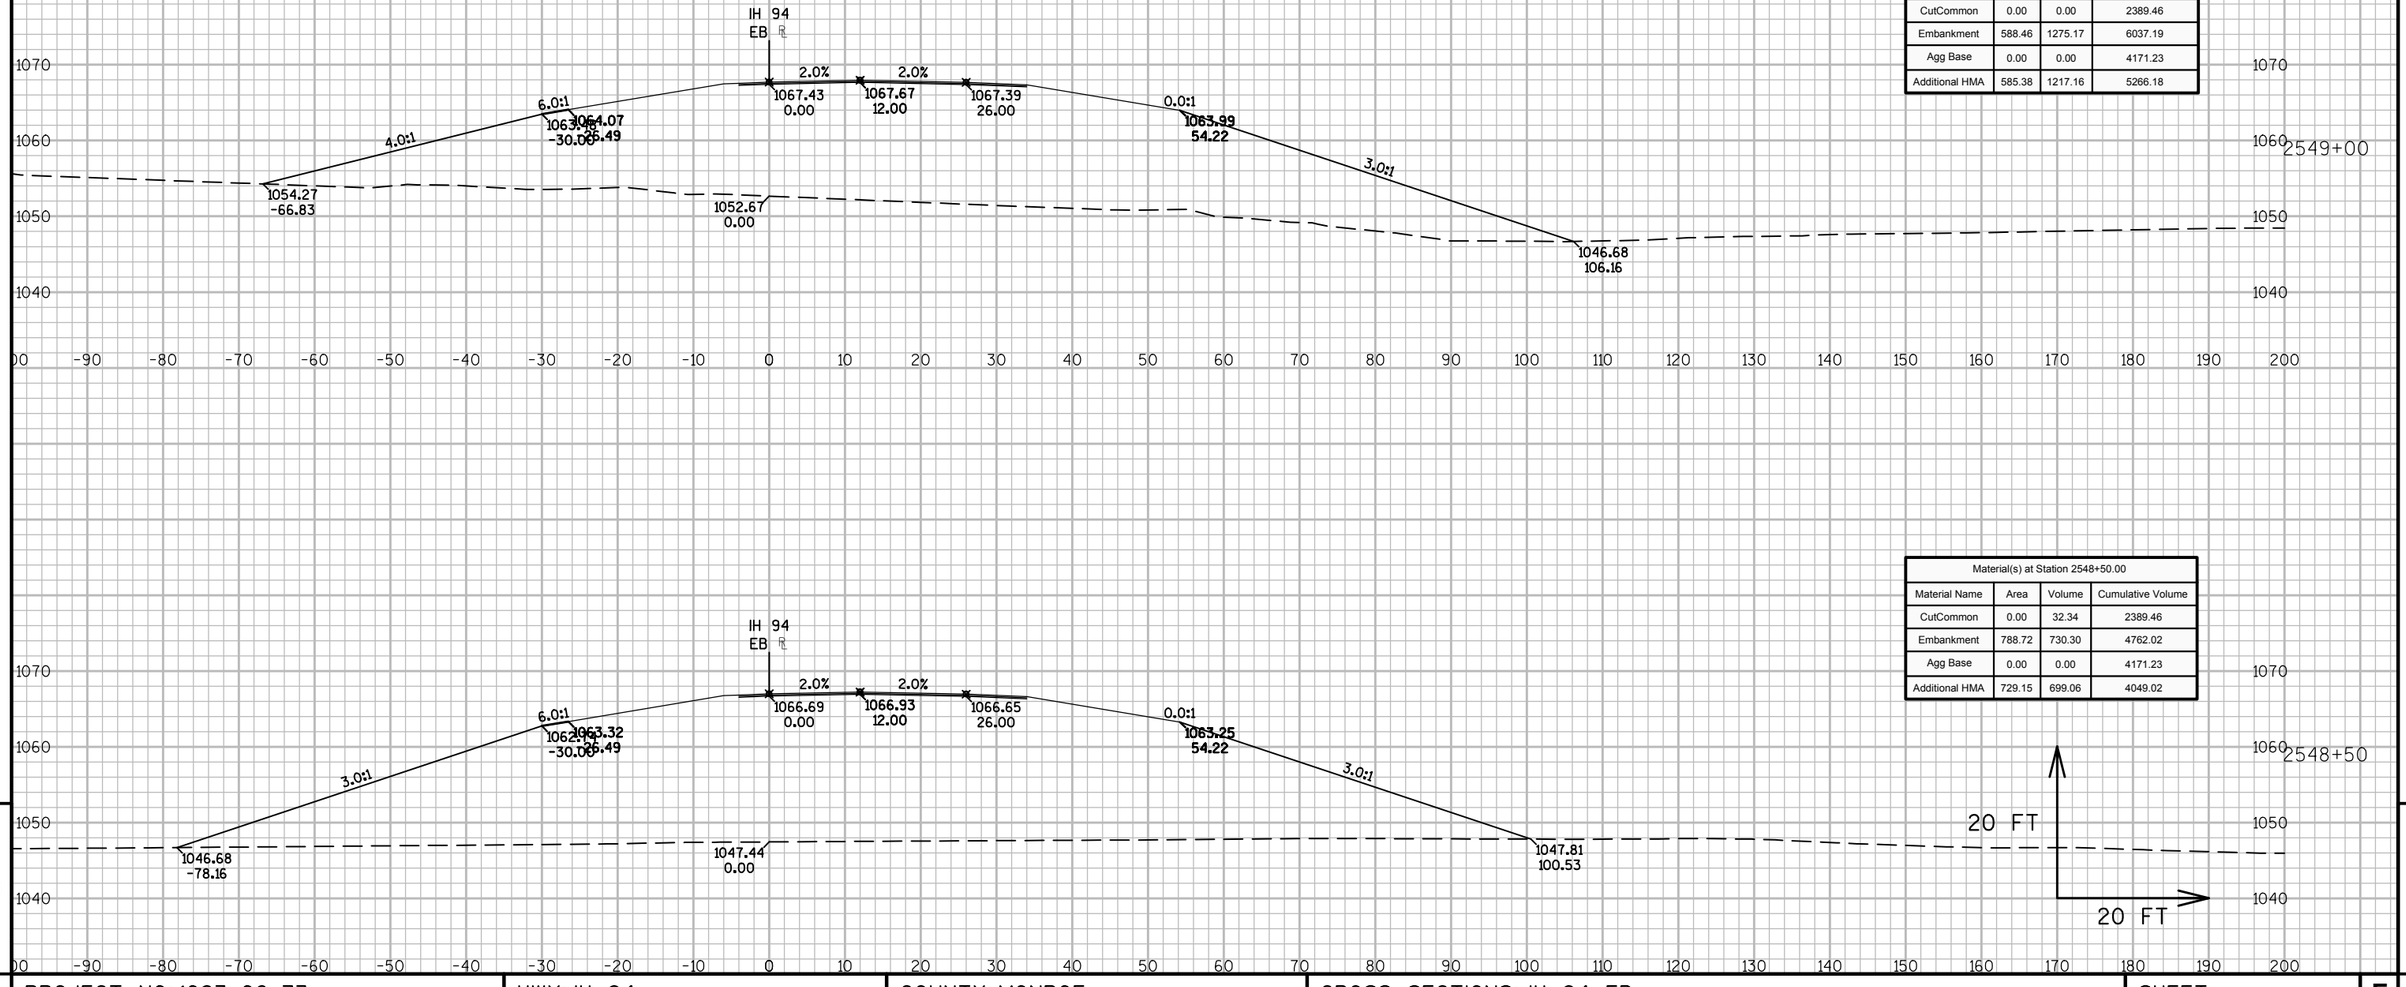

Material(s) at Station 2549+00.00			
Material Name	Area	Volume	Cumulative Volume
CutCommon	0.00	0.00	2389.46
Embankment	588.46	1275.17	6037.19
Agg Base	0.00	0.00	4171.23
Additional HMA	585.38	1217.16	5266.18

Material(s) at Station 2548+50.00			
Material Name	Area	Volume	Cumulative Volume
CutCommon	0.00	32.34	2389.46
Embankment	788.72	730.30	4762.02
Agg Base	0.00	0.00	4171.23
Additional HMA	729.15	699.06	4049.02


9

9

PROJECT NO: 1023-06-73	HWY: IH 94	COUNTY: MONROE	CROSS SECTIONS: IH 94 EB	SHEET	E

FILE NAME : N:\PDS\C3D\10230603\SHEETSPLAN\EAST BOUND C3D 2014\090203-XS-IH94-MON-EB- 2500+00 - 2614+00.DWG
LAYOUT NAME - 03 - (43)

PLOT DATE : 10/20/2014 10:34 AM PLOT BY : ANDRITSCH, ERIC R PLOT NAME : PLOT SCALE : 1:20_XREF

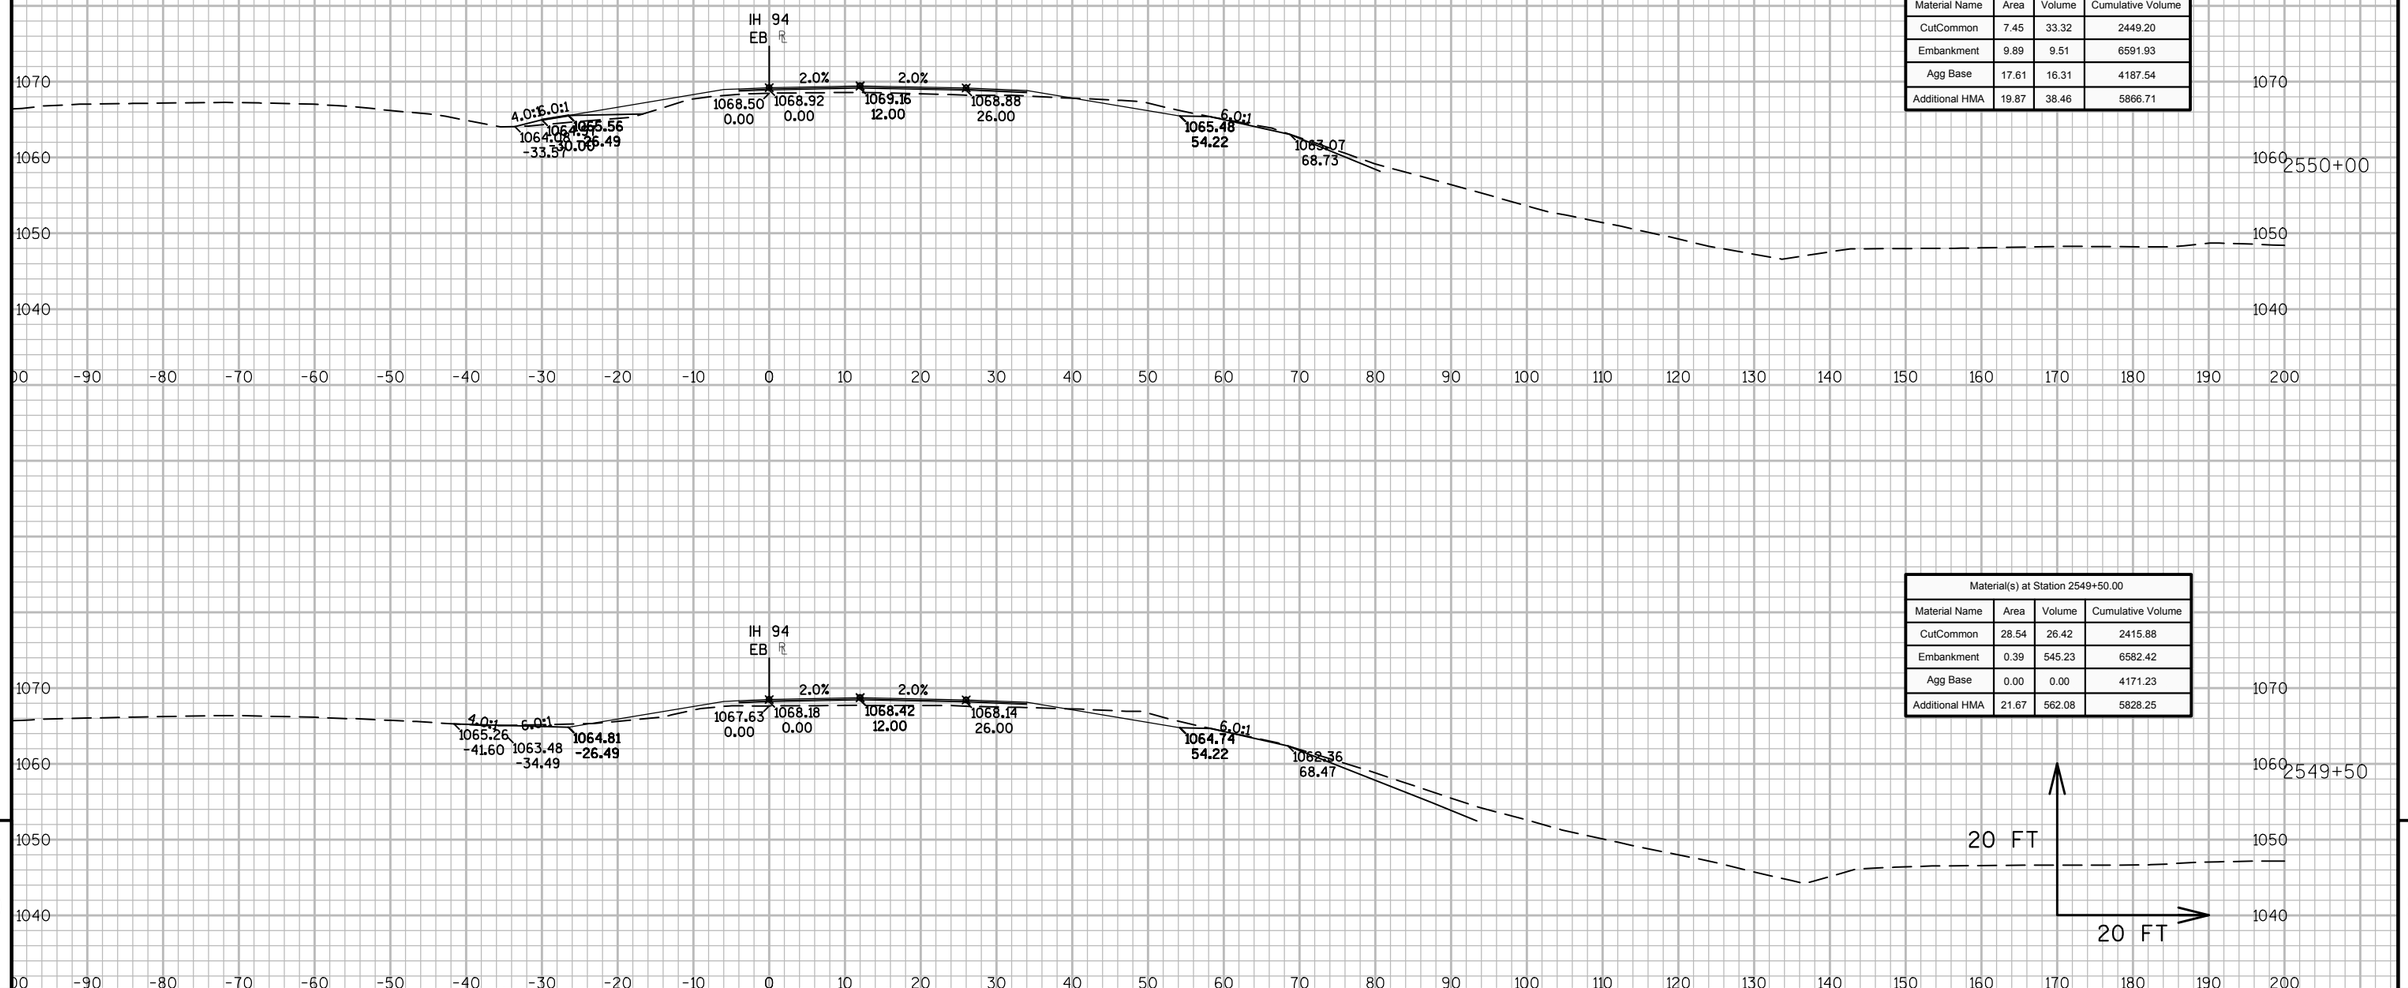

Material(s) at Station 2550+00.00			
Material Name	Area	Volume	Cumulative Volume
CutCommon	7.45	33.32	2449.20
Embankment	9.89	9.51	6591.93
Agg Base	17.61	16.31	4187.54
Additional HMA	19.87	38.46	5866.71

Material(s) at Station 2549+50.00			
Material Name	Area	Volume	Cumulative Volume
CutCommon	28.54	26.42	2415.88
Embankment	0.39	545.23	6582.42
Agg Base	0.00	0.00	4171.23
Additional HMA	21.67	562.08	5828.25


9

9

PROJECT NO: 1023-06-73	HWY: IH 94	COUNTY: MONROE	CROSS SECTIONS: IH 94 EB	SHEET	E

FILE NAME : N:\PDS\C3D\10230603\SHEETSPLAN\EAST BOUND C3D 2014\090203-XS-IH94-MON-EB- 2500+00 - 2614+00.DWG
LAYOUT NAME - 03 - (44)

PLOT DATE : 10/20/2014 10:34 AM PLOT BY : ANDRITSCH, ERIC R PLOT NAME : PLOT SCALE : 1:20_XREF

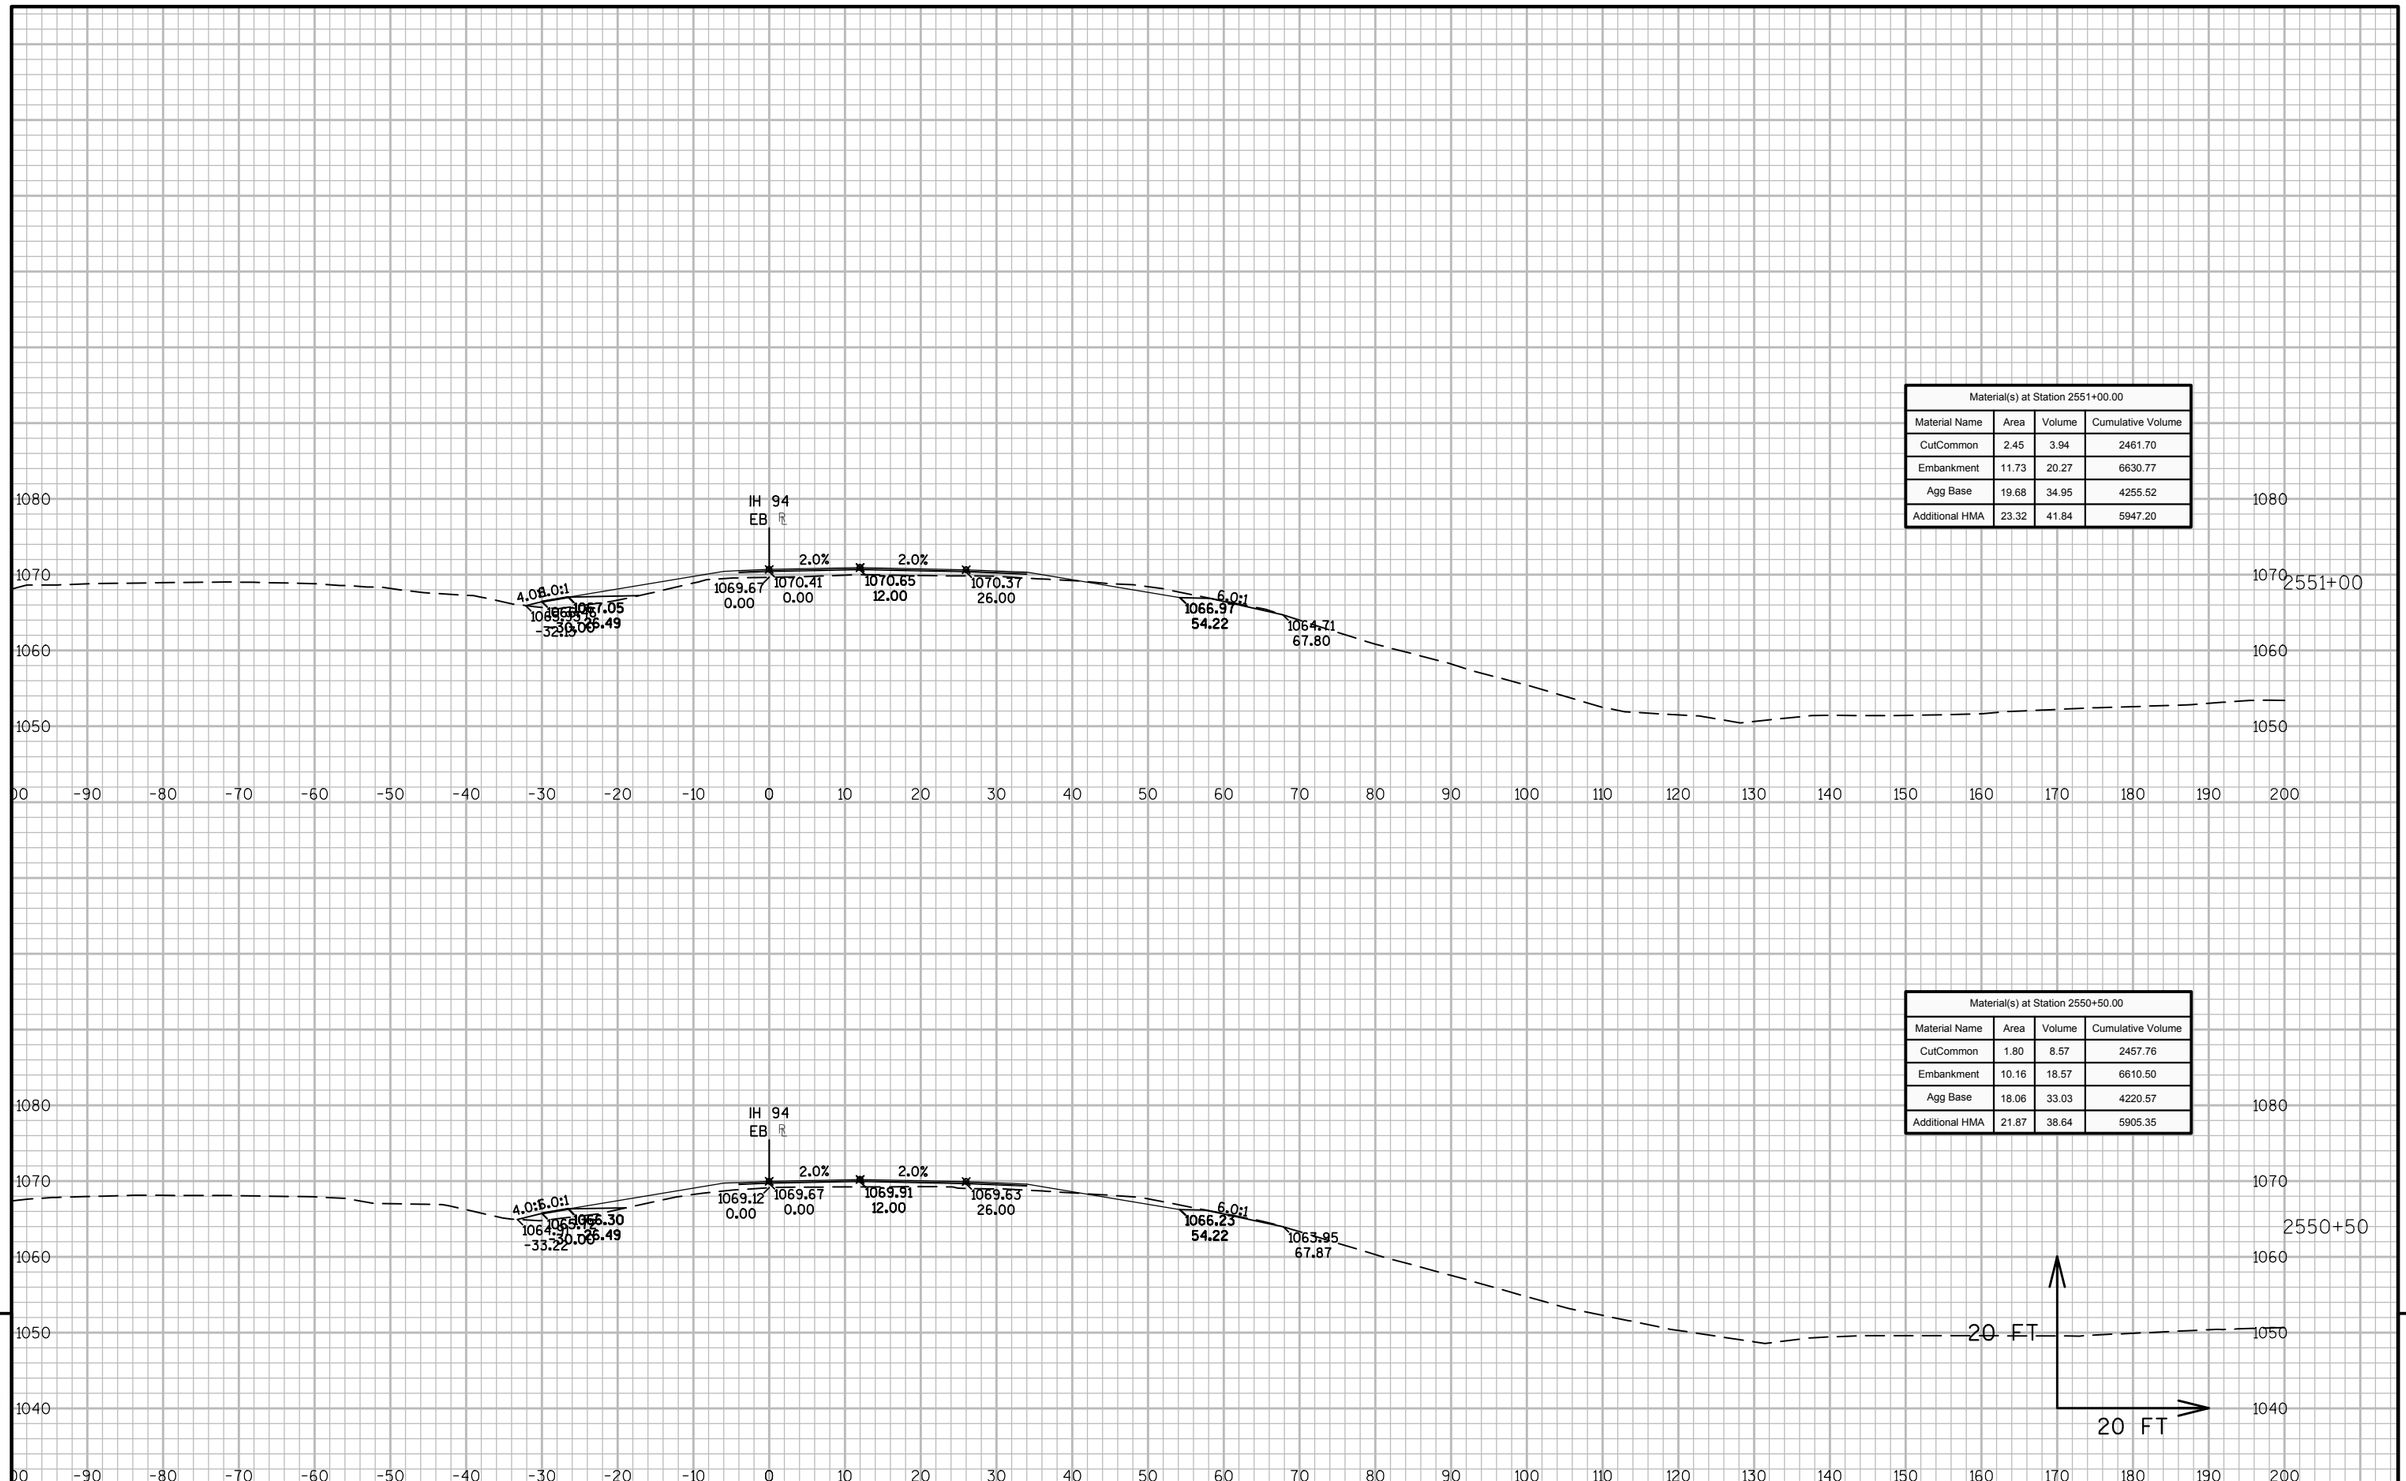

Material(s) at Station 2551+00.00			
Material Name	Area	Volume	Cumulative Volume
CutCommon	2.45	3.94	2461.70
Embankment	11.73	20.27	6630.77
Agg Base	19.68	34.95	4255.52
Additional HMA	23.32	41.84	5947.20


Material(s) at Station 2550+50.00			
Material Name	Area	Volume	Cumulative Volume
CutCommon	1.80	8.57	2457.76
Embankment	10.16	18.57	6610.50
Agg Base	18.06	33.03	4220.57
Additional HMA	21.87	38.64	5905.35

9

9

PROJECT NO: 1023-06-73	HWY: IH 94	COUNTY: MONROE	CROSS SECTIONS: IH 94 EB	SHEET	E

FILE NAME : N:\PDS\C3D\10230603\SHEETSPLAN\EAST BOUND C3D 2014\090203-XS-IH94-MON-EB- 2500+00 - 2614+00.DWG
LAYOUT NAME - 03 - (45)
PLOT DATE : 10/20/2014 10:34 AM PLOT BY : ANDRITSCH, ERIC R PLOT NAME : PLOT SCALE : 1:20_XREF

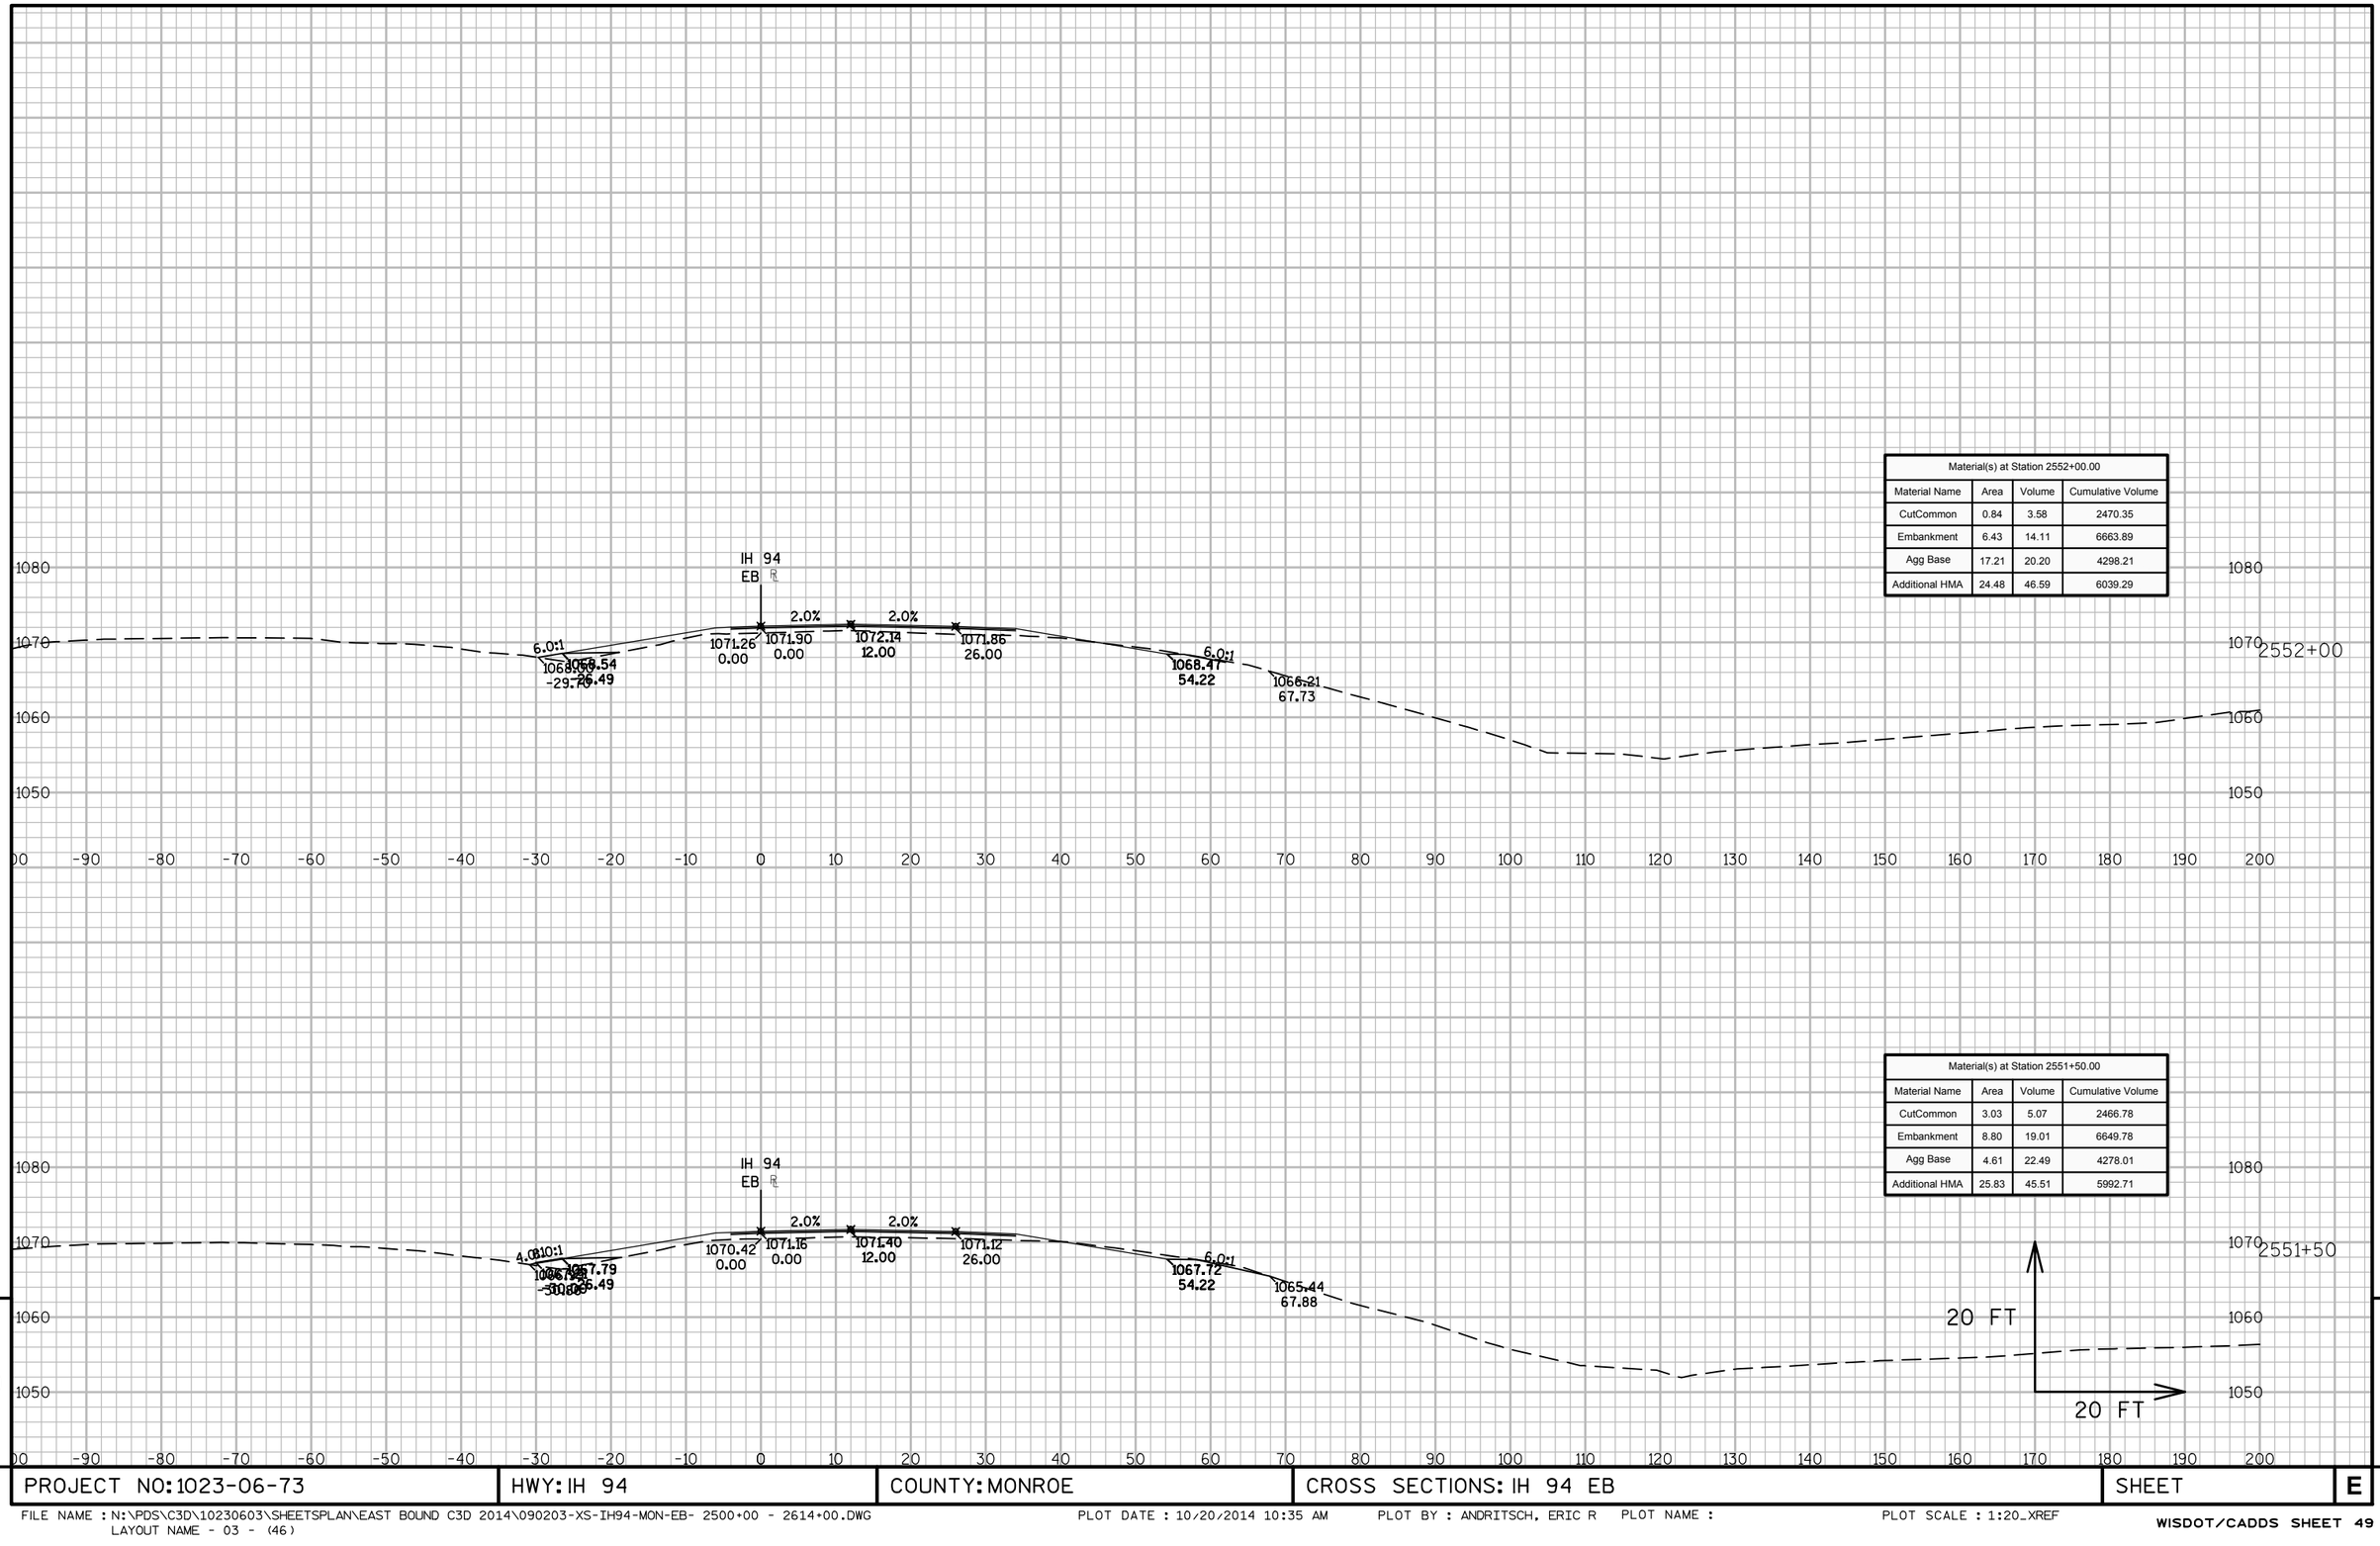

Material(s) at Station 2552+00.00			
Material Name	Area	Volume	Cumulative Volume
CutCommon	0.84	3.58	2470.35
Embankment	6.43	14.11	6663.89
Agg Base	17.21	20.20	4298.21
Additional HMA	24.48	46.59	6039.29

Material(s) at Station 2551+50.00			
Material Name	Area	Volume	Cumulative Volume
CutCommon	3.03	5.07	2466.78
Embankment	8.80	19.01	6649.78
Agg Base	4.61	22.49	4278.01
Additional HMA	25.83	45.51	5992.71


9

9

PROJECT NO: 1023-06-73	HWY: IH 94	COUNTY: MONROE	CROSS SECTIONS: IH 94 EB	SHEET	E

FILE NAME : N:\PDS\C3D\10230603\SHEETSPLAN\EAST BOUND C3D 2014\090203-XS-IH94-MON-EB- 2500+00 - 2614+00.DWG
LAYOUT NAME - 03 - (46)

PLOT DATE : 10/20/2014 10:35 AM PLOT BY : ANDRITSCH, ERIC R PLOT NAME : PLOT SCALE : 1:20_XREF

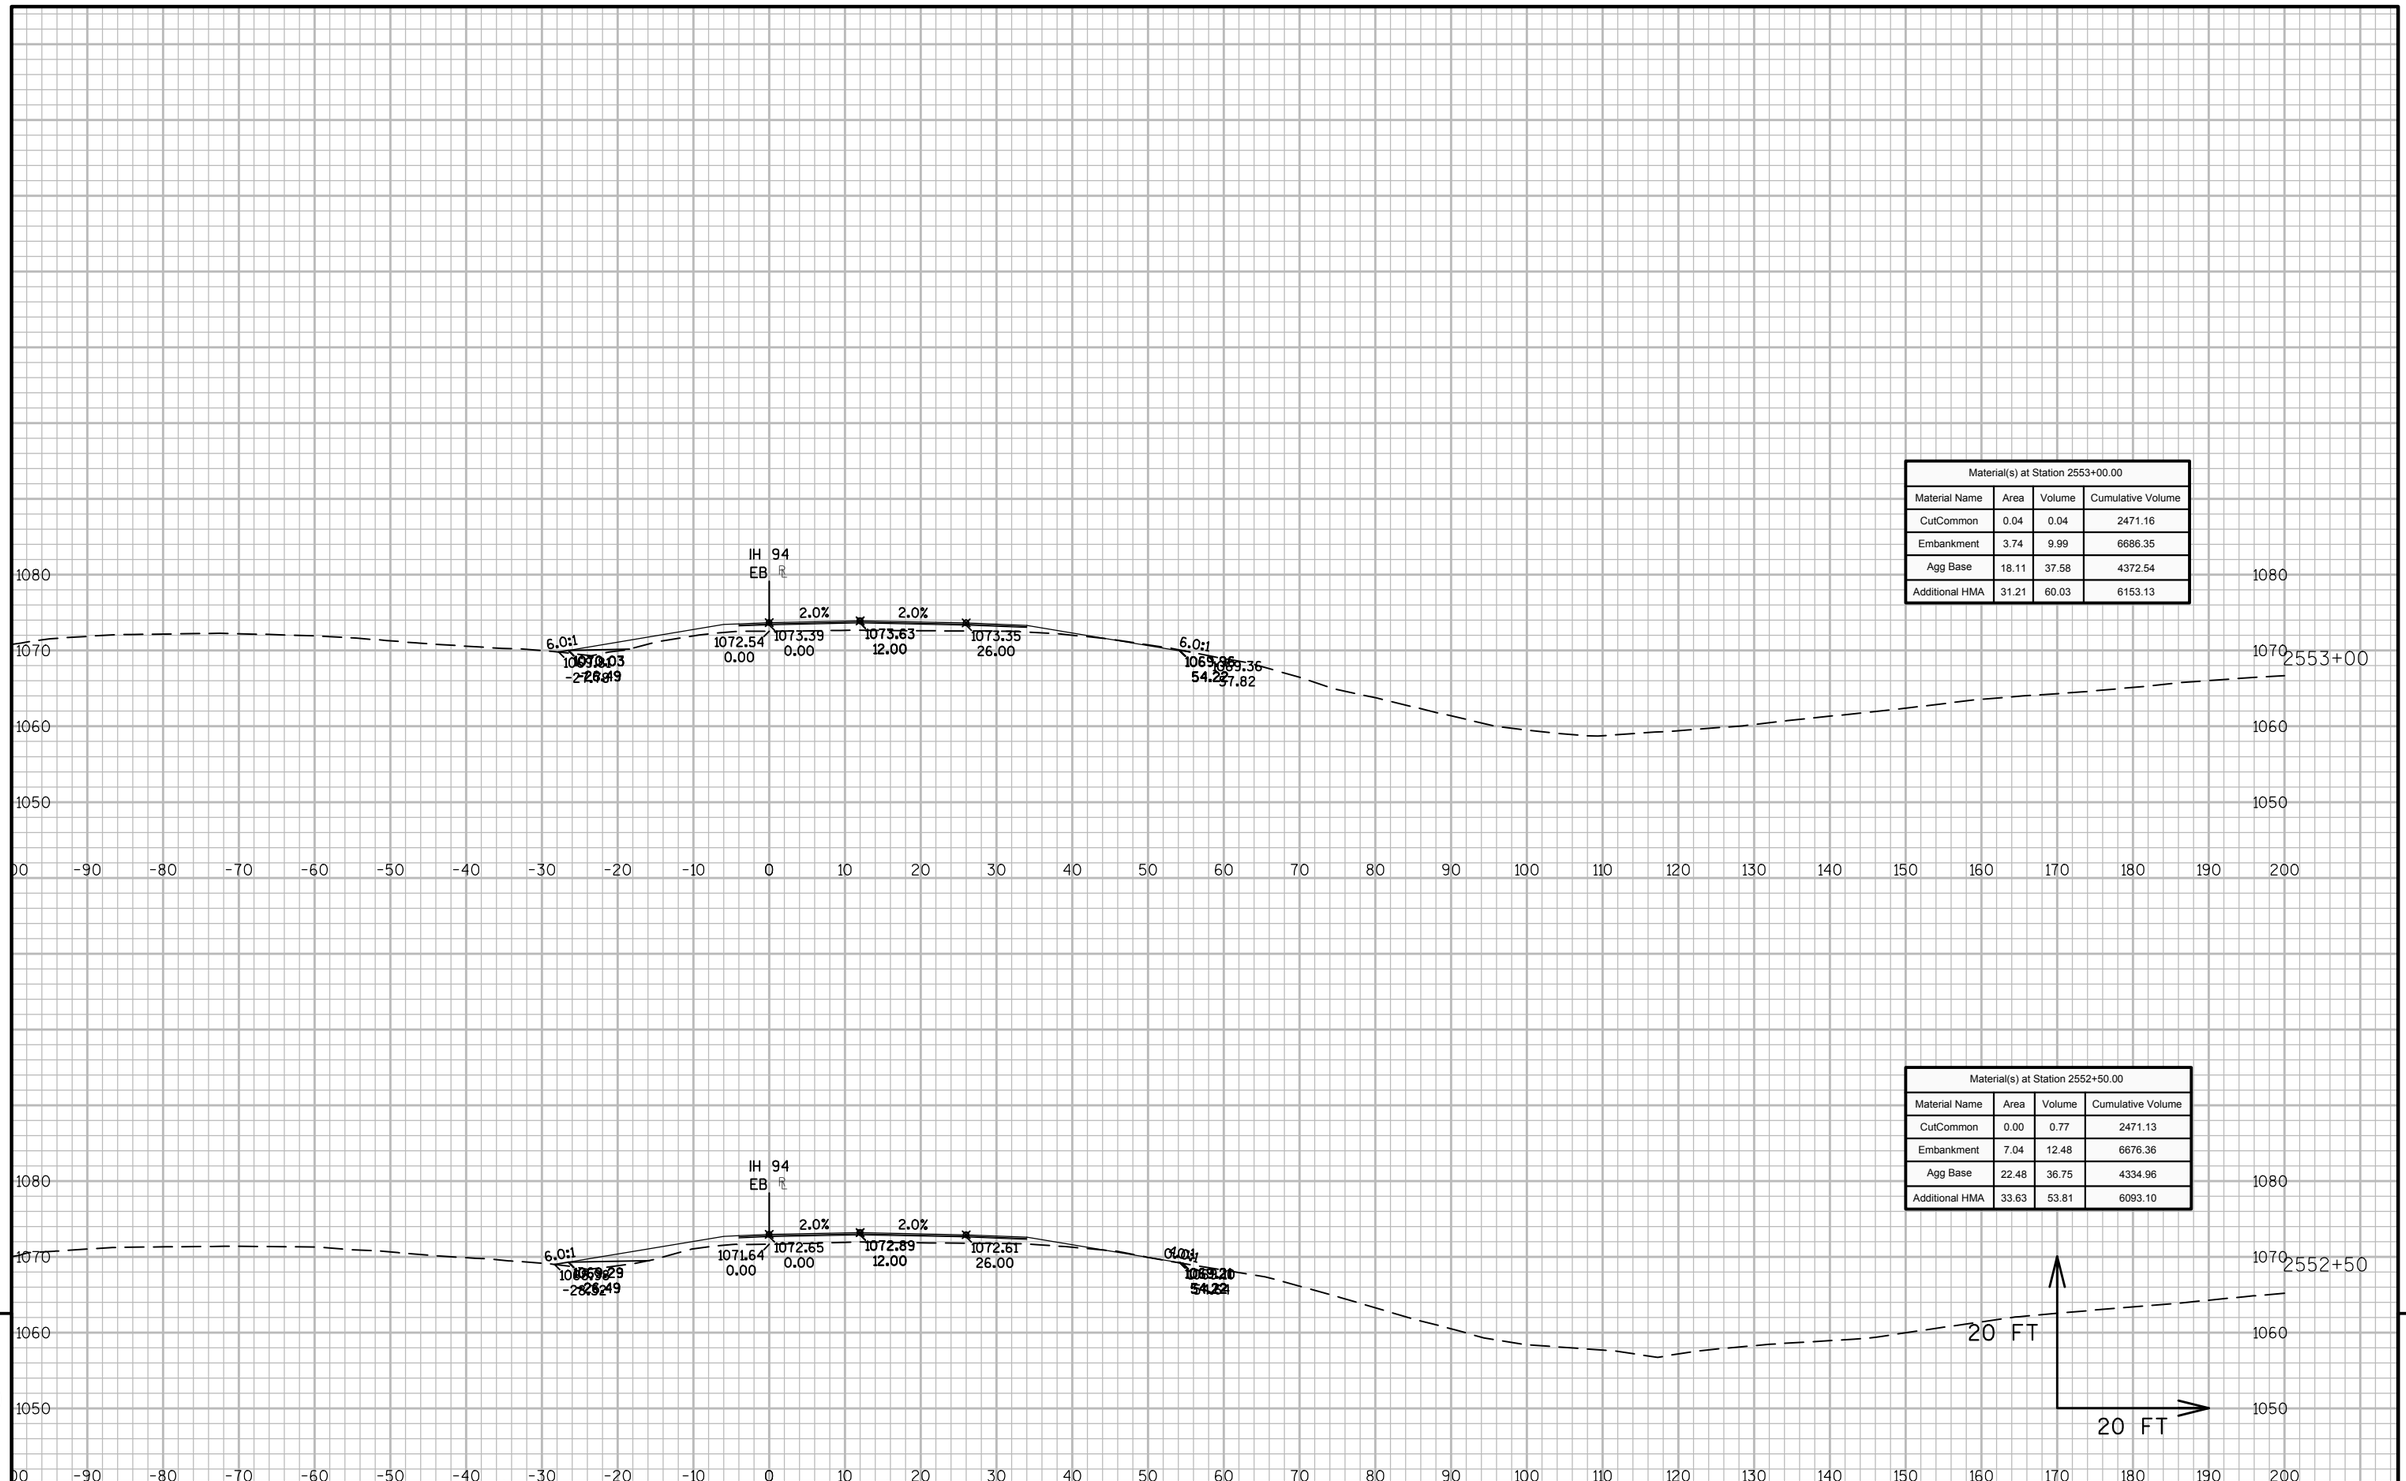

Material(s) at Station 2553+00.00			
Material Name	Area	Volume	Cumulative Volume
CutCommon	0.04	0.04	2471.16
Embankment	3.74	9.99	6686.35
Agg Base	18.11	37.58	4372.54
Additional HMA	31.21	60.03	6153.13

Material(s) at Station 2552+50.00			
Material Name	Area	Volume	Cumulative Volume
CutCommon	0.00	0.77	2471.13
Embankment	7.04	12.48	6676.36
Agg Base	22.48	36.75	4334.96
Additional HMA	33.63	53.81	6093.10


9

9


PROJECT NO: 1023-06-73	HWY: IH 94	COUNTY: MONROE	CROSS SECTIONS: IH 94 EB	SHEET	E

FILE NAME : N:\PDS\C3D\10230603\SHEETSPLAN\EAST BOUND C3D 2014\090203-XS-IH94-MON-EB- 2500+00 - 2614+00.DWG
LAYOUT NAME - 03 - (47)


PLOT DATE : 10/20/2014 10:35 AM PLOT BY : ANDRITSCH, ERIC R PLOT NAME : PLOT SCALE : 1:20_XREF

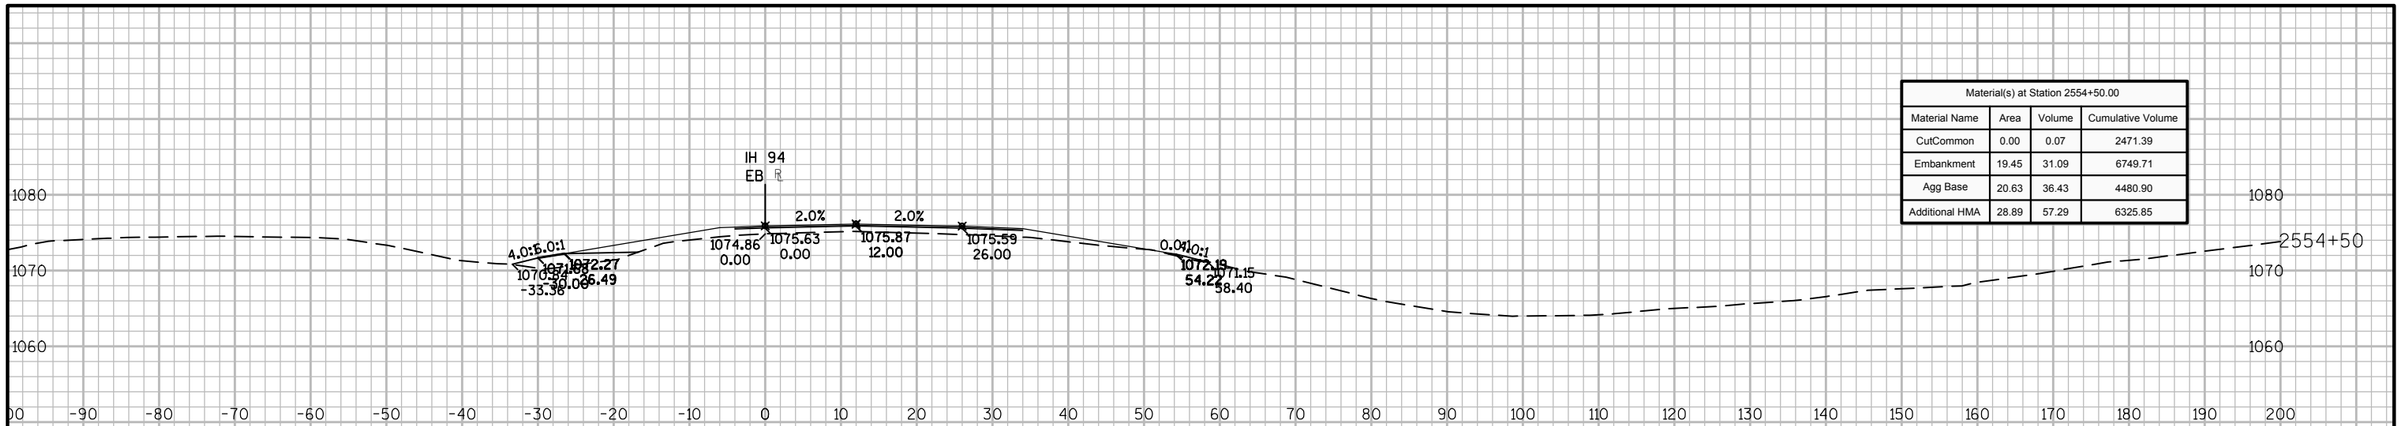

Material(s) at Station 2554+50.00			
Material Name	Area	Volume	Cumulative Volume
CutCommon	0.00	0.07	2471.39
Embankment	19.45	31.09	6749.71
Agg Base	20.63	36.43	4480.90
Additional HMA	28.89	57.29	6325.85

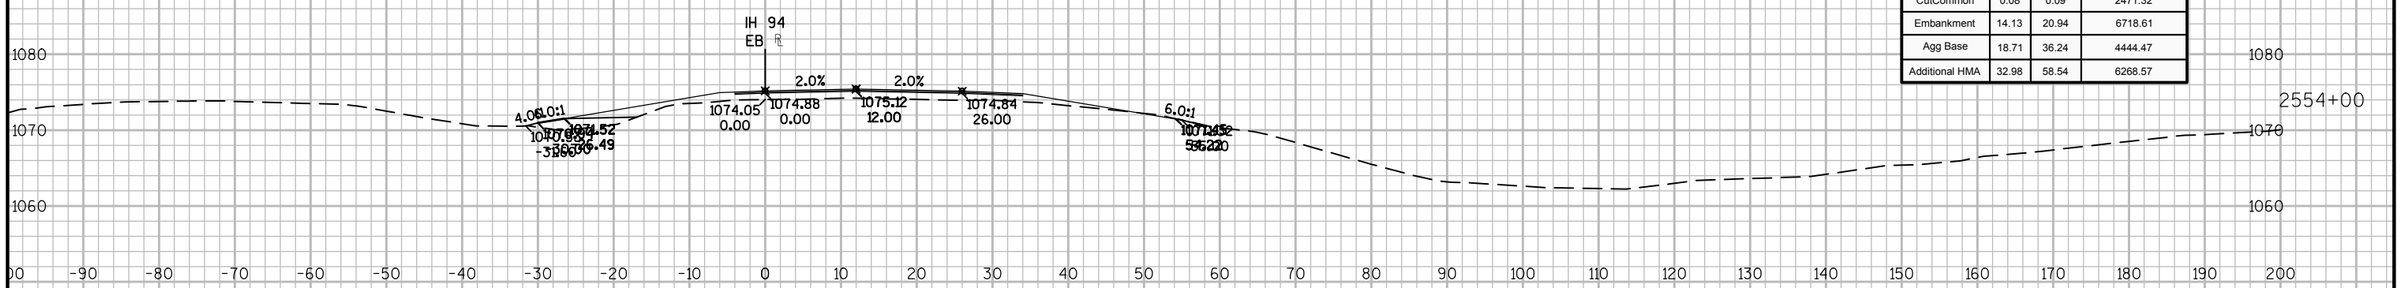

Material(s) at Station 2554+00.00			
Material Name	Area	Volume	Cumulative Volume
CutCommon	0.08	0.09	2471.32
Embankment	14.13	20.94	6718.61
Agg Base	18.71	36.24	4444.47
Additional HMA	32.98	58.54	6268.57

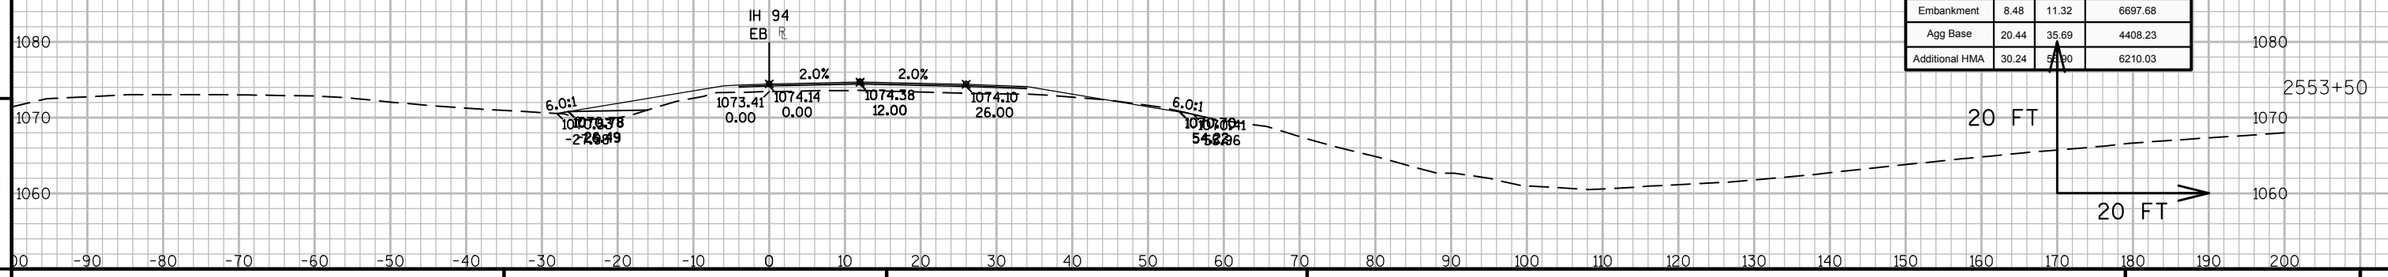


Material(s) at Station 2553+50.00			
Material Name	Area	Volume	Cumulative Volume
CutCommon	0.03	0.06	2471.23
Embankment	8.48	11.32	6697.68
Agg Base	20.44	35.69	4408.23
Additional HMA	30.24	58.90	6210.03

9 9


PROJECT NO: 1023-06-73	HWY: IH 94	COUNTY: MONROE	CROSS SECTIONS: IH 94 EB	SHEET	E

FILE NAME : N:\PDS\C3D\10230603\SHEETSPLAN\EAST BOUND C3D 2014\090203-XS-IH94-MON-EB- 2500+00 - 2614+00.DWG
LAYOUT NAME - 03 - (48)


PLOT DATE : 10/20/2014 10:35 AM PLOT BY : ANDRITSCH, ERIC R PLOT NAME : PLOT SCALE : 1:20_XREF

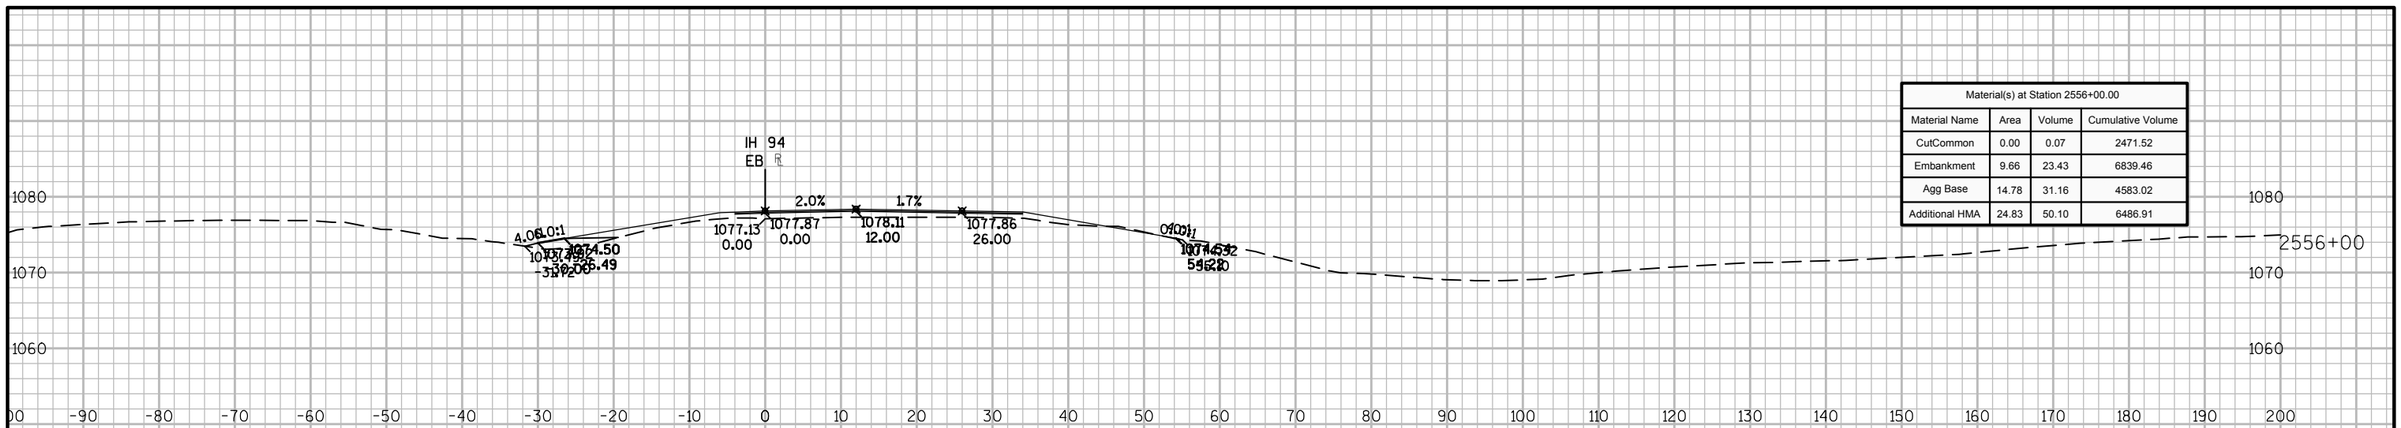

Material(s) at Station 2556+00.00			
Material Name	Area	Volume	Cumulative Volume
CutCommon	0.00	0.07	2471.52
Embankment	9.66	23.43	6839.46
Agg Base	14.78	31.16	4583.02
Additional HMA	24.83	50.10	6486.91

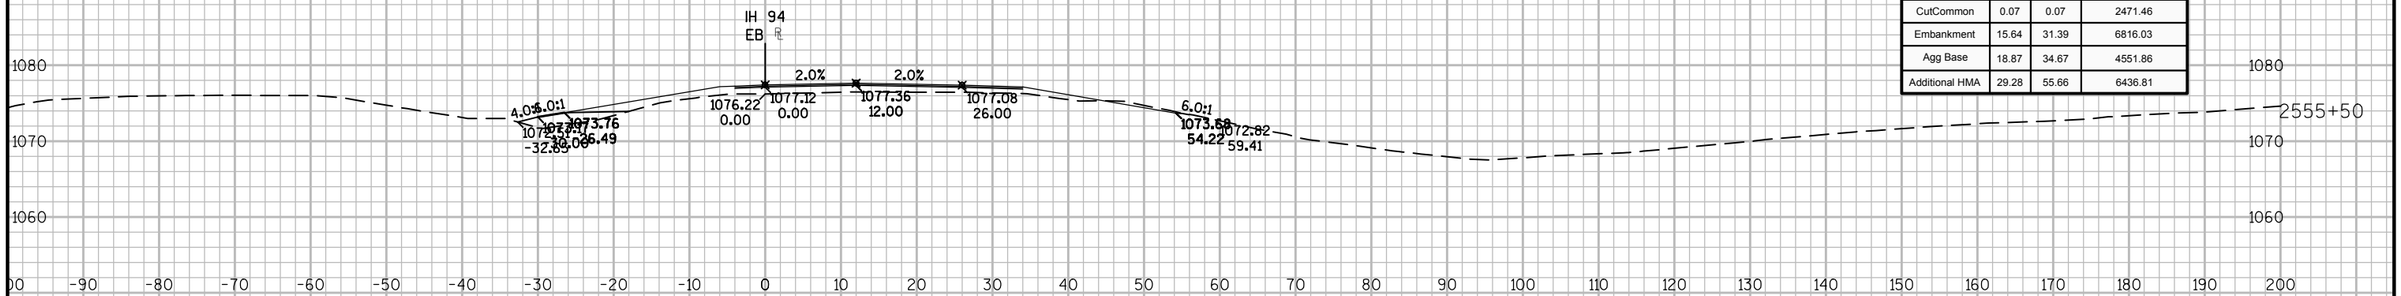

Material(s) at Station 2555+50.00			
Material Name	Area	Volume	Cumulative Volume
CutCommon	0.07	0.07	2471.46
Embankment	15.64	31.39	6816.03
Agg Base	18.87	34.67	4551.86
Additional HMA	29.28	55.66	6436.81

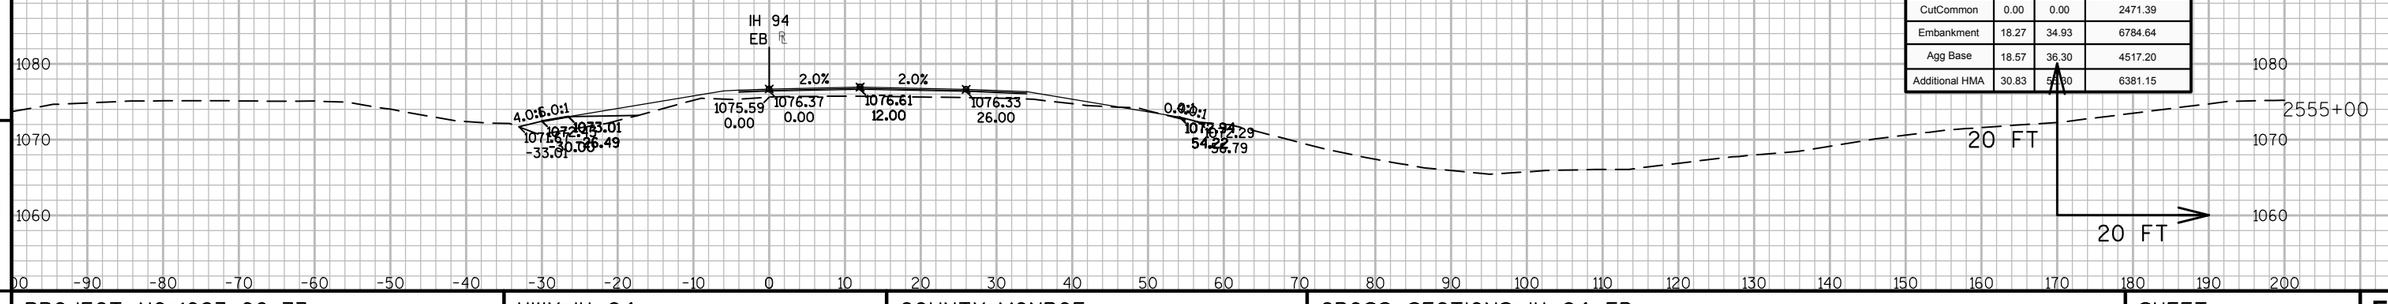

Material(s) at Station 2555+00.00			
Material Name	Area	Volume	Cumulative Volume
CutCommon	0.00	0.00	2471.39
Embankment	18.27	34.93	6784.64
Agg Base	18.57	36.30	4517.20
Additional HMA	30.83	58.80	6381.15


9 9

PROJECT NO: 1023-06-73	HWY: IH 94	COUNTY: MONROE	CROSS SECTIONS: IH 94 EB	SHEET	E


FILE NAME : N:\PDS\C3D\10230603\SHEETSPLAN\EAST BOUND C3D 2014\090203-XS-IH94-MON-EB- 2500+00 - 2614+00.DWG
LAYOUT NAME - 03 - (49)

PLOT DATE : 10/20/2014 10:35 AM PLOT BY : ANDRITSCH, ERIC R PLOT NAME : PLOT SCALE : 1:20_XREF

Material(s) at Station 2557+00.00			
Material Name	Area	Volume	Cumulative Volume
CutCommon	0.00	1.40	2474.33
Embankment	47.01	47.06	6899.01
Agg Base	37.05	35.40	4633.20
Additional HMA	27.06	49.44	6583.72

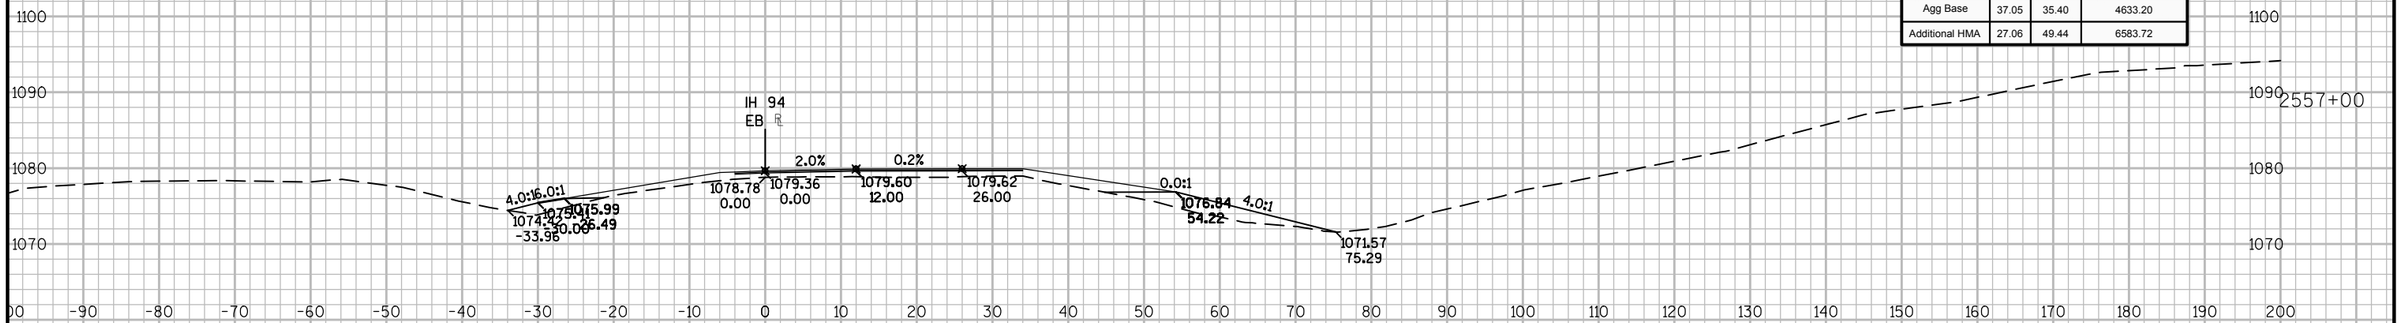

Material(s) at Station 2556+50.00			
Material Name	Area	Volume	Cumulative Volume
CutCommon	1.51	1.40	2472.93
Embankment	3.82	12.49	6851.94
Agg Base	1.18	14.78	4597.80
Additional HMA	26.34	49.87	6534.28

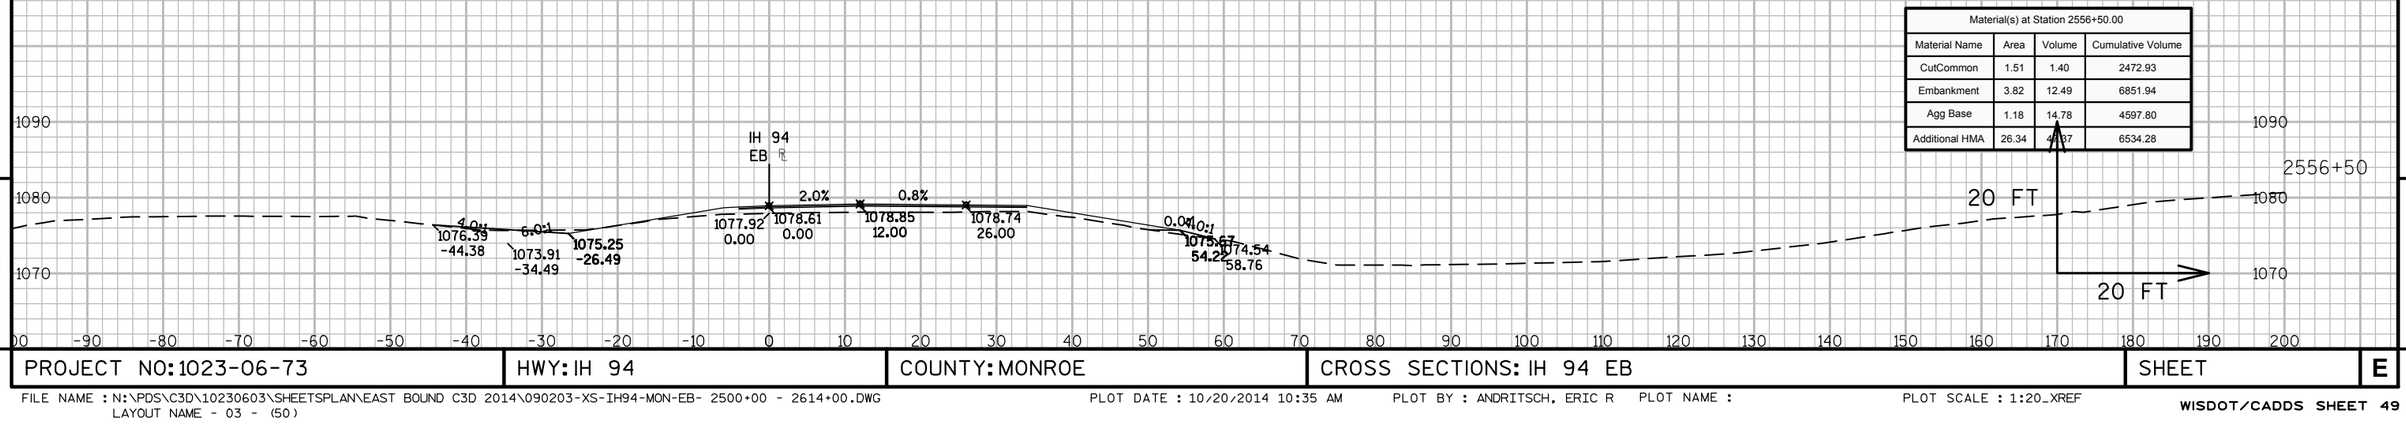

9


9

PROJECT NO: 1023-06-73	HWY: IH 94	COUNTY: MONROE	CROSS SECTIONS: IH 94 EB	SHEET	E

FILE NAME : N:\PDS\C3D\10230603\SHEETSPLAN\EAST BOUND C3D 2014\090203-XS-IH94-MON-EB- 2500+00 - 2614+00.DWG
LAYOUT NAME - 03 - (50)

PLOT DATE : 10/20/2014 10:35 AM PLOT BY : ANDRITSCH, ERIC R PLOT NAME : PLOT SCALE : 1:20_XREF

Material(s) at Station 2557+50.00			
Material Name	Area	Volume	Cumulative Volume
CutCommon	0.00	0.00	2474.33
Embankment	44.81	46.22	6989.07
Agg Base	42.78	40.41	4708.53
Additional HMA	31.75	28.86	6637.27

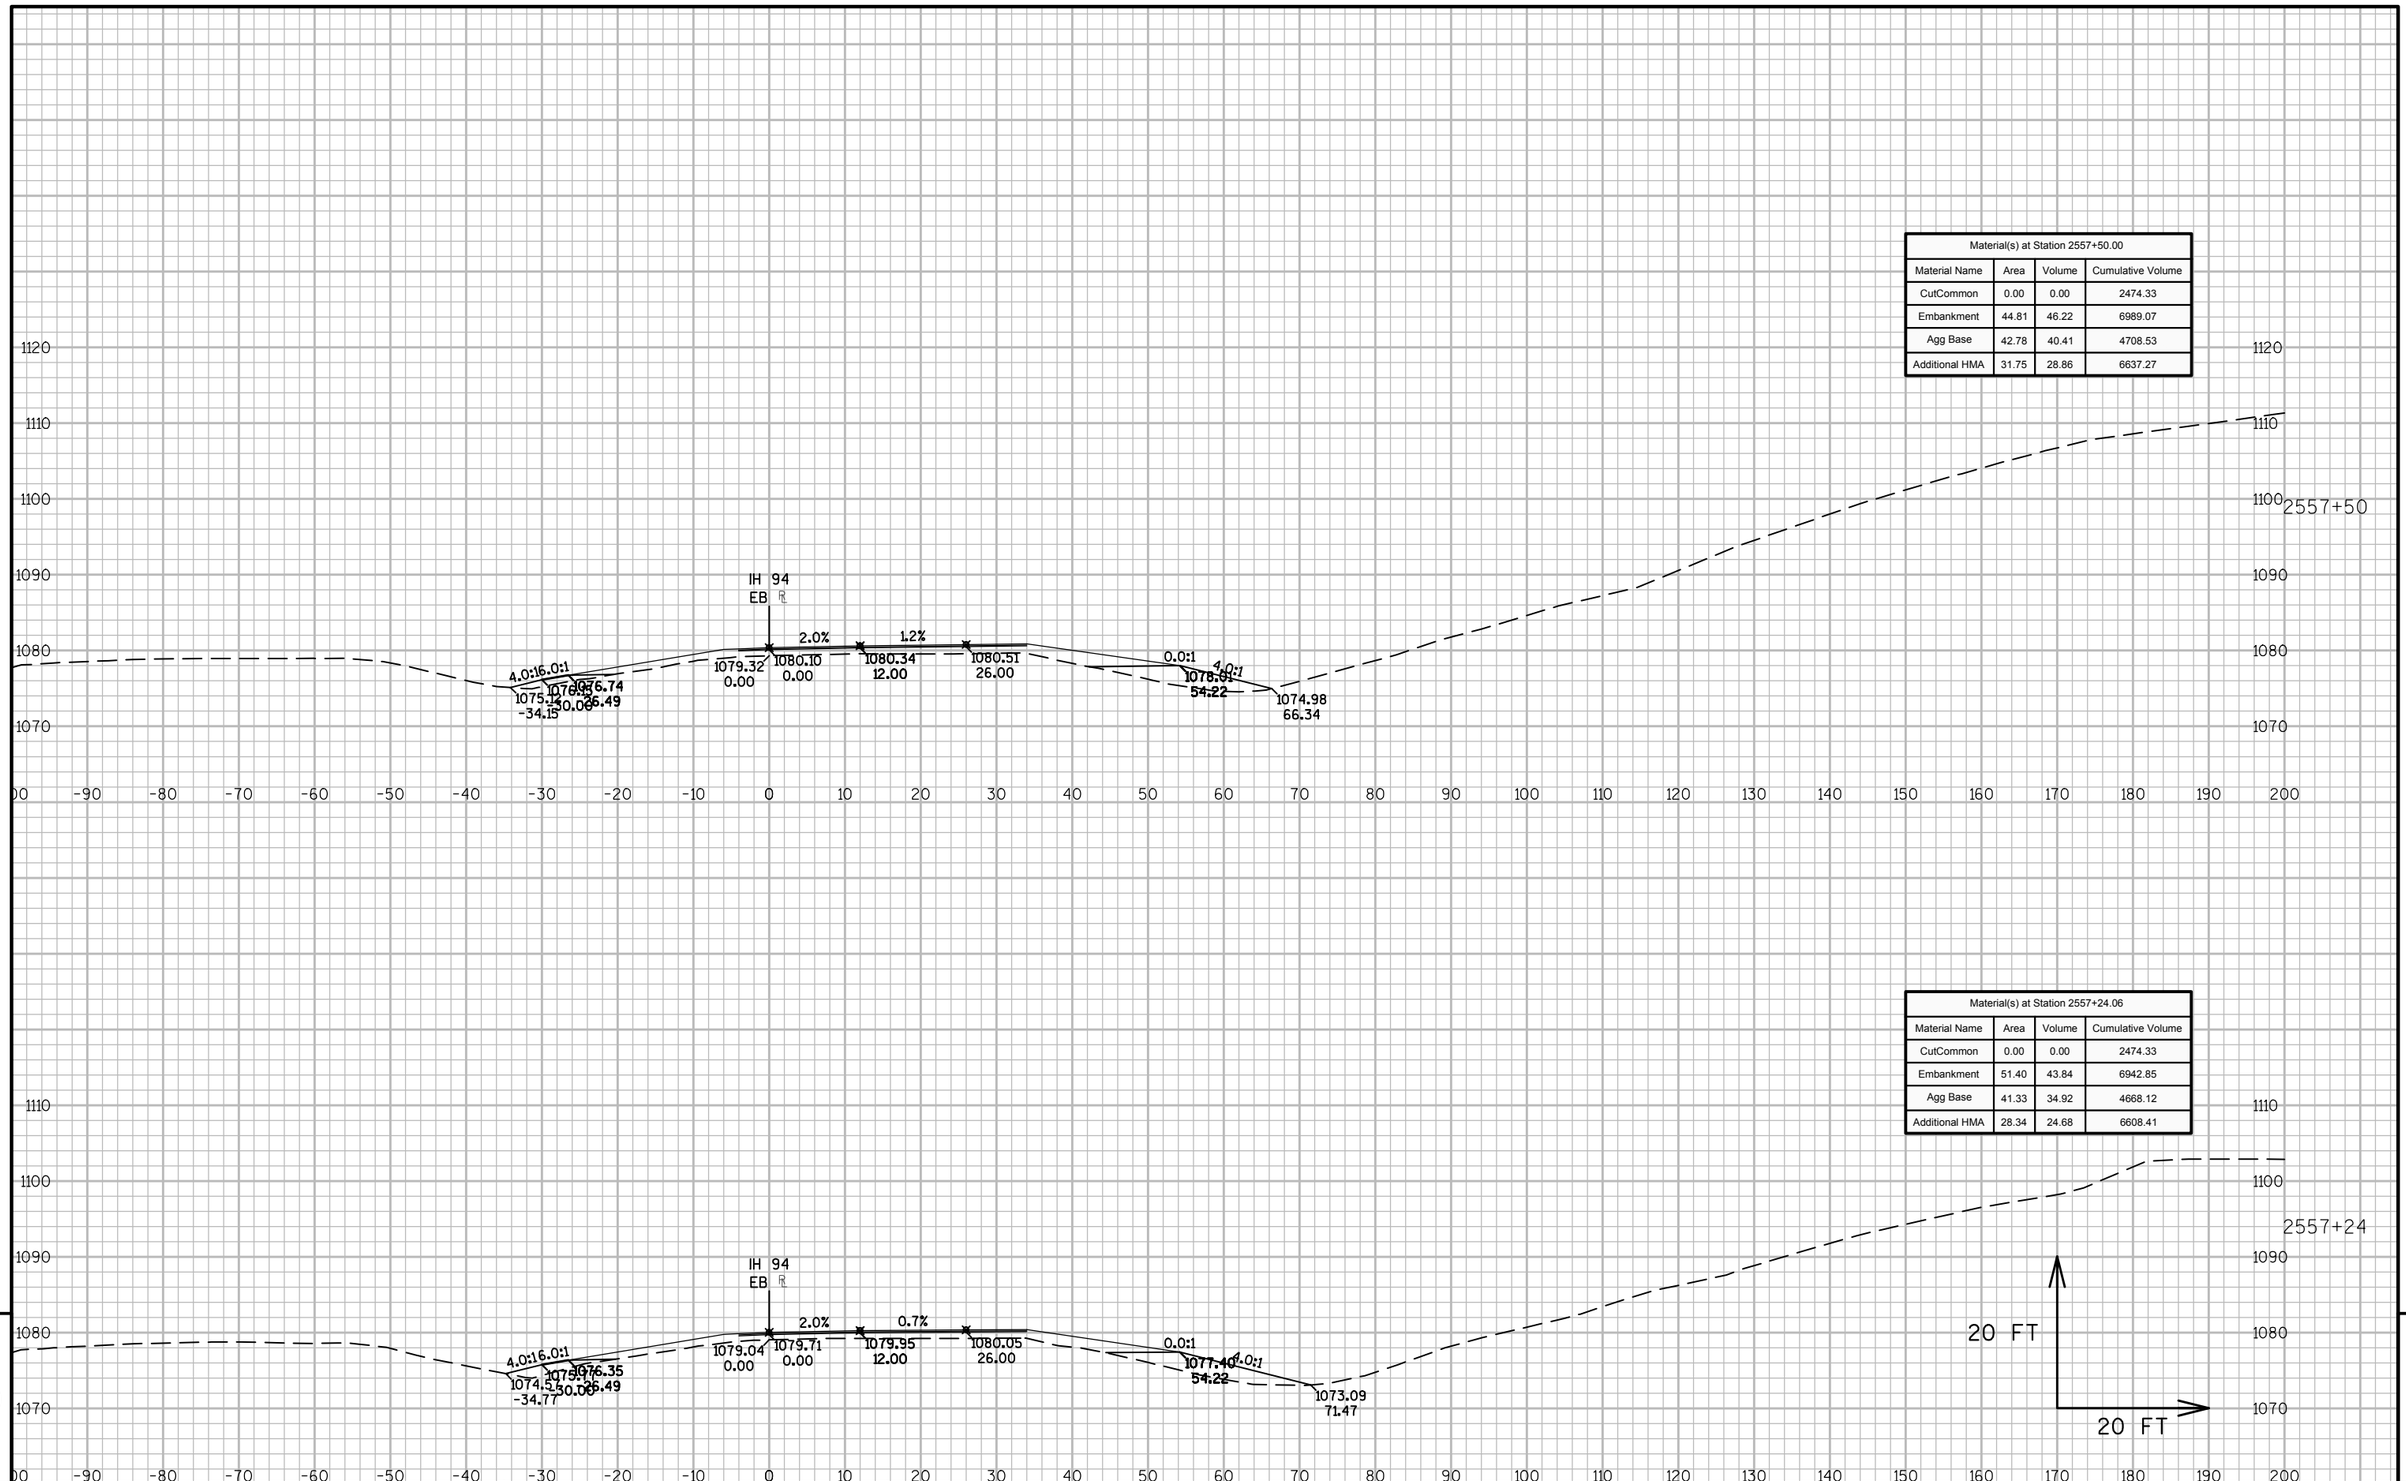


Material(s) at Station 2557+24.06			
Material Name	Area	Volume	Cumulative Volume
CutCommon	0.00	0.00	2474.33
Embankment	51.40	43.84	6942.85
Agg Base	41.33	34.92	4668.12
Additional HMA	28.34	24.68	6608.41

9

9

PROJECT NO: 1023-06-73	HWY: IH 94	COUNTY: MONROE	CROSS SECTIONS: IH 94 EB	SHEET	E

FILE NAME : N:\PDS\C3D\10230603\SHEETSPLAN\EAST BOUND C3D 2014\090203-XS-IH94-MON-EB- 2500+00 - 2614+00.DWG
LAYOUT NAME - 03 - (51)
PLOT DATE : 10/20/2014 10:35 AM PLOT BY : ANDRITSCH, ERIC R PLOT NAME : PLOT SCALE : 1:20_XREF

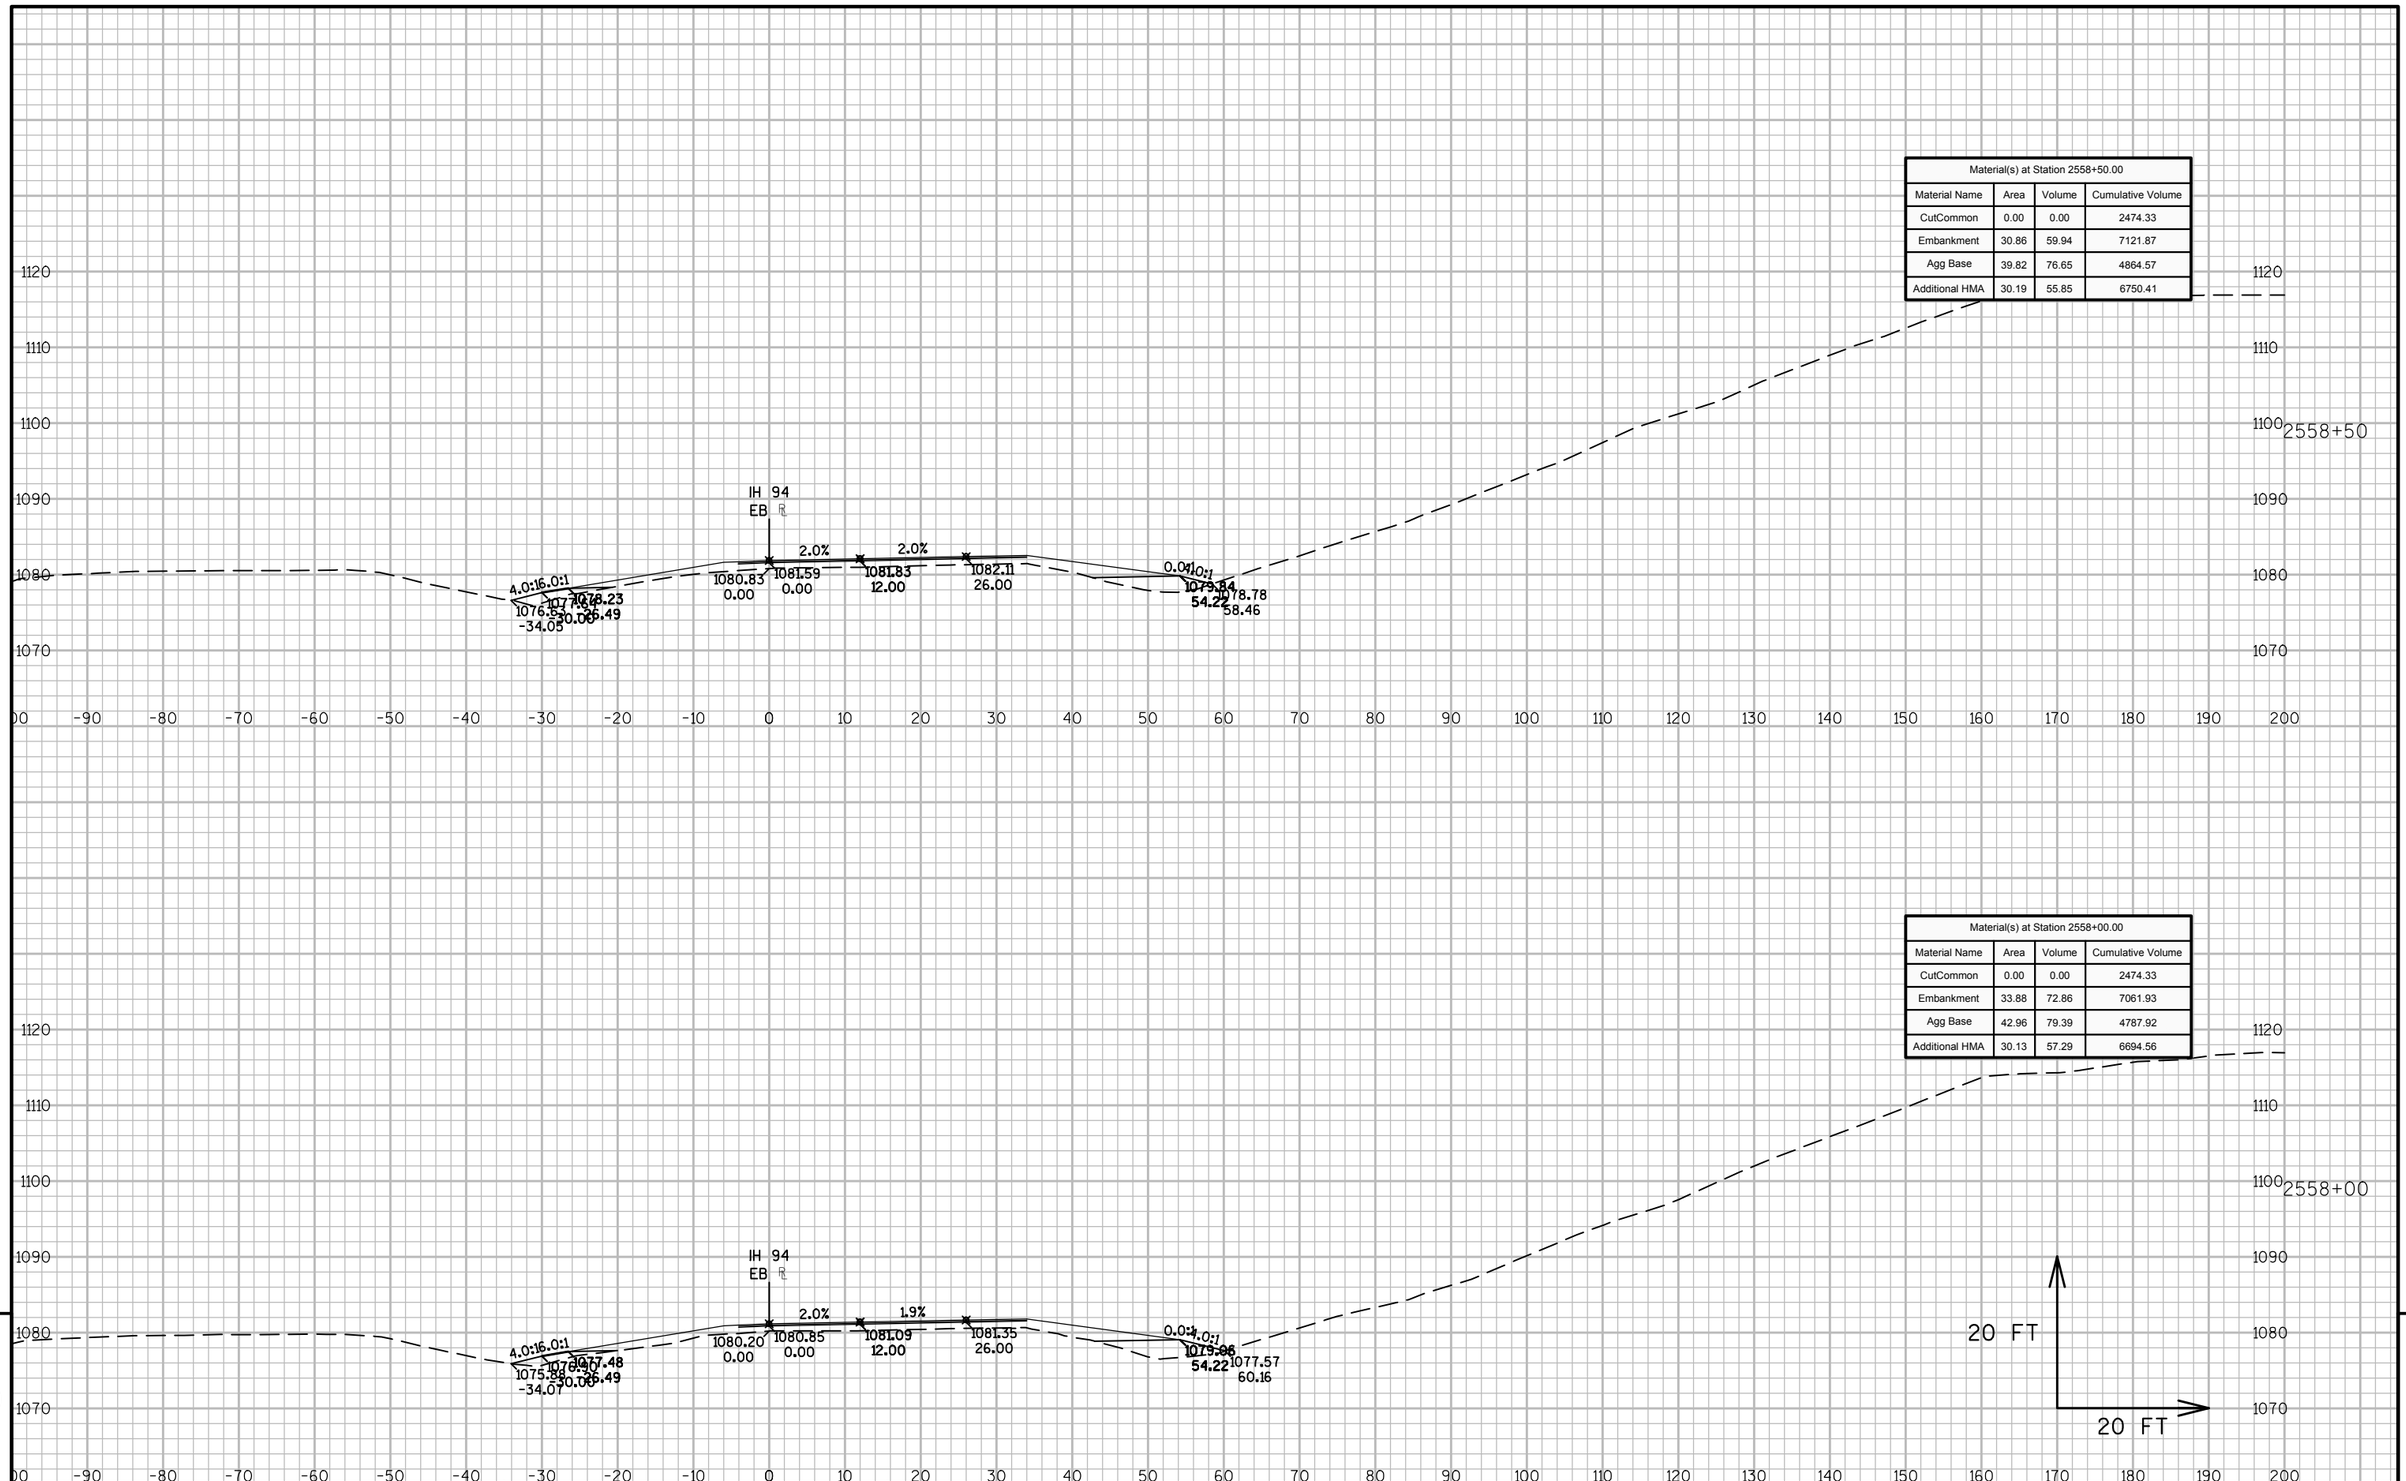

9


9

PROJECT NO: 1023-06-73	HWY: IH 94	COUNTY: MONROE	CROSS SECTIONS: IH 94 EB	SHEET	E

FILE NAME : N:\PDS\C3D\10230603\SHEETSPLAN\EAST BOUND C3D 2014\090203-XS-IH94-MON-EB- 2500+00 - 2614+00.DWG
LAYOUT NAME - 03 - (52)

PLOT DATE : 10/20/2014 10:35 AM PLOT BY : ANDRITSCH, ERIC R PLOT NAME : PLOT SCALE : 1:20_XREF

Material(s) at Station 2559+50.00			
Material Name	Area	Volume	Cumulative Volume
CutCommon	0.00	0.00	2474.33
Embankment	23.73	47.21	7222.90
Agg Base	41.41	72.26	5007.61
Additional HMA	31.03	56.32	6862.28

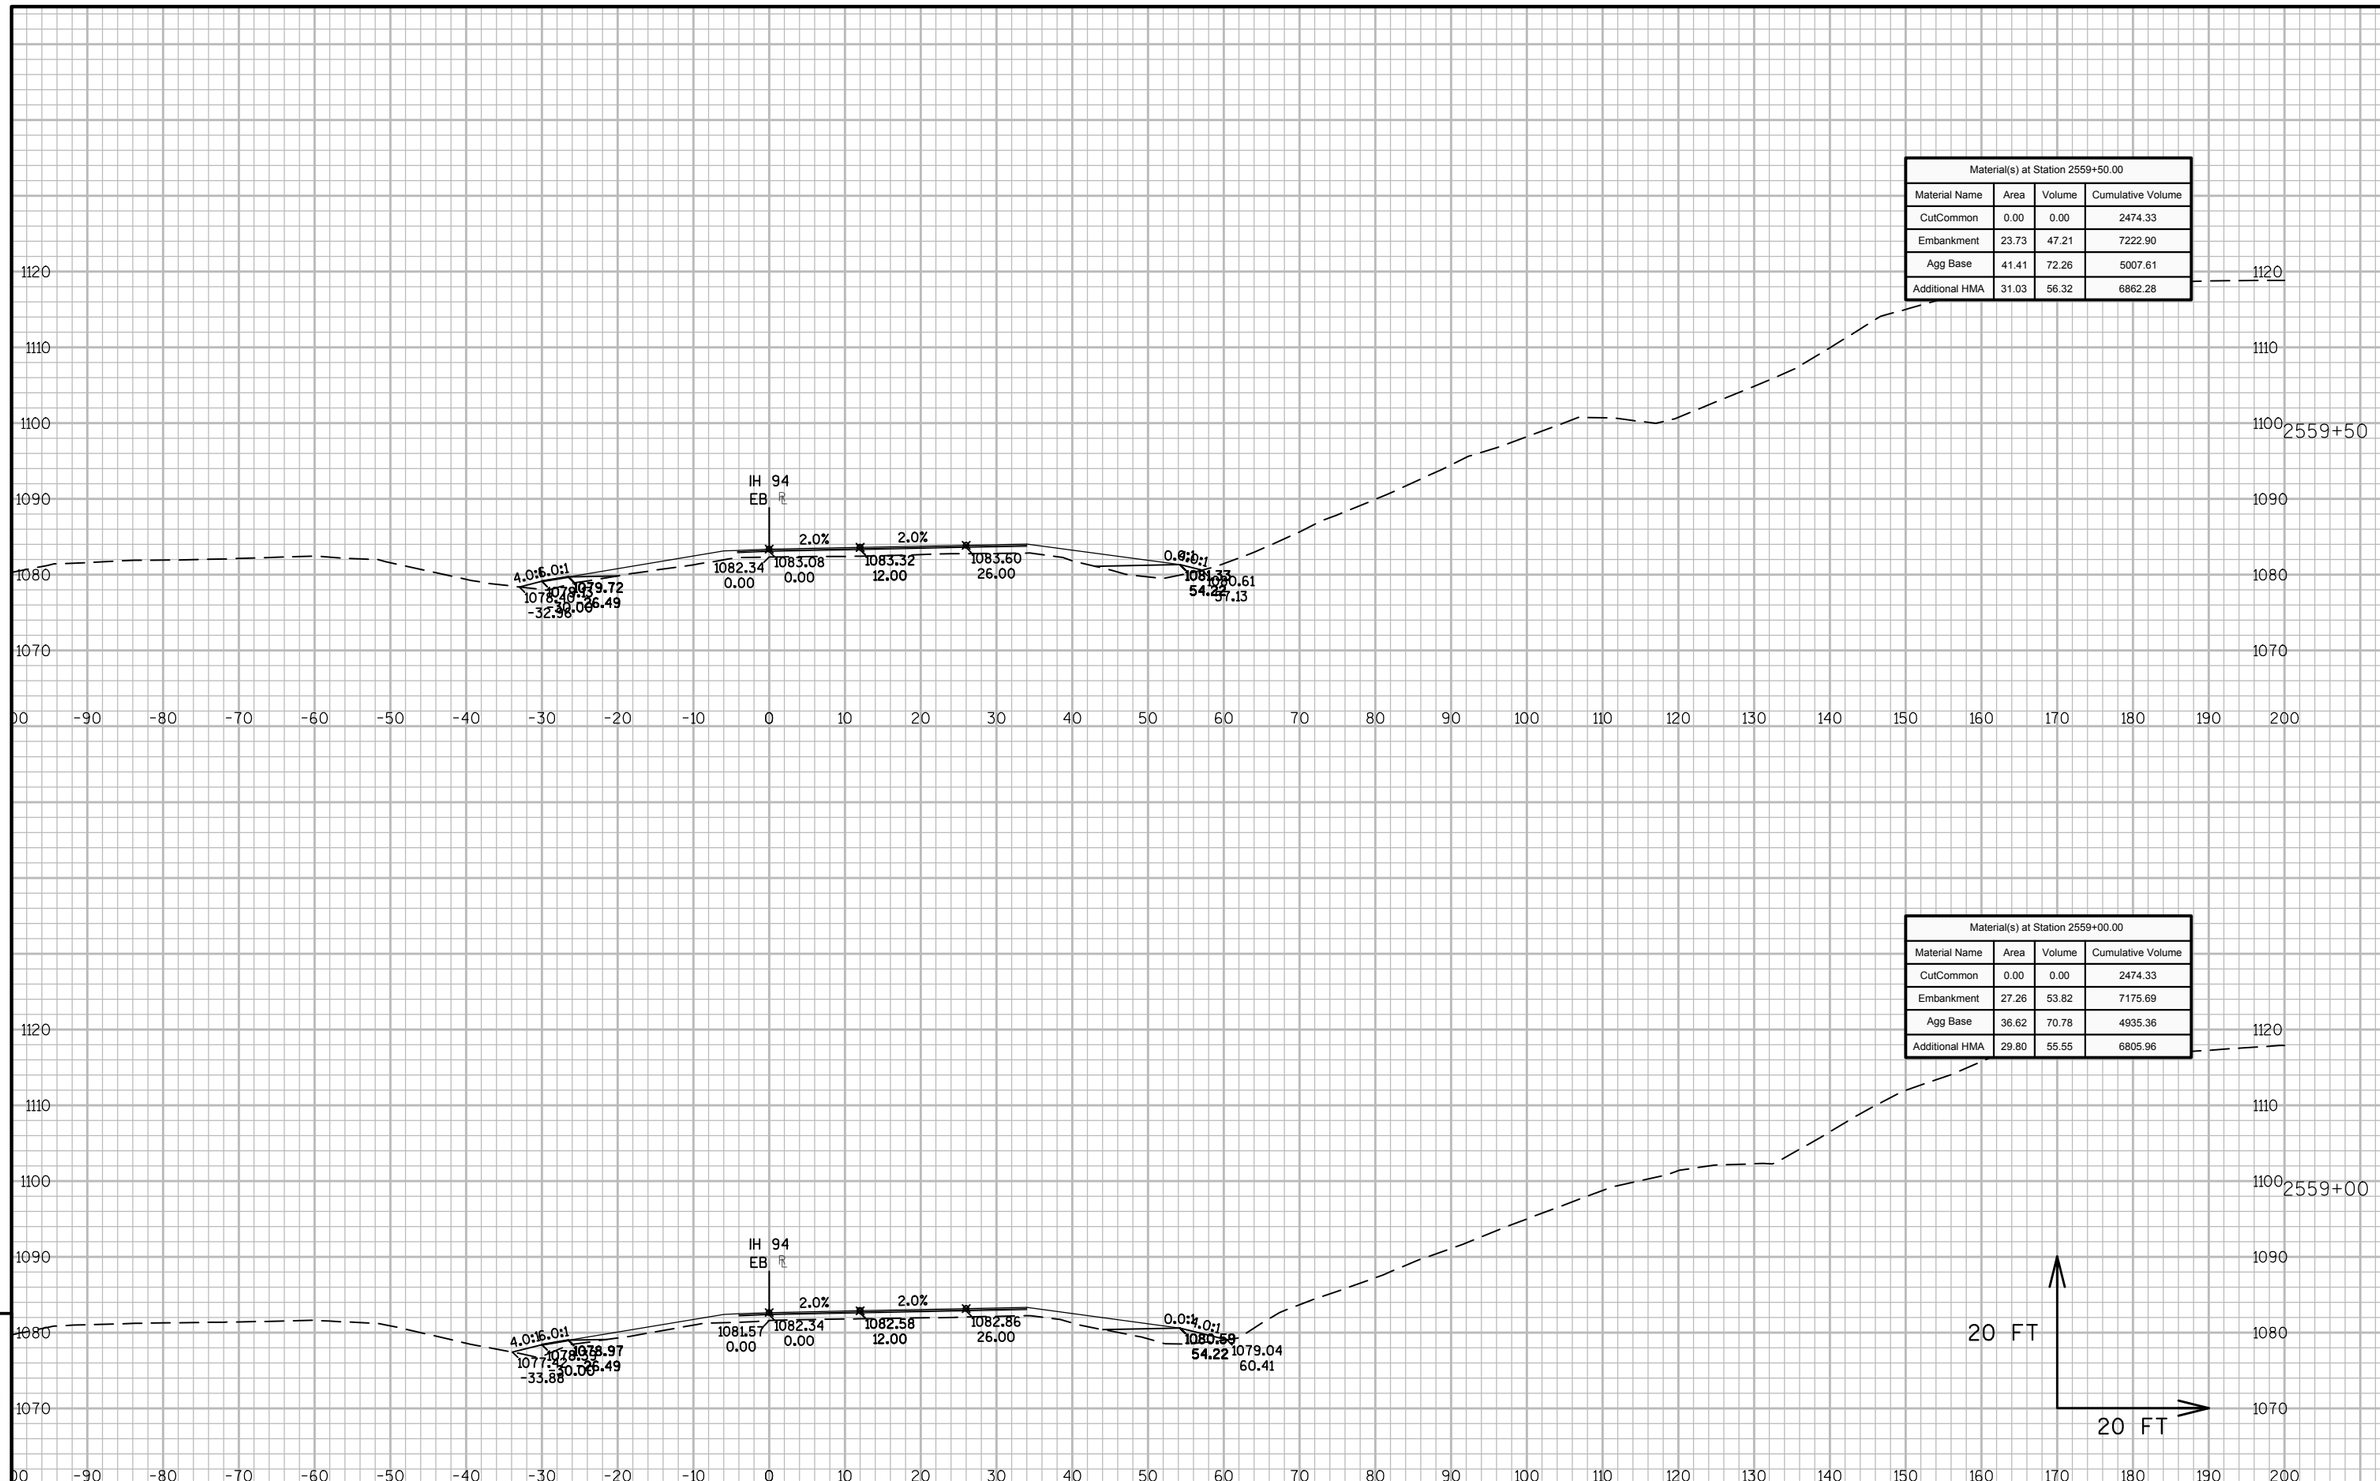

Material(s) at Station 2559+00.00			
Material Name	Area	Volume	Cumulative Volume
CutCommon	0.00	0.00	2474.33
Embankment	27.26	53.82	7175.69
Agg Base	36.62	70.78	4935.36
Additional HMA	29.80	55.55	6805.96

9


9

PROJECT NO: 1023-06-73	HWY: IH 94	COUNTY: MONROE	CROSS SECTIONS: IH 94 EB	SHEET	E

FILE NAME : N:\PDS\C3D\10230603\SHEETSPLAN\EAST BOUND C3D 2014\090203-XS-IH94-MON-EB- 2500+00 - 2614+00.DWG
LAYOUT NAME - 03 - (53)

PLOT DATE : 10/20/2014 10:36 AM PLOT BY : ANDRITSCH, ERIC R PLOT NAME : PLOT SCALE : 1:20_XREF

Material(s) at Station 2560+50.00			
Material Name	Area	Volume	Cumulative Volume
CutCommon	0.00	0.00	2474.33
Embankment	22.09	42.92	7310.28
Agg Base	42.35	78.11	5162.96
Additional HMA	33.12	58.78	6977.91

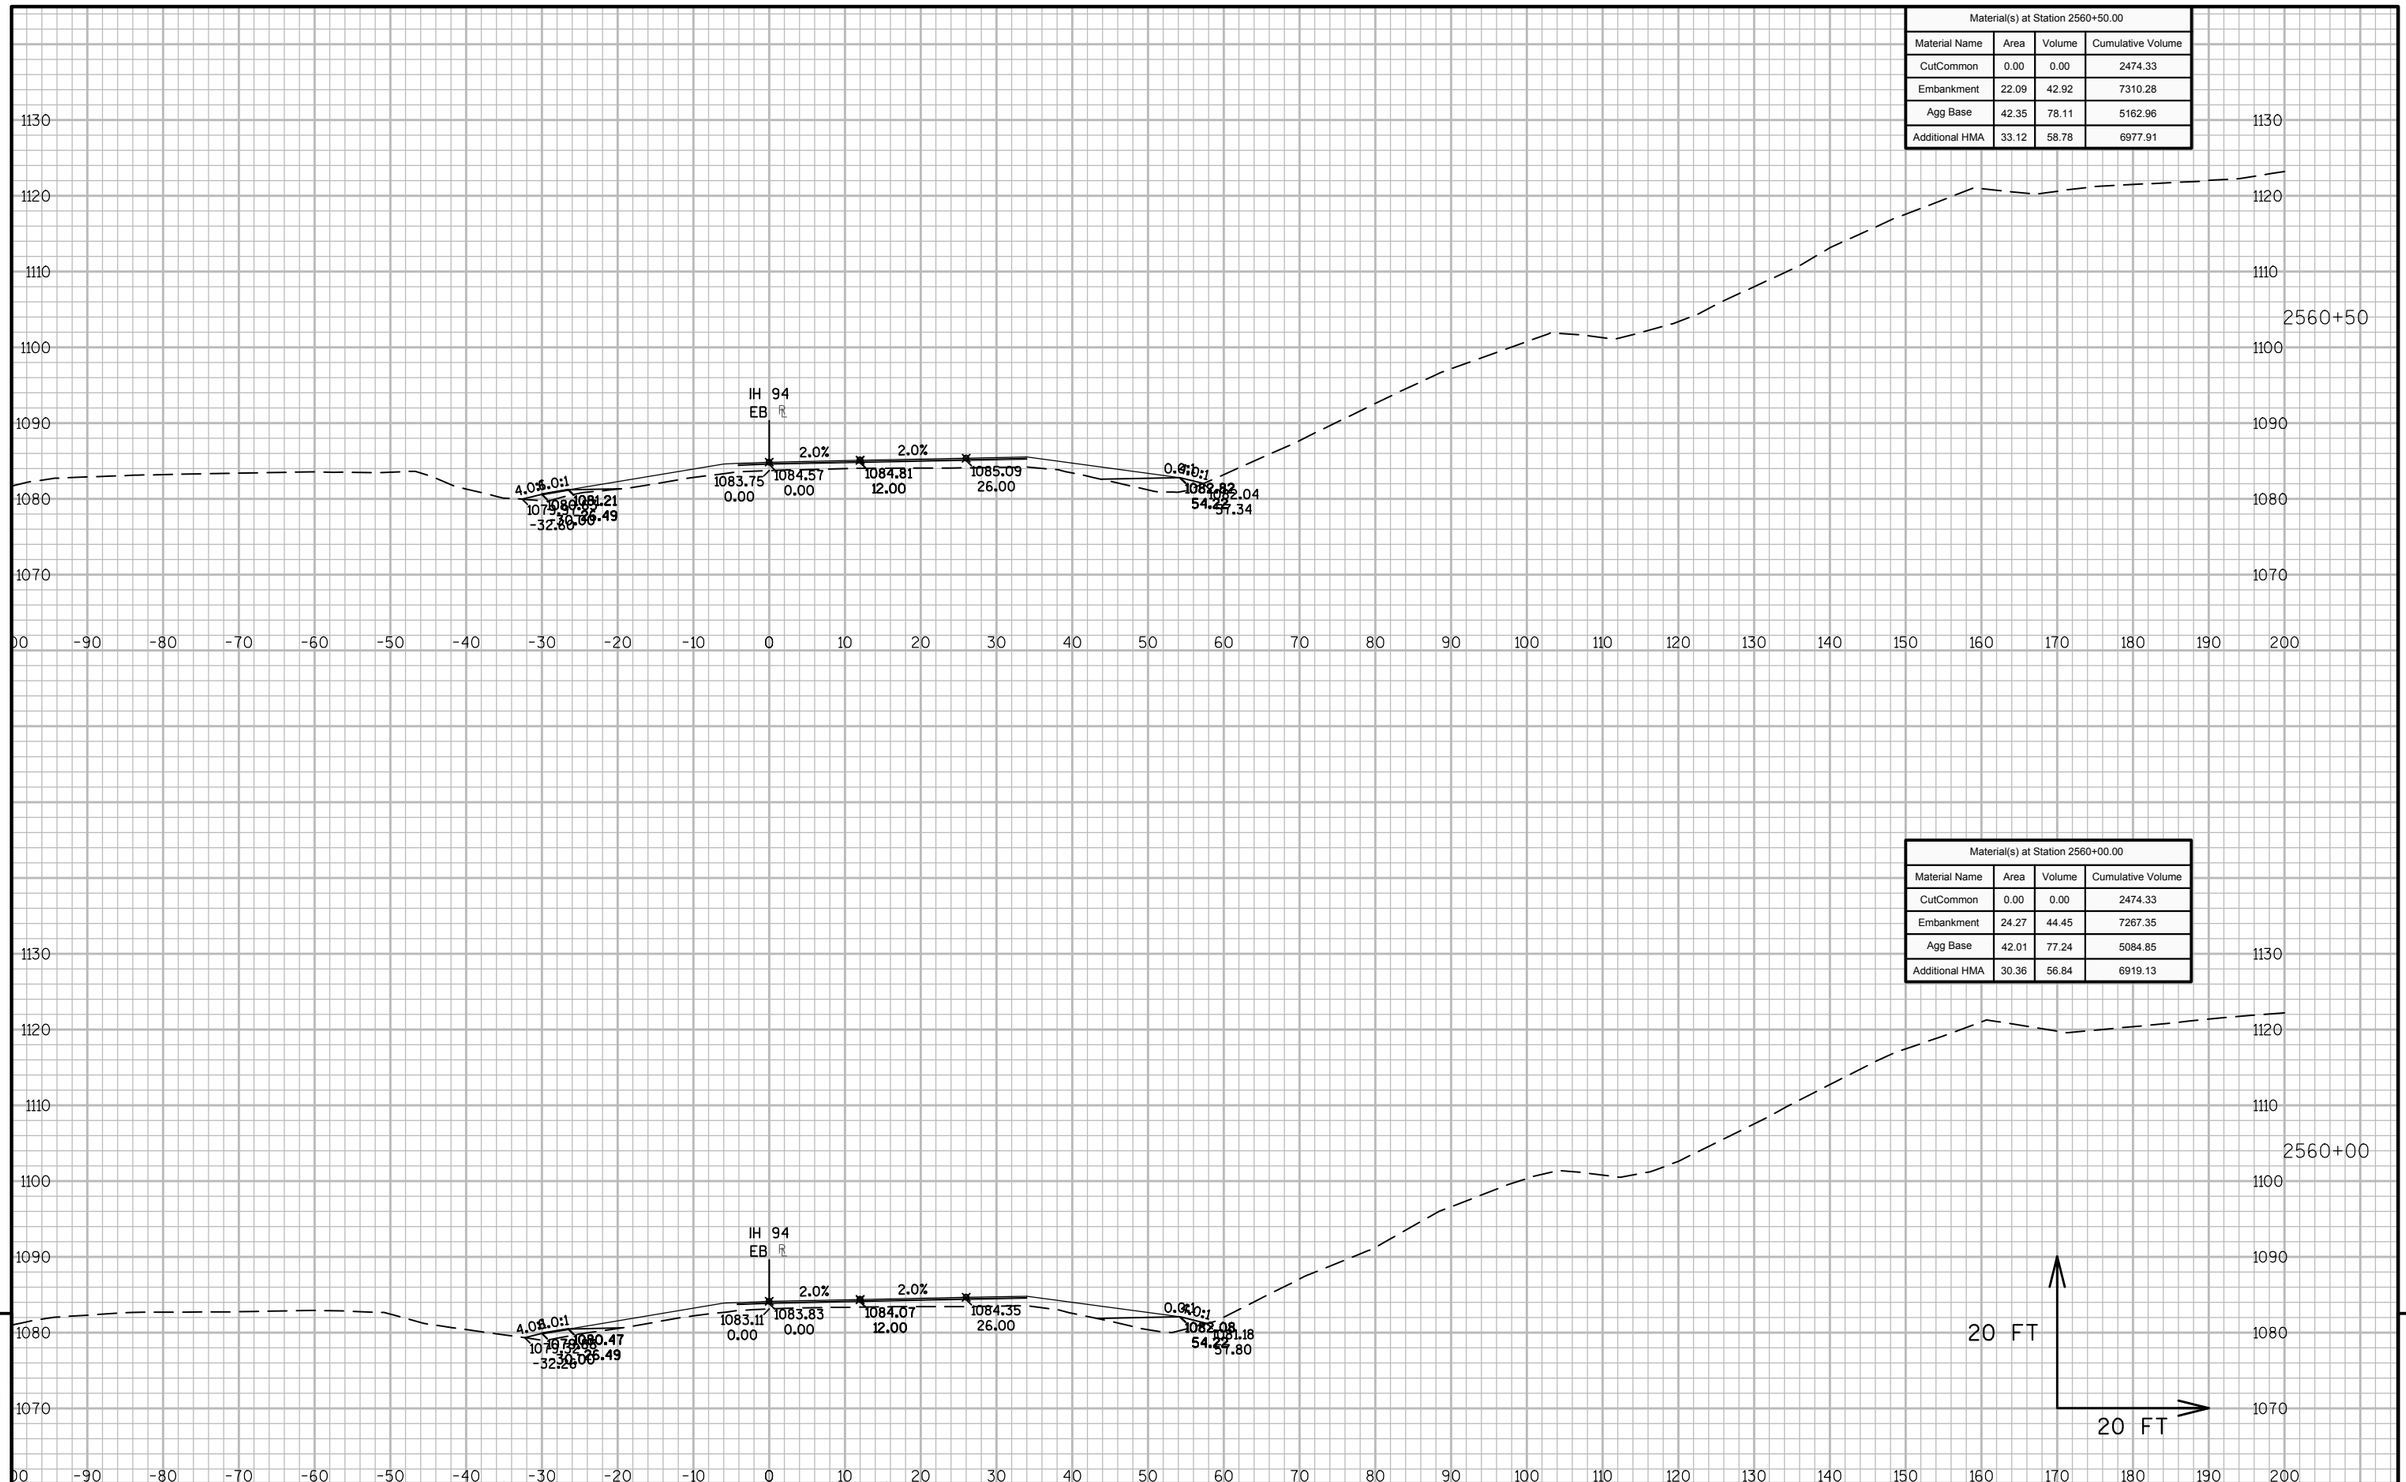

Material(s) at Station 2560+00.00			
Material Name	Area	Volume	Cumulative Volume
CutCommon	0.00	0.00	2474.33
Embankment	24.27	44.45	7267.35
Agg Base	42.01	77.24	5084.85
Additional HMA	30.36	56.84	6919.13

9


9

PROJECT NO: 1023-06-73	HWY: IH 94	COUNTY: MONROE	CROSS SECTIONS: IH 94 EB	SHEET	E

FILE NAME : N:\PDS\C3D\10230603\SHEETSPLAN\EAST BOUND C3D 2014\090203-XS-IH94-MON-EB- 2500+00 - 2614+00.DWG
LAYOUT NAME - 03 - (54)

PLOT DATE : 10/20/2014 10:36 AM PLOT BY : ANDRITSCH, ERIC R PLOT NAME : PLOT SCALE : 1:20_XREF

Material(s) at Station 2561+50.00			
Material Name	Area	Volume	Cumulative Volume
CutCommon	0.00	0.00	2474.33
Embankment	25.36	47.44	7402.13
Agg Base	40.89	76.00	5316.31
Additional HMA	31.47	62.30	7104.03

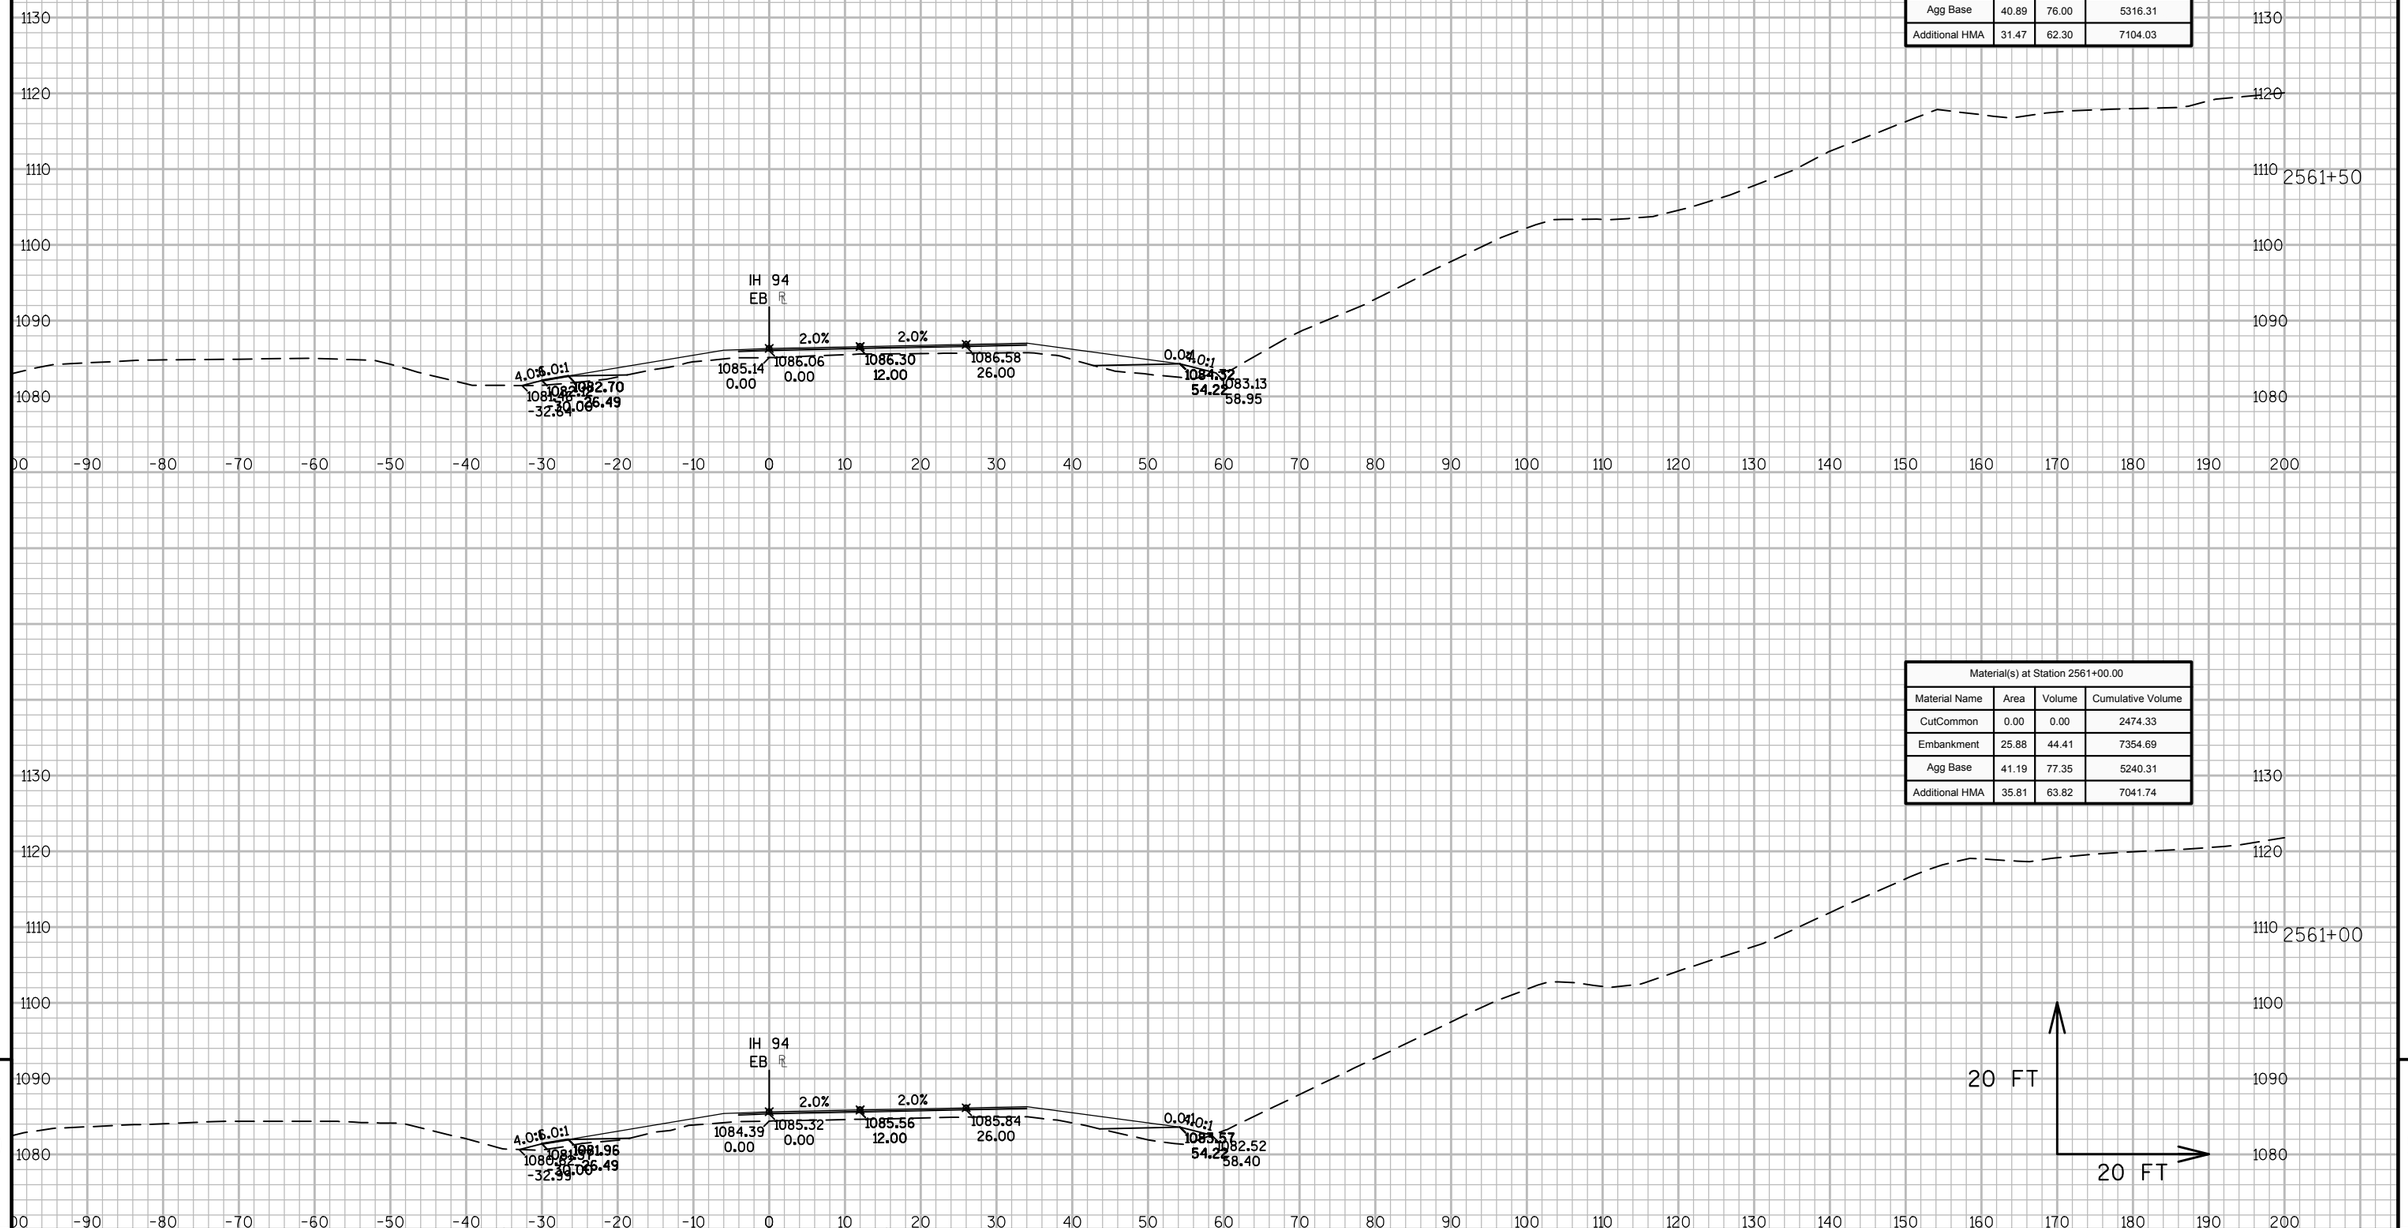

Material(s) at Station 2561+00.00			
Material Name	Area	Volume	Cumulative Volume
CutCommon	0.00	0.00	2474.33
Embankment	25.88	44.41	7354.69
Agg Base	41.19	77.35	5240.31
Additional HMA	35.81	63.82	7041.74


9

9

PROJECT NO: 1023-06-73	HWY: IH 94	COUNTY: MONROE	CROSS SECTIONS: IH 94 EB	SHEET	E

FILE NAME : N:\PDS\C3D\10230603\SHEETSPLAN\EAST BOUND C3D 2014\090203-XS-IH94-MON-EB- 2500+00 - 2614+00.DWG
LAYOUT NAME - 03 - (55)
PLOT DATE : 10/20/2014 10:36 AM PLOT BY : ANDRITSCH, ERIC R PLOT NAME : PLOT SCALE : 1:20_XREF

Material(s) at Station 2562+50.00			
Material Name	Area	Volume	Cumulative Volume
CutCommon	0.00	0.00	2474.33
Embankment	19.36	39.55	7486.78
Agg Base	41.20	76.63	5469.28
Additional HMA	27.82	56.95	7221.32

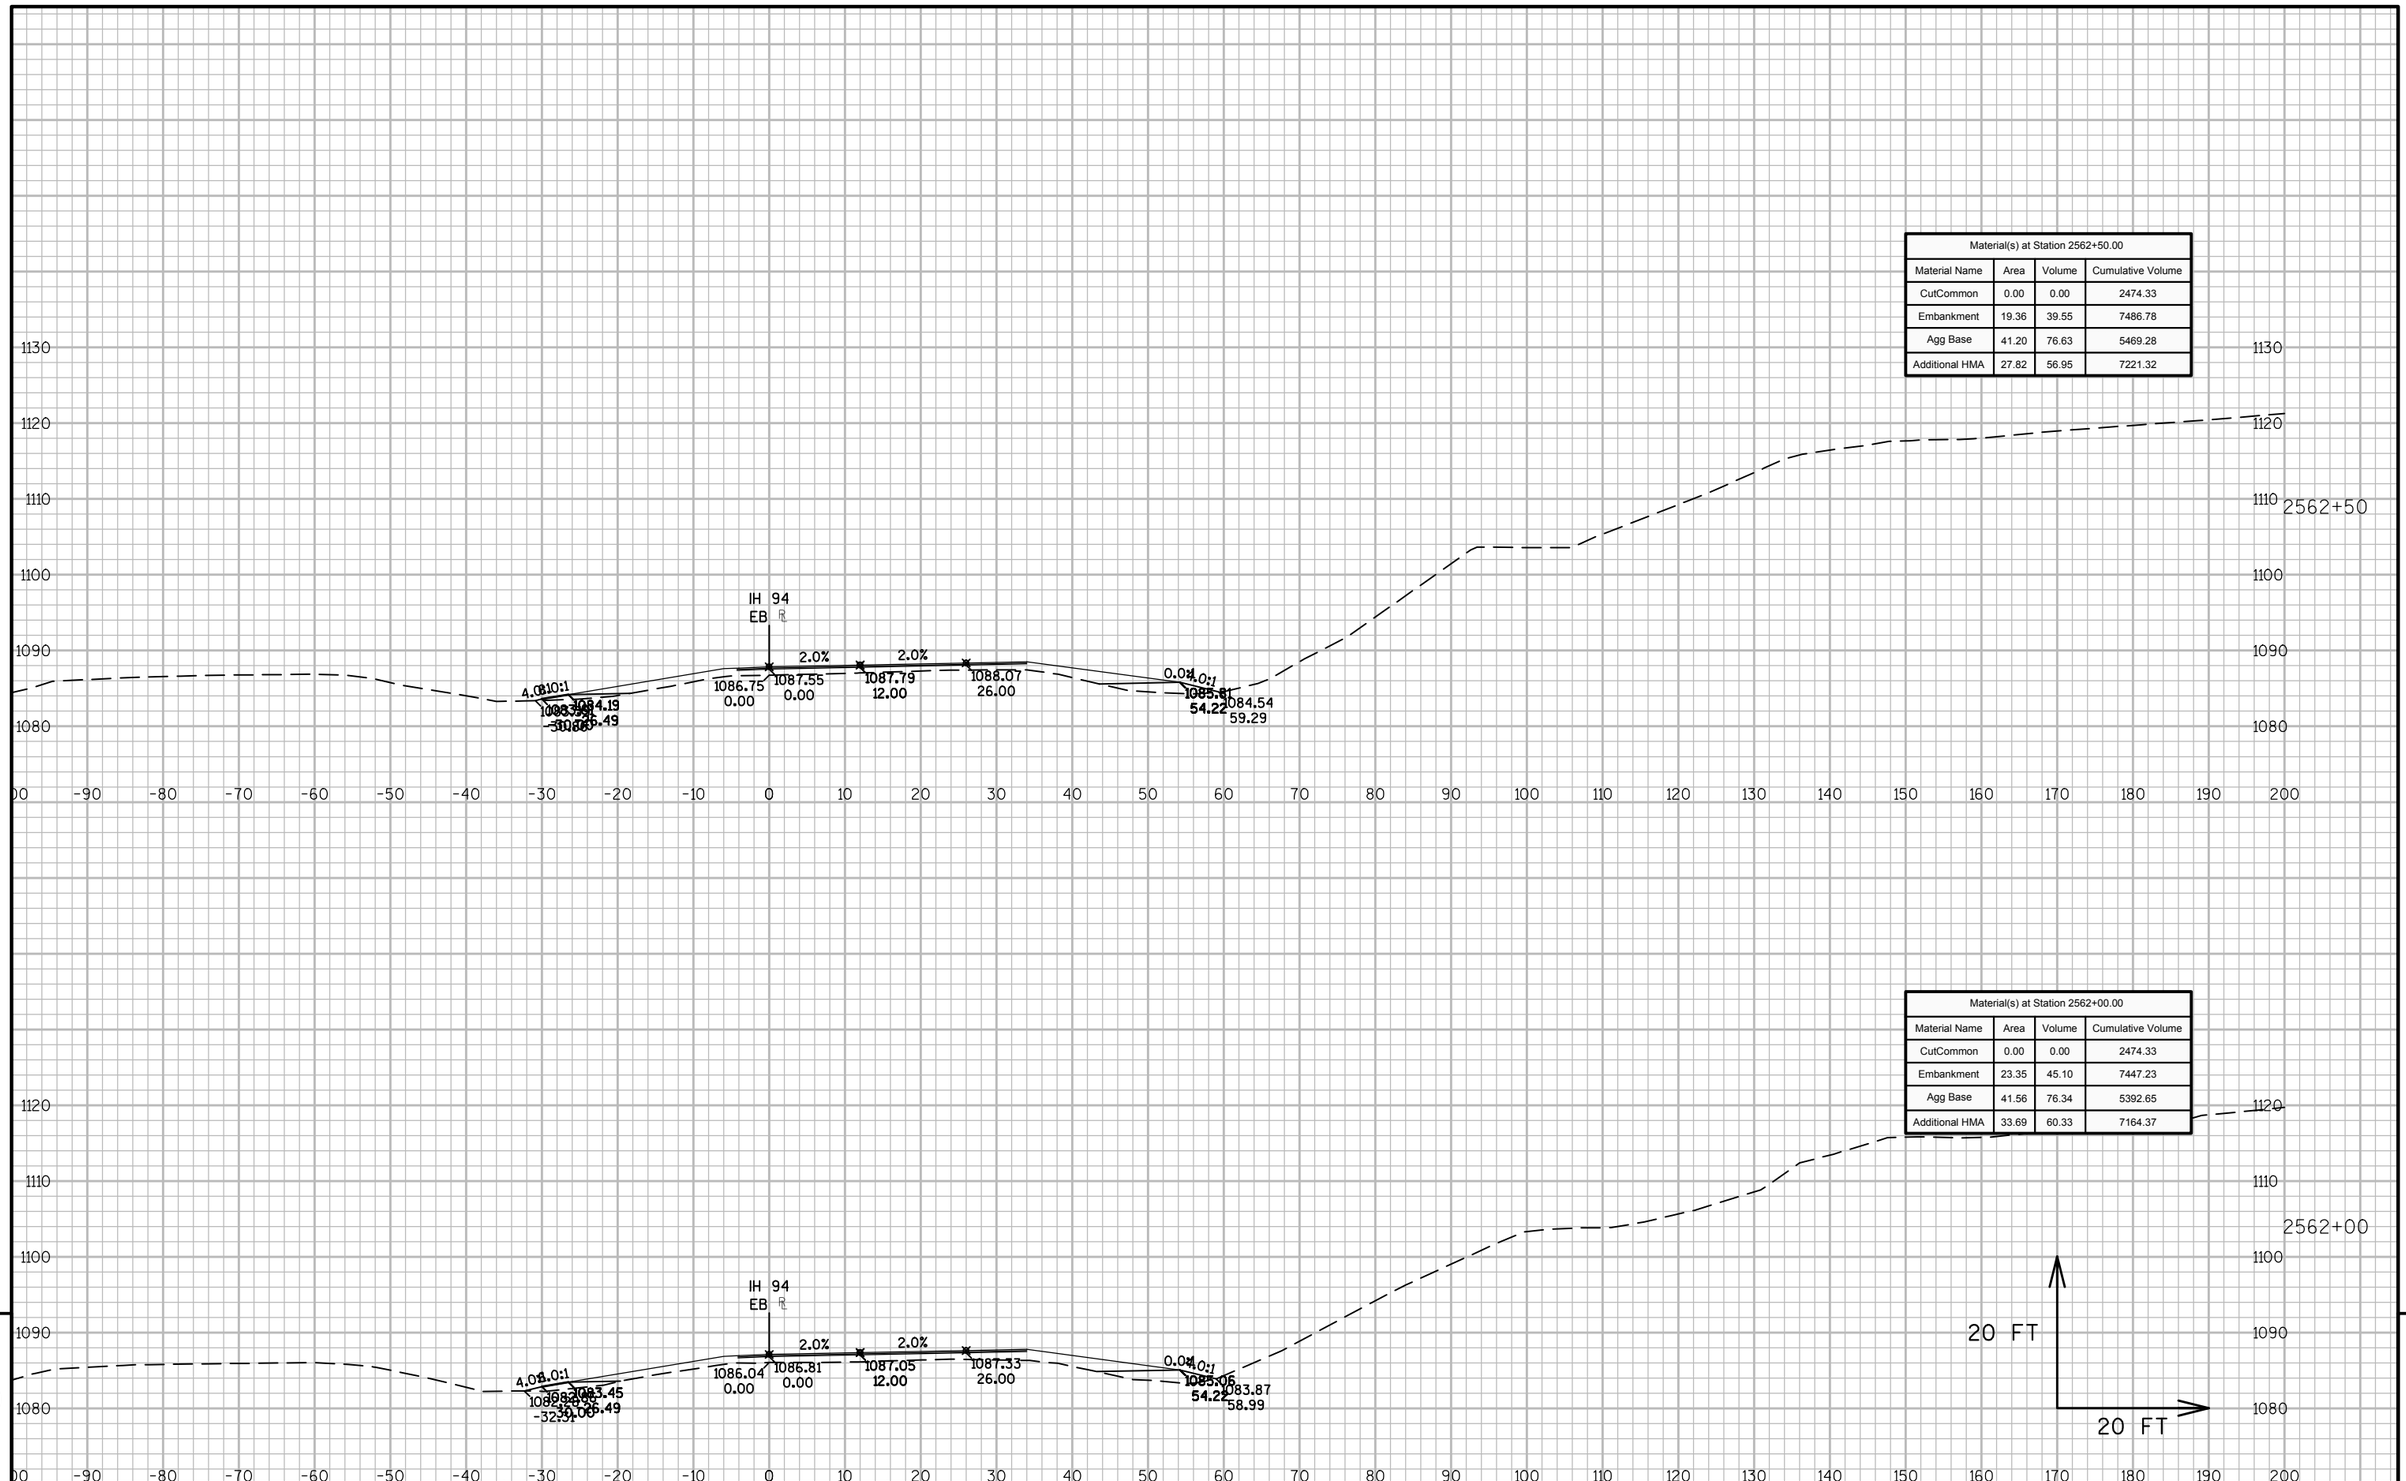

Material(s) at Station 2562+00.00			
Material Name	Area	Volume	Cumulative Volume
CutCommon	0.00	0.00	2474.33
Embankment	23.35	45.10	7447.23
Agg Base	41.56	76.34	5392.65
Additional HMA	33.69	60.33	7164.37


9

9

PROJECT NO: 1023-06-73	HWY: IH 94	COUNTY: MONROE	CROSS SECTIONS: IH 94 EB	SHEET	E

FILE NAME : N:\PDS\C3D\10230603\SHEETSPLAN\EAST BOUND C3D 2014\090203-XS-IH94-MON-EB- 2500+00 - 2614+00.DWG
LAYOUT NAME - 03 - (56)
PLOT DATE : 10/20/2014 10:36 AM PLOT BY : ANDRITSCH, ERIC R PLOT NAME : PLOT SCALE : 1:20_XREF

Material(s) at Station 2563+50.00			
Material Name	Area	Volume	Cumulative Volume
CutCommon	0.00	0.00	2474.33
Embankment	28.05	46.20	7571.13
Agg Base	40.77	75.51	5620.71
Additional HMA	20.25	45.56	7319.44

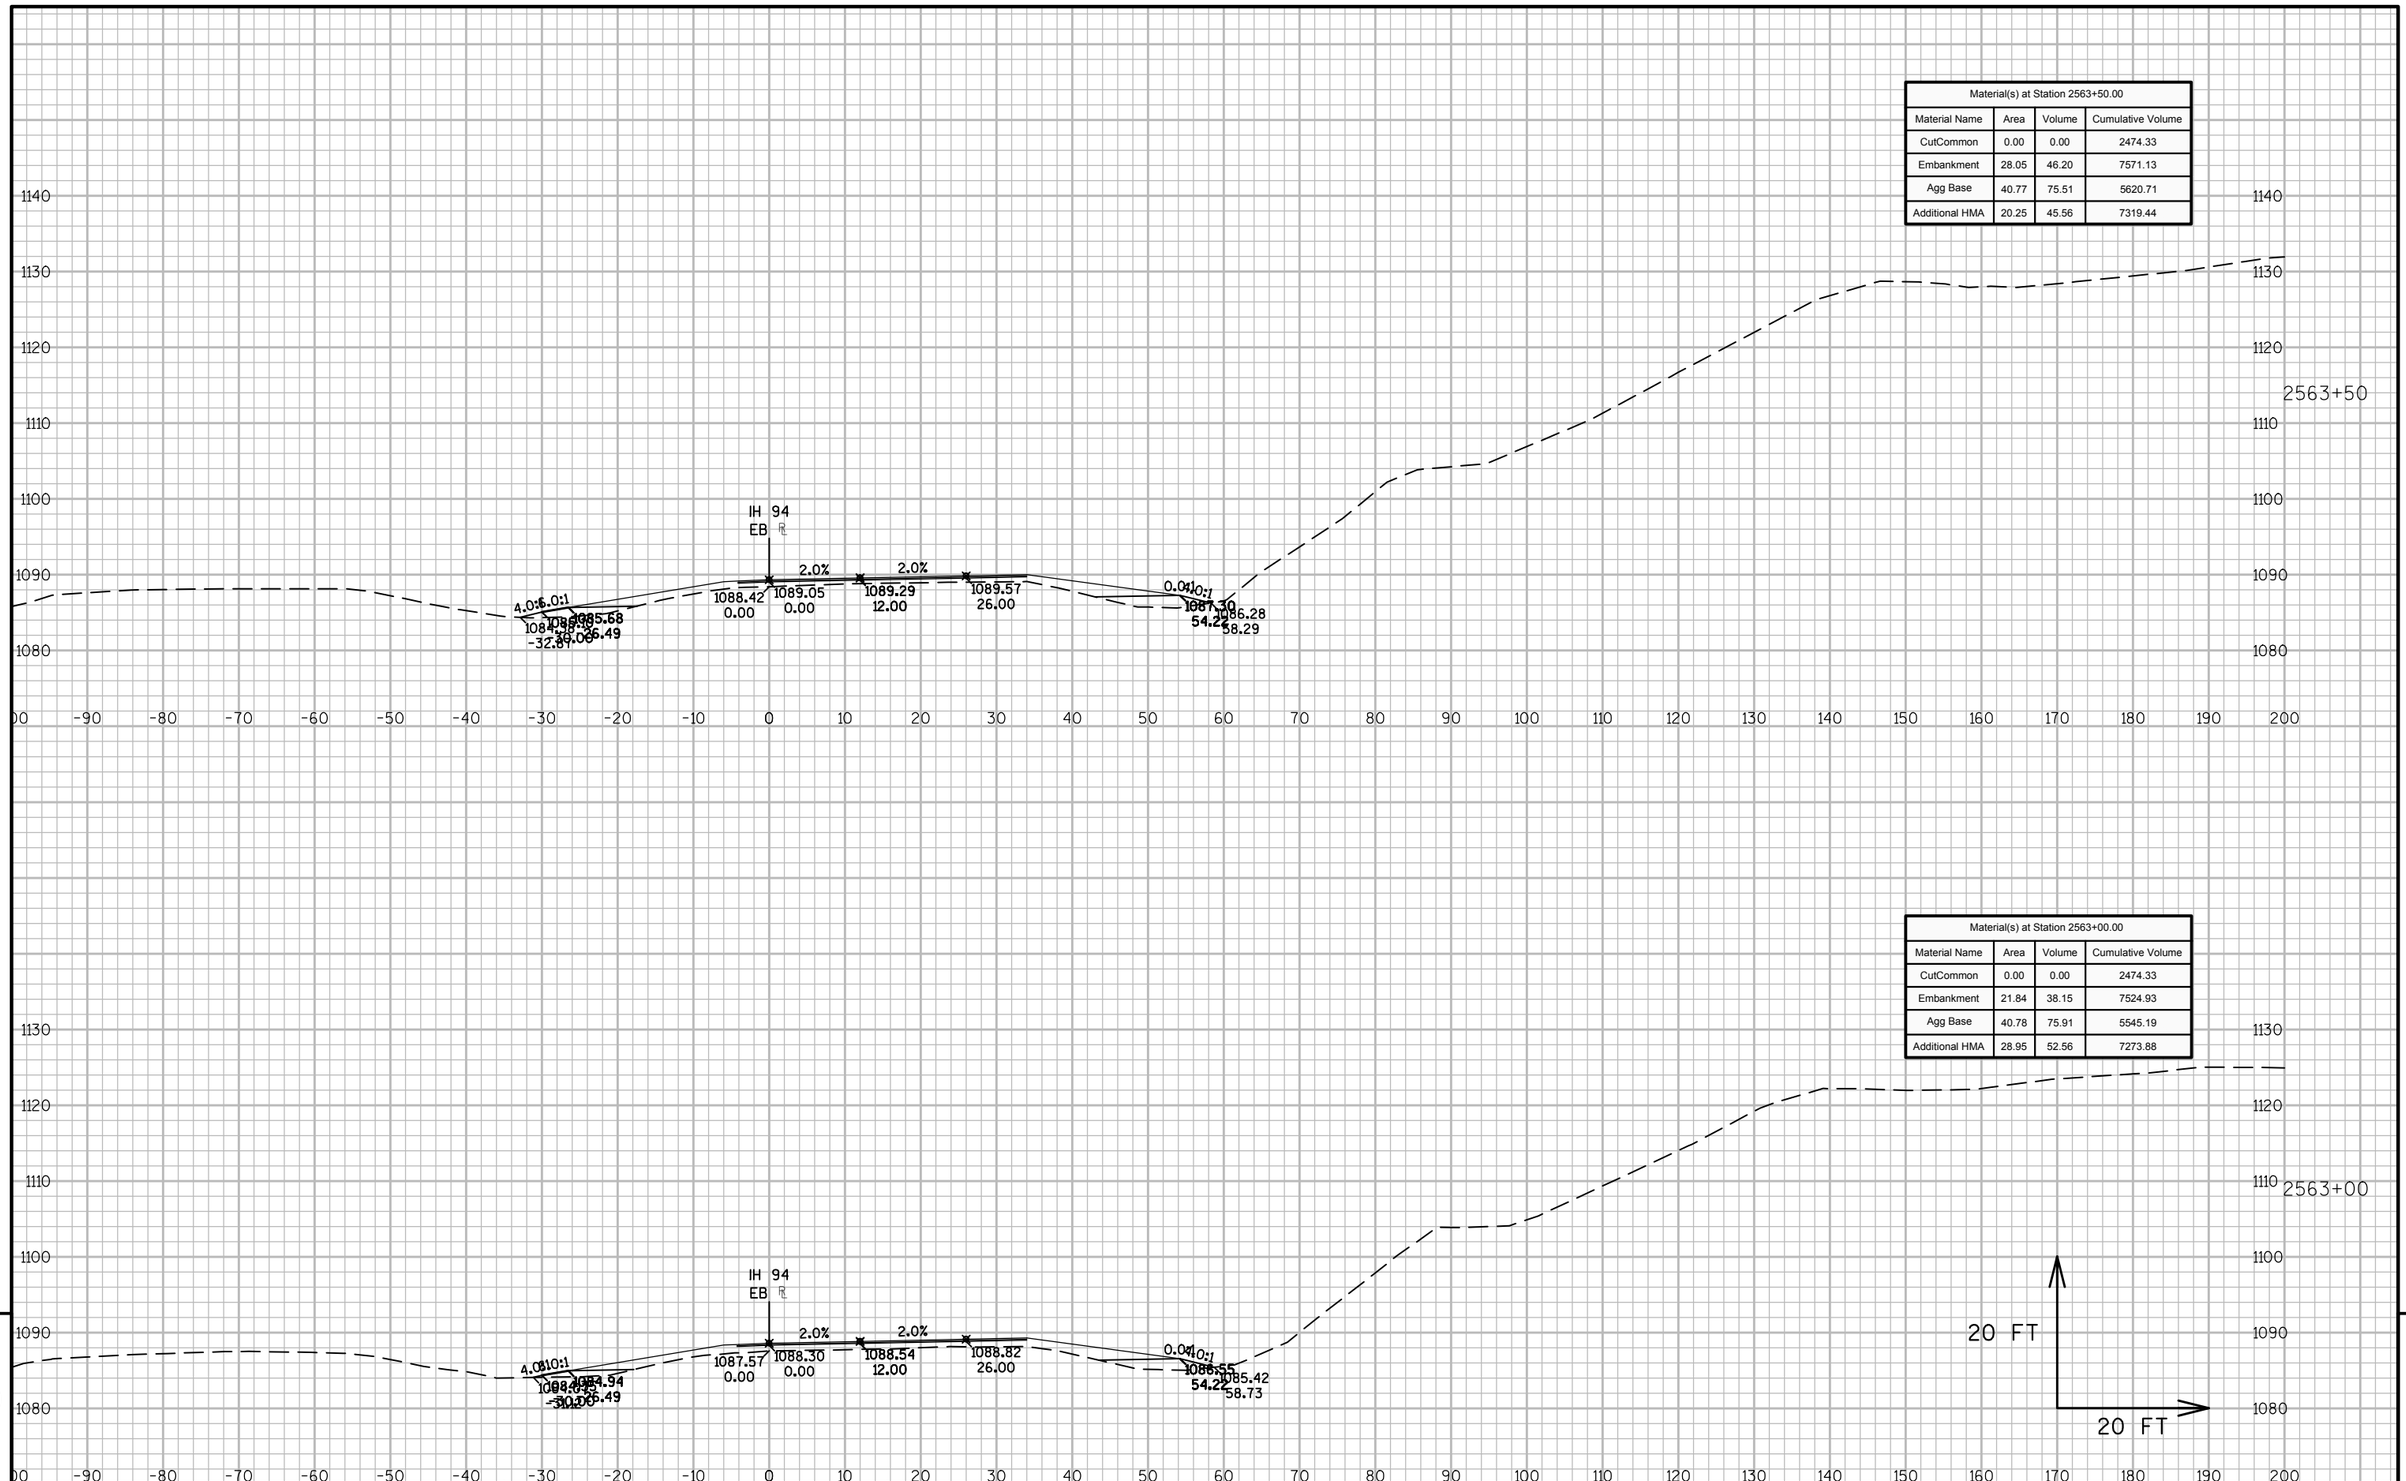

Material(s) at Station 2563+00.00			
Material Name	Area	Volume	Cumulative Volume
CutCommon	0.00	0.00	2474.33
Embankment	21.84	38.15	7524.93
Agg Base	40.78	75.91	5545.19
Additional HMA	28.95	52.56	7273.88


9

9

PROJECT NO: 1023-06-73	HWY: IH 94	COUNTY: MONROE	CROSS SECTIONS: IH 94 EB	SHEET	E

FILE NAME : N:\PDS\C3D\10230603\SHEETSPLAN\EAST BOUND C3D 2014\090203-XS-IH94-MON-EB- 2500+00 - 2614+00.DWG
LAYOUT NAME - 03 - (57)
PLOT DATE : 10/20/2014 10:36 AM PLOT BY : ANDRITSCH, ERIC R PLOT NAME : PLOT SCALE : 1:20_XREF

Material(s) at Station 2564+08.86			
Material Name	Area	Volume	Cumulative Volume
CutCommon	0.00	0.00	2474.33
Embankment	24.90	8.08	7627.76
Agg Base	43.01	14.06	5712.03
Additional HMA	21.07	7.00	7365.19

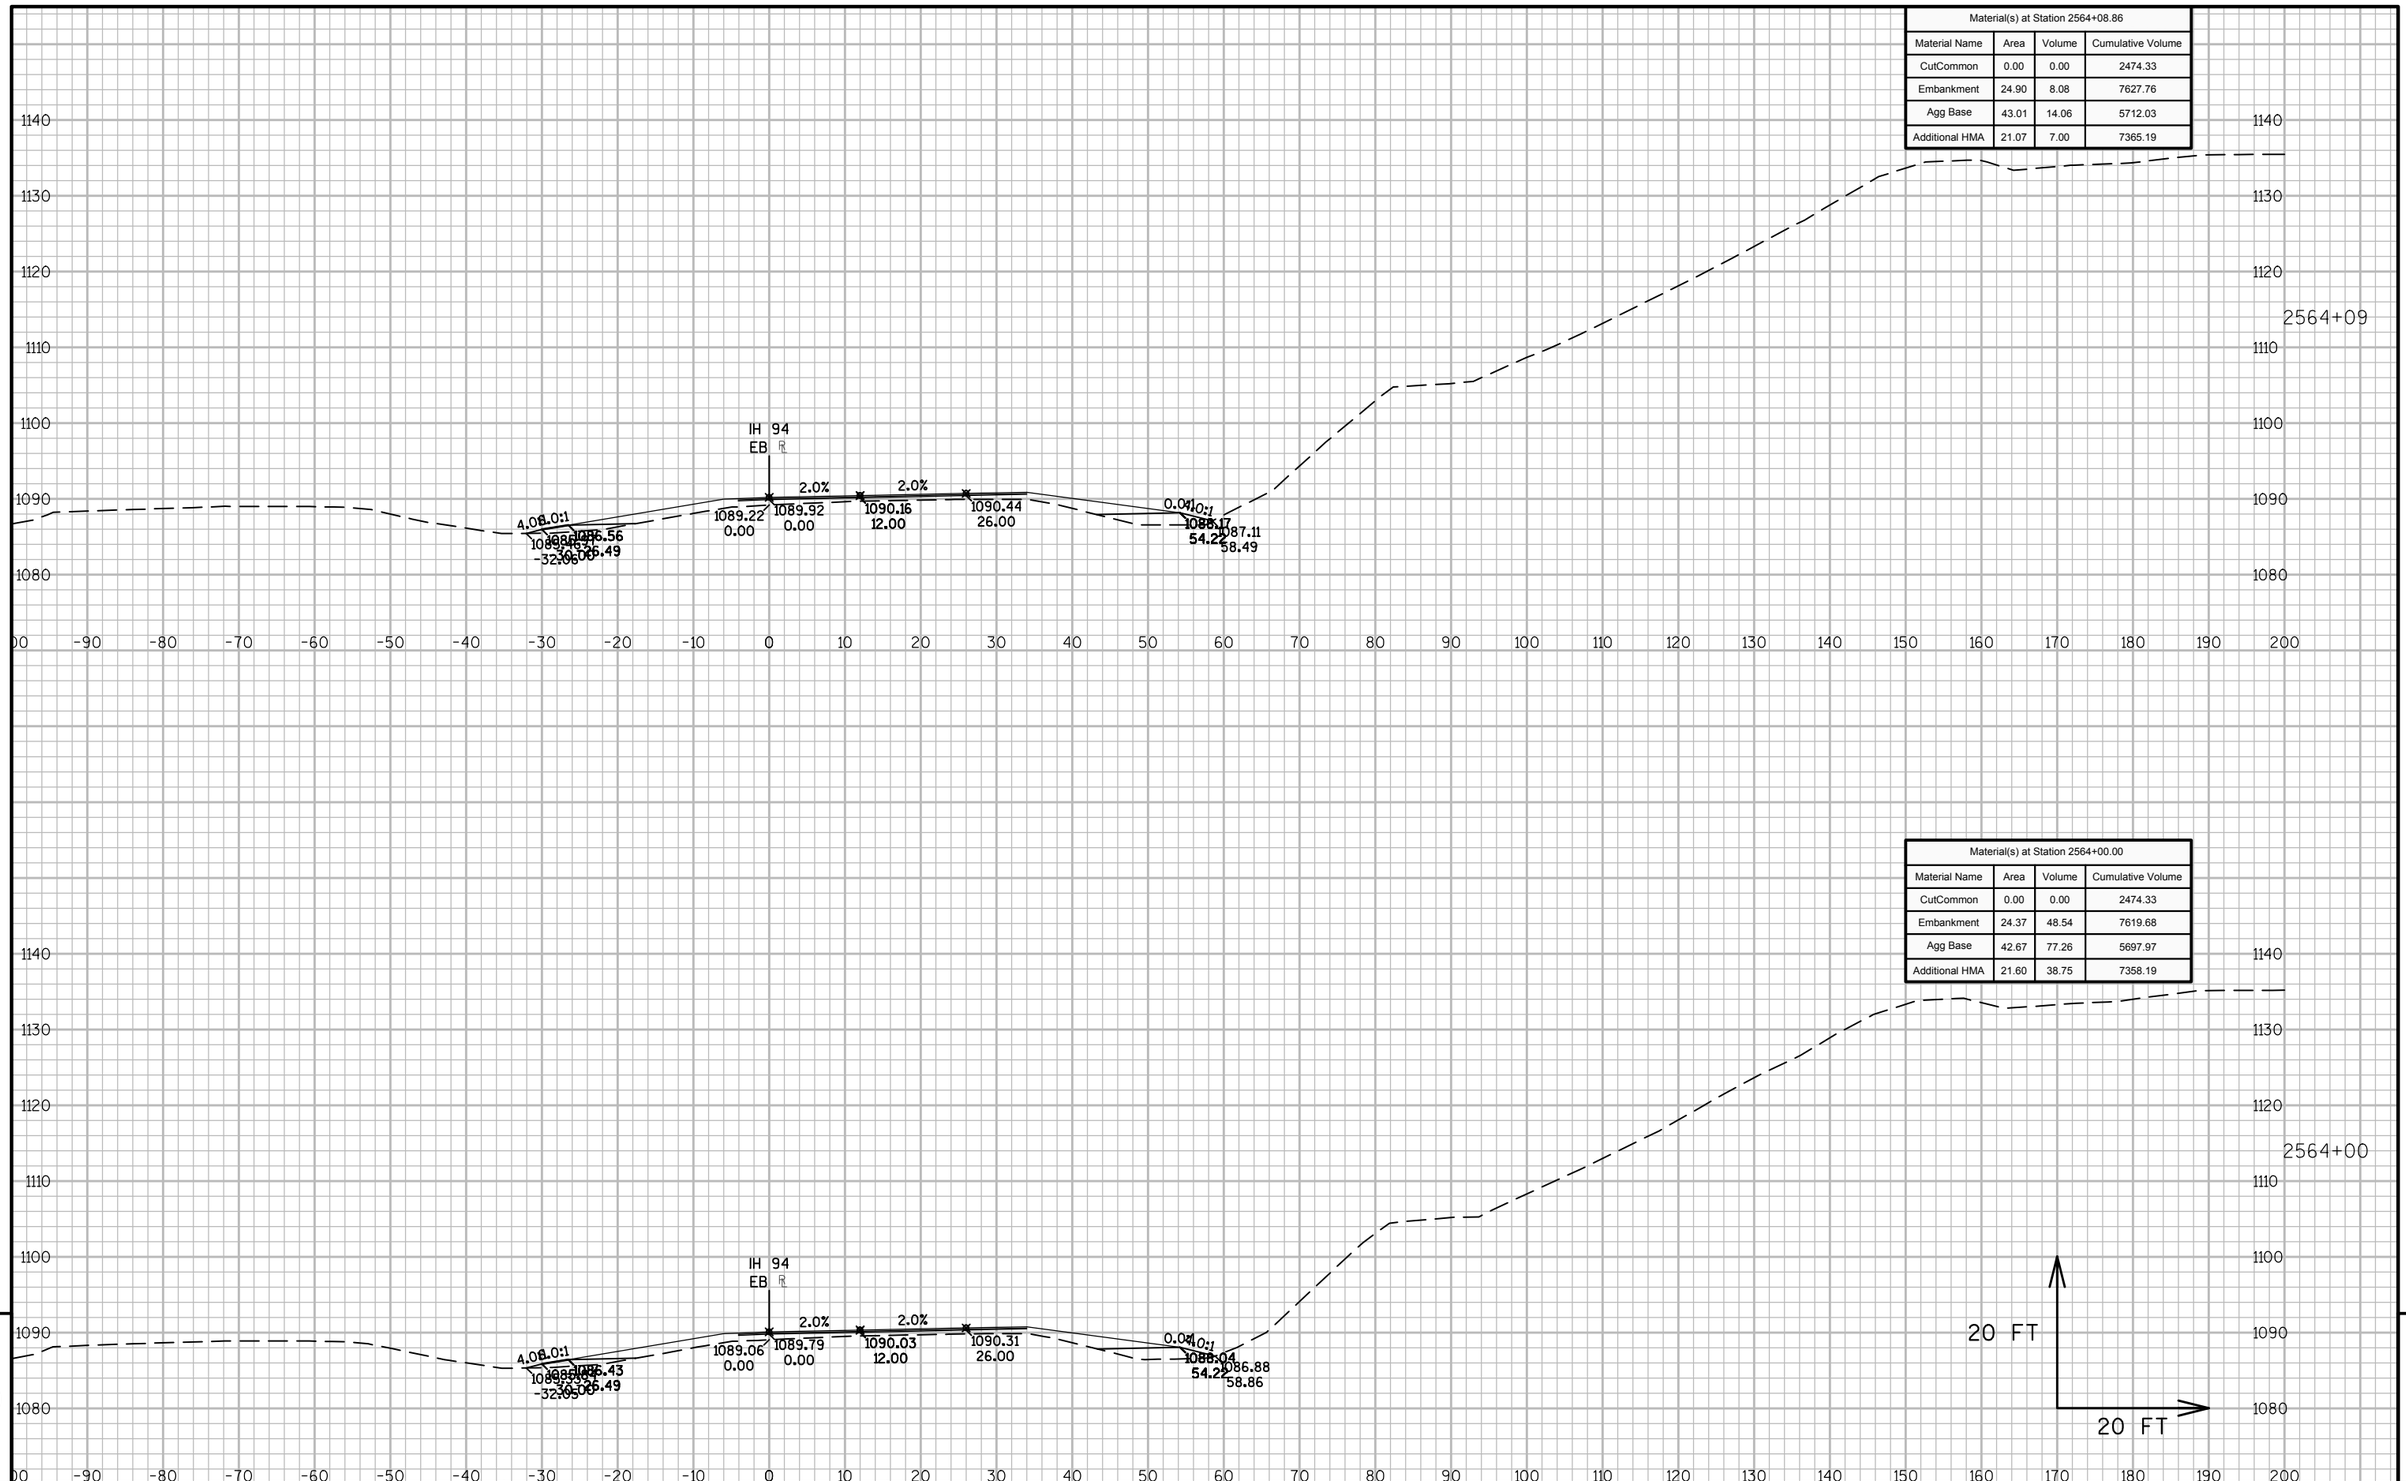

Material(s) at Station 2564+00.00			
Material Name	Area	Volume	Cumulative Volume
CutCommon	0.00	0.00	2474.33
Embankment	24.37	48.54	7619.68
Agg Base	42.67	77.26	5697.97
Additional HMA	21.60	38.75	7358.19


9

PROJECT NO: 1023-06-73	HWY: IH 94	COUNTY: MONROE	CROSS SECTIONS: IH 94 EB	SHEET	E


9

FILE NAME : N:\PDS\C3D\10230603\SHEETSPLAN\EAST BOUND C3D 2014\090203-XS-IH94-MON-EB- 2500+00 - 2614+00.DWG
LAYOUT NAME - 03 - (58)
PLOT DATE : 10/20/2014 10:36 AM PLOT BY : ANDRITSCH, ERIC R PLOT NAME : PLOT SCALE : 1:20_XREF

Material(s) at Station 2565+00.00			
Material Name	Area	Volume	Cumulative Volume
CutCommon	0.00	0.00	2474.33
Embankment	28.54	53.09	7721.77
Agg Base	40.43	76.55	5853.54
Additional HMA	16.34	32.80	7428.58

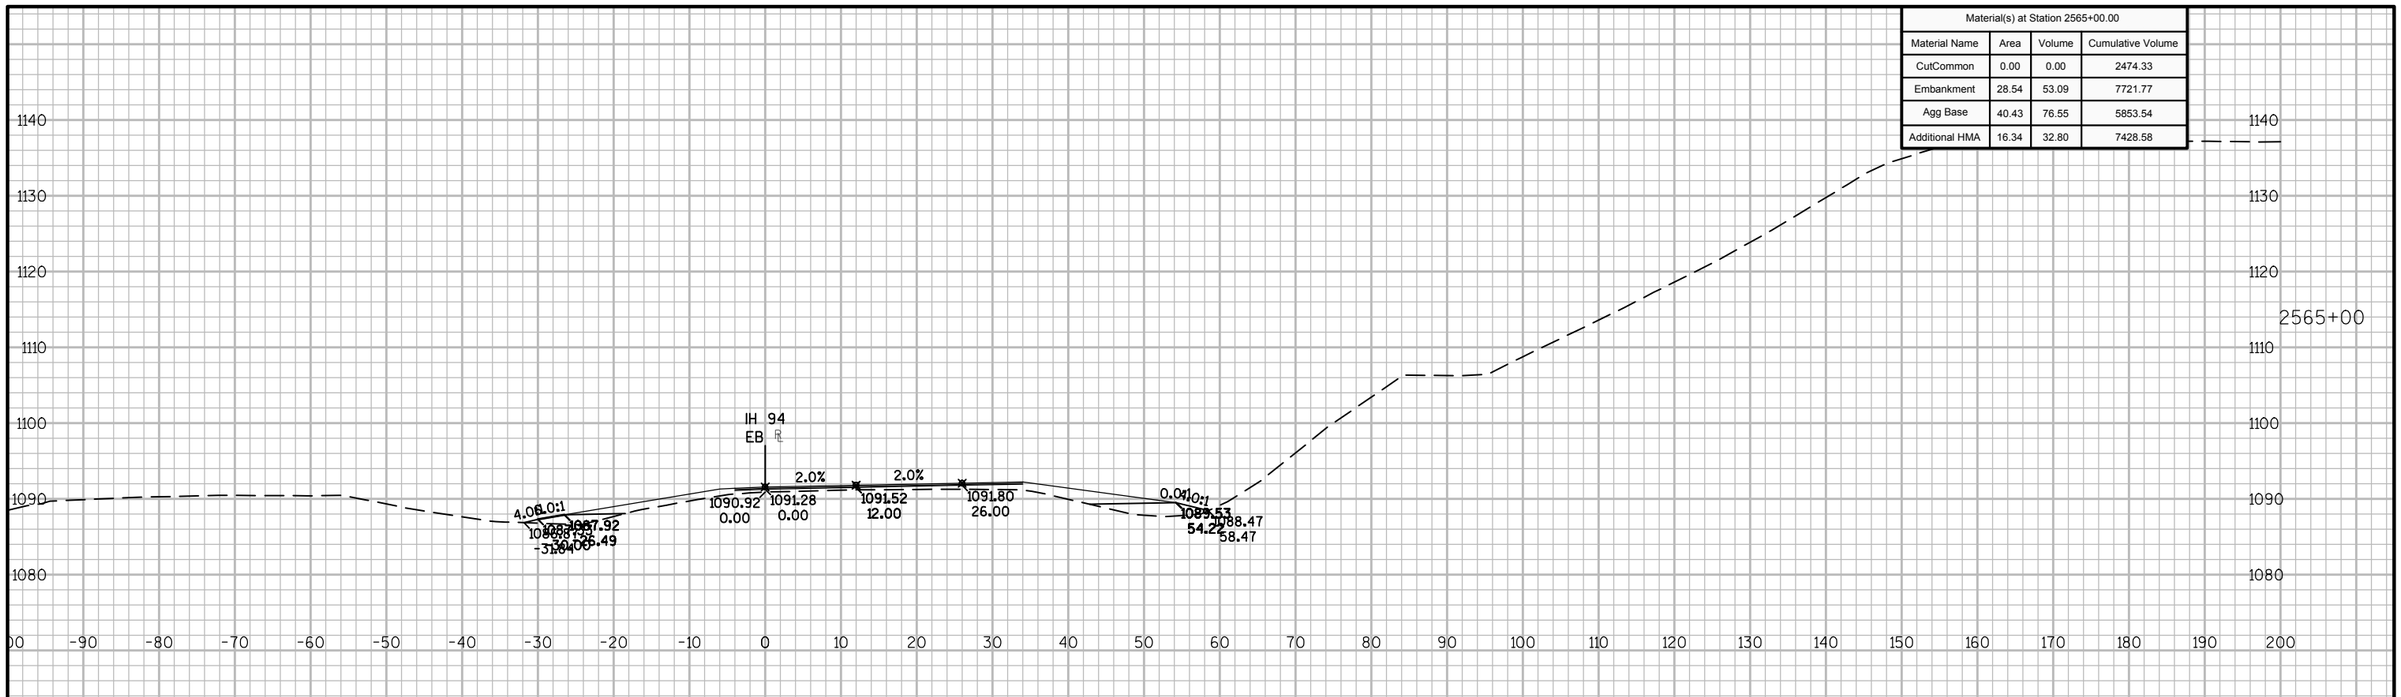

Material(s) at Station 2564+50.00			
Material Name	Area	Volume	Cumulative Volume
CutCommon	0.00	0.00	2474.33
Embankment	28.80	40.92	7668.68
Agg Base	42.25	64.96	5776.99
Additional HMA	19.09	30.59	7395.78

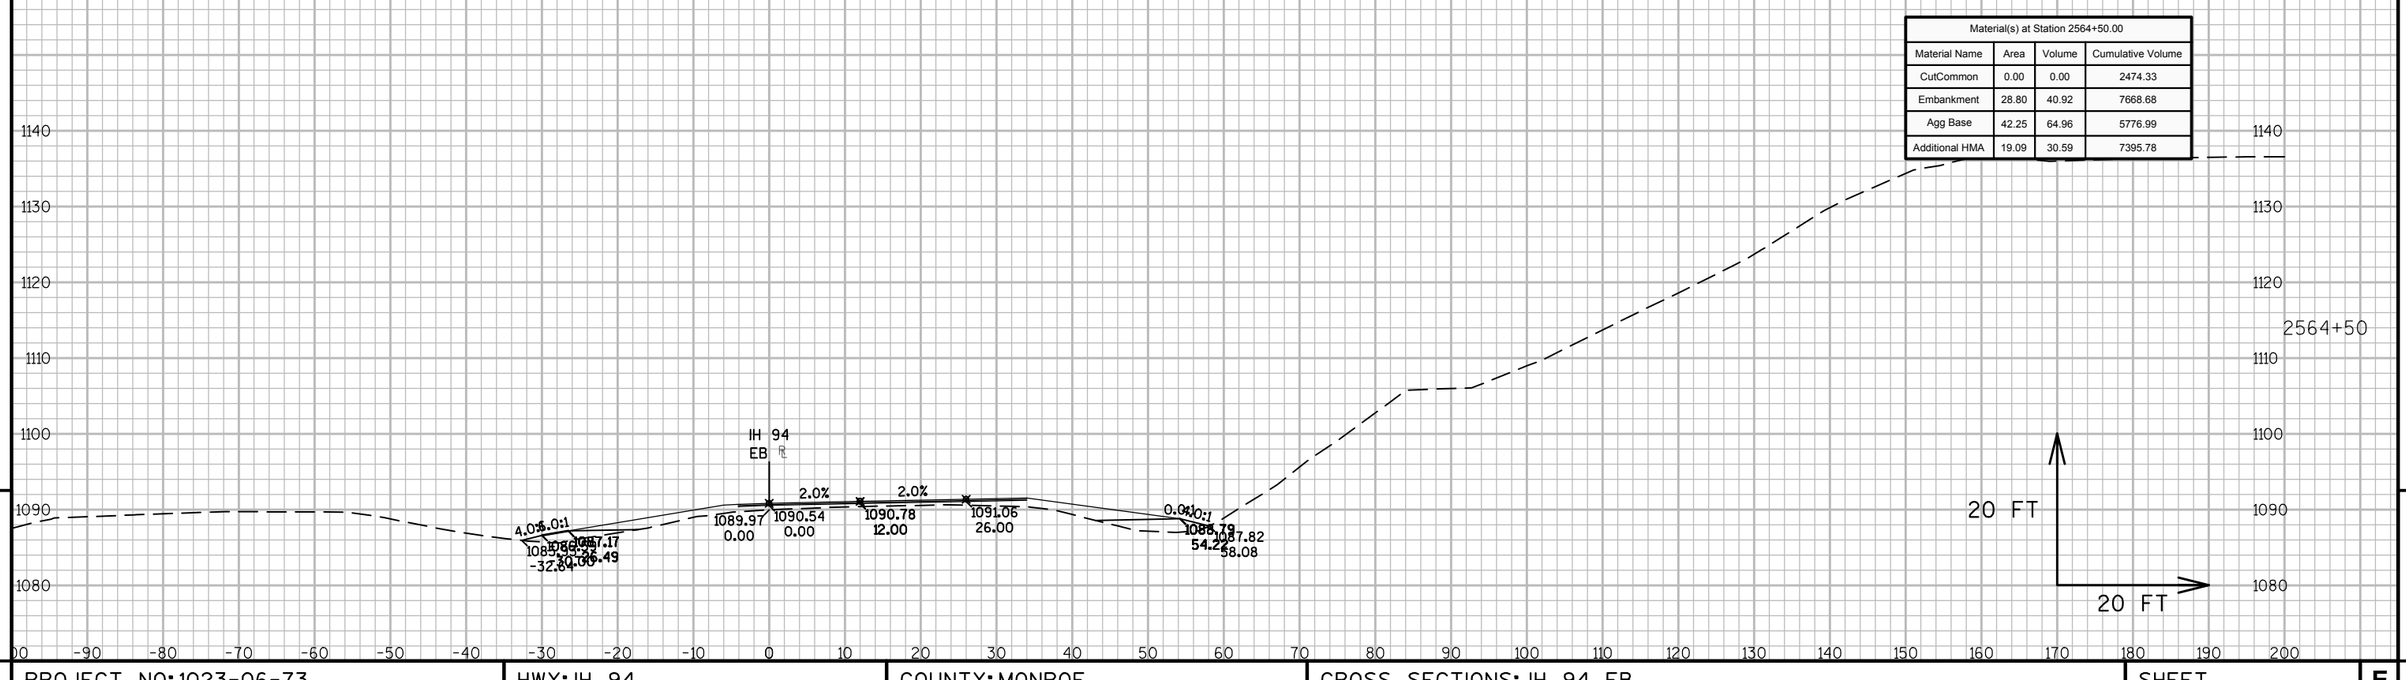


9

9

PROJECT NO: 1023-06-73	HWY: IH 94	COUNTY: MONROE	CROSS SECTIONS: IH 94 EB	SHEET	E

FILE NAME : N:\PDS\C3D\10230603\SHEETSPLAN\EAST BOUND C3D 2014\090203-XS-IH94-MON-EB- 2500+00 - 2614+00.DWG
LAYOUT NAME - 03 - (59)
PLOT DATE : 10/20/2014 10:36 AM PLOT BY : ANDRITSCH, ERIC R PLOT NAME : PLOT SCALE : 1:20_XREF

Material(s) at Station 2566+00.00			
Material Name	Area	Volume	Cumulative Volume
CutCommon	0.00	0.00	2474.33
Embankment	31.21	53.56	7826.42
Agg Base	41.12	73.68	6000.26
Additional HMA	20.86	35.81	7496.01

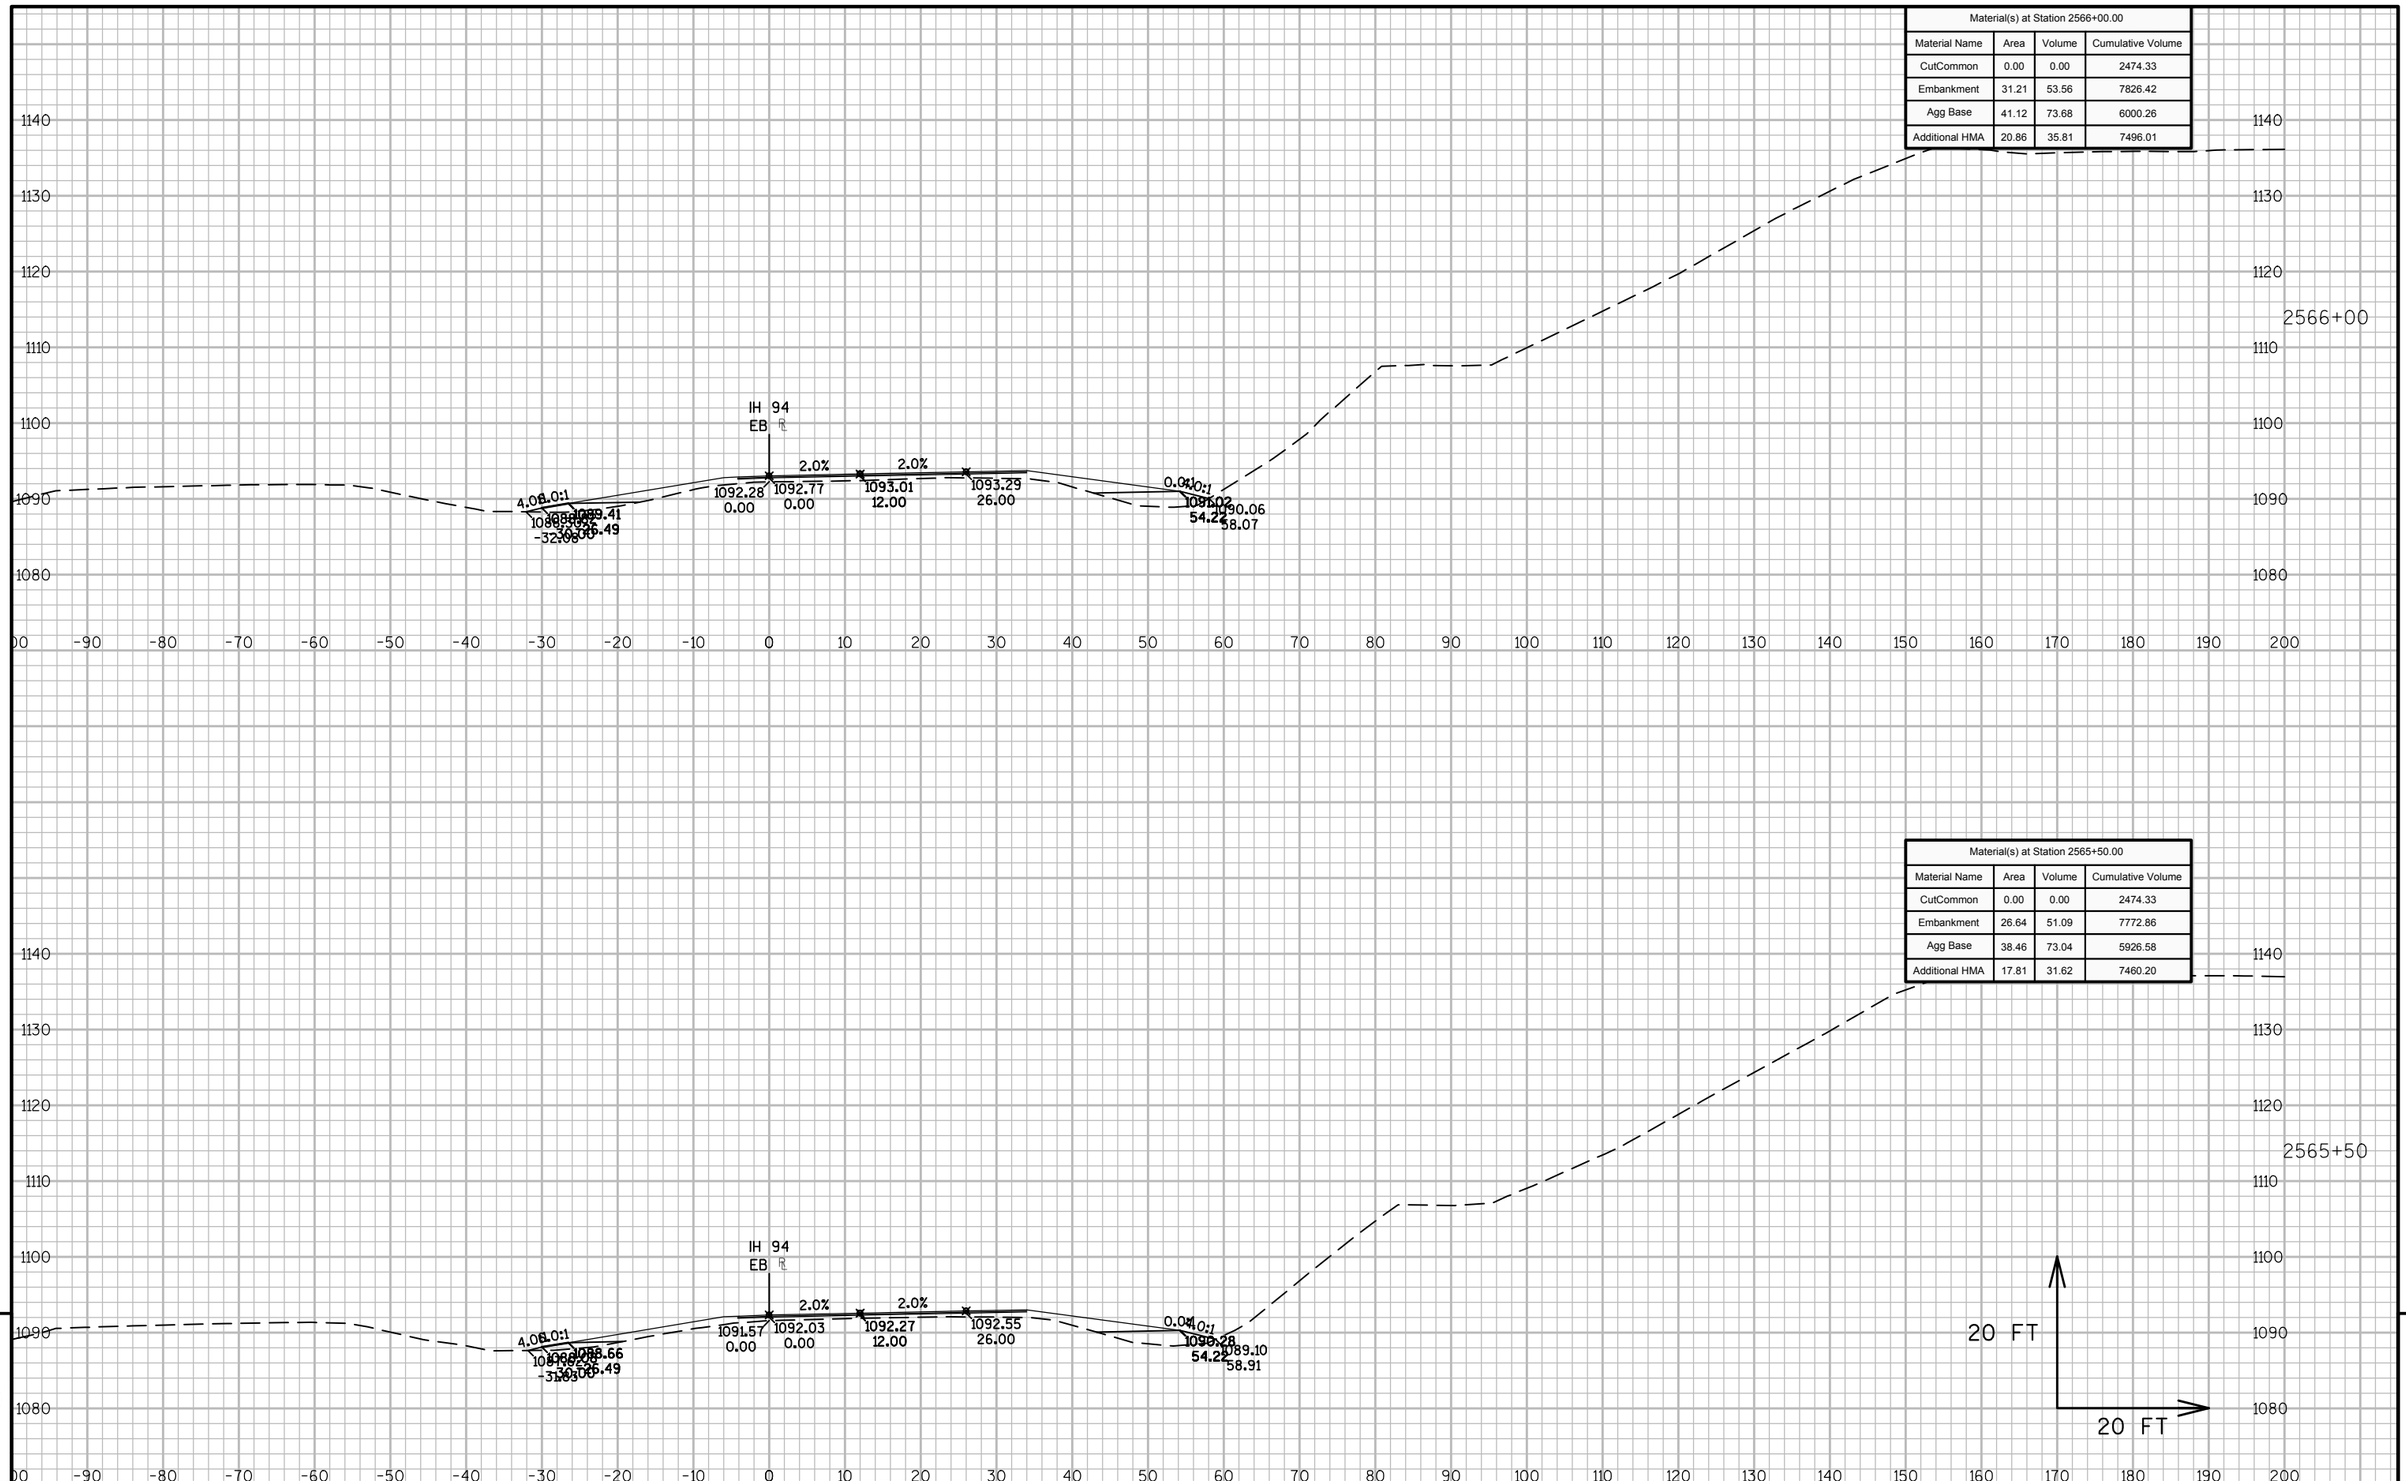

Material(s) at Station 2565+50.00			
Material Name	Area	Volume	Cumulative Volume
CutCommon	0.00	0.00	2474.33
Embankment	26.64	51.09	7772.86
Agg Base	38.46	73.04	5926.58
Additional HMA	17.81	31.62	7460.20


9

9

PROJECT NO: 1023-06-73	HWY: IH 94	COUNTY: MONROE	CROSS SECTIONS: IH 94 EB	SHEET	E

FILE NAME : N:\PDS\C3D\10230603\SHEETSPLAN\EAST BOUND C3D 2014\090203-XS-IH94-MON-EB- 2500+00 - 2614+00.DWG
LAYOUT NAME - 03 - (60)
PLOT DATE : 10/20/2014 10:37 AM PLOT BY : ANDRITSCH, ERIC R PLOT NAME : PLOT SCALE : 1:20_XREF

Material(s) at Station 2567+00.00			
Material Name	Area	Volume	Cumulative Volume
CutCommon	0.00	0.00	2474.33
Embankment	31.92	61.49	7948.75
Agg Base	42.10	77.03	6153.41
Additional HMA	19.47	36.86	7571.02

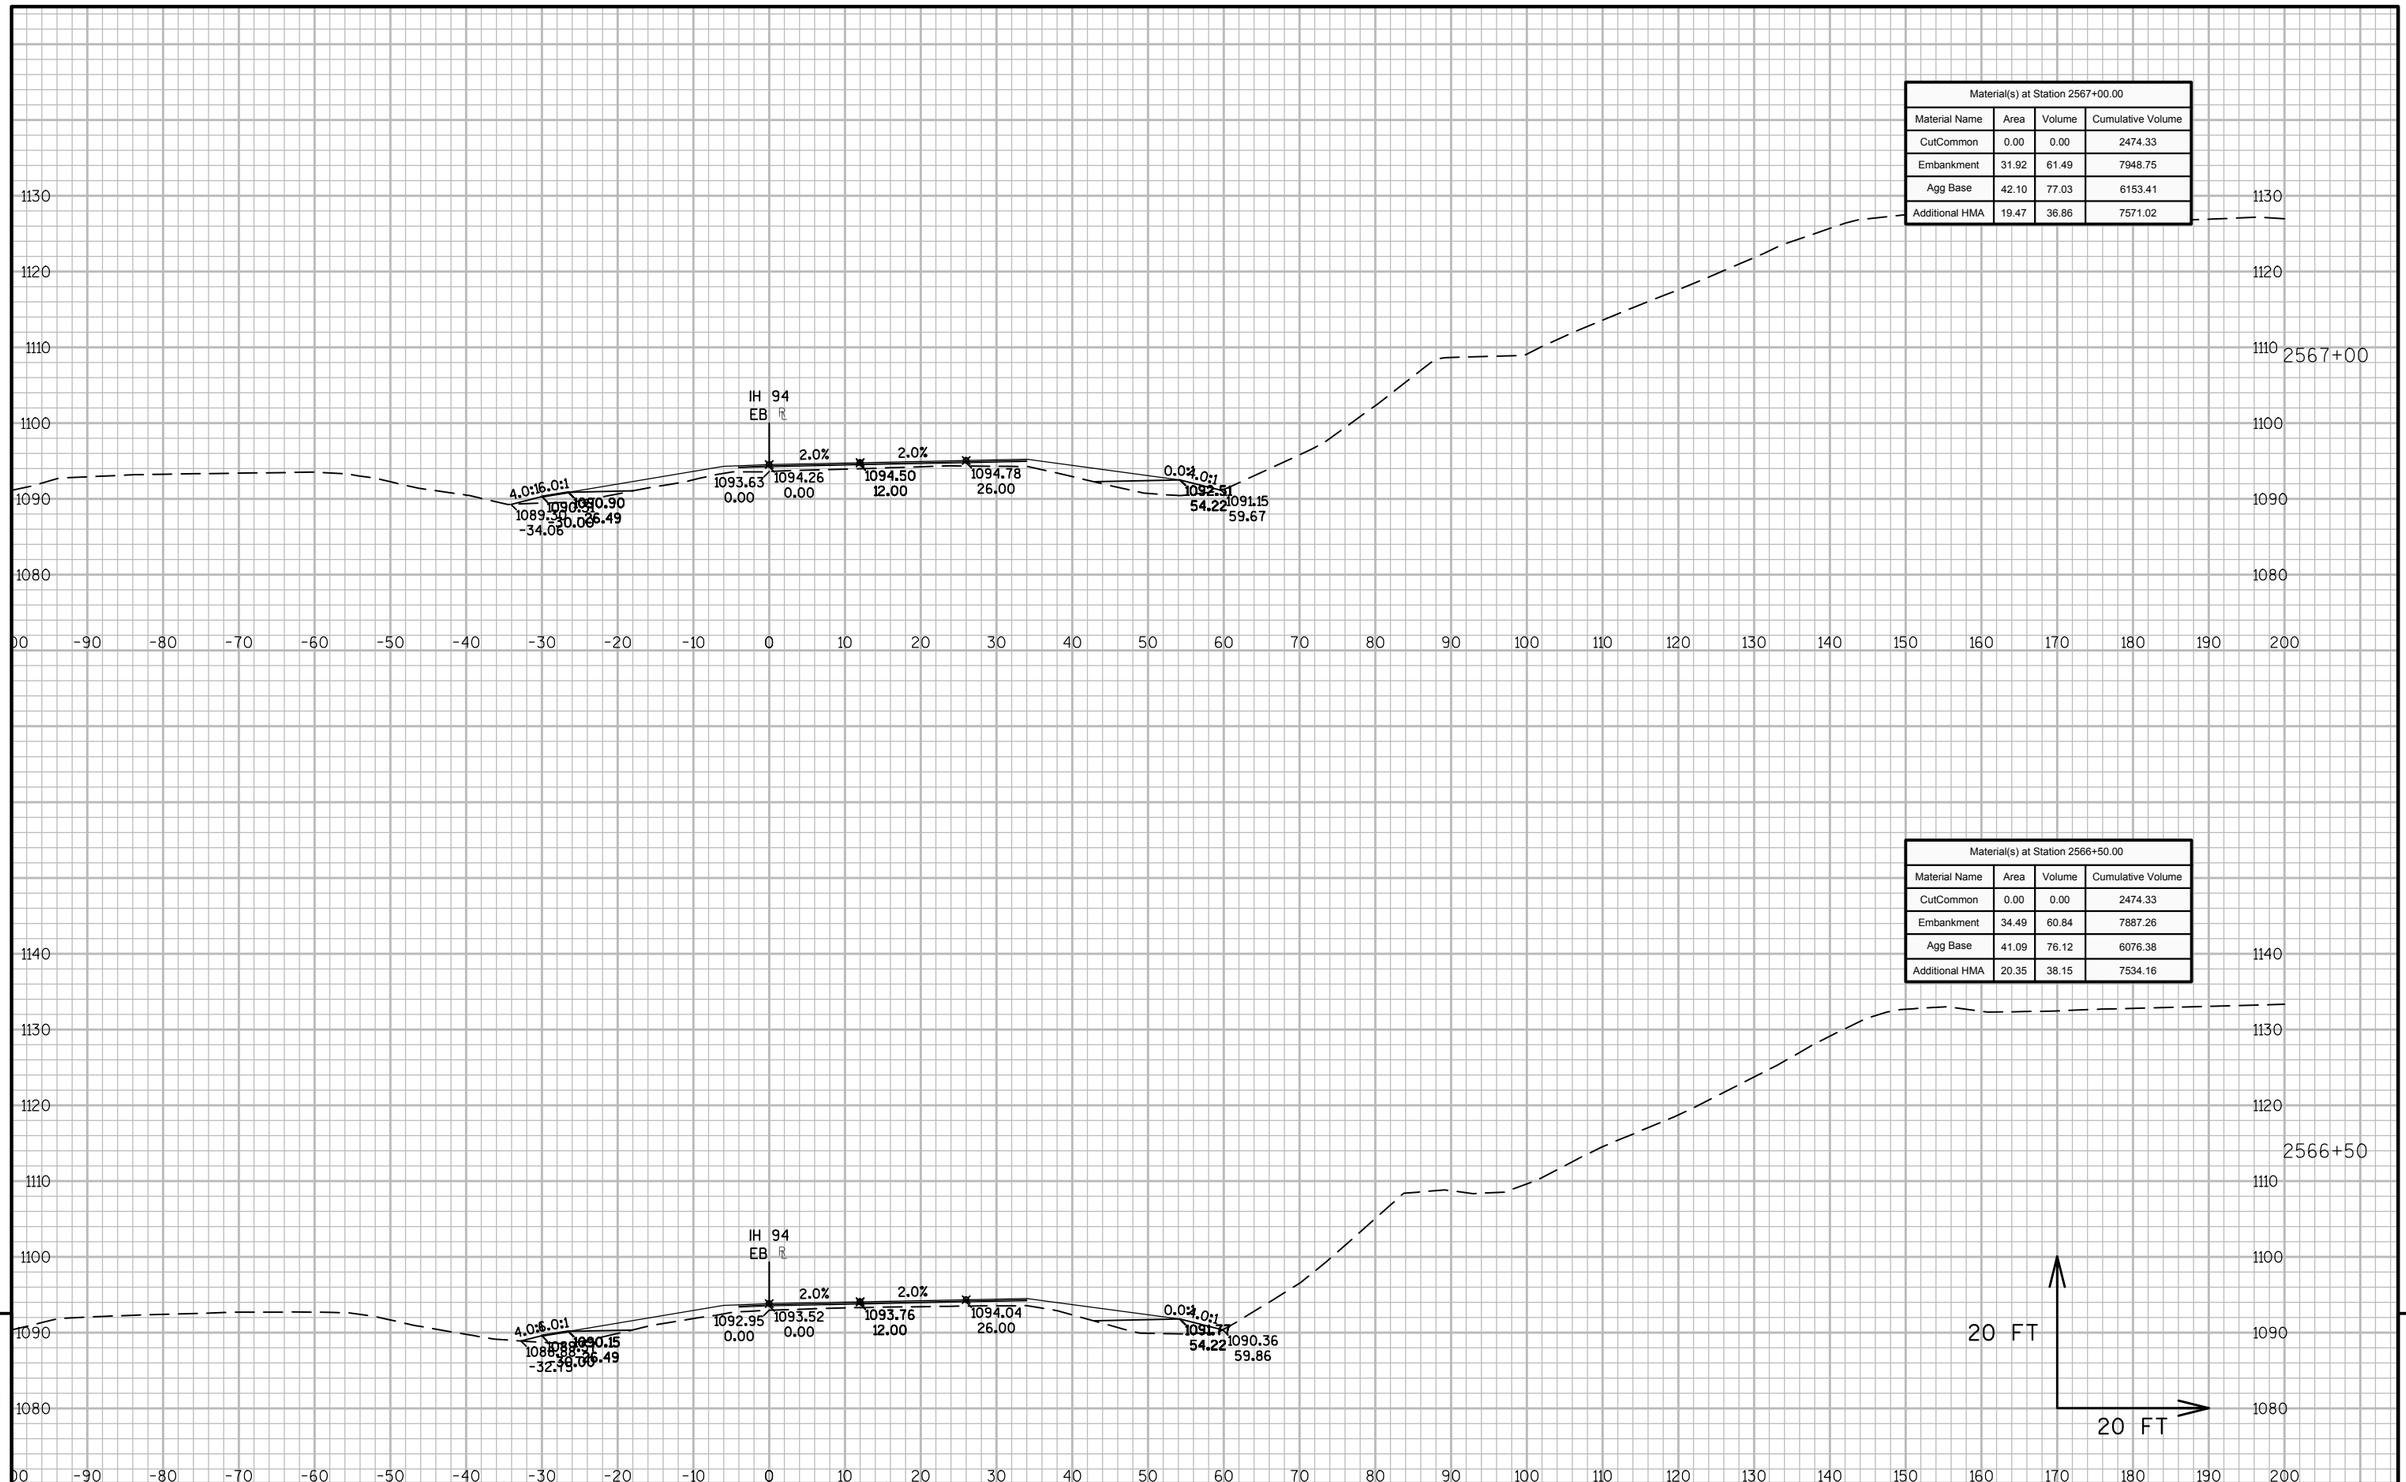

Material(s) at Station 2566+50.00			
Material Name	Area	Volume	Cumulative Volume
CutCommon	0.00	0.00	2474.33
Embankment	34.49	60.84	7887.26
Agg Base	41.09	76.12	6076.38
Additional HMA	20.35	38.15	7534.16

9


9

PROJECT NO: 1023-06-73	HWY: IH 94	COUNTY: MONROE	CROSS SECTIONS: IH 94 EB	SHEET	E

FILE NAME : N:\PDS\C3D\10230603\SHEETSPLAN\EAST BOUND C3D 2014\090203-XS-IH94-MON-EB- 2500+00 - 2614+00.DWG
LAYOUT NAME - 03 - (61)

PLOT DATE : 10/20/2014 10:37 AM PLOT BY : ANDRITSCH, ERIC R PLOT NAME : PLOT SCALE : 1:20_XREF

Material(s) at Station 2568+00.00			
Material Name	Area	Volume	Cumulative Volume
CutCommon	0.00	0.00	2474.33
Embankment	25.46	53.70	8062.14
Agg Base	42.54	78.43	6309.87
Additional HMA	22.06	38.46	7645.53

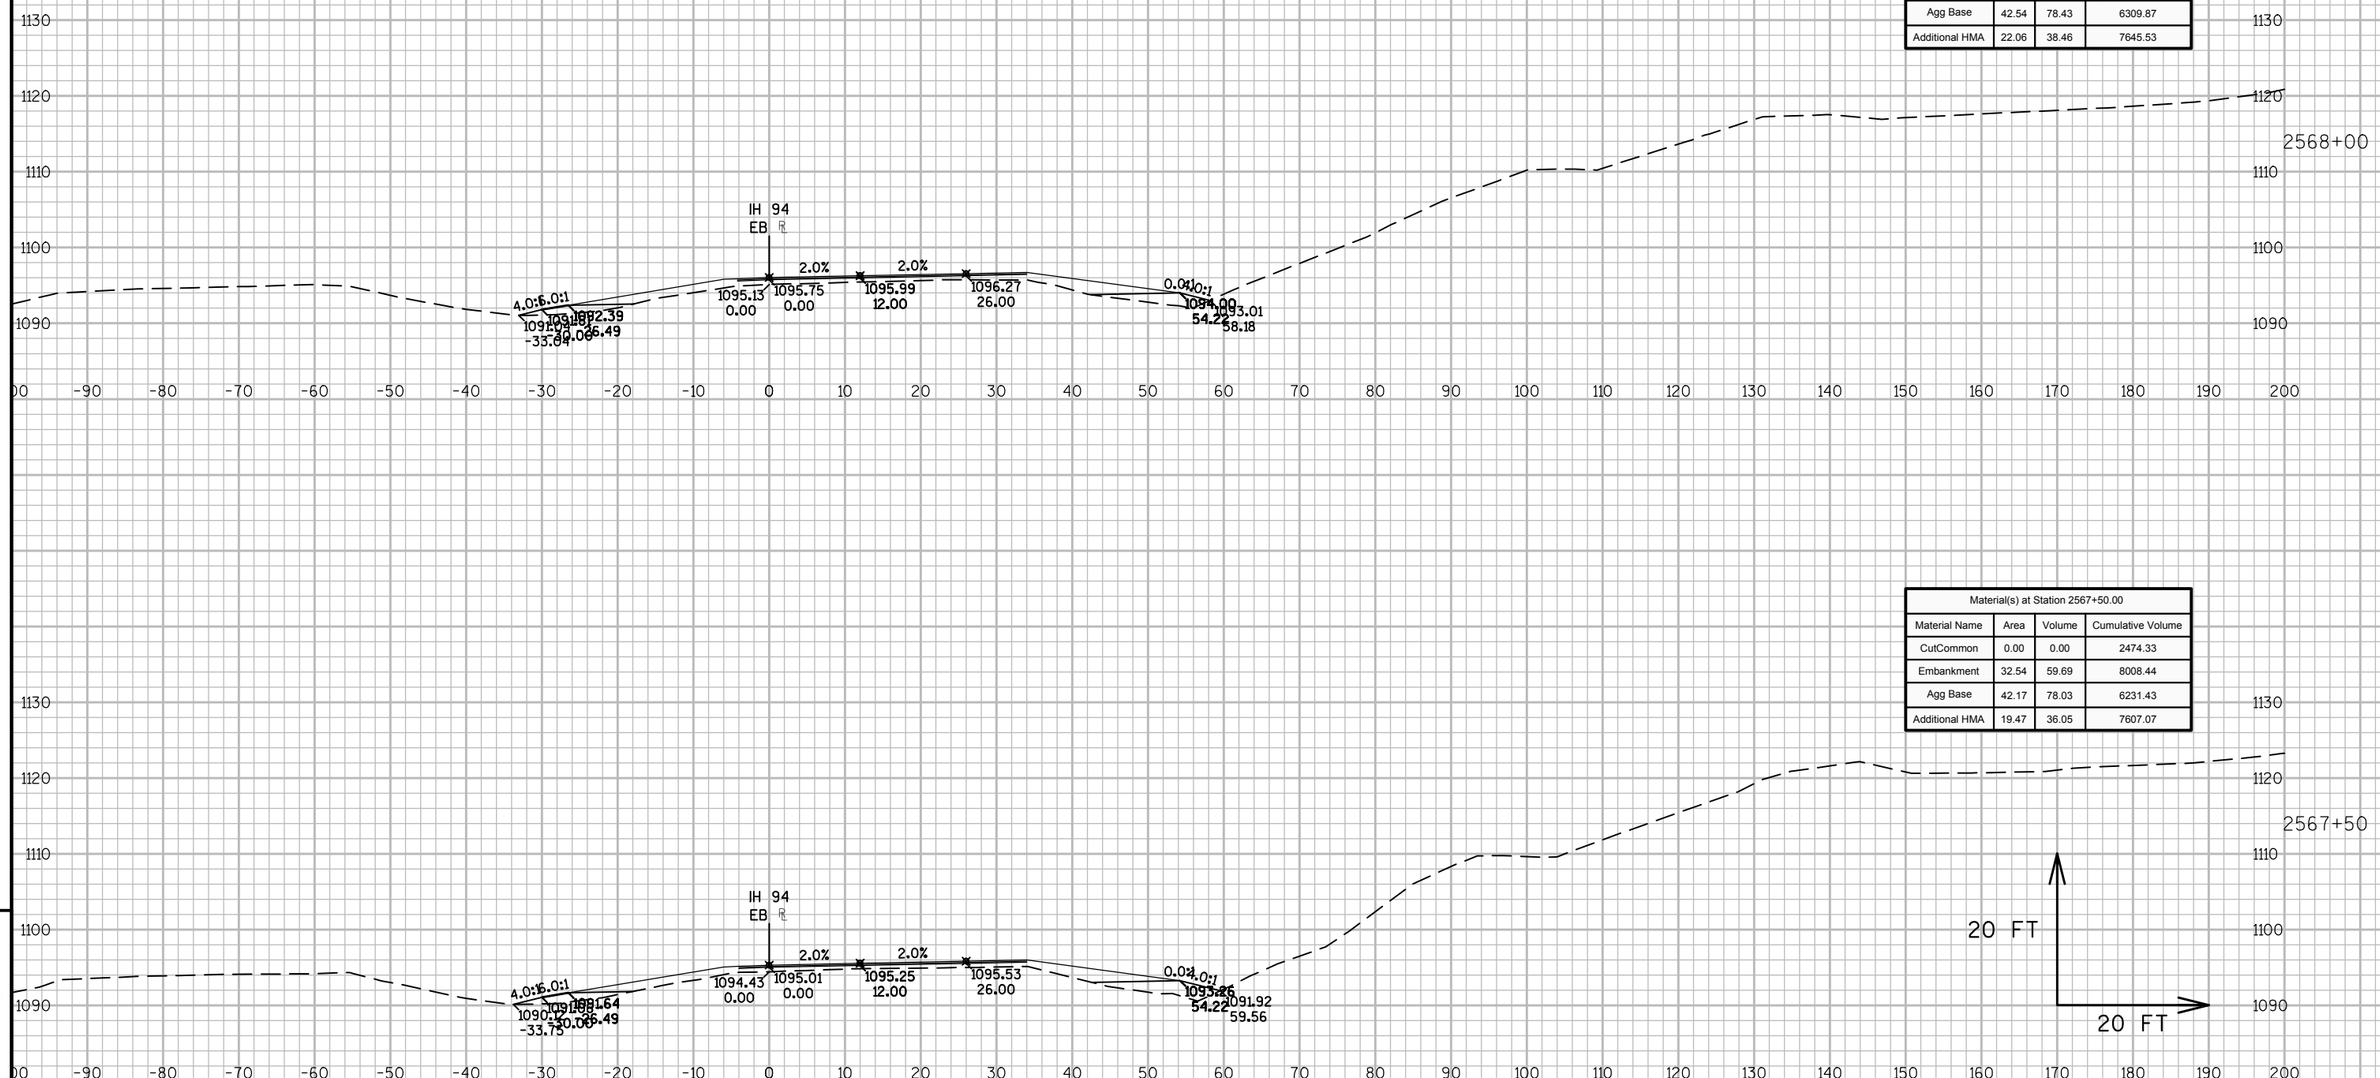

Material(s) at Station 2567+50.00			
Material Name	Area	Volume	Cumulative Volume
CutCommon	0.00	0.00	2474.33
Embankment	32.54	59.69	8008.44
Agg Base	42.17	78.03	6231.43
Additional HMA	19.47	36.05	7607.07


9 9

PROJECT NO: 1023-06-73	HWY: IH 94	COUNTY: MONROE	CROSS SECTIONS: IH 94 EB	SHEET	E


FILE NAME : N:\PDS\C3D\10230603\SHEETSPLAN\EAST BOUND C3D 2014\090203-XS-IH94-MON-EB- 2500+00 - 2614+00.DWG
LAYOUT NAME - 03 - (62)

PLOT DATE : 10/20/2014 10:37 AM PLOT BY : ANDRITSCH, ERIC R PLOT NAME : PLOT SCALE : 1:20_XREF

Material(s) at Station 2569+00.00			
Material Name	Area	Volume	Cumulative Volume
CutCommon	0.00	0.00	2474.33
Embankment	21.15	39.32	8144.76
Agg Base	38.88	59.44	6432.14
Additional HMA	17.94	34.78	7718.92

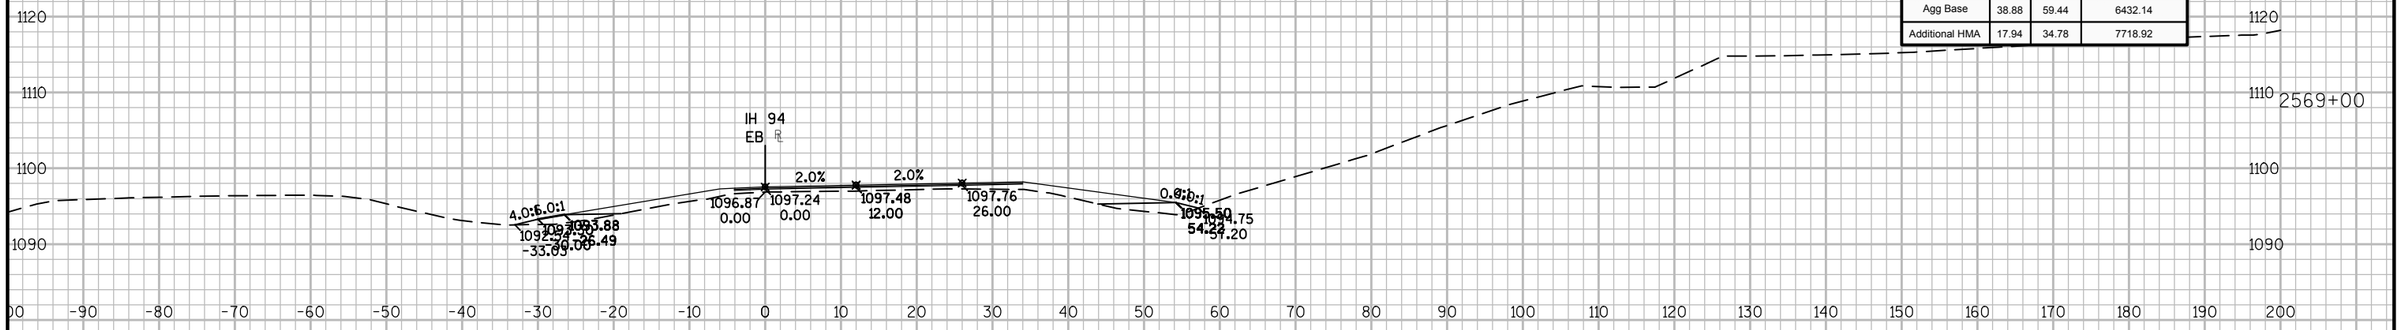

Material(s) at Station 2568+50.00			
Material Name	Area	Volume	Cumulative Volume
CutCommon	0.00	0.00	2474.33
Embankment	21.31	43.30	8105.45
Agg Base	25.32	62.84	6372.70
Additional HMA	19.63	38.60	7684.13

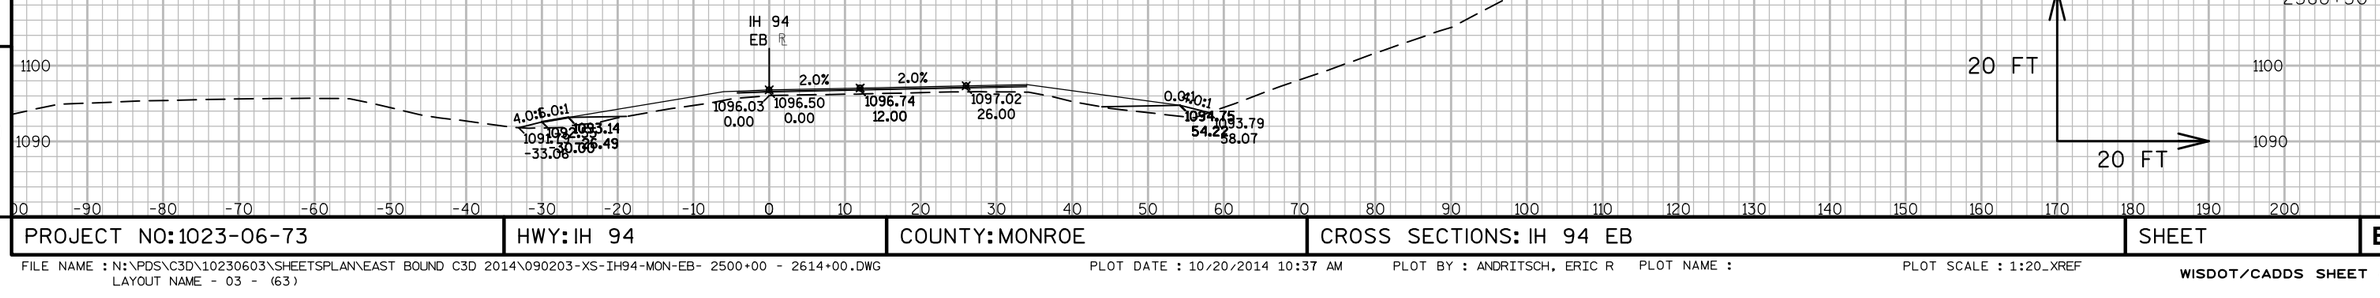

9


9

PROJECT NO: 1023-06-73	HWY: IH 94	COUNTY: MONROE	CROSS SECTIONS: IH 94 EB	SHEET	E


FILE NAME : N:\PDS\C3D\10230603\SHEETSPLAN\EAST BOUND C3D 2014\090203-XS-IH94-MON-EB- 2500+00 - 2614+00.DWG
LAYOUT NAME - 03 - (63)

PLOT DATE : 10/20/2014 10:37 AM PLOT BY : ANDRITSCH, ERIC R PLOT NAME : PLOT SCALE : 1:20_XREF

Material(s) at Station 2570+00.00			
Material Name	Area	Volume	Cumulative Volume
CutCommon	0.00	0.00	2474.33
Embankment	24.75	43.59	8228.61
Agg Base	42.71	79.04	6586.68
Additional HMA	23.81	43.14	7799.76

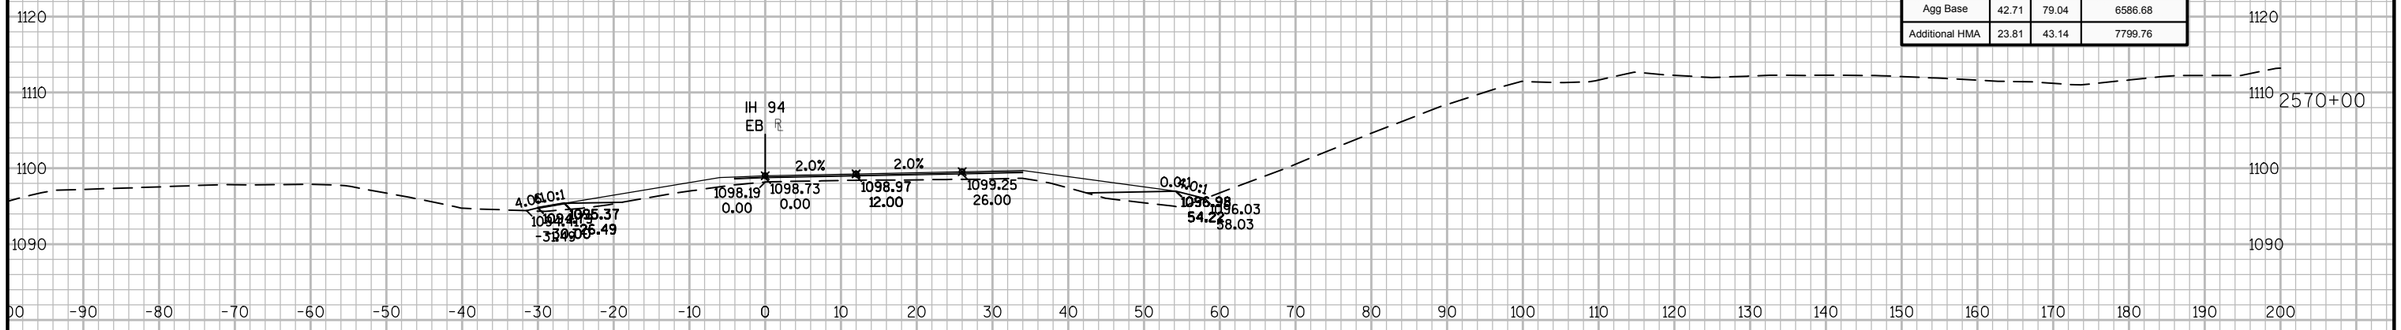

Material(s) at Station 2569+50.00			
Material Name	Area	Volume	Cumulative Volume
CutCommon	0.00	0.00	2474.33
Embankment	22.33	40.26	8185.02
Agg Base	42.65	75.49	6507.64
Additional HMA	22.78	37.70	7756.62

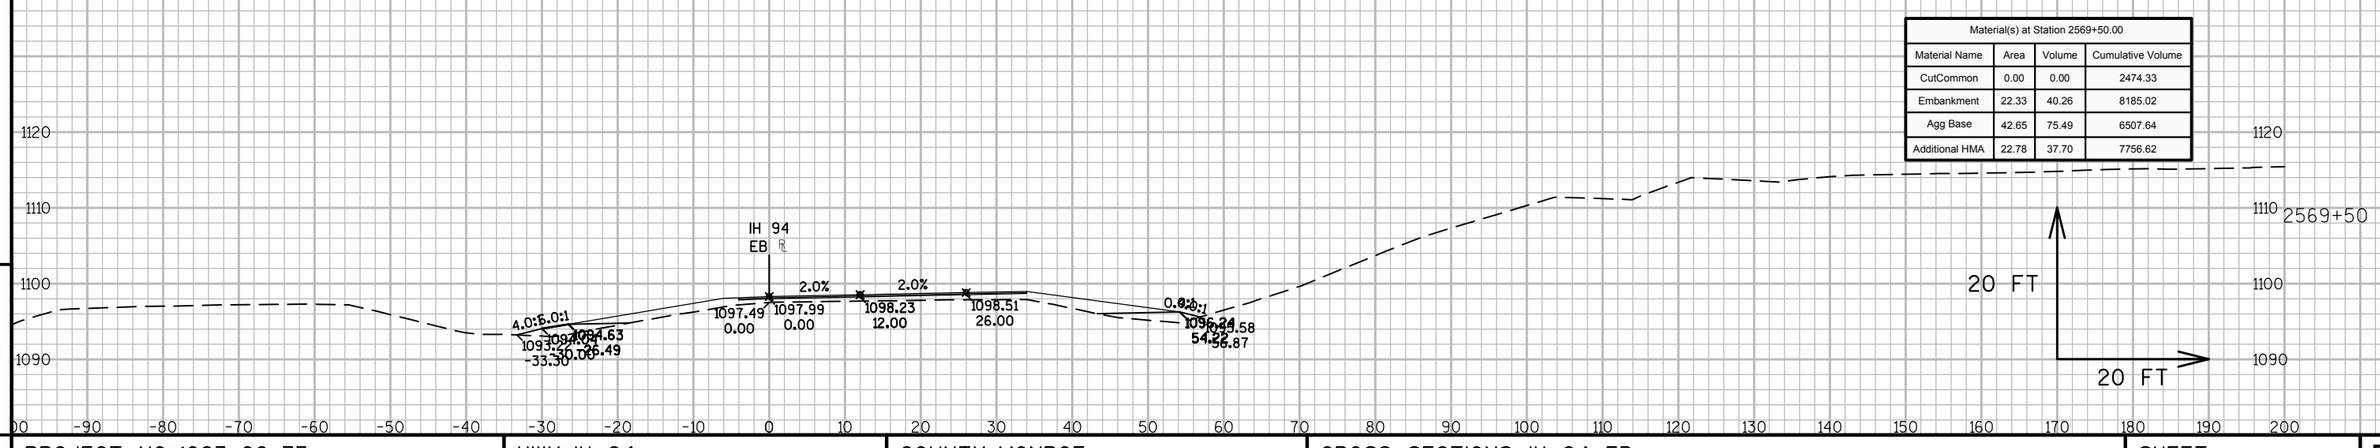


9

9


PROJECT NO: 1023-06-73	HWY: IH 94	COUNTY: MONROE	CROSS SECTIONS: IH 94 EB	SHEET	E

FILE NAME : N:\PDS\C3D\10230603\SHEETSPLAN\EAST BOUND C3D 2014\090203-XS-IH94-MON-EB- 2500+00 - 2614+00.DWG
LAYOUT NAME - 03 - (64)
PLOT DATE : 10/20/2014 10:37 AM PLOT BY : ANDRITSCH, ERIC R PLOT NAME : PLOT SCALE : 1:20_XREF

Material(s) at Station 2570+93.66			
Material Name	Area	Volume	Cumulative Volume
CutCommon	0.00	0.00	2474.33
Embankment	22.22	35.88	8307.92
Agg Base	37.54	61.23	6722.82
Additional HMA	22.47	36.64	7879.60

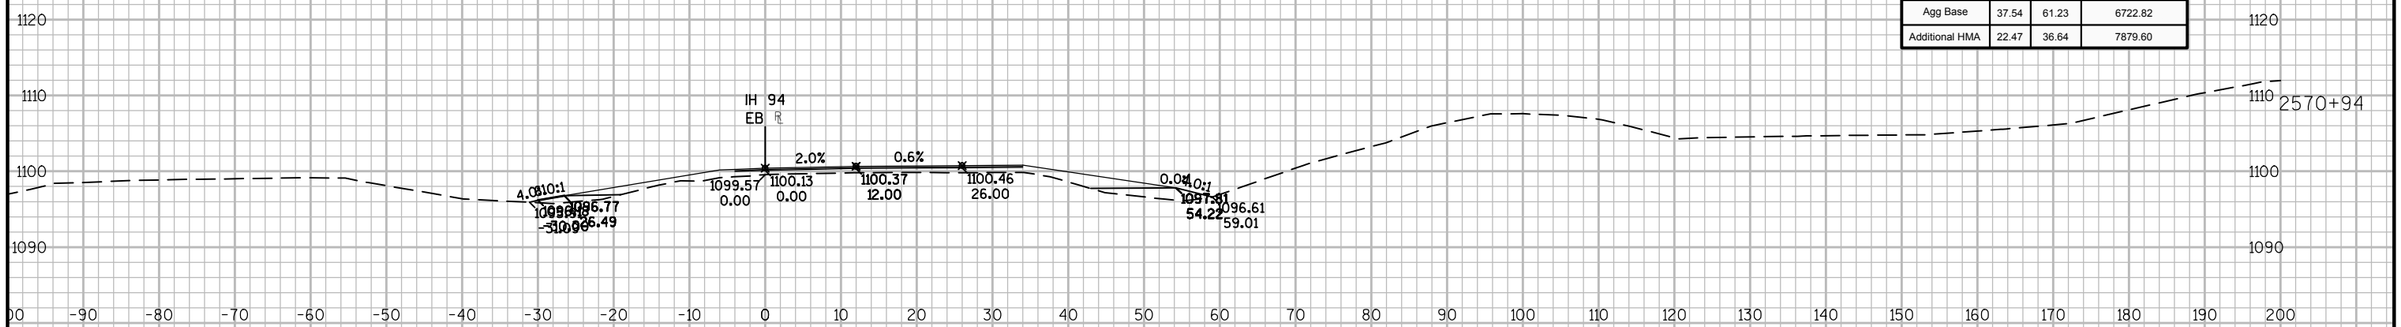

Material(s) at Station 2570+50.00			
Material Name	Area	Volume	Cumulative Volume
CutCommon	0.00	0.00	2474.33
Embankment	22.16	43.43	8272.04
Agg Base	38.19	74.91	6661.59
Additional HMA	22.85	43.20	7842.97

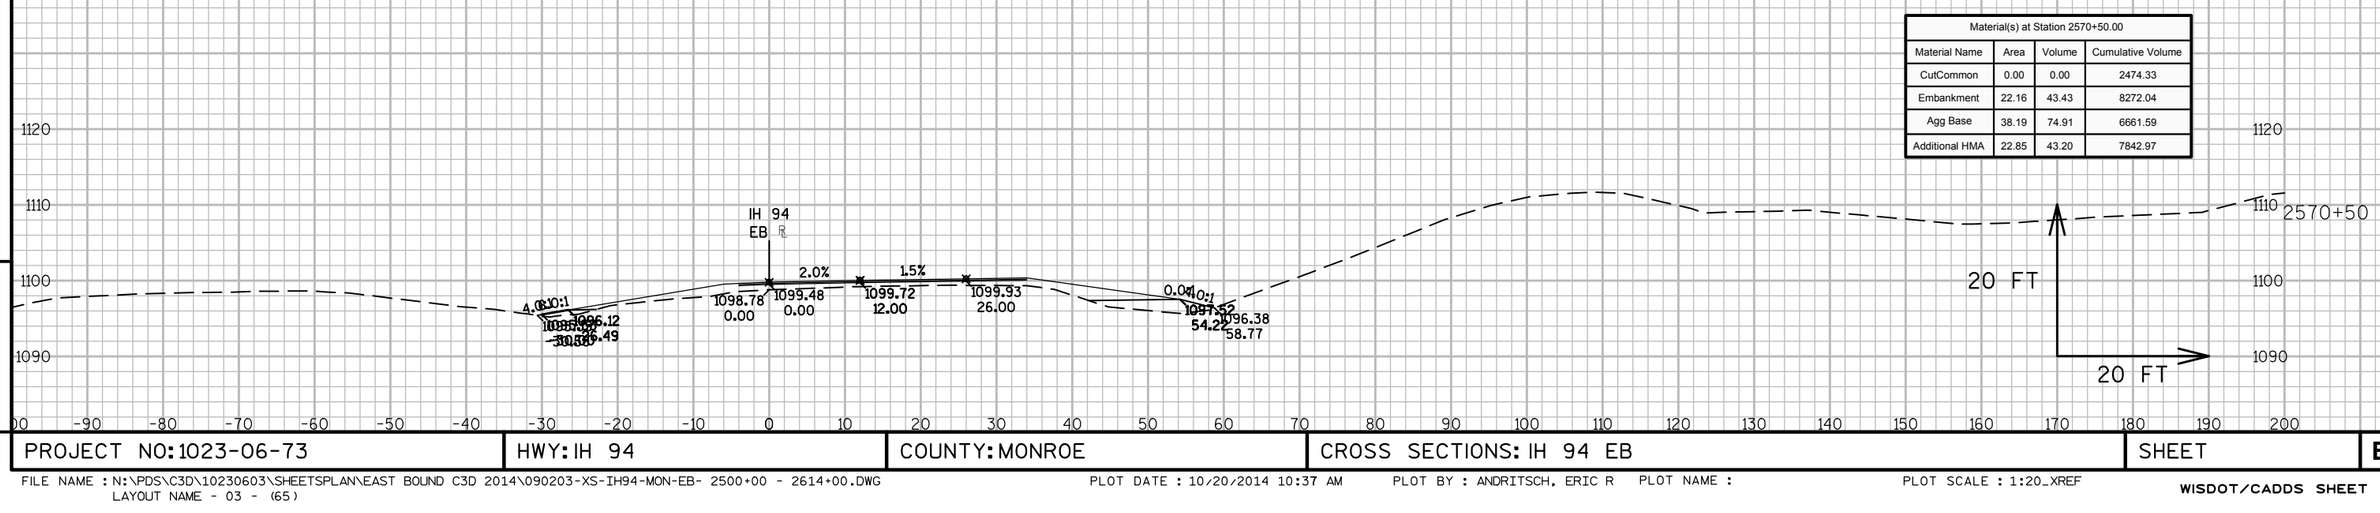

9


9

PROJECT NO: 1023-06-73	HWY: IH 94	COUNTY: MONROE	CROSS SECTIONS: IH 94 EB	SHEET	E


FILE NAME : N:\PDS\C3D\10230603\SHEETSPLAN\EAST BOUND C3D 2014\090203-XS-IH94-MON-EB- 2500+00 - 2614+00.DWG
LAYOUT NAME - 03 - (65)

PLOT DATE : 10/20/2014 10:37 AM PLOT BY : ANDRITSCH, ERIC R PLOT NAME : PLOT SCALE : 1:20_XREF

Material(s) at Station 2571+50.00			
Material Name	Area	Volume	Cumulative Volume
CutCommon	0.00	0.00	2474.33
Embankment	22.03	41.40	8354.60
Agg Base	38.62	71.11	6802.82
Additional HMA	25.55	46.98	7932.18

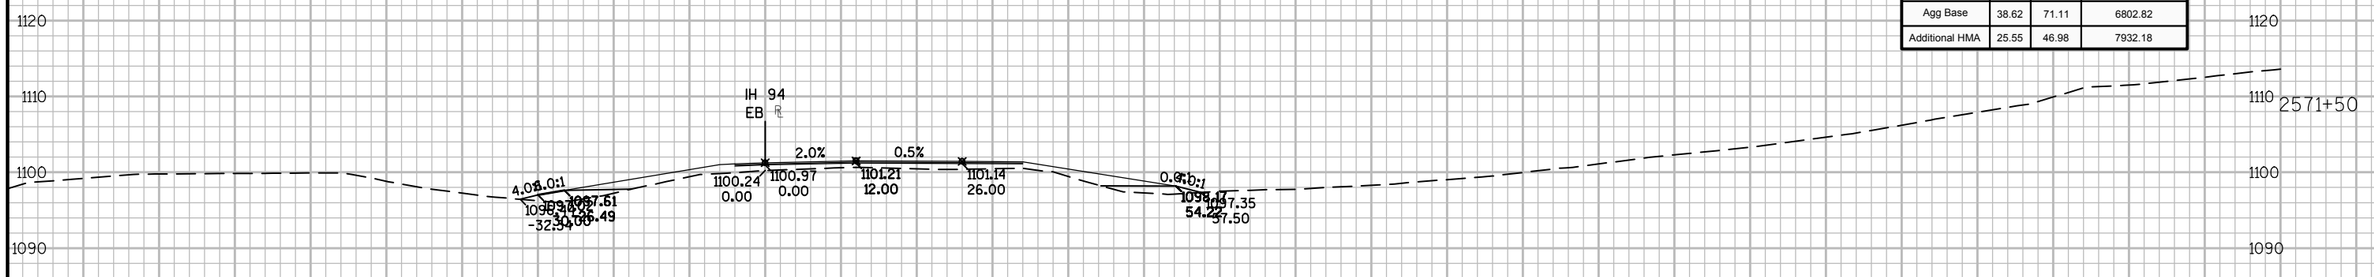

Material(s) at Station 2571+00.00			
Material Name	Area	Volume	Cumulative Volume
CutCommon	0.00	0.00	2474.33
Embankment	22.69	5.27	8313.20
Agg Base	38.18	8.89	6731.71
Additional HMA	25.19	5.60	7885.20

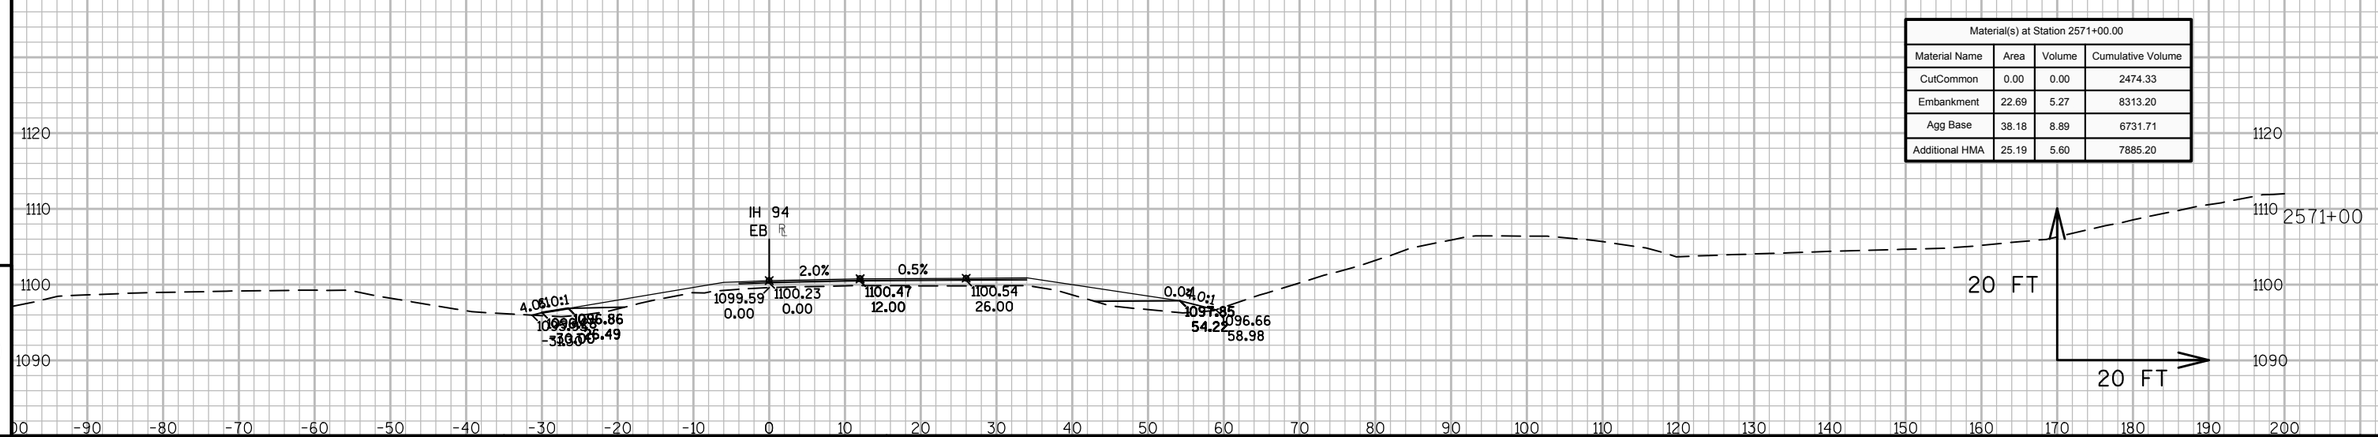

9


9

PROJECT NO: 1023-06-73	HWY: IH 94	COUNTY: MONROE	CROSS SECTIONS: IH 94 EB	SHEET	E

FILE NAME : N:\PDS\C3D\10230603\SHEETSPLAN\EAST BOUND C3D 2014\090203-XS-IH94-MON-EB- 2500+00 - 2614+00.DWG
LAYOUT NAME - 03 - (66)

PLOT DATE : 10/20/2014 10:37 AM PLOT BY : ANDRITSCH, ERIC R PLOT NAME : PLOT SCALE : 1:20_XREF

Material(s) at Station 2572+50.00			
Material Name	Area	Volume	Cumulative Volume
CutCommon	0.00	0.00	2474.33
Embankment	25.71	43.47	8438.13
Agg Base	37.15	68.66	6941.50
Additional HMA	28.10	49.95	8029.72

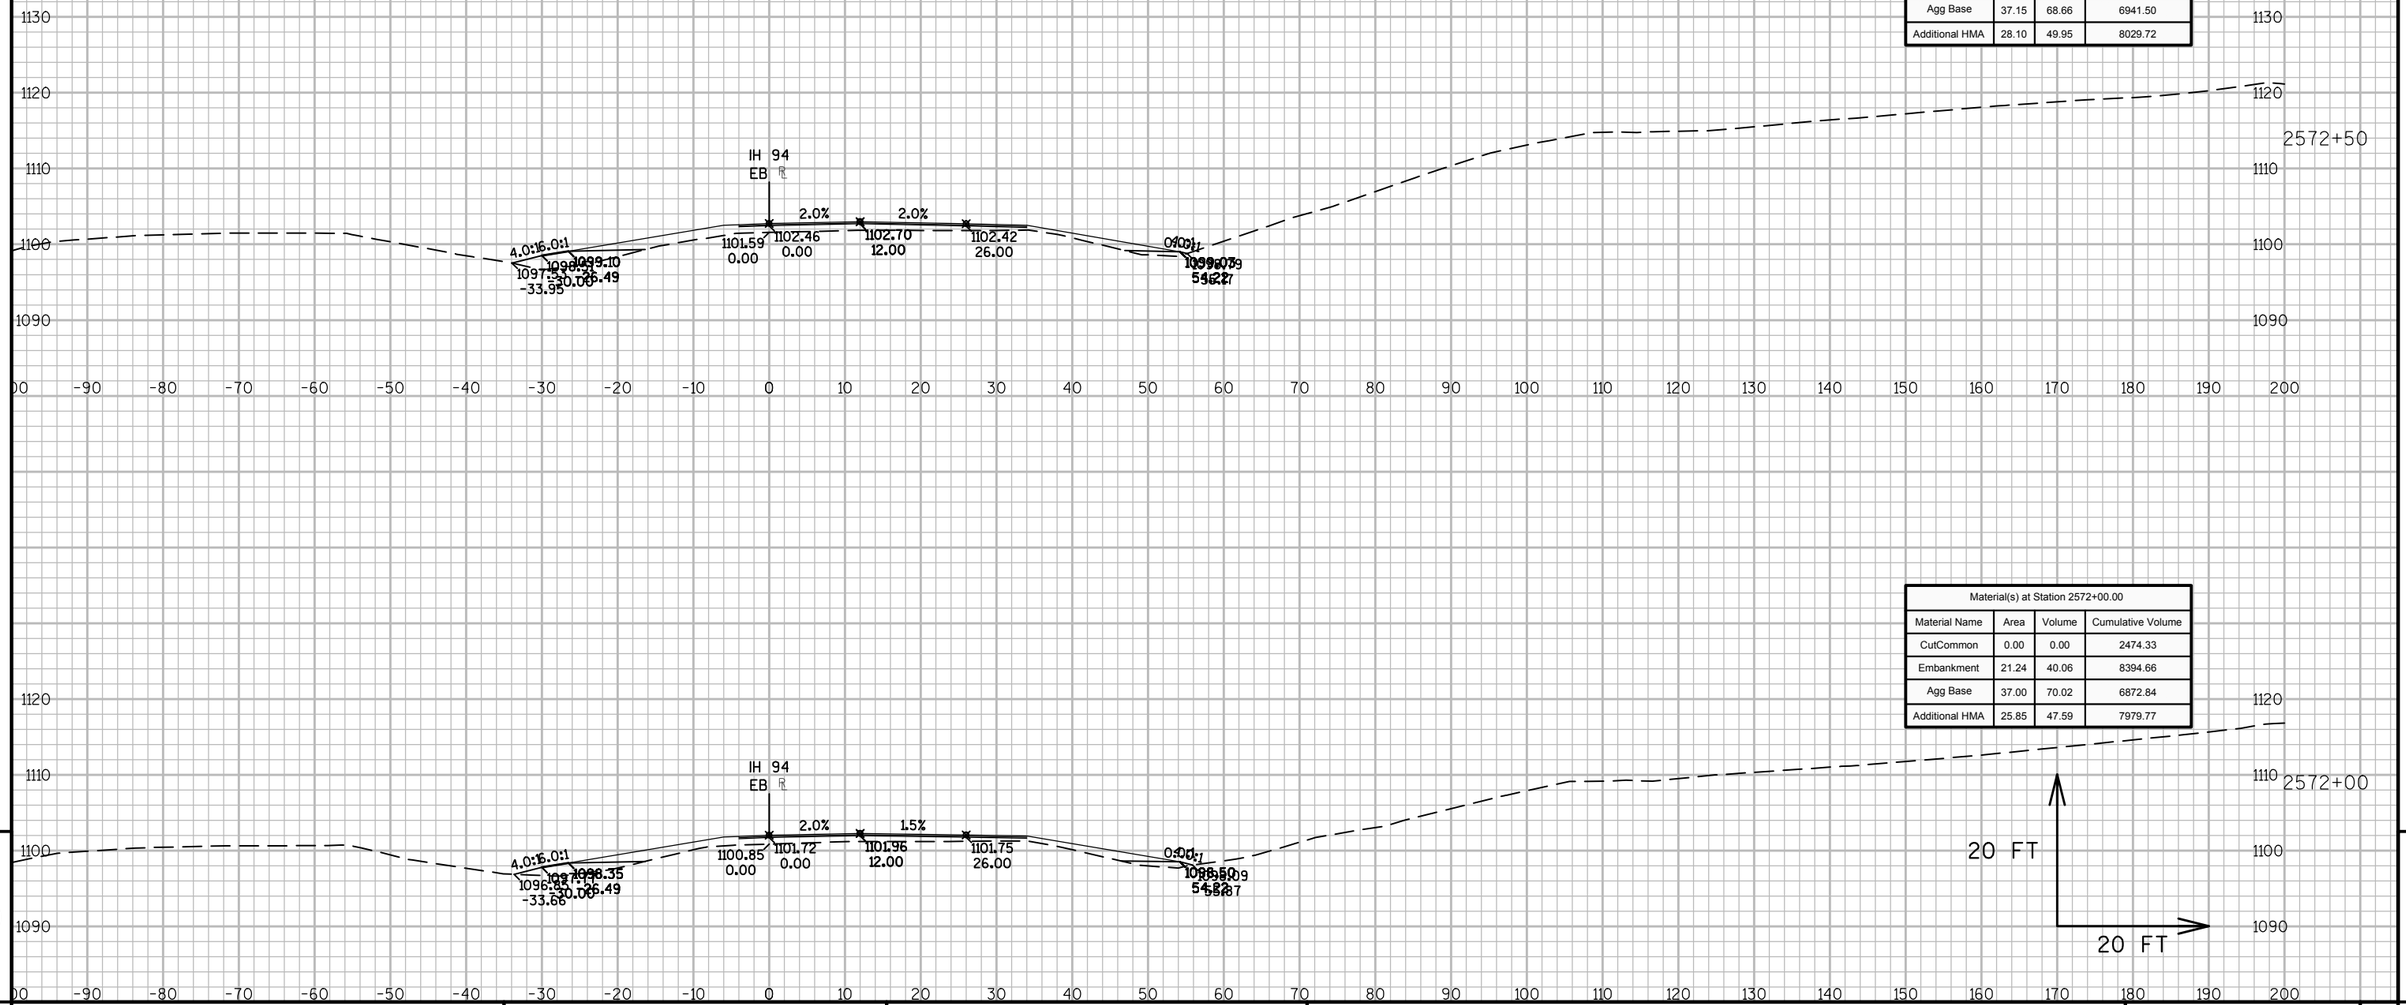

Material(s) at Station 2572+00.00			
Material Name	Area	Volume	Cumulative Volume
CutCommon	0.00	0.00	2474.33
Embankment	21.24	40.06	8394.66
Agg Base	37.00	70.02	6872.84
Additional HMA	25.85	47.59	7979.77


9

9

PROJECT NO: 1023-06-73	HWY: IH 94	COUNTY: MONROE	CROSS SECTIONS: IH 94 EB	SHEET	E

FILE NAME : N:\PDS\C3D\10230603\SHEETSPLAN\EAST BOUND C3D 2014\090203-XS-IH94-MON-EB- 2500+00 - 2614+00.DWG
LAYOUT NAME - 03 - (67)

PLOT DATE : 10/20/2014 10:38 AM PLOT BY : ANDRITSCH, ERIC R PLOT NAME : PLOT SCALE : 1:20_XREF

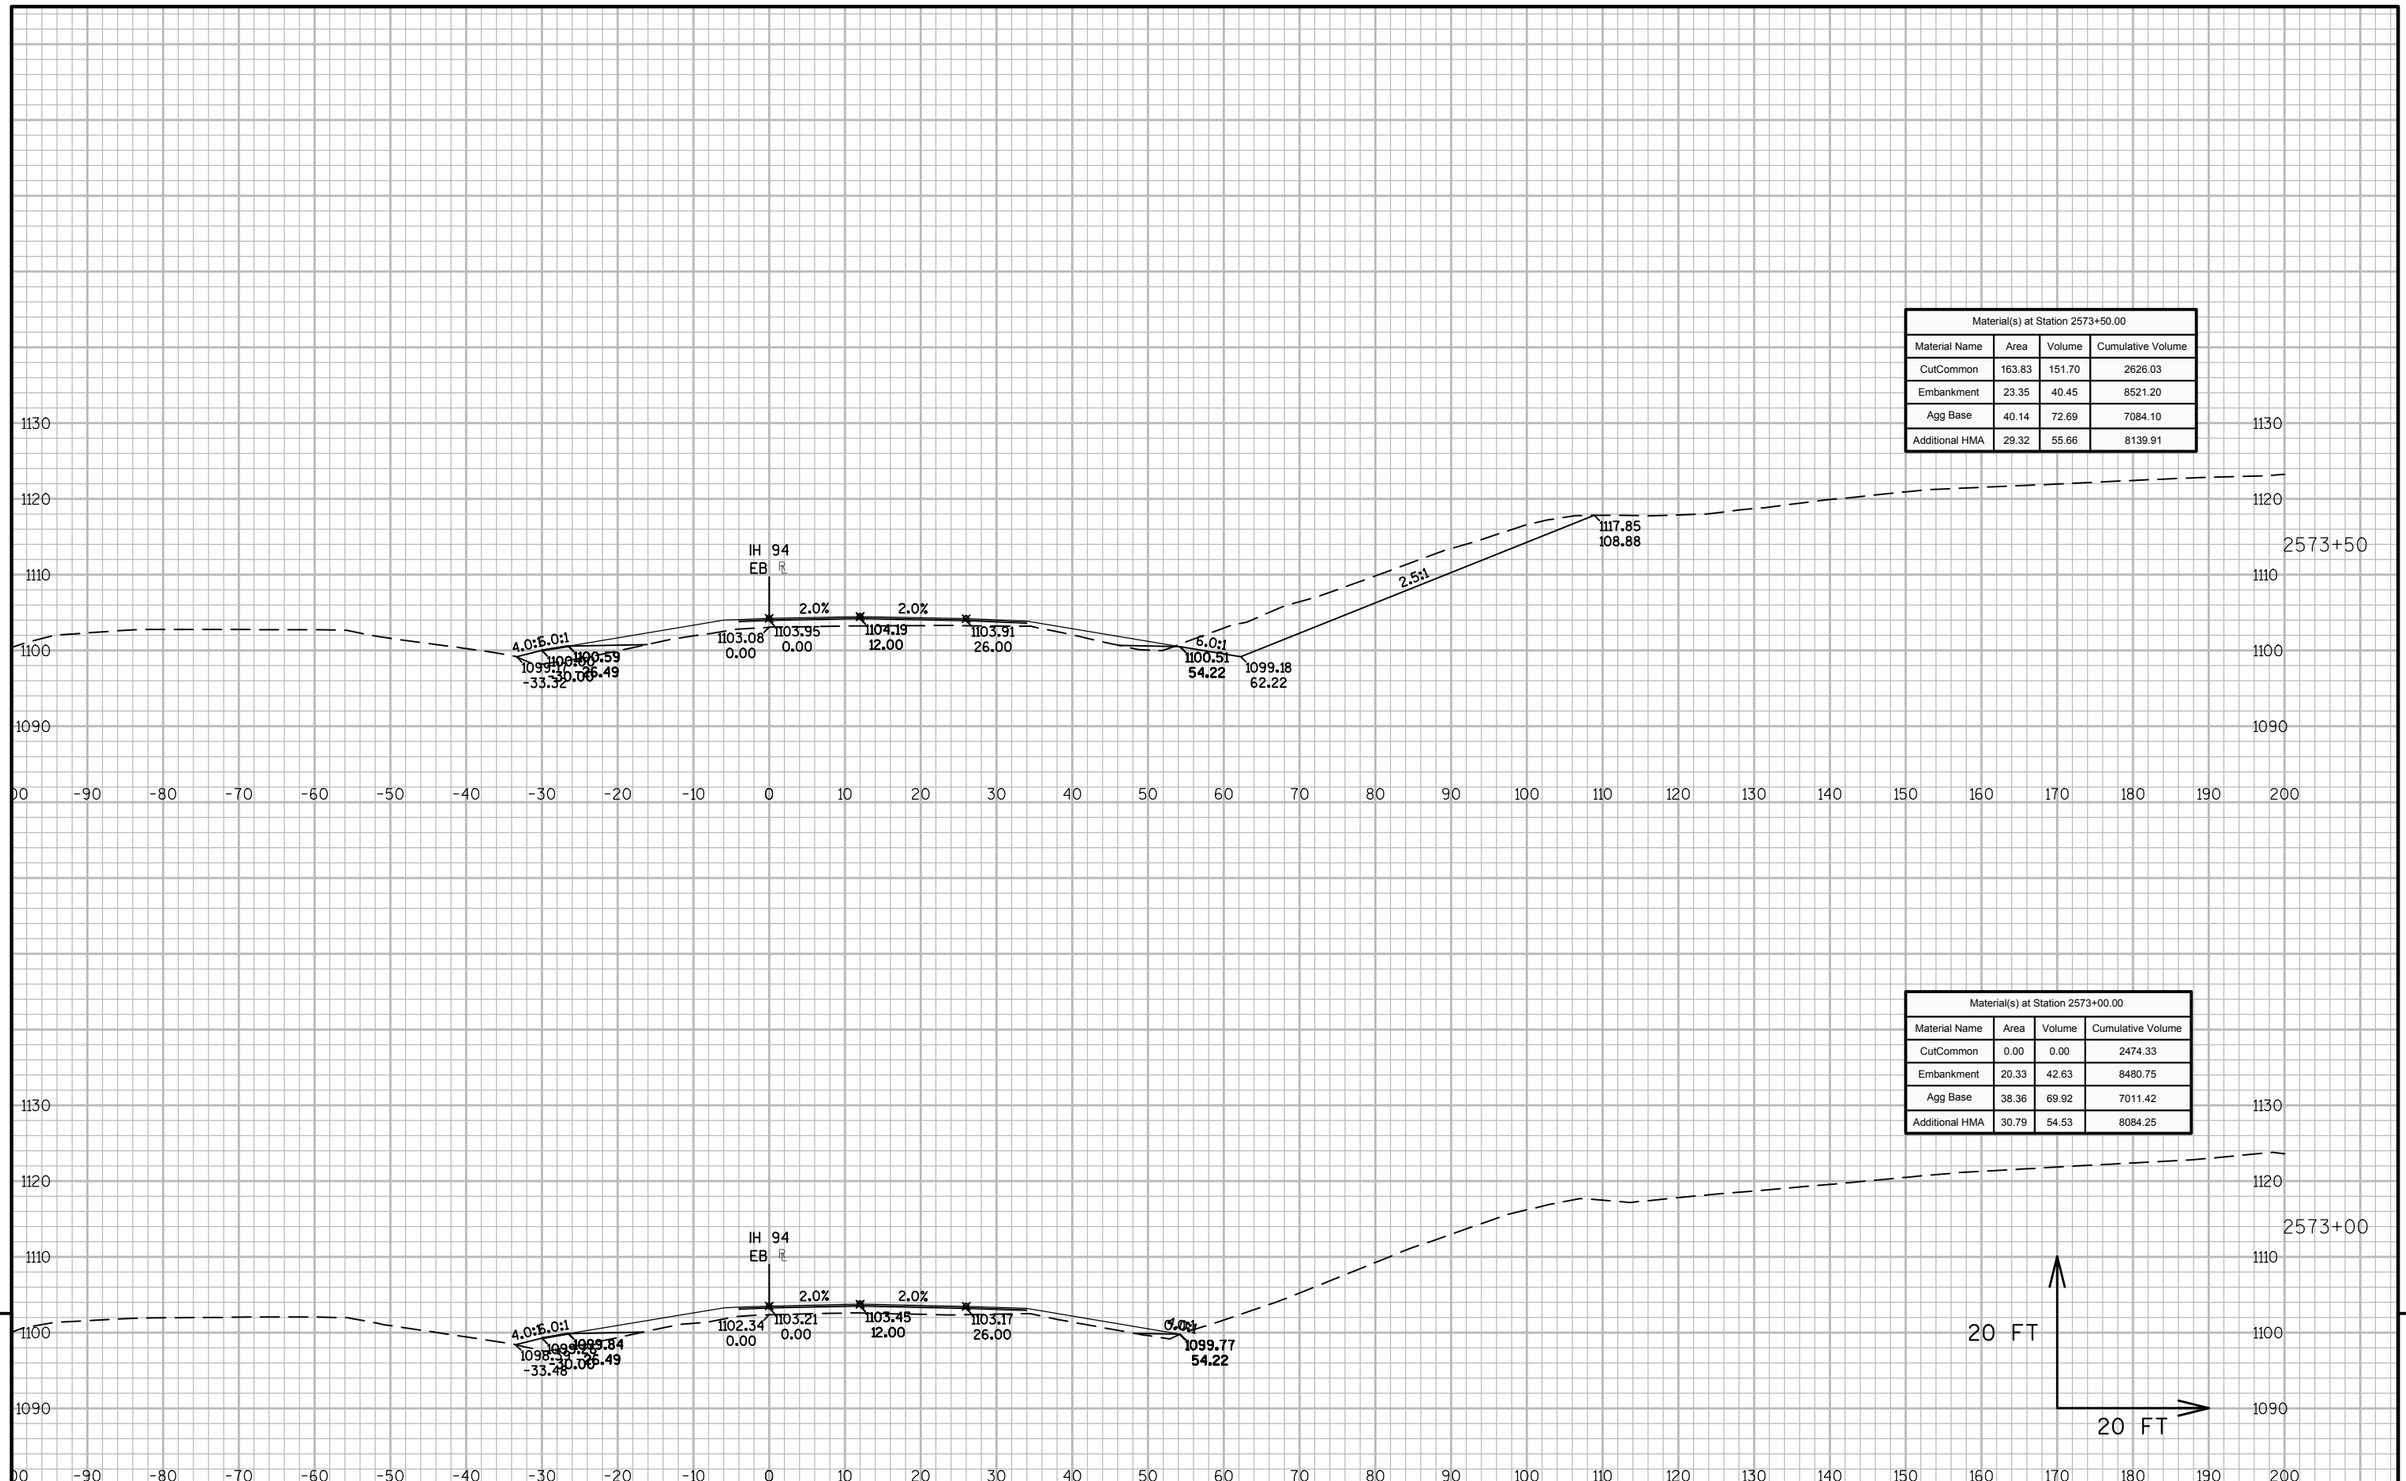

9


9

PROJECT NO: 1023-06-73	HWY: IH 94	COUNTY: MONROE	CROSS SECTIONS: IH 94 EB	SHEET	E

FILE NAME : N:\PDS\C3D\10230603\SHEETSPLAN\EAST BOUND C3D 2014\090203-XS-IH94-MON-EB- 2500+00 - 2614+00.DWG
LAYOUT NAME - 03 - (68)

PLOT DATE : 10/20/2014 10:38 AM PLOT BY : ANDRITSCH, ERIC R PLOT NAME : PLOT SCALE : 1:20_XREF

Material(s) at Station 2574+50.00			
Material Name	Area	Volume	Cumulative Volume
CutCommon	0.00	0.00	2777.72
Embankment	19.91	36.77	8597.94
Agg Base	37.97	71.86	7229.83
Additional HMA	31.27	51.58	8241.26

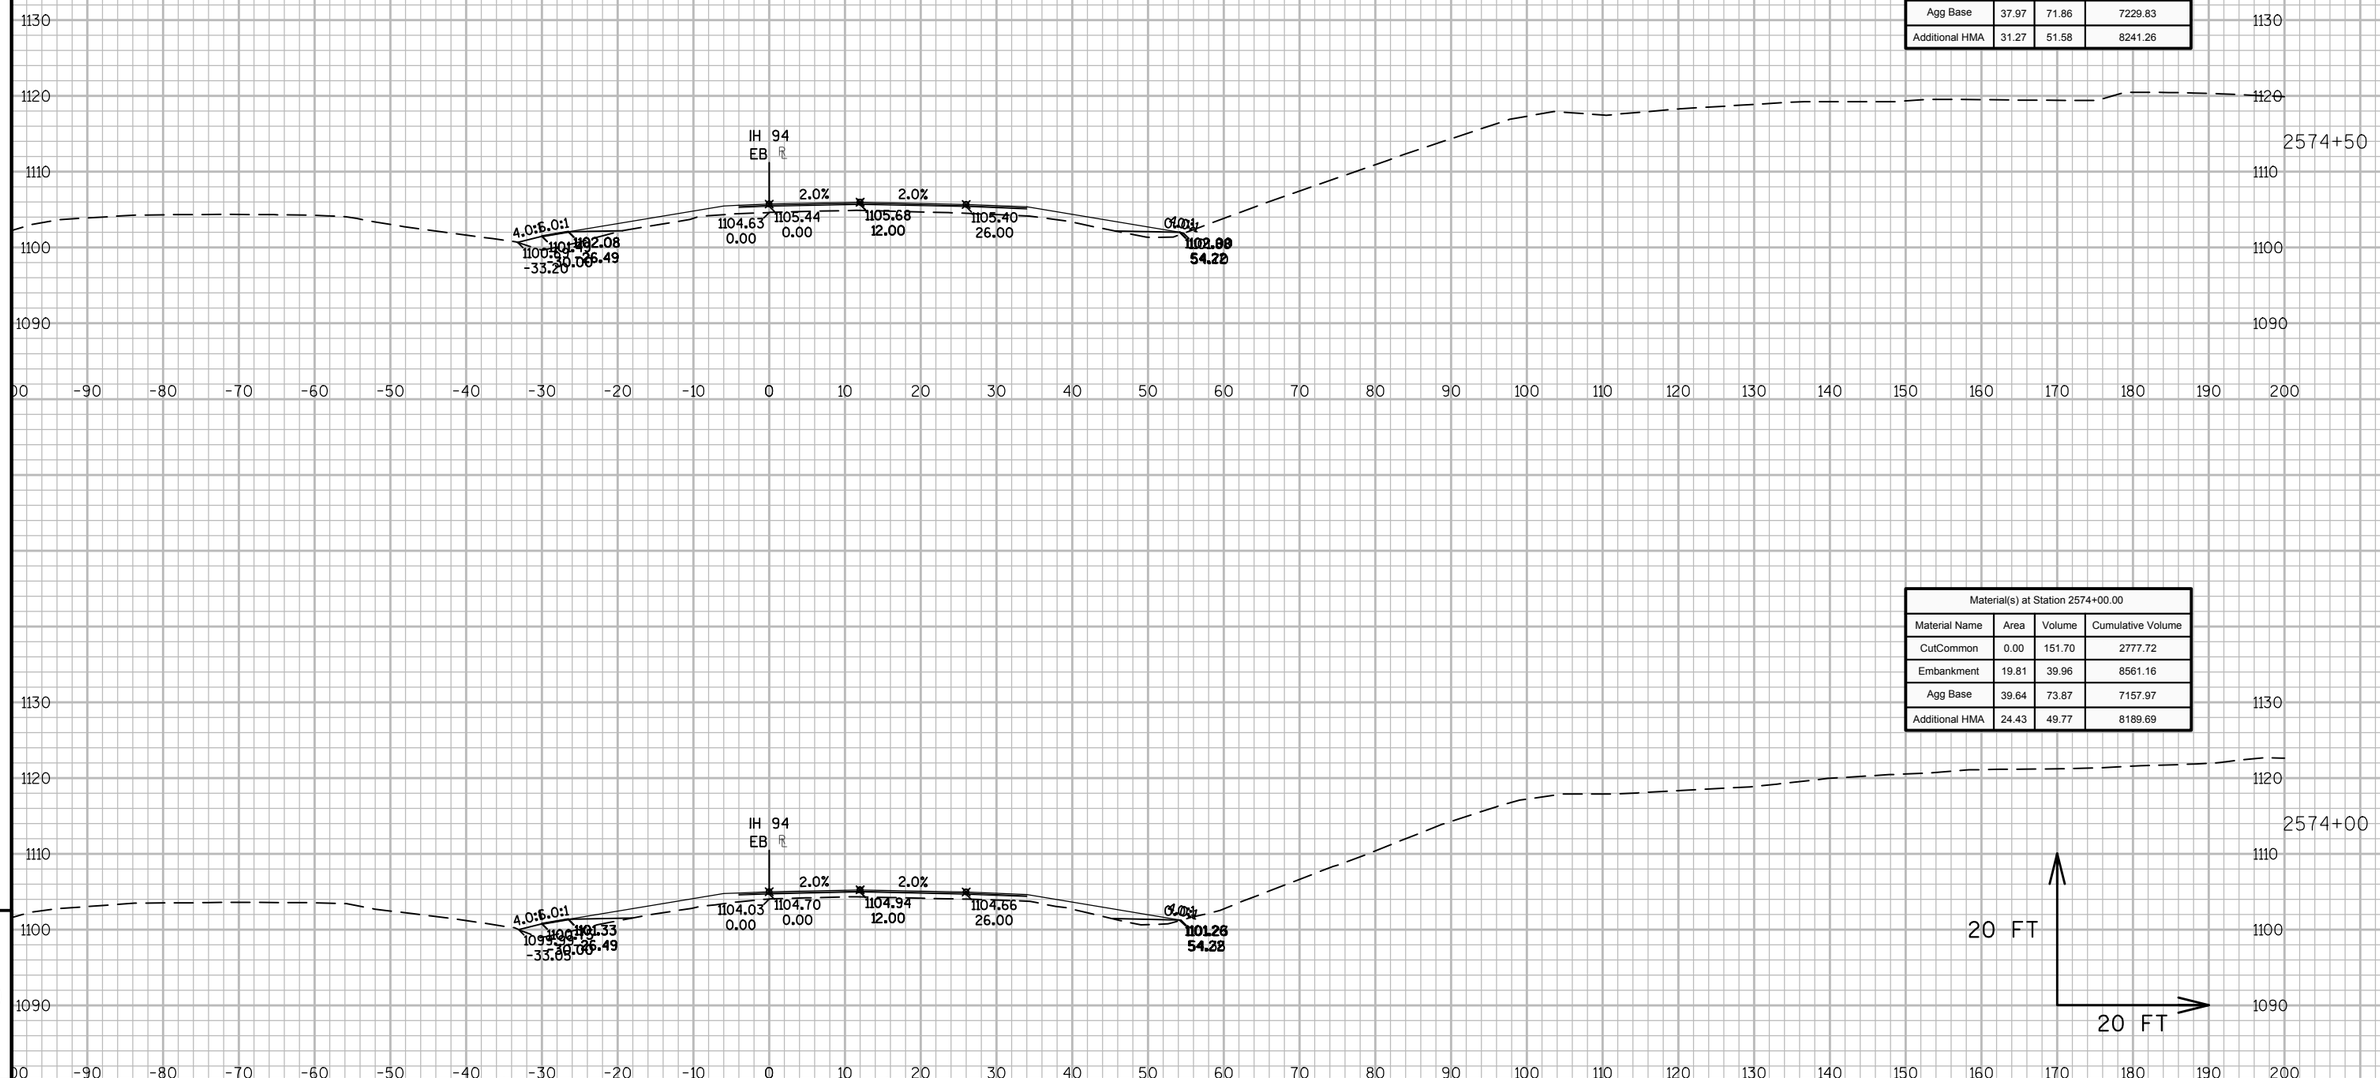

Material(s) at Station 2574+00.00			
Material Name	Area	Volume	Cumulative Volume
CutCommon	0.00	151.70	2777.72
Embankment	19.81	39.96	8561.16
Agg Base	39.64	73.87	7157.97
Additional HMA	24.43	49.77	8189.69


9

9


PROJECT NO: 1023-06-73	HWY: IH 94	COUNTY: MONROE	CROSS SECTIONS: IH 94 EB	SHEET	E

FILE NAME : N:\PDS\C3D\10230603\SHEETSPLAN\EAST BOUND C3D 2014\090203-XS-IH94-MON-EB- 2500+00 - 2614+00.DWG
LAYOUT NAME - 03 - (69)


PLOT DATE : 10/20/2014 10:38 AM PLOT BY : ANDRITSCH, ERIC R PLOT NAME : PLOT SCALE : 1:20_XREF

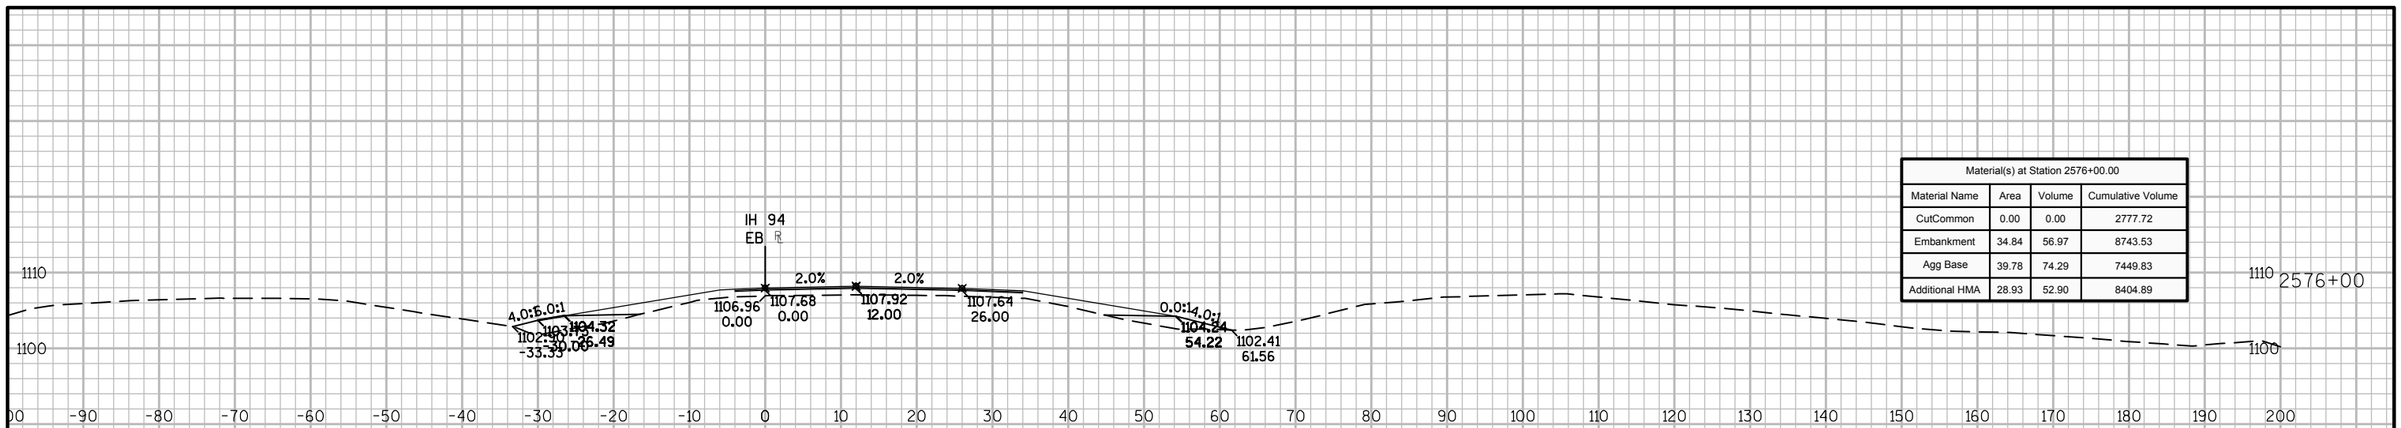

Material(s) at Station 2576+00.00			
Material Name	Area	Volume	Cumulative Volume
CutCommon	0.00	0.00	2777.72
Embankment	34.84	56.97	8743.53
Agg Base	39.78	74.29	7449.83
Additional HMA	28.93	52.90	8404.89

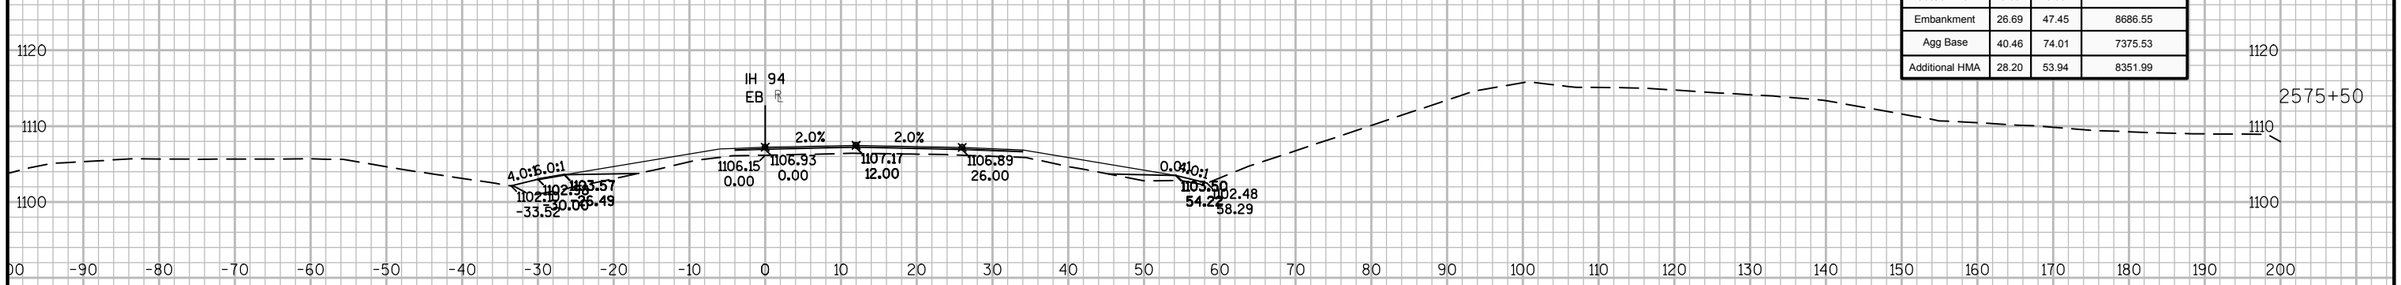

Material(s) at Station 2575+50.00			
Material Name	Area	Volume	Cumulative Volume
CutCommon	0.00	0.00	2777.72
Embankment	26.69	47.45	8686.55
Agg Base	40.46	74.01	7375.53
Additional HMA	28.20	53.94	8351.99

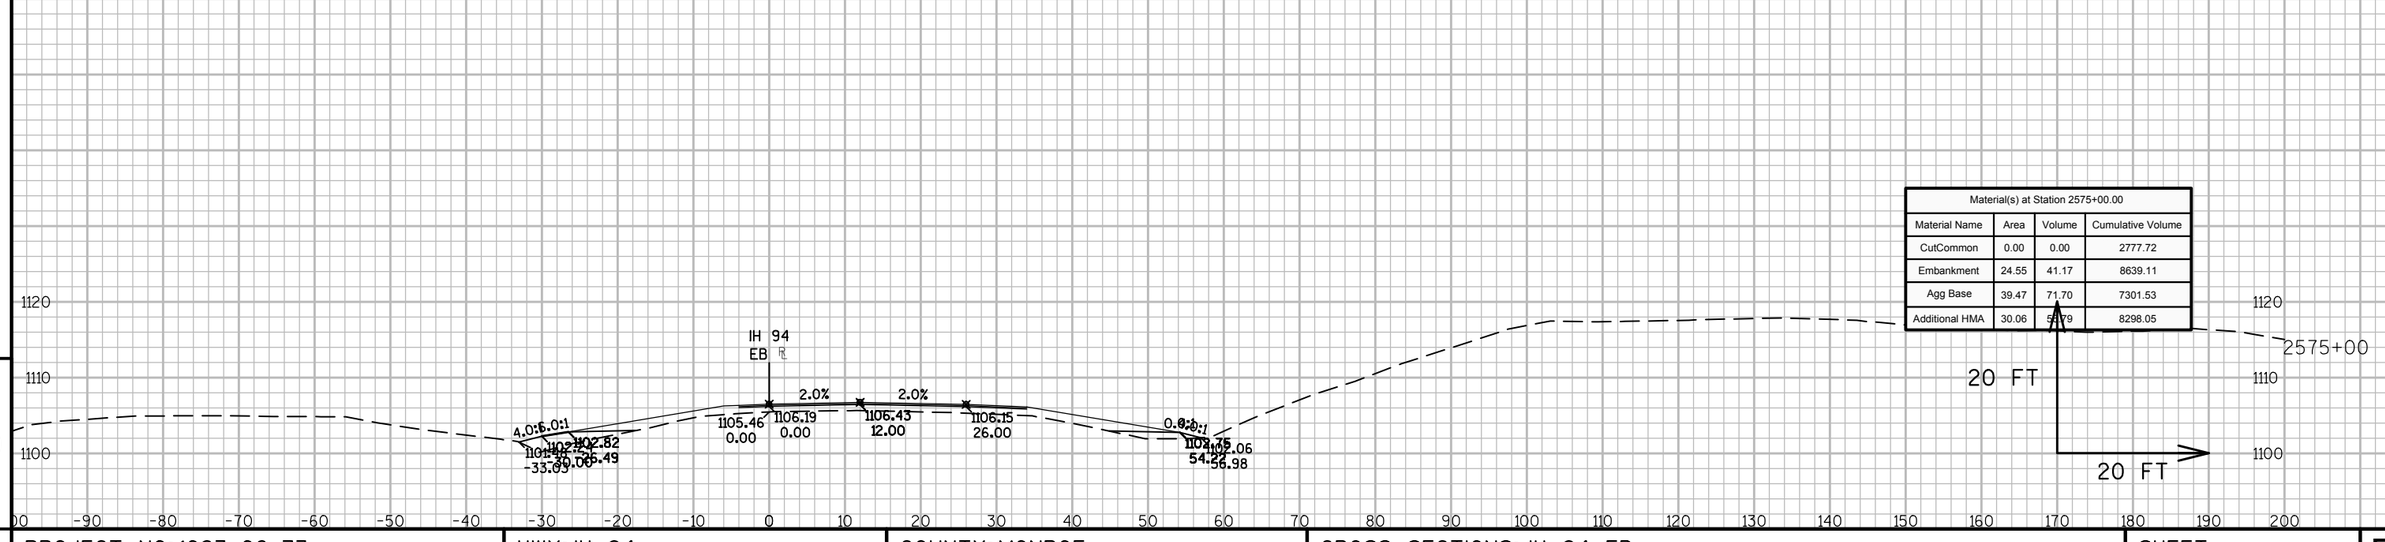

Material(s) at Station 2575+00.00			
Material Name	Area	Volume	Cumulative Volume
CutCommon	0.00	0.00	2777.72
Embankment	24.55	41.17	8639.11
Agg Base	39.47	71.70	7301.53
Additional HMA	30.06	55.79	8298.05


9

9

PROJECT NO:1023-06-73	HWY: IH 94	COUNTY: MONROE	CROSS SECTIONS: IH 94 EB	SHEET	E

FILE NAME : N:\PDS\C3D\10230603\SHEETSPLAN\EAST BOUND C3D 2014\090203-XS-IH94-MON-EB- 2500+00 - 2614+00.DWG
LAYOUT NAME - 03 - (70)

PLOT DATE : 10/20/2014 10:38 AM PLOT BY : ANDRITSCH, ERIC R PLOT NAME : PLOT SCALE : 1:20_XREF

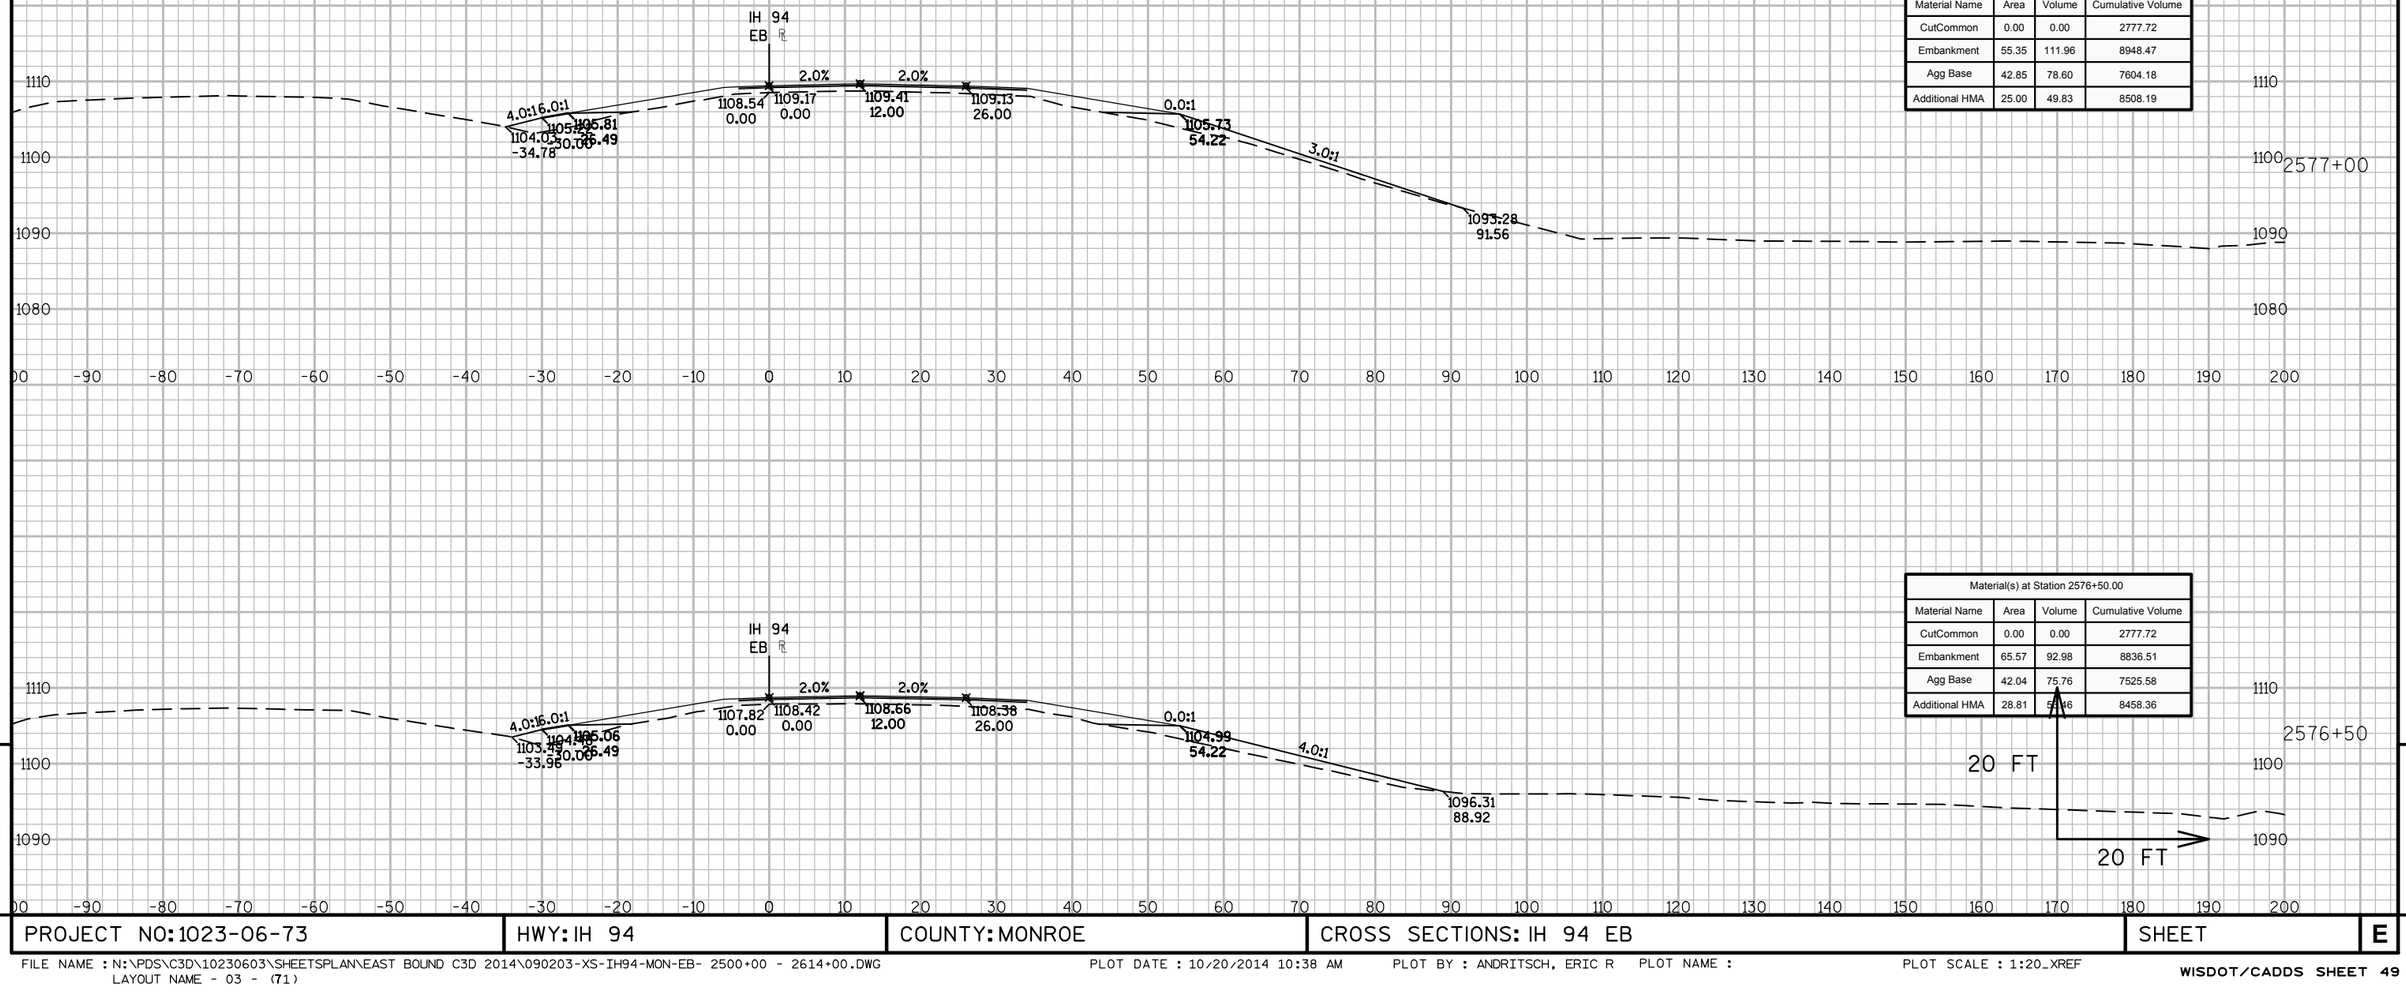

Material(s) at Station 2577+00.00			
Material Name	Area	Volume	Cumulative Volume
CutCommon	0.00	0.00	2777.72
Embankment	55.35	111.96	8948.47
Agg Base	42.85	78.60	7604.18
Additional HMA	25.00	49.83	8508.19

Material(s) at Station 2576+50.00			
Material Name	Area	Volume	Cumulative Volume
CutCommon	0.00	0.00	2777.72
Embankment	65.57	92.98	8836.51
Agg Base	42.04	75.76	7525.58
Additional HMA	28.81	50.96	8458.36


9

9

PROJECT NO: 1023-06-73	HWY: IH 94	COUNTY: MONROE	CROSS SECTIONS: IH 94 EB	SHEET	E

FILE NAME : N:\PDS\C3D\10230603\SHEETSPLAN\EAST BOUND C3D 2014\090203-XS-IH94-MON-EB- 2500+00 - 2614+00.DWG
LAYOUT NAME - 03 - (71)

PLOT DATE : 10/20/2014 10:38 AM PLOT BY : ANDRITSCH, ERIC R PLOT NAME : PLOT SCALE : 1:20_XREF

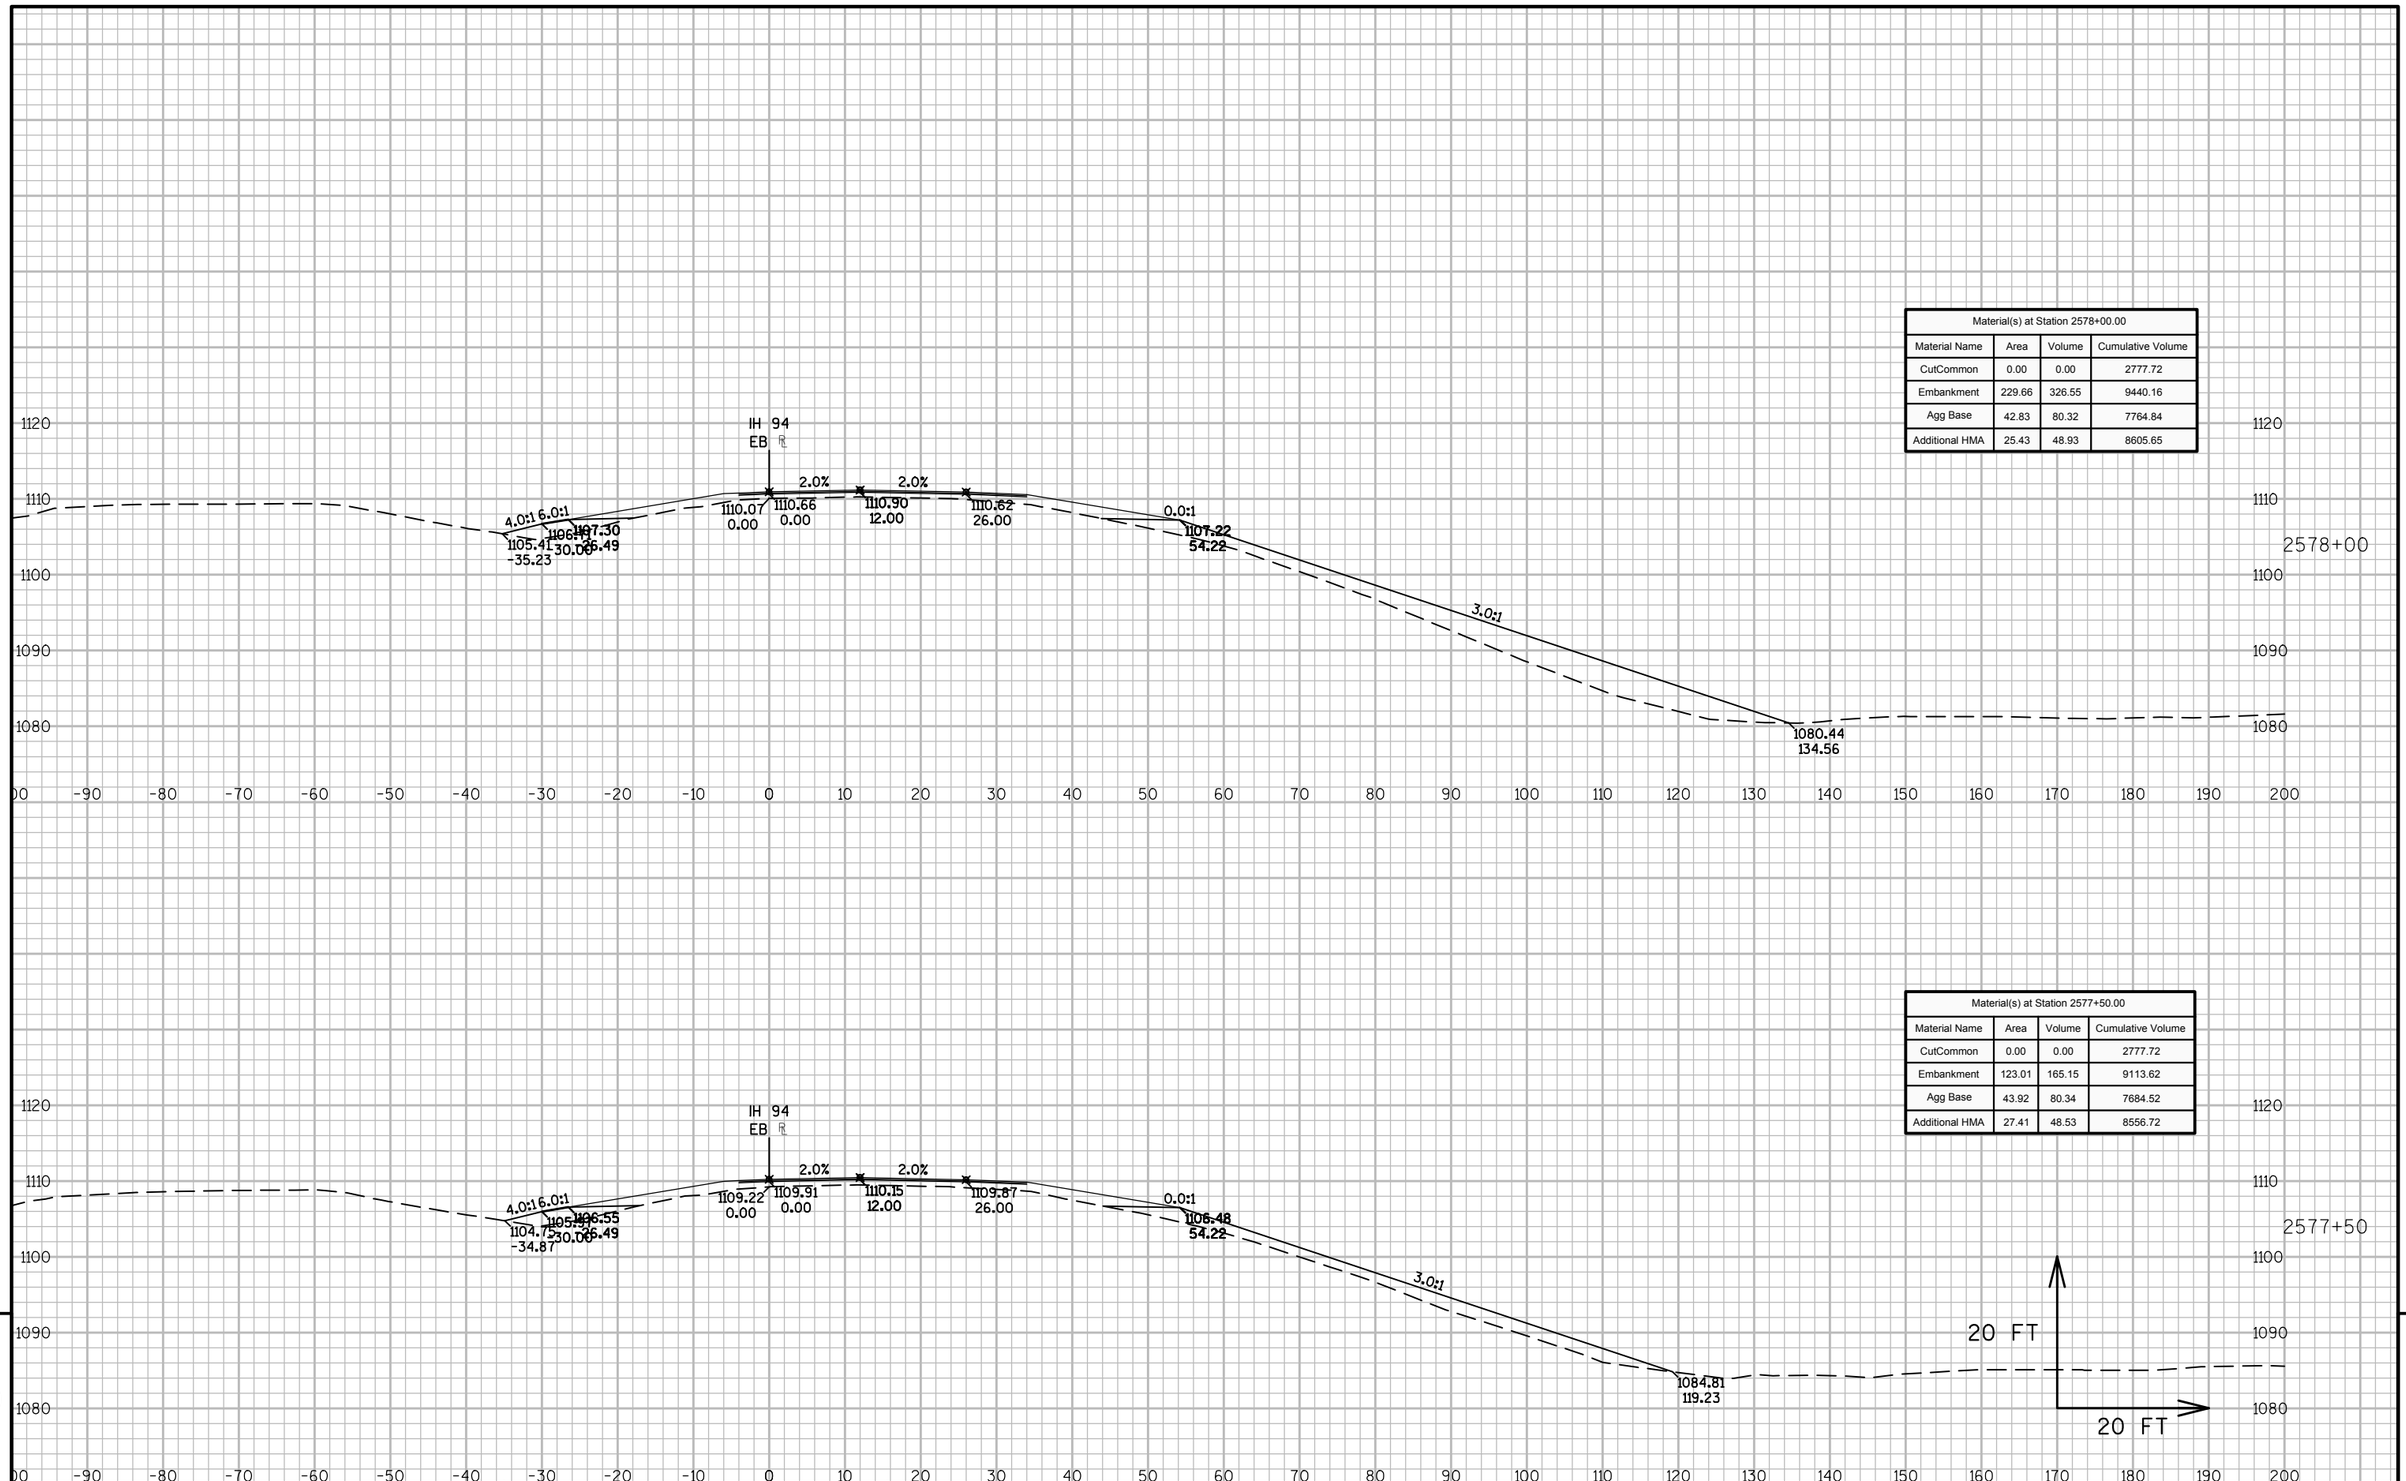


9

PROJECT NO: 1023-06-73	HWY: IH 94	COUNTY: MONROE	CROSS SECTIONS: IH 94 EB	SHEET	E

9

FILE NAME : N:\PDS\C3D\10230603\SHEETSPLAN\EAST BOUND C3D 2014\090203-XS-IH94-MON-EB- 2500+00 - 2614+00.DWG
LAYOUT NAME - 03 - (72)

PLOT DATE : 10/20/2014 10:38 AM PLOT BY : ANDRITSCH, ERIC R PLOT NAME : PLOT SCALE : 1:20_XREF

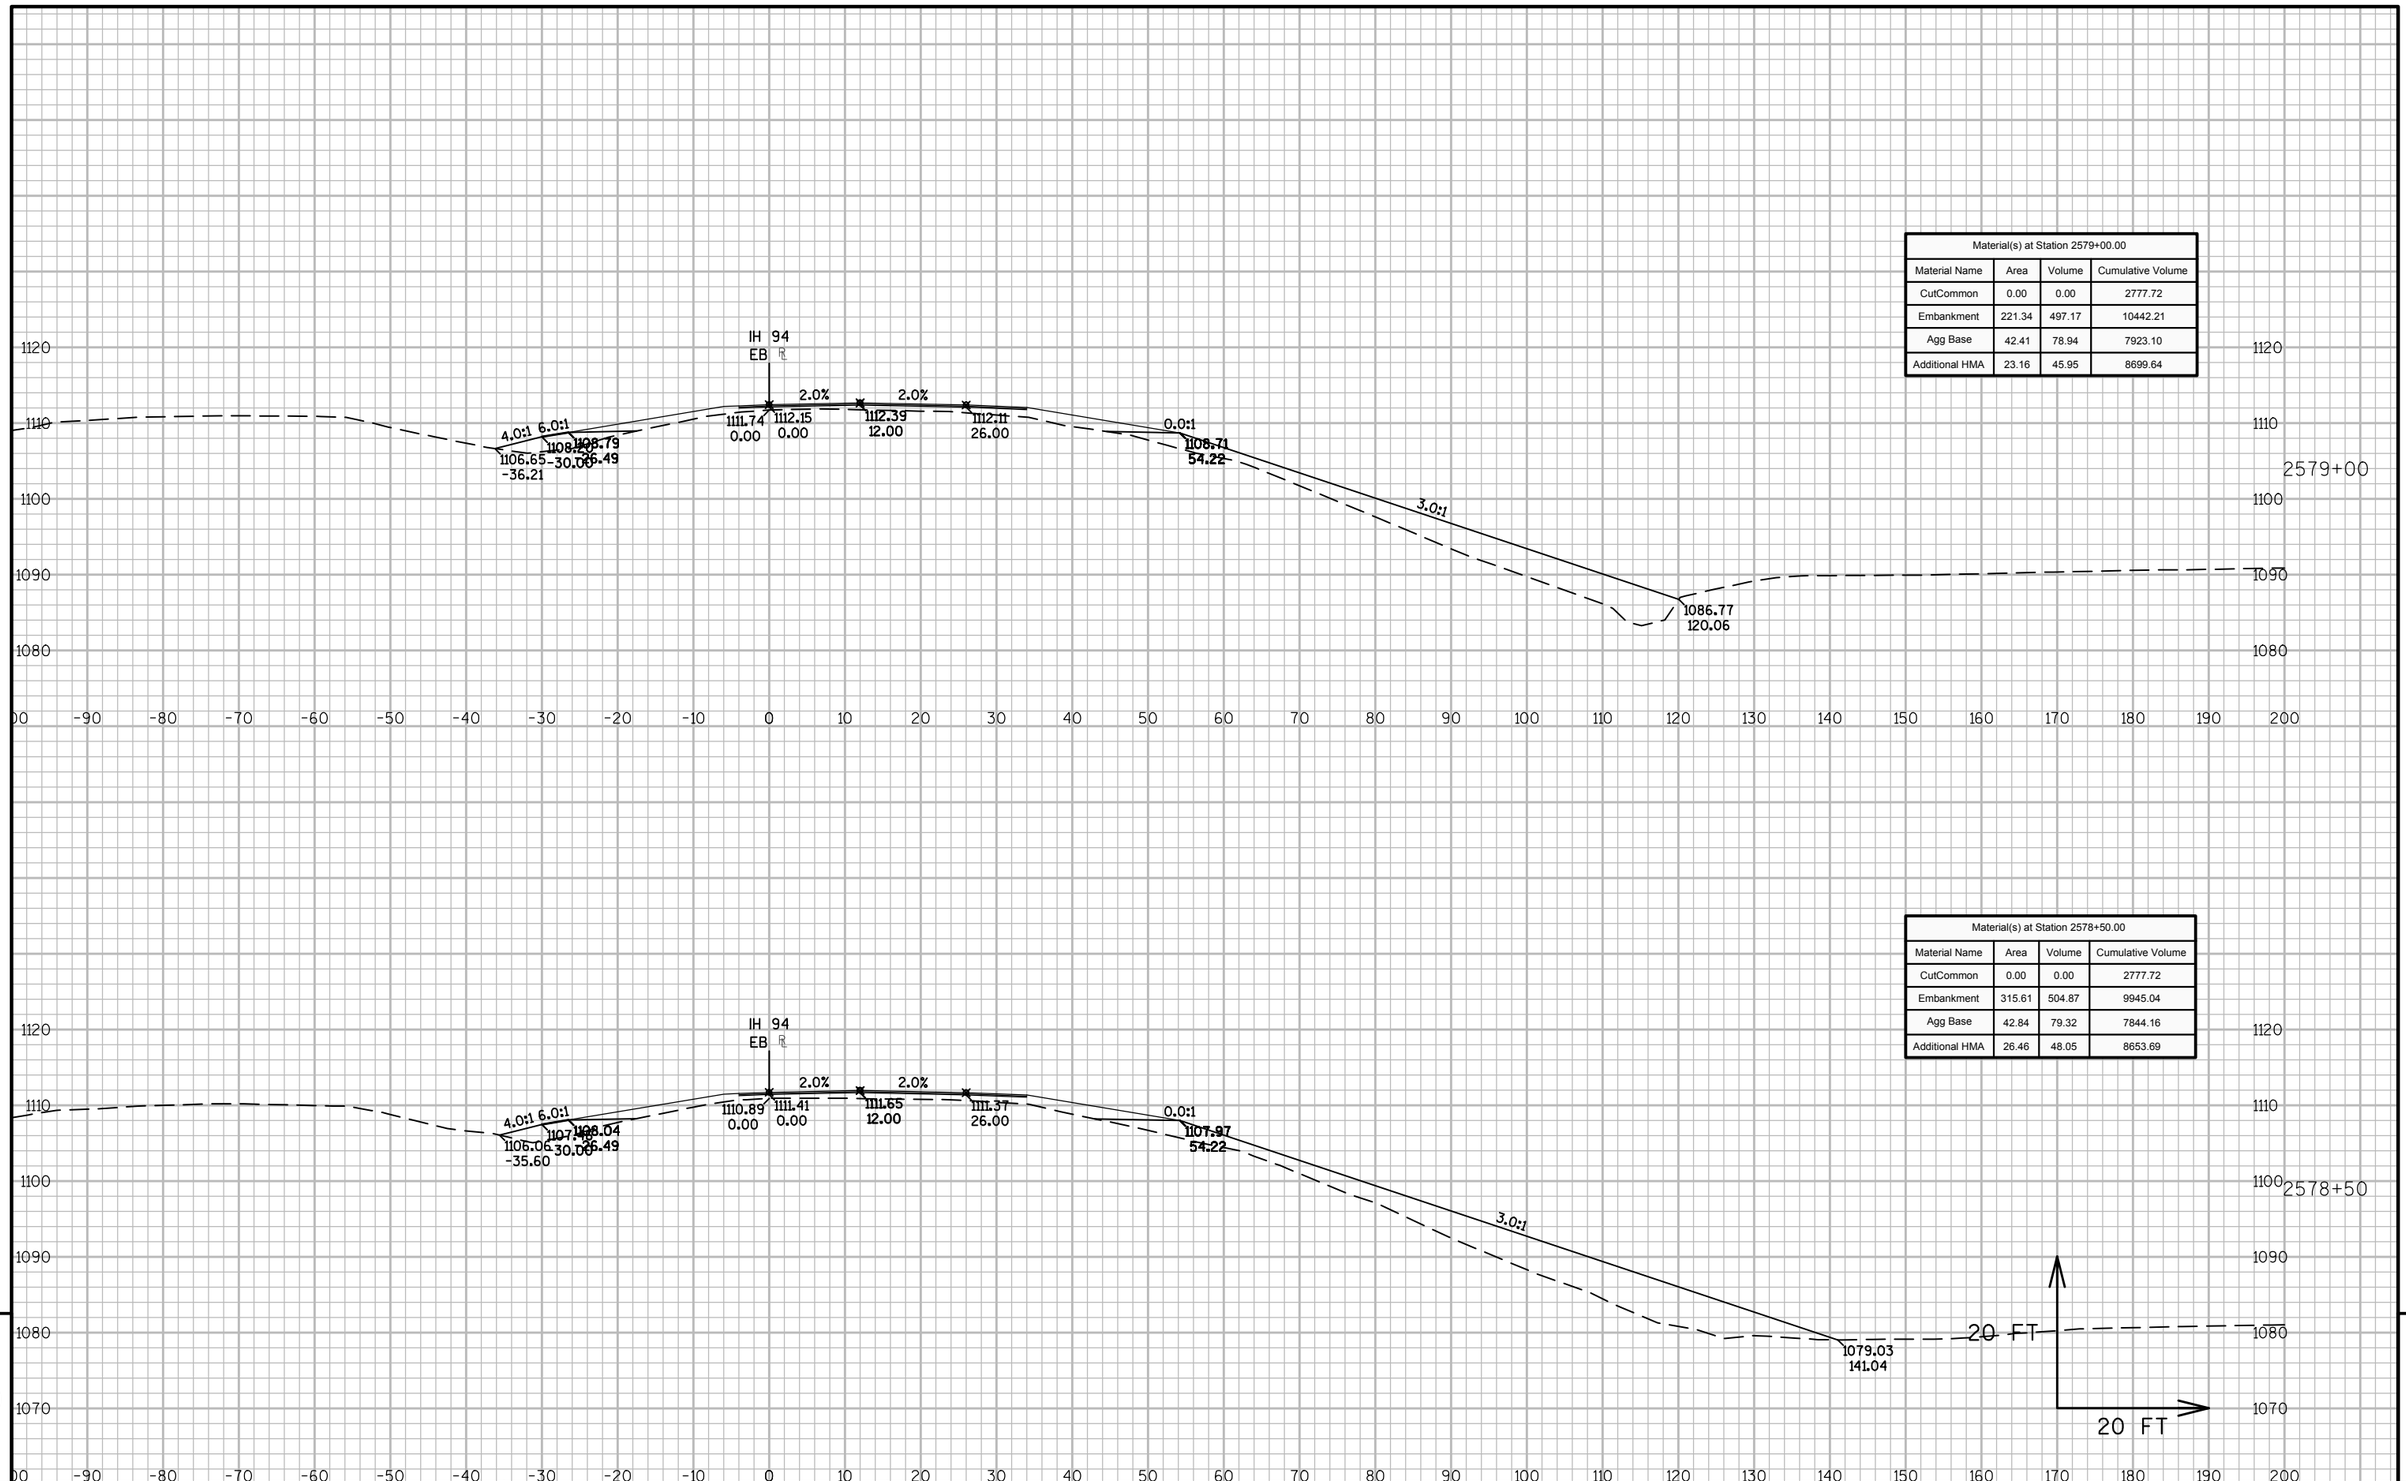

Material(s) at Station 2579+00.00			
Material Name	Area	Volume	Cumulative Volume
CutCommon	0.00	0.00	2777.72
Embankment	221.34	497.17	10442.21
Agg Base	42.41	78.94	7923.10
Additional HMA	23.16	45.95	8699.64

Material(s) at Station 2578+50.00			
Material Name	Area	Volume	Cumulative Volume
CutCommon	0.00	0.00	2777.72
Embankment	315.61	504.87	9945.04
Agg Base	42.84	79.32	7844.16
Additional HMA	26.46	48.05	8653.69


9

9

PROJECT NO: 1023-06-73	HWY: IH 94	COUNTY: MONROE	CROSS SECTIONS: IH 94 EB	SHEET	E

FILE NAME : N:\PDS\C3D\10230603\SHEETSPLAN\EAST BOUND C3D 2014\090203-XS-IH94-MON-EB- 2500+00 - 2614+00.DWG
LAYOUT NAME - 03 - (73)

PLOT DATE : 10/20/2014 10:38 AM PLOT BY : ANDRITSCH, ERIC R PLOT NAME : PLOT SCALE : 1:20_XREF

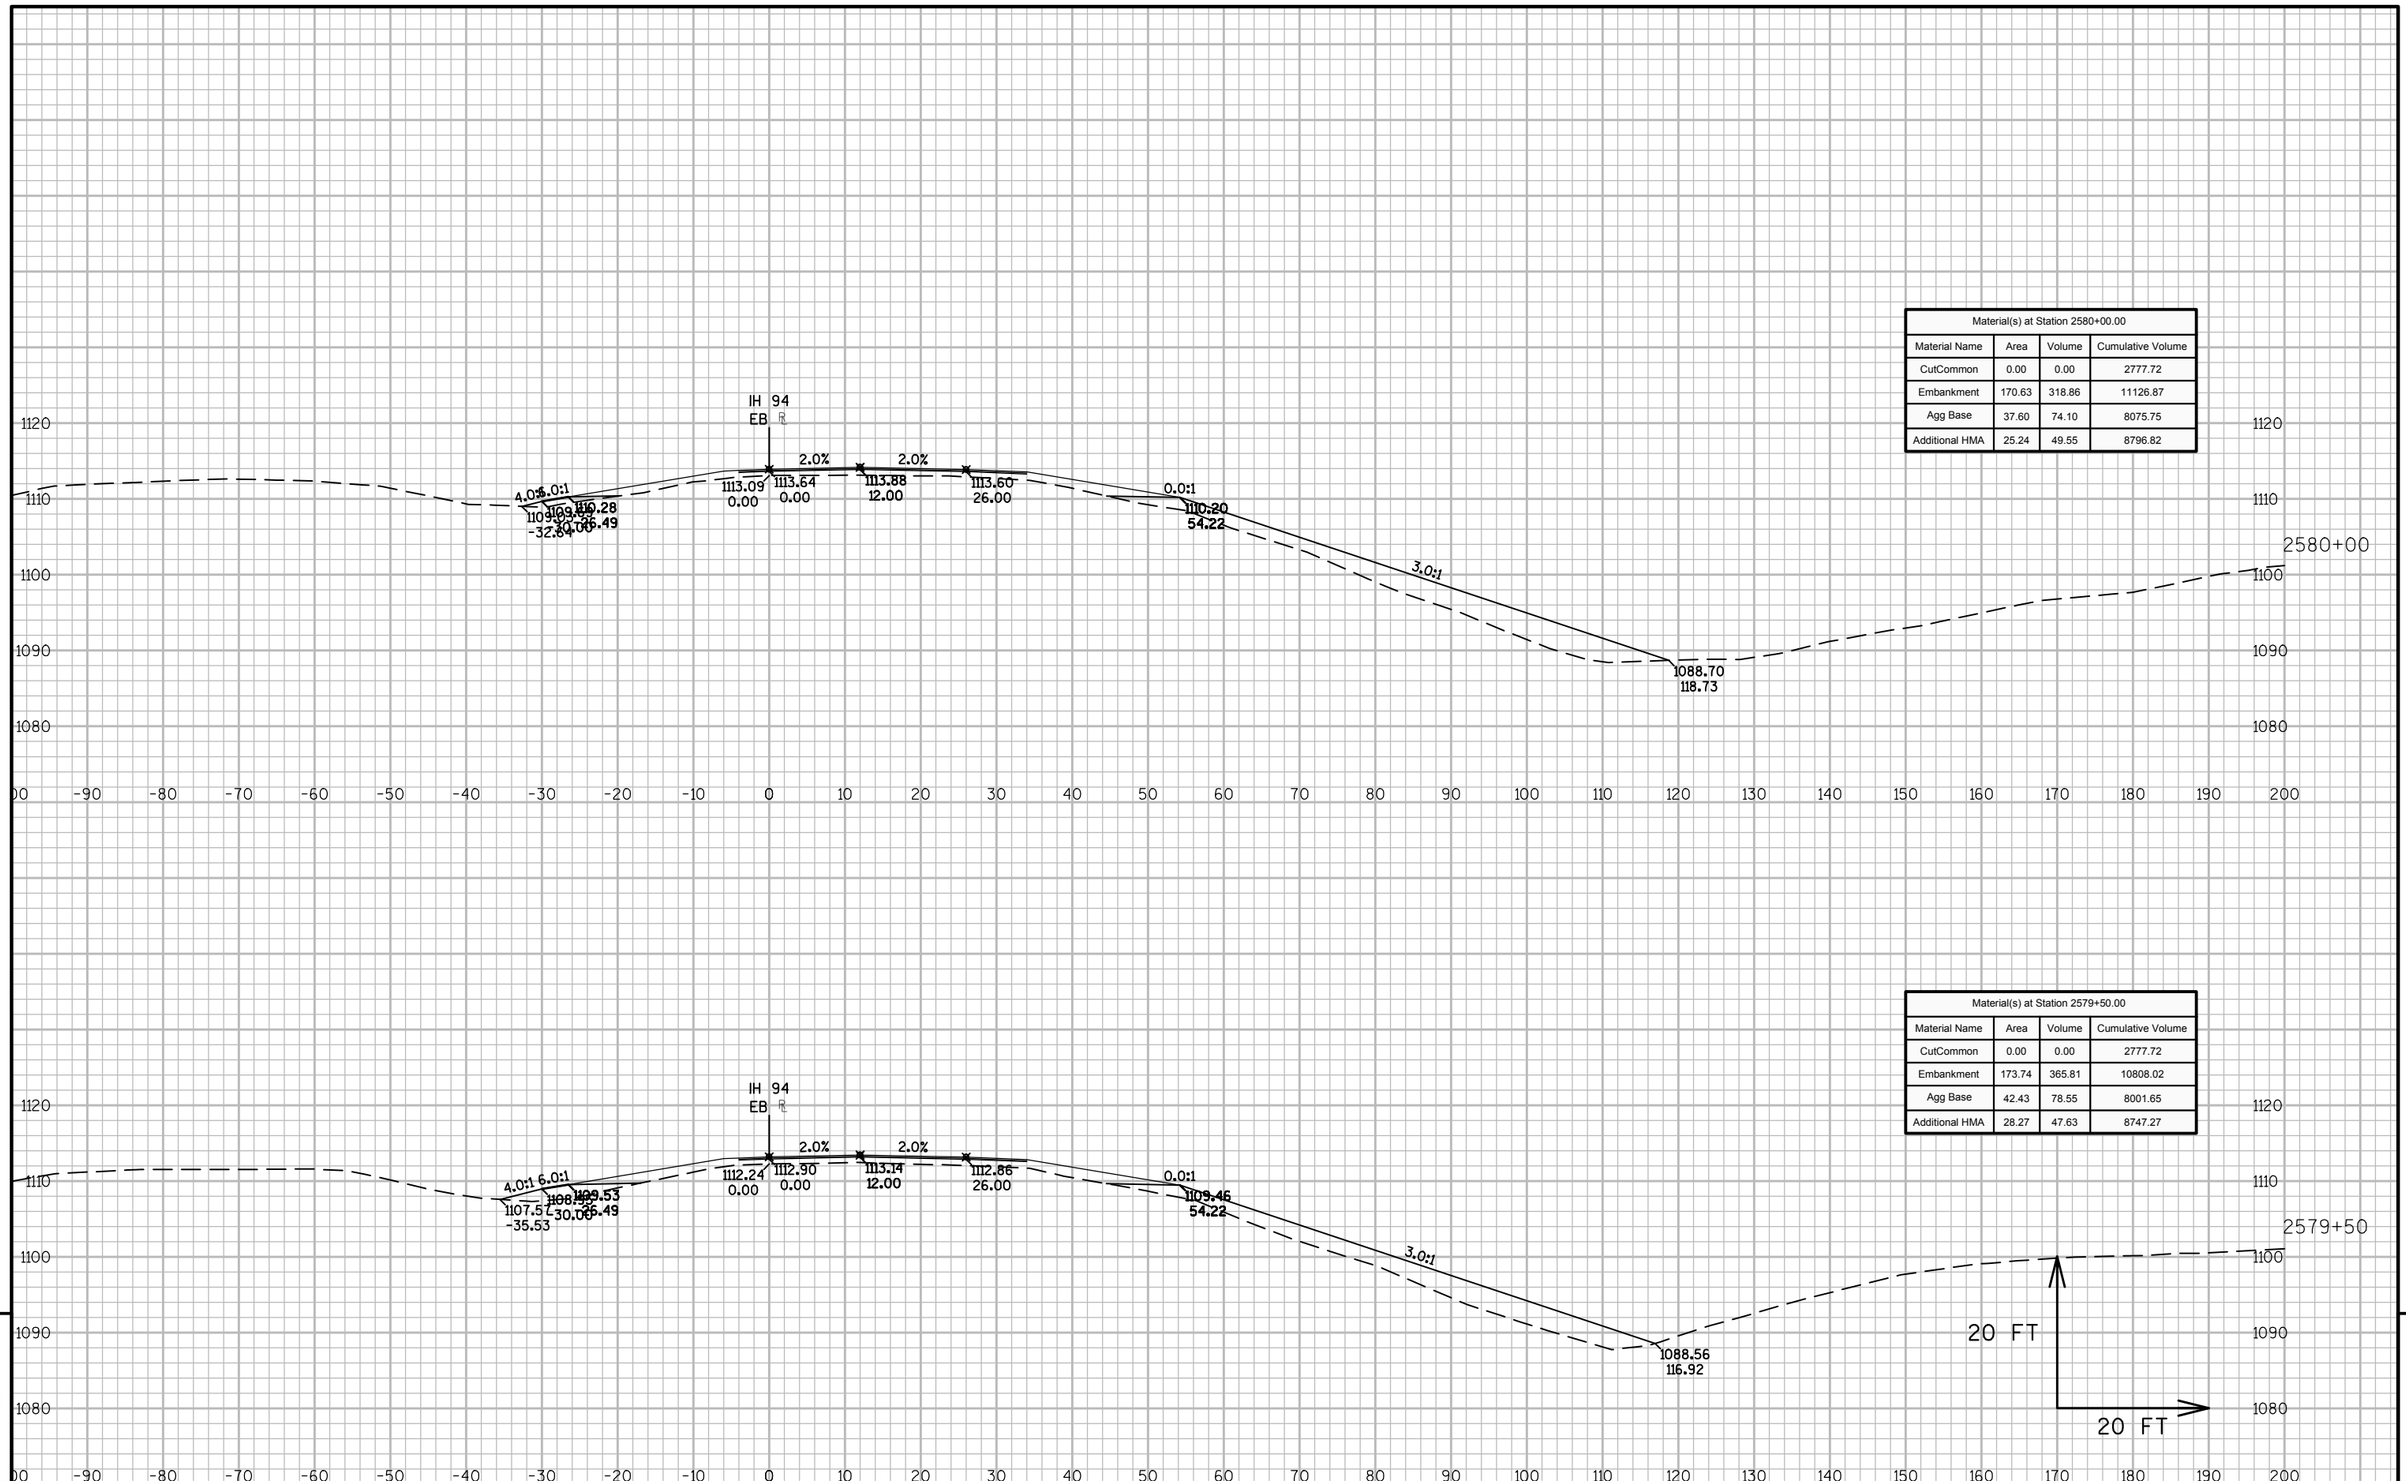

Material(s) at Station 2580+00.00			
Material Name	Area	Volume	Cumulative Volume
CutCommon	0.00	0.00	2777.72
Embankment	170.63	318.86	11126.87
Agg Base	37.60	74.10	8075.75
Additional HMA	25.24	49.55	8796.82

Material(s) at Station 2579+50.00			
Material Name	Area	Volume	Cumulative Volume
CutCommon	0.00	0.00	2777.72
Embankment	173.74	365.81	10808.02
Agg Base	42.43	78.55	8001.65
Additional HMA	28.27	47.63	8747.27


9

9

PROJECT NO: 1023-06-73	HWY: IH 94	COUNTY: MONROE	CROSS SECTIONS: IH 94 EB	SHEET	E

FILE NAME : N:\PDS\C3D\10230603\SHEETSPLAN\EAST BOUND C3D 2014\090203-XS-IH94-MON-EB- 2500+00 - 2614+00.DWG
LAYOUT NAME - 03 - (74)

PLOT DATE : 10/20/2014 10:39 AM PLOT BY : ANDRITSCH, ERIC R PLOT NAME : PLOT SCALE : 1:20_XREF

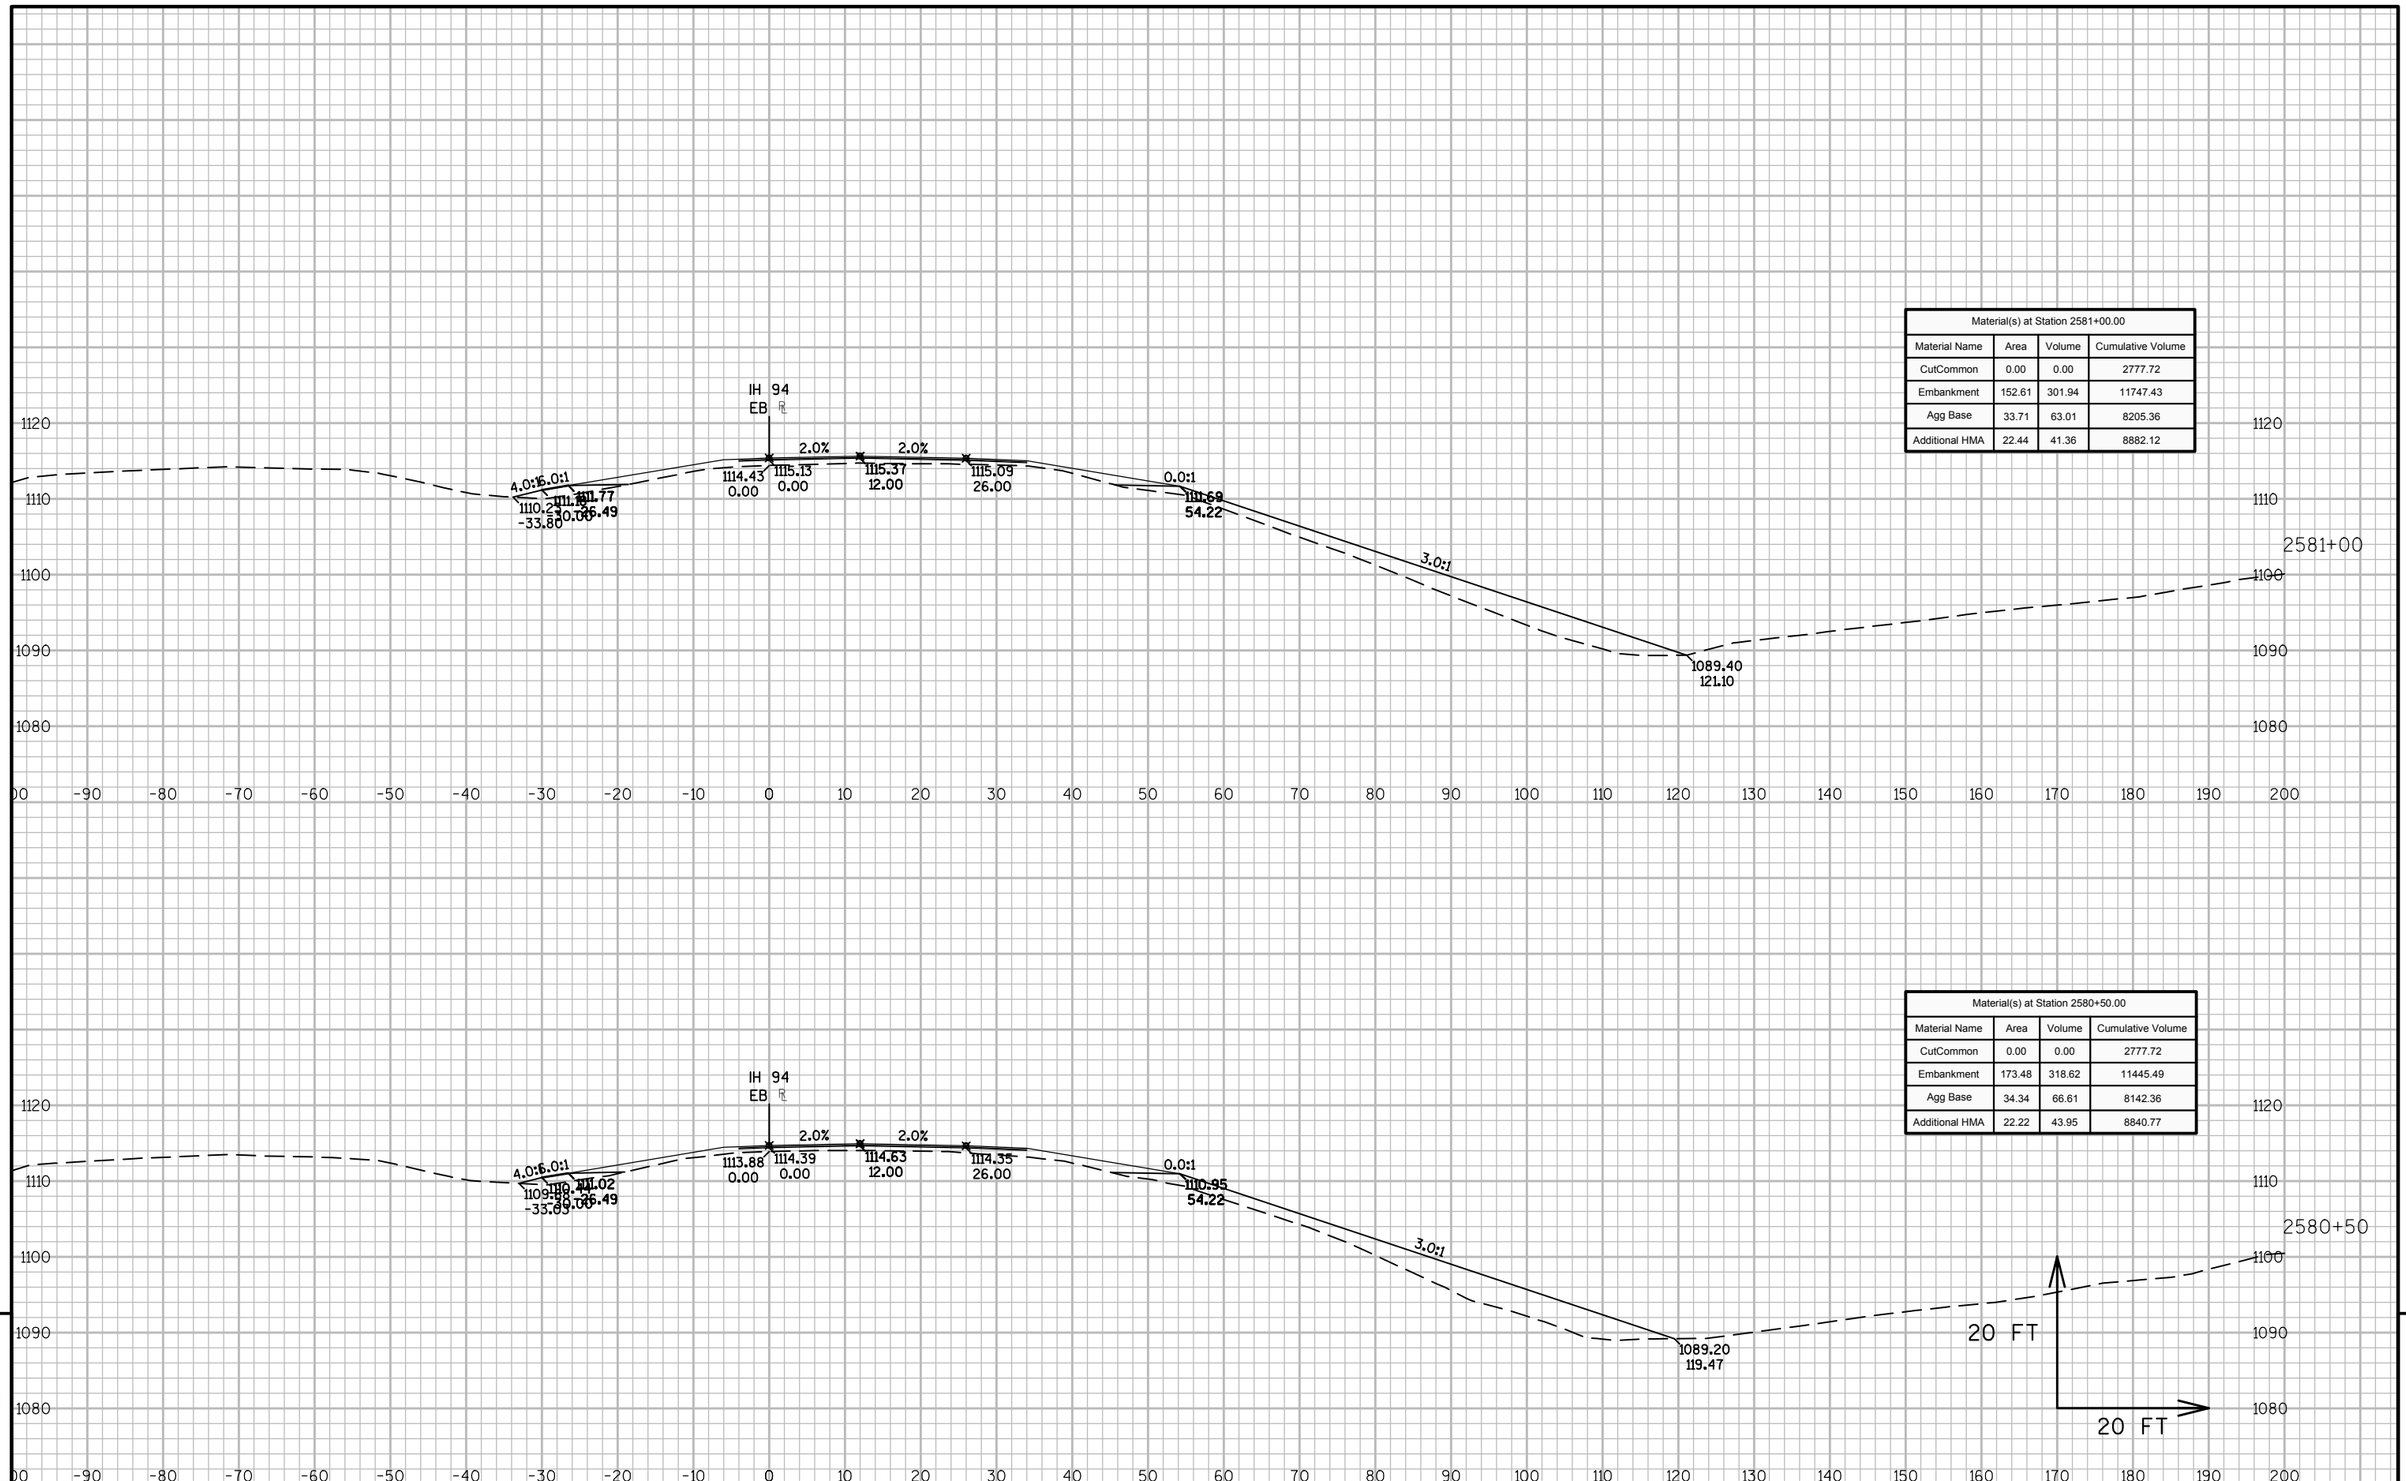

Material(s) at Station 2581+00.00			
Material Name	Area	Volume	Cumulative Volume
CutCommon	0.00	0.00	2777.72
Embankment	152.61	301.94	11747.43
Agg Base	33.71	63.01	8205.36
Additional HMA	22.44	41.36	8882.12

Material(s) at Station 2580+50.00			
Material Name	Area	Volume	Cumulative Volume
CutCommon	0.00	0.00	2777.72
Embankment	173.48	318.62	11445.49
Agg Base	34.34	66.61	8142.36
Additional HMA	22.22	43.95	8840.77


9

9

PROJECT NO: 1023-06-73	HWY: IH 94	COUNTY: MONROE	CROSS SECTIONS: IH 94 EB	SHEET	E

FILE NAME : N:\PDS\C3D\10230603\SHEETSPLAN\EAST BOUND C3D 2014\090203-XS-IH94-MON-EB- 2500+00 - 2614+00.DWG
LAYOUT NAME - 03 - (75)

PLOT DATE : 10/20/2014 10:39 AM PLOT BY : ANDRITSCH, ERIC R PLOT NAME : PLOT SCALE : 1:20_XREF

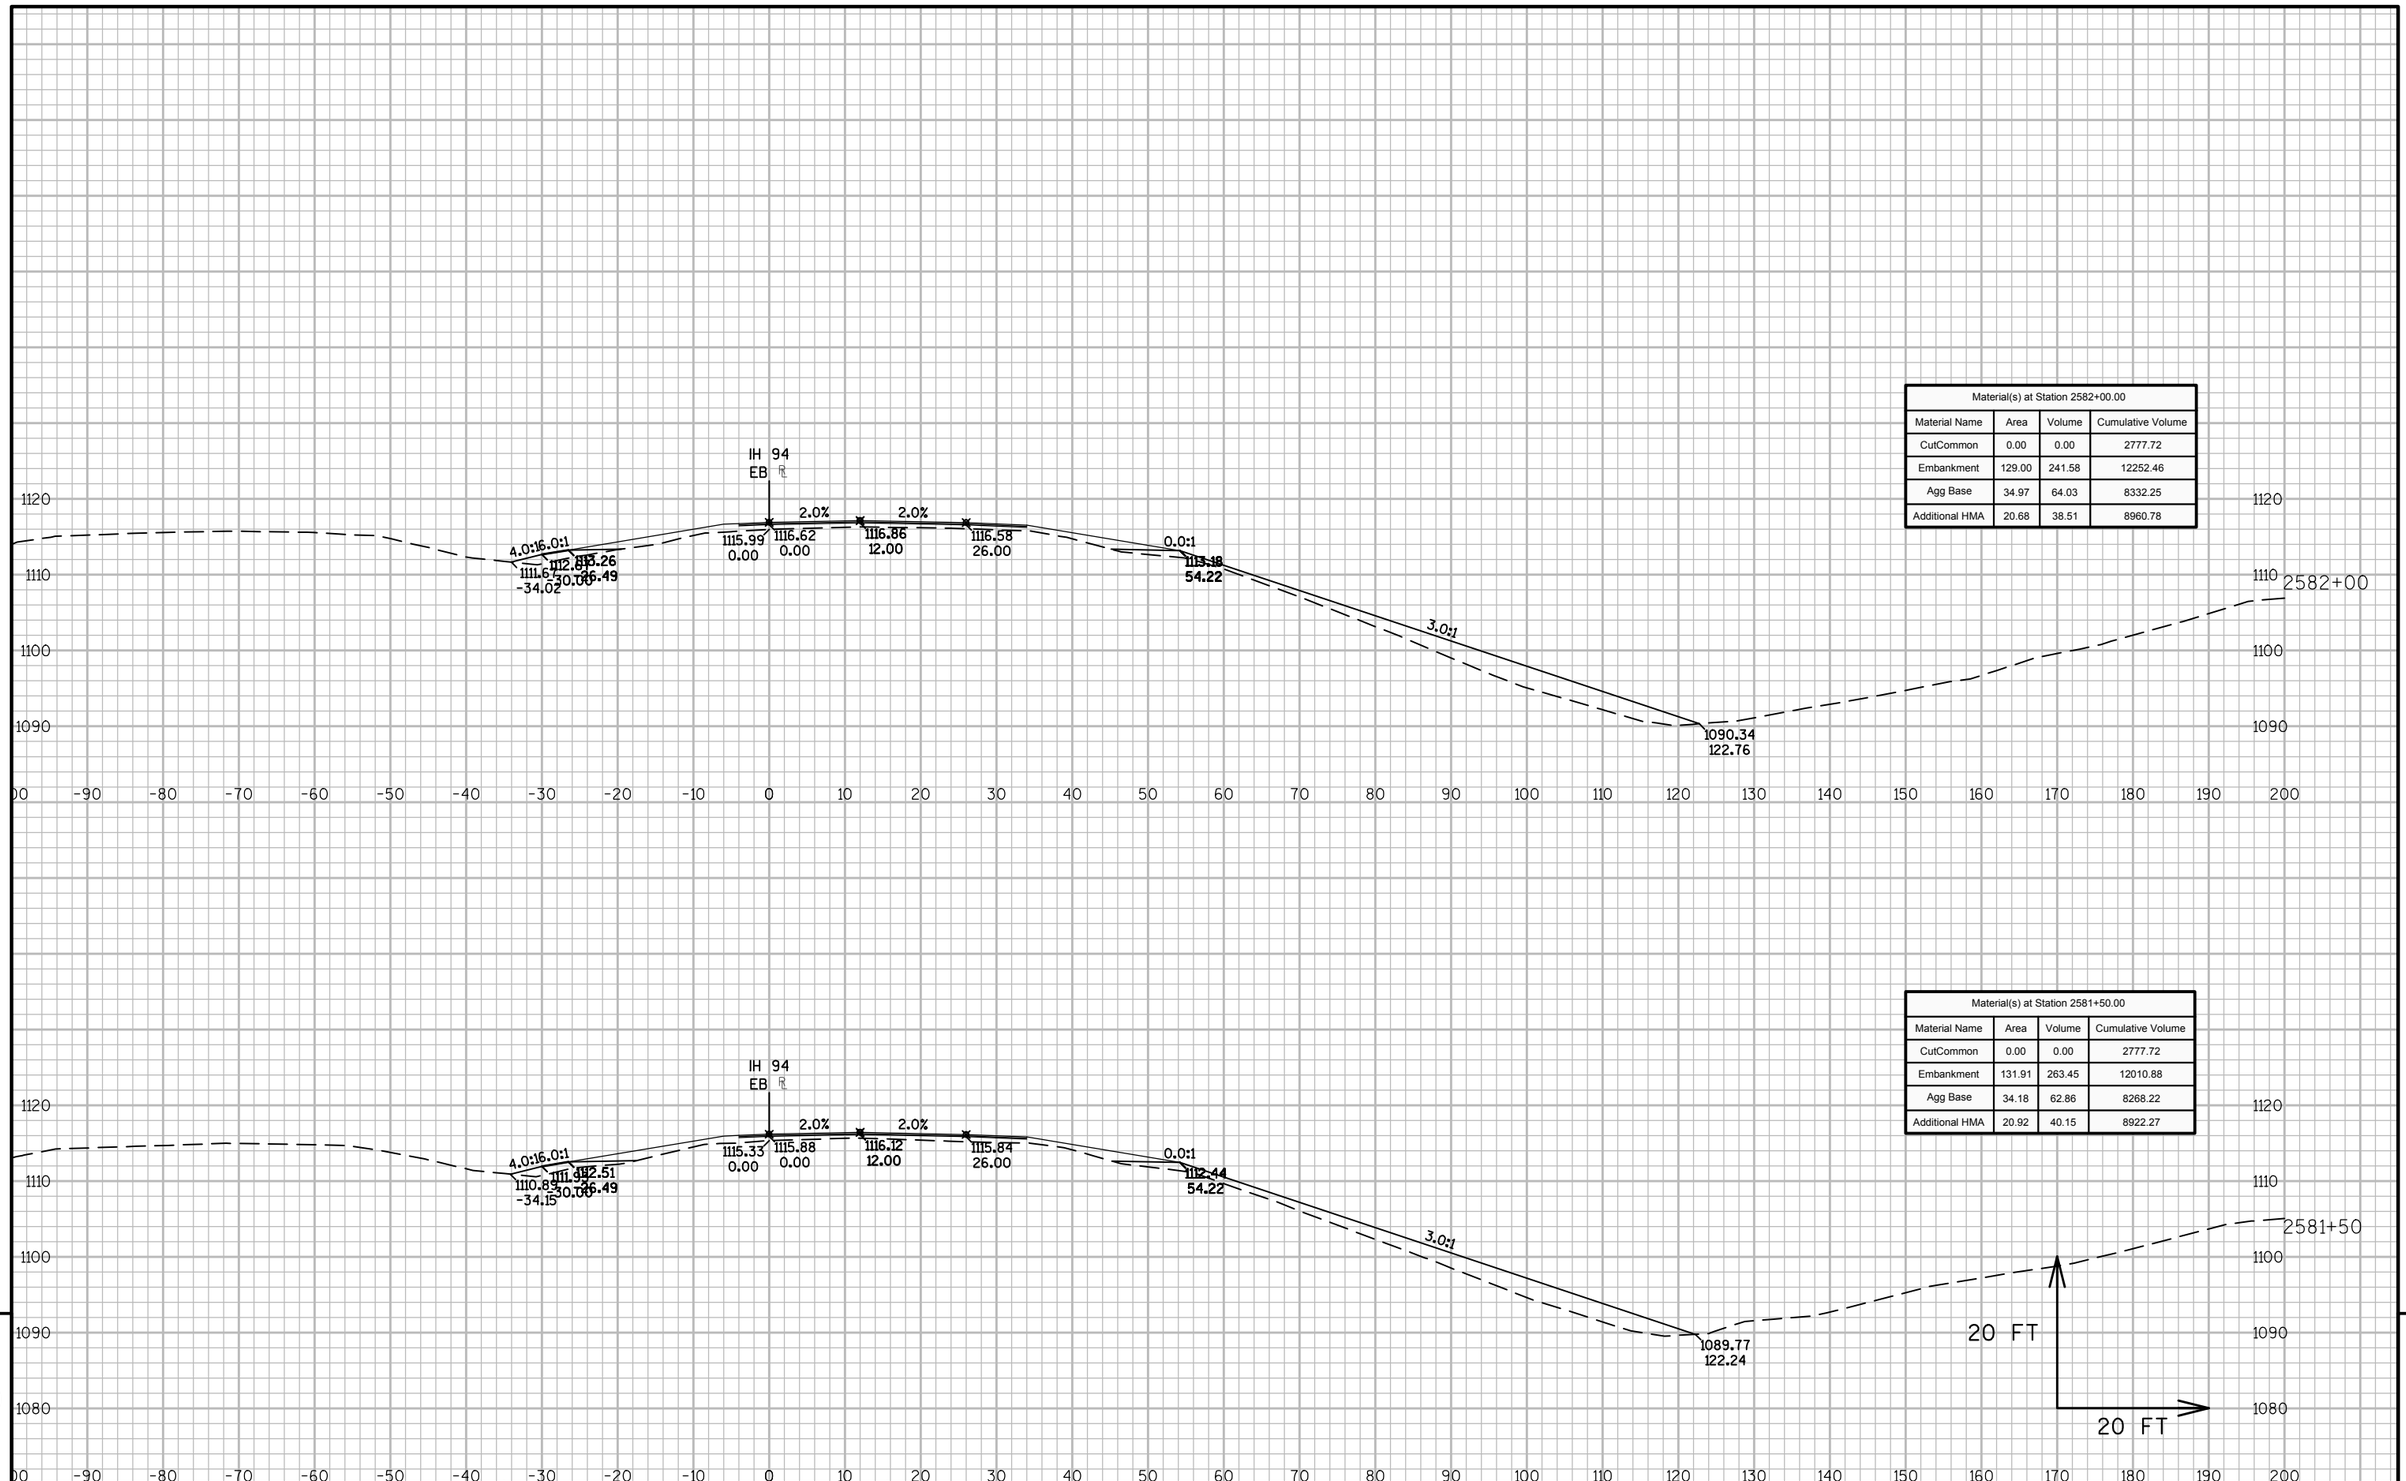

Material(s) at Station 2582+00.00			
Material Name	Area	Volume	Cumulative Volume
CutCommon	0.00	0.00	2777.72
Embankment	129.00	241.58	12252.46
Agg Base	34.97	64.03	8332.25
Additional HMA	20.68	38.51	8960.78

Material(s) at Station 2581+50.00			
Material Name	Area	Volume	Cumulative Volume
CutCommon	0.00	0.00	2777.72
Embankment	131.91	263.45	12010.88
Agg Base	34.18	62.86	8268.22
Additional HMA	20.92	40.15	8922.27

9


9

PROJECT NO: 1023-06-73	HWY: IH 94	COUNTY: MONROE	CROSS SECTIONS: IH 94 EB	SHEET	E


FILE NAME : N:\PDS\C3D\10230603\SHEETSPLAN\EAST BOUND C3D 2014\090203-XS-IH94-MON-EB- 2500+00 - 2614+00.DWG
LAYOUT NAME - 03 - (76)

PLOT DATE : 10/20/2014 10:39 AM PLOT BY : ANDRITSCH, ERIC R PLOT NAME : PLOT SCALE : 1:20_XREF

Material(s) at Station 2583+00.00			
Material Name	Area	Volume	Cumulative Volume
CutCommon	0.00	0.00	2777.72
Embankment	100.04	174.92	12629.13
Agg Base	30.56	57.62	8451.57
Additional HMA	16.47	34.23	9033.14

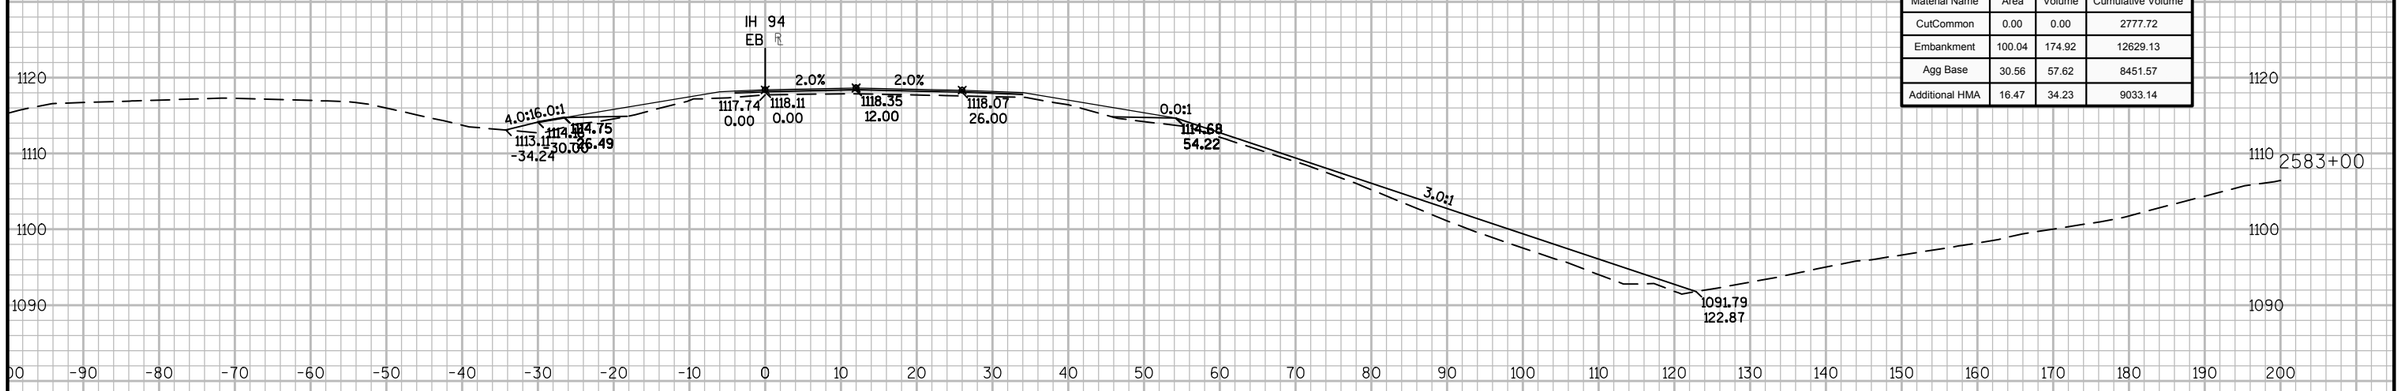

Material(s) at Station 2582+50.00			
Material Name	Area	Volume	Cumulative Volume
CutCommon	0.00	0.00	2777.72
Embankment	88.88	201.74	12454.20
Agg Base	31.67	61.70	8393.95
Additional HMA	20.50	38.12	8998.91

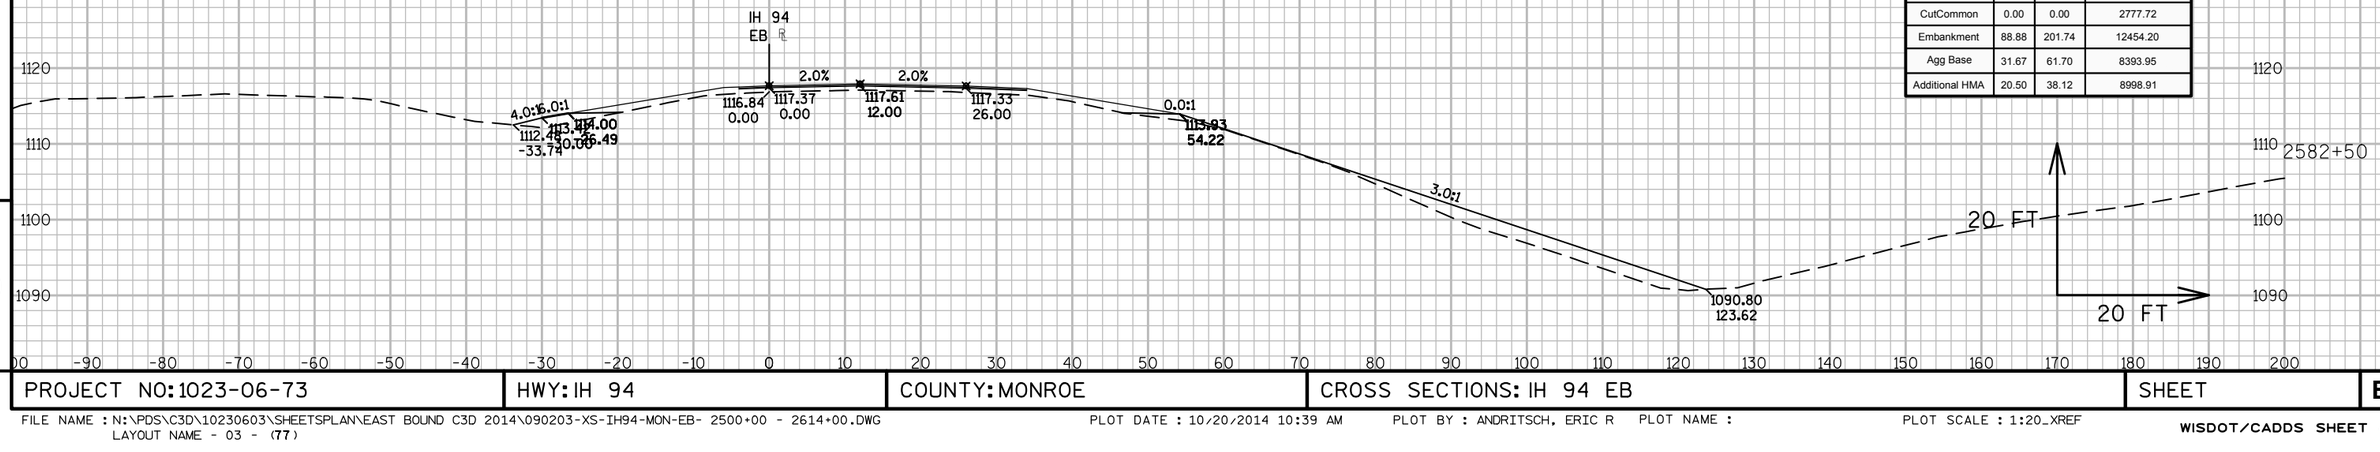


9

9

PROJECT NO: 1023-06-73	HWY: IH 94	COUNTY: MONROE	CROSS SECTIONS: IH 94 EB	SHEET	E

FILE NAME : N:\PDS\C3D\10230603\SHEETSPLAN\EAST BOUND C3D 2014\090203-XS-IH94-MON-EB- 2500+00 - 2614+00.DWG
LAYOUT NAME - 03 - (77)

PLOT DATE : 10/20/2014 10:39 AM PLOT BY : ANDRITSCH, ERIC R PLOT NAME : PLOT SCALE : 1:20_XREF

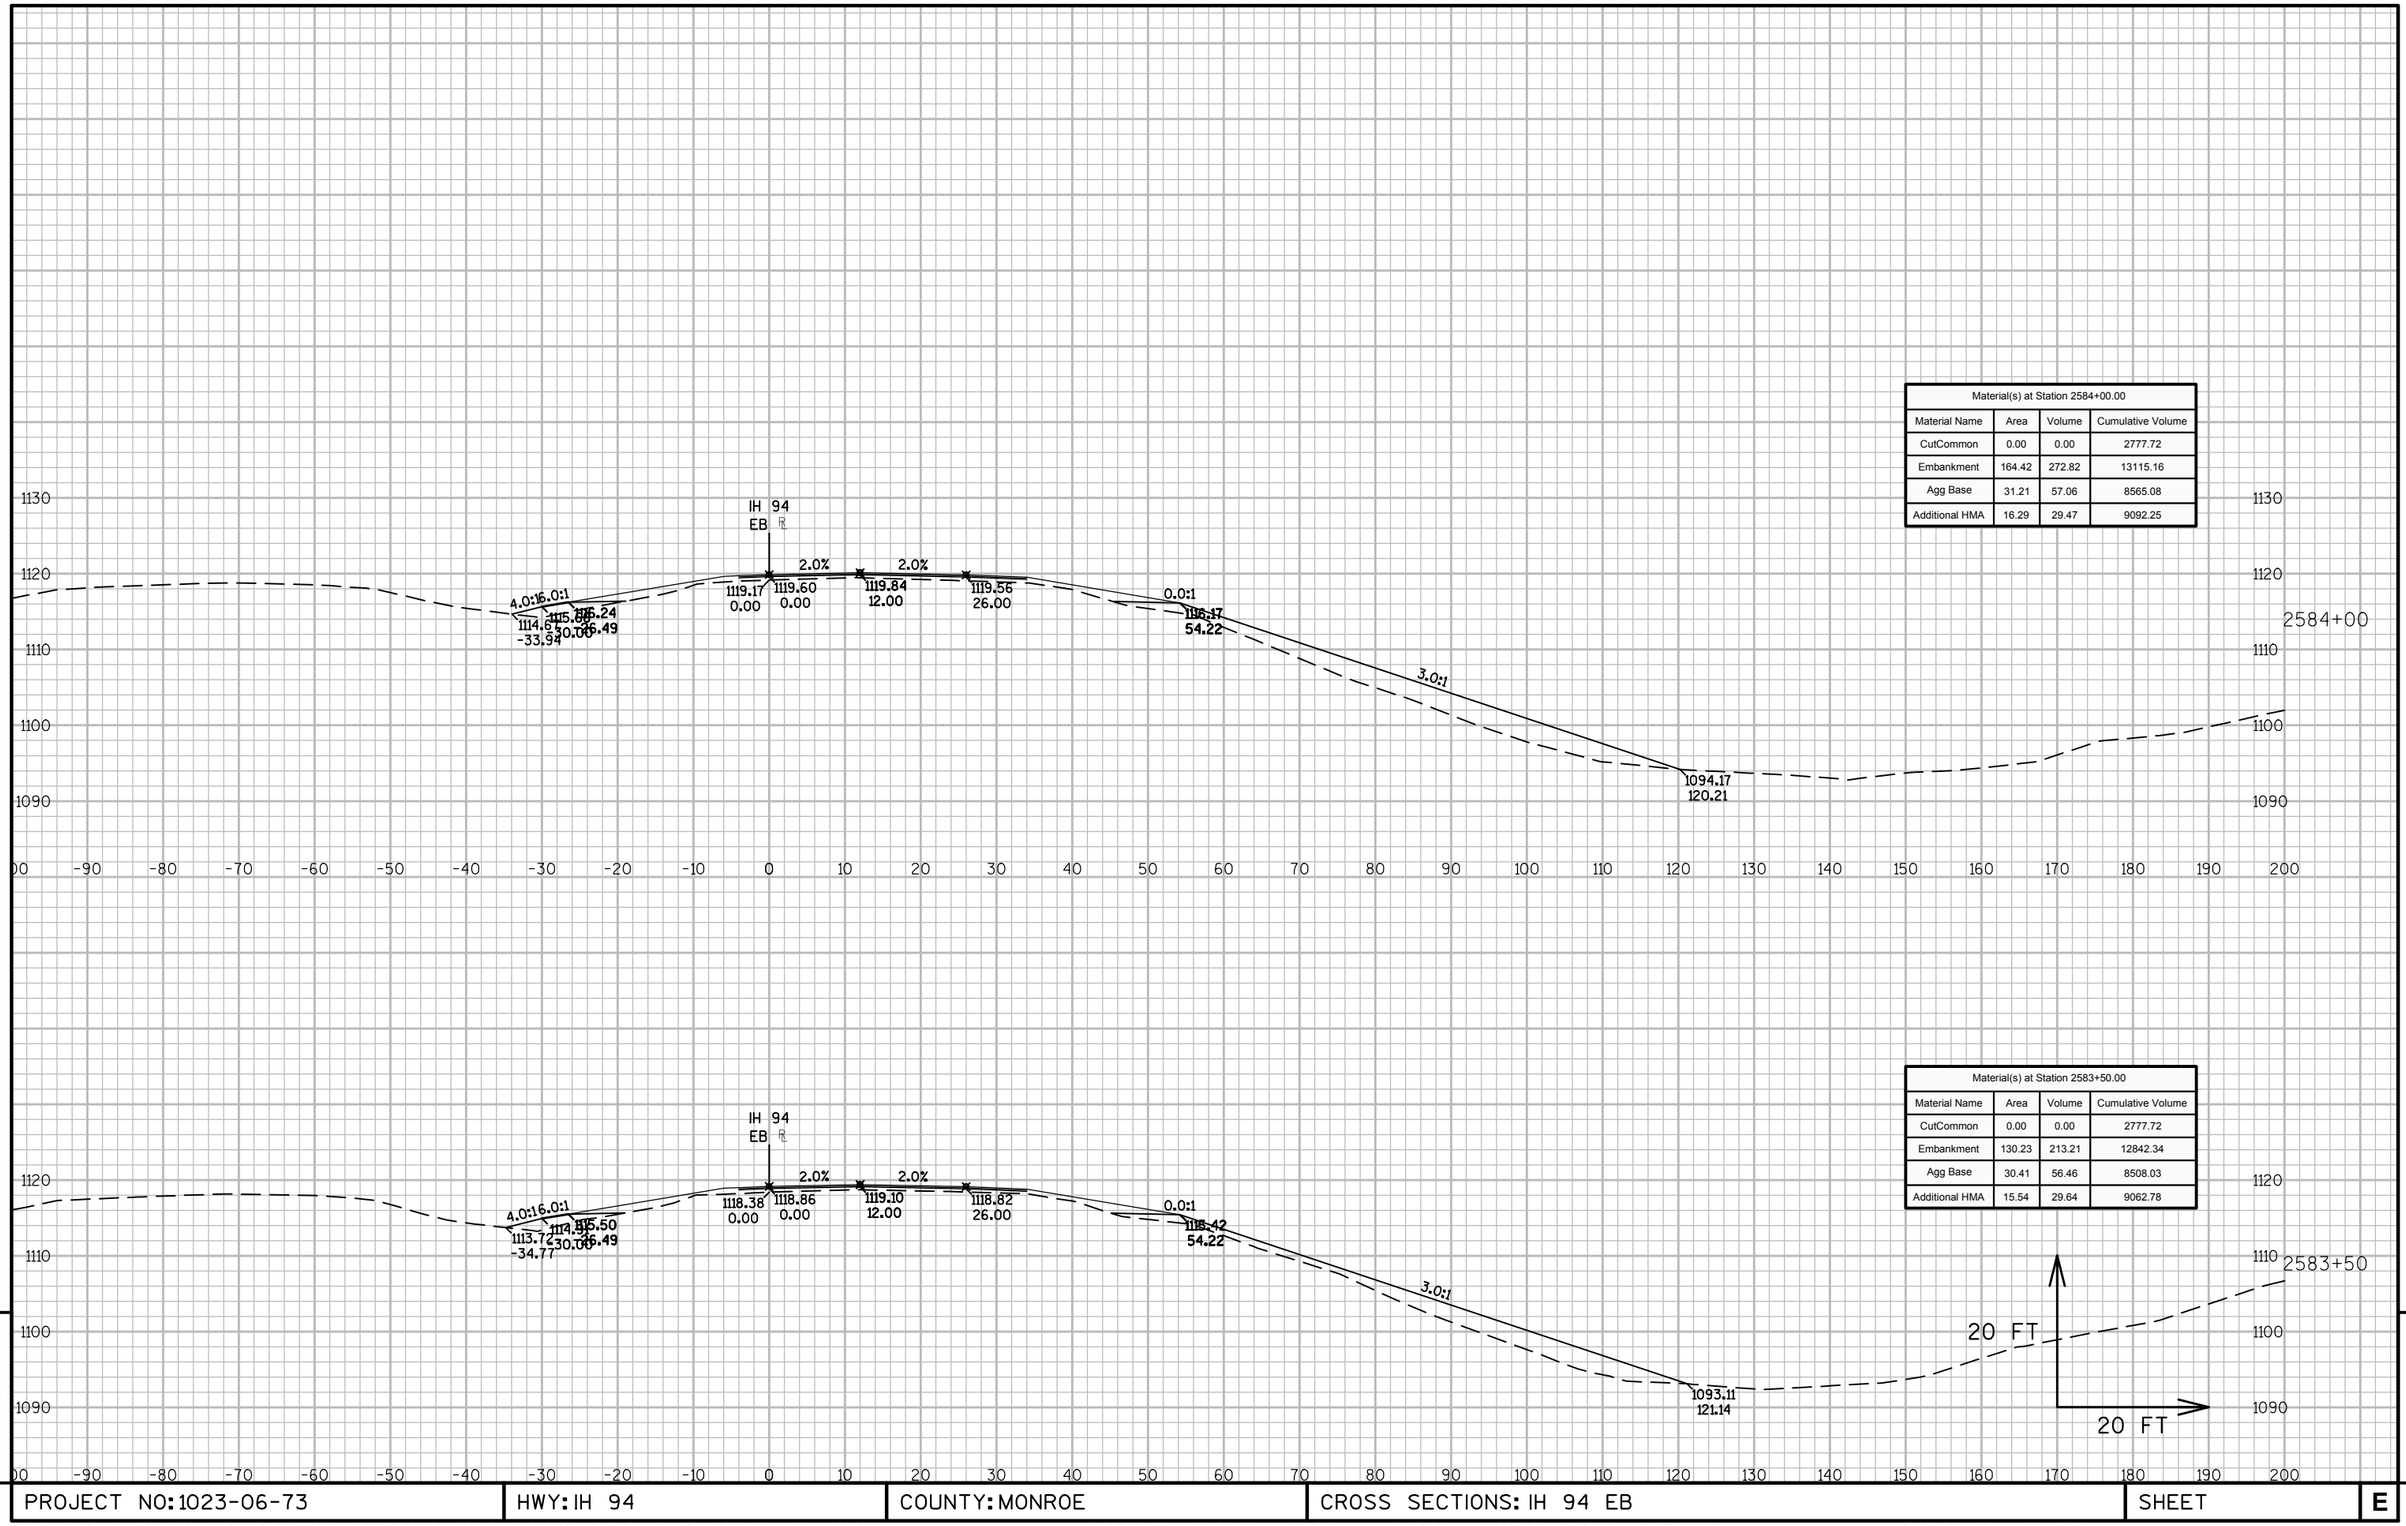

Material(s) at Station 2584+00.00			
Material Name	Area	Volume	Cumulative Volume
CutCommon	0.00	0.00	2777.72
Embankment	164.42	272.82	13115.16
Agg Base	31.21	57.06	8565.08
Additional HMA	16.29	29.47	9092.25


Material(s) at Station 2583+50.00			
Material Name	Area	Volume	Cumulative Volume
CutCommon	0.00	0.00	2777.72
Embankment	130.23	213.21	12842.34
Agg Base	30.41	56.46	8508.03
Additional HMA	15.54	29.64	9062.78

9

PROJECT NO: 1023-06-73	HWY: IH 94	COUNTY: MONROE	CROSS SECTIONS: IH 94 EB	SHEET	E

FILE NAME : N:\PDS\C3D\10230603\SHEETSPLAN\EAST BOUND C3D 2014\090203-XS-IH94-MON-EB- 2500+00 - 2614+00.DWG
LAYOUT NAME - 03 - (78)

PLOT DATE : 10/20/2014 10:39 AM PLOT BY : ANDRITSCH, ERIC R PLOT NAME : PLOT SCALE : 1:20_XREF

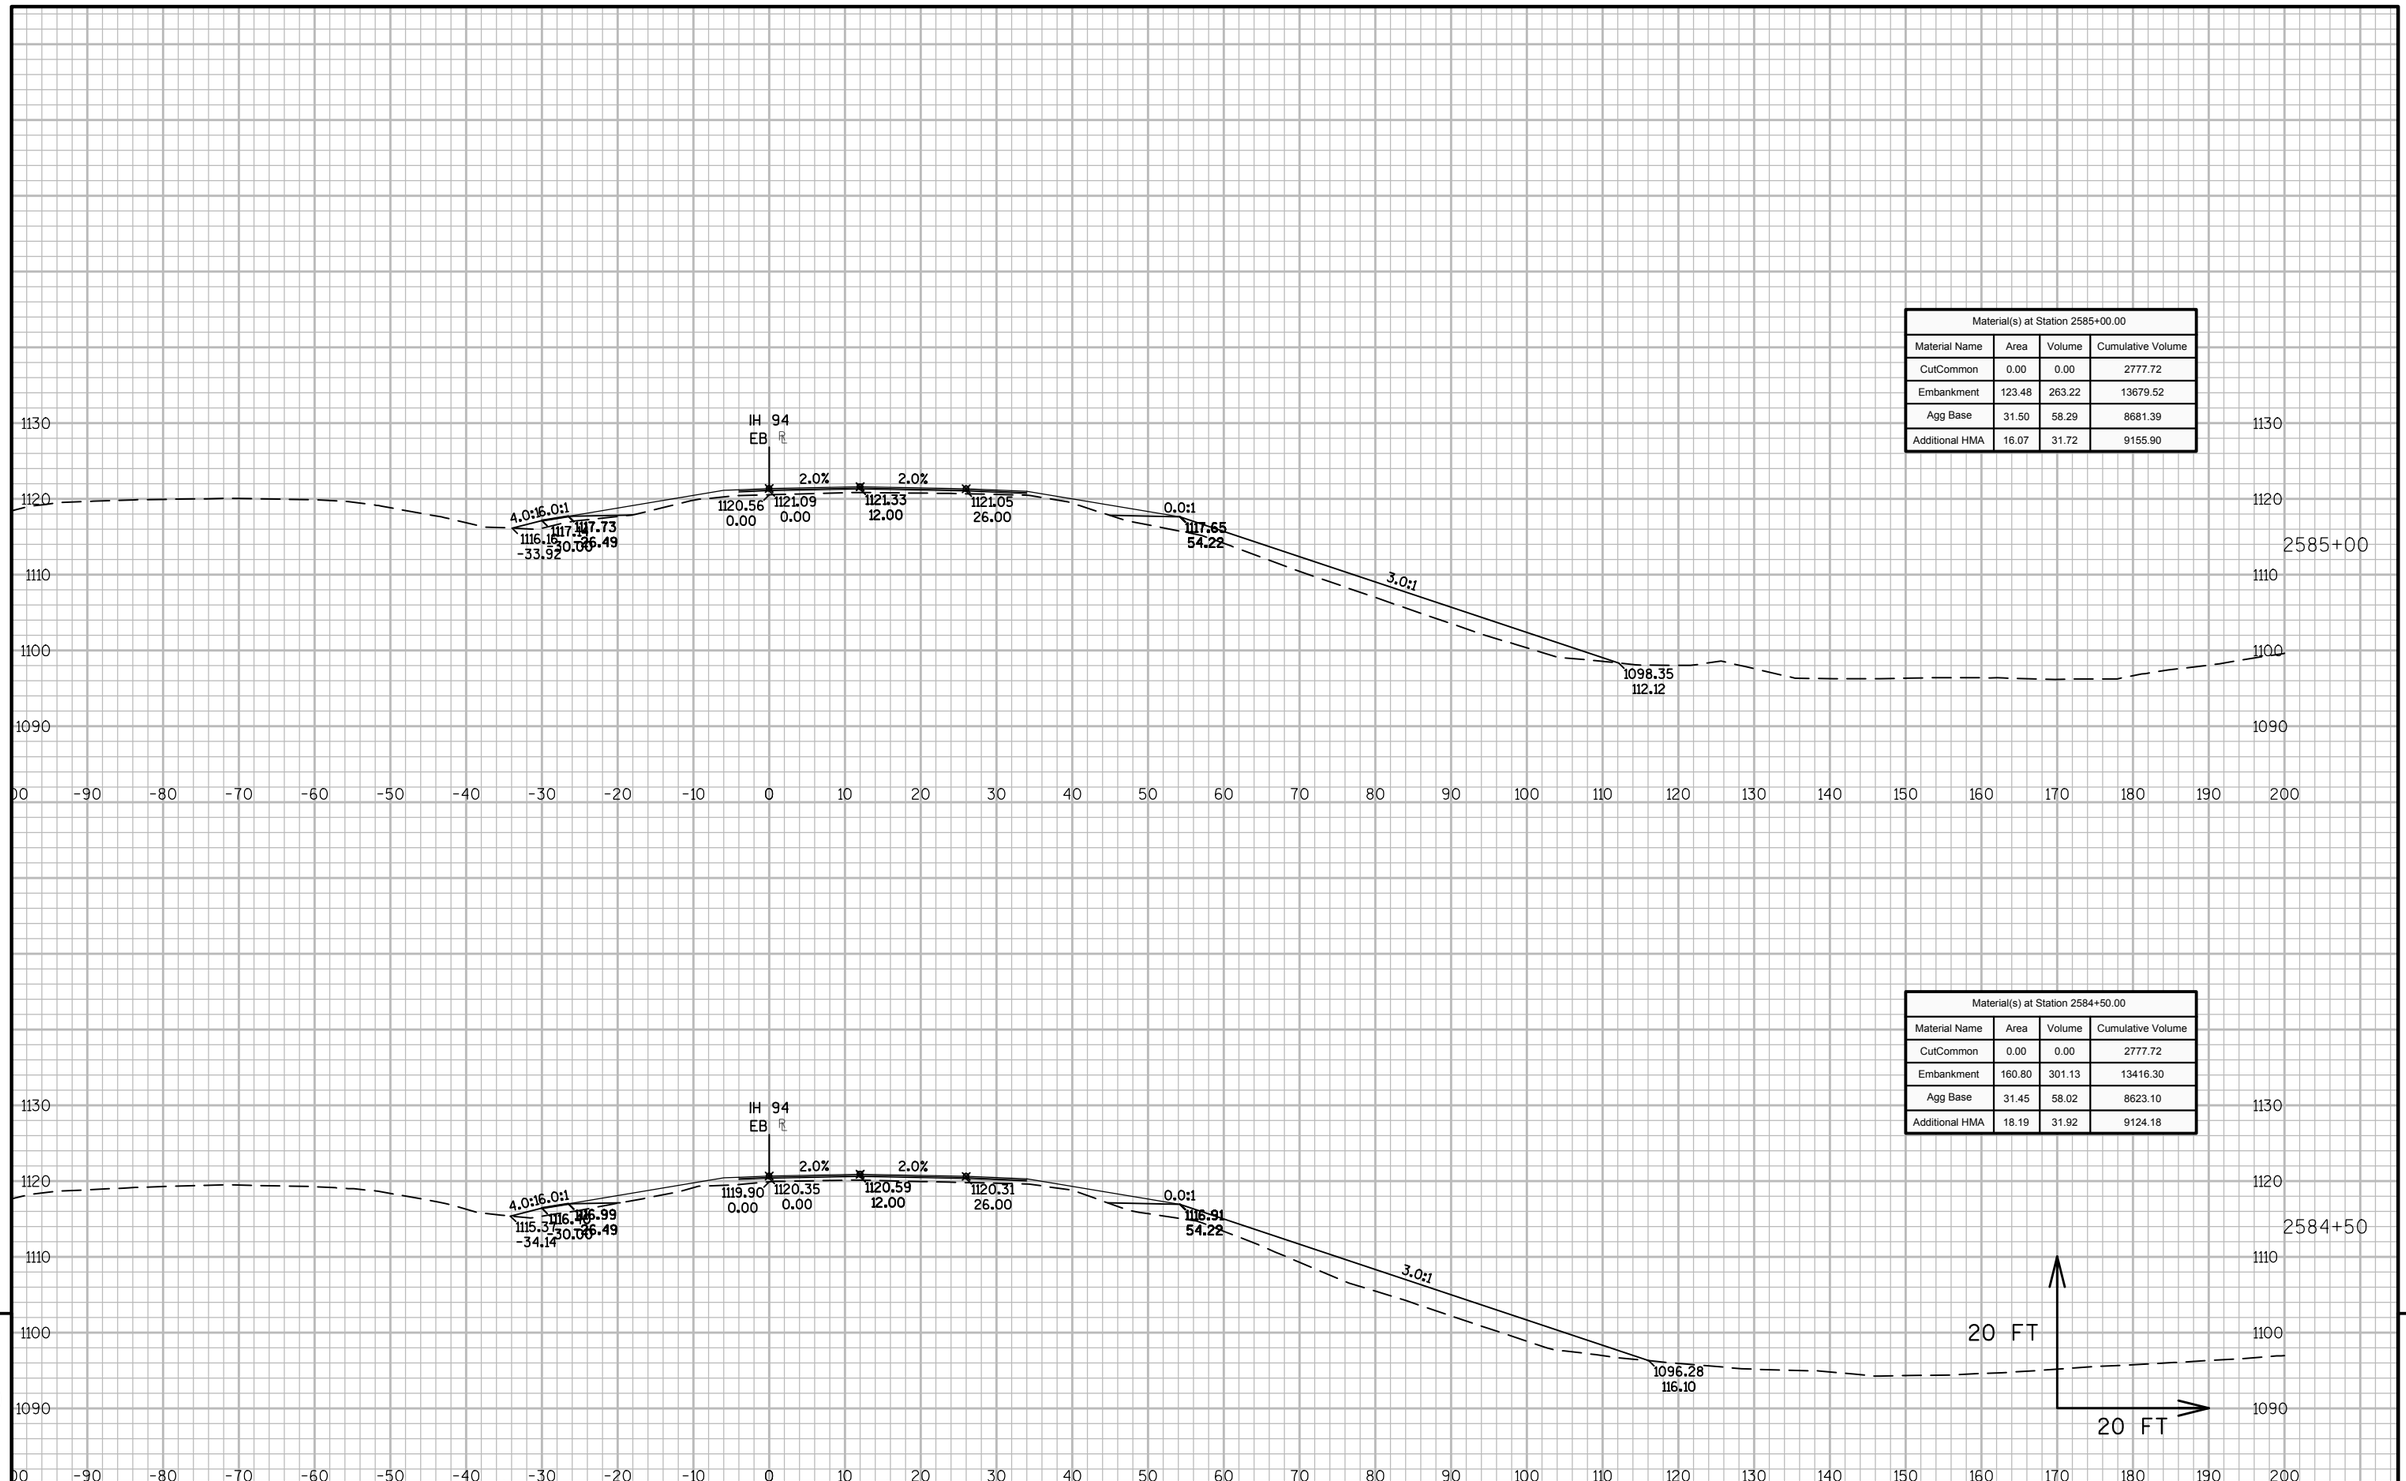


9

9

PROJECT NO: 1023-06-73	HWY: IH 94	COUNTY: MONROE	CROSS SECTIONS: IH 94 EB	SHEET	E

FILE NAME : N:\PDS\C3D\10230603\SHEETSPLAN\EAST BOUND C3D 2014\090203-XS-IH94-MON-EB- 2500+00 - 2614+00.DWG
LAYOUT NAME - 03 - (79)
PLOT DATE : 10/20/2014 10:39 AM PLOT BY : ANDRITSCH, ERIC R PLOT NAME : PLOT SCALE : 1:20_XREF

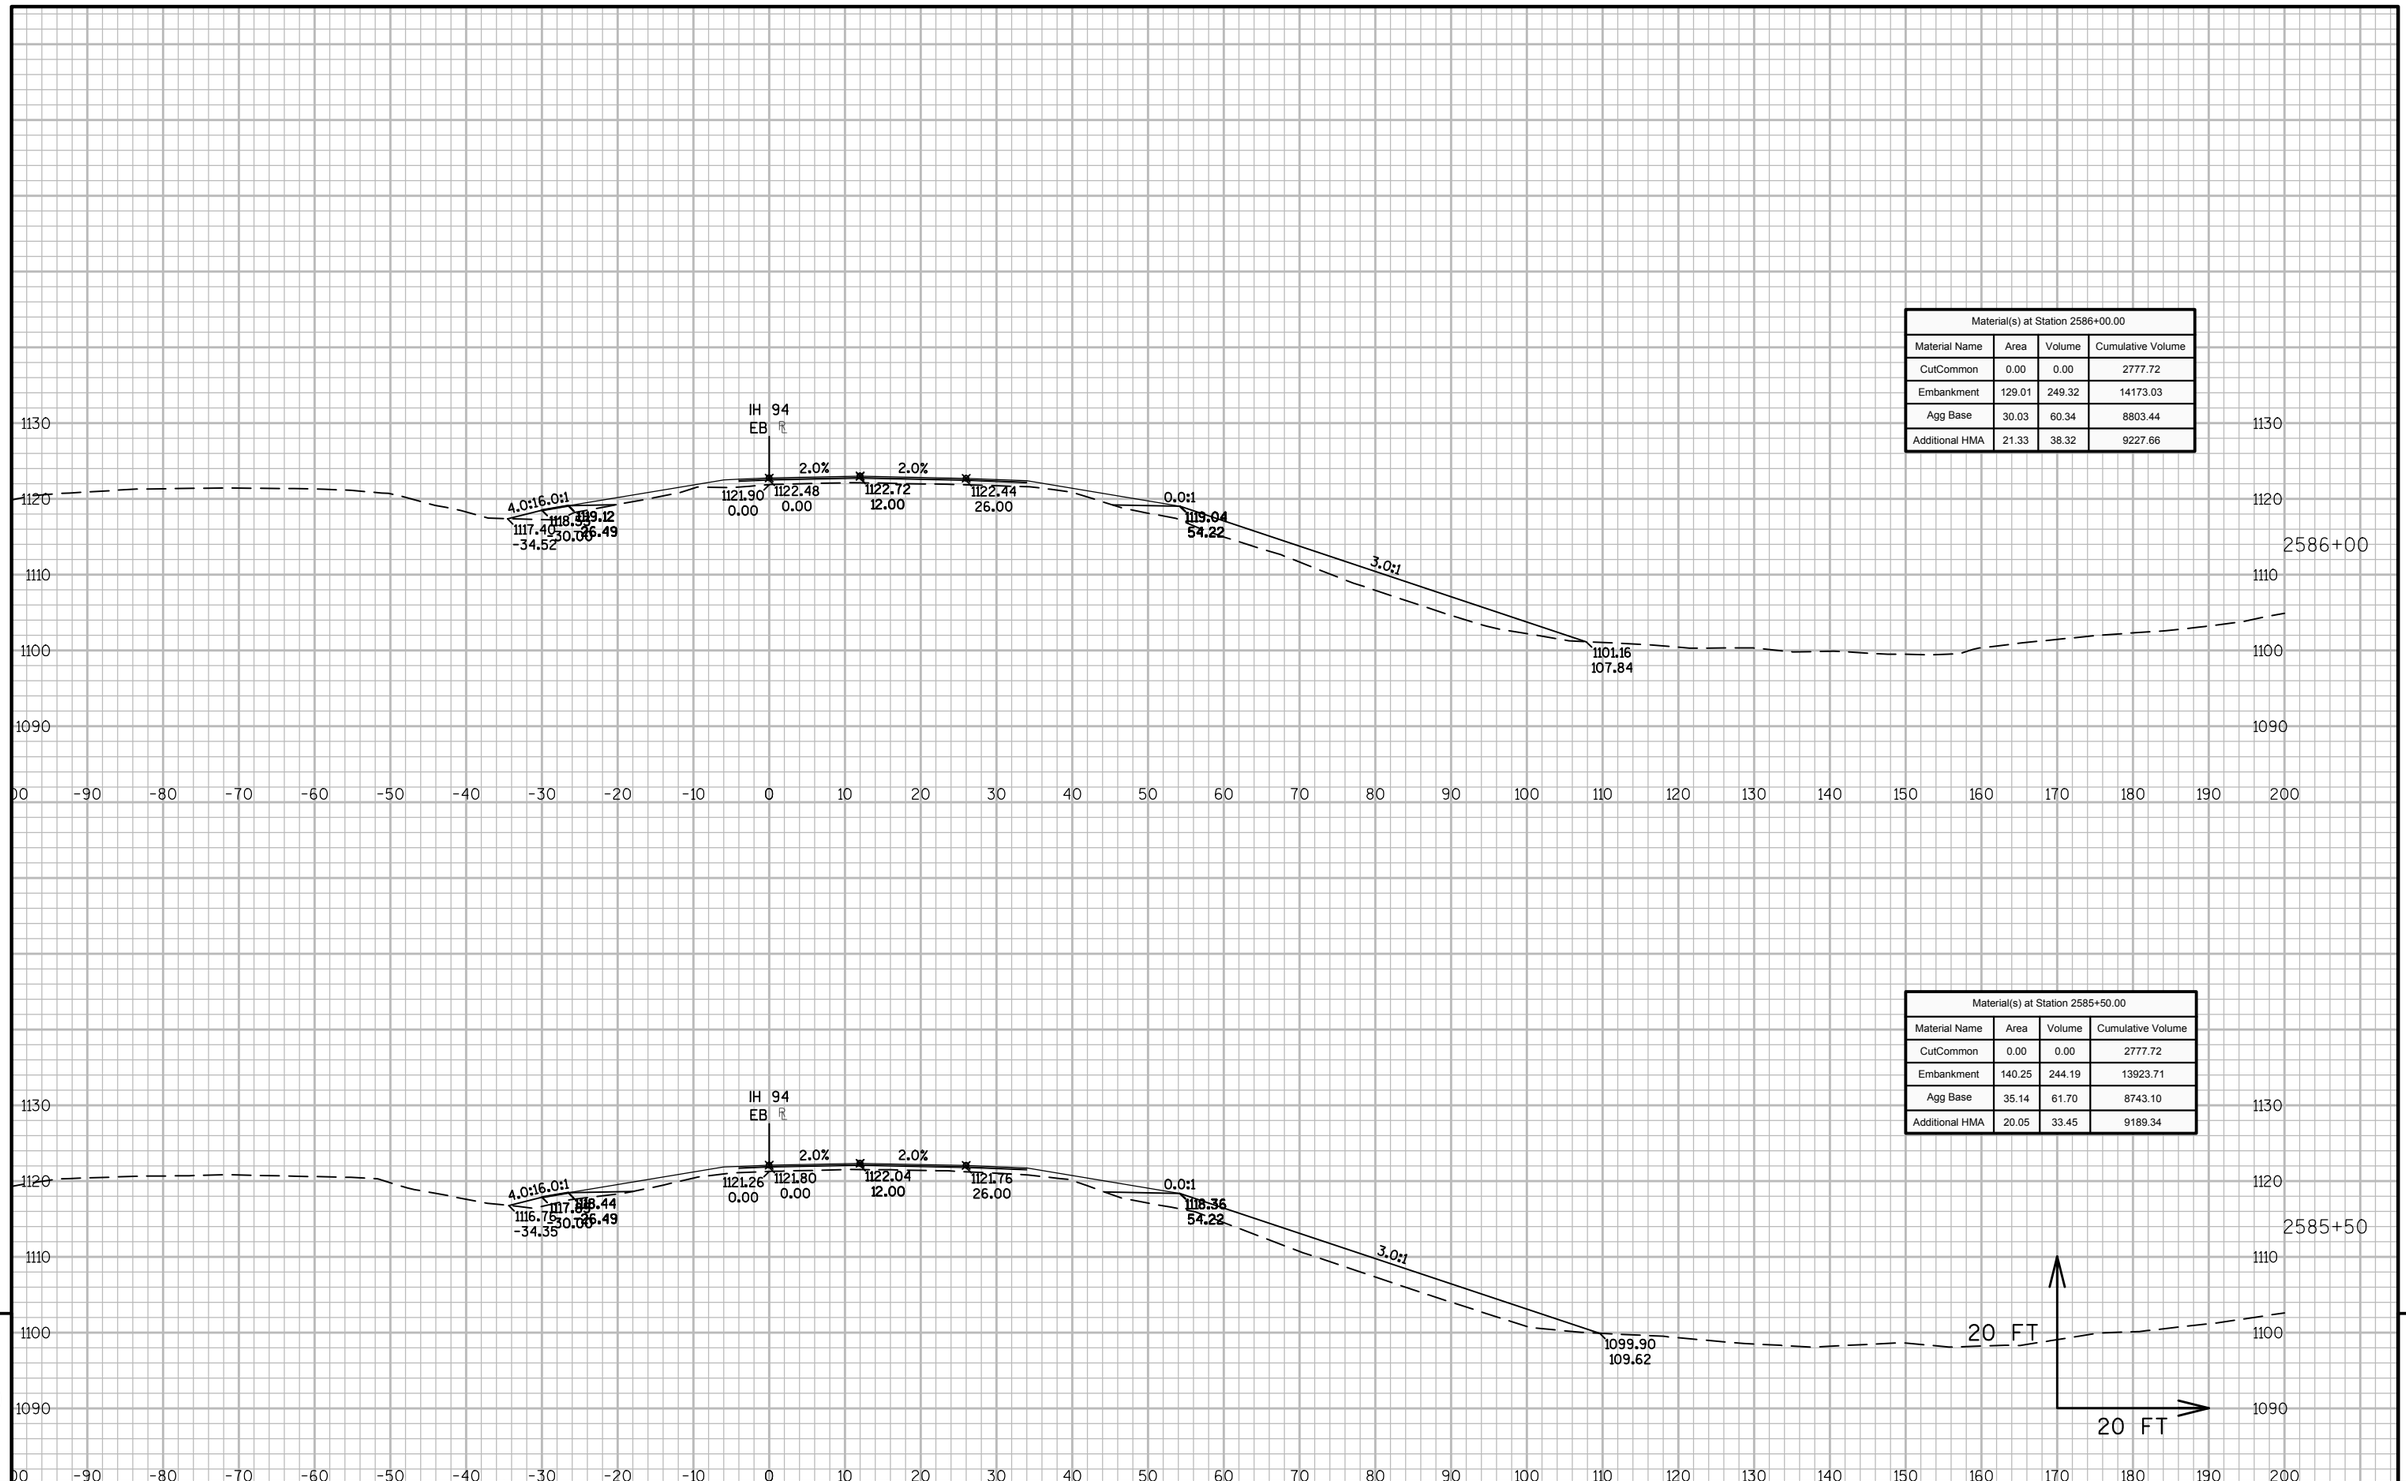

Material(s) at Station 2586+00.00			
Material Name	Area	Volume	Cumulative Volume
CutCommon	0.00	0.00	2777.72
Embankment	129.01	249.32	14173.03
Agg Base	30.03	60.34	8803.44
Additional HMA	21.33	38.32	9227.66

Material(s) at Station 2585+50.00			
Material Name	Area	Volume	Cumulative Volume
CutCommon	0.00	0.00	2777.72
Embankment	140.25	244.19	13923.71
Agg Base	35.14	61.70	8743.10
Additional HMA	20.05	33.45	9189.34


9

9

PROJECT NO: 1023-06-73	HWY: IH 94	COUNTY: MONROE	CROSS SECTIONS: IH 94 EB	SHEET	E

FILE NAME : N:\PDS\C3D\10230603\SHEETSPLAN\EAST BOUND C3D 2014\090203-XS-IH94-MON-EB- 2500+00 - 2614+00.DWG
LAYOUT NAME - 03 - (80)

PLOT DATE : 10/20/2014 10:40 AM PLOT BY : ANDRITSCH, ERIC R PLOT NAME : PLOT SCALE : 1:20_XREF

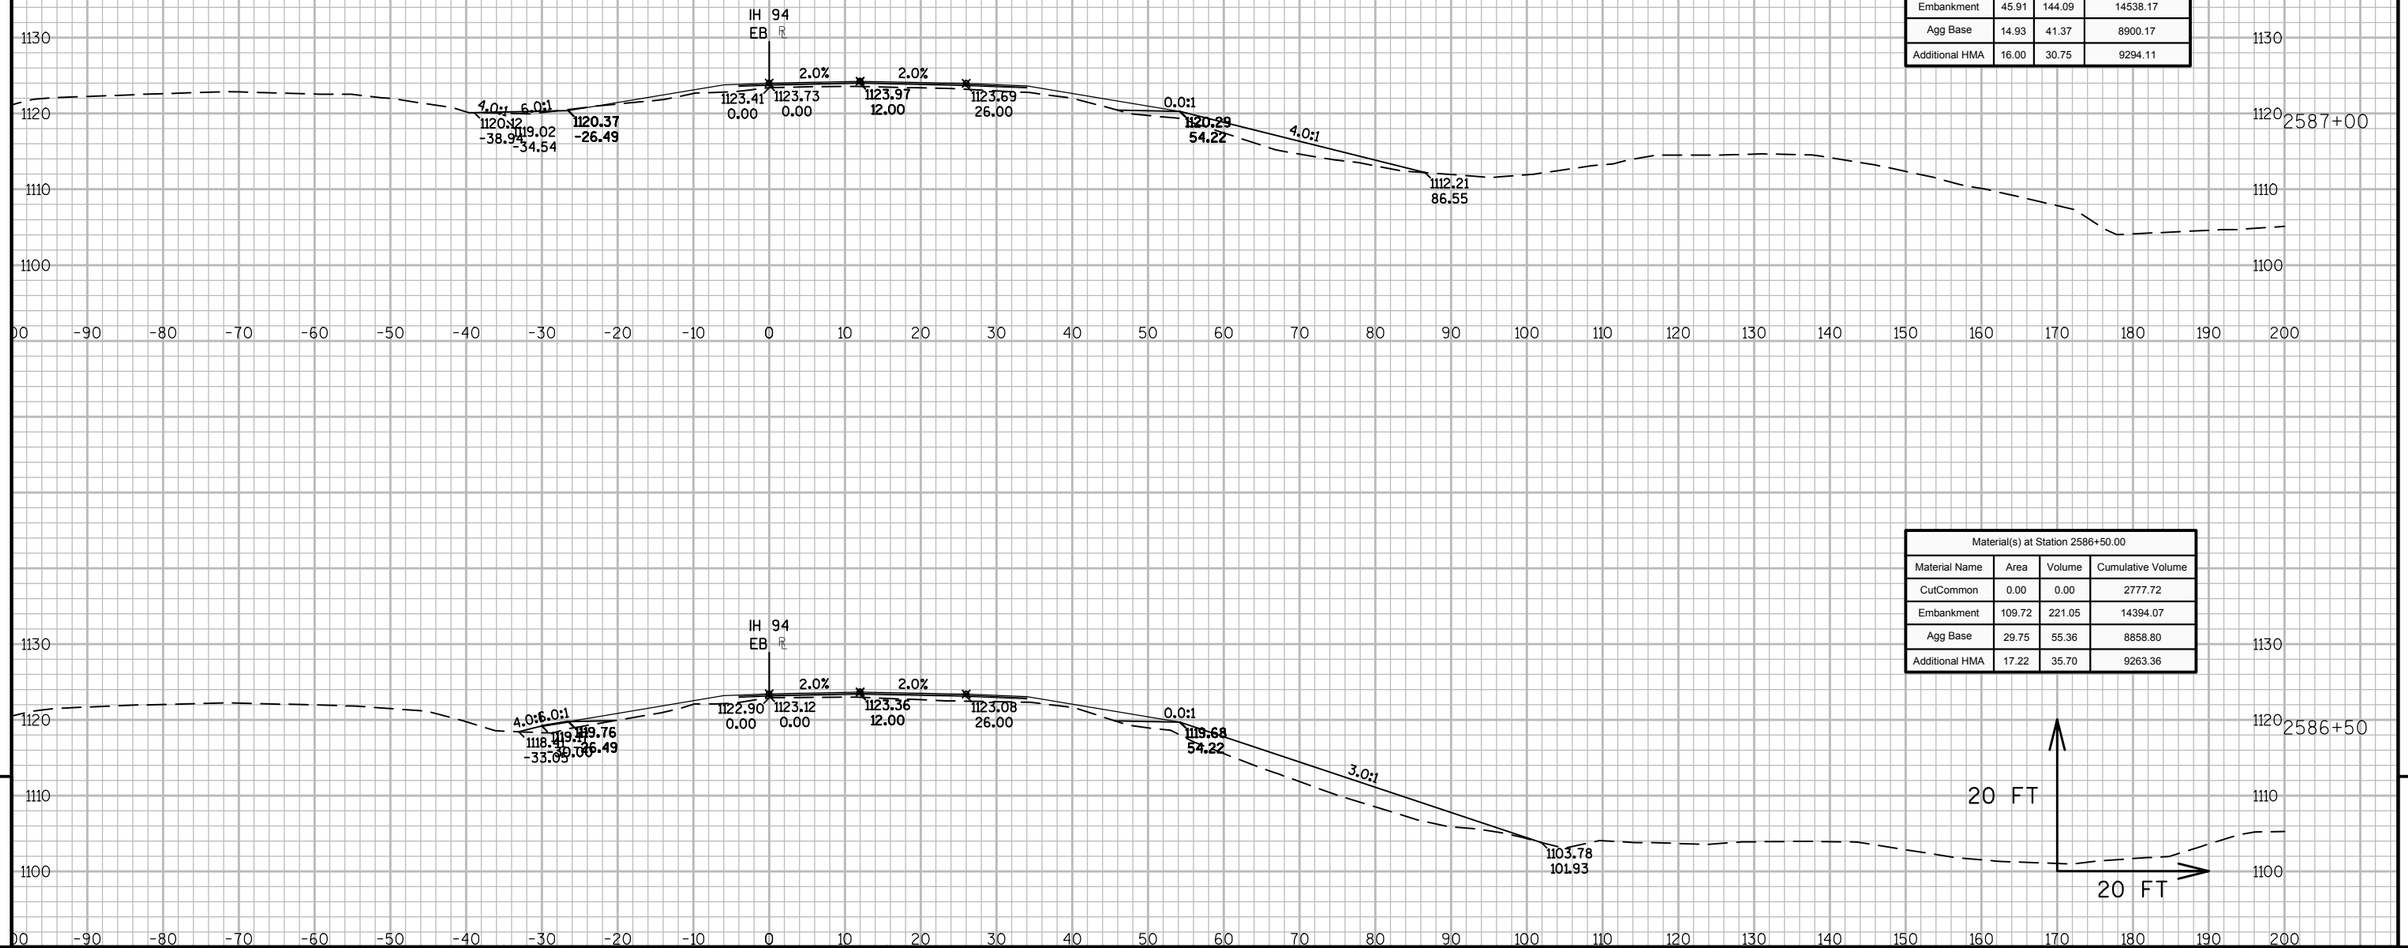

Material(s) at Station 2587+00.00			
Material Name	Area	Volume	Cumulative Volume
CutCommon	0.14	0.13	2777.85
Embankment	45.91	144.09	14538.17
Agg Base	14.93	41.37	8900.17
Additional HMA	16.00	30.75	9294.11

Material(s) at Station 2586+50.00			
Material Name	Area	Volume	Cumulative Volume
CutCommon	0.00	0.00	2777.72
Embankment	109.72	221.05	14394.07
Agg Base	29.75	55.36	8858.80
Additional HMA	17.22	35.70	9263.36

9


9

PROJECT NO: 1023-06-73	HWY: IH 94	COUNTY: MONROE	CROSS SECTIONS: IH 94 EB	SHEET	E

FILE NAME : N:\PDS\C3D\10230603\SHEETSPLAN\EAST BOUND C3D 2014\090203-XS-IH94-MON-EB- 2500+00 - 2614+00.DWG
LAYOUT NAME - 03 - (81)

PLOT DATE : 10/20/2014 10:40 AM PLOT BY : ANDRITSCH, ERIC R PLOT NAME : PLOT SCALE : 1:20_XREF

Material(s) at Station 2588+00.00			
Material Name	Area	Volume	Cumulative Volume
CutCommon	0.00	0.00	2777.99
Embankment	9.44	14.66	14601.26
Agg Base	29.22	50.63	8988.19
Additional HMA	19.67	36.00	9362.70

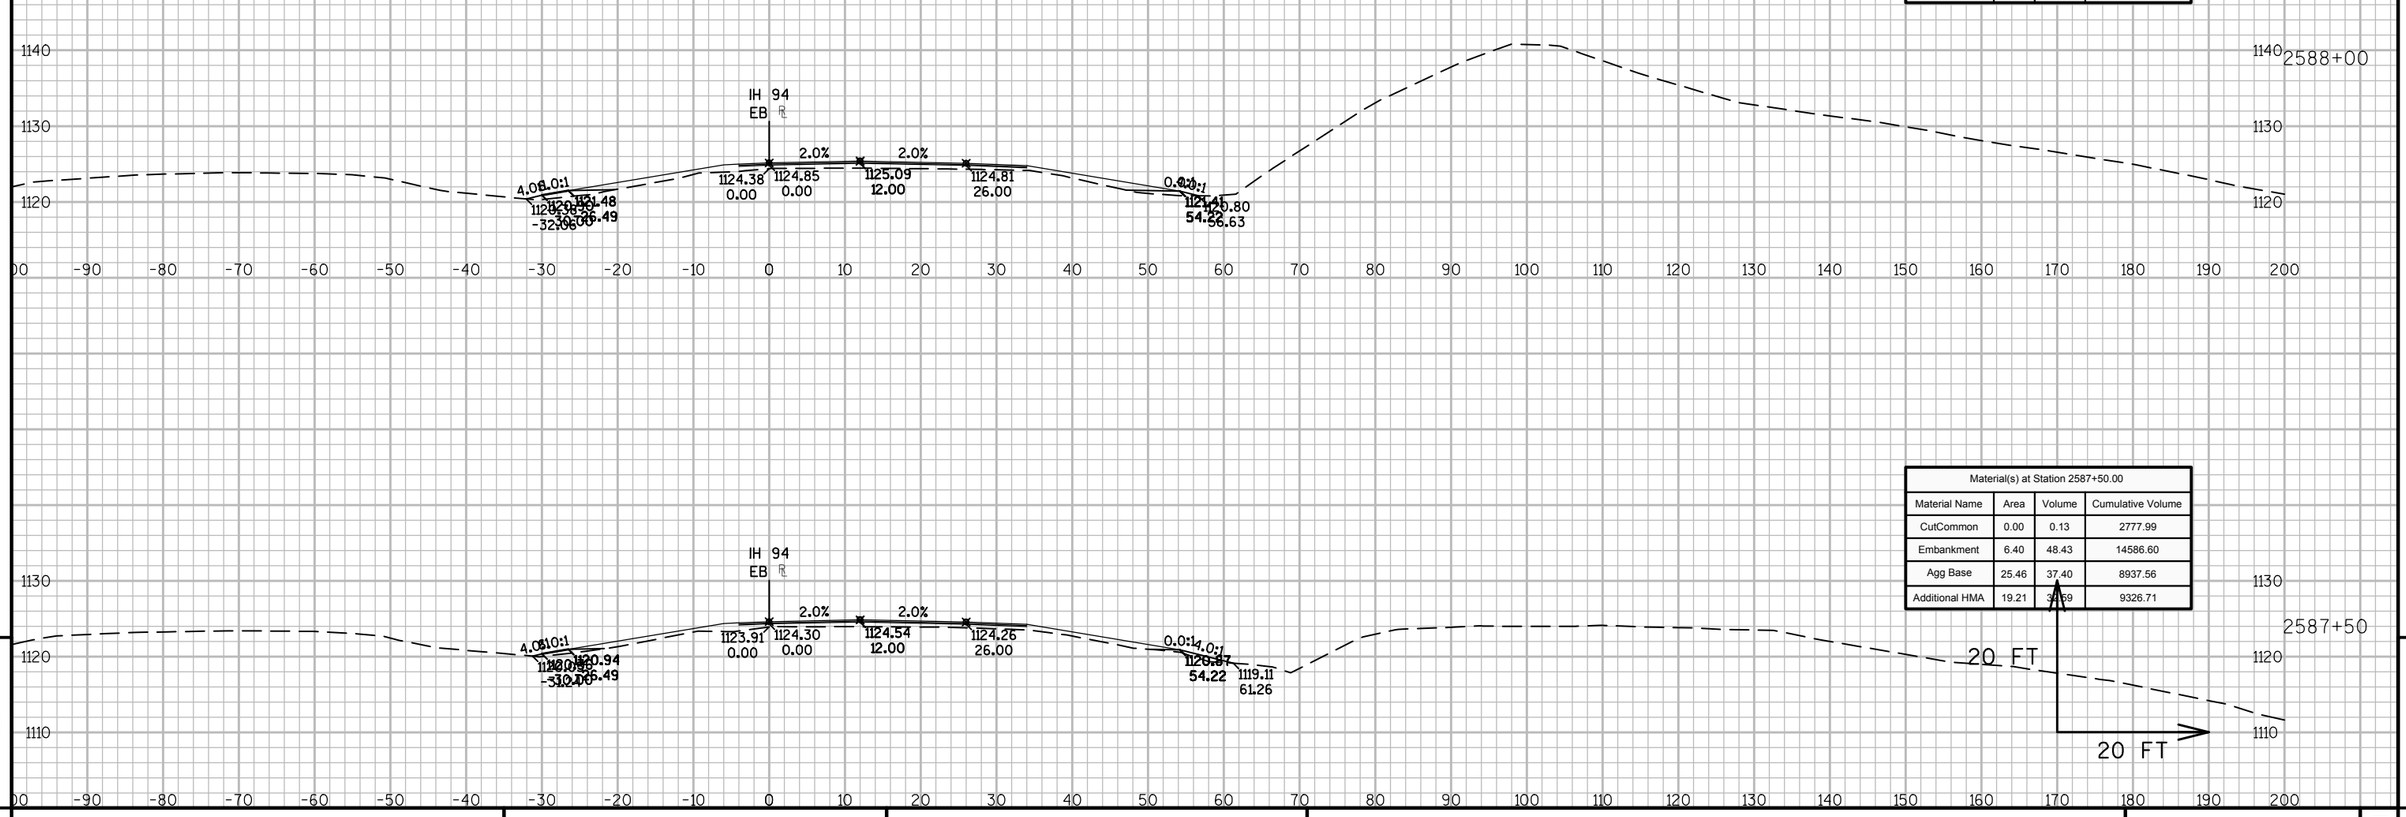

Material(s) at Station 2587+50.00			
Material Name	Area	Volume	Cumulative Volume
CutCommon	0.00	0.13	2777.99
Embankment	6.40	48.43	14586.60
Agg Base	25.46	37.40	8937.56
Additional HMA	19.21	34.59	9326.71

9


9

PROJECT NO: 1023-06-73	HWY: IH 94	COUNTY: MONROE	CROSS SECTIONS: IH 94 EB	SHEET	E

FILE NAME : N:\PDS\C3D\10230603\SHEETSPLAN\EAST BOUND C3D 2014\090203-XS-IH94-MON-EB- 2500+00 - 2614+00.DWG
LAYOUT NAME - 03 - (82)

PLOT DATE : 10/20/2014 10:40 AM PLOT BY : ANDRITSCH, ERIC R PLOT NAME : PLOT SCALE : 1:20_XREF

Material(s) at Station 2589+00.00			
Material Name	Area	Volume	Cumulative Volume
CutCommon	0.00	0.00	2777.99
Embankment	12.25	28.33	14655.32
Agg Base	31.86	59.76	9105.27
Additional HMA	26.06	47.07	9450.92

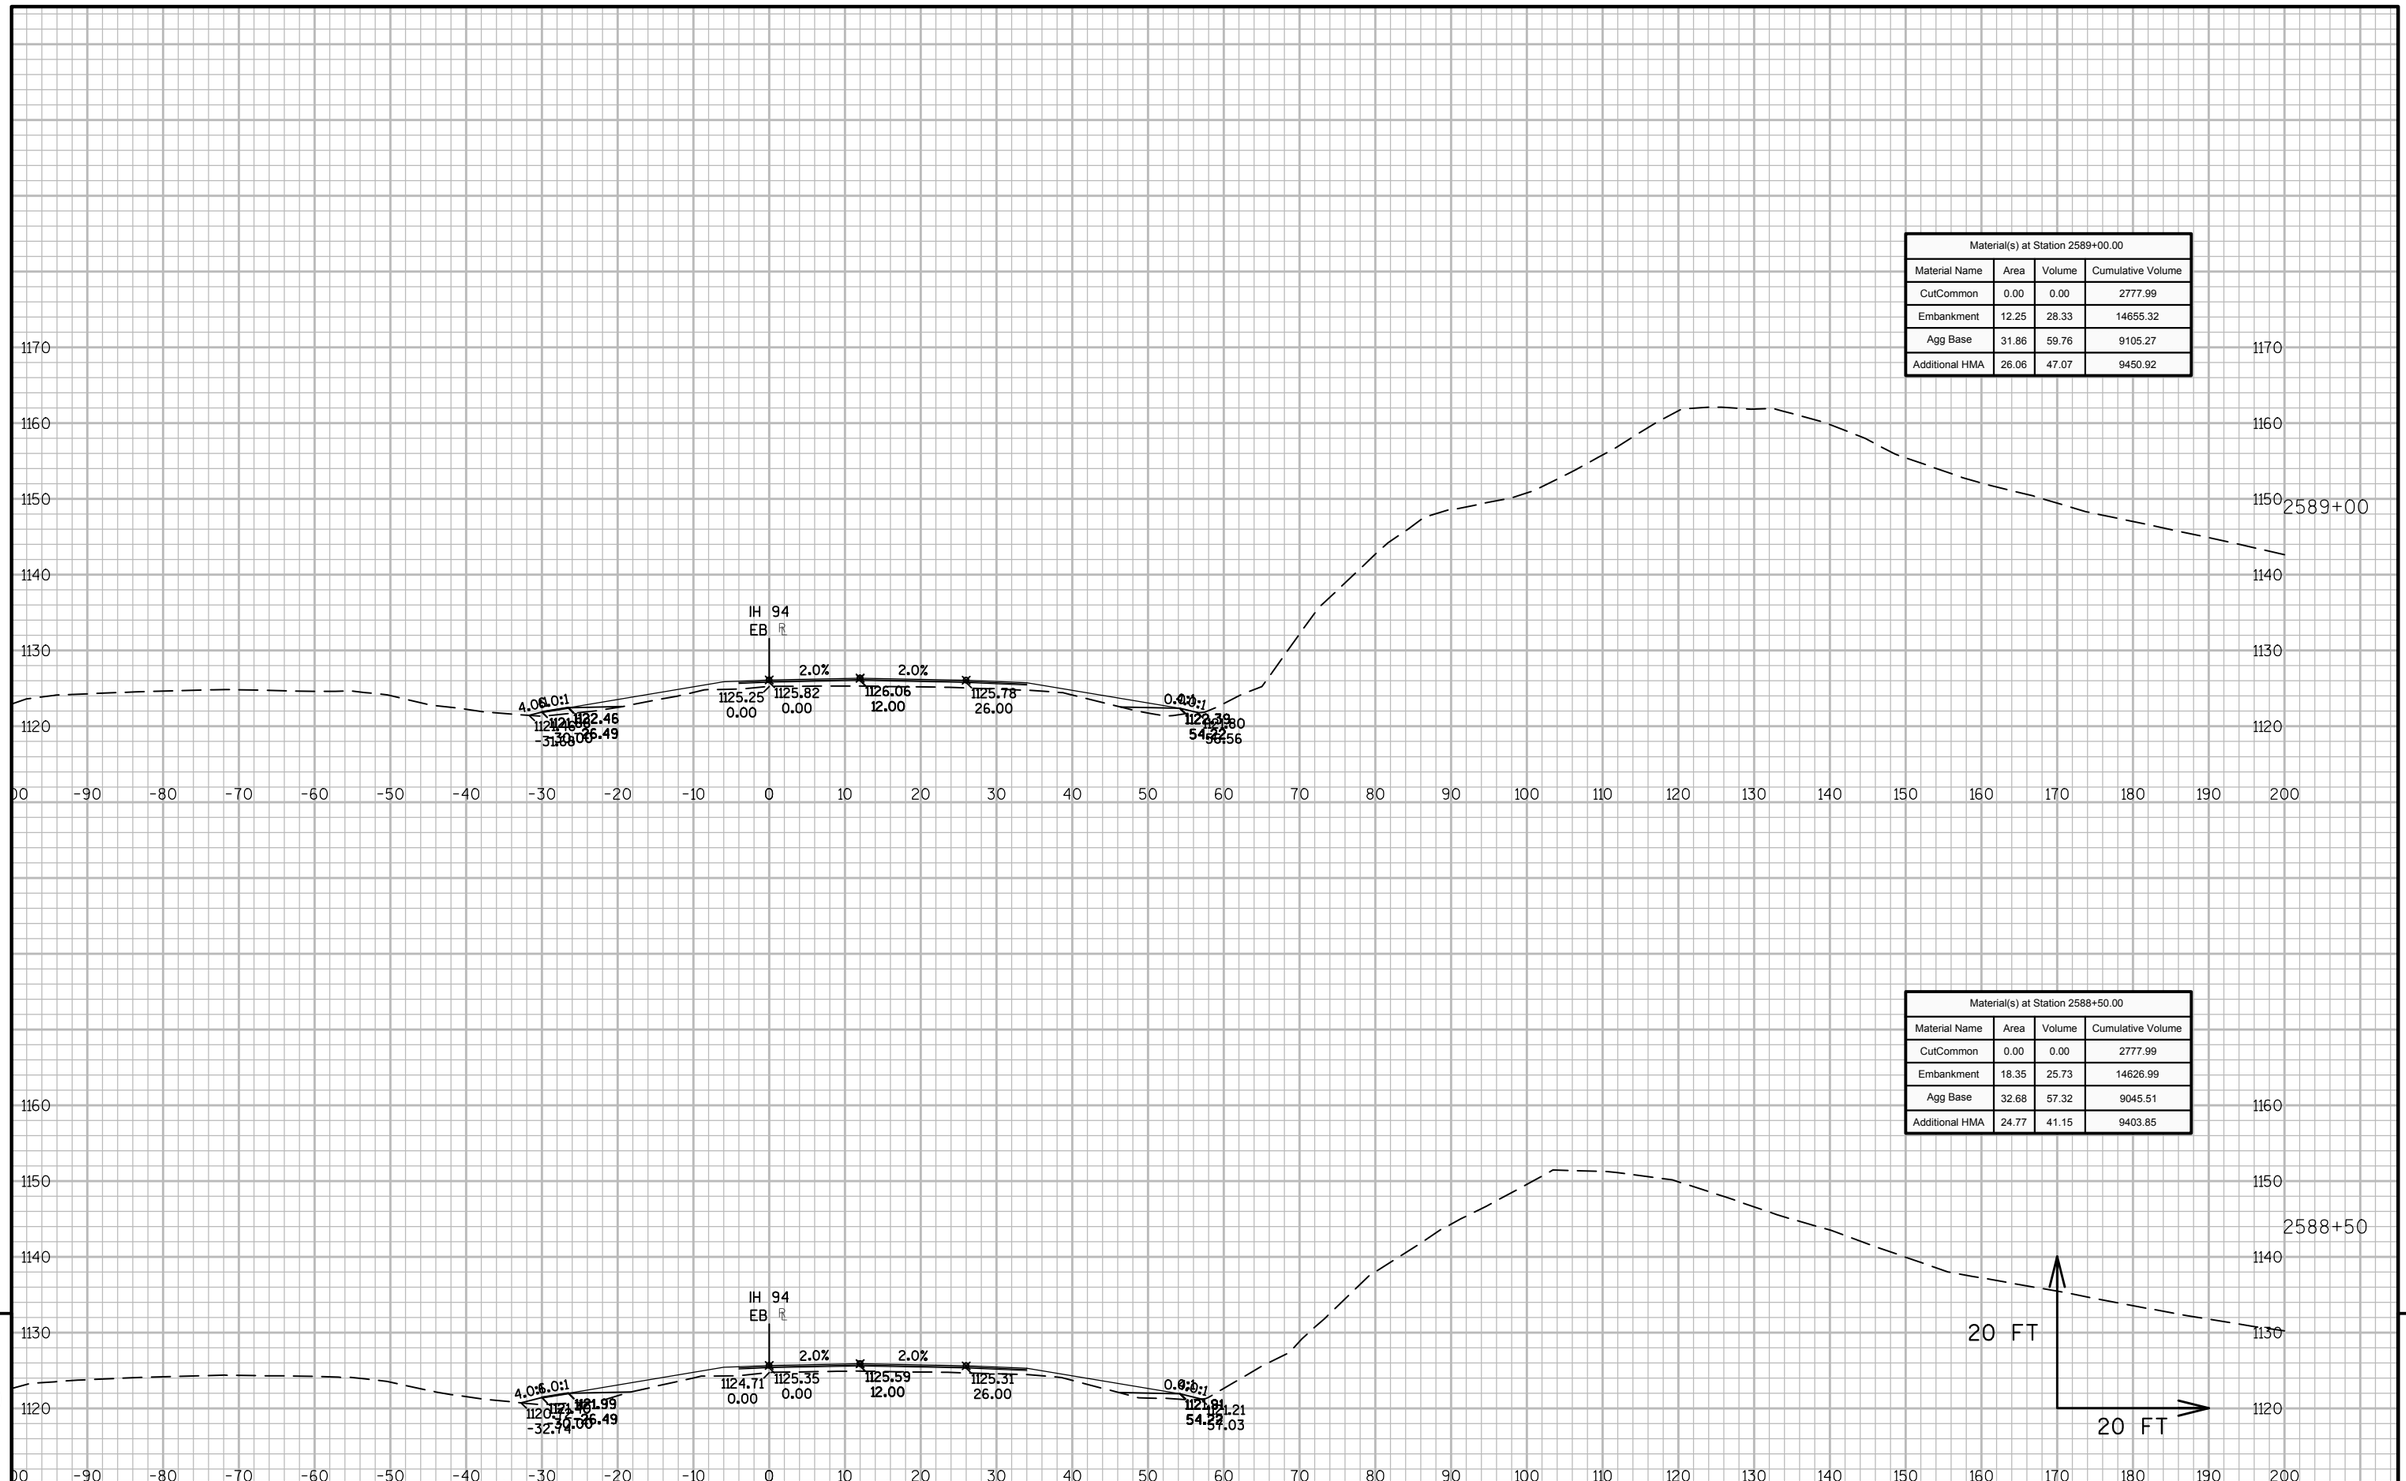

Material(s) at Station 2588+50.00			
Material Name	Area	Volume	Cumulative Volume
CutCommon	0.00	0.00	2777.99
Embankment	18.35	25.73	14626.99
Agg Base	32.68	57.32	9045.51
Additional HMA	24.77	41.15	9403.85


9

9

PROJECT NO: 1023-06-73	HWY: IH 94	COUNTY: MONROE	CROSS SECTIONS: IH 94 EB	SHEET	E

FILE NAME : N:\PDS\C3D\10230603\SHEETSPLAN\EAST BOUND C3D 2014\090203-XS-IH94-MON-EB- 2500+00 - 2614+00.DWG
LAYOUT NAME - 03 - (83)
PLOT DATE : 10/20/2014 10:40 AM PLOT BY : ANDRITSCH, ERIC R PLOT NAME : PLOT SCALE : 1:20_XREF

Material(s) at Station 2589+50.00			
Material Name	Area	Volume	Cumulative Volume
CutCommon	0.00	0.00	2777.99
Embankment	10.30	20.88	14676.20
Agg Base	26.26	53.81	9159.08
Additional HMA	22.45	44.92	9495.84

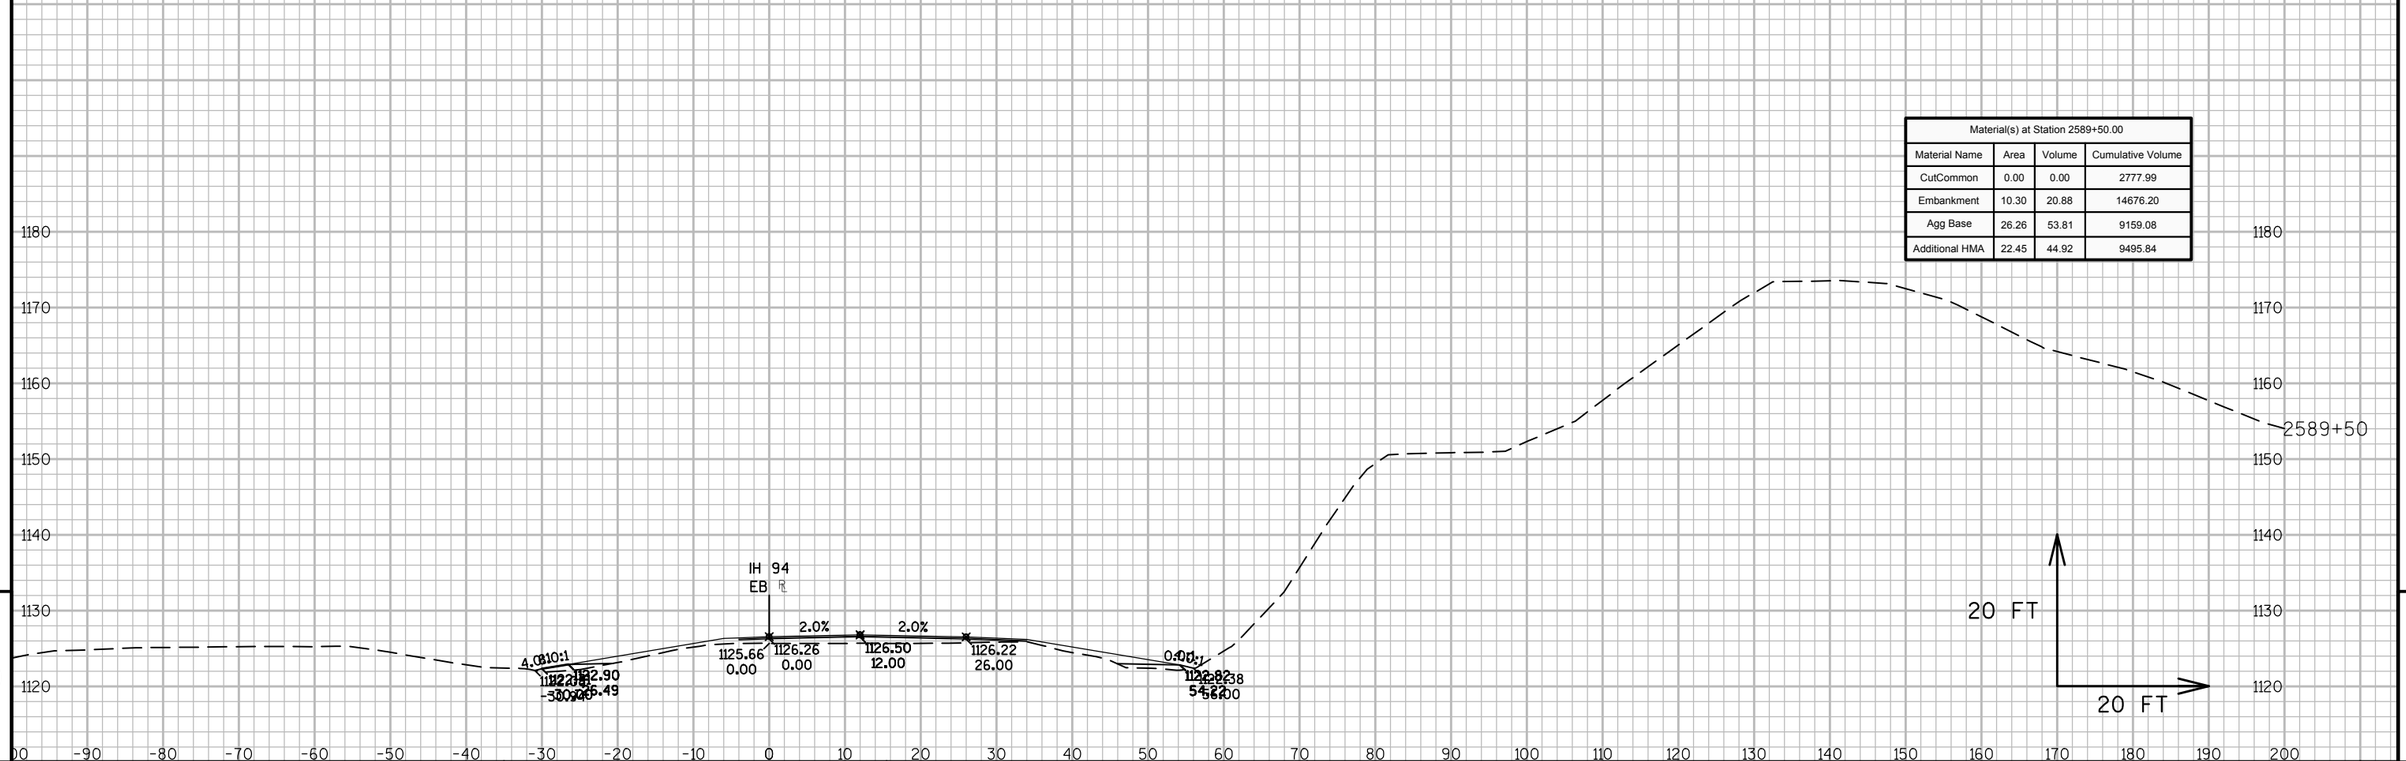

9

9

PROJECT NO: 1023-06-73	HWY: IH 94	COUNTY: MONROE	CROSS SECTIONS: IH 94 EB	SHEET	E

FILE NAME : N:\PDS\C3D\10230603\SHEETSPLAN\EAST BOUND C3D 2014\090203-XS-IH94-MON-EB- 2500+00 - 2614+00.DWG
LAYOUT NAME - 03 - (84)

PLOT DATE : 10/20/2014 10:40 AM PLOT BY : ANDRITSCH, ERIC R PLOT NAME : PLOT SCALE : 1:20_XREF

Material(s) at Station 2590+00.00			
Material Name	Area	Volume	Cumulative Volume
CutCommon	0.00	0.00	2777.99
Embankment	8.94	17.82	14694.01
Agg Base	30.07	52.16	9211.24
Additional HMA	20.25	39.54	9535.38



9


9

PROJECT NO: 1023-06-73	HWY: IH 94	COUNTY: MONROE	CROSS SECTIONS: IH 94 EB	SHEET	E

FILE NAME : N:\PDS\C3D\10230603\SHEETSPLAN\EAST BOUND C3D 2014\090203-XS-IH94-MON-EB- 2500+00 - 2614+00.DWG
LAYOUT NAME - 03 - (85)

PLOT DATE : 10/20/2014 10:40 AM PLOT BY : ANDRITSCH, ERIC R PLOT NAME : PLOT SCALE : 1:20_XREF

Material(s) at Station 2590+50.00			
Material Name	Area	Volume	Cumulative Volume
CutCommon	0.00	0.00	2777.99
Embankment	8.72	16.35	14710.36
Agg Base	28.30	54.05	9265.29
Additional HMA	23.07	40.10	9575.48

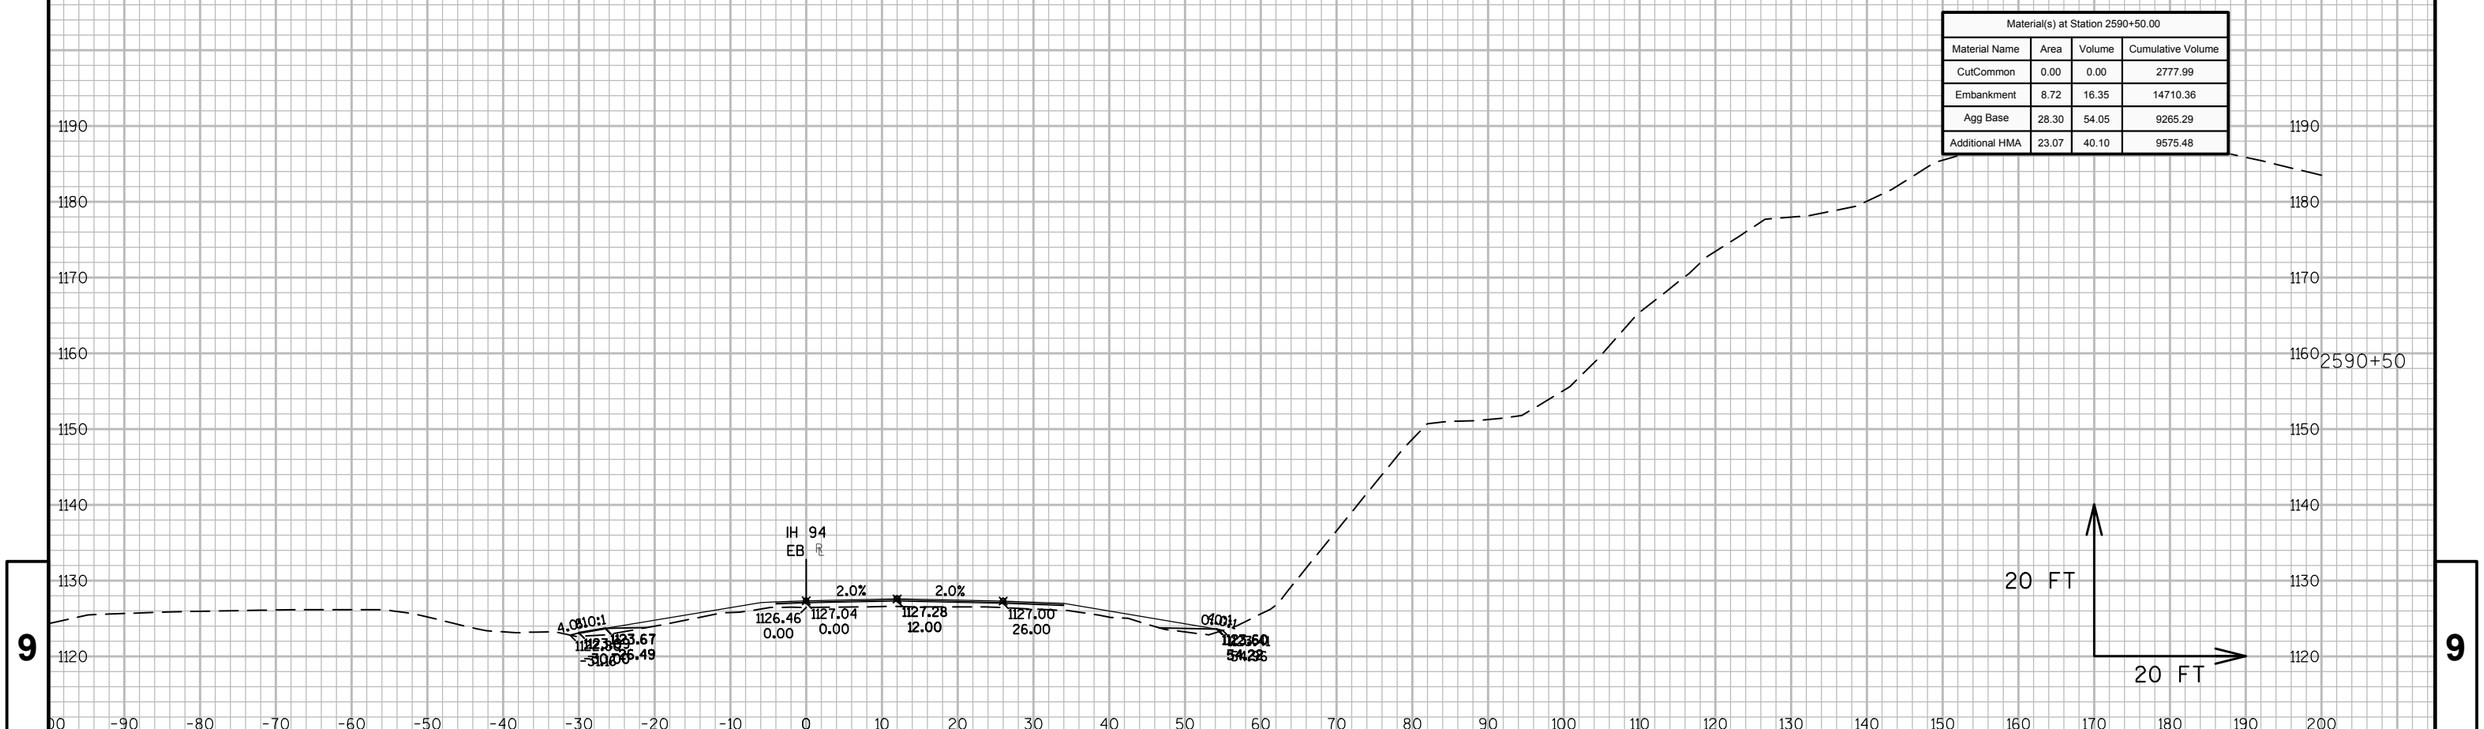


9 9

PROJECT NO: 1023-06-73	HWY: IH 94	COUNTY: MONROE	CROSS SECTIONS: IH 94 EB	SHEET	E

FILE NAME : N:\PDS\C3D\10230603\SHEETSPLAN\EAST BOUND C3D 2014\090203-XS-IH94-MON-EB- 2500+00 - 2614+00.DWG
LAYOUT NAME - 03 - (86)
PLOT DATE : 10/20/2014 10:40 AM PLOT BY : ANDRITSCH, ERIC R PLOT NAME : PLOT SCALE : 1:20_XREF

Material(s) at Station 2591+00.00			
Material Name	Area	Volume	Cumulative Volume
CutCommon	0.00	0.00	2777.99
Embankment	7.63	15.14	14725.51
Agg Base	28.27	52.38	9317.67
Additional HMA	21.93	41.67	9617.15

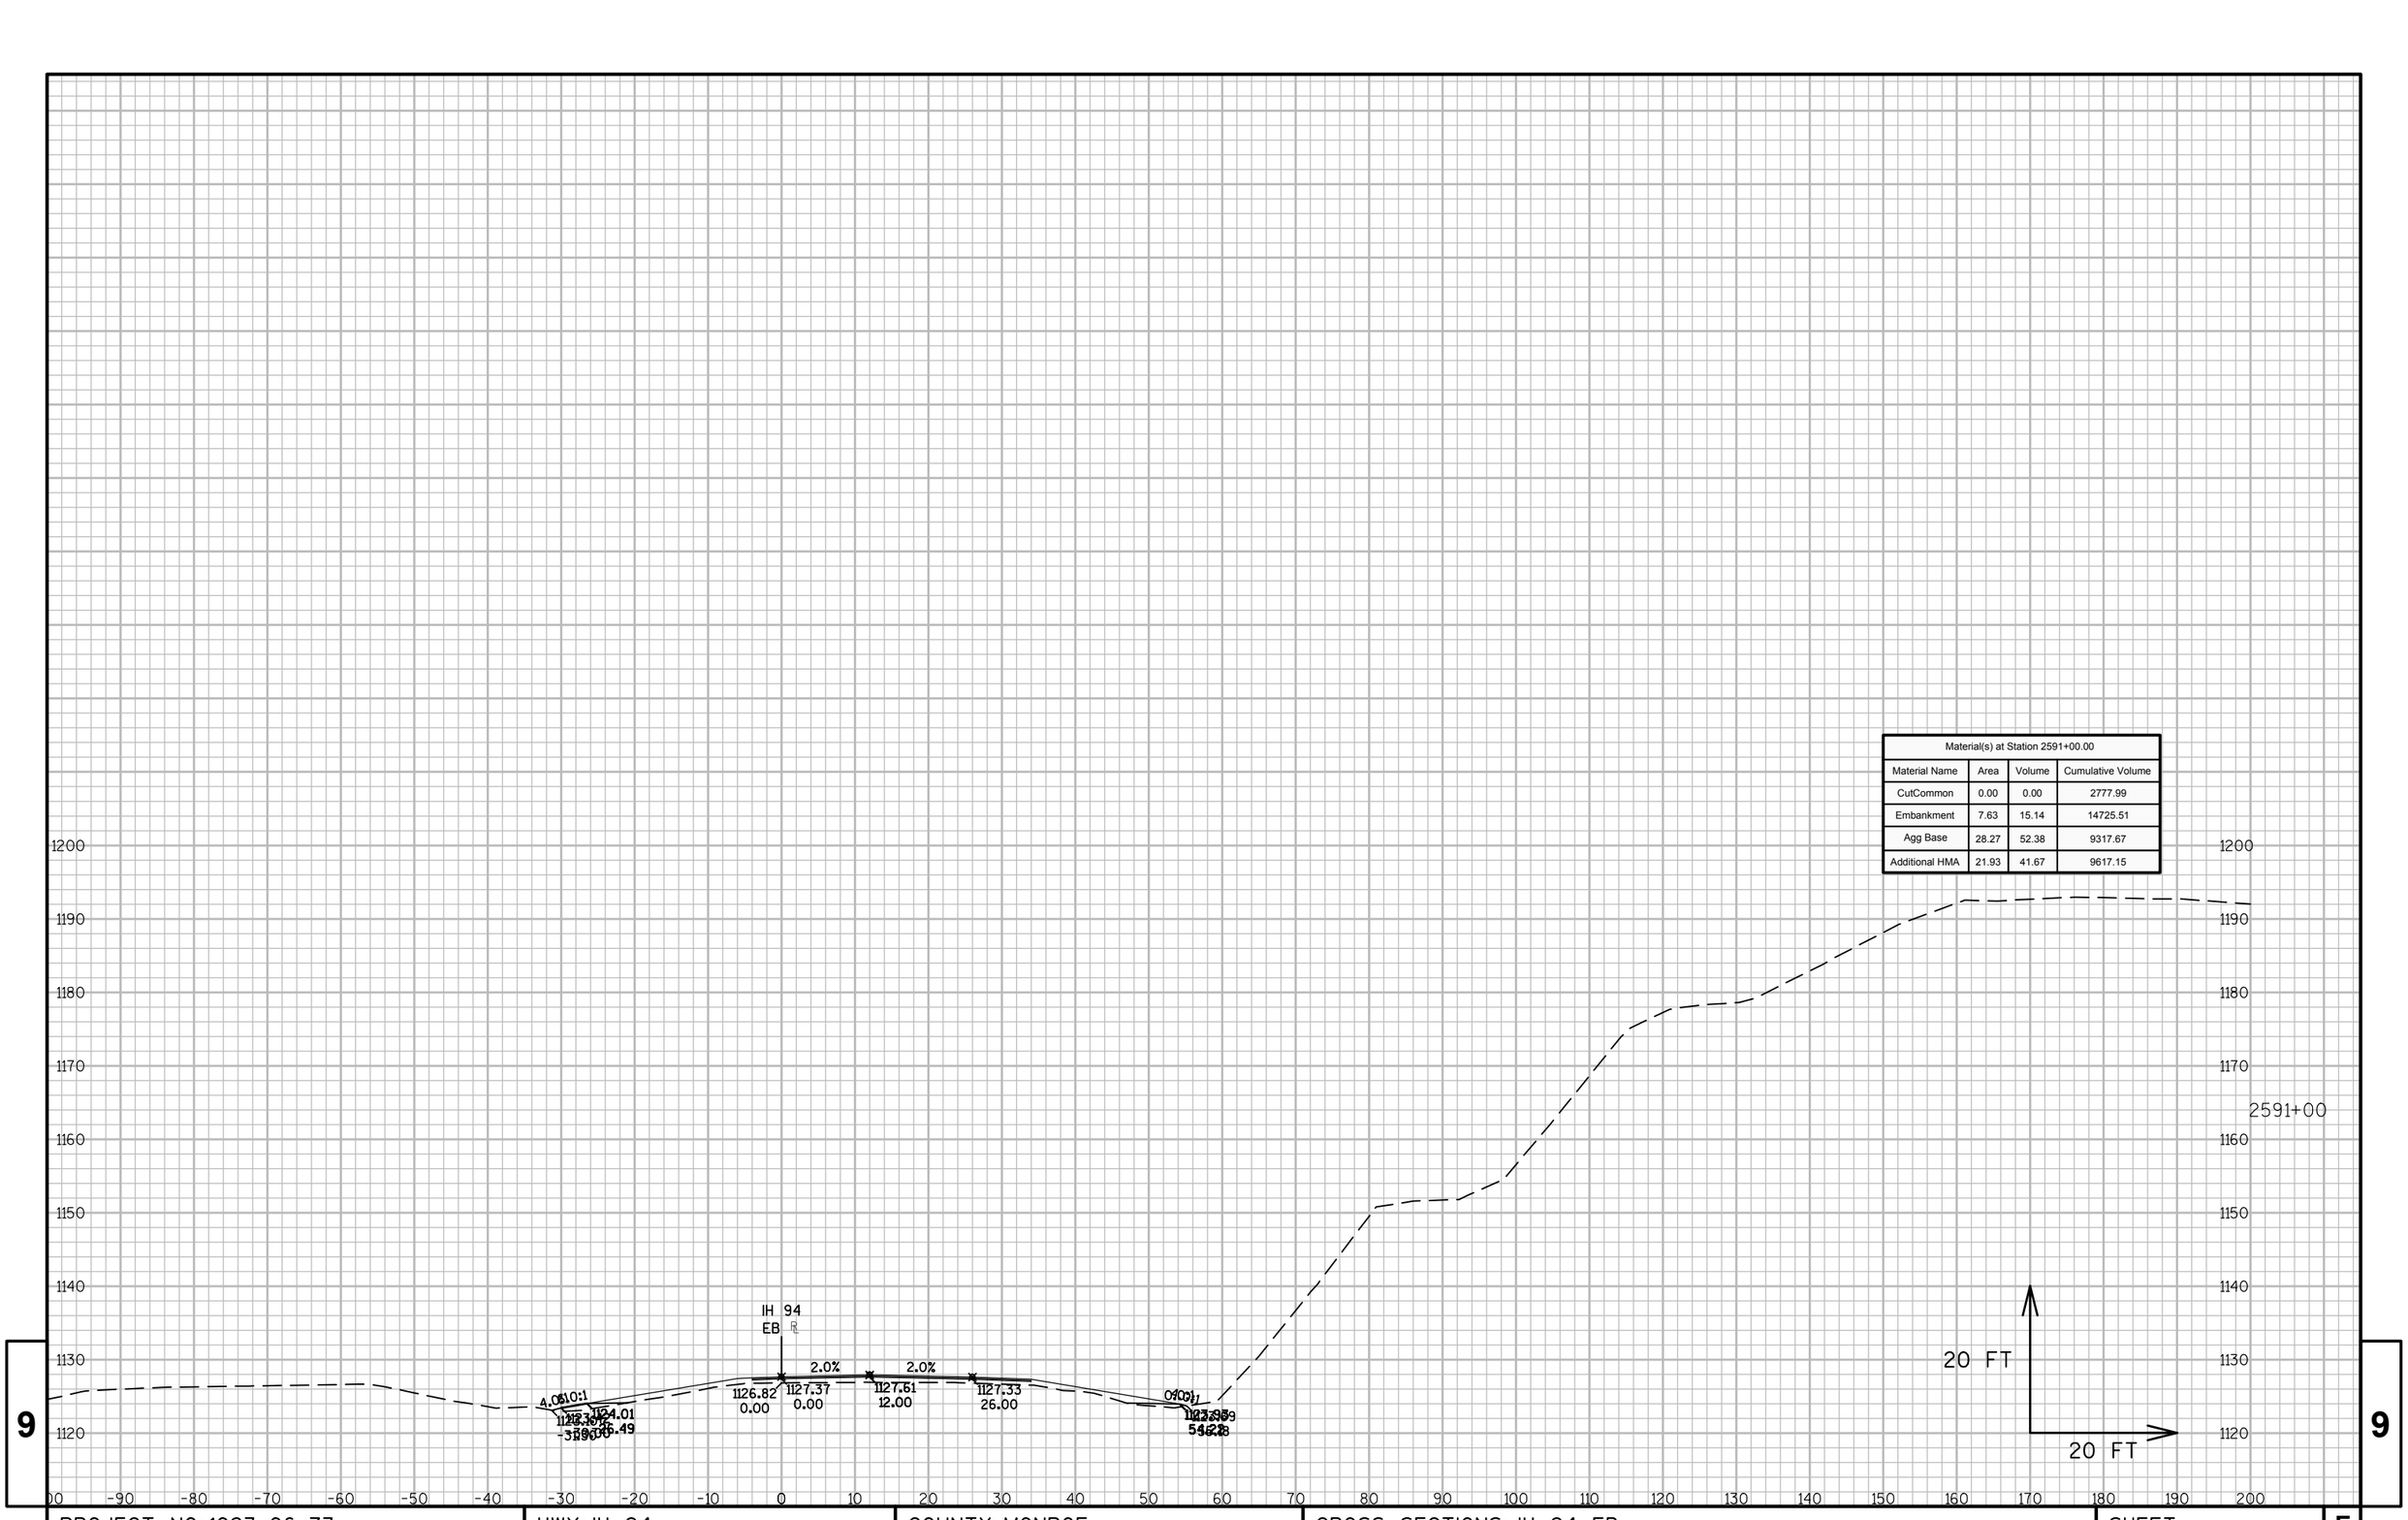


9 9

PROJECT NO: 1023-06-73	HWY: IH 94	COUNTY: MONROE	CROSS SECTIONS: IH 94 EB	SHEET	E

FILE NAME : N:\PDS\C3D\10230603\SHEETSPLAN\EAST BOUND C3D 2014\090203-XS-IH94-MON-EB- 2500+00 - 2614+00.DWG
LAYOUT NAME - 03 - (87)

PLOT DATE : 10/20/2014 10:41 AM PLOT BY : ANDRITSCH, ERIC R PLOT NAME : PLOT SCALE : 1:20_XREF

Material(s) at Station 2591+50.00			
Material Name	Area	Volume	Cumulative Volume
CutCommon	0.00	0.00	2777.99
Embankment	7.19	13.72	14739.23
Agg Base	31.39	55.24	9372.92
Additional HMA	21.24	39.97	9657.12

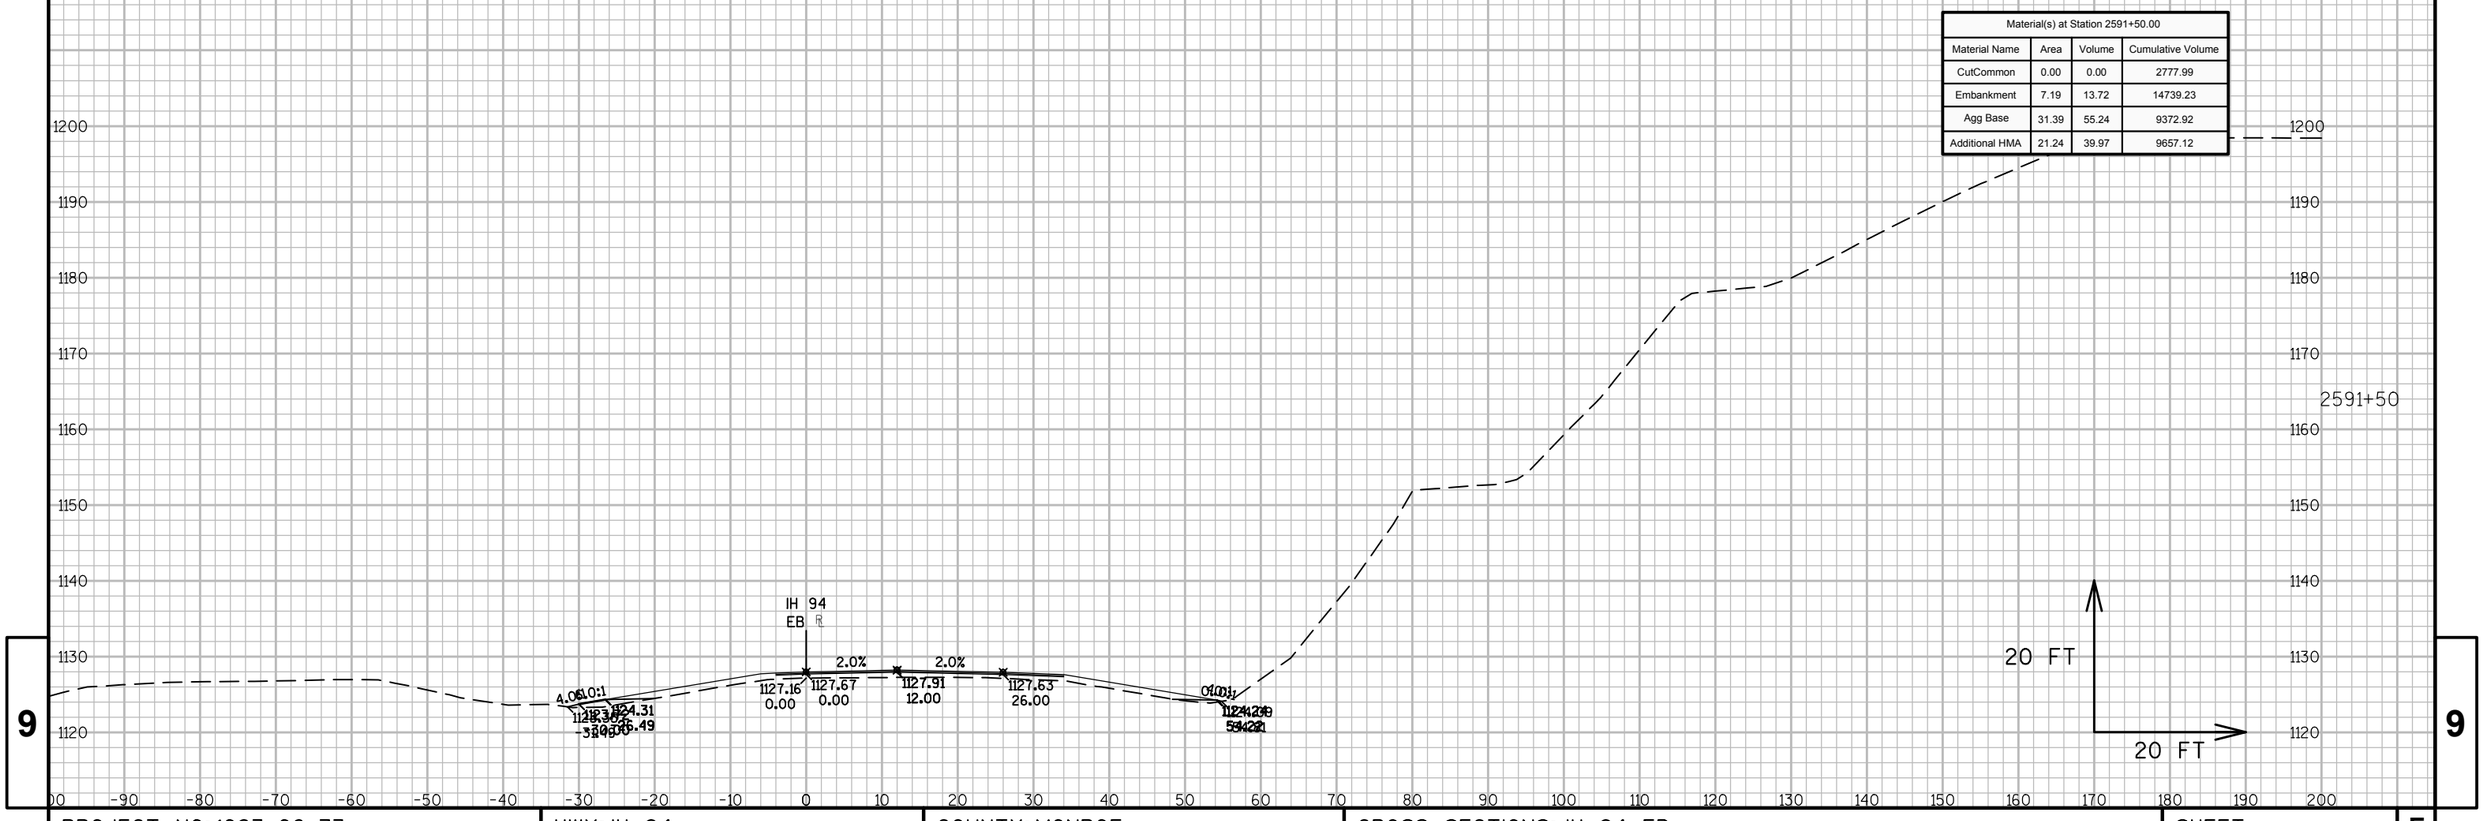

9


9

PROJECT NO: 1023-06-73	HWY: IH 94	COUNTY: MONROE	CROSS SECTIONS: IH 94 EB	SHEET	E

FILE NAME : N:\PDS\C3D\10230603\SHEETSPLAN\EAST BOUND C3D 2014\090203-XS-IH94-MON-EB- 2500+00 - 2614+00.DWG
LAYOUT NAME - 03 - (88)

PLOT DATE : 10/20/2014 10:41 AM PLOT BY : ANDRITSCH, ERIC R PLOT NAME : PLOT SCALE : 1:20_XREF

Material(s) at Station 2592+00.00			
Material Name	Area	Volume	Cumulative Volume
CutCommon	0.00	0.00	2777.99
Embankment	7.89	13.96	14753.19
Agg Base	31.43	58.16	9431.08
Additional HMA	20.63	38.76	9695.88

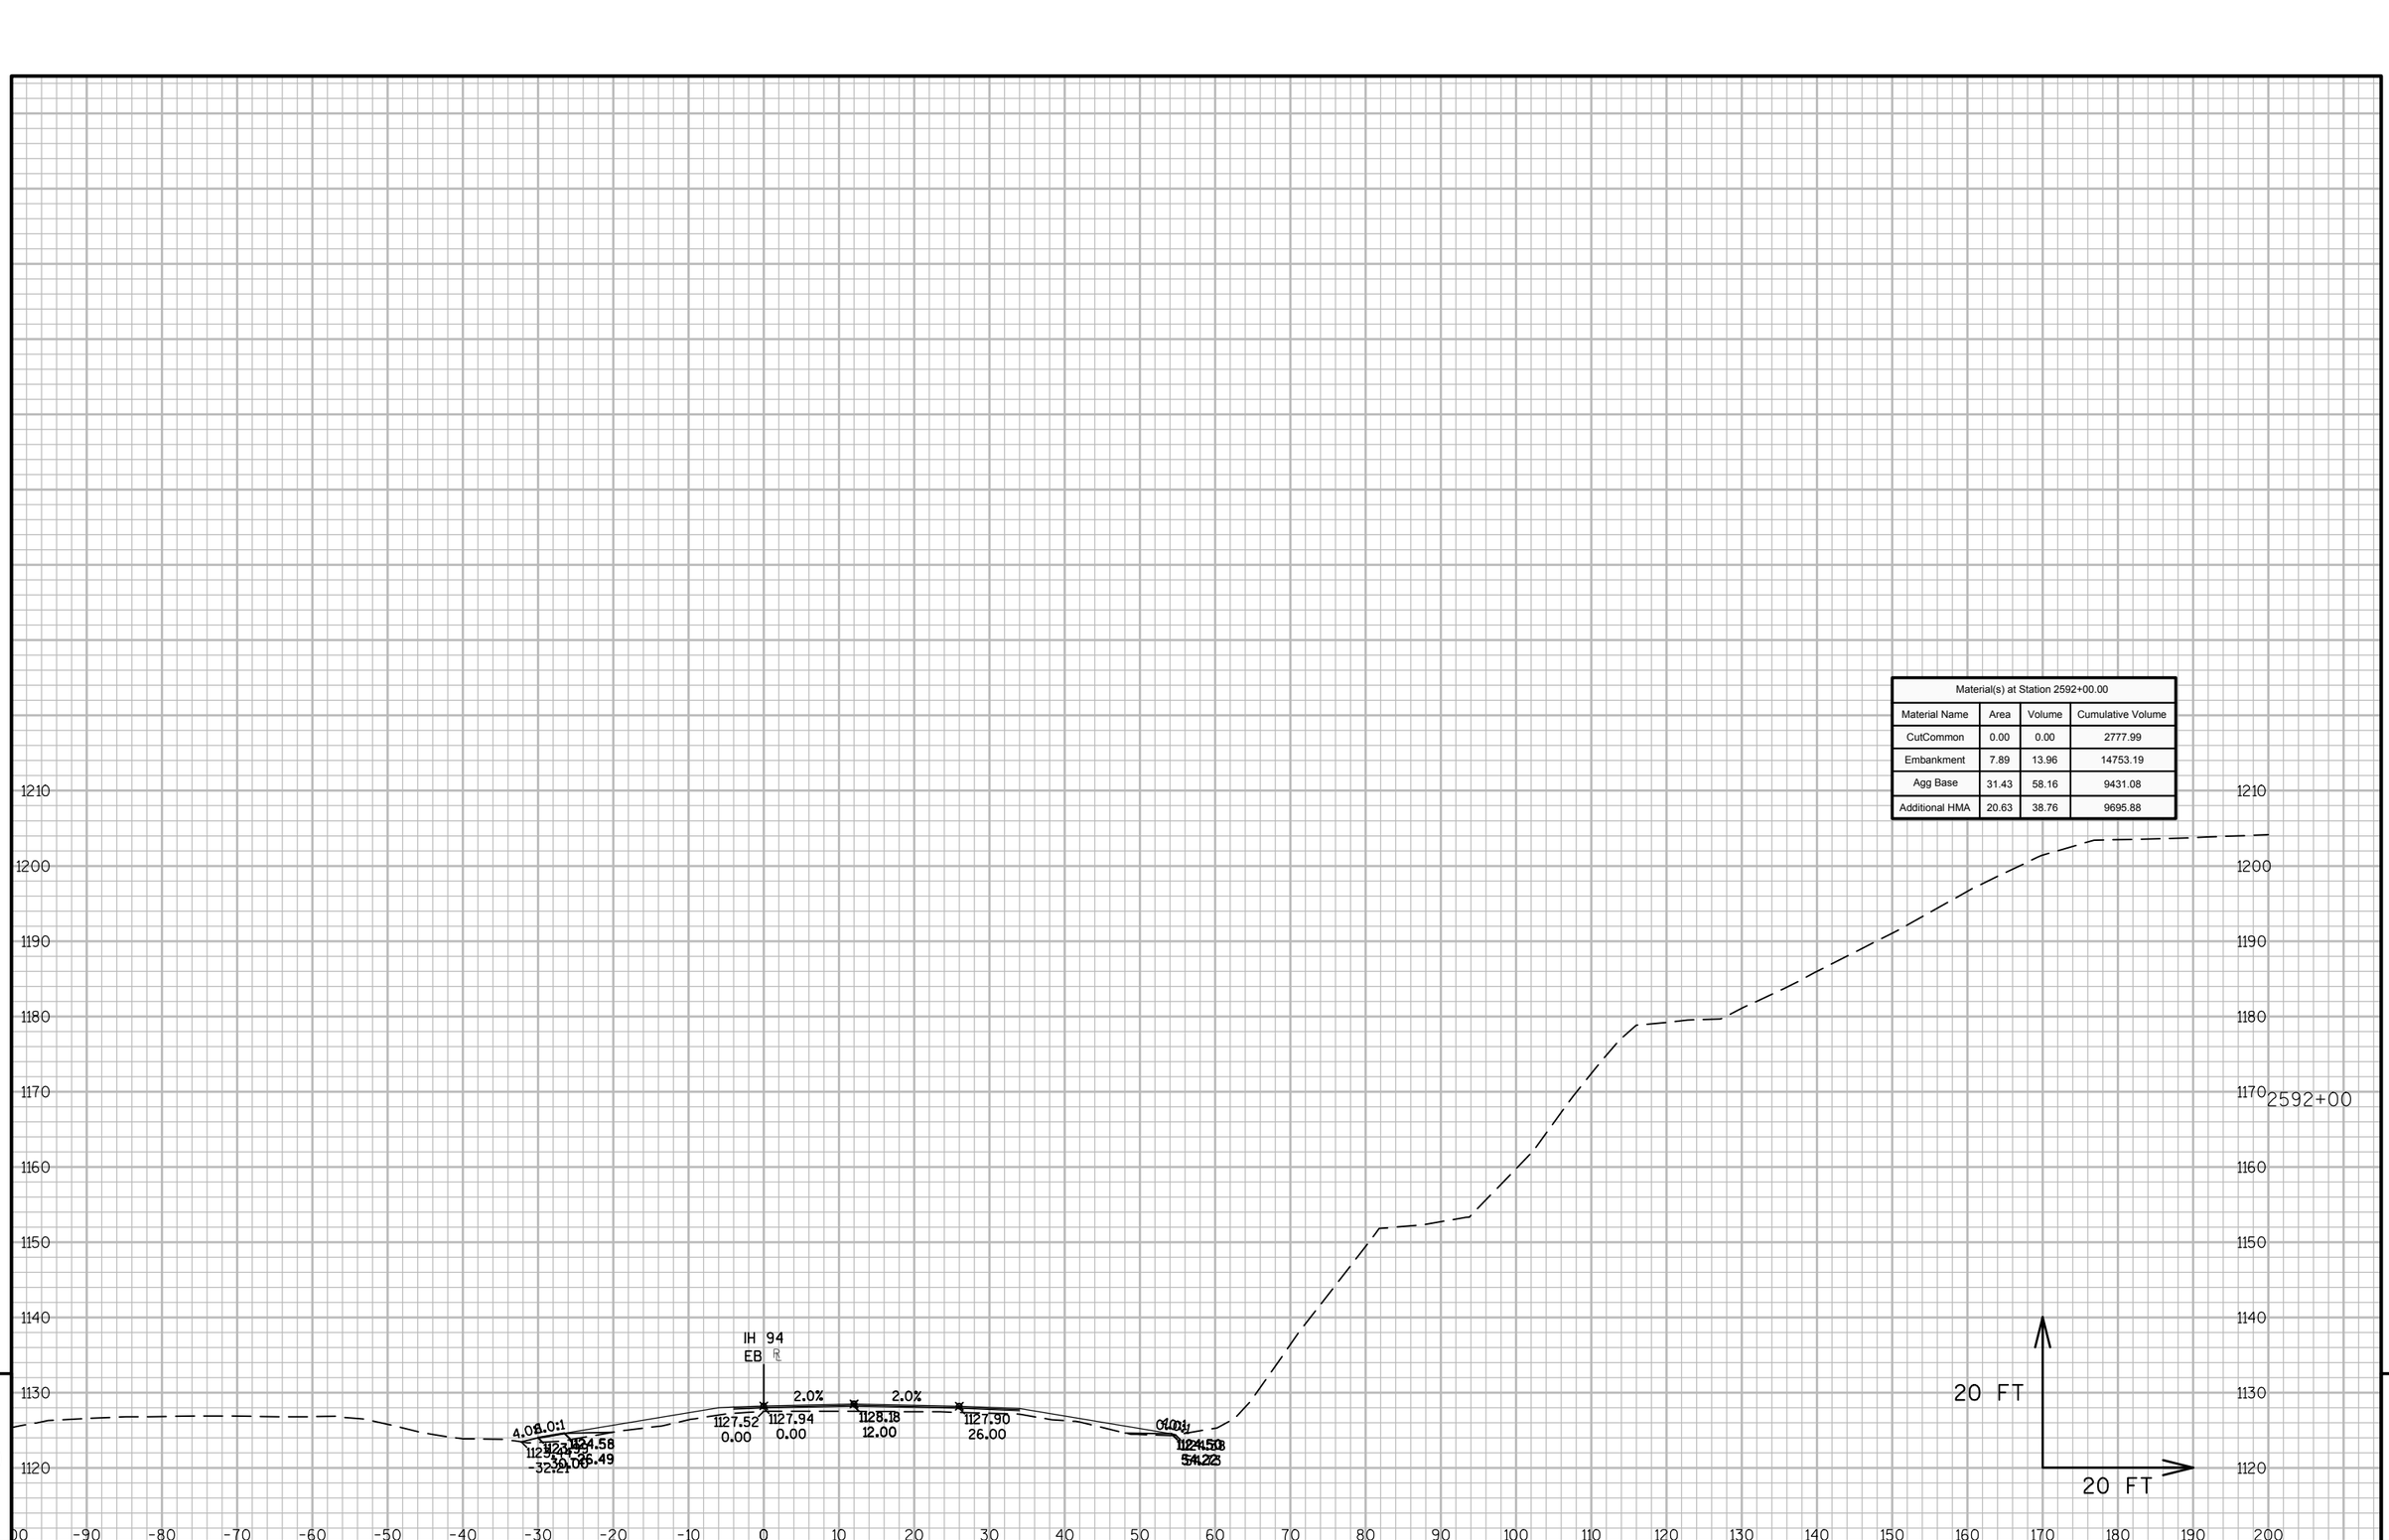

9


9

PROJECT NO: 1023-06-73	HWY: IH 94	COUNTY: MONROE	CROSS SECTIONS: IH 94 EB	SHEET	E

FILE NAME : N:\PDS\C3D\10230603\SHEETSPLAN\EAST BOUND C3D 2014\090203-XS-IH94-MON-EB- 2500+00 - 2614+00.DWG
LAYOUT NAME - 03 - (89)

PLOT DATE : 10/20/2014 10:41 AM PLOT BY : ANDRITSCH, ERIC R PLOT NAME : PLOT SCALE : 1:20_XREF

Material(s) at Station 2592+50.00			
Material Name	Area	Volume	Cumulative Volume
CutCommon	0.00	0.00	2777.99
Embankment	11.80	18.23	14771.42
Agg Base	33.09	59.74	9490.82
Additional HMA	19.25	36.92	9732.80

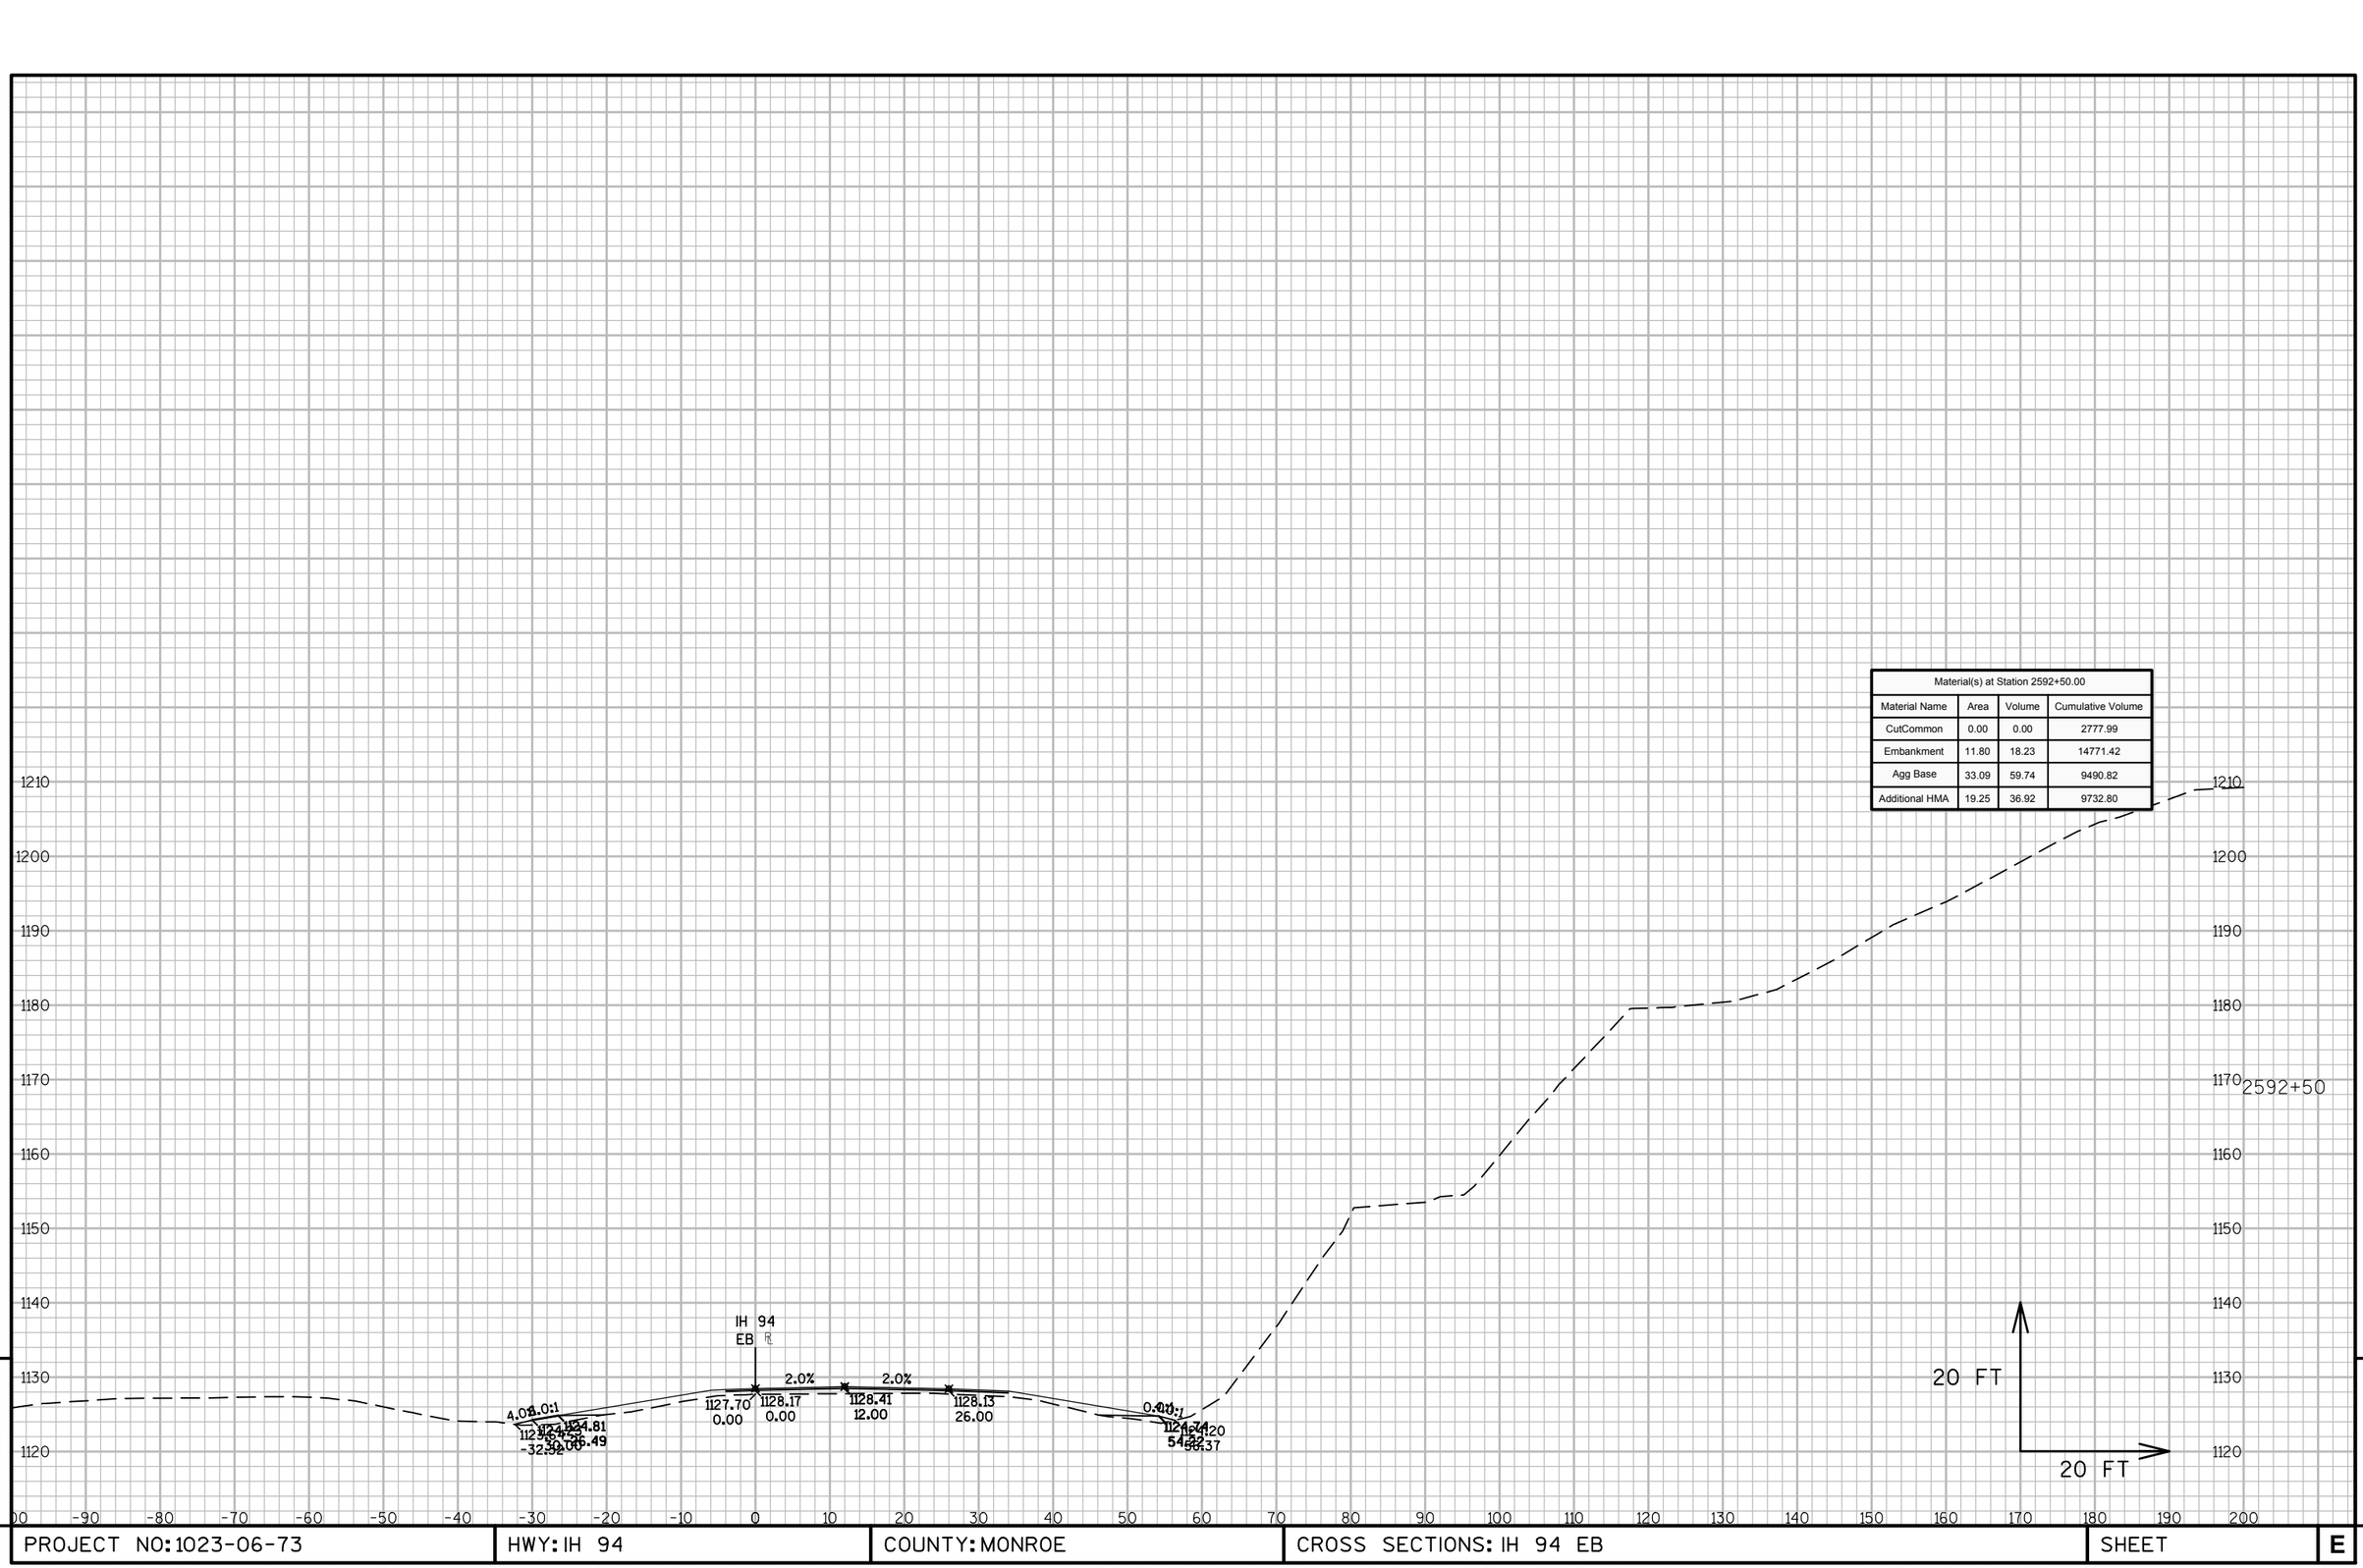

9


9

PROJECT NO: 1023-06-73	HWY: IH 94	COUNTY: MONROE	CROSS SECTIONS: IH 94 EB	SHEET	E

FILE NAME : N:\PDS\C3D\10230603\SHEETSPLAN\EAST BOUND C3D 2014\090203-XS-IH94-MON-EB- 2500+00 - 2614+00.DWG
LAYOUT NAME - 03 - (90)

PLOT DATE : 10/20/2014 10:41 AM PLOT BY : ANDRITSCH, ERIC R PLOT NAME : PLOT SCALE : 1:20_XREF

Material(s) at Station 2593+00.00			
Material Name	Area	Volume	Cumulative Volume
CutCommon	0.00	0.00	2777.99
Embankment	11.71	21.76	14793.18
Agg Base	29.27	57.74	9548.56
Additional HMA	23.13	39.23	9772.04

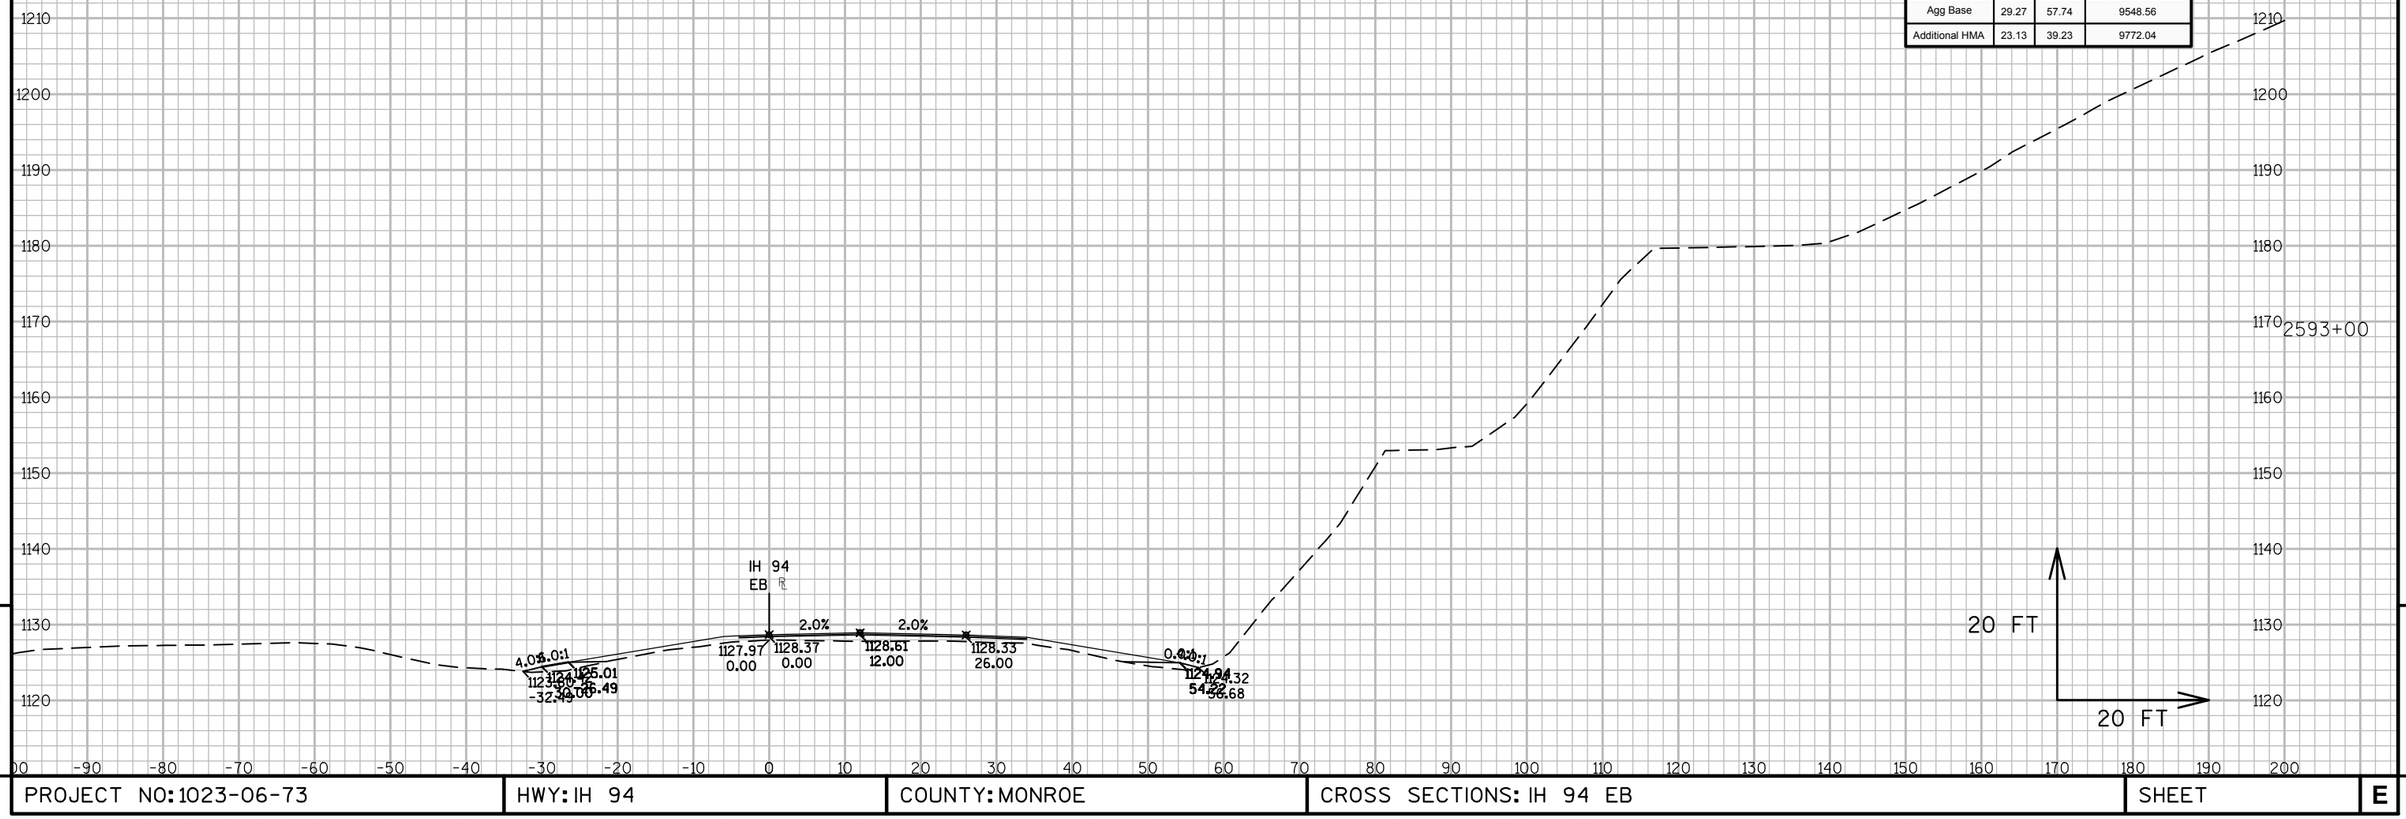


9

9

PROJECT NO: 1023-06-73	HWY: IH 94	COUNTY: MONROE	CROSS SECTIONS: IH 94 EB	SHEET	E

FILE NAME : N:\PDS\C3D\10230603\SHEETSPLAN\EAST BOUND C3D 2014\090203-XS-IH94-MON-EB- 2500+00 - 2614+00.DWG
LAYOUT NAME - 03 - (91)
PLOT DATE : 10/20/2014 10:41 AM PLOT BY : ANDRITSCH, ERIC R PLOT NAME : PLOT SCALE : 1:20_XREF

Material(s) at Station 2593+50.00			
Material Name	Area	Volume	Cumulative Volume
CutCommon	0.00	0.00	2777.99
Embankment	8.21	18.44	14811.63
Agg Base	30.87	55.68	9604.24
Additional HMA	18.85	38.87	9810.91

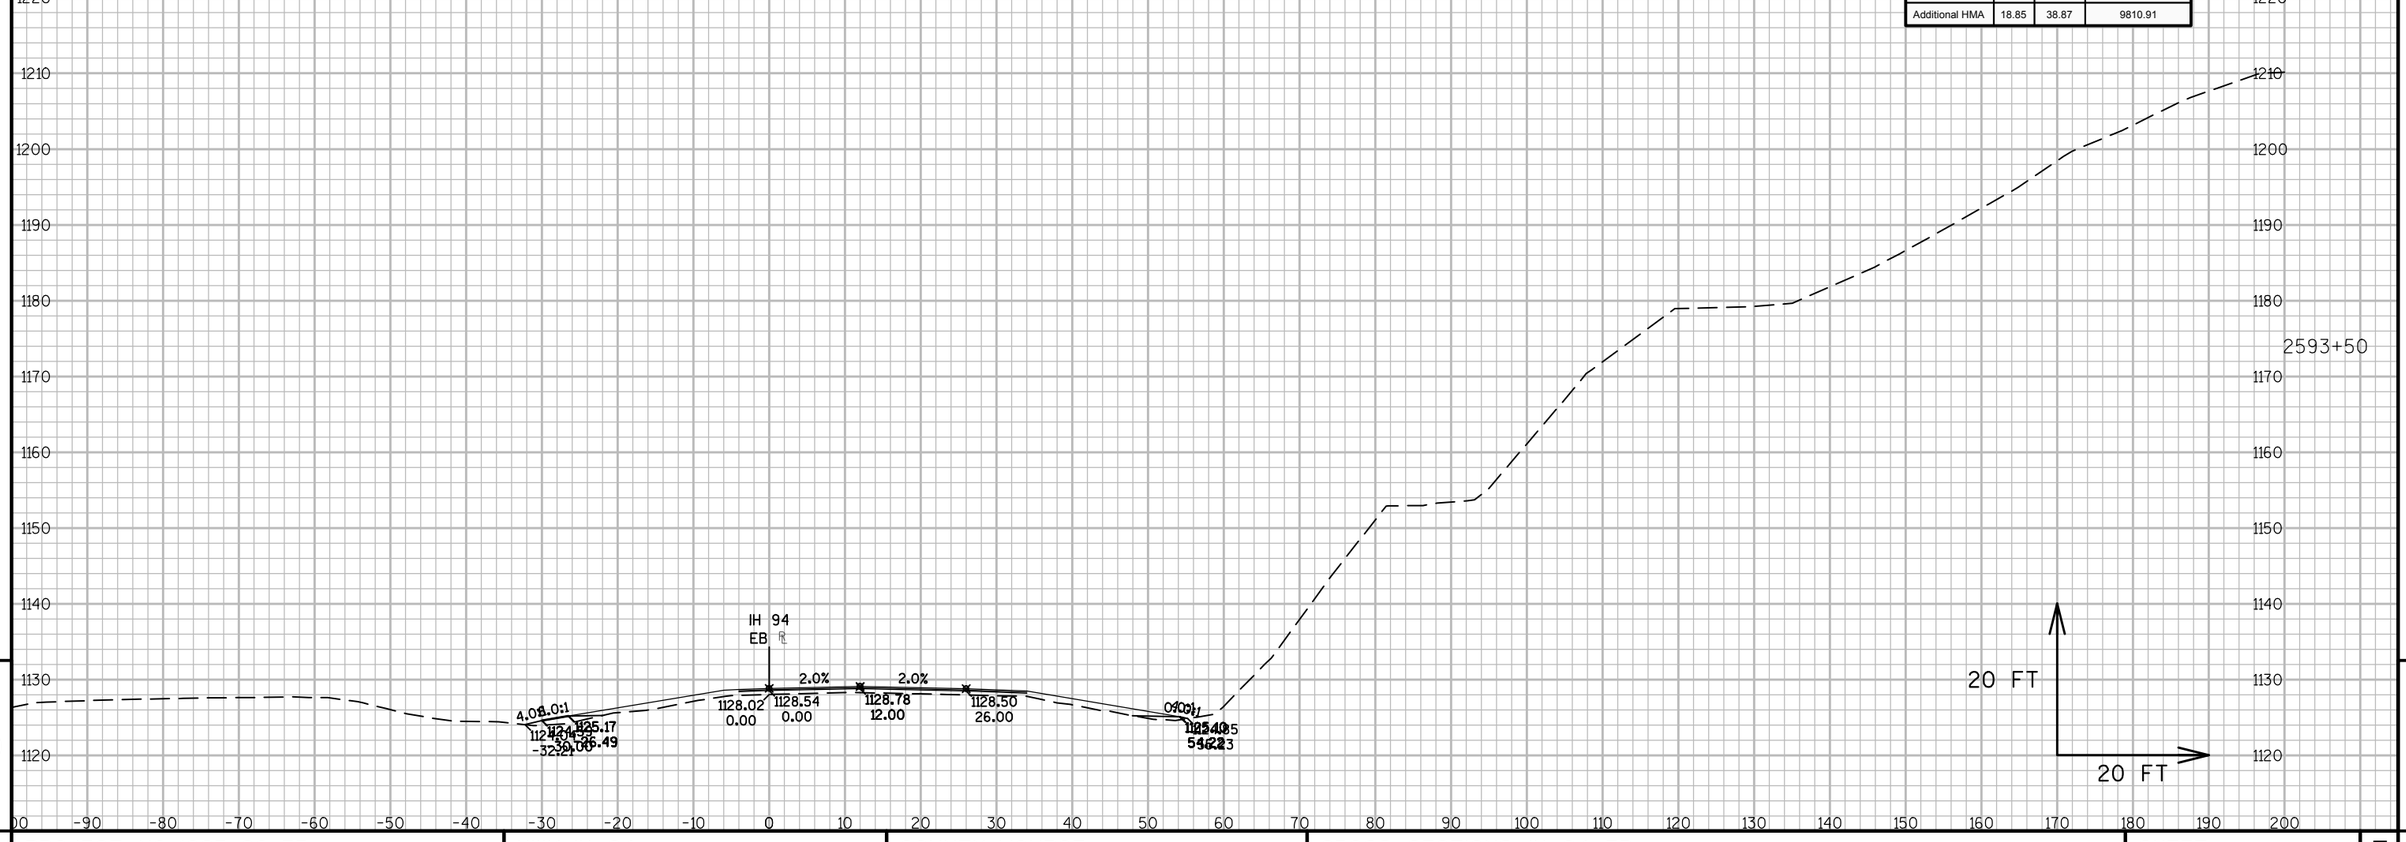

9


9

PROJECT NO: 1023-06-73	HWY: IH 94	COUNTY: MONROE	CROSS SECTIONS: IH 94 EB	SHEET	E

FILE NAME : N:\PDS\C3D\10230603\SHEETSPLAN\EAST BOUND C3D 2014\090203-XS-IH94-MON-EB- 2500+00 - 2614+00.DWG
LAYOUT NAME - 03 - (92)

PLOT DATE : 10/20/2014 10:41 AM PLOT BY : ANDRITSCH, ERIC R PLOT NAME : PLOT SCALE : 1:20_XREF

Material(s) at Station 2594+00.00			
Material Name	Area	Volume	Cumulative Volume
CutCommon	0.00	0.00	2777.99
Embankment	5.19	12.41	14824.03
Agg Base	29.13	55.55	9659.79
Additional HMA	17.60	33.75	9844.66

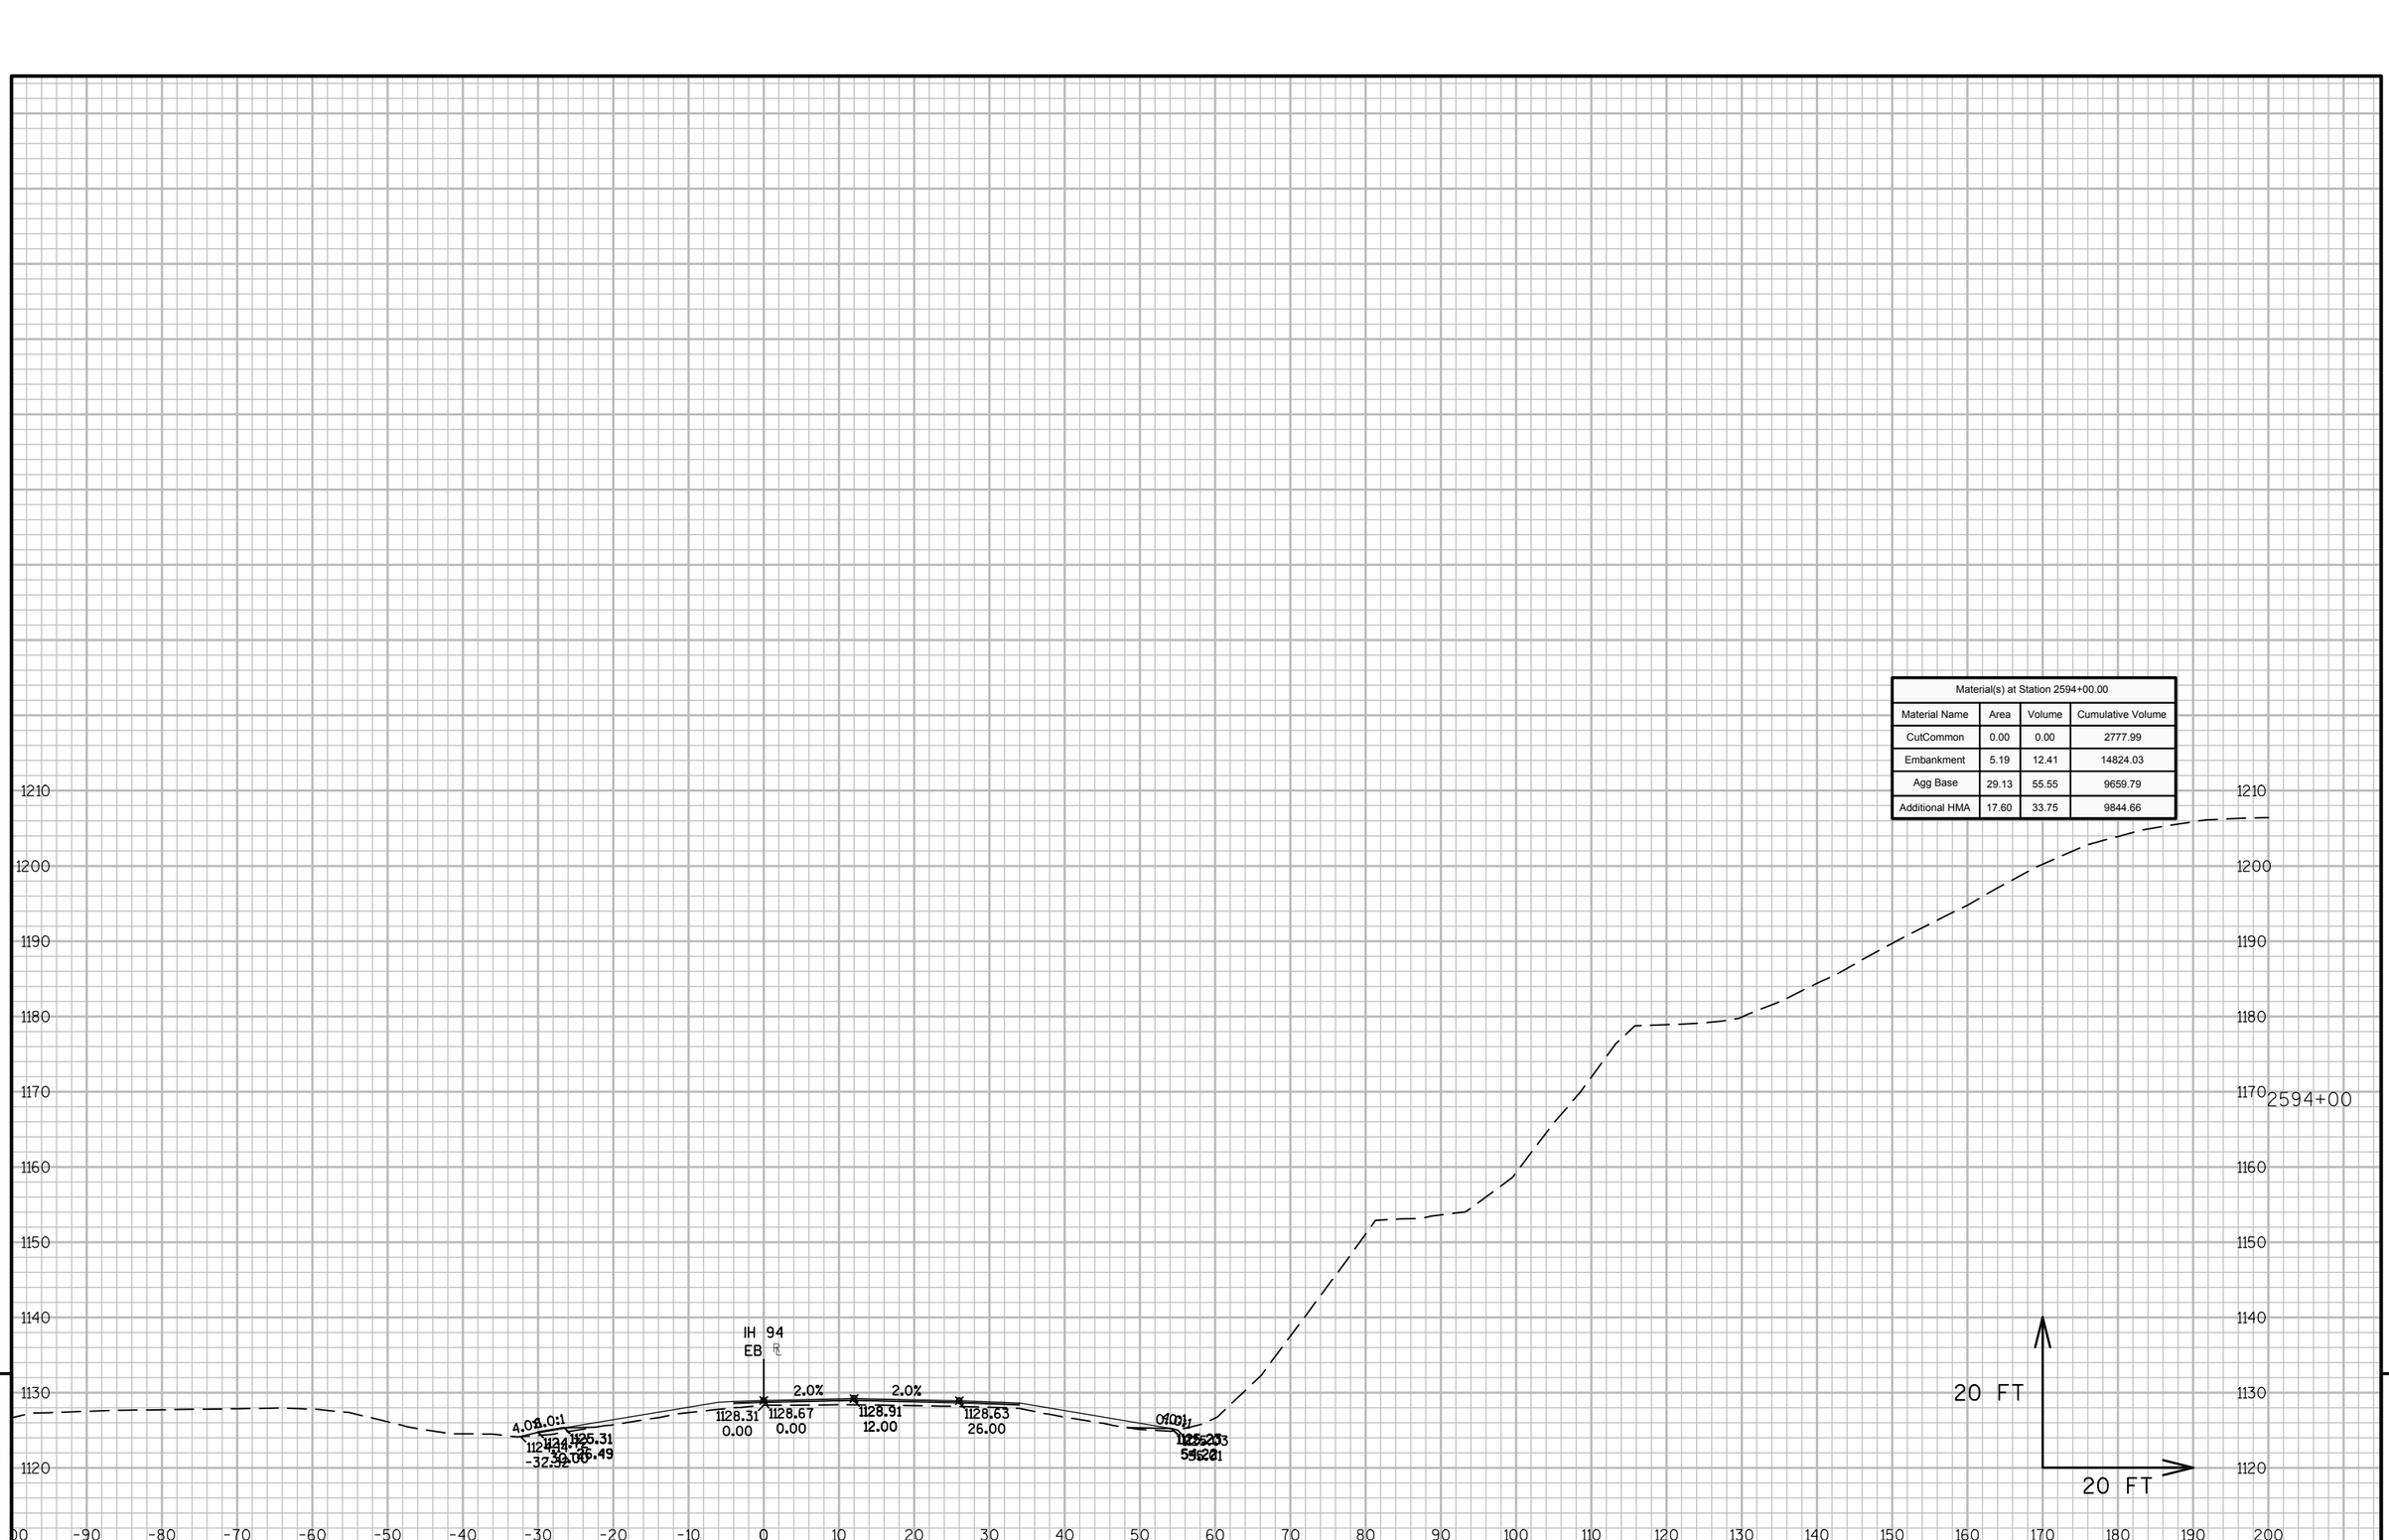

9


9

PROJECT NO: 1023-06-73	HWY: IH 94	COUNTY: MONROE	CROSS SECTIONS: IH 94 EB	SHEET	E

FILE NAME : N:\PDS\C3D\10230603\SHEETSPLAN\EAST BOUND C3D 2014\090203-XS-IH94-MON-EB- 2500+00 - 2614+00.DWG
LAYOUT NAME - 03 - (93)

PLOT DATE : 10/20/2014 10:41 AM PLOT BY : ANDRITSCH, ERIC R PLOT NAME : PLOT SCALE : 1:20_XREF

Material(s) at Station 2594+50.00			
Material Name	Area	Volume	Cumulative Volume
CutCommon	0.00	0.00	2777.99
Embankment	6.24	10.58	14834.61
Agg Base	28.06	52.95	9712.75
Additional HMA	20.16	34.96	9879.62

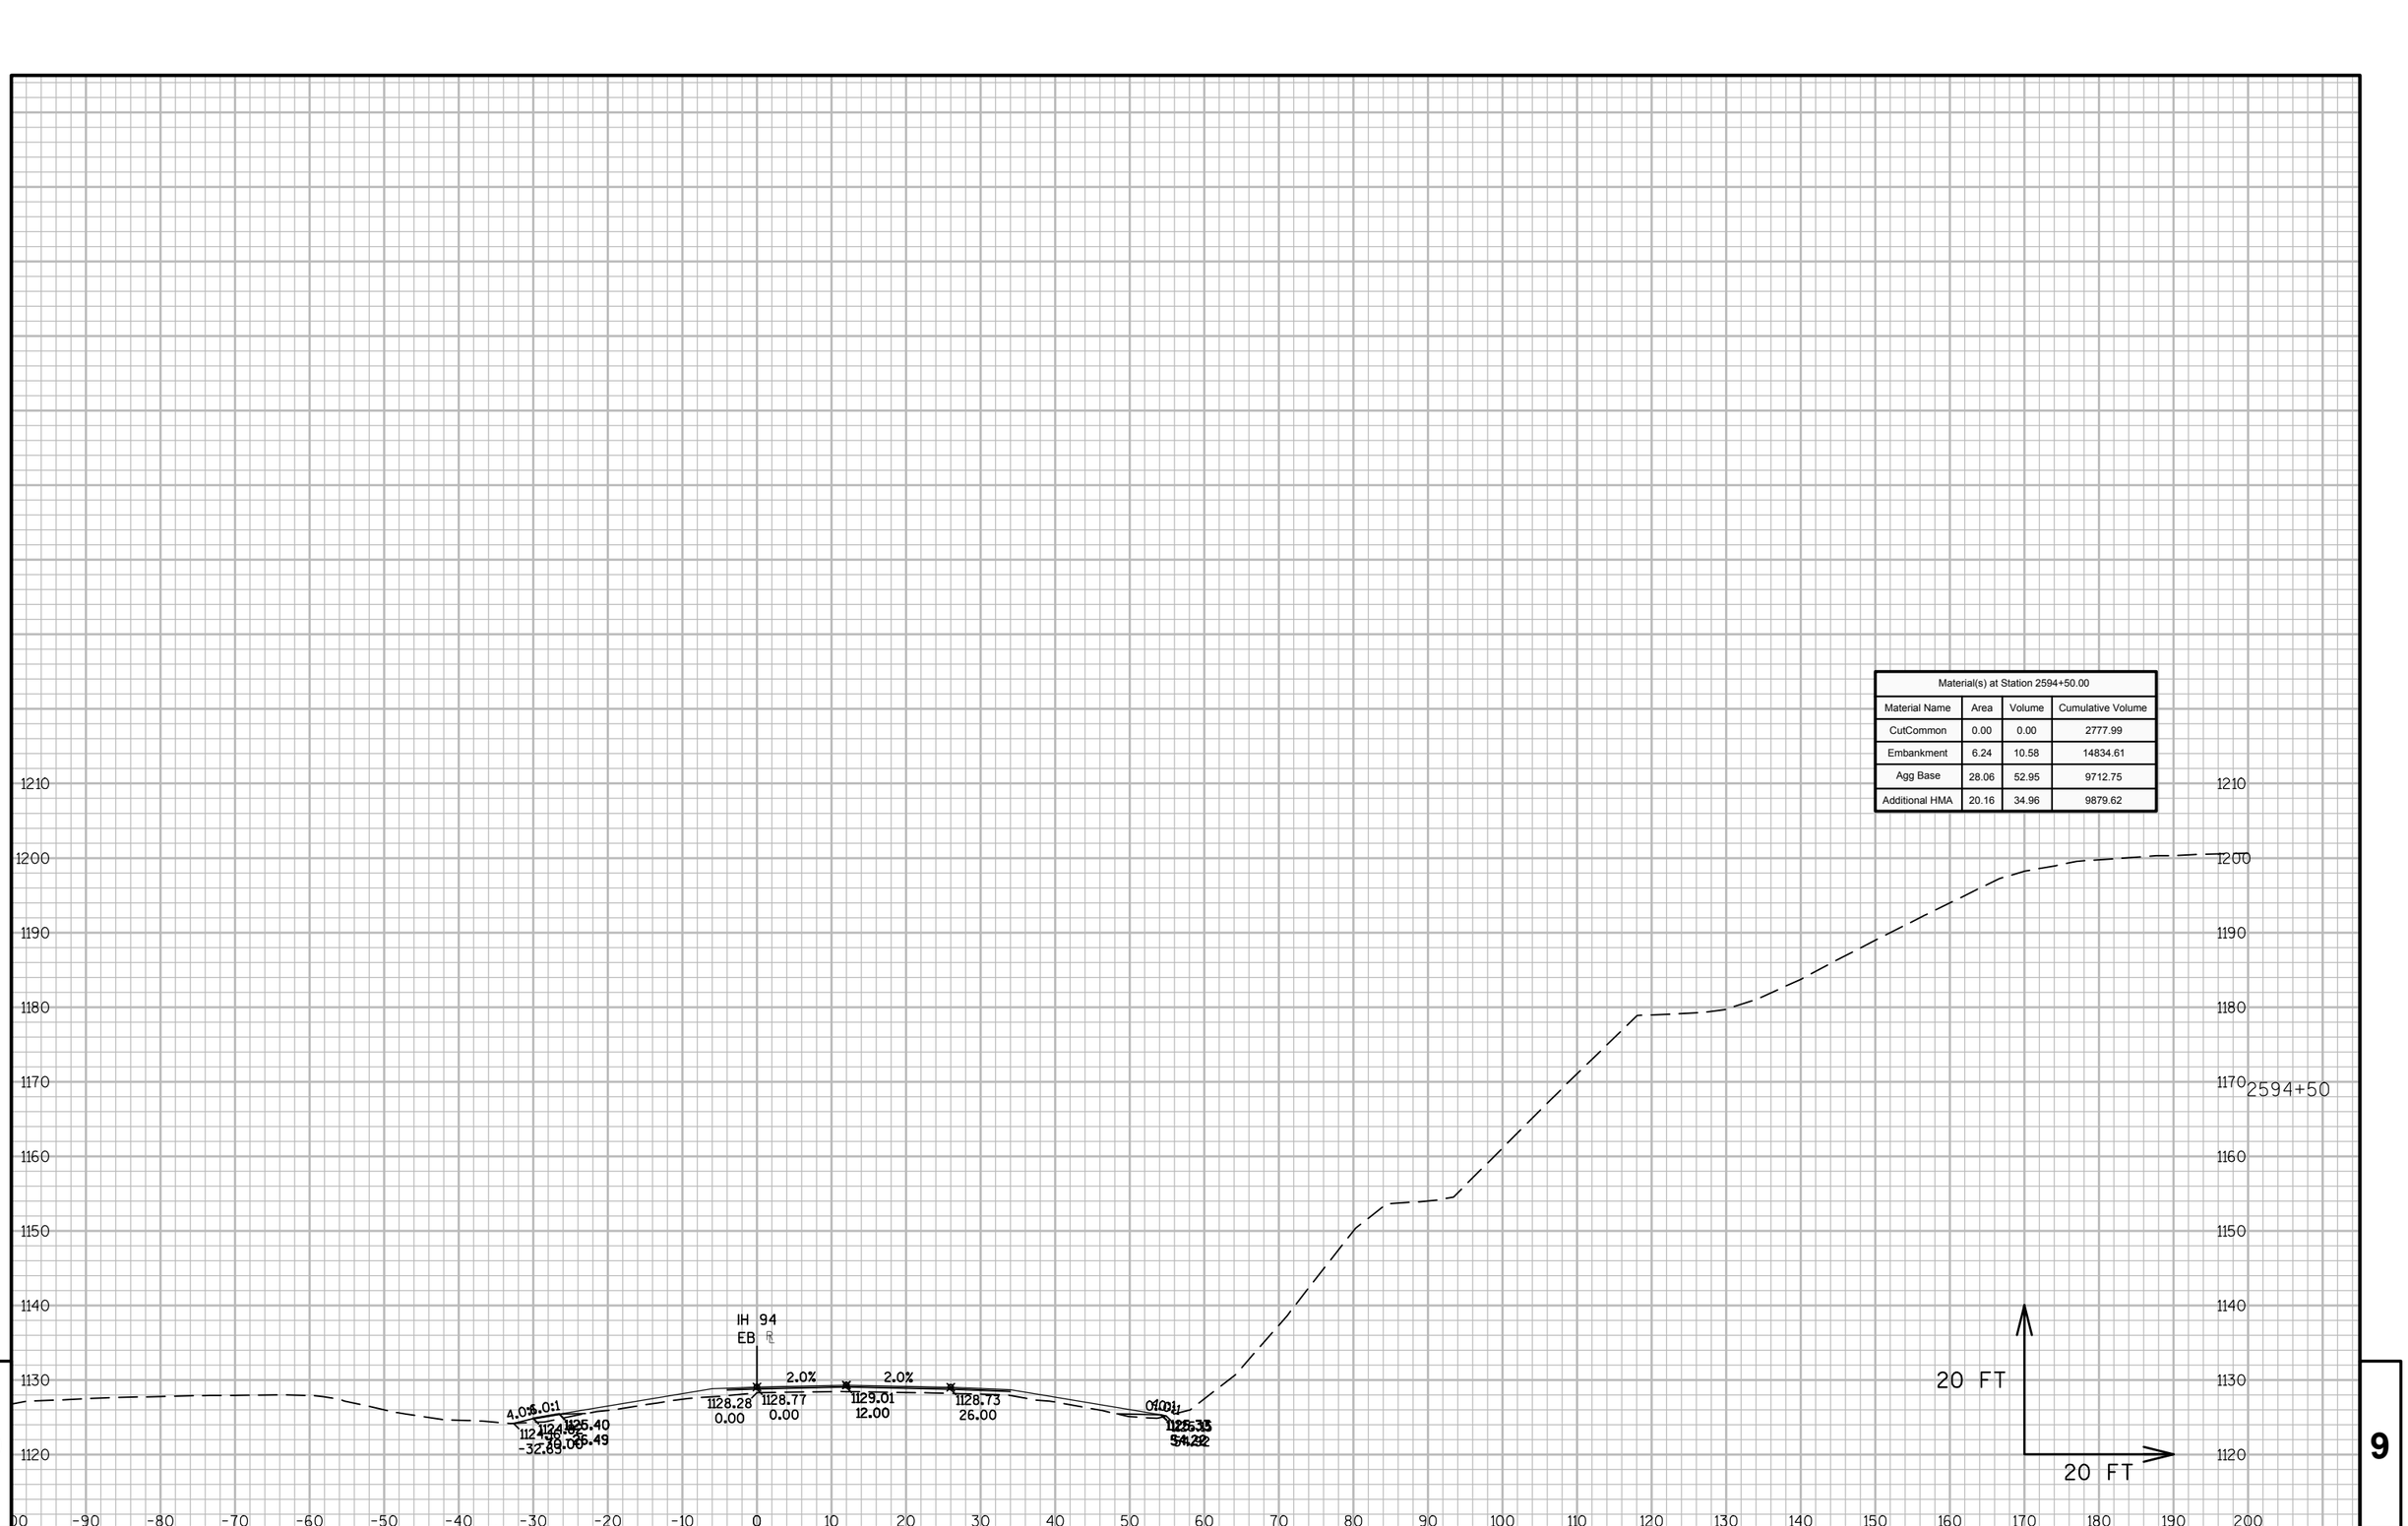


9

9

PROJECT NO: 1023-06-73	HWY: IH 94	COUNTY: MONROE	CROSS SECTIONS: IH 94 EB	SHEET	E

FILE NAME : N:\PDS\C3D\10230603\SHEETSPLAN\EAST BOUND C3D 2014\090203-XS-IH94-MON-EB- 2500+00 - 2614+00.DWG
LAYOUT NAME - 03 - (94)
PLOT DATE : 10/20/2014 10:42 AM PLOT BY : ANDRITSCH, ERIC R PLOT NAME : PLOT SCALE : 1:20_XREF

Material(s) at Station 2595+00.00			
Material Name	Area	Volume	Cumulative Volume
CutCommon	0.00	0.00	2777.99
Embankment	5.60	10.96	14845.58
Agg Base	23.87	48.09	9760.83
Additional HMA	20.18	37.36	9916.98

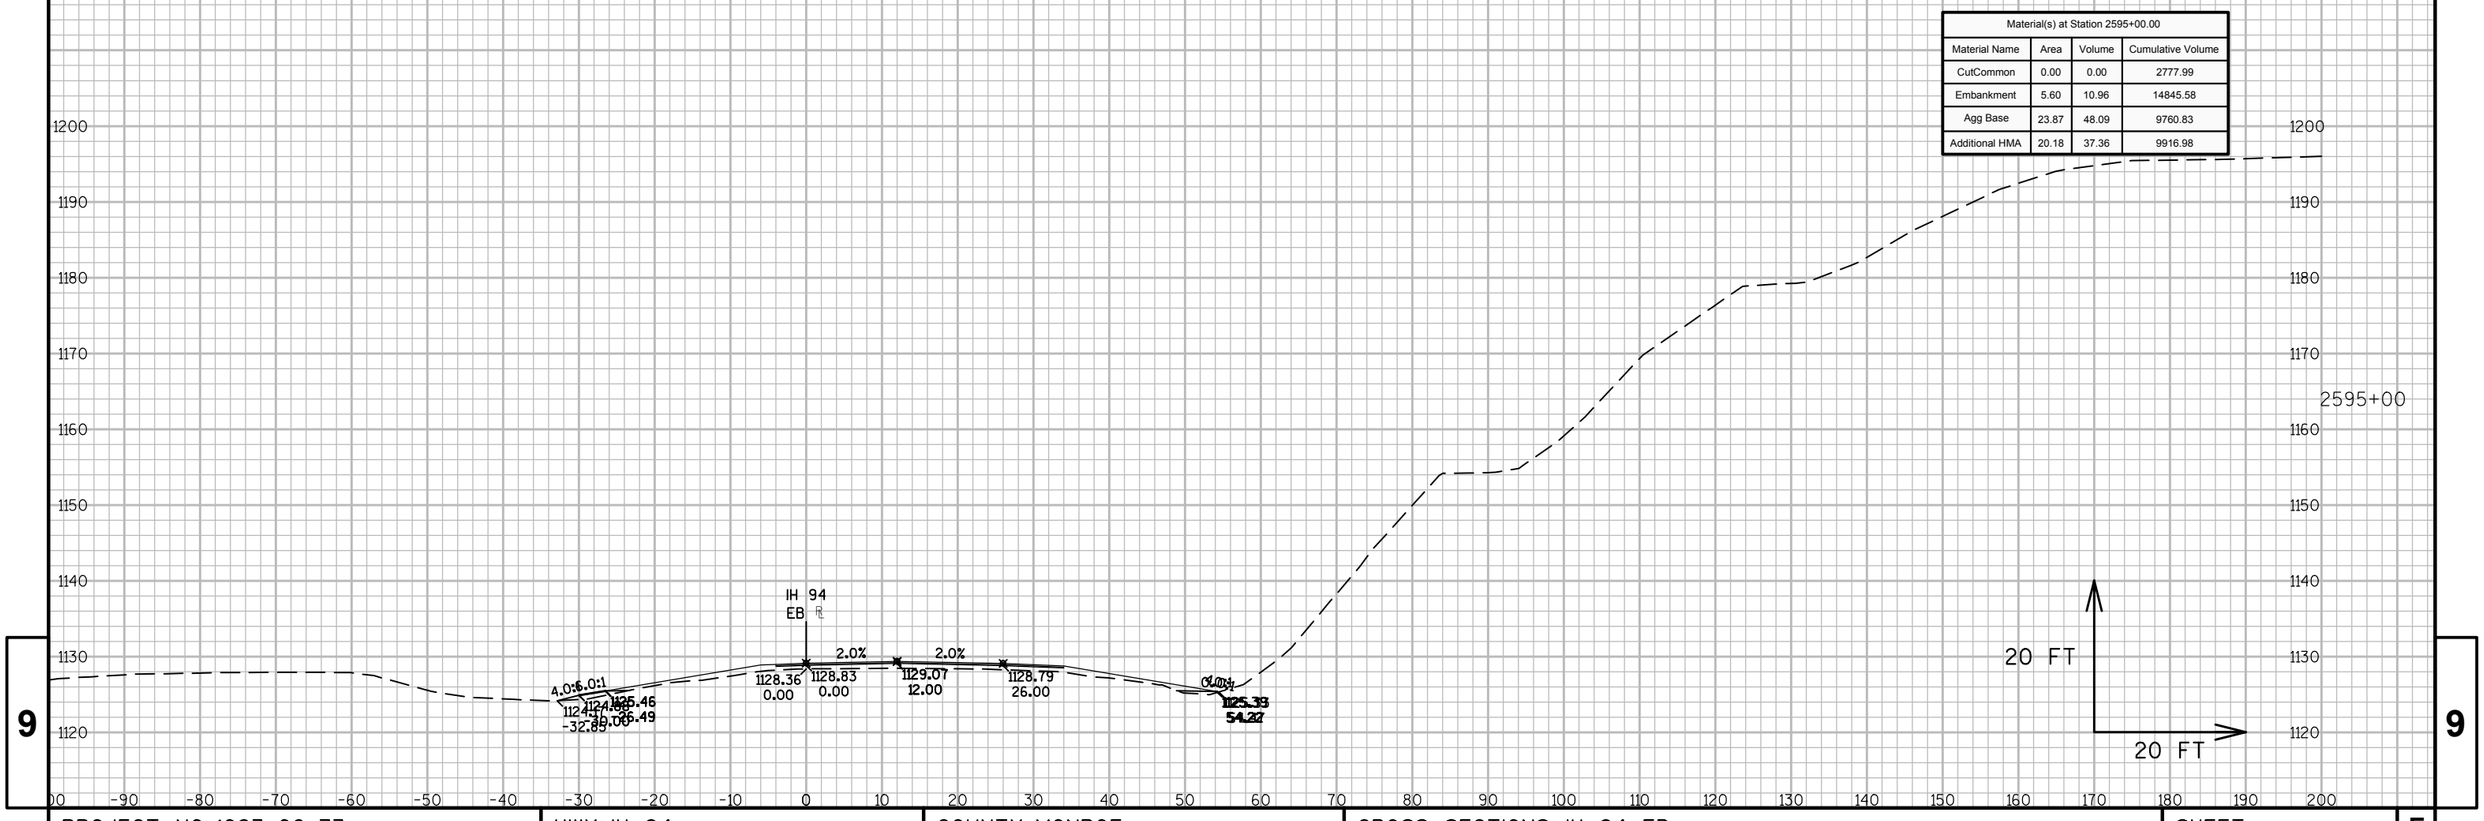

9


9

PROJECT NO: 1023-06-73	HWY: IH 94	COUNTY: MONROE	CROSS SECTIONS: IH 94 EB	SHEET	E

FILE NAME : N:\PDS\C3D\10230603\SHEETSPLAN\EAST BOUND C3D 2014\090203-XS-IH94-MON-EB- 2500+00 - 2614+00.DWG
LAYOUT NAME - 03 - (95)

PLOT DATE : 10/20/2014 10:42 AM PLOT BY : ANDRITSCH, ERIC R PLOT NAME : PLOT SCALE : 1:20_XREF

Material(s) at Station 2595+50.00			
Material Name	Area	Volume	Cumulative Volume
CutCommon	3108.38	2878.13	5656.11
Embankment	3.53	8.45	14854.03
Agg Base	21.93	42.41	9803.24
Additional HMA	19.10	36.37	9953.35

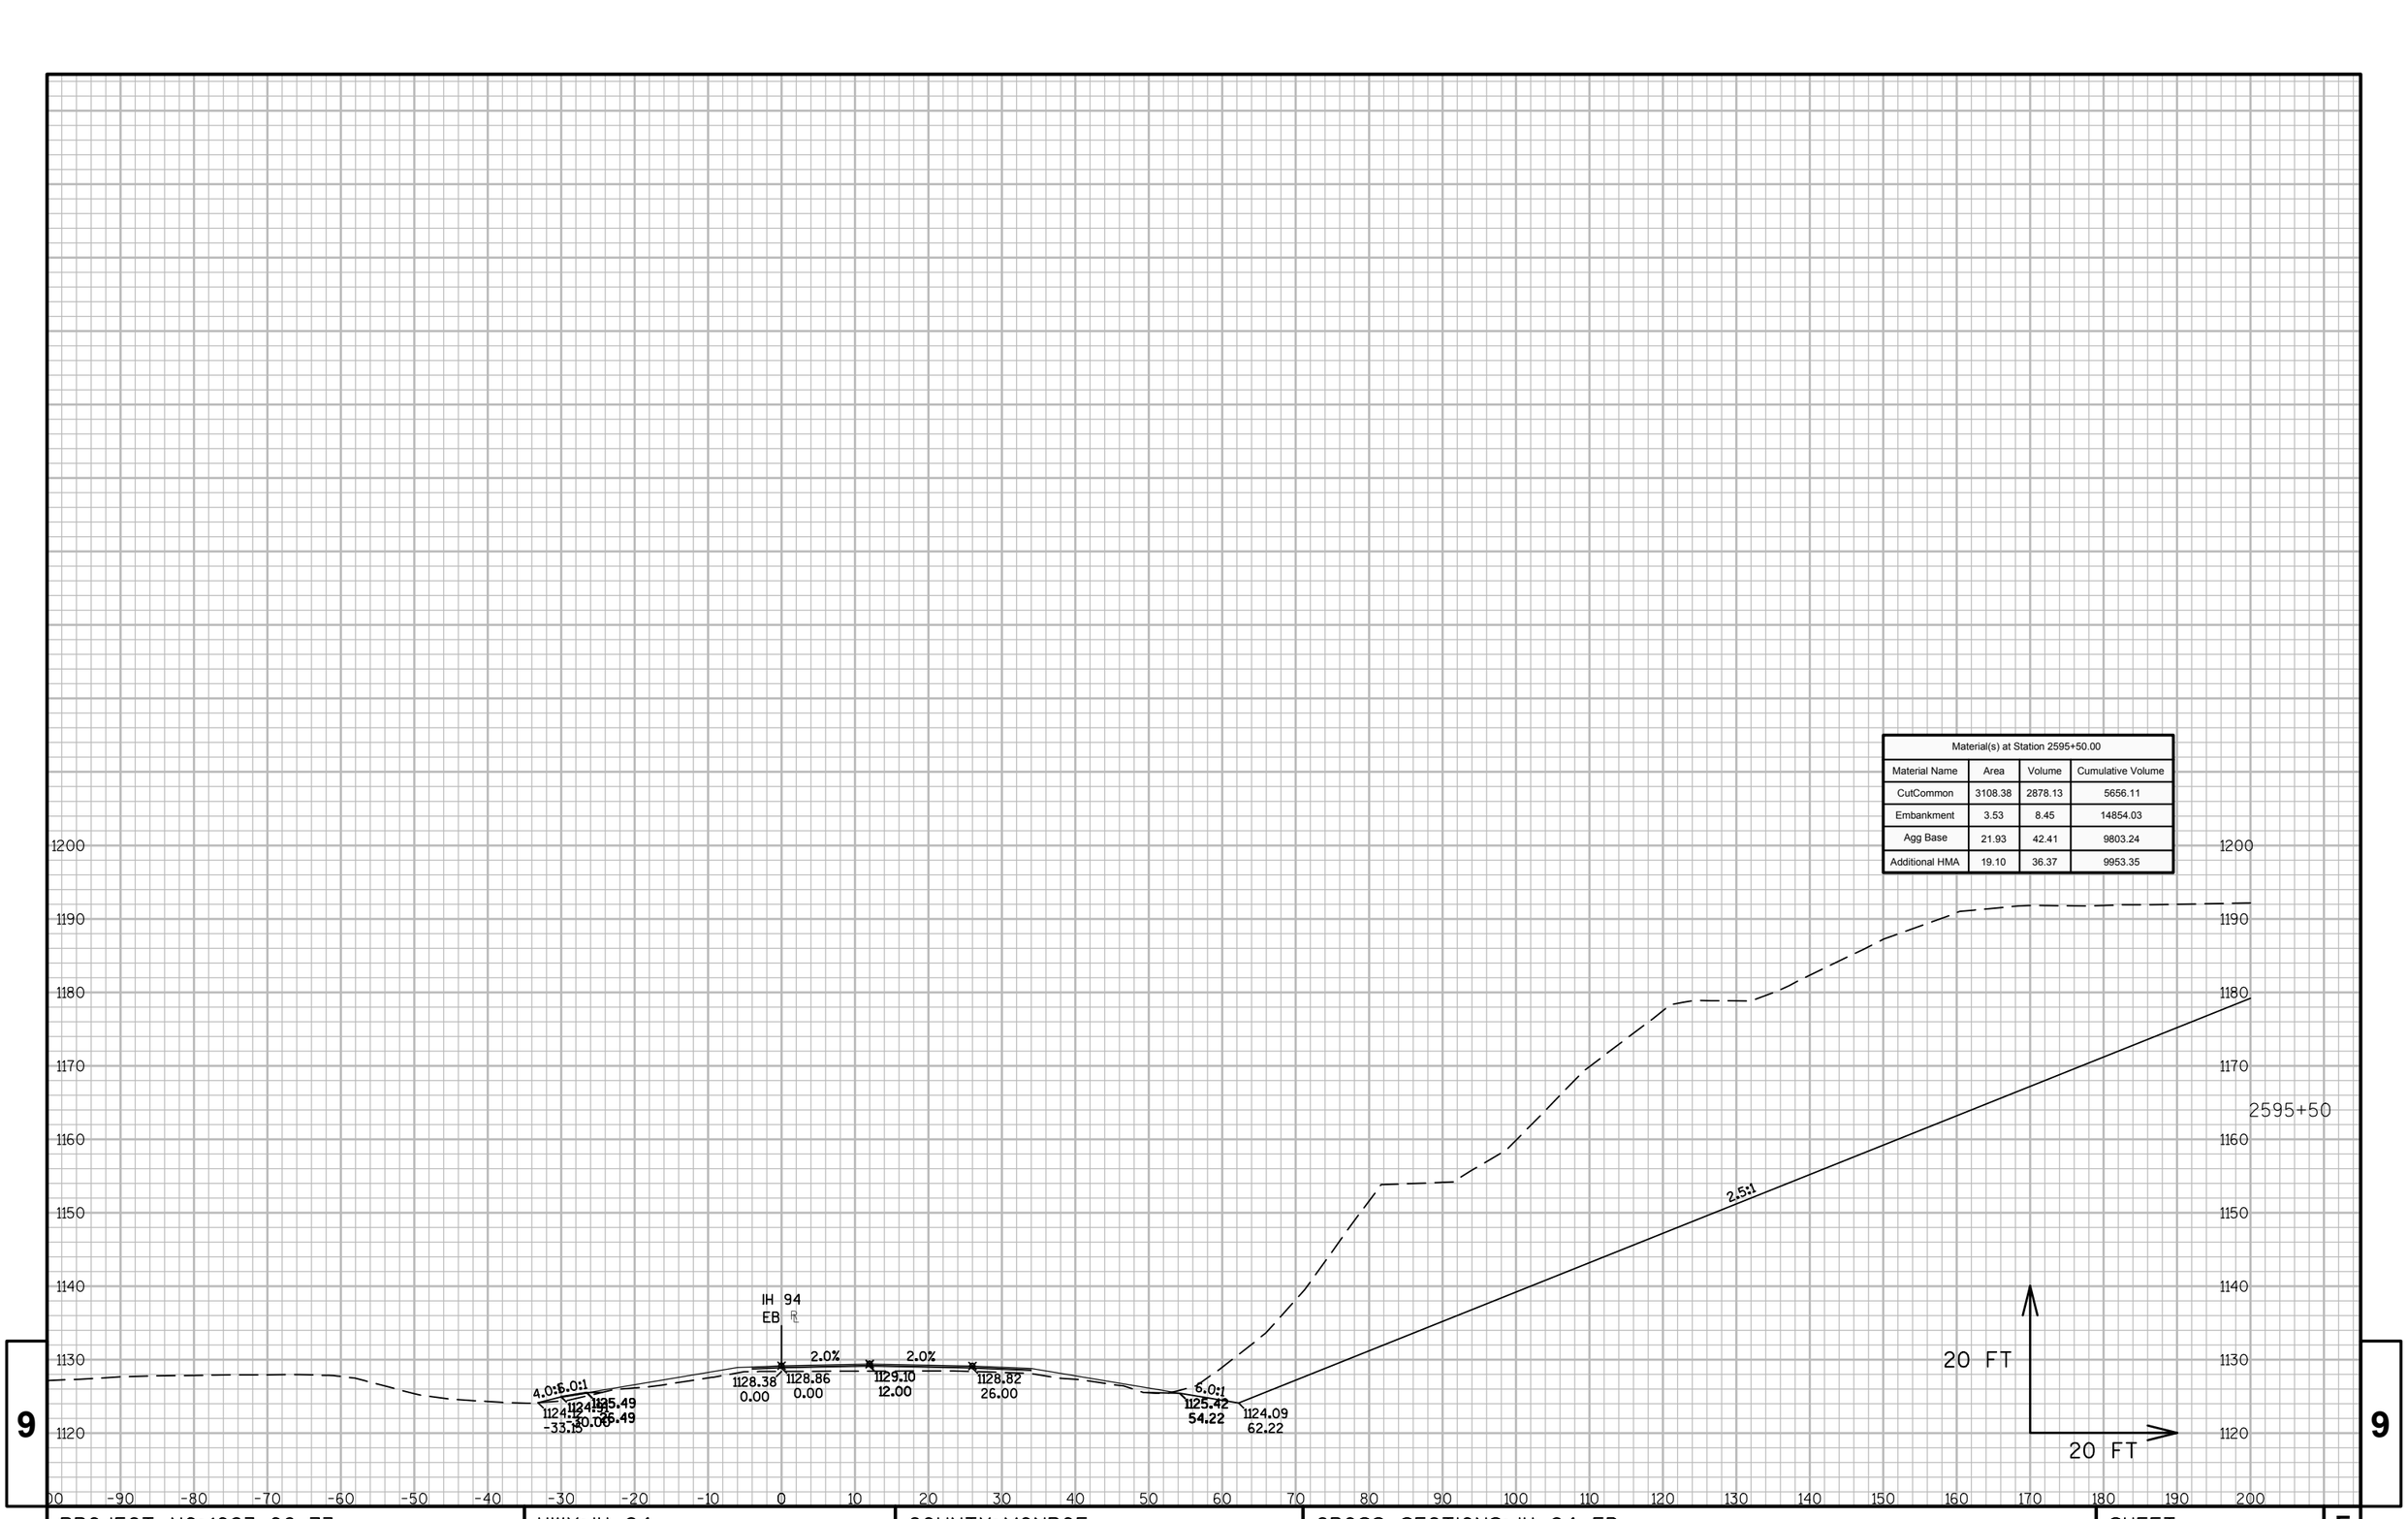

9


9

PROJECT NO: 1023-06-73	HWY: IH 94	COUNTY: MONROE	CROSS SECTIONS: IH 94 EB	SHEET	E

FILE NAME : N:\PDS\C3D\10230603\SHEETSPLAN\EAST BOUND C3D 2014\090203-XS-IH94-MON-EB- 2500+00 - 2614+00.DWG
LAYOUT NAME - 03 - (96)

PLOT DATE : 10/20/2014 10:42 AM PLOT BY : ANDRITSCH, ERIC R PLOT NAME : PLOT SCALE : 1:20_XREF

Material(s) at Station 2596+00.00			
Material Name	Area	Volume	Cumulative Volume
CutCommon	2839.77	5507.55	11163.66
Embankment	3.16	6.19	14860.22
Agg Base	10.58	30.10	9833.34
Additional HMA	19.26	35.51	9988.86

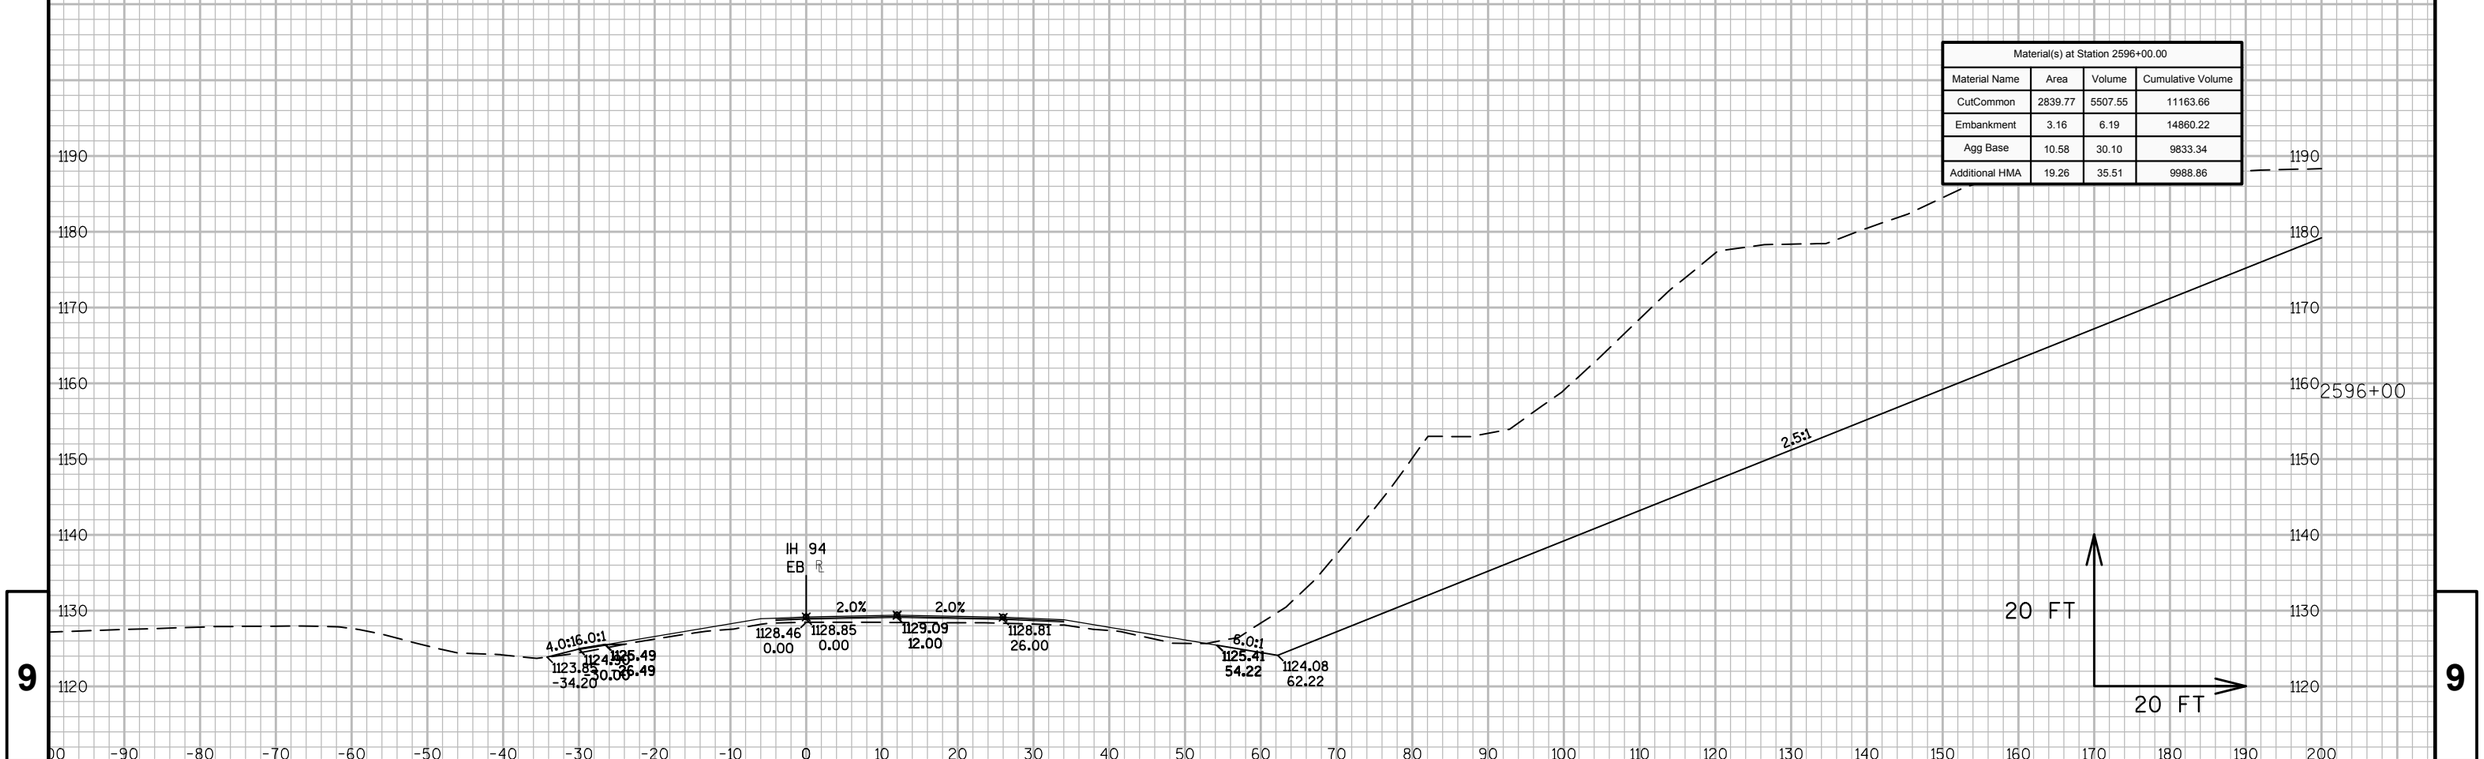

9


9

PROJECT NO: 1023-06-73	HWY: IH 94	COUNTY: MONROE	CROSS SECTIONS: IH 94 EB	SHEET	E

FILE NAME : N:\PDS\C3D\10230603\SHEETSPLAN\EAST BOUND C3D 2014\090203-XS-IH94-MON-EB- 2500+00 - 2614+00.DWG
LAYOUT NAME - 03 - (97)

PLOT DATE : 10/20/2014 10:42 AM PLOT BY : ANDRITSCH, ERIC R PLOT NAME : PLOT SCALE : 1:20_XREF

Material(s) at Station 2596+50.00			
Material Name	Area	Volume	Cumulative Volume
CutCommon	2337.24	4793.53	15957.19
Embankment	4.03	6.65	14866.87
Agg Base	13.05	21.88	9855.22
Additional HMA	19.66	36.03	10024.90

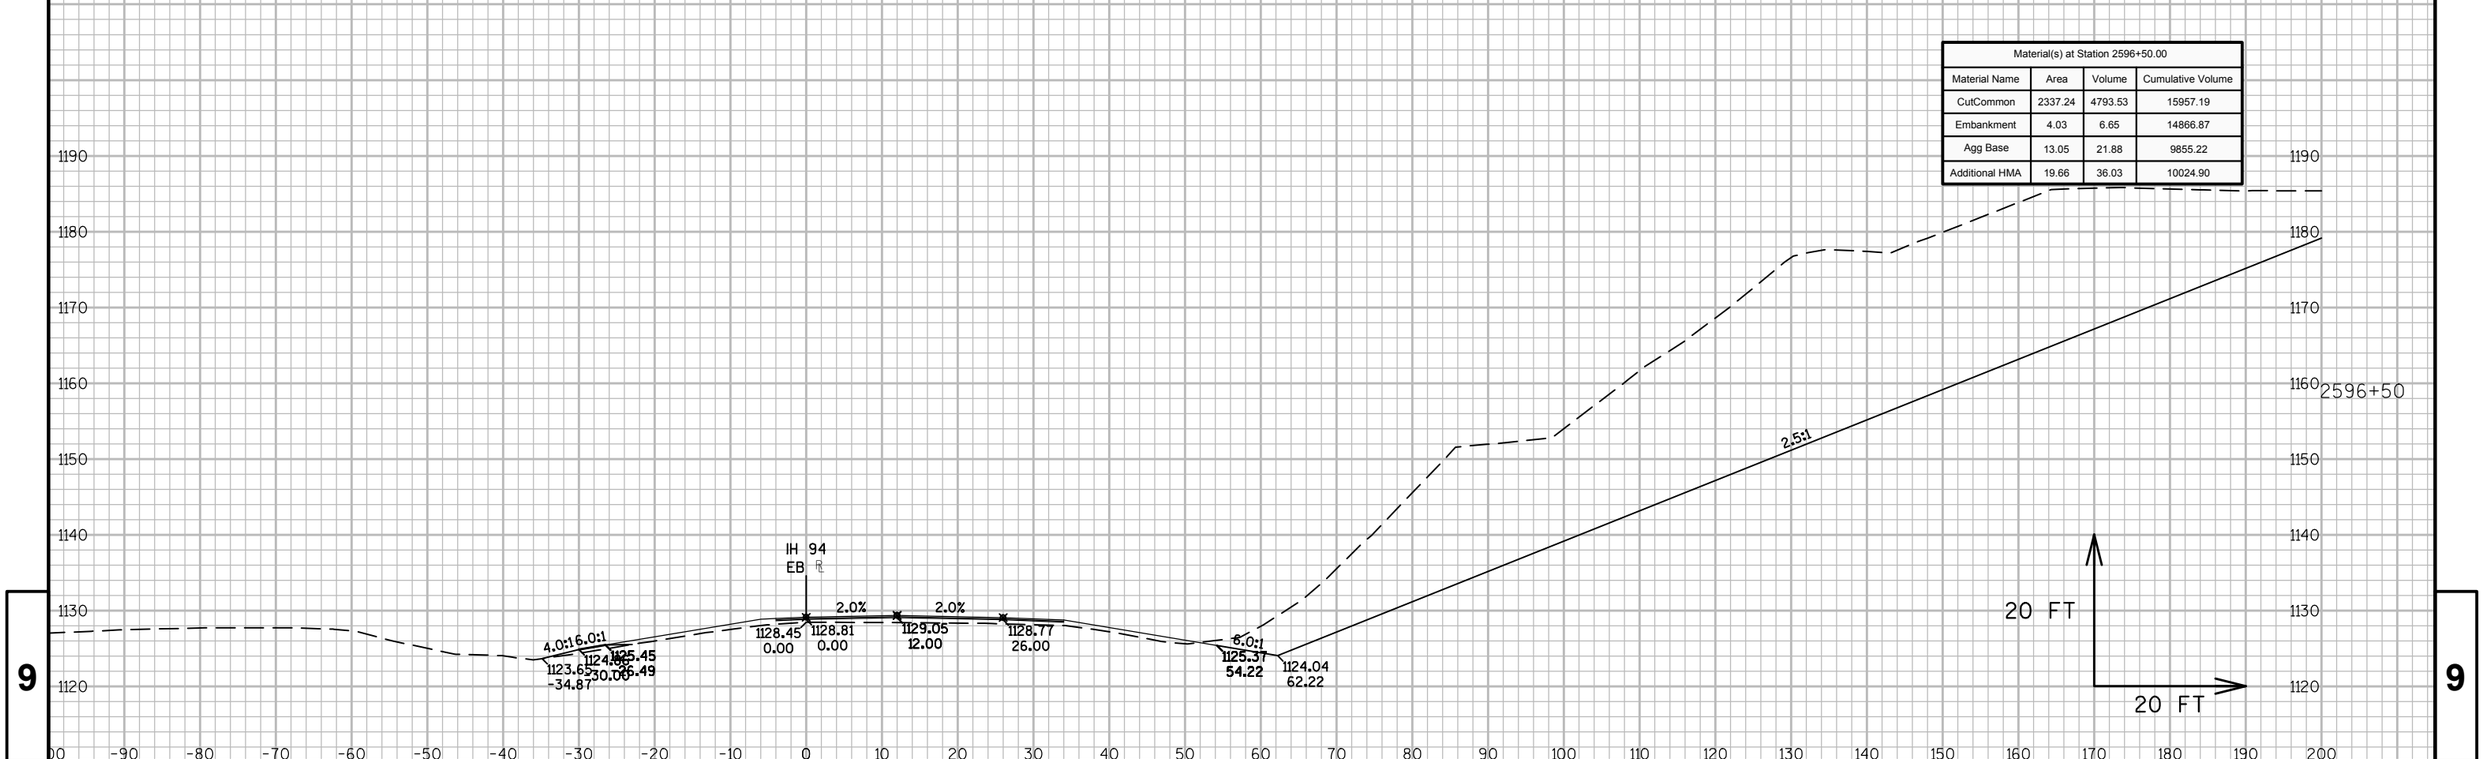

9


9

PROJECT NO: 1023-06-73	HWY: IH 94	COUNTY: MONROE	CROSS SECTIONS: IH 94 EB	SHEET	E

FILE NAME : N:\PDS\C3D\10230603\SHEETSPLAN\EAST BOUND C3D 2014\090203-XS-IH94-MON-EB- 2500+00 - 2614+00.DWG
LAYOUT NAME - 03 - (98)

PLOT DATE : 10/20/2014 10:42 AM PLOT BY : ANDRITSCH, ERIC R PLOT NAME : PLOT SCALE : 1:20_XREF

Material(s) at Station 2597+00.00			
Material Name	Area	Volume	Cumulative Volume
CutCommon	1902.95	3926.10	19883.29
Embankment	5.14	8.49	14875.36
Agg Base	23.10	33.47	9888.69
Additional HMA	20.37	37.07	10061.97

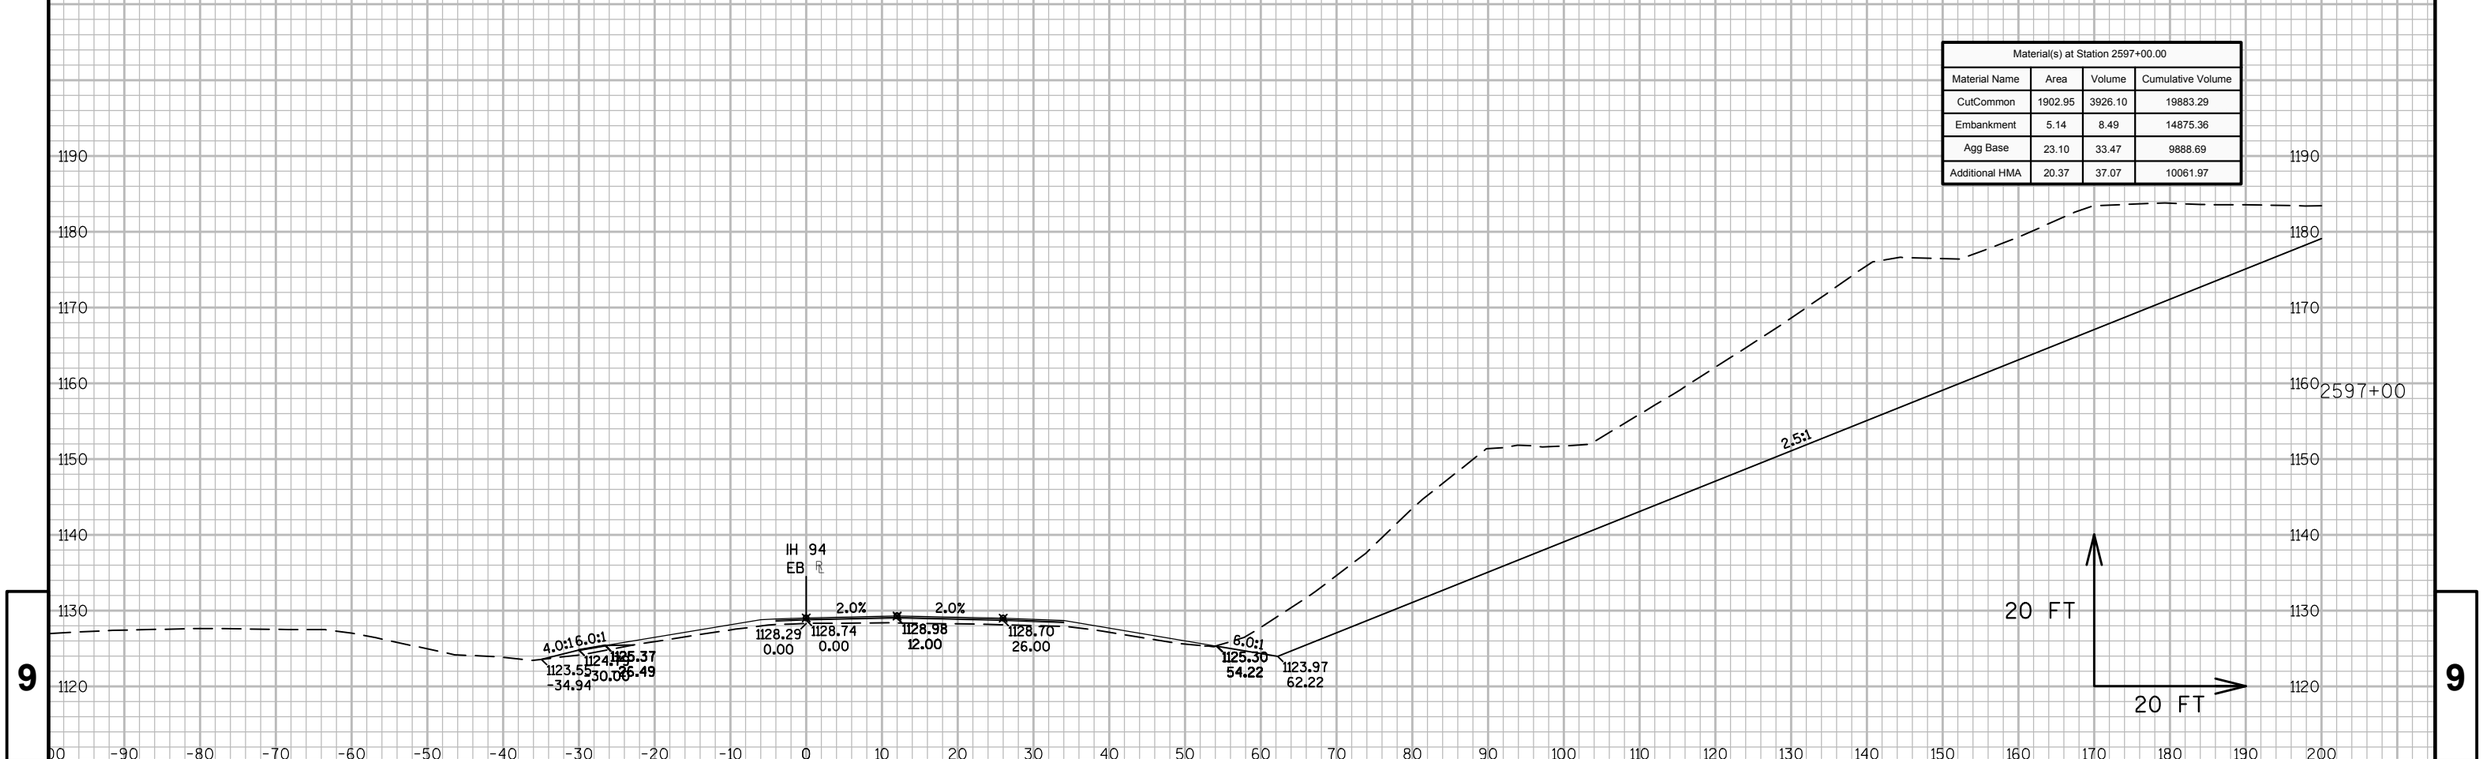

9


9

PROJECT NO: 1023-06-73	HWY: IH 94	COUNTY: MONROE	CROSS SECTIONS: IH 94 EB	SHEET	E

FILE NAME : N:\PDS\C3D\10230603\SHEETSPLAN\EAST BOUND C3D 2014\090203-XS-IH94-MON-EB- 2500+00 - 2614+00.DWG
LAYOUT NAME - 03 - (99)

PLOT DATE : 10/20/2014 10:42 AM PLOT BY : ANDRITSCH, ERIC R PLOT NAME : PLOT SCALE : 1:20_XREF

Material(s) at Station 2597+50.00			
Material Name	Area	Volume	Cumulative Volume
CutCommon	1316.58	2981.05	22864.34
Embankment	7.09	11.32	14886.69
Agg Base	15.73	35.95	9924.65
Additional HMA	22.59	39.78	10101.75

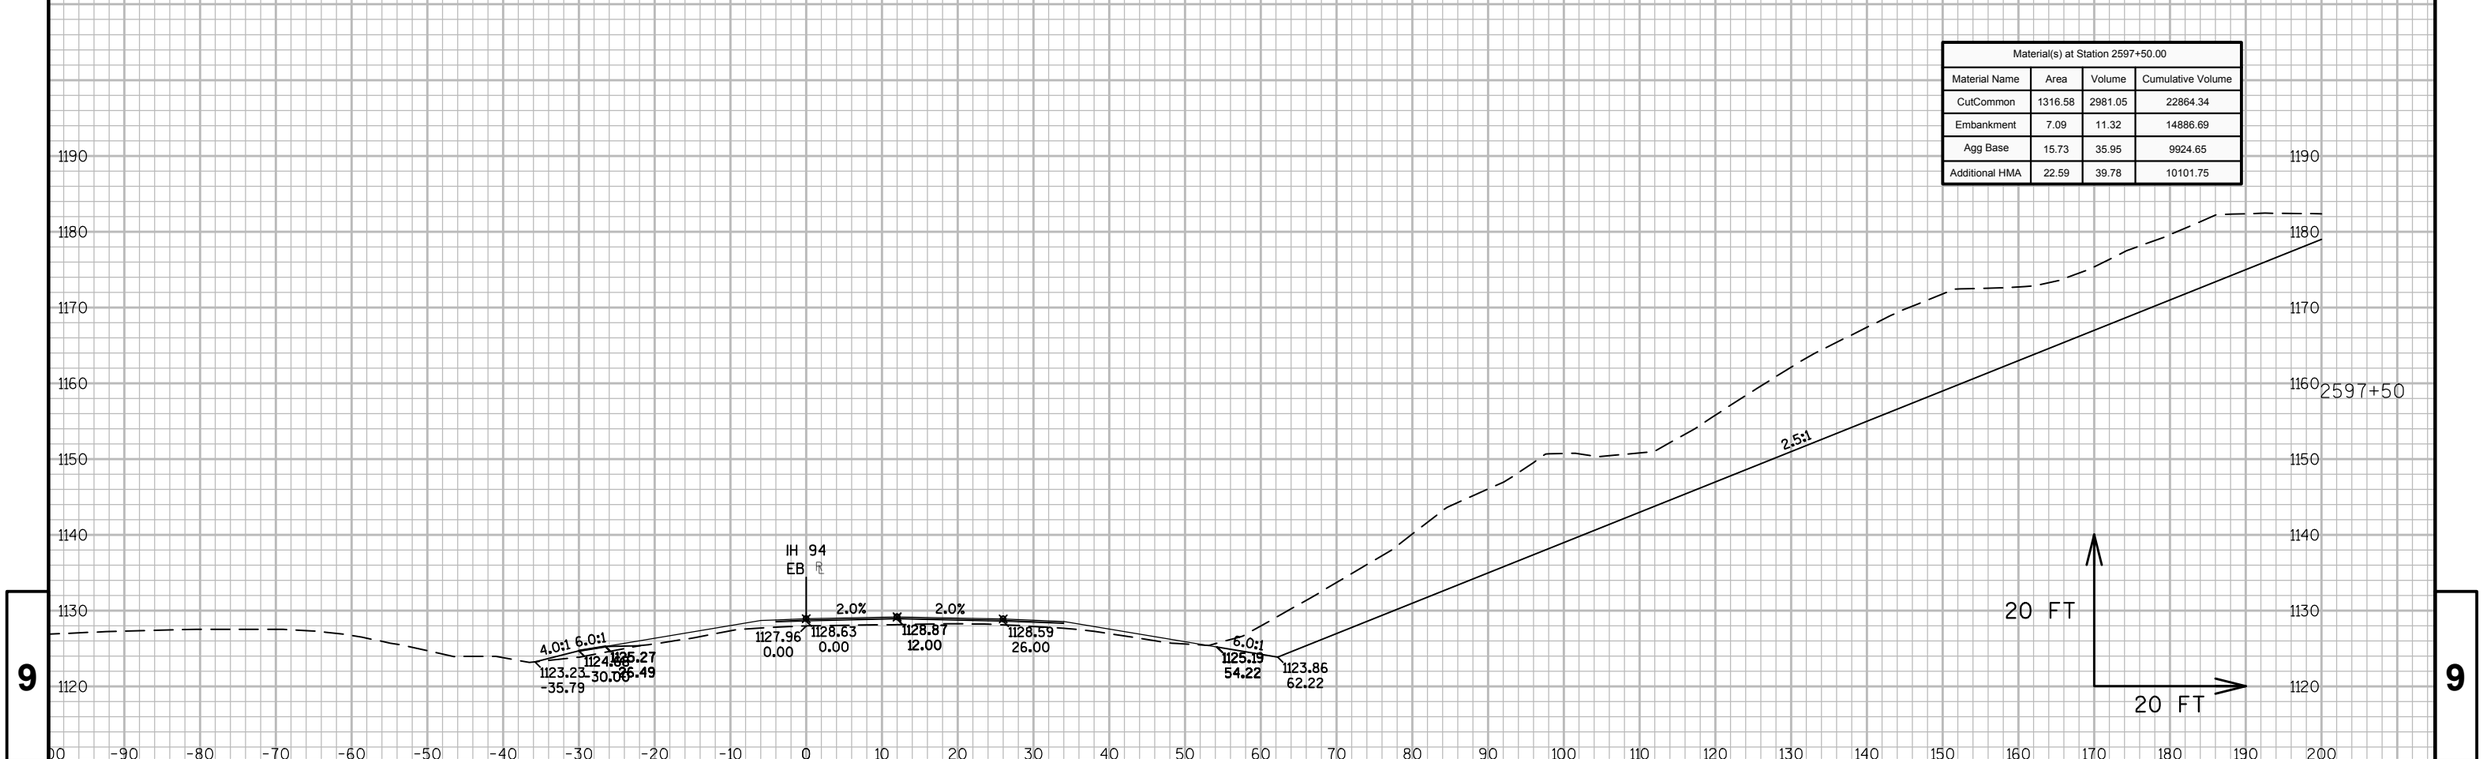

9


9

PROJECT NO: 1023-06-73	HWY: IH 94	COUNTY: MONROE	CROSS SECTIONS: IH 94 EB	SHEET	E

FILE NAME : N:\PDS\C3D\10230603\SHEETSPLAN\EAST BOUND C3D 2014\090203-XS-IH94-MON-EB- 2500+00 - 2614+00.DWG
LAYOUT NAME - 03 - (100)

PLOT DATE : 10/20/2014 10:42 AM PLOT BY : ANDRITSCH, ERIC R PLOT NAME : PLOT SCALE : 1:20_XREF

Material(s) at Station 2598+00.00			
Material Name	Area	Volume	Cumulative Volume
CutCommon	898.78	2051.27	24915.61
Embankment	10.21	16.02	14902.70
Agg Base	17.05	30.35	9955.00
Additional HMA	26.18	45.15	10146.90

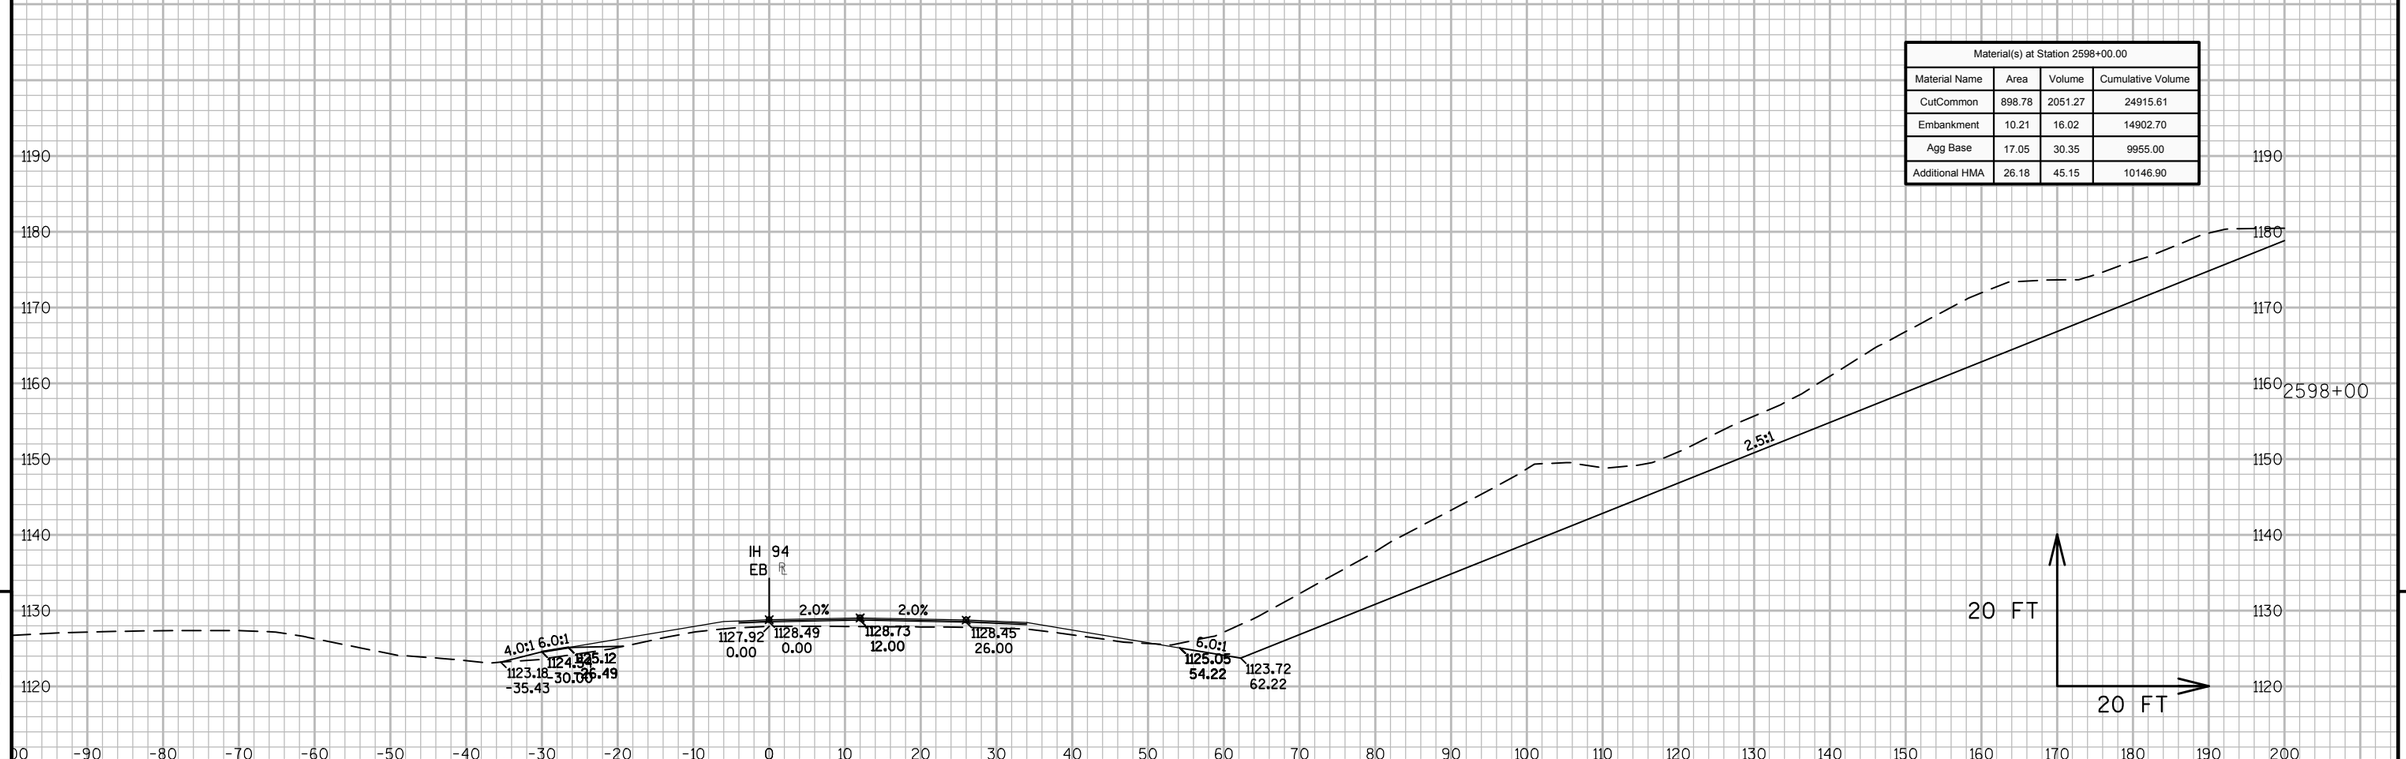


9

9


PROJECT NO: 1023-06-73	HWY: IH 94	COUNTY: MONROE	CROSS SECTIONS: IH 94 EB	SHEET	E

FILE NAME : N:\PDS\C3D\10230603\SHEETSPLAN\EAST BOUND C3D 2014\090203-XS-IH94-MON-EB- 2500+00 - 2614+00.DWG
LAYOUT NAME - 03 - (101)
PLOT DATE : 10/20/2014 10:43 AM PLOT BY : ANDRITSCH, ERIC R PLOT NAME : PLOT SCALE : 1:20_XREF

Material(s) at Station 2599+00.00			
Material Name	Area	Volume	Cumulative Volume
CutCommon	0.00	442.00	26631.82
Embankment	10.05	20.07	14942.99
Agg Base	26.42	38.43	10023.18
Additional HMA	13.37	24.53	10207.81

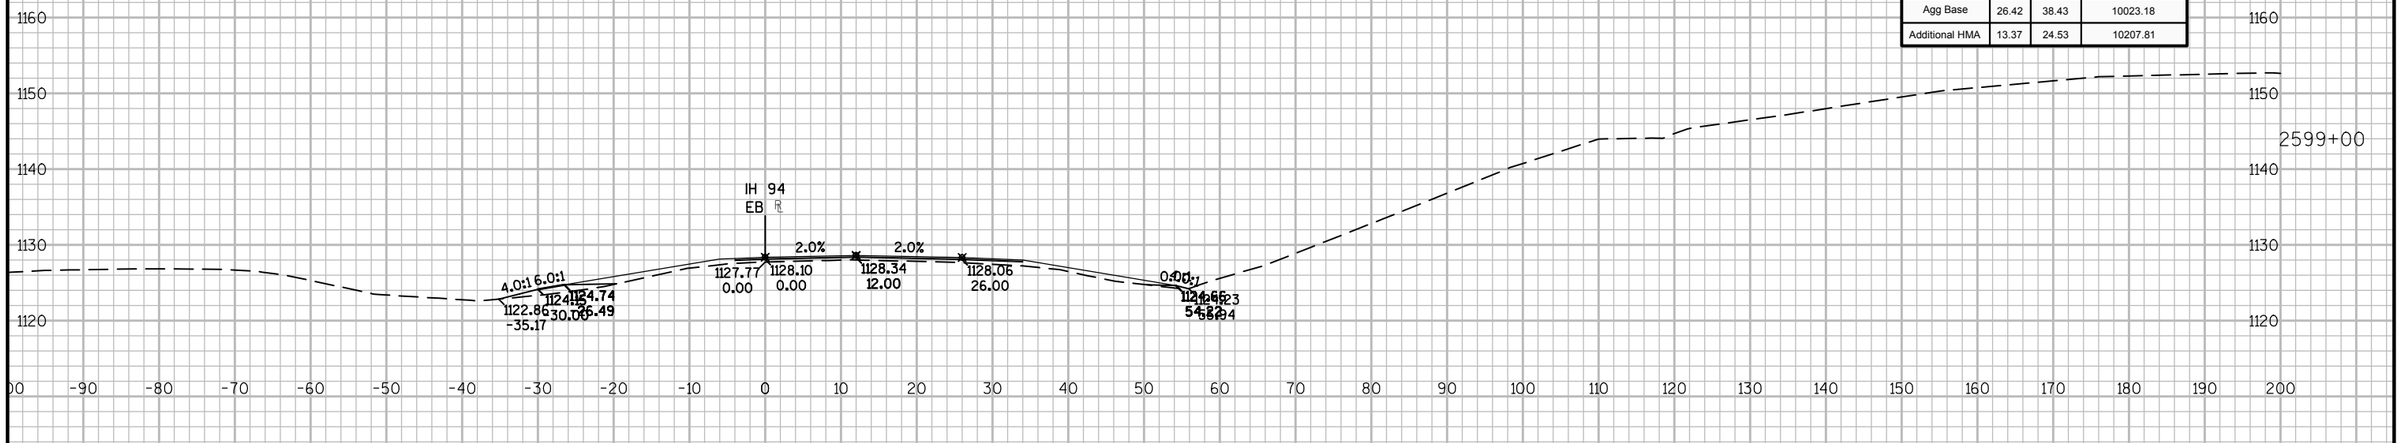

Material(s) at Station 2598+50.00			
Material Name	Area	Volume	Cumulative Volume
CutCommon	477.36	1274.21	26189.82
Embankment	11.62	20.21	14922.92
Agg Base	15.09	29.75	9984.75
Additional HMA	13.12	36.39	10183.29

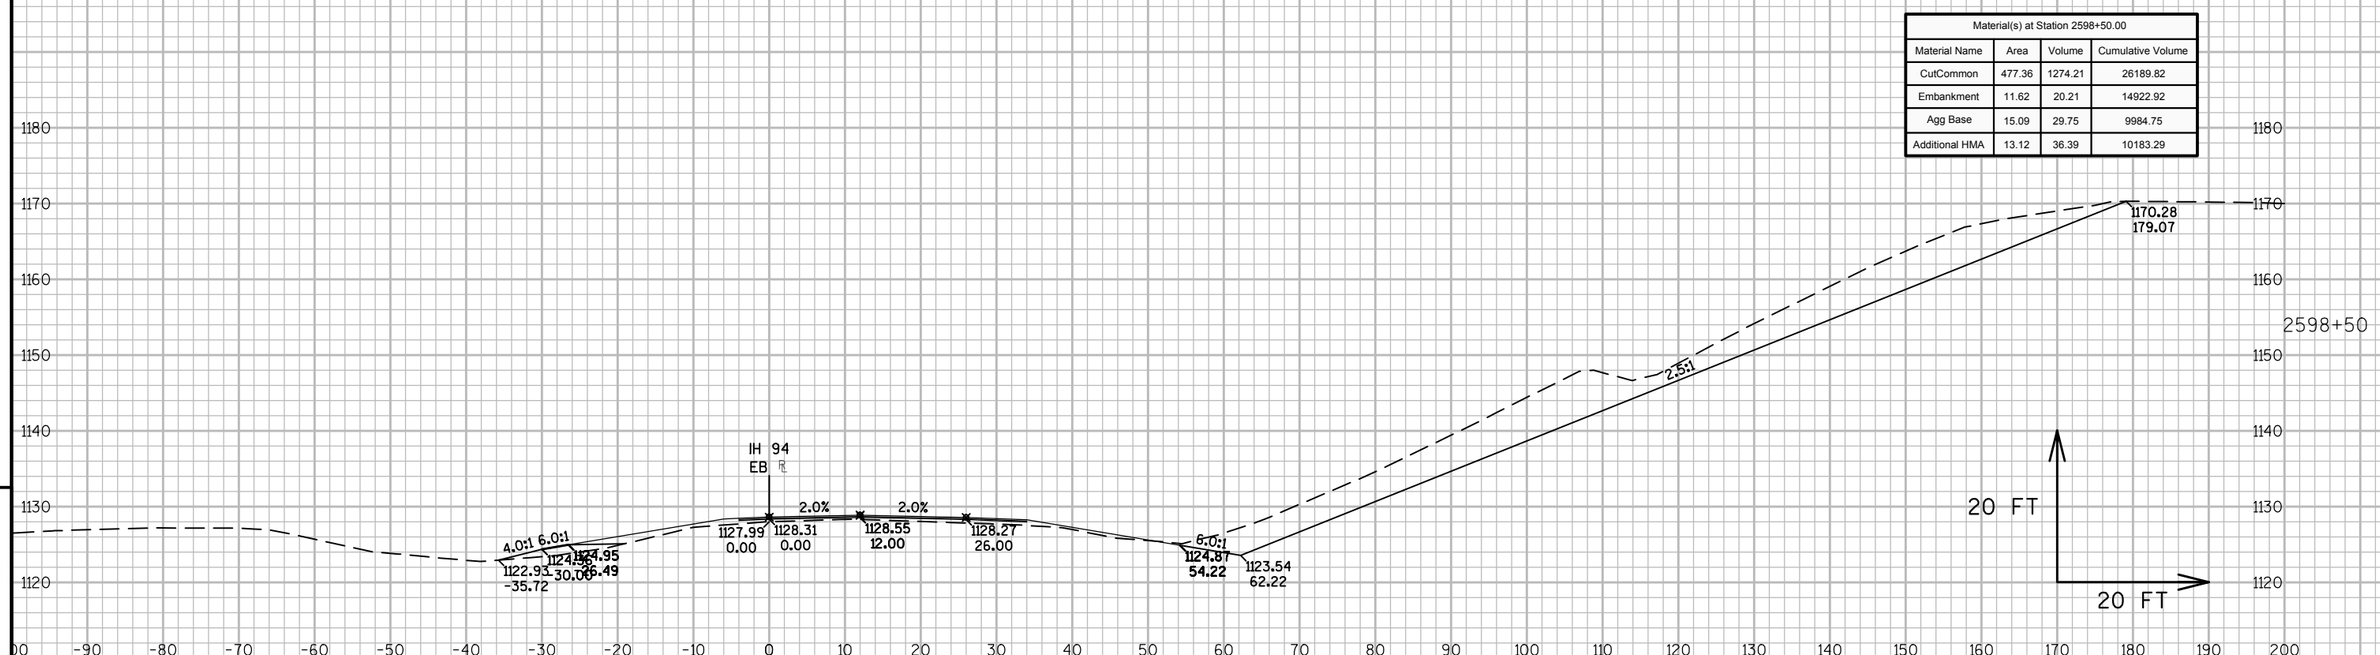


9

PROJECT NO: 1023-06-73	HWY: IH 94	COUNTY: MONROE	CROSS SECTIONS: IH 94 EB	SHEET	E

9

FILE NAME : N:\PDS\C3D\10230603\SHEETSPLAN\EAST BOUND C3D 2014\090203-XS-IH94-MON-EB- 2500+00 - 2614+00.DWG
LAYOUT NAME - 03 - (102)

PLOT DATE : 10/20/2014 10:43 AM PLOT BY : ANDRITSCH, ERIC R PLOT NAME : PLOT SCALE : 1:20_XREF

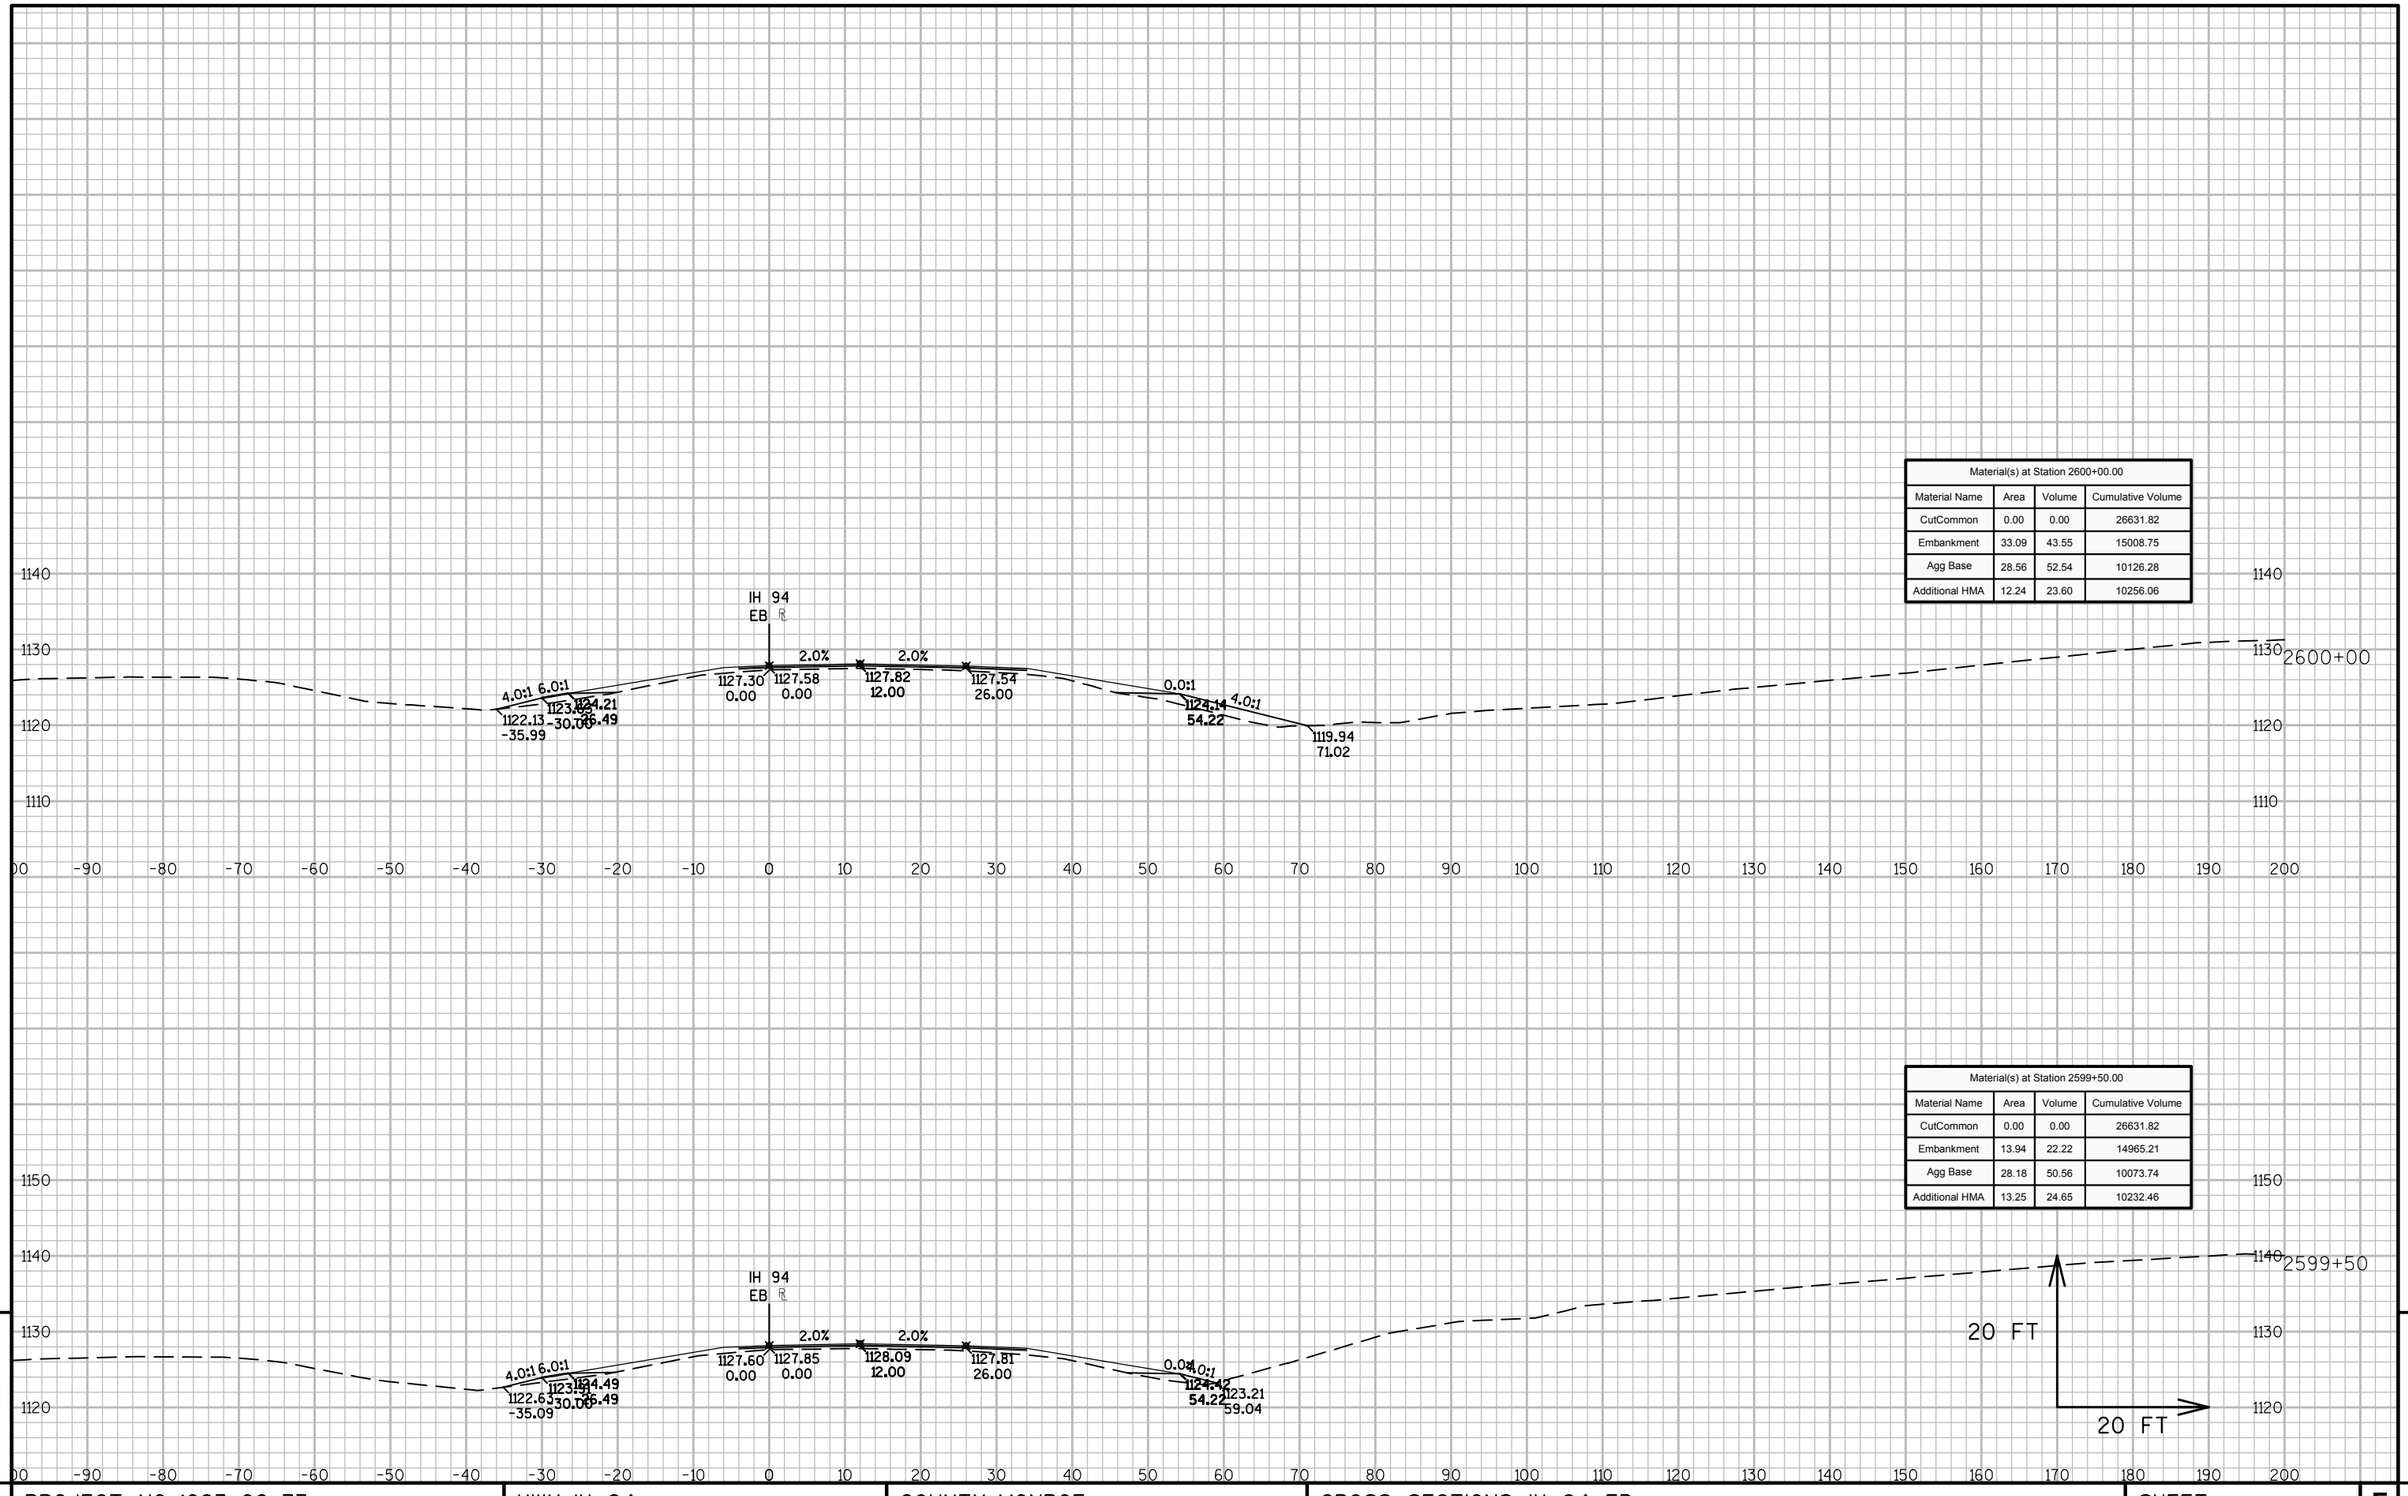

Material(s) at Station 2600+00.00			
Material Name	Area	Volume	Cumulative Volume
CutCommon	0.00	0.00	26631.82
Embankment	33.09	43.55	15008.75
Agg Base	28.56	52.54	10126.28
Additional HMA	12.24	23.60	10256.06

Material(s) at Station 2599+50.00			
Material Name	Area	Volume	Cumulative Volume
CutCommon	0.00	0.00	26631.82
Embankment	13.94	22.22	14965.21
Agg Base	28.18	50.56	10073.74
Additional HMA	13.25	24.65	10232.46

9

9

PROJECT NO: 1023-06-73	HWY: IH 94	COUNTY: MONROE	CROSS SECTIONS: IH 94 EB	SHEET	E

FILE NAME : N:\PDS\C3D\10230603\SHEETSPLAN\EAST BOUND C3D 2014\090203-XS-IH94-MON-EB- 2500+00 - 2614+00.DWG
LAYOUT NAME - 03 - (103)

PLOT DATE : 10/20/2014 10:43 AM PLOT BY : ANDRITSCH, ERIC R PLOT NAME : PLOT SCALE : 1:20_XREF