PROJECT ID: 1033-02-71,1033-02-76

COUNTY: RACINE

ORDER OF SHEETS

Section No.	1	Title
Section No.	2	Typical Sections and Details
Section No.	3	Estimate of Quantities
Section No.	3	Miscellaneous Quantities
Section No.	4	Right of Way Plat
Section No.	5	Plan and Profile
Section No.	6	Standard Detail Drawings
Section No.	7	Sign Plates
Section No.	8	Structure Plans
Section No.	9	Computer Earthwork Data
Section No.	9	Cross Sections

TOTAL SHEETS =

STATE OF WISCONSIN
DEPARTMENT OF TRANSPORTATION

PLAN OF PROPOSED IMPROVEMENT

STATE PROJECT	FEDERAL PROJECT	
	PROJECT	CONTRACT
1033-02-71		
1033-02-76		

"APPROVED FOR DESIGN OF UTILITY ADJUSTMENTS"

APRIL 5, 2019

N-S FREEWAY - STH 20 INTERCHANGE

STH 20 INTERCHANGE - STH 20
IH 94
RACINE COUNTY

STATE PROJECT NUMBER
1033-02-71


SIGN BRIDGES


S-51-227
S-51-228
S-51-229
S-51-230
S-51-249
S-51-250
S-51-259
S-51-260
S-51-261

INTERNATIONAL DRIVE TRAFFIC MITIGATION

STH 20 LIMITS TO INT'L DR CONST
INTERNATIONAL DRIVE
RACINE COUNTY

STATE PROJECT NUMBER
1033-02-76

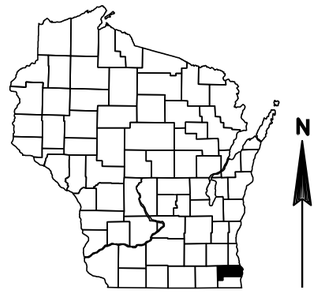

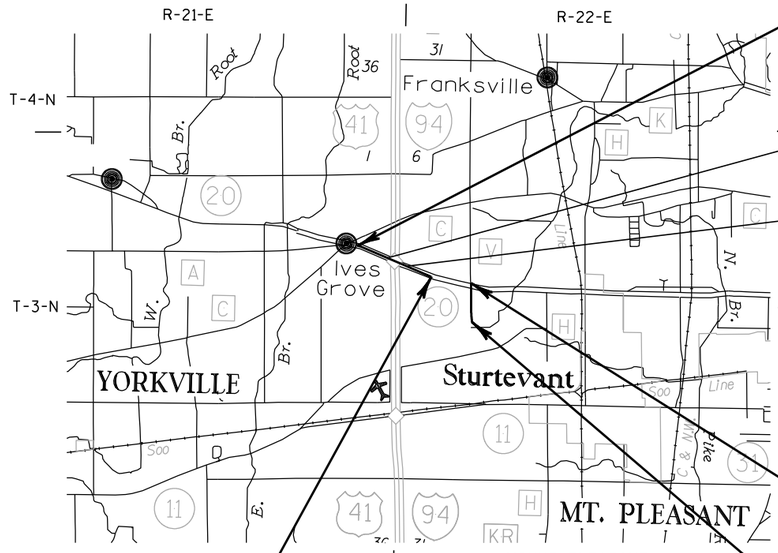

BEGIN PROJECT 1033-02-71
STA 265+06.61
X=591,330.20
Y=186,606.51

STATION EQUATION
STA 2865+23.97 BK =
STA 4864+22.42 AH

STATION EQUATION
STA 3858+95.98 BK =
STA 5858+84.34 AH

END PROJECT 1033-02-71
STA 135+38.00

BEGIN PROJECT 1033-02-71
STA 111+75.00
X=599304.1209
Y=181300.2467

END PROJECT 1033-02-71
STA 330+30.25

YORKVILLE
R-21-E

MOUNT PLEASANT
R-22-E
RACINE CO.

LAYOUT
SCALE 0 1.0 MI.

TOTAL NET LENGTH OF CENTERLINE = 1.236 MI.

COORDINATES ON THIS PLAN ARE REFERENCED TO THE WISCONSIN COUNTY COORDINATE SYSTEM (WCCS), RACINE COUNTY, NAD 1983(97)

ELEVATIONS SHOWN ON THIS PLAN ARE REFERENCED TO THE NORTH AMERICAN VERTICAL DATUM OF 1988(91) (NAVD 88(91)).

DESIGN DESIGNATION

	STH 20	NW FRONTAGE ROAD	NE FRONTAGE ROAD	SW FRONTAGE ROAD	SE FRONTAGE ROAD
A.A.D.T. 2010	= 32,620	2010 = 4,950	2010 = 4,770	2010 = 9,320	2010 = 9,110
A.A.D.T. 2030	= 40,050	2030 = 6,190	2030 = 6,040	2030 = 11,120	2030 = 12,270
D.H.V.	= 3,710	= 390	= 450	= 800	= 840
D.D.	= 57/43	= 51/49	= 51/49	= 55/45	= 65/35
T.	= 15%	= 15%	= 12%	= 20%	= 18%
DESIGN SPEED	= 50 MPH	= 40 MPH	= 40 MPH	= 40 MPH	= 40 MPH
ESALS	= 20,629,800	= 1,138,800	= 1,138,800	= 1,138,800	= 1,138,800

CONVENTIONAL SYMBOLS

PLAN

- CORPORATE LIMITS
- PROPERTY LINE
- LOT LINE
- LIMITED HIGHWAY EASEMENT
- EXISTING RIGHT OF WAY
- PROPOSED OR NEW R/W LINE
- SLOPE INTERCEPT
- REFERENCE LINE
- EXISTING CULVERT
- PROPOSED CULVERT (Box or Pipe)
- COMBUSTIBLE FLUIDS (CAUTION)
- MARSH AREA
- WOODED OR SHRUB AREA

PROFILE

- GRADE LINE
- ORIGINAL GROUND
- MARSH OR ROCK PROFILE (To be noted as such) (ROCK)
- SPECIAL DITCH (LABEL)
- GRADE ELEVATION (95.36)
- CULVERT (Profile View)

UTILITIES

- ELECTRIC (E)
- FIBER OPTIC (FO)
- GAS (G)
- SANITARY SEWER (SAN)
- STORM SEWER (SS)
- TELEPHONE (T)
- WATER (W)
- UTILITY PEDESTAL
- POWER POLE
- TELEPHONE POLE

ORIGINAL PLANS PREPARED BY
ch2m:
MILWAUKEE, WISCONSIN

(Date) (Signature)

STATE OF WISCONSIN
DEPARTMENT OF TRANSPORTATION

PREPARED BY

Surveyor	WISDOT
Designer	CH2M
Project Manager	FRANK PRITZLAFF
District Examiner	
District Supervisor	MANOJOY NAG
C.O. Examiner	

APPROVED FOR DISTRICT OFFICE

DATE: (Signature)

PRE_1

E

UTILITY CONTACTS

AT&T LEGACY
c/o KEN NINE
JMC ENGINEERS & ASSOCIATES, INC.
110 NORTH MAIN STREET
CULVER, IN 46511
PHONE: (574) 842-8830
CELL: (574) 904-6336
knine@jmceainc.com

AT&T WISCONSIN
JEFF OLDENBURG
2005 PEWAUKEE ROAD
WAUKESHA, WI 53188
PHONE: (262) 896-7522
jo2376@att.com

CHARTER COMMUNICATIONS
PETE KRUZELA
1320 N. MARTIN LUTHER KING JR. DRIVE
MILWAUKEE, WI 53212
PHONE: (414) 908-1339
CELL: (414) 688-5376
pete.kruzela@charter.com
wis.engineering@charter.com

LEVEL 3 COMMUNICATIONS
BRAHIM GADDOUR
OSP ENGINEERING DEPT.
3235 INTERTECH DRIVE, SUITE 600
BROOKFIELD, WI 53045
PHONE: (414) 908-1027
CELL: (414) 704-1026
gaddour.brahim@level3.com
NationalRelo@centurylink.com

MIDWEST FIBER NETWORKS
RICHARD TRGOVEC
6070 N. FLINT ROAD
GLENDALE, WI 53209
PHONE: (414) 459-3554
CELL: (414) 349-2979
rtrgovec@midwestfibernetworks.com

MOUNT PLEASANT, VILLAGE OF - SEWER
ANTHONY BEYER
8811 CAMPUS DRIVE
MOUNT PLEASANT, WI 53406
PHONE: (262) 664-7849
tbeyer@mtpleasantwi.gov

RACINE WATER WORKS COMMISSION
CHAD REGALIA
800 CENTER STREET, ROOM 227
RACINE, WI 53403
PHONE: (262) 497-4611
chad.regalia@cityofracine.org

ROGERS TELECOM
VICKIE MORAN
4804 N. 40TH STREET
SHEBOYGAN, WI 53083
PHONE: (920) 395-7125
vmoran@gabes.com

STURTEVANT, VILLAGE OF - SEWER
JEFF SEITZ
2801 89TH STREET
STURTEVANT, WI 53177
PHONE: (262) 886-7202
seitzj@sturtevant-wi.gov

TDS METROCOM
MATTHEW SCHULTE
16924 WEST VICTOR ROAD
NEW BERLIN, WI 53151
PHONE: (262) 754-3063
CELL: (262) 409-1177
matt.schulte@tdstelecom.com

VERIZON BUSINESS / MCI
TOM BUHER
7719 WEST 60TH PLACE
P.O. BOX 387
SUMMIT, IL 60501
PHONE: 708-458-6410
CELL: 708-261-1394
thomas.buher@verizon.com

WE ENERGIES - ELECTRIC
SEND ALL CORRESPONDENCE TO:
NICOLE SMULLEN
333 W. EVERETT STREET - A299
MILWAUKEE, WI 53203
PHONE: 414-221-5617
CELL: 414-460-7190
Nicole.Smullen@we-energies.com

CONSTRUCTION FIELD CONTACT:
DAN TOOMEY
500 S. 116TH STREET
WEST ALLIS, WI 53214
OFFICE: (414) 944-5695
CELL: (414) 254-8459
dan.toomey@we-energies.com

WE ENERGIES - GAS
SEND ALL CORRESPONDENCE TO:
NICOLE SMULLEN
333 W. EVERETT STREET - A299
MILWAUKEE, WI 53203
PHONE: 414-221-5617
CELL: 414-460-7190
Nicole.Smullen@we-energies.com

CONSTRUCTION FIELD CONTACT:
DAN TOOMEY
500 S. 116TH STREET
WEST ALLIS, WI 53214
PHONE: (414) 944-5695
CELL: (414) 254-8459
dan.toomey@we-energies.com

(CONTINUED ON NEXT SHEET)

OTHER AGENCIES

MOUNT PLEASANT, VILLAGE OF
MARK BENISH
8700 CAMPUS DRIVE
MOUNT PLEASANT, WI 53406
PHONE: (262) 664-7844
mbenish@mtpleasantwi.gov

RACINE COUNTY DEPARTMENT OF PUBLIC WORKS & DEVELOPMENT SERVICES
ROLAND J. BEHM
COUNTY ENGINEER
14200 WASHINGTON AVENUE
STURTEVANT, WI 53177-1253
PHONE: (262) 886-8440 Ext. 3
roley.behm@racinecounty.com

SOUTHEASTERN WISCONSIN REGIONAL PLANNING COMMISSION
ROB MERRY
W239 N1812 ROCKWOOD DRIVE
P.O. BOX 1607
WAUKESHA, WI 53187-1607
PHONE: (262) 953-4289
CELL: (920) 912-1036
rmerry@sewrpc.org

STURTEVANT, VILLAGE OF
MARY COLE
2801 89TH STREET
STURTEVANT, WI 53177
PHONE: (262) 886-7201
vilageadmin@sturtevant@sturtevant-wi.gov

YORKVILLE, TOWN OF
MICHAEL MCKINNEY
925 15TH AVENUE
UNION GROVE, WI 53182
PHONE: (262) 878-2123
michael@townofyorkville.com

STATE AGENCIES

WISCONSIN DEPARTMENT OF TRANSPORTATION
DOBRA PAYANT - ENVIRONMENTAL ANALYST AND
REVIEW SPECIALIST
141 NW BARSTOW STREET
WAUKESHA, WI 53187-0798
CELL: (414) 750-2677
dobra.payant@dot.wi.gov

WISCONSIN DEPARTMENT OF NATURAL RESOURCES
KRISTINA BETZOLD
DNR SERVICE CENTER
2300 N. MARTIN LUTHER KING JR.
MILWAUKEE WI 53212
PHONE: (414) 507-4946
kristina.betzold@wisconsin.gov

WISCONSIN DEPARTMENT OF TRANSPORTATION
GREG BERRY, PE
CONSTRUCTION UTILITY COORDINATING ENGINEER
141 NW BARSTOW STREET
WAUKESHA, WI 53187-0798
CELL: (414) 750-7828
gregory.berry@dot.wi.gov

WISCONSIN DEPARTMENT OF TRANSPORTATION
FRANK PRITZLAFF, PE
PROJECT MANAGER
141 NW BARSTOW STREET
WAUKESHA, WI 53187-0798
PHONE: (262) 548-5683
frank.pritzlaff@dot.wi.gov

TO OBTAIN LOCATION OF PARTICIPANTS' UNDERGROUND FACILITIES BEFORE YOU DIG IN WISCONSIN

WIS. STATUTE 182.0175 (1974) REQUIRES MIN. OF 3 WORK DAYS NOTICE BEFORE YOU EXCAVATE.

DIGGERS HOTLINE
Dial 811 or (800) 242-8511
www.DiggersHotline.com

UTILITY CONTACTS *(CONTINUED)*

WINDSTREAM
MARY FISHER
13935 BISHOPS DRIVE
BROOKFIELD, WI 53005
PHONE: (414) 792-7938
Mary.B.Fisher@windstream.com

WISDOT - LIGHTING
ERIC PEREA
141 NW BARSTOW STREET
WAUKESHA, WI 53187
PHONE: (262) 574-5422
CELL: (414) 750-0935
eric.perea@dot.wi.gov

WISDOT - SIGNALS
DERRIN WOLFORD, PE
SIGNAL OPERATIONS ENGINEER
141 NW BARSTOW STREET
WAUKESHA, WI 53187
PHONE: (262) 521-4409
CELL: (414) 750-2675
Derrin.wolford@dot.wi.gov

ELECTRICAL FIELD UNIT
935 S. 60TH STREET
WEST ALLIS, WI 53214
PHONE: (414) 266-1170

WISDOT - COMMUNICATIONS
JEFFREY MADSON
433 W ST. PAUL AVENUE
SUITE 300
MILWAUKEE, WI 53203
PHONE: (414) 225-3723
jeffrey.madson@dot.wi.gov

YORKVILLE SEWER UTILITY DISTRICT NO. 1 - SEWER
GARY HANSON
925 15TH AVENUE
PO BOX 15
UNION GROVE, WI 53182
PHONE: (262) 888-9439
yorkville_sewer@yahoo.com

YORKVILLE SEWER UTILITY DISTRICT NO. 1 - WATER
GARY HANSON
925 15TH AVENUE
PO BOX 15
UNION GROVE, WI 53182
PHONE: (262) 888-9439
yorkville_sewer@yahoo.com

ORDER OF SECTION 2 DETAIL SHEETS

GENERAL NOTES
PROJECT OVERVIEW
TYPICAL SECTIONS
PLAN DETAILS
LIGHTING PLAN
TRAFFIC SIGNALS
STAGE CONSTRUCTION
ALIGNMENT LAYOUT

STANDARD ABBREVIATIONS

AEW	APRON END WALL
AGG	AGGREGATE
BAD	BASE AGGREGATE DENSE
BM	BENCH MARK
C&G	CURB AND GUTTER
C/L OR	CENTER OR CONSTUCTION LINE
CONC	CONCRETE
CP	CULVERT PIPE
CPCM	CULVERT PIPE CORRUGATED METAL
CPCS	CULVERT PIPE CORRUGATED STEEL
CPRC	CULVERT PIPE REINFORCED CONCRETE
CPRCHE	CULVERT PIPE REINFORCED CONCRETE HORIZONTAL ELLIPTICAL
CSD	CONCRETE SURFACE DRAIN
CY	CUBIC-YARD
D	DEGREE OF CURVE
Δ	DELTA
DISCH	DISCHARGE
FE	FIELD ENTRANCE
HMA	HOT MIX ASPHALT
INV	INVERT
L	LENGTH OF CURVE
LHF	LEFT HAND FORWARD
LT	LEFT
MIN	MINIMUM
M/L	MATCHLINE
NB	NORTHBOUND
NC	NORMAL CROWN
PAVT	PAVEMENT
PC	POINT OF CURVE
PCC	POINT OF COMPOUND CURVE
PE	PRIVATE ENTRANCE
PI	POINT OF INTERSECTION
PLE	PERMANENT LIMITED EASMENT
PT	POINT OF TANGENT
R	RADIUS OF CURVE
R/L	REFERENCE LINE
R/W	RIGHT OF WAY
RC	REVERSE CROWN
RCAEW	APRON ENDWALL FOR CULVERT PIPE REINFORCE CONCRETE
REQD	REQUIRED
RHF	RIGHT HAND FORWARD
RO	RUN OFF LENGTH
RRSP	RAILROAD SPIKE
RT	RIGHT
SALV	SALVAGED
SB	SOUTHBOUND
SDD	STANDARD DETAIL DRAWING
SE	SUPER ELEVATION
SF	SQUARE FOOT
STA	STATION
SY	SQUARE YARD
T	TANGENT LENGTH
TLE	TEMPORARY LIMITED EASEMENT
VCL	VERTICAL CURVE LENGTH
VPC	POINT OF VERTICAL CURVE
VPI	POINT OF VERTICAL INTERSECTION
VPT	POINT OF VERTICAL TANGENT

2

GENERAL NOTES

NO TREES OR SHRUBS SHALL BE REMOVED WITHOUT APPROVAL OF THE ENGINEER.

THE LOCATIONS OF EXISTING AND PROPOSED UTILITY INSTALLATION AS SHOWN ON THE PLANS ARE APPROXIMATE. THERE MAY BE OTHER UTILITY INSTALLATIONS WITHIN THE PROJECT AREA THAT ARE NOT SHOWN.

THE CONTRACTOR SHALL NOTIFY DIGGERS HOTLINE AND AFFECTED UTILITIES PRIOR TO THE START OF WORK. ANY LOCAL MUNICIPAL UTILITY WHICH IS NOT A MEMBER OF THE DIGGERS HOTLINE MUST BE CONTACTED SEPARATELY.

ALL HOLES OR OPENINGS BELOW SUBGRADE RESULTING FROM ABANDONMENT OR REMOVAL OF EXISTING STRUCTURES SHALL BE FILLED WITH GRANULAR BACKFILL AND PAID FOR AS INCIDENTAL TO THE ABANDON OR REMOVAL ITEM.

WHEN THE QUANTITY OF HMA PAVEMENT OR BASE AGGREGATE IS MEASURED FOR PAYMENT BY THE TON, THE DEPTH OR THICKNESS OF THE LAYER SHOWN ON THE PLAN IS APPROXIMATE AND THE ACTUAL THICKNESS WILL DEPEND ON THE DISTRIBUTION OF THE MATERIAL AS DIRECTED BY THE ENGINEER.

PRIOR TO ORDERING DRAINAGE PIPES AND STRUCTURES, THE CONTRACTOR SHALL VERIFY RELATED DRAINAGE INFORMATION IN THE PLANS AND PROVIDE DOCUMENTATION TO ENGINEER IN ACCORDANCE WITH SPECIFICATIONS.

INLET AND DISCHARGE ELEVATIONS FOR DRAINAGE STRUCTURES SHOWN ON THE PLAN MAY BE ADJUSTED BY THE ENGINEER TO FIT FIELD CONDITIONS.

THE QUANTITY OF SALVAGED TOPSOIL IS COMPUTED FROM MEASUREMENTS BETWEEN THE SUBGRADE SHOULDER POINTS AND THE SLOPE INTERCEPTS AS SHOWN ON THE CROSS SECTIONS PLUS 5 FEET FOR ROUNDING.

CURB HEIGHTS AT THE END OF CURB AND GUTTER SHALL BE TAPERED FROM 0 TO 4 INCHES OR 0 TO 6 INCHES IN 6 FEET.

CURB AND GUTTER GRADES ARE GIVEN TO THE FLANGE. CURB AND GUTTER RADII ARE MEASURED TO THE FLANGE.

EXISTING DRIVEWAYS AND FIELD ENTRANCES SHALL BE RESTORED IN KIND AS DIRECTED BY THE ENGINEER IN THE FIELD AND AT THE LOCATION DETERMINED BY THE ENGINEER.

TEMPORARY STORAGE OF ANY EXCAVATED MATERIAL WILL NOT BE PERMITTED IN WETLANDS.

BROKEN CONCRETE CONTAINING RE-BAR SHALL NOT BE USED AS RIPRAP OR HEAVY RIPRAP.

CROSS SECTIONS SHOWN INCLUDE THE THICKNESS OF TOPSOIL WHERE REQUIRED. TOPSOIL SHALL BE REPLACED WITH 4-INCH TYPICAL DEPTH.

A SAWED JOINT IS REQUIRED WHERE NEW HMA PAVEMENT MEETS EXISTING ASPHALTIC CONCRETE SURFACE.

TRAFFIC CONTROL DEVICES SHALL BE ADJUSTED TO FIT FIELD CONDITIONS AS DIRECTED BY THE ENGINEER.

REMOVAL OF EROSION CONTROL DEVICES IS INCLUDED IN THE COST OF THEIR RESPECTIVE BID ITEMS.

THE EROSION CONTROL FEATURES AS SHOWN IN THE PLANS ARE AT SUGGESTED LOCATIONS. EXACT LOCATIONS WILL BE DETERMINED BY THE ENGINEER IN THE FIELD.

DISTURBED AREAS WITHIN THE RIGHT OF WAY, EXCEPT THE AREAS WITHIN THE FINISHED SHOULDER POINTS, SHALL BE TOPSOILED, FERTILIZED, MULCHED AND SEEDED AS DIRECTED BY THE ENGINEER.

INLET PROTECTION IS REQUIRED AT ALL INLETS AS PER DETAIL OR AS DIRECTED BY THE ENGINEER.

CONCRETE MEDIAN SLOPED NOSE SHALL BE CONSTRUCTED FOR ALL MEDIAN OPENINGS AT INTERSECTIONS WITH CURB & GUTTER.

HMA PAVEMENT AND CONCRETE DRIVEWAYS AND/OR PARKING LOTS SHALL BE SAWCUT AT THE MATCHLINE AS SHOWN ON THE PAVING DETAILS OR AS DIRECTED BY THE ENGINEER.

-A CONVERSION FACTOR OF 1.8 TONS/CY IS USED TO ESTIMATE QUANTITIES FOR SELECT CRUSHED MATERIAL AND PIT RUN.

-A CONVERSION FACTOR OF 2.10 TONS/CY IS USED TO ESTIMATE QUANTITIES FOR BASE AGGREGATE DENSE.

-A CONVERSION FACTOR OF 115 LB/SY/IN IS USED TO ESTIMATE QUANTITIES FOR HMA PAVEMENT.

EXISTING PIPE CULVERT SIZES AND CONCRETE BOX CULVERT SIZES SHOWN ARE APPROXIMATE AND CONTRACTOR WILL BASE BID ON THE ACTUAL FIELD CONDITIONS.

HMA PAVEMENT, TEMPORARY SHALL BE CONSTRUCTED IN A SINGLE LAYER.

ALL TYPES OF HMA PAVEMENT SHALL BE CONSTRUCTED WITH THE FOLLOWING LAYERS AND GRADATIONS:

	PAVEMENT TYPE	TOTAL LAYER PAVEMENT THICKNESS	LAYERS	NOMINAL MAXIMUM SIZE GRADATION
A	4 MT 58-28S	7.5"	2" UPPER LAYER	12.5 MM
	3 MT 58-28S		2 3/4" UPPER-LOWER LAYER	19.0 MM
	3 MT 58-28S		2 3/4" LOWER-LOWER LAYER	19.0 MM
B	4 MT 58-28H	2"	2" UPPER LAYER	12.5 MM

ALL EXISTING STREET NAME SIGNS WILL BE REMOVED AND REPLACED BY THE TOWN OF YORKVILLE OR THE VILLAGE OF MOUNT PLEASANT.

COORDINATE WITH THE RACINE COUNTY PLANNING AND DEVELOPMENT DIRECTOR, JULIE ANDERSON, AT 262-886-8470 TO PERPETUATE SECTION CORNERS 10 DAYS PRIOR TO THE BEGINNING OF CONSTRUCTION OPERATIONS.

2

TOWN OF YORKVILLE

VILLAGE OF MOUNT PLEASANT

N

BEGIN PROJECT 1033-02-71
STA 265+06.61

END CONSTRUCTION
STA 868NW+51.27

END CONSTRUCTION
STA 4868+00.00

B-51-129
(EXISTING SB)

END CONSTRUCTION
STA 866NE+94.77

B-51-130
(EXISTING NB)

END CONSTRUCTION
STA 5863+16.29

STATION EQUATION
STA 2865+23.97 BK=
STA 4864+22.42 AH

STATION EQUATION
STA 3858+95.98 BK=
STA 5858+84.34 AH

BEGIN CONSTRUCTION
STA 2857+00.00

BEGIN CONSTRUCTION
STA 858SW+56.91

BEGIN CONSTRUCTION
STA 3852+25.00

BEGIN CONSTRUCTION
STA 855SE+90.00

END CONSTRUCTION
STA 336+30.25

END PROJECT 1033-02-71
STA 330+30.25

END PROJECT 1033-02-76
STA 135+38.00

BEGIN PROJECT 1033-02-76
STA 111+75.00

THE TRAFFIC SIGNALS AT STH 20 AND CTH H (RENAISSANCE BOULEVARD) WILL BE REPLACED AS PART OF THIS PROJECT. TRAFFIC SIGNAL INTERCONNECT WIRE WILL BE RUN FROM CTH V TO THE WEST FRONTAGE ROAD ALONG STH 20.

STH 20

RENAISSANCE BOULEVARD

RAMP NW

RAMP NE

RAMP SE

RAMP SW

KILBOURN DRIVE

WEST FRONTAGE ROAD

EAST FRONTAGE ROAD

GRANDVIEW PARKWAY

INTERNATIONAL DRIVE

IH 94

WATER TOWER

PARKING

SILOS

GREENHOUSES


SIGN

½ MILES

PROJECT NO: 1033-02-71/76	HWY: IH 94/STH 20	COUNTY: RACINE	PROJECT OVERVIEW	SHEET PRE_5	E

FILE NAME : S:\FinalDesign\20\10330271_L\Roads\cds\020201_po.dgn PLOT DATE : 05-APR-2019 15:36 PLOT BY : MSCD1S PLOT NAME : 020201_po PLOT SCALE : 600:1


WISDOT/CADDS SHEET 42

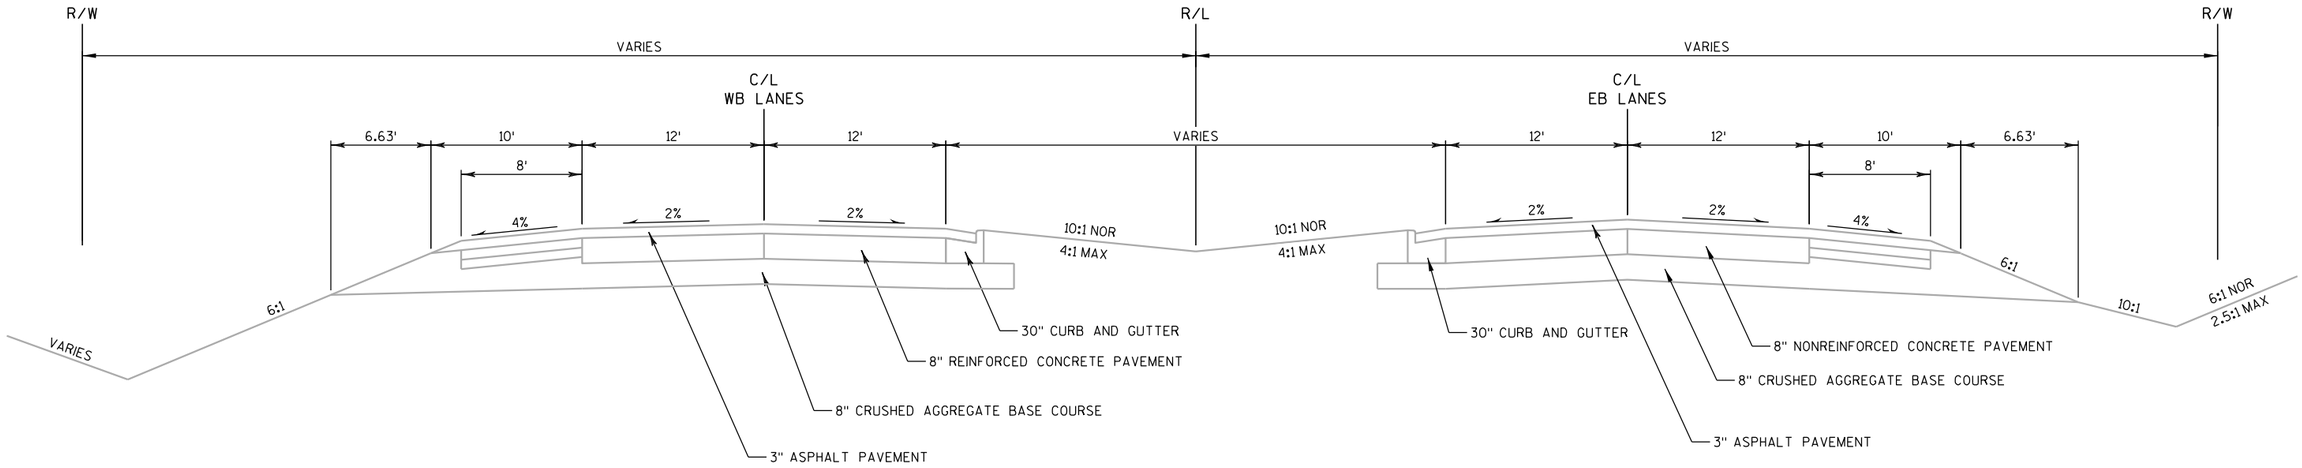

TYPICAL EXISTING SECTION

STH 20

STA 272+30 TO STA 282+00

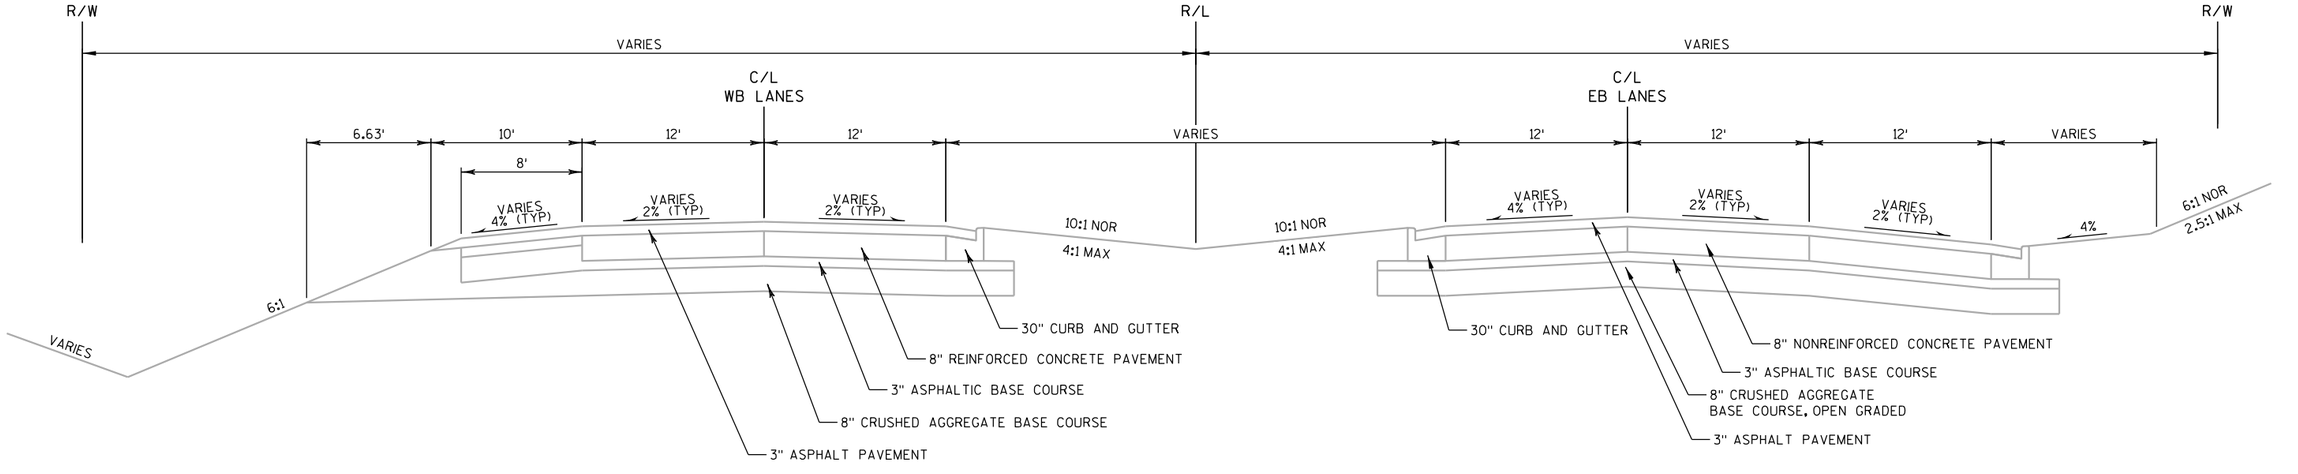


TYPICAL EXISTING SECTION

STH 20

STA 265+07 TO STA 272+30

PROJECT NO: 1033-02-71/76	HWY: IH 94/STH 20	COUNTY: RACINE	TYPICAL SECTIONS	SHEET PRE_6	E

2

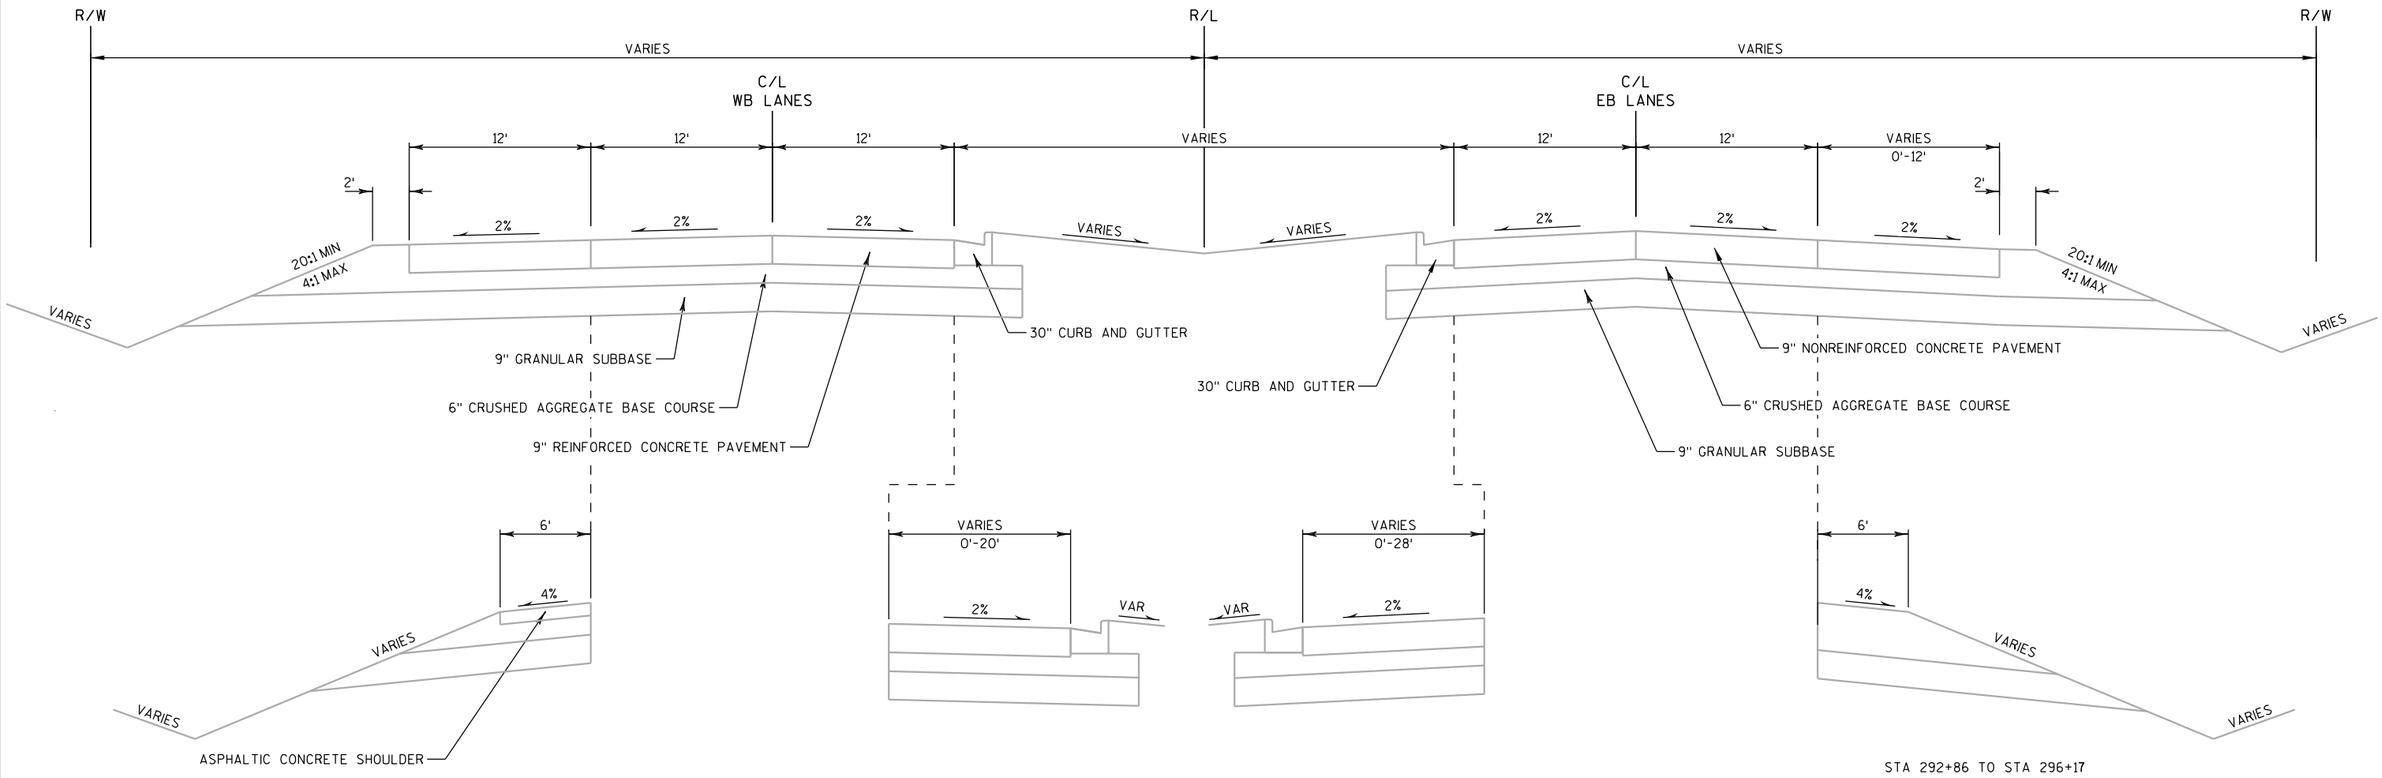

STA 287+85 TO STA 291+05

STA 287+86 TO STA 291+76
STA 292+98 TO STA 295+85

STA 283+32 TO STA 286+96
STA 292+98 TO STA 295+84

STA 292+86 TO STA 296+17


TYPICAL EXISTING SECTION

STH 20

STA 282+00 TO STA 297+65

PROJECT NO: 1033-02-71/76	HWY: IH 94/STH 20	COUNTY: RACINE	TYPICAL SECTIONS	SHEET PRE_7	E

2

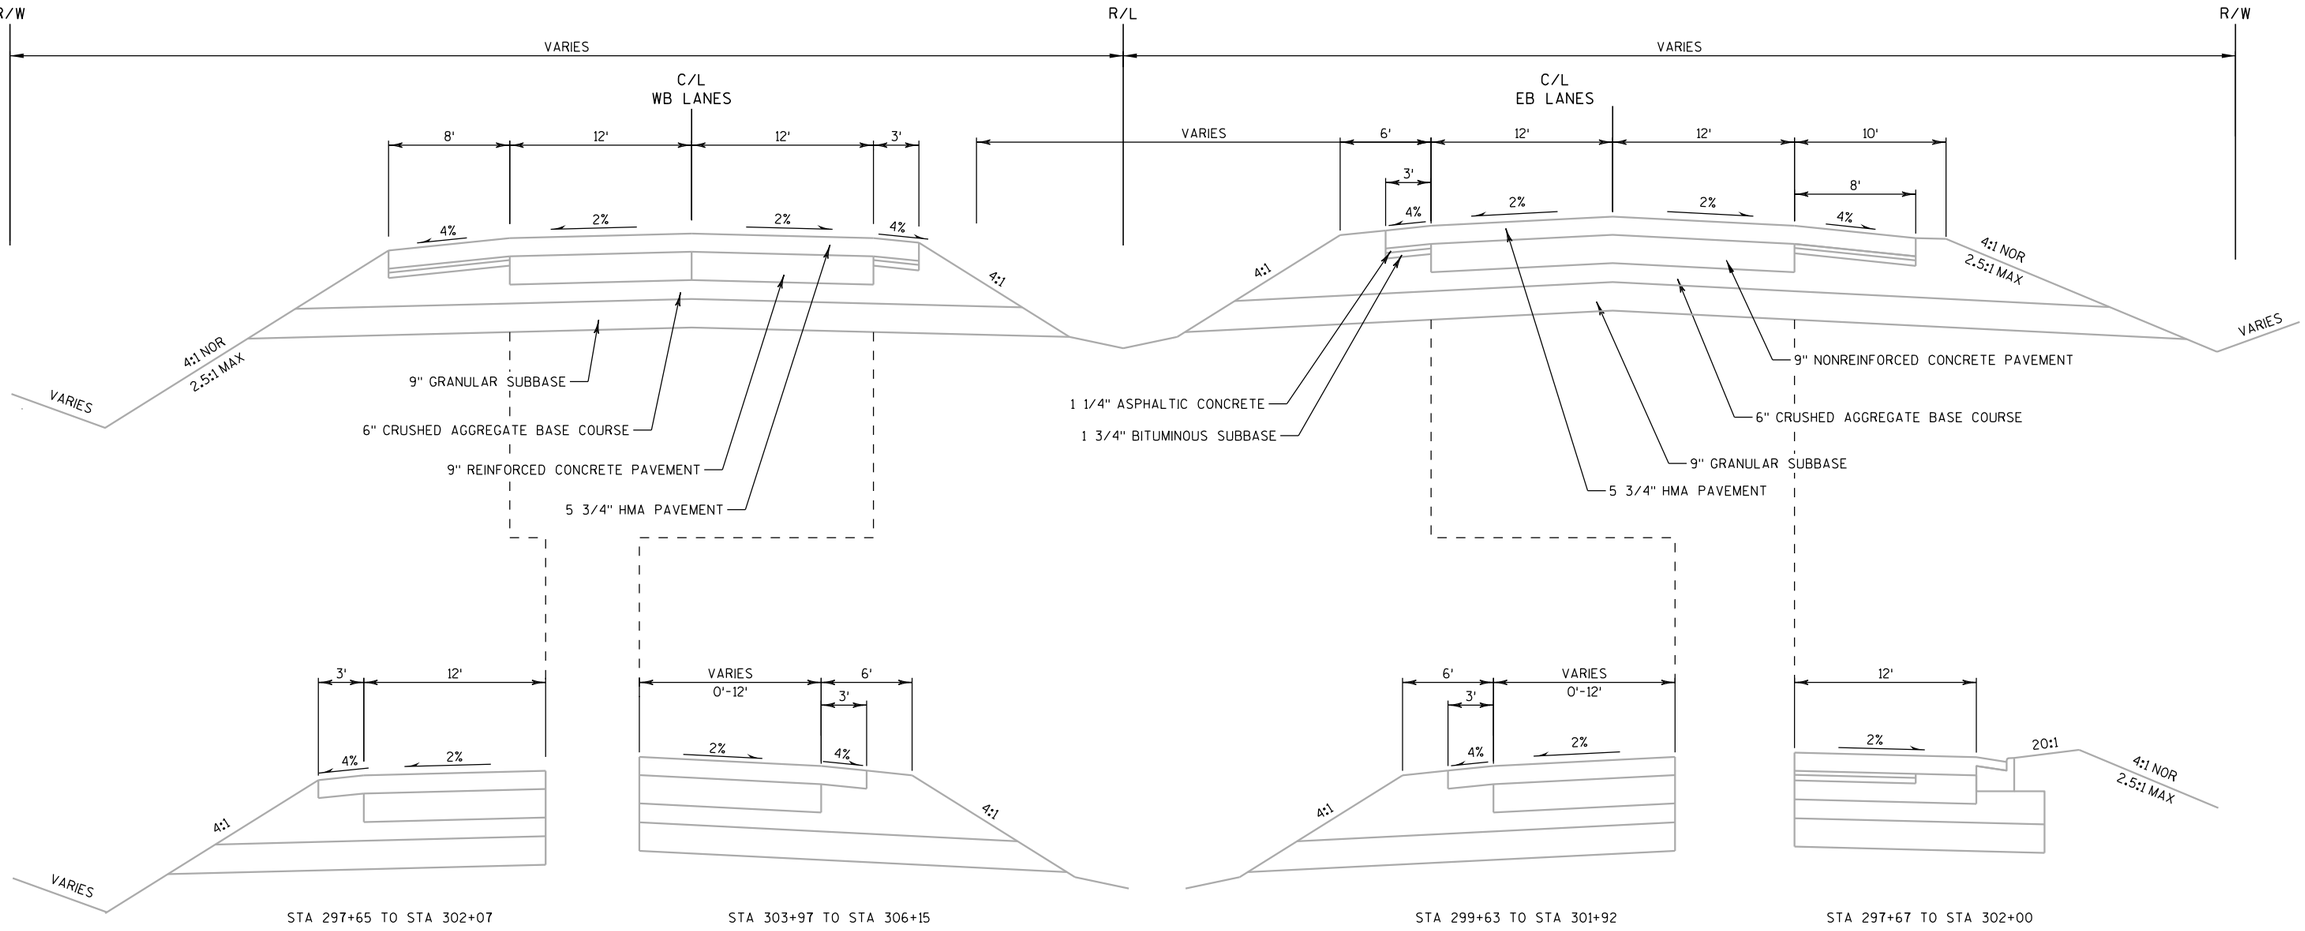


TYPICAL EXISTING SECTION

STH 20

STA 297+65 TO STA 338+66

PROJECT NO: 1033-02-71/76	HWY: IH 94/STH 20	COUNTY: RACINE	TYPICAL SECTIONS	SHEET PRE_8	E


2

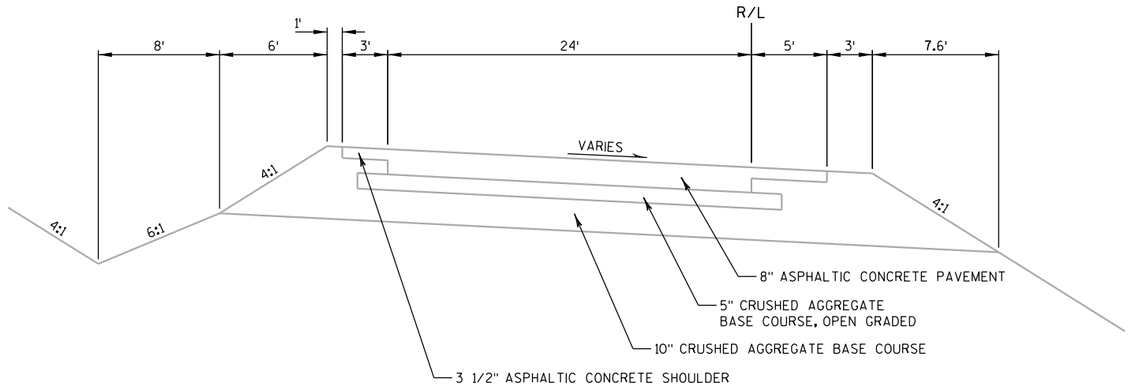

TYPICAL EXISTING SECTION

RAMPS

STA 855SE+90 TO STA 860SE+54
STA 864NW+33 TO STA 867NW+23

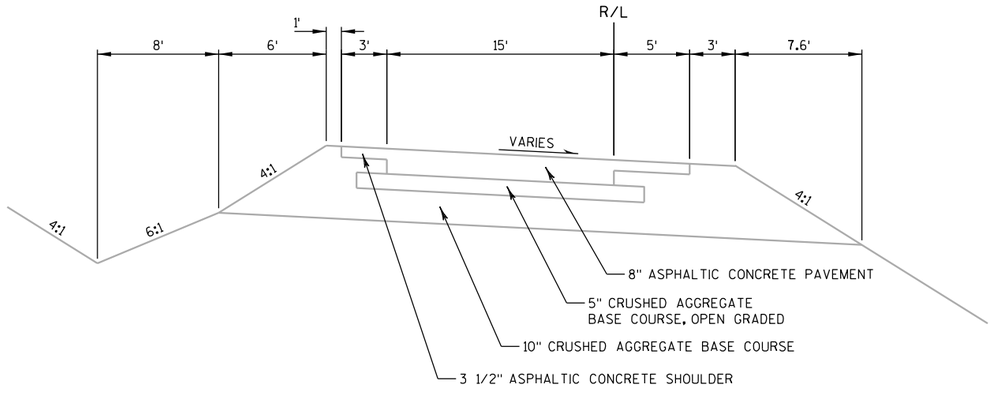


TYPICAL EXISTING SECTION

RAMPS

STA 861SW+41 TO STA 862SW+25
STA 861NE+92 TO STA 866NE+95


2

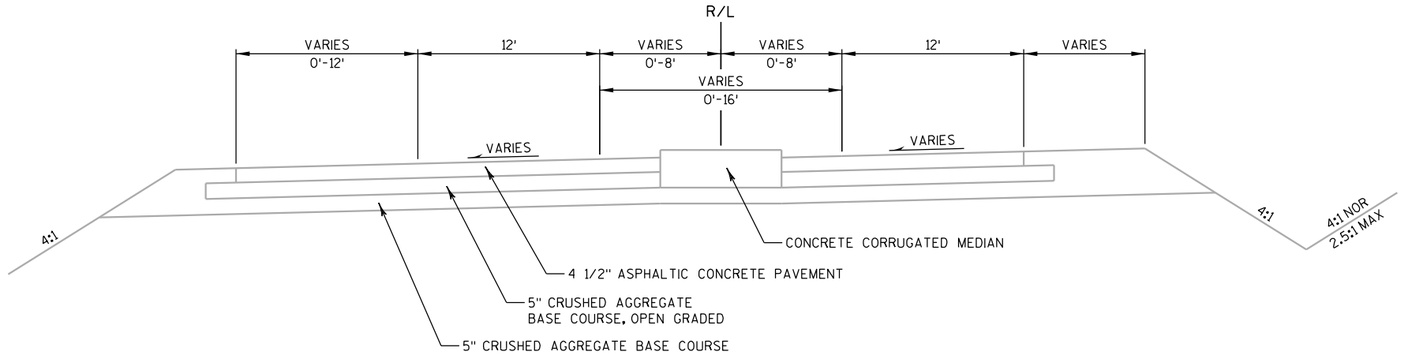

TYPICAL EXISTING SECTION

WEST FRONTAGE ROAD

STA 2861+89 TO STA 2864+28
STA 4865+07 TO STA 4868+00

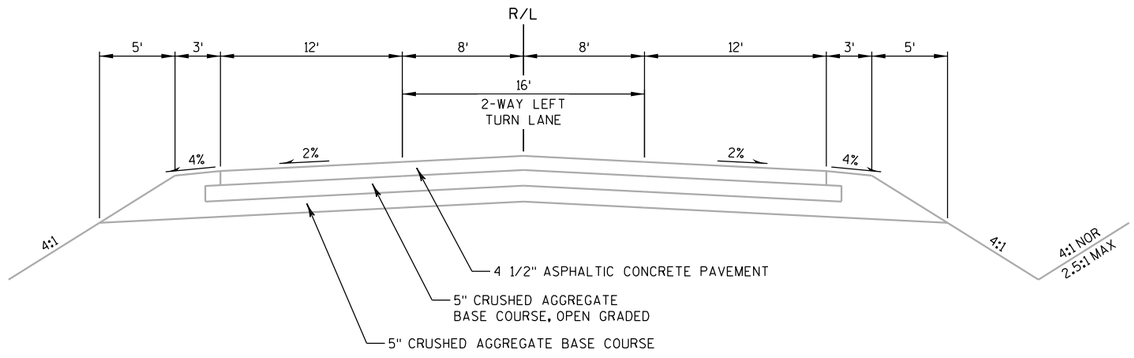


TYPICAL EXISTING SECTION

WEST FRONTAGE ROAD

STA 2857+00 TO STA 2861+89

2

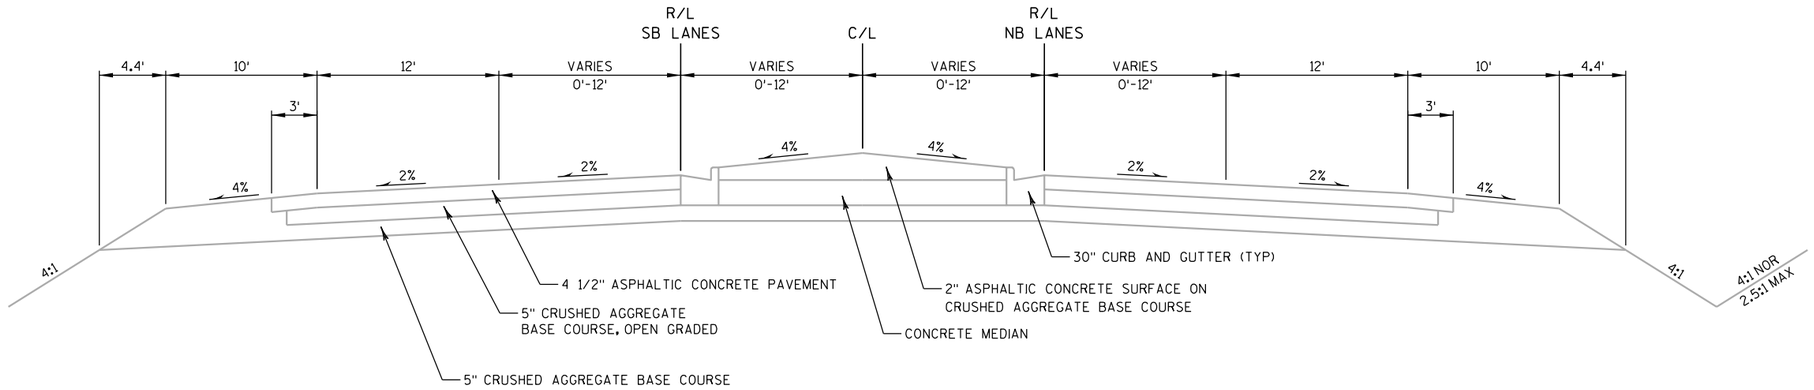


TYPICAL EXISTING SECTION

EAST FRONTAGE ROAD

SOUTH OF STH 20

STA 3852+00 TO STA 3858+17
STA 5859+56 TO STA 5863+15

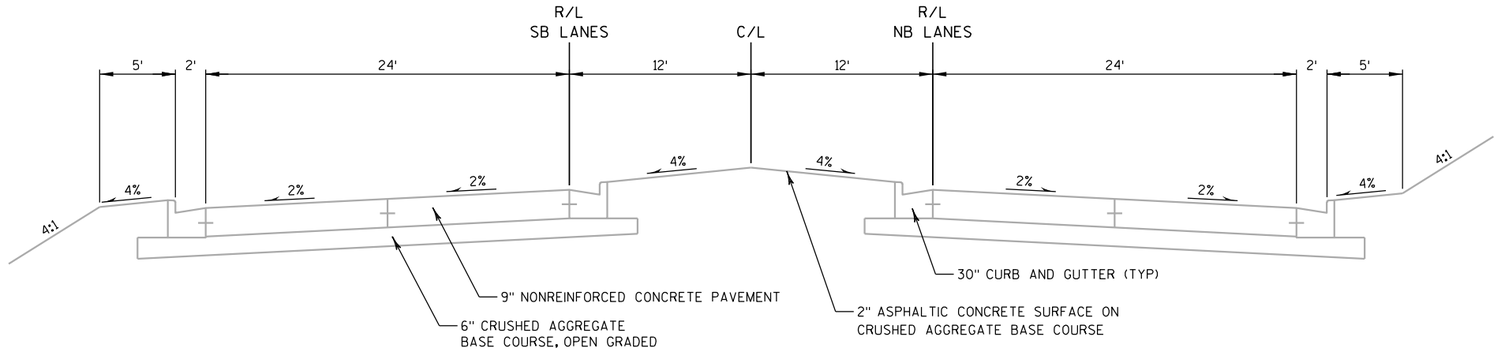


TYPICAL EXISTING SECTION

EAST FRONTAGE ROAD

STA 3853+00 TO STA 3857+70
STA 5859+56 TO STA 5863+15


PROJECT NO: 1033-02-71/76	HWY: IH 94/STH 20	COUNTY: RACINE	TYPICAL SECTIONS	SHEET PRE_12	E

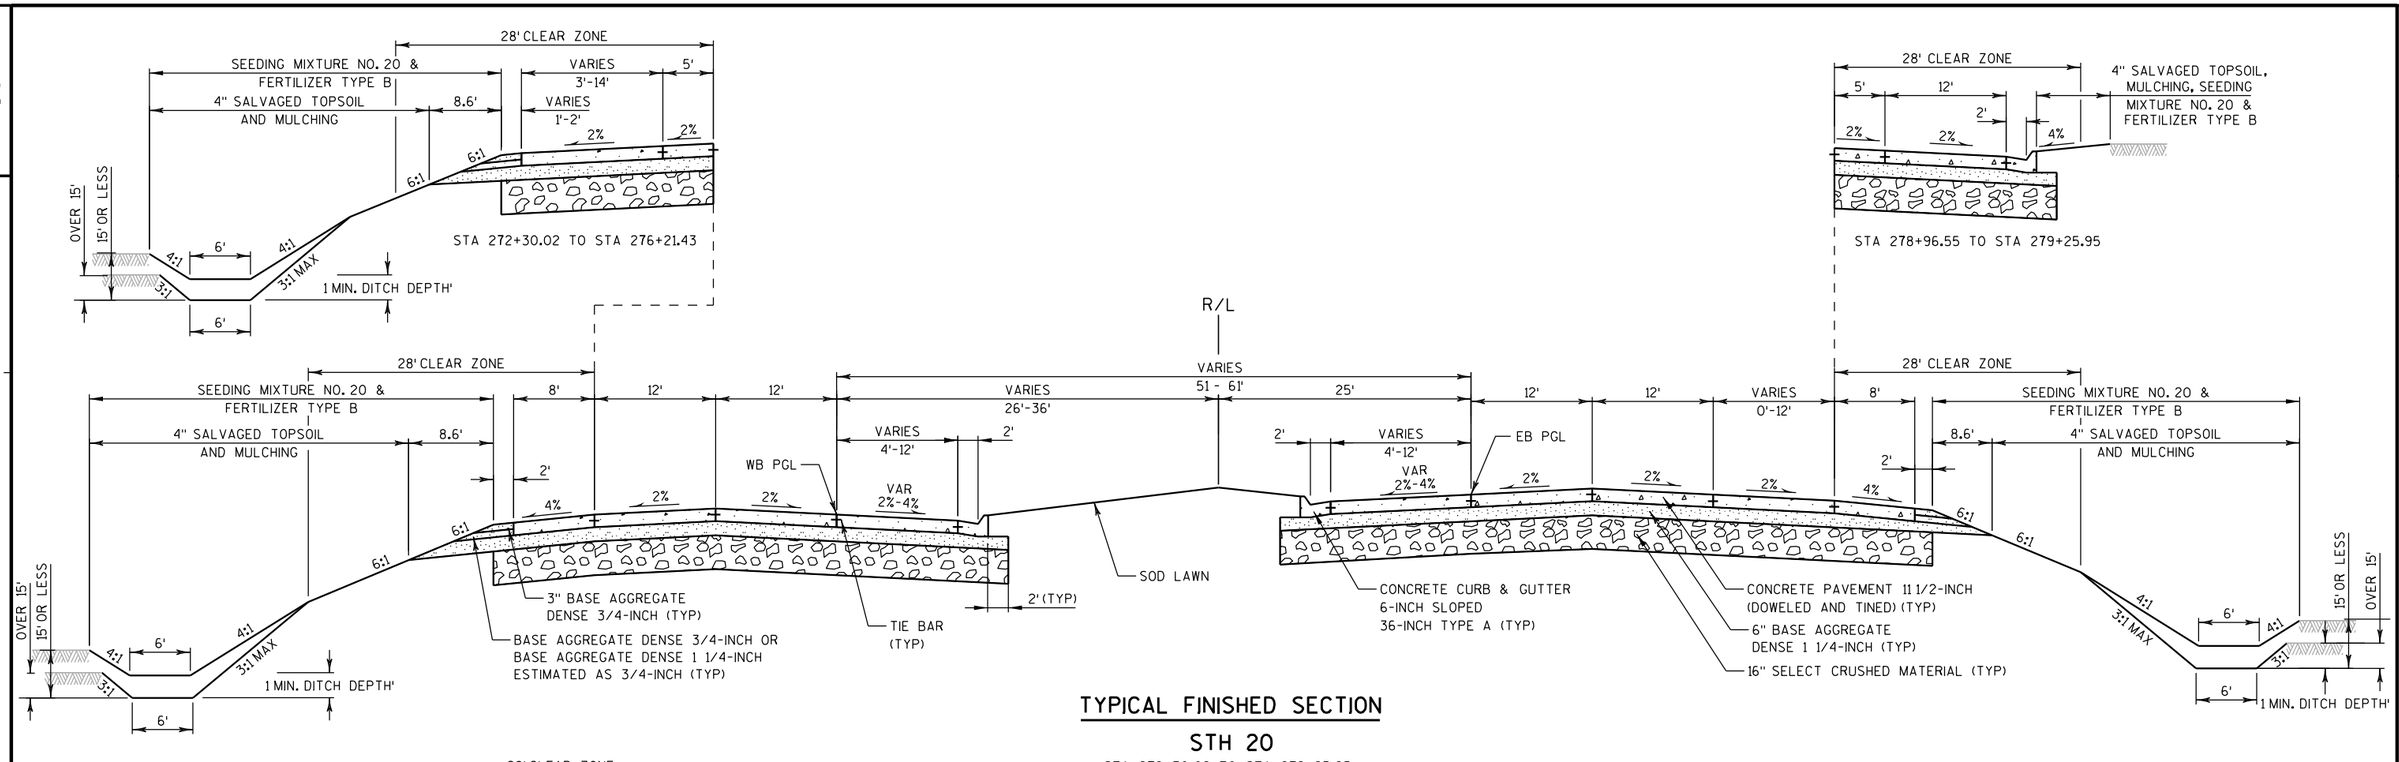

TYPICAL FINISHED SECTION

STH 20

STA 272+30.02 TO STA 279+25.95

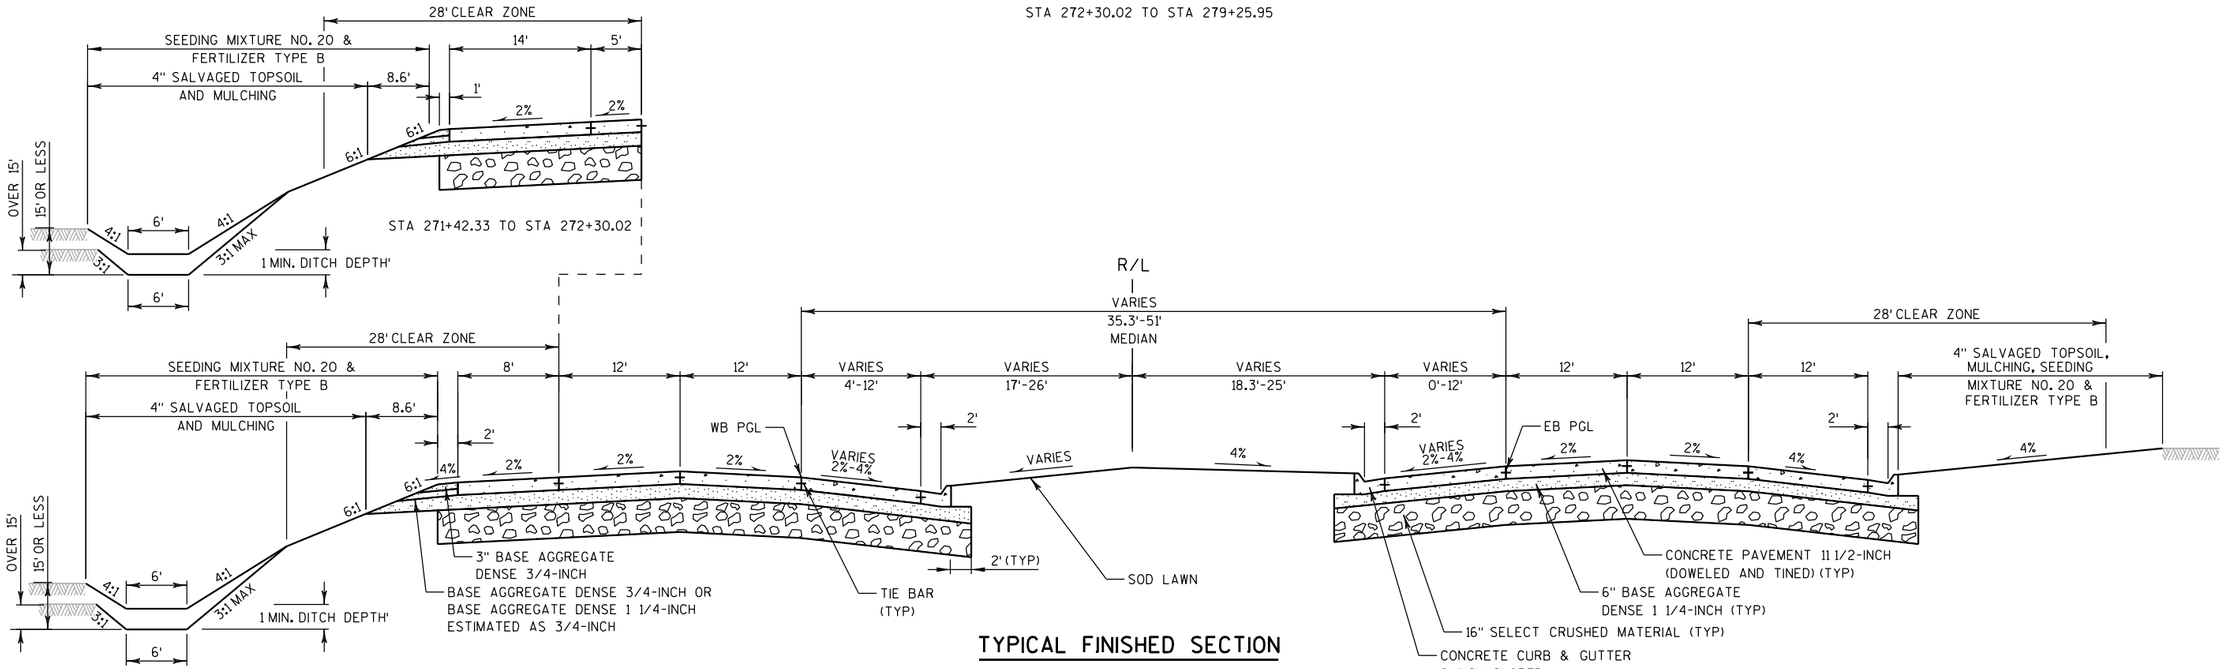


TYPICAL FINISHED SECTION


STH 20

STA 265+06.61 TO STA 272+30.02


PROJECT NO: 1033-02-71/76	HWY: IH 94/STH 20	COUNTY: RACINE	TYPICAL SECTIONS	SHEET PRE_13	E

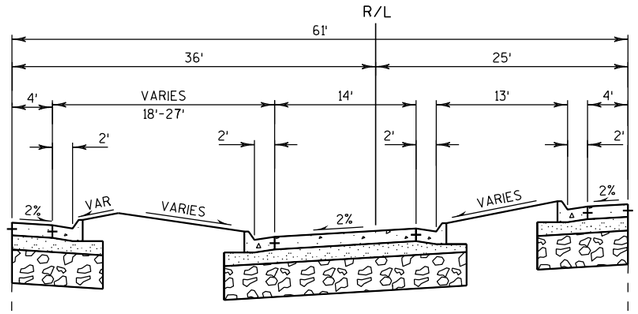


STA 285+07.99 TO STA 287+05.68

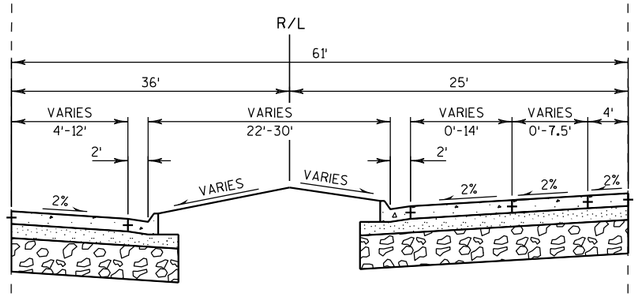


STA 283+35.10 TO STA 285+07.99

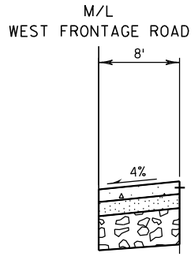

STA 286+52.18 TO STA 288+10.41

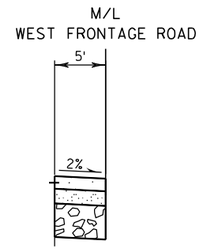

STA 286+30.25 TO STA 288+10.41

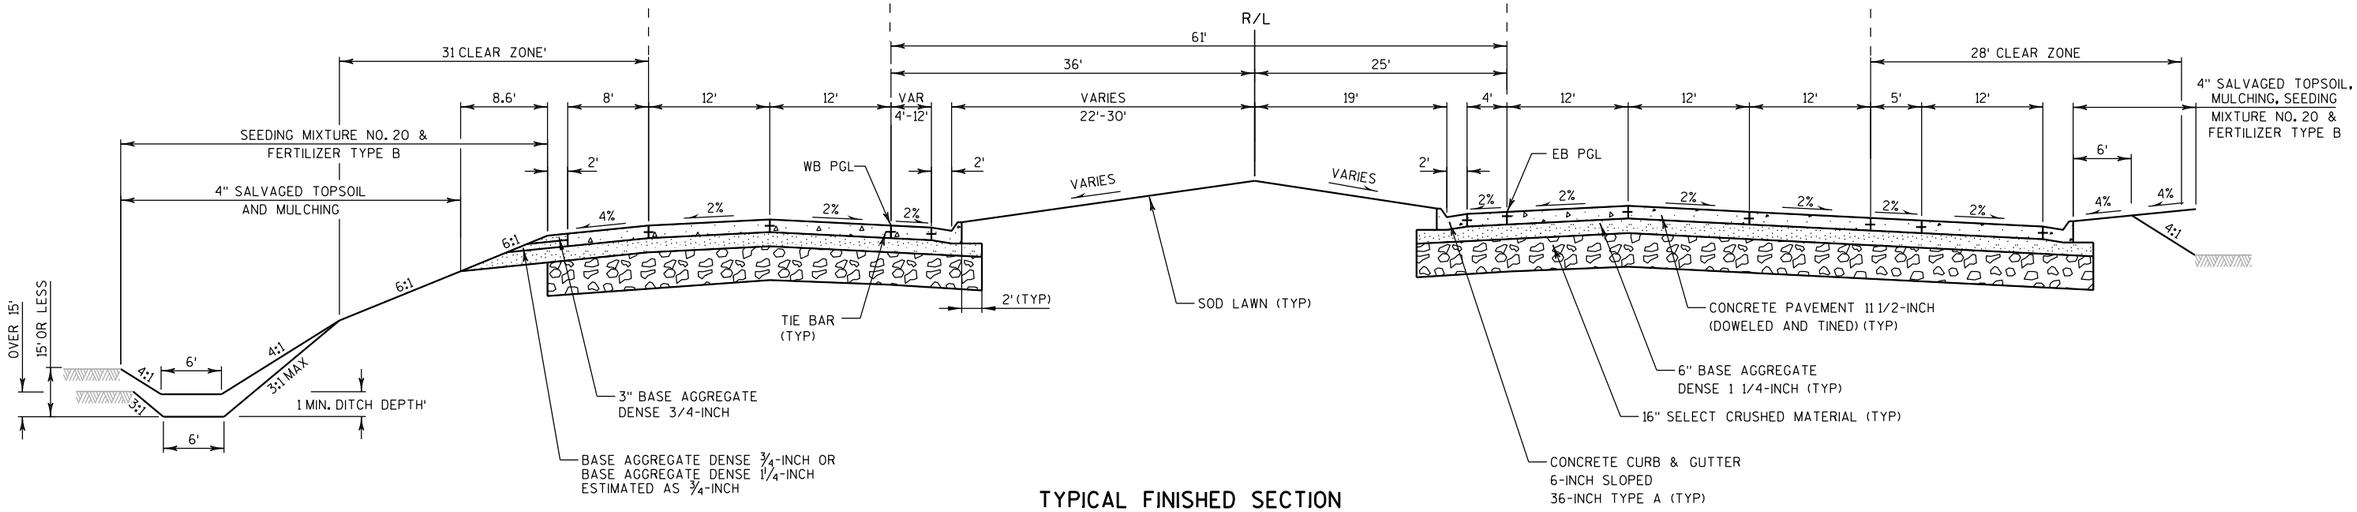


TYPICAL FINISHED SECTION

STH 20


STA 279+25.95 TO STA 288+10.41

PROJECT NO: 1033-02-71/76	HWY: IH 94/STH 20	COUNTY: RACINE	TYPICAL SECTIONS	SHEET PRE_14	E

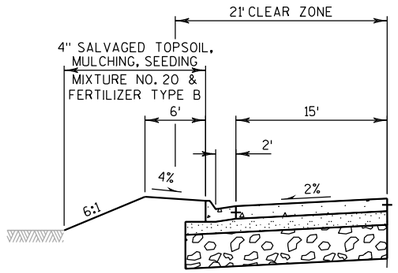


STA 292+25.85 TO STA 293+05.28

M/L
WEST FRONTAGE ROAD
OR RAMP NW

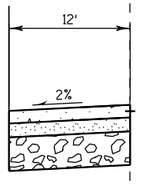


STA 288+10.41 TO STA 288+77.63
STA 290+58.96 TO STA 292+25.85

R/L

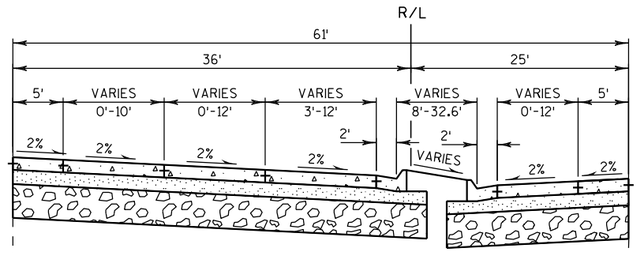


STA 289+49.32 TO STA 291+97.03

M/L
WEST FRONTAGE ROAD
OR RAMP SW

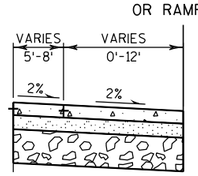

STA 288+10.41 TO STA 288+84.23
STA 291+67.81 TO STA 293+05.28

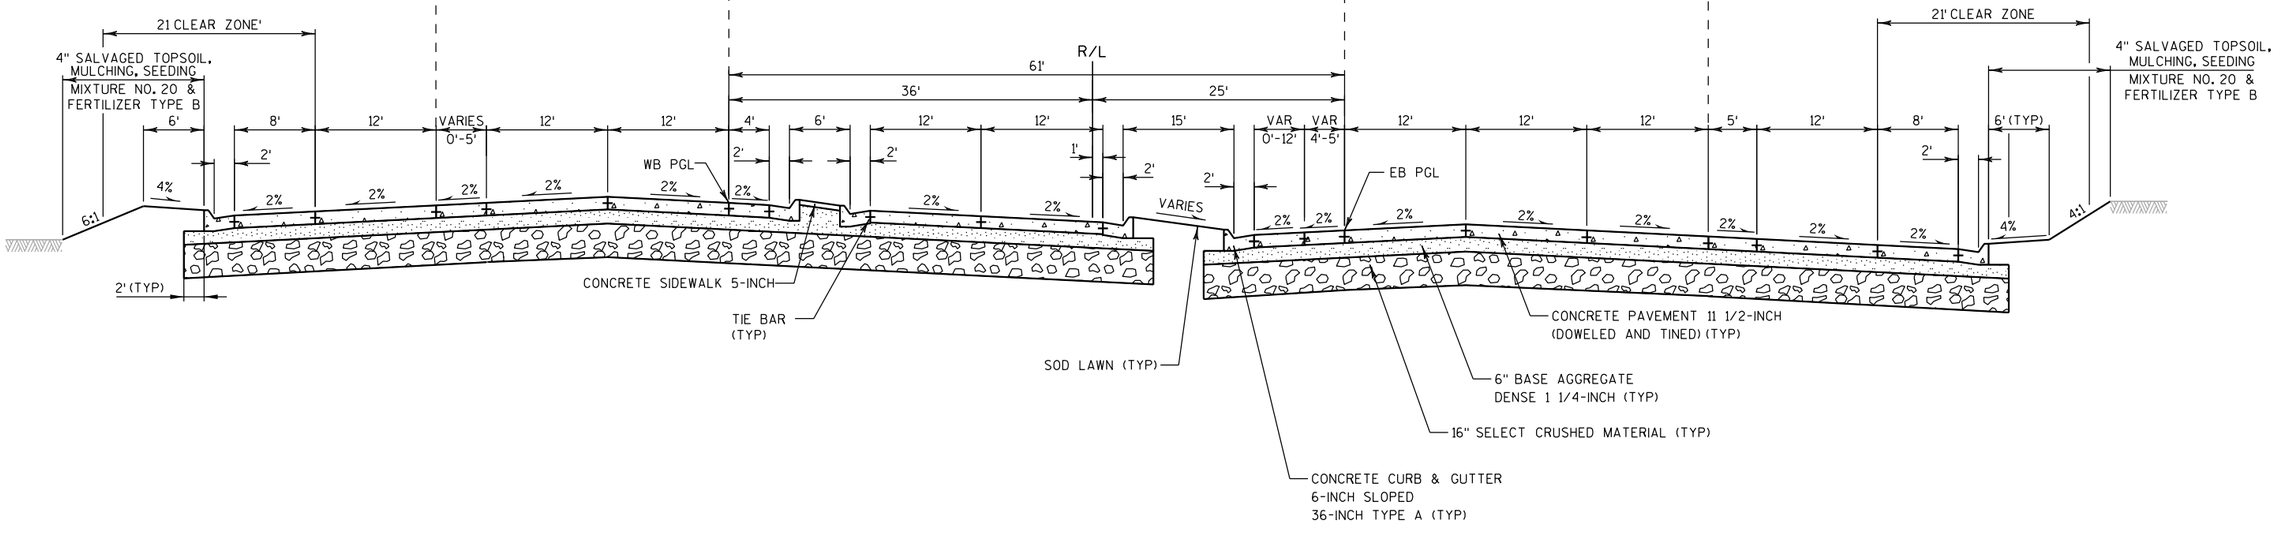


TYPICAL FINISHED SECTION

STH 20

STA 288+10.41 TO STA 293+05.28

PROJECT NO: 1033-02-71/76	HWY: IH 94/STH 20	COUNTY: RACINE	TYPICAL SECTIONS	SHEET PRE_15	E

2

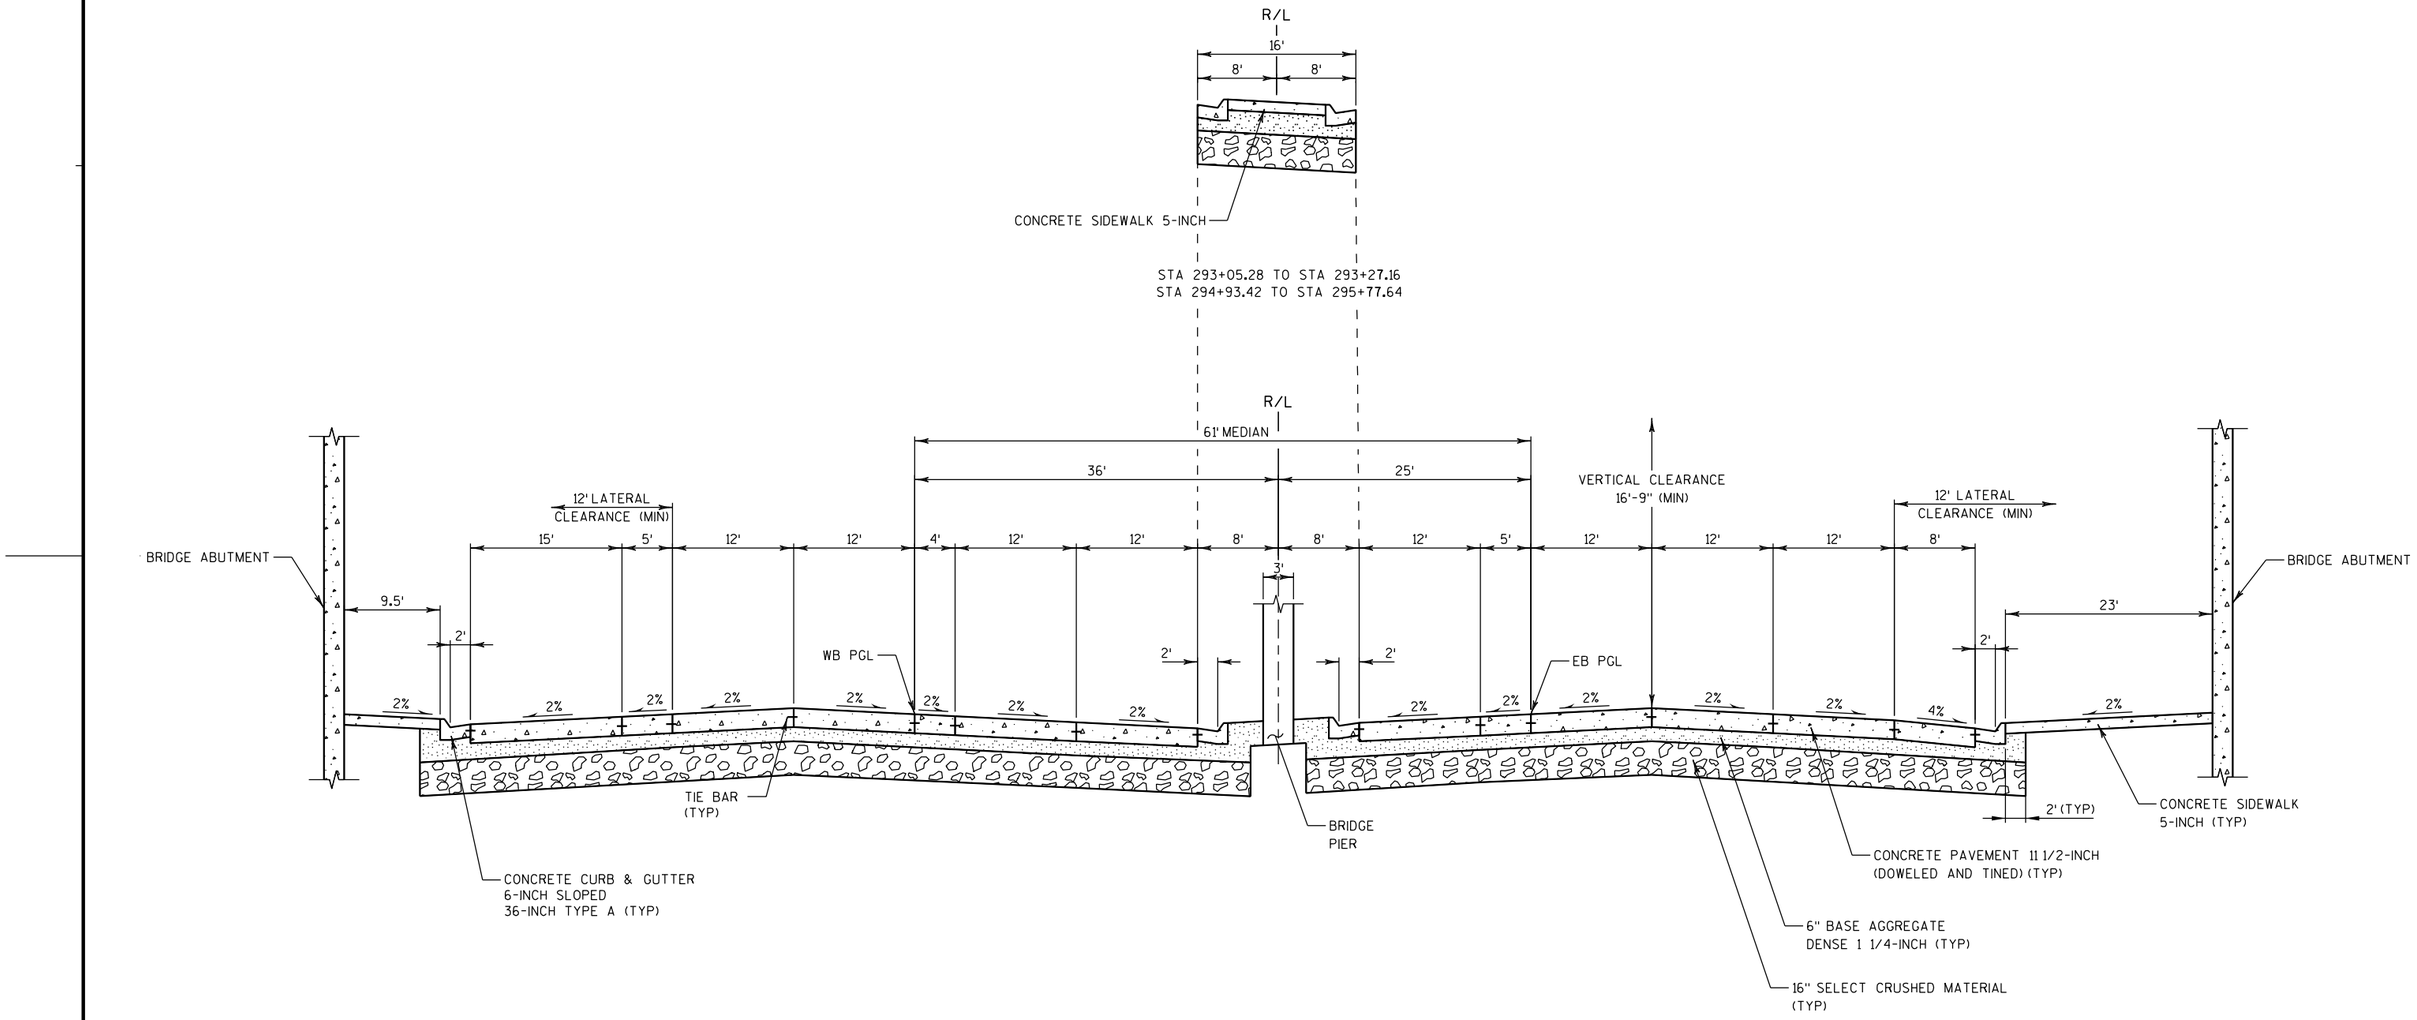


TYPICAL FINISHED SECTION


STH 20

STA 293+05.28 TO STA 295+77.64


PROJECT NO: 1033-02-71/76	HWY: IH 94/STH 20	COUNTY: RACINE	TYPICAL SECTIONS	SHEET PRE_16	E

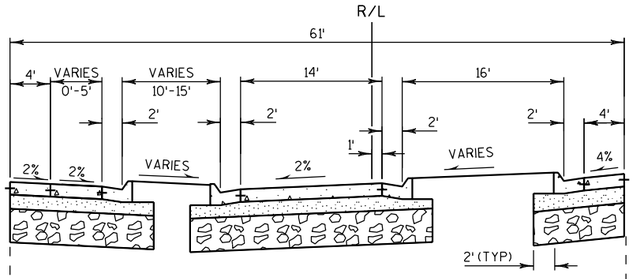


STA 300+97.29 TO STA 302+33.15

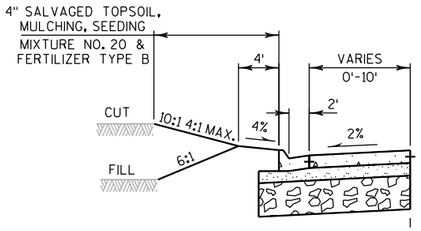


STA 300+78.28 TO STA 301+78.28

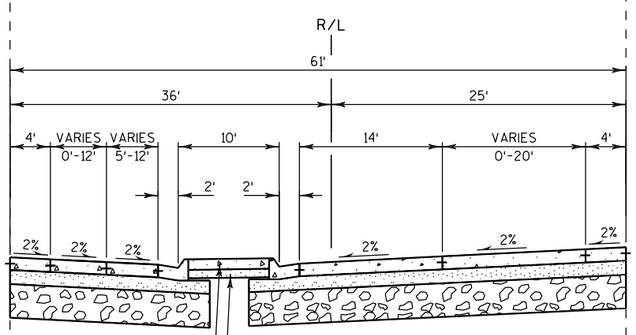

STA 298+59.49 TO STA 300+97.29

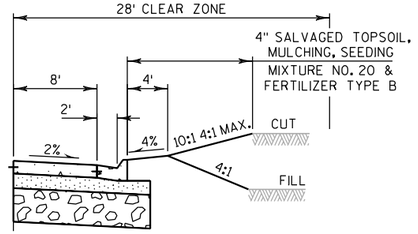

STA 300+78.28 TO STA 301+78.28

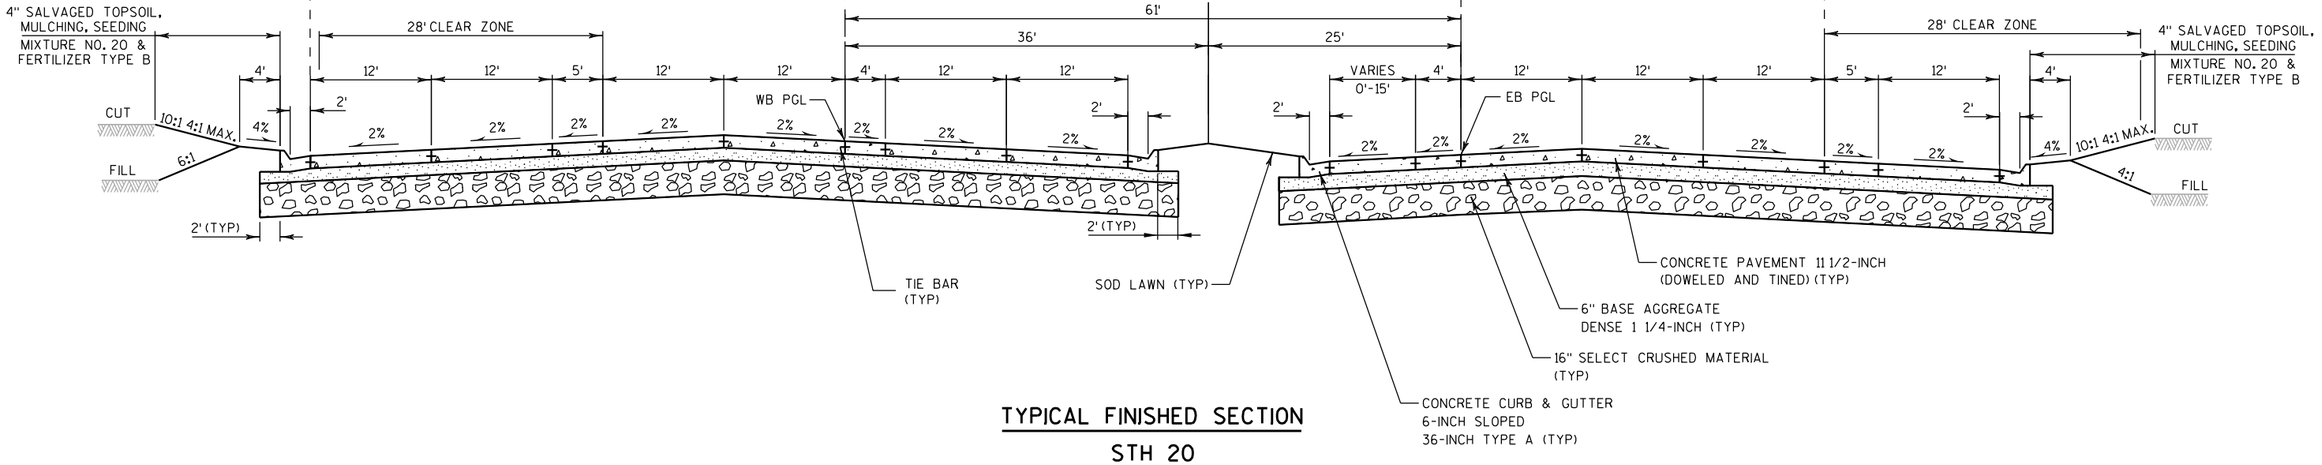


TYPICAL FINISHED SECTION


STH 20

STA 295+77.64 TO STA 302+33.15


PROJECT NO: 1033-02-71/76	HWY: IH 94/STH 20	COUNTY: RACINE	TYPICAL SECTIONS	SHEET PRE_17	E

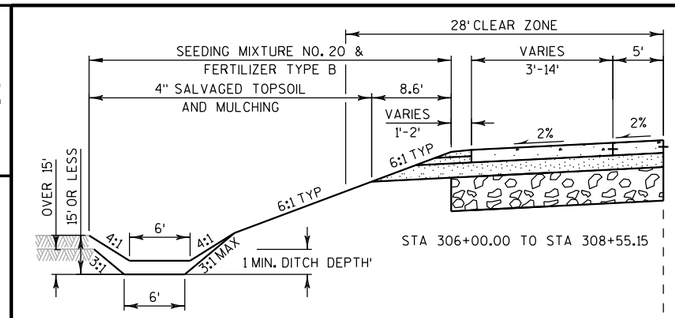


STA 306+00.00 TO STA 308+55.15

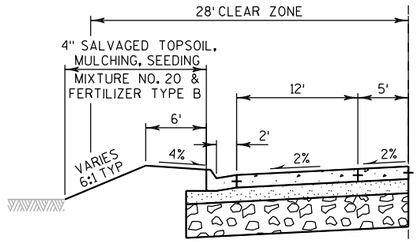


STA 304+15.94 TO STA 306+00.00

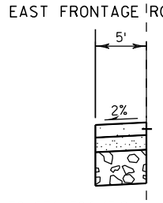


STA 302+33.15 TO STA 304+15.94

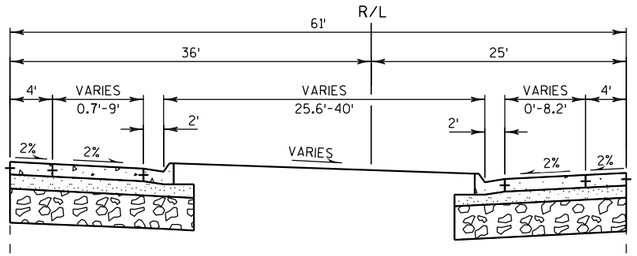


STA 309+35.83 TO STA 310+39.07

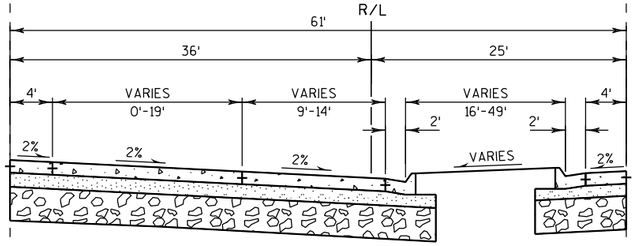


STA 306+34.96 TO STA 309+35.83

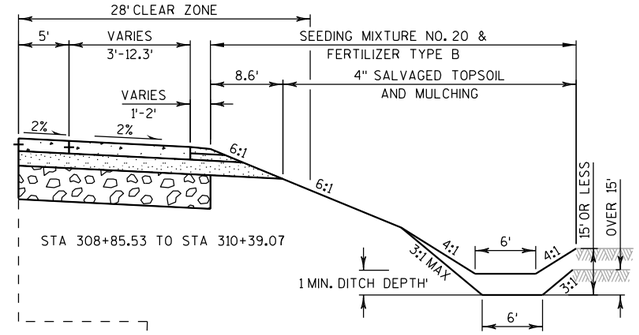


STA 308+85.53 TO STA 310+39.07

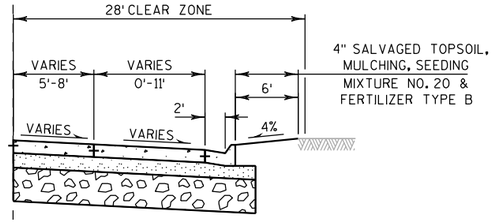

STA 304+17.01 TO STA 305+25.00

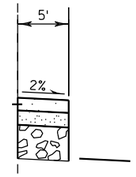

STA 302+33.15 TO STA 304+17.01

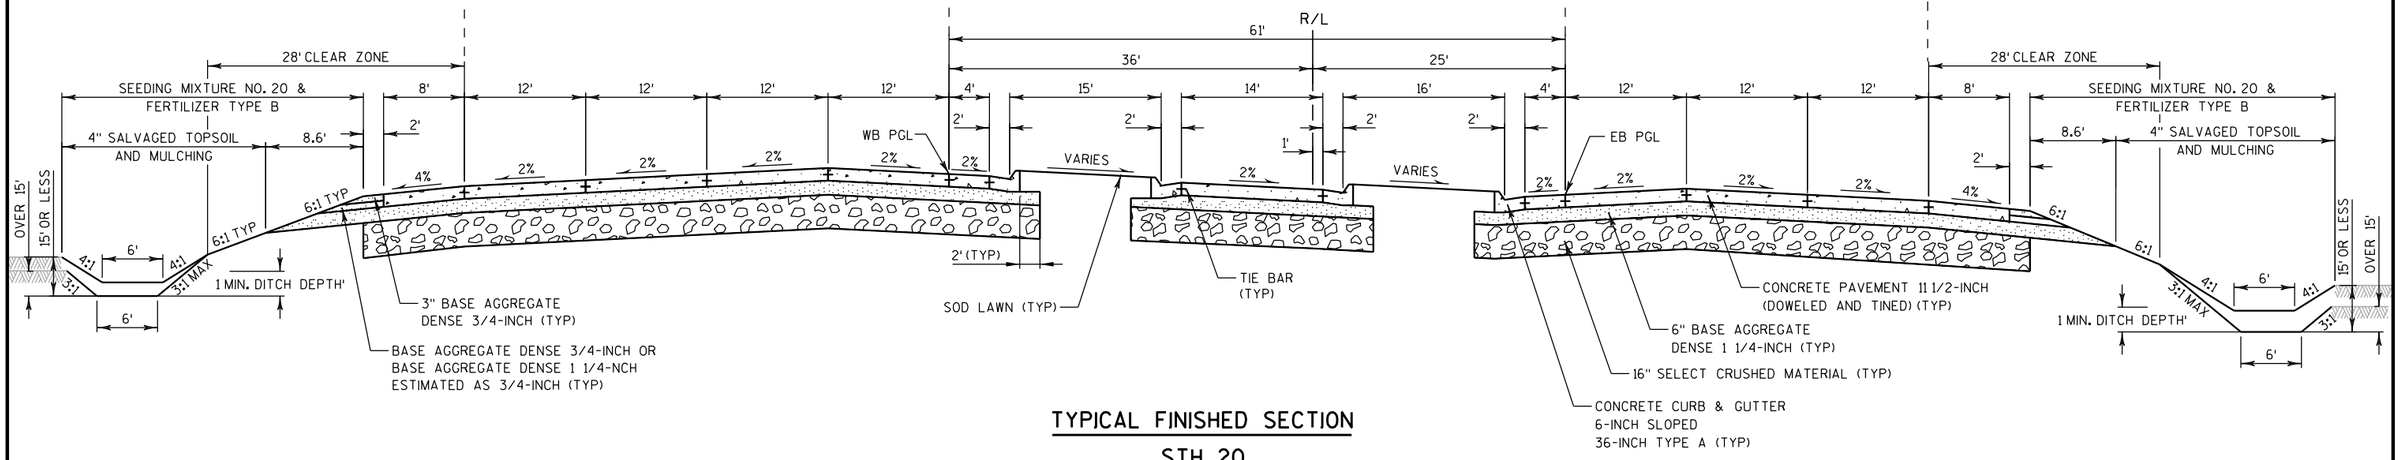


TYPICAL FINISHED SECTION


STH 20

STA 302+33.15 TO STA 310+39.07


PROJECT NO: 1033-02-71/76	HWY: IH 94/STH 20	COUNTY: RACINE	TYPICAL SECTIONS	SHEET PRE_18	E

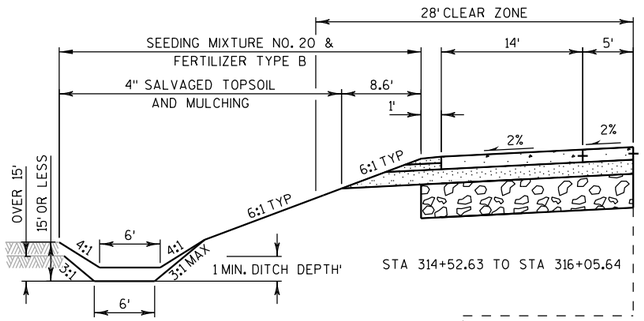


STA 314+52.63 TO STA 316+05.64

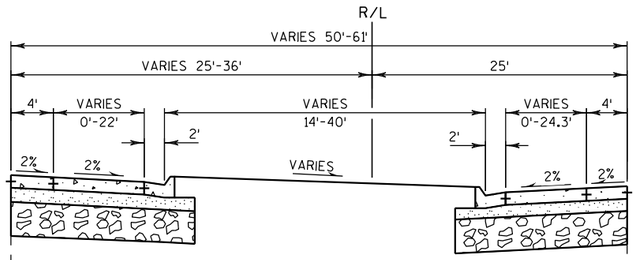


STA 313+98.88 TO STA 315+11.16

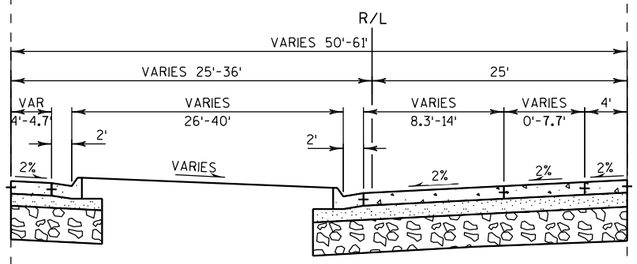

STA 310+39.07 TO STA 312+07.70

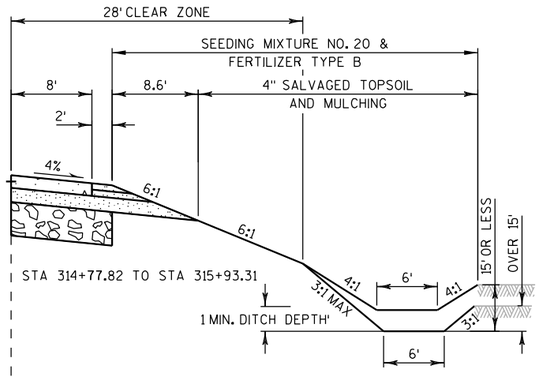

STA 314+77.82 TO STA 315+93.31

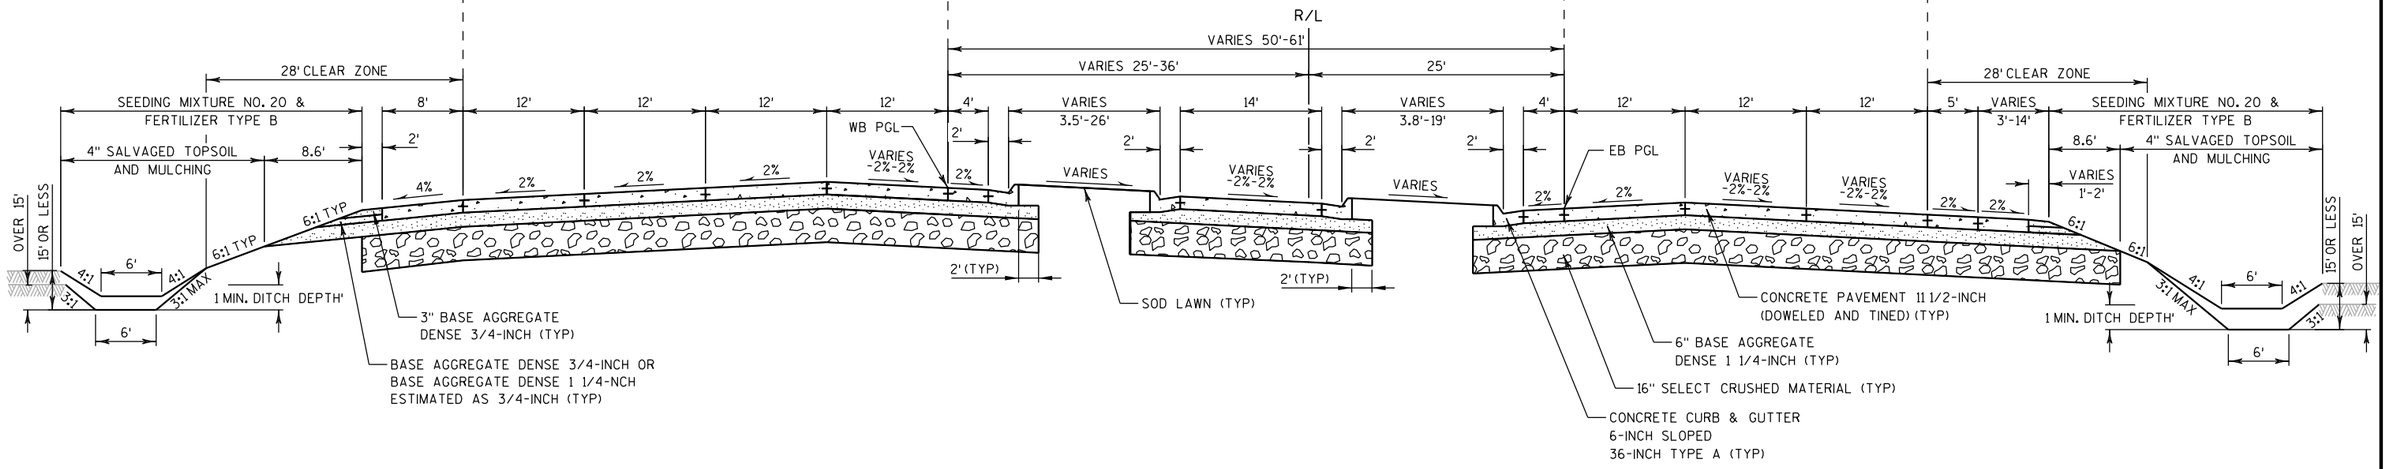


TYPICAL FINISHED SECTION

STH 20

STA 310+39.07 TO STA 316+05.64

PROJECT NO: 1033-02-71/76	HWY: IH 94/STH 20	COUNTY: RACINE	TYPICAL SECTIONS	SHEET PRE_19	E

2

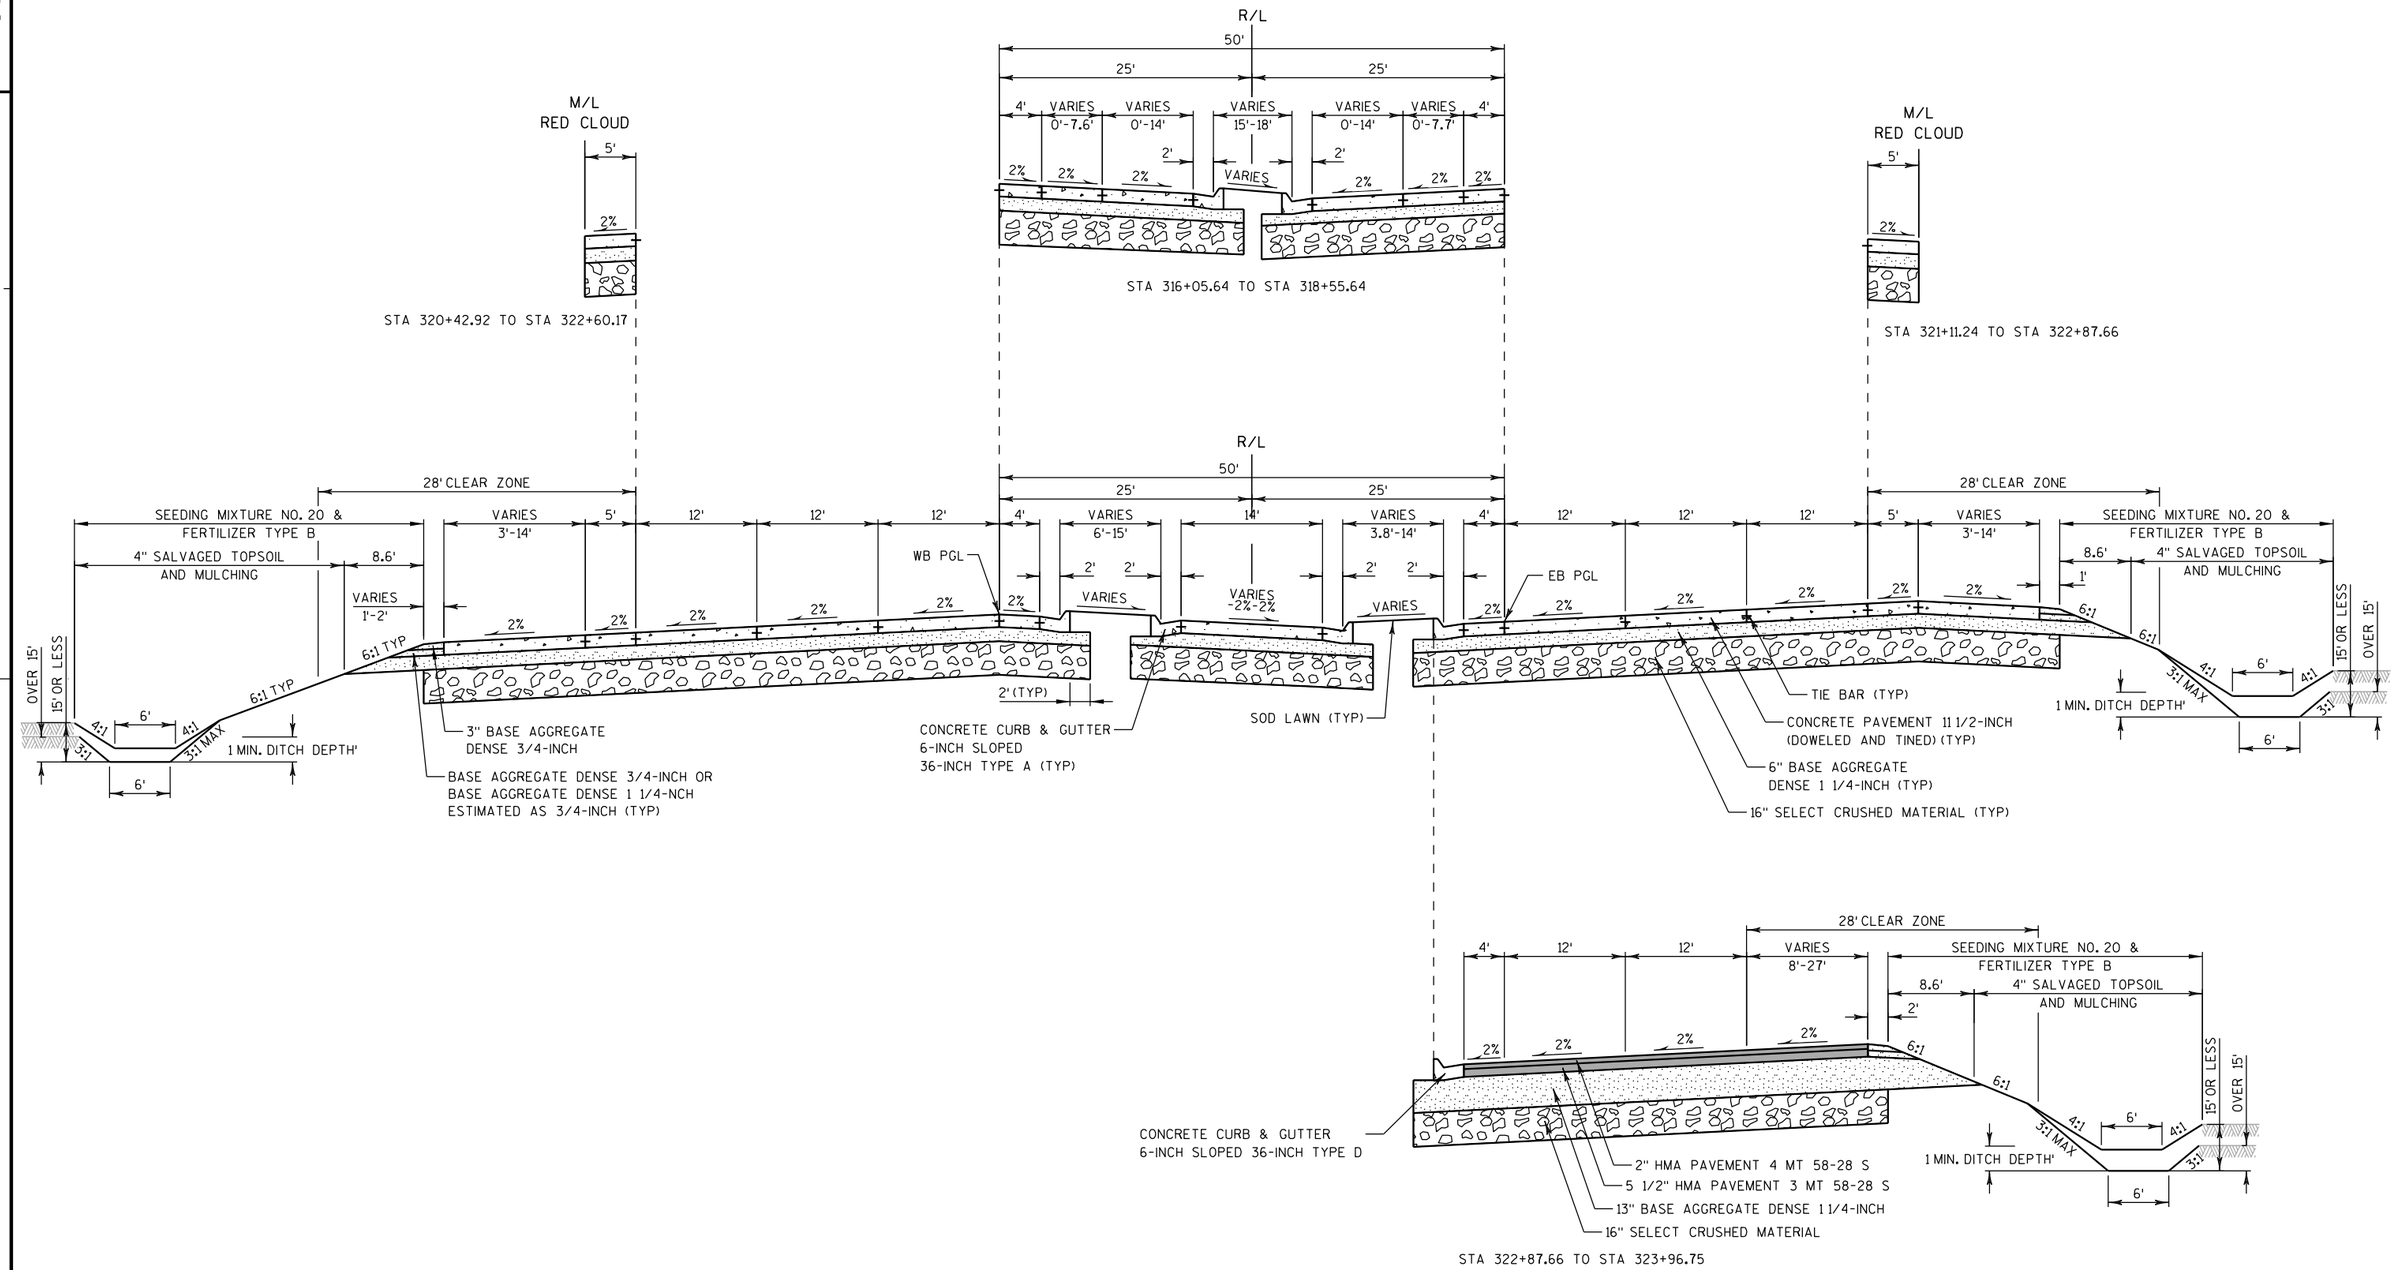


TYPICAL FINISHED SECTION

STH 20

STA 316+05.64 TO STA 323+96.75


PROJECT NO: 1033-02-71/76	HWY: IH 94/STH 20	COUNTY: RACINE	TYPICAL SECTIONS	SHEET PRE_20	E

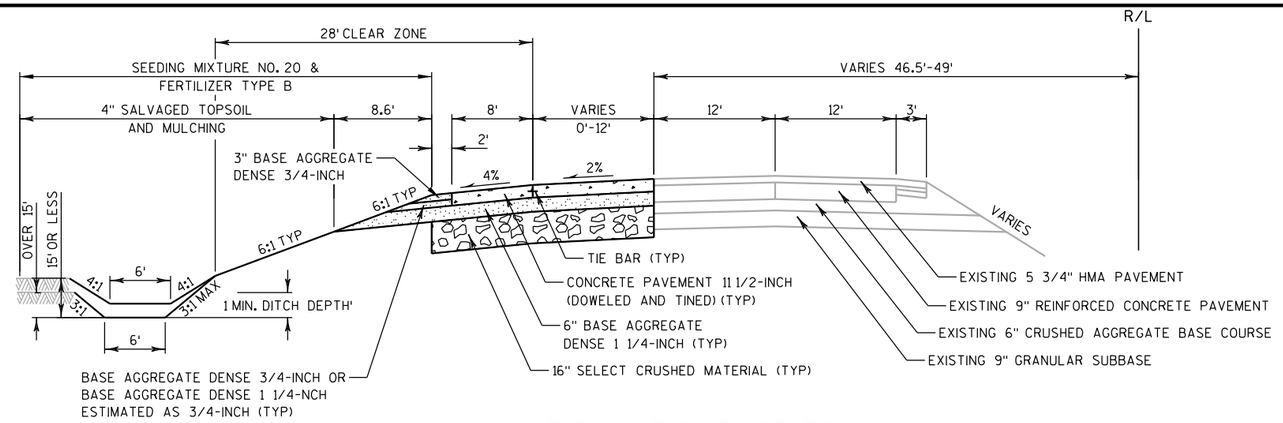


TYPICAL FINISHED SECTION

STH 20


STA 330+30.25 TO STA 336+30.25

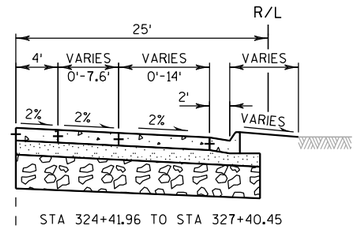


STA 324+41.96 TO STA 327+40.45

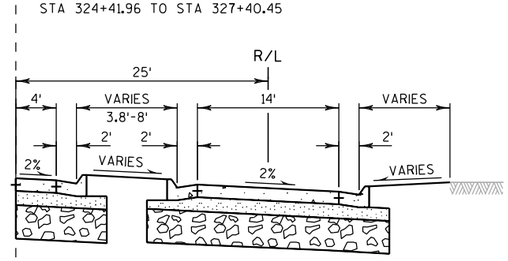

STA 323+96.75 TO STA 324+41.96

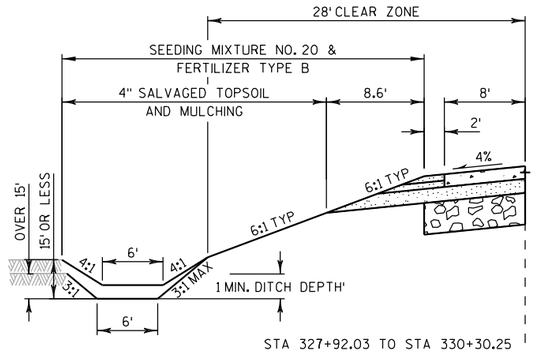

STA 327+92.03 TO STA 330+30.25

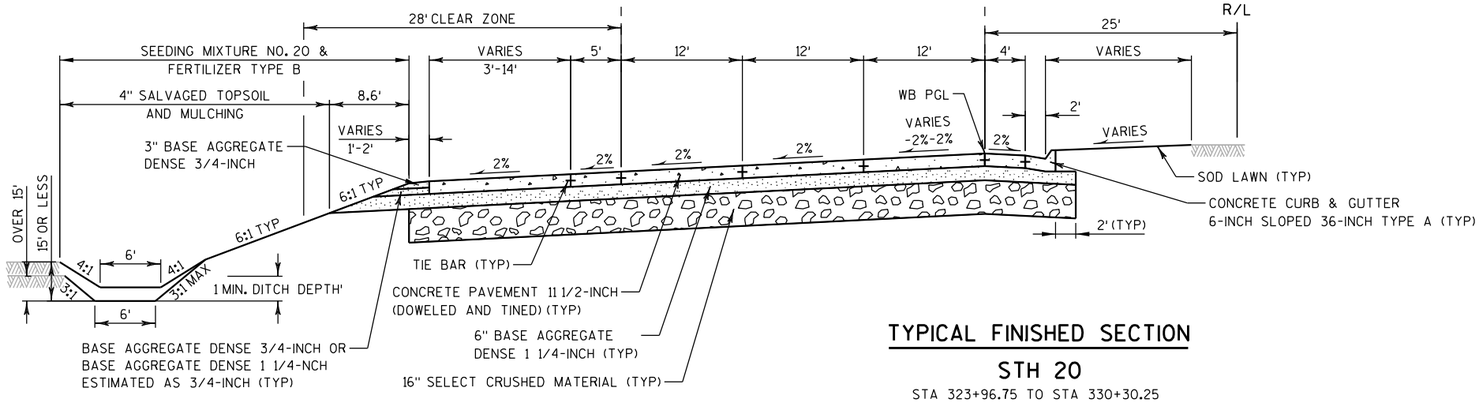


TYPICAL FINISHED SECTION

STH 20

STA 323+96.75 TO STA 330+30.25

PROJECT NO: 1033-02-71/76	HWY: IH 94/STH 20	COUNTY: RACINE	TYPICAL SECTIONS	SHEET PRE_21	E

2

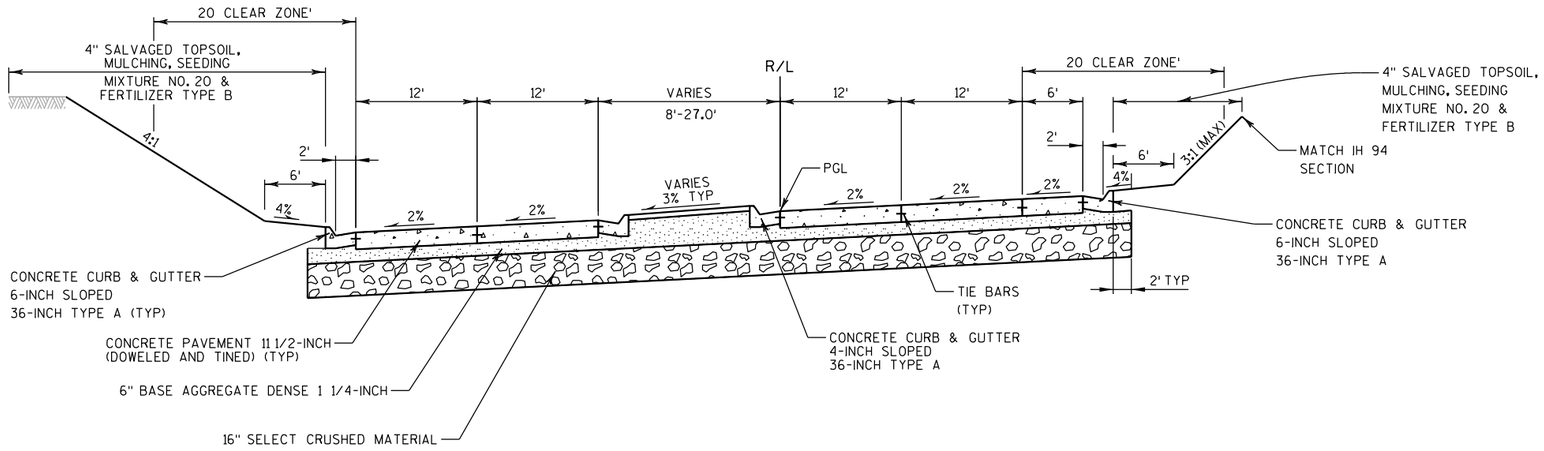


TYPICAL FINISHED SECTION

RAMP NW

STA 864NW+00.00 TO STA 864NW+82.00

2

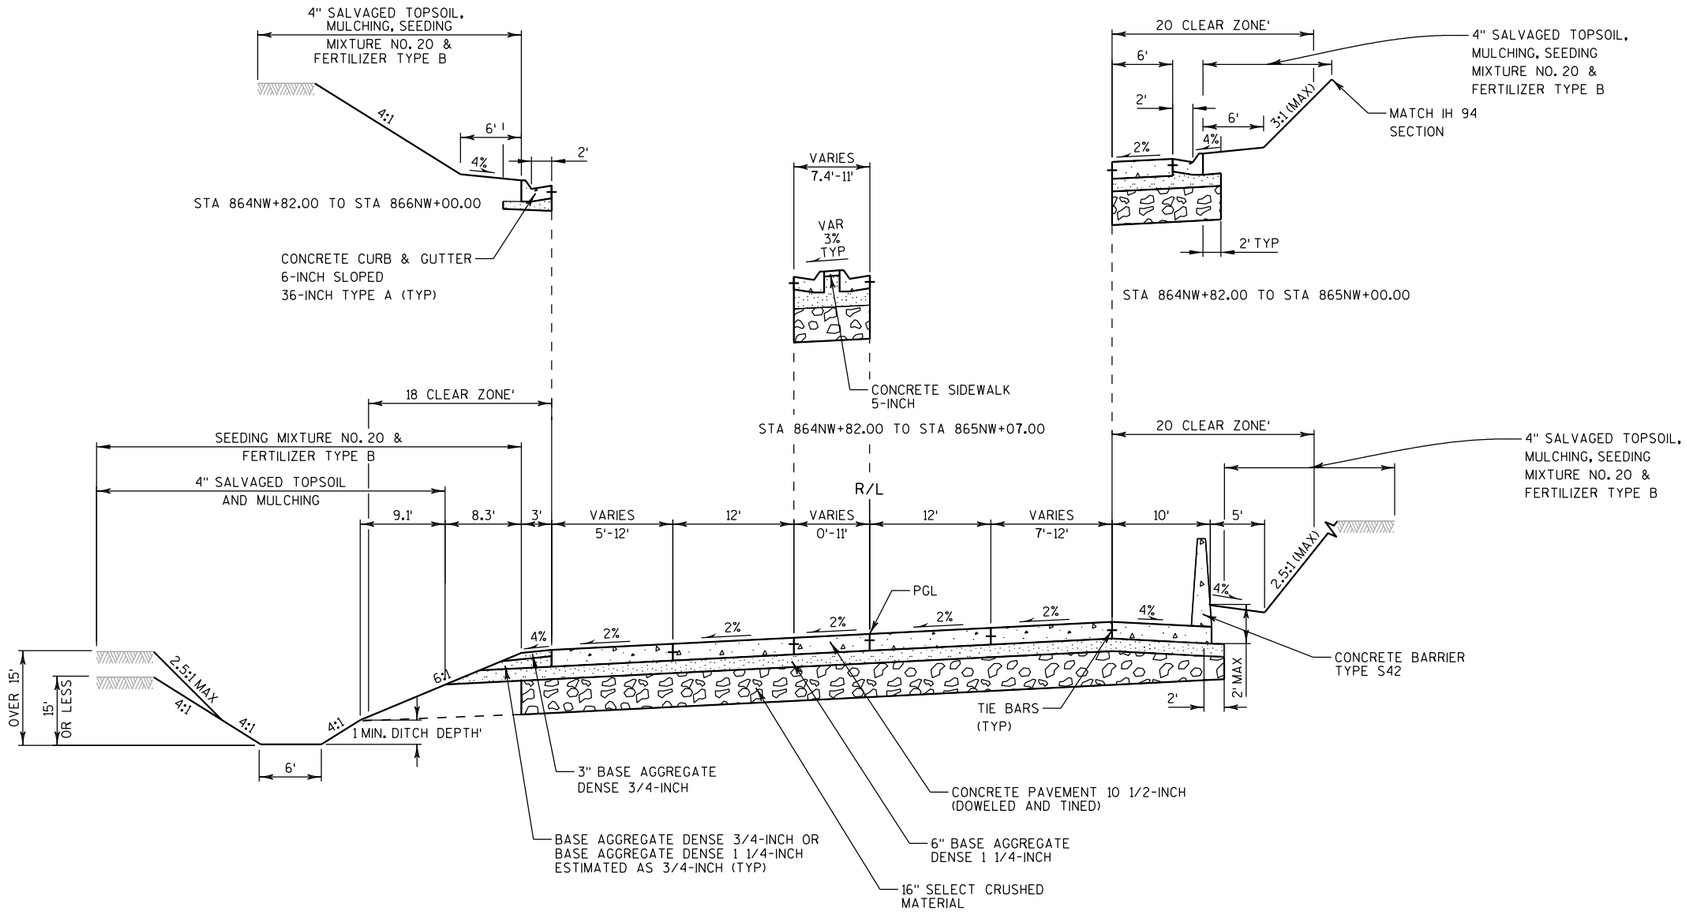


TYPICAL FINISHED SECTION

RAMP NW

STA 864NW+82.00 TO STA 868NW+51.00

PROJECT NO: 1033-02-71/76	HWY: IH 94/STH 20	COUNTY: RACINE	TYPICAL SECTIONS	SHEET PRE_23	E

2

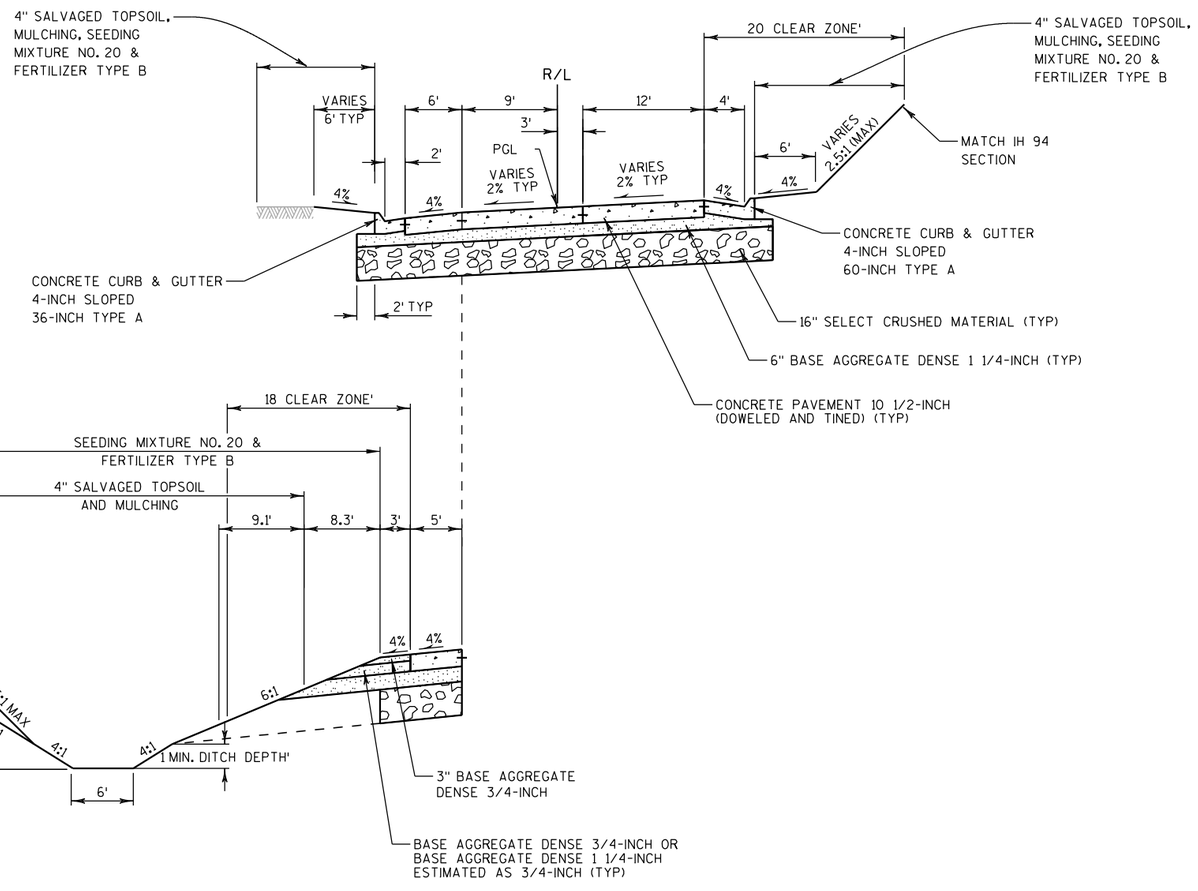

STA 858SW+57.00 TO STA 859SW+30.00


TYPICAL FINISHED SECTION

RAMP SW


STA 858SW+57.00 TO STA 861SW+40.00

PROJECT NO: 1033-02-71/76	HWY: IH 94/STH 20	COUNTY: RACINE	TYPICAL SECTIONS	SHEET PRE_24	E

2

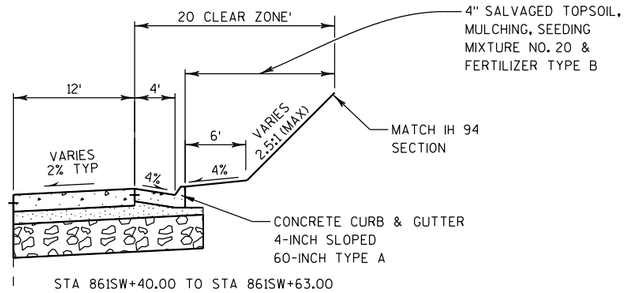

STA 861SW+40.00 TO STA 861SW+63.00

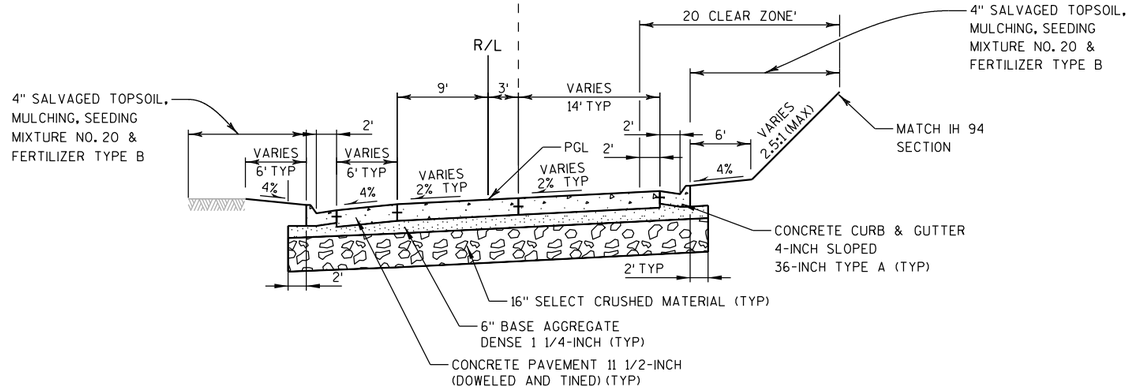


TYPICAL FINISHED SECTION

RAMP SW

STA 861SW+40.00 TO STA 862SW+37.00

PROJECT NO: 1033-02-71/76	HWY: IH 94/STH 20	COUNTY: RACINE	TYPICAL SECTIONS	SHEET PRE_25	E

2

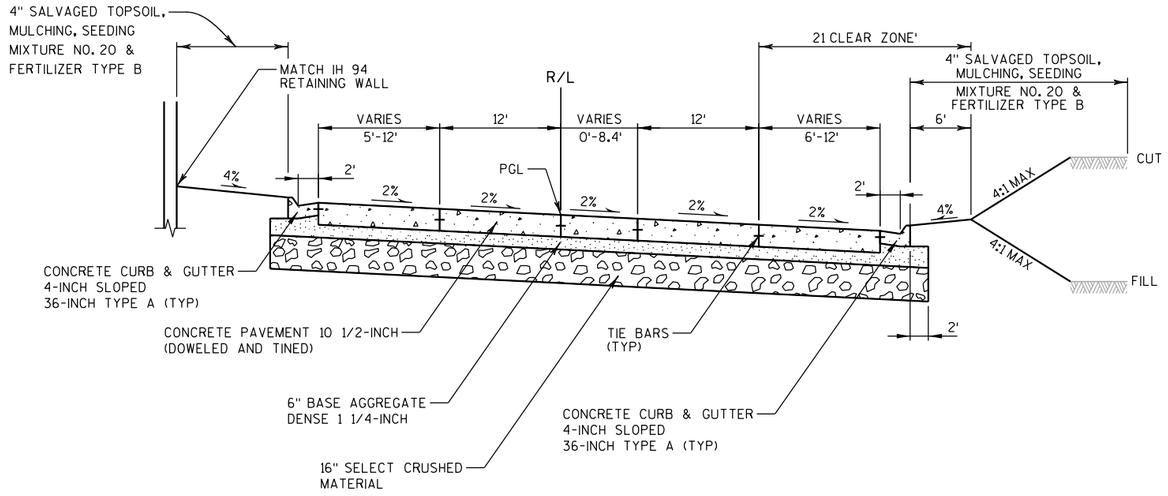

TYPICAL FINISHED SECTION


RAMP SE

STA 855SE+90.00 TO STA 859SE+50.00

PROJECT NO: 1033-02-71/76	HWY: IH 94/STH 20	COUNTY: RACINE	TYPICAL SECTIONS	SHEET PRE_26	E

FILE NAME : S:\FinalDesign\20\10330271_L\Roads\cds\020401_ts.dgn PLOT DATE : 05-APR-2019 13:29 PLOT BY : MSCD1S PLOT NAME : 020401_ts13 PLOT SCALE : 15:1

2

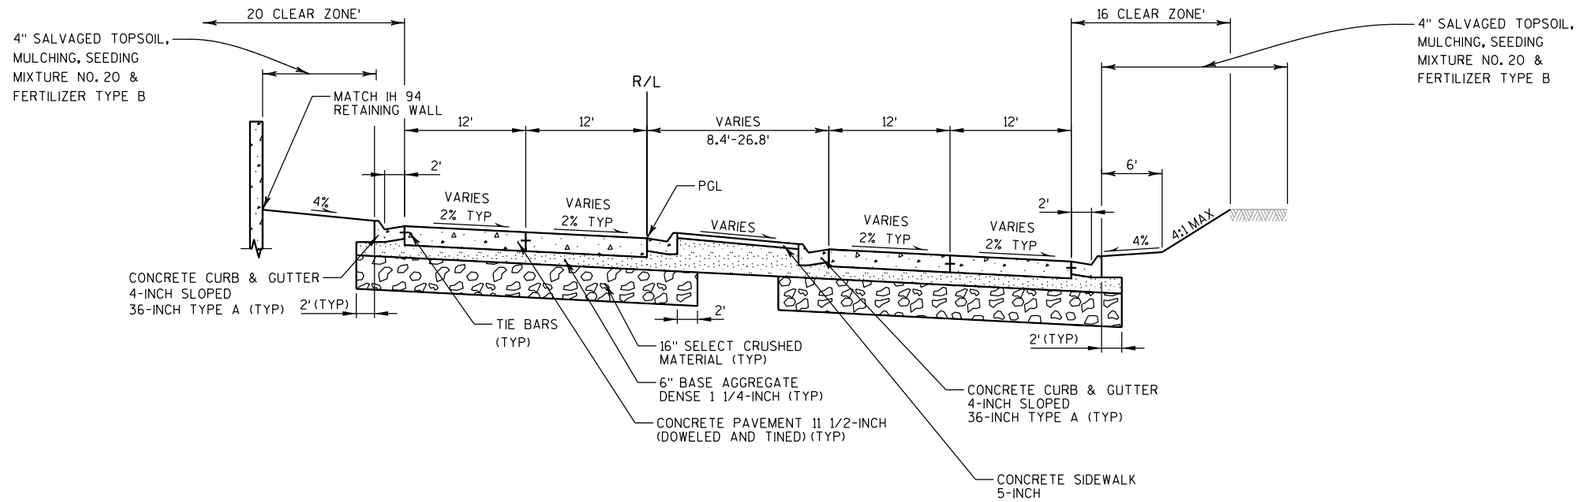


TYPICAL FINISHED SECTION

RAMP SE

STA 859SE+50.00 TO STA 860SE+87.00

PROJECT NO: 1033-02-71/76	HWY: IH 94/STH 20	COUNTY: RACINE	TYPICAL SECTIONS	SHEET PRE_27	E

2

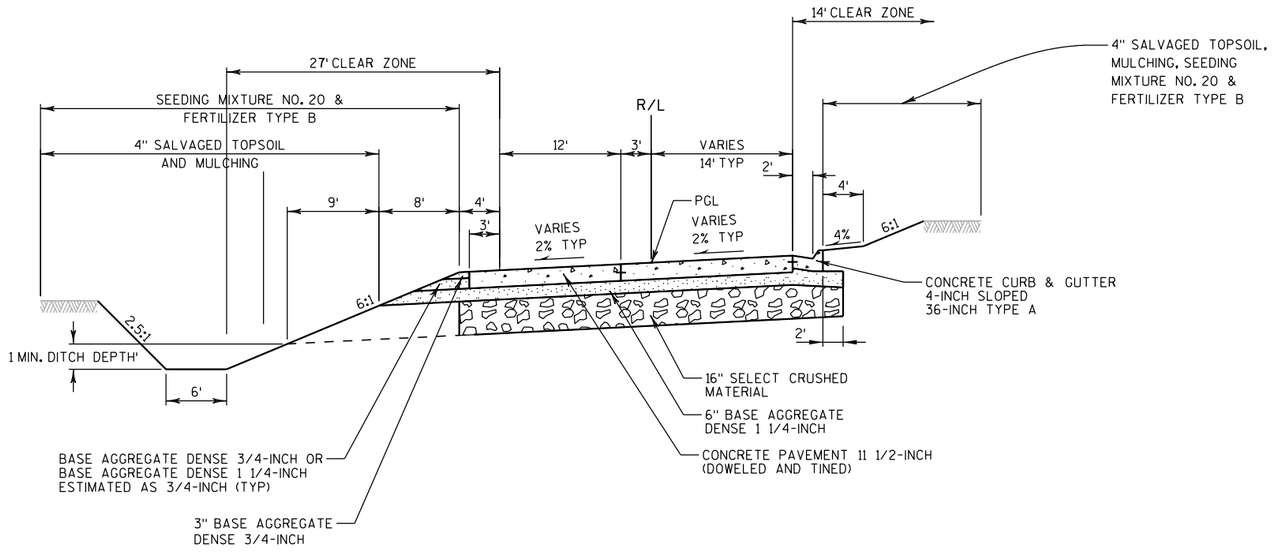


TYPICAL FINISHED SECTION

RAMP NE

STA 861NE+91.00 TO STA 862NE+91.00

2

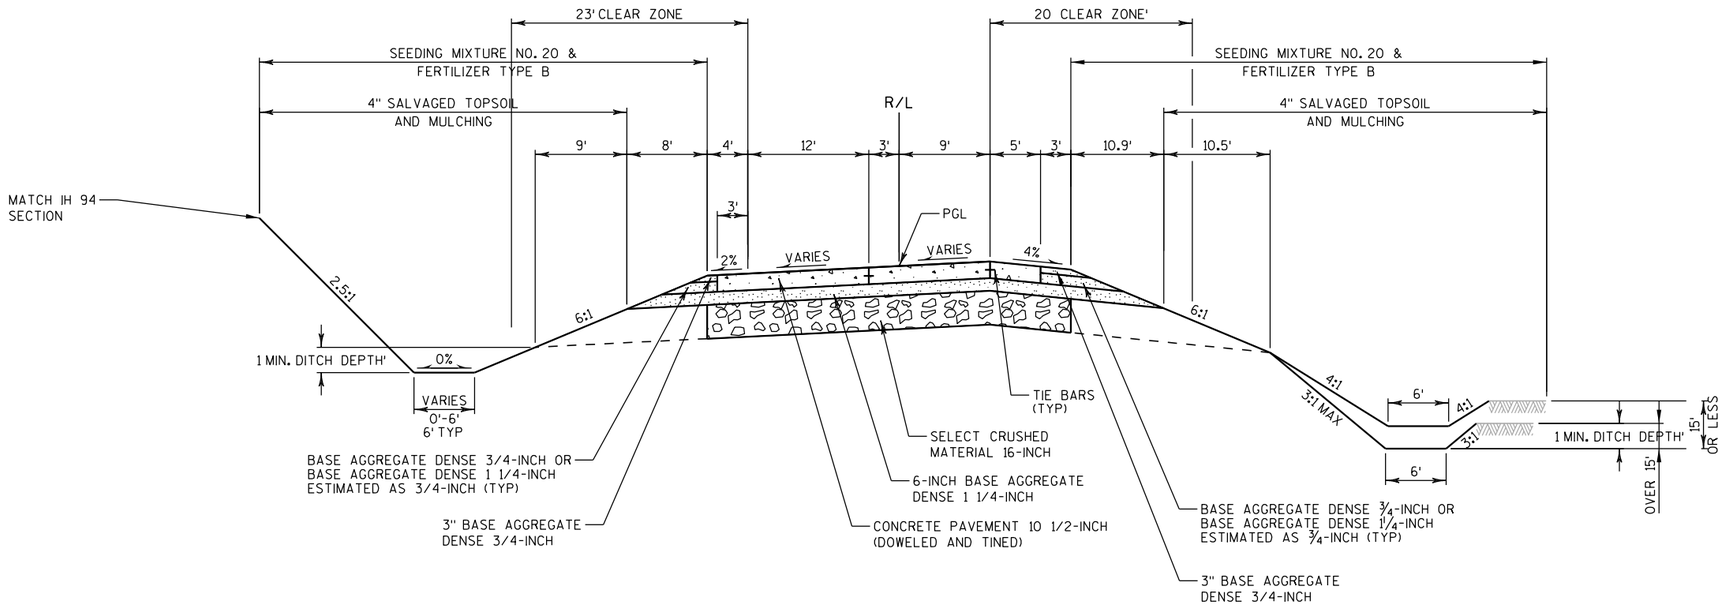


TYPICAL FINISHED SECTION

RAMP NE

STA 862NE+91.00 TO STA 867NE+00.00


PROJECT NO: 1033-02-71/76	HWY: IH 94/STH 20	COUNTY: RACINE	TYPICAL SECTIONS	SHEET PRE_29	E

2

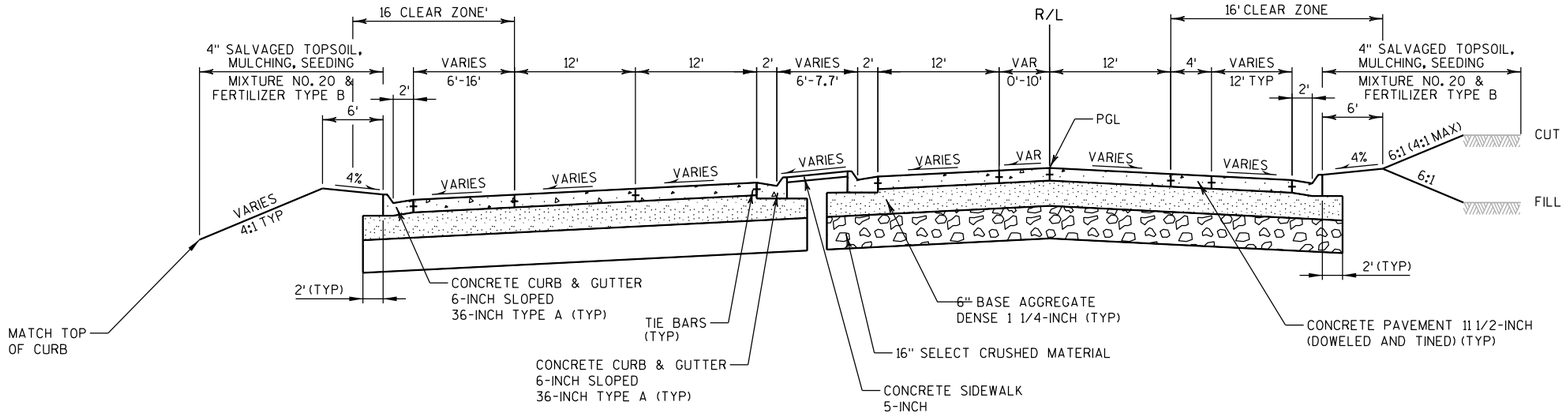

TYPICAL FINISHED SECTION
WEST FRONTAGE ROAD

STA 2861+68.00 TO STA 2864+58.00

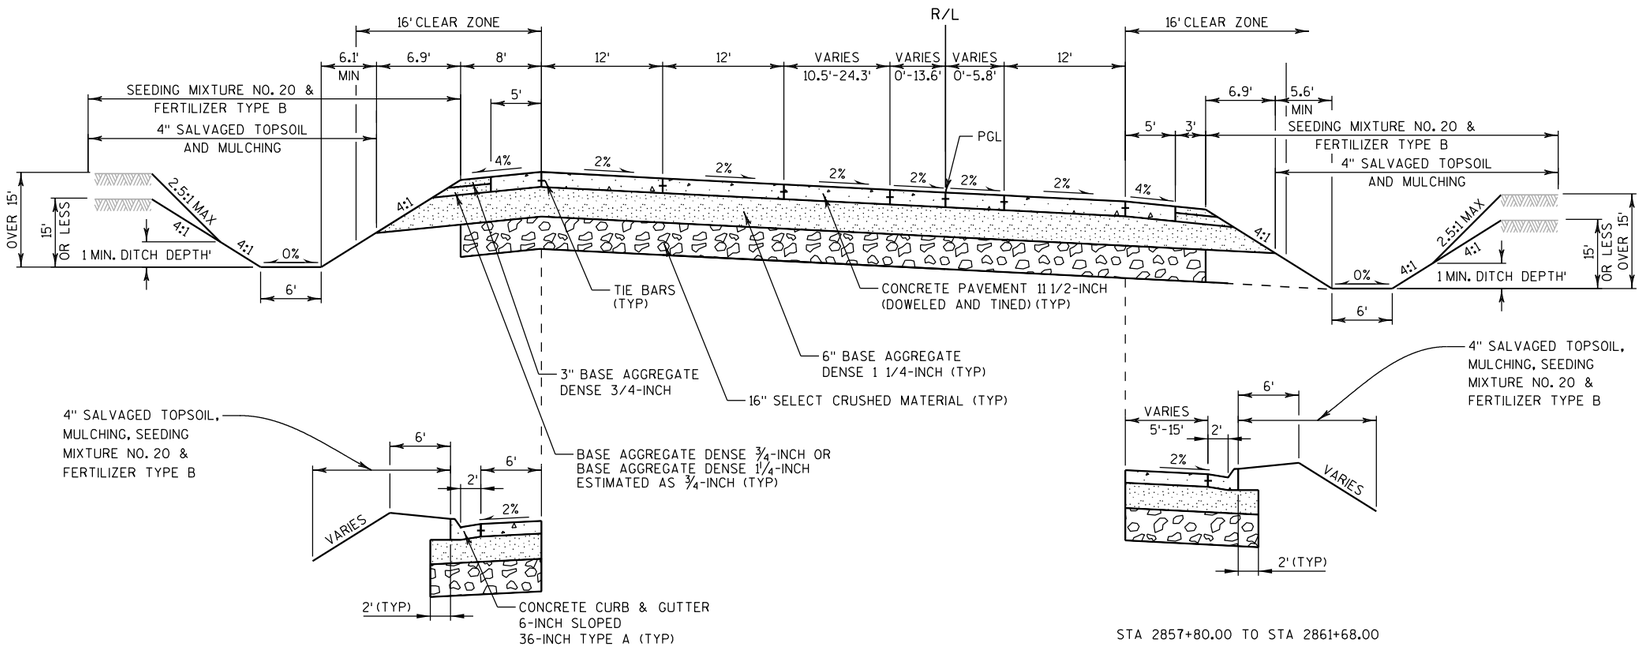


STA 2860+70 TO STA 2861+68

STA 2857+80.00 TO STA 2861+68.00

TYPICAL FINISHED SECTION
WEST FRONTAGE ROAD


STA 2857+00.00 TO STA 2861+68.00

PROJECT NO: 1033-02-71/76	HWY: IH 94/STH 20	COUNTY: RACINE	TYPICAL SECTIONS	SHEET PRE_30	E

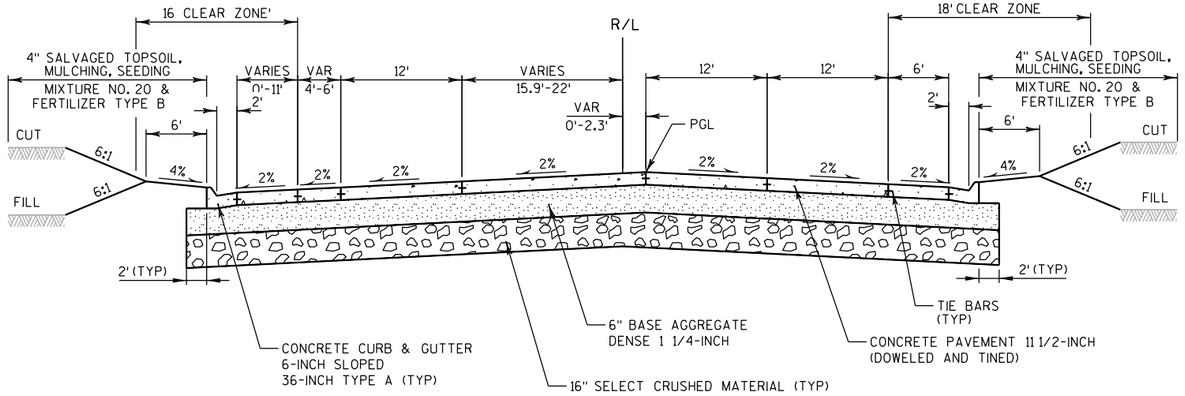

TYPICAL FINISHED SECTION
WEST FRONTAGE ROAD


STA 4866+46.00 TO STA 4868+00.00

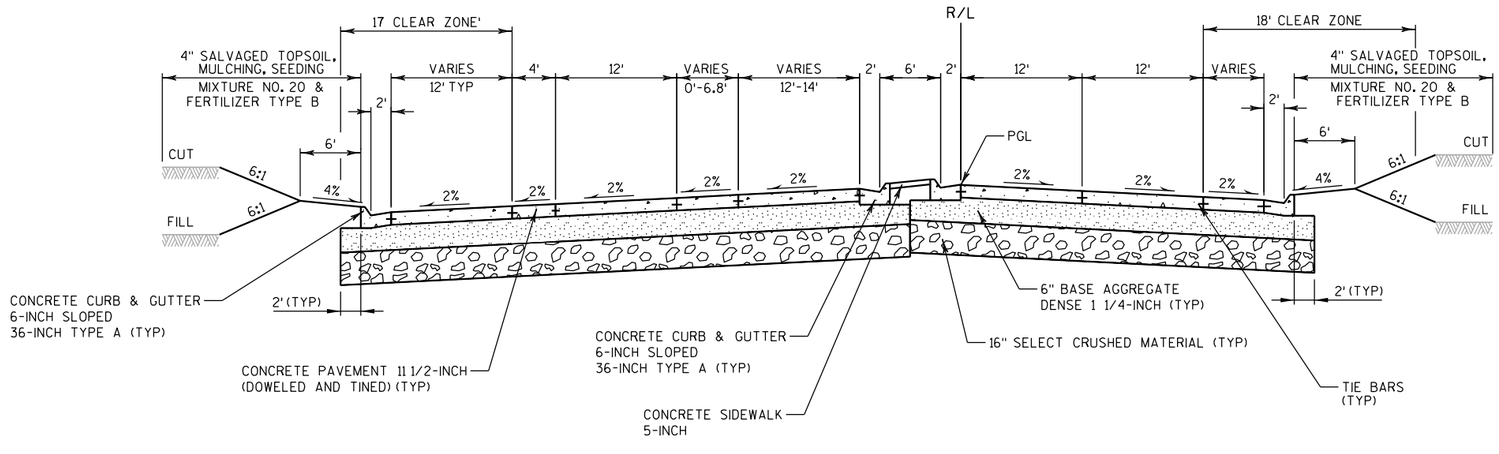


TYPICAL FINISHED SECTION
WEST FRONTAGE ROAD

STA 4864+91.00 TO STA 4866+46.00


PROJECT NO: 1033-02-71/76	HWY: IH 94/STH 20	COUNTY: RACINE	TYPICAL SECTIONS	SHEET PRE_31	E

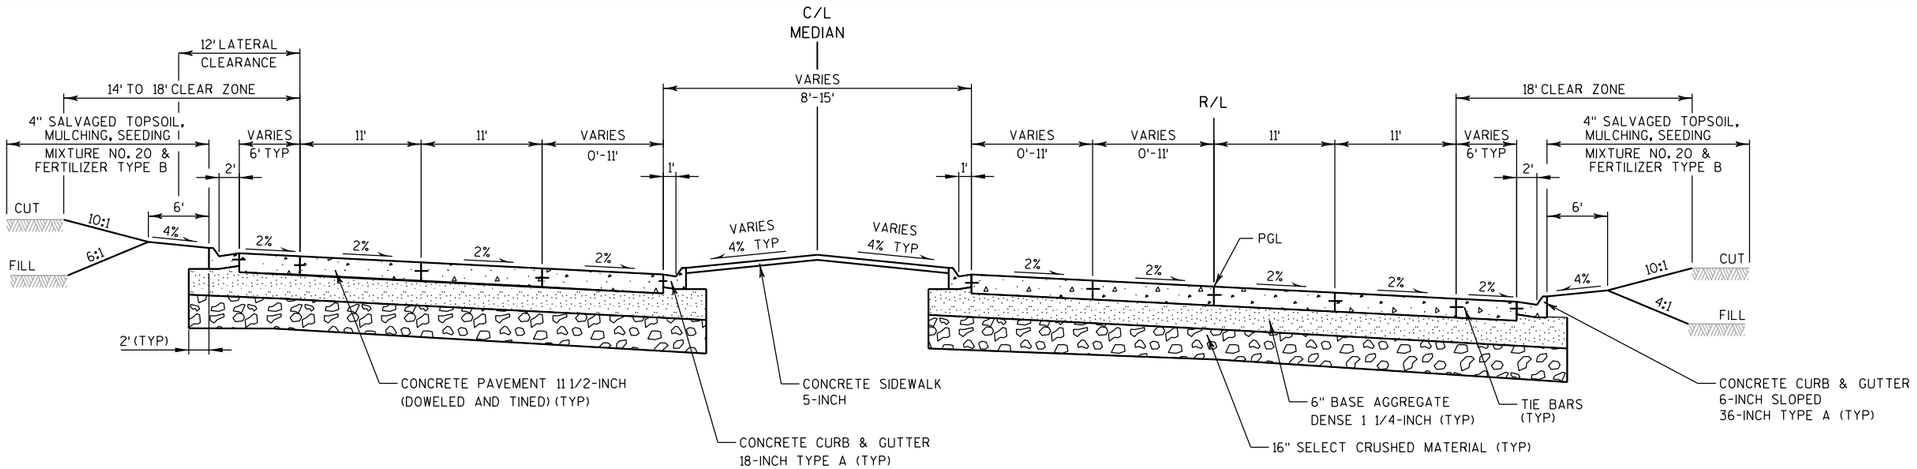

TYPICAL FINISHED SECTION
EAST FRONTAGE ROAD
STA 3853+87.00 TO STA 3858+30.00

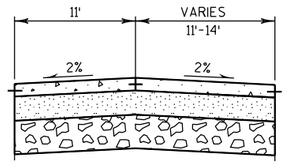


STA 3852+93.00 TO STA 3853+87.00

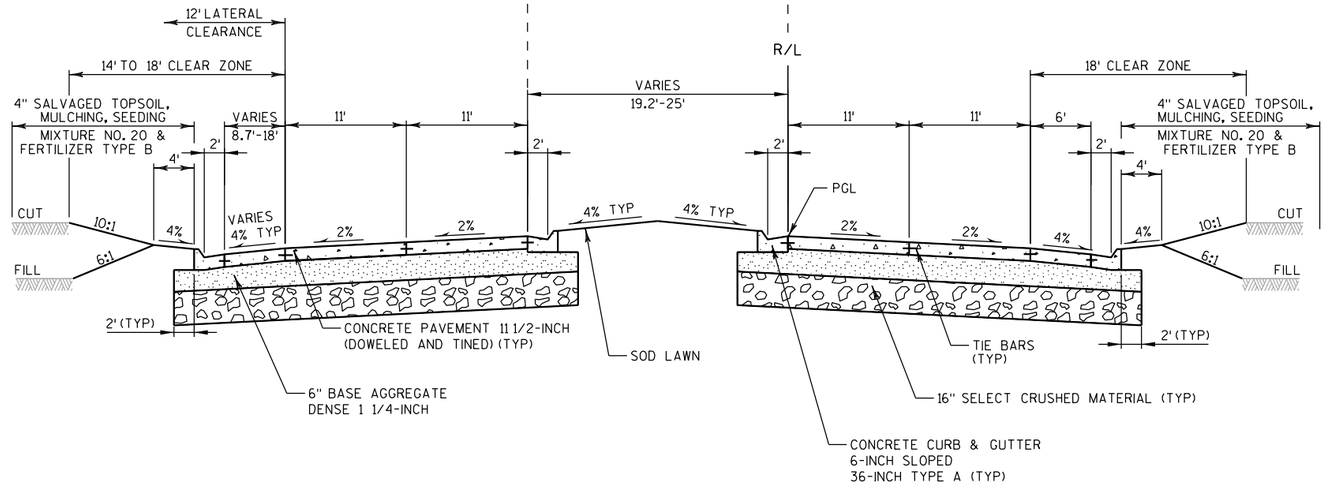

TYPICAL FINISHED SECTION
EAST FRONTAGE ROAD
STA 3852+25.00 TO STA 3853+87.00

PROJECT NO: 1033-02-71/76	HWY: IH 94/STH 20	COUNTY: RACINE	TYPICAL SECTIONS	SHEET PRE_32	E

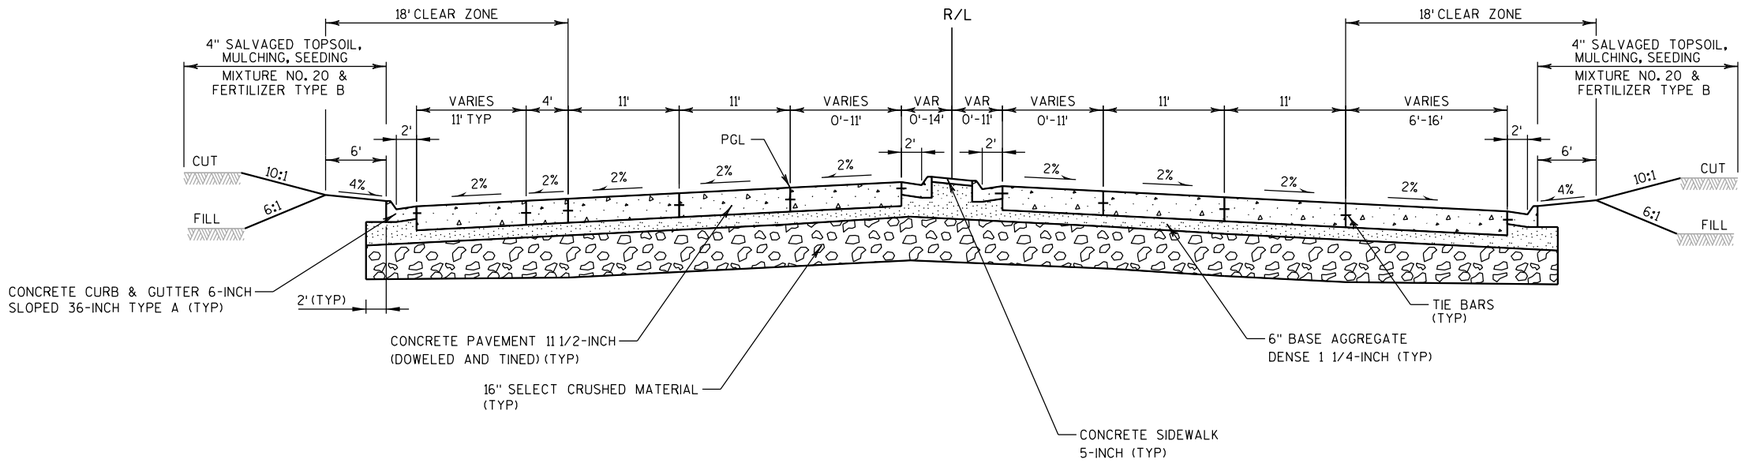


TYPICAL FINISHED SECTION

EAST FRONTAGE ROAD

STA 5859+61.00 TO STA 5863+16.00

PROJECT NO: 1033-02-71/76	HWY: IH 94/STH 20	COUNTY: RACINE	TYPICAL SECTIONS	SHEET PRE_33	E

2

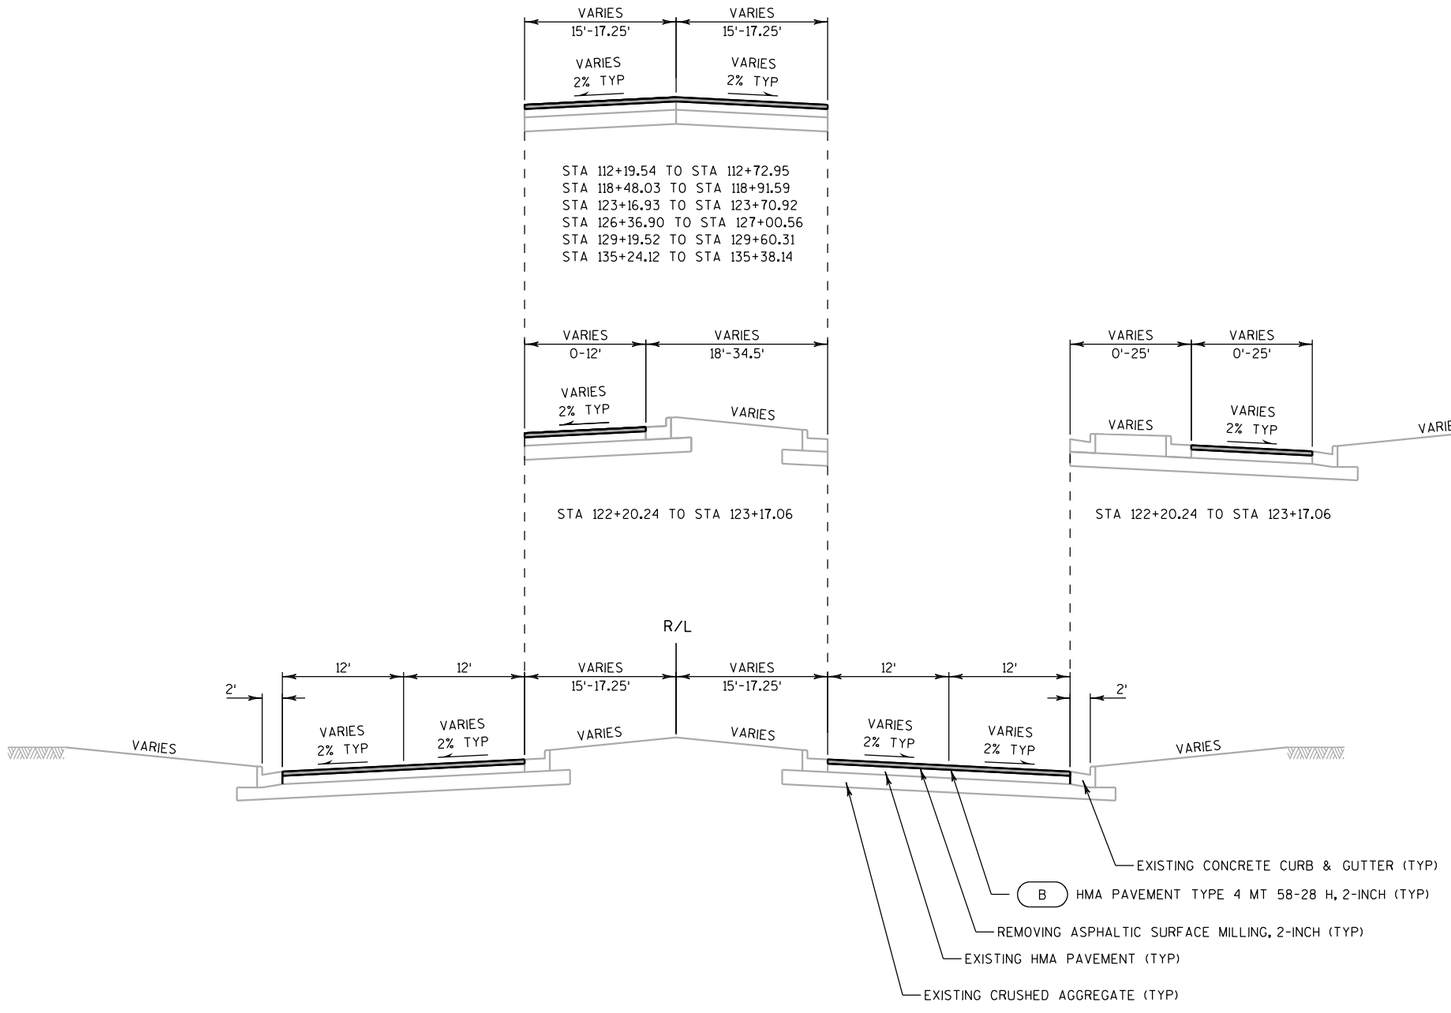


TYPICAL FINISHED SECTION

INTERNATIONAL DRIVE

STA 111+75 TO STA 135+38.14

PROJECT NO: 1033-02-71/76	HWY: IH 94/STH 20	COUNTY: RACINE	TYPICAL SECTIONS	SHEET PRE_34	E

2

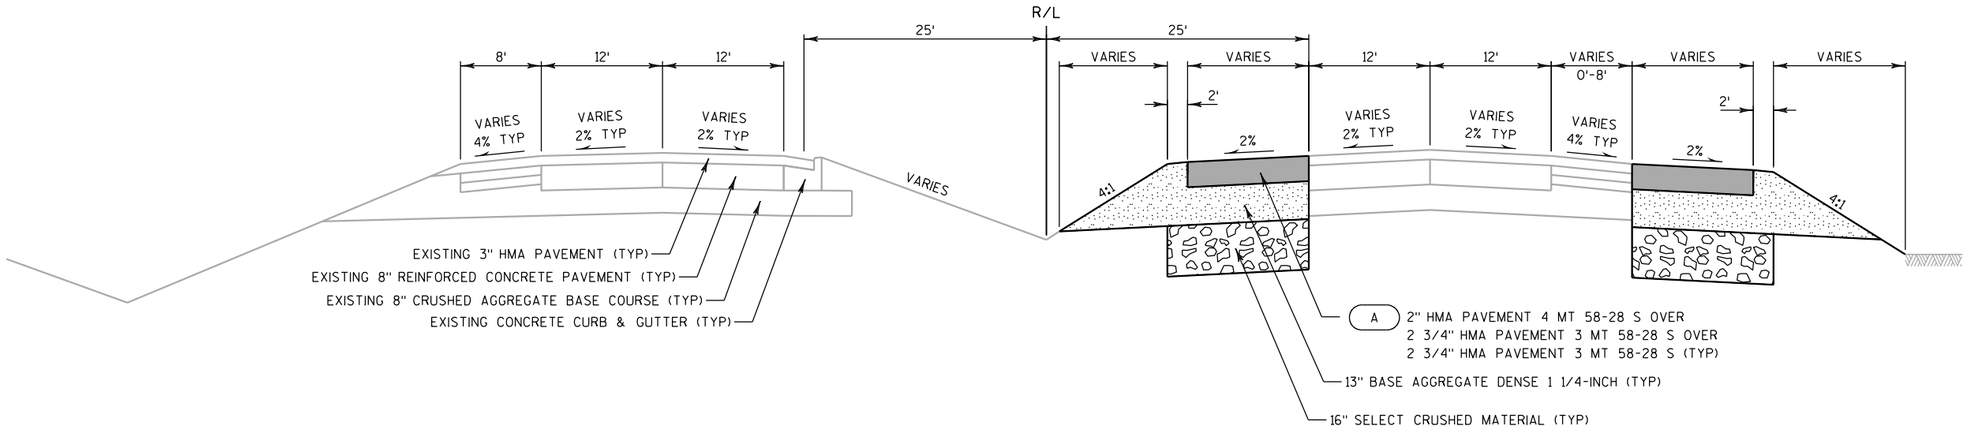

TYPICAL FINISHED SECTION

STH 20 TEMPORARY WIDENING

PROJECT NO: 1033-02-71/76	HWY: IH 94/STH 20	COUNTY: RACINE	TYPICAL SECTIONS	SHEET PRE_35	E

2

N

R/L INTERNATIONAL DRIVE

+75.00
39.00' LT
MATCH EXISTING

+75.00
15.00' LT
MATCH EXISTING

111

112

113

INTERNATIONAL DRIVE

MATCHLINE 114+00

BEGIN PROJECT
1033-02-76
STA 111+75.00

+75.00
15.00' RT
MATCH EXISTING

+75.00
39.00' RT
MATCH EXISTING

B

B

B

LEGEND

B HMA PAVEMENT 4 MT 58-28 H, 2-INCH

PROJECT NO: 1033-02-71/76	HWY: IH 94/STH 20	COUNTY: RACINE	PLAN DETAILS	SHEET PRE_36	E

FILE NAME : S:\FinalDesign\20\10330271_L\Roads\cds\021235_pd.dgn PLOT DATE : 05-APR-2019 15:39 PLOT BY : MSCD1S PLOT NAME : 021235_pd PLOT SCALE : 40:1

2

2

N

R/L INTERNATIONAL DRIVE

INTERNATIONAL DRIVE

B

114 115 116 117 118 119 12

MATCHLINE 114+00

MATCHLINE 120+00

LEGEND

B HMA PAVEMENT 4 MT 58-28 H, 2-INCH

PROJECT NO: 1033-02-71/76	HWY: IH 94/STH 20	COUNTY: RACINE	PLAN DETAILS	SHEET PRE_37	E

FILE NAME : S:\FinalDesign\20\10330271_L\Roads\cds\021236_pd.dgn PLOT DATE : 05-APR-2019 13:30 PLOT BY : MSCD1S PLOT NAME : 021236_pd PLOT SCALE : 40:1

WISDOT/CADDS SHEET 42

2

N

R/L INTERNATIONAL DRIVE

B

120 121 122 123 INTERNATIONAL DRIVE 124 125 126

MATCHLINE 120+00

MATCHLINE 126+00

B

LEGEND

B HMA PAVEMENT 4 MT 58-28 H, 2-INCH

PROJECT NO: 1033-02-71/76	HWY: IH 94/STH 20	COUNTY: RACINE	PLAN DETAILS	SHEET PRE_38	E

FILE NAME : S:\FinalDesign\20\10330271_L\Roads\cds\021237_pd.dgn PLOT DATE : 05-APR-2019 13:30 PLOT BY : MSCD1S PLOT NAME : 021237_pd PLOT SCALE : 40:1

2

N

R/L INTERNATIONAL DRIVE

B

126 127 128 129 130 131 132

INTERNATIONAL DRIVE

MATCHLINE 126+00

MATCHLINE 132+00

B

LEGEND

B HMA PAVEMENT 4 MT 58-28 H, 2-INCH

PROJECT NO: 1033-02-71/76	HWY: IH 94/STH 20	COUNTY: RACINE	PLAN DETAILS	SHEET PRE_39	E

FILE NAME : S:\FinalDesign\20\10330271_L\Roads\cds\021238_pd.dgn PLOT DATE : 05-APR-2019 13:30 PLOT BY : MSCD1S PLOT NAME : 021238_pd PLOT SCALE : 40:1

WISDOT/CADDS SHEET 42

2

N

R/L INTERNATIONAL DRIVE

+66.55
84.13' LT
MATCH EXISTING

END PROJECT
1033-02-76
STA 135+38.00

MATCHLINE 132+00

132 133 134 135 136 137

INTERNATIONAL DRIVE

B

B

STH 20

STA 111+75.00

+15.71
130.21' RT
MATCH EXISTING

LEGEND

B HMA PAVEMENT 4 MT 58-28 H, 2-INCH

PROJECT NO: 1033-02-71/76	HWY: IH 94/STH 20	COUNTY: RACINE	PLAN DETAILS	SHEET PRE_40	E

FILE NAME : S:\FinalDesign\20\10330271_L\Roads\cds\021239_pd.dgn PLOT DATE : 05-APR-2019 13:30 PLOT BY : MSCD1S PLOT NAME : 021239_pd PLOT SCALE : 40:1

LEGEND

- DISTRIBUTION CENTER
- CONDUIT - 2" UNLESS OTHERWISE SHOWN
- LIGHT POLE, ARM MOUNTED LUMINAIRE
- CONDUIT STUBOUT
- PULLBOX 24" x 36"
- UDL (UNDER DECK LUMINAIRE)
- JUNCTION BOX

STATION — OFFSET

100+00.00, (100.00RT)

LED C A(T) 4 ANS1

- CIRCUIT, SOURCE, POLE #
- ARM LENGTH
- POLE TYPE ON T-BASE
- LUMINAIRE CATEGORY
- LUMINAIRE SOURCE

N

IH 94

STH 20

GATE

3" CONDUIT

PROJECT NO: 1033-02-71	HWY: STH 20	COUNTY: RACINE	PROPOSED LIGHTING PLAN	SHEET PRE_41	E

SHEET 1 OF 2

FILE NAME : J:\projects\d2_10330294\71\LTG\023601_LP.dgn PLOT DATE : 20-MAR-2019 10:07 PLOT BY : dotshw PLOT NAME : PLOT SCALE : 100:1

WISDOT/CADDS SHEET 42

LEGEND

- DISTRIBUTION CENTER
- CONDUIT - 2" UNLESS OTHERWISE SHOWN
- LIGHT POLE, ARM MOUNTED LUMINAIRE
- CONDUIT STUBOUT
- PULLBOX 24" x 36"
- UDL (UNDER DECK LUMINAIRE)
- JUNCTION BOX

N

STATION — OFFSET

100+00.00, (100.00RT)

LED C A(T) 4 ANS1

- CIRCUIT, SOURCE, POLE #
- ARM LENGTH
- POLE TYPE ON T-BASE
- LUMINAIRE CATEGORY
- LUMINAIRE SOURCE

3" CONDUIT

3-C 4#8 AWG

3-C SPECIAL 4#8 AWG

4#8 AWG

STH 20

IH 94

865NE

864NE

862NE

860SE

858SE

5862

5860

3858

294 296 298 300 302 304 306 308

PROJECT NO:1033-02-71	HWY: STH 20	COUNTY:RACINE	PROPOSED LIGHTING PLAN	SHEET PRE_42	E

FILE NAME : J:\projects\d2_10330294\71\LTG\023602_LP.dgn PLOT DATE : 20-MAR-2019 10:07 PLOT BY : dotshw PLOT NAME : PLOT SCALE : 100:1

LEGEND

- CONTROL CABINET
- NONMETALLIC CONDUIT 2", UNLESS OTHERWISE NOTED
- NONMETALLIC INTERCONNECT CONDUIT
- LOOP DETECTOR CONDUIT, 1" NONMETALLIC
- SIGNAL HEAD, TRAFFIC SIGNAL STANDARD, PEDESTAL BASE
- (XX) MONOTUBE BASE, POLE, 15'-30' ARM
- (XX) MONOTUBE BASE, POLE, 35'-45' ARM
- (XX) MONOTUBE BASE, POLE, 50'-55' ARM
- LUMINAIRE, TRAFFIC POLE, TRANSFORMER BASE

- LOOP DETECTOR IN 1" NONMETALLIC CONDUIT
- PULL BOX, 24" X 36"
- PULL BOX, 24" X 42"
- XX SIGNAL HEAD NUMBER
- R RED CIRCULAR INDICATOR
- Y YELLOW CIRCULAR INDICATOR
- G GREEN CIRCULAR INDICATOR
- R RED ARROW
- FY Y Y YELLOW ARROW
- G G GREEN ARROW
- X EVP DESIGNATOR
- EVP DETECTOR HEAD
- CONFIRMATION LIGHT
- V COMMUNICATIONS VAULT
- Y YIELD SIGN
- S STOP SIGN

EVP CONSTRUCTION NOTES:

1. INSTALL THE TRAFFIC SIGNAL EMERGENCY VEHICLE PRE-EMPTION DETECTOR CABLE TO RUN CONTINUOUSLY (WITHOUT SPLICES) FROM THE CABINET TO THE DETECTOR HEADS. MOUNT THE EVP DETECTOR HEADS AND WIRE THEM PER MANUFACTURER INSTRUCTIONS.
2. THE DEPARTMENT WILL DETERMINE THE EXACT LOCATION OF THE EVP DETECTORS TO ENSURE THAT THE INSTALLATION DOES NOT CREATE A SIGHT OBSTRUCTION.
3. ALL EVP DETECTOR CABLE SHALL BE ROUTED THROUGH EXISTING SIGNAL BASES, PULL BOXES, AND CONDUIT AS INDICATED. PROVIDE ENOUGH CABLE TO ALLOW 10 FEET OF SLACK IN THE CABINET, IN EACH PULL BOX, AND IN THE SIGNAL POLE HANDHOLE.
4. FOR A CABINET THAT IS NOT OPERATING THE SIGNAL, CABINET WIRING WILL BE DONE BY THE CONTRACTOR. IF THE CABINET IS OPERATING THE SIGNAL, THE CABINET WIRING WILL BE DONE BY THE DEPARTMENT. THE CONTRACTOR SHALL INSTALL AND TERMINATE THE EVP CABLE AS DESCRIBED AND SHALL LABEL EACH CABLE AS NOTED ON THE PLAN SHEETS (I.E. EVP A-B-C-D)

CONSTRUCTION NOTES:

1. * LOCATION IS TO FRONT CENTER OF DETECTOR LOOP.
2. THE CONTRACTOR SHALL HAVE THE PULL BOXES AND CONDUIT RUNS INSPECTED 5 WORKING DAYS PRIOR TO PLACING THE SIGNAL CABLE INTO SYSTEM. CONTACT THE WISDOT ELECTRICAL FIELD UNIT TO MAKE ARRANGEMENTS. (414) 266-1170.
3. THE LOCATIONS OF EXISTING AND PROPOSED UTILITY INSTALLATIONS ARE APPROXIMATE. THERE MAY BE OTHER UTILITY INSTALLATIONS WITIN THE PROJECT WHICH ARE NOT SHOWN.
4. INSTALL CABINET BASE 6" ABOVE ROADWAY ELEVATION.
5. ALL LUMINAIRES ARE LED-C UNLESS OTHERWISE NOTED.
6. SHARED PULL BOXES AND CONDUIT WITH S51-0324.

TRAFFIC CONTROL SIGNAL

STH 20 & WEST FRONTAGE ROAD
TOWN OF YORKVILLE
RACINE COUNTY

SIGNAL NO. S51-0728
CABINET TYPE: TS2-S
CONTROLLER TYPE: ECONOLITE

WISCONSIN DEPARTMENT OF TRANSPORTATION

APPROVAL RECOMMENDED
Date_____ REGION TRAFFIC ENGINEER
APPROVED
Date_____ STATE TRAFFIC ENGINEER


REGION CONTACT: M. COWAP
DESIGNED BY: C. VANDE LEEST
REVISED BY:


PAGE 1 OF 4

PROJECT NO: 1033-02-71	HWY: STH 20	COUNTY: RACINE	TRAFFIC SIGNAL PLAN	SHEET PRE_43	E

FILE NAME : J:\projects\d2_10330294\71\SIG\S51-0728\S51-0728_pg1.dgn PLOT DATE : 04-APR-2019 11:40 PLOT BY : dotcmv PLOT NAME : PLOT SCALE : 40:1

WISDOT/CADDS SHEET 42

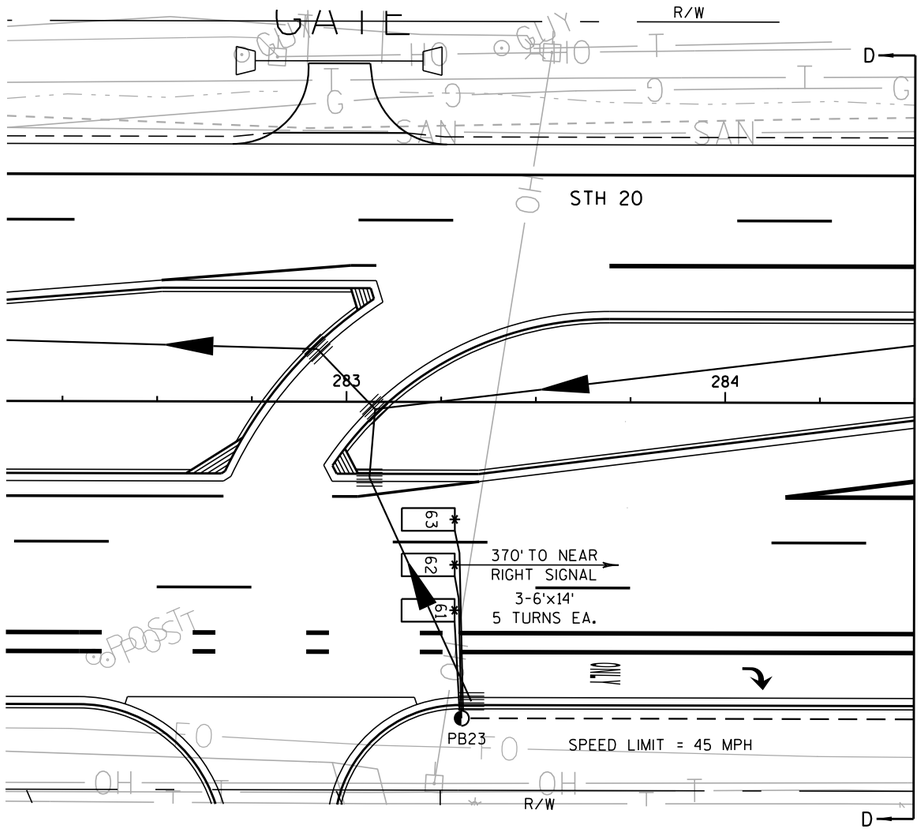

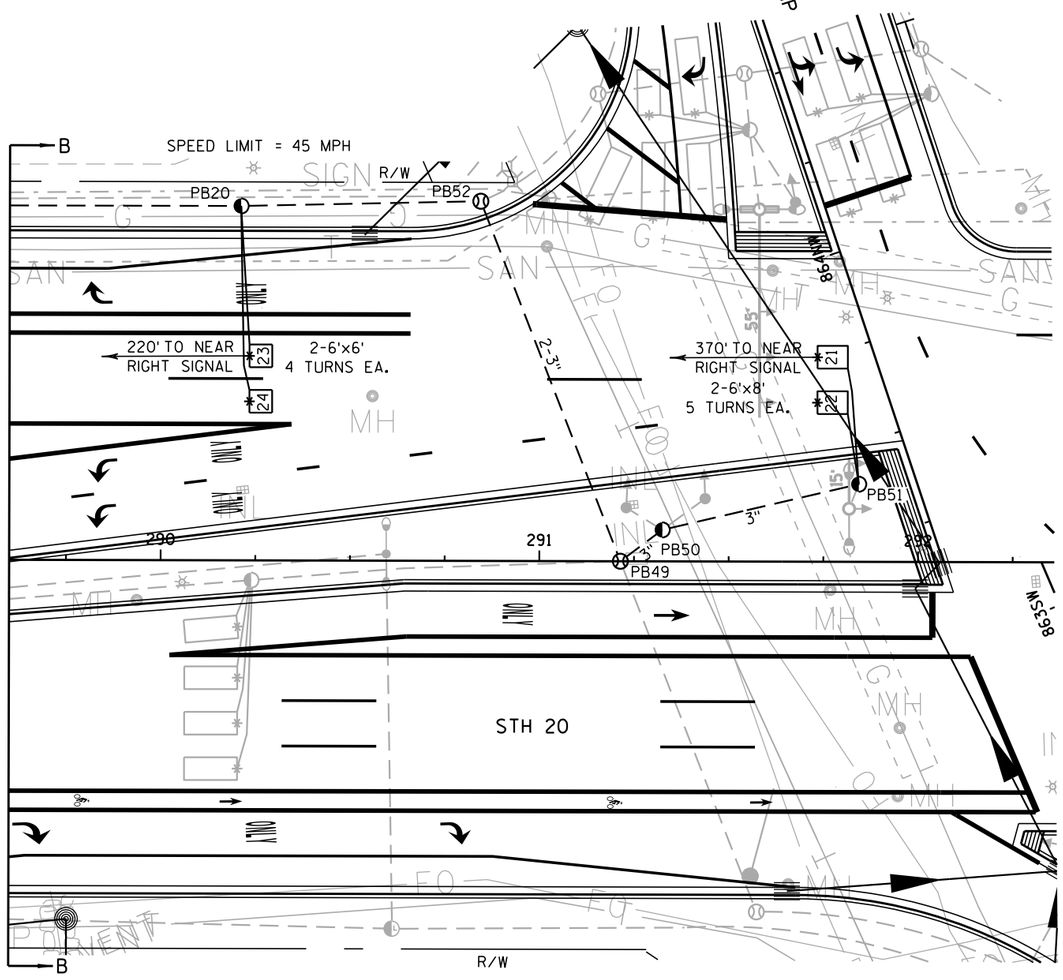


TRAFFIC CONTROL SIGNAL
STH 20 & WEST FRONTAGE ROAD
TOWN OF YORKVILLE
RACINE COUNTY


SIGNAL NO. S51-0728

REGION CONTACT: M. COWAP
DESIGNED BY: C. VANDE LEEST
REVISED BY:

PAGE 2 OF 4

PROJECT NO: 1033-02-71	HWY: STH 20	COUNTY: RACINE	TRAFFIC SIGNAL PLAN	SHEET PRE_44	E

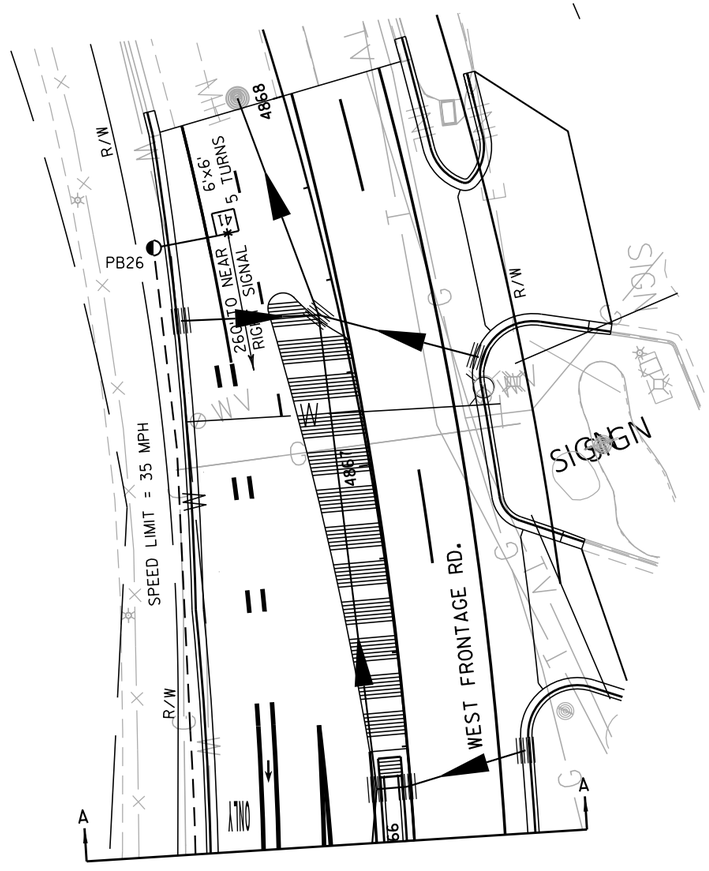

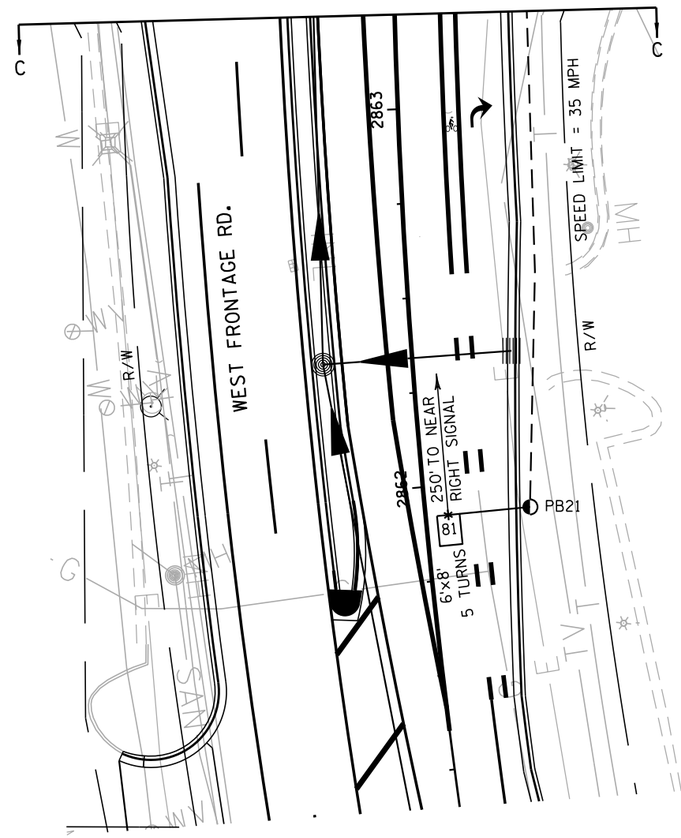

TRAFFIC CONTROL SIGNAL
STH 20 & WEST FRONTAGE ROAD
TOWN OF YORKVILLE
RACINE COUNTY

SIGNAL NO. S51-0728

REGION CONTACT: M. COWAP
DESIGNED BY: C. VANDE LEEST
REVISED BY:

PAGE 3 OF 4

PROJECT NO: 1033-02-71	HWY: STH 20	COUNTY: RACINE	TRAFFIC SIGNAL PLAN	SHEET PRE_45	E


FILE NAME : J:\projects\d2_10330294\71\SIG\S51-0728\S51-0728_pg3.dgn PLOT DATE : 04-APR-2019 11:40 PLOT BY : dotcmv PLOT NAME : PLOT SCALE : 40:1

EVP CONSTRUCTION NOTES:

1. INSTALL THE TRAFFIC SIGNAL EMERGENCY VEHICLE PRE-EMPTION DETECTOR CABLE TO RUN CONTINUOUSLY (WITHOUT SPLICES) FROM THE CABINET TO THE DETECTOR HEADS. MOUNT THE EVP DETECTOR HEADS AND WIRE THEM PER MANUFACTURER INSTRUCTIONS.
2. THE DEPARTMENT WILL DETERMINE THE EXACT LOCATION OF THE EVP DETECTORS TO ENSURE THAT THE INSTALLATION DOES NOT CREATE A SIGHT OBSTRUCTION.
3. ALL EVP DETECTOR CABLE SHALL BE ROUTED THROUGH EXISTING SIGNAL BASES, PULL BOXES, AND CONDUIT AS INDICATED. PROVIDE ENOUGH CABLE TO ALLOW 10 FEET OF SLACK IN THE CABINET, IN EACH PULL BOX, AND IN THE SIGNAL POLE HANDHOLE.
4. FOR A CABINET THAT IS NOT OPERATING THE SIGNAL, CABINET WIRING WILL BE DONE BY THE CONTRACTOR. IF THE CABINET IS OPERATING THE SIGNAL, THE CABINET WIRING WILL BE DONE BY THE DEPARTMENT. THE CONTRACTOR SHALL INSTALL AND TERMINATE THE EVP CABLE AS DESCRIBED AND SHALL LABEL EACH CABLE AS NOTED ON THE PLAN SHEETS (I.E. EVP A-B-C-D)

CONSTRUCTION NOTES:

1. * LOCATION IS TO FRONT CENTER OF DETECTOR LOOP.
2. THE CONTRACTOR SHALL HAVE THE PULL BOXES AND CONDUIT RUNS INSPECTED 5 WORKING DAYS PRIOR TO PLACING THE SIGNAL CABLE INTO SYSTEM. CONTACT THE WISDOT ELECTRICAL FIELD UNIT TO MAKE ARRANGEMENTS. (414) 266-1170.
3. THE LOCATIONS OF EXISTING AND PROPOSED UTILITY INSTALLATIONS ARE APPROXIMATE. THERE MAY BE OTHER UTILITY INSTALLATIONS WITIN THE PROJECT WHICH ARE NOT SHOWN.
4. INSTALL CABINET BASE 6" ABOVE ROADWAY ELEVATION.
5. ALL LUMINAIRES ARE LED-C UNLESS OTHERWISE NOTED.
6. SHARED PULL BOXES AND CONDUIT WITH S51-0728.

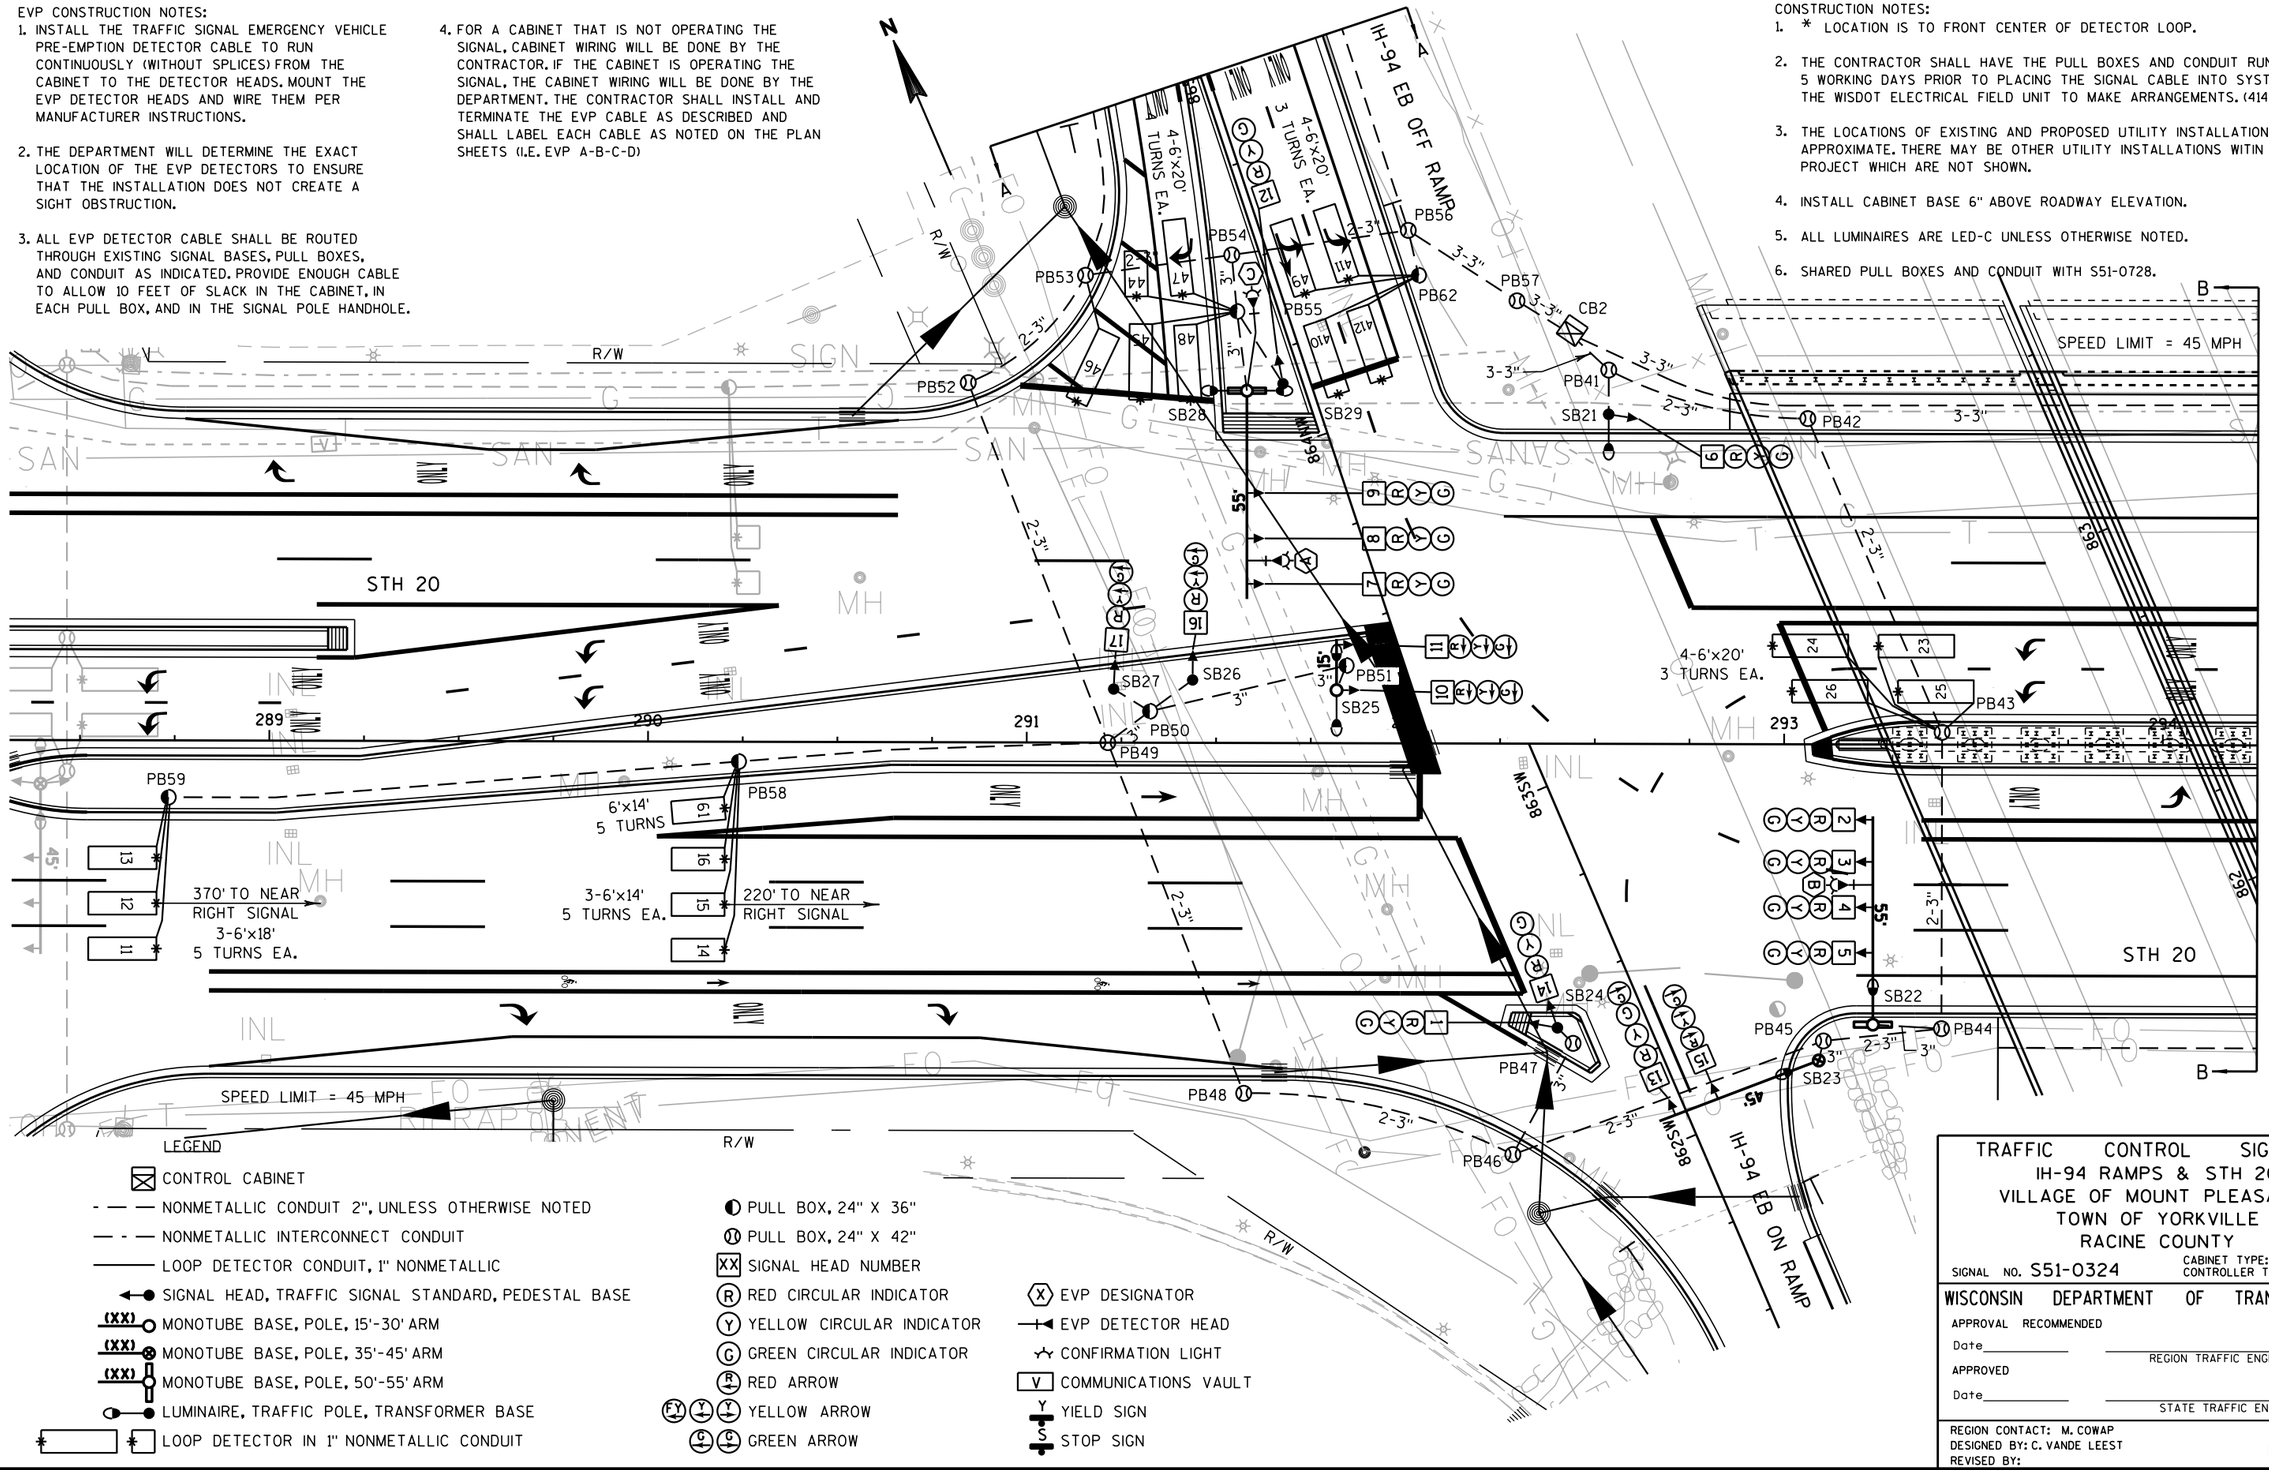

LEGEND

- CONTROL CABINET
- NONMETALLIC CONDUIT 2", UNLESS OTHERWISE NOTED
- NONMETALLIC INTERCONNECT CONDUIT
- LOOP DETECTOR CONDUIT, 1" NONMETALLIC
- SIGNAL HEAD, TRAFFIC SIGNAL STANDARD, PEDESTAL BASE
- (XX) MONOTUBE BASE, POLE, 15'-30' ARM
- (XX) MONOTUBE BASE, POLE, 35'-45' ARM
- (XX) MONOTUBE BASE, POLE, 50'-55' ARM
- LUMINAIRE, TRAFFIC POLE, TRANSFORMER BASE
- LOOP DETECTOR IN 1" NONMETALLIC CONDUIT
- PULL BOX, 24" X 36"
- PULL BOX, 24" X 42"
- XX SIGNAL HEAD NUMBER
- R RED CIRCULAR INDICATOR
- Y YELLOW CIRCULAR INDICATOR
- G GREEN CIRCULAR INDICATOR
- R RED ARROW
- FY Y Y YELLOW ARROW
- G G GREEN ARROW
- X EVP DESIGNATOR
- EVP DETECTOR HEAD
- CONFIRMATION LIGHT
- V COMMUNICATIONS VAULT
- Y YIELD SIGN
- S STOP SIGN

TRAFFIC CONTROL SIGNAL
IH-94 RAMPS & STH 20
VILLAGE OF MOUNT PLEASANT/ TOWN OF YORKVILLE
RACINE COUNTY

SIGNAL NO. S51-0324

CABINET TYPE: TS2-E
CONTROLLER TYPE: ECONOLITE

WISCONSIN DEPARTMENT OF TRANSPORTATION

APPROVAL RECOMMENDED

Date_____ REGION TRAFFIC ENGINEER

APPROVED

Date_____ STATE TRAFFIC ENGINEER

REGION CONTACT: M. COWAP
DESIGNED BY: C. VANDE LEEST
REVISED BY:


PAGE 1 OF 4

PROJECT NO: 1033-02-71	HWY: STH 20	COUNTY: RACINE	TRAFFIC SIGNAL PLAN	SHEET PRE_46	E

FILE NAME : J:\projects\d2_10330294\71\SIG\S51-0324\S51-0324_pg1.dgn PLOT DATE : 04-APR-2019 11:46 PLOT BY : dotcmv PLOT NAME : PLOT SCALE : 40:1

WISDOT/CADDS SHEET 42

2

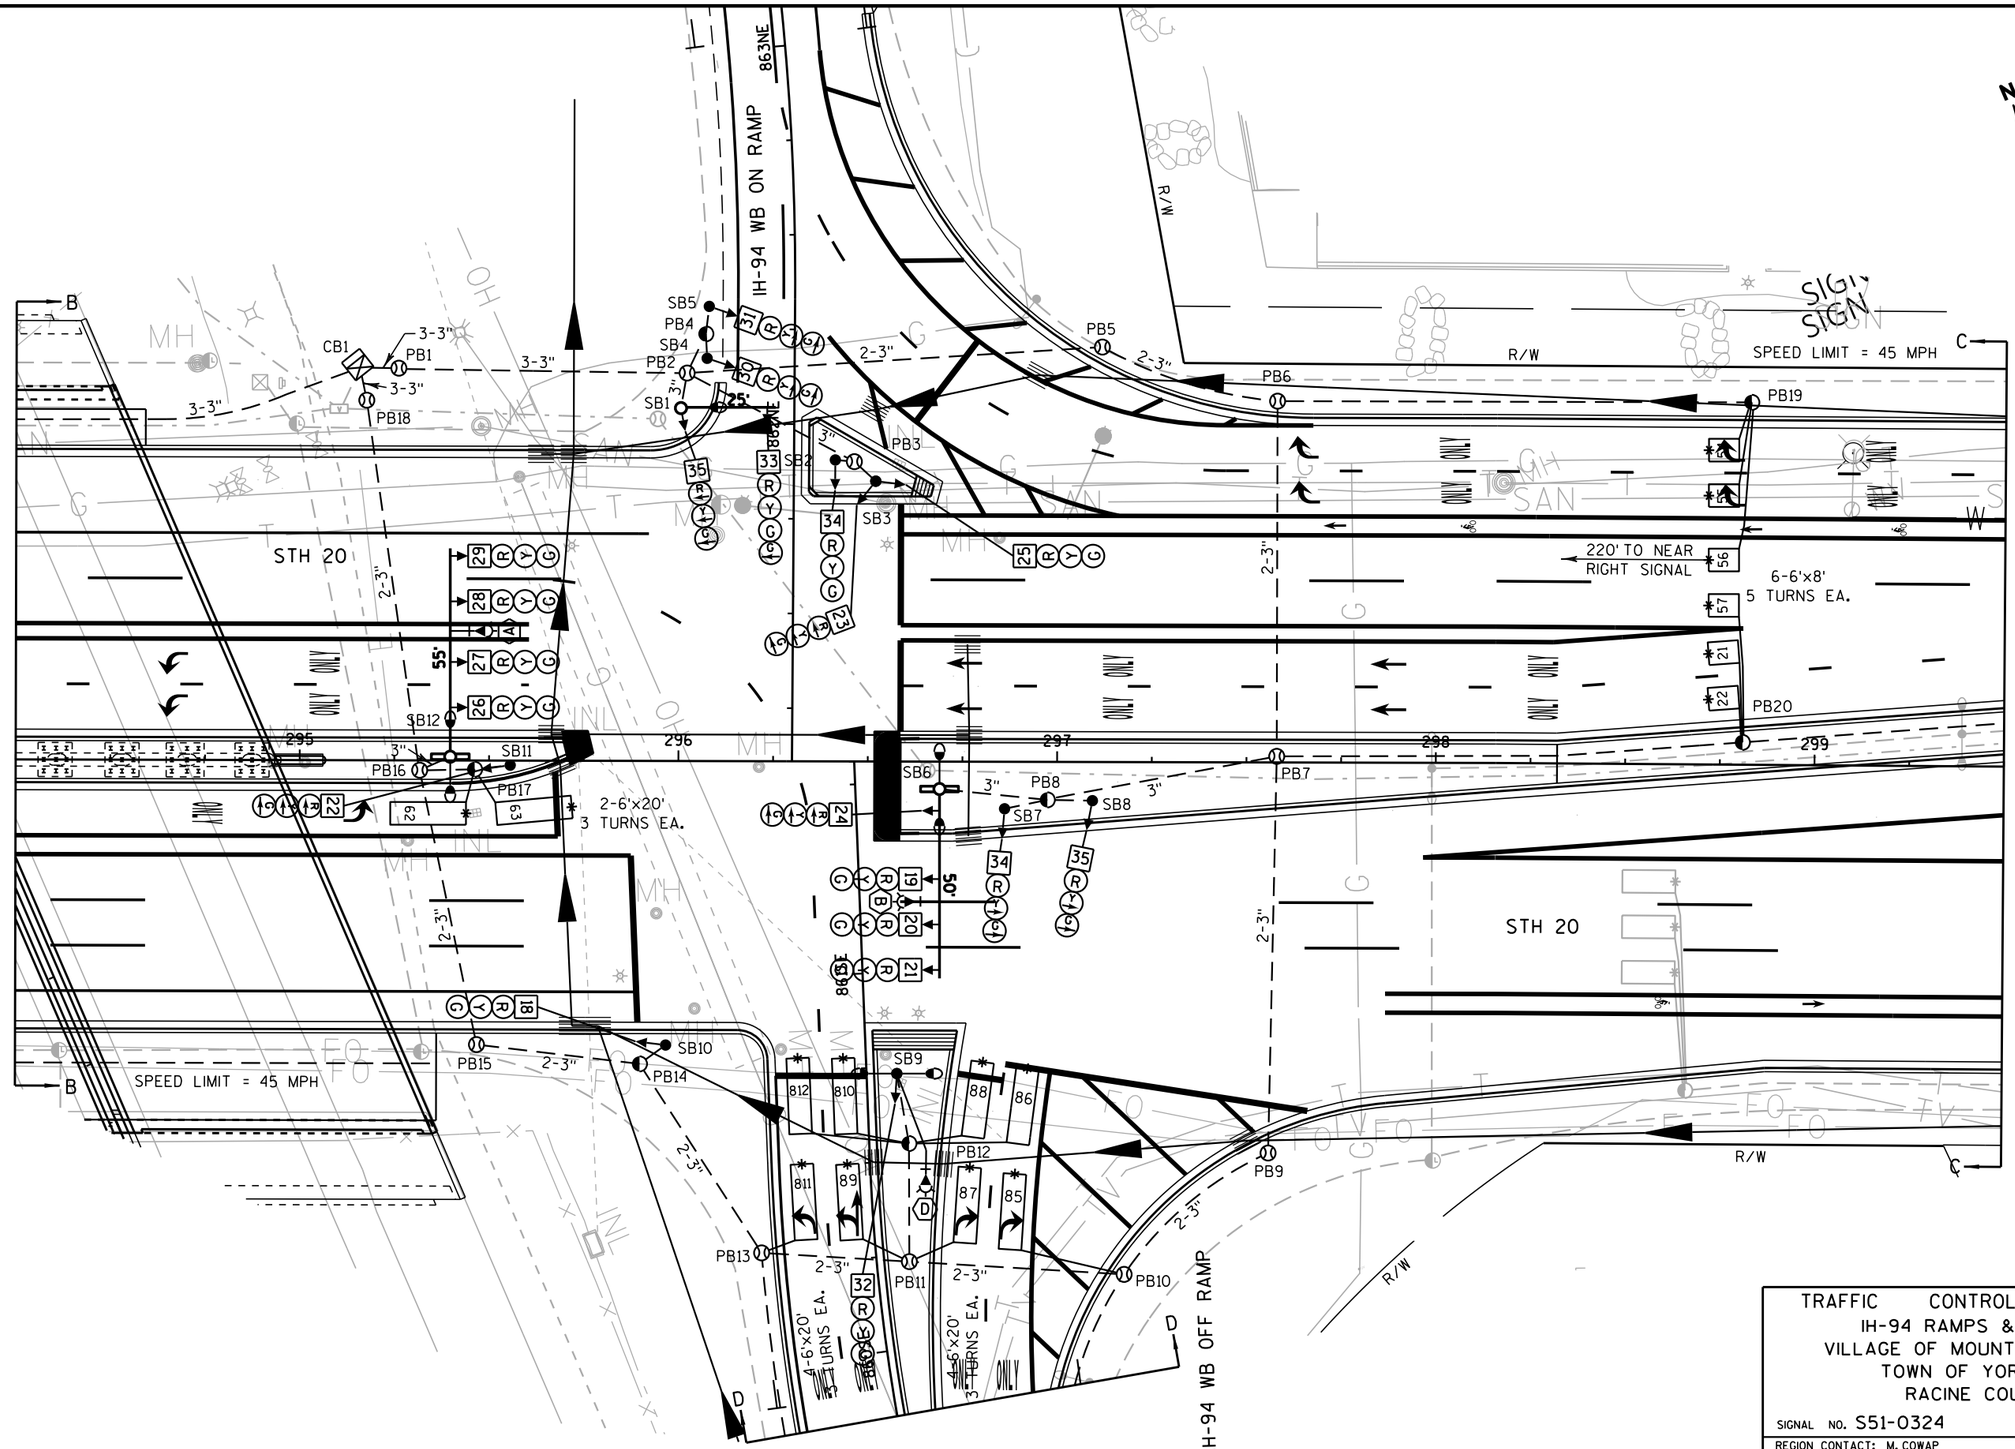

TRAFFIC CONTROL SIGNAL
IH-94 RAMPS & STH 20
VILLAGE OF MOUNT PLEASANT/
TOWN OF YORKVILLE
RACINE COUNTY


SIGNAL NO. S51-0324


REGION CONTACT: M. COWAP
DESIGNED BY: C. VANDE LEEST
REVISED BY:


PAGE 2 OF 4

PROJECT NO: 1033-02-71	HWY: STH 20	COUNTY: RACINE	TRAFFIC SIGNAL PLAN	SHEET PRE_47	E

FILE NAME : J:\projects\d2_10330294\71\SIG\S51-0324\S51-0324_pg2.dgn PLOT DATE : 04-APR-2019 11:46 PLOT BY : dotcmv PLOT NAME : PLOT SCALE : 40:1

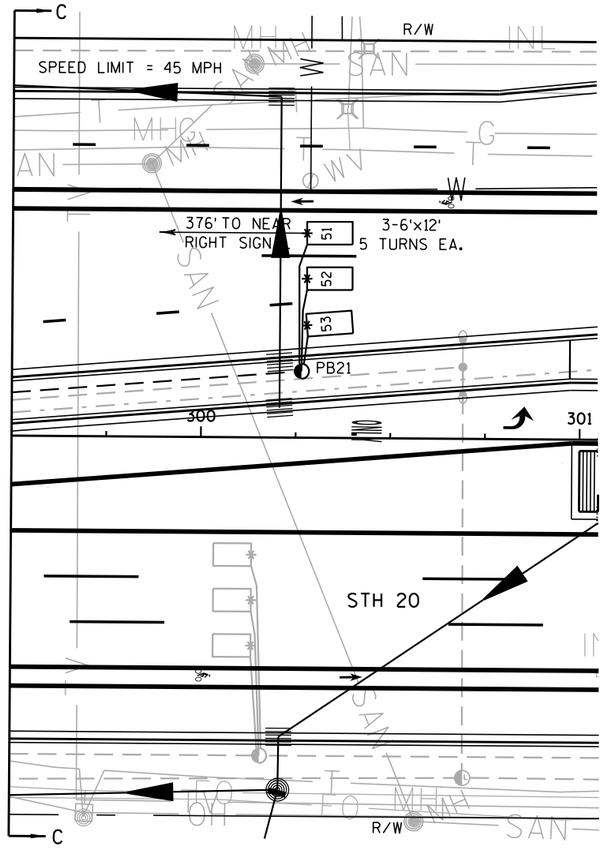

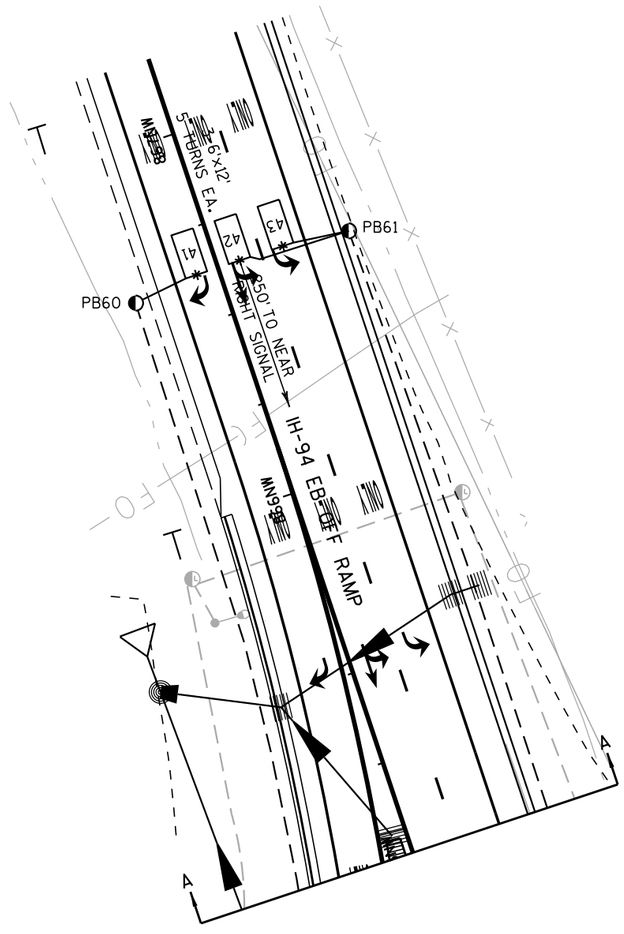

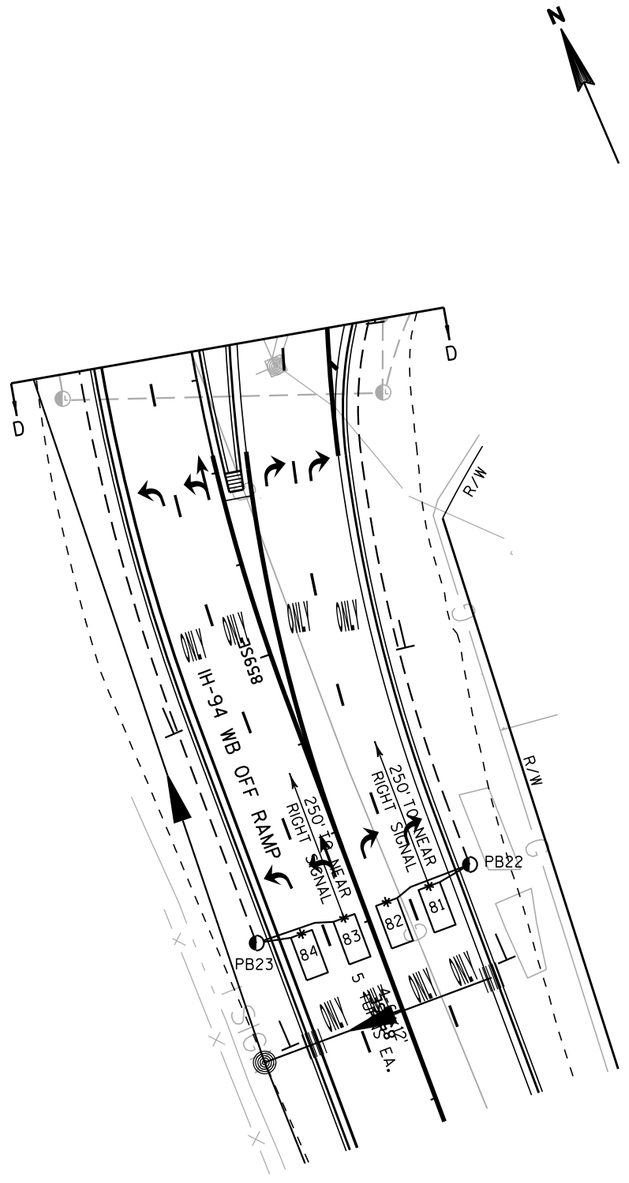

TRAFFIC CONTROL SIGNAL
IH-94 RAMPS & STH 20
VILLAGE OF MOUNT PLEASANT/
TOWN OF YORKVILLE
RACINE COUNTY

SIGNAL NO. S51-0324


REGION CONTACT: M. COWAP
DESIGNED BY: C. VANDE LEEST
REVISED BY:

PAGE 3 OF 4

PROJECT NO: 1033-02-71	HWY: STH 20	COUNTY: RACINE	TRAFFIC SIGNAL PLAN	SHEET PRE_48	E

CONSTRUCTION NOTES:

1. * LOCATION IS TO FRONT CENTER OF DETECTOR LOOP.
2. THE CONTRACTOR SHALL HAVE THE PULL BOXES AND CONDUIT RUNS INSPECTED 5 WORKING DAYS PRIOR TO PLACING THE SIGNAL CABLE INTO SYSTEM. CONTACT THE WISDOT ELECTRICAL FIELD UNIT TO MAKE ARRANGEMENTS. (414) 266-1170.
3. THE LOCATIONS OF EXISTING AND PROPOSED UTILITY INSTALLATIONS ARE APPROXIMATE. THERE MAY BE OTHER UTILITY INSTALLATIONS WITIN THE PROJECT WHICH ARE NOT SHOWN.
4. INSTALL CABINET BASE 6" ABOVE ROADWAY ELEVATION.
5. ALL LUMINAIRES ARE LED-C UNLESS OTHERWISE NOTED.

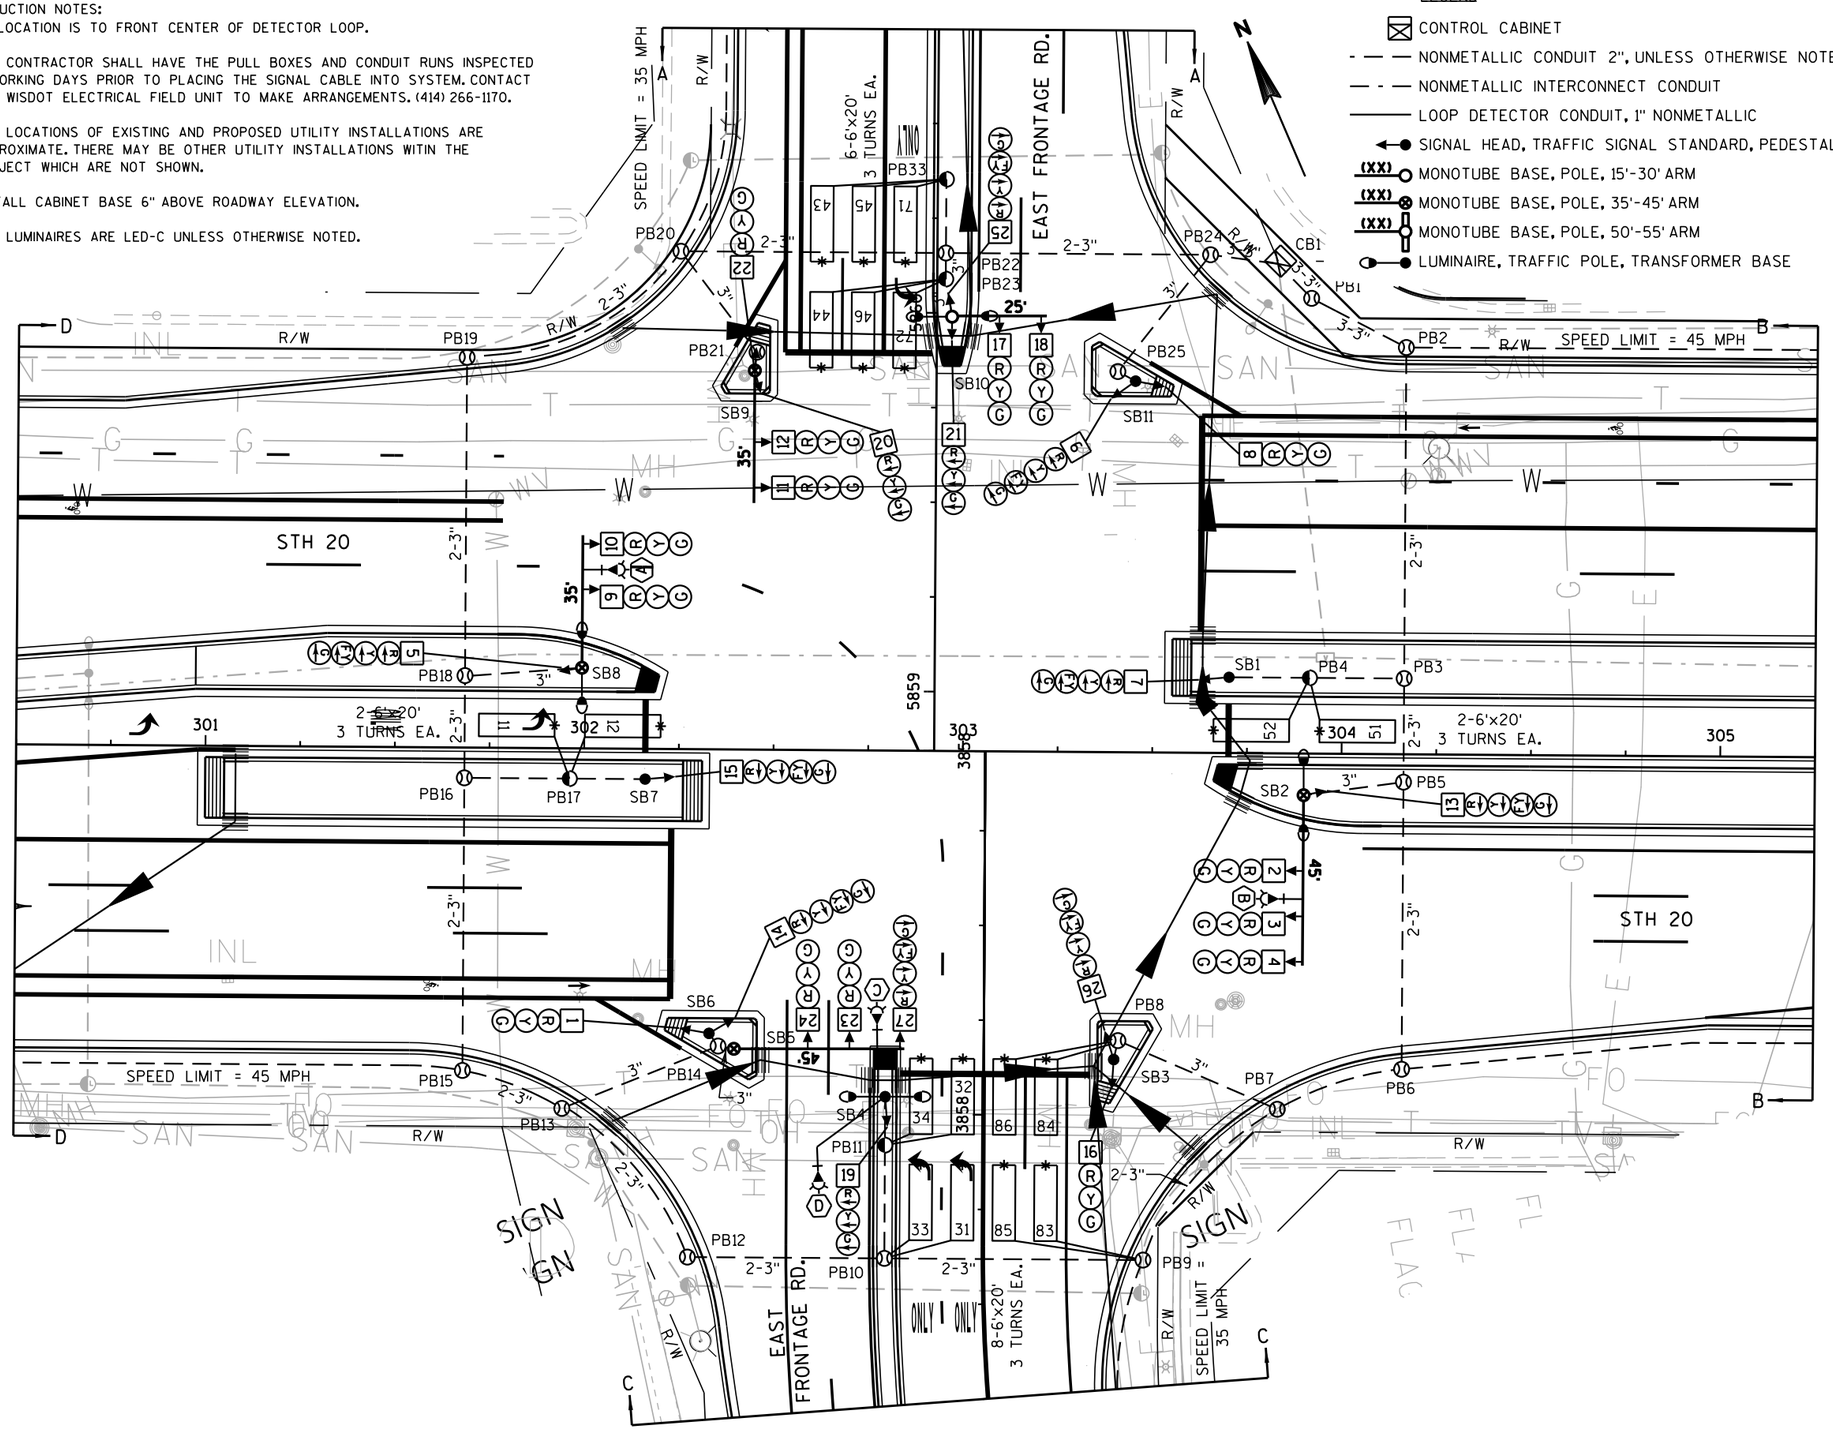

LEGEND

- CONTROL CABINET
- NONMETALLIC CONDUIT 2", UNLESS OTHERWISE NOTED
- NONMETALLIC INTERCONNECT CONDUIT
- LOOP DETECTOR CONDUIT, 1" NONMETALLIC
- SIGNAL HEAD, TRAFFIC SIGNAL STANDARD, PEDESTAL BASE
- (XX) MONOTUBE BASE, POLE, 15'-30' ARM
- (XX) MONOTUBE BASE, POLE, 35'-45' ARM
- (XX) MONOTUBE BASE, POLE, 50'-55' ARM
- LUMINAIRE, TRAFFIC POLE, TRANSFORMER BASE
- * LOOP DETECTOR IN 1" NONMETALLIC CONDUIT
- PULL BOX, 24" X 36"
- PULL BOX, 24" X 42"
- XX SIGNAL HEAD NUMBER
- R RED CIRCULAR INDICATOR
- Y YELLOW CIRCULAR INDICATOR
- G GREEN CIRCULAR INDICATOR
- R RED ARROW
- FY Y Y YELLOW ARROW
- G G GREEN ARROW
- X EVP DESIGNATOR
- EVP DETECTOR HEAD
- CONFIRMATION LIGHT
- V COMMUNICATIONS VAULT
- Y YIELD SIGN
- S STOP SIGN

EVP CONSTRUCTION NOTES:

1. INSTALL THE TRAFFIC SIGNAL EMERGENCY VEHICLE PRE-EMPTION DETECTOR CABLE TO RUN CONTINUOUSLY (WITHOUT SPLICES) FROM THE CABINET TO THE DETECTOR HEADS. MOUNT THE EVP DETECTOR HEADS AND WIRE THEM PER MANUFACTURER INSTRUCTIONS.
2. THE DEPARTMENT WILL DETERMINE THE EXACT LOCATION OF THE EVP DETECTORS TO ENSURE THAT THE INSTALLATION DOES NOT CREATE A SIGHT OBSTRUCTION.
3. ALL EVP DETECTOR CABLE SHALL BE ROUTED THROUGH EXISTING SIGNAL BASES, PULL BOXES, AND CONDUIT AS INDICATED. PROVIDE ENOUGH CABLE TO ALLOW 10 FEET OF SLACK IN THE CABINET, IN EACH PULL BOX, AND IN THE SIGNAL POLE HANDHOLE.
4. FOR A CABINET THAT IS NOT OPERATING THE SIGNAL, CABINET WIRING WILL BE DONE BY THE CONTRACTOR. IF THE CABINET IS OPERATING THE SIGNAL, THE CABINET WIRING WILL BE DONE BY THE DEPARTMENT. THE CONTRACTOR SHALL INSTALL AND TERMINATE THE EVP CABLE AS DESCRIBED AND SHALL LABEL EACH CABLE AS NOTED ON THE PLAN SHEETS (I.E. EVP A-B-C-D)

TRAFFIC CONTROL SIGNAL

STH 20 & EAST FRONTAGE ROAD
VILLAGE OF MOUNT PLEASANT
RACINE COUNTY

SIGNAL NO. S51-0727
CABINET TYPE: TS2-S
CONTROLLER TYPE: ECONOLITE

WISCONSIN DEPARTMENT OF TRANSPORTATION


APPROVAL RECOMMENDED
Date_____ REGION TRAFFIC ENGINEER
APPROVED
Date_____ STATE TRAFFIC ENGINEER


REGION CONTACT: M. COWAP
DESIGNED BY: C. VANDE LEEST
REVISED BY:

PAGE 1 OF 4

PROJECT NO: 1033-02-71	HWY: STH 20	COUNTY: RACINE	TRAFFIC SIGNAL PLAN	SHEET PRE_49	E

2

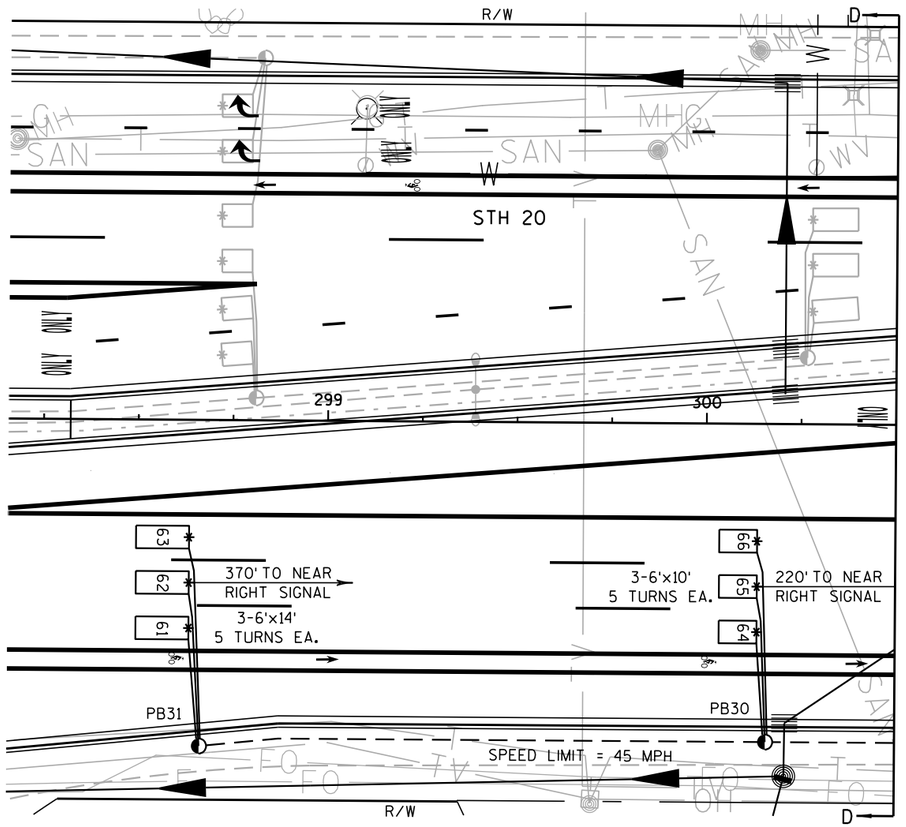

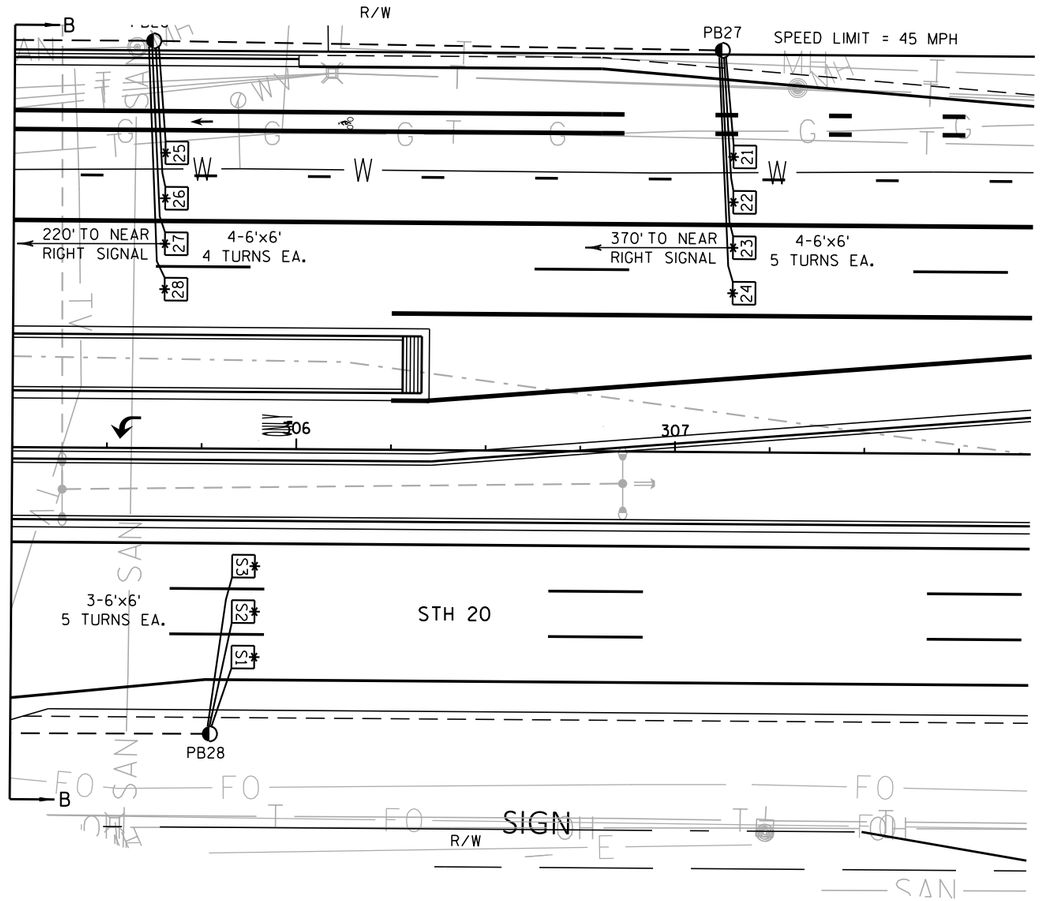

TRAFFIC CONTROL SIGNAL
STH 20 & EAST FRONTAGE ROAD
VILLAGE OF MOUNT PLEASANT
RACINE COUNTY


SIGNAL NO. S51-0727


REGION CONTACT: M. COWAP
DESIGNED BY: C. VANDE LEEST
REVISED BY:

PAGE 2 OF 4

PROJECT NO: 1033-02-71	HWY: STH 20	COUNTY: RACINE	TRAFFIC SIGNAL PLAN	SHEET PRE_50	E

FILE NAME : J:\projects\d2_10330294\71\SIG\S51-0727\S51-0727_pg2.dgn PLOT DATE : 04-APR-2019 11:50 PLOT BY : dotcmv PLOT NAME : PLOT SCALE : 40:1

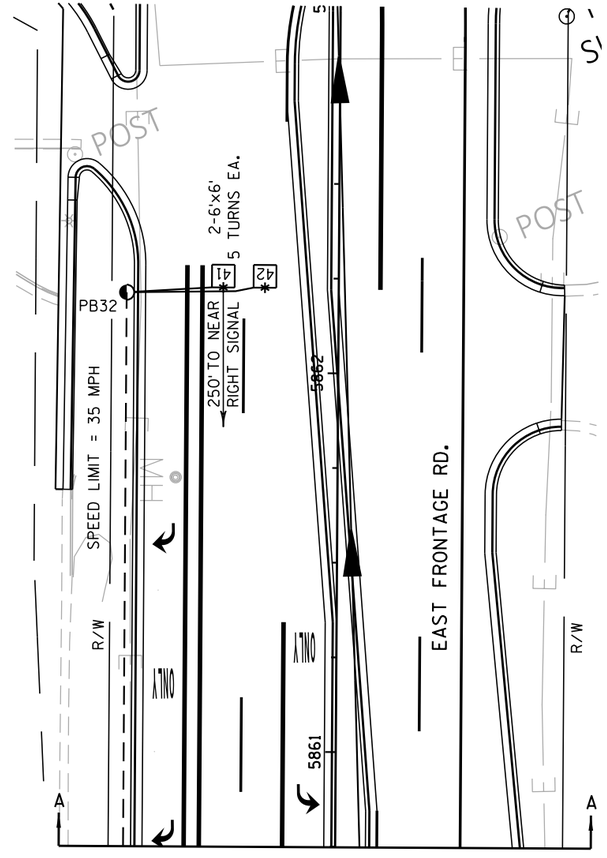

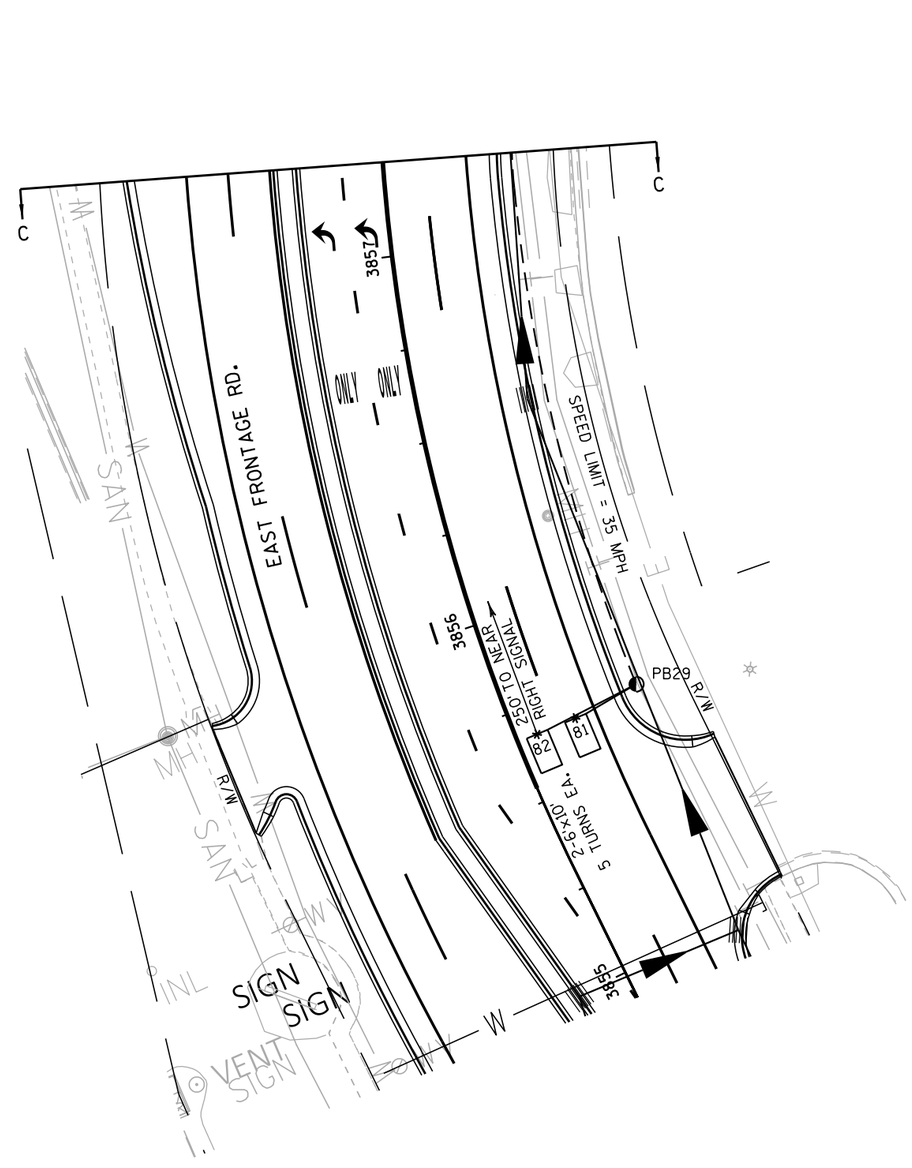

TRAFFIC CONTROL SIGNAL
STH 20 & EAST FRONTAGE ROAD
VILLAGE OF MOUNT PLEASANT
RACINE COUNTY

SIGNAL NO. S51-0727

REGION CONTACT: M. COWAP
DESIGNED BY: C. VANDE LEEST
REVISED BY:

PAGE 3 OF 4


PROJECT NO: 1033-02-71	HWY: STH 20	COUNTY: RACINE	TRAFFIC SIGNAL PLAN	SHEET PRE_51	E

LEGEND

- CONTROL CABINET
- NONMETALLIC CONDUIT 2", UNLESS OTHERWISE NOTED
- NONMETALLIC INTERCONNECT CONDUIT
- LOOP DETECTOR CONDUIT, 1" NONMETALLIC
- SIGNAL HEAD, TRAFFIC SIGNAL STANDARD, PEDESTAL BASE
- (XX') MONOTUBE BASE, POLE, 15'-30' ARM
- (XX') MONOTUBE BASE, POLE, 35'-45' ARM
- LUMINAIRE, TRAFFIC POLE, TRANSFORMER BASE
- * * LOOP DETECTOR IN 1" NONMETALLIC CONDUIT
- PULL BOX, 24" X 36"
- PULL BOX, 24" X 42"

CONSTRUCTION NOTES:

1. * LOCATION IS TO FRONT CENTER OF DETECTOR LOOP.
2. THE CONTRACTOR SHALL HAVE THE PULL BOXES AND CONDUIT RUNS INSPECTED 5 WORKING DAYS PRIOR TO PLACING SIGNAL CABLE INTO SYSTEM. CONTACT THE WISDOT ELECTRICAL FIELD UNIT TO MAKE ARRANGEMENTS. (414) 266-1170.
3. THE LOCATIONS OF EXISTING AND PROPOSED UTILITY INSTALLATIONS ARE APPROXIMATE. THERE MAY BE OTHER UTILITY INSTALLATIONS WITHIN THE PROJECT WHICH ARE NOT SHOWN.
4. ALL LUMINAIRES ARE LED-C UNLESS OTHERWISE NOTED.

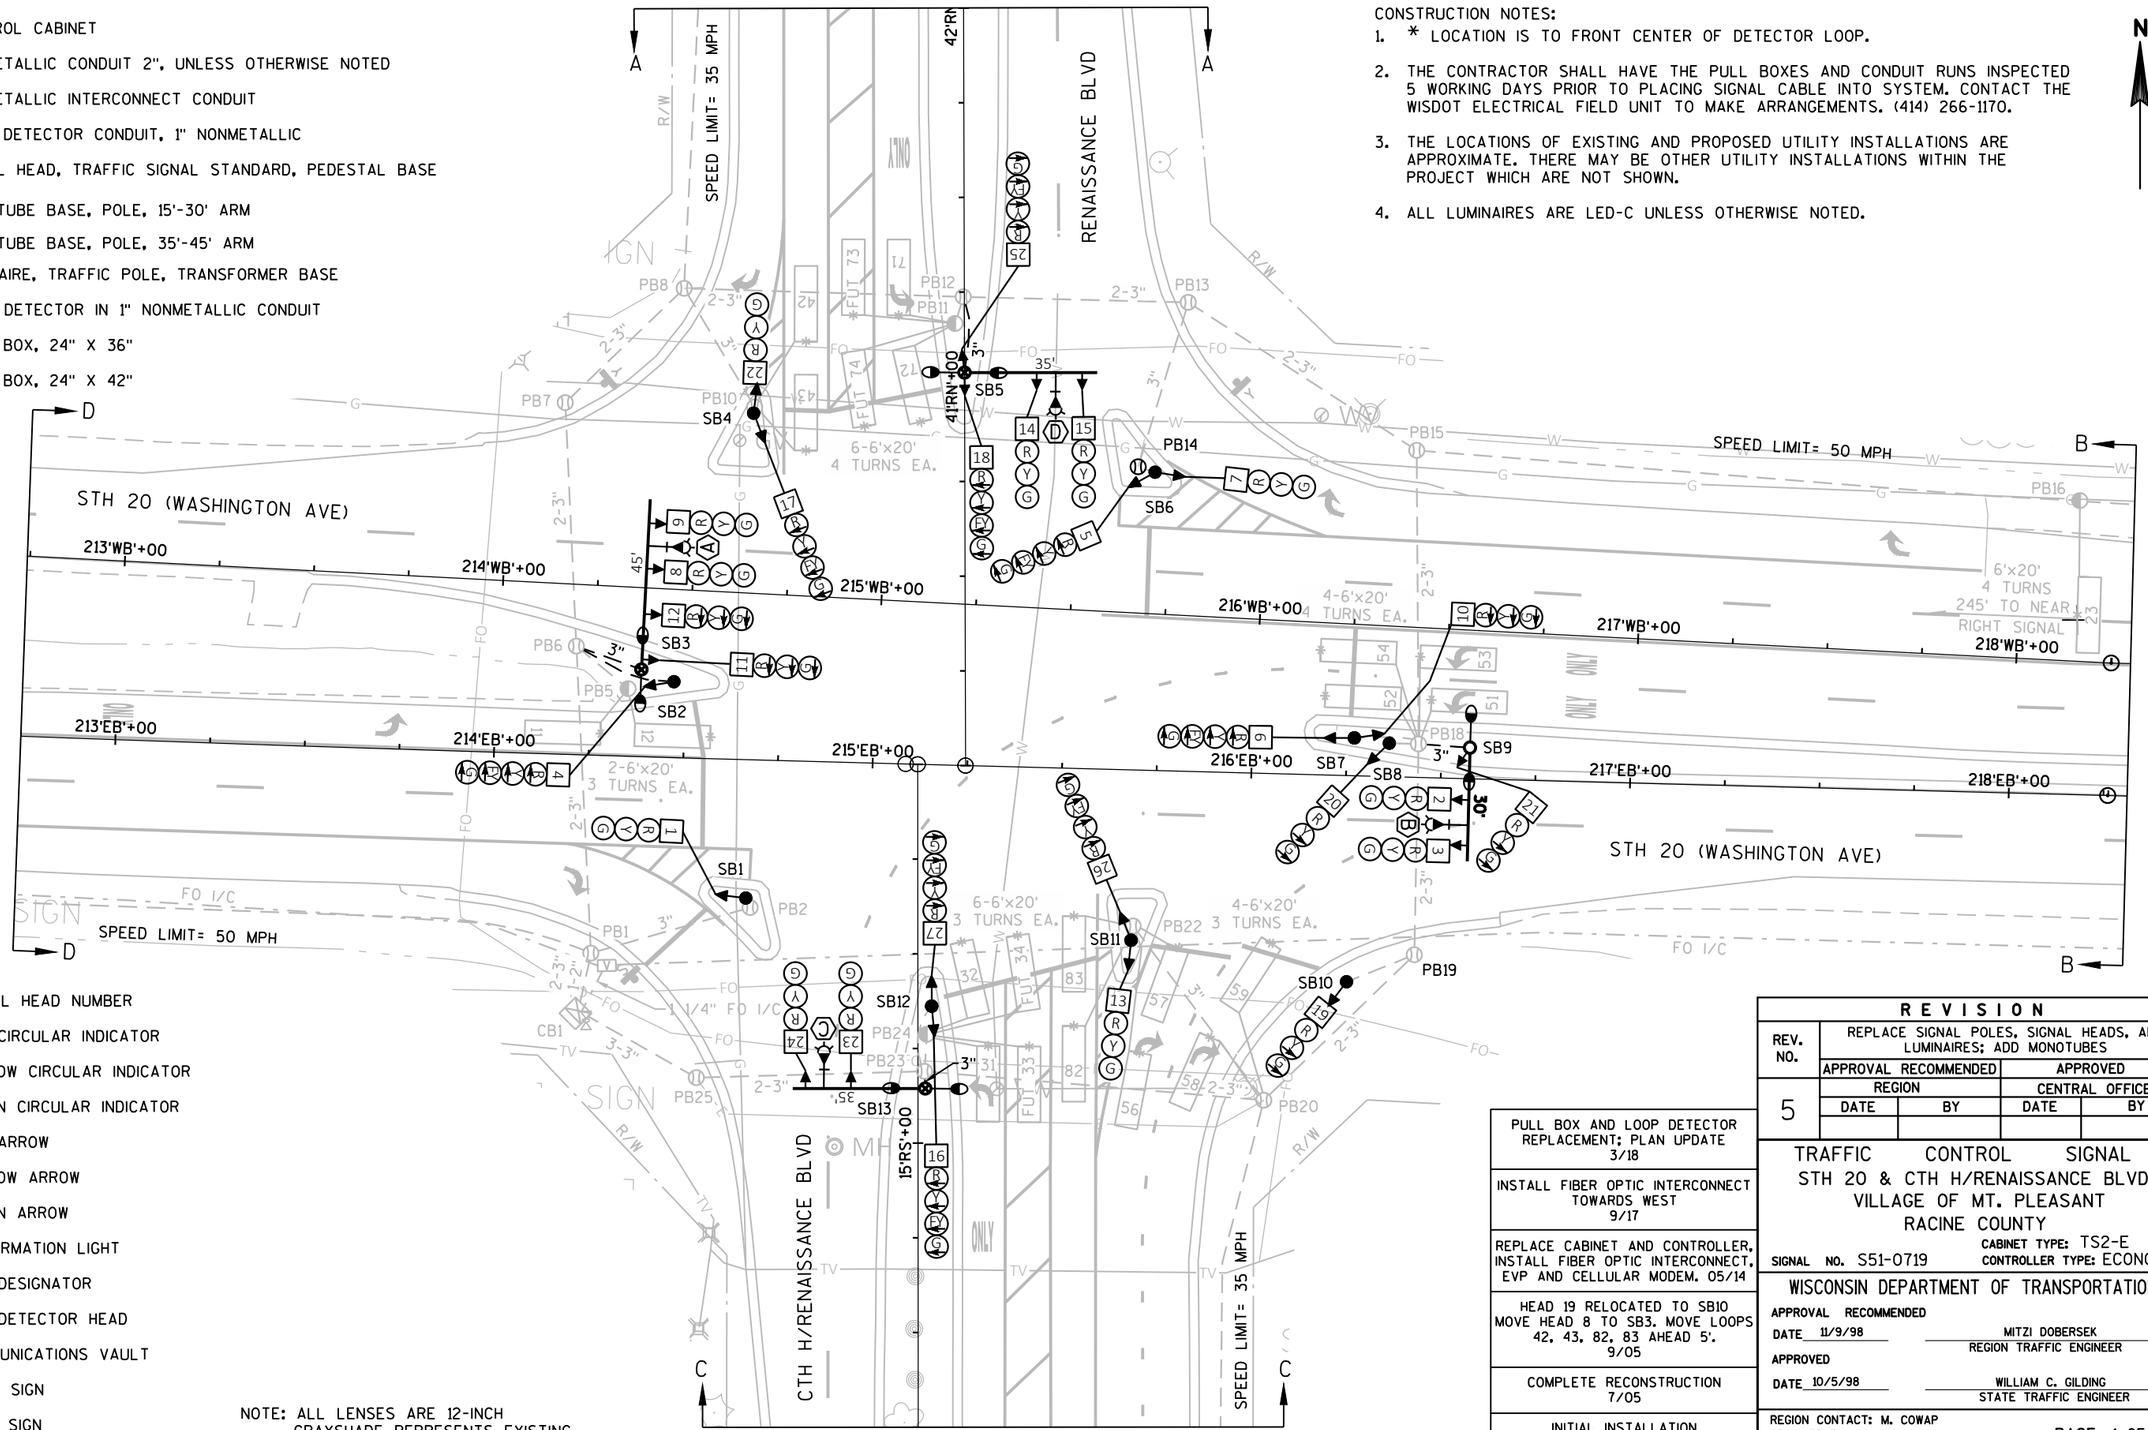

- XX SIGNAL HEAD NUMBER
- (R) RED CIRCULAR INDICATOR
- (Y) YELLOW CIRCULAR INDICATOR
- (G) GREEN CIRCULAR INDICATOR
- (R) RED ARROW
- (R)(Y)(Y) YELLOW ARROW
- (G)(G) GREEN ARROW
- CONFIRMATION LIGHT
- (X) EVP DESIGNATOR
- EVP DETECTOR HEAD
- [V] COMMUNICATIONS VAULT
- Y YIELD SIGN
- S STOP SIGN

NOTE: ALL LENSES ARE 12-INCH
GRAYSHADE REPRESENTS EXISTING

REVISION				
REV. NO.	REPLACE SIGNAL POLES, SIGNAL HEADS, AND LUMINAIRES; ADD MONOTUBES			
	APPROVAL RECOMMENDED		APPROVED	
	REGION		CENTRAL OFFICE	
5	DATE	BY	DATE	BY

PULL BOX AND LOOP DETECTOR REPLACEMENT; PLAN UPDATE 3/18
INSTALL FIBER OPTIC INTERCONNECT TOWARDS WEST 9/17
REPLACE CABINET AND CONTROLLER, INSTALL FIBER OPTIC INTERCONNECT, EVP AND CELLULAR MODEM. 05/14
HEAD 19 RELOCATED TO SB10 MOVE HEAD 8 TO SB3. MOVE LOOPS 42, 43, 82, 83 AHEAD 5'. 9/05
COMPLETE RECONSTRUCTION 7/05
INITIAL INSTALLATION DATE NOT AVAILABLE

TRAFFIC CONTROL SIGNAL
STH 20 & CTH H/RENAISSANCE BLVD
VILLAGE OF MT. PLEASANT
RACINE COUNTY

SIGNAL NO. S51-0719
CABINET TYPE: TS2-E
CONTROLLER TYPE: ECONOLITE

WISCONSIN DEPARTMENT OF TRANSPORTATION

APPROVAL RECOMMENDED
DATE 11/9/98 — MITZI DOBERSEK, REGION TRAFFIC ENGINEER

APPROVED
DATE 10/5/98 — WILLIAM C. GILDING, STATE TRAFFIC ENGINEER

REGION CONTACT: M. COWAP
DESIGNED BY:
REVISED BY: C. VANDE LEEST


PAGE 1 OF 3


PROJECT NO: 1033-02-71	HWY: STH 20	COUNTY: RACINE	TRAFFIC SIGNAL PLAN - CTH H	SHEET PRE_52	E


FILE NAME : N:\PDS\C3D\CAD\00820300\SIG\S51-0719\S51-0719_R5_2016.DWG
LAYOUT NAME - S51-0719_R5_PG1
PLOT DATE : 4/4/2019 9:13 AM
PLOT BY : VANDE LEEST, CYNTHIAPLOT NAME :
PLOT SCALE : 1 IN:40 FT


2

N

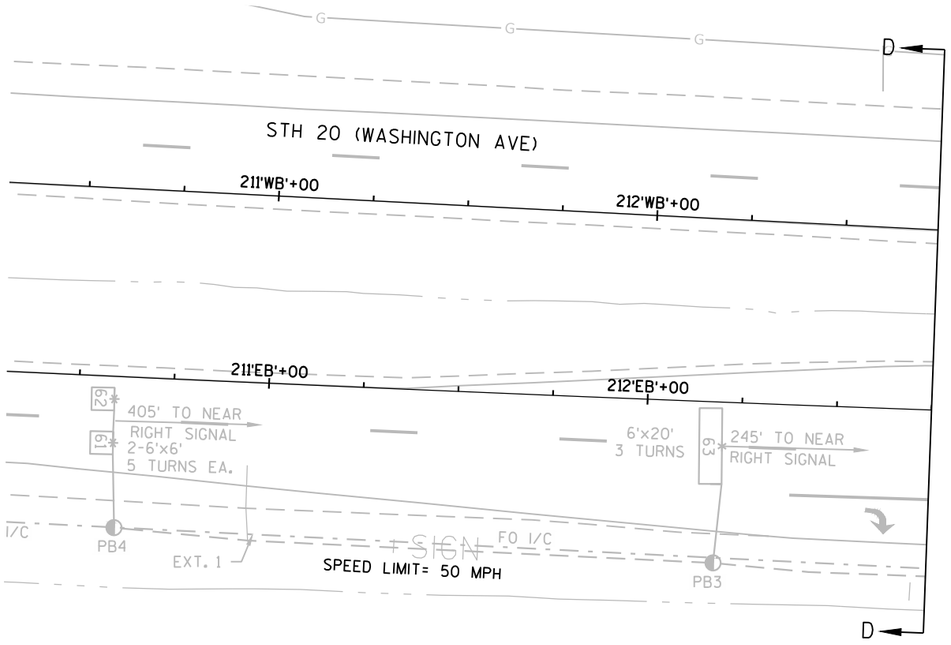

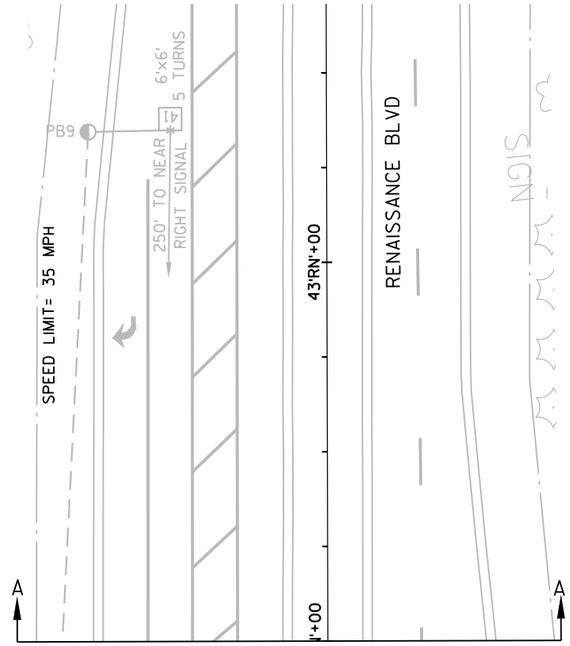

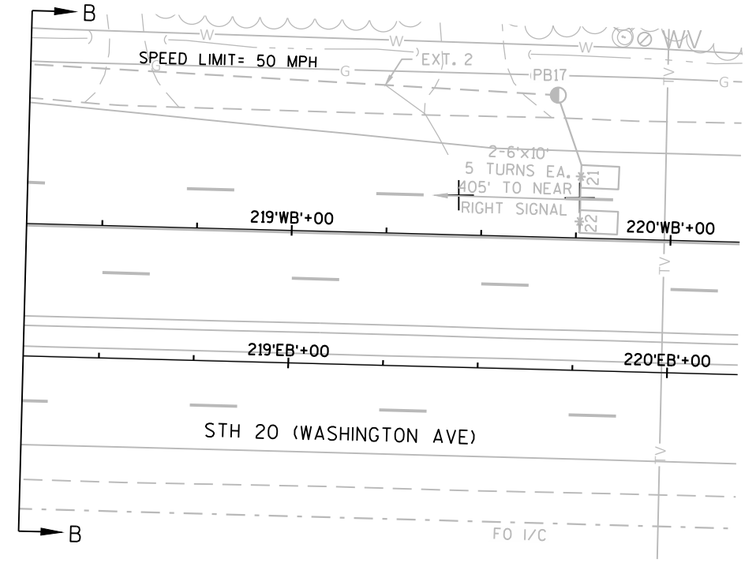

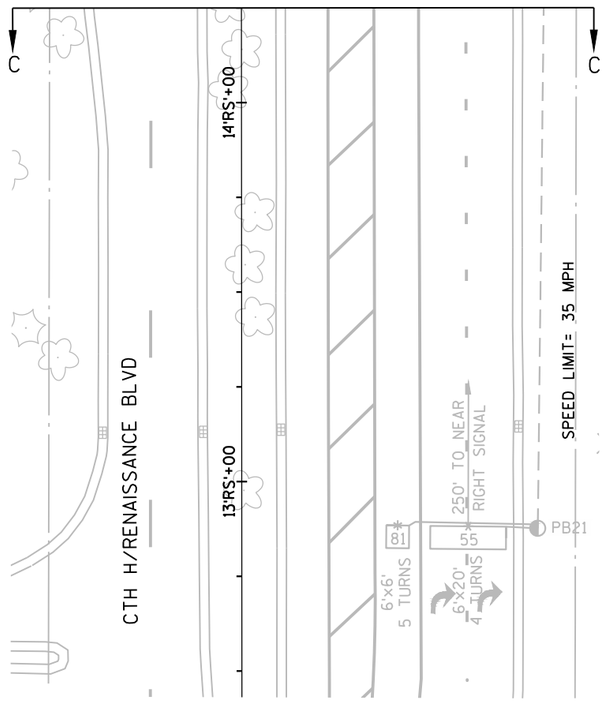

TRAFFIC CONTROL SIGNAL
STH 20 & CTH H/RENAISSANCE BLVD
VILLAGE OF MT. PLEASANT
RACINE COUNTY

SIGNAL NO. S51-0719

REGION CONTACT: M. COWAP
DESIGNED BY:
REVISED BY: C. VANDE LEEST

PAGE 2 OF 3

PROJECT NO: 1033-02-71	HWY: STH 20	COUNTY: RACINE	TRAFFIC SIGNAL PLAN - CTH H	SHEET PRE_53	E

FILE NAME : N:\PDS\C3D\CAD\00820300\SIG\S51-0719\S51-0719_R5_2016.DWG
LAYOUT NAME - S51-0719_R5_PG2

PLOT DATE : 4/4/2019 9:14 AM PLOT BY : VANDE LEEST, CYNTHIAPLOT NAME : PLOT SCALE : 1 IN:40 FT

CONSTRUCTION NOTES:
1. THE CONTRACTOR SHALL HAVE THE PULL BOXES AND CONDUIT RUNS INSPECTED 5 WORKING DAYS PRIOR TO PLACING SIGNAL CABLE INTO THE SYSTEM. REQUEST FOR INSPECTION SHALL ALSO INCLUDE A COMPLETE SE REGION TRAFFIC SIGNAL CHECKLIST.

2. ALL LUMINAIRES ARE LED CATEGORY C UNLESS OTHERWISE NOTED.

3. THE LOCATIONS OF EXISTING AND PROPOSED UTILITY INSTALLATIONS ARE APPOXIMATE. THERE MAY BE OTHER UTILITY INSTALLATIONS WITHIN THE PROJECT AREA WHICH ARE NOT SHOWN.

4. INSTALL CABINET BASE 6" ABOVE ROADWAY ELEVATION.

5. PROPOSED INTERCONNECT, PAVEMENT MARKINGS, AND DETECTABLE WARNING FIELDS SHOWN IN GRAYSHADE FOR PLAN CLARITY.

6. INSTALL PEDESTRIAN PUSH BUTTONS PARALLEL TO TYPE 2 CURB RAMPS. CONTACT SE REGION SIGNAL ENGINEER FOR ASSISTANCE.

7. * LOCATION IS TO FRONT CENTER OF DETECTOR LOOP.

EVP CONSTRUCTION NOTES:
1. INSTALL THE TRAFFIC SIGNAL EMERGENCY VEHICLE PRE-EMPTION DETECTOR CABLE TO RUN CONTINUOUSLY (WITHOUT SPLICES) FROM THE CABINET TO THE DETECTOR HEADS. MOUNT THE EVP DETECTOR HEADS AND WIRE THEM PER MANUFACTURER INSTRUCTIONS.

2. THE DEPARTMENT WILL DETERMINE THE EXACT LOCATION OF THE EVP DETECTORS TO ENSURE THAT THE INSTALLATION DOES NOT CREATE A SIGHT OBSTRUCTION.

3. ALL EVP DETECTOR CABLE SHALL BE ROUTED THROUGH PROPOSED SIGNAL BASES, PULL BOXES, AND CONDUIT AS INDICATED. PROVIDE ENOUGH CABLE TO ALLOW 10 FEET OF SLACK IN THE CABINET, IN EACH PULL BOX, AND IN THE SIGNAL POLE HANDHOLE.

4. FOR A CABINET THAT IS NOT OPERATING THE SIGNAL, CABINET WIRING WILL BE DONE BY THE CONTRACTOR, THE CONTRACTOR SHALL INSTALL AND TERMINATE THE EVP CABLE AS DESCRIBED AND SHALL LABEL EACH CABLE AS NOTED ON THE PLAN SHEETS (I.E. EVP A-B-C).

LEGEND

- CONTROL CABINET
- NONMETALLIC CONDUIT 2", UNLESS OTHERWISE NOTED
- HDPE INTERCONNECT CONDUIT
- LOOP DETECTOR CONDUIT 1" NONMETALLIC
- SIGNAL HEAD, TRAFFIC SIGNAL STANDARD, PEDESTAL BASE
- (XX) SIGNAL HEAD, TRAFFIC SIGNAL POLE, TRANSFORMER BASE
- (XX) MONOTUBE BASE, POLE, 50'-55' ARM
- (XX) MONOTUBE BASE, POLE, 35'-45' ARM
- (XX) MONOTUBE BASE, POLE, 15'-30' ARM
- PEDESTRIAN HEAD WITH PUSH BUTTON
- PUSH BUTTON
- LUMINAIRE, TRAFFIC POLE, TRANSFORMER BASE
- CONFIRMATION LIGHT
- LOOP DETECTOR CONDUIT 1" NONMETALLIC
- LOOP DETECTOR IN 1" NONMETALLIC CONDUIT
- (X) EVP DESIGNATOR
- EVP DETECTOR HEAD
- PULL BOX, 24" X 36"
- PULL BOX, 24" X 42"
- RM X RADAR DETECTOR (MATRIX)
- RA X RADAR DETECTOR (ADVANCE)
- COMMUNICATION VAULT

MONOTUBE STRUCTURES
SB5 = S-51-XXXX
SB10 = S-51-XXXX
SB15 = S-51-XXXX
SB19 = S-51-XXXX

TRAFFIC CONTROL SIGNAL
STH 20 & RED CLOUD DRIVE
VILLAGE OF MOUNT PLEASANT
RACINE COUNTY
SIGNAL NO. S51-1478
CABINET TYPE: TS2-S
CONTROLLER TYPE: ECONOLITE


WISCONSIN DEPARTMENT OF TRANSPORTATION
APPROVAL RECOMMENDED
Date _____ REGION TRAFFIC ENGINEER
APPROVED
Date _____ STATE TRAFFIC ENGINEER


REGION CONTACT: M. COWAP
DESIGNED BY: raSmith
REVISED BY:

PROJECT NO: 1030-20-16	HWY: STH 20	COUNTY: RACINE	TRAFFIC SIGNAL PLAN	SHEET PRE_54	E

FILE NAME : T:\1182707.03\Traffic\Signal Design\024201-sp.dgn PLOT DATE : 4/4/2019 PLOT BY : trg PLOT NAME : PLOT SCALE : $$.....plotscale.....$$ WISDOT/CADDS SHEET 42

2

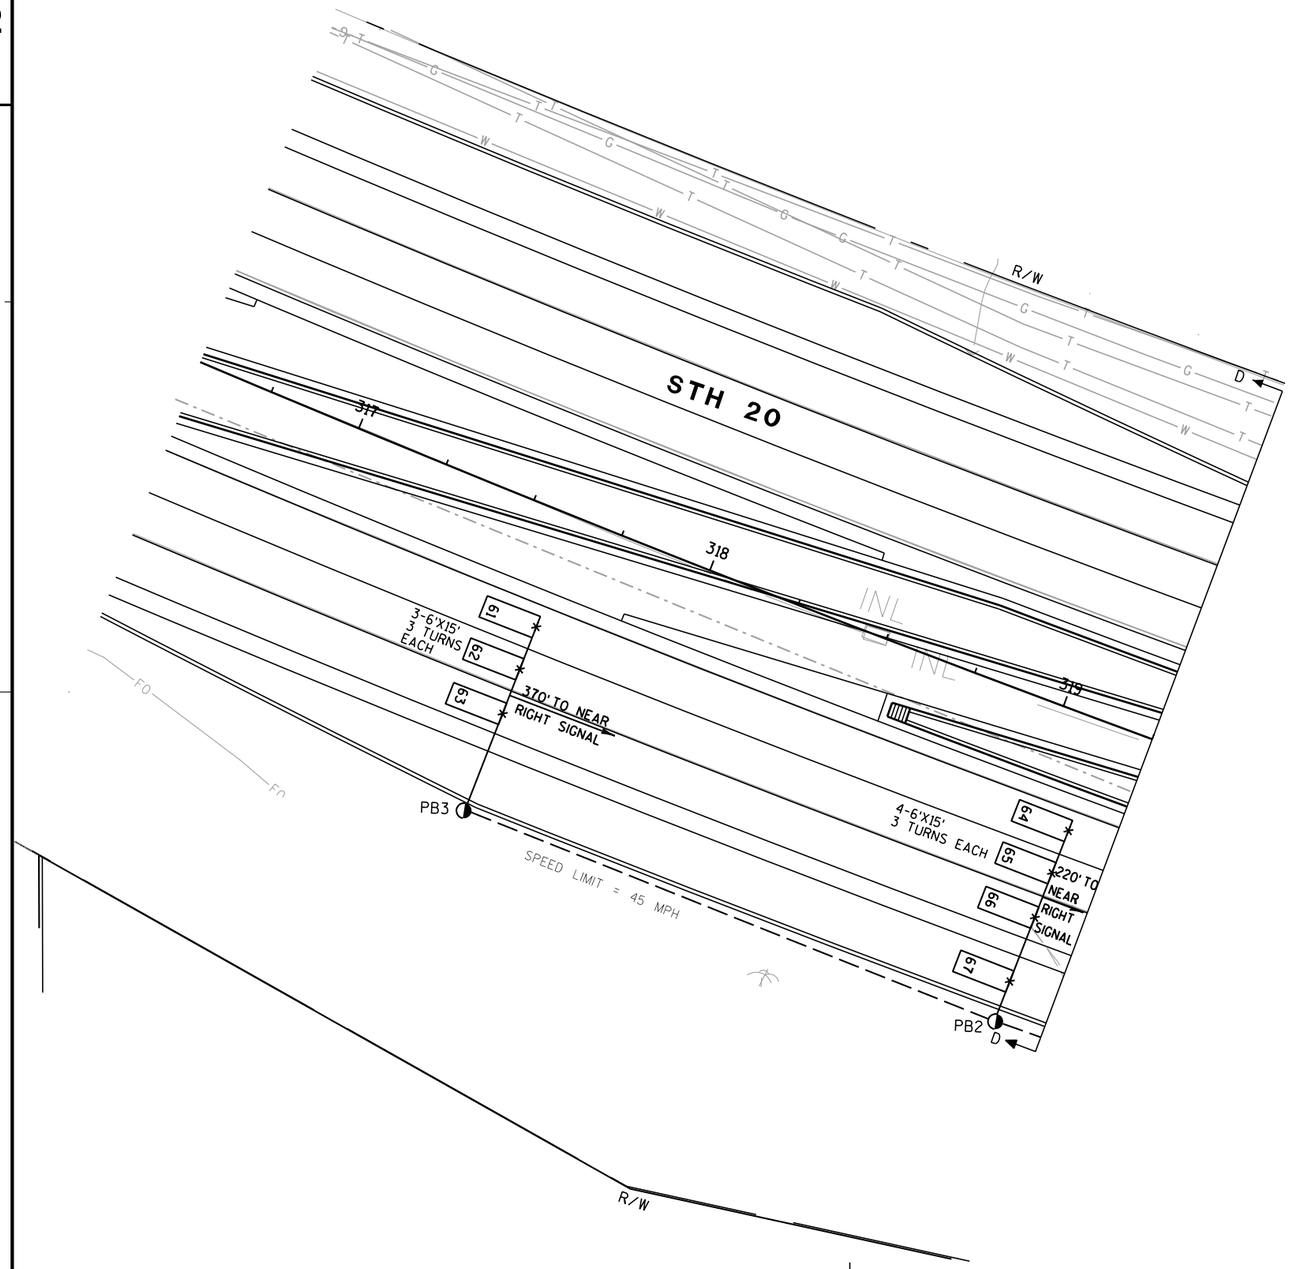

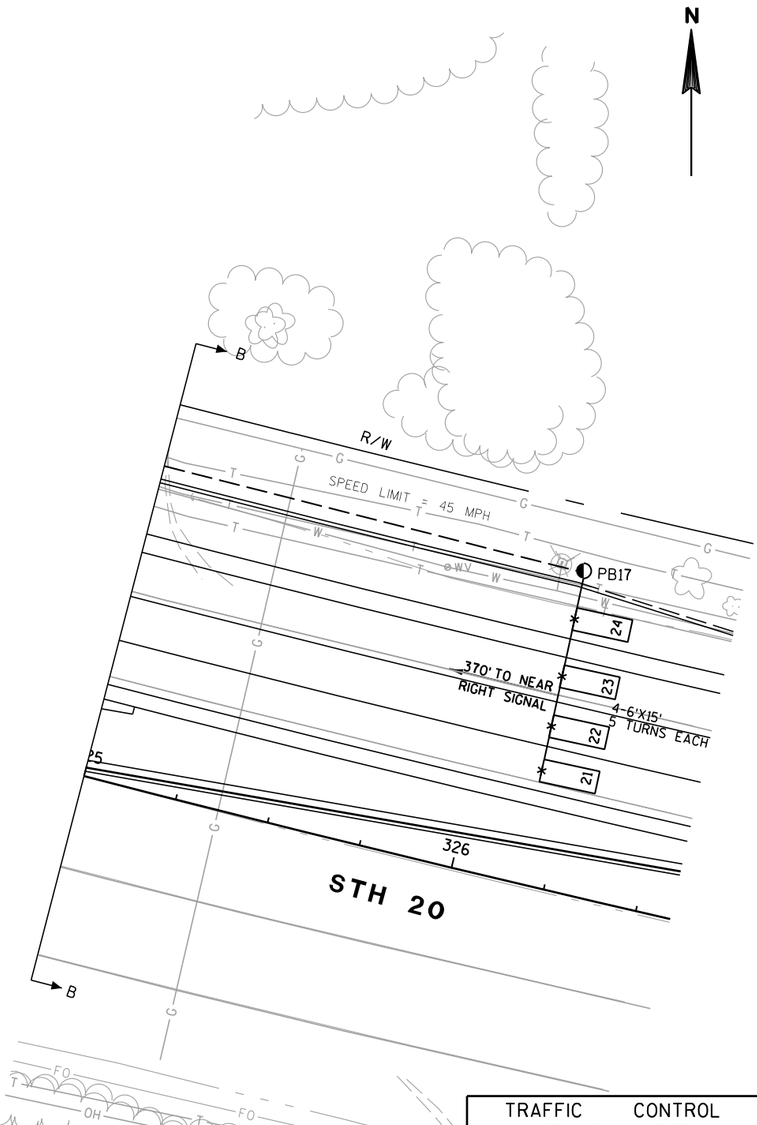

TRAFFIC CONTROL SIGNAL
STH 20 & RED CLOUD DRIVE
VILLAGE OF MOUNT PLEASANT
RACINE COUNTY


SIGNAL NO. S51-1478


REGION CONTACT: M. COWAP
DESIGNED BY: raSmith
REVISED BY:

PAGE 2 OF 4

PROJECT NO: 1030-20-16	HWY: STH 20	COUNTY: RACINE	TRAFFIC SIGNAL PLAN	SHEET PRE_55 E

2

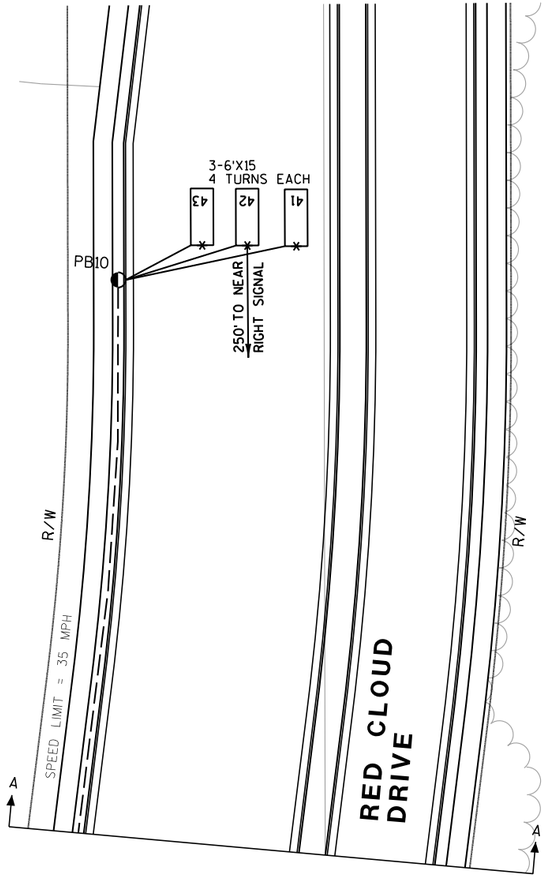

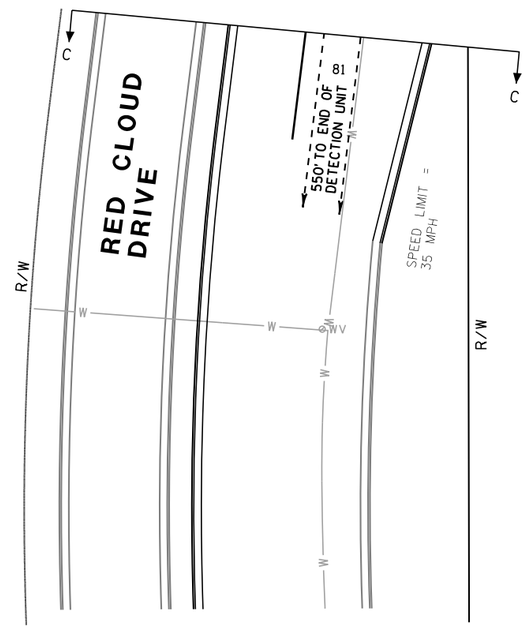



TRAFFIC CONTROL SIGNAL
STH 20 & RED CLOUD DRIVE
VILLAGE OF MOUNT PLEASANT
RACINE COUNTY

SIGNAL NO. S51-1478


REGION CONTACT: M. COWAP
DESIGNED BY: raSmith
REVISED BY:

PAGE 3 OF 4

PROJECT NO: 1030-20-16	HWY: STH 20	COUNTY: RACINE	TRAFFIC SIGNAL PLAN	SHEET PRE_56 E

LEGEND

- CONTROL CABINET
- CONDUIT HDPE 3-DUCT 2", UNLESS OTHERWISE NOTED
- NONMETALLIC CONDUIT 2", UNLESS OTHERWISE NOTED
- PULL BOX, 24" X 36"
- PULL BOX, 24" X 42"
- V COMMUNICATIONS VAULT

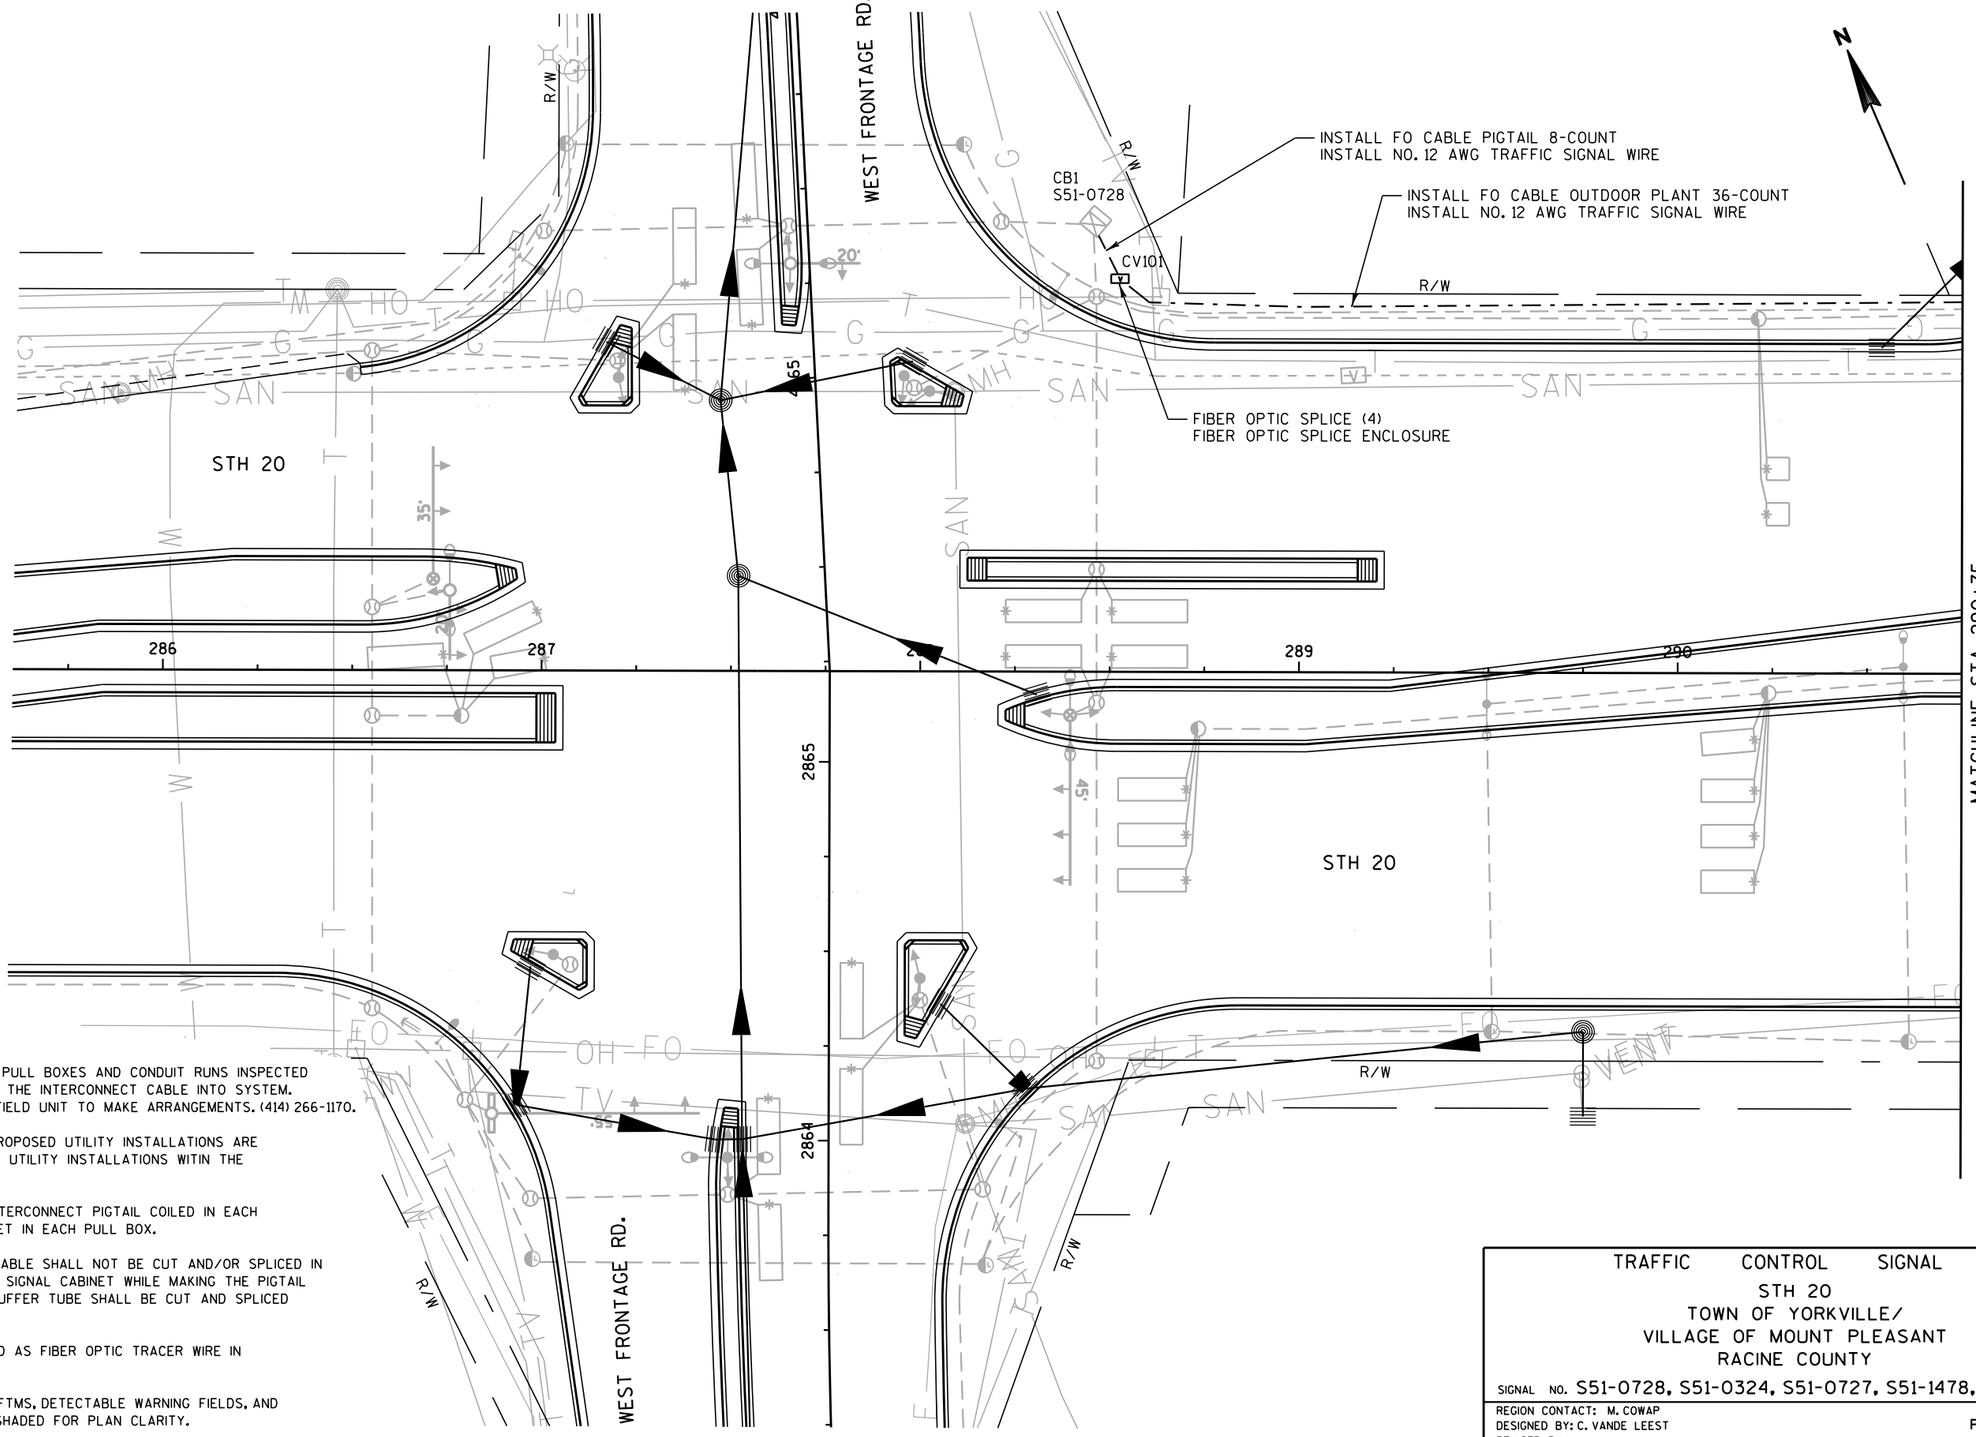

CONSTRUCTION NOTES:

1. THE CONTRACTOR SHALL HAVE THE PULL BOXES AND CONDUIT RUNS INSPECTED 5 WORKING DAYS PRIOR TO PLACING THE INTERCONNECT CABLE INTO SYSTEM. CONTACT THE WISDOT ELECTRICAL FIELD UNIT TO MAKE ARRANGEMENTS. (414) 266-1170.
2. THE LOCATIONS OF EXISTING AND PROPOSED UTILITY INSTALLATIONS ARE APPROXIMATE. THERE MAY BE OTHER UTILITY INSTALLATIONS WITIN THE PROJECT WHICH ARE NOT SHOWN.
3. LEAVE 100-FEET OF FIBER OPTIC INTERCONNECT PIGTAIL COILED IN EACH COMMUNICATIONS VAULT AND 30-FEET IN EACH PULL BOX.
4. THE ENTIRE MAINLINE FIBER OPTIC CABLE SHALL NOT BE CUT AND/OR SPLICED IN THE VAULTS NEAREST THE TRAFFIC SIGNAL CABINET WHILE MAKING THE PIGTAIL CONNECTION. ONLY THE REQUIRED BUFFER TUBE SHALL BE CUT AND SPLICED WITH THE PIGTAIL CONNECTION.
5. 12 AWG PULL WIRE TO BE INSTALLED AS FIBER OPTIC TRACER WIRE IN INTERCONNECT CONDUIT.
6. PROPOSED STORM SEWER, LIGHTING, FTMS, DETECTABLE WARNING FIELDS, AND TRAFFIC SIGNALS ARE SHOWN GRAYSHADED FOR PLAN CLARITY.

TRAFFIC CONTROL SIGNAL
STH 20
TOWN OF YORKVILLE/
VILLAGE OF MOUNT PLEASANT
RACINE COUNTY

SIGNAL NO. S51-0728, S51-0324, S51-0727, S51-1478, S51-1306

REGION CONTACT: M. COWAP
DESIGNED BY: C. VANDE LEEST
REVISED BY:

PAGE 1 OF 11

PROJECT NO: 1033-02-71	HWY: STH 20	COUNTY: RACINE	TRAFFIC SIGNAL INTERCONNECT PLAN	SHEET PRE_57	E

FILE NAME : J:\projects\d2_10330294\71\SIG\IC\024601_ic.dgn PLOT DATE : 04-APR-2019 10:46 PLOT BY : dotcmv PLOT NAME : PLOT SCALE : 40:1

WISDOT/CADDS SHEET 42

2

FLAG

IH-94 SB OFF RAMP

FTMS
EXPB864

INSTALL FO CABLE OUTDOOR PLANT 36-COUNT
INSTALL NO. 12 AWG TRAFFIC SIGNAL WIRE

INSTALL FO CABLE PIGTAIL 8-CT
INSTALL NO. 12 AWG TRAFFIC SIGNAL WIRE

CB1
S51-0324

I/C PB1

CV102

IH-94 NB ON RAMP

FIBER OPTIC SPLICE (XX)
FIBER OPTIC SPLICE ENCLOSURE

INSTALL FO CABLE OUTDOOR PLANT 36-COUNT
INSTALL NO. 12 AWG TRAFFIC SIGNAL WIRE

I/C PB2

MATCHLINE STA 290+75

MATCHLINE STA 296+75

STH 20

IH-94 SB ON RAMP

IH-94 NB OFF RAMP

LEGEND

- CONTROL CABINET
- CONDUIT HDPE 3-DUCT 2", UNLESS OTHERWISE NOTED
- NONMETALLIC CONDUIT 2", UNLESS OTHERWISE NOTED
- PULL BOX, 24" X 36"
- PULL BOX, 24" X 42"
- V COMMUNICATIONS VAULT

TRAFFIC CONTROL SIGNAL
STH 20
TOWN OF YORKVILLE/
VILLAGE OF MOUNT PLEASANT
RACINE COUNTY

SIGNAL NO. S51-0728, S51-0324, S51-0727, S51-1478, S51-1306

REGION CONTACT: M. COWAP
DESIGNED BY: C. VANDE LEEST
REVISED BY:

PROJECT NO: 1033-02-71	HWY: STH 20	COUNTY: RACINE	TRAFFIC SIGNAL INTERCONNECT PLAN	SHEET PRE_58	E

FILE NAME : J:\projects\d2_10330294\71\SIG\IC\024602_ic.dgn PLOT DATE : 04-APR-2019 10:46 PLOT BY : dotcmv PLOT NAME : PLOT SCALE : 40:1

WISDOT/CADDS SHEET 42

2

N

R/W

R/W

STH 20

MATCHLINE STA 296+75

MATCHLINE STA 302+50

297 298 299 300 301 302

INSTALL FO CABLE OUTDOOR PLANT 36-COUNT
INSTALL NO. 12 AWG TRAFFIC SIGNAL WIRE

STH 20

RIPRAP

RIPRAP

LEGEND

- CONTROL CABINET
- CONDUIT HDPE 3-DUCT 2", UNLESS OTHERWISE NOTED
- NONMETALLIC CONDUIT 2", UNLESS OTHERWISE NOTED
- PULL BOX, 24" X 36"
- PULL BOX, 24" X 42"
- COMMUNICATIONS VAULT

TRAFFIC CONTROL SIGNAL

STH 20
TOWN OF YORKVILLE/
VILLAGE OF MOUNT PLEASANT
RACINE COUNTY

SIGNAL NO. S51-0728, S51-0324, S51-0727, S51-1478, S51-1306

REGION CONTACT: M. COWAP
DESIGNED BY: C. VANDE LEEST
REVISED BY:

PAGE 3 OF 11

PROJECT NO: 1033-02-71	HWY: STH 20	COUNTY: RACINE	TRAFFIC SIGNAL INTERCONNECT PLAN	SHEET PRE_59	E

2

EAST FRONTAGE RD

R/W

CB1
S51-0727

25'

5860

R/W

INSTALL FO CABLE PIGTAIL 8-CT
INSTALL NO. 12 AWG TRAFFIC SIGNAL WIRE

INSTALL FO CABLE OUTDOOR PLANT 36-COUNT
INSTALL NO. 12 AWG TRAFFIC SIGNAL WIRE

STH 20

FIBER OPTIC SPLICE (4)
FIBER OPTIC SPLICE ENCLOSURE

CV103

INSTALL FO CABLE OUTDOOR PLANT 36-COUNT
INSTALL NO. 12 AWG TRAFFIC SIGNAL WIRE

MATCHLINE STA 302+50

MATCHLINE STA 308+25

5859

303

304

305

306

307

308

3858

45'

STH 20

SIGN

EAST FRONTAGE RD

3858

45'

LEGEND

- CONTROL CABINET
- CONDUIT HDPE 3-DUCT 2", UNLESS OTHERWISE NOTED
- NONMETALLIC CONDUIT 2", UNLESS OTHERWISE NOTED
- PULL BOX, 24" X 36"
- PULL BOX, 24" X 42"
- V COMMUNICATIONS VAULT

TRAFFIC CONTROL SIGNAL
STH 20
TOWN OF YORKVILLE/
VILLAGE OF MOUNT PLEASANT
RACINE COUNTY

SIGNAL NO. S51-0728, S51-0324, S51-0727, S51-1478, S51-1306

REGION CONTACT: M. COWAP
DESIGNED BY: C. VANDE LEEST
REVISED BY:

PROJECT NO: 1033-02-71	HWY: STH 20	COUNTY: RACINE	TRAFFIC SIGNAL INTERCONNECT PLAN	SHEET PRE_60	E

FILE NAME : J:\projects\d2_10330294\71\SIG\IC\024604_ic.dgn PLOT DATE : 04-APR-2019 10:46 PLOT BY : dotcmv PLOT NAME : PLOT SCALE : 40:1

WISDOT/CADDS SHEET 42

LEGEND

- CONTROL CABINET
- CONDUIT HDPE 3-DUCT 2", UNLESS OTHERWISE NOTED
- NONMETALLIC CONDUIT 2", UNLESS OTHERWISE NOTED
- PULL BOX, 24" X 36"
- PULL BOX, 24" X 42"
- V COMMUNICATIONS VAULT

N

R/W

R/W

STH 20

MATCHLINE STA 308+25

309 310 311 312 313 314

MATCHLINE STA 314+25

STH 20

INSTALL FO CABLE OUTDOOR PLANT 36-COUNT
INSTALL NO. 12 AWG TRAFFIC SIGNAL WIRE

SIGN

R/W

TRAFFIC CONTROL SIGNAL

STH 20
TOWN OF YORKVILLE/
VILLAGE OF MOUNT PLEASANT
RACINE COUNTY

SIGNAL NO. S51-0728, S51-0324, S51-0727, S51-1478, S51-1306

REGION CONTACT: M. COWAP
DESIGNED BY: C. VANDE LEEST
REVISED BY:

PAGE 5 OF 11

PROJECT NO: 1033-02-71	HWY: STH 20	COUNTY: RACINE	TRAFFIC SIGNAL INTERCONNECT PLAN	SHEET PRE_61	E

FILE NAME : J:\projects\d2_10330294\71\SIG\IC\024605_ic.dgn PLOT DATE : 04-APR-2019 10:46 PLOT BY : dotcmv PLOT NAME : PLOT SCALE : 40:1

WISDOT/CADDS SHEET 42

2

LEGEND

- CONTROL CABINET
- CONDUIT HDPE 3-DUCT 2", UNLESS OTHERWISE NOTED
- NONMETALLIC CONDUIT 2", UNLESS OTHERWISE NOTED
- PULL BOX, 24" X 36"
- PULL BOX, 24" X 42"
- V COMMUNICATIONS VAULT

N

R/W

R/W

R/W

STH 20

MATCHLINE STA 314+25

315

316

317

318

319

MATCHLINE STA 320+00

INSTALL FO CABLE OUTDOOR PLANT 36-COUNT
INSTALL NO. 12 AWG TRAFFIC SIGNAL WIRE

STH 20

R/W

TRAFFIC CONTROL SIGNAL
STH 20
TOWN OF YORKVILLE/
VILLAGE OF MOUNT PLEASANT
RACINE COUNTY

SIGNAL NO. S51-0728, S51-0324, S51-0727, S51-1478, S51-1306

REGION CONTACT: M. COWAP
DESIGNED BY: C. VANDE LEEST
REVISED BY:

PAGE 6 OF 11

PROJECT NO: 1033-02-71	HWY: STH 20	COUNTY: RACINE	TRAFFIC SIGNAL INTERCONNECT PLAN	SHEET PRE_62	E

FILE NAME : J:\projects\d2_10330294\71\SIG\IC\024606_ic.dgn PLOT DATE : 04-APR-2019 10:46 PLOT BY : dotcmv PLOT NAME : PLOT SCALE : 40:1

WISDOT/CADDS SHEET 42

2

N

MATCHLINE STA 308+25

MATCHLINE STA 326+00

STH 20

STH 20

INSTALL FO CABLE OUTDOOR PLANT 36-COUNT
INSTALL NO. 12 AWG TRAFFIC SIGNAL WIRE

INSTALL FO CABLE OUTDOOR PLANT 36-COUNT
INSTALL NO. 12 AWG TRAFFIC SIGNAL WIRE

CV104

FIBER OPTIC SPLICE (4)
FIBER OPTIC SPLICE ENCLOSURE

INSTALL FO CABLE PIGTAIL 8-CT
INSTALL NO. 12 AWG TRAFFIC SIGNAL WIRE

CB1
S51-1478

320 321 322 323 324 325

55'

LEGEND

- CONTROL CABINET
- CONDUIT HDPE 3-DUCT 2", UNLESS OTHERWISE NOTED
- NONMETALLIC CONDUIT 2", UNLESS OTHERWISE NOTED
- PULL BOX, 24" X 36"
- PULL BOX, 24" X 42"
- COMMUNICATIONS VAULT

TRAFFIC CONTROL SIGNAL
STH 20
TOWN OF YORKVILLE/
VILLAGE OF MOUNT PLEASANT
RACINE COUNTY

SIGNAL NO. S51-0728, S51-0324, S51-0727, S51-1478, S51-1306

REGION CONTACT: M. COWAP
DESIGNED BY: C. VANDE LEEST
REVISED BY:


PAGE 7 OF 11

PROJECT NO: 1033-02-71	HWY: STH 20	COUNTY: RACINE	TRAFFIC SIGNAL INTERCONNECT PLAN	SHEET PRE_63	E

FILE NAME : J:\projects\d2_10330294\71\SIG\IC\024607_ic.dgn PLOT DATE : 04-APR-2019 10:46 PLOT BY : dotcmv PLOT NAME : PLOT SCALE : 40:1

LEGEND

- CONTROL CABINET
- CONDUIT HDPE 3-DUCT 2", UNLESS OTHERWISE NOTED
- NONMETALLIC CONDUIT 2", UNLESS OTHERWISE NOTED
- PULL BOX, 24" X 36"
- PULL BOX, 24" X 42"
- V COMMUNICATIONS VAULT

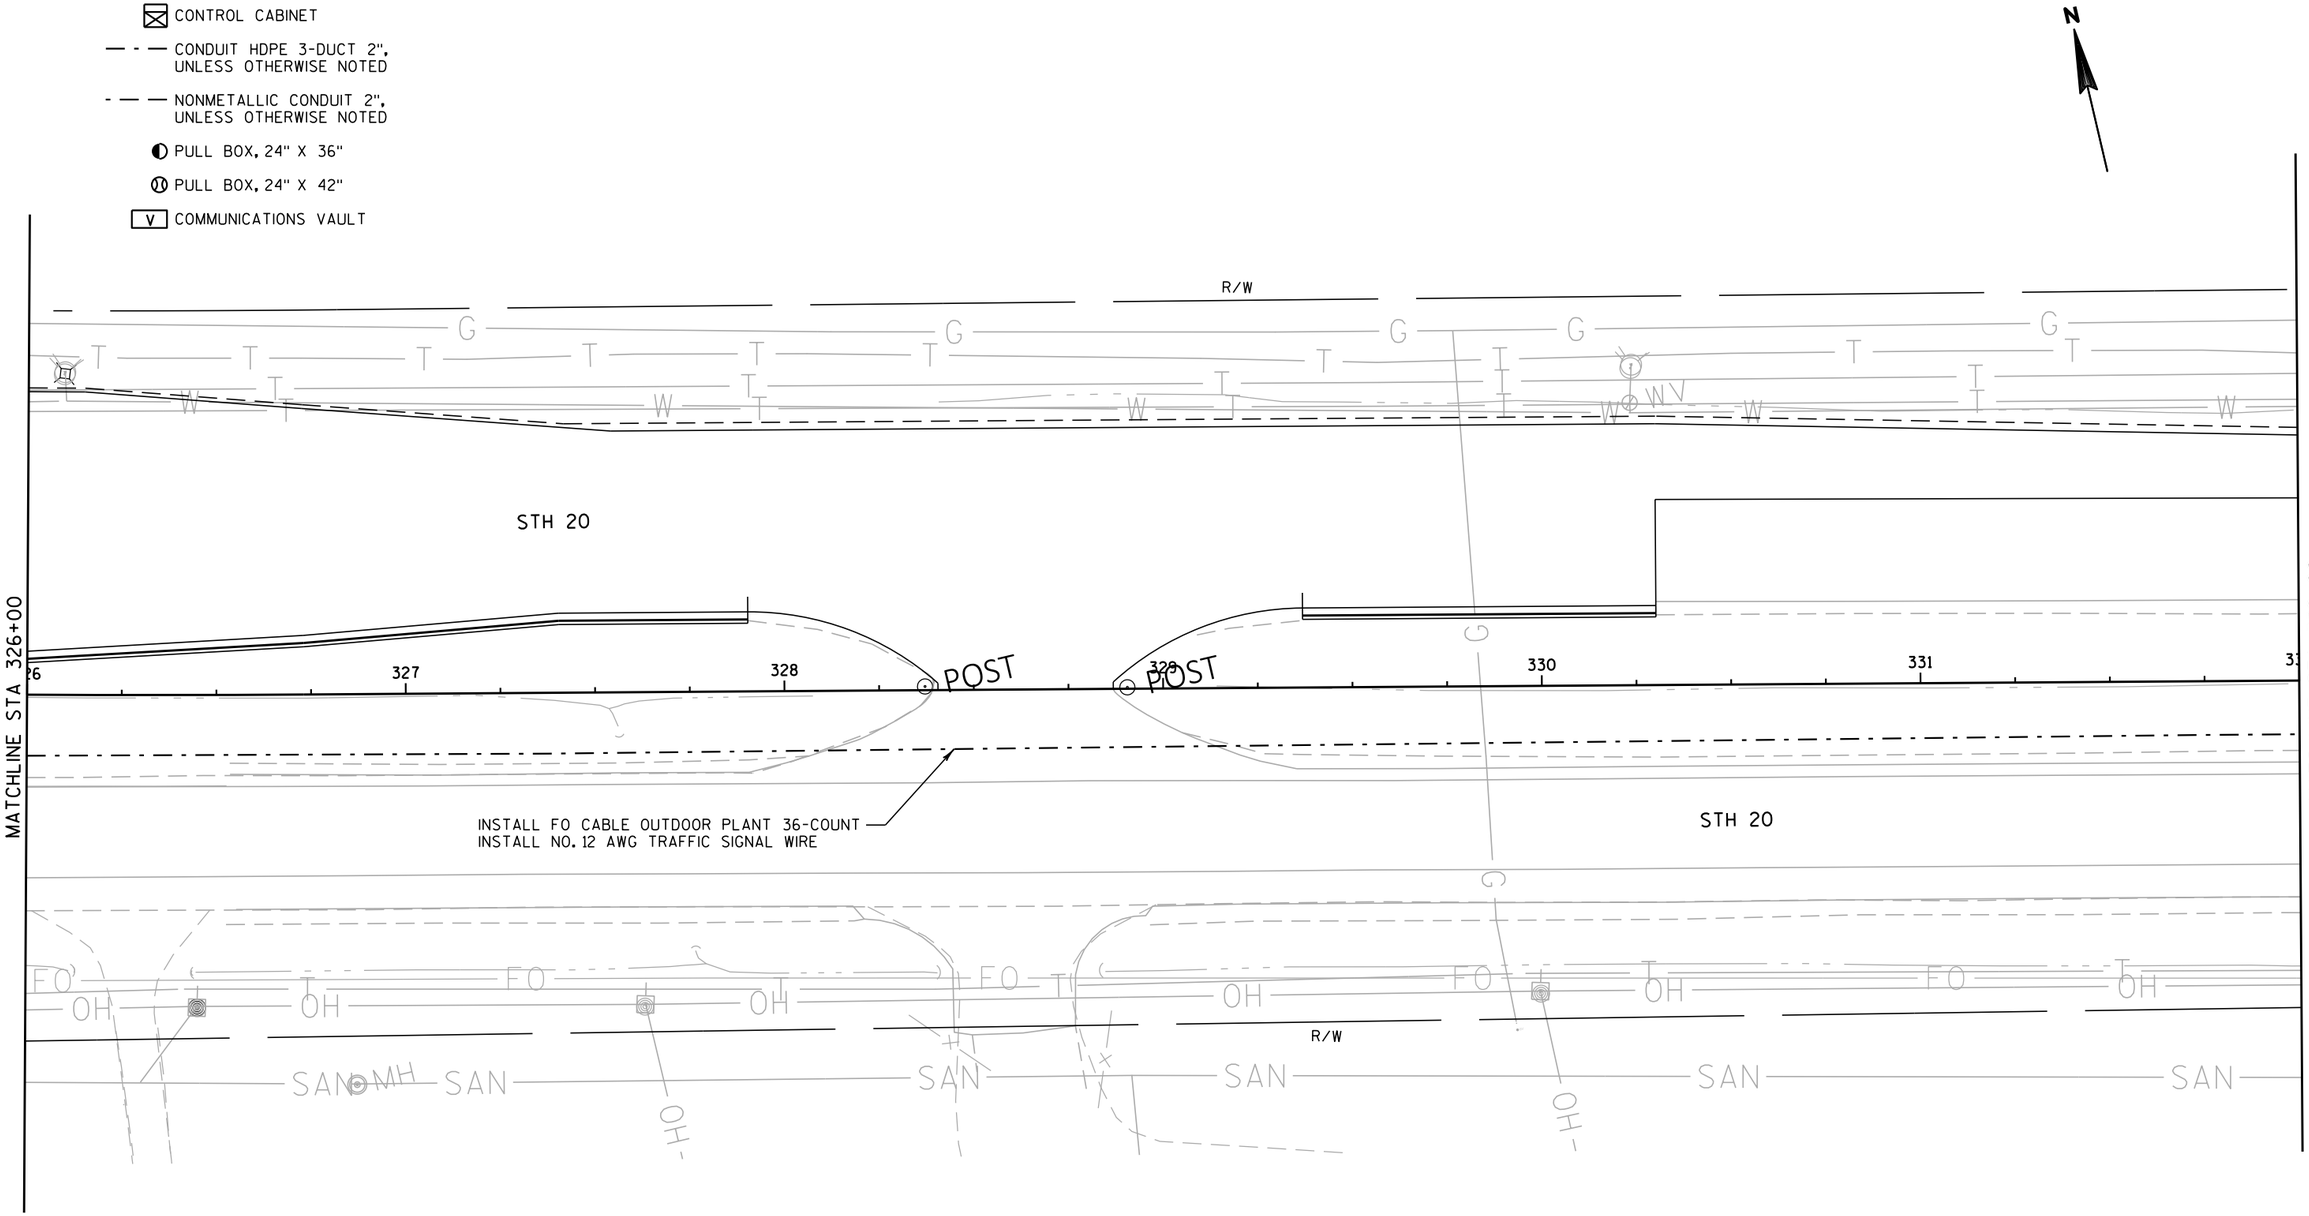

TRAFFIC CONTROL SIGNAL

STH 20

TOWN OF YORKVILLE/

VILLAGE OF MOUNT PLEASANT

RACINE COUNTY

SIGNAL NO. S51-0728, S51-0324, S51-0727, S51-1478, S51-1306

REGION CONTACT: M. COWAP

DESIGNED BY: C. VANDE LEEST

REVISED BY:

PROJECT NO: 1033-02-71	HWY: STH 20	COUNTY: RACINE	TRAFFIC SIGNAL INTERCONNECT PLAN	SHEET PRE_64	E

FILE NAME : J:\projects\d2_10330294\71\SIG\IC\024608_ic.dgn PLOT DATE : 04-APR-2019 10:46 PLOT BY : dotcmv PLOT NAME : PLOT SCALE : 40:1

WISDOT/CADDS SHEET 42


2

2

LEGEND

- CONTROL CABINET
- CONDUIT HDPE 3-DUCT 2", UNLESS OTHERWISE NOTED
- NONMETALLIC CONDUIT 2", UNLESS OTHERWISE NOTED
- PULL BOX, 24" X 36"
- PULL BOX, 24" X 42"
- V COMMUNICATIONS VAULT

N

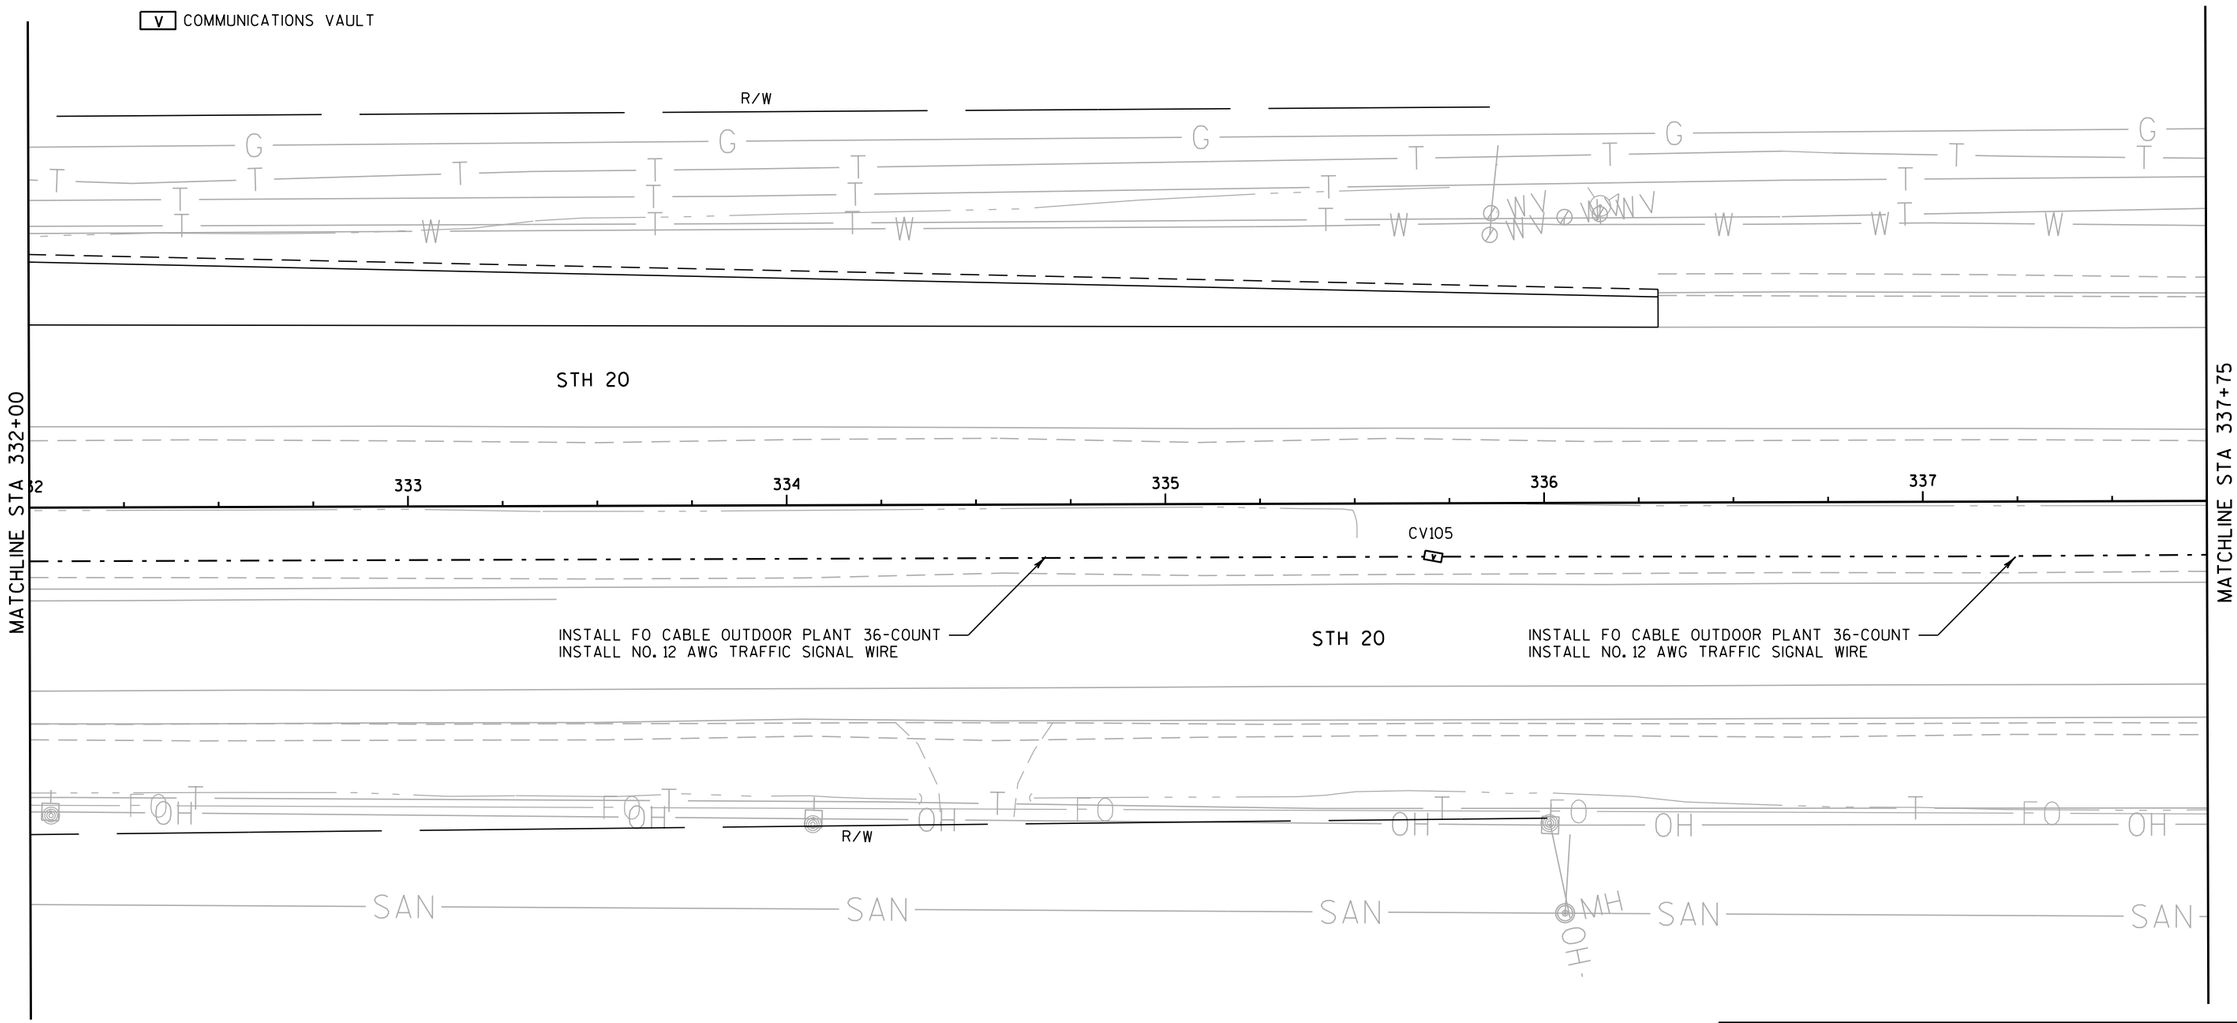

TRAFFIC CONTROL SIGNAL

STH 20
TOWN OF YORKVILLE/
VILLAGE OF MOUNT PLEASANT
RACINE COUNTY

SIGNAL NO. S51-0728, S51-0324, S51-0727, S51-1478, S51-1306

REGION CONTACT: M. COWAP
DESIGNED BY: C. VANDE LEEST
REVISED BY:

PAGE 9 OF 11

PROJECT NO: 1033-02-71	HWY: STH 20	COUNTY: RACINE	TRAFFIC SIGNAL INTERCONNECT PLAN	SHEET PRE_65	E

FILE NAME : J:\projects\d2_10330294\71\SIG\IC\024609_ic.dgn PLOT DATE : 04-APR-2019 10:46 PLOT BY : dotcmv PLOT NAME : PLOT SCALE : 40:1

WISDOT/CADDS SHEET 42


2

2

LEGEND

- CONTROL CABINET
- CONDUIT HDPE 3-DUCT 2", UNLESS OTHERWISE NOTED
- NONMETALLIC CONDUIT 2", UNLESS OTHERWISE NOTED
- PULL BOX, 24" X 36"
- PULL BOX, 24" X 42"
- COMMUNICATIONS VAULT

N

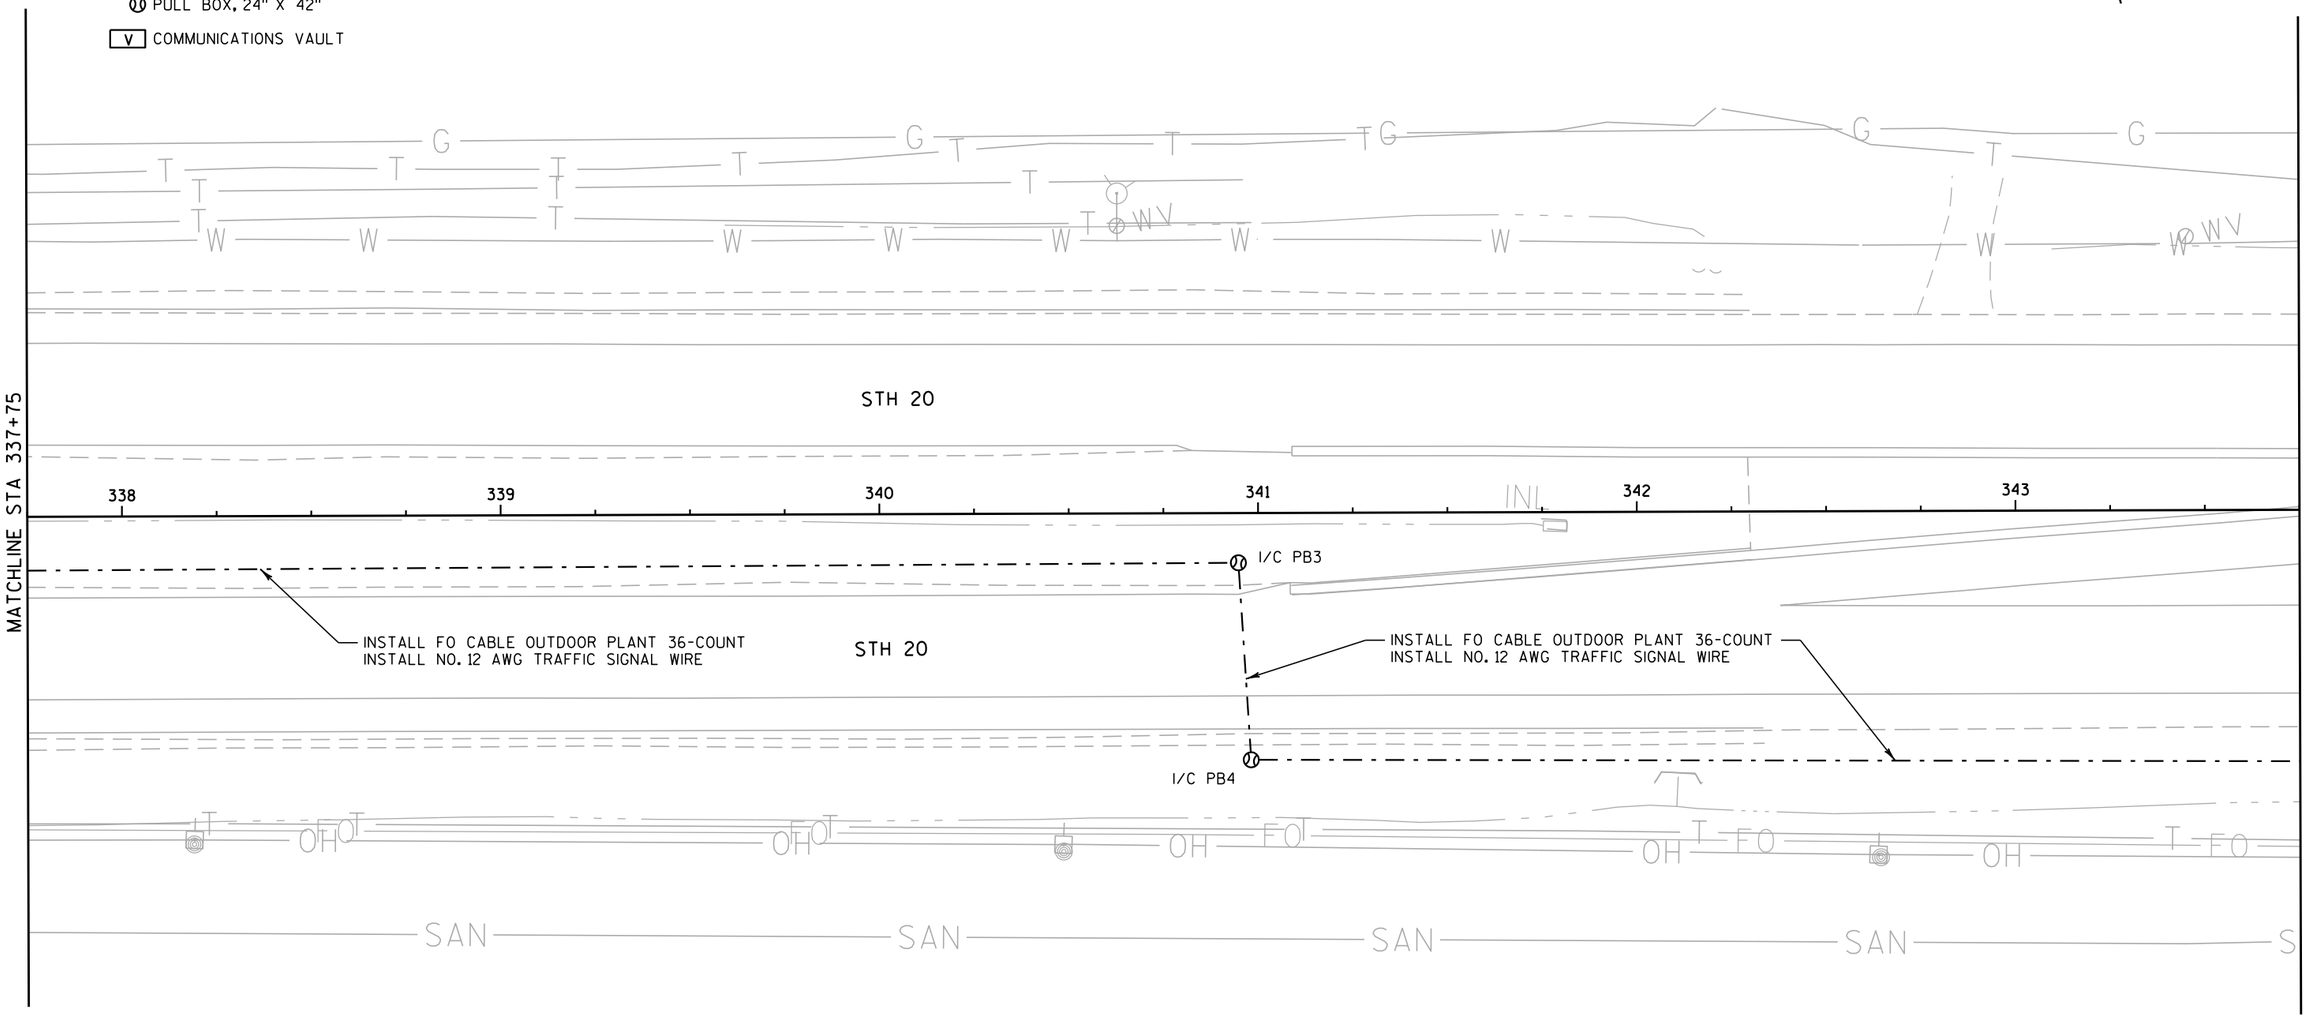

TRAFFIC CONTROL SIGNAL
STH 20
TOWN OF YORKVILLE/
VILLAGE OF MOUNT PLEASANT
RACINE COUNTY

SIGNAL NO. S51-0728, S51-0324, S51-0727, S51-1478, S51-1306

REGION CONTACT: M. COWAP
DESIGNED BY: C. VANDE LEEST
REVISED BY:

PAGE 10 OF 11

PROJECT NO: 1033-02-71	HWY: STH 20	COUNTY: RACINE	TRAFFIC SIGNAL INTERCONNECT PLAN	SHEET PRE_66	E

FILE NAME : J:\projects\d2_10330294\71\SIG\IC\024610_ic.dgn PLOT DATE : 04-APR-2019 10:46 PLOT BY : dotcmv PLOT NAME : PLOT SCALE : 40:1

WISDOT/CADDS SHEET 42

2

LEGEND

- CONTROL CABINET
- CONDUIT HDPE 3-DUCT 2", UNLESS OTHERWISE NOTED
- NONMETALLIC CONDUIT 2", UNLESS OTHERWISE NOTED
- PULL BOX, 24" X 36"
- PULL BOX, 24" X 42"
- V COMMUNICATIONS VAULT

MATCHLINE STA 343+75

344

STH 20

INSTALL FO CABLE OUTDOOR PLANT 36-COUNT
INSTALL NO. 12 AWG TRAFFIC SIGNAL WIRE

STH 20

CTH V

137

136

30°

45°

MH

INL

SET

INTERNATIONAL DR

EX FO/IC

CB1
S51-1306

EXCV8

FIBER OPTIC SPLICE (4)
FIBER OPTIC SPLICE ENCLOSURE

N

TRAFFIC CONTROL SIGNAL

STH 20
TOWN OF YORKVILLE/
VILLAGE OF MOUNT PLEASANT
RACINE COUNTY

SIGNAL NO. S51-0728, S51-0324, S51-0727, S51-1478, S51-1306

REGION CONTACT: M. COWAP
DESIGNED BY: C. VANDE LEEST
REVISED BY:


PAGE 11 OF 11

PROJECT NO: 1033-02-71	HWY: STH 20	COUNTY: RACINE	TRAFFIC SIGNAL INTERCONNECT PLAN	SHEET PRE_67	E

FILE NAME : J:\projects\d2_10330294\71\SIG\IC\024611_ic.dgn PLOT DATE : 04-APR-2019 10:46 PLOT BY : dotcmv PLOT NAME : PLOT SCALE : 40:1

WISDOT/CADDS SHEET 42

2

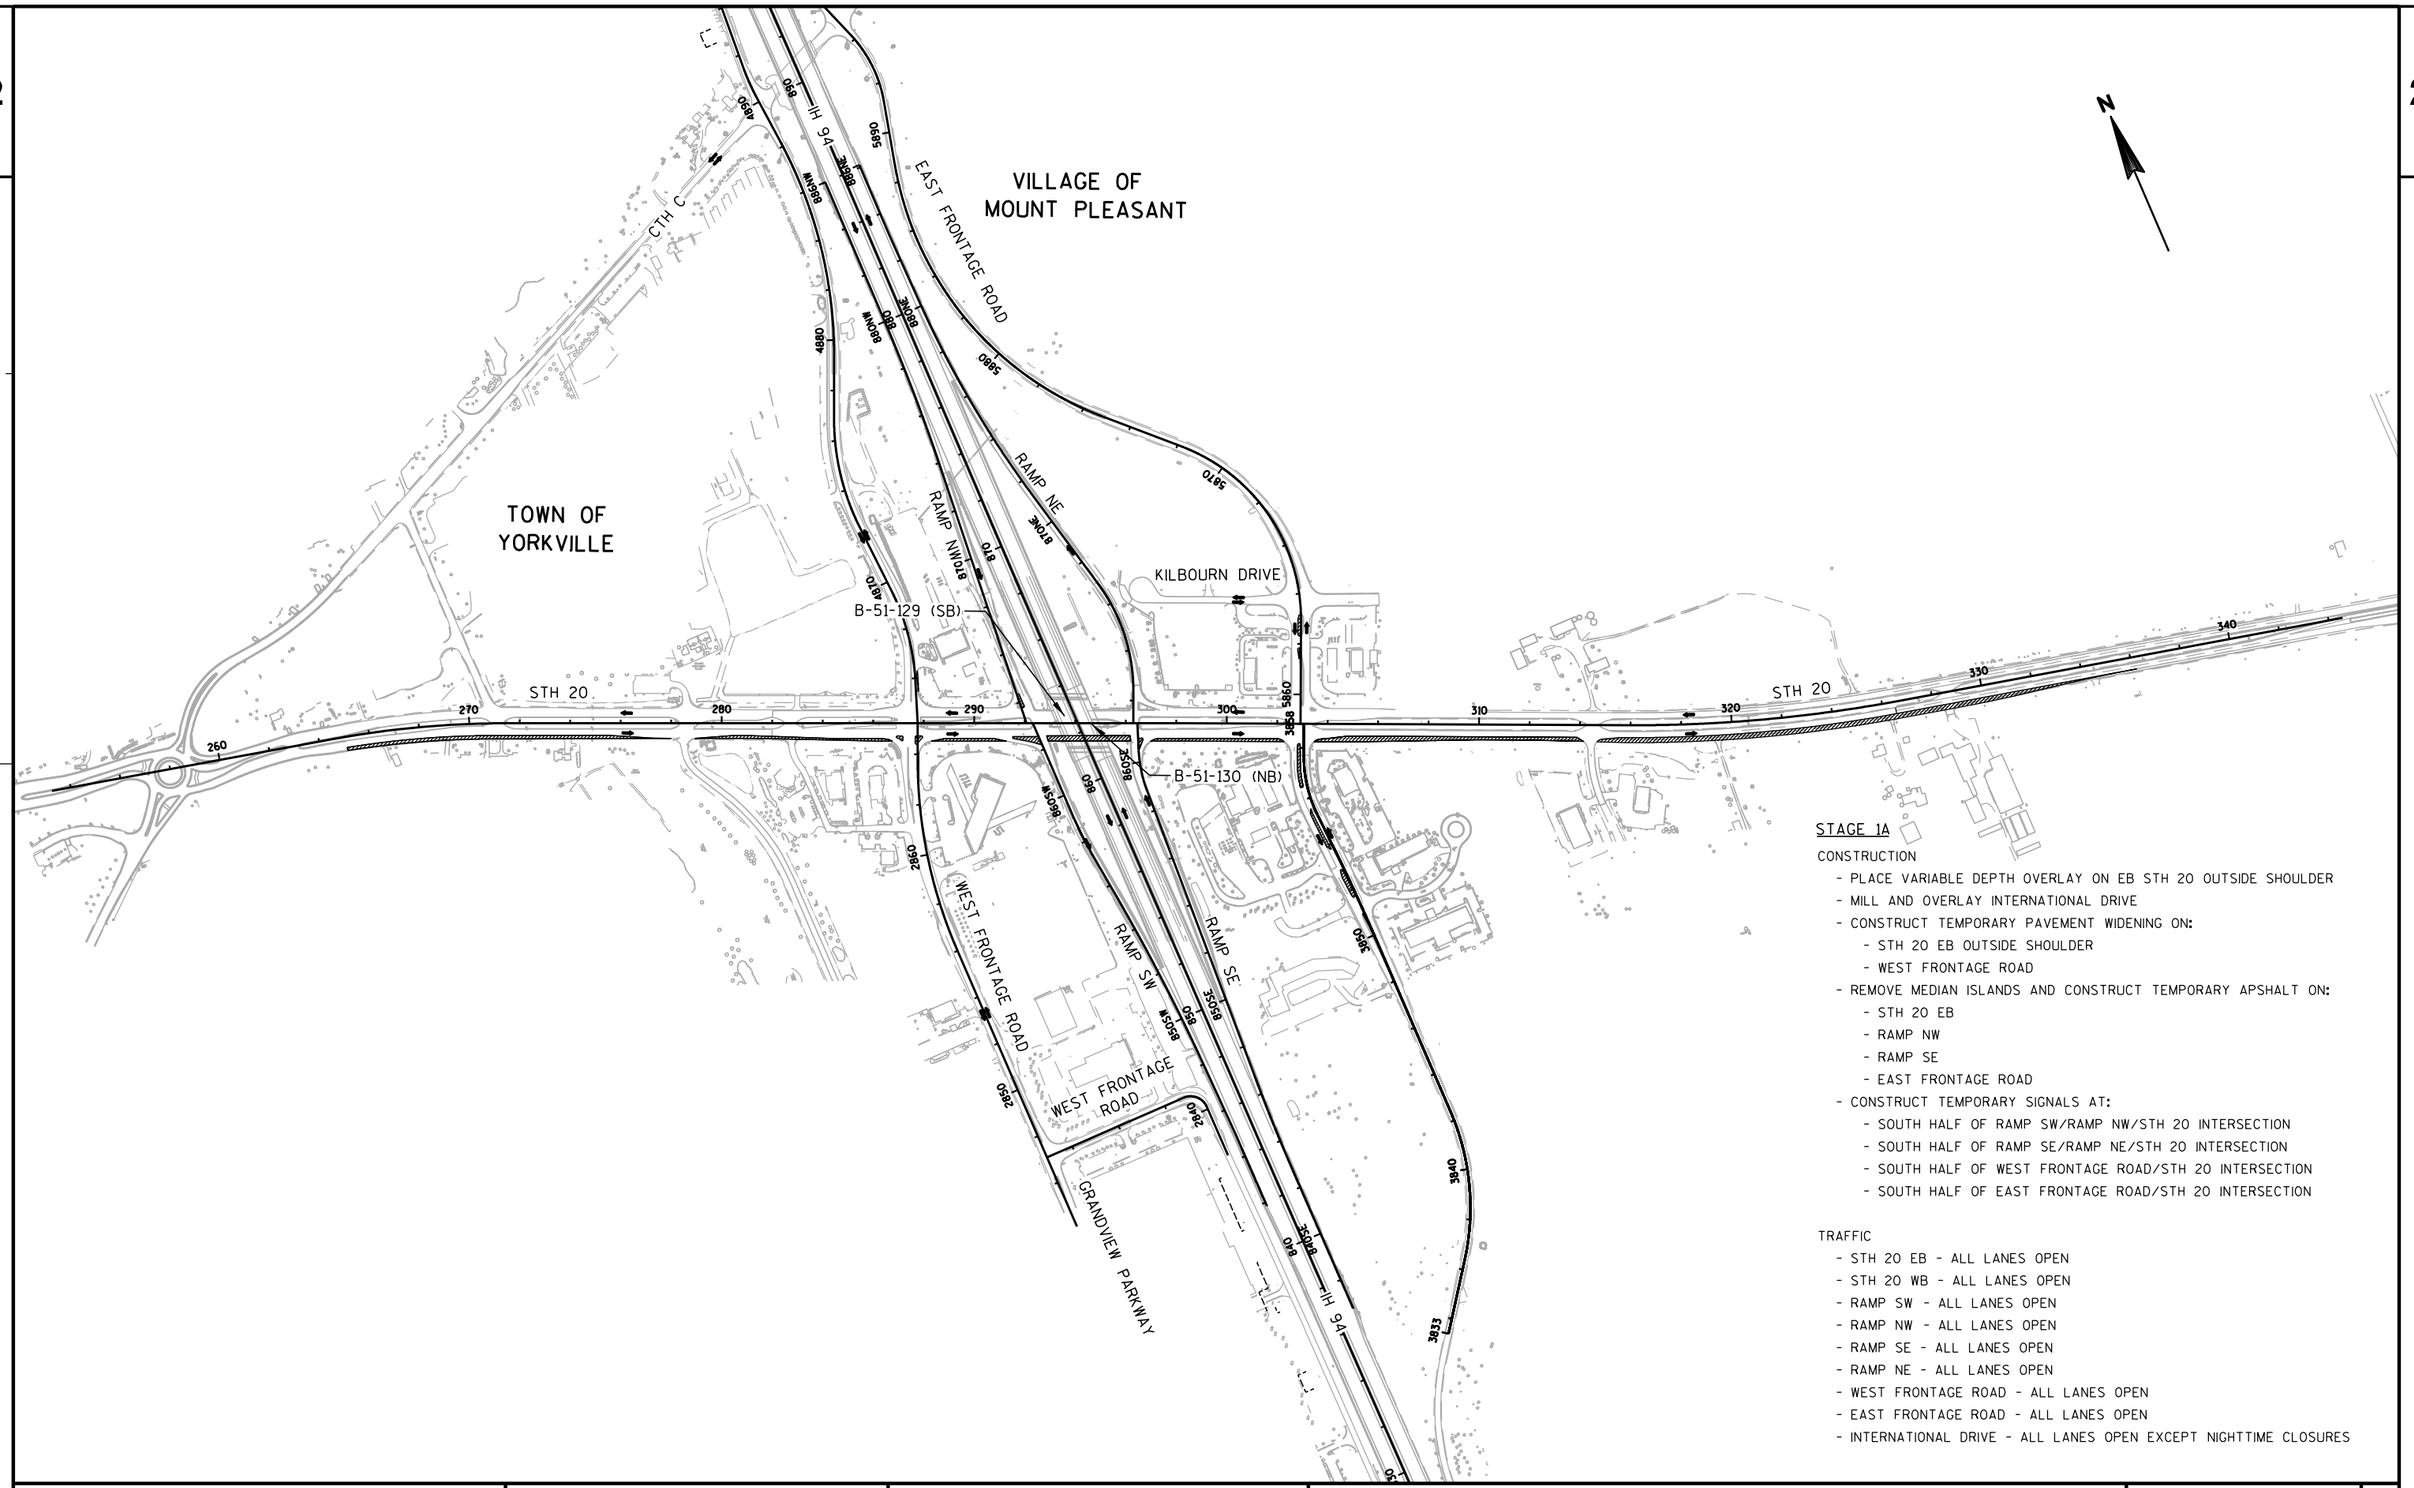

STAGE 1A

CONSTRUCTION


- PLACE VARIABLE DEPTH OVERLAY ON EB STH 20 OUTSIDE SHOULDER
- MILL AND OVERLAY INTERNATIONAL DRIVE
- CONSTRUCT TEMPORARY PAVEMENT WIDENING ON:
  - STH 20 EB OUTSIDE SHOULDER
  - WEST FRONTAGE ROAD
- REMOVE MEDIAN ISLANDS AND CONSTRUCT TEMPORARY APSHALT ON:
  - STH 20 EB
  - RAMP NW
  - RAMP SE
  - EAST FRONTAGE ROAD
- CONSTRUCT TEMPORARY SIGNALS AT:
  - SOUTH HALF OF RAMP SW/RAMP NW/STH 20 INTERSECTION
  - SOUTH HALF OF RAMP SE/RAMP NE/STH 20 INTERSECTION
  - SOUTH HALF OF WEST FRONTAGE ROAD/STH 20 INTERSECTION
  - SOUTH HALF OF EAST FRONTAGE ROAD/STH 20 INTERSECTION

TRAFFIC


- STH 20 EB - ALL LANES OPEN
- STH 20 WB - ALL LANES OPEN
- RAMP SW - ALL LANES OPEN
- RAMP NW - ALL LANES OPEN
- RAMP SE - ALL LANES OPEN
- RAMP NE - ALL LANES OPEN
- WEST FRONTAGE ROAD - ALL LANES OPEN
- EAST FRONTAGE ROAD - ALL LANES OPEN
- INTERNATIONAL DRIVE - ALL LANES OPEN EXCEPT NIGHTTIME CLOSURES

PROJECT NO: 1033-02-71/76	HWY: IH 94/STH 20	COUNTY: RACINE	STAGE CONSTRUCTION: OVERVIEW - STAGE 1A	SHEET PRE_68	E

2

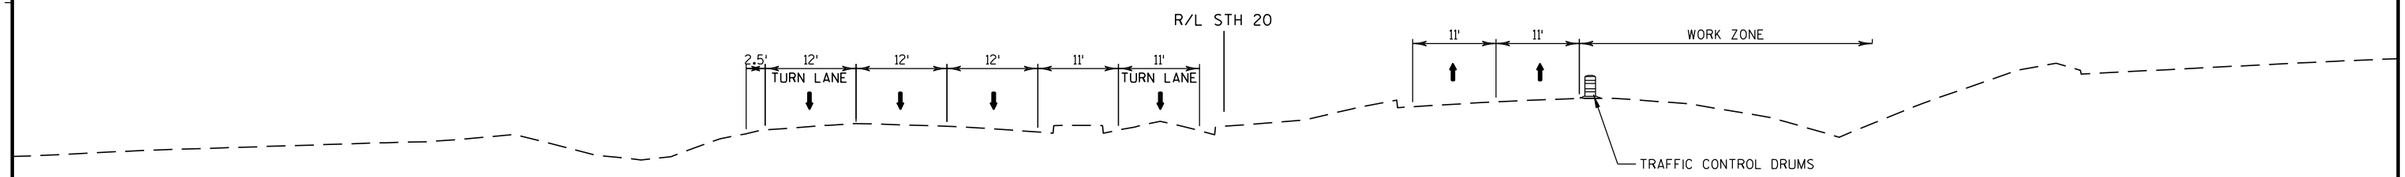

STA 290+00

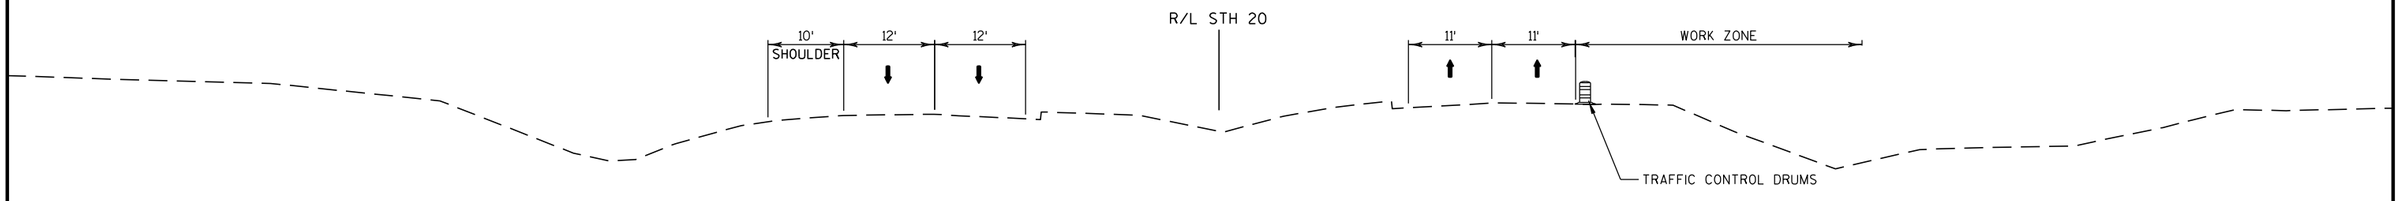

STA 276+00


TYPICAL SECTION

STH 20
STAGE 1A

PROJECT NO: 1033-02-71/76	HWY: IH 94/STH 20	COUNTY: RACINE	STAGE CONSTRUCTION: TYPICAL SECTIONS - STAGE 1A	SHEET PRE_69	E

FILE NAME : S:\FinalDesign\20\10330271_L\Roads\cds\026001_s1a.dgn PLOT DATE : 05-APR-2019 13:31 PLOT BY : MSCD1S PLOT NAME : 026001_s1a PLOT SCALE : 20:1

2

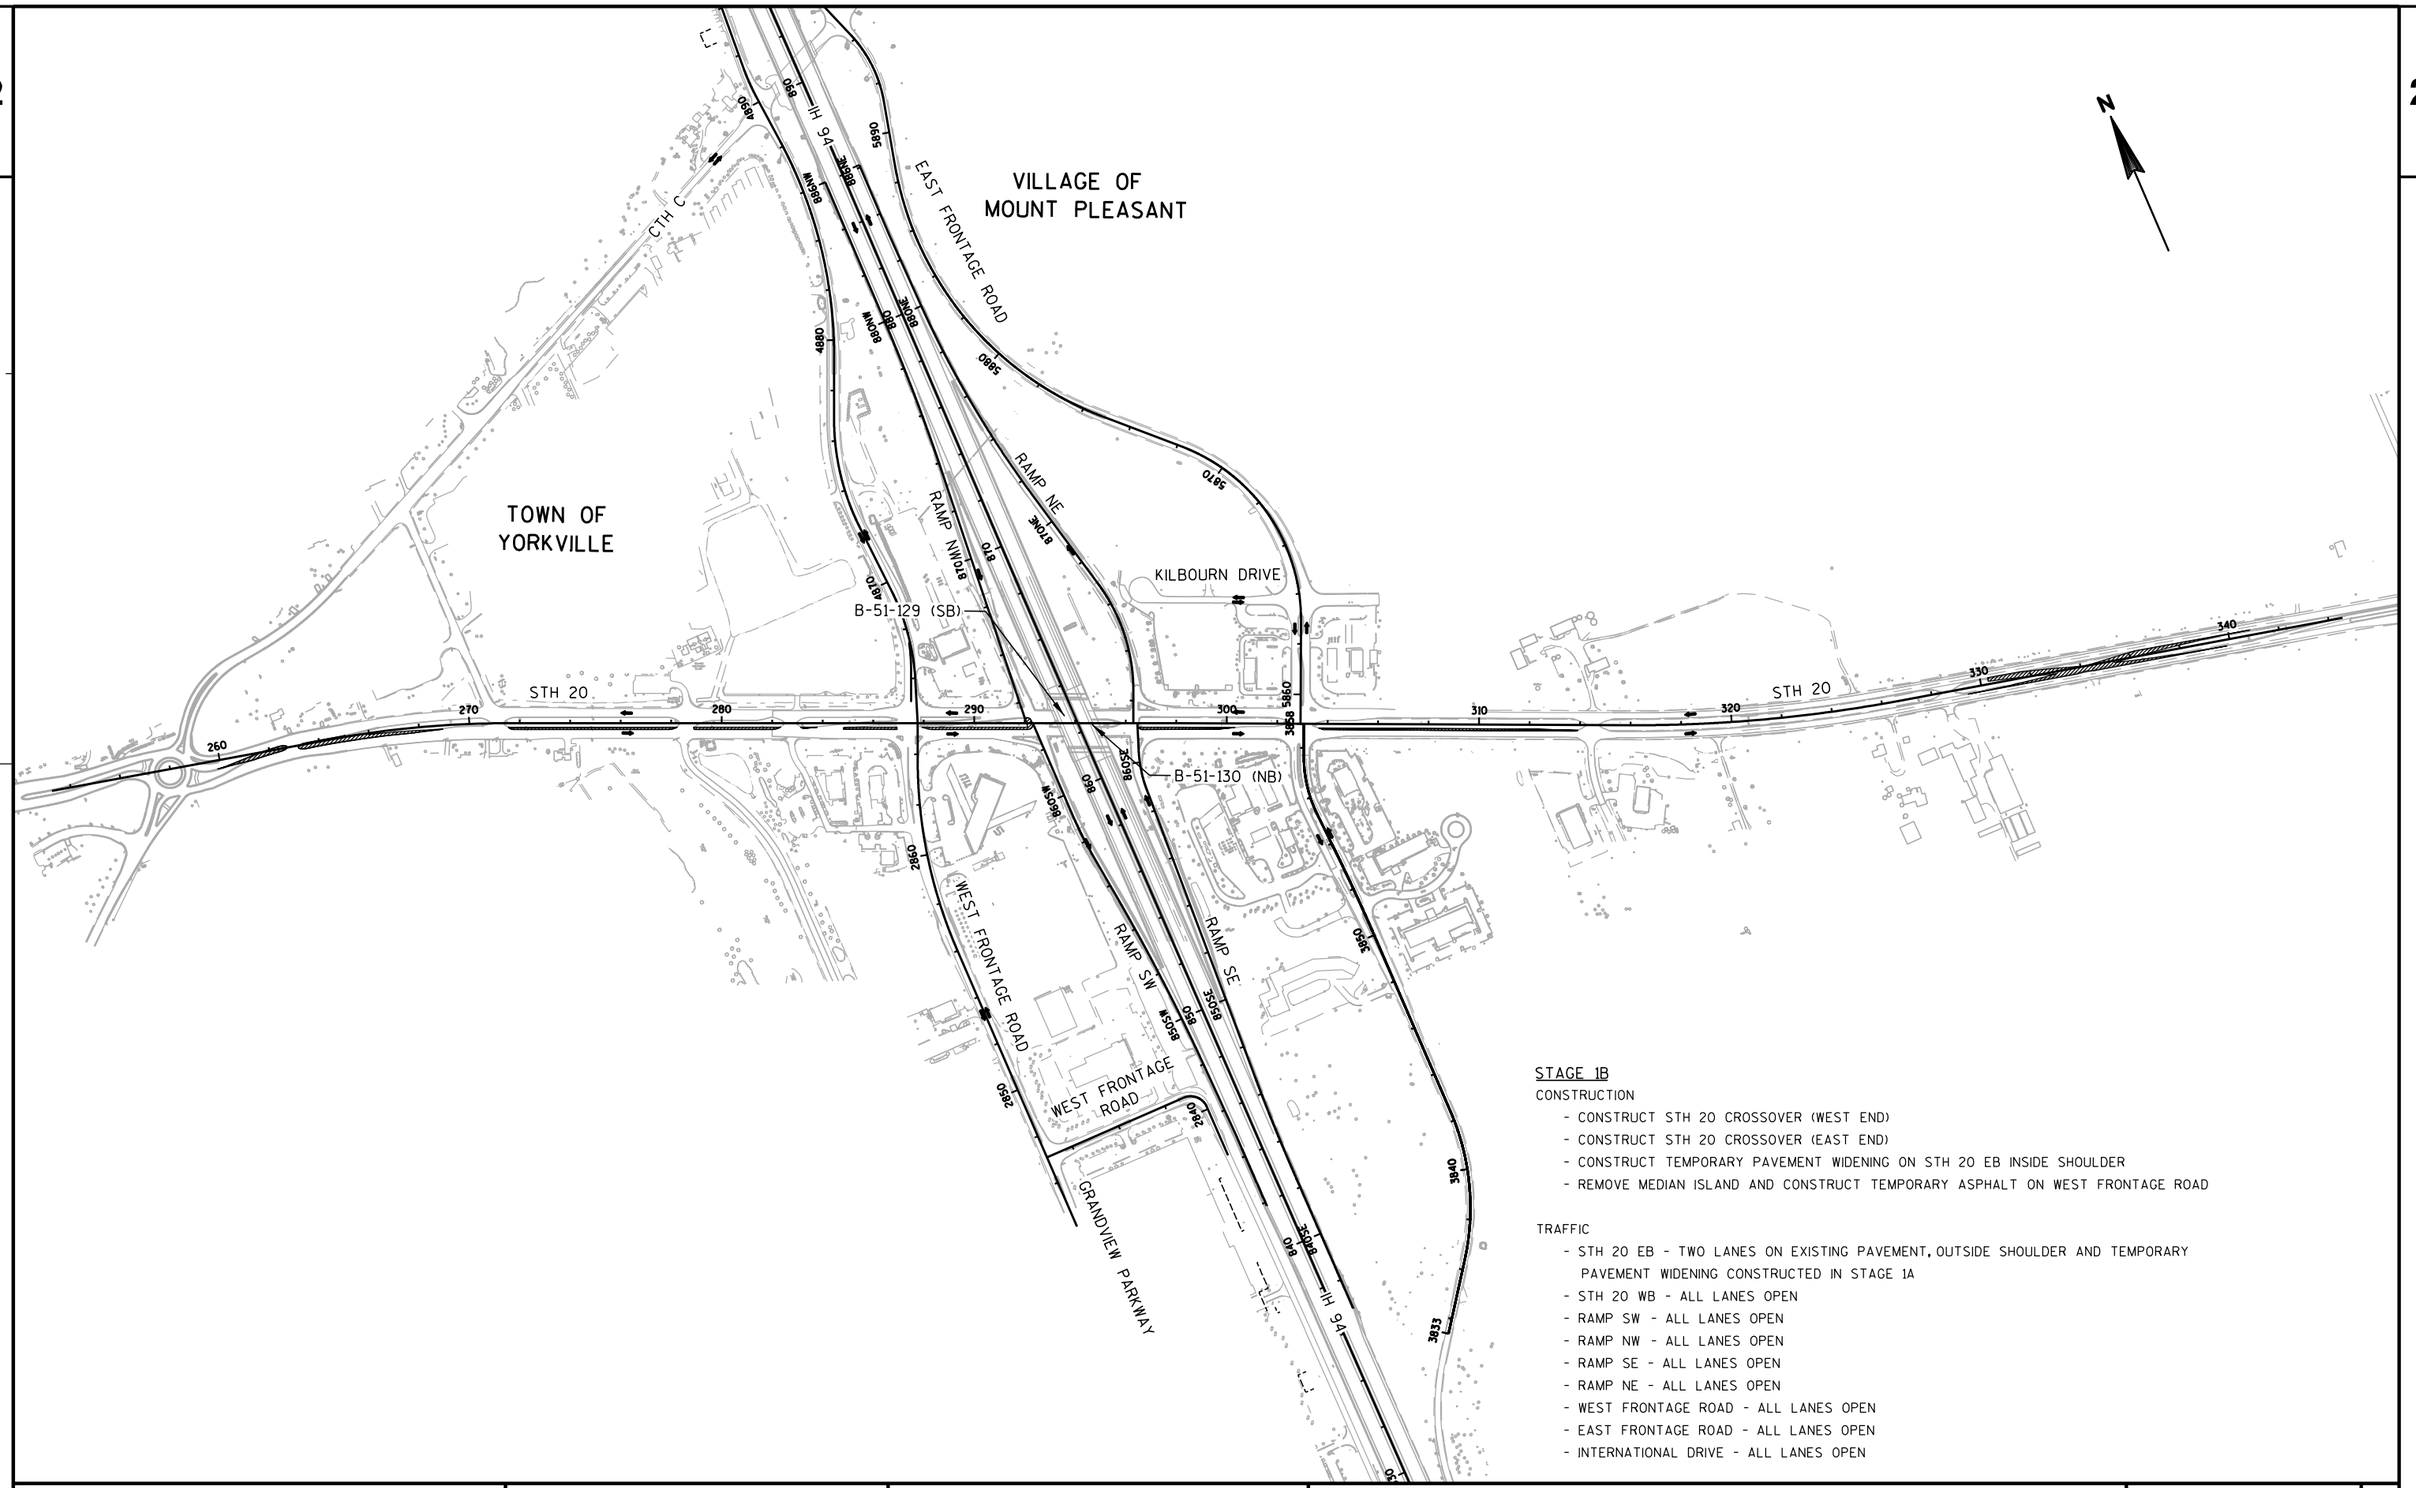

STAGE 1B

CONSTRUCTION


- CONSTRUCT STH 20 CROSSOVER (WEST END)
- CONSTRUCT STH 20 CROSSOVER (EAST END)
- CONSTRUCT TEMPORARY PAVEMENT WIDENING ON STH 20 EB INSIDE SHOULDER
- REMOVE MEDIAN ISLAND AND CONSTRUCT TEMPORARY ASPHALT ON WEST FRONTAGE ROAD


TRAFFIC

- STH 20 EB - TWO LANES ON EXISTING PAVEMENT, OUTSIDE SHOULDER AND TEMPORARY PAVEMENT WIDENING CONSTRUCTED IN STAGE 1A
- STH 20 WB - ALL LANES OPEN
- RAMP SW - ALL LANES OPEN
- RAMP NW - ALL LANES OPEN
- RAMP SE - ALL LANES OPEN
- RAMP NE - ALL LANES OPEN
- WEST FRONTAGE ROAD - ALL LANES OPEN
- EAST FRONTAGE ROAD - ALL LANES OPEN
- INTERNATIONAL DRIVE - ALL LANES OPEN

PROJECT NO: 1033-02-71/76	HWY: IH 94/STH 20	COUNTY: RACINE	STAGE CONSTRUCTION: OVERVIEW - STAGE 1B	SHEET PRE_70	E

2

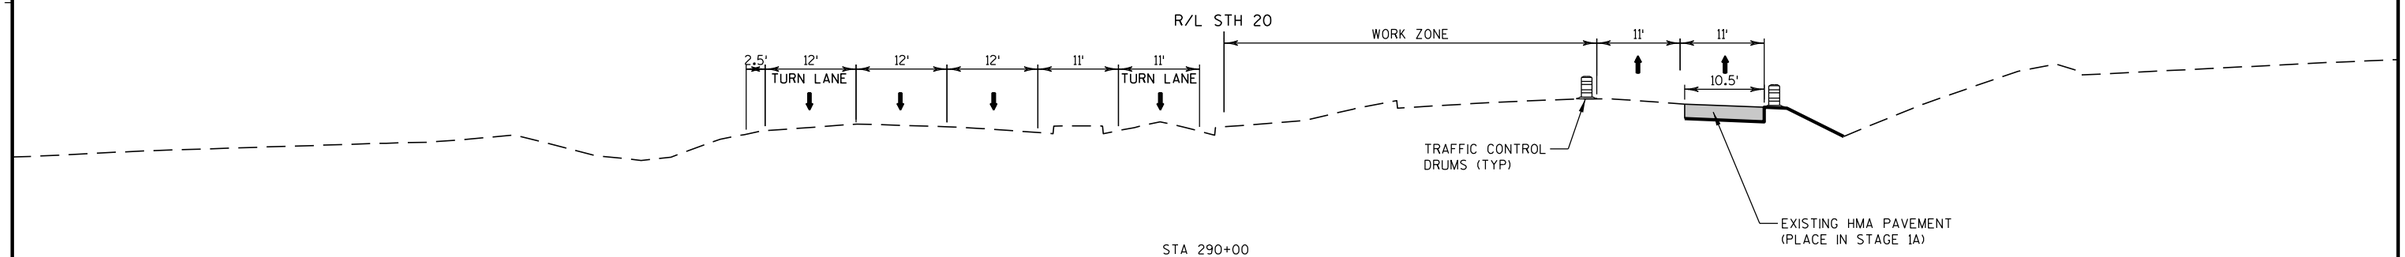

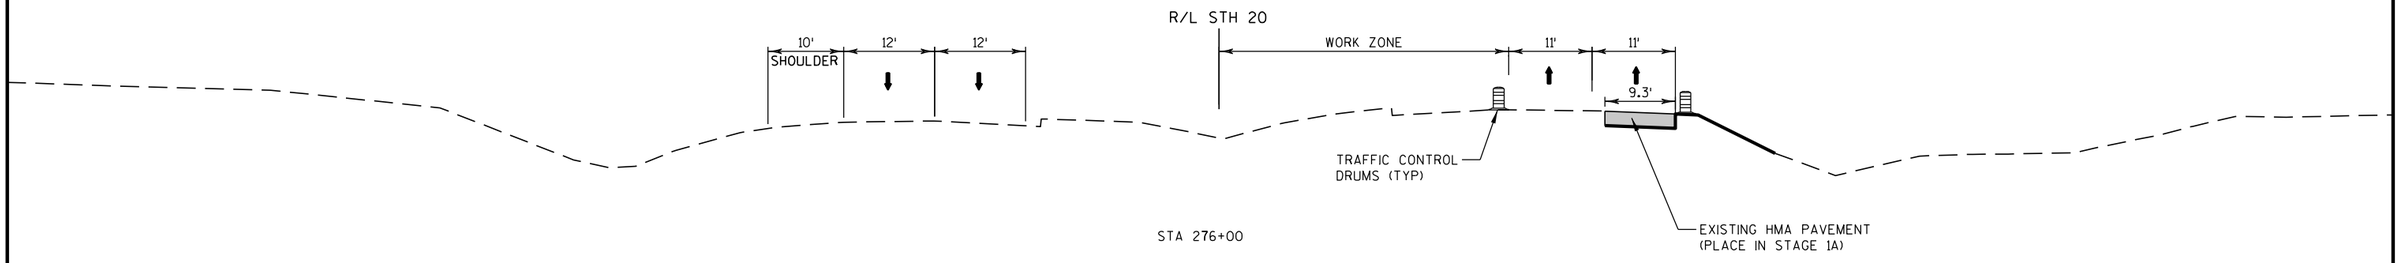

TYPICAL SECTION
STH 20
STAGE 1B

PROJECT NO: 1033-02-71/76	HWY: IH 94/STH 20	COUNTY: RACINE	STAGE CONSTRUCTION: TYPICAL SECTIONS - STAGE 1B	SHEET PRE_71	E

2

2

VILLAGE OF MOUNT PLEASANT

TOWN OF YORKVILLE

CTH C

IH 94

EAST FRONTAGE ROAD

RAMP NE

RAMP NW

KILBOURN DRIVE

B-51-129 (SB)

B-51-130 (NB)

STH 20

STH 20

WEST FRONTAGE ROAD

WEST FRONTAGE ROAD

RAMP SW

RAMP SE

GRANDVIEW PARKWAY

IH 94

N

STAGE 2

CONSTRUCTION

- CONSTRUCT STH 20 WB LANES AND TEMPORARY ASPHALT
- CONSTRUCT WEST FRONTAGE ROAD SB LANES AND NB RIGHT TURN LANES
- CONSTRUCT RAMP SW
- CONSTRUCT RAMP NW RIGHT TURN LANE AND OUTSIDE SHOULDERS
- CONSTRUCT RAMP SE RIGHT TURN LANE AND ALL CURB AND GUTTER
- CONSTRUCT RAMP NE
- CONSTRUCT EAST FRONTAGE ROAD NB LANES AND SB RIGHT TURN LANES
- CONSTRUCT TEMPORARY SIGNALS AT:
  - NORTH HALF OF RAMP SW/RAMP NW/STH 20 INTERSECTION
  - NORTH HALF OF RAMP SE/RAMP NE/STH 20 INTERSECTION
  - NORTH HALF OF WEST FRONTAGE ROAD/STH 20 INTERSECTION
  - NORTH HALF OF EAST FRONTAGE ROAD/STH 20 INTERSECTION
- CONSTRUCT NORTH HALF OF PERMANENT SIGNALS AT:
  - RAMP SE/RAMP NE/STH 20 INTERSECTION
  - RAMP SW/RAMP NW/STH 20 INTERSECTION
  - WEST FRONTAGE ROAD/STH 20 INTERSECTION
  - EAST FRONTAGE ROAD/STH 20 INTERSECTION
  - CTH H (RENAISSANCE BLVD.)/STH 20 INTERSECTION


TRAFFIC

- STH 20 EB - TWO LANES ON STH 20 EB EXISTING PAVEMENT AND OUTSIDE SHOULDER TEMPORARY ASPHALT
- STH 20 WB - TWO LANES ON STH 20 EB EXISTING PAVEMENT AND MEDIAN SHOULDER TEMPORARY ASPHALT
- RAMP SW - ALL LANES CLOSED
- RAMP NW - ONE LANE OPEN
- RAMP SE - ONE LANE OPEN
- RAMP NE - ALL LANES CLOSED
- WEST FRONTAGE ROAD - ONE LANE OPEN IN EACH DIRECTION
- EAST FRONTAGE ROAD - ONE LANE OPEN IN EACH DIRECTION
- INTERNATIONAL DRIVE - ALL LANES OPEN

PROJECT NO: 1033-02-71/76	HWY: IH 94/STH 20	COUNTY: RACINE	STAGE CONSTRUCTION: OVERVIEW - STAGE 2	SHEET PRE_72	E

FILE NAME : S:\FinalDesign\20\10330271_L\Roads\cds\026200_s2.dgn PLOT DATE : 05-APR-2019 13:33 PLOT BY : MSCD1S PLOT NAME : 026200_s2 PLOT SCALE : 600:1

2

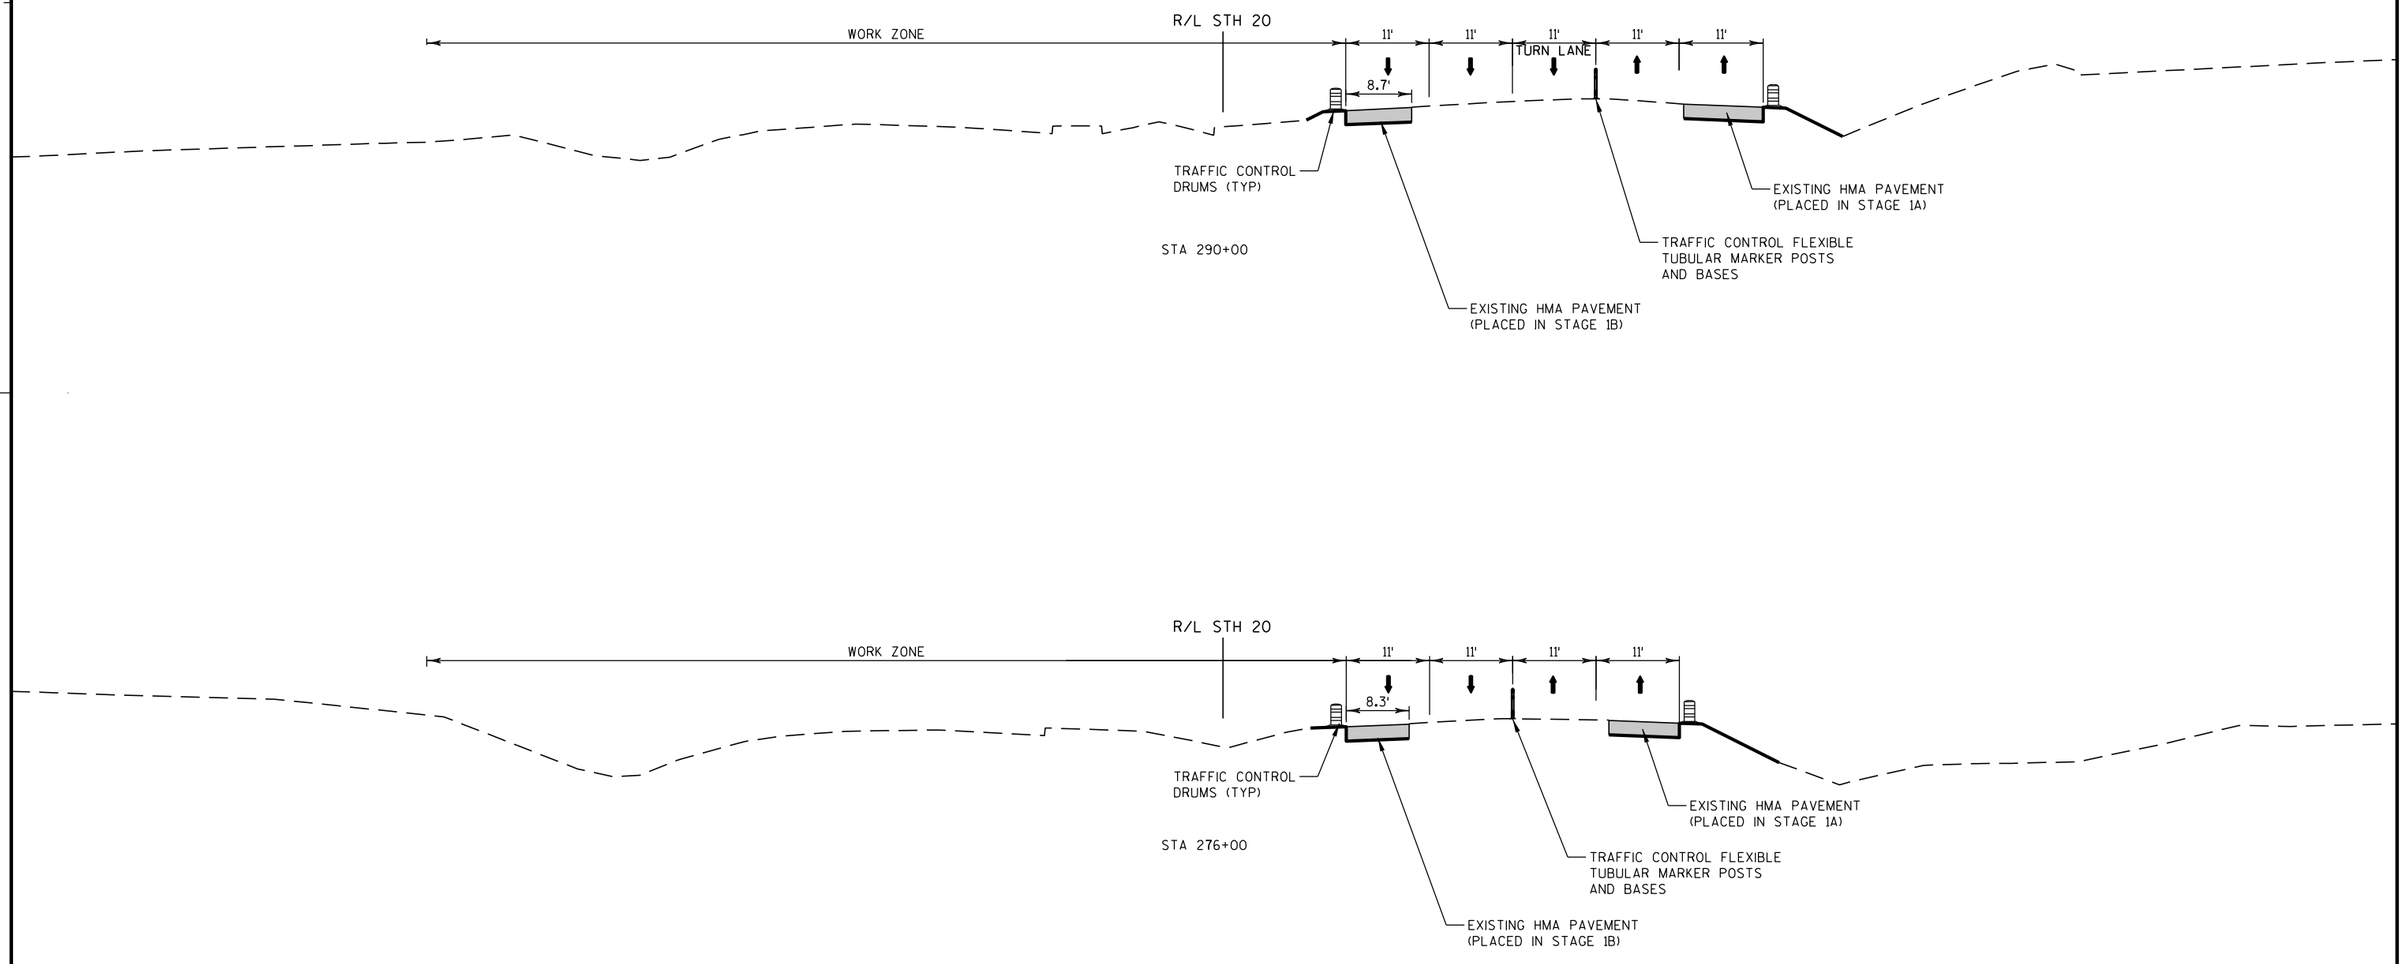


TYPICAL SECTION

STH 20
STAGE 2

PROJECT NO: 1033-02-71/76	HWY: IH 94/STH 20	COUNTY: RACINE	STAGE CONSTRUCTION: TYPICAL SECTIONS - STAGE 2	SHEET PRE_73	E

FILE NAME : S:\FinalDesign\20\10330271_L\Roads\cds\026201_s2.dgn PLOT DATE : 05-APR-2019 13:33 PLOT BY : MSCD1S PLOT NAME : 026201_s2 PLOT SCALE : 20:1

2

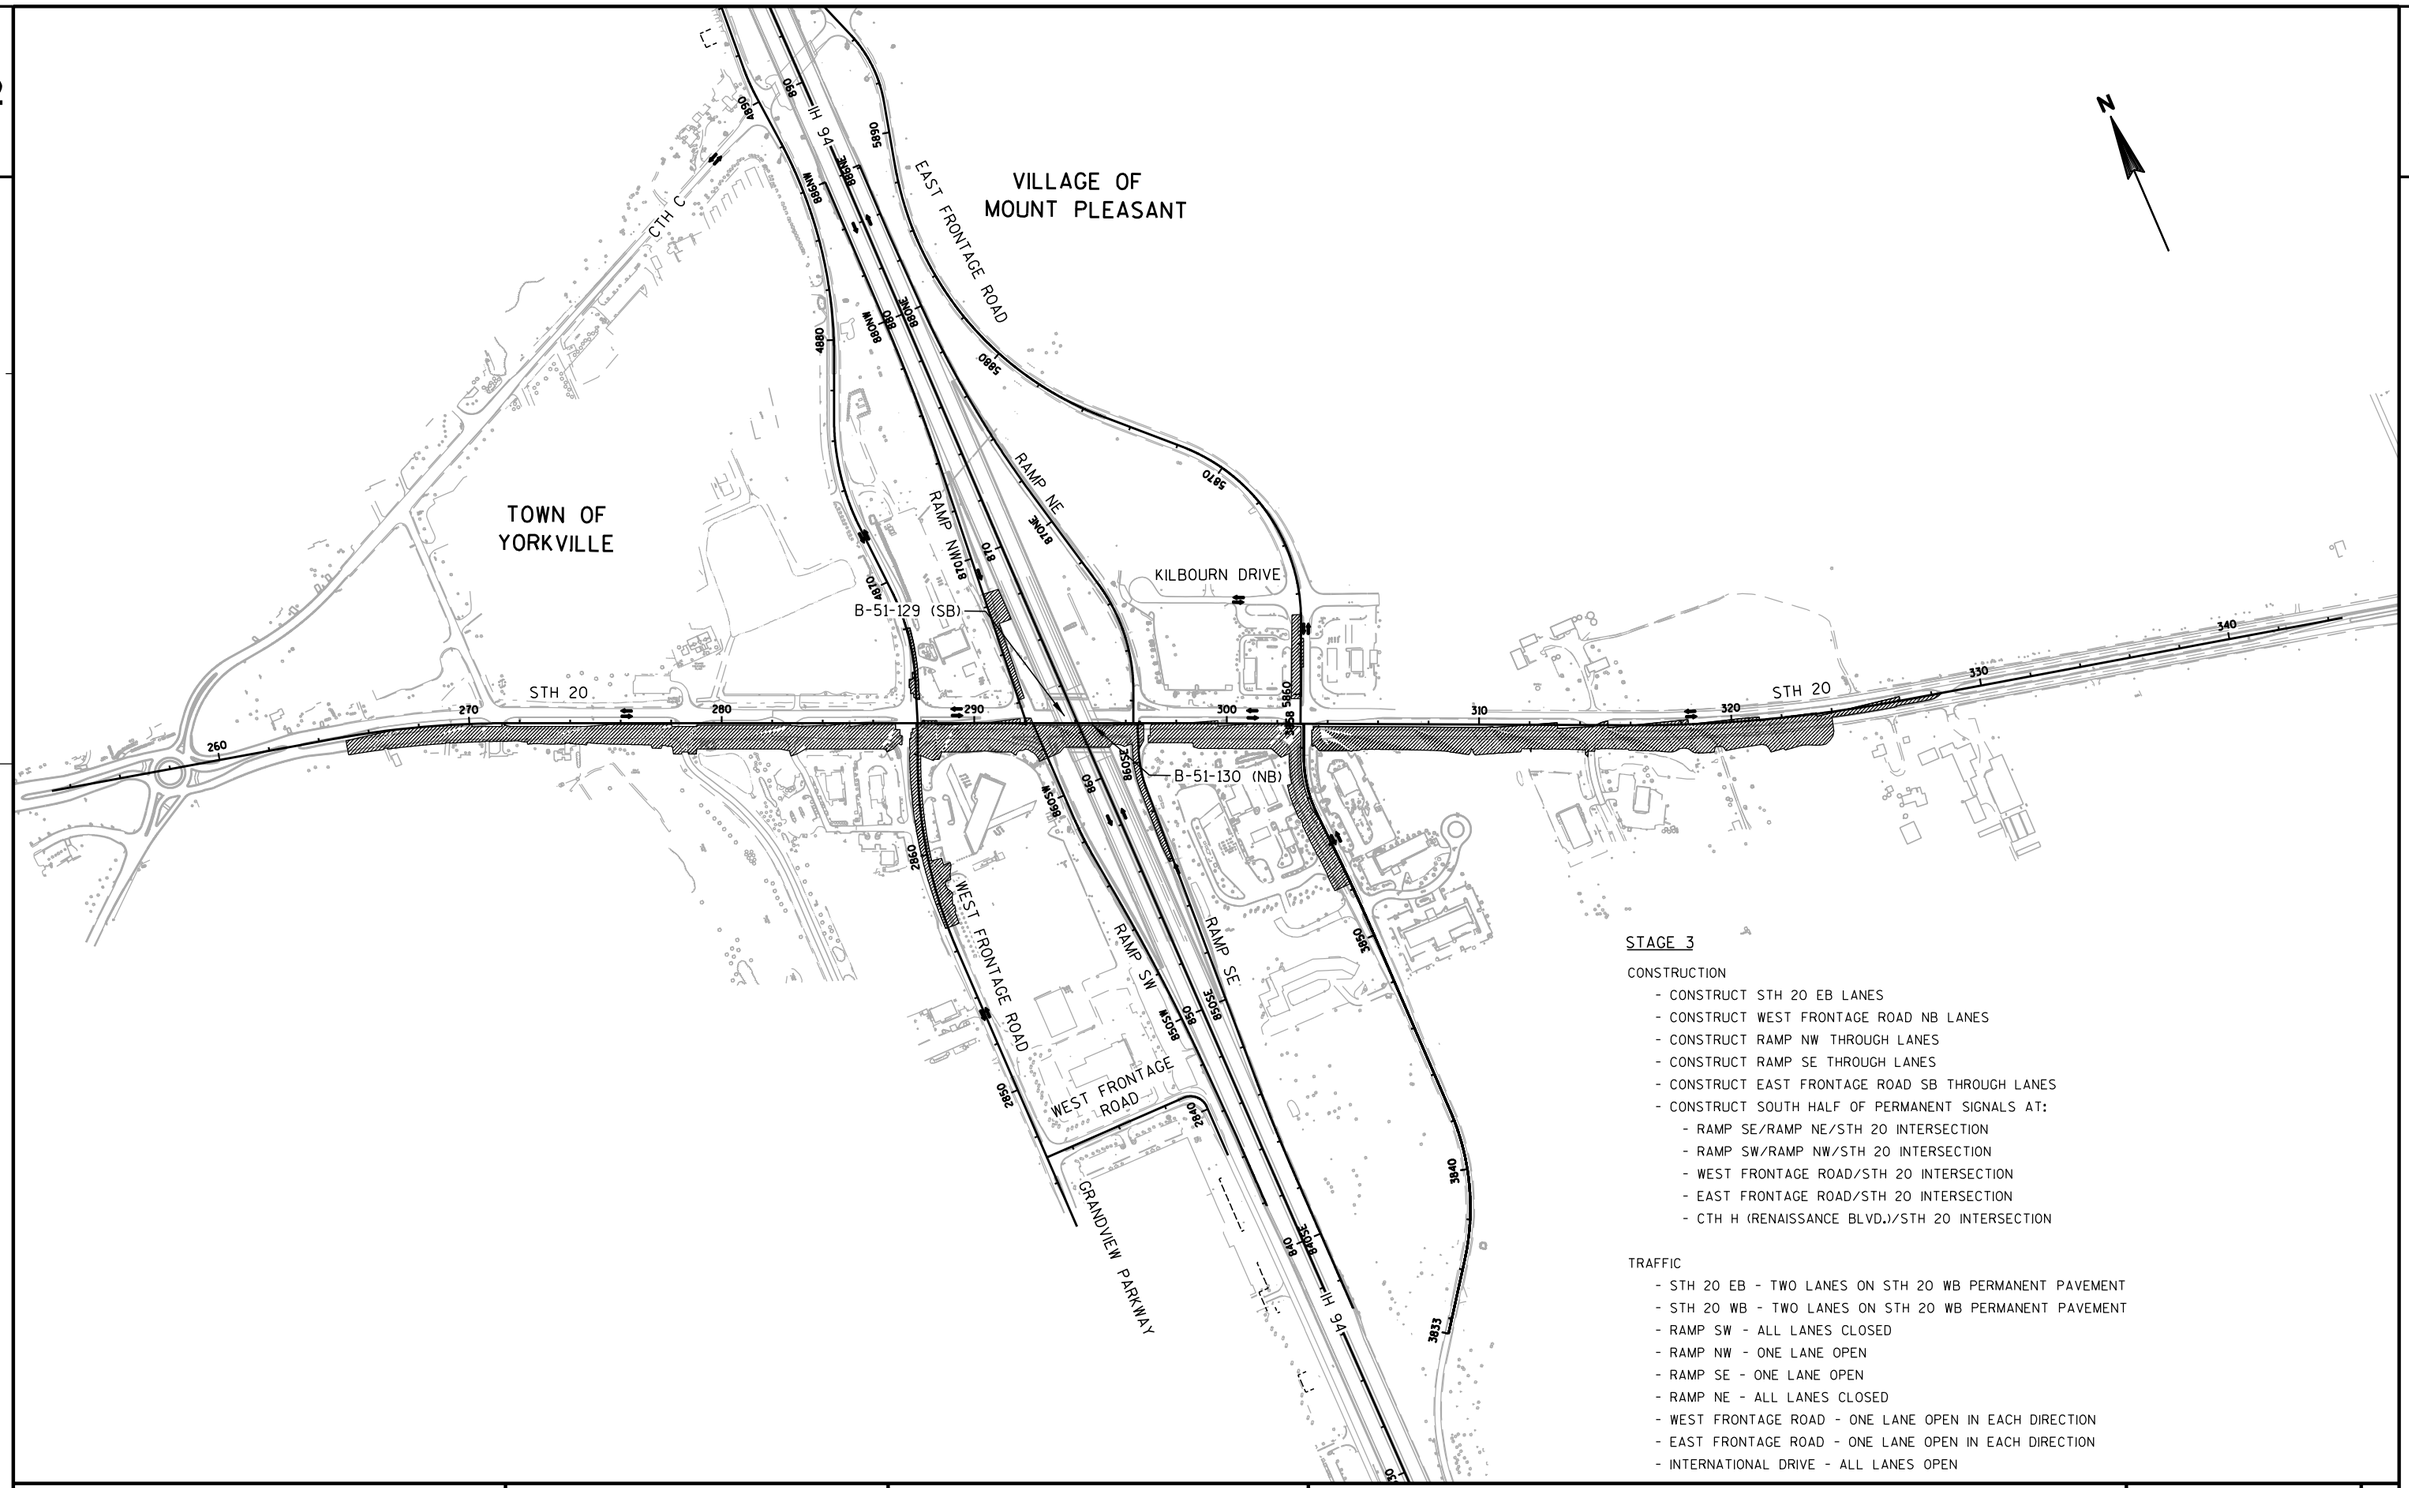

STAGE 3

CONSTRUCTION


- CONSTRUCT STH 20 EB LANES
- CONSTRUCT WEST FRONTAGE ROAD NB LANES
- CONSTRUCT RAMP NW THROUGH LANES
- CONSTRUCT RAMP SE THROUGH LANES
- CONSTRUCT EAST FRONTAGE ROAD SB THROUGH LANES
- CONSTRUCT SOUTH HALF OF PERMANENT SIGNALS AT:
  - RAMP SE/RAMP NE/STH 20 INTERSECTION
  - RAMP SW/RAMP NW/STH 20 INTERSECTION
  - WEST FRONTAGE ROAD/STH 20 INTERSECTION
  - EAST FRONTAGE ROAD/STH 20 INTERSECTION
  - CTH H (RENAISSANCE BLVD.)/STH 20 INTERSECTION


TRAFFIC

- STH 20 EB - TWO LANES ON STH 20 WB PERMANENT PAVEMENT
- STH 20 WB - TWO LANES ON STH 20 WB PERMANENT PAVEMENT
- RAMP SW - ALL LANES CLOSED
- RAMP NW - ONE LANE OPEN
- RAMP SE - ONE LANE OPEN
- RAMP NE - ALL LANES CLOSED
- WEST FRONTAGE ROAD - ONE LANE OPEN IN EACH DIRECTION
- EAST FRONTAGE ROAD - ONE LANE OPEN IN EACH DIRECTION
- INTERNATIONAL DRIVE - ALL LANES OPEN

PROJECT NO: 1033-02-71/76	HWY: IH 94/STH 20	COUNTY: RACINE	STAGE CONSTRUCTION: OVERVIEW - STAGE 3	SHEET PRE_74	E

2

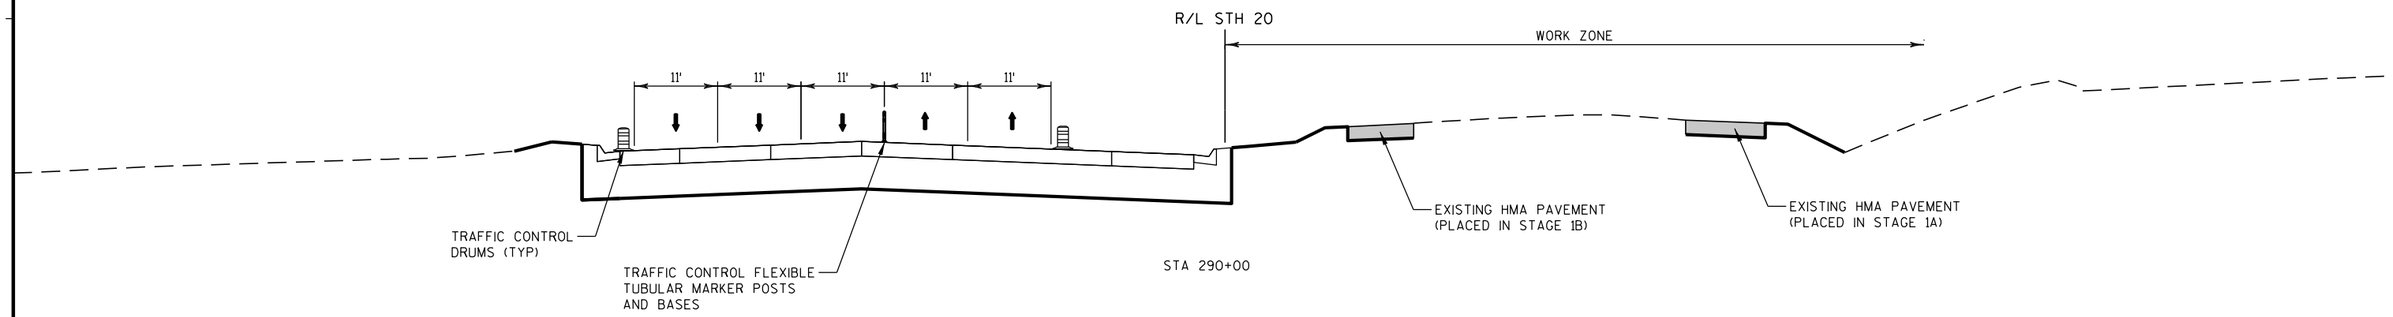

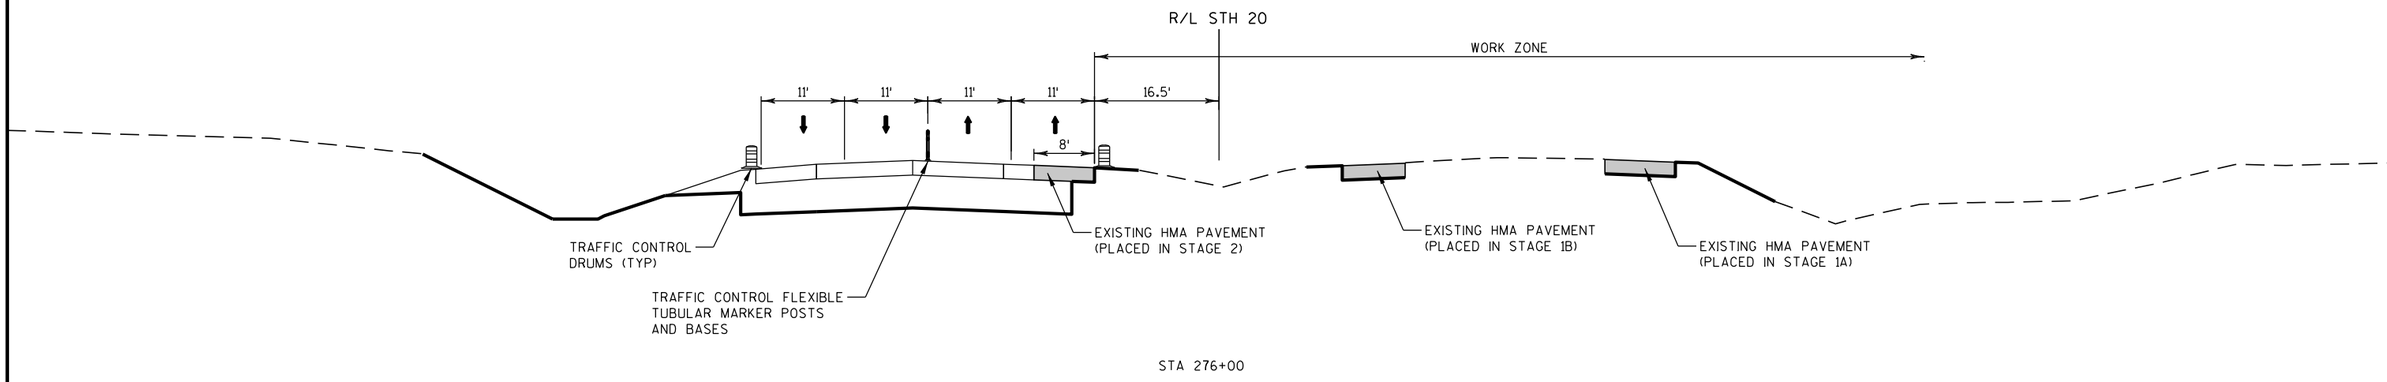


TYPICAL SECTION

STH 20
STAGE 3

PROJECT NO: 1033-02-71/76	HWY: IH 94/STH 20	COUNTY: RACINE	STAGE CONSTRUCTION: TYPICAL SECTIONS - STAGE 3	SHEET PRE_75	E

FILE NAME : S:\FinalDesign\20\10330271_L\Roads\cds\026301_s3.dgn PLOT DATE : 05-APR-2019 13:33 PLOT BY : MSCD1S PLOT NAME : 026301_s3 PLOT SCALE : 20:1

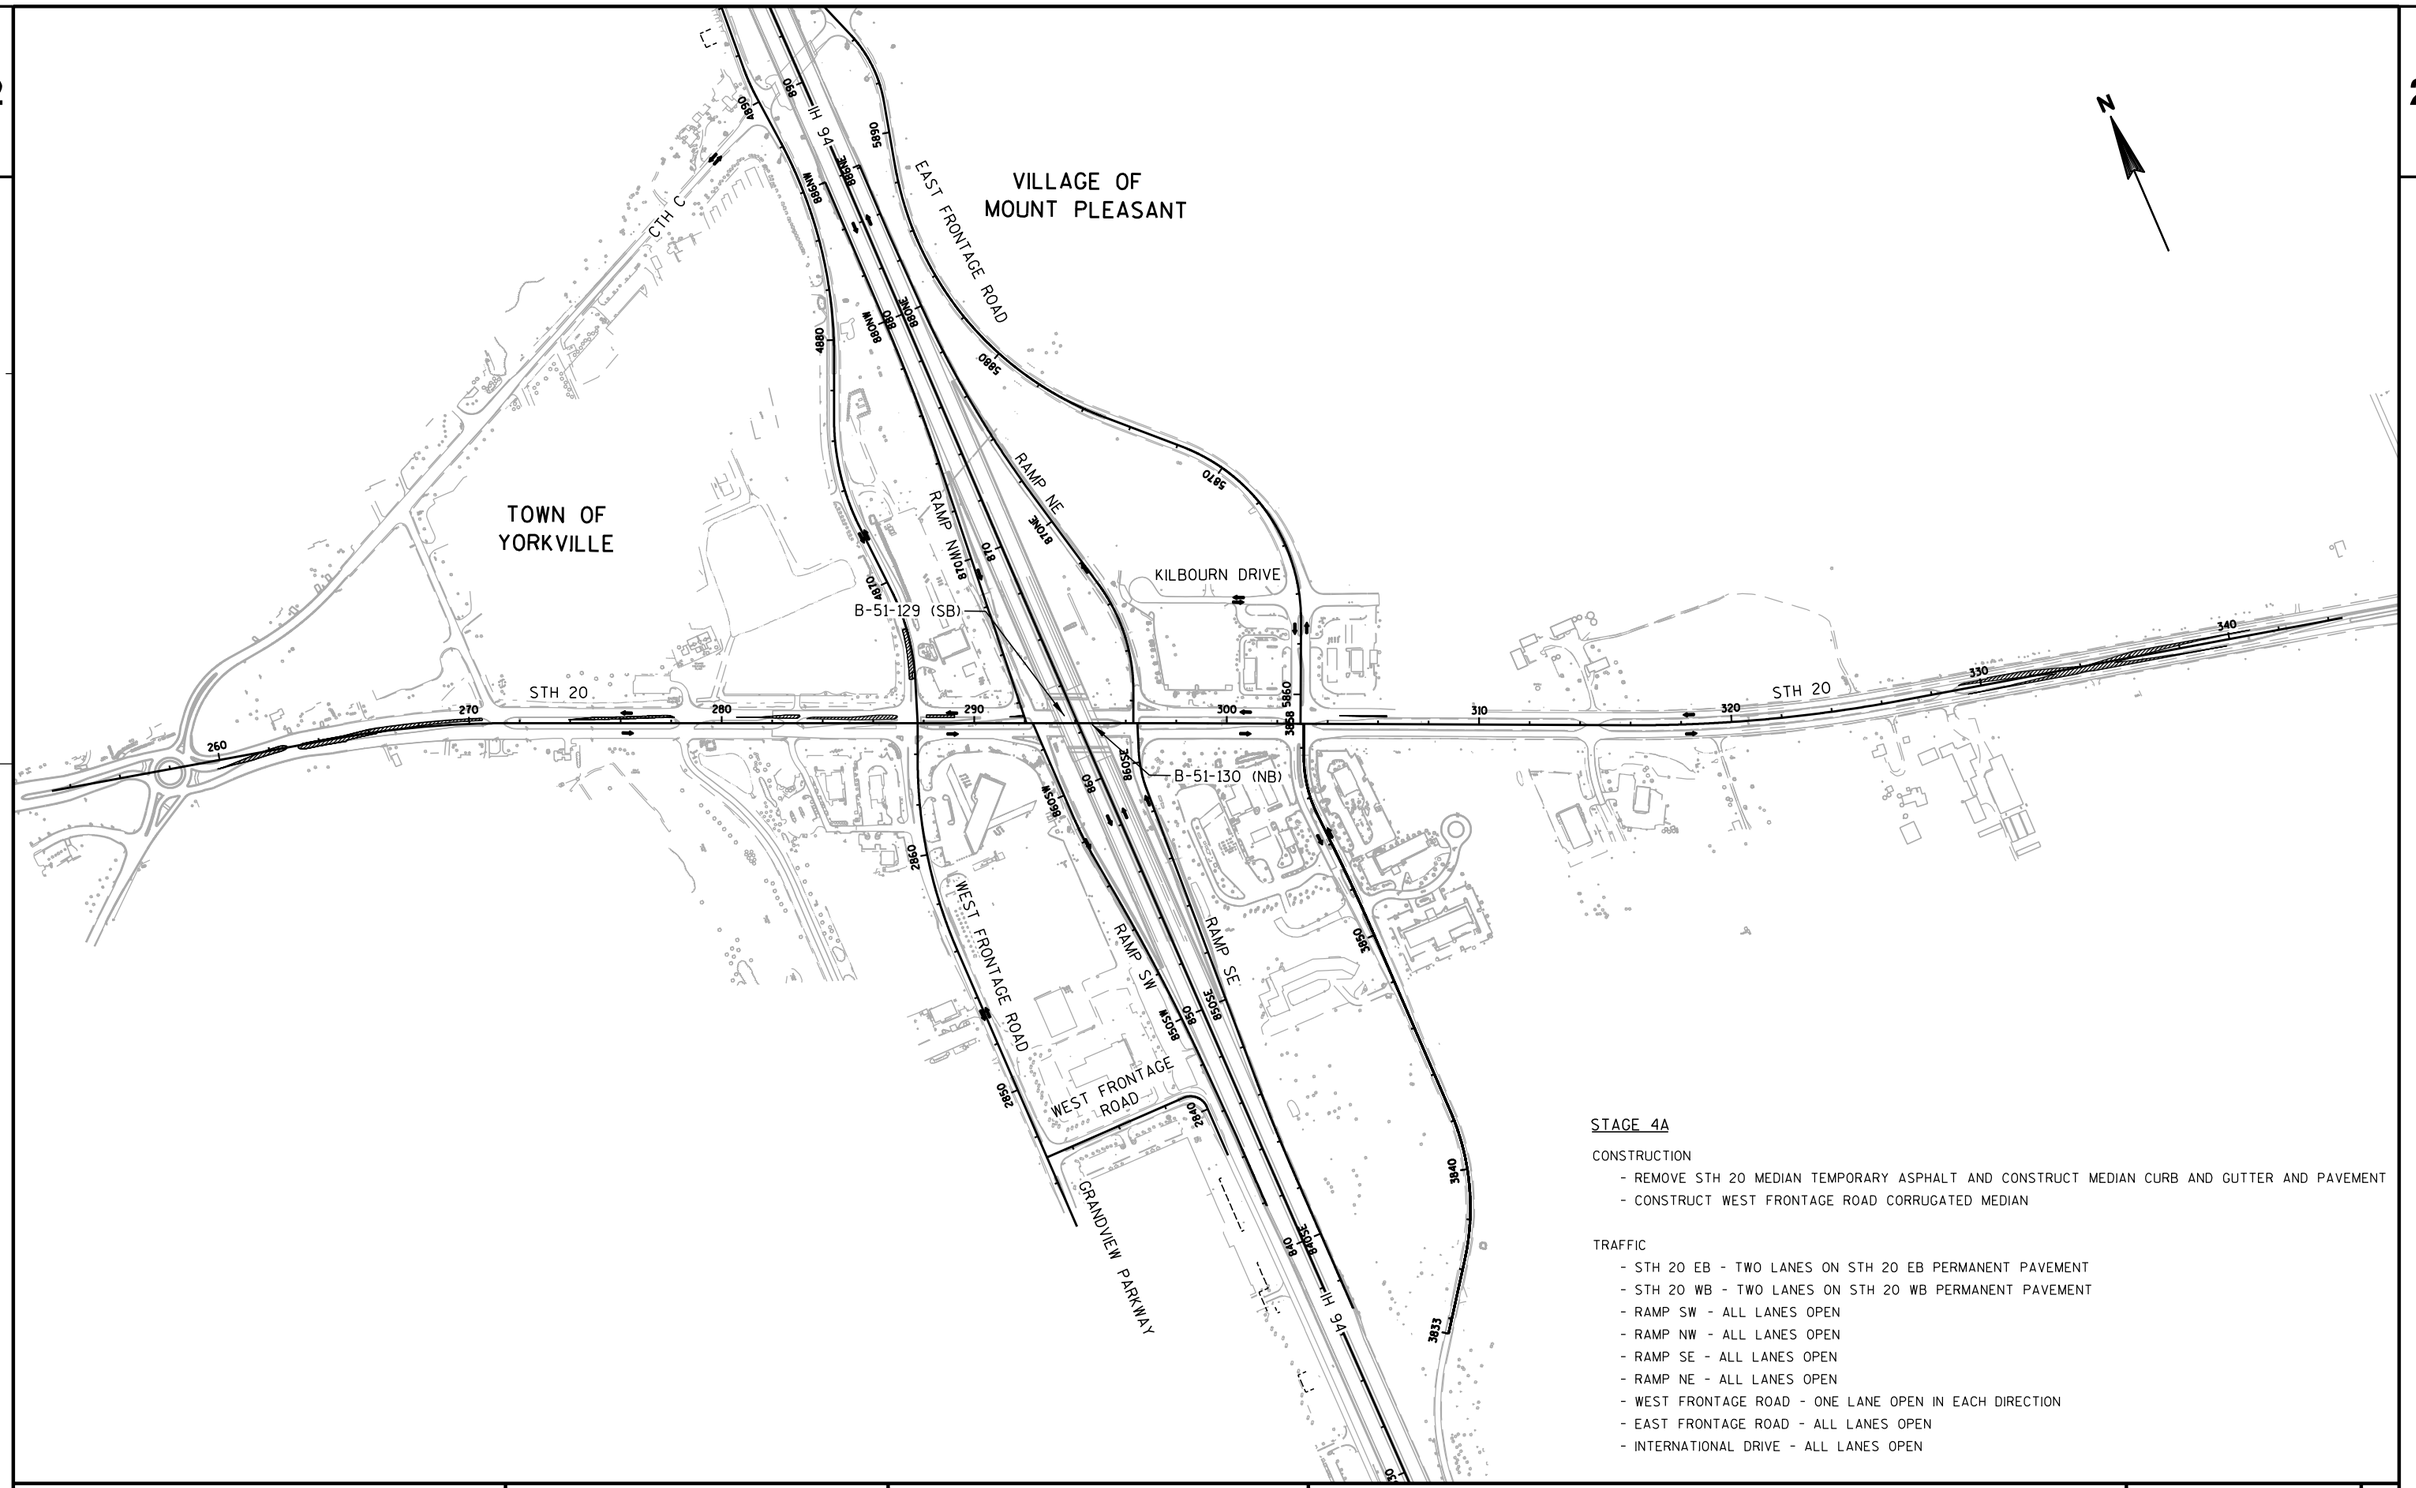

STAGE 4A

CONSTRUCTION


- REMOVE STH 20 MEDIAN TEMPORARY ASPHALT AND CONSTRUCT MEDIAN CURB AND GUTTER AND PAVEMENT
- CONSTRUCT WEST FRONTAGE ROAD CORRUGATED MEDIAN


TRAFFIC

- STH 20 EB - TWO LANES ON STH 20 EB PERMANENT PAVEMENT
- STH 20 WB - TWO LANES ON STH 20 WB PERMANENT PAVEMENT
- RAMP SW - ALL LANES OPEN
- RAMP NW - ALL LANES OPEN
- RAMP SE - ALL LANES OPEN
- RAMP NE - ALL LANES OPEN
- WEST FRONTAGE ROAD - ONE LANE OPEN IN EACH DIRECTION
- EAST FRONTAGE ROAD - ALL LANES OPEN
- INTERNATIONAL DRIVE - ALL LANES OPEN

PROJECT NO: 1033-02-71/76	HWY: IH 94/STH 20	COUNTY: RACINE	STAGE CONSTRUCTION: OVERVIEW - STAGE 4A	SHEET PRE_76	E

2

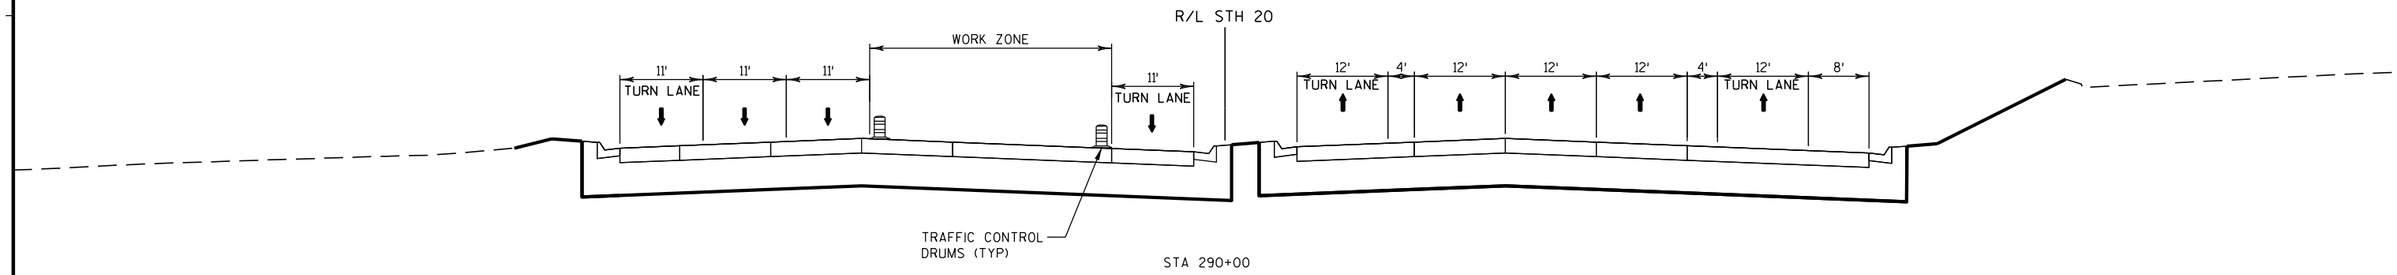

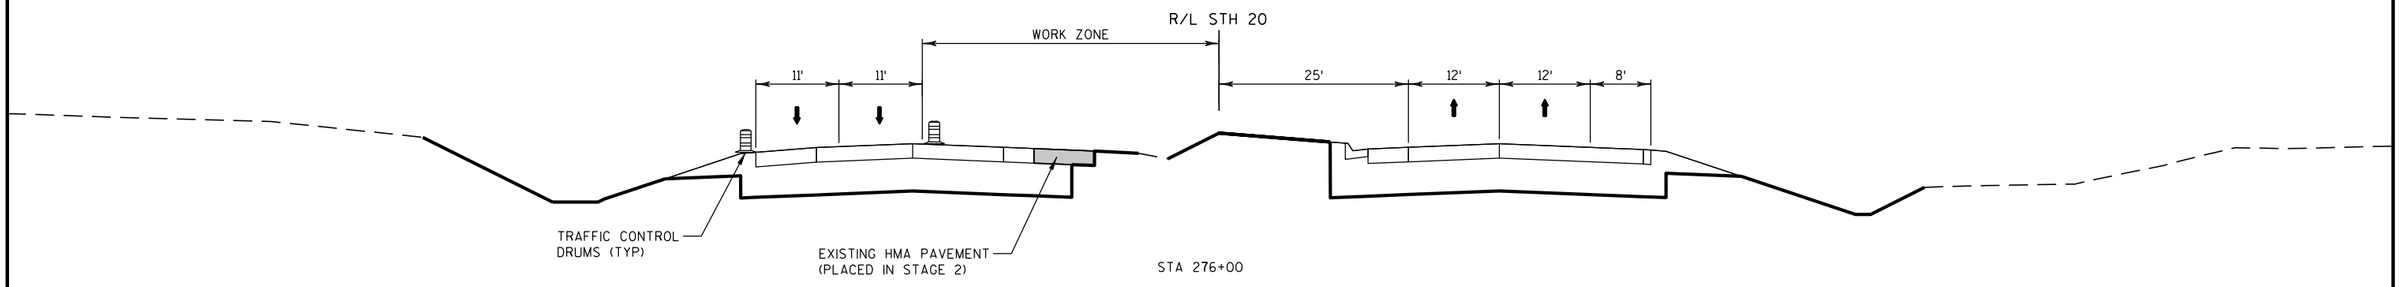


TYPICAL SECTION

STH 20
STAGE 4A

PROJECT NO: 1033-02-71/76	HWY: IH 94/STH 20	COUNTY: RACINE	STAGE CONSTRUCTION: TYPICAL SECTIONS - STAGE 4A	SHEET PRE_77	E

FILE NAME : S:\FinalDesign\20\10330271_L\Roads\cds\026401_s4a.dgn PLOT DATE : 05-APR-2019 13:34 PLOT BY : MSCD1S PLOT NAME : 026401_s4a PLOT SCALE : 20:1

2

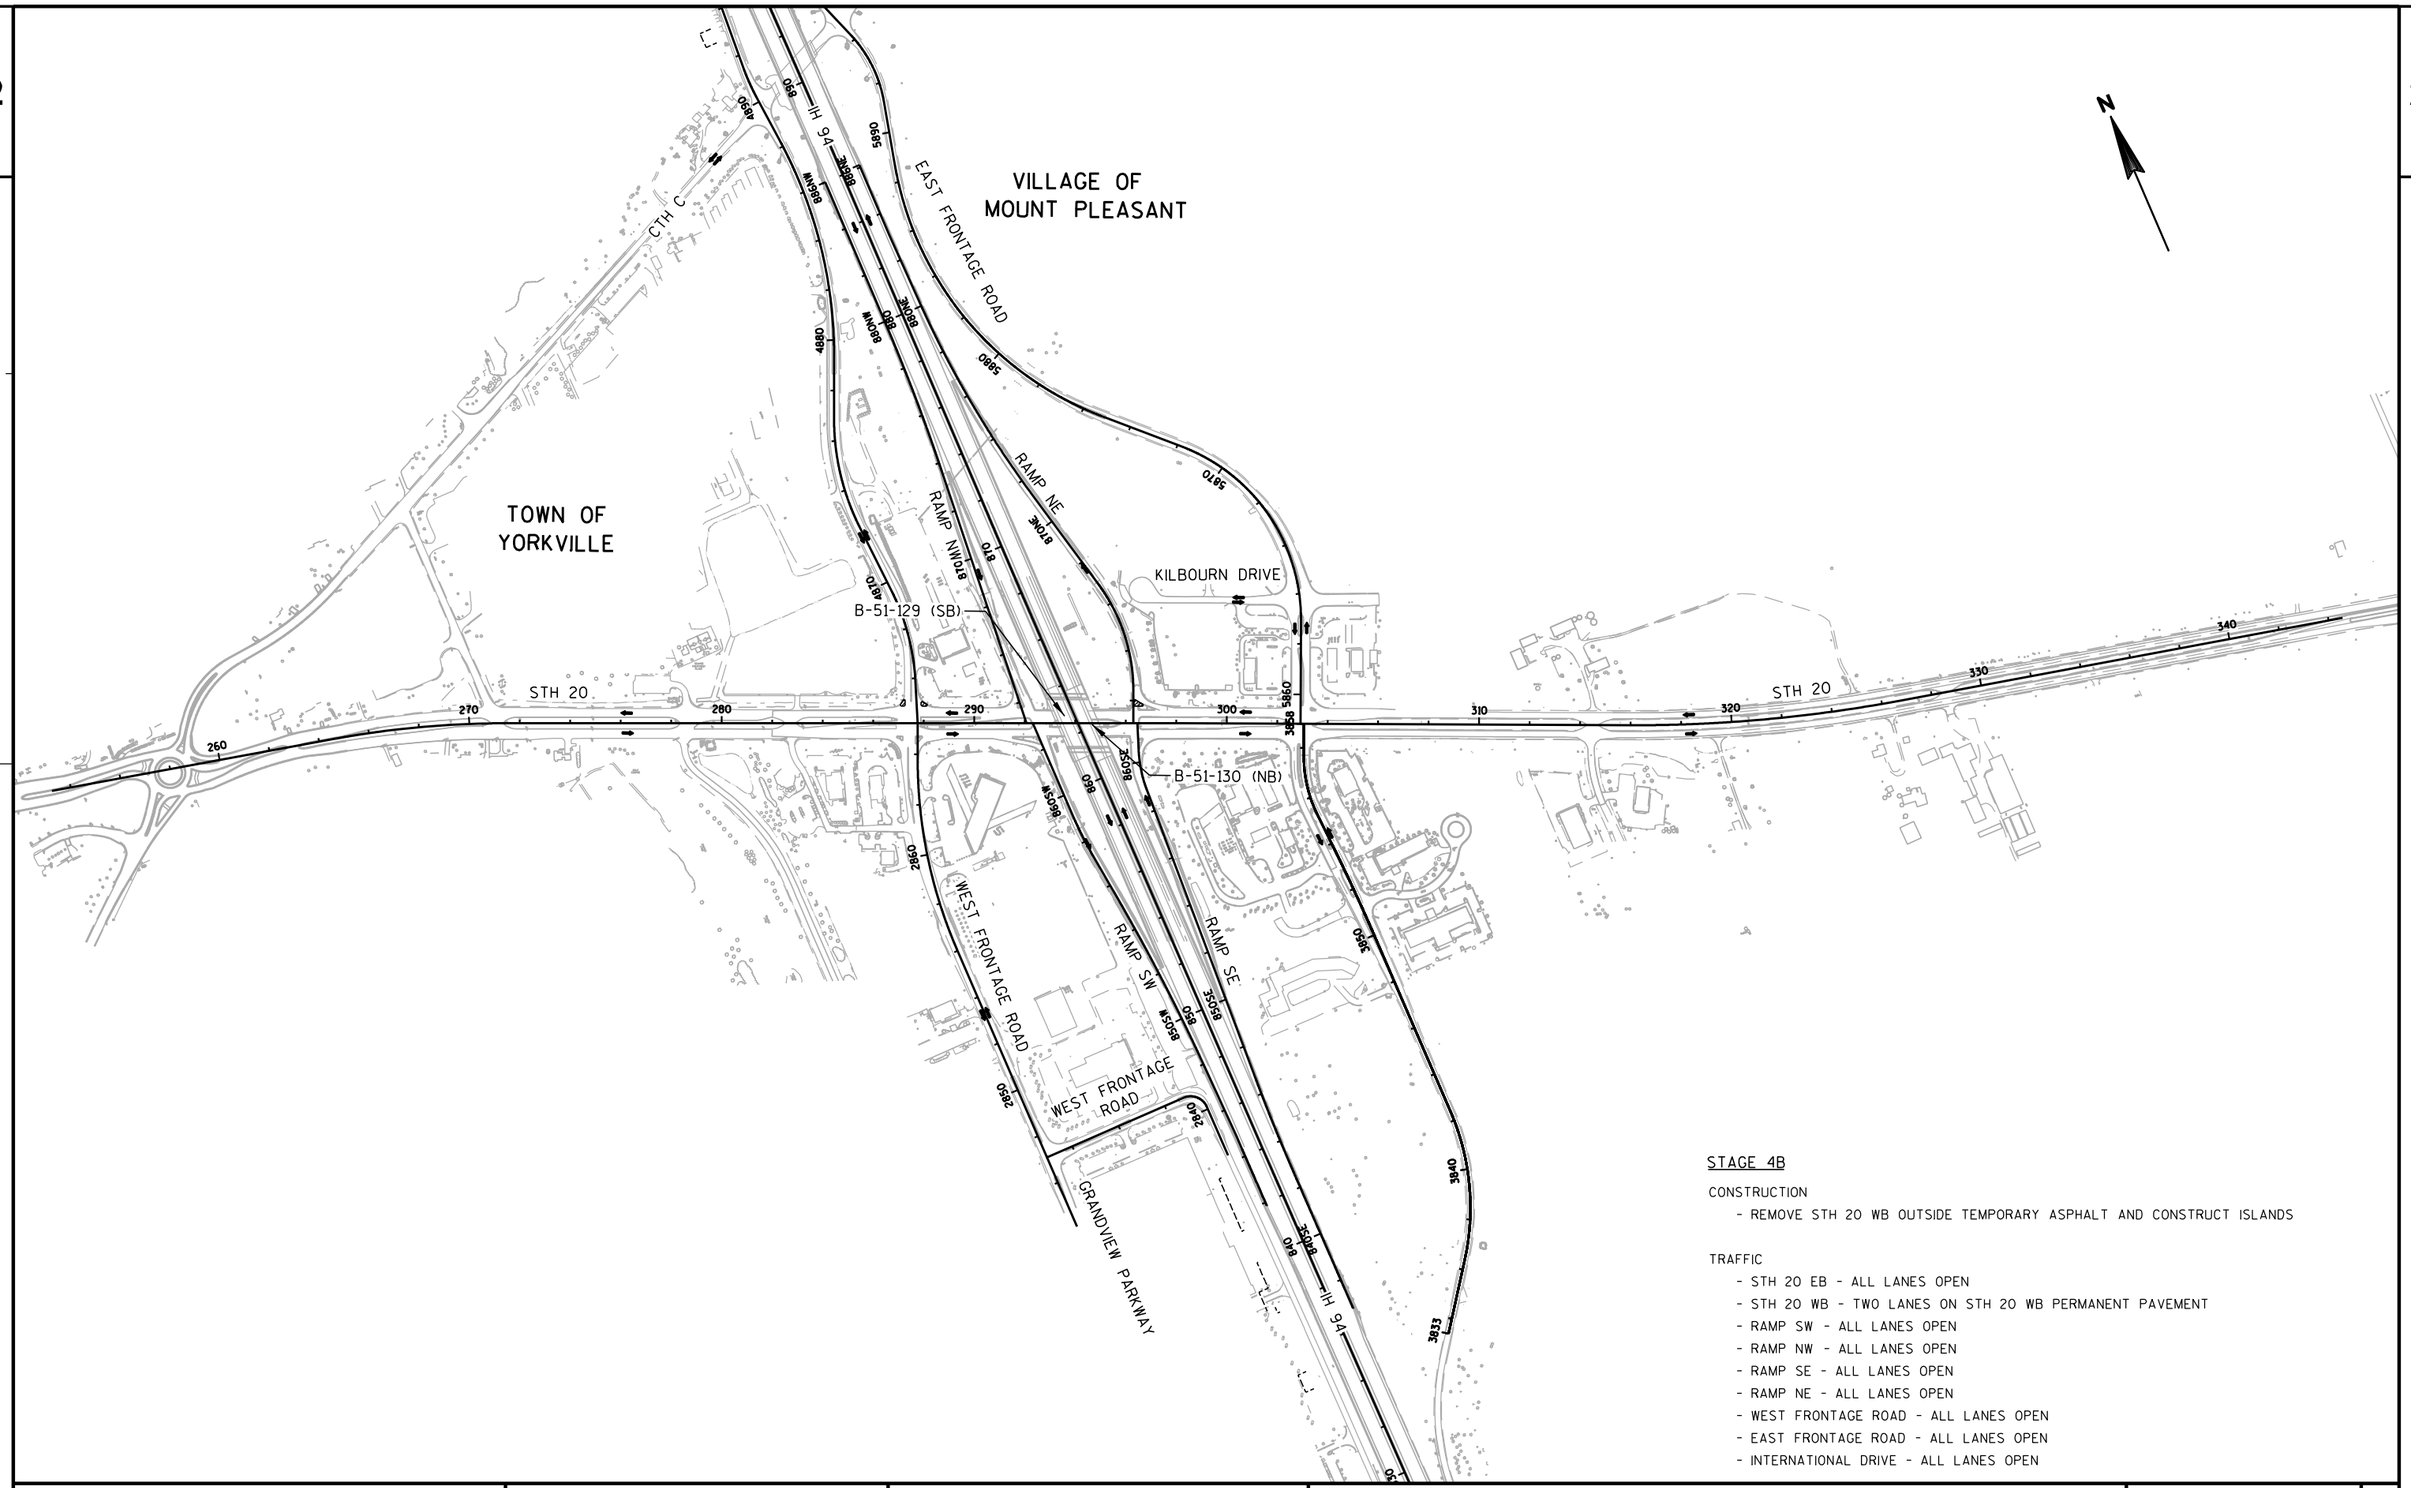

STAGE 4B

CONSTRUCTION


- REMOVE STH 20 WB OUTSIDE TEMPORARY ASPHALT AND CONSTRUCT ISLANDS


TRAFFIC

- STH 20 EB - ALL LANES OPEN
- STH 20 WB - TWO LANES ON STH 20 WB PERMANENT PAVEMENT
- RAMP SW - ALL LANES OPEN
- RAMP NW - ALL LANES OPEN
- RAMP SE - ALL LANES OPEN
- RAMP NE - ALL LANES OPEN
- WEST FRONTAGE ROAD - ALL LANES OPEN
- EAST FRONTAGE ROAD - ALL LANES OPEN
- INTERNATIONAL DRIVE - ALL LANES OPEN

PROJECT NO: 1033-02-71/76	HWY: IH 94/STH 20	COUNTY: RACINE	STAGE CONSTRUCTION: OVERVIEW - STAGE 4B	SHEET PRE_78	E

2

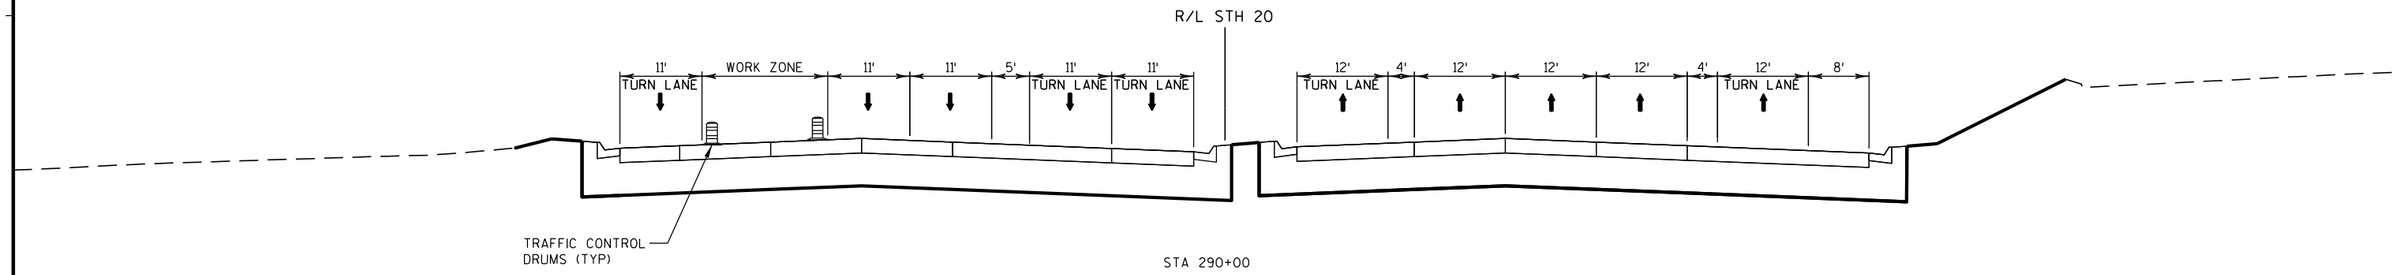

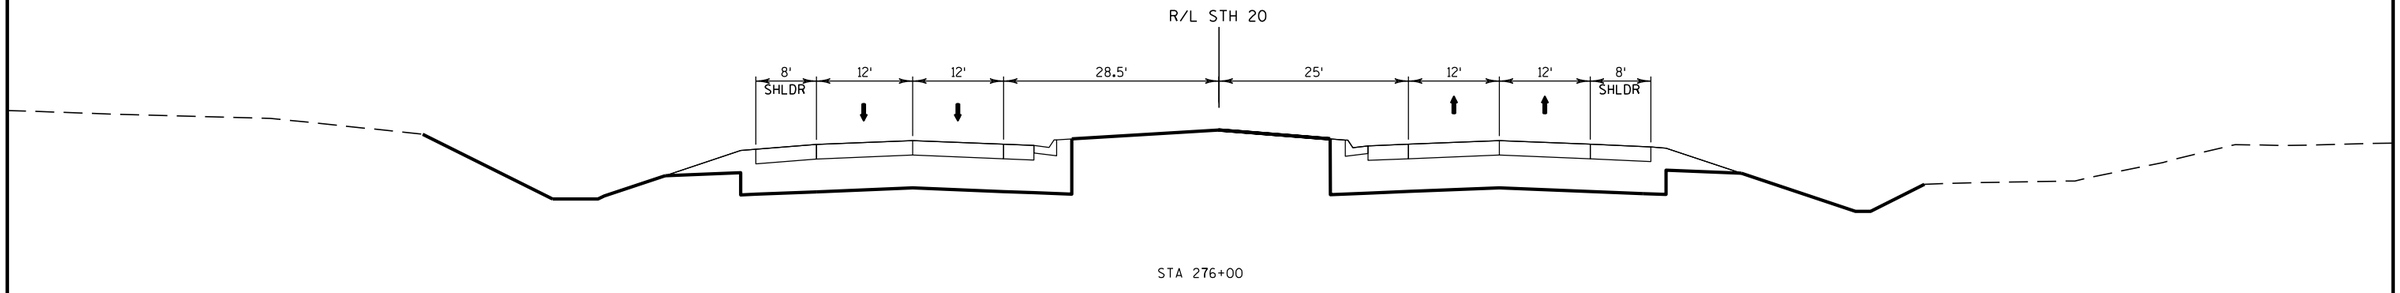


TYPICAL SECTION

STH 20
STAGE 4B

PROJECT NO: 1033-02-71/76	HWY: IH 94/STH 20	COUNTY: RACINE	STAGE CONSTRUCTION: TYPICAL SECTIONS - STAGE 4B	SHEET PRE_79	E


2

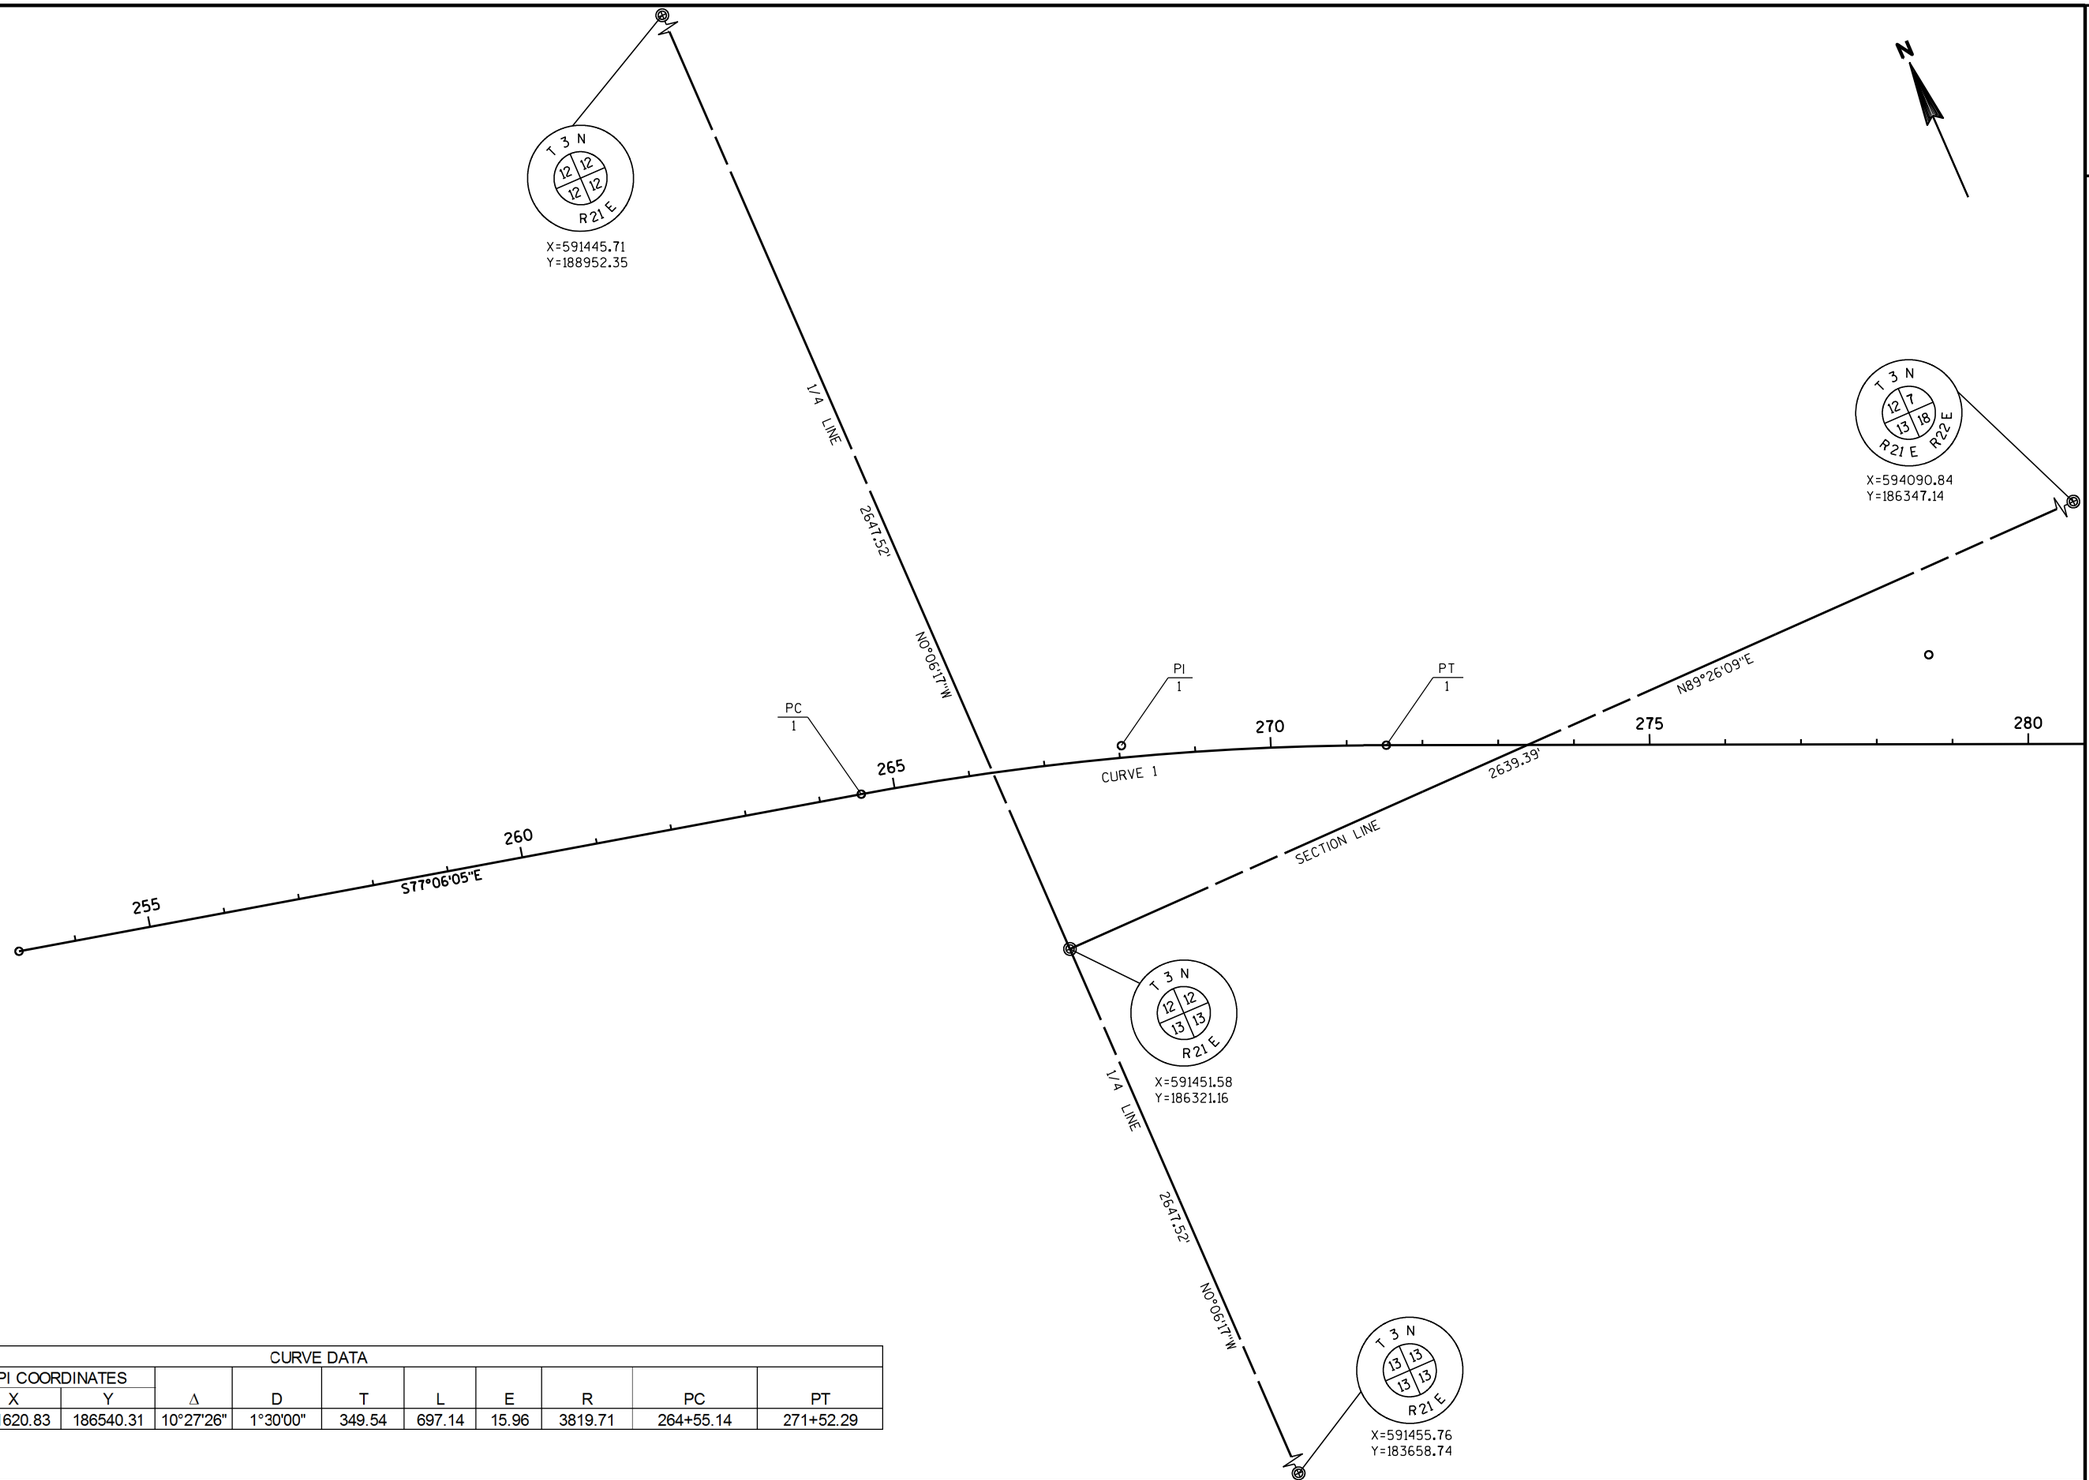

CURVE DATA											
CURVE NO.	PI	PI COORDINATES X	PI COORDINATES Y	Δ	D	T	L	E	R	PC	PT
1	268+04.69	591620.83	186540.31	10°27'26"	1°30'00"	349.54	697.14	15.96	3819.71	264+55.14	271+52.29

PROJECT NO: 1033-02-71/76	HWY: IH 94/STH 20	COUNTY: RACINE	ALIGNMENT LAYOUT	SHEET PRE_80 E

FILE NAME : S:\FinalDesign\20\10330271_L\Roads\cds\027201_ad.dgn PLOT DATE : 05-APR-2019 15:08 PLOT BY : MSCD1S PLOT NAME : 027201_ad PLOT SCALE : 200:1

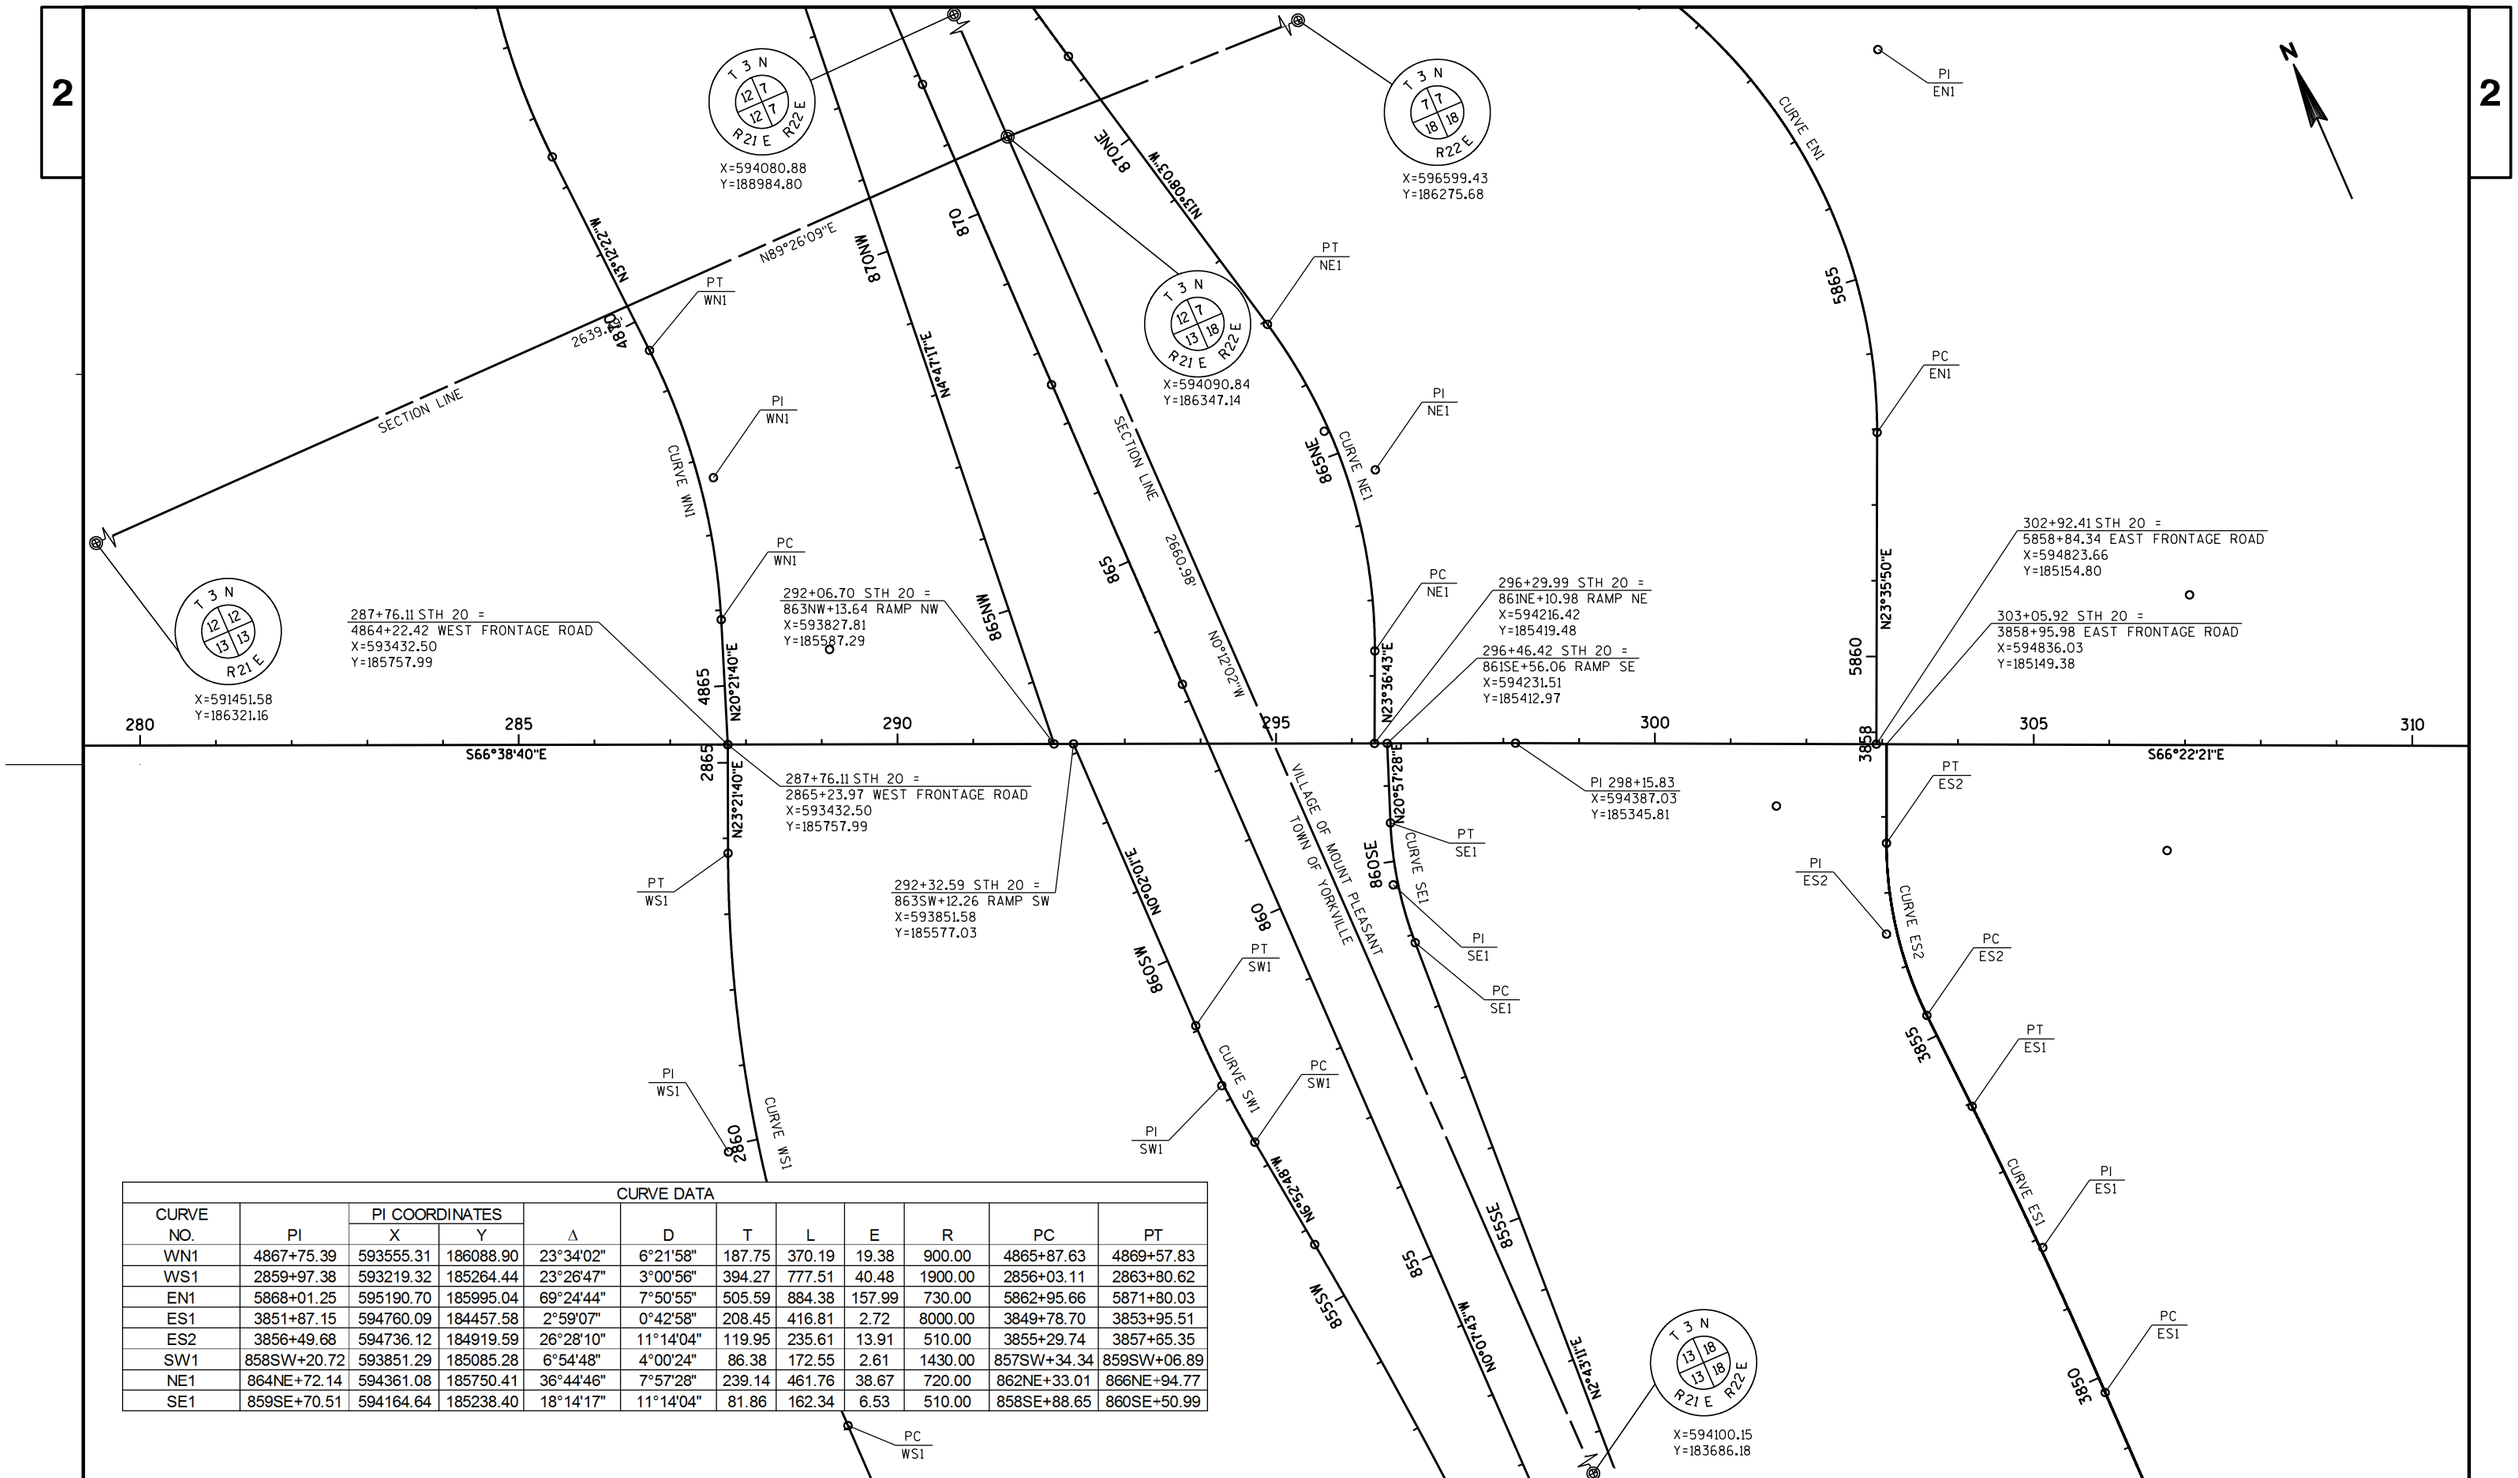

CURVE DATA


CURVE NO.	PI	PI COORDINATES X	PI COORDINATES Y	Δ	D	T	L	E	R	PC	PT
WN1	4867+75.39	593555.31	186088.90	23°34'02"	6°21'58"	187.75	370.19	19.38	900.00	4865+87.63	4869+57.83
WS1	2859+97.38	593219.32	185264.44	23°26'47"	3°00'56"	394.27	777.51	40.48	1900.00	2856+03.11	2863+80.62
EN1	5868+01.25	595190.70	185995.04	69°24'44"	7°50'55"	505.59	884.38	157.99	730.00	5862+95.66	5871+80.03
ES1	3851+87.15	594760.09	184457.58	2°59'07"	0°42'58"	208.45	416.81	2.72	8000.00	3849+78.70	3853+95.51
ES2	3856+49.68	594736.12	184919.59	26°28'10"	11°14'04"	119.95	235.61	13.91	510.00	3855+29.74	3857+65.35
SW1	858SW+20.72	593851.29	185085.28	6°54'48"	4°00'24"	86.38	172.55	2.61	1430.00	857SW+34.34	859SW+06.89
NE1	864NE+72.14	594361.08	185750.41	36°44'46"	7°57'28"	239.14	461.76	38.67	720.00	862NE+33.01	866NE+94.77
SE1	859SE+70.51	594164.64	185238.40	18°14'17"	11°14'04"	81.86	162.34	6.53	510.00	858SE+88.65	860SE+50.99

PROJECT NO: 1033-02-71/76	HWY: IH 94/STH 20	COUNTY: RACINE	ALIGNMENT LAYOUT	SHEET PRE_81	E

2

2

CURVE DATA											
CURVE NO.	PI	PI COORDINATES X	PI COORDINATES Y	Δ	D	T	L	E	R	PC	PT
2	321+32.17	596509.19	184417.44	10°50'59"	1°00'00"	544.11	1084.97	25.78	5729.62	315+88.05	326+73.03

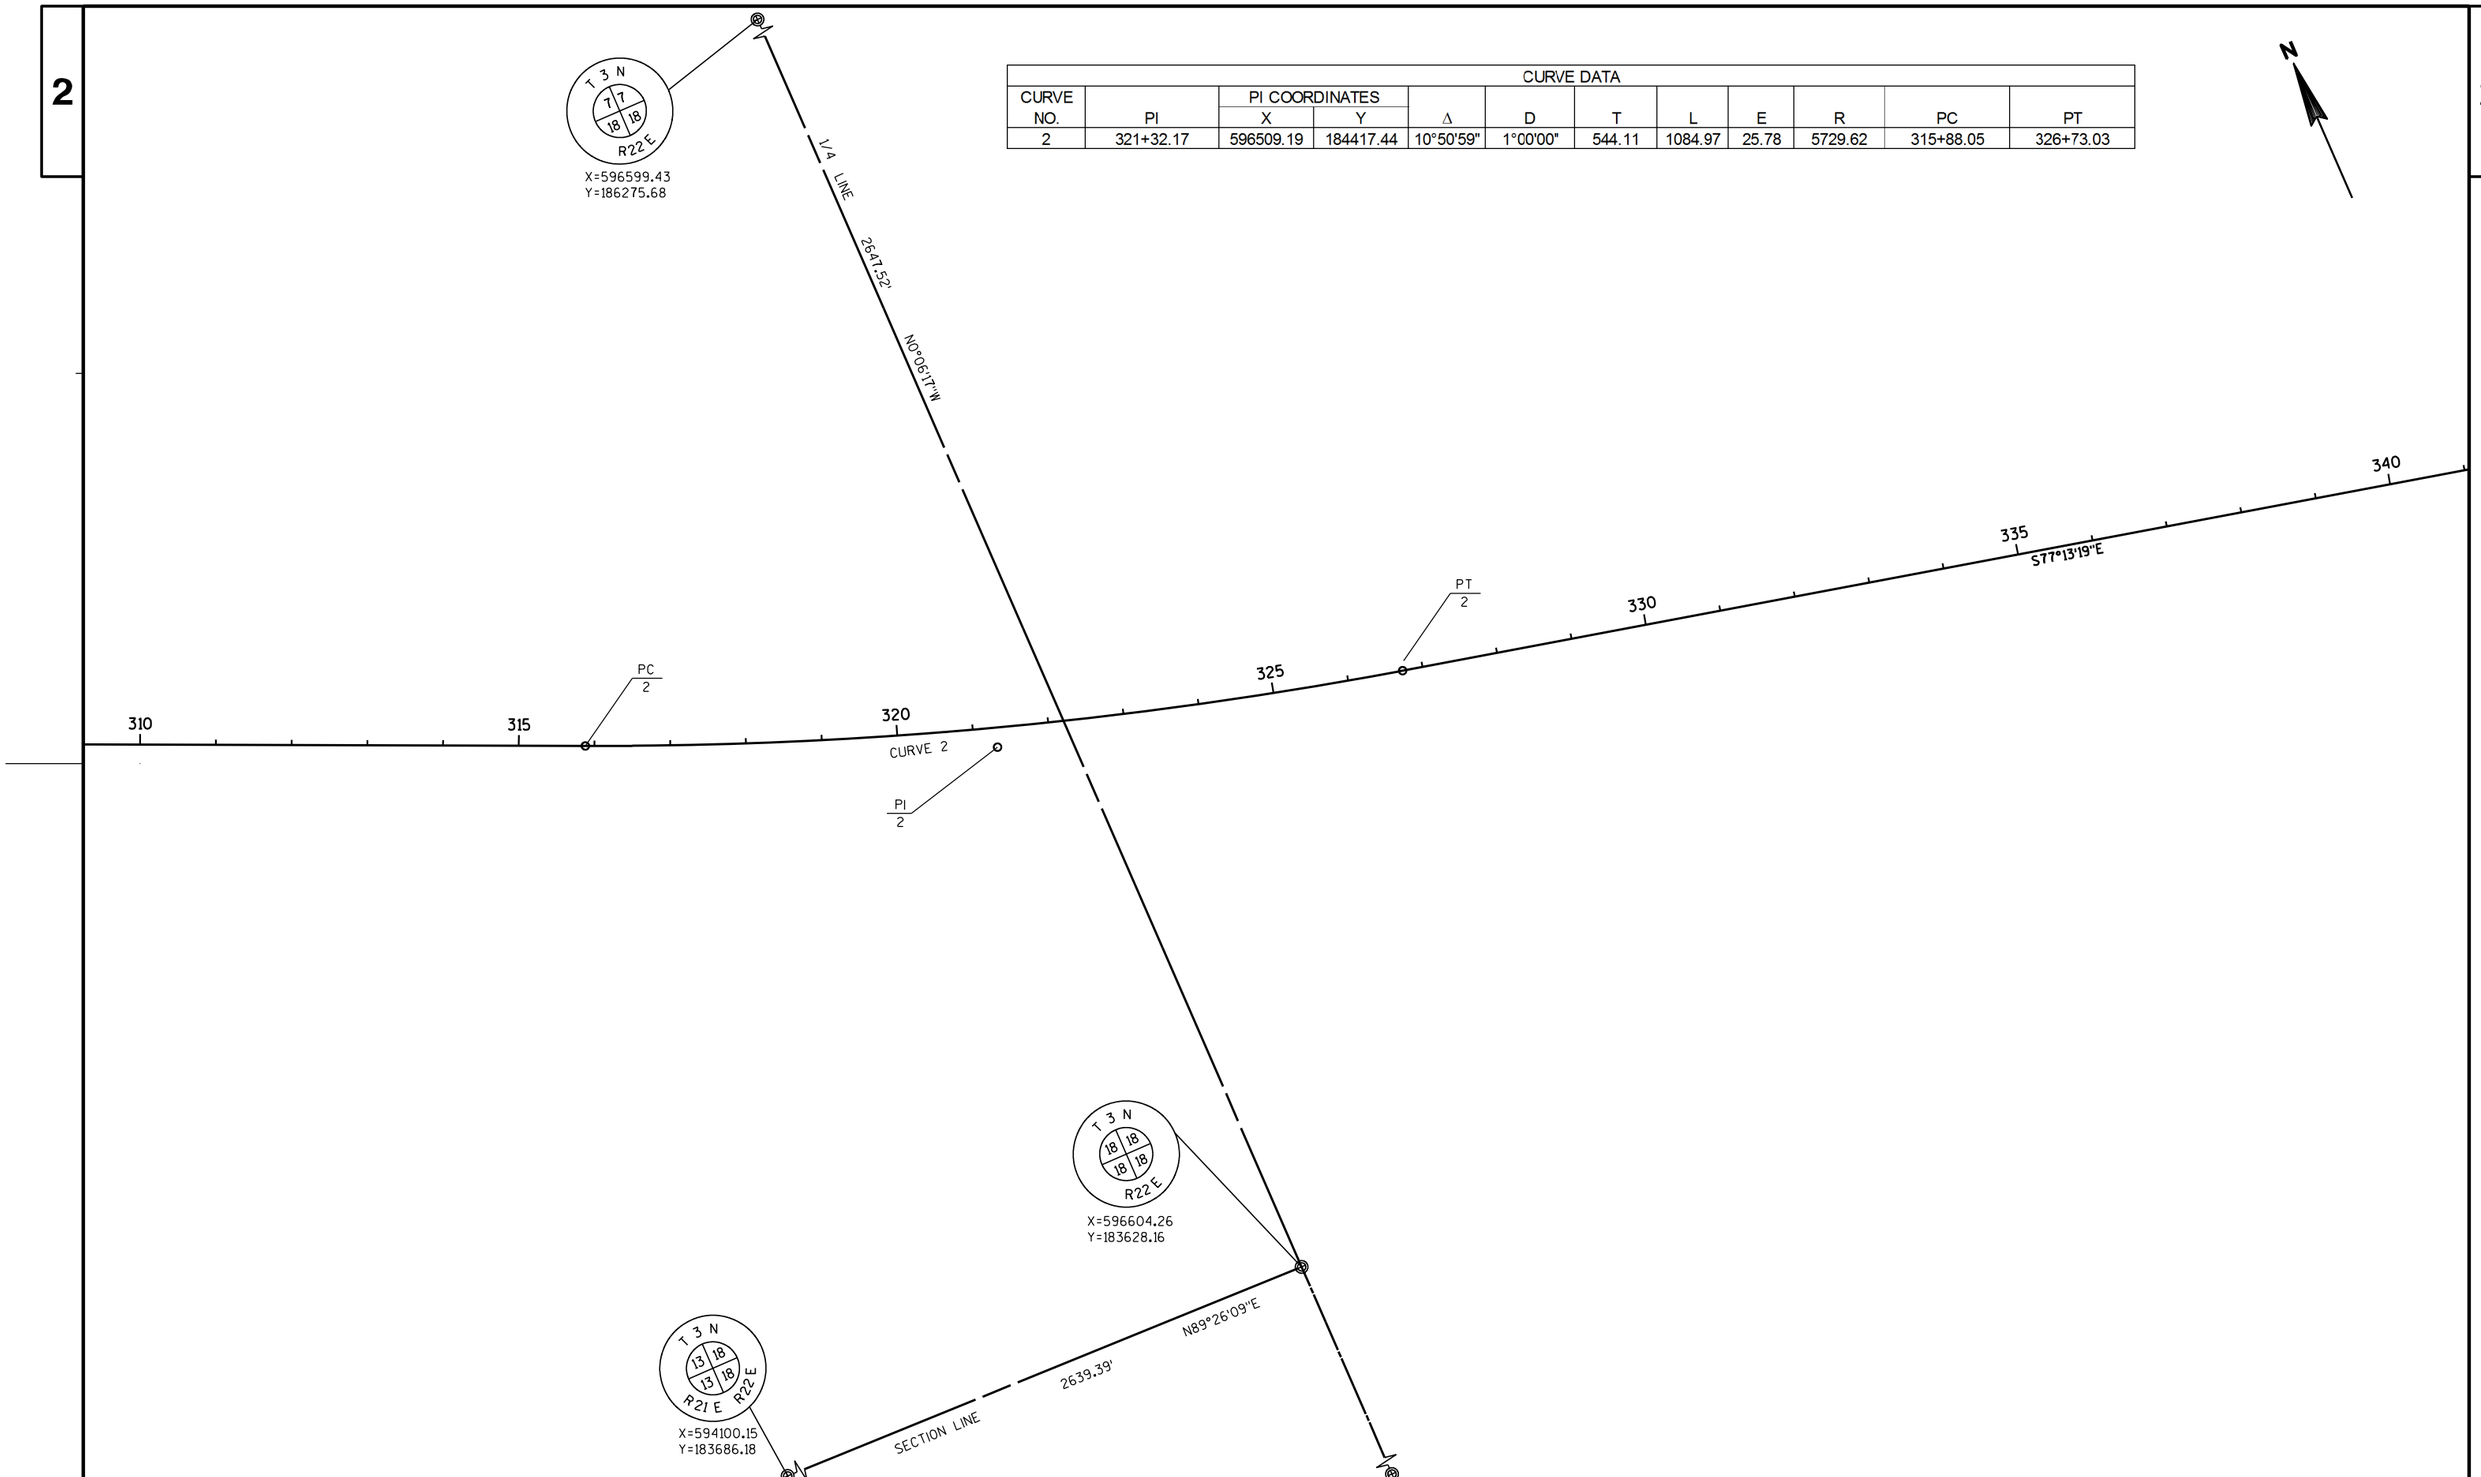


PROJECT NO: 1033-02-71/76	HWY: IH 94/STH 20	COUNTY: RACINE	ALIGNMENT LAYOUT	SHEET PRE_82	E

STATE OF WISCONSIN
DEPARTMENT OF TRANSPORTATION

TRANSPORTATION PROJECT PLAT TITLE SHEET

PROJECT NO. 1033-02-20
INTERSTATE 94
STH 20 INTERCHANGE
RACINE COUNTY



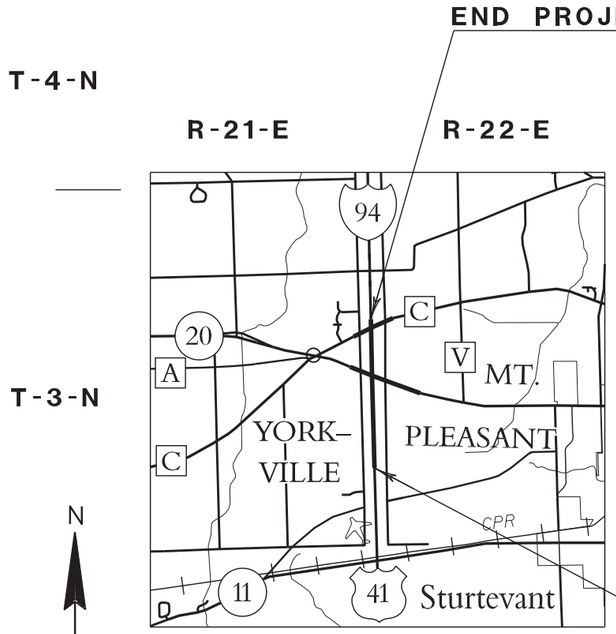

YORKVILLE MT. PLEASANT
R-21-E R-22-E
RACINE COUNTY

LAYOUT
SCALE 0 1 MILE

THE NOTES, CONVENTIONAL SYMBOLS, AND VARIOUS ABBREVIATIONS ARE ASSOCIATED WITH EACH TRANSPORTATION PROJECT PLAT OF PROJECT 1033-02-20.

NOTES:

COORDINATES AND BEARINGS SHOWN ON THIS PLAT ARE REFERENCED TO THE WISCONSIN COUNTY COORDINATE SYSTEM, RACINE COUNTY ZONE, NAD83 (97) ADJUSTMENT AND ARE REFERENCED TO GPS HARN POINTS YORKVILLE EAST, RAYMOND SOUTH, AND PARIS EAST. THE COORDINATES SHOWN ARE GRID COORDINATES AND ARE TO BE USED AS GRID OR GROUND VALUES ON THIS PLAT. RIGHT-OF-WAY MONUMENTS ARE TYPE 2 AND WILL BE PLACED PRIOR TO THE COMPLETION OF THE PROJECT, BY SE REGION DOT SURVEY.

RIGHT-OF-WAY BOUNDARIES ARE DEFINED WITH COURSES OF THE PERIMETER OF THE HIGHWAY LANDS REFERENCED TO THE U.S. PUBLIC LAND SURVEY SYSTEM OR OTHER "SURVEYS OF PUBLIC RECORD".

PROPERTY LINES SHOWN ON THIS PLAT ARE DRAWN FROM DATA DERIVED FROM MAPS AND DOCUMENTS OF PUBLIC RECORD AND/OR EXISTING OCCUPATIONAL LINES. THIS PLAT MAY NOT BE A TRUE REPRESENTATION OF EXISTING PROPERTY LINES, EXCLUDING RIGHT-OF-WAY LINES, AND SHOULD NOT BE USED AS A SUBSTITUTE FOR AN ACCURATE FIELD SURVEY.

A **TEMPORARY LIMITED EASEMENT** (TLE) IS A RIGHT FOR CONSTRUCTION PURPOSES, AS DEFINED HEREIN, INCLUDING THE RIGHT TO OPERATE NECESSARY EQUIPMENT THEREON AND THE RIGHT OF INGRESS AND EGRESS, AS LONG AS REQUIRED FOR SUCH PUBLIC PURPOSE, INCLUDING THE RIGHT TO PRESERVE, PROTECT, REMOVE, OR PLANT THEREON ANY VEGETATION THAT THE HIGHWAY AUTHORITIES MAY DEEM NECESSARY OR DESIRABLE. ALL TLE EASEMENTS ARE TO TERMINATE UPON THE COMPLETION OF THIS PROJECT OR ON THE DAY THE HIGHWAY IS OPEN TO THE TRAVELING PUBLIC, WHICHEVER IS LATER.

A **PERMANENT LIMITED EASEMENT** (PLE) IS A RIGHT FOR CONSTRUCTION AND MAINTENANCE PURPOSES, AS DEFINED HEREIN, INCLUDING THE RIGHT TO OPERATE NECESSARY EQUIPMENT THEREON AND THE RIGHT OF INGRESS AND EGRESS, AS LONG AS REQUIRED FOR SUCH PUBLIC PURPOSE, INCLUDING THE RIGHT TO PRESERVE, PROTECT, REMOVE, OR PLANT THEREON ANY VEGETATION THAT THE HIGHWAY AUTHORITIES MAY DEEM NECESSARY OR DESIRABLE. BUT WITHOUT PREJUDICE TO THE OWNER'S RIGHT TO MAKE OR CONSTRUCT IMPROVEMENT ON SAID LANDS OR TO FLATTEN THE SLOPES, PROVIDING SAID ACTIVITIES WILL NOT IMPAIR OR OTHERWISE ADVERSELY AFFECT THE HIGHWAY FACILITIES.

CONVENTIONAL ABBREVIATIONS

ACCESS POINT	AP	RELEASE OF RIGHTS	ROR
ACCESS RIGHTS	AR	REMAINING	REM.
ACRES	AC.	RIGHT-OF-WAY	R/W
AND OTHERS	ET.AL.	SECTION	SEC.
CENTERLINE	C/L	STATION	STA.
CERTIFIED SURVEY MAP	CSM	TEMPORARY LIMITED EASEMENT	TLE
CORNER	COR.	VOLUME	V.
CONVEYANCE OF RIGHTS	CR		
DOCUMENT	DOC.	**CURVE DATA**	
EASEMENT	EASE.	LONG CHORD	LCH
LAND CONTRACT	LC	LONG CHORD BEARING	LCB
MONUMENT	MON.	RADIUS	R
PAGE	P.	DEGREE OF CURVE	D
PERMANENT LIMITED EASEMENT	PLE	CENTRAL ANGLE OR DELTA	DELTA
PROPERTY LINE	PL	LENGTH OF CURVE	L
RECORDED AS	(100')	TANGENT	TAN
REFERENCE LINE	R/L		

CONVENTIONAL SYMBOLS

FOUND IRON PIPE/PIN	⌀ LP (1" UNLESS NOTED)	PROPOSED R/W LINE	
		EXISTING H.E. LINE	
R/W MONUMENT	● (SET)	PROPERTY LINE	
R/W STANDARD	▲ (SET)	LOT & TIE LINES	
SIGN	ISIGN	SLOPE INTERCEPTS	
SECTION CORNER MONUMENT	◍	CORPORATE LIMITS	
SECTION CORNER SYMBOL	(1/4 SEC. COR. 1/4)	NO ACCESS (BY PREVIOUS ACQUISITION/CONTROL)	
FEE (HATCH VARIES)		NO ACCESS (BY ACQUISITION)	
TEMPORARY LIMITED EASEMENT		NO ACCESS (BY STATUTORY AUTHORITY)	
PERMANENT LIMITED EASEMENT		SECTION LINE	
R/W BOUNDARY POINT	RWB20	QUARTER LINE	
PARCEL NUMBER	02	SIXTEENTH LINE	
SIGN NUMBER (OFF PREMISE)	21	EXISTING CENTERLINE	
BUILDING		PROPOSED REFERENCE LINE	
		PARALLEL OFFSET	

CONVENTIONAL UTILITY SYMBOLS

WATER	W	
GAS	G	
TELEPHONE	T	
OVERHEAD TRANSMISSION LINES	OH	
ELECTRIC	E	
CABLE TELEVISION	TV	
FIBER OPTIC	FO	
SANITARY SEWER	SAN	
STORM SEWER	SS	
	NON COMPENSABLE	COMPENSABLE
POWER POLE	○	●
TELEPHONE POLE	⌀	⌀
TELEPHONE PEDESTAL	⌧	⌧
ELECTRIC TOWER	⊠	

THIS IS A COPY, THE ORIGINAL DOCUMENT IS AT THE RACINE COUNTY REGISTER OF DEEDS

TPP NUMBER 1033-02-20-4.01
SHEET 2 OF 2

DOC # 2202146
Recorded
Feb. 18, 2009 AT 01:23PM
VOL. 1 P. 73

JAMES A LADWIG
RACINE COUNTY
REGISTER OF DEEDS
Fee Amt. ...

PRE_83

TRANSPORTATION PROJECT PLAT NO: 1033-02-20 - 4.01

THAT PART OF THE NW1/4 OF THE SW1/4, SECTION 18, TOWN 3 NORTH, RANGE 22 EAST, VILLAGE OF MT. PLEASANT, RACINE COUNTY, WISCONSIN.

RELOCATION ORDER IH-94/STH 20 RACINE COUNTY

TO PROPERLY ESTABLISH, LAY OUT, WIDEN, ENLARGE, EXTEND, CONSTRUCT, RECONSTRUCT, IMPROVE, OR MAINTAIN A PORTION OF THE HIGHWAY DESIGNATED ABOVE, THE STATE OF WISCONSIN DEPARTMENT OF TRANSPORTATION DEEMS IT NECESSARY TO RELOCATE OR CHANGE SAID HIGHWAY AND ACQUIRE CERTAIN LANDS AND INTERESTS OR RIGHTS IN LANDS FOR THE ABOVE PROJECT.

TO EFFECT THIS CHANGE, PURSUANT TO AUTHORITY GRANTED UNDER SECTION 84.02 (3) AND 84.09, WISCONSIN STATUTES, THE DEPARTMENT OF TRANSPORTATION HEREBY ORDERS THAT:
1. THAT PORTION OF SAID HIGHWAY AS SHOWN ON THIS PLAT IS LAID OUT AND ESTABLISHED TO THE LINES AND WIDTHS AS SO SHOWN FOR THE ABOVE PROJECT.
2. THE LANDS OR INTERESTS OR RIGHTS IN LANDS AS SHOWN ON THIS PLAT ARE REQUIRED BY THE DEPARTMENT FOR THE ABOVE PROJECT AND SHALL BE ACQUIRED IN THE NAME OF THE STATE OF WISCONSIN, PURSUANT TO THE PROVISIONS OF SECTION 84.09 (1) OR (2), WISCONSIN STATUTES.

SCHEDULE OF LANDS & INTERESTS REQUIRED		OWNERS NAMES ARE SHOWN FOR REFERENCE PURPOSES ONLY AND ARE SUBJECT TO CHANGE PRIOR TO THE TRANSFER OF LAND INTEREST TO THE DEPARTMENT.				
PARCEL NUMBER	OWNER	INTEREST REQUIRED	R/W REQUIRED ACRES			T.L.E. TEMP. ACRES
			NEW	EXISTING	TOTAL	
1	MLG/HWY 20	Fee AR	0.320	0.000	0.320	0.000
2	WOODSTOCK GROUP	Fee AR	0.122	0.000	0.122	0.000
100	WE-ENERGIES ELECTRIC	ROR	- -	- -	- -	- -
101	WE-ENERGIES GAS	ROR	- -	- -	- -	- -
103	AT&T WISCONSIN	ROR	- -	- -	- -	- -
108	TOWN OF YORKVILLE	ROR	- -	- -	- -	- -

HIGHWAY	BASIS OF EXISTING RIGHT-OF-WAY	WIDTH	YEAR
I-94	I 101-1(3)	VARIES	1956
EAST FRONTAGE ROAD	1032-06-29	VARIES	1989

I-94
PI STA 839+47.69
Y 183216.67
X 594019.87
PC STA 834+61.20
PT STA 844+34.17
DELTA 0°19'28"
D 0°02'00"
L 972.97
R 171881.34
LCH 972.97
LCB N 00°17'27" W

A Cast Iron Monument w/ A Brass Cap
Y 181012.86
X 591458.89

SOUTH PROJECT LIMITS

69.75'

STA 817+63.88

N89° 33' 14"E 2578.32'

820 825 830 EXISTING ℄ I-94 835 840

N00°27'11"W ℞ I-94

6'

PI 839+47.69

N89°24'20"E 2563.20'

A Concrete Monument w/ A Brass Cap
Y 183658.74
X 591455.76

STA 844+16.35

81.34'

N00°08'43"W

2652.71'

PC 834+61.20

245'

NO ACCESS, SEE PROJ. I 101-1(3)

SEE TPP 1033-02-20-4.02

S88°40'22"E 2504.78'

A Concrete Monument w/ A Brass Cap
Y 183686.18
X 594100.16

A Cast Iron Monument w/ A Brass Cap
Y 181033.47
X 594106.88

PARCEL 1
CSM 1301
V 4 P 100

(100) V. 2301 P. 39 DOC. 1437519 PCL. 1

(101) NO RECORDED EASEMENT PCL. 1

(103) V 2301 P 41 DOC. 1437519 PCL. 1

VILLAGE OF MOUNT PLEASANT

NW1/4-SW1/4

1AP

N35°37'26"E 50.

3835

PC 3836+42.61

3836+42.61

3835+00.00

3837+50.00

PL

L 556.18
R 894.93
LCH 547.27
LCB S 17°49'11" W

PT 3842+36.09

3843+50.00

594.69'

SEE TPP 1033-02-20-4.02

60'

3840

℞ EAST FRONTAGE ROAD

50'

S05°41'42"E 65.21'

52.21'

N00°00'55"E 60.02'

STA 3844+00.46

A Cast Iron Monument w/ A Brass Cap
Y 183628.16
X 596604.26

163.01'

1784.86'

L 115.26
R 1024.93
LCH 115.20
LCB N 32°24'07" E

PI 3839+49.28

3842+36.08

L 516.62
R 1014.93
LCH 511.06
LCB N 14°35'52" E

SEE TPP 1033-02-20-4.02

EAST FRONTAGE ROAD
PI STA 3839+49.28
Y 183199.84
X 594759.75
PC STA 3836+42.61
PT STA 3842+36.09
DELTA 35°36'31"
D 06°00'00"
L 593.47
R 954.93
LCH 583.97
LCB N 17°49'10" E

T-3-N R-21-E R-22-E
YORKVILLE MT. PLEASANT
R-21-E R-22-E
RACINE COUNTY

SHEET LOCATION

GN

SCALE, FEET
0 100 200

NOTES:
COORDINATES AND BEARINGS SHOWN ON THIS PLAT ARE REFERENCED TO THE WISCONSIN COUNTY COORDINATE SYSTEM, RACINE COUNTY ZONE, NAD83 (97) ADJUSTMENT AND ARE REFERENCED TO GPS HARN POINTS YORKVILLE EAST, RAYMOND SOUTH, AND PARIS EAST. THE COORDINATES SHOWN ARE GRID COORDINATES AND ARE TO BE USED AS GRID OR GROUND VALUES ON THIS PLAT.

RIGHT-OF-WAY MONUMENTS ARE TYPE 2 (TYPICAL ¾" REBAR) AND WILL BE PLACED PRIOR TO THE COMPLETION OF THE PROJECT, BY SE REGION DOT SURVEY.

THIS IS A COPY, THE ORIGINAL DOCUMENT IS AT THE RACINE COUNTY REGISTER OF DEEDS

I HEREBY CERTIFY THAT THIS PLAT MEETS ALL REQUIREMENTS OF SECTION 84.095, WISCONSIN STATUTES. THIS PLAT IS APPROVED FOR THE WISCONSIN DEPARTMENT OF TRANSPORTATION.

DATE: 2/10/09 Robert Duffek
Name
Title

THIS PLAT WAS PREPARED BY OR UNDER THE DIRECTION OF:

DATE: 2/10/09 Paul Krause
Name

RESERVED FOR REGISTER OF DEEDS
PROJECT NUMBER 1033-02-20-4.01
SHEET 1 OF 2
AMENDMENT NO:

DOC # 2202146
Recorded
Feb. 18, 2009 AT 01:23PM
VOL. 1 P. 72

JAMES A LADWIG
RACINE COUNTY
REGISTER OF DEEDS
Fee $

PRE_84

FILE NAME : C:\Users\P\D2\10330200\STH20\CadLinks\040401_rp.dgn PLOT DATE : 10-FEB-2009 11:28 PLOT BY : dotphk PLOT NAME : PLOT SCALE : 100.000000:1.000000

CONST. 1033-02-70 STH 20 R/W 1033-02-20 4.01

TRANSPORTATION PROJECT PLAT NO: 1033-02-20 - 4.01
AMENDMENT NO: 1

VACATES PARCEL 108 OF TPP 1033-02-20-4.01, RECORDED AS DOCUMENT 2202146.

THAT PART OF THE NW1/4 OF THE SW1/4, SECTION 18, TOWN 3 NORTH, RANGE 22 EAST, VILLAGE OF MT. PLEASANT, RACINE COUNTY, WISCONSIN.

RELOCATION ORDER IH-94/STH 20 RACINE COUNTY

TO PROPERLY ESTABLISH, LAY OUT, WIDEN, ENLARGE, EXTEND, CONSTRUCT, RECONSTRUCT, IMPROVE, OR MAINTAIN A PORTION OF THE HIGHWAY DESIGNATED ABOVE, THE STATE OF WISCONSIN DEPARTMENT OF TRANSPORTATION DEEMS IT NECESSARY TO RELOCATE OR CHANGE SAID HIGHWAY AND ACQUIRE CERTAIN LANDS AND INTERESTS OR RIGHTS IN LANDS FOR THE ABOVE PROJECT.

TO EFFECT THIS CHANGE, PURSUANT TO AUTHORITY GRANTED UNDER SECTION 84.02 (3) AND 84.09, WISCONSIN STATUTES, THE DEPARTMENT OF TRANSPORTATION HEREBY ORDERS THAT:
1. THAT PORTION OF SAID HIGHWAY AS SHOWN ON THIS PLAT IS LAID OUT AND ESTABLISHED TO THE LINES AND WIDTHS AS SO SHOWN FOR THE ABOVE PROJECT.
2. THE LANDS OR INTERESTS OR RIGHTS IN LANDS AS SHOWN ON THIS PLAT ARE REQUIRED BY THE DEPARTMENT FOR THE ABOVE PROJECT AND SHALL BE ACQUIRED IN THE NAME OF THE STATE OF WISCONSIN, PURSUANT TO THE PROVISIONS OF SECTION 84.09 (1) OR (2), WISCONSIN STATUTES.

SCHEDULE OF LANDS & INTERESTS REQUIRED		OWNERS NAMES ARE SHOWN FOR REFERENCE PURPOSES ONLY AND ARE SUBJECT TO CHANGE PRIOR TO THE TRANSFER OF LAND INTEREST TO THE DEPARTMENT.				
PARCEL NUMBER	OWNER	INTEREST REQUIRED	R/W REQUIRED ACRES NEW	R/W REQUIRED ACRES EXISTING	R/W REQUIRED ACRES TOTAL	T.L.E. TEMP. ACRES
1	MLG/HWY 20	Fee AR	0.320	0.000	0.320	0.000
2	WOODSTOCK GROUP	Fee AR	0.122	0.000	0.122	0.000
100	WE-ENERGIES ELECTRIC	ROR	- -	- -	- -	- -
101	WE-ENERGIES GAS	ROR	- -	- -	- -	- -
103	AT&T WISCONSIN	ROR	- -	- -	- -	- -

HIGHWAY	BASIS OF EXISTING RIGHT-OF-WAY	WIDTH	YEAR
I-94	1101-1(3)	VARIES	1956
EAST FRONTAGE ROAD	1032-06-29	VARIES	1989

A Cast Iron Monument
w/ A Brass Cap
Y 181012.86
X 591458.89

N89° 33' 14"E
2578.32'

SOUTH PROJECT LIMITS
69.75'
STA 817+63.88
2652.71'

820 825 830 835 840

EXISTING ℄ I-94
N00°27'11"W ℞ I-94
6'

I-94
PI STA 839+47.69
Y 183216.67
X 594019.87
PC STA 834+61.20
PT STA 844+34.17
DELTA 0°19'28"
D 0°02'00"
L 972.97
R 171881.34
LCH 972.97
LCB N 00°17'27" W

PI 839+47.69
PC 834+61.20
245'
N00°08'43"W

2563.20
N89°24'20"E

A Concrete Monument
w/ A Brass Cap
Y 183658.74
X 591455.76

STA 844+16.35
81.34'

A Concrete Monument
w/ A Brass Cap
Y 183686.18
X 594100.16

S88°40'22"E
2504.78

SEE TPP
1033-02-20-4.02

NO ACCESS, SEE PROJ. 1101-1(3)

1AP
PRM505 PRM506 PC 3836+42.61 60.00' 50.00'
50'
N35°37'26"E
3835
PRM503 3835+00.00 50.00' 100.00'
PRM502 3836+42.61 50.00'
PRM501 3837+50.00 100.00'
PRM504

PRM507 PRM508
PT 3842+36.09 60.00'
3843+50.00 60.00'
L 556.18
R 894.93
LCH 547.27
LCB S 17°49'11" W
594.69'

SEE TPP
1033-02-20-4.02

60'
3840
℞ EAST FRONTAGE ROAD
50'
50'
60'
S05°41'42"E
52.21'
65.21'
N00°00'55"E
STA 3844+00.46
60.02'
163.01'

A Cast Iron Monument
w/ A Brass Cap
Y 183628.16
X 596604.26

PI 3839+49.28
3842+36.09 60.00'
PRM542
1784.86'

SEE TPP
1033-02-20-4.02

L 115.26
R 1024.93
LCH 115.20
LCB N 32°24'07" E

L 516.62
R 1014.93
LCH 511.06
LCB N 14°35'52" E

A Cast Iron Monument
w/ A Brass Cap
Y 181033.47
X 594106.88

A Concrete Monument
w/ A Brass Cap
Y 183658.74
X 591455.76

A Concrete Monument
w/ A Brass Cap
Y 183686.18
X 594100.16

SW1/4-SW1/4

PARCEL 1
CSM 1301
V 4 P 100

(100) V. 2301 P. 39 DOC. 1437519 PCL. 1
(101) NO RECORDED EASEMENT PCL. 1
(103) V 2301 P 39 DOC. 1437519 PCL. 1

NW1/4-SW1/4

VILLAGE OF MT. PLEASANT

T-3-N
R-21-E
R-22-E
RACINE COUNTY
YORKVILLE
MT. PLEASANT
YORK-VILLE
PLEASANT MT.
Sturtevant
CPR
SHEET LOCATION

EAST FRONTAGE ROAD
PI STA 3839+49.28
Y 183199.84
X 594759.75
PC STA 3836+42.61
PT STA 3842+36.09
DELTA -35°36'31"
D 06°00'00"
L 593.47
R 954.93
LCH 583.97
LCB N 17°49'10" E

SCALE, FEET
0 100 200

THIS IS A COPY, THE ORIGINAL DOCUMENT IS AT THE RACINE COUNTY REGISTER OF DEEDS

I HEREBY CERTIFY THAT THIS PLAT MEETS ALL REQUIREMENTS OF SECTION 84.095, WISCONSIN STATUTES. THIS PLAT AND RELOCATION ORDER ARE APPROVED FOR THE WISCONSIN DEPARTMENT OF TRANSPORTATION.

DATE: 11-18-2010 — Name / Title

THIS PLAT WAS PREPARED BY OR UNDER THE DIRECTION OF:

DATE: 11-18-2010 — Paul Krause, Name PAUL KRAUSE

RESERVED FOR REGISTER OF DEEDS
PROJECT NUMBER 1033-02-20-4.01
SHEET 1 OF 2
AMENDMENT NO: 1

DOCUMENT # 2269383
RACINE COUNTY REGISTER OF DEEDS
November 24, 2010 4:21 PM

JAMES A LADWIG
RACINE COUNTY
REGISTER OF DEEDS
Fee Amount: $25.00
Pages 1

Vol PRE_85

NOTES:

COORDINATES AND BEARINGS SHOWN ON THIS PLAT ARE REFERENCED TO THE WISCONSIN COUNTY COORDINATE SYSTEM, RACINE COUNTY ZONE, NAD83 (97) ADJUSTMENT AND ARE REFERENCED TO GPS HARN POINTS YORKVILLE EAST, RAYMOND SOUTH, AND PARIS EAST. THE COORDINATES SHOWN ARE GRID COORDINATES AND ARE TO BE USED AS GRID OR GROUND VALUES ON THIS PLAT.

RIGHT-OF-WAY MONUMENTS ARE TYPE 2 (TYPICAL ¾" REBAR) AND WILL BE PLACED PRIOR TO THE COMPLETION OF THE PROJECT, BY SE REGION DOT SURVEY.

FOR THE LATEST ACCESS / DRIVEWAY INFORMATION, CONTACT THE PLANNING UNIT OF THE WISCONSIN DEPARTMENT OF TRANSPORTATION OFFICE IN WAUKESHA.

TRANSPORTATION PROJECT PLAT NO: 1033-02-20 - 4.02

THAT PART OF LOT 1 OF CSM 1983, LOT 1 OF CSM 1378, LOTS 1 AND 2 OF CSM 1627, PARCELS 1 AND 2 OF CSM 1818, AND THAT PART OF THE NW1/4 OF THE NW1/4 AND THE SW1/4 OF THE NW1/4, SECTION 18, TOWN 3 NORTH, RANGE 22 EAST, VILLAGE OF MT. PLEASANT, RACINE COUNTY, WISCONSIN

RELOCATION ORDER IH-94/STH 20 RACINE COUNTY

TO PROPERLY ESTABLISH, LAY OUT, WIDEN, ENLARGE, EXTEND, CONSTRUCT, RECONSTRUCT, IMPROVE, OR MAINTAIN A PORTION OF THE HIGHWAY DESIGNATED ABOVE, THE STATE OF WISCONSIN DEPARTMENT OF TRANSPORTATION DEEMS IT NECESSARY TO RELOCATE OR CHANGE SAID HIGHWAY AND ACQUIRE CERTAIN LANDS AND INTERESTS OR RIGHTS IN LANDS FOR THE ABOVE PROJECT.

TO EFFECT THIS CHANGE, PURSUANT TO AUTHORITY GRANTED UNDER SECTION 84.02 (3) AND 84.09, WISCONSIN STATUTES, THE DEPARTMENT OF TRANSPORTATION HEREBY ORDERS THAT:
1. THAT PORTION OF SAID HIGHWAY AS SHOWN ON THIS PLAT IS LAID OUT AND ESTABLISHED TO THE LINES AND WIDTHS AS SO SHOWN FOR THE ABOVE PROJECT.
2. THE LANDS OR INTERESTS OR RIGHTS IN LANDS AS SHOWN ON THIS PLAT ARE REQUIRED BY THE DEPARTMENT FOR THE ABOVE PROJECT AND SHALL BE ACQUIRED IN THE NAME OF THE STATE OF WISCONSIN, PURSUANT TO THE PROVISIONS OF SECTION 84.09 (1) OR (2), WISCONSIN STATUTES.

FOR ADDITIONAL INFORMATION REFER TO THE TITLE SHEET, RECORDED AS SHEET 2 OF 2 OF DOCUMENT #2202146, OF TRANSPORTATION PROJECT PLATS IN THE RACINE COUNTY REGISTER OF DEEDS.

HIGHWAY	BASIS OF EXISTING RIGHT-OF-WAY	WIDTH	YEAR
I-94	I 101-1(3)	VARIES	1956
I-94	DJ 2483	VARIES	1923
STH 20	F065-1(6)	VARIES	1963
EAST FRONTAGE ROAD	1032-06-29	VARIES	1989
EAST FRONTAGE ROAD	CSM 1378	60'	1988
HOSPITALITY COURT	CSM 1983	66'	1997
HOSPITALITY COURT	CSM 1783	66'	1995

I-94
PI STA 839+47.69
Y 183216.67
X 594019.87
PC STA 834+61.20
PT STA 844+34.17
DELTA 0°19'28"
D 0°02'00"
L 972.97
R 171881.34
LCH 972.97
LCB N 00°17'27" W

EAST FRONTAGE ROAD
PI STA 3851+87.15
Y 184457.58
X 594760.09
PC STA 3849+78.70
PT STA 3853+95.51
DELTA 2°59'07"
D 00°42'58"
L 416.81
R 8000.00
LCH 416.76
LCB N 01°28'38" W

EAST FRONTAGE ROAD
PI STA 3856+49.68
Y 184919.59
X 594736.12
PC STA 3855+29.74
PT STA 3857+65.35
DELTA 26°28'10"
D 11°14'04"
L 235.61
R 510.00
LCH 233.52
LCB N 10°15'53" E

CURVE 1
L 204.11
R 483.07
LCH 202.59
LCB N 09°08'04" E

CURVE 2
L 56.47
R 7579.44
LCH 56.47
LCB S 02°45'23" E

CURVE 3
L 367.35
R 7699.44
LCH 367.32
LCB N 01°36'53" W

CURVE 4
L 168.32
R 366.07
LCH 166.85
LCB N 10°18'49" E

A Concrete Monument
w/ A Brass Cap
Y 183658.74
X 591455.76

A Concrete Monument
w/ A Brass Cap
Y 183686.18
X 594100.16

A Concrete Monument
w/ A Brass Cap
Y 186347.14
X 594090.84

A Cast Iron Monument
w/ A Brass Cap
Y 183628.16
X 596604.26

SEE TPP 1033-02-20-4.06

SEE TPP 1030-02-20-4.01

SEE TPP 1033-02-20-4.03

STA 844+16.35

STA 294+10.29 STH 20 = STA 862+37.60 R I-94

STA 294+96.54

STA 3844+00.46

STA 303+05.91 STH 20 = STA 3858+95.98 E FR

N89°24'20"E 2644.53'

N00°07'43"W

N0°7'44"W

2660.98' COR. TO COR. N00°12'02"W

S89°48'00"W

S88°40'22"E 436.98'

S88°40'22"E 454.88'

S00°13'07"E 1176.95' 1/16 LINE

S05°41'42"E 65.21'

N00°00'55"E 545.80'

N0°00'55"E 299.20'

N0°34'54"W 271.20'

N12°45'44"W 201.32'

S10°01'45"W 376.44'

S66°38'40"E 303.40'

S66°22'21"E 1033.55'

S56°22'21"E 556.47'

N23°35'50"E 24.64'

N23°29'58"E 303.77'

N68°36'45"E 47.80'

N68°19'E 35.35'

S66°22'21"E 1033.55'

DETAIL NOT TO SCALE

DETAILS NOT TO SCALE

NW1/4-NW1/4

SW1/4-NW1/4

VILLAGE OF MT. PLEASANT

PARCEL 1

PARCEL 2

CSM 1818 V 5 P 534

CSM 1627 V 4 P 973

CSM 1783 V 5 P 431

CSM 1983 V 6 P 61

LOT 1

LOT 2

EXISTING ℄ I-94

℞ I-94

℞ EAST FRONTAGE ROAD

℞ NORTH BOUND EXIT RAMP

℄ EXISTING EAST FRONTAGE ROAD

℞ STH 20

REBAR IP

NO ACCESS, SEE PROJ. 1032-06-29

ACCESS BY DOC.1344160

ACCESS BY CSM

NO ACCESS BY CSM

25' ACCESS EASE.

TLE SLOPES AND DRIVES

TLE SLOPES

TLE DRIVE

HOSPITALITY COURT

1/16 LINE

SAN

CURVE 1

CURVE 2

CURVE 3

CURVE 4

L 157.73
R 300.00
LCH 155.92
LCB N 65°05'17" E

L 21.17
R 171642.34
LCH 21.17
LCB N 00°07'56" W

L 60.62
R 8065.00
LCH 60.62
LCB N 2°30'01" W

L 141.18
R 450.00
LCH 140.60
LCB N 12°47'12" E

SCHEDULE OF LANDS & INTERESTS REQUIRED		OWNERS NAMES ARE SHOWN FOR REFERENCE PURPOSES ONLY AND ARE SUBJECT TO CHANGE PRIOR TO THE TRANSFER OF LAND INTEREST TO THE DEPARTMENT.				
PARCEL NUMBER	OWNER	INTEREST REQUIRED	R/W REQUIRED ACRES NEW	R/W REQUIRED ACRES EXISTING	R/W REQUIRED ACRES TOTAL	T.L.E. TEMP. ACRES
1	MLG/HWY 20	Fee AR TLE	0.028	0.000	0.028	0.062
2	WOODSTOCK GROUP	Fee AR	0.030	0.000	0.030	0.000
3	HILIFE PROPERTIES	Fee AR TLE	0.037	0.000	0.037	0.088
4	RACINE HOTEL LLC	TLE	0.000	0.000	0.000	0.037
5	MC DONALDS	Fee AR TLE	0.007	0.000	0.007	0.223
6	CHARNICK LLC	Fee AR TLE	0.162	0.000	0.162	0.003
7	SHAH	Fee AR TLE	0.135	0.000	0.135	0.083
8	B&G REALTY	AR TLE	0.000	0.000	0.000	0.111
9	KWIK TRIP INC.	Fee AR TLE	0.147	0.000	0.147	0.460
10	CONVENIENCE STORE INV.	Fee TLE	0.174	0.000	0.174	0.155
100	WE-ENERGIES ELECTRIC	ROR	- -	- -	- -	- -
101	WE-ENERGIES GAS	ROR	- -	- -	- -	- -
103	AT&T WISCONSIN	ROR	- -	- -	- -	- -
108	TOWN OF YORKVILLE	ROR	- -	- -	- -	- -
109	VILLAGE OF MT. PLEASANT	ROR	- -	- -	- -	- -

(100) V. 2301 P. 39 DOC. 1437519 PCL. 1, 3, 4
V. 1954 P. 558 DOC. 1278847 PCL. 5
NO RECORDED EASEMENT PCL. 9,10

(101) NO RECORDED EASEMENT PCL. 1,3,4,9,10

(103) V. 2301 P. 41 DOC. 1437519 PCL. 1, 3, 4

(108) V. 4 P. 307 DOC. 1267827 PCL. 5
V. 5 P. 534 DOC. 1527180 PCL. 9

(109) DOC. 1969693 PCL. 1

YORKVILLE R-21-E MT. PLEASANT R-22-E RACINE COUNTY
R-21-E T-3-N R-22-E
SHEET LOCATION

NOTES:
COORDINATES AND BEARINGS SHOWN ON THIS PLAT ARE REFERENCED TO THE WISCONSIN COUNTY COORDINATE SYSTEM, RACINE COUNTY ZONE, NAD83 (97) ADJUSTMENT AND ARE REFERENCED TO GPS HARN POINTS YORKVILLE EAST, RAYMOND SOUTH, AND PARIS EAST. THE COORDINATES SHOWN ARE GRID COORDINATES AND ARE TO BE USED AS GRID OR GROUND VALUES ON THIS PLAT.

RIGHT-OF-WAY MONUMENTS ARE TYPE 2 (TYPICAL 3/4" REBAR) AND WILL BE PLACED PRIOR TO THE COMPLETION OF THE PROJECT, BY SE REGION DOT SURVEY.

GN

SCALE, FEET
0 100 200

I HEREBY CERTIFY THAT THIS PLAT MEETS ALL REQUIREMENTS OF SECTION 84.095, WISCONSIN STATUTES. THIS PLAT IS APPROVED FOR THE WISCONSIN DEPARTMENT OF TRANSPORTATION.

DATE: 3-18-09 Robert A Duffield
Name
Title

THIS PLAT WAS PREPARED BY OR UNDER THE DIRECTION OF:

DATE: 3-18-09 Paul Krause
Name Paul Krause

RESERVED FOR REGISTER OF DEEDS
PROJECT NUMBER 1033-02-20-4.02
AMENDMENT NO:

DOC # 2207205
Recorded
Mar. 27, 2009 AT 03:33PM
VOL. 1 P. 74
James A. Ladwig
JAMES A LADWIG
RACINE COUNTY
REGISTER OF DEEDS
Fee Amount:

PRE_86

THIS IS A COPY, THE ORIGINAL DOCUMENT IS AT THE RACINE COUNTY REGISTER OF DEEDS

FOR ADDITIONAL INFORMATION REFER TO THE TITLE SHEET, RECORDED AS SHEET 2 OF 2 OF DOCUMENT #2202146, OF TRANSPORTATION PROJECT PLATS IN THE RACINE COUNTY REGISTER OF DEEDS.

HIGHWAY	BASIS OF EXISTING RIGHT-OF-WAY	WIDTH	YEAR
I-94	I 101-1(3)	VARIES	1956
I-94	DJ 2483	VARIES	1923
STH 20	F065-1(6)	VARIES	1963
EAST FRONTAGE ROAD	1032-06-29	VARIES	1989
EAST FRONTAGE ROAD	CSM 1378	60'	1988
HOSPITALITY COURT	CSM 1983	66'	1997
HOSPITALITY COURT	CSM 1783	66'	1995

I-94
PI STA 839+47.69
Y 183216.67
X 594019.87
PC STA 834+61.20
PT STA 844+34.17
DELTA 0°19'28"
D 0°02'00"
L 972.97
R 171881.34
LCH 972.97
LCB N 00°17'27" W

EAST FRONTAGE ROAD
PI STA 3851+87.15
Y 184457.58
X 594760.09
PC STA 3849+78.70
PT STA 3853+95.51
DELTA 2°59'07"
D 00°42'58"
L 416.81
R 8000.00
LCH 416.76
LCB N 01°28'38" W

EAST FRONTAGE ROAD
PI STA 3856+49.68
Y 184919.59
X 594736.12
PC STA 3855+29.74
PT STA 3857+65.35
DELTA 26°28'10"
D 11°14'04"
L 235.61
R 510.00
LCH 233.52
LCB N 10°15'53" E

CURVE 1
L 204.11
R 483.07
LCH 202.59
LCB N 09°08'04" E

CURVE 2
L 56.47
R 7579.44
LCH 56.47
LCB S 02°45'23" E

CURVE 3
L 367.35
R 7699.44
LCH 367.32
LCB N 01°36'53" W

CURVE 4
L 168.32
R 366.07
LCH 166.85
LCB N 10°18'49" E

TRANSPORTATION PROJECT PLAT NO: 1033-02-20 - 4.02 AMENDMENT NO: 1

ADDS UTILITY AGREEMENT NUMBER 209 AND PARCEL 107, AMENDS PARCELS 101, 103, 108, 109, AND PARCEL 10 IN THE SCHEDULE OF TPP 1033-02-20-4.02, RECORDED AS DOCUMENT 2207205.

THAT PART OF LOT 1 OF CSM 1983, LOT 1 OF CSM 1378, LOTS 1 AND 2 OF CSM 1627, PARCELS 1 AND 2 OF CSM 1818, AND THAT PART OF THE NW1/4 OF THE NW1/4 AND THE SW1/4 OF THE NW1/4, SECTION 18, TOWN 3 NORTH, RANGE 22 EAST, VILLAGE OF MT. PLEASANT, RACINE COUNTY, WISCONSIN

RELOCATION ORDER IH-94/STH 20 RACINE COUNTY

TO PROPERLY ESTABLISH, LAY OUT, WIDEN, ENLARGE, EXTEND, CONSTRUCT, RECONSTRUCT, IMPROVE, OR MAINTAIN A PORTION OF THE HIGHWAY DESIGNATED ABOVE, THE STATE OF WISCONSIN DEPARTMENT OF TRANSPORTATION DEEMS IT NECESSARY TO RELOCATE OR CHANGE SAID HIGHWAY AND ACQUIRE CERTAIN LANDS AND INTERESTS OR RIGHTS IN LANDS FOR THE ABOVE PROJECT.

TO EFFECT THIS CHANGE, PURSUANT TO AUTHORITY GRANTED UNDER SECTION 84.02 (3) AND 84.09, WISCONSIN STATUTES, THE DEPARTMENT OF TRANSPORTATION HEREBY ORDERS THAT:
1. THAT PORTION OF SAID HIGHWAY AS SHOWN ON THIS PLAT IS LAID OUT AND ESTABLISHED TO THE LINES AND WIDTHS AS SO SHOWN FOR THE ABOVE PROJECT.
2. THE LANDS OR INTERESTS OR RIGHTS IN LANDS AS SHOWN ON THIS PLAT ARE REQUIRED BY THE DEPARTMENT FOR THE ABOVE PROJECT AND SHALL BE ACQUIRED IN THE NAME OF THE STATE OF WISCONSIN, PURSUANT TO THE PROVISIONS OF SECTION 84.09 (1) OR (2), WISCONSIN STATUTES.

SCHEDULE OF LANDS & INTERESTS REQUIRED		OWNERS NAMES ARE SHOWN FOR REFERENCE PURPOSES ONLYAND ARE SUBJECT TO CHANGE PRIOR TO THE TRANSFER OF LAND INTEREST TO THE DEPARTMENT.			
PARCEL NUMBER	OWNER	INTEREST REQUIRED	R/W REQUIRED ACRES NEW	EXISTING	TOTAL	T.L.E. TEMP. ACRES
1	MLG/HWY 20	Fee AR TLE	0.028	0.000	0.028	0.062
2	WOODSTOCK GROUP	Fee AR	0.030	0.000	0.030	0.000
3	HILIFE PROPERTIES	Fee AR TLE	0.037	0.000	0.037	0.088
4	RACINE HOTEL LLC	TLE	0.000	0.000	0.000	0.037
5	MC DONALDS	Fee AR TLE	0.007	0.000	0.007	0.223
6	CHARNICK LLC	Fee AR TLE	0.162	0.000	0.162	0.003
7	SHAH	Fee AR TLE	0.135	0.000	0.135	0.083
8	B&G REALTY	AR TLE	0.000	0.000	0.000	0.111
9	KWIK TRIP INC.	Fee AR TLE	0.147	0.000	0.147	0.460
10	CONVENIENCE STORE INV.	Fee AR TLE	0.174	0.000	0.174	0.155
100	WE-ENERGIES ELECTRIC	ROR	- -	- -	- -	- -
101	WE-ENERGIES GAS	ROR	- -	- -	- -	- -
103	AT&T WISCONSIN	ROR	- -	- -	- -	- -
107	TIME WARNER CABLE	ROR	- -	- -	- -	- -
108	TOWN OF YORKVILLE SEWER	ROR	- -	- -	- -	- -
109	VILLAGE OF MT. PLEASANT SANITARY	ROR	- -	- -	- -	- -
UA209	VILLAGE OF MT. PLEASANT SANITARY	- -	- -	- -	- -	- -

A Concrete Monument w/ A Brass Cap Y 183658.74 X 591455.76

A Concrete Monument w/ A Brass Cap Y 183686.18 X 594100.16

A Concrete Monument w/ A Brass Cap Y 186347.14 X 594090.84

A Cast Iron Monument w/ A Brass Cap Y 183628.16 X 596604.26

SEE TPP 1033-02-20-4.06

SEE TPP 1033-02-20-4.01

SEE TPP 1033-02-20-4.03

STA 844+16.35

STA 844+34.17

STA 294+96.54

STA 294+10.29 STH 20 = STA 862+37.60 R I-94

STA 3844+00.46

STA 303+05.91 STH 20 = STA 3858+95.98 E FR

N89°24'20"E 2644.53'

2660.98' COR. TO COR. N00°12'02"W

EXISTING ℄ I-94 N00°07'43"W

℄ I-94 N00°07'43"W

NO ACCESS, SEE PROJ. 1032-06-29

℄ NORTH BOUND EXIT RAMP

℄ EAST FRONTAGE ROAD

ACCESS BY DOC.1344160 ℄ EXISTING EAST FRONTAGE ROAD

NW1/4-NW1/4

SW1/4-NW1/4

PARCEL 1

PARCEL 2

LOT 1 CSM 1983 V 6 P 61

LOT 1 CSM 1783 V 5 P 431

LOT 2

CSM 1818 V 5 P 534

CSM 1627 V 4 P 973

VILLAGE OF MT. PLEASANT

HOSPITALITY COURT

TLE SLOPES AND DRIVES

TLE SLOPES

TLE DRIVE

25' ACCESS EASE.

NO ACCESS BY CSM

DETAIL NOT TO SCALE

DETAILS NOT TO SCALE

SHEET LOCATION

YORKVILLE R-21-E T-3-N R-22-E
RACINE COUNTY MT. PLEASANT R-21-E R-22-E

THIS IS A COPY, THE ORIGINAL DOCUMENT IS AT THE RACINE COUNTY REGISTER OF DEEDS

SCALE, FEET 0 100 200

(100) V. 2301 P. 39 DOC. 1437519
PCL. 1, 3, 4
V. 1954 P. 558 DOC. 1278847
PCL. 5
NO RECORDED EASEMENT
PCL. 9, 10

(101) NO RECORDED EASEMENT
PCL. 1,3

(103) V. 2301 P. 39 DOC. 1437519
PCL. 1, 3, 4
NO RECORDED EASEMENT
PCL. 10

(107) NO RECORDED EASEMENT
PCL. 4

(108) V. 1655 P. 991 DOC. 1111817
PCL. 1, 5, 7, 8

(109) DOC. 1969693
PCL. 1
CSM 1378 V. 4 P. 307 DOC. 1267827
PCL. 5
CSM 1818 V. 5 P. 534 DOC. 1527180
PCL. 8, 9
NO RECORDED EASEMENT
PCL. 10

NOTES:
COORDINATES AND BEARINGS SHOWN ON THIS PLAT ARE REFERENCED TO THE WISCONSIN COUNTY COORDINATE SYSTEM, RACINE COUNTY ZONE, NAD83 (97) ADJUSTMENT AND ARE REFERENCED TO GPS HARN POINTS YORKVILLE EAST, RAYMOND SOUTH, AND PARIS EAST. THE COORDINATES SHOWN ARE GRID COORDINATES AND ARE TO BE USED AS GRID OR GROUND VALUES ON THIS PLAT.
RIGHT-OF-WAY MONUMENTS ARE TYPE 2 (TYPICAL ¾" REBAR) AND WILL BE PLACED PRIOR TO THE COMPLETION OF THE PROJECT. BY SE REGION DOT SURVEY.
FOR THE LATEST ACCESS / DIRECTIONAL INFORMATION, CONTACT THE PLANNING UNIT OF THE WISCONSIN DEPARTMENT OF TRANSPORTATION OFFICE IN WAUKESHA.

I HEREBY CERTIFY THAT THIS PLAT MEETS ALL REQUIREMENTS OF SECTION 84.095, WISCONSIN STATUTES. THIS PLAT AND RELOCATION ORDER ARE APPROVED FOR THE WISCONSIN DEPARTMENT OF TRANSPORTATION.

DATE: 11-18-2010 Name Title

THIS PLAT WAS PREPARED BY OR UNDER THE DIRECTION OF:

DATE: 11-18-2010 Name PAUL KRAUSE

RESERVED FOR REGISTER OF DEEDS
PROJECT NUMBER 1033-02-20-4.02
AMENDMENT NO: 1

DOCUMENT # 2269384
RACINE COUNTY REGISTER OF DEEDS
November 24, 2010 4:22 PM
JAMES A LADWIG
RACINE COUNTY
REGISTER OF DEEDS
Fee Amount: $25.00
Pages: 1

PRE_87

FILE NAME : J:\projects\d2_r_10330294\20\040402A1_rp.dgn
APPRAISAL PLAT DATE :
PLOT DATE : 18-NOV-2010 14:21 PLOT BY : dotphk PLOT NAME :
PLOT SCALE : 100.000000:1.000000
CONST. 1033-02-70 STH 20 R/W 1033-02-20 4.02A1

FOR ADDITIONAL INFORMATION REFER TO THE TITLE SHEET, RECORDED AS SHEET 2 OF 2 OF DOCUMENT #2202146, OF TRANSPORTATION PROJECT PLATS IN THE RACINE COUNTY REGISTER OF DEEDS.

TRANSPORTATION PROJECT PLAT NO: 1033-02-20 - 4.03

THAT PART OF THE SE1/4 OF THE SE1/4 AND THE NE1/4 OF THE SE1/4, SECTION 18, TOWN 3 NORTH, RANGE 22 EAST, VILLAGE OF MT. PLEASANT, RACINE COUNTY, WISCONSIN.

RELOCATION ORDER IH-94/STH 20 RACINE COUNTY

TO PROPERLY ESTABLISH, LAY OUT, WIDEN, ENLARGE, EXTEND, CONSTRUCT, RECONSTRUCT, IMPROVE, OR MAINTAIN A PORTION OF THE HIGHWAY DESIGNATED ABOVE, THE STATE OF WISCONSIN DEPARTMENT OF TRANSPORTATION DEEMS IT NECESSARY TO RELOCATE OR CHANGE SAID HIGHWAY AND ACQUIRE CERTAIN LANDS AND INTERESTS OR RIGHTS IN LANDS FOR THE ABOVE PROJECT.

TO EFFECT THIS CHANGE, PURSUANT TO AUTHORITY GRANTED UNDER SECTION 84.02 (3) AND 84.09, WISCONSIN STATUTES, THE DEPARTMENT OF TRANSPORTATION HEREBY ORDERS THAT:
1. THAT PORTION OF SAID HIGHWAY AS SHOWN ON THIS PLAT IS LAID OUT AND ESTABLISHED TO THE LINES AND WIDTHS AS SO SHOWN FOR THE ABOVE PROJECT.
2. THE LANDS OR INTERESTS OR RIGHTS IN LANDS AS SHOWN ON THIS PLAT ARE REQUIRED BY THE DEPARTMENT FOR THE ABOVE PROJECT AND SHALL BE ACQUIRED IN THE NAME OF THE STATE OF WISCONSIN, PURSUANT TO THE PROVISIONS OF SECTION 84.09 (1) OR (2), WISCONSIN STATUTES.

SCHEDULE OF LANDS & INTERESTS REQUIRED		OWNERS NAMES ARE SHOWN FOR REFERENCE PURPOSES ONLY AND ARE SUBJECT TO CHANGE PRIOR TO THE TRANSFER OF LAND INTEREST TO THE DEPARTMENT.				
PARCEL NUMBER	OWNER	INTEREST REQUIRED	R/W REQUIRED ACRES			T.L.E. TEMP. ACRES
			NEW	EXISTING	TOTAL	
1	MLG/HWY 20	Fee	0.078	0.000	0.078	0.000
11	MT. PLEASANT GROUP LLC	Fee	0.105	0.000	0.105	0.000
12	HENRY J. KUIPER	Fee TLE	0.459	0.000	0.459	0.157
39	MT. PLEASANT GROUP LLC	Fee	0.111	0.000	0.111	0.000
100	WE-ENERGIES ELECTRIC	ROR	- -	- -	- -	- -
101	WE-ENERGIES GAS	ROR	- -	- -	- -	- -
103	AT&T WISCONSIN	ROR	- -	- -	- -	- -
109	VILLAGE OF MT. PLEASANT	ROR	- -	- -	- -	- -

HIGHWAY	BASIS OF EXISTING RIGHT-OF-WAY	WIDTH	YEAR
STH 20	F065-1(6)	VARIES	1963
TOWN ROAD	CSM 1171	66'	1986

SEE TPP 1033-02-20-4.04

SEE TPP 1033-02-20-4.02

NE1/4-SE1/4

SE1/4-SE1/4

A Cast Iron Monument w/ A Brass Cap
Y 186275.68
X 596599.43

T 3 N R 22 E — 7, 7, 18, 18

A Concrete Monument w/ A Brass Cap
Y 183686.18
X 594100.16

T 3 N R 21 E R 22 E — 13, 18, 13, 18

A Cast Iron Monument w/ A Brass Cap
Y 183628.16
X 596604.26

T 3 N R 22 E — 18, 18, 18, 18

PRM545 310+00.00 105.00', 130.00'

PRM546

PRM547 PC 315+88.05 130.00' Δ 44.03' N23°35'13"W

PRM548 316+20.94 160.00'

PRM549

PRM523 309+00.00 125.00'

PRM524 313+00.00 125.00'

PRM525 314+11.03 109.40'

27.33'
TLE SLOPES
278.23'
267.18'
105'
130'
114.80'
NO ACCESS, SEE PROJ. 1032-06-29
WIDTH VARIES
123.78'
N56°54'37"W
71.70'
100'
310'
88'
ROAD
30'
77'
315
100'
N23°17'56"E
DOC. 1329633 V. 2050 P. 613
MT. PLEASANT
1/16 LINE
N00°06'17"W
PL
1755.52'
IP
105.63'
STA 322+20.40
EAST PROJECT LIMITS
114.46'
PL
671.91'
N00°06'17"W
1/16 LINE
N00°13'07"W
ORIGINAL STH 20 ℄ (1963)
℄ STH 20
S66°22'21"E
100'
25'
33'
109.40'
112.12'
S74°22'06"E
S60°33'57"E
ACCESS BY DOC. 1269031 V. 1936 P. 578 AND DOC. 758898 V. 795 P. 580
L 599.46
R 5729.62
LCH 599.19
LCB N 69°41'55" W
320
CURVE 1
S77°39'57"E
331'
PL 321+32.17
OUTLOT 1
OUTLOT 2
TOWN ROAD
66'
LOT 1
CSM 1171
VOL 3 PAGE 432
LOT 1
CSM 1656
V 5 P 73
VILLAGE
OF
STH 20
PISTA 321+32.17
Y 184417.44
X 596509.19
PC STA 315+88.05
PT STA 326+73.03
DELTA -10°50'59"
D 0°59'60"
L 1084.97
R 5729.62
LCH 1083.35
LCB S 71°47'50" E
CURVE 1
L 632.35
R 5729.62
LCH 632.03
LCB S 69°32'03" E
2504.77'
S88°40'22"E


100 V. 1578 P. 413 DOC. 1079202 PCL. 11
101 V. 1579 P. 121 DOC. 1079400 PCL. 11
103 V. 2312 P. 135 DOC. 1441715 PCL. 12
109 DOC. 1969693 PCL. 1; DOC. 1969690 PCL. 11

THIS IS A COPY, THE ORIGINAL DOCUMENT IS AT THE RACINE COUNTY REGISTER OF DEEDS

GN

SCALE, FEET
0 100 200

R-21-E R-22-E

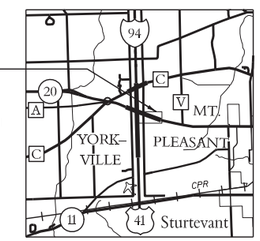

SHEET LOCATION
T-3-N T-3-N
N
YORKVILLE R-21-E
MT. PLEASANT R-22-E
RACINE COUNTY

NOTES:
COORDINATES AND BEARINGS SHOWN ON THIS PLAT ARE REFERENCED TO THE WISCONSIN COUNTY COORDINATE SYSTEM, RACINE COUNTY ZONE, NAD83 (97) ADJUSTMENT AND ARE REFERENCED TO GPS HARN POINTS YORKVILLE EAST, RAYMOND SOUTH, AND PARIS EAST. THE COORDINATES SHOWN ARE GRID COORDINATES AND ARE TO BE USED AS GRID OR GROUND VALUES ON THIS PLAT.

RIGHT-OF-WAY MONUMENTS ARE TYPE 2 (TYPICAL ¾" REBAR) AND WILL BE PLACED PRIOR TO THE COMPLETION OF THE PROJECT, BY SE REGION DOT SURVEY.

I HEREBY CERTIFY THAT THIS PLAT MEETS ALL REQUIREMENTS OF SECTION 84.095, WISCONSIN STATUTES. THIS PLAT IS APPROVED FOR THE WISCONSIN DEPARTMENT OF TRANSPORTATION.

DATE: 3-18-09 Robert D. Duffek
Name
Title

THIS PLAT WAS PREPARED BY OR UNDER THE DIRECTION OF:

DATE: 3-18-09 Paul Krause
Name Paul Krause


RESERVED FOR REGISTER OF DEEDS
PROJECT NUMBER 1033-02-20-4.03
AMENDMENT NO:

DOC # 2202206
Recorded
Mar. 27, 2009 AT 03:37PM
VOL. 1 P. 75
James A. Ladwig
JAMES A LADWIG
RACINE COUNTY
REGISTER OF DEEDS
Fee Amount: 125.00

PRE_88

FILE NAME : J:\projects\d2_r_10330294\040403_rp.dgn
APPRAISAL PLAT DATE :
PLOT DATE : 17-MAR-2009 13:07 PLOT BY : dotphk PLOT NAME : PLOT SCALE : 100.000000:1.000000
CONST. 1033-02-70 STH 20 R/W 1033-02-20 4.03

FOR ADDITIONAL INFORMATION REFER TO THE TITLE SHEET, RECORDED AS SHEET 2 OF 2 OF DOCUMENT #2202146, OF TRANSPORTATION PROJECT PLATS IN THE RACINE COUNTY REGISTER OF DEEDS.

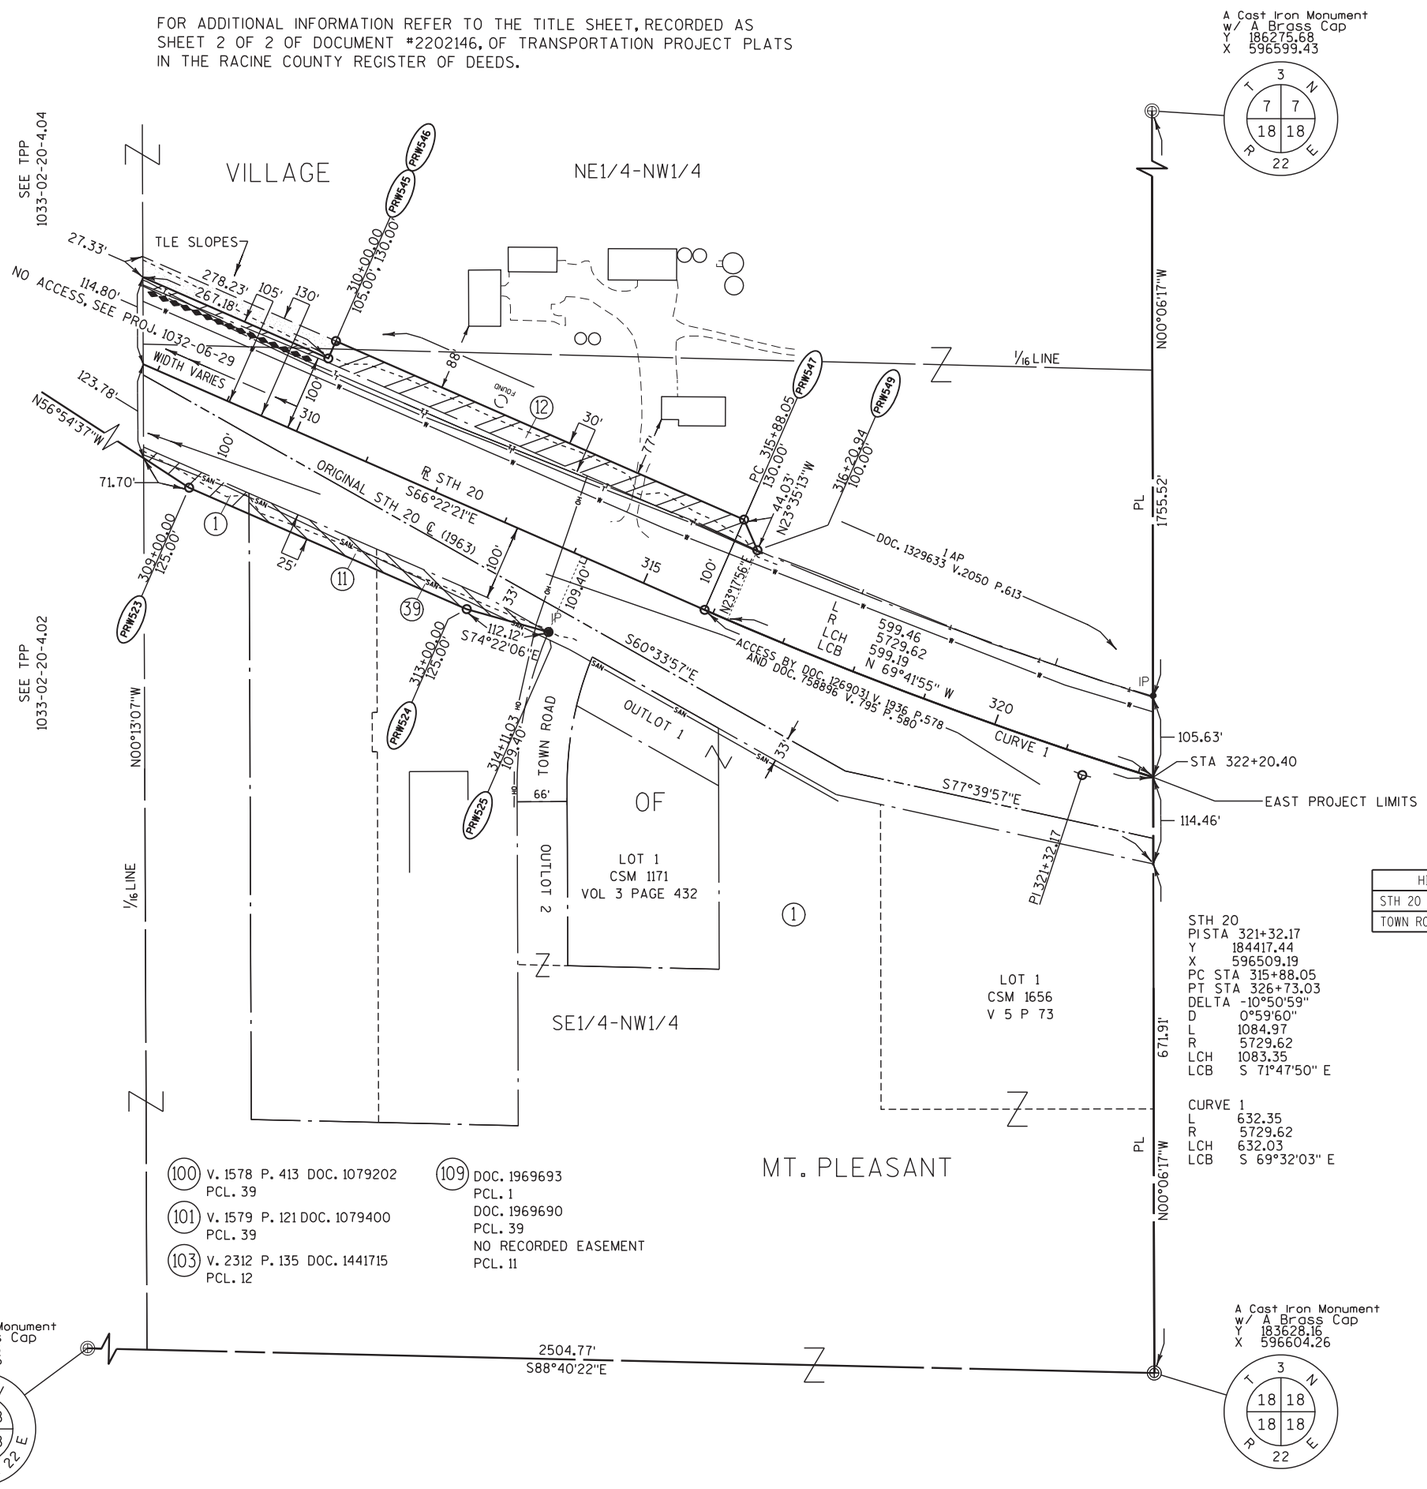

TRANSPORTATION PROJECT PLAT NO: 1033-02-20 - 4.03 AMENDMENT NO: 1

ADDS UTILITY AGREEMENT NUMBER 210 AND AMENDS PARCELS 100, 101, AND 109 OF TPP 1033-02-20-4.03, RECORDED AS DOCUMENT 2207206.

THAT PART OF THE SE1/4 OF THE NW1/4 AND THE NE1/4 OF THE NW1/4, SECTION 18, TOWN 3 NORTH, RANGE 22 EAST, VILLAGE OF MT. PLEASANT, RACINE COUNTY, WISCONSIN.


RELOCATION ORDER IH-94/STH 20 RACINE COUNTY

TO PROPERLY ESTABLISH, LAY OUT, WIDEN, ENLARGE, EXTEND, CONSTRUCT, RECONSTRUCT, IMPROVE, OR MAINTAIN A PORTION OF THE HIGHWAY DESIGNATED ABOVE, THE STATE OF WISCONSIN DEPARTMENT OF TRANSPORTATION DEEMS IT NECESSARY TO RELOCATE OR CHANGE SAID HIGHWAY AND ACQUIRE CERTAIN LANDS AND INTERESTS OR RIGHTS IN LANDS FOR THE ABOVE PROJECT.

TO EFFECT THIS CHANGE, PURSUANT TO AUTHORITY GRANTED UNDER SECTION 84.02 (3) AND 84.09, WISCONSIN STATUTES, THE DEPARTMENT OF TRANSPORTATION HEREBY ORDERS THAT:
1. THAT PORTION OF SAID HIGHWAY AS SHOWN ON THIS PLAT IS LAID OUT AND ESTABLISHED TO THE LINES AND WIDTHS AS SO SHOWN FOR THE ABOVE PROJECT.
2. THE LANDS OR INTERESTS OR RIGHTS IN LANDS AS SHOWN ON THIS PLAT ARE REQUIRED BY THE DEPARTMENT FOR THE ABOVE PROJECT AND SHALL BE ACQUIRED IN THE NAME OF THE STATE OF WISCONSIN, PURSUANT TO THE PROVISIONS OF SECTION 84.09 (1) OR (2), WISCONSIN STATUTES.

SCHEDULE OF LANDS & INTERESTS REQUIRED		OWNERS NAMES ARE SHOWN FOR REFERENCE PURPOSES ONLYAND ARE SUBJECT TO CHANGE PRIOR TO THE TRANSFER OF LAND INTEREST TO THE DEPARTMENT.				
PARCEL NUMBER	OWNER	INTEREST REQUIRED	R/W REQUIRED ACRES NEW	EXISTING	TOTAL	T.L.E. TEMP. ACRES
1	MLG/HWY 20	Fee	0.078	0.000	0.078	0.000
11	MT. PLEASANT GROUP LLC	Fee	0.105	0.000	0.105	0.000
12	HENRY J. KUIPER	Fee TLE	0.459	0.000	0.459	0.157
39	MT. PLEASANT GROUP LLC	Fee	0.111	0.000	0.111	0.000
100	WE-ENERGIES ELECTRIC	ROR	- -	- -	- -	- -
101	WE-ENERGIES GAS	ROR	- -	- -	- -	- -
103	AT&T WISCONSIN	ROR	- -	- -	- -	- -
109	VILLAGE OF MT. PLEASANT SANITARY	ROR	- -	- -	- -	- -
UA210	RACINE WATER UTILITY	- -	- -	- -	- -	- -

HIGHWAY	BASIS OF EXISTING RIGHT-OF-WAY	WIDTH	YEAR
STH 20	F065-1(6)	VARIES	1963
TOWN ROAD	CSM 1171	66'	1986

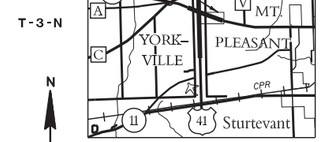

GN

SCALE, FEET
0 100 200

THIS IS A COPY, THE ORIGINAL DOCUMENT IS AT THE RACINE COUNTY REGISTER OF DEEDS

NOTES:

COORDINATES AND BEARINGS SHOWN ON THIS PLAT ARE REFERENCED TO THE WISCONSIN COUNTY COORDINATE SYSTEM, RACINE COUNTY ZONE, NAD83 (97) ADJUSTMENT AND ARE REFERENCED TO GPS HARN POINTS YORKVILLE EAST, RAYMOND SOUTH, AND PARIS EAST. THE COORDINATES SHOWN ARE GRID COORDINATES AND ARE TO BE USED AS GRID OR GROUND VALUES ON THIS PLAT.

RIGHT-OF-WAY MONUMENTS ARE TYPE 2 (TYPICAL 3/4" REBAR) AND WILL BE PLACED PRIOR TO THE COMPLETION OF THE PROJECT, BY SE REGION DOT SURVEY.

FOR THE LATEST ACCESS / DRIVEWAY INFORMATION, CONTACT THE PLANNING UNIT OF THE WISCONSIN DEPARTMENT OF TRANSPORTATION OFFICE IN WAUKESHA.

I HEREBY CERTIFY THAT THIS PLAT MEETS ALL REQUIREMENTS OF SECTION 84.095, WISCONSIN STATUTES. THIS PLAT AND RELOCATION ORDER ARE APPROVED FOR THE WISCONSIN DEPARTMENT OF TRANSPORTATION.

DATE: 11-18-2010 — Name: DE Andersen — Title:

THIS PLAT WAS PREPARED BY OR UNDER THE DIRECTION OF:

DATE: 11-18-2010 — Name: PAUL KRAUSE — Paul Krause

RESERVED FOR REGISTER OF DEEDS
PROJECT NUMBER 1033-02-20-4.03
AMENDMENT NO: 1

DOCUMENT # 2269385
RACINE COUNTY REGISTER OF DEEDS
November 24, 2010 4:22 PM

James A. Ladwig

JAMES A LADWIG
RACINE COUNTY
REGISTER OF DEEDS
Fee Amount: $25.00
Pages: 1

Vol 1 PRE_89

FILE NAME : J:\projects\d2_r_10330294\20\040403A1_rp.dgn
APPRAISAL PLAT DATE :
PLOT DATE : 18-NOV-2010 14:22
PLOT BY : dotphk
PLOT NAME :
PLOT SCALE : 100.000000:1.000000
CONST. 1033-02-70 STH 20 R/W 1033-02-20 4.03A1

TRANSPORTATION PROJECT PLAT NO: 1033-02-20 - 4.04

THAT PART OF LOT 1 OF CSM 1993, LOT 1 OF CSM 1536 AND THAT PART OF THE NE1/4 OF THE NW1/4 AND THE NW1/4 OF THE NW1/4, SECTION 18, TOWN 3 NORTH, RANGE 22 EAST, VILLAGE OF MT. PLEASANT, RACINE COUNTY, WISCONSIN.

RELOCATION ORDER IH-94/STH 20 RACINE COUNTY

FOR ADDITIONAL INFORMATION REFER TO THE TITLE SHEET, RECORDED AS SHEET 2 OF 2 OF DOCUMENT #2202146, OF TRANSPORTATION PROJECT PLATS IN THE RACINE COUNTY REGISTER OF DEEDS.


TO PROPERLY ESTABLISH, LAY OUT, WIDEN, ENLARGE, EXTEND, CONSTRUCT, RECONSTRUCT, IMPROVE, OR MAINTAIN A PORTION OF THE HIGHWAY DESIGNATED ABOVE, THE STATE OF WISCONSIN DEPARTMENT OF TRANSPORTATION DEEMS IT NECESSARY TO RELOCATE OR CHANGE SAID HIGHWAY AND ACQUIRE CERTAIN LANDS AND INTERESTS OR RIGHTS IN LANDS FOR THE ABOVE PROJECT.

TO EFFECT THIS CHANGE, PURSUANT TO AUTHORITY GRANTED UNDER SECTION 84.02 (3) AND 84.09, WISCONSIN STATUTES, THE DEPARTMENT OF TRANSPORTATION HEREBY ORDERS THAT:
1. THAT PORTION OF SAID HIGHWAY AS SHOWN ON THIS PLAT IS LAID OUT AND ESTABLISHED TO THE LINES AND WIDTHS AS SO SHOWN FOR THE ABOVE PROJECT.
2. THE LANDS OR INTERESTS OR RIGHTS IN LANDS AS SHOWN ON THIS PLAT ARE REQUIRED BY THE DEPARTMENT FOR THE ABOVE PROJECT AND SHALL BE ACQUIRED IN THE NAME OF THE STATE OF WISCONSIN, PURSUANT TO THE PROVISIONS OF SECTION 84.09 (1) OR (2), WISCONSIN STATUTES.

NOTES:

COORDINATES AND BEARINGS SHOWN ON THIS PLAT ARE REFERENCED TO THE WISCONSIN COUNTY COORDINATE SYSTEM, RACINE COUNTY ZONE, NAD83 (97) ADJUSTMENT AND ARE REFERENCED TO GPS HARN POINTS YORKVILLE EAST, RAYMOND SOUTH, AND PARIS EAST. THE COORDINATES SHOWN ARE GRID COORDINATES AND ARE TO BE USED AS GRID OR GROUND VALUES ON THIS PLAT.

RIGHT-OF-WAY MONUMENTS ARE TYPE 2 (TYPICAL ¾" REBAR) AND WILL BE PLACED PRIOR TO THE COMPLETION OF THE PROJECT, BY SE REGION DOT SURVEY.

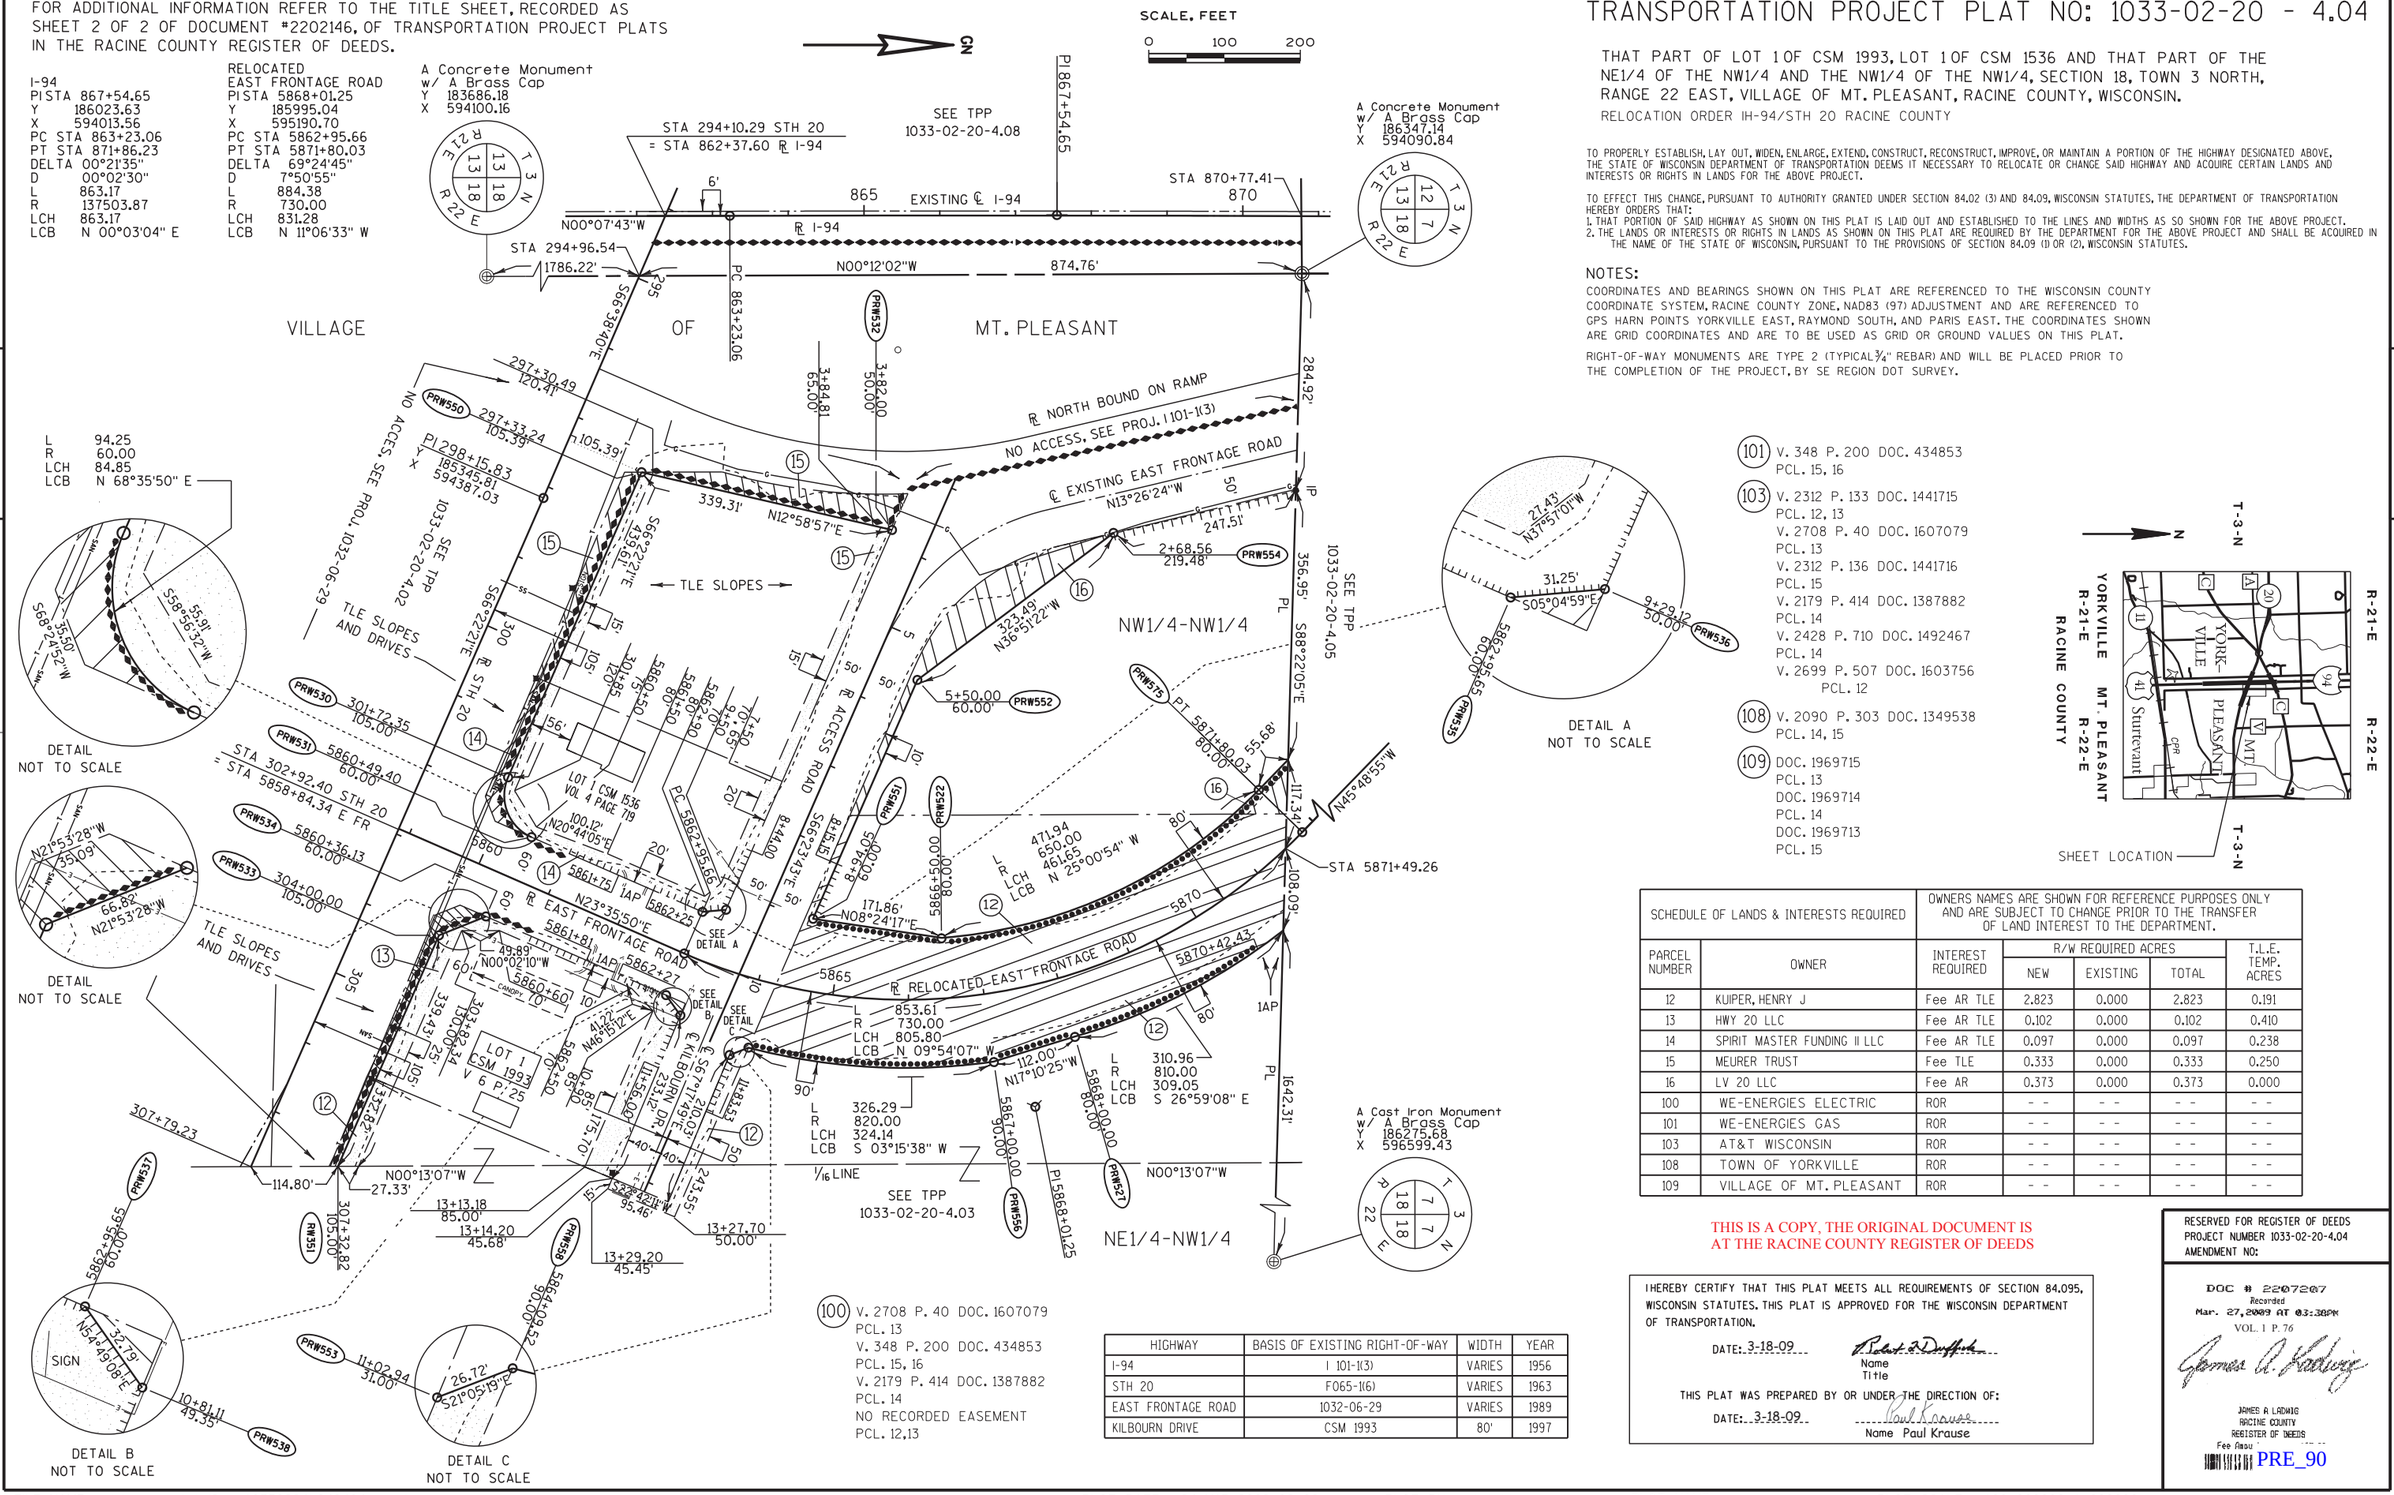

I-94	RELOCATED EAST FRONTAGE ROAD
PI STA 867+54.65	PI STA 5868+01.25
Y 186023.63	Y 185995.04
X 594013.56	X 595190.70
PC STA 863+23.06	PC STA 5862+95.66
PT STA 871+86.23	PT STA 5871+80.03
DELTA 00°21'35"	DELTA 69°24'45"
D 00°02'30"	D 7°50'55"
L 863.17	L 884.38
R 137503.87	R 730.00
LCH 863.17	LCH 831.28
LCB N 00°03'04" E	LCB N 11°06'33" W

(100) V. 2708 P. 40 DOC. 1607079
PCL. 13
V. 348 P. 200 DOC. 434853
PCL. 15, 16
V. 2179 P. 414 DOC. 1387882
PCL. 14
NO RECORDED EASEMENT
PCL. 12,13

(101) V. 348 P. 200 DOC. 434853
PCL. 15, 16

(103) V. 2312 P. 133 DOC. 1441715
PCL. 12, 13
V. 2708 P. 40 DOC. 1607079
PCL. 13
V. 2312 P. 136 DOC. 1441716
PCL. 15
V. 2179 P. 414 DOC. 1387882
PCL. 14
V. 2428 P. 710 DOC. 1492467
PCL. 14
V. 2699 P. 507 DOC. 1603756
PCL. 12

(108) V. 2090 P. 303 DOC. 1349538
PCL. 14, 15

(109) DOC. 1969715
PCL. 13
DOC. 1969714
PCL. 14
DOC. 1969713
PCL. 15

HIGHWAY	BASIS OF EXISTING RIGHT-OF-WAY	WIDTH	YEAR
I-94	I 101-1(3)	VARIES	1956
STH 20	F065-1(6)	VARIES	1963
EAST FRONTAGE ROAD	1032-06-29	VARIES	1989
KILBOURN DRIVE	CSM 1993	80'	1997

SCHEDULE OF LANDS & INTERESTS REQUIRED		OWNERS NAMES ARE SHOWN FOR REFERENCE PURPOSES ONLY AND ARE SUBJECT TO CHANGE PRIOR TO THE TRANSFER OF LAND INTEREST TO THE DEPARTMENT.				
PARCEL NUMBER	OWNER	INTEREST REQUIRED	R/W REQUIRED ACRES NEW	EXISTING	TOTAL	T.L.E. TEMP. ACRES
12	KUIPER, HENRY J	Fee AR TLE	2.823	0.000	2.823	0.191
13	HWY 20 LLC	Fee AR TLE	0.102	0.000	0.102	0.410
14	SPIRIT MASTER FUNDING II LLC	Fee AR TLE	0.097	0.000	0.097	0.238
15	MEURER TRUST	Fee TLE	0.333	0.000	0.333	0.250
16	LV 20 LLC	Fee AR	0.373	0.000	0.373	0.000
100	WE-ENERGIES ELECTRIC	ROR	- -	- -	- -	- -
101	WE-ENERGIES GAS	ROR	- -	- -	- -	- -
103	AT&T WISCONSIN	ROR	- -	- -	- -	- -
108	TOWN OF YORKVILLE	ROR	- -	- -	- -	- -
109	VILLAGE OF MT. PLEASANT	ROR	- -	- -	- -	- -

THIS IS A COPY, THE ORIGINAL DOCUMENT IS AT THE RACINE COUNTY REGISTER OF DEEDS

I HEREBY CERTIFY THAT THIS PLAT MEETS ALL REQUIREMENTS OF SECTION 84.095, WISCONSIN STATUTES. THIS PLAT IS APPROVED FOR THE WISCONSIN DEPARTMENT OF TRANSPORTATION.

DATE: 3-18-09 Robert J. Duffeck
Name
Title

THIS PLAT WAS PREPARED BY OR UNDER THE DIRECTION OF:

DATE: 3-18-09 Paul Krause
Name Paul Krause

RESERVED FOR REGISTER OF DEEDS
PROJECT NUMBER 1033-02-20-4.04
AMENDMENT NO:

DOC # 2207207
Recorded
Mar. 27, 2009 AT 03:38PM
VOL. 1 P. 76
James A. Ladwig
JAMES A LADWIG
RACINE COUNTY
REGISTER OF DEEDS
Fee Amou
PRE_90

FILE NAME : J:\projects\d2_r_10330294\040404_rp.dgn
APPRAISAL PLAT DATE : 02-26-09
PLOT DATE : 24-MAR-2009 08:02
PLOT BY : dotphk
PLOT NAME :
PLOT SCALE : 100.000000:1.000000
CONST. 1033-02-70 STH 20 R/W 1033-02-20 4.04

FOR ADDITIONAL INFORMATION REFER TO THE TITLE SHEET, RECORDED AS SHEET 2 OF 2 OF DOCUMENT #2202146, OF TRANSPORTATION PROJECT PLATS IN THE RACINE COUNTY REGISTER OF DEEDS.

TRANSPORTATION PROJECT PLAT NO: 1033-02-20 - 4.04 AMENDMENT NO: 1

AMENDS PARCELS 13, 14, 100, 101 & ADDS PARCEL 112 OF TPP 1033-02-20-4.04, RECORDED AS DOCUMENT 2207207.

THAT PART OF LOT 1 OF CSM 1993, LOT 1 OF CSM 1536 AND THAT PART OF THE NE1/4 OF THE NW1/4 AND THE NW1/4 OF THE NW1/4, SECTION 18, TOWN 3 NORTH, RANGE 22 EAST, VILLAGE OF MT. PLEASANT, RACINE COUNTY, WISCONSIN.

RELOCATION ORDER IH-94/STH 20 RACINE COUNTY

TO PROPERLY ESTABLISH, LAY OUT, WIDEN, ENLARGE, EXTEND, CONSTRUCT, RECONSTRUCT, IMPROVE, OR MAINTAIN A PORTION OF THE HIGHWAY DESIGNATED ABOVE, THE STATE OF WISCONSIN DEPARTMENT OF TRANSPORTATION DEEMS IT NECESSARY TO RELOCATE OR CHANGE SAID HIGHWAY AND ACQUIRE CERTAIN LANDS AND INTERESTS OR RIGHTS IN LANDS FOR THE ABOVE PROJECT.

TO EFFECT THIS CHANGE, PURSUANT TO AUTHORITY GRANTED UNDER SECTION 84.02 (3) AND 84.09, WISCONSIN STATUTES, THE DEPARTMENT OF TRANSPORTATION HEREBY ORDERS THAT:
1. THAT PORTION OF SAID HIGHWAY AS SHOWN ON THIS PLAT IS LAID OUT AND ESTABLISHED TO THE LINES AND WIDTHS AS SO SHOWN FOR THE ABOVE PROJECT.
2. THE LANDS OR INTERESTS OR RIGHTS IN LANDS AS SHOWN ON THIS PLAT ARE REQUIRED BY THE DEPARTMENT FOR THE ABOVE PROJECT AND SHALL BE ACQUIRED IN THE NAME OF THE STATE OF WISCONSIN, PURSUANT TO THE PROVISIONS OF SECTION 84.09 (1) OR (2), WISCONSIN STATUTES.

NOTES:

COORDINATES AND BEARINGS SHOWN ON THIS PLAT ARE REFERENCED TO THE WISCONSIN COUNTY COORDINATE SYSTEM, RACINE COUNTY ZONE, NAD83 (97) ADJUSTMENT AND ARE REFERENCED TO GPS HARN POINTS YORKVILLE EAST, RAYMOND SOUTH, AND PARIS EAST. THE COORDINATES SHOWN ARE GRID COORDINATES AND ARE TO BE USED AS GRID OR GROUND VALUES ON THIS PLAT.

RIGHT-OF-WAY MONUMENTS ARE TYPE 2 (TYPICAL 3/4" REBAR) AND WILL BE PLACED PRIOR TO THE COMPLETION OF THE PROJECT, BY SE REGION DOT SURVEY.

I-94
PI STA 867+54.65
Y 186023.63
X 594013.56
PC STA 863+23.06
PT STA 871+86.23
DELTA 00°21'35"
D 00°02'30"
L 863.17
R 137503.87
LCH 863.17
LCB N 00°03'04" E

RELOCATED EAST FRONTAGE ROAD
PI STA 5868+01.25
Y 185995.04
X 595190.70
PC STA 5862+95.66
PT STA 5871+80.03
DELTA 69°24'45"
D 7°50'55"
L 884.38
R 730.00
LCH 831.28
LCB N 11°06'33" W

A Concrete Monument w/ A Brass Cap
Y 183686.18
X 594100.16

A Concrete Monument w/ A Brass Cap
Y 186347.14
X 594090.84

SCALE, FEET
0 100 200

SEE TPP 1033-02-20-4.08

STA 294+10.29 STH 20 = STA 862+37.60 ℄ I-94

STA 870+77.41

EXISTING ℄ I-94

℄ I-94

N00°07'43"W

STA 294+96.54

1786.22'

N00°12'02"W 874.76'

PC 863+23.06

PRW532

VILLAGE OF MT. PLEASANT

℄ NORTH BOUND ON RAMP

NO ACCESS, SEE PROJ. I 101-1(3)

℄ EXISTING EAST FRONTAGE ROAD

N13°26'24"W 247.51'

2+68.56 219.48 PRW554

SEE TPP 1033-02-20-4.05

S88°22'05"E 356.95'

NW1/4-NW1/4

NO ACCESS SEE PROJ. 1032-06-29

SEE TPP 1033-02-20-4.02

TLE SLOPES AND DRIVES

℄ STH 20

℄ EAST FRONTAGE ROAD

℄ KILBOURN DRIVE

LOT 1 CSM 1536 VOL 4 PAGE 719

LOT 1 CSM 1993 V 6 P. 25

CANOPY TO

PRW530 301+72.35 105.00'

PRW531 5860+49.40 60.00'

STA 302+92.40 = STA 5858+84.34 E FR

PRW534 5860+36.13 60.00'

PRW533 304+00.00 105.00'

PRW550 297+33.24 105.39'

297+30.49 120.41'

PI 298+15.83 185345.81 59438.03

339.31' N12°58'57"E

5+50.00 60.00' PRW552

PRW554

PRW555

PRW556

PRW557

PRW559

PRW558

PRW553 11+03.42 29.38'

PRW538 10+81.11 49.35'

PRW537 307+32.82 105.00'

307+79.23

114.80' N00°13'07"W 27.33'

1/16 LINE

SEE TPP 1033-02-20-4.03

NE1/4-NW1/4

N00°13'07"W

PI 5868+01.25

PT 5871+80.03 80.00'

PRW535

PRW536

PRW522

PRW527

PRW532

PRW551

PRW552

PRW555

PRW556

PRW557

PRW558

PRW559

PRW530

PRW531

PRW534

PRW533

PRW550

PRW554

PRW535

PRW536

PRW537

PRW538

PRW551

PRW553

L 94.25
R 60.00
LCH 84.85
LCB N 68°35'50" E

DETAIL NOT TO SCALE

DETAIL NOT TO SCALE

DETAIL NOT TO SCALE

DETAIL B NOT TO SCALE

DETAIL C NOT TO SCALE

DETAIL A NOT TO SCALE

SEE DETAIL A

SEE DETAIL B

SEE DETAIL C

L 471.94
R 650.00
LCH 461.65
LCB N 25°00'54" W

171.86' N08°24'17"E

STA 5863+73.20 E FR = STA 10+00 AR 5865

℄ RELOCATED EAST FRONTAGE ROAD

L 853.61
R 730.00
LCH 805.80
LCB N 09°54'07" W

5870+42.43

L 310.96
R 810.00
LCH 309.05
LCB S 26°59'08" E

112.00' N17°10'25"W

L 284.38'
R 820.00
LCH 282.96
LCB S 01°47'47" W

STA 5871+49.26

1642.31'

108.09'

117.34' N45°48'55"W

A Cast Iron Monument w/ A Brass Cap
Y 186275.68
X 596599.43

T-3-N R-21-E R-22-E

YORKVILLE MT. PLEASANT R-22-E RACINE COUNTY

SHEET LOCATION

LOT#	PARCEL#
12	151-03-22-18-015-000
13	151-03-22-18-015-040
14	151-03-22-18-016-030
15	151-03-22-18-016-020
16	151-03-22-18-016-000
112	151-03-22-18-015-000

(108) V. 2090 P. 303 DOC. 1349538 PCL. 14, 15

(109) DOC. 1969715 PCL. 13 DOC. 1969714 PCL. 14 DOC. 1969713 PCL. 15

(100) V. 2708 P. 40 DOC. 1607079 PCL. 13 V. 2179 P. 414 DOC. 1387882 PCL. 14

(101) NO RECORDED EASEMENT PCL. 15, 16

(103) V. 2312 P. 133 DOC. 1441715 PCL. 12, 13 V. 2708 P. 40 DOC. 1607079 PCL. 13 V. 2312 P. 136 DOC. 1441716 PCL. 15 V. 2179 P. 414 DOC. 1387882 PCL. 14 V. 2428 P. 710 DOC. 1492467 PCL. 14 V. 2699 P. 507 DOC. 1603756 PCL. 12

SCHEDULE OF LANDS & INTERESTS REQUIRED			OWNERS NAMES ARE SHOWN FOR REFERENCE PURPOSES ONLY AND ARE SUBJECT TO CHANGE PRIOR TO THE TRANSFER OF LAND INTEREST TO THE DEPARTMENT.			
PARCEL NUMBER	OWNER	INTEREST REQUIRED	R/W REQUIRED ACRES NEW	EXISTING	TOTAL	T.L.E. TEMP. ACRES
12	KUIPER, HENRY J	Fee AR TLE	2.823	0.000	2.823	0.191
13	HWY 20 LLC	Fee AR TLE	0.102	0.000	0.102	0.421
14	SPIRIT MASTER FUNDING II LLC	Fee AR TLE	0.097	0.000	0.097	0.238
15	MEURER TRUST	Fee TLE	0.333	0.000	0.333	0.250
16	LV 20 LLC	Fee AR	0.373	0.000	0.373	0.000
112	KUIPER, HENRY J	Fee	0.317	0.000	0.317	0.000
100	WE-ENERGIES ELECTRIC	ROR	- -	- -	- -	- -
101	WE-ENERGIES GAS	ROR	- -	- -	- -	- -
103	AT&T WISCONSIN	ROR	- -	- -	- -	- -
108	TOWN OF YORKVILLE	ROR	- -	- -	- -	- -
109	VILLAGE OF MT. PLEASANT	ROR	- -	- -	- -	- -

HIGHWAY	BASIS OF EXISTING RIGHT-OF-WAY	WIDTH	YEAR
I-94	I 101-1(3)	VARIES	1956
STH 20	F065-1(6)	VARIES	1963
EAST FRONTAGE ROAD	1032-06-29	VARIES	1989
KILBOURN DRIVE	CSM 1993	80'	1997

THIS IS A COPY, THE ORIGINAL DOCUMENT IS AT THE RACINE COUNTY REGISTER OF DEEDS

I HEREBY CERTIFY THAT THIS PLAT MEETS ALL REQUIREMENTS OF SECTION 84.095, WISCONSIN STATUTES. THIS PLAT IS APPROVED FOR THE WISCONSIN DEPARTMENT OF TRANSPORTATION.

DATE: 6-29-2010 A E Andersen
Name
Title

THIS PLAT WAS PREPARED BY OR UNDER THE DIRECTION OF:

DATE: 6-29-2010 Paul Krause
Name PAUL KRAUSE

RESERVED FOR REGISTER OF DEEDS
PROJECT NUMBER 1033-02-20-4.04
AMENDMENT NO: 1

Vol 1 pg 109

DOCUMENT # 2255367
RACINE COUNTY REGISTER OF DEEDS
July 13, 2010 4:15 PM

James A. Ladwig

JAMES A LADWIG
RACINE COUNTY
REGISTER OF DEEDS
Fee PRE_91

FOR ADDITIONAL INFORMATION REFER TO THE TITLE SHEET, RECORDED AS SHEET 2 OF 2 OF DOCUMENT #2202146, OF TRANSPORTATION PROJECT PLATS IN THE RACINE COUNTY REGISTER OF DEEDS.

TRANSPORTATION PROJECT PLAT NO: 1033-02-20 - 4.04 AMENDMENT NO: 2

ADDS UTILITY AGREEMENT NUMBERS 209 & 210 TO TPP 1033-02-20-4.04 AMENDMENT NO. 1, RECORDED AS DOCUMENT 2255367.

THAT PART OF LOT 1 OF CSM 1993, LOT 1 OF CSM 1536 AND THAT PART OF THE NE1/4 OF THE NW1/4 AND THE NW1/4 OF THE NW1/4, SECTION 18, TOWN 3 NORTH, RANGE 22 EAST, VILLAGE OF MT. PLEASANT, RACINE COUNTY, WISCONSIN.

RELOCATION ORDER IH-94/STH 20 RACINE COUNTY

TO PROPERLY ESTABLISH, LAY OUT, WIDEN, ENLARGE, EXTEND, CONSTRUCT, RECONSTRUCT, IMPROVE, OR MAINTAIN A PORTION OF THE HIGHWAY DESIGNATED ABOVE, THE STATE OF WISCONSIN DEPARTMENT OF TRANSPORTATION DEEMS IT NECESSARY TO RELOCATE OR CHANGE SAID HIGHWAY AND ACQUIRE CERTAIN LANDS AND INTERESTS OR RIGHTS IN LANDS FOR THE ABOVE PROJECT.

TO EFFECT THIS CHANGE, PURSUANT TO AUTHORITY GRANTED UNDER SECTION 84.02 (3) AND 84.09, WISCONSIN STATUTES, THE DEPARTMENT OF TRANSPORTATION HEREBY ORDERS THAT:
1. THAT PORTION OF SAID HIGHWAY AS SHOWN ON THIS PLAT IS LAID OUT AND ESTABLISHED TO THE LINES AND WIDTHS AS SO SHOWN FOR THE ABOVE PROJECT.
2. THE LANDS OR INTERESTS OR RIGHTS IN LANDS AS SHOWN ON THIS PLAT ARE REQUIRED BY THE DEPARTMENT FOR THE ABOVE PROJECT AND SHALL BE ACQUIRED IN THE NAME OF THE STATE OF WISCONSIN, PURSUANT TO THE PROVISIONS OF SECTION 84.09 (1) OR (2), WISCONSIN STATUTES.

I-94
PI STA 867+54.65
Y 186023.63
X 594013.56
PC STA 863+23.06
PT STA 871+86.23
DELTA 00°21'35"
D 00°02'30"
L 863.17
R 137503.87
LCH 863.17
LCB N 00°03'04" E

RELOCATED EAST FRONTAGE ROAD
PI STA 5868+01.25
Y 185995.04
X 595190.70
PC STA 5862+95.66
PT STA 5871+80.03
DELTA 69°24'45"
D 7°50'55"
L 884.38
R 730.00
LCH 831.28
LCB N 11°06'33" W

A Concrete Monument w/ A Brass Cap
Y 183686.18
X 594100.16

A Concrete Monument w/ A Brass Cap
Y 186347.14
X 594090.84

SCALE, FEET
0 100 200

GN

PI 867+54.65

STA 294+10.29 STH 20 = STA 862+37.60 ℄ I-94

SEE TPP 1033-02-20-4.08

EXISTING ℄ I-94

STA 870+77.41

N00°07'43"W

STA 294+96.54

1786.22'

℄ I-94

N00°12'02"W 874.76'

PC 863+23.06

VILLAGE OF MT. PLEASANT

℄ NORTH BOUND ON RAMP

NO ACCESS, SEE PROJ. 1101-1(3)

℄ EXISTING EAST FRONTAGE ROAD

N13°26'24"W 247.51'

2+68.56 219.48'

IP

SEE TPP 1033-02-20-4.05

356.95' PL S88°22'05"E

NW1/4-NW1/4

QCD 2406229
4/30/2015
1.75ACRES

REMAIN HIGHWAY QCD 2368960

TLE SLOPES

TLE SLOPES AND DRIVES

NO ACCESS, SEE PROJ. 1032-06-29

SEE TPP 1033-02-20-4.02

℄ STH 20

℄ EAST FRONTAGE ROAD

℄ KILBOURN DR.

LOT 4 CSM 1536 VOL 4 PAGE 119

LOT 1 CSM 1993 V 6 P. 25

℄ RELOCATED EAST FRONTAGE ROAD

STA 5863+73.20 E FR = STA 10+00 AR

STA 5871+49.26

1/16 LINE

SEE TPP 1033-02-20-4.03

NE1/4-NW1/4

L 94.25
R 60.00
LCH 84.85
LCB N 68°35'50" E

DETAIL NOT TO SCALE

DETAIL NOT TO SCALE

DETAIL NOT TO SCALE

DETAIL A NOT TO SCALE

DETAIL B NOT TO SCALE

DETAIL C NOT TO SCALE

A Cast Iron Monument w/ A Brass Cap
Y 186275.68
X 596599.43

HIGHWAY	BASIS OF EXISTING RIGHT-OF-WAY	WIDTH	YEAR
I-94	I 101-1(3)	VARIES	1956
STH 20	F065-1(6)	VARIES	1963
EAST FRONTAGE ROAD	1032-06-29	VARIES	1989
KILBOURN DRIVE	CSM 1993	80'	1997

NOTES:
COORDINATES AND BEARINGS SHOWN ON THIS PLAT ARE REFERENCED TO THE WISCONSIN COUNTY COORDINATE SYSTEM, RACINE COUNTY ZONE, NAD83 (97) ADJUSTMENT AND ARE REFERENCED TO GPS HARN POINTS YORKVILLE EAST, RAYMOND SOUTH, AND PARIS EAST. THE COORDINATES SHOWN ARE GRID COORDINATES AND ARE TO BE USED AS GRID OR GROUND VALUES ON THIS PLAT.

RIGHT-OF-WAY MONUMENTS ARE TYPE 2 (TYPICAL ¾" REBAR) AND WILL BE PLACED PRIOR TO THE COMPLETION OF THE PROJECT, BY SE REGION DOT SURVEY.

FOR THE LATEST ACCESS / DRIVEWAY INFORMATION, CONTACT THE PLANNING UNIT OF THE WISCONSIN DEPARTMENT OF TRANSPORTATION OFFICE IN WAUKESHA.

(100) V. 2708 P. 40 DOC. 1607079
PCL. 13
V. 2179 P. 414 DOC. 1387882
PCL. 14

(101) NO RECORDED EASEMENT
PCL. 15, 16

(103) V. 2699 P. 507 DOC. 1603756
PCL. 12
V. 2312 P. 133 DOC. 1441715
PCL. 12, 13
V. 2708 P. 40 DOC. 1607079
PCL. 13
V. 2179 P. 414 DOC. 1387882
PCL. 14
V. 2428 P. 710 DOC. 1492467
PCL. 14
V. 2312 P. 136 DOC. 1441716
PCL. 15

(108) V. 2090 P. 303 DOC. 1349538
PCL. 14, 15

(109) DOC. 1969715
PCL. 13
DOC. 1969714
PCL. 14
DOC. 1969713
PCL. 15

T-3-N
R-21-E YORKVILLE
R-22-E MT. PLEASANT
RACINE COUNTY
SHEET LOCATION

SCHEDULE OF LANDS & INTERESTS REQUIRED			OWNERS NAMES ARE SHOWN FOR REFERENCE PURPOSES ONLY AND ARE SUBJECT TO CHANGE PRIOR TO THE TRANSFER OF LAND INTEREST TO THE DEPARTMENT.			
PARCEL NUMBER	OWNER	INTEREST REQUIRED	R/W REQUIRED ACRES NEW	EXISTING	TOTAL	T.L.E. TEMP. ACRES
12	HENRY J. KUIPER	Fee AR TLE	2.823	0.000	2.823	0.191
13	HWY 20 LLC	Fee AR TLE	0.102	0.000	0.102	0.421
14	SPIRIT MASTER FUNDING II LLC	Fee AR TLE	0.097	0.000	0.097	0.238
15	MEURER TRUST	Fee TLE	0.333	0.000	0.333	0.250
16	LV 20 LLC	Fee AR	0.373	0.000	0.373	0.000
112	HENRY J. KUIPER	Fee	0.317	0.000	0.317	0.000
100	WE-ENERGIES ELECTRIC	ROR	- -	- -	- -	- -
101	WE-ENERGIES GAS	ROR	- -	- -	- -	- -
103	AT&T WISCONSIN	ROR	- -	- -	- -	- -
108	TOWN OF YORKVILLE SEWER	ROR	- -	- -	- -	- -
109	VILLAGE OF MT. PLEASANT SANITARY	ROR	- -	- -	- -	- -
UA209	VILLAGE OF MT. PLEASANT SANITARY	- -	- -	- -	- -	- -
UA210	RACINE WATER UTILITY	- -	- -	- -	- -	- -

THIS IS A COPY, THE ORIGINAL DOCUMENT IS AT THE RACINE COUNTY REGISTER OF DEEDS

I HEREBY CERTIFY THAT THIS PLAT MEETS ALL REQUIREMENTS OF SECTION 84.095, WISCONSIN STATUTES. THIS PLAT AND RELOCATION ORDER ARE APPROVED FOR THE WISCONSIN DEPARTMENT OF TRANSPORTATION.

DATE: 11-18-2010 — Name: O E Andersen — Title:

THIS PLAT WAS PREPARED BY OR UNDER THE DIRECTION OF:

DATE: 11-17-2010 — Name: PAUL KRAUSE

RESERVED FOR REGISTER OF DEEDS
PROJECT NUMBER 1033-02-20-4.04
AMENDMENT NO: 2

DOCUMENT # 2269386
RACINE COUNTY REGISTER OF DEEDS
November 24, 2010 4:22 PM

JAMES A LADWIG
RACINE COUNTY
REGISTER OF DEEDS
Fee Amount: $25.00
Pages: 1

Vol 1 Pg 135

FILE NAME : J:\projects\d2_r_10330294\20\040404A2_rp.dgn
APPRAISAL PLAT DATE :
PLOT DATE : 18-NOV-2010 06:55
PLOT BY : dotphk
PLOT NAME :
PLOT SCALE : 100.000000:1.000000
CONST. 1033-02-70 STH 20 R/W 1033-02-20 4.04A2

TRANSPORTATION PROJECT PLAT NO: 1033-02-20 - 4.05

THAT PART OF THE NW1/4 OF THE SW1/4 AND THE SW1/4 OF THE SW1/4 OF SECTION 7, TOWN 3 NORTH, RANGE 22 EAST, VILLAGE OF MT. PLEASANT, RACINE COUNTY, WISCONSIN.

RELOCATION ORDER IH-94/STH 20 RACINE COUNTY

TO PROPERLY ESTABLISH, LAY OUT, WIDEN, ENLARGE, EXTEND, CONSTRUCT, RECONSTRUCT, IMPROVE, OR MAINTAIN A PORTION OF THE HIGHWAY DESIGNATED ABOVE, THE STATE OF WISCONSIN DEPARTMENT OF TRANSPORTATION DEEMS IT NECESSARY TO RELOCATE OR CHANGE SAID HIGHWAY AND ACQUIRE CERTAIN LANDS AND INTERESTS OR RIGHTS IN LANDS FOR THE ABOVE PROJECT.

TO EFFECT THIS CHANGE, PURSUANT TO AUTHORITY GRANTED UNDER SECTION 84.02 (3) AND 84.09, WISCONSIN STATUTES, THE DEPARTMENT OF TRANSPORTATION HEREBY ORDERS THAT:
1. THAT PORTION OF SAID HIGHWAY AS SHOWN ON THIS PLAT IS LAID OUT AND ESTABLISHED TO THE LINES AND WIDTHS AS SO SHOWN FOR THE ABOVE PROJECT.
2. THE LANDS OR INTERESTS OR RIGHTS IN LANDS AS SHOWN ON THIS PLAT ARE REQUIRED BY THE DEPARTMENT FOR THE ABOVE PROJECT AND SHALL BE ACQUIRED IN THE NAME OF THE STATE OF WISCONSIN, PURSUANT TO THE PROVISIONS OF SECTION 84.09 (1) OR (2), WISCONSIN STATUTES.

FOR ADDITIONAL INFORMATION REFER TO THE TITLE SHEET, RECORDED AS SHEET 2 OF 2 OF DOCUMENT #2202146, OF TRANSPORTATION PROJECT PLATS IN THE RACINE COUNTY REGISTER OF DEEDS.

NOTES:

COORDINATES AND BEARINGS SHOWN ON THIS PLAT ARE REFERENCED TO THE WISCONSIN COUNTY COORDINATE SYSTEM, RACINE COUNTY ZONE, NAD83 (97) ADJUSTMENT AND ARE REFERENCED TO GPS HARN POINTS YORKVILLE EAST, RAYMOND SOUTH, AND PARIS EAST. THE COORDINATES SHOWN ARE GRID COORDINATES AND ARE TO BE USED AS GRID OR GROUND VALUES ON THIS PLAT.

RIGHT-OF-WAY MONUMENTS ARE TYPE 2 (TYPICAL 3/4" REBAR) AND WILL BE PLACED PRIOR TO THE COMPLETION OF THE PROJECT, BY SE REGION DOT SURVEY.

SCHEDULE OF LANDS & INTERESTS REQUIRED		OWNERS NAMES ARE SHOWN FOR REFERENCE PURPOSES ONLY AND ARE SUBJECT TO CHANGE PRIOR TO THE TRANSFER OF LAND INTEREST TO THE DEPARTMENT.				
PARCEL NUMBER	OWNER	INTEREST REQUIRED	R/W REQUIRED ACRES NEW	EXISTING	TOTAL	T.L.E. TEMP. ACRES
17	I-94 ASSOCIATES	Fee, AR, TLE	6.348	0.000	6.348	0.445

HIGHWAY	BASIS OF EXISTING RIGHT-OF-WAY	WIDTH	YEAR
I-94	I 101-1(3)	VARIES	1956
STH 20	1032-06-29	VARIES	1989
CTH C	I 101-1(3)	140'	1956

I-94
PI STA 867+54.65
Y 186023.63
X 594013.56
PC STA 863+23.06
PT STA 871+86.23
DELTA 0°21'35"
D 0°02'30"
L 863.17
R 137503.87
LCH 863.17
LCB N 0°03'04" E

SEE TPP 1033-02-20-4.08

I-94
PI STA 889+89.14
Y 188258.10
X 594022.57
PC STA 885+49.61
PT STA 894+28.64
DELTA 00°52'44"
D 00°06'00"
L 879.03
R 57301.78
LCH 879.02
LCB N 00°12'31" W

A Concrete Monument w/ A Brass Cap
Y 186347.14
X 594090.84

A Concrete Monument w/ A DOT Aluminum Cap
Y 188984.80
X 594080.88

STA 67+39.93 CTH C = STA 890+63.57 ℄ I-94

STA 69+85.95 CTH C = STA 5894+98.38 E FR

STA 870+77.41 · STA 68+09.00 · STA 897+15.05 · STA 5900+59.61

PI 5882+61.25 · PC 885+49.61 · PT 894+28.64 · PI 5898+11.28

℄ I-94 N00°13'51"E · N00°12'59"W · NO ACCESS SEE PROJ. I 101-1(3) · 1451.87' · 2637.68'

NORTH PROJECT LIMITS · N00°07'52"W · 126.94'

℄ NORTH BOUND ON RAMP · NO ACCESS SEE PROJ. 1036-06-29 · ℄ EXISTING EAST FRONTAGE ROAD · PC 5882+26.10 · PI 5889+89.14 · PT 5894+22.81

℄ EXISTING EAST FRONTAGE ROAD · TLE SLOPES · 637.71' · N13°26'24"W · 284.92 (285.25) · 453.28' · S09°09'55"E · 321.39' · 15.49' · 310.69' · 5878+34.61 · 5874+87.01 · 5880+19.44 · 80.00' · 99' · 50' · 65' · 5885 · 5890 · 5895 · N13°28'52"E · N19°51'51"W · N09°38'30"W 404.75' · N55°40'44"W · 65.38' · 71+05.72 75.00' · 71+75.00 65.00', 75.00' · PC 5895+67.78 · R CTH C N65°08'10"E · TLE SLOPES · PT 5900+49.94

RELOCATED EAST FRONTAGE ROAD
PI STA 5898+11.28
Y 188730.26
X 594137.46
PC STA 5895+67.78
PT STA 5900+49.94
DELTA 19°43'58"
D 04°05'33"
L 482.16
R 1400.00
LCH 479.78
LCB N 09°59'51" W

℄ RELOCATED EAST FRONTAGE ROAD · 5880 · 5878+34.61 · 80.00' · 528.80' · R 1380.00 · LCH 525.57 · LCB S 34°50'17" E · 1 AP · 65' · L 1278.13 · R 1235.00 · LCH 1221.85 · LCB N 16°10'02" W · 263.18' · N23°19'34"E · PT 5888+66.69 · PC 5891+26.01 · 110.00' · 110' · PI 5892+78.74 · 5892+28.70 · 5894+02.02 · 110.00' · L 335.55 · R 620.00 · LCH 331.47 · LCB N 2°01'24" W · 75' · 72+50.00 · 74+98.00 · PC 73+77.04 · NO ACCESS SEE PROJ. I 101-1(3) · 75

PRW576 · 5875+21.30 · 80.00' · PL S88°22'05"E · 341.13' · 80' · 285.58' · 5875 · N45°48'55"W · N48°19'56"W · PC 5875+21.31 · 65.00' · PRW580 · PT 5871+80.03 · 117.34' · 341.60' · STA 5871+49.22 · 108.08' · 5871+80.03 · 80.00' · PRW578 · L 110.72 · R 810.00 · LCH 110.63 · LCB N 41°53'58" W · SEE TPP 1033-02-20-4.04

2 AP · VILLAGE OF MT. PLEASANT · 1/16 LINE · SW1/4-SW1/4 · NW1/4-SW1/4

CTH C
PI STA 79+24.87
Y 188830.77
X 595095.67
PC STA 73+77.04
PT STA 84+67.53
DELTA 13°37'52"
D 1°15'00"
L 1090.49
R 4583.65
LCH 1087.92
LCB N 71°57'06" E

N88°35'16"W 2487.79'

A Cast Iron Monument w/ A Brass Cap
Y 188923.50
X 596567.92

RELOCATED EAST FRONTAGE ROAD
PI STA 5868+01.25
Y 185995.04
X 595190.70
PC STA 5862+95.66
PT STA 5871+80.03
DELTA 69°24'45"
D 7°50'55"
L 884.38
R 730.00
LCH 831.28
LCB N 11°06'33" W

RELOCATED EAST FRONTAGE ROAD
PI STA 5882+61.25
Y 187101.00
X 594052.80
PC STA 5875+21.31
PT STA 5888+66.69
DELTA 59°17'46"
D 4°24'27"
L 1345.39
R 1300.00
LCH 1286.14
LCB N 16°10'02" W

RELOCATED EAST FRONTAGE ROAD
PI STA 5892+78.74
Y 188221.26
X 594321.36
PC STA 5891+26.01
PT STA 5894+22.81
DELTA 33°20'41"
D 11°14'04"
L 296.81
R 510.00
LCH 292.64
LCB N 03°11'30" W

T-3-N · R-21-E · R-22-E · YORKVILLE · MT. PLEASANT · RACINE COUNTY · Sturtevant · GPR · SHEET LOCATION

A Cast Iron Monument w/ A Brass Cap
Y 186275.68
X 596599.43

1642.13 · PL · 2509.60' · 1/16 LINE

SCALE, FEET
0 100 200

GN

THIS IS A COPY, THE ORIGINAL DOCUMENT IS AT THE RACINE COUNTY REGISTER OF DEEDS

I HEREBY CERTIFY THAT THIS PLAT MEETS ALL REQUIREMENTS OF SECTION 84.095, WISCONSIN STATUTES. THIS PLAT IS APPROVED FOR THE WISCONSIN DEPARTMENT OF TRANSPORTATION.

DATE: 3-18-09 — Robert J. Duffeck — Name — Title

THIS PLAT WAS PREPARED BY OR UNDER THE DIRECTION OF:

DATE: 3-18-09 — Paul Krause — Name Paul Krause

RESERVED FOR REGISTER OF DEEDS
PROJECT NUMBER 1033-02-20-4.05
AMENDMENT NO:

DOC # 2207208
Recorded
Mar. 27, 2009 AT 03:40PM
VOL. 1 P. 77
James A. Ladwig
JAMES A LADWIG
RACINE COUNTY
REGISTER OF DEEDS
Fee Exempt
PRE_93

FILE NAME : J:\projects\d2_r_10330294\040405_rp.dgn
APPRAISAL PLAT DATE :
PLOT DATE : 17-MAR-2009 13:27
PLOT BY : dotphk
PLOT NAME :
PLOT SCALE : 100.000000:1.000000
CONST. 1033-02-70 STH 20 R/W 1033-02-20 4.05

TRANSPORTATION PROJECT PLAT NO: 1033-02-20 - 4.06

THAT PART OF PARCEL 4 OF CSM 2008, PARCELS 1 AND 2 OF CSM 1950, PARCELS 1 AND 2 OF CSM 2154, PARCELS 1 AND 2 OF CSM 2604, PARCELS 1 AND 2 OF CSM2150, PARCELS 1 AND 2 OF CSM 2044, AND THAT PART OF THE NE1/4 OF THE NE1/4 AND THE SE1/4 OF THE NE1/4 OF SECTION 13, TOWN 3 NORTH, RANGE 21 EAST, TOWN OF YORKVILLE, RACINE COUNTY, WISCONSIN

RELOCATION ORDER IH-94/STH 20 RACINE COUNTY

TO PROPERLY ESTABLISH, LAY OUT, WIDEN, ENLARGE, EXTEND, CONSTRUCT, RECONSTRUCT, IMPROVE, OR MAINTAIN A PORTION OF THE HIGHWAY DESIGNATED ABOVE, THE STATE OF WISCONSIN DEPARTMENT OF TRANSPORTATION DEEMS IT NECESSARY TO RELOCATE OR CHANGE SAID HIGHWAY AND ACQUIRE CERTAIN LANDS AND INTERESTS OR RIGHTS IN LANDS FOR THE ABOVE PROJECT.

TO EFFECT THIS CHANGE, PURSUANT TO AUTHORITY GRANTED UNDER SECTION 84.02 (3) AND 84.09, WISCONSIN STATUTES, THE DEPARTMENT OF TRANSPORTATION HEREBY ORDERS THAT:
1. THAT PORTION OF SAID HIGHWAY AS SHOWN ON THIS PLAT IS LAID OUT AND ESTABLISHED TO THE LINES AND WIDTHS AS SO SHOWN FOR THE ABOVE PROJECT.
2. THE LANDS OR INTERESTS OR RIGHTS IN LANDS AS SHOWN ON THIS PLAT ARE REQUIRED BY THE DEPARTMENT FOR THE ABOVE PROJECT AND SHALL BE ACQUIRED IN THE NAME OF THE STATE OF WISCONSIN, PURSUANT TO THE PROVISIONS OF SECTION 84.09 (1) OR (2), WISCONSIN STATUTES.

SCHEDULE OF LANDS & INTERESTS REQUIRED		OWNERS NAMES ARE SHOWN FOR REFERENCE PURPOSES ONLY AND ARE SUBJECT TO CHANGE PRIOR TO THE TRANSFER OF LAND INTEREST TO THE DEPARTMENT.				
PARCEL NUMBER	OWNER	INTEREST REQUIRED	R/W REQUIRED ACRES			T.L.E. TEMP. ACRES
			NEW	EXISTING	TOTAL	
18	SIERRA PROPERTIES LLC	Fee AR	0.328	0.000	0.328	0.000
19	REICO INVESTMENTS INC.	Fee AR TLE	0.286	0.000	0.286	.0310
20	WILLKOMM DEVELOPMENT LLP	Fee AR TLE	0.252	0.000	0.252	0.768
21	SNIKNEJ CO.	Fee AR	0.564	0.000	0.564	0.000
22	MOSHI HOTELS	Fee AR	0.026	0.000	0.026	0.005
23	MASKAL LLC	Fee AR	0.023	0.000	0.023	0.008
24	XYLON OF WISCONSIN INC.	AR TLE	0.000	0.000	0.000	0.083
25	TRIPLE H	AR TLE	0.000	0.000	0.000	0.106
26	SPOKES LLC	TLE	0.000	0.000	0.000	0.015
27	RACINE COUNTY CONVENTION CENTER	TLE	0.000	0.000	0.000	0.036
36	SNIKNEJ CO.	Fee AR	0.522	0.000	0.522	0.000
37	SNIKNEJ CO.	TLE	0.000	0.000	0.000	0.060
100	WE-ENERGIES ELECTRIC	ROR	- -	- -	- -	- -
101	WE-ENERGIES GAS	ROR	- -	- -	- -	- -
103	AT&T WISCONSIN	ROR	- -	- -	- -	- -
107	TIME WARNER CABLE	ROR	- -	- -	- -	- -
108	TOWN OF YORKVILLE	ROR	- -	- -	- -	- -

(100) V. 2683 P. 372 DOC. 1597577 PCL. 20
V. 2251 P. 323 DOC. 1417354 PCL. 20
V. 2670 P. 833 DOC. 1592809 PCL. 20
V. 2435 P. 793 DOC. 1495719 PCL. 22, 23
V. 2674 P. 417 DOC. 1594130 PCL. 24, 36
DOC. 1923809 PCL. 24
V. 2422 P. 248 DOC. 1489365 PCL. 21
NO RECORDED EASEMENT 18, 19, 20, 25

(101) NO RECORDED EASEMENT PCL. 18

(107) NO RECORDED EASEMENT PCL. 19,20,22,23,24,25,36

(103) V. 3010 P. 829 DOC. 1720105 PCL. 20
V. 2435 P. 793 DOC. 1495719 PCL. 22, 23
V. 2312 P. 152 DOC. 1442099 PCL. 25, 26, 27, 37
V. 2674 P. 417 DOC. 1594130 PCL. 24, 36
V. 2422 P. 248 DOC. 1489365 PCL. 21
V. 2362 P. 959 DOC. 1462193 PCL. 25
V. 2998 P. 592 DOC. 1715613 PCL. 25
V. 2998 P. 595 DOC. 1715614 PCL. 27
V. 2428 P. 702 DOC. 1492463 PCL. 27
V. 2251 P. 323 DOC. 1417354 PCL. 20

(108) V. 2474 P. 431 DOC. 1512697 PCL. 19, 20
V. 2051 P. 183 DOC. 1329937 PCL. 20
V. 2474 P. 428 DOC. 1512696 PCL. 22, 23
V. 3033 P. 412 DOC. 1728759 PCL. 24
V. 2474 P. 428 DOC. 1512698 PCL. 21, 24, 25, 36
DOC. 2069463 PCL. 21
V. 3014 P. 681 DOC. 1721604 PCL. 36
V. 3018 P. 001 DOC. 1722912 PCL. 27
V. 3014 P. 681 DOC. 1721605 PCL. 26, 37

A Concrete Monument w/ A Brass Cap
Y 183658.74
X 591455.76

SHEET LOCATION — N

R-21-E T-3-N R-22-E
YORKVILLE MT. PLEASANT
R-21-E R-22-E
RACINE COUNTY

NE1/4-NE1/4

SEE TPP 1033-02-20-4.07

SEE TPP 1033-02-20-4.08

THIS IS A COPY, THE ORIGINAL DOCUMENT IS AT THE RACINE COUNTY REGISTER OF DEEDS

CURVE 1		CURVE 2	
L	396.97	L	358.21
R	1356.39	R	1472.39
LCH	395.55	LCH	357.32
LCB	N 13°32'19" E	LCB	N 14°57'05" E

NOTES:
COORDINATES AND BEARINGS SHOWN ON THIS PLAT ARE REFERENCED TO THE WISCONSIN COUNTY COORDINATE SYSTEM, RACINE COUNTY ZONE, NAD83 (97) ADJUSTMENT AND ARE REFERENCED TO GPS HARN POINTS YORKVILLE EAST, RAYMOND SOUTH, AND PARIS EAST. THE COORDINATES SHOWN ARE GRID COORDINATES AND ARE TO BE USED AS GRID OR GROUND VALUES ON THIS PLAT.

RIGHT-OF-WAY MONUMENTS ARE TYPE 2 (TYPICAL ¾" REBAR) AND WILL BE PLACED PRIOR TO THE COMPLETION OF THE PROJECT, BY SE REGION DOT SURVEY.

SCALE, FEET
0 100 200

HIGHWAY	BASIS OF EXISTING RIGHT-OF-WAY	WIDTH	YEAR
I-94	I 101-1(3)	VARIES	1956
STH 20	2341-01-21	VARIES	1966
STH 20	1032-06-29	VARIES	1989

1AP* EXISTING SHARED ACCESS DRIVEWAY TO REMAIN.

FOR ADDITIONAL INFORMATION REFER TO THE TITLE SHEET, RECORDED AS SHEET 2 OF 2 OF DOCUMENT #2202146, OF TRANSPORTATION PROJECT PLATS IN THE RACINE COUNTY REGISTER OF DEEDS.

A Concrete Monument w/ A Brass Cap
Y 183686.18
X 594100.16

I-94
PI STA 839+47.69
Y 183216.67
X 594019.87
PC STA 834+61.20
PT STA 844+34.17
DELTA 0°19'28"
D 0°02'00"
L 972.97
R 171881.34
LCH 972.97
LCB N 00°17'27" W

WEST FRONTAGE ROAD
PI STA 2840+78.93
Y 183978.02
X 593881.13
PC STA 2840+09.08
PT STA 2841+18.89
DELTA 89°52'47"
D 81°51'04"
L 109.81
R 70.00
LCH 98.89
LCB N 45°14'10" W

WEST FRONTAGE ROAD
PI STA 2859+97.38
Y 185264.44
X 593219.32
PC STA 2856+03.11
PT STA 2863+80.62
DELTA 23°26'47"
D 3°00'56"
L 777.51
R 1900.00
LCH 772.10
LCB N 11°38'17" E

A Concrete Monument w/ A Brass Cap
Y 186347.14
X 594090.84

I HEREBY CERTIFY THAT THIS PLAT MEETS ALL REQUIREMENTS OF SECTION 84.095, WISCONSIN STATUTES. THIS PLAT IS APPROVED FOR THE WISCONSIN DEPARTMENT OF TRANSPORTATION.

DATE: 3-18-09 Robert J. Duffhues
Name
Title

THIS PLAT WAS PREPARED BY OR UNDER THE DIRECTION OF:

DATE: 3-18-09 Paul Krause
Name Paul Krause

RESERVED FOR REGISTER OF DEEDS
PROJECT NUMBER 1033-02-20-4.06
AMENDMENT NO:

DOC # 2202209
Recorded
Mar. 27, 2009 AT 03:42PM
VOL. 1 P. 78
James A. Ladwig
JAMES A LADWIG
RACINE COUNTY
REGISTER OF DEEDS
Fee Am.
PRE_94

FILE NAME : J:\projects\d2_r_10330294\040406_rp.dgn
APPRAISAL PLAT DATE : 02-19-09
PLOT DATE : 24-MAR-2009 08:03
PLOT BY : dotphk
PLOT NAME :
PLOT SCALE : 100.000000:1.000000
CONST. 1033-02-70 STH 20 R/W 1033-02-20 4.06

TRANSPORTATION PROJECT PLAT NO: 1033-02-20 - 4.06 AMENDMENT NO. 1

ADDS UTILITY AGREEMENT NUMBERS 206 & 208 AND PARCELS 106 & 111, AMENDS PARCELS 100, 101, 103, 107, & 108, AND PARCELS 22, 23, & 19 IN THE SCHEDULE OF TPP 1033-02-20-4.06 RECORDED AS DOCUMENT 2207209.

THAT PART OF PARCEL 4 OF CSM 2008, PARCELS 1 AND 2 OF CSM 1950, PARCELS 1 AND 2OF CSM 2154, PARCELS 1 AND 2 OF CSM 2604, PARCELS 1 AND 2 OF CSM2150, PARCELS 1 AND 2 OF CSM 2044, AND THAT PART OF THE NE1/4 OF THE NE1/4 AND THE SE1/4 OFTHE NE1/4 OF SECTION 13, TOWN 3 NORTH, RANGE 21 EAST, TOWN OF YORKVILLE,RACINE COUNTY, WISCONSIN

RELOCATION ORDER IH-94/STH 20 RACINE COUNTY

TO PROPERLY ESTABLISH, LAY OUT, WIDEN, ENLARGE, EXTEND, CONSTRUCT, RECONSTRUCT, IMPROVE, OR MAINTAIN A PORTION OF THE HIGHWAY DESIGNATED ABOVE, THE STATE OF WISCONSIN DEPARTMENT OF TRANSPORTATION DEEMS IT NECESSARY TO RELOCATE OR CHANGE SAID HIGHWAY AND ACQUIRE CERTAIN LANDS AND INTERESTS OR RIGHTS IN LANDS FOR THE ABOVE PROJECT.

TO EFFECT THIS CHANGE, PURSUANT TO AUTHORITY GRANTED UNDER SECTION 84.02 (3) AND 84.09, WISCONSIN STATUTES, THE DEPARTMENT OF TRANSPORTATION HEREBY ORDERS THAT:
1. THAT PORTION OF SAID HIGHWAY AS SHOWN ON THIS PLAT IS LAID OUT AND ESTABLISHED TO THE LINES AND WIDTHS AS SO SHOWN FOR THE ABOVE PROJECT.
2. THE LANDS OR INTERESTS OR RIGHTS IN LANDS AS SHOWN ON THIS PLAT ARE REQUIRED BY THE DEPARTMENT FOR THE ABOVE PROJECT AND SHALL BE ACQUIRED IN THE NAME OF THE STATE OF WISCONSIN, PURSUANT TO THE PROVISIONS OF SECTION 84.09 (1) OR (2), WISCONSIN STATUTES.

SCHEDULE OF LANDS & INTERESTS REQUIRED		OWNERS NAMES ARE SHOWN FOR REFERENCE PURPOSES ONLY AND ARE SUBJECT TO CHANGE PRIOR TO THE TRANSFER OF LAND INTEREST TO THE DEPARTMENT.				
			R/W REQUIRED ACRES			T.L.E.
PARCEL NUMBER	OWNER	INTEREST REQUIRED	NEW	EXISTING	TOTAL	TEMP. ACRES
18	SIERRA PROPERTIES LLC	Fee AR	0.328	0.000	0.328	0.000
19	REICO INVESTMENTS INC.	Fee AR TLE	0.286	0.000	0.286	0.310
20	WILLKOMM DEVELOPMENT LLP	Fee AR TLE	0.252	0.000	0.252	0.768
21	SNIKNEJ CO.	Fee AR	0.564	0.000	0.564	0.000
22	MOSHI HOTELS	Fee AR TLE	0.026	0.000	0.026	0.005
23	MASKAL LLC	Fee AR TLE	0.023	0.000	0.023	0.008
24	XYLON OF WISCONSIN INC.	AR TLE	0.000	0.000	0.000	0.083
25	TRIPLE H	AR TLE	0.000	0.000	0.000	0.106
26	SPOKES LLC	TLE	0.000	0.000	0.000	0.015
27	RACINE COUNTY CONVENTION CENTER	TLE	0.000	0.000	0.000	0.036
36	SNIKNEJ CO.	Fee AR	0.522	0.000	0.522	0.000
37	SNIKNEJ CO.	TLE	0.000	0.000	0.000	0.060
100	WE-ENERGIES ELECTRIC	ROR	- -	- -	- -	- -
101	WE-ENERGIES GAS	ROR	- -	- -	- -	- -
103	AT&T WISCONSIN	ROR	- -	- -	- -	- -
106	TOWN OF YORKVILLE WATER	ROR	- -	- -	- -	- -
107	TIME WARNER CABLE	ROR	- -	- -	- -	- -
108	TOWN OF YORKVILLE SEWER	ROR	- -	- -	- -	- -
111	TOWN OF YORKVILLE STORM	ROR	- -	- -	- -	- -
UA206	TOWN OF YORKVILLE WATER	- -	- -	- -	- -	- -
UA208	TOWN OF YORKVILLE SEWER	- -	- -	- -	- -	- -

(100) CSM 1686 V. 5 P. 162 DOC. 1458973 PCL. 18
V. 2683 P. 372 DOC. 1597577 PCL. 20
V. 2251 P. 323 DOC. 1417354 PCL. 20
V. 2670 P. 833 DOC. 1592809 PCL. 20
V. 2422 P. 248 DOC. 1489365 PCL. 21
V. 2435 P. 793 DOC. 1495719 PCL. 22, 23
V. 2674 P. 417 DOC. 1594130 PCL. 24, 36
DOC. 1923809 PCL. 24
NO RECORDED EASEMENT 19, 20, 25

(101) CSM 1686 V. 5 P. 162 DOC. 1458973 PCL. 18


(103) V. 3010 P. 829 DOC. 1720105 PCL. 20
V. 2251 P. 323 DOC. 1417354 PCL. 20
V. 2422 P. 248 DOC. 1489365 PCL. 21
V. 2435 P. 793 DOC. 1495719 PCL. 22, 23
V. 2674 P. 417 DOC. 1594130 PCL. 24, 36
V. 2362 P. 959 DOC. 1462193 PCL. 25
V. 2998 P. 592 DOC. 1715613 PCL. 25
V. 2312 P. 152 DOC. 1442099 PCL. 25, 26, 27, 37
V. 2998 P. 595 DOC. 1715614 PCL. 27
V. 2428 P. 702 DOC. 1492463 PCL. 27, 37

(106) V. 2474 P. 431 DOC. 1512697 PCL. 19, 20
DOC. 2069463 PCL. 21
V. 2474 P. 428 DOC. 1512698 PCL. 21, 24, 25, 36
V. 2474 P. 428 DOC. 1512696 PCL. 22, 23
V. 3014 P. 681 DOC. 1721605 PCL. 26, 37
V. 3018 P. 001 DOC. 1722912 PCL. 27

(107) NO RECORDED EASEMENT PCL. 19,20,22,23,36

(108) V. 1582 P. 31 DOC. 108311 PCL. 20

(111) V. 3033 P. 412 DOC. 1728759 PCL. 24
V. 3014 P. 681 DOC. 1721604 PCL. 36

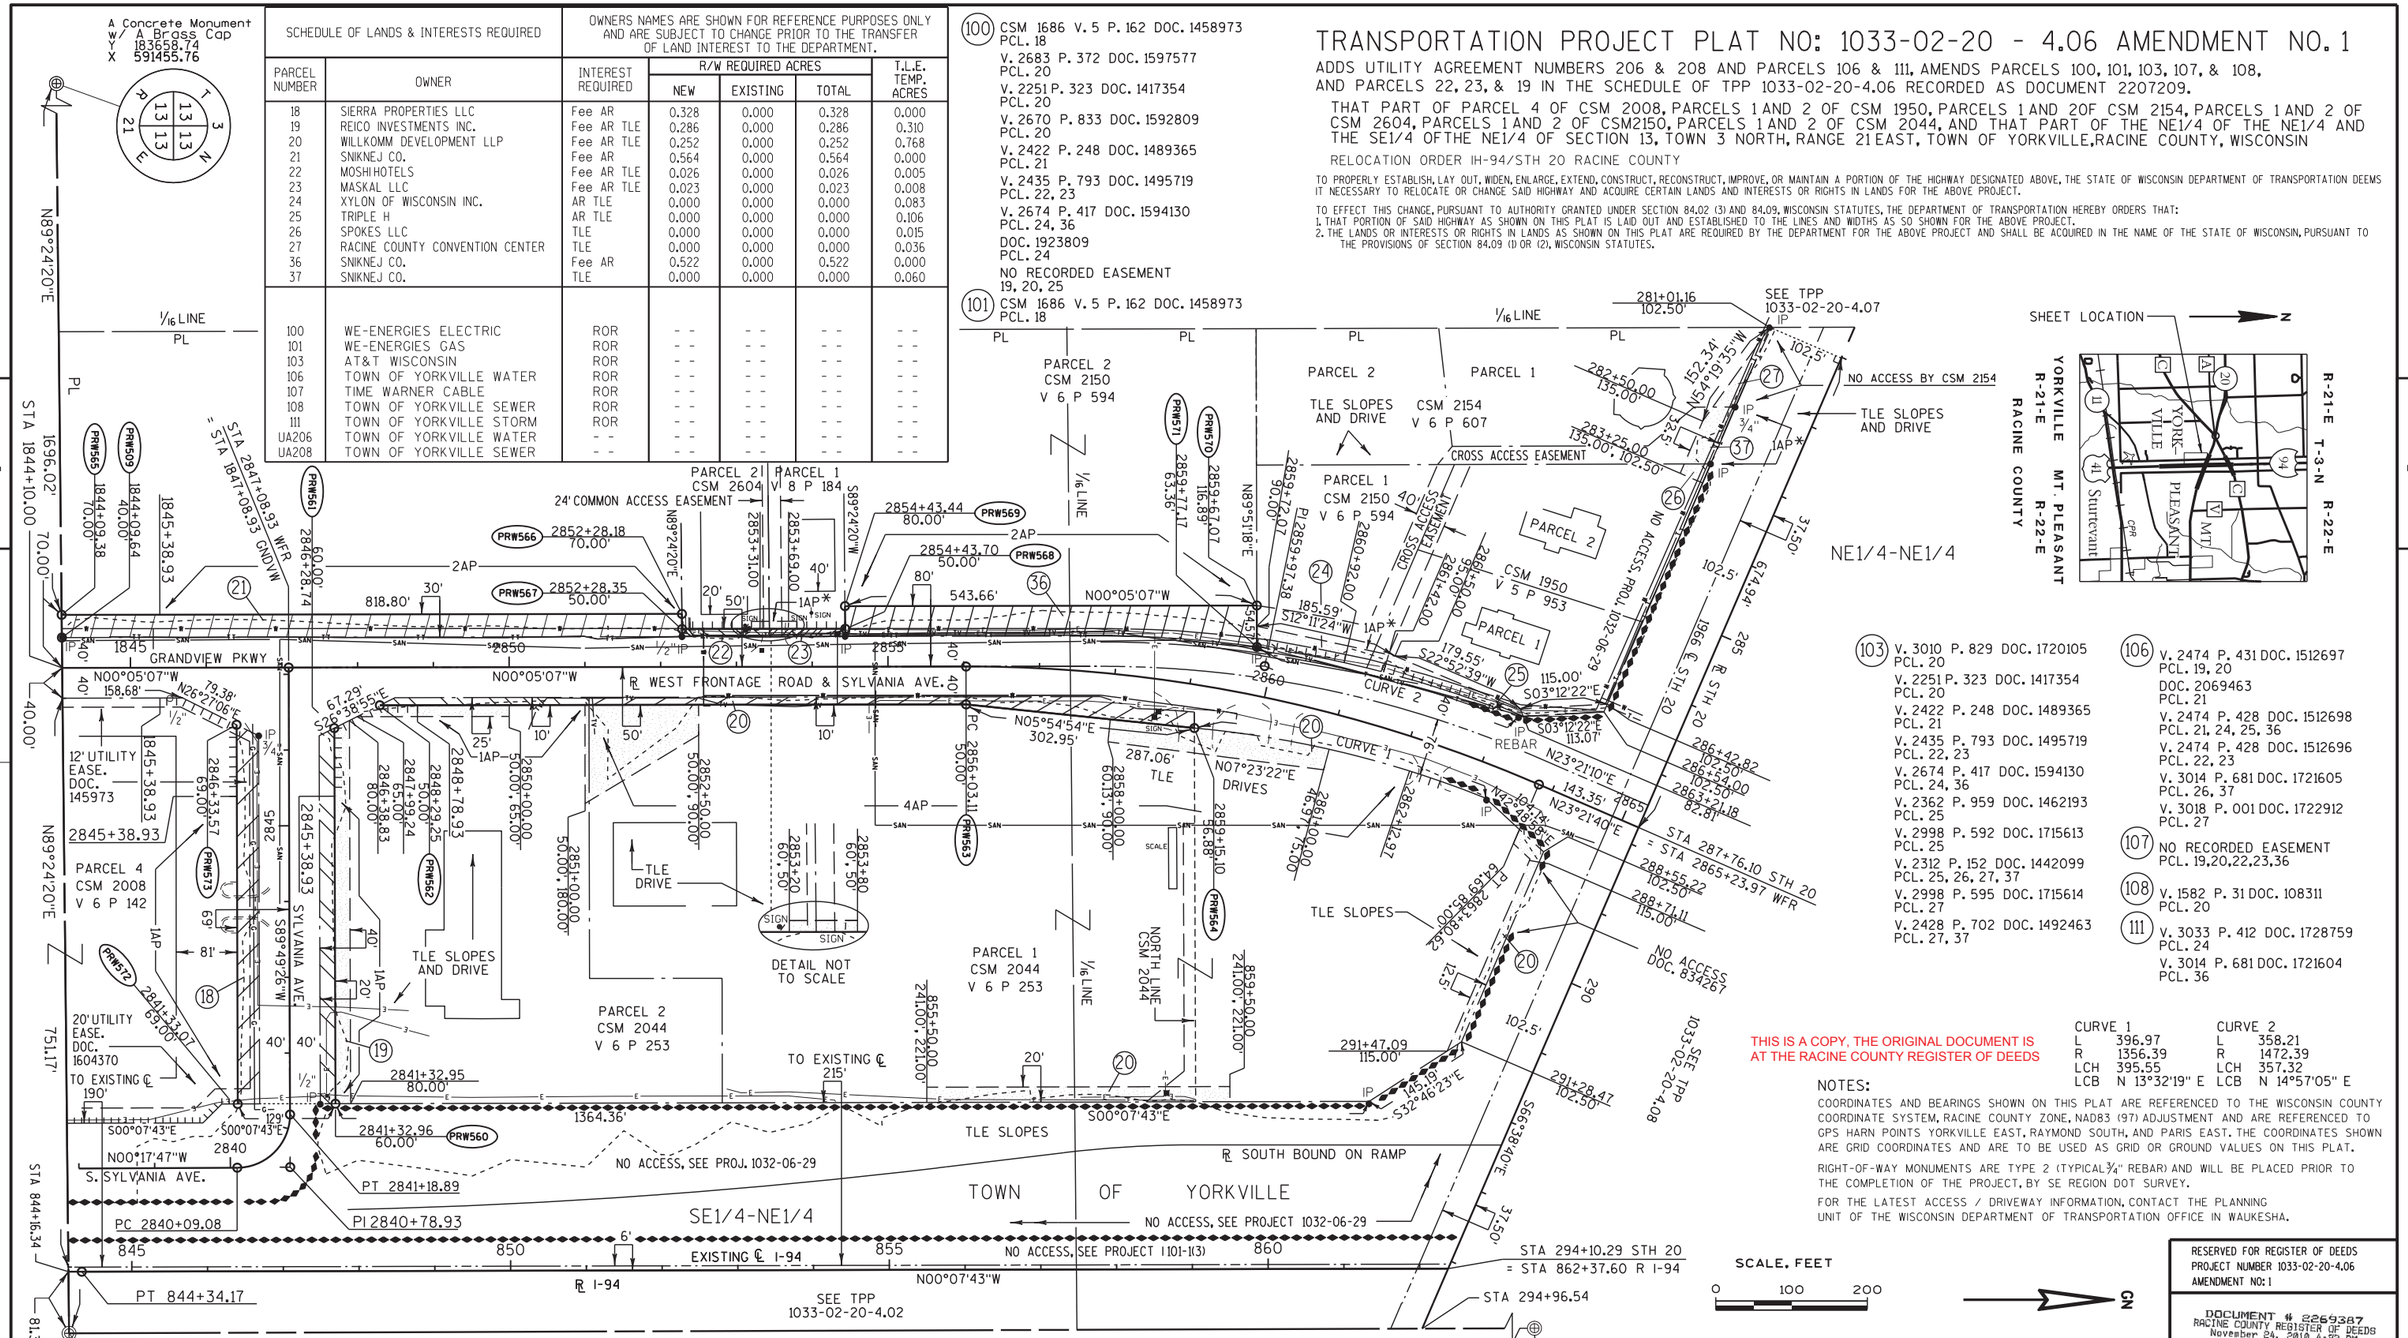

HIGHWAY	BASIS OF EXISTING RIGHT-OF-WAY	WIDTH	YEAR
I-94	I 101-13)	VARIES	1956
STH 20	2341-01-21	VARIES	1966
STH 20	1032-06-29	VARIES	1989

1AP* EXISTING SHARED ACCESS DRIVEWAY TO REMAIN.

FOR ADDITIONAL INFORMATION REFER TO THE TITLE SHEET, RECORDED AS SHEET 2 OF 2 OF DOCUMENT #2202146, OF TRANSPORTATION PROJECT PLATS IN THE RACINE COUNTY REGISTER OF DEEDS.

A Concrete Monument w/ A Brass Cap Y 183686.18 X 594100.16

I-94
PI STA 839+47.69
Y 183216.67
X 594019.87
PC STA 834+61.20
PT STA 844+34.17
DELTA 0°19'28"
D 0°02'00"
L 972.97
R 171881.34
LCH 972.97
LCB N 00°17'27" W

WEST FRONTAGE ROAD
PI STA 2840+78.93
Y 183978.02
X 593881.13
PC STA 2840+09.08
PT STA 2841+18.89
DELTA 89°52'47"
D 81°51'04"
L 109.81
R 70.00
LCH 98.89
LCB N 45°14'10" W

WEST FRONTAGE ROAD
PI STA 2859+97.38
Y 185264.44
X 593219.32
PC STA 2856+03.11
PT STA 2863+80.62
DELTA 23°26'47"
D 3°00'56"
L 777.51
R 1900.00
LCH 772.10
LCB N 11°38'17" E

A Concrete Monument w/ A Brass Cap Y 186347.14 X 594090.84

CURVE 1
L 396.97
R 1356.39
LCH 395.55
LCB N 13°32'19" E

CURVE 2
L 358.21
R 1472.39
LCH 357.32
LCB N 14°57'05" E

THIS IS A COPY, THE ORIGINAL DOCUMENT IS AT THE RACINE COUNTY REGISTER OF DEEDS

NOTES:
COORDINATES AND BEARINGS SHOWN ON THIS PLAT ARE REFERENCED TO THE WISCONSIN COUNTY COORDINATE SYSTEM, RACINE COUNTY ZONE, NAD83 (97) ADJUSTMENT AND ARE REFERENCED TO GPS HARN POINTS YORKVILLE EAST, RAYMOND SOUTH, AND PARIS EAST. THE COORDINATES SHOWN ARE GRID COORDINATES AND ARE TO BE USED AS GRID OR GROUND VALUES ON THIS PLAT.

RIGHT-OF-WAY MONUMENTS ARE TYPE 2 (TYPICAL ¾" REBAR) AND WILL BE PLACED PRIOR TO THE COMPLETION OF THE PROJECT, BY SE REGION DOT SURVEY.

FOR THE LATEST ACCESS / DRIVEWAY INFORMATION, CONTACT THE PLANNING UNIT OF THE WISCONSIN DEPARTMENT OF TRANSPORTATION OFFICE IN WAUKESHA.

I HEREBY CERTIFY THAT THIS PLAT MEETS ALL REQUIREMENTS OF SECTION 84.095, WISCONSIN STATUTES. THIS PLAT AND RELOCATION ORDER ARE APPROVED FOR THE WISCONSIN DEPARTMENT OF TRANSPORTATION.

DATE: 11-18-2010 — Name: A E Andersen — Title:

THIS PLAT WAS PREPARED BY OR UNDER THE DIRECTION OF:

DATE: 11-18-2010 — Name: PAUL KRAUSE — Paul Krause

RESERVED FOR REGISTER OF DEEDS
PROJECT NUMBER 1033-02-20-4.06
AMENDMENT NO: 1

DOCUMENT # 2269387
RACINE COUNTY REGISTER OF DEEDS
November 24, 2010 4:22 PM
JAMES A LADWIG
RACINE COUNTY
REGISTER OF DEEDS
Fee Amount: $25.00
Pages 1
PRE_95
Vol 1

FILE NAME : J:\projects\d2_r_10330294\20\040406A1_rp.dgn
APPRAISAL PLAT DATE :
PLOT DATE : 18-NOV-2010 14:23
PLOT BY : dotphk
PLOT NAME :
PLOT SCALE : 100.000000:1.000000
CONST. 1033-02-70 STH 20 R/W 1033-02-20 4.06A1

FOR ADDITIONAL INFORMATION REFER TO THE TITLE SHEET, RECORDED AS SHEET 2 OF 2 OF DOCUMENT #2202146, OF TRANSPORTATION PROJECT PLATS IN THE RACINE COUNTY REGISTER OF DEEDS.


TRANSPORTATION PROJECT PLAT NO: 1033-02-20 - 4.07

THAT PART OF THE NW1/4 OF THE NE1/4 OF SECTION 13, AND THAT PART OF THE SW1/4 OF THE SE1/4 OF SECTION 12, TOWN 3 NORTH, RANGE 21 EAST, TOWN OF YORKVILLE, RACINE COUNTY, WISCONSIN.

RELOCATION ORDER IH-94/STH 20 RACINE COUNTY


TO PROPERLY ESTABLISH, LAY OUT, WIDEN, ENLARGE, EXTEND, CONSTRUCT, RECONSTRUCT, IMPROVE, OR MAINTAIN A PORTION OF THE HIGHWAY DESIGNATED ABOVE, THE STATE OF WISCONSIN DEPARTMENT OF TRANSPORTATION DEEMS IT NECESSARY TO RELOCATE OR CHANGE SAID HIGHWAY AND ACQUIRE CERTAIN LANDS AND INTERESTS OR RIGHTS IN LANDS FOR THE ABOVE PROJECT.

TO EFFECT THIS CHANGE, PURSUANT TO AUTHORITY GRANTED UNDER SECTION 84.02 (3) AND 84.09, WISCONSIN STATUTES, THE DEPARTMENT OF TRANSPORTATION HEREBY ORDERS THAT:
1. THAT PORTION OF SAID HIGHWAY AS SHOWN ON THIS PLAT IS LAID OUT AND ESTABLISHED TO THE LINES AND WIDTHS AS SO SHOWN FOR THE ABOVE PROJECT.
2. THE LANDS OR INTERESTS OR RIGHTS IN LANDS AS SHOWN ON THIS PLAT ARE REQUIRED BY THE DEPARTMENT FOR THE ABOVE PROJECT AND SHALL BE ACQUIRED IN THE NAME OF THE STATE OF WISCONSIN, PURSUANT TO THE PROVISIONS OF SECTION 84.09 (1) OR (2), WISCONSIN STATUTES.

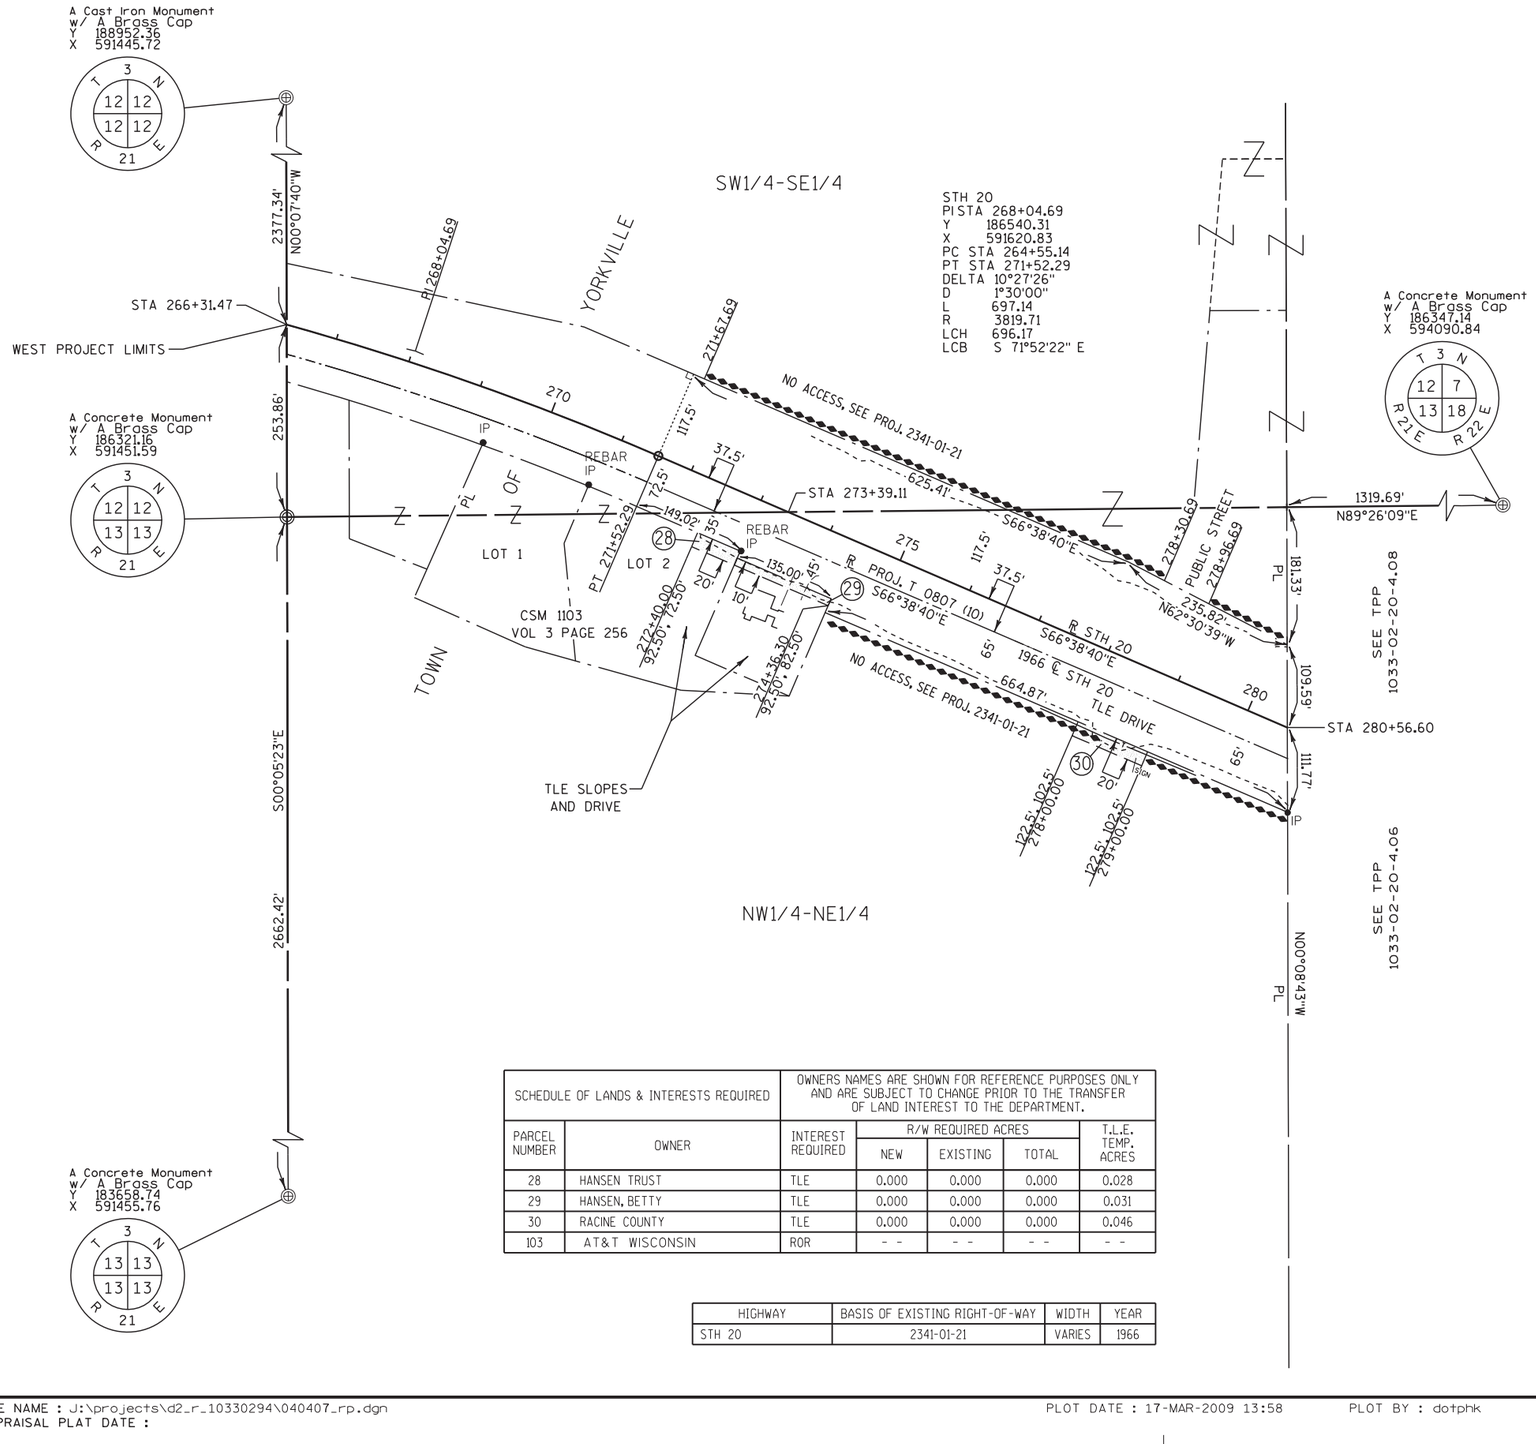

(103) V. 2392 P. 056 DOC. 1475579
PCL. 30

SHEET LOCATION

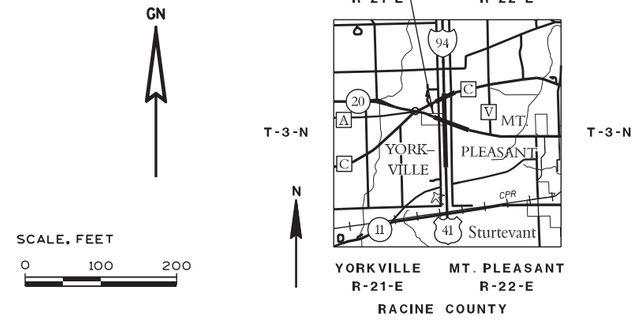

SCHEDULE OF LANDS & INTERESTS REQUIRED		OWNERS NAMES ARE SHOWN FOR REFERENCE PURPOSES ONLY AND ARE SUBJECT TO CHANGE PRIOR TO THE TRANSFER OF LAND INTEREST TO THE DEPARTMENT.				
PARCEL NUMBER	OWNER	INTEREST REQUIRED	R/W REQUIRED ACRES			T.L.E. TEMP. ACRES
			NEW	EXISTING	TOTAL	
28	HANSEN TRUST	TLE	0.000	0.000	0.000	0.028
29	HANSEN, BETTY	TLE	0.000	0.000	0.000	0.031
30	RACINE COUNTY	TLE	0.000	0.000	0.000	0.046
103	AT&T WISCONSIN	ROR	- -	- -	- -	- -

HIGHWAY	BASIS OF EXISTING RIGHT-OF-WAY	WIDTH	YEAR
STH 20	2341-01-21	VARIES	1966

NOTES:
COORDINATES AND BEARINGS SHOWN ON THIS PLAT ARE REFERENCED TO THE WISCONSIN COUNTY COORDINATE SYSTEM, RACINE COUNTY ZONE, NAD83 (97) ADJUSTMENT AND ARE REFERENCED TO GPS HARN POINTS YORKVILLE EAST, RAYMOND SOUTH, AND PARIS EAST. THE COORDINATES SHOWN ARE GRID COORDINATES AND ARE TO BE USED AS GRID OR GROUND VALUES ON THIS PLAT.

RIGHT-OF-WAY MONUMENTS ARE TYPE 2 (TYPICAL 3/4" REBAR) AND WILL BE PLACED PRIOR TO THE COMPLETION OF THE PROJECT, BY SE REGION DOT SURVEY.

THIS IS A COPY, THE ORIGINAL DOCUMENT IS AT THE RACINE COUNTY REGISTER OF DEEDS

I HEREBY CERTIFY THAT THIS PLAT MEETS ALL REQUIREMENTS OF SECTION 84.095, WISCONSIN STATUTES. THIS PLAT IS APPROVED FOR THE WISCONSIN DEPARTMENT OF TRANSPORTATION.

DATE: 3-18-09 Robert J. Duffield
Name
Title

THIS PLAT WAS PREPARED BY OR UNDER THE DIRECTION OF:

DATE: 3-18-09 Paul Krause
Name Paul Krause

RESERVED FOR REGISTER OF DEEDS
PROJECT NUMBER 1033-02-20-4.07
AMENDMENT NO:

DOC # 2207210
Recorded
Mar. 27, 2009 AT 03:43PM
VOL. 1 P. 79
JAMES A. LADWIG
RACINE COUNTY
REGISTER OF DEEDS
Fee Exempt
PRE_96

FOR ADDITIONAL INFORMATION REFER TO THE TITLE SHEET, RECORDED AS SHEET 2 OF 2 OF DOCUMENT #2202146, OF TRANSPORTATION PROJECT PLATS IN THE RACINE COUNTY REGISTER OF DEEDS.

TRANSPORTATION PROJECT PLAT NO: 1033-02-20 - 4.07 AMENDMENT NO: 1


AMENDS TPP 1033-02-20-4.07, RECORDED AS DOCUMENT 2207210, BY ADDING UTILITY AGREEMENT NUMBERS 206 & 208.

THAT PART OF THE NW1/4 OF THE NE1/4 OF SECTION 13, AND THAT PART OF THE SW1/4 OF THE SE1/4 OF SECTION 12, TOWN 3 NORTH, RANGE 21 EAST, TOWN OF YORKVILLE, RACINE COUNTY, WISCONSIN.

RELOCATION ORDER IH-94/STH 20 RACINE COUNTY

TO PROPERLY ESTABLISH, LAY OUT, WIDEN, ENLARGE, EXTEND, CONSTRUCT, RECONSTRUCT, IMPROVE, OR MAINTAIN A PORTION OF THE HIGHWAY DESIGNATED ABOVE, THE STATE OF WISCONSIN DEPARTMENT OF TRANSPORTATION DEEMS IT NECESSARY TO RELOCATE OR CHANGE SAID HIGHWAY AND ACQUIRE CERTAIN LANDS AND INTERESTS OR RIGHTS IN LANDS FOR THE ABOVE PROJECT.


TO EFFECT THIS CHANGE, PURSUANT TO AUTHORITY GRANTED UNDER SECTION 84.02 (3) AND 84.09, WISCONSIN STATUTES, THE DEPARTMENT OF TRANSPORTATION HEREBY ORDERS THAT:
1. THAT PORTION OF SAID HIGHWAY AS SHOWN ON THIS PLAT IS LAID OUT AND ESTABLISHED TO THE LINES AND WIDTHS AS SO SHOWN FOR THE ABOVE PROJECT.
2. THE LANDS OR INTERESTS OR RIGHTS IN LANDS AS SHOWN ON THIS PLAT ARE REQUIRED BY THE DEPARTMENT FOR THE ABOVE PROJECT AND SHALL BE ACQUIRED IN THE NAME OF THE STATE OF WISCONSIN, PURSUANT TO THE PROVISIONS OF SECTION 84.09 (1) OR (2), WISCONSIN STATUTES.

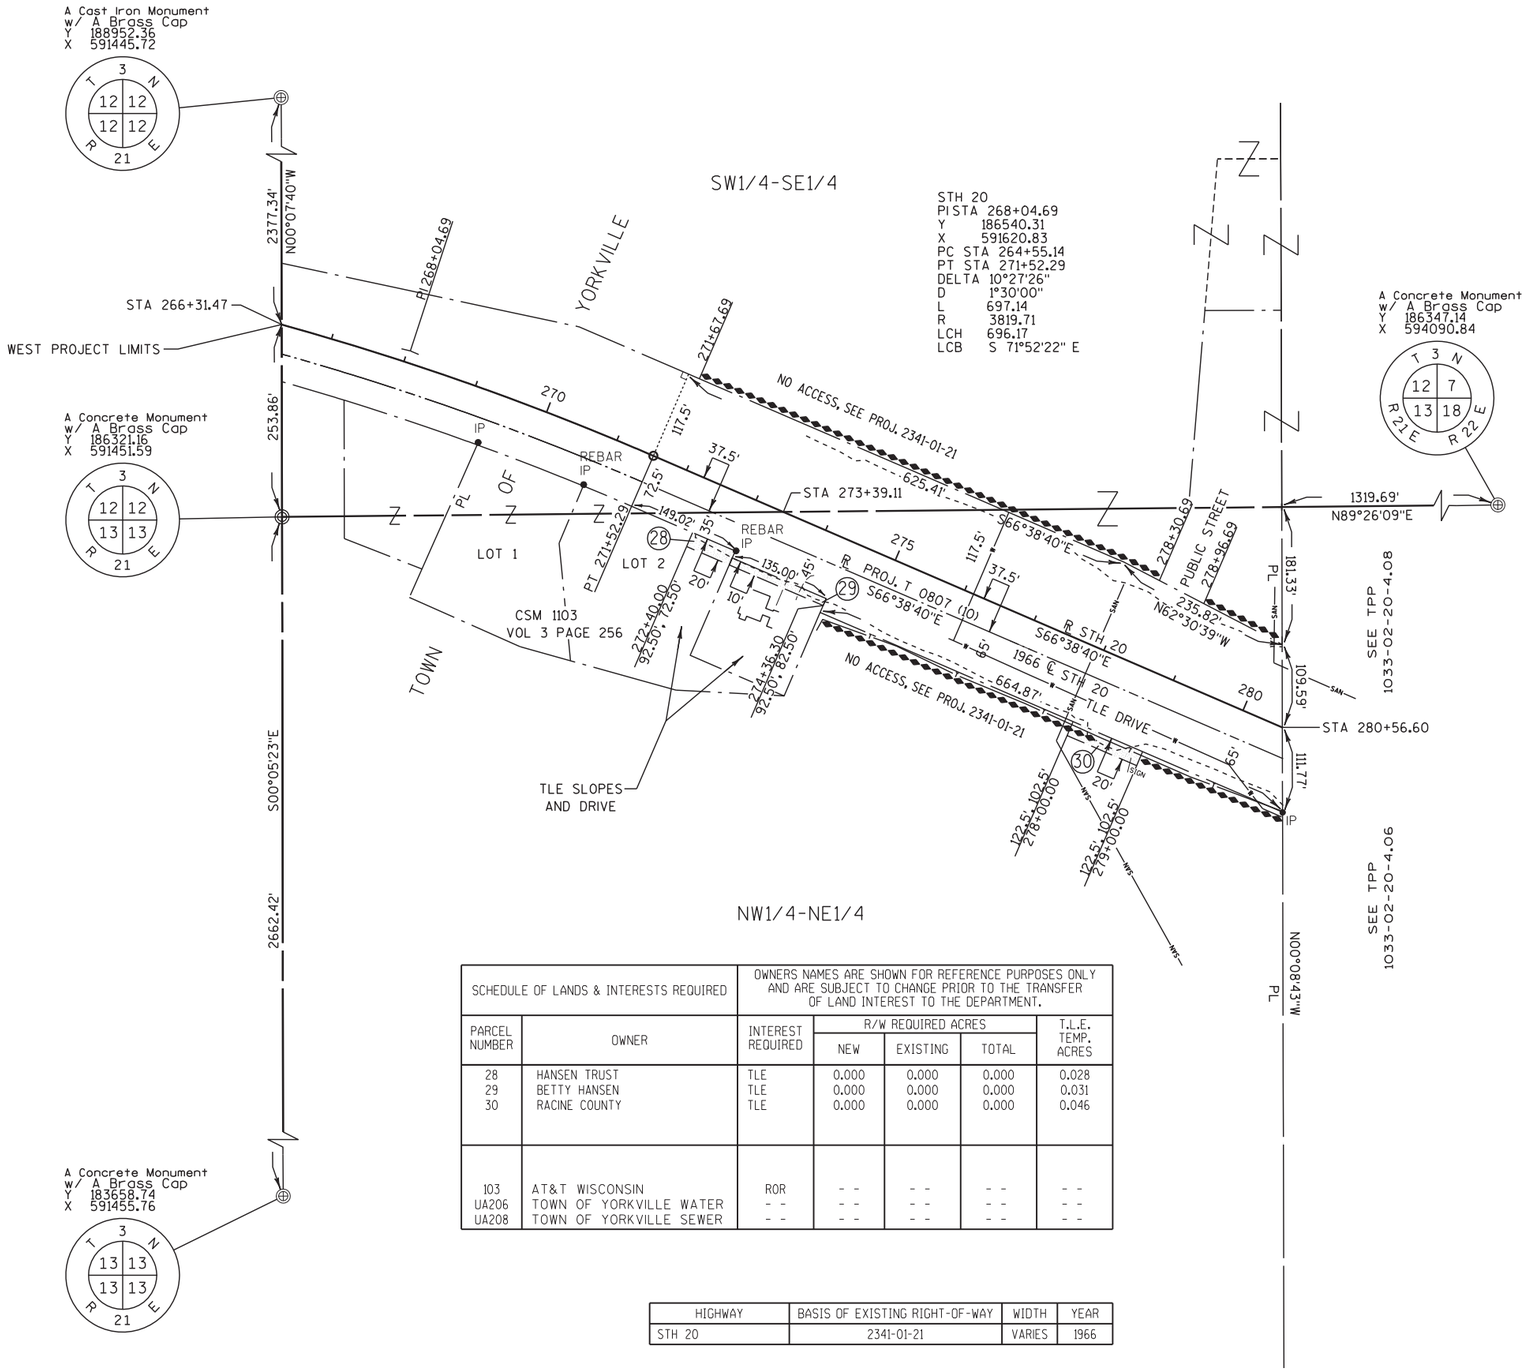

SCHEDULE OF LANDS & INTERESTS REQUIRED		OWNERS NAMES ARE SHOWN FOR REFERENCE PURPOSES ONLY AND ARE SUBJECT TO CHANGE PRIOR TO THE TRANSFER OF LAND INTEREST TO THE DEPARTMENT.				
PARCEL NUMBER	OWNER	INTEREST REQUIRED	R/W REQUIRED ACRES			T.L.E. TEMP. ACRES
			NEW	EXISTING	TOTAL	
28	HANSEN TRUST	TLE	0.000	0.000	0.000	0.028
29	BETTY HANSEN	TLE	0.000	0.000	0.000	0.031
30	RACINE COUNTY	TLE	0.000	0.000	0.000	0.046
103	AT&T WISCONSIN	ROR	- -	- -	- -	- -
UA206	TOWN OF YORKVILLE WATER	- -	- -	- -	- -	- -
UA208	TOWN OF YORKVILLE SEWER	- -	- -	- -	- -	- -

HIGHWAY	BASIS OF EXISTING RIGHT-OF-WAY	WIDTH	YEAR
STH 20	2341-01-21	VARIES	1966

SHEET LOCATION

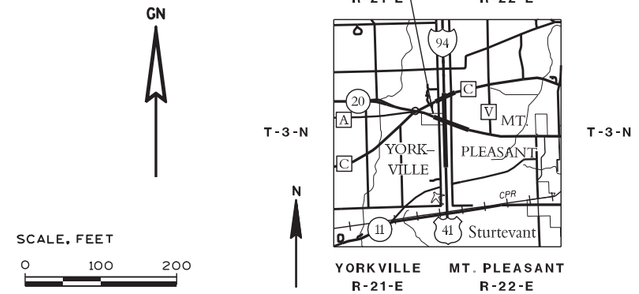

NOTES:

COORDINATES AND BEARINGS SHOWN ON THIS PLAT ARE REFERENCED TO THE WISCONSIN COUNTY COORDINATE SYSTEM, RACINE COUNTY ZONE, NAD83 (97) ADJUSTMENT AND ARE REFERENCED TO GPS HARN POINTS YORKVILLE EAST, RAYMOND SOUTH, AND PARIS EAST. THE COORDINATES SHOWN ARE GRID COORDINATES AND ARE TO BE USED AS GRID OR GROUND VALUES ON THIS PLAT.

RIGHT-OF-WAY MONUMENTS ARE TYPE 2 (TYPICAL ¾" REBAR) AND WILL BE PLACED PRIOR TO THE COMPLETION OF THE PROJECT, BY SE REGION DOT SURVEY.

FOR THE LATEST ACCESS / DRIVEWAY INFORMATION, CONTACT THE PLANNING UNIT OF THE WISCONSIN DEPARTMENT OF TRANSPORTATION OFFICE IN WAUKESHA.

THIS IS A COPY, THE ORIGINAL DOCUMENT IS AT THE RACINE COUNTY REGISTER OF DEEDS

I HEREBY CERTIFY THAT THIS PLAT MEETS ALL REQUIREMENTS OF SECTION 84.095, WISCONSIN STATUTES. THIS PLAT AND RELOCATION ORDER ARE APPROVED FOR THE WISCONSIN DEPARTMENT OF TRANSPORTATION.

DATE: 11-18-2010 — Name: DE Anderson — Title:

THIS PLAT WAS PREPARED BY OR UNDER THE DIRECTION OF:

DATE: 11-17-2010 — Name: Paul Krause — PAUL KRAUSE

RESERVED FOR REGISTER OF DEEDS
PROJECT NUMBER 1033-02-20-4.07
AMENDMENT NO: 1

DOCUMENT # 2269388
RACINE COUNTY REGISTER OF DEEDS
November 24, 2010 4:22 PM

James A. Ladwig

JAMES A LADWIG
RACINE COUNTY
REGISTER OF DEEDS
Fee Amount: $25.00
Pages: 1

Vol 1 PRE_97

FILE NAME : J:\projects\d2_r_10330294\20\040407A1_rp.dgn
APPRAISAL PLAT DATE :
PLOT DATE : 18-NOV-2010 06:57
PLOT BY : dotphk
PLOT NAME :
PLOT SCALE : 100.000000:1.000000
CONST. 1033-02-70 STH 20 R/W 1033-02-20 4.07A1

TRANSPORTATION PROJECT PLAT NO: 1033-02-20 - 4.08


THAT PART OF THE SE1/4 OF THE SE1/4 OF SECTION 12, AND THAT PART OF THE NE1/4 OF THE NE1/4 OF SECTION 13, TOWN 3 NORTH, RANGE 21 EAST, TOWN OF YORKVILLE, RACINE COUNTY, WISCONSIN.

RELOCATION ORDER IH-94/STH 20 RACINE COUNTY

TO PROPERLY ESTABLISH, LAY OUT, WIDEN, ENLARGE, EXTEND, CONSTRUCT, RECONSTRUCT, IMPROVE, OR MAINTAIN A PORTION OF THE HIGHWAY DESIGNATED ABOVE, THE STATE OF WISCONSIN DEPARTMENT OF TRANSPORTATION DEEMS IT NECESSARY TO RELOCATE OR CHANGE SAID HIGHWAY AND ACQUIRE CERTAIN LANDS AND INTERESTS OR RIGHTS IN LANDS FOR THE ABOVE PROJECT.

TO EFFECT THIS CHANGE, PURSUANT TO AUTHORITY GRANTED UNDER SECTION 84.02 (3) AND 84.09, WISCONSIN STATUTES, THE DEPARTMENT OF TRANSPORTATION HEREBY ORDERS THAT:
1. THAT PORTION OF SAID HIGHWAY AS SHOWN ON THIS PLAT IS LAID OUT AND ESTABLISHED TO THE LINES AND WIDTHS AS SO SHOWN FOR THE ABOVE PROJECT.
2. THE LANDS OR INTERESTS OR RIGHTS IN LANDS AS SHOWN ON THIS PLAT ARE REQUIRED BY THE DEPARTMENT FOR THE ABOVE PROJECT AND SHALL BE ACQUIRED IN THE NAME OF THE STATE OF WISCONSIN, PURSUANT TO THE PROVISIONS OF SECTION 84.09 (1) OR (2), WISCONSIN STATUTES.

FOR ADDITIONAL INFORMATION REFER TO THE TITLE SHEET, RECORDED AS SHEET 2 OF 2 OF DOCUMENT #2202146, OF TRANSPORTATION PROJECT PLATS IN THE RACINE COUNTY REGISTER OF DEEDS.

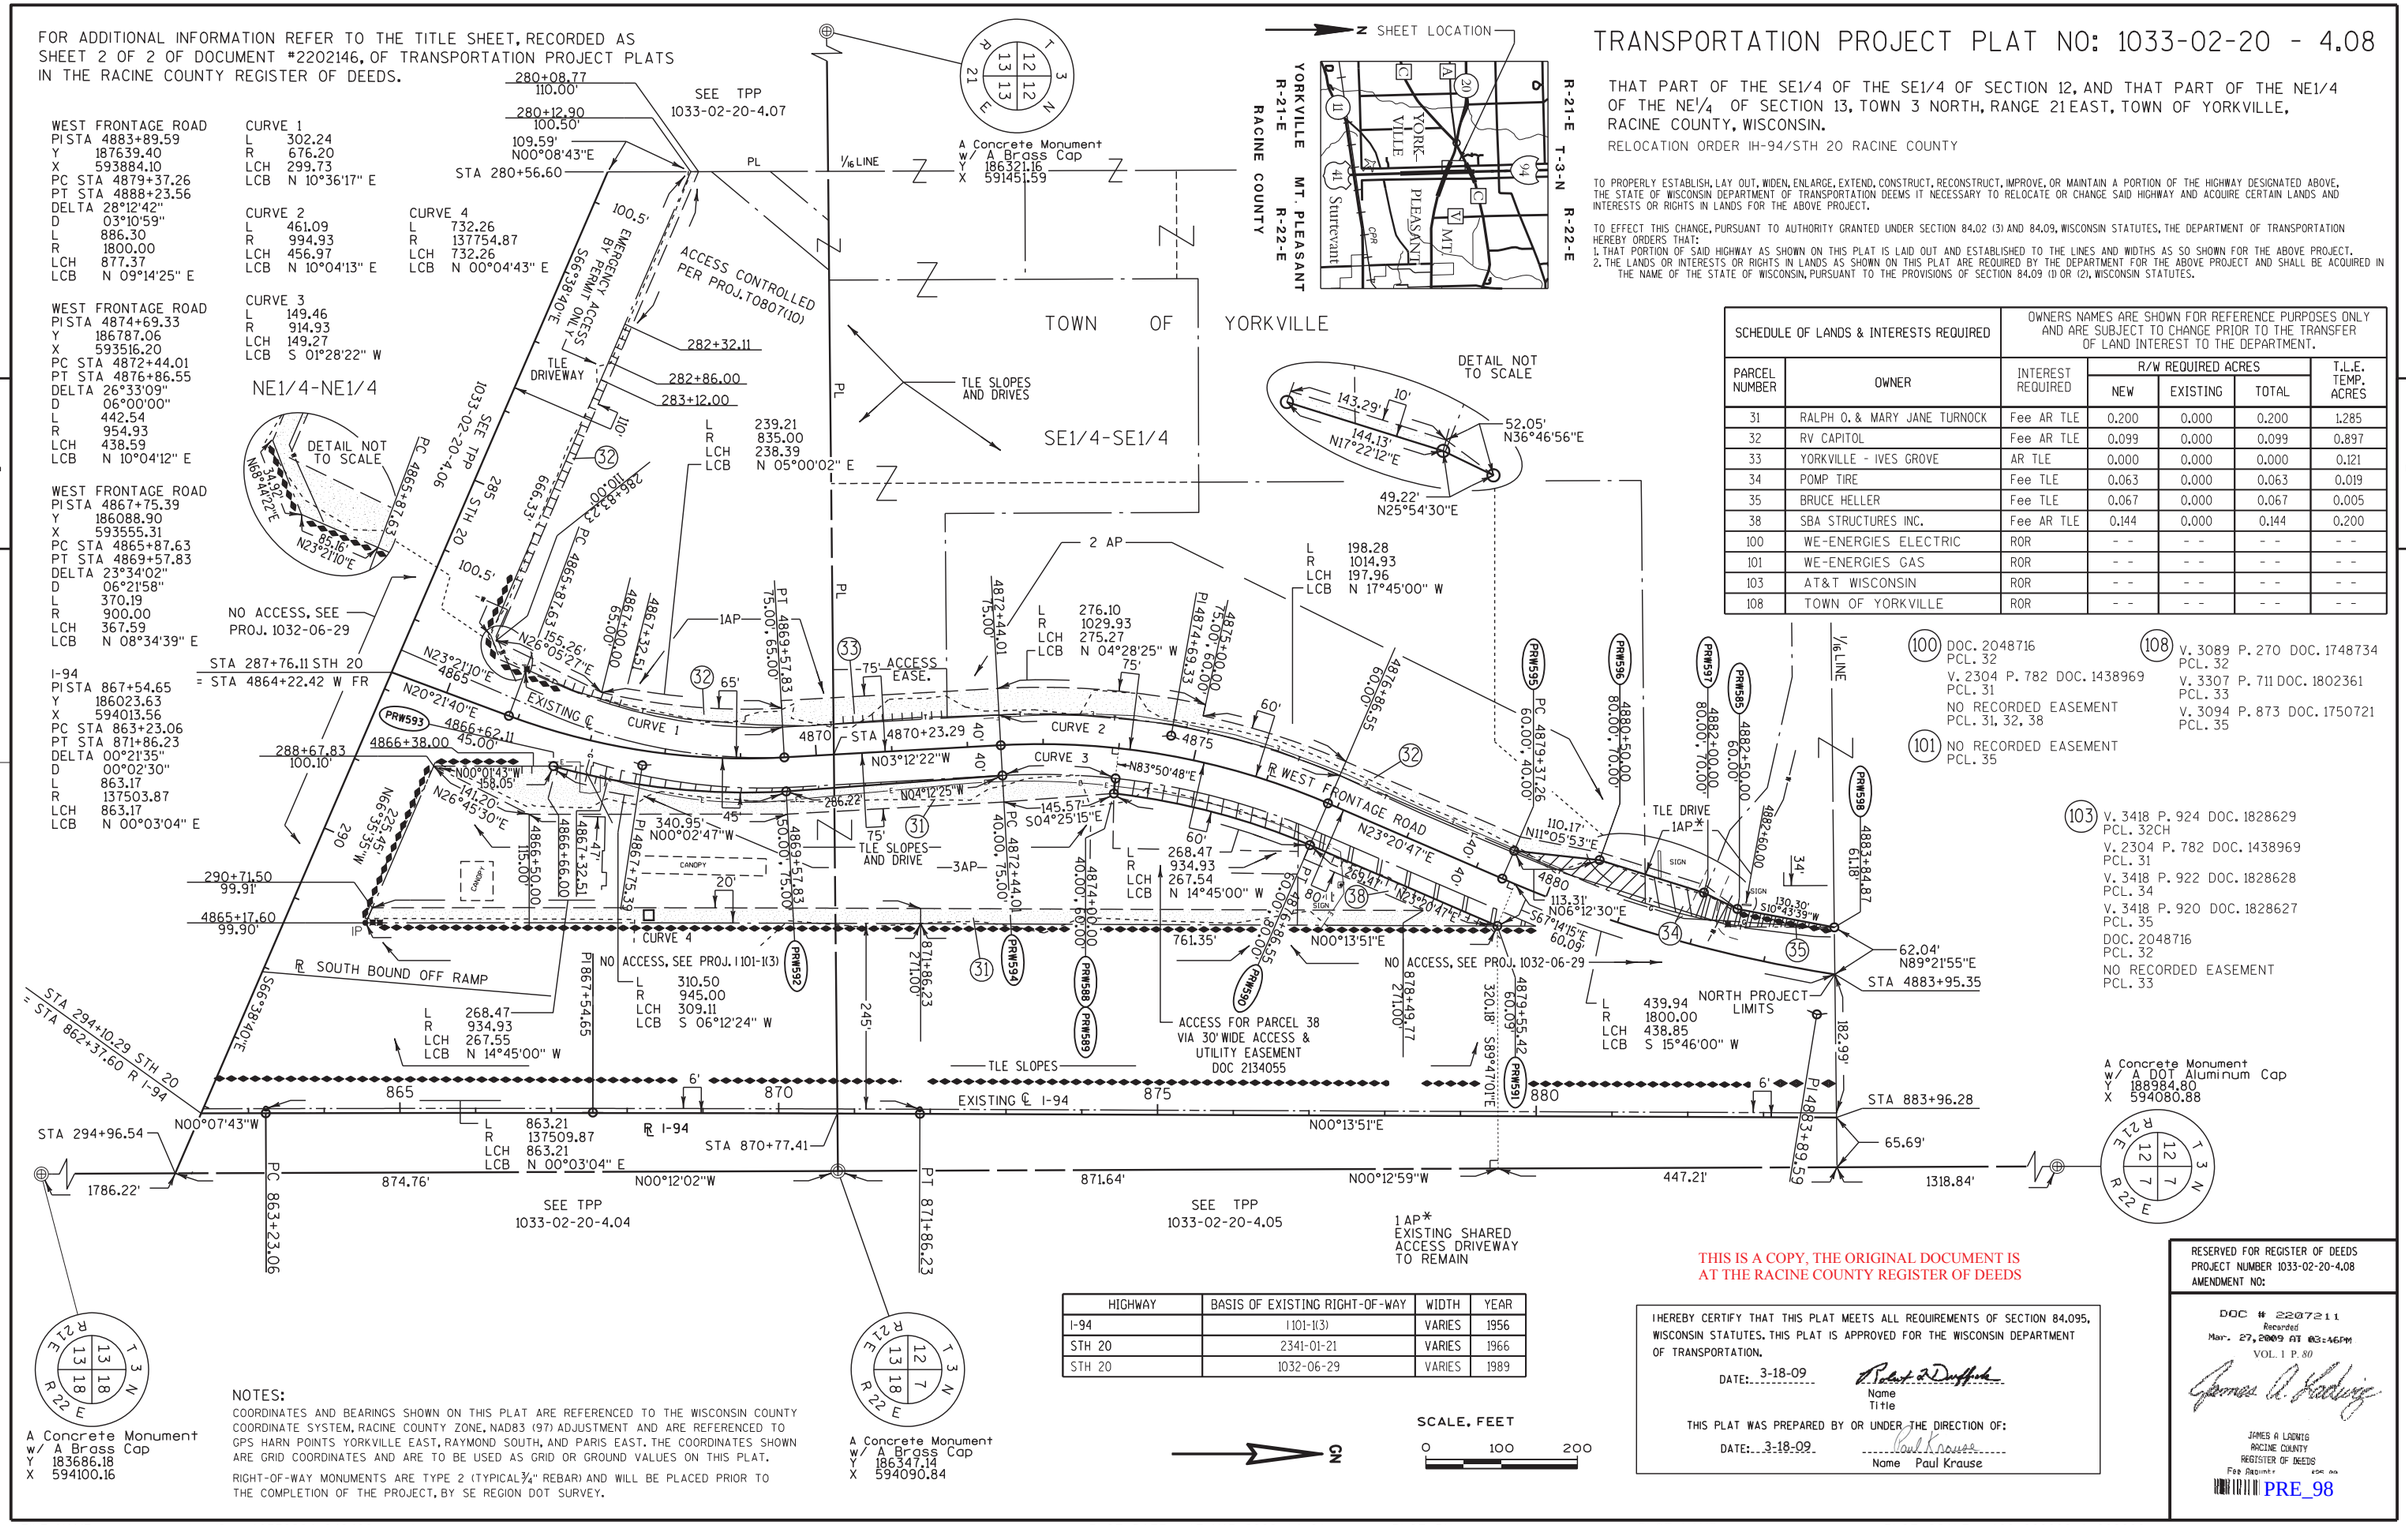

WEST FRONTAGE ROAD	CURVE 1	CURVE 2	CURVE 3	CURVE 4
PI STA 4883+89.59	L 302.24	L 461.09	L 149.46	L 732.26
Y 187639.40	R 676.20	R 994.93	R 914.93	R 137754.87
X 593884.10	LCH 299.73	LCH 456.97	LCH 149.27	LCH 732.26
PC STA 4879+37.26	LCB N 10°36'17" E	LCB N 10°04'13" E	LCB S 01°28'22" W	LCB N 00°04'43" E
PT STA 4888+23.56				
DELTA 28°12'42"				
D 03°10'59"				
L 886.30				
R 1800.00				
LCH 877.37				
LCB N 09°14'25" E				

WEST FRONTAGE ROAD
PI STA 4874+69.33
Y 186787.06
X 593516.20
PC STA 4872+44.01
PT STA 4876+86.55
DELTA 26°33'09"
D 06°30'00"
L 442.54
R 954.93
LCH 438.59
LCB N 10°04'12" E

WEST FRONTAGE ROAD
PI STA 4867+75.39
Y 186088.90
X 593555.31
PC STA 4865+87.63
PT STA 4869+57.83
DELTA 23°34'02"
D 06°21'58"
L 370.19
R 900.00
LCH 367.59
LCB N 08°34'39" E

I-94
PI STA 867+54.65
Y 186023.63
X 594013.56
PC STA 863+23.06
PT STA 871+86.23
DELTA 00°21'35"
D 00°02'30"
L 863.17
R 137503.87
LCH 863.17
LCB N 00°03'04" E

SCHEDULE OF LANDS & INTERESTS REQUIRED		OWNERS NAMES ARE SHOWN FOR REFERENCE PURPOSES ONLY AND ARE SUBJECT TO CHANGE PRIOR TO THE TRANSFER OF LAND INTEREST TO THE DEPARTMENT.				
PARCEL NUMBER	OWNER	INTEREST REQUIRED	R/W REQUIRED ACRES NEW	R/W REQUIRED ACRES EXISTING	R/W REQUIRED ACRES TOTAL	T.L.E. TEMP. ACRES
31	RALPH O. & MARY JANE TURNOCK	Fee AR TLE	0.200	0.000	0.200	1.285
32	RV CAPITOL	Fee AR TLE	0.099	0.000	0.099	0.897
33	YORKVILLE - IVES GROVE	AR TLE	0.000	0.000	0.000	0.121
34	POMP TIRE	Fee TLE	0.063	0.000	0.063	0.019
35	BRUCE HELLER	Fee TLE	0.067	0.000	0.067	0.005
38	SBA STRUCTURES INC.	Fee AR TLE	0.144	0.000	0.144	0.200
100	WE-ENERGIES ELECTRIC	ROR	- -	- -	- -	- -
101	WE-ENERGIES GAS	ROR	- -	- -	- -	- -
103	AT&T WISCONSIN	ROR	- -	- -	- -	- -
108	TOWN OF YORKVILLE	ROR	- -	- -	- -	- -

(100) DOC. 2048716 PCL. 32
V. 2304 P. 782 DOC. 1438969 PCL. 31
NO RECORDED EASEMENT PCL. 31, 32, 38

(101) NO RECORDED EASEMENT PCL. 35

(103) V. 3418 P. 924 DOC. 1828629 PCL. 32CH
V. 2304 P. 782 DOC. 1438969 PCL. 31
V. 3418 P. 922 DOC. 1828628 PCL. 34
V. 3418 P. 920 DOC. 1828627 PCL. 35
DOC. 2048716 PCL. 32
NO RECORDED EASEMENT PCL. 33

(108) V. 3089 P. 270 DOC. 1748734 PCL. 32
V. 3307 P. 711 DOC. 1802361 PCL. 33
V. 3094 P. 873 DOC. 1750721 PCL. 35

HIGHWAY	BASIS OF EXISTING RIGHT-OF-WAY	WIDTH	YEAR
I-94	1101-1(3)	VARIES	1956
STH 20	2341-01-21	VARIES	1966
STH 20	1032-06-29	VARIES	1989

NOTES:
COORDINATES AND BEARINGS SHOWN ON THIS PLAT ARE REFERENCED TO THE WISCONSIN COUNTY COORDINATE SYSTEM, RACINE COUNTY ZONE, NAD83 (97) ADJUSTMENT AND ARE REFERENCED TO GPS HARN POINTS YORKVILLE EAST, RAYMOND SOUTH, AND PARIS EAST. THE COORDINATES SHOWN ARE GRID COORDINATES AND ARE TO BE USED AS GRID OR GROUND VALUES ON THIS PLAT.

RIGHT-OF-WAY MONUMENTS ARE TYPE 2 (TYPICAL ¾" REBAR) AND WILL BE PLACED PRIOR TO THE COMPLETION OF THE PROJECT, BY SE REGION DOT SURVEY.

SCALE, FEET
0 100 200

THIS IS A COPY, THE ORIGINAL DOCUMENT IS AT THE RACINE COUNTY REGISTER OF DEEDS

I HEREBY CERTIFY THAT THIS PLAT MEETS ALL REQUIREMENTS OF SECTION 84.095, WISCONSIN STATUTES. THIS PLAT IS APPROVED FOR THE WISCONSIN DEPARTMENT OF TRANSPORTATION.

DATE: 3-18-09 Robert D. Duffek
Name
Title

THIS PLAT WAS PREPARED BY OR UNDER THE DIRECTION OF:

DATE: 3-18-09 Paul Krause
Name Paul Krause

RESERVED FOR REGISTER OF DEEDS
PROJECT NUMBER 1033-02-20-4.08
AMENDMENT NO:

DOC # 2207211
Recorded
Mar. 27, 2009 AT 03:46PM
VOL. 1 P. 80
James A. Ladwig
JAMES A LADWIG
RACINE COUNTY
REGISTER OF DEEDS
Fee Exempt

PRE_98

FILE NAME : J:\projects\d2_r_10330294\040408_rp.dgn
APPRAISAL PLAT DATE :
PLOT DATE : 17-MAR-2009 14:01
PLOT BY : dotphk
PLOT NAME :
PLOT SCALE : 100.000000:1.000000
CONST. 1033-20-70 STH 20 R/W 1033-02-20 4.08

FOR ADDITIONAL INFORMATION REFER TO THE TITLE SHEET, RECORDED AS SHEET 2 OF 2 OF DOCUMENT #2202146, OF TRANSPORTATION PROJECT PLATS IN THE RACINE COUNTY REGISTER OF DEEDS.

TRANSPORTATION PROJECT PLAT NO: 1033-02-20 - 4.08 AMENDMENT NO: 1

AMENDS PARCELS 31, 100, & 103 OF TPP 1033-02-20-4.08, RECORDED AS DOCUMENT 2207211.

THAT PART OF THE SE1/4 OF THE SE1/4 OF SECTION 12, AND THAT PART OF THE NE1/4 OF THE NE1/4 OF SECTION 13, TOWN 3 NORTH, RANGE 21 EAST, TOWN OF YORKVILLE, RACINE COUNTY, WISCONSIN.

RELOCATION ORDER IH-94/STH 20 RACINE COUNTY

TO PROPERLY ESTABLISH, LAY OUT, WIDEN, ENLARGE, EXTEND, CONSTRUCT, RECONSTRUCT, IMPROVE, OR MAINTAIN A PORTION OF THE HIGHWAY DESIGNATED ABOVE, THE STATE OF WISCONSIN DEPARTMENT OF TRANSPORTATION DEEMS IT NECESSARY TO RELOCATE OR CHANGE SAID HIGHWAY AND ACQUIRE CERTAIN LANDS AND INTERESTS OR RIGHTS IN LANDS FOR THE ABOVE PROJECT.

TO EFFECT THIS CHANGE, PURSUANT TO AUTHORITY GRANTED UNDER SECTION 84.02 (3) AND 84.09, WISCONSIN STATUTES, THE DEPARTMENT OF TRANSPORTATION HEREBY ORDERS THAT:
1. THAT PORTION OF SAID HIGHWAY AS SHOWN ON THIS PLAT IS LAID OUT AND ESTABLISHED TO THE LINES AND WIDTHS AS SO SHOWN FOR THE ABOVE PROJECT.
2. THE LANDS OR INTERESTS OR RIGHTS IN LANDS AS SHOWN ON THIS PLAT ARE REQUIRED BY THE DEPARTMENT FOR THE ABOVE PROJECT AND SHALL BE ACQUIRED IN THE NAME OF THE STATE OF WISCONSIN, PURSUANT TO THE PROVISIONS OF SECTION 84.09 (1) OR (2), WISCONSIN STATUTES.

SCHEDULE OF LANDS & INTERESTS REQUIRED		OWNERS NAMES ARE SHOWN FOR REFERENCE PURPOSES ONLY AND ARE SUBJECT TO CHANGE PRIOR TO THE TRANSFER OF LAND INTEREST TO THE DEPARTMENT.				
PARCEL NUMBER	OWNER	INTEREST REQUIRED	R/W REQUIRED ACRES NEW	R/W REQUIRED ACRES EXISTING	R/W REQUIRED ACRES TOTAL	T.L.E. TEMP. ACRES
31	RALPH O. & MARY JANE TURNOCK	Fee AR TLE	0.200	0.000	0.200	1.213
32	RV CAPITOL	Fee AR TLE	0.099	0.000	0.099	0.897
33	YORKVILLE - IVES GROVE	AR TLE	0.000	0.000	0.000	0.121
34	POMP TIRE	Fee TLE	0.063	0.000	0.063	0.019
35	BRUCE HELLER	Fee TLE	0.067	0.000	0.067	0.005
38	SBA STRUCTURES INC.	Fee AR TLE	0.144	0.000	0.144	0.200
100	WE-ENERGIES ELECTRIC	ROR	- -	- -	- -	- -
101	WE-ENERGIES GAS	ROR	- -	- -	- -	- -
103	AT&T WISCONSIN	ROR	- -	- -	- -	- -
108	TOWN OF YORKVILLE	ROR	- -	- -	- -	- -

SHEET LOCATION

YORKVILLE R-21-E, MT. PLEASANT R-21-E, RACINE COUNTY, R-22-E, T-3-N

WEST FRONTAGE ROAD
PI STA 4883+89.59
Y 187639.40
X 593884.10
PC STA 4879+37.26
PT STA 4888+23.56
DELTA 28°12'42"
D 03°10'59"
L 886.30
R 1800.00
LCH 877.37
LCB N 09°14'25" E

CURVE 1
L 302.24
R 676.20
LCH 299.73
LCB N 10°36'17" E

CURVE 2
L 461.09
R 994.93
LCH 456.97
LCB N 10°04'13" E

CURVE 3
L 149.46
R 914.93
LCH 149.27
LCB S 01°28'22" W

CURVE 4
L 732.26
R 137754.87
LCH 732.26
LCB N 00°04'43" E

WEST FRONTAGE ROAD
PI STA 4874+69.33
Y 186787.06
X 593516.20
PC STA 4872+44.01
PT STA 4876+86.55
DELTA 26°33'09"
D 06°00'00"
L 442.54
R 954.93
LCH 438.59
LCB N 10°04'12" E

WEST FRONTAGE ROAD
PI STA 4867+75.39
Y 186088.90
X 593555.31
PC STA 4865+87.63
PT STA 4869+57.83
DELTA 23°34'02"
D 06°21'58"
L 370.19
R 900.00
LCH 367.59
LCB N 08°34'39" E

I-94
PI STA 867+54.65
Y 186023.63
X 594013.56
PC STA 863+23.06
PT STA 871+86.23
DELTA 00°21'35"
D 00°02'30"
L 863.17
R 137503.87
LCH 863.17
LCB N 00°03'04" E

A Concrete Monument w/ A Brass Cap
Y 186347.14
X 59145.59

A Concrete Monument w/ A Brass Cap
Y 183686.18
X 594100.16

A Concrete Monument w/ A DOT Aluminum Cap
Y 188984.80
X 594080.88

A Concrete Monument w/ A Brass Cap
Y 186347.14
X 594090.84

HIGHWAY	BASIS OF EXISTING RIGHT-OF-WAY	WIDTH	YEAR
I-94	I 101-1(3)	VARIES	1956
STH 20	2341-01-21	VARIES	1966
STH 20	1032-06-29	VARIES	1989

NOTES:
COORDINATES AND BEARINGS SHOWN ON THIS PLAT ARE REFERENCED TO THE WISCONSIN COUNTY COORDINATE SYSTEM, RACINE COUNTY ZONE, NAD83 (97) ADJUSTMENT AND ARE REFERENCED TO GPS HARN POINTS YORKVILLE EAST, RAYMOND SOUTH, AND PARIS EAST. THE COORDINATES SHOWN ARE GRID COORDINATES AND ARE TO BE USED AS GRID OR GROUND VALUES ON THIS PLAT.

RIGHT-OF-WAY MONUMENTS ARE TYPE 2 (TYPICAL 3/4" REBAR) AND WILL BE PLACED PRIOR TO THE COMPLETION OF THE PROJECT, BY SE REGION DOT SURVEY.

LOT#	PARCEL#
31	018-03-21-12-025-010
32	018-03-21-12-025-000
32	018-03-21-13-001-000
33	018-03-21-12-025-006
34	018-03-21-12-024-010
35	018-03-21-12-024-000
38	018-03-21-12-025-001

SCALE, FEET
0 100 200

GN

(100) DOC. 2048716 PCL. 32
V. 2304 P. 782 DOC. 1438969 PCL. 31
NO RECORDED EASEMENT PCL. 32

(101) NO RECORDED EASEMENT PCL. 35

(108) V. 3089 P. 270 DOC. 1748734 PCL. 32
V. 3307 P. 711 DOC. 1802361 PCL. 33
V. 3094 P. 873 DOC. 1750721 PCL. 35

(103) V. 3418 P. 924 DOC. 1828629 PCL. 32CH
V. 2304 P. 782 DOC. 1438969 PCL. 31
V. 3418 P. 922 DOC. 1828628 PCL. 34
V. 3418 P. 920 DOC. 1828627 PCL. 35
DOC. 2048716 PCL. 32

1AP* EXISTING SHARED ACCESS DRIVEWAY TO REMAIN

THIS IS A COPY, THE ORIGINAL DOCUMENT IS AT THE RACINE COUNTY REGISTER OF DEEDS

I HEREBY CERTIFY THAT THIS PLAT MEETS ALL REQUIREMENTS OF SECTION 84.095, WISCONSIN STATUTES. THIS PLAT IS APPROVED FOR THE WISCONSIN DEPARTMENT OF TRANSPORTATION.
DATE: 6-28-2010
Name Craig Andersen
Title RE Supervisor
THIS PLAT WAS PREPARED BY OR UNDER THE DIRECTION OF:
DATE: 6-28-2010
Name PAUL KRAUSE

RESERVED FOR REGISTER OF DEEDS
PROJECT NUMBER 1033-02-20-4.08
AMENDMENT NO: 1
Vol 1 Pg 110
DOCUMENT # 2255368
RACINE COUNTY REGISTER OF DEEDS
July 13, 2010 4:20 PM
JAMES A LADWIG
RACINE COUNTY
REGISTER OF DEEDS
Fee PRE_99

FILE NAME : J:\projects\d2_r_10330294\20\040408A1_rp.dgn
APPRAISAL PLAT DATE :
PLOT DATE : 28-JUN-2010 15:43
PLOT BY : dotphk
PLOT NAME :
PLOT SCALE : 100.000000:1.000000
CONST. 1033-20-70 STH 20 R/W 1033-02-20 4.08

FOR ADDITIONAL INFORMATION REFER TO THE TITLE SHEET, RECORDED AS SHEET 2 OF 2 OF DOCUMENT #2202146, OF TRANSPORTATION PROJECT PLATS IN THE RACINE COUNTY REGISTER OF DEEDS.

TRANSPORTATION PROJECT PLAT NO: 1033-02-20 - 4.08 AMENDMENT NO: 2

ADDS PARCEL 106 AND UTILITY AGREEMENT NUMBERS 206 & 208, AND AMENDS PARCEL 108 OF TPP 1033-02-20-4.08 AMENDMENT NO. 1, RECORDED AS DOCUMENT 2255368.

THAT PART OF THE SE1/4 OF THE SE1/4 OF SECTION 12, AND THAT PART OF THE NE1/4 OF THE NE1/4 OF SECTION 13, TOWN 3 NORTH, RANGE 21 EAST, TOWN OF YORKVILLE, RACINE COUNTY, WISCONSIN.

RELOCATION ORDER IH-94/STH 20 RACINE COUNTY

TO PROPERLY ESTABLISH, LAY OUT, WIDEN, ENLARGE, EXTEND, CONSTRUCT, RECONSTRUCT, IMPROVE, OR MAINTAIN A PORTION OF THE HIGHWAY DESIGNATED ABOVE, THE STATE OF WISCONSIN DEPARTMENT OF TRANSPORTATION DEEMS IT NECESSARY TO RELOCATE OR CHANGE SAID HIGHWAY AND ACQUIRE CERTAIN LANDS AND INTERESTS OR RIGHTS IN LANDS FOR THE ABOVE PROJECT.

TO EFFECT THIS CHANGE, PURSUANT TO AUTHORITY GRANTED UNDER SECTION 84.02 (3) AND 84.09, WISCONSIN STATUTES, THE DEPARTMENT OF TRANSPORTATION HEREBY ORDERS THAT:
1. THAT PORTION OF SAID HIGHWAY AS SHOWN ON THIS PLAT IS LAID OUT AND ESTABLISHED TO THE LINES AND WIDTHS AS SO SHOWN FOR THE ABOVE PROJECT.
2. THE LANDS OR INTERESTS OR RIGHTS IN LANDS AS SHOWN ON THIS PLAT ARE REQUIRED BY THE DEPARTMENT FOR THE ABOVE PROJECT AND SHALL BE ACQUIRED IN THE NAME OF THE STATE OF WISCONSIN, PURSUANT TO THE PROVISIONS OF SECTION 84.09 (1) OR (2), WISCONSIN STATUTES.

SCHEDULE OF LANDS & INTERESTS REQUIRED			OWNERS NAMES ARE SHOWN FOR REFERENCE PURPOSES ONLY AND ARE SUBJECT TO CHANGE PRIOR TO THE TRANSFER OF LAND INTEREST TO THE DEPARTMENT.			
PARCEL NUMBER	OWNER	INTEREST REQUIRED	R/W REQUIRED ACRES			T.L.E. TEMP. ACRES
			NEW	EXISTING	TOTAL	
31	RALPH O. & MARY JANE TURNOCK	Fee AR TLE	0.200	0.000	0.200	1.213
32	RV CAPITOL	Fee AR TLE	0.099	0.000	0.099	0.897
33	YORKVILLE - IVES GROVE	AR TLE	0.000	0.000	0.000	0.121
34	POMP TIRE	Fee TLE	0.063	0.000	0.063	0.019
35	BRUCE HELLER	Fee TLE	0.067	0.000	0.067	0.005
38	SBA STRUCTURES INC.	Fee AR TLE	0.144	0.000	0.144	0.200
100	WE-ENERGIES ELECTRIC	ROR	- -	- -	- -	- -
101	WE-ENERGIES GAS	ROR	- -	- -	- -	- -
103	AT&T WISCONSIN	ROR	- -	- -	- -	- -
106	TOWN OF YORKVILLE WATER	ROR	- -	- -	- -	- -
108	TOWN OF YORKVILLE SEWER	ROR	- -	- -	- -	- -
UA206	TOWN OF YORKVILLE WATER	- -	- -	- -	- -	- -
UA208	TOWN OF YORKVILLE SEWER	- -	- -	- -	- -	- -

WEST FRONTAGE ROAD
PI STA 4883+89.59
Y 187639.40
X 593884.10
PC STA 4879+37.26
PT STA 4888+23.56
DELTA 28°12'42"
D 03°10'59"
L 886.30
R 1800.00
LCH 877.37
LCB N 09°14'25" E

WEST FRONTAGE ROAD
PI STA 4874+69.33
Y 186787.06
X 593516.20
PC STA 4872+44.01
PT STA 4876+86.55
DELTA 26°33'09"
D 06°00'00"
L 442.54
R 954.93
LCH 438.59
LCB N 10°04'12" E

WEST FRONTAGE ROAD
PI STA 4867+75.39
Y 186088.90
X 593555.31
PC STA 4865+87.63
PT STA 4869+57.83
DELTA 23°34'02"
D 06°21'58"
L 370.19
R 900.00
LCH 367.59
LCB N 08°34'39" E

I-94
PI STA 867+54.65
Y 186023.63
X 594013.56
PC STA 863+23.06
PT STA 871+86.23
DELTA 00°21'35"
D 00°02'30"
L 863.17
R 137503.87
LCH 863.17
LCB N 00°03'04" E

CURVE 1
L 302.24
R 676.20
LCH 299.73
LCB N 10°36'17" E

CURVE 2
L 461.09
R 994.93
LCH 456.97
LCB N 10°04'13" E

CURVE 3
L 149.46
R 914.93
LCH 149.27
LCB S 01°28'22" W

CURVE 4
L 732.26
R 137754.87
LCH 732.26
LCB N 00°04'43" E

A Concrete Monument w/ A Brass Cap
Y 186321.16
X 591451.59

SEE TPP 1033-02-20-4.07

280+08.77
110.00'
280+12.90
100.50'
109.59'
N00°08'43"E
STA 280+56.60

PL
1/16 LINE
100.5'
EMERGENCY ACCESS BY PERMIT ONLY
S66°38'40"E
ACCESS CONTROLLED PER PROJ. T0807(10)
282+32.11
TLE DRIVEWAY
282+86.00
283+12.00
L 239.21
R 835.00
LCH 238.39
LCB N 05°00'02" E
TLE SLOPES AND DRIVES
TOWN OF YORKVILLE
SE1/4-SE1/4
NE1/4-NE1/4
DETAIL NOT TO SCALE
N68°44'22"E 34.92'
85.16'
N23°21'10"E
SEE TPP 1033-02-20-4.06
PC 4865+81.63
285 STH 20
666.13'
100.0'
284+33.22
PC 4865+81.63
100.5'
DETAIL NOT TO SCALE
143.29'
10'
144.13'
N17°22'12"E
52.05'
N36°46'56"E
49.22'
N25°54'30"E
L 198.28
R 1014.93
LCH 197.96
LCB N 17°45'00" W
2 AP
NO ACCESS, SEE PROJ. 1032-06-29
STA 287+76.11 STH 20
= STA 4864+22.42 W FR
N20°21'40"E
N23°21'10"E
4865
PRW593
155.26'
N26°05'27"E
1AP
4865+00.00
95.00'
4865+12.51
PT 4869+57.83
75.00', 65.00'
DOC. 2057222 75' ACCESS EASE.
33
32
65'
4872+44.01
75.00'
L 276.10
R 1029.93
LCH 275.27
LCB N 04°28'25" W
75'
PI 4874+69.33
4875+00.00
75.00', 60.00'
4876+86.55
60.00'
60'
PRW595
PC 4879+37.26
60.00', 40.00'
PRW596
4880+50.00
80.00', 70.00'
PRW597
4882+00.00
80.00', 70.00'
PRW585
4882+50.00
60.00'
PRW598
4883+84.87
61.18'
4866+62.11
45.00'
N00°01'43"W
141.20'
N26°45'30"E
288+67.83
100.10'
4866+27.60
290
S66°38'40"E
290+71.50
99.91'
4865+17.60
99.90'
IP
CANOPY
CURVE 1
4870
STA 4870+23.29
40'
CURVE 2
4875
N03°12'22"W
CURVE 3
N83°50'48"E
N04°12'25"W
S05°49'57"E
98.68'
266.22'
198.46'
45'
N00°02'47"W
PC 4869+75.30
84.27'
47'
4869+57.83
45.00'
31
75'
TLE SLOPES AND DRIVE
3AP
PC 4872+44.01
40.00', 75.00'
4873+50
65.00'
4873+60
90.00'
4874+00.00
60.00'
4874+65
60.00'
L 268.47
R 934.93
LCH 267.54
LCB N 14°45'00" W
761.35'
N00°13'51"E
ACCESS FOR PARCEL 38 VIA 30' WIDE ACCESS & UTILITY EASEMENT DOC 2134055
PRW590
PRW592
PRW594
PRW588
PRW589
PRW591
4871+86.23
271.00'
245'
TLE SLOPES
6'
865
870
875
880
EXISTING ℄ I-94
℄ I-94
L 863.21
R 137509.87
LCH 863.21
LCB N 00°03'04" E
STA 870+77.41
NO ACCESS, SEE PROJ. 1032-06-29
4878+49.77
271.00'
4879+55.42
60.09'
S89°47'01"E
320.18'
TLE DRIVE 1AP*
110.17'
N11°05'53"E
113.31'
N06°12'30"E
S61°14'15"E
60.09'
4880
SIGN
34
38
4882+60.00
1AP* EXISTING SHARED ACCESS DRIVEWAY TO REMAIN
NO ACCESS, SEE PROJ. 1032-06-29
L 439.94
R 1800.00
LCH 438.85
LCB S 15°46'00" W
NORTH PROJECT LIMITS
35
62.04'
N89°21'55"E
STA 4883+95.35
182.99'
STA 883+96.28
65.69'
NO0°13'51"E
NO0°12'59"W
447.21'
1318.84'
PI 4883+89.59
R SOUTH BOUND OFF RAMP
L 268.47
R 934.93
LCH 267.55
LCB N 14°45'00" W
NO ACCESS, SEE PROJ. I 101-1(3)
L 310.50
R 945.00
LCH 309.11
LCB S 06°12'24" W
STA 294+10.29 STH 20
STA 862+37.60 R I-94
STA 294+96.54
NO0°07'43"W
1786.22'
PC 863+23.06
874.76'
NO0°12'02"W
PT 871+86.23
SEE TPP 1033-02-20-4.04
SEE TPP 1033-02-20-4.05
26.63'
N73°16'23"E
101.24'
N10°18'26"W
DETAIL NOT TO SCALE
A Concrete Monument w/ A DOT Aluminum Cap
Y 188984.80
X 594080.88
A Concrete Monument w/ A Brass Cap
Y 183686.18
X 594100.16
A Concrete Monument w/ A Brass Cap
Y 186347.14
X 594090.84

HIGHWAY	BASIS OF EXISTING RIGHT-OF-WAY	WIDTH	YEAR
I-94	I 101-1(3)	VARIES	1956
STH 20	2341-01-21	VARIES	1966
STH 20	1032-06-29	VARIES	1989

NOTES:
COORDINATES AND BEARINGS SHOWN ON THIS PLAT ARE REFERENCED TO THE WISCONSIN COUNTY COORDINATE SYSTEM, RACINE COUNTY ZONE, NAD83 (97) ADJUSTMENT AND ARE REFERENCED TO GPS HARN POINTS YORKVILLE EAST, RAYMOND SOUTH, AND PARIS EAST. THE COORDINATES SHOWN ARE GRID COORDINATES AND ARE TO BE USED AS GRID OR GROUND VALUES ON THIS PLAT.

RIGHT-OF-WAY MONUMENTS ARE TYPE 2 (TYPICAL 3/4" REBAR) AND WILL BE PLACED PRIOR TO THE COMPLETION OF THE PROJECT, BY SE REGION DOT SURVEY.

FOR THE LATEST ACCESS / DRIVEWAY INFORMATION, CONTACT THE PLANNING UNIT OF THE WISCONSIN DEPARTMENT OF TRANSPORTATION OFFICE IN WAUKESHA.

SHEET LOCATION
YORKVILLE R-21-E
MT. PLEASANT R-22-E
RACINE COUNTY
R-21-E T-3-N R-22-E
YORK-VILLE
MT. PLEASANT
Sturtevant
CPR
N

(100) V. 2304 P. 782 DOC. 1438969 PCL. 31
DOC. 2048716 PCL. 32
NO RECORDED EASEMENT PCL. 32
(101) NO RECORDED EASEMENT PCL. 35
(103) V. 2304 P. 782 DOC. 1438969 PCL. 31
DOC. 2048716 PCL. 32
V. 3418 P. 924 DOC. 1828629 PCL. 32CH
V. 3418 P. 922 DOC. 1828628 PCL. 34
V. 3418 P. 920 DOC. 1828627 PCL. 35
(106) V. 3089 P. 270 DOC. 1748734 PCL. 32
V. 3094 P. 873 DOC. 1750721 PCL. 35
(108) V. 3307 P. 711 DOC. 1802361 PCL. 33

THIS IS A COPY, THE ORIGINAL DOCUMENT IS AT THE RACINE COUNTY REGISTER OF DEEDS

SCALE, FEET
0 100 200

I HEREBY CERTIFY THAT THIS PLAT MEETS ALL REQUIREMENTS OF SECTION 84.095, WISCONSIN STATUTES. THIS PLAT AND RELOCATION ORDER ARE APPROVED FOR THE WISCONSIN DEPARTMENT OF TRANSPORTATION.
DATE: 11-18-2010 A E Andersen
Name
Title
THIS PLAT WAS PREPARED BY OR UNDER THE DIRECTION OF:
DATE: 11-18-2010 Paul Krause
Name PAUL KRAUSE

RESERVED FOR REGISTER OF DEEDS
PROJECT NUMBER 1033-02-20-4.08
AMENDMENT NO: 2

DOCUMENT # 2269389
RACINE COUNTY REGISTER OF DEEDS
November 24, 2010 4:22 PM
James A. Ladwig
JAMES A LADWIG
RACINE COUNTY
REGISTER OF DEEDS
Fee Amount: $25.00
Pages: 1
Vol PRE_100

FILE NAME : J:\projects\d2_r_10330294\20\040408A2_rp.dgn
APPRAISAL PLAT DATE :
PLOT DATE : 18-NOV-2010 14:26
PLOT BY : dotphk
PLOT NAME :
PLOT SCALE : 100.000000:1.000000
CONST. 1033-20-70 STH 20 R/W 1033-02-20 4.08A2

FOR ADDITIONAL INFORMATION REFER TO THE TITLE SHEET, RECORDED AS SHEET 2 OF 2 OF DOCUMENT #2202146, OF TRANSPORTATION PROJECT PLATS IN THE RACINE COUNTY REGISTER OF DEEDS.

TRANSPORTATION PROJECT PLAT NO: 1033-02-20 - 4.08 AMENDMENT NO: 3

ADDS PARCEL 107 AND AMENDS PARCELS 100 & 103 OF TPP 1033-02-20-4.08 AMENDMENT NO. 2, RECORDED AS DOCUMENT 2269389.

THAT PART OF THE SE1/4 OF THE SE1/4 OF SECTION 12, AND THAT PART OF THE NE1/4 OF THE NE1/4 OF SECTION 13, TOWN 3 NORTH, RANGE 21 EAST, TOWN OF YORKVILLE, RACINE COUNTY, WISCONSIN.

RELOCATION ORDER IH-94/STH 20 RACINE COUNTY

TO PROPERLY ESTABLISH, LAY OUT, WIDEN, ENLARGE, EXTEND, CONSTRUCT, RECONSTRUCT, IMPROVE, OR MAINTAIN A PORTION OF THE HIGHWAY DESIGNATED ABOVE, THE STATE OF WISCONSIN DEPARTMENT OF TRANSPORTATION DEEMS IT NECESSARY TO RELOCATE OR CHANGE SAID HIGHWAY AND ACQUIRE CERTAIN LANDS AND INTERESTS OR RIGHTS IN LANDS FOR THE ABOVE PROJECT.

TO EFFECT THIS CHANGE, PURSUANT TO AUTHORITY GRANTED UNDER SECTION 84.02 (3) AND 84.09, WISCONSIN STATUTES, THE DEPARTMENT OF TRANSPORTATION HEREBY ORDERS THAT:
1. THAT PORTION OF SAID HIGHWAY AS SHOWN ON THIS PLAT IS LAID OUT AND ESTABLISHED TO THE LINES AND WIDTHS AS SO SHOWN FOR THE ABOVE PROJECT.
2. THE LANDS OR INTERESTS OR RIGHTS IN LANDS AS SHOWN ON THIS PLAT ARE REQUIRED BY THE DEPARTMENT FOR THE ABOVE PROJECT AND SHALL BE ACQUIRED IN THE NAME OF THE STATE OF WISCONSIN, PURSUANT TO THE PROVISIONS OF SECTION 84.09 (1) OR (2), WISCONSIN STATUTES.

SCHEDULE OF LANDS & INTERESTS REQUIRED		OWNERS NAMES ARE SHOWN FOR REFERENCE PURPOSES ONLY AND ARE SUBJECT TO CHANGE PRIOR TO THE TRANSFER OF LAND INTEREST TO THE DEPARTMENT.				
PARCEL NUMBER	OWNER	INTEREST REQUIRED	R/W REQUIRED ACRES NEW	R/W REQUIRED ACRES EXISTING	R/W REQUIRED ACRES TOTAL	T.L.E. TEMP. ACRES
31	RALPH O. & MARY JANE TURNOCK	Fee AR TLE	0.200	0.000	0.200	1.213
32	RV CAPITOL	Fee AR TLE	0.099	0.000	0.099	0.897
33	YORKVILLE - IVES GROVE	AR TLE	0.000	0.000	0.000	0.121
34	POMP TIRE	Fee TLE	0.063	0.000	0.063	0.019
35	BRUCE HELLER	Fee TLE	0.067	0.000	0.067	0.005
38	SBA STRUCTURES INC.	Fee AR TLE	0.144	0.000	0.144	0.200
100	WE-ENERGIES ELECTRIC	ROR	- -	- -	- -	- -
101	WE-ENERGIES GAS	ROR	- -	- -	- -	- -
103	AT&T WISCONSIN	ROR	- -	- -	- -	- -
106	TOWN OF YORKVILLE WATER	ROR	- -	- -	- -	- -
107	TIME WARNER CABLE	ROR	- -	- -	- -	- -
108	TOWN OF YORKVILLE SEWER	ROR	- -	- -	- -	- -
UA206	TOWN OF YORKVILLE WATER	- -	- -	- -	- -	- -
UA208	TOWN OF YORKVILLE SEWER	- -	- -	- -	- -	- -

WEST FRONTAGE ROAD
PI STA 4883+89.59
Y 187639.40
X 593884.10
PC STA 4879+37.26
PT STA 4888+23.56
DELTA 28°12'42"
D 03°10'59"
L 886.30
R 1800.00
LCH 877.37
LCB N 09°14'25" E

WEST FRONTAGE ROAD
PI STA 4874+69.33
Y 186787.06
X 593516.20
PC STA 4872+44.01
PT STA 4876+86.55
DELTA 26°33'09"
D 06°00'00"
L 442.54
R 954.93
LCH 438.59
LCB N 10°04'12" E

WEST FRONTAGE ROAD
PI STA 4867+75.39
Y 186088.90
X 593555.31
PC STA 4865+87.63
PT STA 4869+57.83
DELTA 23°34'02"
D 06°21'58"
L 370.19
R 900.00
LCH 367.59
LCB N 08°34'39" E

I-94
PI STA 867+54.65
Y 186023.63
X 594013.56
PC STA 863+23.06
PT STA 871+86.23
DELTA 00°21'35"
D 00°02'30"
L 863.17
R 137503.87
LCH 863.17
LCB N 00°03'04" E

CURVE 1
L 302.24
R 676.20
LCH 299.73
LCB N 10°36'17" E

CURVE 2
L 461.09
R 994.93
LCH 456.97
LCB N 10°04'13" E

CURVE 3
L 149.46
R 914.93
LCH 149.27
LCB S 01°28'22" W

CURVE 4
L 732.26
R 137754.87
LCH 732.26
LCB N 00°04'43" E

A Concrete Monument w/ A Brass Cap
Y 186321.16
X 591451.59

SEE TPP 1033-02-20-4.07

280+08.77
110.00'
280+12.90
100.50'
109.59'
N00°08'43"E
STA 280+56.60

PL ℄ LINE

ACCESS CONTROLLED PER PROJ. 1080(10)

100.5' EMERGENCY ACCESS BY PERMIT ONLY 566.38'40"E

282+32.11
282+86.00
283+12.00

TLE DRIVEWAY

TLE SLOPES AND DRIVES

TOWN OF YORKVILLE

SE1/4-SE1/4

L 239.21
R 835.00
LCH 238.39
LCB N 05°00'02" E

NE1/4-NE1/4

DETAIL NOT TO SCALE

34.39'
N68°44'22"E
85.16'
N23°21'10"E

SEE TPP 1033-02-20-4.06

PC 4865+81.63

285 STH 20

666.38'

100.0'

284+33.27 PC

100.5'

NO ACCESS, SEE PROJ. 1032-06-29

STA 287+76.11 STH 20
= STA 4864+22.42 W FR

N23°21'10"E 4865

N20°21'40"E

PRW593

4866+62.11

4866+27.60

45.00'

N00°01'43"W 158.05'

N26°45'30"E

288+67.83
100.10'

290

N66°35'35"W

290+71.50
99.91'

4865+17.60
99.90'

IP

℄ SOUTH BOUND OFF RAMP

CANOPY

GARAGE

47'

84.27'

PI 4867+75.39

4869+57.83
75.00', 75.00'

PT 4869+57.83

4865+87.63
65.00'

4866+32.51

N26°05'27"E 155.26'

1AP

2 AP

DOC. 2057222 75' ACCESS EASE.

33

32

65'

EXISTING ℄ CURVE 1

4870

STA 4870+23.29

40'

CURVE 2

4875

N03°12'22"W

CURVE 3

N83°50'48"E

S05°49'57"E 98.68'

N04°12'25"W 266.22'

198.46'
N00°02'47"W

45'

75'

31

TLE SLOPES AND DRIVE

3AP

PC 4872+44.01
40.00', 75.00'

4872+50
65.00'

4873+60
90.00'

4874+60.00
60.00'

4874+65
60.00'

L 276.10
R 1029.93
LCH 275.27
LCB N 04°28'25" W

75'

PI 4874+69.33

4875+00.00
75.00', 60.00'

4876+86.55
60.00'

L 198.28
R 1014.93
LCH 197.96
LCB N 17°45'00" W

60'

R WEST FRONTAGE ROAD

N23°20'47"E

L 268.47
R 934.93
LCH 267.54
LCB N 14°45'00" W

761.35'

N00°13'51"E

NO ACCESS, SEE PROJ. 1032-06-29

ACCESS FOR PARCEL 38 VIA 30' WIDE ACCESS & UTILITY EASEMENT DOC 2134055

PRW590

PRW588

PRW589

PRW592

PRW594

PRW595

PRW596

PRW597

PRW585

PRW598

PC 4879+37.26
60.00', 40.00'

4880+50.00
80.00', 70.00'

4882+00.00
80.00', 70.00'

4882+50.00
60.00'

4882+60.00

4883+84.87
61.18'

110.17'
N11°05'53"E

113.31'
N06°12'30"E

S61°14'15"E
60.09'

TLE DRIVE 1AP*

SIGN

34'

S10°49'39"W
130.30'

1 AP* EXISTING SHARED ACCESS DRIVEWAY TO REMAIN

34

35

62.04'
N89°21'55"E

STA 4883+95.35

NORTH PROJECT LIMITS

L 439.94
R 1800.00
LCH 438.85
LCB S 15°46'00" W

182.99'

PI 4883+89.59

STA 883+96.28

65.69'

1318.84'

NO ACCESS, SEE PROJ. 1032-06-29

4879+55.42
60.09'

S89°47'01"E
320.18'

878+49.77
271.00'

871+86.23
271.00'

245'

TLE SLOPES

EXISTING ℄ I-94

865 870 875 880

6'

L 863.21
R 137509.87
LCH 863.21
LCB N 00°03'04" E

℄ I-94

STA 870+77.41

NO0°13'51"E

STA 294+96.54

NO0°07'43"W

1786.22'

PC 863+23.06

874.76'

NO0°12'02"W

871.64'

NO0°12'59"W

447.21'

PT 871+86.23

STA 294+10.29 STH 20
STA 862+37.60 R I-94

SEE TPP 1033-02-20-4.04

SEE TPP 1033-02-20-4.05

DETAIL NOT TO SCALE

26.63'
N73°16'23"E

101.24'
N10°18'26"W

DETAIL NOT TO SCALE

143.29'
10'
144.13'
N17°22'12"E

52.05'
N36°46'56"E

49.22'
N25°54'30"E

A Concrete Monument w/ A Brass Cap
Y 183686.18
X 594100.16

A Concrete Monument w/ A Brass Cap
Y 186347.14
X 594090.84

A Concrete Monument w/ A DOT Aluminum Cap
Y 188984.80
X 594080.88

HIGHWAY	BASIS OF EXISTING RIGHT-OF-WAY	WIDTH	YEAR
I-94	I 101-1(3)	VARIES	1956
STH 20	2341-01-21	VARIES	1966
STH 20	1032-06-29	VARIES	1989

NOTES:

COORDINATES AND BEARINGS SHOWN ON THIS PLAT ARE REFERENCED TO THE WISCONSIN COUNTY COORDINATE SYSTEM, RACINE COUNTY ZONE, NAD83 (97) ADJUSTMENT AND ARE REFERENCED TO GPS HARN POINTS YORKVILLE EAST, RAYMOND SOUTH, AND PARIS EAST. THE COORDINATES SHOWN ARE GRID COORDINATES AND ARE TO BE USED AS GRID OR GROUND VALUES ON THIS PLAT.

RIGHT-OF-WAY MONUMENTS ARE TYPE 2 (TYPICAL ¾" REBAR) AND WILL BE PLACED PRIOR TO THE COMPLETION OF THE PROJECT, BY SE REGION DOT SURVEY.

FOR THE LATEST ACCESS / DRIVEWAY INFORMATION, CONTACT THE PLANNING UNIT OF THE WISCONSIN DEPARTMENT OF TRANSPORTATION OFFICE IN WAUKESHA.

SHEET LOCATION

YORKVILLE R-21-E
MT. PLEASANT R-22-E
RACINE COUNTY
R-21-E T-3-N R-22-E

SCALE, FEET
0 100 200

(100) V. 2304 P. 782 DOC. 1438969 PCL. 31
DOC. 2048716 PCL. 32

(101) NO RECORDED EASEMENT PCL. 35

(103) V. 2304 P. 782 DOC. 1438969 PCL. 31
DOC. 2048716 PCL. 32
V. 3418 P. 924 DOC. 1828629 PCL. 32CH
V. 3418 P. 922 DOC. 1828628 PCL. 34
V. 3418 P. 920 DOC. 1828627 PCL. 35
NO RECORDED EASEMENT PCL. 33

(106) V. 3089 P. 270 DOC. 1748734 PCL. 32
V. 3094 P. 873 DOC. 1750721 PCL. 35

(107) NO RECORDED EASEMENT PCL. 34, 35

(108) V. 3307 P. 711 DOC. 1802361 PCL. 33

THIS IS A COPY, THE ORIGINAL DOCUMENT IS AT THE RACINE COUNTY REGISTER OF DEEDS

I HEREBY CERTIFY THAT THIS PLAT MEETS ALL REQUIREMENTS OF SECTION 84.095, WISCONSIN STATUTES. THIS PLAT AND RELOCATION ORDER ARE APPROVED FOR THE WISCONSIN DEPARTMENT OF TRANSPORTATION.

DATE: 1-14-2011 — Name, Title


THIS PLAT WAS PREPARED BY OR UNDER THE DIRECTION OF:

DATE: 1-14-2011 — Name PAUL KRAUSE

RESERVED FOR REGISTER OF DEEDS
PROJECT NUMBER 1033-02-20-4.08
AMENDMENT NO: 3

DOCUMENT # 2276087
RACINE COUNTY REGISTER OF DEEDS
February 03, 2011 9:13 AM
JAMES A LADWIG
RACINE COUNTY
REGISTER OF DEEDS
Fee Amount: $25.00
Pages: 1
PRE_101
Vol 1 Pg 159

FILE NAME : J:\projects\d2_r_10330294\20\040808A3_rp.dgn
APPRAISAL PLAT DATE :
PLOT DATE : 14-JAN-2011 14:25
PLOT BY : dotphk
PLOT NAME :
PLOT SCALE : 100.000000:1.000000
CONST. 1033-20-70 STH 20 R/W 1033-02-20 4.08A3

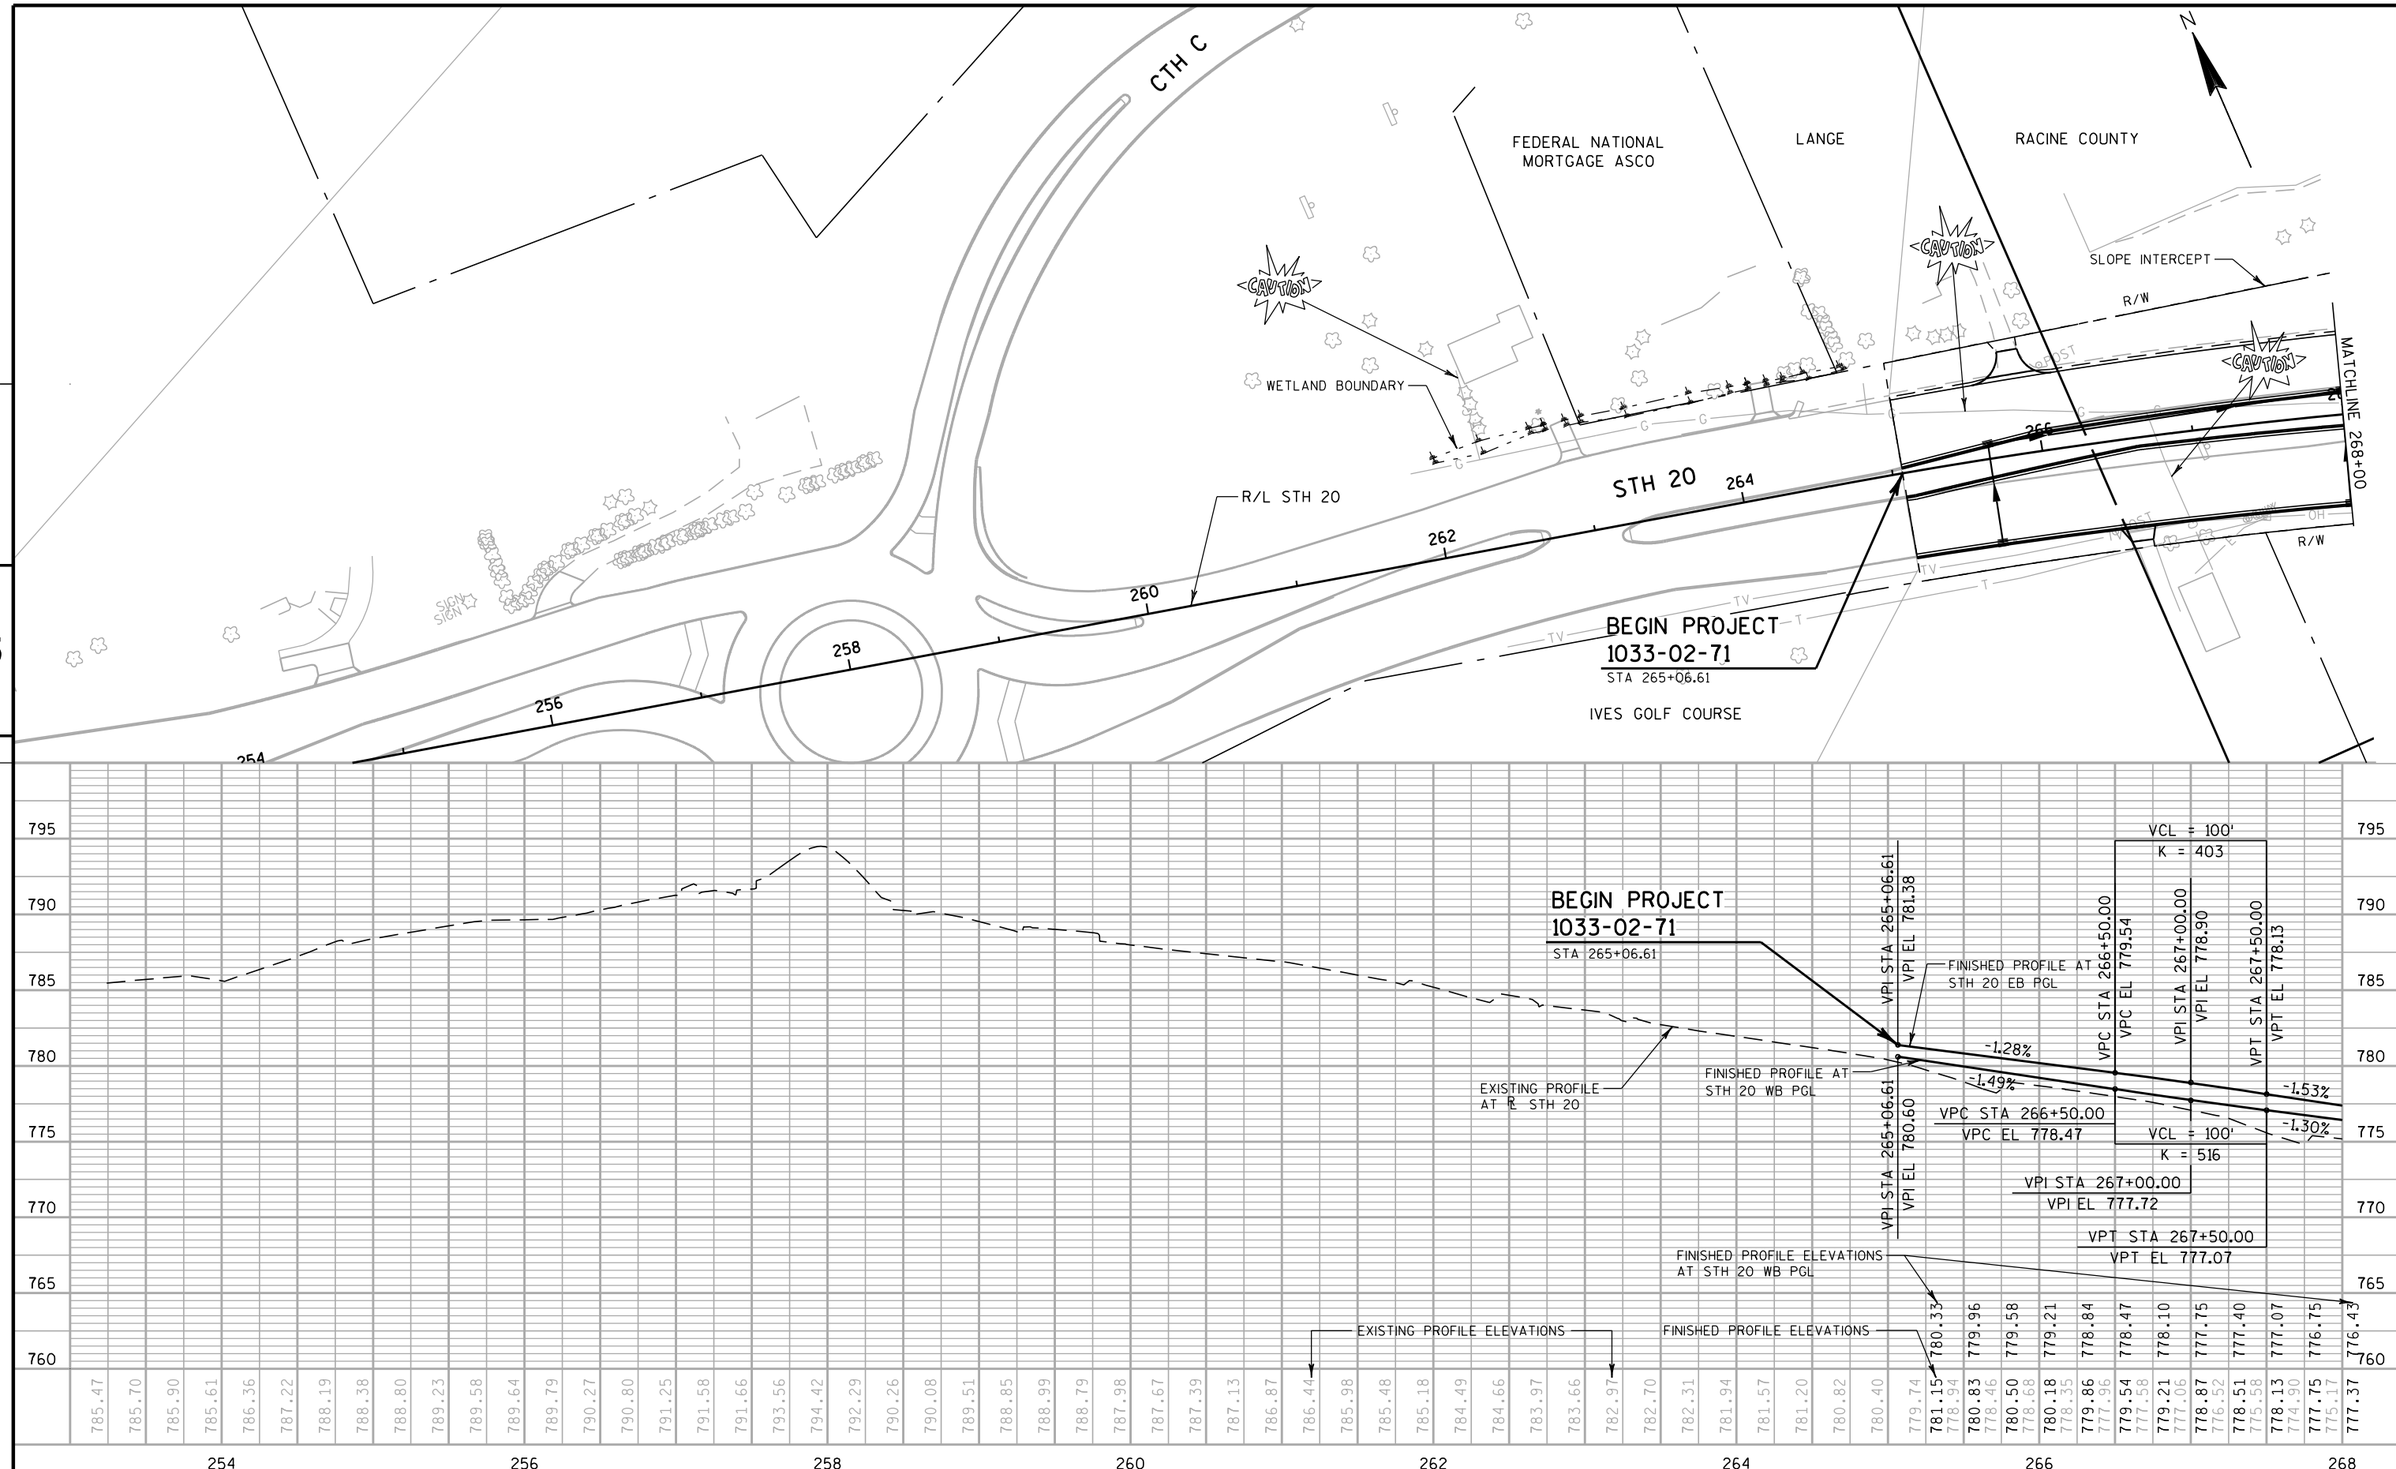

PROJECT NO: 1033-02-71/76	HWY: IH 94/STH 20	COUNTY: RACINE	PLAN & PROFILE: STH 20	SHEET PRE_102	E

FILE NAME : S:\FinalDesign\20\10330271_L\Roads\cds\050101_pp.dgn PLOT DATE : 05-APR-2019 13:35 PLOT BY : MSCD1S PLOT NAME : 050101_pp PLOT SCALE : 100.0002:1

WISDOT/CADDS SHEET 40

RACINE COUNTY
GREENMONTE DRIVE
RACINE COUNTY
WETLAND BOUNDARY
SLOPE INTERCEPT
R/W
STH 20
MATCHLINE 268+00
270
272
274
276
278
R/L STH 20
HANSEN REVOCABLE TRUST
HANSEN
TLE
STA 273+90, RT
CONSTRUCT PE
REMOVE 18" CPCM
1-18" CPCS REQ'D
WETLAND BOUNDARY
GOLF COURSE
STA 278+60, LT
CONSTRUCT CE
REMOVE 48" CPCM
RACINE COUNTY
SEWAGE TREATMENT PLANT
SNIKNEJ CO INC
WETLAND BOUNDARY
STA 282+98, LT
CONSTRUCT CE
REMOVE 18" CPCM
1-18" CPCS REQ'D
TLE
R/W
280
282
MATCHLINE 283+00
SPOKES CIRCLE
WETLAND BOUNDARY
STA 278+60, RT
CONSTRUCT CE
REMOVE 30"X45" CPCS
1-19"X30" CPRCHE REQ'D
IVES GROVE GOLF COURSE DRIVE
STA 282+86, RT
CONSTRUCT CE
SNIKNEJ CO INC
RACINE COUNTY CONVENTION
ADAMS
LAPOINTE
CAUTION
N
5

FINISHED PROFILE AT STH 20 EB PGL
FINISHED PROFILE AT STH 20 WB PGL
EXISTING PROFILE AT ℄ STH 20
FINISHED PROFILE AT STH 20 EB & WB PGL
-1.53%
-1.30%
-1.53%
0.84%
VPI STA 272+00.00
VPI EL 771.24
VPI STA 273+00.00
VPI EL 769.71
VPC STA 276+02.00
VPC EL 765.09
VCL = 500'
K = 211
LP STA 279+24.57
LP EL 762.62
VPT STA 281+02.00
VPT EL 763.37
VPI STA 278+52.00
VPI EL 761.27
1-29"X45" SSPRCHE
FINISHED PROFILE ELEVATIONS AT STH 20 WB PGL
EXISTING PROFILE ELEVATIONS
FINISHED PROFILE ELEVATIONS

268	270	272	274	276	278	280	282
776.43	776.10	775.78	775.45	775.13	774.81	774.48	774.16
775.17	774.88	774.22	773.52	773.43	773.26	773.01	772.46
777.37	776.99	776.60	776.22	775.84	775.45	775.07	774.69
774.88	774.22	773.52	773.61	773.43	773.26	773.01	772.46

268	270	272	274	276	278	280	282
773.83	773.51	773.19	772.86	772.54	772.21	771.89	771.57
774.30	773.92	773.54	773.16	772.77	772.39	772.01	771.62
771.65	772.50	772.64	771.91	771.58	771.39	769.83	768.86

268	270	272	274	276	278	280	282
768.95	768.56	768.18	767.80	767.42	767.03	766.65	766.27
766.36	766.02	765.71	765.37	765.01	764.72	764.50	764.28
771.24	770.86	770.48	770.09	769.71	769.33	768.95	768.56
768.09	767.44	766.80	767.49	767.21	766.80	766.36	766.02

268	270	272	274	276	278	280	282
765.89	765.50	765.12	764.75	764.41	764.10	763.82	763.57
764.06	763.83	763.62	763.40	763.32	763.26	763.03	762.79
765.27	765.12	764.75	764.41	764.10	763.82	763.57	763.35
764.28	763.62	763.40	763.32	763.26	763.03	762.79	762.56


268	270	272	274	276	278	280	282
763.35	763.15	762.99	762.86	762.76	762.68	762.64	762.62
762.56	762.51	763.26	763.14	763.02	762.77	762.57	762.21
763.15	762.99	762.86	762.76	762.68	762.64	762.62	762.64
762.51	763.26	763.14	763.02	762.77	762.57	762.21	762.27

268	270	272	274	276	278	280	282
762.68	762.76	762.86	763.00	763.16	763.35	763.56	763.77
762.35	762.39	762.54	762.73	762.86	762.96	763.17	763.43
762.76	762.86	763.00	763.16	763.35	763.56	763.77	763.98
762.39	762.54	762.73	762.86	762.96	763.17	763.43	763.74

268	270	272	274	276	278	280	282
764.19	764.40	764.62	764.83	765.04			
764.13	764.64	764.88	765.38				

PROJECT NO: 1033-02-71/76	HWY: IH 94/STH 20	COUNTY: RACINE	PLAN & PROFILE: STH 20	SHEET PRE_103	E


FILE NAME : S:\FinalDesign\20\10330271_L\Roads\cds\050102_pp.dgn
PLOT DATE : 05-APR-2019 13:35
PLOT BY : MSCD1S
PLOT NAME : 050102_pp
PLOT SCALE : 100.0002:1
WISDOT/CADDS SHEET 40

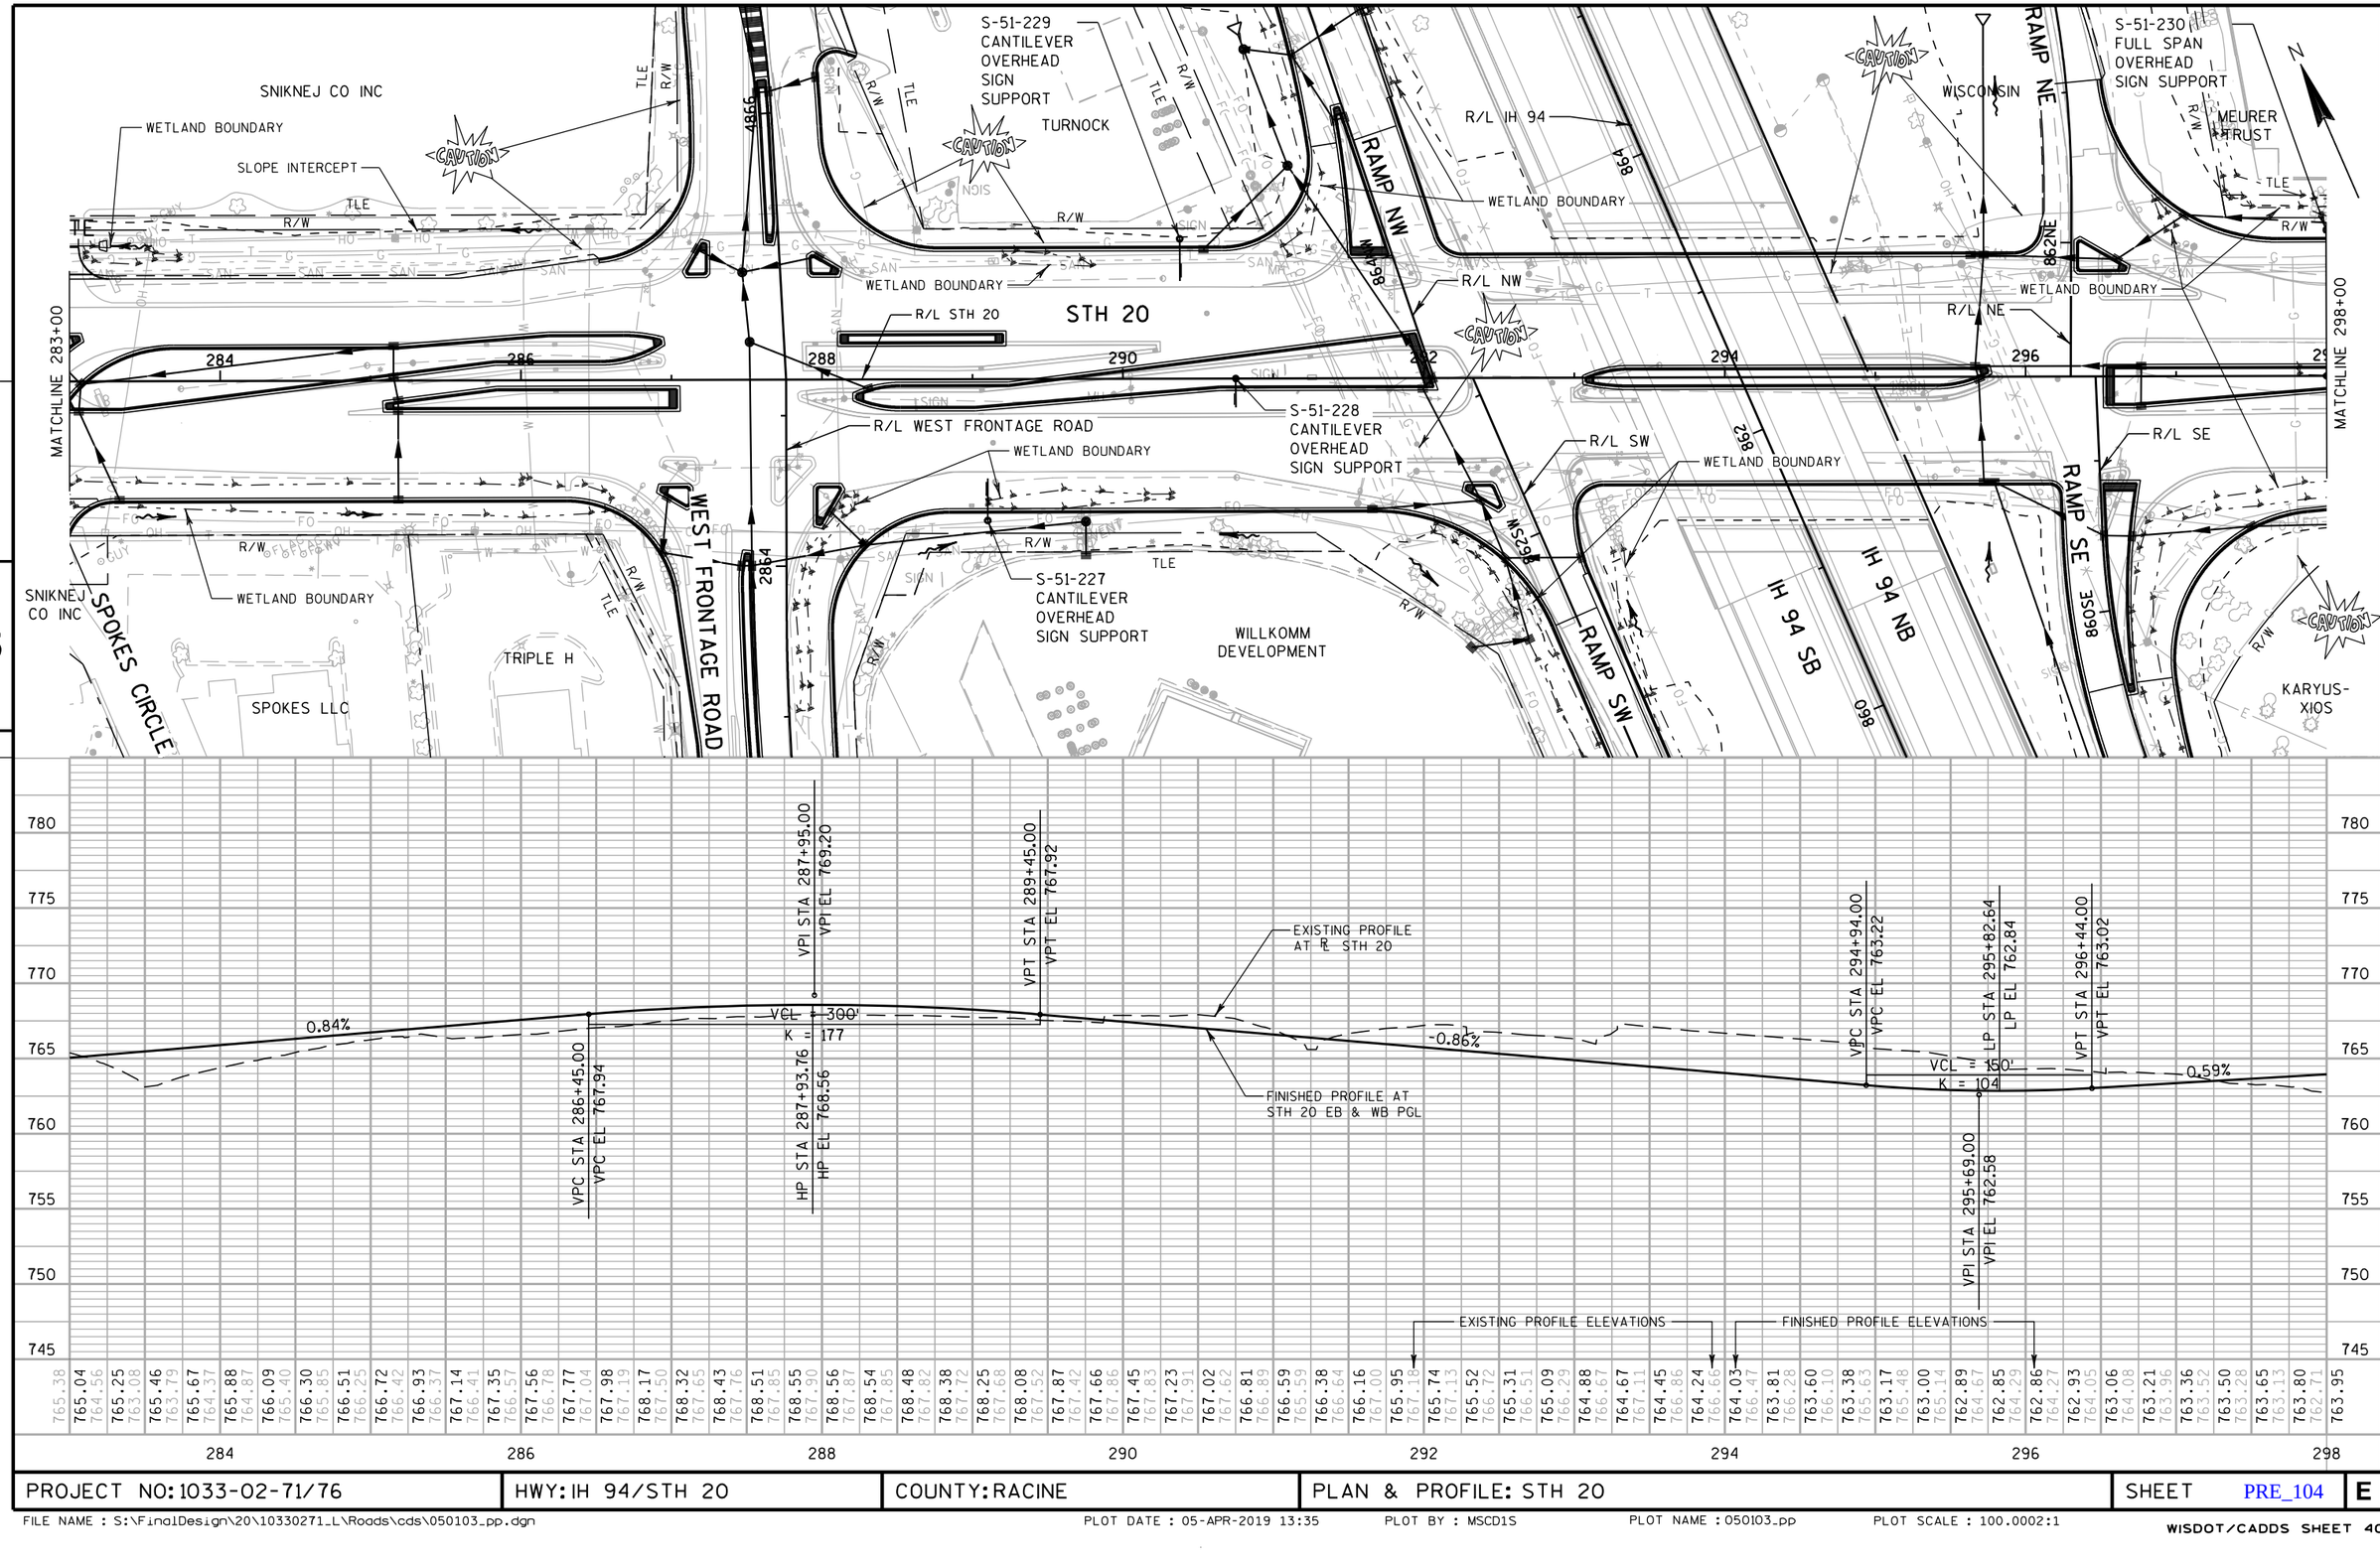

PROJECT NO: 1033-02-71/76	HWY: IH 94/STH 20	COUNTY: RACINE	PLAN & PROFILE: STH 20	SHEET PRE_104	E

FILE NAME : S:\FinalDesign\20\10330271_L\Roads\cds\050103_pp.dgn PLOT DATE : 05-APR-2019 13:35 PLOT BY : MSCD1S PLOT NAME : 050103_pp PLOT SCALE : 100.0002:1

WISDOT/CADDS SHEET 40

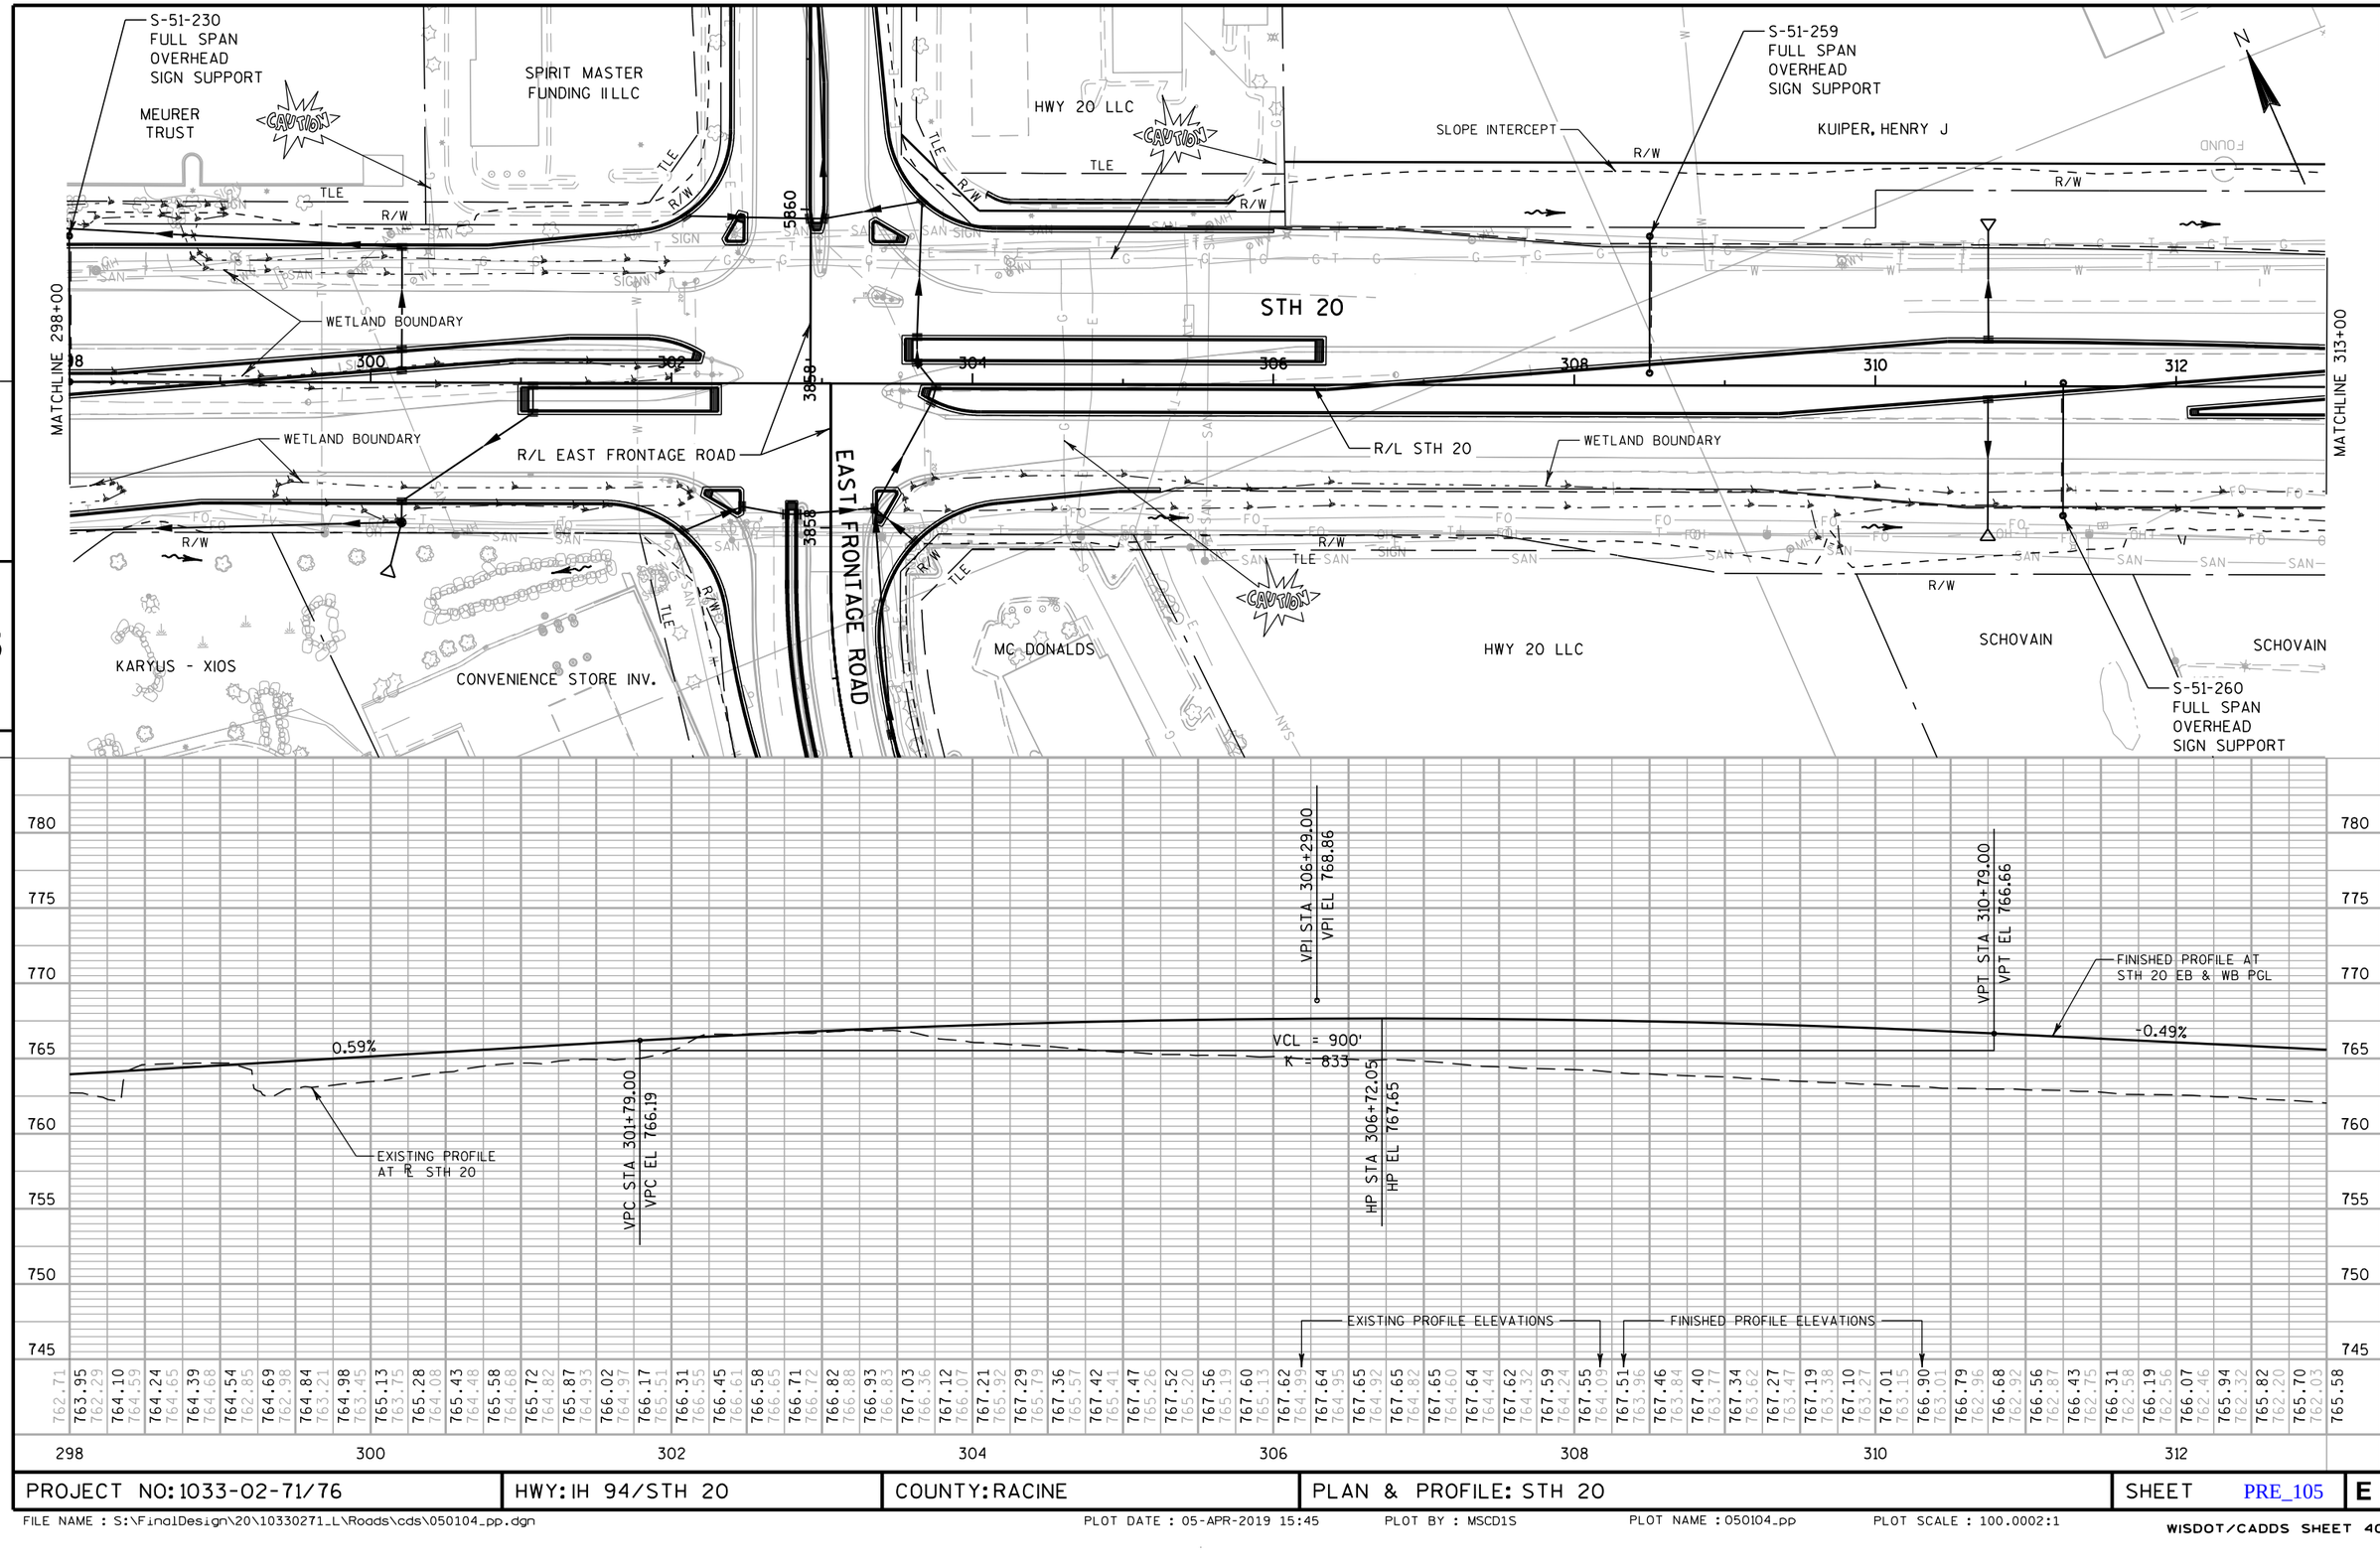

PROJECT NO: 1033-02-71/76	HWY: IH 94/STH 20	COUNTY: RACINE	PLAN & PROFILE: STH 20	SHEET PRE_105	E

FILE NAME : S:\FinalDesign\20\10330271_L\Roads\cds\050104_pp.dgn PLOT DATE : 05-APR-2019 15:45 PLOT BY : MSCD1S PLOT NAME : 050104_pp PLOT SCALE : 100.0002:1

WISDOT/CADDS SHEET 40

KUIPER, HENRY J

SLOPE INTERCEPT

WETLAND BOUNDARY

R/L STH 20

STH 20

MATCHLINE 313+00

MATCHLINE 328+00

WETLAND BOUNDARY

WETLAND BOUNDARY

CAUTION

SCHOVAIN

STA 314+45, RT
CONSTRUCT CE
1-36" CP REQUIRED

MLG/HWY 20

KAYCEE LTD

S-51-261
CANTILEVER
OVERHEAD
SIGN SUPPORT
WITH SPECIAL
FOOTING

MLG/HWY 20

R/W

5

5

FINISHED PROFILE AT
STH 20 EB & WB PGL

-0.49%

-0.21%

VPI STA 322+87.66
VPI EL 760.75

VPI STA 323+96.75
VPI EL 760.52

FINISHED PROFILE AT
STH 20 EB PGL

FINISHED PROFILE AT
STH 20 WB PGL

EXISTING PROFILE
AT ℄ STH 20

STA 318+50
1-42" CPRG REQUIRED

FINISHED PROFILE ELEVATIONS
AT STH 20 EB PGL

760.72
760.67
760.62
760.57

EXISTING PROFILE ELEVATIONS

FINISHED PROFILE ELEVATIONS


314	316	318	320	322	324	326	328
762.03	765.58	765.46	765.33	765.21	765.09	764.97	764.84
	761.92	761.78	761.61	761.58	763.95	764.01	763.77
764.72	764.60	764.48	764.36	764.23	764.11	763.99	763.87
761.08	760.92	760.84	760.65	760.57	760.42	760.17	760.11
763.74	763.62	763.50	763.38	763.26	763.13	763.01	762.89
760.07	759.85	759.81	759.68	759.52	759.37	759.04	760.43
762.77	762.64	762.52	762.40	762.03	761.91	761.79	761.67
759.84	759.52	759.48	759.40	758.50	758.32	758.18	758.09
761.55	761.42	761.30	761.18	761.06	760.93	760.81	760.69
757.96	757.81	757.74	757.66	757.46	757.40	757.37	757.25
760.57	760.45	760.32	760.20	760.08	759.96	759.83	759.71
757.23	757.09	756.98	756.88	756.76	756.62	756.57	756.40
759.59	759.47	759.35	759.22	759.10	758.98	758.86	758.73
756.29	756.14	756.14	756.02	755.72	755.51	755.41	755.24
758.61	758.49	758.37	758.25				
755.09	755.18	755.51					

780	775	770	765	760	755	750	745

PROJECT NO: 1033-02-71/76	HWY: IH 94/STH 20	COUNTY: RACINE	PLAN & PROFILE: STH 20	SHEET PRE_106	E

FILE NAME : S:\FinalDesign\20\10330271_L\Roads\cds\050105_pp.dgn PLOT DATE : 08-APR-2019 09:18 PLOT BY : MSCJZP PLOT NAME : 050105_pp PLOT SCALE : 100.0002:1

WISDOT/CADDS SHEET 40

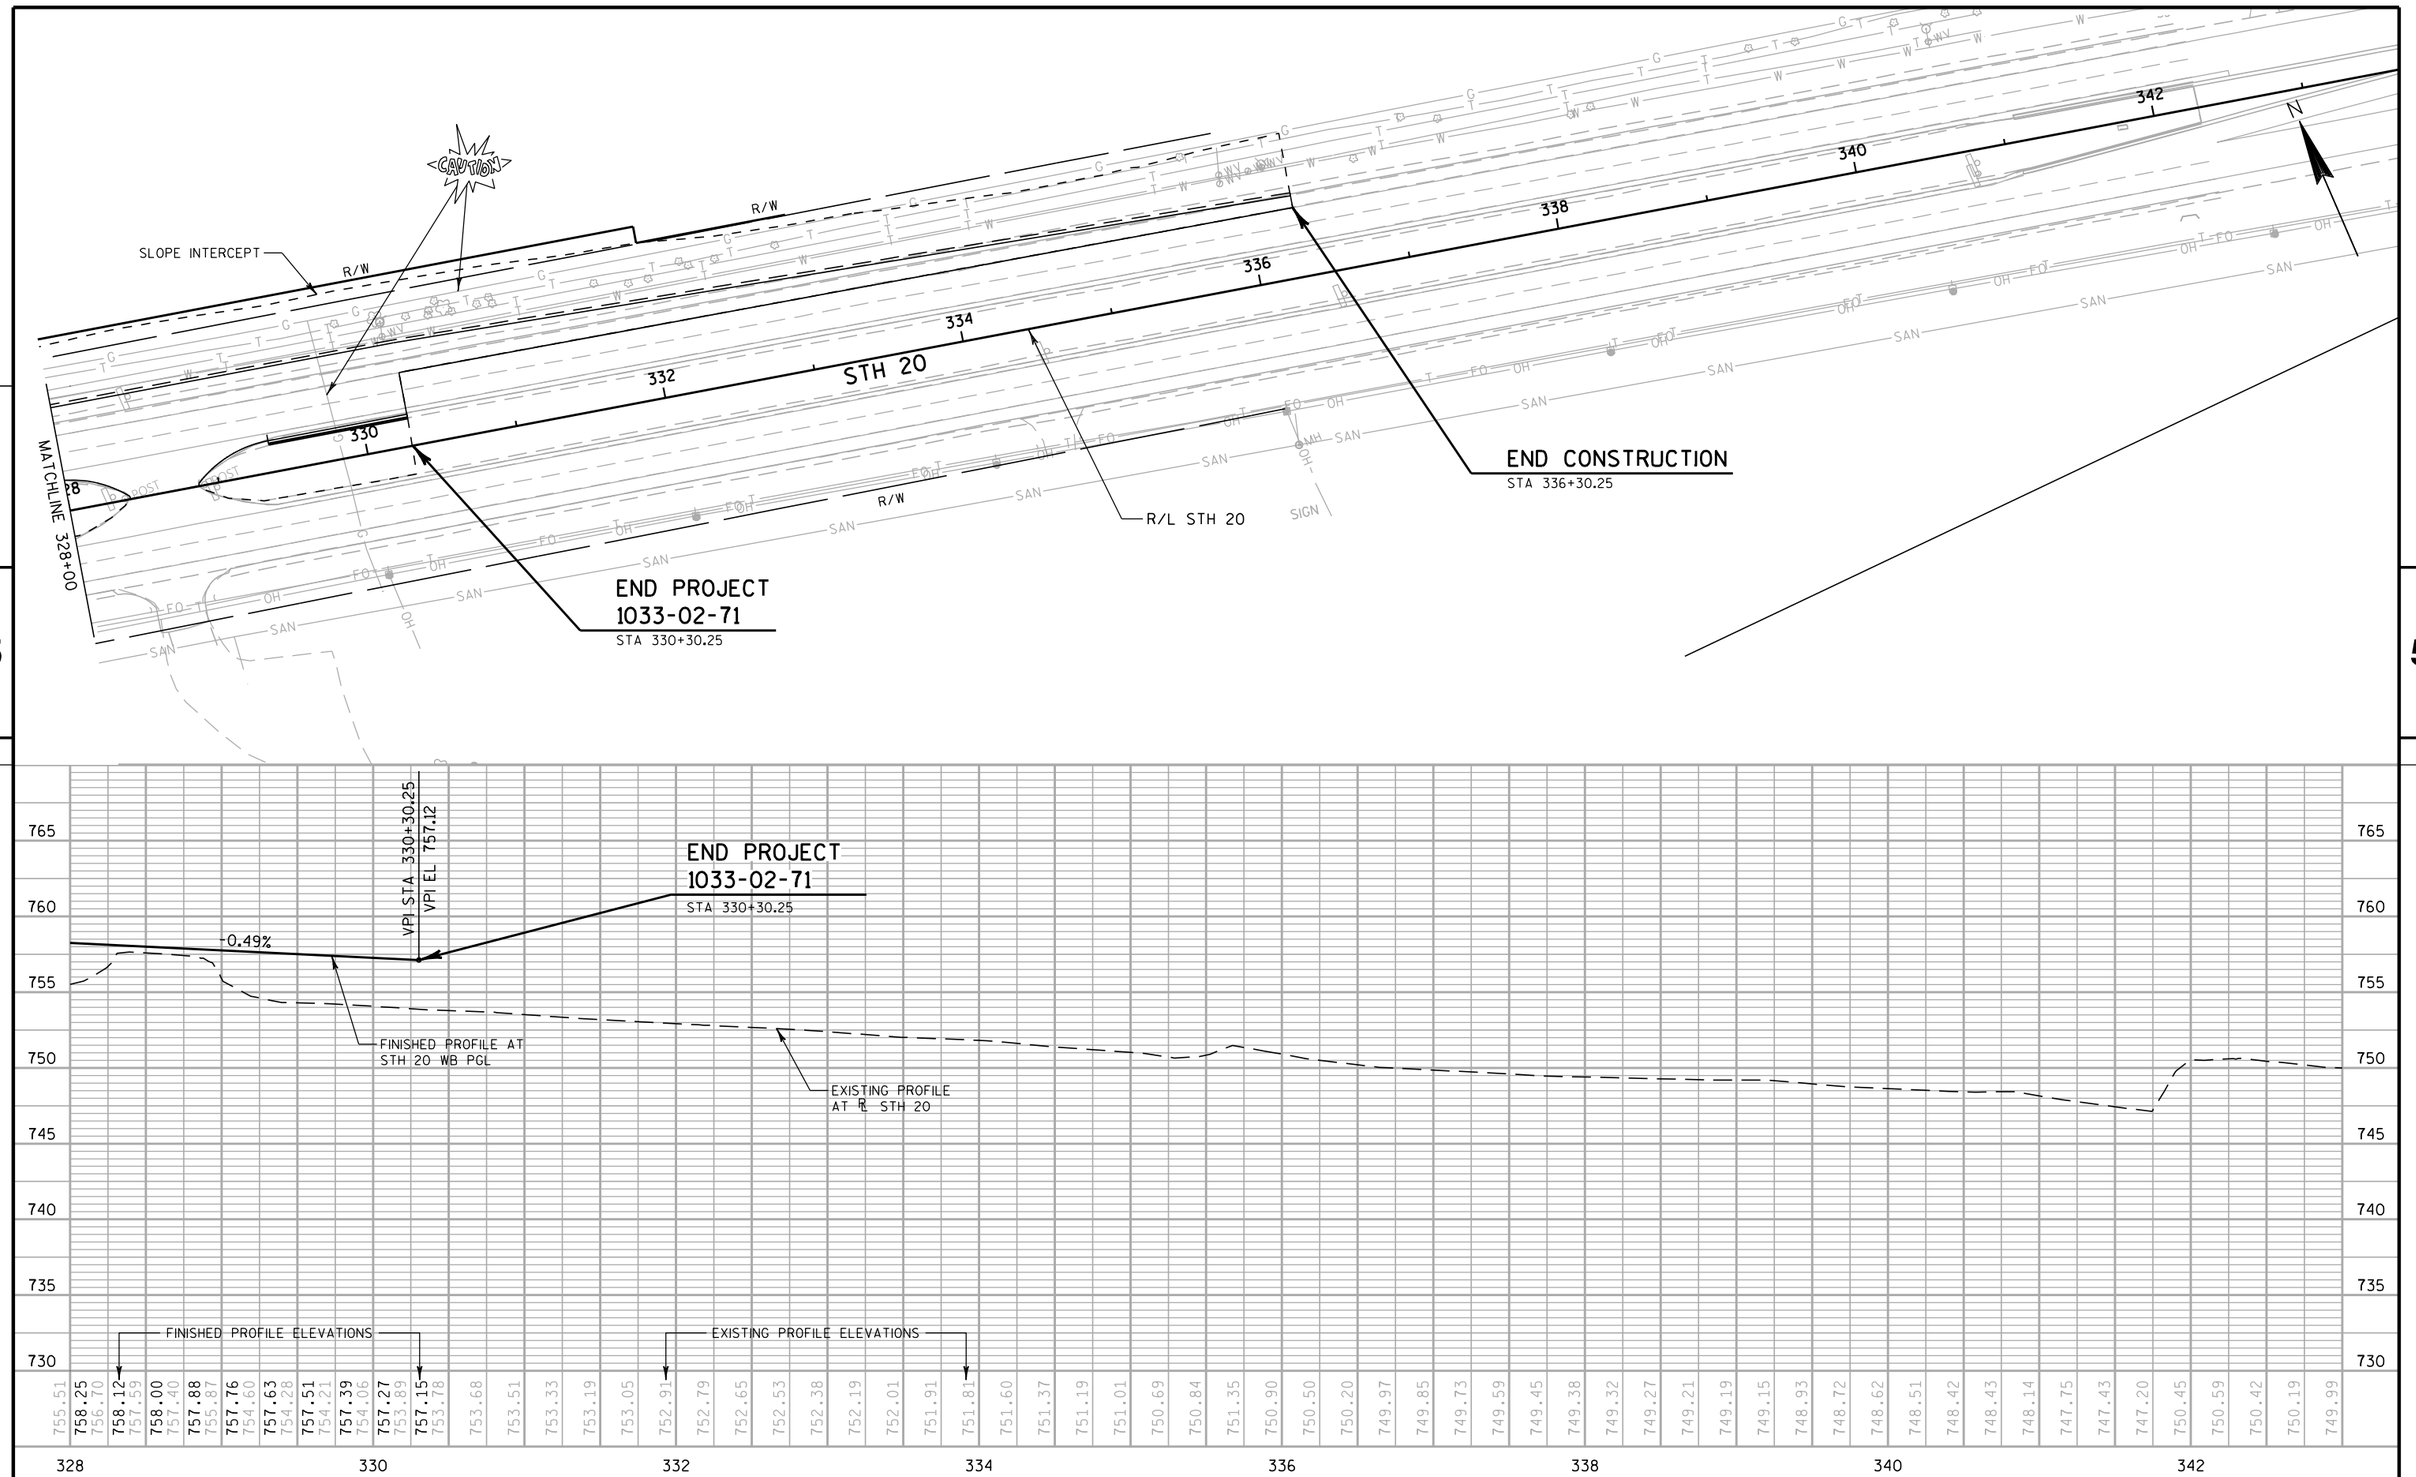

PROJECT NO: 1033-02-71/76	HWY: IH 94/STH 20	COUNTY: RACINE	PLAN & PROFILE: STH 20	SHEET PRE_107	E

FILE NAME : S:\FinalDesign\20\10330271_L\Roads\cds\050106_pp.dgn PLOT DATE : 05-APR-2019 13:35 PLOT BY : MSCD1S PLOT NAME : 050106_pp PLOT SCALE : 100.0002:1
WISDOT/CADDS SHEET 40

BEGIN CONSTRUCTION
STA 858SW+56.91

SLOPE INTERCEPT

CAUTION

TLE

R/W

WETLAND BOUNDARY

R/L SW

RAMP SW

R/L IH 94

IH 94 SB

IH 94 NB

R/L STH 20

STH 20

WETLAND BOUNDARY
S-51-228
CANTILEVER
OVERHEAD
SIGN SUPPORT
S-51-229
CANTILEVER
OVERHEAD
SIGN SUPPORT

WETLAND BOUNDARY
S-51-250
FULL SPAN
OVERHEAD
SIGN SUPPORT

RAMP NW

WETLAND BOUNDARY

R/L NW

N

854SW 856SW 858SW 860SW 862SW 864NW 866NW 868NW

854 856 858 860 862 864 866 868

854SE 856SE

VPI STA 855SW+90.00
VPI EL 781.92

EXISTING PROFILE AT R SW

VCL = 650'
K = 142

BEGIN CONSTRUCTION
STA 858SW+56.91

VPRC STA 859SW+15.00
VPRC EL 769.56

VCL = 320'
K = 65

FINISHED PROFILE AT R SW

VPI STA 860SW+75.00
VPI EL 763.47

LP STA 861SW+63.59
LP EL 764.83

VPT STA 862SW+35.00
VPT EL 765.22

VPI STA 862SW+45.83
VPI EL 765.34

VPI STA 862SW+85.03
VPI EL 765.37

1.09%
0.85%
-1.45%

780 775 770 765 760 755 750 745

	854SW	856SW	858SW	860SW	862SW
FINISHED PROFILE ELEVATIONS	779.84	779.65	779.30	778.76	778.06
	779.77	779.50	779.05	778.43	777.64
					777.17
					776.66
					776.11
					775.52
					774.88
					774.19
					773.47
					772.70
					771.13
EXISTING PROFILE ELEVATIONS					771.02
					770.43
					770.12
					769.77
					769.18
					768.32
					768.73
					767.55
					768.31
					766.88
					767.94
					766.30
					767.69
					765.82
					767.58
					765.43
					767.44
					765.14
					767.30
					764.94
					767.16
					764.84
					767.01
					764.84
					766.96
					764.93
					766.96
					765.12
					766.82
					765.37
					767.08
					765.52
					766.85

PROJECT NO: 1033-02-71/76	HWY: IH 94/STH 20	COUNTY: RACINE	PLAN & PROFILE: RAMP SW	SHEET PRE_108	E


WETLAND BOUNDARY
WETLAND BOUNDARY
S-51-228 CANTILEVER OVERHEAD SIGN SUPPORT
S-51-229 CANTILEVER OVERHEAD SIGN SUPPORT
S-51-250 FULL SPAN OVERHEAD SIGN SUPPORT
END CONSTRUCTION
STA 868NW+51.27
CAUTION
TLE
R/W
WETLAND BOUNDARY
RAMP SW
R/L STH 20
R/L SW
WETLAND BOUNDARY
WETLAND BOUNDARY
RAMP NW
R/L NW
SLOPE INTERCEPT
IH 94 SB
R/L IH 94
STH 20
IH 94 NB
860SW
862SW
864NW
866NW
868NW
870NW
872NW
874NW
860
862
864
866
868
870
872
874
5
5
N

780
775
770
765
760
755
750
745


VCL = 225'
K = 64
VPI STA 863NW+64.27
VPI EL 765.94
VPI STA 863NW+98.03
VPI EL 765.56
VPC STA 864NW+57.80
VPC EL 764.59
LP STA 865NW+62.29
LP EL 763.73
VPT STA 866NW+82.80
VPT EL 764.87
END CONSTRUCTION
STA 868NW+51.27
HP STA 869NW+75.14
HP EL 767.66
VPI STA 870NW+20.30
VPI EL 771.21
EXISTING PROFILE AT R NW
VPT STA 873NW+52.80
VPT EL 763.00
VCL = 665'
K = 153
VPI STA 863NW+51.61
VPI EL 765.78
VPI STA 863NW+76.93
VPI EL 765.85
VPI STA 865NW+70.30
VPI EL 762.75
VPC STA 866NW+87.80
VPC EL 764.96
FINISHED PROFILE AT R NW
1.26%
-0.71%
1.38%
1.63%
1.88%

FINISHED PROFILE ELEVATIONS
EXISTING PROFILE ELEVATIONS

| | | |

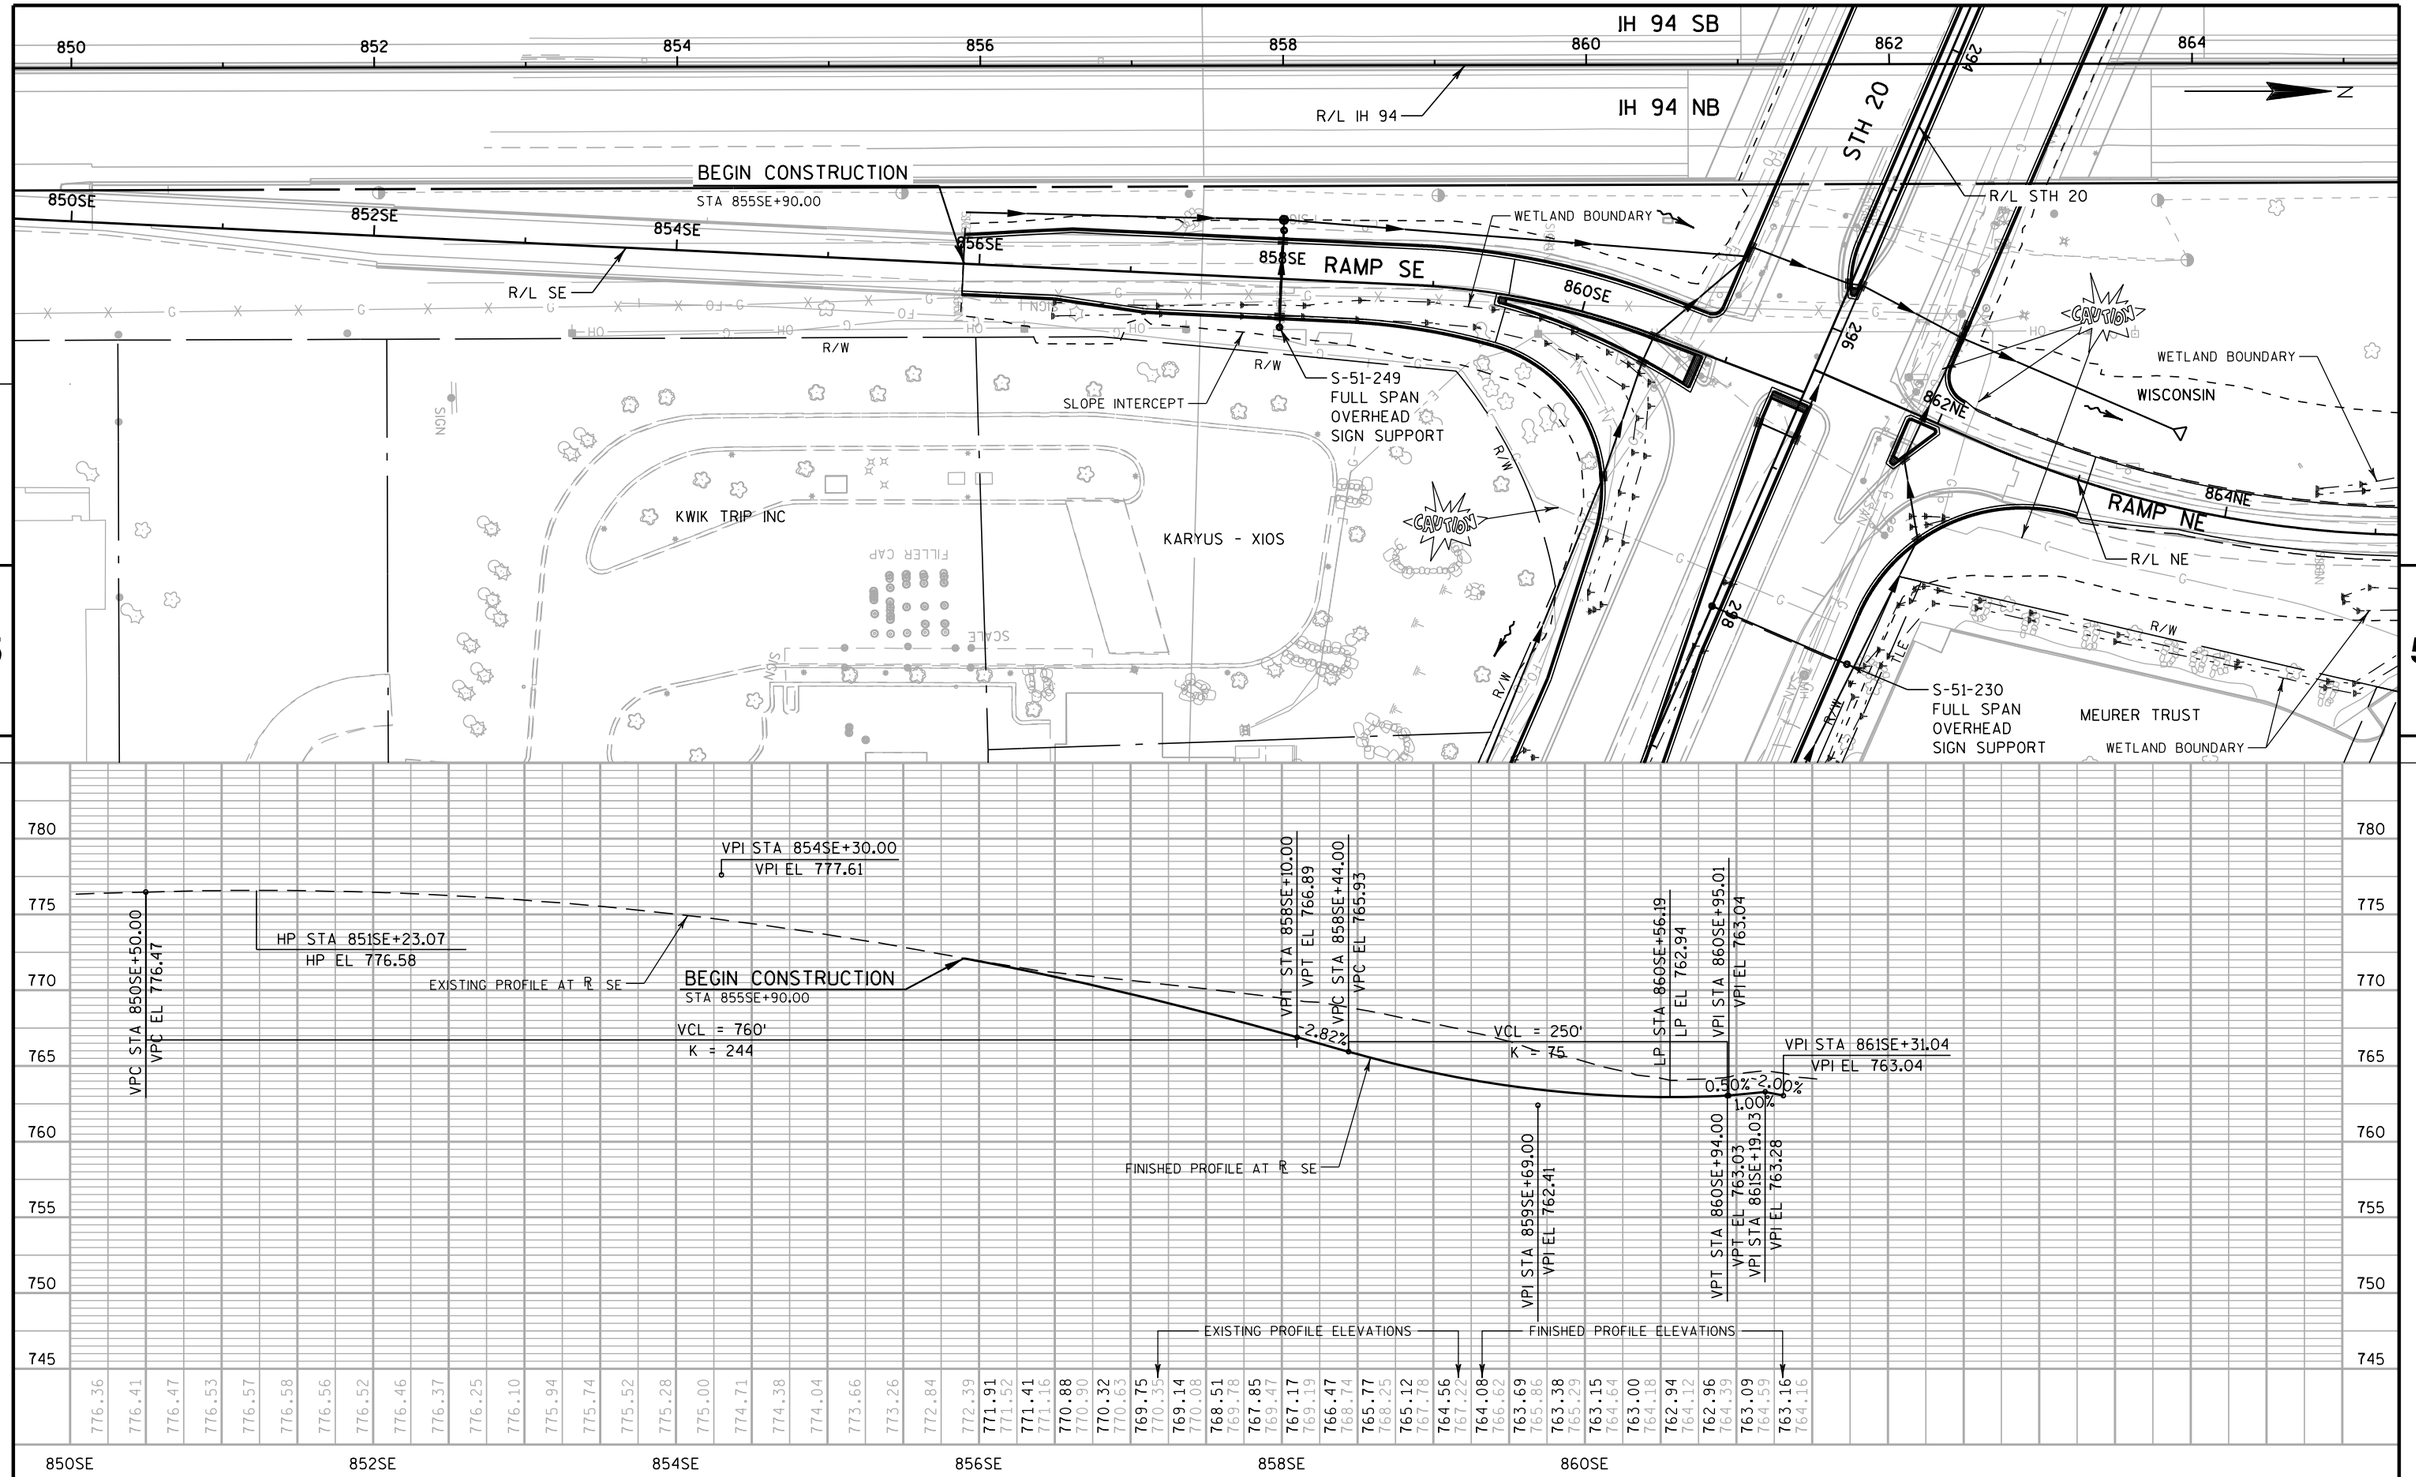


PROJECT NO: 1033-02-71/76	HWY: IH 94/STH 20	COUNTY: RACINE	PLAN & PROFILE: RAMP SE	SHEET PRE_110	E

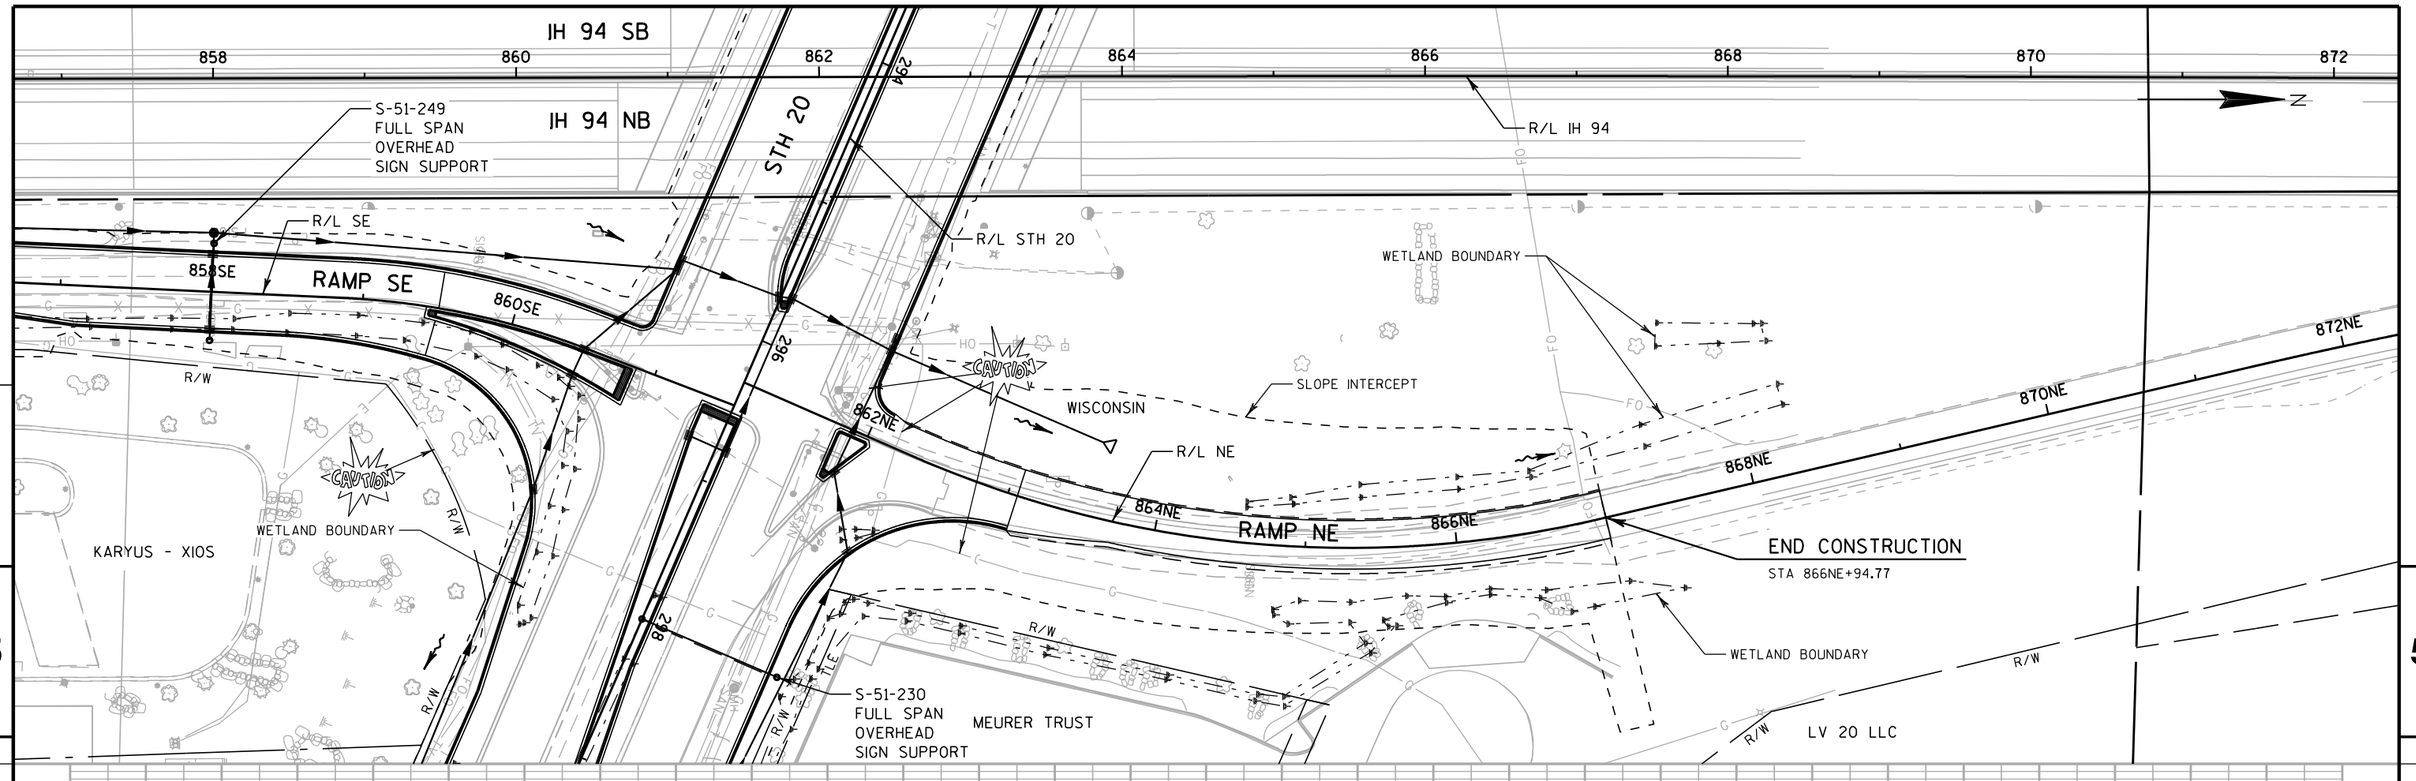

PROJECT NO: 1033-02-71/76	HWY: IH 94/STH 20	COUNTY: RACINE	PLAN & PROFILE: RAMP NE	SHEET PRE_111	E

FILE NAME : S:\FinalDesign\20\10330271_L\Roads\cds\050304_pp.dgn PLOT DATE : 05-APR-2019 13:36 PLOT BY : MSCD1S PLOT NAME : 050304_pp PLOT SCALE : 100.0002:1


WISDOT/CADDS SHEET 40

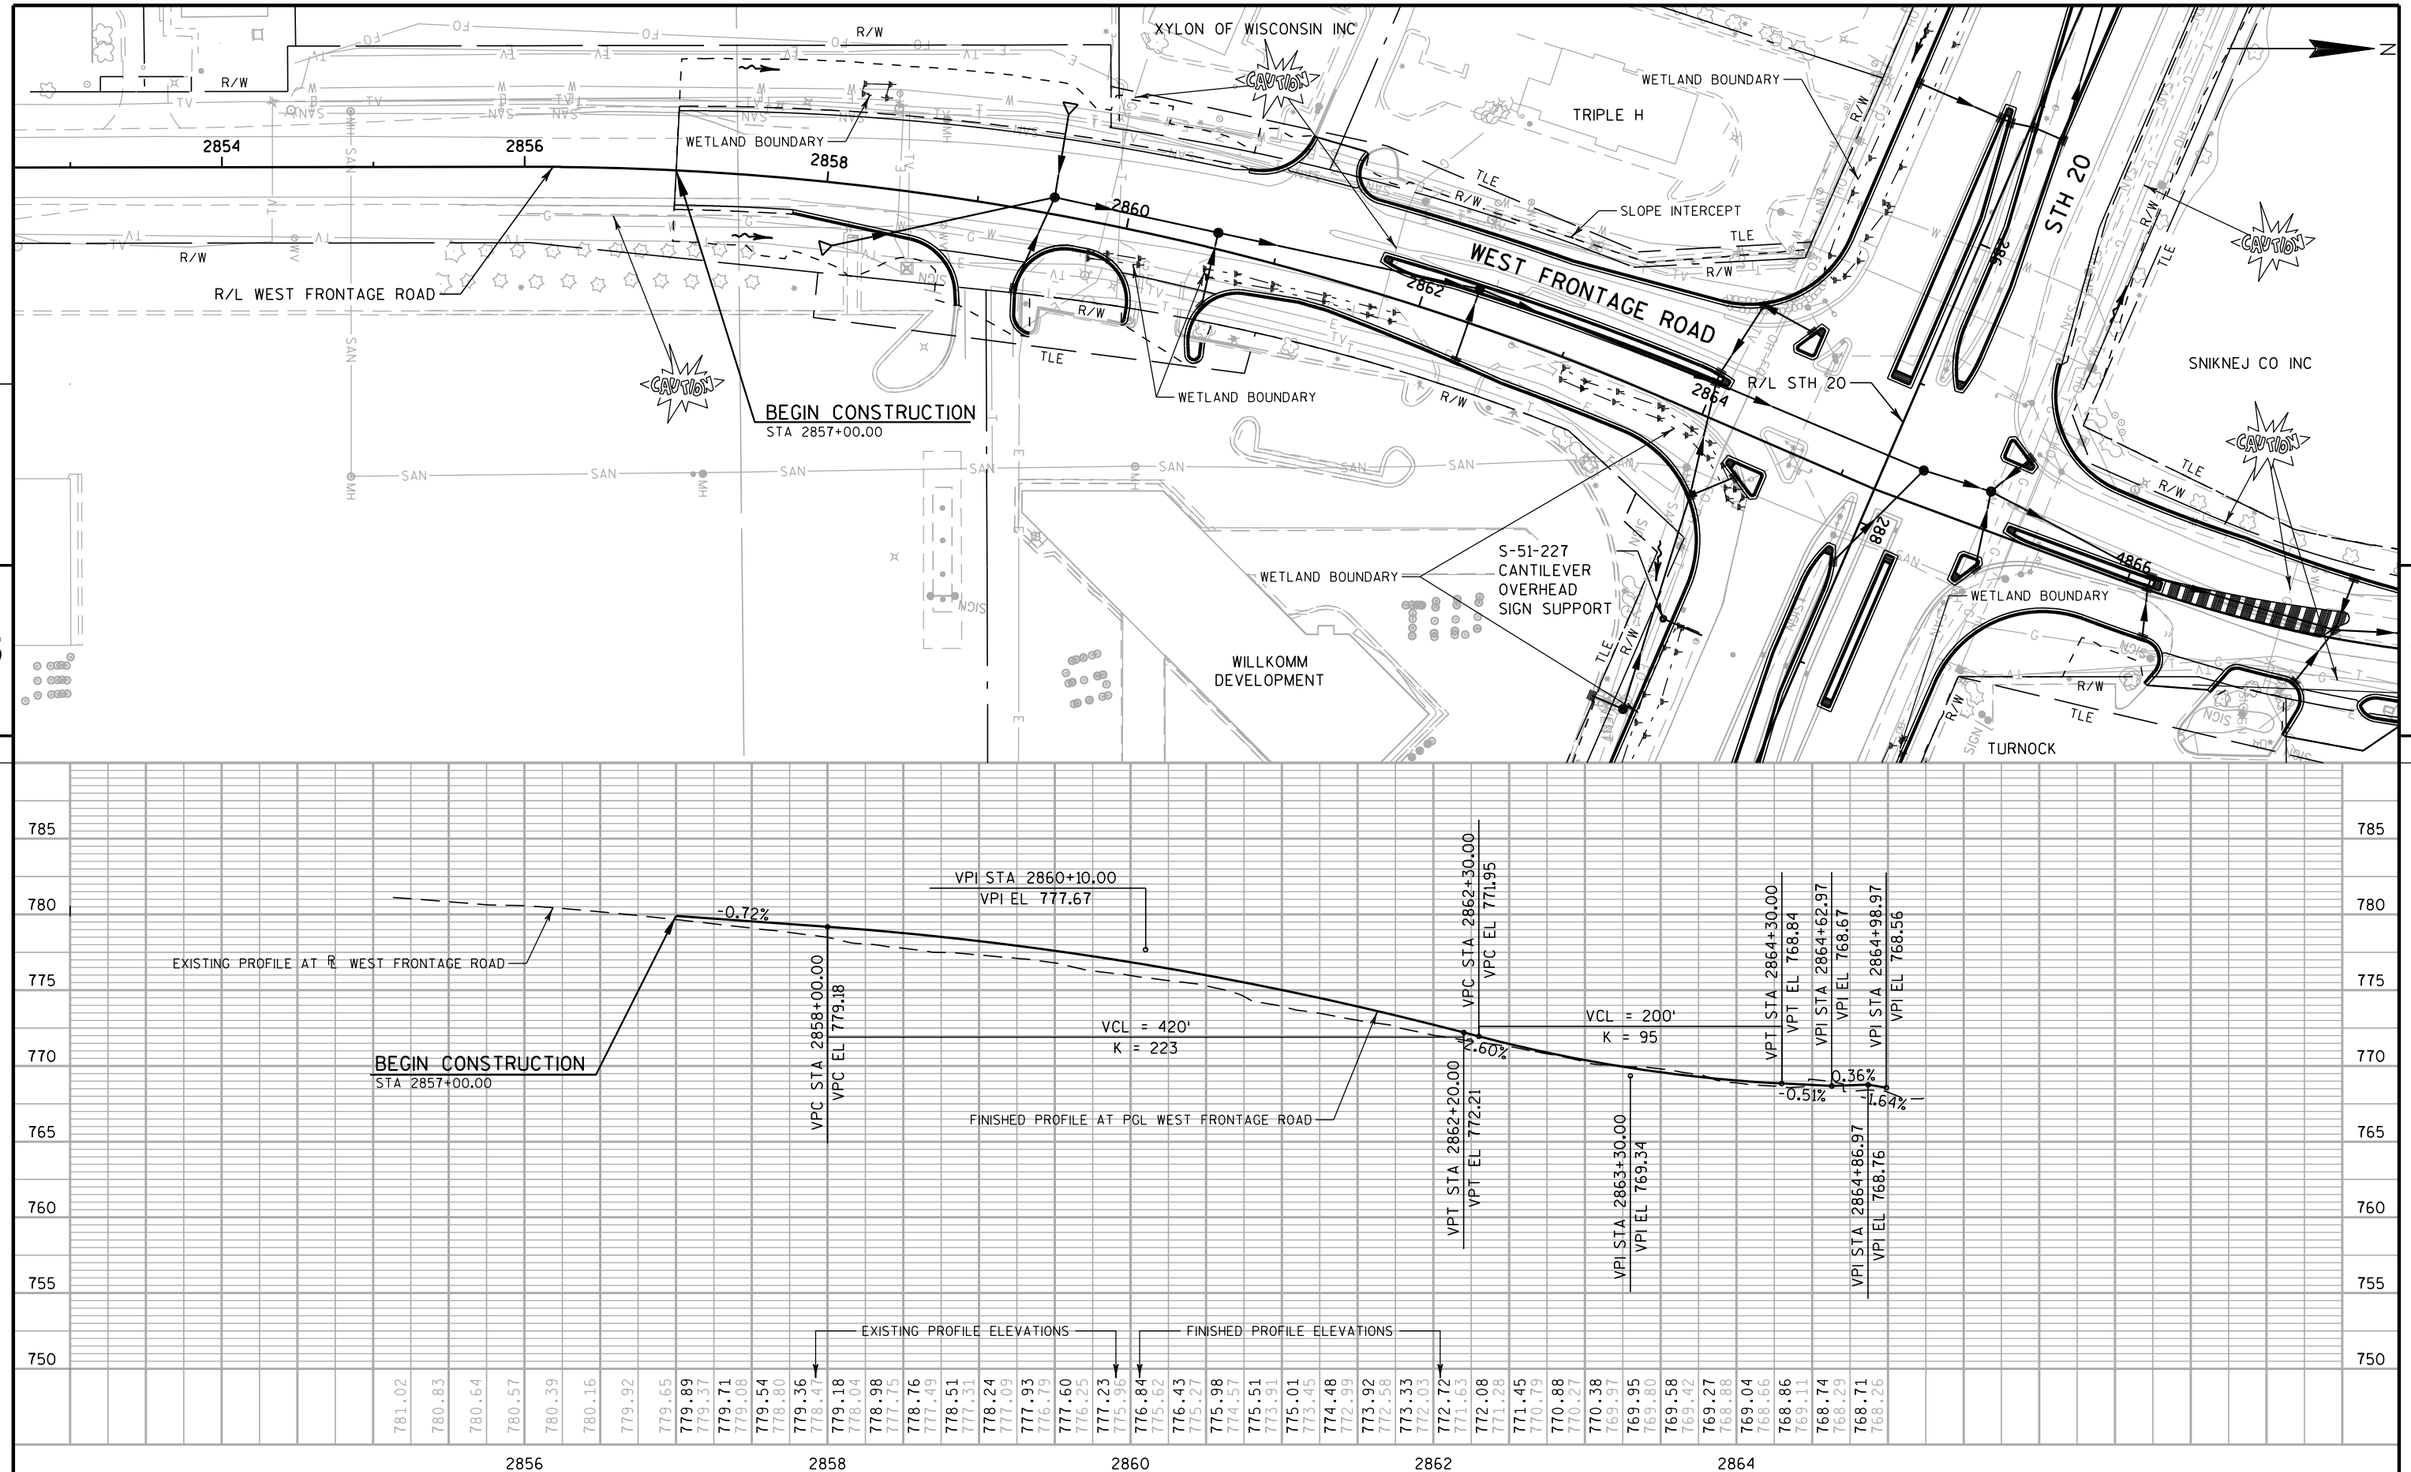

PROJECT NO: 1033-02-71/76	HWY: IH 94/STH 20	COUNTY: RACINE	PLAN & PROFILE: WEST FRONTAGE ROAD	SHEET PRE_112	E


FILE NAME : S:\FinalDesign\20\10330271_L\Roads\cds\050401_pp.dgn PLOT DATE : 05-APR-2019 13:37 PLOT BY : MSCD1S PLOT NAME : 050401_pp PLOT SCALE : 100.0002:1

WISDOT/CADDS SHEET 40

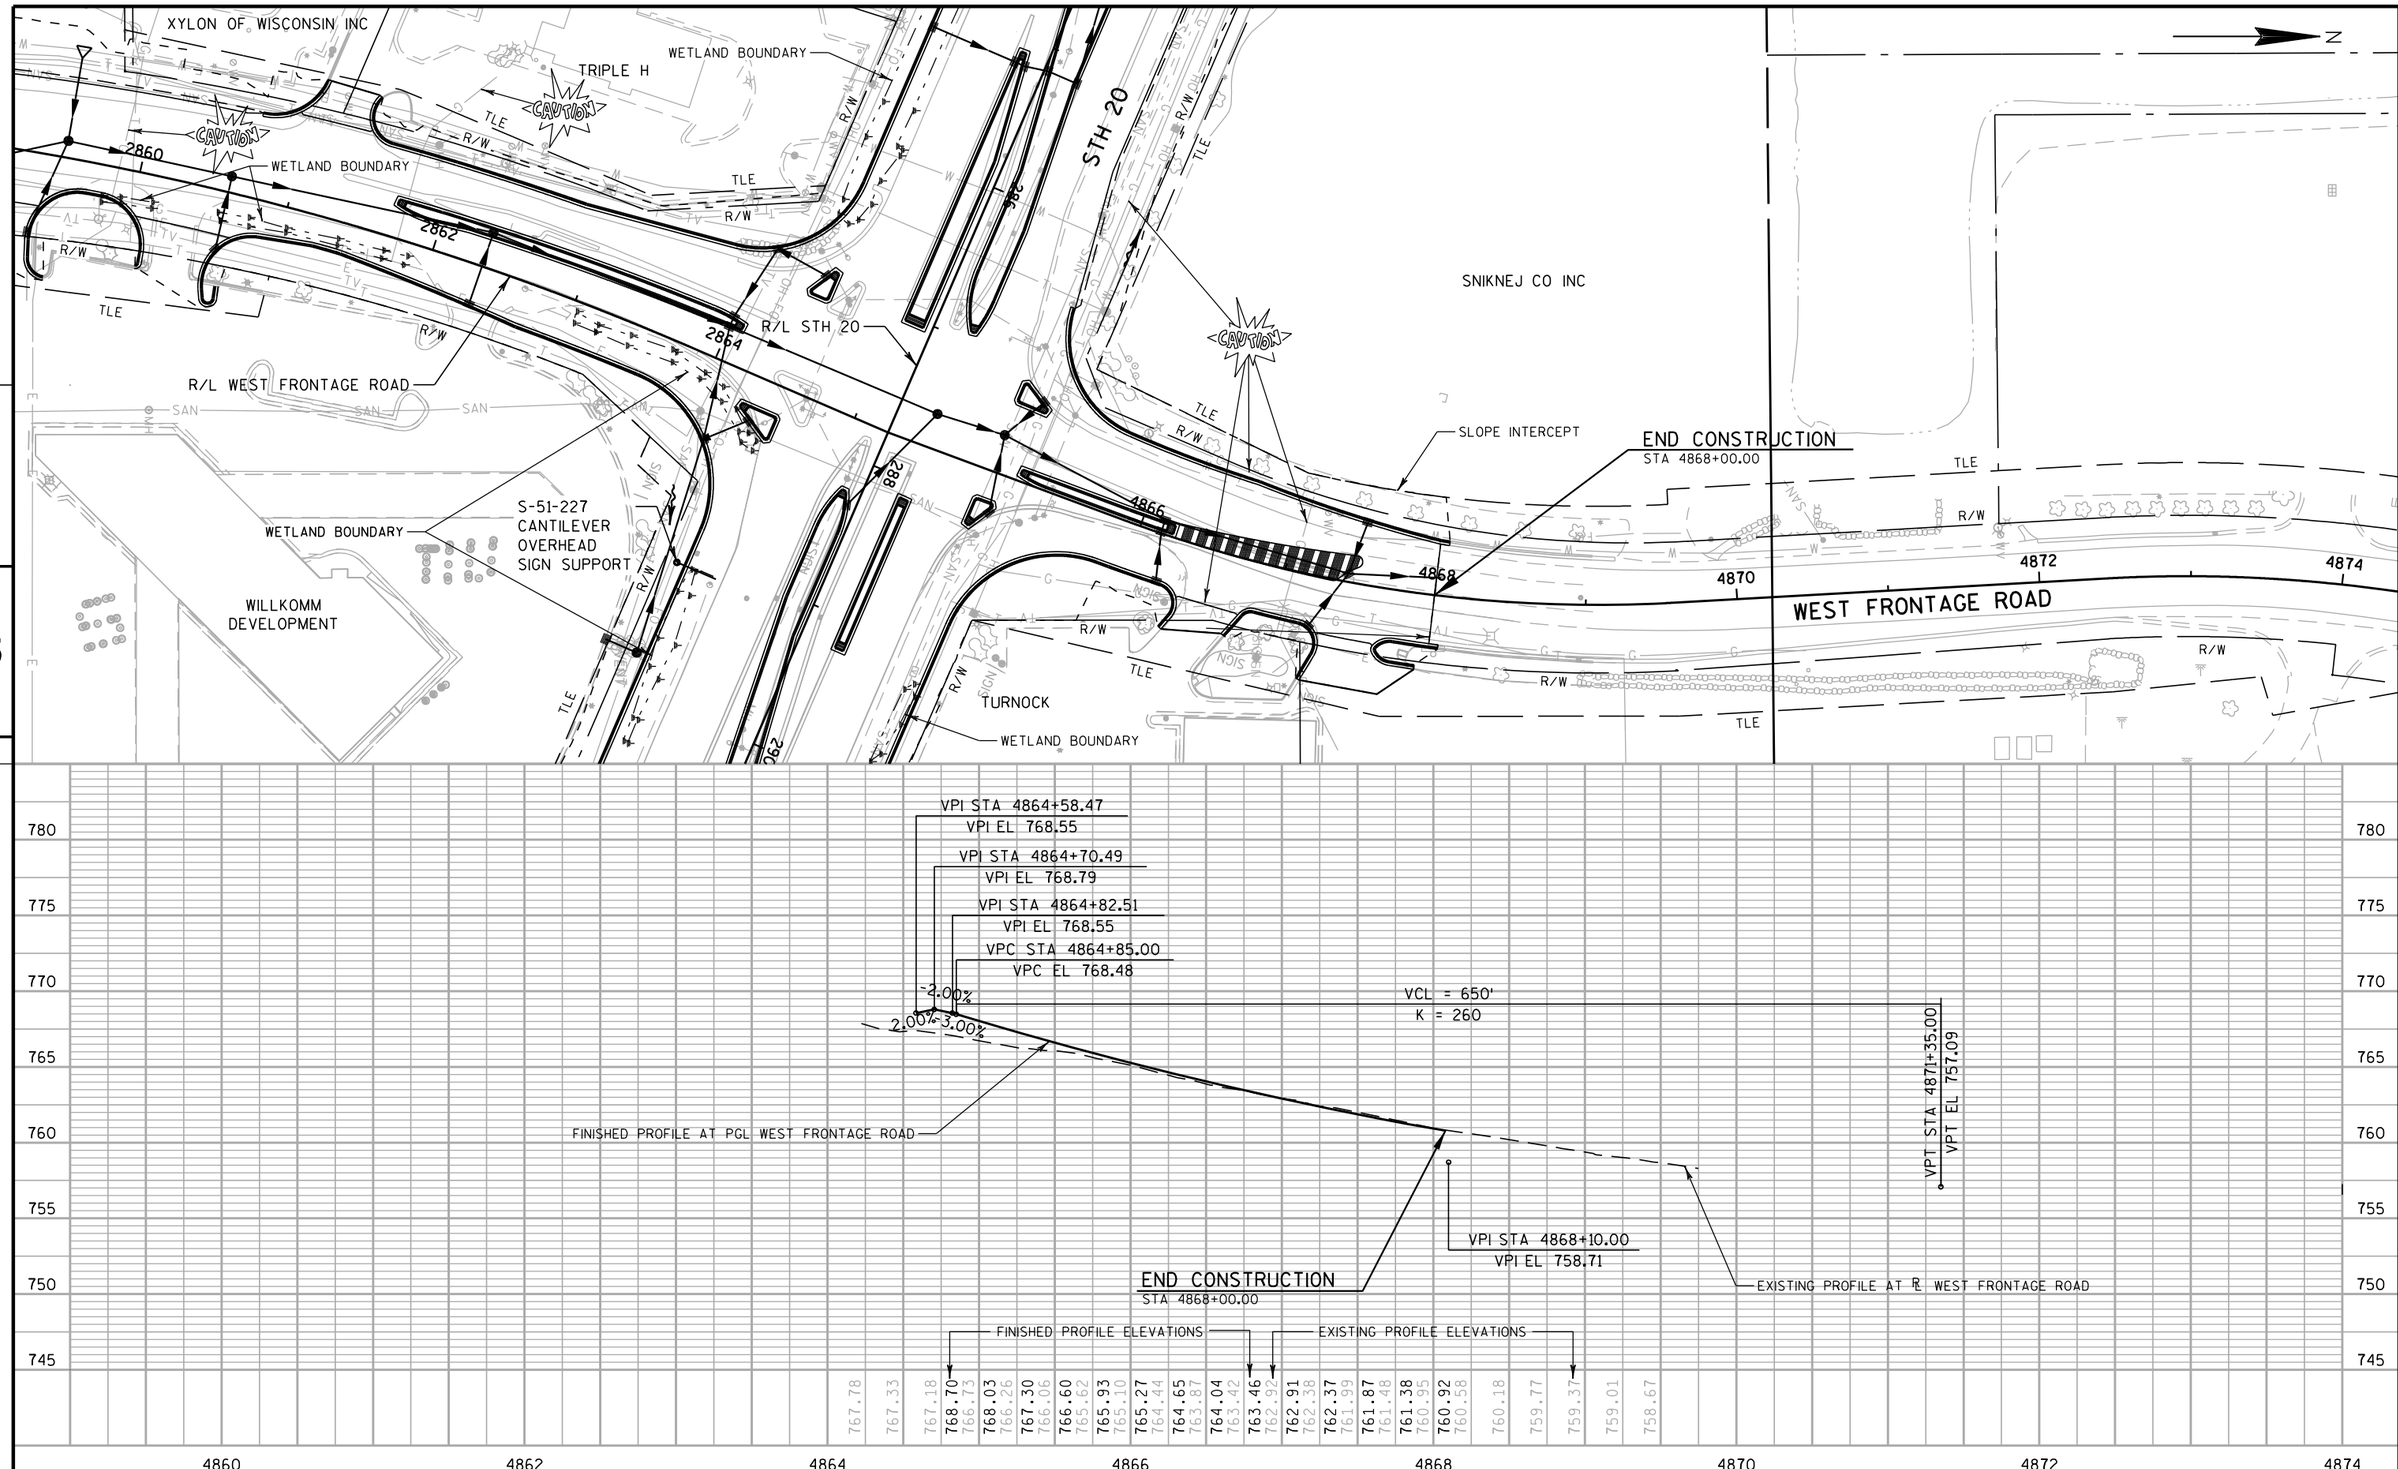

PROJECT NO: 1033-02-71/76	HWY: IH 94/STH 20	COUNTY: RACINE	PLAN & PROFILE: WEST FRONTAGE ROAD	SHEET PRE_113	E

FILE NAME : S:\FinalDesign\20\10330271_L\Roads\cds\050402_pp.dgn PLOT DATE : 05-APR-2019 13:37 PLOT BY : MSCD1S PLOT NAME : 050402_pp PLOT SCALE : 100.0002:1

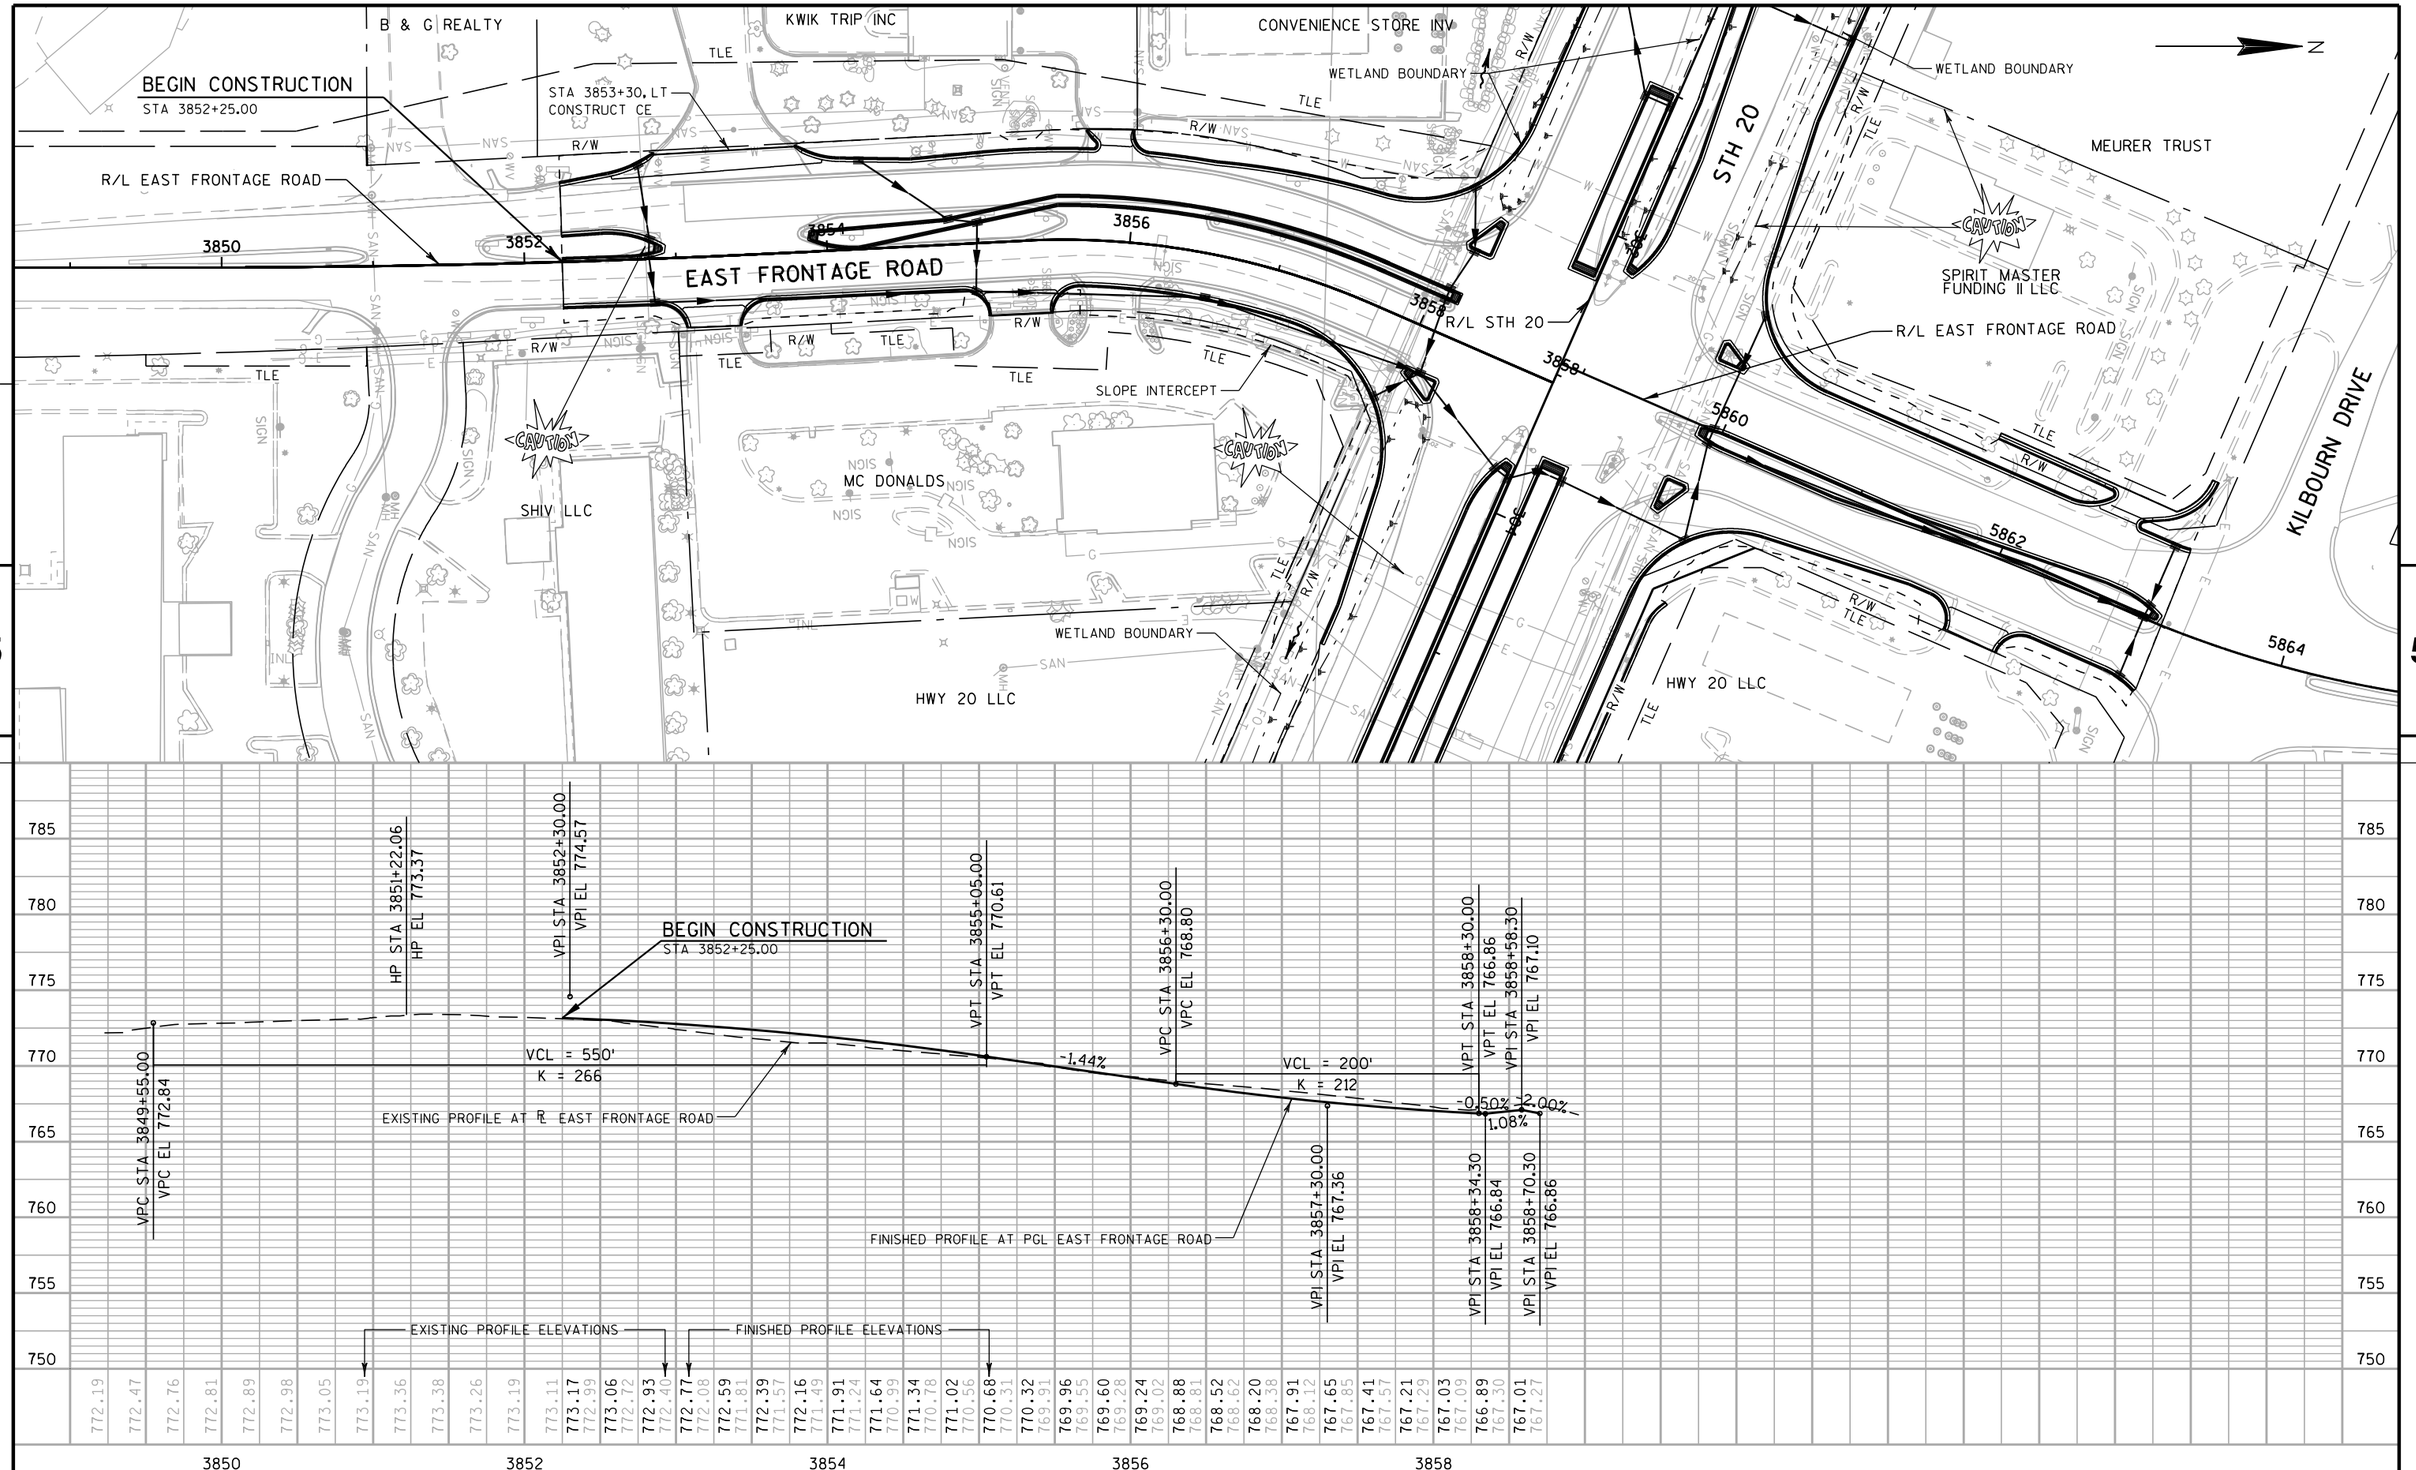

PROJECT NO: 1033-02-71/76	HWY: IH 94/STH 20	COUNTY: RACINE	PLAN & PROFILE: EAST FRONTAGE ROAD	SHEET PRE_114	E

B & G REALTY
KWIK TRIP INC
CONCENIENCE STORE INV
WETLAND BOUNDARY
TLE
R/W
R/L EAST FRONTAGE ROAD
3850
3852
3854
3856
3858
R/L STH 20
3858
5860
5862
5864
STH 20
MEURER TRUST
CAUTION
SPIRIT MASTER FUNDING II LLC
SLOPE INTERCEPT
KILBOURN DRIVE
END CONSTRUCTION
STA 5863+16.29
R/L EAST FRONTAGE ROAD
EAST FRONTAGE ROAD
SHIV LLC
MC DONALDS
HWY 20 LLC
WETLAND BOUNDARY
HWY 20 LLC
SAN
SIGN
INL
G
E
W
5


785
780
775
770
765
760
755
750

VPI STA 5859+20.34
VPI EL 766.79
VPI STA 5859+32.34
VPI EL 767.03
VPI STA 5859+69.01
VPI EL 766.65
VPC STA 5859+75.00
VPC EL 766.68
HP STA 5860+58.50
HP EL 766.89
VPI STA 5862+25.00
VPI EL 767.93
VPT STA 5864+75.00
VPT EL 761.68
2.00%
0.50%
-1.05%
FINISHED PROFILE AT R EAST FRONTAGE ROAD
VCL = 500'
K = 167
EXISTING PROFILE AT PGL EAST FRONTAGE ROAD
END CONSTRUCTION
STA 5863+16.29
FINISHED PROFILE ELEVATIONS
EXISTING PROFILE ELEVATIONS


5860	766.78	767.37	766.29	766.38
	766.85	767.50	766.05	766.63
	766.88	767.63	765.79	766.27
	766.88	767.71	765.48	765.80
	766.83	768.10	765.14	764.78
	766.75	767.92	764.40	
	766.63	767.13	763.76	
	766.48	766.77	763.14	
5862	766.29	766.38	762.53	
	766.05	766.63	761.88	
	765.79	766.27	761.23	
	765.48	765.80	760.67	
	765.14	764.78	760.09	
5864	764.40		759.93	

PROJECT NO: 1033-02-71/76	HWY: IH 94/STH 20	COUNTY: RACINE	PLAN & PROFILE: EAST FRONTAGE ROAD	SHEET PRE_115 E

FILE NAME : S:\FinalDesign\20\10330271_L\Roads\cds\050404_pp.dgn
PLOT DATE : 05-APR-2019 15:45
PLOT BY : MSCD1S
PLOT NAME : 050404_pp
PLOT SCALE : 100.0002:1

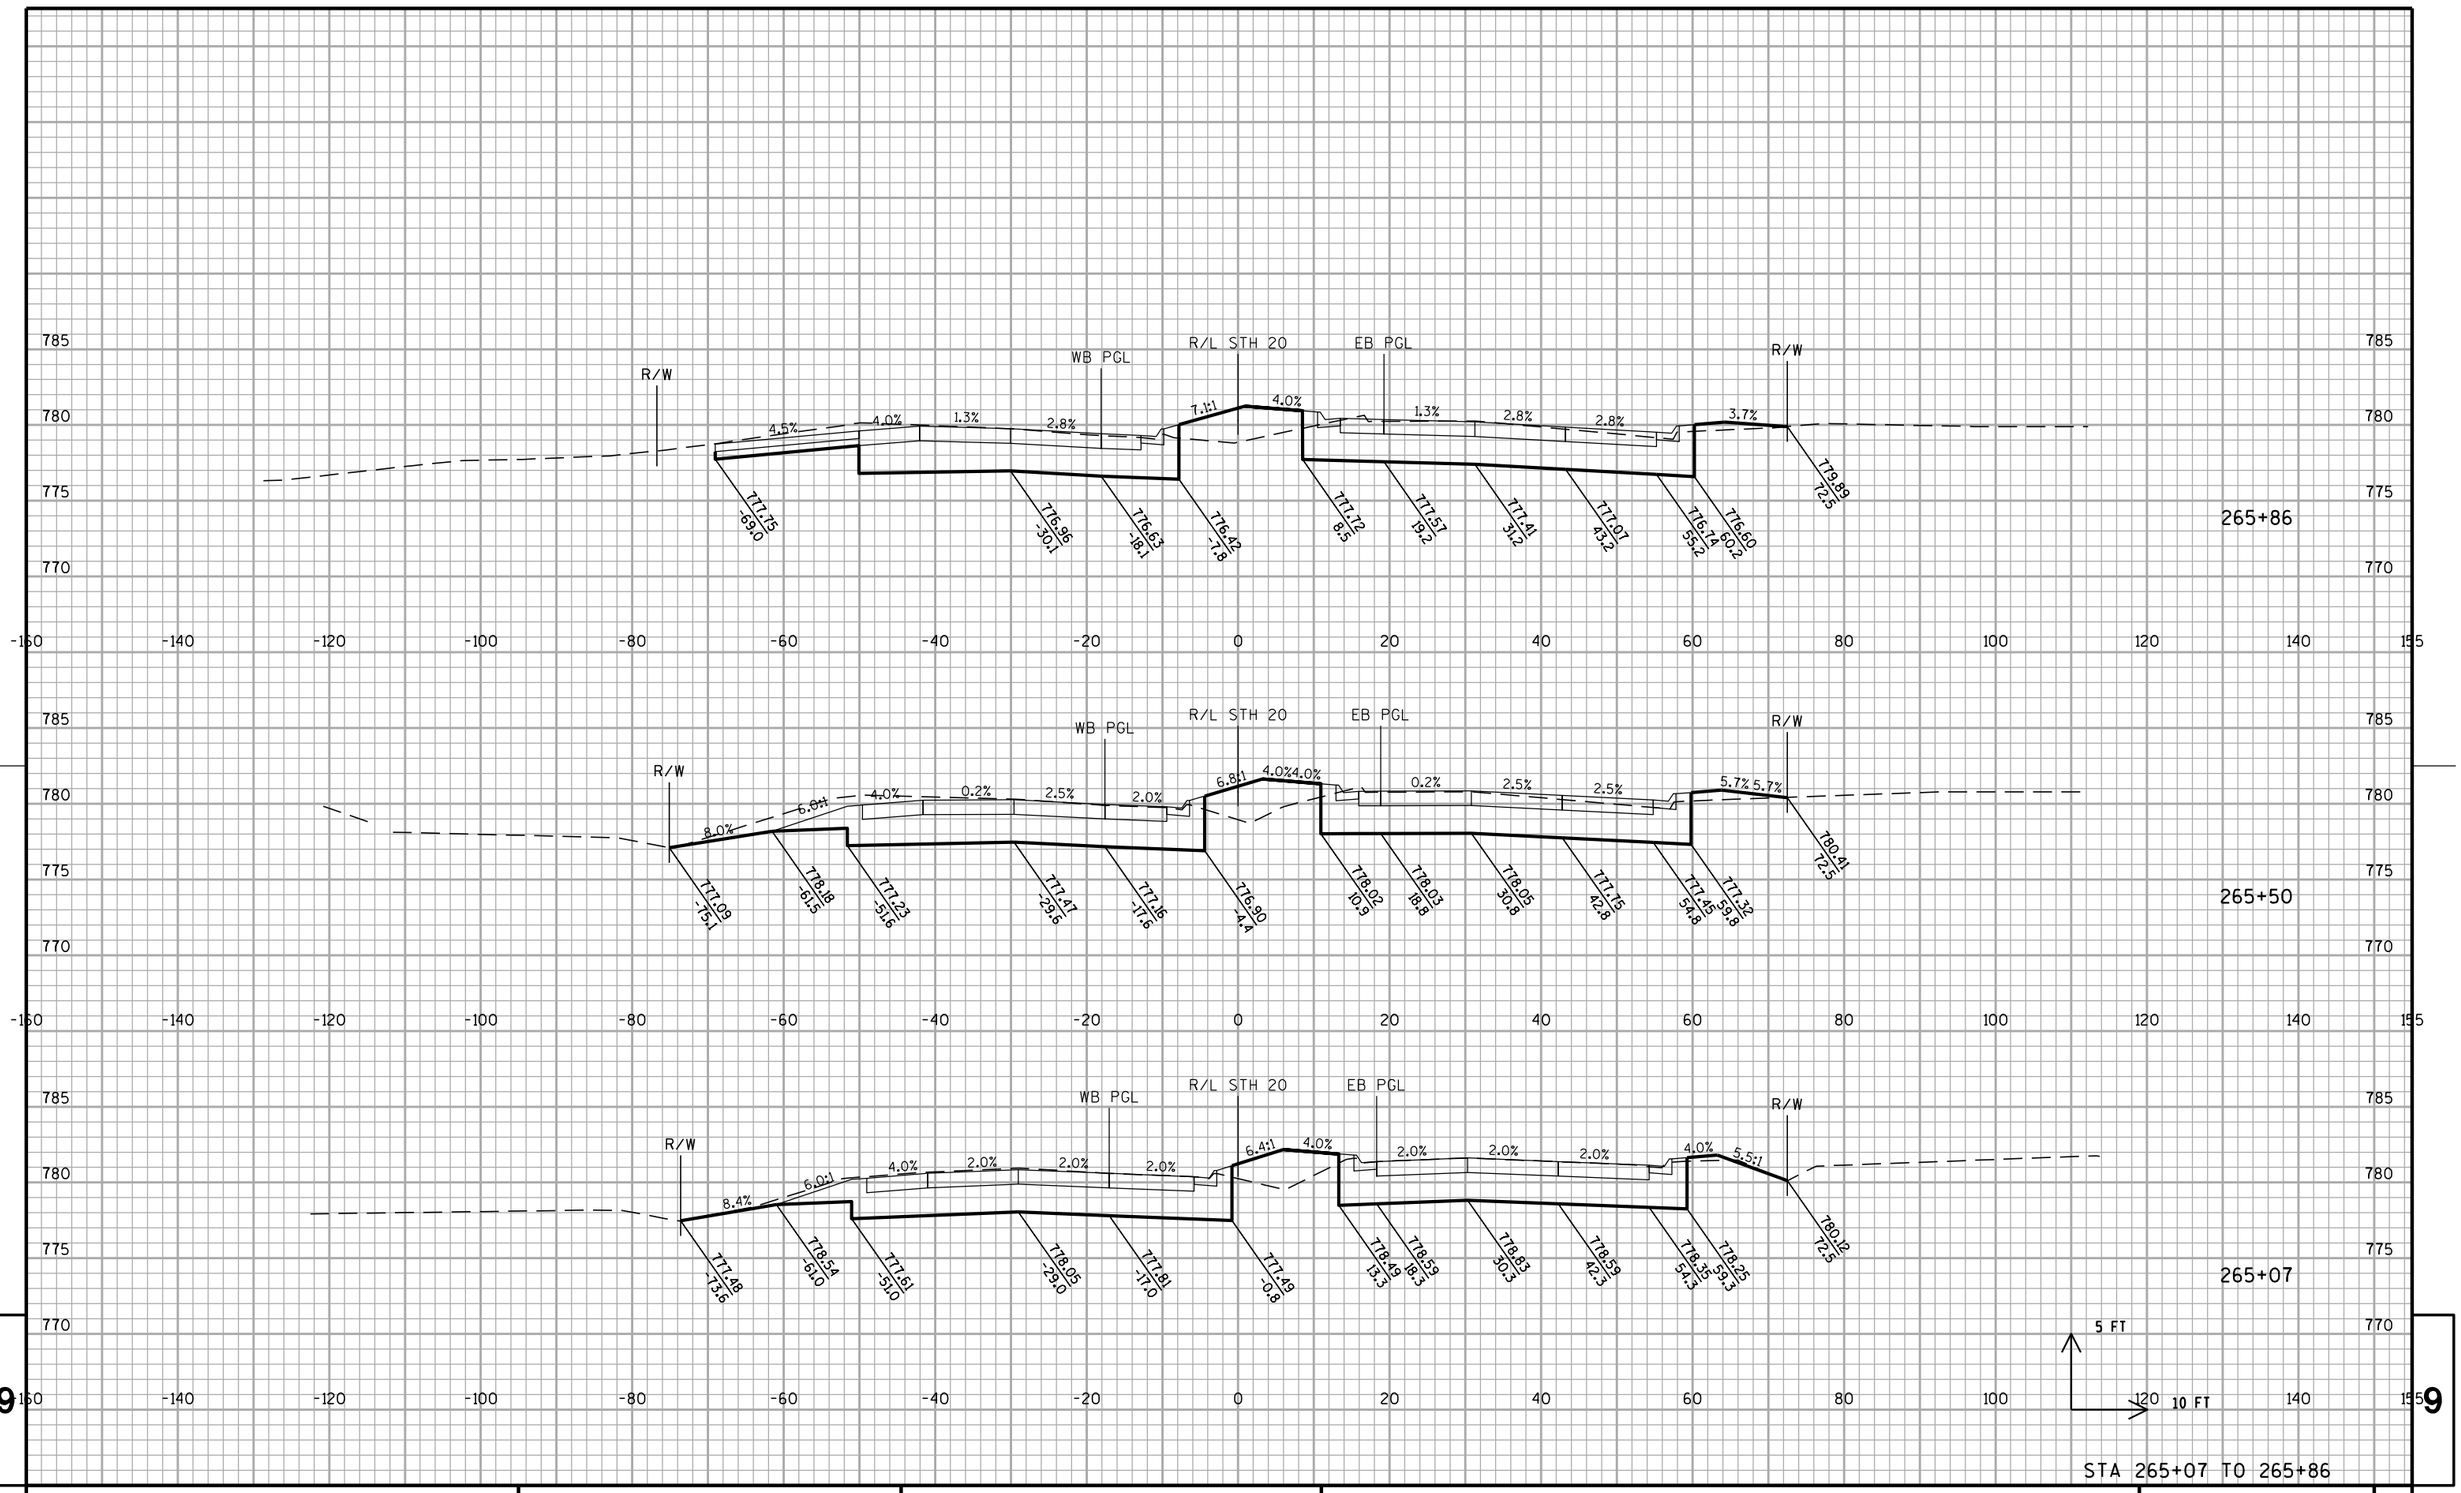


PROJECT NO: 1033-02-71/76	HWY: IH 94/STH 20	COUNTY: RACINE	CROSS SECTIONS: STH 20	SHEET PRE_116	E

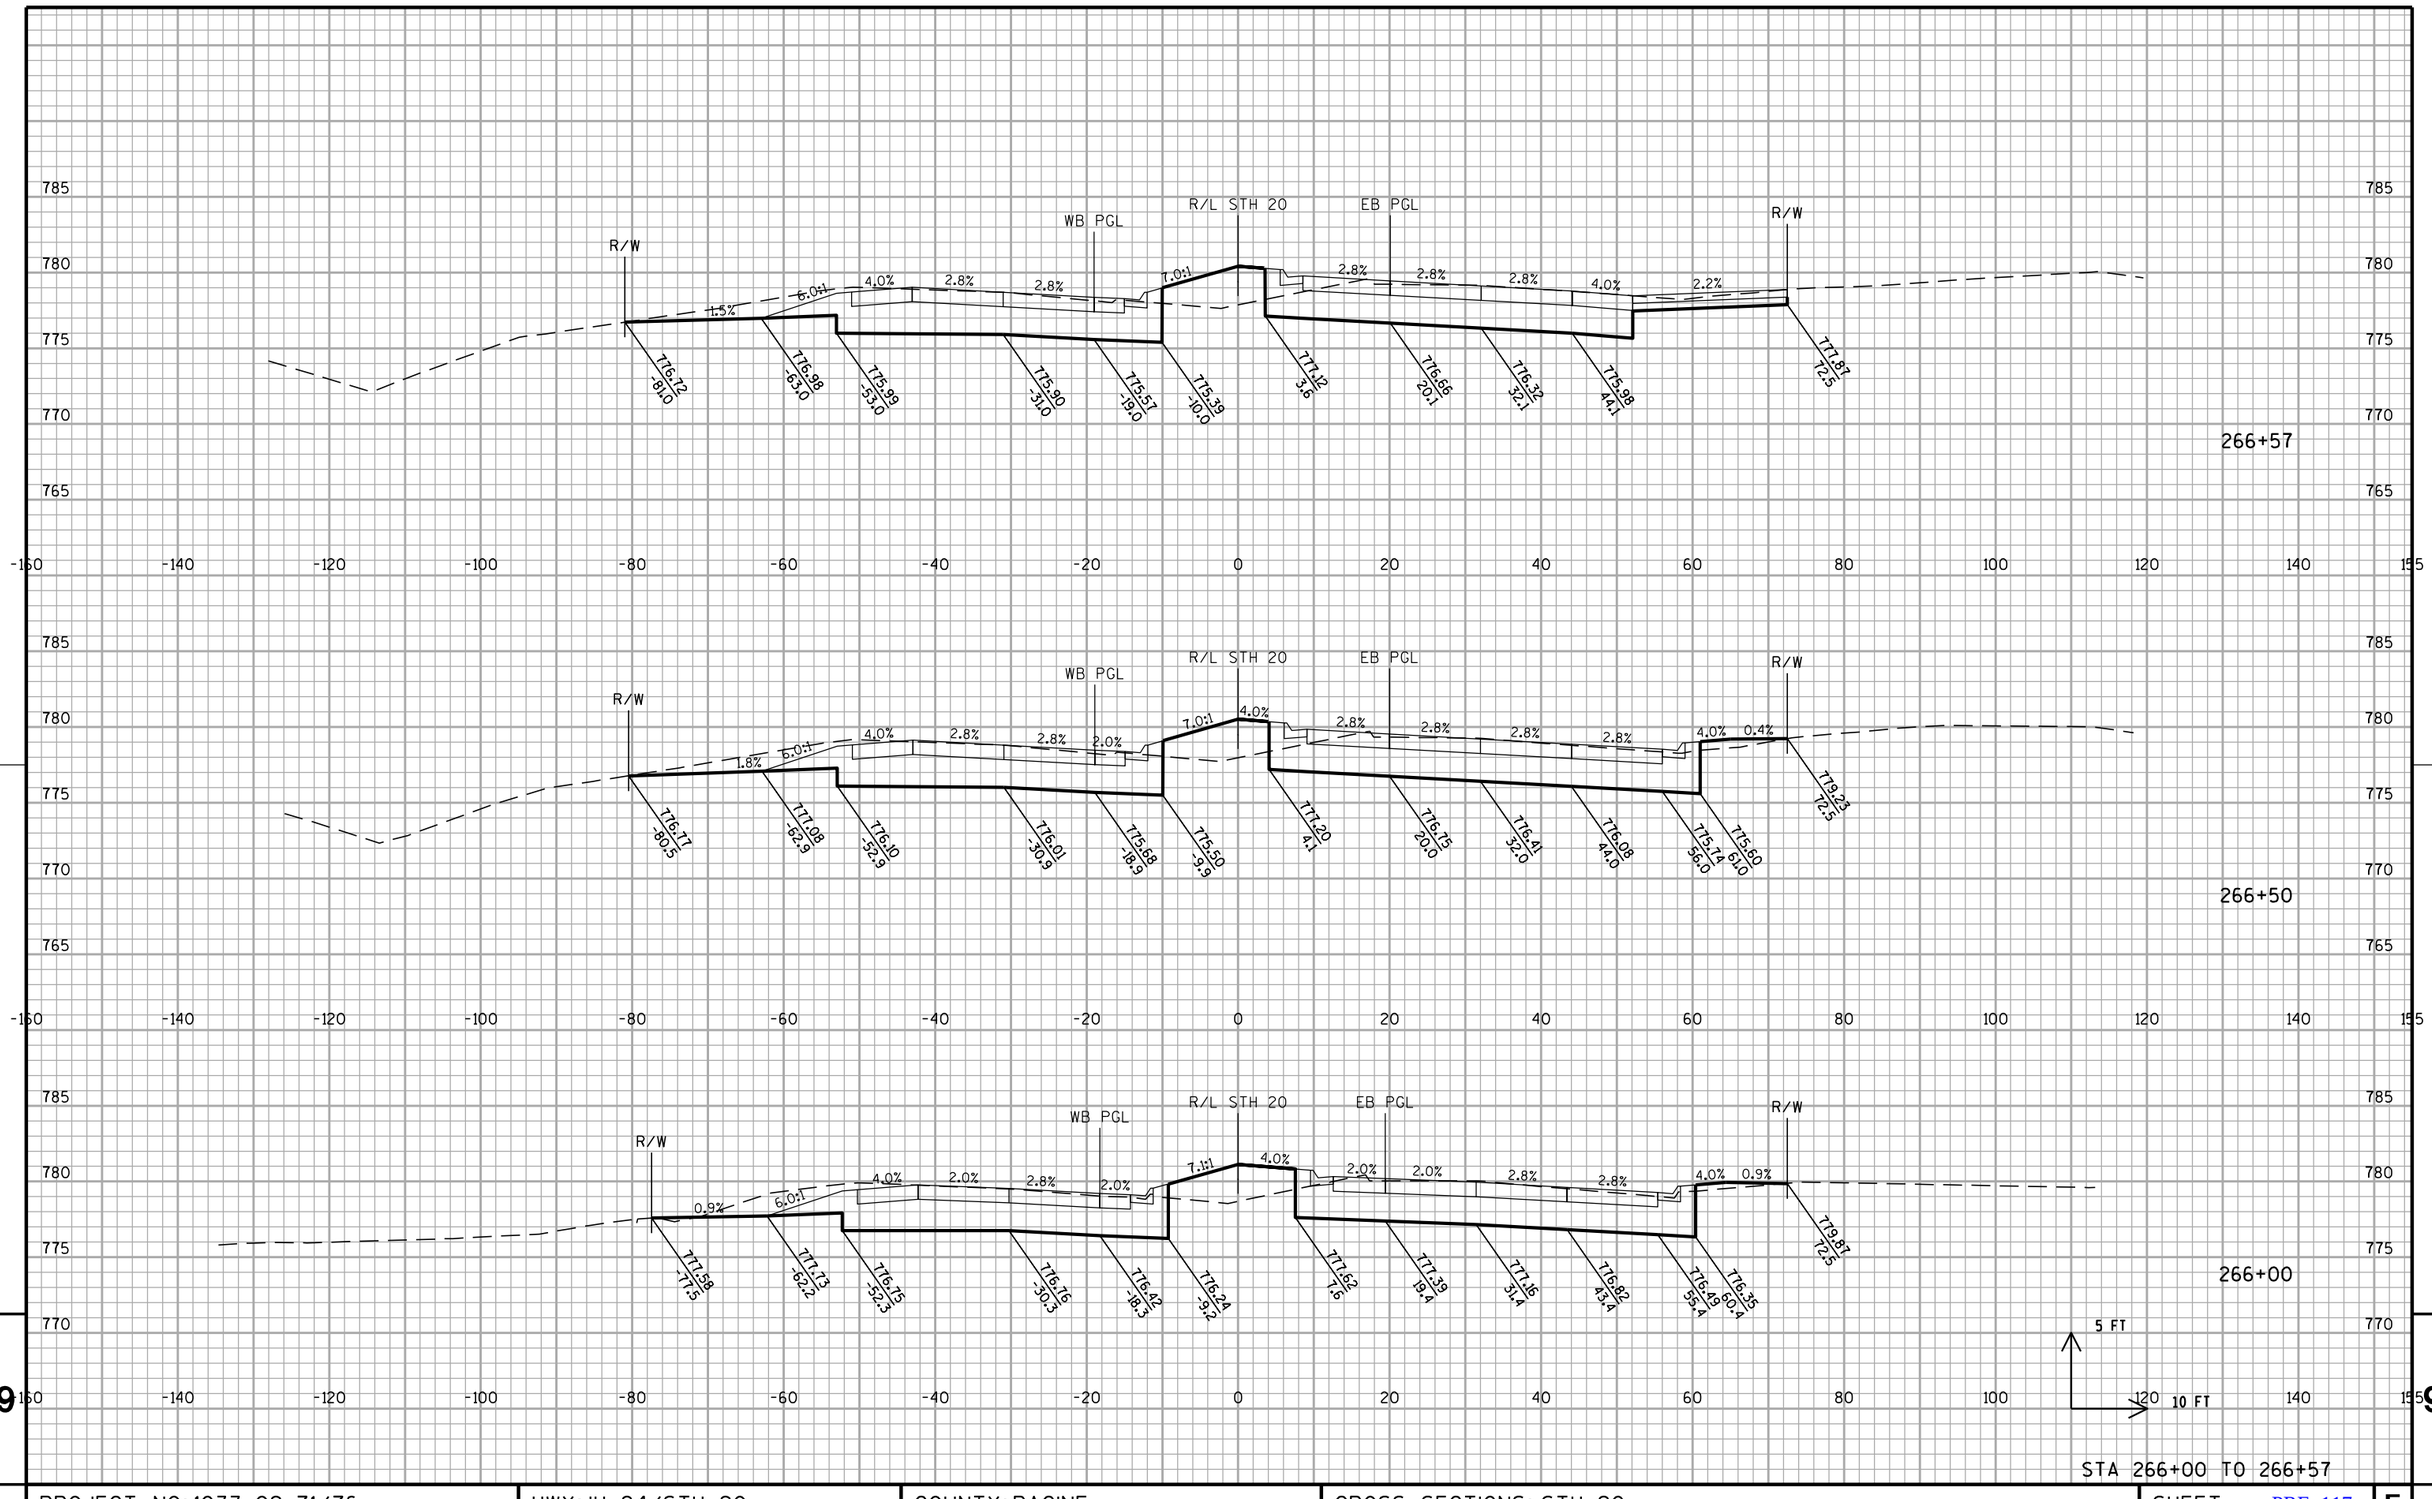

PROJECT NO: 1033-02-71/76	HWY: IH 94/STH 20	COUNTY: RACINE	CROSS SECTIONS: STH 20	SHEET PRE_117	E

FILE NAME : S:\FinalDesign\20\10330271_L\Roads\cds\090201_xs_sth20.dgn PLOT DATE : 05-APR-2019 14:38 PLOT BY : MSCD1S PLOT NAME : 090201_xs_sth201 PLOT SCALE : 20:1

WISDOT/CADDS SHEET 21

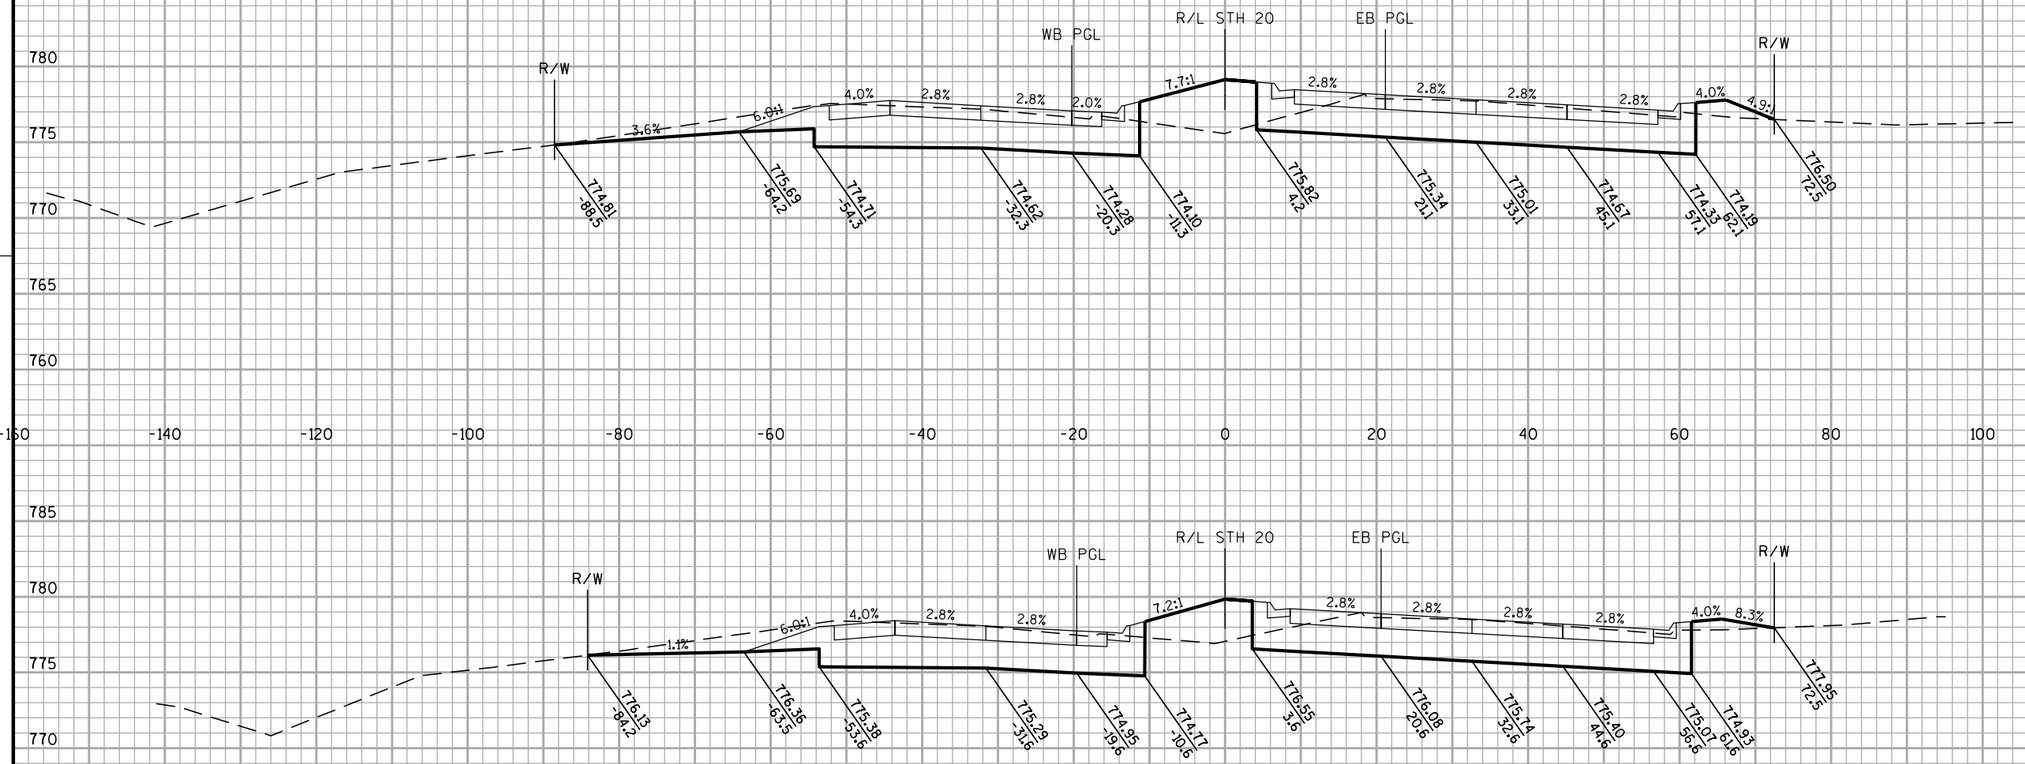


STA 267+00 TO 267+50

PROJECT NO: 1033-02-71/76	HWY: IH 94/STH 20	COUNTY: RACINE	CROSS SECTIONS: STH 20	SHEET PRE_118	E

FILE NAME : S:\FinalDesign\20\10330271_L\Roads\cds\090201_xs_sth20.dgn PLOT DATE : 05-APR-2019 14:38 PLOT BY : MSCD1S PLOT NAME : 090201_xs_sth202 PLOT SCALE : 20:1


WISDOT/CADDS SHEET 21

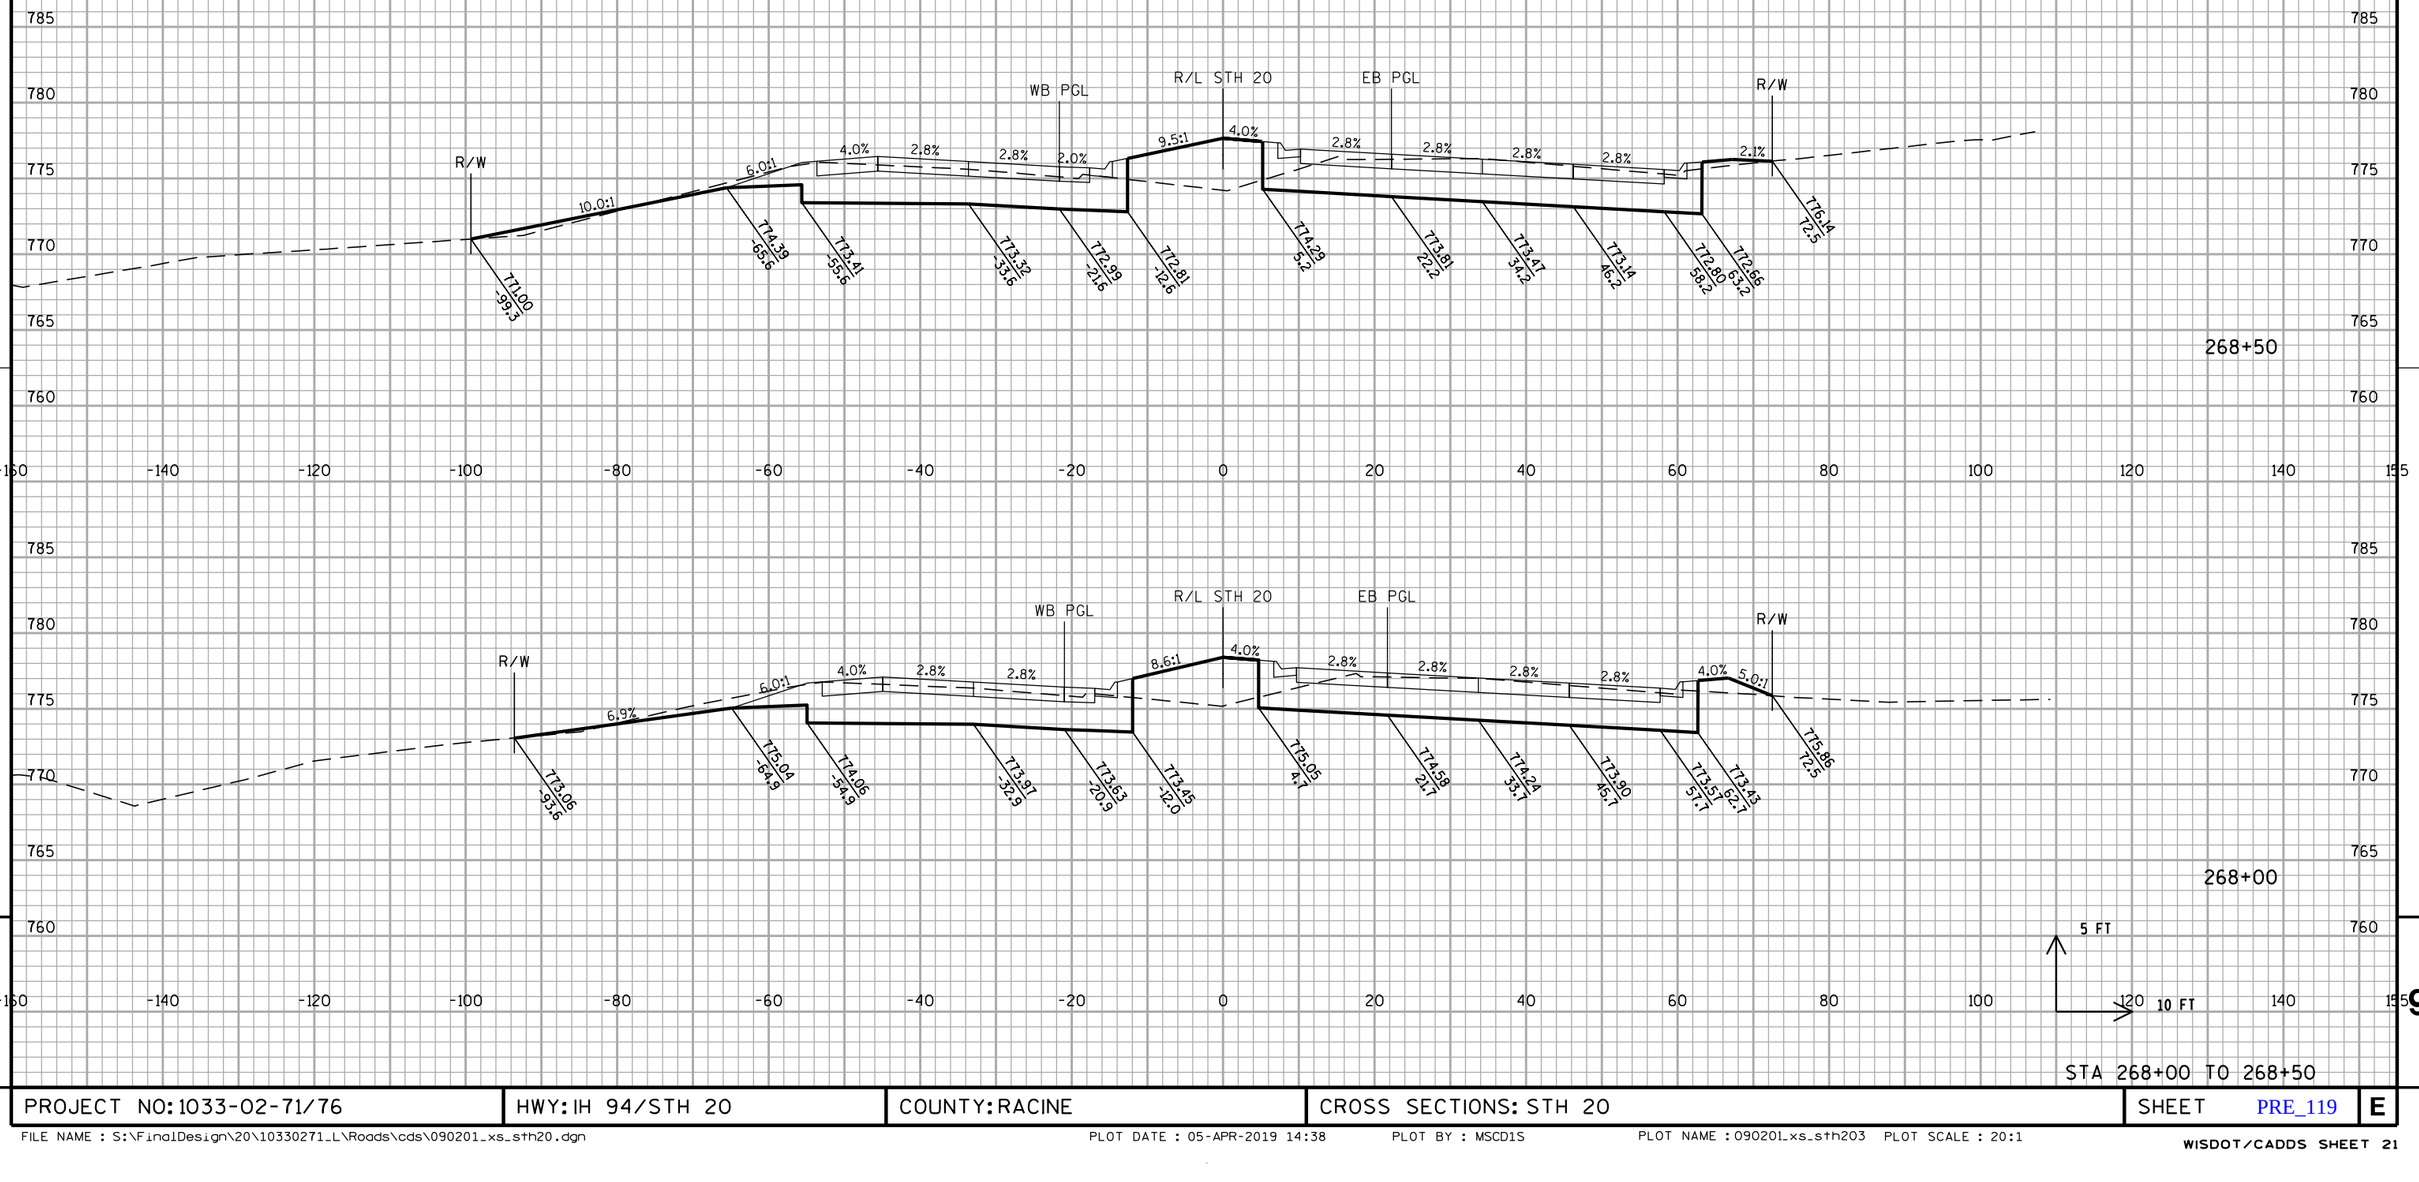

PROJECT NO: 1033-02-71/76	HWY: IH 94/STH 20	COUNTY: RACINE	CROSS SECTIONS: STH 20	SHEET PRE_119	E

FILE NAME : S:\FinalDesign\20\10330271_L\Roads\cds\090201_xs_sth20.dgn PLOT DATE : 05-APR-2019 14:38 PLOT BY : MSCD1S PLOT NAME : 090201_xs_sth203 PLOT SCALE : 20:1


WISDOT/CADDS SHEET 21

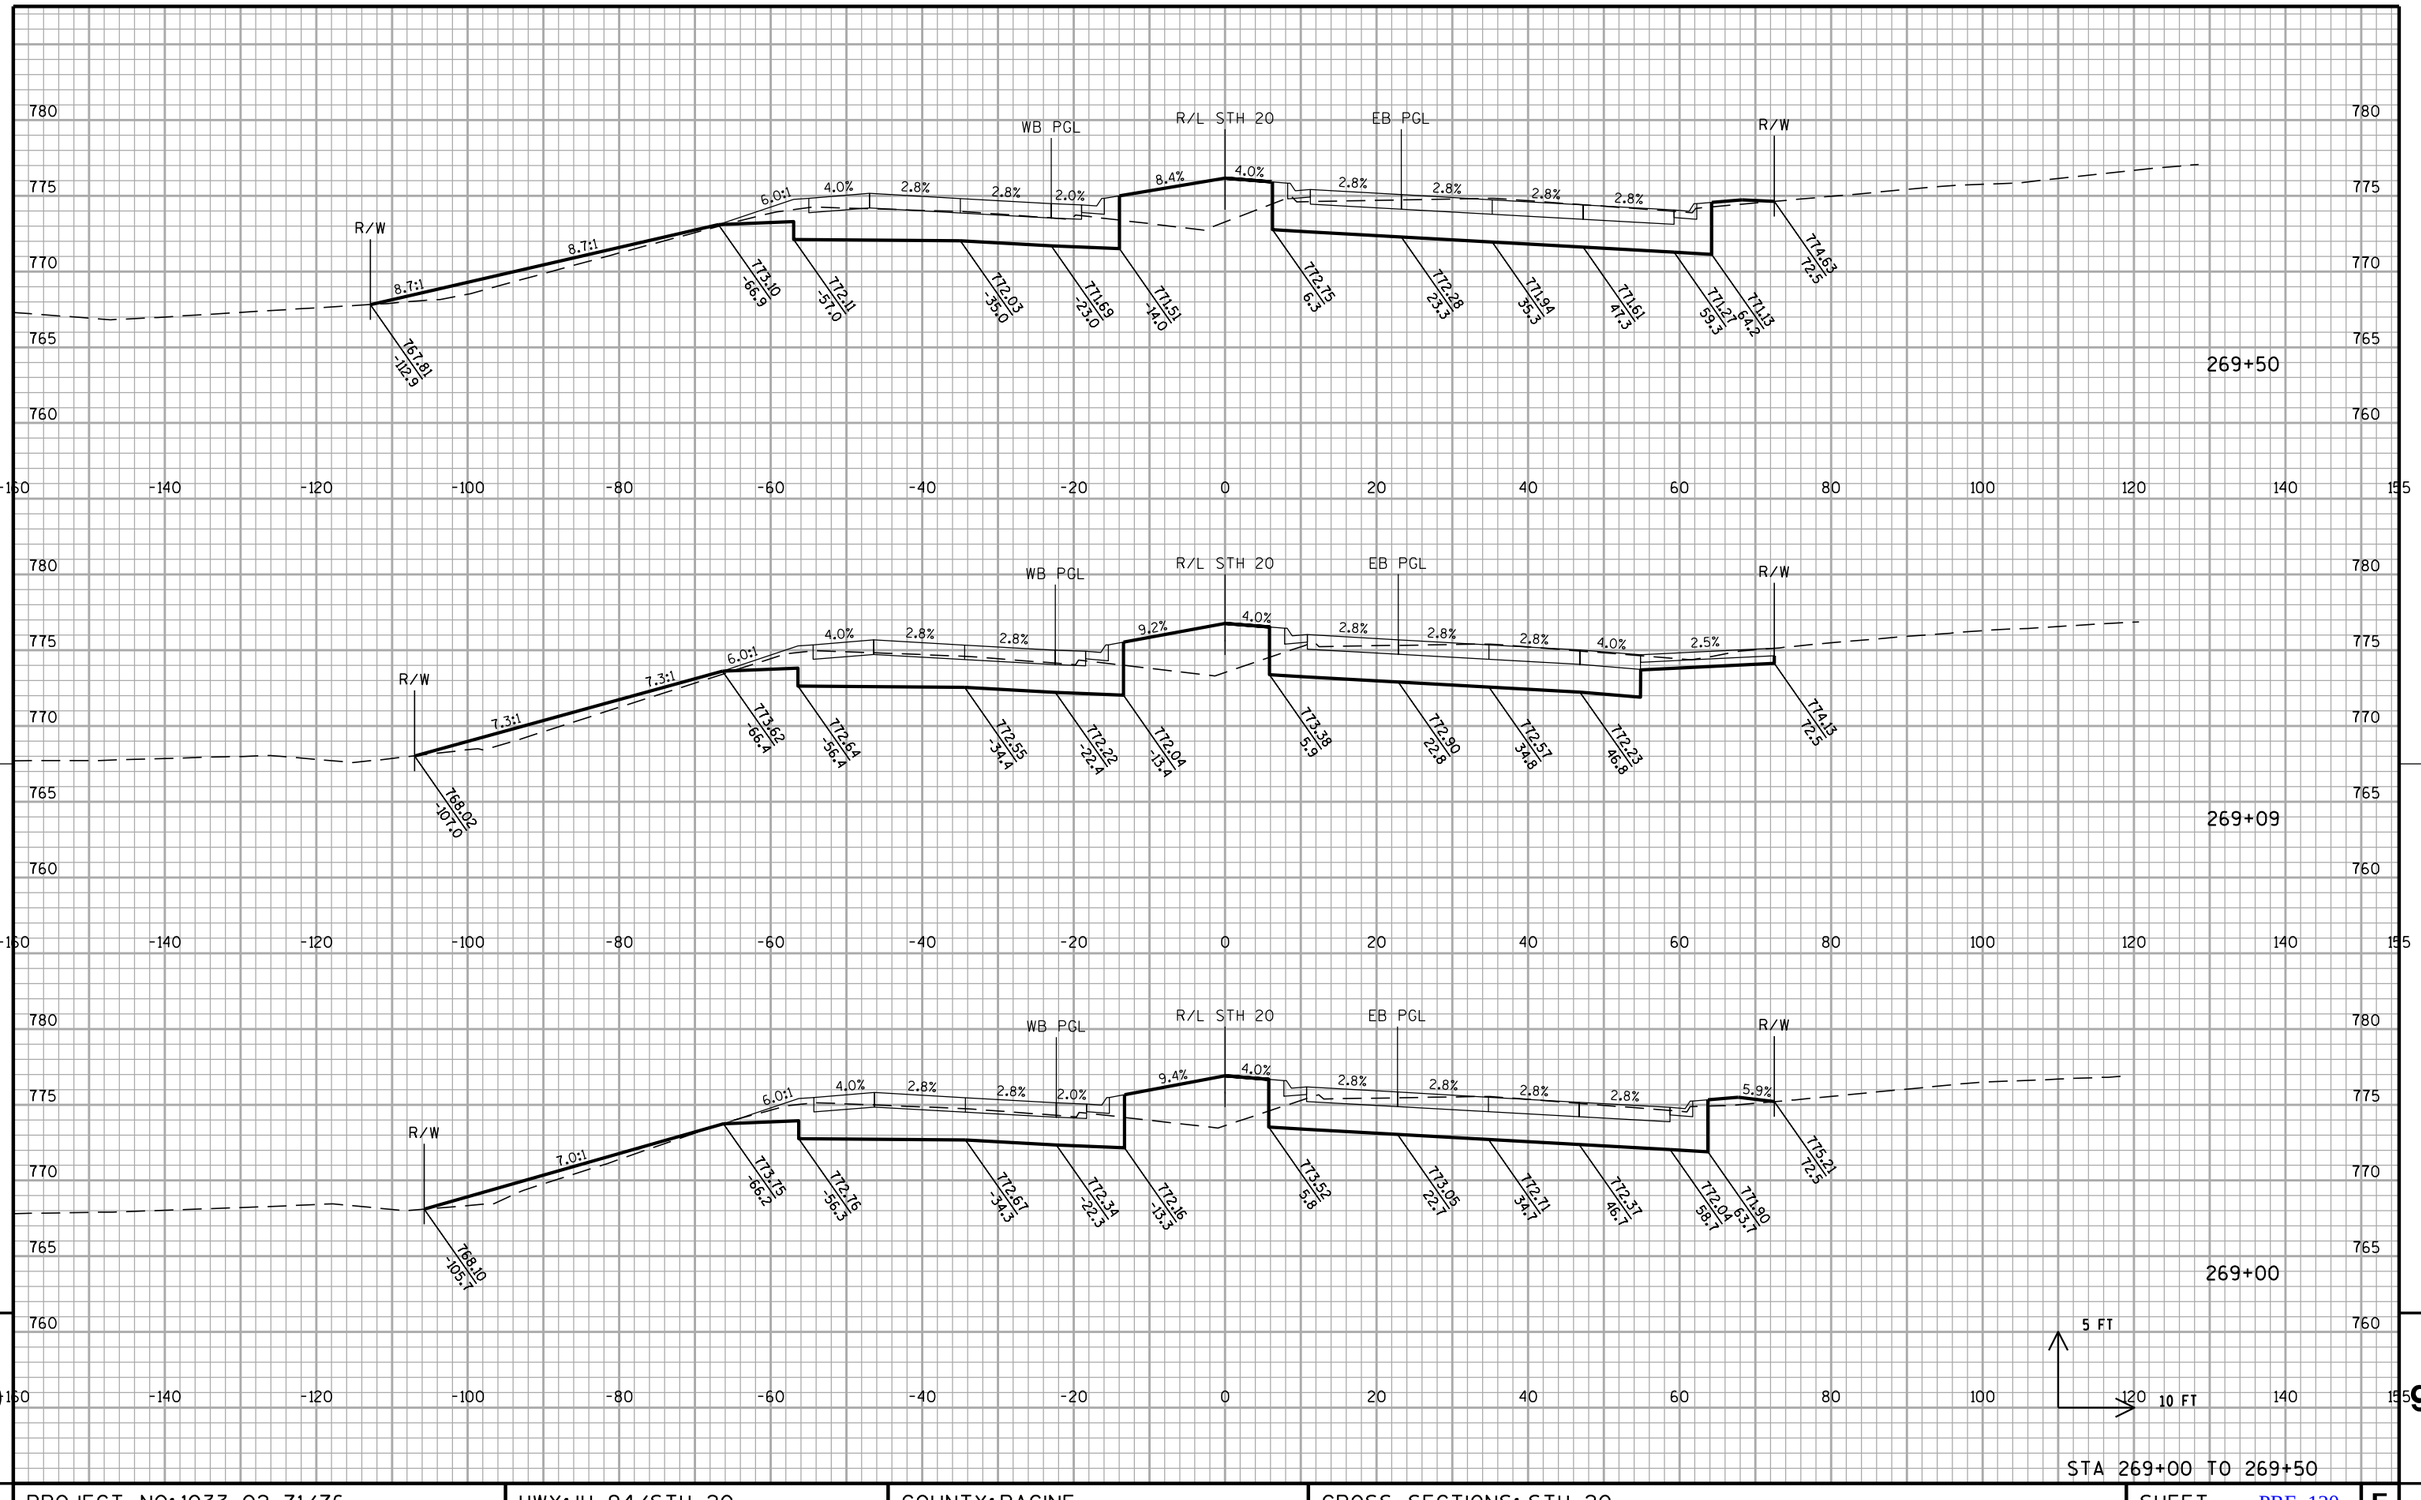

PROJECT NO: 1033-02-71/76	HWY: IH 94/STH 20	COUNTY: RACINE	CROSS SECTIONS: STH 20	SHEET PRE_120	E

FILE NAME : S:\FinalDesign\20\10330271_L\Roads\cds\090201_xs_sth20.dgn PLOT DATE : 05-APR-2019 14:38 PLOT BY : MSCD1S PLOT NAME : 090201_xs_sth204 PLOT SCALE : 20:1


WISDOT/CADDS SHEET 21

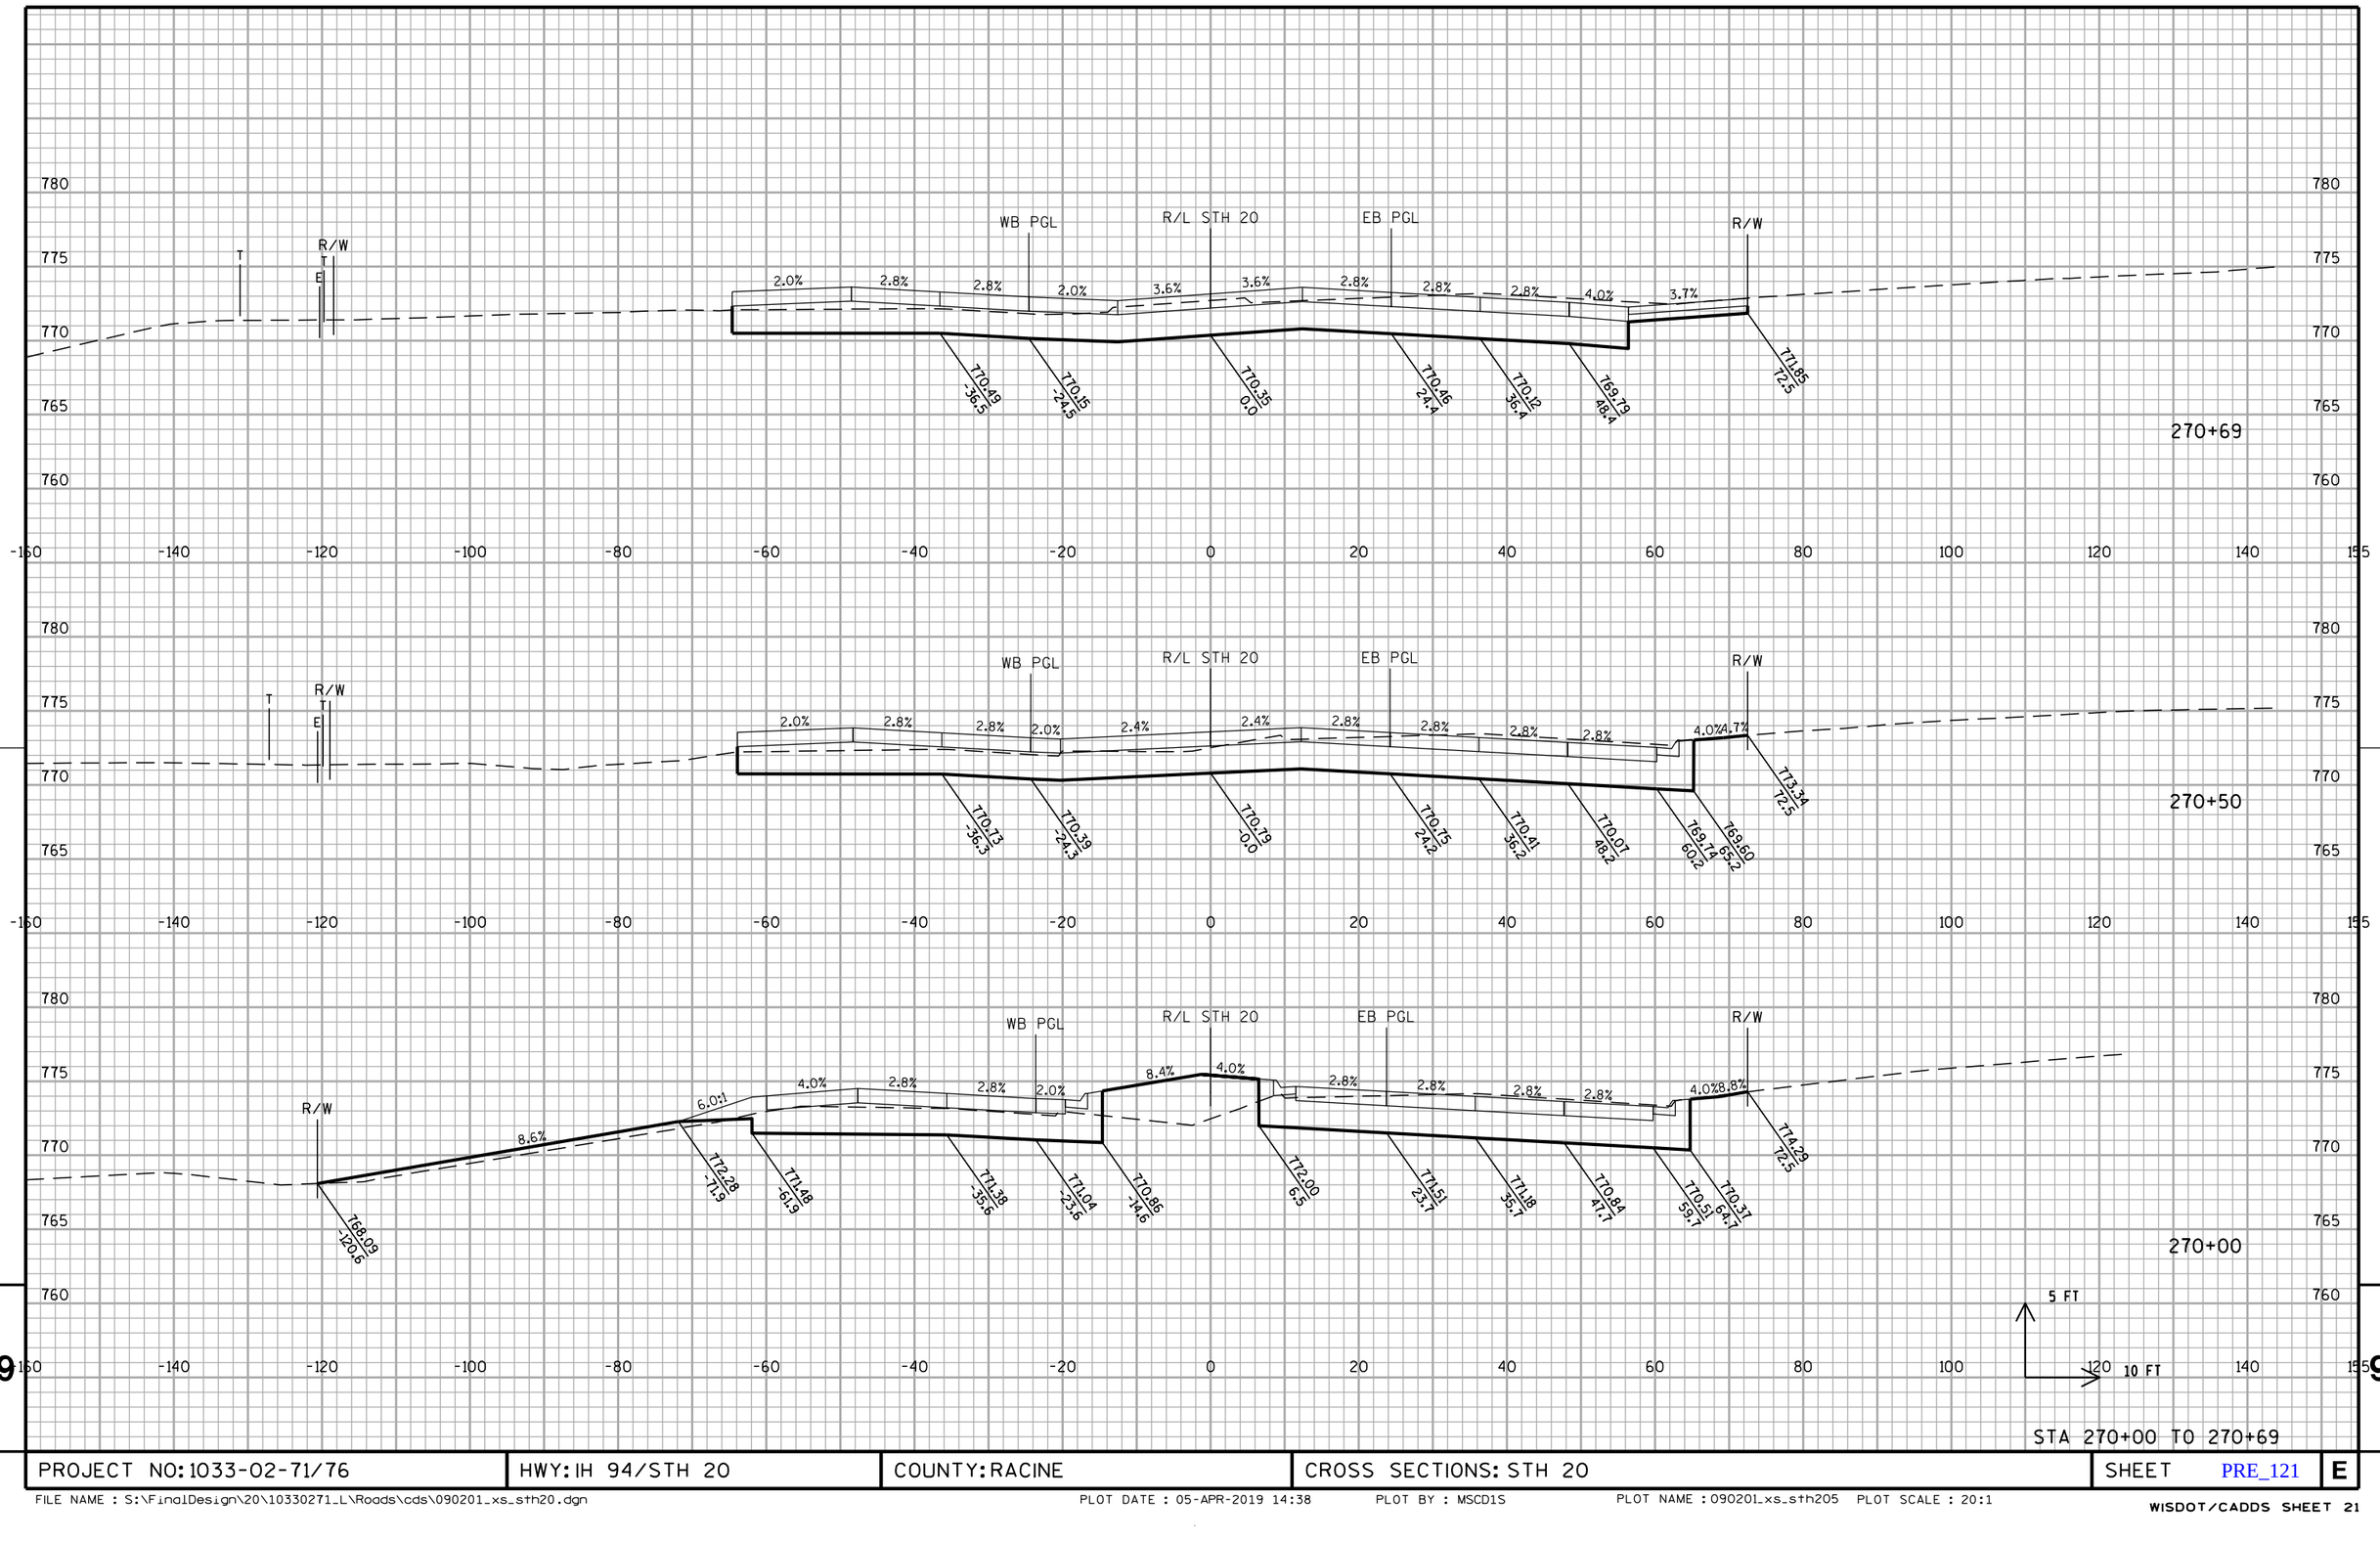

PROJECT NO: 1033-02-71/76	HWY: IH 94/STH 20	COUNTY: RACINE	CROSS SECTIONS: STH 20	SHEET PRE_121	E


FILE NAME : S:\FinalDesign\20\10330271_L\Roads\cds\090201_xs_sth20.dgn PLOT DATE : 05-APR-2019 14:38 PLOT BY : MSCD1S PLOT NAME : 090201_xs_sth205 PLOT SCALE : 20:1

WISDOT/CADDS SHEET 21

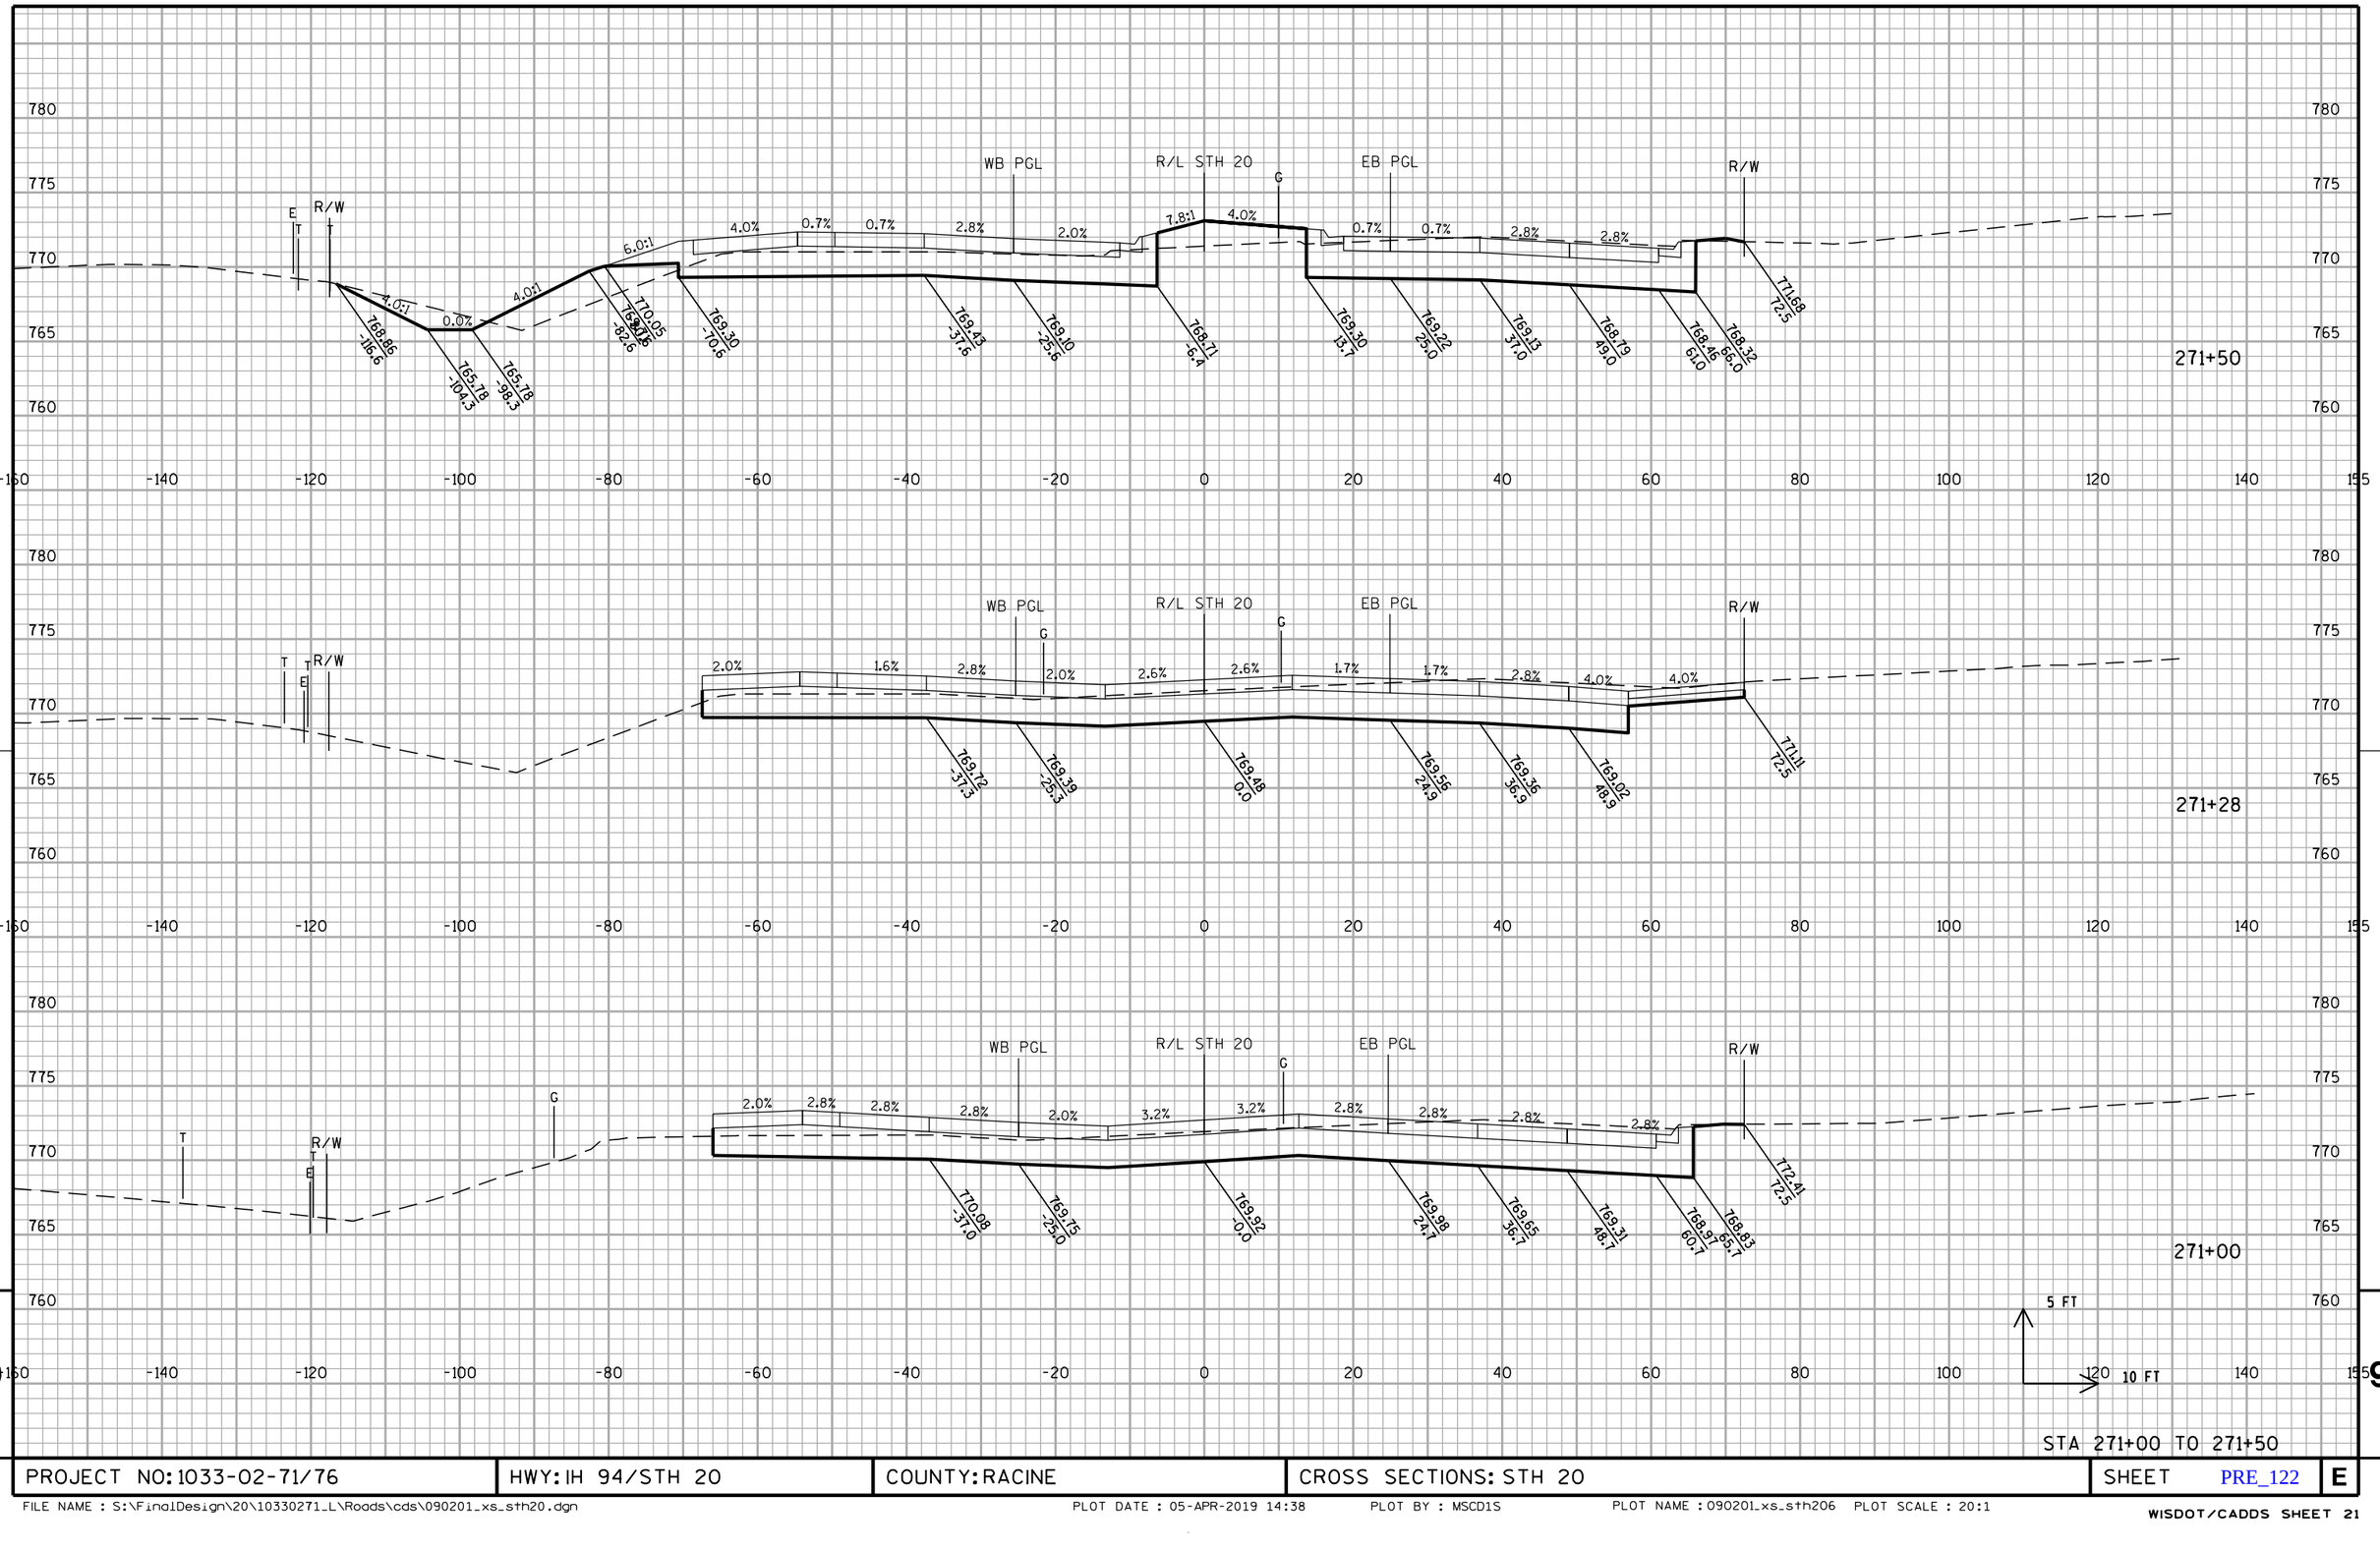

STA 271+00 TO 271+50


PROJECT NO: 1033-02-71/76	HWY: IH 94/STH 20	COUNTY: RACINE	CROSS SECTIONS: STH 20	SHEET PRE_122	E

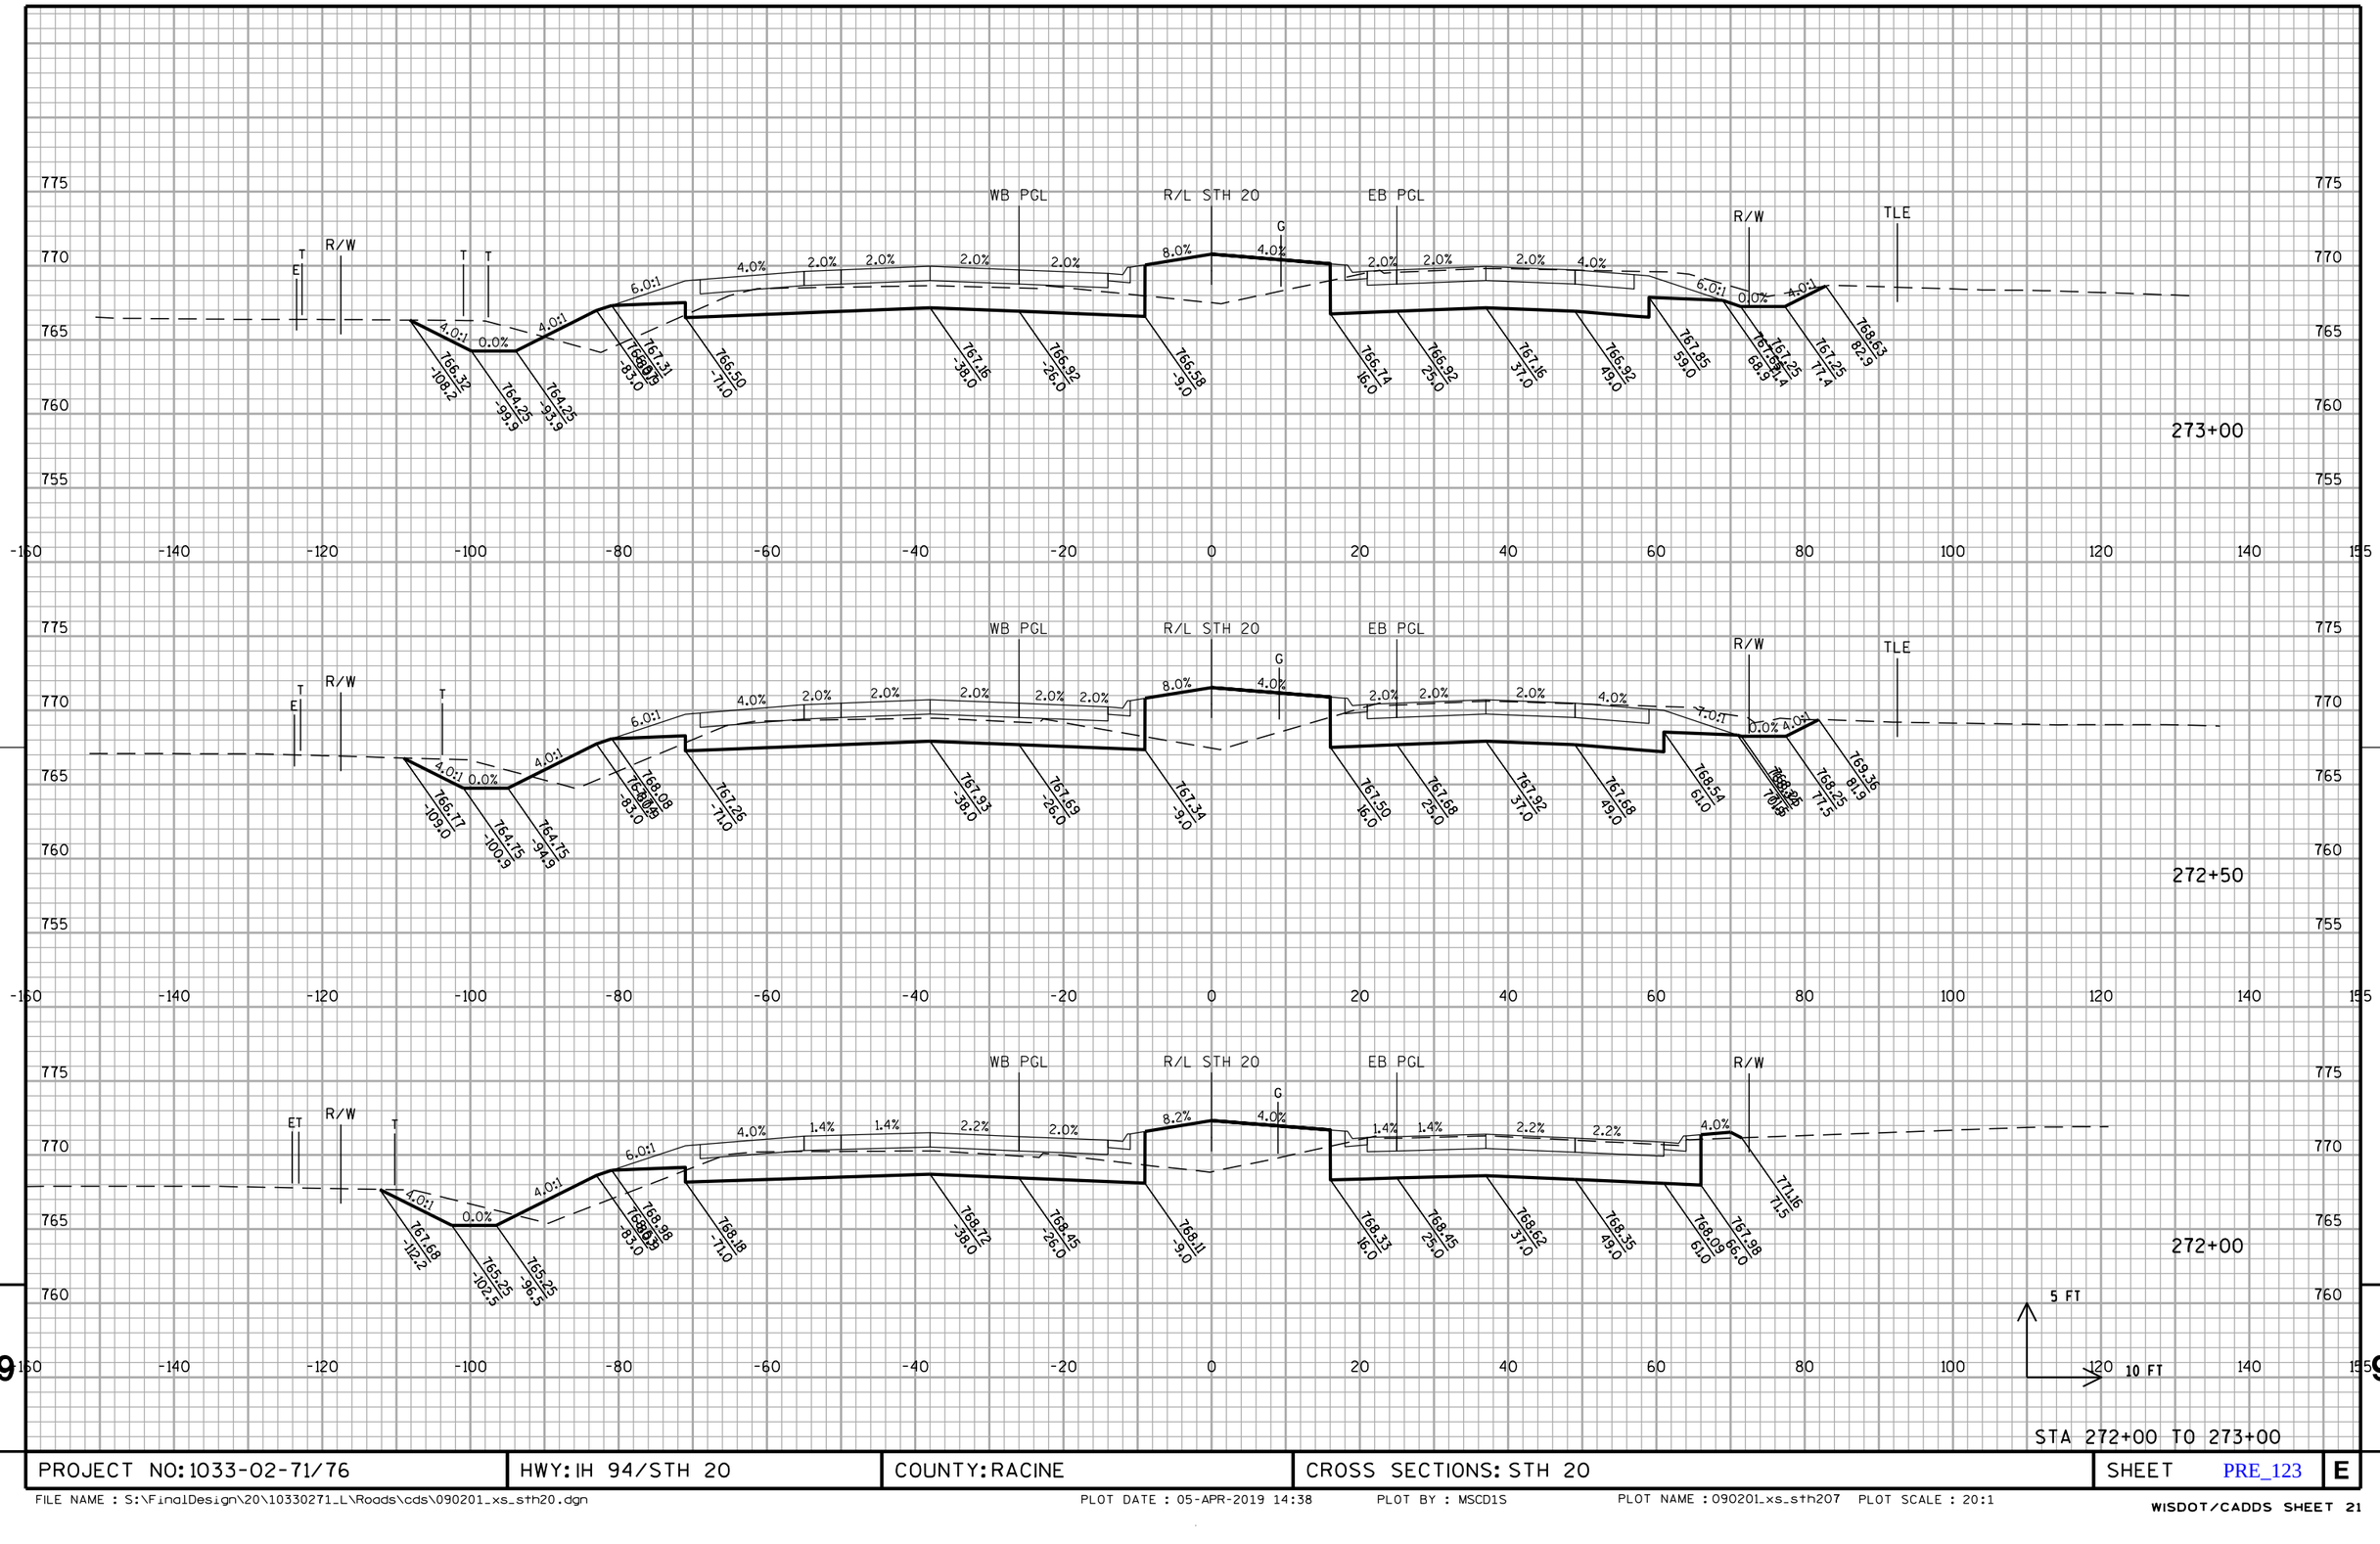

PROJECT NO: 1033-02-71/76	HWY: IH 94/STH 20	COUNTY: RACINE	CROSS SECTIONS: STH 20	SHEET PRE_123	E

FILE NAME : S:\FinalDesign\20\10330271_L\Roads\cds\090201_xs_sth20.dgn PLOT DATE : 05-APR-2019 14:38 PLOT BY : MSCD1S PLOT NAME : 090201_xs_sth207 PLOT SCALE : 20:1

WISDOT/CADDS SHEET 21

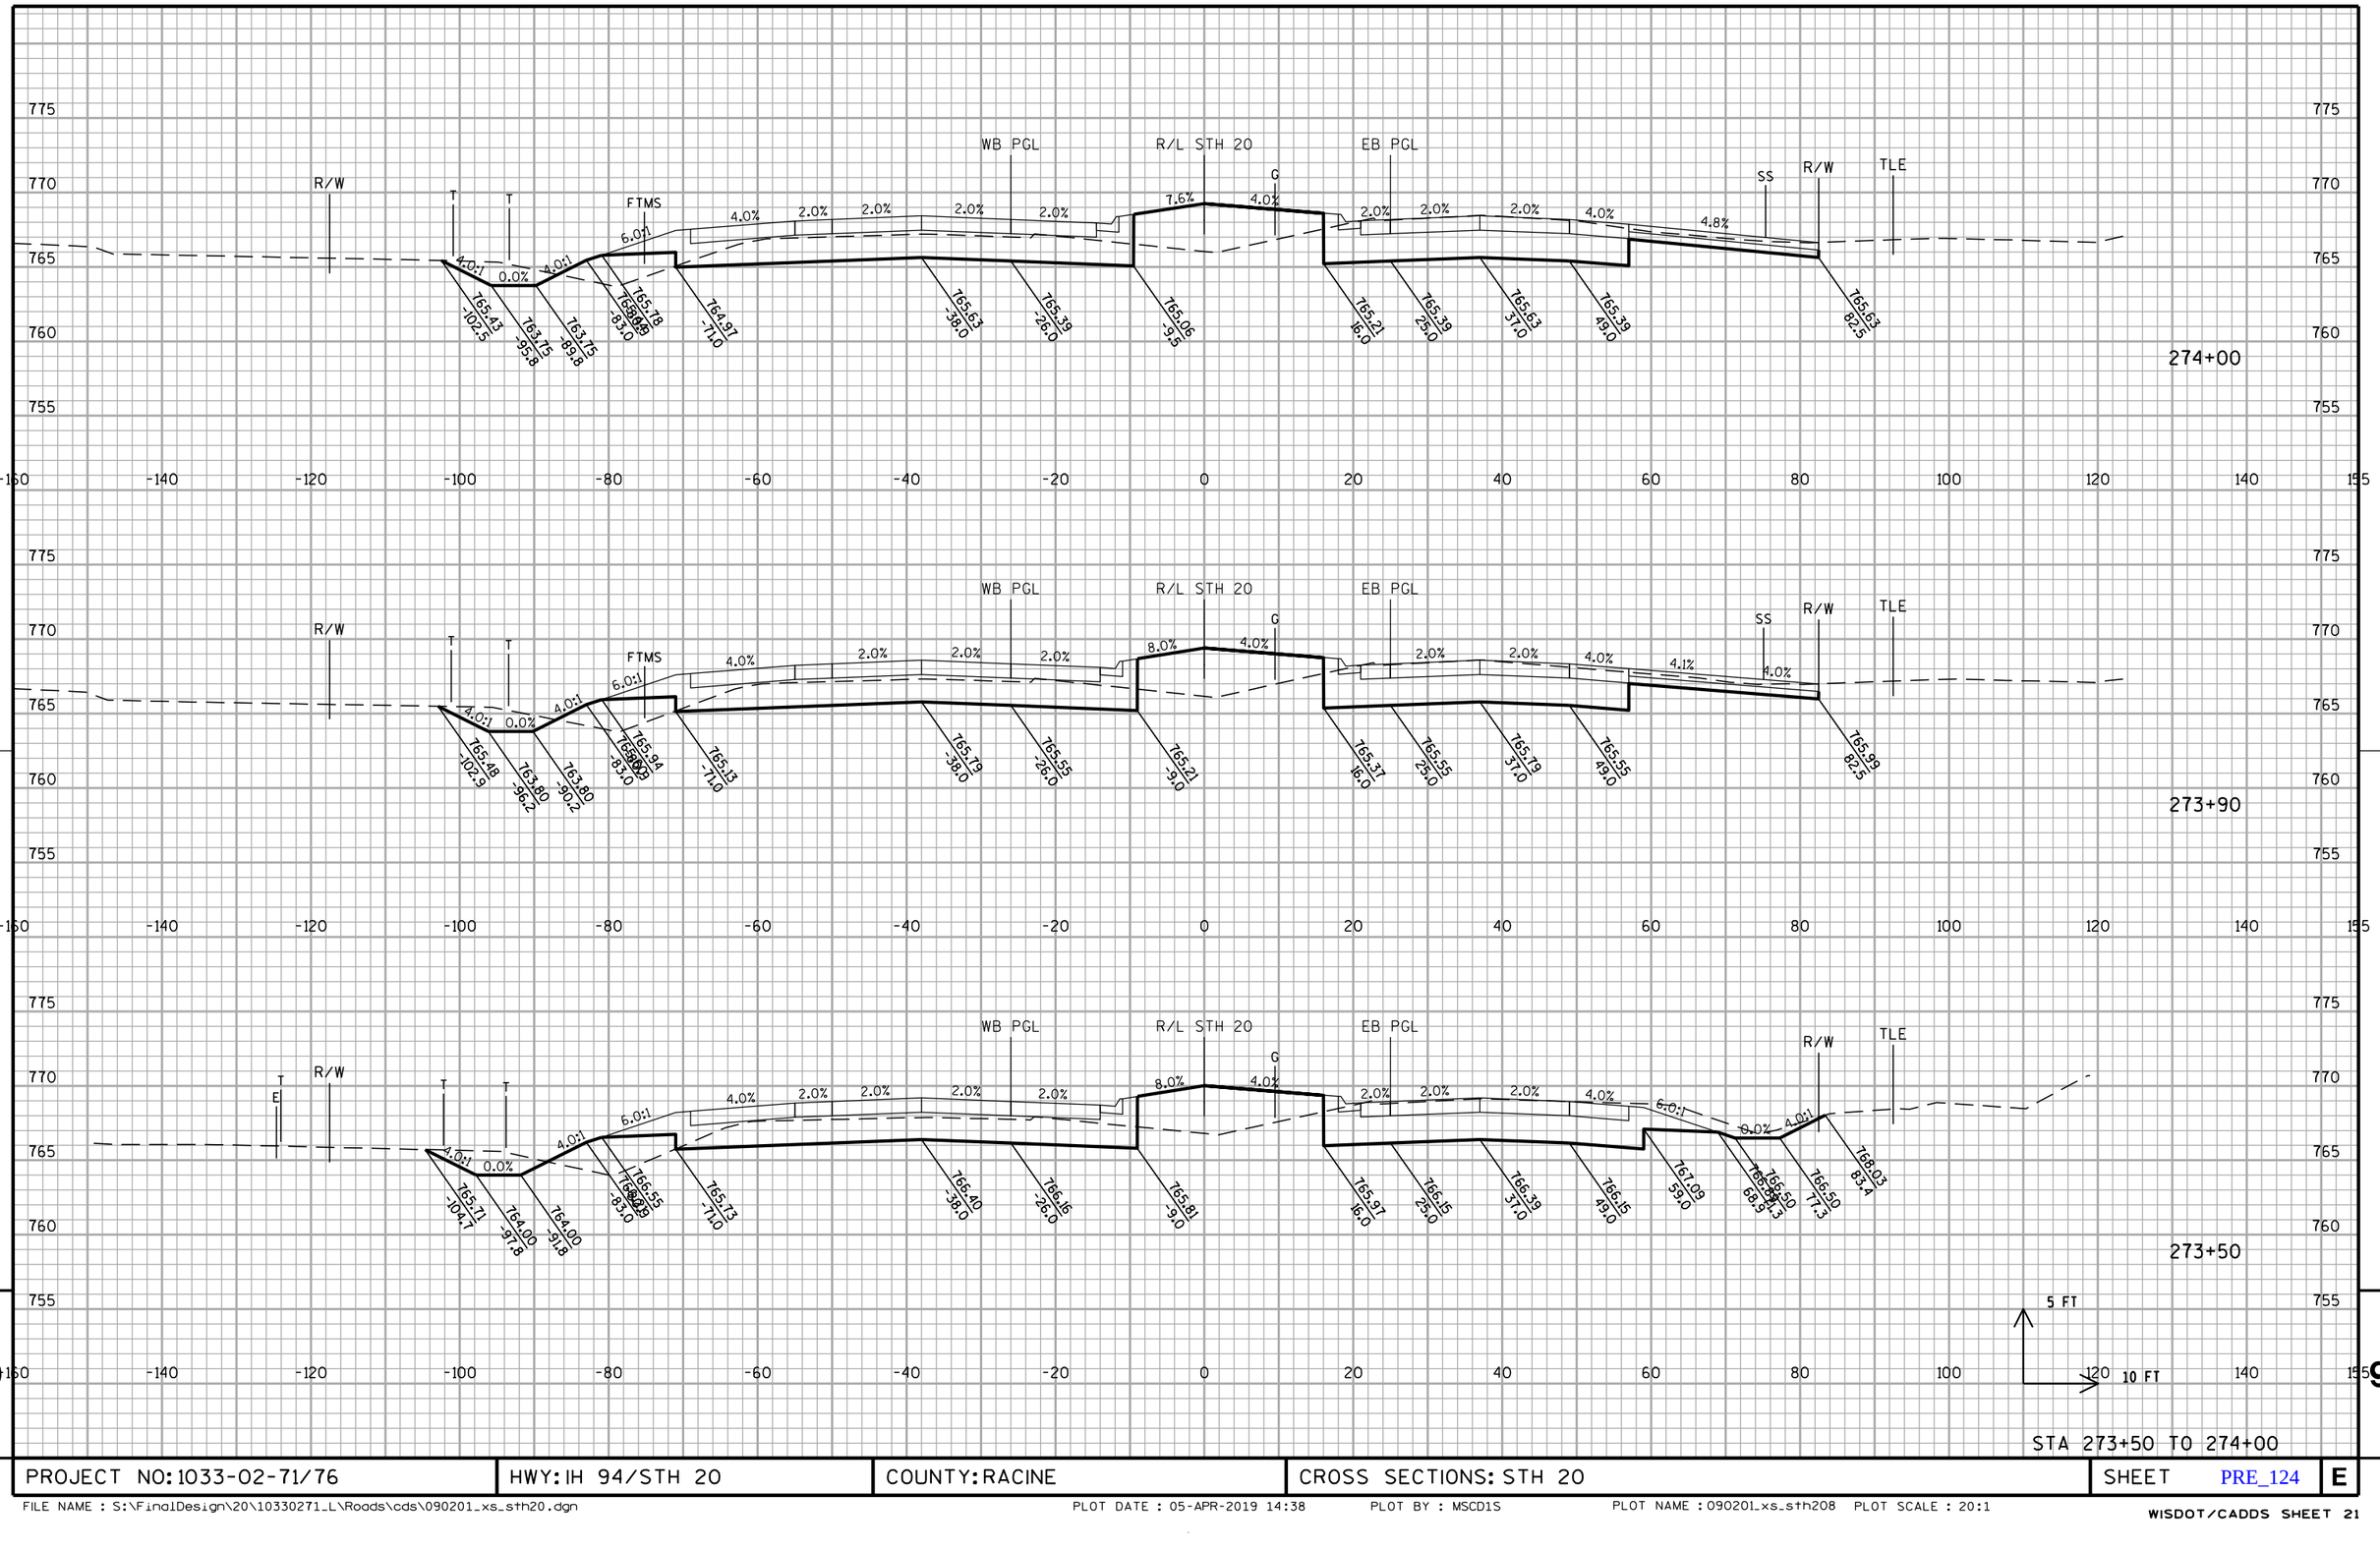


STA 273+50 TO 274+00

PROJECT NO: 1033-02-71/76	HWY: IH 94/STH 20	COUNTY: RACINE	CROSS SECTIONS: STH 20	SHEET PRE_124	E

FILE NAME : S:\FinalDesign\20\10330271_L\Roads\cds\090201_xs_sth20.dgn PLOT DATE : 05-APR-2019 14:38 PLOT BY : MSCD1S PLOT NAME : 090201_xs_sth208 PLOT SCALE : 20:1

WISDOT/CADDS SHEET 21

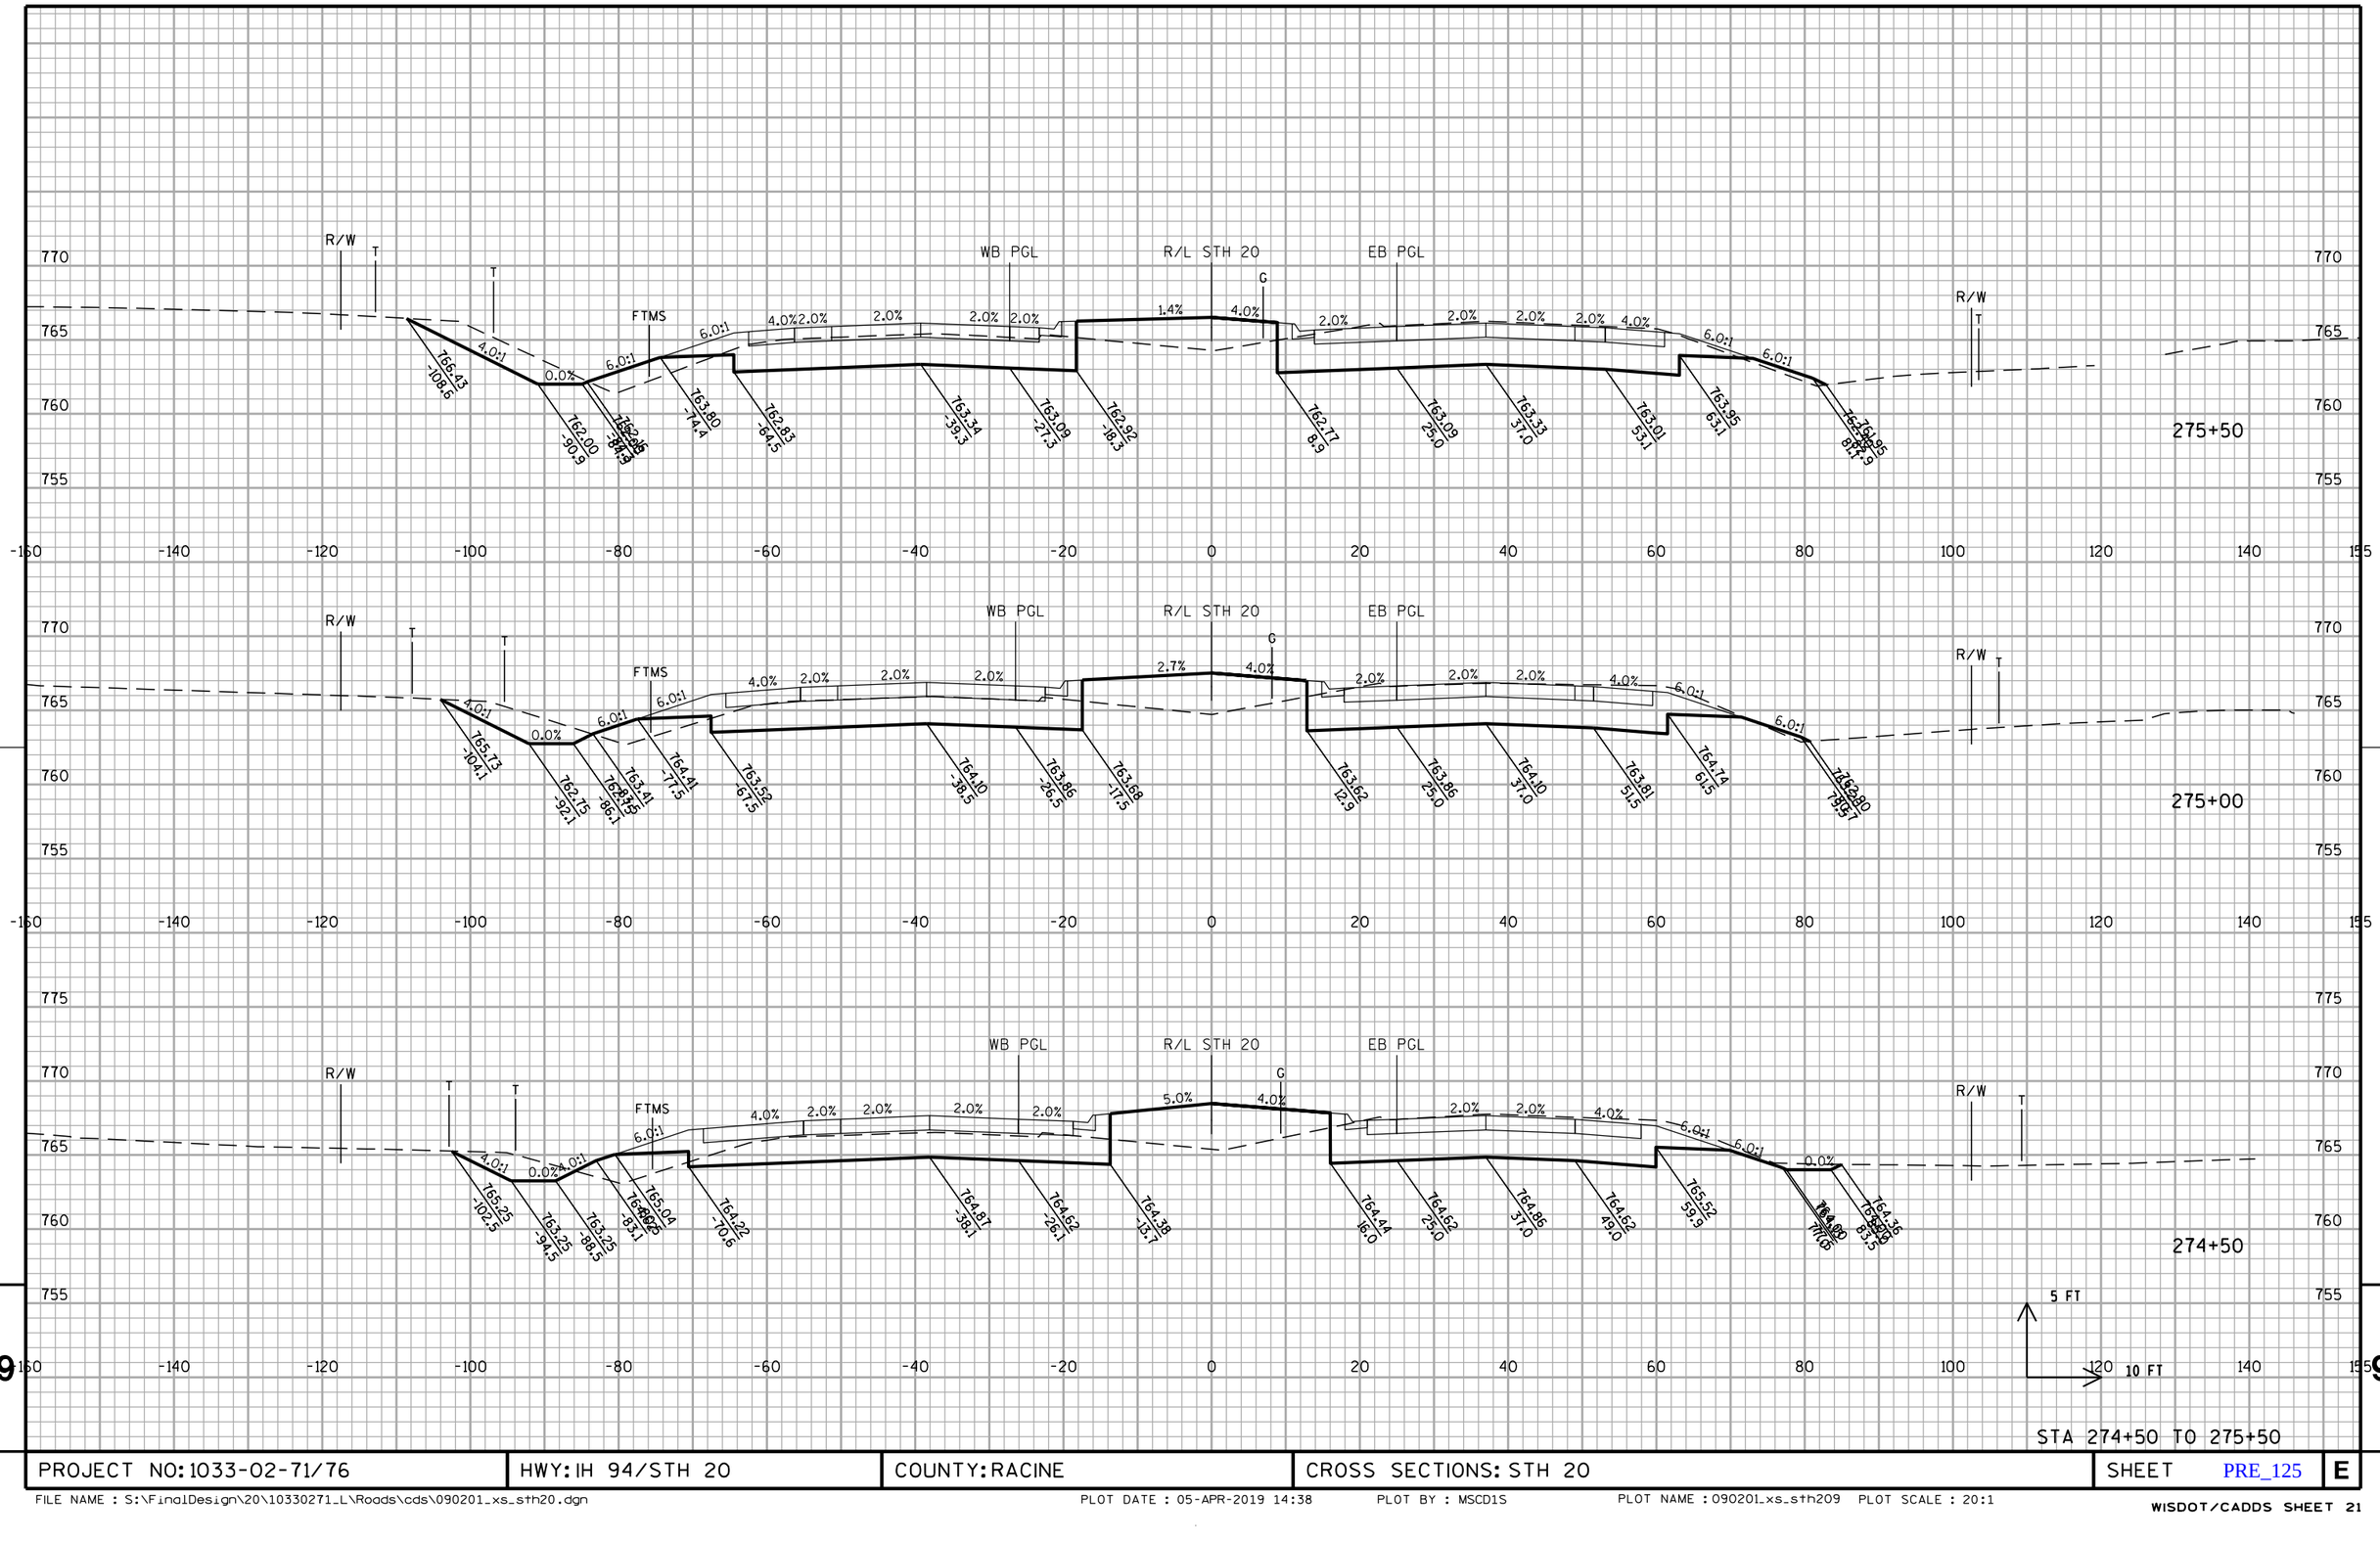

PROJECT NO: 1033-02-71/76	HWY: IH 94/STH 20	COUNTY: RACINE	CROSS SECTIONS: STH 20	SHEET PRE_125	E

FILE NAME : S:\FinalDesign\20\10330271_L\Roads\cds\090201_xs_sth20.dgn PLOT DATE : 05-APR-2019 14:38 PLOT BY : MSCD1S PLOT NAME : 090201_xs_sth209 PLOT SCALE : 20:1

WISDOT/CADDS SHEET 21


STA 276+00 TO 277+00

PROJECT NO: 1033-02-71/76	HWY: IH 94/STH 20	COUNTY: RACINE	CROSS SECTIONS: STH 20	SHEET PRE_126	E

FILE NAME : S:\FinalDesign\20\10330271_L\Roads\cds\090201_xs_sth20.dgn PLOT DATE : 05-APR-2019 14:38 PLOT BY : MSCD1S PLOT NAME : 090201_xs_sth2010 PLOT SCALE : 20:1

WISDOT/CADDS SHEET 21


9 9

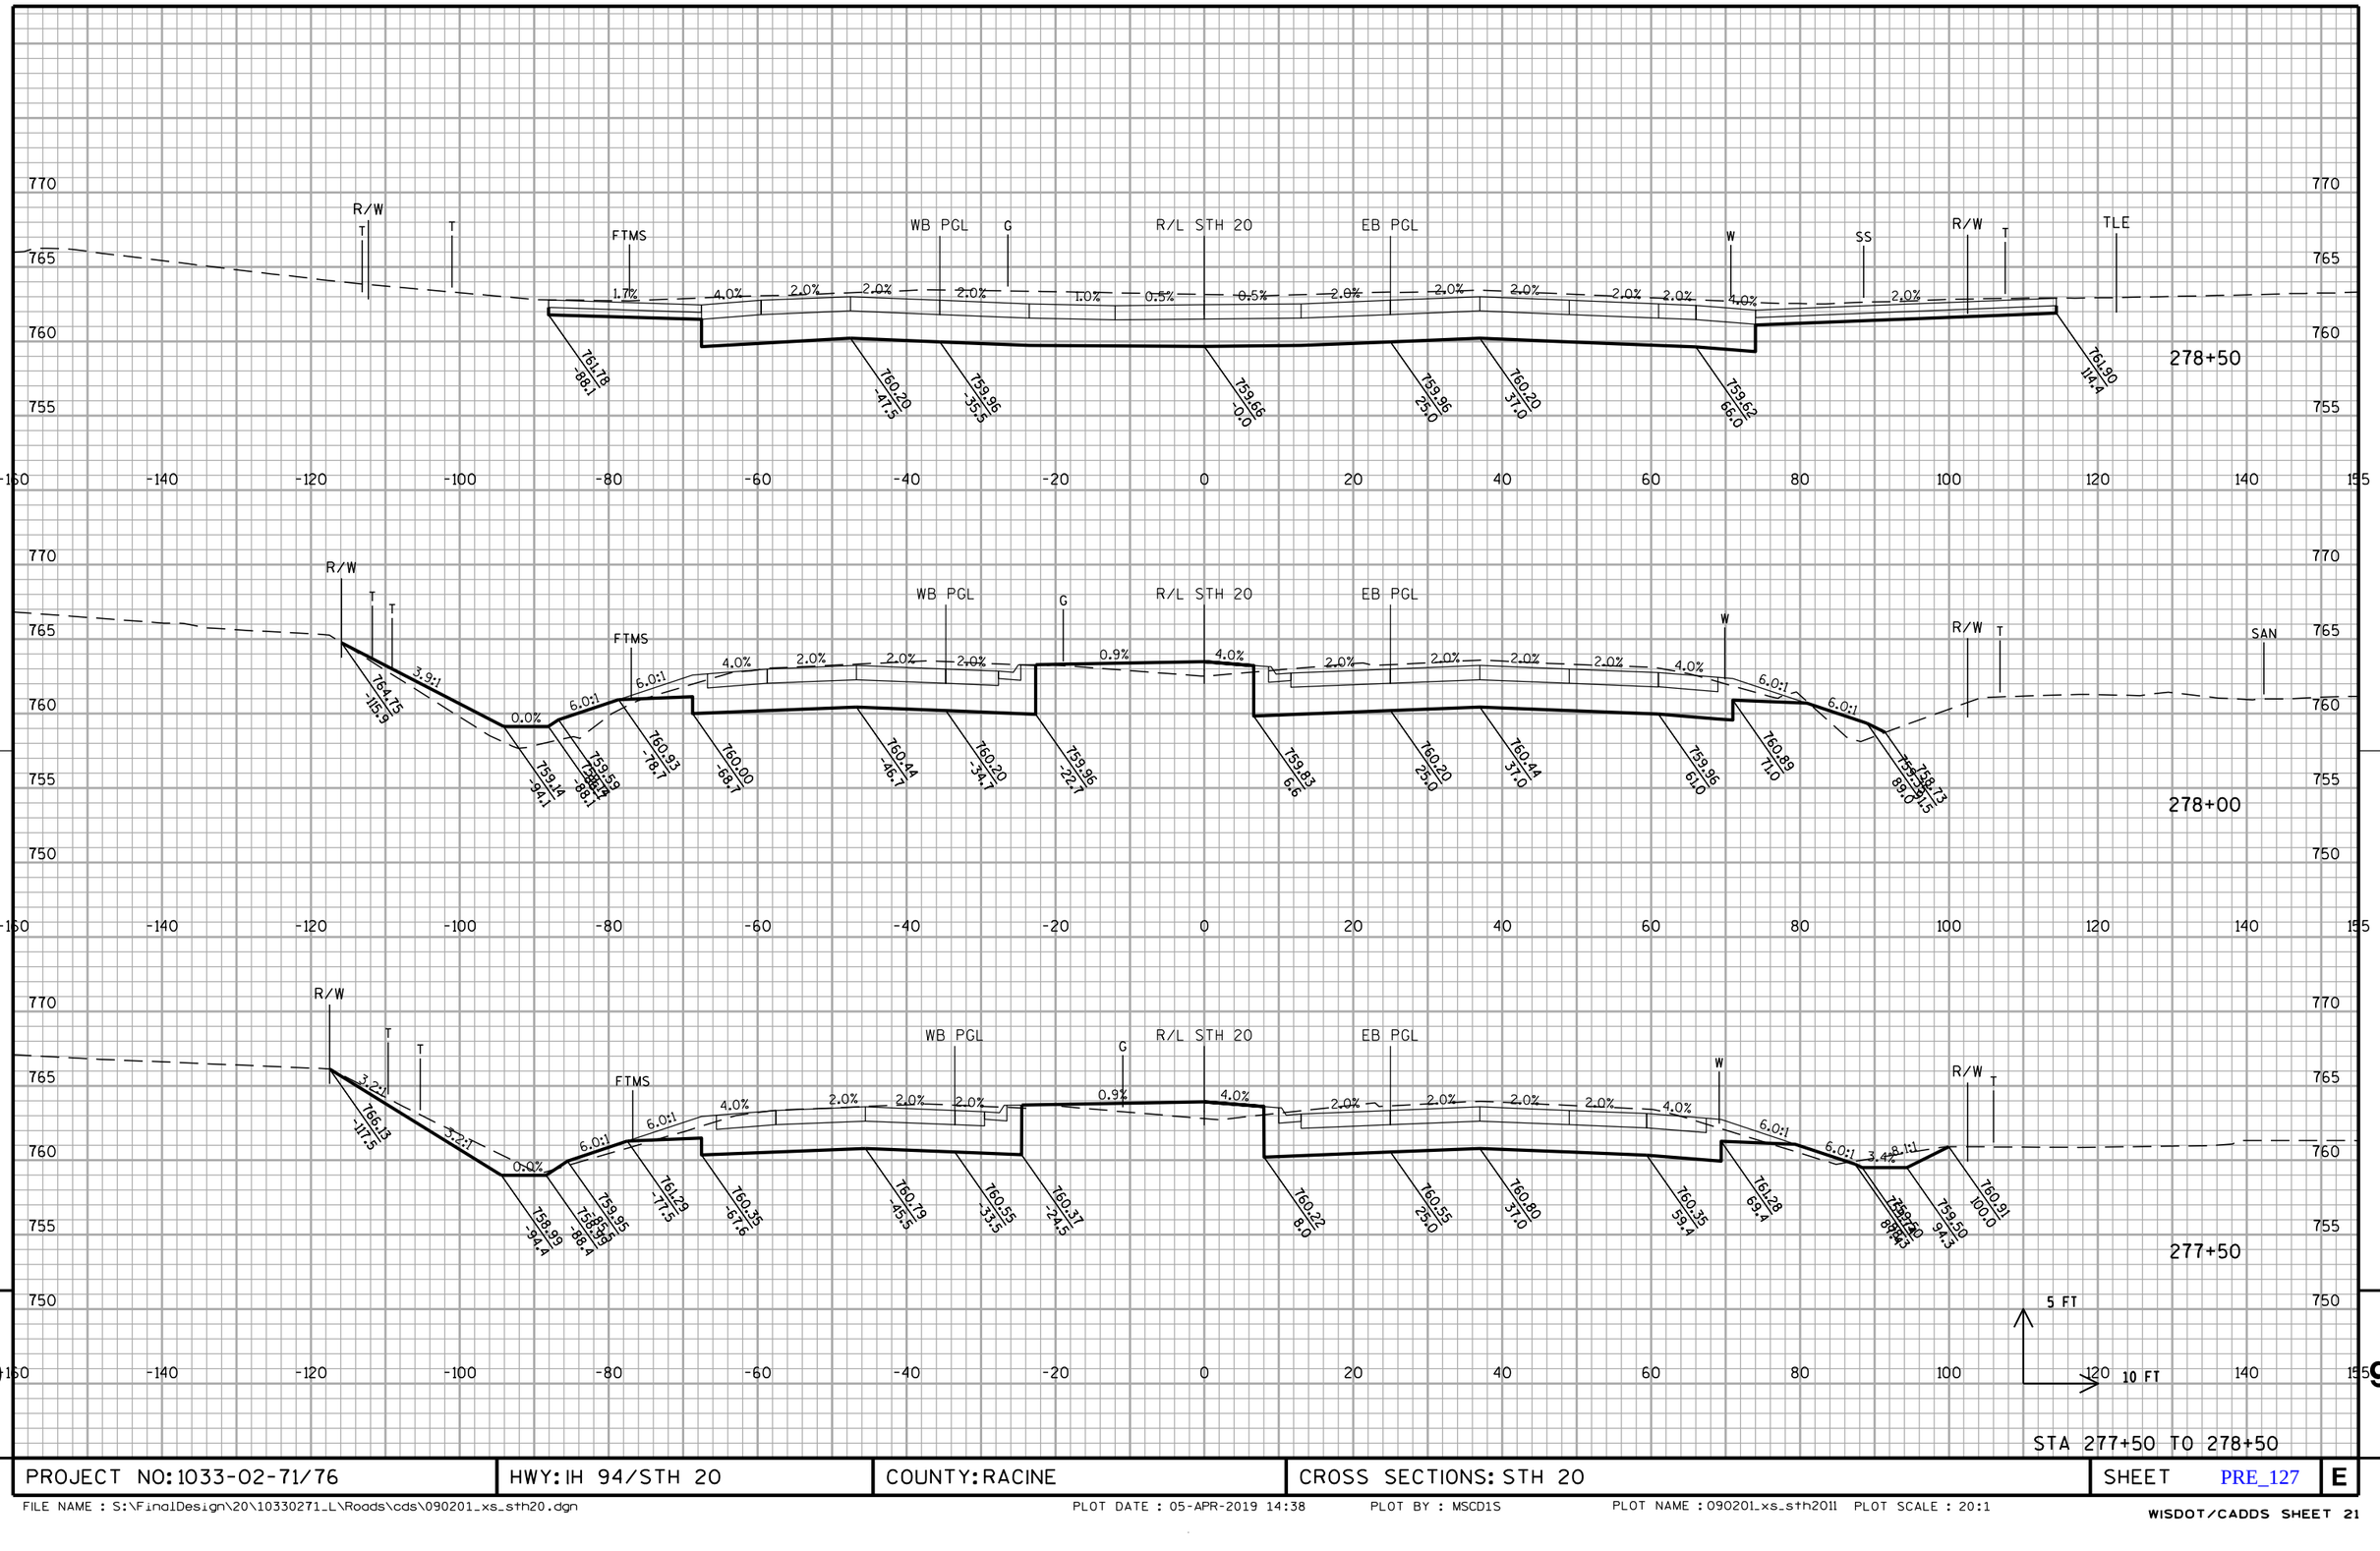


9	PROJECT NO: 1033-02-71/76	HWY: IH 94/STH 20	COUNTY: RACINE	CROSS SECTIONS: STH 20	SHEET PRE_127 E	9

FILE NAME : S:\FinalDesign\20\10330271_L\Roads\cds\090201_xs_sth20.dgn PLOT DATE : 05-APR-2019 14:38 PLOT BY : MSCD1S PLOT NAME : 090201_xs_sth2011 PLOT SCALE : 20:1

WISDOT/CADDS SHEET 21

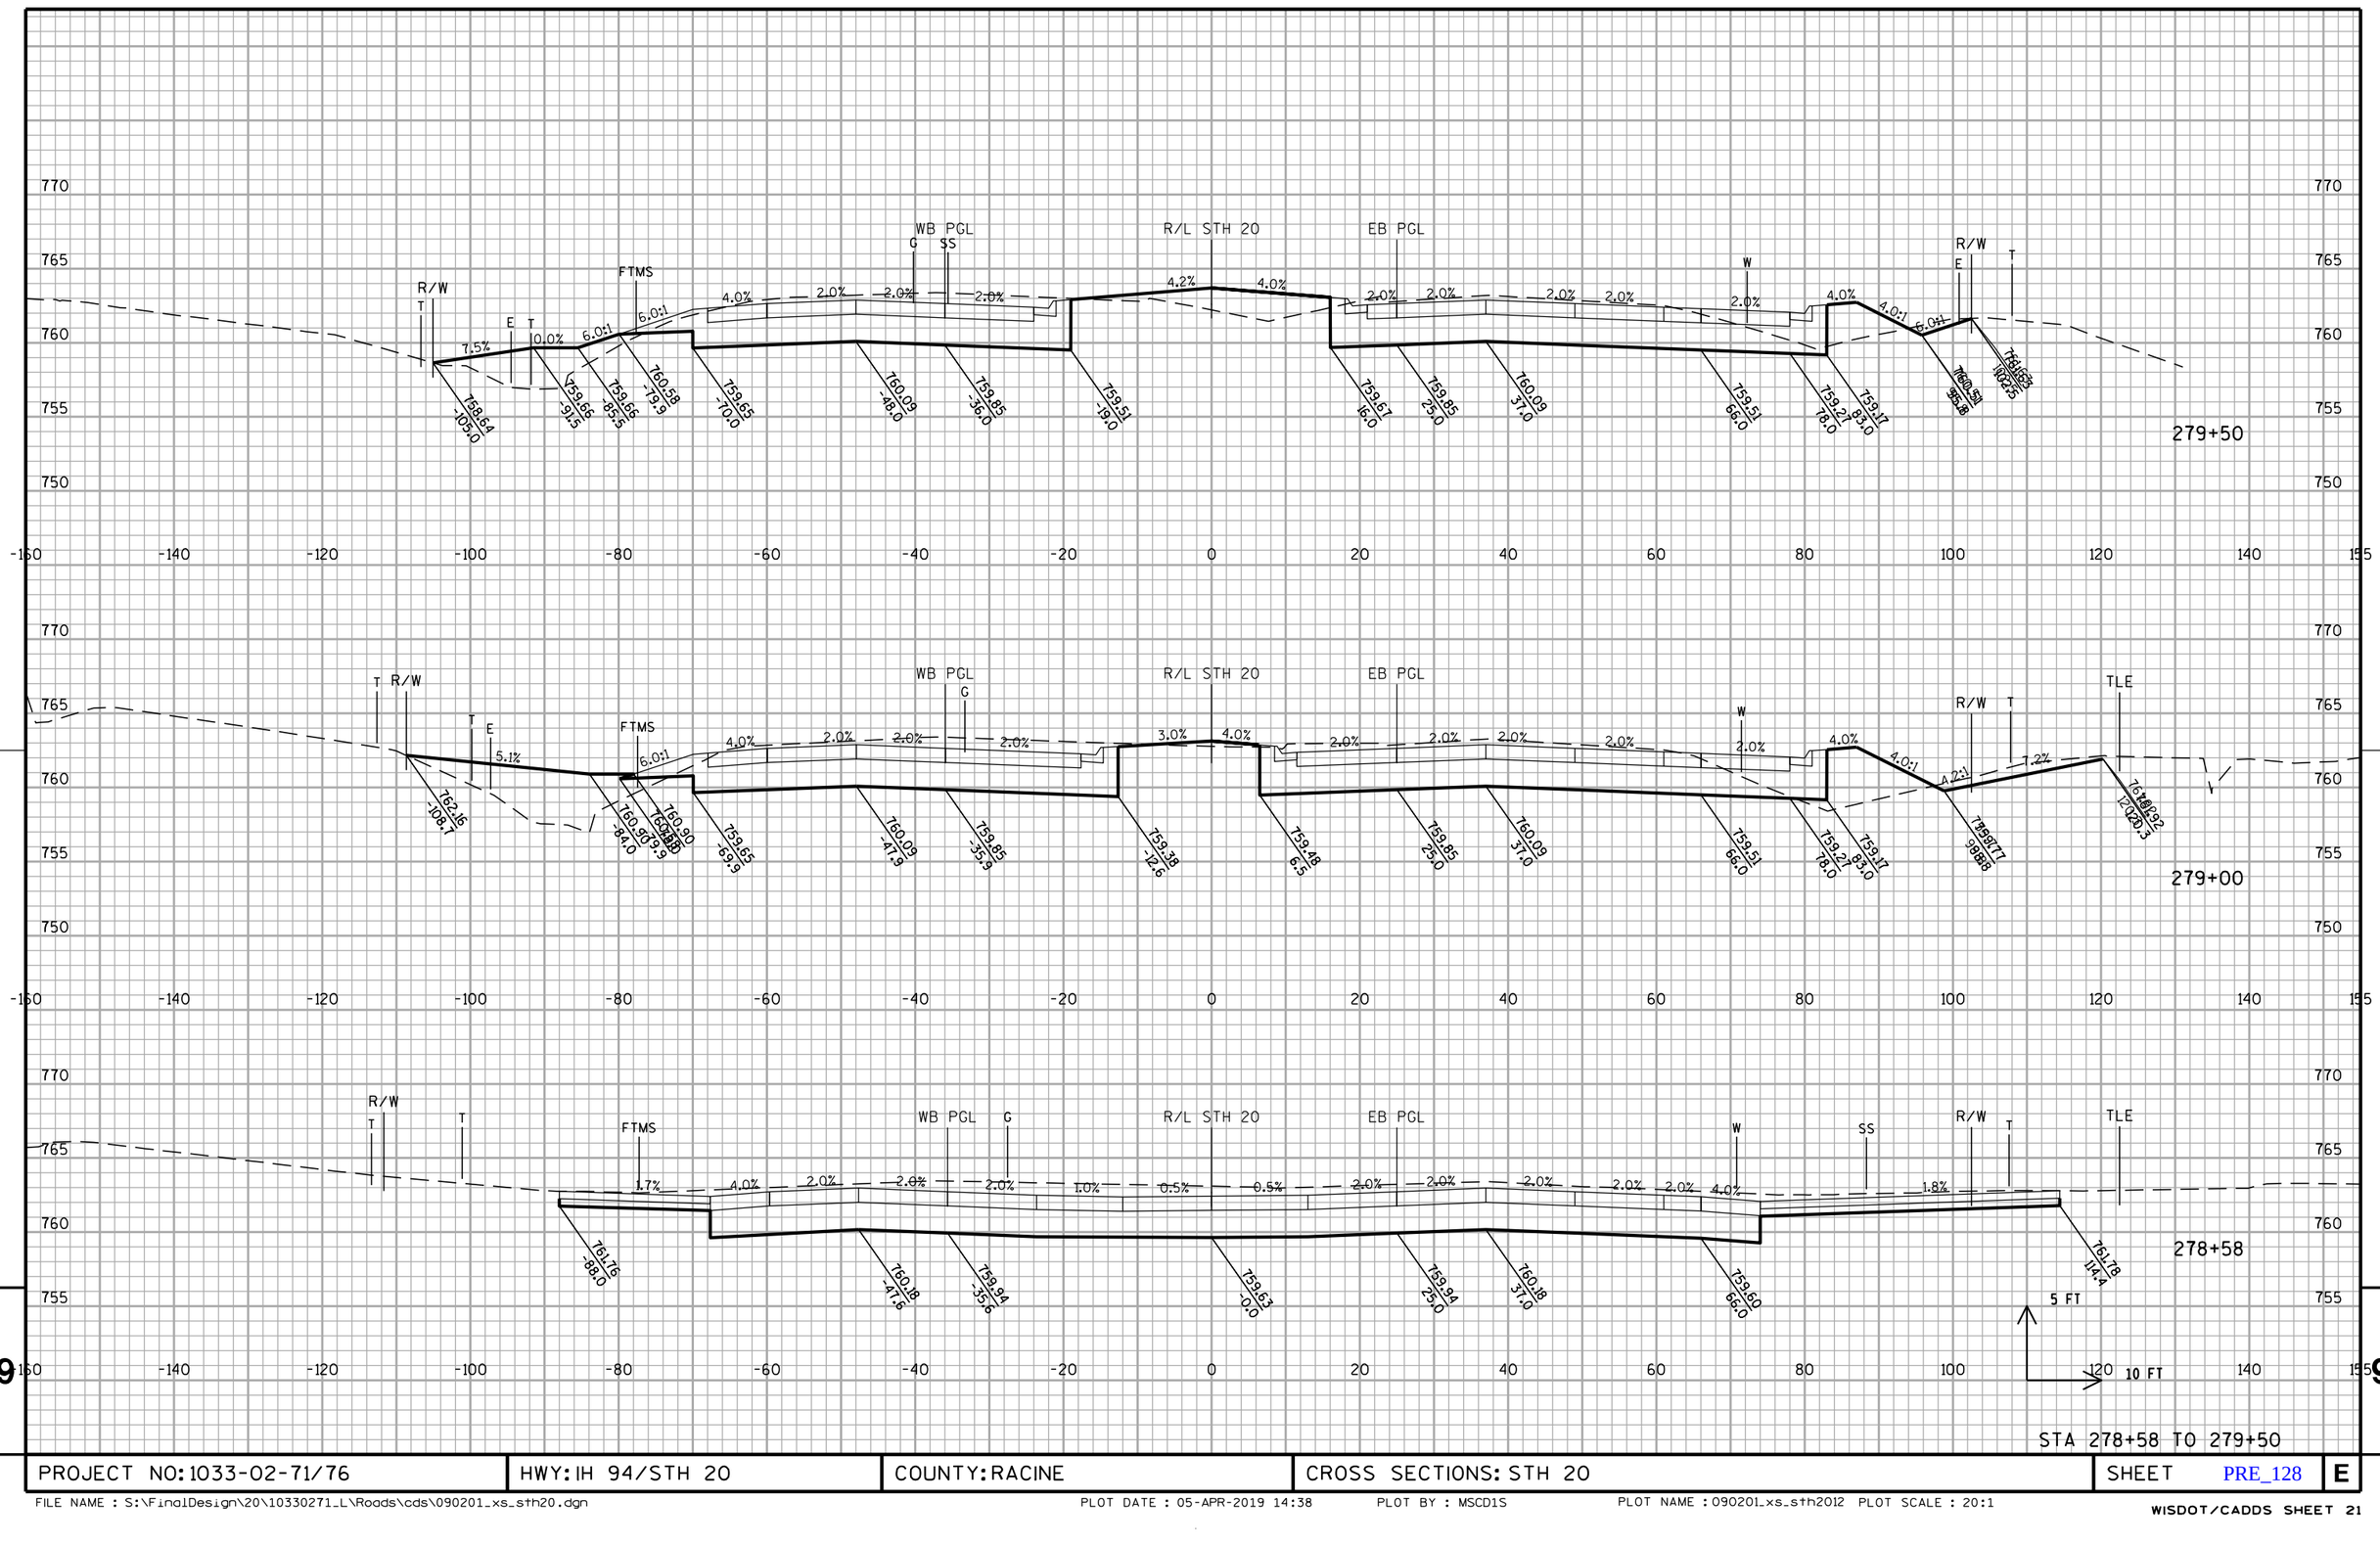


PROJECT NO: 1033-02-71/76	HWY: IH 94/STH 20	COUNTY: RACINE	CROSS SECTIONS: STH 20	SHEET PRE_128	E

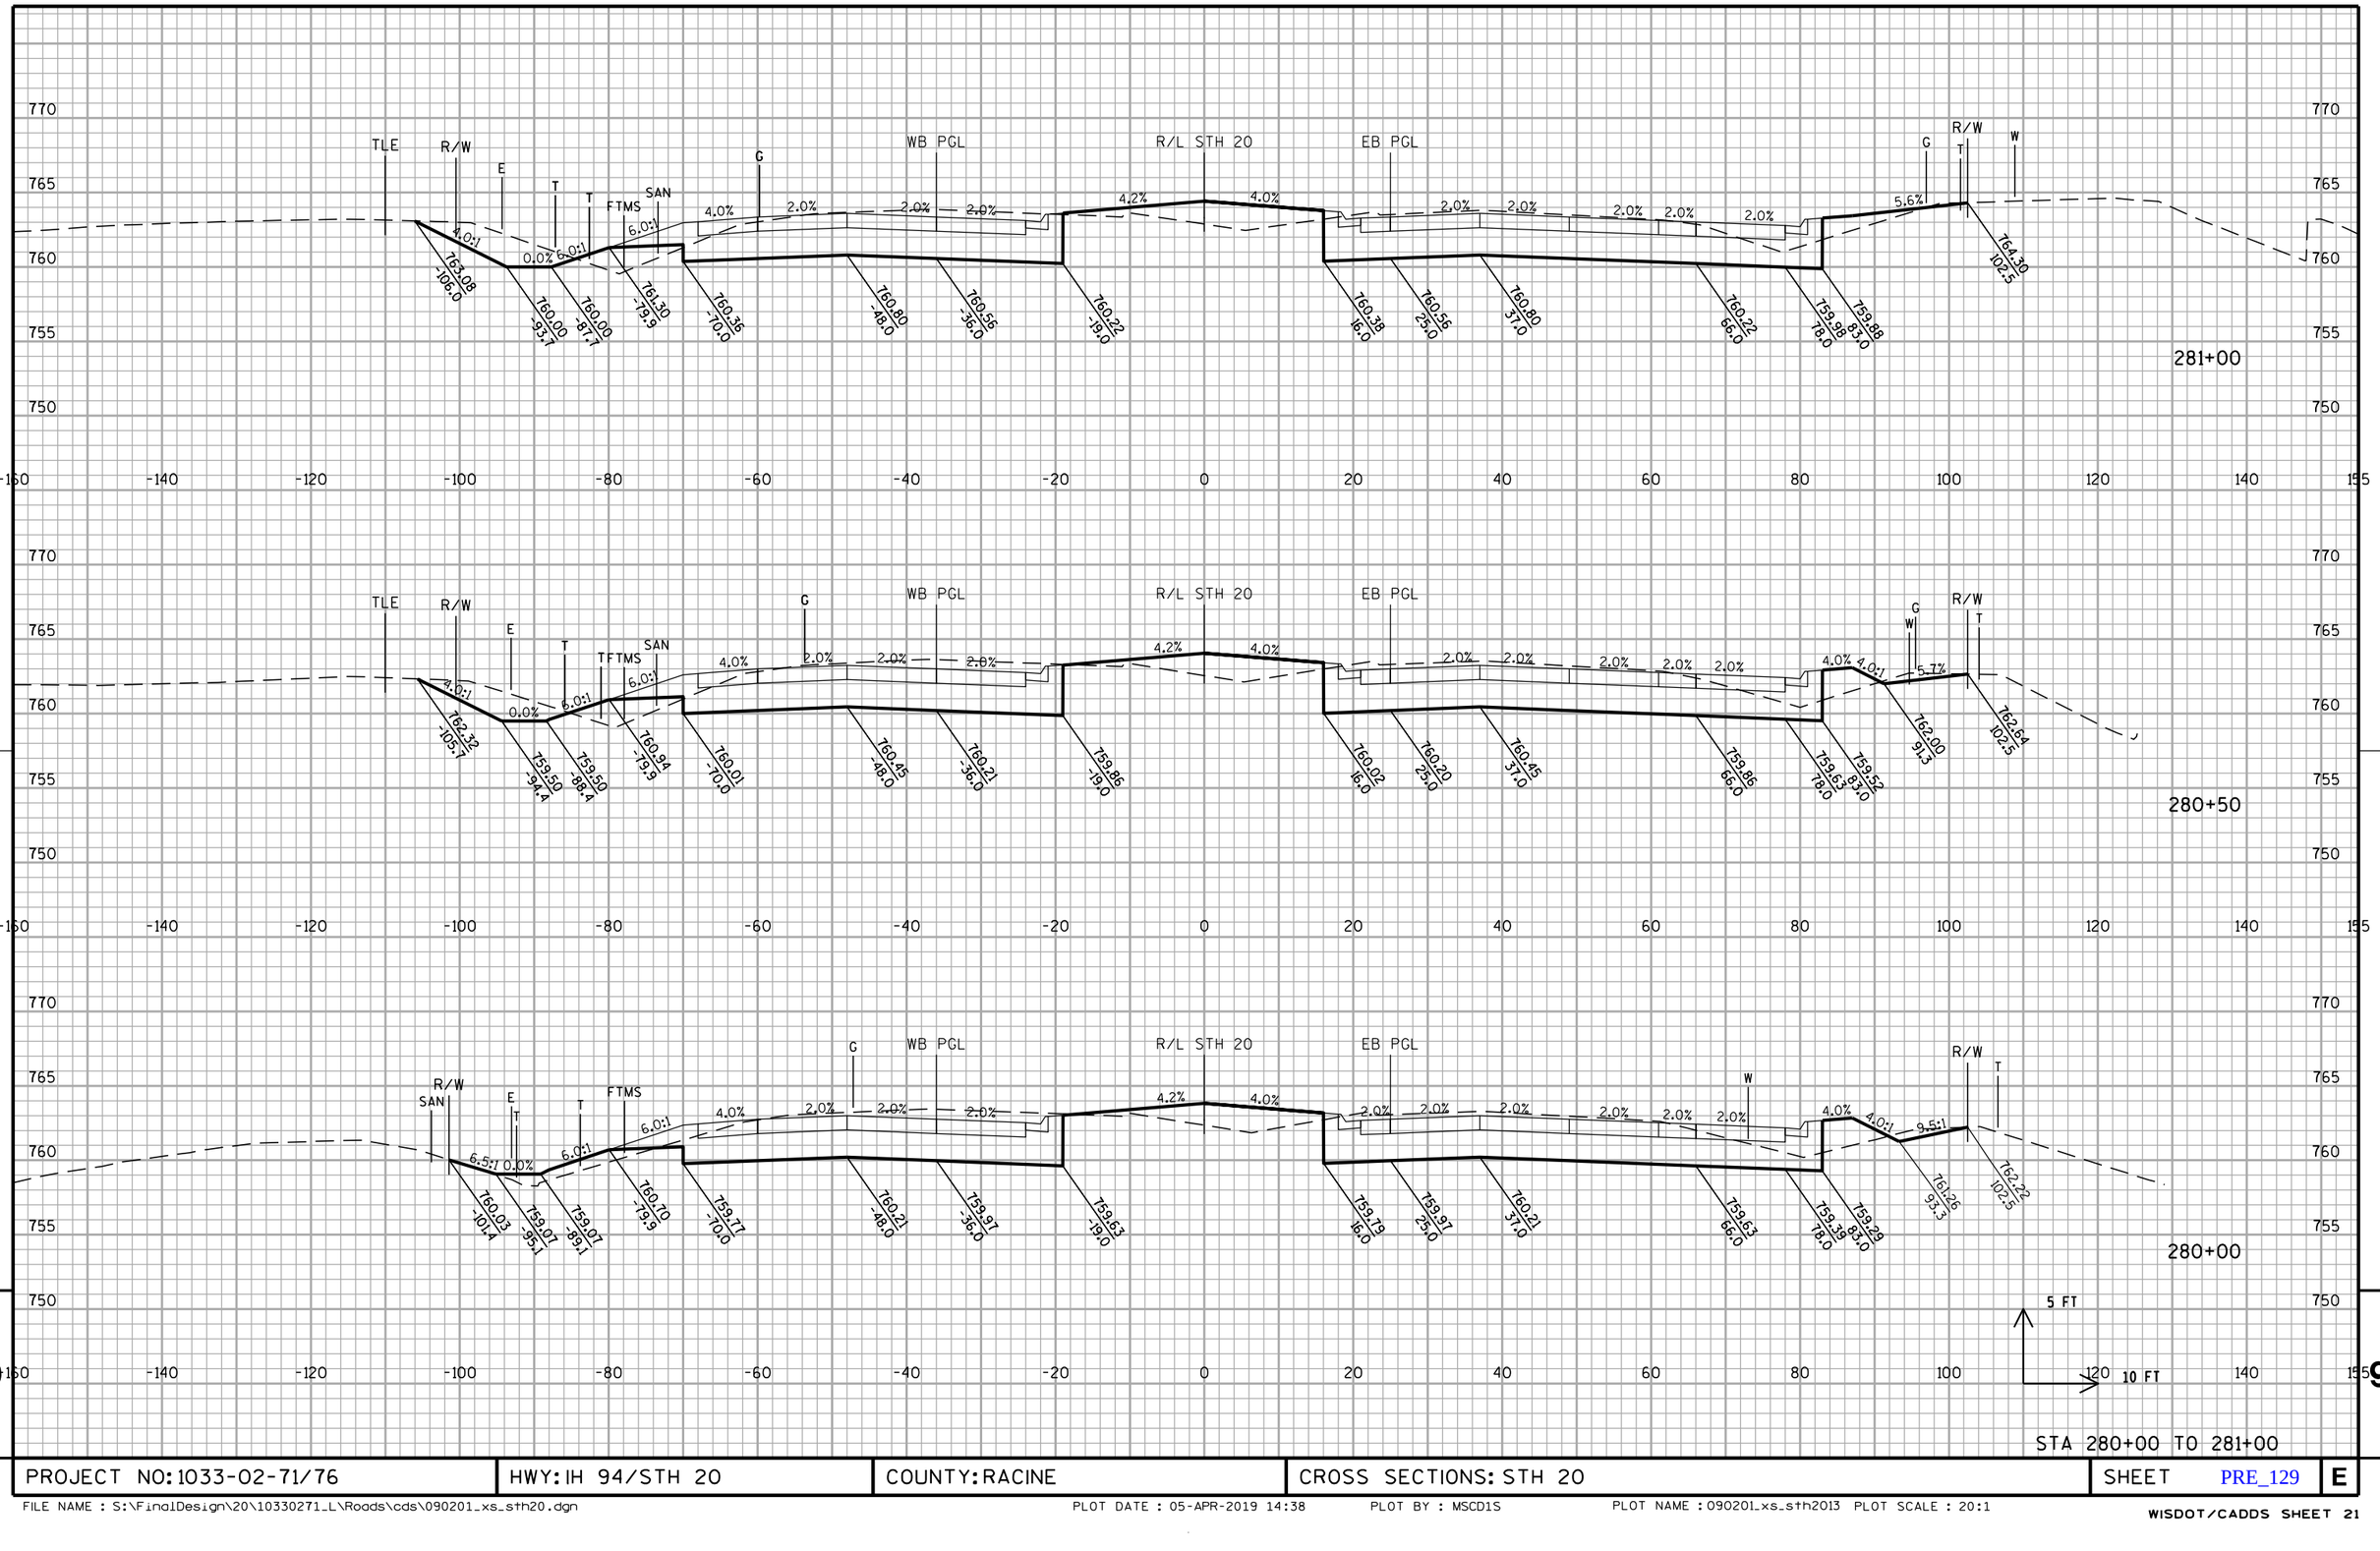



PROJECT NO: 1033-02-71/76	HWY: IH 94/STH 20	COUNTY: RACINE	CROSS SECTIONS: STH 20	SHEET PRE_129	E

FILE NAME : S:\FinalDesign\20\10330271_L\Roads\cds\090201_xs_sth20.dgn PLOT DATE : 05-APR-2019 14:38 PLOT BY : MSCD1S PLOT NAME : 090201_xs_sth2013 PLOT SCALE : 20:1

WISDOT/CADDS SHEET 21

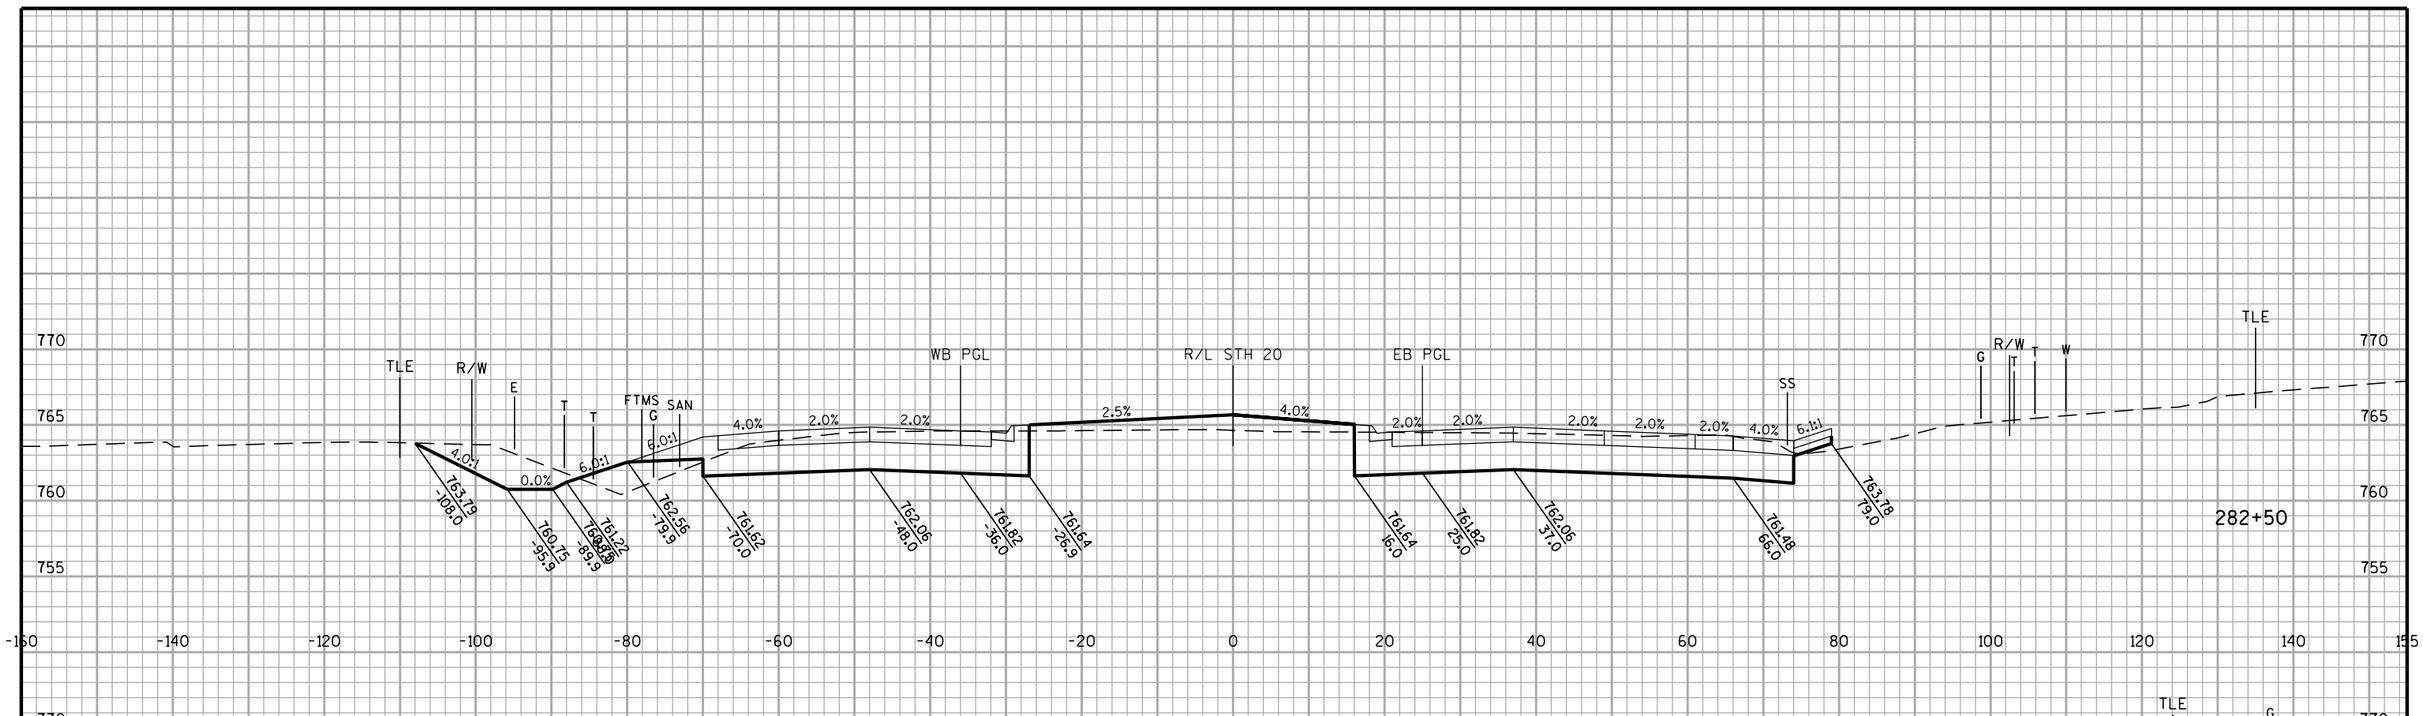

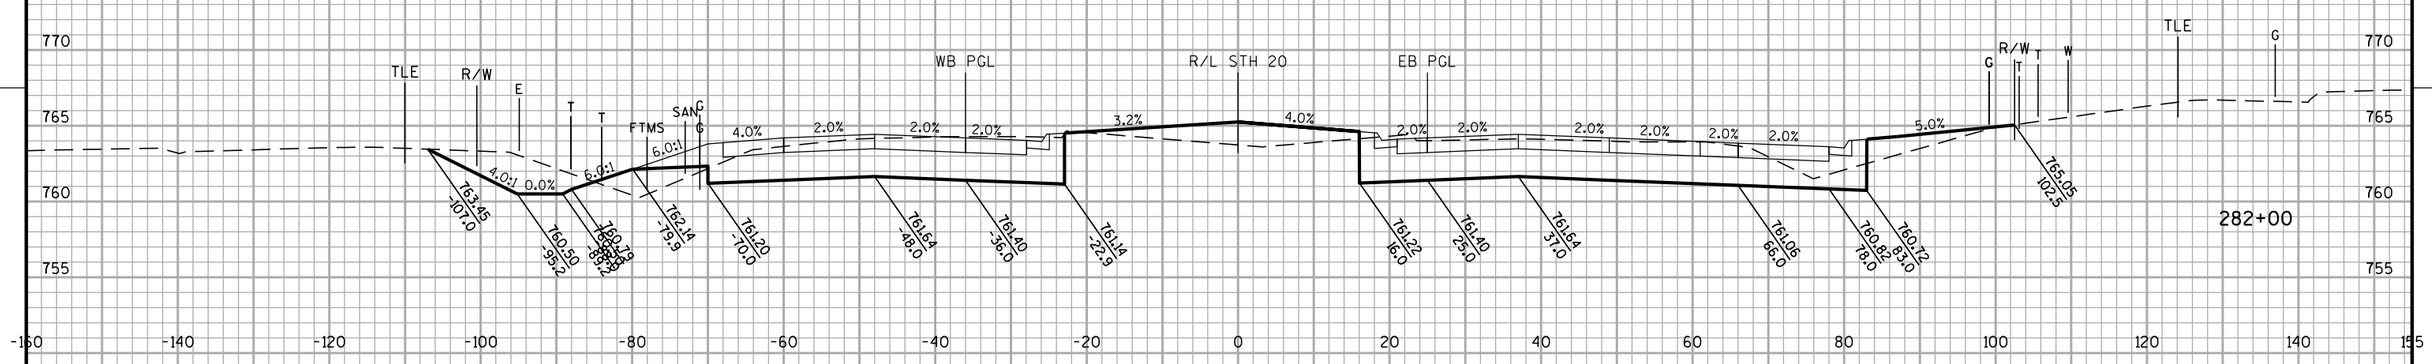

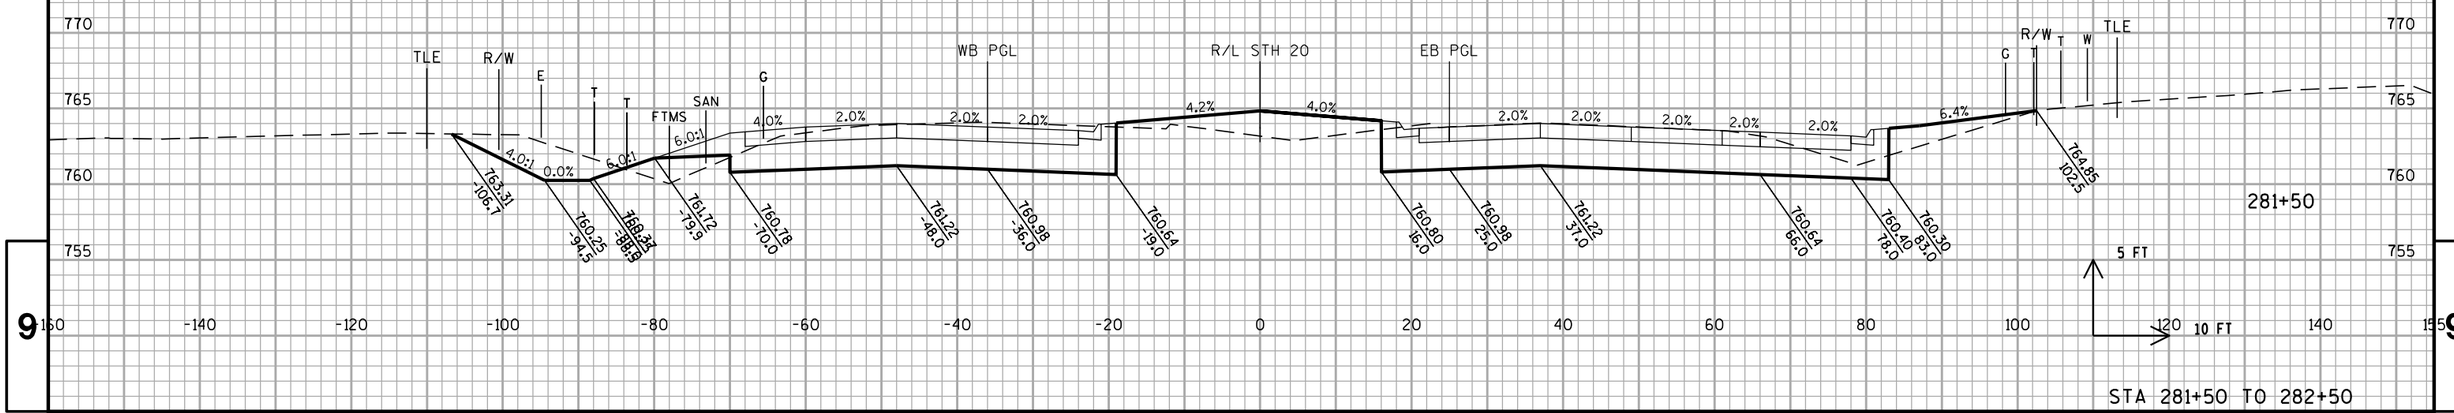


STA 281+50 TO 282+50

PROJECT NO: 1033-02-71/76	HWY: IH 94/STH 20	COUNTY: RACINE	CROSS SECTIONS: STH 20	SHEET PRE_130	E

FILE NAME : S:\FinalDesign\20\10330271_L\Roads\cds\090201_xs_sth20.dgn PLOT DATE : 05-APR-2019 14:38 PLOT BY : MSCD1S PLOT NAME : 090201_xs_sth2014 PLOT SCALE : 20:1

WISDOT/CADDS SHEET 21

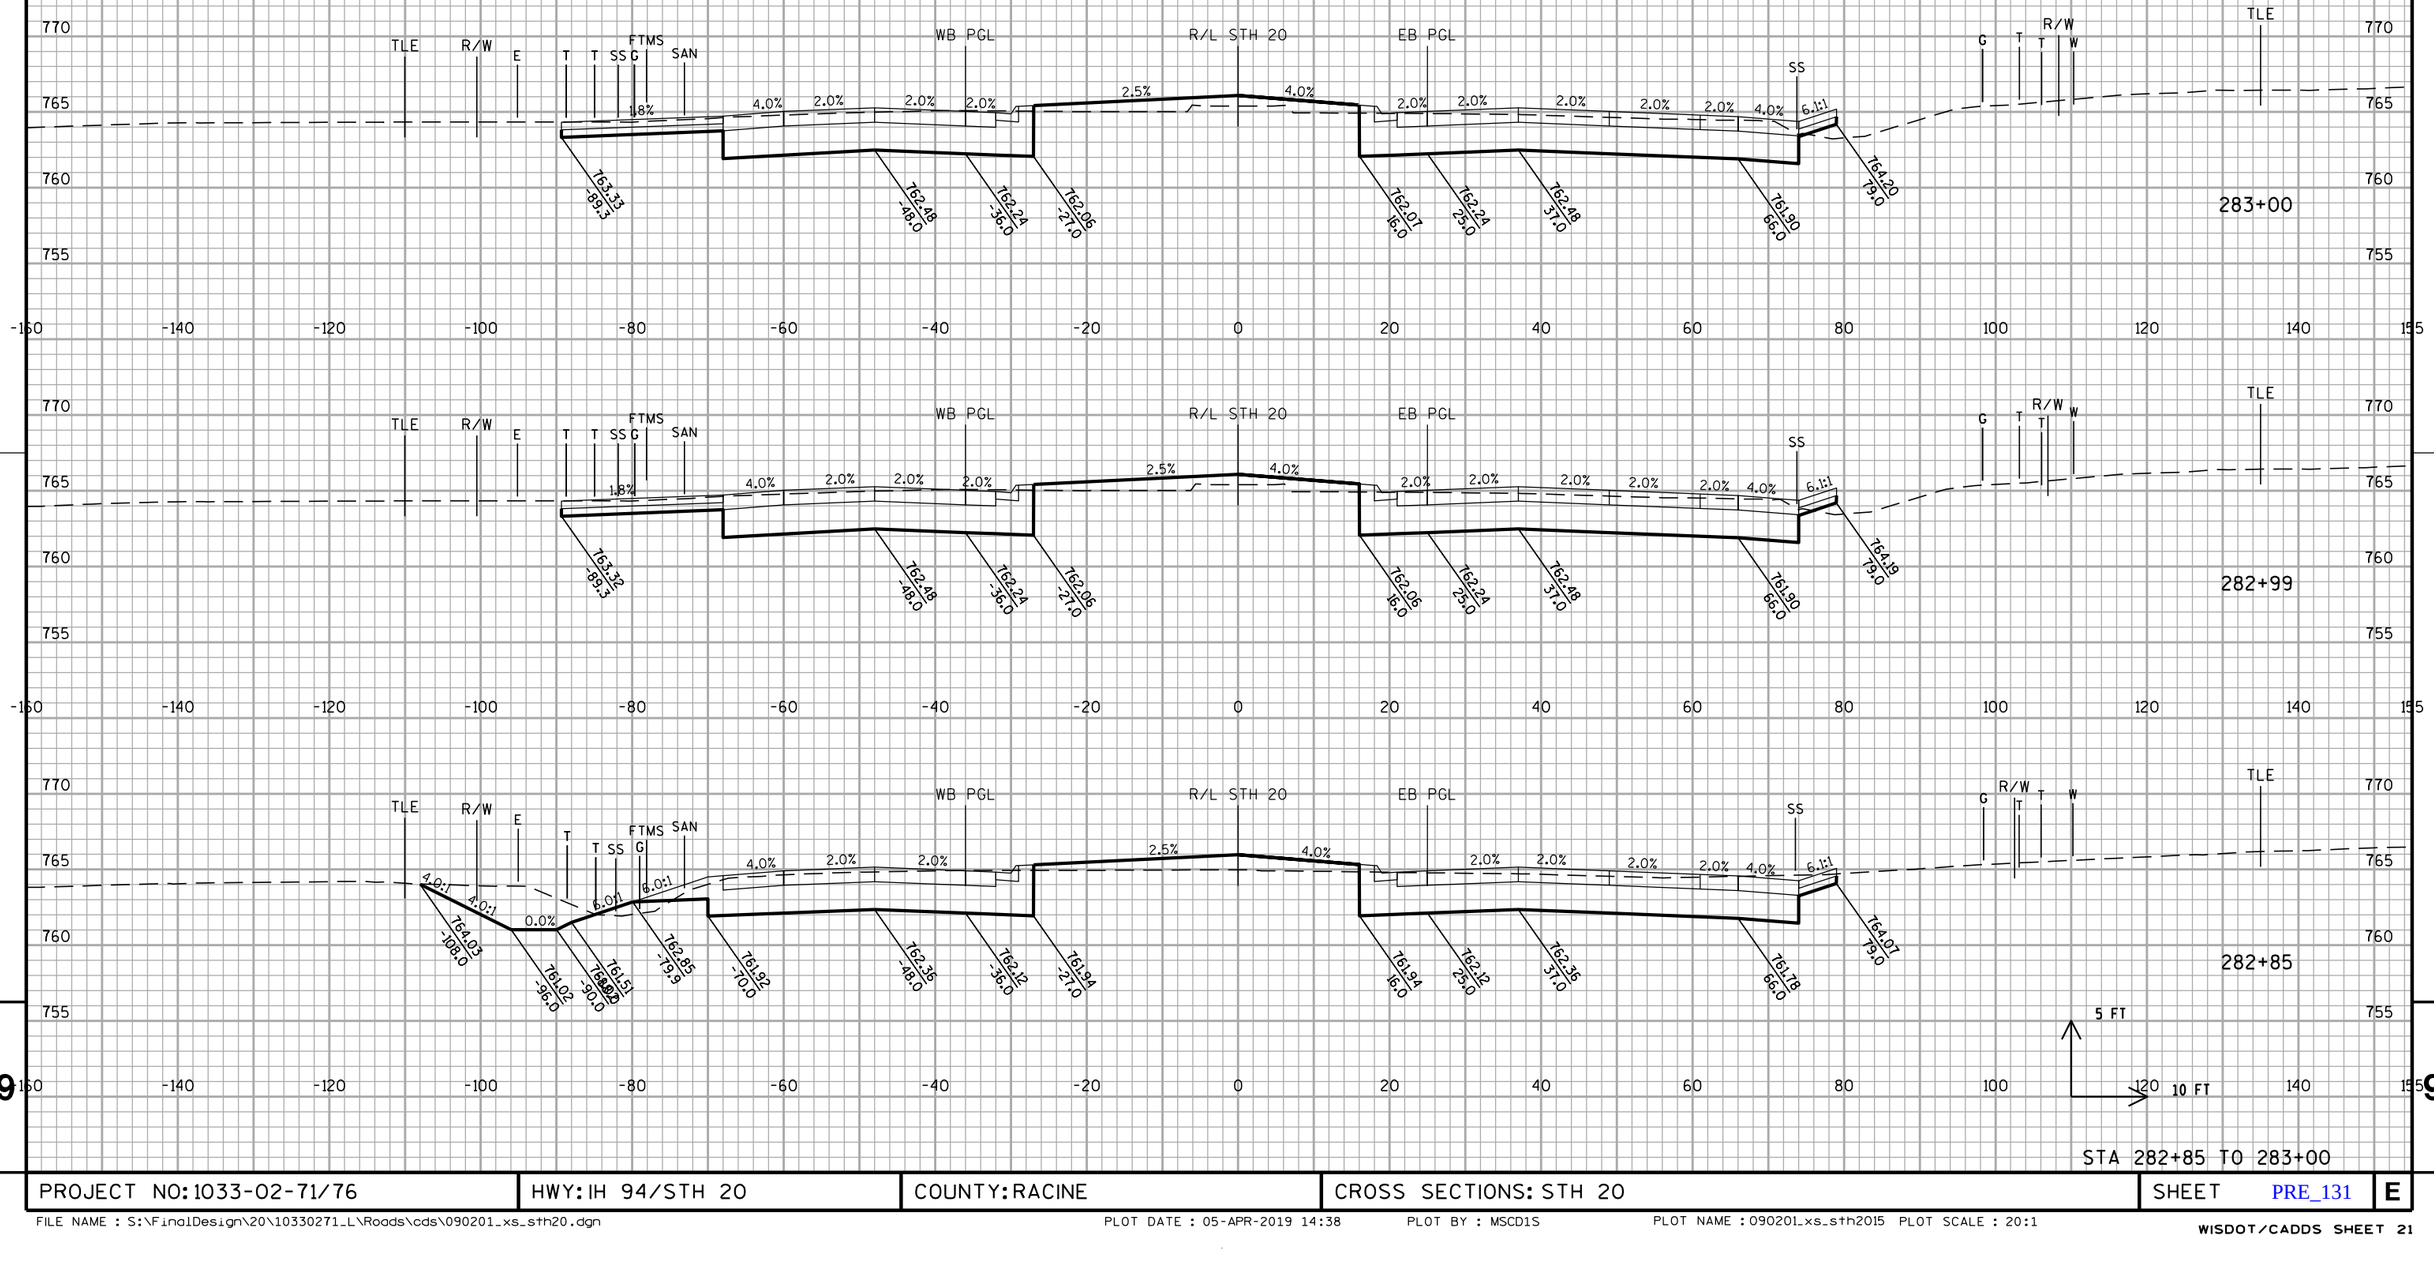


STA 282+85 TO 283+00

PROJECT NO: 1033-02-71/76	HWY: IH 94/STH 20	COUNTY: RACINE	CROSS SECTIONS: STH 20	SHEET PRE_131	E

FILE NAME : S:\FinalDesign\20\10330271_L\Roads\cds\090201_xs_sth20.dgn PLOT DATE : 05-APR-2019 14:38 PLOT BY : MSCD1S PLOT NAME : 090201_xs_sth2015 PLOT SCALE : 20:1


WISDOT/CADDS SHEET 21

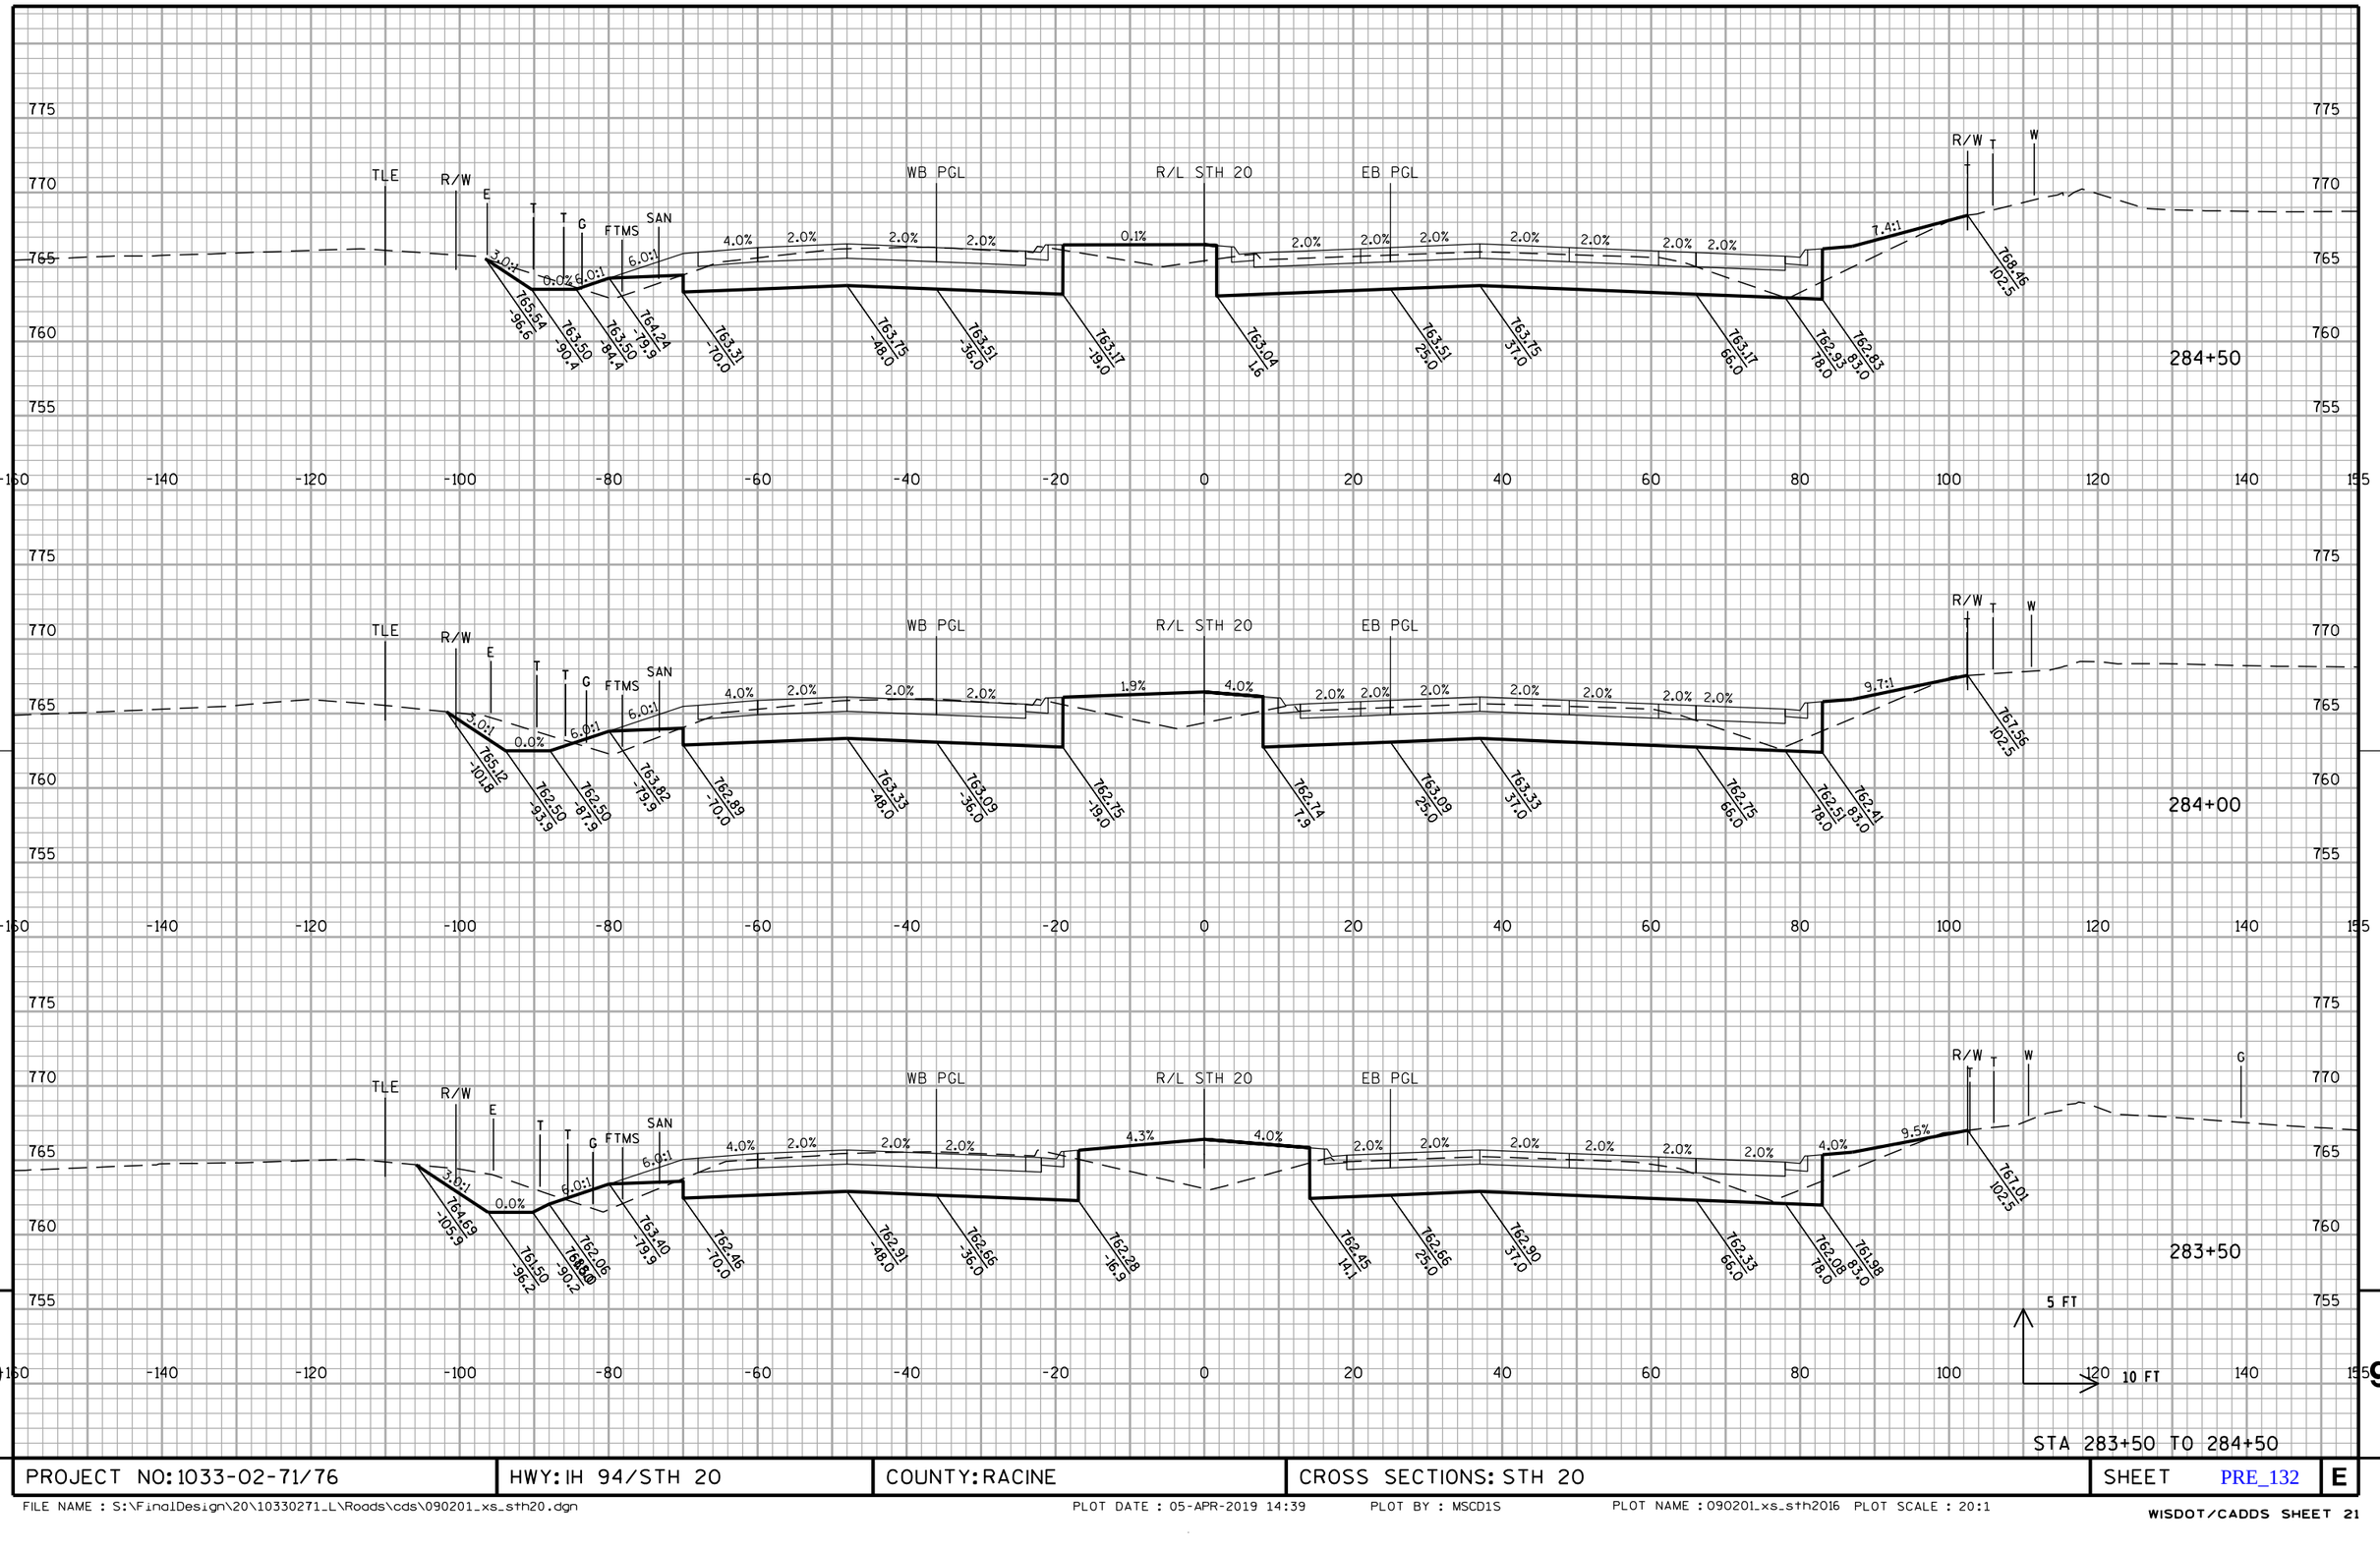

PROJECT NO: 1033-02-71/76	HWY: IH 94/STH 20	COUNTY: RACINE	CROSS SECTIONS: STH 20	SHEET PRE_132	E

FILE NAME : S:\FinalDesign\20\10330271_L\Roads\cds\090201_xs_sth20.dgn PLOT DATE : 05-APR-2019 14:39 PLOT BY : MSCD1S PLOT NAME : 090201_xs_sth2016 PLOT SCALE : 20:1


WISDOT/CADDS SHEET 21

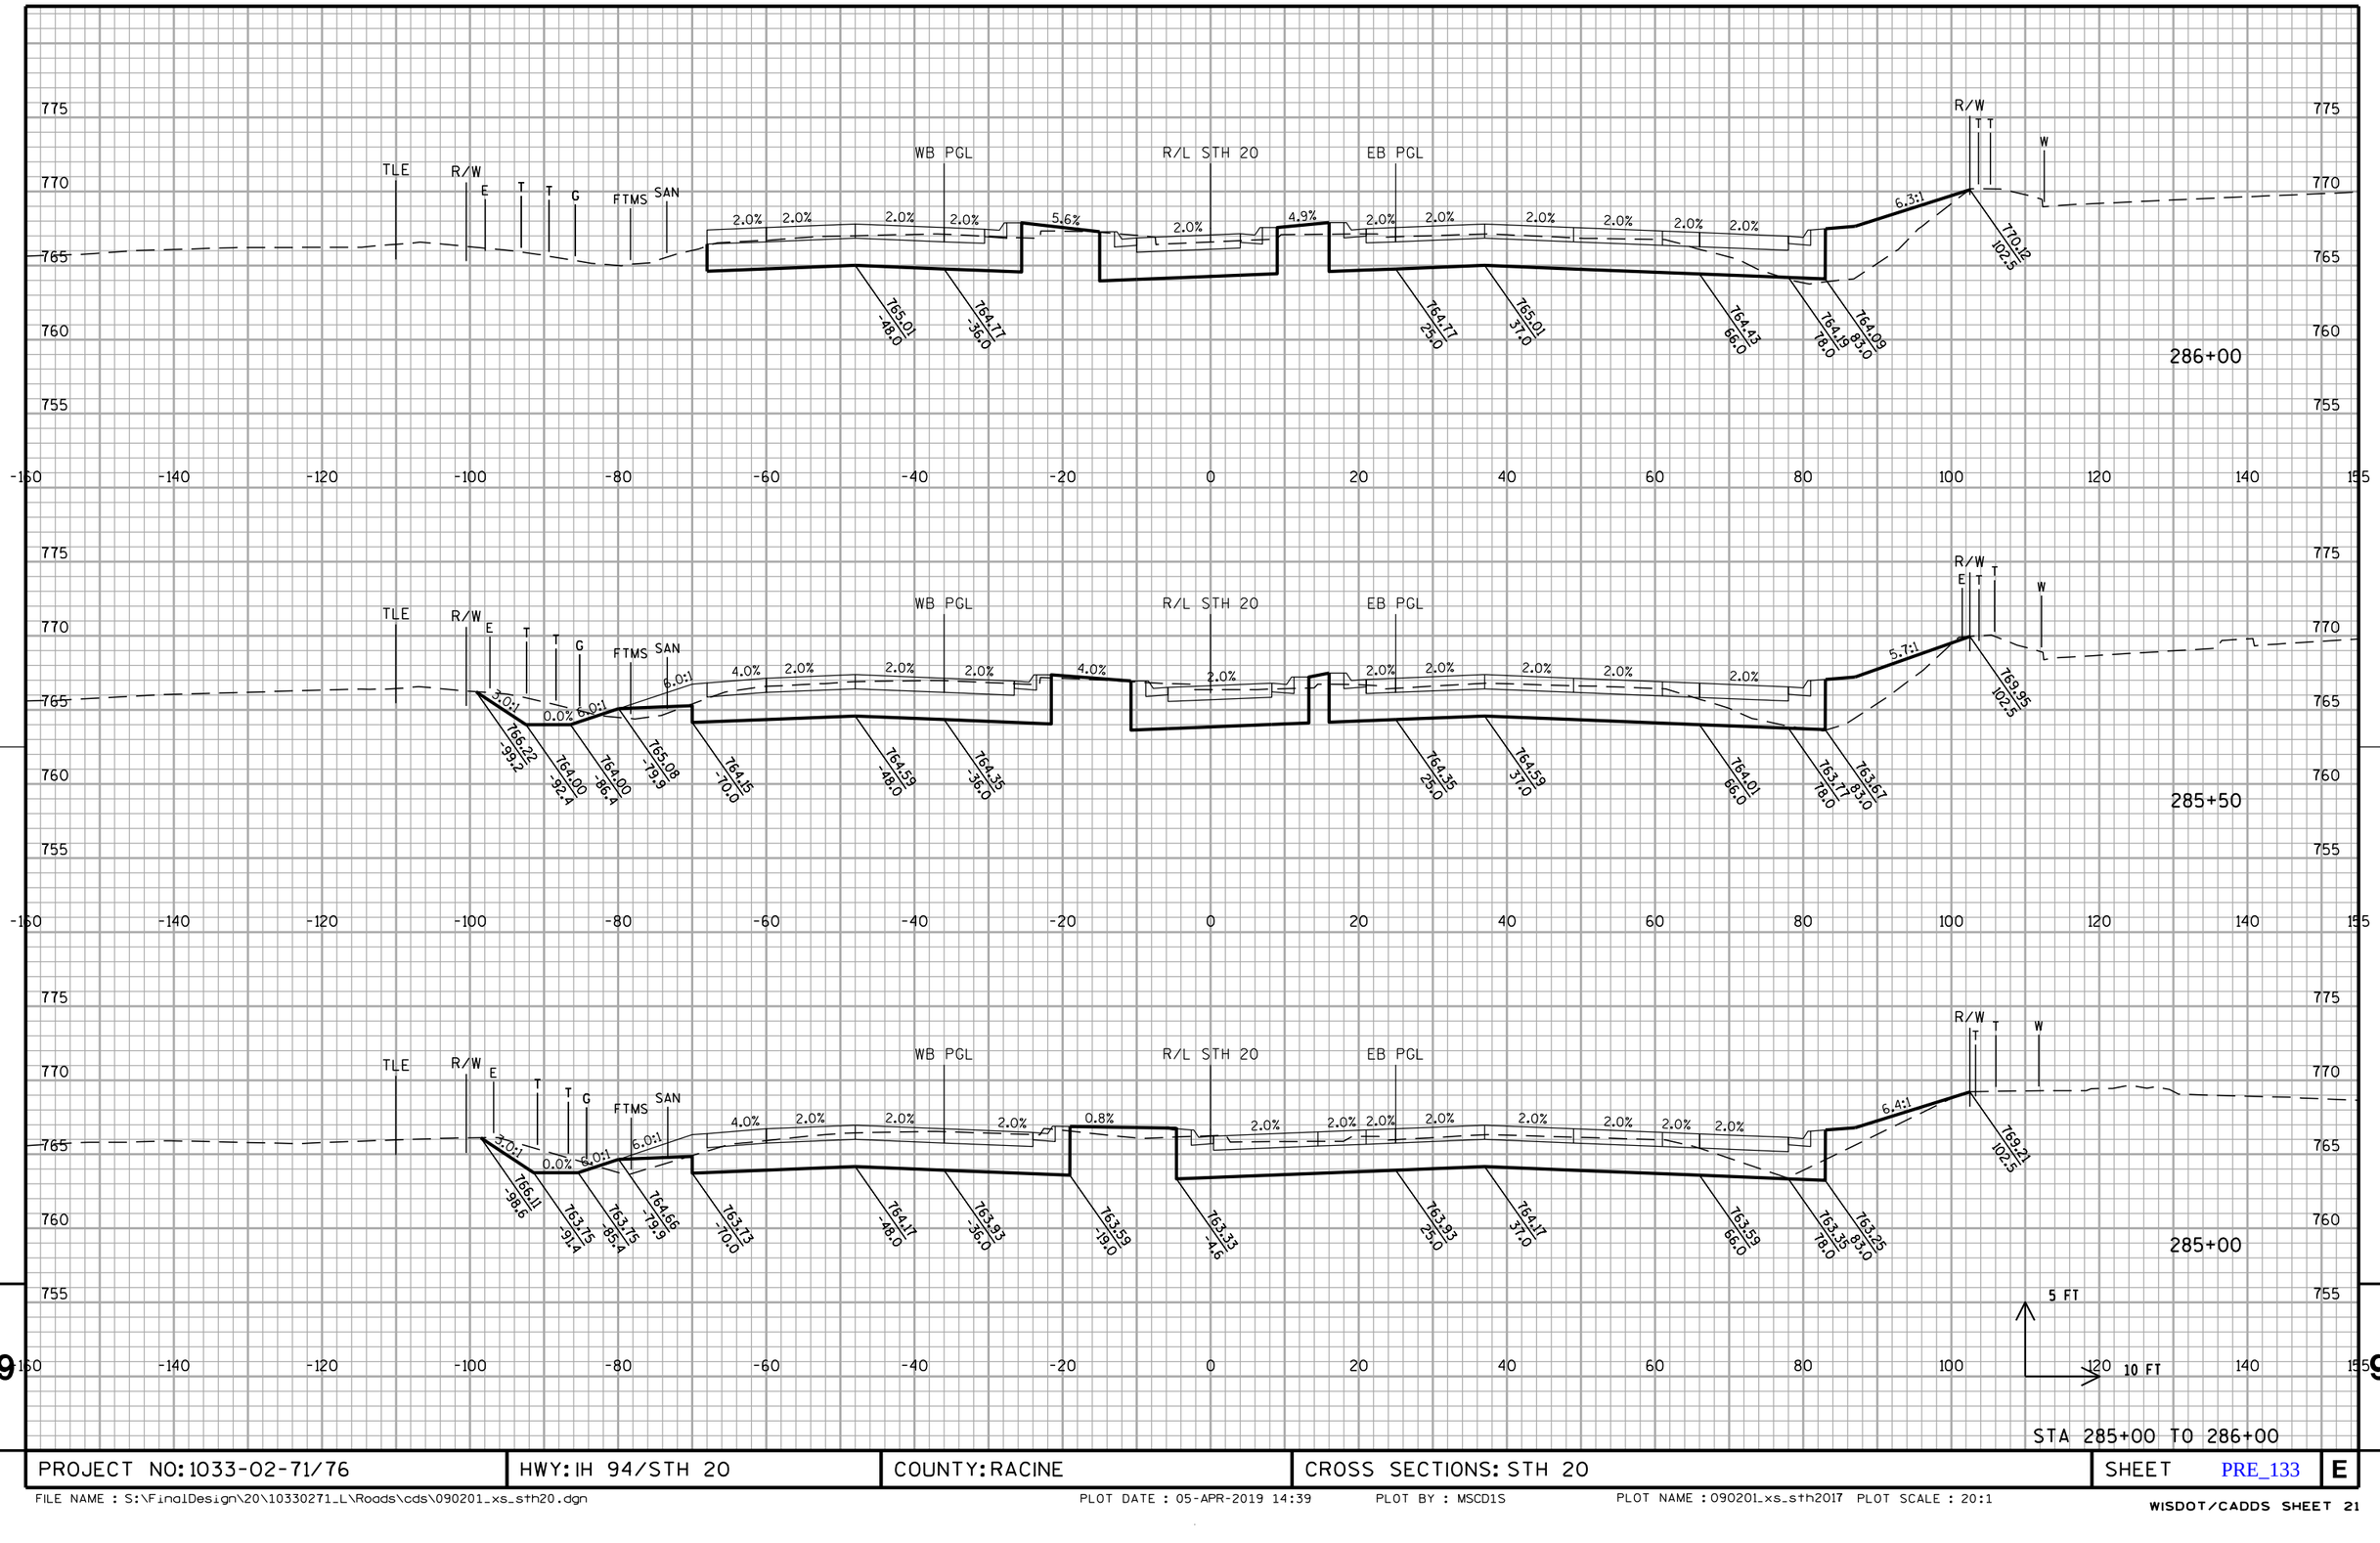

PROJECT NO: 1033-02-71/76	HWY: IH 94/STH 20	COUNTY: RACINE	CROSS SECTIONS: STH 20	SHEET PRE_133	E

FILE NAME : S:\FinalDesign\20\10330271_L\Roads\cds\090201_xs_sth20.dgn PLOT DATE : 05-APR-2019 14:39 PLOT BY : MSCD1S PLOT NAME : 090201_xs_sth2017 PLOT SCALE : 20:1


WISDOT/CADDS SHEET 21

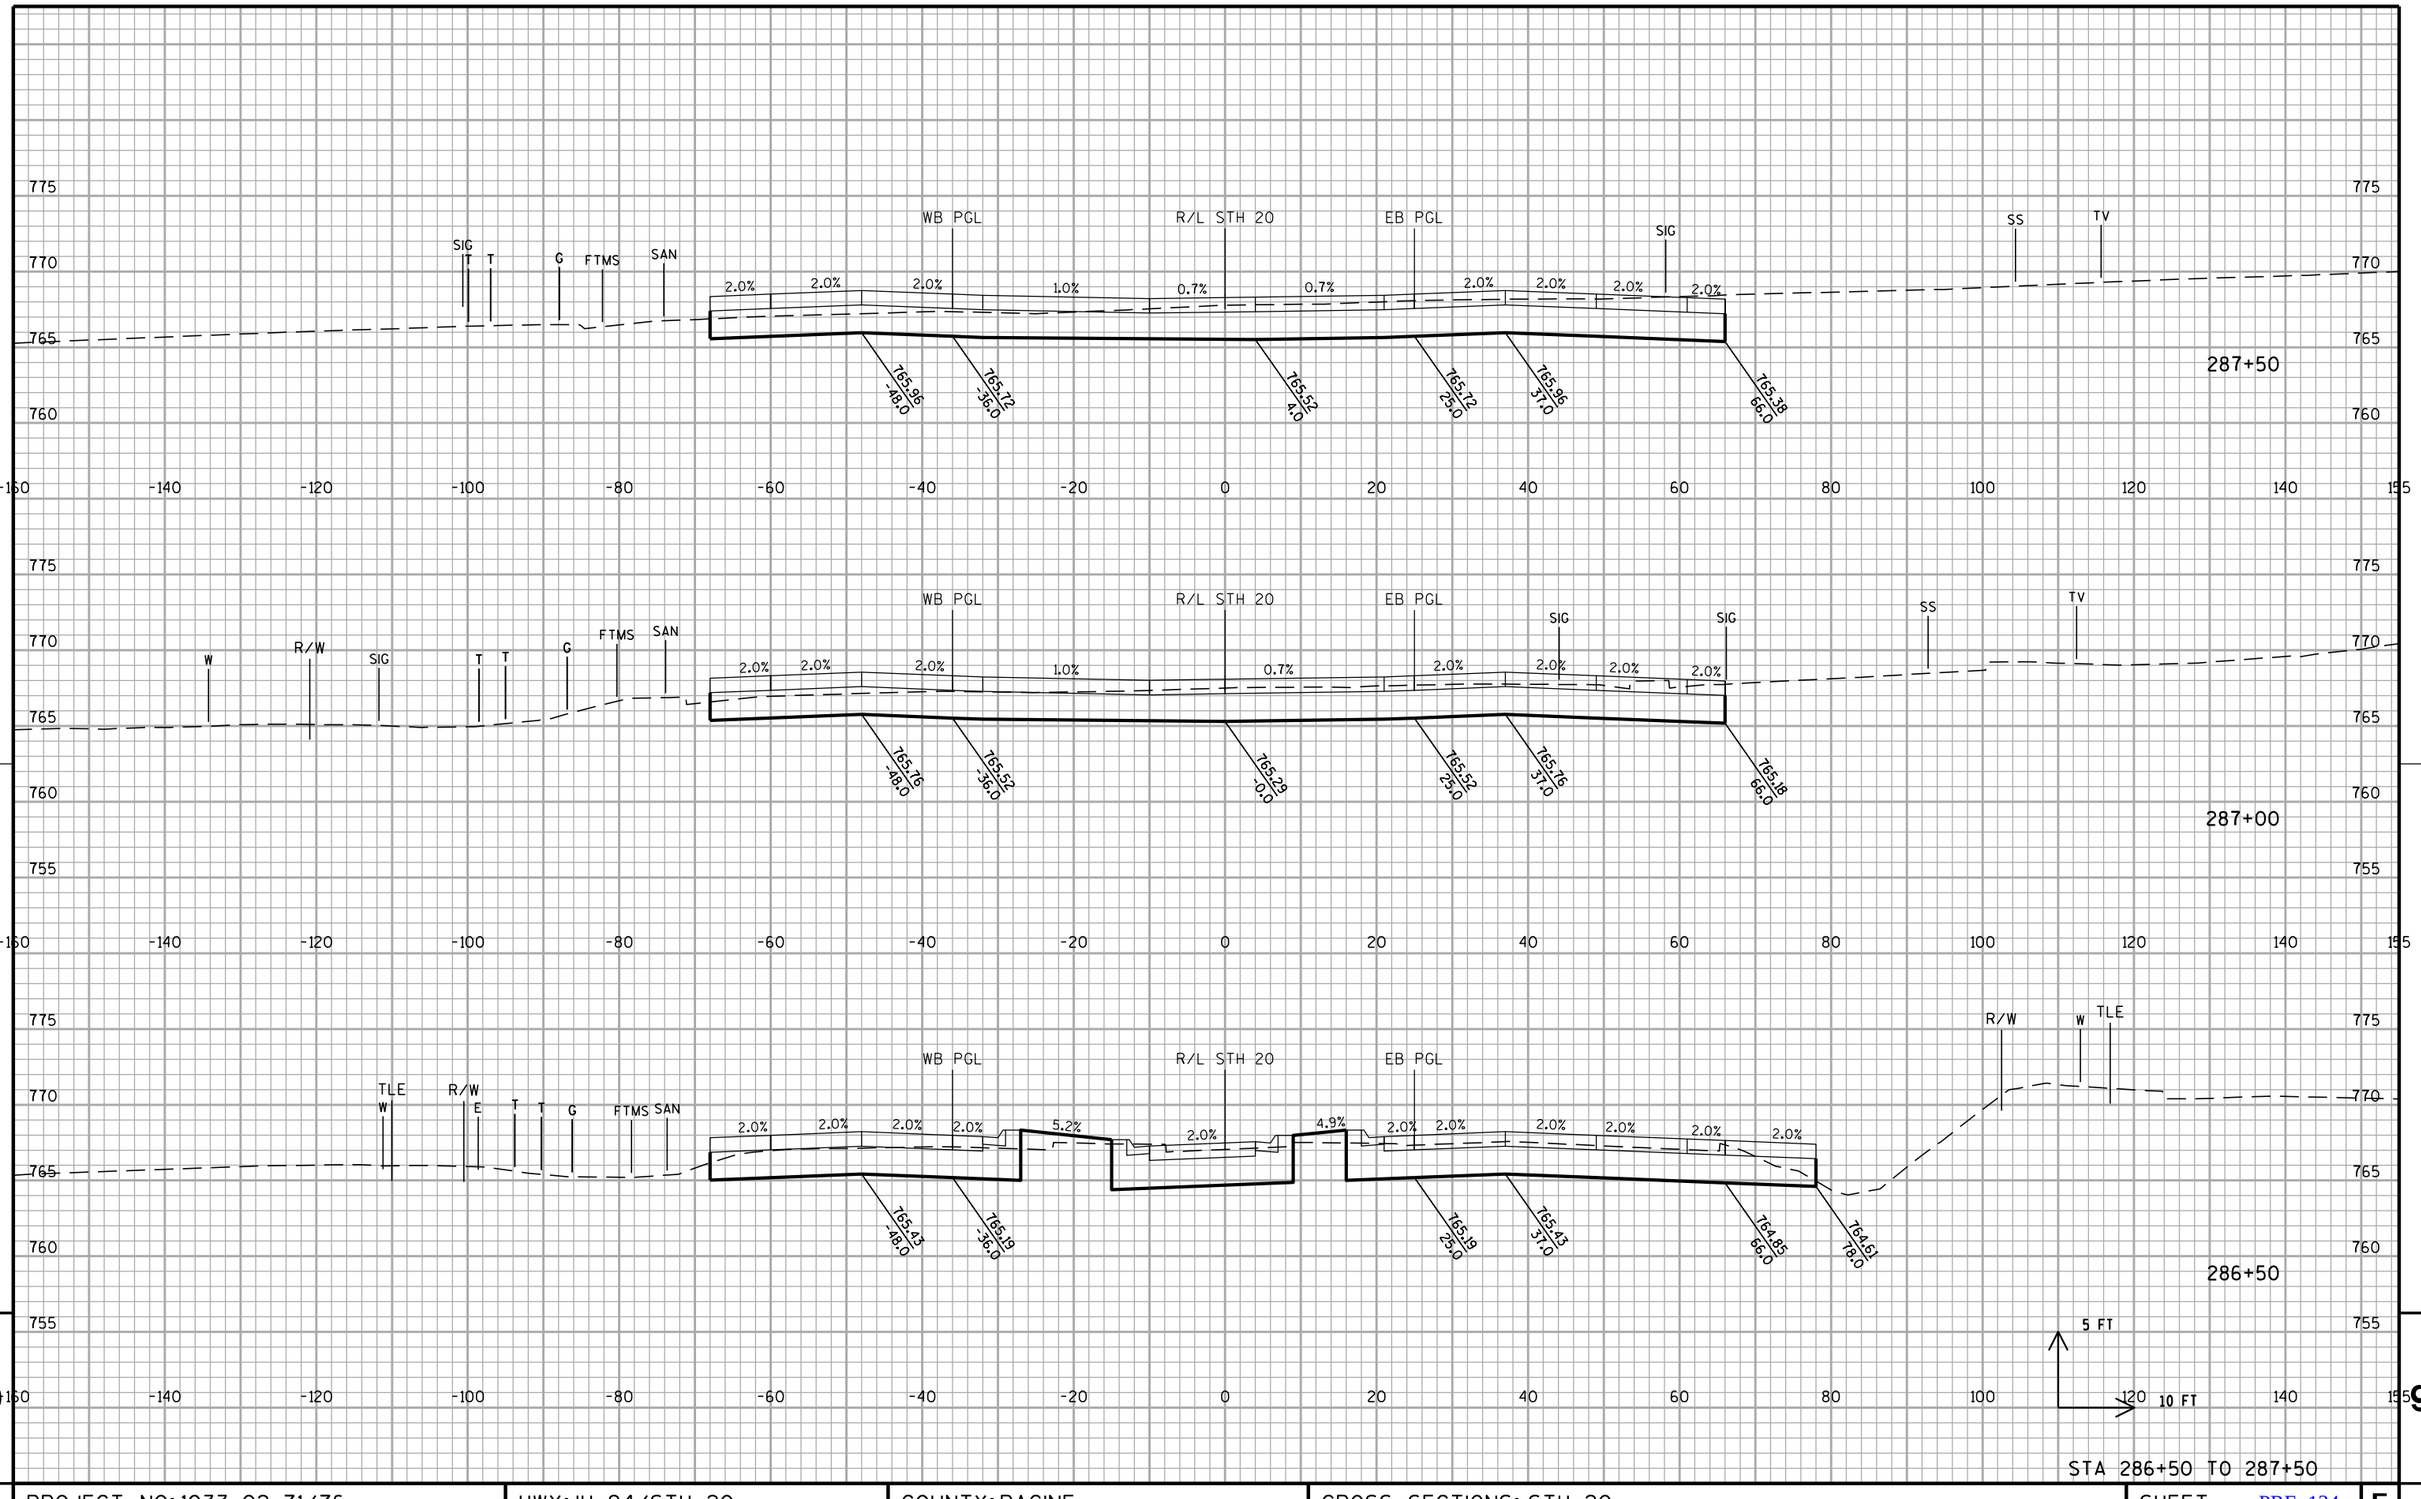

PROJECT NO: 1033-02-71/76	HWY: IH 94/STH 20	COUNTY: RACINE	CROSS SECTIONS: STH 20	SHEET PRE_134	E

FILE NAME : S:\FinalDesign\20\10330271_L\Roads\cds\090201_xs_sth20.dgn PLOT DATE : 05-APR-2019 14:39 PLOT BY : MSCD1S PLOT NAME : 090201_xs_sth2018 PLOT SCALE : 20:1

WISDOT/CADDS SHEET 21

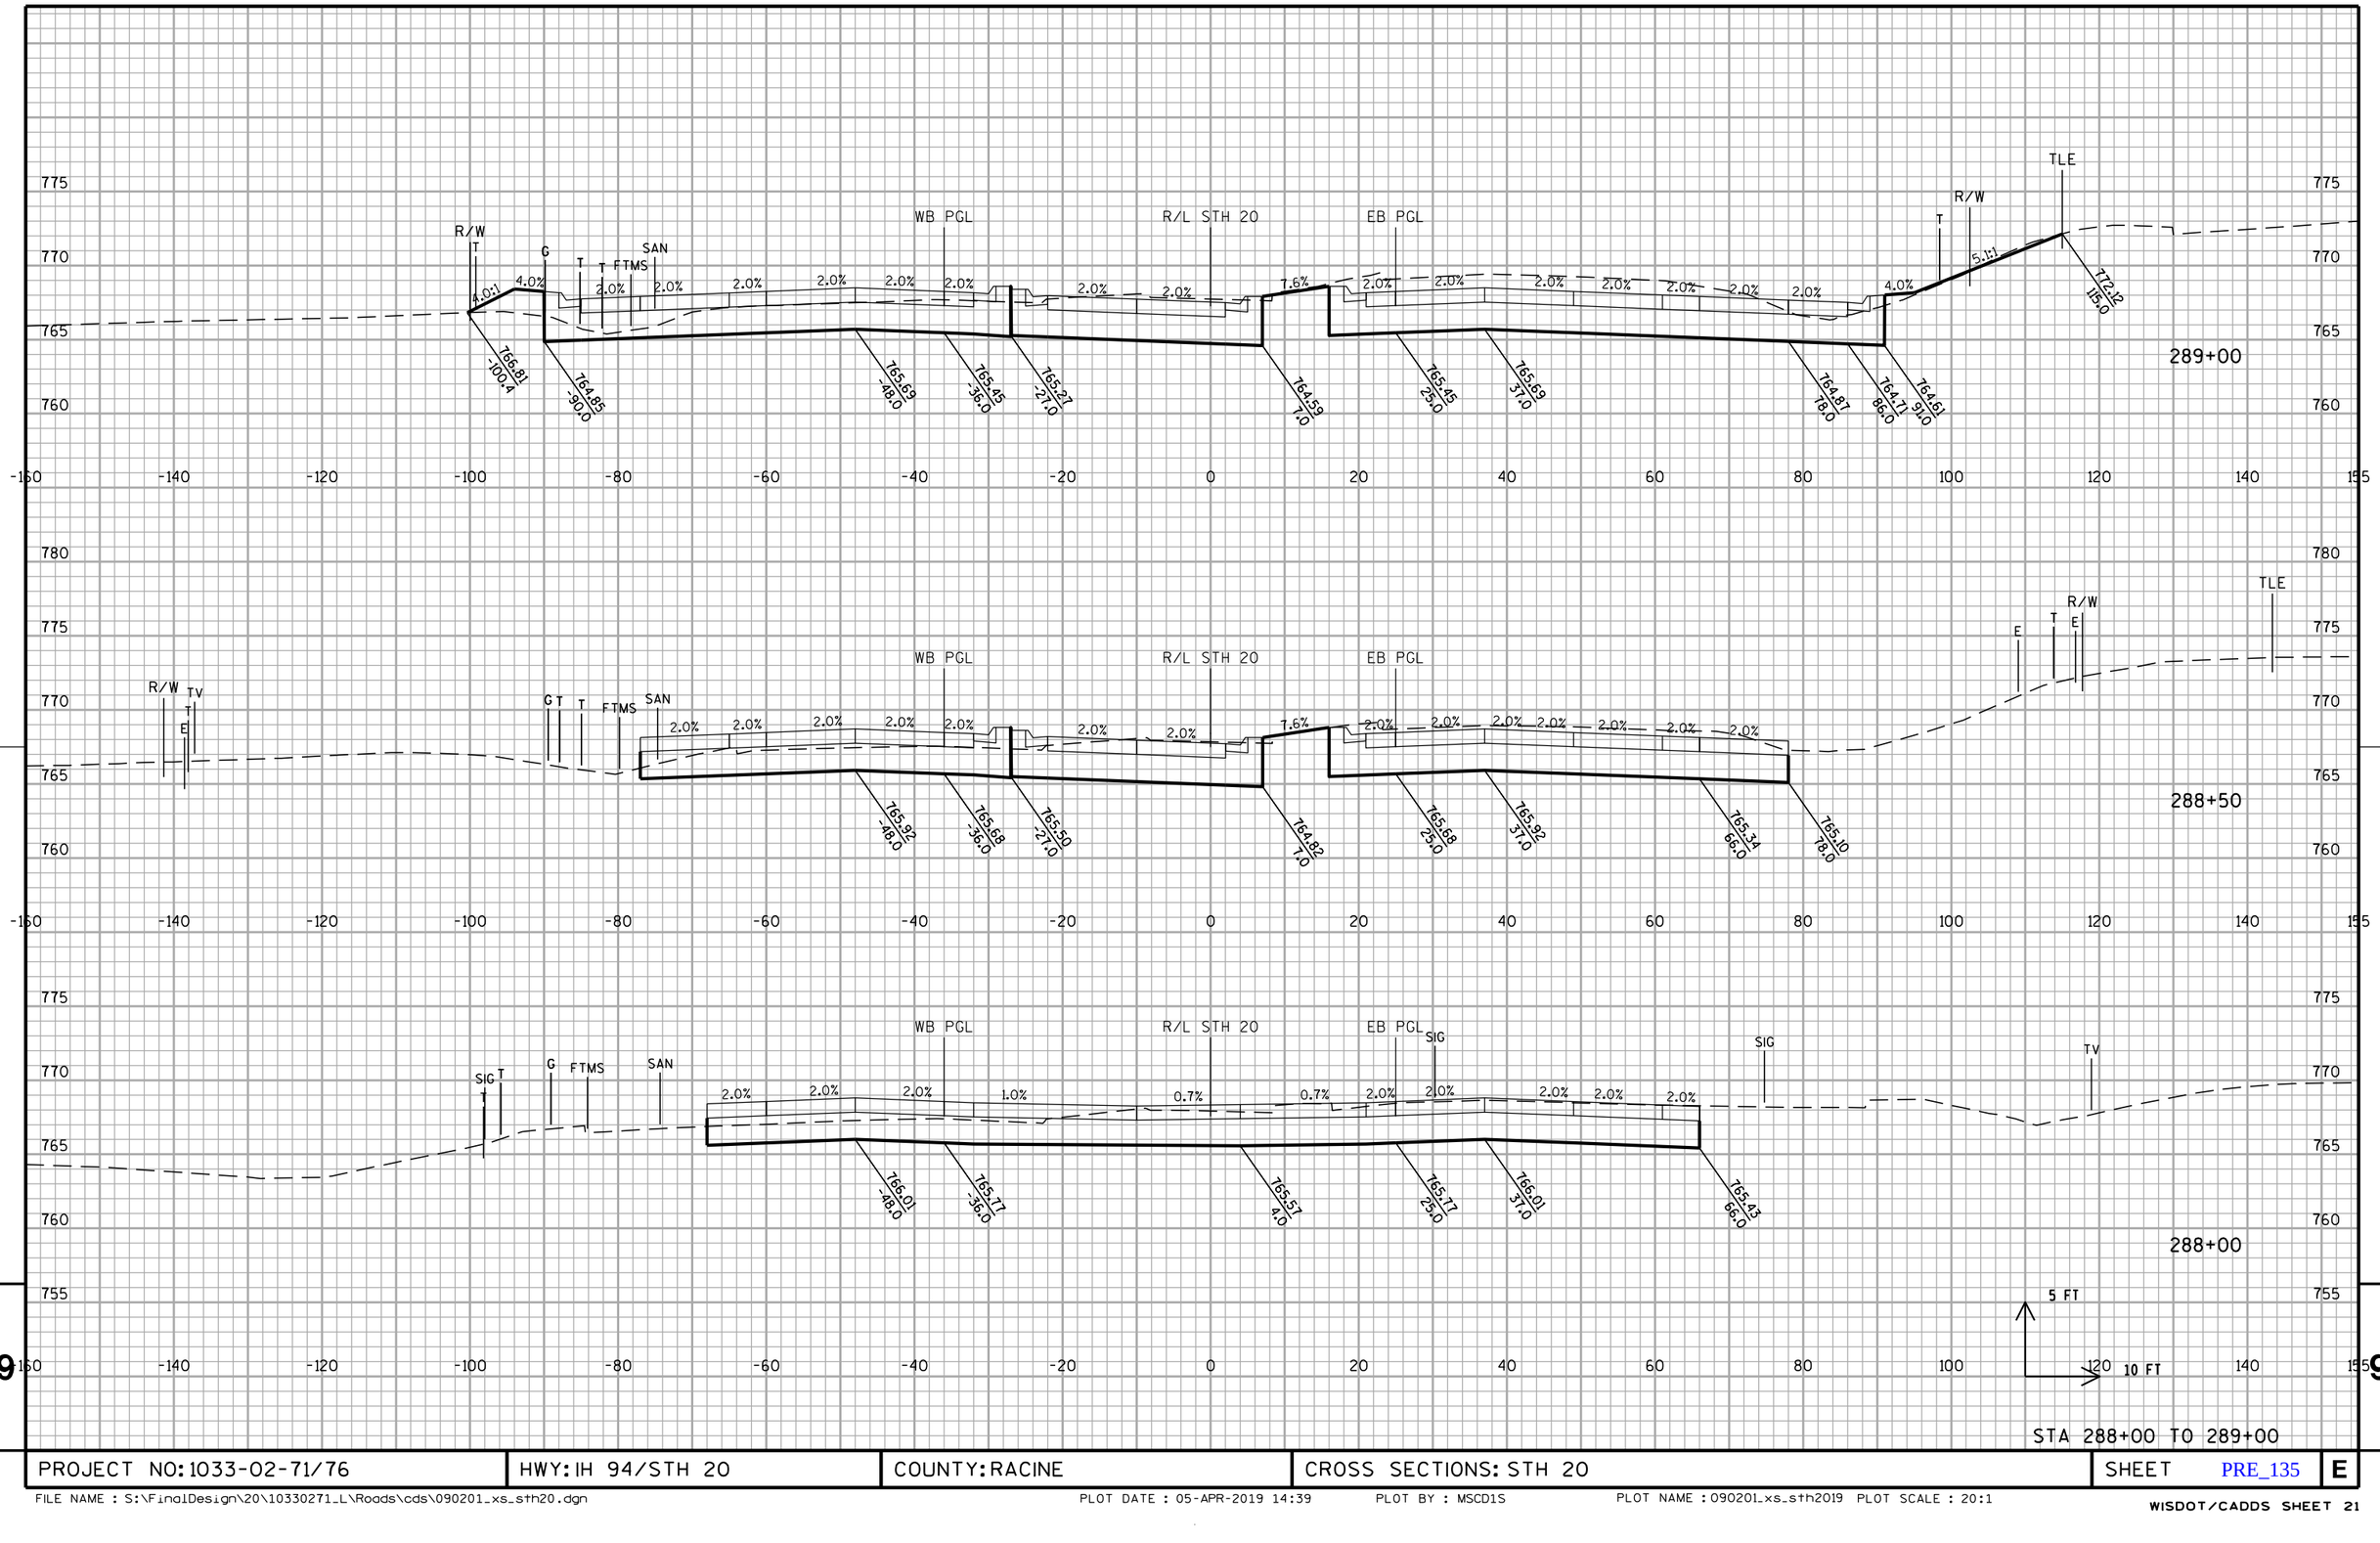


STA 288+00 TO 289+00

PROJECT NO: 1033-02-71/76	HWY: IH 94/STH 20	COUNTY: RACINE	CROSS SECTIONS: STH 20	SHEET PRE_135	E

FILE NAME : S:\FinalDesign\20\10330271_L\Roads\cds\090201_xs_sth20.dgn PLOT DATE : 05-APR-2019 14:39 PLOT BY : MSCD1S PLOT NAME : 090201_xs_sth2019 PLOT SCALE : 20:1

WISDOT/CADDS SHEET 21

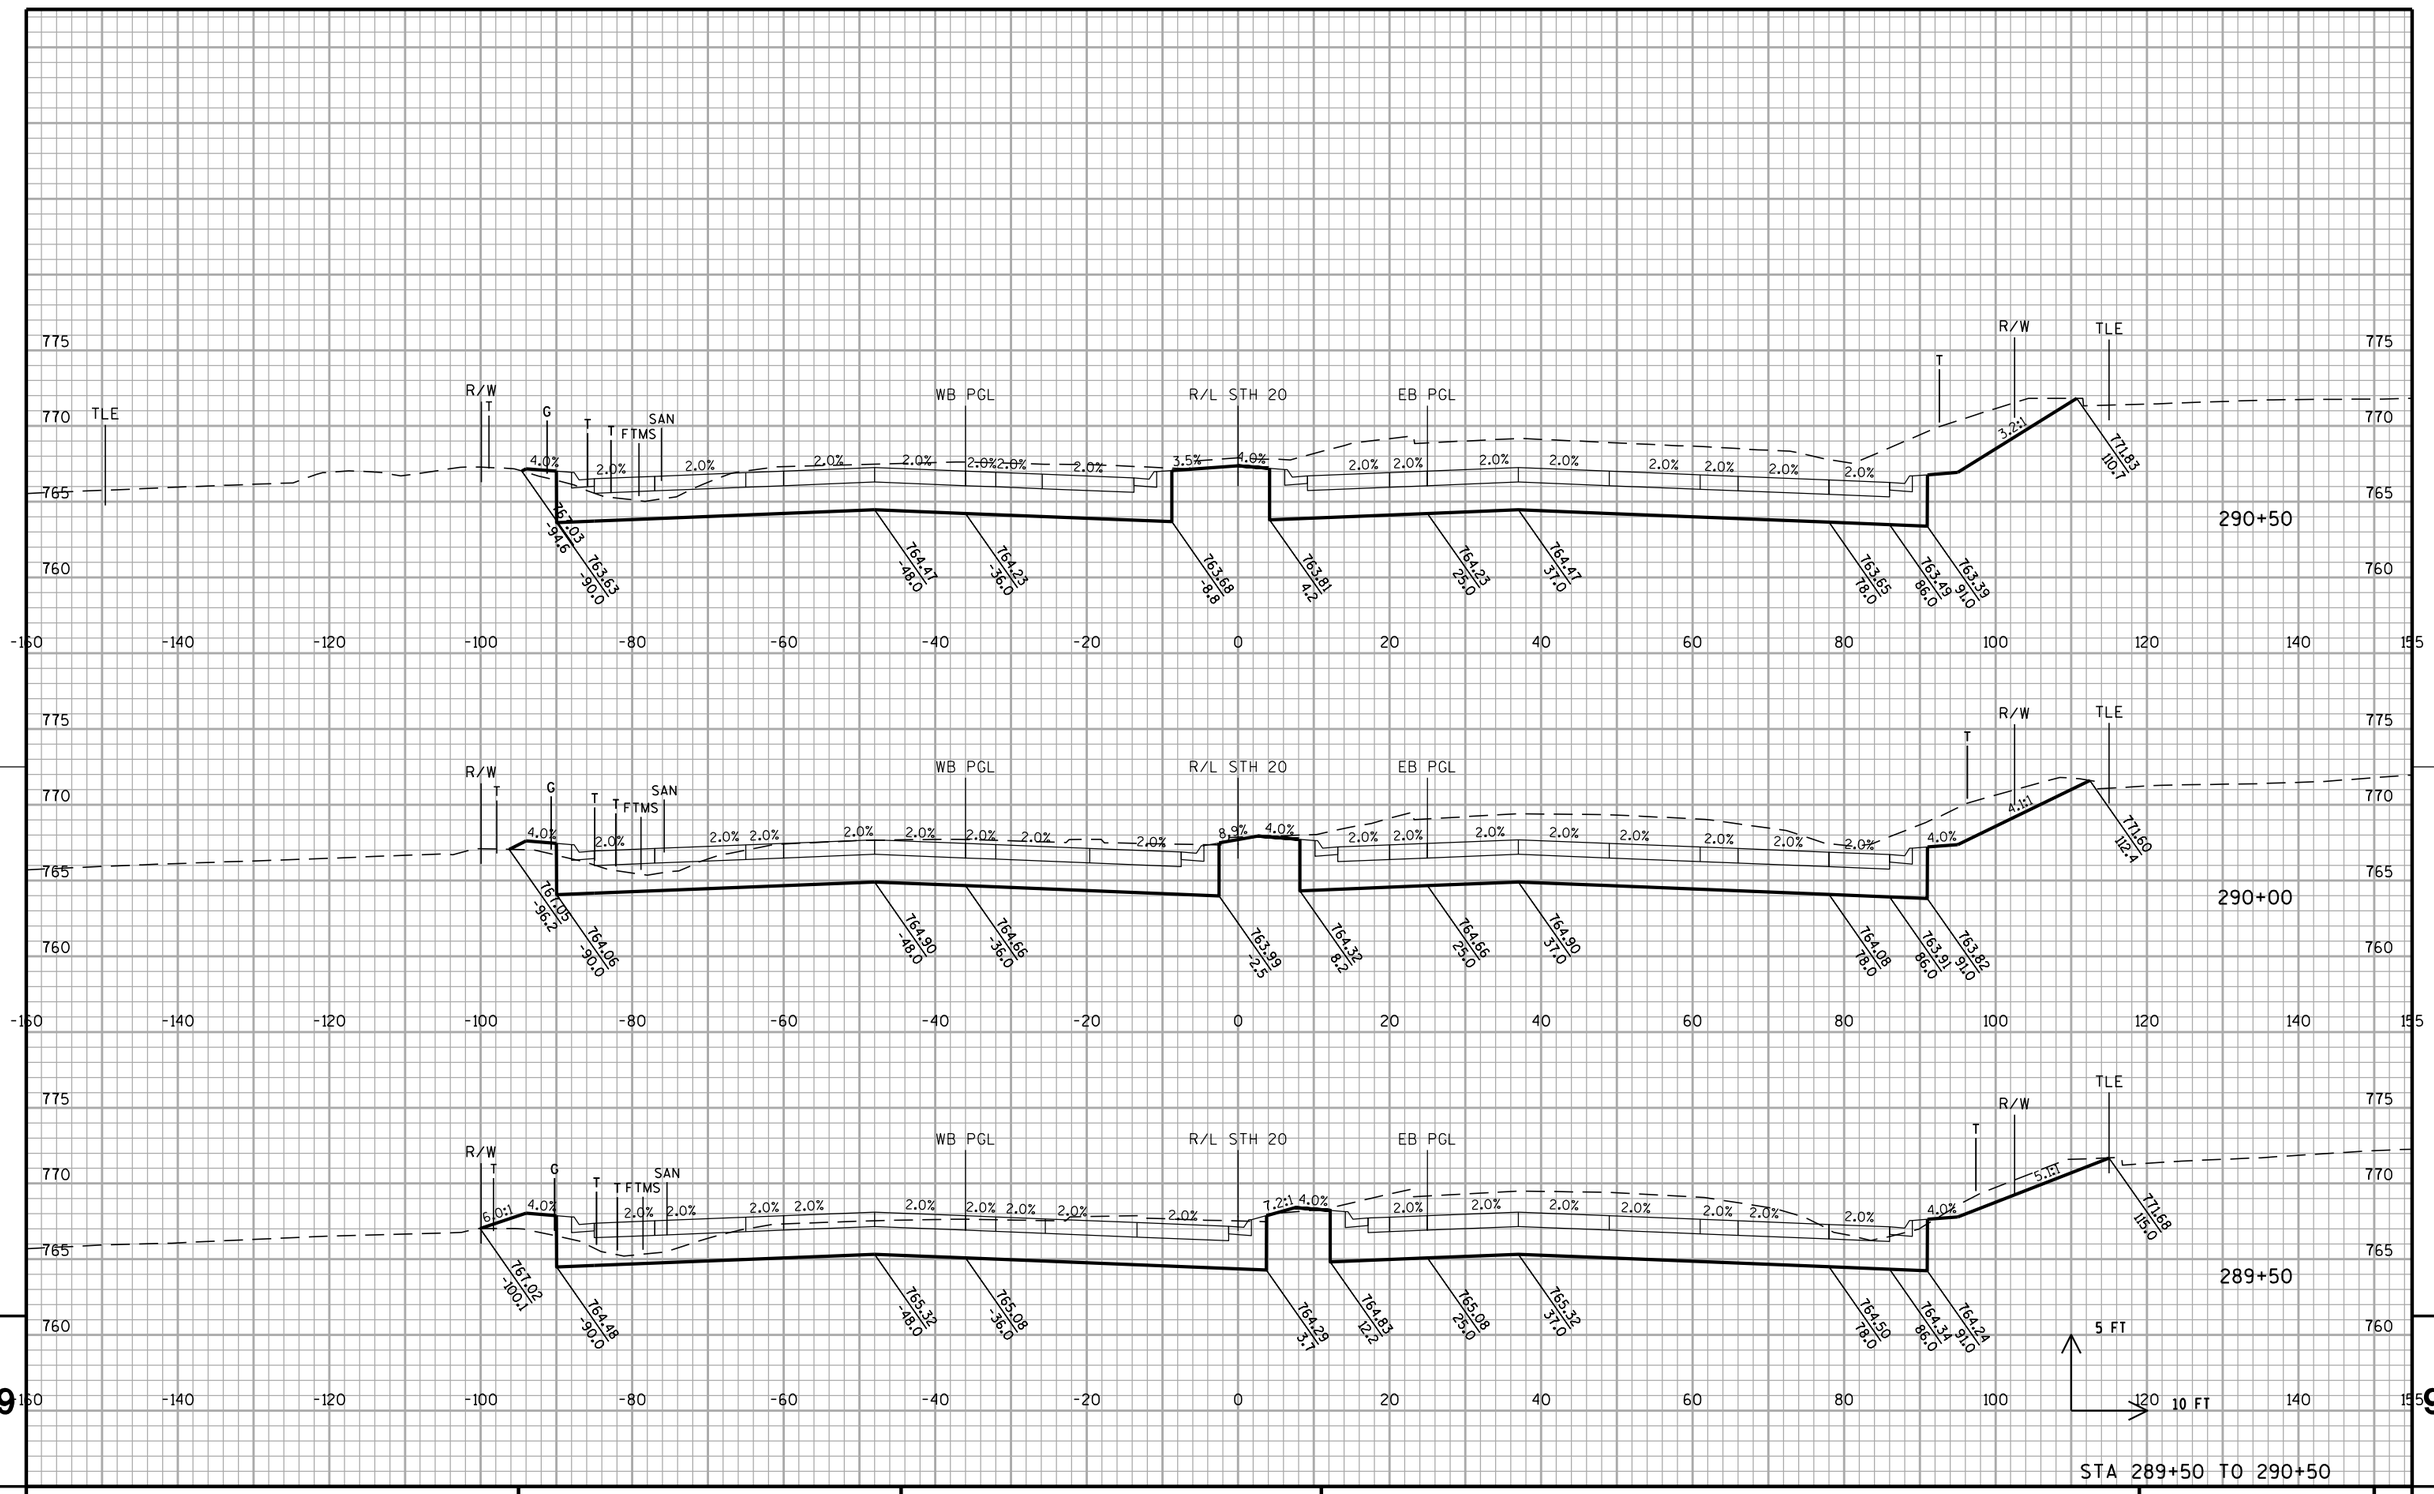


STA 289+50 TO 290+50

PROJECT NO: 1033-02-71/76	HWY: IH 94/STH 20	COUNTY: RACINE	CROSS SECTIONS: STH 20	SHEET PRE_136	E

FILE NAME : S:\FinalDesign\20\10330271_L\Roads\cds\090201_xs_sth20.dgn PLOT DATE : 05-APR-2019 14:39 PLOT BY : MSCD1S PLOT NAME : 090201_xs_sth2020 PLOT SCALE : 20:1


WISDOT/CADDS SHEET 21

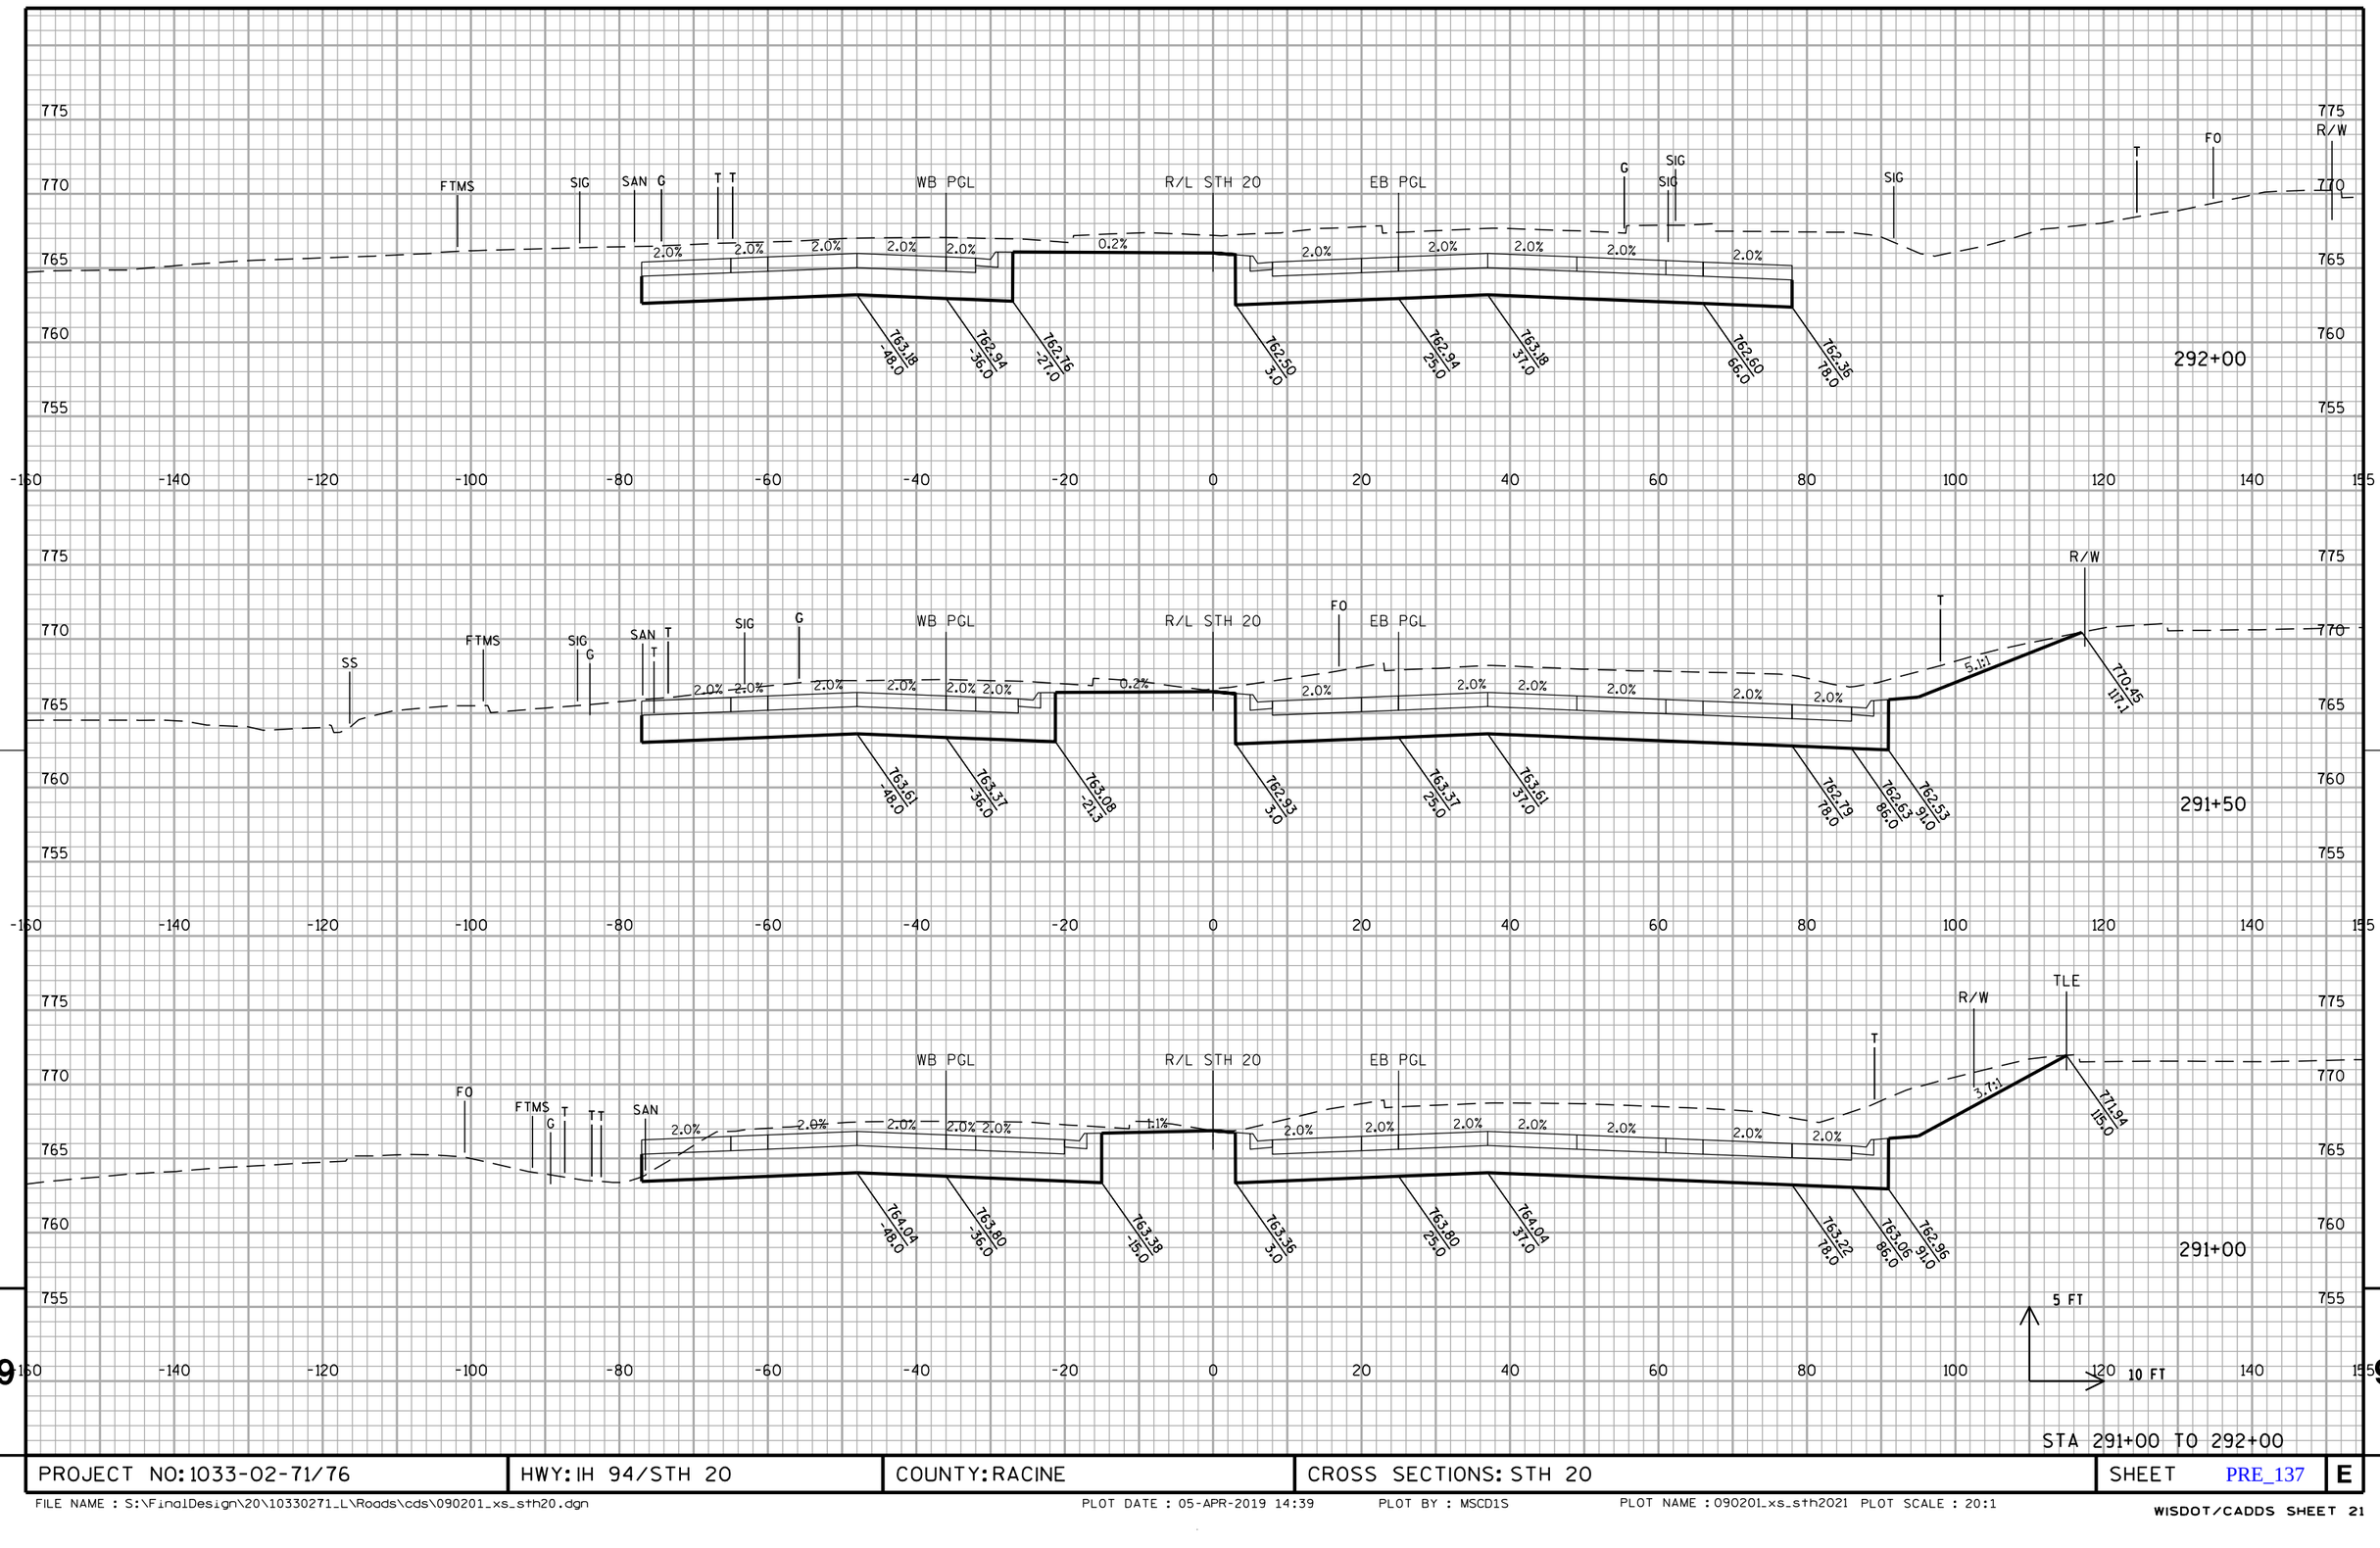


PROJECT NO: 1033-02-71/76	HWY: IH 94/STH 20	COUNTY: RACINE	CROSS SECTIONS: STH 20	SHEET PRE_137	E

FILE NAME : S:\FinalDesign\20\10330271_L\Roads\cds\090201_xs_sth20.dgn PLOT DATE : 05-APR-2019 14:39 PLOT BY : MSCD1S PLOT NAME : 090201_xs_sth2021 PLOT SCALE : 20:1


WISDOT/CADDS SHEET 21

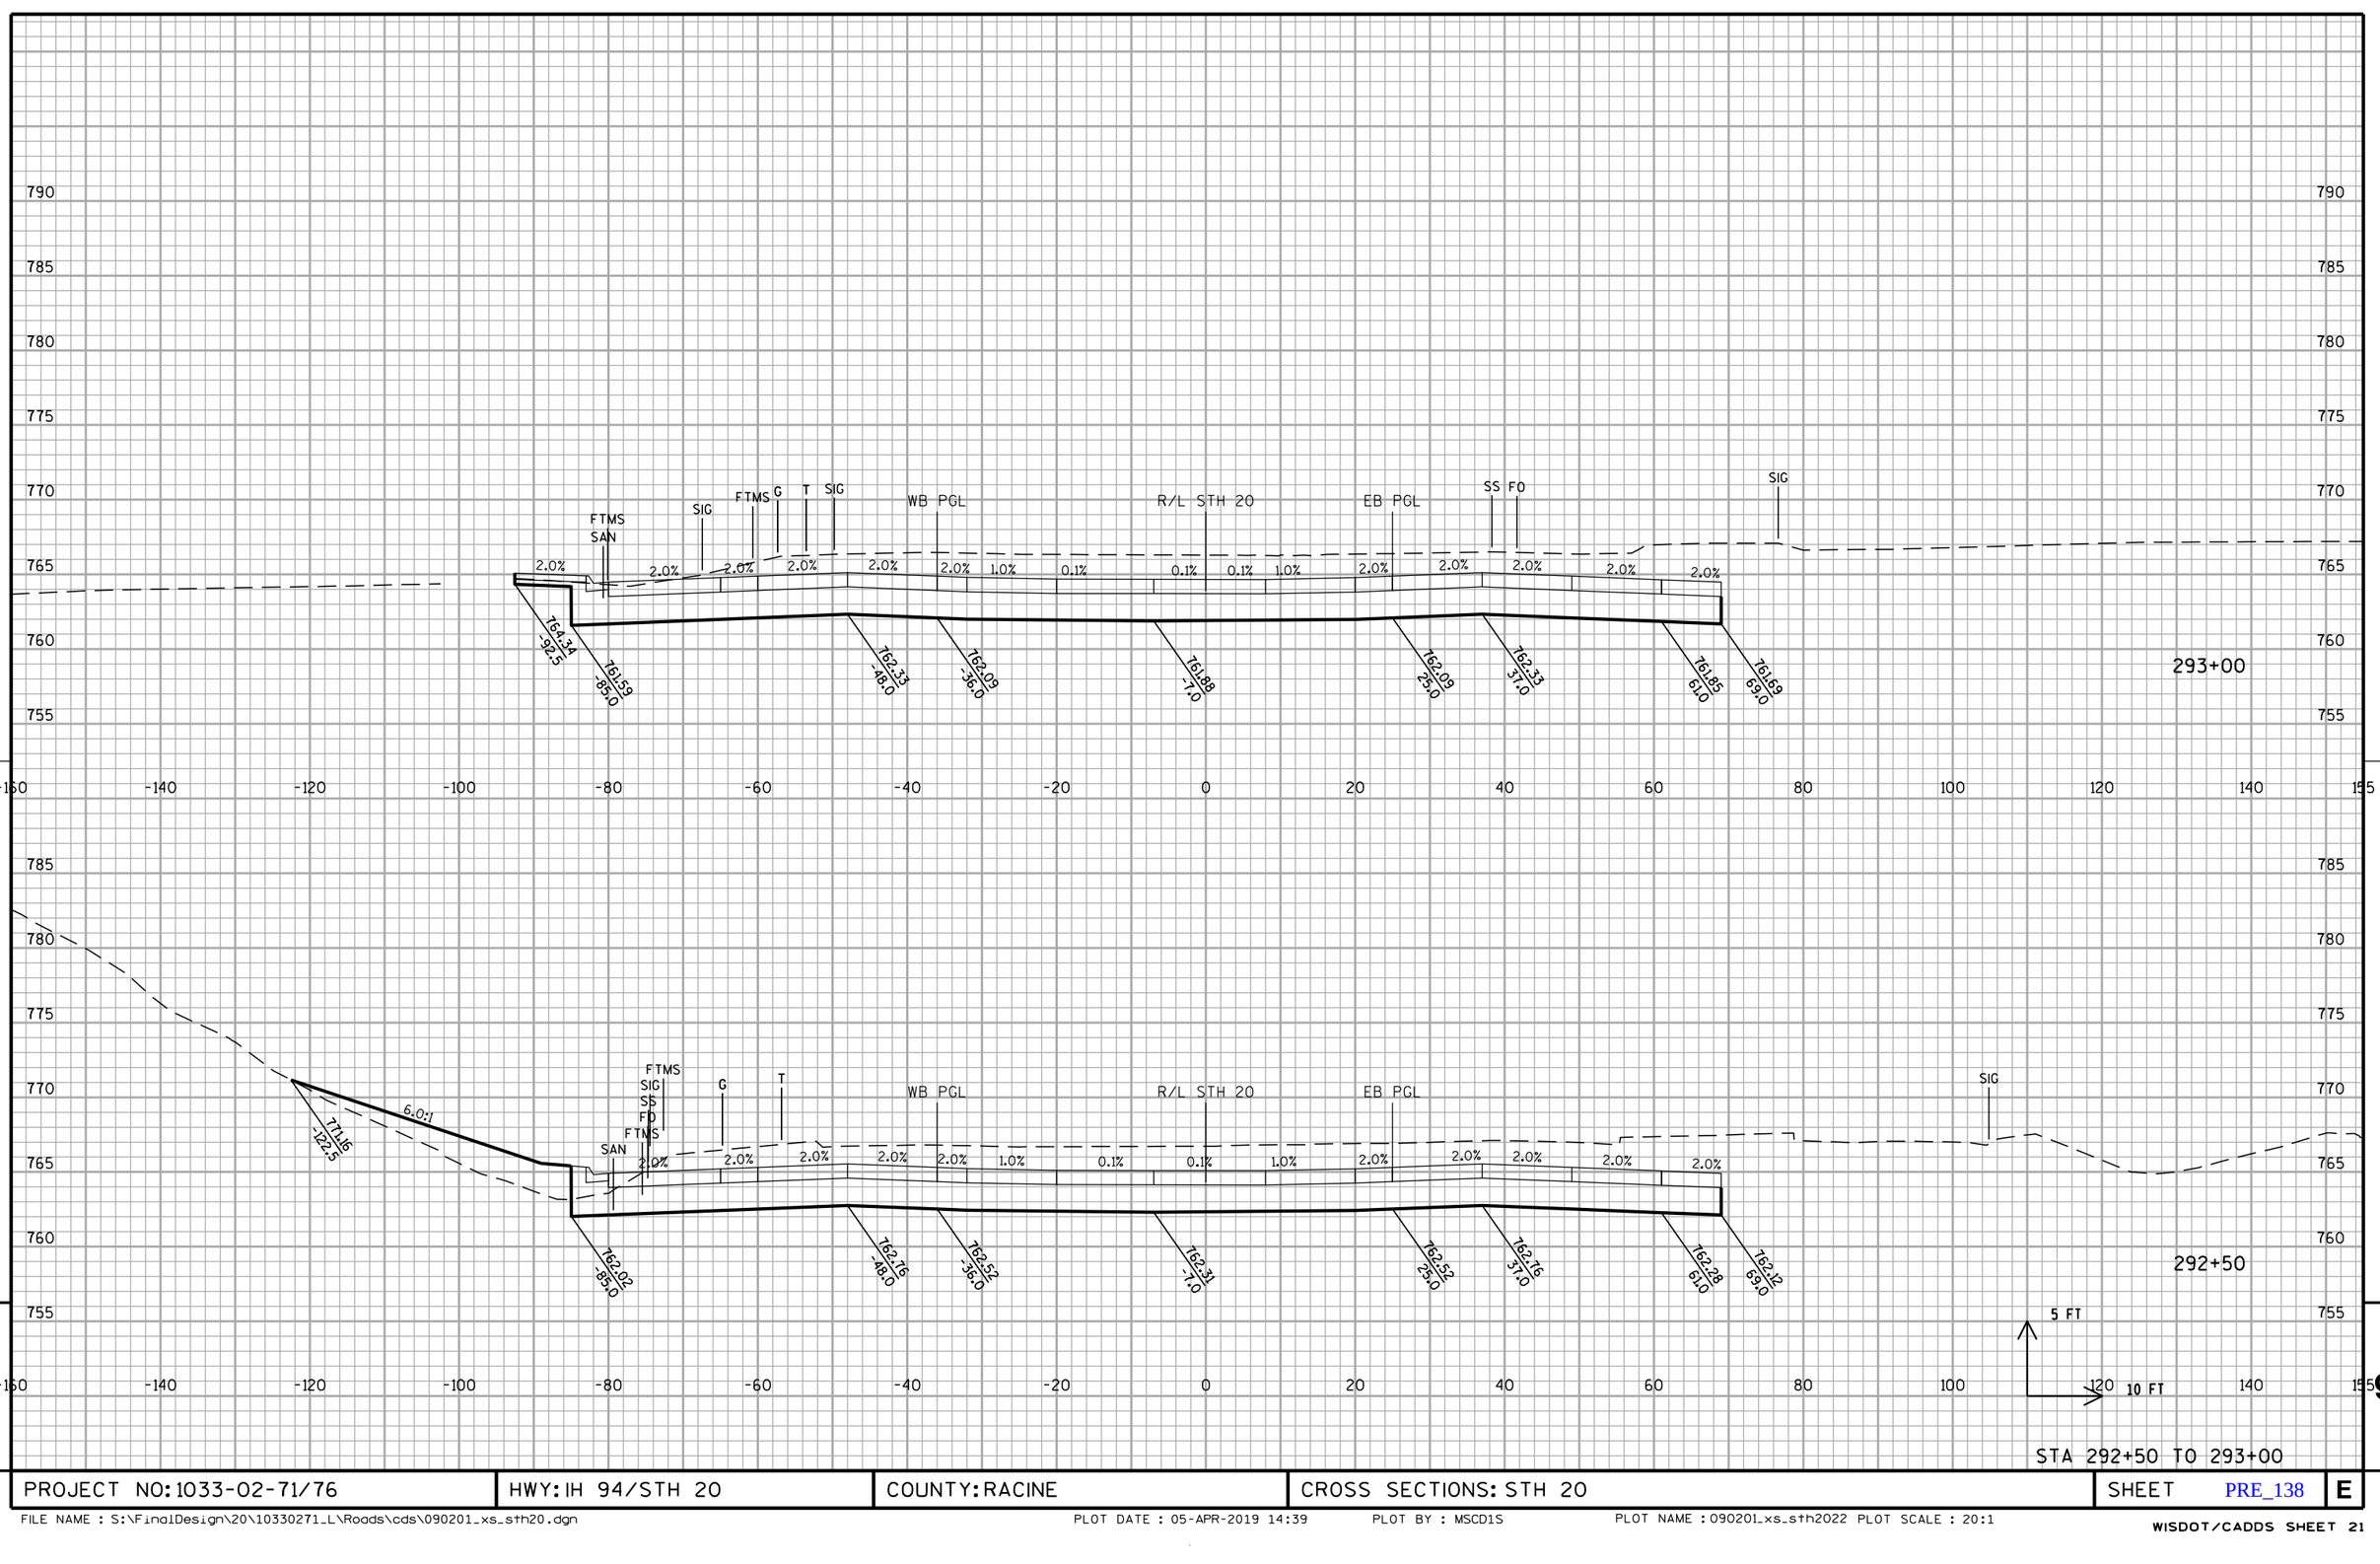

PROJECT NO: 1033-02-71/76	HWY: IH 94/STH 20	COUNTY: RACINE	CROSS SECTIONS: STH 20	SHEET PRE_138	E

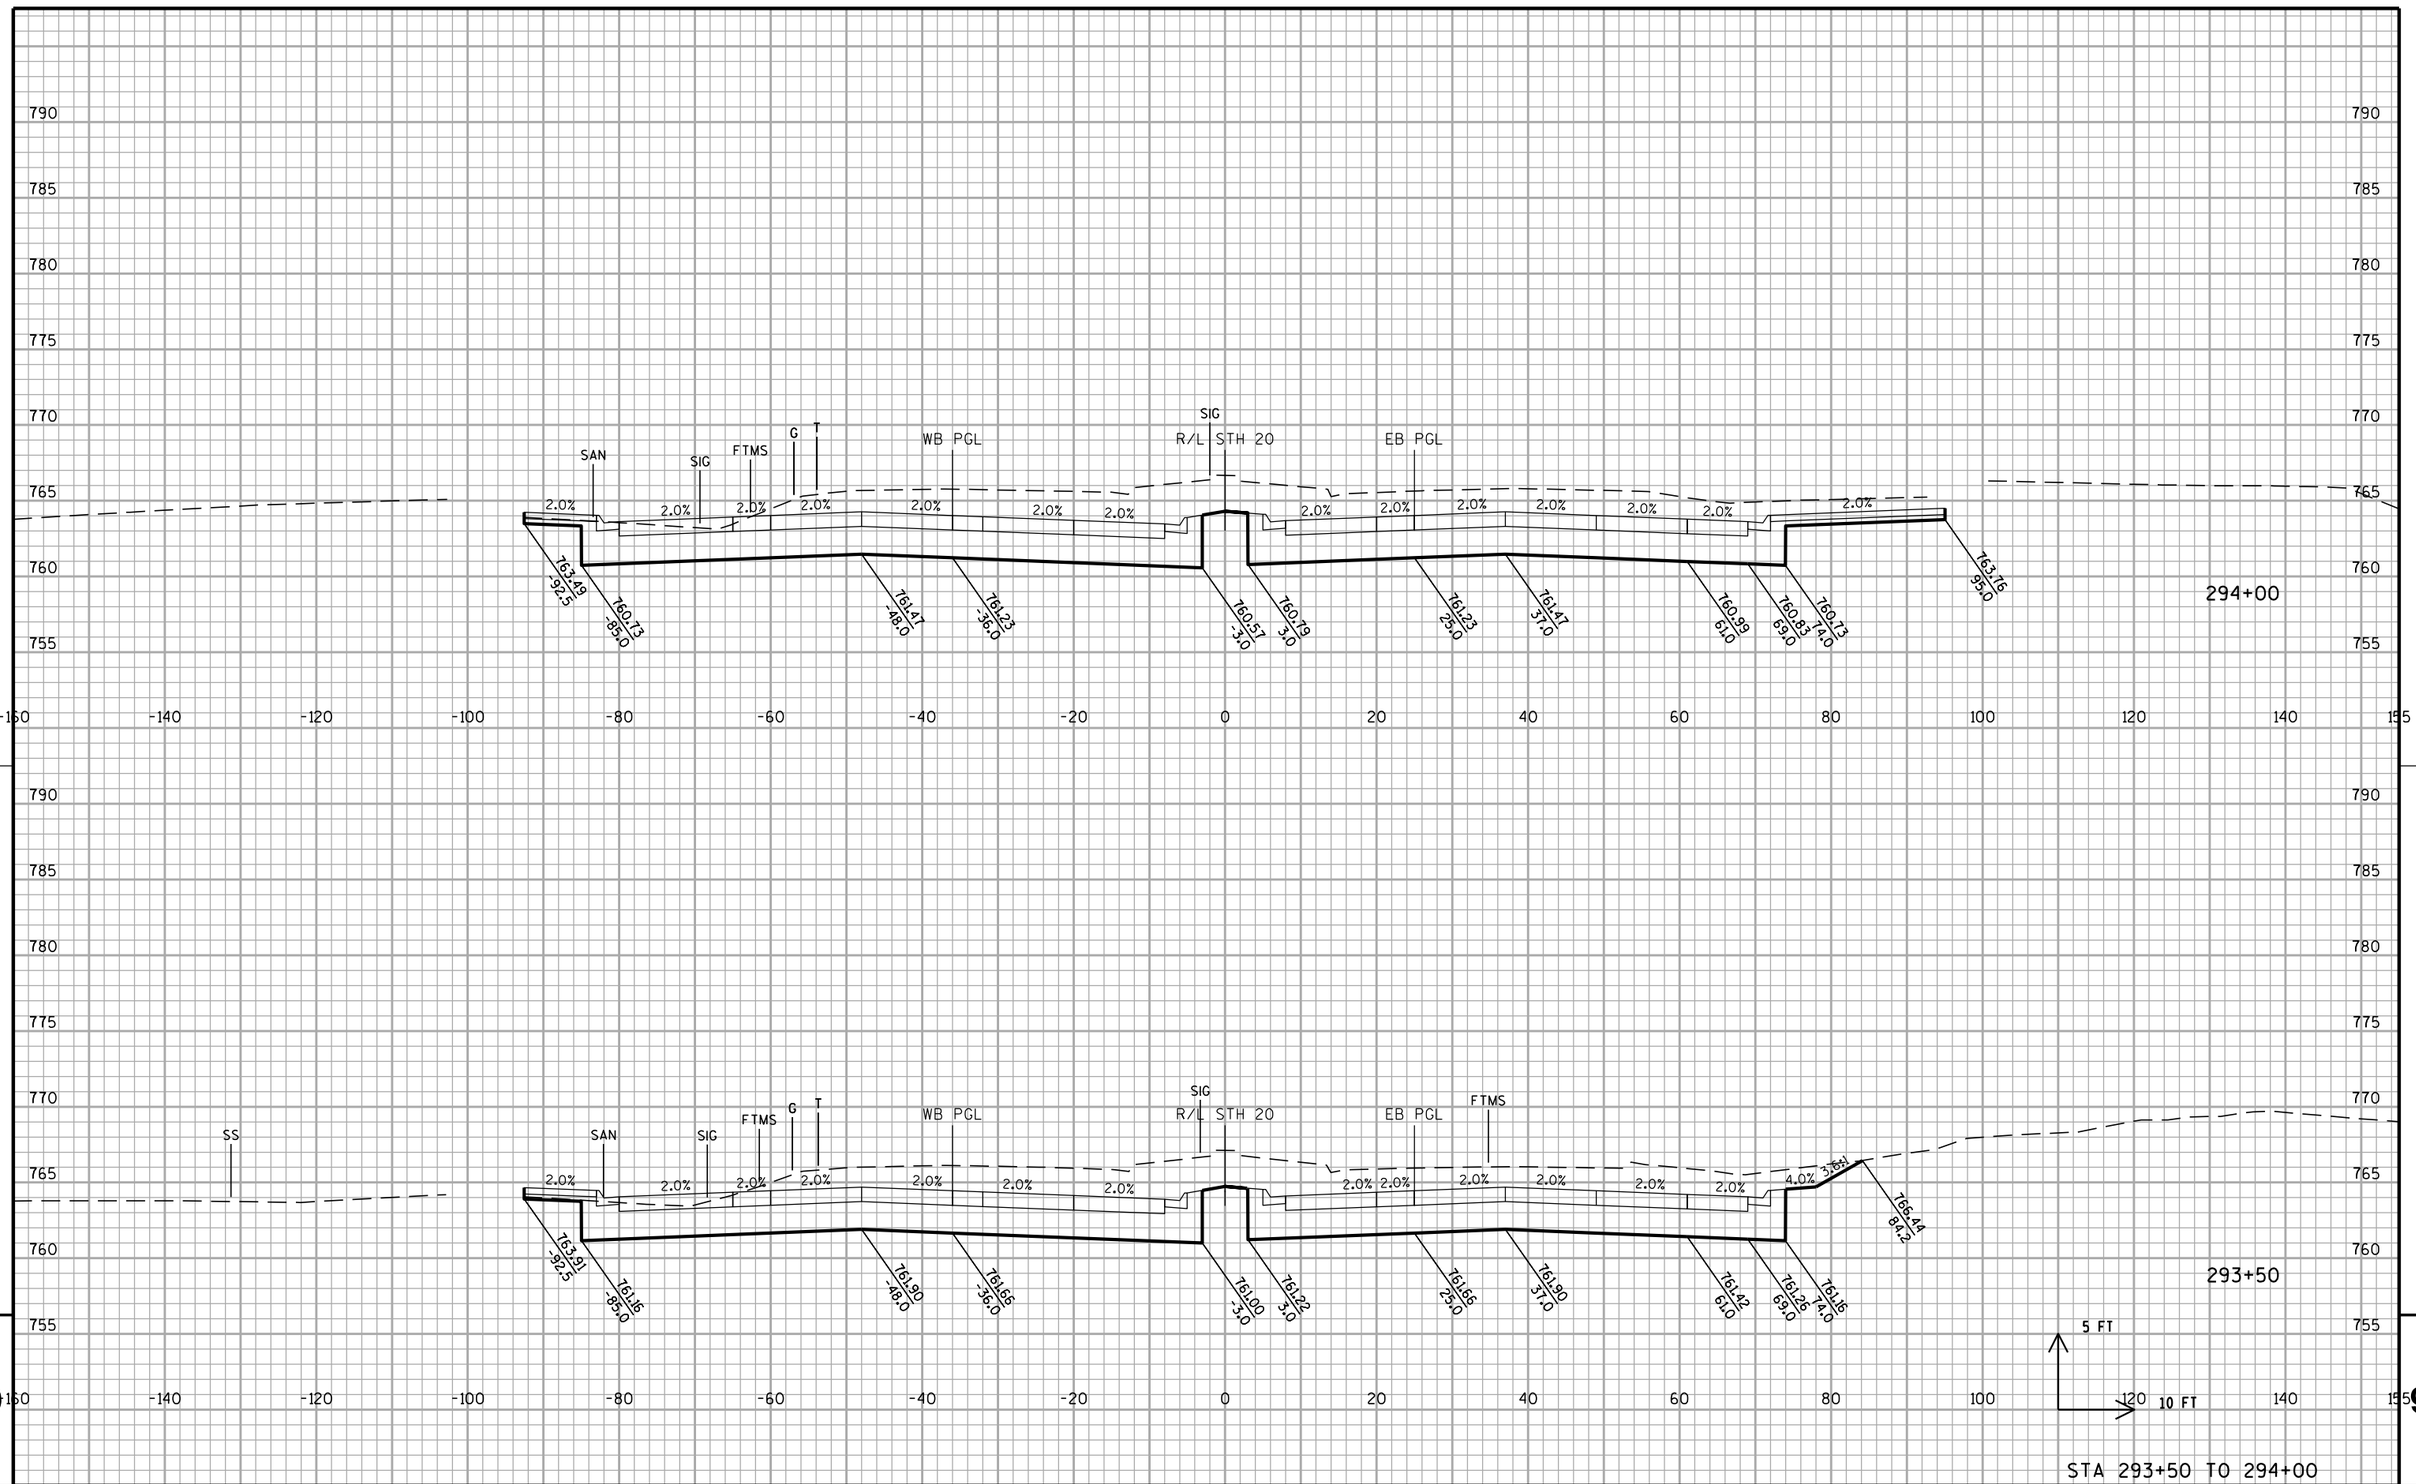


PROJECT NO: 1033-02-71/76	HWY: IH 94/STH 20	COUNTY: RACINE	CROSS SECTIONS: STH 20	SHEET PRE_139	E

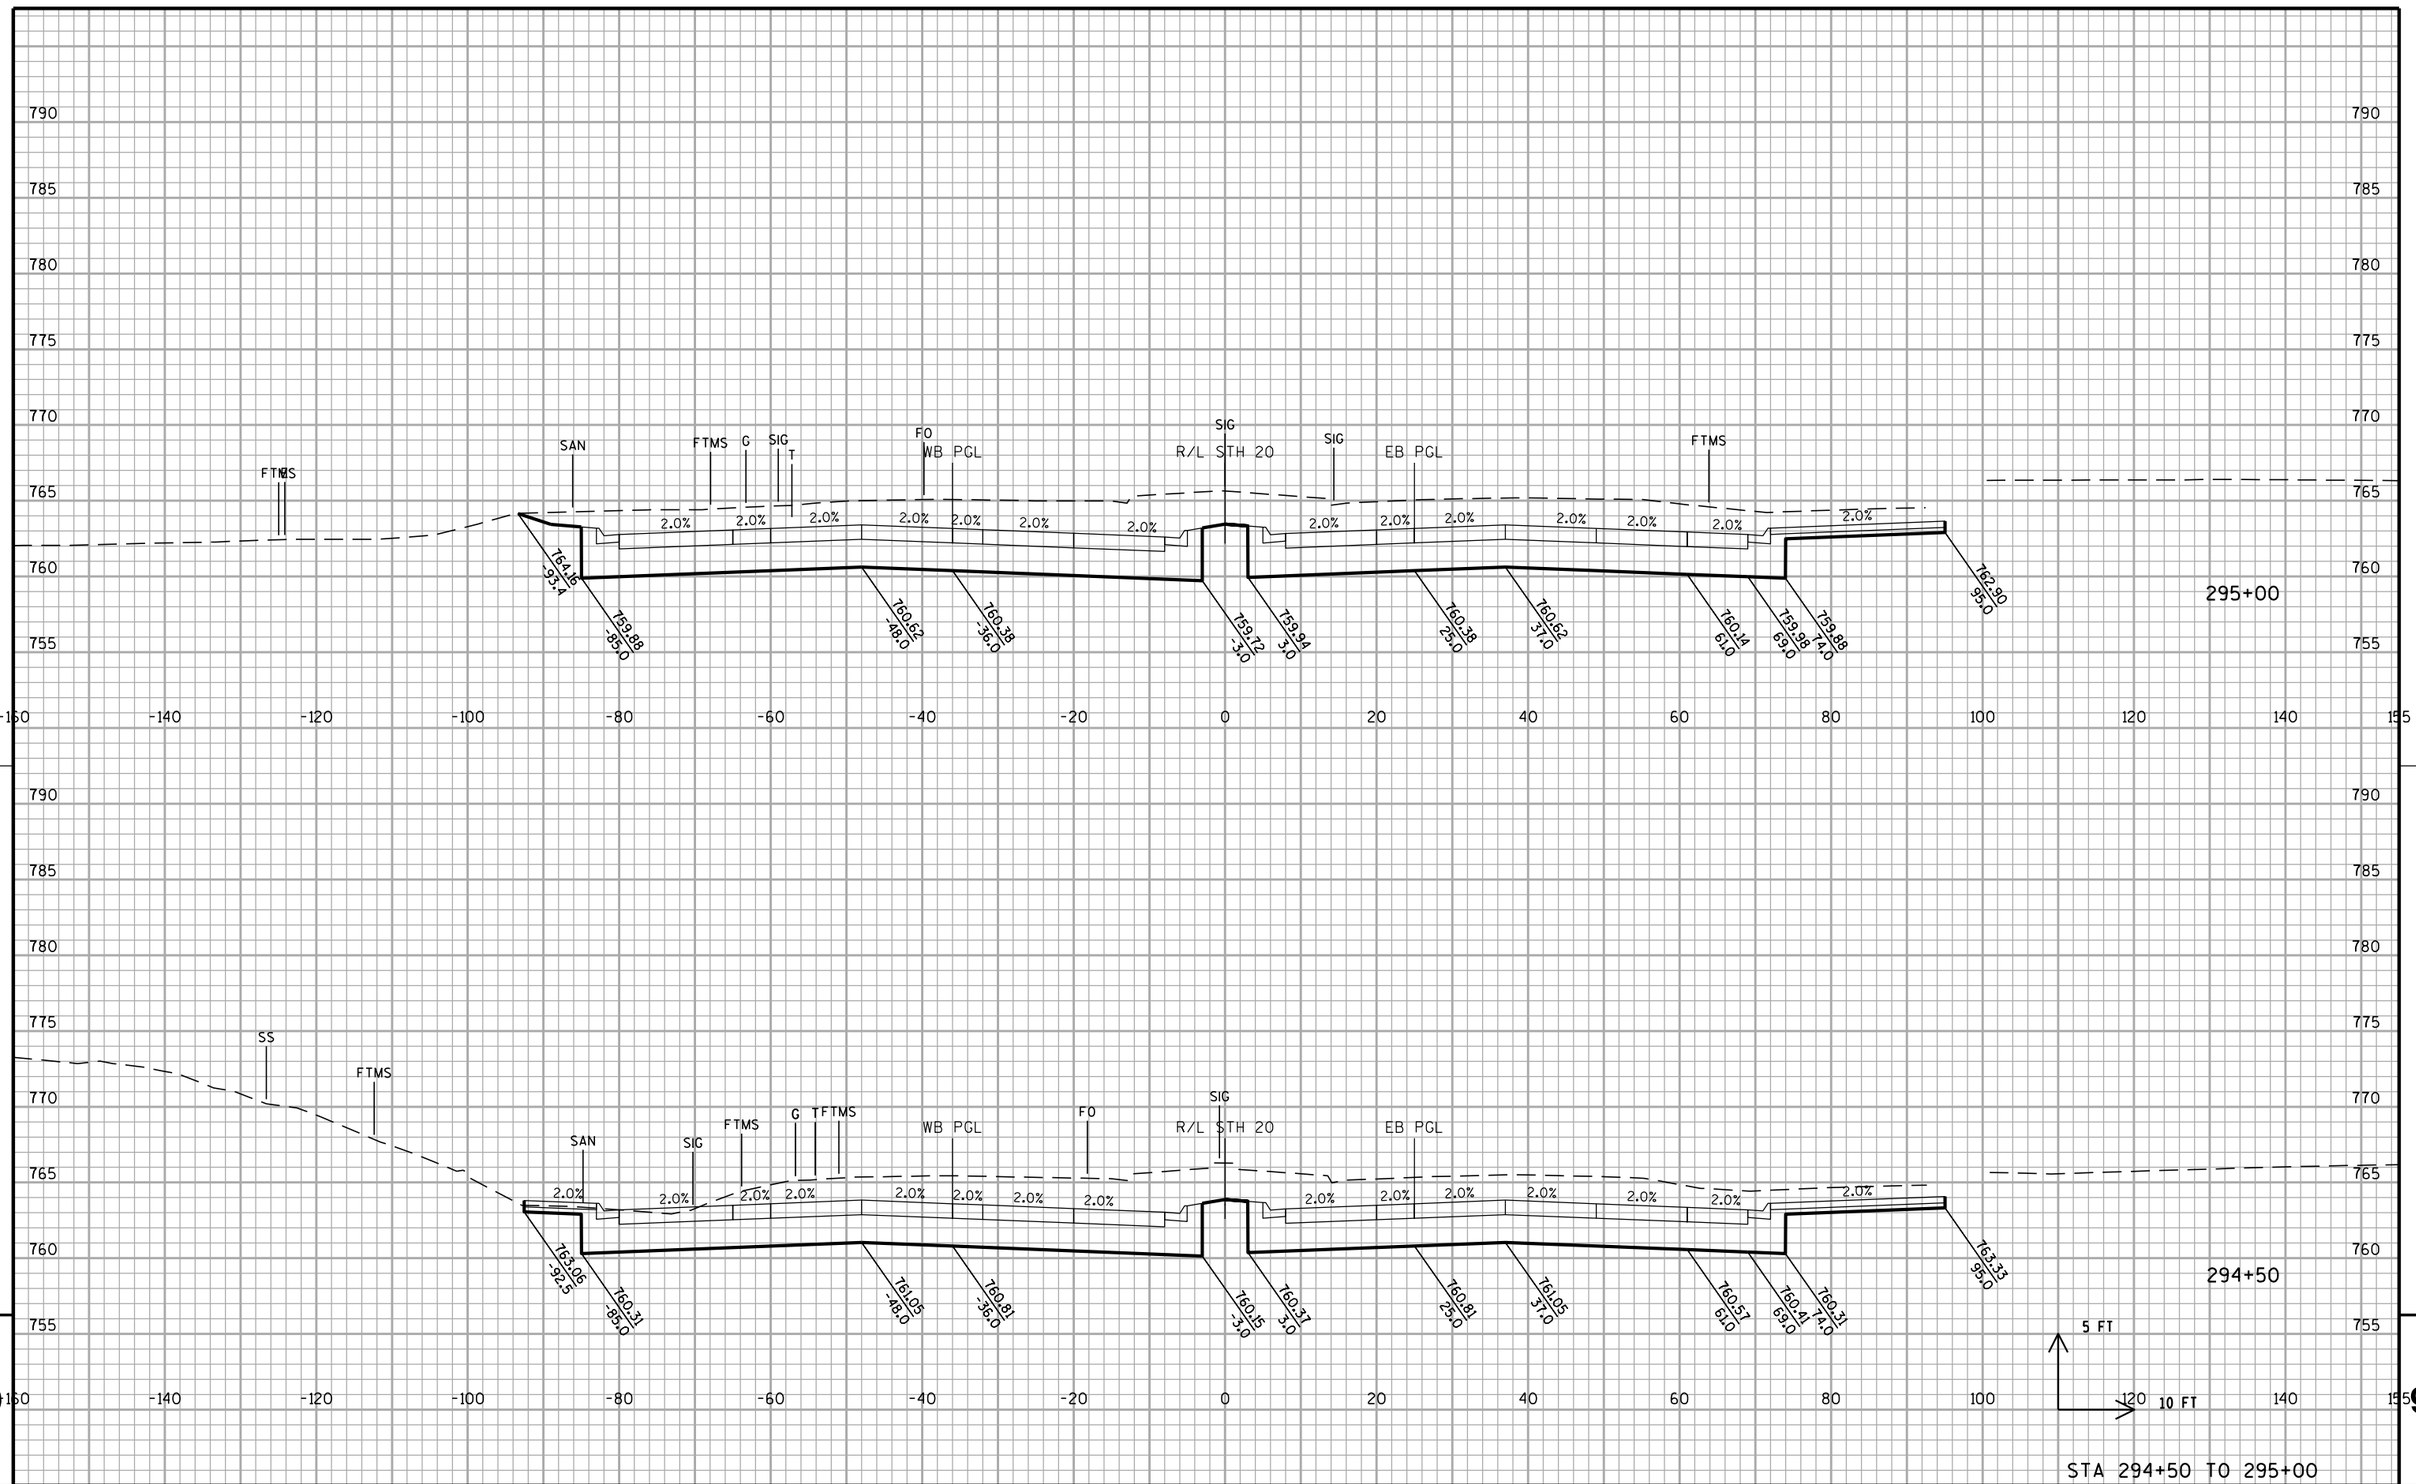

PROJECT NO: 1033-02-71/76	HWY: IH 94/STH 20	COUNTY: RACINE	CROSS SECTIONS: STH 20	SHEET PRE_140	E


FILE NAME : S:\FinalDesign\20\10330271_L\Roads\cds\090201_xs_sth20.dgn PLOT DATE : 05-APR-2019 14:39 PLOT BY : MSCD1S PLOT NAME : 090201_xs_sth2024 PLOT SCALE : 20:1

WISDOT/CADDS SHEET 21

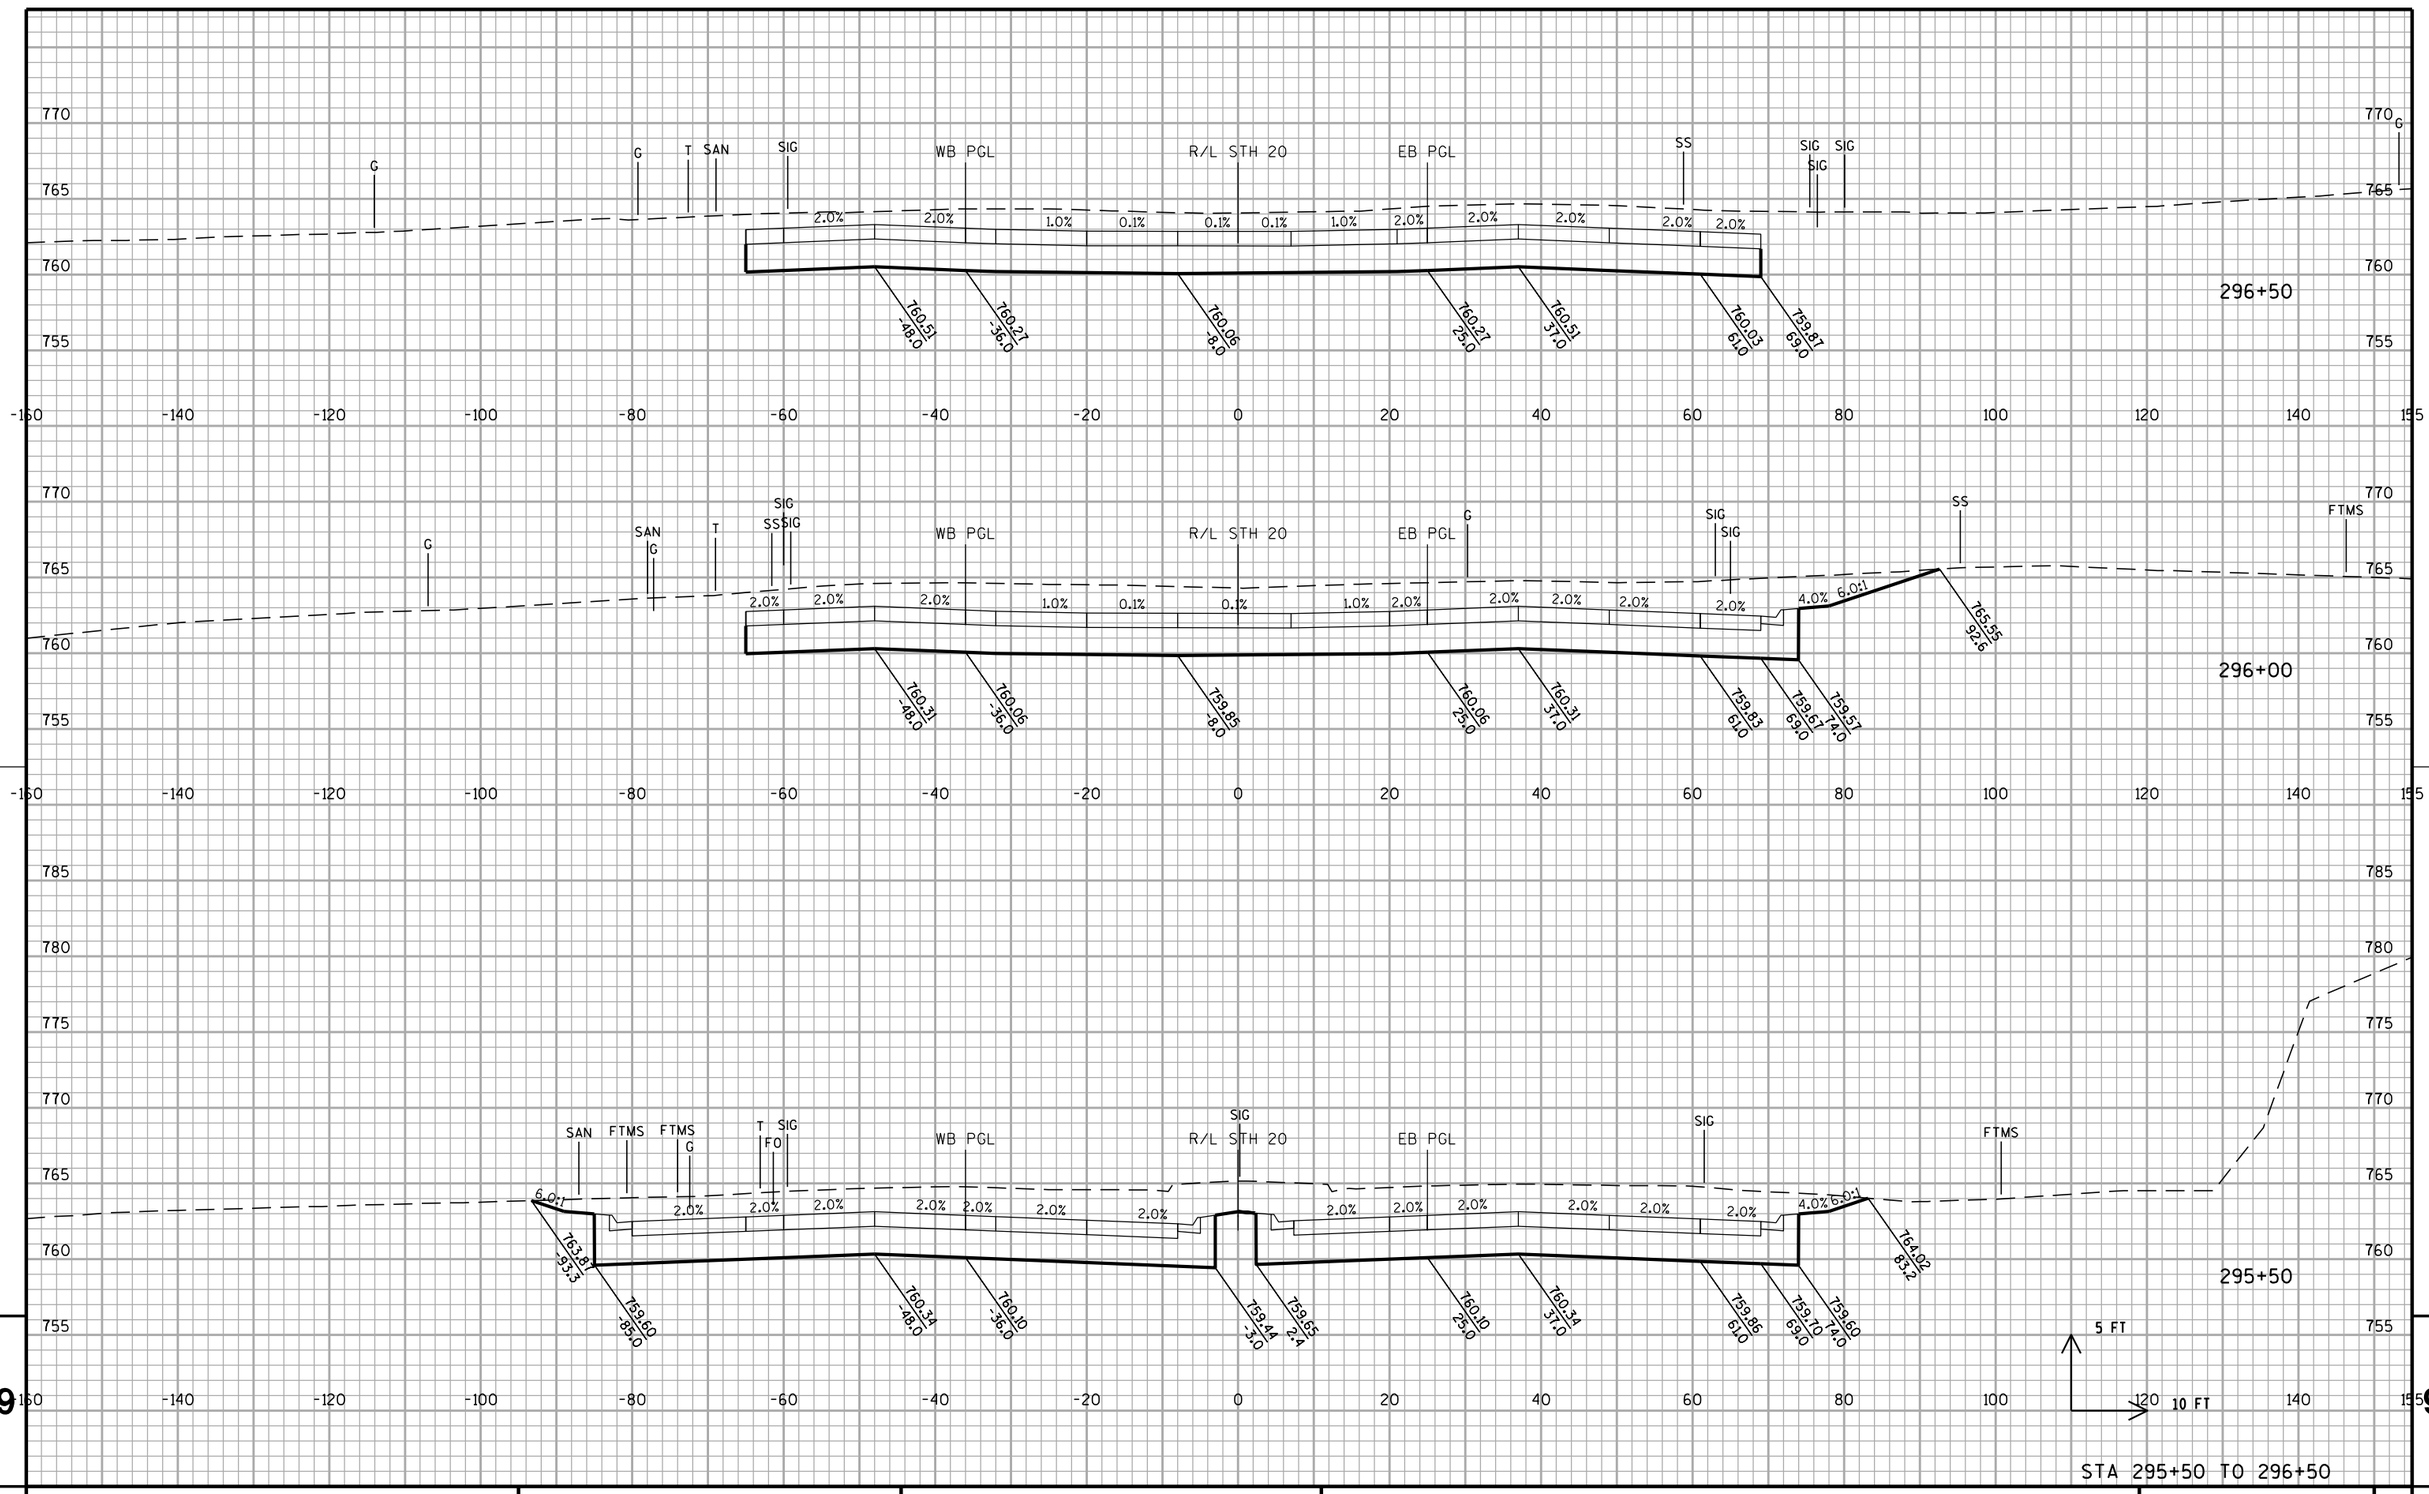

STA 295+50 TO 296+50


PROJECT NO: 1033-02-71/76	HWY: IH 94/STH 20	COUNTY: RACINE	CROSS SECTIONS: STH 20	SHEET PRE_141	E

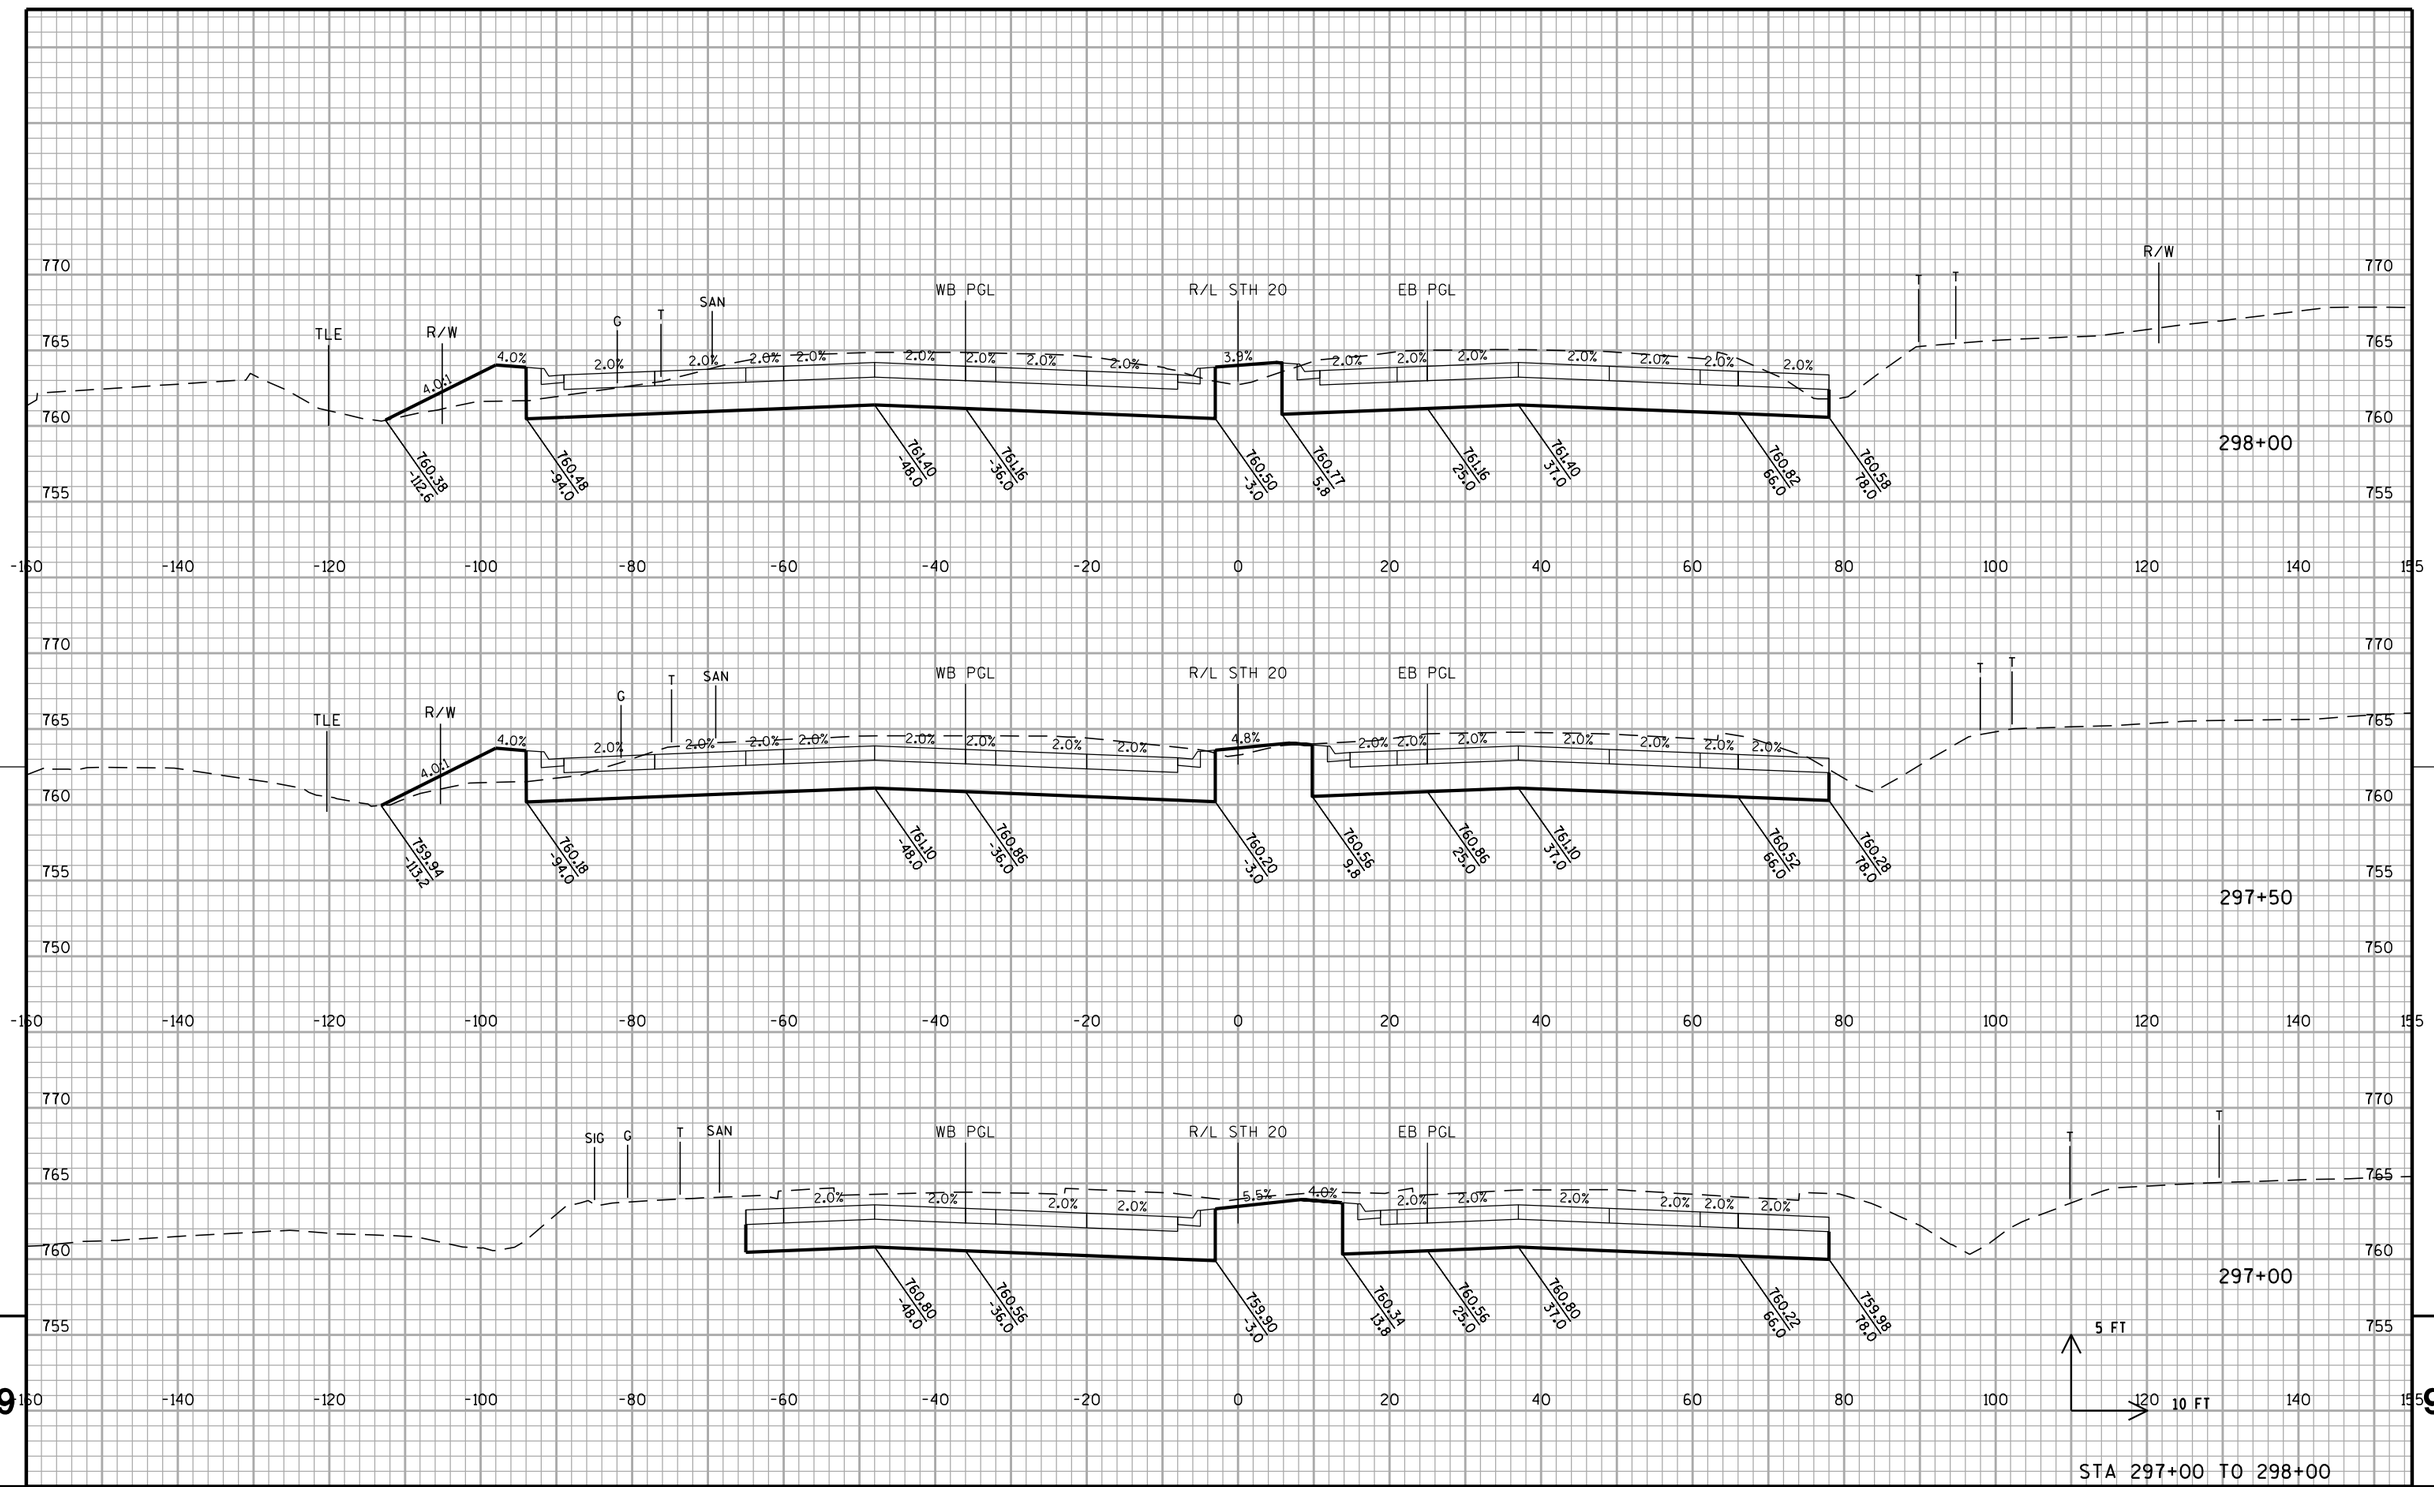


PROJECT NO: 1033-02-71/76	HWY: IH 94/STH 20	COUNTY: RACINE	CROSS SECTIONS: STH 20	SHEET PRE_142	E

FILE NAME : S:\FinalDesign\20\10330271_L\Roads\cds\090201_xs_sth20.dgn PLOT DATE : 05-APR-2019 14:39 PLOT BY : MSCD1S PLOT NAME : 090201_xs_sth2026 PLOT SCALE : 20:1

WISDOT/CADDS SHEET 21

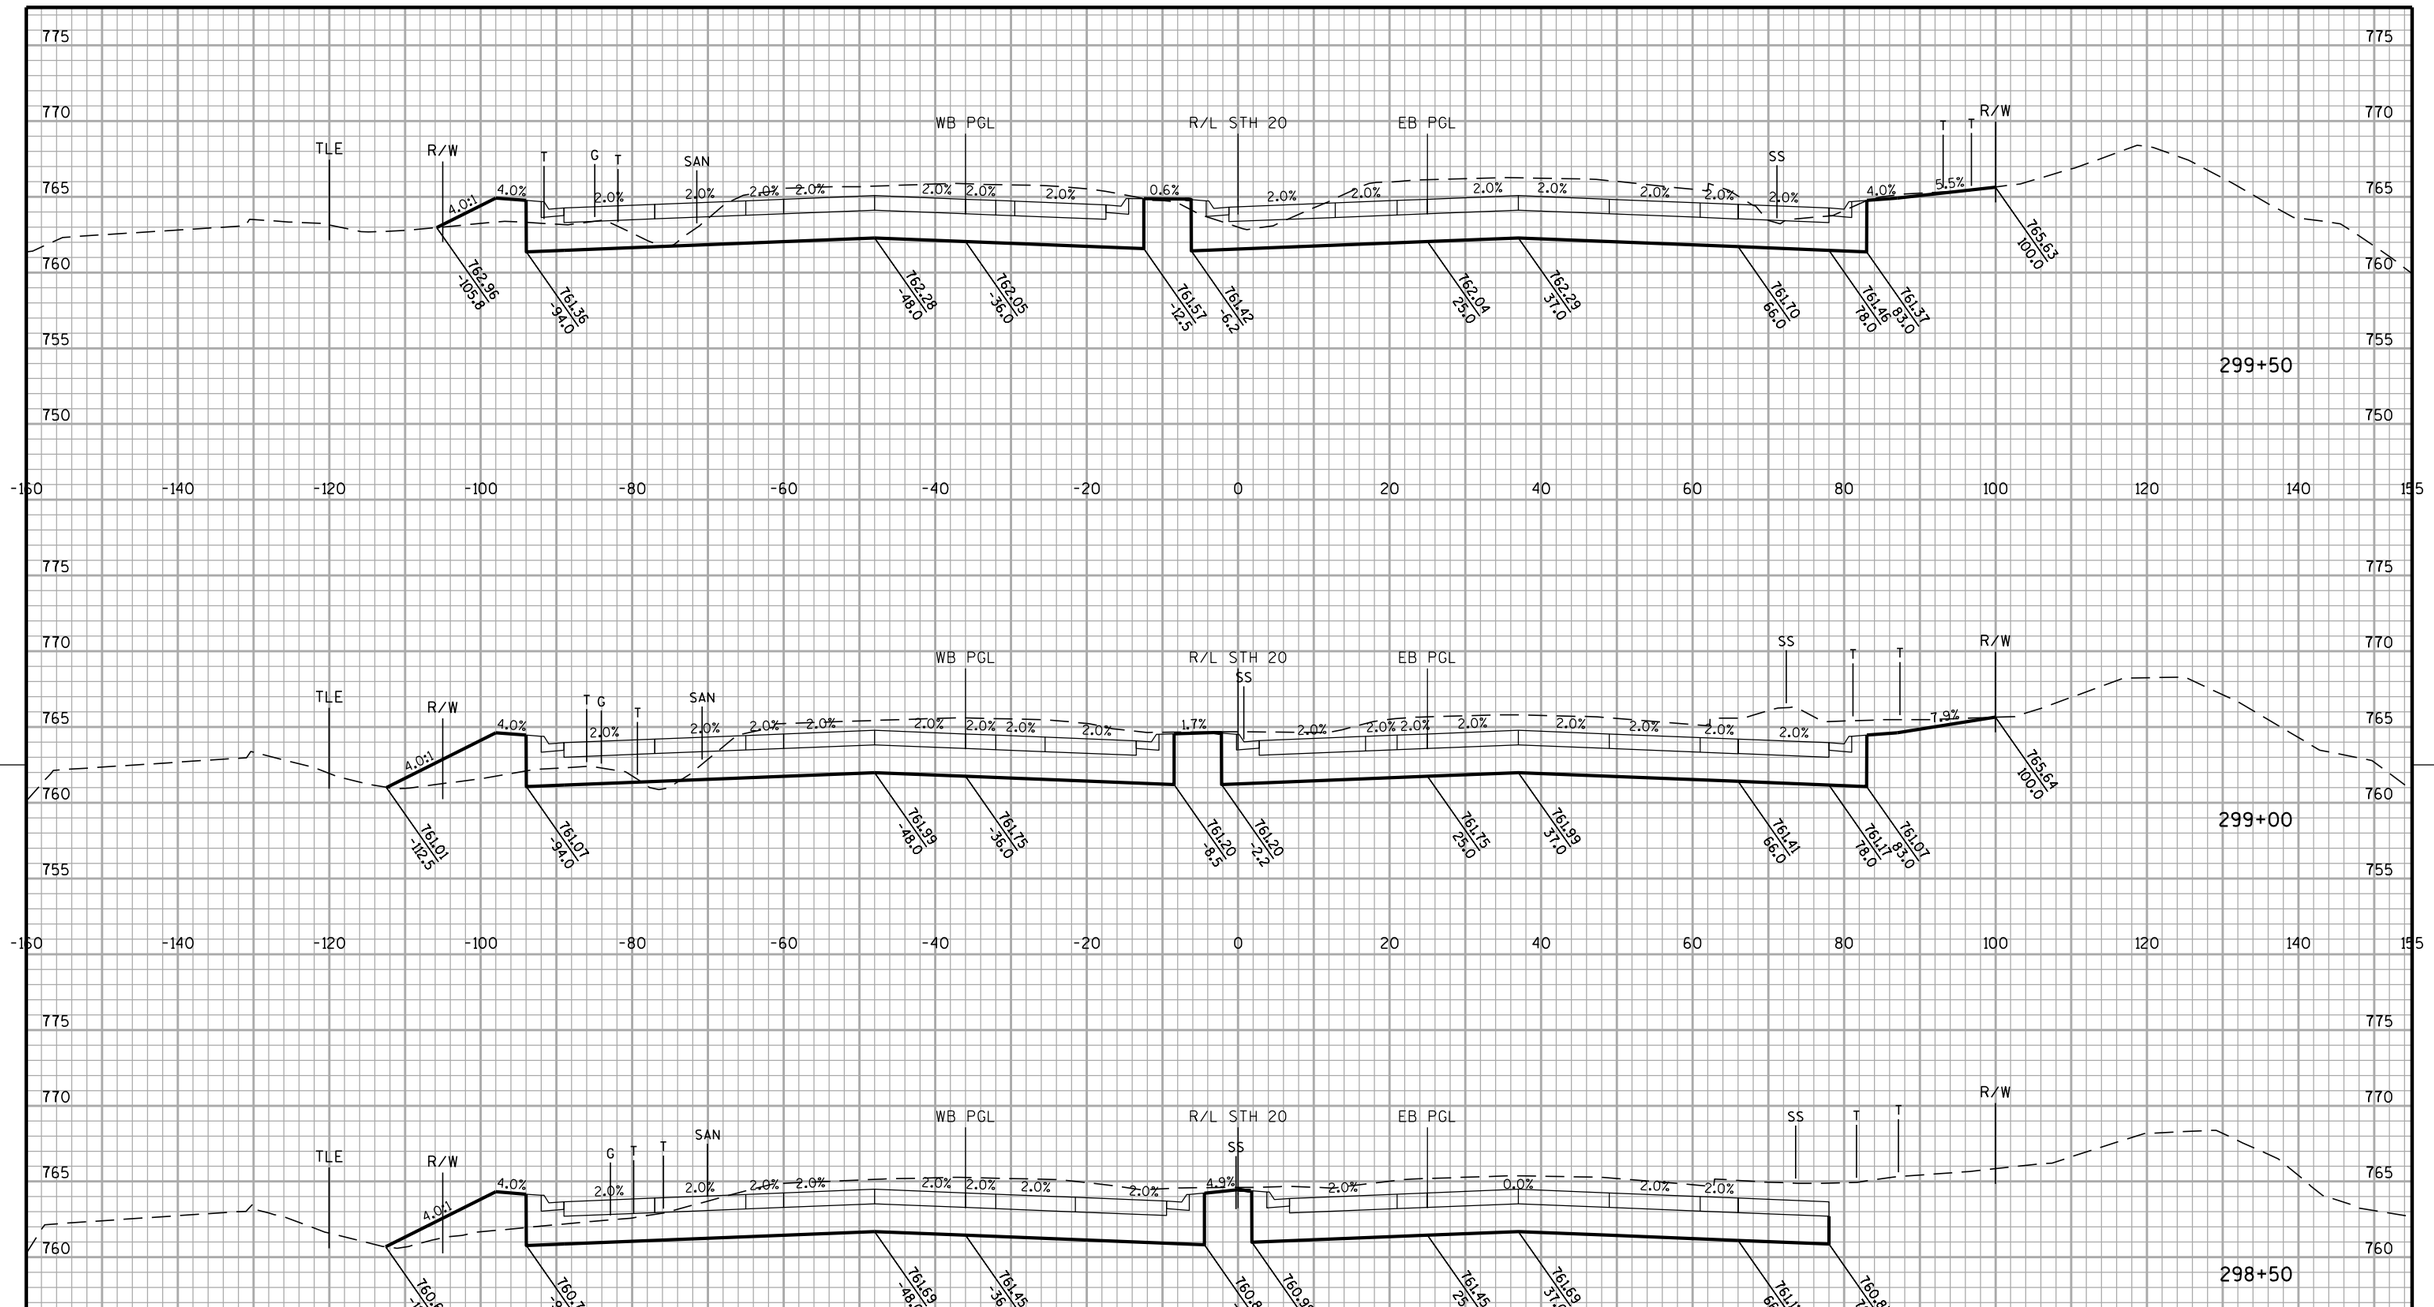


PROJECT NO: 1033-02-71/76	HWY: IH 94/STH 20	COUNTY: RACINE	CROSS SECTIONS: STH 20	SHEET PRE_143	E

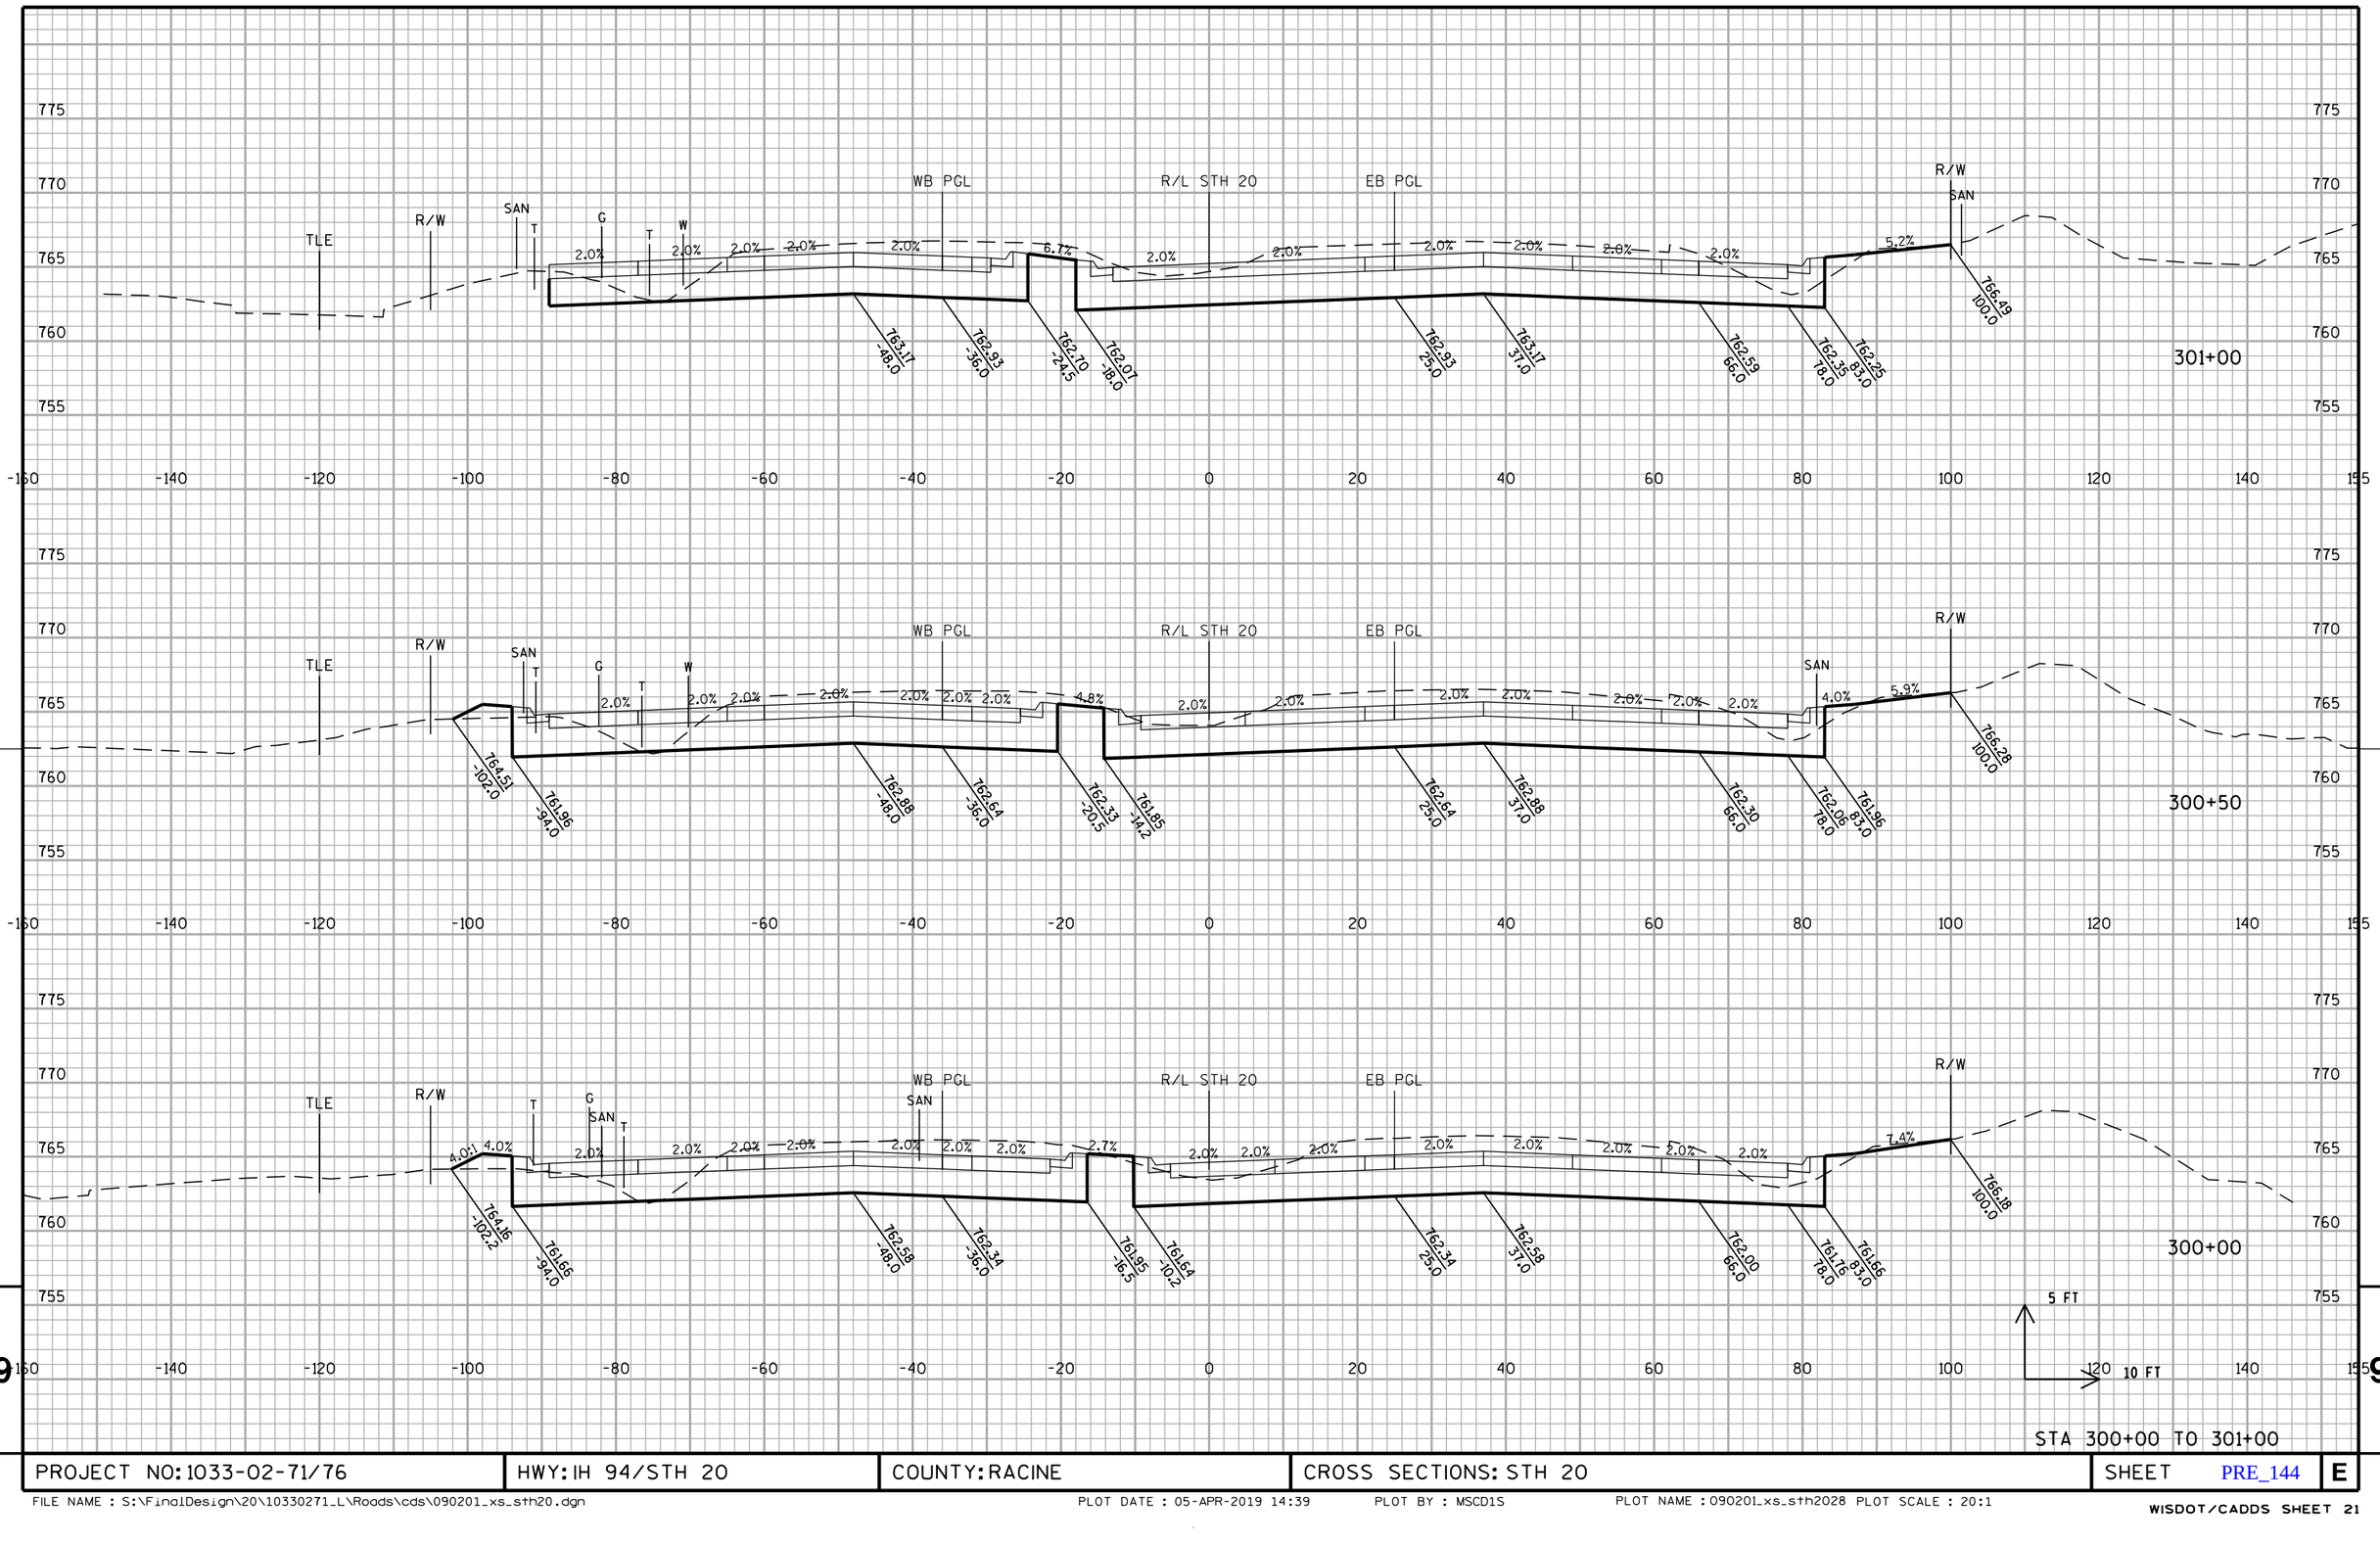

PROJECT NO: 1033-02-71/76	HWY: IH 94/STH 20	COUNTY: RACINE	CROSS SECTIONS: STH 20	SHEET PRE_144	E


FILE NAME : S:\FinalDesign\20\10330271_L\Roads\cds\090201_xs_sth20.dgn PLOT DATE : 05-APR-2019 14:39 PLOT BY : MSCD1S PLOT NAME : 090201_xs_sth2028 PLOT SCALE : 20:1

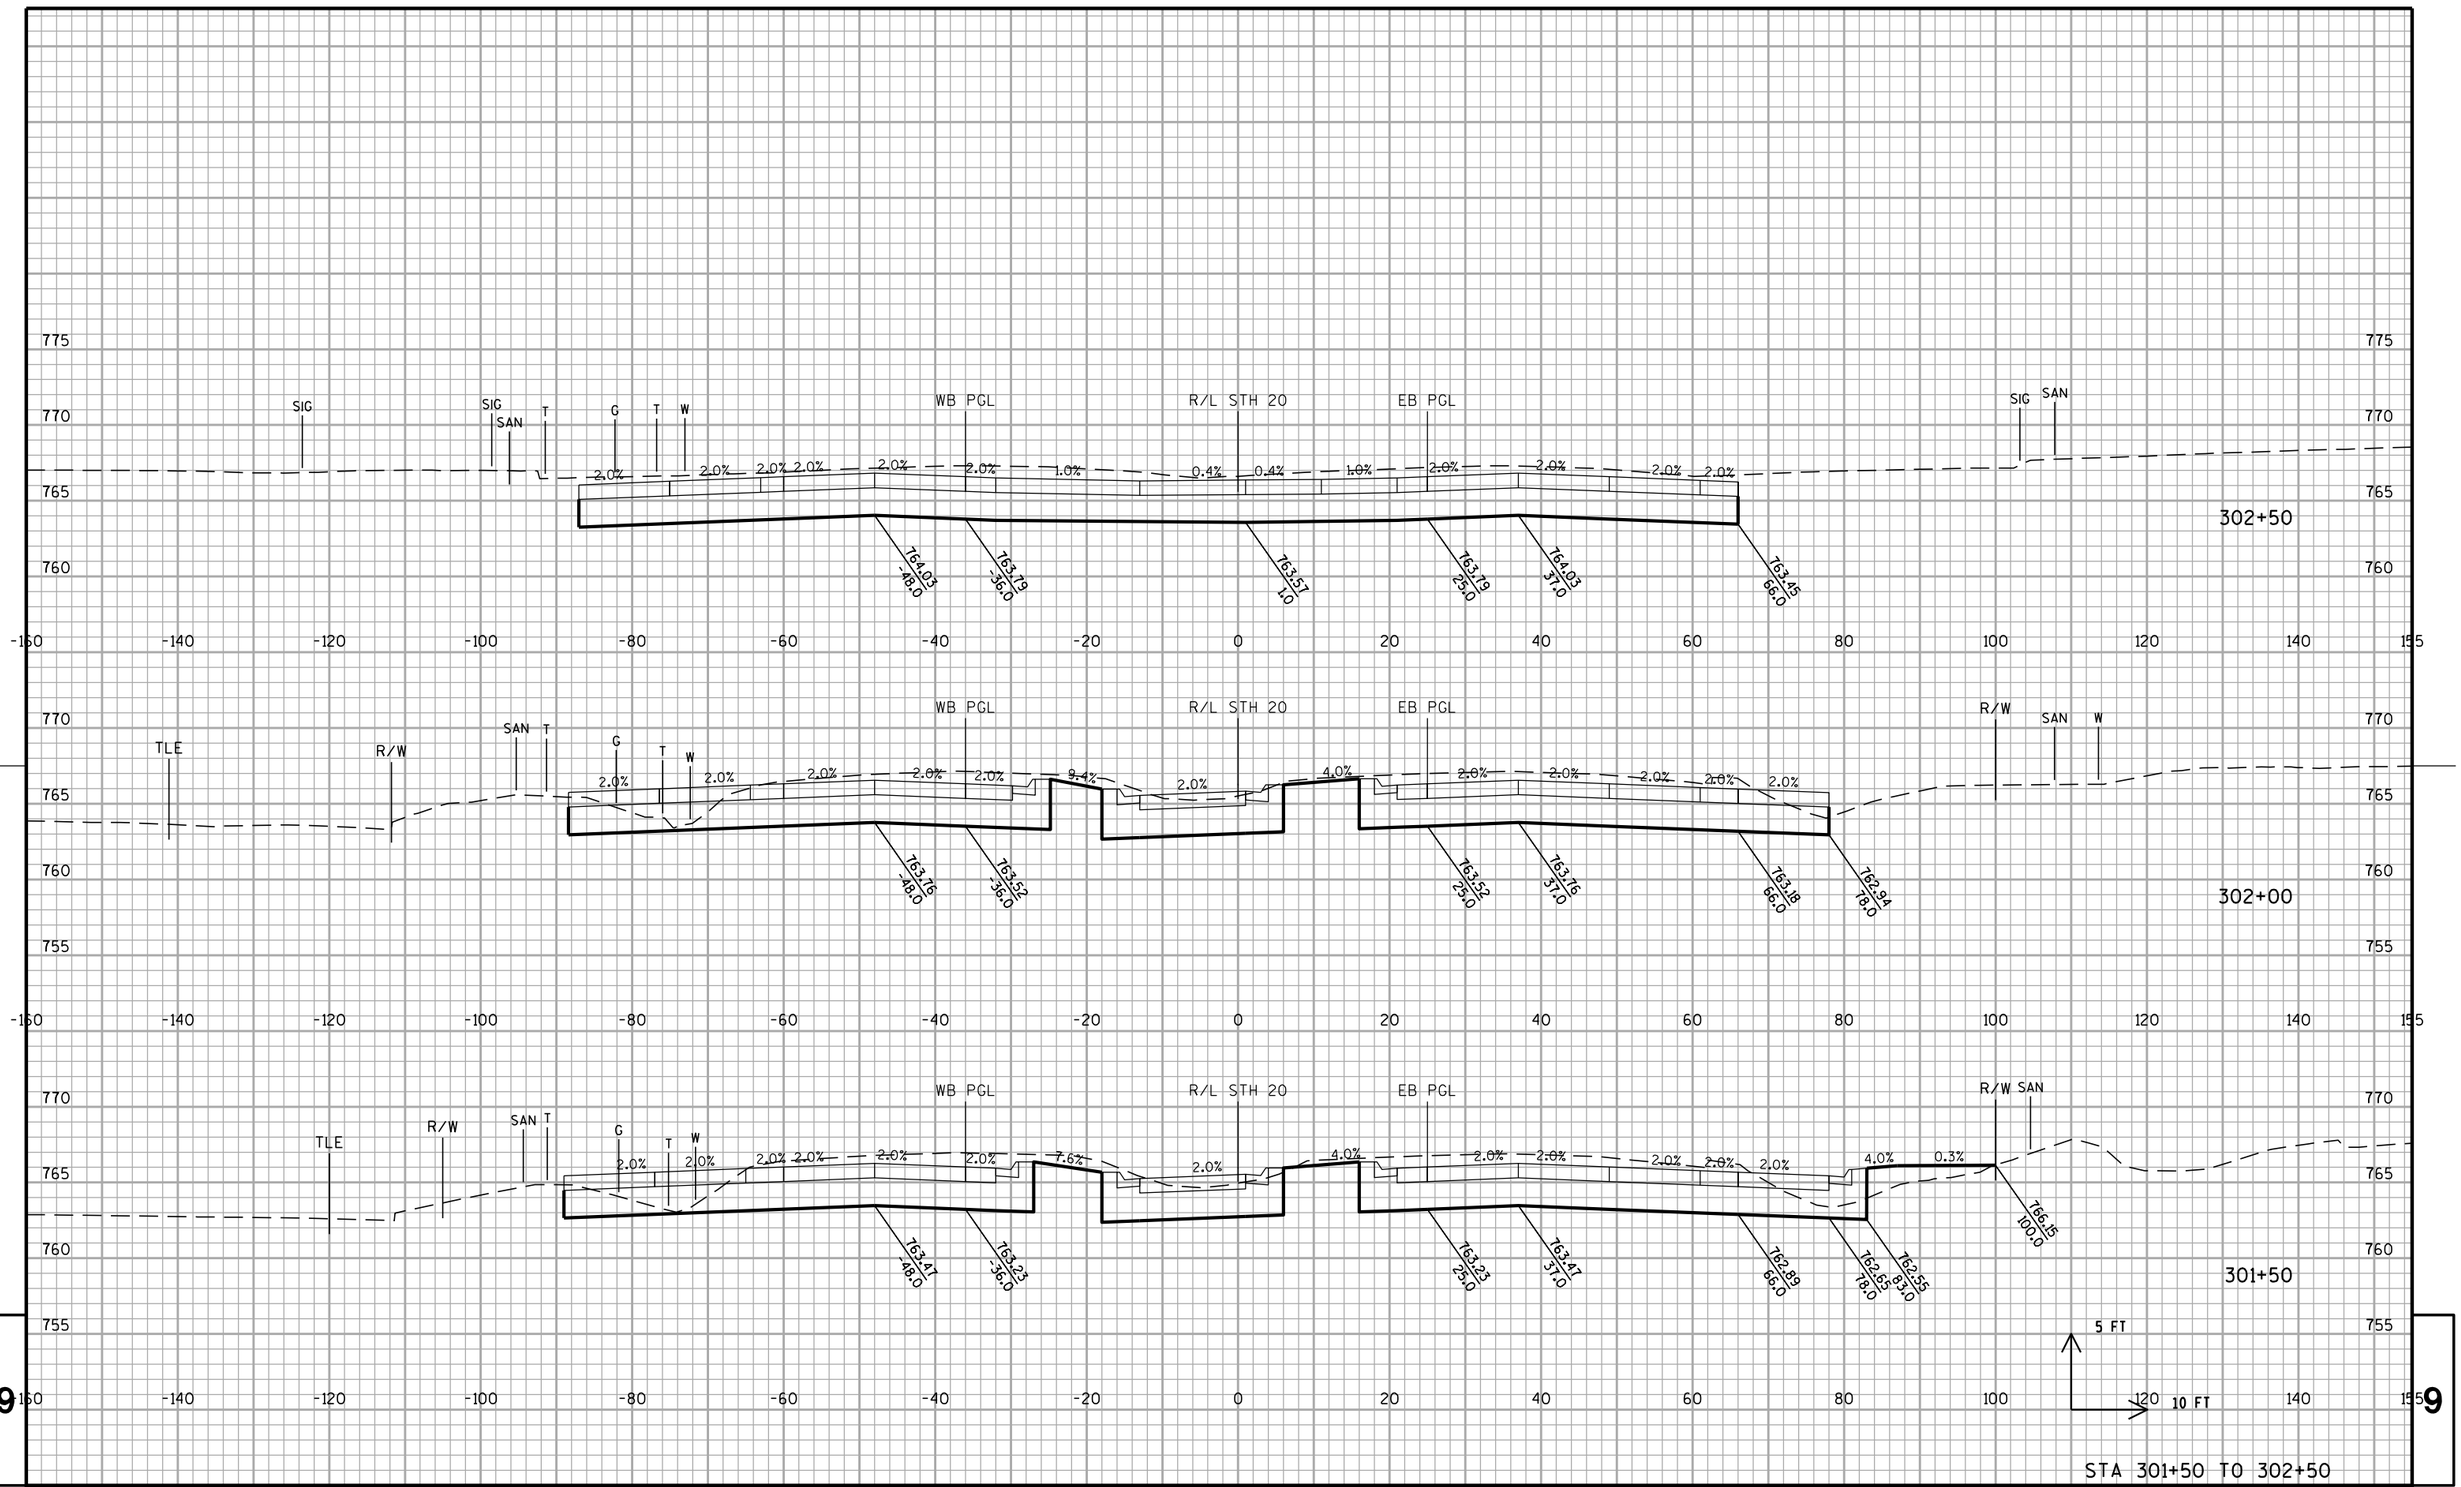

PROJECT NO: 1033-02-71/76	HWY: IH 94/STH 20	COUNTY: RACINE	CROSS SECTIONS: STH 20	SHEET PRE_145	E

FILE NAME : S:\FinalDesign\20\10330271_L\Roads\cds\090201_xs_sth20.dgn PLOT DATE : 05-APR-2019 14:39 PLOT BY : MSCD1S PLOT NAME : 090201_xs_sth2029 PLOT SCALE : 20:1

WISDOT/CADDS SHEET 21

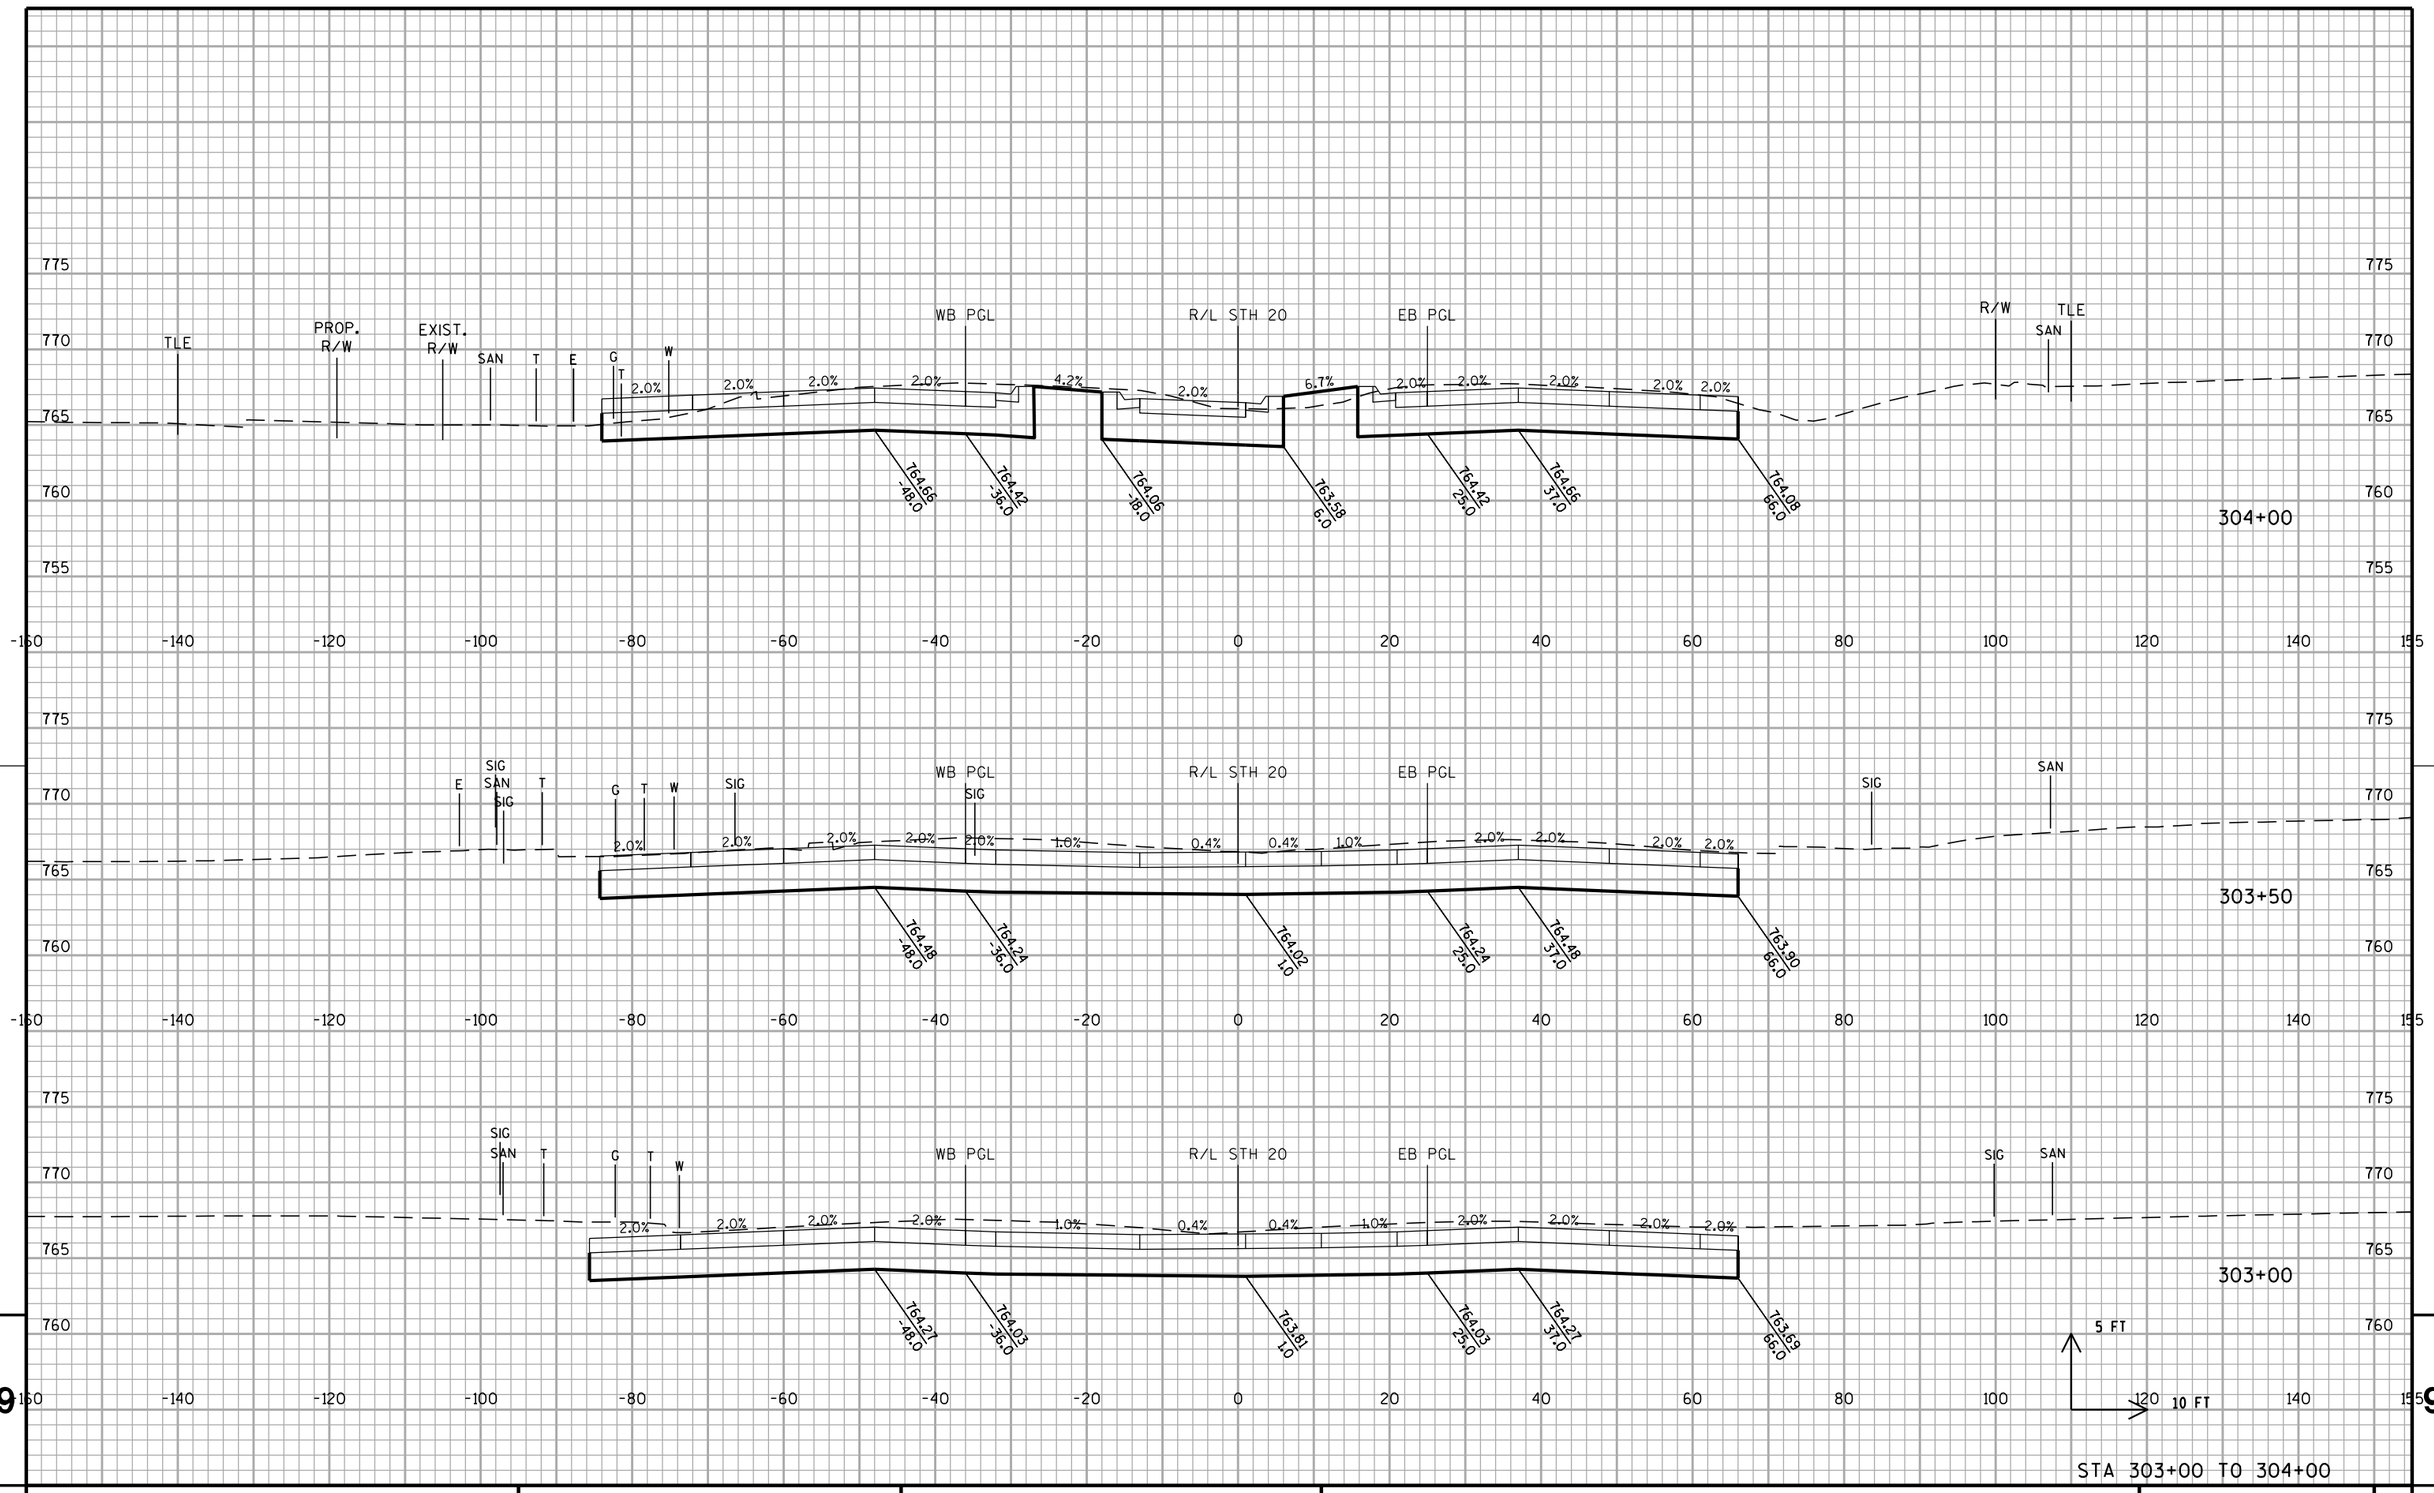


STA 303+00 TO 304+00

PROJECT NO: 1033-02-71/76	HWY: IH 94/STH 20	COUNTY: RACINE	CROSS SECTIONS: STH 20	SHEET PRE_146	E


FILE NAME : S:\FinalDesign\20\10330271_L\Roads\cds\090201_xs_sth20.dgn PLOT DATE : 05-APR-2019 14:39 PLOT BY : MSCD1S PLOT NAME : 090201_xs_sth2030 PLOT SCALE : 20:1

WISDOT/CADDS SHEET 21

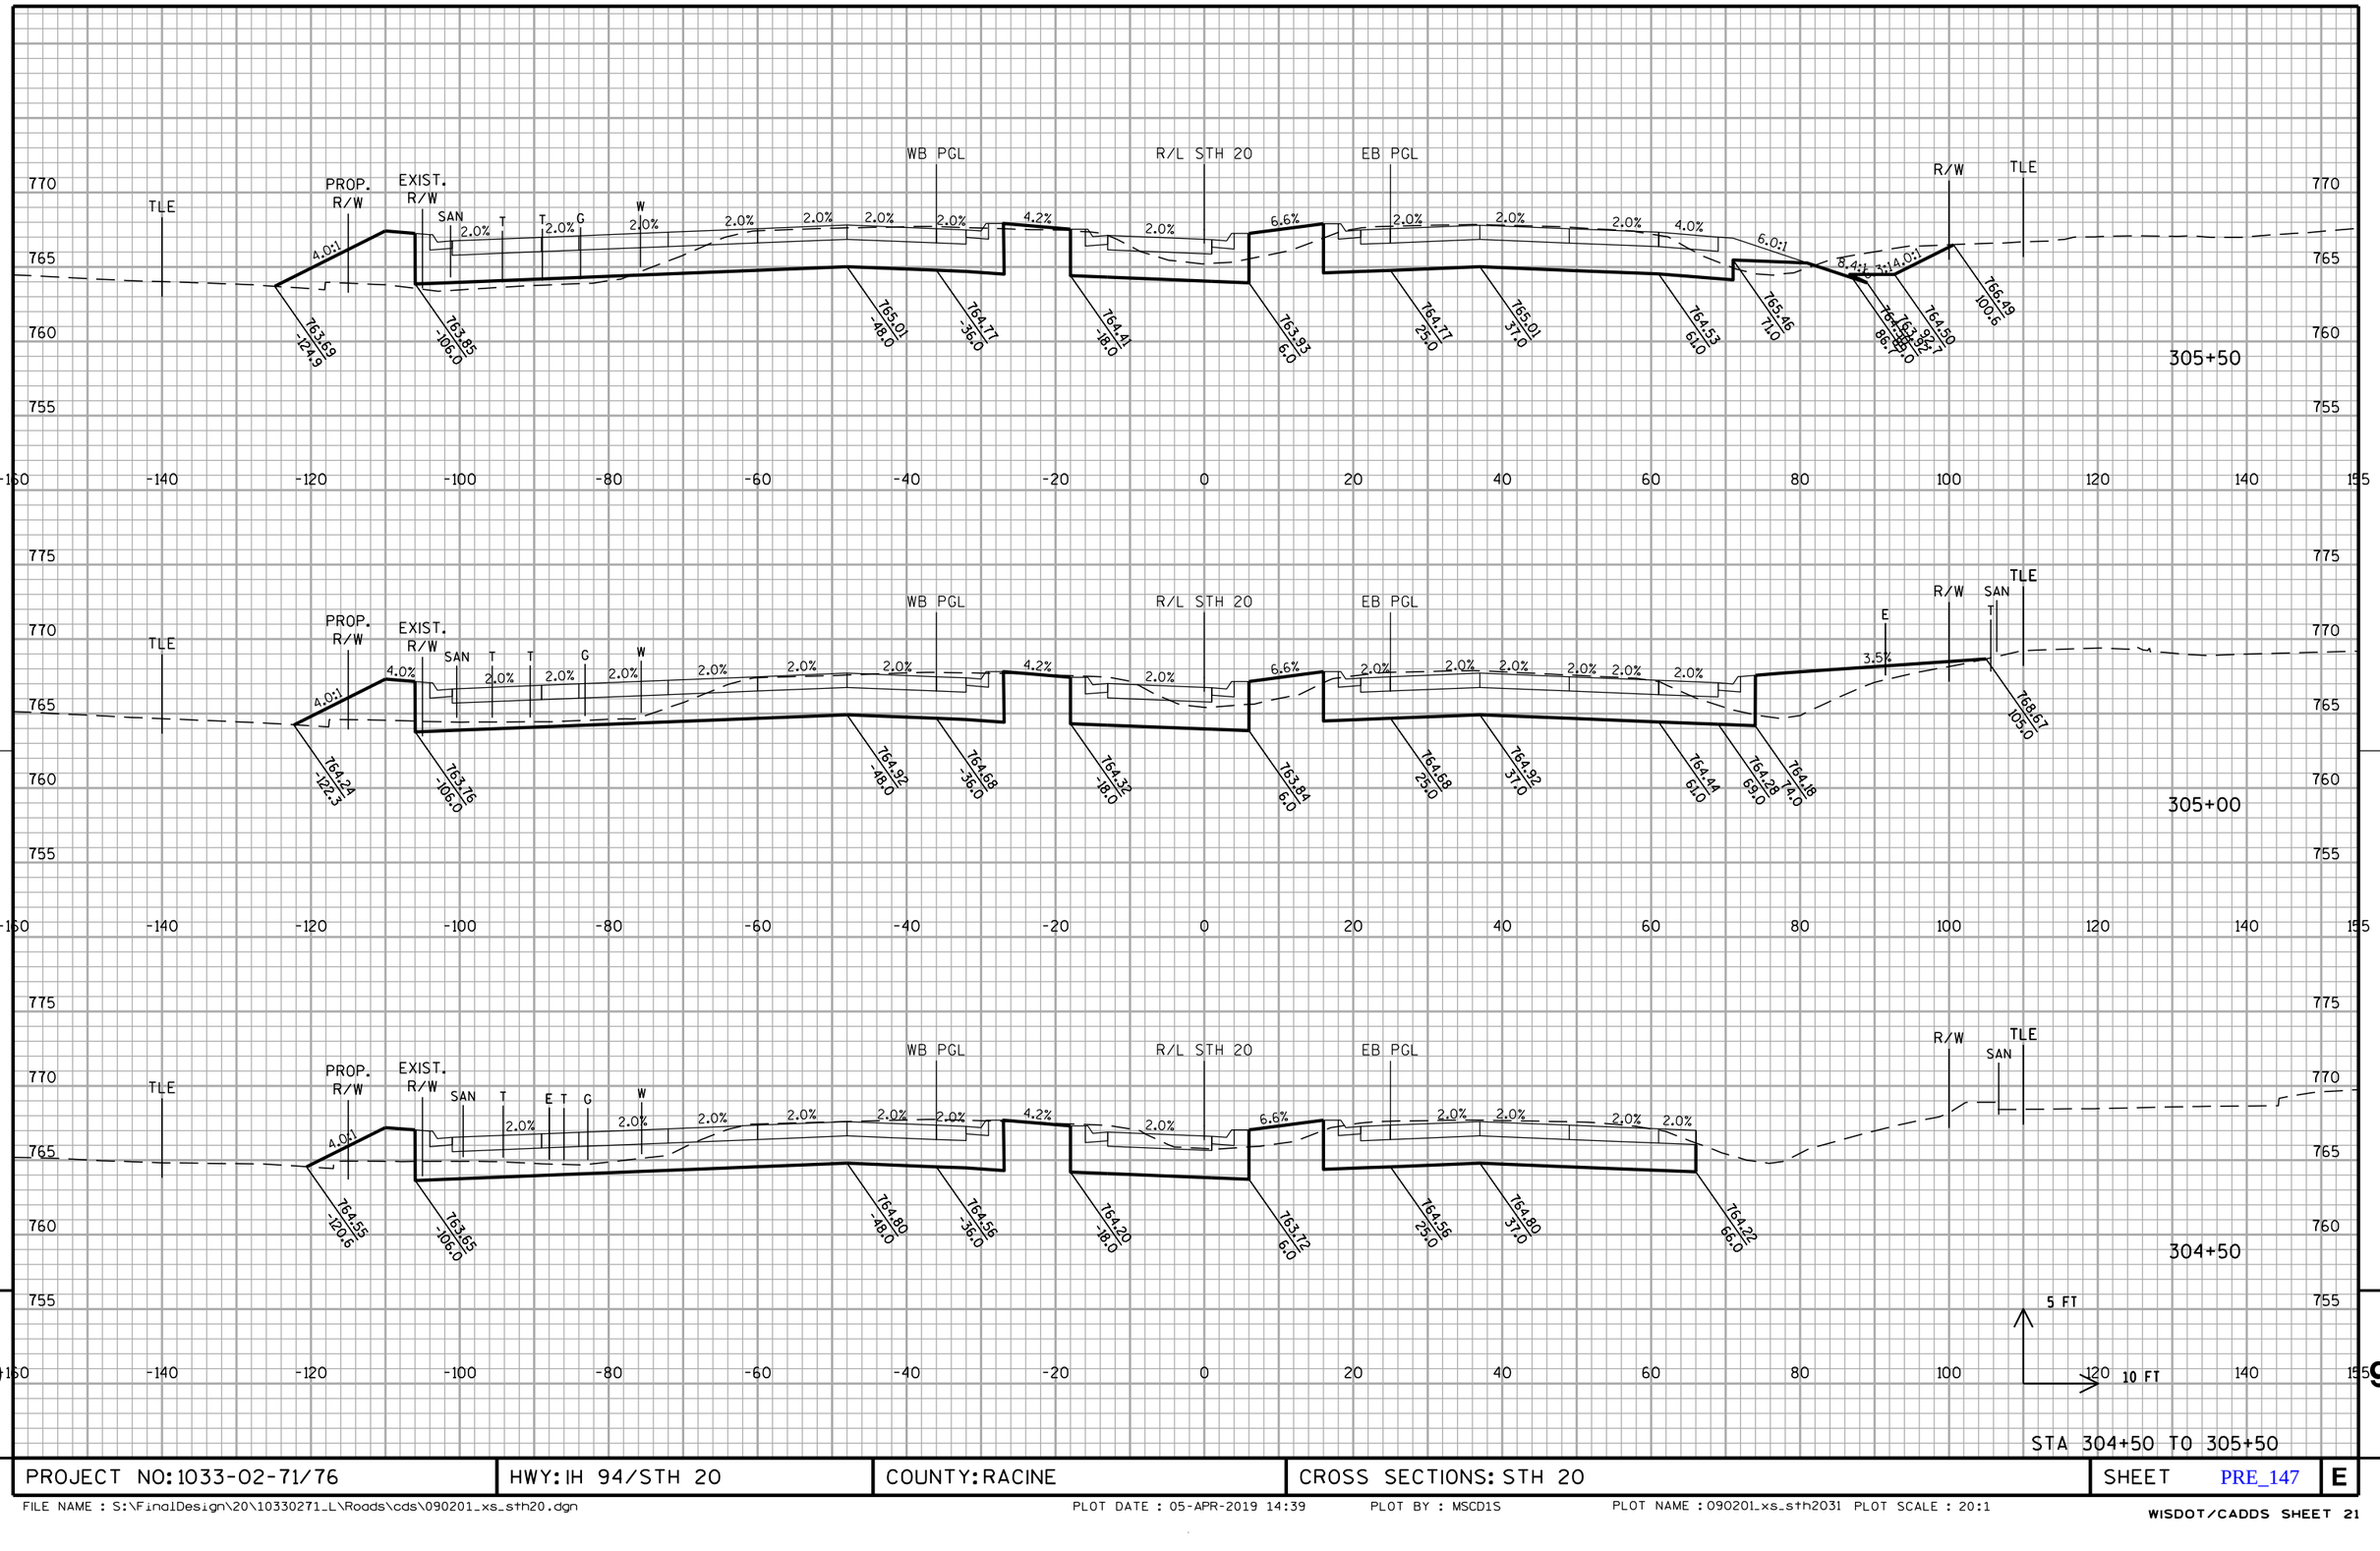

STA 304+50 TO 305+50


PROJECT NO: 1033-02-71/76	HWY: IH 94/STH 20	COUNTY: RACINE	CROSS SECTIONS: STH 20	SHEET PRE_147	E

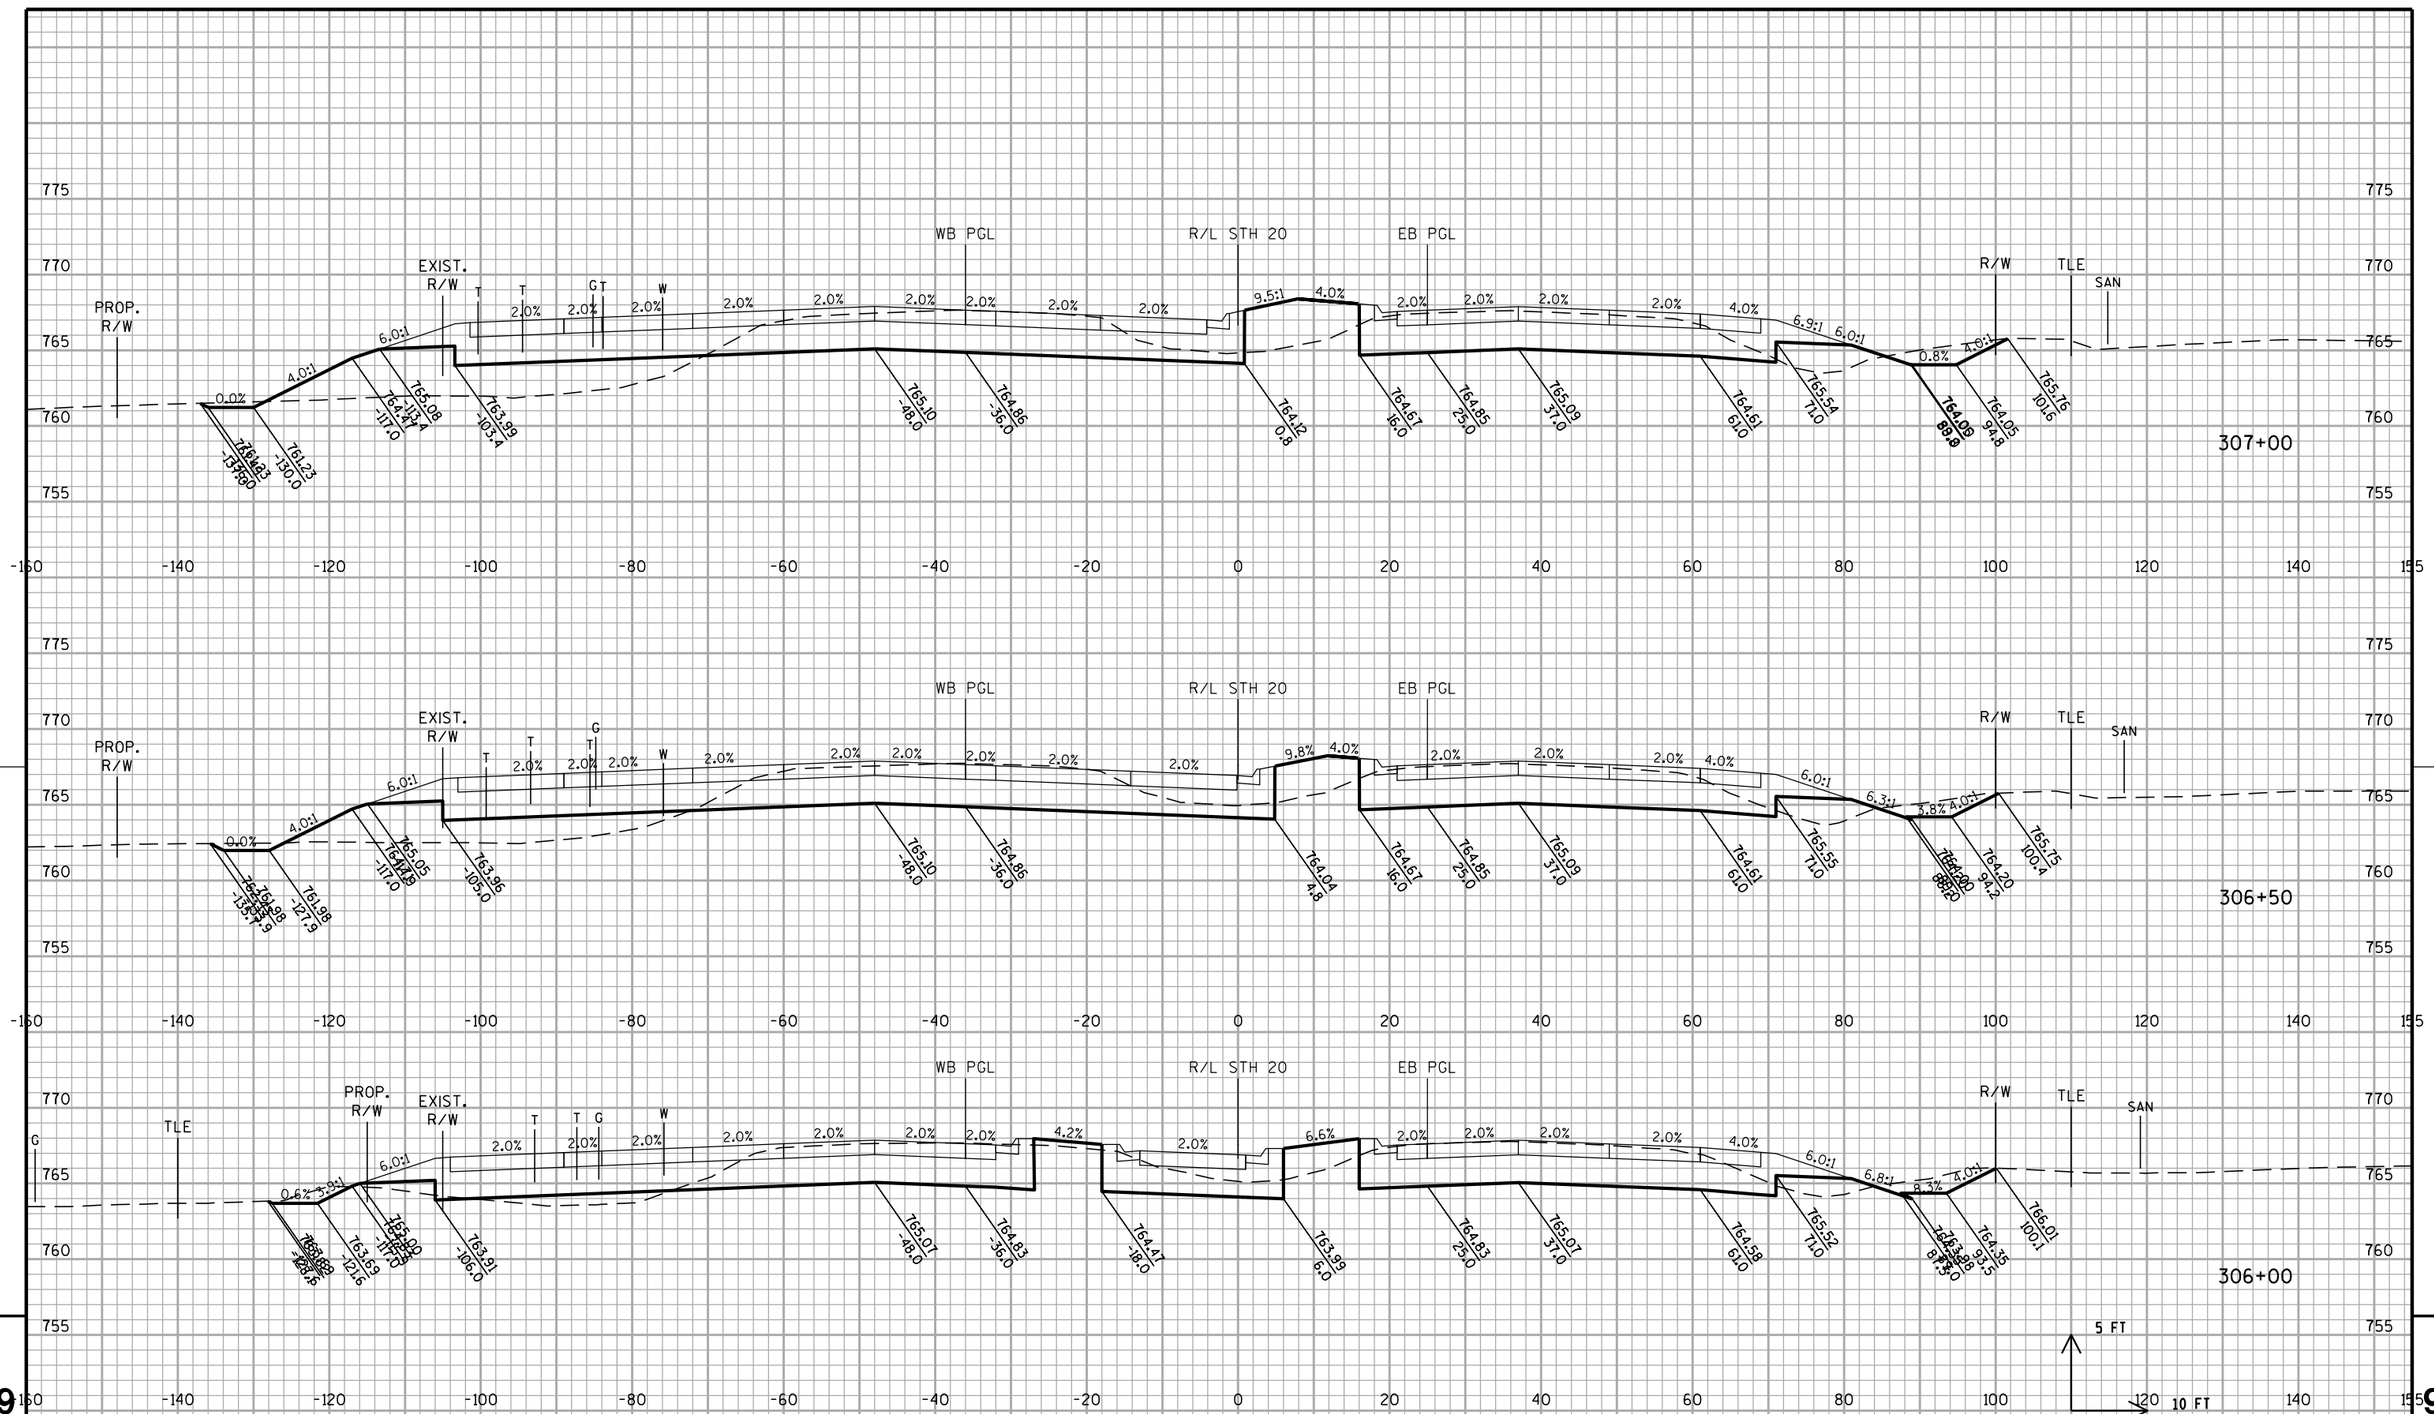

STA 306+00 TO 307+00

PROJECT NO: 1033-02-71/76	HWY: IH 94/STH 20	COUNTY: RACINE	CROSS SECTIONS: STH 20	SHEET PRE_148	E


FILE NAME : S:\FinalDesign\20\10330271_L\Roads\cds\090201_xs_sth20.dgn PLOT DATE : 05-APR-2019 14:39 PLOT BY : MSCD1S PLOT NAME : 090201_xs_sth2032 PLOT SCALE : 20:1
WISDOT/CADDS SHEET 21

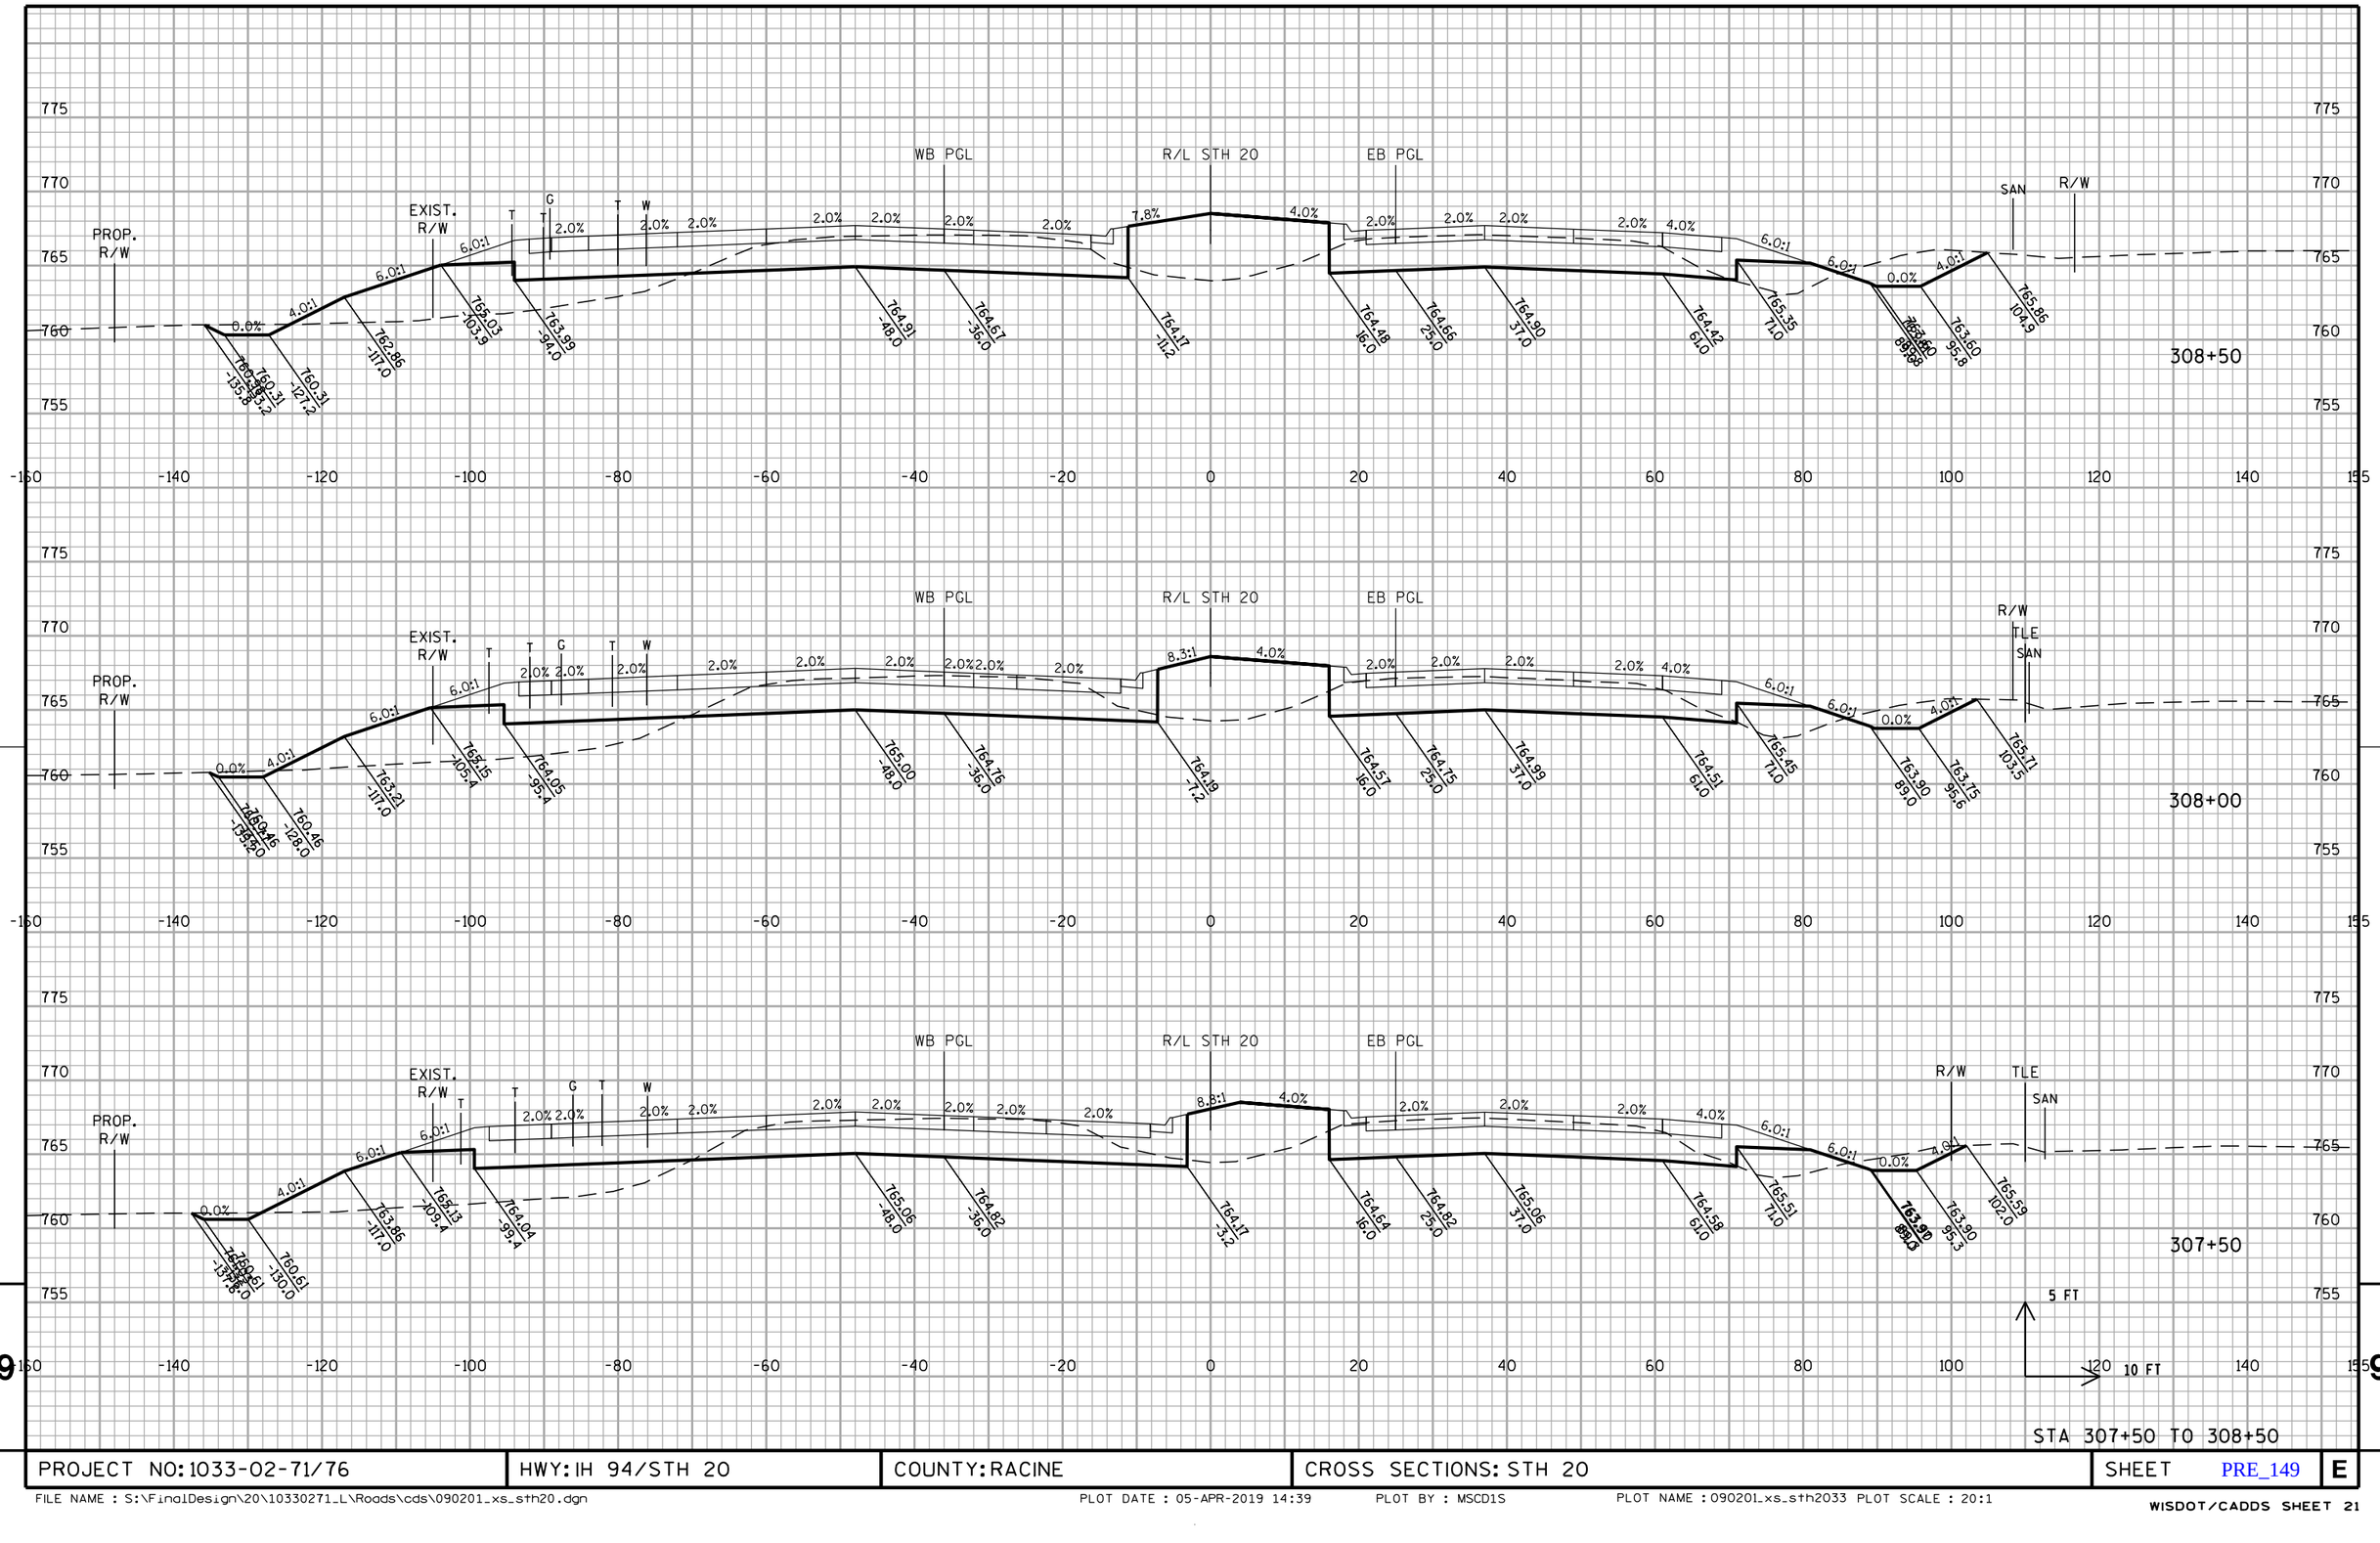

PROJECT NO: 1033-02-71/76	HWY: IH 94/STH 20	COUNTY: RACINE	CROSS SECTIONS: STH 20	SHEET PRE_149	E

FILE NAME : S:\FinalDesign\20\10330271_L\Roads\cds\090201_xs_sth20.dgn PLOT DATE : 05-APR-2019 14:39 PLOT BY : MSCD1S PLOT NAME : 090201_xs_sth2033 PLOT SCALE : 20:1


WISDOT/CADDS SHEET 21

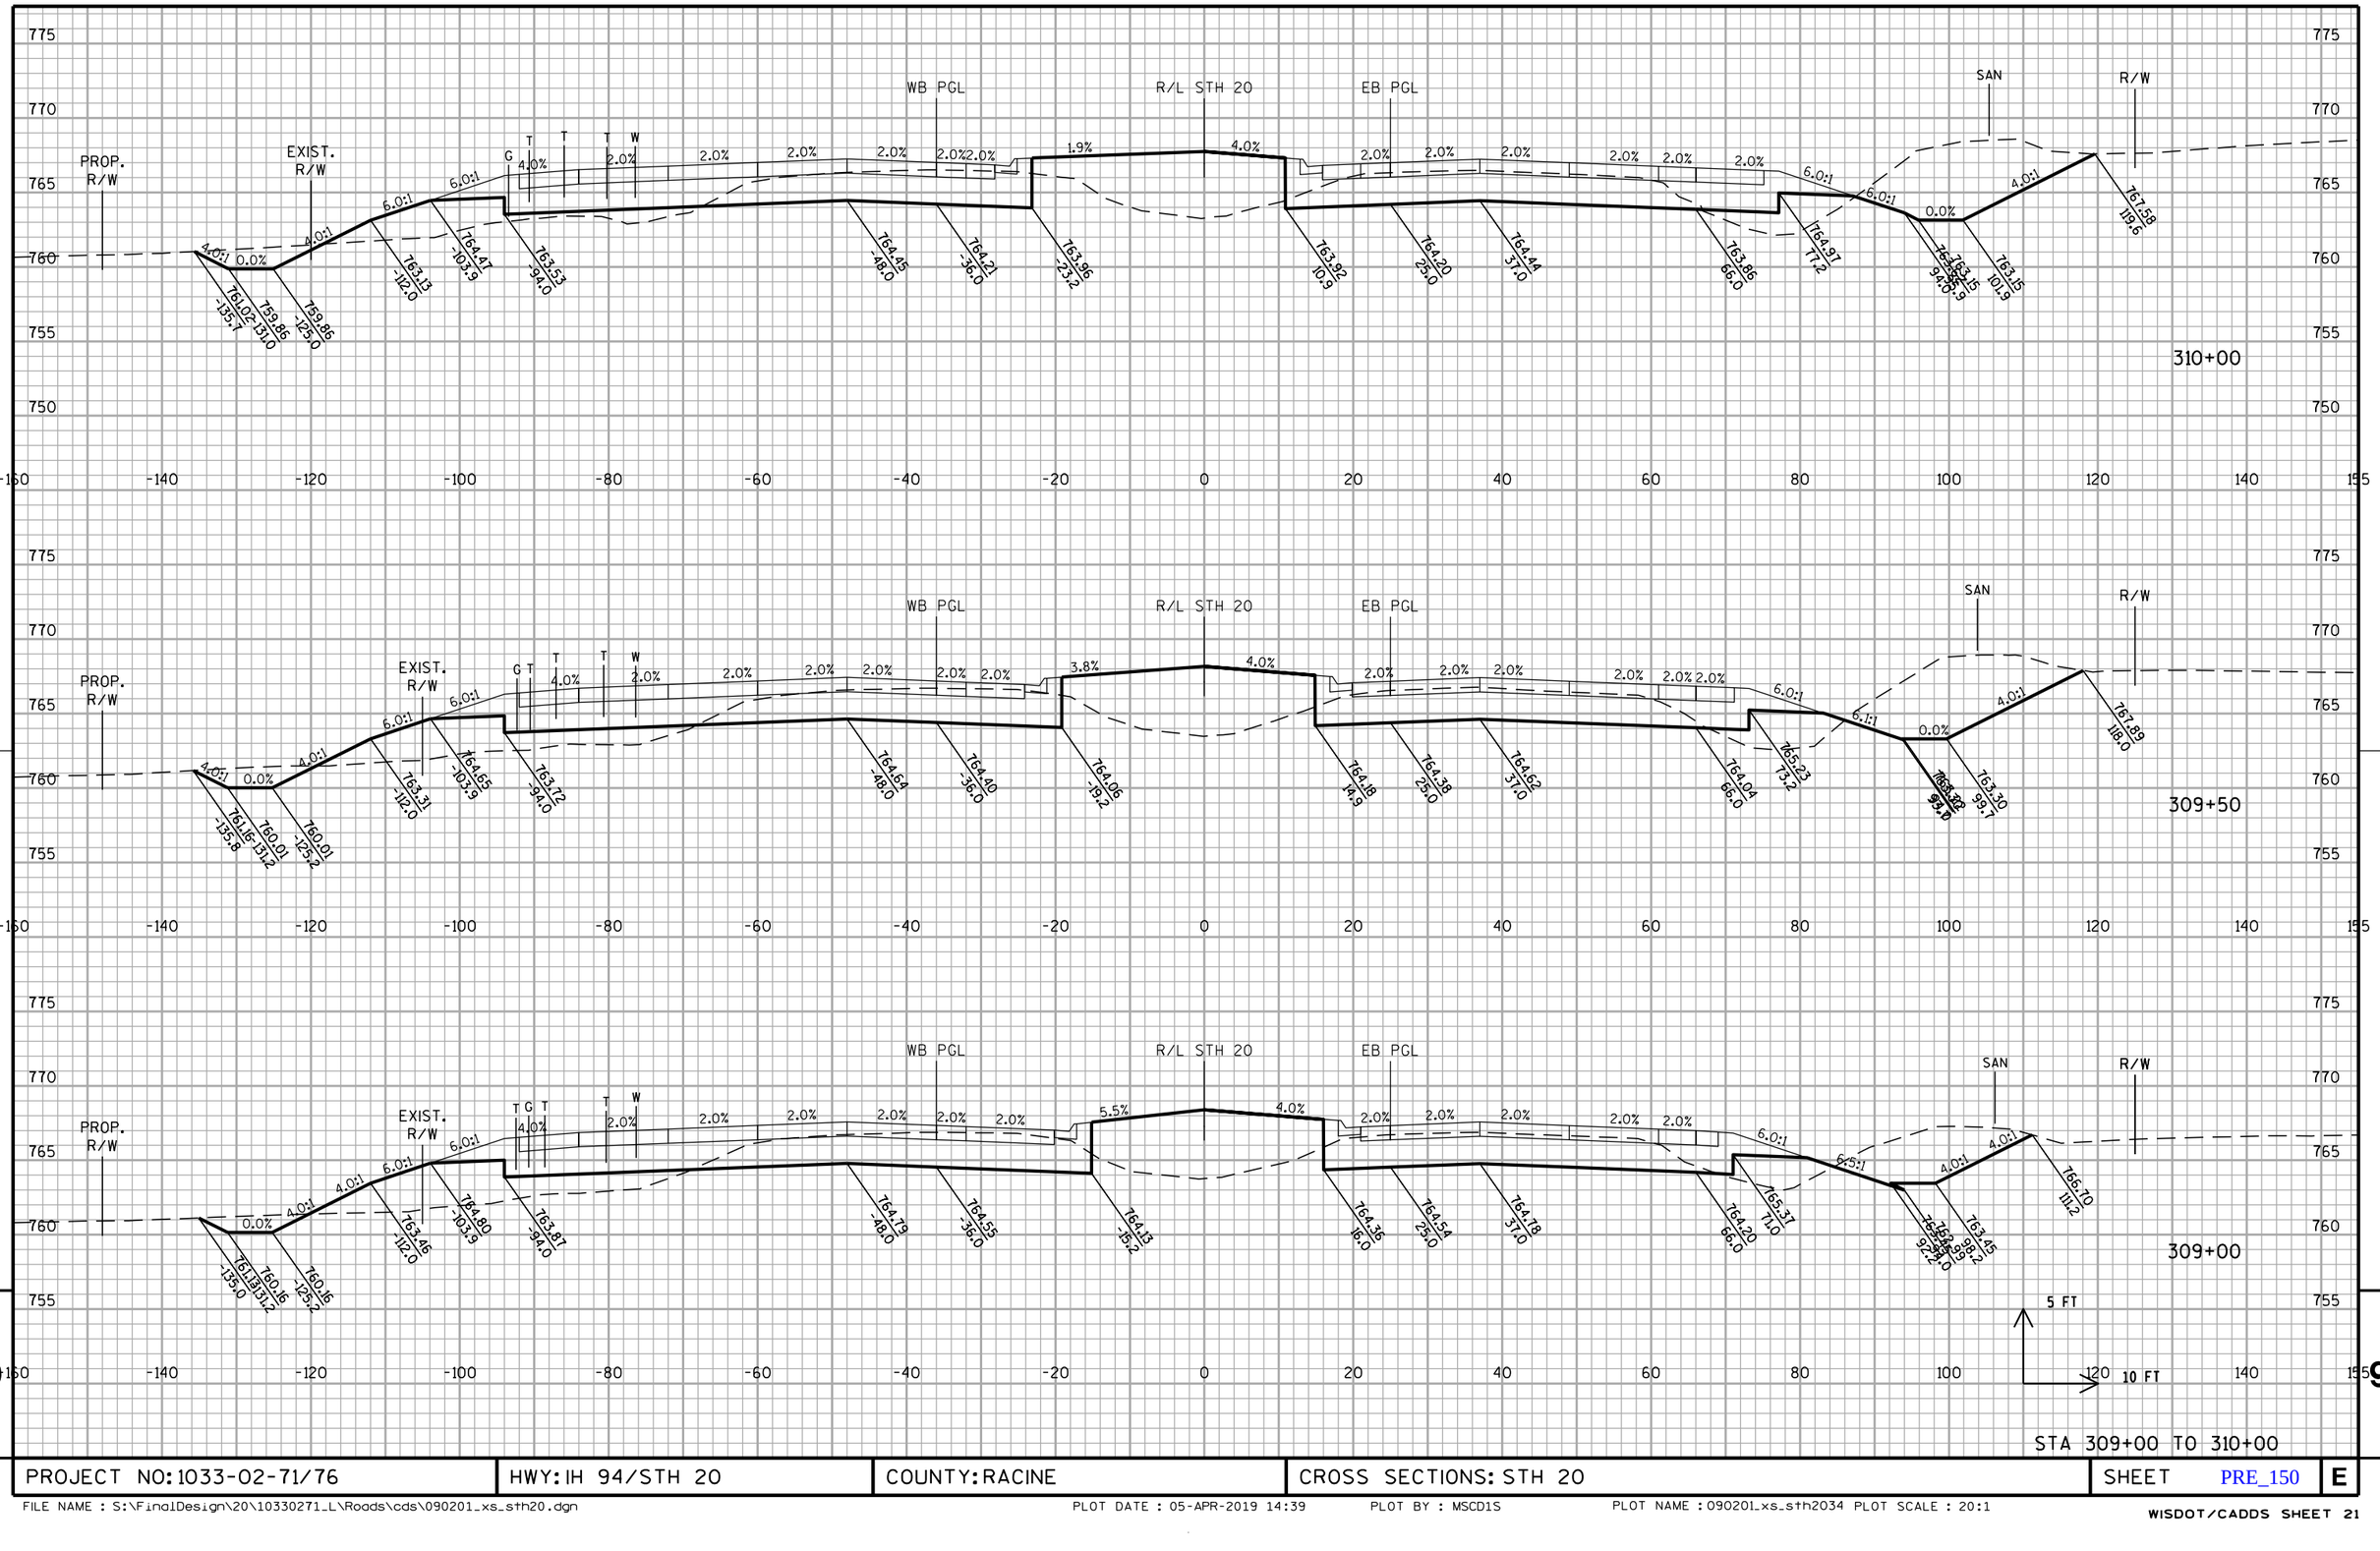

PROJECT NO: 1033-02-71/76	HWY: IH 94/STH 20	COUNTY: RACINE	CROSS SECTIONS: STH 20	SHEET PRE_150	E

FILE NAME : S:\FinalDesign\20\10330271_L\Roads\cds\090201_xs_sth20.dgn PLOT DATE : 05-APR-2019 14:39 PLOT BY : MSCD1S PLOT NAME : 090201_xs_sth2034 PLOT SCALE : 20:1

WISDOT/CADDS SHEET 21

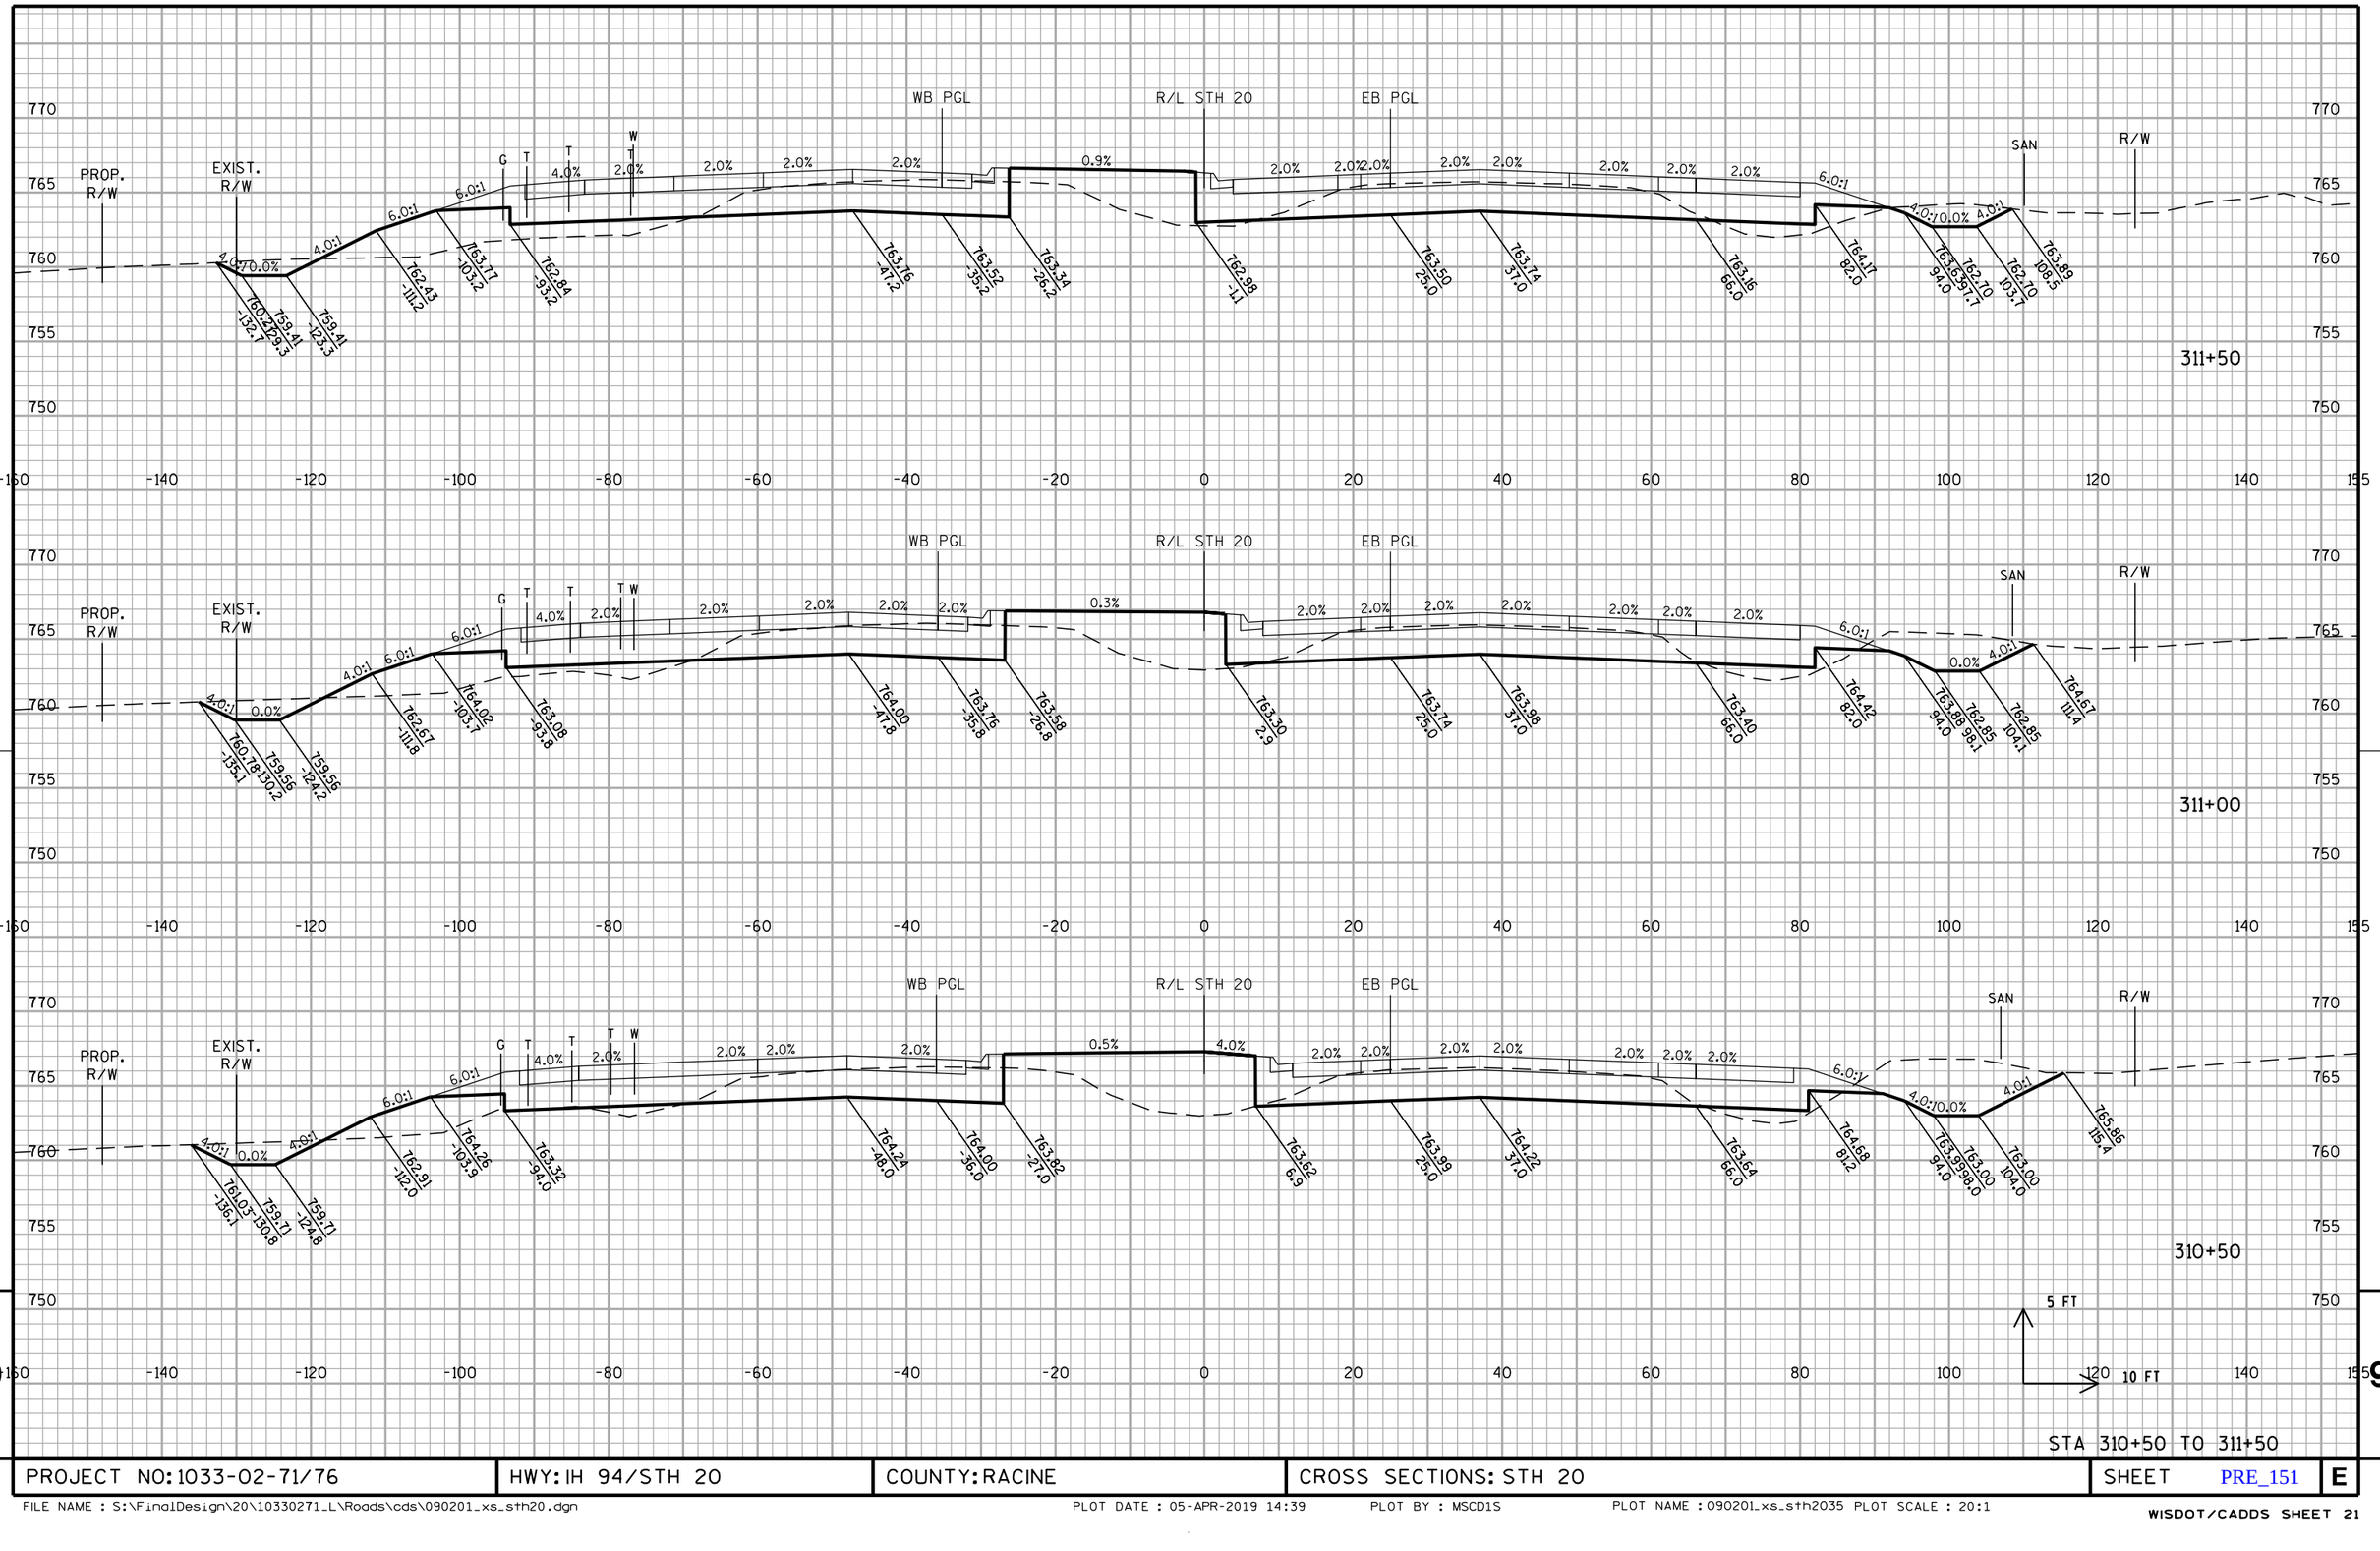


PROJECT NO: 1033-02-71/76	HWY: IH 94/STH 20	COUNTY: RACINE	CROSS SECTIONS: STH 20	SHEET PRE_151	E

FILE NAME : S:\FinalDesign\20\10330271_L\Roads\cds\090201_xs_sth20.dgn PLOT DATE : 05-APR-2019 14:39 PLOT BY : MSCD1S PLOT NAME : 090201_xs_sth2035 PLOT SCALE : 20:1

WISDOT/CADDS SHEET 21




PROJECT NO: 1033-02-71/76	HWY: IH 94/STH 20	COUNTY: RACINE	CROSS SECTIONS: STH 20	SHEET PRE_152	E

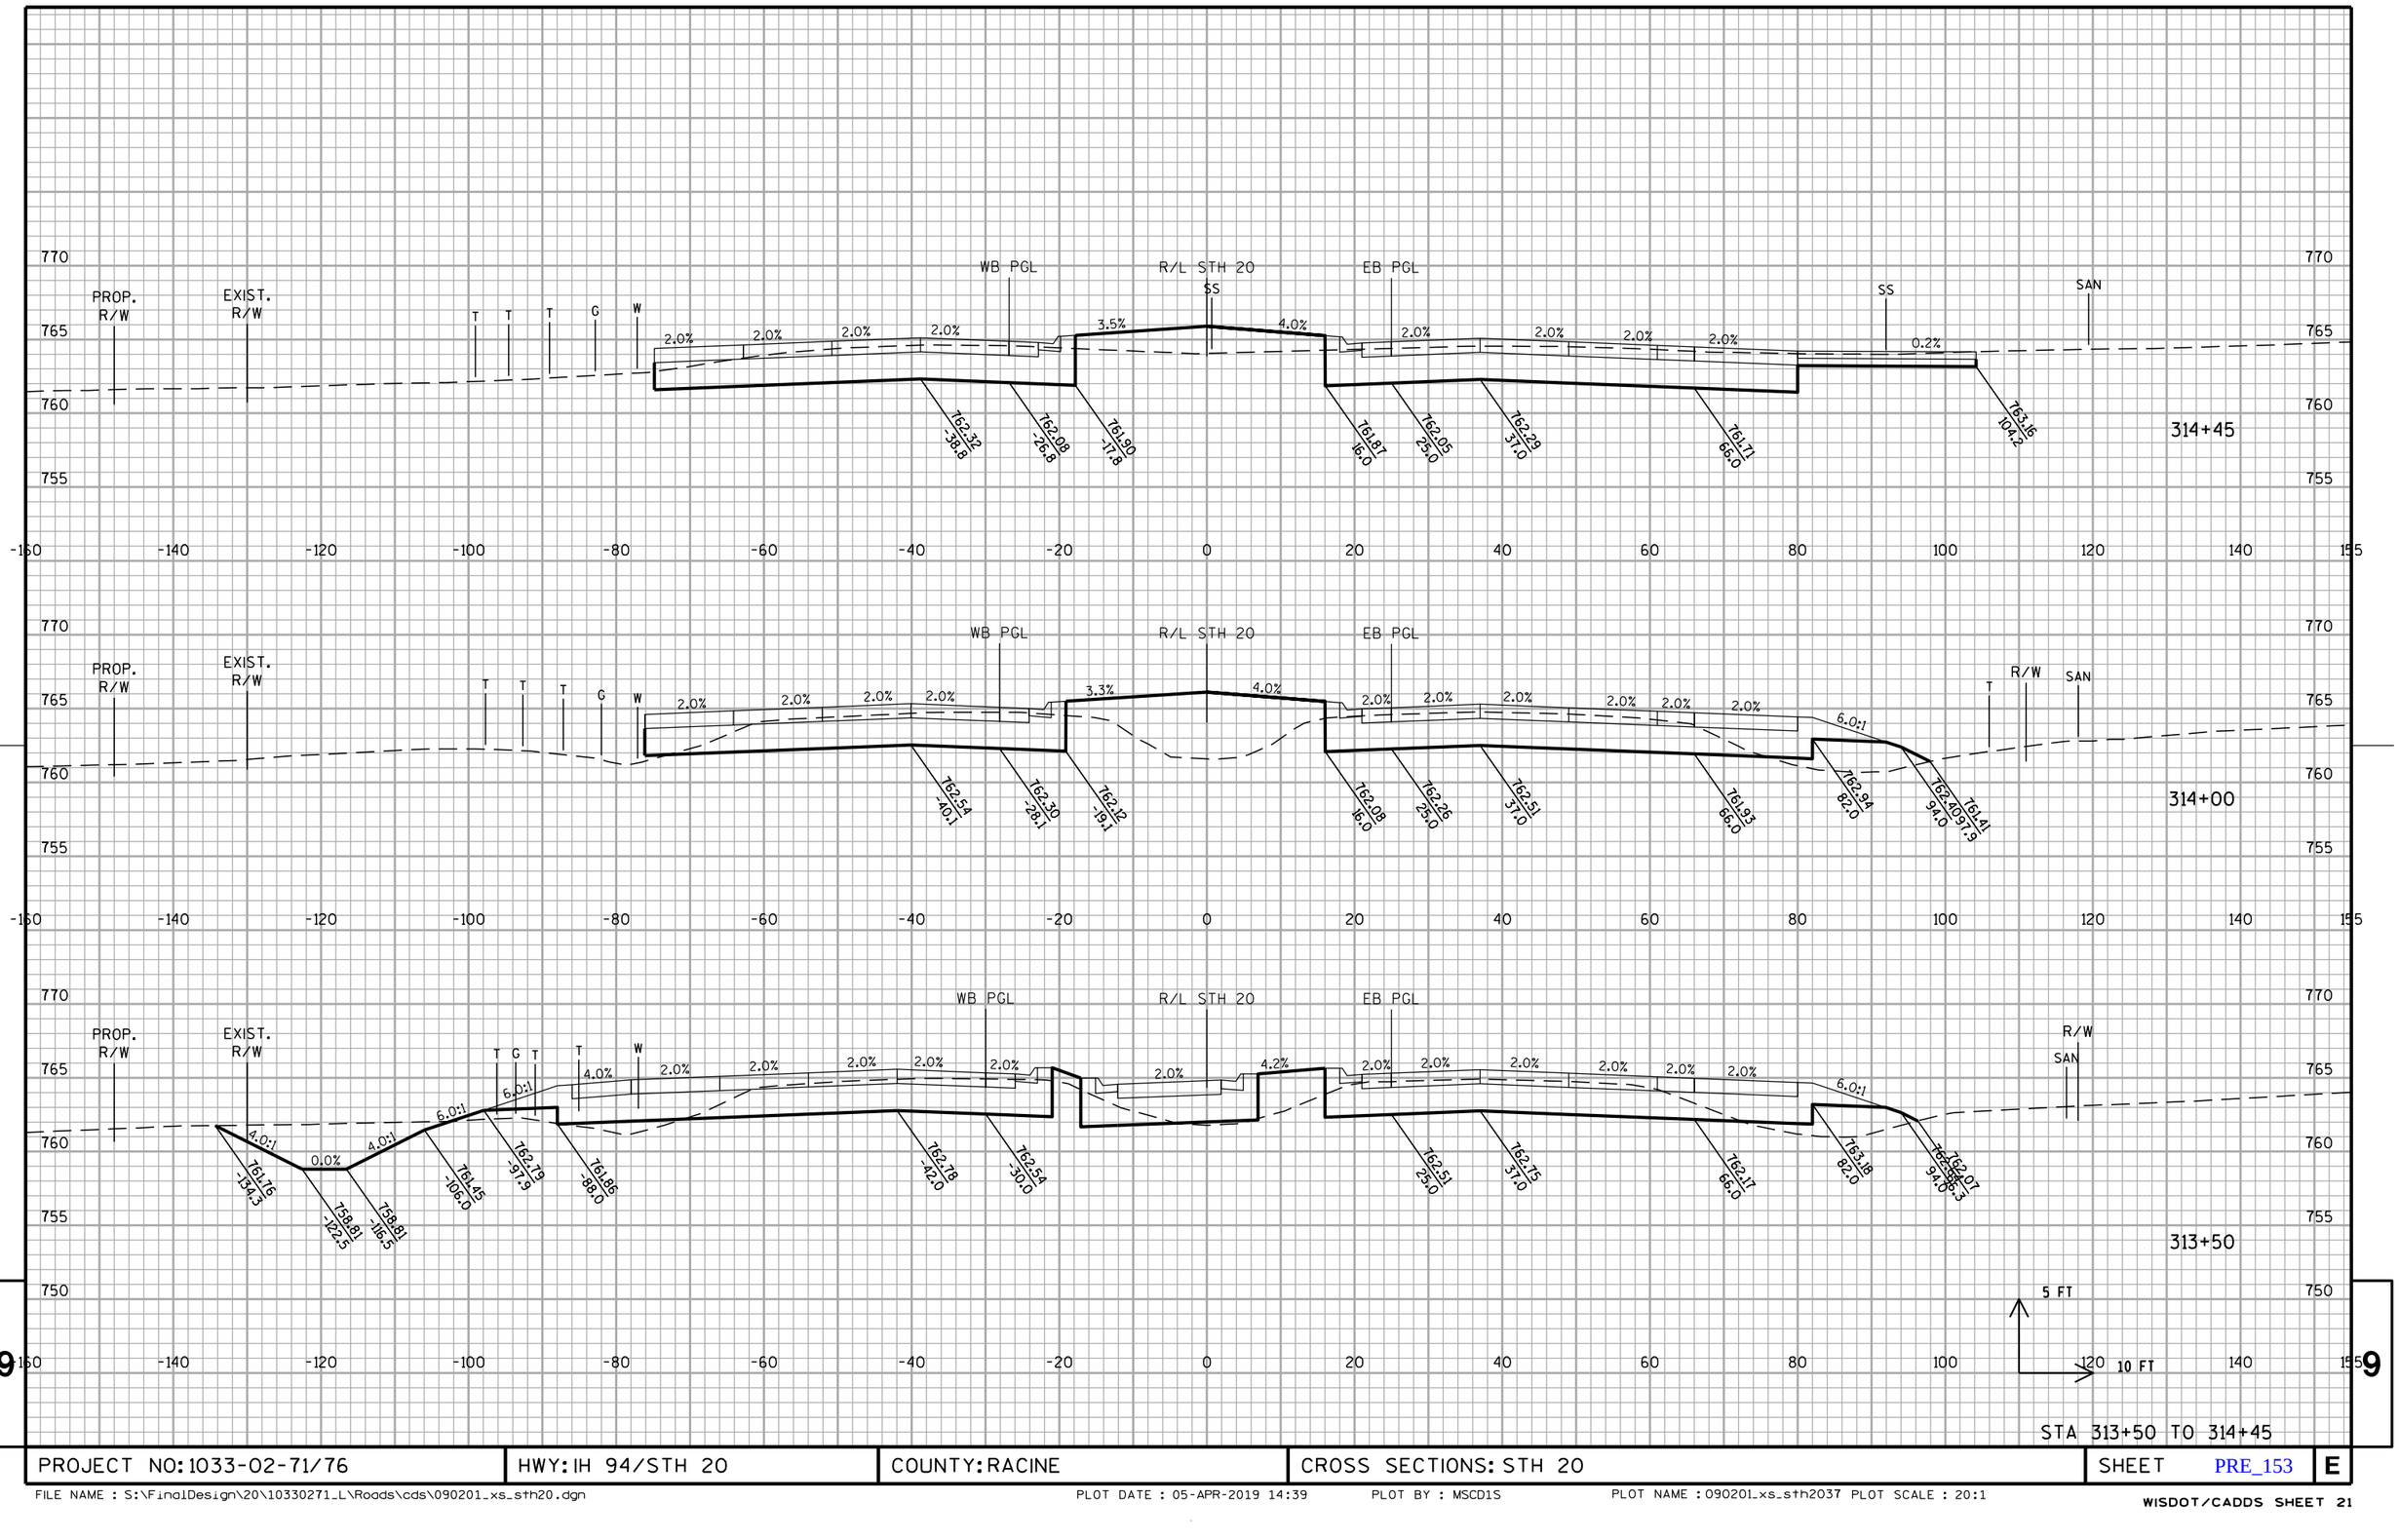

PROJECT NO: 1033-02-71/76	HWY: IH 94/STH 20	COUNTY: RACINE	CROSS SECTIONS: STH 20	SHEET PRE_153	E

FILE NAME : S:\FinalDesign\20\10330271_L\Roads\cds\090201_xs_sth20.dgn PLOT DATE : 05-APR-2019 14:39 PLOT BY : MSCD1S PLOT NAME : 090201_xs_sth2037 PLOT SCALE : 20:1


WISDOT/CADDS SHEET 21

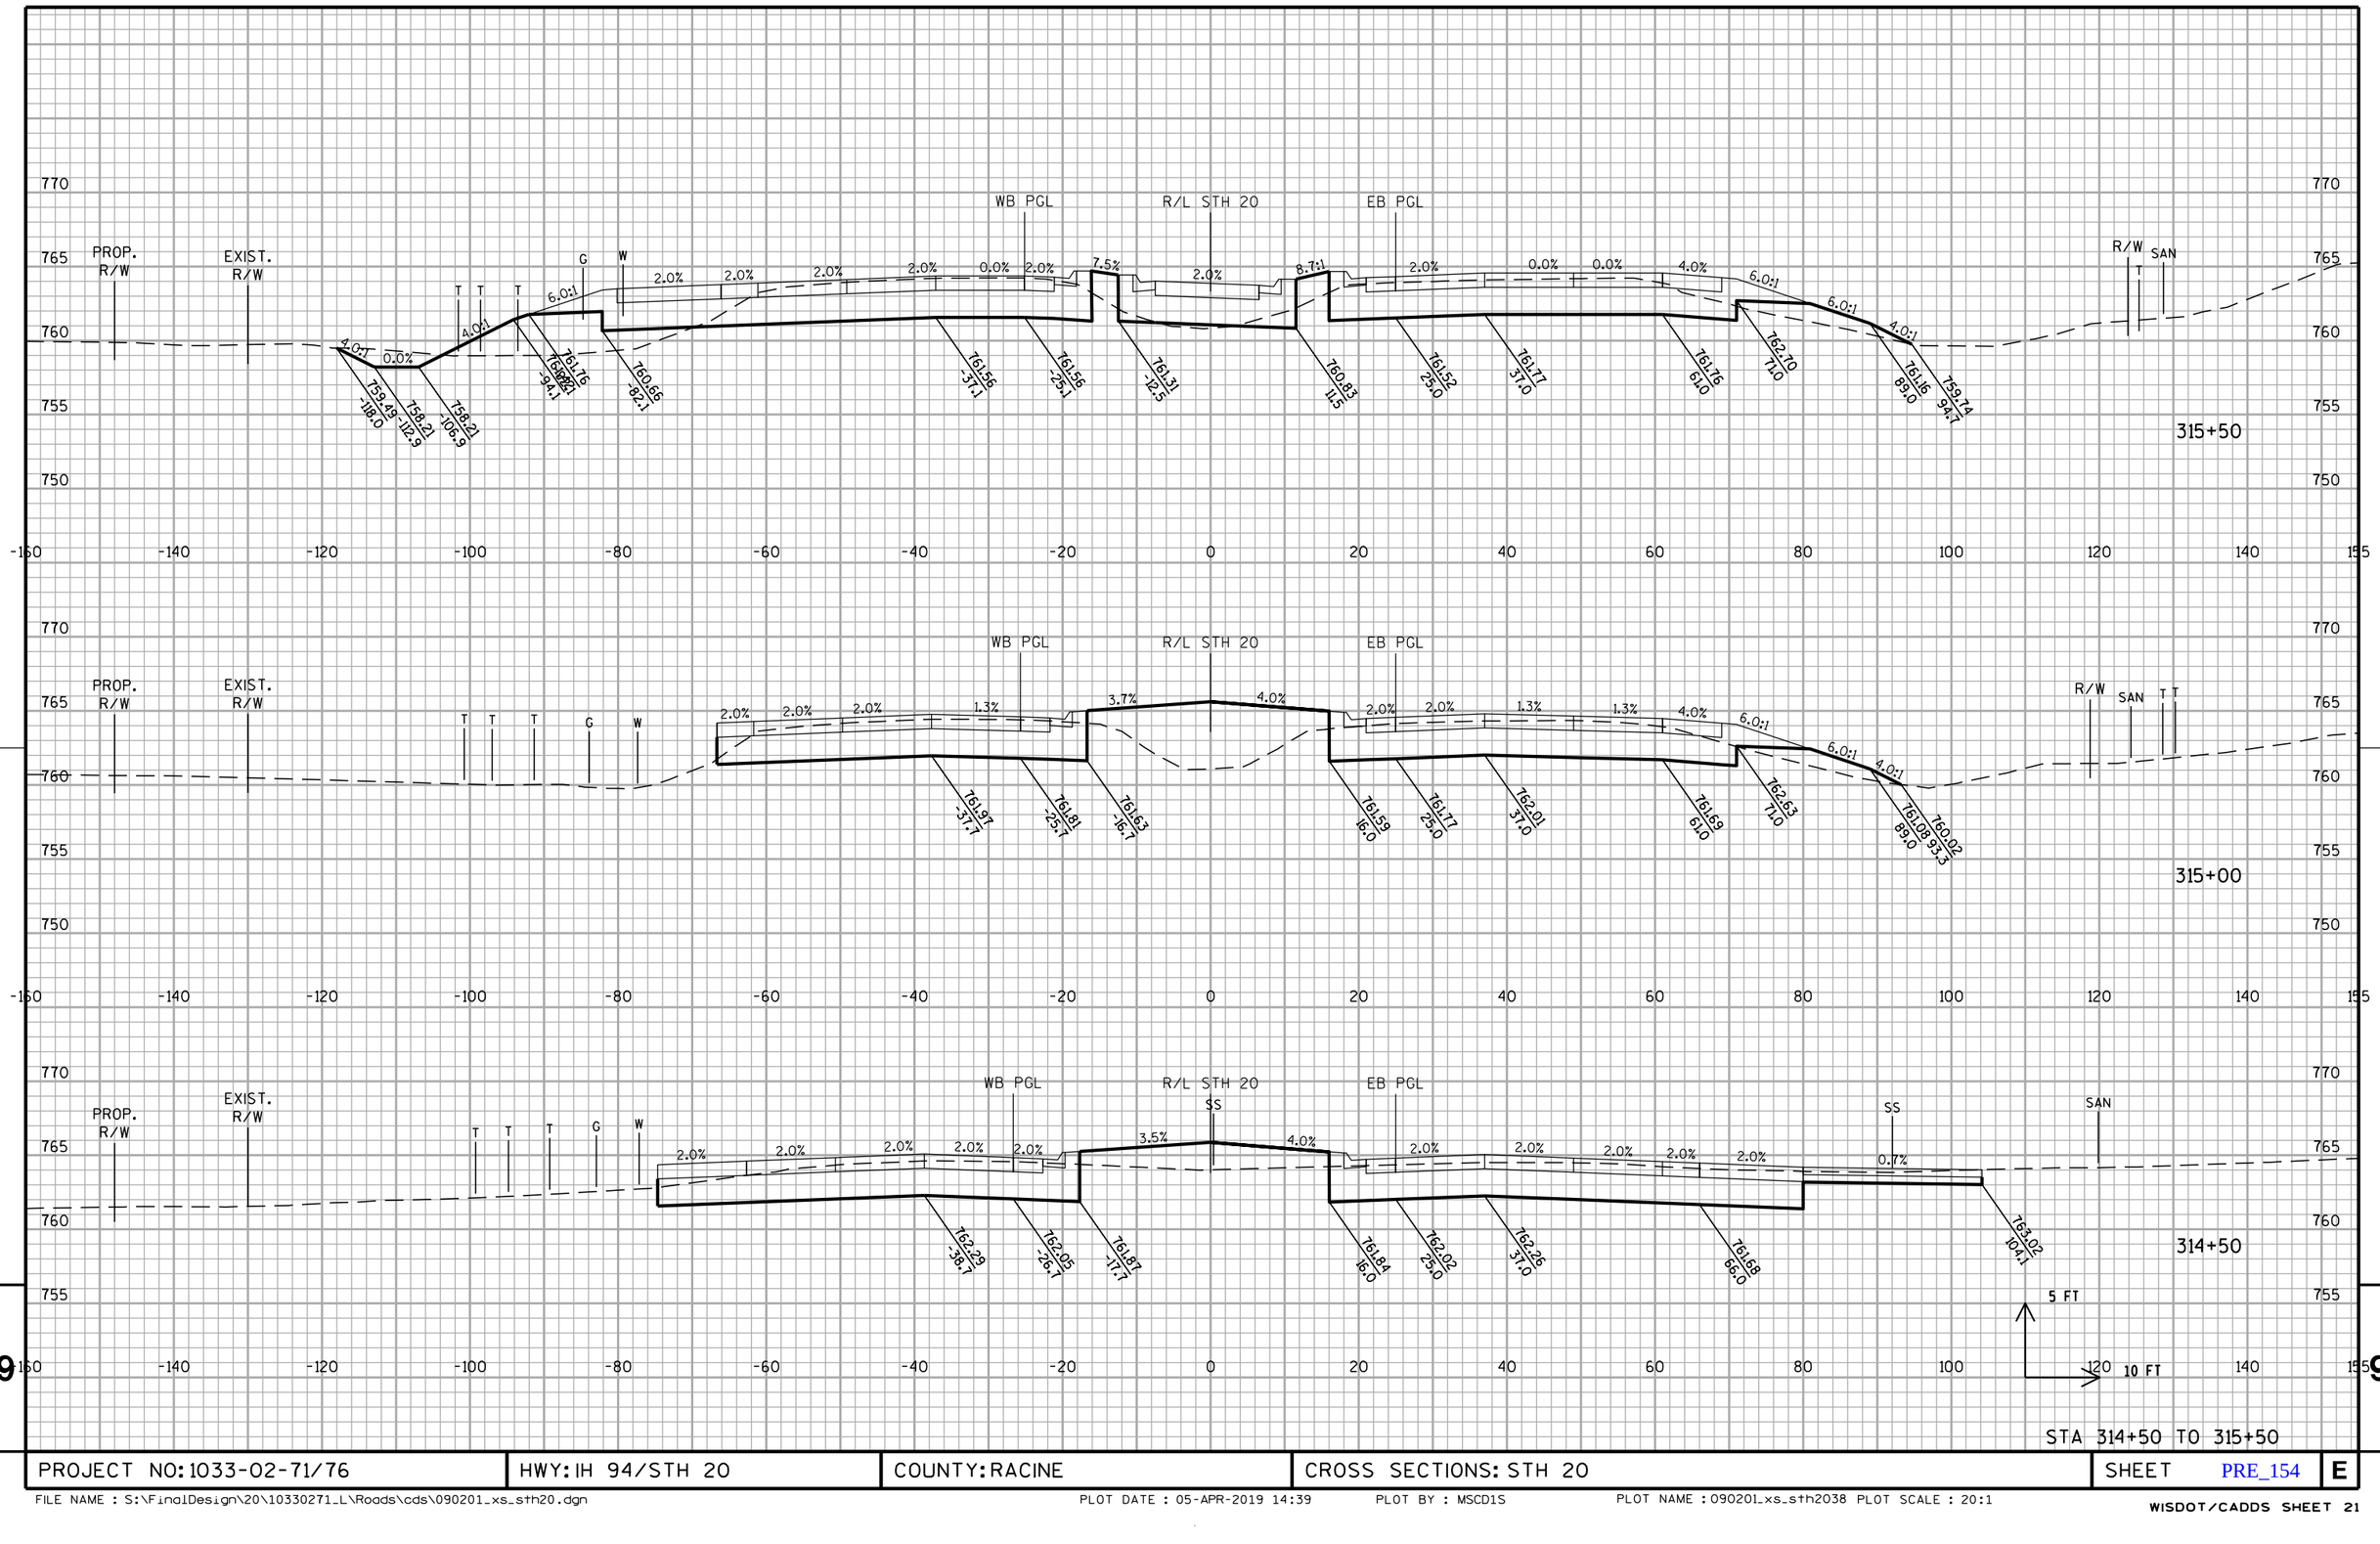

PROJECT NO: 1033-02-71/76	HWY: IH 94/STH 20	COUNTY: RACINE	CROSS SECTIONS: STH 20	SHEET PRE_154	E

FILE NAME : S:\FinalDesign\20\10330271_L\Roads\cds\090201_xs_sth20.dgn PLOT DATE : 05-APR-2019 14:39 PLOT BY : MSCD1S PLOT NAME : 090201_xs_sth2038 PLOT SCALE : 20:1

WISDOT/CADDS SHEET 21

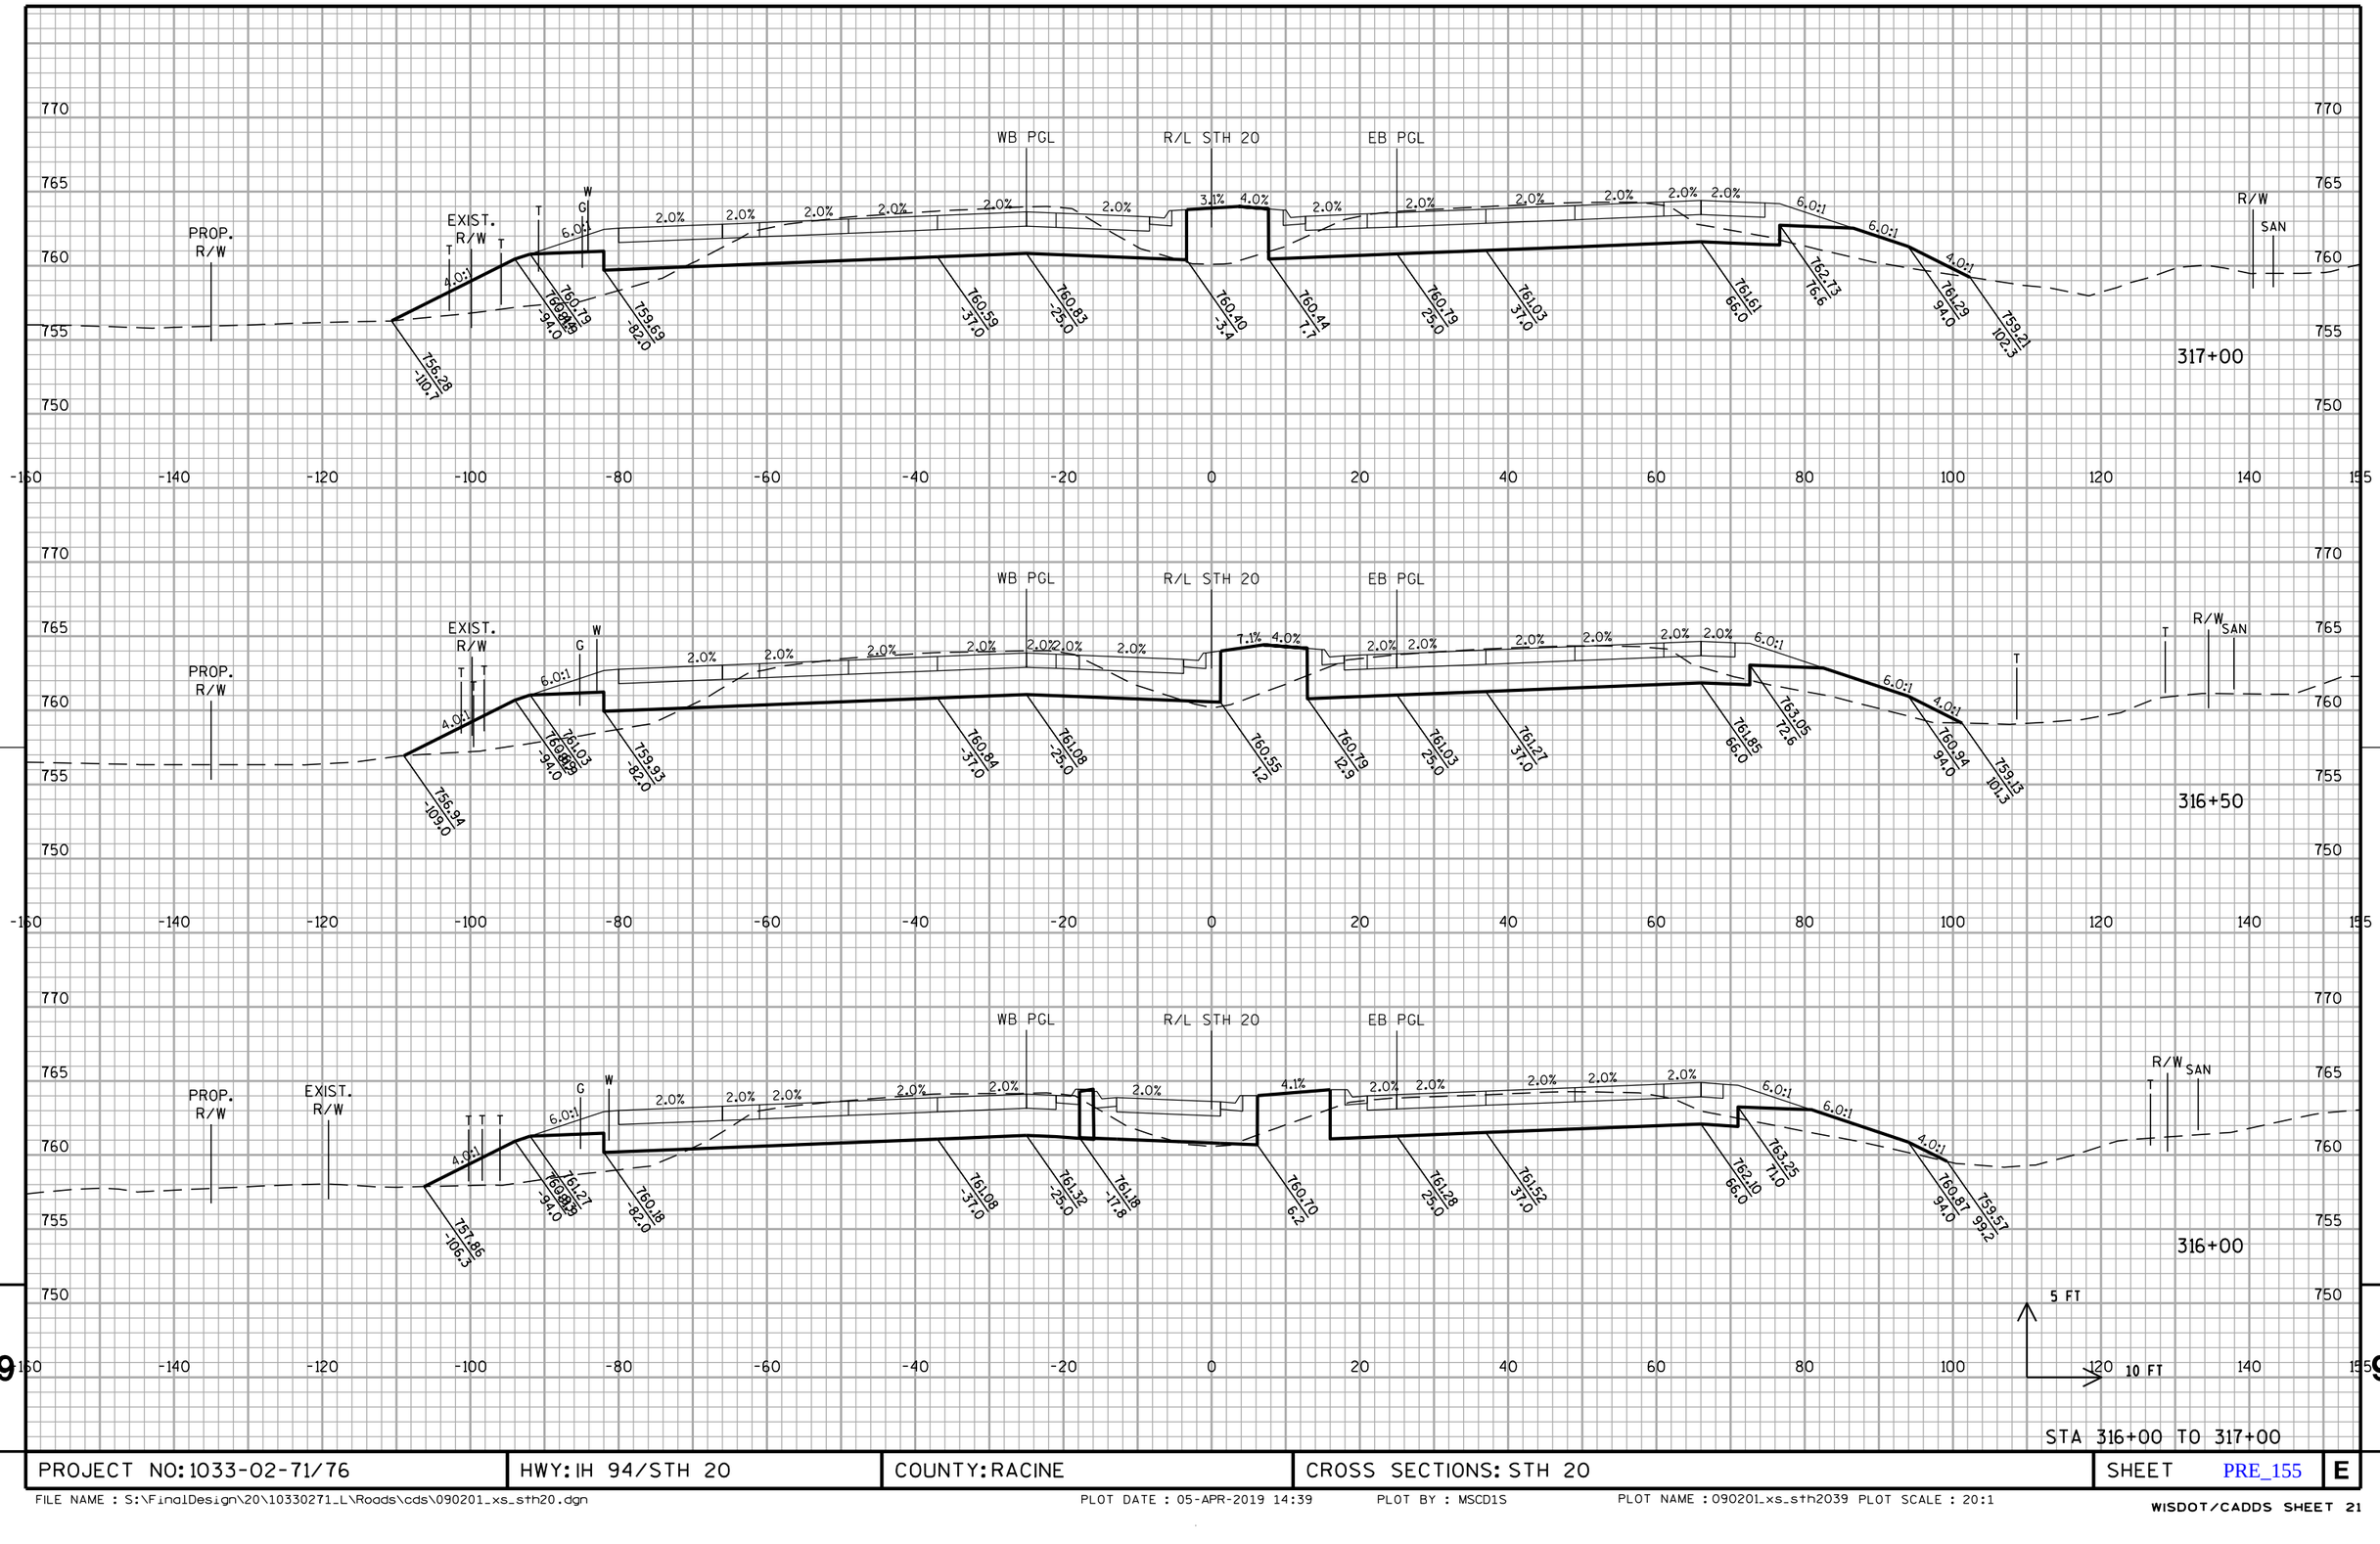

STA 316+00 TO 317+00

PROJECT NO: 1033-02-71/76	HWY: IH 94/STH 20	COUNTY: RACINE	CROSS SECTIONS: STH 20	SHEET PRE_155	E

FILE NAME : S:\FinalDesign\20\10330271_L\Roads\cds\090201_xs_sth20.dgn PLOT DATE : 05-APR-2019 14:39 PLOT BY : MSCD1S PLOT NAME : 090201_xs_sth2039 PLOT SCALE : 20:1

WISDOT/CADDS SHEET 21




STA 317+50 TO 318+00


PROJECT NO: 1033-02-71/76	HWY: IH 94/STH 20	COUNTY: RACINE	CROSS SECTIONS: STH 20	SHEET PRE_156	E

FILE NAME : S:\FinalDesign\20\10330271_L\Roads\cds\090201_xs_sth20.dgn PLOT DATE : 05-APR-2019 14:39 PLOT BY : MSCD1S PLOT NAME : 090201_xs_sth2040 PLOT SCALE : 20:1

WISDOT/CADDS SHEET 21

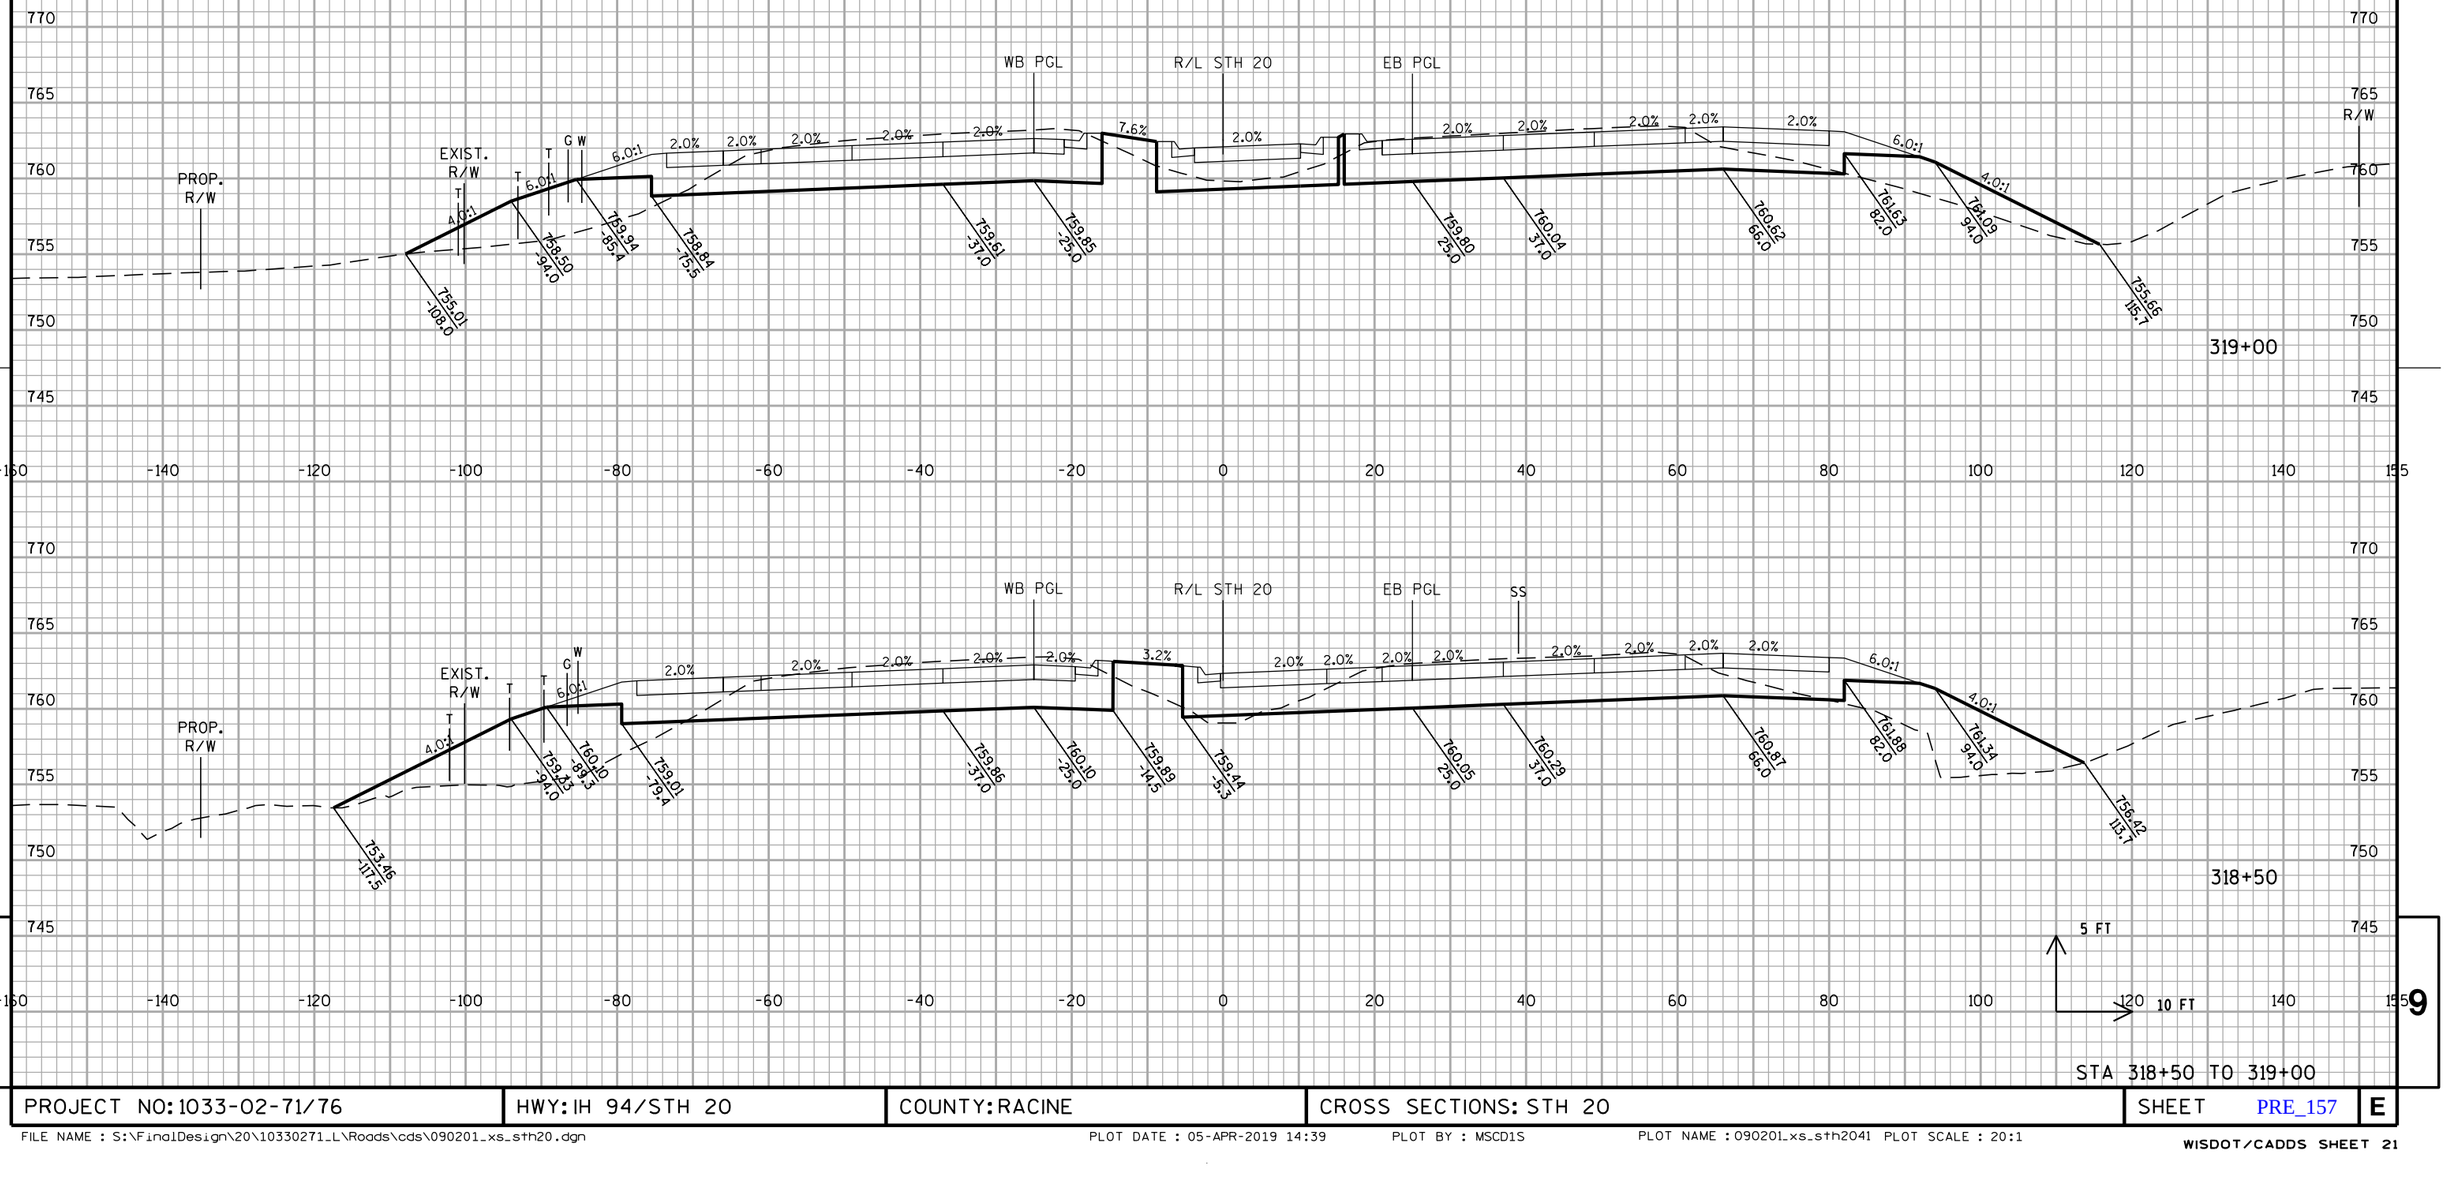


PROJECT NO: 1033-02-71/76	HWY: IH 94/STH 20	COUNTY: RACINE	CROSS SECTIONS: STH 20	SHEET PRE_157	E

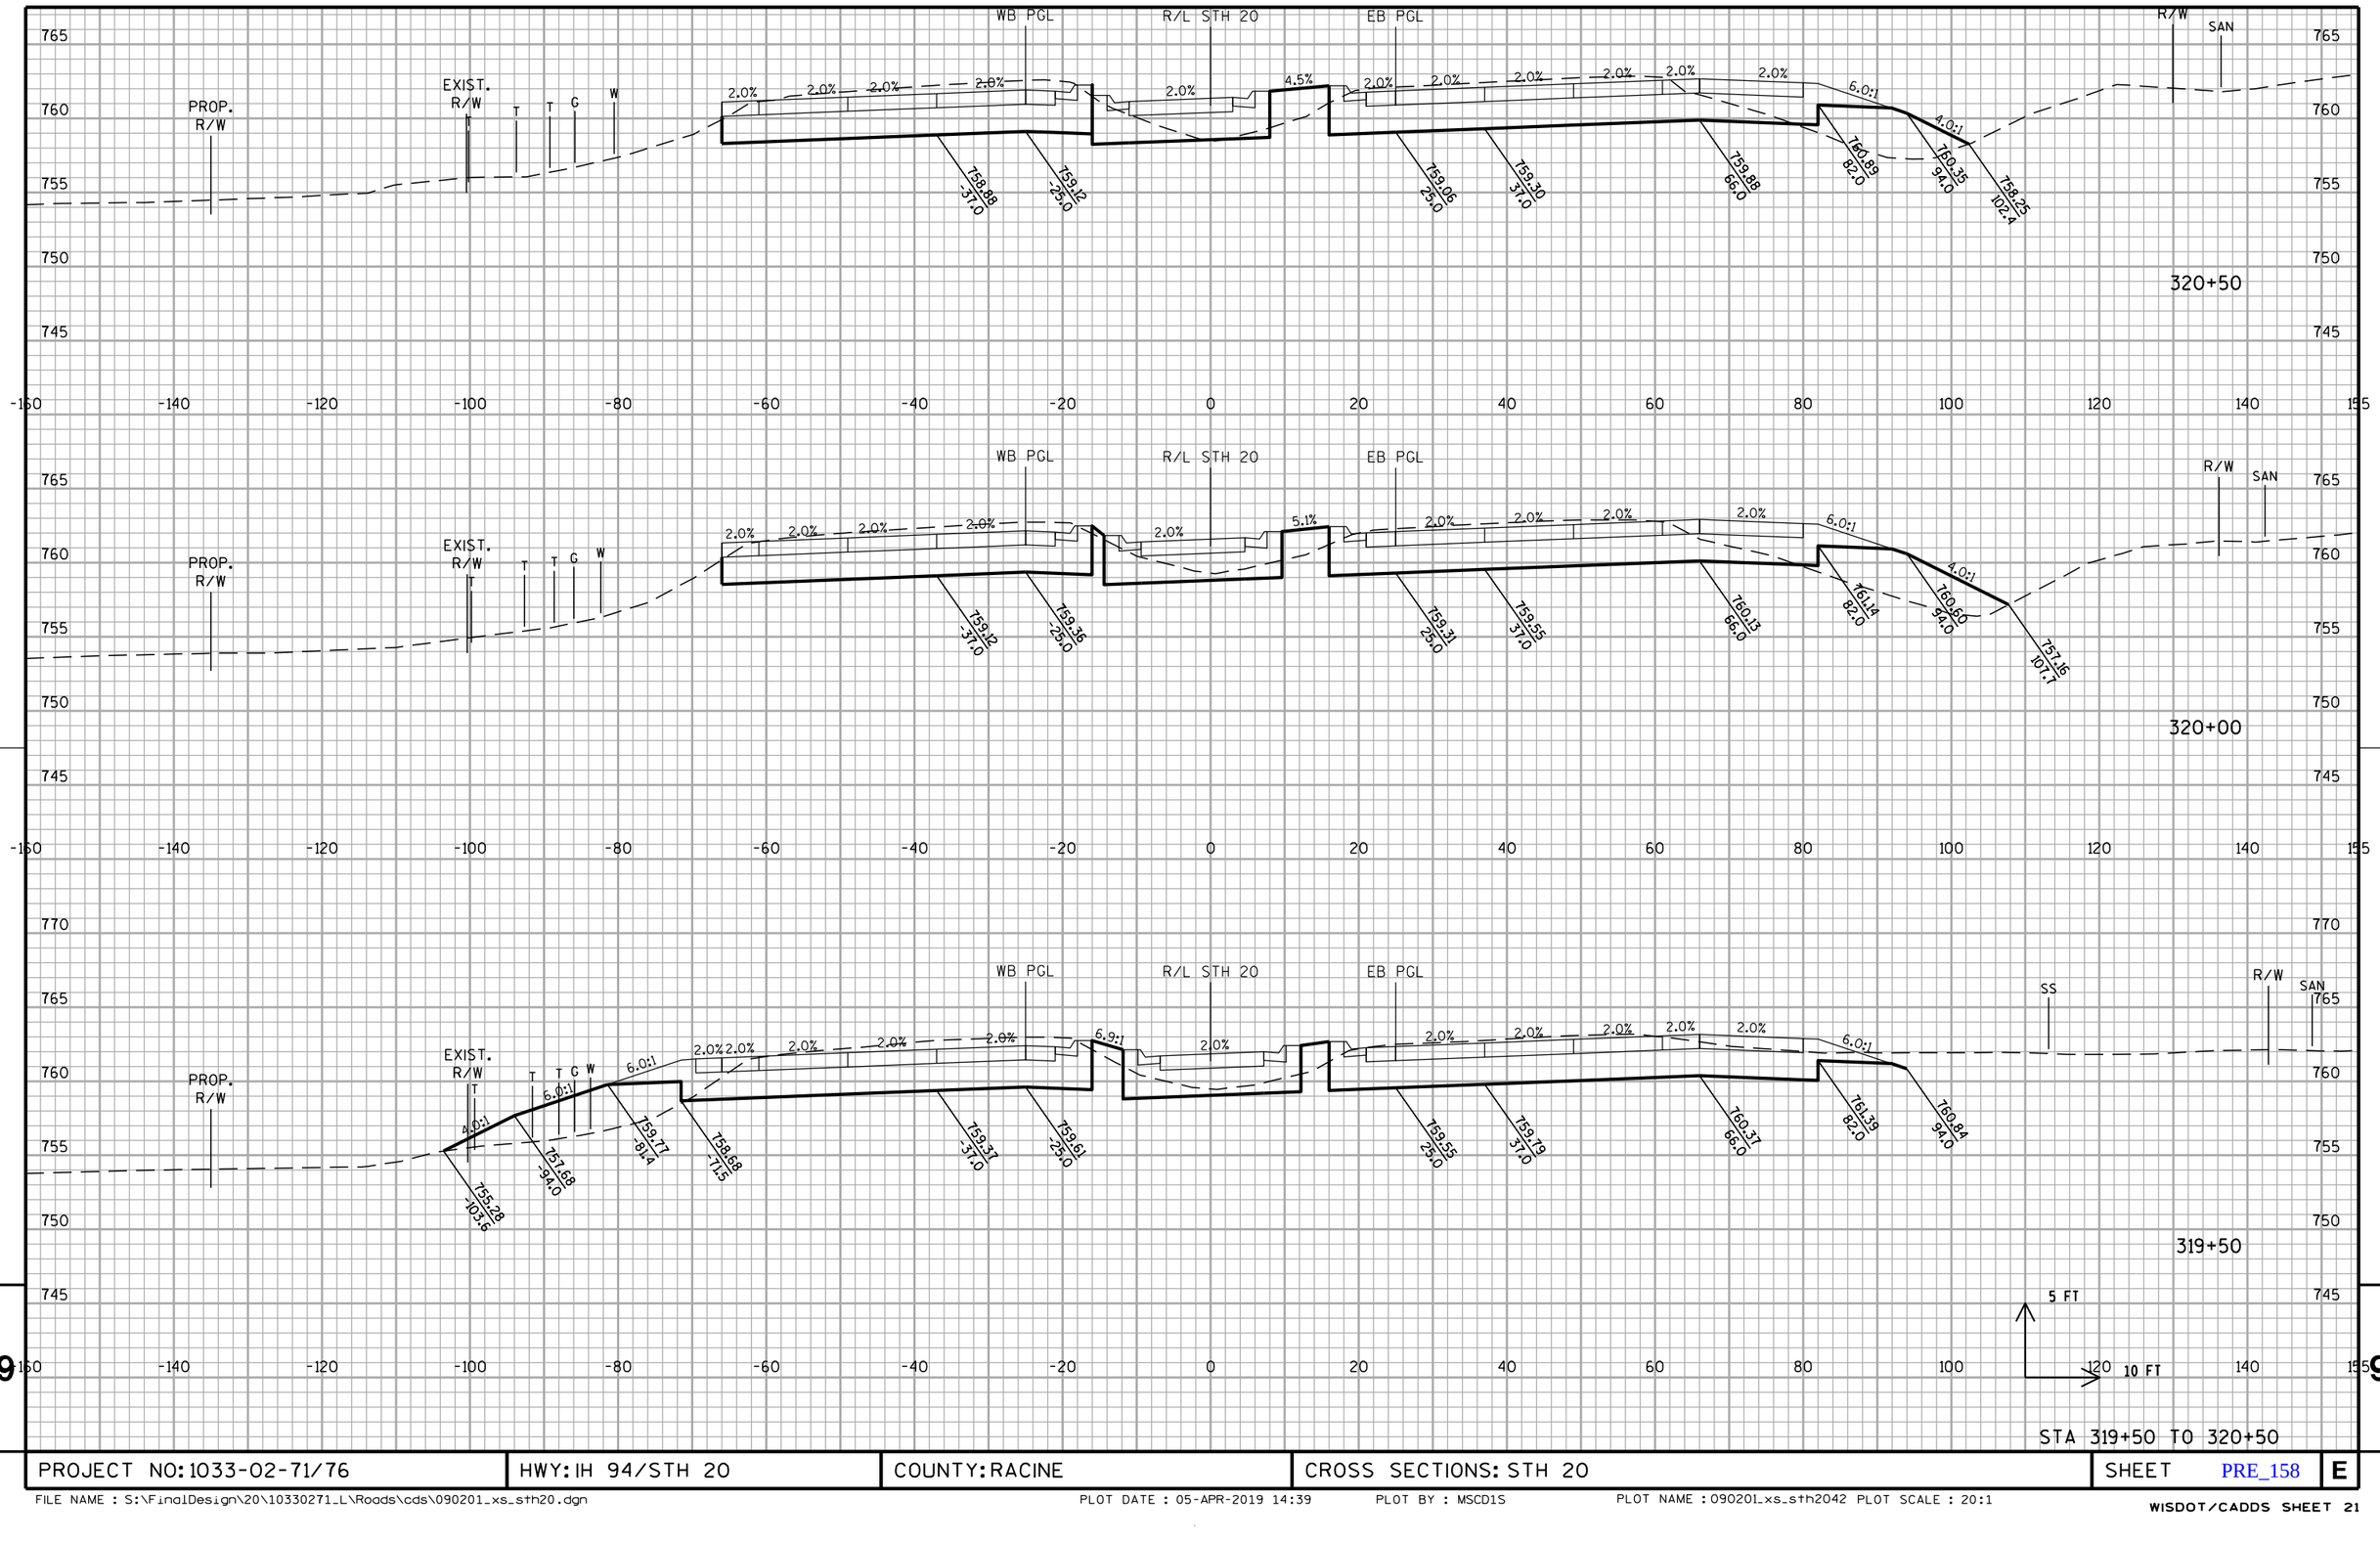

PROJECT NO: 1033-02-71/76	HWY: IH 94/STH 20	COUNTY: RACINE	CROSS SECTIONS: STH 20	SHEET PRE_158	E

FILE NAME : S:\FinalDesign\20\10330271_L\Roads\cds\090201_xs_sth20.dgn PLOT DATE : 05-APR-2019 14:39 PLOT BY : MSCD1S PLOT NAME : 090201_xs_sth2042 PLOT SCALE : 20:1


WISDOT/CADDS SHEET 21

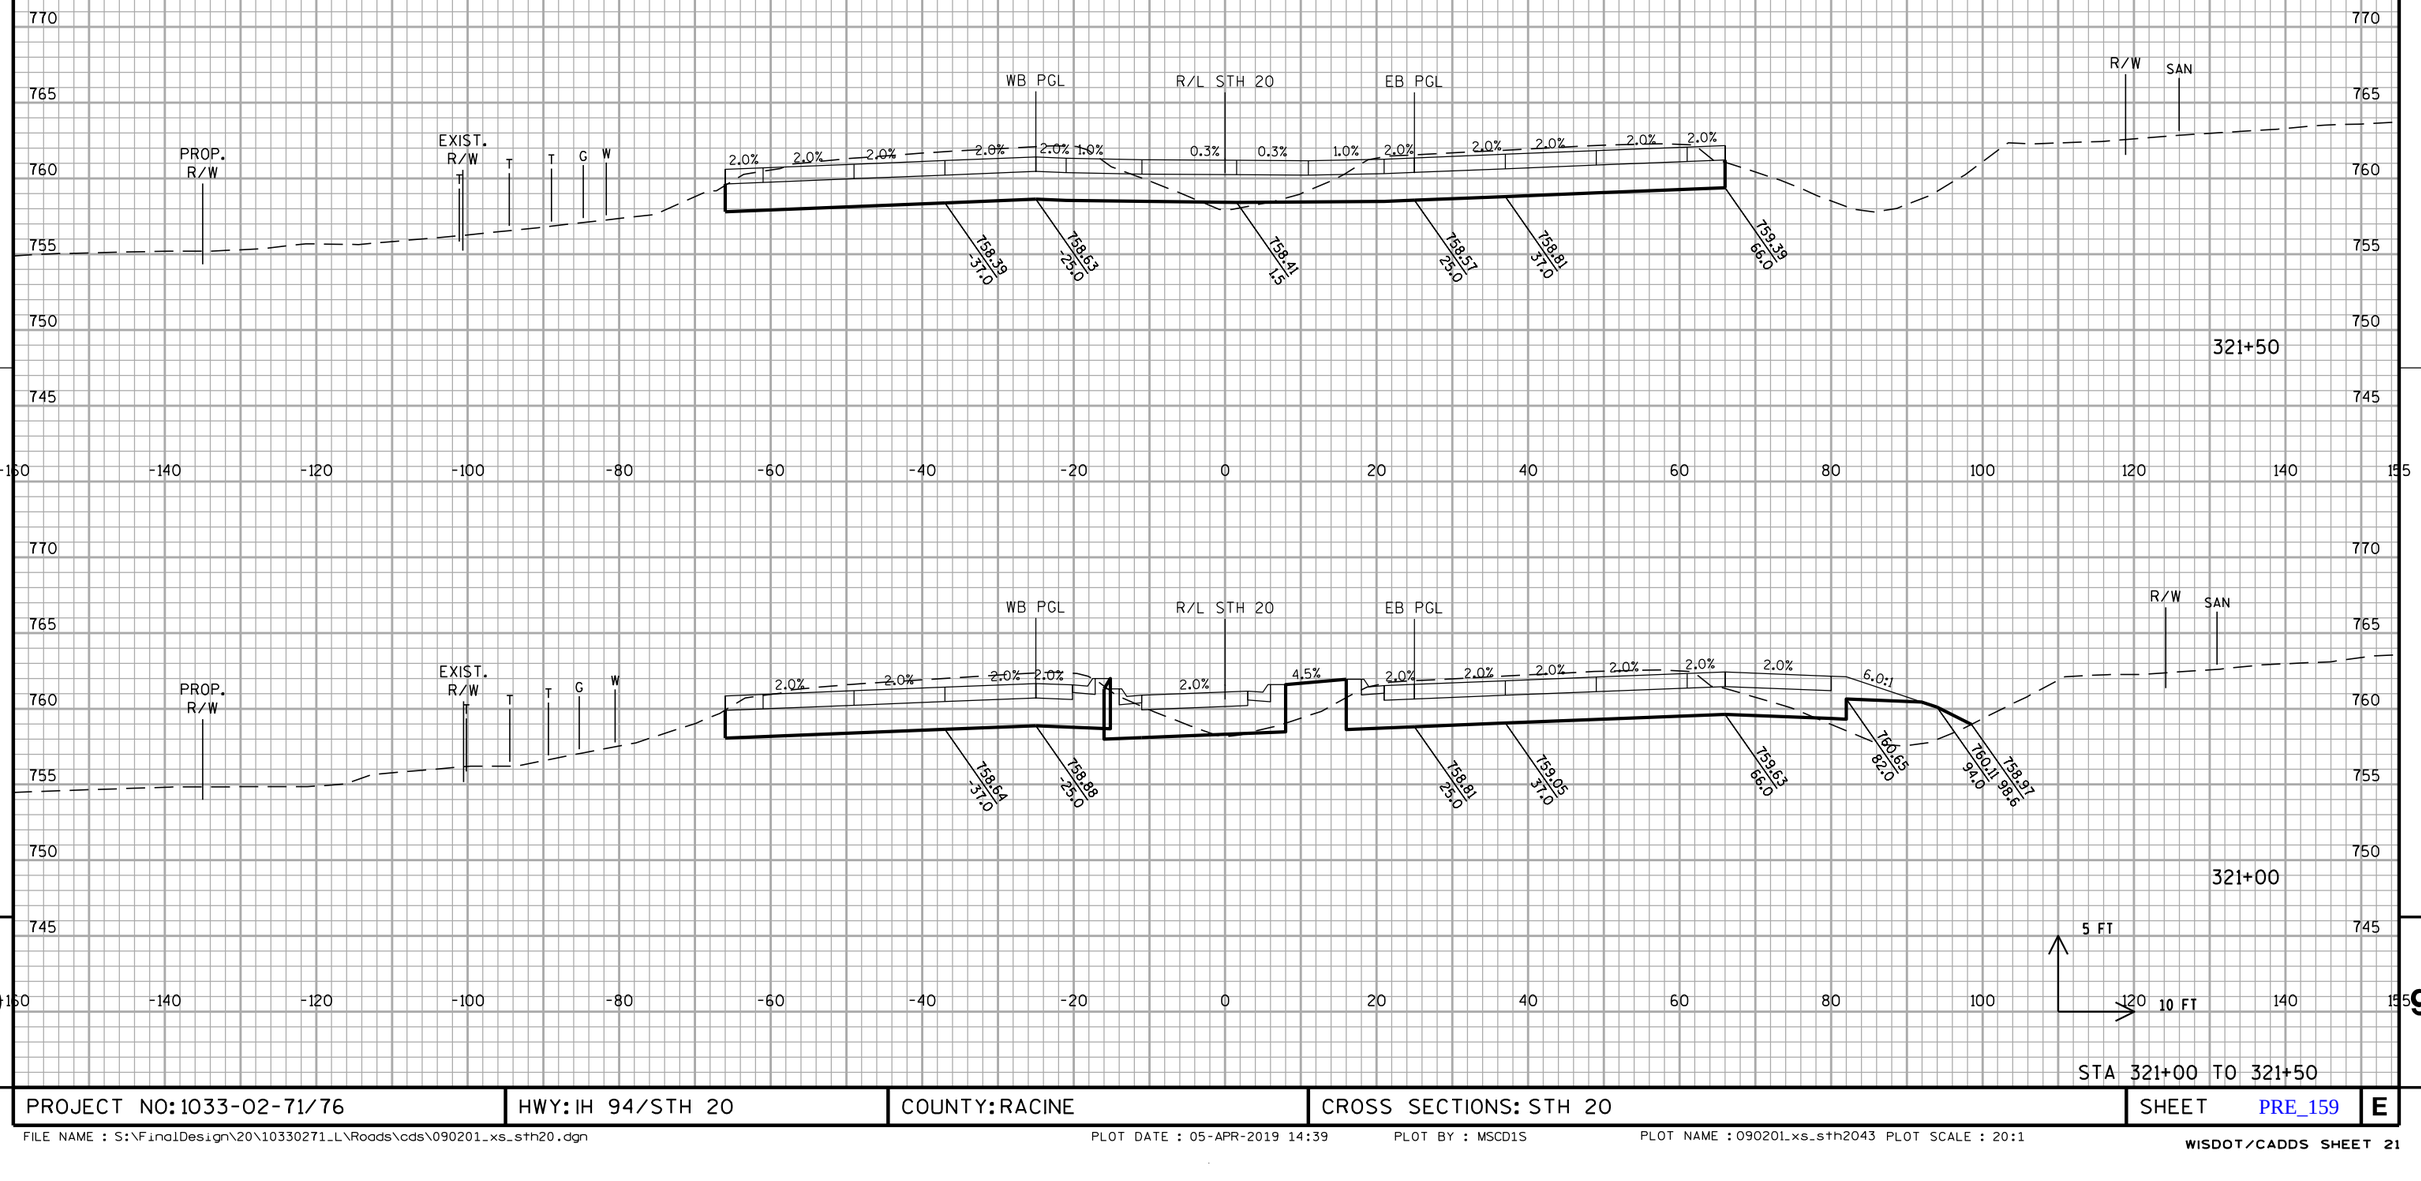


PROJECT NO: 1033-02-71/76	HWY: IH 94/STH 20	COUNTY: RACINE	CROSS SECTIONS: STH 20	SHEET PRE_159	E

FILE NAME : S:\FinalDesign\20\10330271_L\Roads\cds\090201_xs_sth20.dgn PLOT DATE : 05-APR-2019 14:39 PLOT BY : MSCD1S PLOT NAME : 090201_xs_sth2043 PLOT SCALE : 20:1

WISDOT/CADDS SHEET 21

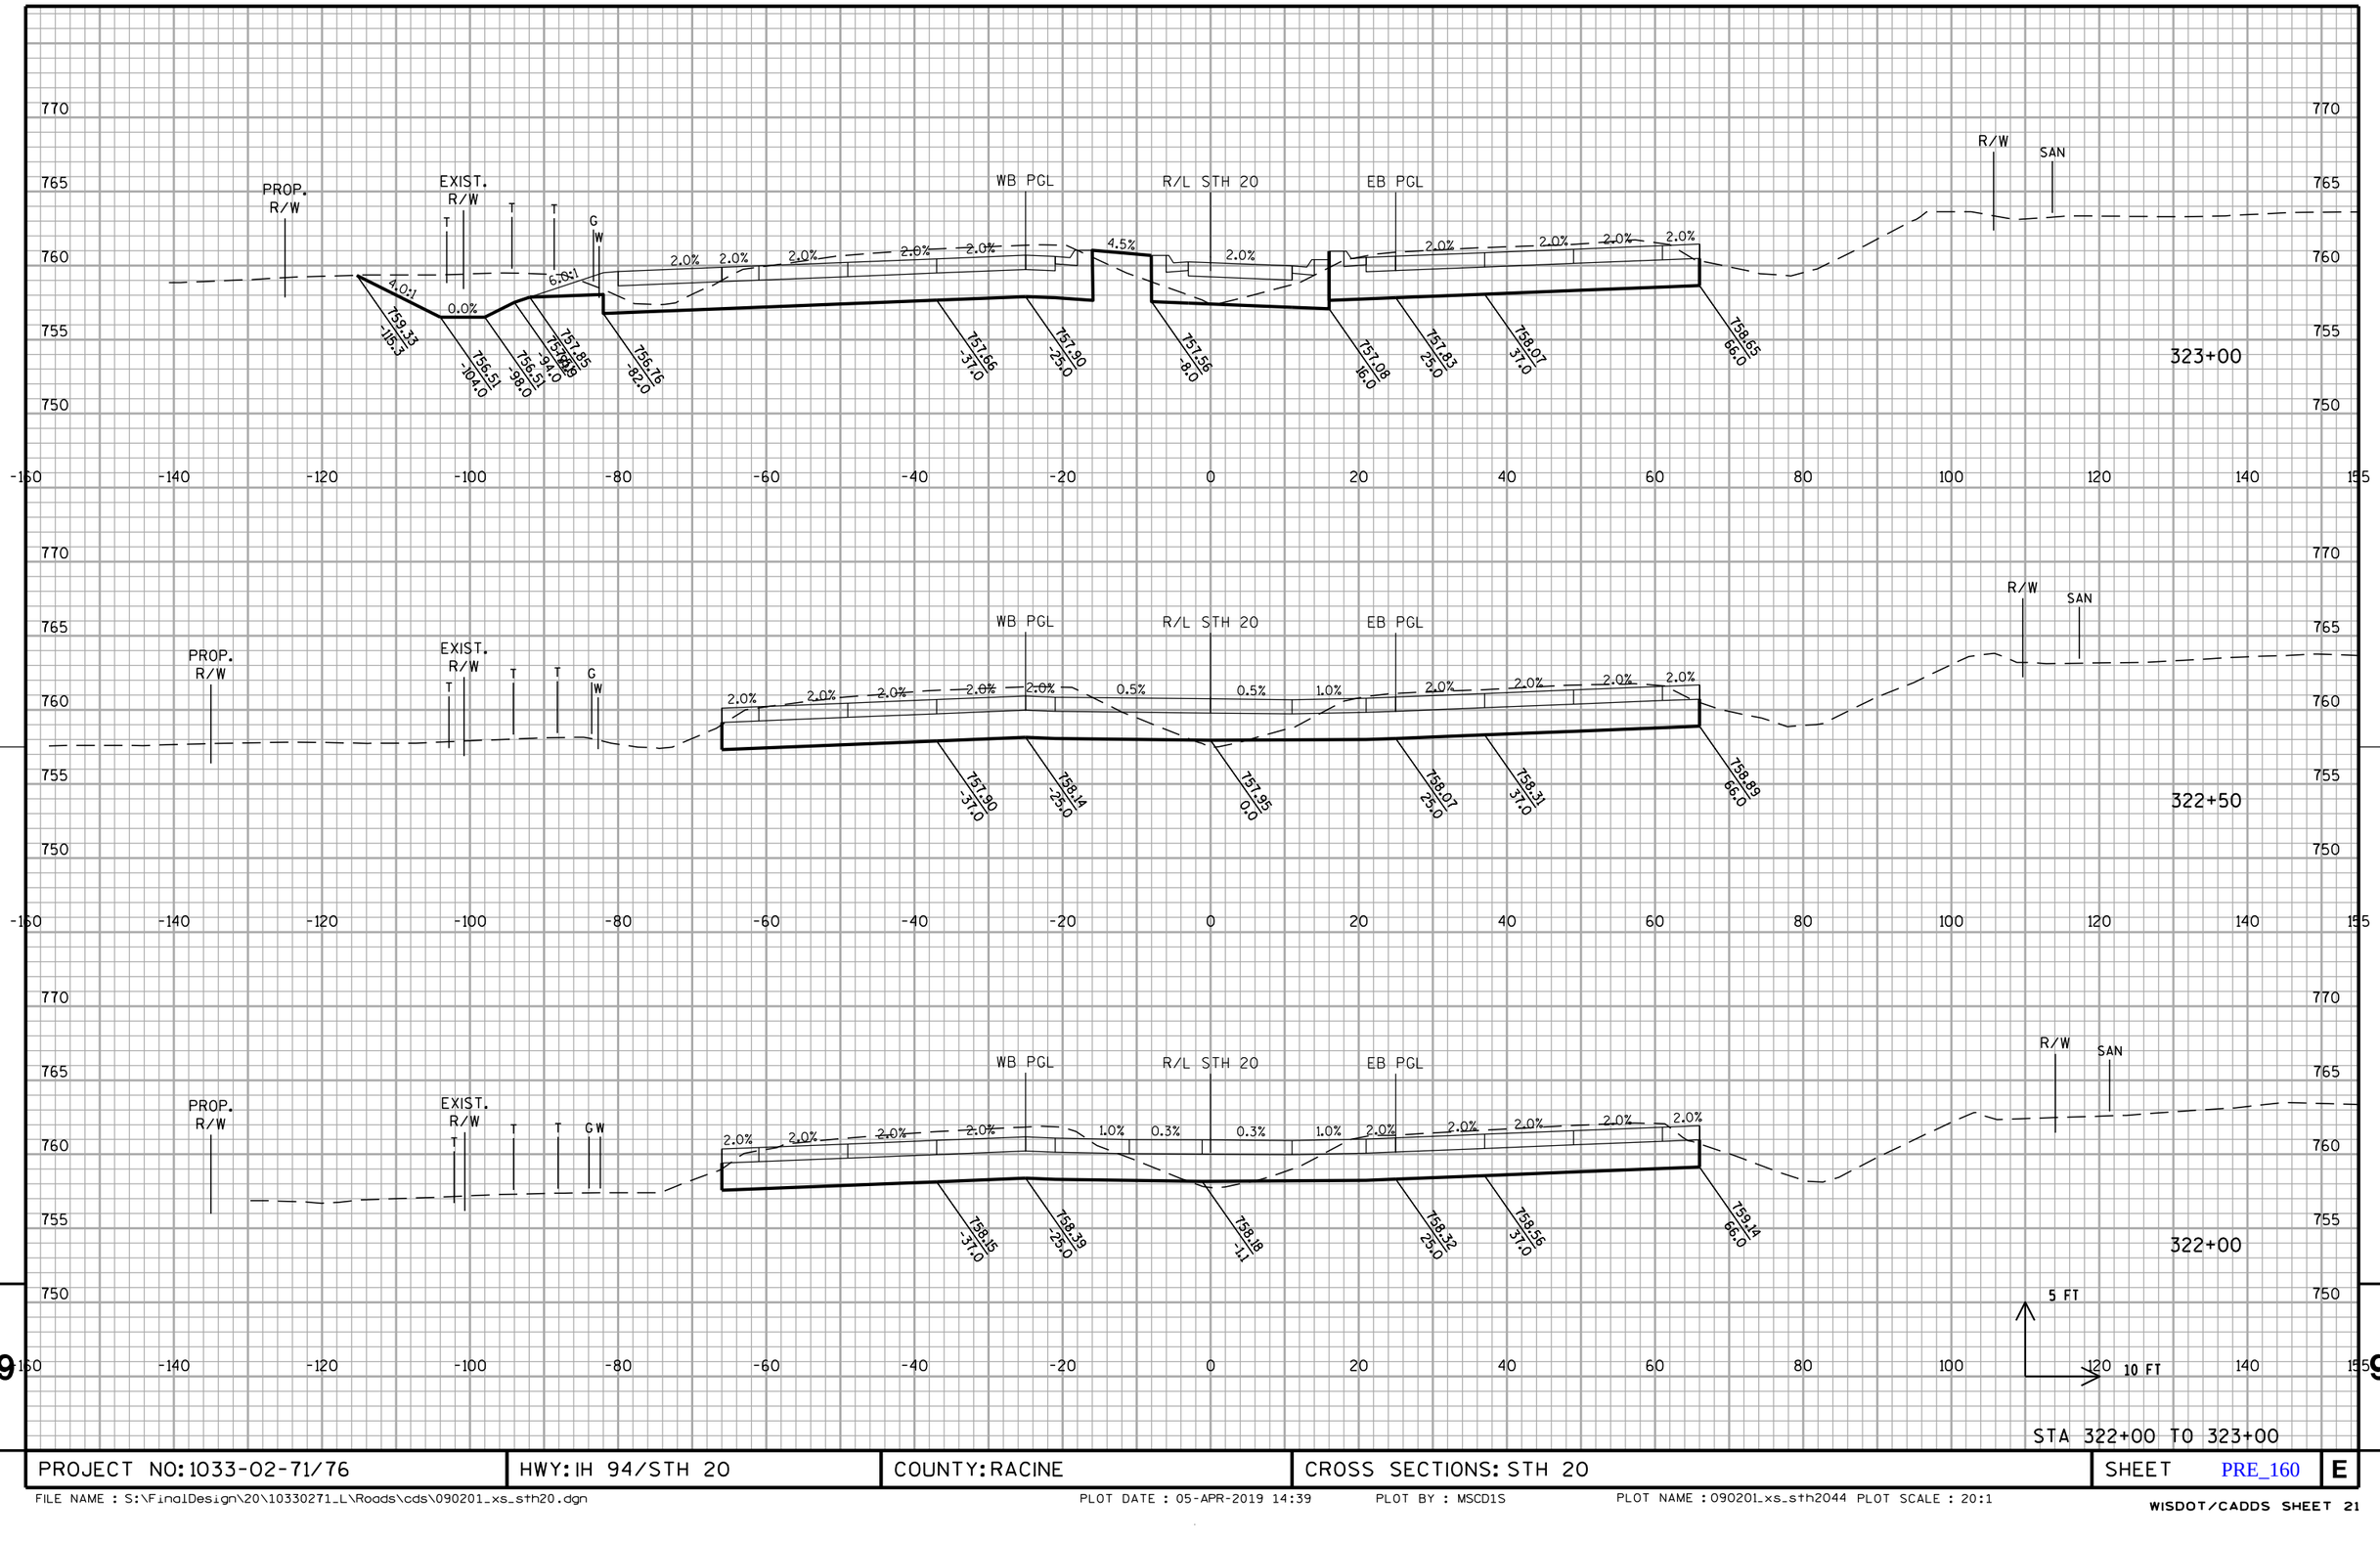


PROJECT NO: 1033-02-71/76	HWY: IH 94/STH 20	COUNTY: RACINE	CROSS SECTIONS: STH 20	SHEET PRE_160	E

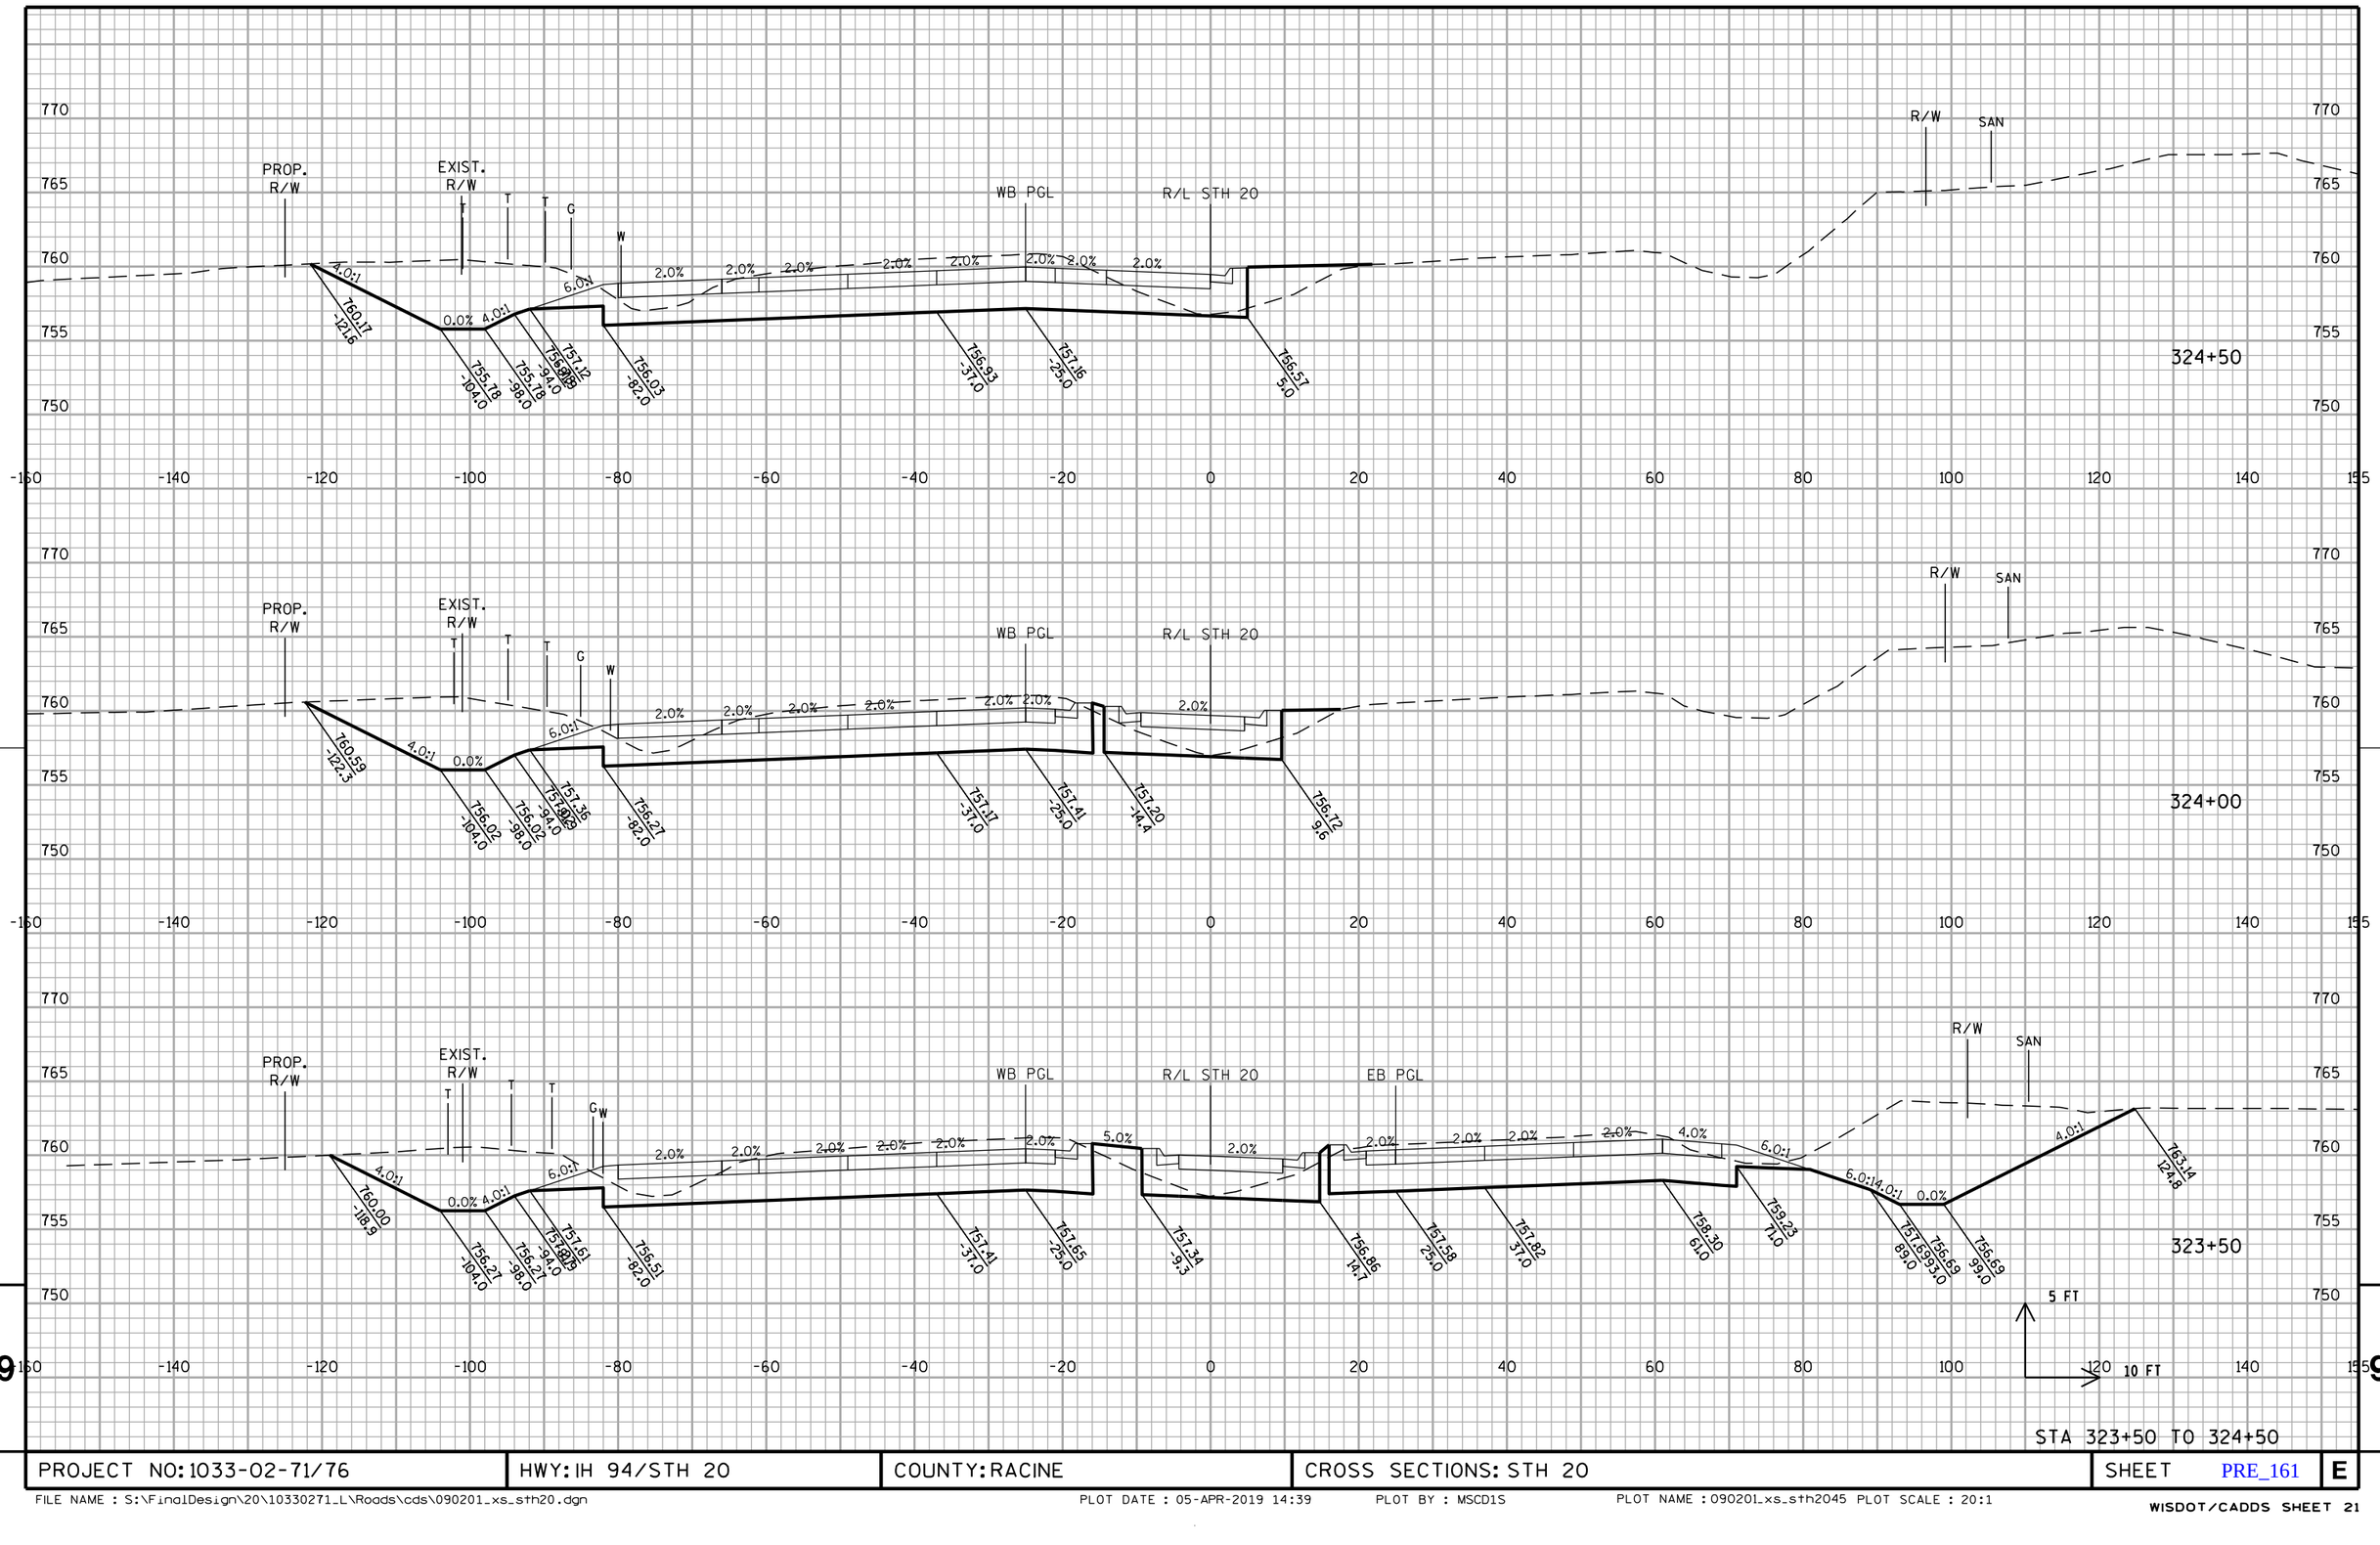

PROJECT NO: 1033-02-71/76	HWY: IH 94/STH 20	COUNTY: RACINE	CROSS SECTIONS: STH 20	SHEET PRE_161	E

FILE NAME : S:\FinalDesign\20\10330271_L\Roads\cds\090201_xs_sth20.dgn PLOT DATE : 05-APR-2019 14:39 PLOT BY : MSCD1S PLOT NAME : 090201_xs_sth2045 PLOT SCALE : 20:1


WISDOT/CADDS SHEET 21

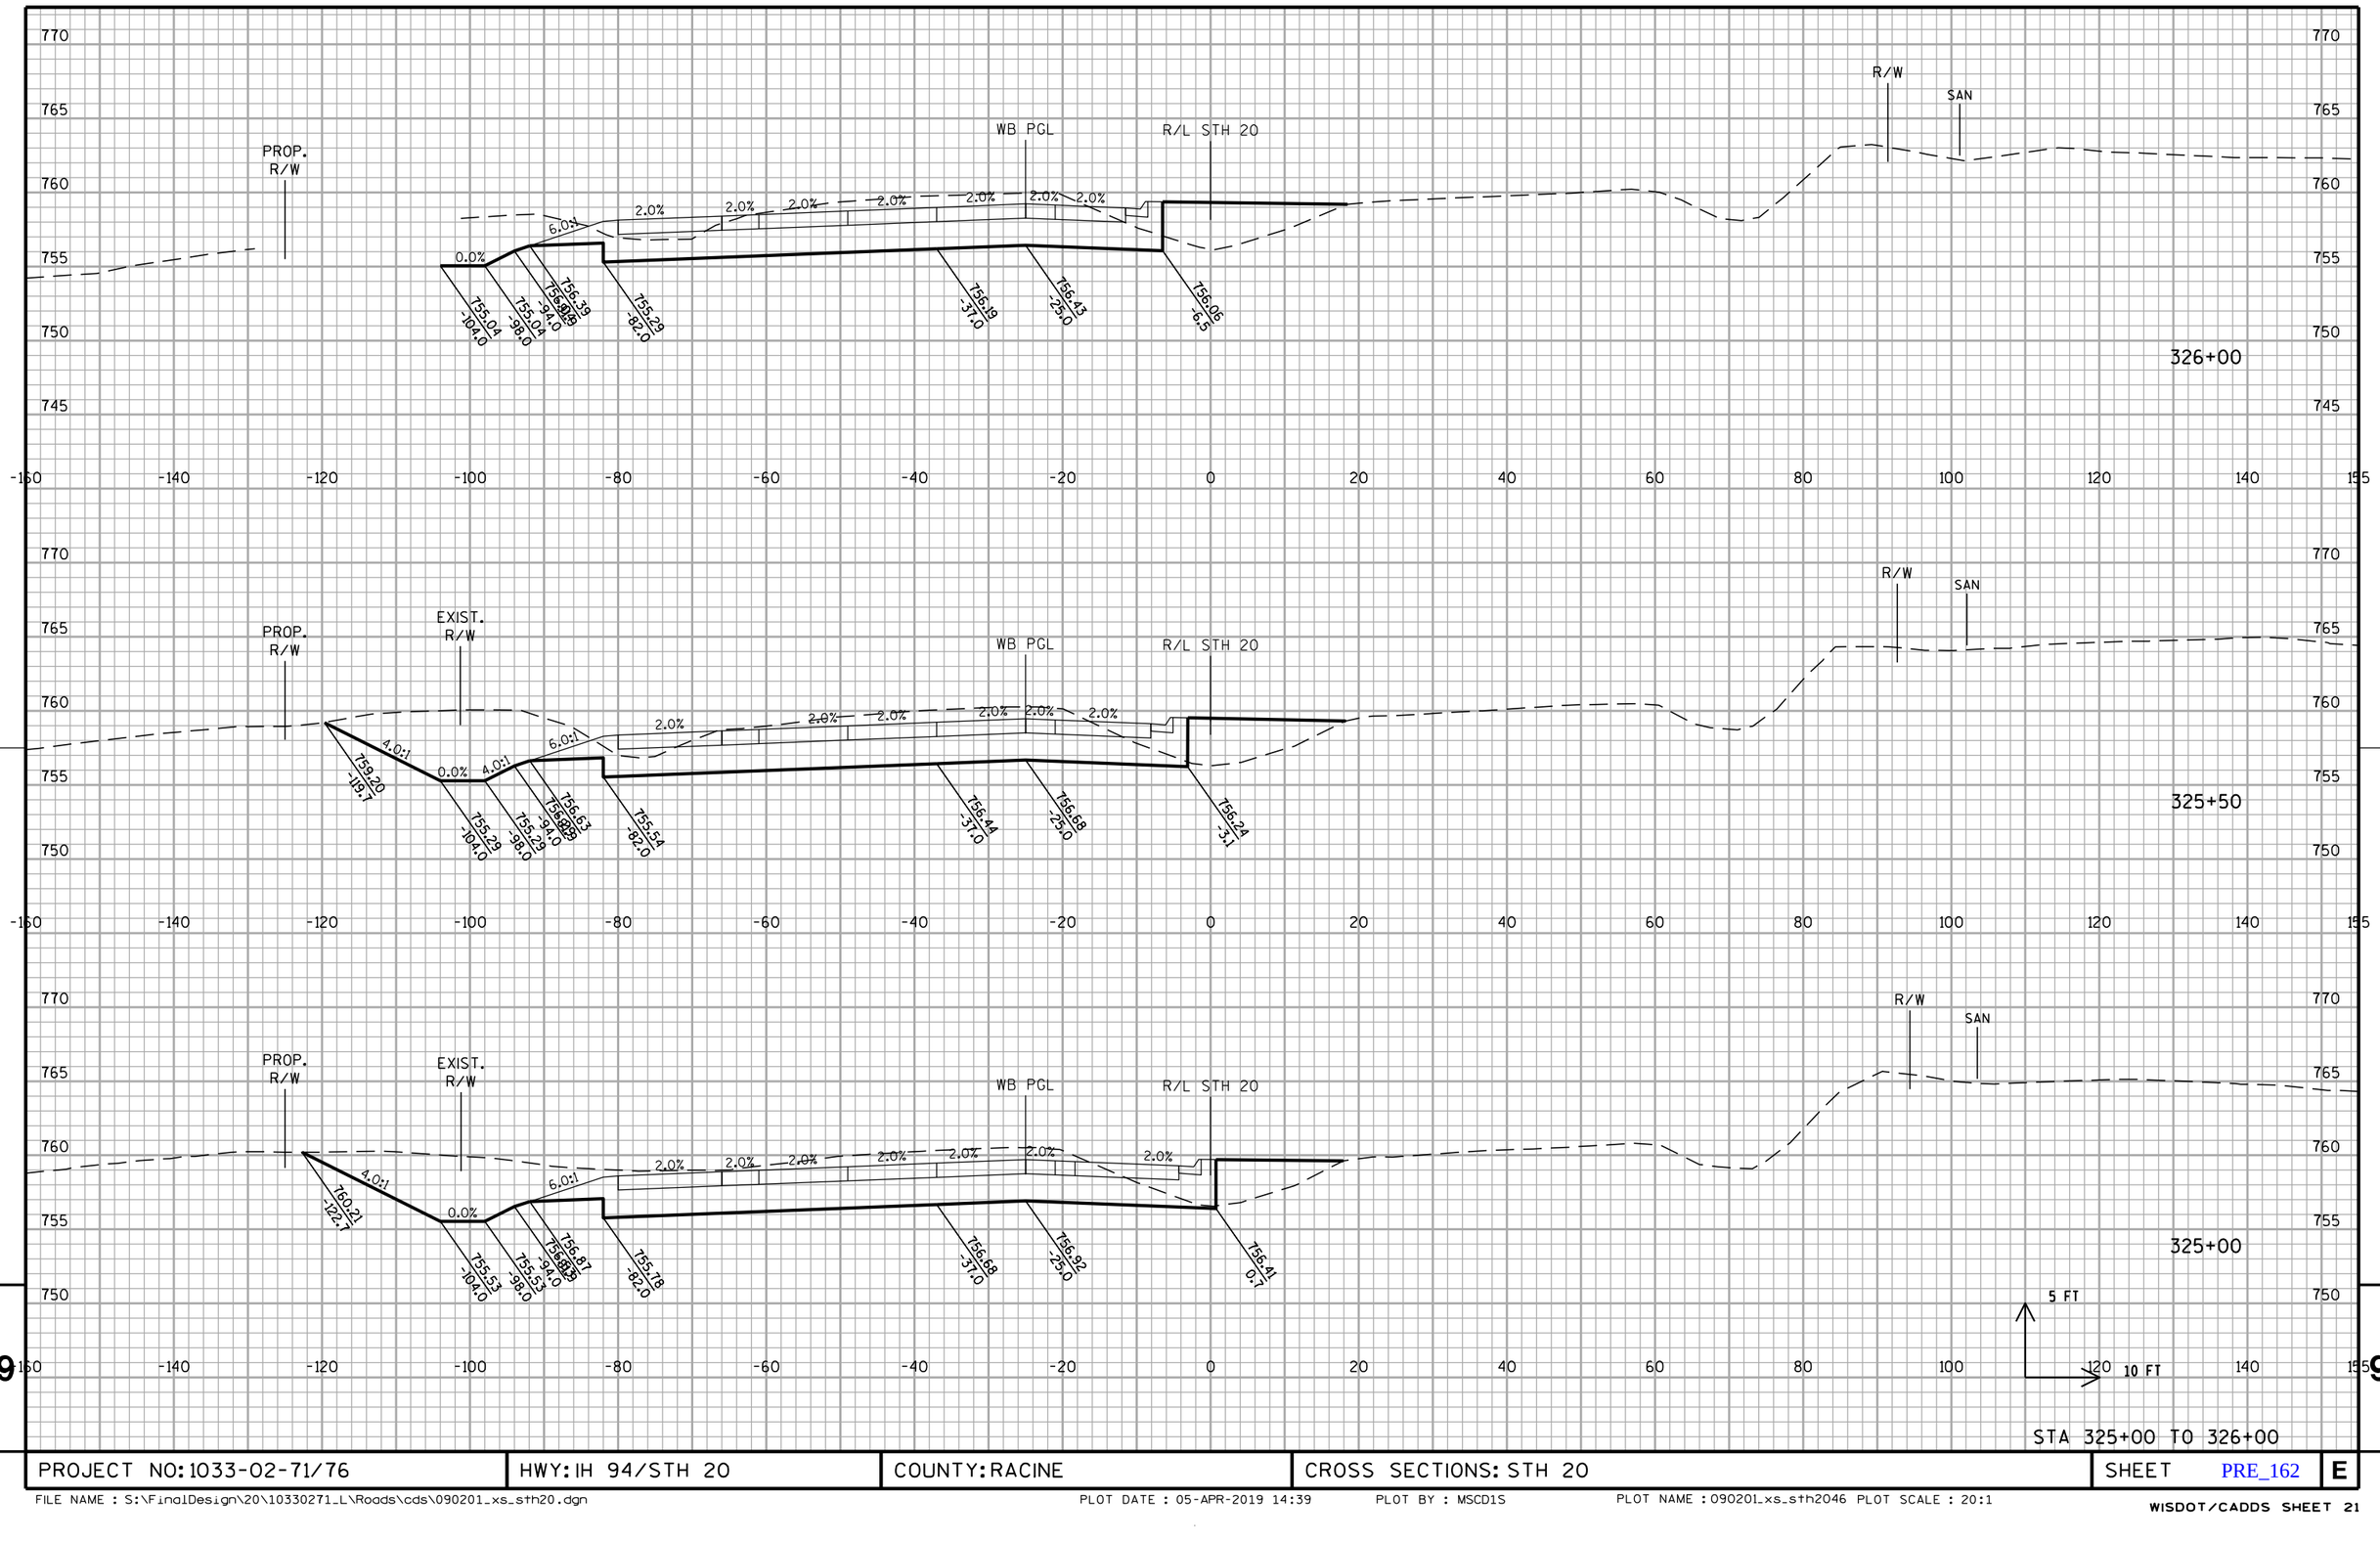

9

PROJECT NO: 1033-02-71/76	HWY: IH 94/STH 20	COUNTY: RACINE	CROSS SECTIONS: STH 20	SHEET PRE_162	E

FILE NAME : S:\FinalDesign\20\10330271_L\Roads\cds\090201_xs_sth20.dgn PLOT DATE : 05-APR-2019 14:39 PLOT BY : MSCD1S PLOT NAME : 090201_xs_sth2046 PLOT SCALE : 20:1

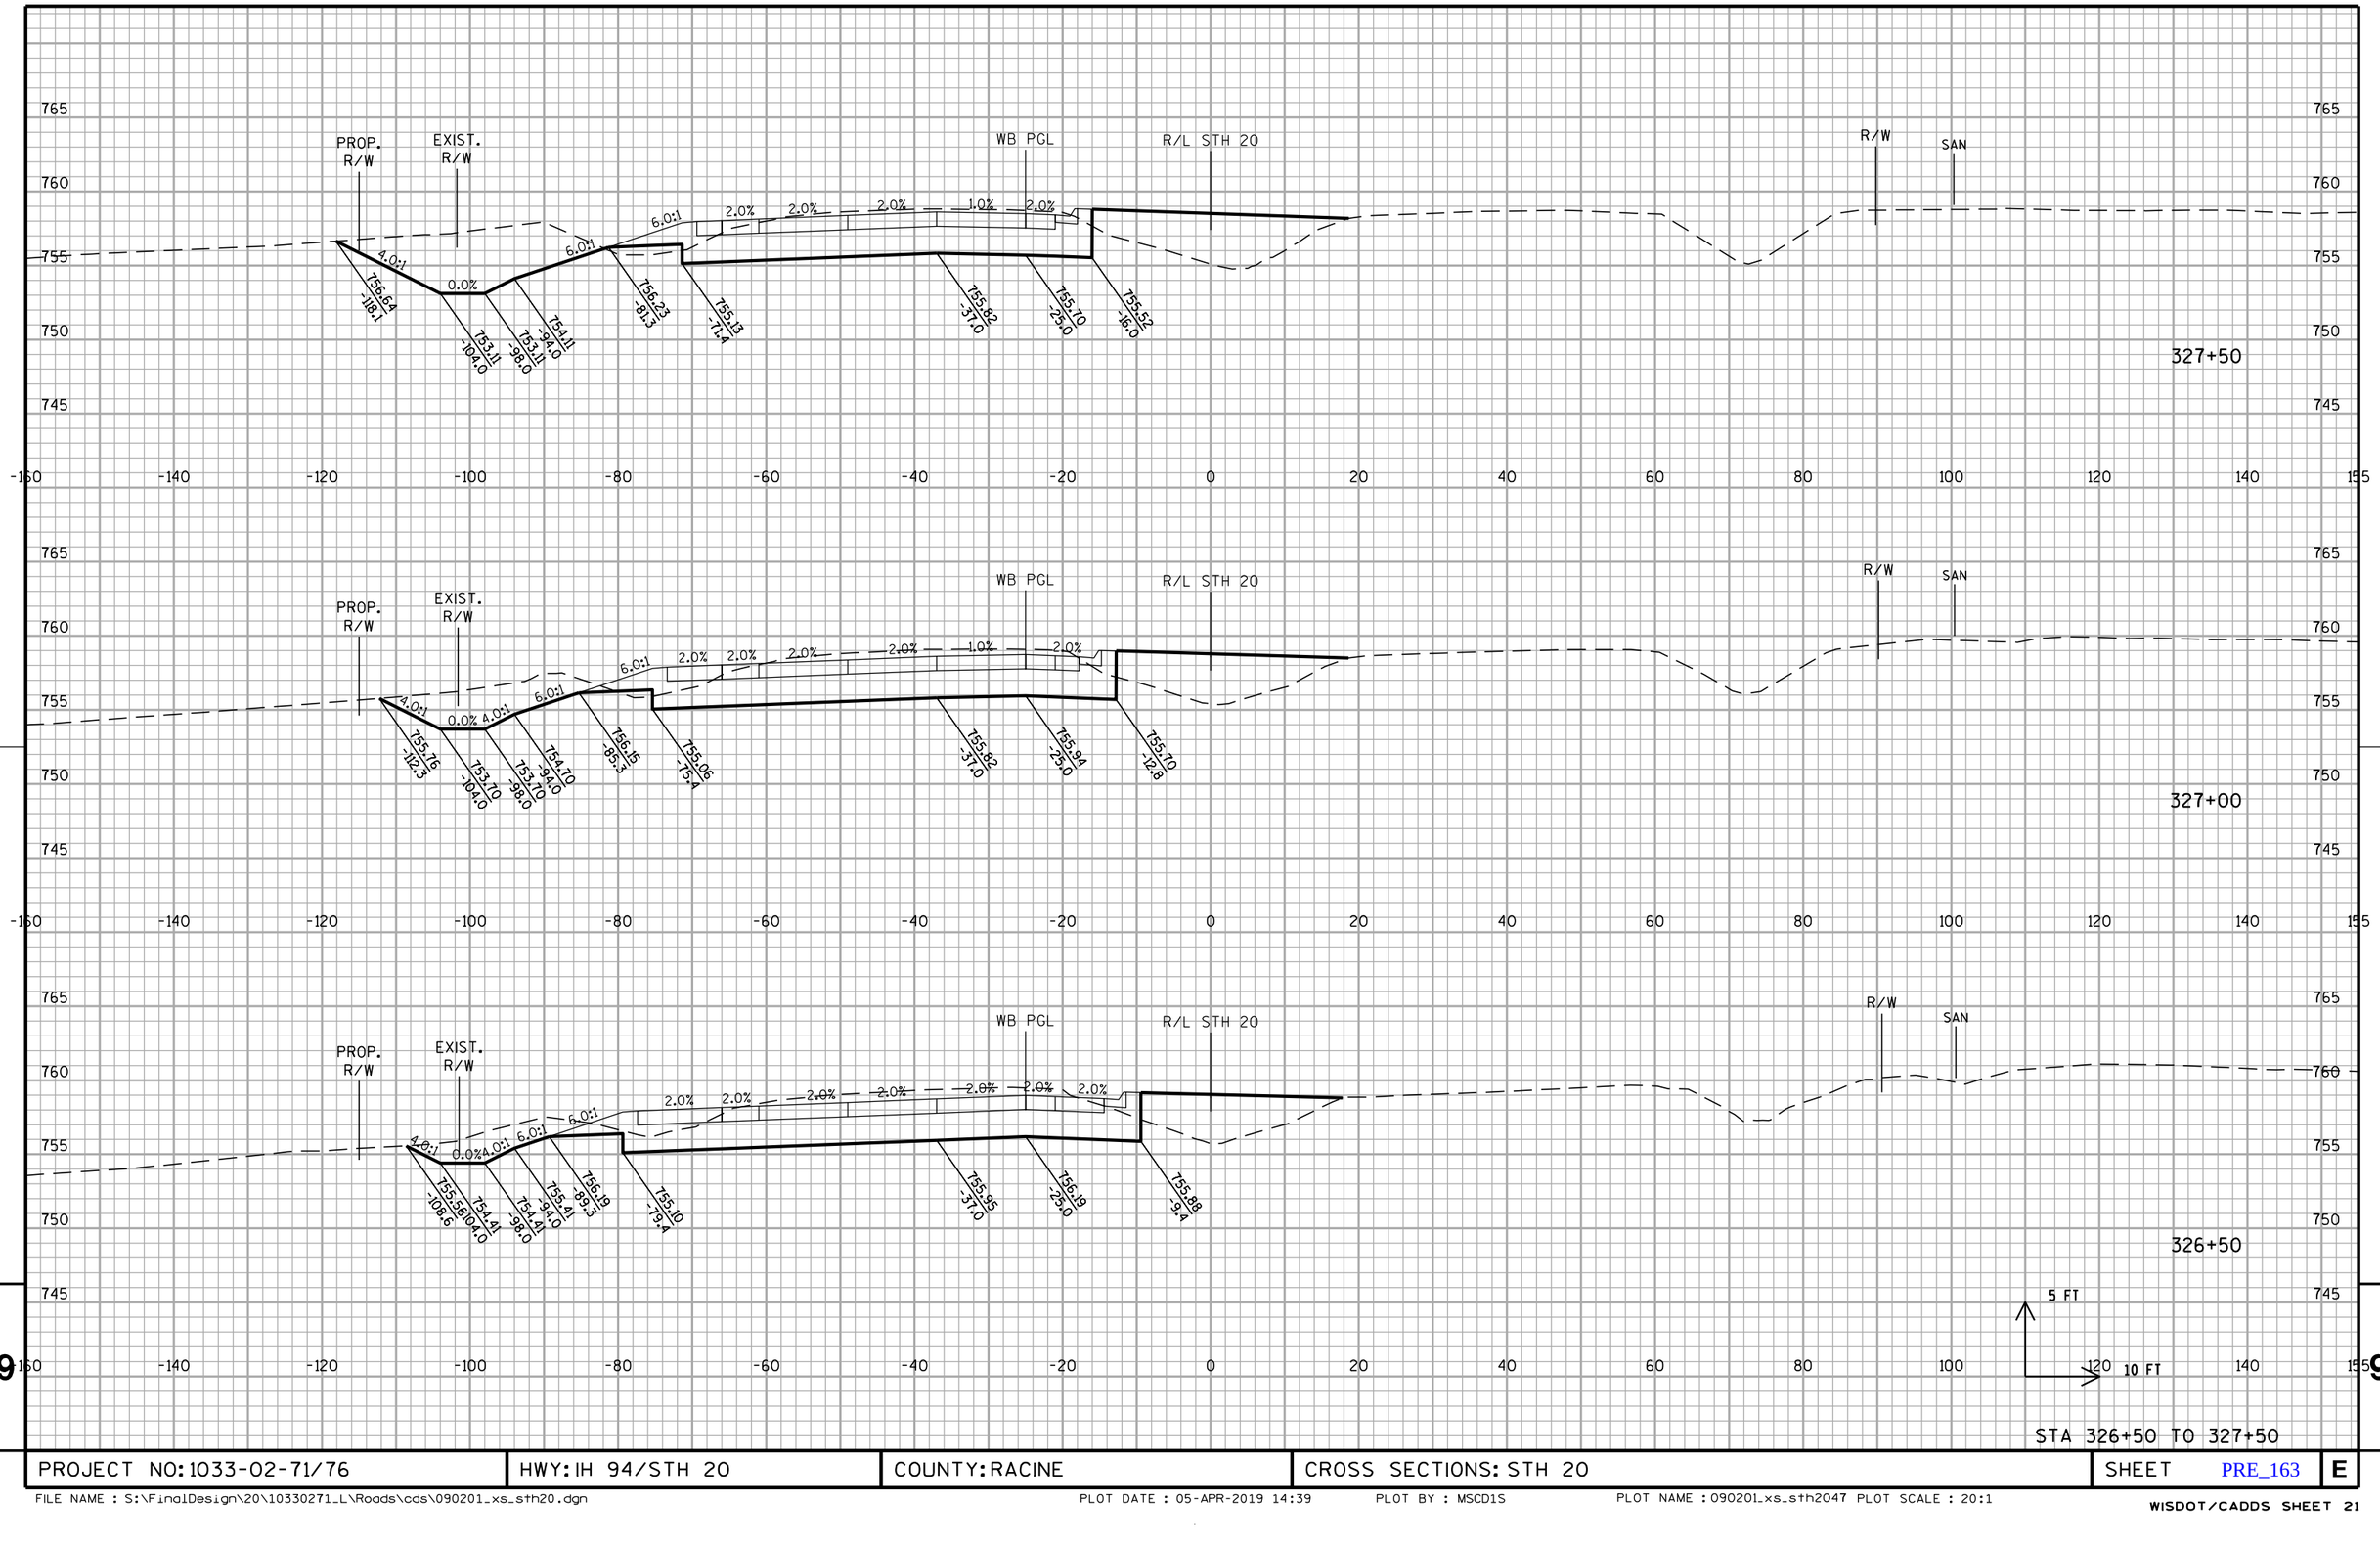


STA 326+50 TO 327+50

PROJECT NO: 1033-02-71/76	HWY: IH 94/STH 20	COUNTY: RACINE	CROSS SECTIONS: STH 20	SHEET PRE_163	E

FILE NAME : S:\FinalDesign\20\10330271_L\Roads\cds\090201_xs_sth20.dgn PLOT DATE : 05-APR-2019 14:39 PLOT BY : MSCD1S PLOT NAME : 090201_xs_sth2047 PLOT SCALE : 20:1

WISDOT/CADDS SHEET 21

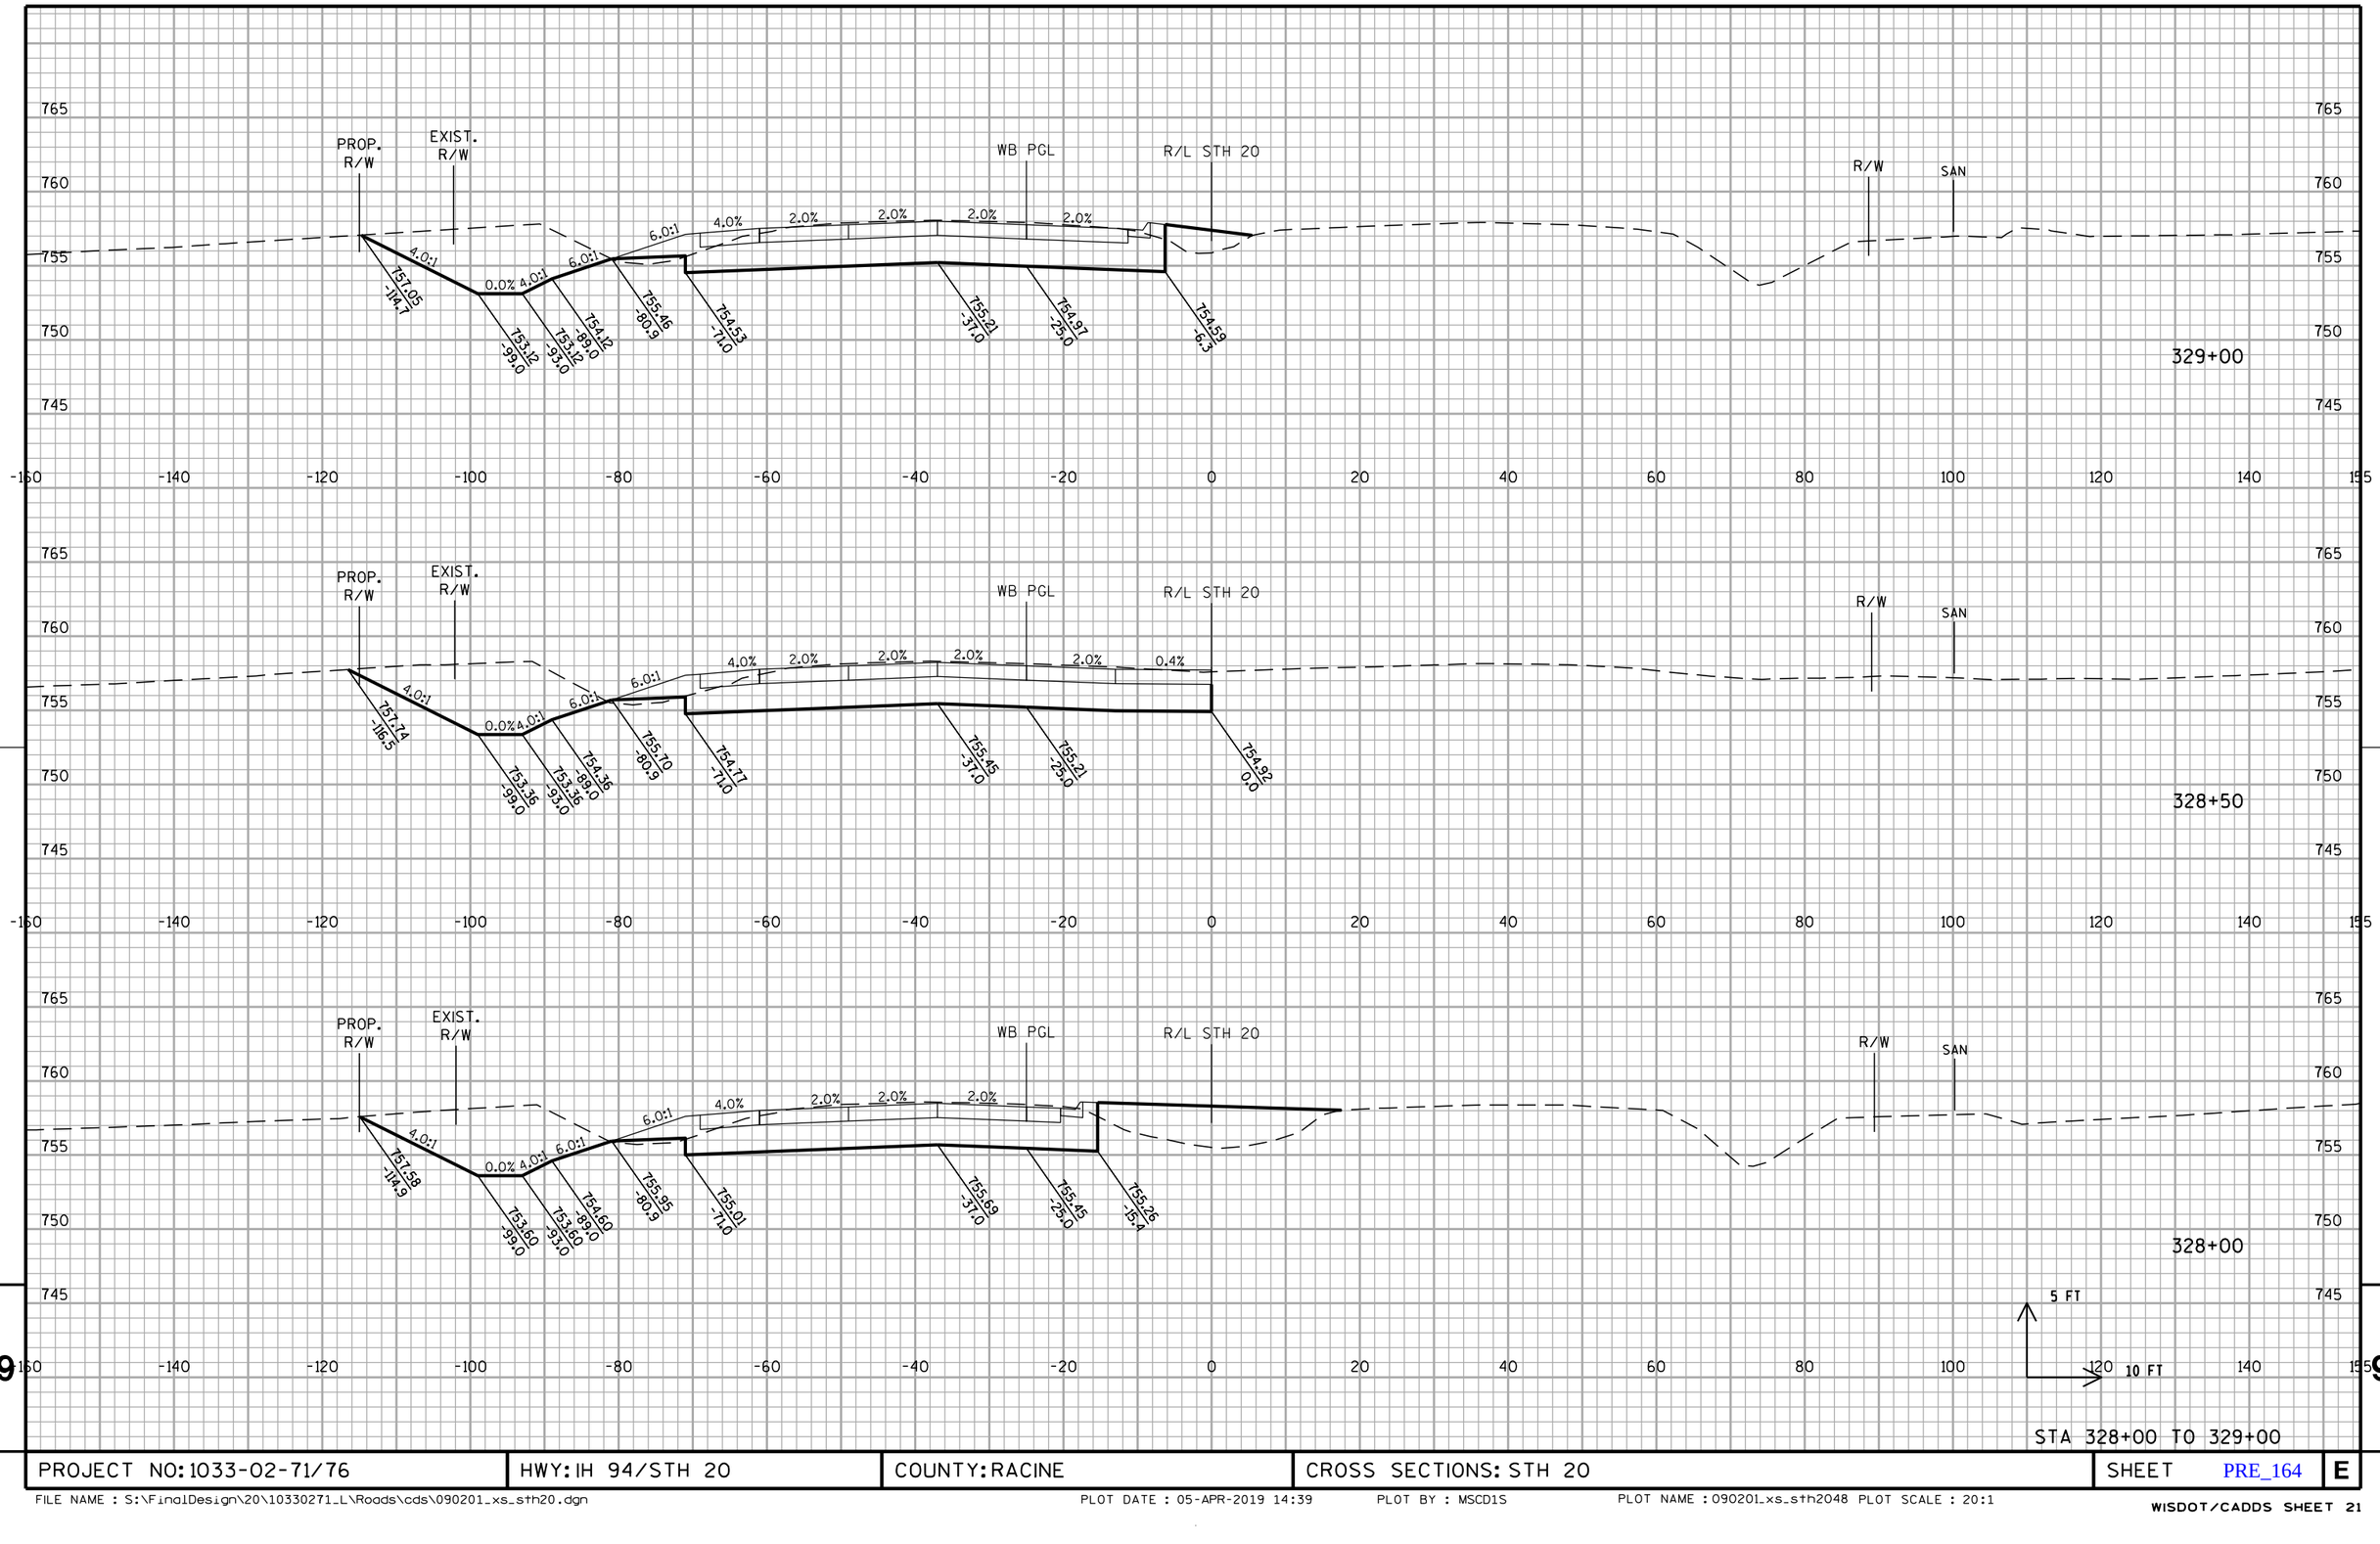

9


PROJECT NO: 1033-02-71/76	HWY: IH 94/STH 20	COUNTY: RACINE	CROSS SECTIONS: STH 20	SHEET PRE_164	E

STA 328+00 TO 329+00

9


FILE NAME : S:\FinalDesign\20\10330271_L\Roads\cds\090201_xs_sth20.dgn PLOT DATE : 05-APR-2019 14:39 PLOT BY : MSCD1S PLOT NAME : 090201_xs_sth2048 PLOT SCALE : 20:1

WISDOT/CADDS SHEET 21

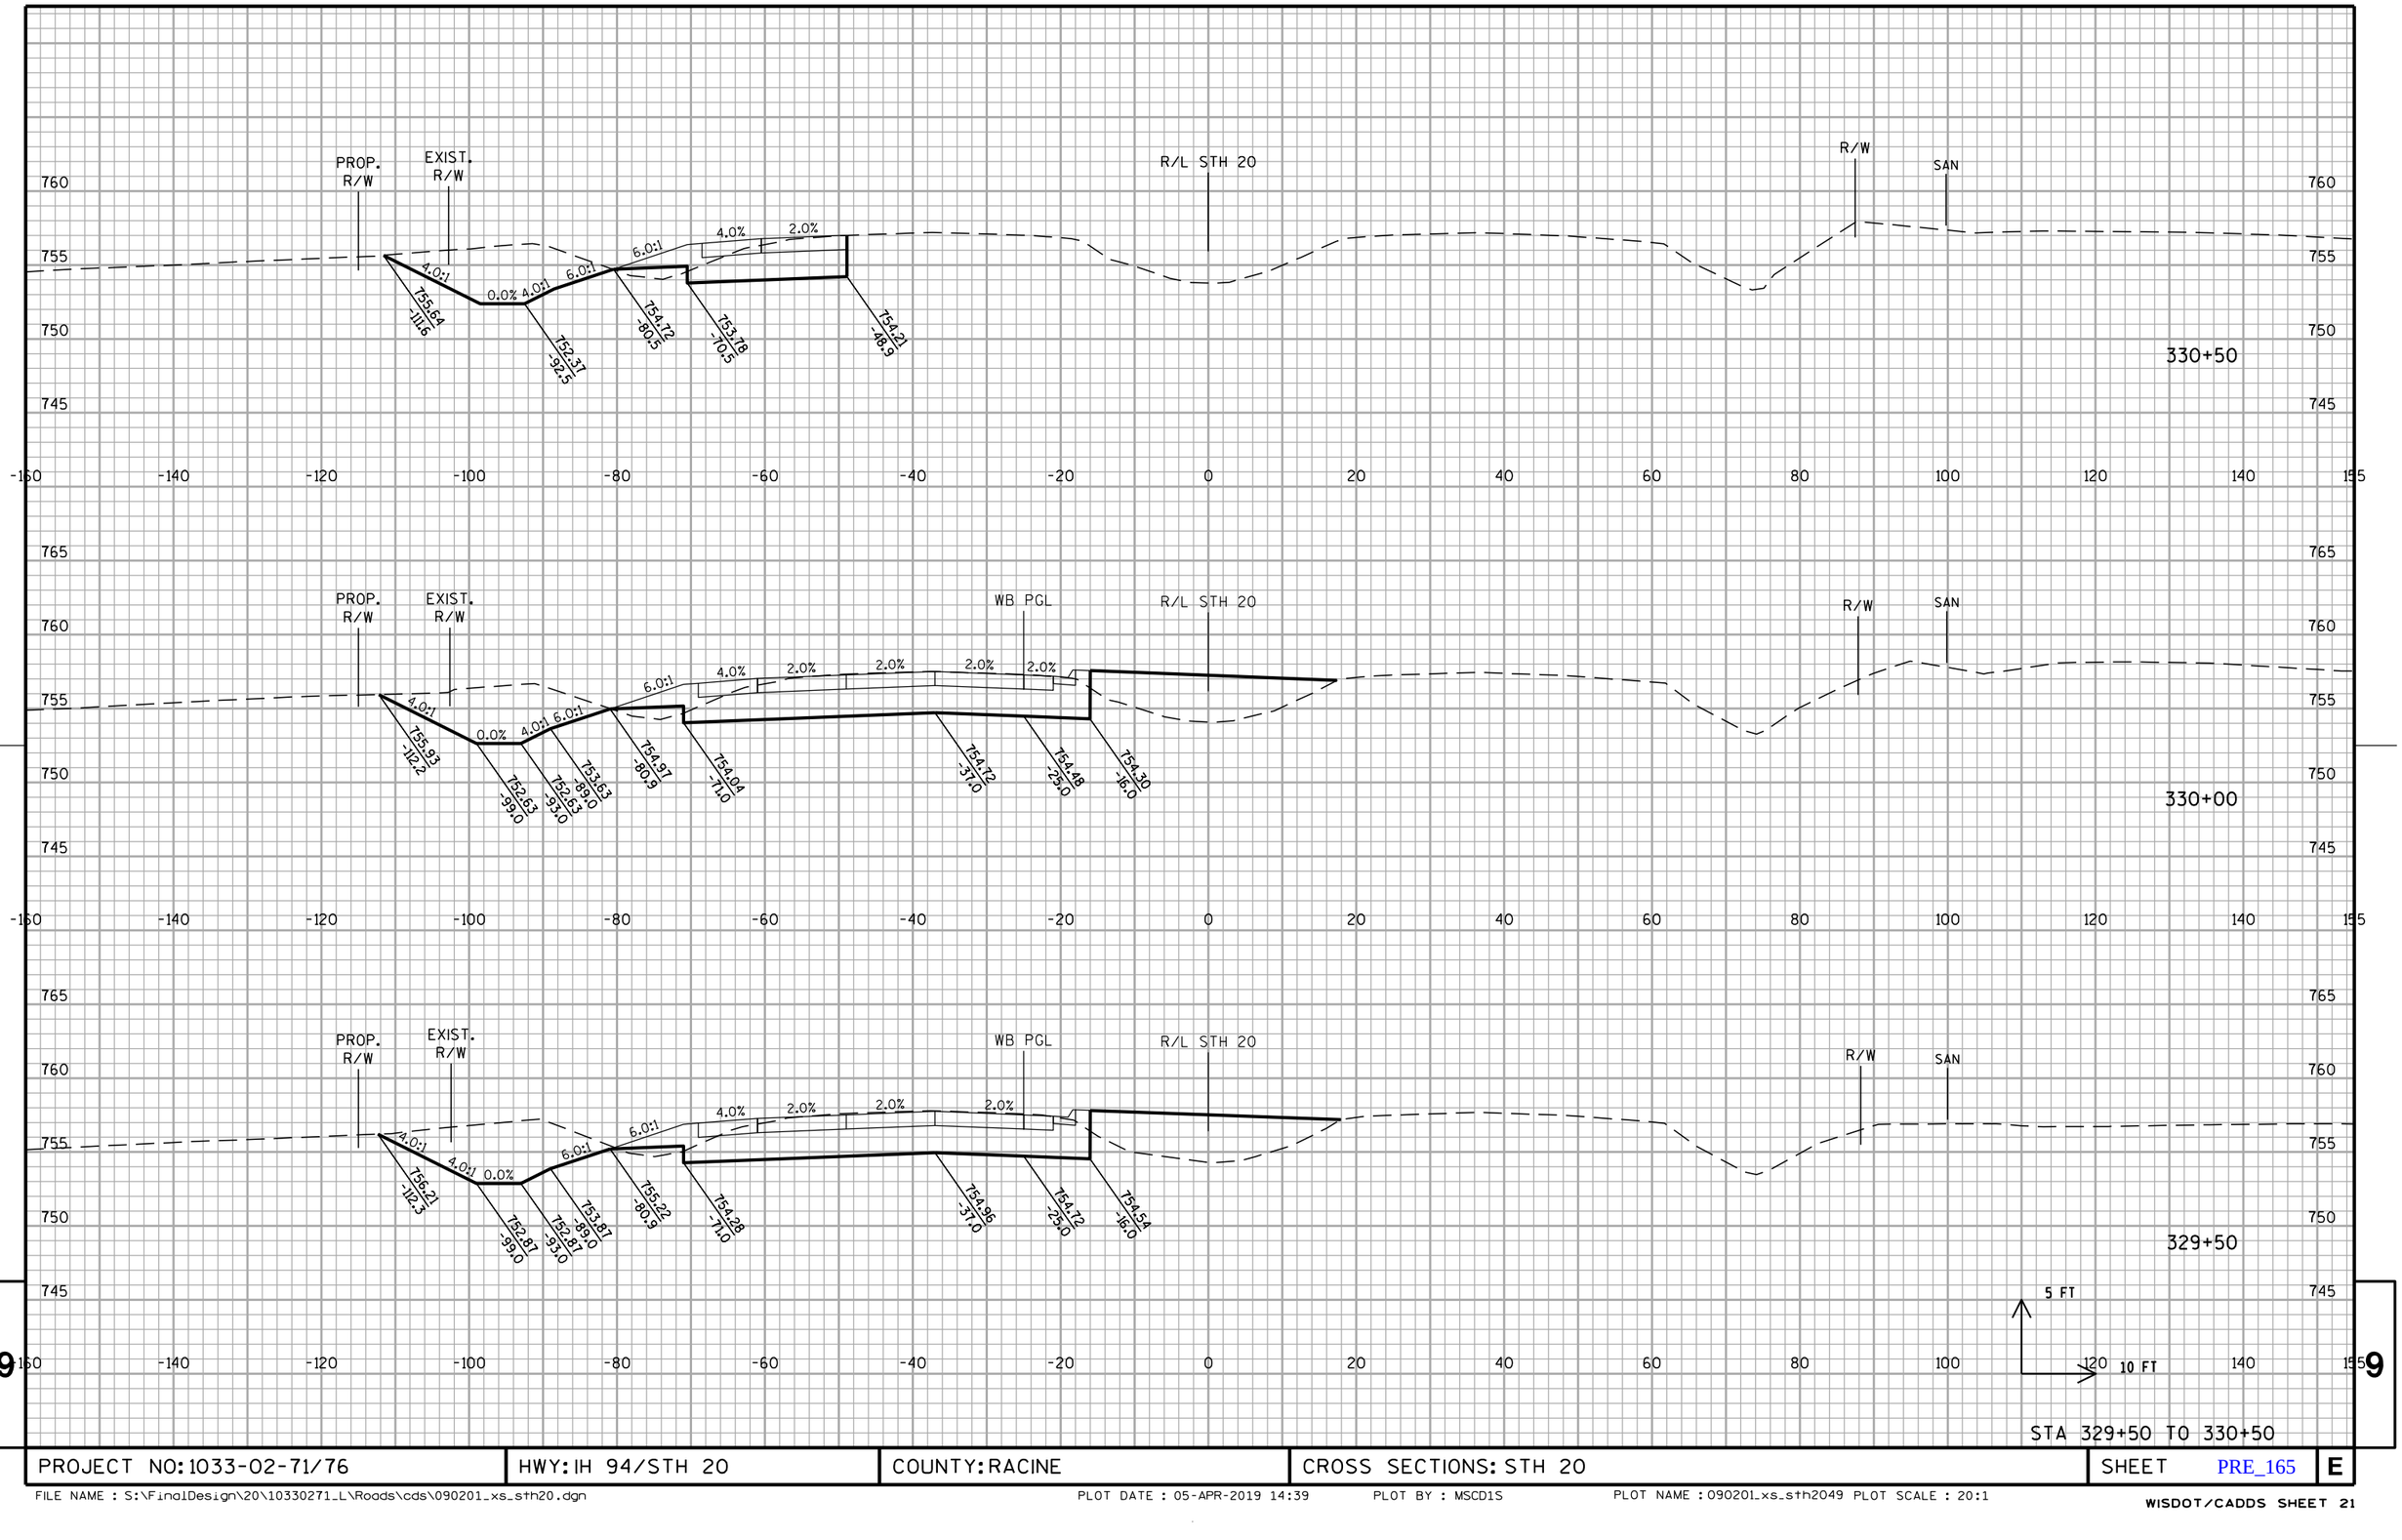

STA 329+50 TO 330+50

PROJECT NO: 1033-02-71/76	HWY: IH 94/STH 20	COUNTY: RACINE	CROSS SECTIONS: STH 20	SHEET PRE_165	E

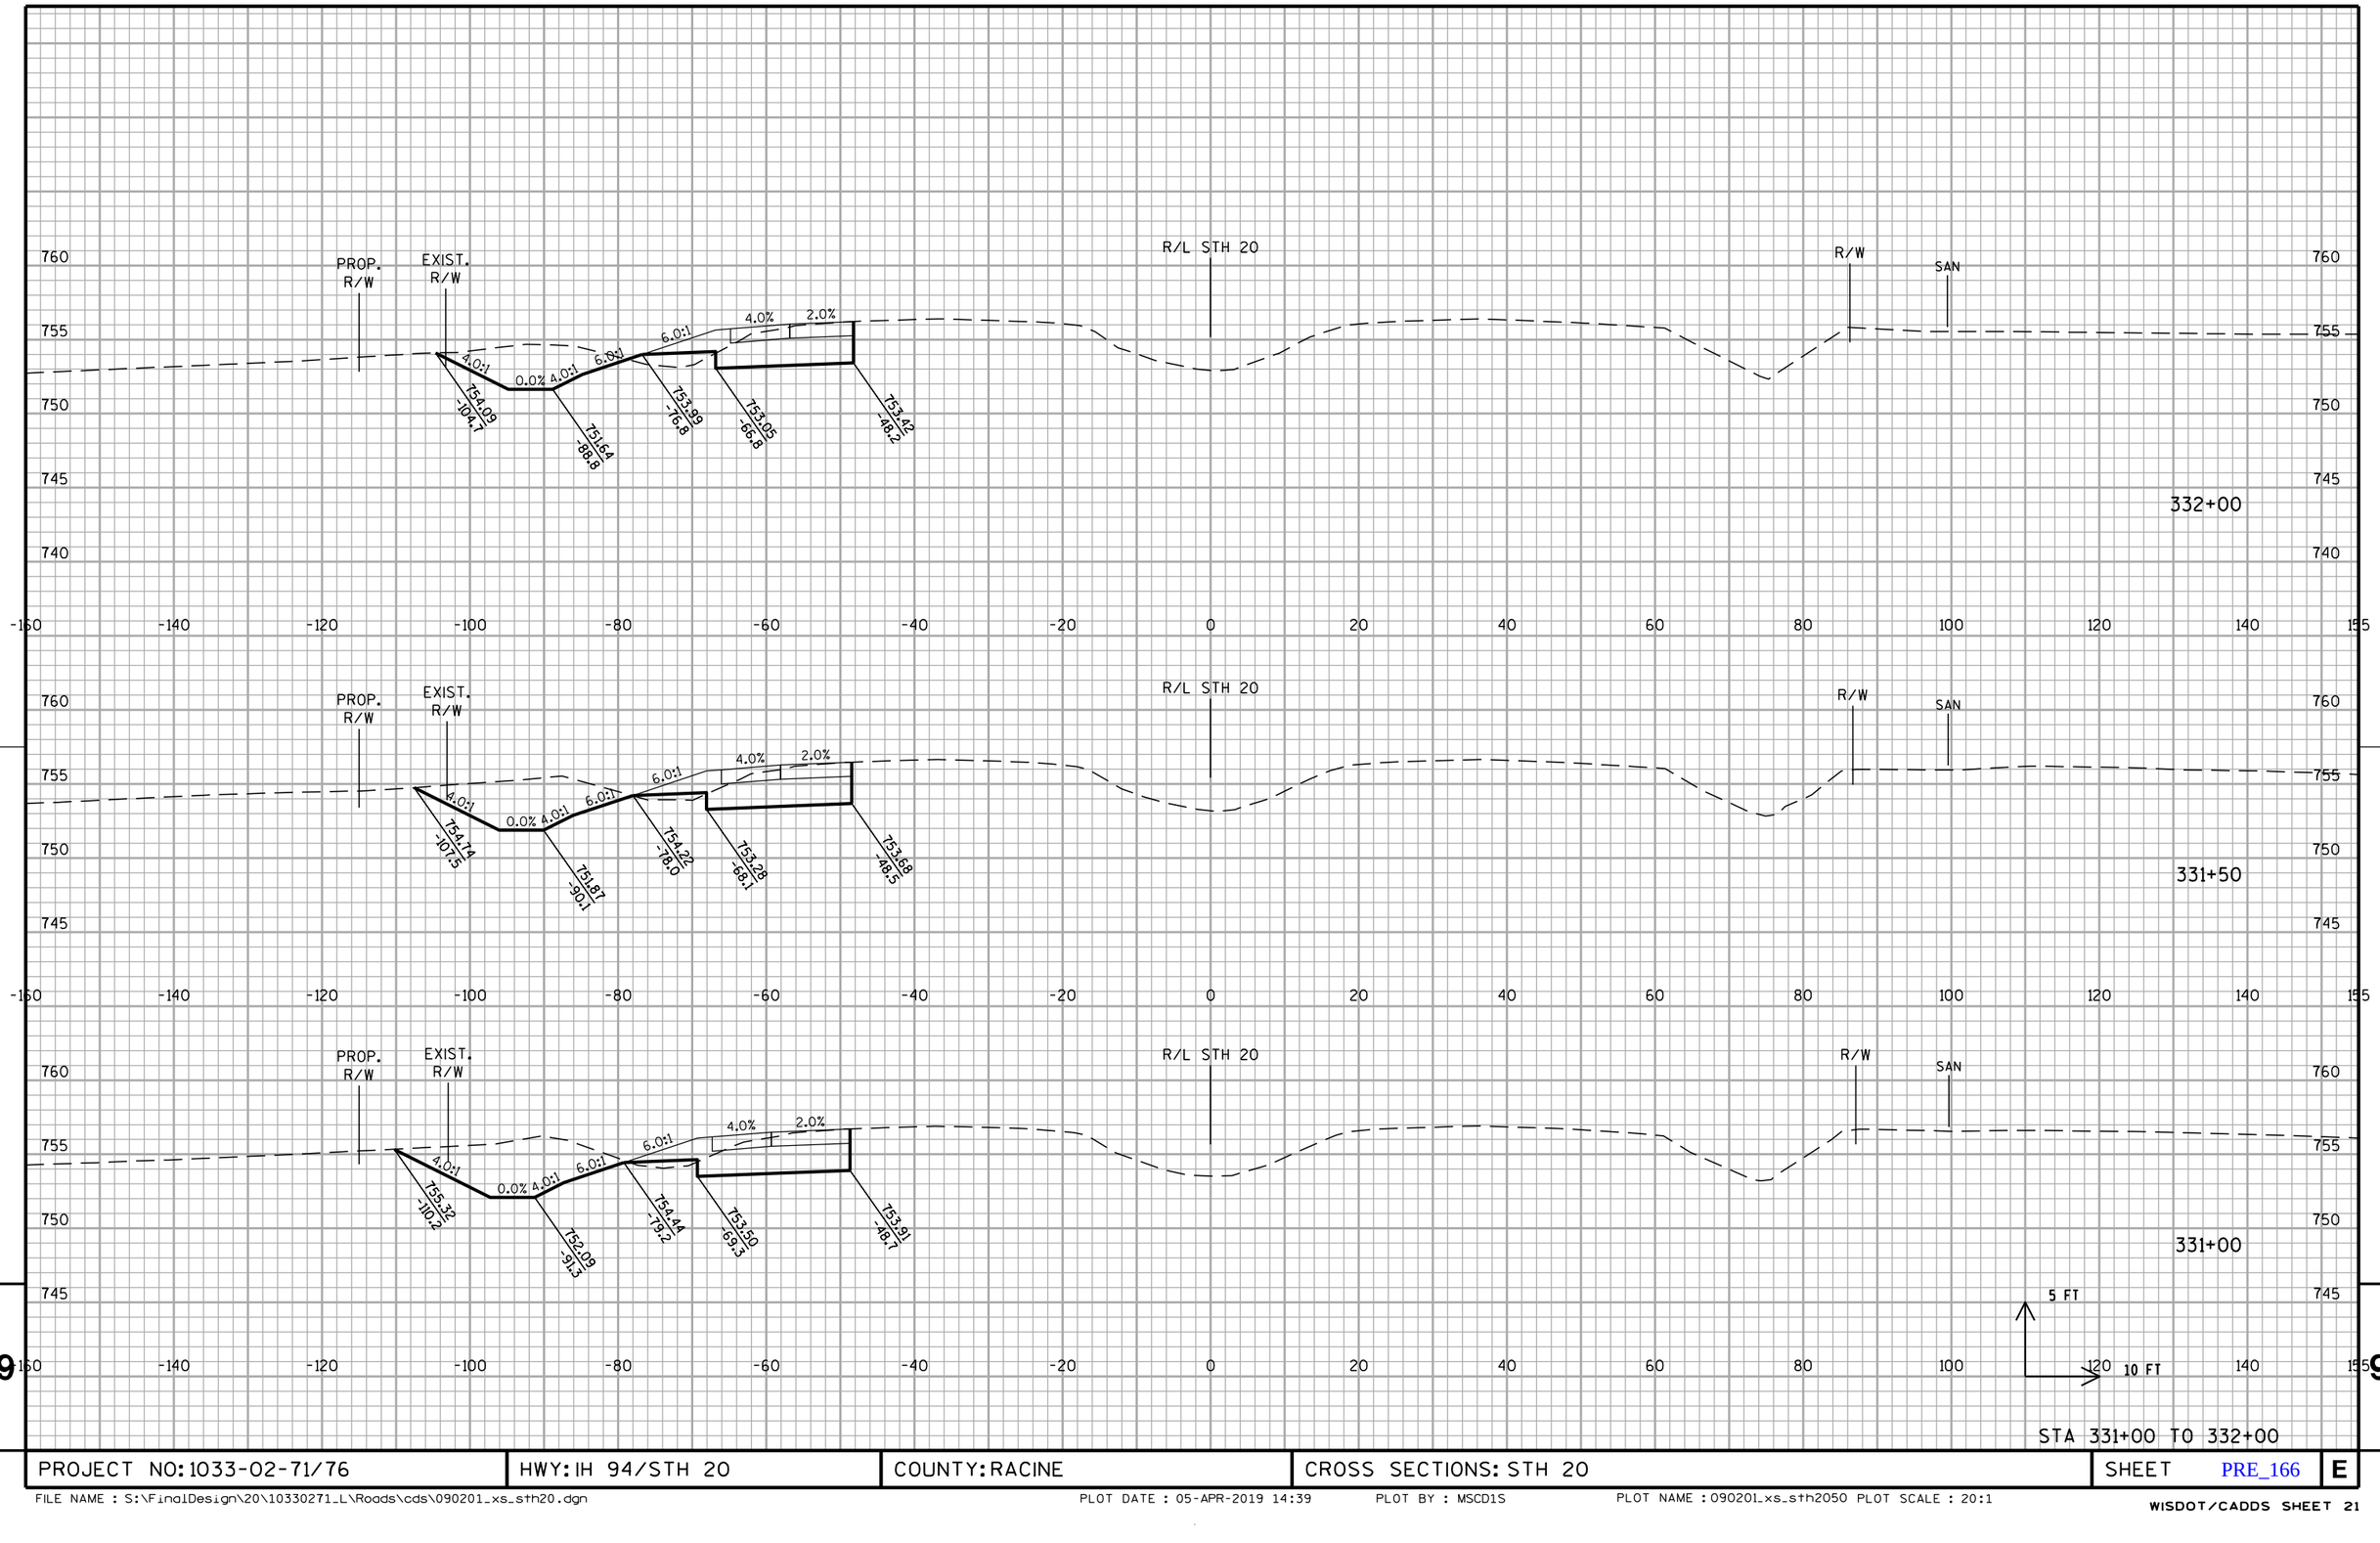


STA 331+00 TO 332+00

PROJECT NO: 1033-02-71/76	HWY: IH 94/STH 20	COUNTY: RACINE	CROSS SECTIONS: STH 20	SHEET PRE_166	E


FILE NAME : S:\FinalDesign\20\10330271_L\Roads\cds\090201_xs_sth20.dgn PLOT DATE : 05-APR-2019 14:39 PLOT BY : MSCD1S PLOT NAME : 090201_xs_sth2050 PLOT SCALE : 20:1

WISDOT/CADDS SHEET 21


9 9

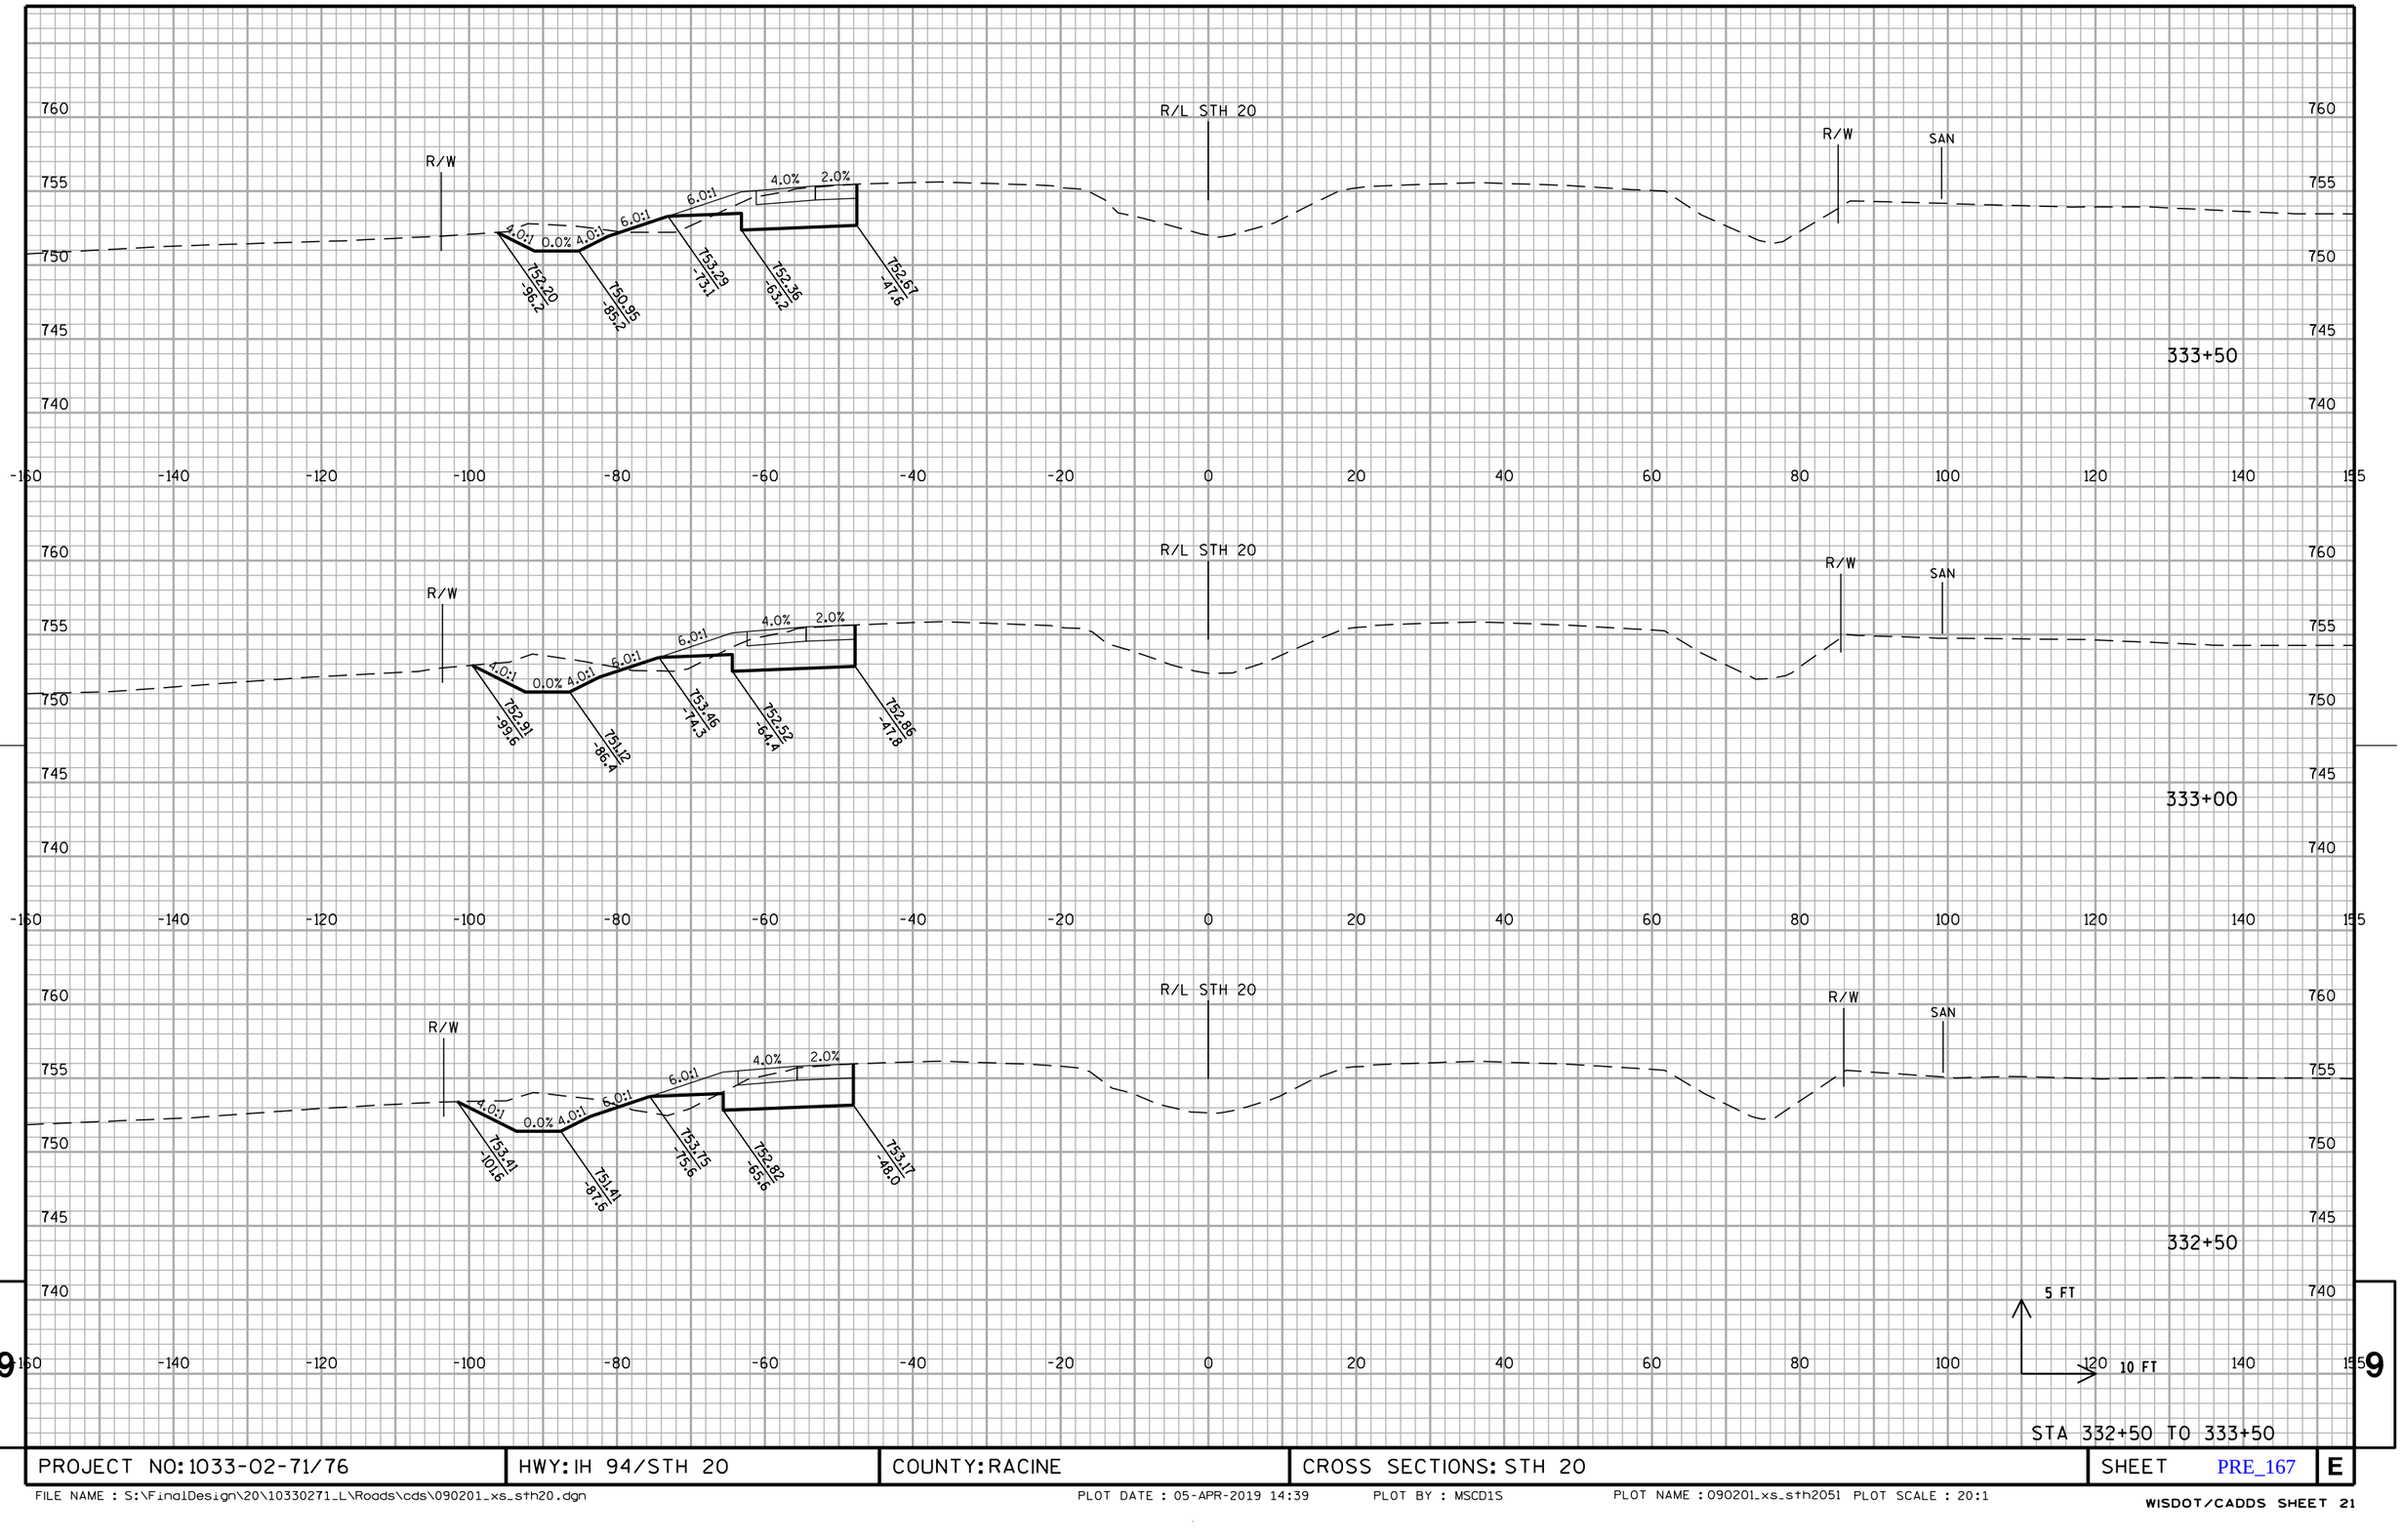

PROJECT NO: 1033-02-71/76	HWY: IH 94/STH 20	COUNTY: RACINE	CROSS SECTIONS: STH 20	SHEET PRE_167	E

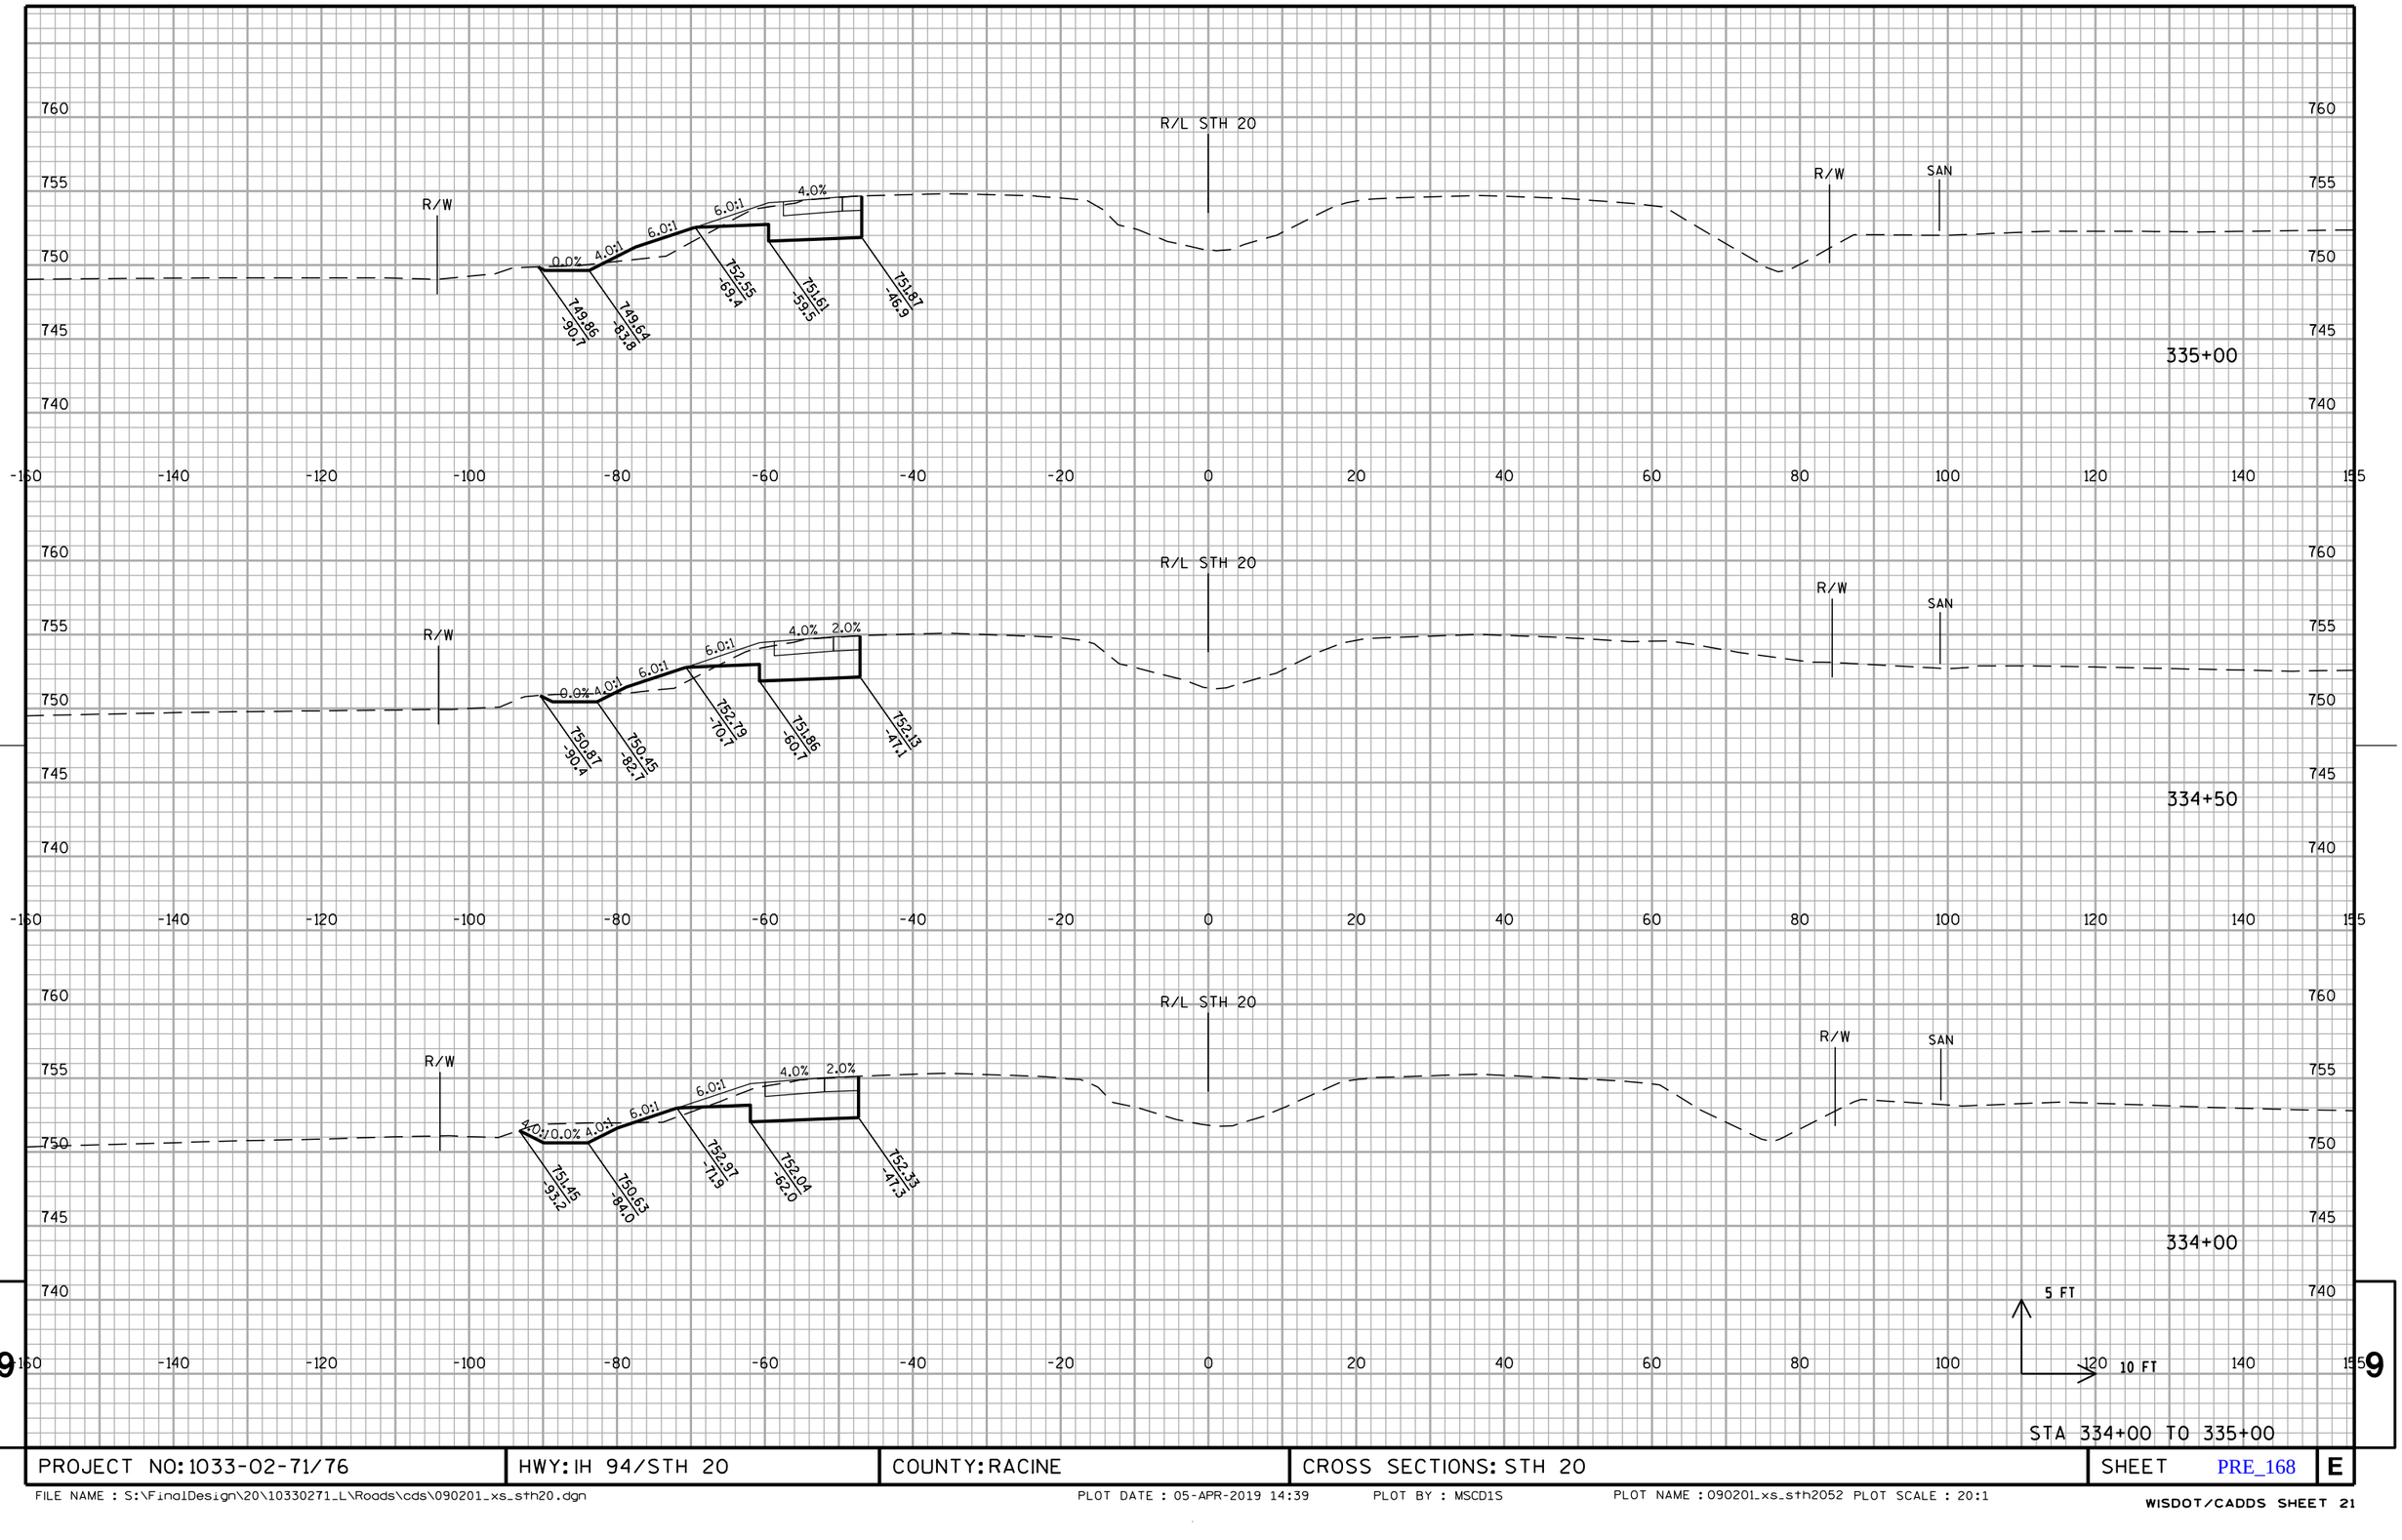


PROJECT NO: 1033-02-71/76	HWY: IH 94/STH 20	COUNTY: RACINE	CROSS SECTIONS: STH 20	SHEET PRE_168	E

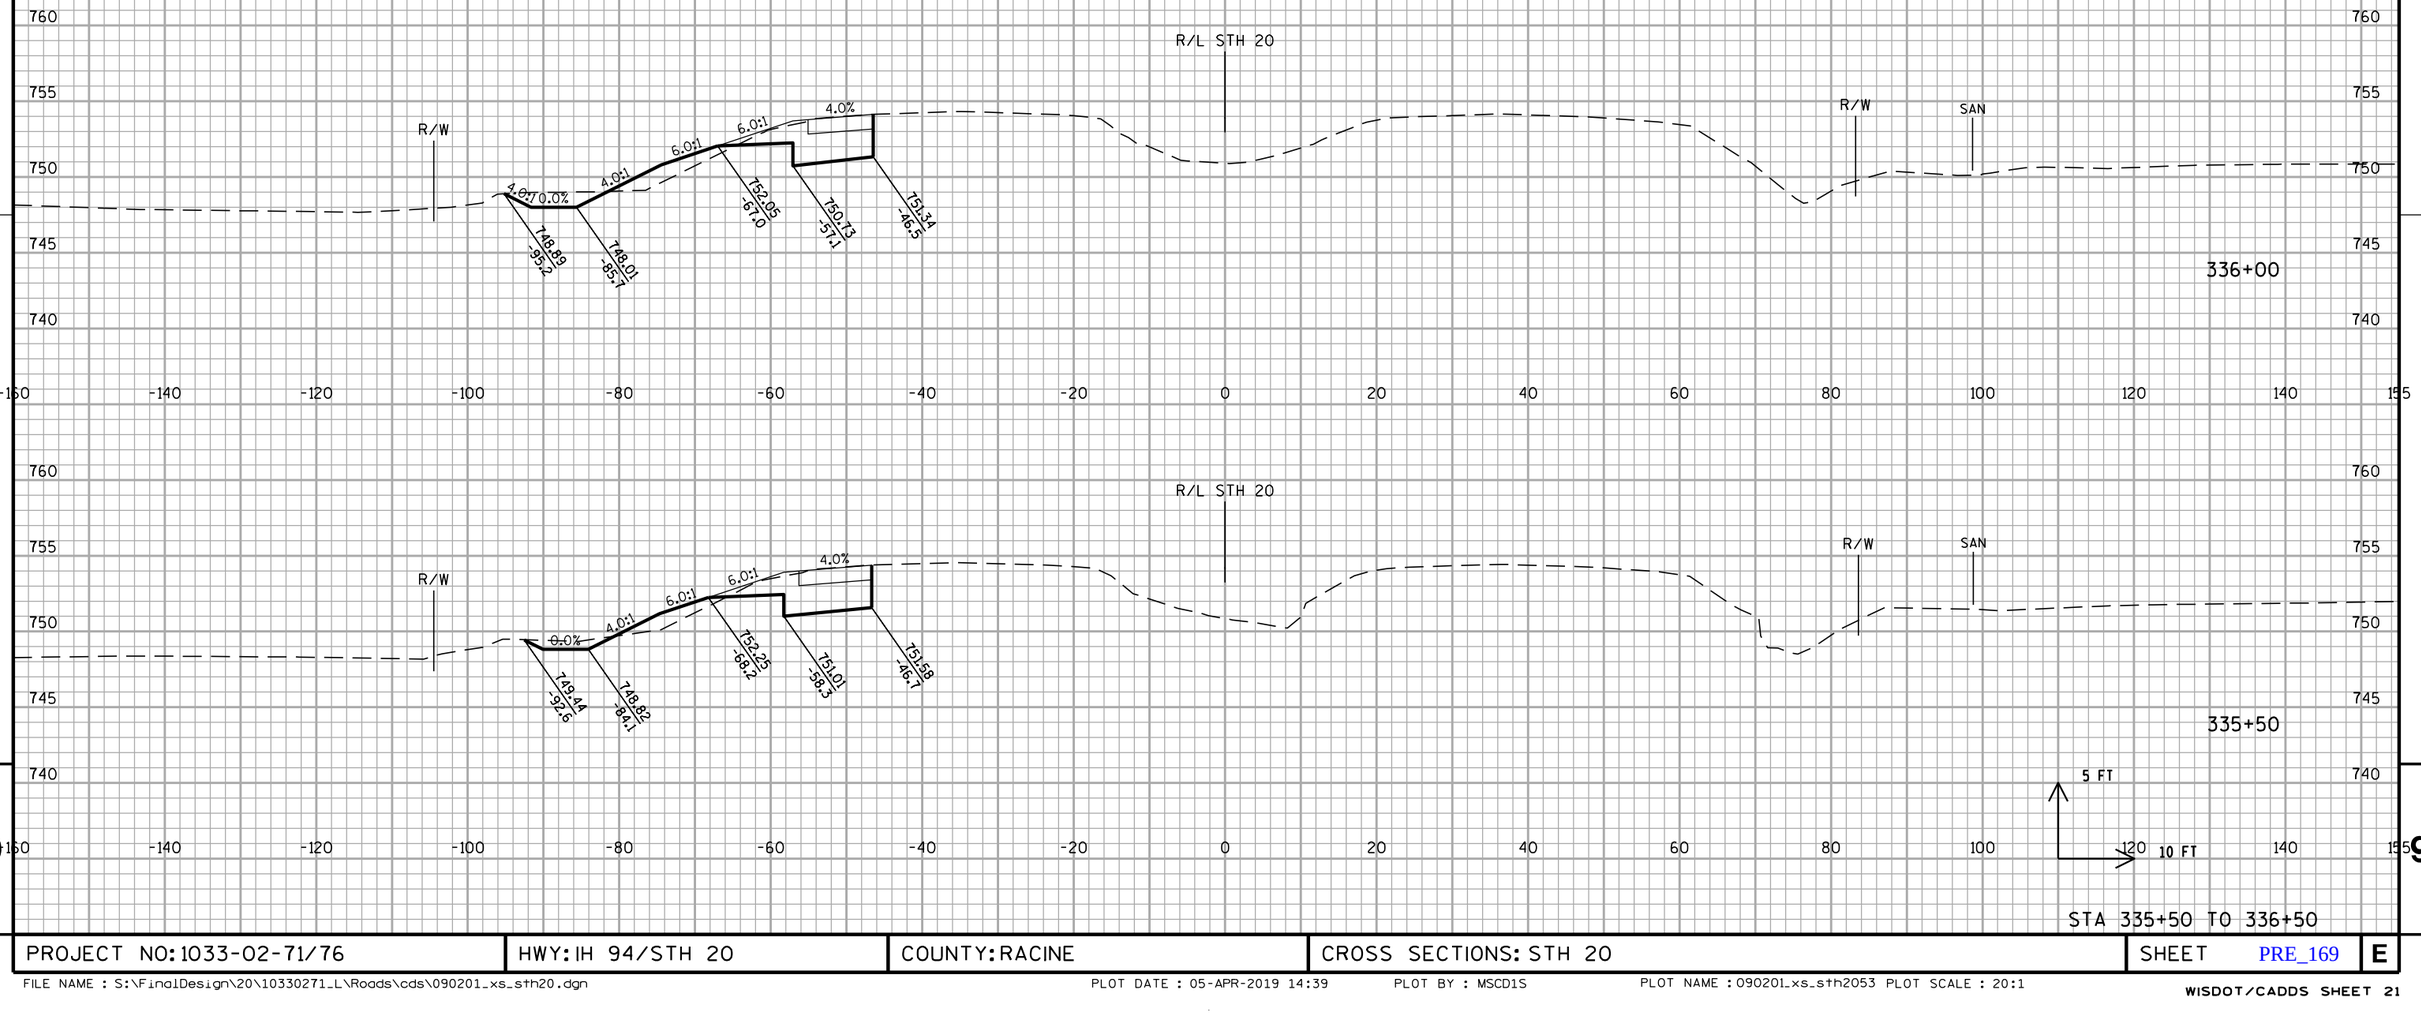

STA 335+50 TO 336+50


PROJECT NO: 1033-02-71/76	HWY: IH 94/STH 20	COUNTY: RACINE	CROSS SECTIONS: STH 20	SHEET PRE_169	E

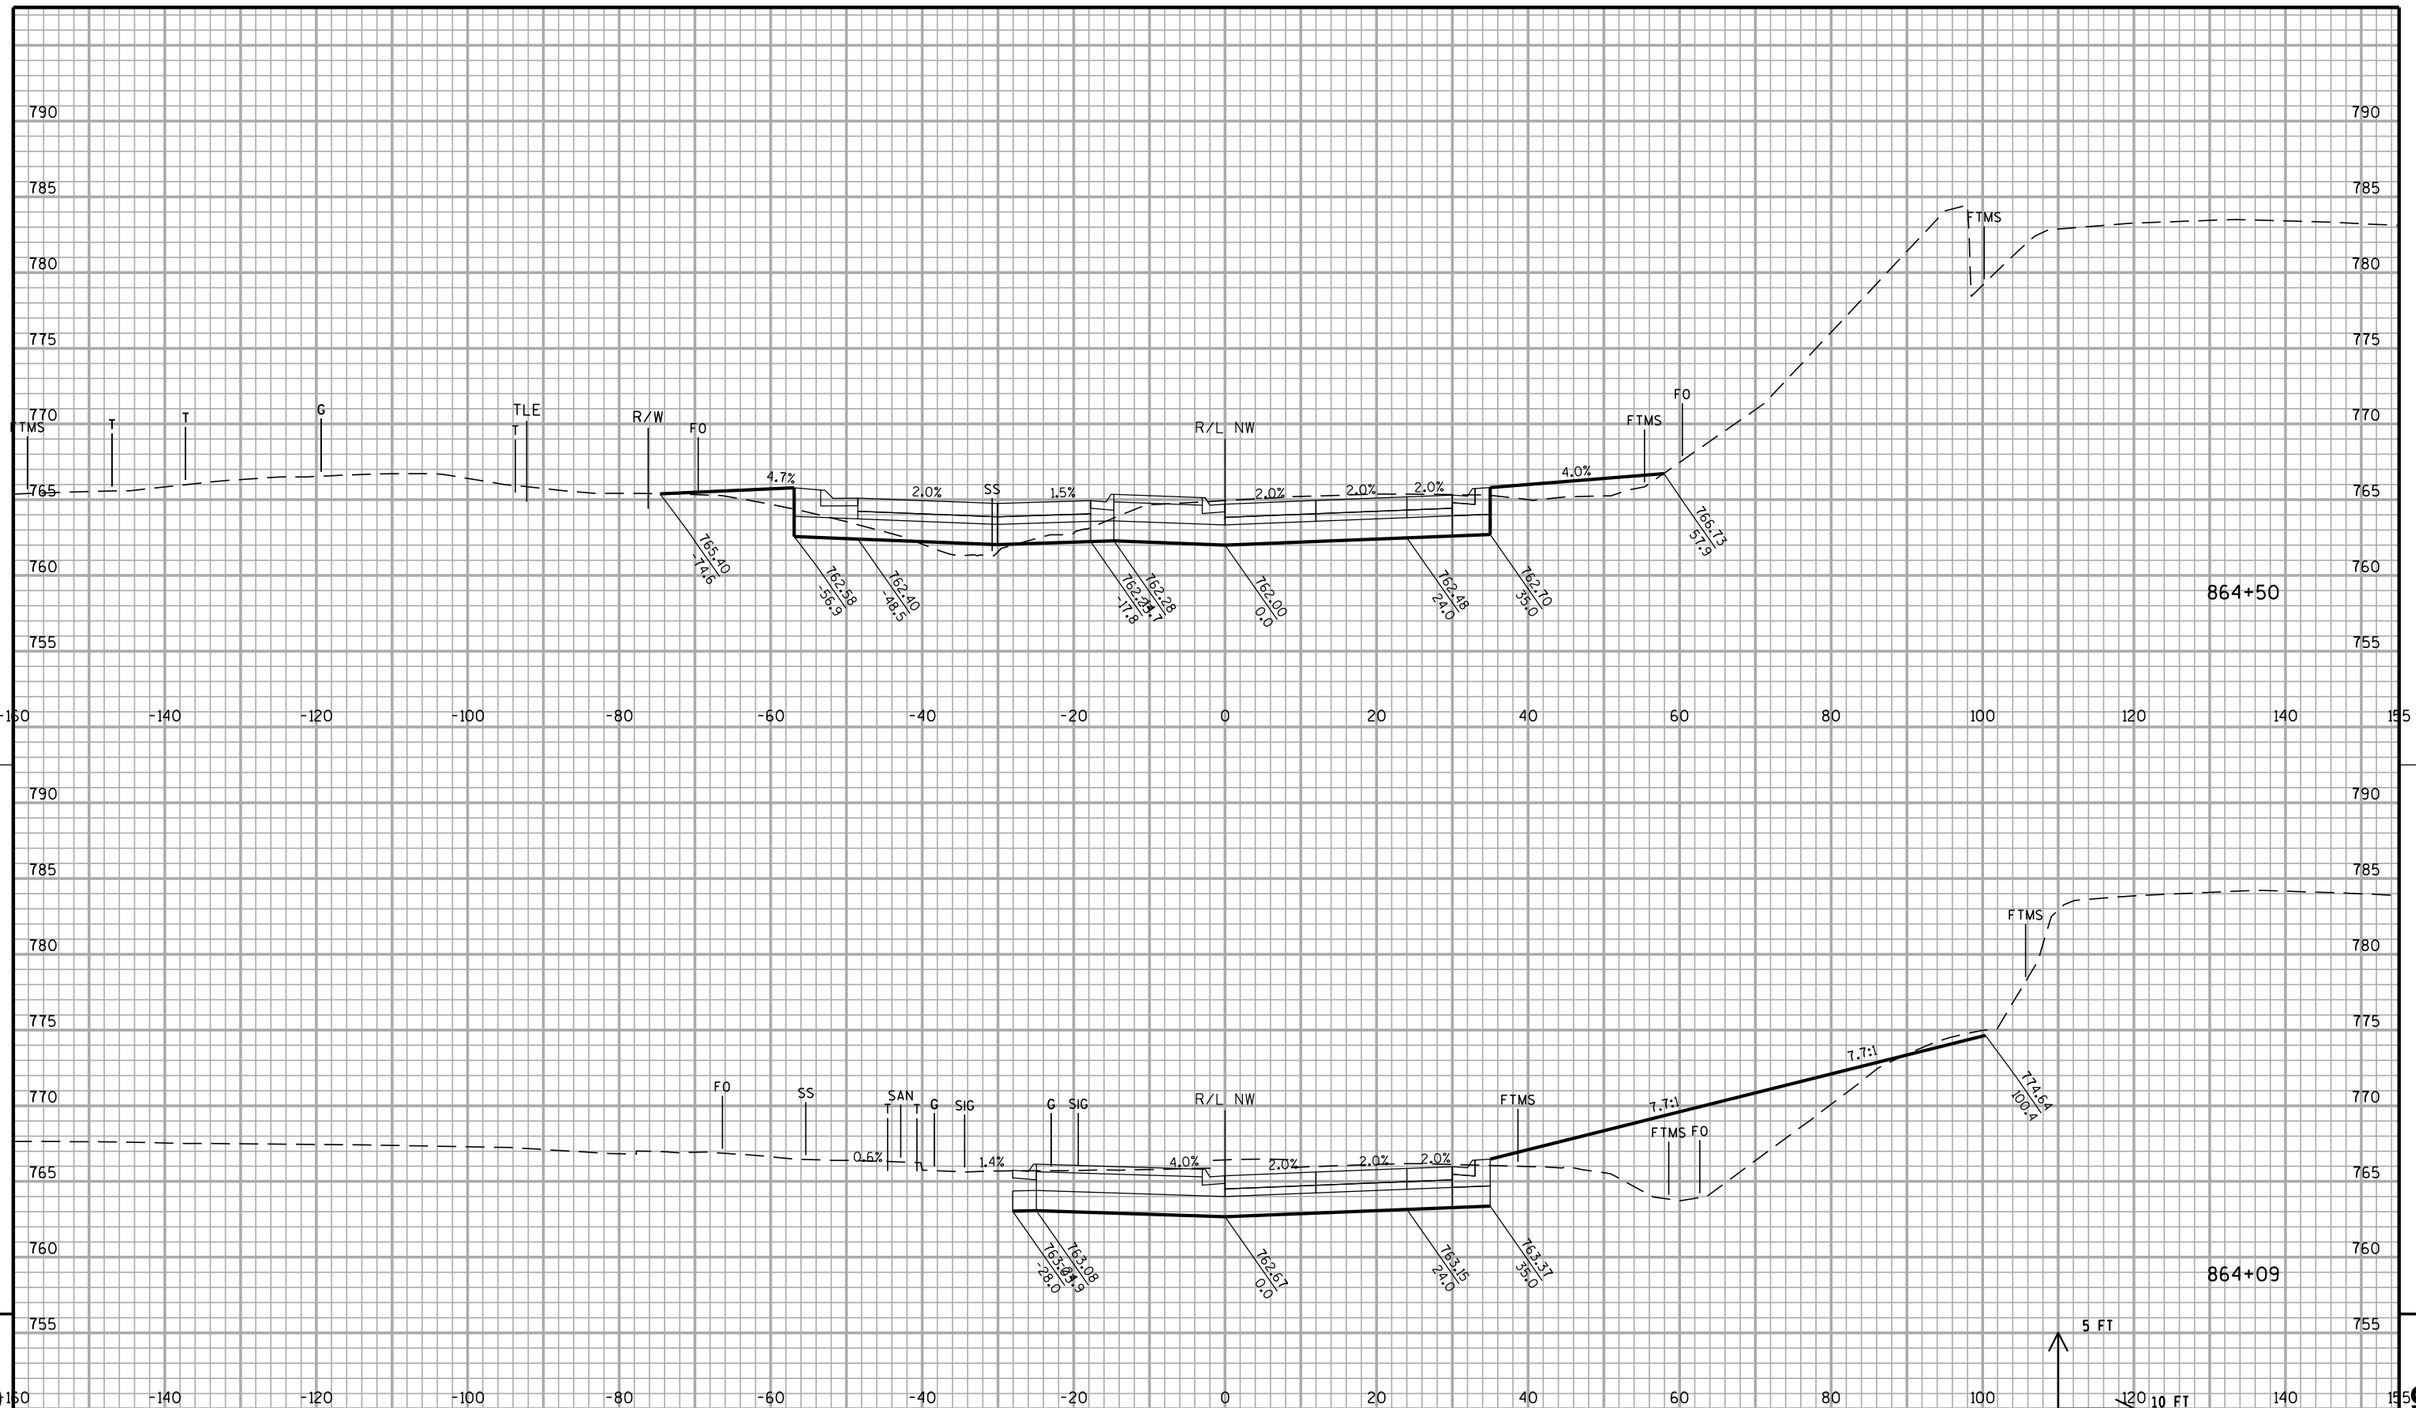

PROJECT NO: 1033-02-71/76	HWY: IH 94/STH 20	COUNTY: RACINE	CROSS SECTIONS: RAMP NW	SHEET PRE_170	E

FILE NAME : S:\FinalDesign\20\10330271_L\Roads\cds\090202_xs_rampnw.dgn PLOT DATE : 05-APR-2019 14:40 PLOT BY : MSCD1S PLOT NAME : 090202_xs_rampnw PLOT SCALE : 20:1


WISDOT/CADDS SHEET 21

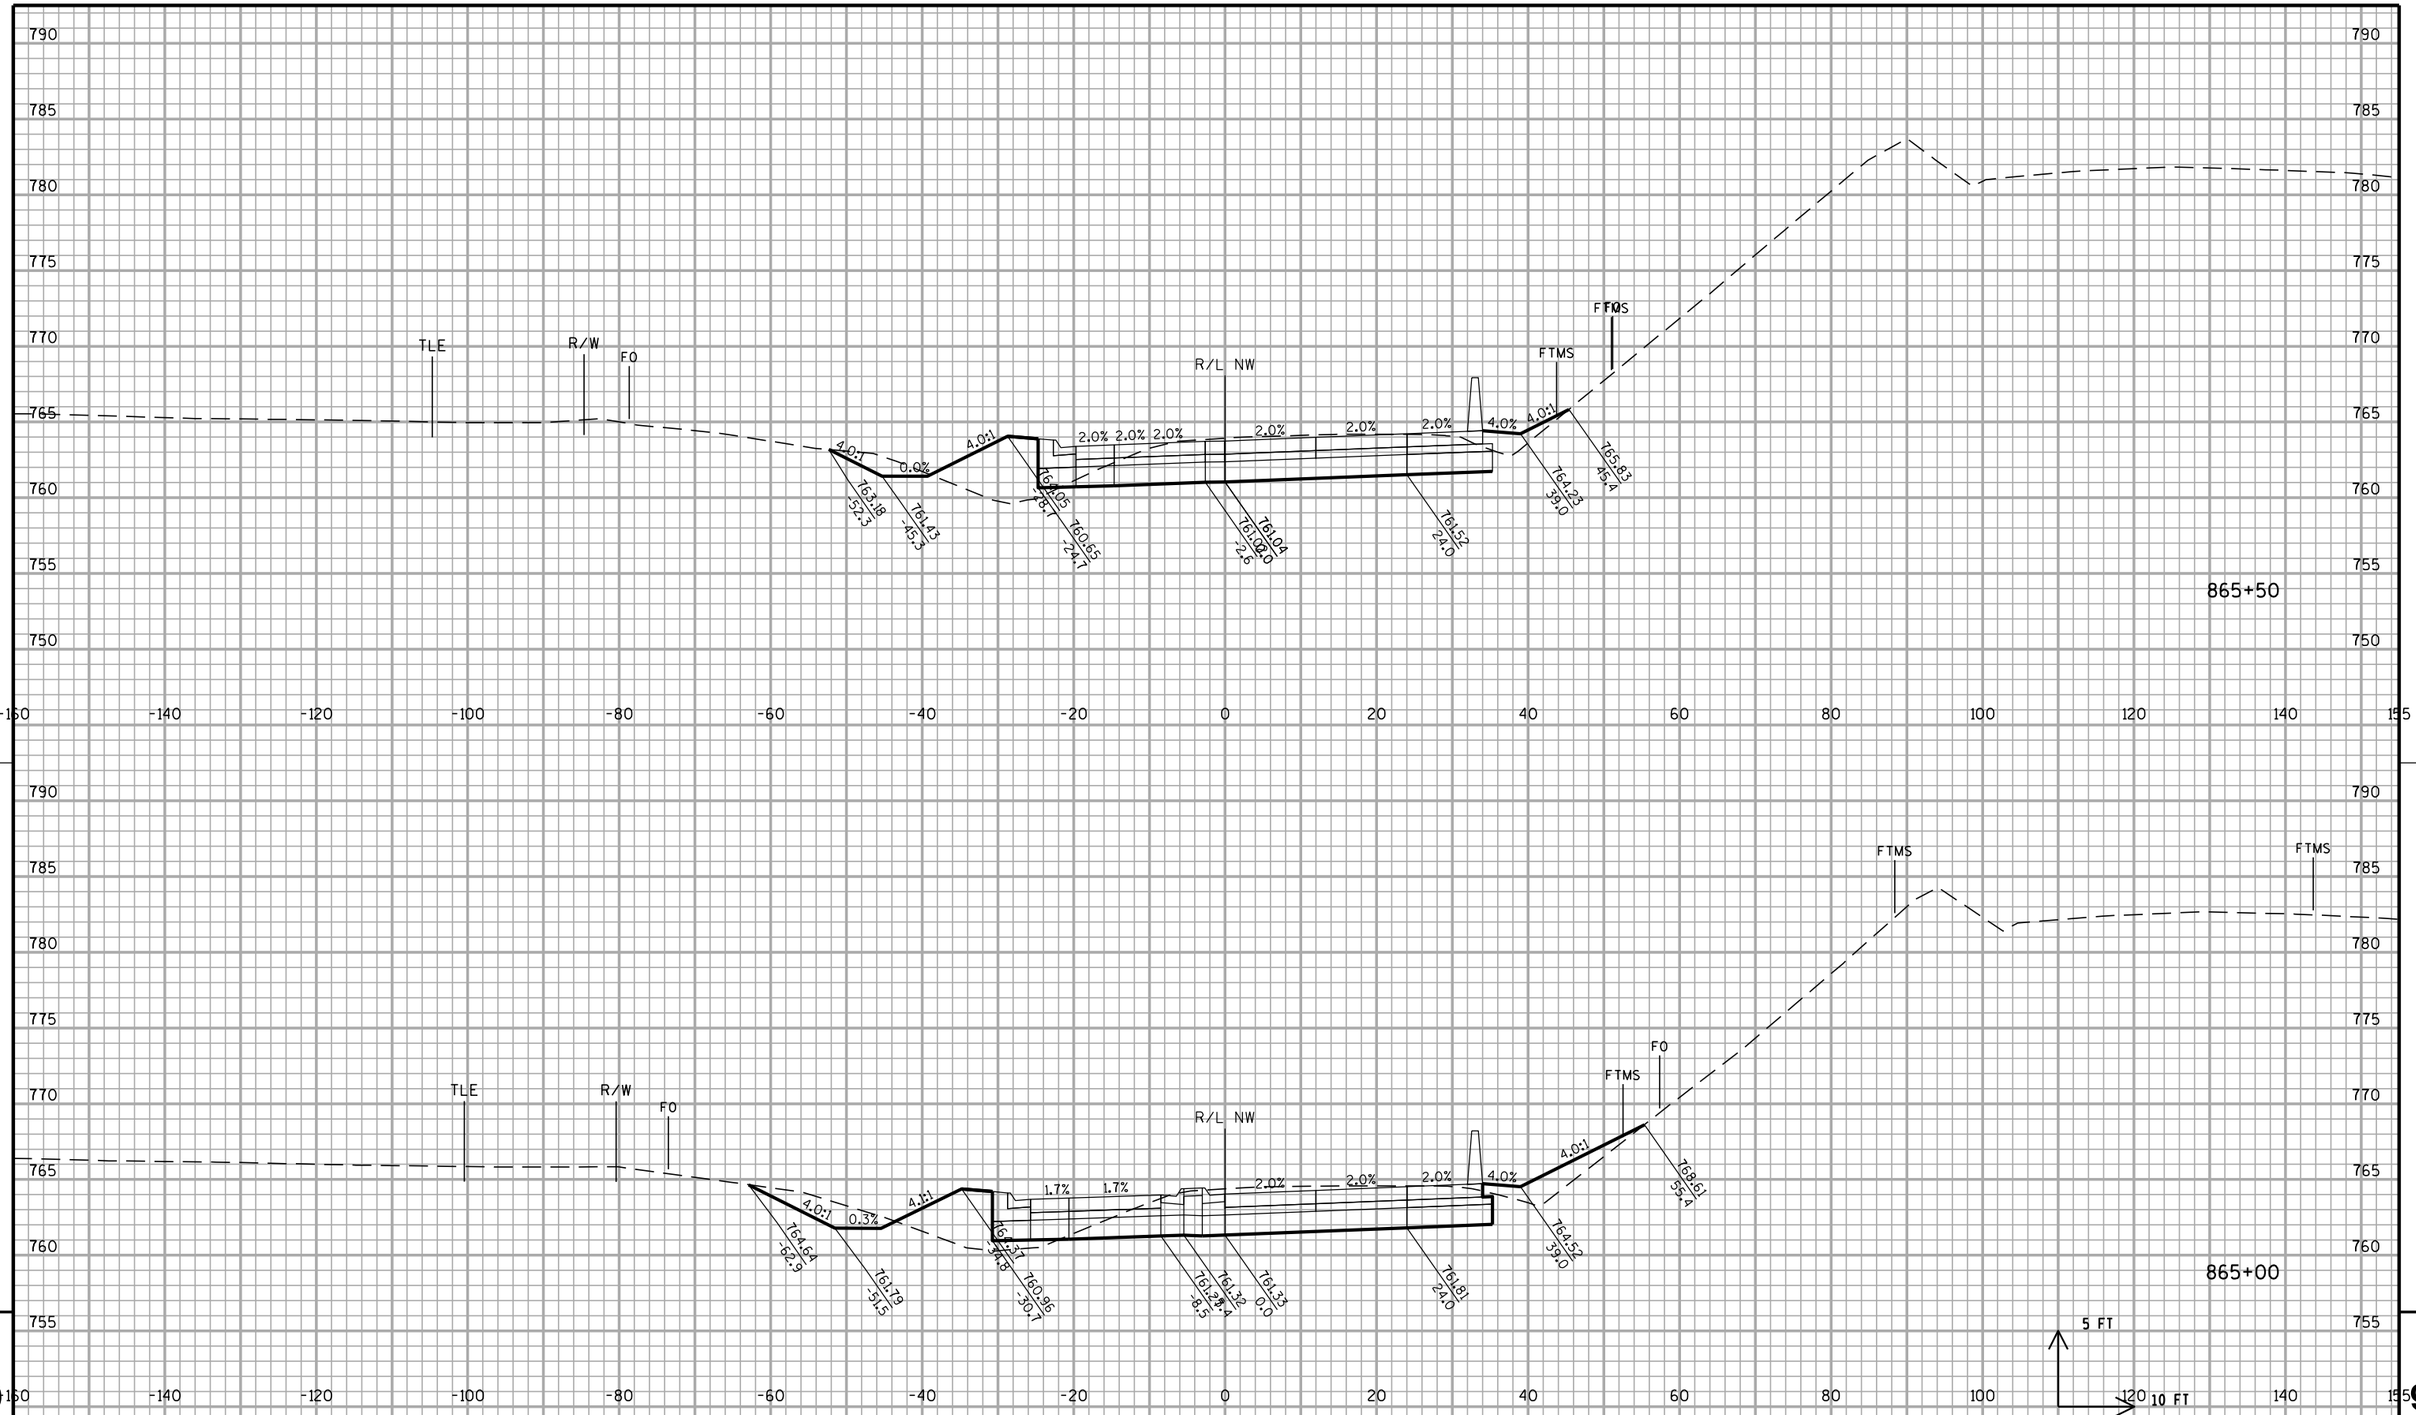

PROJECT NO: 1033-02-71/76	HWY: IH 94/STH 20	COUNTY: RACINE	CROSS SECTIONS: RAMP NW	SHEET PRE_171	E

FILE NAME : S:\FinalDesign\20\10330271_L\Roads\cds\090202_xs_rampnw.dgn PLOT DATE : 05-APR-2019 14:40 PLOT BY : MSCD1S PLOT NAME : 090202_xs_rampnw1 PLOT SCALE : 20:1


WISDOT/CADDS SHEET 21

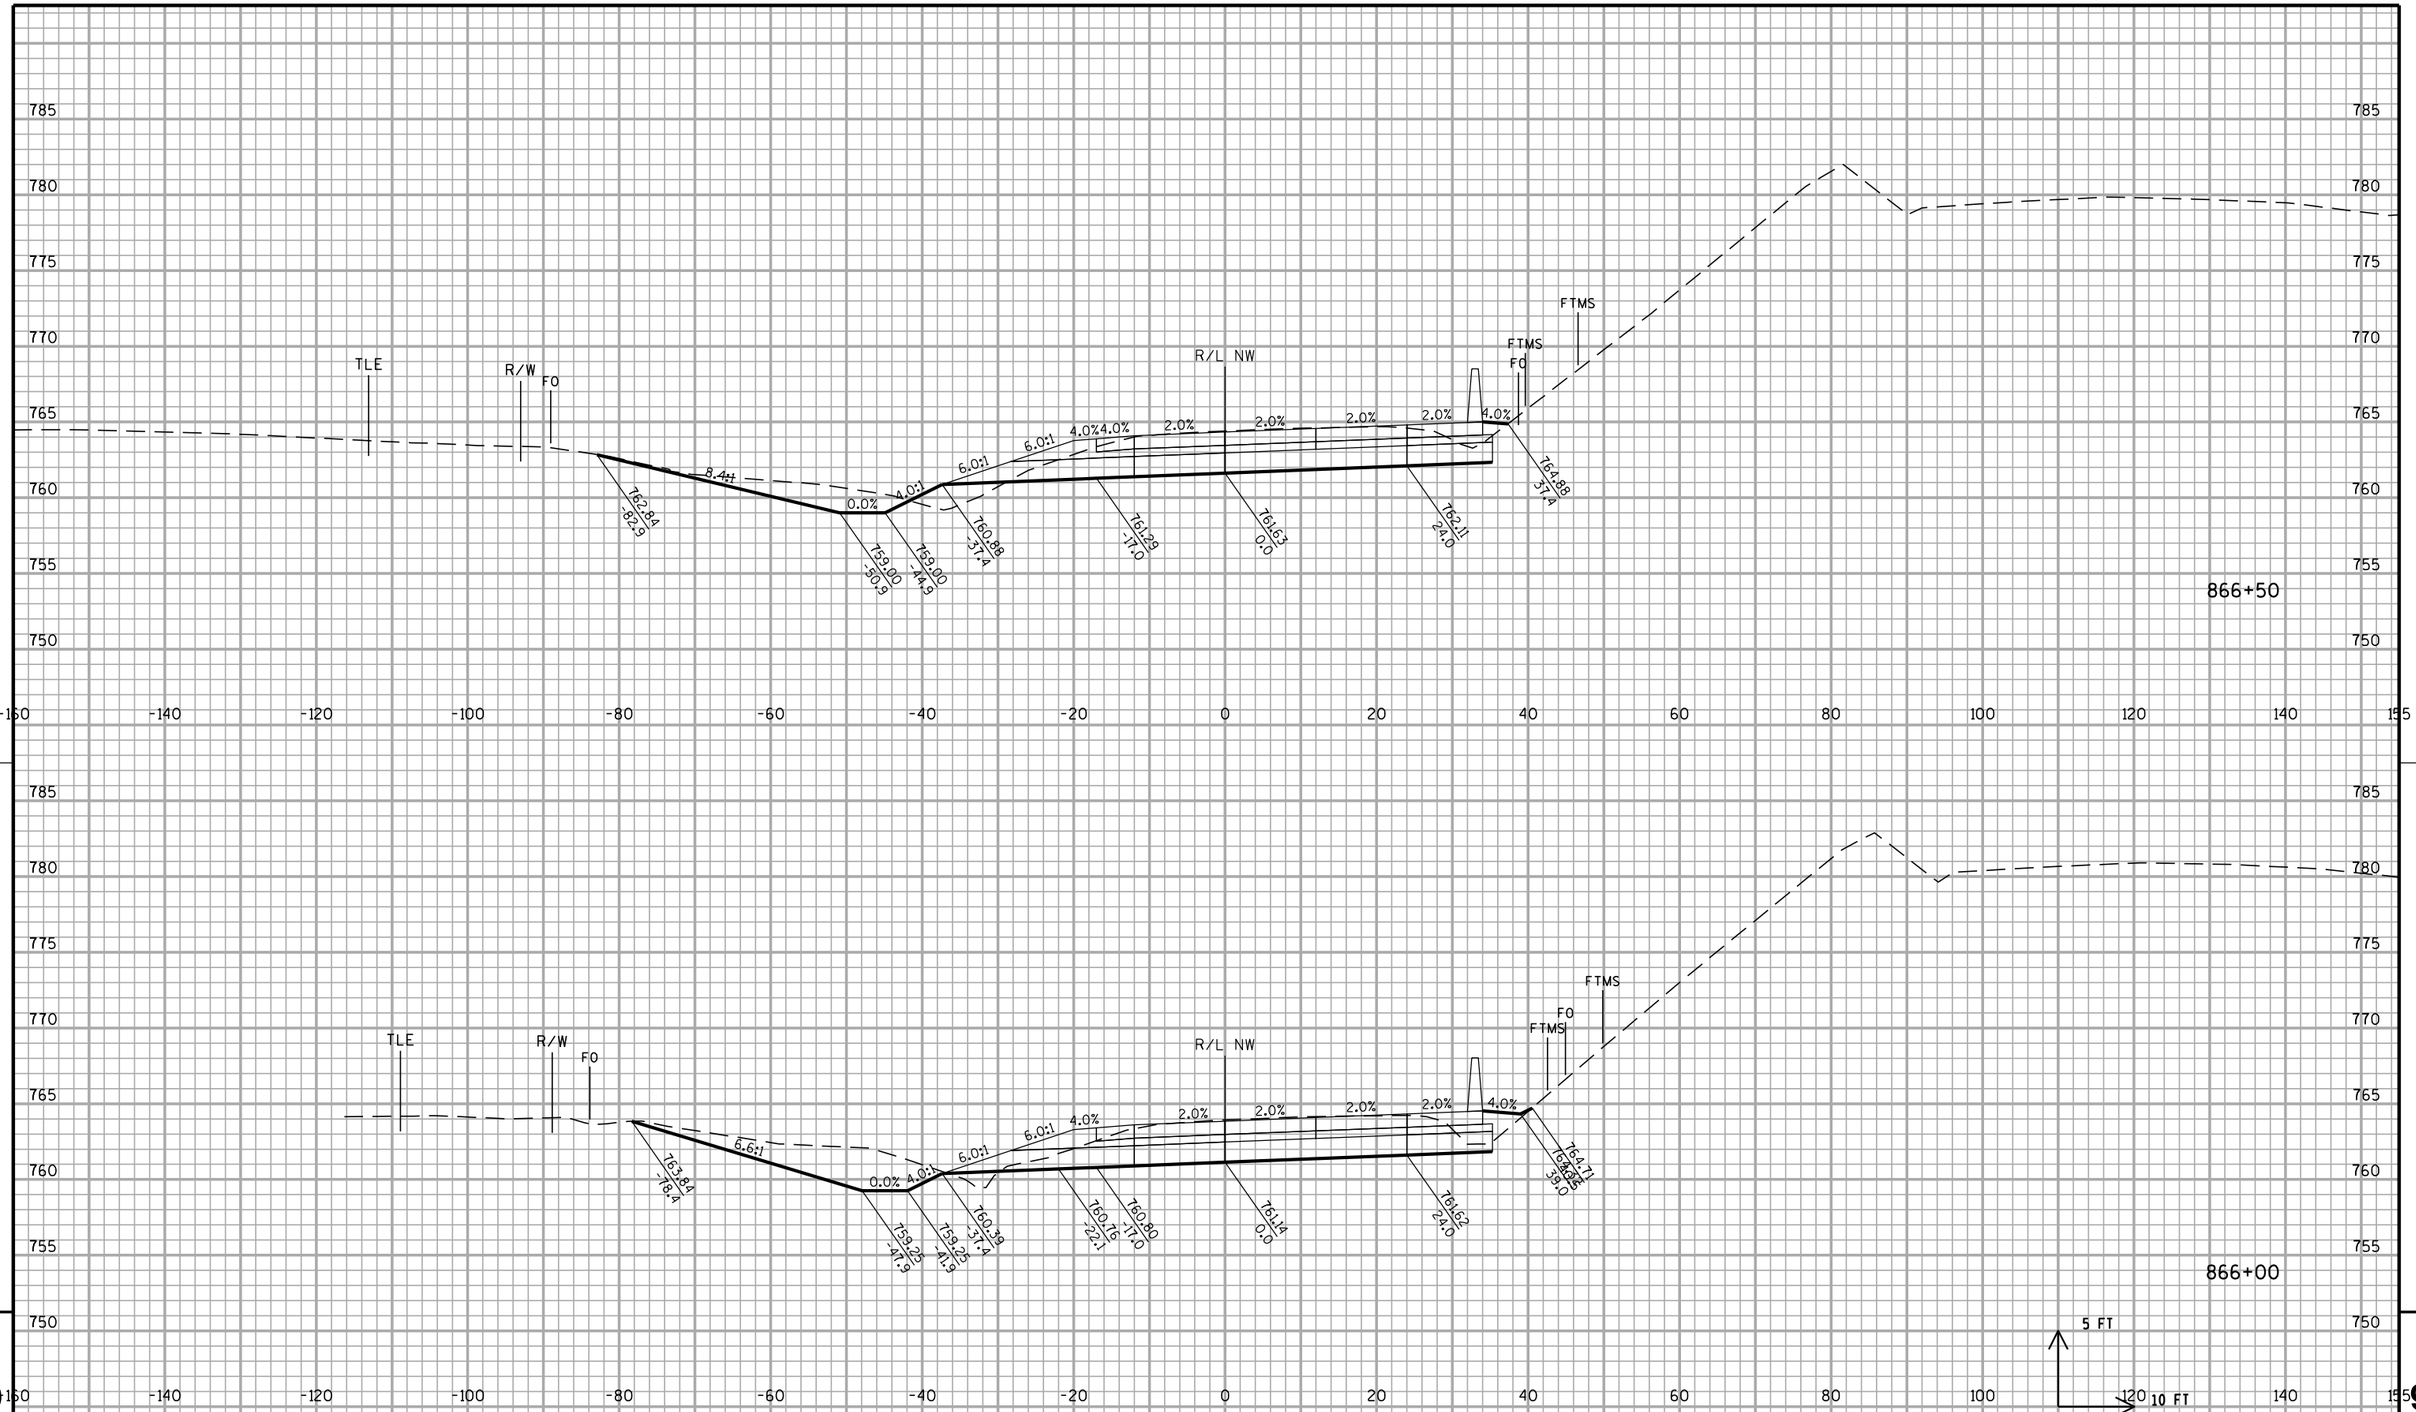

PROJECT NO: 1033-02-71/76	HWY: IH 94/STH 20	COUNTY: RACINE	CROSS SECTIONS: RAMP NW	SHEET PRE_172	E

FILE NAME : S:\FinalDesign\20\10330271_L\Roads\cds\090202_xs_rampnw.dgn PLOT DATE : 05-APR-2019 14:40 PLOT BY : MSCD1S PLOT NAME : 090202_xs_rampnw2 PLOT SCALE : 20:1


WISDOT/CADDS SHEET 21

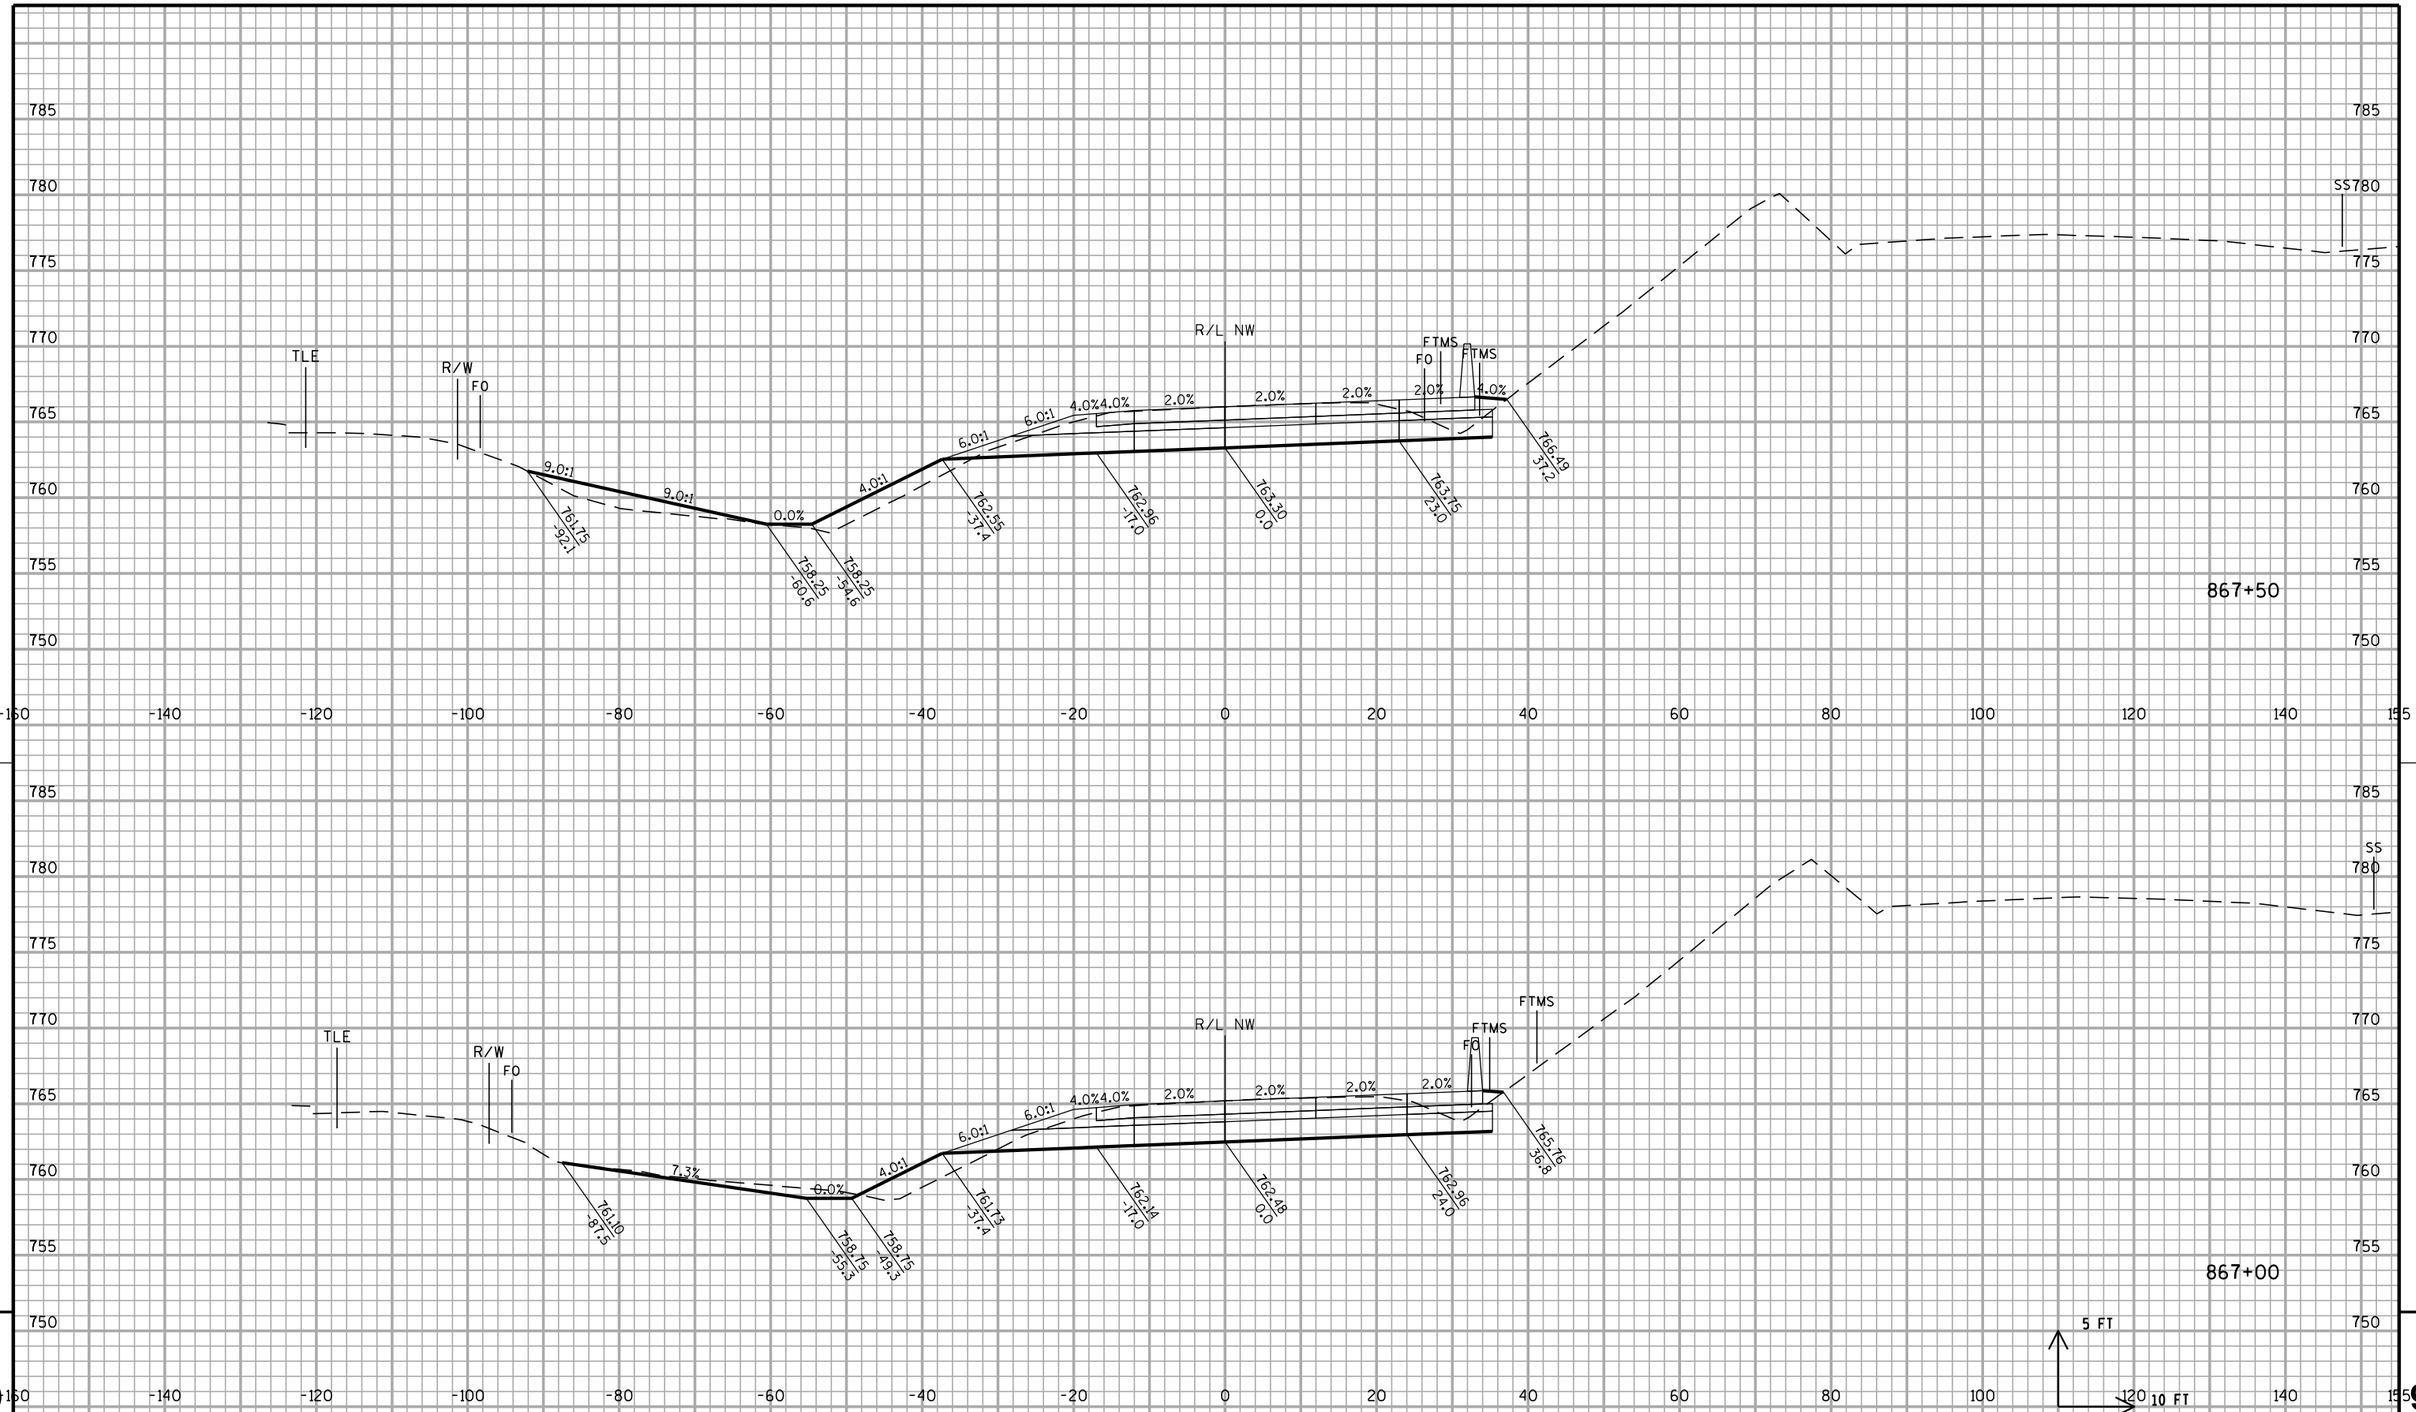

PROJECT NO: 1033-02-71/76	HWY: IH 94/STH 20	COUNTY: RACINE	CROSS SECTIONS: RAMP NW	SHEET PRE_173	E

FILE NAME : S:\FinalDesign\20\10330271_L\Roads\cds\090202_xs_rampnw.dgn PLOT DATE : 05-APR-2019 14:40 PLOT BY : MSCD1S PLOT NAME : 090202_xs_rampnw3PLOT SCALE : 20:1


WISDOT/CADDS SHEET 21

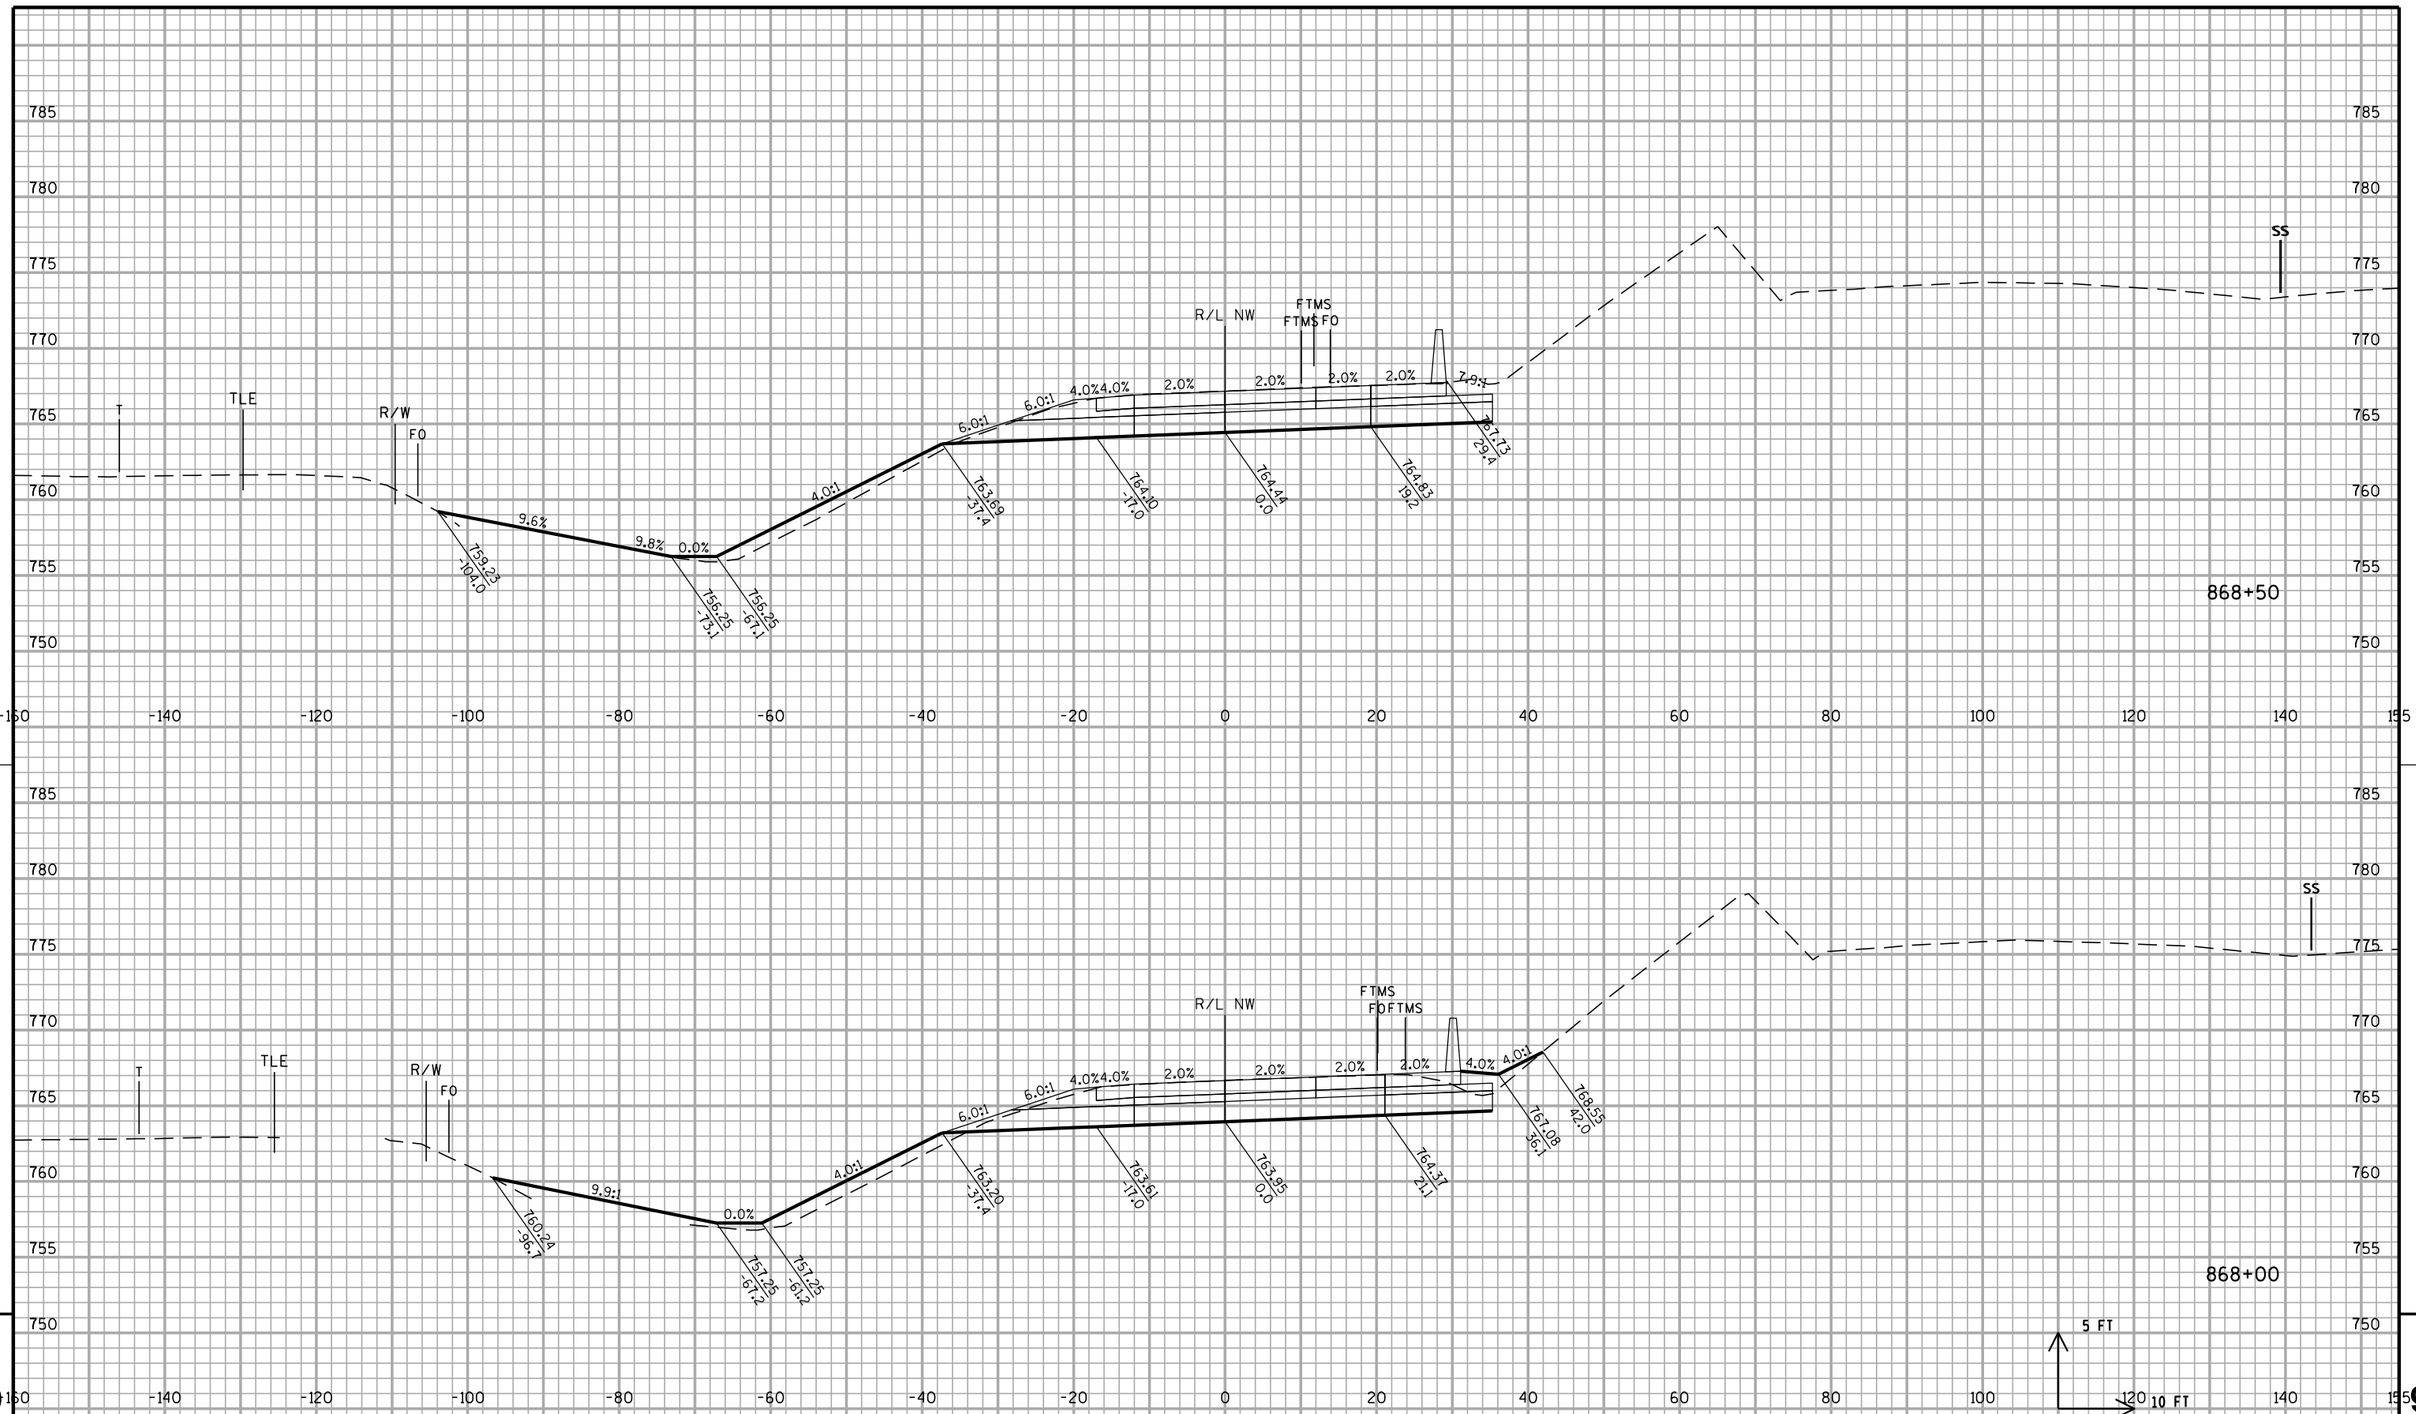

STA 868+00 TO 868+50

PROJECT NO: 1033-02-71/76	HWY: IH 94/STH 20	COUNTY: RACINE	CROSS SECTIONS: RAMP NW	SHEET PRE_174	E


FILE NAME : S:\FinalDesign\20\10330271_L\Roads\cds\090202_xs_rampnw.dgn PLOT DATE : 05-APR-2019 14:40 PLOT BY : MSCD1S PLOT NAME : 090202_xs_rampnw4PLOT SCALE : 20:1

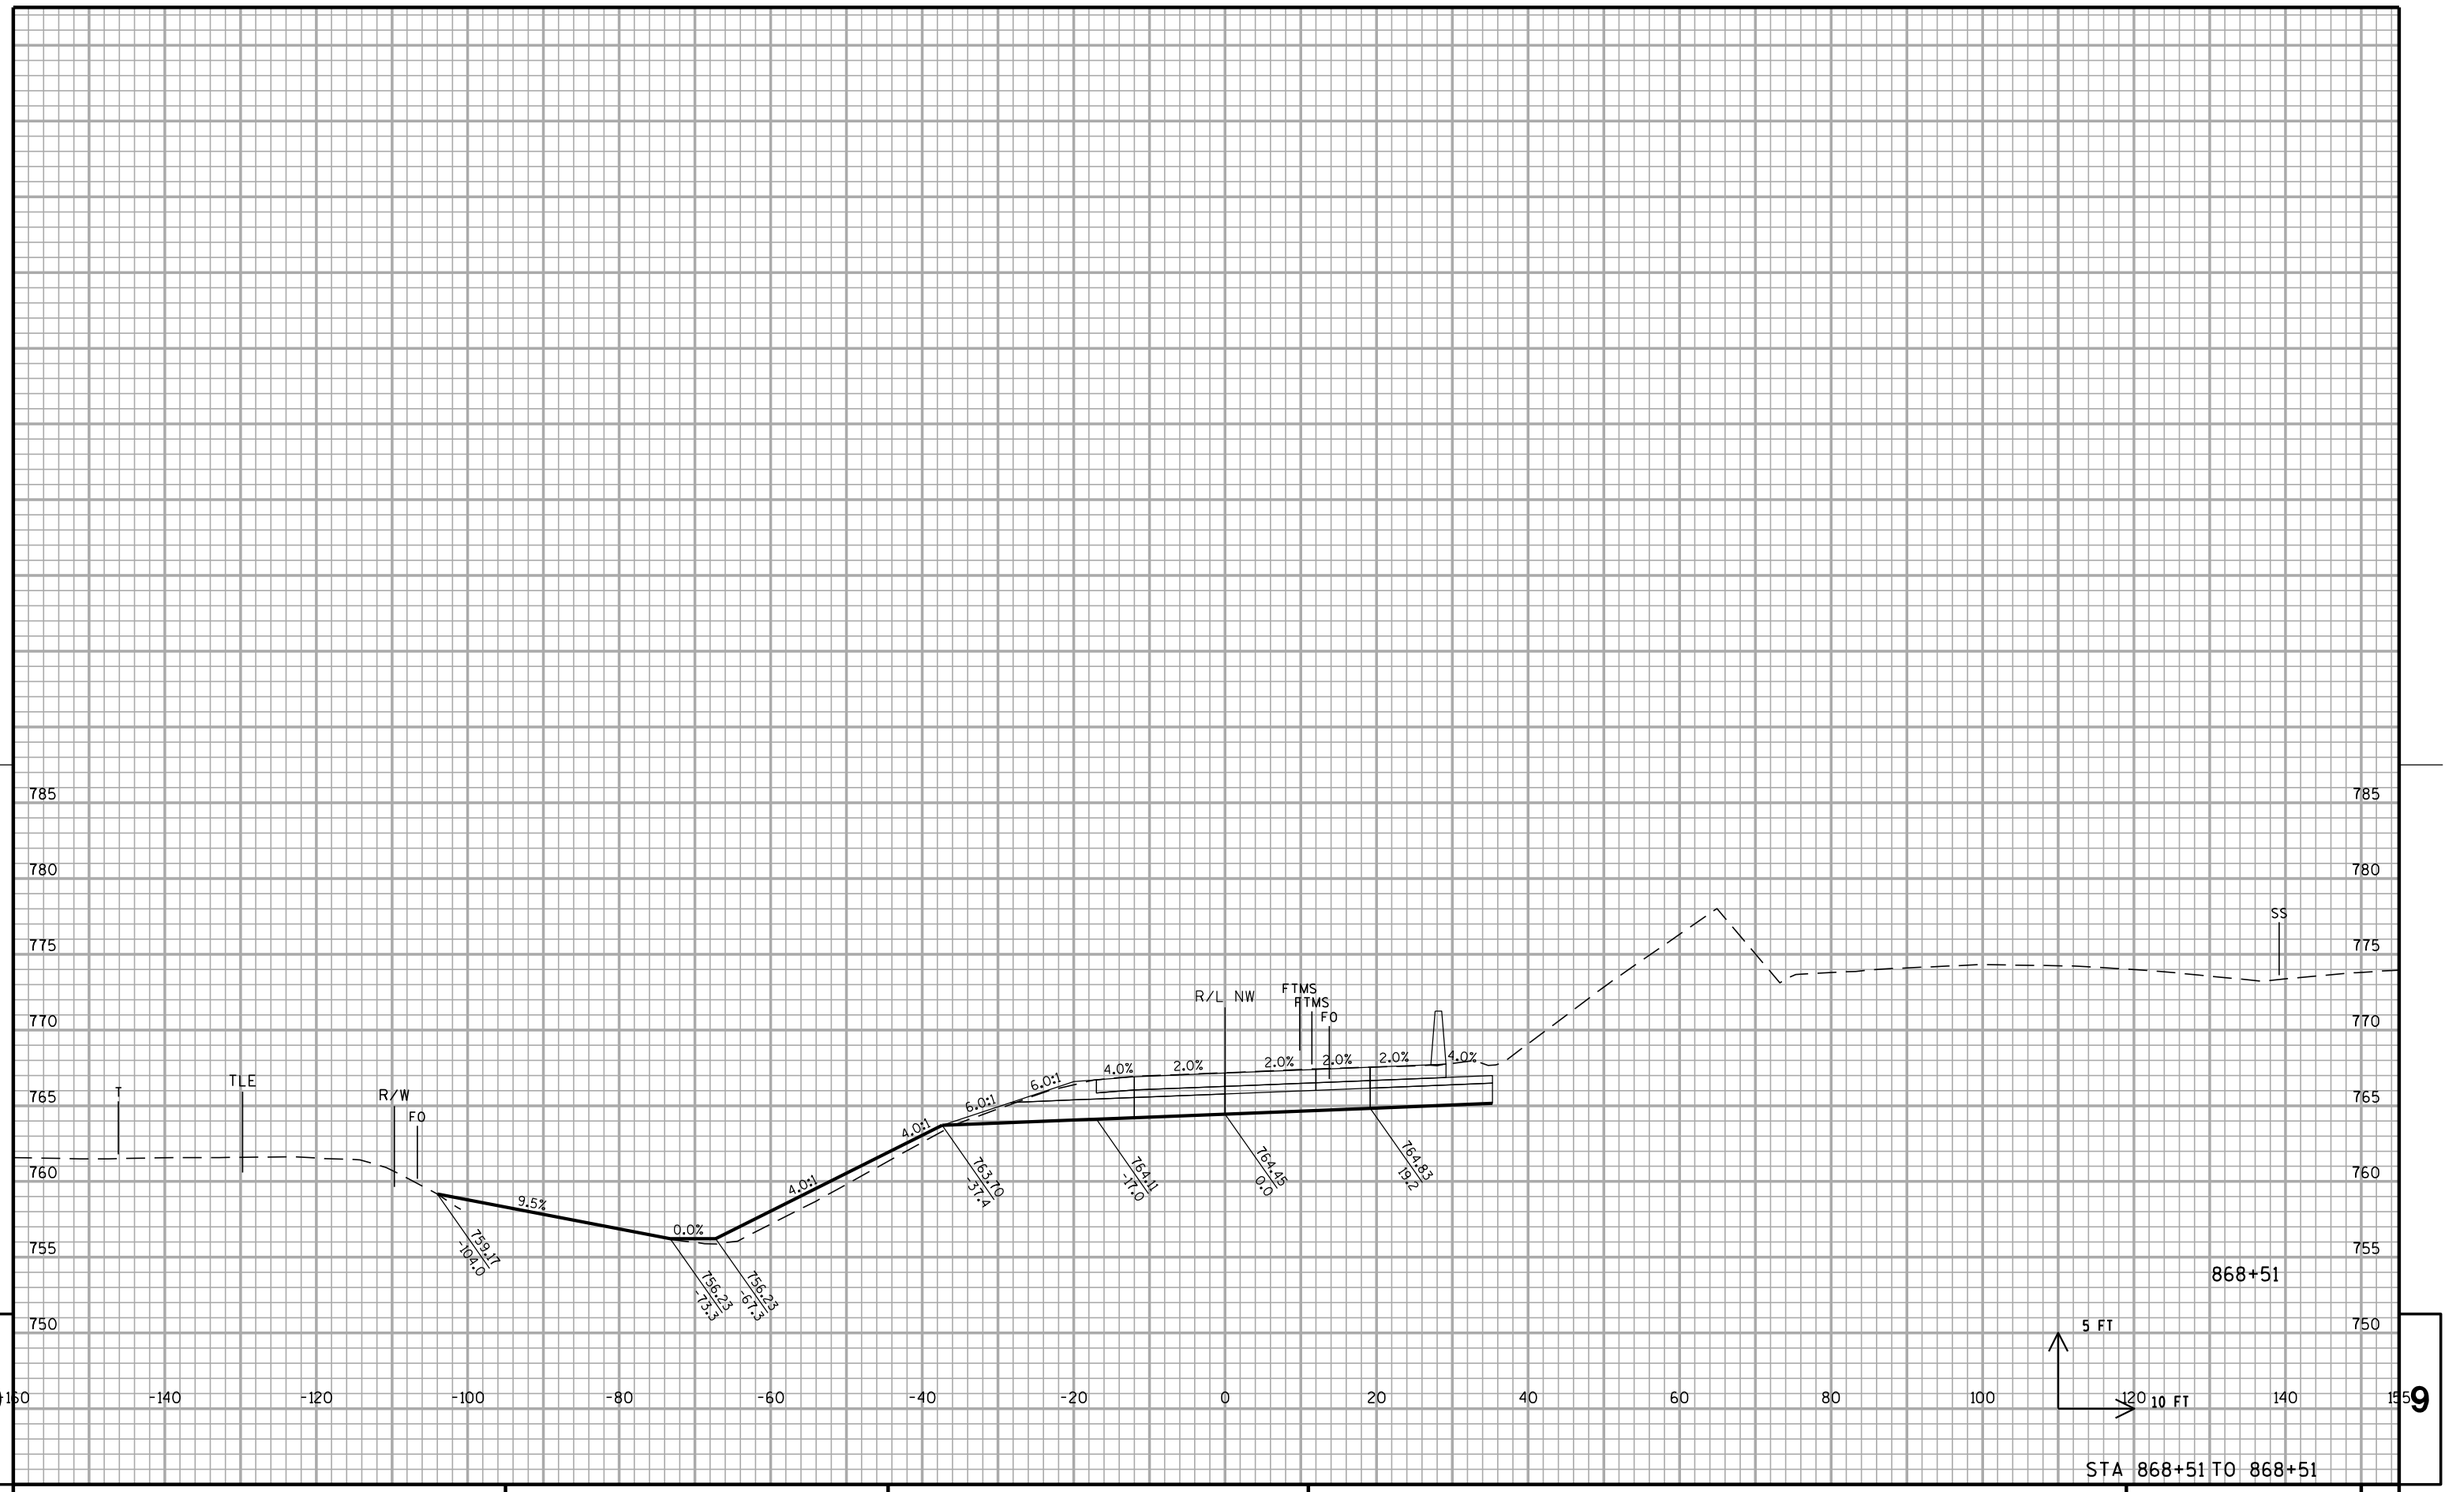

STA 868+51 TO 868+51

PROJECT NO: 1033-02-71/76	HWY: IH 94/STH 20	COUNTY: RACINE	CROSS SECTIONS: RAMP NW	SHEET PRE_175	E

FILE NAME : S:\FinalDesign\20\10330271_L\Roads\cds\090202_xs_rampnw.dgn PLOT DATE : 05-APR-2019 14:40 PLOT BY : MSCD1S PLOT NAME : 090202_xs_rampnw5PLOT SCALE : 20:1

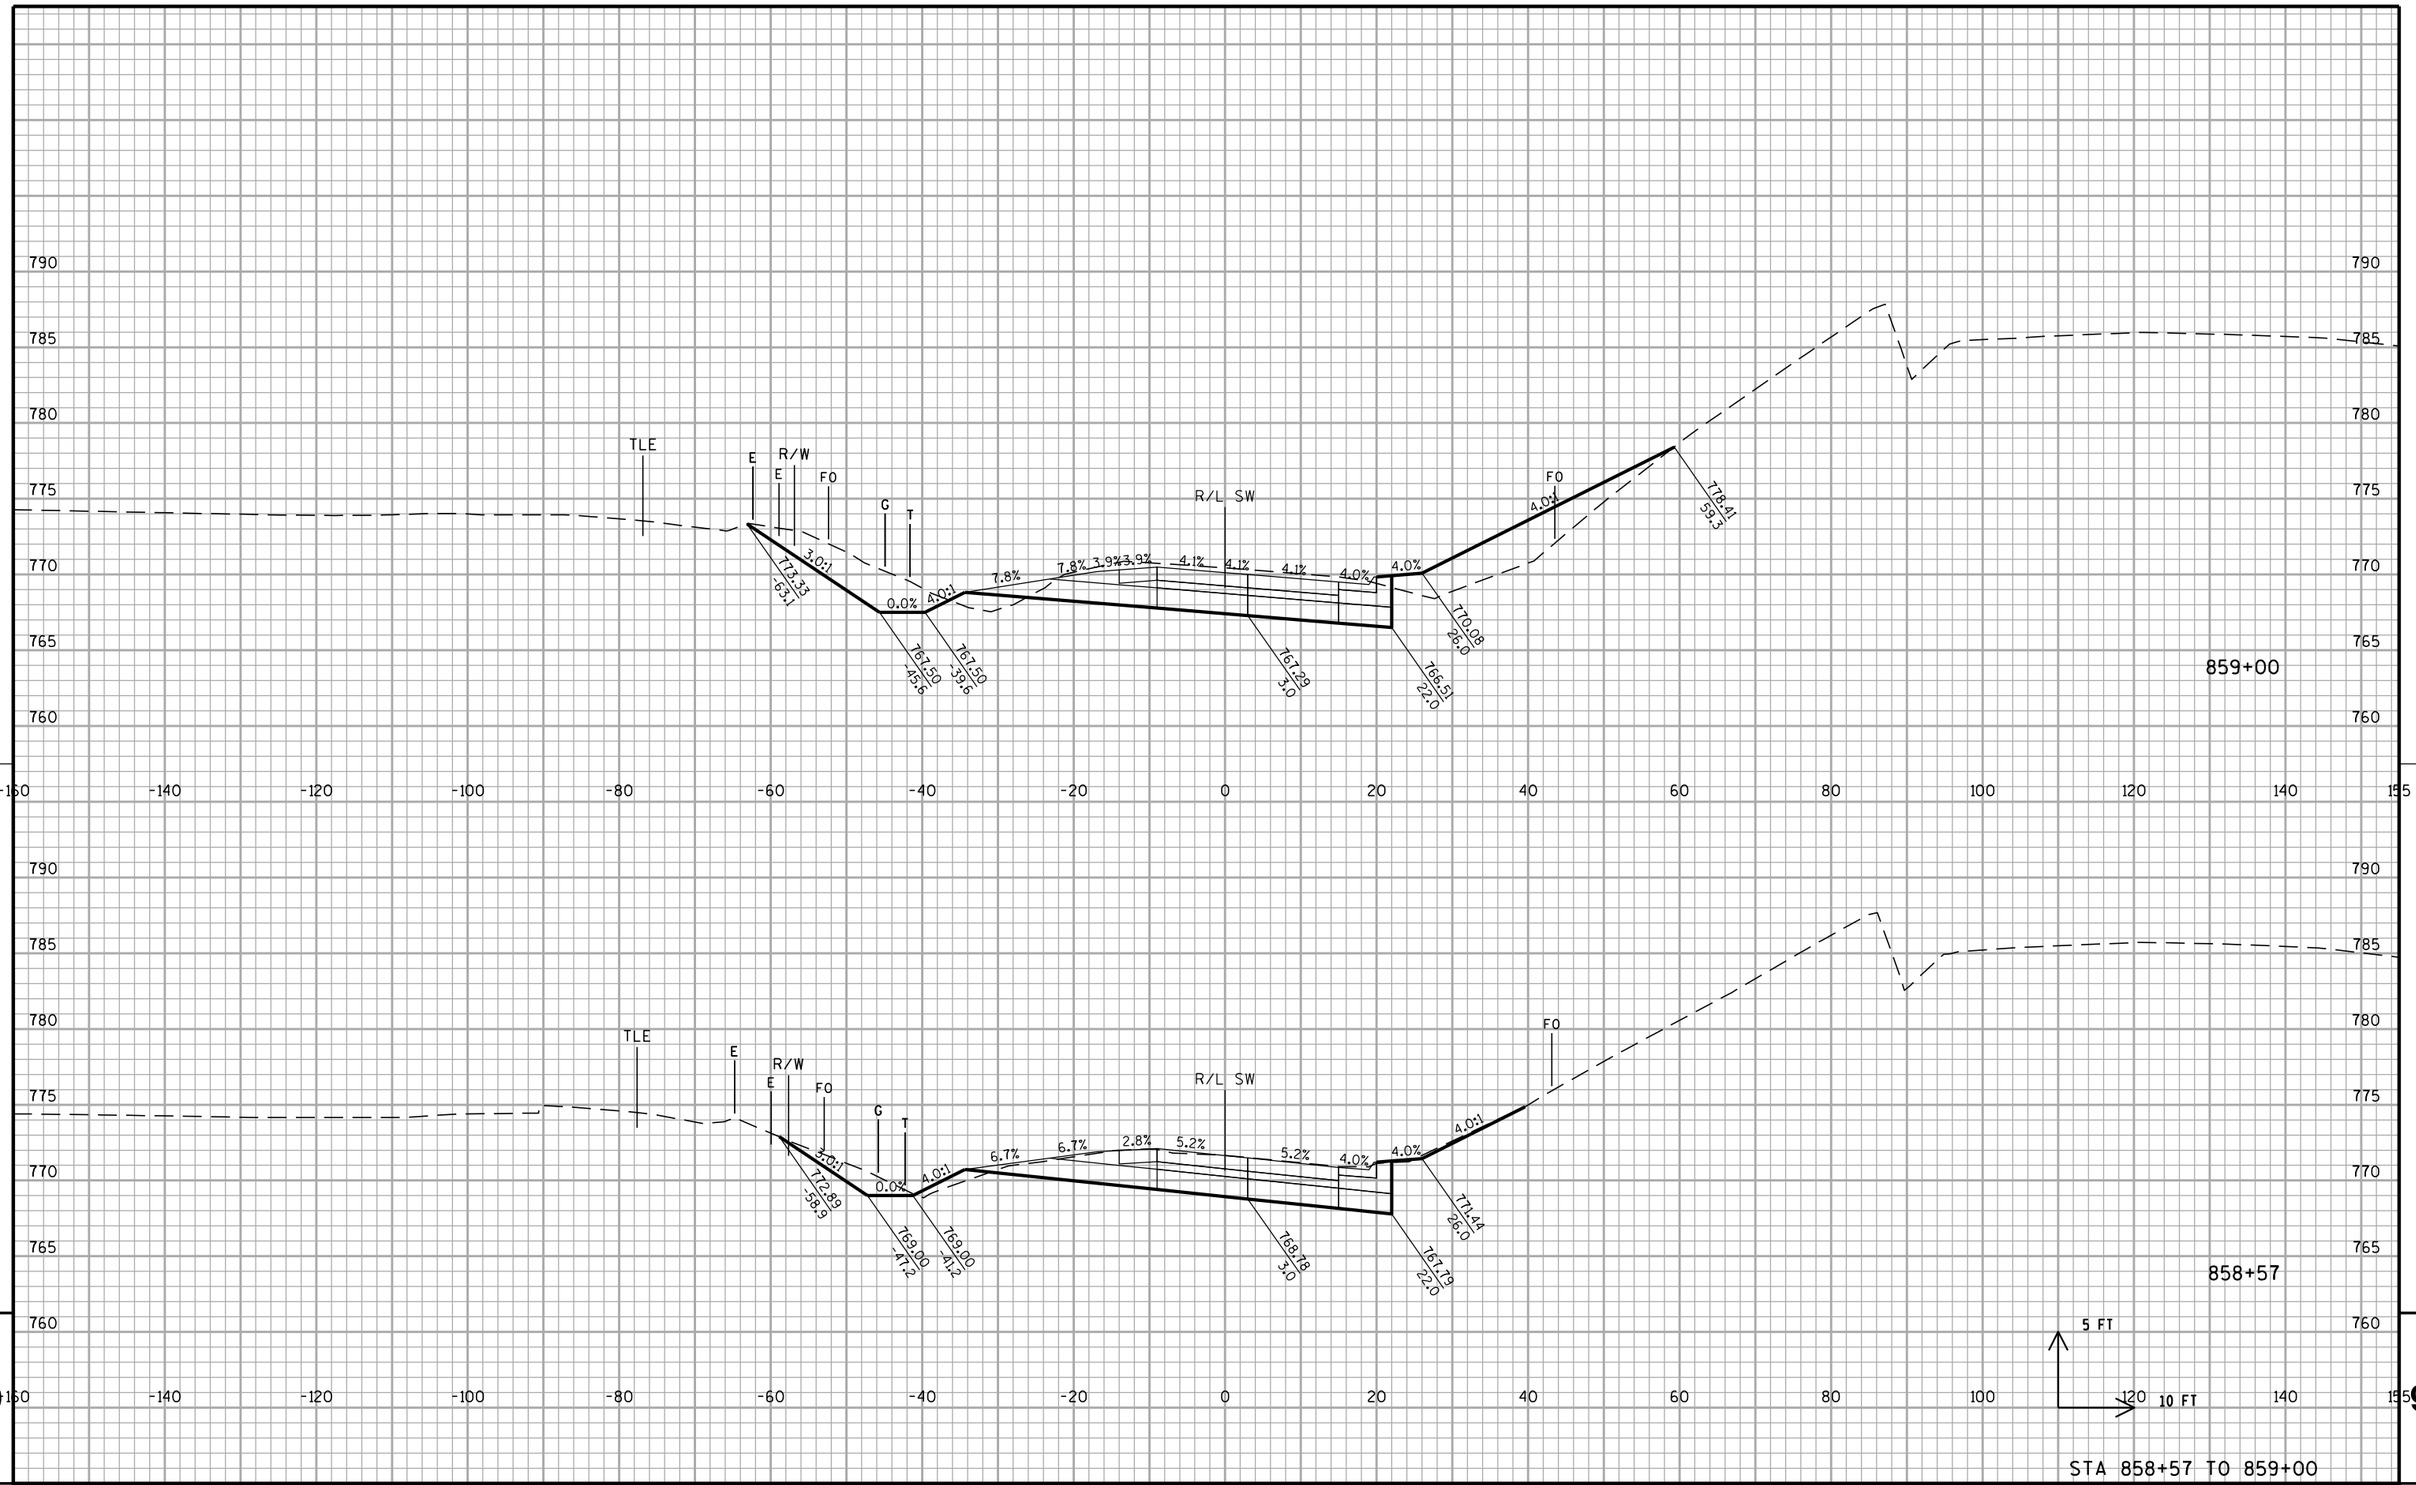

9


PROJECT NO: 1033-02-71/76	HWY: IH 94/STH 20	COUNTY: RACINE	CROSS SECTIONS: RAMP SW	SHEET PRE_176	E

STA 858+57 TO 859+00

9

FILE NAME : S:\FinalDesign\20\10330271_L\Roads\cds\090203_xs_rampsw.dgn PLOT DATE : 05-APR-2019 14:40 PLOT BY : MSCD1S PLOT NAME : 090203_xs_rampsw PLOT SCALE : 20:1

WISDOT/CADDS SHEET 21

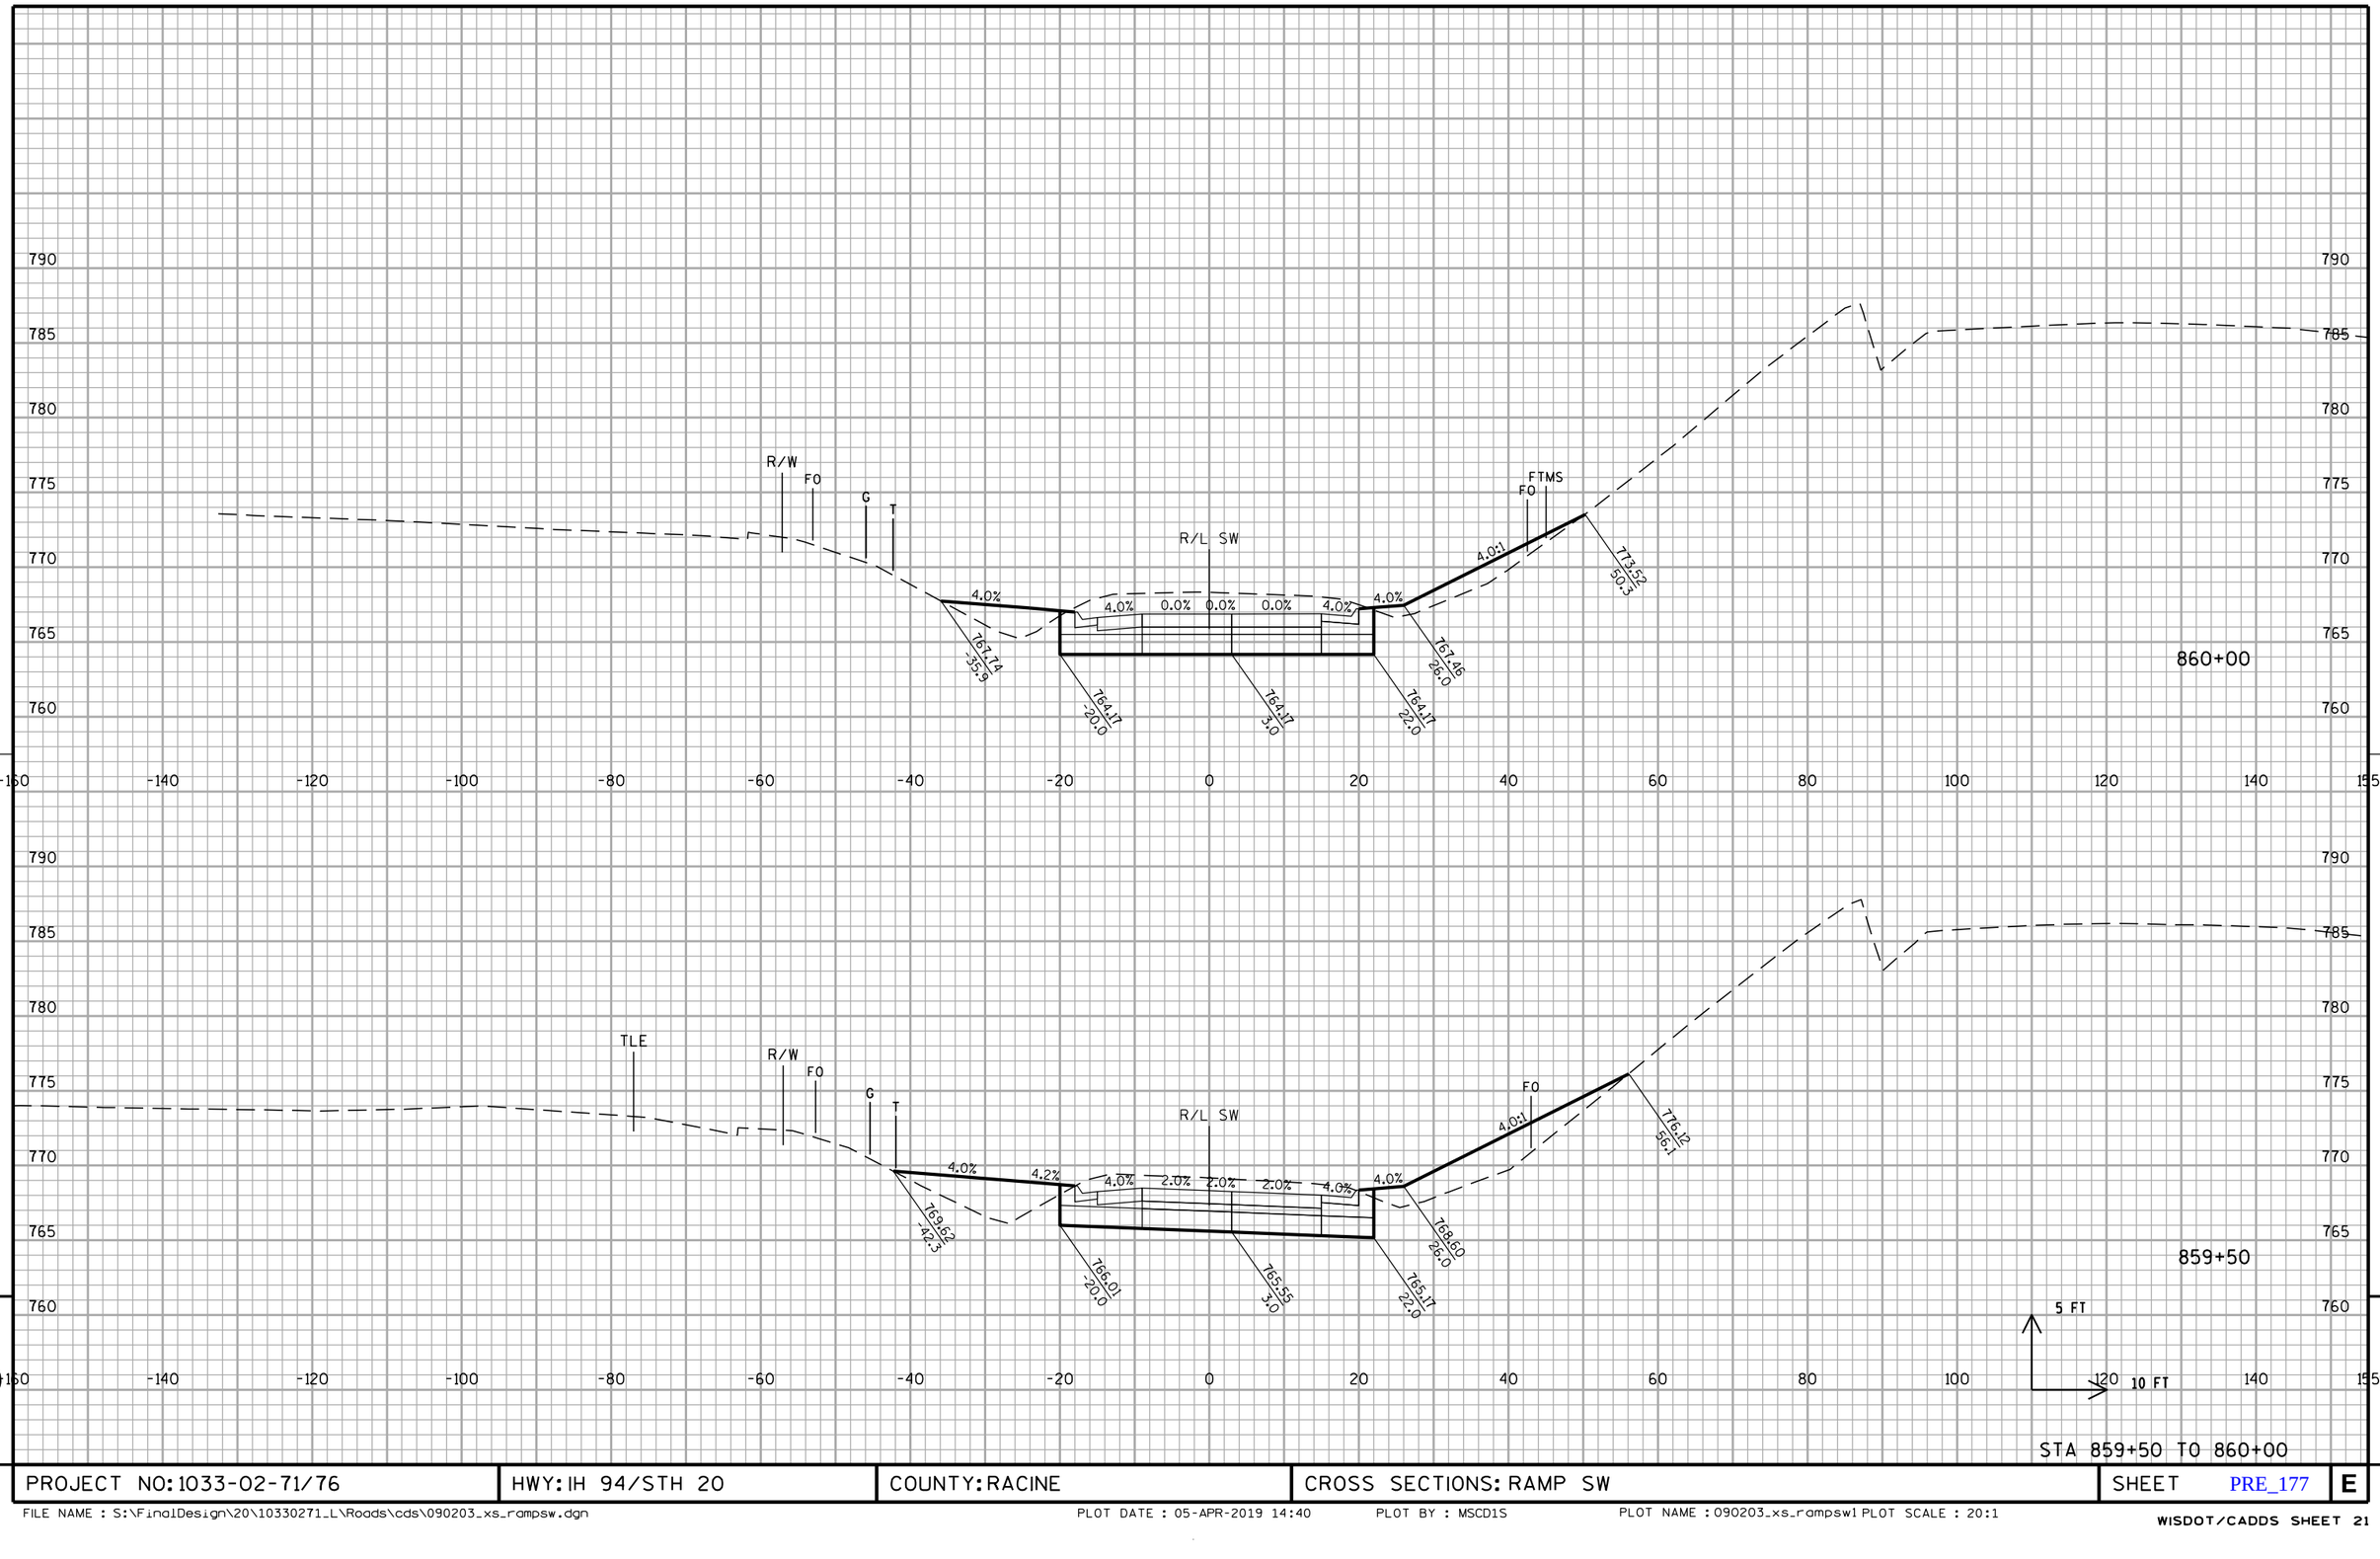


9 9

PROJECT NO: 1033-02-71/76	HWY: IH 94/STH 20	COUNTY: RACINE	CROSS SECTIONS: RAMP SW	SHEET PRE_177	E

FILE NAME : S:\FinalDesign\20\10330271_L\Roads\cds\090203_xs_rampsw.dgn PLOT DATE : 05-APR-2019 14:40 PLOT BY : MSCD1S PLOT NAME : 090203_xs_rampsw1 PLOT SCALE : 20:1

WISDOT/CADDS SHEET 21

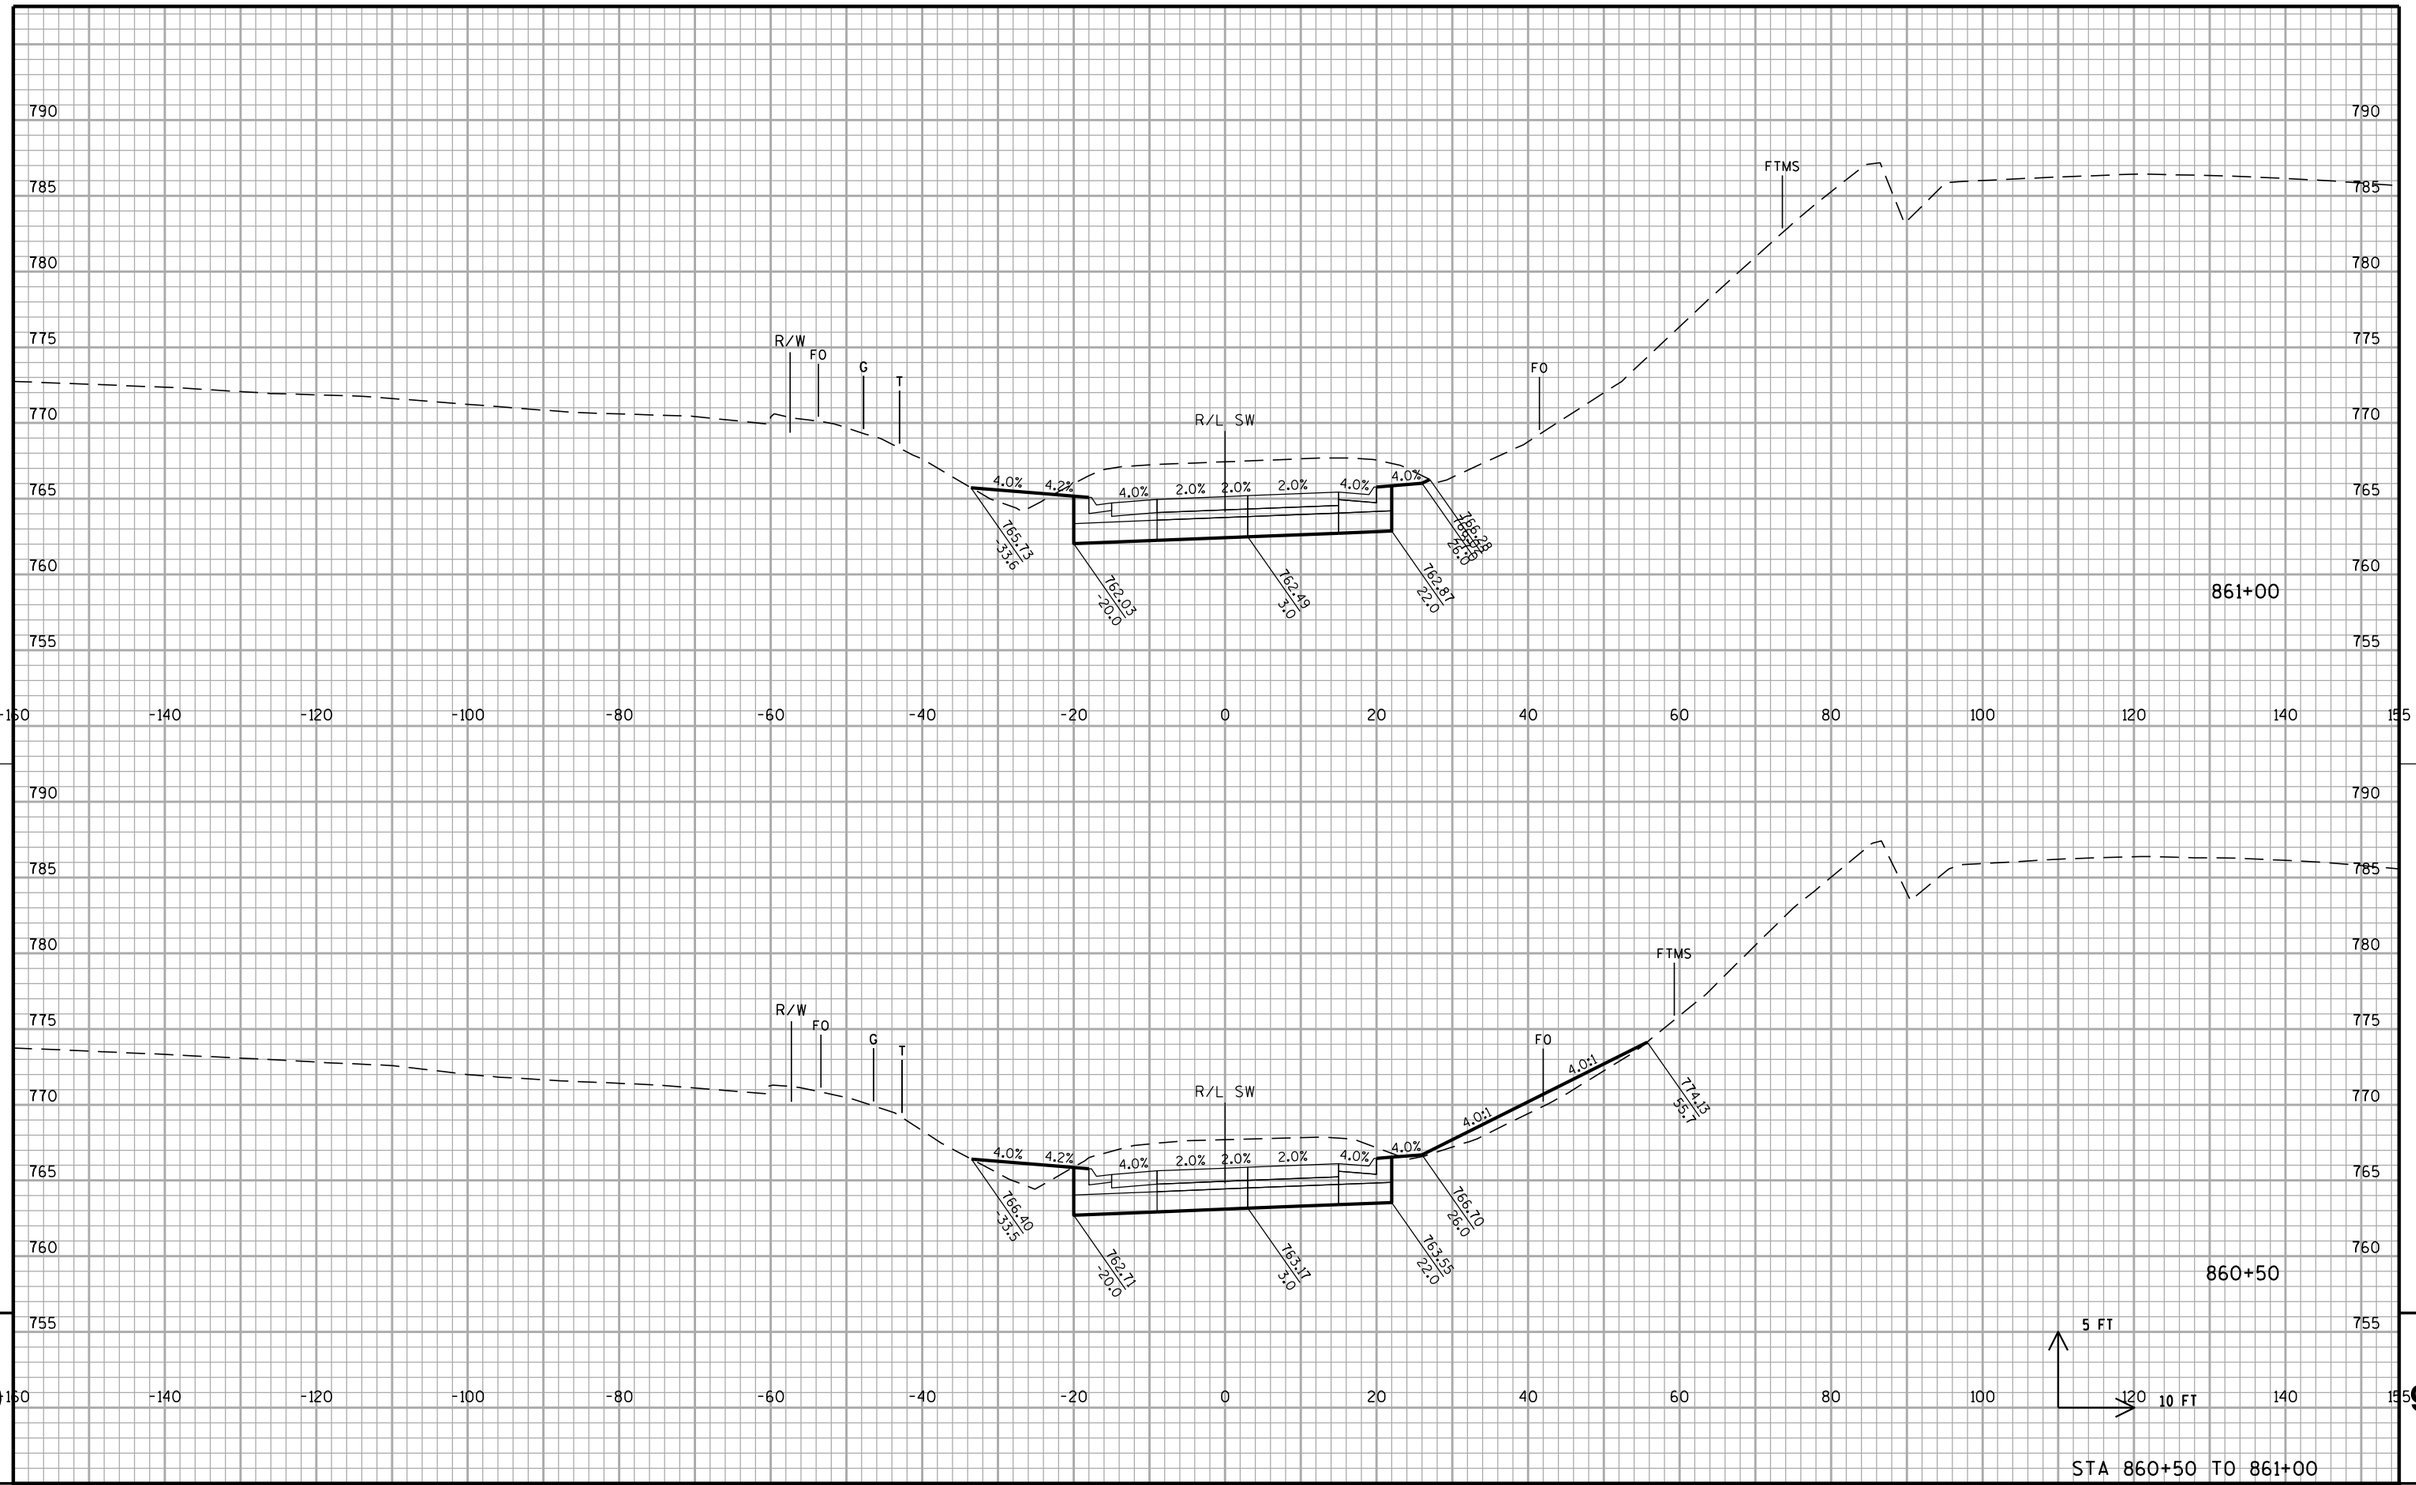


PROJECT NO: 1033-02-71/76	HWY: IH 94/STH 20	COUNTY: RACINE	CROSS SECTIONS: RAMP SW	SHEET PRE_178	E

9

FILE NAME : S:\FinalDesign\20\10330271_L\Roads\cds\090203_xs_rampsw.dgn PLOT DATE : 05-APR-2019 14:40 PLOT BY : MSCD1S PLOT NAME : 090203_xs_rampsw2 PLOT SCALE : 20:1


WISDOT/CADDS SHEET 21

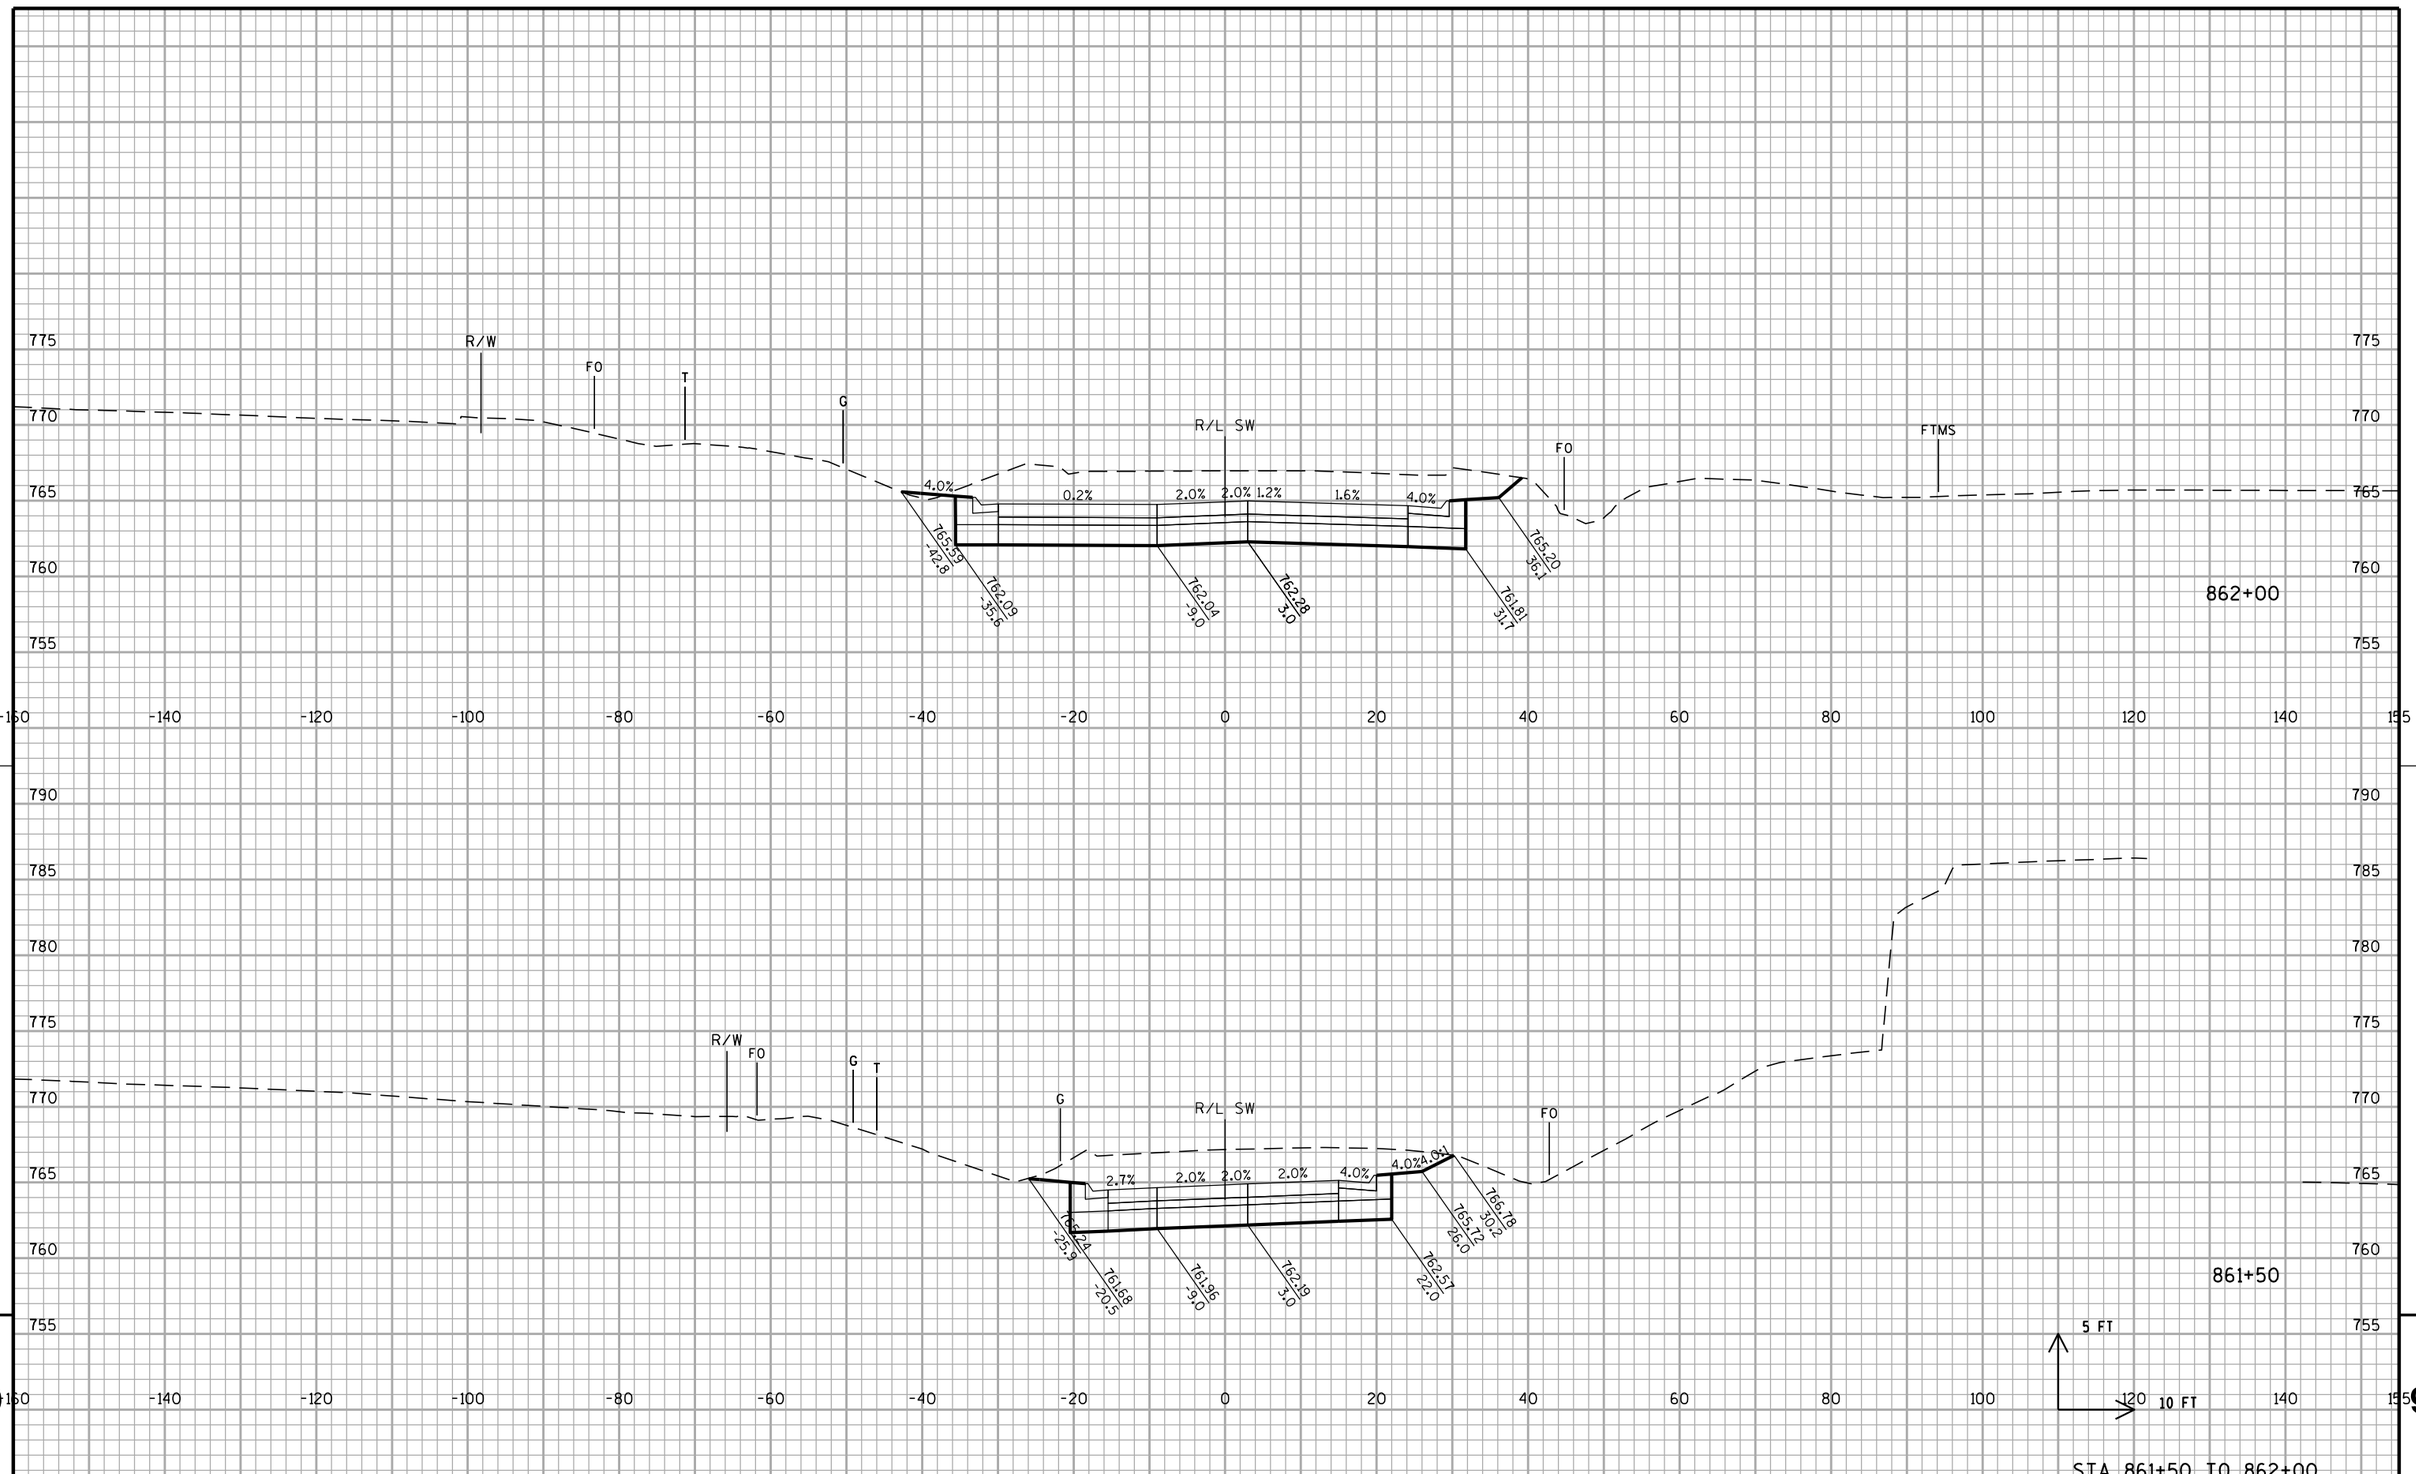

PROJECT NO: 1033-02-71/76	HWY: IH 94/STH 20	COUNTY: RACINE	CROSS SECTIONS: RAMP SW	SHEET PRE_179	E

FILE NAME : S:\FinalDesign\20\10330271_L\Roads\cds\090203_xs_rampsw.dgn PLOT DATE : 05-APR-2019 14:40 PLOT BY : MSCD1S PLOT NAME : 090203_xs_rampsw3 PLOT SCALE : 20:1

WISDOT/CADDS SHEET 21

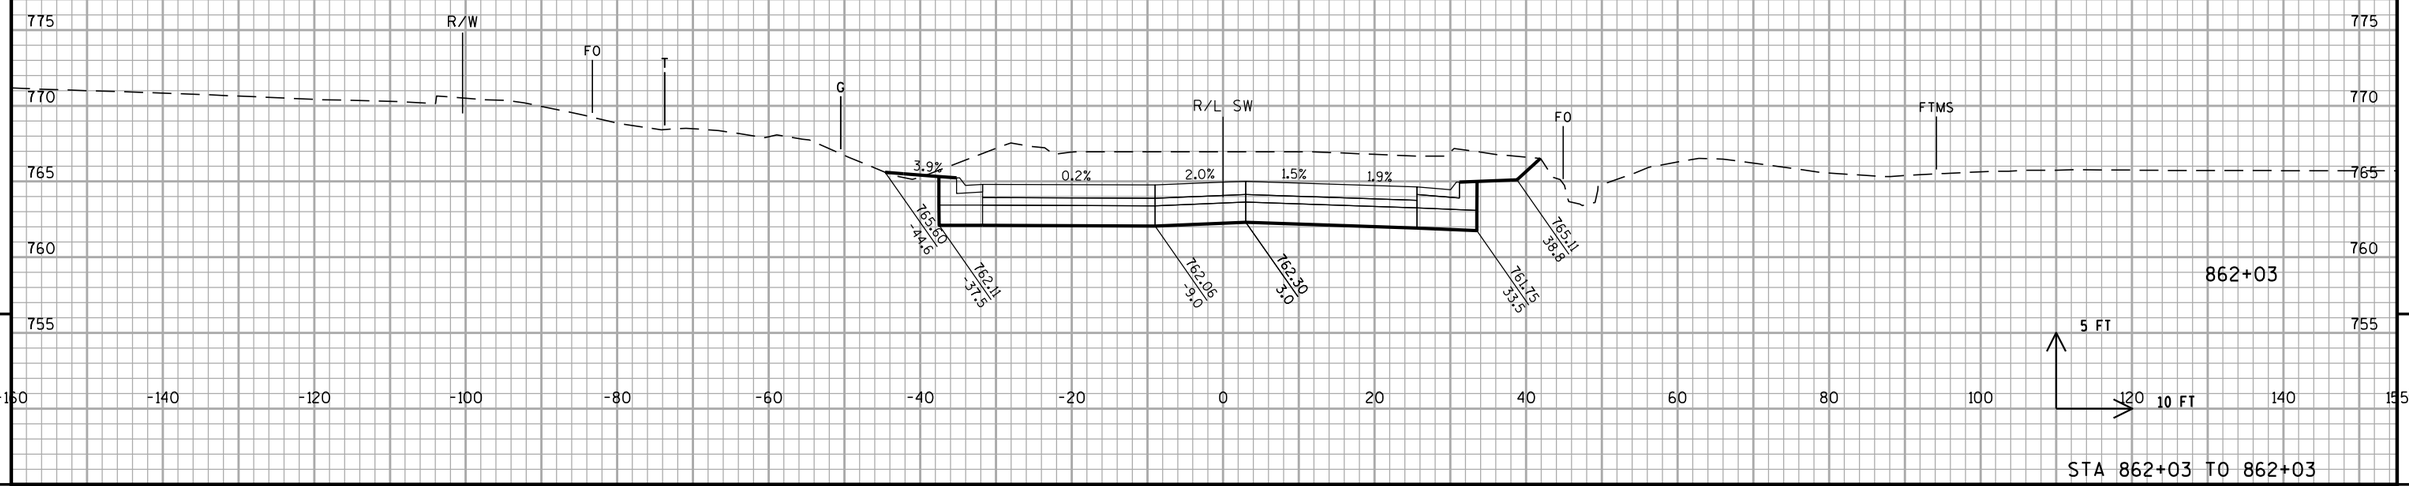


9

9

PROJECT NO: 1033-02-71/76	HWY: IH 94/STH 20	COUNTY: RACINE	CROSS SECTIONS: RAMP SW	SHEET PRE_180	E


FILE NAME : S:\FinalDesign\20\10330271_L\Roads\cds\090203_xs_rampsw.dgn PLOT DATE : 05-APR-2019 14:40 PLOT BY : MSCD1S PLOT NAME : 090203_xs_rampsw4 PLOT SCALE : 20:1

WISDOT/CADDS SHEET 21

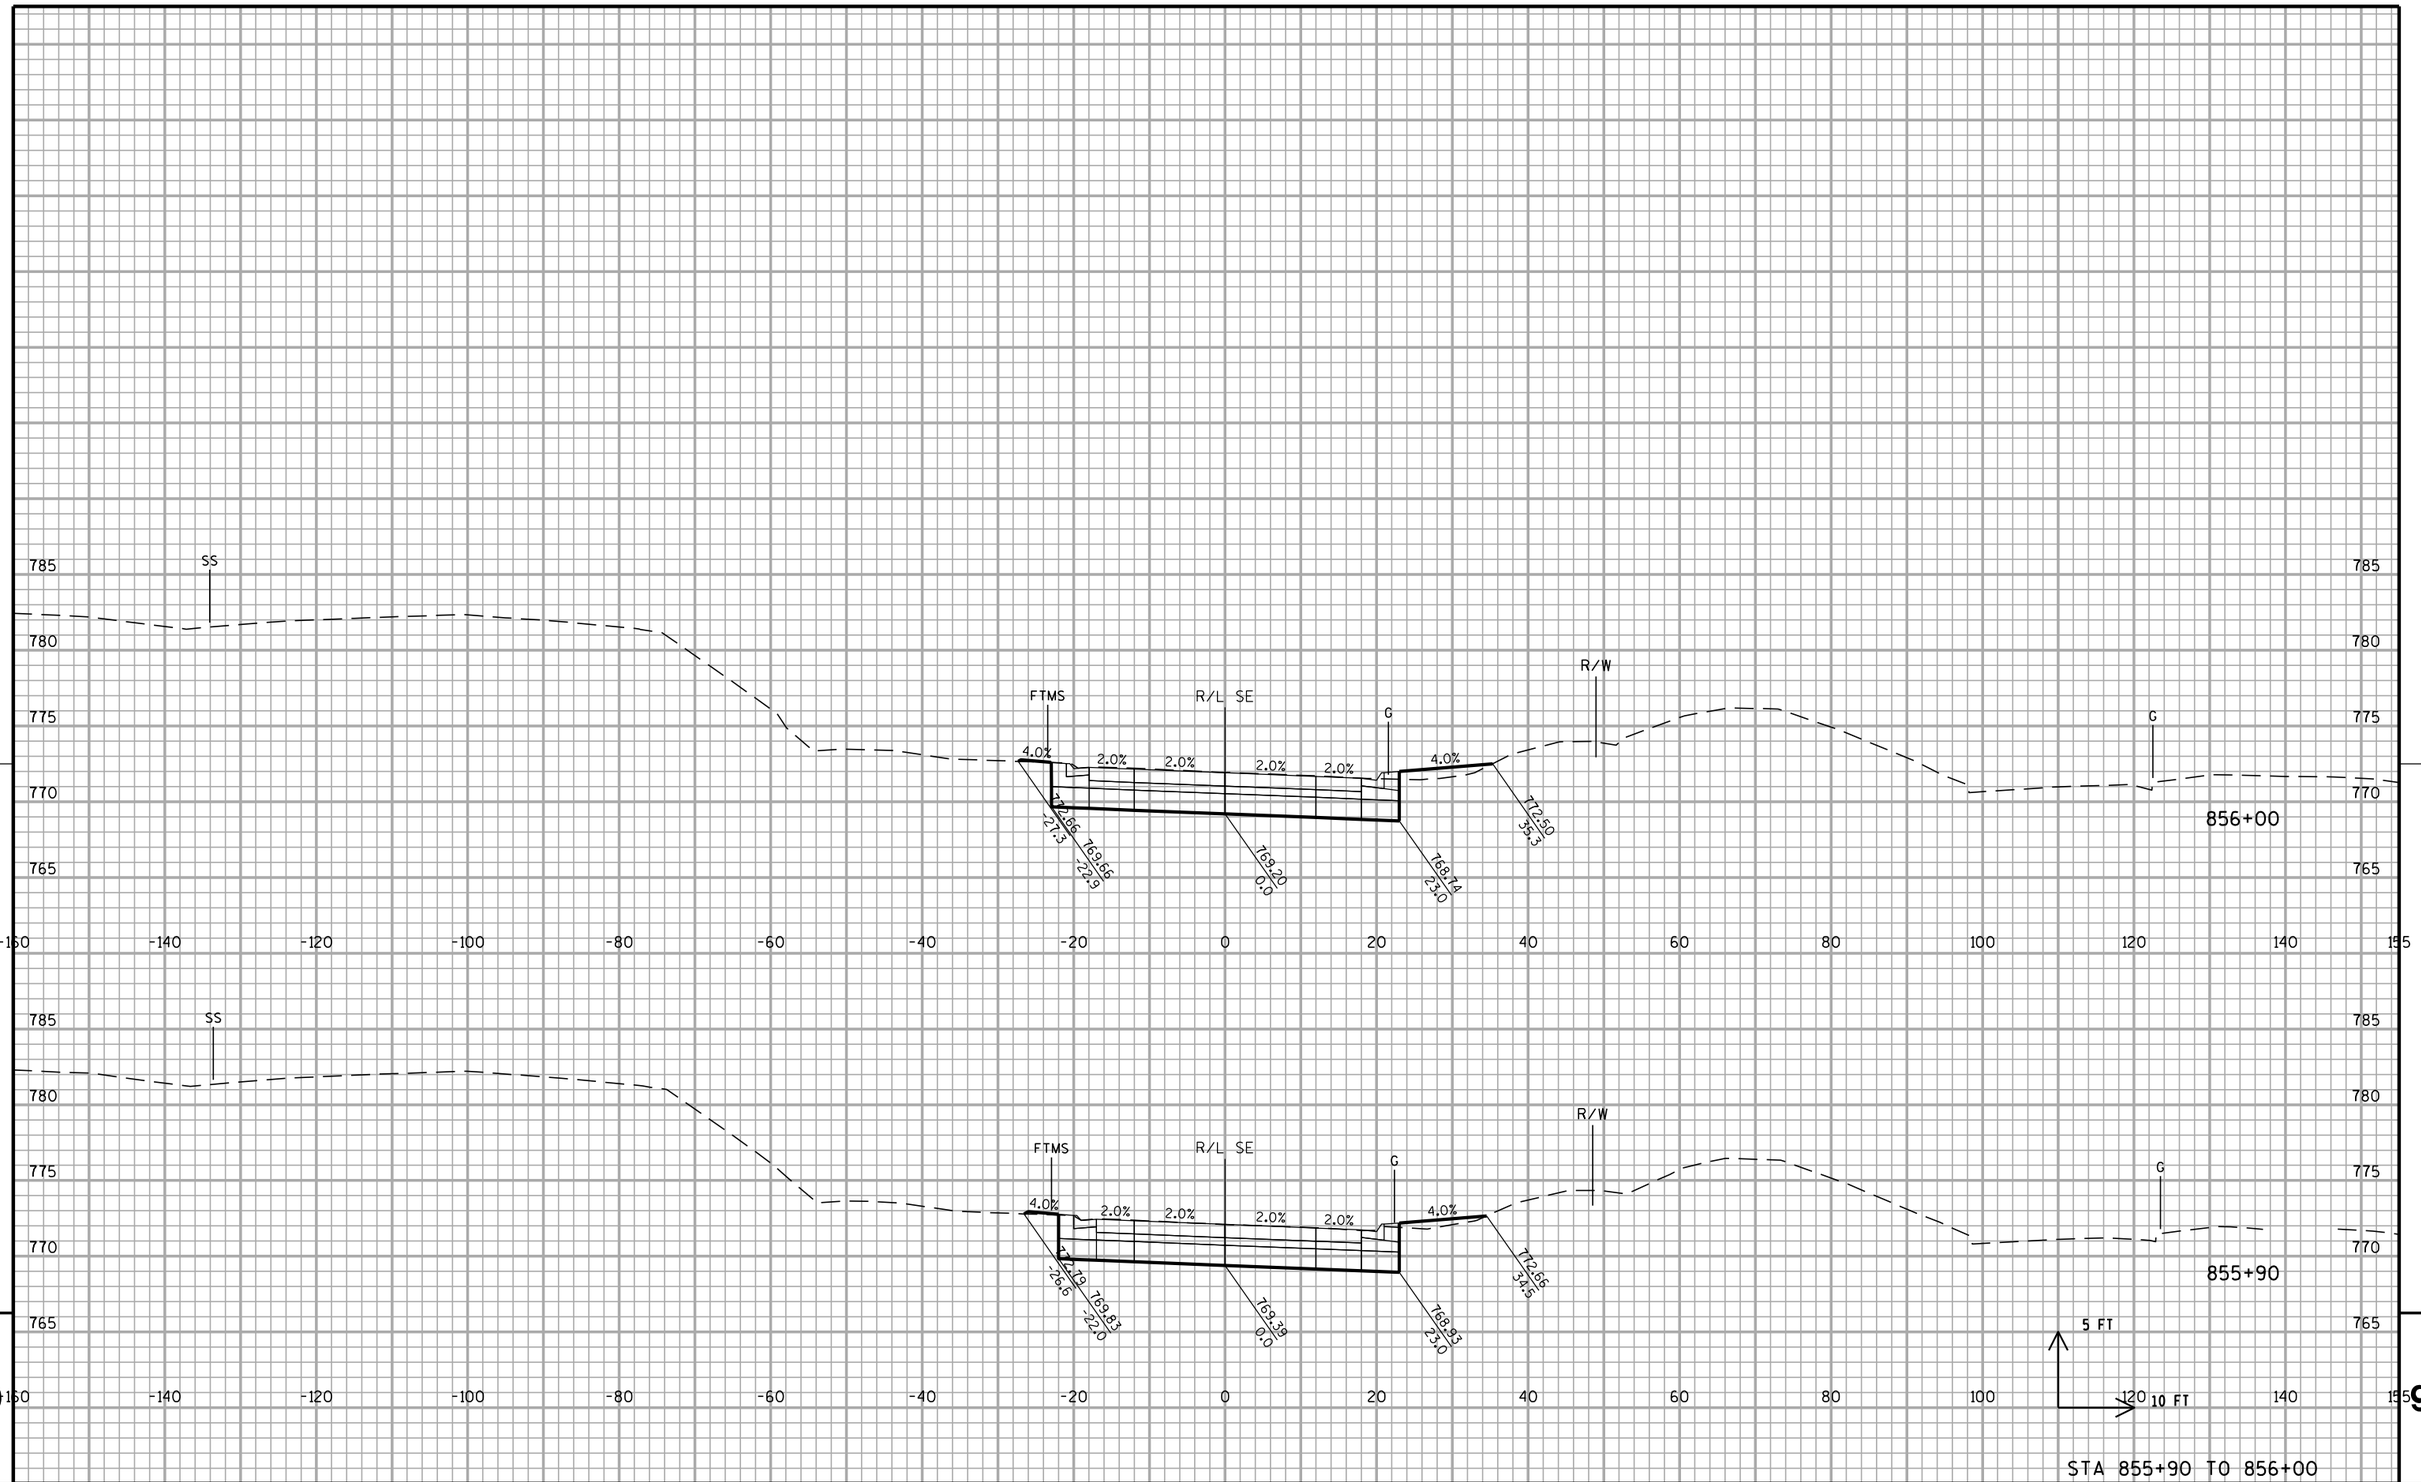

PROJECT NO: 1033-02-71/76	HWY: IH 94/STH 20	COUNTY: RACINE	CROSS SECTIONS: RAMP SE	SHEET PRE_181	E

FILE NAME : S:\FinalDesign\20\10330271_L\Roads\cds\090204_xs_rampse.dgn PLOT DATE : 05-APR-2019 14:40 PLOT BY : MSCD1S PLOT NAME : 090204_xs_rampse PLOT SCALE : 20:1
WISDOT/CADDS SHEET 21

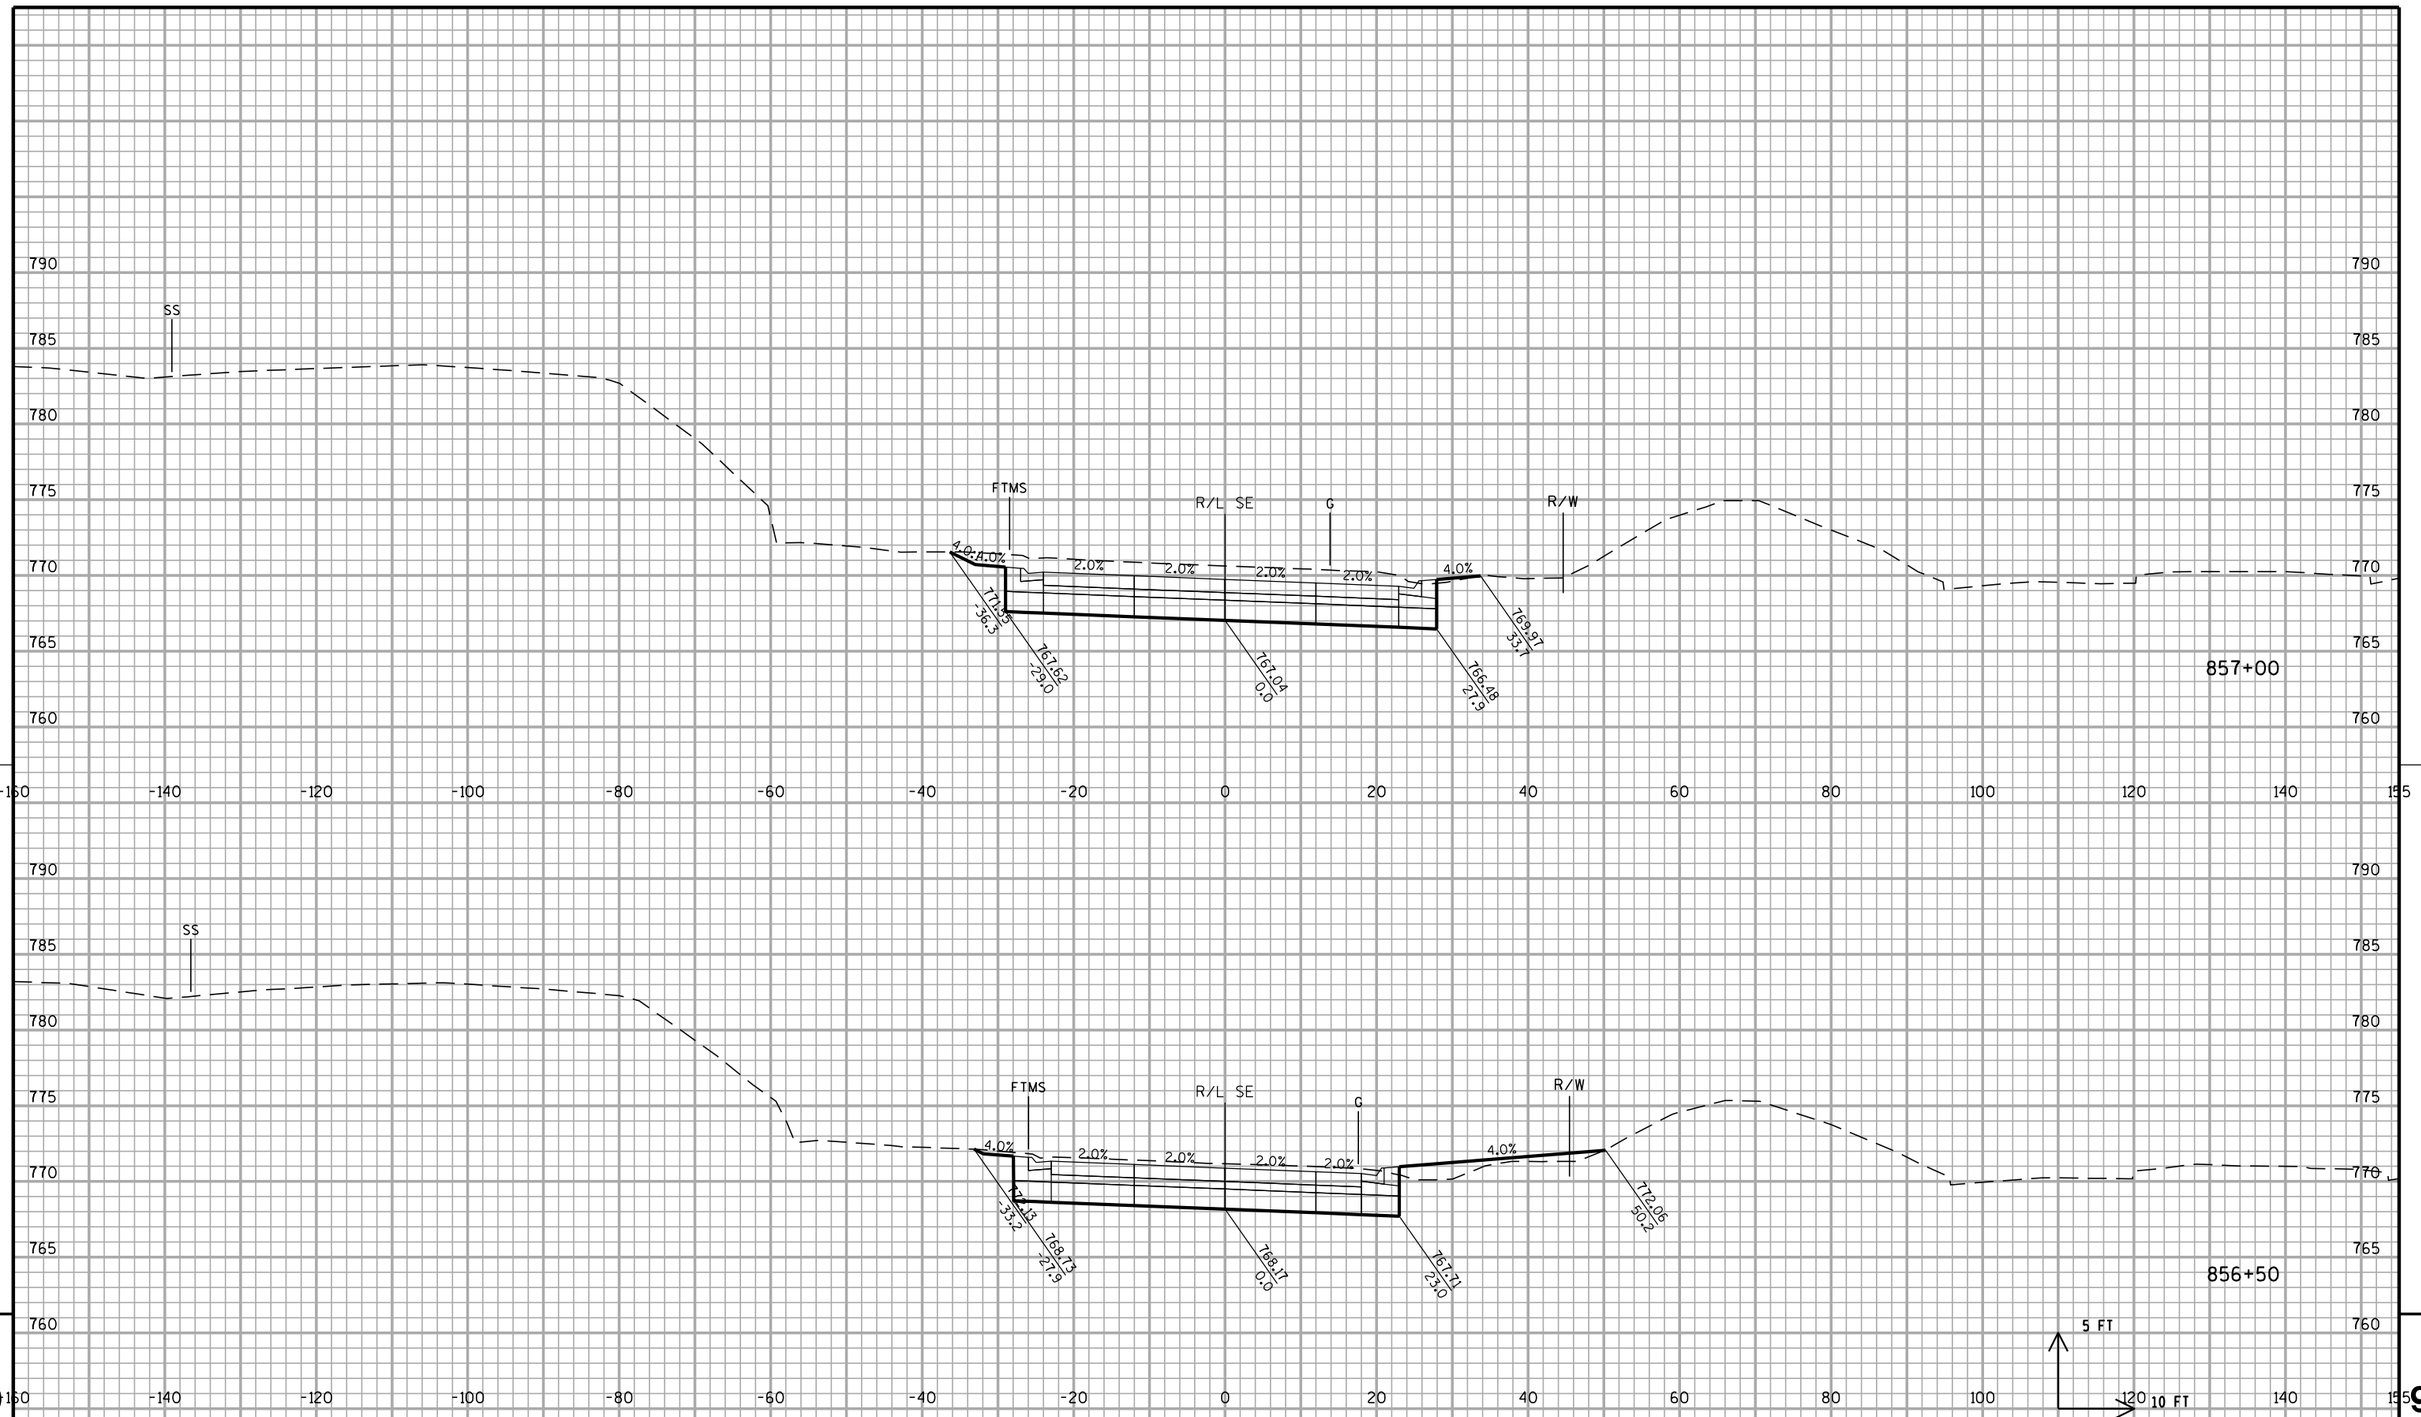


STA 856+50 TO 857+00

PROJECT NO: 1033-02-71/76	HWY: IH 94/STH 20	COUNTY: RACINE	CROSS SECTIONS: RAMP SE	SHEET PRE_182	E

FILE NAME : S:\FinalDesign\20\10330271_L\Roads\cds\090204_xs_rampse.dgn PLOT DATE : 05-APR-2019 14:40 PLOT BY : MSCD1S PLOT NAME : 090204_xs_rampse1 PLOT SCALE : 20:1


WISDOT/CADDS SHEET 21

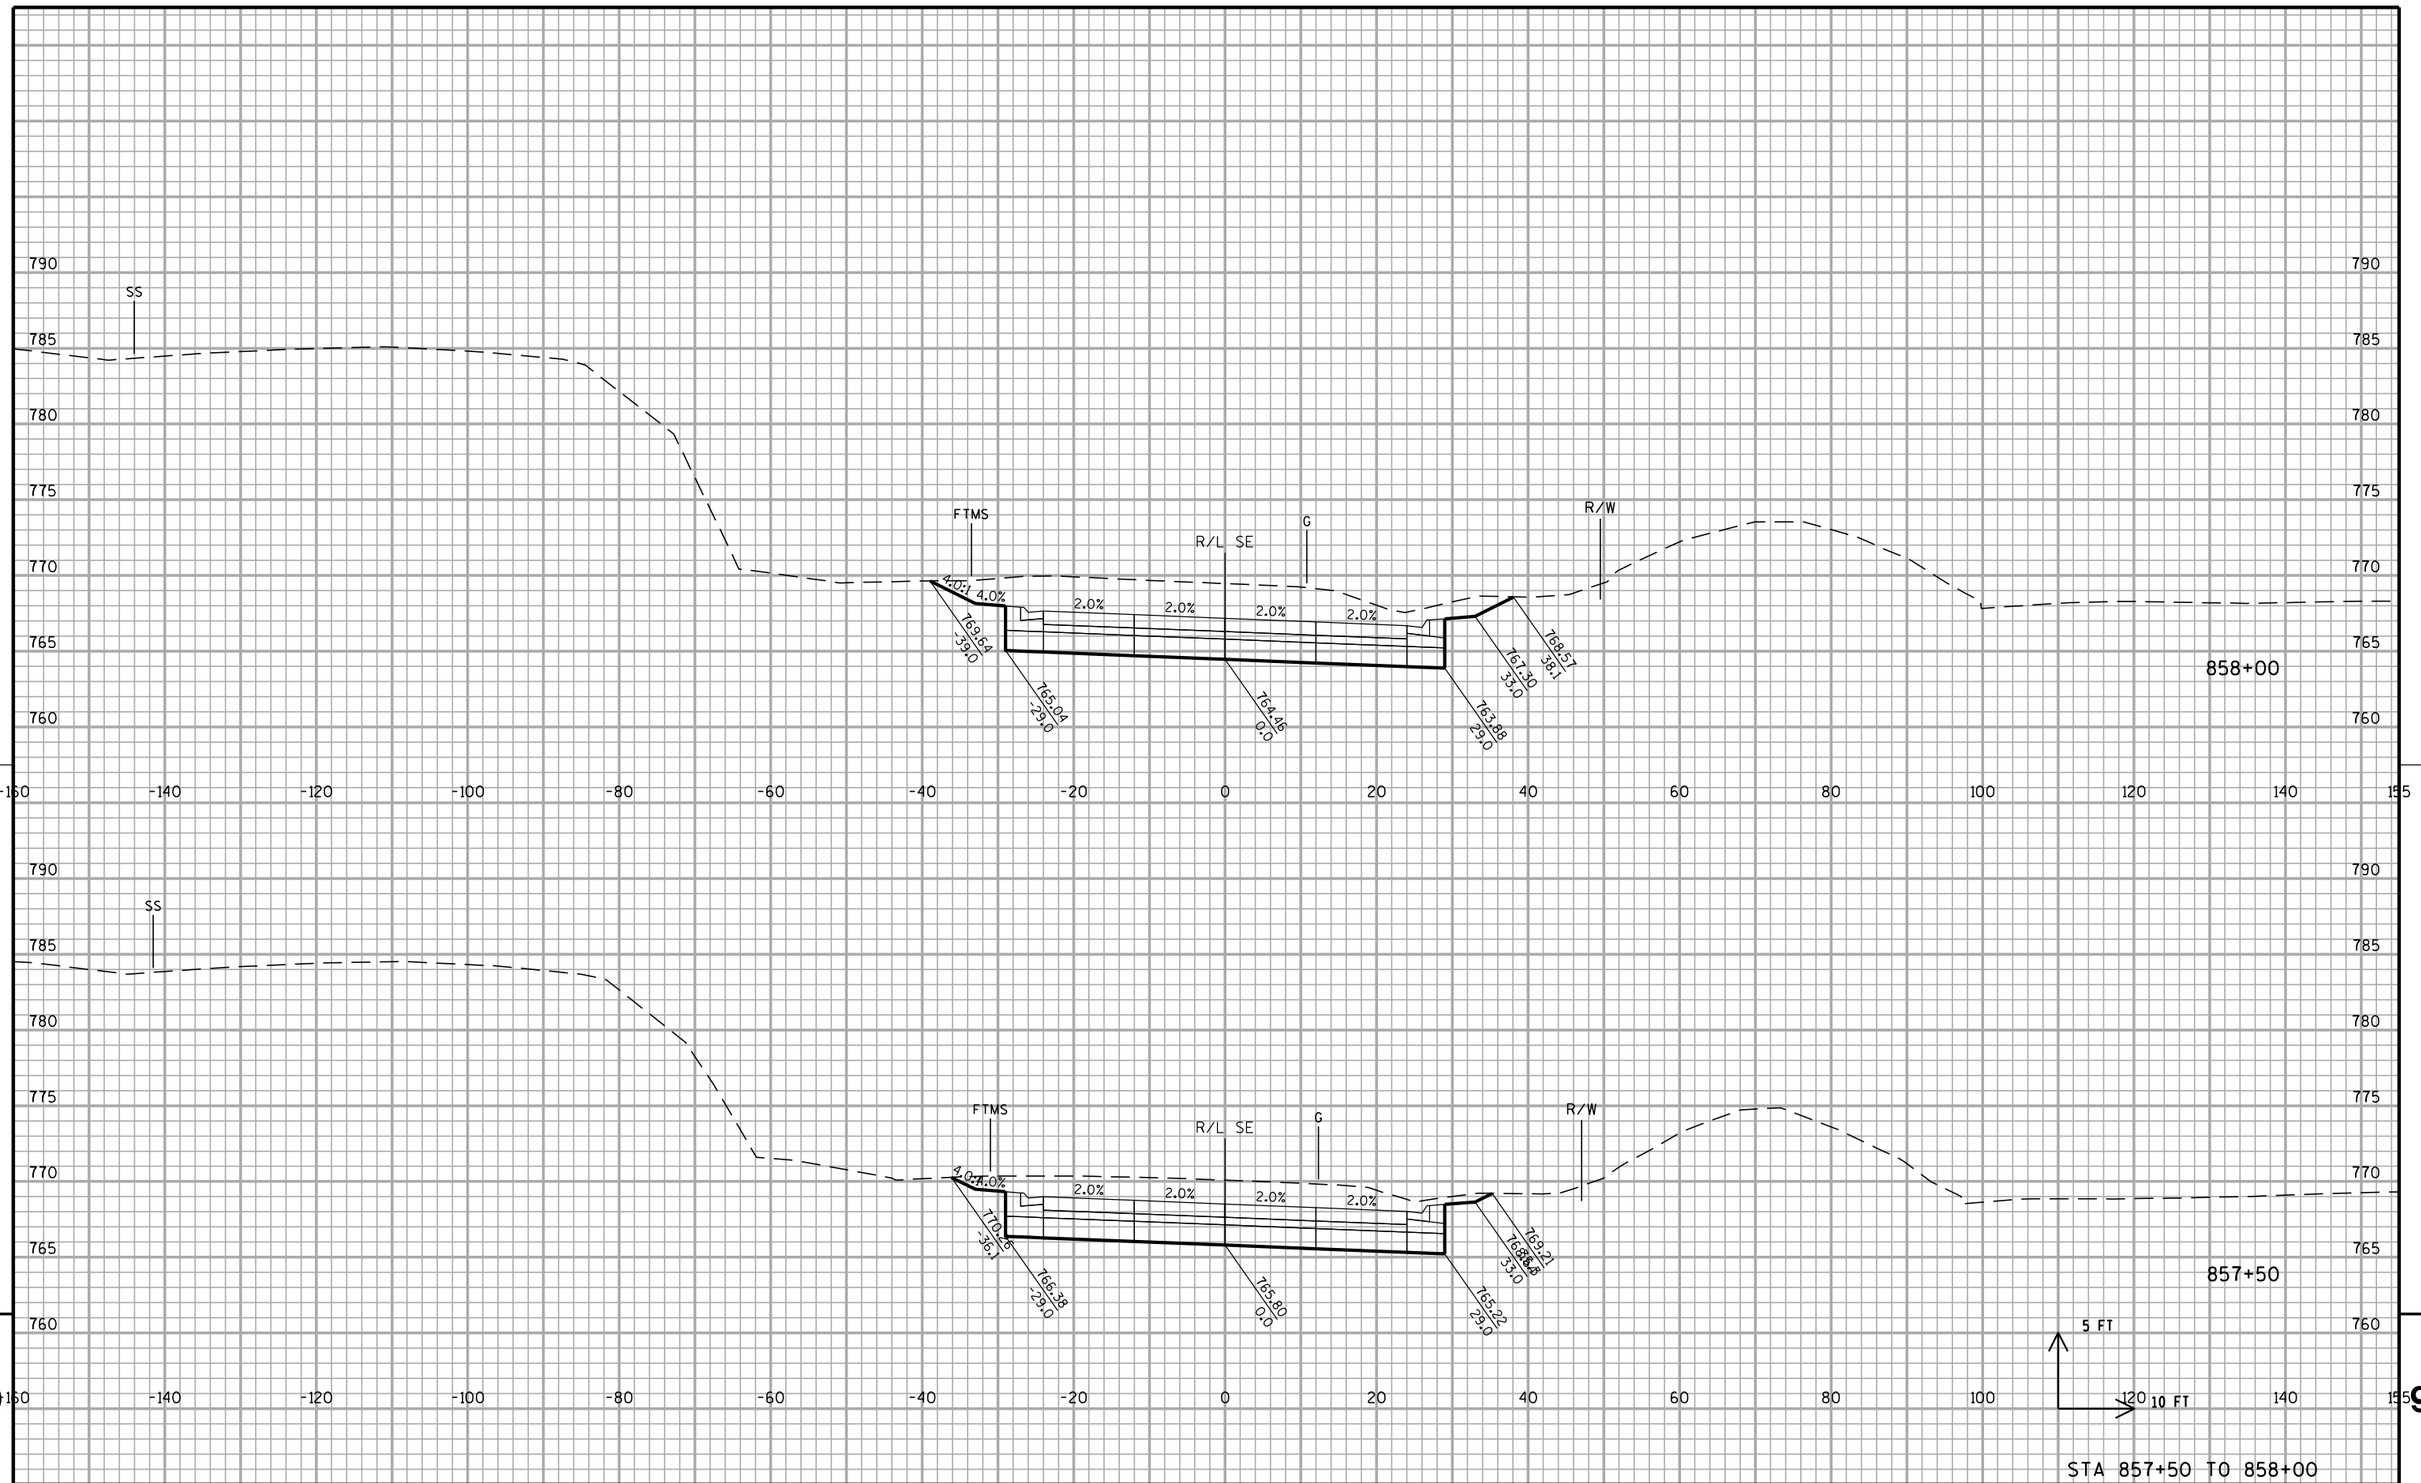

STA 857+50 TO 858+00

PROJECT NO: 1033-02-71/76	HWY: IH 94/STH 20	COUNTY: RACINE	CROSS SECTIONS: RAMP SE	SHEET PRE_183	E


FILE NAME : S:\FinalDesign\20\10330271_L\Roads\cds\090204_xs_rampse.dgn PLOT DATE : 05-APR-2019 14:40 PLOT BY : MSCD1S PLOT NAME : 090204_xs_rampse2 PLOT SCALE : 20:1

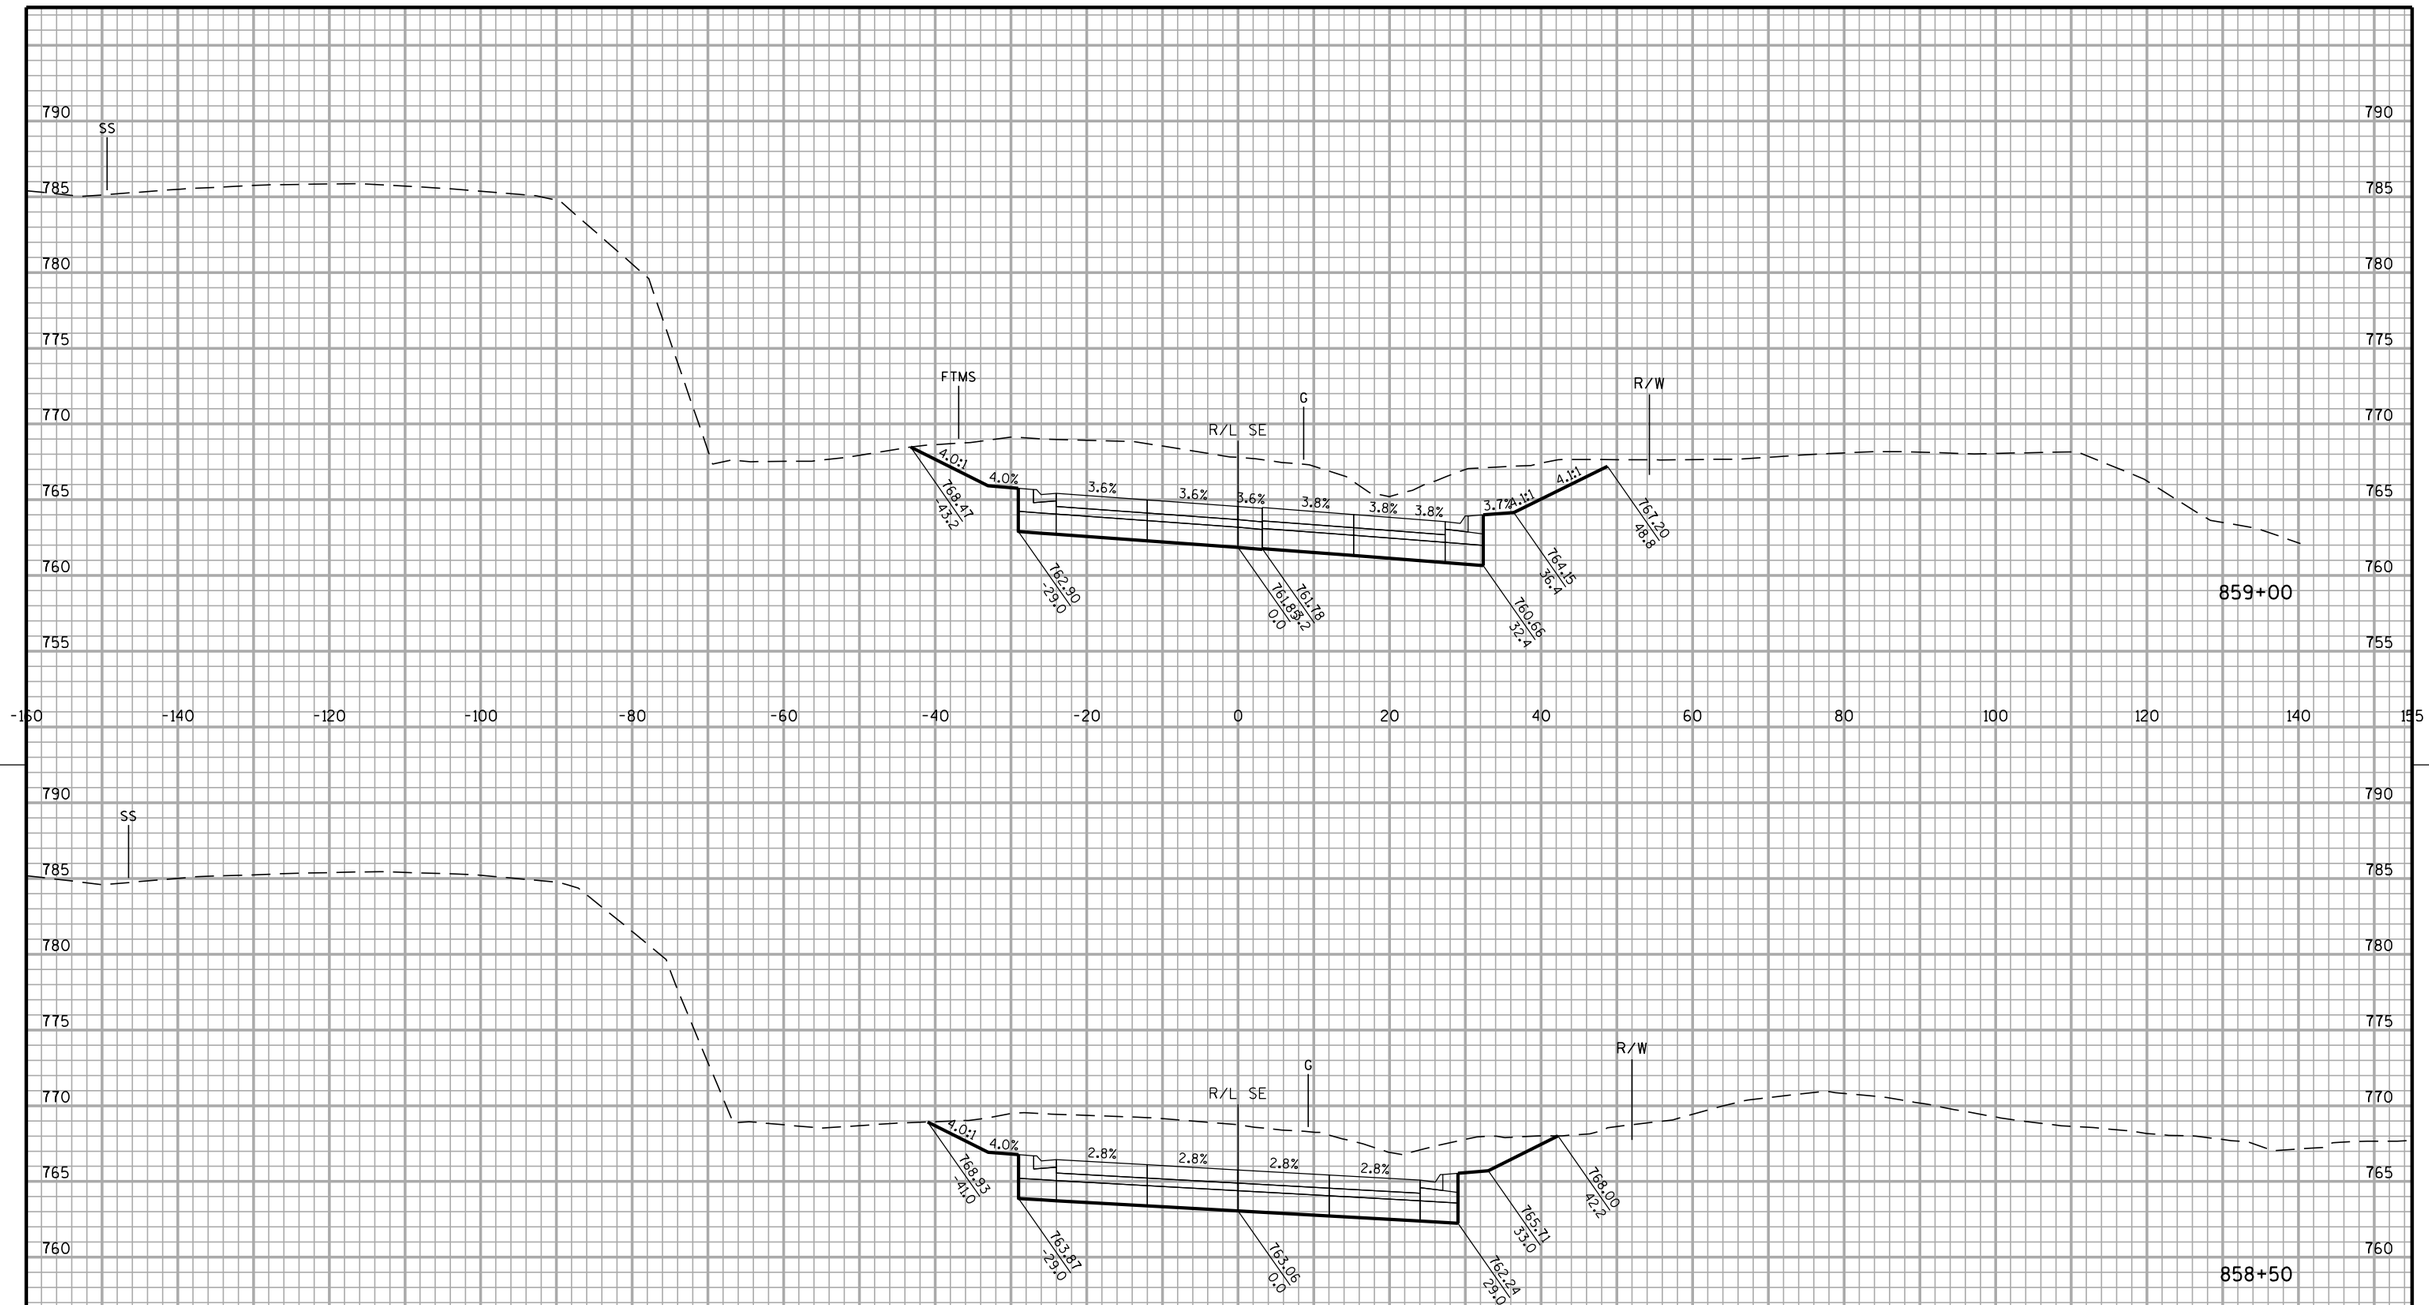

PROJECT NO: 1033-02-71/76	HWY: IH 94/STH 20	COUNTY: RACINE	CROSS SECTIONS: RAMP SE	SHEET PRE_184	E

FILE NAME : S:\FinalDesign\20\10330271_L\Roads\cds\090204_xs_rampse.dgn PLOT DATE : 05-APR-2019 14:40 PLOT BY : MSCD1S PLOT NAME : 090204_xs_rampse3 PLOT SCALE : 20:1


WISDOT/CADDS SHEET 21

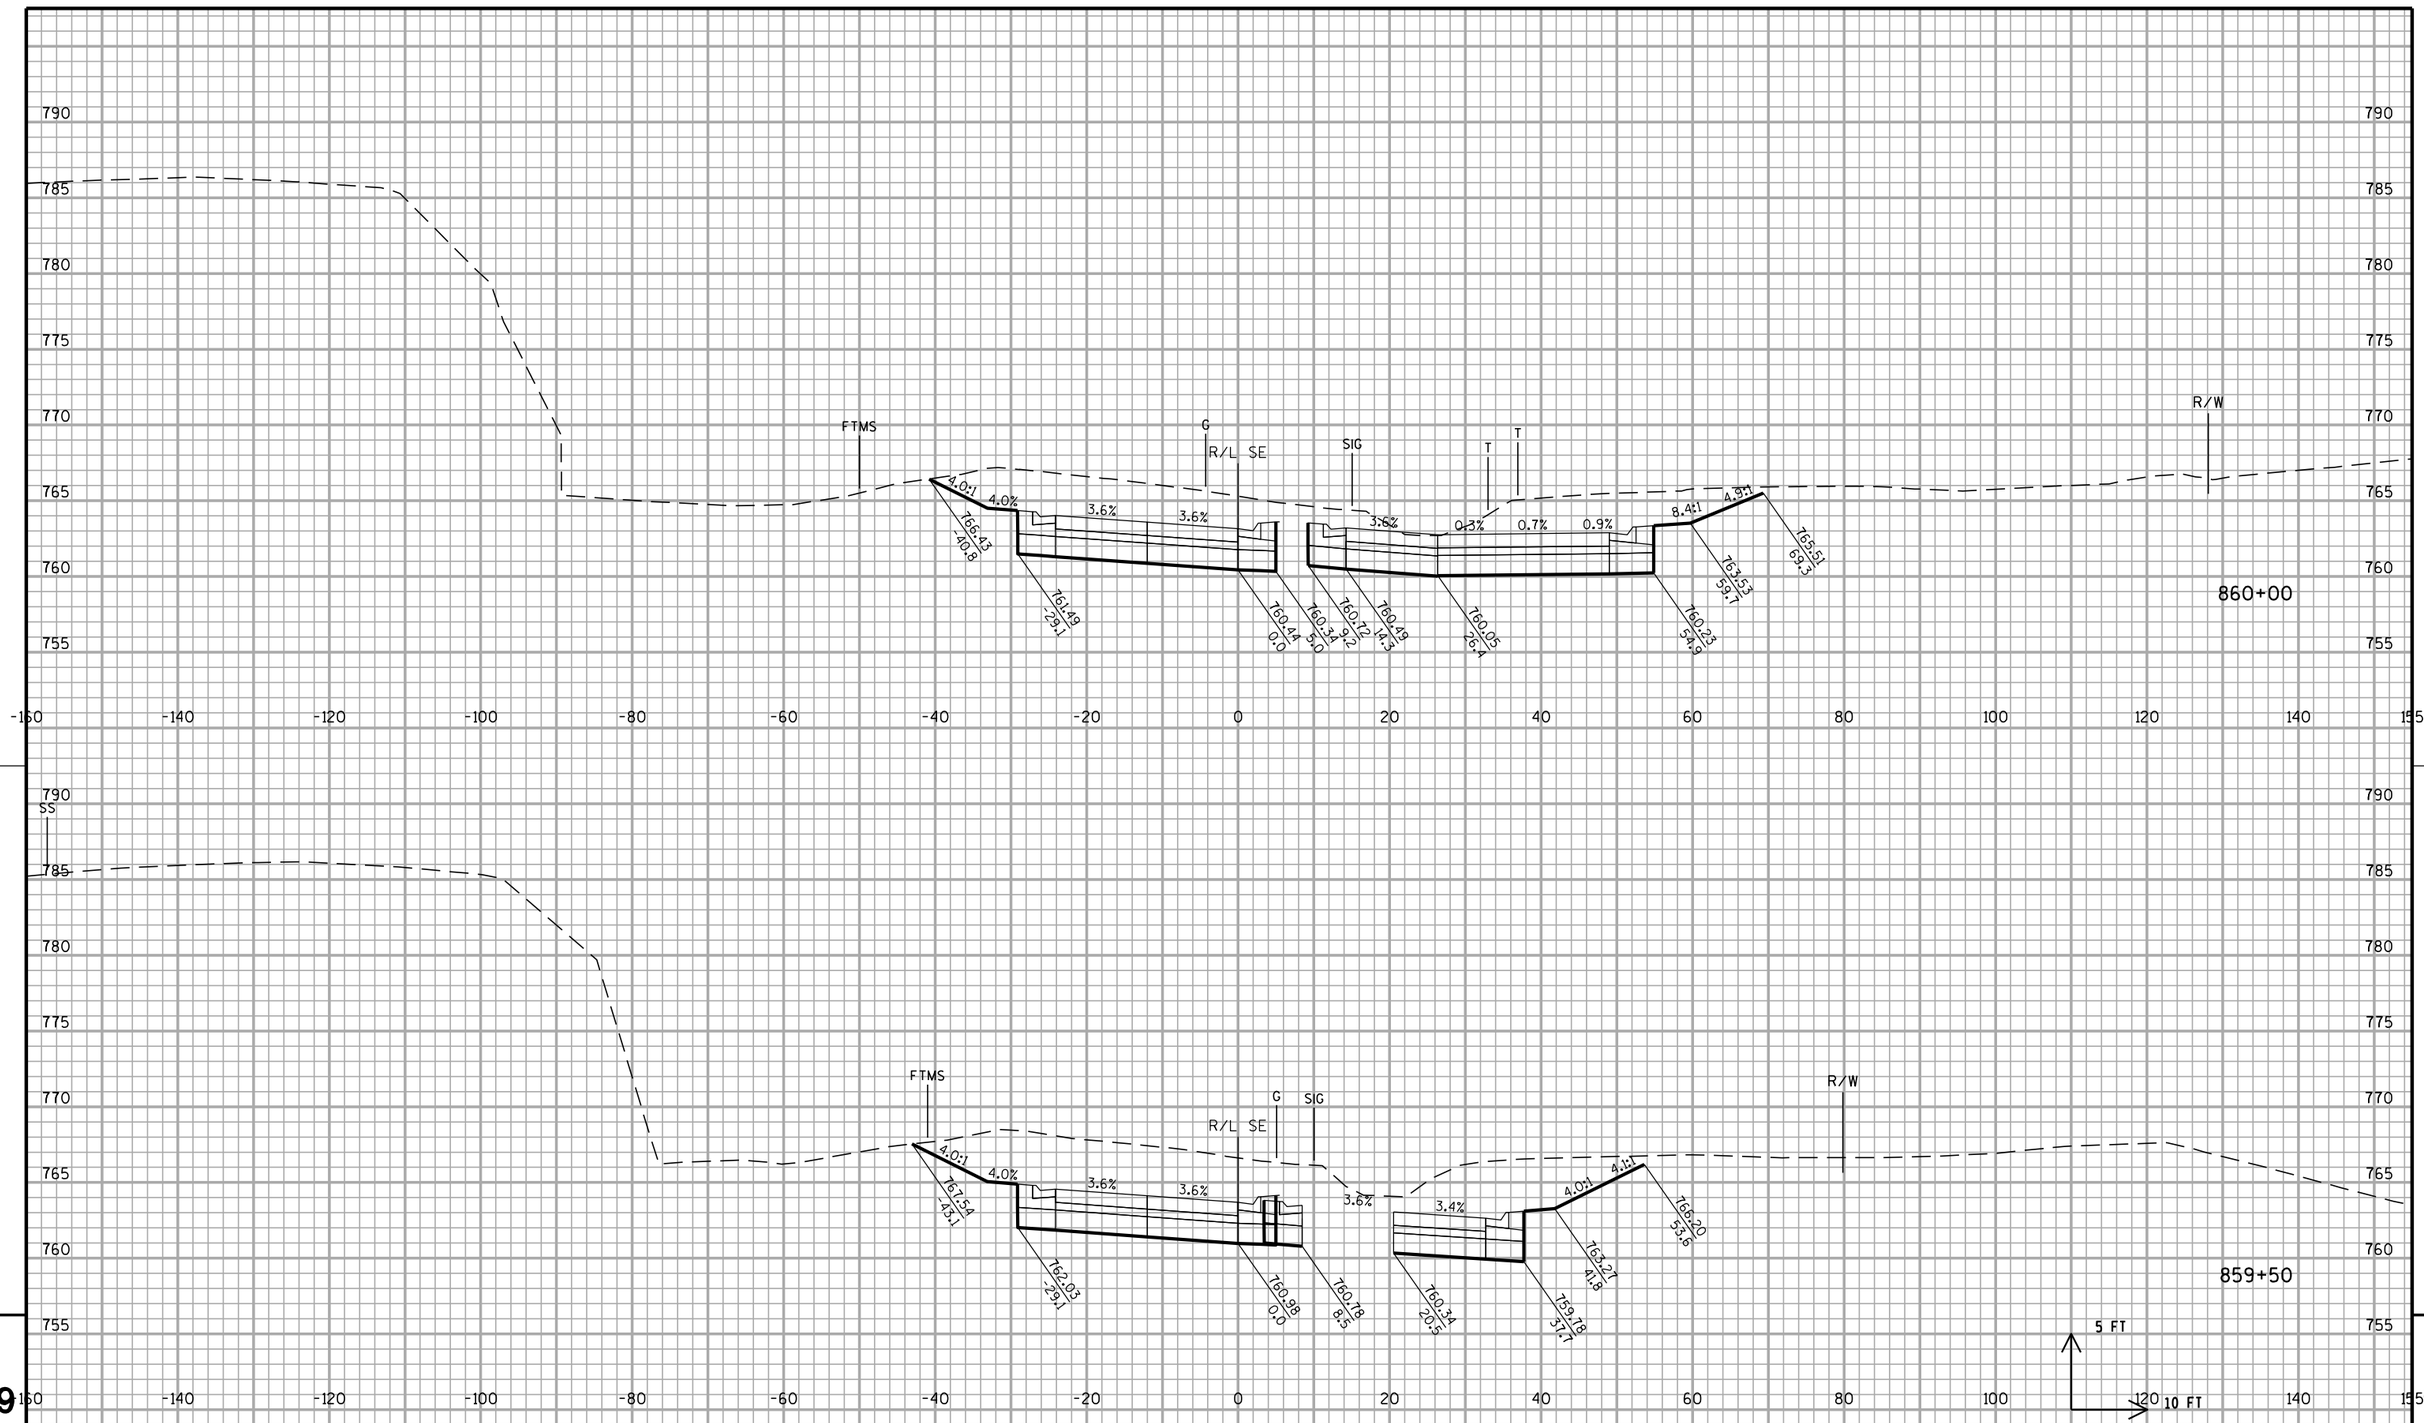

PROJECT NO: 1033-02-71/76	HWY: IH 94/STH 20	COUNTY: RACINE	CROSS SECTIONS: RAMP SE	SHEET PRE_185	E

FILE NAME : S:\FinalDesign\20\10330271_L\Roads\cds\090204_xs_rampse.dgn PLOT DATE : 05-APR-2019 14:40 PLOT BY : MSCD1S PLOT NAME : 090204_xs_rampse4 PLOT SCALE : 20:1

WISDOT/CADDS SHEET 21

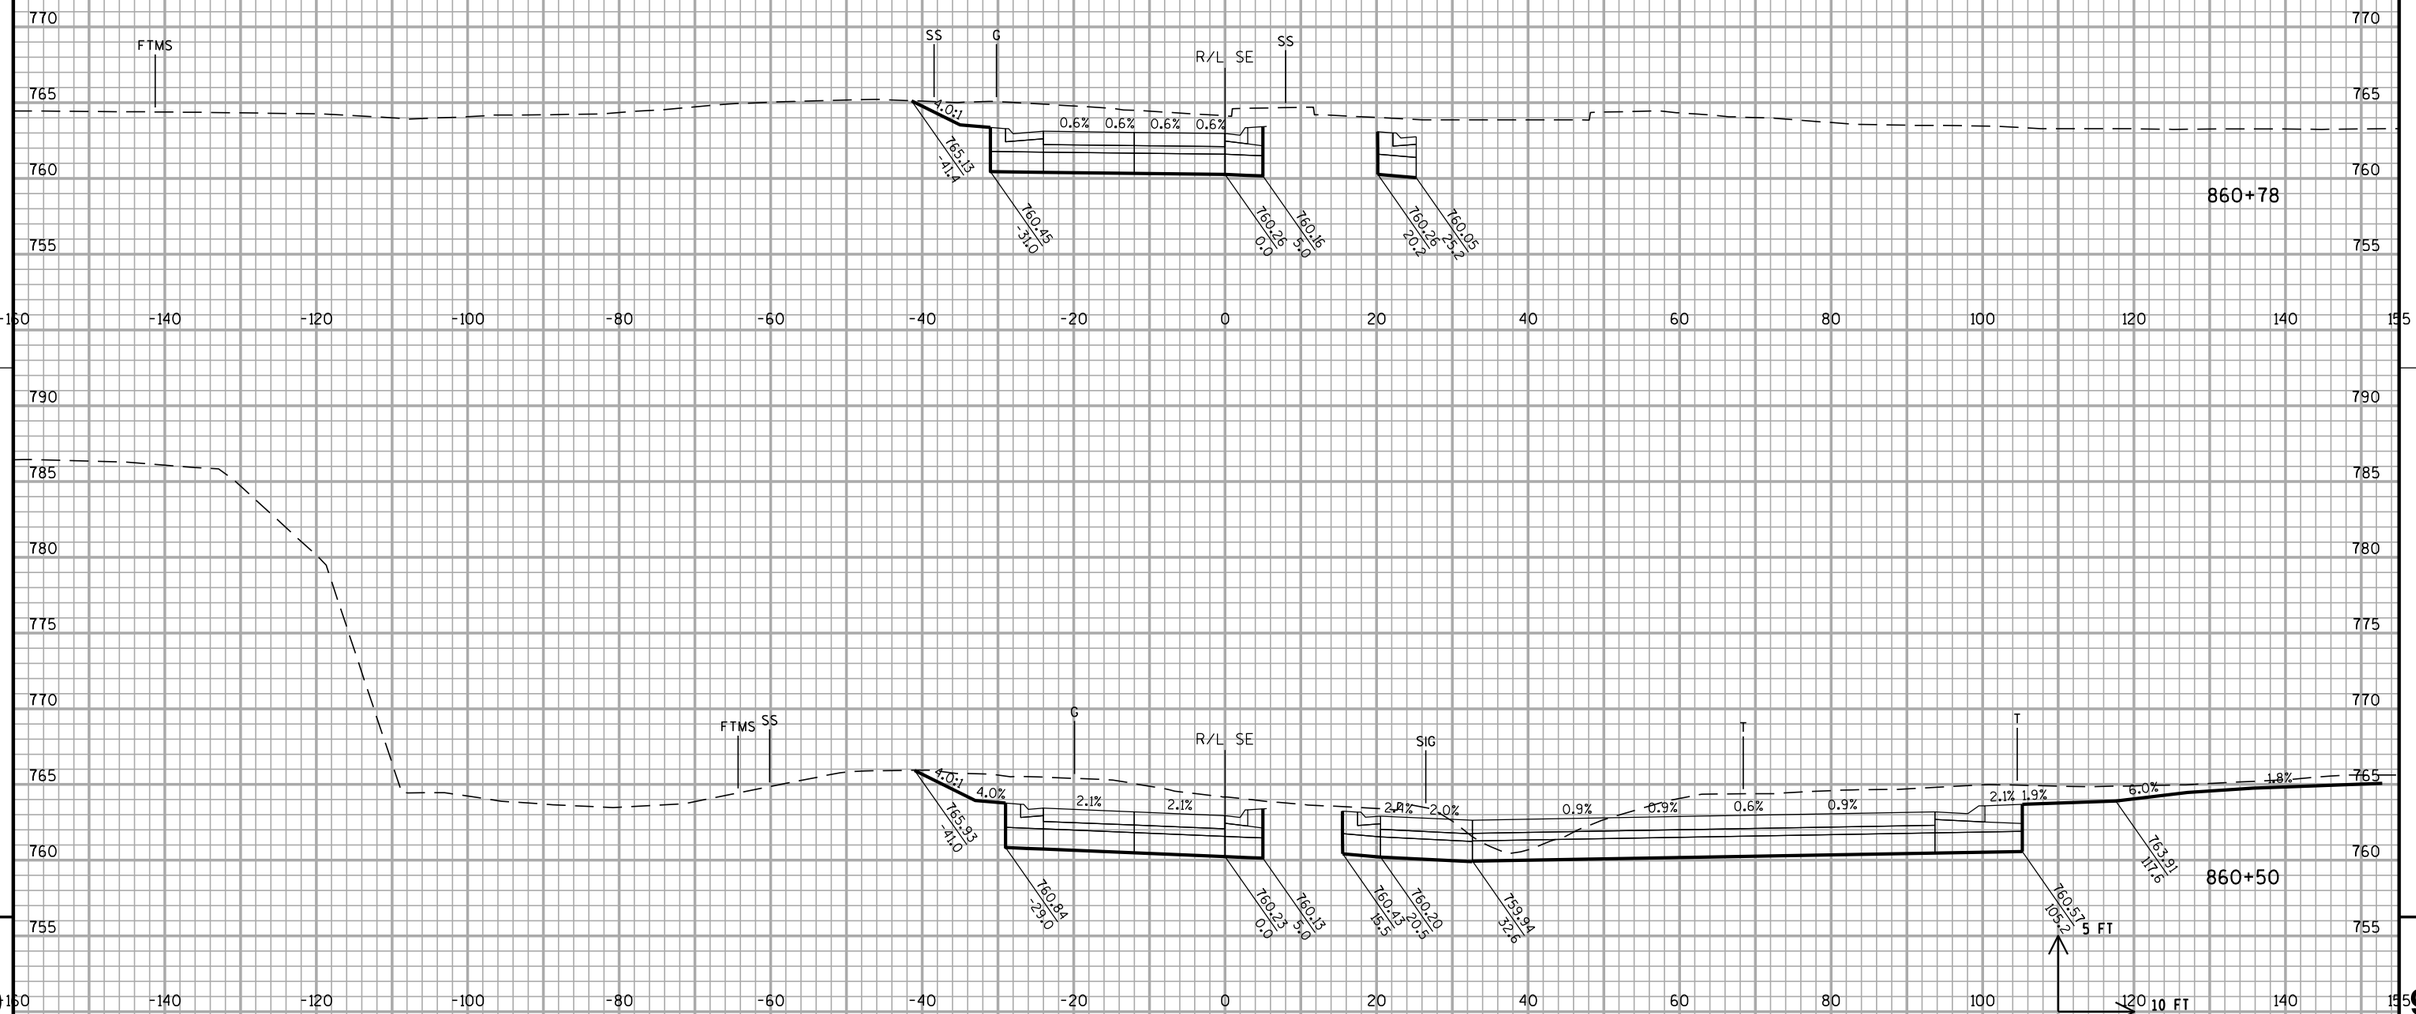

9

STA 860+50 TO 860+78

9


PROJECT NO: 1033-02-71/76	HWY: IH 94/STH 20	COUNTY: RACINE	CROSS SECTIONS: RAMP SE	SHEET PRE_186	E

FILE NAME : S:\FinalDesign\20\10330271_L\Roads\cds\090204_xs_rampse.dgn PLOT DATE : 05-APR-2019 14:40 PLOT BY : MSCD1S PLOT NAME : 090204_xs_rampse5 PLOT SCALE : 20:1

WISDOT/CADDS SHEET 21

PROJECT NO: 1033-02-71/76	HWY: IH 94/STH 20	COUNTY: RACINE	CROSS SECTIONS: RAMP NE	SHEET PRE_187	E


STA 862+06 TO 863+00

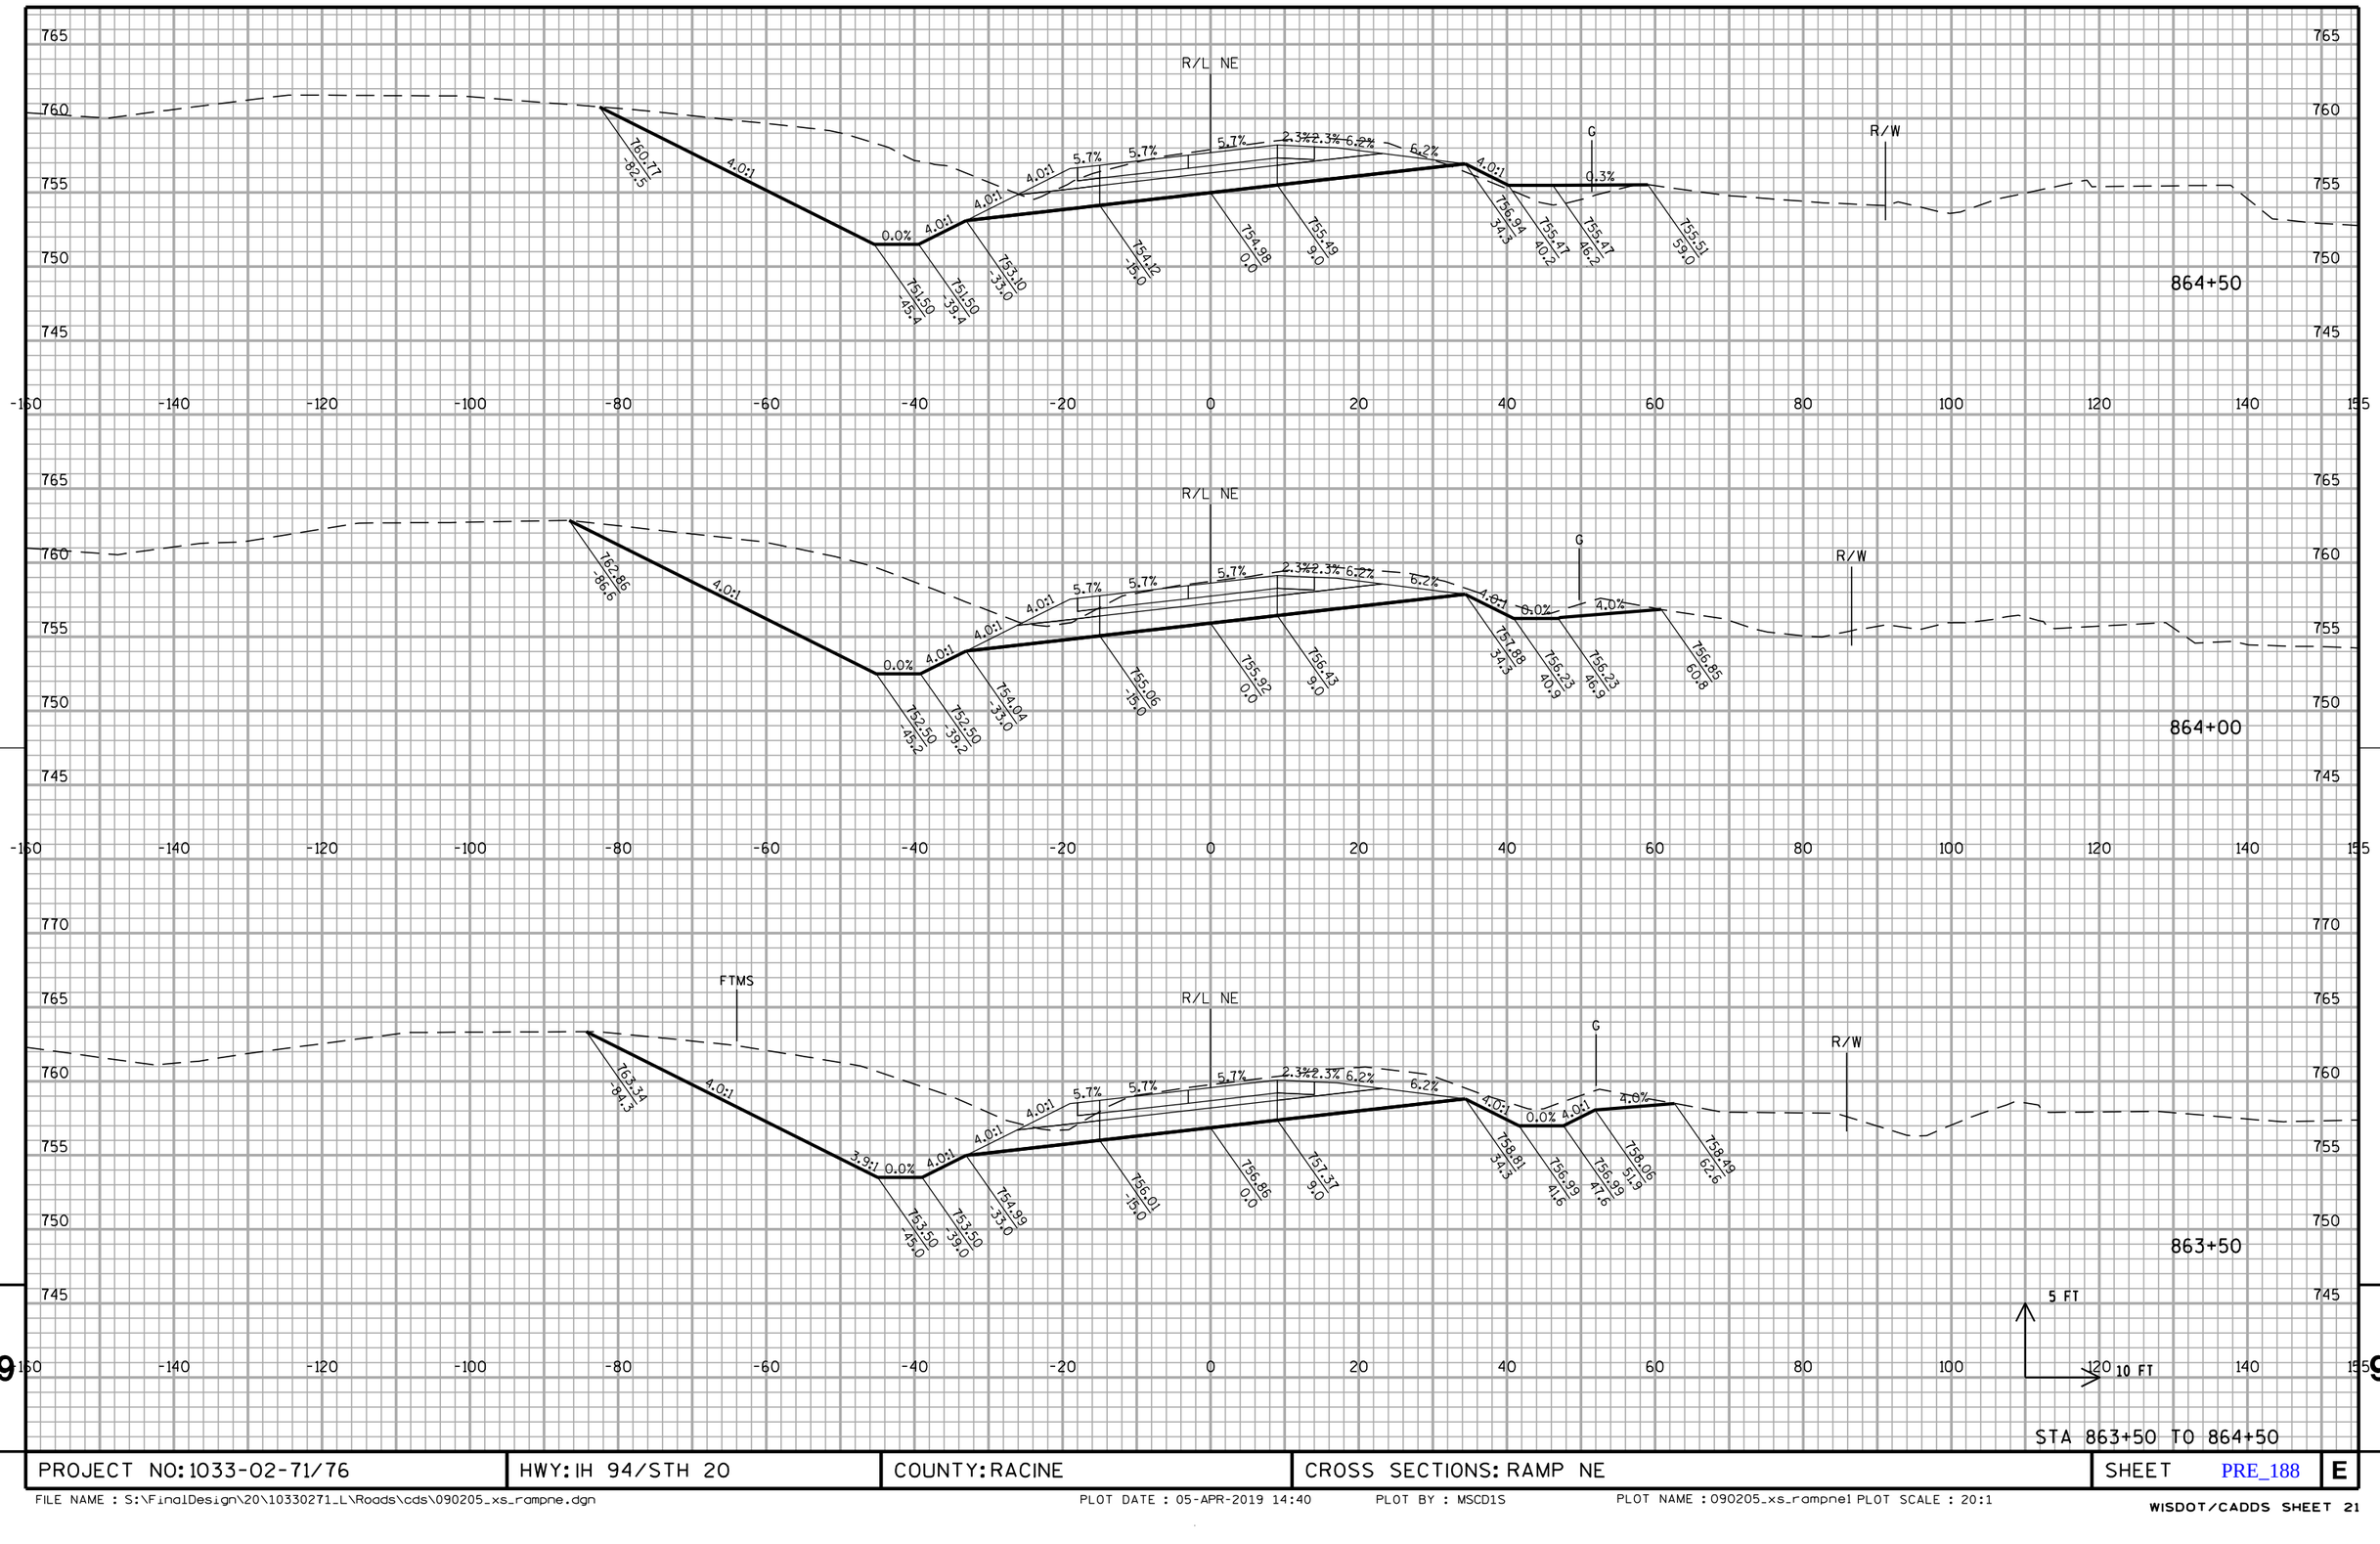


PROJECT NO: 1033-02-71/76	HWY: IH 94/STH 20	COUNTY: RACINE	CROSS SECTIONS: RAMP NE	SHEET PRE_188	E

FILE NAME : S:\FinalDesign\20\10330271_L\Roads\cds\090205_xs_rampne.dgn PLOT DATE : 05-APR-2019 14:40 PLOT BY : MSCD1S PLOT NAME : 090205_xs_rampne1 PLOT SCALE : 20:1

WISDOT/CADDS SHEET 21

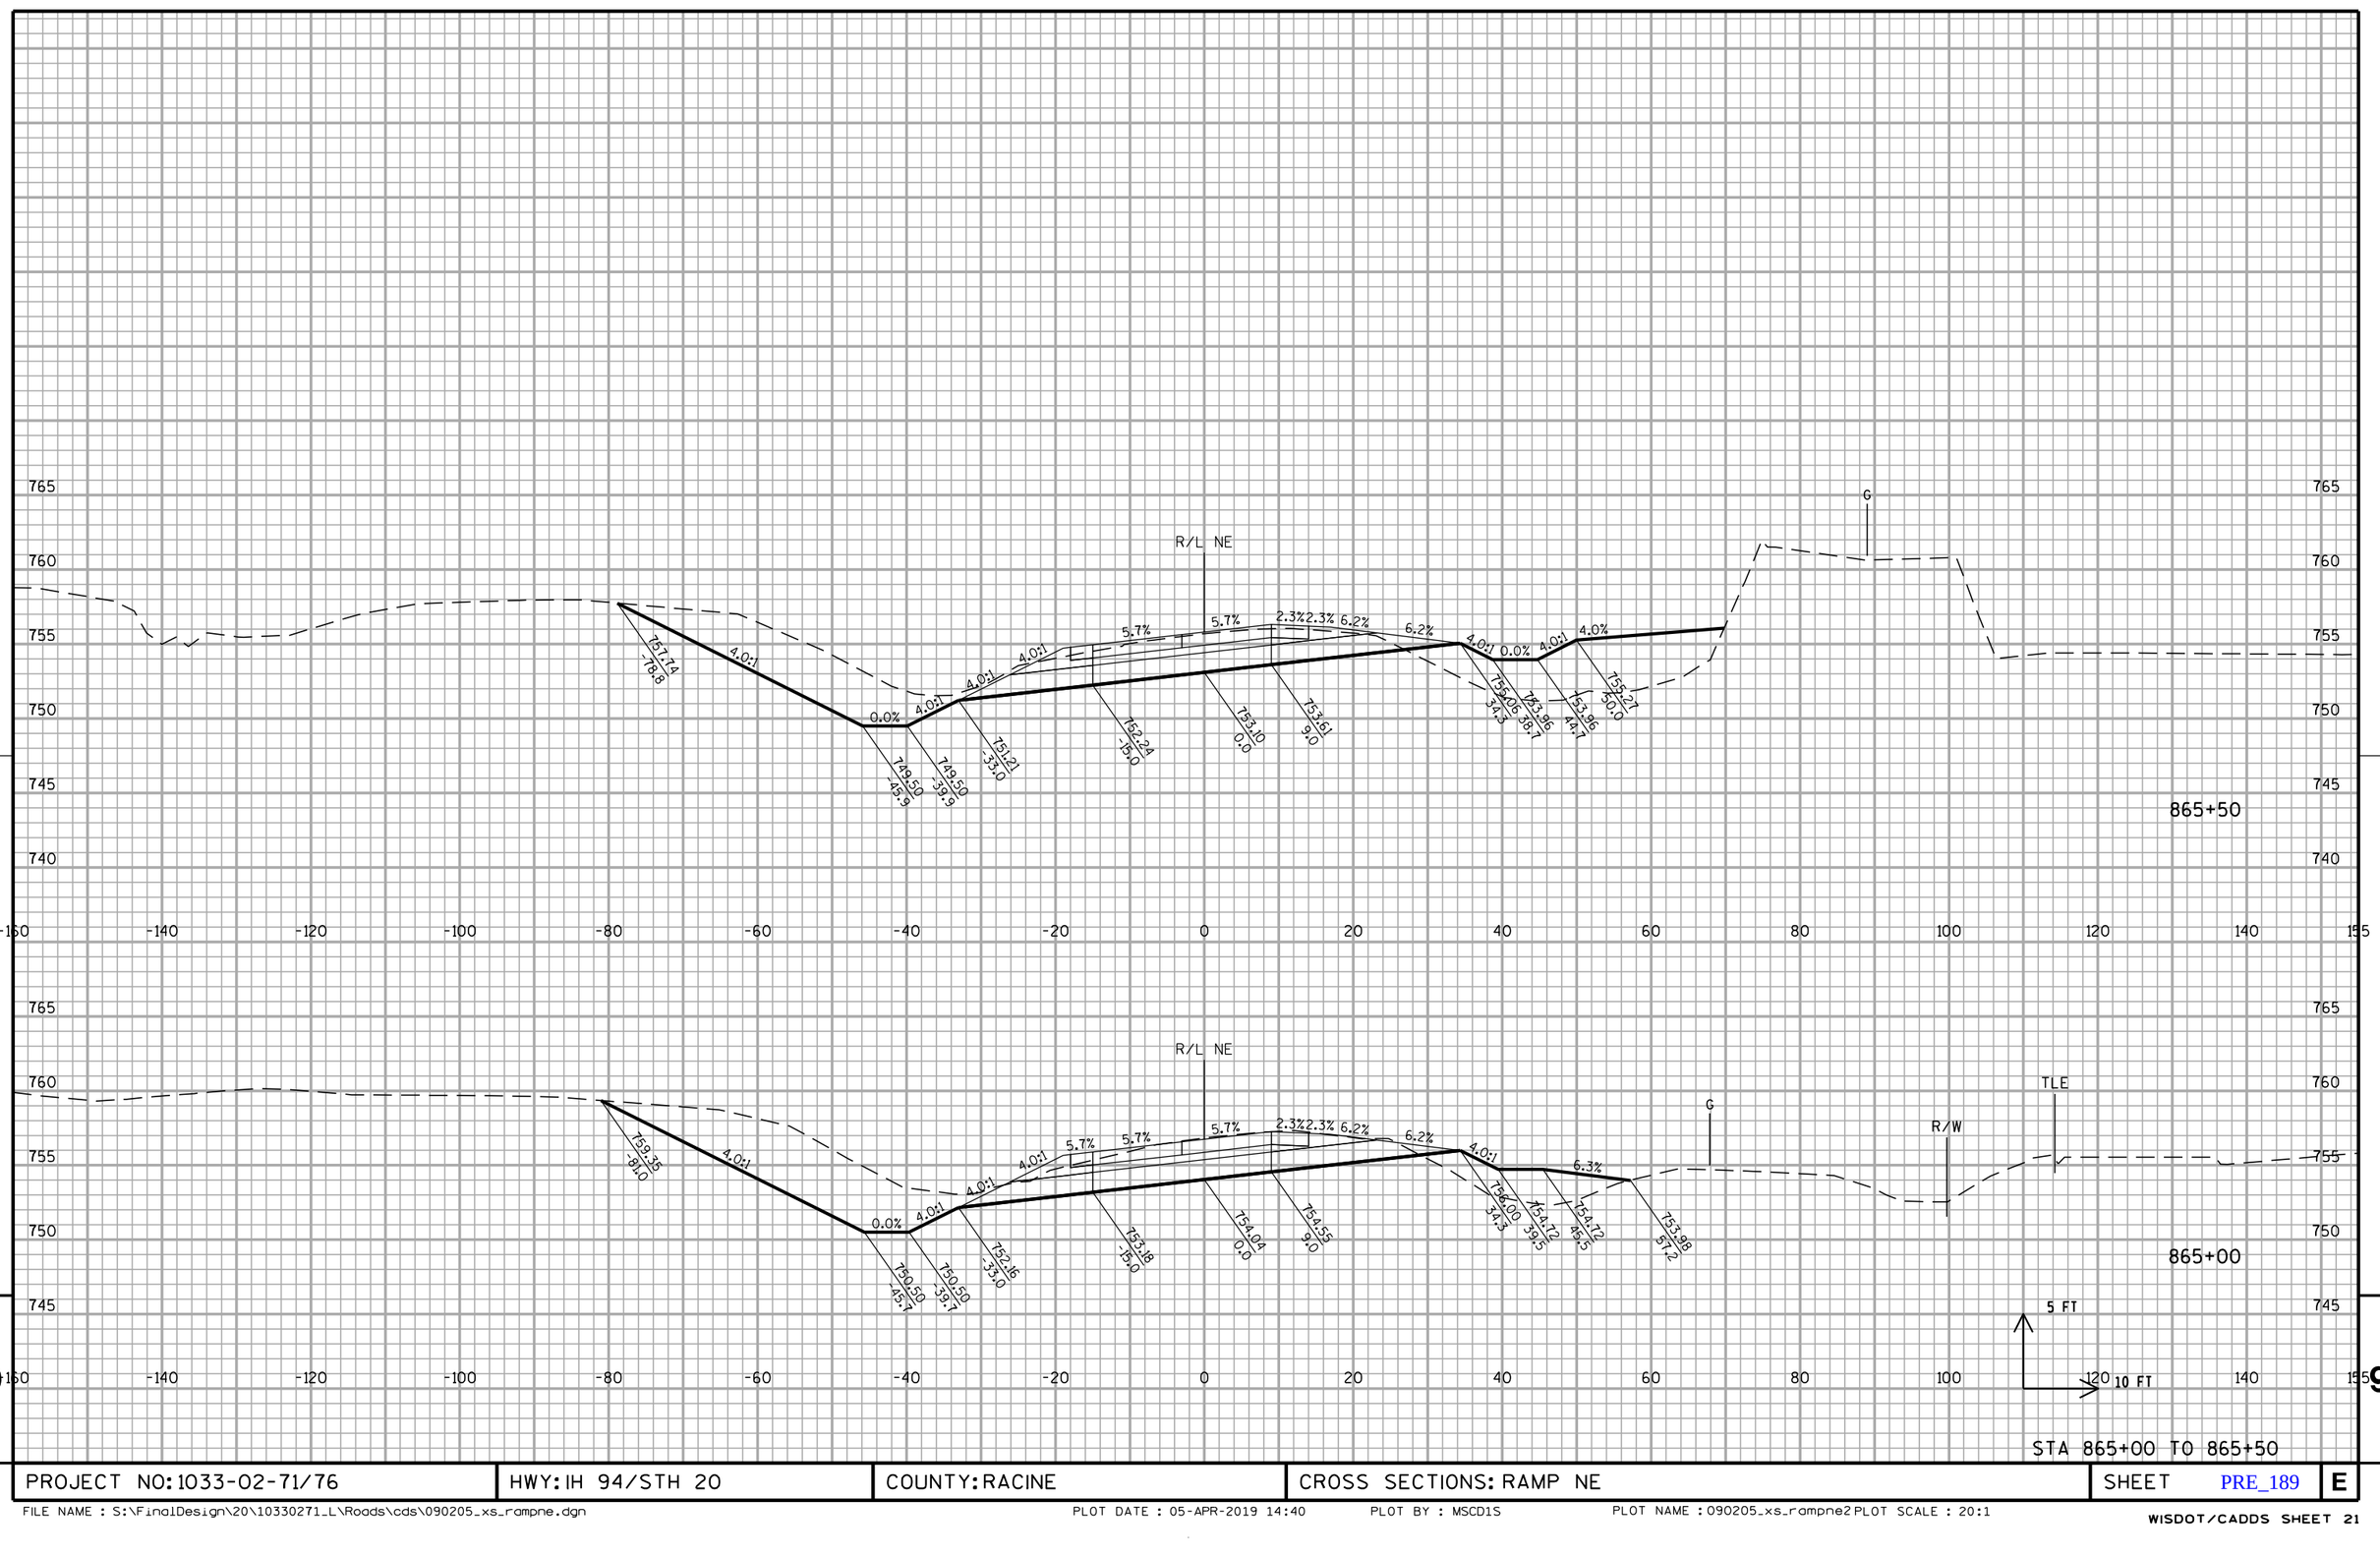


PROJECT NO: 1033-02-71/76	HWY: IH 94/STH 20	COUNTY: RACINE	CROSS SECTIONS: RAMP NE	SHEET PRE_189	E

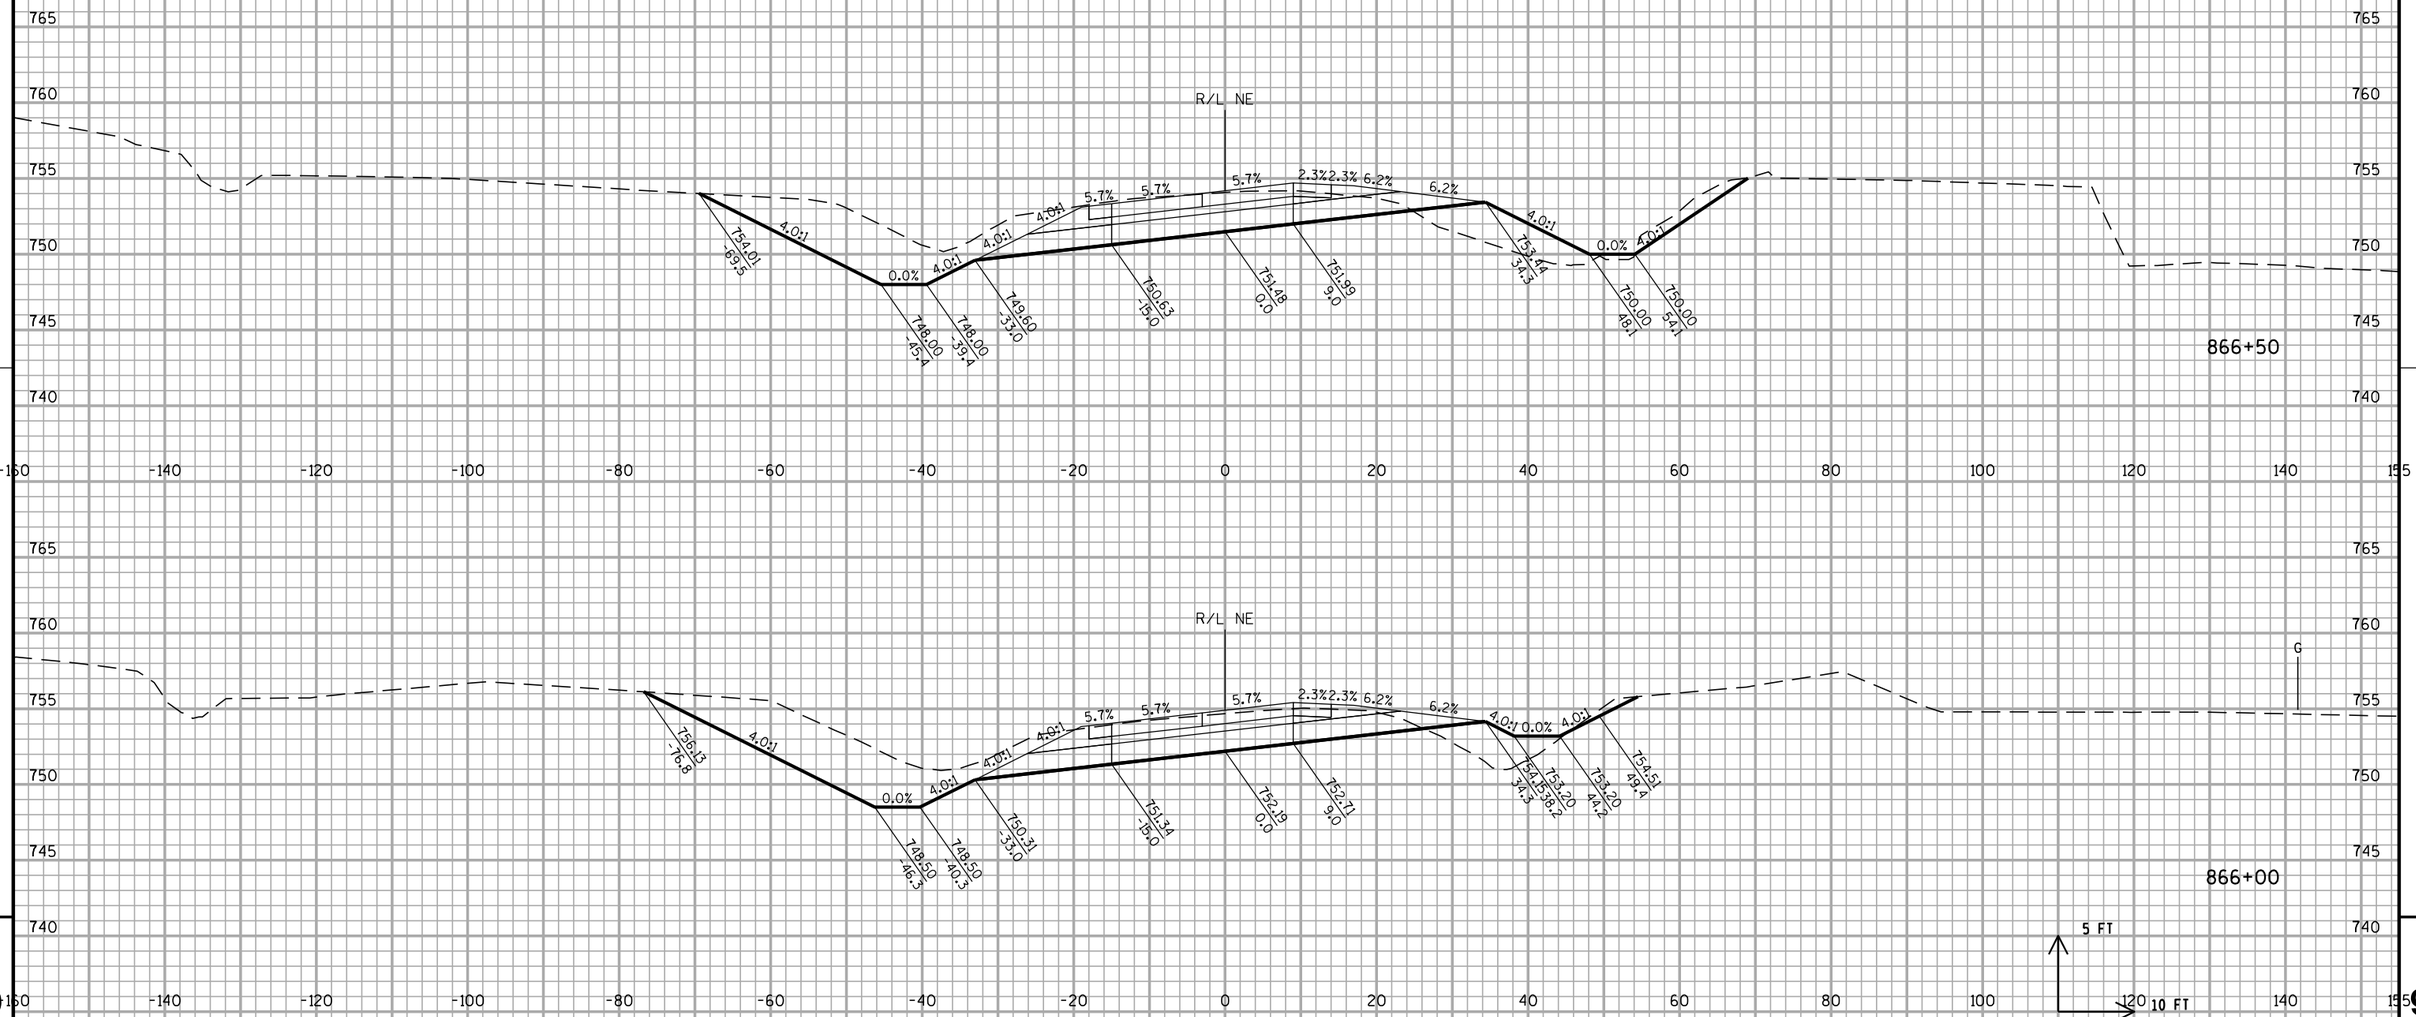

9

PROJECT NO: 1033-02-71/76	HWY: IH 94/STH 20	COUNTY: RACINE	CROSS SECTIONS: RAMP NE	SHEET PRE_190	E

STA 866+00 TO 866+50

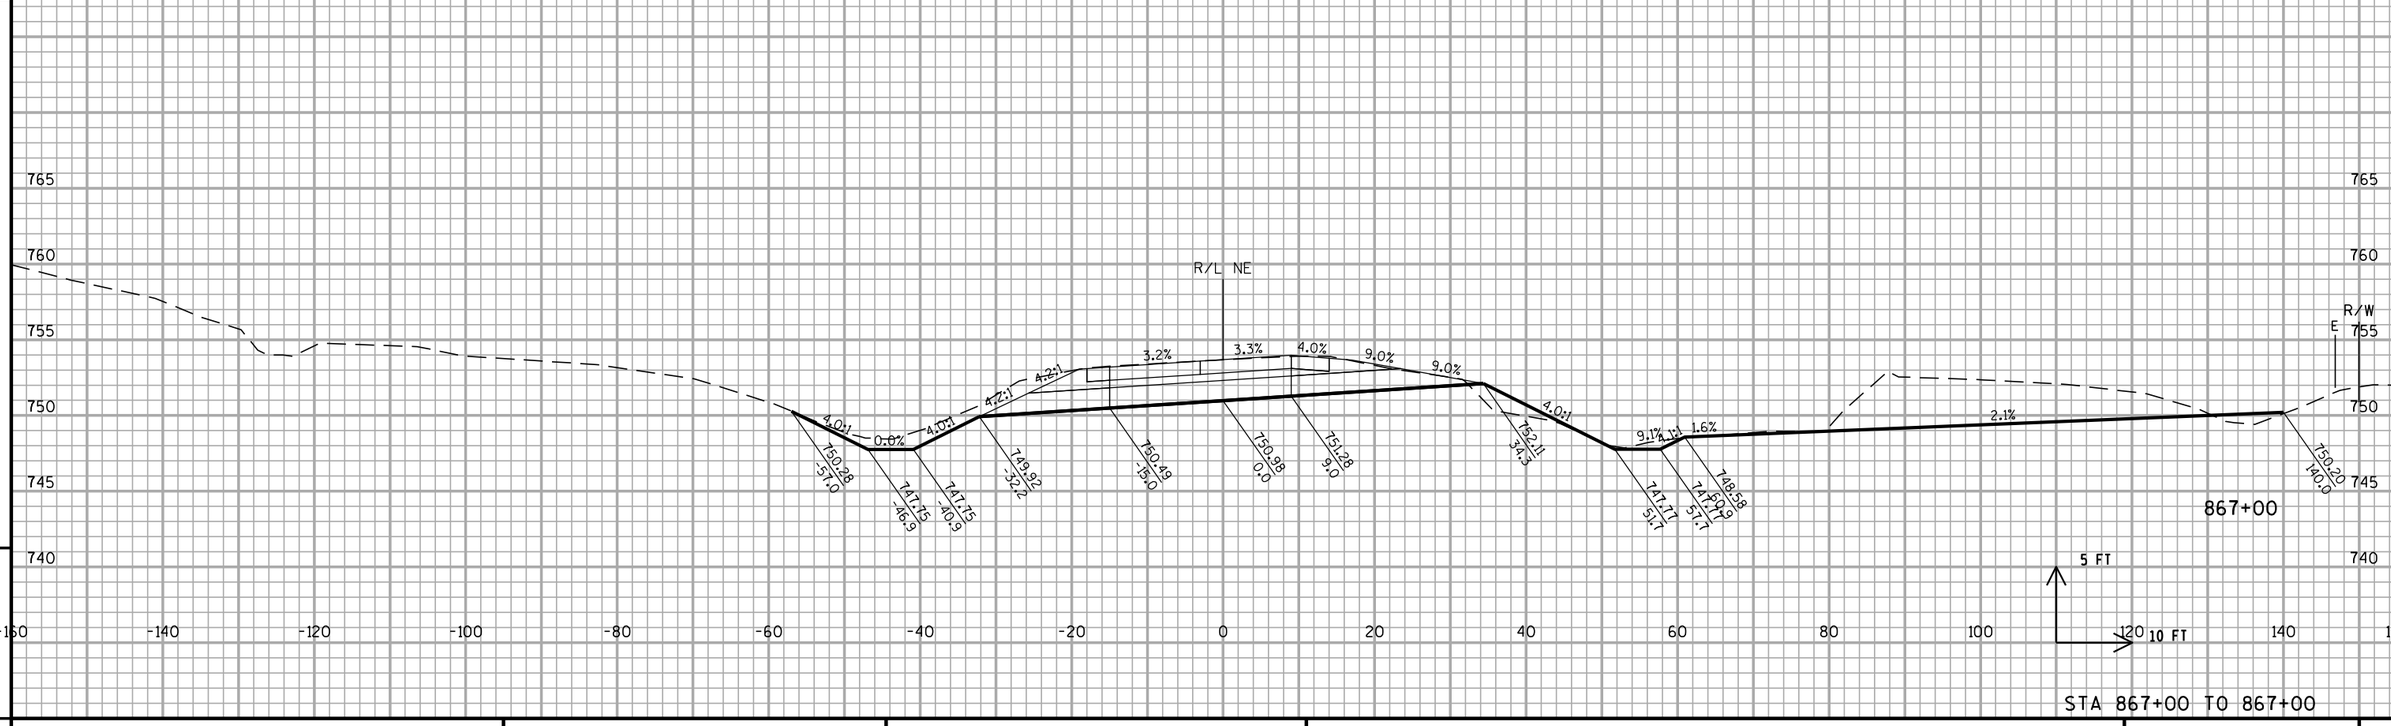


STA 867+00 TO 867+00

PROJECT NO: 1033-02-71/76	HWY: IH 94/STH 20	COUNTY: RACINE	CROSS SECTIONS: RAMP NE	SHEET PRE_191	E

FILE NAME : S:\FinalDesign\20\10330271_L\Roads\cds\090205_xs_rampne.dgn PLOT DATE : 05-APR-2019 14:40 PLOT BY : MSCD1S PLOT NAME : 090205_xs_rampne4 PLOT SCALE : 20:1


WISDOT/CADDS SHEET 21

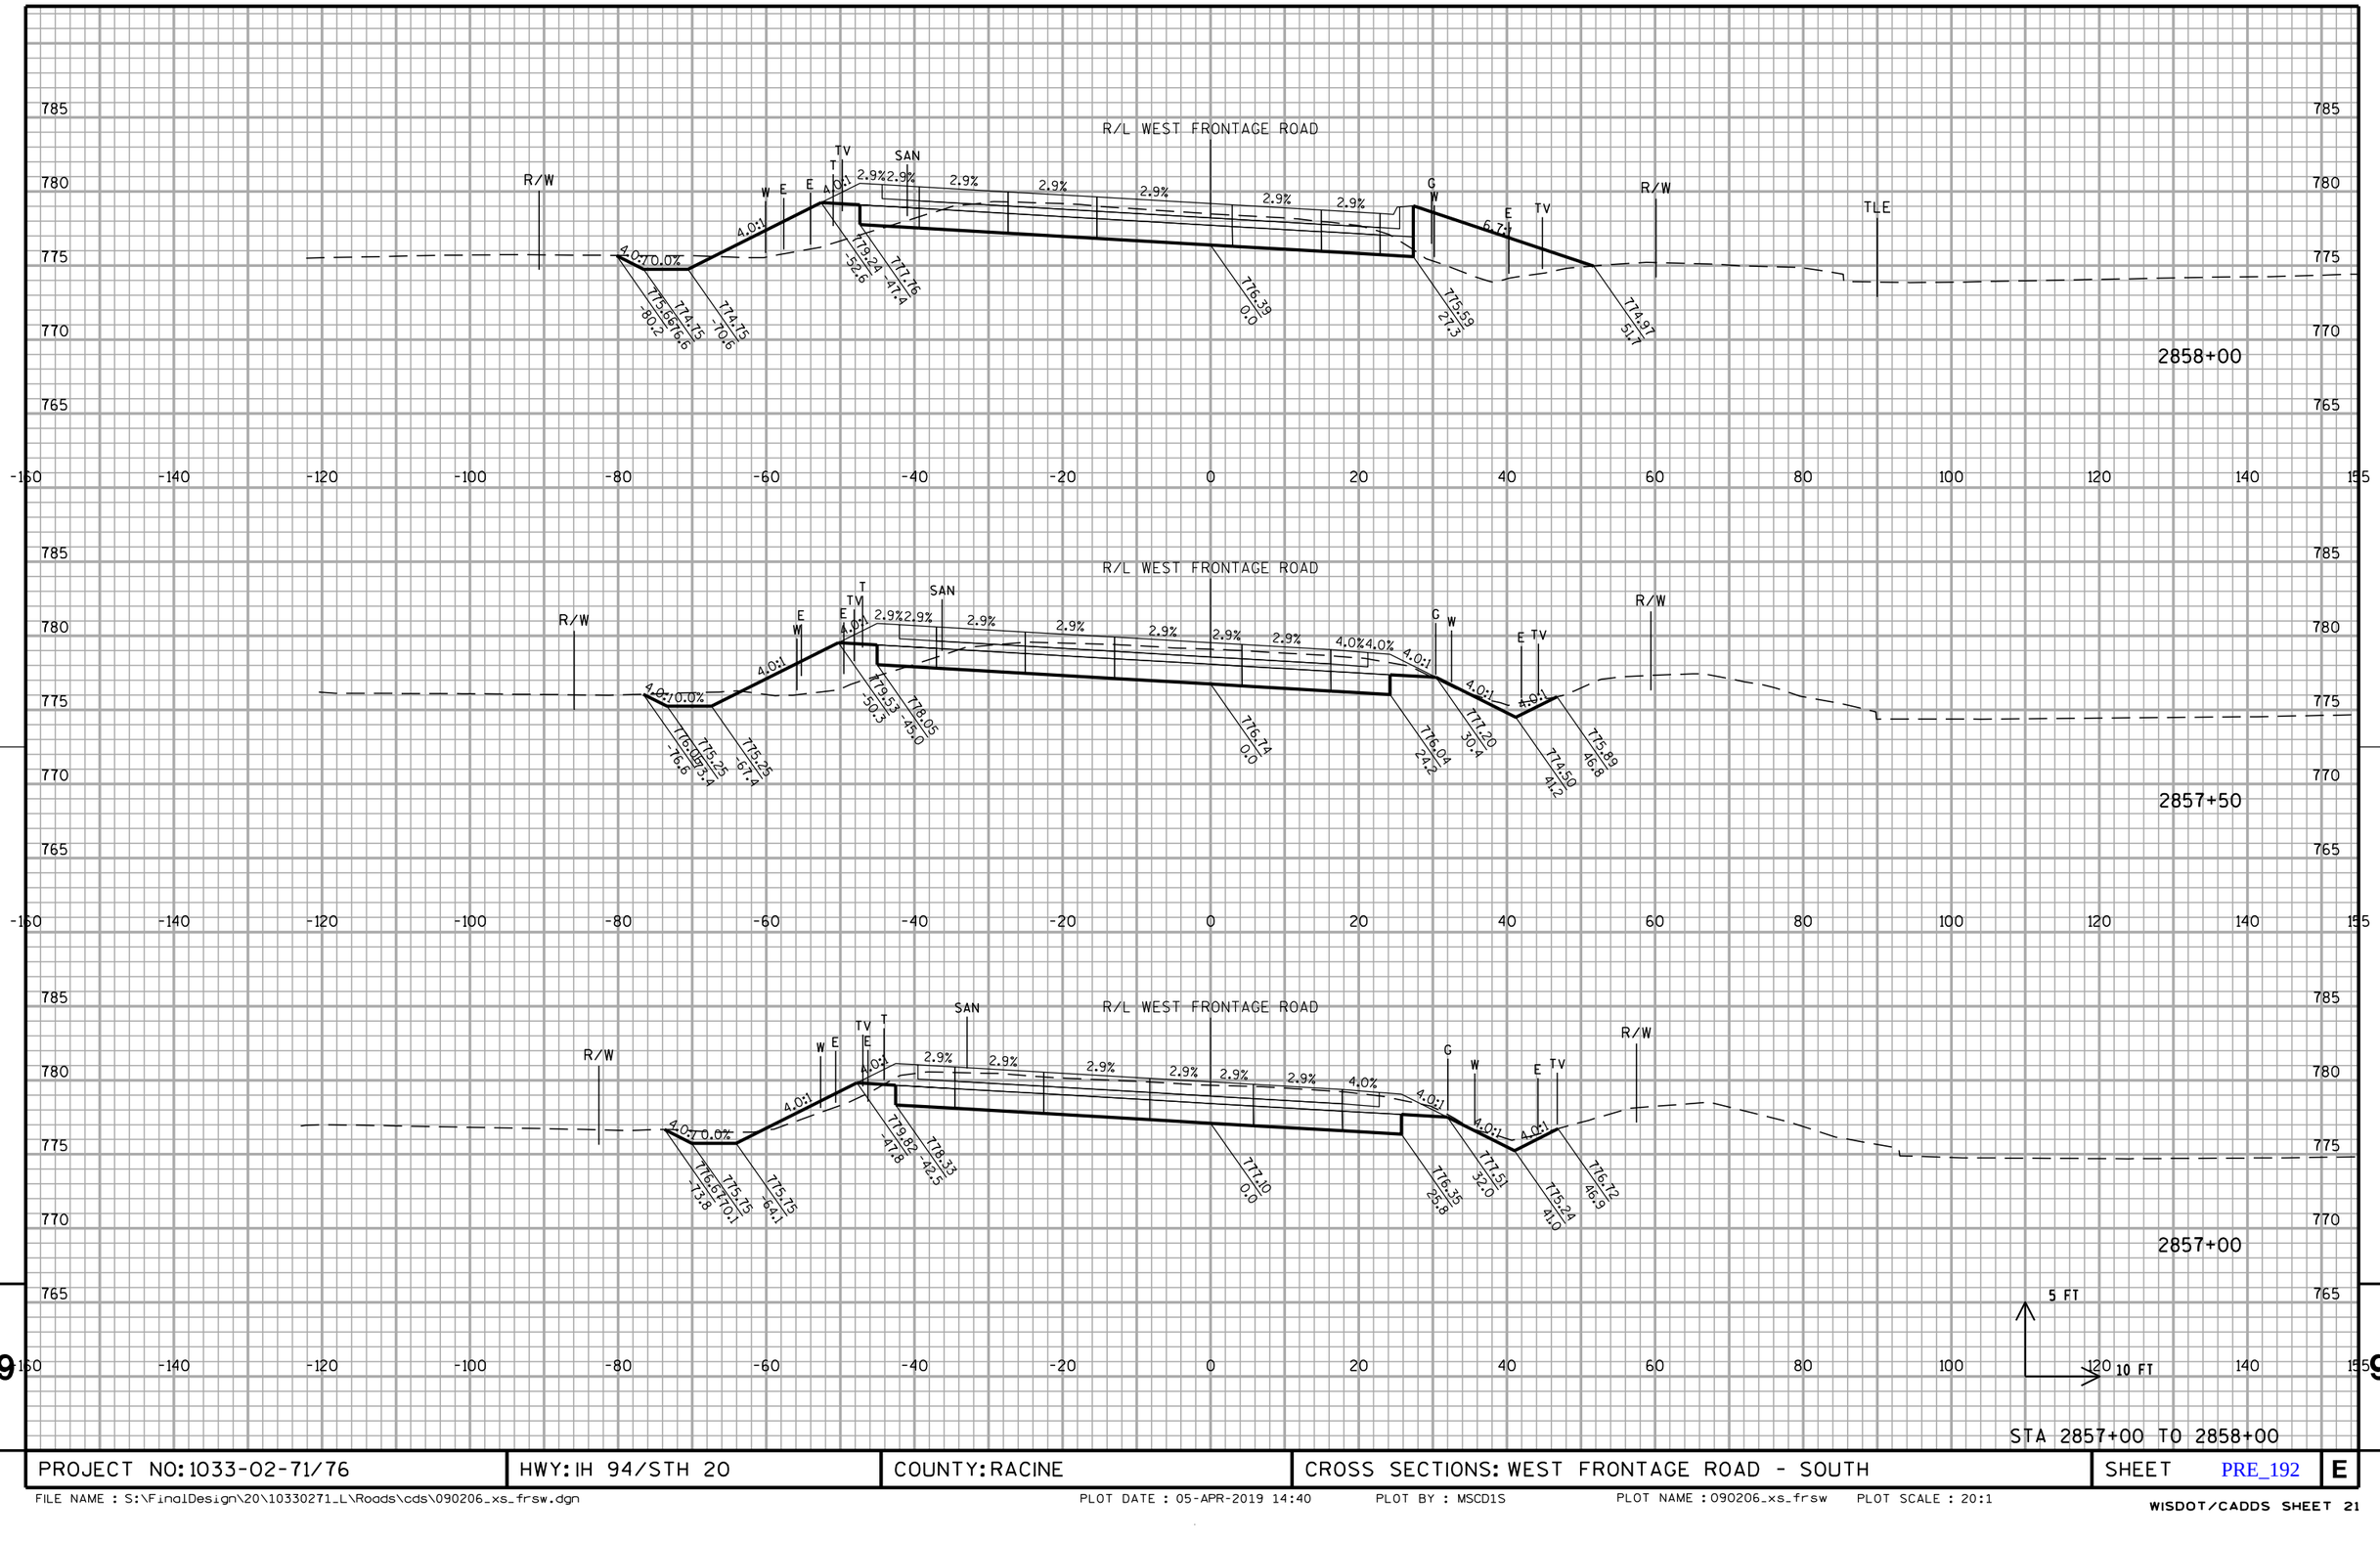

PROJECT NO: 1033-02-71/76	HWY: IH 94/STH 20	COUNTY: RACINE	CROSS SECTIONS: WEST FRONTAGE ROAD - SOUTH	SHEET PRE_192	E


FILE NAME : S:\FinalDesign\20\10330271_L\Roads\cds\090206_xs_frsw.dgn PLOT DATE : 05-APR-2019 14:40 PLOT BY : MSCD1S PLOT NAME : 090206_xs_frsw PLOT SCALE : 20:1

WISDOT/CADDS SHEET 21

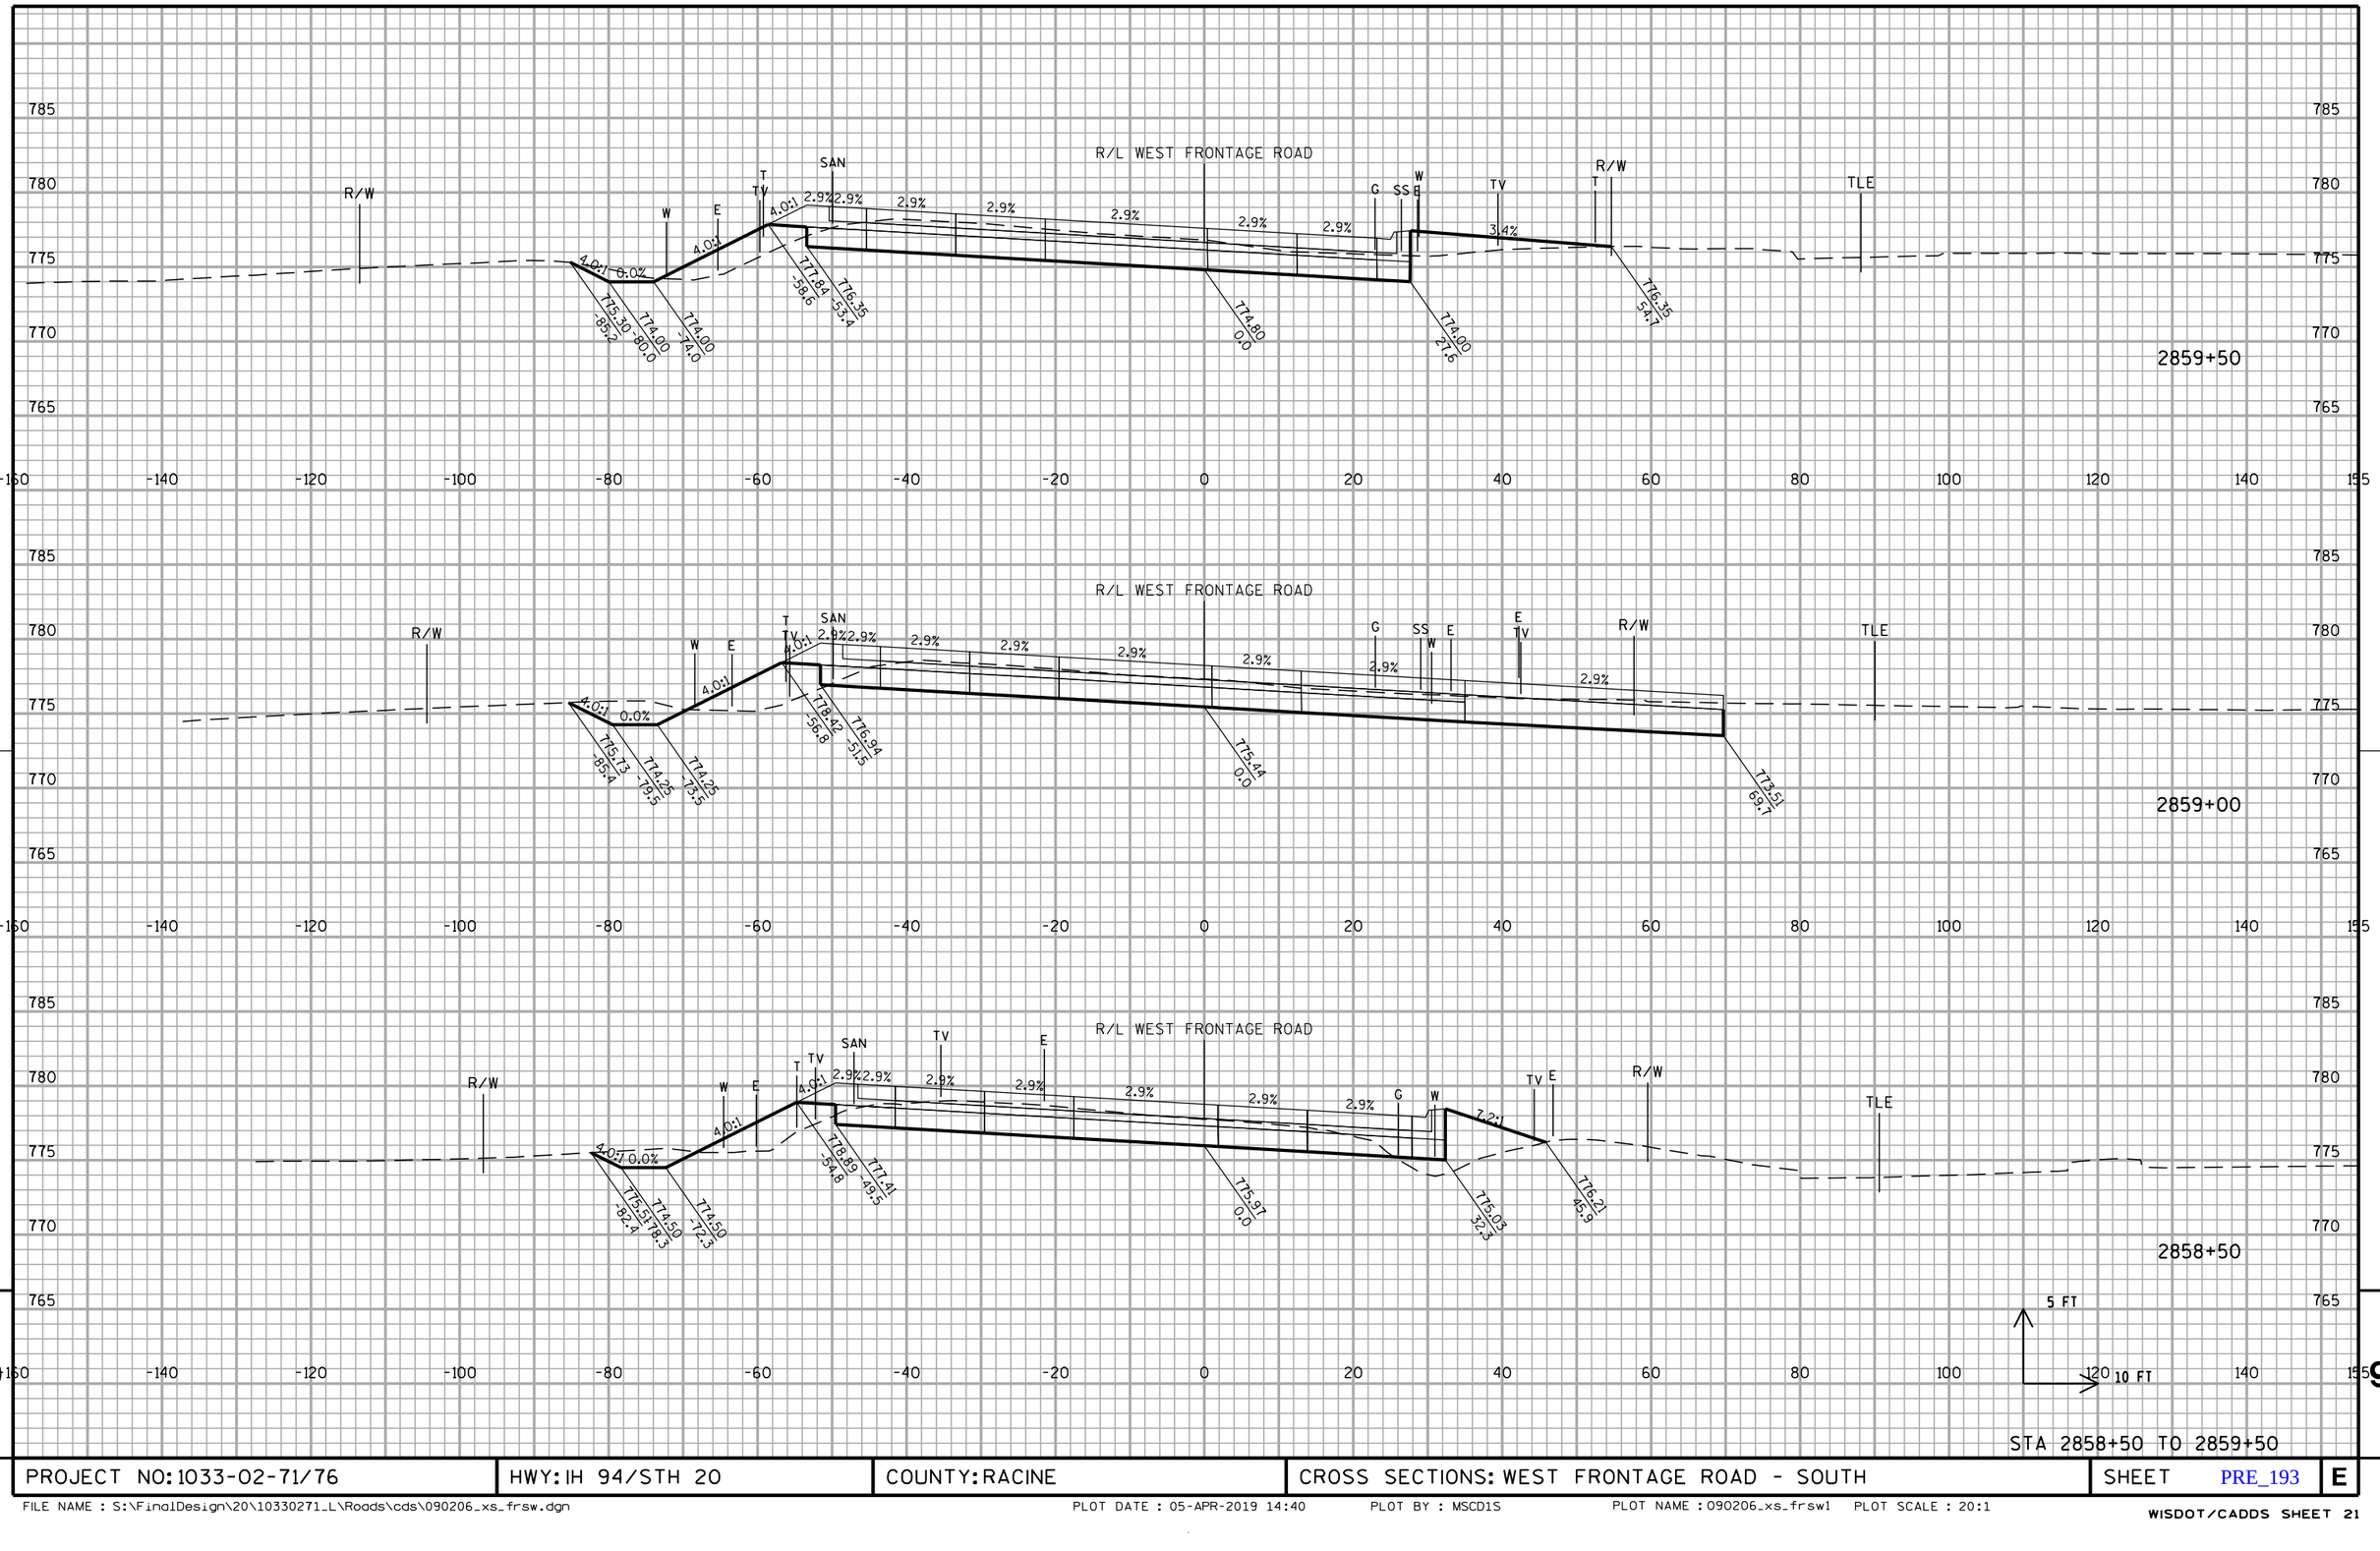

STA 2858+50 TO 2859+50

PROJECT NO: 1033-02-71/76	HWY: IH 94/STH 20	COUNTY: RACINE	CROSS SECTIONS: WEST FRONTAGE ROAD - SOUTH	SHEET PRE_193	E

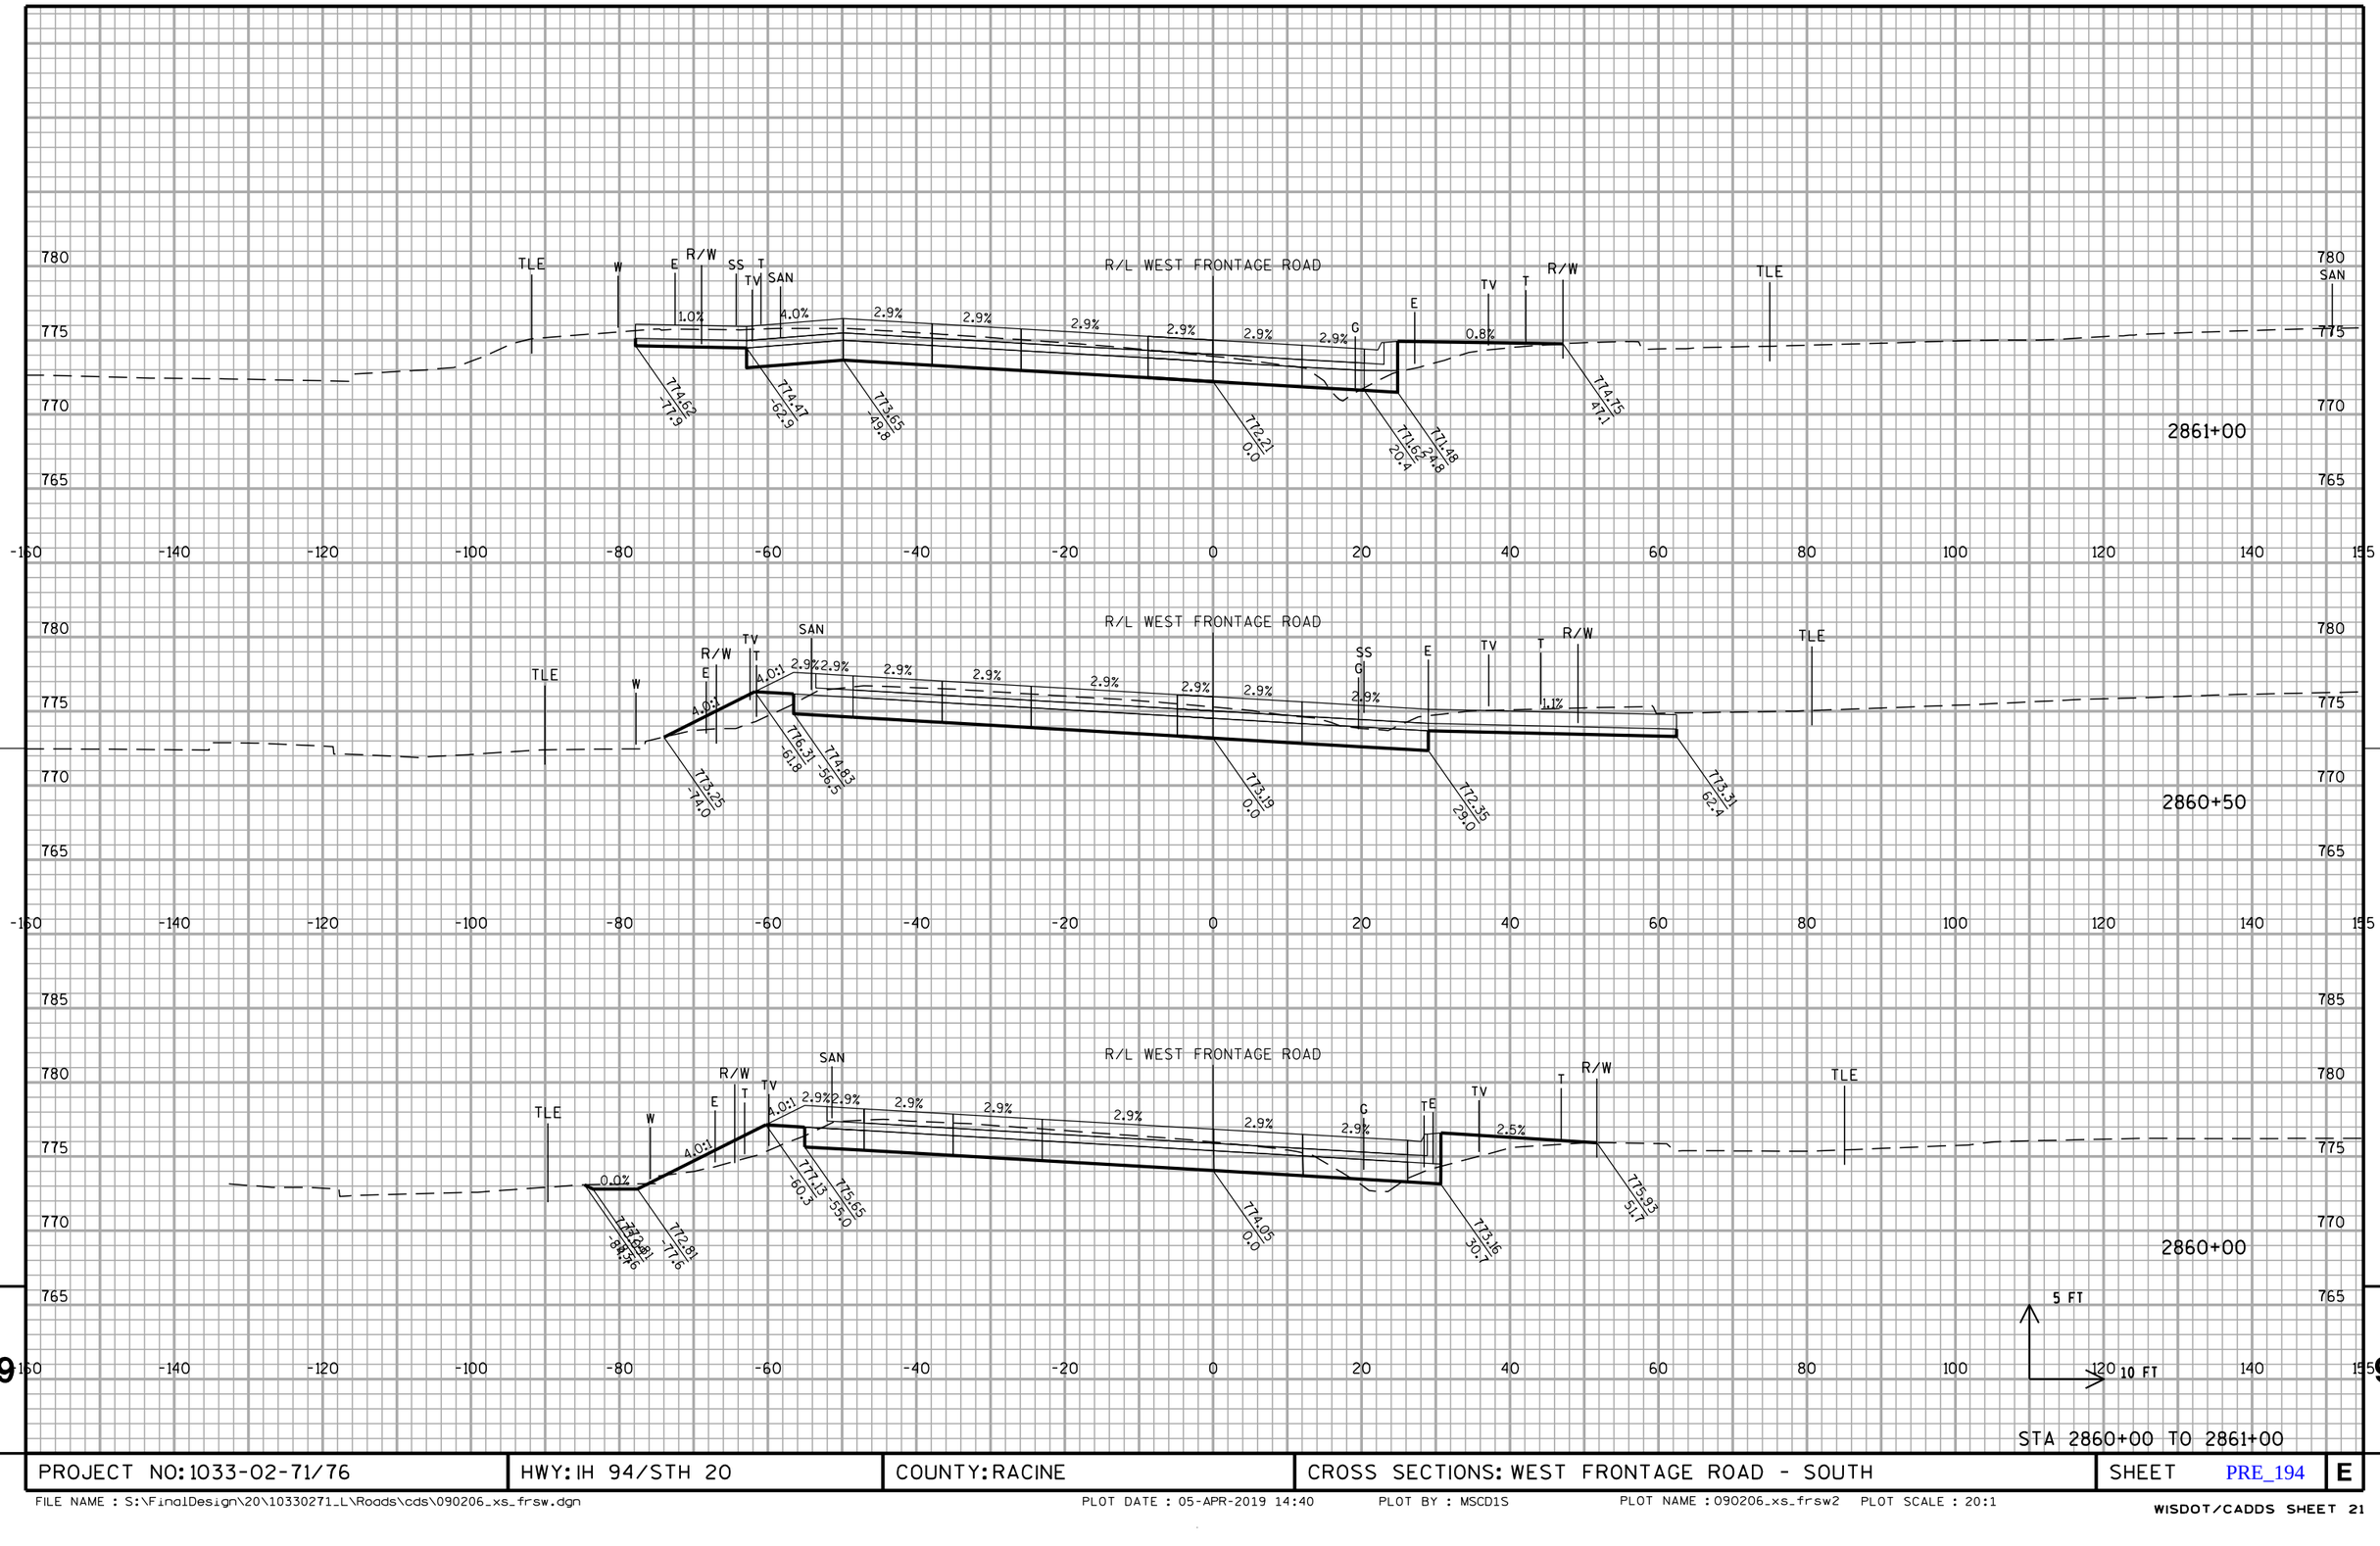

9


PROJECT NO: 1033-02-71/76	HWY: IH 94/STH 20	COUNTY: RACINE	CROSS SECTIONS: WEST FRONTAGE ROAD - SOUTH	SHEET PRE_194	E

STA 2860+00 TO 2861+00

9

FILE NAME : S:\FinalDesign\20\10330271_L\Roads\cds\090206_xs_frsw.dgn PLOT DATE : 05-APR-2019 14:40 PLOT BY : MSCD1S PLOT NAME : 090206_xs_frsw2 PLOT SCALE : 20:1


WISDOT/CADDS SHEET 21

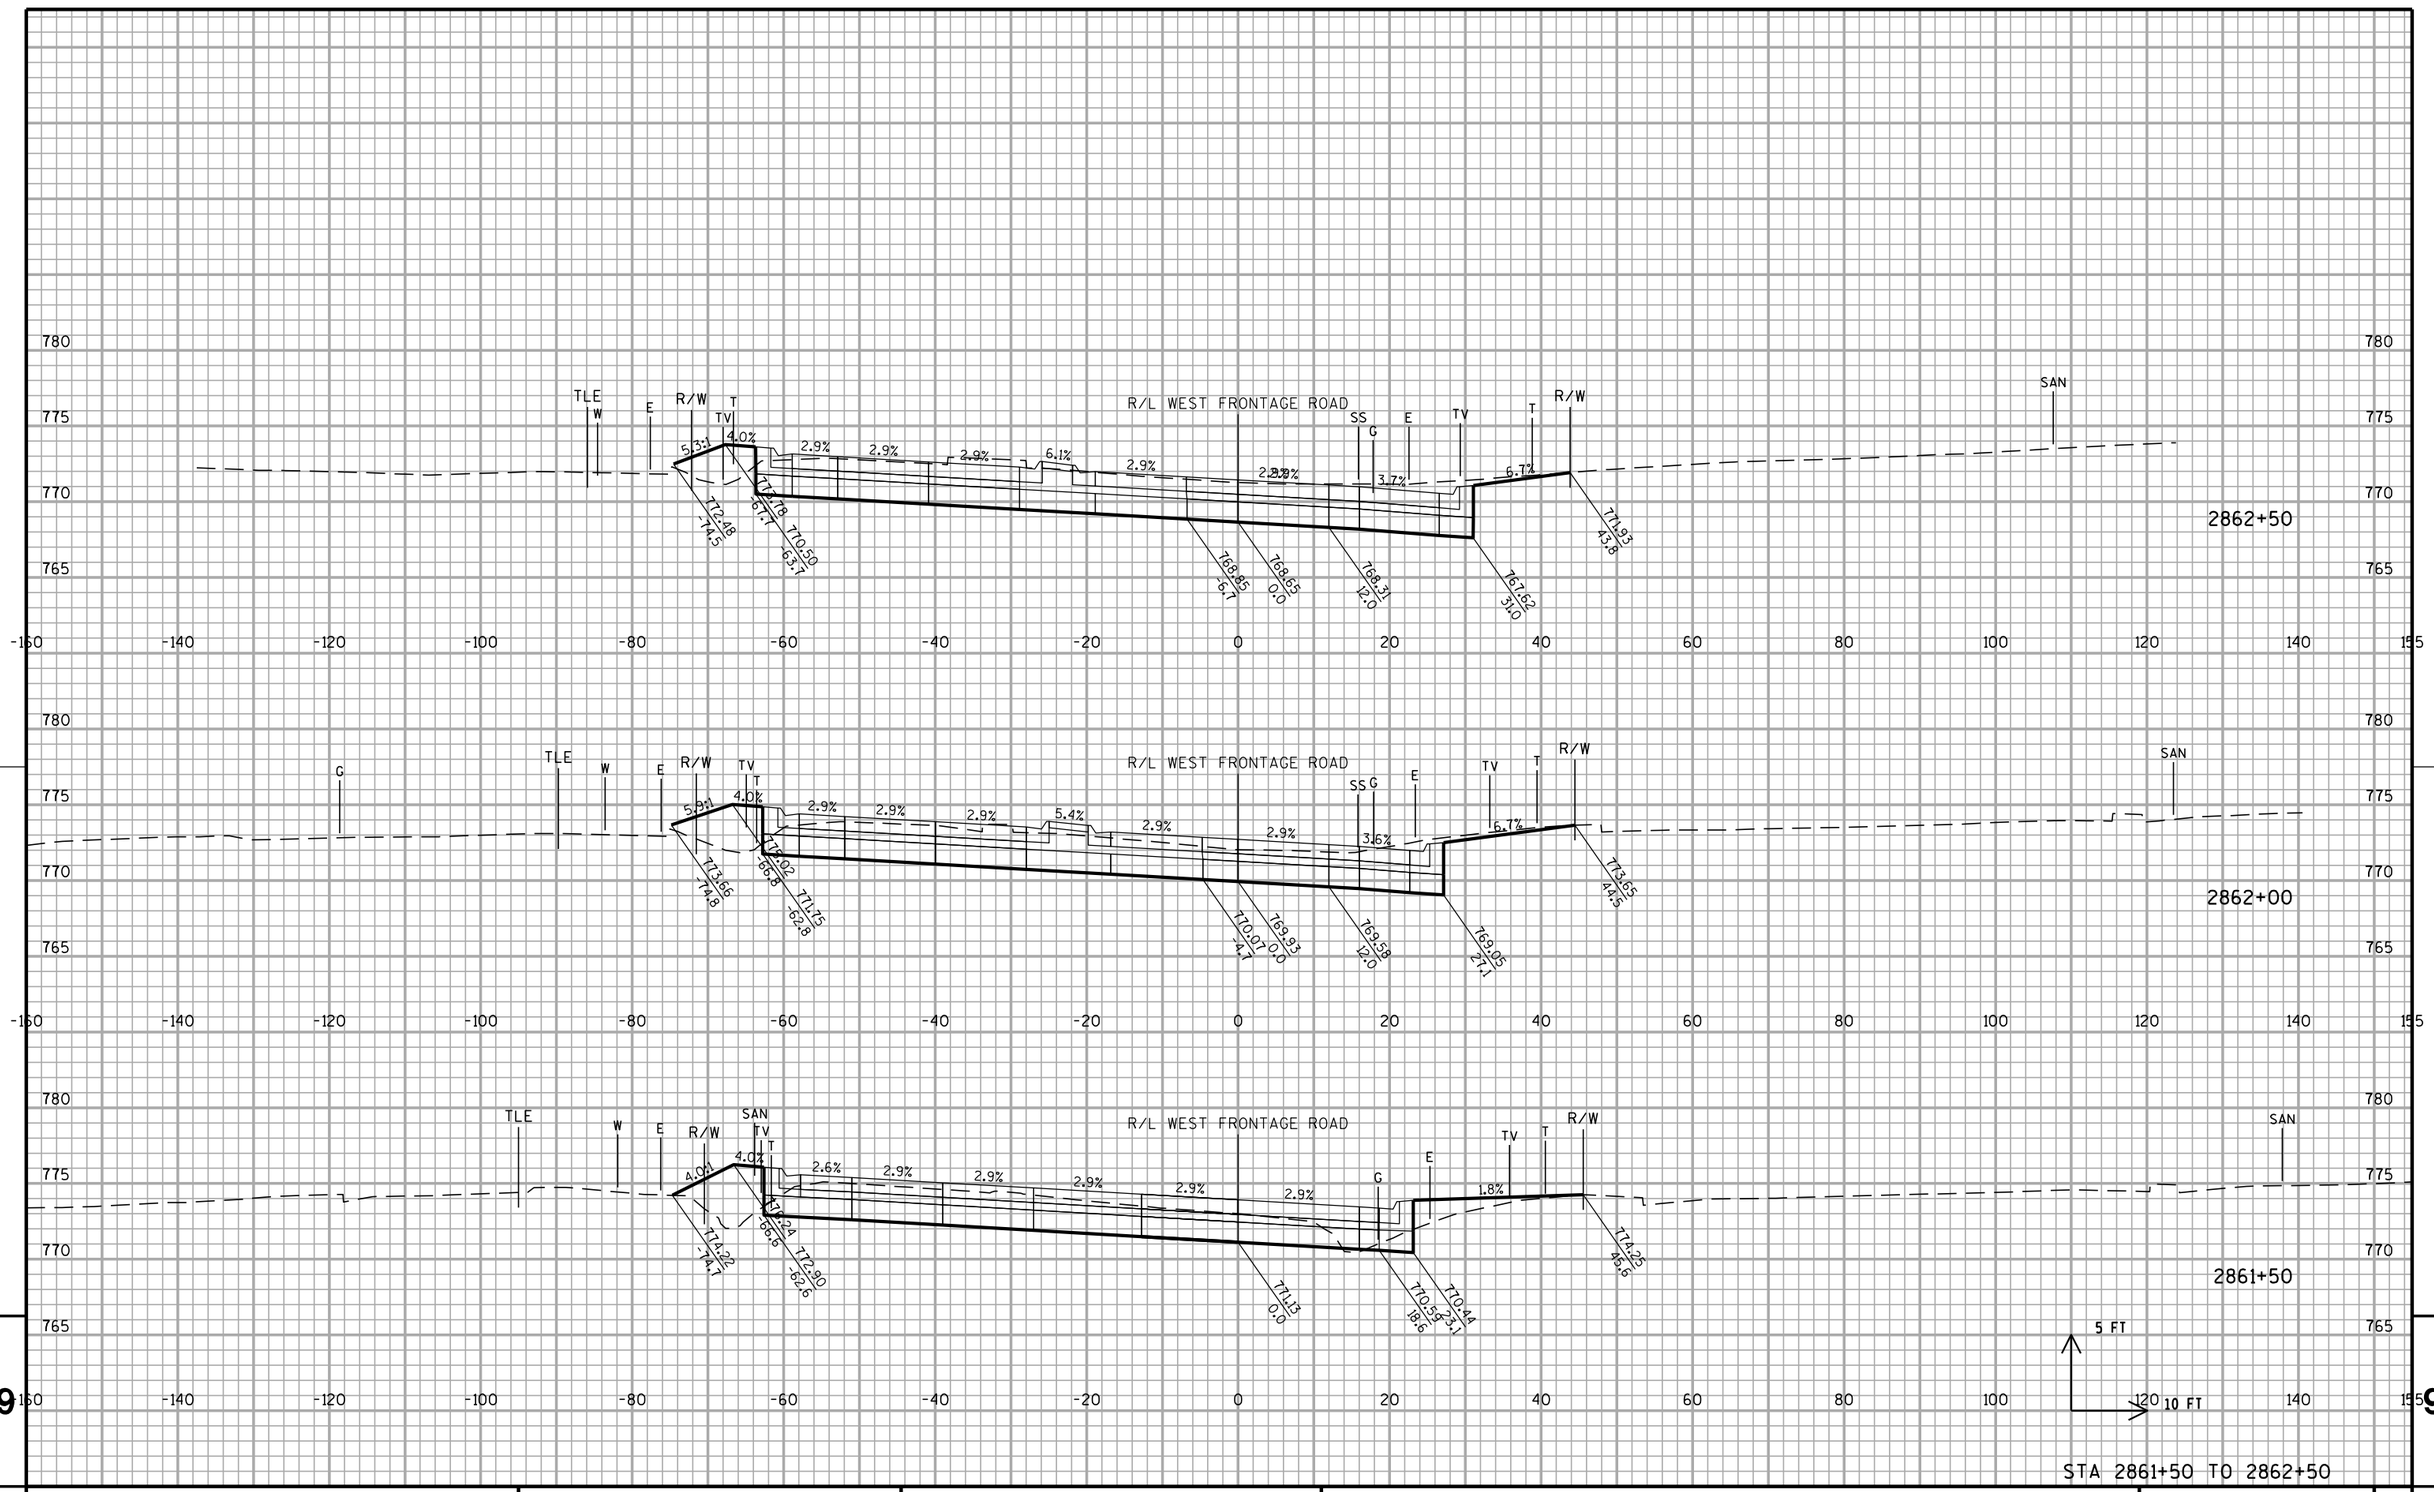

STA 2861+50 TO 2862+50

PROJECT NO: 1033-02-71/76	HWY: IH 94/STH 20	COUNTY: RACINE	CROSS SECTIONS: WEST FRONTAGE ROAD - SOUTH	SHEET PRE_195	E


9 9

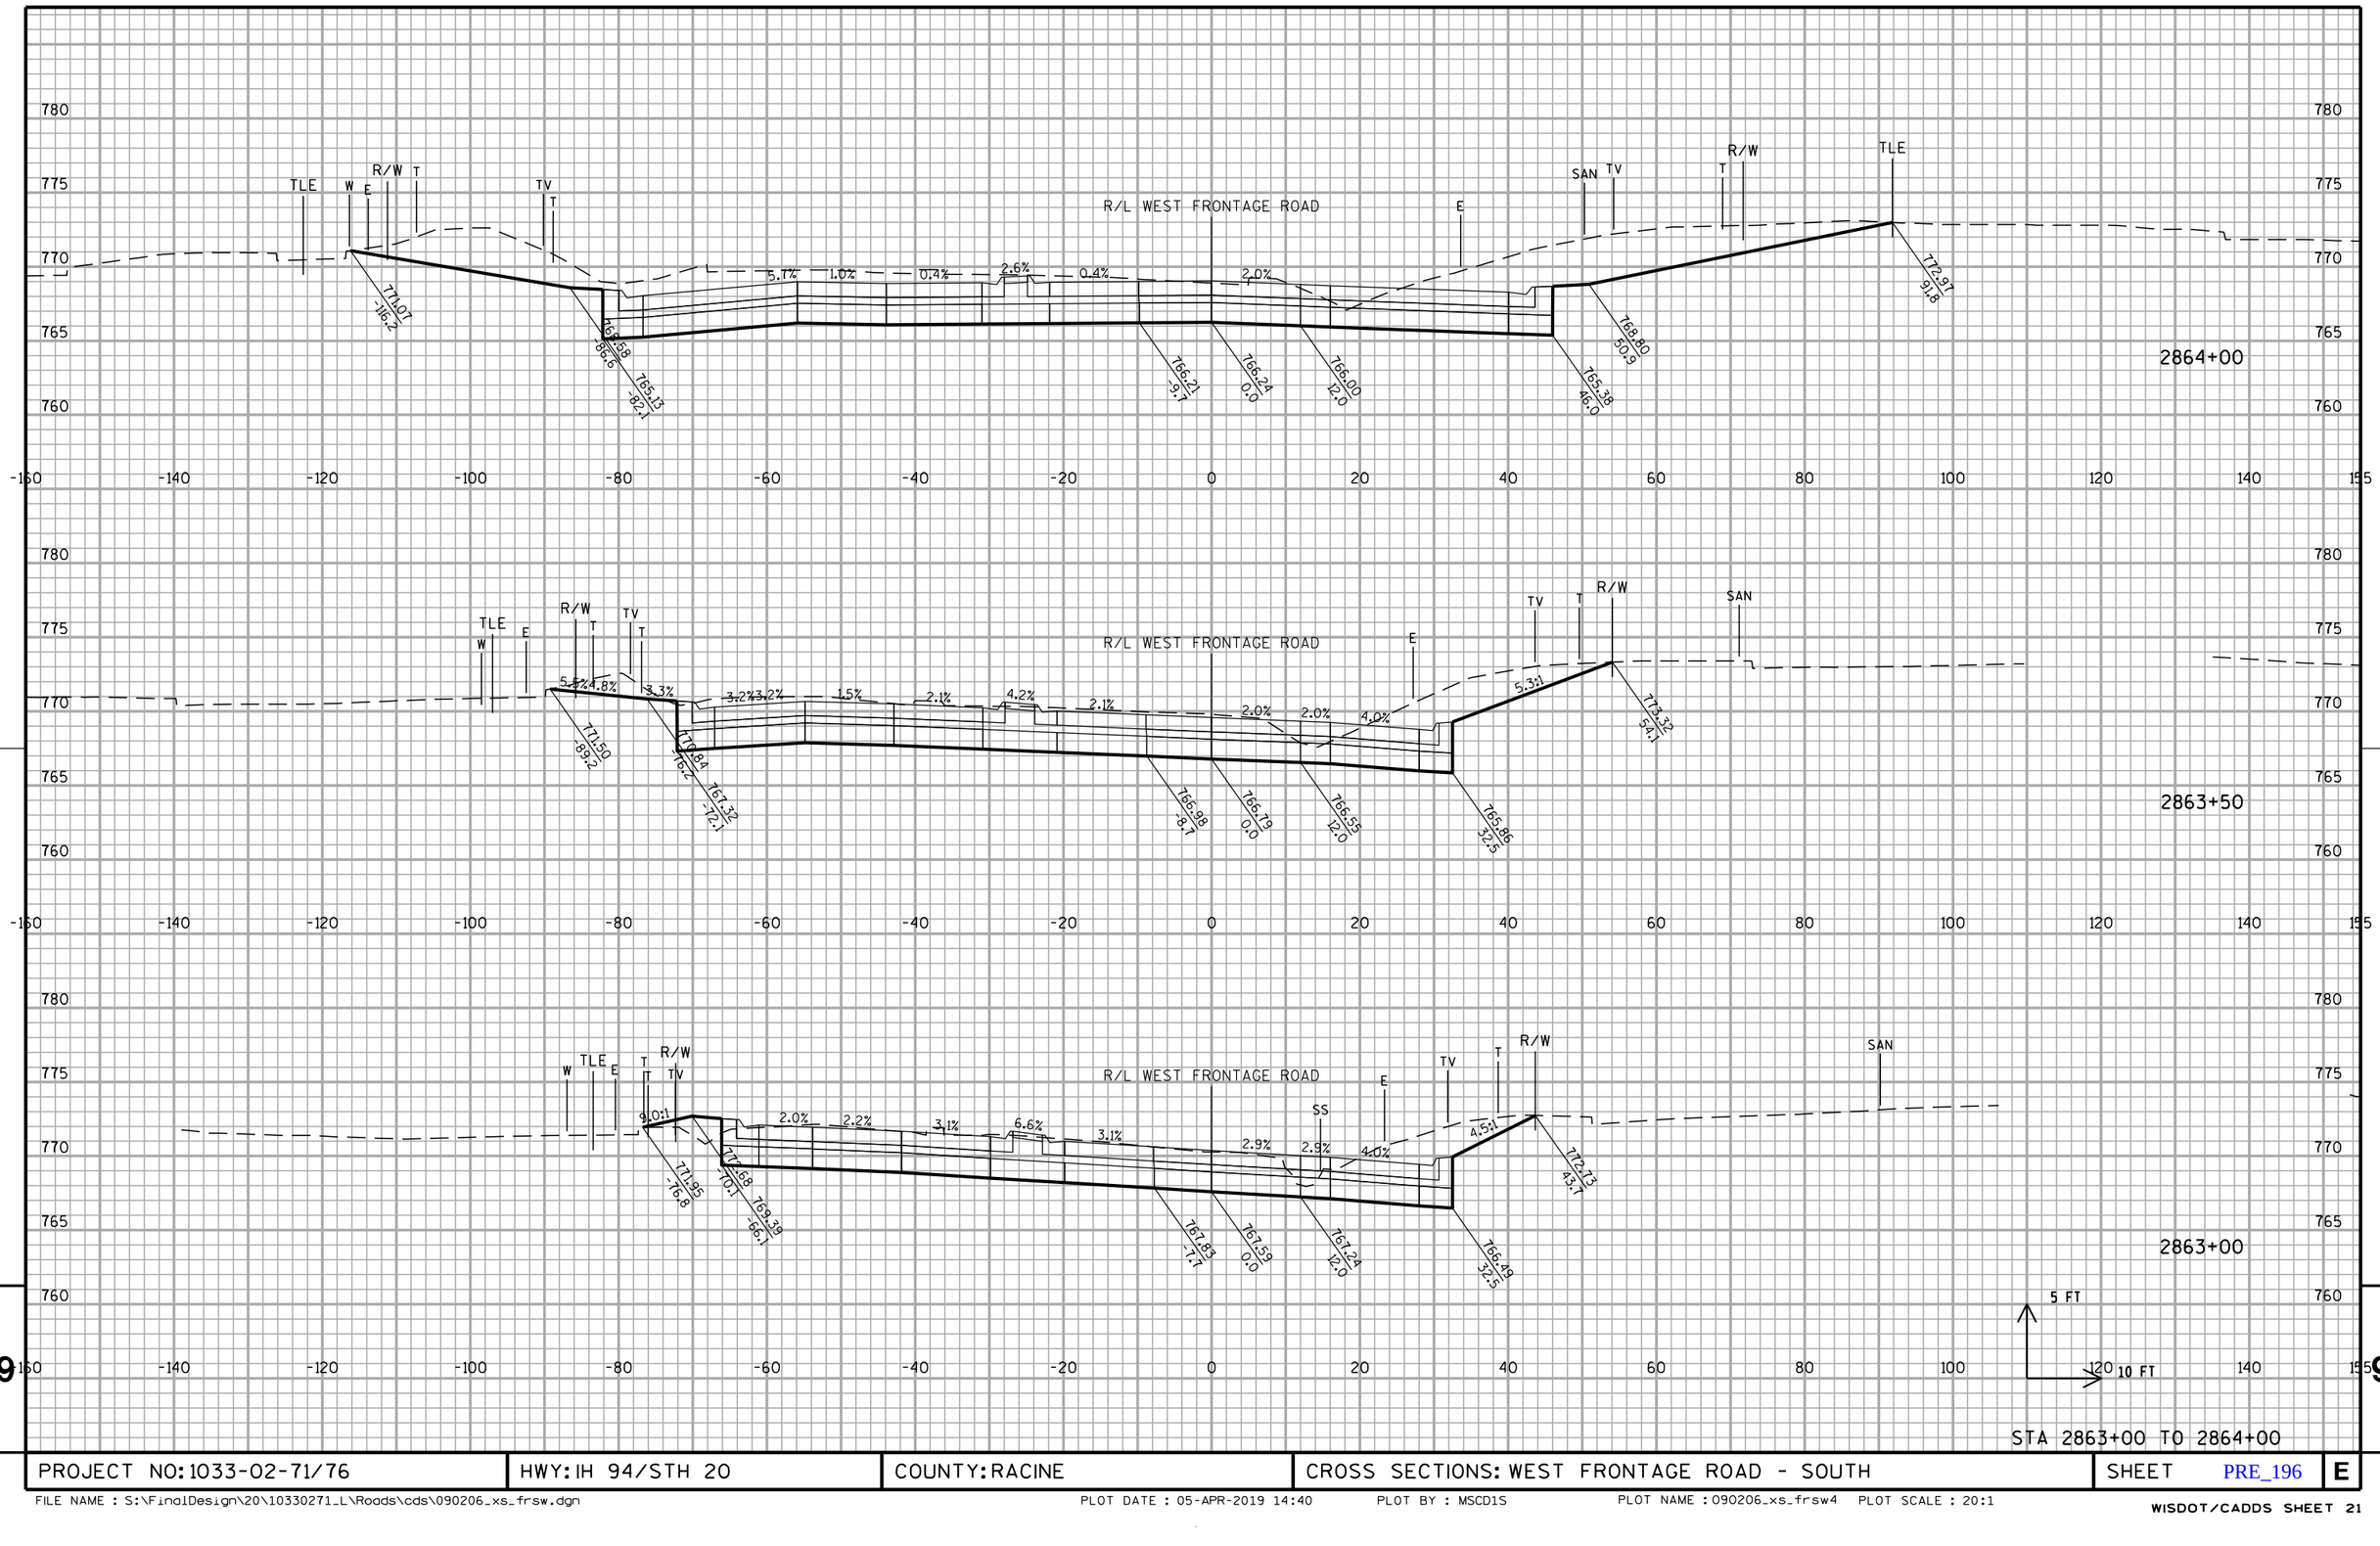

PROJECT NO: 1033-02-71/76	HWY: IH 94/STH 20	COUNTY: RACINE	CROSS SECTIONS: WEST FRONTAGE ROAD - SOUTH	SHEET PRE_196	E

FILE NAME : S:\FinalDesign\20\10330271_L\Roads\cds\090206_xs_frsw.dgn PLOT DATE : 05-APR-2019 14:40 PLOT BY : MSCD1S PLOT NAME : 090206_xs_frsw4 PLOT SCALE : 20:1

WISDOT/CADDS SHEET 21

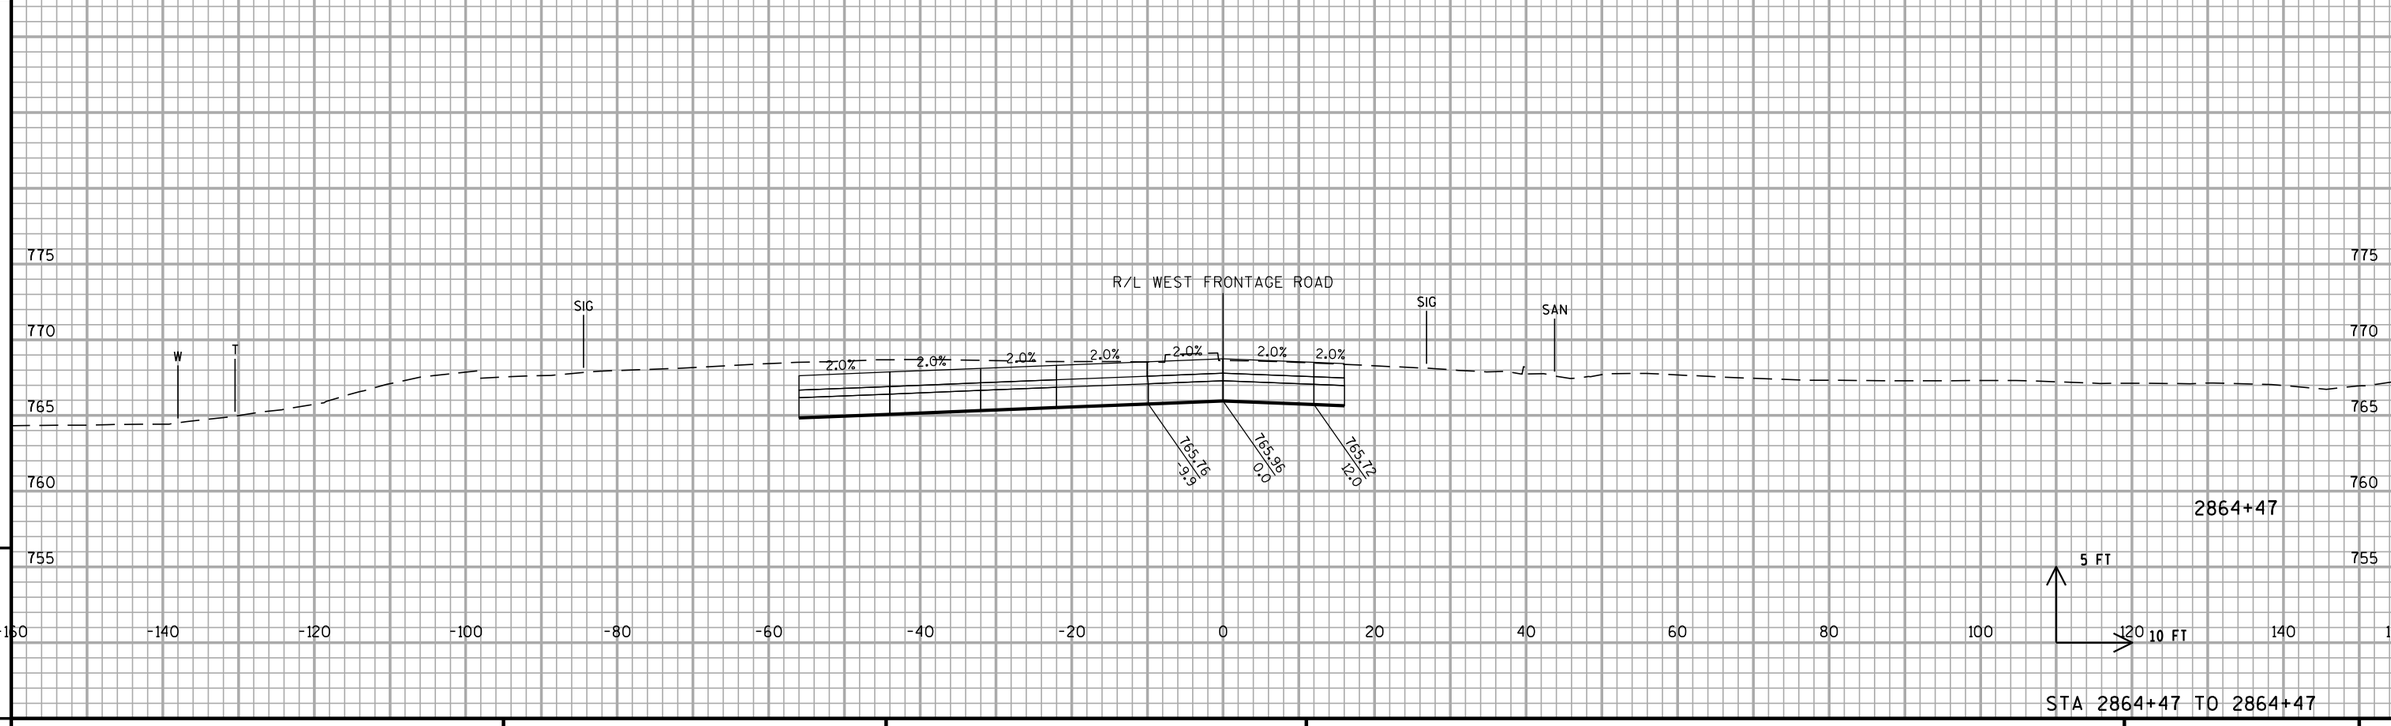


STA 2864+47 TO 2864+47

PROJECT NO: 1033-02-71/76	HWY: IH 94/STH 20	COUNTY: RACINE	CROSS SECTIONS: WEST FRONTAGE ROAD - SOUTH	SHEET PRE_197	E

FILE NAME : S:\FinalDesign\20\10330271_L\Roads\cds\090206_xs_frsw.dgn PLOT DATE : 05-APR-2019 14:40 PLOT BY : MSCD1S PLOT NAME : 090206_xs_frsw5 PLOT SCALE : 20:1

WISDOT/CADDS SHEET 21

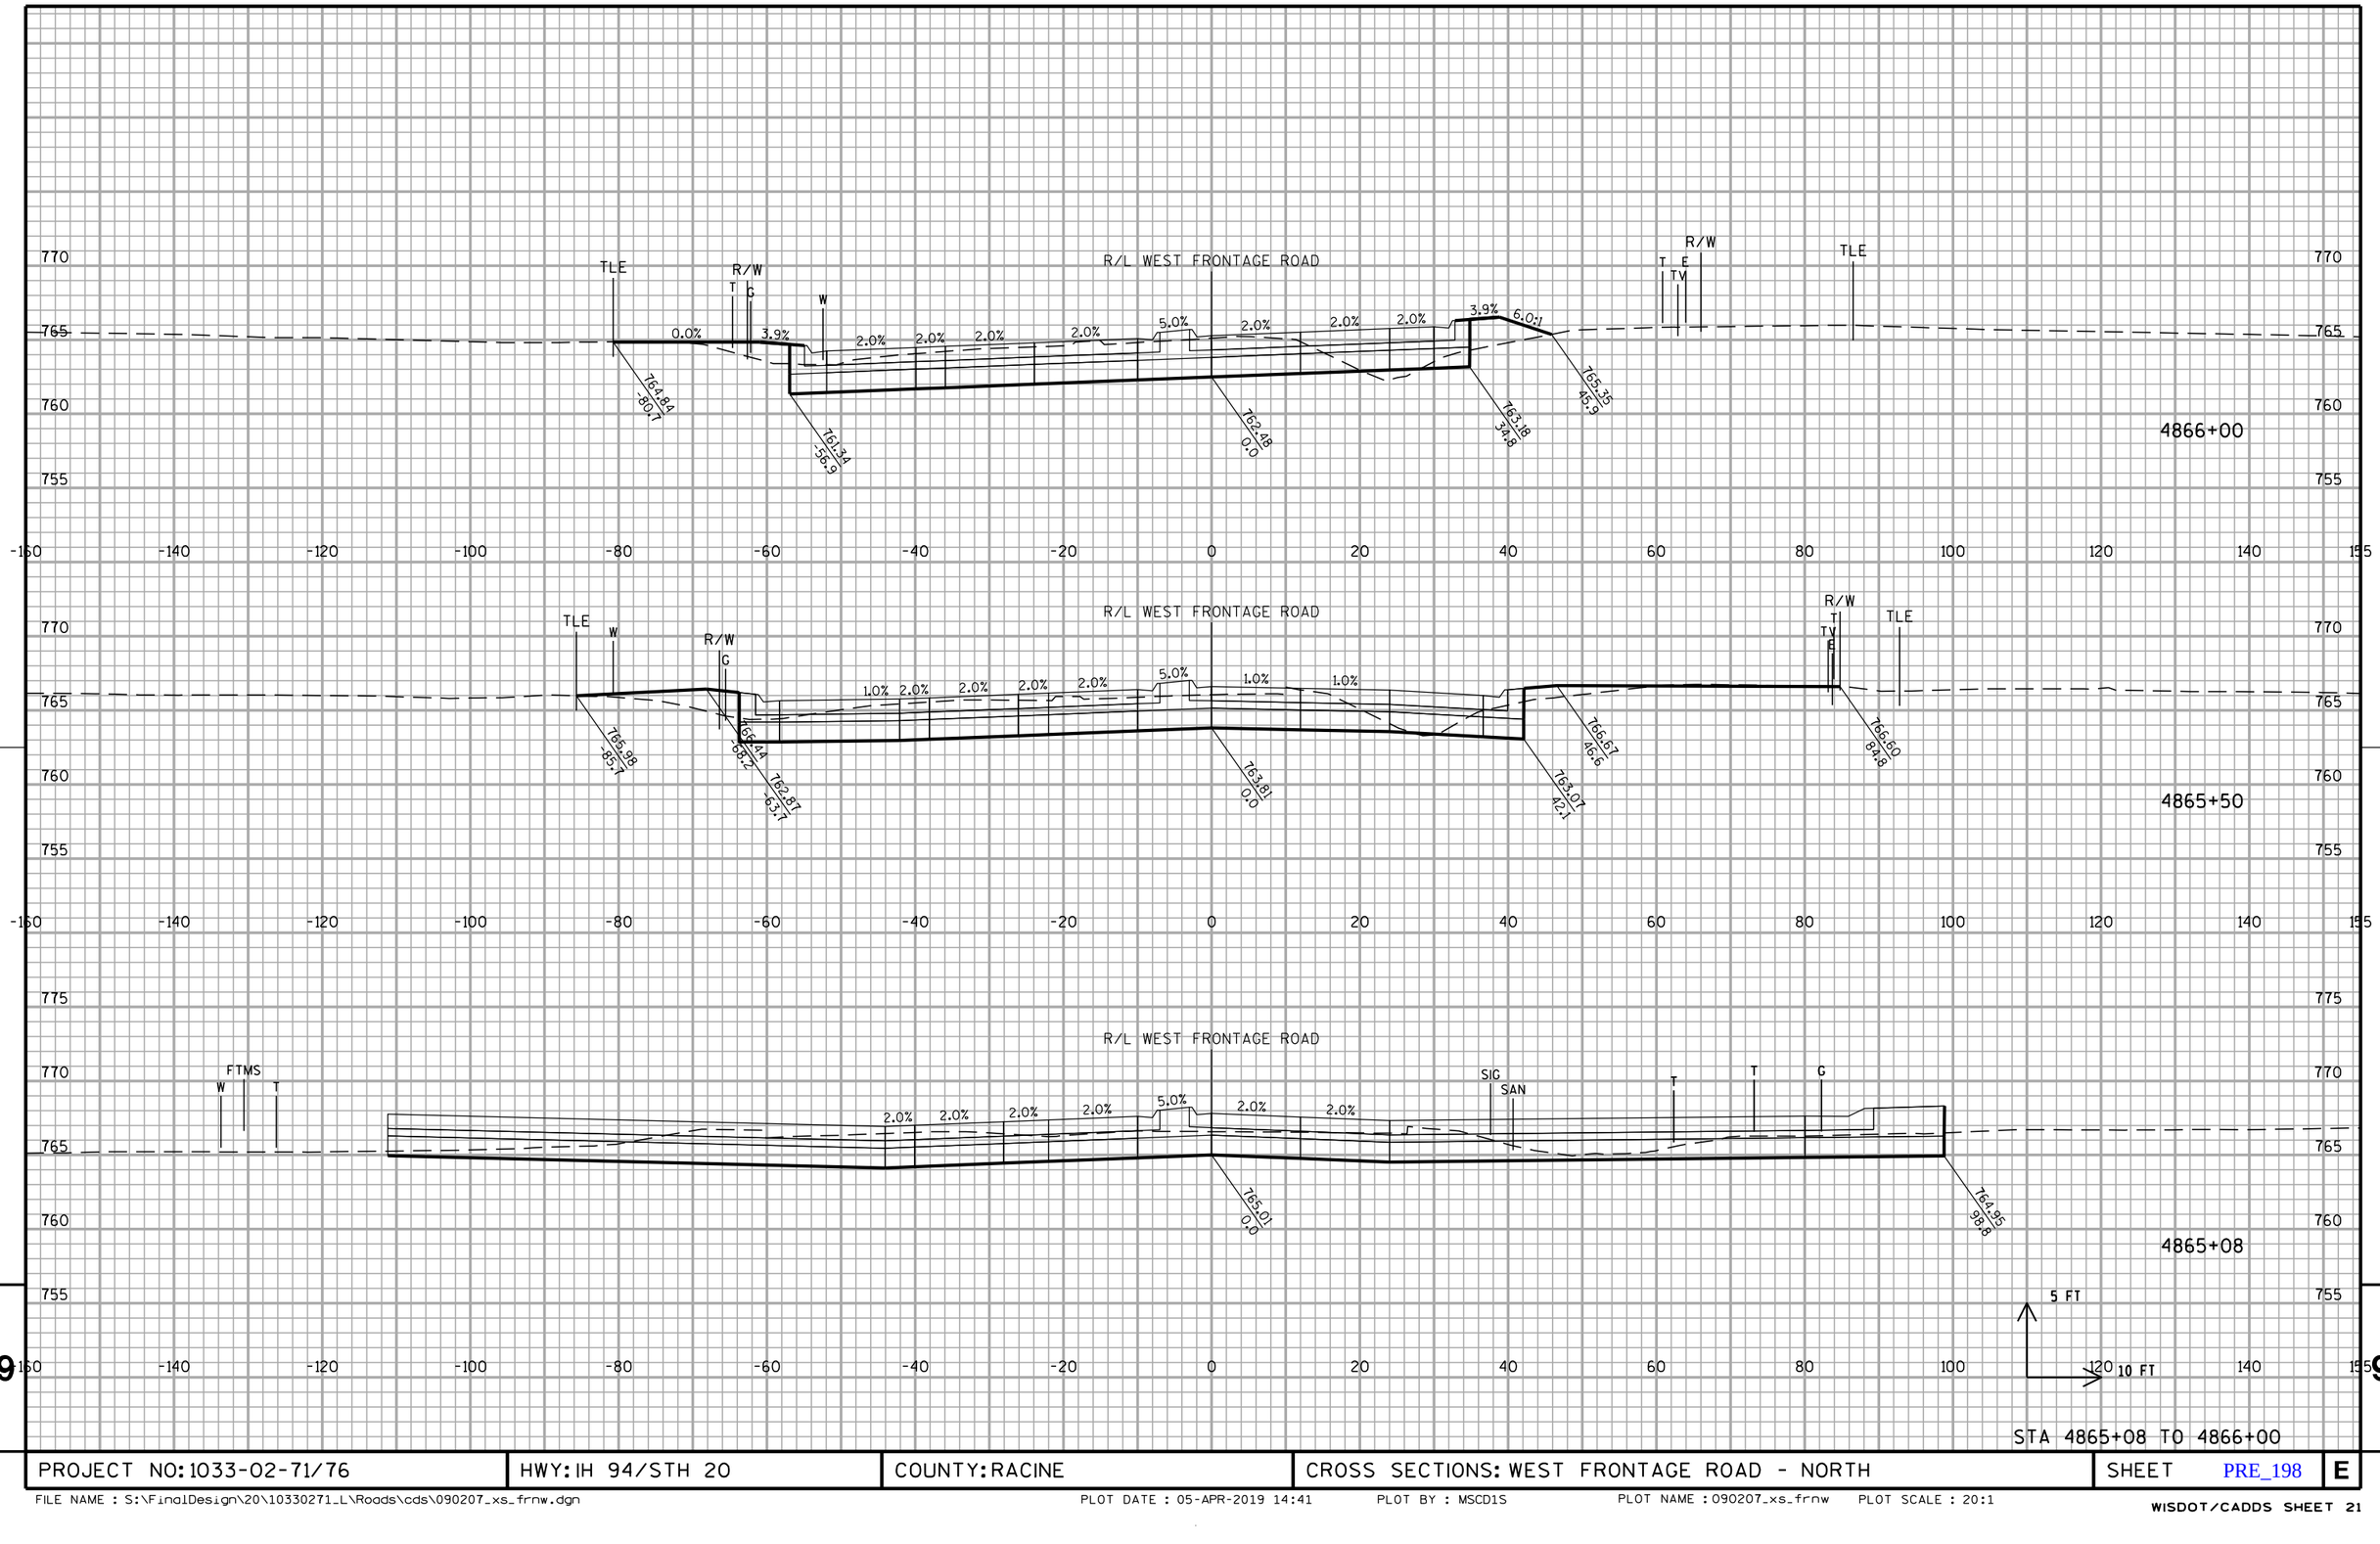


9

PROJECT NO: 1033-02-71/76	HWY: IH 94/STH 20	COUNTY: RACINE	CROSS SECTIONS: WEST FRONTAGE ROAD - NORTH	SHEET PRE_198	E

9

FILE NAME : S:\FinalDesign\20\10330271_L\Roads\cds\090207_xs_frnw.dgn PLOT DATE : 05-APR-2019 14:41 PLOT BY : MSCD1S PLOT NAME : 090207_xs_frnw PLOT SCALE : 20:1

WISDOT/CADDS SHEET 21

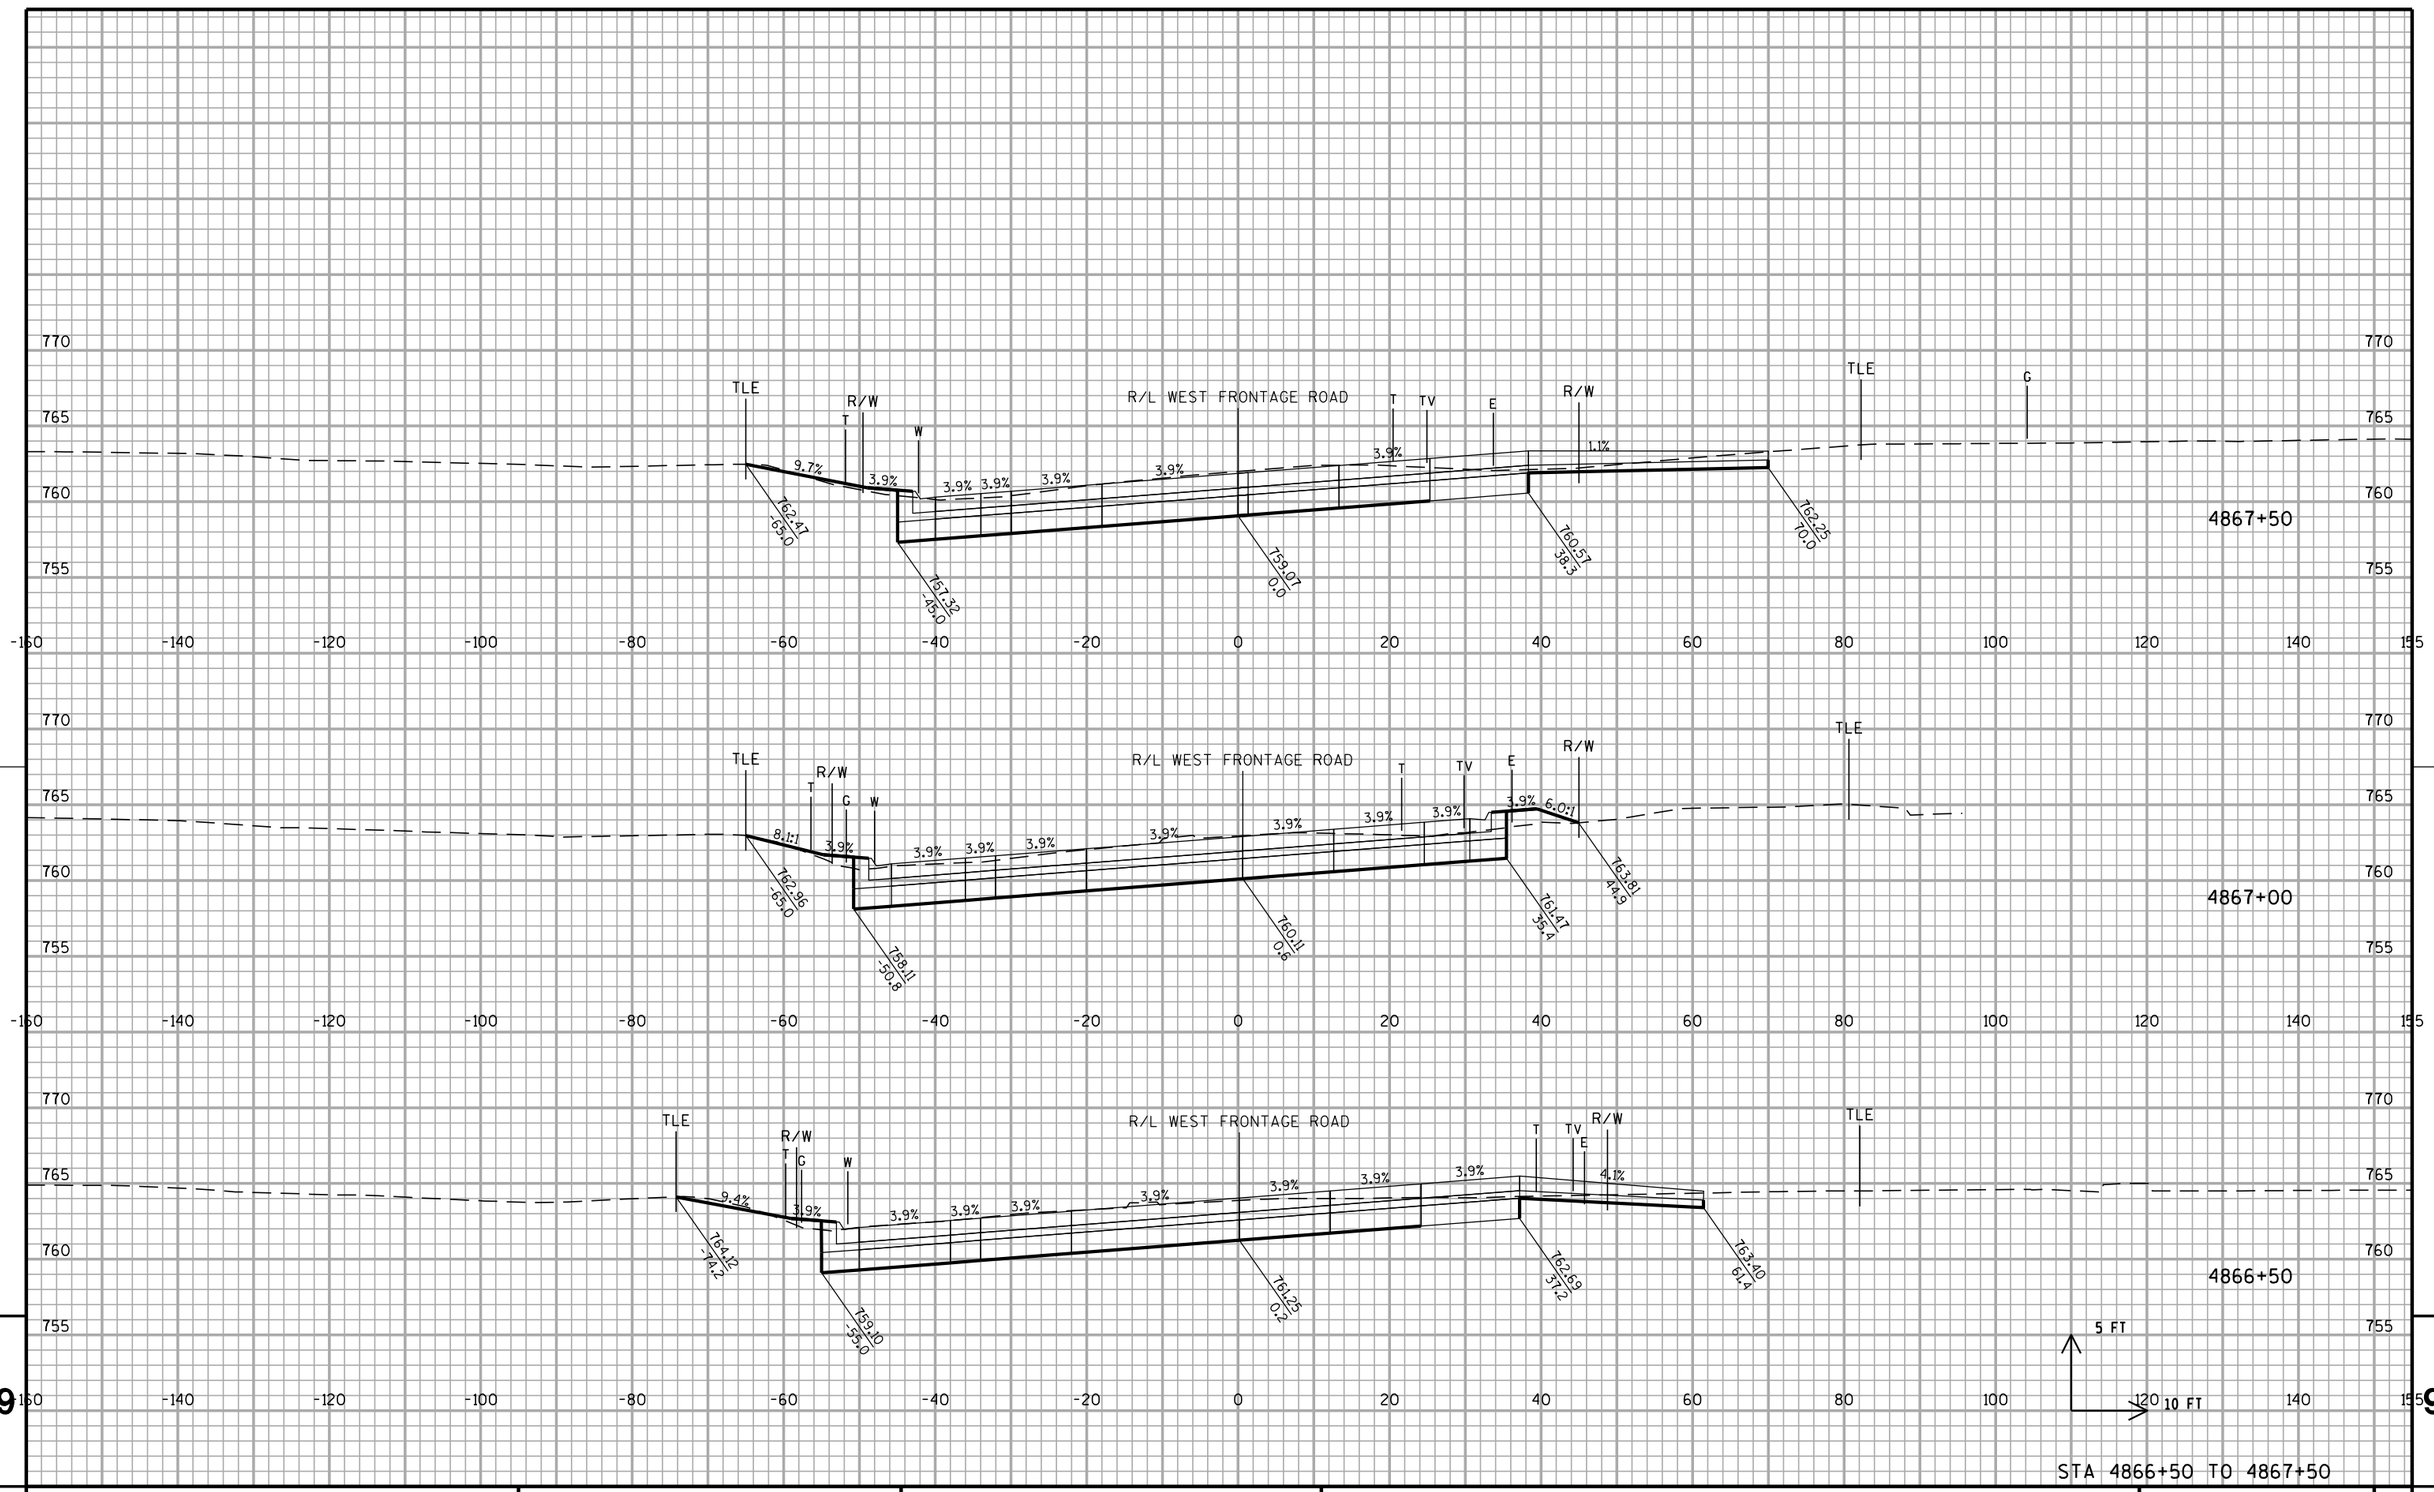


STA 4866+50 TO 4867+50

PROJECT NO: 1033-02-71/76	HWY: IH 94/STH 20	COUNTY: RACINE	CROSS SECTIONS: WEST FRONTAGE ROAD - NORTH	SHEET PRE_199	E

FILE NAME : S:\FinalDesign\20\10330271_L\Roads\cds\090207_xs_frnw.dgn PLOT DATE : 05-APR-2019 14:41 PLOT BY : MSCD1S PLOT NAME : 090207_xs_frnw1 PLOT SCALE : 20:1

WISDOT/CADDS SHEET 21

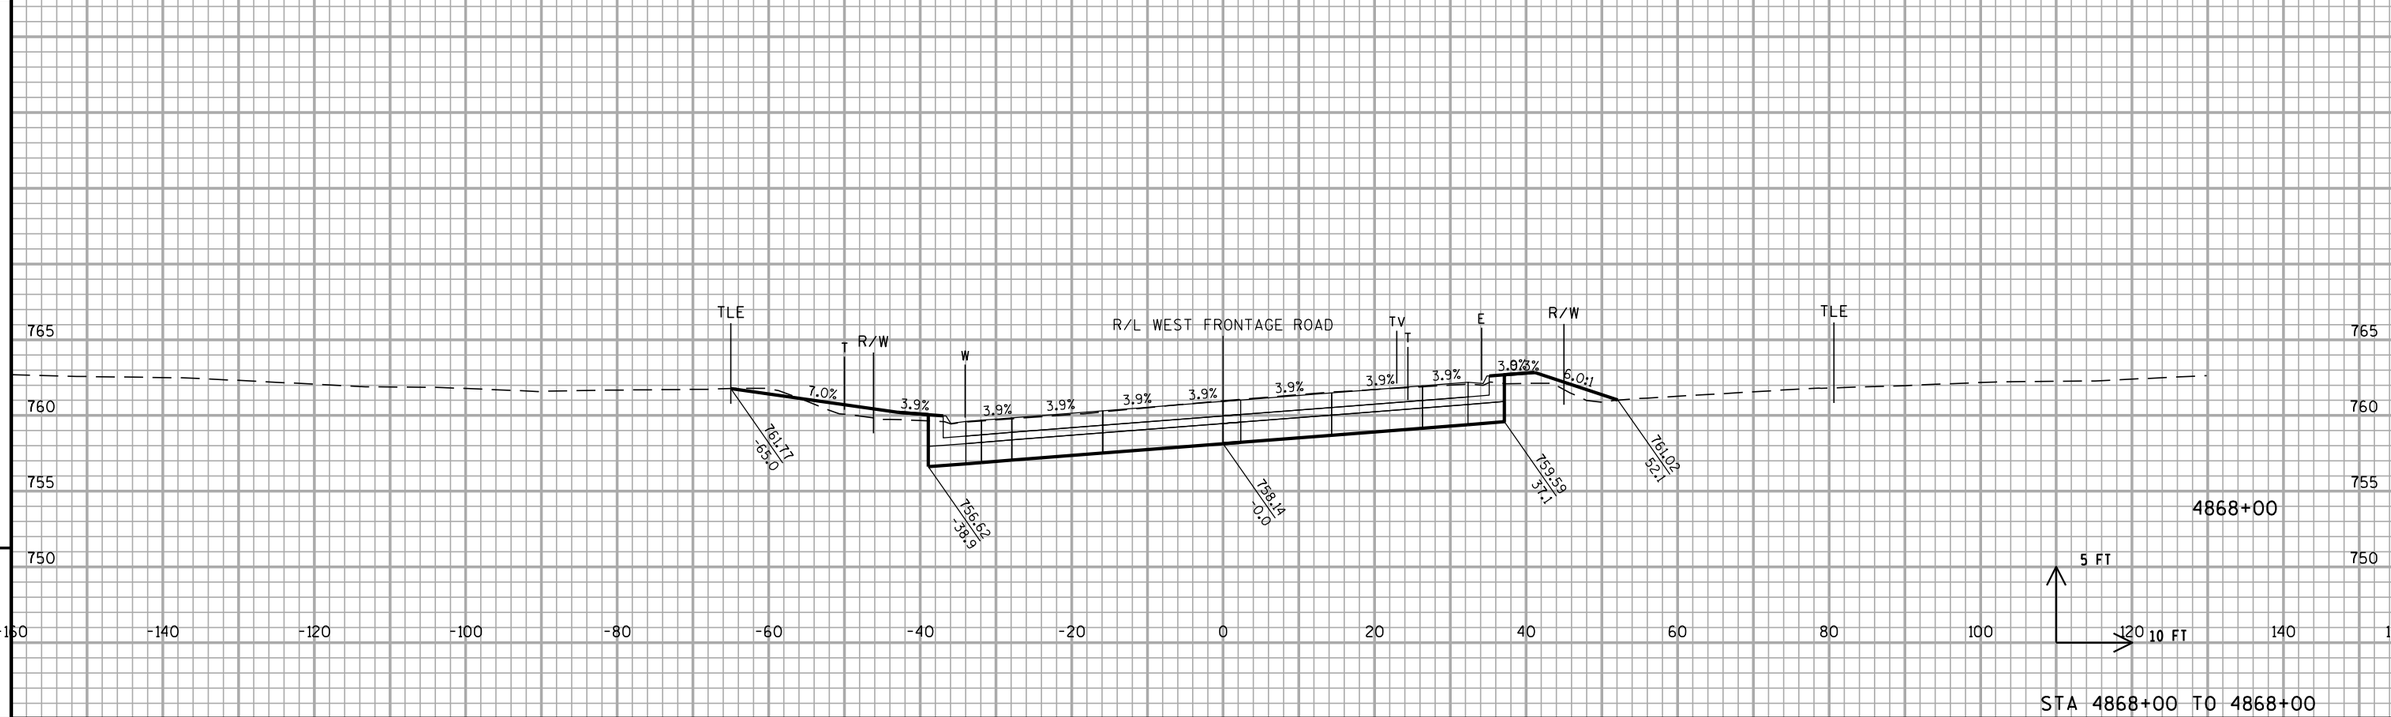


STA 4868+00 TO 4868+00

PROJECT NO: 1033-02-71/76	HWY: IH 94/STH 20	COUNTY: RACINE	CROSS SECTIONS: WEST FRONTAGE ROAD - NORTH	SHEET PRE_200	E

FILE NAME : S:\FinalDesign\20\10330271_L\Roads\cds\090207_xs_frnw.dgn PLOT DATE : 05-APR-2019 14:41 PLOT BY : MSCD1S PLOT NAME : 090207_xs_frnw2 PLOT SCALE : 20:1


WISDOT/CADDS SHEET 21

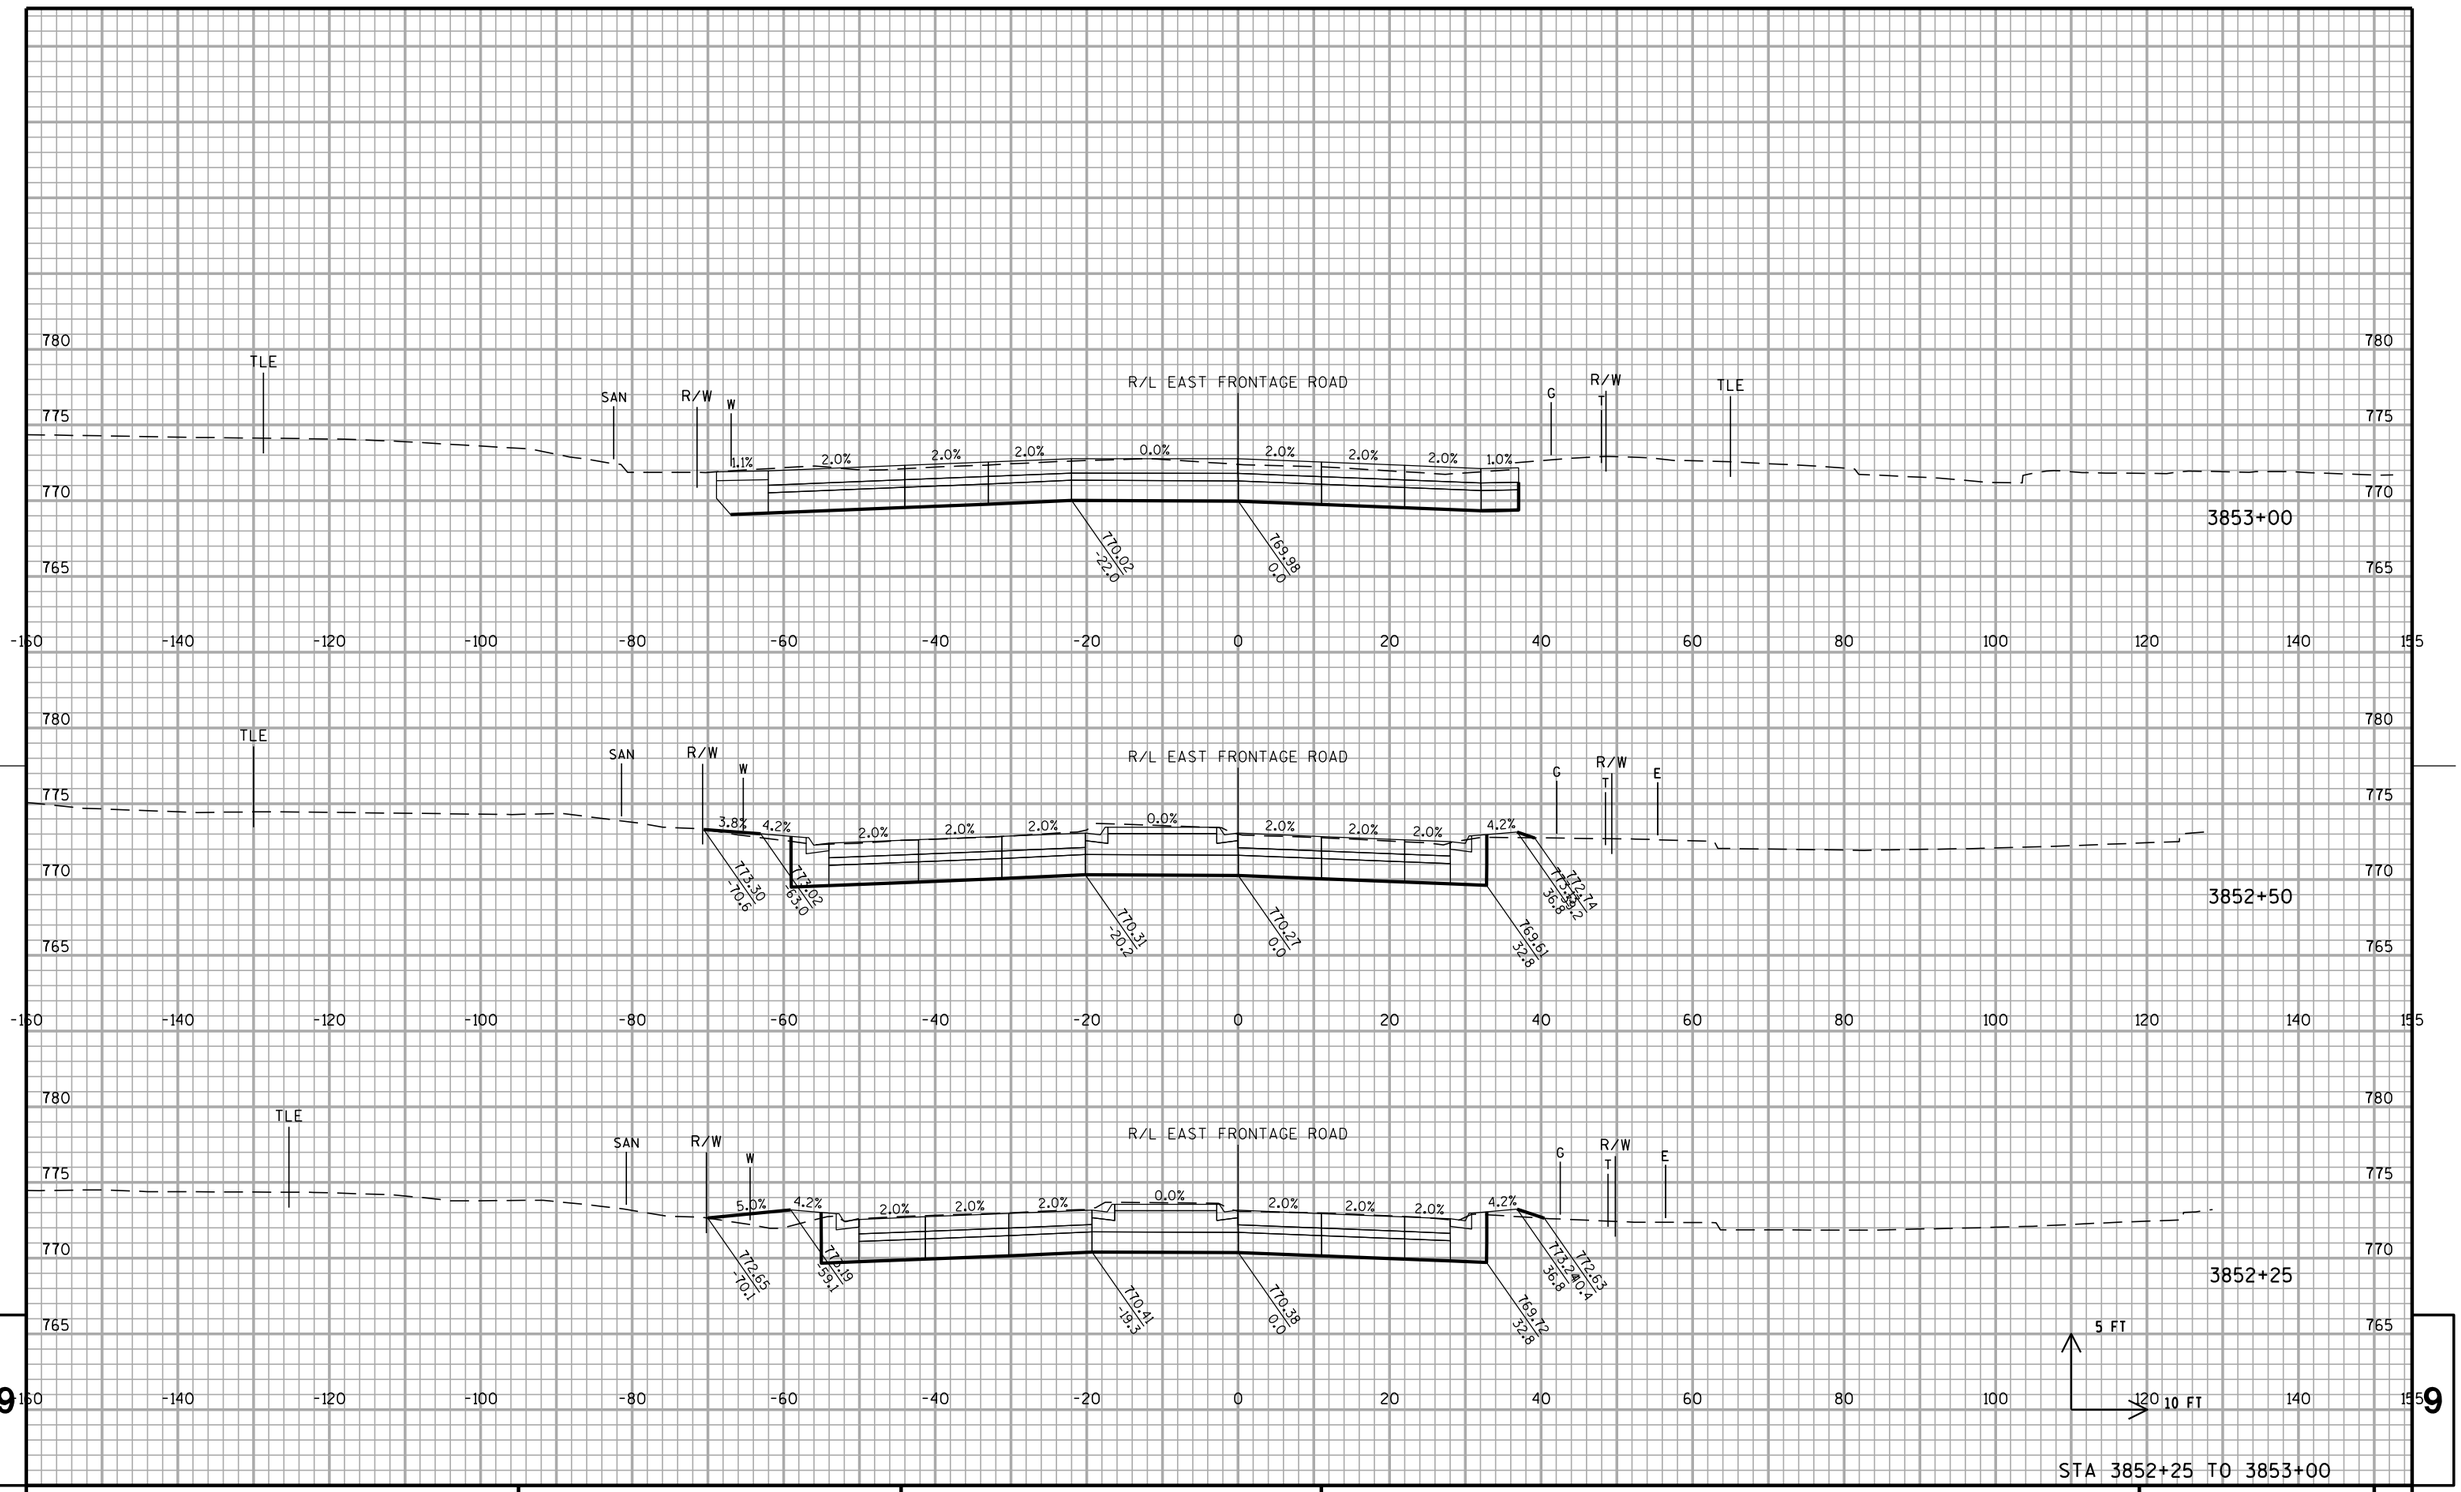


PROJECT NO: 1033-02-71/76	HWY: IH 94/STH 20	COUNTY: RACINE	CROSS SECTIONS: EAST FRONTAGE ROAD - SOUTH	SHEET PRE_201	E

FILE NAME : S:\FinalDesign\20\10330271_L\Roads\cds\090208_xs_frse.dgn PLOT DATE : 05-APR-2019 14:41 PLOT BY : MSCD1S PLOT NAME : 090208_xs_frse PLOT SCALE : 20:1

WISDOT/CADDS SHEET 21

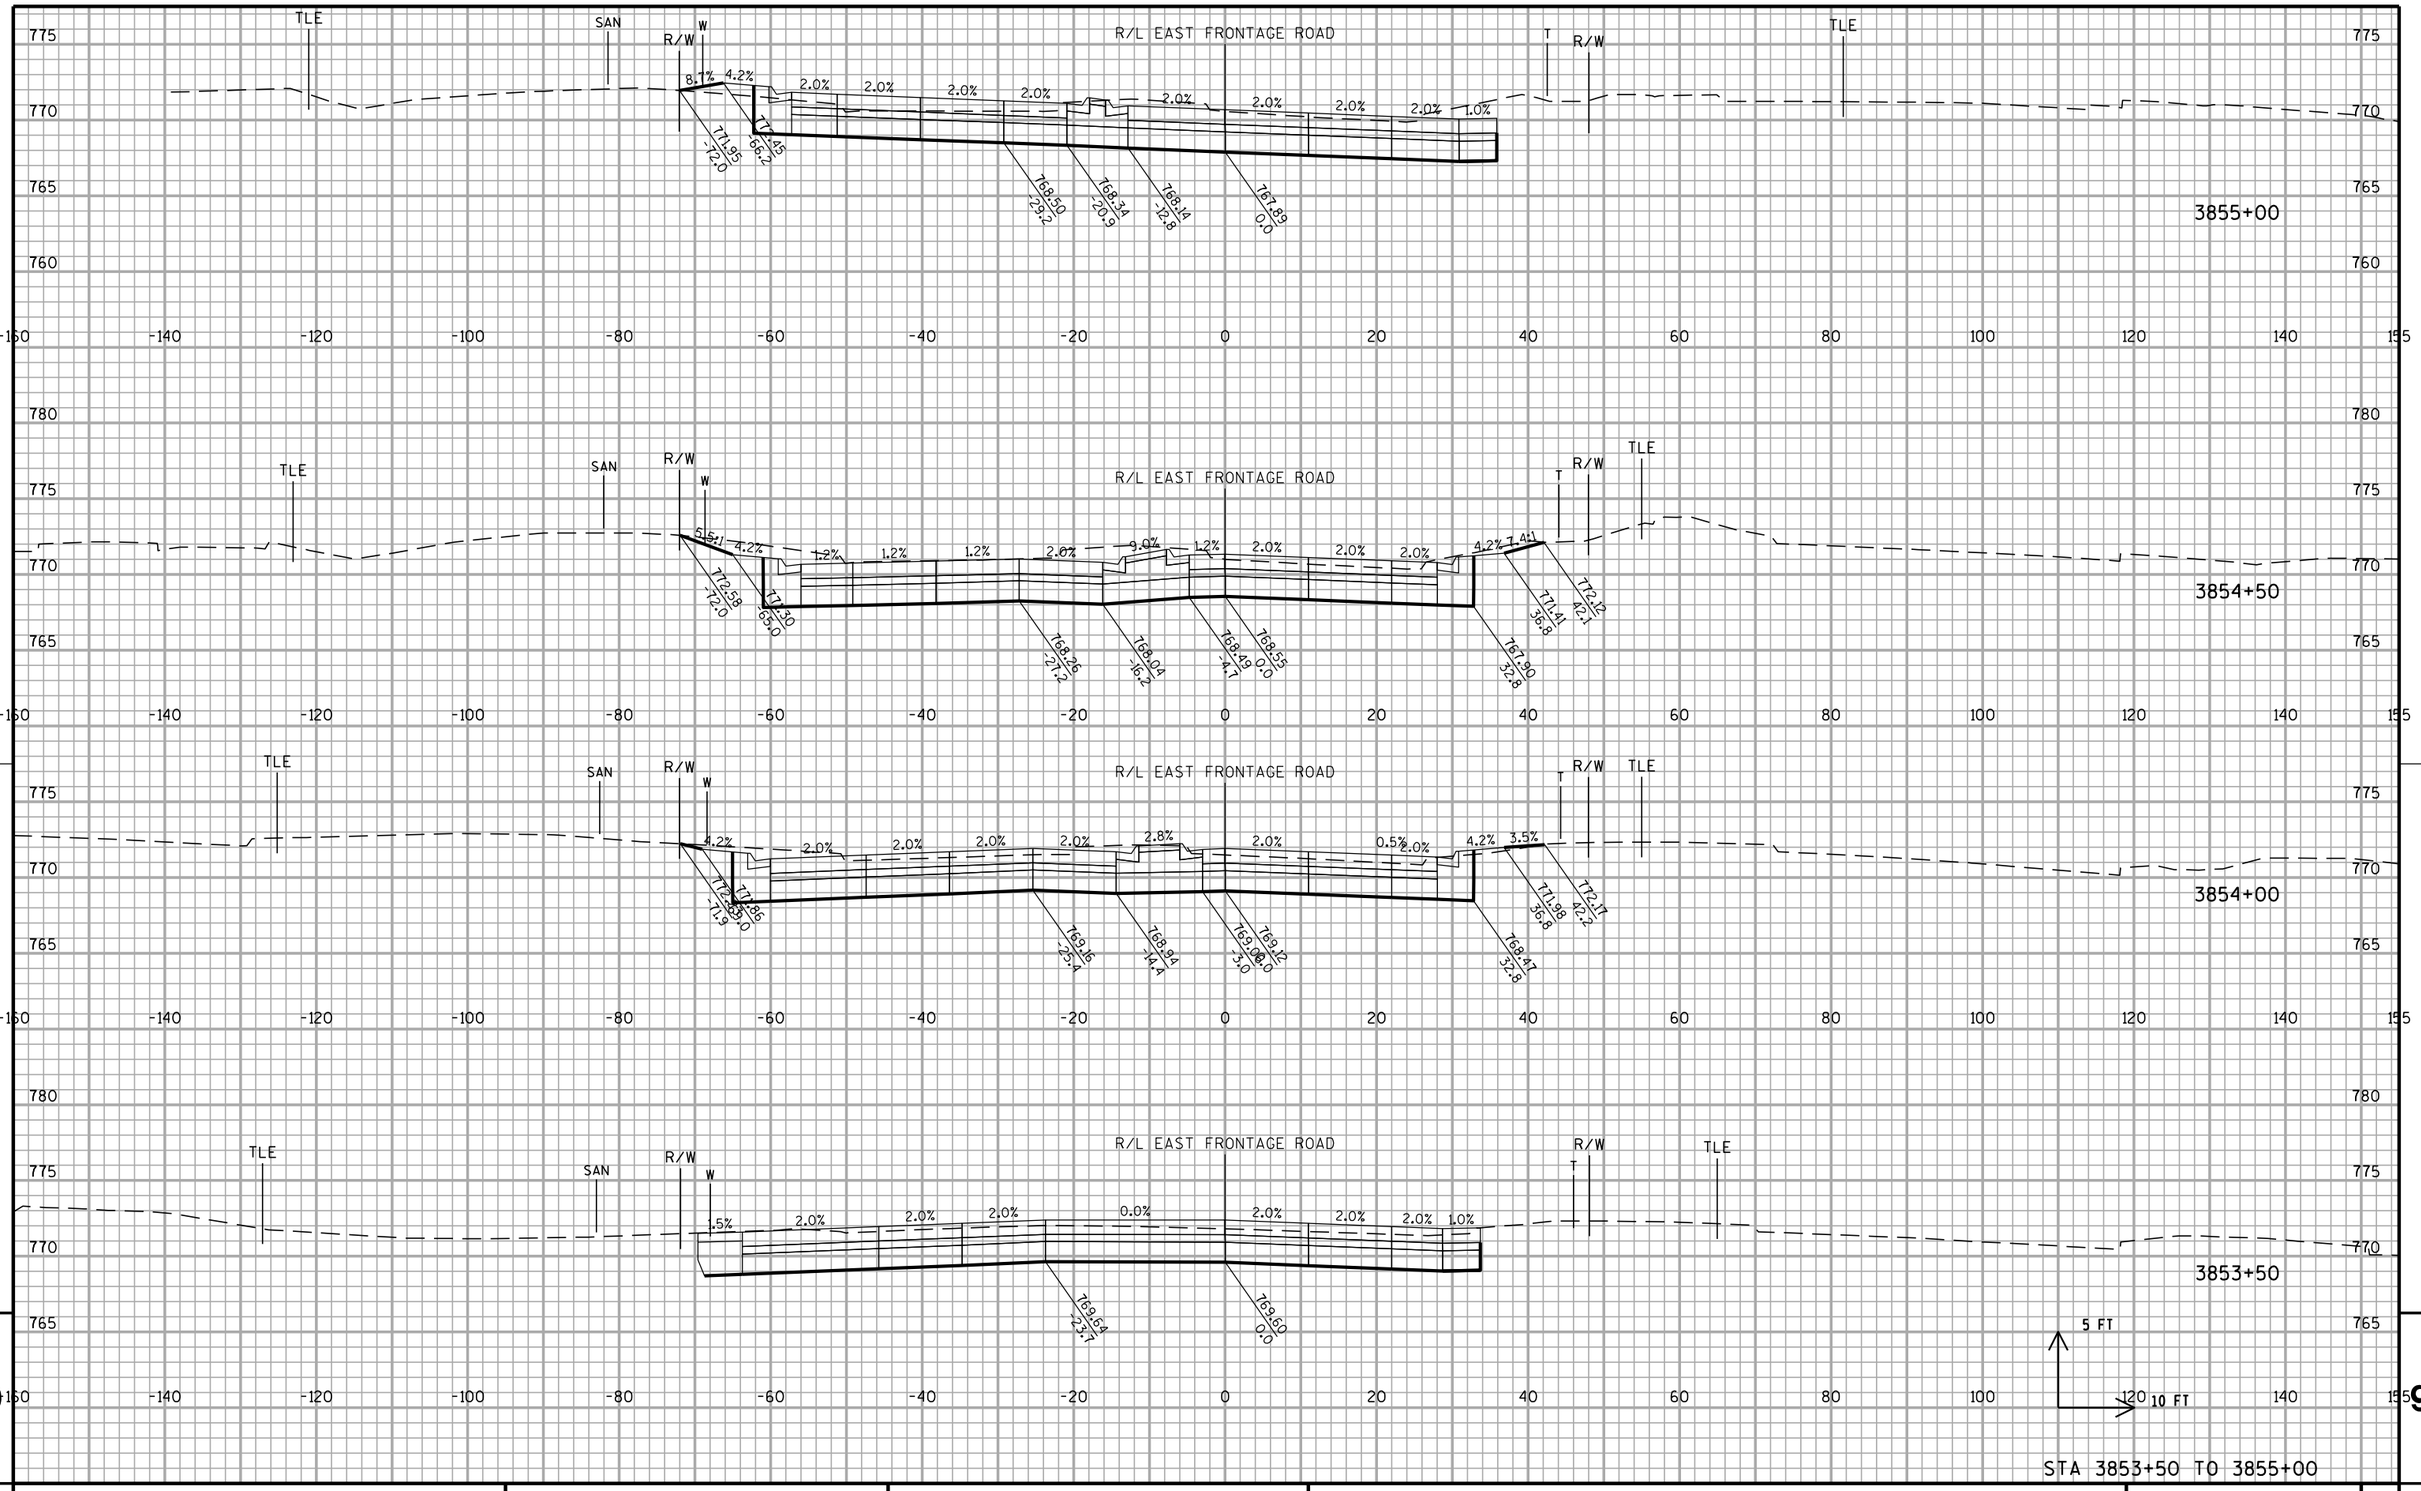


PROJECT NO: 1033-02-71/76	HWY: IH 94/STH 20	COUNTY: RACINE	CROSS SECTIONS: EAST FRONTAGE ROAD - SOUTH	SHEET PRE_202	E

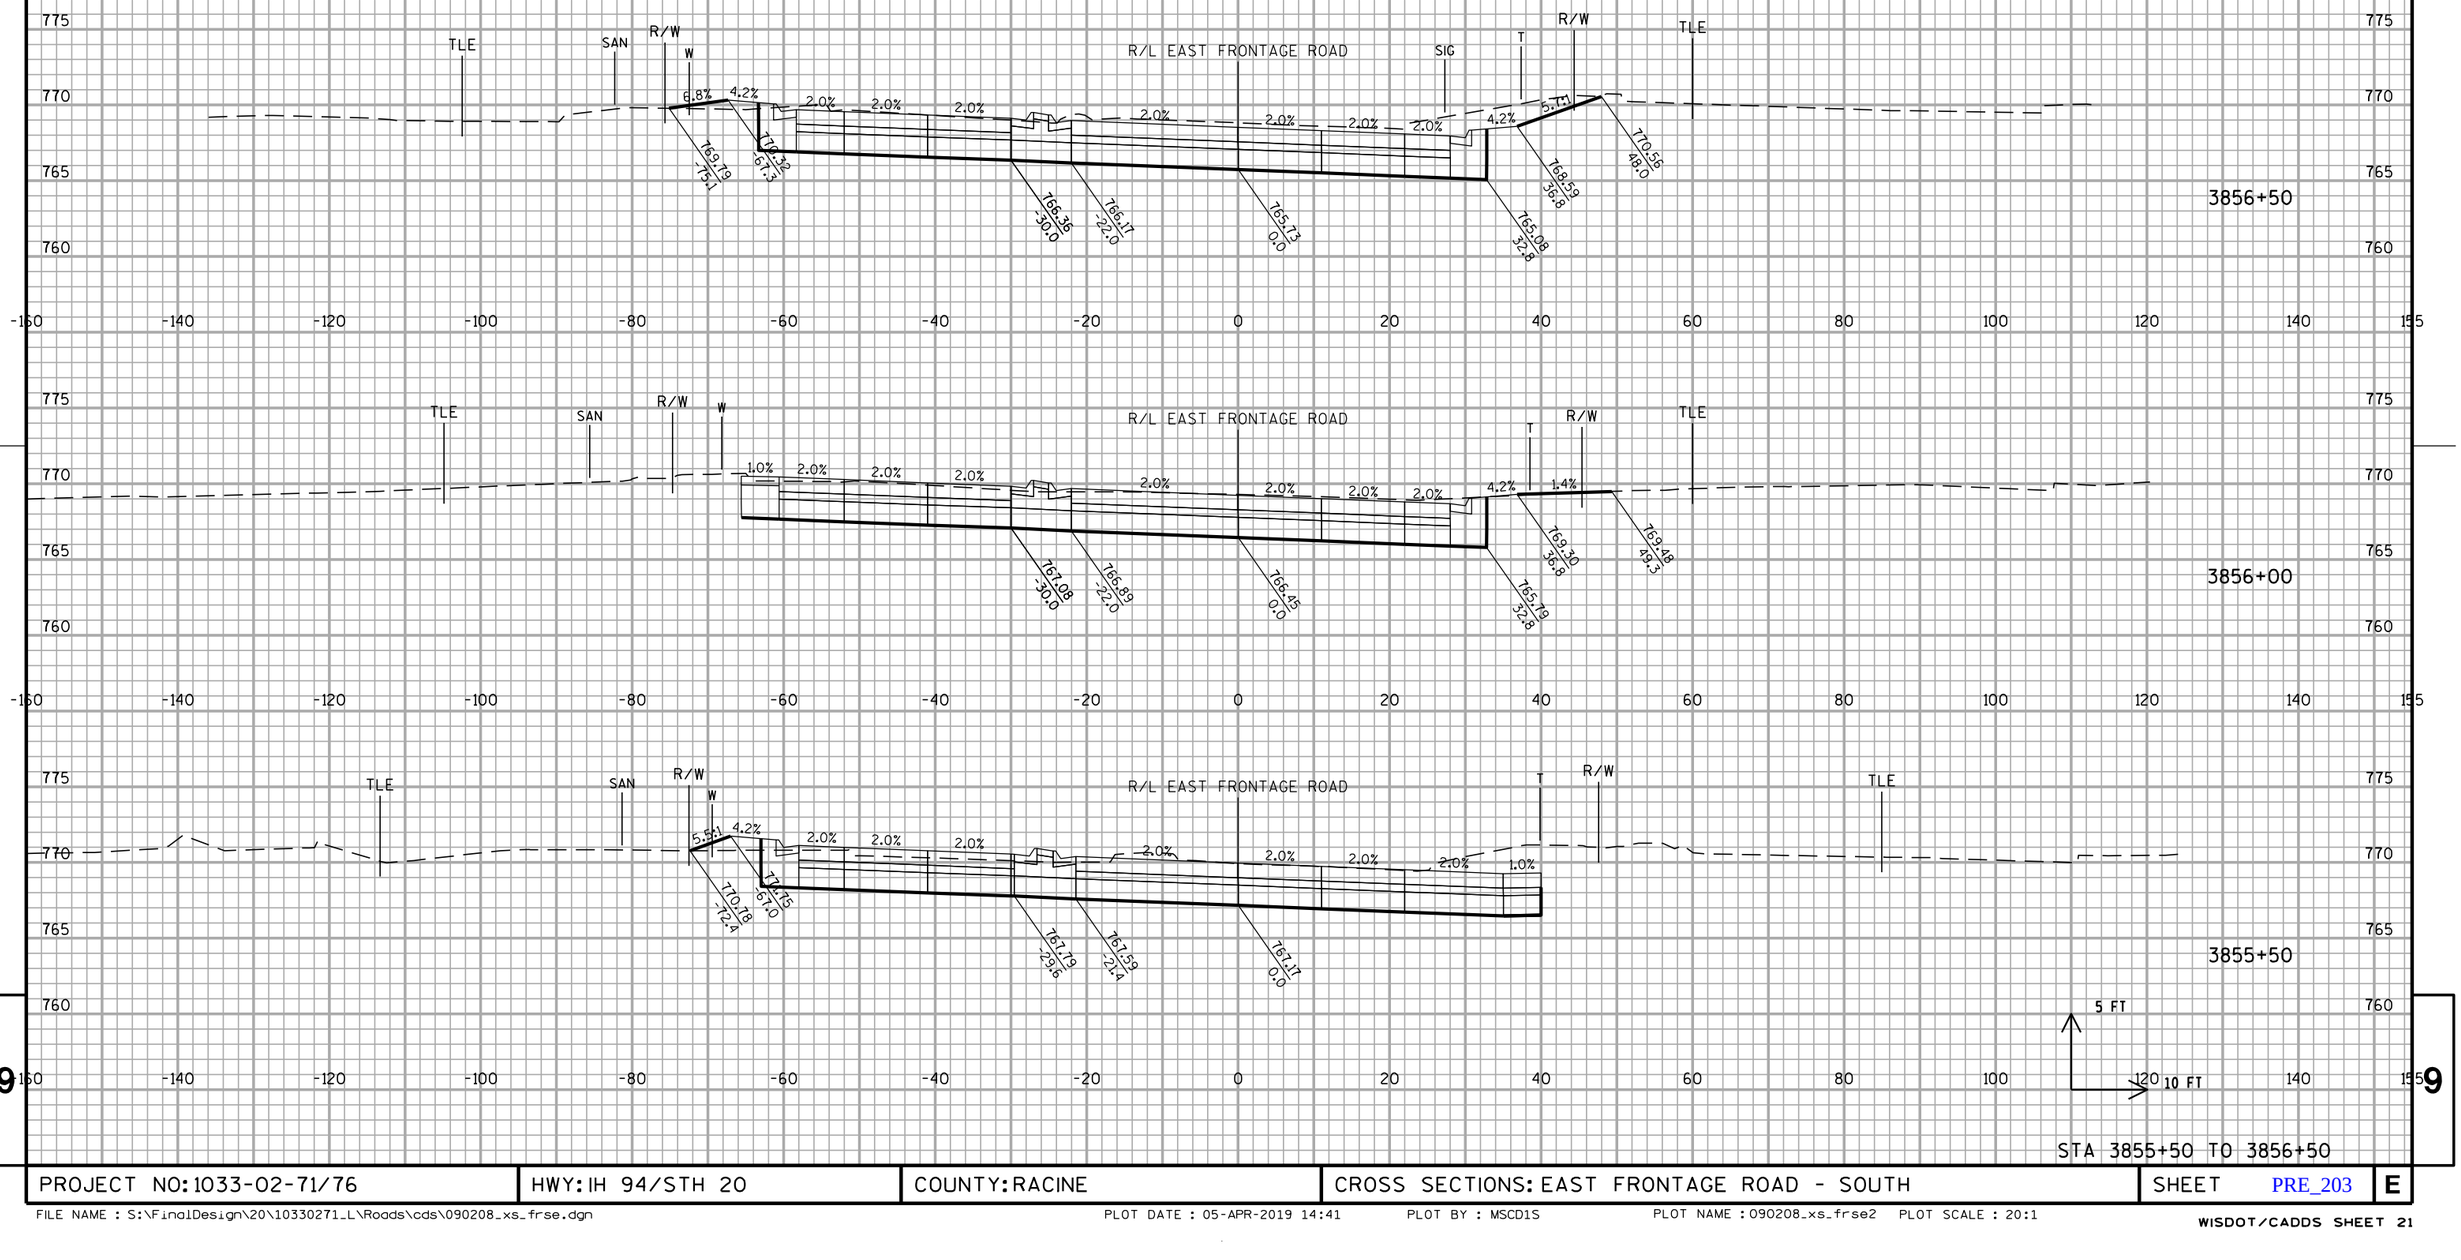


PROJECT NO: 1033-02-71/76	HWY: IH 94/STH 20	COUNTY: RACINE	CROSS SECTIONS: EAST FRONTAGE ROAD - SOUTH	SHEET PRE_203	E

FILE NAME : S:\FinalDesign\20\10330271_L\Roads\cds\090208_xs_frse.dgn PLOT DATE : 05-APR-2019 14:41 PLOT BY : MSCD1S PLOT NAME : 090208_xs_frse2 PLOT SCALE : 20:1

WISDOT/CADDS SHEET 21

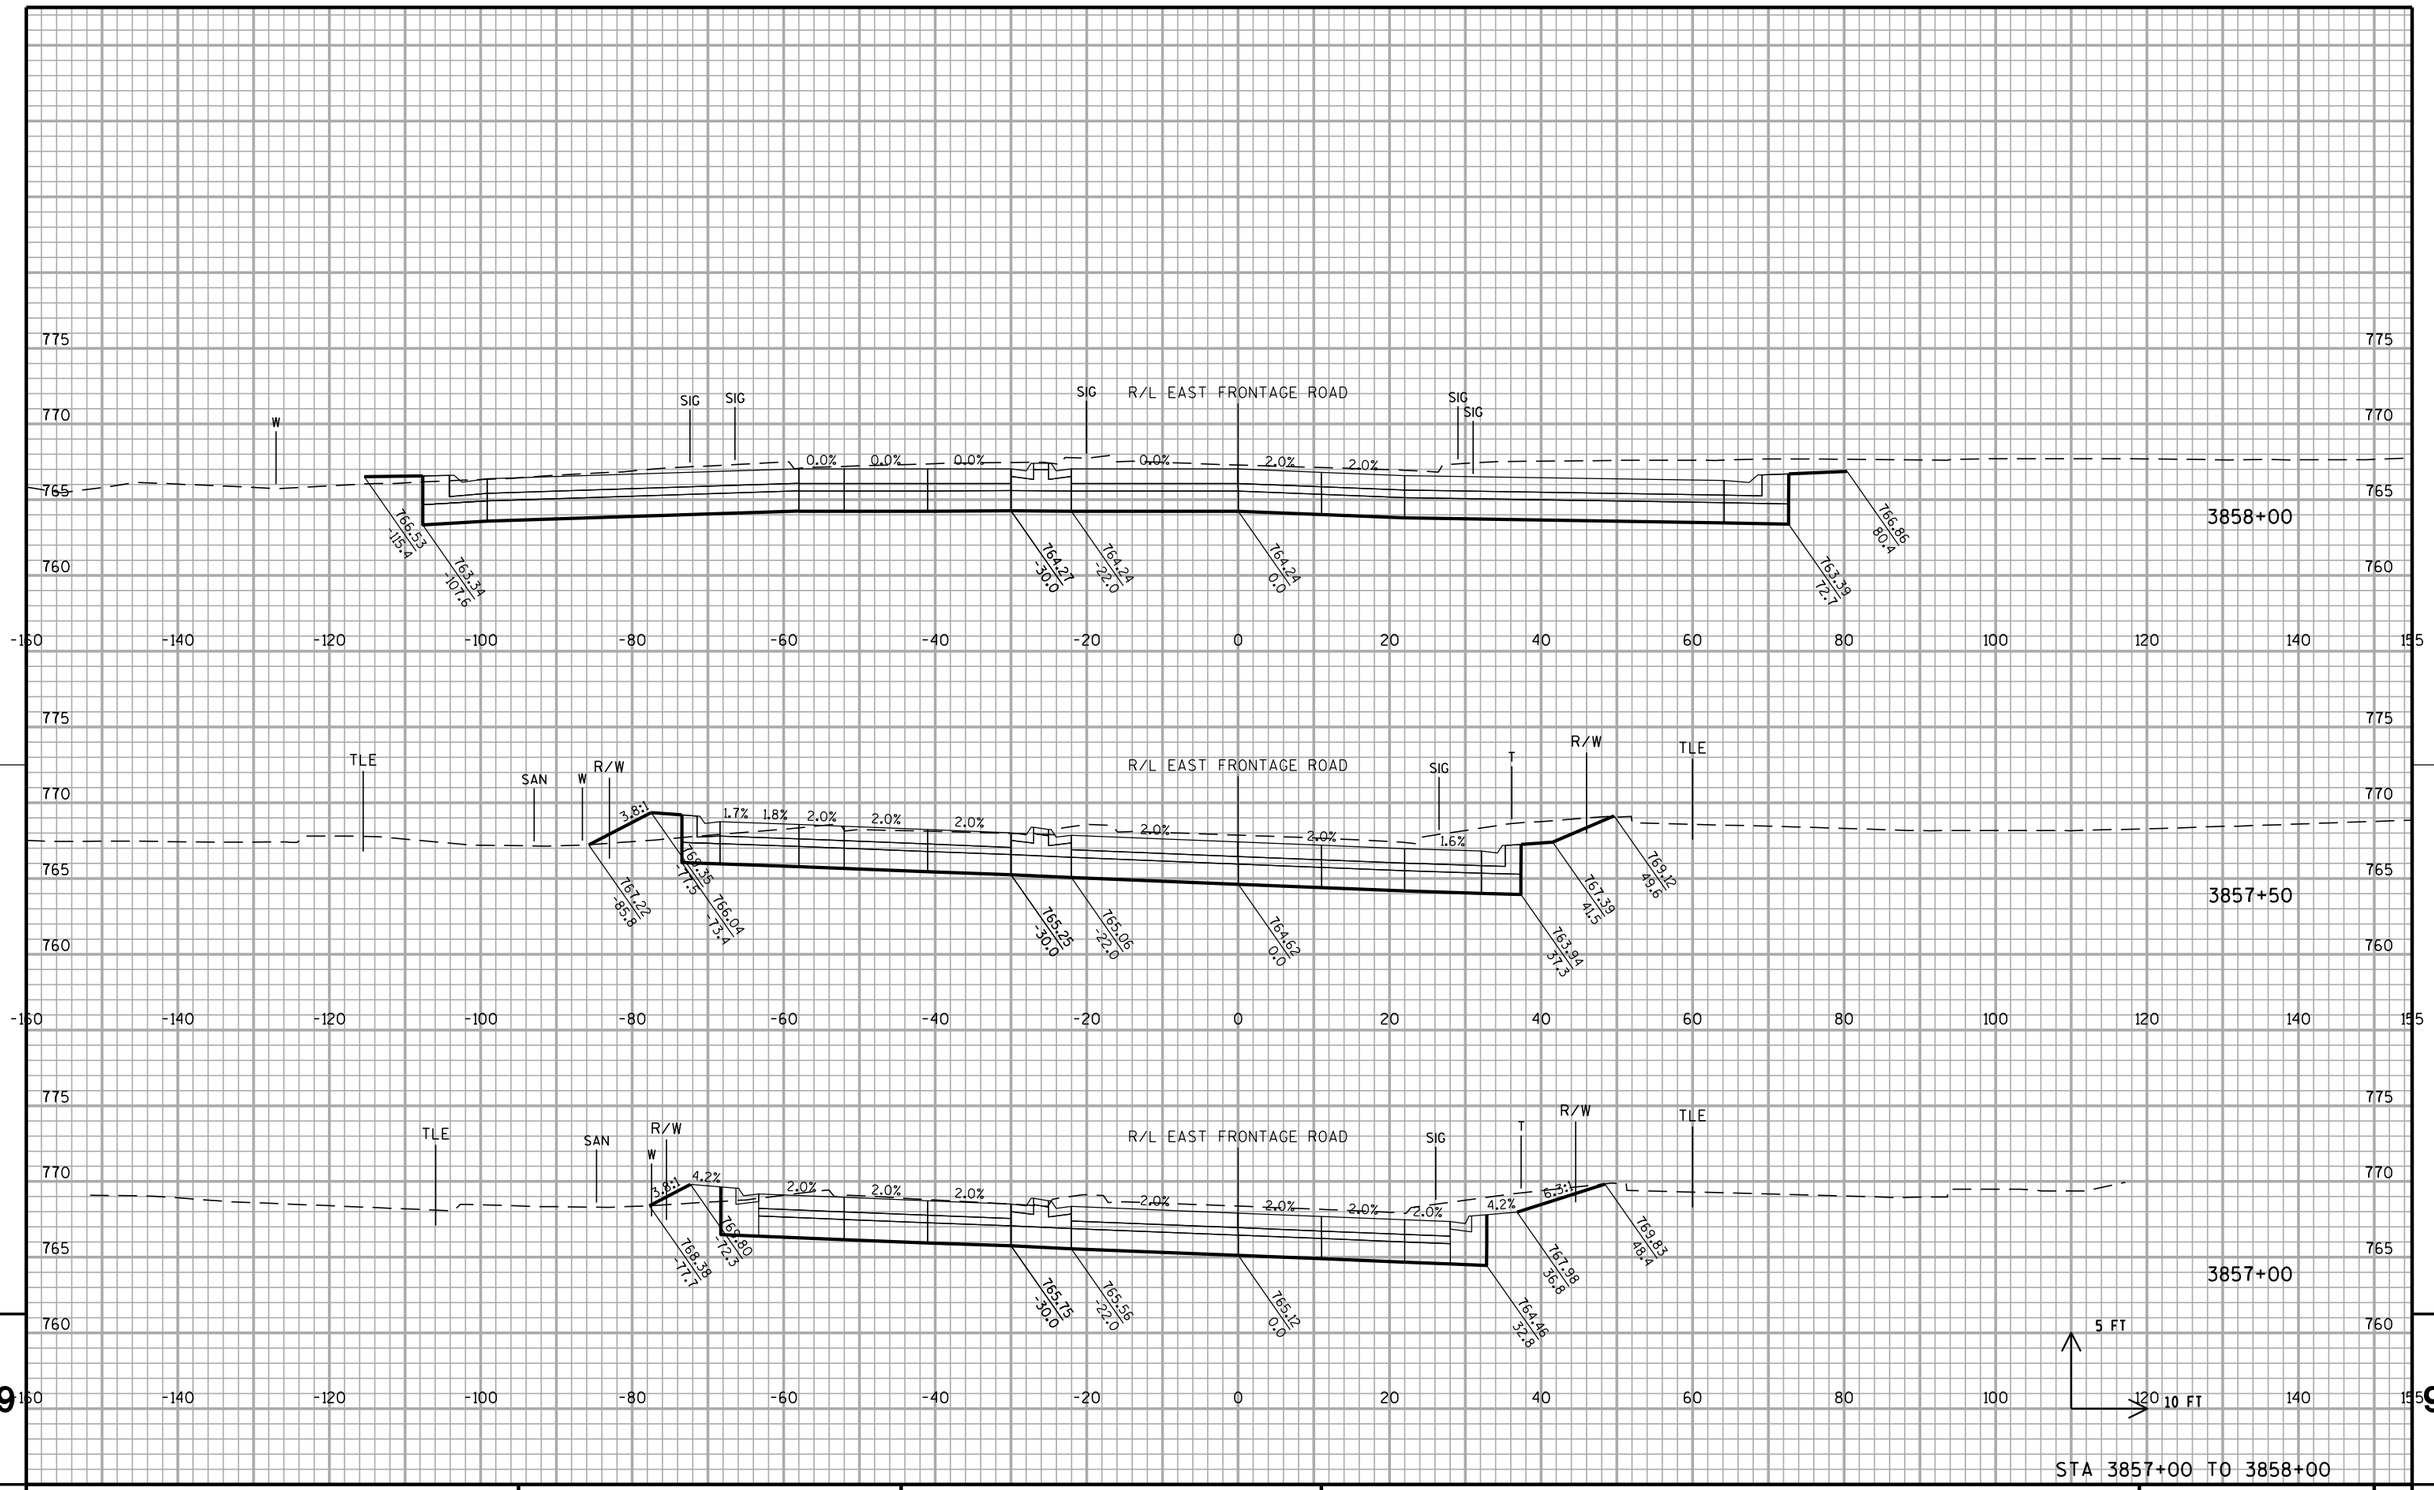

PROJECT NO: 1033-02-71/76	HWY: IH 94/STH 20	COUNTY: RACINE	CROSS SECTIONS: EAST FRONTAGE ROAD - SOUTH	SHEET PRE_204	E

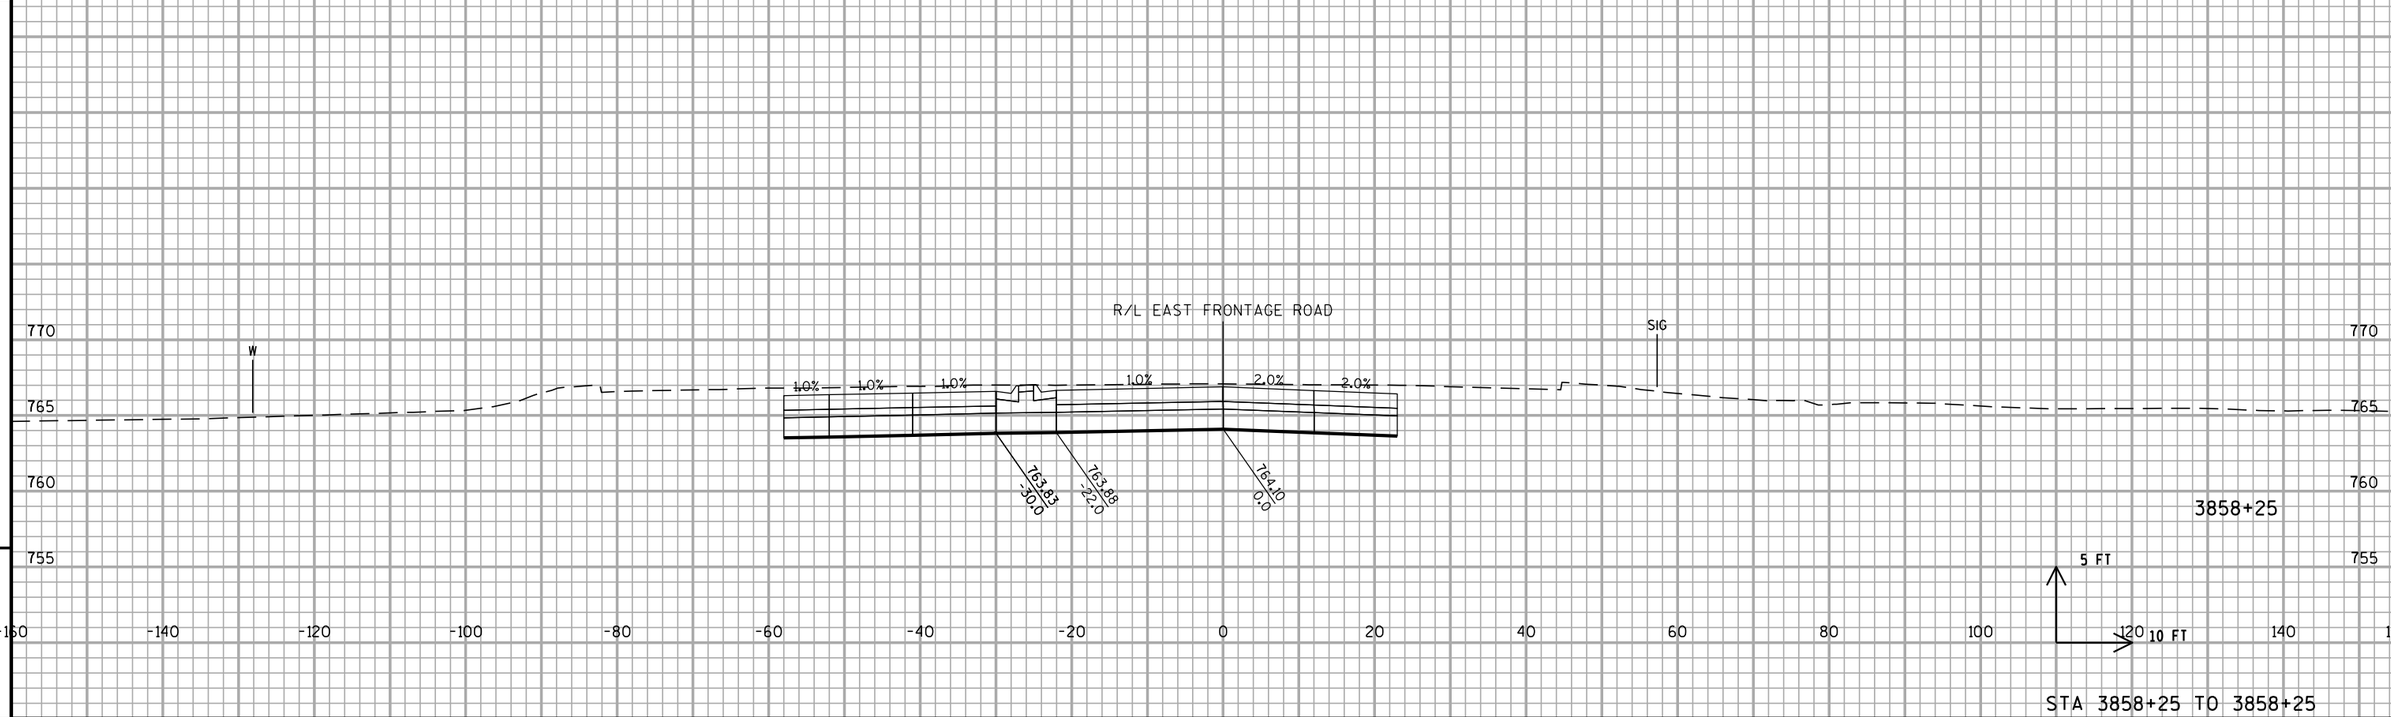


STA 3858+25 TO 3858+25

PROJECT NO: 1033-02-71/76	HWY: IH 94/STH 20	COUNTY: RACINE	CROSS SECTIONS: EAST FRONTAGE ROAD - SOUTH	SHEET PRE_205	E

FILE NAME : S:\FinalDesign\20\10330271_L\Roads\cds\090208_xs_frse.dgn PLOT DATE : 05-APR-2019 14:41 PLOT BY : MSCD1S PLOT NAME : 090208_xs_frse4 PLOT SCALE : 20:1


WISDOT/CADDS SHEET 21

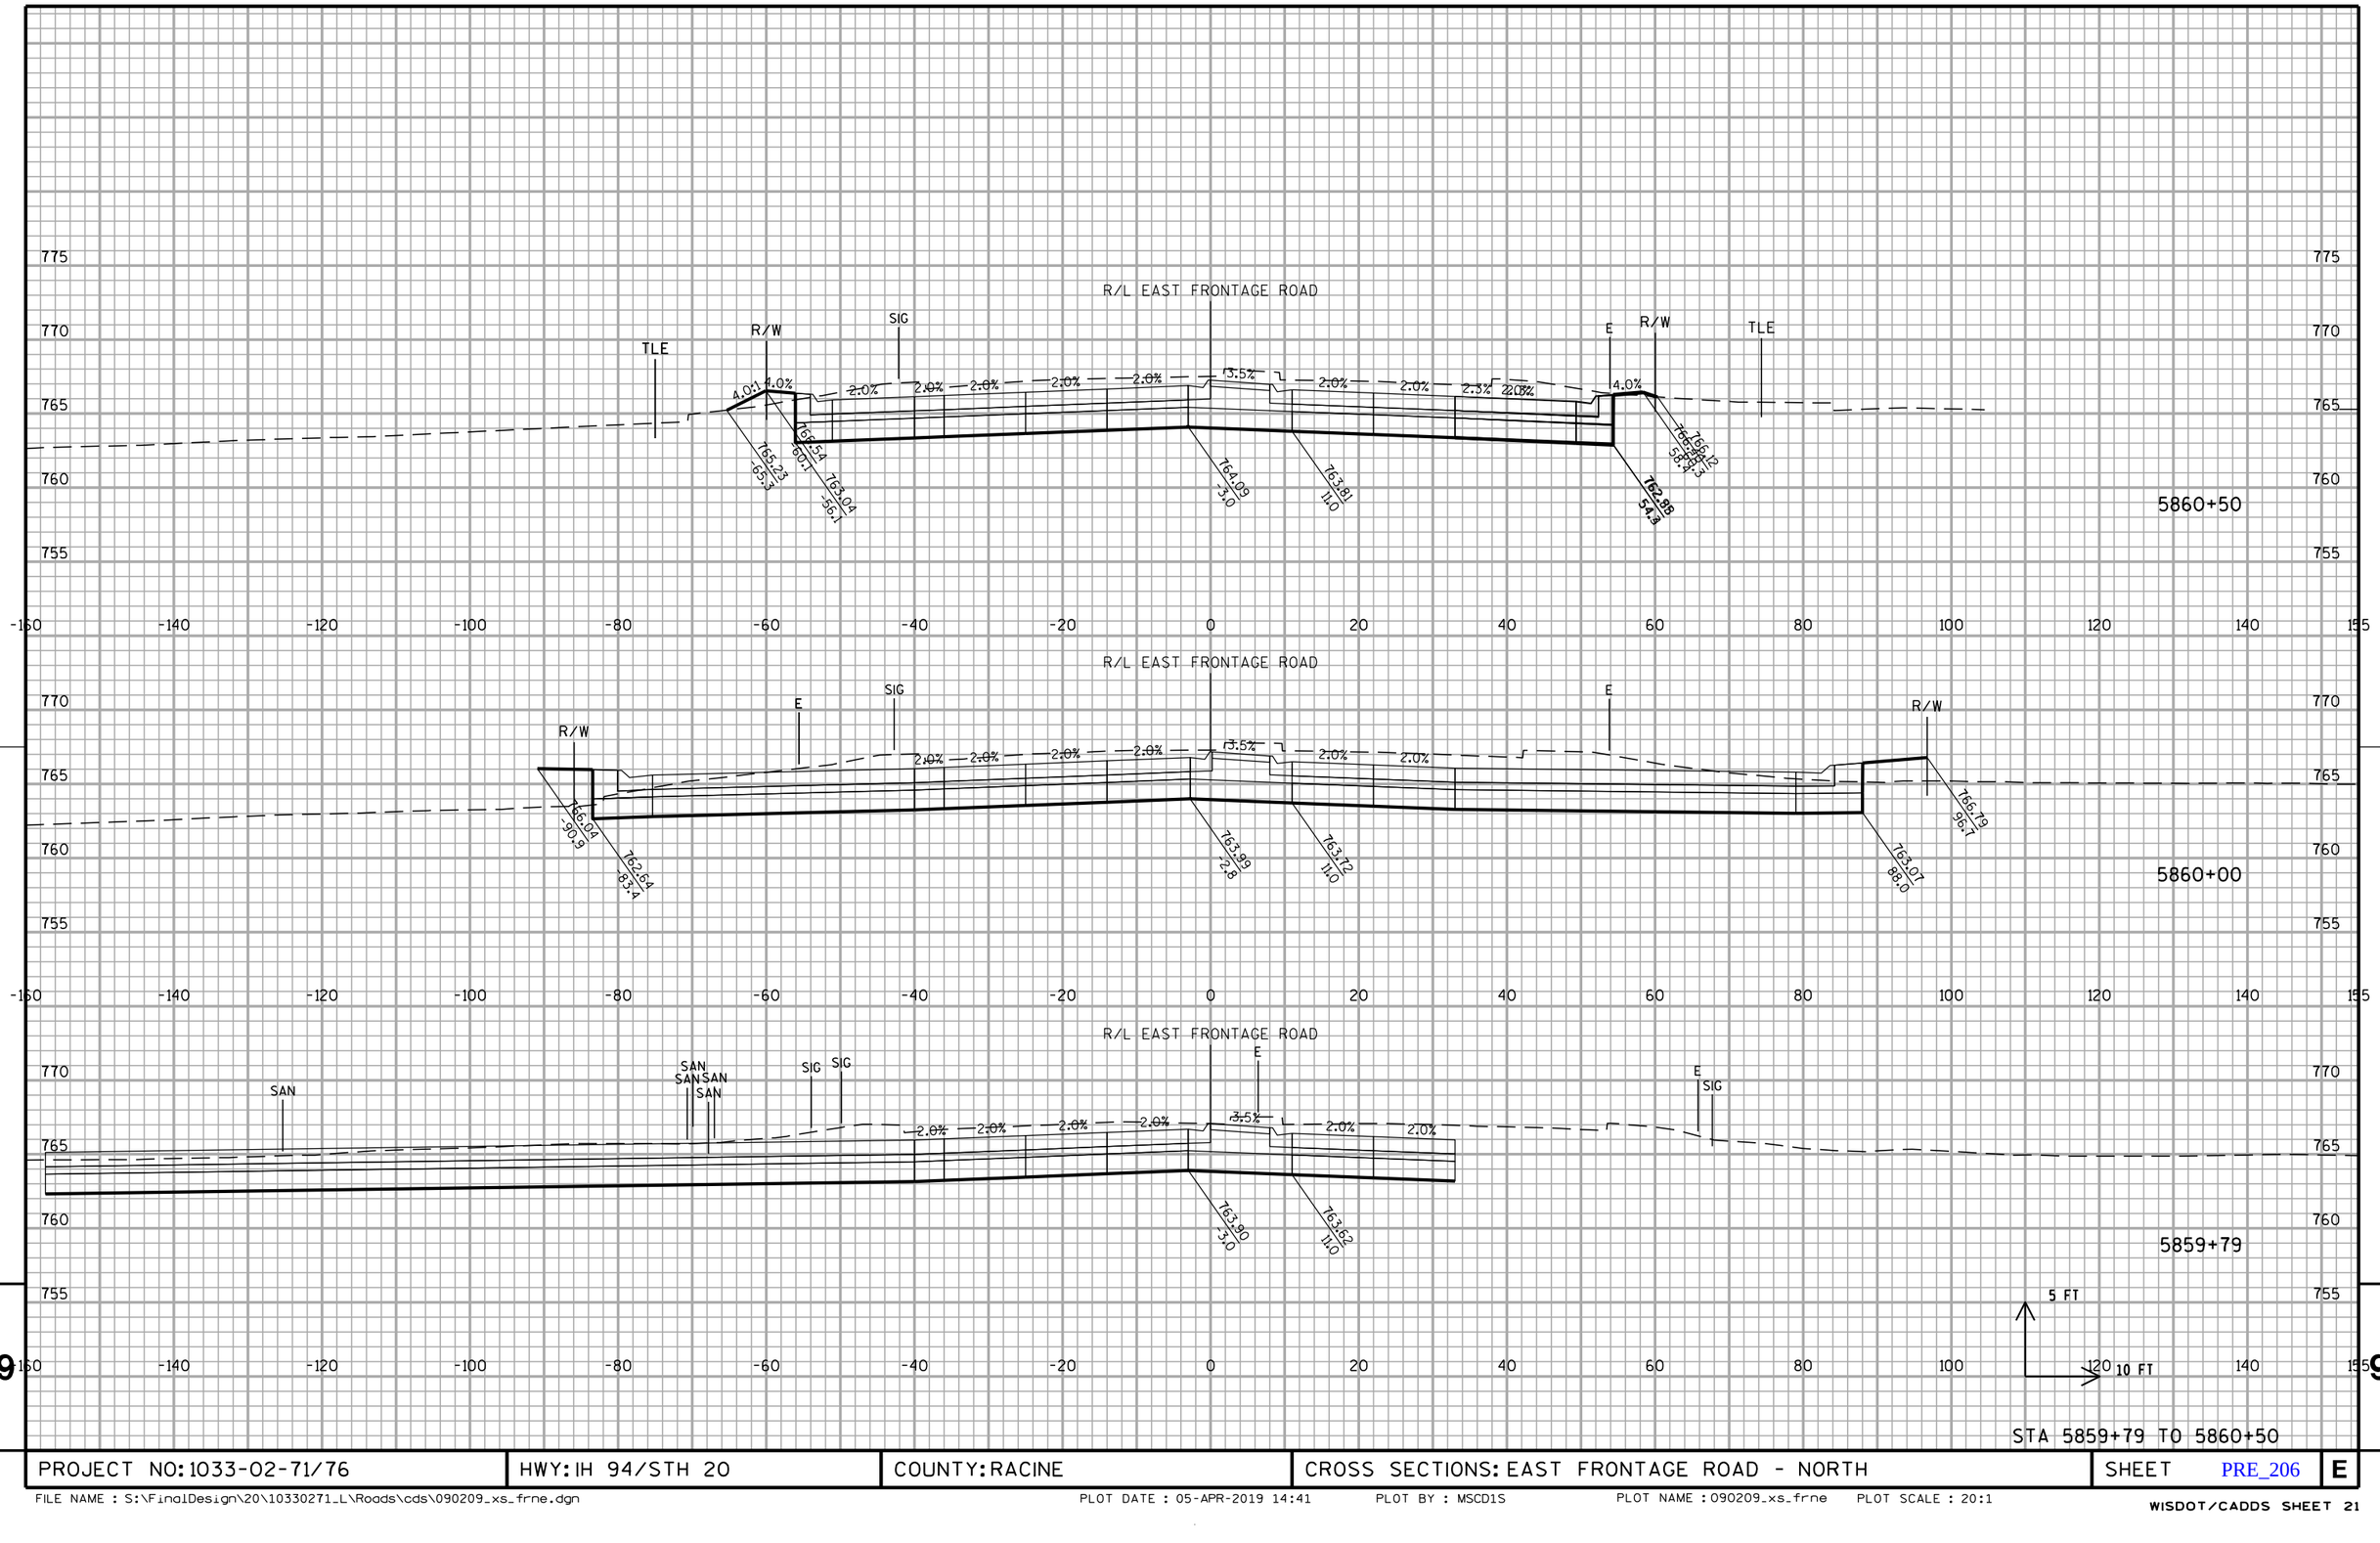

9

PROJECT NO: 1033-02-71/76	HWY: IH 94/STH 20	COUNTY: RACINE	CROSS SECTIONS: EAST FRONTAGE ROAD - NORTH	SHEET PRE_206	E

FILE NAME : S:\FinalDesign\20\10330271_L\Roads\cds\090209_xs_frne.dgn PLOT DATE : 05-APR-2019 14:41 PLOT BY : MSCD1S PLOT NAME : 090209_xs_frne PLOT SCALE : 20:1
WISDOT/CADDS SHEET 21

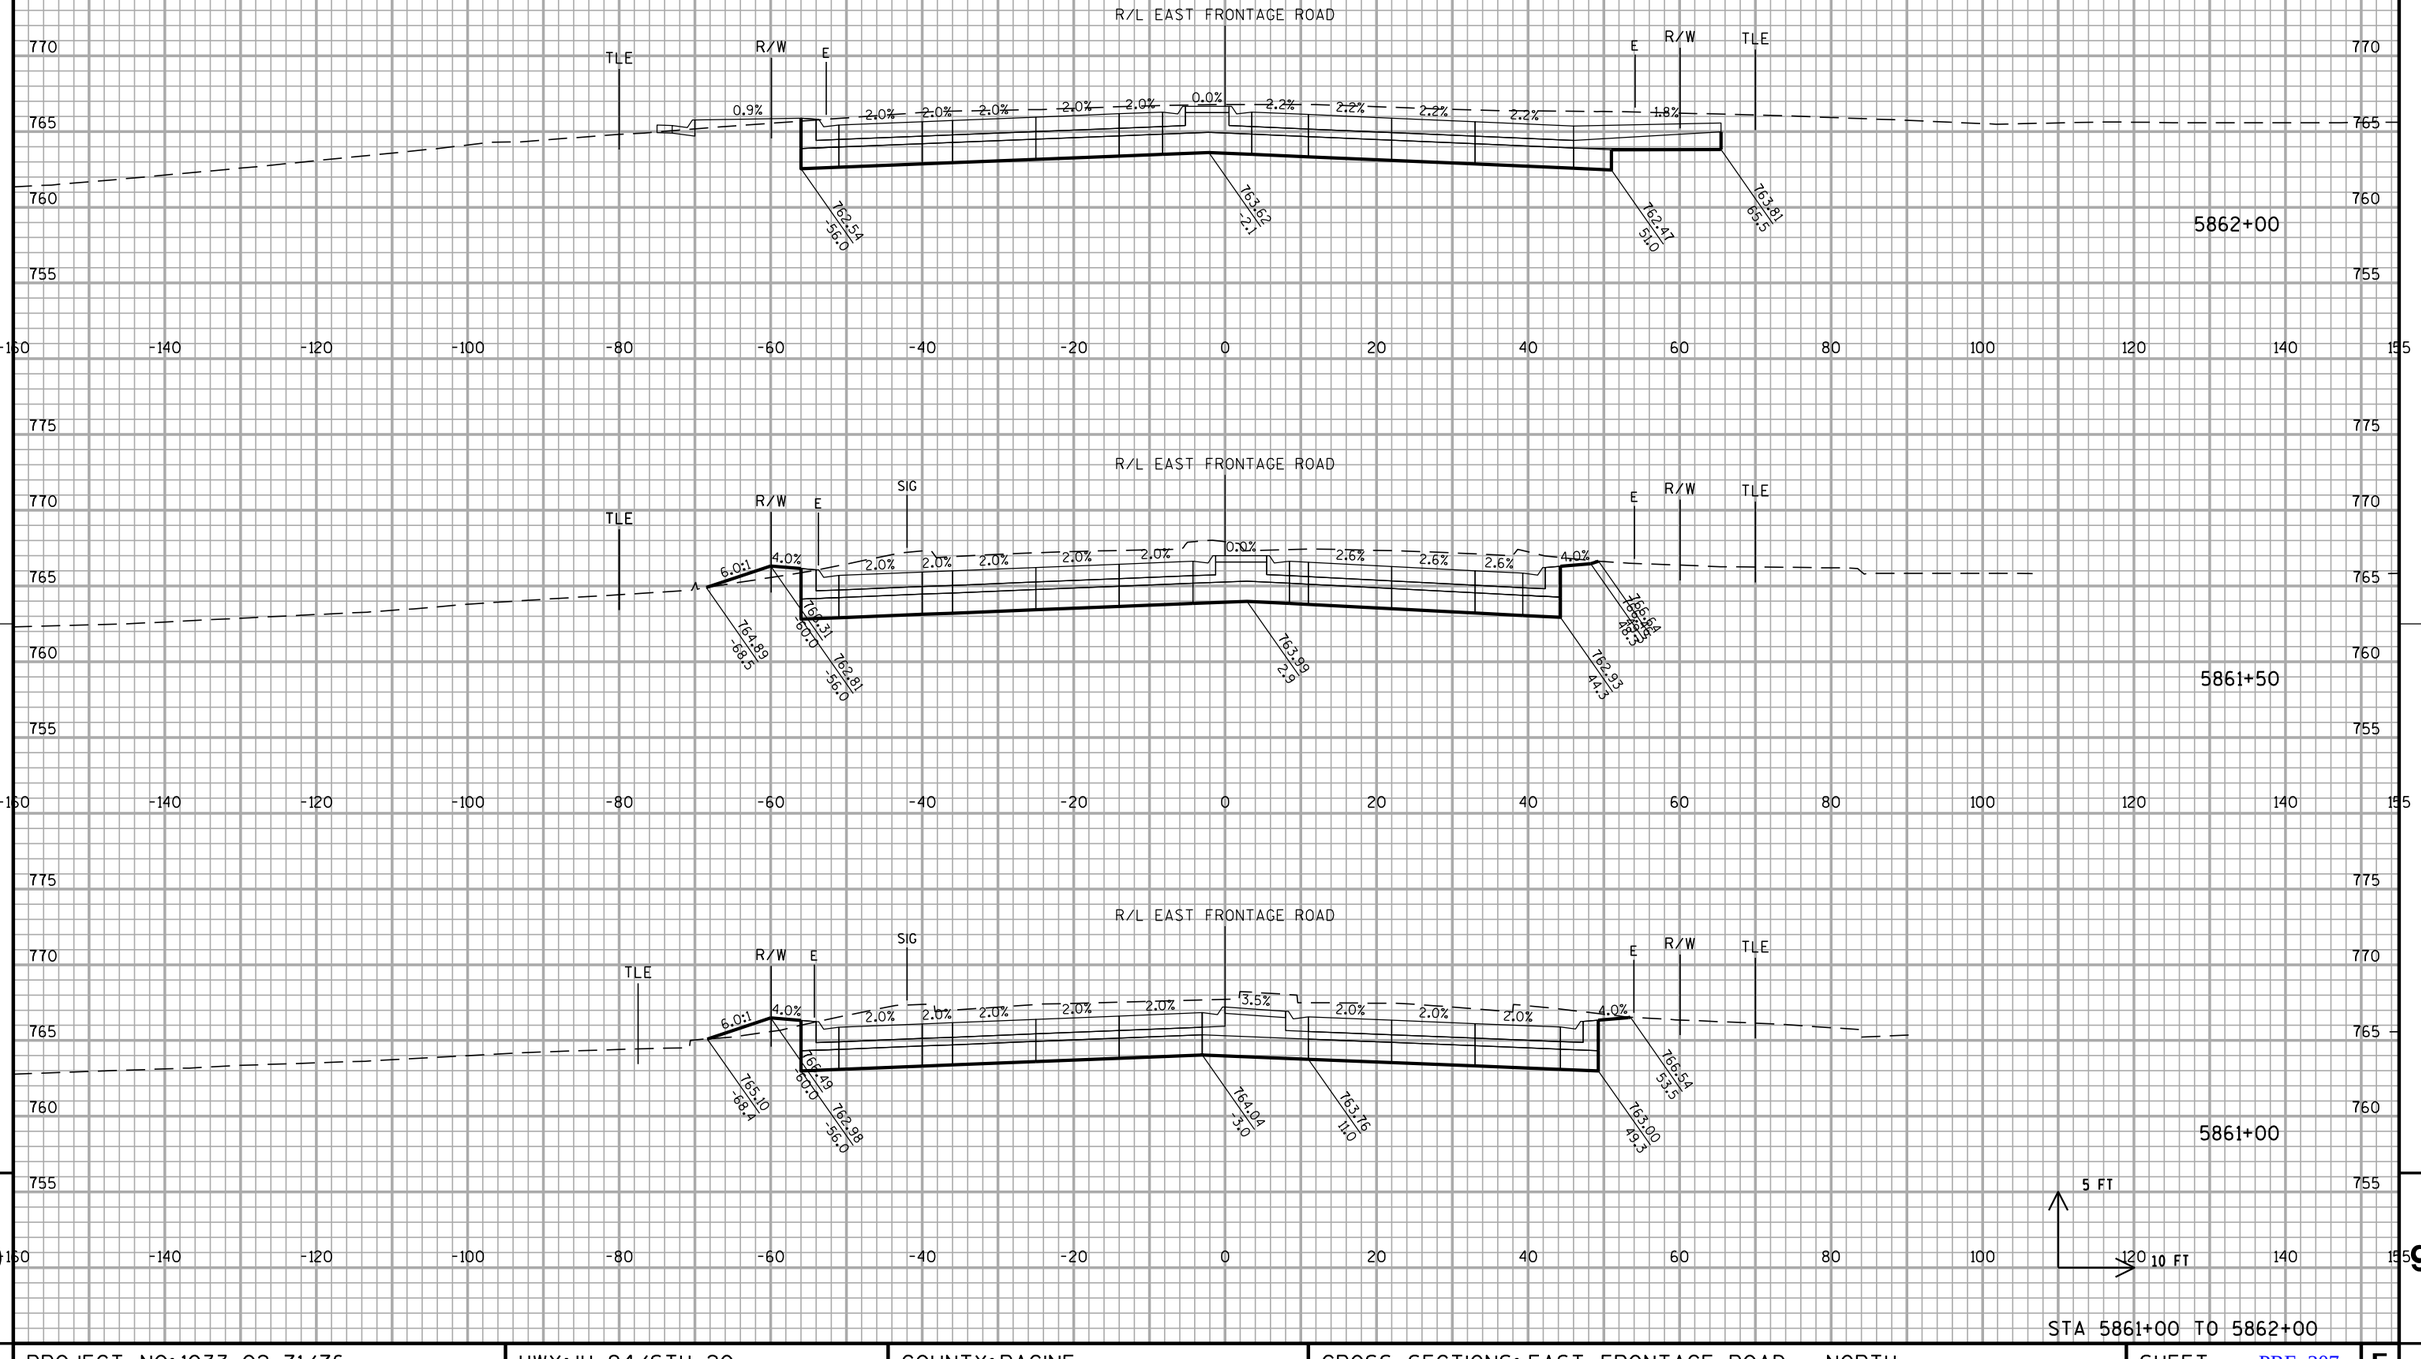


9

PROJECT NO: 1033-02-71/76	HWY: IH 94/STH 20	COUNTY: RACINE	CROSS SECTIONS: EAST FRONTAGE ROAD - NORTH	SHEET PRE_207	E

STA 5861+00 TO 5862+00

FILE NAME : S:\FinalDesign\20\10330271_L\Roads\cds\090209_xs_frne.dgn PLOT DATE : 05-APR-2019 14:41 PLOT BY : MSCD1S PLOT NAME : 090209_xs_frnel PLOT SCALE : 20:1

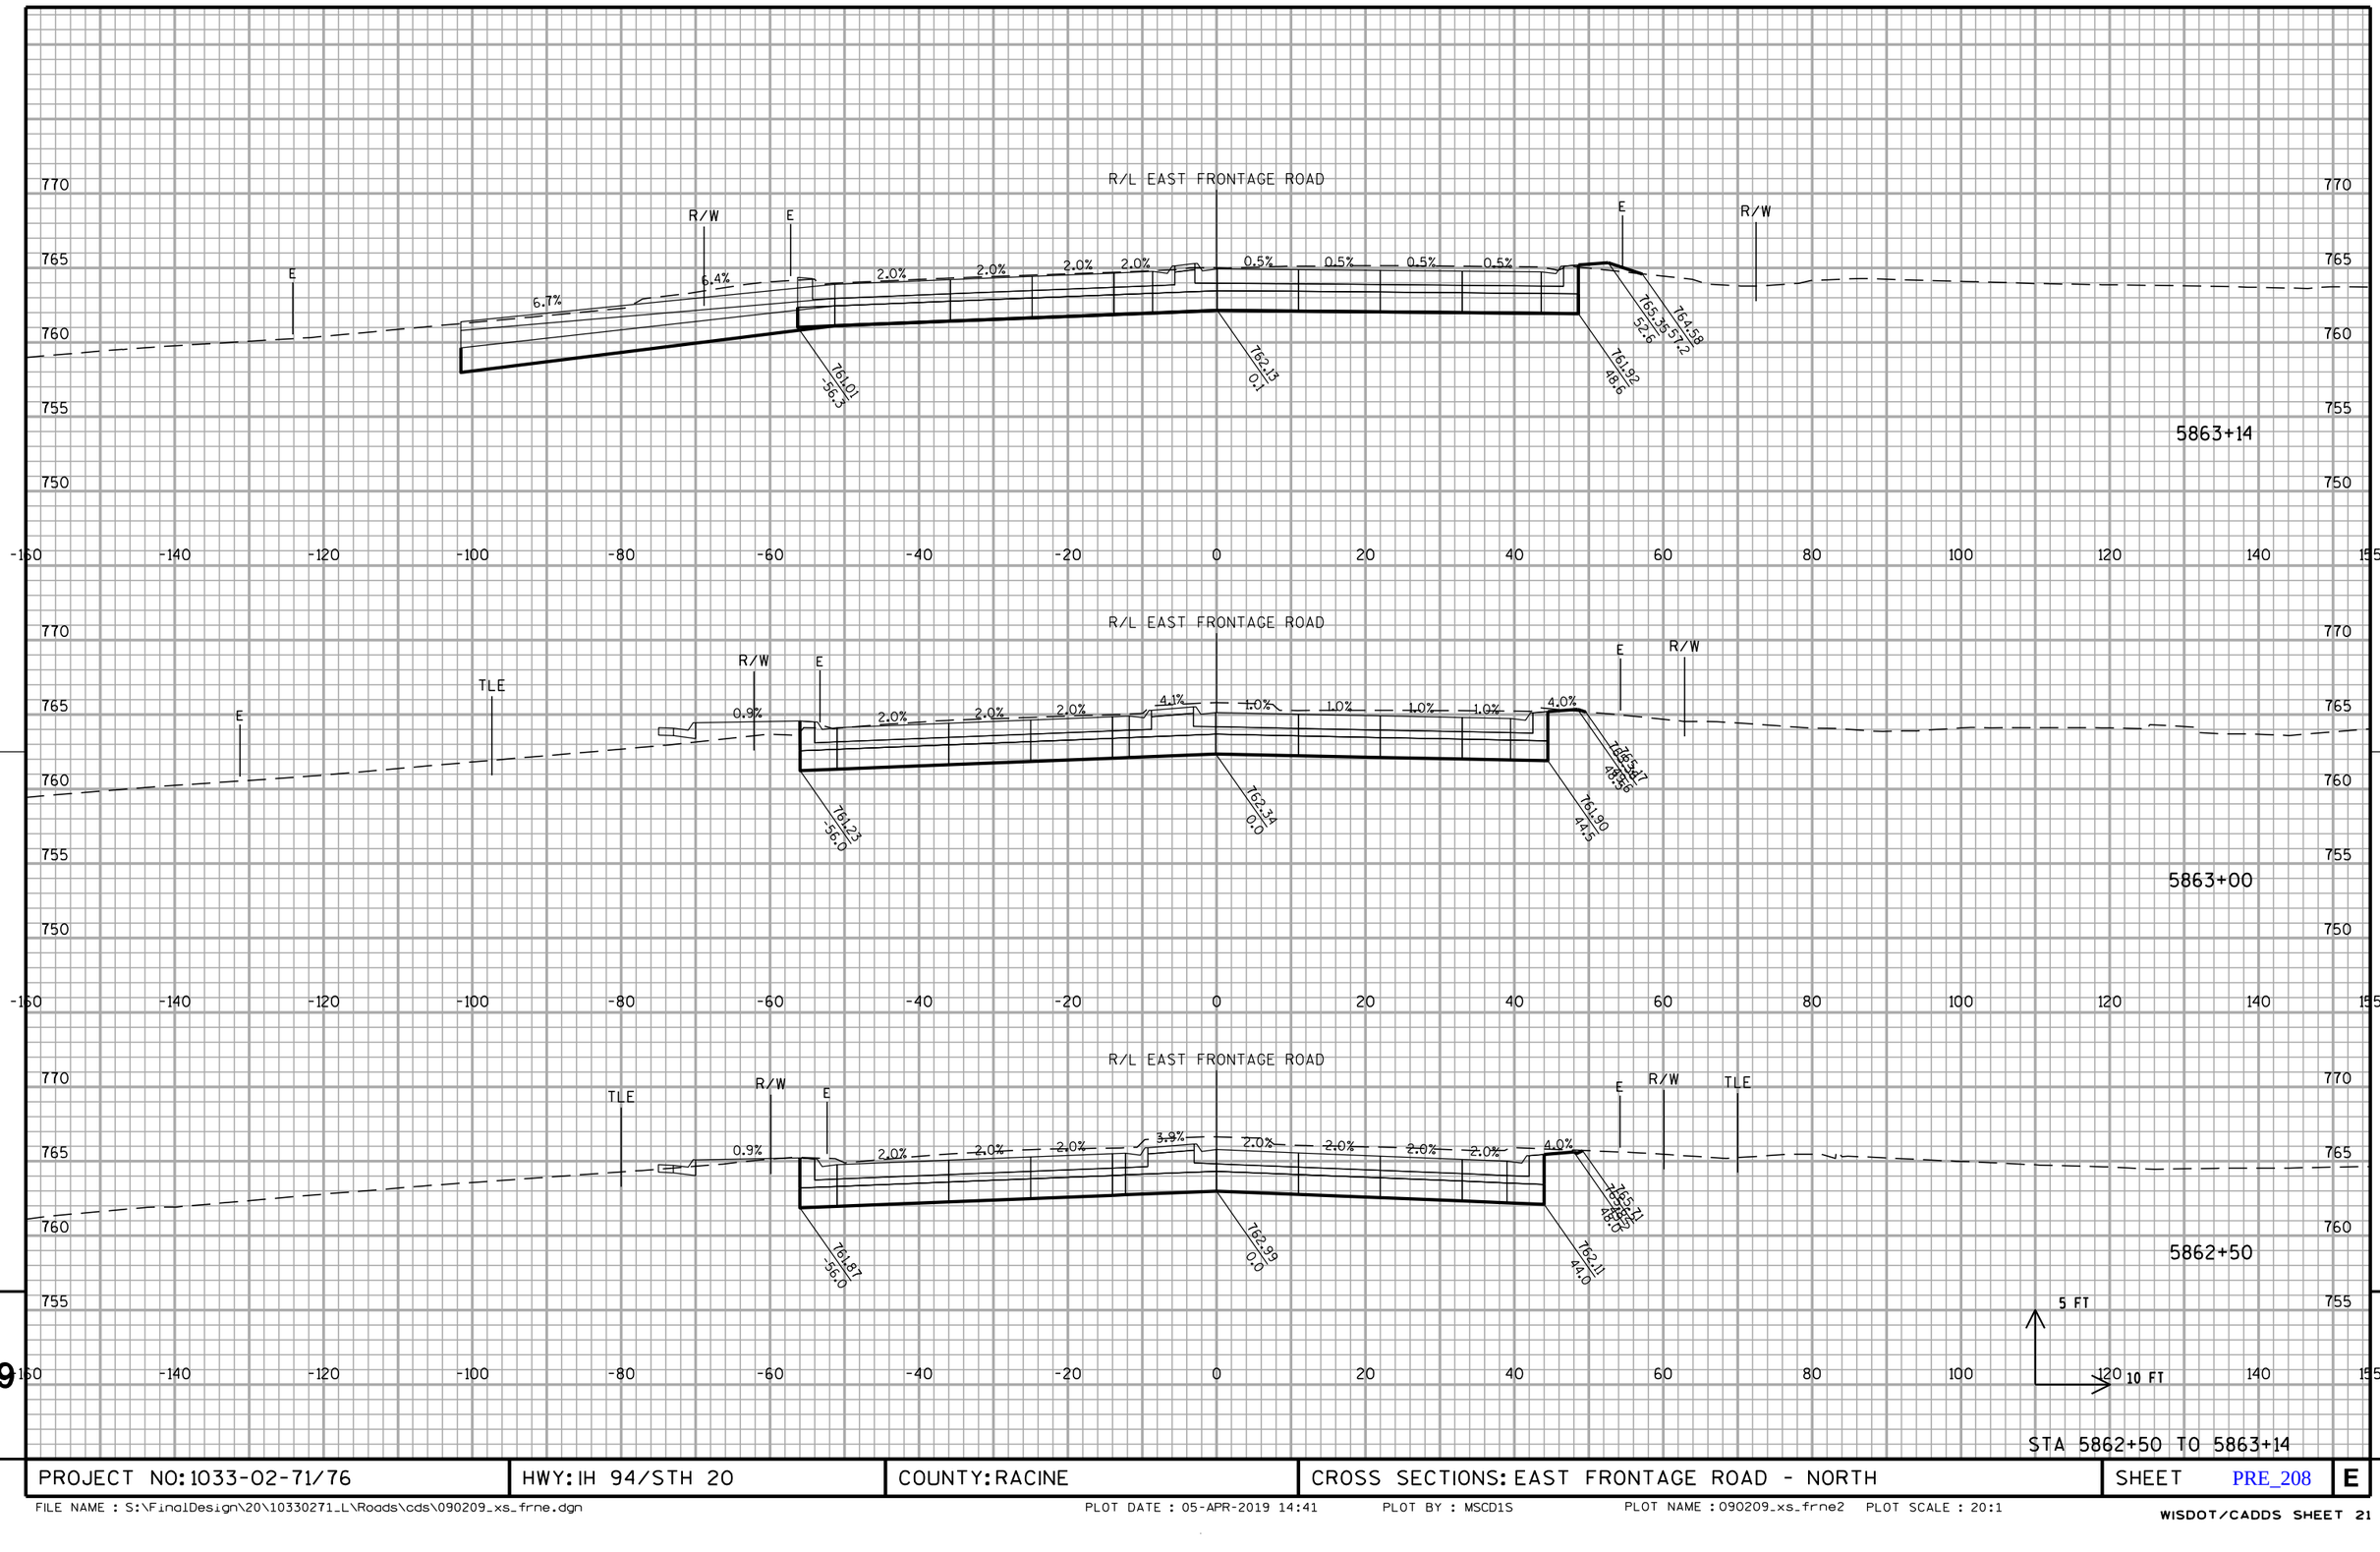

PROJECT NO: 1033-02-71/76	HWY: IH 94/STH 20	COUNTY: RACINE	CROSS SECTIONS: EAST FRONTAGE ROAD - NORTH	SHEET PRE_208	E

FILE NAME : S:\FinalDesign\20\10330271_L\Roads\cds\090209_xs_frne.dgn PLOT DATE : 05-APR-2019 14:41 PLOT BY : MSCD1S PLOT NAME : 090209_xs_frne2 PLOT SCALE : 20:1

WISDOT/CADDS SHEET 21

WISCONSIN DEPARTMENT OF TRANSPORTATION

EPlans Preliminary Sheet Numbering Tool

Notes

- Acrobat 5 or higher is required to Insert Preliminary Sheet Numbers.
- The Bureau of Highway Construction Plan Examiner places sheet numbers in the final plan.
- This sheet is for placing preliminary sheet numbers with a “PRE_" prefix.
- If a plan contains multiple projects, number each plan individually.
- Leave this sheet in the plan.

TO ADD PRELIMINARY SHEET NUMBERS

1. Insert this sheet at the end of the plan

a. With the plan open in Acrobat, select Document > Insert Pages.
b. In the Select File to Insert dialog box, select this file (Preliminary_Sheet_Numbers.pdf)
c. In the Insert dialog box, choose After for Location and Last page for Page.
d. Click OK.

2. Click the Place Preliminary Sheet Numbers button

a. Go to the last sheet of the plan.
b. Click the Place Preliminary Sheet Numbers button once.
(The preliminary sheet number appears in the bottom right corner of the sheets.
The number should match the page number in the Acrobat Status bar).

3. Re-Save the PDF

a. Select File > Save As and save the PDF.

Place Preliminary Sheet Numbers

Instructions for Using "DRAFT STAMP"

1) Insert this document as last page in PDF
Document > Pages > Insert
2) Create page template for stamp
a) Go to the last page in the PDF (the stamp)
b) Advanced > Forms > Page Templates...
c) Name: "DraftStamp" > Add (the name is case-sensitive)
3) Go back to this page and click on the "DRAFT STAMP" button
(won't allow if the "Select Object Tool" is selected;
"Hand Tool" will allow)

NOTE: If using in conjunction with placing sheet numbers,
place draft first (otherwise undesired placement can occur).

DRAFT STAMP

TO REMOVE PRELIMINARY SHEET NUMBERS

Remove

TO PLACE QC REVIEWER FIELD

Place QC Field

TO REMOVE QC REVIEWER FIELD

Remove QC Field