PROJECT ID: 5155-04-81/5155-00-79

WITH: 5155-00-79

COUNTY: DANE

STATE OF WISCONSIN
DEPARTMENT OF TRANSPORTATION

PLAN OF PROPOSED IMPROVEMENT

STATE PROJECT	FEDERAL PROJECT	
	PROJECT	CONTRACT
5155-04-81		
5155-00-79		

OREGON-EVANSVILLE

STH 138-STH 92

USH 14

DANE COUNTY

STATE PROJECT NUMBER
5155-04-81

MADISON-EVANSVILLE

STH 92 INTERSECTION

USH 14

DANE COUNTY

STATE PROJECT NUMBER
5155-00-79

60% PLANS

ORDER OF SHEETS

Section No.	1	Title
Section No.	2	Typical Sections and Details
Section No.	3	Estimate of Quantities
Section No.	3	Miscellaneous Quantities
Section No.	4	Right of Way Plat
Section No.	5	Plan and Profile
Section No.	6	Standard Detail Drawings
Section No.	7	Sign Plates
Section No.	8	Structure Plans
Section No.	9	Computer Earthwork Data
Section No.	9	Cross Sections

TOTAL SHEETS =

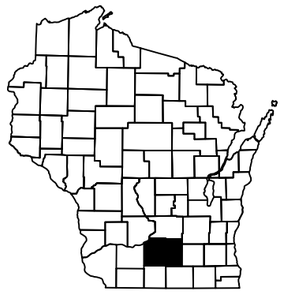

N

BEGIN PROJECT 5155-04-81
STA 113+97.93
Y=424,348.778
X=826,521.287

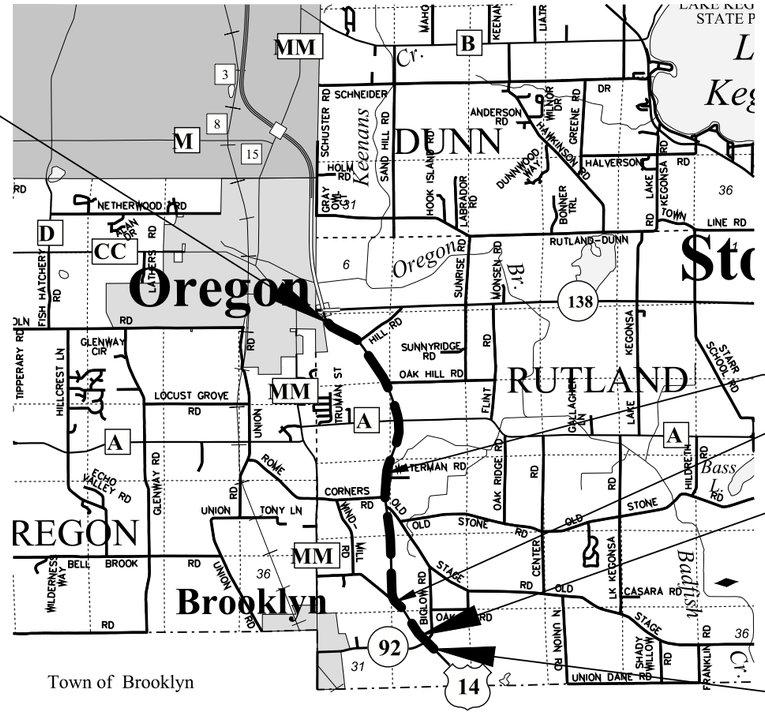

STRUCTURE C-13-152
STA 229+67.45 - STA 230+28.78

STRUCTURE C-13-3009
STA 329+20

END PROJECT 5155-04-81
STA 352+00.00
BEGIN PROJECT 5155-00-79
STA 352+00.00'REB'
Y=403,058.874
X=832,276.923

END PROJECT 5155-00-79
STA 367+95.08'REB'
Y=401,927.590
X=833,379.129

LAYOUT

SCALE 0 2 MI

TOTAL NET LENGTH OF CENTERLINE = 4.93 MILES
(USH 14 = 4.81 MILES)
(STH 92 = 0.12 MILES)

HORIZONTAL POSITIONS SHOWN ON THIS PLAN ARE WISCONSIN COORDINATE REFERENCE SYSTEM (WISCRS), DANE COUNTY, NAD83 (2011), IN U.S. SURVEY FEET. POSITIONS SHOWN ARE GRID COORDINATES, GRID BEARINGS, AND GRID DISTANCES. GRID DISTANCES ARE THE SAME AS GROUND DISTANCES. ELEVATIONS ARE REFERENCED TO NAVD 88 (2012). GPS DERIVED ELEVATIONS ARE BASED ON GEOID 12A.

DESIGN DESIGNATION			5155-04-81 (USH 14)	5155-00-79 (USH 14)	5155-00-79 (STH 92)
A.A.D.T.	2022	=	14000	9950	2350
A.A.D.T.	2042	=	16800	11800	2900
D.H.V.		=	8.4%	11.8%	8.4%
D.D.		=	60/40	60/40	60/40
T.		=	10.0%	14.1%	10.0%
DESIGN SPEED		=	60 MPH	60 MPH	60 MPH
ESALS		=	2,500,000	2,500,000	440,000

CONVENTIONAL SYMBOLS

PLAN
- CORPORATE LIMITS
- PROPERTY LINE
- LOT LINE
- LIMITED HIGHWAY EASEMENT
- EXISTING RIGHT OF WAY
- PROPOSED OR NEW R/W LINE
- SLOPE INTERCEPT
- REFERENCE LINE (300'EB')
- EXISTING CULVERT
- PROPOSED CULVERT (Box or Pipe)
- COMBUSTIBLE FLUIDS (CAUTION)
- MARSH AREA
- WOODED OR SHRUB AREA

PROFILE
- GRADE LINE
- ORIGINAL GROUND
- MARSH OR ROCK PROFILE (To be noted as such) (ROCK)
- SPECIAL DITCH (LABEL)
- GRADE ELEVATION (95.36)
- CULVERT (Profile View)

UTILITIES
- ELECTRIC (E)
- FIBER OPTIC (FO)
- GAS (G)
- SANITARY SEWER (SAN)
- STORM SEWER (SS)
- TELEPHONE (T)
- WATER (W)
- UTILITY PEDESTAL
- POWER POLE
- TELEPHONE POLE

ORIGINAL PLANS PREPARED BY

MSA

2901 International Lane, Suite 300 Madison, WI 53704
608-242-7779 1-800-446-0679 Fax: 608-242-5664

DATE: _____ (Professional Engineer Signature)

STATE OF WISCONSIN
DEPARTMENT OF TRANSPORTATION

PREPARED BY

Surveyor	JEWELL ASSOCIATES ENGINEERS, INC.
Designer	MSA PROFESSIONAL SERVICES, INC.
Project Manager	BRAD SCHULTZ
Regional Examiner	SW REGION
Regional Supervisor	KARLA KNORR

APPROVED FOR THE DEPARTMENT

DATE: _____ (Signature)

E

UTILITIES

MICHAEL BROLIN
ALLIANT ENERGY - ELECTRICITY
4902 NORTH BILTMORE LN
MADISON, WI 53713
(608) 458-4871
MICHAELBROLIN@ALLIANTENERGY.COM

MICHAEL BROLIN
ALLIANT ENERGY - GAS/PETROLEUM
4902 NORTH BILTMORE LN
MADISON, WI 53713
(608) 458-4871
MICHAELBROLIN@ALLIANTENERGY.COM

RUSS RYAN
FRONTIER COMMUNICATIONS OF WI LLC - COMMUNICATION LINE
107 PLEASANTVIEW DR
PLYMOUTH, WI 53073
(920) 583-3275
RUSSELL.W.RYAN@FTR.COM

KEVIN PARRIS
PAETEC COMMUNICATIONS, LLC - COMMUNICATION LINE
1858 WRIGHT ST
MADISON, WI 53704
(608) 819-5016
KEVIN.J.PARRIS@WINDSTREAM.COM

TONY MARCINIAK
ATC MANAGEMENT, INC. - ELECTRICITY
W234 N2000 RIDGEWAY PARKWAY COURT
PO BOX 47
WAUKESHA, WI 53187-0047
(262) 506-6814
AMARCINIAK@ATCLLC.COM

TONY MARCINIAK
ATC MANAGEMENT, INC. - ELECTRICITY-TRANSMISSION
W234 N2000 RIDGEWAY PARKWAY COURT
PO BOX 47
WAUKESHA, WI 53187-0047
(262) 506-6814
AMARCINIAK@ATCLLC.COM

BRANDON STORM
CHARTER COMMUNICATIONS - COMMUNICATION LINE
2701 DANIELS ST.
MADISON, WI 53718
(608) 274-3822
BRANDON.STORM@CHARTER.COM

DESIGN CONTACTS

WISCONSIN DEPARTMENT OF TRANSPORTATION
SOUTHWEST REGION
ATTN: BRAD SCHULTZ
2101 WRIGHT STREET
MADISON, WI 53704
PHONE: (608) 242-8038
E-MAIL: brad.schultz@dot.wi.gov

MSA PROFESSIONAL SERVICES, INC.
ATTN: JAMES DES JARLAIS
1702 PANKRATZ STREET
MADISON, WI 53704
PHONE: (608) 216-2061
E-MAIL: jdesjarlais@msa-ps.com

DNR LIAISON

WISCONSIN DEPARTMENT OF NATURAL RESOURCES
ATTN: ERIC HEGGELUND
DNR SOUTH CENTRAL REGION HQ
3911 FISH HATCHERY ROAD
FITCHBURG, WI 53711
PHONE: (608) 2228-7927
EMAIL: eric.heggelund@wisconsin.gov

THE CONTRACTOR SHALL CONTACT THE UTILITIES AND DIGGERS HOTLINE TO LOCATE AND FIELD VERIFY UTILITIES PRIOR TO THE START OF WORK.

THE LOCATIONS OF EXISTING AND PROPOSED UTILITY INSTALLATIONS AS SHOWN ON THE PLANS ARE APPROXIMATE. THERE MAY BE OTHER UTILITY INSTALLATIONS WITHIN THE PROJECT AREA THAT ARE NOT SHOWN.

THE LOCATIONS OF EROSION CONTROL ITEMS SHALL BE DETERMINED BY THE ENGINEER IN THE FIELD. ALL EROSION CONTROL MEASURES SHALL BE MAINTAINED UNTIL SUCH TIME AS THE ENGINEER DETERMINES THE MEASURE IS NO LONGER NECESSARY.

NO TREES OR SHRUBS ARE TO BE REMOVED WITHOUT APPROVAL OF THE ENGINEER.

ALL DISTURBED AREAS WITHIN THE RIGHT OF WAY SHALL BE TOPSOILED, FERTILIZED, AND SEEDED AS DIRECTED BY THE ENGINEER.

RESTORATION OF EXPOSED SLOPES AND DITCHES SHALL TAKE PLACE IMMEDIATELY AFTER FINISHED GRADING IS COMPLETE.

EROSION CONTROL MEASURES SHALL BE IN PLACE PRIOR TO ANY GRUBBING OR TOPSOIL STRIPPING OPERATIONS.

PRIOR TO ORDERING DRAINAGE PIPES AND STRUCTURES, THE CONTRACTOR SHALL VERIFY RELATED DRAINAGE INFORMATION IN THE PLAN AND PROVIDE DOCUMENTATION TO THE ENGINEER IN ACCORDANCE WITH THE SPECIFICATIONS.
THIS ALSO INCLUDES VERIFICATION OF INVERT ELEVATIONS AT ALL PROPOSED STORM SEWER CONNECTION POINTS TO EXISTING SYSTEMS.

A VERTICAL SAWCUT SHALL BE MADE THROUGH EXISTING PAVEMENTS AT REMOVAL LIMITS.

CURB & GUTTER RADII AND ELEVATIONS ARE MEASURED FROM FACE OF CURB AND CURB FLANGE, RESPECTIVELY.

THE LOCATION OF STORM SEWER STRUCTURES REFERS TO THE CENTER OF THE STRUCTURE.

TRAFFIC CONTROL DEVICES SHALL BE ADJUSTED TO FIT FIELD CONDITIONS AS DIRECTED BY THE ENGINEER.

SIGNS IN CONFLICT WITH TRAFFIC CONTROL IN USE SHALL BE COVERED AS DIRECTED BY THE ENGINEER AND PAID FOR UNDER THE BID ITEM "TRAFFIC CONTROL COVERING SIGNS".

DO NOT STORE CONSTRUCTION EQUIPMENT OR MATERIALS WITHIN WETLAND AREAS.

EXCAVATION BELOW SUBGRADE (EBS) IS NOT USED TO BALANCE YARDAGE AND IS NOT SHOWN ON THE CROSS-SECTIONS BUT IS MEASURED AND PAID FOR AS COMMON (OR ROCK) EXCAVATION.

WHERE SOFT SILTS ARE ENCOUNTERED AND NOT EXCAVATED BELOW SUBGRADE, THE ROADWAY SHALL BE BUILT FROM SLOPE INTERCEPT TO SLOPE INTERCEPT IN A CONTINUOUS GRADING OPERATION. CONSTRUCTION OF THE ROAD CORE (1H:1V) FIRST WITH SLOPES CONSTRUCTED LATER WILL NOT BE ACCEPTED UNLESS OTHERWISE APPROVED BY THE ENGINEER IN THE FIELD.

THE EXACT NUMBER, LOCATION, AND SPACING OF ALL SIGNS ARE APPROXIMATE AND MAY BE ADJUSTED TO FIT FIELD CONDITIONS.

UNDISTRIBUTED QUANTITIES OF "REMOVING SMALL SIGN SUPPORTS" AND "POSTS WOOD 4x6 INCH x 16 FT" SHALL BE USED WHEN EXISTING SIGN POSTS CANNOT BE SALVAGED AS DIRECTED BY THE ENGINEER.

WHEN THE QUANTITY OF ITEMS OF BASE AGGREGATE OR HMA PAVEMENT IS MEASURED FOR PAYMENT BY THE TON, THE DEPTH OR THICKNESS OF THE LAYER SHOWN ON THE PLANS IS APPROXIMATE. THE ACTUAL THICKNESS WILL DEPEND ON THE DISTRIBUTION OF MATERIAL AS DIRECTED BY THE ENGINEER.

CONTRACTOR PAVING OPERATIONS SHALL BE CONSISTENT WITH THE PLAN TYPICAL SECTIONS, AND CONSTRUCTED TO PREVENT HMA LONGITUDINAL JOINTS FROM BEING LOCATED WITHIN A DRIVING, TURNING, PASSING OR PARKING LANE.

HMA PAVEMENT AND ASPHALTIC SURFACE TEMPORARY WEIGHT CALCULATIONS ARE BASED ON 112 LB/SY/IN.

APPLY TACK COAT AT A RATE OF 0.07 GAL/SY TO MILLED SURFACES AND 0.05 GAL/SY BETWEEN LAYERS OF HMA PAVEMENT.

CONSTRUCT HMA PAVEMENT WITH THE FOLLOWING LAYERS

TOTAL LAYER THICKNESS	LAYER THICKNESS	BID ITEM NAME
6" PAVEMENT	2-INCH UPPER	4 MT 58-28 S
	2-INCH LOWER	4 MT 58-28 S
	2-INCH LOWER	
4" PAVEMENT	2-INCH UPPER	4 MT 58-28 S
	2-INCH LOWER	4 MT 58-28 S
3.5" PAVEMENT	1.75-INCH UPPER	4 MT 58-28 S
	1.75-INCH LOWER	4 MT 58-28 S
3" PAVEMENT	1.50-INCH UPPER	4 MT 58-28 S
	1.50-INCH LOWER	4 MT 58-28 S
TEMPORARY PAVEMENT	2.5-INCH LAYER	ASPHALTIC SURFACE TEMPORARY

DIGGERS HOTLINE
Dial 811 or (800)242-8511
www.DiggersHotline.com

ORDER OF SECTION 2 SHEETS:

PROJECT OVERVIEW
TYPICAL SECTIONS
STORM SEWER
SIGN REMOVALS
PERMANENT SIGNING
LIGHTING PLAN
PAVEMENT MARKING
TRAFFIC CONTROL AND CONSTRUCTION STAGING
DETOUR ROUTE
ALIGNMENT & SUPERELEVATION DETAILS

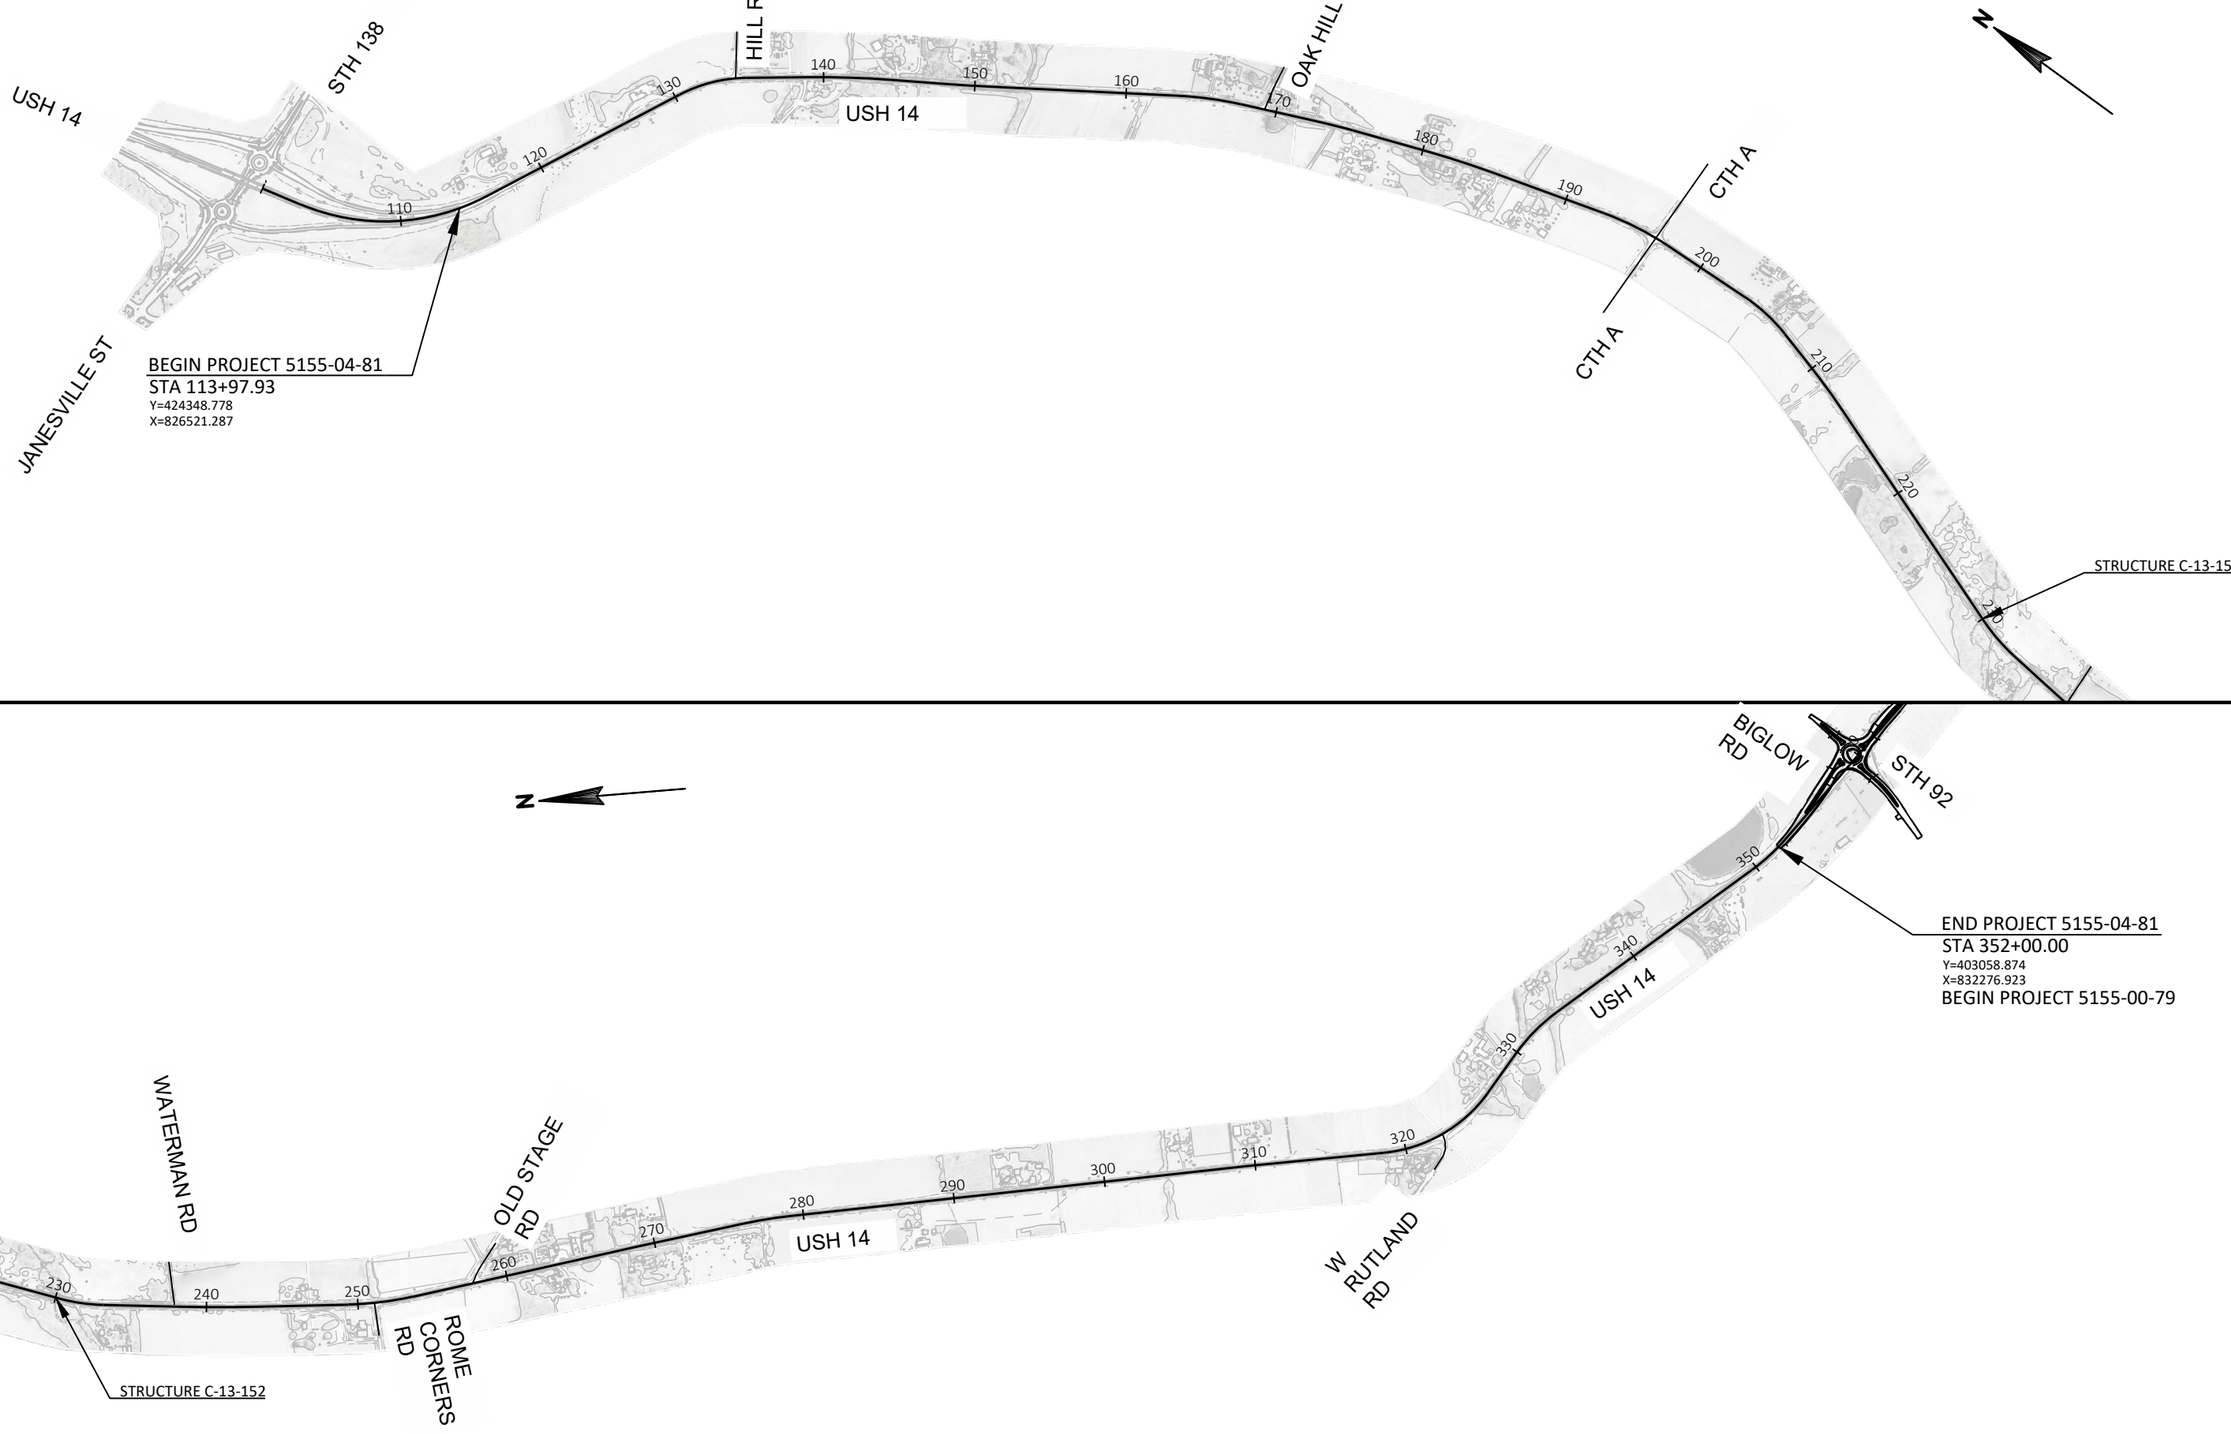

PROJECT NO: 5155-04-81	HWY: USH 14	COUNTY: DANE	PROJECT OVERVIEW	SHEET	E

FILE NAME : P:\90S\93\00093386\CADD\C3D\51550405\SHEETSPLAN\020201-PO-81.DWG
LAYOUT NAME - 020201-po
PLOT DATE : 7/1/2019 9:43 AM
PLOT BY : NATHAN COOK
PLOT NAME :
PLOT SCALE : ##########
WISDOT/CADDS SHEET 44

2

2

N

BEGIN PROJECT 5155-00-79
STA 352REB+00.00
Y=403058.874
X=832276.923

PROPOSED R/W (TYP.)
(0.066 ACRES TO
BE ACQUIRED)

WETLANDS

ANDERSON
POND

350RWB
350REB

SLOPE INTERCEPT (TYP.)

202BLE

END CONSTRUCTION
STA 202BLE+95.87
MATCH EXISTING
SAWCUT REQUIRED

USH 14

EXISTING R/W (TYP.)

S-13-520

BIGLOW RD

S-13-521

WETLANDS

BEGIN CONSTRUCTION
STA 100EB+00.00
MATCH EXISTING
SAWCUT REQUIRED

STH 92

100WB
100EB

95WB
95EB

USH 14

END PROJECT 5155-00-79
STA 367REB+95.08
Y=401927.590
X=833379.129
MATCH EXISTING
SAWCUT REQUIRED

370REB

PROJECT NO: 5155-00-79	HWY: USH 14	COUNTY: DANE	PROJECT OVERVIEW	SHEET	E

FILE NAME : P:\90S\93\00093386\CADD\C3D\51550405\SHEETSPLAN\020202-PO-79.DWG
LAYOUT NAME - 020202-po-79

PLOT DATE : 7/19/2019 10:09 AM PLOT BY : NATHAN COOK PLOT NAME : PLOT SCALE : 1 IN:200 FT

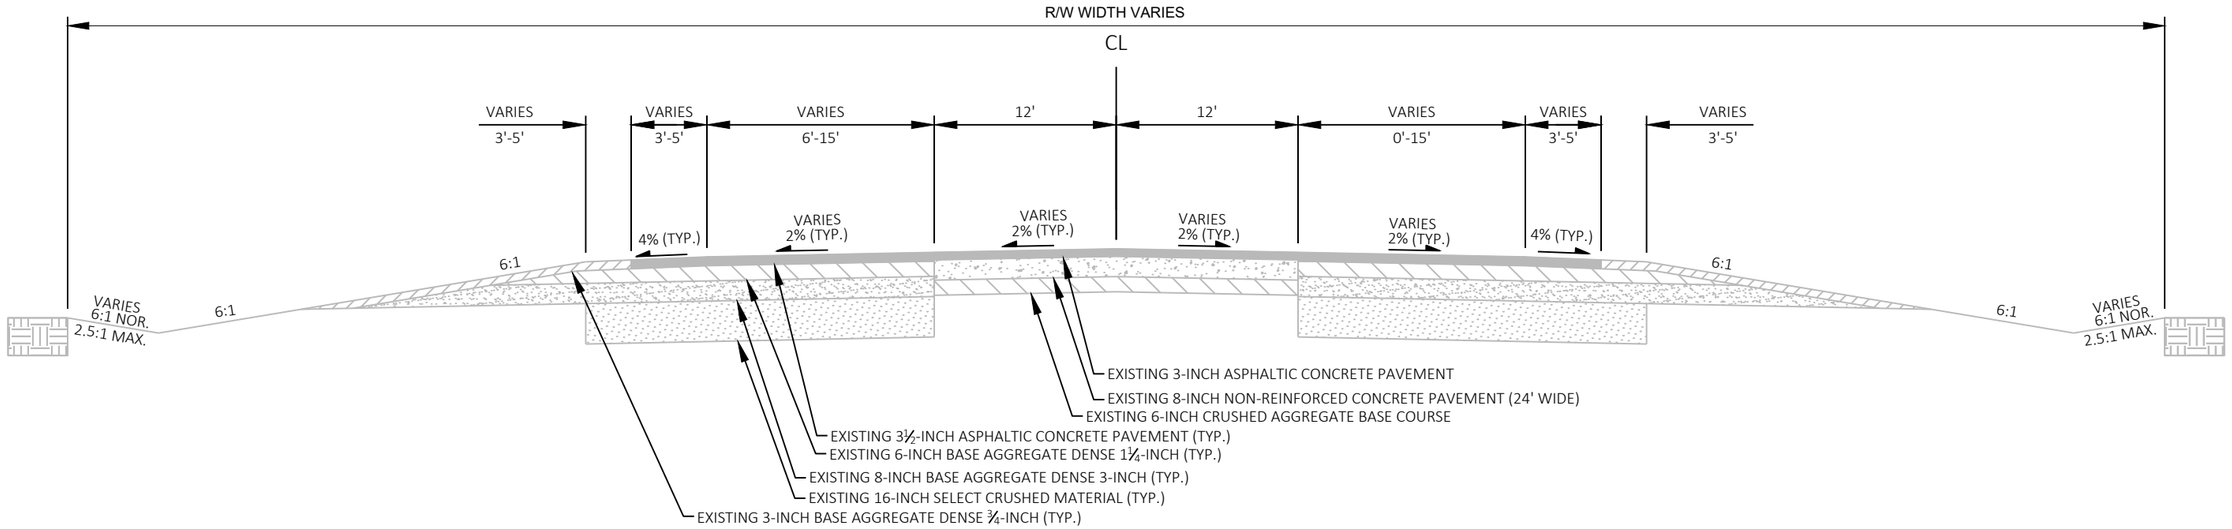

EXISTING TYPICAL SECTION USH 14
STA 113+98 TO 118+33

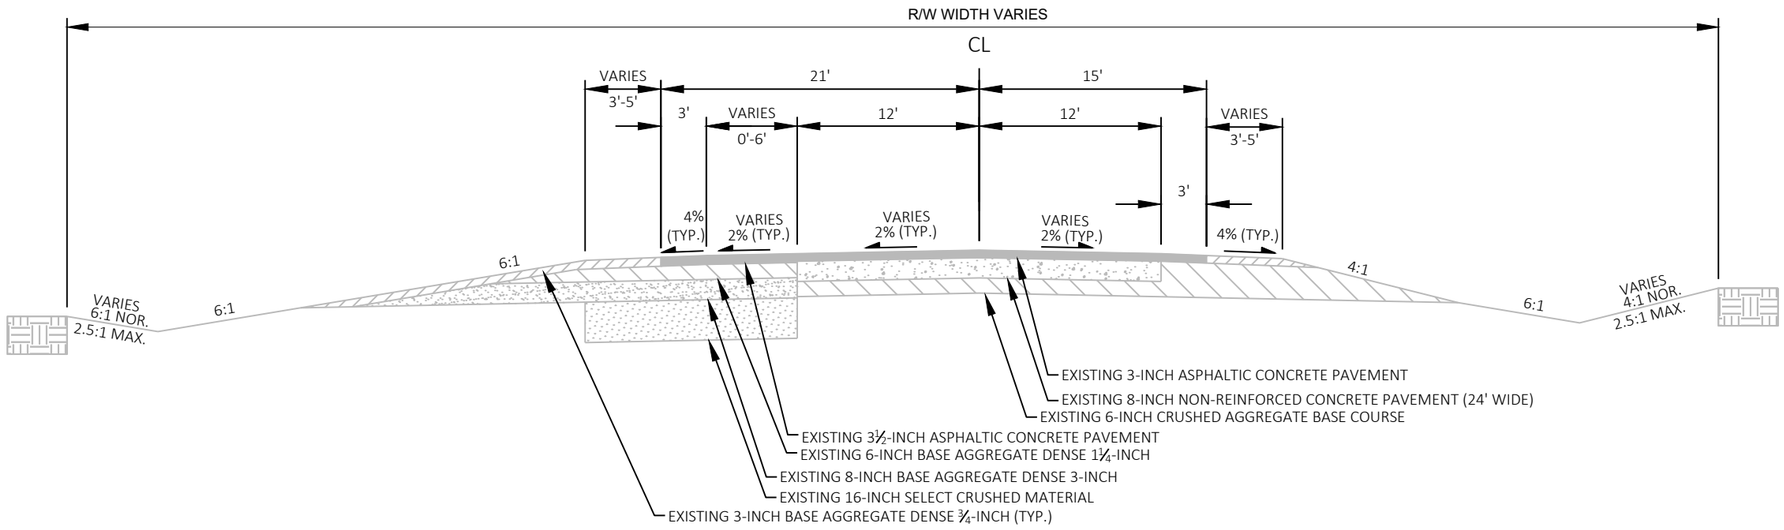

EXISTING TYPICAL SECTION USH 14
STA 118+33 TO 119+77

PROJECT NO: 5155-04-81	HWY: USH 14	COUNTY: DANE	EXISTING TYPICAL SECTIONS	SHEET	E

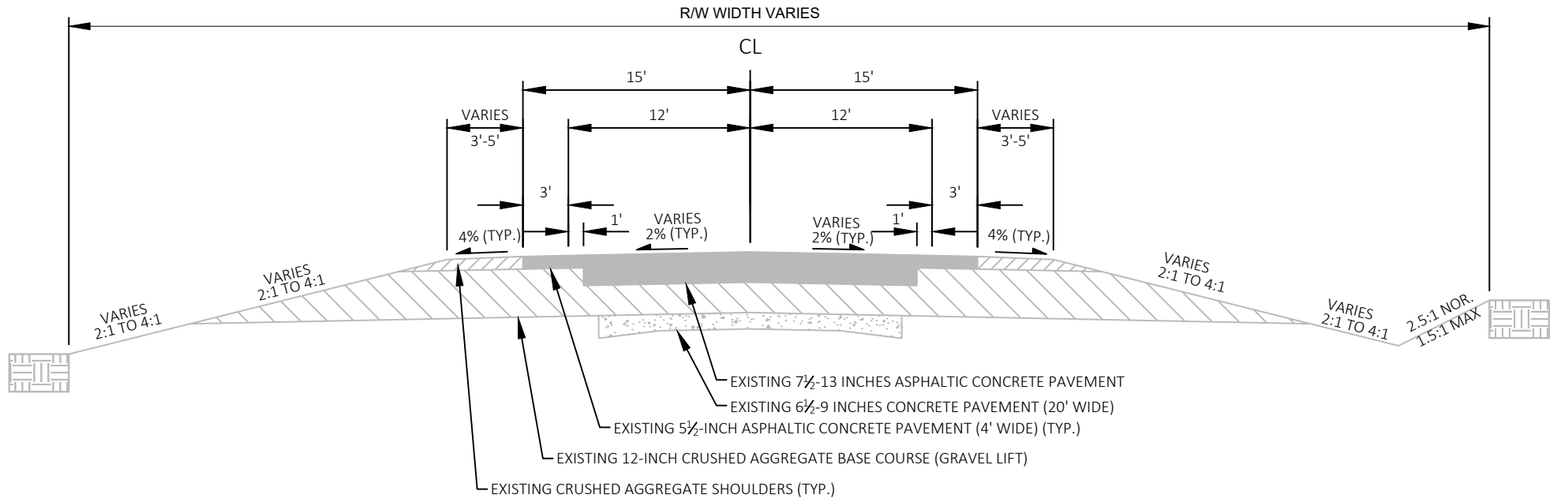

EXISTING TYPICAL SECTION USH 14
STA 119+77 TO 123+00
STA 200+00 TO 225+00

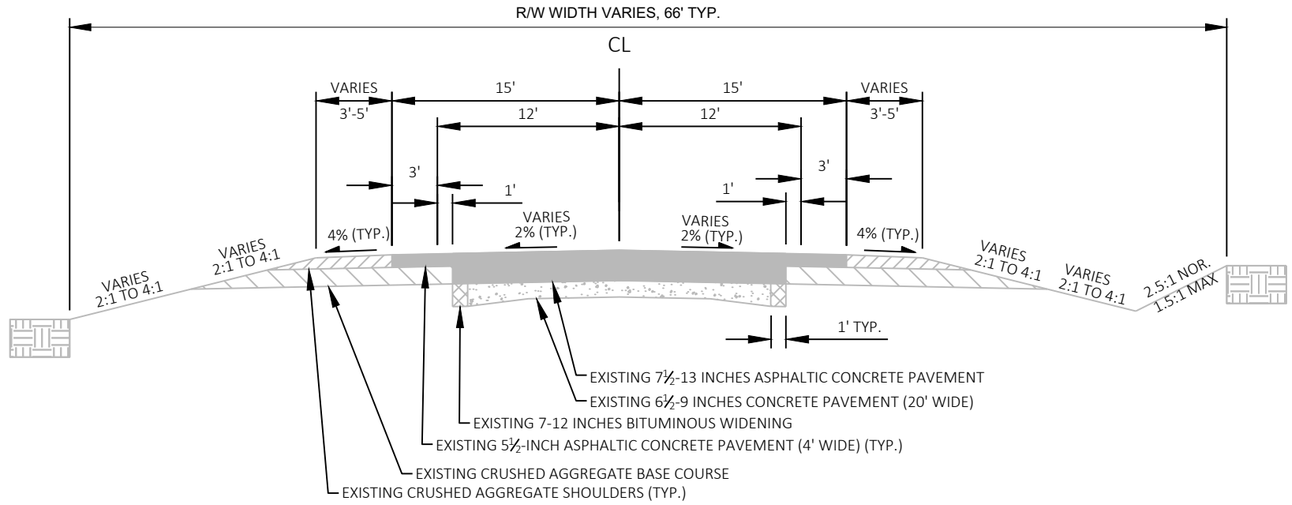

EXISTING TYPICAL SECTION USH 14
STA 123+00 TO 200+00
STA 225+00 TO 228+71
STA 231+28 TO 326+72

PROJECT NO: 5155-04-81	HWY: USH 14	COUNTY: DANE	EXISTING TYPICAL SECTIONS	SHEET	E

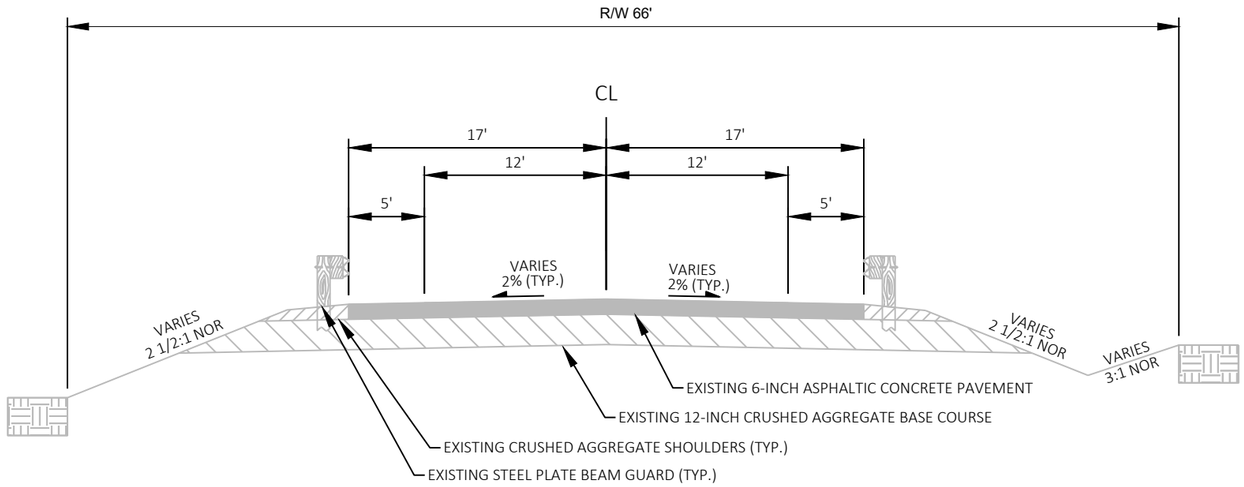

EXISTING TYPICAL SECTION USH 14
STA 228+71 TO 231+28

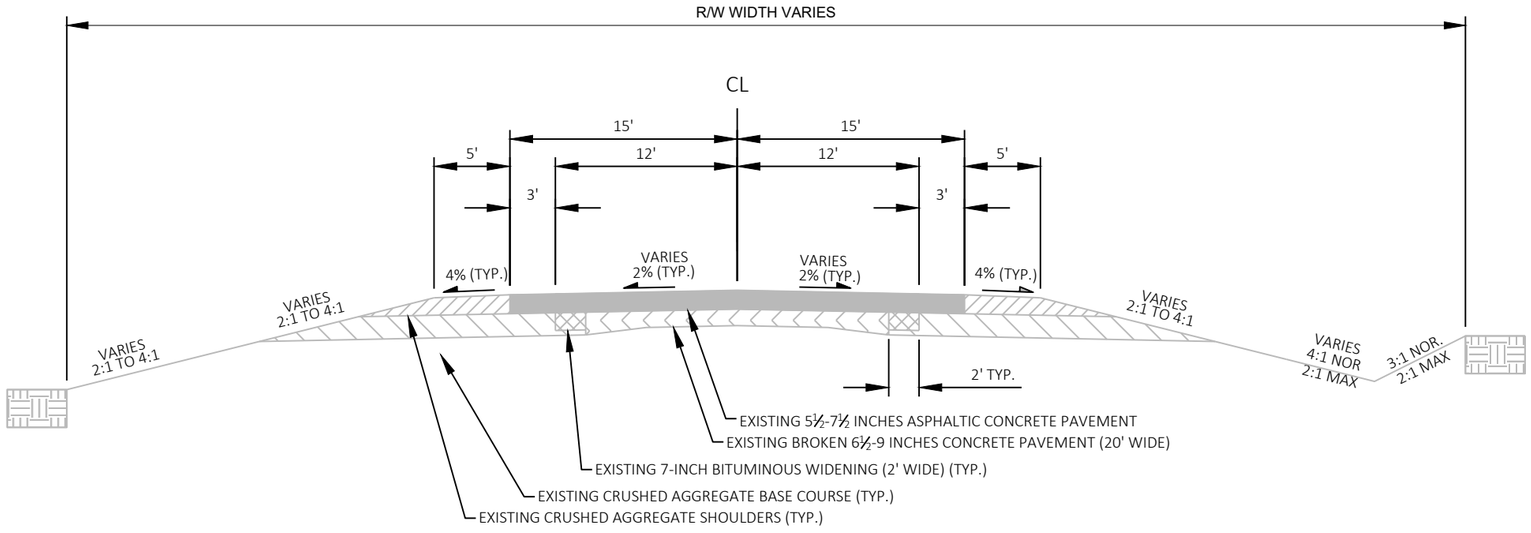

EXISTING TYPICAL SECTION USH 14
STA 326+72 TO 345+00

PROJECT NO: 5155-04-81	HWY: USH 14	COUNTY: DANE	EXISTING TYPICAL SECTIONS	SHEET	E

FILE NAME : P:\90S\93\00093386\CADD\C3D\51550405\SHEETSPLAN\020301-TS.DWG
LAYOUT NAME - 020303-ts-81
PLOT DATE : 7/11/2019 12:39 PM
PLOT BY : NATHAN COOK
PLOT NAME :
PLOT SCALE : 1 IN:10 FT
WISDOT/CADDS SHEET 42

2

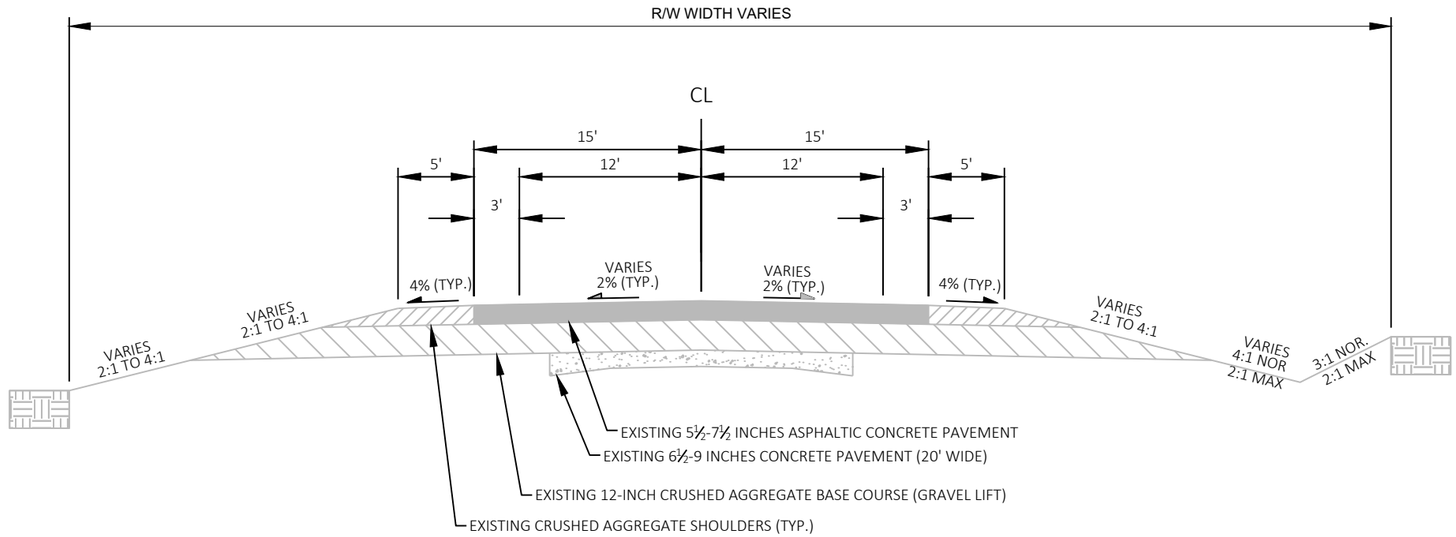

EXISTING TYPICAL SECTION USH 14
STA 345+00 TO 352+00

PROJECT NO: 5155-04-81	HWY: USH 14	COUNTY: DANE	EXISTING TYPICAL SECTIONS	SHEET	E

FILE NAME : P:\90S\93\00093386\CADD\C3D\51550405\SHEETSPLAN\020301-TS.DWG
LAYOUT NAME - 020304-ts-81
PLOT DATE : 7/11/2019 12:39 PM
PLOT BY : NATHAN COOK
PLOT NAME :
PLOT SCALE : 1 IN:10 FT
WISDOT/CADDS SHEET 42

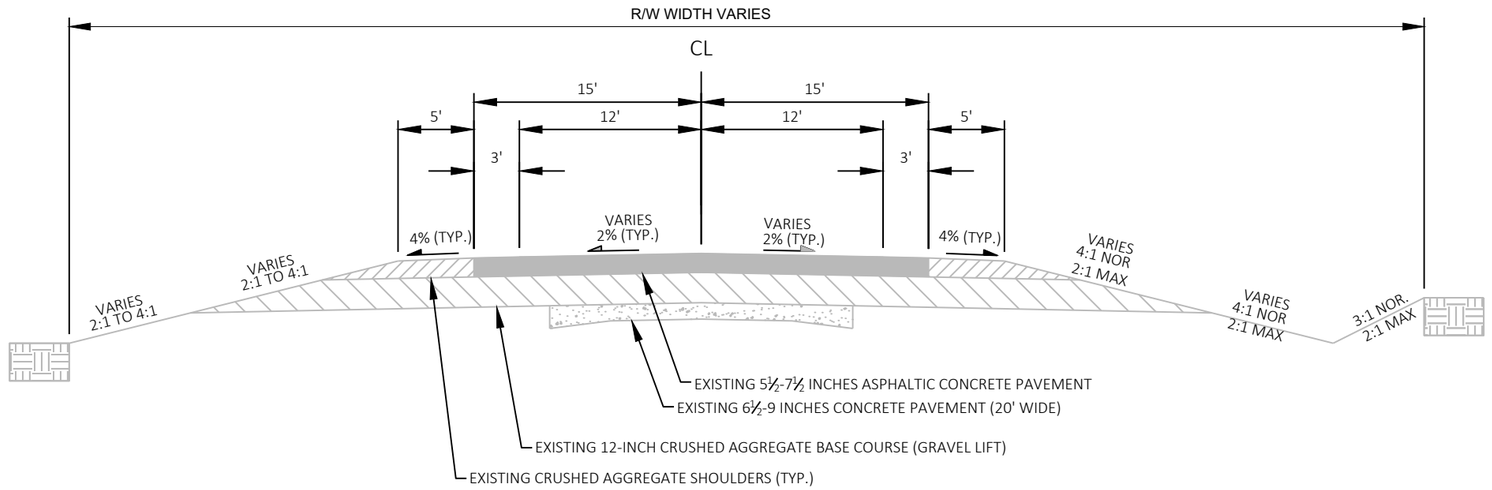

EXISTING TYPICAL SECTION USH 14
STA 352+00'REB' TO 352+70'REB'

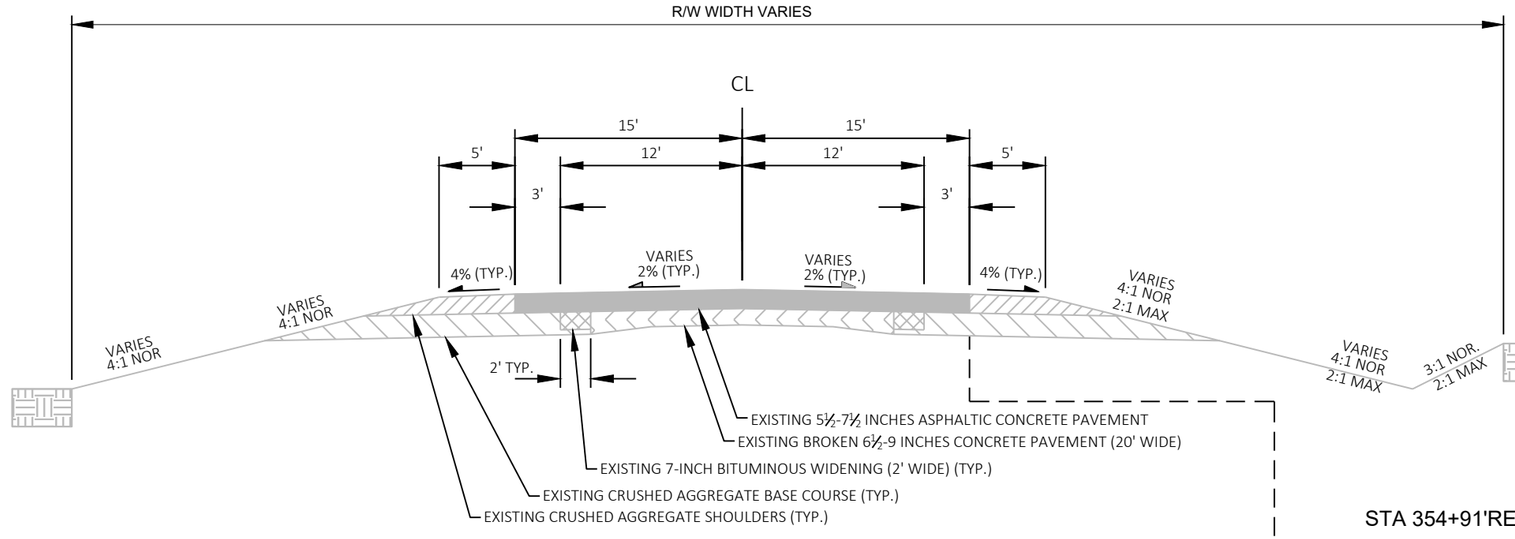

EXISTING TYPICAL SECTION USH 14
STA 352+70'REB' TO 363+16'REB'

STA 354+91'REB' TO 361+31'REB'

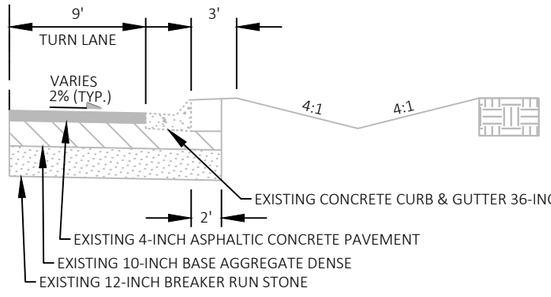

PROJECT NO: 5155-04-81/5155-00-79	HWY: USH 14	COUNTY: DANE	EXISTING TYPICAL SECTIONS	SHEET	E

FILE NAME : P:\90S\93\00093386\CADD\C3D\51550405\SHEETSPLAN\020301-TS.DWG
LAYOUT NAME - 020305-ts-79
PLOT DATE : 7/11/2019 12:39 PM PLOT BY : NATHAN COOK PLOT NAME : PLOT SCALE : 1 IN:10 FT
WISDOT/CADDS SHEET 42

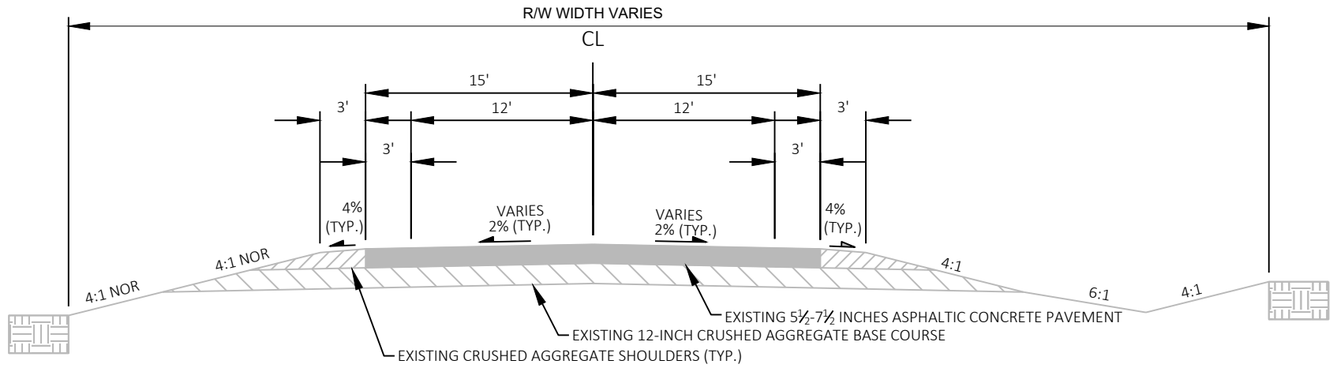

EXISTING TYPICAL SECTION USH 14
STA 363+16'REB' TO 367+95'REB'

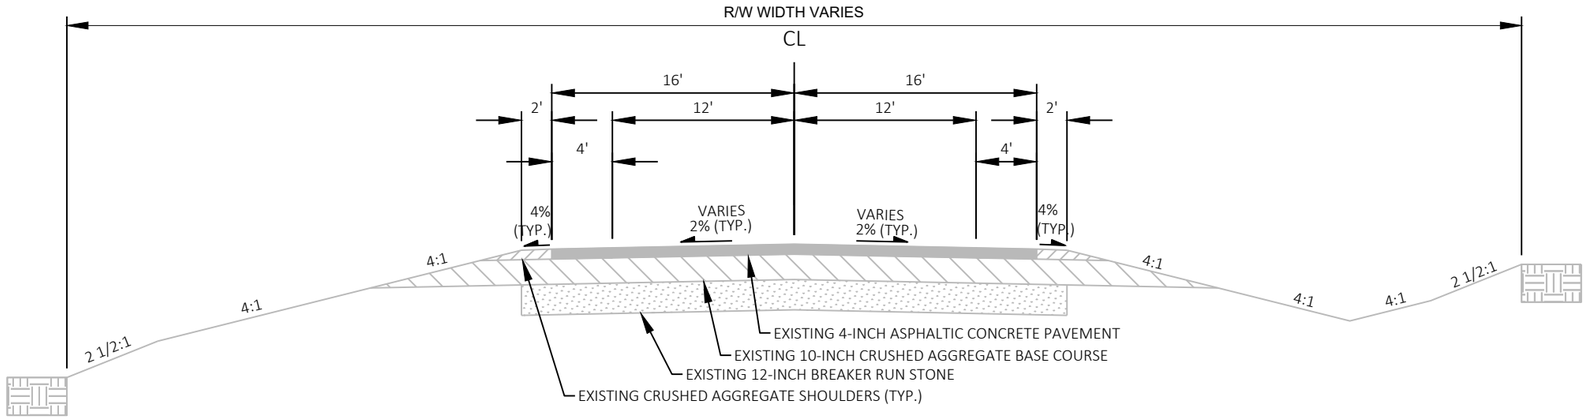

EXISTING TYPICAL SECTION STH 92
STA 100+00'EB' TO 106+30'EB'

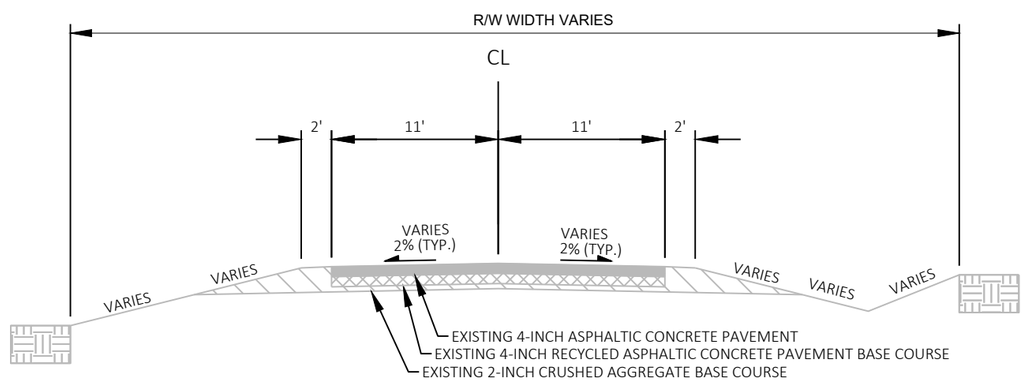

EXISTING TYPICAL SECTION BIGLOW RD
STA 200+00'BLE' TO 202+96'BLE'

PROJECT NO: 5155-00-79	HWY: USH 14	COUNTY: DANE	EXISTING TYPICAL SECTIONS	SHEET	E

FILE NAME : P:\90S\93\00093386\CADD\C3D\51550405\SHEETSPLAN\020301-TS.DWG
LAYOUT NAME - 020306-ts-79
PLOT DATE : 7/11/2019 12:39 PM PLOT BY : NATHAN COOK PLOT NAME : PLOT SCALE : 1 IN:10 FT
WISDOT/CADDS SHEET 42

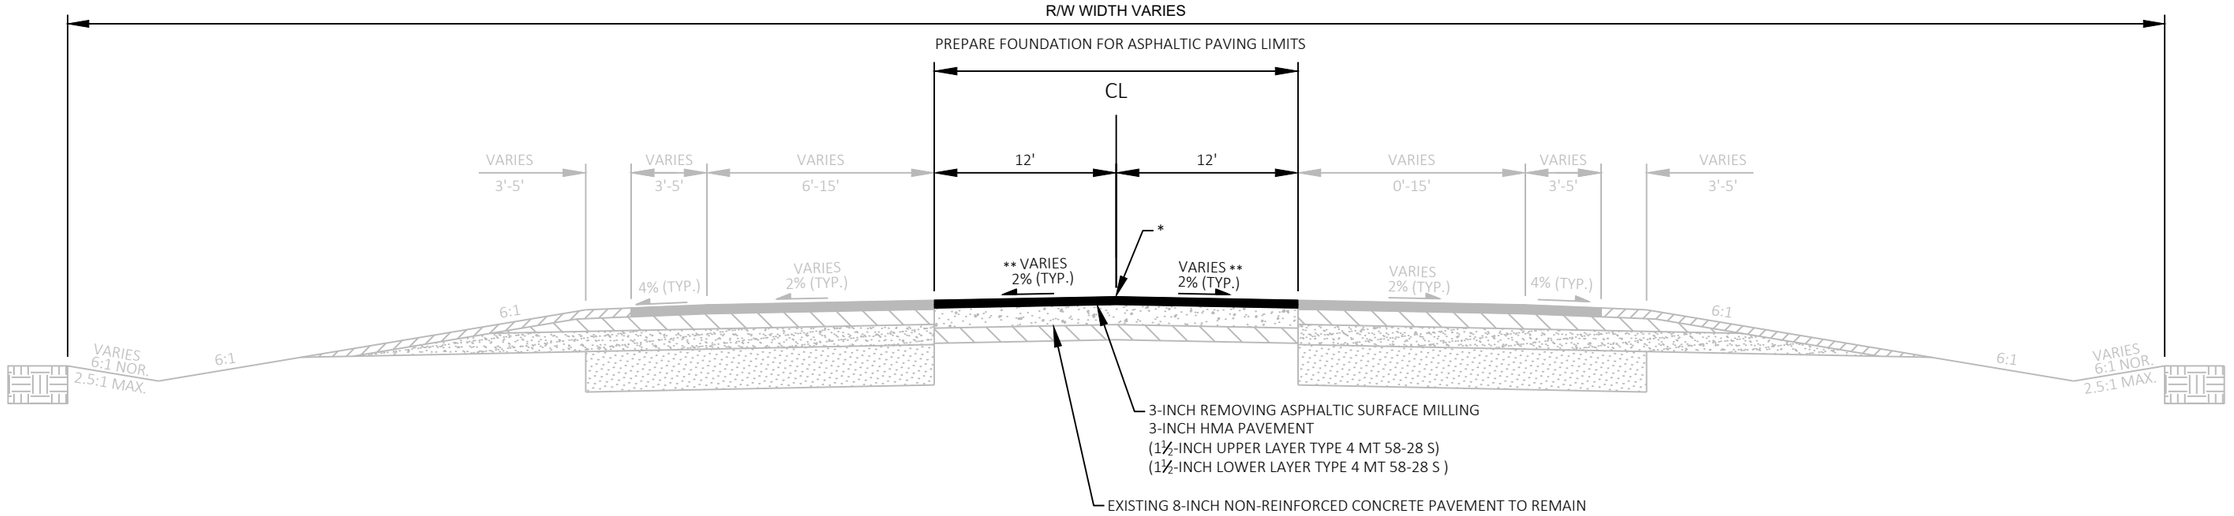

FINISHED TYPICAL SECTION USH 14
STA 113+98 TO 118+33

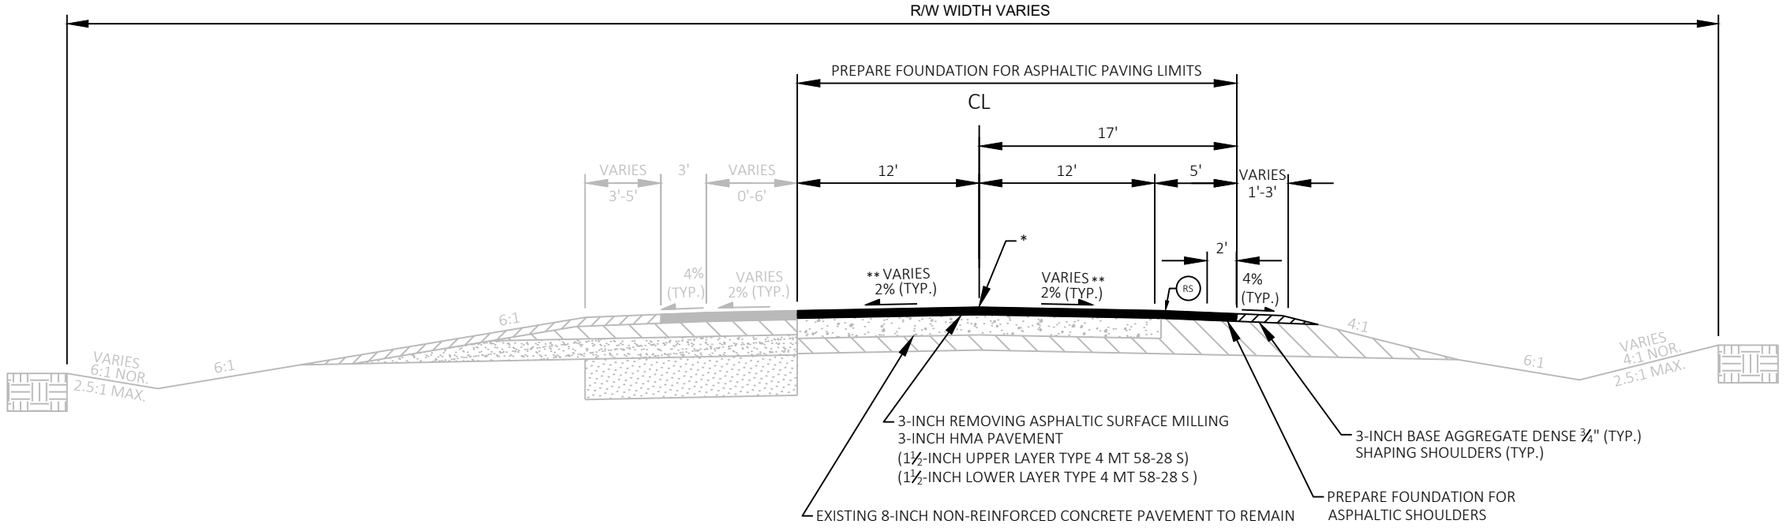

FINISHED TYPICAL SECTION USH 14
STA 118+33 TO 119+77

NOTES

* ASPHALTIC CENTERLINE SINUSOIDAL RUMBLE STRIP 2-LANE RURAL

** MATCH EXISTING CROSS SLOPE (SEE PLAN SHEETS)

(RS) ASPHALTIC SHOULDER SINUSOIDAL RUMBLE STRIPS 2-LANE RURAL

PROJECT NO: 5155-04-81	HWY: USH 14	COUNTY: DANE	FINISHED TYPICAL SECTIONS	SHEET	E

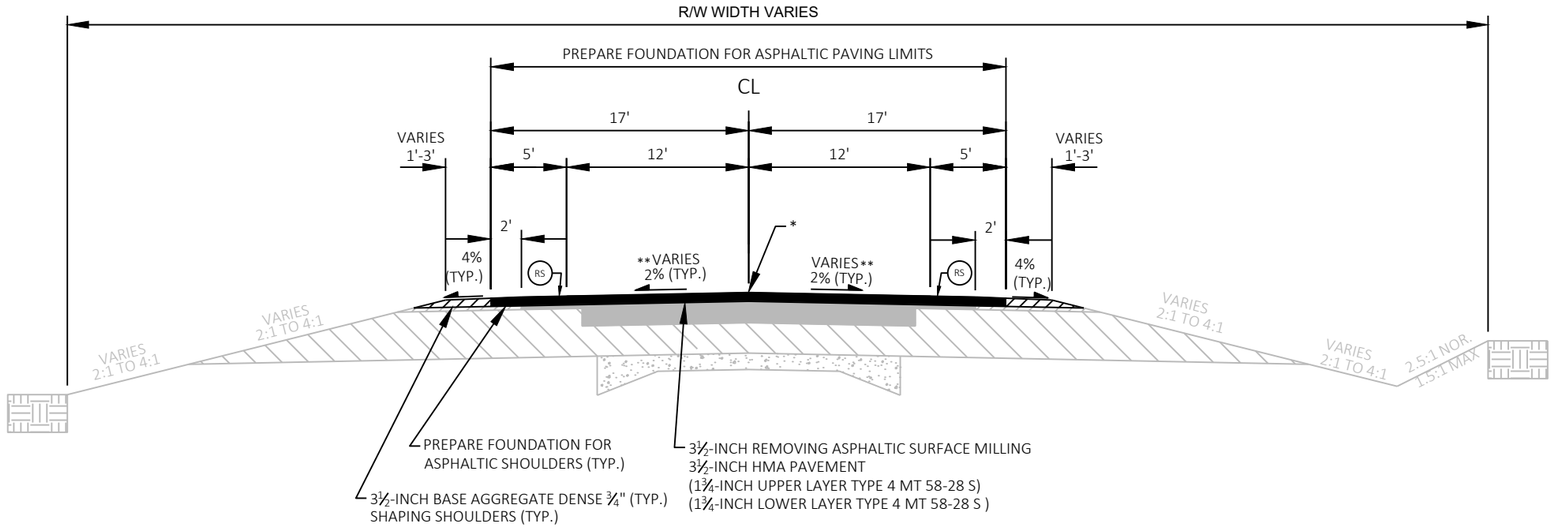

FINISHED TYPICAL SECTION USH 14
STA 119+77 TO 123+00
STA 200+00 TO 225+00

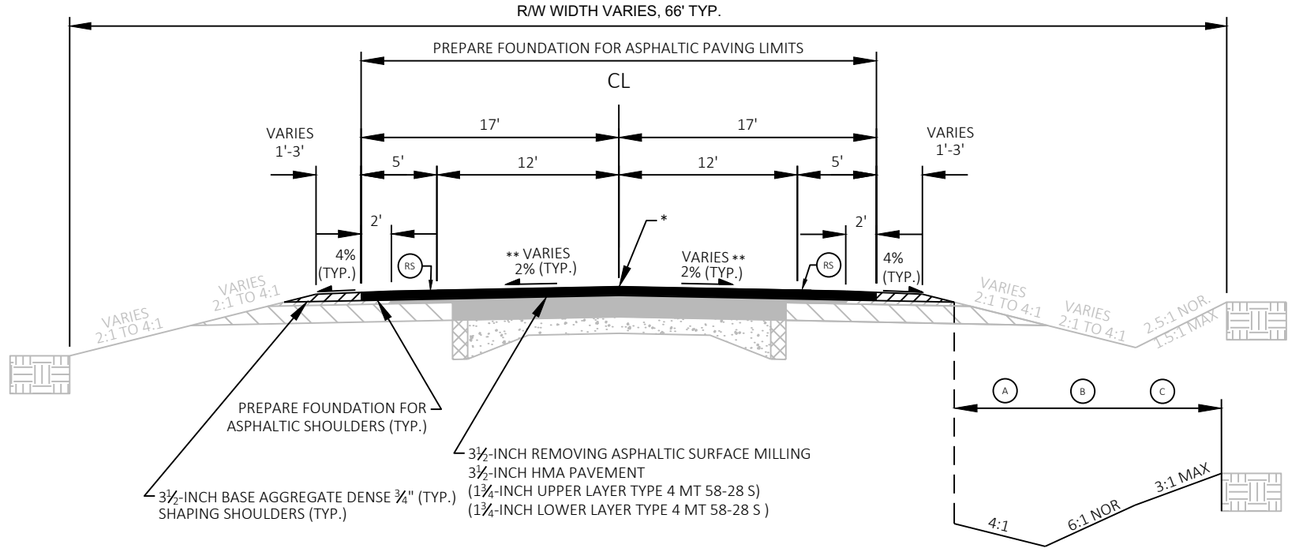

FINISHED TYPICAL SECTION USH 14
STA 123+00 TO 200+00 ***
STA 225+00 TO 228+71
STA 231+28 TO 326+72

STA 189+50 TO 195+45

LEGEND

- (A) SEED MIXTURE #20 WITH TEMPORARY SEEDING & FERTILIZER TYPE B.
- (B) 6" SALVAGED TOPSOIL
- (C) MULCHING OR EROSION MAT (SEE EROSION CONTROL PLANS FOR EROSION MAT TYPE)

NOTES

- * ASPHALTIC CENTERLINE SINUSOIDAL RUMBLE STRIP 2-LANE RURAL
- ** MATCH EXISTING CROSS SLOPE (SEE ALIGNMENT DETAILS)
- *** NO SHOULDER WIDENING OR SHOULDER RUMBLE STRIPS STA. 170+00 - 172+00 RT
- (RS) ASPHALTIC SHOULDER SINUSOIDAL RUMBLE STRIPS 2-LANE RURAL

PROJECT NO: 5155-04-81	HWY: USH 14	COUNTY: DANE	FINISHED TYPICAL SECTIONS	SHEET	E

FILE NAME : P:\90S\93\00093386\CADD\C3D\51550405\SHEETSPLAN\020307-TS.DWG
LAYOUT NAME - 020308-ts-81
PLOT DATE : 7/19/2019 8:02 AM
PLOT BY : NATHAN COOK
PLOT NAME :
PLOT SCALE : 1 IN:10 FT
WISDOT/CADDS SHEET 42

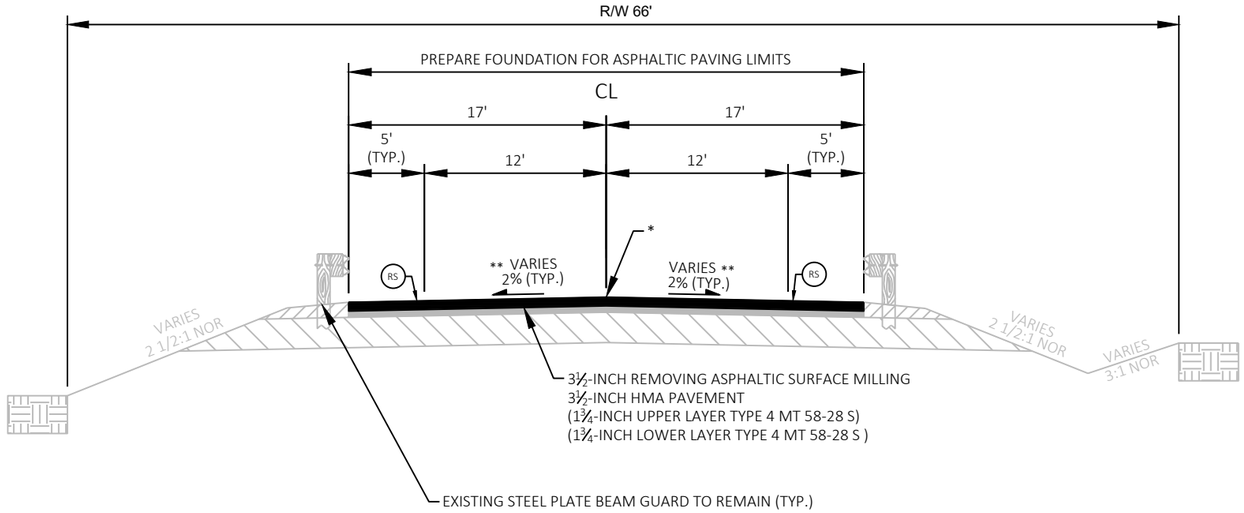

FINISHED TYPICAL SECTION USH 14
STA 228+71 TO 231+28

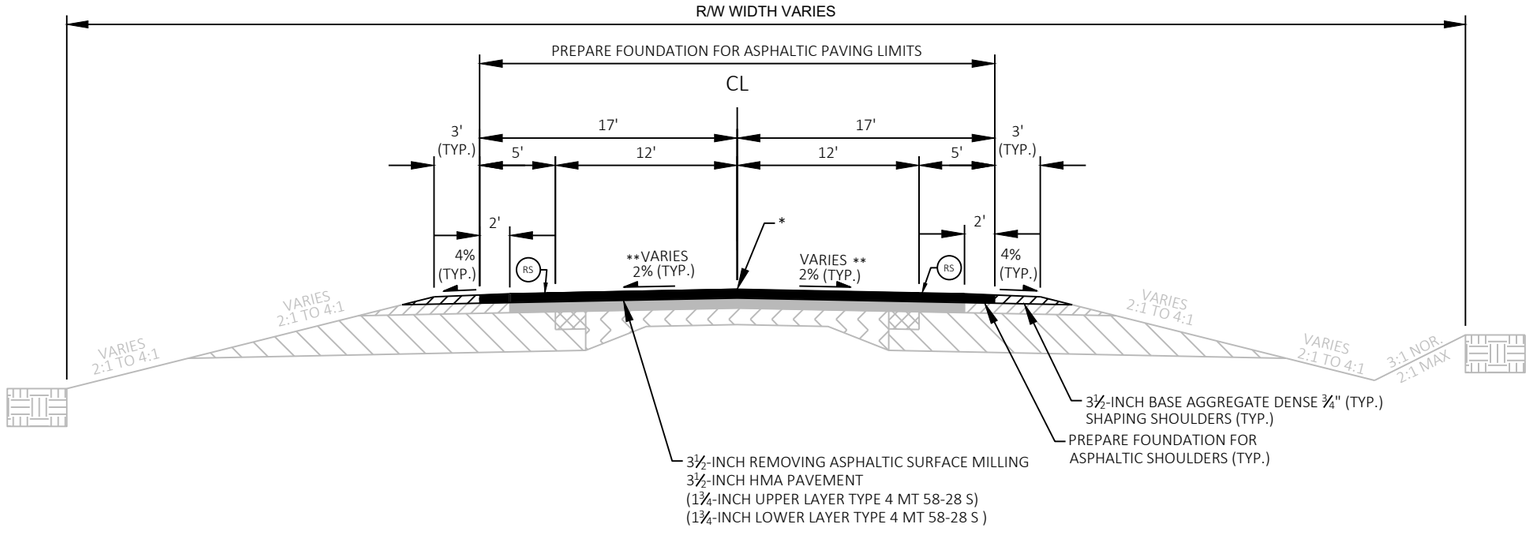

FINISHED TYPICAL SECTION USH 14
STA 326+72 TO 345+00

NOTES

* ASPHALTIC CENTERLINE SINUSOIDAL RUMBLE STRIP 2-LANE RURAL

** MATCH EXISTING CROSS SLOPE (SEE ALIGNMENT DETAILS)

(RS) ASPHALTIC SHOULDER SINUSOIDAL RUMBLE STRIPS 2-LANE RURAL

PROJECT NO: 5155-04-81	HWY: USH 14	COUNTY: DANE	FINISHED TYPICAL SECTIONS	SHEET	E

FILE NAME : P:\90S\93\00093386\CADD\C3D\51550405\SHEETSPLAN\020307-TS.DWG
LAYOUT NAME - 020309-ts-81
PLOT DATE : 7/19/2019 8:02 AM
PLOT BY : NATHAN COOK
PLOT NAME :
PLOT SCALE : 1 IN:10 FT
WISDOT/CADDS SHEET 42

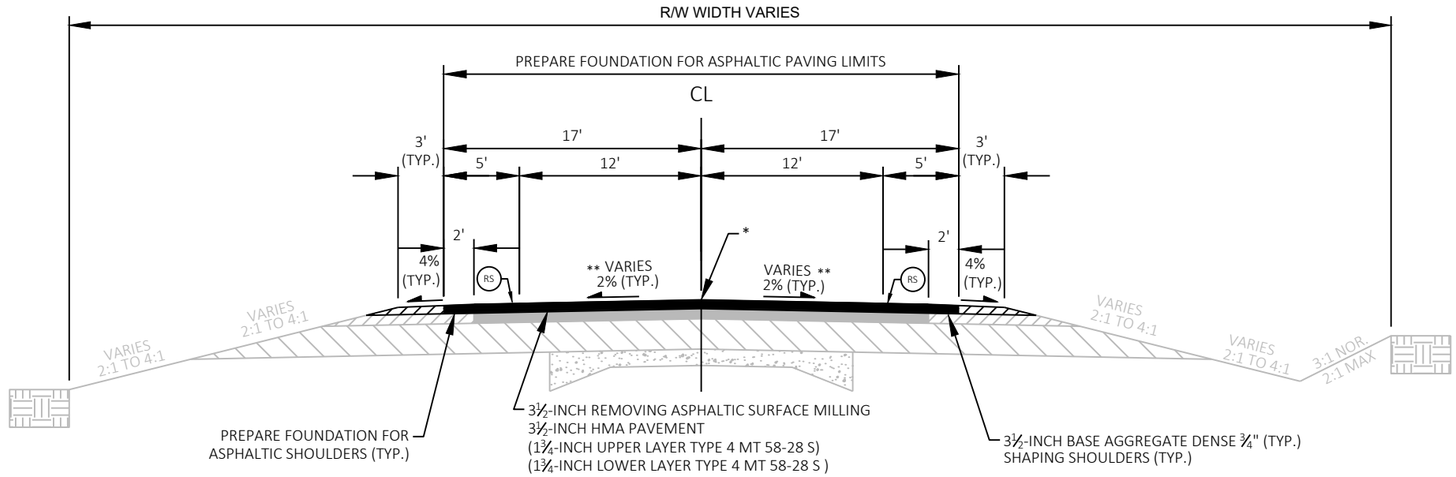

FINISHED TYPICAL SECTION USH 14
STA 345+00 TO 352+00

NOTES

* ASPHALTIC CENTERLINE SINUSOIDAL RUMBLE STRIP 2-LANE RURAL

** MATCH EXISTING CROSS SLOPE (SEE ALIGNMENT DETAILS)

(RS) ASPHALTIC SHOULDER SINUSOIDAL RUMBLE STRIPS 2-LANE RURAL

PROJECT NO: 5155-04-81	HWY: USH 14	COUNTY: DANE	FINISHED TYPICAL SECTIONS	SHEET	E

FILE NAME : P:\90S\93\00093386\CADD\C3D\51550405\SHEETSPLAN\020307-TS.DWG
LAYOUT NAME - 020310-ts-81
PLOT DATE : 7/19/2019 8:02 AM PLOT BY : NATHAN COOK PLOT NAME : PLOT SCALE : 1 IN:10 FT
WISDOT/CADDS SHEET 42

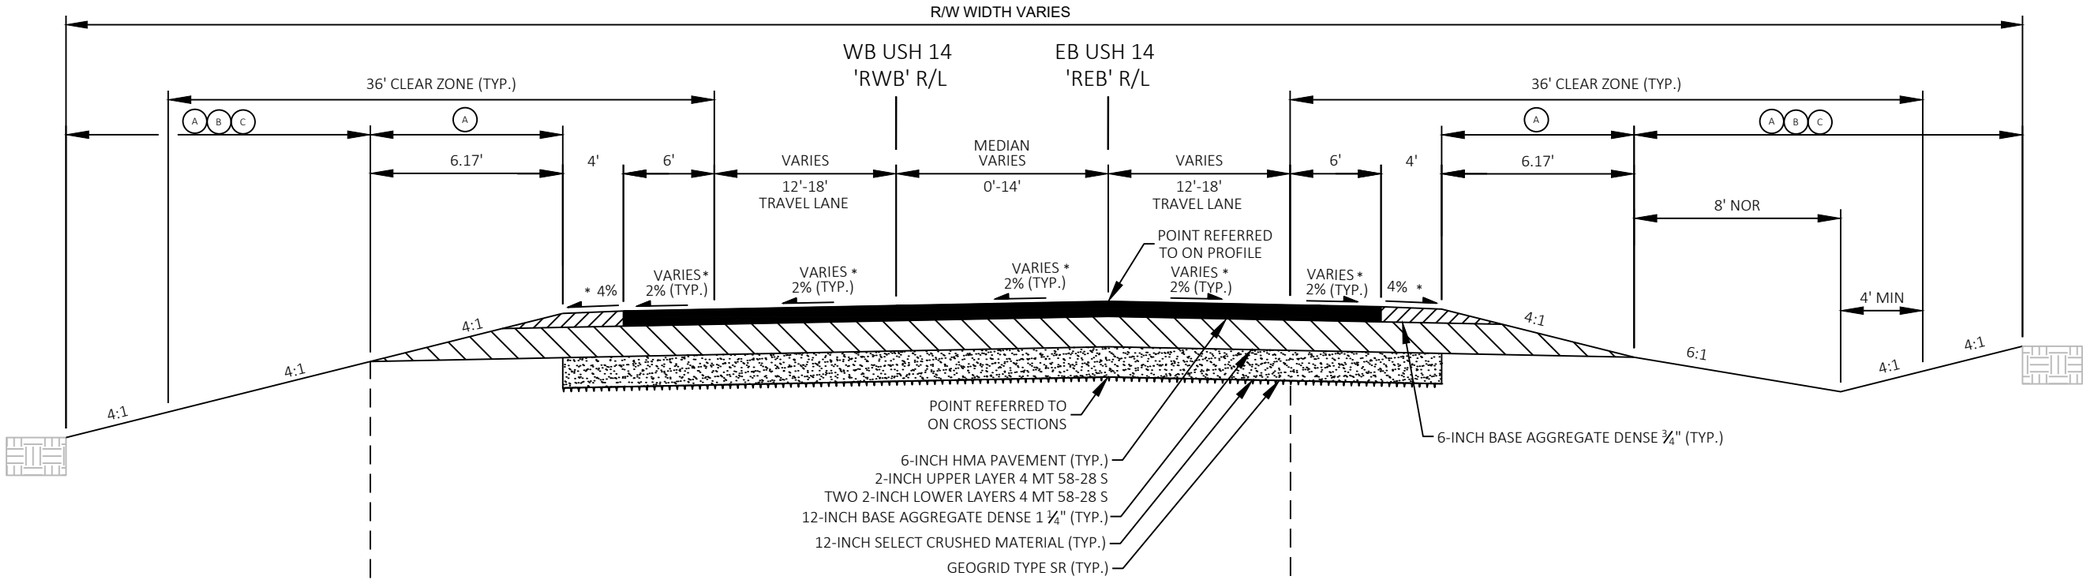

TYPICAL FINISHED SECTION USH 14
STA 352+00'REB' TO 354+90'REB'
STA 364+79'REB' TO 367+95'REB'

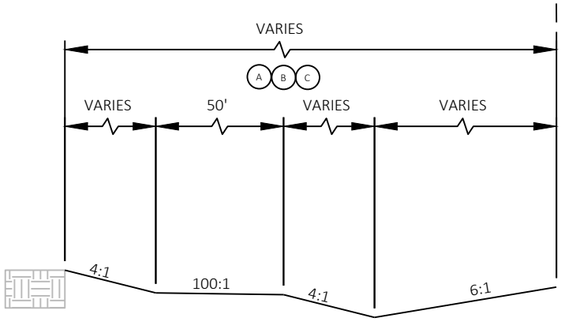

STA 352+75'REB' TO 354+90'REB'

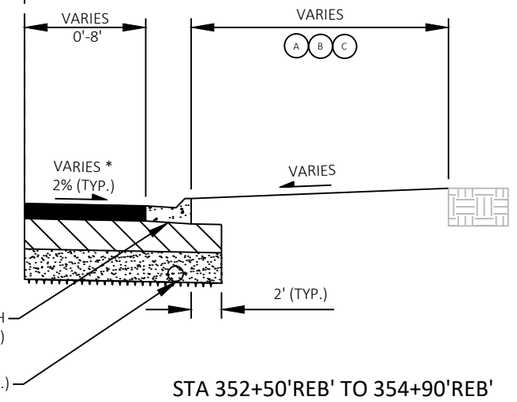

STA 352+50'REB' TO 354+90'REB'

LEGEND

- (A) SEED MIXTURE #20 WITH TEMPORARY SEEDING & FERTILIZER TYPE B. SEED MIXTURE #40 & FERTILIZER TYPE B FOR CENTRAL ISLAND
- (B) 6" SALVAGED TOPSOIL
- (C) MULCHING OR EROSION MAT (SEE EROSION CONTROL PLANS FOR EROSION MAT TYPE)

NOTES

* SEE ALIGNMENT DETAILS FOR SUPERELEVATION TRANSITIONS

FRENCH DRAINS REQUIRED ON RURAL SECTIONS. SEE CONSTRUCTION DETAIL

PROJECT NO: 5155-00-79	HWY: USH 14	COUNTY: DANE	FINISHED TYPICAL SECTIONS	SHEET	E

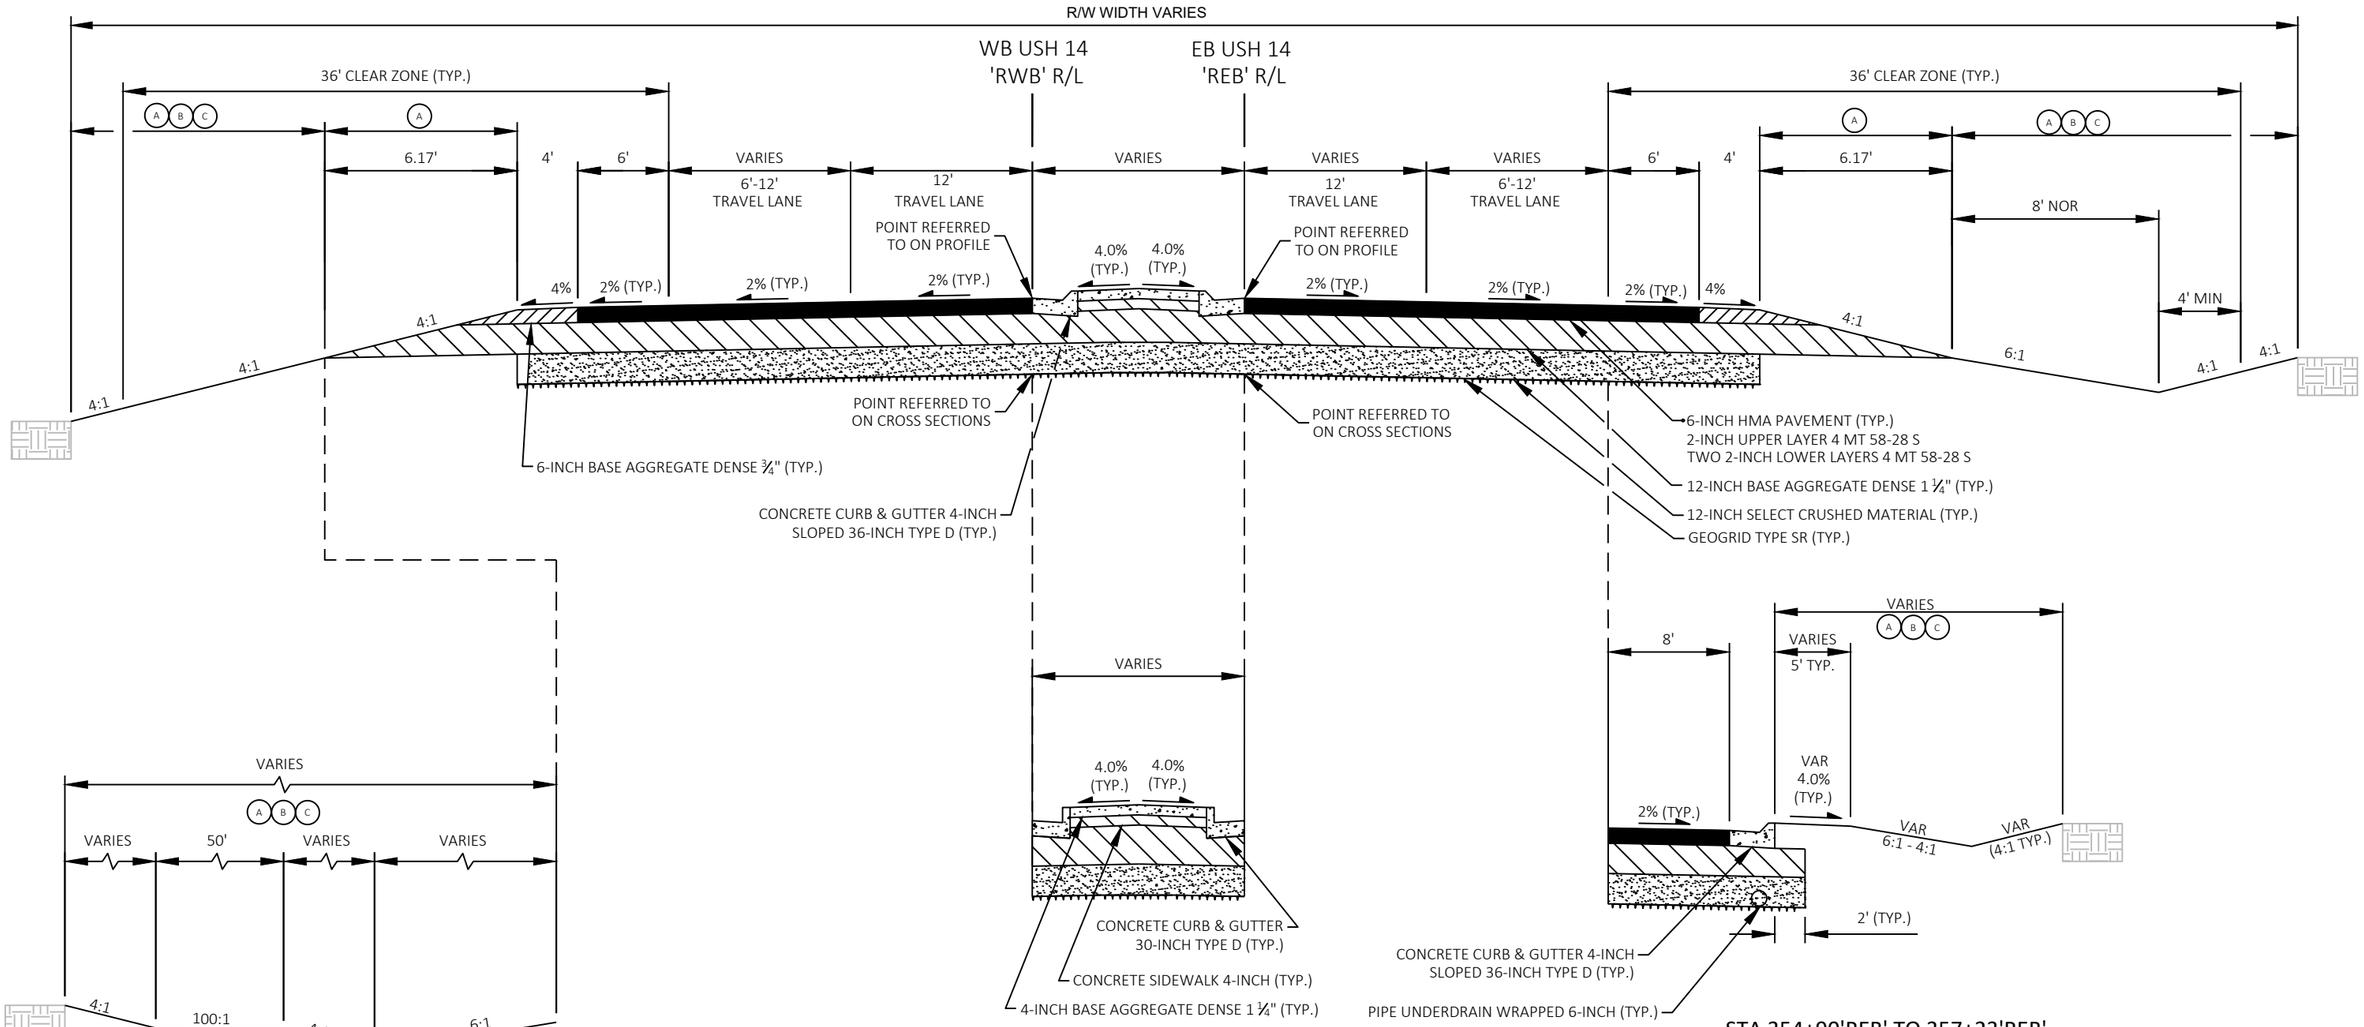

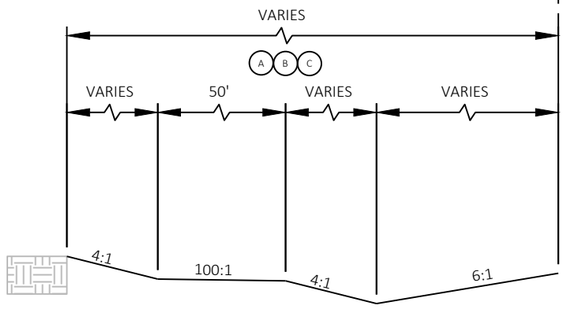

STA 354+90'RWB' TO 358+25'RWB'

STA 357+28'RWB' TO 358+25'RWB'
STA 361+75'REB' TO 362+43'REB'

STA 354+90'REB' TO 357+23'REB'

LEGEND

- (A) SEED MIXTURE #20 WITH TEMPORARY SEEDING & FERTILIZER TYPE B. SEED MIXTURE #40 & FERTILIZER TYPE B FOR CENTRAL ISLAND
- (B) 6" SALVAGED TOPSOIL
- (C) MULCHING OR EROSION MAT (SEE EROSION CONTROL PLANS FOR EROSION MAT TYPE)

TYPICAL FINISHED SECTION USH 14

STA 354+90'REB' TO 357+23'REB'
STA 354+90'RWB' TO 358+25'RWB'
STA 361+75'REB' TO 364+79'REB'
STA 362+52'RWB' TO 364+85'RWB'

NOTES

SEE STORM SEWER PLANS FOR PIPE UNDERDRAIN LOCATIONS

FRENCH DRAINS REQUIRED ON RURAL SECTIONS. SEE CONSTRUCTION DETAIL

PROJECT NO: 5155-00-79	HWY: USH 14	COUNTY: DANE	FINISHED TYPICAL SECTIONS	SHEET	E

FILE NAME : P:\90S\93\00093386\CADD\C3D\51550405\SHEETSPLAN\020307-TS.DWG
LAYOUT NAME - 020312-ts-79
PLOT DATE : 7/19/2019 8:02 AM
PLOT BY : NATHAN COOK
PLOT NAME :
PLOT SCALE : 1 IN:10 FT
WISDOT/CADDS SHEET 42

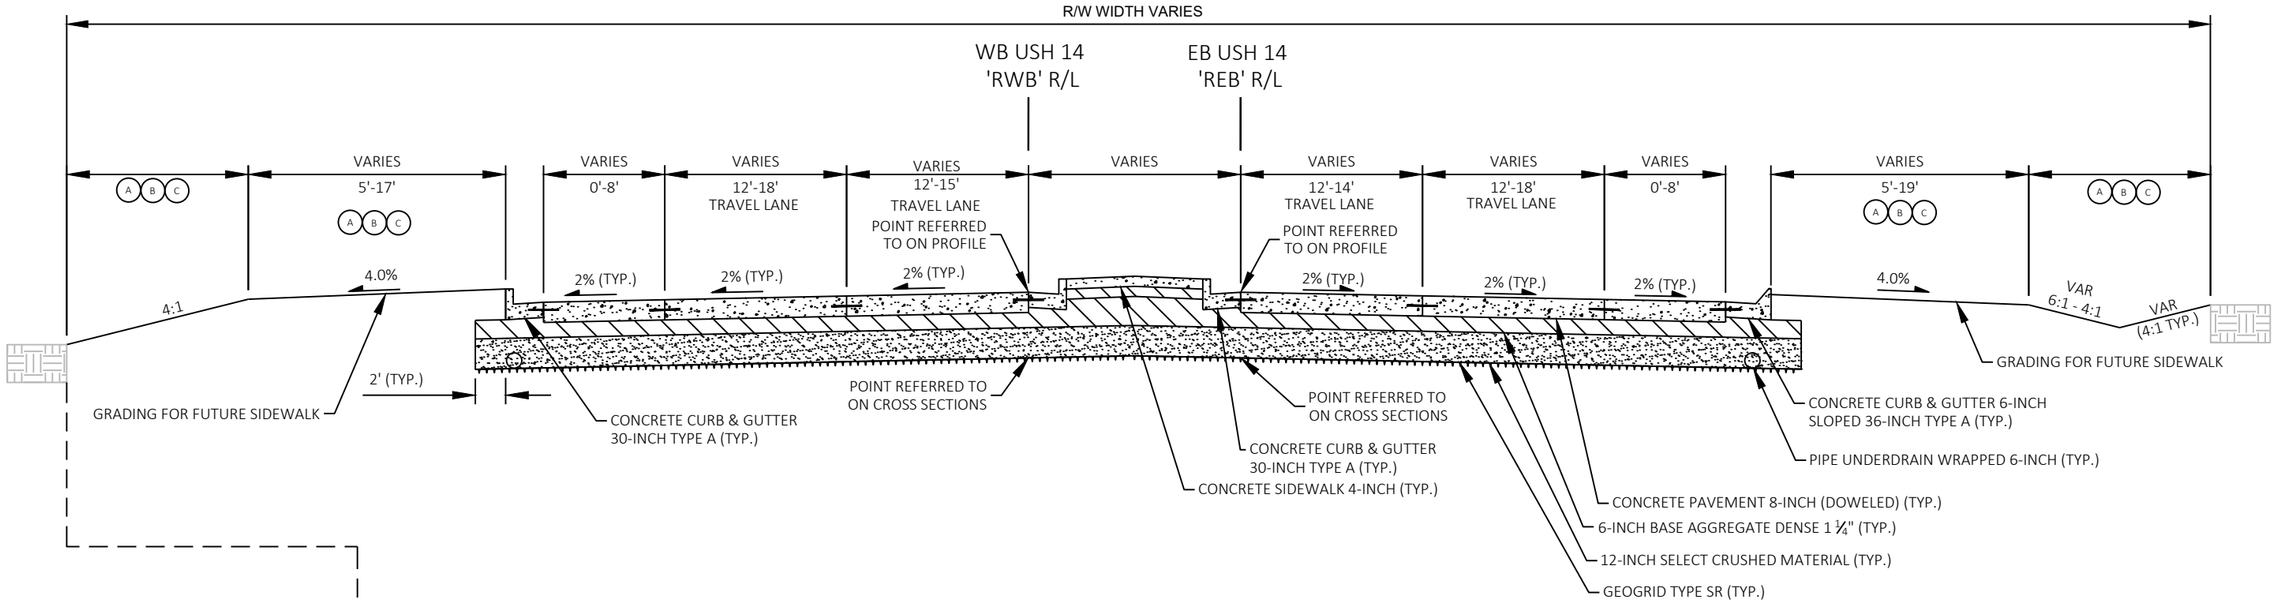

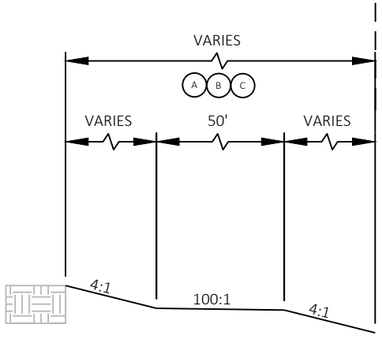

STA 358+25'RWB' TO 359+16'RWB'

TYPICAL FINISHED SECTION USH 14
STA 357+23'REB' TO 359+07'REB'
STA 358+25'RWB' TO 359+16'RWB'
STA 360+55'RWB' TO 361+75'RWB'
STA 360+68'REB' TO 362+52'REB'

LEGEND

- (A) SEED MIXTURE #20 WITH TEMPORARY SEEDING & FERTILIZER TYPE B. SEED MIXTURE #40 & FERTILIZER TYPE B FOR CENTRAL ISLAND
- (B) 6" SALVAGED TOPSOIL
- (C) MULCHING OR EROSION MAT (SEE EROSION CONTROL PLANS FOR EROSION MAT TYPE)

NOTES

SEE STORM SEWER PLANS FOR PIPE UNDERDRAIN LOCATIONS

PROJECT NO: 5155-00-79	HWY: USH 14	COUNTY: DANE	FINISHED TYPICAL SECTIONS	SHEET	E

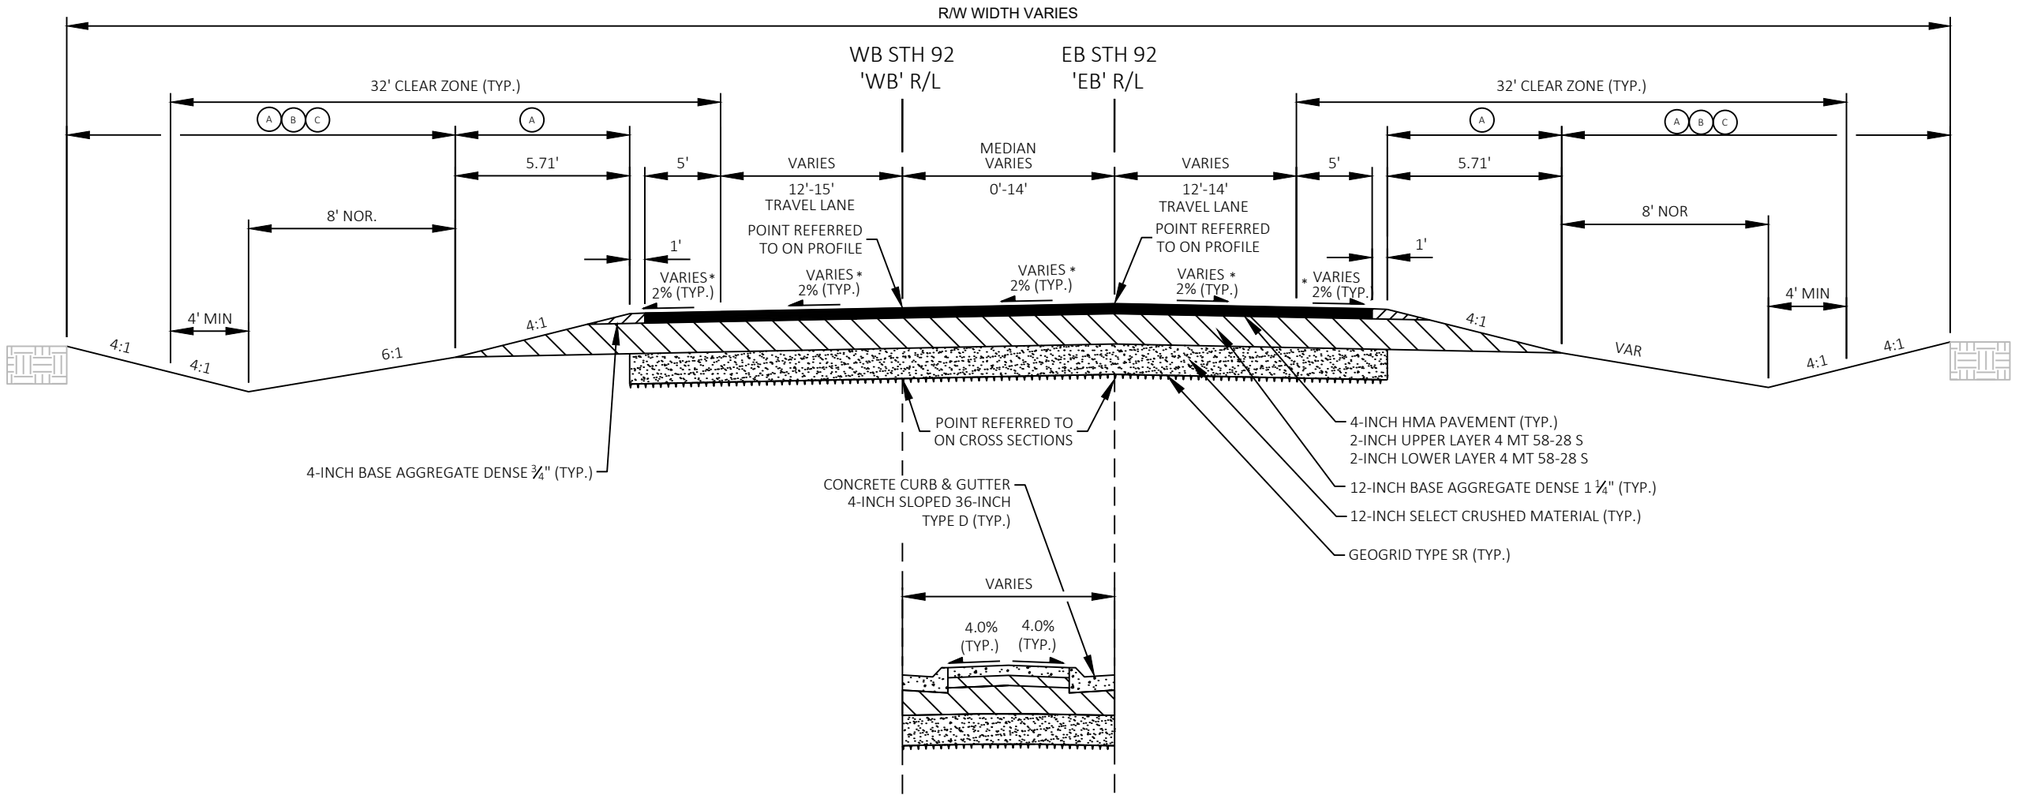

STA 102+52'EB' TO 104+56'EB'
STA 102+57'WB' TO 104+53'WB'

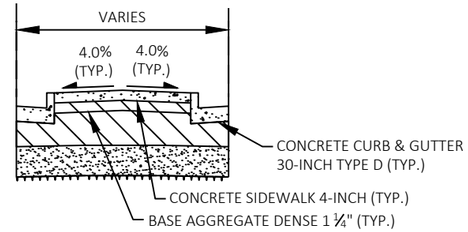

STA 104+57'EB' TO 105+03'EB'
STA 104+53'WB' TO 105+09'WB'

TYPICAL FINISHED SECTION STH 92
STA 100+00'EB' TO 105+03'EB'

LEGEND

- (A) SEED MIXTURE #20 WITH TEMPORARY SEEDING & FERTILIZER TYPE B. SEED MIXTURE #40 & FERTILIZER TYPE B FOR CENTRAL ISLAND
- (B) 6" SALVAGED TOPSOIL
- (C) MULCHING OR EROSION MAT (SEE EROSION CONTROL PLANS FOR EROSION MAT TYPE)

NOTES

- * SEE ALIGNMENT DETAILS FOR SUPERELEVATION TRANSITIONS
- ** SEE STORM SEWER PLANS FOR PIPE UNDERDRAIN LOCATIONS

FRENCH DRAINS REQUIRED ON RURAL SECTIONS. SEE CONSTRUCTION DETAIL

PROJECT NO: 5155-00-79	HWY: USH 14	COUNTY: DANE	FINISHED TYPICAL SECTIONS	SHEET	E

FILE NAME : P:\90S\93\00093386\CADD\C3D\51550405\SHEETSPLAN\020307-TS.DWG
LAYOUT NAME - 020314-ts-79
PLOT DATE : 7/19/2019 8:03 AM
PLOT BY : NATHAN COOK
PLOT NAME :
PLOT SCALE : 1 IN:10 FT
WISDOT/CADDS SHEET 42

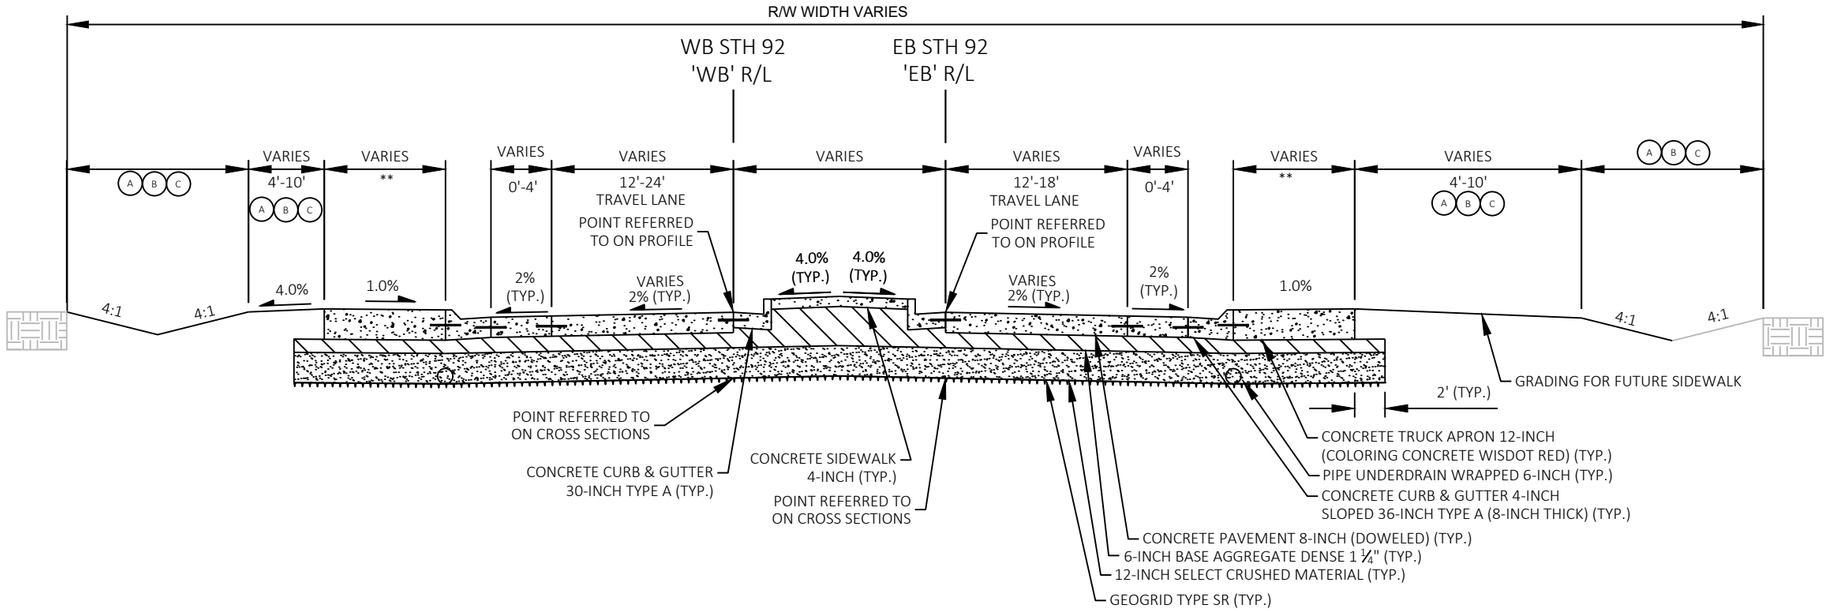

TYPICAL FINISHED SECTION STH 92
STA 105+03'EB' TO 106+30'EB'
STA 105+09' WB' TO 106+29' WB'

LEGEND

(A) SEED MIXTURE #20 WITH TEMPORARY SEEDING & FERTILIZER TYPE B. SEED MIXTURE #40 & FERTILIZER TYPE B FOR CENTRAL ISLAND

(B) 6" SALVAGED TOPSOIL

(C) MULCHING OR EROSION MAT (SEE EROSION CONTROL PLANS FOR EROSION MAT TYPE)

NOTES

** SEE PLAN DETAILS AND ALIGNMENT DETAILS FOR OVERTRACKING PAD LOCATIONS

SEE STORM SEWER PLANS FOR PIPE UNDERDRAIN LOCATIONS

PROJECT NO: 5155-00-79	HWY: USH 14	COUNTY: DANE	FINISHED TYPICAL SECTIONS	SHEET	E

FILE NAME : P:\90S\93\00093386\CADD\C3D\51550405\SHEETSPLAN\020307-TS.DWG
LAYOUT NAME - 020315-ts-79
PLOT DATE : 7/19/2019 8:03 AM
PLOT BY : NATHAN COOK
PLOT NAME :
PLOT SCALE : 1 IN:10 FT
WISDOT/CADDS SHEET 42

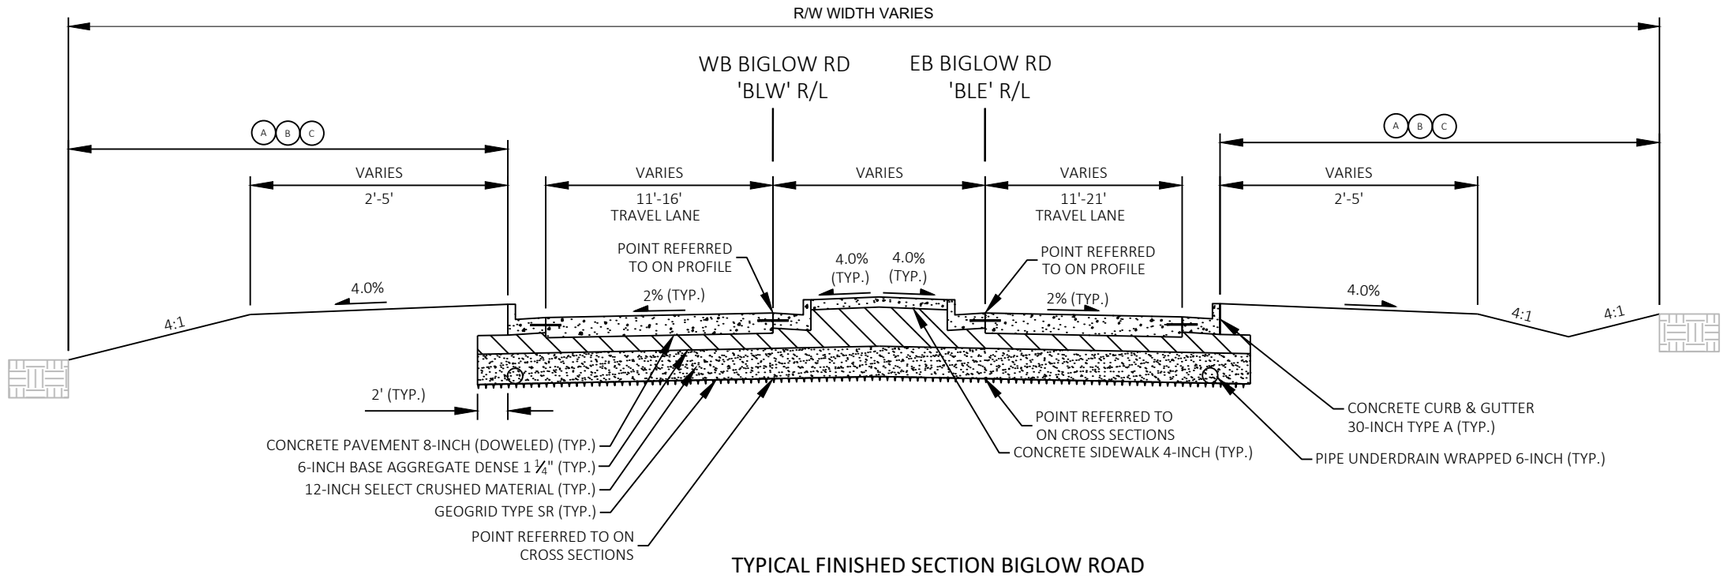

TYPICAL FINISHED SECTION BIGLOW ROAD
STA 200+00'BLE' TO 200+75'BLE'
STA 200+00'BLW' TO 200+95'BLW'

LEGEND

(A) SEED MIXTURE #20 WITH TEMPORARY SEEDING & FERTILIZER TYPE B. SEED MIXTURE #40 & FERTILIZER TYPE B FOR CENTRAL ISLAND

(B) 6" SALVAGED TOPSOIL

(C) MULCHING OR EROSION MAT (SEE EROSION CONTROL PLANS FOR EROSION MAT TYPE)

NOTES

SEE STORM SEWER PLANS FOR PIPE UNDERDRAIN LOCATIONS

PROJECT NO: 5155-00-79	HWY: USH 14	COUNTY: DANE	FINISHED TYPICAL SECTIONS	SHEET	E

FILE NAME : P:\90S\93\00093386\CADD\C3D\51550405\SHEETSPLAN\020307-TS.DWG
LAYOUT NAME - 020316-ts-79
PLOT DATE : 7/19/2019 8:03 AM
PLOT BY : NATHAN COOK
PLOT NAME :
PLOT SCALE : 1 IN:10 FT
WISDOT/CADDS SHEET 42

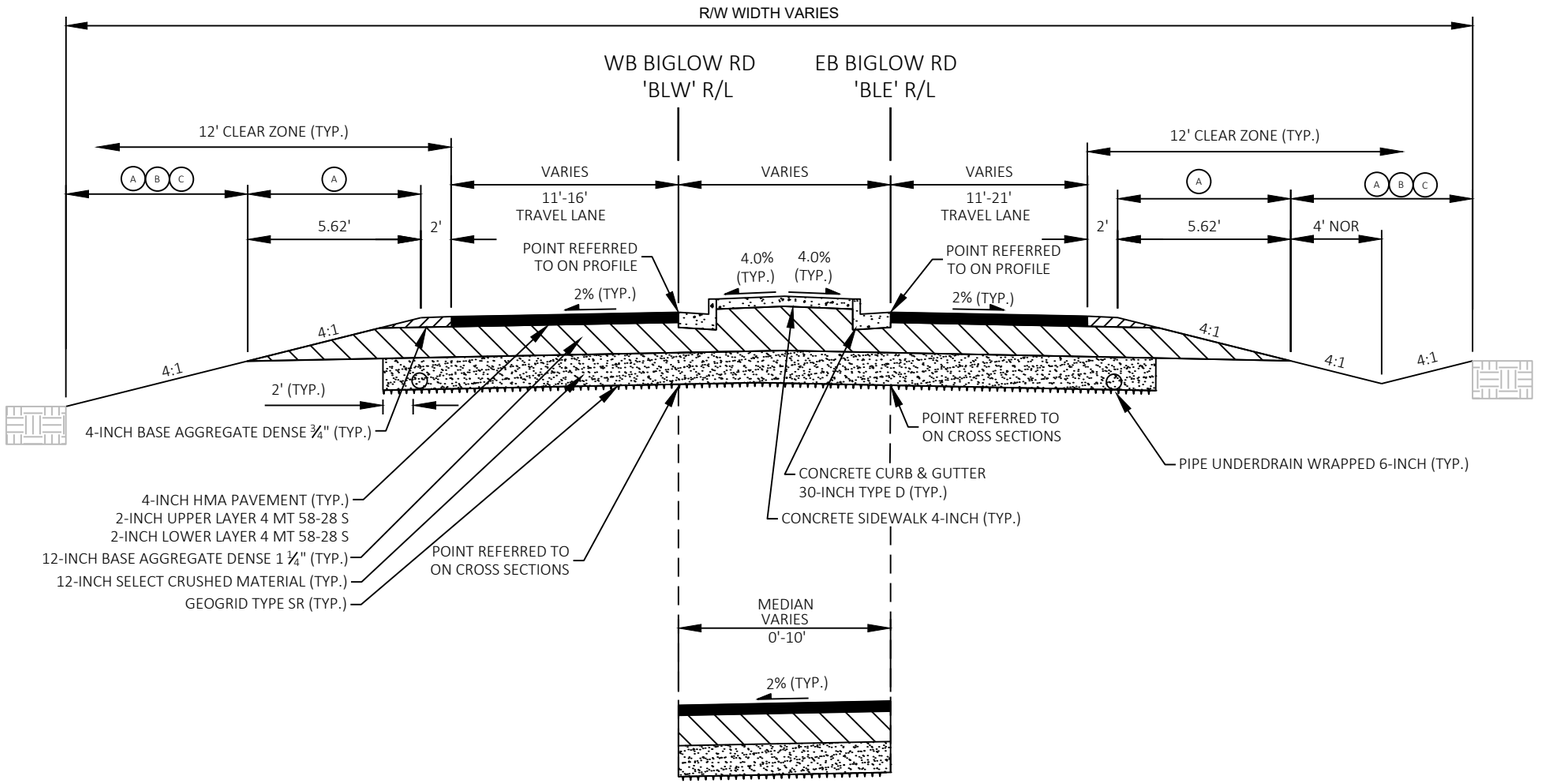

STA 202+03'BLE' TO 202+96'BLE'

LEGEND

- (A) SEED MIXTURE #20 WITH TEMPORARY SEEDING & FERTILIZER TYPE B. SEED MIXTURE #40 & FERTILIZER TYPE B FOR CENTRAL ISLAND
- (B) 6" SALVAGED TOPSOIL
- (C) MULCHING OR EROSION MAT (SEE EROSION CONTROL PLANS FOR EROSION MAT TYPE)

TYPICAL FINISHED SECTION BIGLOW ROAD

STA 200+75'BLE' TO 202+96'BLE'
STA 200+95'BLW' TO 201+96'BLW'

NOTES

SEE STORM SEWER PLANS FOR PIPE UNDERDRAIN LOCATIONS

FRENCH DRAINS REQUIRED ON RURAL SECTIONS. SEE CONSTRUCTION DETAIL

PROJECT NO: 5155-00-79	HWY: USH 14	COUNTY: DANE	FINISHED TYPICAL SECTIONS	SHEET	E

FILE NAME : P:\90S\93\00093386\CADD\C3D\51550405\SHEETSPLAN\020307-TS.DWG
LAYOUT NAME - 020317-ts-79
PLOT DATE : 7/19/2019 8:03 AM
PLOT BY : NATHAN COOK
PLOT NAME :
PLOT SCALE : 1 IN:10 FT
WISDOT/CADDS SHEET 42

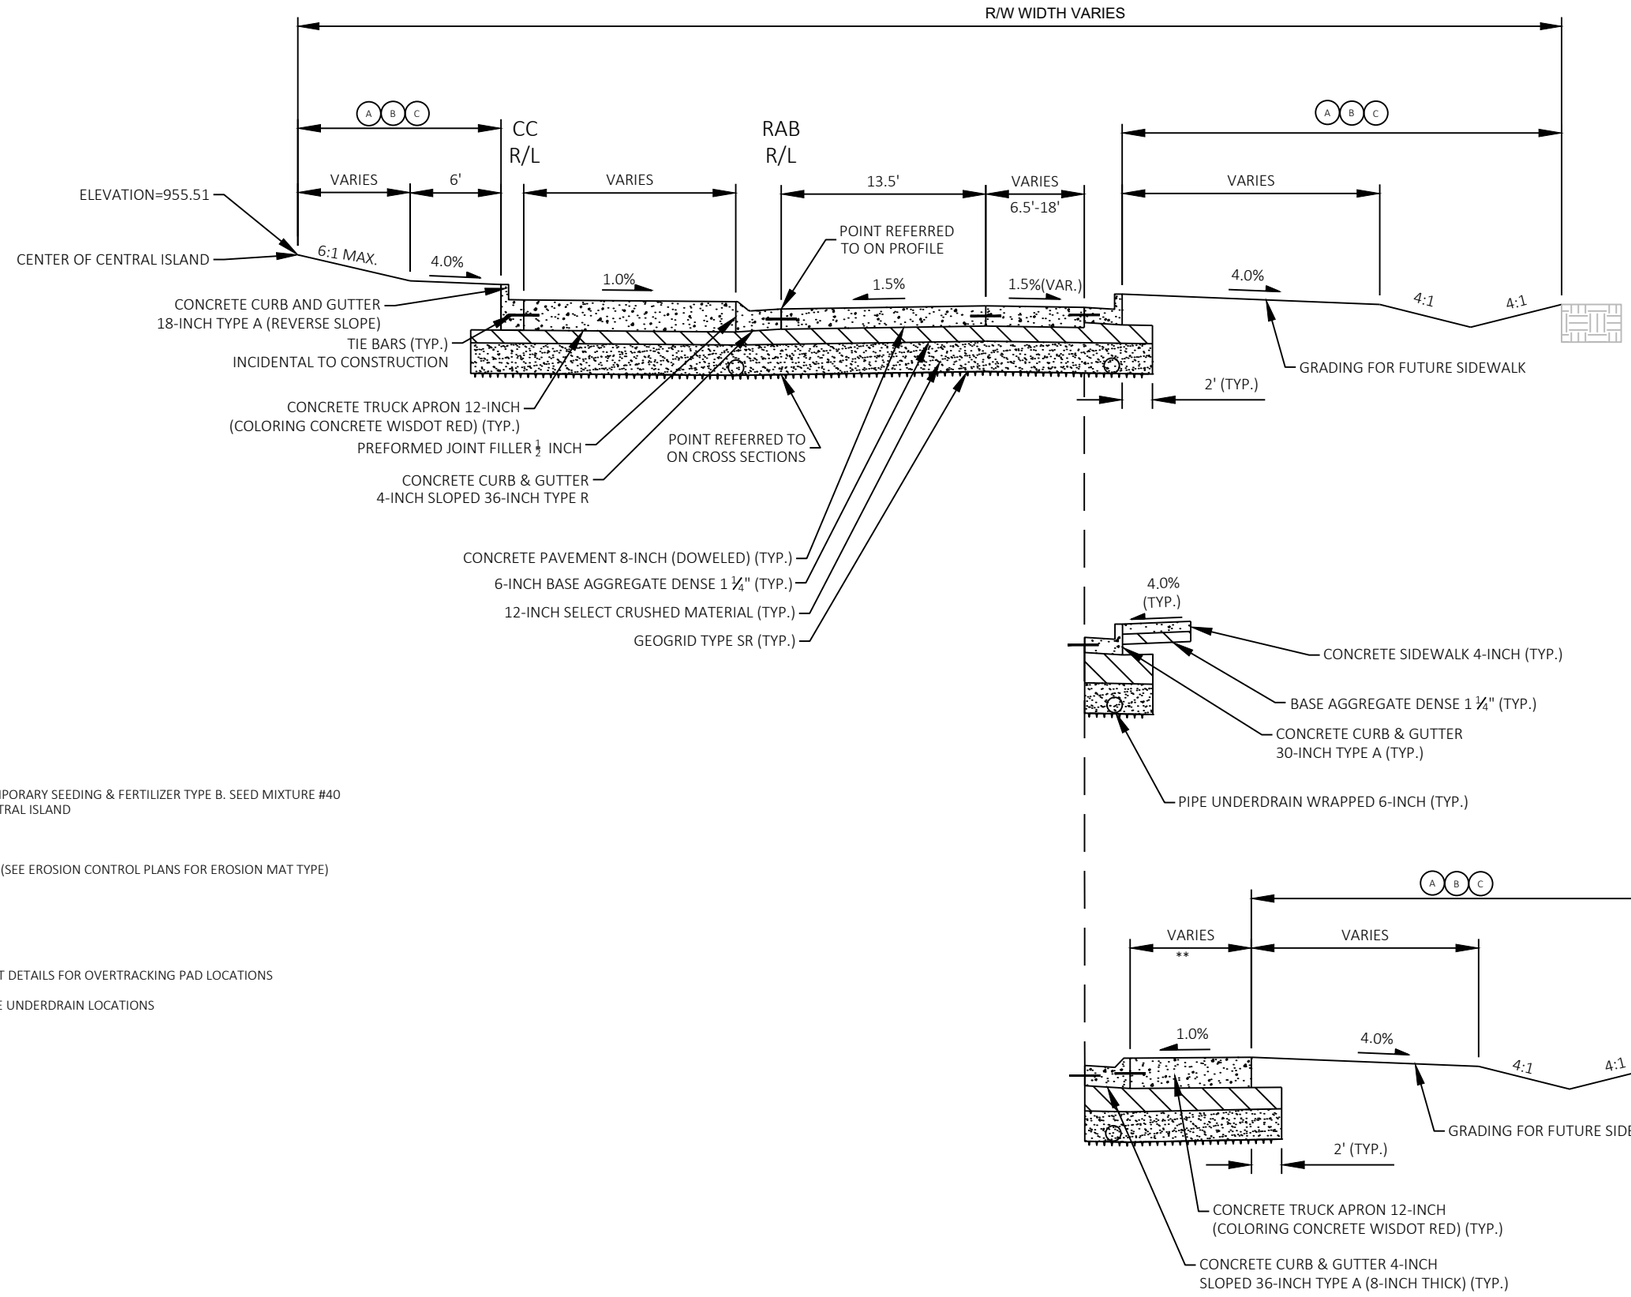

LEGEND

- (A) SEED MIXTURE #20 WITH TEMPORARY SEEDING & FERTILIZER TYPE B. SEED MIXTURE #40 & FERTILIZER TYPE B FOR CENTRAL ISLAND
- (B) 6" SALVAGED TOPSOIL
- (C) MULCHING OR EROSION MAT (SEE EROSION CONTROL PLANS FOR EROSION MAT TYPE)

NOTES

** SEE PLAN DETAILS AND ALIGNMENT DETAILS FOR OVERTRACKING PAD LOCATIONS

SEE STORM SEWER PLANS FOR PIPE UNDERDRAIN LOCATIONS

TYPICAL FINISHED SECTION ROUNDABOUT
STA 10+00'RAB' TO 13+80'RAB'

PROJECT NO: 5155-00-79	HWY: USH 14	COUNTY: DANE	FINISHED TYPICAL SECTIONS	SHEET	E

2

OVERFLOW STRUCTURE

ANDERSON POND

N

352RWB
352REB
353RWB
353REB
354RWB
354REB
355RWB
355REB
356RWB
356REB
357RWB
357REB
358RWB
358REB
359RWB
359REB
12RAP
13RAP
11RAP
361RWB
361REB
362RWB
362REB
363RWB
363REB
364RWB
364REB
365RWB
365REB
366RWB
366REB
367RWB
367REB
201BLW
201BLE
202BLW
202BLE
203BLE
106WB
106EB
105WB
105EB
104WB
104EB
103WB
103EB
102WB
102EB
MH
SS
24" RCP
SIGN
POST
W

PROJECT NO: 5155-00-79	HWY: USH 14	COUNTY: DANE	EROSION CONTROL - DRAINAGE OVERVIEW	SHEET	E

FILE NAME : P:\90S\93\00093386\CADD\C3D\51550405\SHEETSPLAN\022001-EC.DWG
LAYOUT NAME - 022001-ec

PLOT DATE : 7/18/2019 12:40 PM PLOT BY : NATHAN COOK PLOT NAME : PLOT SCALE : 1 IN:100 FT

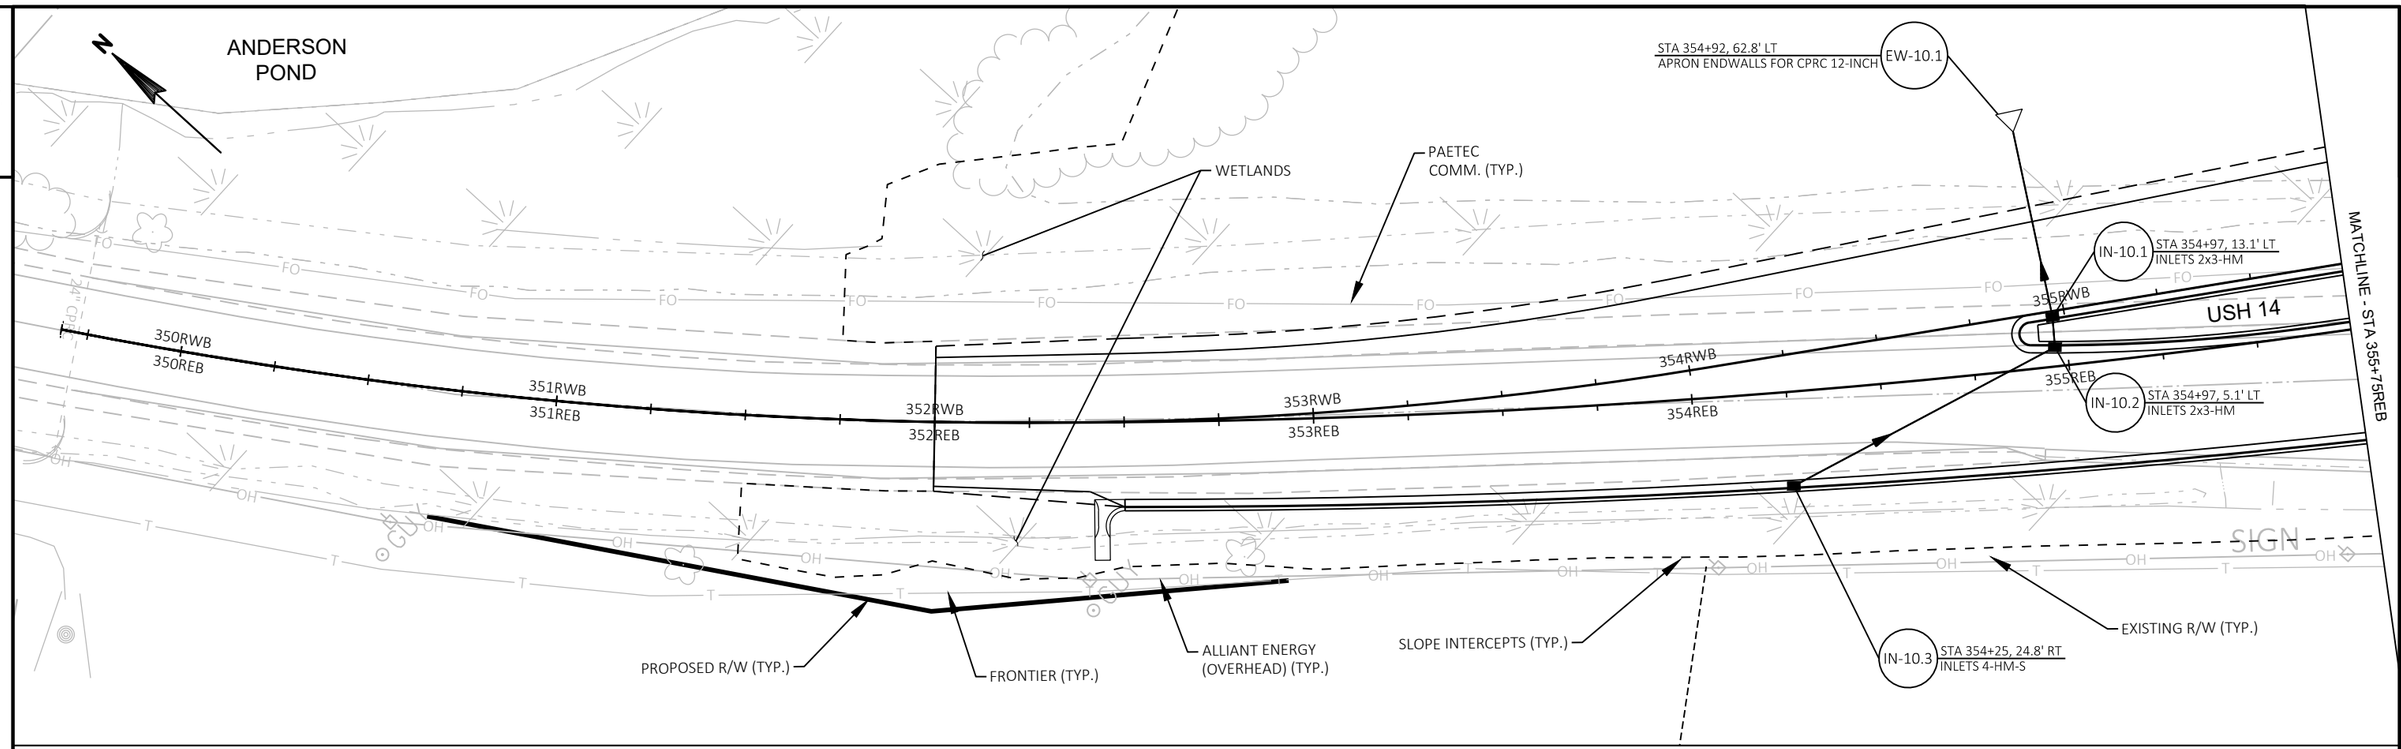

PROJECT NO: 5155-00-79	HWY: USH 14	COUNTY: DANE	STORM SEWER	SHEET	E

2

N

STA 358+26, 71.9' LT
APRON ENDWALLS FOR CPRC 15-INCH
EW-11.1

IN-11.1 STA 358+33, 15.2' LT
INLETS 4-H-S

IN-11.2 STA 358+34, 1.5' LT
INLETS 4-H-S

IN-11.3 STA 358+43, 29.9' RT
INLETS 2x3-HM-S

STA 200+59, 45.1' LT
INLETS MEDIAN 4G-MS-A
IN-15.1

BIGELOW RD

STA 200+36, 210.6' RT
EXISTING MANHOLE
TO REMAIN
MH-15.1

REMOVING INLETS

REMOVING EXISTING
STORM SEWER (18-INCH) (TYP.)

WETLANDS

REMOVING
MANHOLES

IN-11.4 STA 358+98, 7.5' LT
INLETS 2x3-H-S

IN-11.5 STA 359+33, 2.7' RT
INLETS 2x2.5-T

359RWB
358RWB
357RWB
358REB
357REB
359REB
361RWB
12RAB
13RAB
11RAB

USH 14

S-13-XXXX

PAETEC
COMM. (TYP.)

MATCHLINE - STA 356+00REB

MATCHLINE - STA 361+50REB

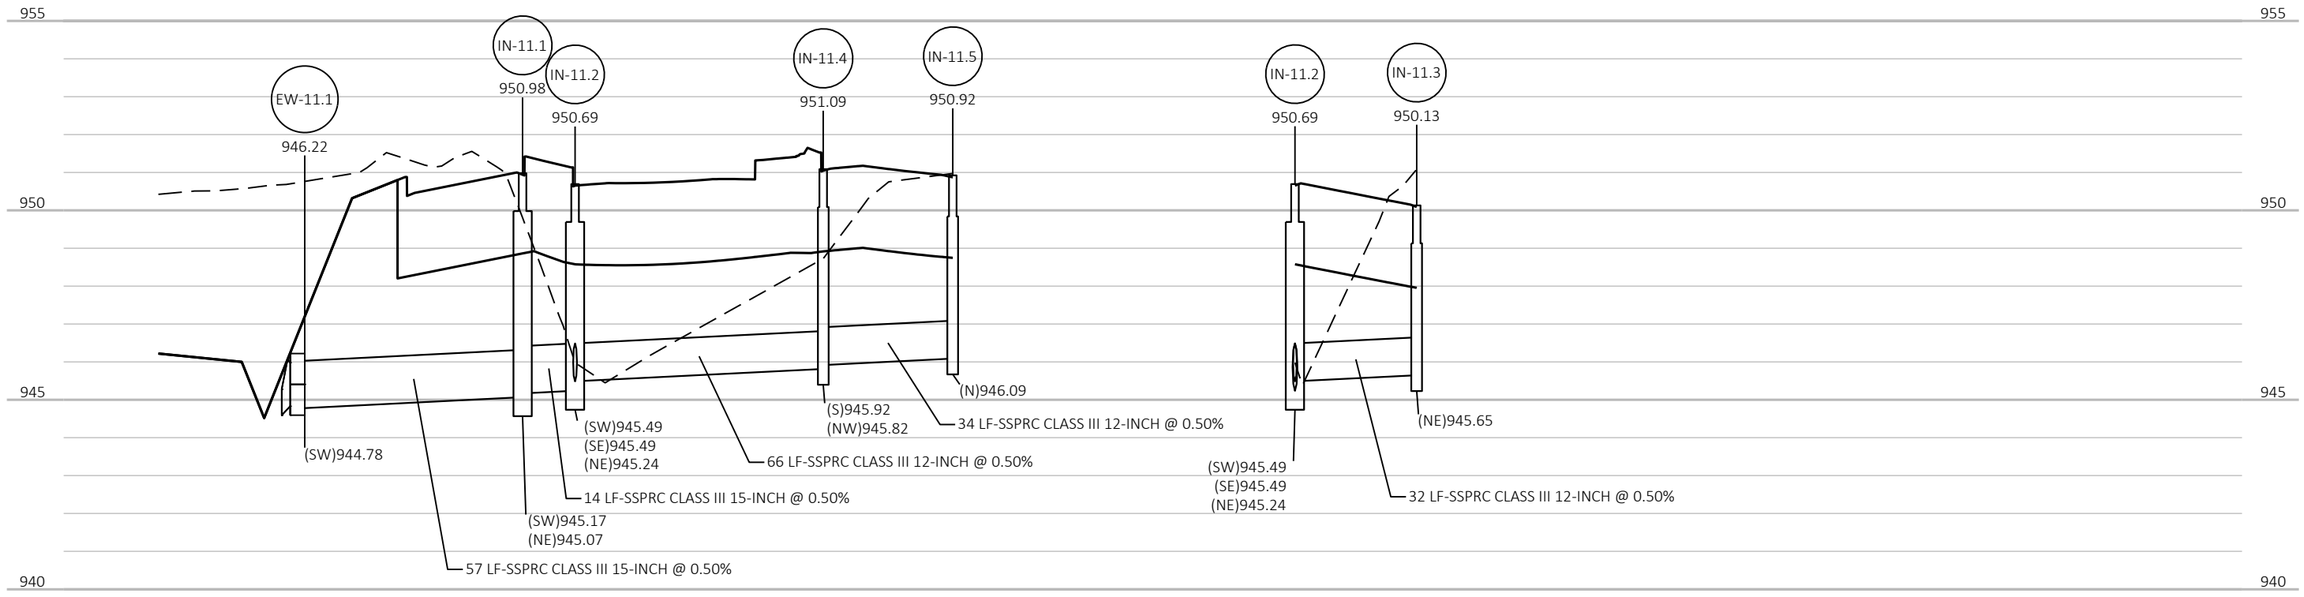

PROJECT NO: 5155-00-79	HWY: USH 14	COUNTY: DANE	STORM SEWER	SHEET	E

FILE NAME : P:\90S\93\00093386\CADD\C3D\51550405\SHEETSPLAN\022501-SS.DWG
LAYOUT NAME - 022502-ss
PLOT DATE : 7/19/2019 8:06 AM
PLOT BY : NATHAN COOK
PLOT NAME :
PLOT SCALE : 1 IN:40 FT

2

STA 358+26, 71.9' LT
APRON ENDWALLS FOR CPRC 15-INCH
EW-11.1

STA 200+59, 45.1' LT
INLETS MEDIAN 4G-MS-A
IN-15.1

IN-11.1 STA 358+33, 15.2' LT
INLETS 4-H-S

IN-11.2 STA 358+34, 1.5' LT
INLETS 4-H-S

IN-11.3 STA 358+43, 29.9' RT
INLETS 2x3-HM-S

IN-11.4 STA 358+98, 7.5' LT
INLETS 2x3-H-S

IN-11.5 STA 359+33, 2.7' RT
INLETS 2x2.5-T

STA 200+36, 210.6' RT
EXISTING MANHOLE
TO REMAIN
MH-15.1

REMOVING INLETS

REMOVING EXISTING
STORM SEWER (18-INCH) (TYP.)

WETLANDS

REMOVING
MANHOLES

PLUG EXISTING
STORM SEWER HOLE

PAETEC
COMM. (TYP.)

S-13-XXXX

BIGELOW RD

USH 14

USH 14

MATCHLINE - STA 356+00REB

MATCHLINE - STA 361+50REB

357RWB

357REB

358RWB

358REB

359RWB

359REB

361RWB

12RAB

13RAB

11RAB

18" CPCP

24" CP

24"X38" CPRC HE

955

950

945

940

IN-15.1
946.90

MH-15.1
952.79

TAP INTO EXISTING
MANHOLE FOR NEW
STORM SEWER

258 LF-SSPRC CLASS III 18-INCH @ 0.34%

(SE)944.50

(NW)943.63

PROJECT NO: 5155-00-79	HWY: USH 14	COUNTY: DANE	STORM SEWER	SHEET	E

FILE NAME : P:\90S\93\00093386\CADD\C3D\51550405\SHEETSPLAN\022501-SS.DWG
LAYOUT NAME - 022503-ss

PLOT DATE : 7/19/2019 8:07 AM PLOT BY : NATHAN COOK PLOT NAME : PLOT SCALE : 1 IN:40 FT

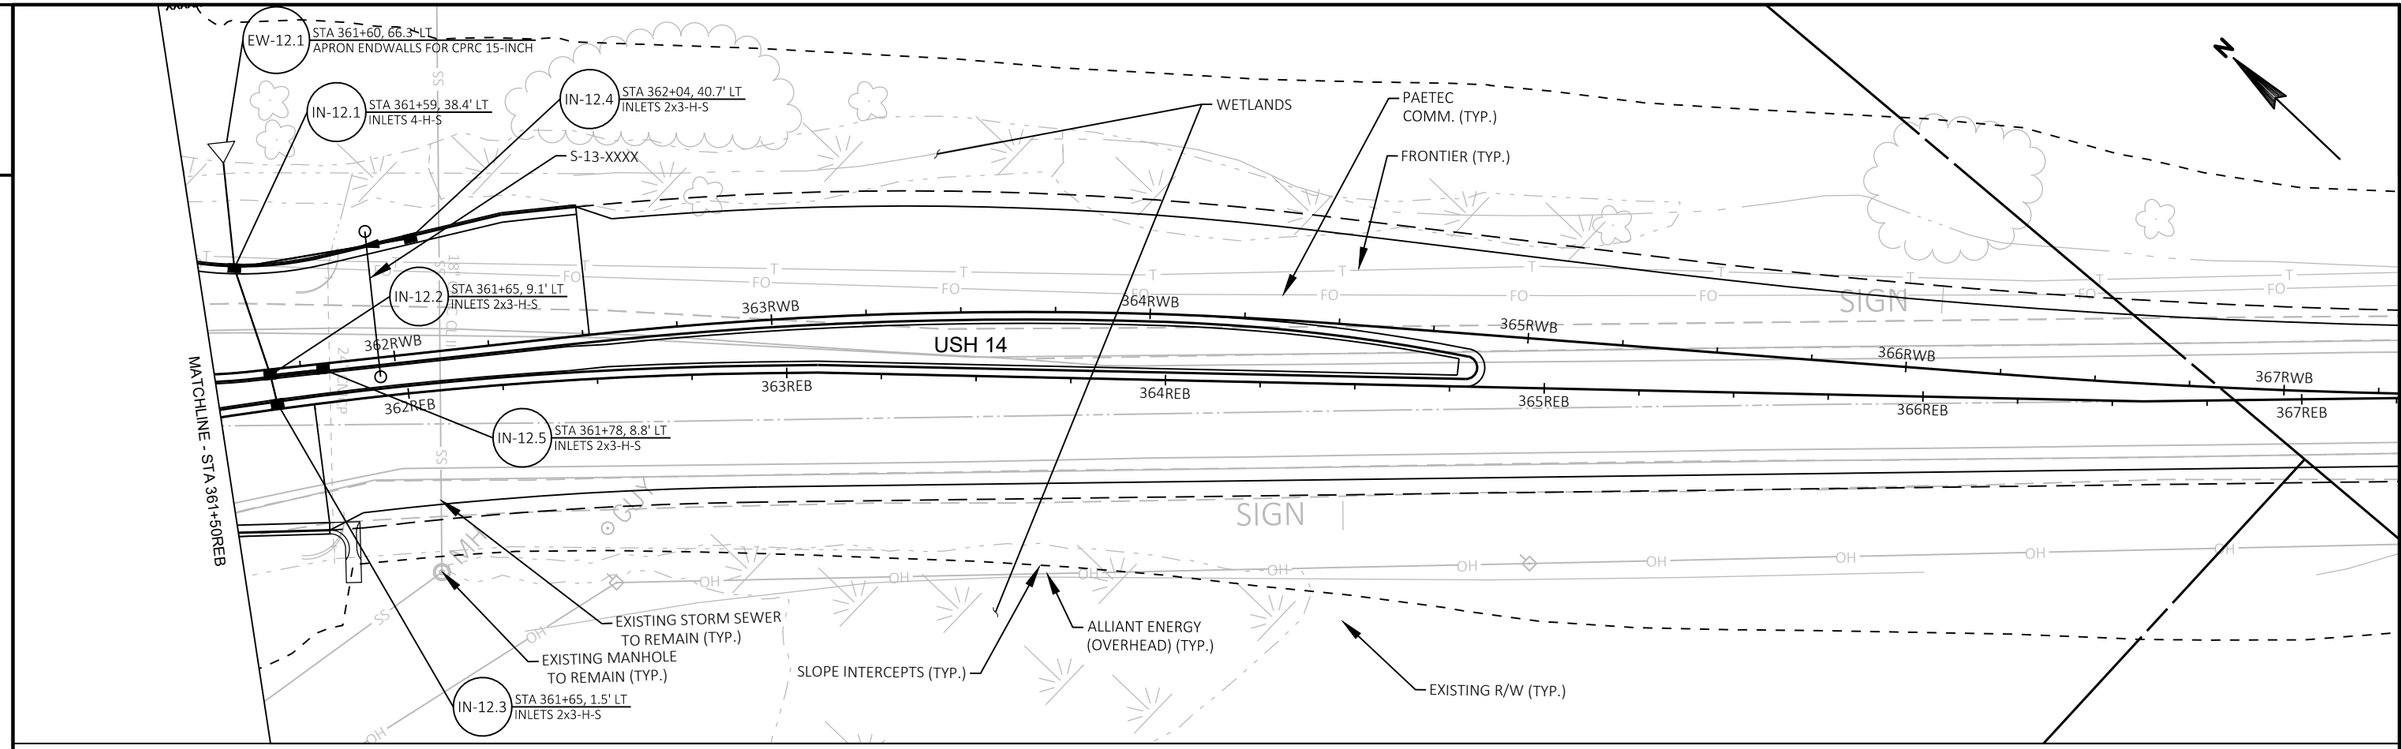

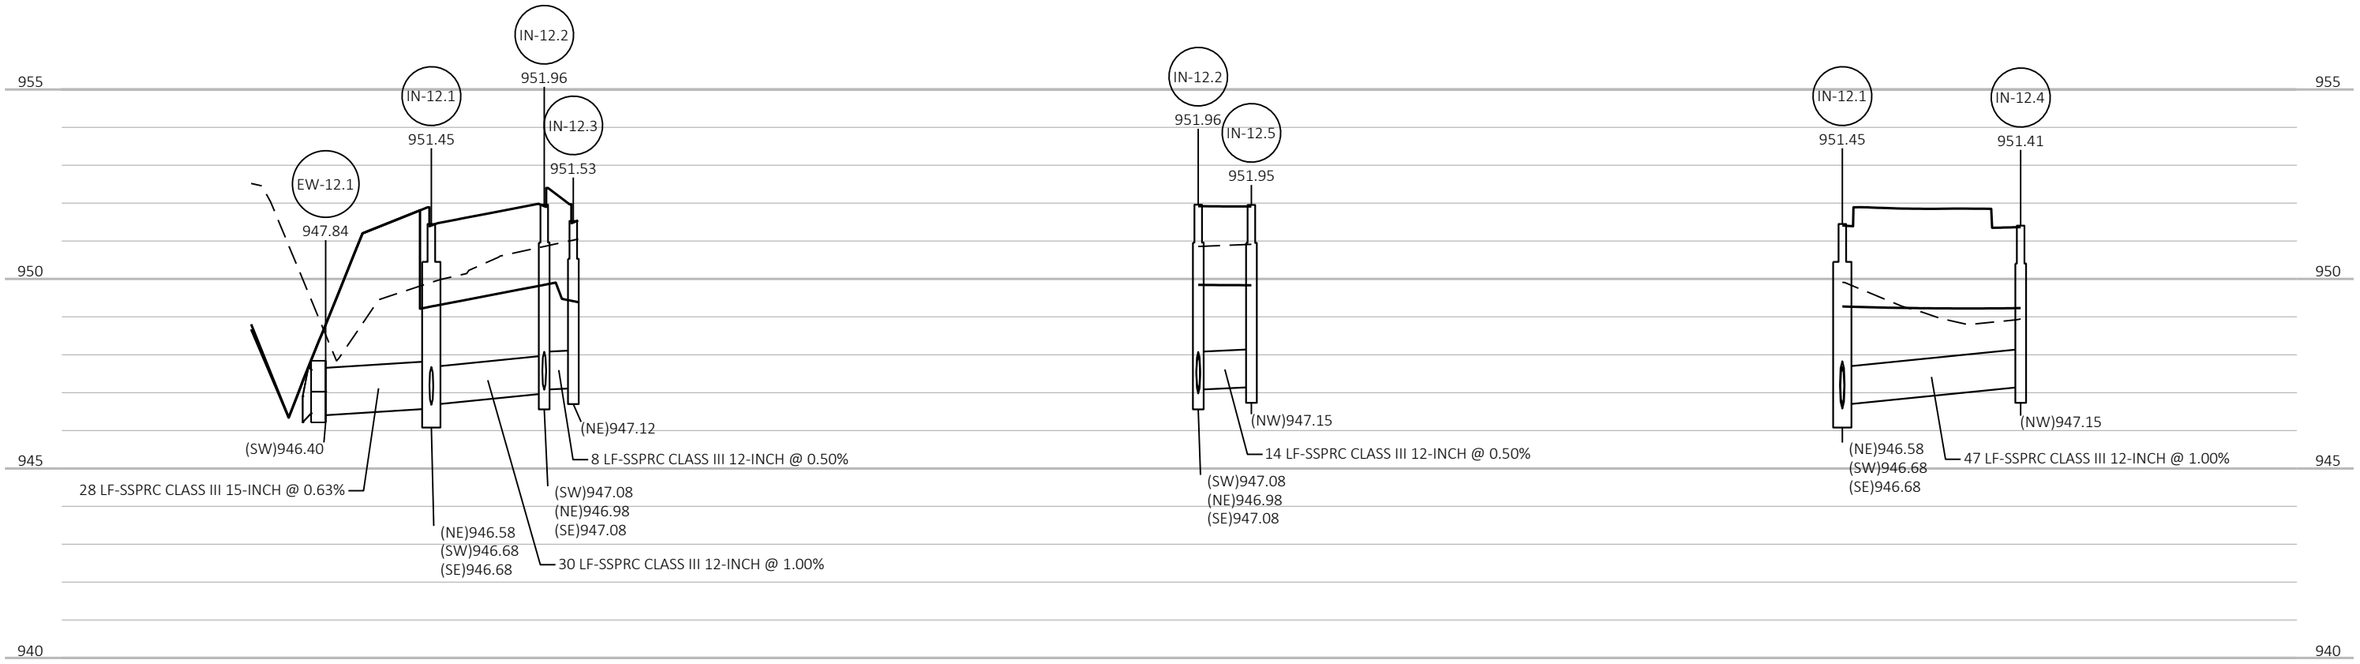

PROJECT NO: 5155-00-79	HWY: USH 14	COUNTY: DANE	STORM SEWER	SHEET	E

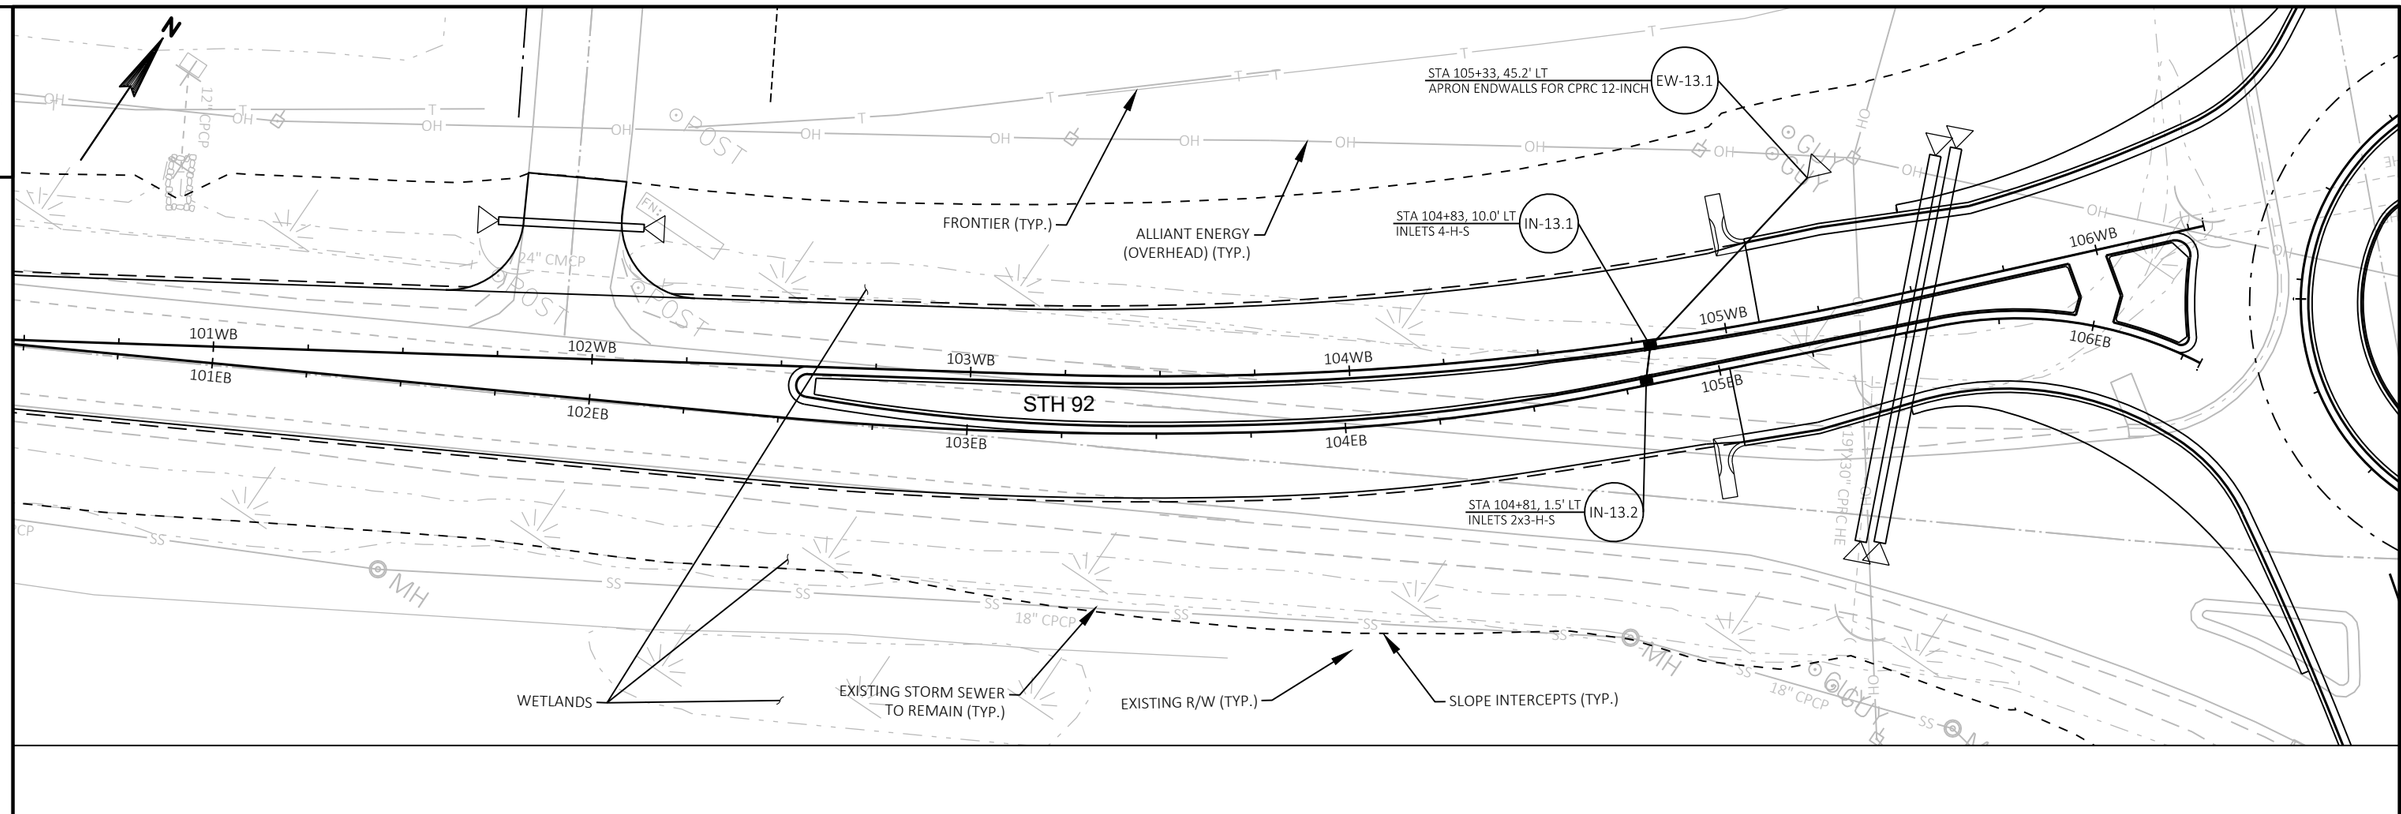

PROJECT NO: 5155-00-79	HWY: USH 14	COUNTY: DANE	STORM SEWER	SHEET	E

FILE NAME : P:\90S\93\00093386\CADD\C3D\51550405\SHEETSPLAN\022501-SS.DWG
LAYOUT NAME - 022505-ss

PLOT DATE : 7/19/2019 8:07 AM PLOT BY : NATHAN COOK PLOT NAME : PLOT SCALE : 1 IN:40 FT

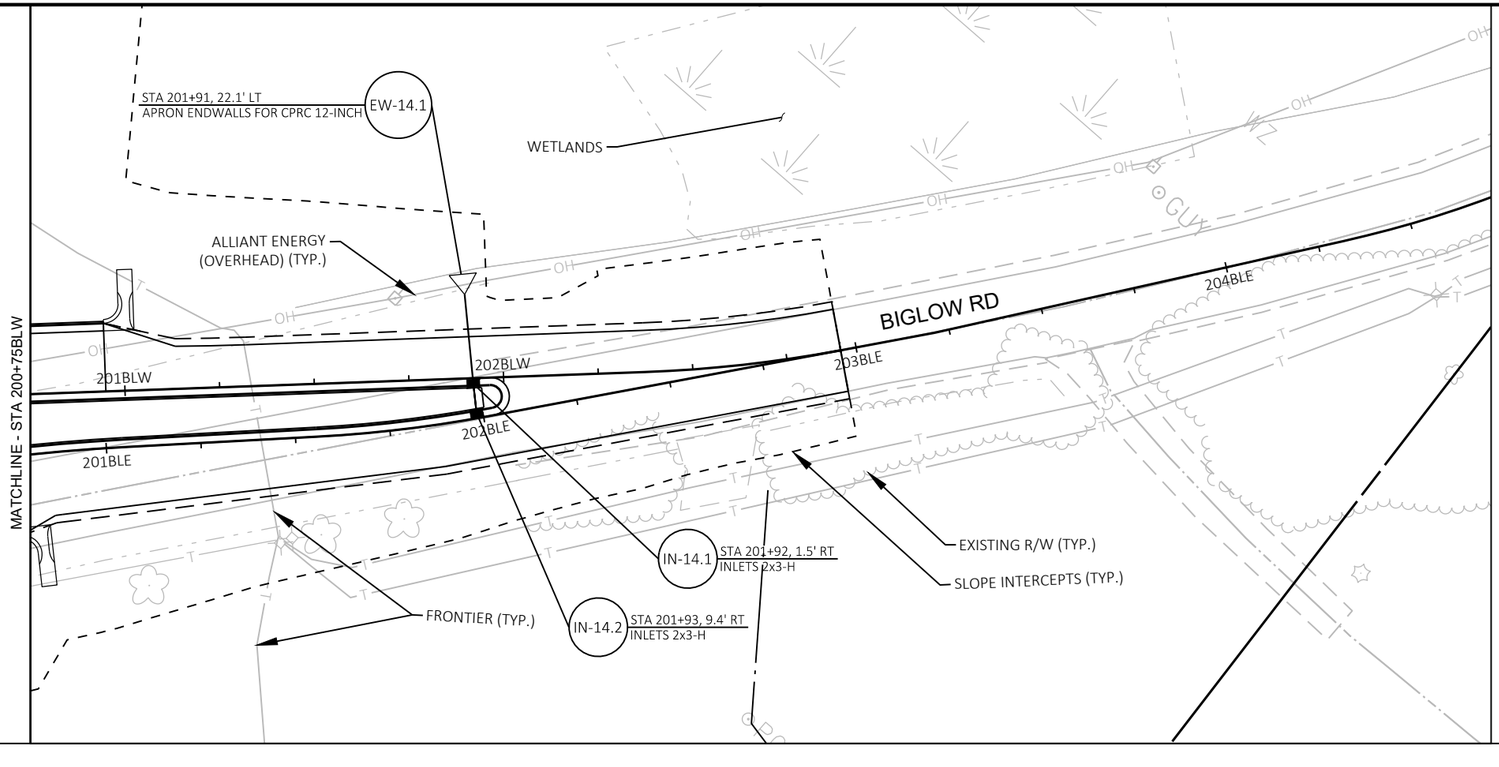

PROJECT NO: 5155-00-79	HWY: USH 14	COUNTY: DANE	STORM SEWER	SHEET	E

2

2

LEGEND

EXISTING SIGN MOUNTED ON POST(S)

EXISTING SIGN MOUNTED ON POLE OR SIGN BRIDGE

XXX DENOTES REMOVAL SIGN NUMBER

XXX DENOTES RELOCATE SIGN NUMBER

USH 14

24" CPEP

350REB

351

MATCHLINE - STA 351+00REB

12" CMCP

SIGN

EAST 14 XXX XXX

OREGON 6
MADISON 17
REMOVE

MH

SS

MATCHLINE - STA 351+00REB

MATCHLINE - STA 357+00REB

SIGN

352REB

353REB

354REB

355REB

356REB

USH 14

XXX EAST 14 WEST 92 XXX XXX XXX XXX XXX

REMOVE

XXX

EVANSVILLE
MADISON
REMOVE

SIGN

PROJECT NO: 5155-00-79	HWY: USH 14	COUNTY: DANE	EXISTING SIGN REMOVALS	SHEET	E

FILE NAME : P:\90S\93\00093386\CADD\C3D\51550405\SHEETSPLAN\023201-ES-79.DWG
LAYOUT NAME - 023201-es

PLOT DATE : 7/18/2019 1:49 PM PLOT BY : NATHAN COOK PLOT NAME : PLOT SCALE : 1 IN:40 FT

2

2

MATCHLINE - STA 200+75BLE

BIGLOW RD

SPEED LIMIT 45 XXX REMOVE

XXX REMOVE

WEST 92 XXX XXX XXX REMOVE

MH

SS

18" CPCP

XXX REMOVE

XXX STOP REMOVE

24" CMCP

MATCHLINE - STA 357+00REB

358REB

359REB

EB

24"X38" CPRC HE

14"X38" CPRC HE

18" CPRC CL III

24" CMCP

362REB

361REB

USH 14

MATCHLINE - STA 363+00REB

USH 14

POST

POST

XXX

XXX

XXX WEST 92 REMOVE

106EB

STH 92

DO NOT ENTER XXX REMOVE

STOP XXX REMOVE

STOP XXX REMOVE

XXX EAST 14 REMOVE

ADOPT A HIGHWAY XXX REMOVE

18" CPCP

191"X30" CPRC

MATCHLINE - STA 105+25EB

N

LEGEND

EXISTING SIGN MOUNTED ON POST(S)

EXISTING SIGN MOUNTED ON POLE OR SIGN BRIDGE

XXX DENOTES REMOVAL SIGN NUMBER

XXX DENOTES RELOCATE SIGN NUMBER

PROJECT NO: 5155-00-79	HWY: USH 14	COUNTY: DANE	EXISTING SIGN REMOVALS	SHEET	E

FILE NAME : P:\90S\93\00093386\CADD\C3D\51550405\SHEETSPLAN\023201-ES-79.DWG
LAYOUT NAME - 023202-es

PLOT DATE : 7/18/2019 1:49 PM PLOT BY : NATHAN COOK PLOT NAME : PLOT SCALE : 1 IN:40 FT

LEGEND

EXISTING SIGN MOUNTED ON POST(S)

EXISTING SIGN MOUNTED ON POLE OR SIGN BRIDGE

XXX DENOTES REMOVAL SIGN NUMBER

XXX DENOTES RELOCATE SIGN NUMBER

2

2

MADISON
BROOKLYN
XXX
REMOVE

XXX WEST WEST XXX
XXX 92 14 XXX
XXX XXX
REMOVE

SIGN

MATCHLINE - STA 363+00REB

REB 364REB 365REB 366REB 367REB 368REB 369

USH 14

SIGN

SPEED LIMIT 55 XXX
REMOVE

EVANSVILLE 6
REMOVE
XXX

MATCHLINE - STA 369+00REB

N

XXX
XXX

MATCHLINE - STA 369+00REB

USH 14

REB 370REB 371REB 372REB

N

PROJECT NO: 5155-00-79	HWY: USH 14	COUNTY: DANE	EXISTING SIGN REMOVALS	SHEET	E

FILE NAME : P:\90S\93\00093386\CADD\C3D\51550405\SHEETSPLAN\023201-ES-79.DWG
LAYOUT NAME - 023203-es

PLOT DATE : 7/18/2019 1:50 PM PLOT BY : NATHAN COOK PLOT NAME : PLOT SCALE : 1 IN:40 FT

2

LEGEND

EXISTING SIGN MOUNTED ON POST(S)

EXISTING SIGN MOUNTED ON POLE OR SIGN BRIDGE

XXX DENOTES REMOVAL SIGN NUMBER

XXX DENOTES RELOCATE SIGN NUMBER

N

MATCHLINE - STA 99+25EB

STH 92

95EB 96EB 97EB 98EB 99EB

24" CMCP

30" CMCP

MH

SS

POST

REMOVE

WEST 14 EAST 14

REMOVE

2

N

MATCHLINE - STA 99+25EB

MATCHLINE - STA 105+25EB

STH 92

100EB 101EB 102EB 103EB 104EB 105EB

12" CPCP

18" CPCP

24" CMCP

BROOKLYN 1

REMOVE

MADISON

EVANSVILLE

REMOVE

SPEED LIMIT 55

REMOVE

WEST 92

REMOVE

MH

SS

POST

PROJECT NO: 5155-00-79	HWY: USH 14	COUNTY: DANE	EXISTING SIGN REMOVALS	SHEET	E

FILE NAME : P:\90S\93\00093386\CADD\C3D\51550405\SHEETSPLAN\023201-ES-79.DWG
LAYOUT NAME - 023204-es

PLOT DATE : 7/18/2019 1:50 PM PLOT BY : NATHAN COOK PLOT NAME : PLOT SCALE : 1 IN:40 FT

2

2

LEGEND

EXISTING SIGN MOUNTED ON POST(S)

EXISTING SIGN MOUNTED ON POLE OR SIGN BRIDGE

XXX DENOTES REMOVAL SIGN NUMBER

XXX DENOTES RELOCATE SIGN NUMBER

XXX

REMOVE

MATCHLINE - STA 200+75BLE

BIGLOW RD

201BLE

202BLE

203BLE

204BLE

205BLE

206BLE

POST

FEN.

POST

PROJECT NO: 5155-00-79	HWY: USH 14	COUNTY: DANE	EXISTING SIGN REMOVALS	SHEET	E

FILE NAME : P:\90S\93\00093386\CADD\C3D\51550405\SHEETSPLAN\023201-ES-79.DWG
LAYOUT NAME - 023205-es

PLOT DATE : 7/18/2019 1:50 PM PLOT BY : NATHAN COOK PLOT NAME : PLOT SCALE : 1 IN:40 FT

2

2

N

USH 14

MATCHLINE - STA 351+00REB

350RWB
350REB

351RWB
351REB

24" CMCP

12" CMCP

SIGN

W2-6
30"X30"

20
MPH
W13-1
18"X18"

LEGEND

EXISTING SIGN MOUNTED ON POST(S)

PROPOSED SIGN MOUNTED ON POST(S)

PROPOSED SIGN MOUNTED ON REMOVABLE POST(S)

TWO 18" X 18" FLAGS, INCIDENTAL TO SIGNS, TYPE II (INSTALL FOR THE FIRST 6 MONTHS TO EMPHASIZE THE YIELD MOVEMENT

XXX DENOTES SIGN NUMBER

* ALL YIELD SIGNS SHALL BE PLACED AT THE SAME MOUNTING HEIGHT (7' -3" +/- TO BOTTOM OF YIELD SIGNS)

** MOUNTING HEIGHT SHALL BE 4' TO BOTTOM OF W5-54. MOUNT R4-7 AT STANDARD HEIGHT (7'-3" +/-)

DO NOT ENTER
R5-1
36"X36"

SPEED LIMIT 55
R2-1
24"X30"

WRONG WAY
R5-1A
42"X30"

WEST 14
J4-1
24"X36"

OREGON 6
MADISON 17

MATCHLINE - STA 351+00REB

W1-2R
30"X30"

MATCHLINE - STA 357+00REB

351RWB
351REB

352RWB
352REB

353RWB
353REB

354RWB
354REB

355RWB
355REB

356RWB
356REB

USH 14

W3-2
36"X36"

R4-7
36"X48"

W5-54
18"X18"
**

PROJECT NO: 5155-00-79	HWY: USH 14	COUNTY: DANE	PERMANENT SIGNING	SHEET	E

FILE NAME : P:\90S\93\00093386\CADD\C3D\51550405\SHEETSPLAN\023206-PS-79.DWG
LAYOUT NAME - 023210-ps

PLOT DATE : 7/18/2019 1:52 PM PLOT BY : NATHAN COOK PLOT NAME : PLOT SCALE : 1 IN:40 FT

2

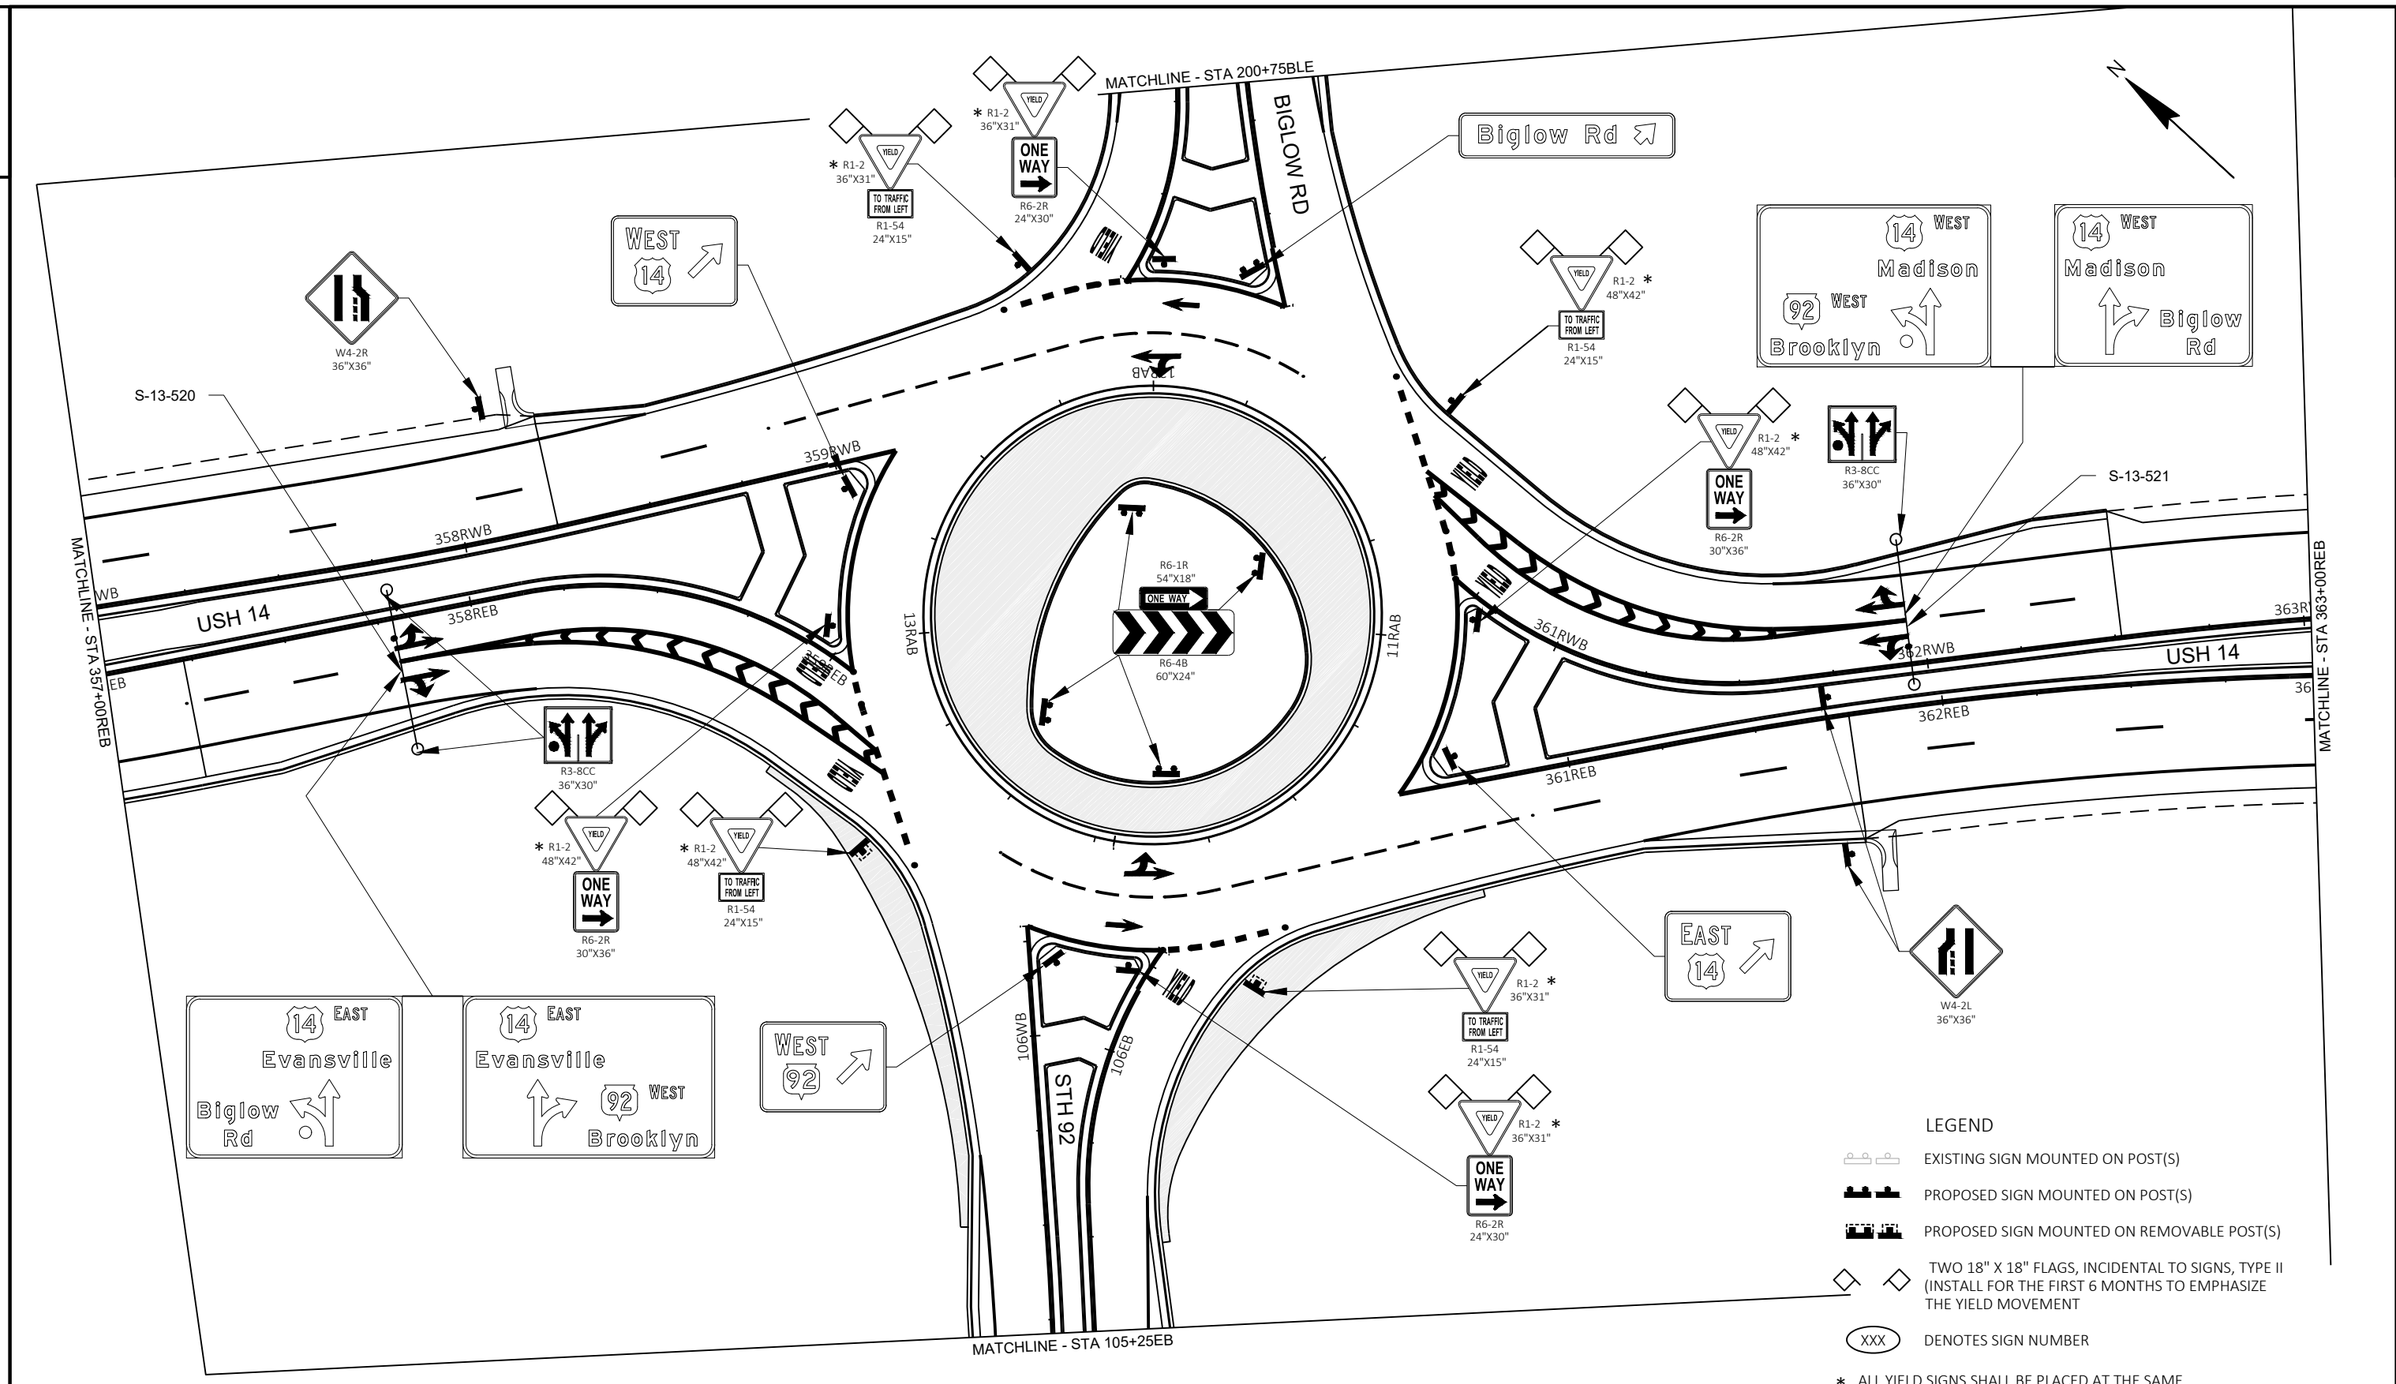

LEGEND

- EXISTING SIGN MOUNTED ON POST(S)
- PROPOSED SIGN MOUNTED ON POST(S)
- PROPOSED SIGN MOUNTED ON REMOVABLE POST(S)
- TWO 18" X 18" FLAGS, INCIDENTAL TO SIGNS, TYPE II (INSTALL FOR THE FIRST 6 MONTHS TO EMPHASIZE THE YIELD MOVEMENT
- XXX — DENOTES SIGN NUMBER

* ALL YIELD SIGNS SHALL BE PLACED AT THE SAME MOUNTING HEIGHT (7' -3" +/- TO BOTTOM OF YIELD SIGNS)

** MOUNTING HEIGHT SHALL BE 4' TO BOTTOM OF W5-54. MOUNT R4-7 AT STANDARD HEIGHT (7'-3" +/-)

PROJECT NO: 5155-00-79	HWY: USH 14	COUNTY: DANE	PERMANENT SIGNING	SHEET	E

FILE NAME : P:\90S\93\00093386\CADD\C3D\51550405\SHEETSPLAN\023206-PS-79.DWG
LAYOUT NAME - 023211-ps
PLOT DATE : 7/18/2019 1:52 PM PLOT BY : NATHAN COOK PLOT NAME : PLOT SCALE : 1 IN:40 FT

2

MATCHLINE - STA 363+00REB

364RWB

USH 14

365RWB

366RWB

367RWB

364REB

365REB

366REB

367REB

368REB

369

MATCHLINE - STA 369+00REB

W3-2
36"X36"

WRONG WAY
R5-1A
42"X30"

R4-7
36"X48"

W5-54
18"X18"
**

DO NOT ENTER
R5-1
36"X36"

EVANSVILLE 6

EAST 14
J4-1
24"X36"

I55-56
30"X18"

I55-56P
30"X18"

SPEED LIMIT 55
R2-1
24"X30"

W2-6
30"X30"

20 MPH
W13-1
18"X18"

MATCHLINE - STA 369+00REB

REB

370REB

371REB

372REB

USH 14

LEGEND

EXISTING SIGN MOUNTED ON POST(S)

PROPOSED SIGN MOUNTED ON POST(S)

PROPOSED SIGN MOUNTED ON REMOVABLE POST(S)

TWO 18" X 18" FLAGS, INCIDENTAL TO SIGNS, TYPE II (INSTALL FOR THE FIRST 6 MONTHS TO EMPHASIZE THE YIELD MOVEMENT

XXX DENOTES SIGN NUMBER

* ALL YIELD SIGNS SHALL BE PLACED AT THE SAME MOUNTING HEIGHT (7' -3" +/- TO BOTTOM OF YIELD SIGNS)

** MOUNTING HEIGHT SHALL BE 4' TO BOTTOM OF W5-54. MOUNT R4-7 AT STANDARD HEIGHT (7'-3" +/-)

PROJECT NO: 5155-00-79	HWY: USH 14	COUNTY: DANE	PERMANENT SIGNING	SHEET	E

FILE NAME : P:\90S\93\00093386\CADD\C3D\51550405\SHEETSPLAN\023206-PS-79.DWG
LAYOUT NAME - 023212-ps

PLOT DATE : 7/18/2019 1:52 PM PLOT BY : NATHAN COOK PLOT NAME : PLOT SCALE : 1 IN:40 FT

2

LEGEND

EXISTING SIGN MOUNTED ON POST(S)

PROPOSED SIGN MOUNTED ON POST(S)

PROPOSED SIGN MOUNTED ON REMOVABLE POST(S)

TWO 18" X 18" FLAGS, INCIDENTAL TO SIGNS, TYPE II (INSTALL FOR THE FIRST 6 MONTHS TO EMPHASIZE THE YIELD MOVEMENT

XXX DENOTES SIGN NUMBER

* ALL YIELD SIGNS SHALL BE PLACED AT THE SAME MOUNTING HEIGHT (7' -3" +/- TO BOTTOM OF YIELD SIGNS)

** MOUNTING HEIGHT SHALL BE 4' TO BOTTOM OF W5-54. MOUNT R4-7 AT STANDARD HEIGHT (7'-3" +/-)

N

2

MATCHLINE - STA 99+25EB

95WB 95EB 96WB 96EB 97WB 97EB 98WB 98EB 99WB 99EB

STH 92

24" CMCP

30" CMCP

W2-6 30"X30"

20 MPH

W13-1 18"X18"

BIGLOW RD

WEST 14 EAST 14

W3-2 36"X36"

WEST 92

J4-1 24"X36"

WRONG WAY

R5-1A 42"X30"

BROOKLYN 1

DO NOT ENTER

R5-1 36"X36"

SPEED LIMIT 55

R2-1 24"X30"

MATCHLINE - STA 99+25EB

MATCHLINE - STA 105+25EB

100WB 100EB 101WB 101EB 102WB 102EB 103WB 103EB 104WB 104EB 105WB 105EB

STH 92

MADISON

EVANSVILLE

R4-7 36"X48"

W5-54 18"X18" **

PROJECT NO: 5155-00-79	HWY: USH 14	COUNTY: DANE	PERMANENT SIGNING	SHEET	E

FILE NAME : P:\90S\93\00093386\CADD\C3D\51550405\SHEETSPLAN\023206-PS-79.DWG
LAYOUT NAME - 023213-ps

PLOT DATE : 7/18/2019 1:52 PM PLOT BY : NATHAN COOK PLOT NAME : PLOT SCALE : 1 IN:40 FT

2

N

MATCHLINE - STA 200+75BLE

201BLW

201BLE

202BLW

202BLE

203BLE

BIGLOW RD

204BLE

205BLE

MATCHLINE - STA 206+00BLE

R4-7
36"X48"

** W5-54
18"X18"

EAST WEST WEST
14 92 14
J2-3
72"X57"

W3-2
36"X36"

W2-6
30"X30"

20 MPH
W13-1
18"X18"

WRONG WAY
R5-1A
36"X24"

SPEED LIMIT 45
R2-1
24"X30"

DO NOT ENTER
R5-1
30"X30"

POST

LEGEND

EXISTING SIGN MOUNTED ON POST(S)

PROPOSED SIGN MOUNTED ON POST(S)

PROPOSED SIGN MOUNTED ON REMOVABLE POST(S)

TWO 18" X 18" FLAGS, INCIDENTAL TO SIGNS, TYPE II (INSTALL FOR THE FIRST 6 MONTHS TO EMPHASIZE THE YIELD MOVEMENT

XXX DENOTES SIGN NUMBER

* ALL YIELD SIGNS SHALL BE PLACED AT THE SAME MOUNTING HEIGHT (7' -3" +/- TO BOTTOM OF YIELD SIGNS)

** MOUNTING HEIGHT SHALL BE 4' TO BOTTOM OF W5-54. MOUNT R4-7 AT STANDARD HEIGHT (7'-3" +/-)

PROJECT NO: 5155-00-79	HWY: USH 14	COUNTY: DANE	PERMANENT SIGNING	SHEET	E

FILE NAME : P:\90S\93\00093386\CADD\C3D\51550405\SHEETSPLAN\023206-PS-79.DWG
LAYOUT NAME - 023214-ps
PLOT DATE : 7/18/2019 1:52 PM PLOT BY : NATHAN COOK PLOT NAME : PLOT SCALE : 1 IN:40 FT

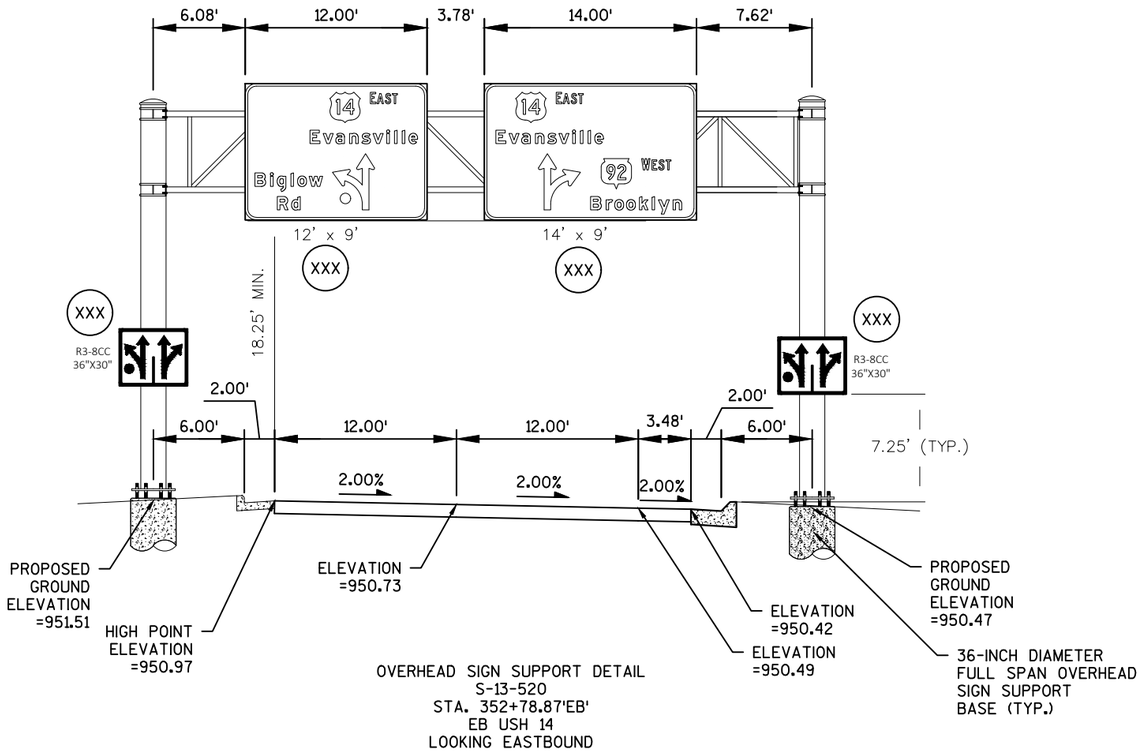

OVERHEAD SIGN SUPPORT DETAIL
S-13-520
STA. 352+78.87'EB'
EB USH 14
LOOKING EASTBOUND

GENERAL NOTES

1) DRAWINGS NOT TO SCALE

2) DESIGN NEW OVERHEAD SIGN SUPPORTS ACCORDING TO THE LATEST EDITION OF, AND SUPPLEMENTAL TO THE STATE OF WISCONSIN "STANDARD SPECIFICATIONS FOR HIGHWAY AND STRUCTURE CONSTRUCTION" AND AASHTO "STANDARD SPECIFICATIONS FOR STRUCTURAL SUPPORTS FOR HIGHWAY SIGNS, LUMINARIES, AND TRAFFIC SIGNALS."

3) PROVIDE AN IDENTIFICATION PLAQUE FOR ALL OVERHEAD SIGN SUPPORTS, TO BE CONSIDERED INCIDENTAL TO THE BID ITEM "OVERHEAD SIGN SUPPORT".

4) SIZE THE ANCHOR BOLT/TEMPLATE ASSEMBLY TO FIT WITHIN THE BAR CAGE OF THE FOOTING BASE SHOWN IN THE CONTRACT PLANS IN ADDITION TO MEETING ALL APPLICABLE DESIGN REQUIREMENTS FOR THE DESIGN OF THE UPRIGHT BASE CONNECTION.

5) PROVIDE DESIGN CALCULATIONS.

6) DESIGN WIND VELOCITIES SHALL BE PER WISDOT SPECS.

7) SIGNS OR BLANKS SHALL BE INSTALLED ON THE OVERHEAD SIGN SUPPORT AT THE TIME OF ERECTION. BLANKS, IF USED, SHALL BE OF THE SAME SIZE AND LOCATION AS PERMANENT SIGNS.

8) MINIMUM OF SIX (6) ANCHOR RODS SHALL BE USED PER STANDARD DETAIL DRAWING

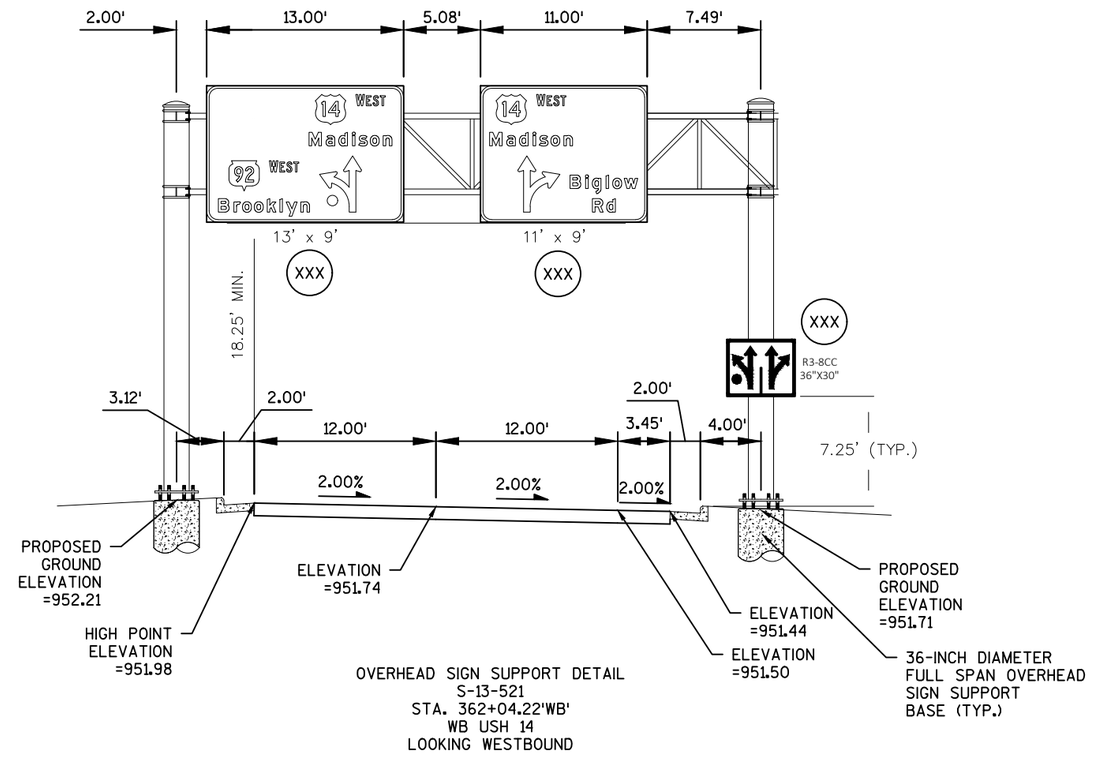

OVERHEAD SIGN SUPPORT DETAIL
S-13-521
STA. 362+04.22'WB'
WB USH 14
LOOKING WESTBOUND

PROJECT NO: 5155-00-79	HWY: USH 14	COUNTY: DANE	PERMANENT SIGNING STRUCTURE DETAIL	SHEET	E

2

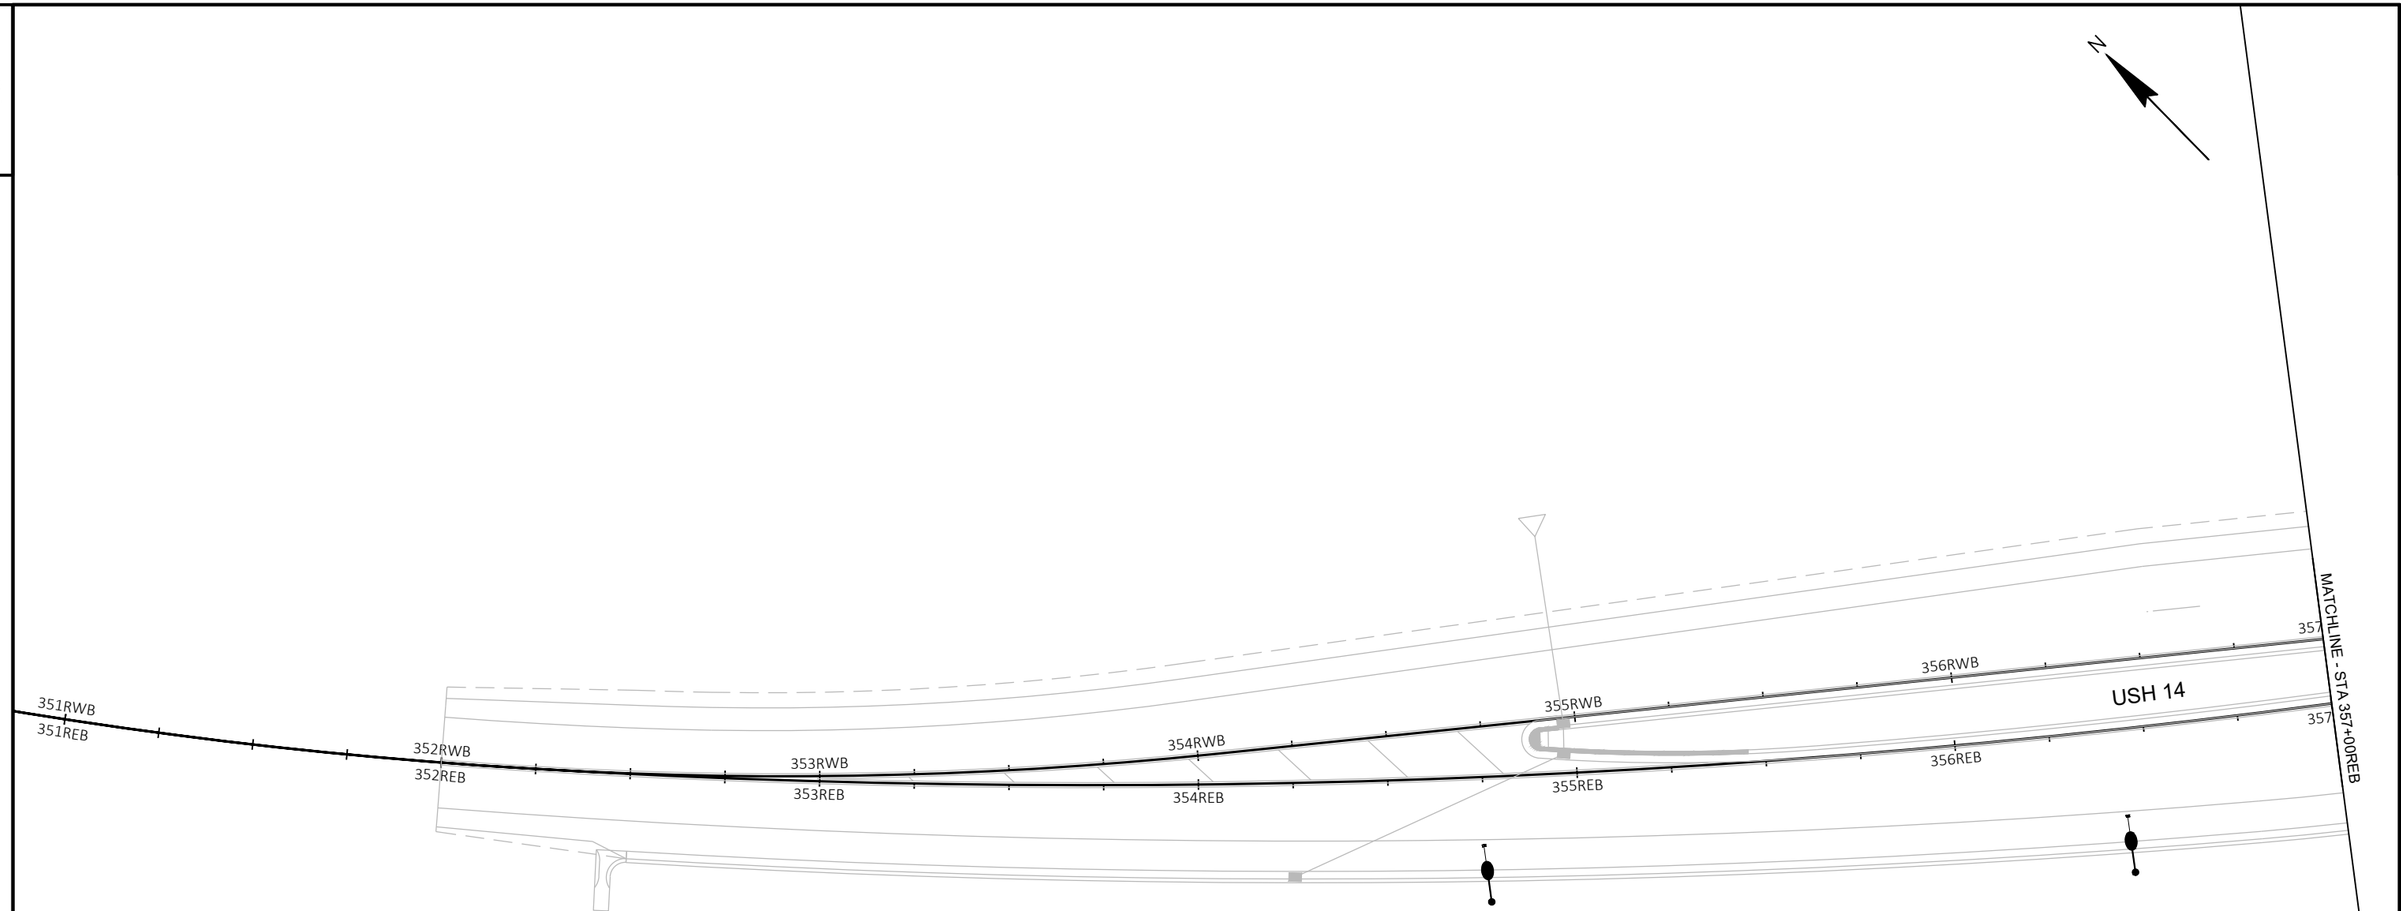

2

PROJECT NO: 5155-00-79	HWY: USH 14	COUNTY: DANE	LIGHTING PLAN	SHEET	E

FILE NAME : P:\90S\93\00093386\CADD\C3D\51550405\SHEETSPLAN\023601-LP.DWG
LAYOUT NAME - 023601-lp

PLOT DATE : 7/19/2019 8:17 AM PLOT BY : NATHAN COOK PLOT NAME : PLOT SCALE : 1 IN:40 FT

2

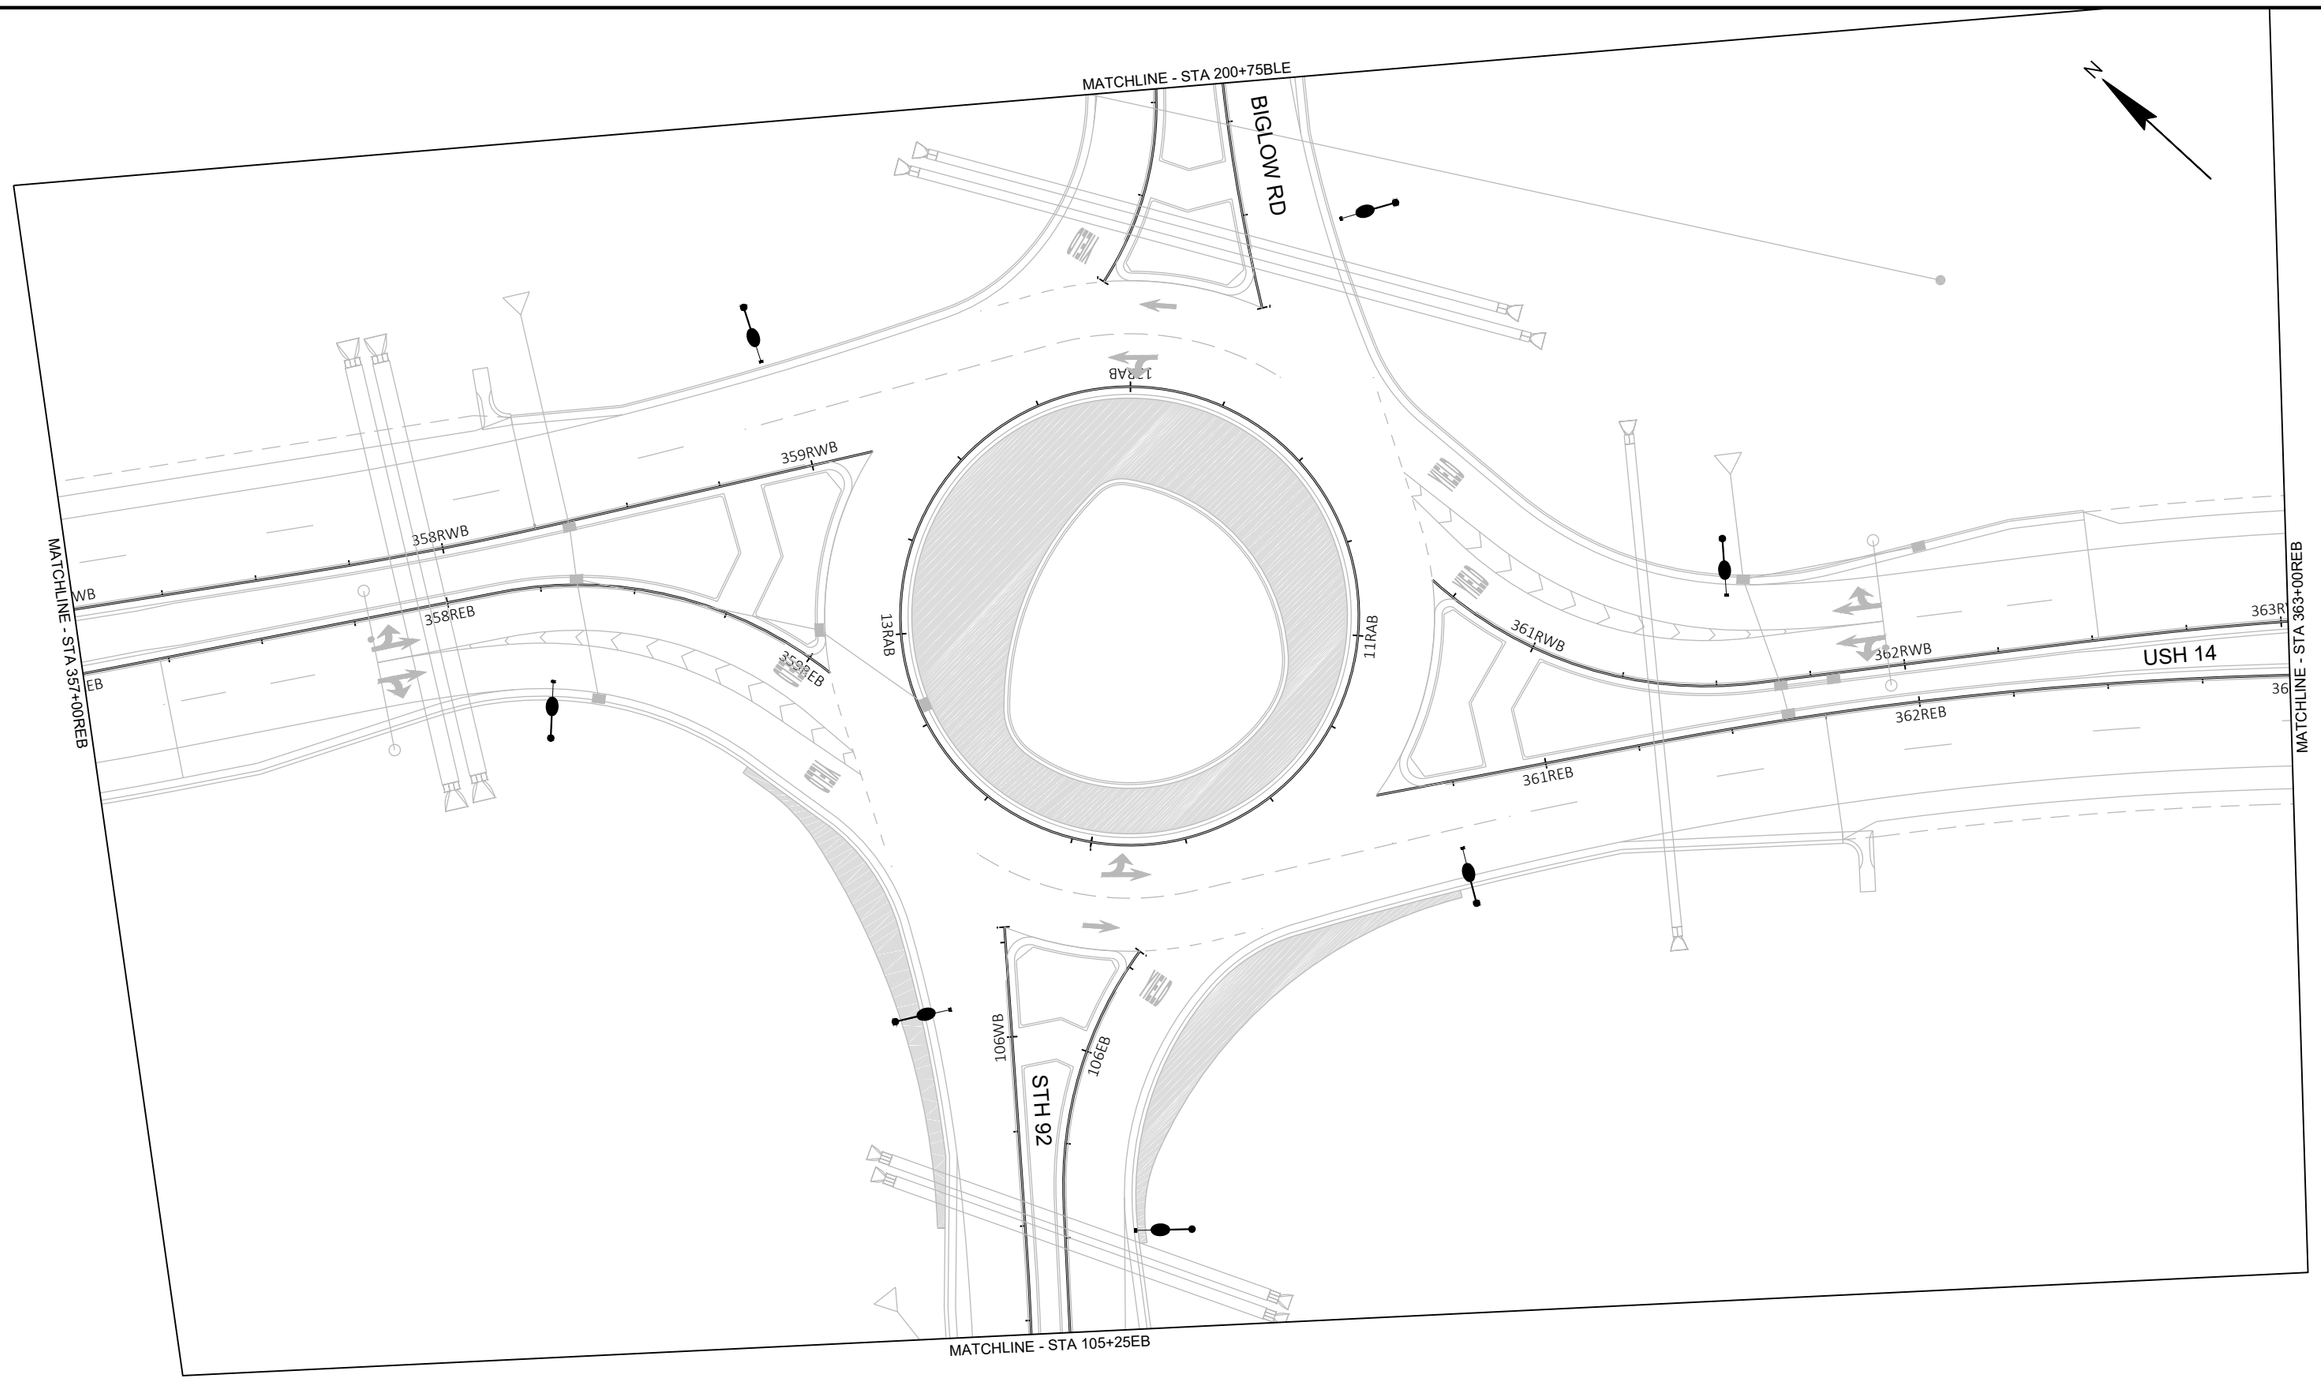

PROJECT NO: 5155-00-79	HWY: USH 14	COUNTY: DANE	LIGHTING PLAN	SHEET	E

FILE NAME : P:\90S\93\00093386\CADD\C3D\51550405\SHEETSPLAN\023601-LP.DWG
LAYOUT NAME - 023602-lp

PLOT DATE : 7/19/2019 8:18 AM PLOT BY : NATHAN COOK PLOT NAME : PLOT SCALE : 1 IN:40 FT

2

2

N

MATCHLINE - STA 363+00REB

USH 14

364RWB

365RWB

366RWB

367RWB

364REB

365REB

366REB

367REB

368REB

369REB

PROJECT NO: 5155-00-79	HWY: USH 14	COUNTY: DANE	LIGHTING PLAN	SHEET	E

FILE NAME : P:\90S\93\00093386\CADD\C3D\51550405\SHEETSPLAN\023601-LP.DWG
LAYOUT NAME - 023604-lp

PLOT DATE : 7/19/2019 8:18 AM PLOT BY : NATHAN COOK PLOT NAME : PLOT SCALE : 1 IN:40 FT

2

2

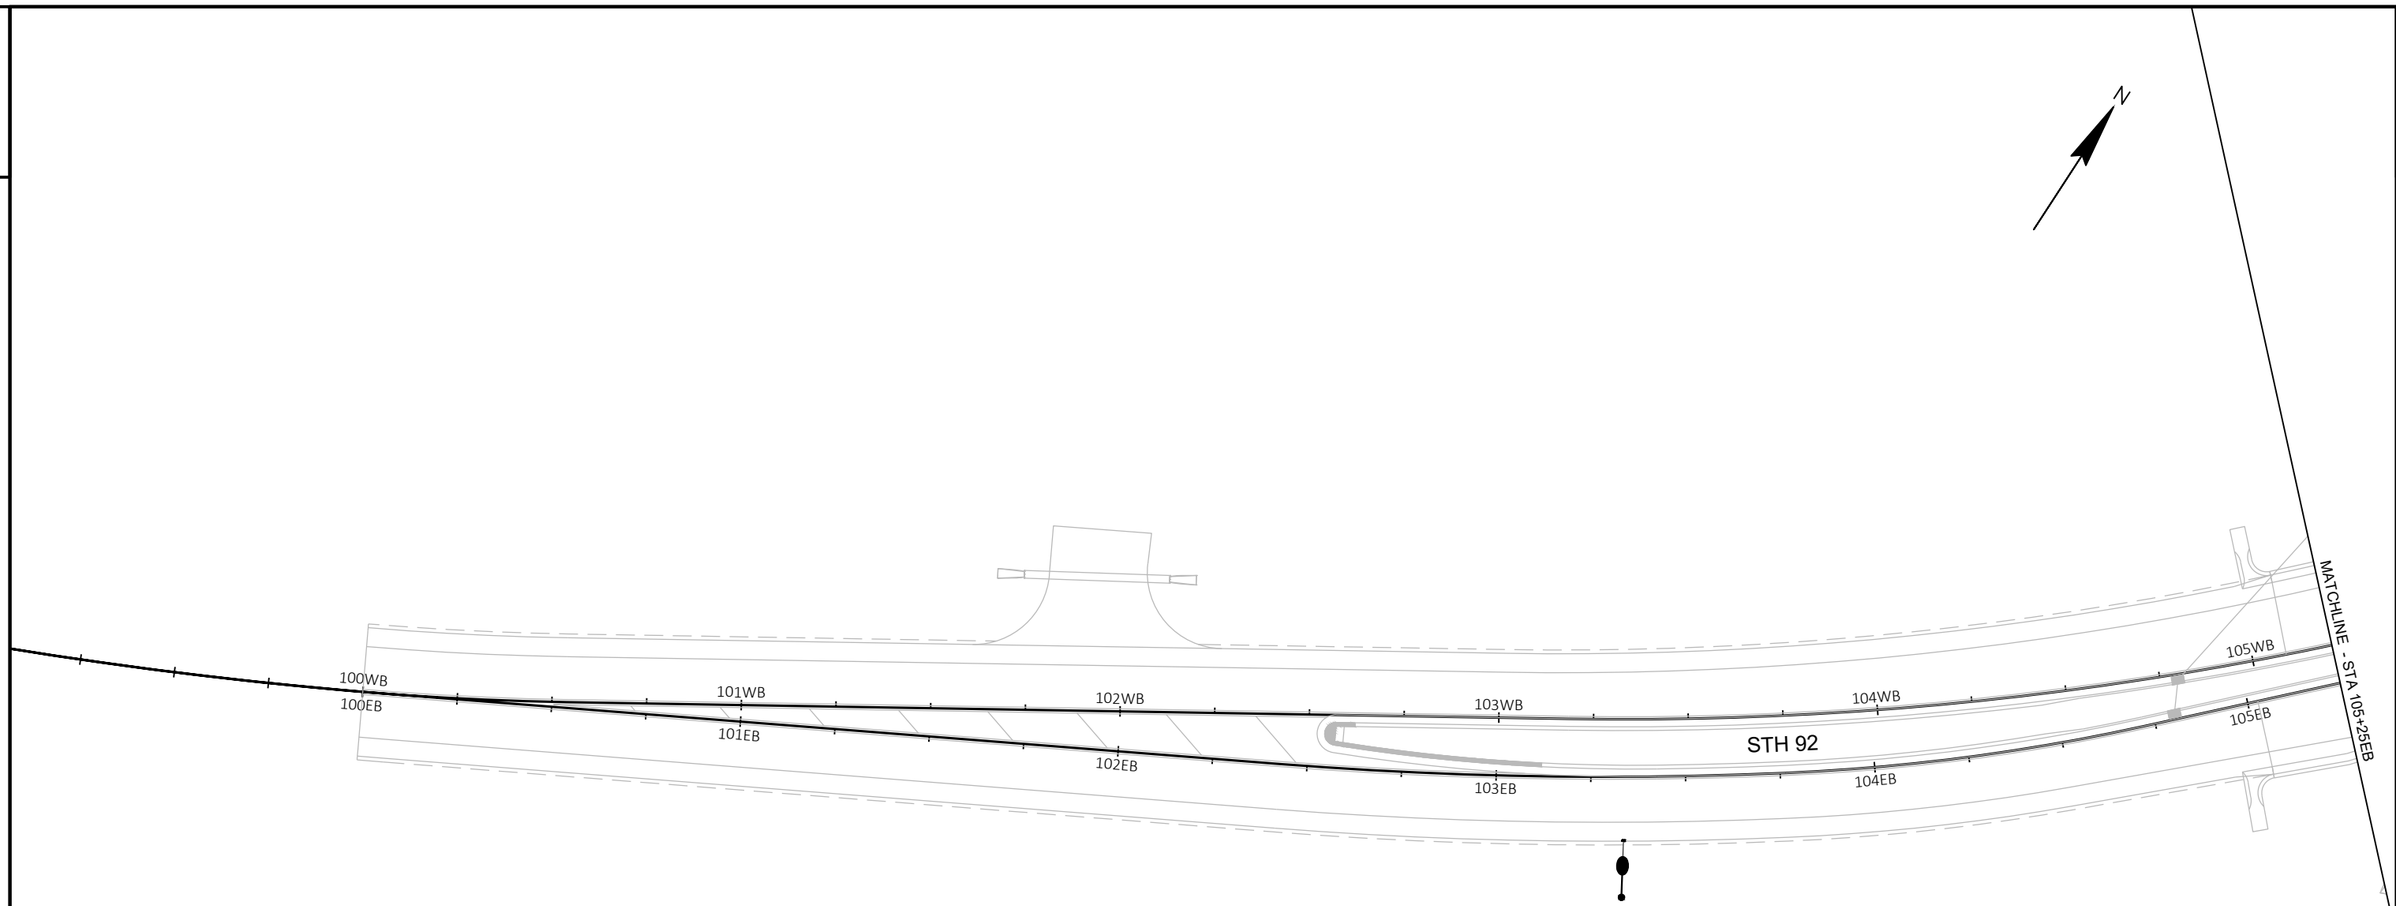

PROJECT NO: 5155-00-79	HWY: USH 14	COUNTY: DANE	LIGHTING PLAN	SHEET	E

FILE NAME : P:\90S\93\00093386\CADD\C3D\51550405\SHEETSPLAN\023601-LP.DWG
LAYOUT NAME - 023603-llp

PLOT DATE : 7/19/2019 8:18 AM PLOT BY : NATHAN COOK PLOT NAME : PLOT SCALE : 1 IN:40 FT

2

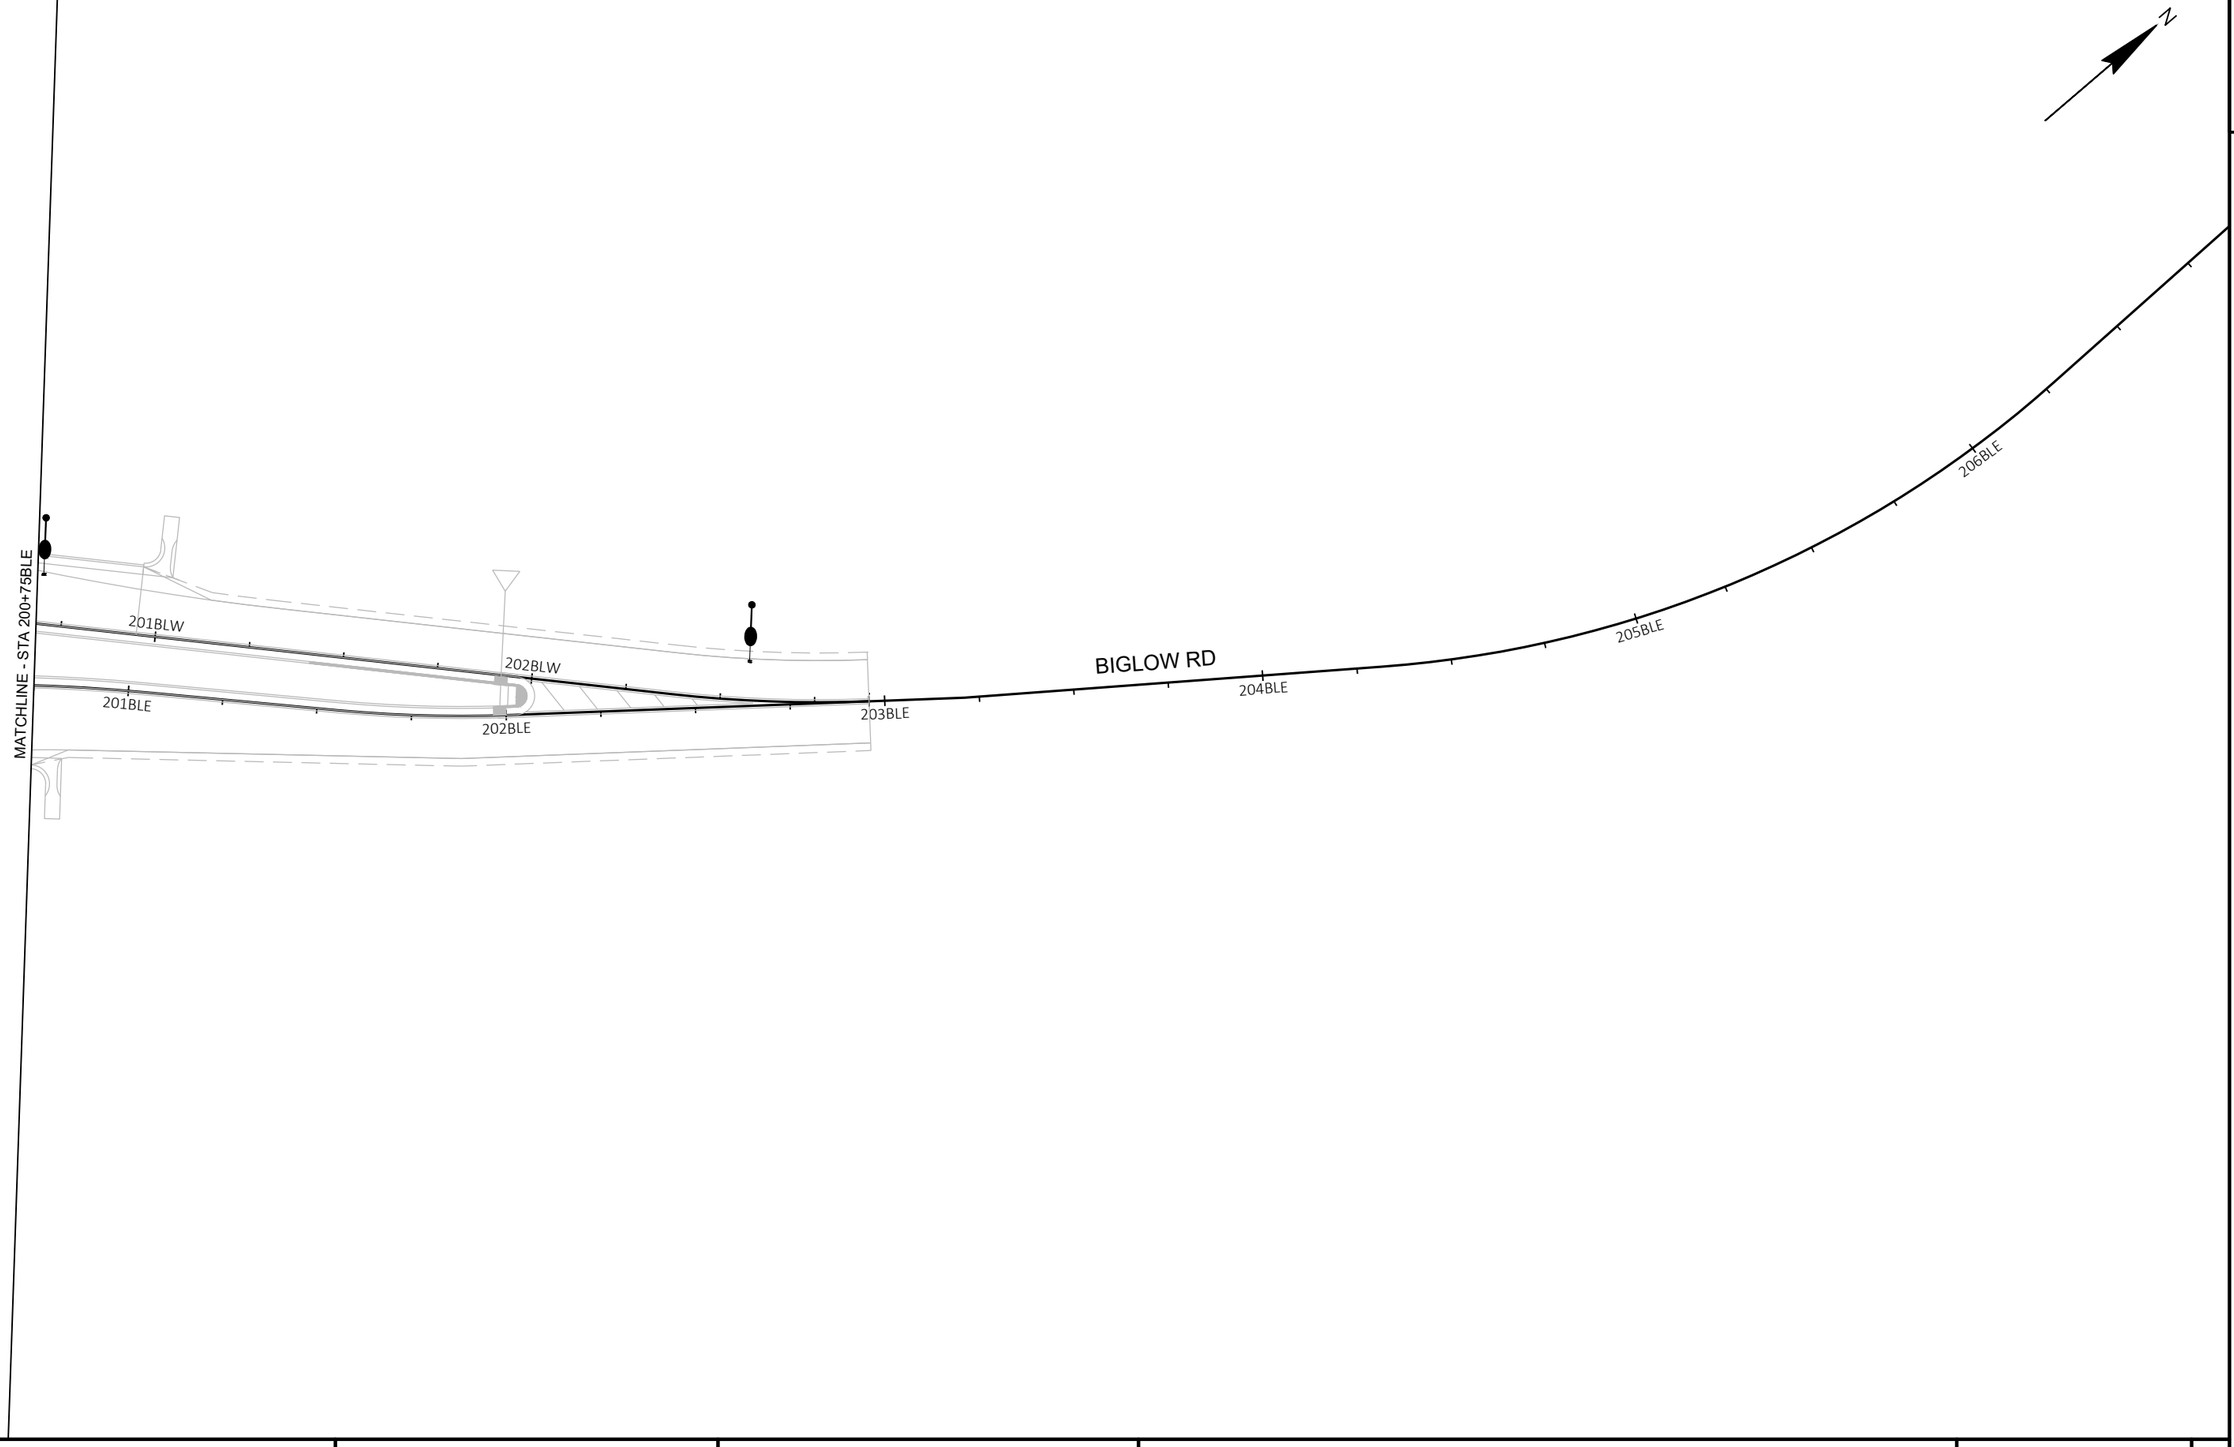

PROJECT NO: 5155-00-79	HWY: USH 14	COUNTY: DANE	LIGHTING PLAN	SHEET	E

FILE NAME : P:\90S\93\00093386\CADD\C3D\51550405\SHEETSPLAN\023601-LP.DWG
LAYOUT NAME - 023605-lp
PLOT DATE : 7/19/2019 8:18 AM
PLOT BY : NATHAN COOK
PLOT NAME :
PLOT SCALE : 1 IN:40 FT
WISDOT/CADDS SHEET 42

2

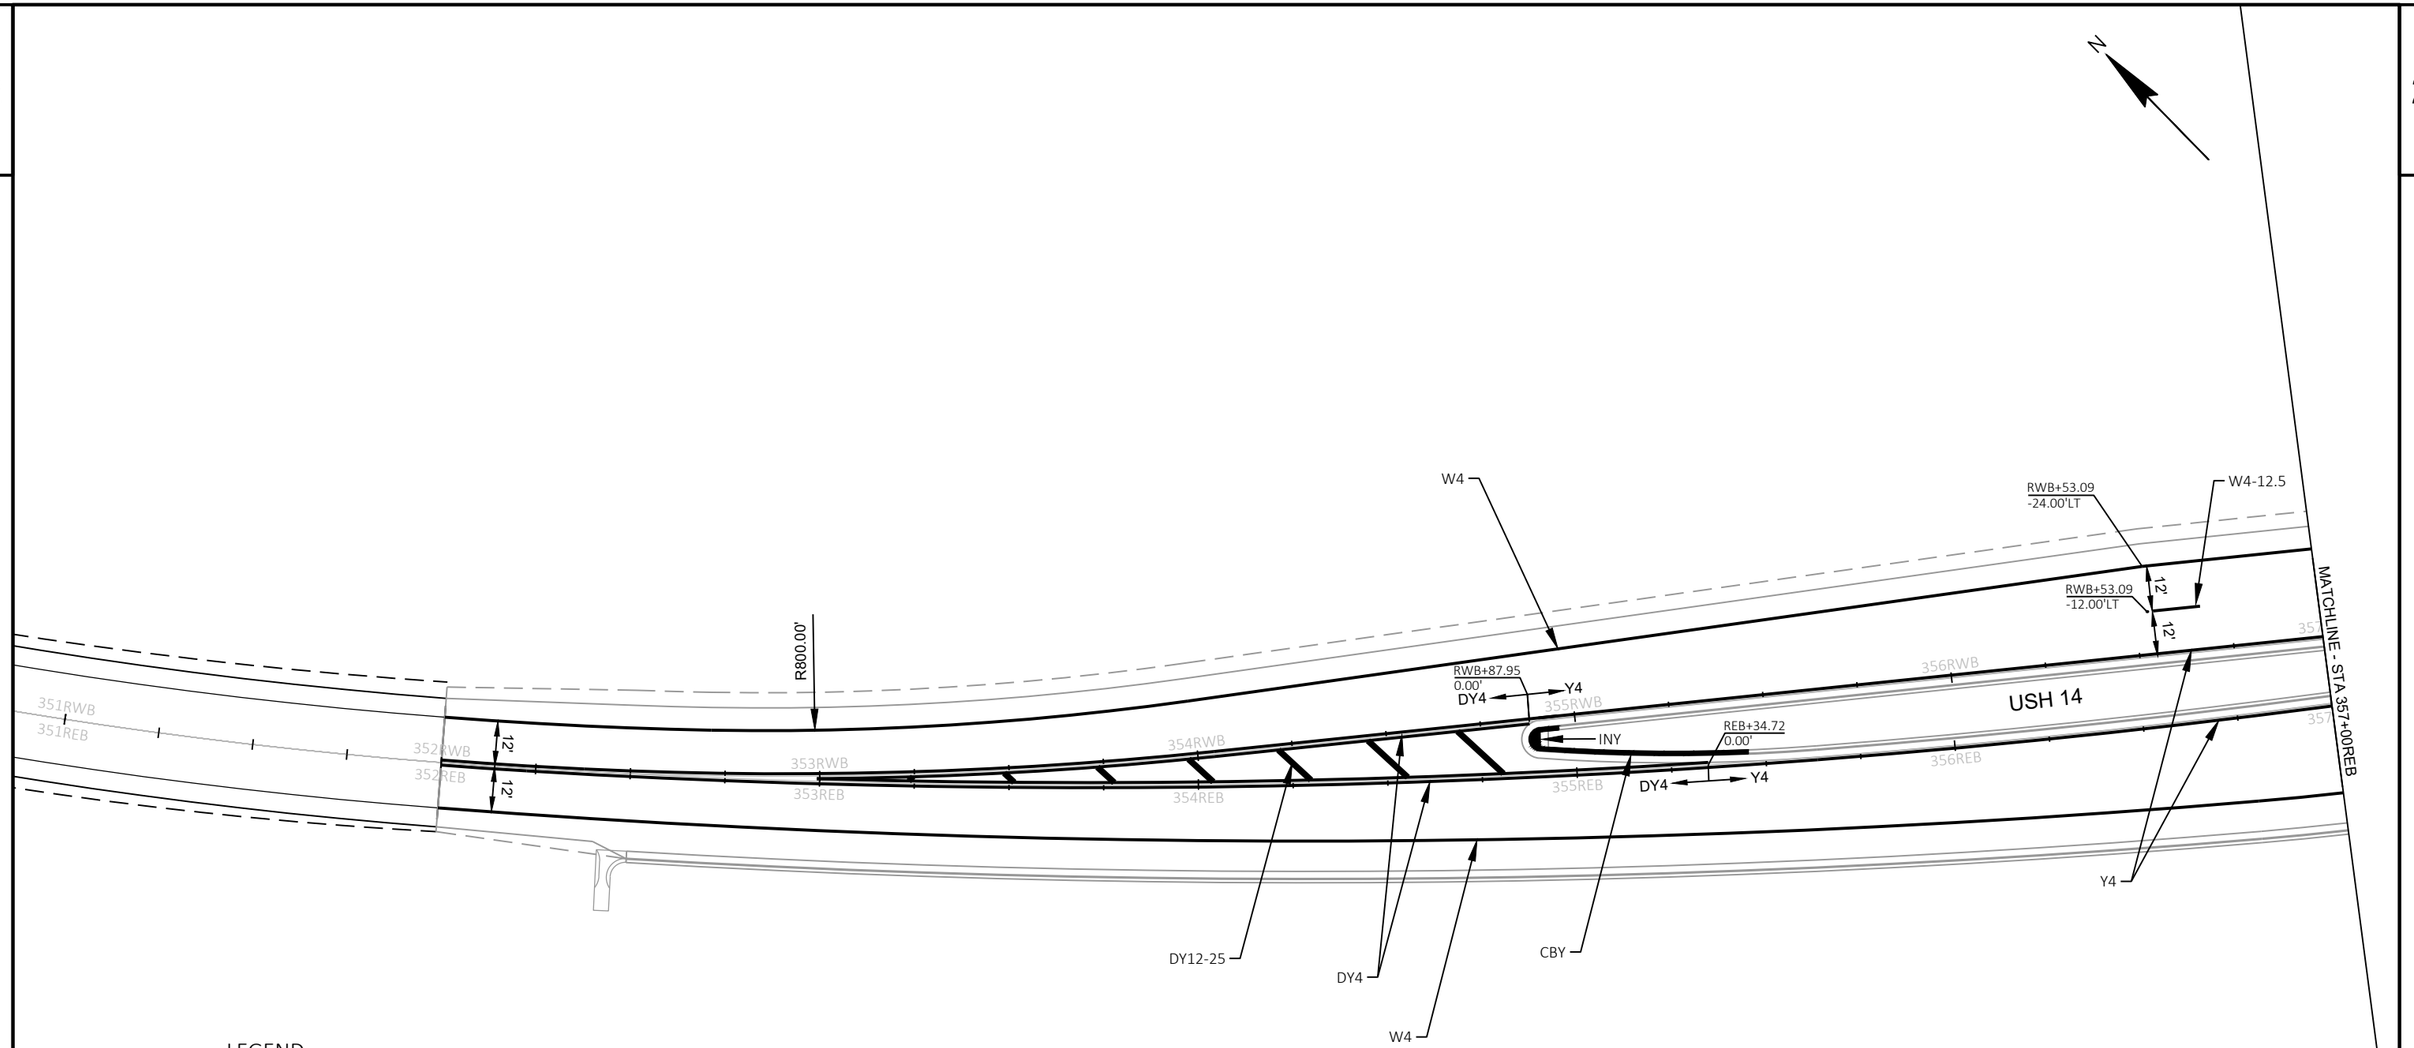

LEGEND

PAVEMENT MARKING

ARW1	MARKING ARROW (TYPE 1, WHITE)
ARW3	MARKING ARROW (TYPE 3, WHITE)
ARW3R	MARKING ARROW (TYPE 3R, WHITE)
INY	MARKING ISLAND NOSE, YELLOW
MWW	MARKING WORD, WHITE
CBY	MARKING CURB, YELLOW
W4	MARKING LINE 4-INCH, WHITE
DY4	MARKING LINE 4-INCH, DOUBLE YELLOW
DW12-10	MARKING DIAGONAL, 12-INCH, WHITE (10' C-C)
DY12-10	MARKING DIAGONAL, 12-INCH, YELLOW (10' C-C)
DY12-25	MARKING DIAGONAL, 12-INCH, YELLOW (25' C-C)
W4-12	MARKING LINE 4-INCH, WHITE, 12' SEG., 12' GAP
W4-12.5	MARKING LINE 4-INCH, WHITE, 12.5' SEG., 37.5' GAP
W8	MARKING LINE 8-INCH, WHITE
W8-6	MARKING LINE 8-INCH. WHITE, 6' SEG., 3' GAP
W18-2	MARKING LINE 18-INCH, WHITE, 2' SEG., 2' GAP

NOTE:
ALL PAVEMENT MARKINGS ARE EPOXY MATERIAL

PROJECT NO: 5155-00-79	HWY: USH 14	COUNTY: DANE	PAVEMENT MARKING	SHEET	E

2

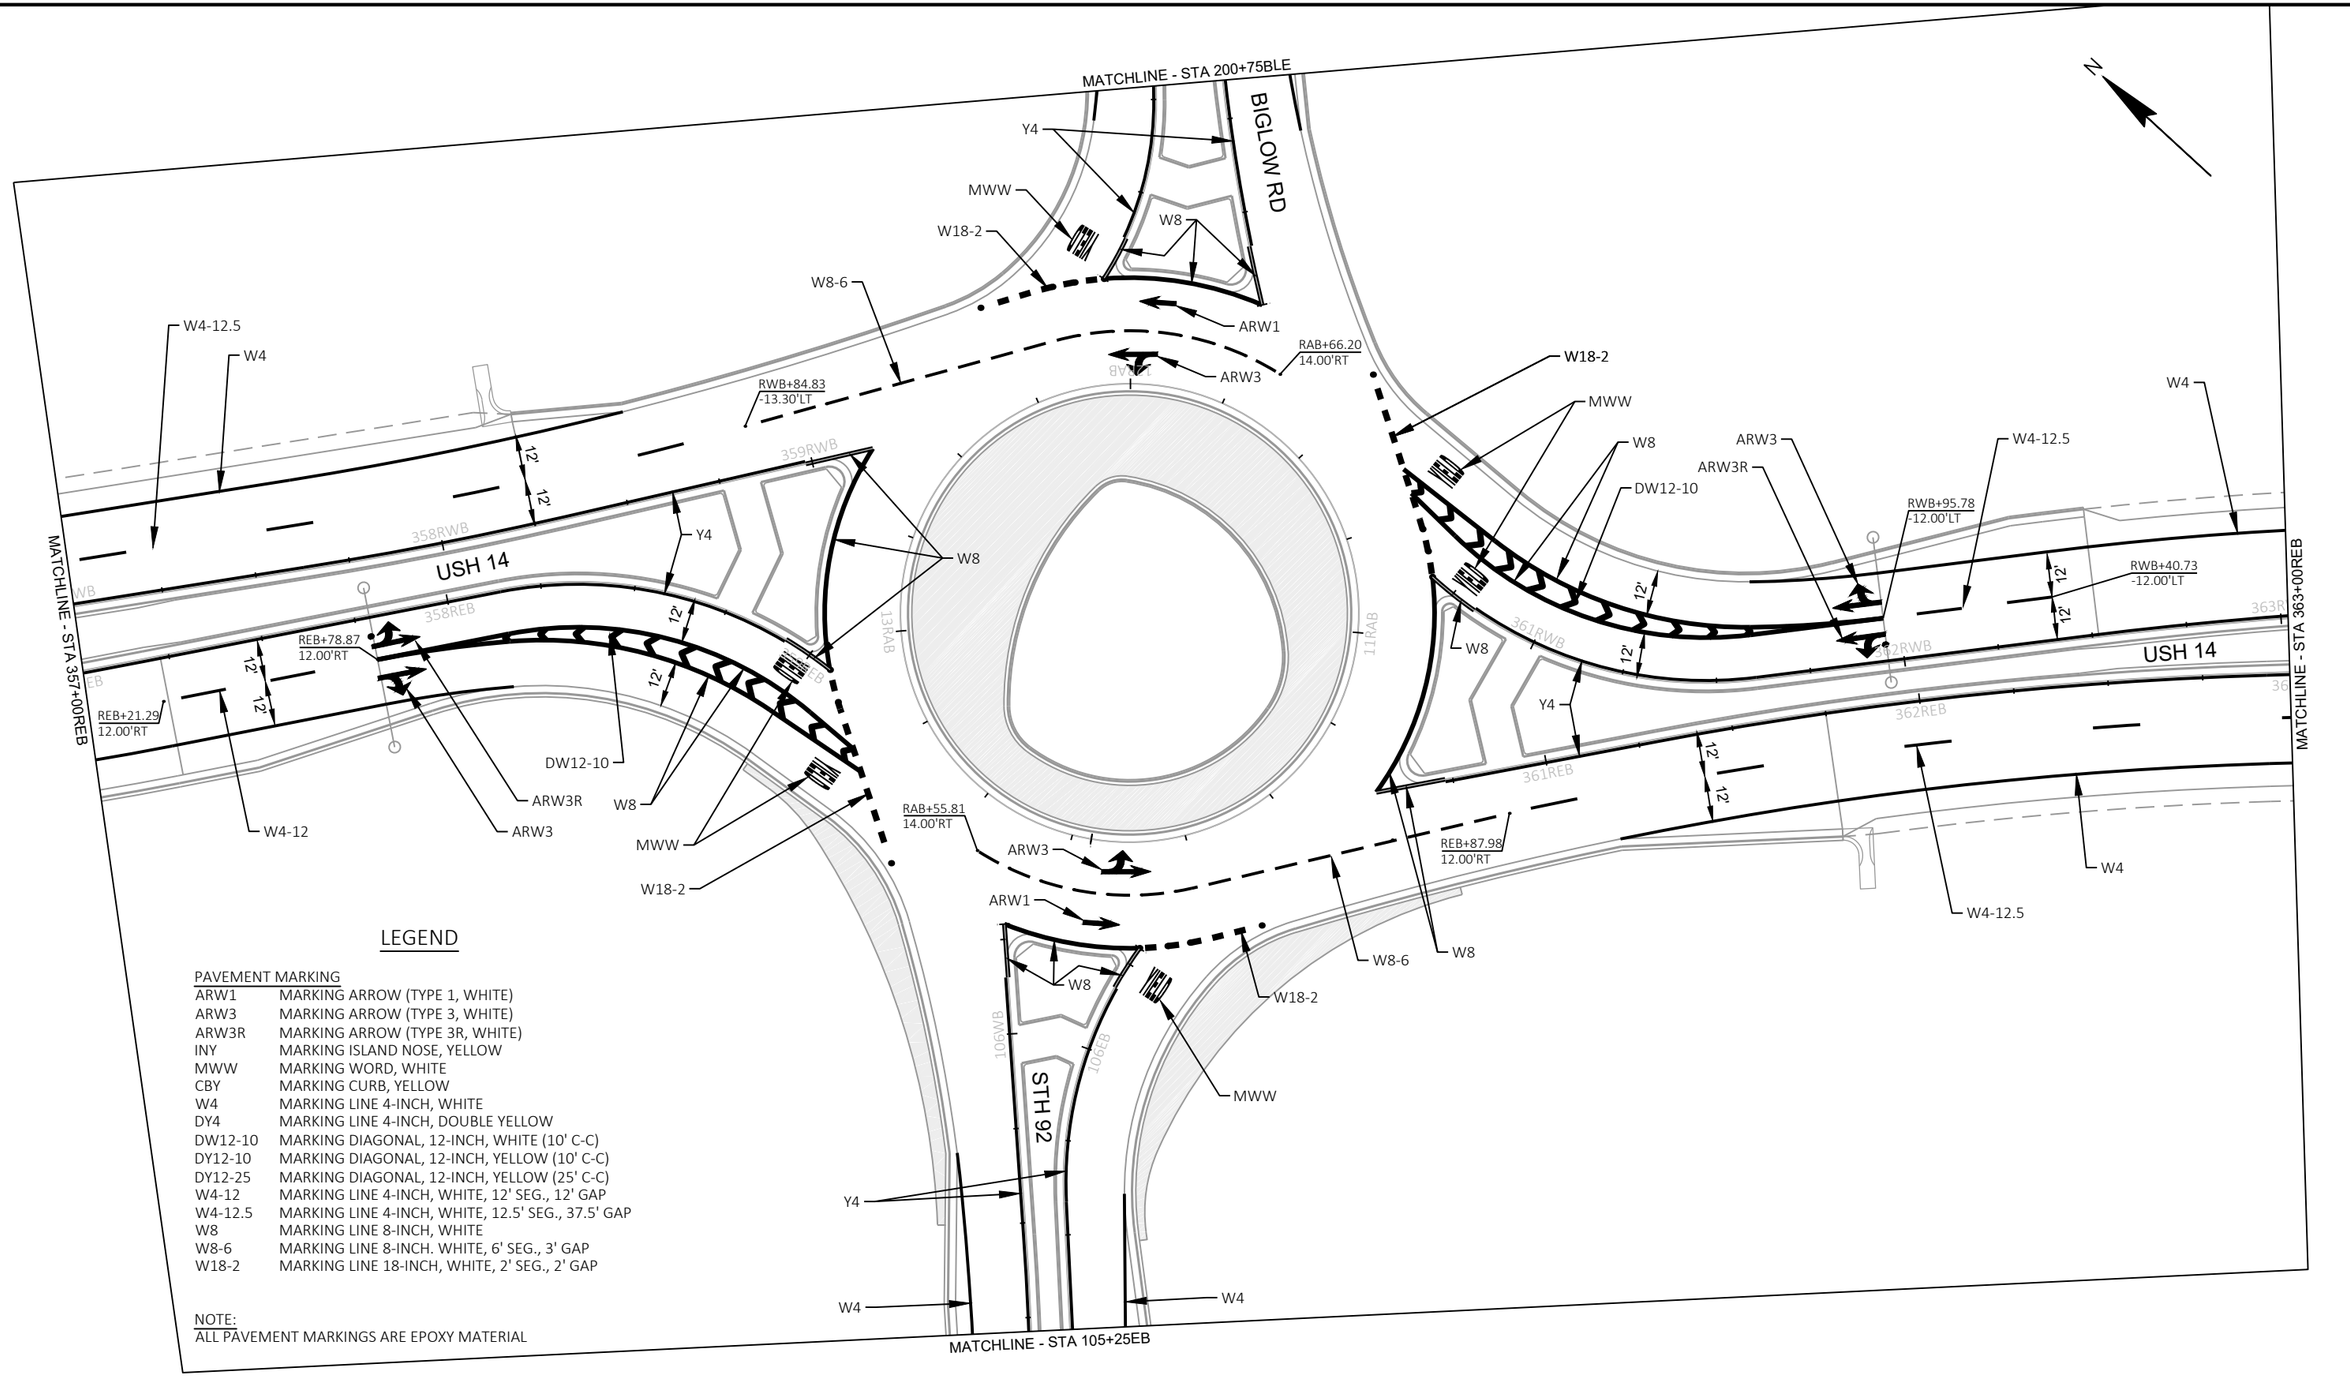

LEGEND

PAVEMENT MARKING

ARW1	MARKING ARROW (TYPE 1, WHITE)
ARW3	MARKING ARROW (TYPE 3, WHITE)
ARW3R	MARKING ARROW (TYPE 3R, WHITE)
INY	MARKING ISLAND NOSE, YELLOW
MWW	MARKING WORD, WHITE
CBY	MARKING CURB, YELLOW
W4	MARKING LINE 4-INCH, WHITE
DY4	MARKING LINE 4-INCH, DOUBLE YELLOW
DW12-10	MARKING DIAGONAL, 12-INCH, WHITE (10' C-C)
DY12-10	MARKING DIAGONAL, 12-INCH, YELLOW (10' C-C)
DY12-25	MARKING DIAGONAL, 12-INCH, YELLOW (25' C-C)
W4-12	MARKING LINE 4-INCH, WHITE, 12' SEG., 12' GAP
W4-12.5	MARKING LINE 4-INCH, WHITE, 12.5' SEG., 37.5' GAP
W8	MARKING LINE 8-INCH, WHITE
W8-6	MARKING LINE 8-INCH. WHITE, 6' SEG., 3' GAP
W18-2	MARKING LINE 18-INCH, WHITE, 2' SEG., 2' GAP

NOTE:
ALL PAVEMENT MARKINGS ARE EPOXY MATERIAL

PROJECT NO: 5155-00-79	HWY: USH 14	COUNTY: DANE	PAVEMENT MARKING	SHEET	E

2

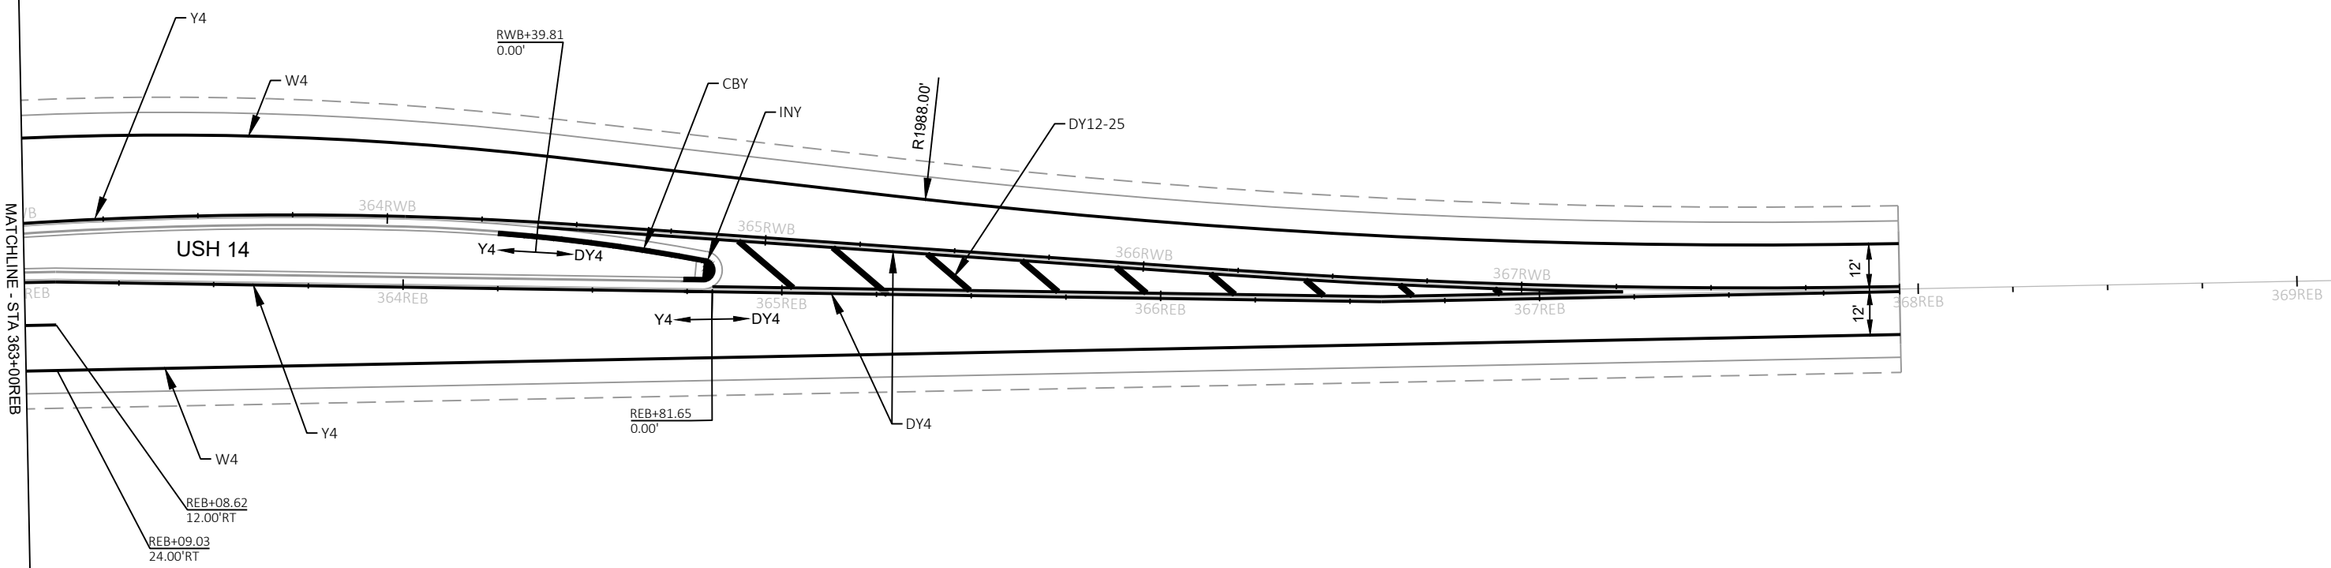

LEGEND

PAVEMENT MARKING

ARW1	MARKING ARROW (TYPE 1, WHITE)
ARW3	MARKING ARROW (TYPE 3, WHITE)
ARW3R	MARKING ARROW (TYPE 3R, WHITE)
INY	MARKING ISLAND NOSE, YELLOW
MWW	MARKING WORD, WHITE
CBY	MARKING CURB, YELLOW
W4	MARKING LINE 4-INCH, WHITE
DY4	MARKING LINE 4-INCH, DOUBLE YELLOW
DW12-10	MARKING DIAGONAL, 12-INCH, WHITE (10' C-C)
DY12-10	MARKING DIAGONAL, 12-INCH, YELLOW (10' C-C)
DY12-25	MARKING DIAGONAL, 12-INCH, YELLOW (25' C-C)
W4-12	MARKING LINE 4-INCH, WHITE, 12' SEG., 12' GAP
W4-12.5	MARKING LINE 4-INCH, WHITE, 12.5' SEG., 37.5' GAP
W8	MARKING LINE 8-INCH, WHITE
W8-6	MARKING LINE 8-INCH. WHITE, 6' SEG., 3' GAP
W18-2	MARKING LINE 18-INCH, WHITE, 2' SEG., 2' GAP

NOTE:
ALL PAVEMENT MARKINGS ARE EPOXY MATERIAL

PROJECT NO: 5155-00-79	HWY: USH 14	COUNTY: DANE	PAVEMENT MARKING	SHEET	E

2

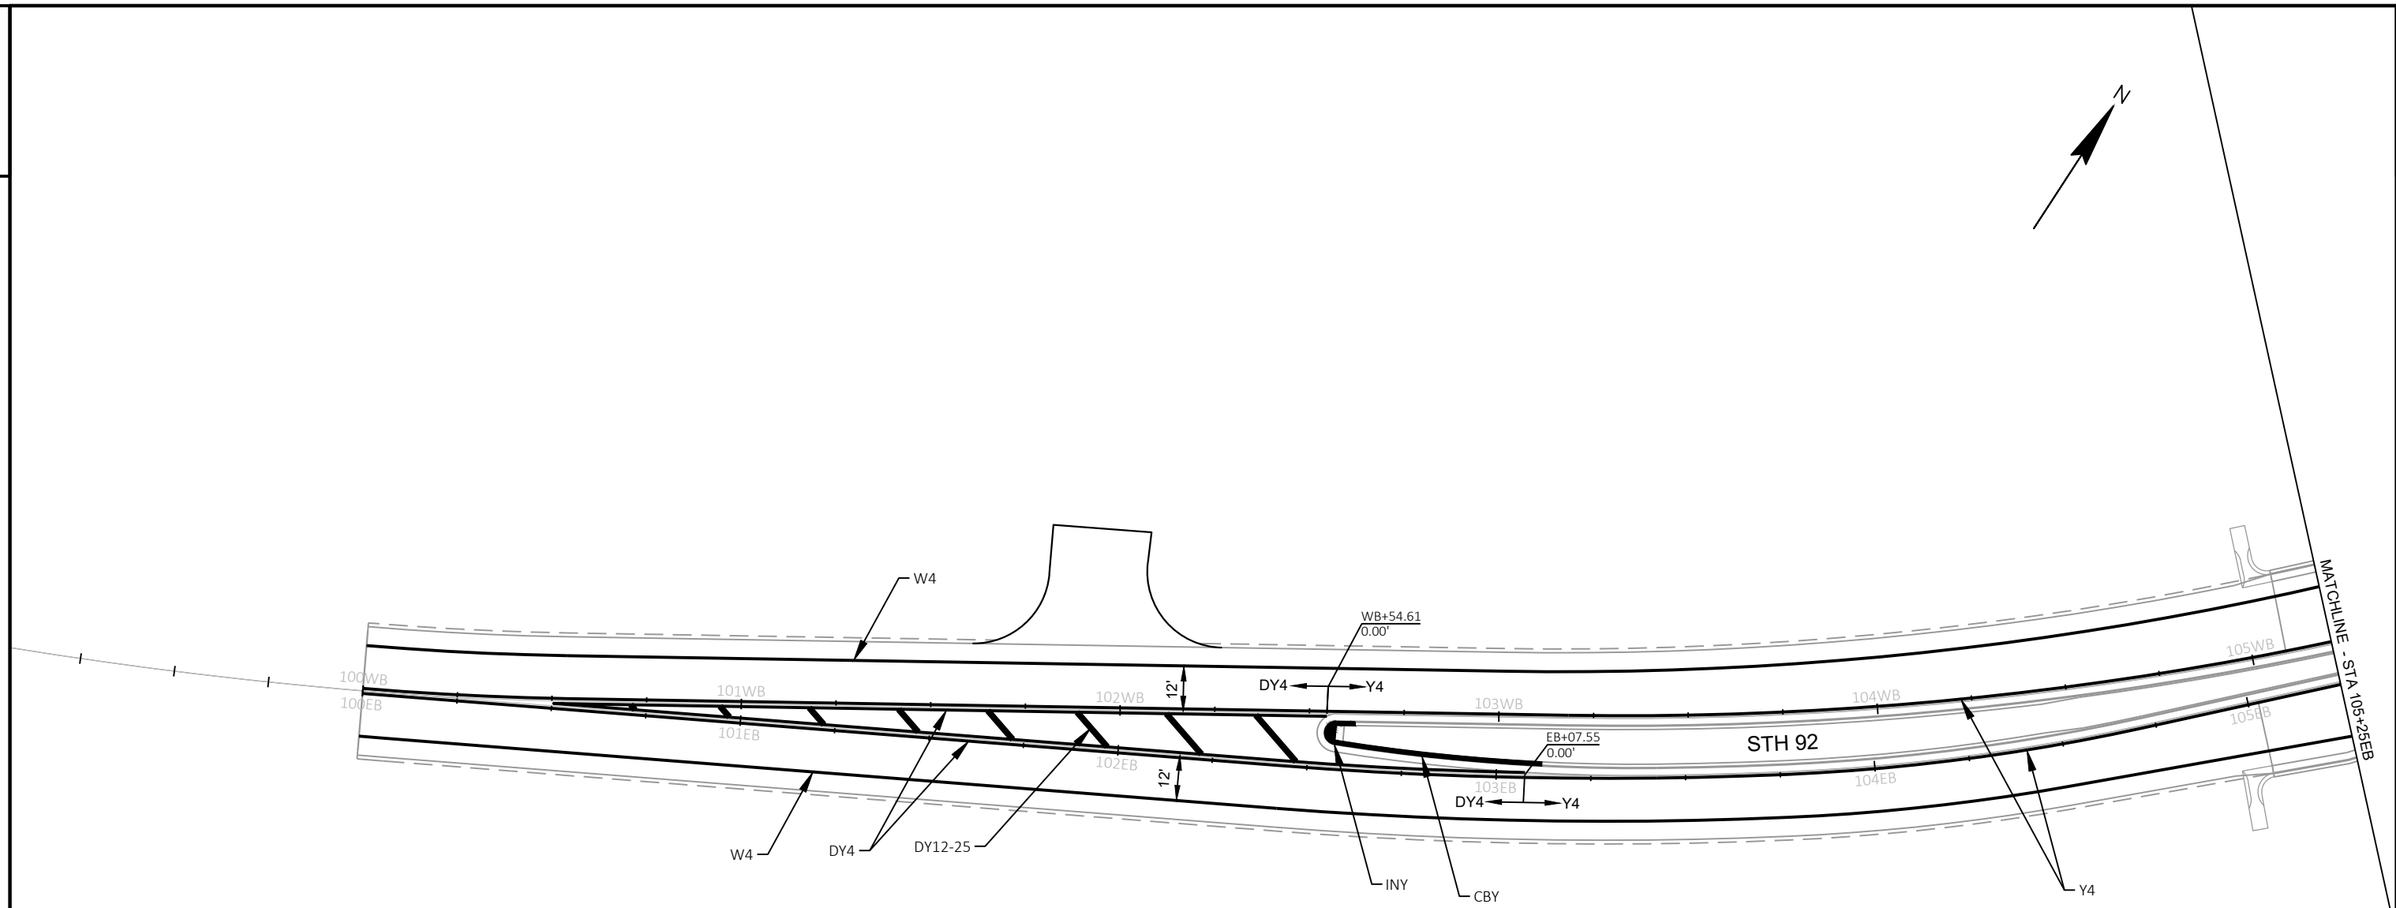

LEGEND

PAVEMENT MARKING

ARW1	MARKING ARROW (TYPE 1, WHITE)
ARW3	MARKING ARROW (TYPE 3, WHITE)
ARW3R	MARKING ARROW (TYPE 3R, WHITE)
INY	MARKING ISLAND NOSE, YELLOW
MWW	MARKING WORD, WHITE
CBY	MARKING CURB, YELLOW
W4	MARKING LINE 4-INCH, WHITE
DY4	MARKING LINE 4-INCH, DOUBLE YELLOW
DW12-10	MARKING DIAGONAL, 12-INCH, WHITE (10' C-C)
DY12-10	MARKING DIAGONAL, 12-INCH, YELLOW (10' C-C)
DY12-25	MARKING DIAGONAL, 12-INCH, YELLOW (25' C-C)
W4-12	MARKING LINE 4-INCH, WHITE, 12' SEG., 12' GAP
W4-12.5	MARKING LINE 4-INCH, WHITE, 12.5' SEG., 37.5' GAP
W8	MARKING LINE 8-INCH, WHITE
W8-6	MARKING LINE 8-INCH. WHITE, 6' SEG., 3' GAP
W18-2	MARKING LINE 18-INCH, WHITE, 2' SEG., 2' GAP

NOTE:
ALL PAVEMENT MARKINGS ARE EPOXY MATERIAL

PROJECT NO: 5155-00-79	HWY: USH 14	COUNTY: DANE	PAVEMENT MARKING	SHEET	E

2

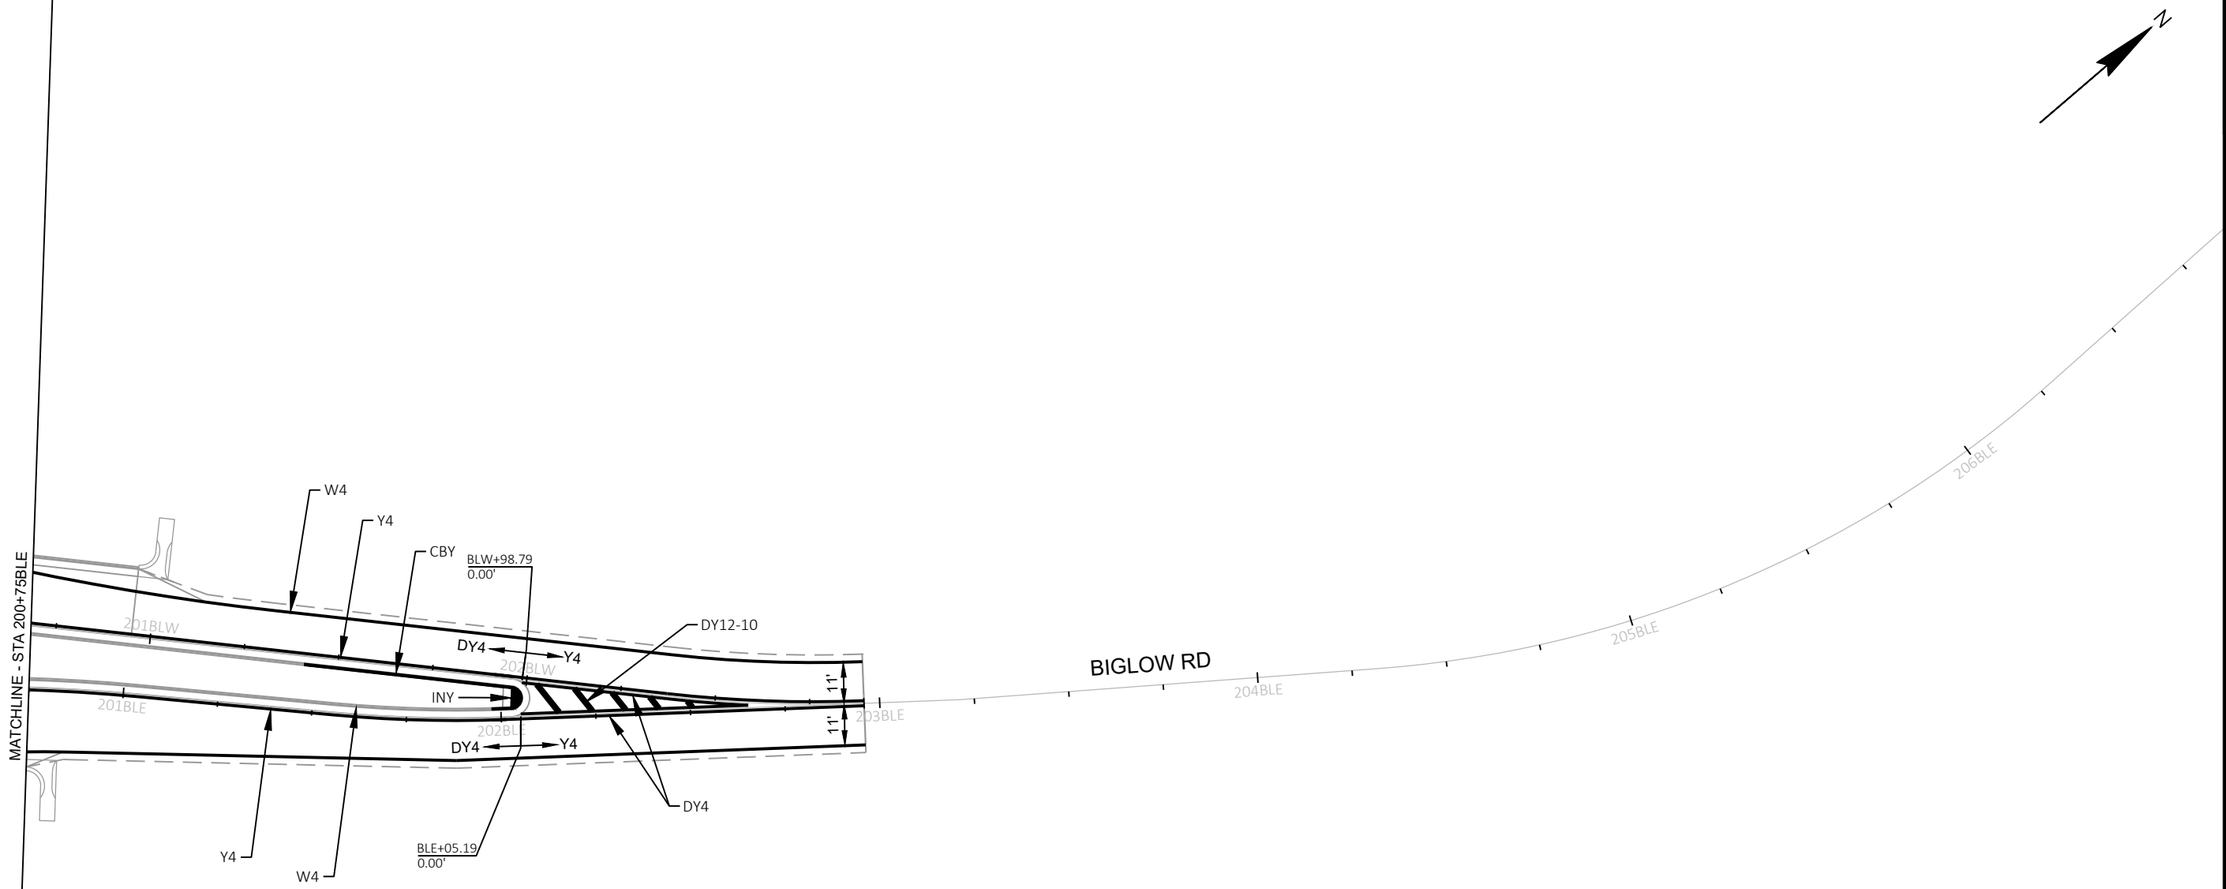

LEGEND

PAVEMENT MARKING

ARW1	MARKING ARROW (TYPE 1, WHITE)
ARW3	MARKING ARROW (TYPE 3, WHITE)
ARW3R	MARKING ARROW (TYPE 3R, WHITE)
INY	MARKING ISLAND NOSE, YELLOW
MWW	MARKING WORD, WHITE
CBY	MARKING CURB, YELLOW
W4	MARKING LINE 4-INCH, WHITE
DY4	MARKING LINE 4-INCH, DOUBLE YELLOW
DW12-10	MARKING DIAGONAL, 12-INCH, WHITE (10' C-C)
DY12-10	MARKING DIAGONAL, 12-INCH, YELLOW (10' C-C)
DY12-25	MARKING DIAGONAL, 12-INCH, YELLOW (25' C-C)
W4-12	MARKING LINE 4-INCH, WHITE, 12' SEG., 12' GAP
W4-12.5	MARKING LINE 4-INCH, WHITE, 12.5' SEG., 37.5' GAP
W8	MARKING LINE 8-INCH, WHITE
W8-6	MARKING LINE 8-INCH. WHITE, 6' SEG., 3' GAP
W18-2	MARKING LINE 18-INCH, WHITE, 2' SEG., 2' GAP

NOTE:
ALL PAVEMENT MARKINGS ARE EPOXY MATERIAL

PROJECT NO: 5155-00-79	HWY: USH 14	COUNTY: DANE	PAVEMENT MARKING	SHEET	E

2

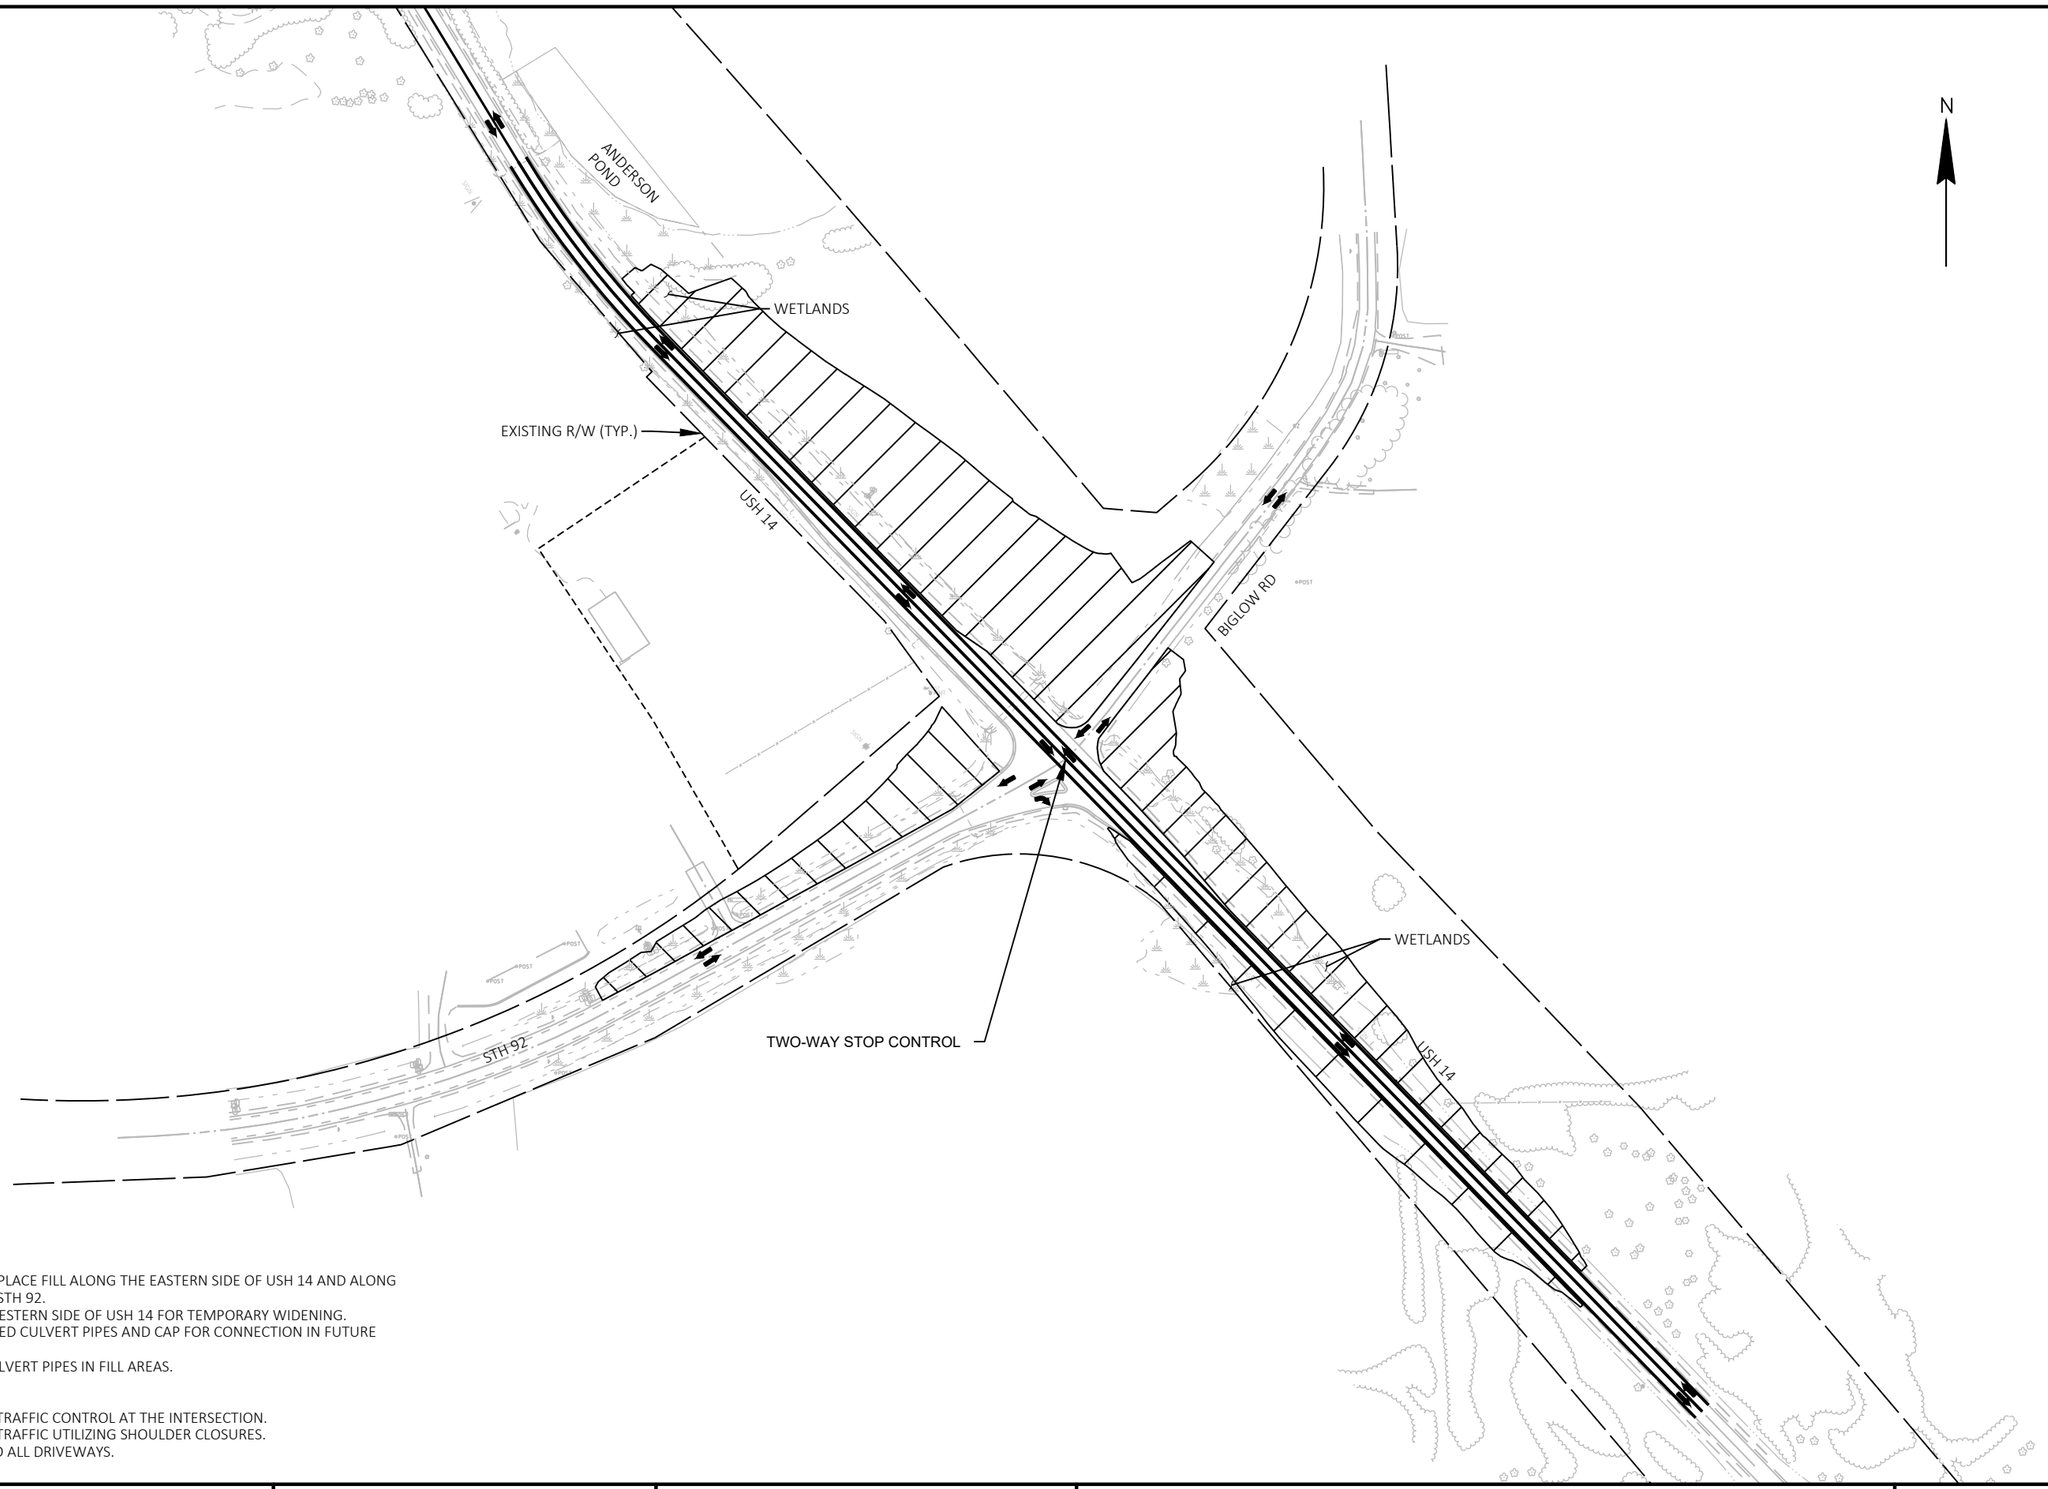

CONSTRUCTION

- COMPLETE EBS AND PLACE FILL ALONG THE EASTERN SIDE OF USH 14 AND ALONG THE NORTH SIDE OF STH 92.
- PLACE FILL ALONG WESTERN SIDE OF USH 14 FOR TEMPORARY WIDENING.
- CONSTRUCT PROPOSED CULVERT PIPES AND CAP FOR CONNECTION IN FUTURE STAGES.
- EXTEND EXISTING CULVERT PIPES IN FILL AREAS.

TRAFFIC

- MAINTAIN EXISTING TRAFFIC CONTROL AT THE INTERSECTION.
- MAINTAIN EXISTING TRAFFIC UTILIZING SHOULDER CLOSURES.
- MAINTAIN ACCESS TO ALL DRIVEWAYS.

PROJECT NO: 5155-00-79	HWY: USH 14	COUNTY: DANE	STAGE CONSTRUCTION - STAGE 1 FALL 2021	SHEET	E

2

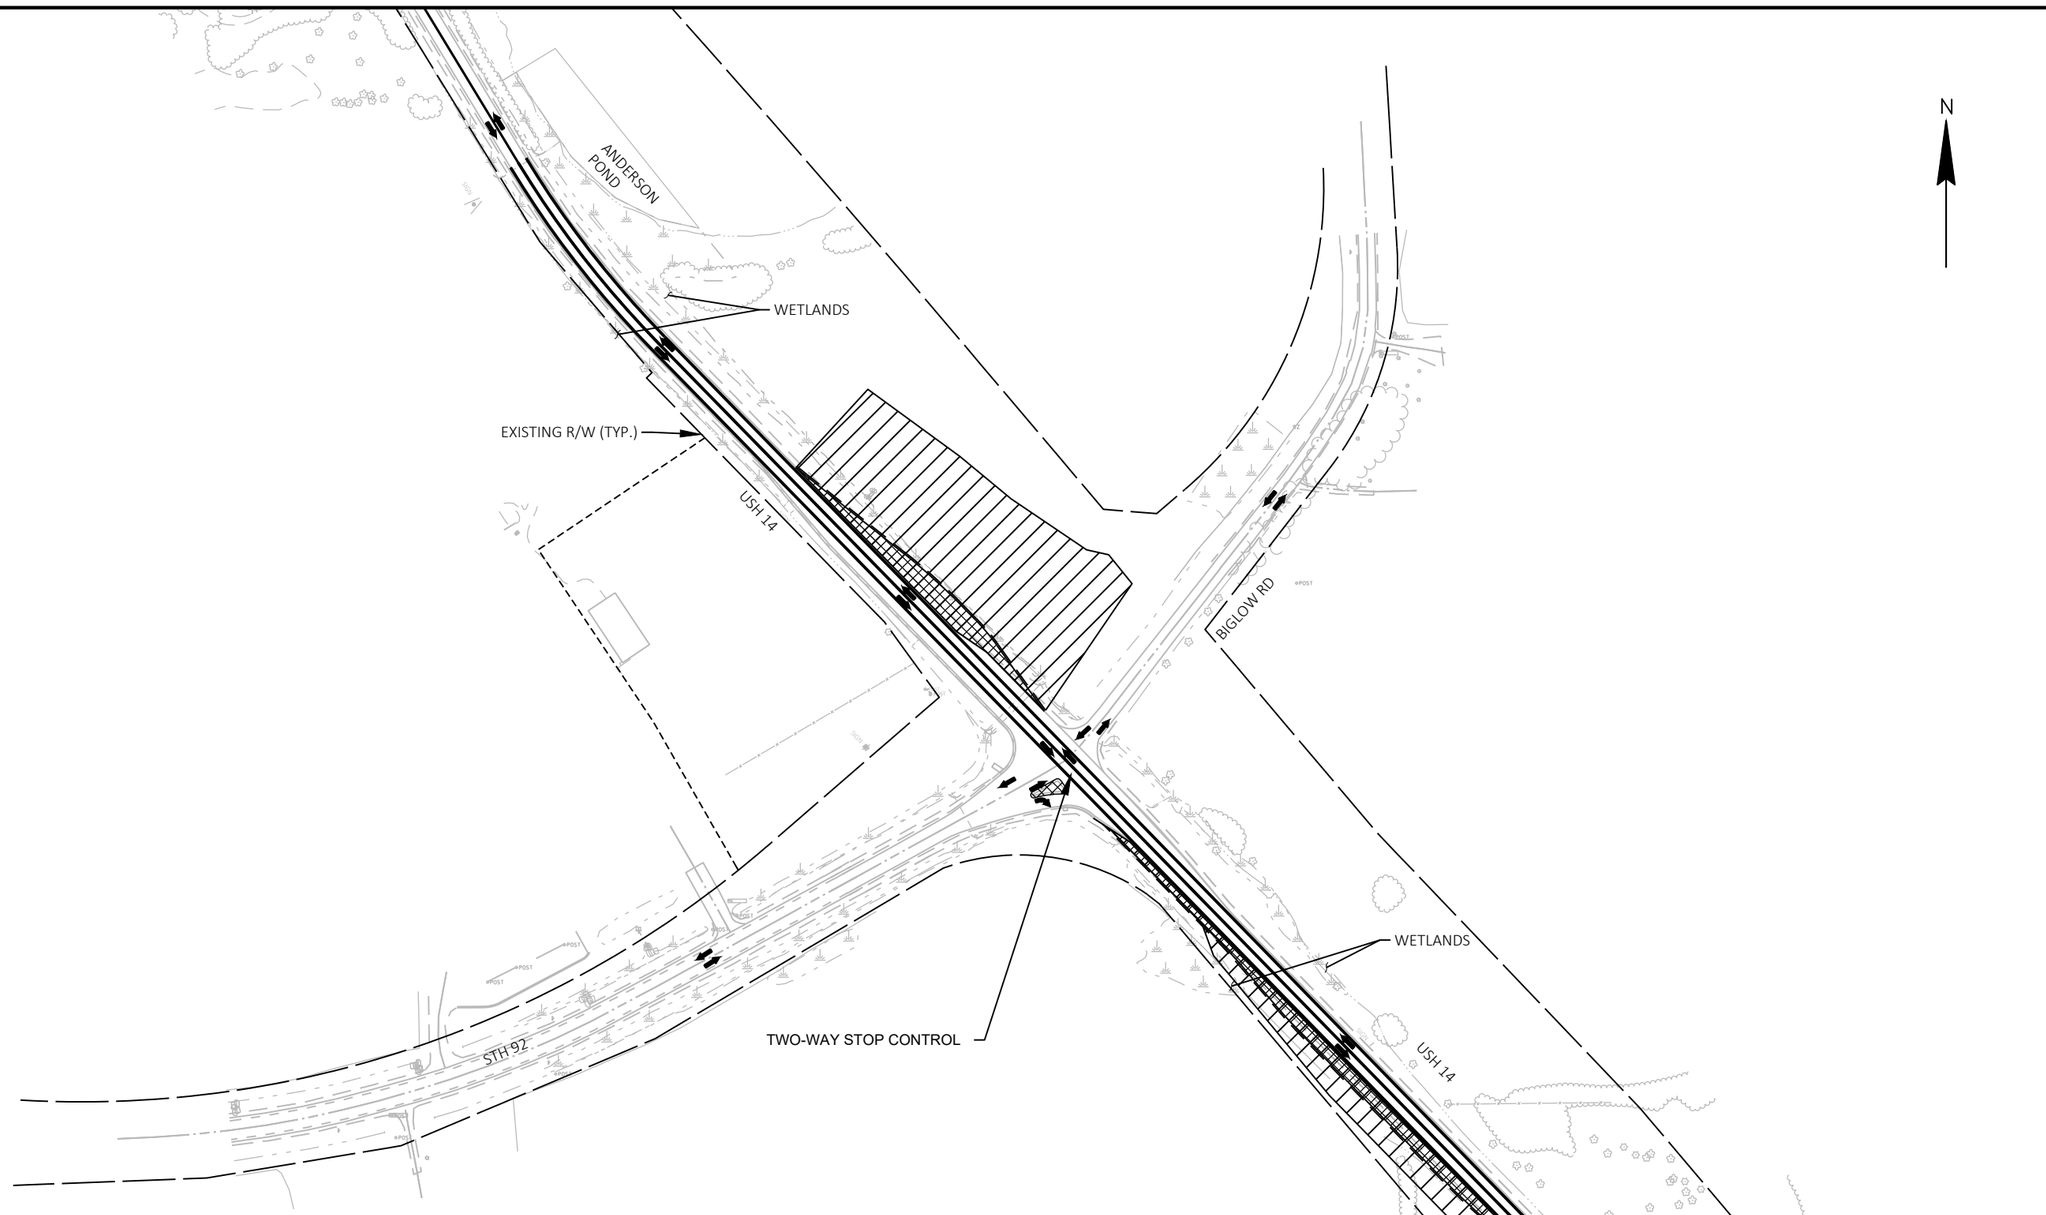

CONSTRUCTION

- CONSTRUCT TEMPORARY PAVEMENT ALONG THE WEST SIDE OF USH 14 FOR USE IN STAGE 2B.
- REMOVE THE EXISTING RIGHT TURN MEDIAN ON STH 92 AND REPLACE WITH TEMPORARY PAVEMENT.

TRAFFIC

- MAINTAIN EXISTING TRAFFIC CONTROL AT THE INTERSECTION.
- MAINTAIN EXISTING TRAFFIC UTILIZING SHOULDER CLOSURES AND FLAGGING OPERATIONS.
- MAINTAIN ACCESS TO ALL DRIVEWAYS.

PROJECT NO: 5155-00-79	HWY: USH 14	COUNTY: DANE	STAGE CONSTRUCTION - STAGE 2A	SHEET	E

FILE NAME : P:\90S\93\00093386\CADD\C3D\51550405\SHEETSPLAN\026002-S2A.DWG
LAYOUT NAME - STAGING LAYOUT
PLOT DATE : 6/25/2019 3:05 PM
PLOT BY : NATHAN COOK
PLOT NAME :
PLOT SCALE : 1 IN:200 FT
WISDOT/CADDS SHEET 42

2

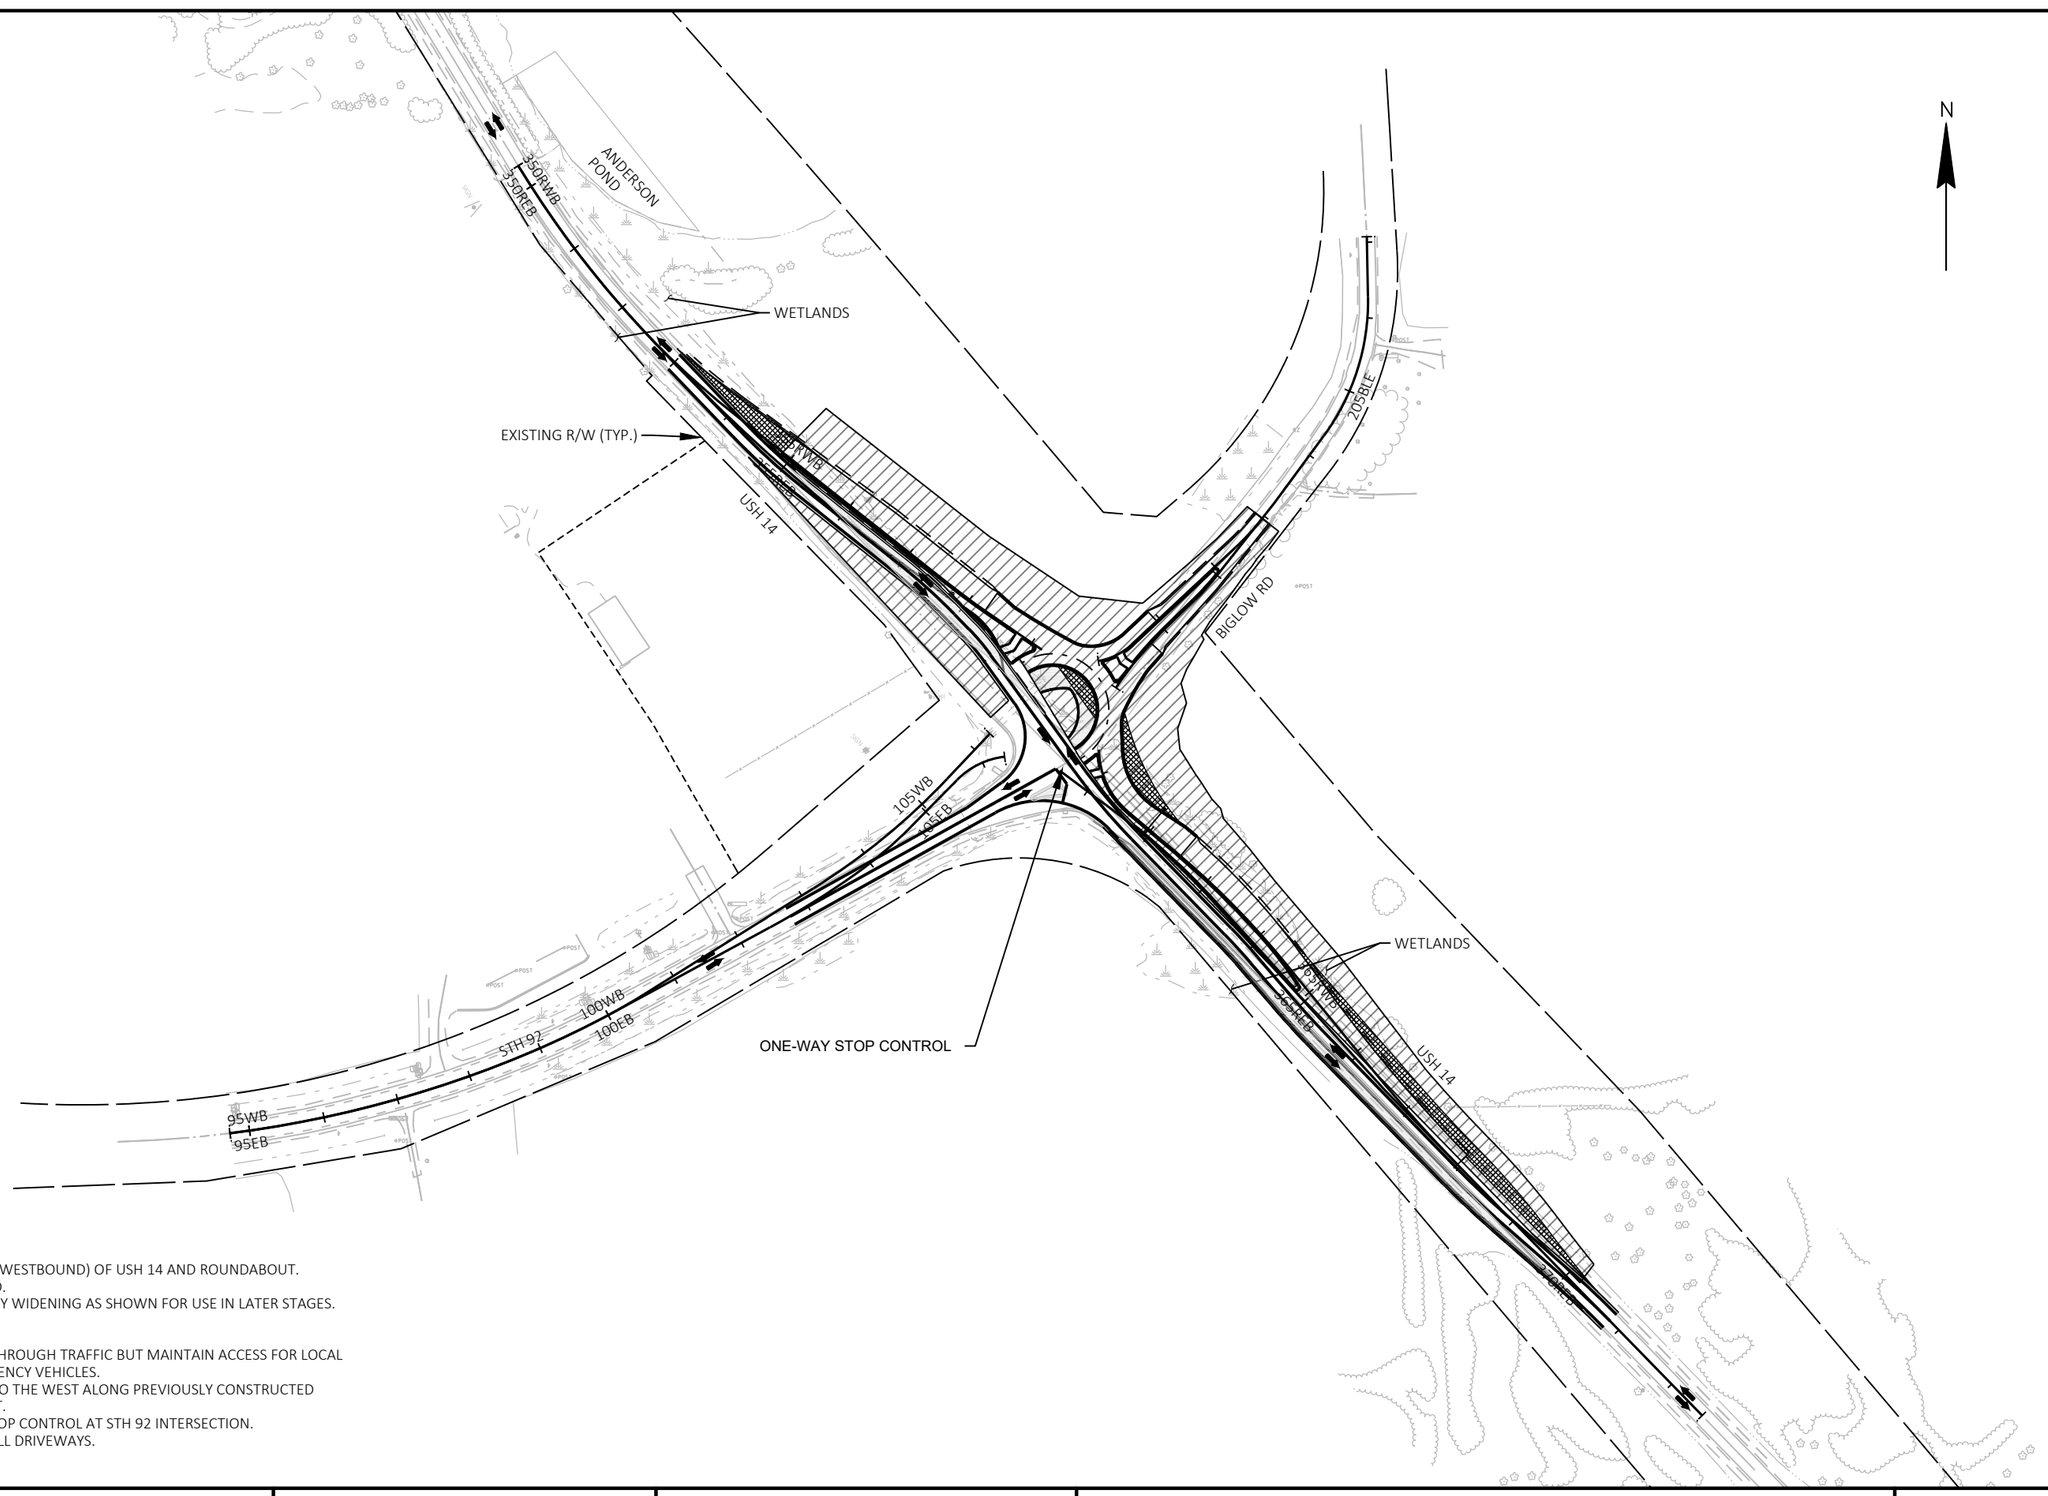

CONSTRUCTION

- CONSTRUCT EAST SIDE (WESTBOUND) OF USH 14 AND ROUNDABOUT.
- CONSTRUCT BIGLOW RD.
- CONSTRUCT TEMPORARY WIDENING AS SHOWN FOR USE IN LATER STAGES.

TRAFFIC

- CLOSE BIGLOW RD TO THROUGH TRAFFIC BUT MAINTAIN ACCESS FOR LOCAL RESIDENTS AND EMERGENCY VEHICLES.
- SHIFT USH 14 TRAFFIC TO THE WEST ALONG PREVIOUSLY CONSTRUCTED TEMPORARY PAVEMENT.
- MAINTAIN ONE-WAY STOP CONTROL AT STH 92 INTERSECTION.
- MAINTAIN ACCESS TO ALL DRIVEWAYS.

PROJECT NO: 5155-00-79	HWY: USH 14	COUNTY: DANE	STAGE CONSTRUCTION - STAGE 2B	SHEET	E

FILE NAME : P:\90S\93\00093386\CADD\C3D\51550405\SHEETSPLAN\026003-S2B.DWG
LAYOUT NAME - STAGING LAYOUT

PLOT DATE : 6/25/2019 3:07 PM PLOT BY : NATHAN COOK PLOT NAME : PLOT SCALE : 1 IN:200 FT

2

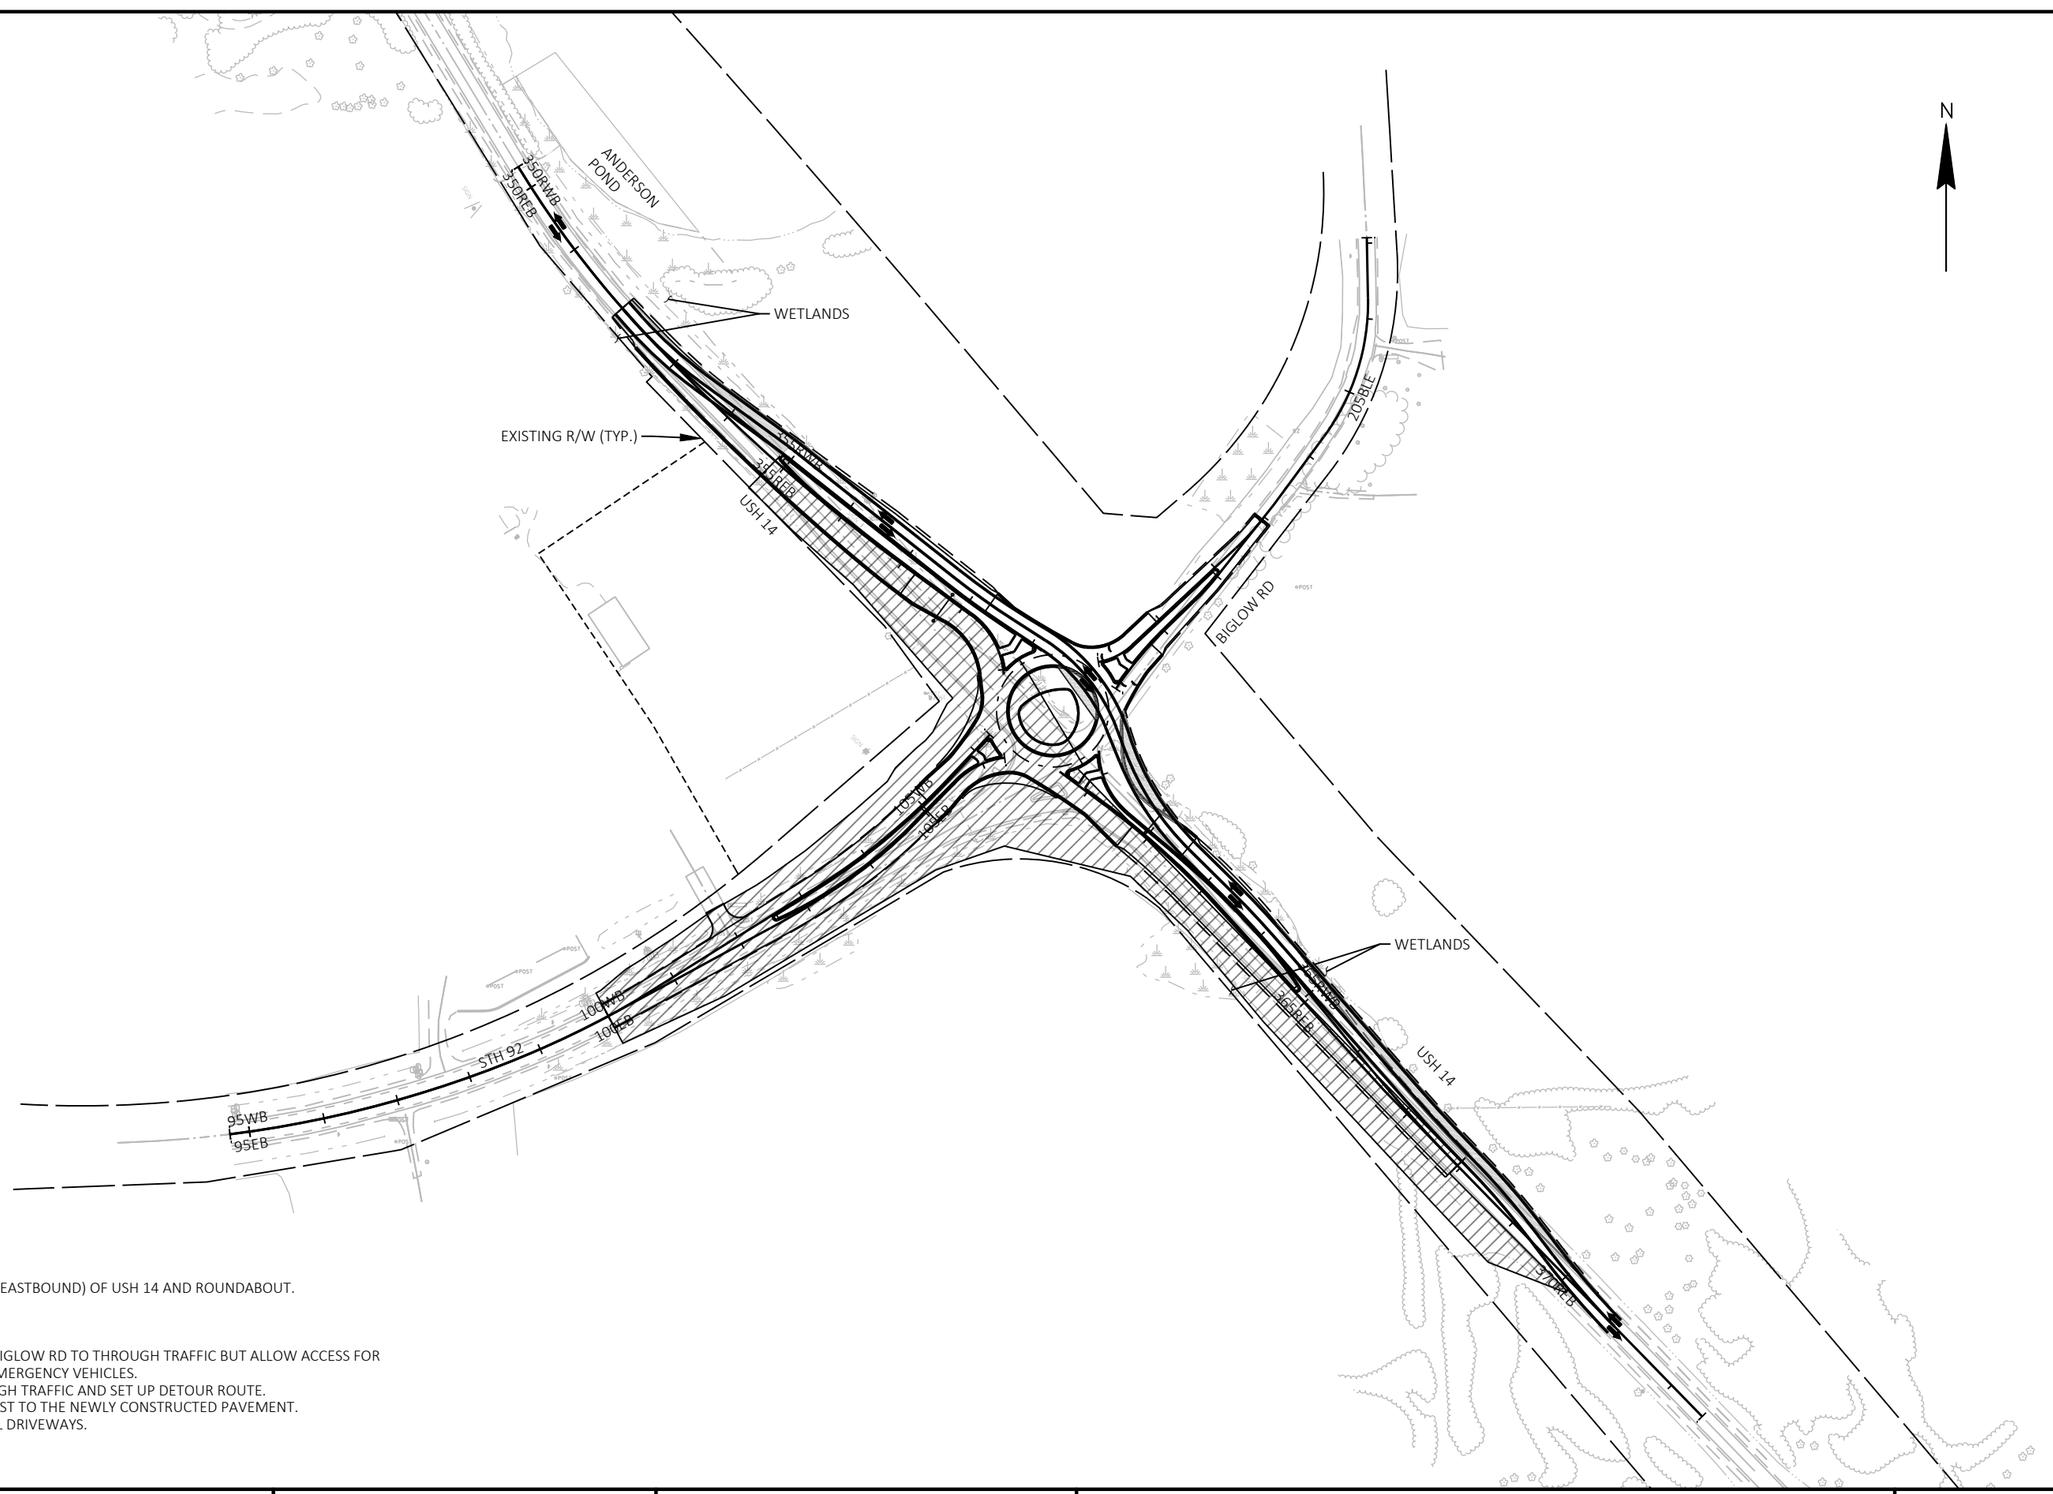

CONSTRUCTION
- CONSTRUCT WEST SIDE (EASTBOUND) OF USH 14 AND ROUNDABOUT.
- CONSTRUCT STH 92.

TRAFFIC
- MAINTAIN CLOSURE OF BIGLOW RD TO THROUGH TRAFFIC BUT ALLOW ACCESS FOR LOCAL RESIDENTS AND EMERGENCY VEHICLES.
- CLOSE STH 92 TO THROUGH TRAFFIC AND SET UP DETOUR ROUTE.
- SHIFT USH 14 TRAFFIC EAST TO THE NEWLY CONSTRUCTED PAVEMENT.
- MAINTAIN ACCESS TO ALL DRIVEWAYS.

PROJECT NO: 5155-00-79	HWY: USH 14	COUNTY: DANE	STAGE CONSTRUCTION - STAGE 3	SHEET	E

FILE NAME : P:\90S\93\00093386\CADD\C3D\51550405\SHEETSPLAN\026004-S3.DWG
LAYOUT NAME - STAGING LAYOUT

PLOT DATE : 6/25/2019 3:09 PM PLOT BY : NATHAN COOK PLOT NAME : PLOT SCALE : 1 IN:200 FT

2

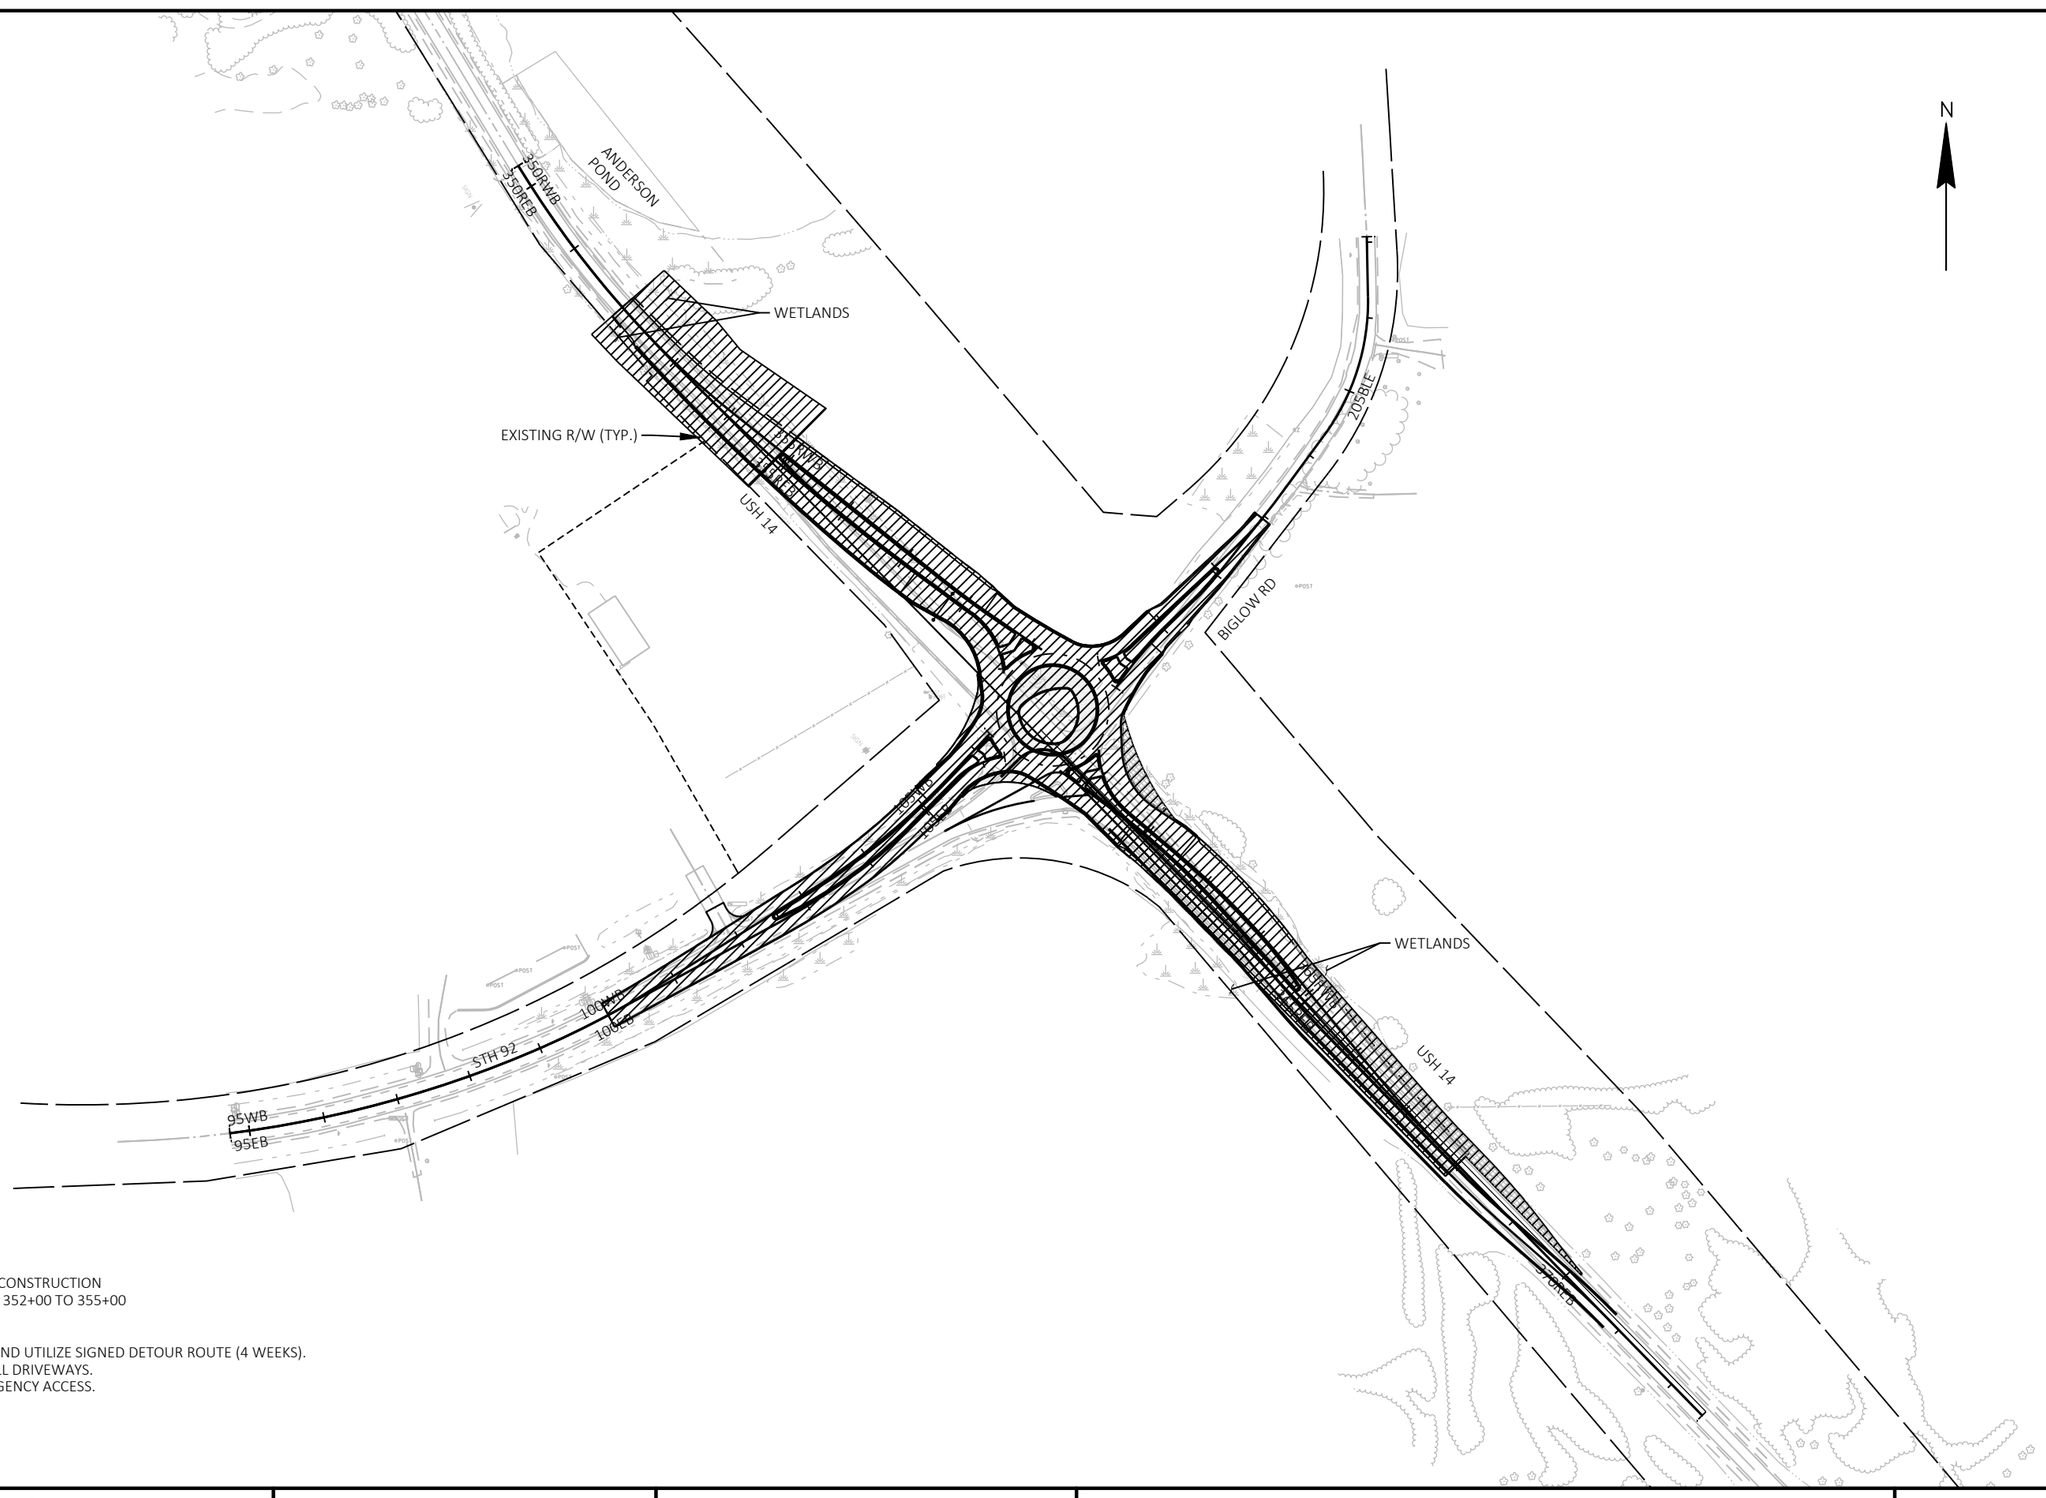

CONSTRUCTION
- COMPLETE INCIDENTAL CONSTRUCTION
- CONSTRUCT USH 14 STA 352+00 TO 355+00

TRAFFIC
- CLOSE ALL ROADWAYS AND UTILIZE SIGNED DETOUR ROUTE (4 WEEKS).
- MAINTAIN ACCESS TO ALL DRIVEWAYS.
- MAINTAIN LOCAL EMERGENCY ACCESS.

PROJECT NO: 5155-00-79	HWY: USH 14	COUNTY: DANE	STAGE CONSTRUCTION - STAGE 4	SHEET	E

FILE NAME : P:\90S\93\00093386\CADD\C3D\51550405\SHEETSPLAN\026005-S4.DWG
LAYOUT NAME - STAGING LAYOUT

PLOT DATE : 6/25/2019 8:04 AM PLOT BY : NATHAN COOK PLOT NAME : PLOT SCALE : 1 IN:200 FT

2

LEGEND

- SIGN ON TEMPORARY SUPPORT
- SIGN ON EXISTING SUPPORT
- MB TRAFFIC CONTROL SIGNS PCMS
- TYPE III BARRICADE WITH SIGN
- DETOUR ROUTE
- WORK AREA

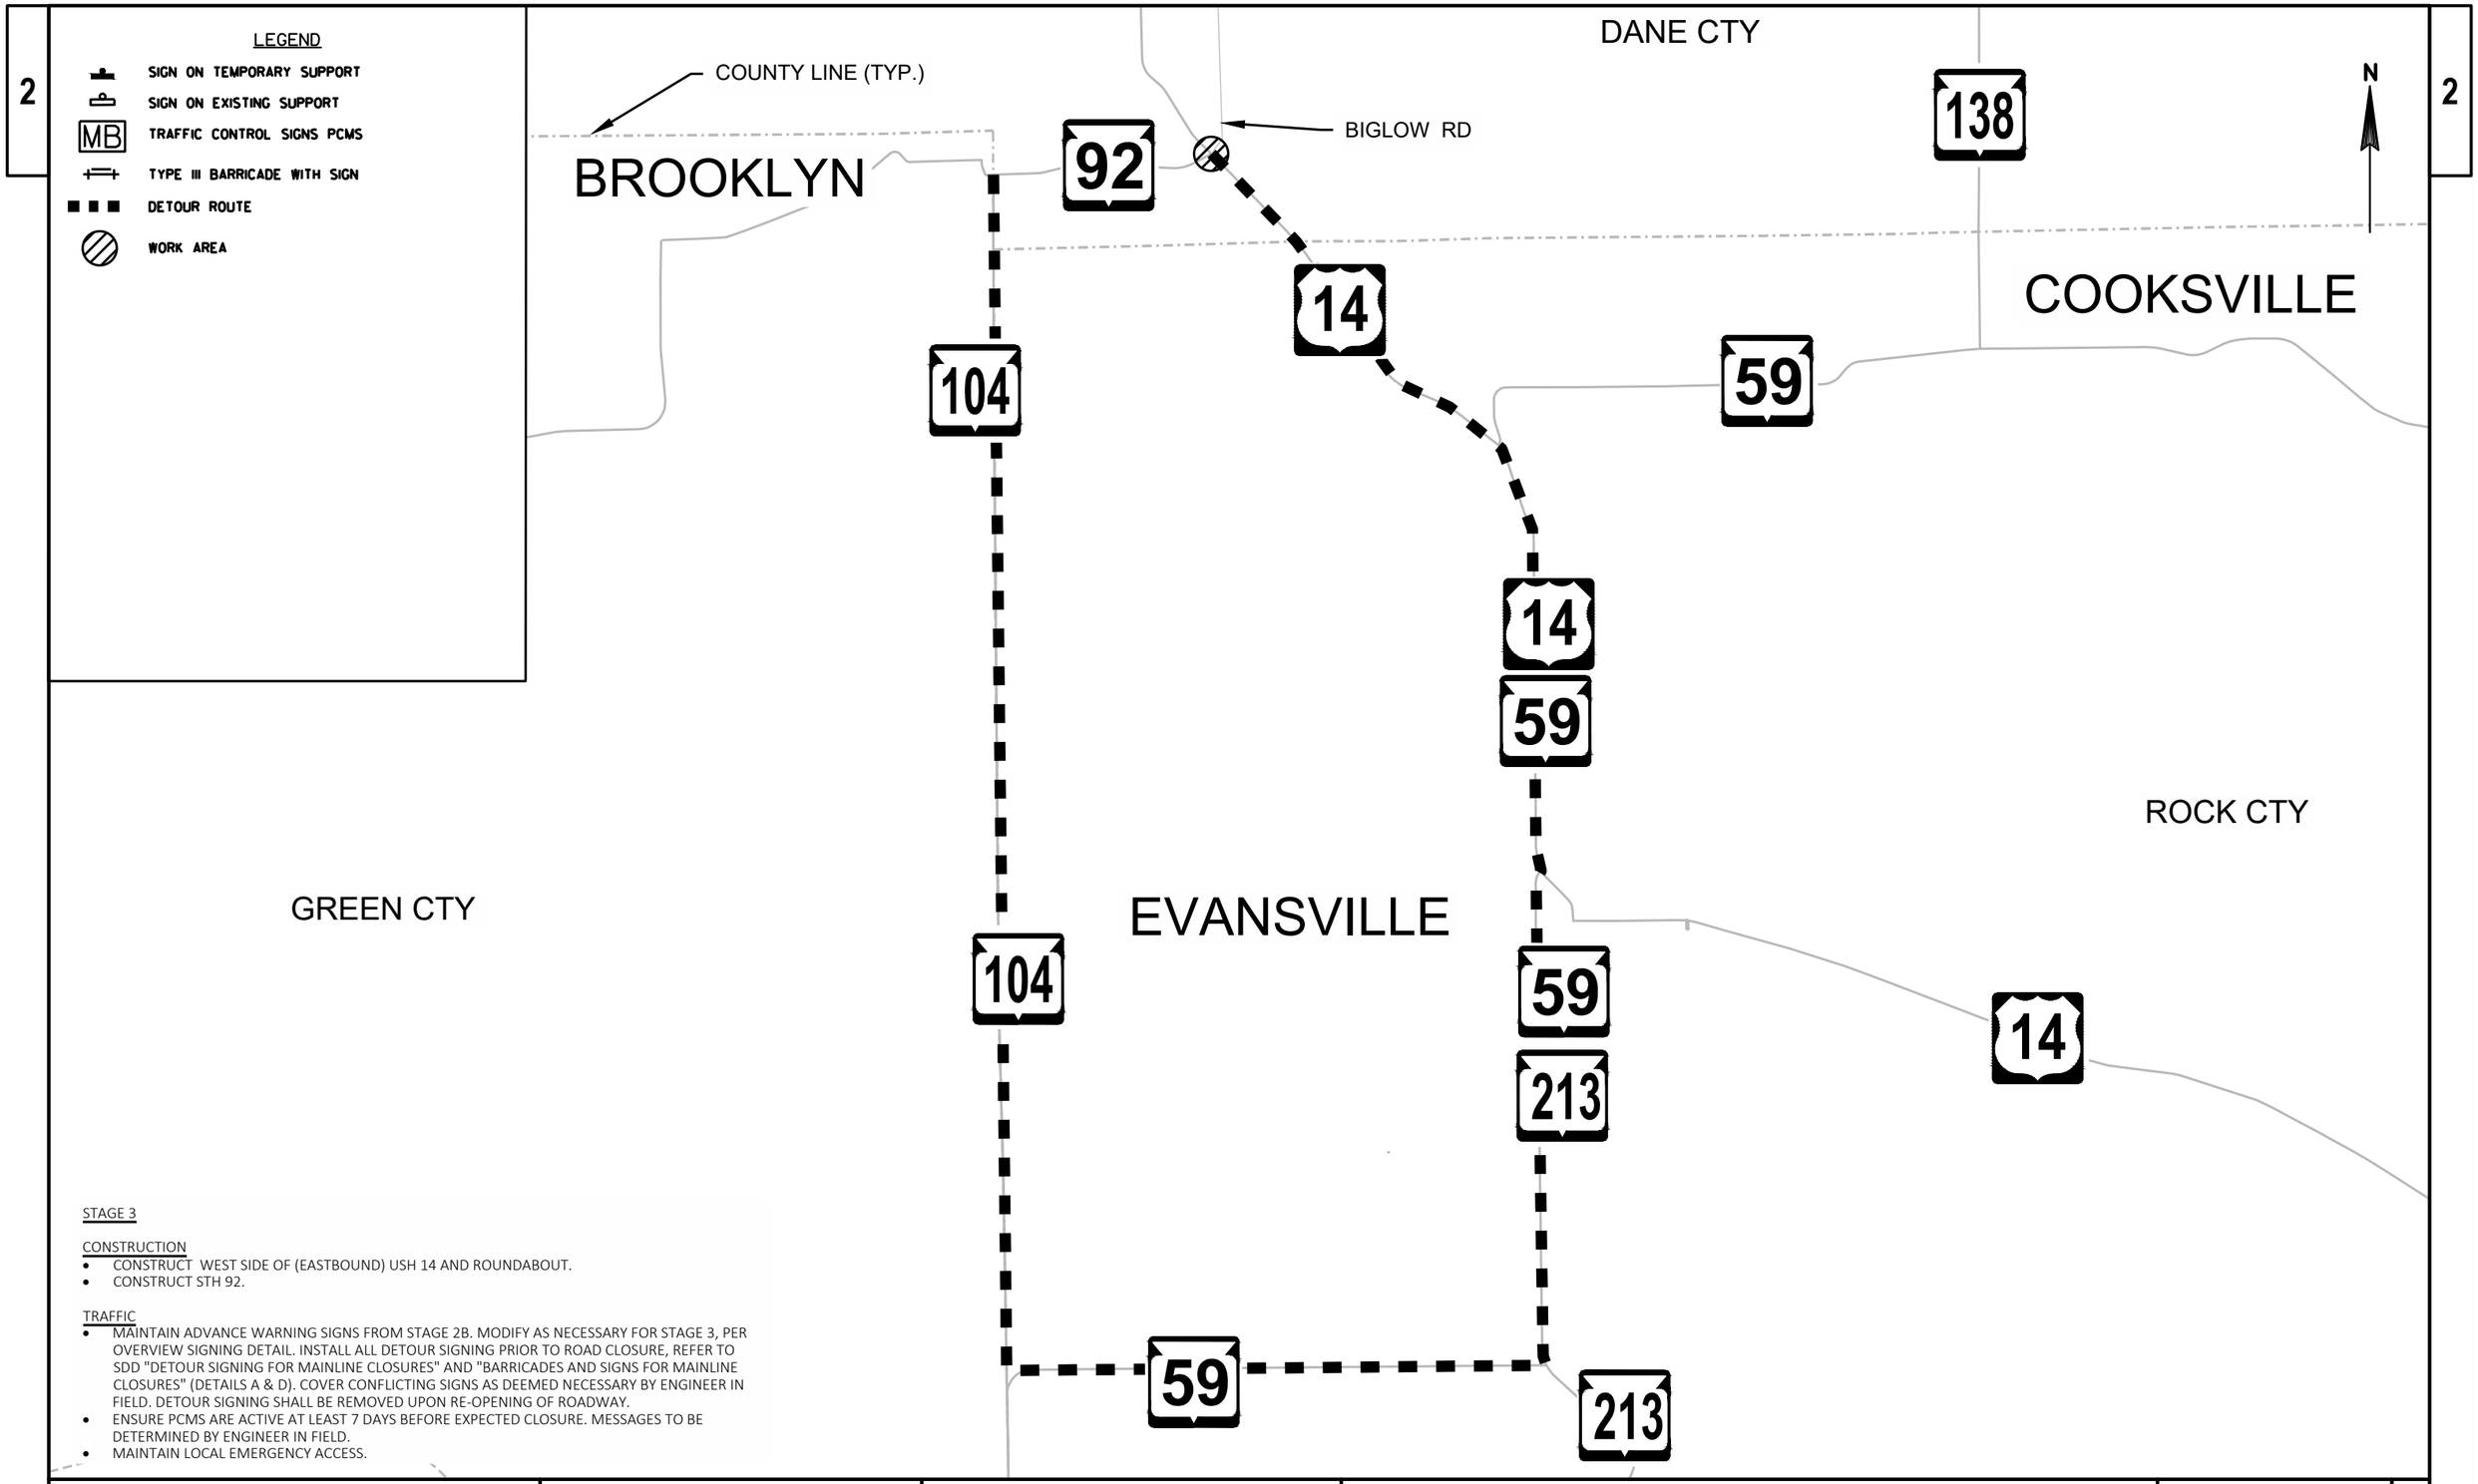

STAGE 3

CONSTRUCTION
- CONSTRUCT WEST SIDE OF (EASTBOUND) USH 14 AND ROUNDABOUT.
- CONSTRUCT STH 92.

TRAFFIC
- MAINTAIN ADVANCE WARNING SIGNS FROM STAGE 2B. MODIFY AS NECESSARY FOR STAGE 3, PER OVERVIEW SIGNING DETAIL. INSTALL ALL DETOUR SIGNING PRIOR TO ROAD CLOSURE, REFER TO SDD "DETOUR SIGNING FOR MAINLINE CLOSURES" AND "BARRICADES AND SIGNS FOR MAINLINE CLOSURES" (DETAILS A & D). COVER CONFLICTING SIGNS AS DEEMED NECESSARY BY ENGINEER IN FIELD. DETOUR SIGNING SHALL BE REMOVED UPON RE-OPENING OF ROADWAY.
- ENSURE PCMS ARE ACTIVE AT LEAST 7 DAYS BEFORE EXPECTED CLOSURE. MESSAGES TO BE DETERMINED BY ENGINEER IN FIELD.
- MAINTAIN LOCAL EMERGENCY ACCESS.

PROJECT NO: 5155-00-79	HWY: USH 14	COUNTY: DANE	DETOUR PLAN - STAGE 3	SHEET	E

FILE NAME : P:\90S\93\00093386\CADD\C3D\51550405\SHEETSPLAN\026006-S3-DETOUR.DWG
LAYOUT NAME - S3-DETOUR

PLOT DATE : 6/25/2019 1:58 PM PLOT BY : NATHAN COOK PLOT NAME : PLOT SCALE : 1 IN:1 MI

2

LEGEND

- SIGN ON TEMPORARY SUPPORT
- SIGN ON EXISTING SUPPORT
- MB — TRAFFIC CONTROL SIGNS PCMS
- TYPE III BARRICADE WITH SIGN
- STH 92 DETOUR ROUTE (5155-00-79)
- US 14 DETOUR ROUTE (5155-04-81)
- WORK AREA

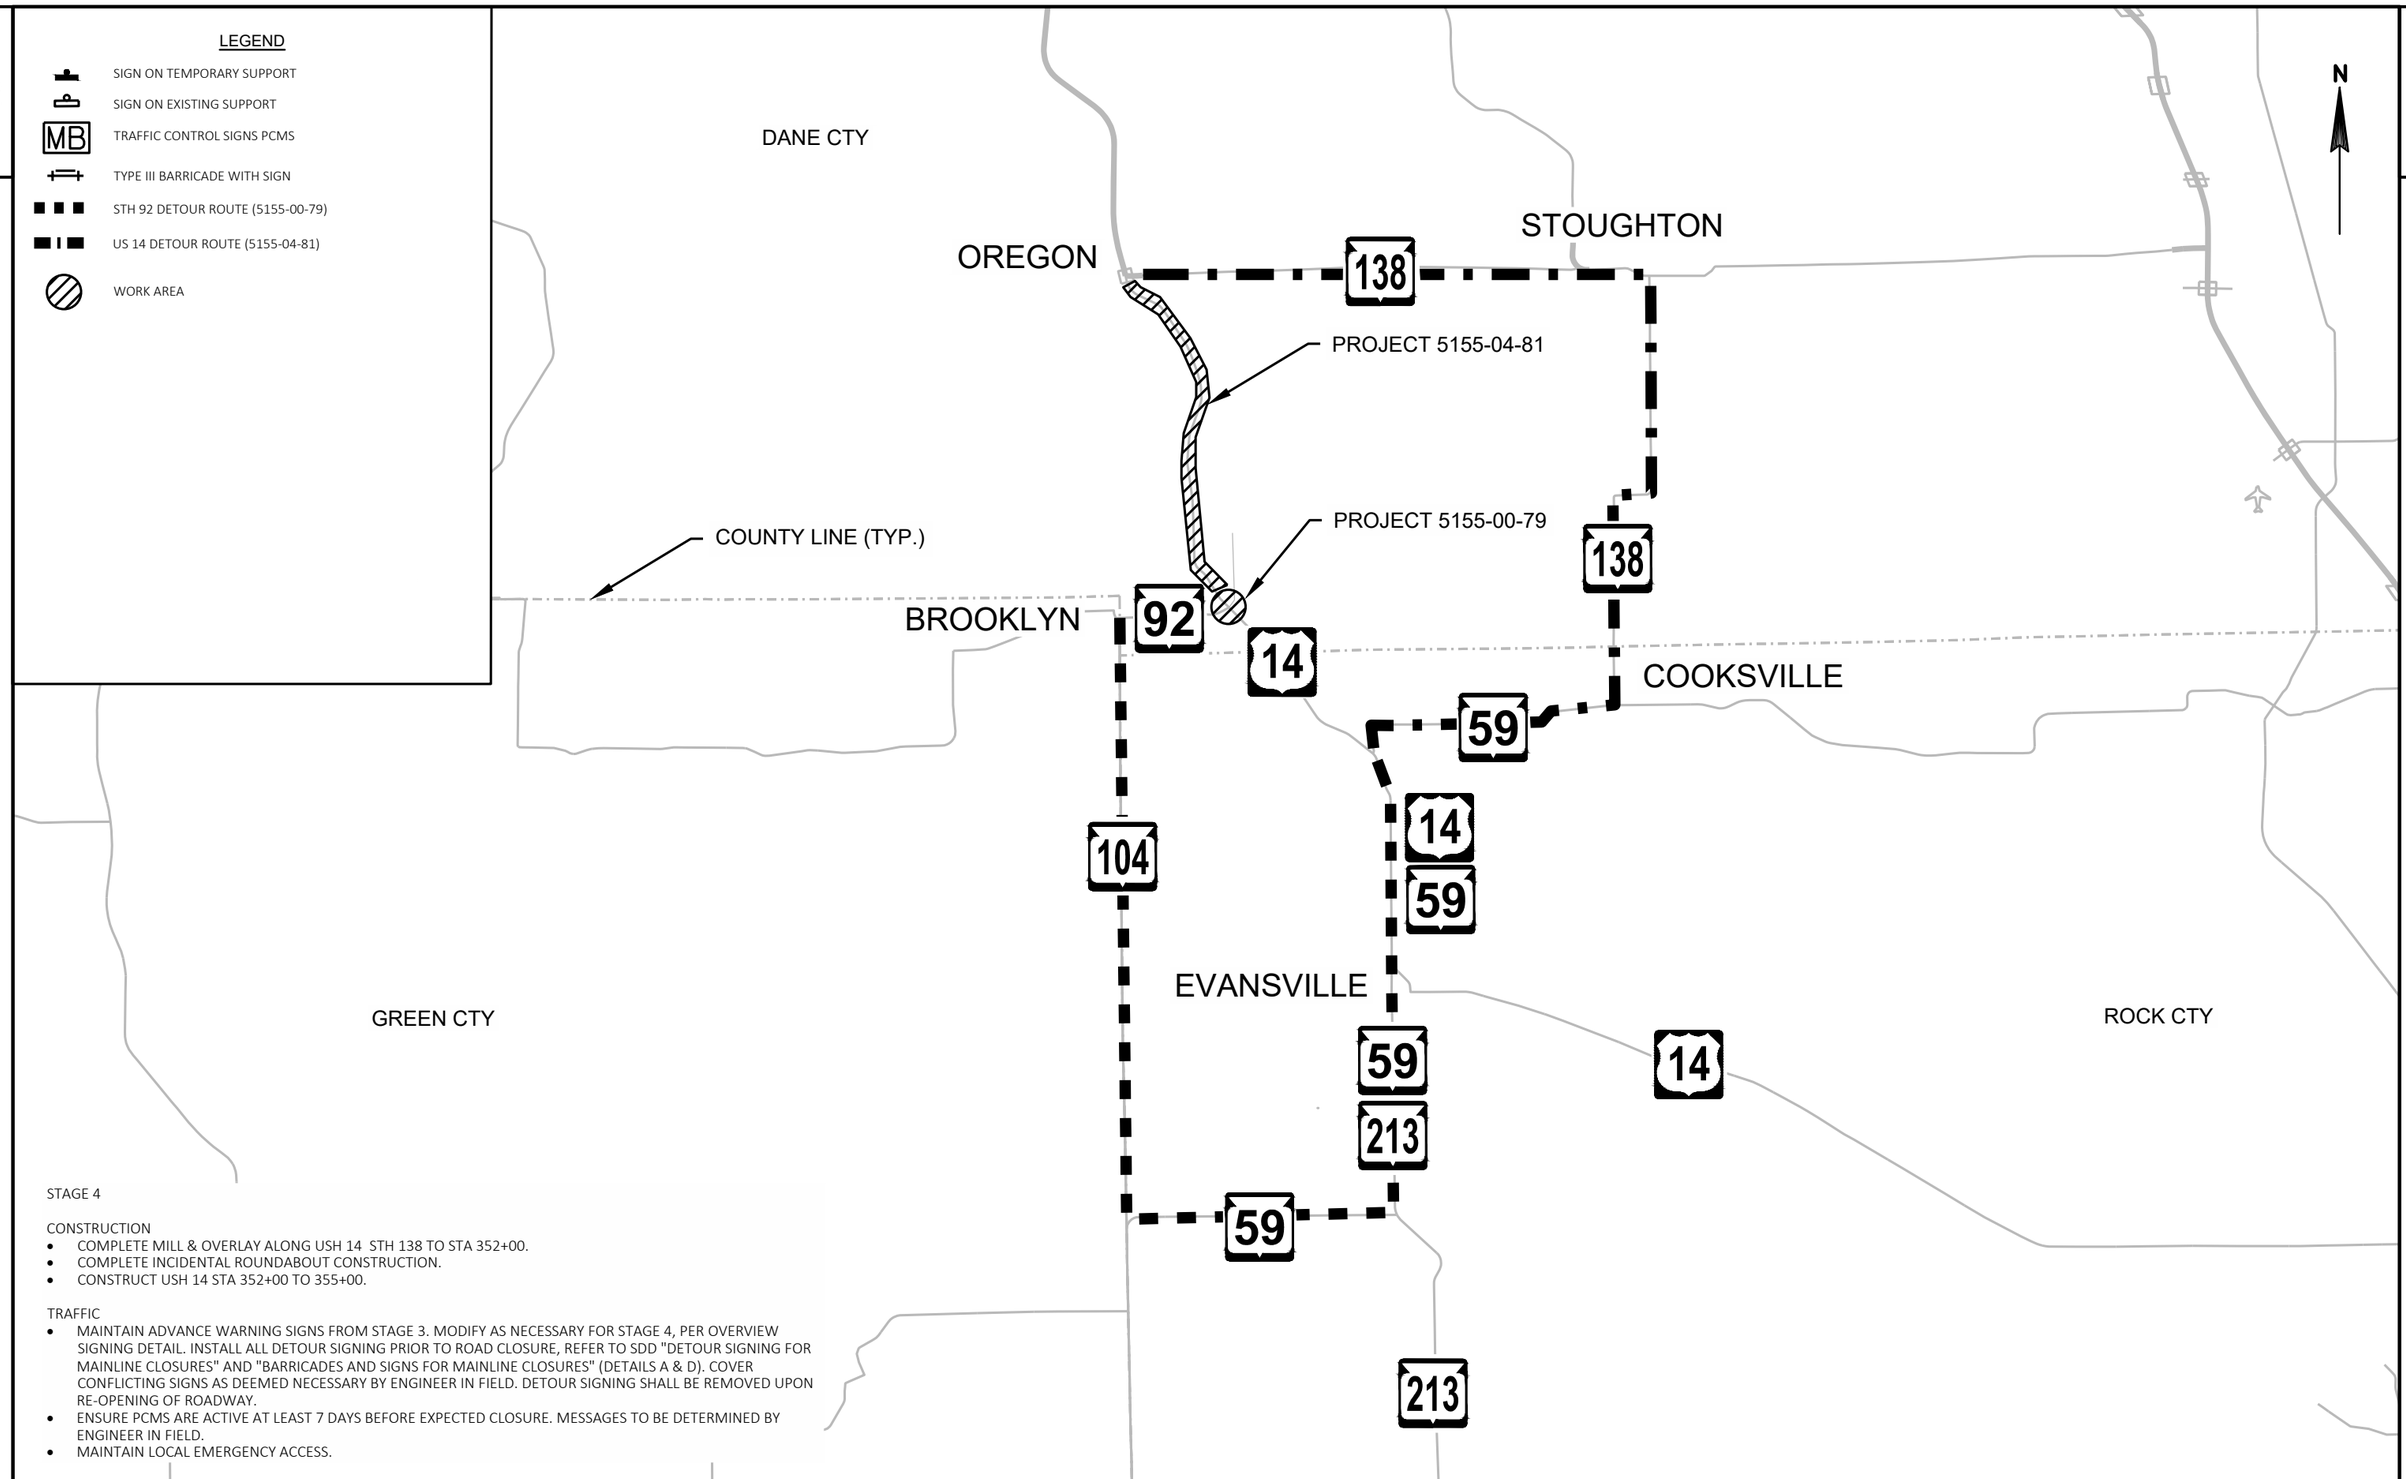

STAGE 4

CONSTRUCTION
- COMPLETE MILL & OVERLAY ALONG USH 14 STH 138 TO STA 352+00.
- COMPLETE INCIDENTAL ROUNDABOUT CONSTRUCTION.
- CONSTRUCT USH 14 STA 352+00 TO 355+00.

TRAFFIC
- MAINTAIN ADVANCE WARNING SIGNS FROM STAGE 3. MODIFY AS NECESSARY FOR STAGE 4, PER OVERVIEW SIGNING DETAIL. INSTALL ALL DETOUR SIGNING PRIOR TO ROAD CLOSURE, REFER TO SDD "DETOUR SIGNING FOR MAINLINE CLOSURES" AND "BARRICADES AND SIGNS FOR MAINLINE CLOSURES" (DETAILS A & D). COVER CONFLICTING SIGNS AS DEEMED NECESSARY BY ENGINEER IN FIELD. DETOUR SIGNING SHALL BE REMOVED UPON RE-OPENING OF ROADWAY.
- ENSURE PCMS ARE ACTIVE AT LEAST 7 DAYS BEFORE EXPECTED CLOSURE. MESSAGES TO BE DETERMINED BY ENGINEER IN FIELD.
- MAINTAIN LOCAL EMERGENCY ACCESS.

PROJECT NO: 5155-04-81 & 5155-00-79	HWY: USH 14	COUNTY: DANE	DETOUR PLAN - STAGE 4	SHEET	E

FILE NAME : P:\90S\93\00093386\CADD\C3D\51550405\SHEETSPLAN\026006-S4-DETOUR.DWG
LAYOUT NAME - S4-DETOUR

PLOT DATE : 6/25/2019 1:58 PM PLOT BY : NATHAN COOK PLOT NAME : PLOT SCALE : 1 IN:2 MI

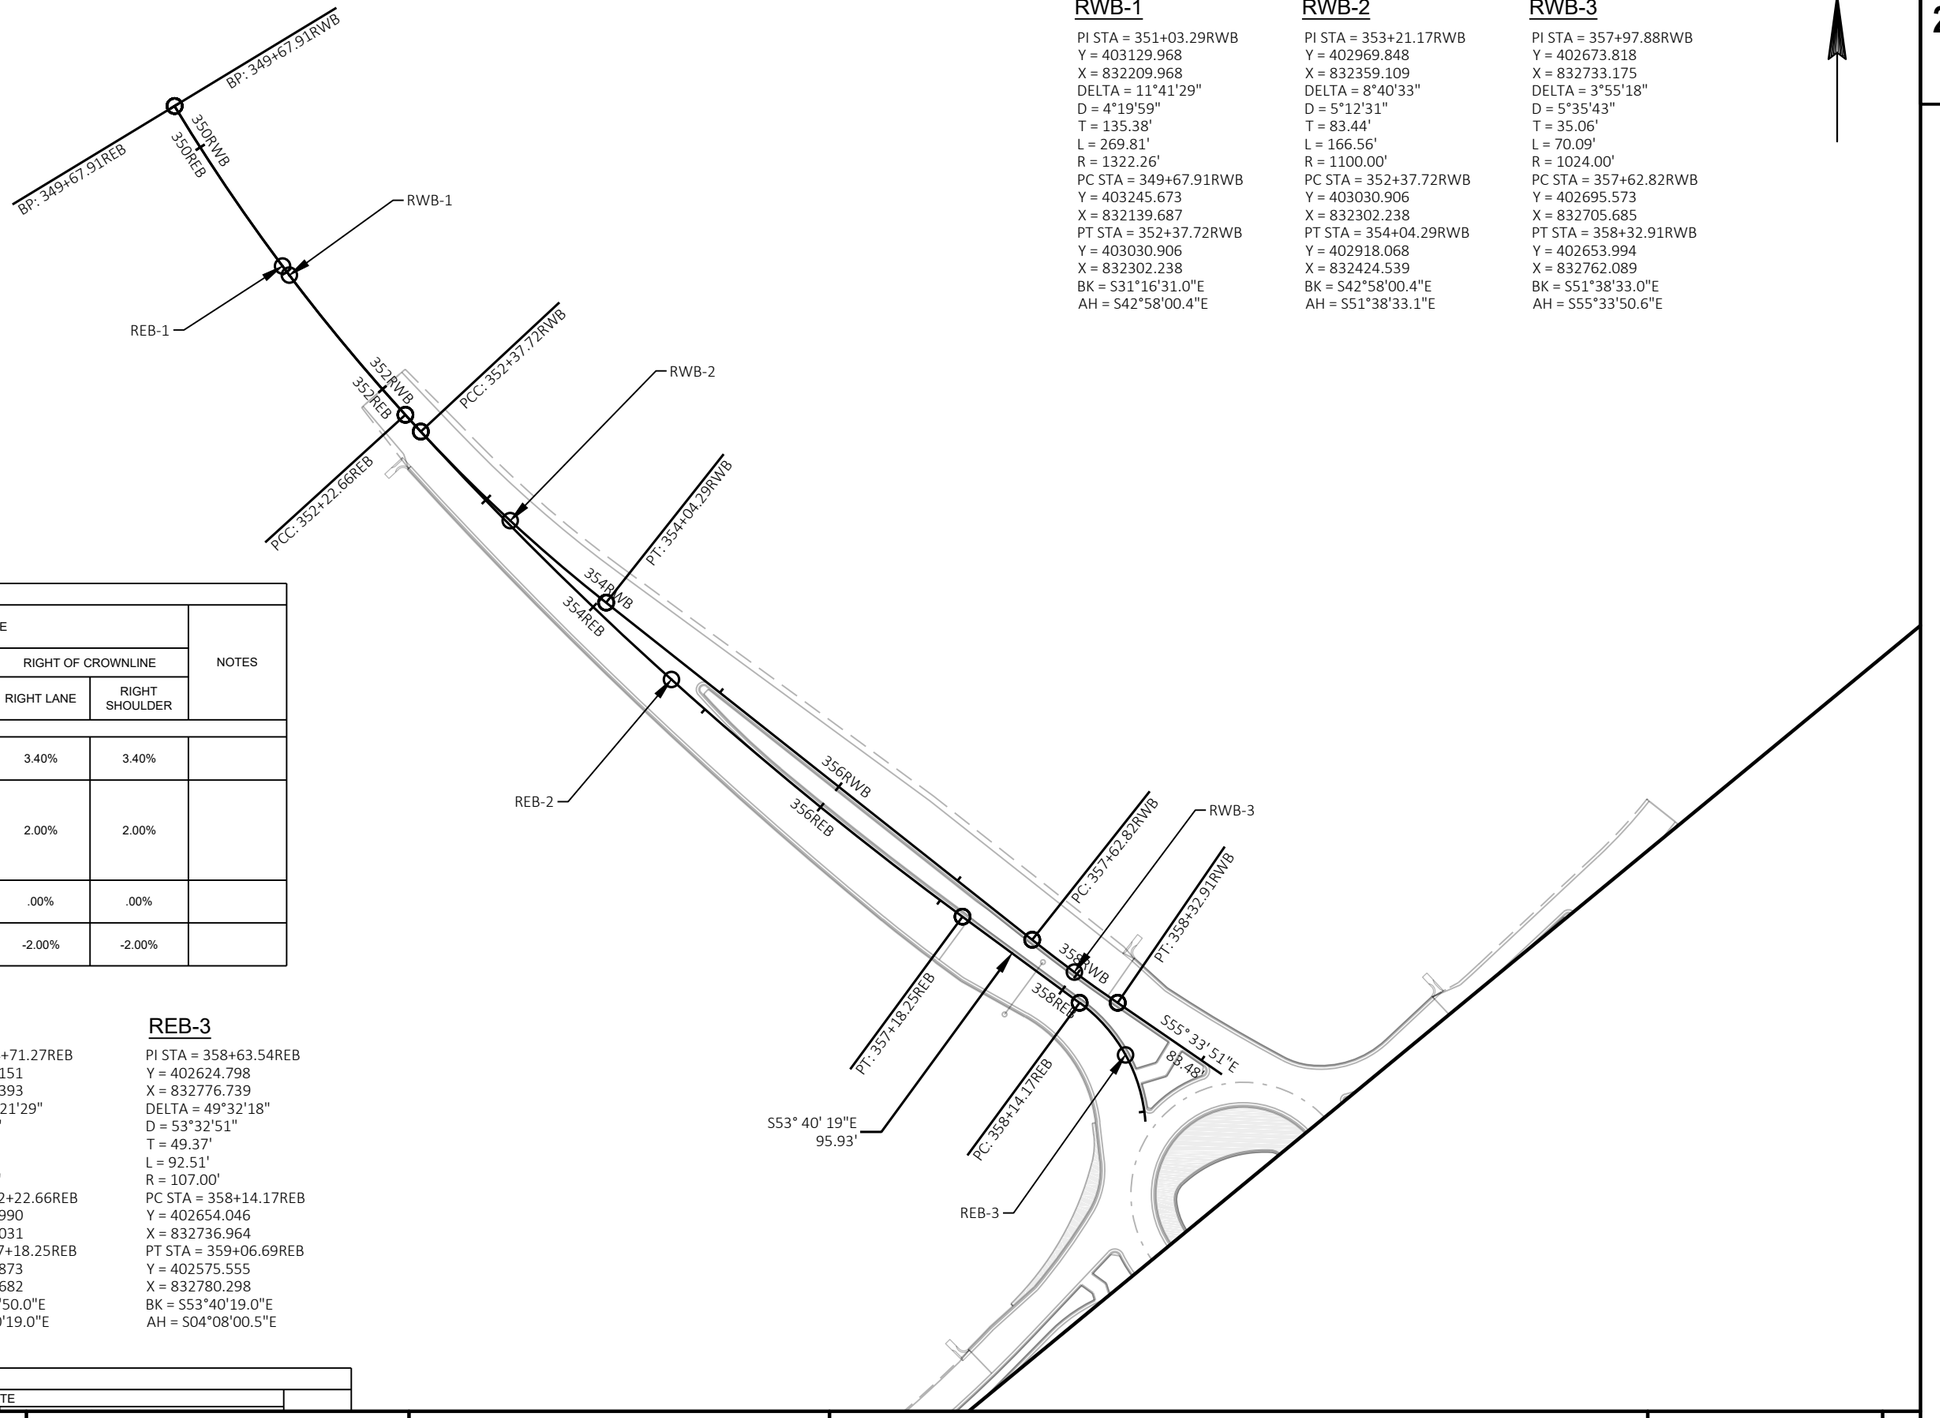

USH 14 EB 'REB'						
SUPERELEVATION TRANSITION EVENT POINTS		RATE				NOTES
LOCATION	STATION	LEFT OF CROWNLINE		RIGHT OF CROWNLINE		
		LEFT SHOULDER	LEFT LANE	RIGHT LANE	RIGHT SHOULDER	
Curve 2						
MATCH EXISTING	352+00.00'	-3.70%	-3.70%	3.40%	3.40%	
REVERSE CROWN RT, NORMAL CROWN LT	352+50.00'	-4.00%	-2.00%	2.00%	2.00%	
LEVEL CROWN RT	353+03.34'	-4.00%	-2.00%	.00%	.00%	
NORMAL CROWN RT	353+56.68'	-4.00%	-2.00%	-2.00%	-2.00%	

RWB-1
PI STA = 351+03.29RWB
Y = 403129.968
X = 832209.968
DELTA = 11°41'29"
D = 4°19'59"
T = 135.38'
L = 269.81'
R = 1322.26'
PC STA = 349+67.91RWB
Y = 403245.673
X = 832139.687
PT STA = 352+37.72RWB
Y = 403030.906
X = 832302.238
BK = S31°16'31.0"E
AH = S42°58'00.4"E

RWB-2
PI STA = 353+21.17RWB
Y = 402969.848
X = 832359.109
DELTA = 8°40'33"
D = 5°12'31"
T = 83.44'
L = 166.56'
R = 1100.00'
PC STA = 352+37.72RWB
Y = 403030.906
X = 832302.238
PT STA = 354+04.29RWB
Y = 402918.068
X = 832424.539
BK = S42°58'00.4"E
AH = S51°38'33.1"E

RWB-3
PI STA = 357+97.88RWB
Y = 402673.818
X = 832733.175
DELTA = 3°55'18"
D = 5°35'43"
T = 35.06'
L = 70.09'
R = 1024.00'
PC STA = 357+62.82RWB
Y = 402695.573
X = 832705.685
PT STA = 358+32.91RWB
Y = 402653.994
X = 832762.089
BK = S51°38'33.0"E
AH = S55°33'50.6"E

REB-1
PI STA = 350+95.68REB
Y = 403136.471
X = 832206.018
DELTA = 11°02'19"
D = 4°19'59"
T = 127.77'
L = 254.75'
R = 1322.26'
PC STA = 349+67.91REB
Y = 403245.673
X = 832139.687
PT STA = 352+22.66REB
Y = 403041.990
X = 832292.031
BK = S31°16'31.0"E
AH = S42°18'50.0"E

REB-2
PI STA = 354+71.27REB
Y = 402858.151
X = 832459.393
DELTA = 11°21'29"
D = 2°17'31"
T = 248.61'
L = 495.59'
R = 2500.00'
PC STA = 352+22.66REB
Y = 403041.990
X = 832292.031
PT STA = 357+18.25REB
Y = 402710.873
X = 832659.682
BK = S42°18'50.0"E
AH = S53°40'19.0"E

REB-3
PI STA = 358+63.54REB
Y = 402624.798
X = 832776.739
DELTA = 49°32'18"
D = 53°32'51"
T = 49.37'
L = 92.51'
R = 107.00'
PC STA = 358+14.17REB
Y = 402654.046
X = 832736.964
PT STA = 359+06.69REB
Y = 402575.555
X = 832780.298
BK = S53°40'19.0"E
AH = S04°08'00.5"E

STH 92 EB	
RANSITION EVENT POINTS	RATE

PROJECT NO: 5155-00-79	HWY: USH 14	COUNTY: DANE	ALIGNMENT DETAILS	SHEET	E

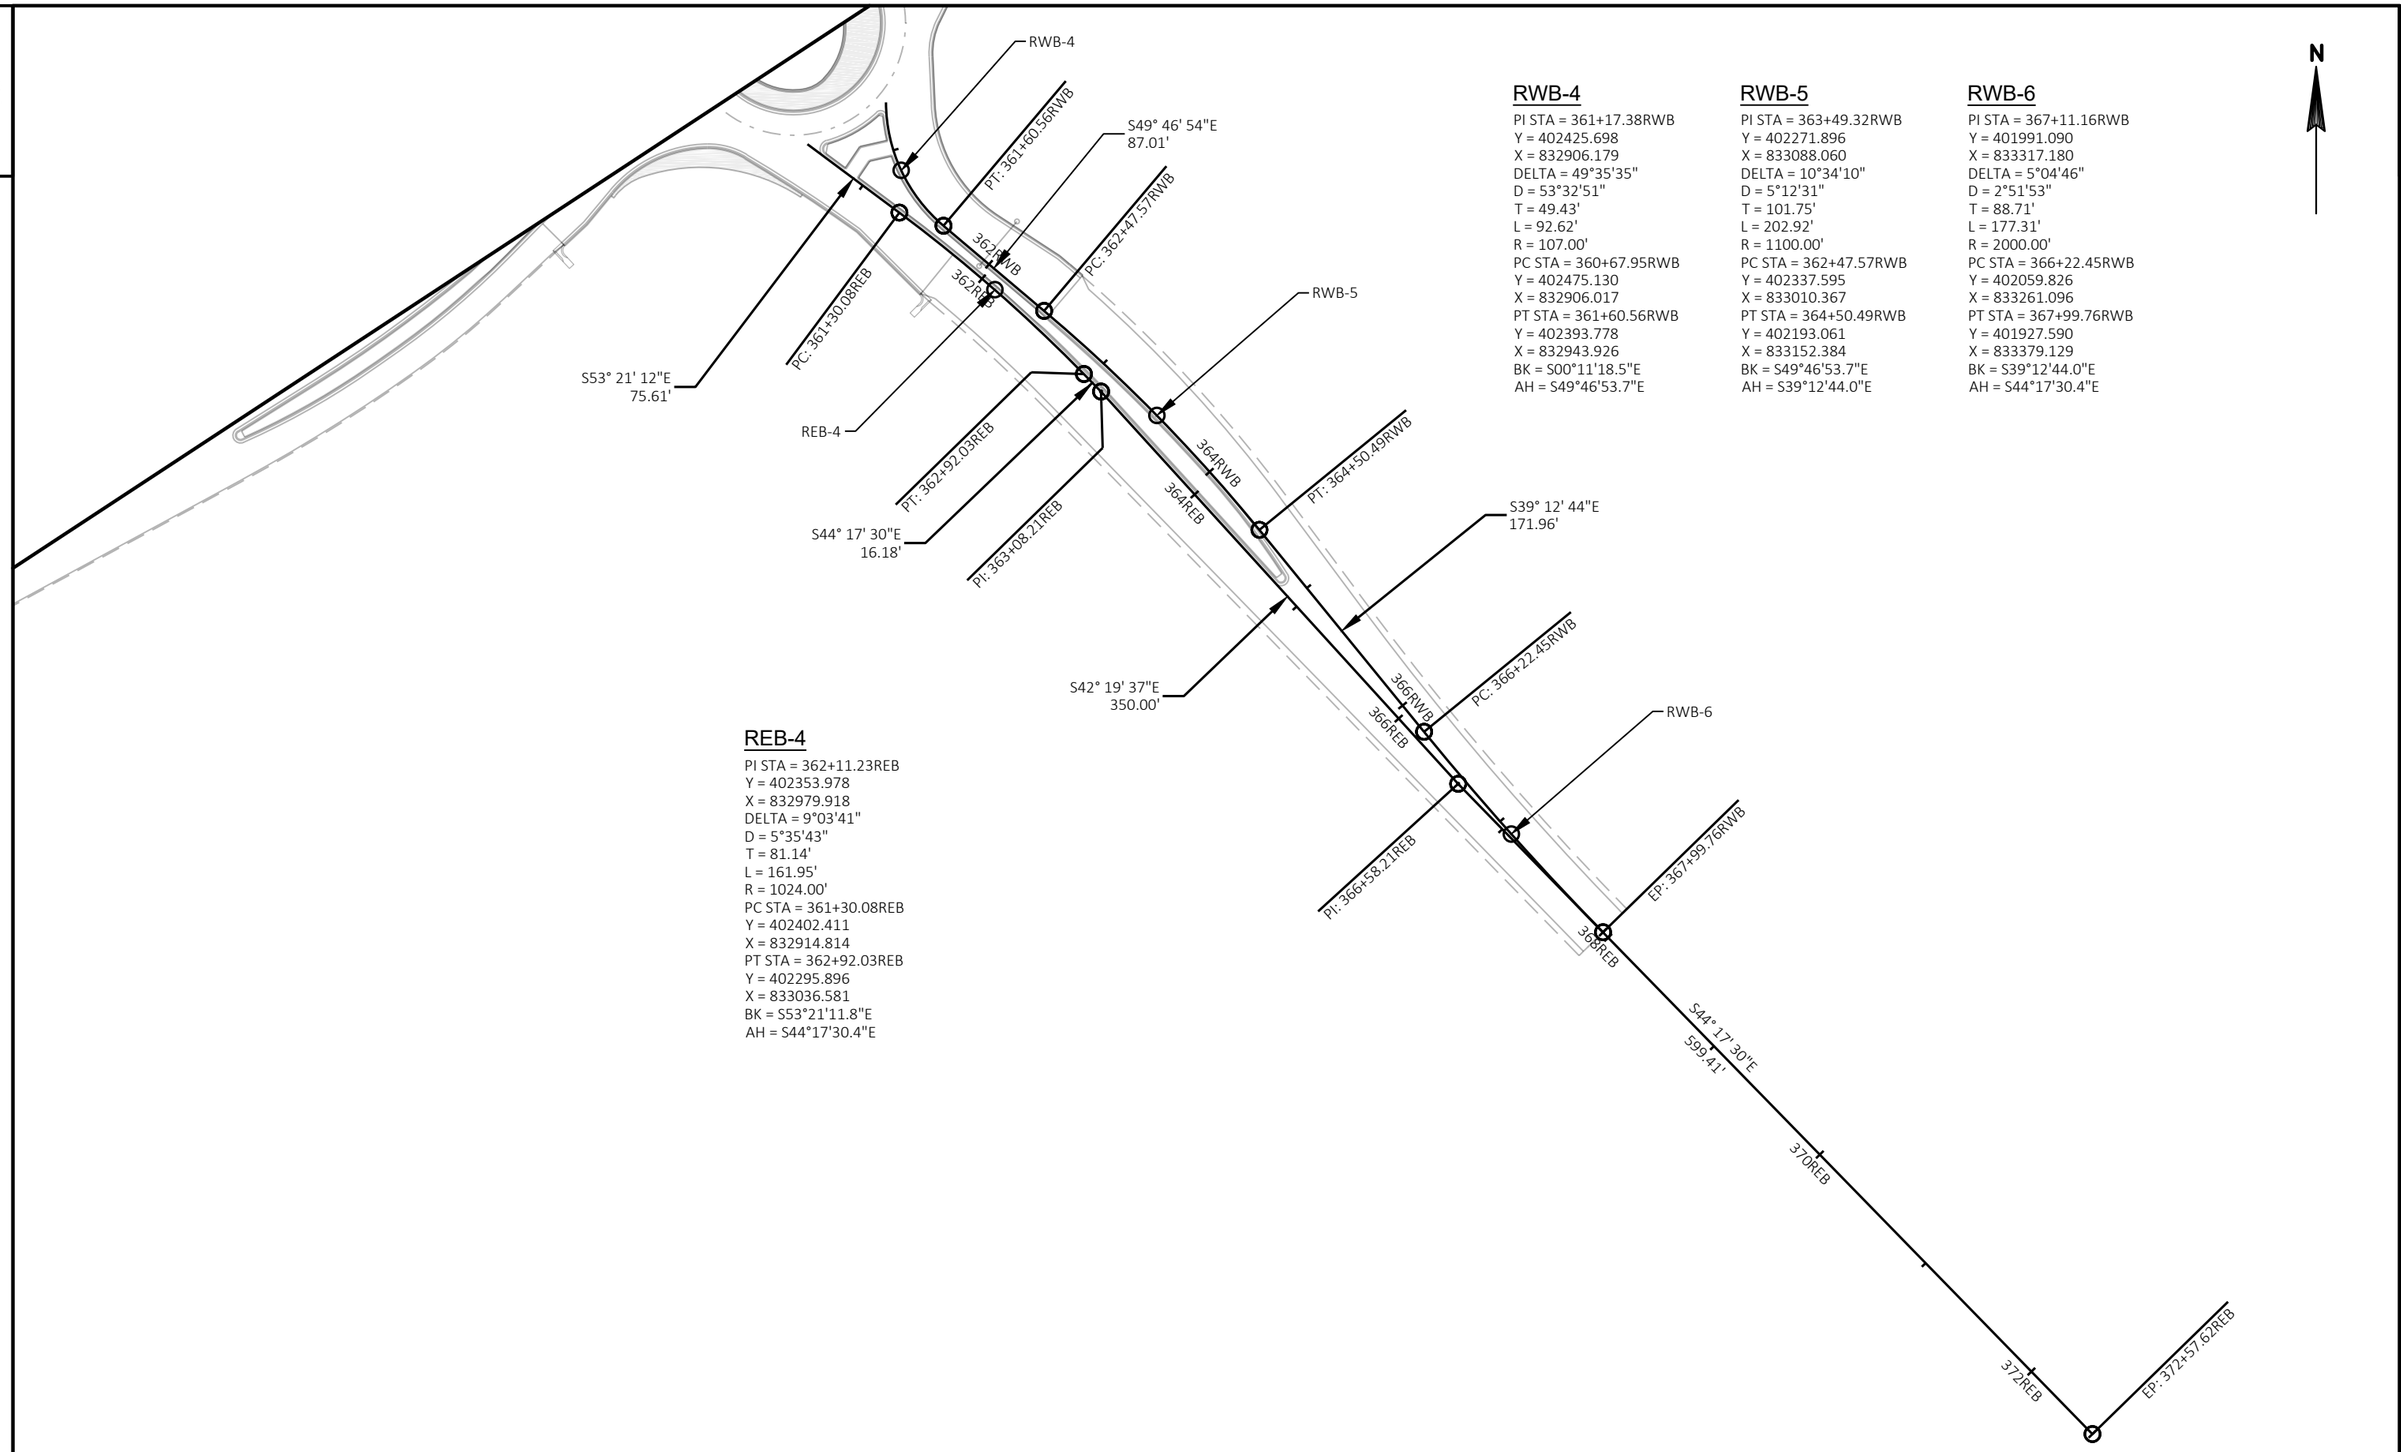

PROJECT NO: 5155-00-79	HWY: USH 14	COUNTY: DANE	ALIGNMENT DETAILS	SHEET	E

FILE NAME : P:\90S\93\00093386\CADD\C3D\51550405\SHEETSPLAN\027201-AD.DWG
LAYOUT NAME - 027202-ad

PLOT DATE : 7/2/2019 7:42 AM PLOT BY : NATHAN COOK PLOT NAME : PLOT SCALE : 1 IN:100 FT

2

WB-1
PI STA = 96+84.10WB
Y = 401995.215
X = 831967.557
DELTA = 15°56'23"
D = 3°49'11"
T = 210.01'
L = 417.30'
R = 1500.00'
PC STA = 94+74.09WB
Y = 401968.863
X = 831759.210
PT STA = 98+91.39WB
Y = 402077.771
X = 832160.656
BK = N82°47'29.2"E
AH = N66°51'06.3"E

WB-2
PI STA = 99+45.73WB
Y = 402099.133
X = 832210.622
DELTA = 5°02'14"
D = 4°38'16"
T = 54.34'
L = 108.61'
R = 1235.41'
PC STA = 98+91.39WB
Y = 402077.771
X = 832160.656
PT STA = 100+00.00WB
Y = 402124.799
X = 832258.519
BK = N66°51'06.3"E
AH = N61°48'52.5"E

WB-3
PI STA = 100+26.94WB
Y = 402137.523
X = 832282.263
DELTA = 3°51'26"
D = 7°09'43"
T = 26.94'
L = 53.86'
R = 800.00'
PC STA = 100+00.00WB
Y = 402124.799
X = 832258.519
PT STA = 100+53.86WB
Y = 402151.815
X = 832305.098
BK = N61°48'52.5"E
AH = N57°57'26.5"E

WB-4
PI STA = 104+33.22WB
Y = 402353.089
X = 832626.670
DELTA = 14°32'30"
D = 6°21'58"
T = 114.83'
L = 228.42'
R = 900.00'
PC STA = 103+18.40WB
Y = 402292.167
X = 832529.336
PT STA = 105+46.82WB
Y = 402436.498
X = 832705.589
BK = N57°57'26.5"E
AH = N43°24'56.3"E

STH 92 EB						
SUPERELEVATION TRANSITION EVENT POINTS		RATE				NOTES
LOCATION	STATION	LEFT OF CROWNLINE		RIGHT OF CROWNLINE		
		LEFT SHOULDER	LEFT LANE	RIGHT LANE	RIGHT SHOULDER	
Curve 2						
MATCH EXISTING	100+00.00'	-5.70%	-5.70%	4.00%	4.00%	
REVERSE CROWN RT	100+53.33'	-4.00%	-3.70%	2.00%	2.00%	
NORMAL CROWN LT	101+00.00'	-4.00%	-2.00%	.25%	.25%	
LEVEL CROWN RT	101+06.68'	-4.00%	-2.00%	.00%	.00%	
NORMAL CROWN RT	101+60.02'	-4.00%	-2.00%	-2.00%	-2.00%	
NORMAL SHOULDER RT	102+10.02'	-4.00%	-2.00%	-2.00%	-4.00%	

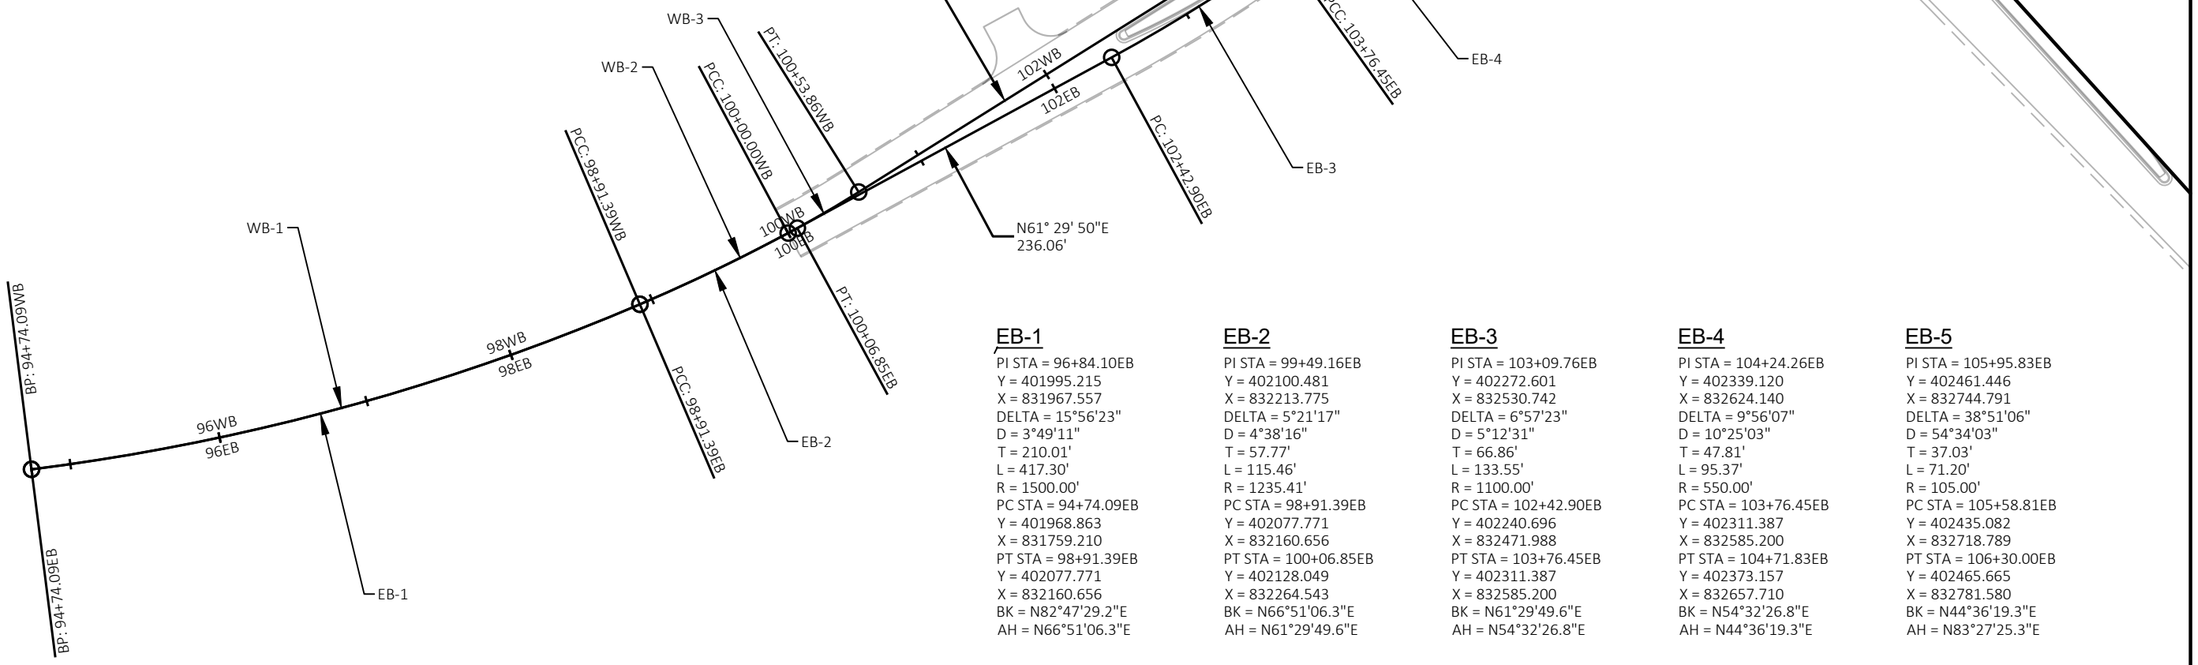

EB-1
PI STA = 96+84.10EB
Y = 401995.215
X = 831967.557
DELTA = 15°56'23"
D = 3°49'11"
T = 210.01'
L = 417.30'
R = 1500.00'
PC STA = 94+74.09EB
Y = 401968.863
X = 831759.210
PT STA = 98+91.39EB
Y = 402077.771
X = 832160.656
BK = N82°47'29.2"E
AH = N66°51'06.3"E

EB-2
PI STA = 99+49.16EB
Y = 402100.481
X = 832213.775
DELTA = 5°21'17"
D = 4°38'16"
T = 57.77'
L = 115.46'
R = 1235.41'
PC STA = 98+91.39EB
Y = 402077.771
X = 832160.656
PT STA = 100+06.85EB
Y = 402128.049
X = 832264.543
BK = N66°51'06.3"E
AH = N61°29'49.6"E

EB-3
PI STA = 103+09.76EB
Y = 402272.601
X = 832530.742
DELTA = 6°57'23"
D = 5°12'31"
T = 66.86'
L = 133.55'
R = 1100.00'
PC STA = 102+42.90EB
Y = 402240.696
X = 832471.988
PT STA = 103+76.45EB
Y = 402311.387
X = 832585.200
BK = N61°29'49.6"E
AH = N54°32'26.8"E

EB-4
PI STA = 104+24.26EB
Y = 402339.120
X = 832624.140
DELTA = 9°56'07"
D = 10°25'03"
T = 47.81'
L = 95.37'
R = 550.00'
PC STA = 103+76.45EB
Y = 402311.387
X = 832585.200
PT STA = 104+71.83EB
Y = 402373.157
X = 832657.710
BK = N54°32'26.8"E
AH = N44°36'19.3"E

EB-5
PI STA = 105+95.83EB
Y = 402461.446
X = 832744.791
DELTA = 38°51'06"
D = 54°34'03"
T = 37.03'
L = 71.20'
R = 105.00'
PC STA = 105+58.81EB
Y = 402435.082
X = 832718.789
PT STA = 106+30.00EB
Y = 402465.665
X = 832781.580
BK = N44°36'19.3"E
AH = N83°27'25.3"E

PROJECT NO: 5155-00-79	HWY: USH 14	COUNTY: DANE	ALIGNMENT DETAILS	SHEET	E

2

N

BLW-1

PI STA = 200+25.65BLW
Y = 402596.486
X = 832930.514
DELTA = 33°35'02"
D = 67°24'24"
T = 25.65'
L = 49.82'
R = 85.00'
PC STA = 200+00.00BLW
Y = 402592.259
X = 832905.215
PT STA = 200+49.82BLW
Y = 402614.003
X = 832949.252
BK = N80°30'49.2"E
AH = N46°55'46.9"E

BLW-2

PI STA = 202+63.38BLW
Y = 402759.841
X = 833105.260
DELTA = 8°31'31"
D = 16°22'13"
T = 26.09'
L = 52.08'
R = 350.00'
PC STA = 202+37.29BLW
Y = 402742.026
X = 833086.203
PT STA = 202+89.37BLW
Y = 402780.284
X = 833121.466
BK = N46°55'46.9"E
AH = N38°24'15.7"E

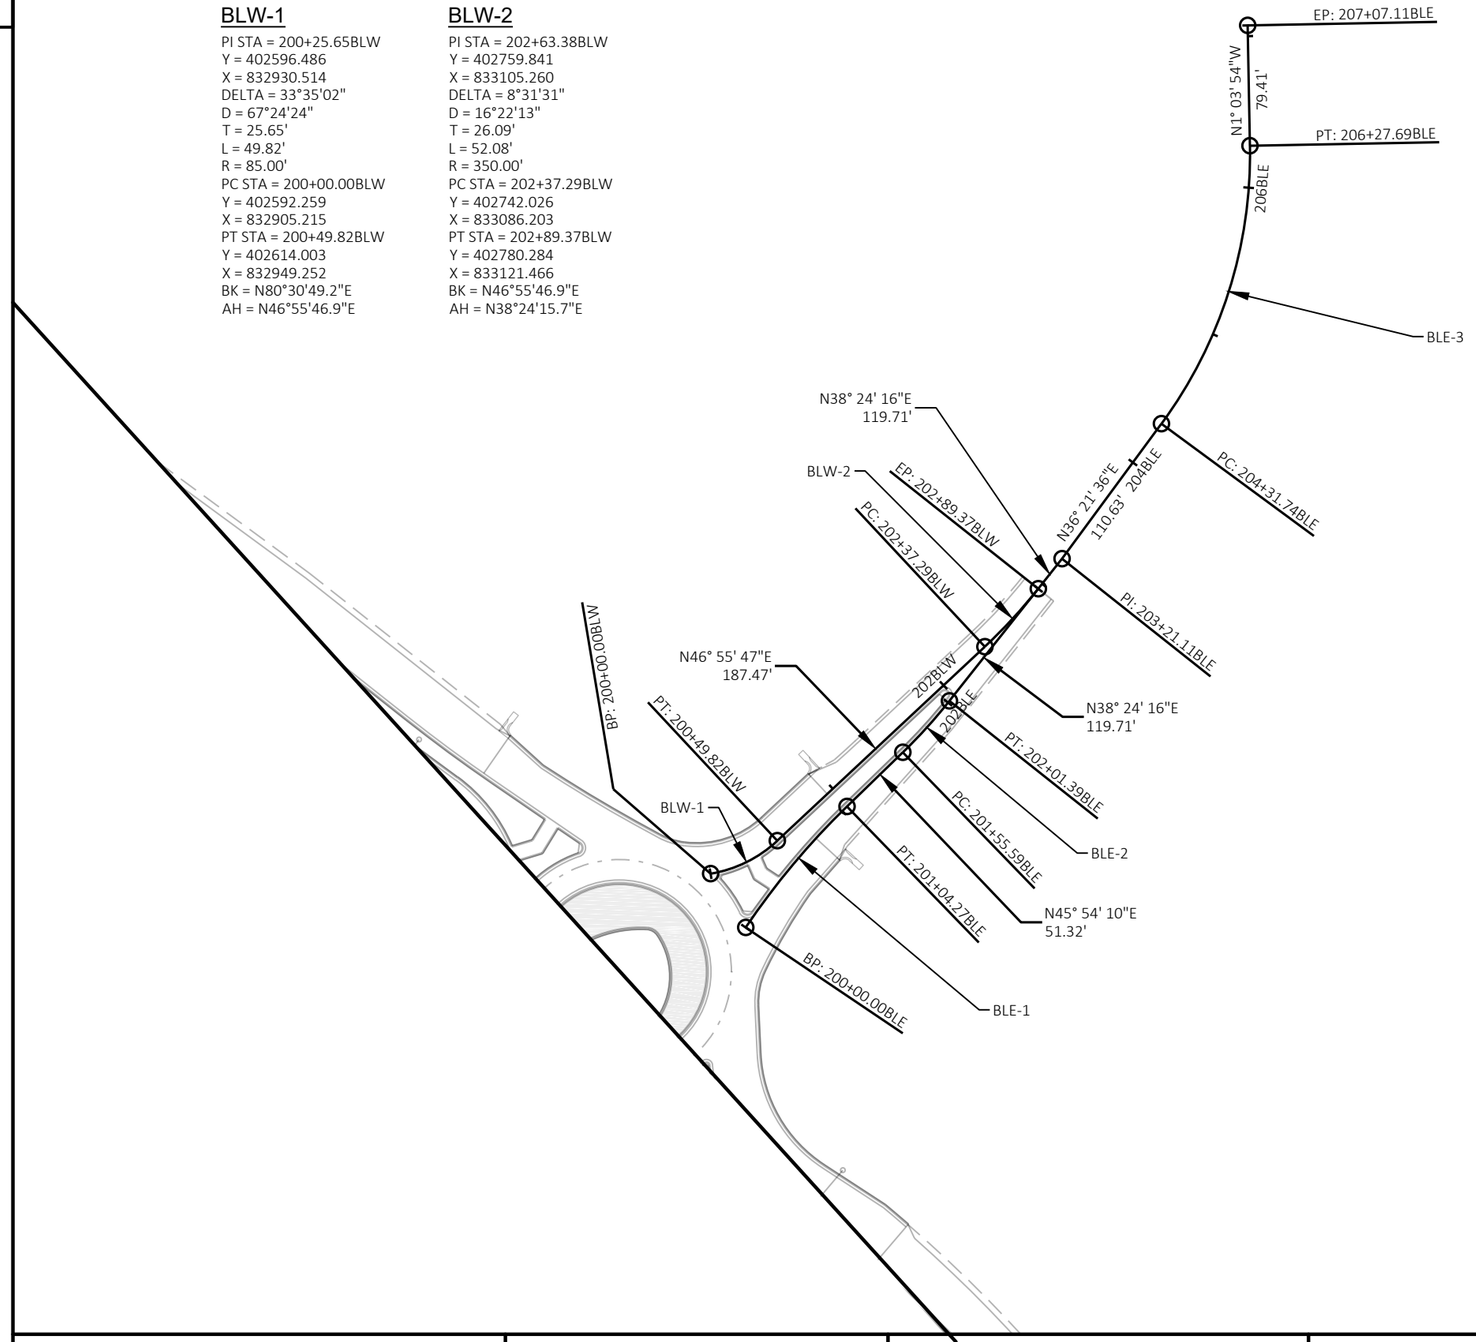

BLE-1

PI STA = 200+52.33BLE
Y = 402600.195
X = 832957.627
DELTA = 11°56'56"
D = 11°27'33"
T = 52.33'
L = 104.27'
R = 500.00'
PC STA = 200+00.00BLE
Y = 402556.791
X = 832928.402
PT STA = 201+04.27BLE
Y = 402636.607
X = 832995.206
BK = N33°57'14.9"E
AH = N45°54'10.4"E

BLE-2

PI STA = 201+78.52BLE
Y = 402688.278
X = 833048.531
DELTA = 7°29'55"
D = 16°22'13"
T = 22.94'
L = 45.81'
R = 350.00'
PC STA = 201+55.59BLE
Y = 402672.317
X = 833032.059
PT STA = 202+01.39BLE
Y = 402706.251
X = 833062.779
BK = N45°54'10.4"E
AH = N38°24'15.7"E

BLE-3

PI STA = 205+33.35BLE
Y = 402970.988
X = 833262.977
DELTA = 37°25'30"
D = 19°05'55"
T = 101.62'
L = 195.96'
R = 300.00'
PC STA = 204+31.74BLE
Y = 402889.155
X = 833202.733
PT STA = 206+27.69BLE
Y = 403072.588
X = 833261.088
BK = N36°21'35.6"E
AH = N01°03'54.2"W

PROJECT NO: 5155-00-79	HWY: USH 14	COUNTY: DANE	ALIGNMENT DETAILS	SHEET	E

FILE NAME : P:\90S\93\00093386\CADD\C3D\51550405\SHEETSPLAN\027201-AD.DWG
LAYOUT NAME - 027204-ad
PLOT DATE : 7/2/2019 7:43 AM
PLOT BY : NATHAN COOK
PLOT NAME :
PLOT SCALE : 1 IN:100 FT
WISDOT/CADDS SHEET 42

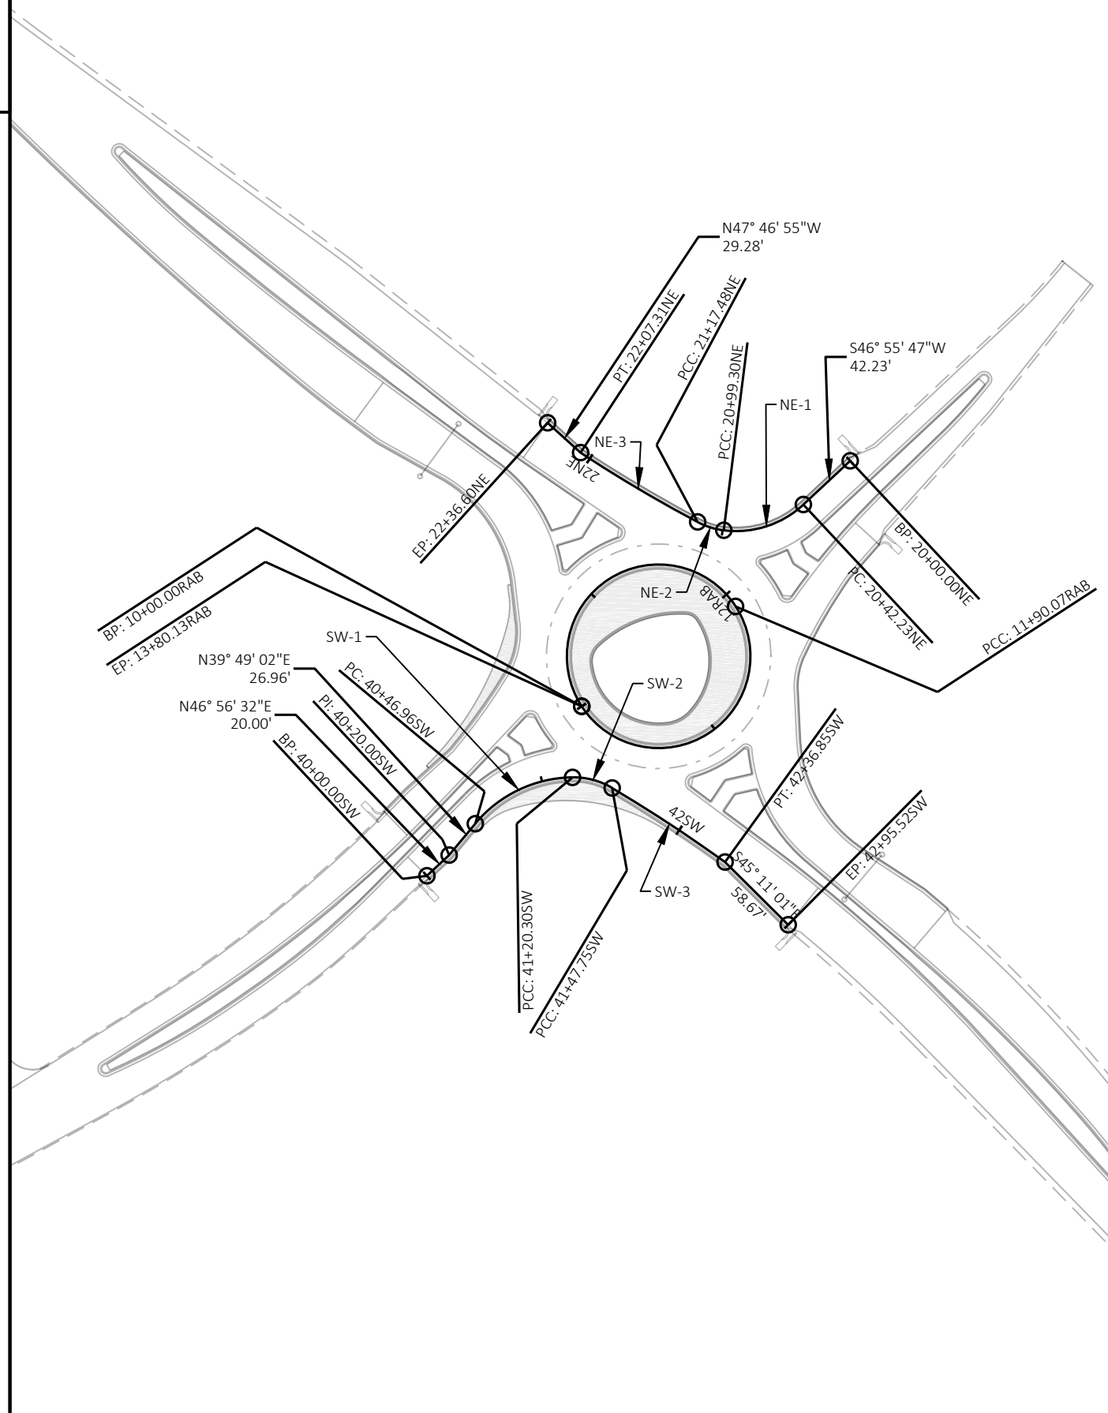

NE-1

PI STA = 20+72.75NE
Y = 402606.828
X = 832918.147
DELTA = 50°17'55"
D = 88°08'50"
T = 30.52'
L = 57.06'
R = 65.00'
PC STA = 20+42.23NE
Y = 402627.667
X = 832940.440
PT STA = 20+99.30NE
Y = 402610.668
X = 832887.873
BK = S46°55'46.9"W
AH = N82°46'18.6"W

NE-2

PI STA = 21+08.49NE
Y = 402611.824
X = 832878.752
DELTA = 20°50'20"
D = 114°35'30"
T = 9.19'
L = 18.19'
R = 50.00'
PC STA = 20+99.30NE
Y = 402610.668
X = 832887.873
PT STA = 21+17.48NE
Y = 402616.150
X = 832870.639
BK = N82°46'18.6"W
AH = N61°55'58.2"W

NE-3

PI STA = 21+62.43NE
Y = 402637.298
X = 832830.978
DELTA = 5°08'50"
D = 5°43'46"
T = 44.95'
L = 89.83'
R = 1000.00'
PC STA = 21+17.48NE
Y = 402616.150
X = 832870.639
PT STA = 22+07.31NE
Y = 402661.919
X = 832793.374
BK = N61°55'58.2"W
AH = N56°47'08.7"W

SW-1

PI STA = 40+86.09SW
Y = 402447.108
X = 832748.953
DELTA = 49°26'12"
D = 67°24'24"
T = 39.13'
L = 73.34'
R = 85.00'
PC STA = 40+46.96SW
Y = 402417.054
X = 832723.897
PT STA = 41+20.30SW
Y = 402447.618
X = 832788.078
BK = N39°49'01.7"E
AH = N89°15'13.5"E

SW-2

PI STA = 41+34.38SW
Y = 402447.801
X = 832802.156
DELTA = 31°27'13"
D = 114°35'30"
T = 14.08'
L = 27.45'
R = 50.00'
PC STA = 41+20.30SW
Y = 402447.618
X = 832788.078
PT STA = 41+47.75SW
Y = 402440.612
X = 832814.262
BK = N89°15'13.5"E
AH = S59°17'33.8"E

SW-3

PI STA = 41+92.33SW
Y = 402417.846
X = 832852.593
DELTA = 5°06'19"
D = 5°43'46"
T = 44.58'
L = 89.10'
R = 1000.00'
PC STA = 41+47.75SW
Y = 402440.612
X = 832814.262
PT STA = 42+36.85SW
Y = 402391.759
X = 832888.746
BK = S59°17'33.8"E
AH = S54°11'14.7"E

CIRCLE

PI STA = ???RAB
Y = 0.000
X = 0.000
DELTA = 180°00'00"
D = 94°42'14"
T = INFINITY'
L = 190.07'
R = 60.50'
PC STA = 10+00.00RAB
Y = 402494.554
X = 832794.149
PT STA = 11+90.07RAB
Y = 402560.461
X = 832895.625
BK = S33°00'10.5"E
AH = N33°00'10.5"W

N

2

PROJECT NO: 5155-00-79	HWY: USH 14	COUNTY: DANE	ALIGNMENT DETAILS	SHEET	E

FILE NAME : P:\90S\93\00093386\CADD\C3D\51550405\SHEETSPLAN\027201-AD.DWG
LAYOUT NAME - 027205-ad
PLOT DATE : 7/2/2019 7:43 AM
PLOT BY : NATHAN COOK
PLOT NAME :
PLOT SCALE : 1 IN:100 FT
WISDOT/CADDS SHEET 42

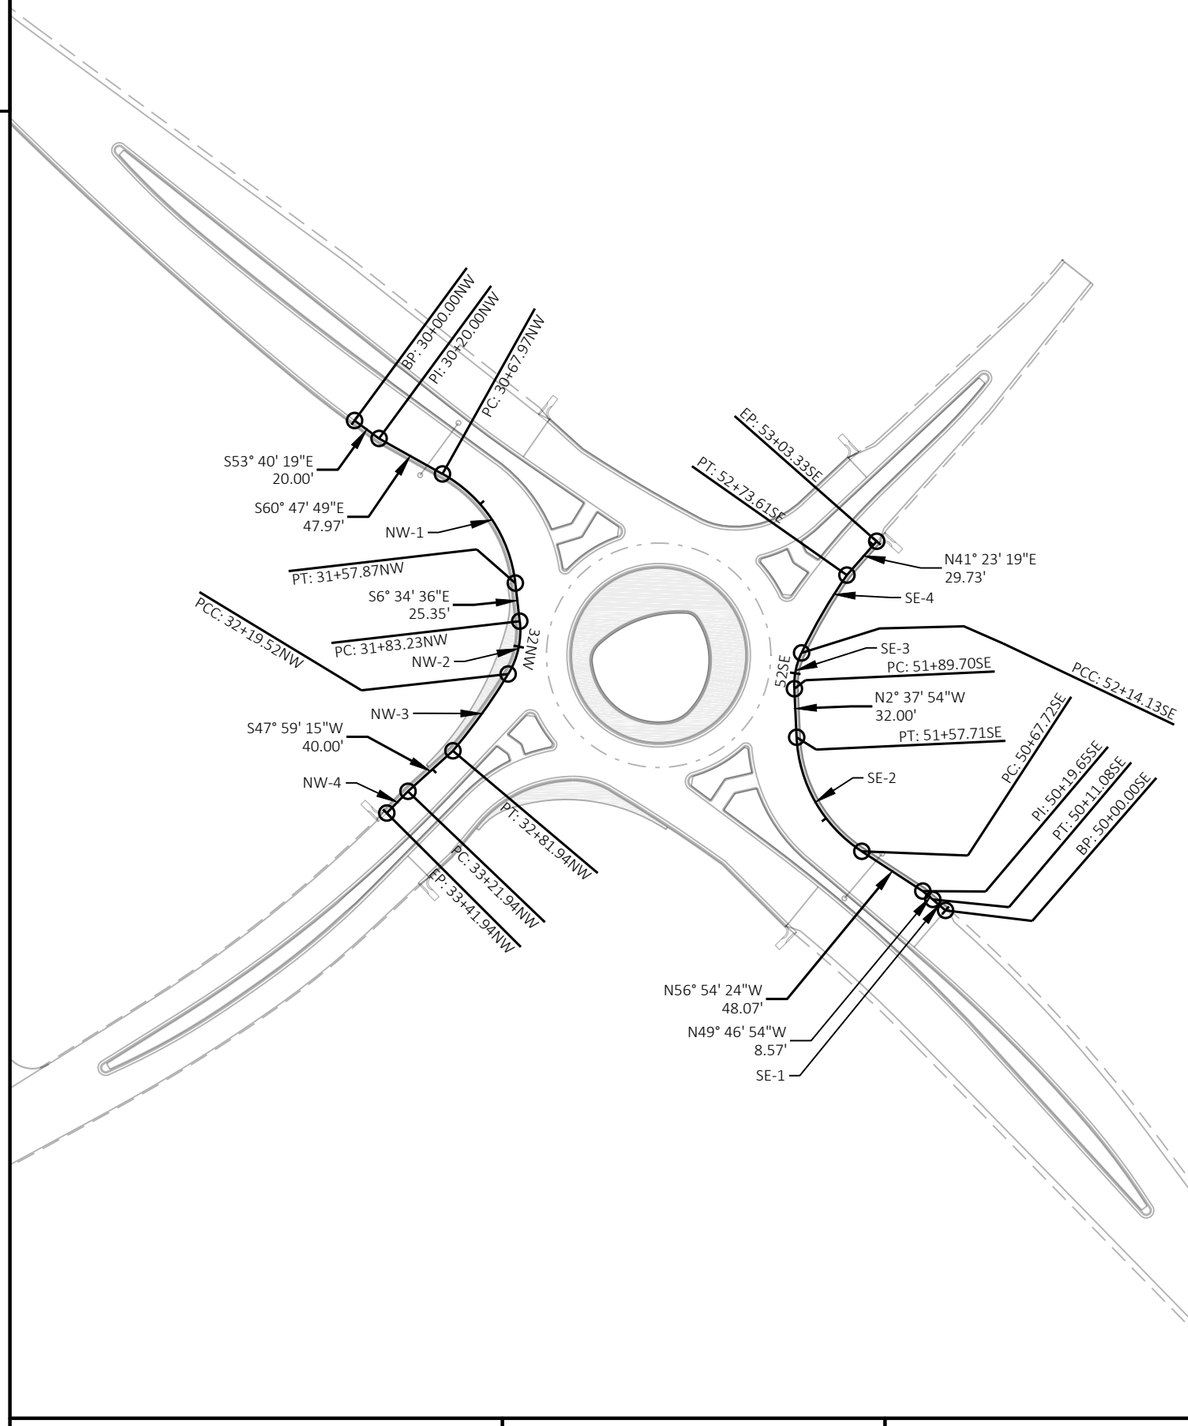

NW-1
PI STA = 31+16.61NW
Y = 402623.485
X = 832744.735
DELTA = 54°13'13"
D = 60°18'41"
T = 48.64'
L = 89.90'
R = 95.00'
PC STA = 30+67.97NW
Y = 402647.214
X = 832702.282
PT STA = 31+57.87NW
Y = 402575.170
X = 832750.305
BK = S60°47'49.0"E
AH = S06°34'36.2"E

NW-2
PI STA = 32+02.06NW
Y = 402531.271
X = 832755.367
DELTA = 37°48'46"
D = 104°10'27"
T = 18.84'
L = 36.30'
R = 55.00'
PC STA = 31+83.23NW
Y = 402549.984
X = 832753.209
PT STA = 32+19.52NW
Y = 402515.164
X = 832745.598
BK = S06°34'36.2"E
AH = S31°14'09.5"W

NW-3
PI STA = 32+50.79NW
Y = 402488.426
X = 832729.382
DELTA = 8°56'25"
D = 14°19'26"
T = 31.27'
L = 62.41'
R = 400.00'
PC STA = 32+19.52NW
Y = 402515.164
X = 832745.598
PT STA = 32+81.94NW
Y = 402464.533
X = 832709.208
BK = S31°14'09.5"W
AH = S40°10'34.3"W

NW-4
PI STA = 33+31.94NW
Y = 402430.527
X = 832672.584
DELTA = 1°16'44"
D = 6°23'41"
T = 10.00'
L = 20.00'
R = 896.00'
PC STA = 33+21.94NW
Y = 402437.762
X = 832679.488
PT STA = 33+41.94NW
Y = 402423.448
X = 832665.520
BK = S43°39'37.4"W
AH = S44°56'21.6"W

SE-1
PI STA = 50+05.54SE
Y = 402362.869
X = 833030.037
DELTA = 0°41'57"
D = 6°18'36"
T = 5.54'
L = 11.08'
R = 908.00'
PC STA = 50+00.00SE
Y = 402359.241
X = 833034.223
PT STA = 50+11.08SE
Y = 402366.446
X = 833025.807
BK = N49°04'57.0"W
AH = N49°46'53.7"W

SE-2
PI STA = 51+16.41SE
Y = 402424.810
X = 832938.201
DELTA = 54°16'30"
D = 60°18'41"
T = 48.69'
L = 89.99'
R = 95.00'
PC STA = 50+67.72SE
Y = 402398.224
X = 832978.994
PT STA = 51+57.71SE
Y = 402473.451
X = 832935.965
BK = N56°54'23.7"W
AH = N02°37'54.2"W

SE-3
PI STA = 52+02.17SE
Y = 402517.864
X = 832933.923
DELTA = 27°59'27"
D = 114°35'30"
T = 12.46'
L = 24.43'
R = 50.00'
PC STA = 51+89.70SE
Y = 402505.415
X = 832934.496
PT STA = 52+14.13SE
Y = 402529.125
X = 832939.261
BK = N02°37'54.2"W
AH = N25°21'32.7"E

SE-4
PI STA = 52+43.94SE
Y = 402556.064
X = 832952.029
DELTA = 9°44'12"
D = 16°22'13"
T = 29.81'
L = 59.48'
R = 350.00'
PC STA = 52+14.13SE
Y = 402529.125
X = 832939.261
PT STA = 52+73.61SE
Y = 402580.455
X = 832969.168
BK = N25°21'32.7"E
AH = N35°05'44.9"E

PROJECT NO: 5155-00-79	HWY: USH 14	COUNTY: DANE	ALIGNMENT DETAILS	SHEET	E

2

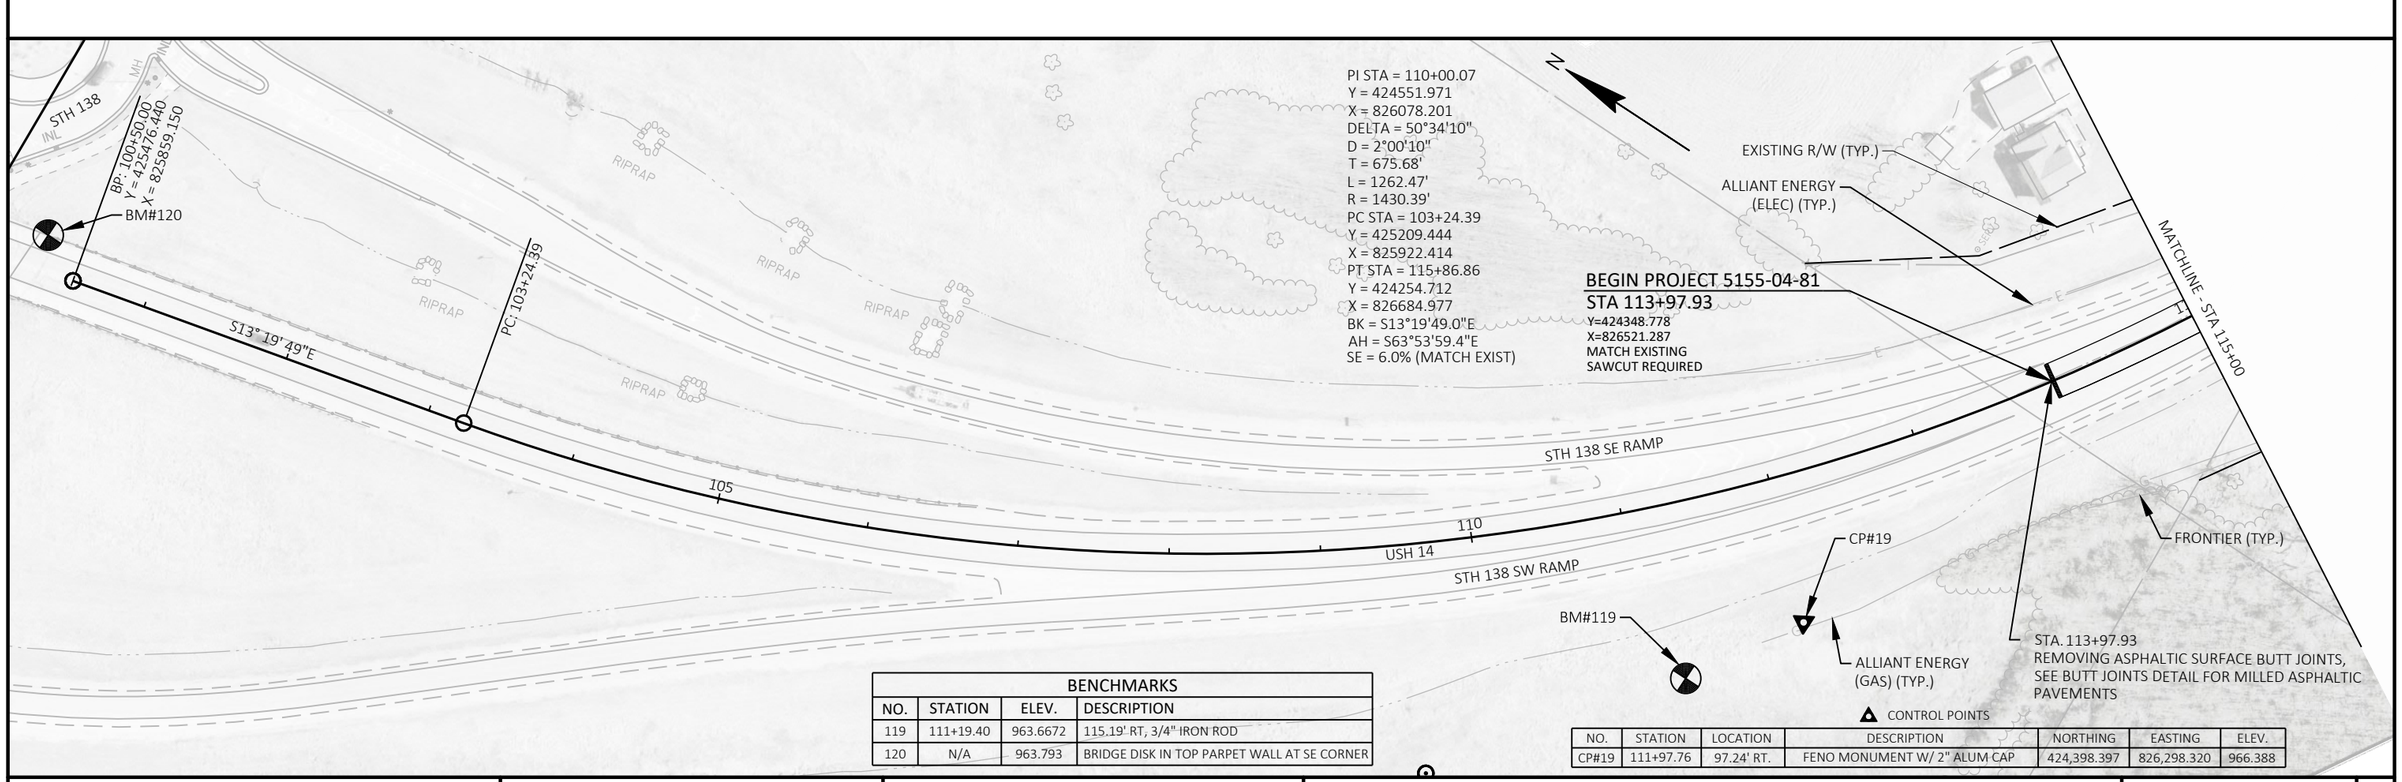

BENCHMARKS

NO.	STATION	ELEV.	DESCRIPTION
119	111+19.40	963.6672	115.19' RT, 3/4" IRON ROD
120	N/A	963.793	BRIDGE DISK IN TOP PARPET WALL AT SE CORNER

CONTROL POINTS

NO.	STATION	LOCATION	DESCRIPTION	NORTHING	EASTING	ELEV.
CP#19	111+97.76	97.24' RT.	FENO MONUMENT W/ 2" ALUM CAP	424,398.397	826,298.320	966.388

PROJECT NO: 5155-04-81	HWY: USH 14	COUNTY: DANE	PLAN - USH 14	SHEET	E

FILE NAME : P:\90S\93\00093386\CADD\C3D\51550405\SHEETSPLAN\050201-PN-81.DWG
LAYOUT NAME - 050201-PN

PLOT DATE : 7/19/2019 8:31 AM PLOT BY : NATHAN COOK PLOT NAME : PLOT SCALE : ##########

STA 119+77, LT
BAD FE

STA 117+85, LT
BAD PE
EXISTING 16" CPRC
TO REMAIN

STA 121+42
EXISTING 30" CPRC
TO REMAIN

STA 123+09
EXISTING 2'x4' CONC.
BOX CULVERT
TO REMAIN

STA 126+48, LT
ASPH PE
EXISTING 16" CMCP
TO REMAIN

STA 129+29, LT
ASPH PE

ALLIANT ENERGY
(ELEC) (TYP.)

PT: 115+86.86

MATCHLINE - STA 115+00

MATCHLINE - STA 130+00

16" CPRC

16" CMCP

18" CPRC

S63° 53' 59"E

USH 14

CAUTION

EXISTING R/W (TYP.)

ALLIANT ENERGY
(OVERHEAD) (TYP.)

ALLIANT ENERGY
(GAS) (TYP.)

FRONTIER (TYP.)

REMOVE
50 MPH
REMOVE

W1-10R
30"X30"
50 MPH
W13-1
18"X18"

STA 117+83, RT
BAD FE
EXISTING 18" CPRC
TO REMAIN

STA 133+60, LT
2'x3' CONC. BOX CULVERT
TO REMAIN

STA 134+53, RT
2'x5' CONC. BOX CULVERT
TO REMAIN

STA 136+30, LT
ASPH PE
EXISTING 16" CMCP
TO REMAIN

CP#18

55' LT.
REMOVING ASPHALTIC SURFACE BUTT JOINTS,
SEE BUTT JOINT DETAIL FOR MILLED ASPHALTIC
PAVEMENTS

HILL RD

PT: 134+90.04

FRONTIER (TYP.)

W1-2L
30"X30"
50 MPH
W13-1
18"X18"

BM#118

W1-6
48"X24"

PC: 130+30.37

135

CAUTION

S36° 45' 55"E

USH 14

EXISTING R/W (TYP.)

ALLIANT ENERGY
(GAS) (TYP.)

ALLIANT ENERGY
(OVERHEAD) (TYP.)

MATCHLINE - STA 130+00

STA 133+86, RT
2'x3' CONC. BOX CULVERT
TO REMAIN

PI STA = 132+64.60
Y = 423516.605
X = 828191.631
DELTA = 27°08'04"
D = 2°57'05"
T = 234.23'
L = 459.67'
R = 970.62'
PC STA = 130+30.37
Y = 423619.653
X = 827981.286
PT STA = 134+90.04
Y = 423328.965
X = 828331.827
BK = S63°53'59.4"E
AH = S36°45'55.5"E
SE = 5.9% (MATCH EXIST)

STA 136+23, RT
BAD FE
EXISTING 18" CMCP
TO REMAIN

STA 137+45, RT
BAD FE
EXISTING 18" CMCP
TO REMAIN

CONTROL POINTS

NO.	STATION	LOCATION	DESCRIPTION	NORTHING	EASTING	ELEV.
CP#18	134+53.32	80.38' LT.	FEMO MONUMENT W/ 2" ALUM CAP	423,408.466	828,371.821	951.403

PC: 139+10.23

140

CLEARING &
GRUBBING (TYP.)

STA 138+78, RT
ASPH PE
EXISTING 16" CMCP
TO REMAIN

PI STA = 141+77.46
Y = 422778.278
X = 828743.275
DELTA = 4°55'09"
D = 0°27'38"
T = 267.23'
L = 534.13'
R = 6221.11'
PC STA = 139+10.23
Y = 422992.353
X = 828583.328
PT STA = 144+44.36
Y = 422551.276
X = 828884.276
BK = S36°45'55.5"E
AH = S31°50'46.1"E
SE = 2.9% (MATCH EXIST)

STA 141+18, RT
BAD FE

STA 144+89, LT
BAD PE
EXISTING 18" CMCP
TO REMAIN

ALLIANT ENERGY
(ELEC) (TYP.)

PT: 144+44.36

STA 144+53
EXISTING 3'x4'
CONC. BOX CULVERT
TO REMAIN

MATCHLINE - STA 145+00

BENCHMARKS

NO.	STATION	ELEV.	DESCRIPTION
118	133+97.60	951.837	64.57' LT, MAG SPIKE IN POWER POLE

PROJECT NO: 5155-04-81	HWY: USH 14	COUNTY: DANE	PLAN - USH 14	SHEET	E

FILE NAME : P:\90S\93\00093386\CADD\C3D\51550405\SHEETSPLAN\050201-PN-81.DWG
LAYOUT NAME - 050202-PN

PLOT DATE : 7/19/2019 8:31 AM PLOT BY : NATHAN COOK PLOT NAME : PLOT SCALE : 1 IN:100 FT

MATCHLINE - STA 145+00

MATCHLINE - STA 160+00

STA 146+30, RT
BAD PE
EXISTING 18" CMCP
TO REMAIN

STA 150+19, LT
BAD PE
EXISTING 15" CMCP
TO REMAIN

STA 151+37, LT
BAD PE

STA 153+44, LT
BAD PE
EXISTING 15" CMCP
TO REMAIN

ALLIANT ENERGY
(ELEC) (TYP.)

PC: 147+87.62

PT: 151+35.01

ALLIANT ENERGY
(OVERHEAD) (TYP.)

S31° 50' 46"E

S33° 24' 40"E

USH 14

CAUTION

PI STA = 149+61.32
Y = 422112.130
X = 829157.047
DELTA = 1°33'54"
D = 0°13'31"
T = 173.70'
L = 347.38'
R = 12717.90'
PC STA = 147+87.62
Y = 422259.685
X = 829065.394
PT STA = 151+35.01
Y = 421967.133
X = 829252.696
BK = S31°50'46.1"E
AH = S33°24'40.1"E
SE = NC (MATCH EXIST)

STA 152+89
EXISTING 30" CMCP
TO REMAIN

FRONTIER (TYP.)

ALLIANT ENERGY
(GAS) (TYP.)

EXISTING R/W (TYP.)

BENCHMARKS			
NO.	STATION	ELEV.	DESCRIPTION
117	163+63.44	979.787	28.24' LT, MAG SPIKE IN POWER POLE

STA 165+59, LT
BAD PE

STA 169+25
OAK HILL RD
EXISTING 21"x15" PACS
TO REMAIN

OAK HILL RD.

55' LT.
REMOVING ASPHALTIC SURFACE BUTT JOINTS,
SEE BUTT JOINT DETAIL FOR MILLED ASPHALTIC
PAVEMENTS

ALLIANT ENERGY
(ELEC) (TYP.)

STA 172+66, LT
ASPH PE
BURIED CULVERT PIPE
TO REMAIN

PC: 172+09.63

PI STA = 174+09.65
Y = 419997.018
X = 830375.782
DELTA = 3°15'10"
D = 0°24'24"
T = 200.02'
L = 399.93'
R = 7044.61'
PC STA = 172+09.63
Y = 420180.380
X = 830295.872
RT STA = 176+09.56
Y = 419809.418
X = 830445.158
BK = S23°32'51.9"E
AH = S20°17'42.1"E
SE = 2.3% (MATCH EXIST)

PC: 163+43.11

BM#117

PT: 167+56.91

ALLIANT ENERGY
(OVERHEAD) (TYP.)

USH 14

CAUTION

S23° 32' 52"E

CP#17

FRONTIER (TYP.)

ALLIANT ENERGY
(GAS) (TYP.)

EXISTING R/W (TYP.)

PI STA = 165+50.52
Y = 420785.546
X = 830032.138
DELTA = 9°51'48"
D = 1°11'31"
T = 207.41'
L = 413.80'
R = 2403.73'
PC STA = 163+43.11
Y = 420958.681
X = 829917.929
PT STA = 167+56.91
Y = 420595.405
X = 830115.002
BK = S33°24'40.1"E
AH = S23°32'51.9"E
SE = 4.9% (MATCH EXIST)

STA 161+56, RT
BAD PE

STA 160+97, RT
ASPH PE

STA 170+00 - 172+00, RT
NO SHOULDER WIDENING

PAETEC COMM (TYP.)

STA 170+86
EXISTING 2'x2'
CONC. BOX CULVERT
TO REMAIN

CONTROL POINTS

NO.	STATION	LOCATION	DESCRIPTION	NORTHING	EASTING	ELEV.
CP#17	164+97.83	32.85' RT.	FENO MONUMENT W/ 2" ALUM CAP	420,810.588	829,970.389	983,544

PROJECT NO: 5155-04-81	HWY: USH 14	COUNTY: DANE	PLAN - USH 14	SHEET	E

FILE NAME : P:\90S\93\00093386\CADD\C3D\51550405\SHEETSPLAN\050201-PN-81.DWG
LAYOUT NAME - 050203-PN

PLOT DATE : 7/19/2019 8:32 AM PLOT BY : NATHAN COOK PLOT NAME : PLOT SCALE : 1 IN:100 FT

5

PI STA = 182+57.27
Y = 419201.916
X = 830669.820
DELTA = 4°11'00"
D = 0°27'24"
T = 229.15'
L = 458.10'
R = 6274.28'
PC STA = 180+28.12
Y = 419416.841
X = 830590.338
PT STA = 184+86.22
Y = 418981.766
X = 830733.412
BK = S20°17'42.1"E
AH = S16°06'42.3"E
SE = 2.5% (MATCH EXIST)

STA 180+28, LT
ASPH PE
EXISTING 18" CMCP
TO REMAIN

STA 182+88, LT
BAD FE
BURIED CMCP
TO REMAIN

PT: 176+09.56

PC: 180+28.12

PT: 184+86.22

ALLIANT ENERGY
(OVERHEAD) (TYP.)

ALLIANT ENERGY
(GAS) (TYP.)

ALLIANT ENERGY
(ELEC) (TYP.)

CAUTION

PAETEC COMM (TYP.)

MATCHLINE - STA 175+00

S20° 17' 42"E

S16° 06' 42"E

USH 14

MATCHLINE - STA 190+00

STA 175+37, RT
BAD PE

EXISTING R/W (TYP.)

FRONTIER (TYP.)

TRIM TREES OVERHANGING
RIGHT-OF-WAY

STA 175+37, RT
ASPH PE
BURIED CULVERT PIPE
TO REMAIN

STA 181+43, RT
ASPH PE
EXISTING 18" CMCP
TO REMAIN

STA 183+71, RT
BAD PE
EXISTING 12" CMCP
TO REMAIN

STA 184+12, RT
ASPH PE

STA 185+27, RT
BAD PE

STA 188+17, RT
BAD PE

PROPOSED R/W (TYP.)

SLOPE INTERCEPT (TYP.)

BENCHMARKS			
NO.	STATION	ELEV.	DESCRIPTION
115	195+56.50	960.414	33.69' LT, MAG SPIKE IN POWER POLE

100' LT.
REMOVING ASPHALTIC SURFACE BUTT JOINTS,
SEE BUTT JOINT DETAIL FOR MILLED ASPHALTIC PAVEMENTS

CP#15

BM#115

CTH A

PC: 192+67.88

PT: 197+36.21

PC: 203+49.92

ALLIANT ENERGY
(OVERHEAD) (TYP.)

PI STA = 195+03.17
Y = 418004.760
X = 831015.628
DELTA = 13°42'18"
D = 1°27'47"
T = 235.29'
L = 468.33'
R = 1957.90'
PC STA = 192+67.88
Y = 418230.805
X = 830950.333
PT STA = 197+36.21
Y = 417769.681
X = 831025.508
BK = S16°06'42.3"E
AH = S02°24'24.1"E
SE = 5.5% (MATCH EXIST)

STA 196+07
EXISTING 24" CMCP
TO REMAIN

ASPHALTIC
FLUME REQ'D

EXISTING R/W (TYP.)

FRONTIER (TYP.)

ALLIANT ENERGY
(GAS) (TYP.)

110' RT.
REMOVING ASPHALTIC SURFACE BUTT JOINTS,
SEE BUTT JOINT DETAIL FOR MILLED ASPHALTIC PAVEMENTS

PAETEC COMM (TYP.)

ALLIANT ENERGY
(ELEC) (TYP.)

MATCHLINE - STA 190+00

MATCHLINE - STA 205+00

S2° 24' 24"E

USH 14

W2-1
30"X30"

45 MPH
W13-1
18"X18"

CONTROL POINTS

NO.	STATION	LOCATION	DESCRIPTION	NORTHING	EASTING	ELEV.
CP#15	195+66.83	83.22' LT.	FENO MONUMENT W/ 2" ALUM CAP	417,949.062	831,093.617	955.222

PROJECT NO: 5155-04-81	HWY: USH 14	COUNTY: DANE	PLAN - USH 14	SHEET	E

FILE NAME : P:\90S\93\00093386\CADD\C3D\51550405\SHEETSPLAN\050201-PN-81.DWG
LAYOUT NAME - 050204-PN
PLOT DATE : 7/19/2019 8:32 AM
PLOT BY : NATHAN COOK
PLOT NAME :
PLOT SCALE : 1 IN:100 FT

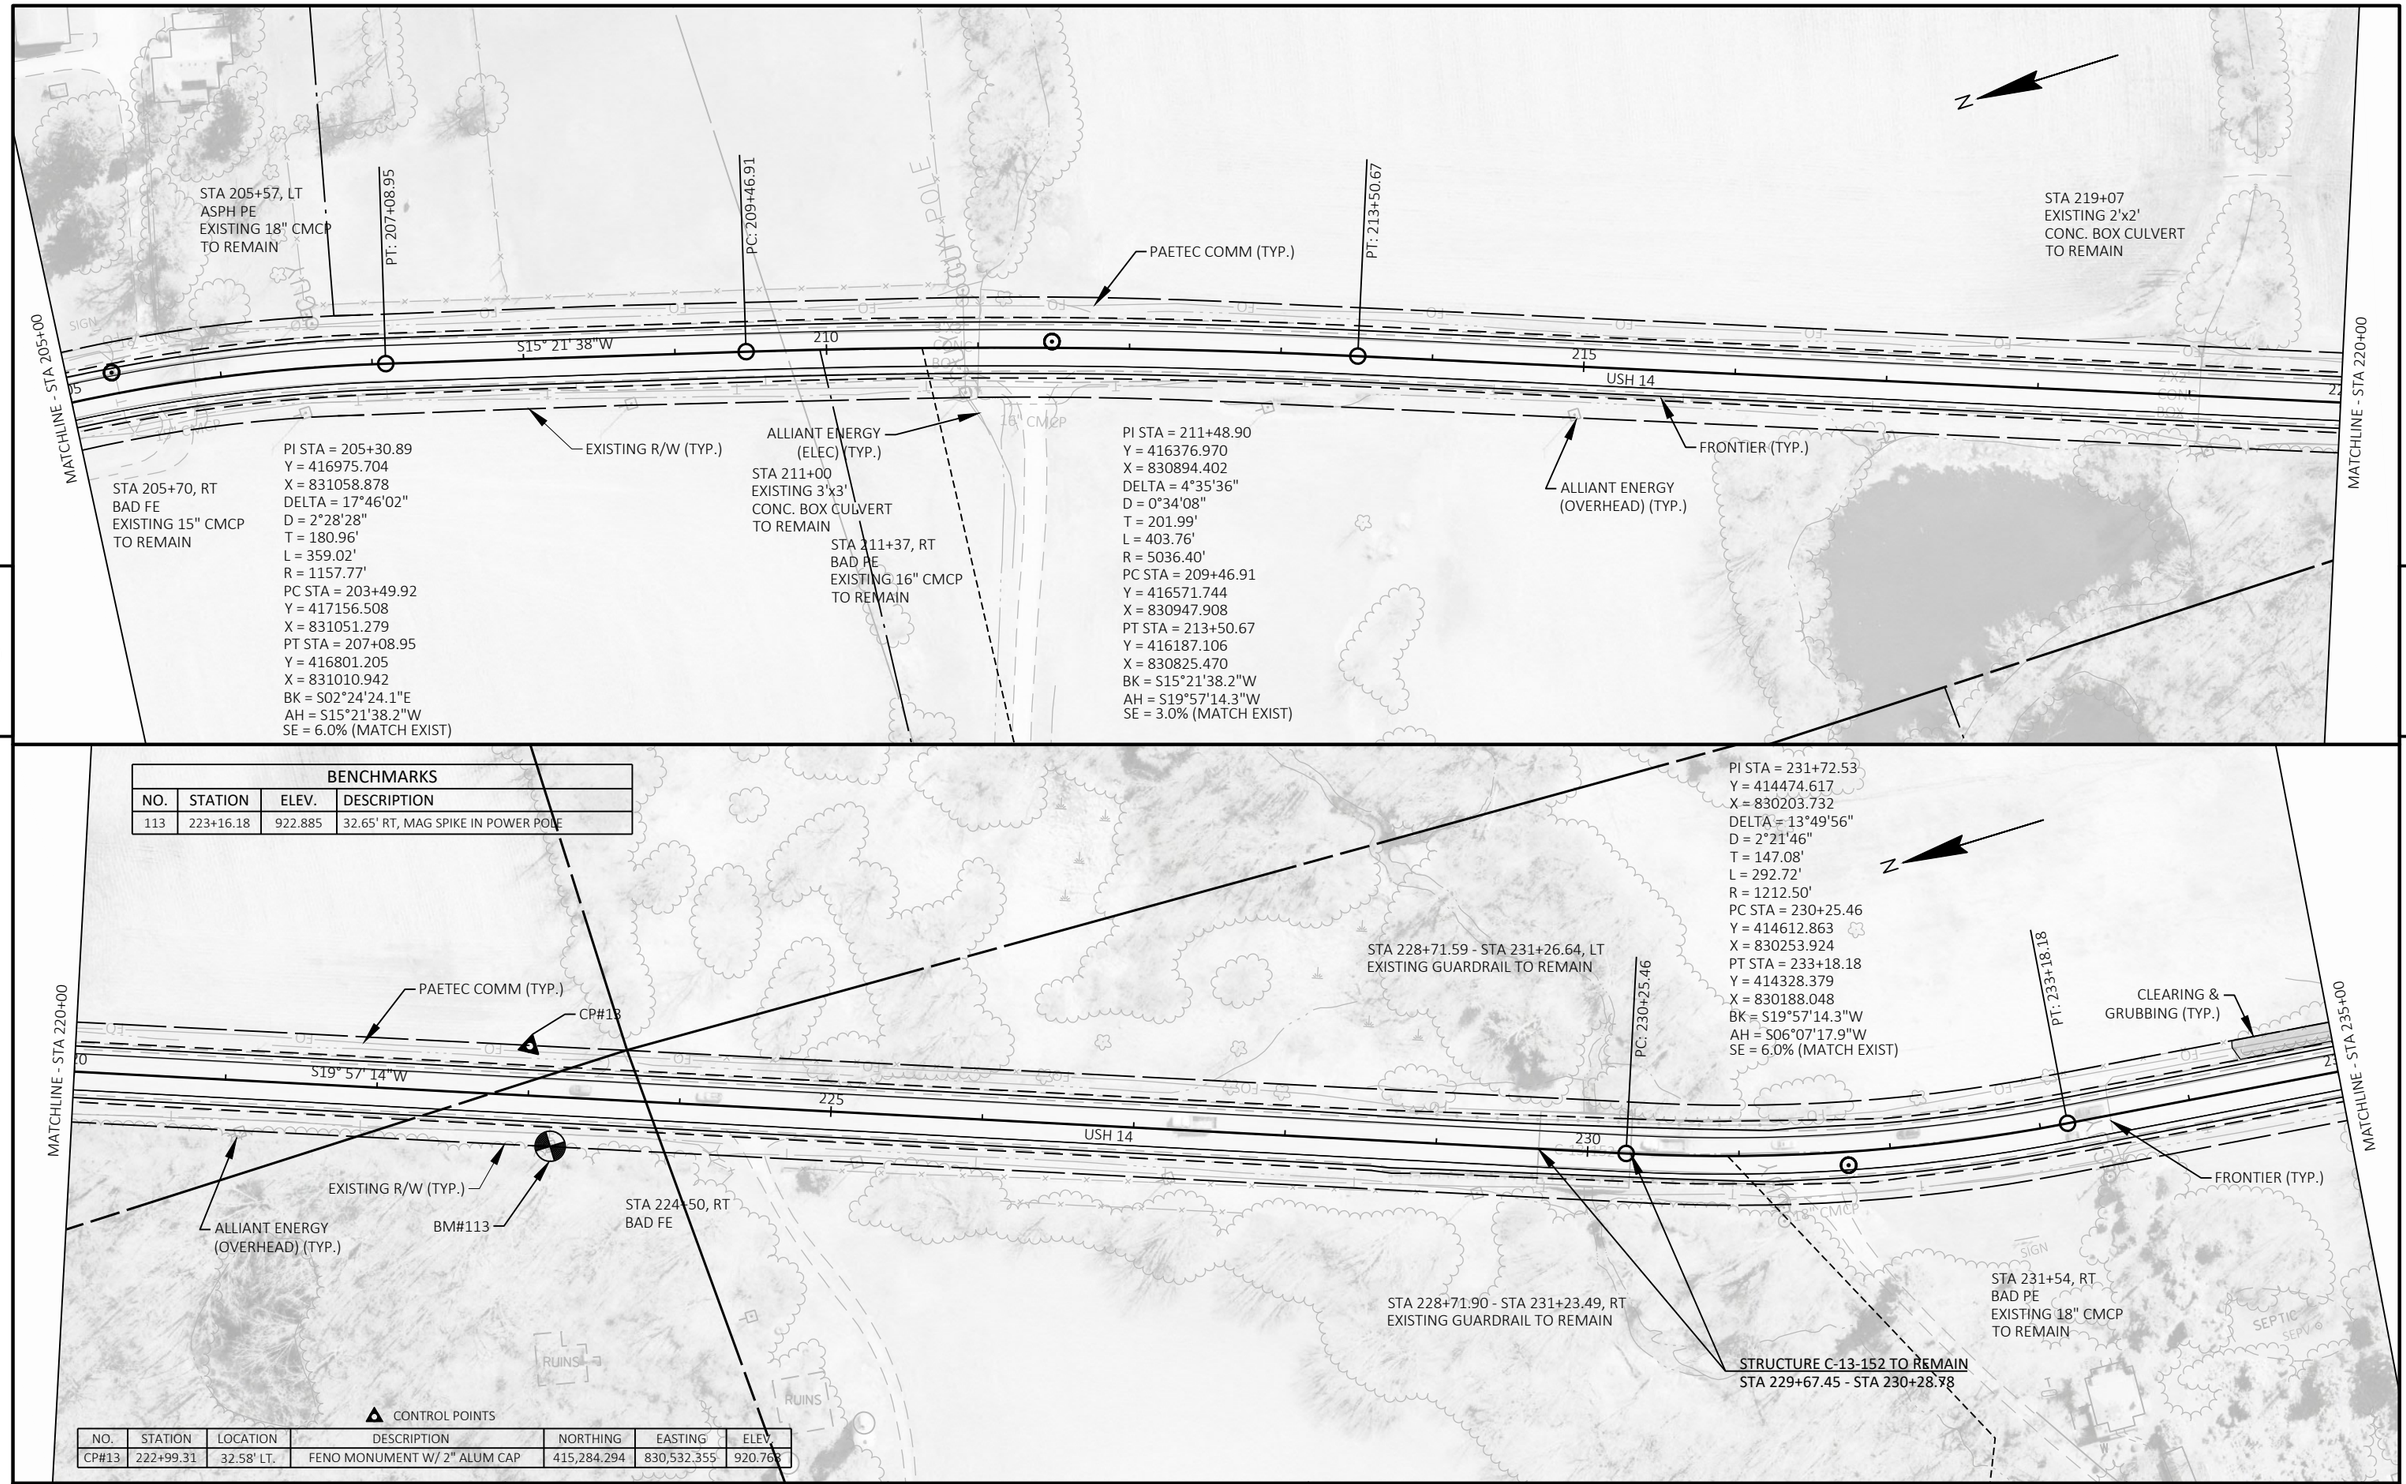

BENCHMARKS			
NO.	STATION	ELEV.	DESCRIPTION
113	223+16.18	922.885	32.65' RT, MAG SPIKE IN POWER POLE

CONTROL POINTS

NO.	STATION	LOCATION	DESCRIPTION	NORTHING	EASTING	ELEV.
CP#13	222+99.31	32.58' LT.	FENO MONUMENT W/ 2" ALUM CAP	415,284.294	830,532.355	920.768

PROJECT NO: 5155-04-81	HWY: USH 14	COUNTY: DANE	PLAN - USH 14	SHEET E

BENCHMARKS			
NO.	STATION	ELEV.	DESCRIPTION
112	247+57.39	943.658	32.20' RT, MAG SPIKE IN POWER POLE

CONTROL POINTS						
NO.	STATION	LOCATION	DESCRIPTION	NORTHING	EASTING	ELEV.
CP#12	248+09.30	38.51' RT.	FENO MONUMENT W/ 2" ALUM CAP	412,845.213	830,023.917	941.256

MATCHLINE - STA 235+00

MATCHLINE - STA 250+00

45' LT.
REMOVING ASPHALTIC SURFACE BUTT JOINTS,
SEE BUTT JOINT DETAIL FOR MILLED ASPHALTIC PAVEMENTS

WATERMAN RD

CLEARING & GRUBBING (TYP.)

FRONTIER (TYP.)

PAETEC COMM (TYP.)

PC: 238+30.07

PT: 243+34.92

PC: 249+35.82

STA 246+83, LT
ASPH PE

S6° 07' 18"W

S3° 29' 07"W

240

245

USH 14

STA 235+42, RT
BAD FE
EXISTING 18" CMCP
TO REMAIN

EXISTING R/W (TYP.)

ALLIANT ENERGY
(OVERHEAD) (TYP.)

PI STA = 240+82.54
Y = 413568.374
X = 830106.537
DELTA = 2°38'11"
D = 0°15'40"
T = 252.47'
L = 504.85'
R = 10971.78'
PC STA = 238+30.07
Y = 413819.405
X = 830133.460
PT STA = 243+34.92
Y = 413316.370
X = 830091.189
BK = S06°07'17.9"W
AH = S03°29'06.9"W
SE = RC (MATCH EXIST)

REMOVE

W2-7R
30"X30"

STA 246+41, RT
BAD FE
BURIED CMCP
TO REMAIN

ALLIANT ENERGY
(ELEC) (TYP.)

BM#112

CP#12

CEMETERY

SEPTIC

N

STA 258+10, LT
OLD STAGE RD
EXISTING 18" CMCP
TO REMAIN

STA 262+13.31 - STA 262+93.05, LT
EXISTING CONCRETE POSTS

STA 263+63.53 - STA 262+94.45, LT
EXISTING GUARDRAIL

STA 263+45 & 264+12, RT
ASPH CE

43' RT.
REMOVING ASPHALTIC SURFACE BUTT JOINTS,
SEE BUTT JOINT DETAIL FOR MILLED ASPHALTIC PAVEMENTS

STA 250+87
EXISTING 24" CPRC
TO REMAIN

STA 251+50
EXISTING 24" CPRC
TO REMAIN

PT: 253+63.66

56' LT.
REMOVING ASPHALTIC SURFACE BUTT JOINTS,
SEE BUTT JOINT DETAIL FOR MILLED ASPHALTIC PAVEMENTS

PAETEC COMM (TYP.)

OLD STAGE RD

STA 259+13, LT
ASPH PE

STA 259+92, LT
BAD PE

VOLLEYBALL COURT

POST

SIGN

MATCHLINE - STA 250+00

MATCHLINE - STA 265+00

255

260

S7° 48' 34"E

USH 14

PI STA = 251+50.43
Y = 412502.370
X = 830041.613
DELTA = 11°17'41"
D = 1°19'12"
T = 214.62'
L = 427.84'
R = 2170.36'
PC STA = 249+35.82
Y = 412716.589
X = 830054.660
PT STA = 253+63.66
Y = 412289.744
X = 830070.775
BK = S03°29'06.9"W
AH = S07°48'33.9"E
SE = 5.2% (MATCH EXIST)

ALLIANT ENERGY
(ELEC) (TYP.)

EXISTING R/W (TYP.)

ALLIANT ENERGY
(OVERHEAD) (TYP.)

STA 257+04, RT
BAD FE
EXISTING 16" CMCP
TO REMAIN

CLEARING & GRUBBING (TYP.)

STA 263+47, RT
ASPH PE
EXISTING 18" CMCP
TO REMAIN

FRONTIER (TYP.)

ROME CORNERS RD

PROJECT NO: 5155-04-81	HWY: USH 14	COUNTY: DANE	PLAN - USH 14	SHEET	E

FILE NAME : P:\90S\93\00093386\CADD\C3D\51550405\SHEETSPLAN\050201-PN-81.DWG
LAYOUT NAME - 050206-PN

PLOT DATE : 7/19/2019 8:33 AM PLOT BY : NATHAN COOK PLOT NAME : PLOT SCALE : 1 IN:100 FT

CONTROL POINTS

NO.	STATION	LOCATION	DESCRIPTION	NORTHING	EASTING	ELEV.
CP#11	277+66.17	35.43' LT.	FENO MONUMENT W/ 2" ALUM CAP	409,910.801	830,421.784	972.818

PI STA = 277+56.56
Y = 409918.231
X = 830389.916
DELTA = 5°58'30"
D = 0°55'27"
T = 161.76'
L = 323.23'
R = 3099.53'
PC STA = 275+94.80
Y = 410078.644
X = 830369.067
PT STA = 279+18.03
Y = 409756.519
X = 830393.954
BK = S07°24'19.4"E
AH = S01°25'49.3"E
SE = 4.3% (MATCH EXIST)

N

Y = 410769.807
PI: 268+97.82 X = 8302'79.234

179°35'46"

STA 265+14, LT
BAD PE
EXISTING 16" CMCP
TO REMAIN

W2-7R
30"X30"

FRONTIER (TYP.)

STA 269+01, LT
ASPH PE

STA 271+66
EXISTING 24" CPRC
TO REMAIN

PAETEC COMM (TYP.)

PC: 275+94.80

PT: 279+18.03

CP#11

MATCHLINE - STA 265+00

MATCHLINE - STA 280+00

270

S7° 24' 19"E

275

USH 14

ALLIANT ENERGY
(ELEC) (TYP.)

ALLIANT ENERGY
(OVERHEAD) (TYP.)

BM#111
STA 277+24, RT
BAD PE

STA 268+15, RT
BAD PE

BENCHMARKS

NO.	STATION	ELEV.	DESCRIPTION
111	277+58.58	973.475	31.99' RT, MAG SPIKE IN POWER POLE

N

STA 294+32, LT
BAD PE
EXISTING 16" CMCP
(BURIED) TO REMAIN

FRONTIER (TYP.)

PAETEC COMM (TYP.)

MATCHLINE - STA 280+00

MATCHLINE - STA 295+00

285

S1° 25' 49"E

290

USH 14

EXISTING R/W (TYP.)

ALLIANT ENERGY
(OVERHEAD) (TYP.)

ALLIANT ENERGY
(ELEC) (TYP.)

STA 287+63, RT
ASPH PE
EXISTING 16" CMCP
TO REMAIN

STA 289+58
EXISTING 2'x2'
CONC. BOX CULVERT
TO REMAIN

PROJECT NO: 5155-04-81	HWY: USH 14	COUNTY: DANE	PLAN - USH 14	SHEET	E

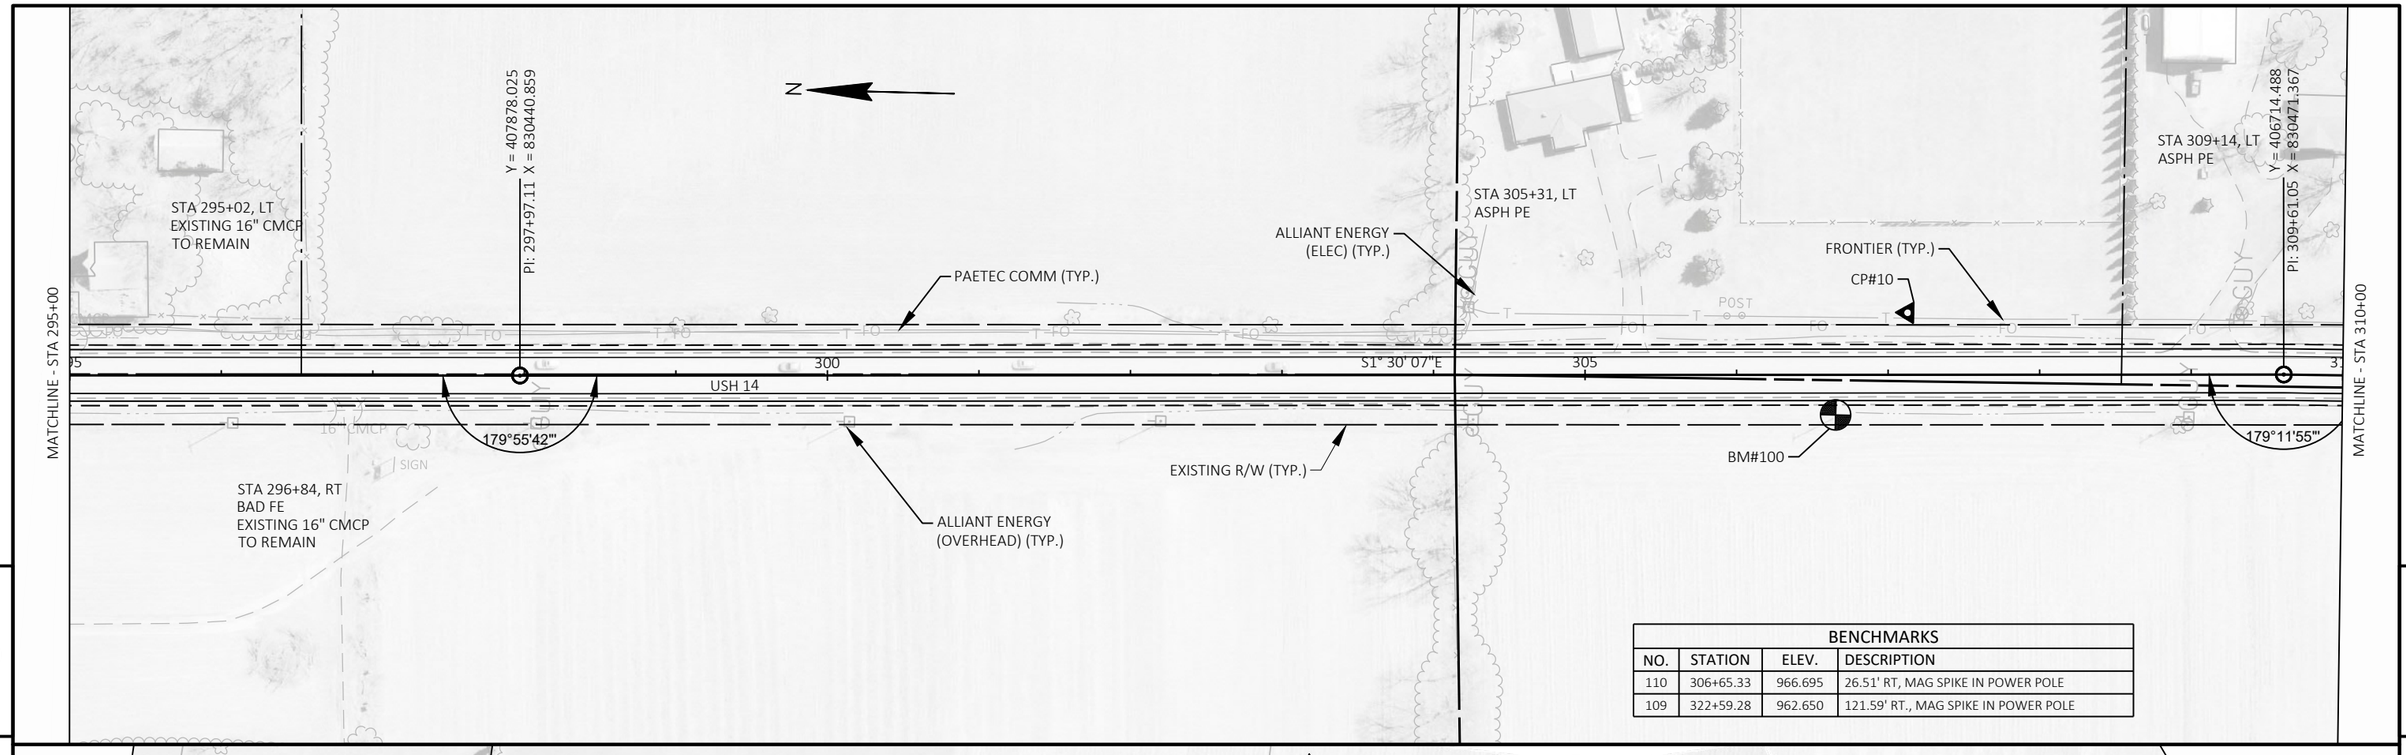

BENCHMARKS			
NO.	STATION	ELEV.	DESCRIPTION
110	306+65.33	966.695	26.51' RT, MAG SPIKE IN POWER POLE
109	322+59.28	962.650	121.59' RT., MAG SPIKE IN POWER POLE

CONTROL POINTS

NO.	STATION	LOCATION	DESCRIPTION	NORTHING	EASTING	ELEV.
CP#10	307+12.85	40.89' LT.	FENO MONUMENT W/ 2" ALUM CAP	406,963.671	830,505.735	965.726
CP#9	322+86.81	108.41' RT.	FENO MONUMENT W/ 2" ALUM CAP	405,356.101	830,487.823	961.695

PI STA = 322+88.70
Y = 405386.939
X = 830487.598
DELTA = 49°01'40"
D = 2°59'03"
T = 437.78'
L = 821.47'
R = 960.00'
PC STA = 318+50.92
Y = 405824.684
X = 830482.246
PT STA = 326+72.39
Y = 405103.953
X = 830821.617
BK = S00°42'01.8"E
AH = S49°43'41.7"E
SE = 6.0% (MATCH EXIST)

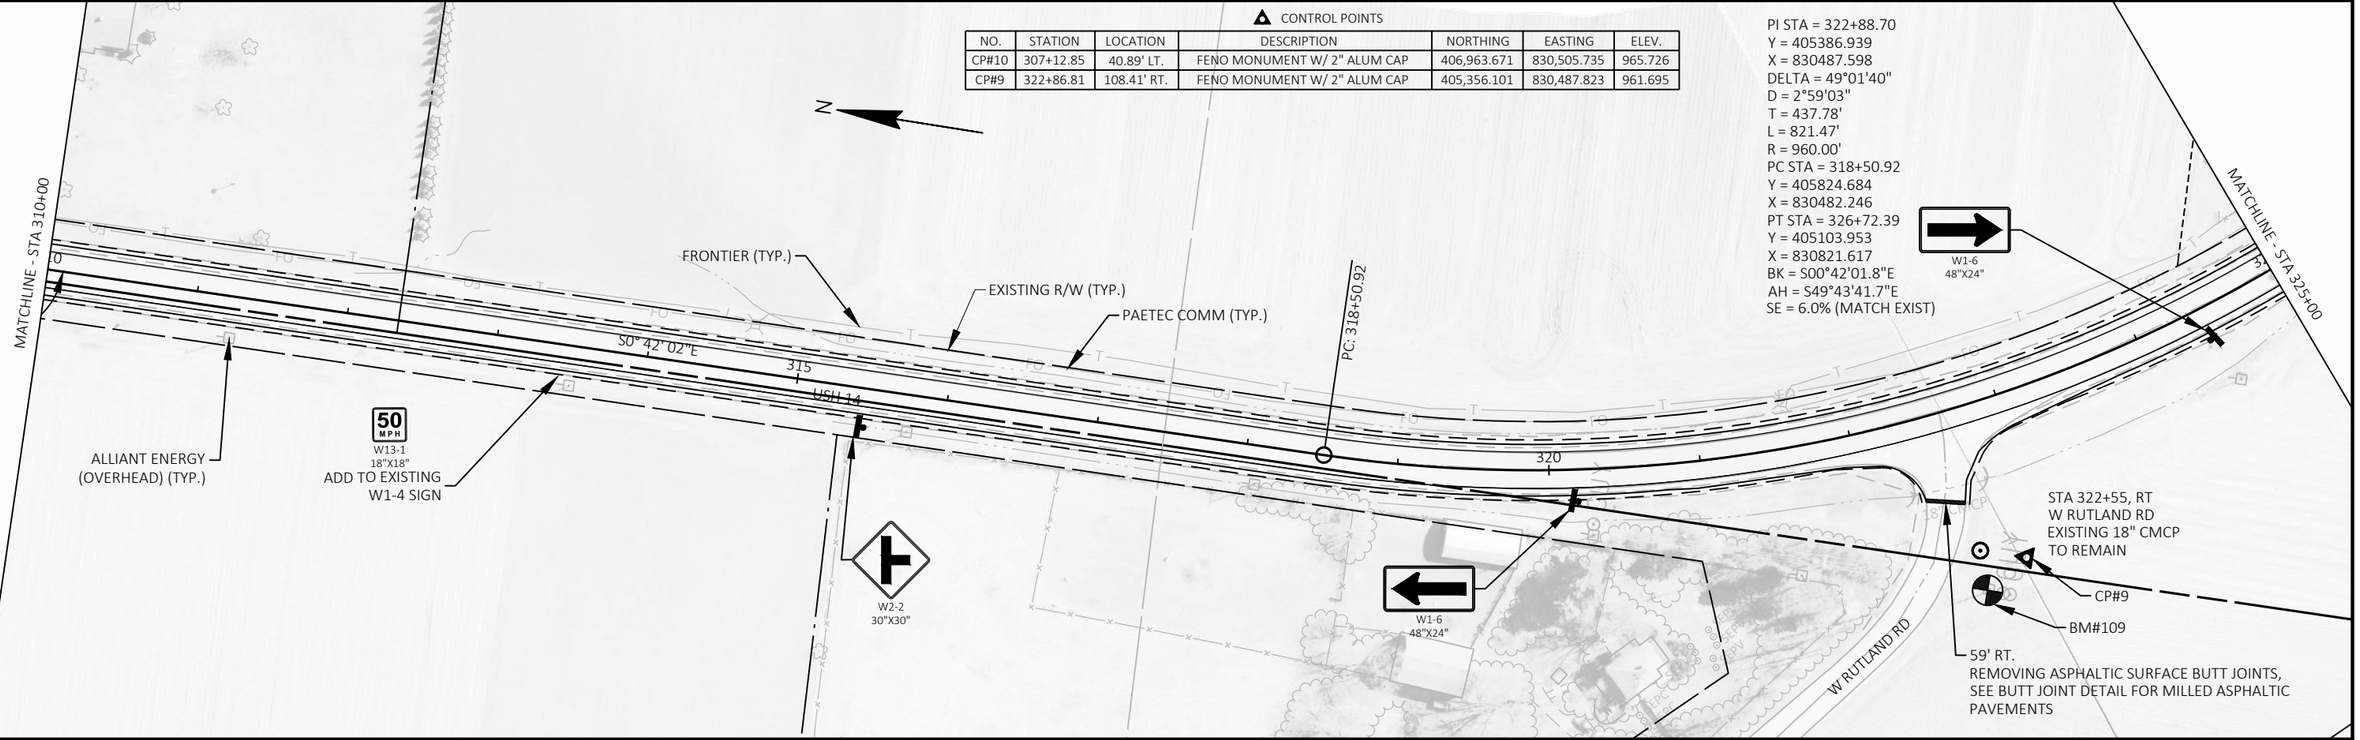

PROJECT NO: 5155-04-81	HWY: USH 14	COUNTY: DANE	PLAN - USH 14	SHEET	E

FILE NAME : P:\90S\93\00093386\CADD\C3D\51550405\SHEETSPLAN\050201-PN-81.DWG
LAYOUT NAME - 050208-PN
PLOT DATE : 7/19/2019 8:33 AM
PLOT BY : NATHAN COOK
PLOT NAME :
PLOT SCALE : 1 IN:100 FT

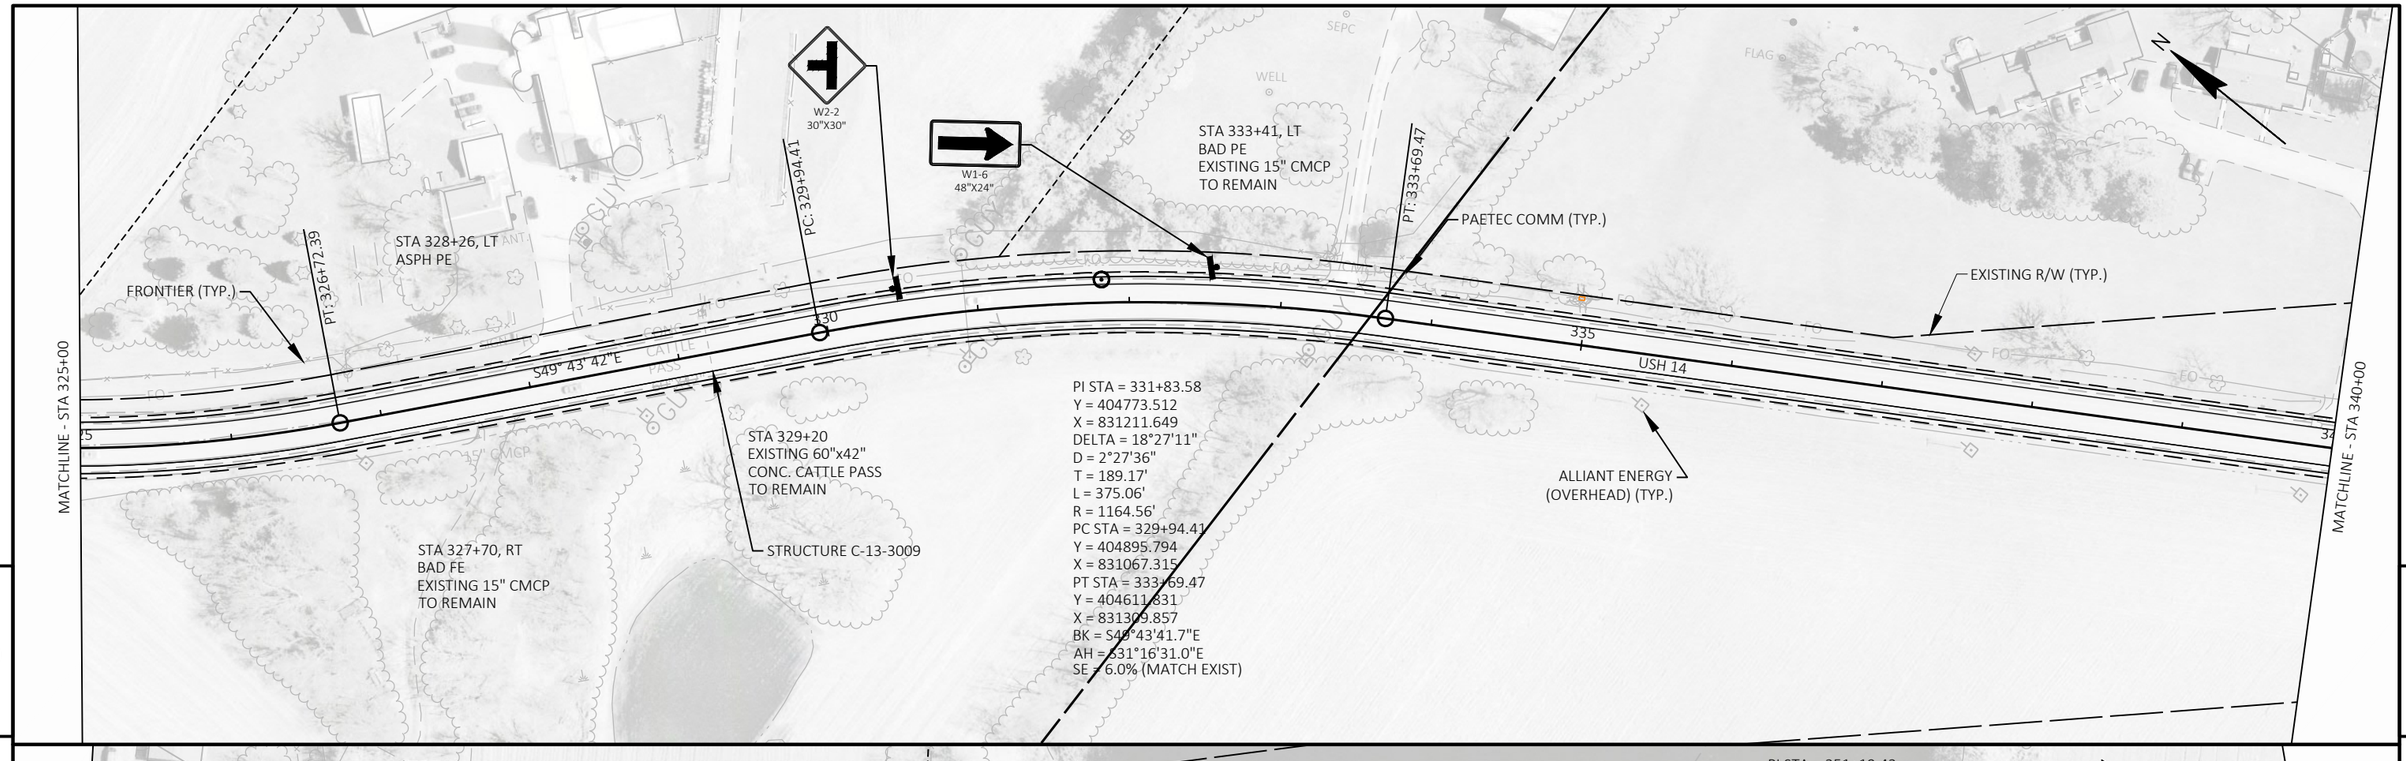

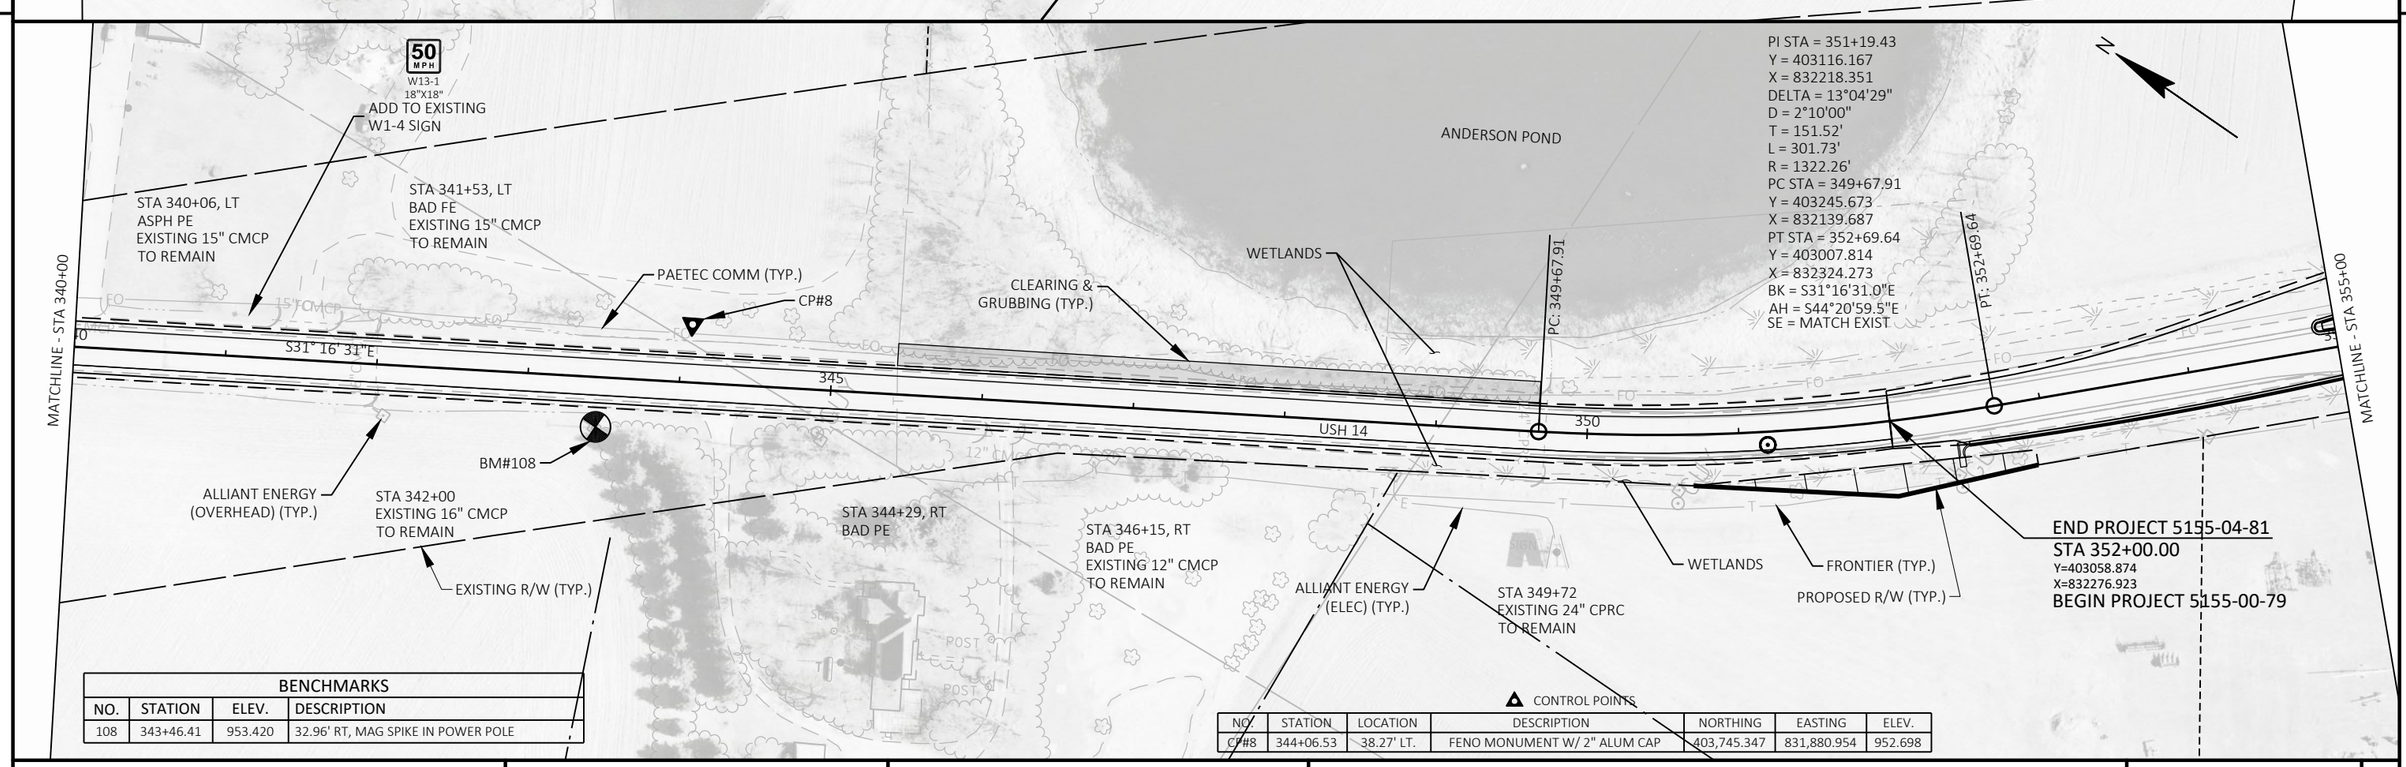

BENCHMARKS			
NO.	STATION	ELEV.	DESCRIPTION
108	343+46.41	953.420	32.96' RT, MAG SPIKE IN POWER POLE

CONTROL POINTS

NO.	STATION	LOCATION	DESCRIPTION	NORTHING	EASTING	ELEV.
CP#8	344+06.53	38.27' LT.	FENO MONUMENT W/ 2" ALUM CAP	403,745.347	831,880.954	952.698

PROJECT NO: 5155-04-81	HWY: USH 14	COUNTY: DANE	PLAN - USH 14	SHEET	E

BENCHMARKS			
NO.	STATION	ELEV.	DESCRIPTION
115	195+56.50	960.414	33.69' LT, MAG SPIKE IN POWER POLE

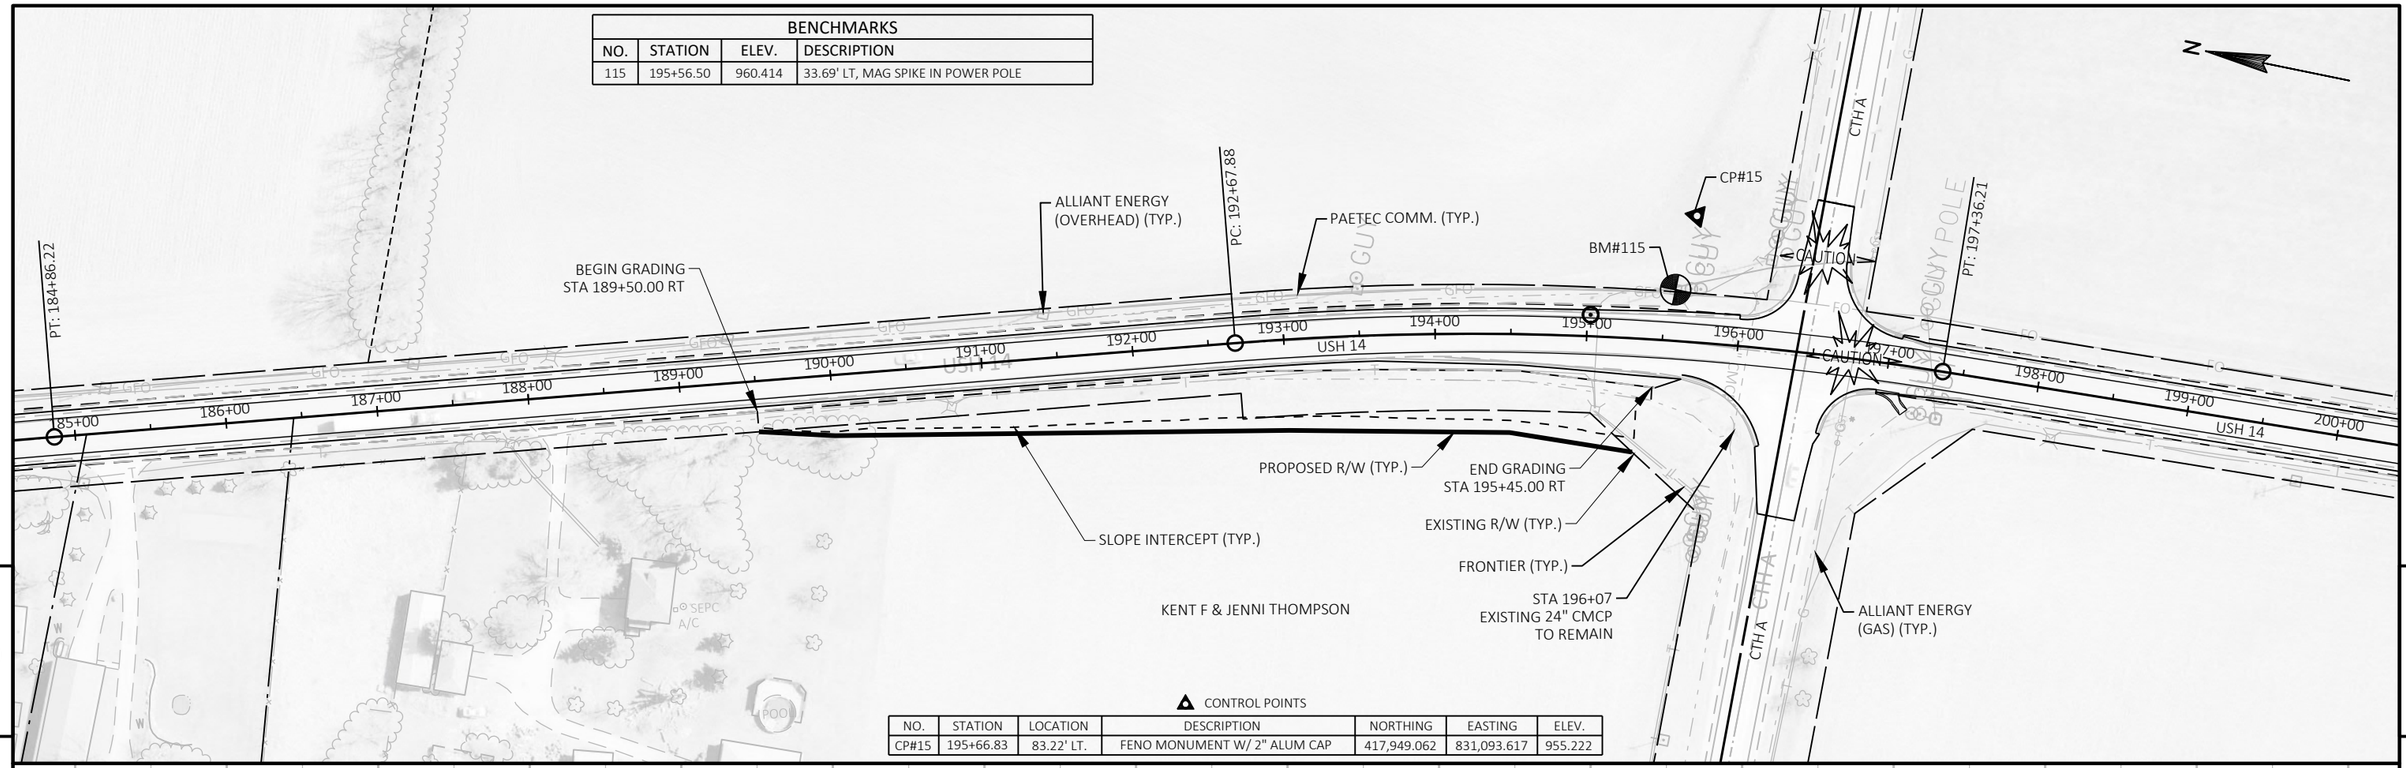

CONTROL POINTS						
NO.	STATION	LOCATION	DESCRIPTION	NORTHING	EASTING	ELEV.
CP#15	195+66.83	83.22' LT.	FENO MONUMENT W/ 2" ALUM CAP	417,949.062	831,093.617	955.222

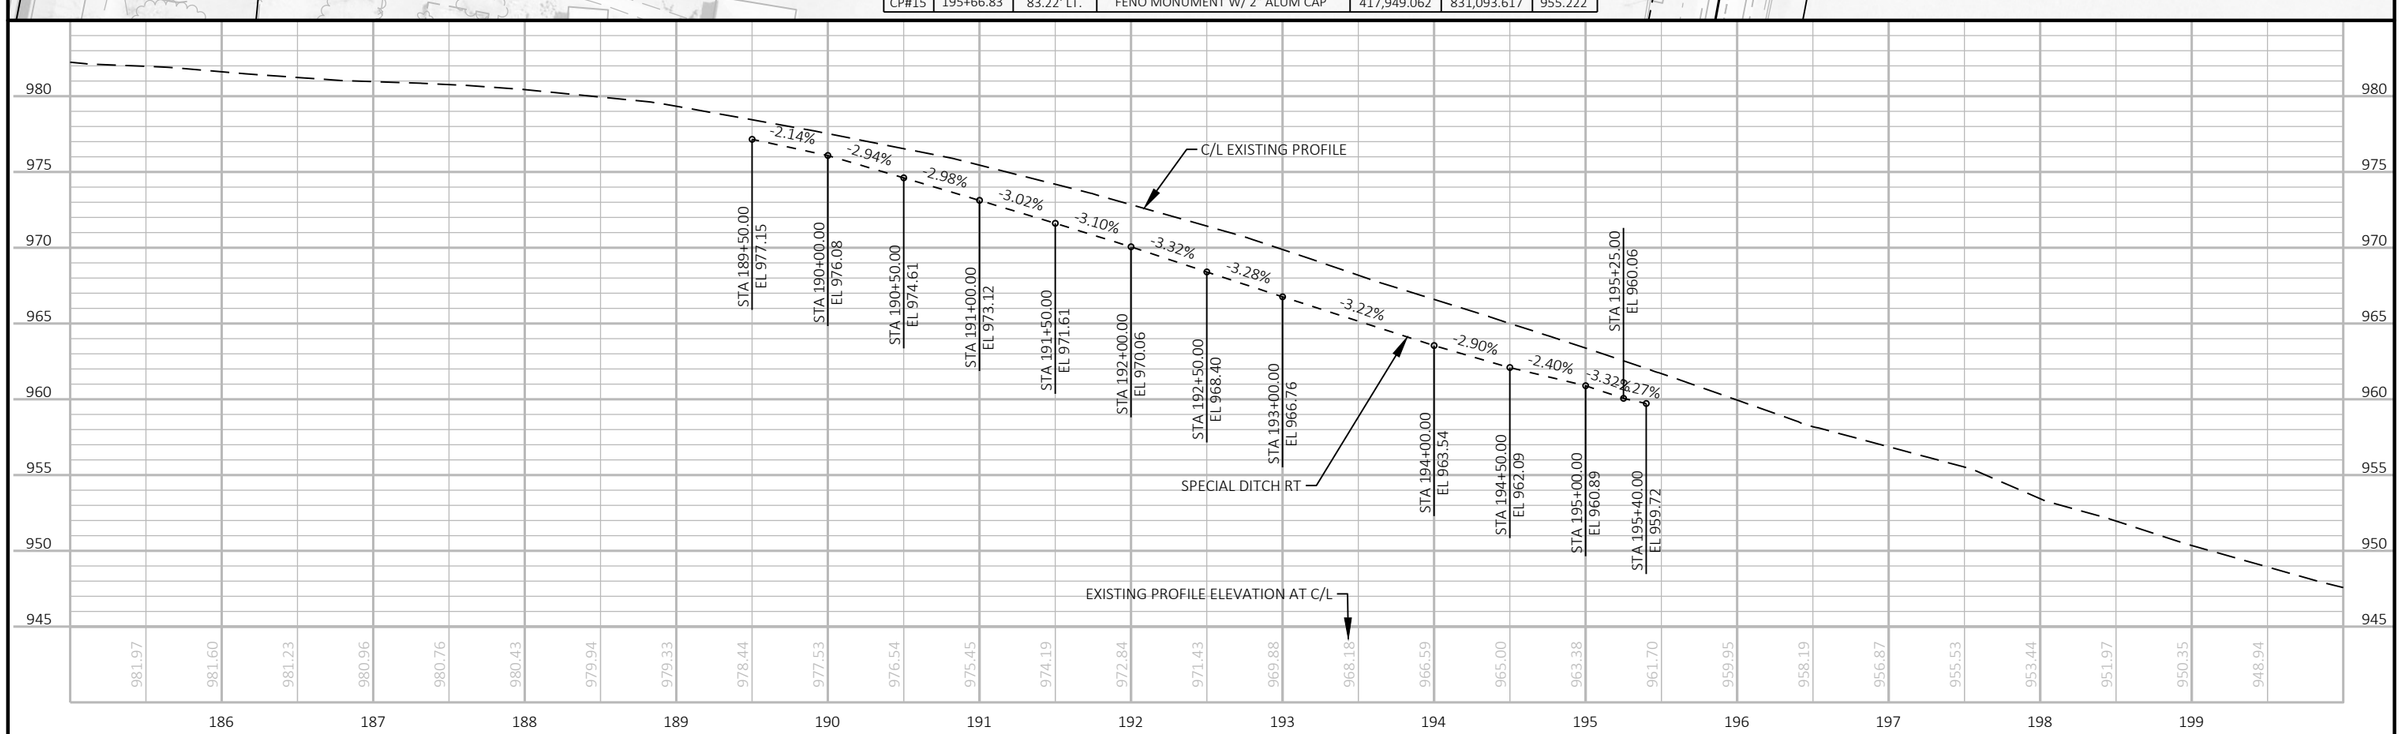

PROJECT NO: 5155-04-81	HWY: USH 14	COUNTY: DANE	PLAN AND PROFILE: USH 14 - CTH A SPECIAL DITCH	SHEET	E

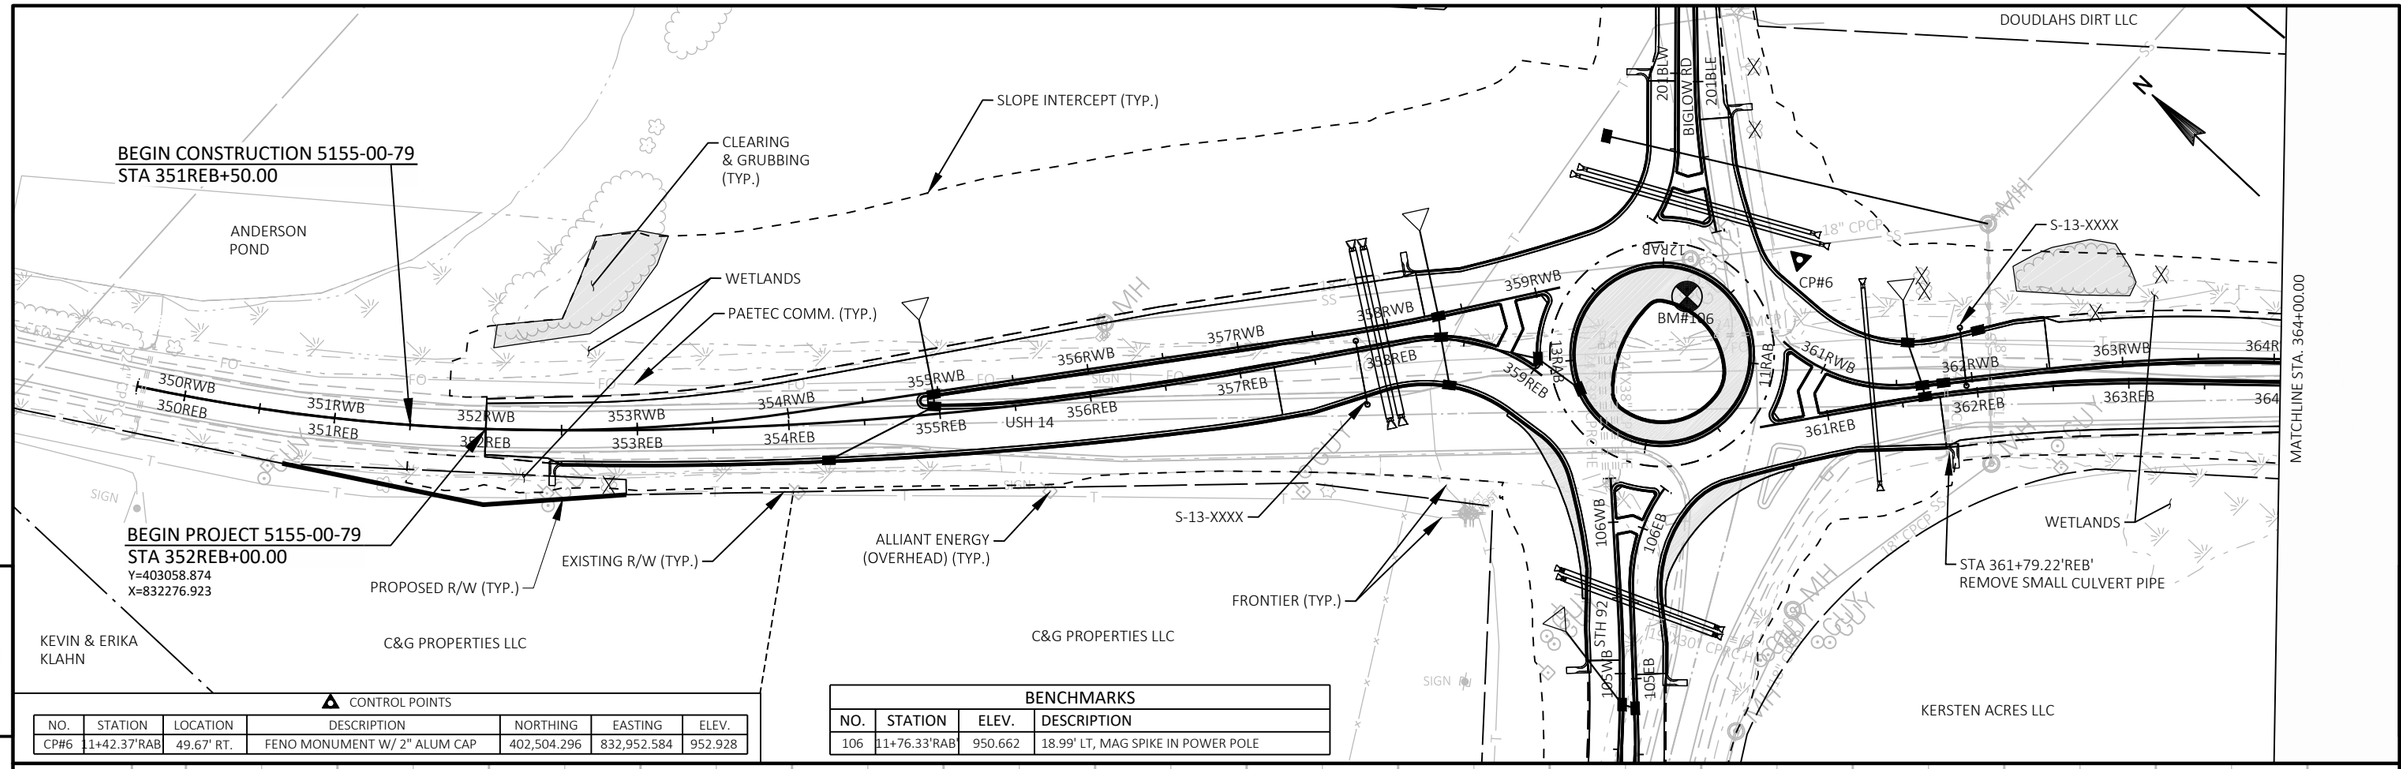

5

5

CONTROL POINTS

NO.	STATION	LOCATION	DESCRIPTION	NORTHING	EASTING	ELEV.
CP#6	11+42.37'RAB	49.67' RT.	FENO MONUMENT W/ 2" ALUM CAP	402,504.296	832,952.584	952.928

BENCHMARKS

NO.	STATION	ELEV.	DESCRIPTION
106	11+76.33'RAB'	950.662	18.99' LT, MAG SPIKE IN POWER POLE

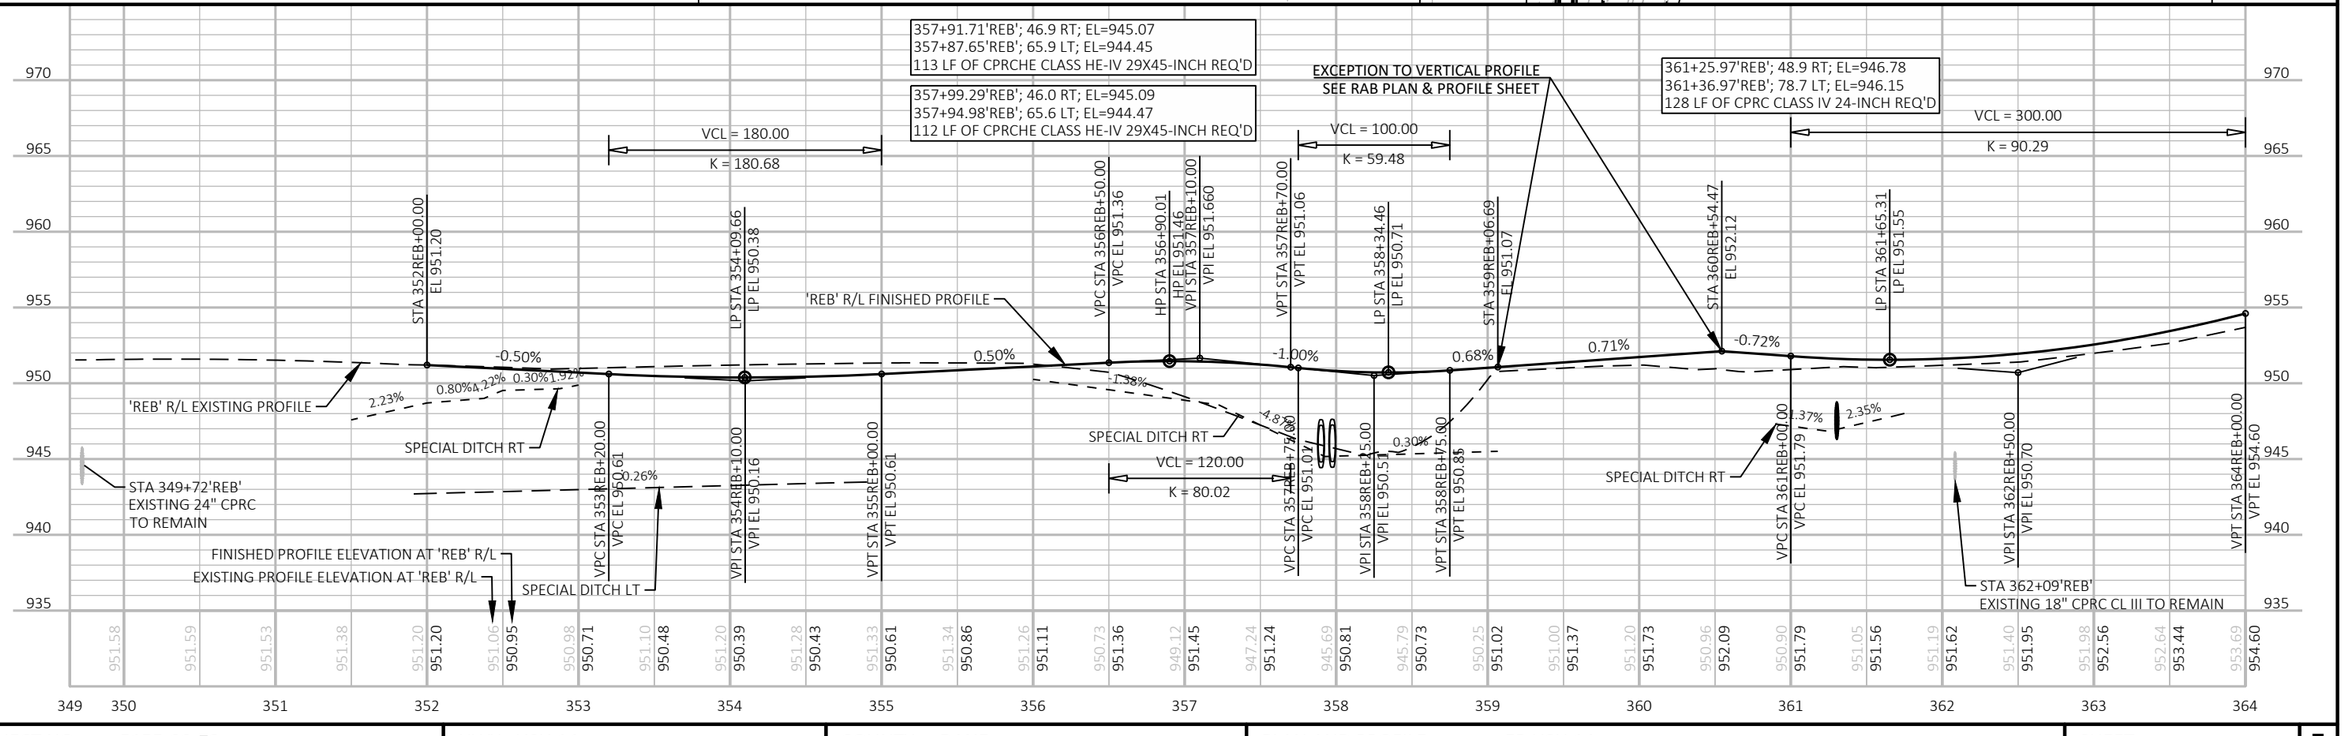

PROJECT NO: 5155-00-79	HWY: USH 14	COUNTY: DANE	PLAN AND PROFILE: EB USH 14	SHEET	E

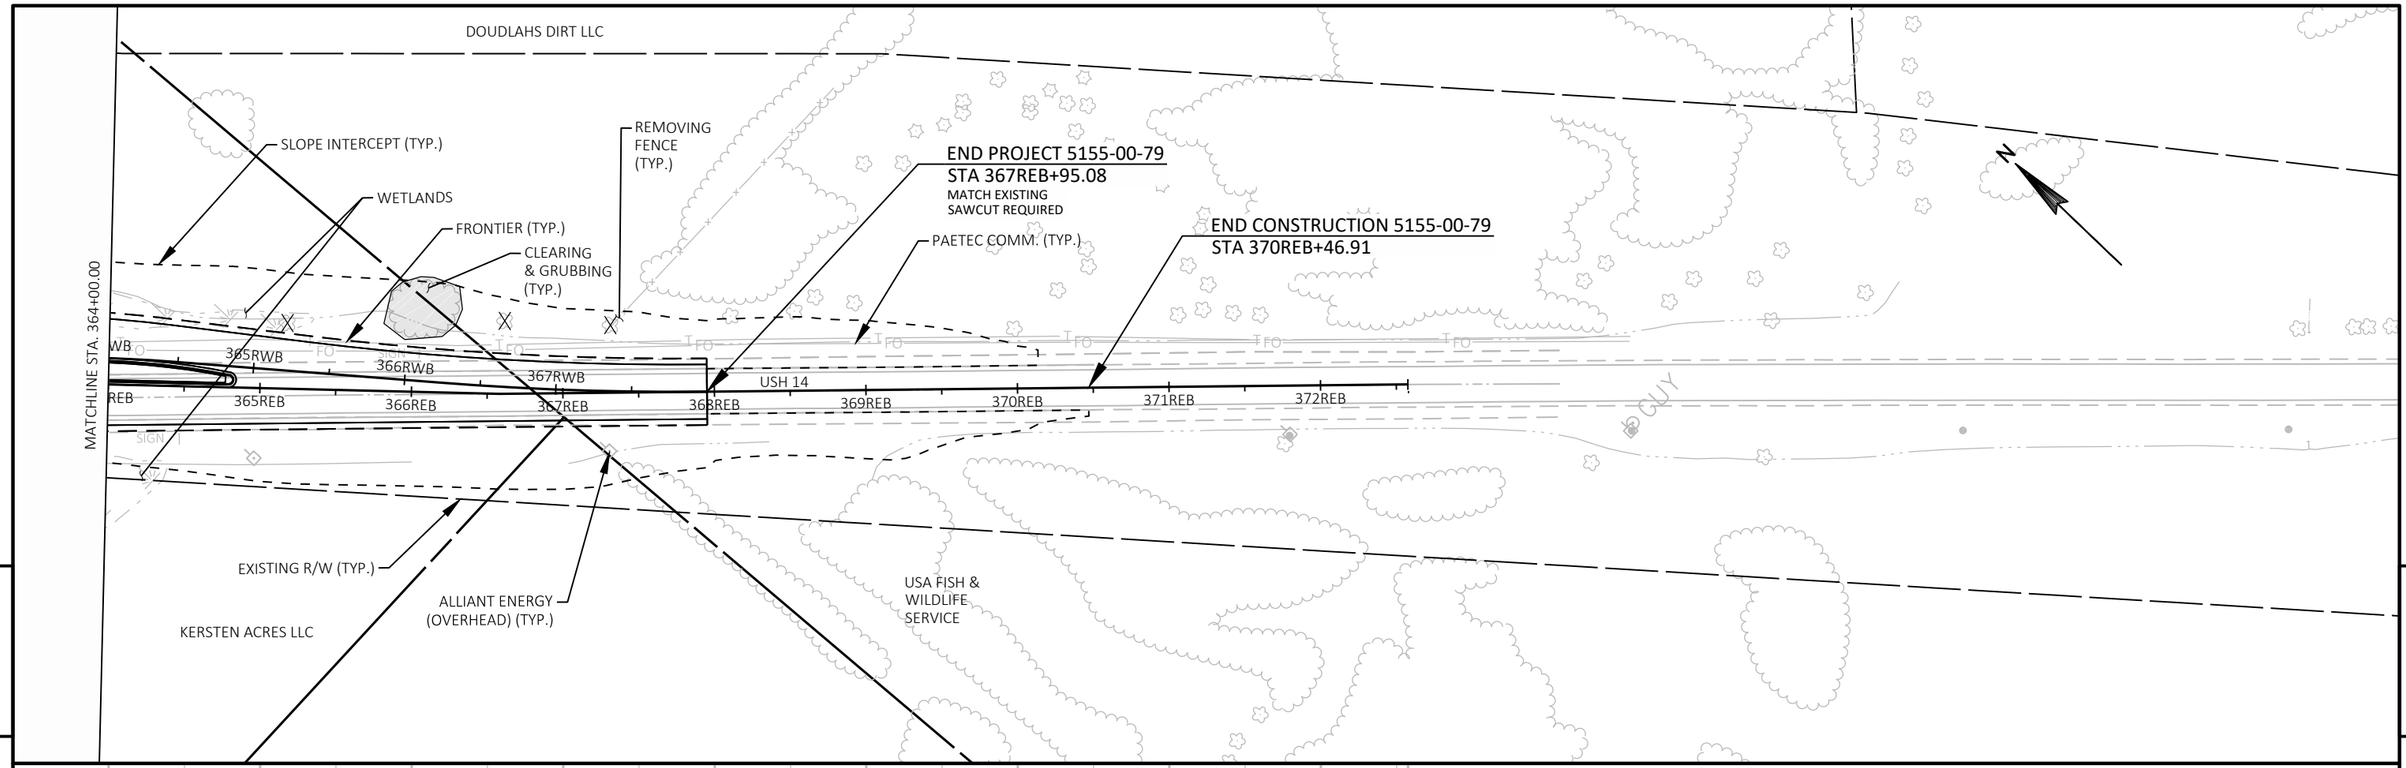

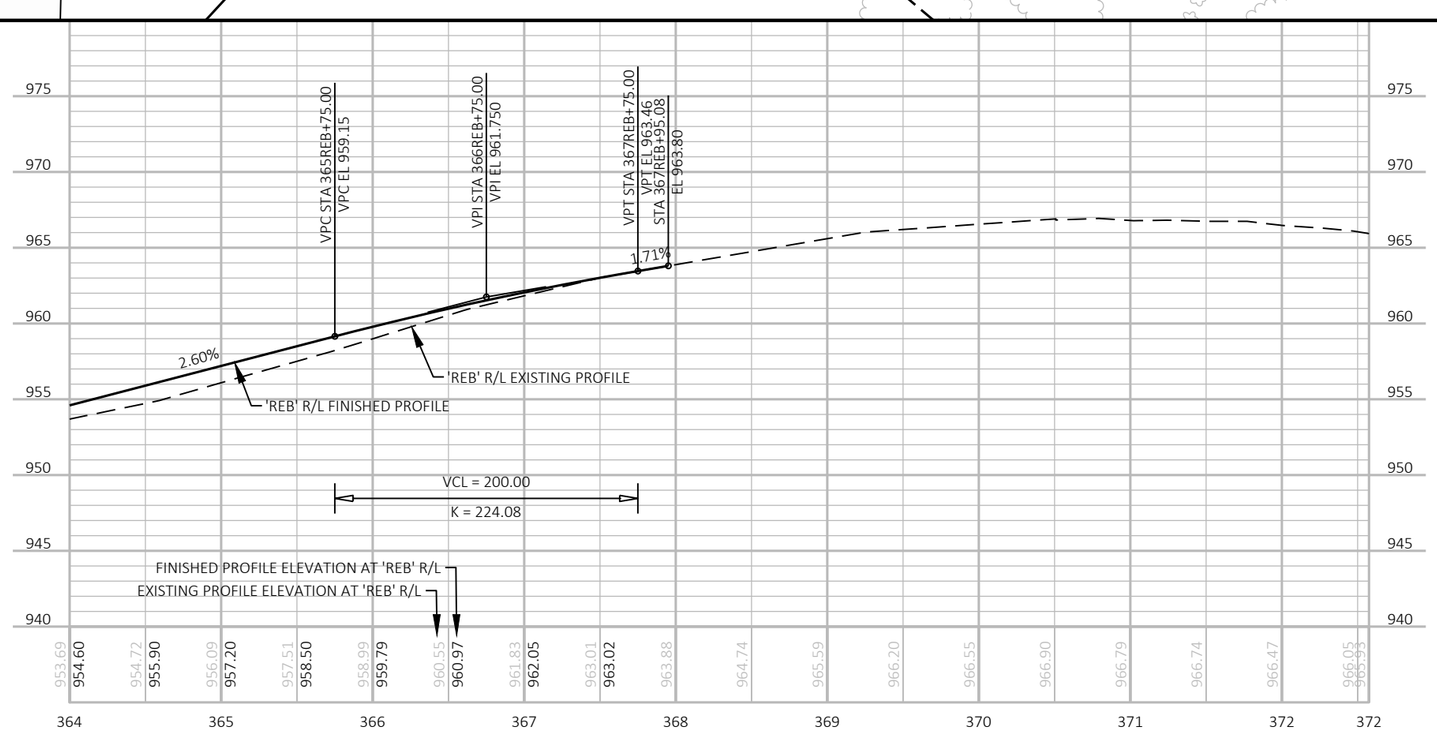

PROJECT NO: 5155-00-79	HWY: USH 14	COUNTY: DANE	PLAN AND PROFILE: EB USH 14	SHEET	E

FILE NAME : P:\90S\93\00093386\CADD\C3D\51550405\SHEETSPLAN\050101-PP-79-14EB.DWG
LAYOUT NAME - 050102-pp-14EB

PLOT DATE : 7/11/2019 1:11 PM PLOT BY : NATHAN COOK PLOT NAME : PLOT SCALE : 1 IN:100 FT

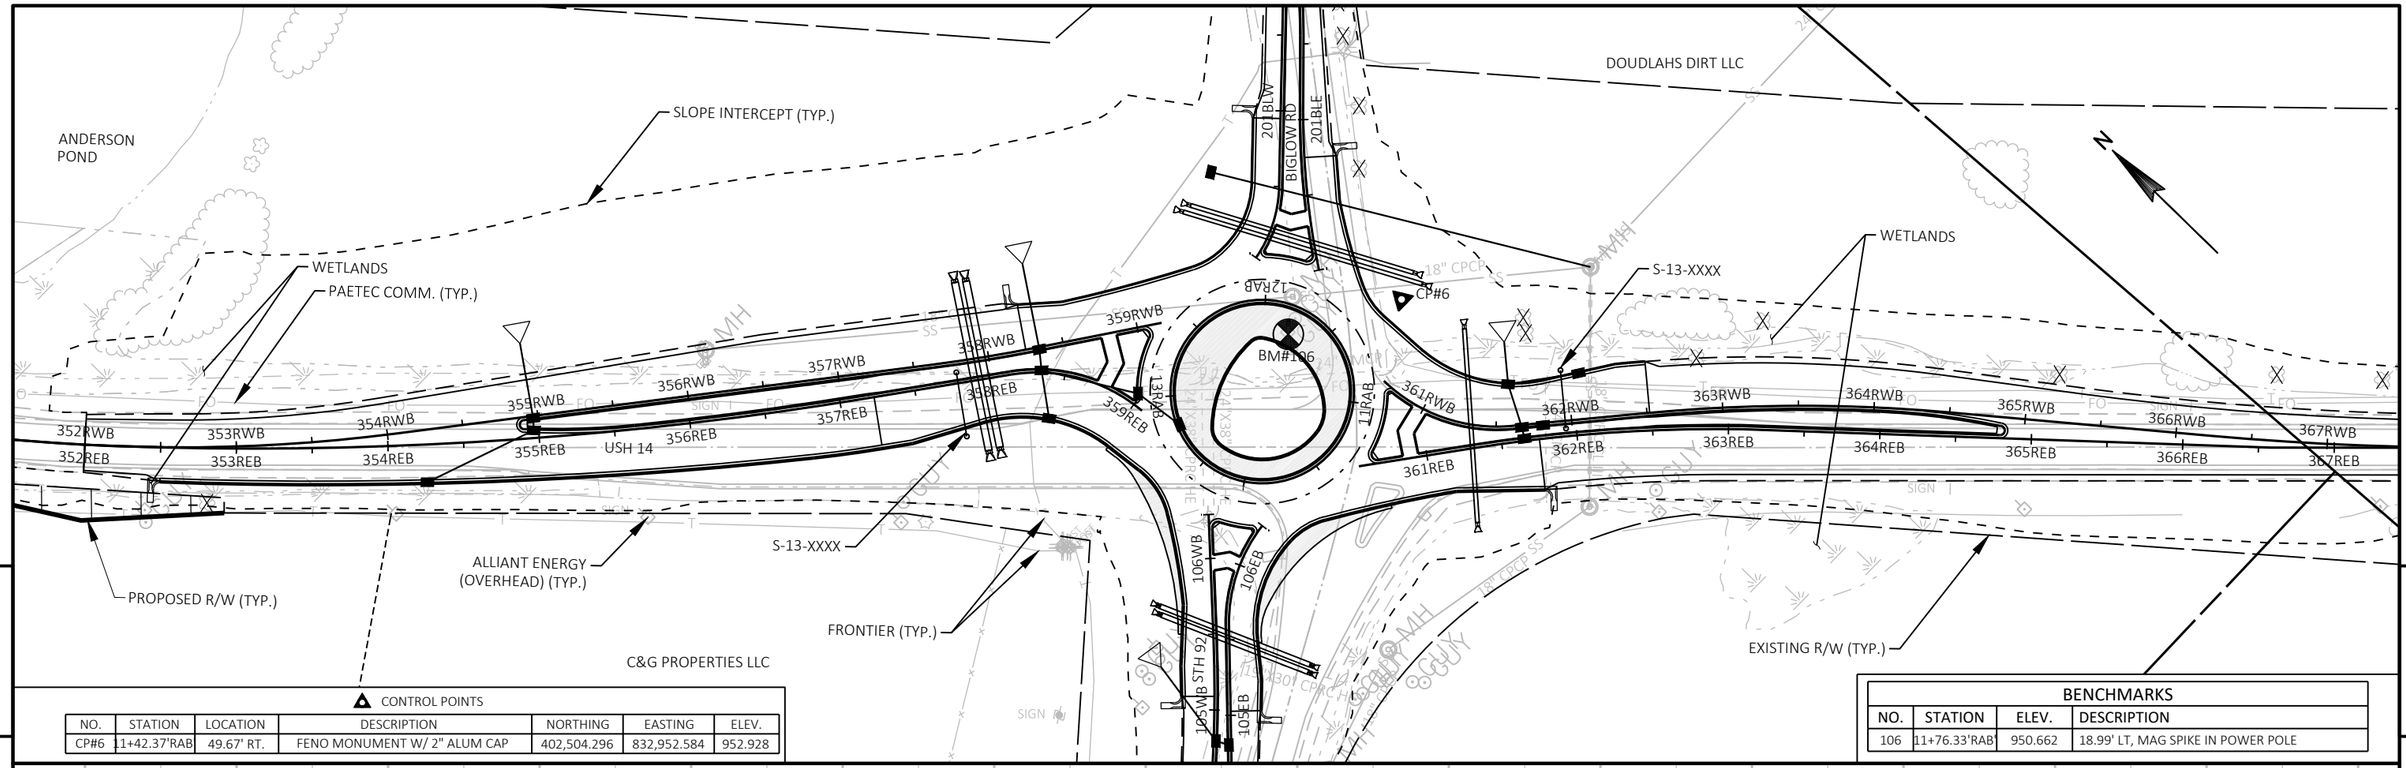

CONTROL POINTS

NO.	STATION	LOCATION	DESCRIPTION	NORTHING	EASTING	ELEV.
CP#6	11+42.37'RAB	49.67' RT.	FENO MONUMENT W/ 2" ALUM CAP	402,504.296	832,952.584	952.928

BENCHMARKS

NO.	STATION	ELEV.	DESCRIPTION
106	11+76.33'RAB	950.662	18.99' LT, MAG SPIKE IN POWER POLE

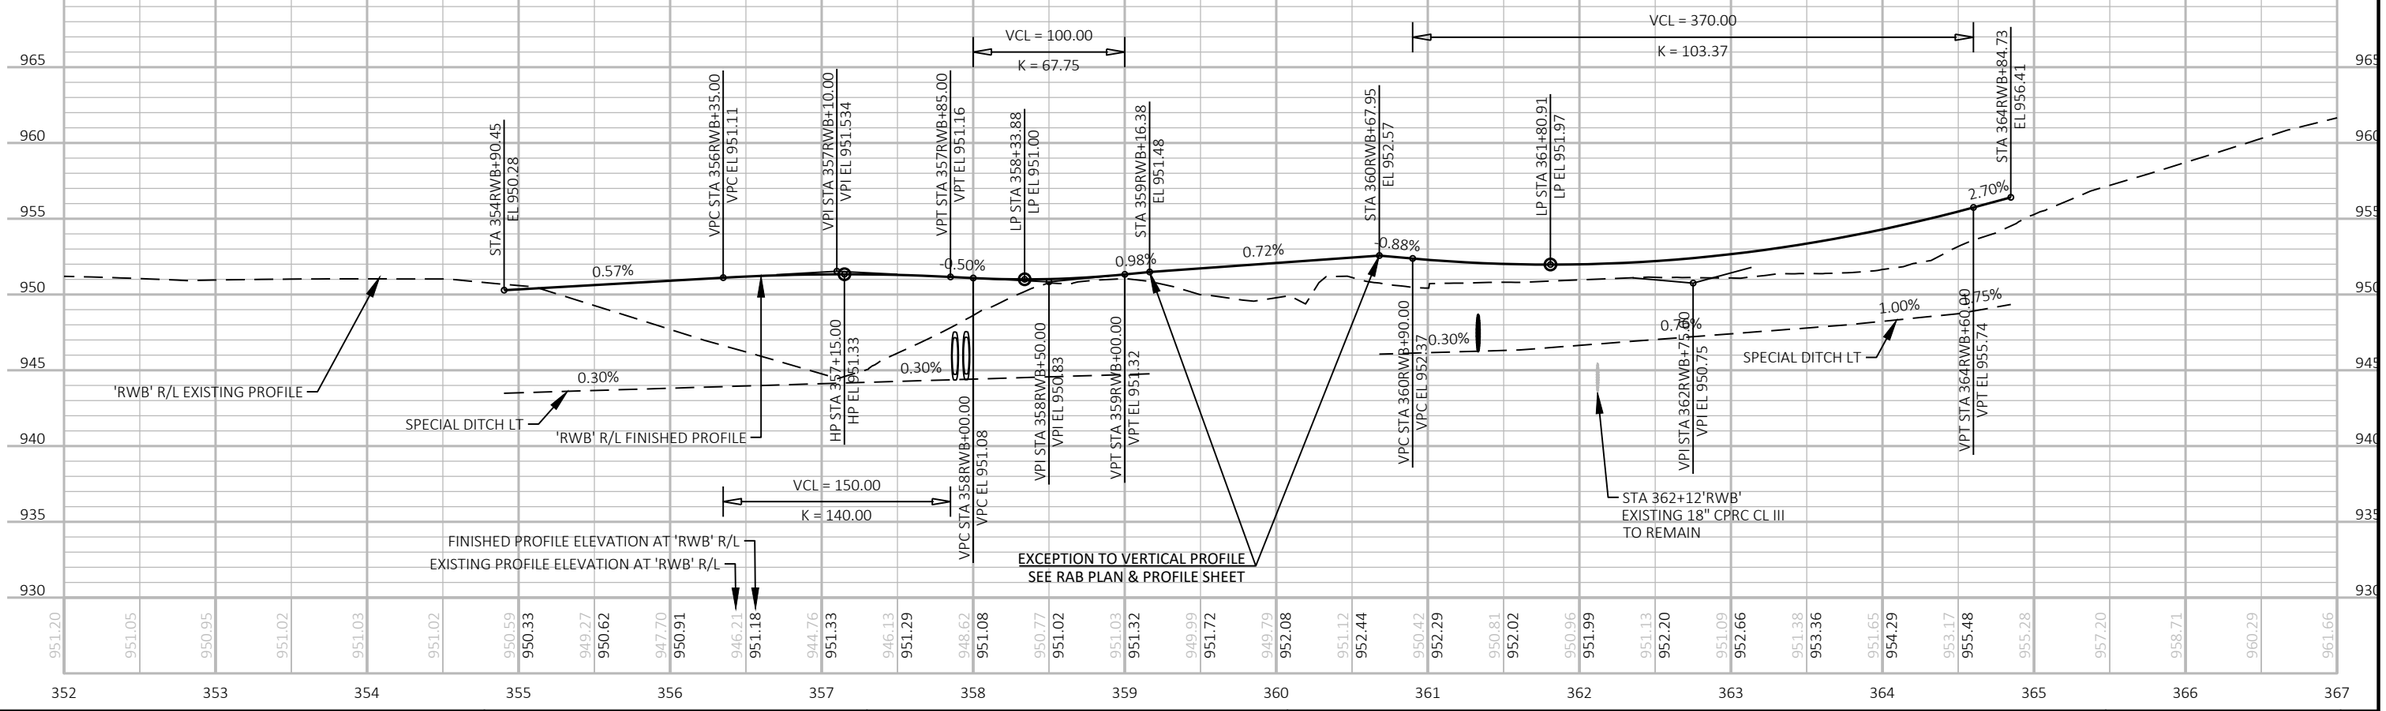

PROJECT NO: 5155-00-79	HWY: USH 14	COUNTY: DANE	PLAN AND PROFILE: WB USH 14	SHEET	E

CONTROL POINTS

NO.	STATION	LOCATION	DESCRIPTION	NORTHING	EASTING	ELEV.
CP#5	101+59.96'EB'	64.41' LT.	FENO MONUMENT W/ 2" ALUM CAP	402,257.718	832,368.331	950.280
CP#6	11+42.37'RAB'	49.67' RT.	FENO MONUMENT W/ 2" ALUM CAP	402,504.296	832,952.584	952.928

BENCHMARKS

NO.	STATION	ELEV.	DESCRIPTION
105	101+12.00'EB'	950.946	64.40' LT, MAG SPIKE IN POWER POLE
106	11+76.33'RAB'	950.662	18.99' LT, MAG SPIKE IN POWER POLE

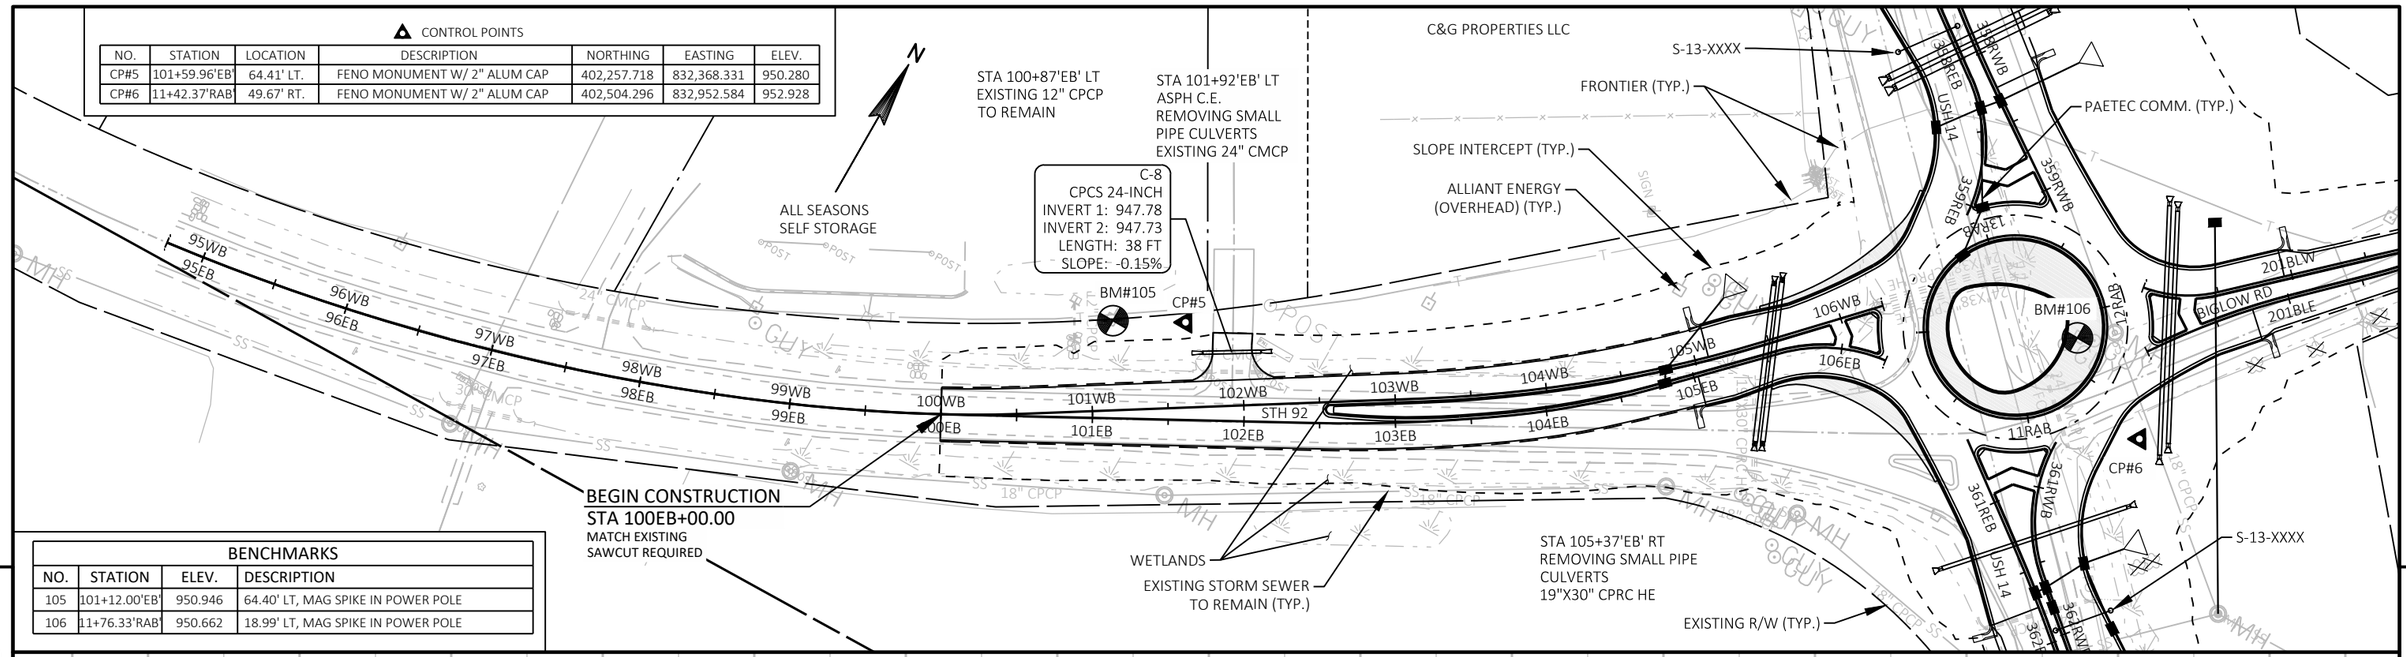

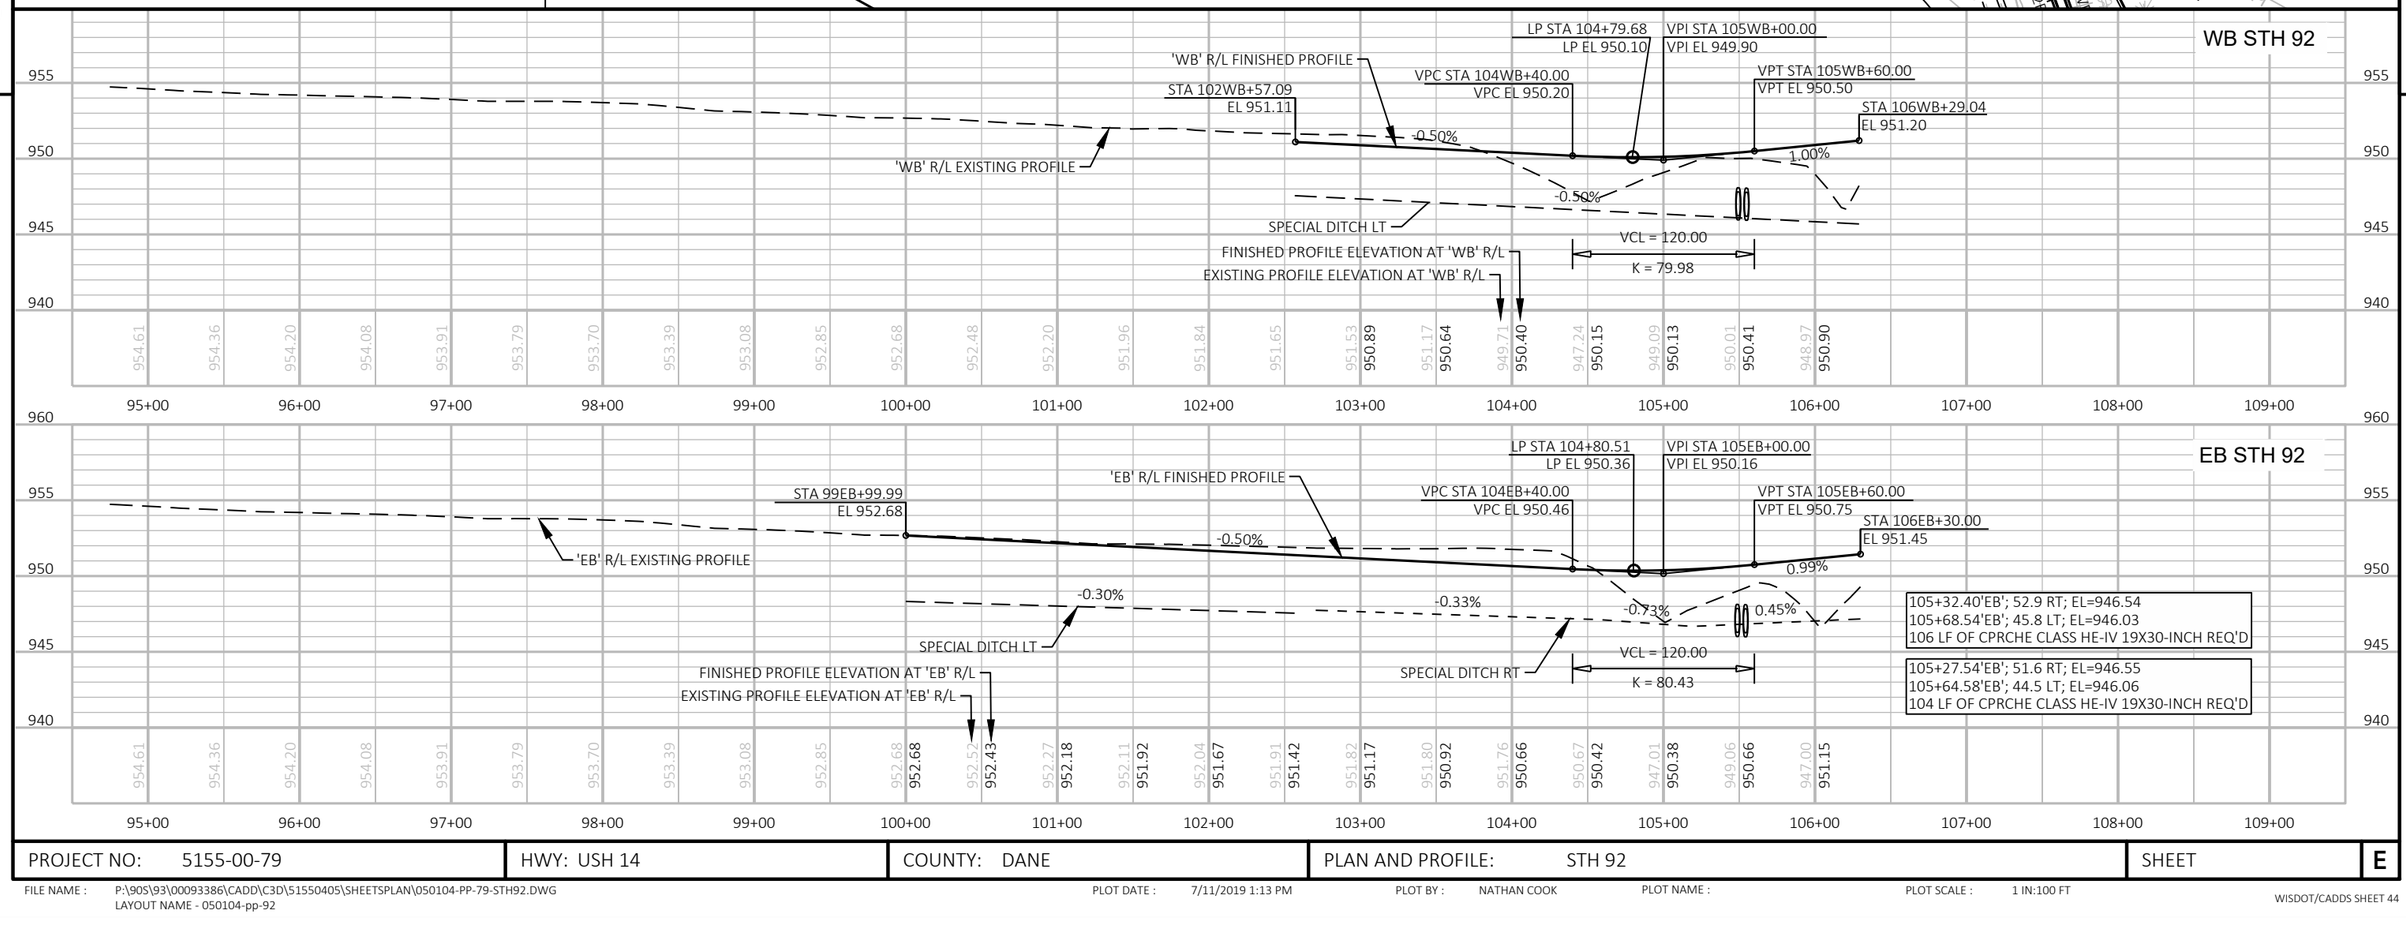

PROJECT NO: 5155-00-79	HWY: USH 14	COUNTY: DANE	PLAN AND PROFILE: STH 92	SHEET	E

FILE NAME : P:\90S\93\00093386\CADD\C3D\51550405\SHEETSPLAN\050104-PP-79-STH92.DWG
LAYOUT NAME - 050104-pp-92

PLOT DATE : 7/11/2019 1:13 PM PLOT BY : NATHAN COOK PLOT NAME : PLOT SCALE : 1 IN:100 FT

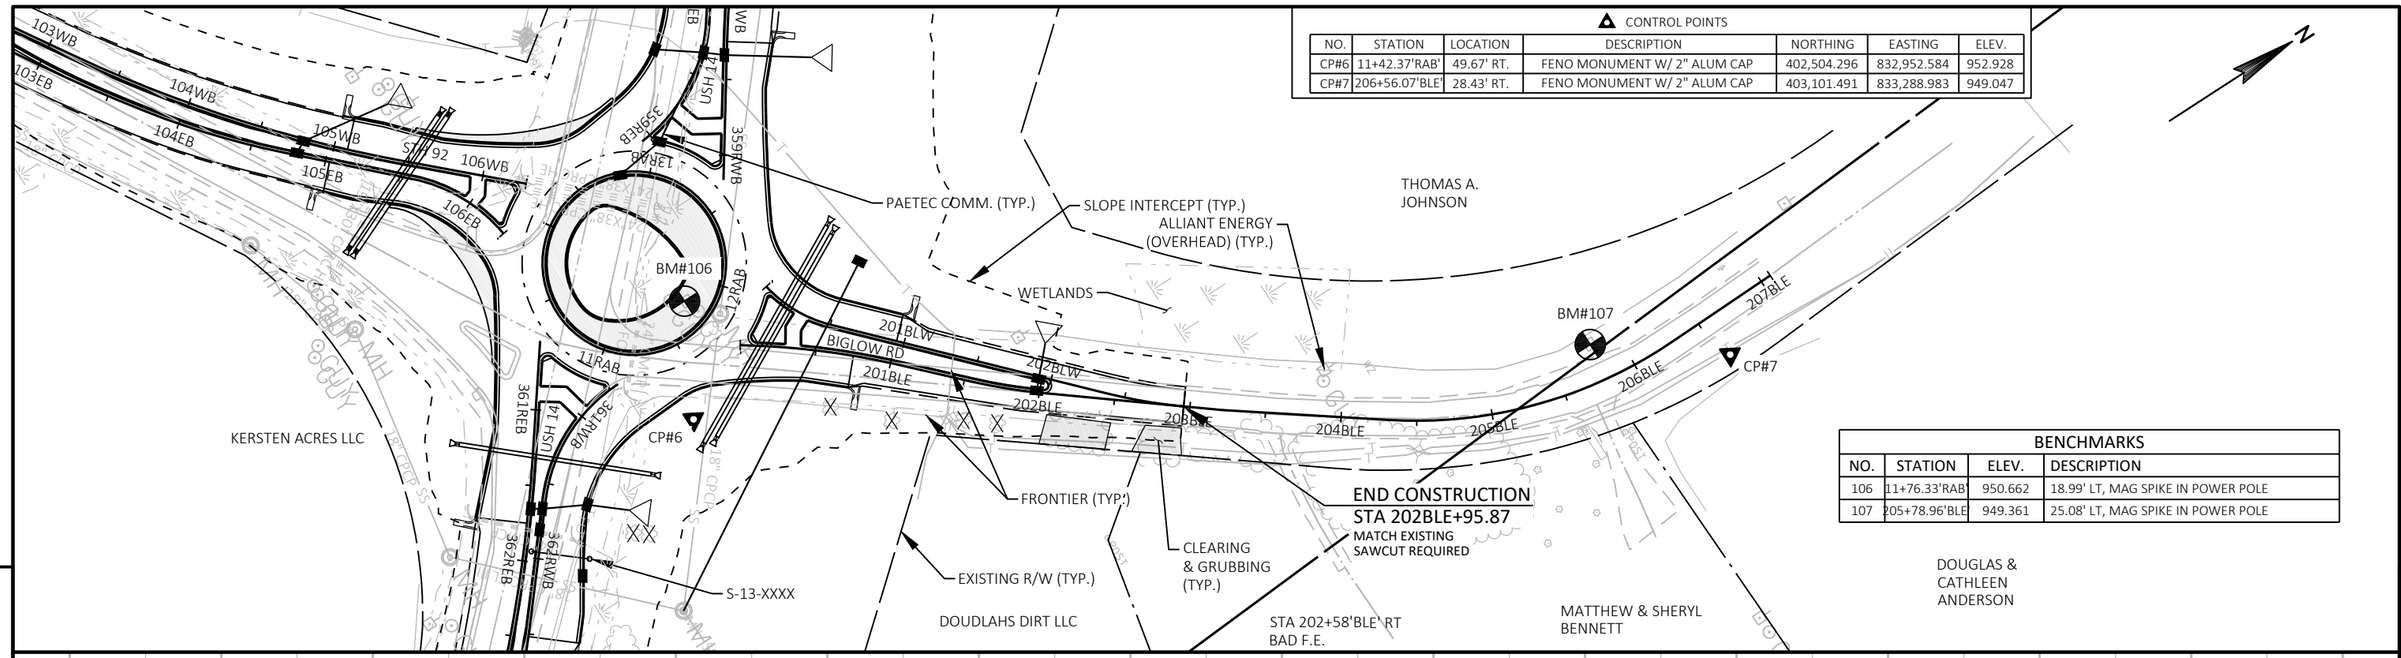

5

5

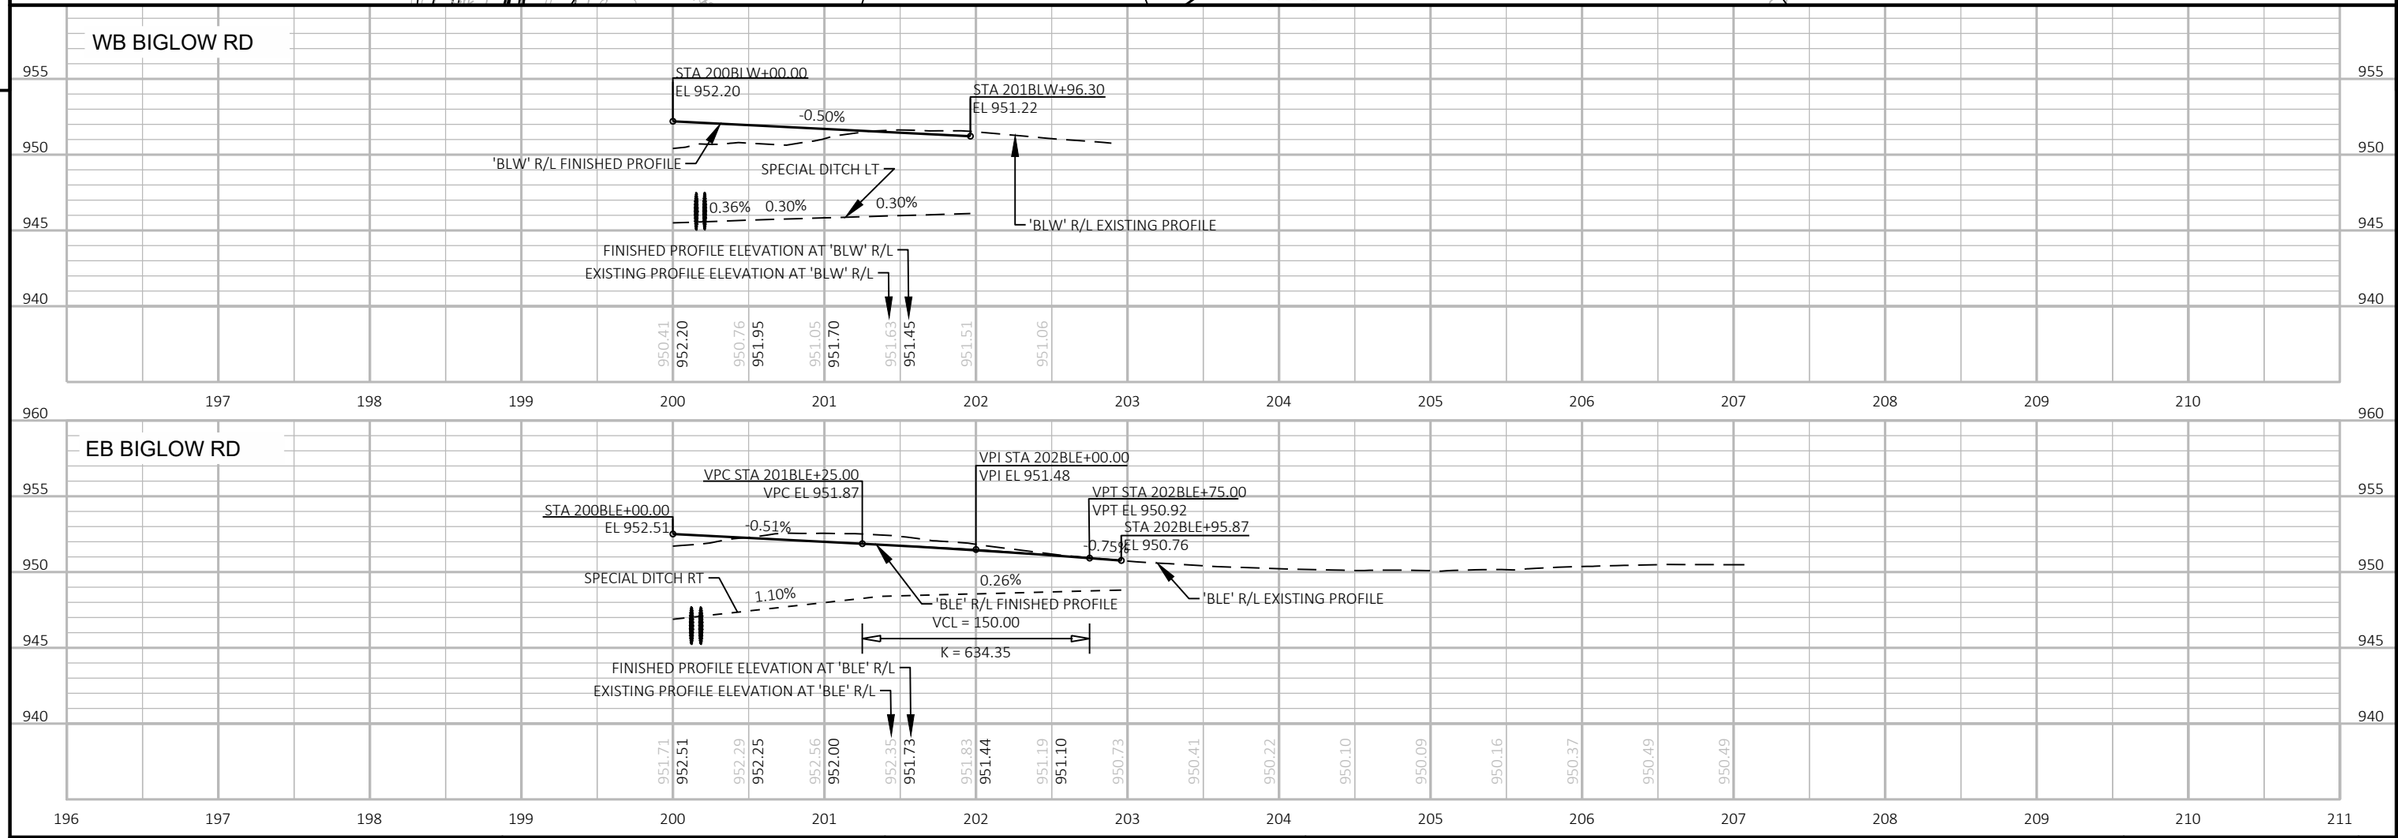

PROJECT NO: 5155-00-79	HWY: USH 14	COUNTY: DANE	PLAN AND PROFILE: BIGLOW ROAD	SHEET	E

FILE NAME : P:\90S\93\00093386\CADD\C3D\51550405\SHEETSPLAN\050105-PP-79-BIGLOWRD.DWG
LAYOUT NAME - 050105-pp-BiglowRd
PLOT DATE : 7/11/2019 1:14 PM
PLOT BY : NATHAN COOK
PLOT NAME :
PLOT SCALE : 1 IN:100 FT

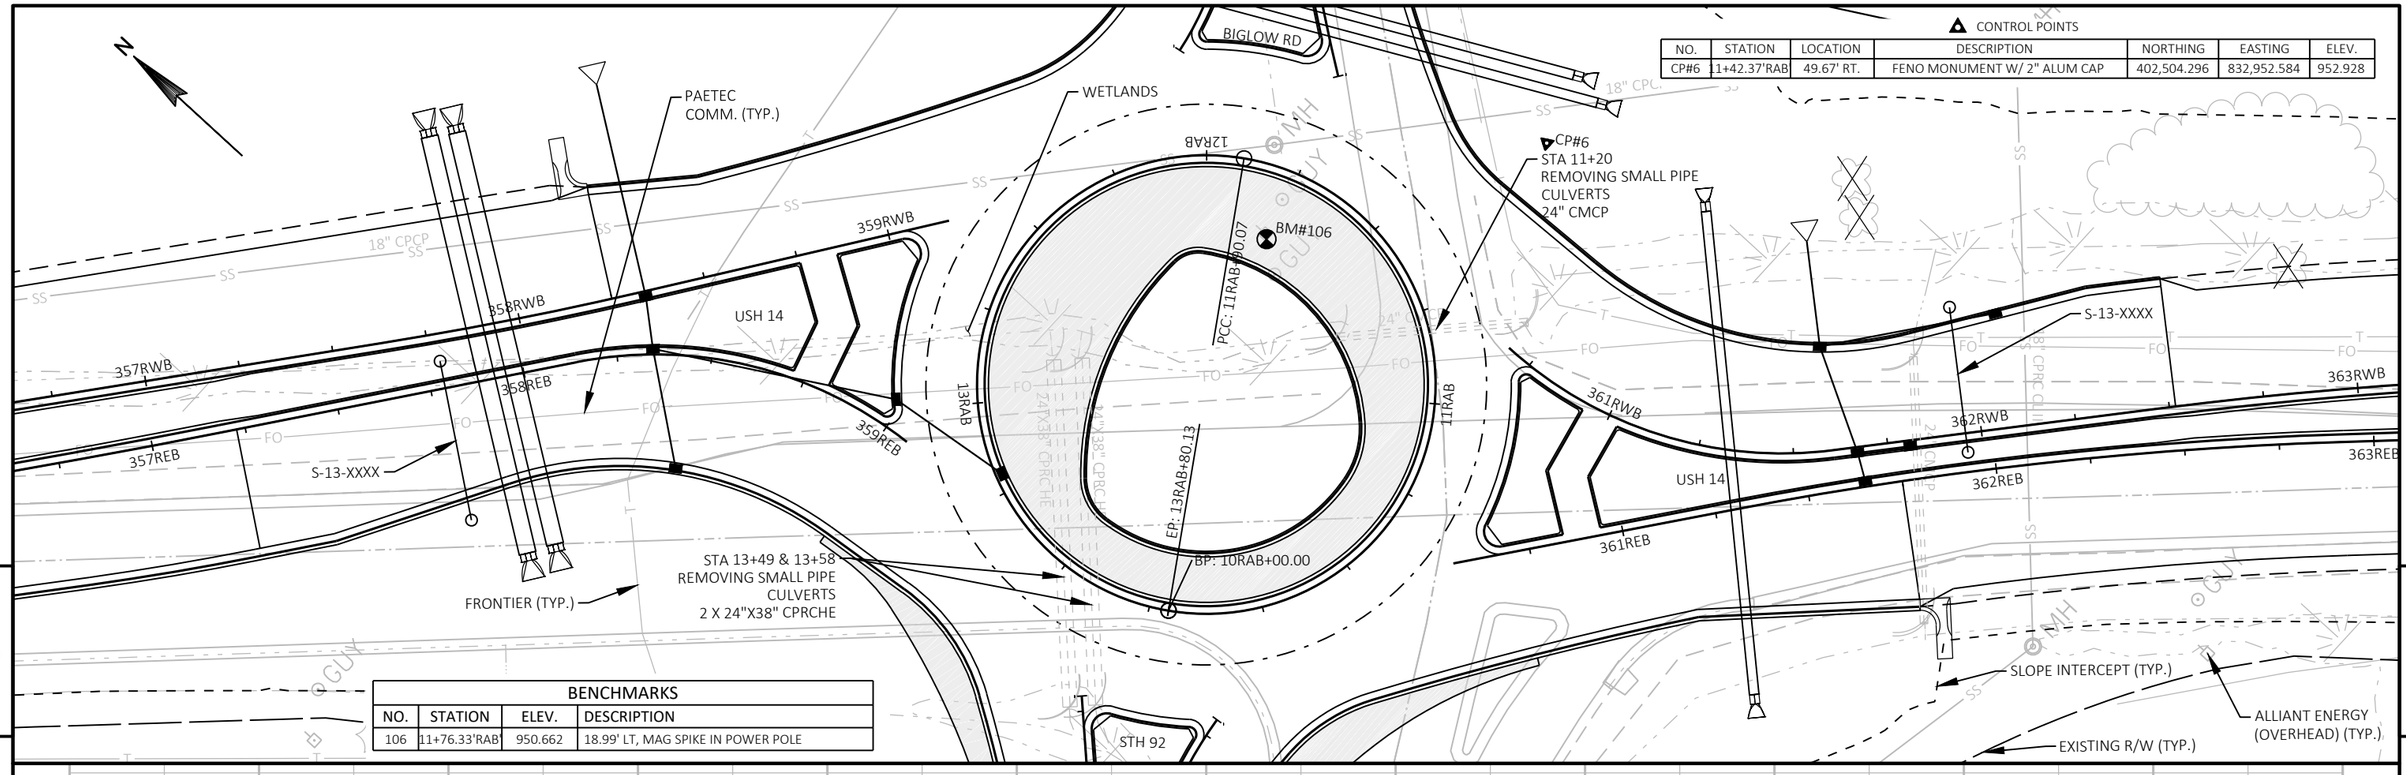

CONTROL POINTS

NO.	STATION	LOCATION	DESCRIPTION	NORTHING	EASTING	ELEV.
CP#6	11+42.37'RAB	49.67' RT.	FENO MONUMENT W/ 2" ALUM CAP	402,504.296	832,952.584	952.928

BENCHMARKS

NO.	STATION	ELEV.	DESCRIPTION
106	11+76.33'RAB'	950.662	18.99' LT, MAG SPIKE IN POWER POLE

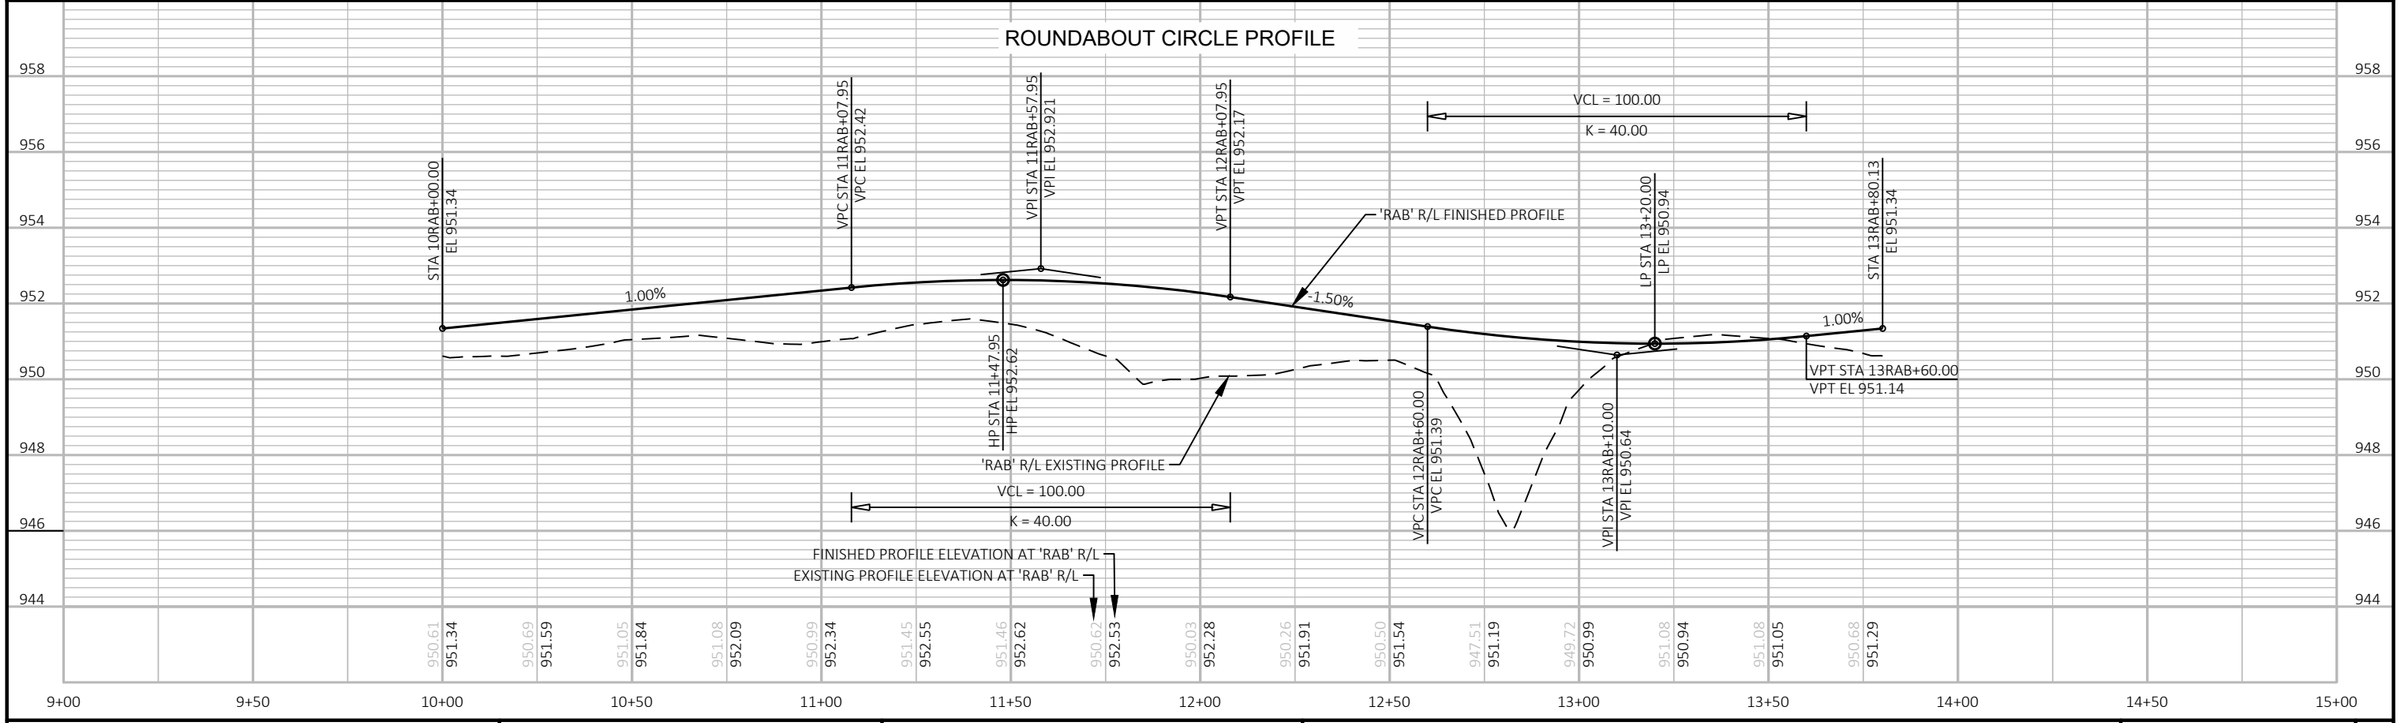

PROJECT NO: 5155-00-79	HWY: USH 14	COUNTY: DANE	PLAN AND PROFILE: ROUNDABOUT	SHEET	E

FILE NAME : P:\90S\93\00093386\CADD\C3D\51550405\SHEETSPLAN\050106-PP-79-RAB.DWG
LAYOUT NAME - 050109-pp-RAB

PLOT DATE : 7/11/2019 1:16 PM PLOT BY : NATHAN COOK PLOT NAME : PLOT SCALE : 1 IN:40 FT

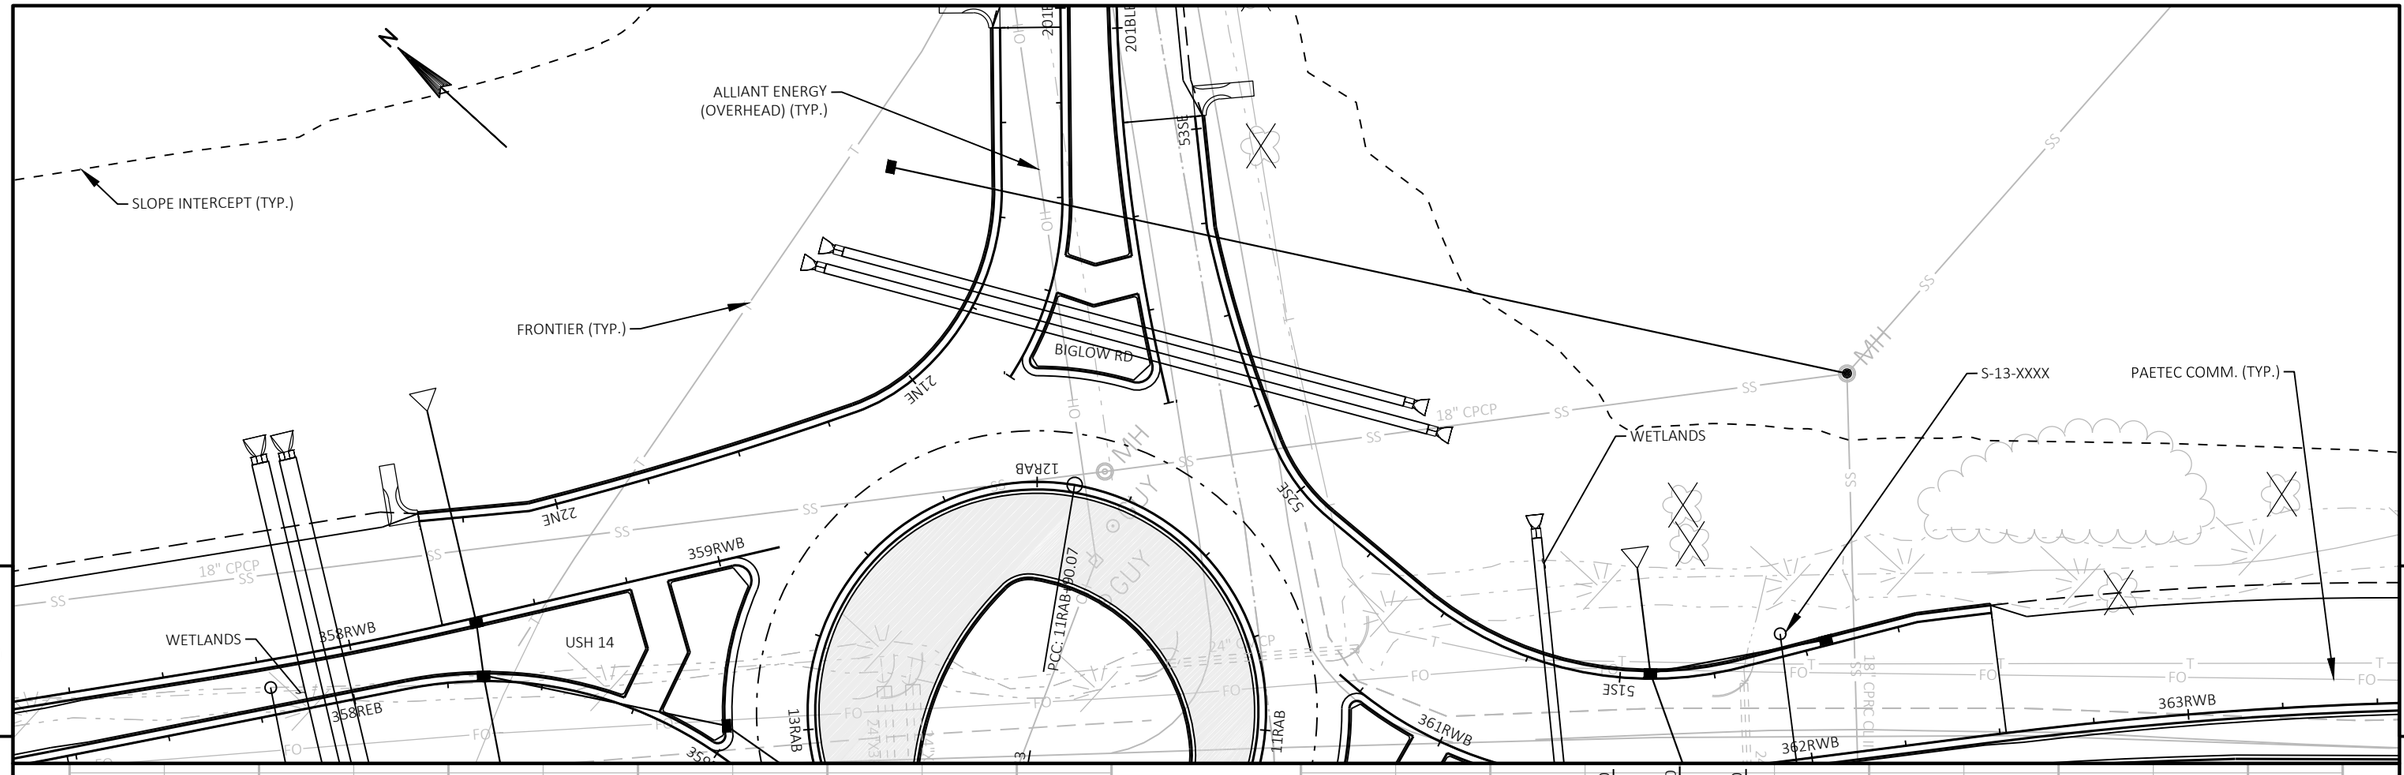

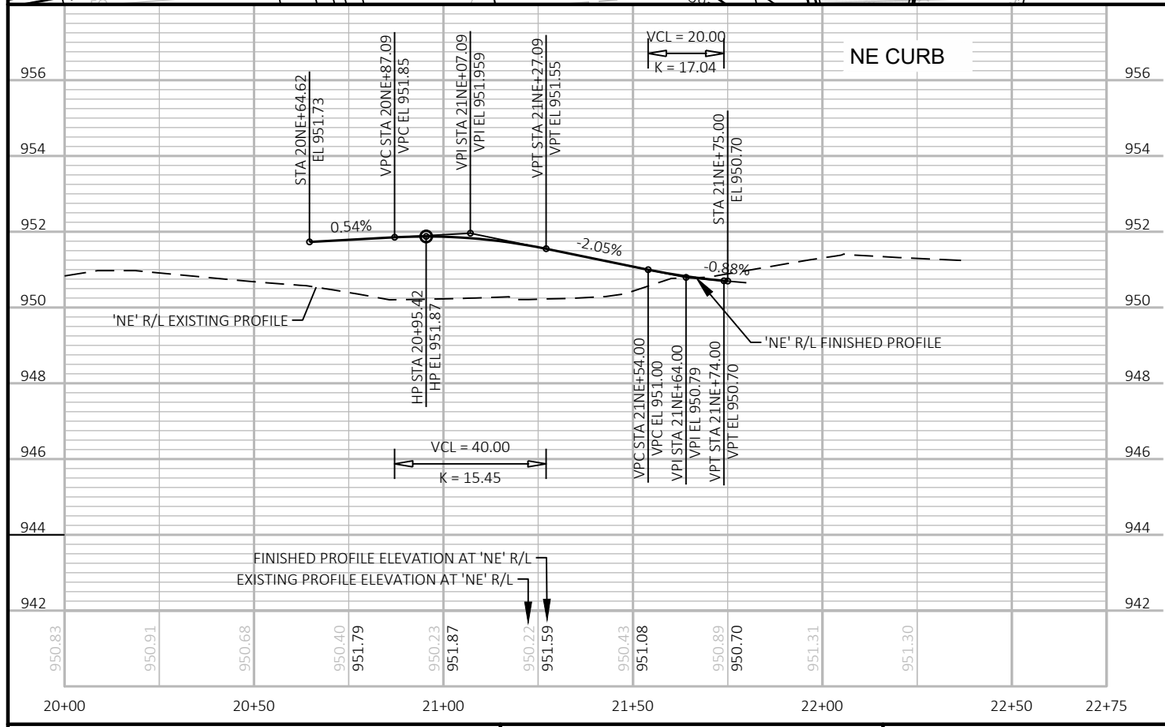

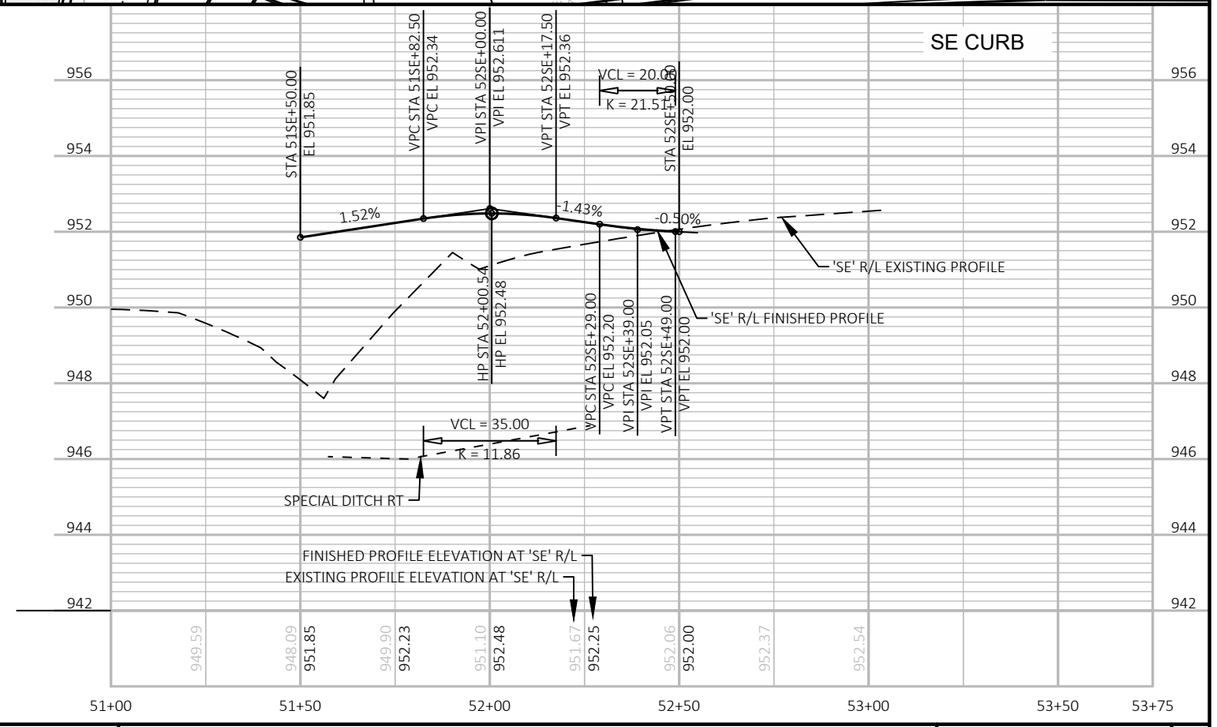

PROJECT NO: 5155-00-79	HWY: USH 14	COUNTY: DANE	PLAN AND PROFILE: USH 14 - BIGLOW ROAD CURB PROFILES	SHEET	E

FILE NAME : P:\90S\93\00093386\CADD\C3D\51550405\SHEETSPLAN\050107-PP-79-CURBS.DWG
LAYOUT NAME - 050107-pp-NE&SE
PLOT DATE : 7/11/2019 1:18 PM
PLOT BY : NATHAN COOK
PLOT NAME :
PLOT SCALE : 1 IN:40 FT

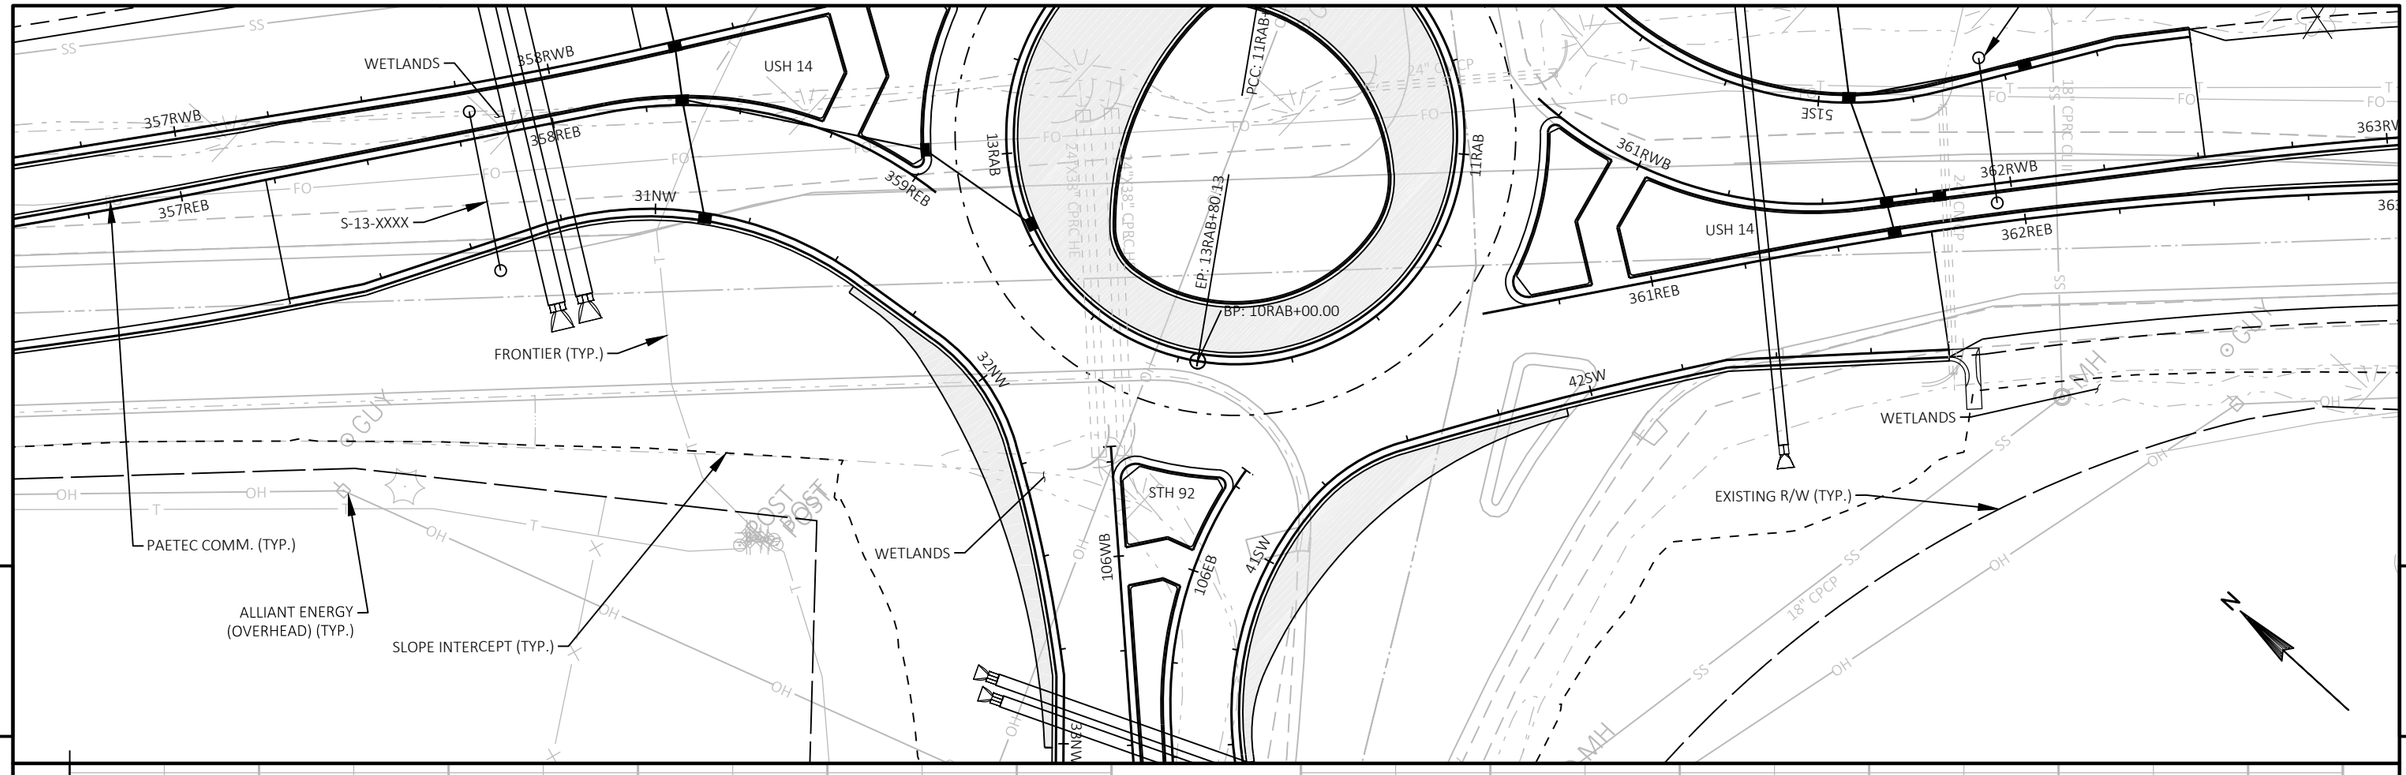

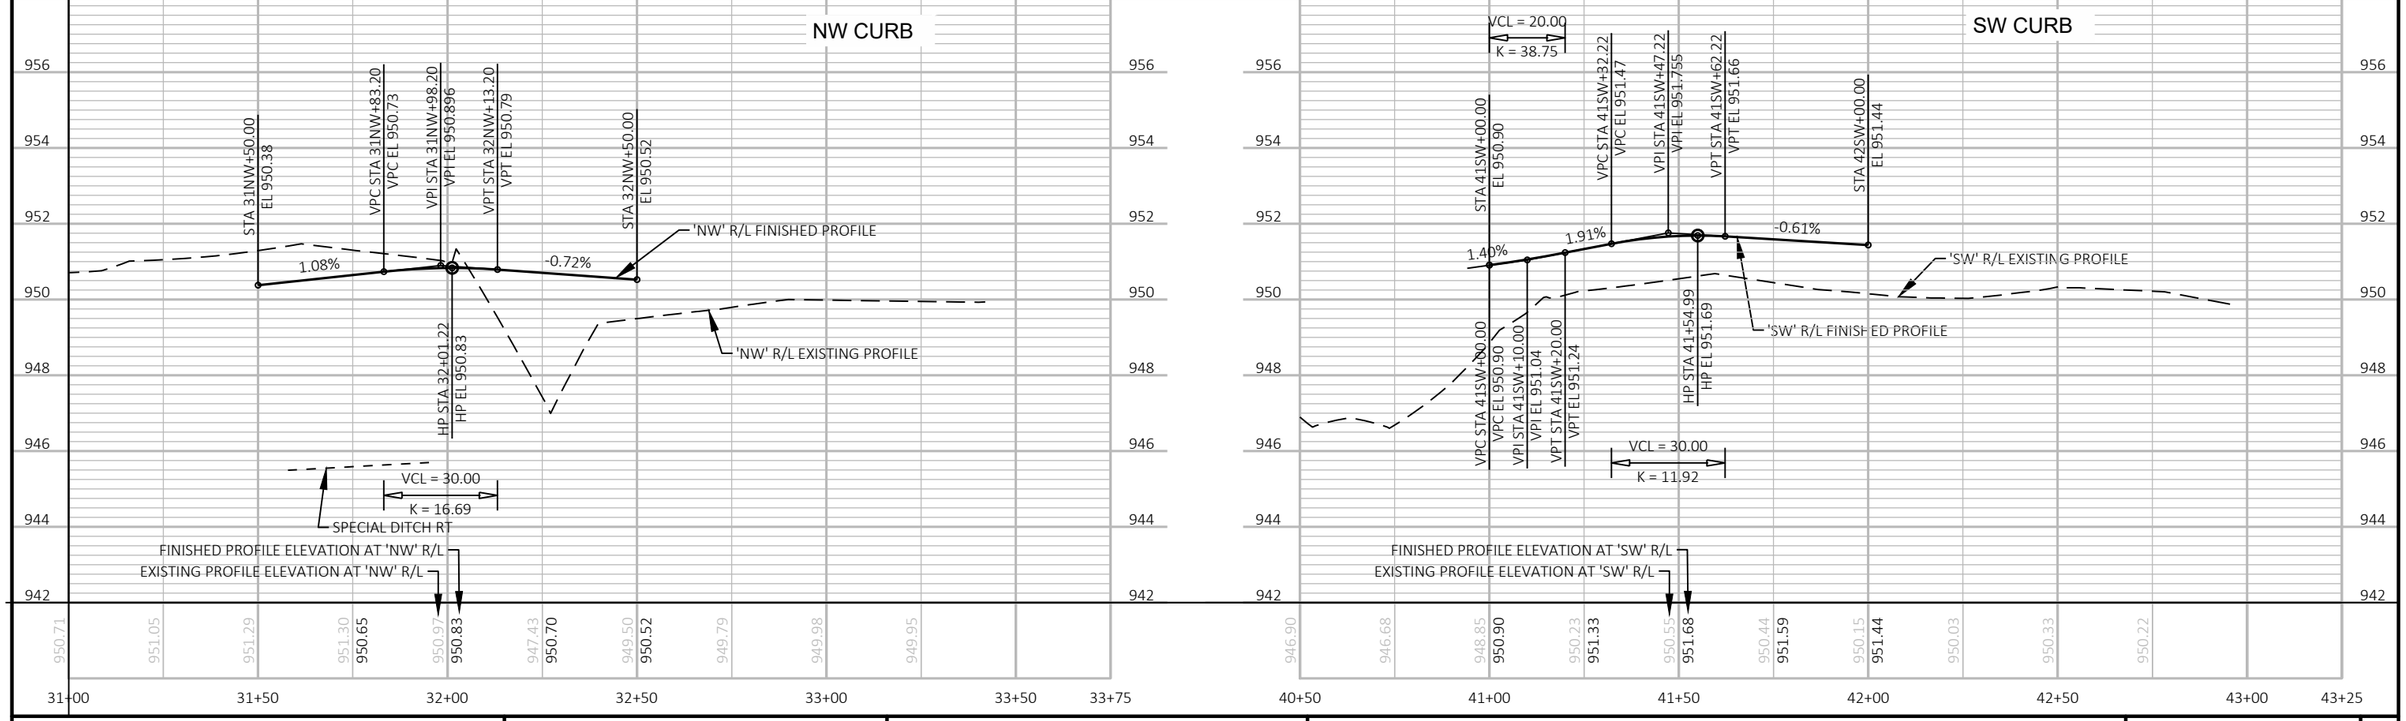

PROJECT NO: 5155-00-79	HWY: USH 14	COUNTY: DANE	PLAN AND PROFILE: USH 14 - STH 92 CURB PROFILES	SHEET	E

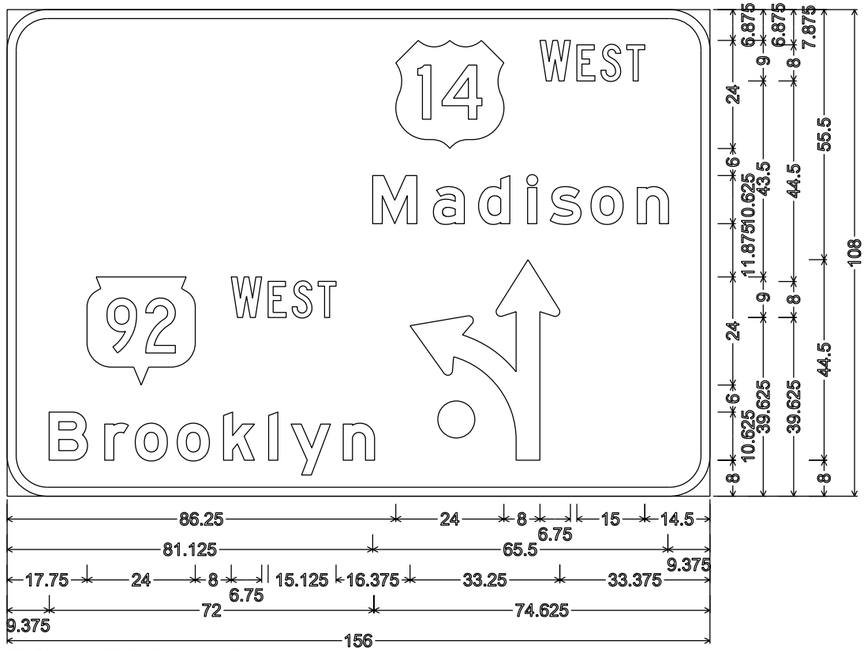

E6-52; 9.000" Radius, 2.000" Border,
"WEST" C; "WEST" C

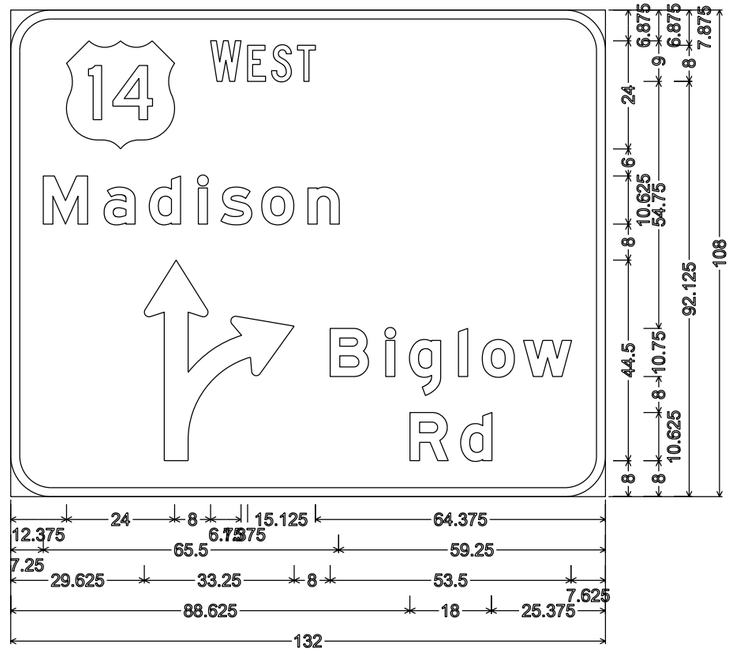

E6-53; 9.000" Radius, 2.000" Border,
"WEST" C

NOTES

1. All Signs are Type I - Type SH Reflective
2. Color:
   Background - Green
   Message - White
3. Message Series - E Modified except as noted

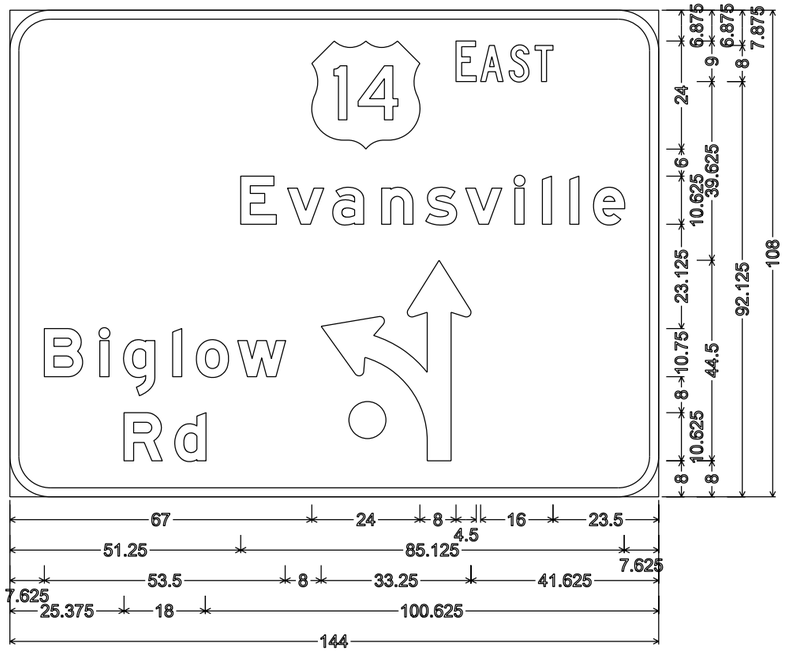

E6-52; 9.000" Radius, 2.000" Border,
"EAST" C

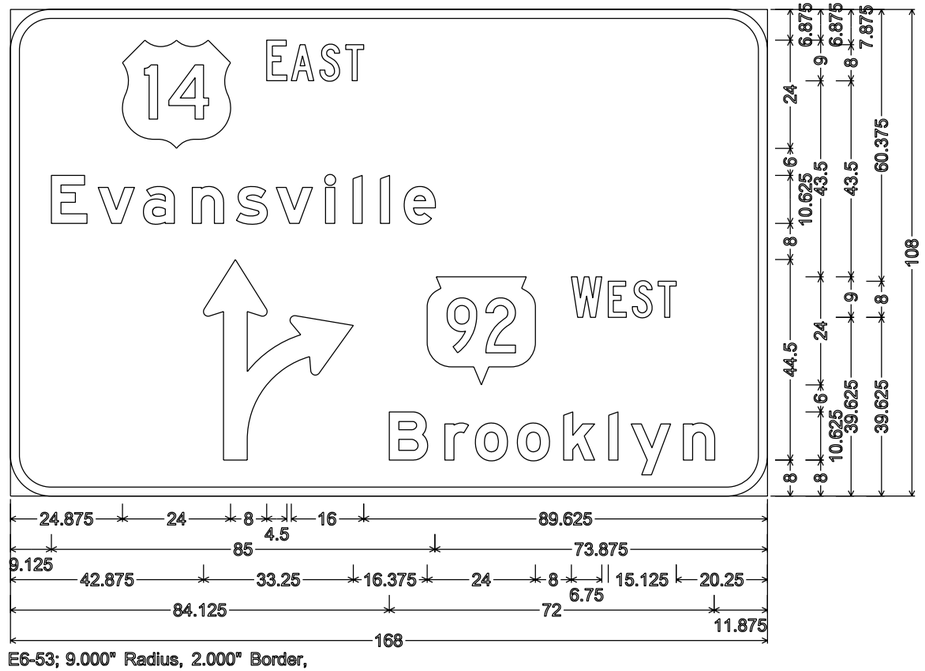

E6-53; 9.000" Radius, 2.000" Border,
"EAST" C; "WEST" C

NOTES

1. All Signs are Type II - Type H Reflective
2. Color:
   Background - Green
   Message - White
3. Message Series - E except as noted

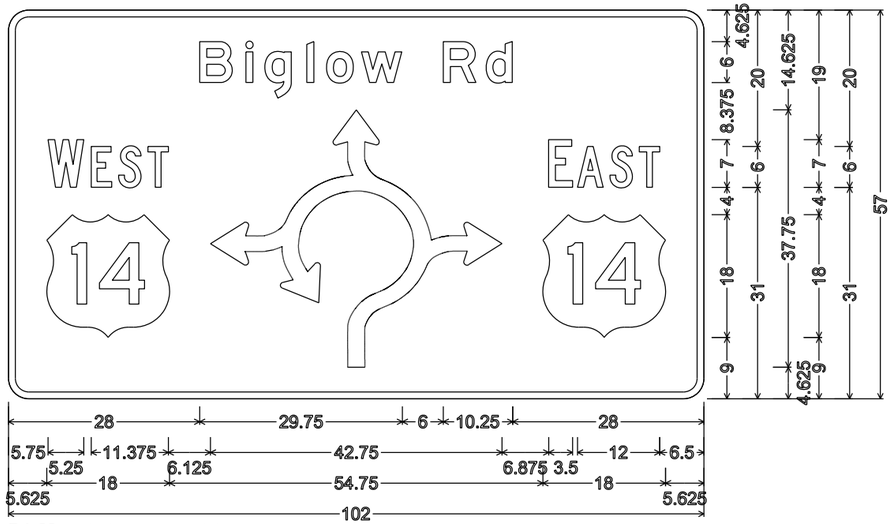

D1-62 ; 3.000" Radius, 1.000" Border,
"Biglow" E; "Rd" E; "WEST" C; "EAST" C

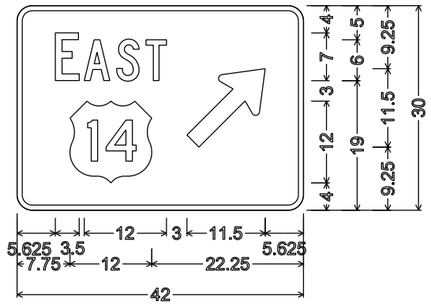

D1-1; 2.250" Radius, 0.750" Border,
"EAST" C

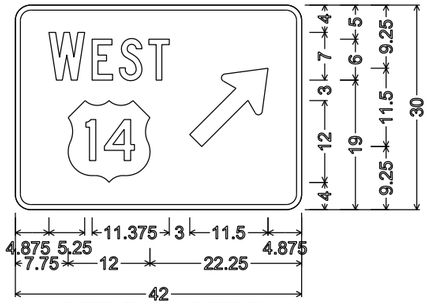

D1-1; 2.250" Radius, 0.750" Border,
"WEST" C

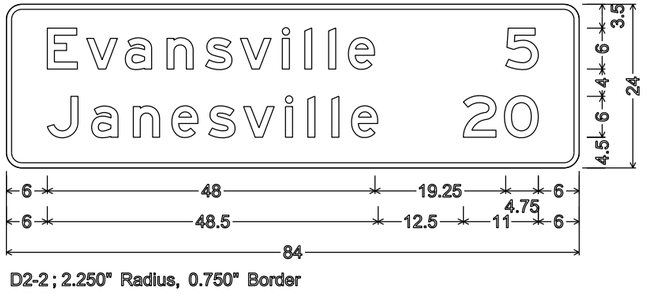

D2-2 ; 2.250" Radius, 0.750" Border

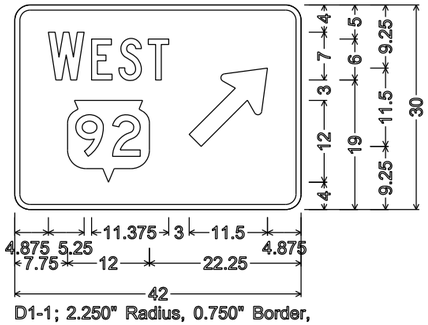

D1-1; 2.250" Radius, 0.750" Border,
"WEST" C

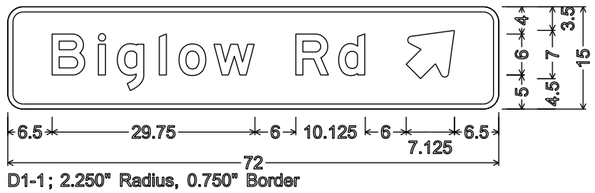

D1-1; 2.250" Radius, 0.750" Border

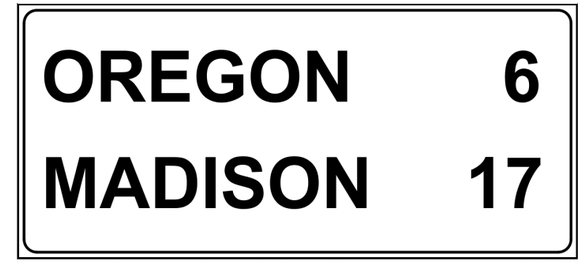

ADDITIONAL SIGNS TO BE DESIGNED BY WISDOT

7

7

PROJECT NO: 5155-00-79	HWY: USH 14	COUNTY: DANE	PERMANENT SIGNING	SHEET NO:	E

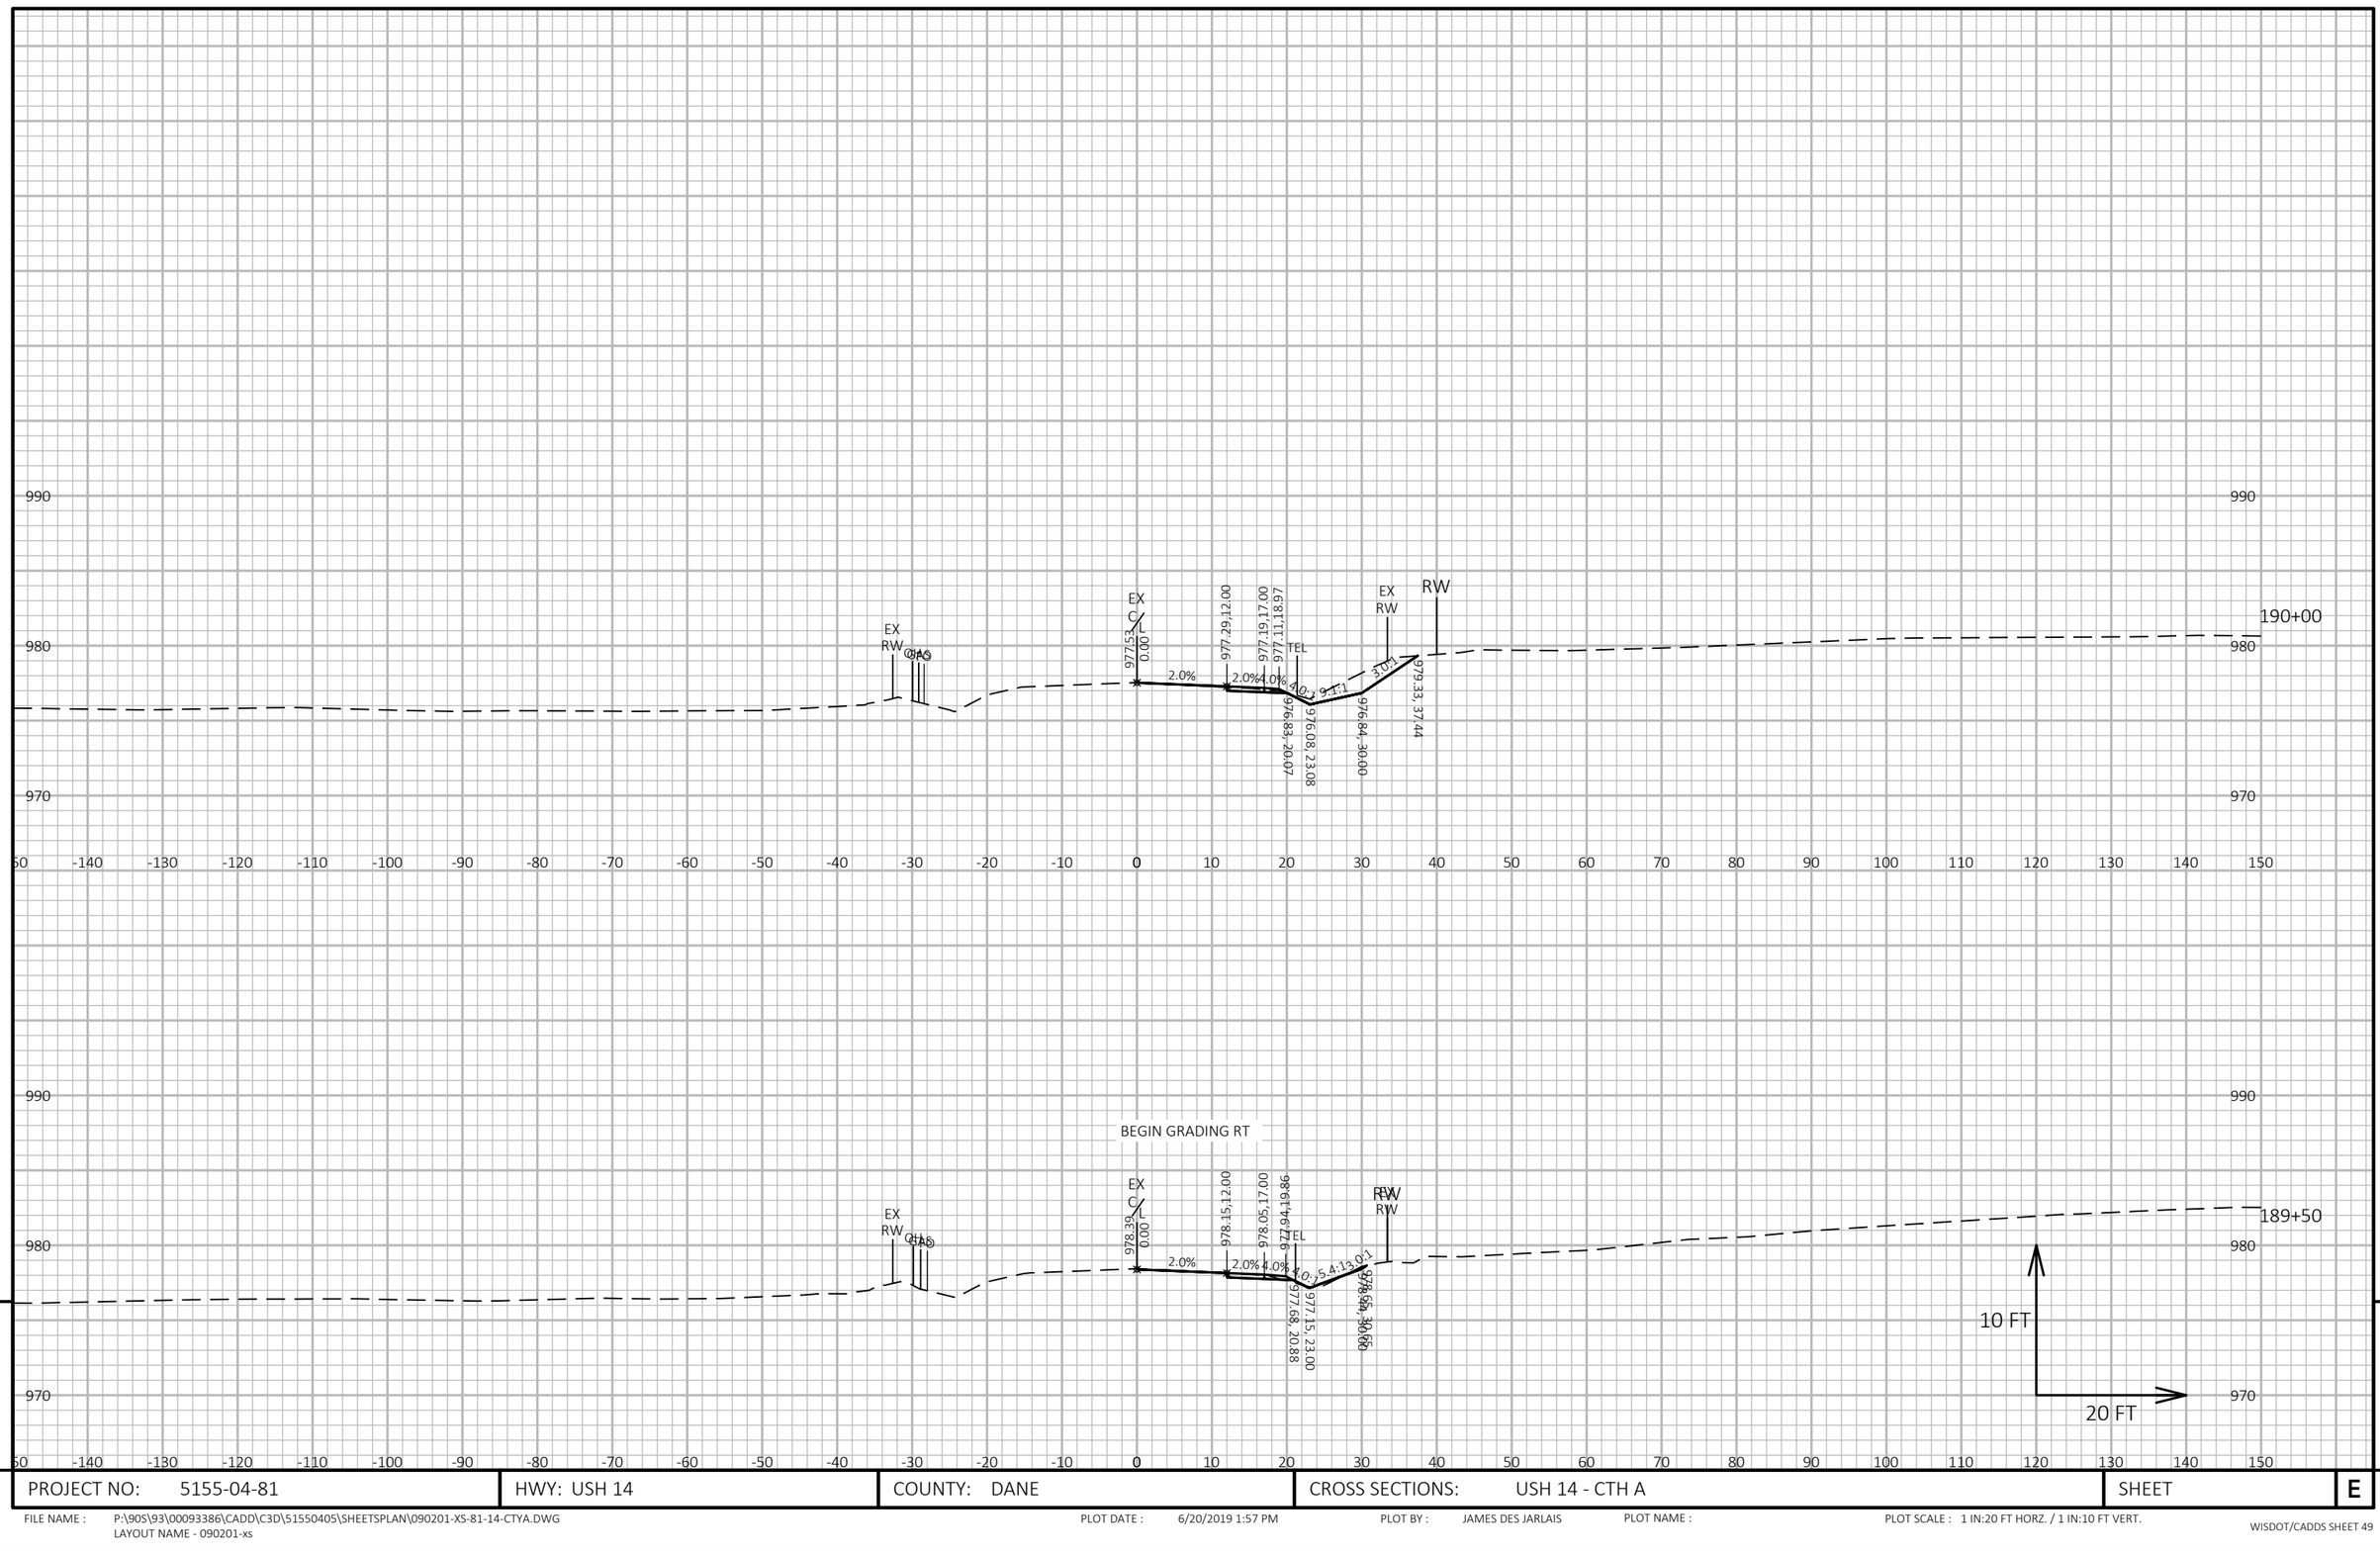

9

9

PROJECT NO: 5155-04-81	HWY: USH 14	COUNTY: DANE	CROSS SECTIONS: USH 14 - CTH A	SHEET	E

FILE NAME : P:\90S\93\00093386\CADD\C3D\51550405\SHEETSPLAN\090201-XS-81-14-CTYA.DWG
LAYOUT NAME - 090201-xs

PLOT DATE : 6/20/2019 1:57 PM PLOT BY : JAMES DES JARLAIS PLOT NAME : PLOT SCALE : 1 IN:20 FT HORZ. / 1 IN:10 FT VERT.

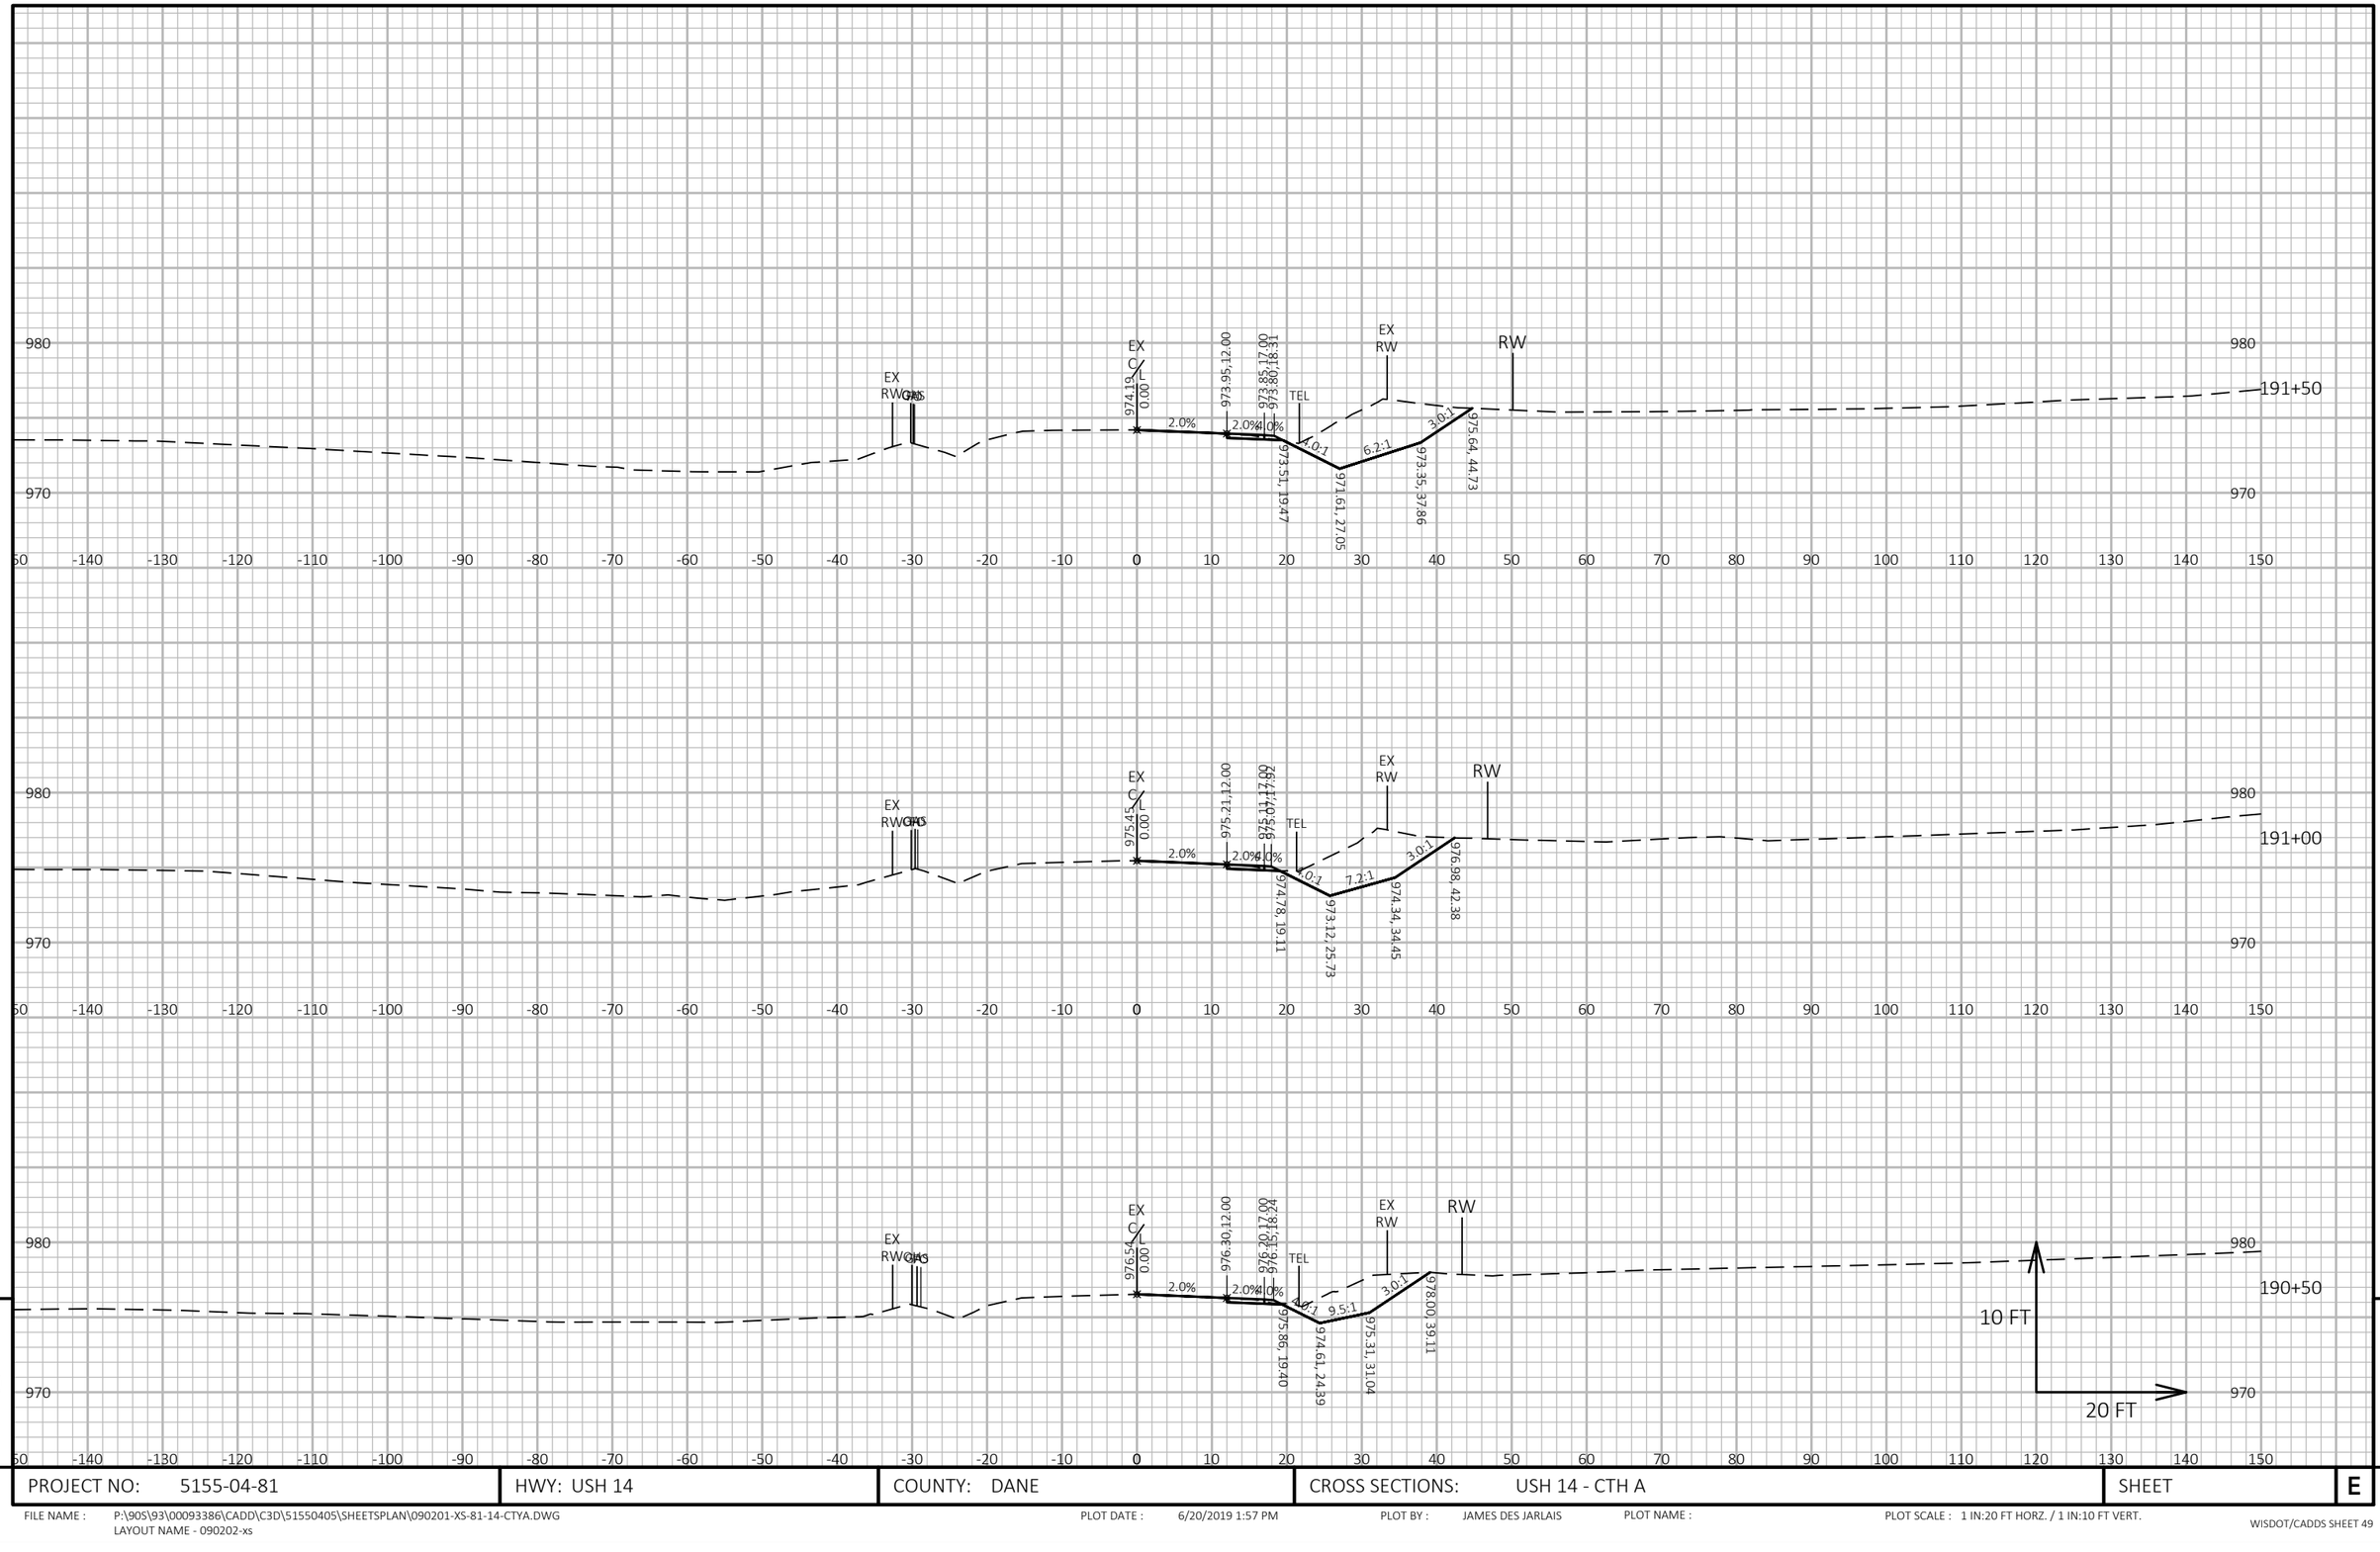

9

9

PROJECT NO: 5155-04-81	HWY: USH 14	COUNTY: DANE	CROSS SECTIONS: USH 14 - CTH A	SHEET	E

FILE NAME : P:\90S\93\00093386\CADD\C3D\51550405\SHEETSPLAN\090201-XS-81-14-CTYA.DWG
LAYOUT NAME - 090202-xs

PLOT DATE : 6/20/2019 1:57 PM

PLOT BY : JAMES DES JARLAIS

PLOT NAME :

PLOT SCALE : 1 IN:20 FT HORZ. / 1 IN:10 FT VERT.

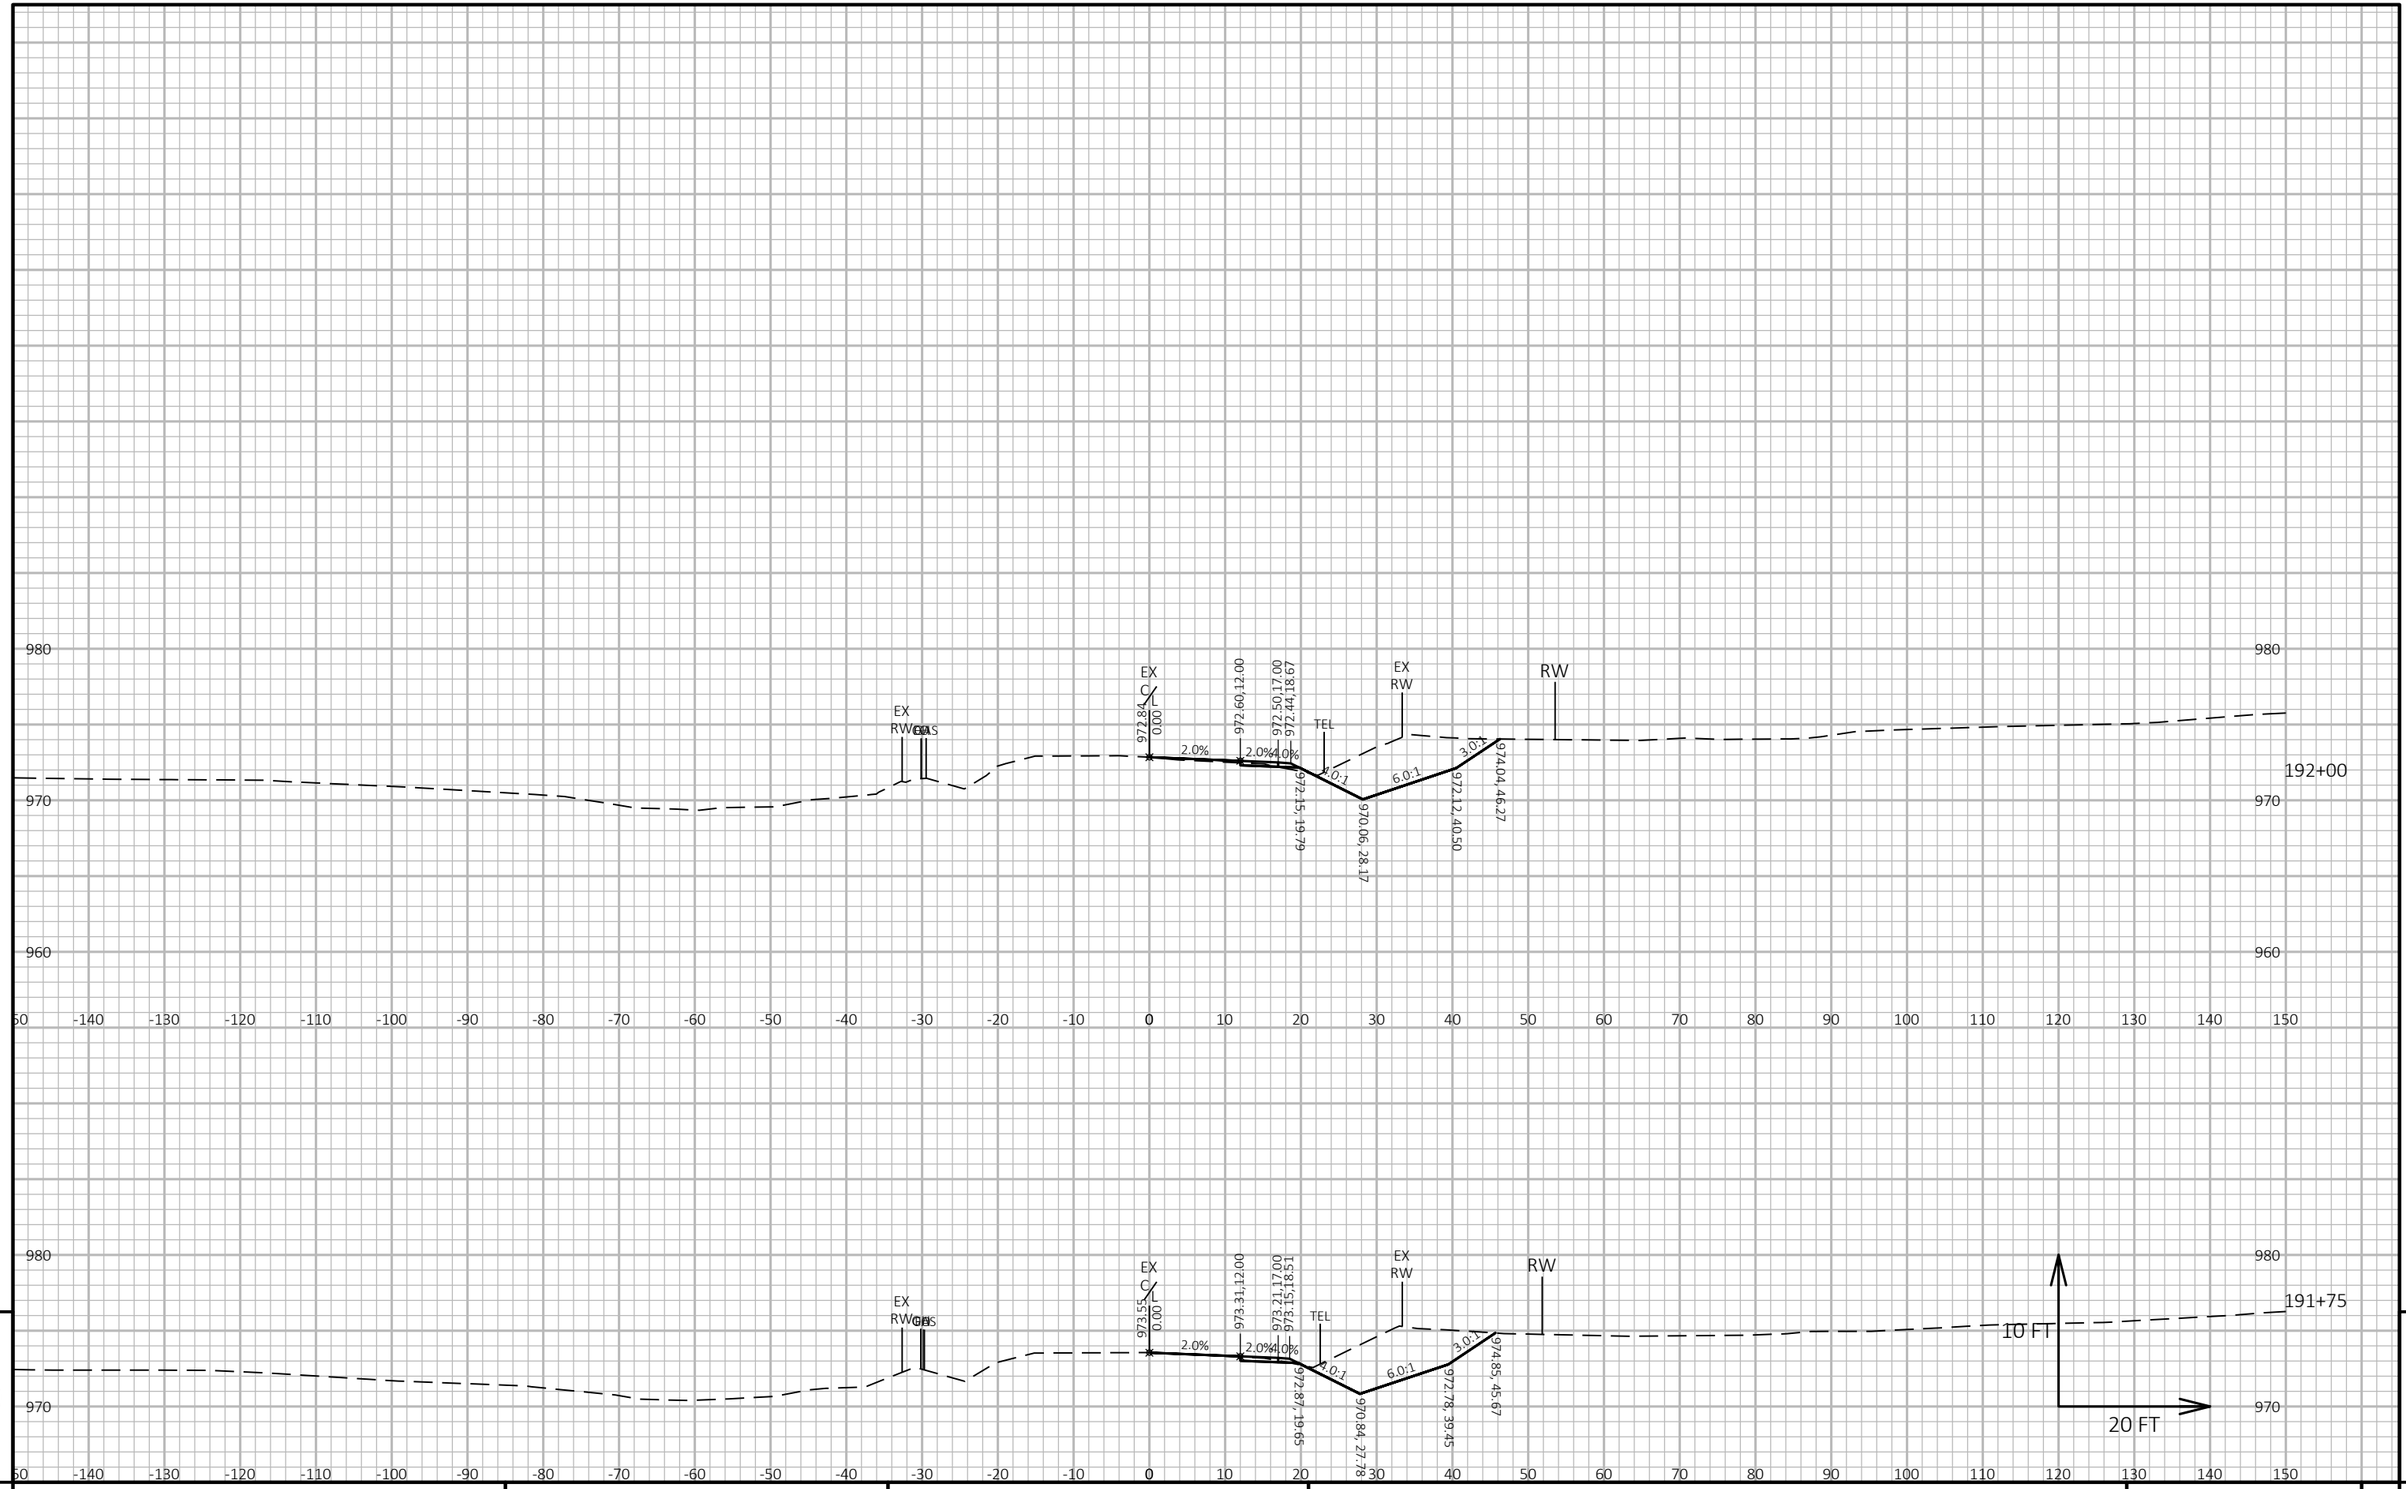

9 9

PROJECT NO: 5155-04-81	HWY: USH 14	COUNTY: DANE	CROSS SECTIONS: USH 14 - CTH A	SHEET	E

FILE NAME : P:\90S\93\00093386\CADD\C3D\51550405\SHEETSPLAN\090201-XS-81-14-CTYA.DWG
LAYOUT NAME - 090203-xs

PLOT DATE : 6/20/2019 1:57 PM PLOT BY : JAMES DES JARLAIS PLOT NAME : PLOT SCALE : 1 IN:20 FT HORZ. / 1 IN:10 FT VERT.

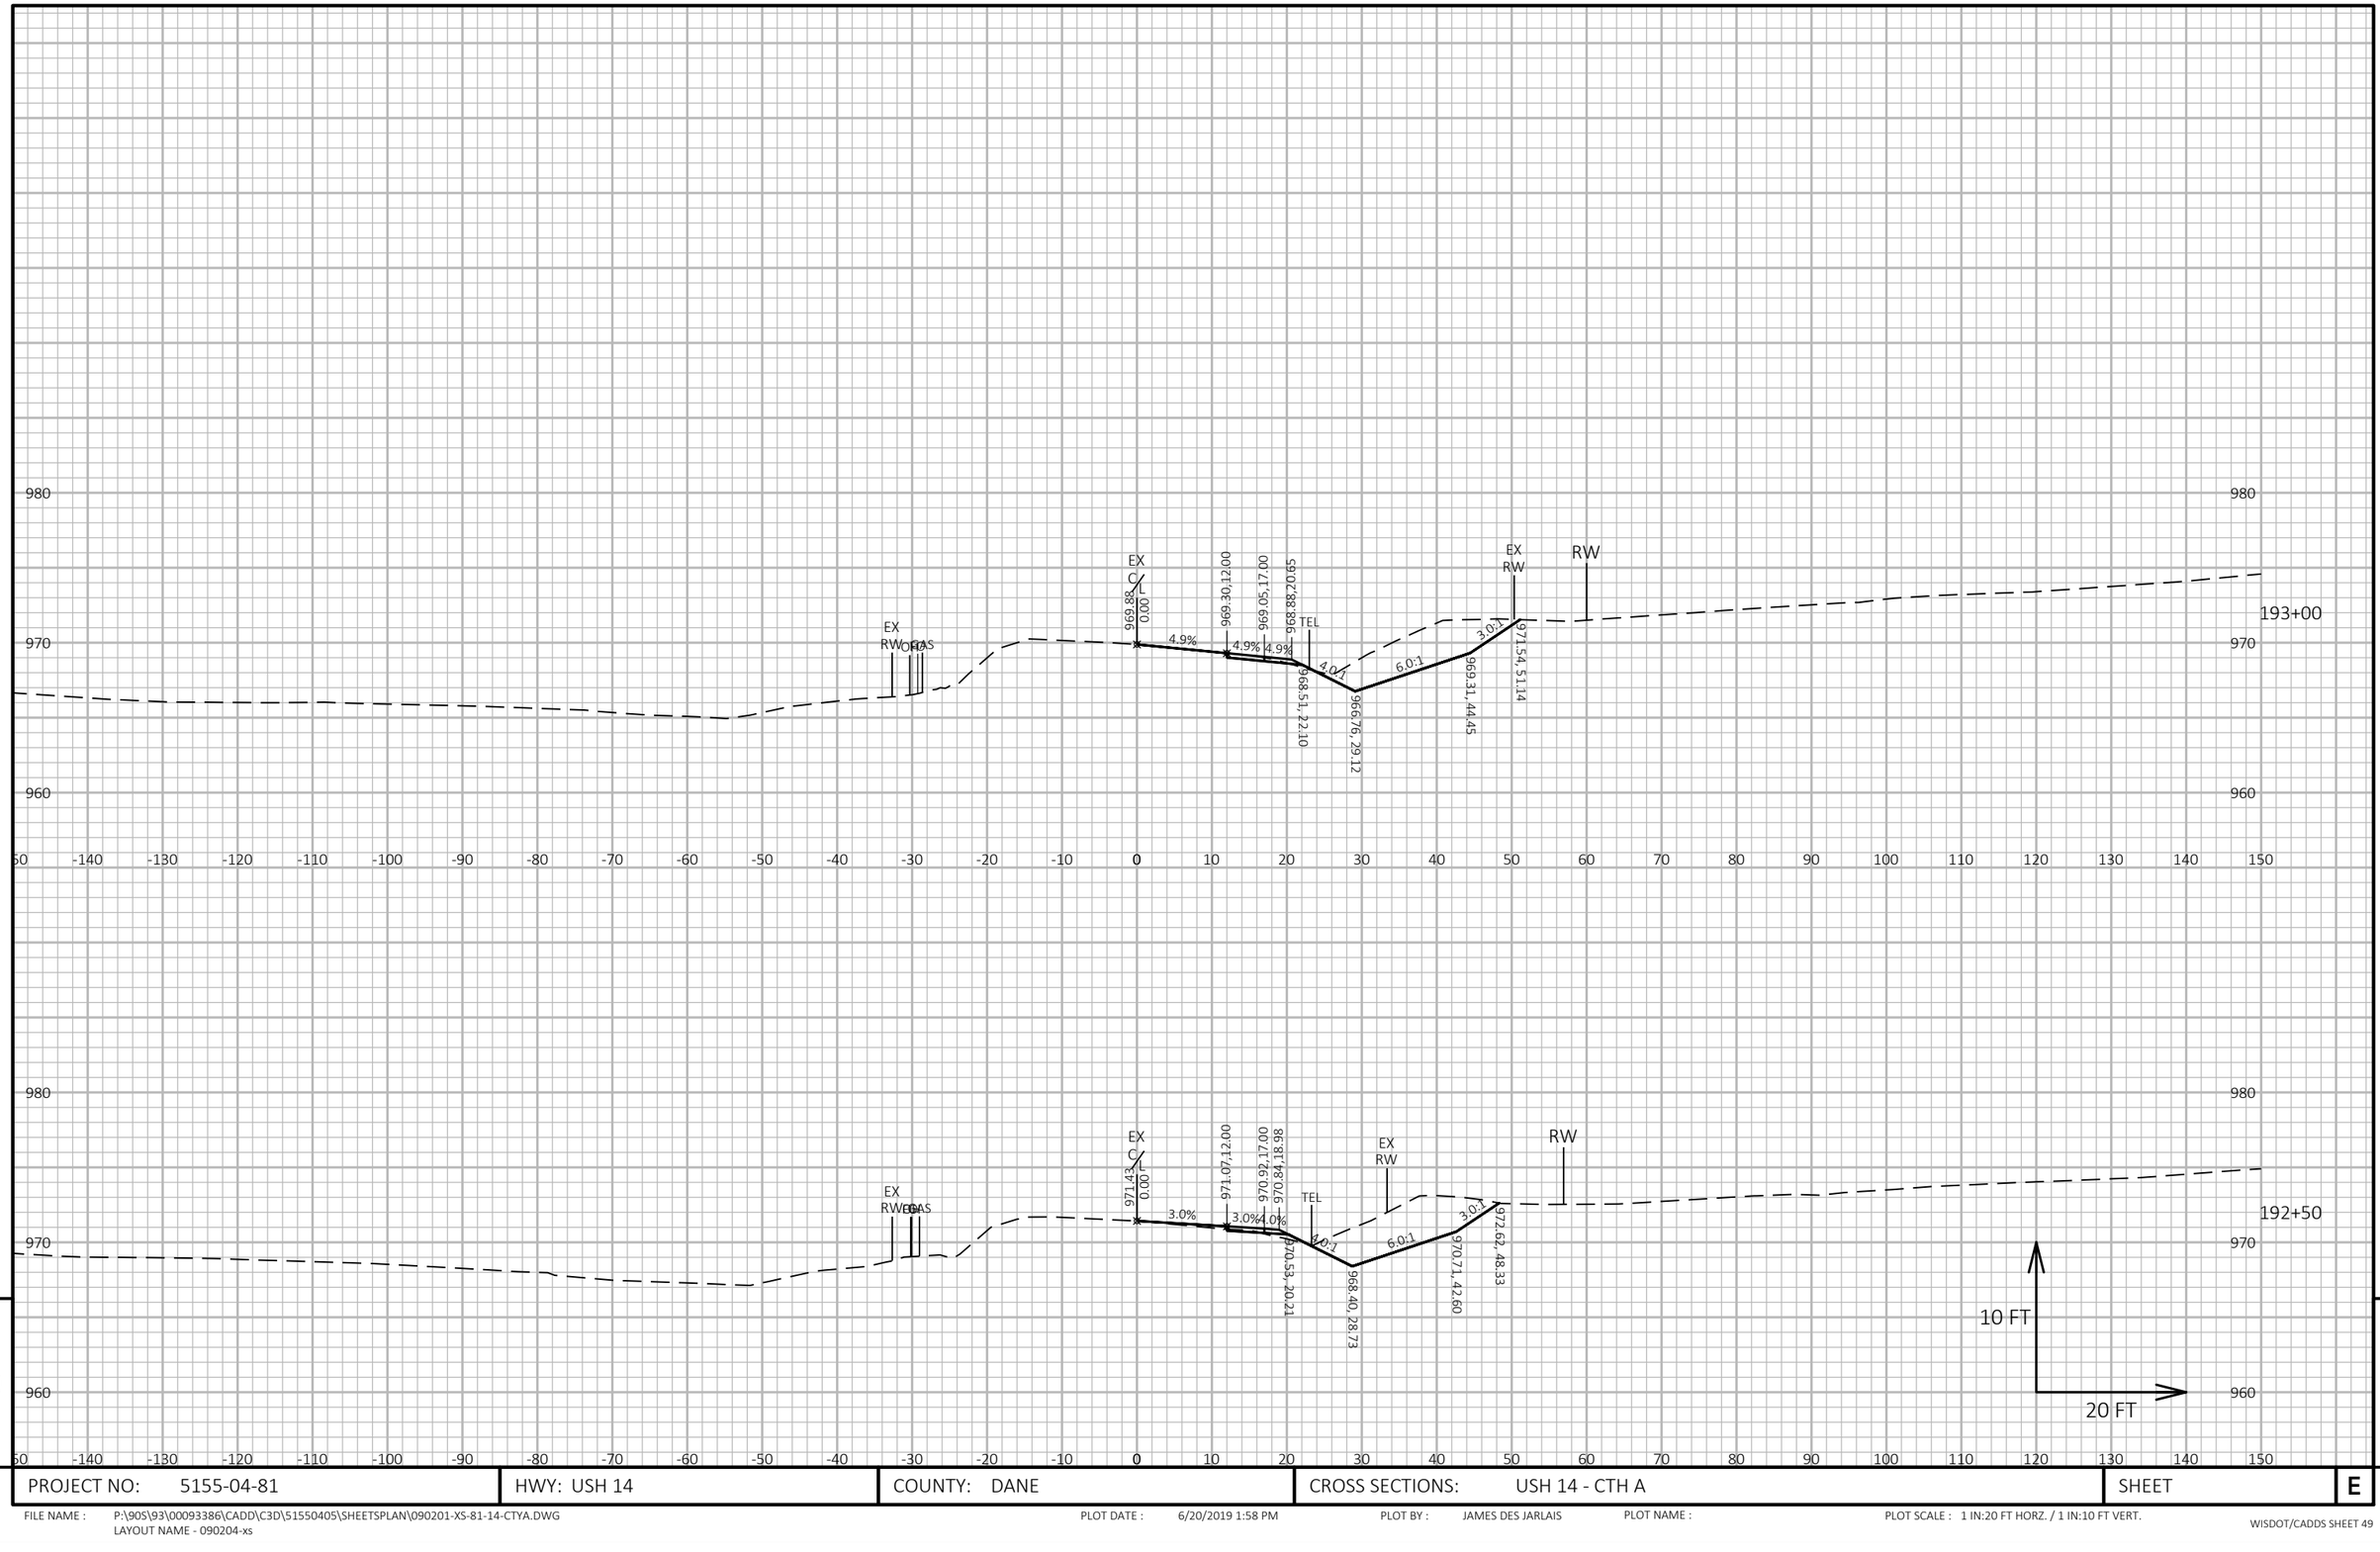

9

PROJECT NO: 5155-04-81	HWY: USH 14	COUNTY: DANE	CROSS SECTIONS: USH 14 - CTH A	SHEET	E

9

FILE NAME : P:\90S\93\00093386\CADD\C3D\51550405\SHEETSPLAN\090201-XS-81-14-CTYA.DWG
LAYOUT NAME - 090204-xs

PLOT DATE : 6/20/2019 1:58 PM PLOT BY : JAMES DES JARLAIS PLOT NAME : PLOT SCALE : 1 IN:20 FT HORZ. / 1 IN:10 FT VERT.

WISDOT/CADDS SHEET 49

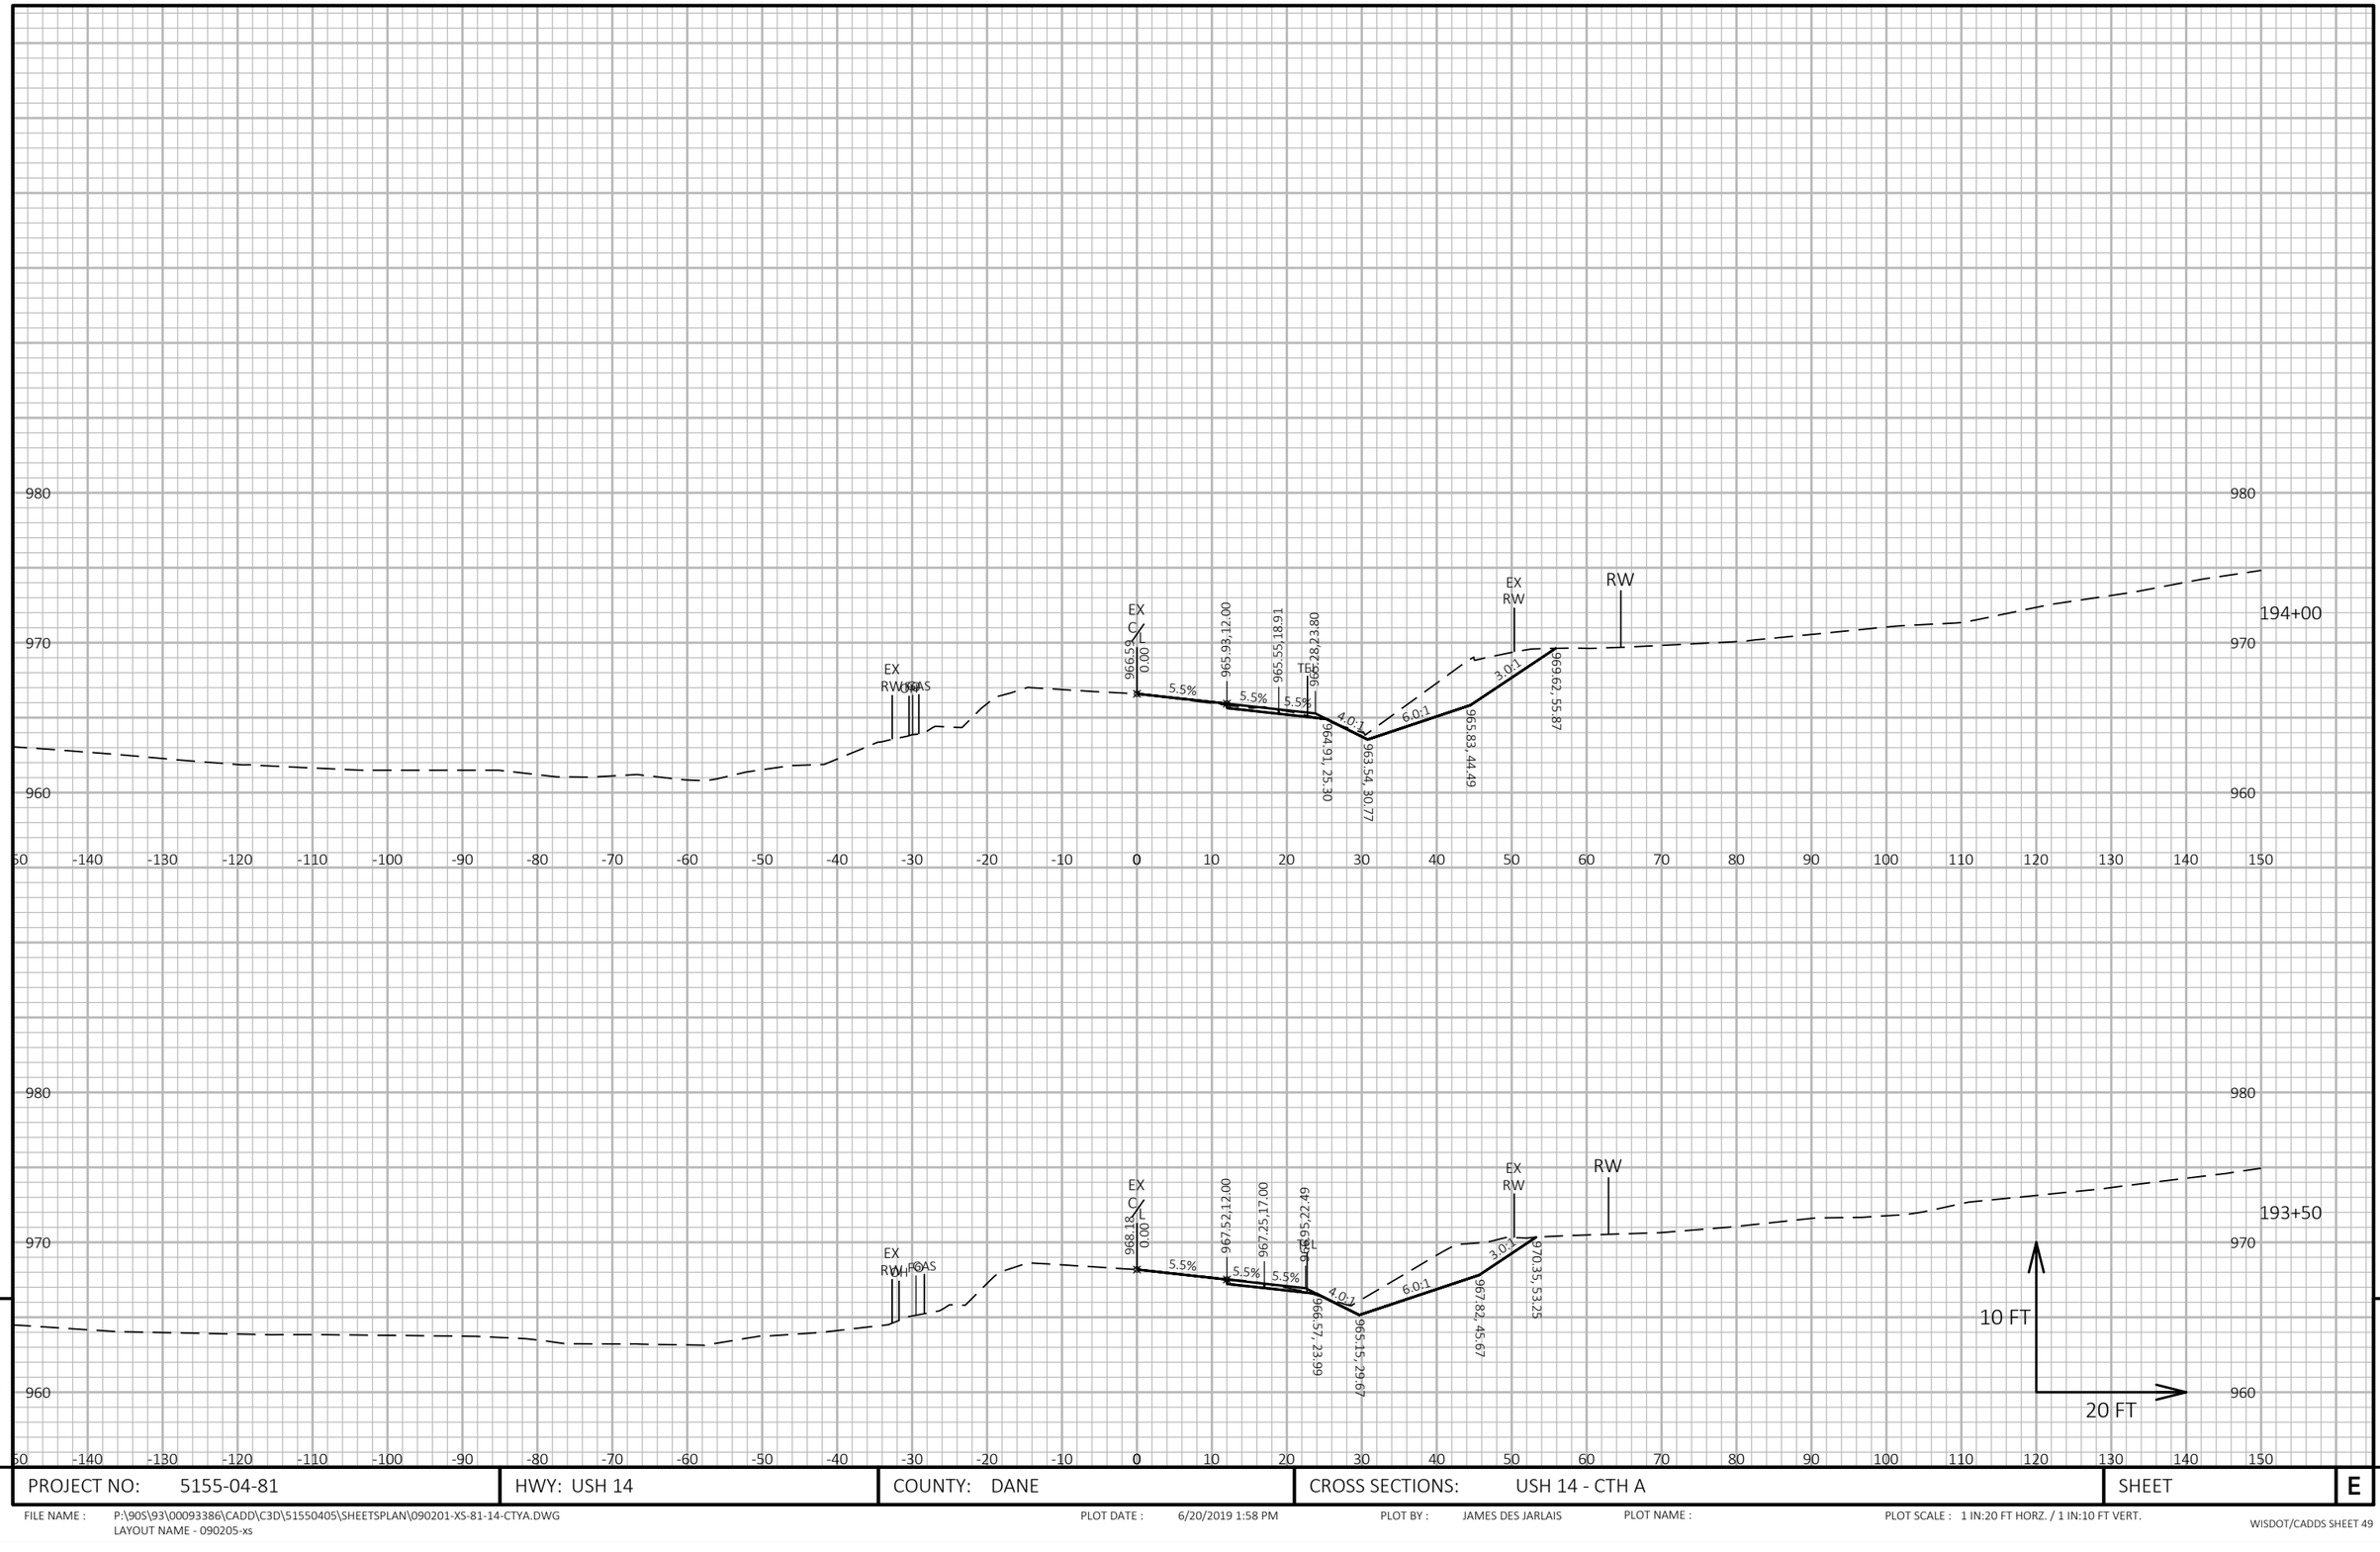

9

9

PROJECT NO: 5155-04-81	HWY: USH 14	COUNTY: DANE	CROSS SECTIONS: USH 14 - CTH A	SHEET	E

FILE NAME : P:\90S\93\00093386\CADD\C3D\51550405\SHEETSPLAN\090201-XS-81-14-CTYA.DWG
LAYOUT NAME - 090205-xs

PLOT DATE : 6/20/2019 1:58 PM PLOT BY : JAMES DES JARLAIS PLOT NAME : PLOT SCALE : 1 IN:20 FT HORZ. / 1 IN:10 FT VERT.

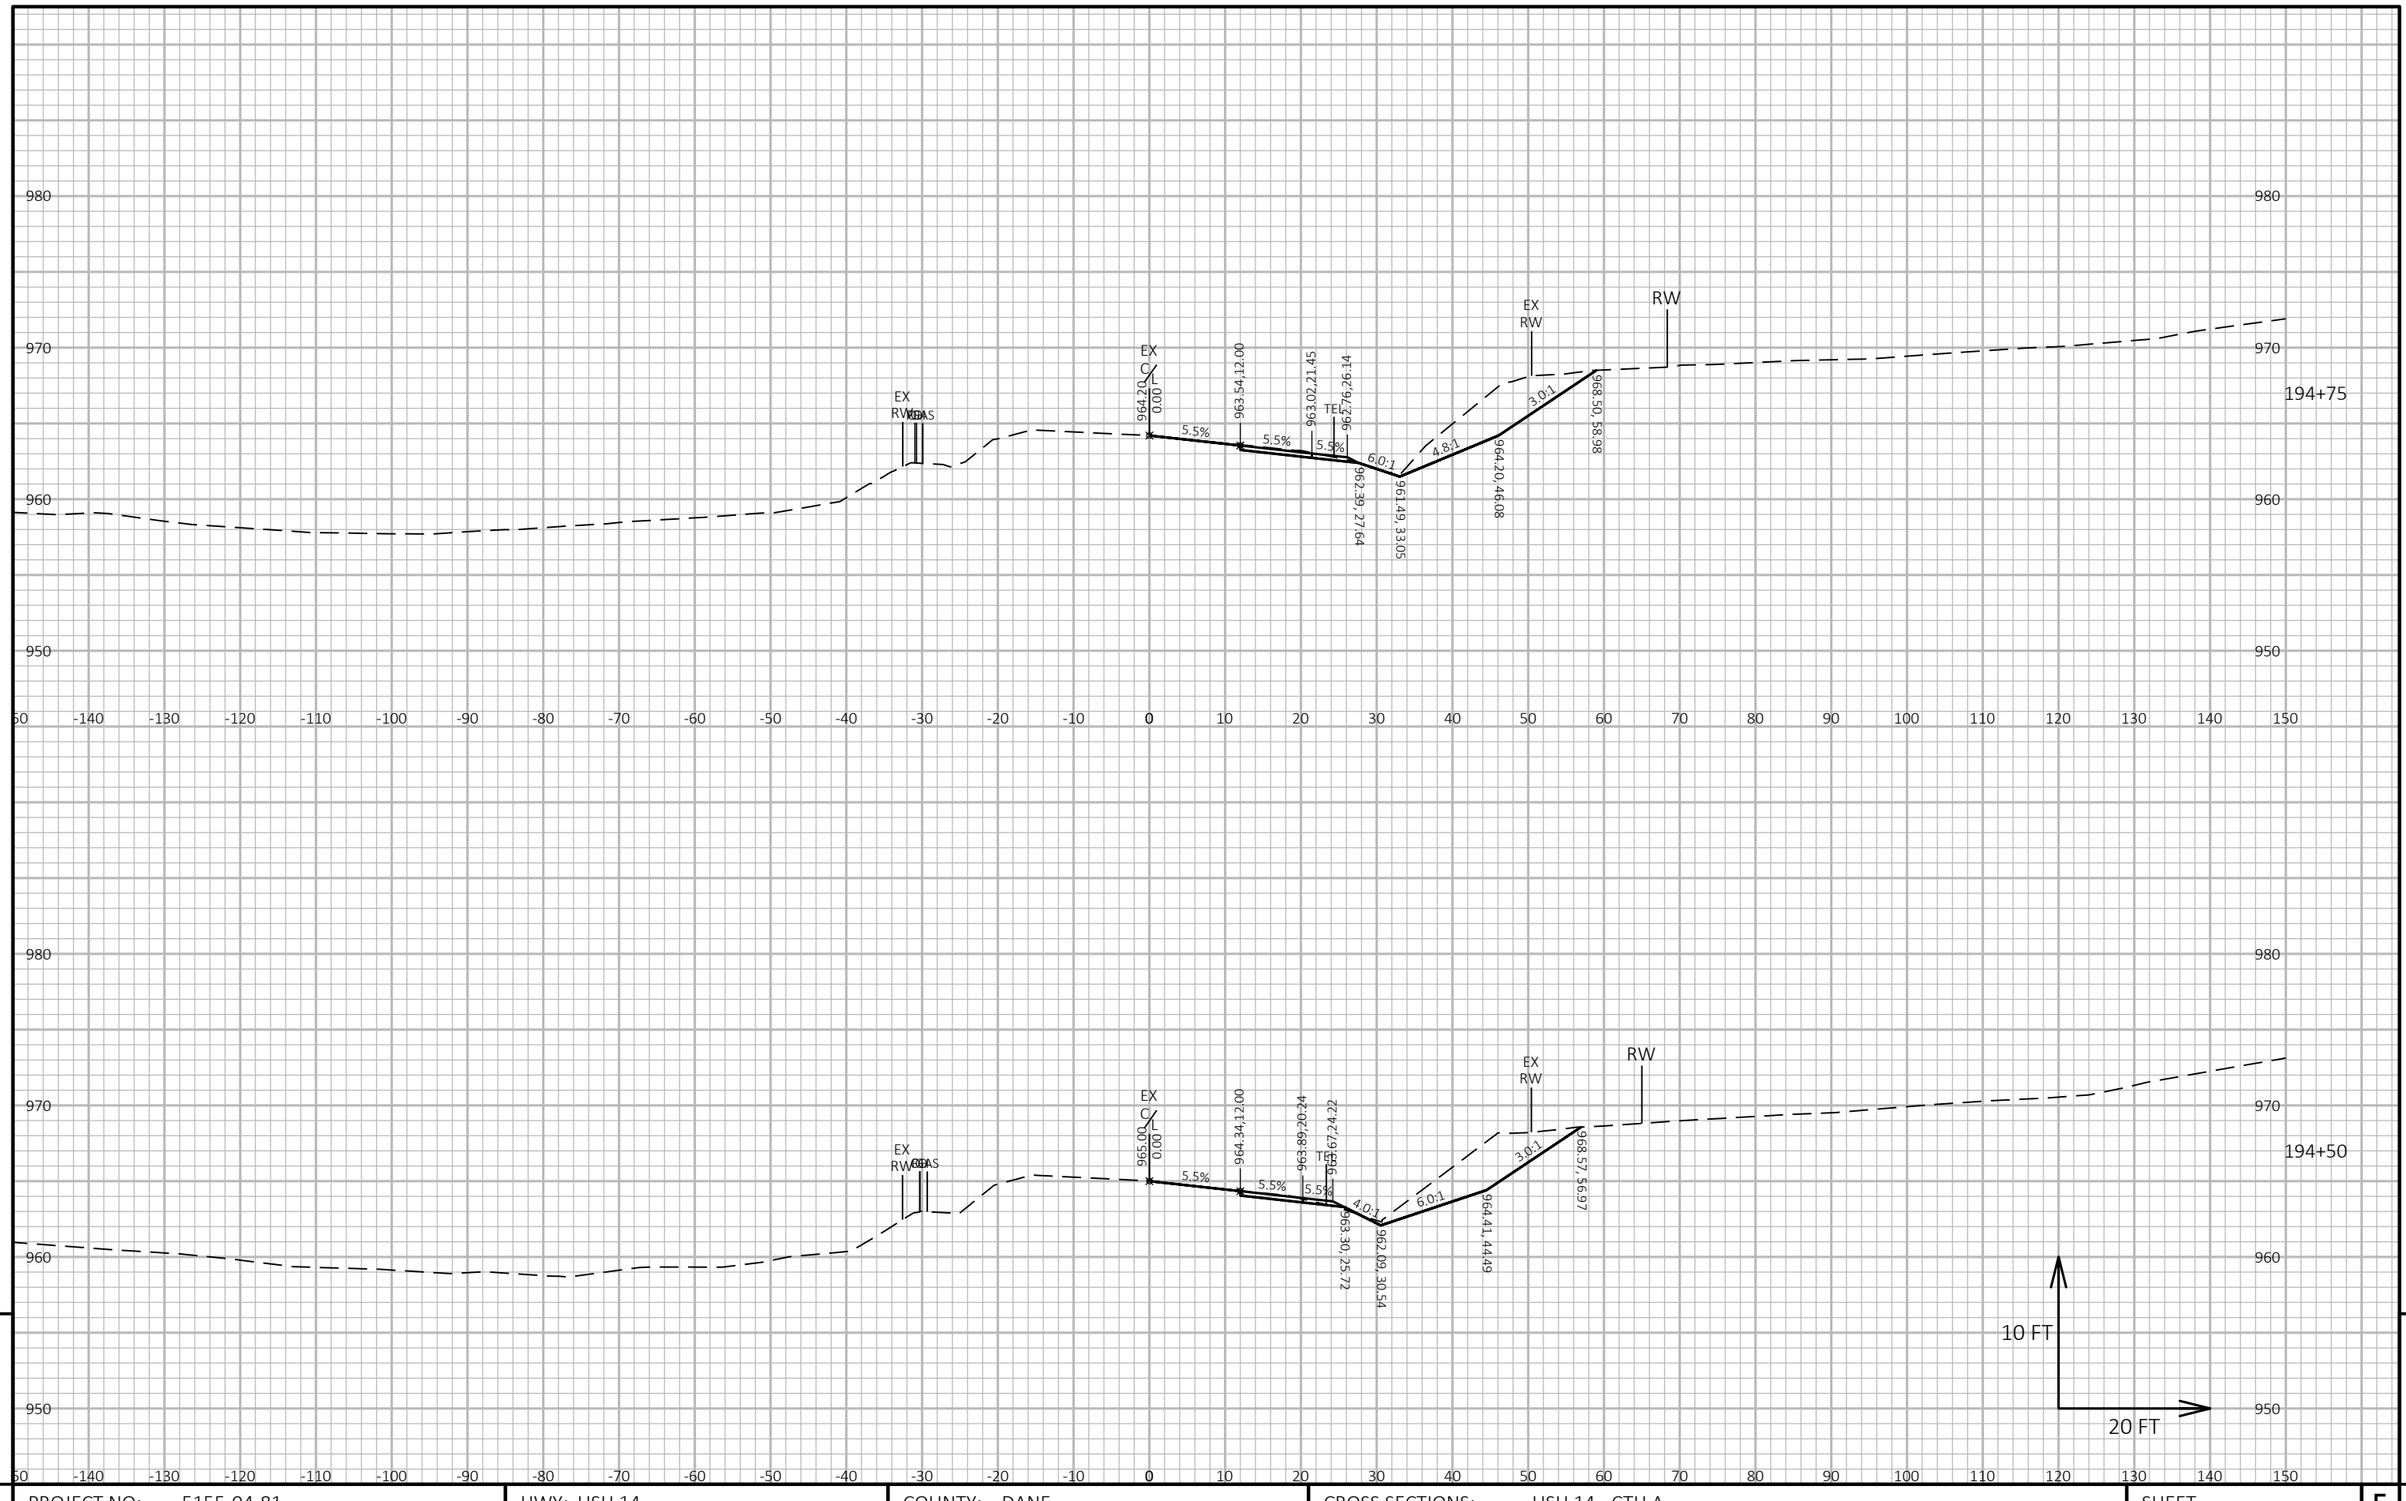

PROJECT NO: 5155-04-81	HWY: USH 14	COUNTY: DANE	CROSS SECTIONS: USH 14 - CTH A	SHEET E

FILE NAME : P:\90S\93\00093386\CADD\C3D\51550405\SHEETSPLAN\090201-XS-81-14-CTYA.DWG
LAYOUT NAME - 090206-xs

PLOT DATE : 6/20/2019 1:58 PM PLOT BY : JAMES DES JARLAIS PLOT NAME : PLOT SCALE : 1 IN:20 FT HORZ. / 1 IN:10 FT VERT.

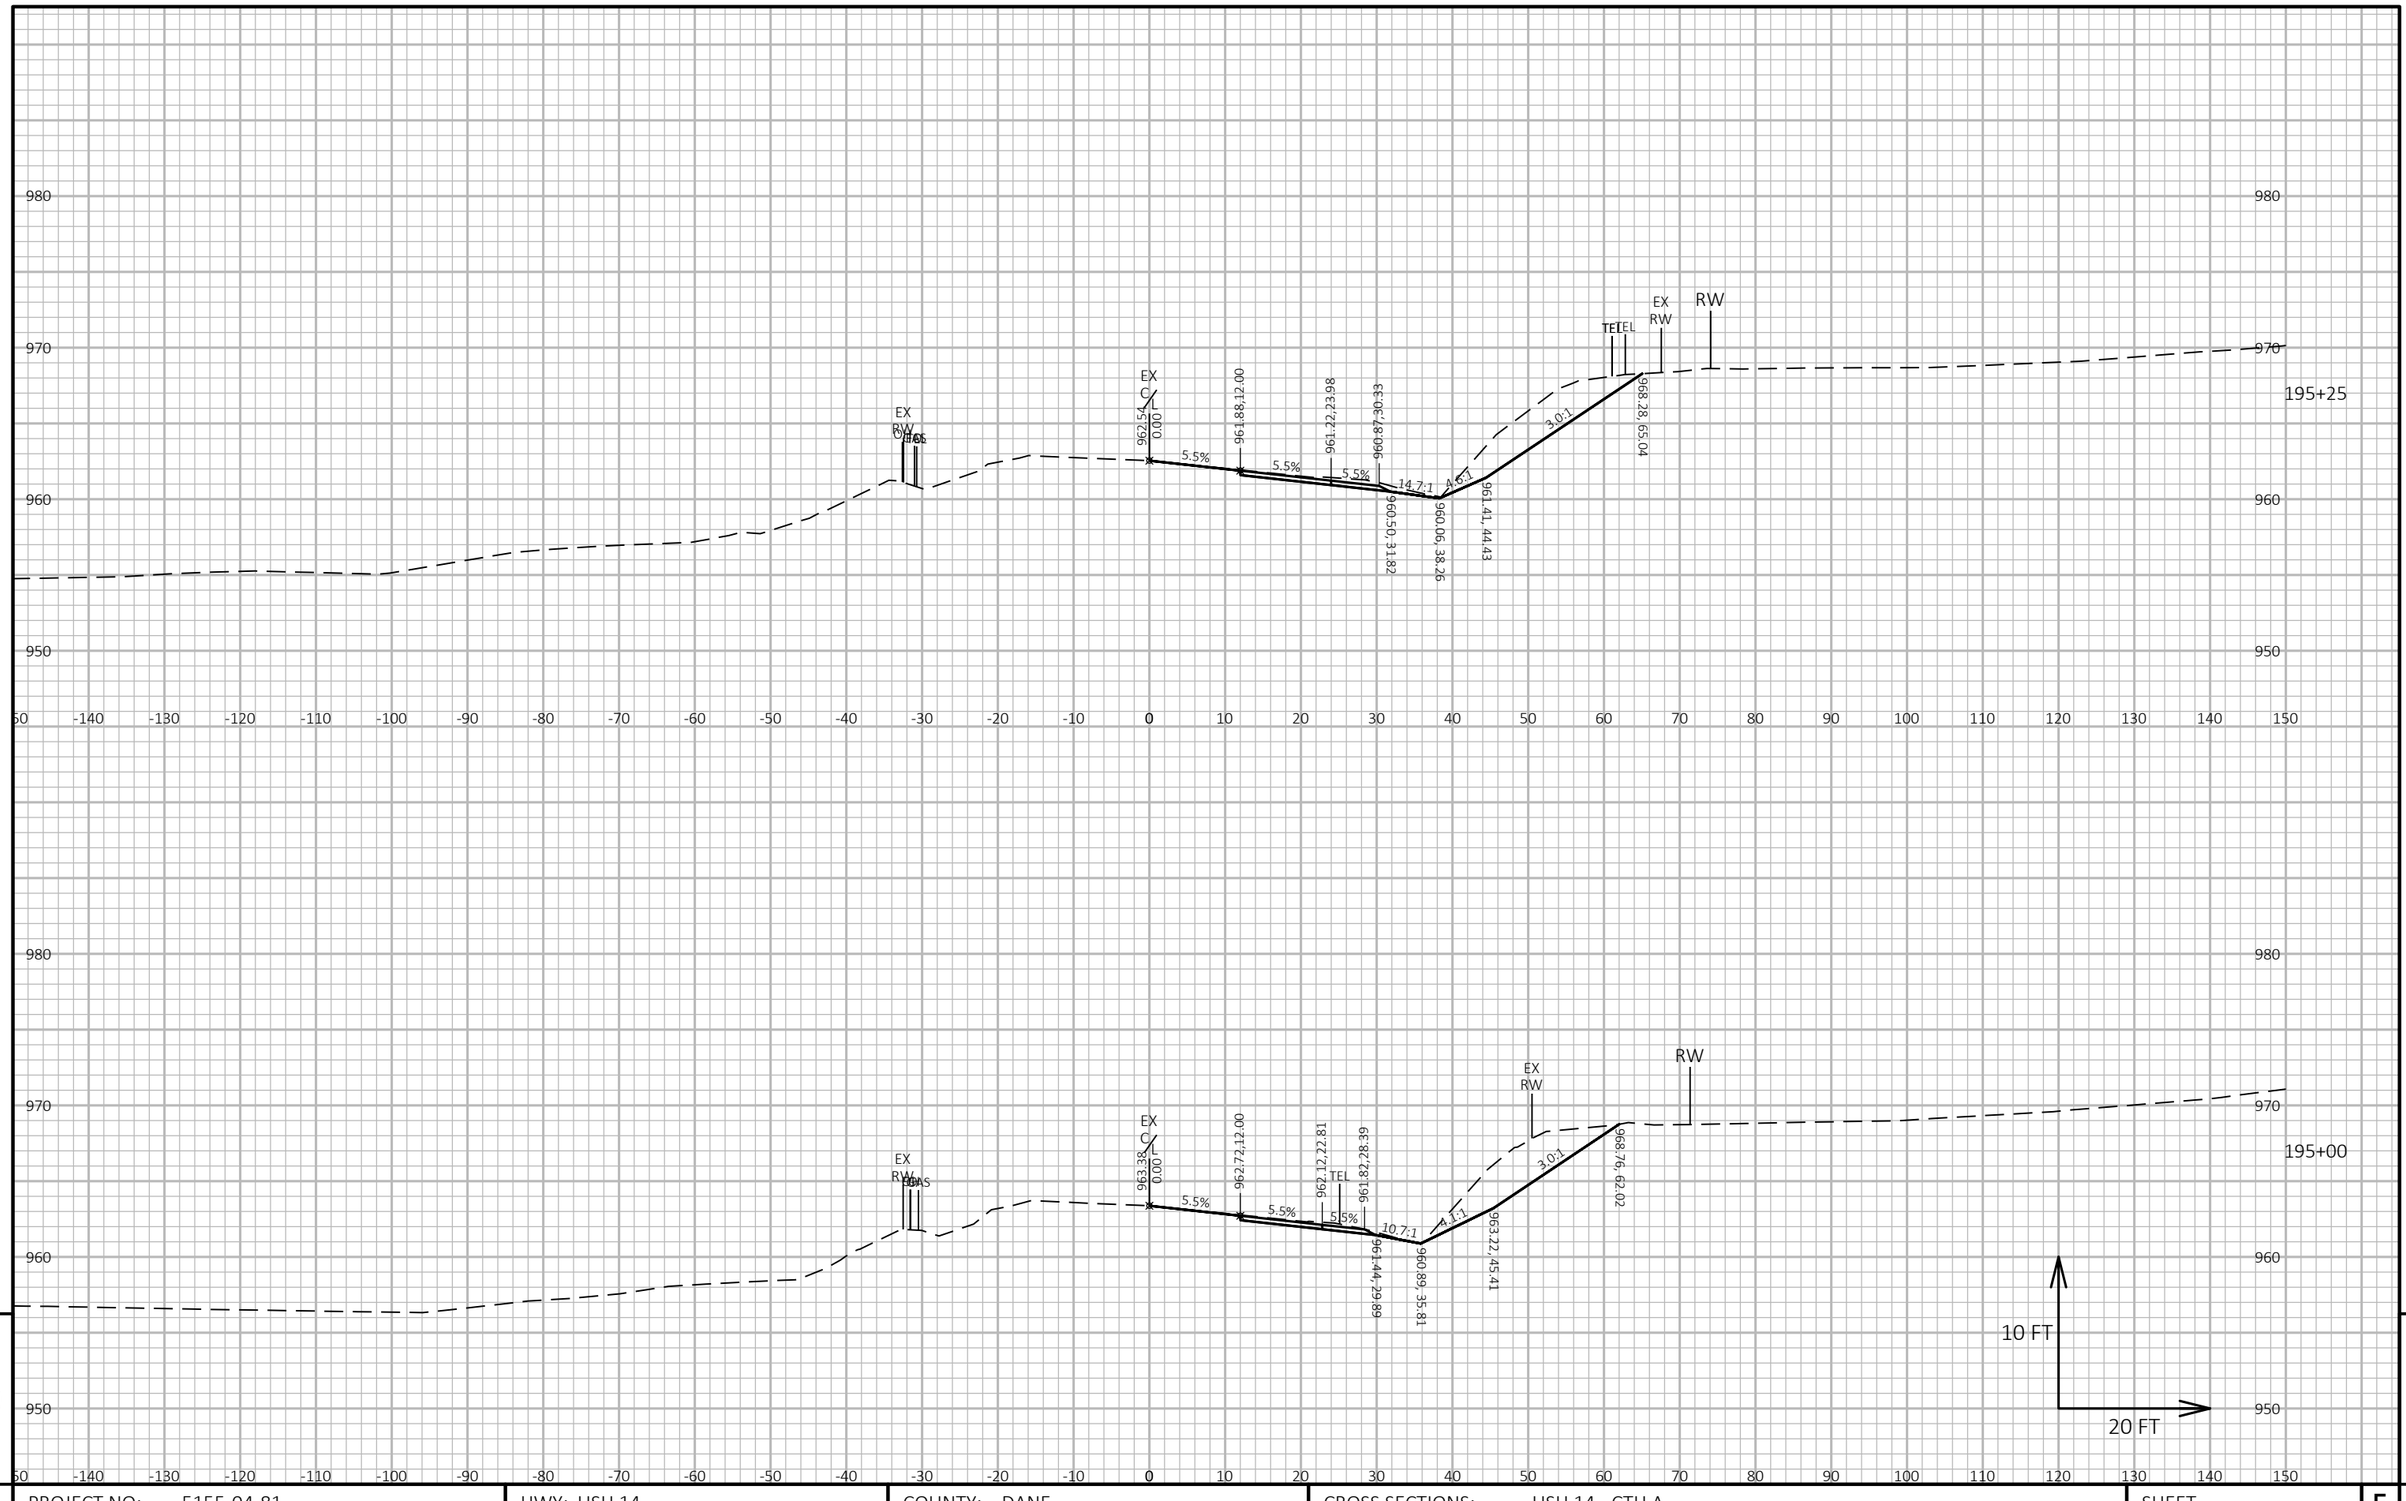

9

9

PROJECT NO: 5155-04-81	HWY: USH 14	COUNTY: DANE	CROSS SECTIONS: USH 14 - CTH A	SHEET	E

FILE NAME : P:\90S\93\00093386\CADD\C3D\51550405\SHEETSPLAN\090201-XS-81-14-CTYA.DWG
LAYOUT NAME - 090207-xs

PLOT DATE : 6/20/2019 1:58 PM PLOT BY : JAMES DES JARLAIS PLOT NAME : PLOT SCALE : 1 IN:20 FT HORZ. / 1 IN:10 FT VERT.

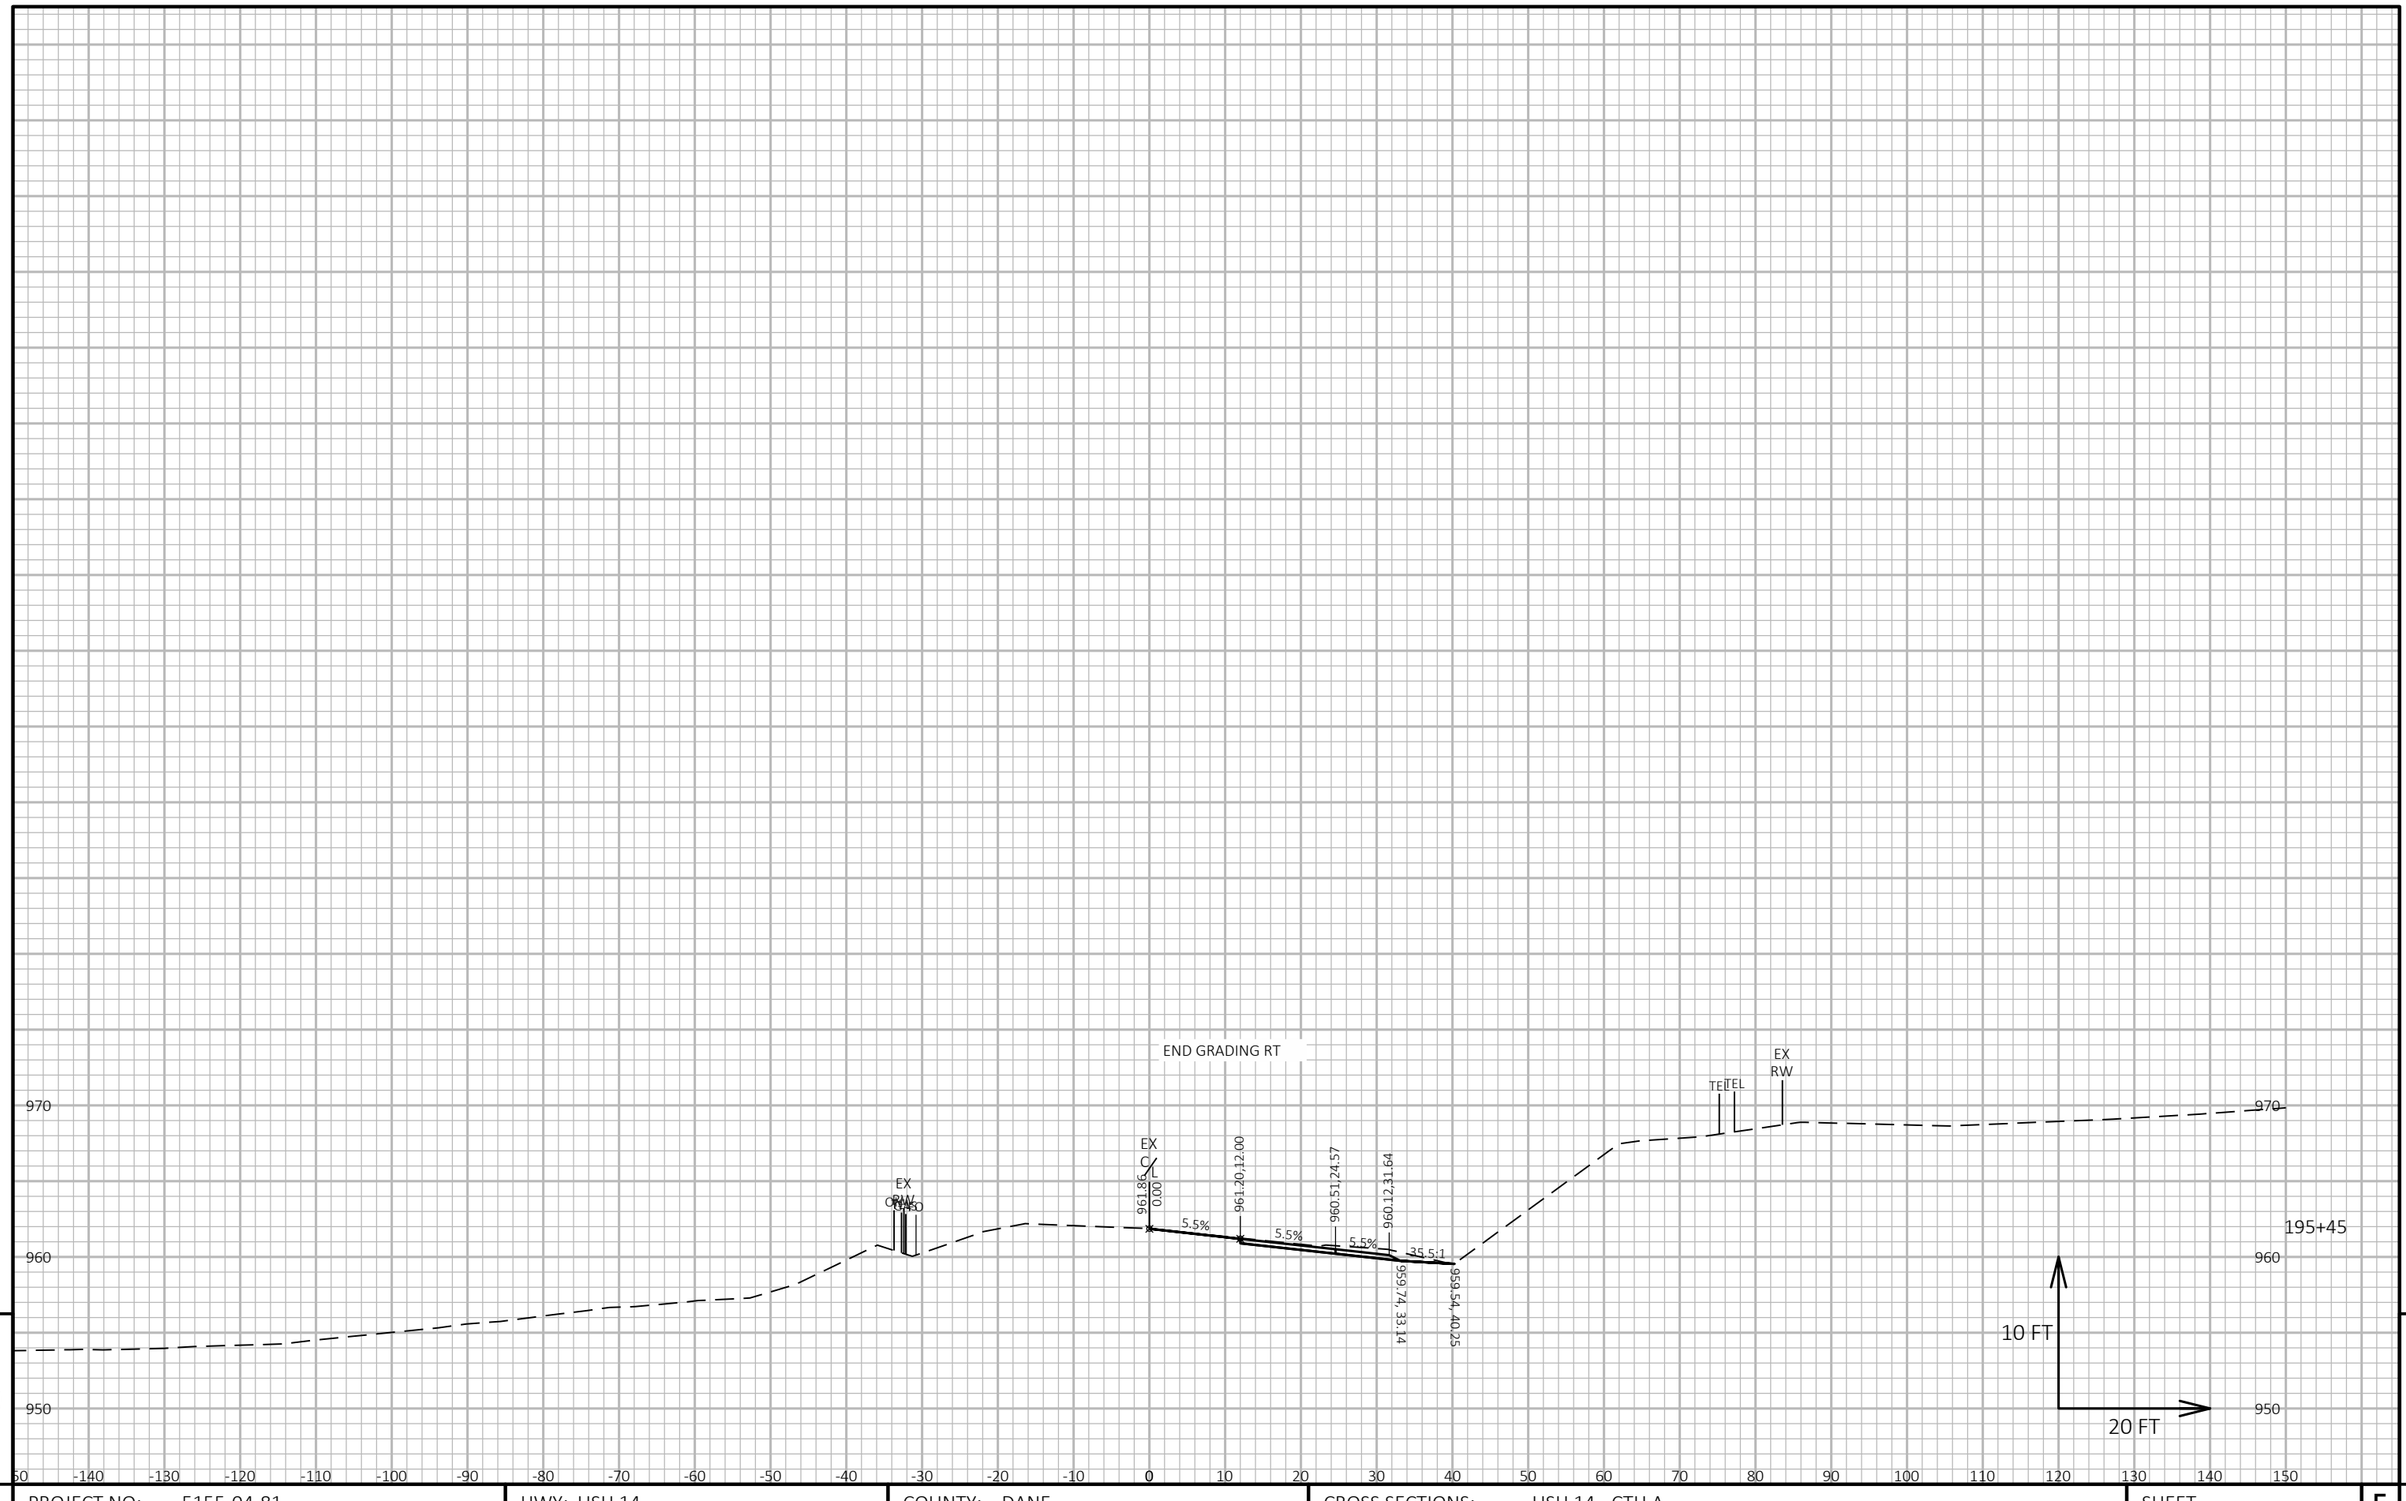

9

9

PROJECT NO: 5155-04-81	HWY: USH 14	COUNTY: DANE	CROSS SECTIONS: USH 14 - CTH A	SHEET	E

FILE NAME : P:\90S\93\00093386\CADD\C3D\51550405\SHEETSPLAN\090201-XS-81-14-CTYA.DWG
LAYOUT NAME - 090208-xs

PLOT DATE : 6/20/2019 1:59 PM PLOT BY : JAMES DES JARLAIS PLOT NAME : PLOT SCALE : 1 IN:20 FT HORZ. / 1 IN:10 FT VERT.

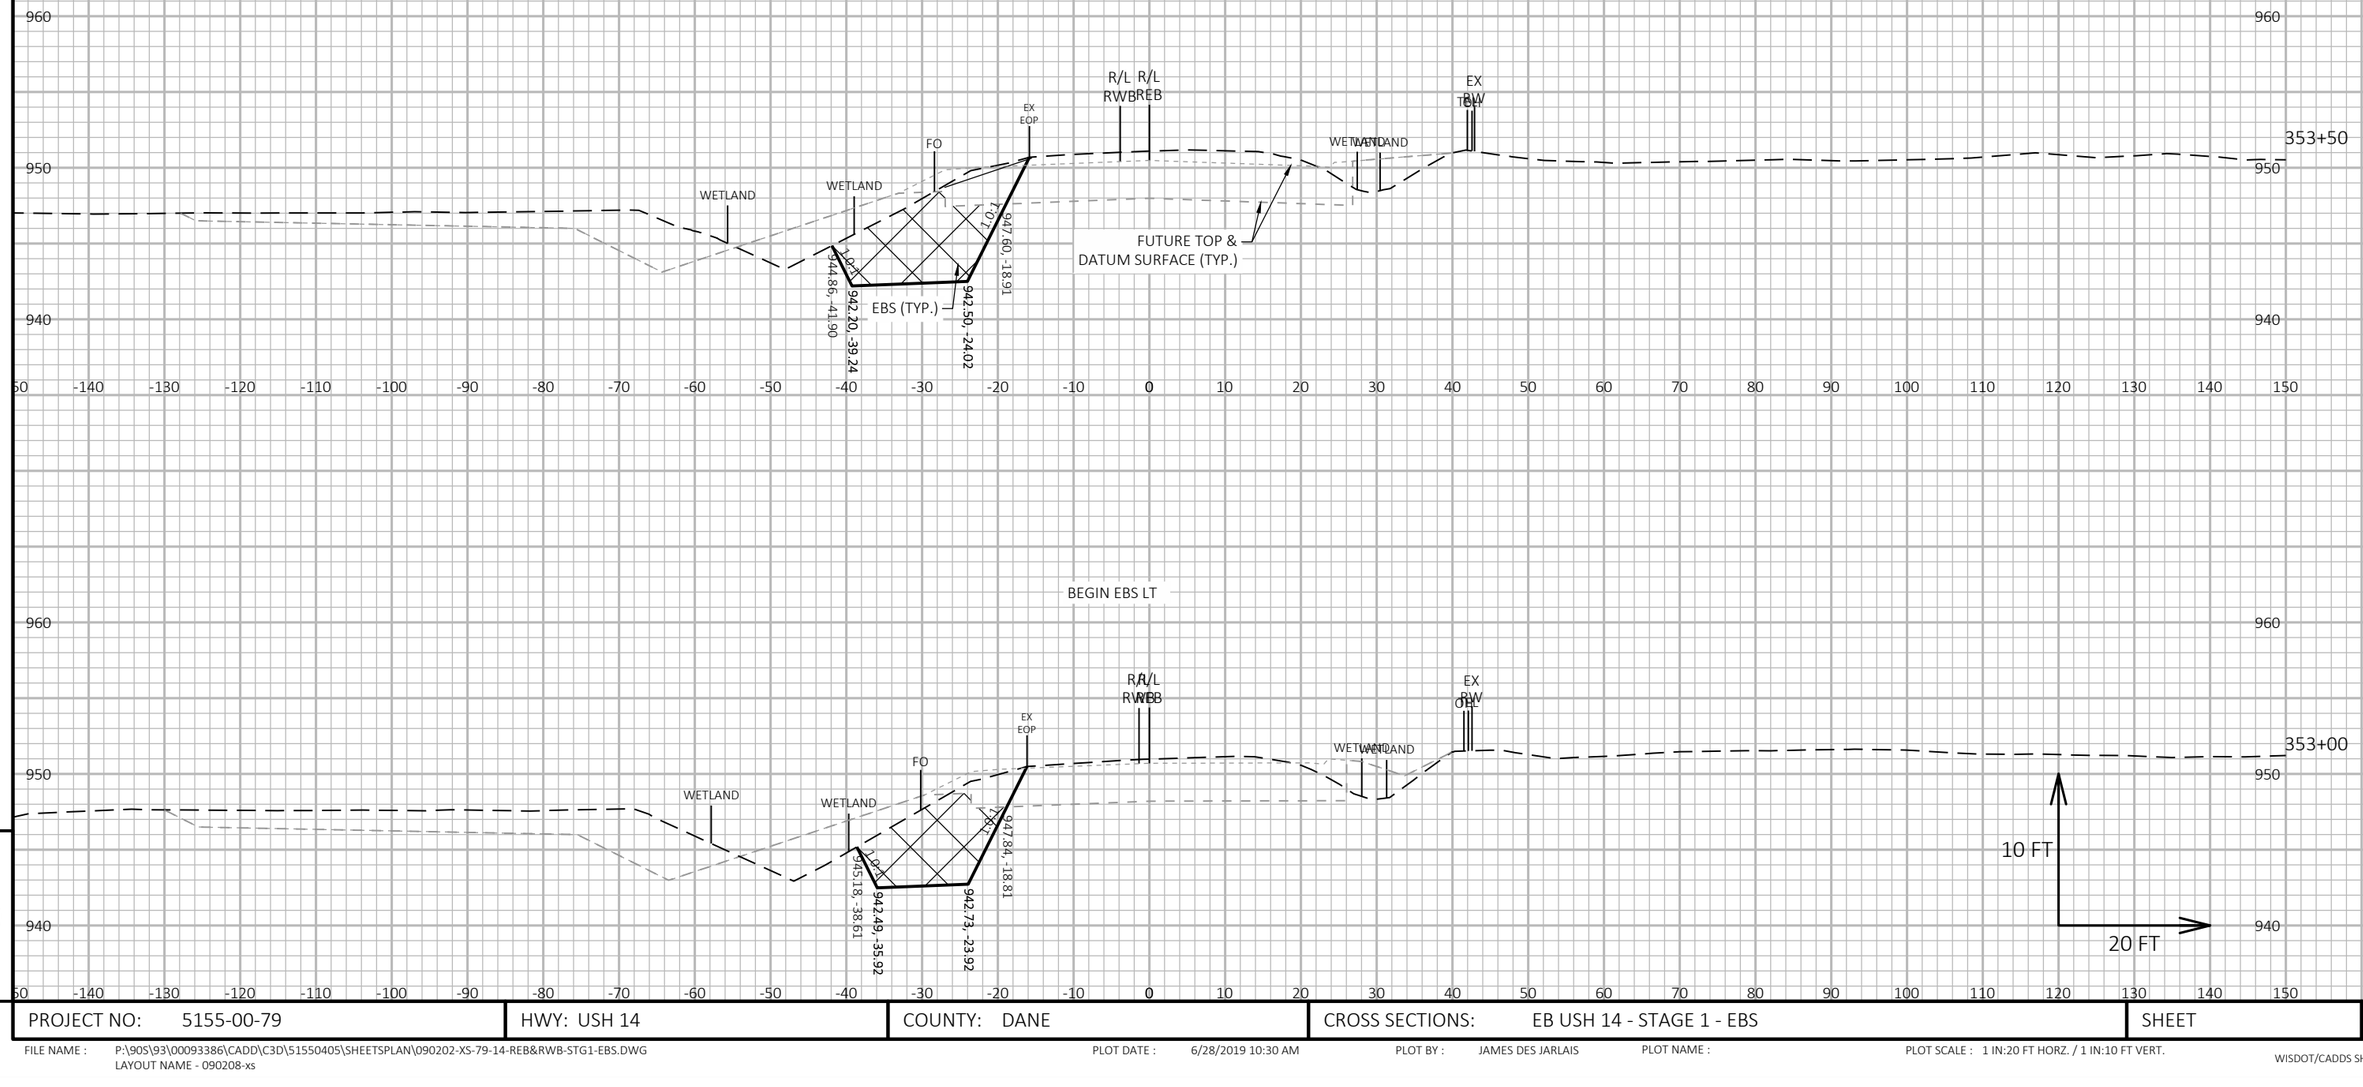

PROJECT NO: 5155-00-79	HWY: USH 14	COUNTY: DANE	CROSS SECTIONS: EB USH 14 - STAGE 1 - EBS	SHEET	E

FILE NAME : P:\90S\93\00093386\CADD\C3D\51550405\SHEETSPLAN\090202-XS-79-14-REB&RWB-STG1-EBS.DWG
LAYOUT NAME - 090208-xs

PLOT DATE : 6/28/2019 10:30 AM PLOT BY : JAMES DES JARLAIS PLOT NAME : PLOT SCALE : 1 IN:20 FT HORZ. / 1 IN:10 FT VERT.

STA 354+50'REB' TO STA 365+00'REB'
SEE 'RWB' EBS CROSS SECTIONS

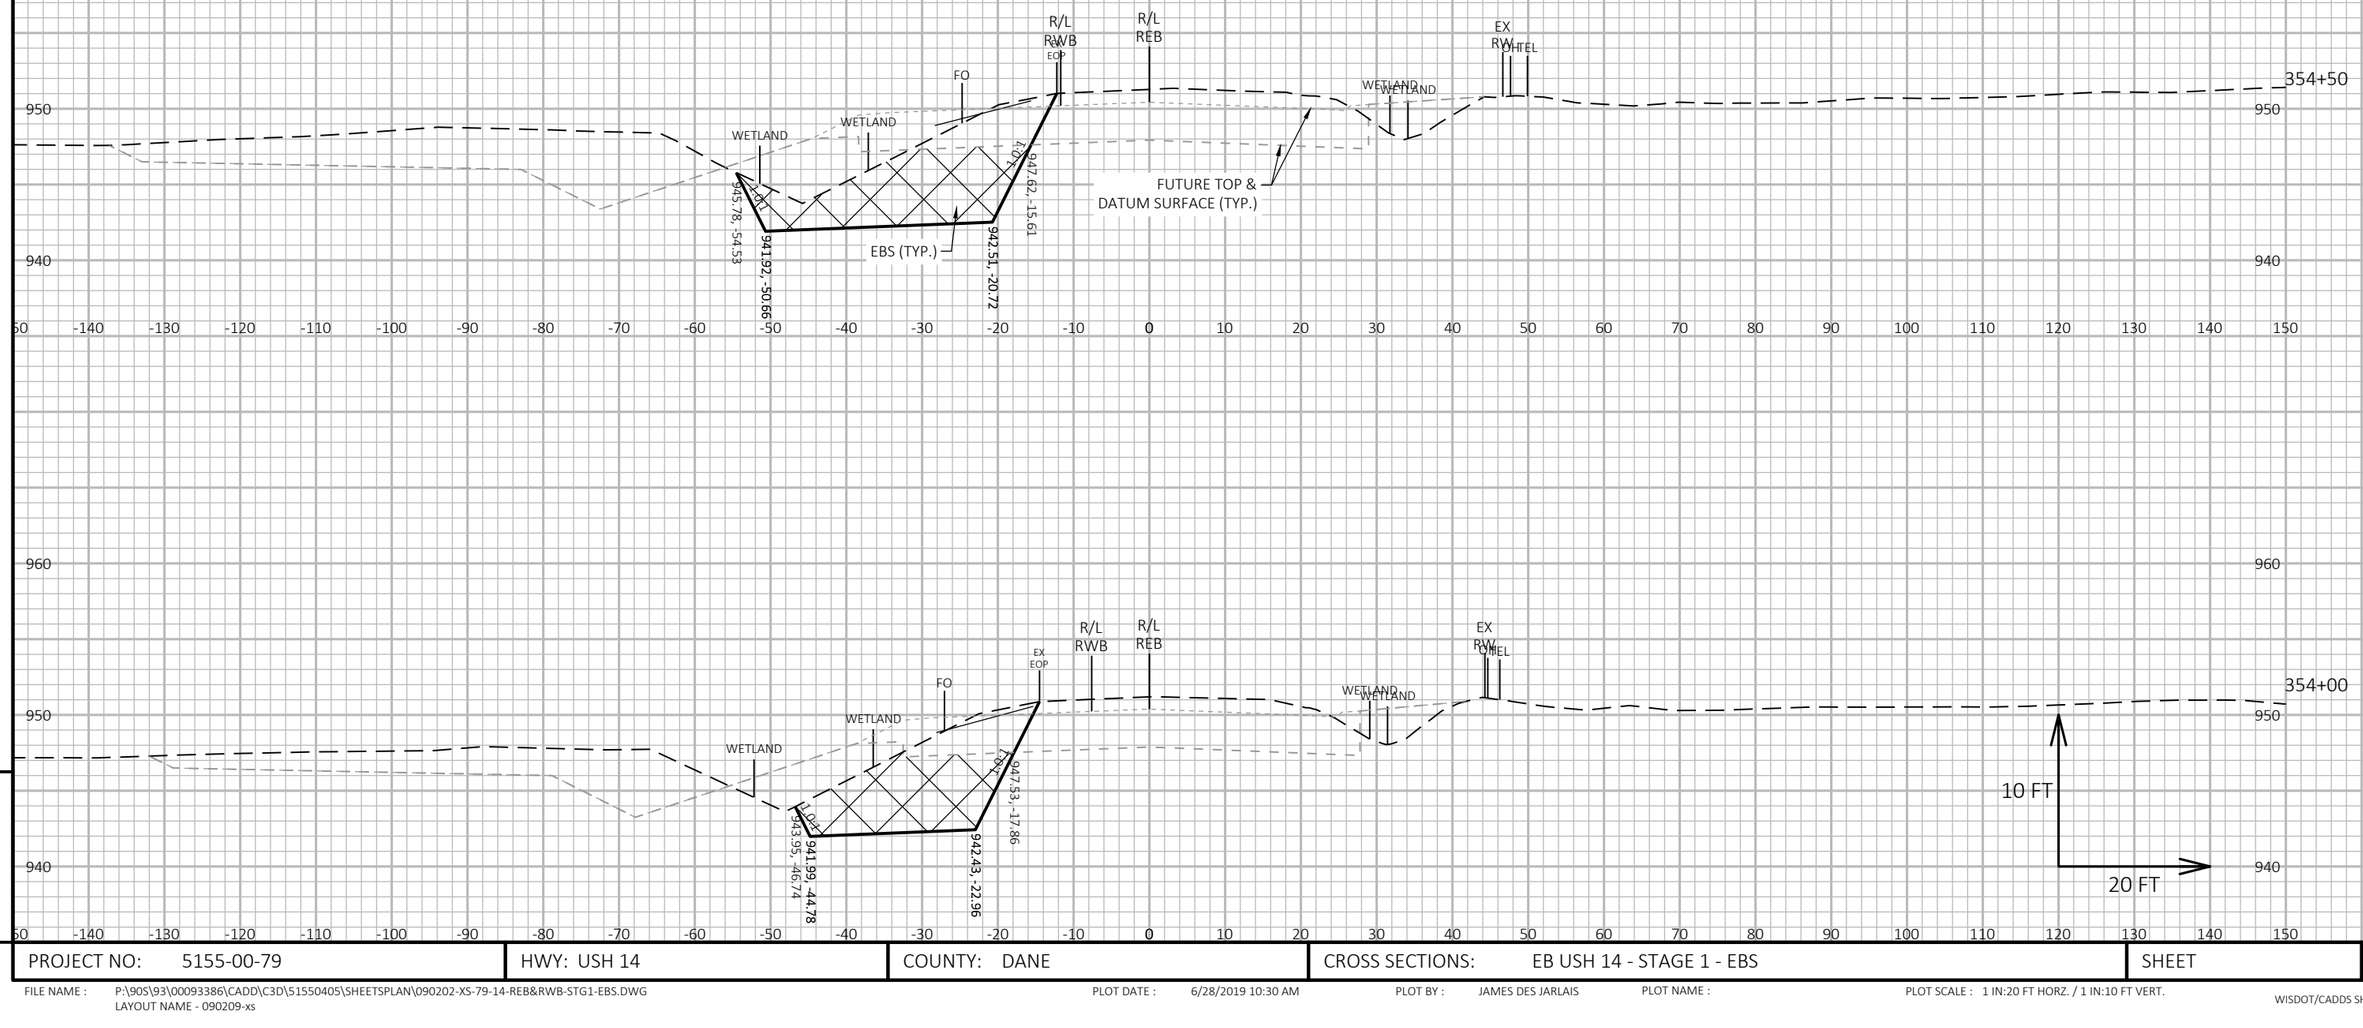

PROJECT NO: 5155-00-79	HWY: USH 14	COUNTY: DANE	CROSS SECTIONS: EB USH 14 - STAGE 1 - EBS	SHEET	E

FILE NAME : P:\90S\93\00093386\CADD\C3D\51550405\SHEETSPLAN\090202-XS-79-14-REB&RWB-STG1-EBS.DWG
LAYOUT NAME - 090209-xs

PLOT DATE : 6/28/2019 10:30 AM PLOT BY : JAMES DES JARLAIS PLOT NAME : PLOT SCALE : 1 IN:20 FT HORZ. / 1 IN:10 FT VERT.

WISDOT/CADDS SHEET 49

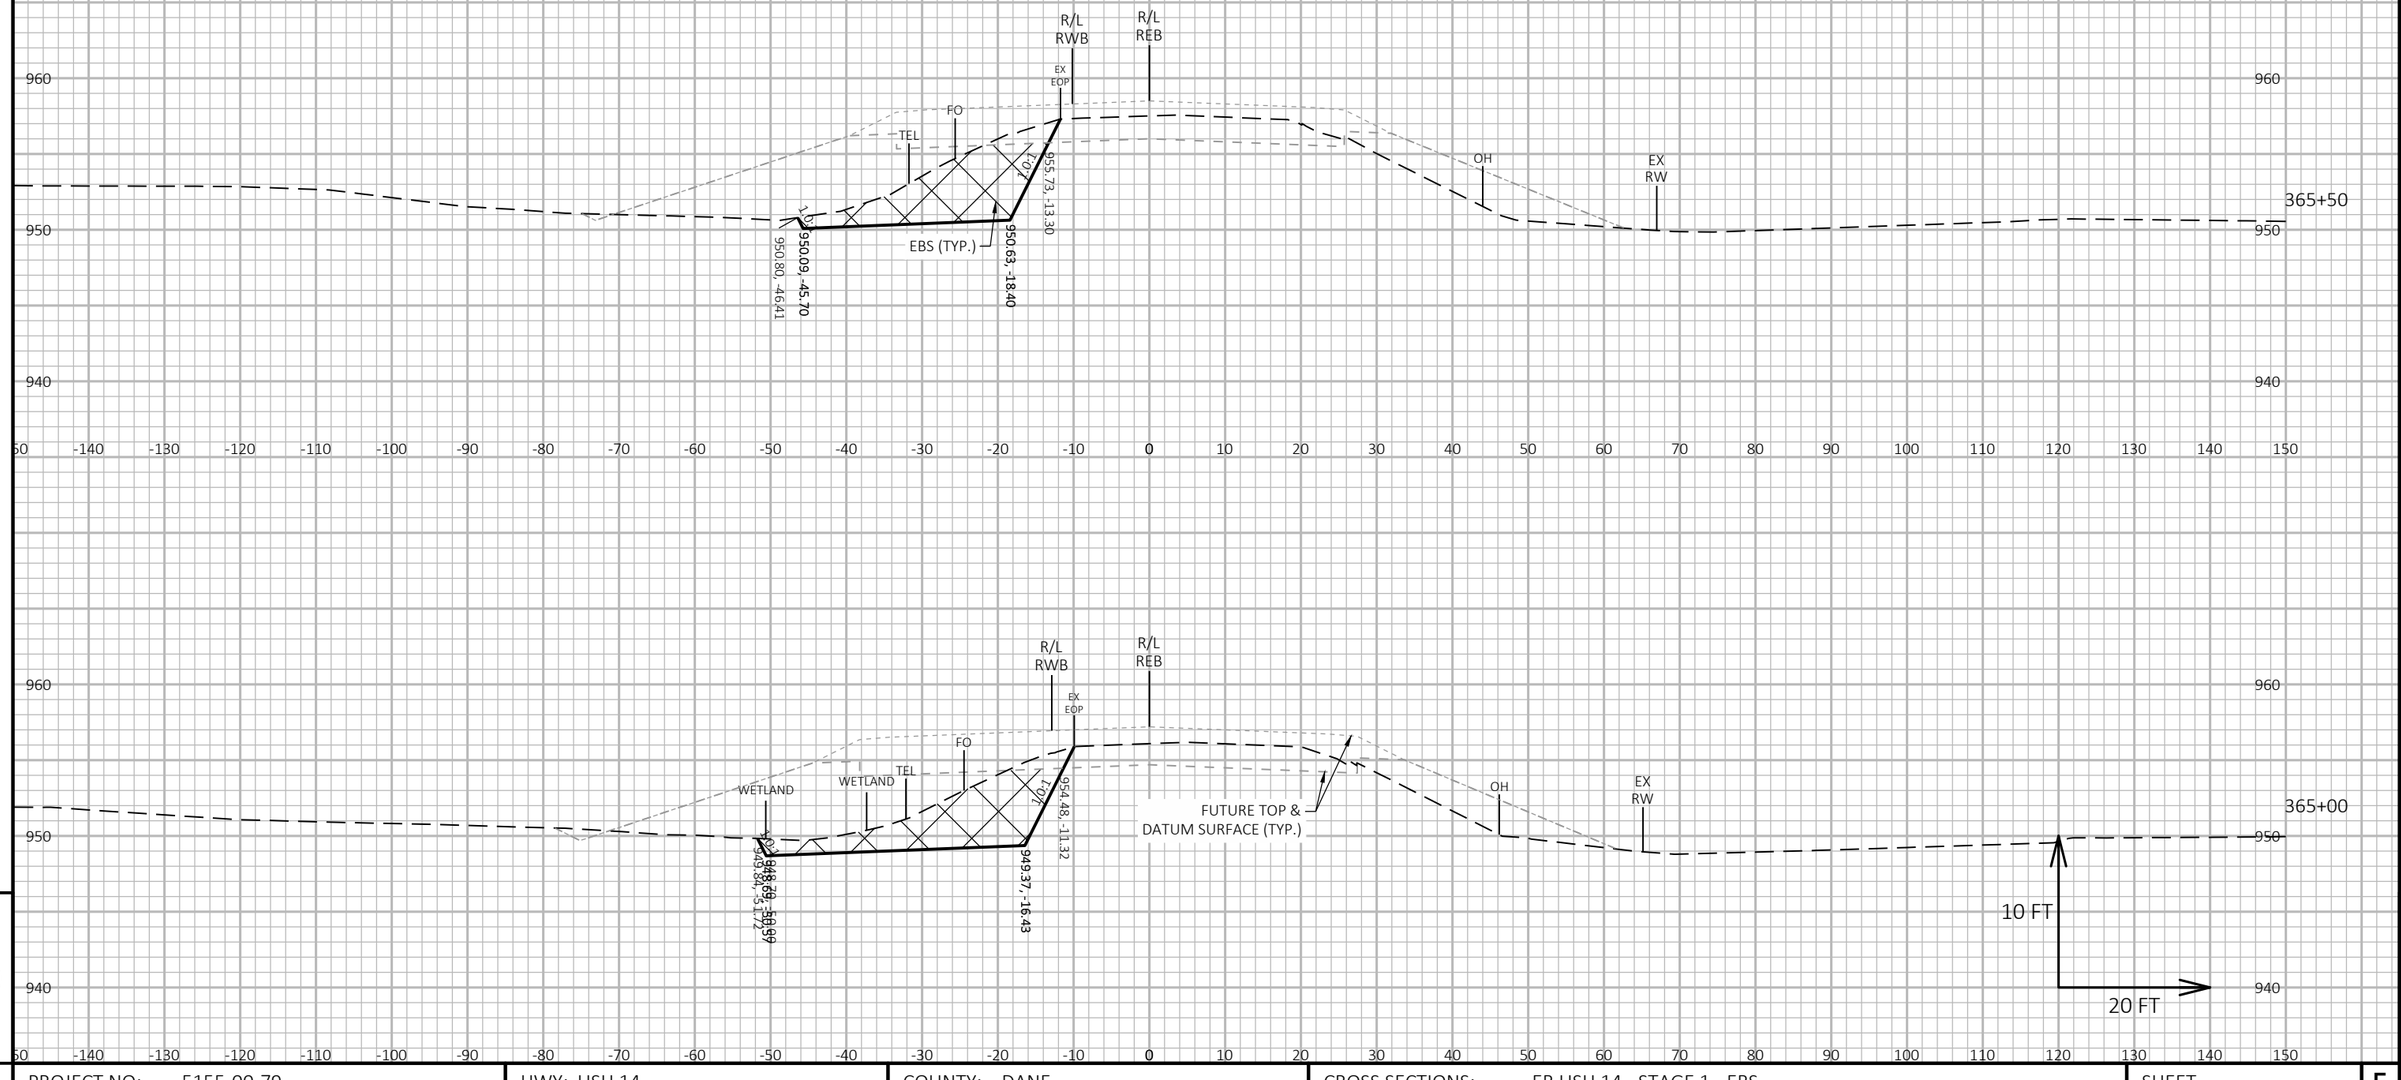

9

9

PROJECT NO: 5155-00-79	HWY: USH 14	COUNTY: DANE	CROSS SECTIONS: EB USH 14 - STAGE 1 - EBS	SHEET	E

FILE NAME : P:\90S\93\00093386\CADD\C3D\51550405\SHEETSPLAN\090202-XS-79-14-REB&RWB-STG1-EBS.DWG
LAYOUT NAME - 090210-xs

PLOT DATE : 6/28/2019 10:30 AM PLOT BY : JAMES DES JARLAIS PLOT NAME : PLOT SCALE : 1 IN:20 FT HORZ. / 1 IN:10 FT VERT.

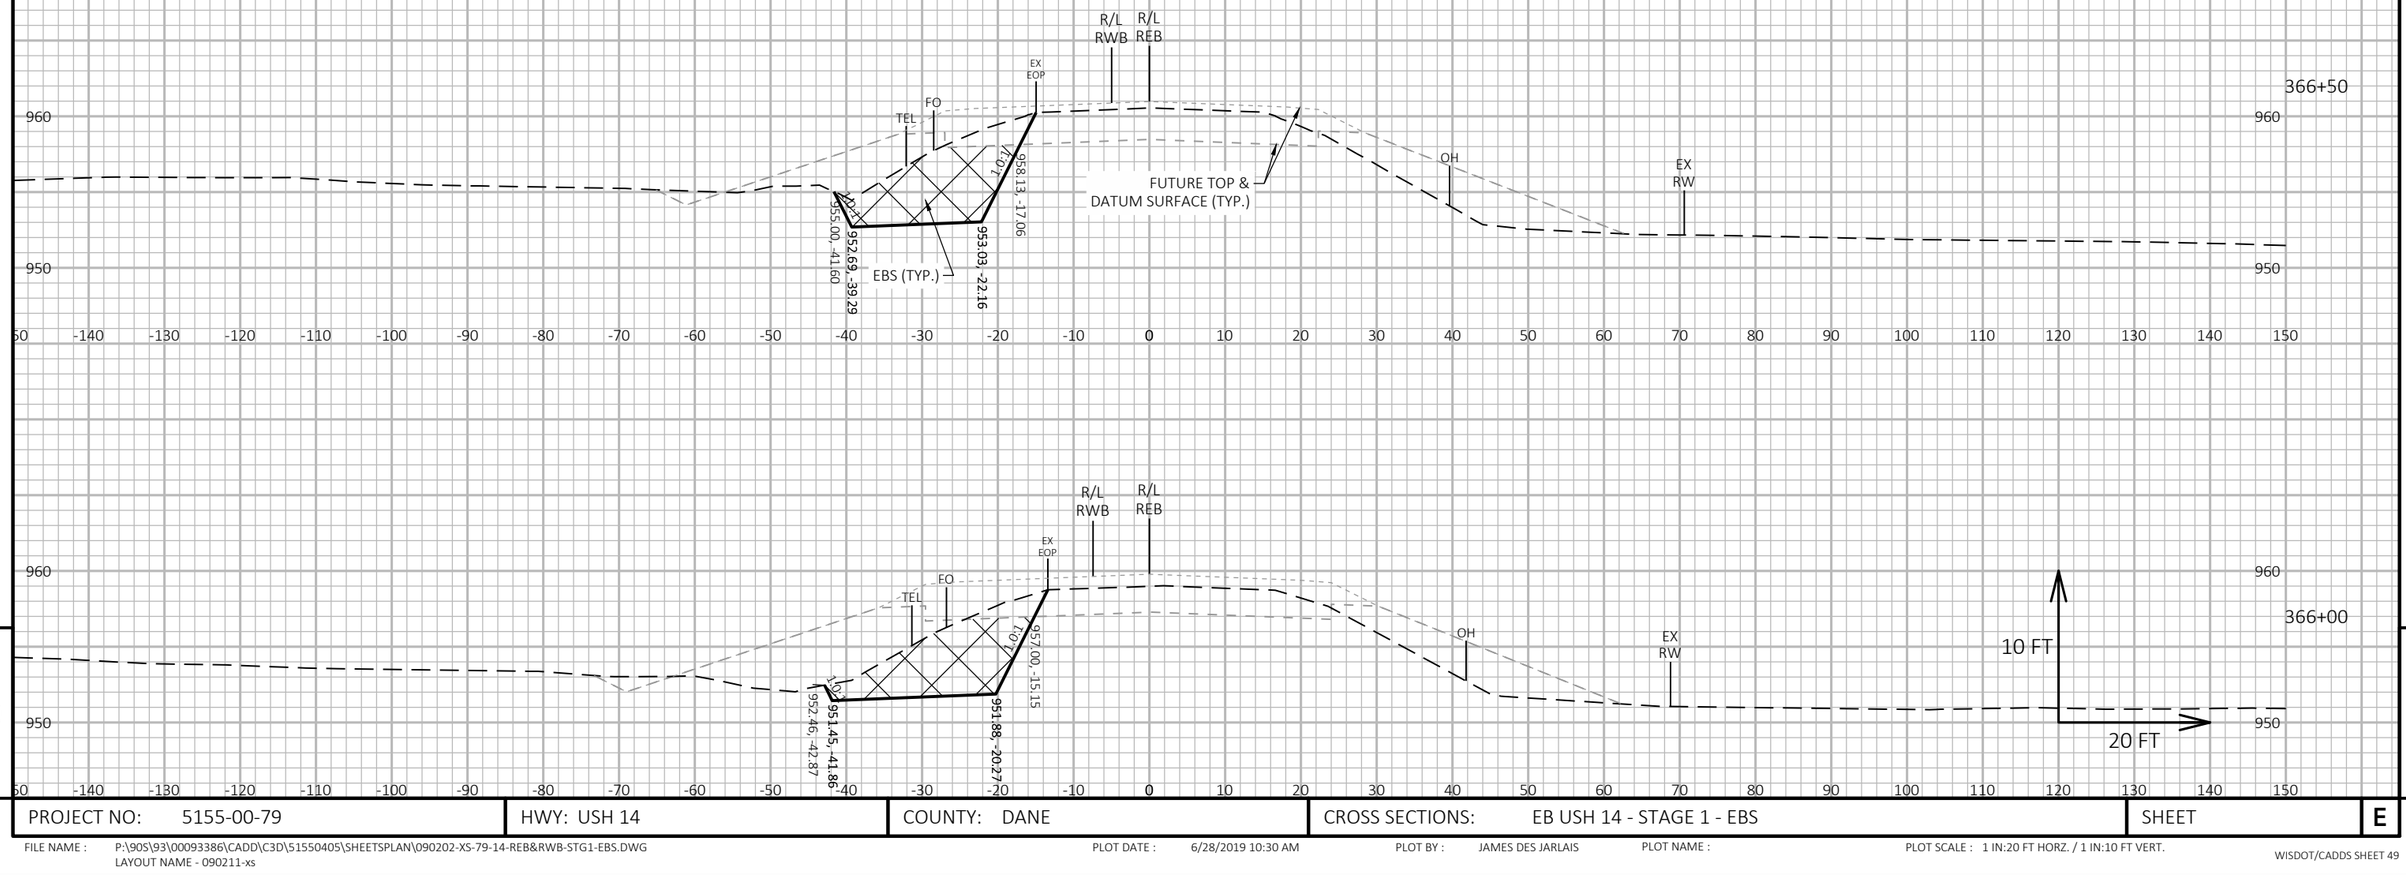

PROJECT NO: 5155-00-79	HWY: USH 14	COUNTY: DANE	CROSS SECTIONS: EB USH 14 - STAGE 1 - EBS	SHEET	E

FILE NAME : P:\90S\93\00093386\CADD\C3D\51550405\SHEETSPLAN\090202-XS-79-14-REB&RWB-STG1-EBS.DWG
LAYOUT NAME - 090211-xs

PLOT DATE : 6/28/2019 10:30 AM PLOT BY : JAMES DES JARLAIS PLOT NAME : PLOT SCALE : 1 IN:20 FT HORZ. / 1 IN:10 FT VERT.

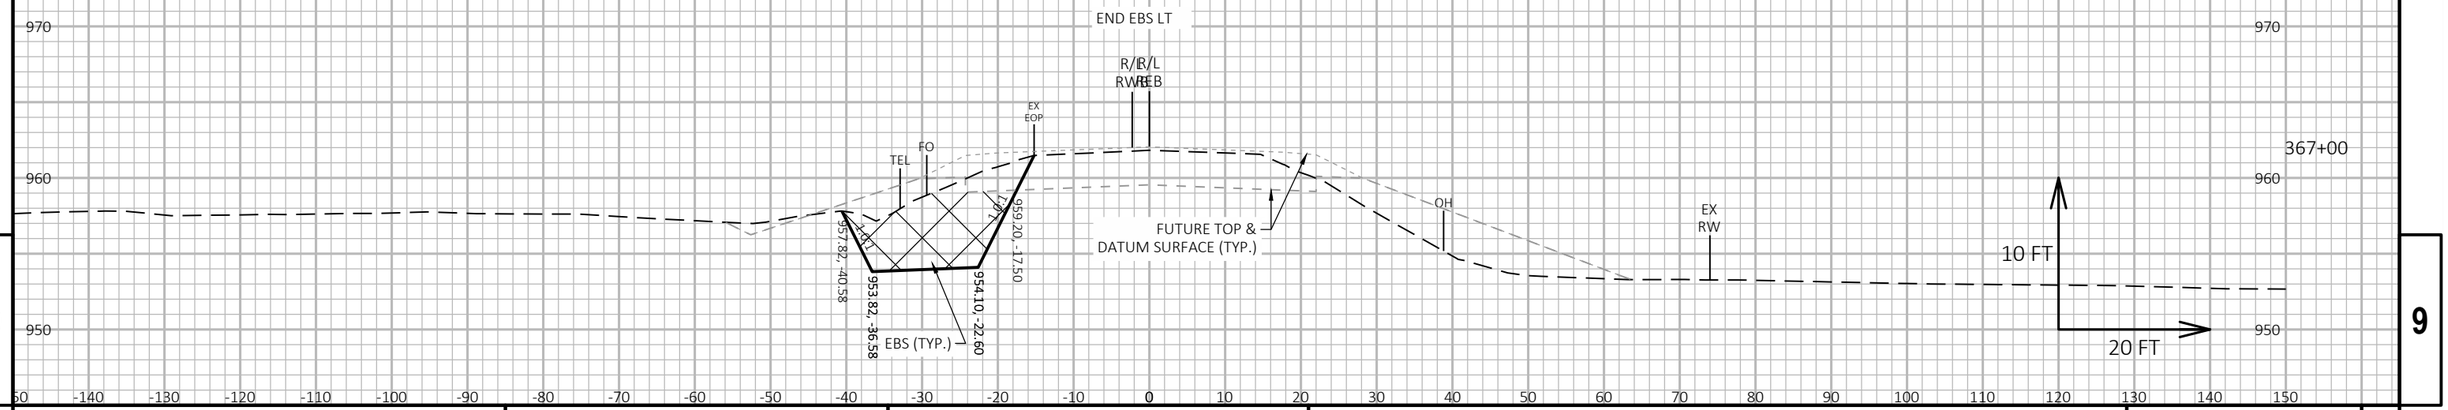

9

9

PROJECT NO: 5155-00-79	HWY: USH 14	COUNTY: DANE	CROSS SECTIONS: EB USH 14 - STAGE 1 - EBS	SHEET	E

FILE NAME : P:\90S\93\00093386\CADD\C3D\51550405\SHEETSPLAN\090202-XS-79-14-REB&RWB-STG1-EBS.DWG
LAYOUT NAME - 090212-xs

PLOT DATE : 6/28/2019 10:31 AM PLOT BY : JAMES DES JARLAIS PLOT NAME : PLOT SCALE : 1 IN:20 FT HORZ. / 1 IN:10 FT VERT.

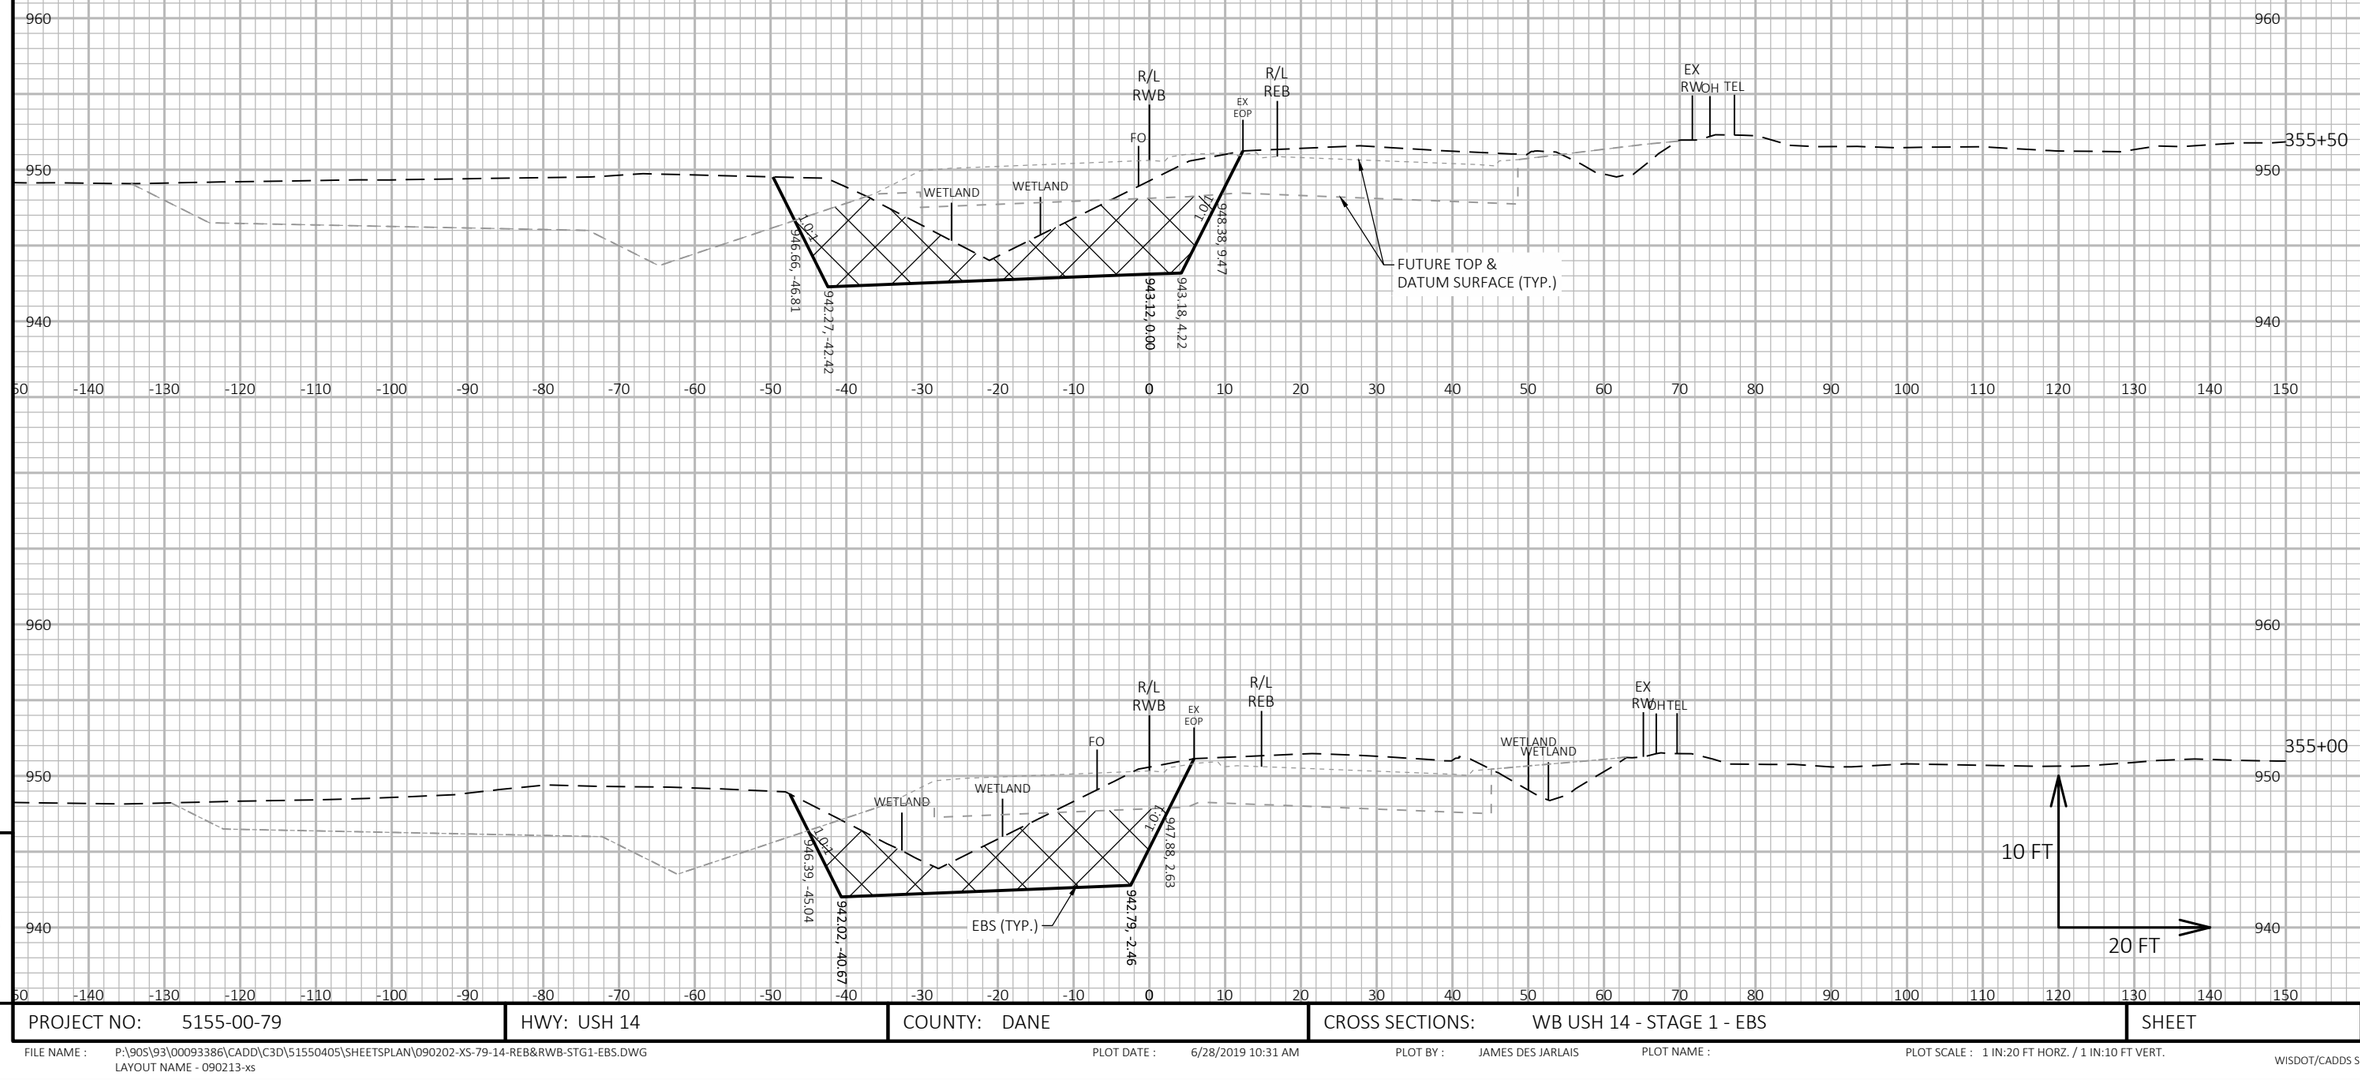

9

PROJECT NO: 5155-00-79	HWY: USH 14	COUNTY: DANE	CROSS SECTIONS: WB USH 14 - STAGE 1 - EBS	SHEET	E

9

FILE NAME : P:\90S\93\00093386\CADD\C3D\51550405\SHEETSPLAN\090202-XS-79-14-REB&RWB-STG1-EBS.DWG
LAYOUT NAME - 090213-xs

PLOT DATE : 6/28/2019 10:31 AM PLOT BY : JAMES DES JARLAIS PLOT NAME : PLOT SCALE : 1 IN:20 FT HORZ. / 1 IN:10 FT VERT.

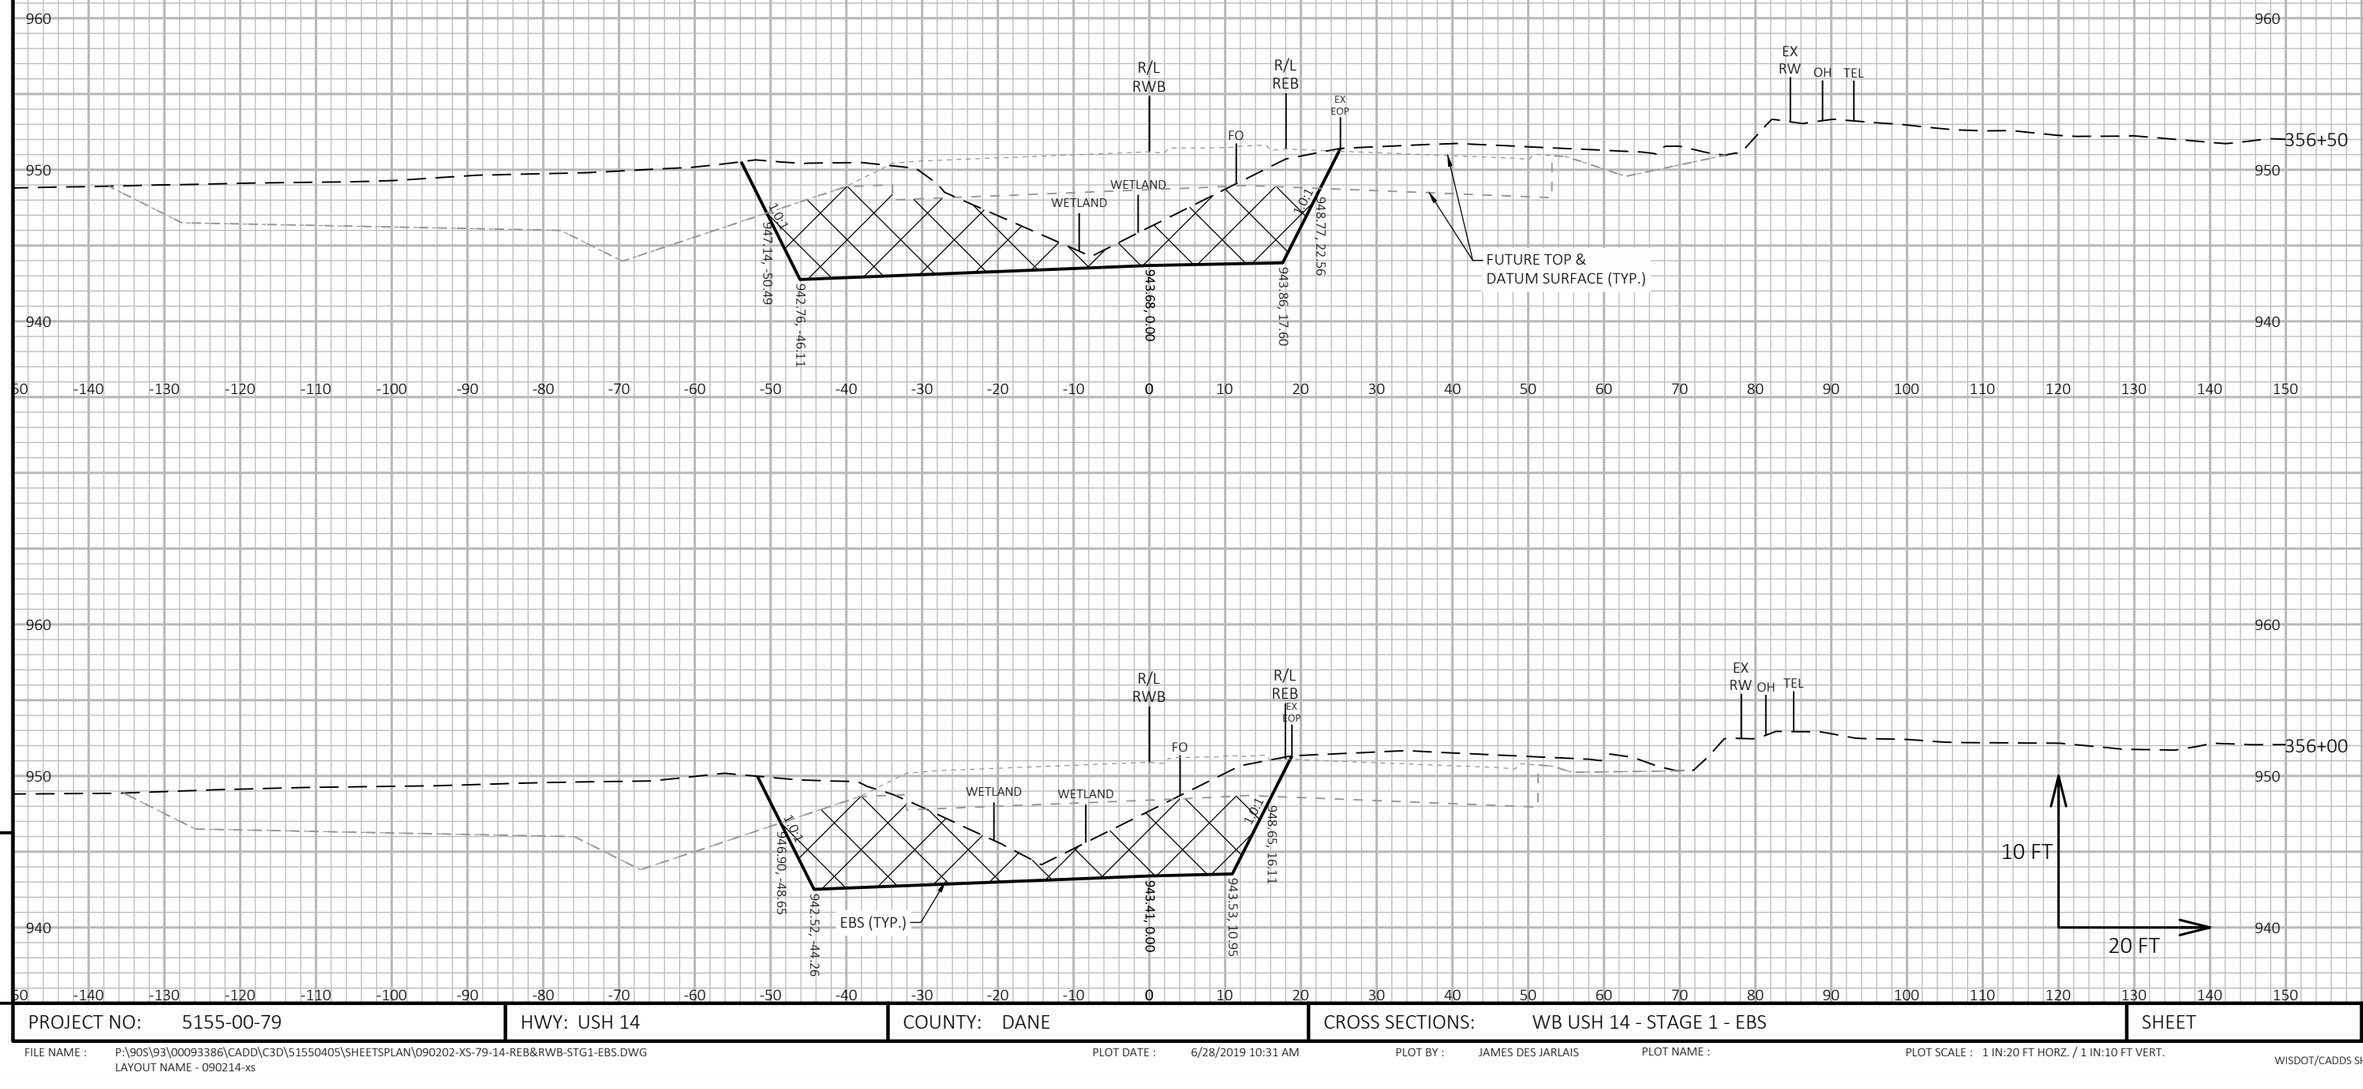

PROJECT NO: 5155-00-79	HWY: USH 14	COUNTY: DANE	CROSS SECTIONS: WB USH 14 - STAGE 1 - EBS	SHEET E

FILE NAME : P:\90S\93\00093386\CADD\C3D\51550405\SHEETSPLAN\090202-XS-79-14-REB&RWB-STG1-EBS.DWG
LAYOUT NAME - 090214-xs

PLOT DATE : 6/28/2019 10:31 AM PLOT BY : JAMES DES JARLAIS PLOT NAME : PLOT SCALE : 1 IN:20 FT HORZ. / 1 IN:10 FT VERT.

9

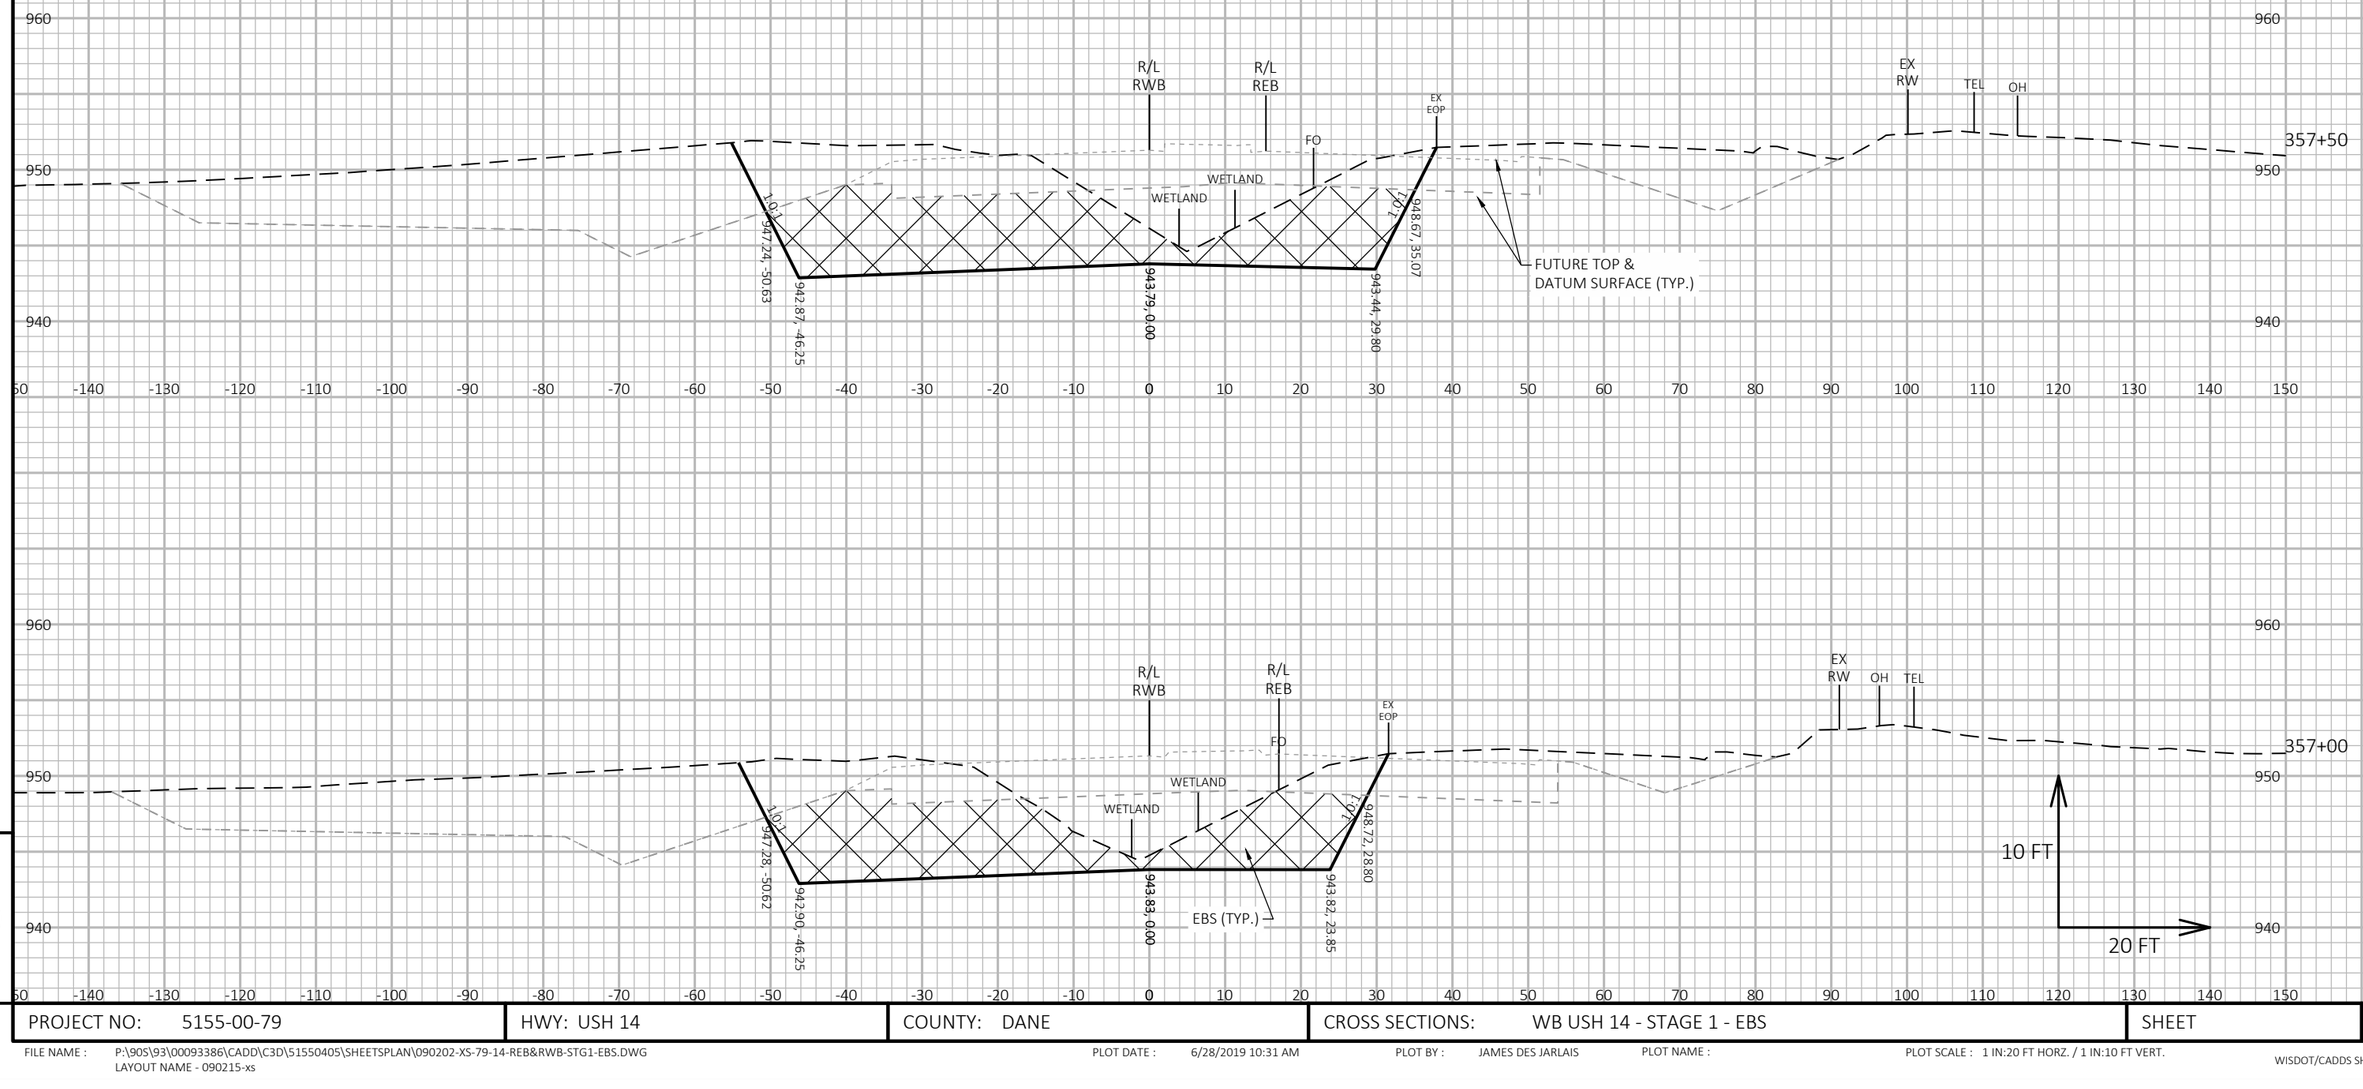

PROJECT NO: 5155-00-79	HWY: USH 14	COUNTY: DANE	CROSS SECTIONS: WB USH 14 - STAGE 1 - EBS	SHEET	E

FILE NAME : P:\90S\93\00093386\CADD\C3D\51550405\SHEETSPLAN\090202-XS-79-14-REB&RWB-STG1-EBS.DWG
LAYOUT NAME - 090215-xs

PLOT DATE : 6/28/2019 10:31 AM PLOT BY : JAMES DES JARLAIS PLOT NAME : PLOT SCALE : 1 IN:20 FT HORZ. / 1 IN:10 FT VERT.

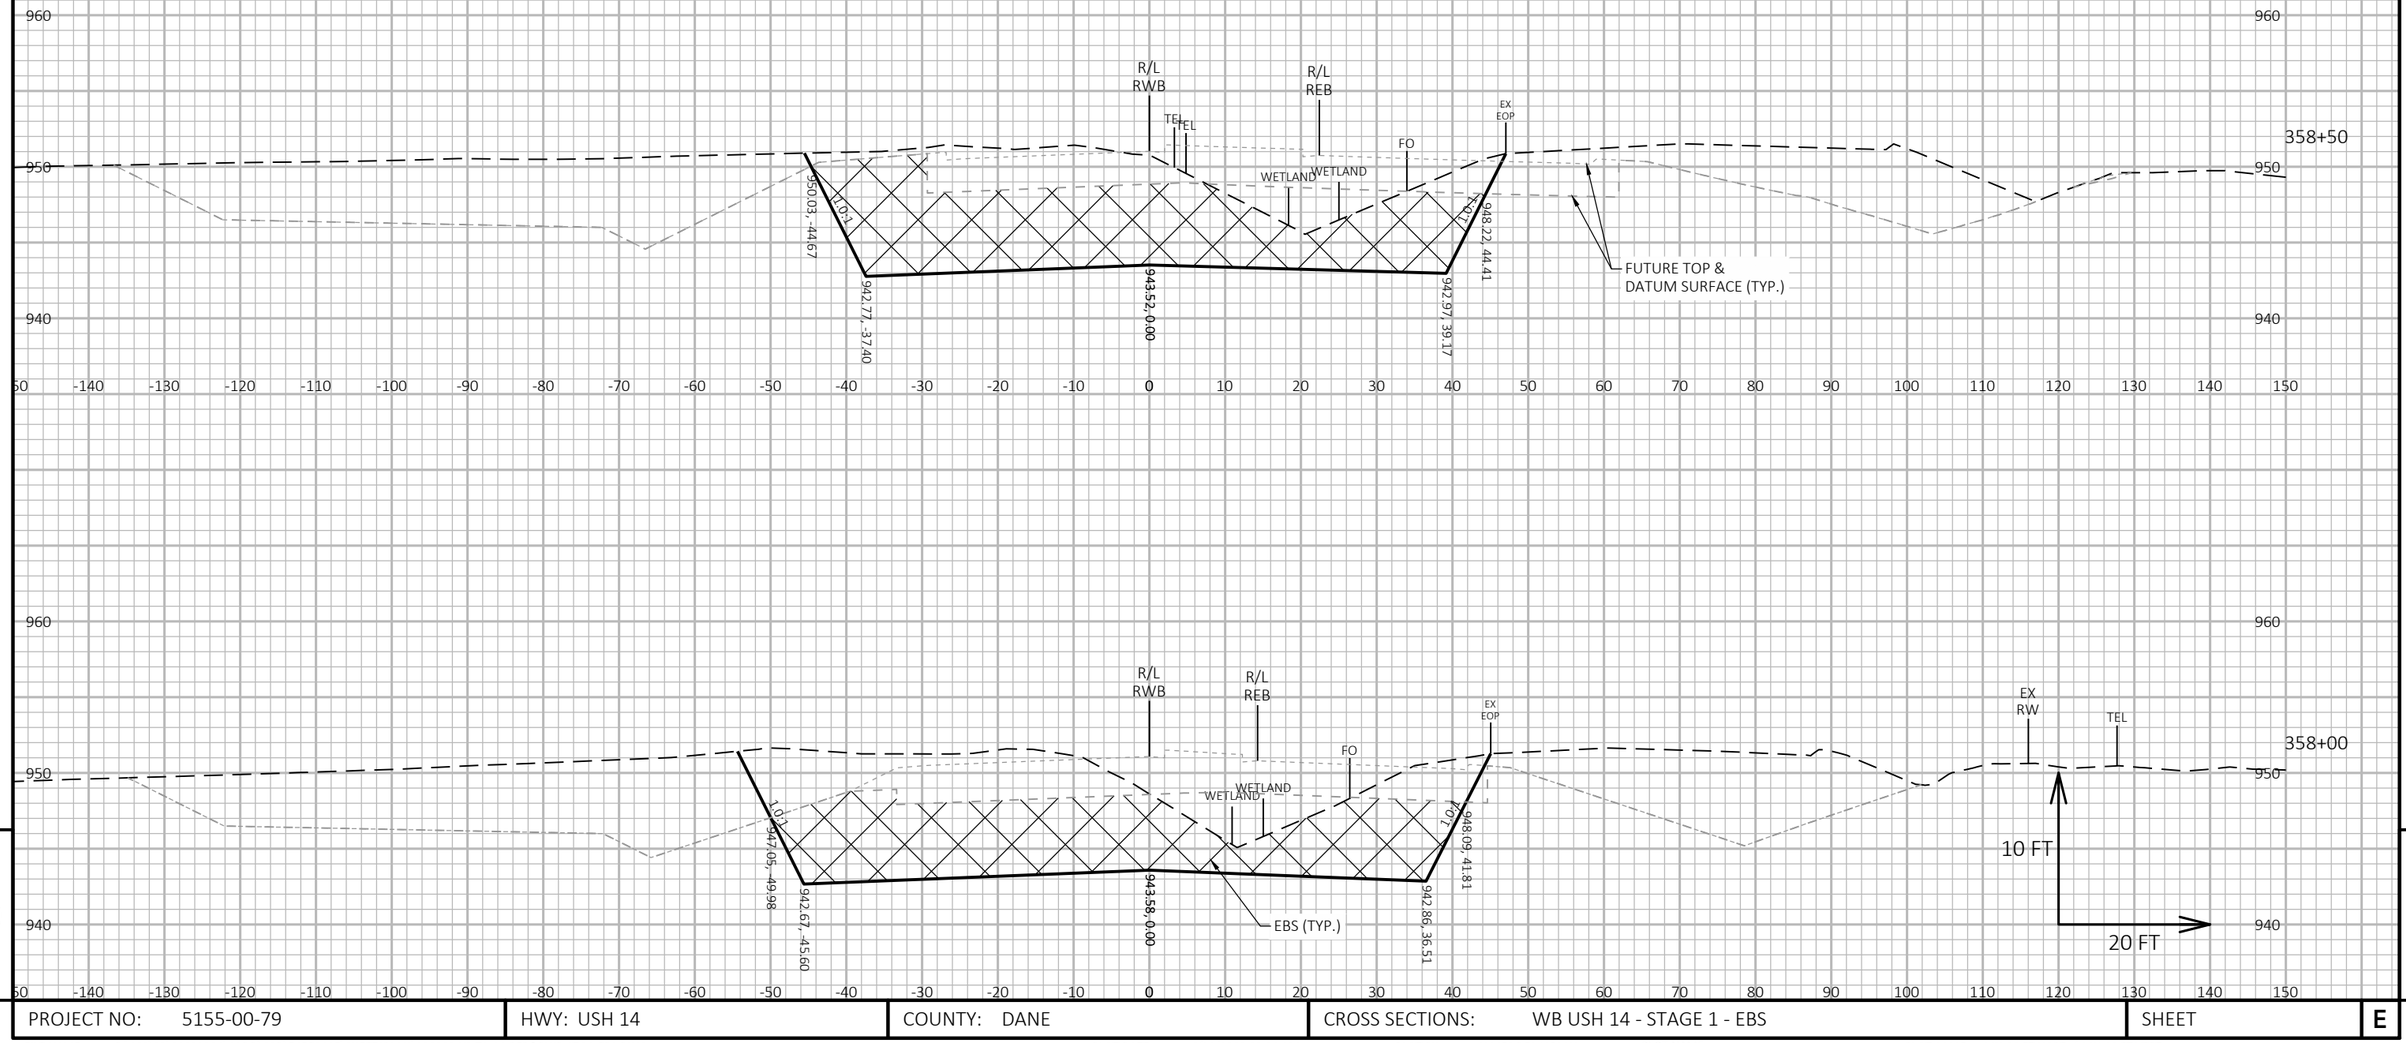

9

9

PROJECT NO: 5155-00-79	HWY: USH 14	COUNTY: DANE	CROSS SECTIONS: WB USH 14 - STAGE 1 - EBS	SHEET	E

FILE NAME : P:\90S\93\00093386\CADD\C3D\51550405\SHEETSPLAN\090202-XS-79-14-REB&RWB-STG1-EBS.DWG
LAYOUT NAME - 090216-xs

PLOT DATE : 6/28/2019 10:31 AM PLOT BY : JAMES DES JARLAIS PLOT NAME : PLOT SCALE : 1 IN:20 FT HORZ. / 1 IN:10 FT VERT.

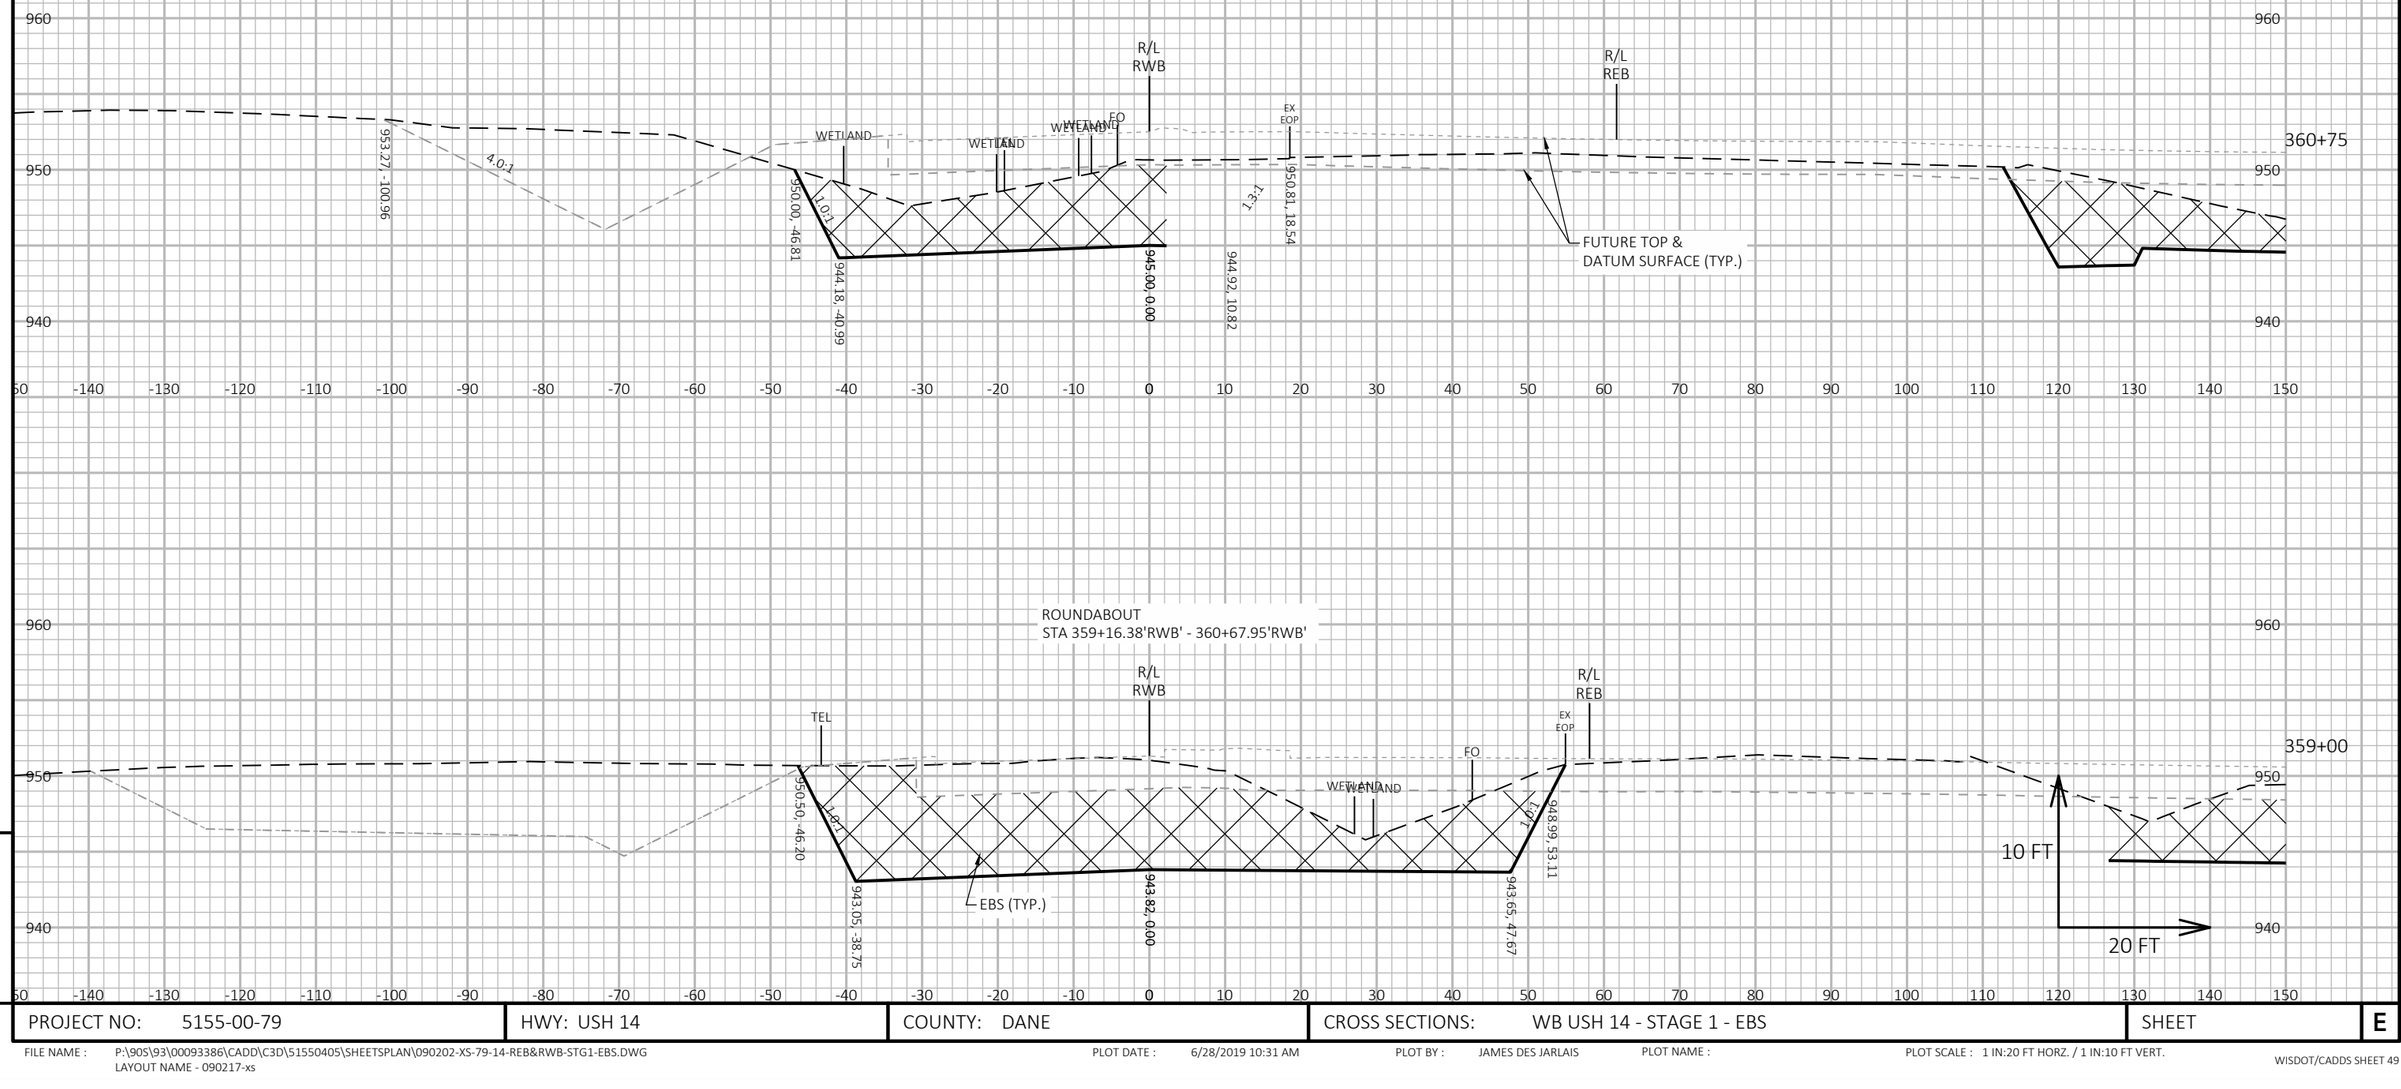

9

9

PROJECT NO: 5155-00-79	HWY: USH 14	COUNTY: DANE	CROSS SECTIONS: WB USH 14 - STAGE 1 - EBS	SHEET	E

FILE NAME : P:\90S\93\00093386\CADD\C3D\51550405\SHEETSPLAN\090202-XS-79-14-REB&RWB-STG1-EBS.DWG
LAYOUT NAME - 090217-xs

PLOT DATE : 6/28/2019 10:31 AM PLOT BY : JAMES DES JARLAIS PLOT NAME : PLOT SCALE : 1 IN:20 FT HORZ. / 1 IN:10 FT VERT.

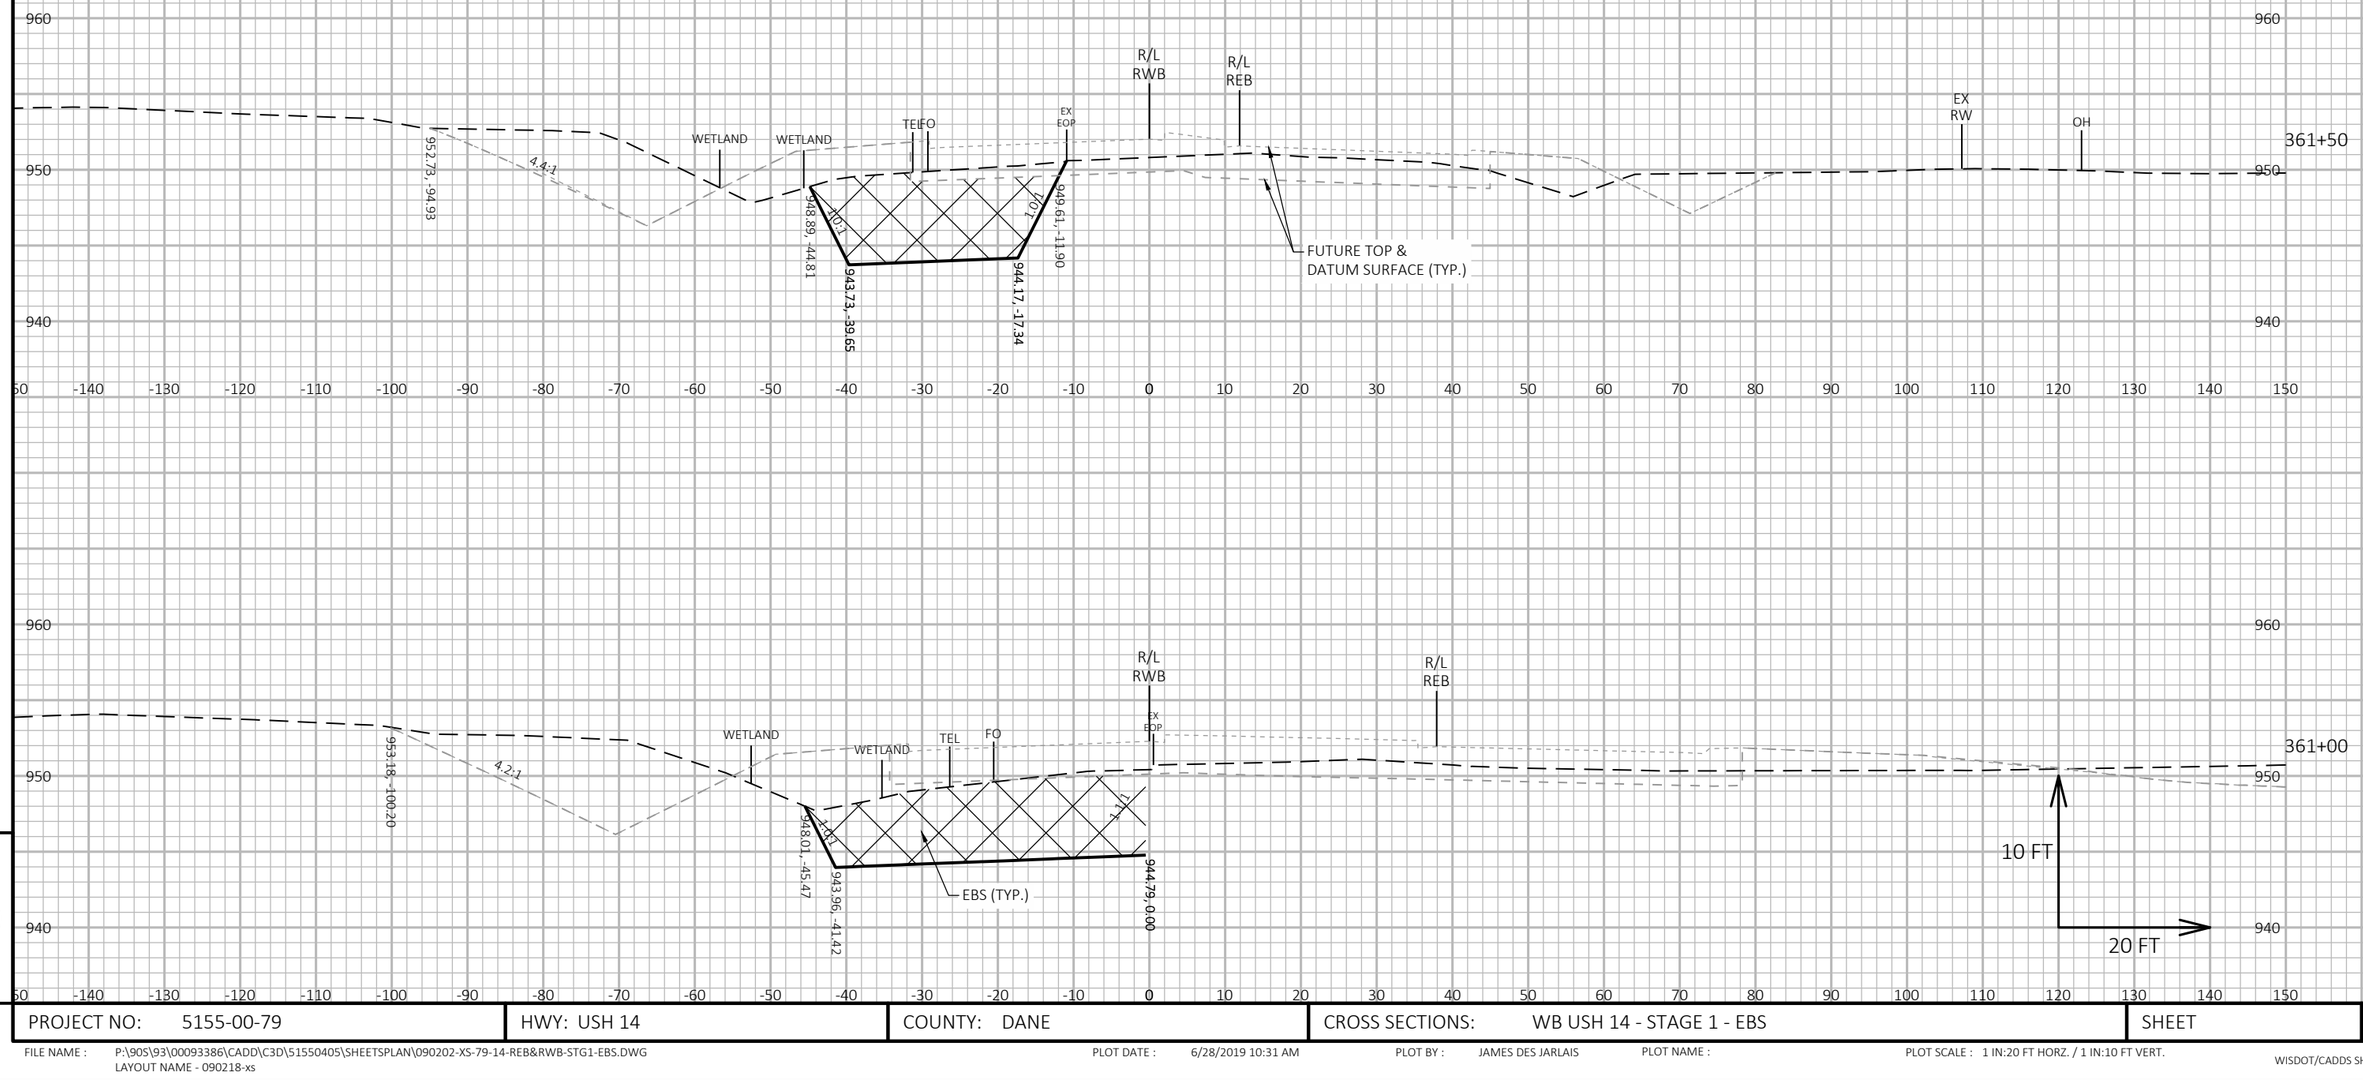

9 9

PROJECT NO: 5155-00-79	HWY: USH 14	COUNTY: DANE	CROSS SECTIONS: WB USH 14 - STAGE 1 - EBS	SHEET	E

FILE NAME : P:\90S\93\00093386\CADD\C3D\51550405\SHEETSPLAN\090202-XS-79-14-REB&RWB-STG1-EBS.DWG
LAYOUT NAME - 090218-xs

PLOT DATE : 6/28/2019 10:31 AM PLOT BY : JAMES DES JARLAIS PLOT NAME : PLOT SCALE : 1 IN:20 FT HORZ. / 1 IN:10 FT VERT.

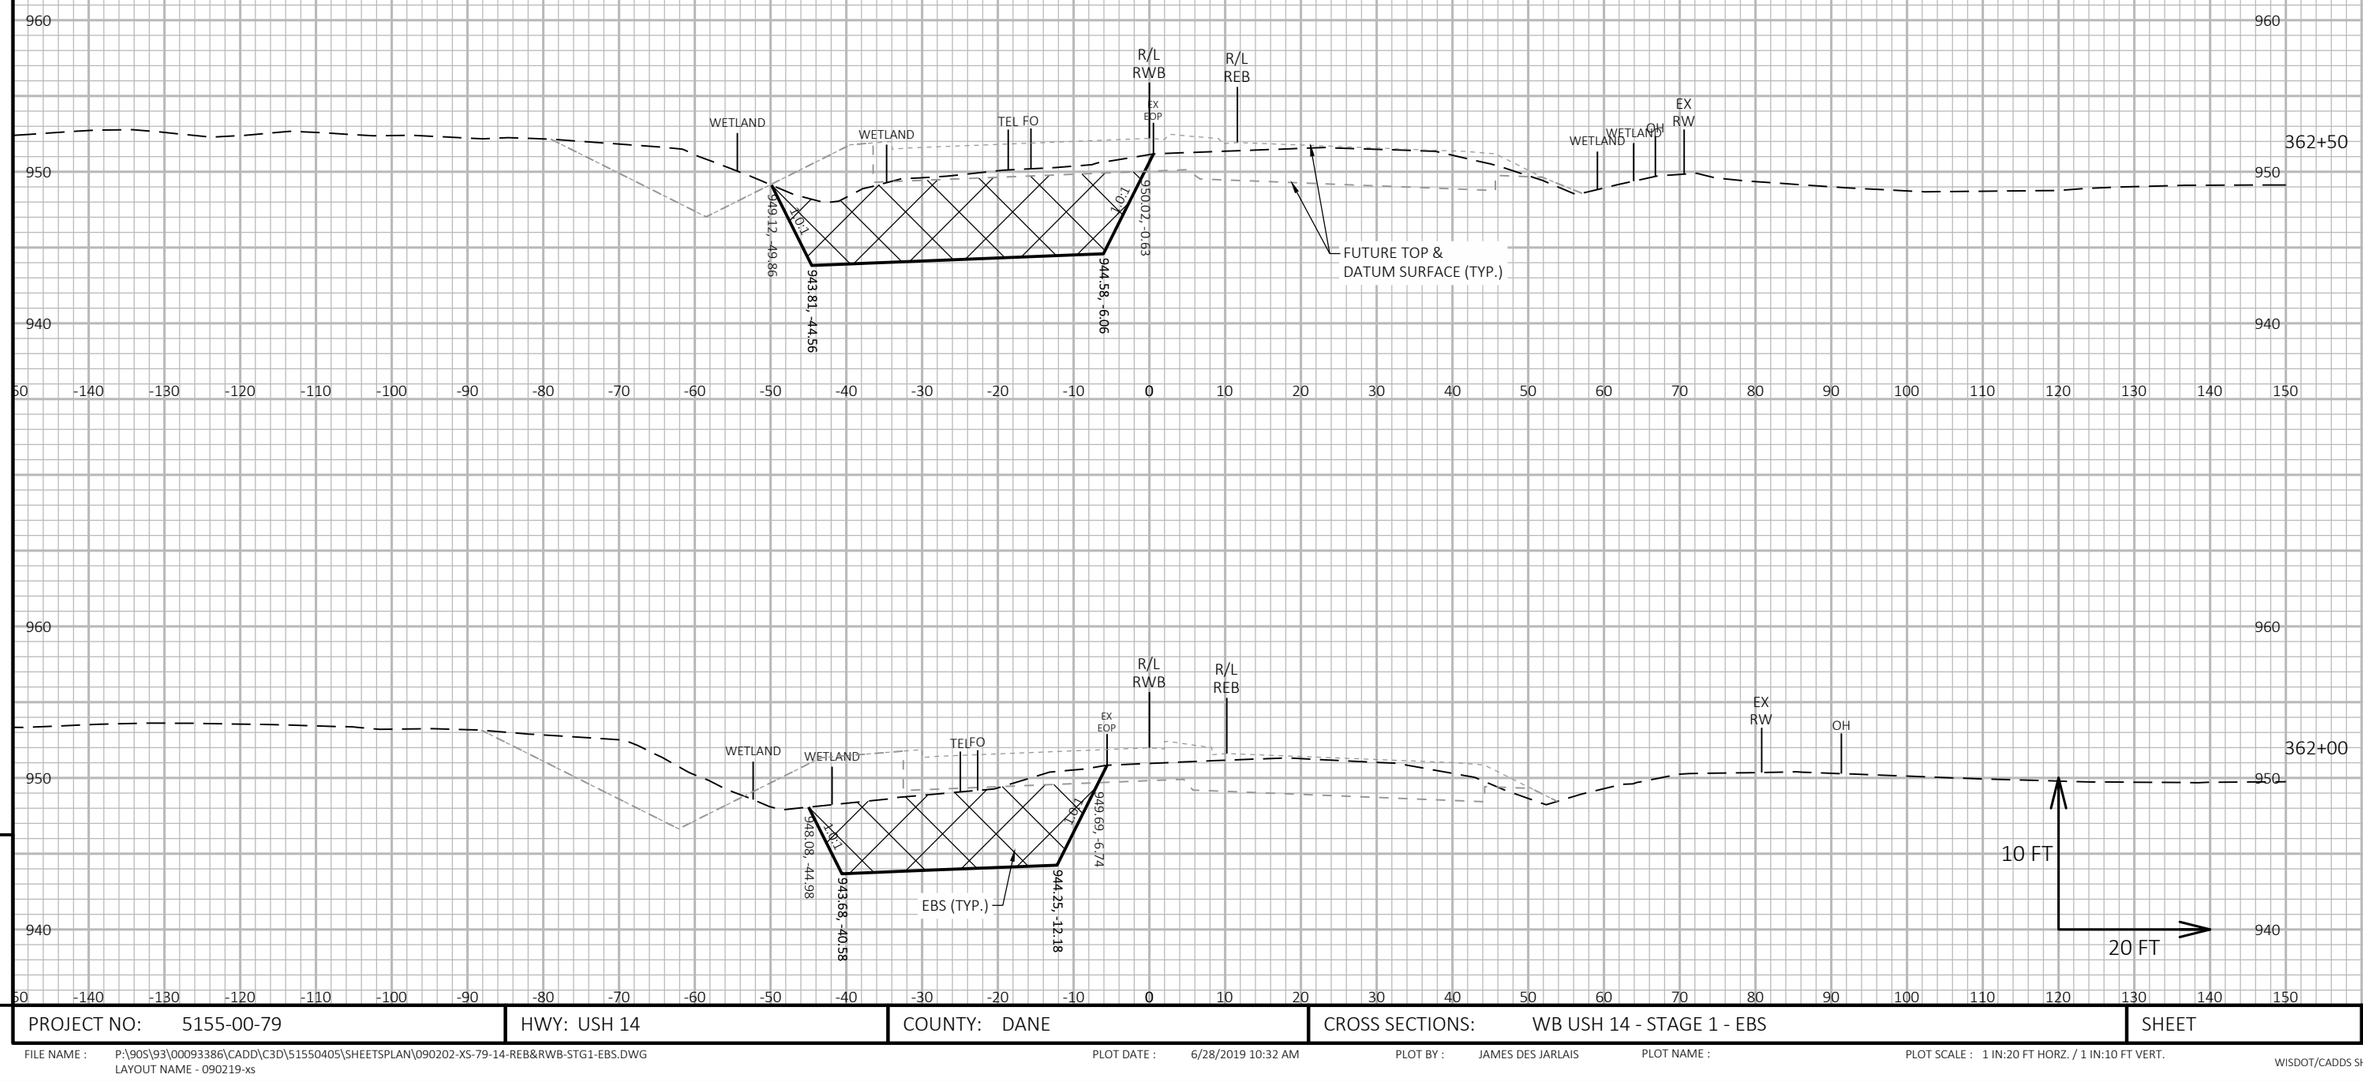

9

9

PROJECT NO: 5155-00-79	HWY: USH 14	COUNTY: DANE	CROSS SECTIONS: WB USH 14 - STAGE 1 - EBS	SHEET	E

FILE NAME : P:\90S\93\00093386\CADD\C3D\51550405\SHEETSPLAN\090202-XS-79-14-REB&RWB-STG1-EBS.DWG
LAYOUT NAME - 090219-xs

PLOT DATE : 6/28/2019 10:32 AM PLOT BY : JAMES DES JARLAIS PLOT NAME : PLOT SCALE : 1 IN:20 FT HORZ. / 1 IN:10 FT VERT.

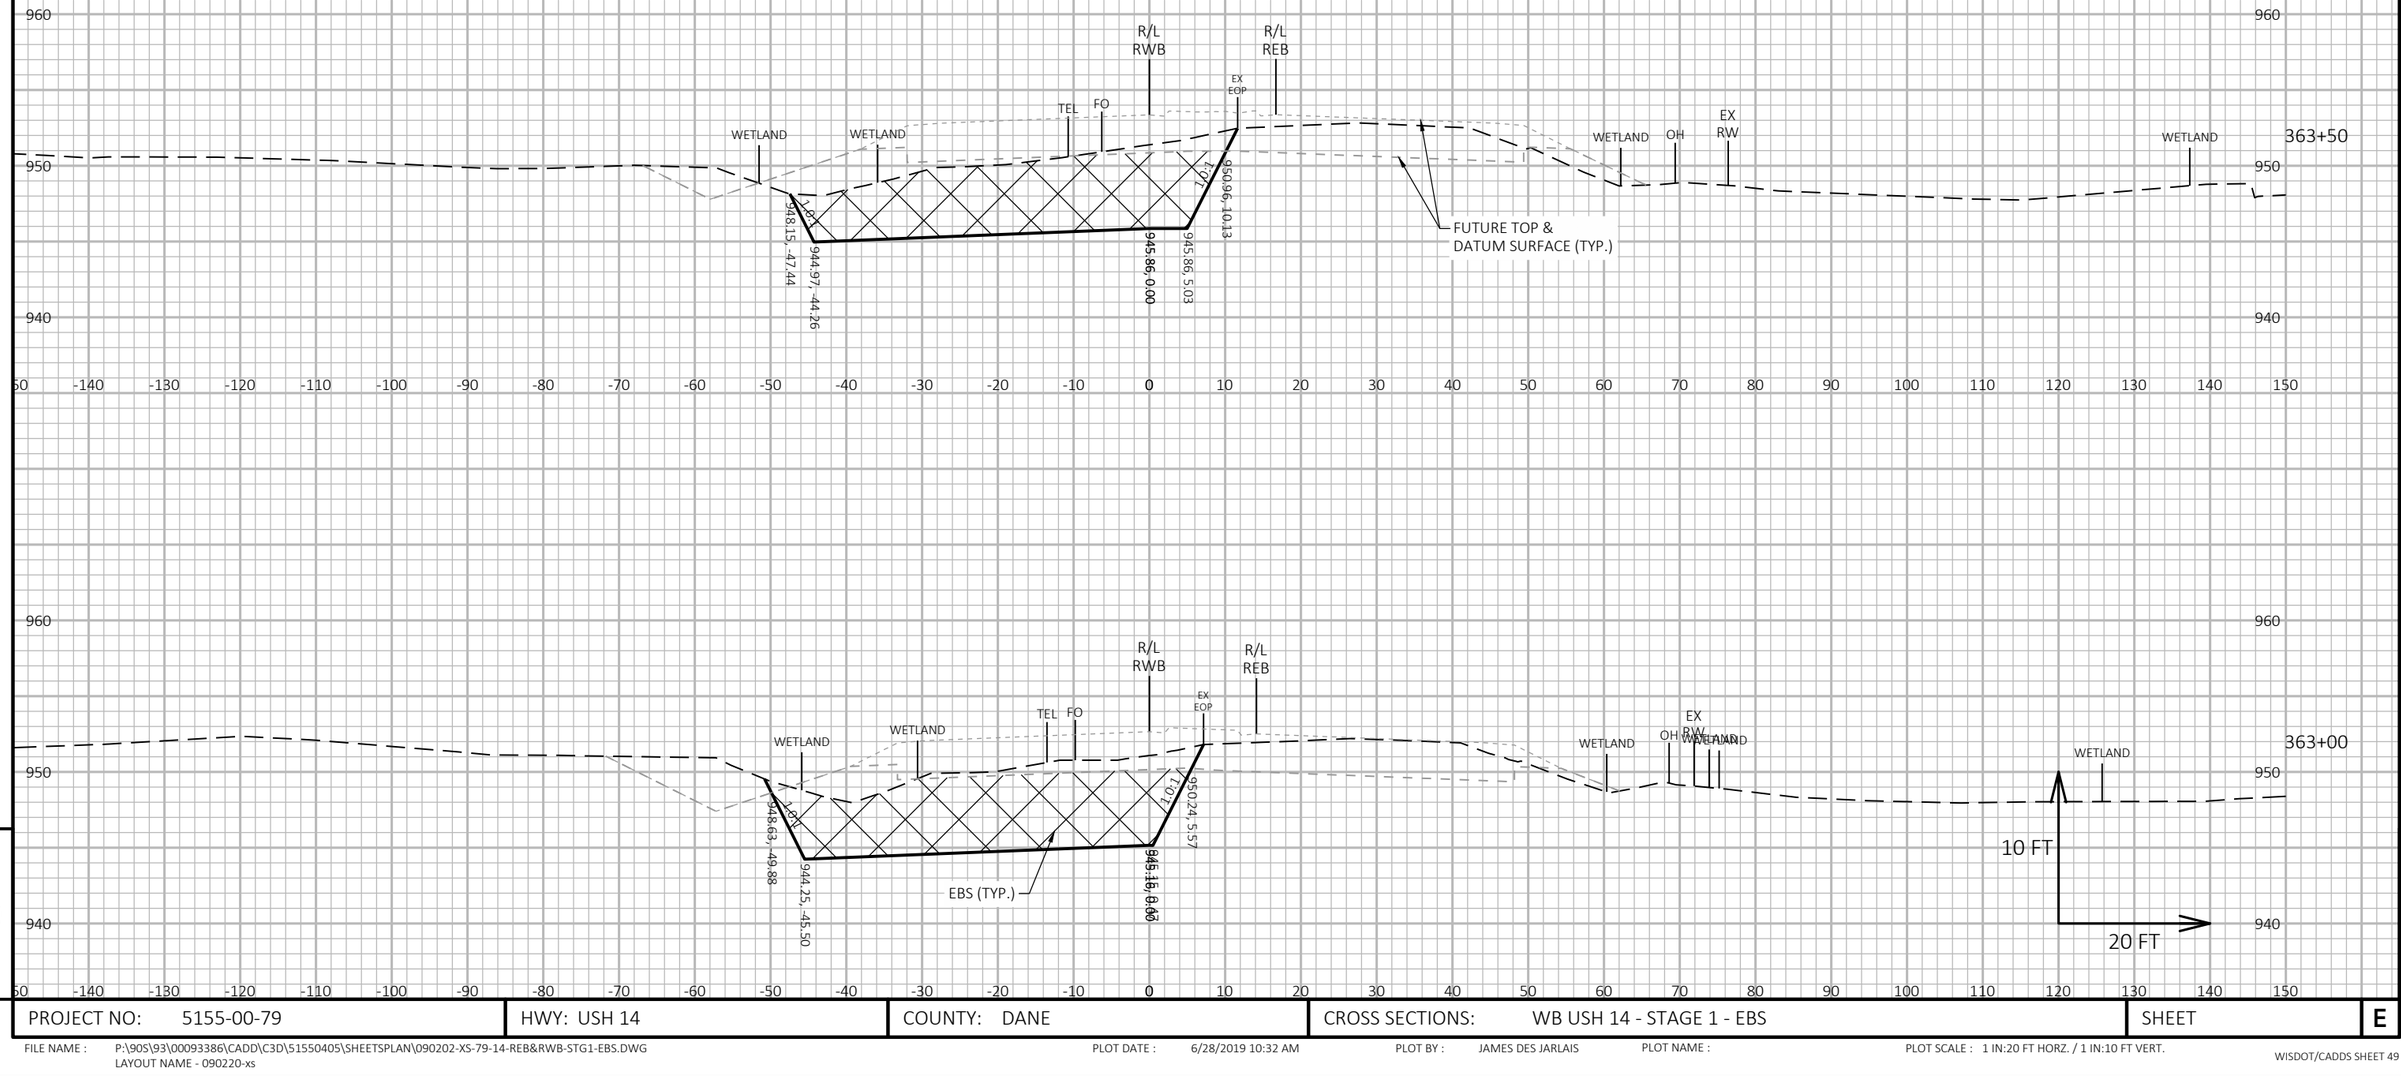

9

9

PROJECT NO: 5155-00-79	HWY: USH 14	COUNTY: DANE	CROSS SECTIONS: WB USH 14 - STAGE 1 - EBS	SHEET	E

FILE NAME : P:\90S\93\00093386\CADD\C3D\51550405\SHEETSPLAN\090202-XS-79-14-REB&RWB-STG1-EBS.DWG
LAYOUT NAME - 090220-xs

PLOT DATE : 6/28/2019 10:32 AM PLOT BY : JAMES DES JARLAIS PLOT NAME : PLOT SCALE : 1 IN:20 FT HORZ. / 1 IN:10 FT VERT.

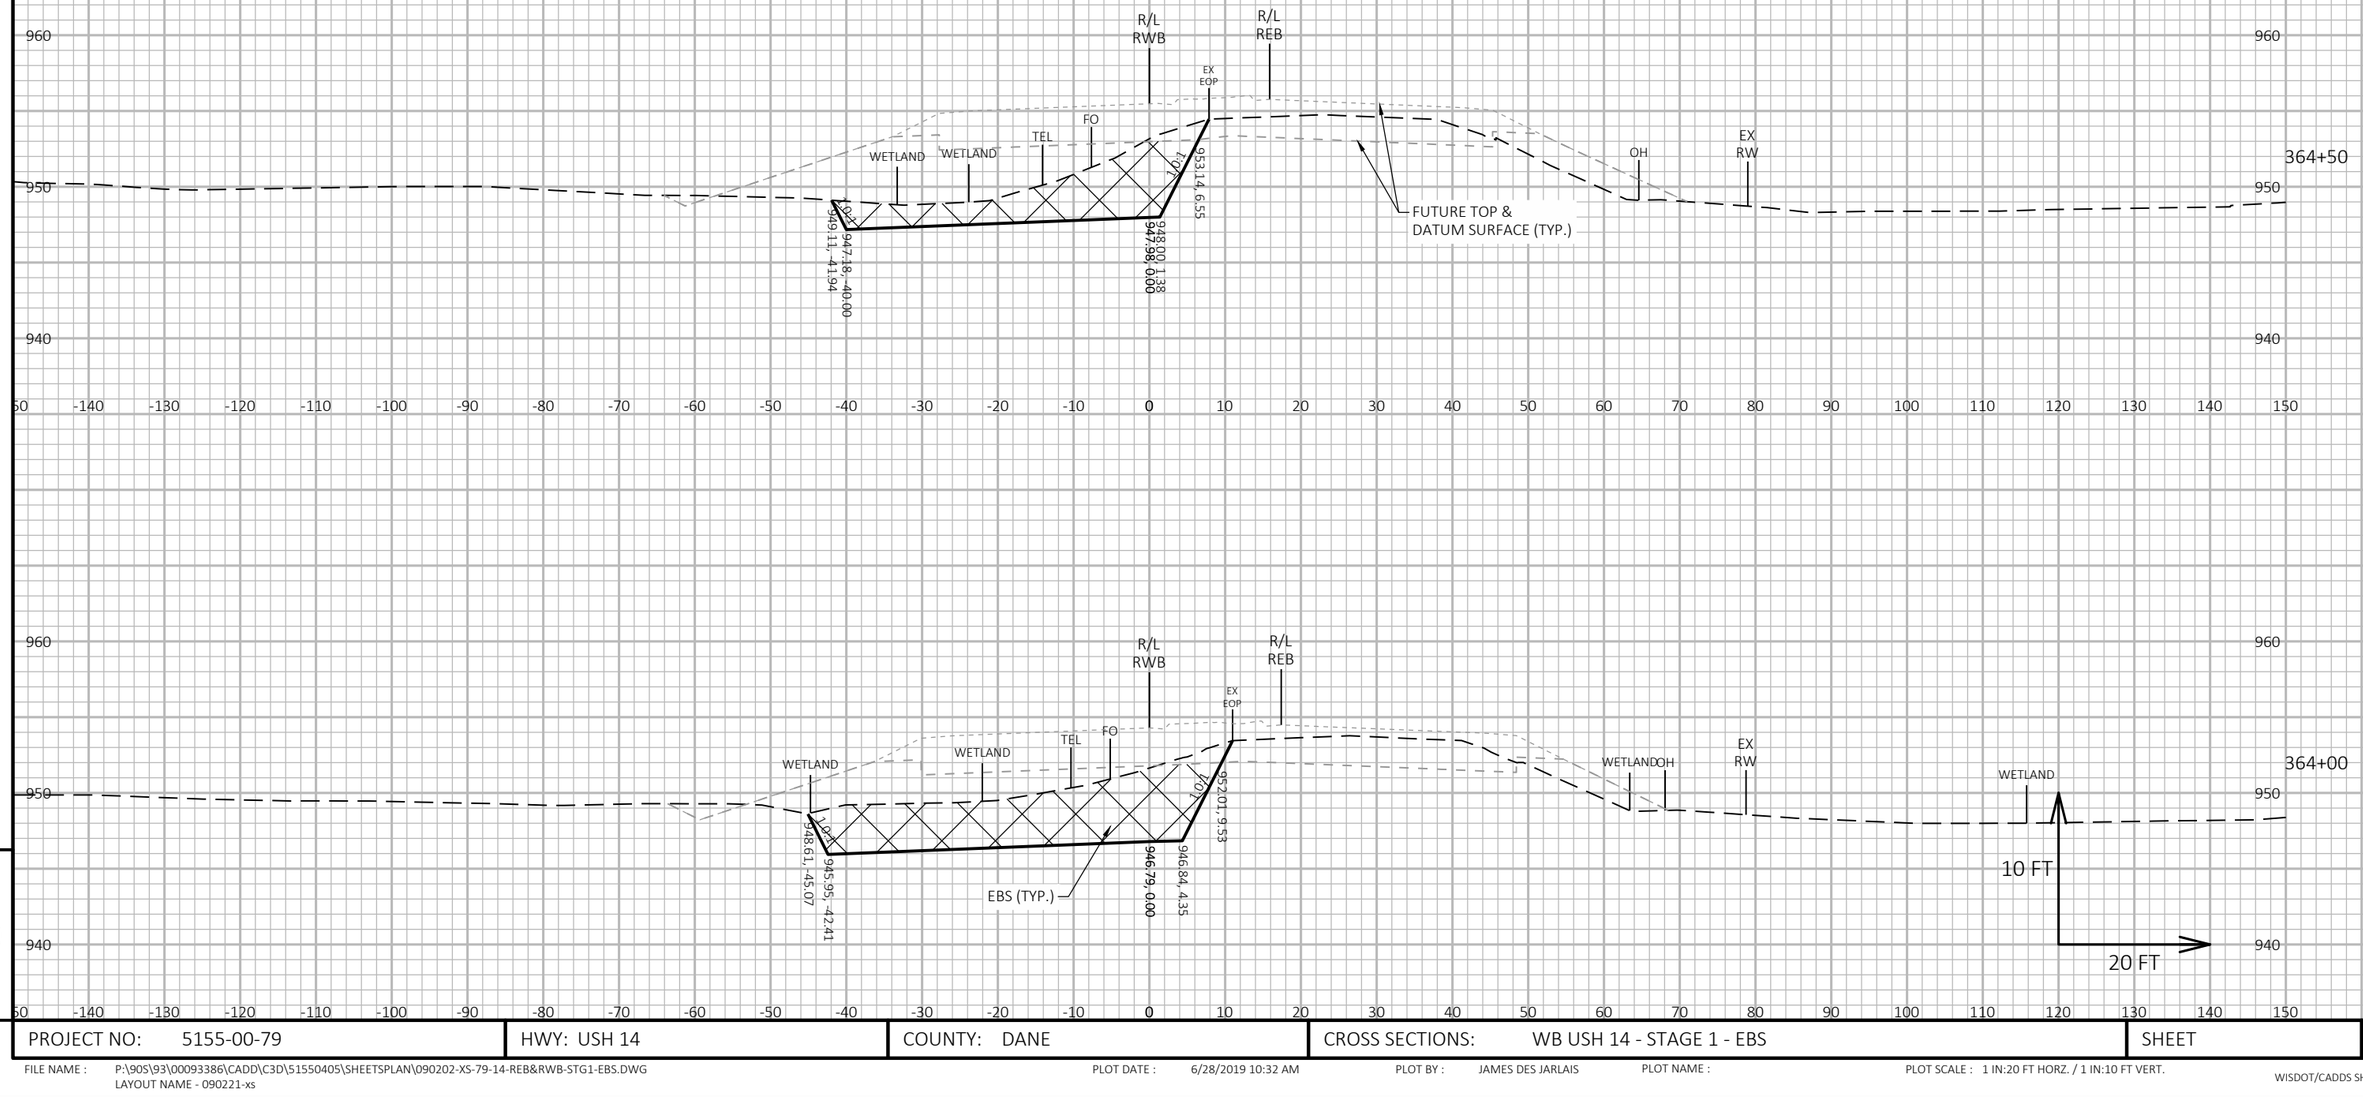

PROJECT NO: 5155-00-79	HWY: USH 14	COUNTY: DANE	CROSS SECTIONS: WB USH 14 - STAGE 1 - EBS	SHEET E

FILE NAME : P:\90S\93\00093386\CADD\C3D\51550405\SHEETSPLAN\090202-XS-79-14-REB&RWB-STG1-EBS.DWG
LAYOUT NAME - 090221-xs

PLOT DATE : 6/28/2019 10:32 AM PLOT BY : JAMES DES JARLAIS PLOT NAME : PLOT SCALE : 1 IN:20 FT HORZ. / 1 IN:10 FT VERT.

WISDOT/CADDS SHEET 49

9

9

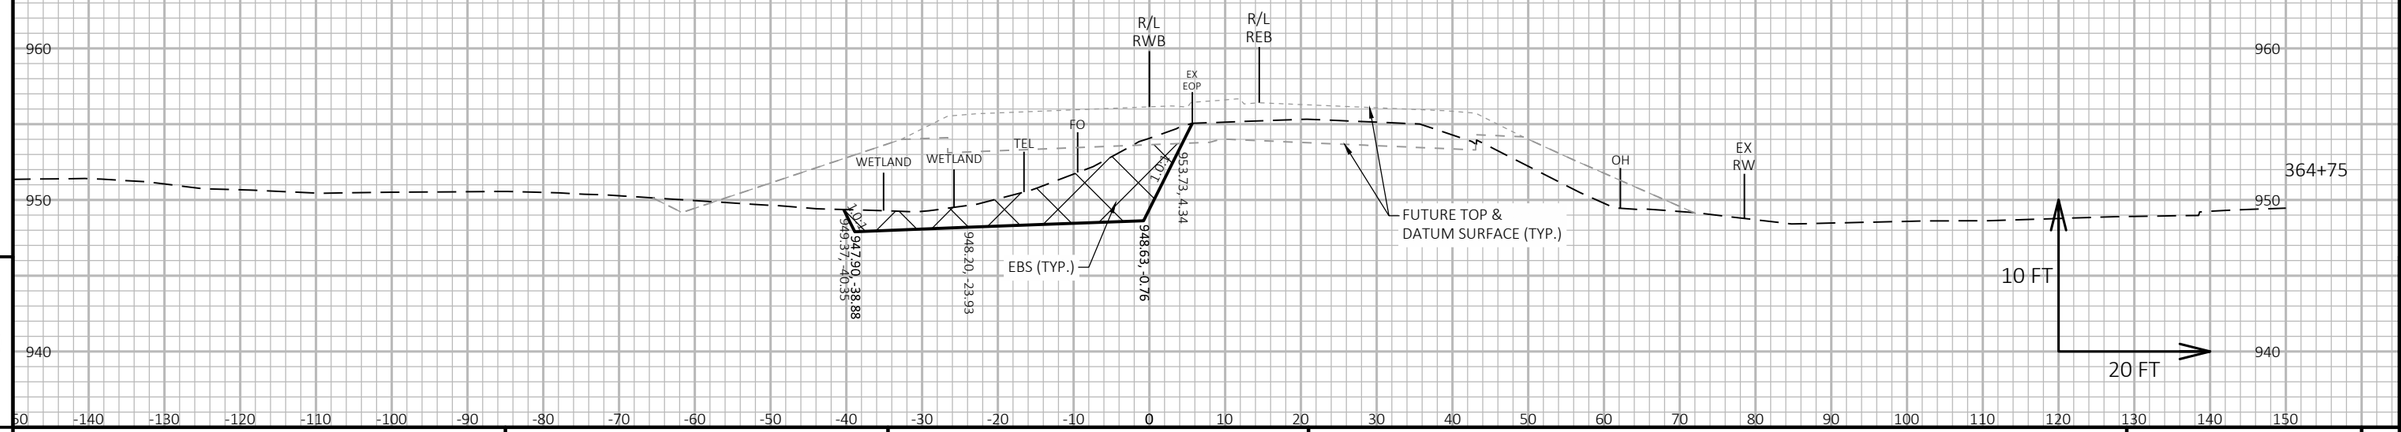

9

9

PROJECT NO: 5155-00-79	HWY: USH 14	COUNTY: DANE	CROSS SECTIONS: WB USH 14 - STAGE 1 - EBS	SHEET	E

FILE NAME : P:\90S\93\00093386\CADD\C3D\51550405\SHEETSPLAN\090202-XS-79-14-REB&RWB-STG1-EBS.DWG
LAYOUT NAME - 090222-xs

PLOT DATE : 6/28/2019 10:32 AM PLOT BY : JAMES DES JARLAIS PLOT NAME : PLOT SCALE : 1 IN:20 FT HORZ. / 1 IN:10 FT VERT.

STA 102+50'EB' TO STA 106+30'EB'
SEE 'WB' EBS CROSS SECTIONS

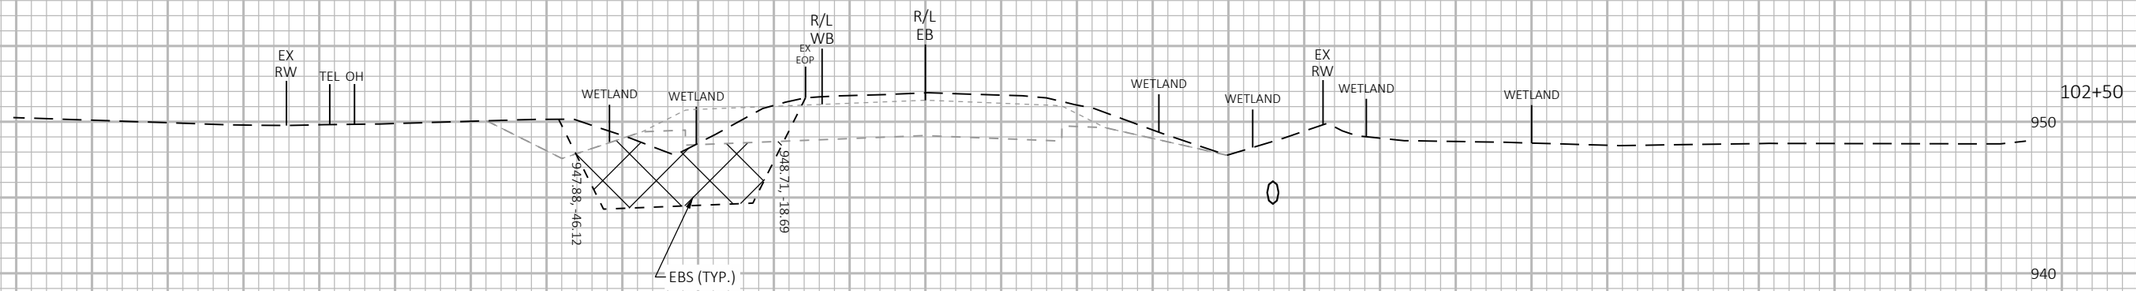

BEGIN EBS LT

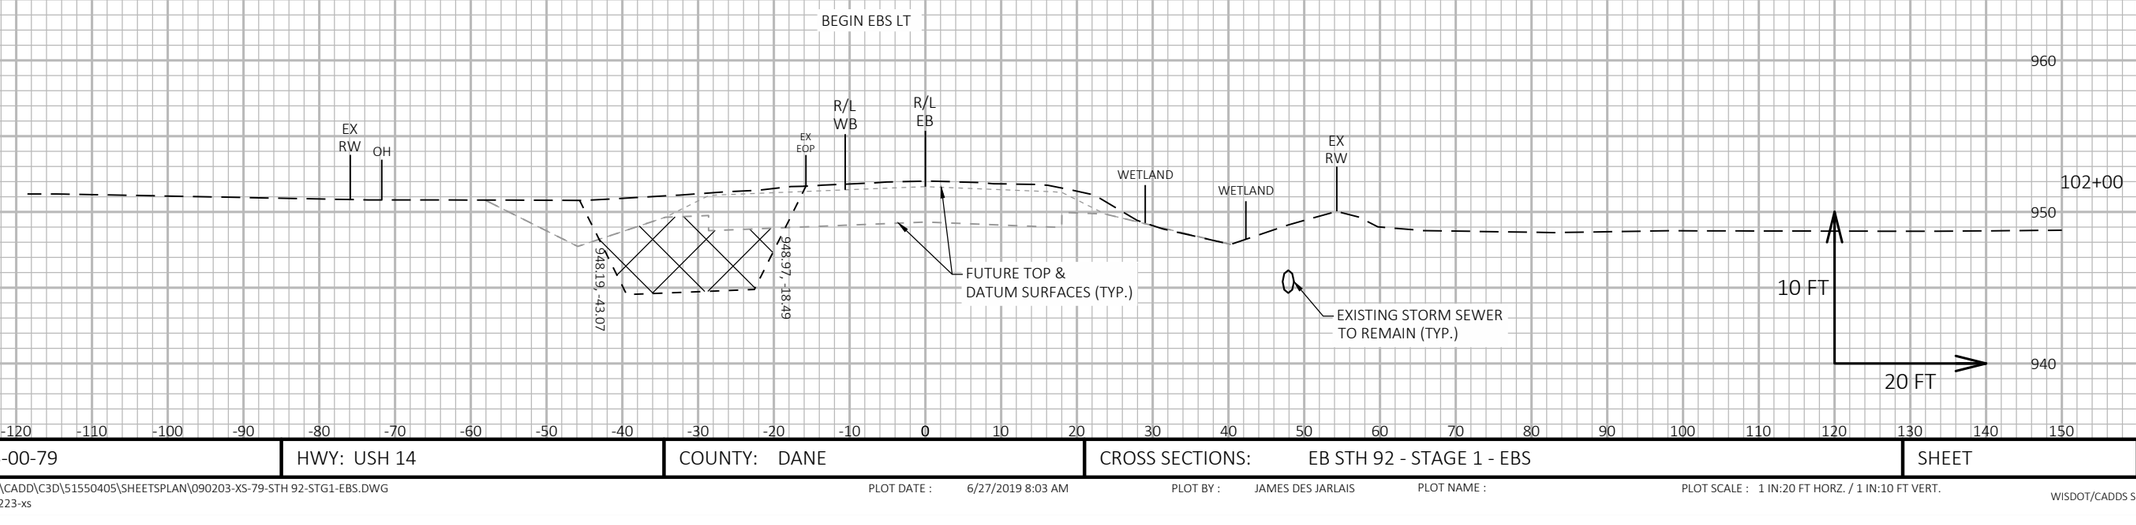

9 9

PROJECT NO: 5155-00-79	HWY: USH 14	COUNTY: DANE	CROSS SECTIONS: EB STH 92 - STAGE 1 - EBS	SHEET	E

FILE NAME : P:\90S\93\00093386\CADD\C3D\51550405\SHEETSPLAN\090203-XS-79-STH 92-STG1-EBS.DWG
LAYOUT NAME - 090223-xs

PLOT DATE : 6/27/2019 8:03 AM PLOT BY : JAMES DES JARLAIS PLOT NAME : PLOT SCALE : 1 IN:20 FT HORZ. / 1 IN:10 FT VERT.

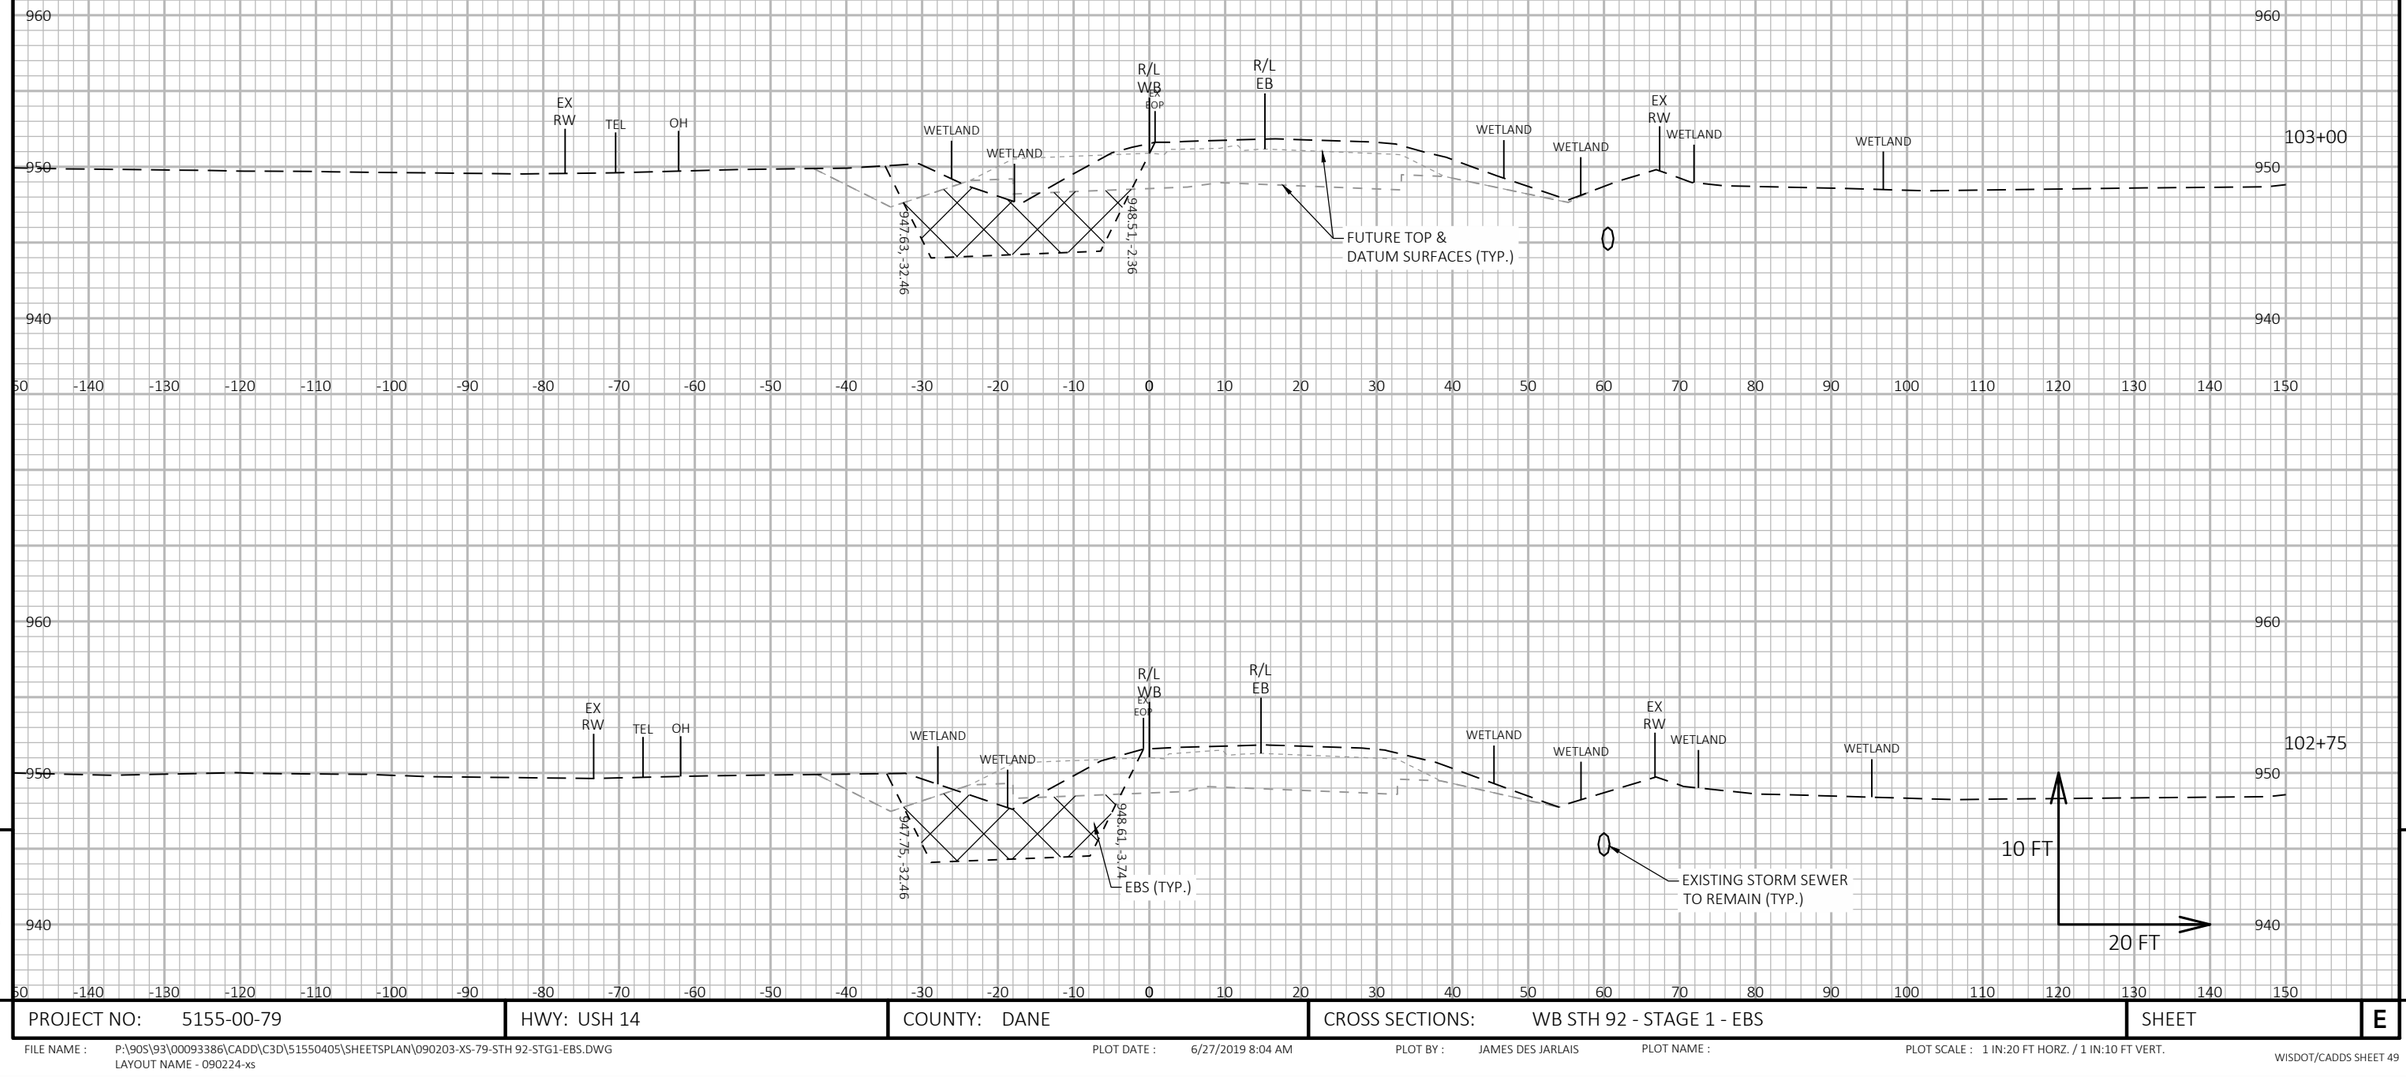

9

9

PROJECT NO: 5155-00-79	HWY: USH 14	COUNTY: DANE	CROSS SECTIONS: WB STH 92 - STAGE 1 - EBS	SHEET	E

FILE NAME : P:\90S\93\00093386\CADD\C3D\51550405\SHEETSPLAN\090203-XS-79-STH 92-STG1-EBS.DWG
LAYOUT NAME - 090224-xs

PLOT DATE : 6/27/2019 8:04 AM PLOT BY : JAMES DES JARLAIS PLOT NAME : PLOT SCALE : 1 IN:20 FT HORZ. / 1 IN:10 FT VERT.

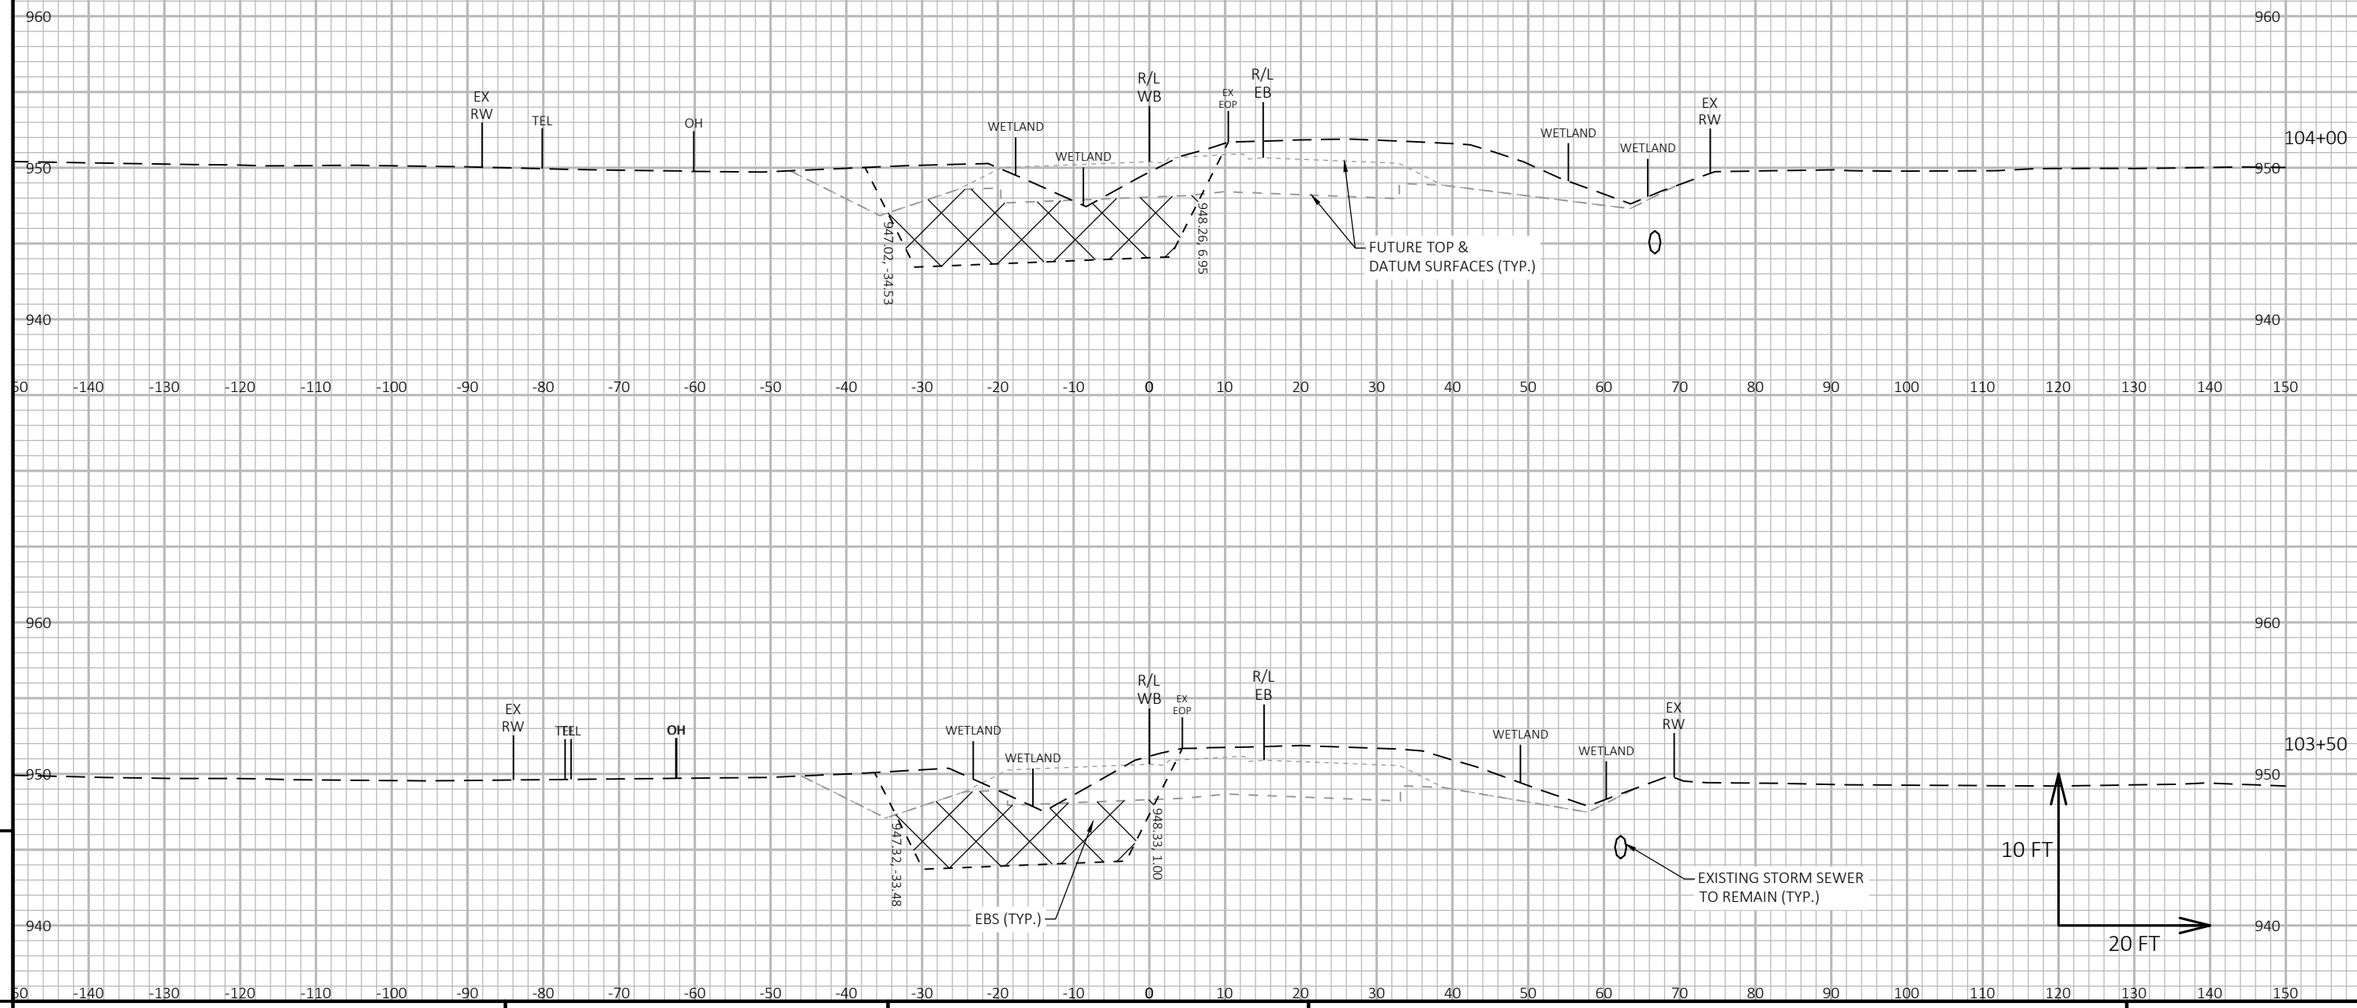

9

9

PROJECT NO: 5155-00-79	HWY: USH 14	COUNTY: DANE	CROSS SECTIONS: WB STH 92 - STAGE 1 - EBS	SHEET	E

FILE NAME : P:\90S\93\00093386\CADD\C3D\51550405\SHEETSPLAN\090203-XS-79-STH 92-STG1-EBS.DWG
LAYOUT NAME - 090225-xs

PLOT DATE : 6/27/2019 8:04 AM PLOT BY : JAMES DES JARLAIS PLOT NAME : PLOT SCALE : 1 IN:20 FT HORZ. / 1 IN:10 FT VERT.

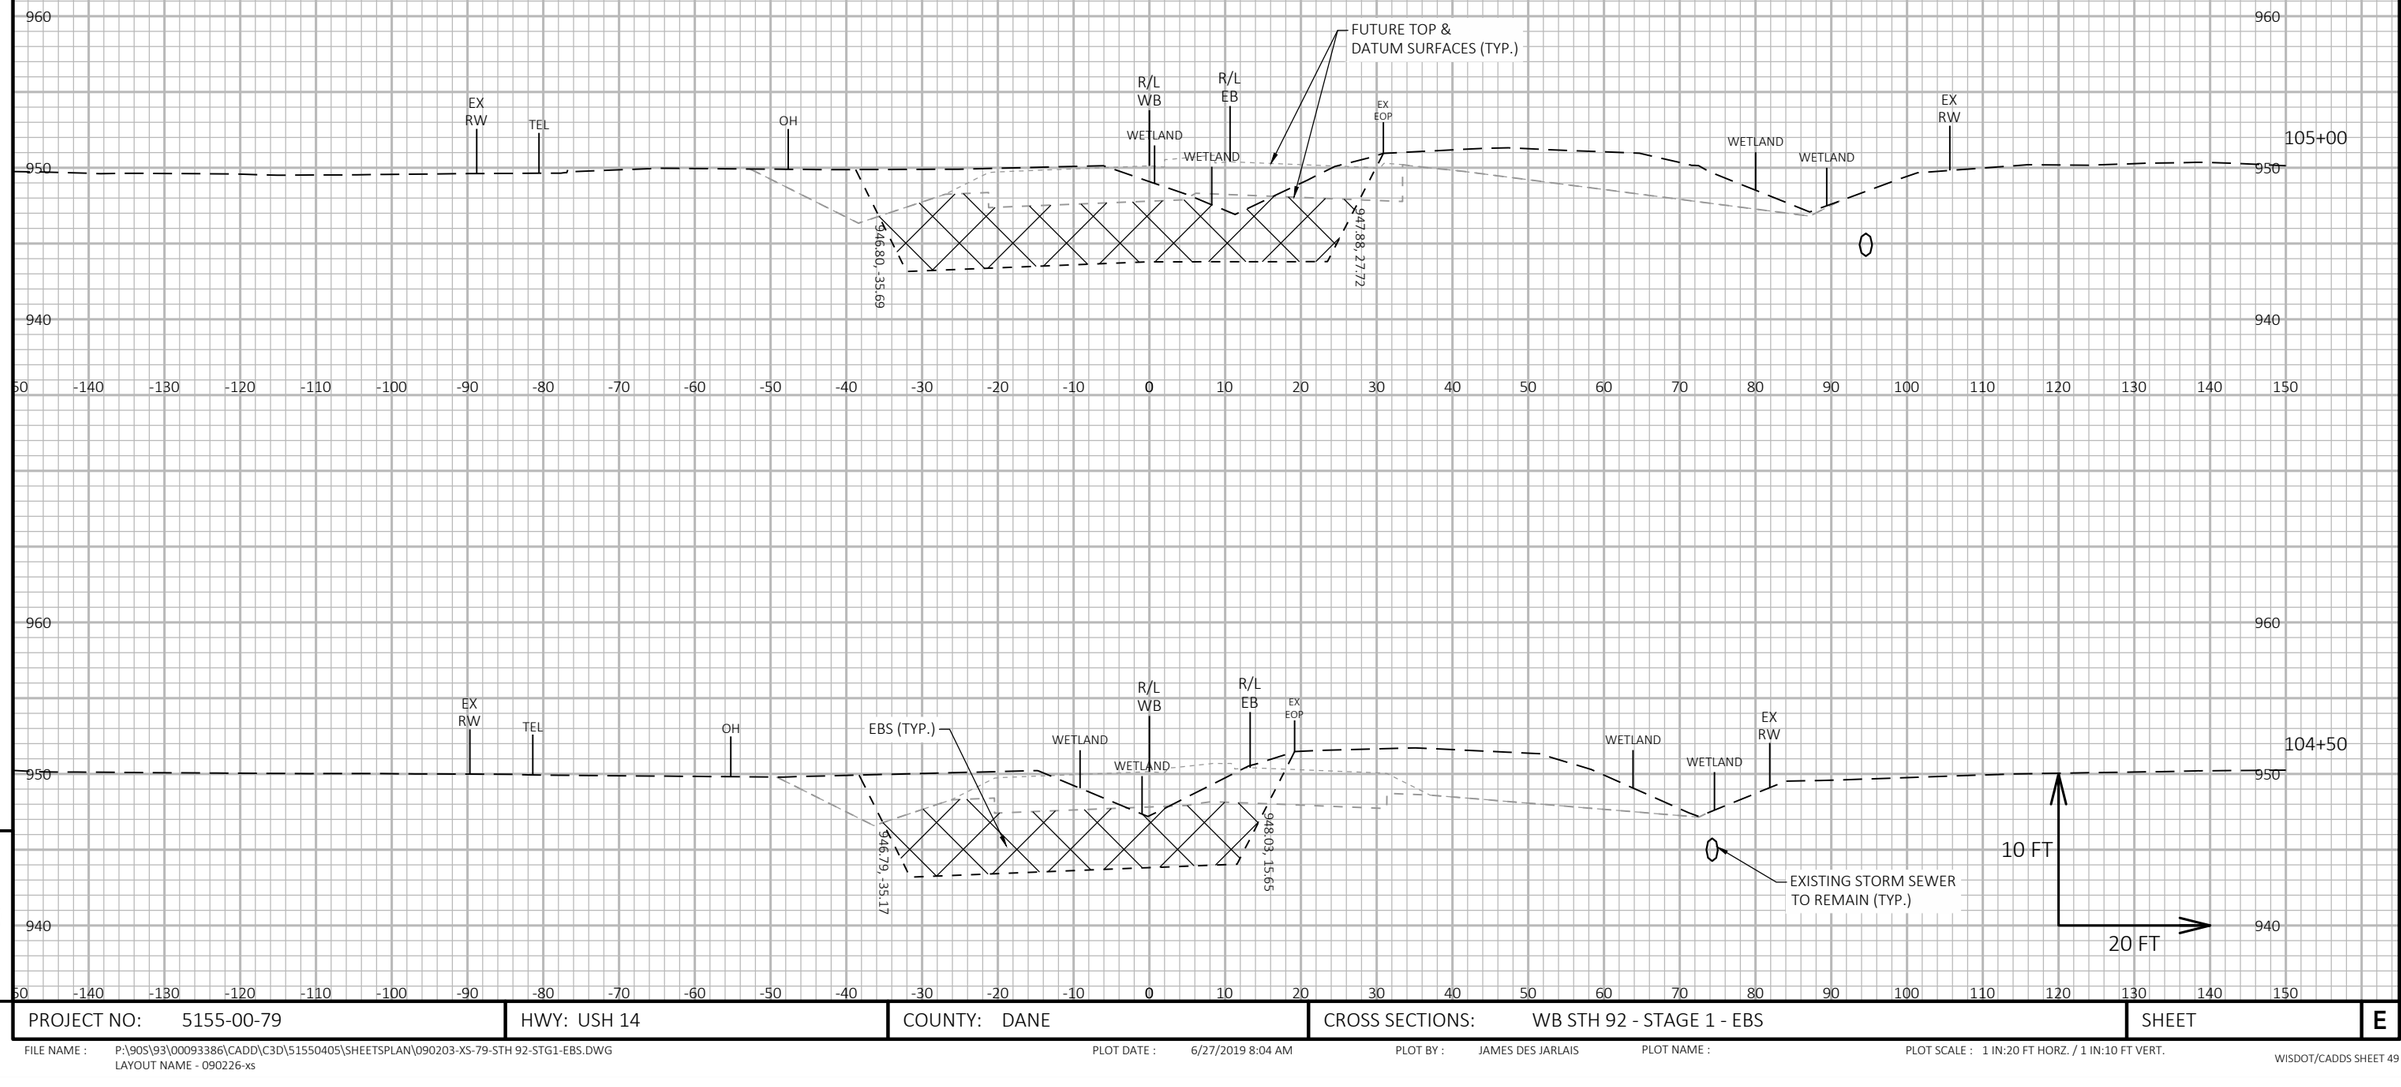

9 9

PROJECT NO: 5155-00-79	HWY: USH 14	COUNTY: DANE	CROSS SECTIONS: WB STH 92 - STAGE 1 - EBS	SHEET	E

FILE NAME : P:\90S\93\00093386\CADD\C3D\51550405\SHEETSPLAN\090203-XS-79-STH 92-STG1-EBS.DWG
LAYOUT NAME - 090226-xs

PLOT DATE : 6/27/2019 8:04 AM PLOT BY : JAMES DES JARLAIS PLOT NAME : PLOT SCALE : 1 IN:20 FT HORZ. / 1 IN:10 FT VERT.

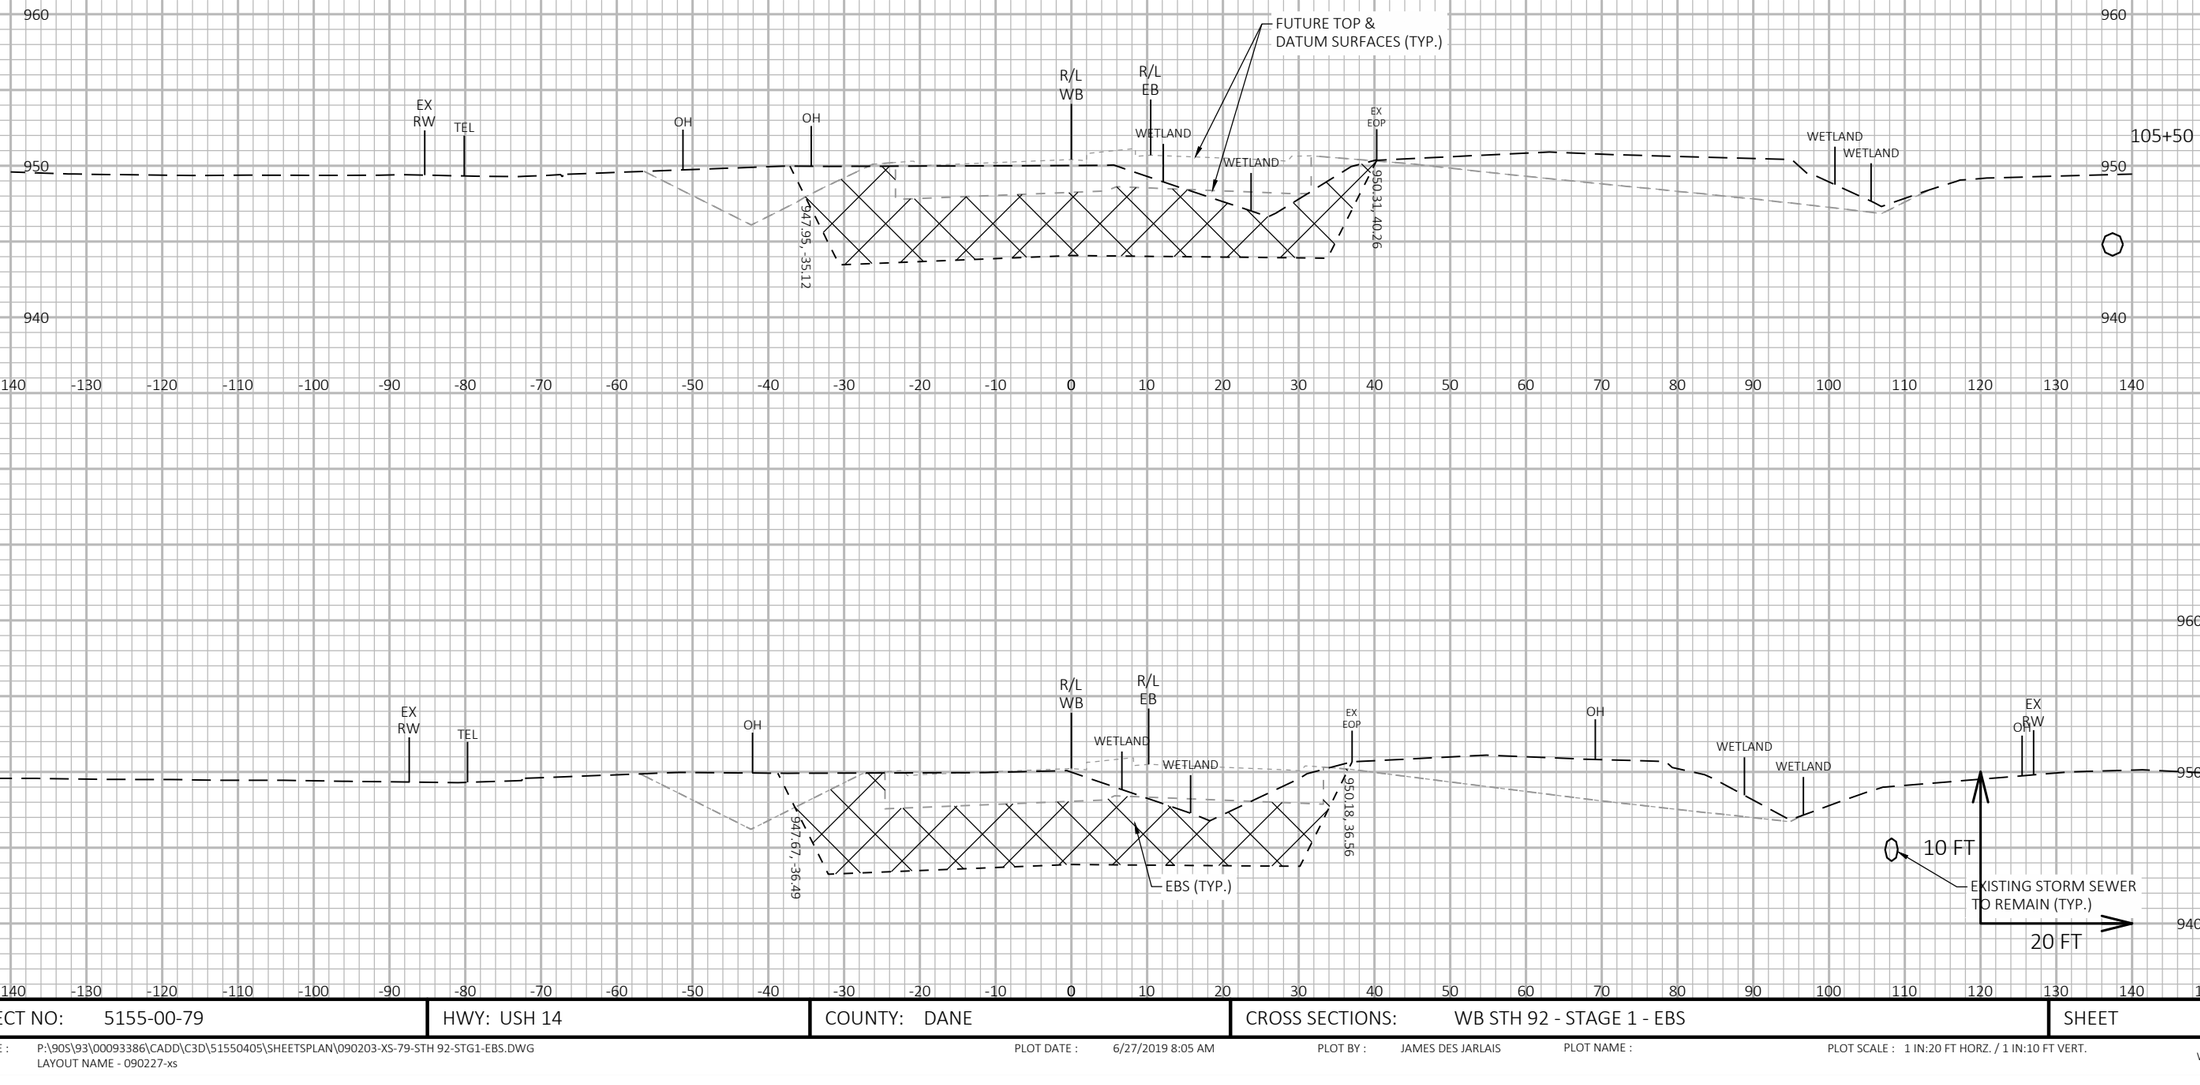

PROJECT NO: 5155-00-79	HWY: USH 14	COUNTY: DANE	CROSS SECTIONS: WB STH 92 - STAGE 1 - EBS	SHEET E

FILE NAME : P:\90S\93\00093386\CADD\C3D\51550405\SHEETSPLAN\090203-XS-79-STH 92-STG1-EBS.DWG
LAYOUT NAME - 090227-xs

PLOT DATE : 6/27/2019 8:05 AM PLOT BY : JAMES DES JARLAIS PLOT NAME : PLOT SCALE : 1 IN:20 FT HORZ. / 1 IN:10 FT VERT.

WISDOT/CADDS SHEET 49

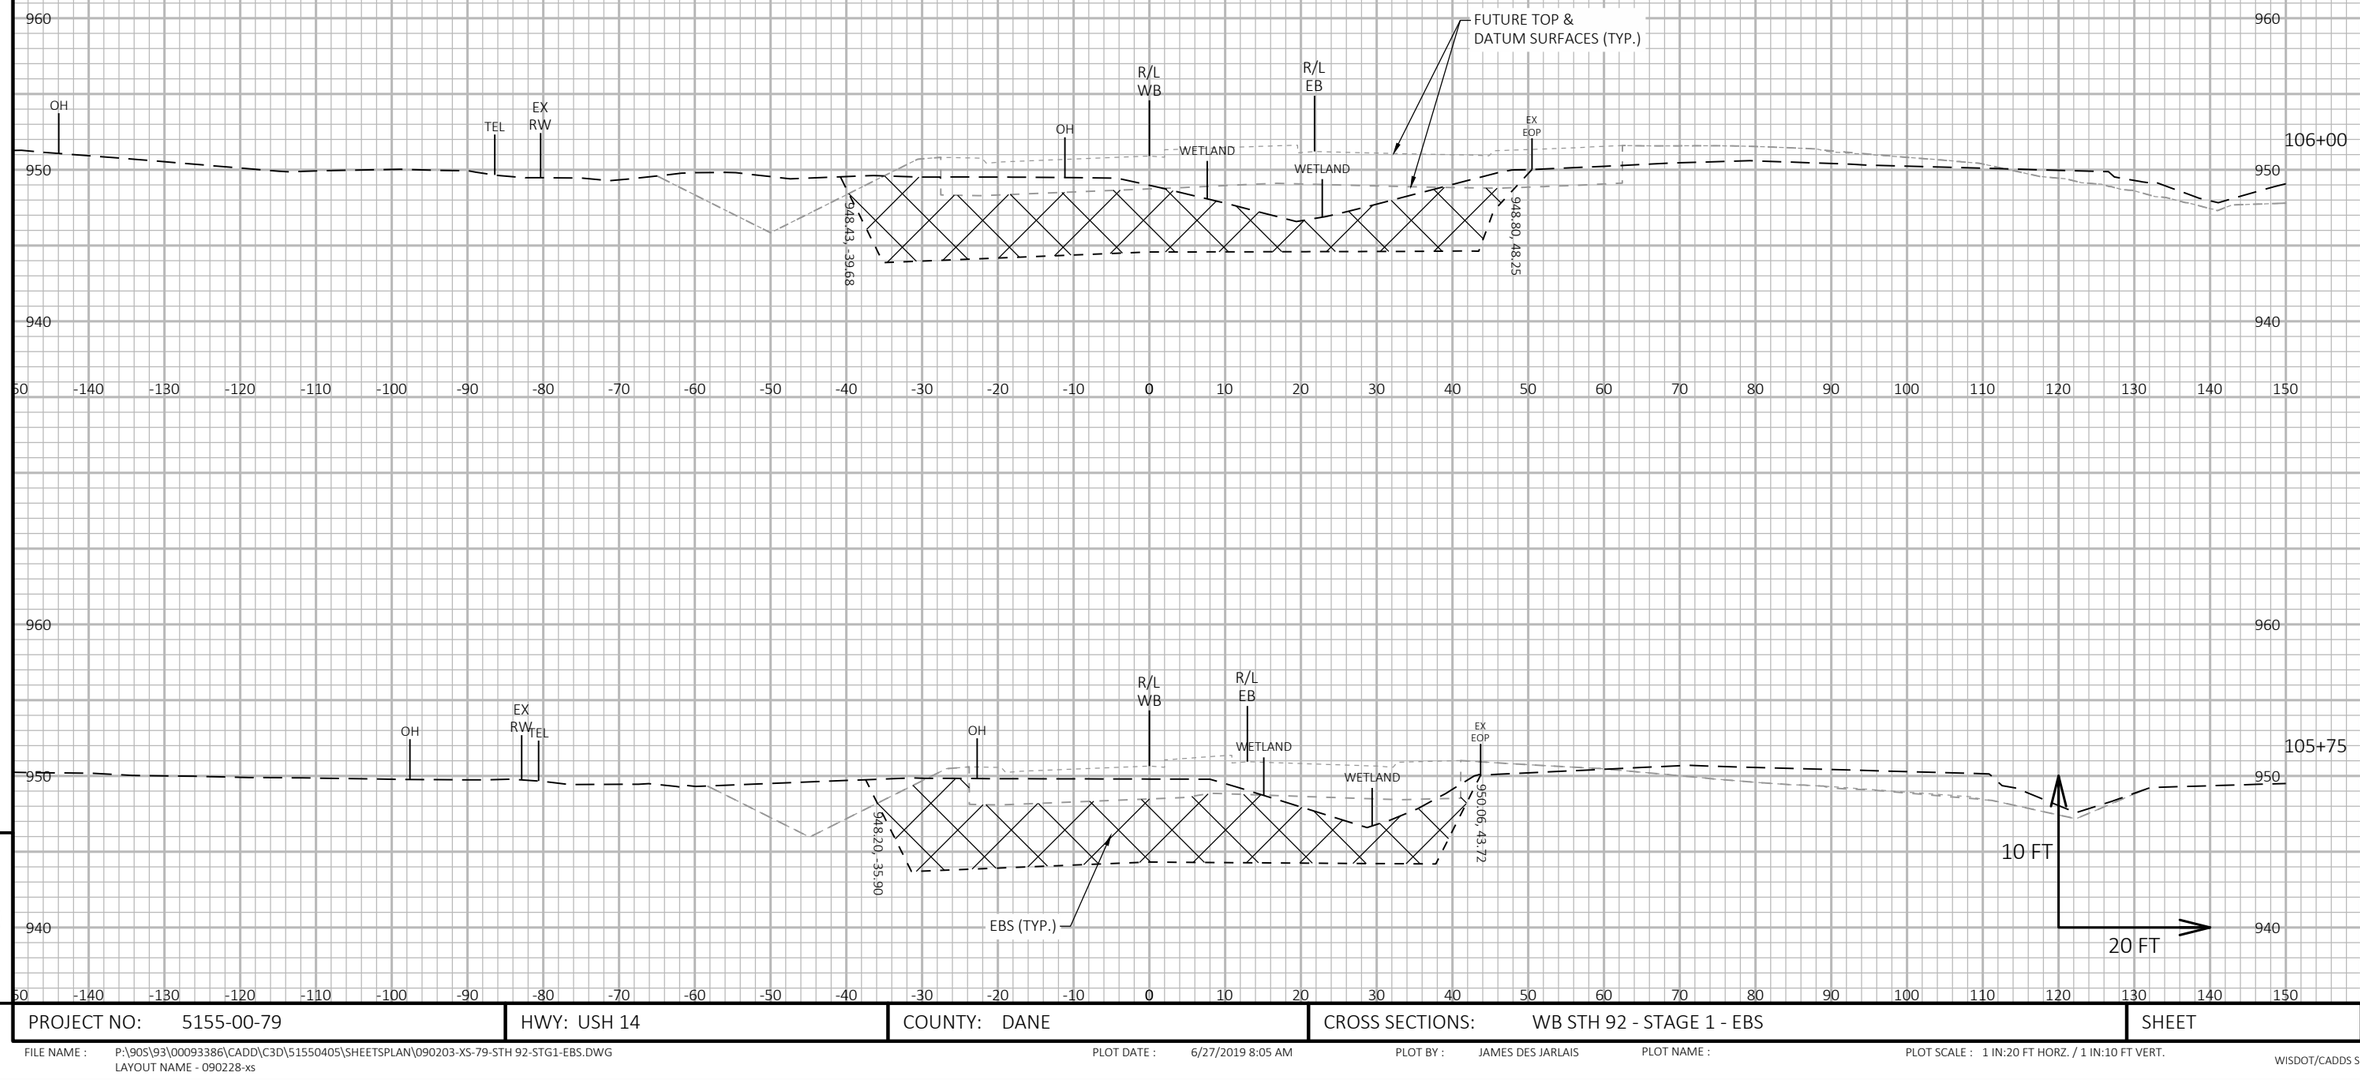

9

9

PROJECT NO: 5155-00-79	HWY: USH 14	COUNTY: DANE	CROSS SECTIONS: WB STH 92 - STAGE 1 - EBS	SHEET	E

FILE NAME : P:\90S\93\00093386\CADD\C3D\51550405\SHEETSPLAN\090203-XS-79-STH 92-STG1-EBS.DWG
LAYOUT NAME - 090228-xs

PLOT DATE : 6/27/2019 8:05 AM

PLOT BY : JAMES DES JARLAIS

PLOT NAME :

PLOT SCALE : 1 IN:20 FT HORZ. / 1 IN:10 FT VERT.

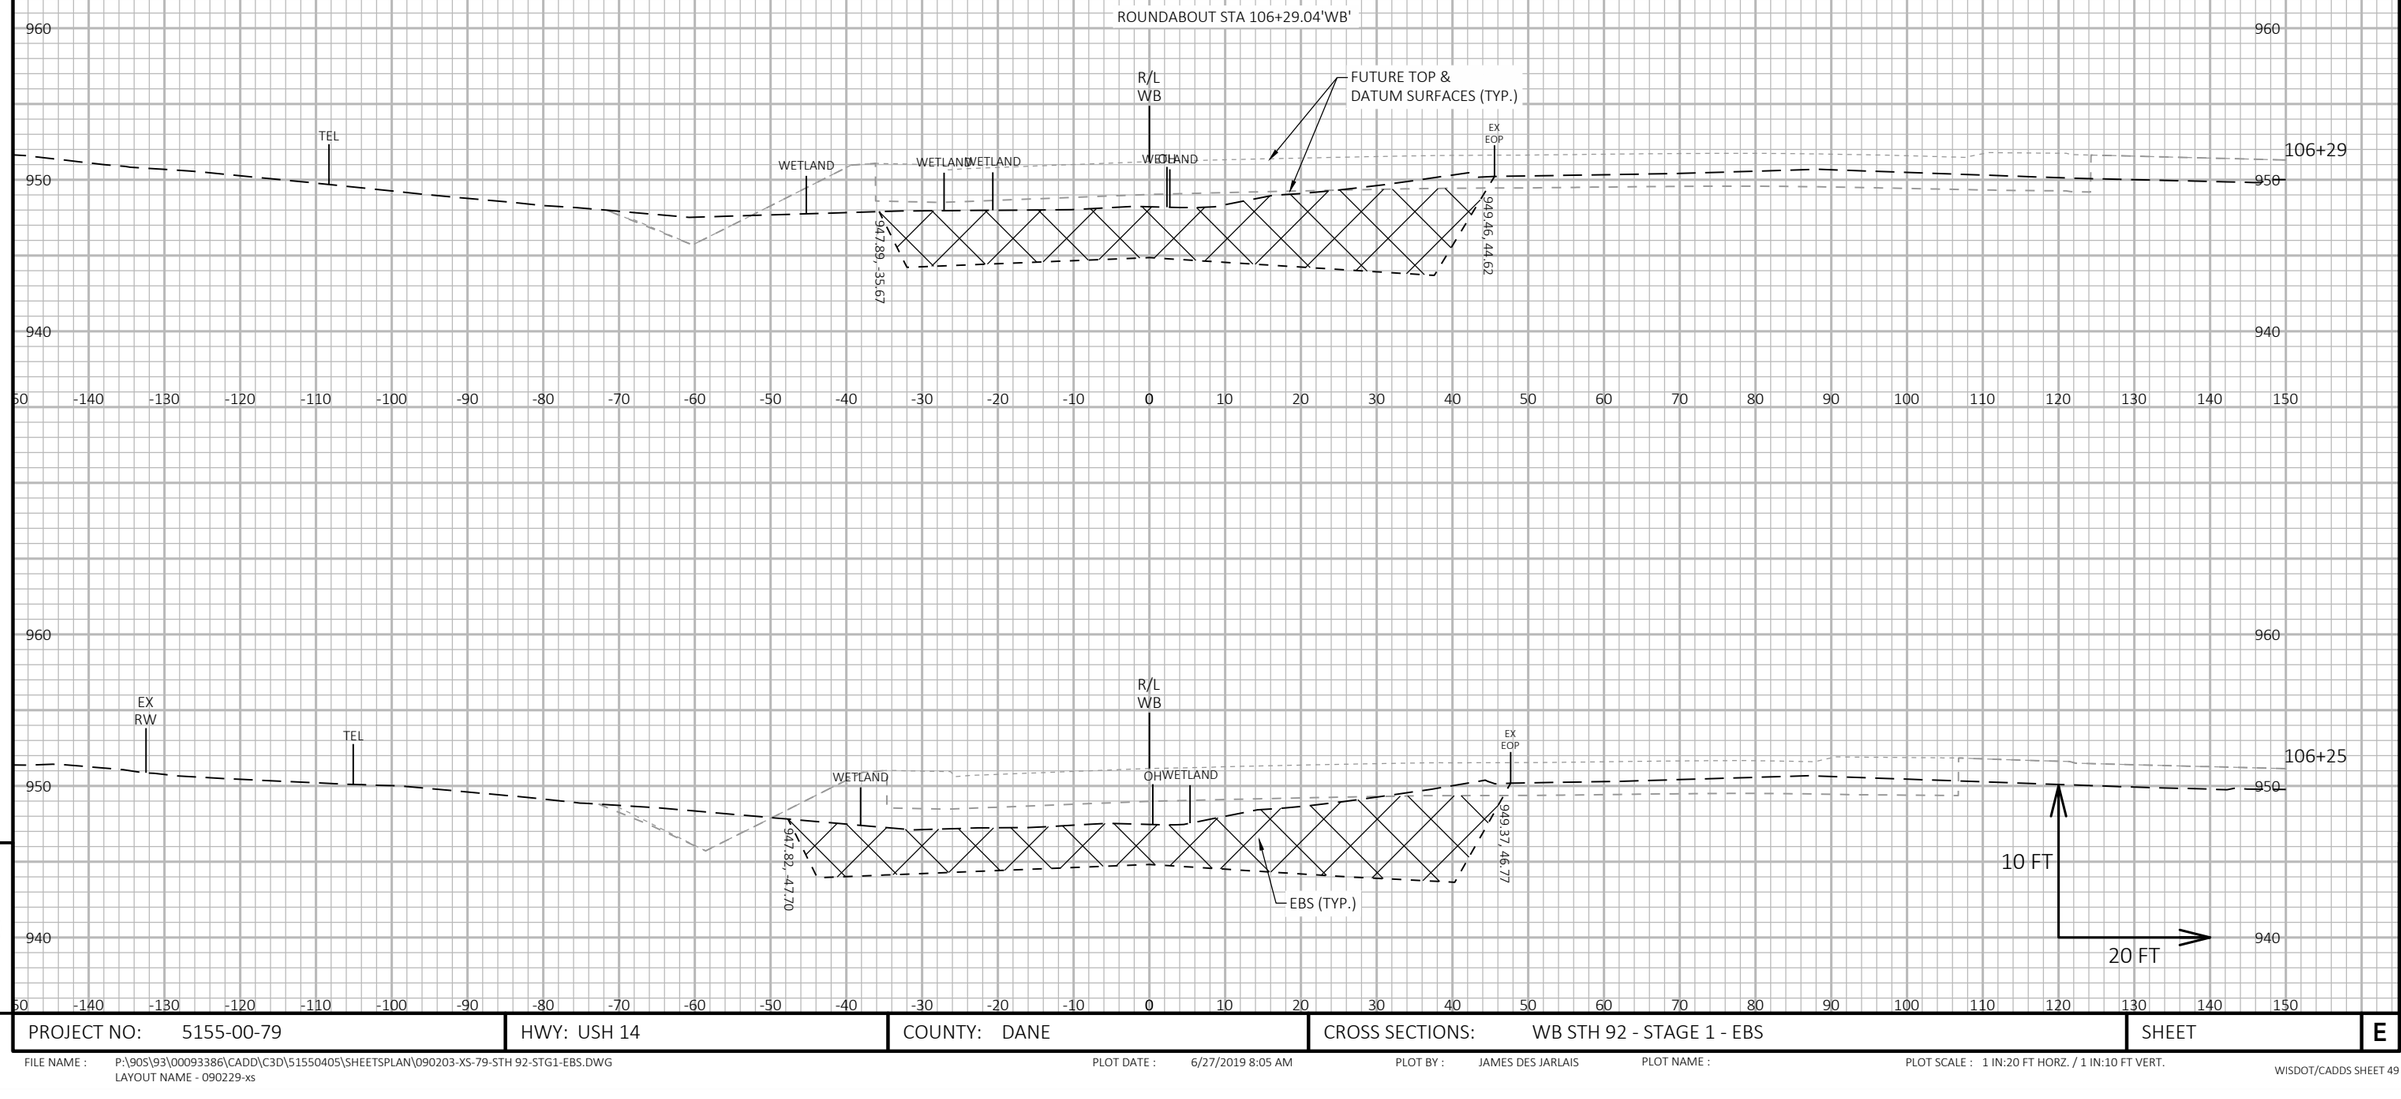

9

9

PROJECT NO: 5155-00-79	HWY: USH 14	COUNTY: DANE	CROSS SECTIONS: WB STH 92 - STAGE 1 - EBS	SHEET	E

FILE NAME : P:\90S\93\00093386\CADD\C3D\51550405\SHEETSPLAN\090203-XS-79-STH 92-STG1-EBS.DWG
LAYOUT NAME - 090229-xs

PLOT DATE : 6/27/2019 8:05 AM PLOT BY : JAMES DES JARLAIS PLOT NAME : PLOT SCALE : 1 IN:20 FT HORZ. / 1 IN:10 FT VERT.

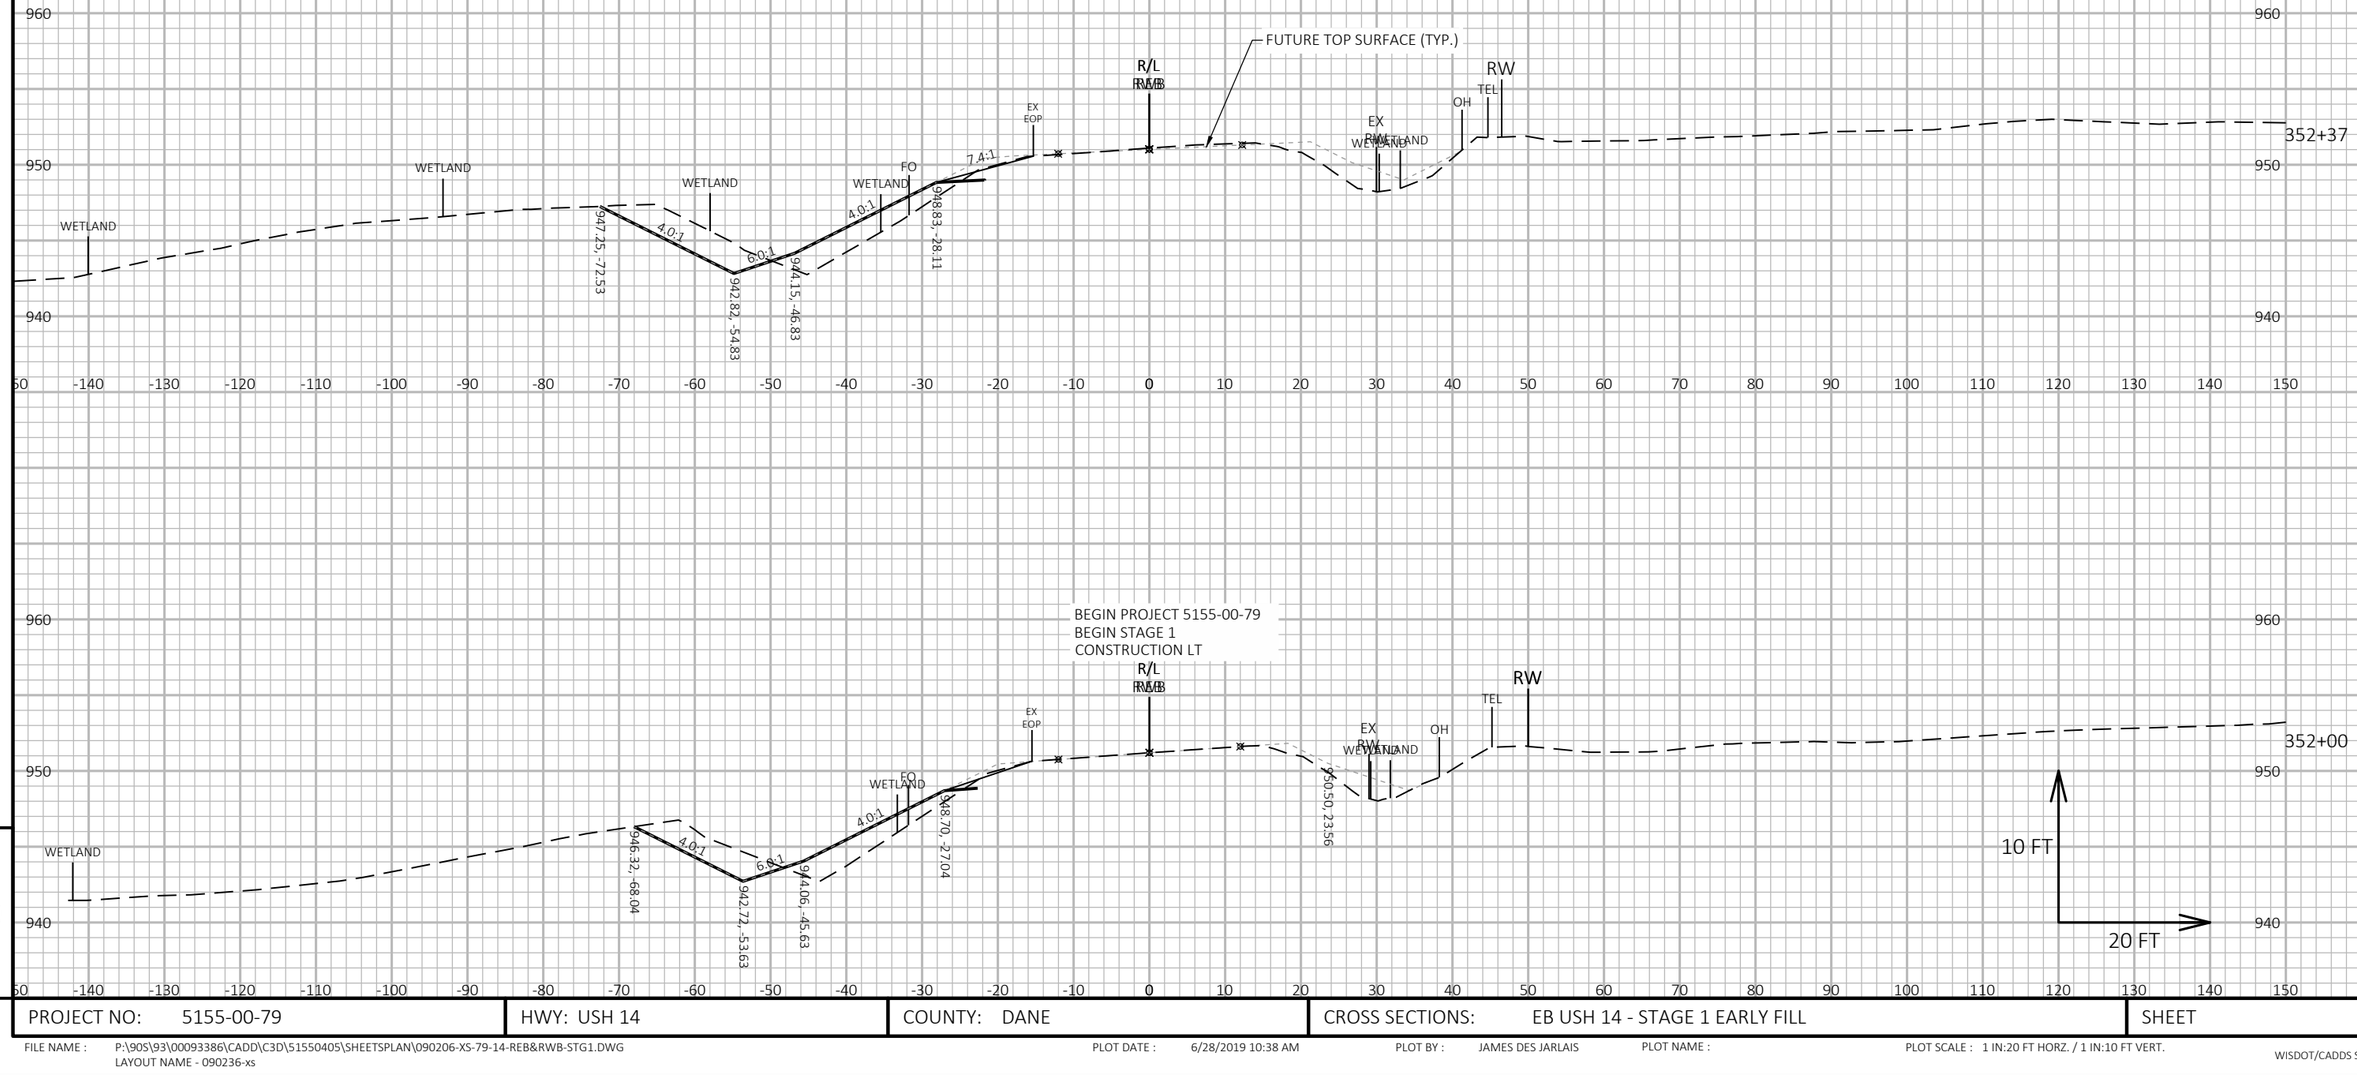

PROJECT NO: 5155-00-79	HWY: USH 14	COUNTY: DANE	CROSS SECTIONS: EB USH 14 - STAGE 1 EARLY FILL	SHEET E

FILE NAME : P:\90S\93\00093386\CADD\C3D\51550405\SHEETSPLAN\090206-XS-79-14-REB&RWB-STG1.DWG
LAYOUT NAME - 090236-xs

PLOT DATE : 6/28/2019 10:38 AM PLOT BY : JAMES DES JARLAIS PLOT NAME : PLOT SCALE : 1 IN:20 FT HORZ. / 1 IN:10 FT VERT.

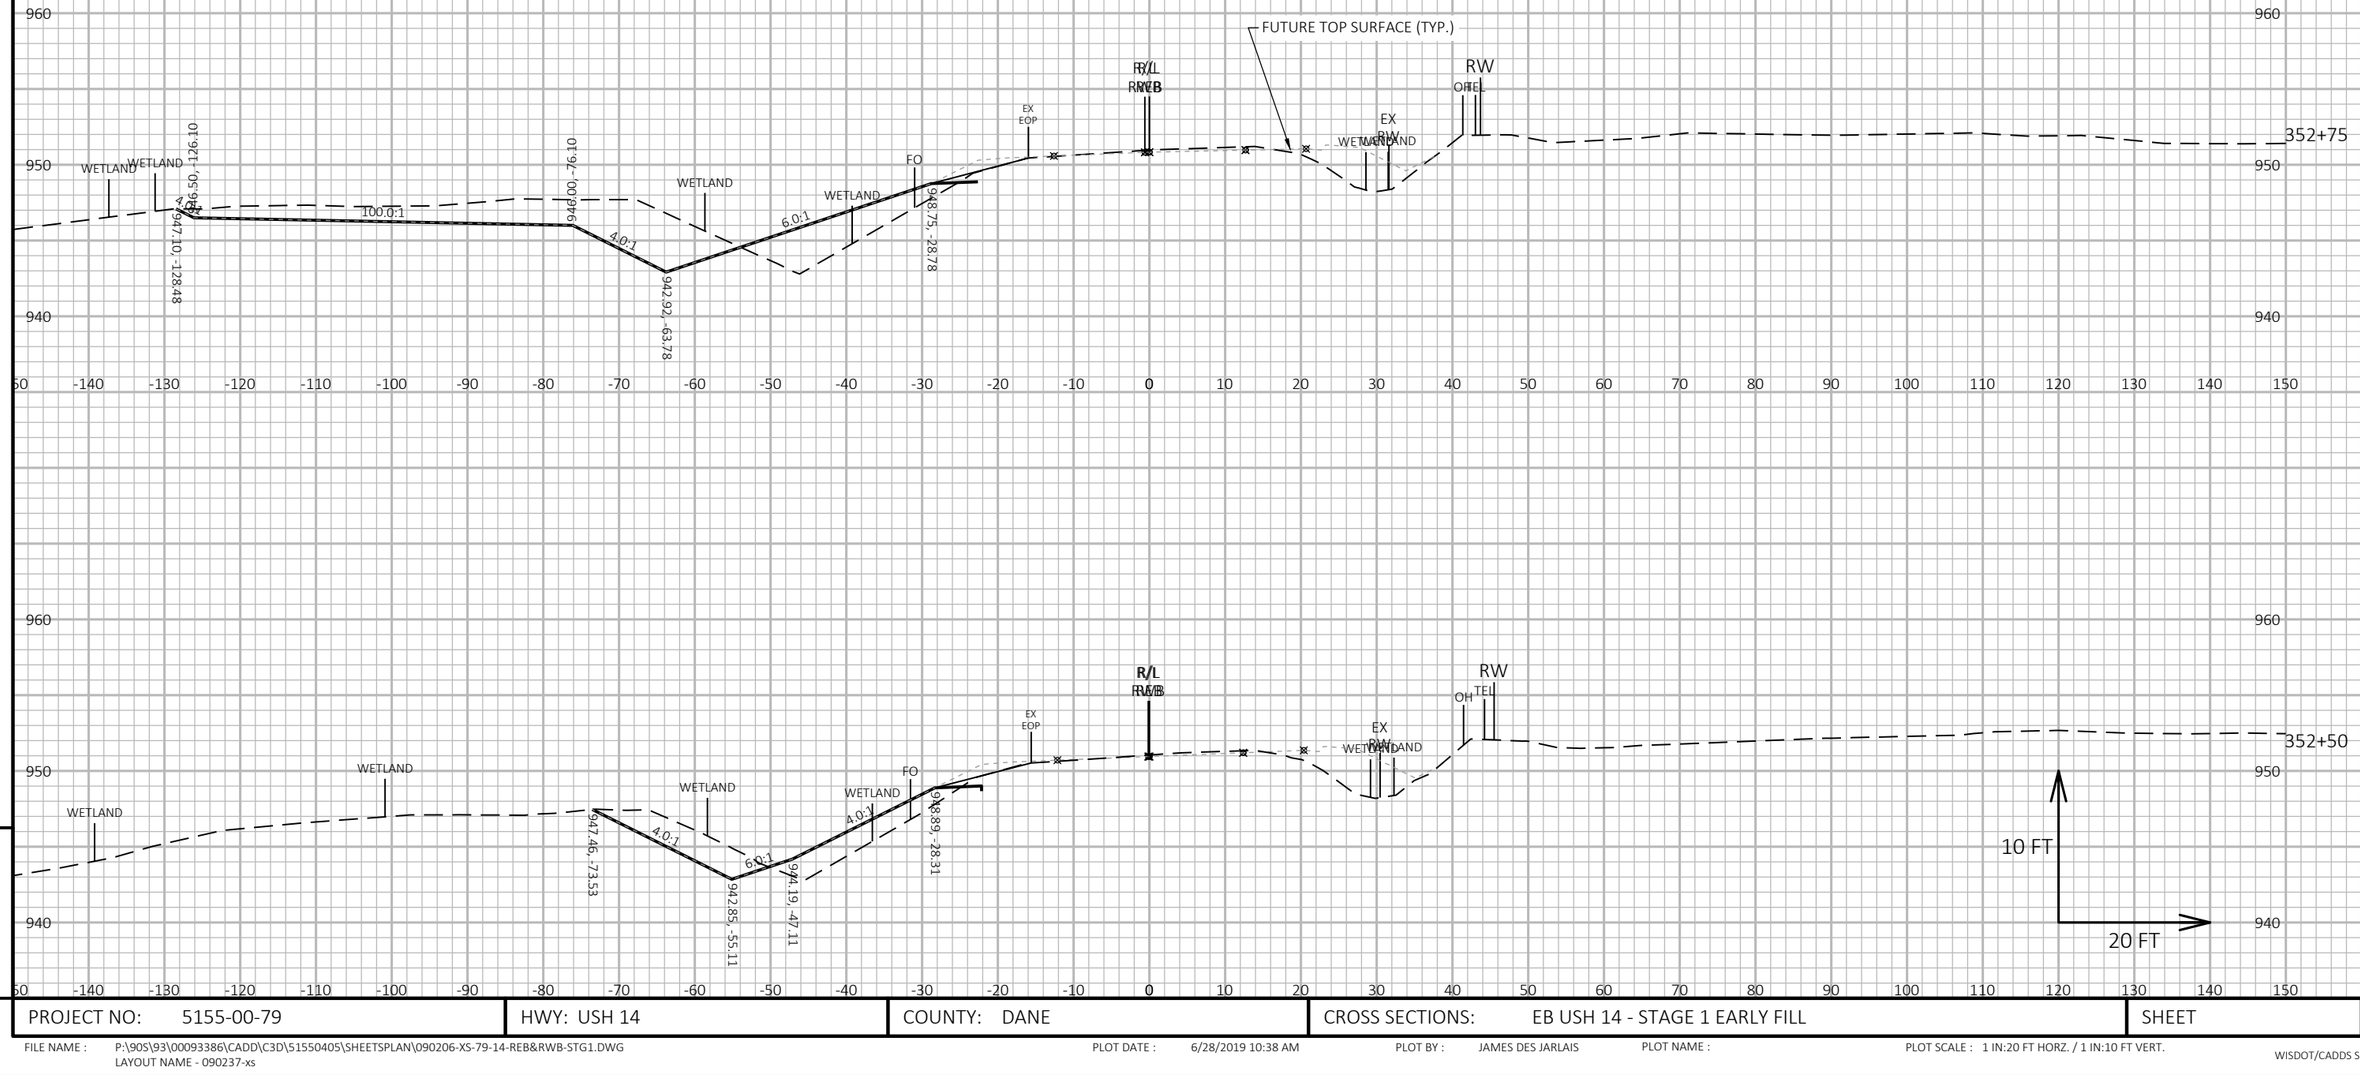

PROJECT NO: 5155-00-79	HWY: USH 14	COUNTY: DANE	CROSS SECTIONS: EB USH 14 - STAGE 1 EARLY FILL	SHEET E

FILE NAME : P:\90S\93\00093386\CADD\C3D\51550405\SHEETSPLAN\090206-XS-79-14-REB&RWB-STG1.DWG
LAYOUT NAME - 090237-xs

PLOT DATE : 6/28/2019 10:38 AM PLOT BY : JAMES DES JARLAIS PLOT NAME : PLOT SCALE : 1 IN:20 FT HORZ. / 1 IN:10 FT VERT.

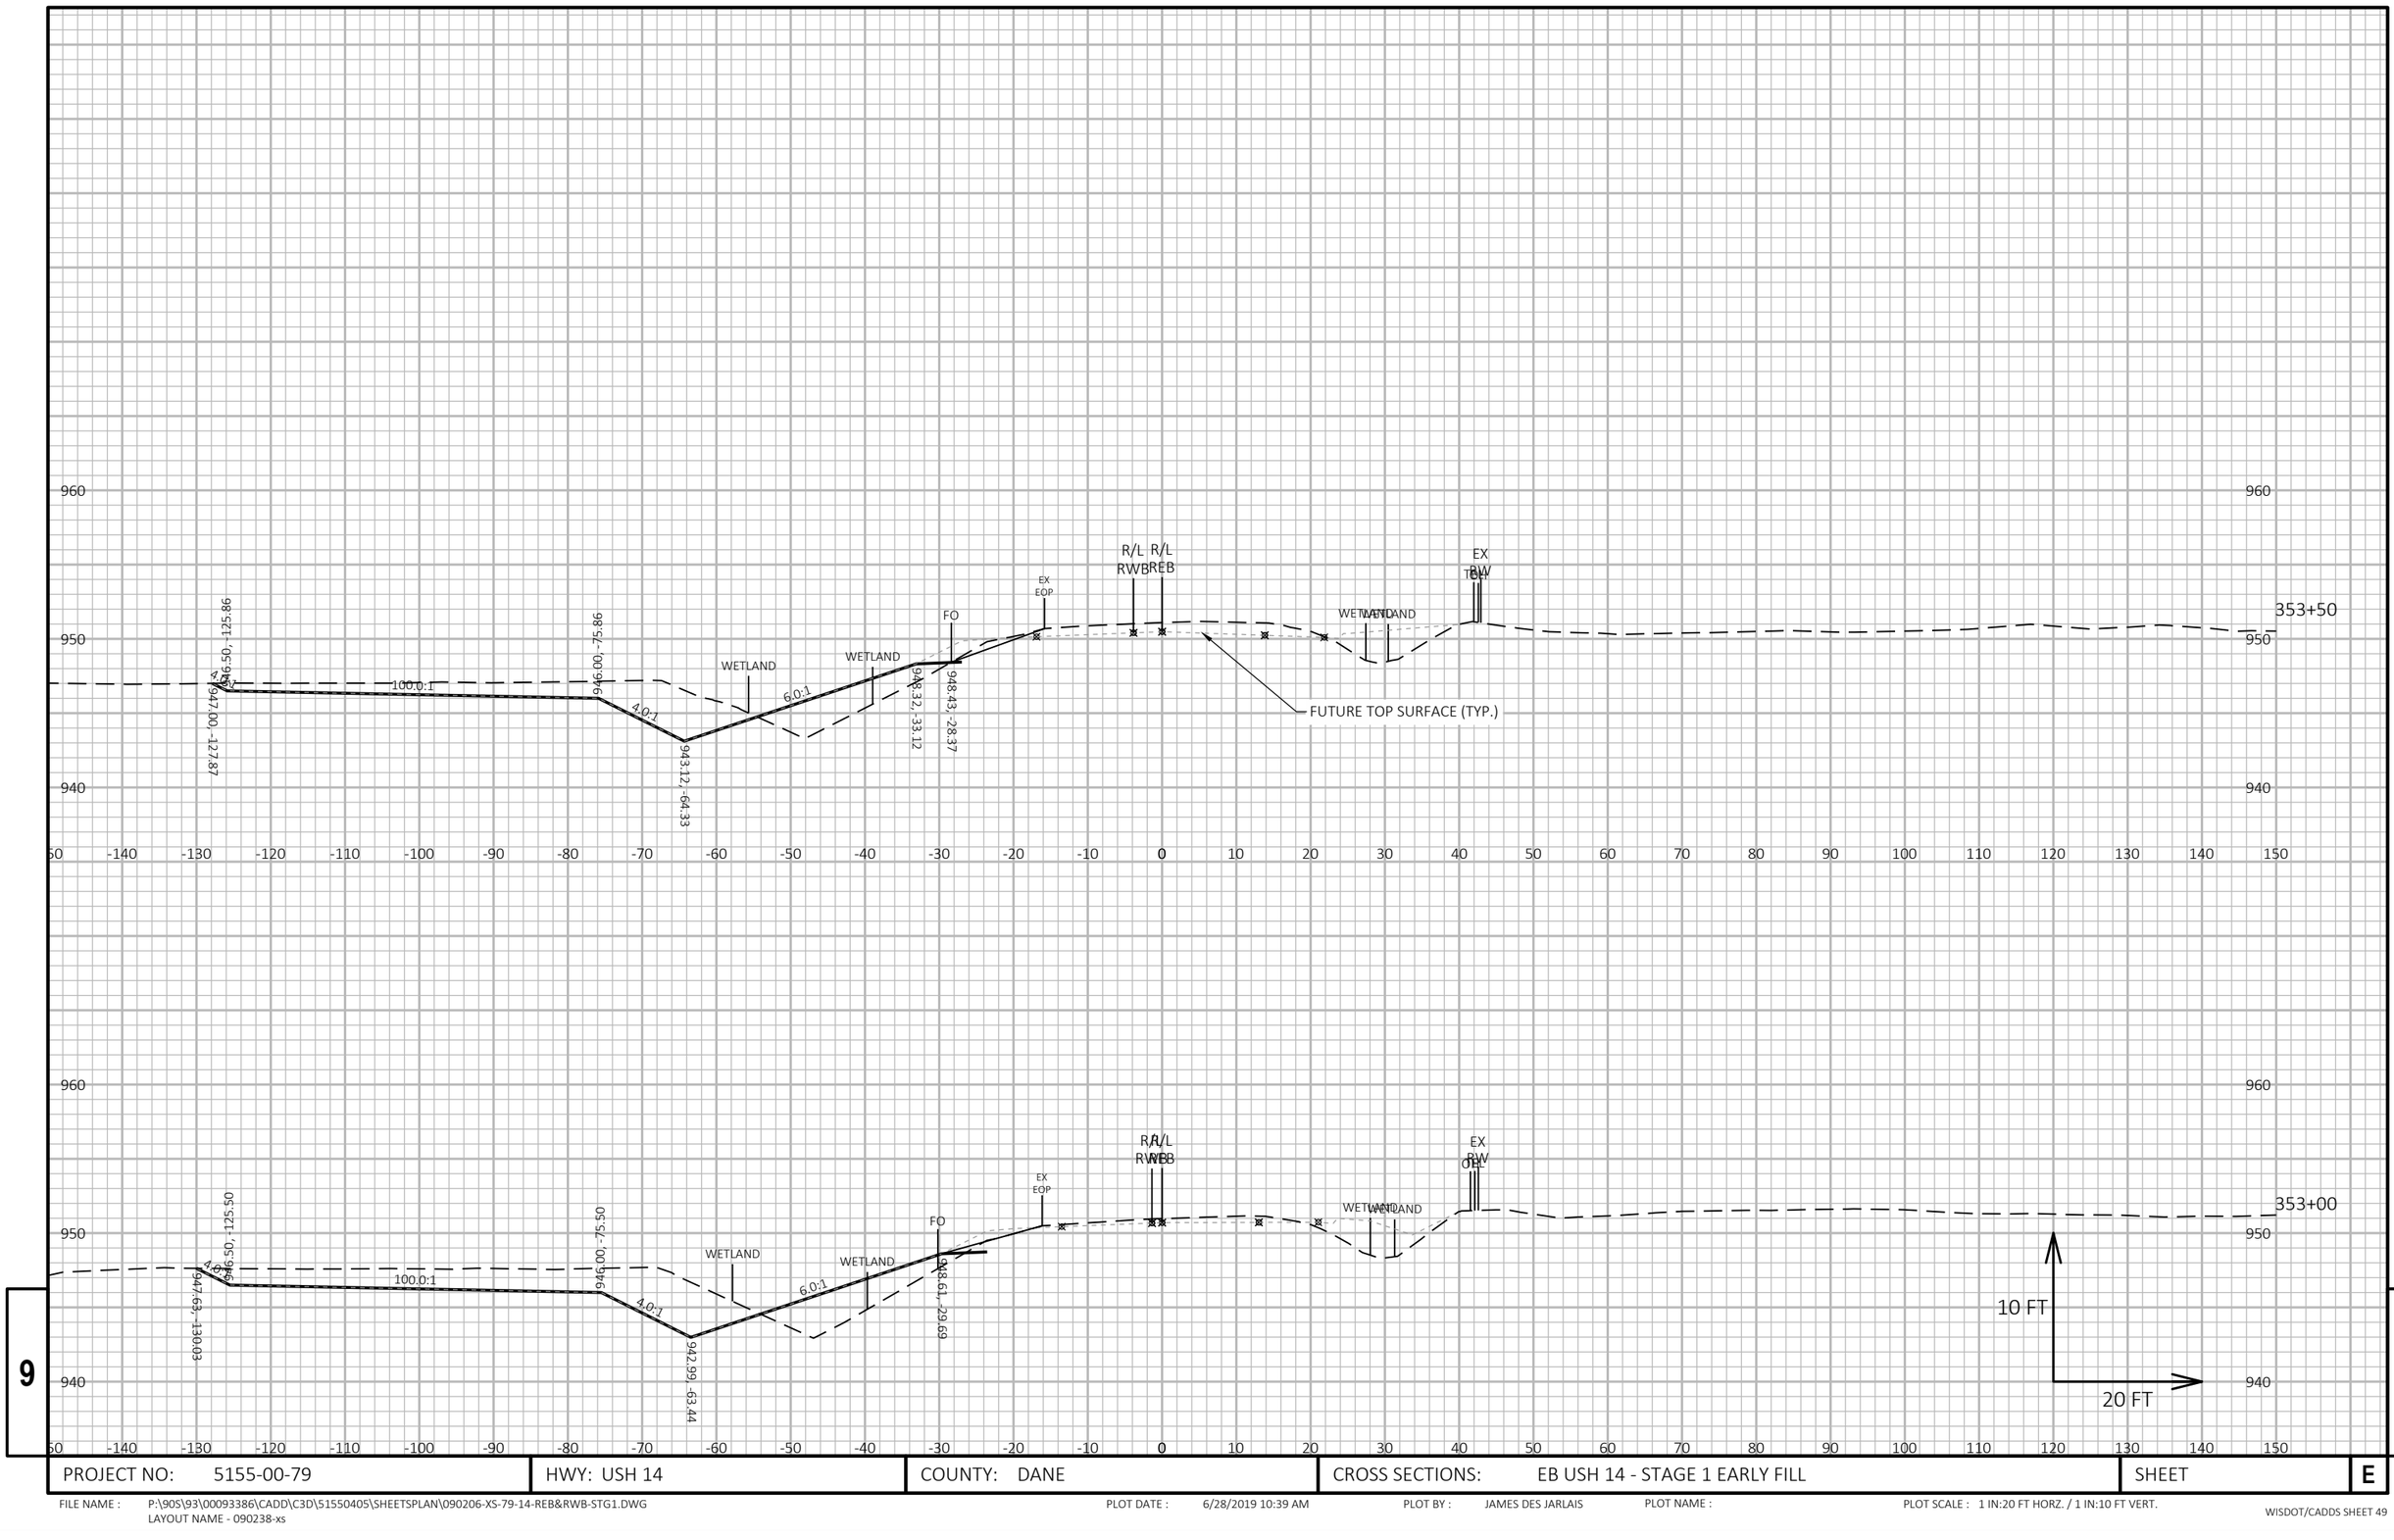

PROJECT NO: 5155-00-79	HWY: USH 14	COUNTY: DANE	CROSS SECTIONS: EB USH 14 - STAGE 1 EARLY FILL	SHEET	E

FILE NAME : P:\90S\93\00093386\CADD\C3D\51550405\SHEETSPLAN\090206-XS-79-14-REB&RWB-STG1.DWG
LAYOUT NAME - 090238-xs

PLOT DATE : 6/28/2019 10:39 AM PLOT BY : JAMES DES JARLAIS PLOT NAME : PLOT SCALE : 1 IN:20 FT HORZ. / 1 IN:10 FT VERT.

SEE 'RWB' STAGE 1 CROSS SECTIONS
STA 354+50.00'REB' - 365+00.00'REB'

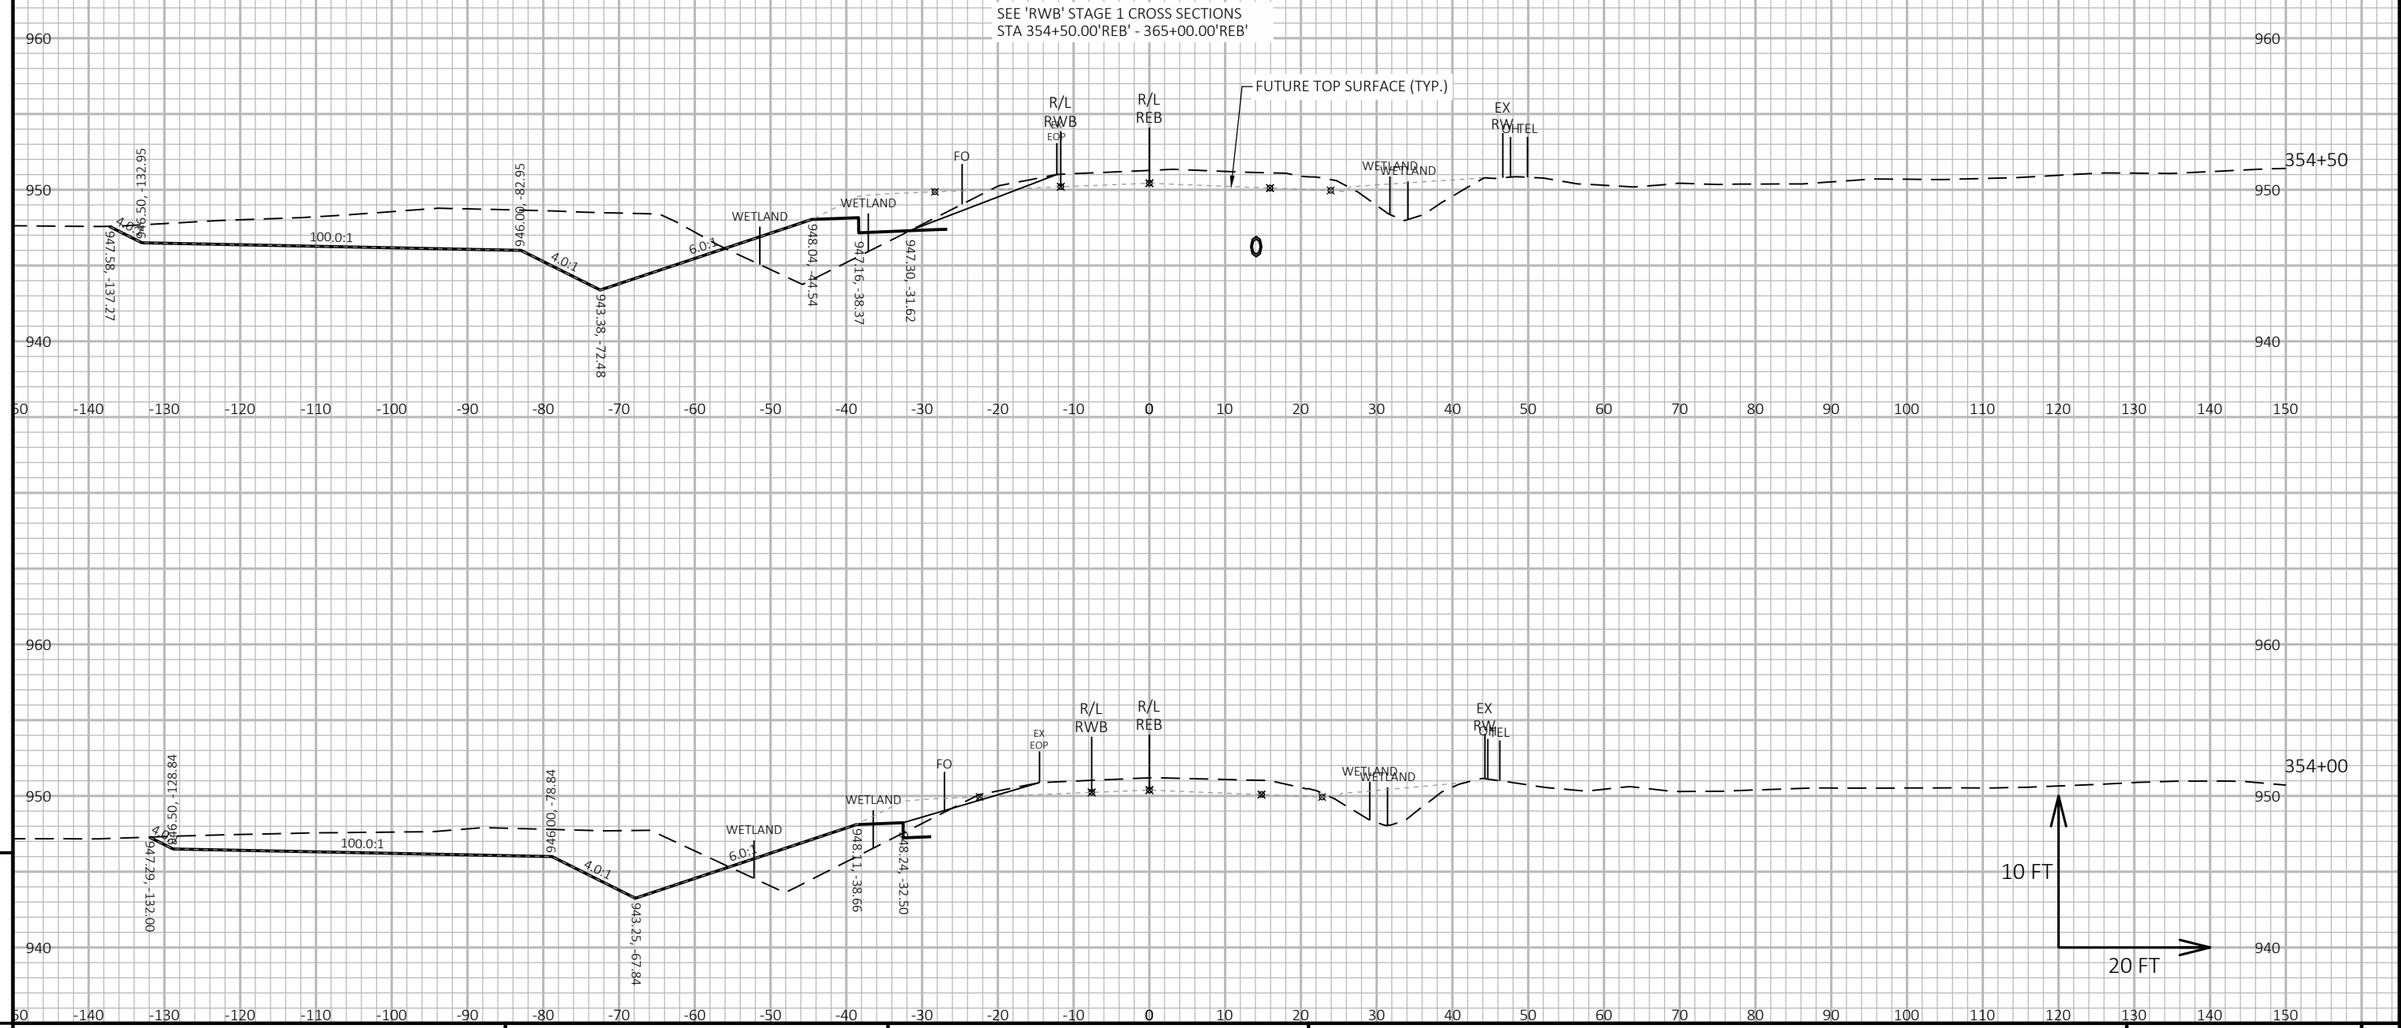

PROJECT NO: 5155-00-79	HWY: USH 14	COUNTY: DANE	CROSS SECTIONS: EB USH 14 - STAGE 1 EARLY FILL	SHEET	E

FILE NAME : P:\90S\93\00093386\CADD\C3D\51550405\SHEETSPLAN\090206-XS-79-14-REB&RWB-STG1.DWG
LAYOUT NAME - 090239-xs

PLOT DATE : 6/28/2019 10:39 AM PLOT BY : JAMES DES JARLAIS PLOT NAME : PLOT SCALE : 1 IN:20 FT HORZ. / 1 IN:10 FT VERT.

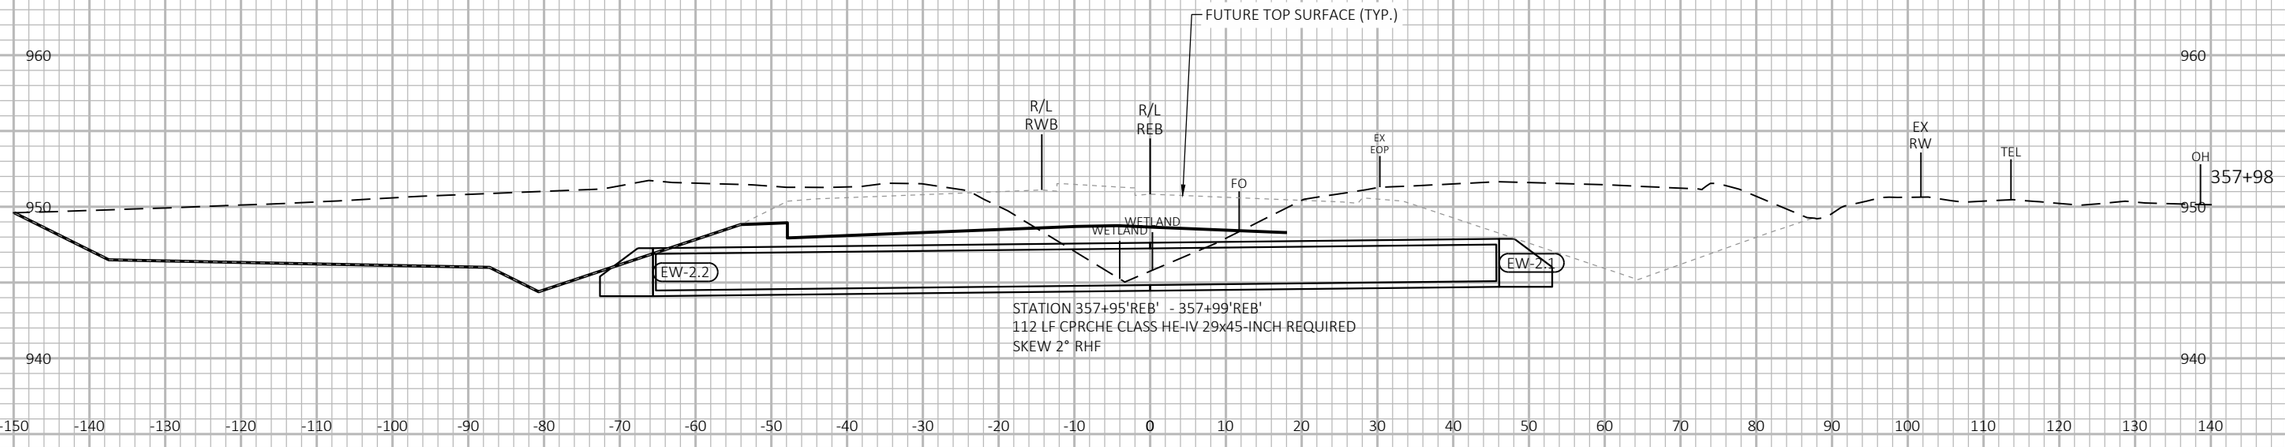

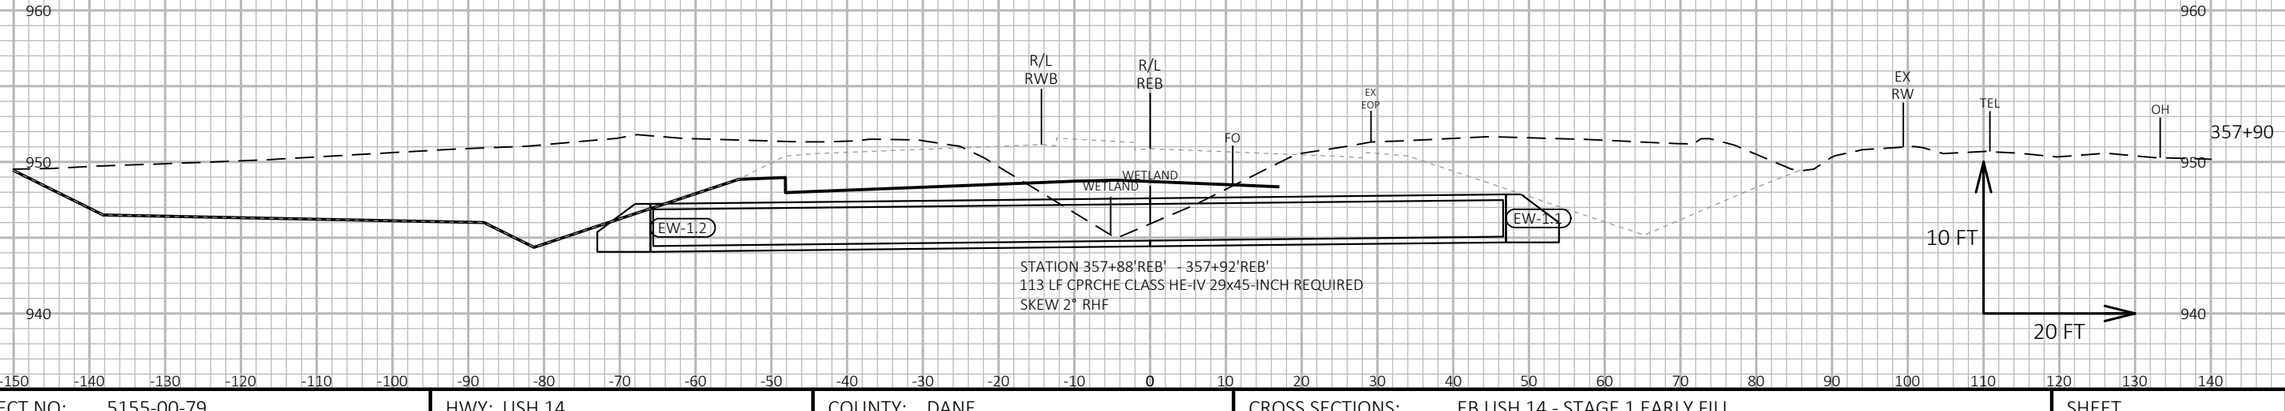

9

9

PROJECT NO: 5155-00-79	HWY: USH 14	COUNTY: DANE	CROSS SECTIONS: EB USH 14 - STAGE 1 EARLY FILL	SHEET	E

FILE NAME : P:\90S\93\00093386\CADD\C3D\51550405\SHEETSPLAN\090206-XS-79-14-REB&RWB-STG1.DWG
LAYOUT NAME - 090240-xs

PLOT DATE : 6/28/2019 10:39 AM PLOT BY : JAMES DES JARLAIS PLOT NAME : PLOT SCALE : 1 IN:20 FT HORZ. / 1 IN:10 FT VERT.

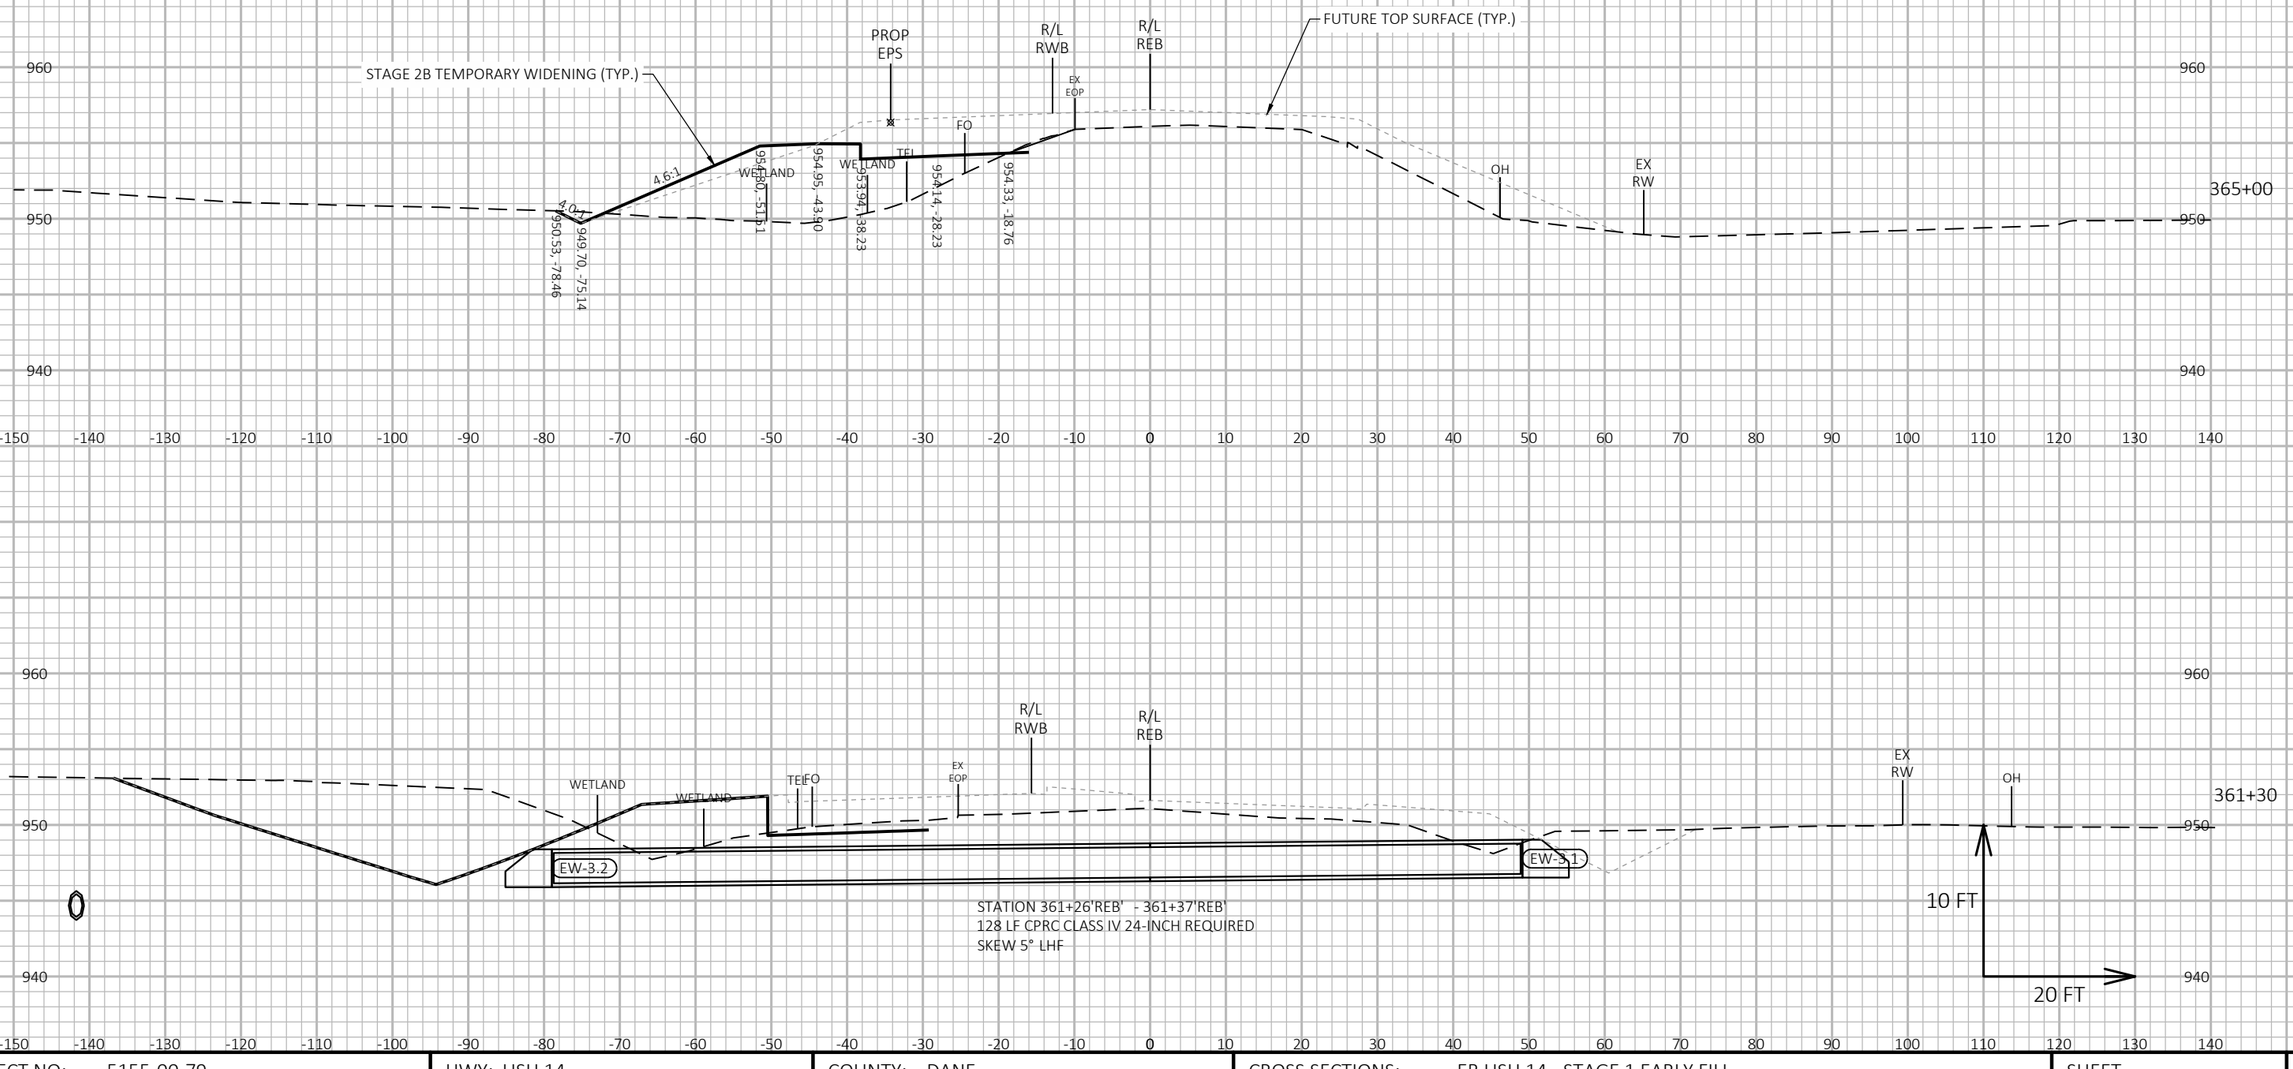

PROJECT NO: 5155-00-79	HWY: USH 14	COUNTY: DANE	CROSS SECTIONS: EB USH 14 - STAGE 1 EARLY FILL	SHEET E

FILE NAME : P:\90S\93\00093386\CADD\C3D\51550405\SHEETSPLAN\090206-XS-79-14-REB&RWB-STG1.DWG
LAYOUT NAME - 090241-xs

PLOT DATE : 6/28/2019 10:39 AM PLOT BY : JAMES DES JARLAIS PLOT NAME : PLOT SCALE : 1 IN:20 FT HORZ. / 1 IN:10 FT VERT.

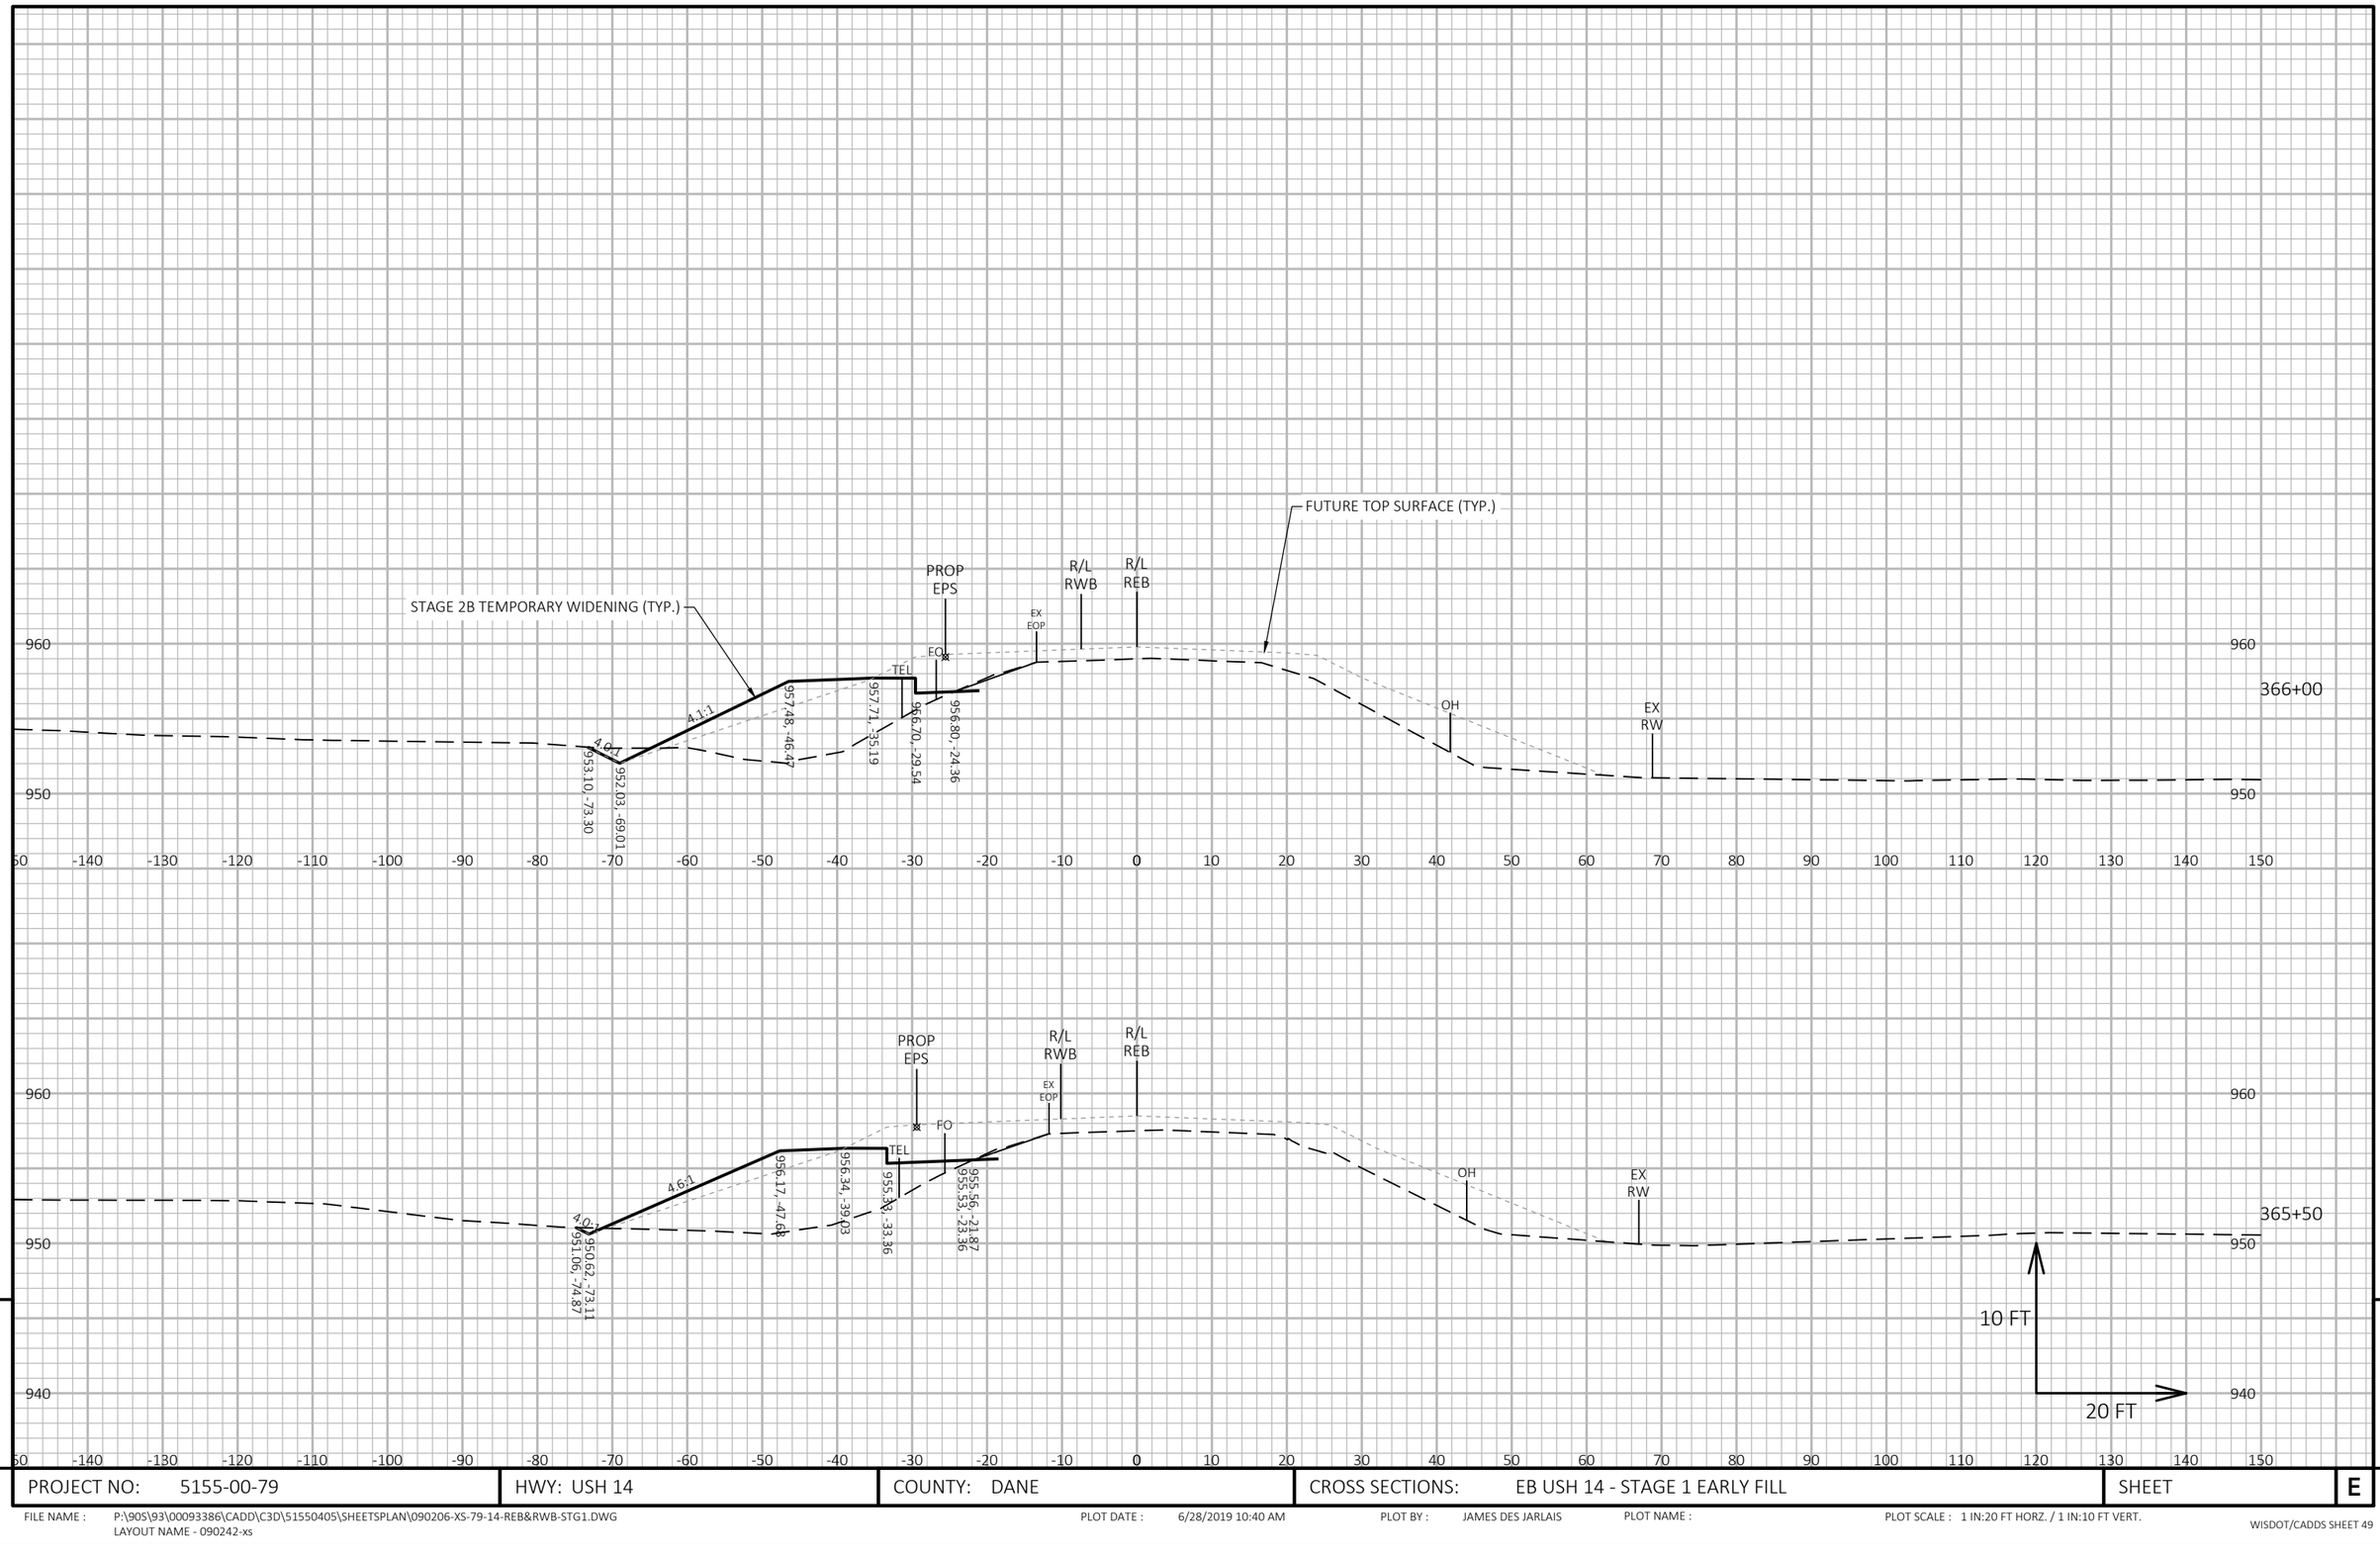

9

PROJECT NO: 5155-00-79	HWY: USH 14	COUNTY: DANE	CROSS SECTIONS: EB USH 14 - STAGE 1 EARLY FILL	SHEET	E

FILE NAME : P:\90S\93\00093386\CADD\C3D\51550405\SHEETSPLAN\090206-XS-79-14-REB&RWB-STG1.DWG
LAYOUT NAME - 090242-xs

PLOT DATE : 6/28/2019 10:40 AM PLOT BY : JAMES DES JARLAIS PLOT NAME : PLOT SCALE : 1 IN:20 FT HORZ. / 1 IN:10 FT VERT.

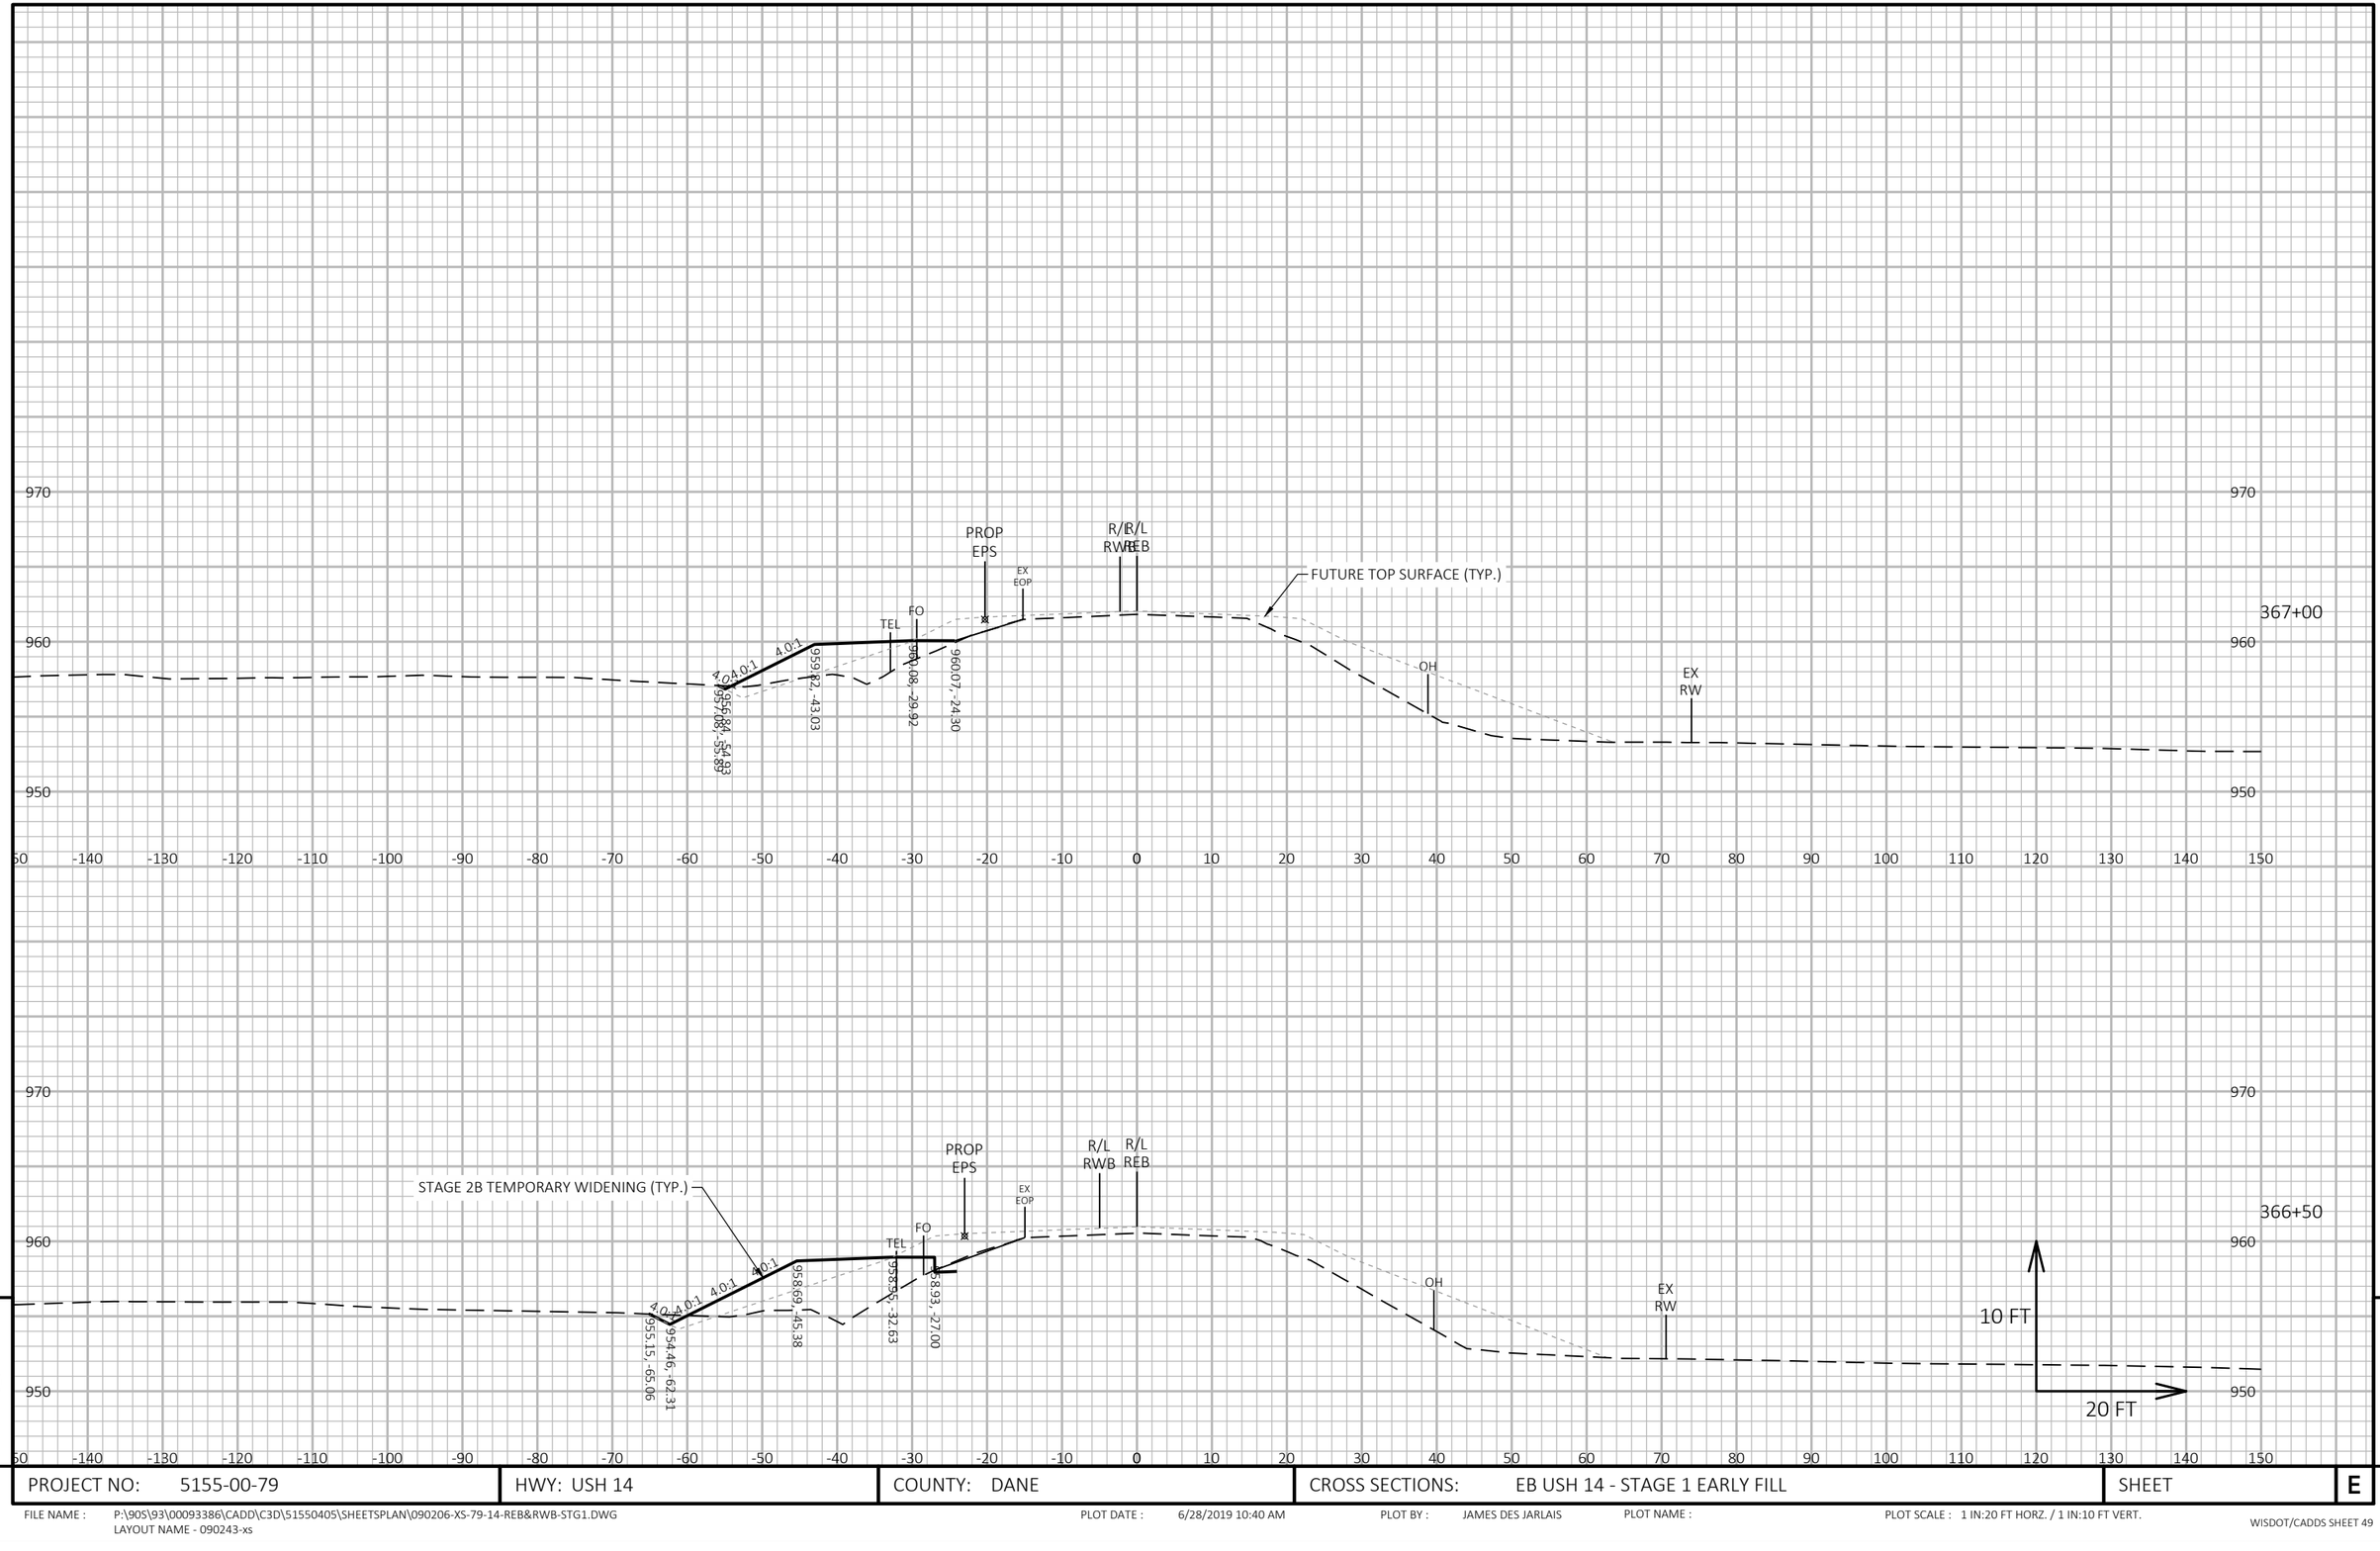

PROJECT NO: 5155-00-79	HWY: USH 14	COUNTY: DANE	CROSS SECTIONS: EB USH 14 - STAGE 1 EARLY FILL	SHEET E

FILE NAME : P:\90S\93\00093386\CADD\C3D\51550405\SHEETSPLAN\090206-XS-79-14-REB&RWB-STG1.DWG
LAYOUT NAME - 090243-xs

PLOT DATE : 6/28/2019 10:40 AM PLOT BY : JAMES DES JARLAIS PLOT NAME : PLOT SCALE : 1 IN:20 FT HORZ. / 1 IN:10 FT VERT.

WISDOT/CADDS SHEET 49

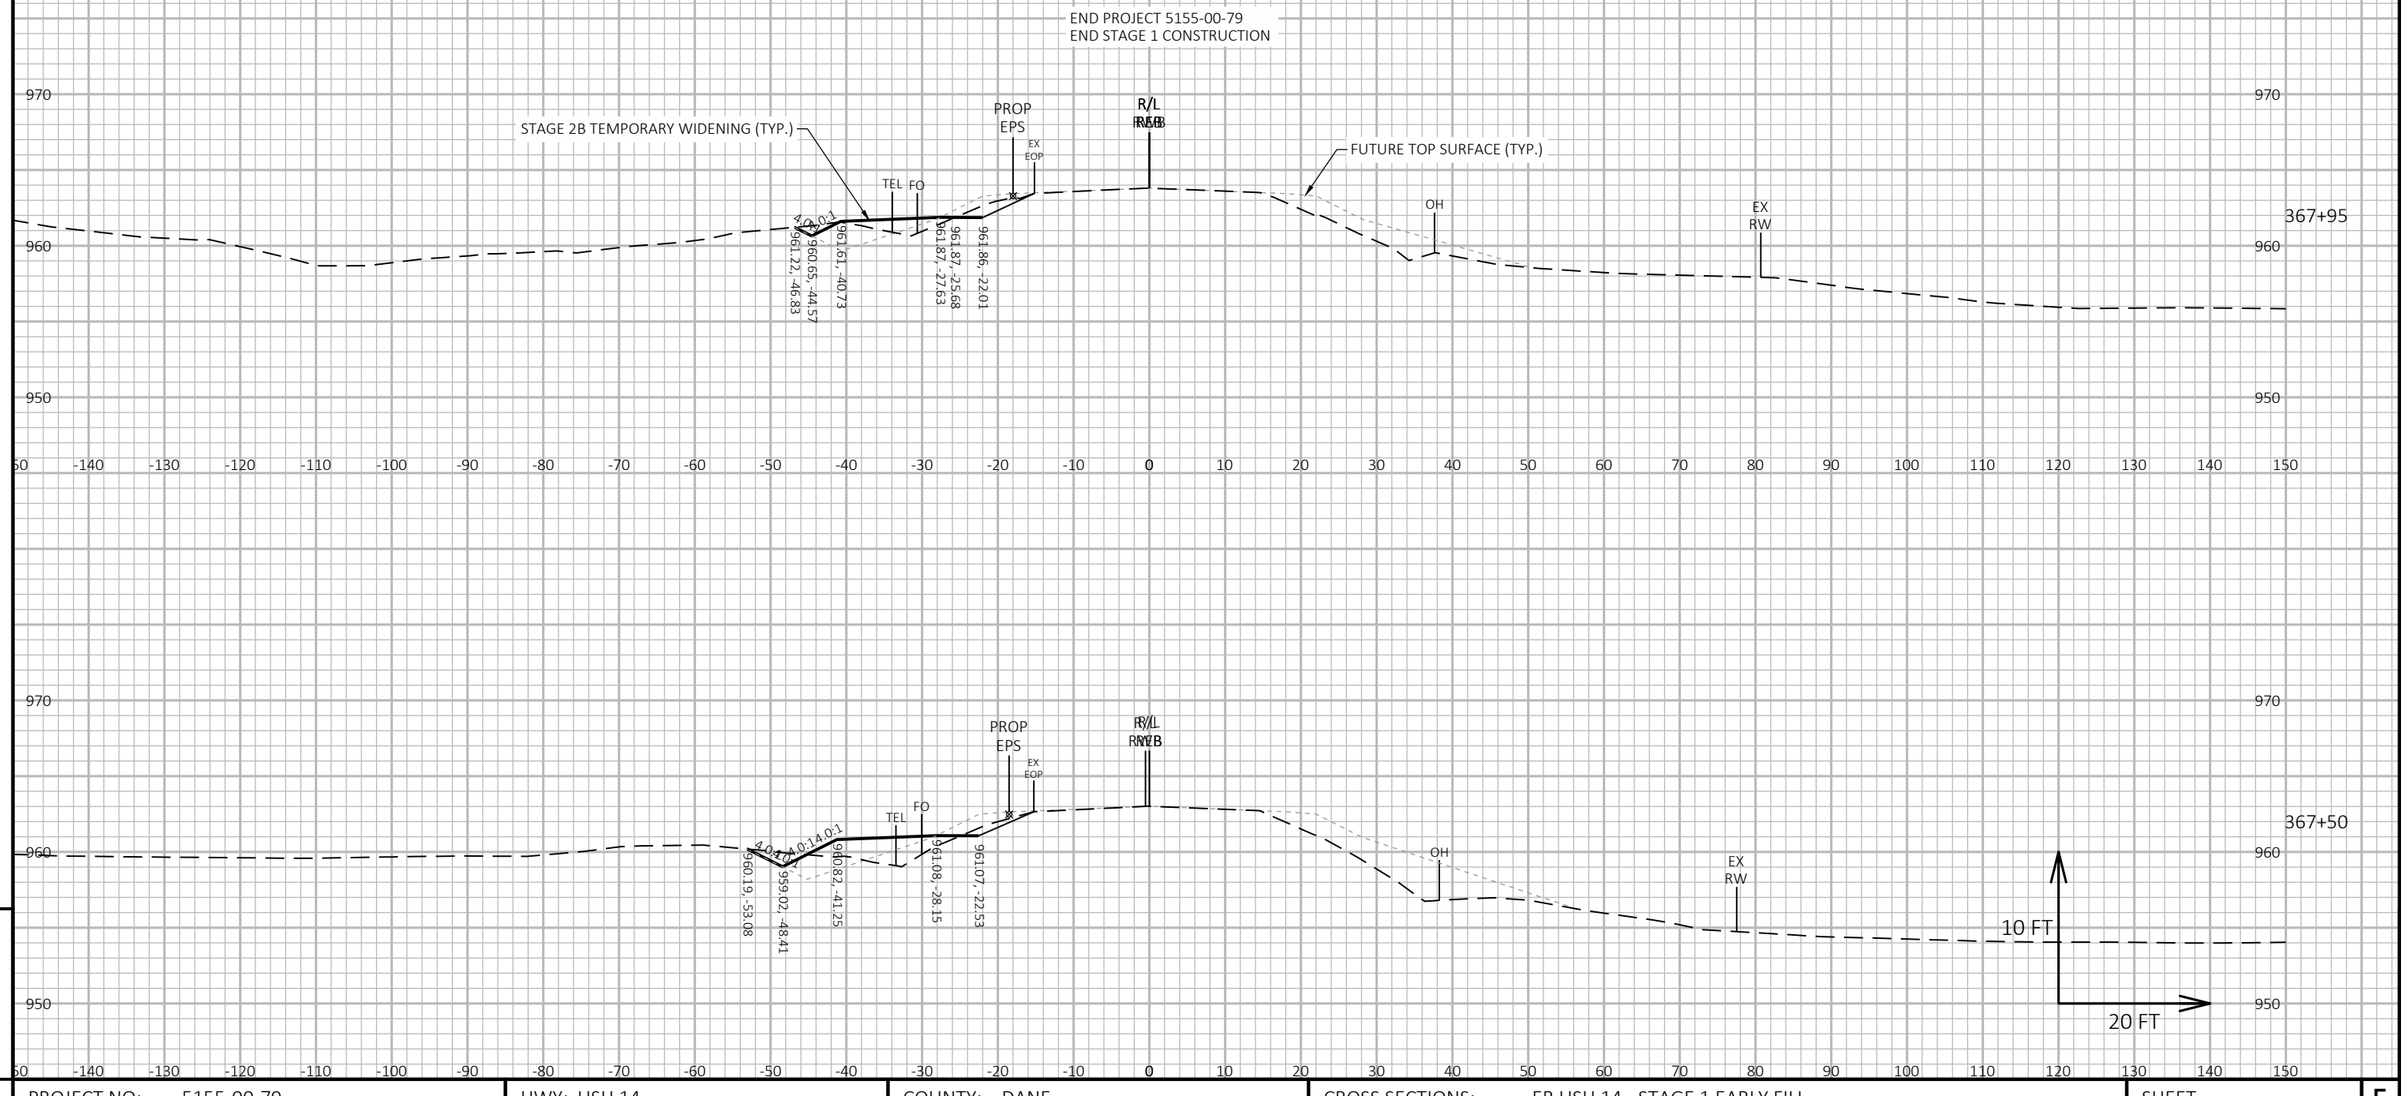

PROJECT NO: 5155-00-79	HWY: USH 14	COUNTY: DANE	CROSS SECTIONS: EB USH 14 - STAGE 1 EARLY FILL	SHEET	E

FILE NAME : P:\90S\93\00093386\CADD\C3D\51550405\SHEETSPLAN\090206-XS-79-14-REB&RWB-STG1.DWG
LAYOUT NAME - 090244-xs

PLOT DATE : 6/28/2019 10:40 AM PLOT BY : JAMES DES JARLAIS PLOT NAME : PLOT SCALE : 1 IN:20 FT HORZ. / 1 IN:10 FT VERT.

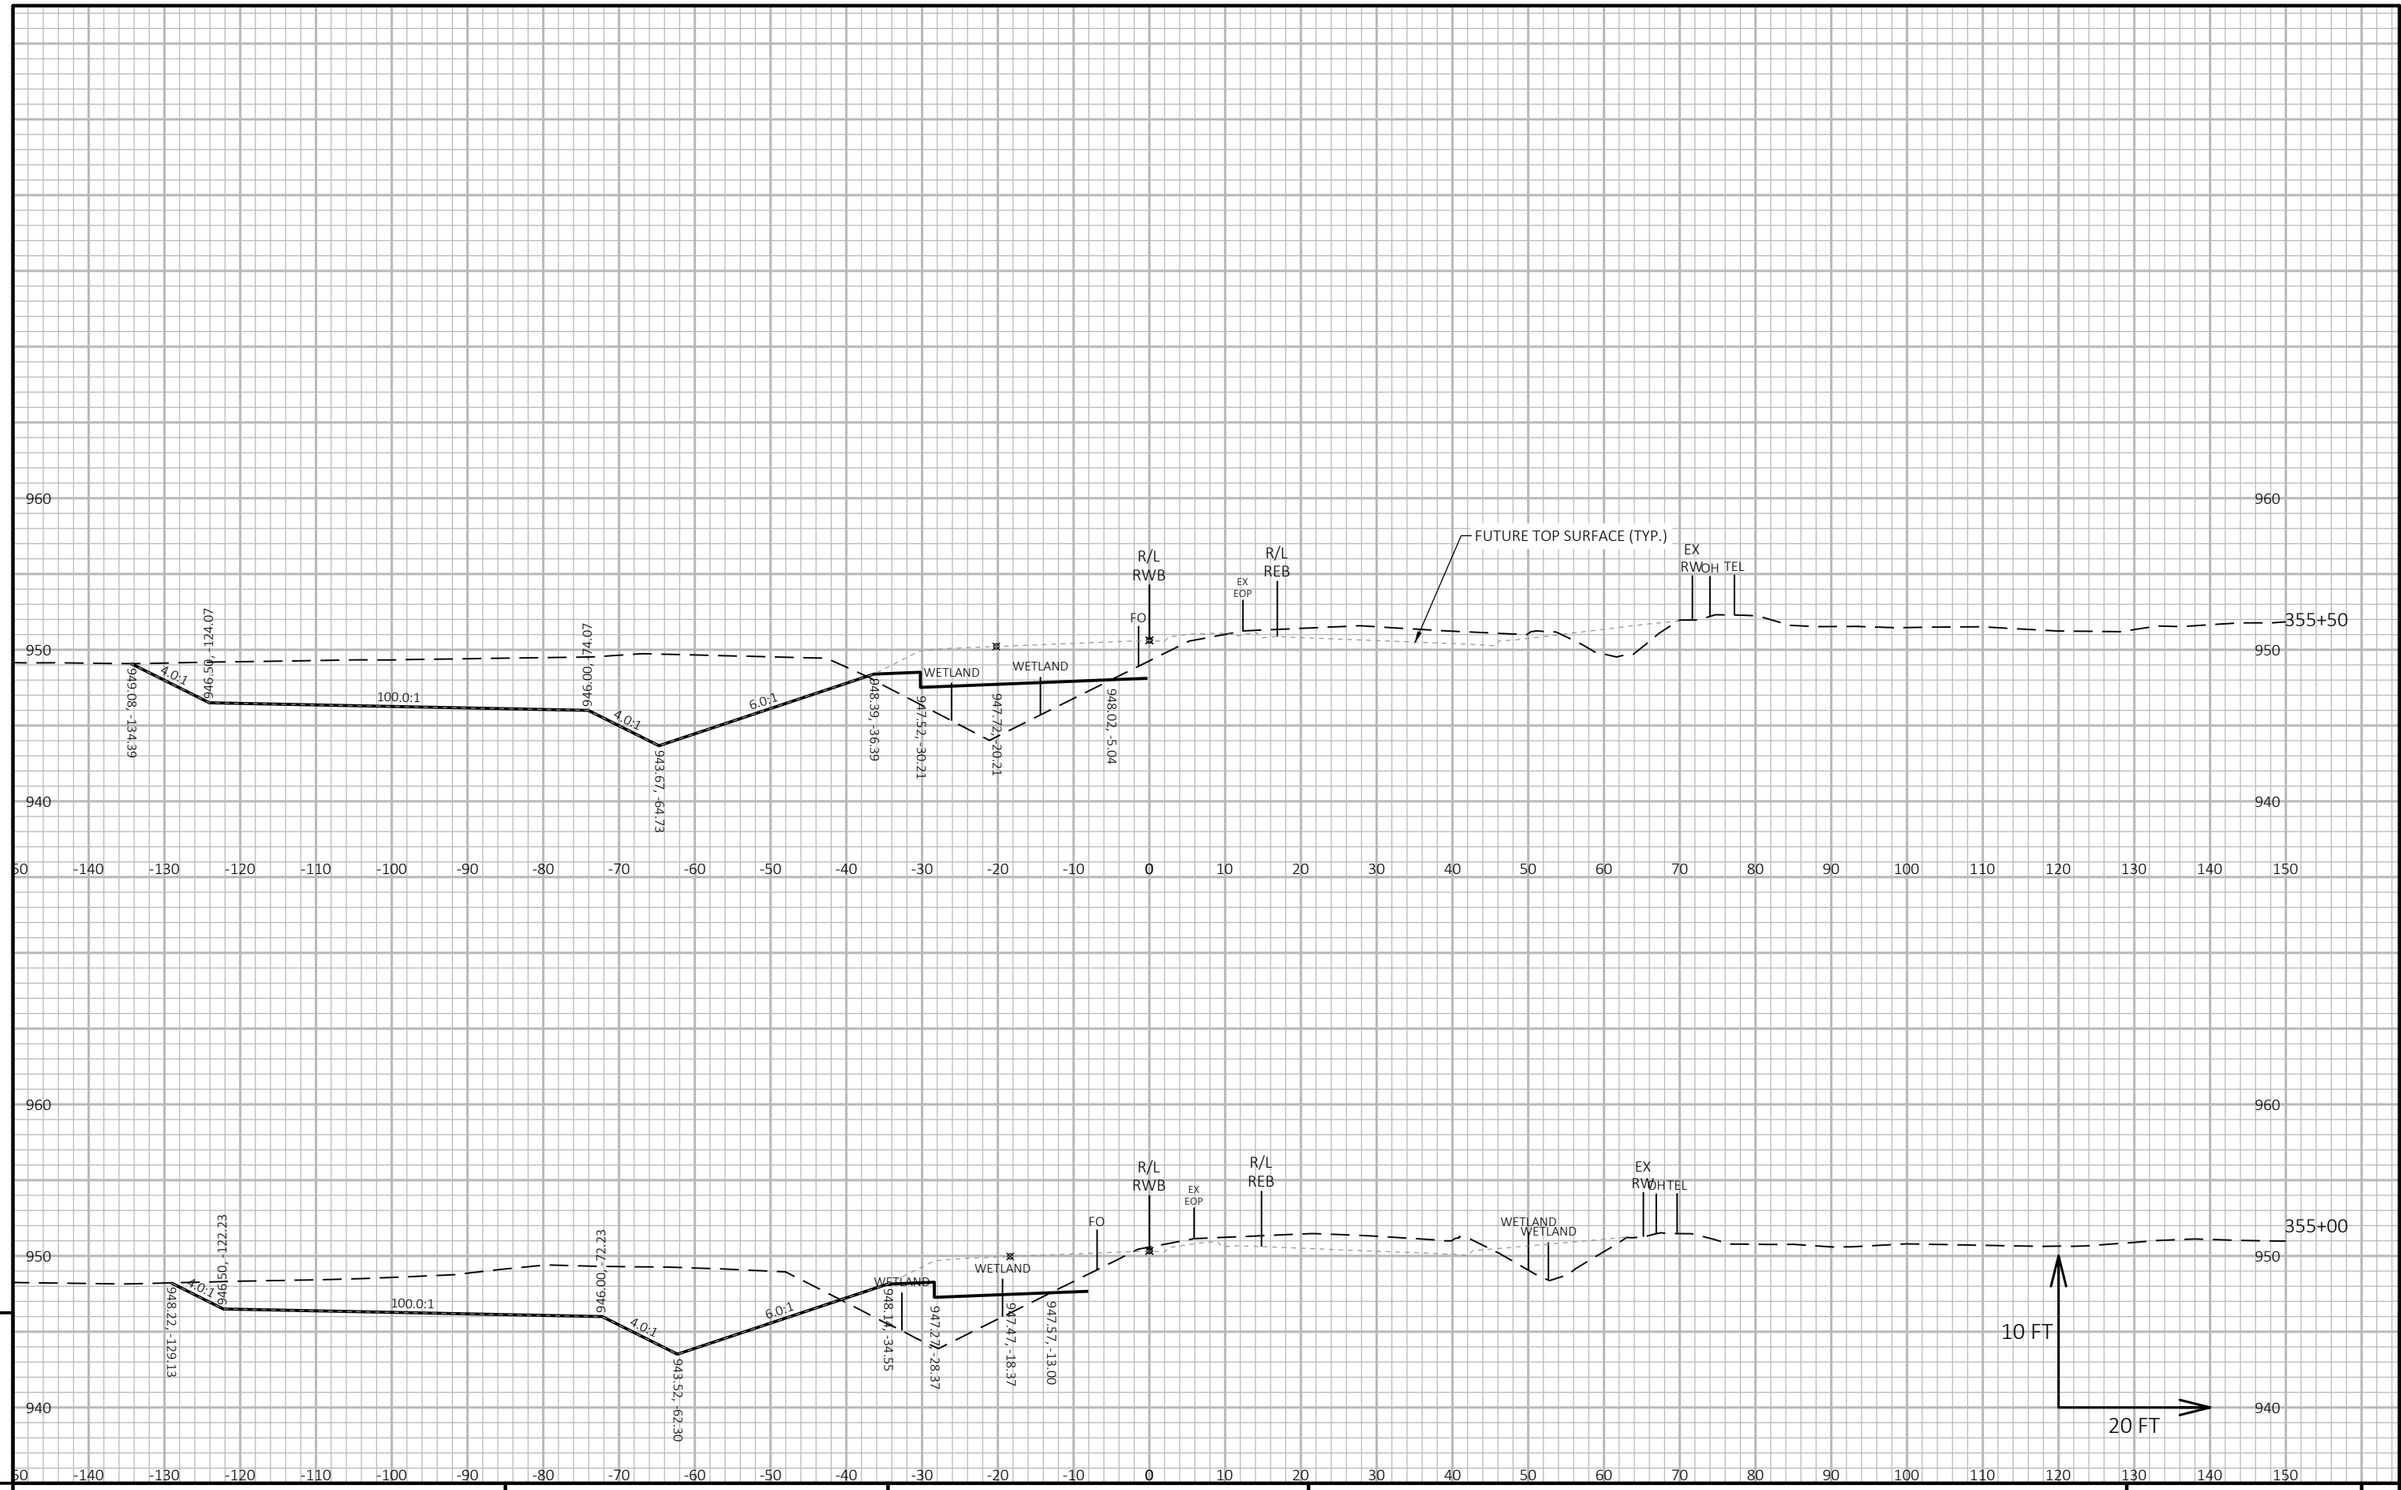

PROJECT NO: 5155-00-79	HWY: USH 14	COUNTY: DANE	CROSS SECTIONS: WB USH 14 - STAGE 1 EARLY FILL	SHEET E

FILE NAME : P:\90S\93\00093386\CADD\C3D\51550405\SHEETSPLAN\090206-XS-79-14-REB&RWB-STG1.DWG
LAYOUT NAME - 090245-xs

PLOT DATE : 6/28/2019 10:41 AM PLOT BY : JAMES DES JARLAIS PLOT NAME : PLOT SCALE : 1 IN:20 FT HORZ. / 1 IN:10 FT VERT.

WISDOT/CADDS SHEET 49

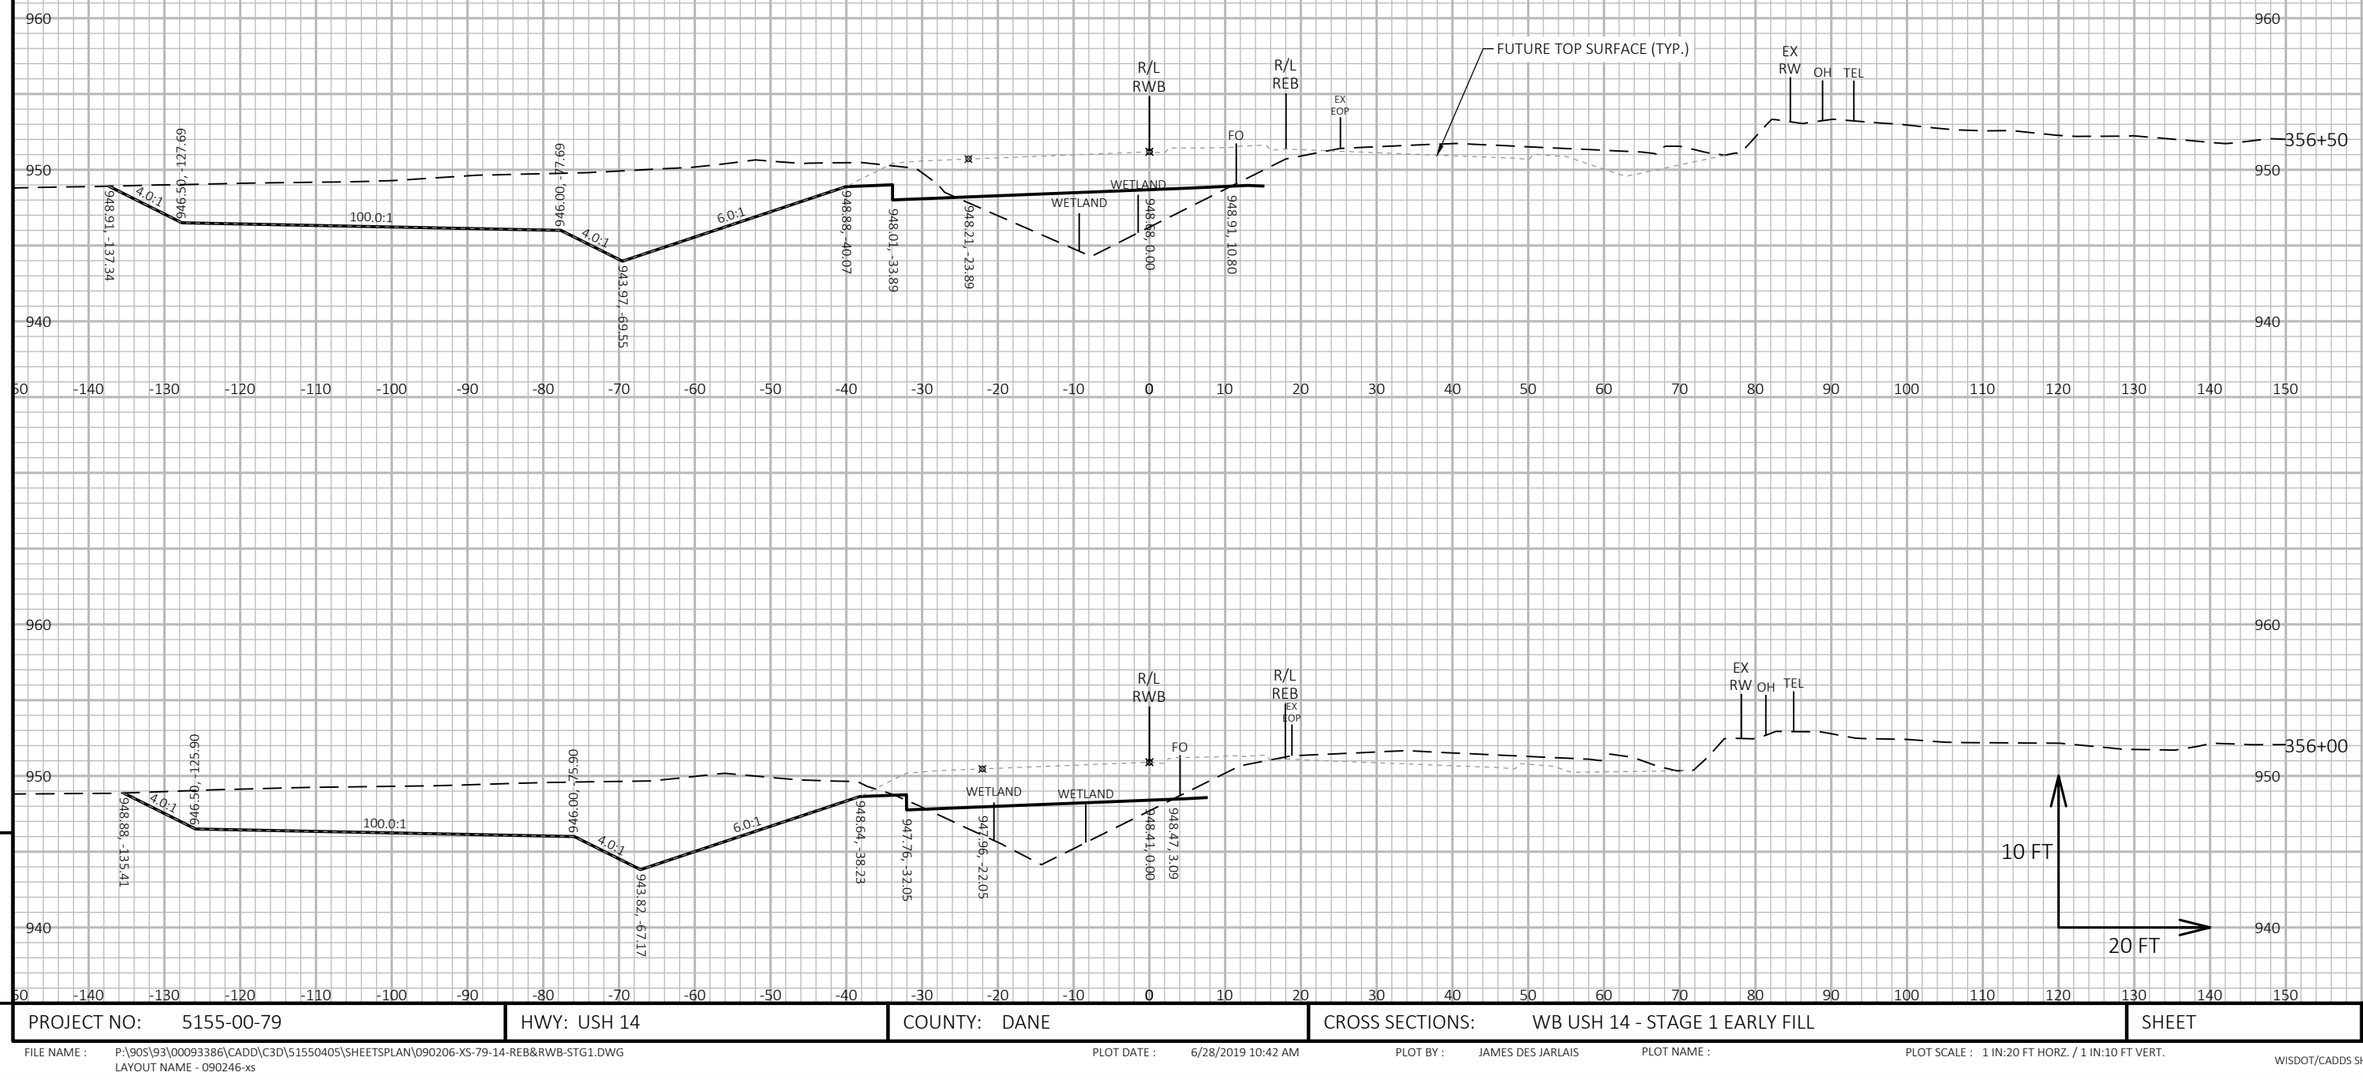

9

9

PROJECT NO: 5155-00-79	HWY: USH 14	COUNTY: DANE	CROSS SECTIONS: WB USH 14 - STAGE 1 EARLY FILL	SHEET	E

FILE NAME : P:\90S\93\00093386\CADD\C3D\51550405\SHEETSPLAN\090206-XS-79-14-REB&RWB-STG1.DWG
LAYOUT NAME - 090246-xs

PLOT DATE : 6/28/2019 10:42 AM PLOT BY : JAMES DES JARLAIS PLOT NAME : PLOT SCALE : 1 IN:20 FT HORZ. / 1 IN:10 FT VERT.

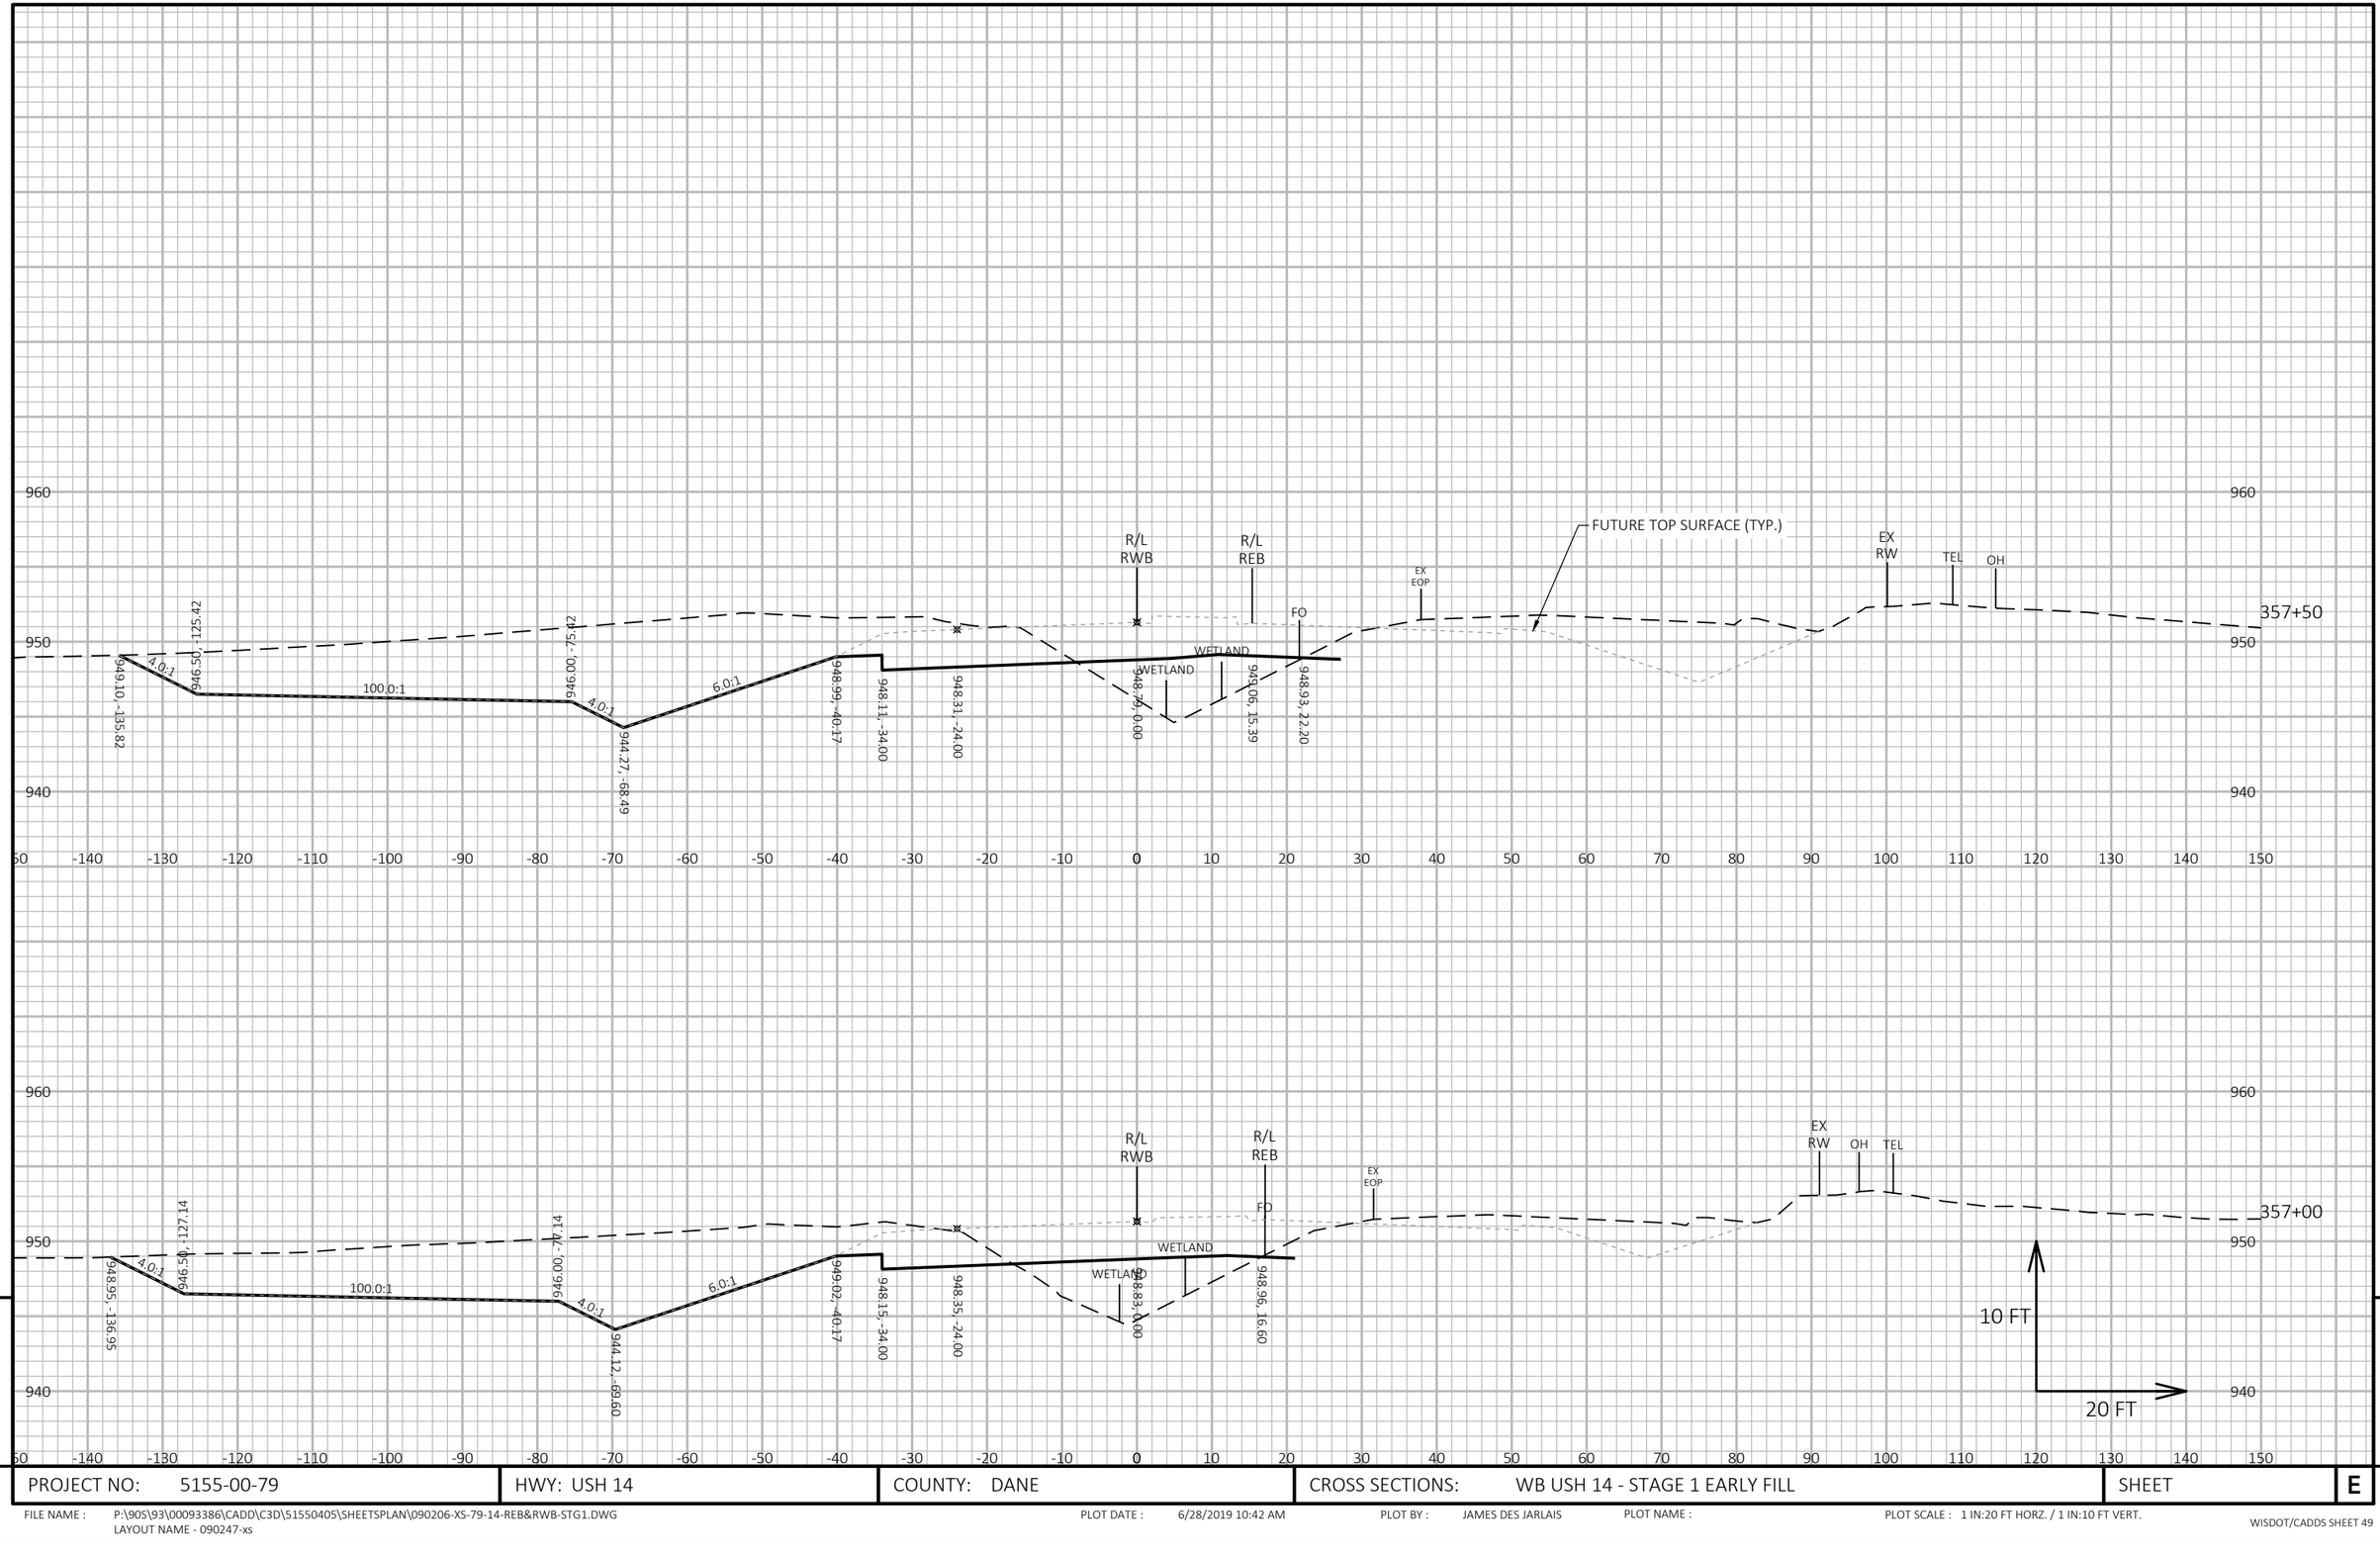

9

9

PROJECT NO: 5155-00-79	HWY: USH 14	COUNTY: DANE	CROSS SECTIONS: WB USH 14 - STAGE 1 EARLY FILL	SHEET	E

FILE NAME : P:\90S\93\00093386\CADD\C3D\51550405\SHEETSPLAN\090206-XS-79-14-REB&RWB-STG1.DWG
LAYOUT NAME - 090247-xs

PLOT DATE : 6/28/2019 10:42 AM PLOT BY : JAMES DES JARLAIS PLOT NAME : PLOT SCALE : 1 IN:20 FT HORZ. / 1 IN:10 FT VERT.

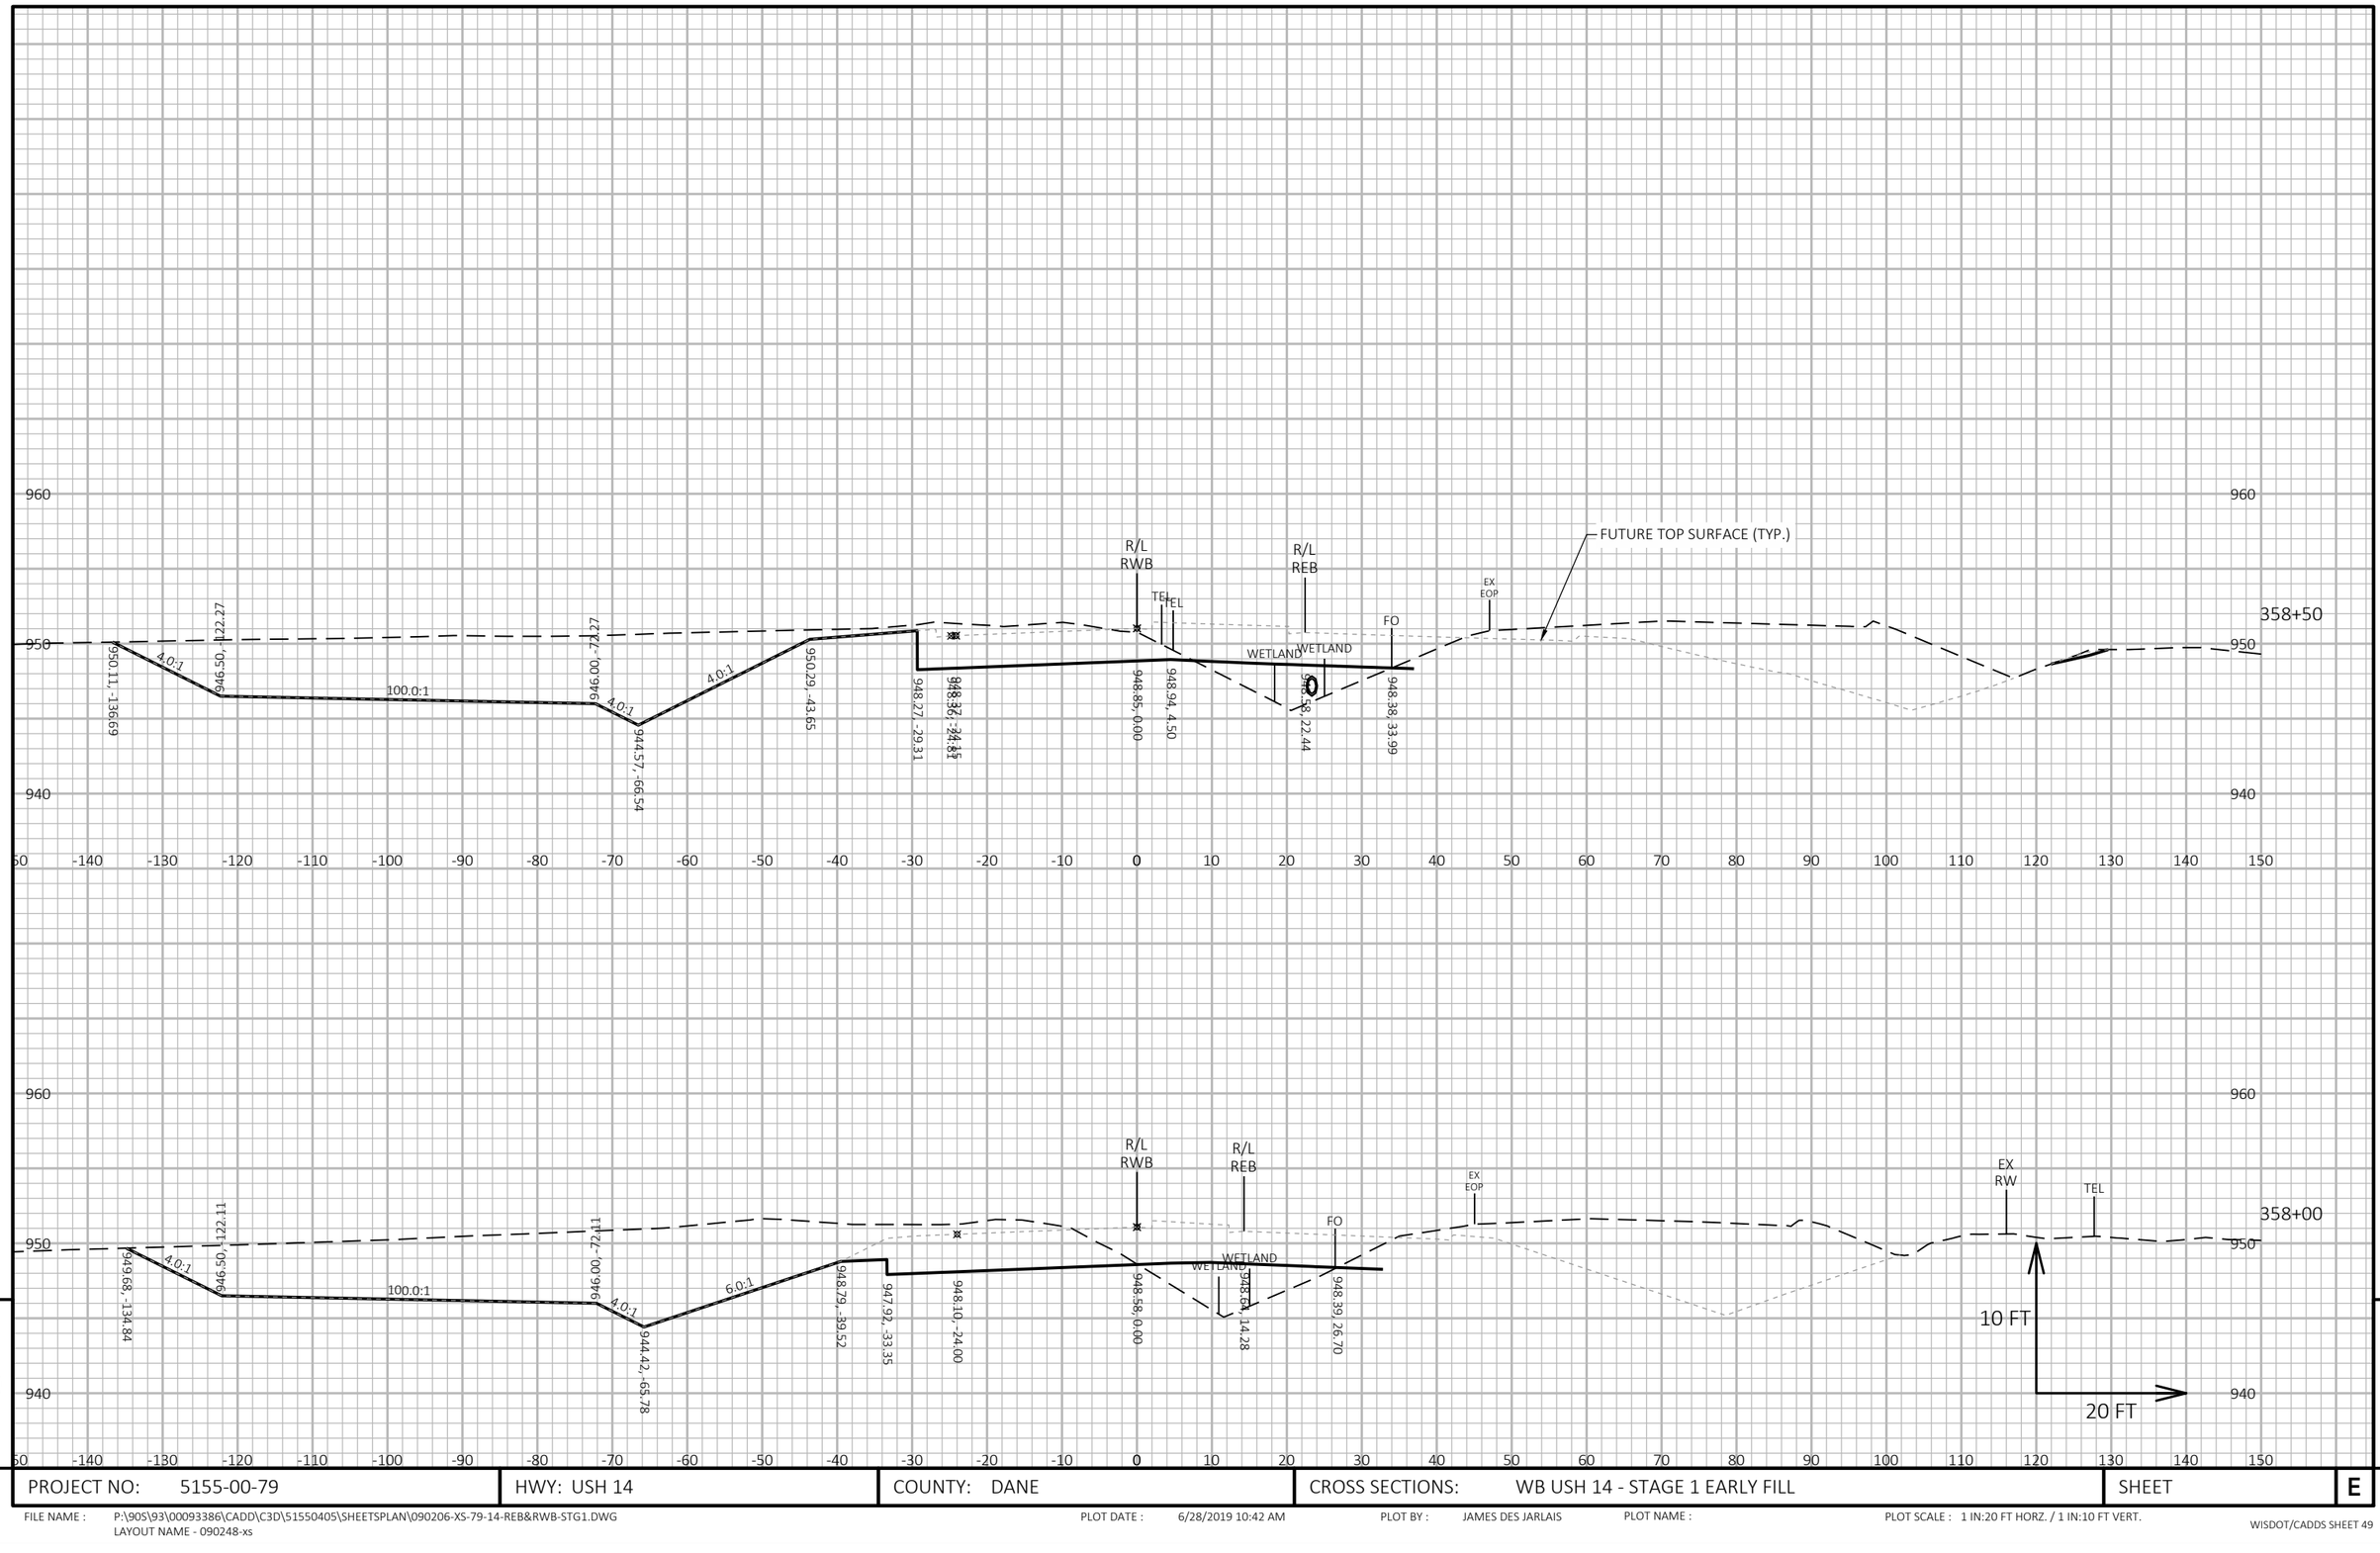

9

9

PROJECT NO: 5155-00-79	HWY: USH 14	COUNTY: DANE	CROSS SECTIONS: WB USH 14 - STAGE 1 EARLY FILL	SHEET	E

FILE NAME : P:\90S\93\00093386\CADD\C3D\51550405\SHEETSPLAN\090206-XS-79-14-REB&RWB-STG1.DWG
LAYOUT NAME - 090248-xs

PLOT DATE : 6/28/2019 10:42 AM PLOT BY : JAMES DES JARLAIS PLOT NAME : PLOT SCALE : 1 IN:20 FT HORZ. / 1 IN:10 FT VERT.

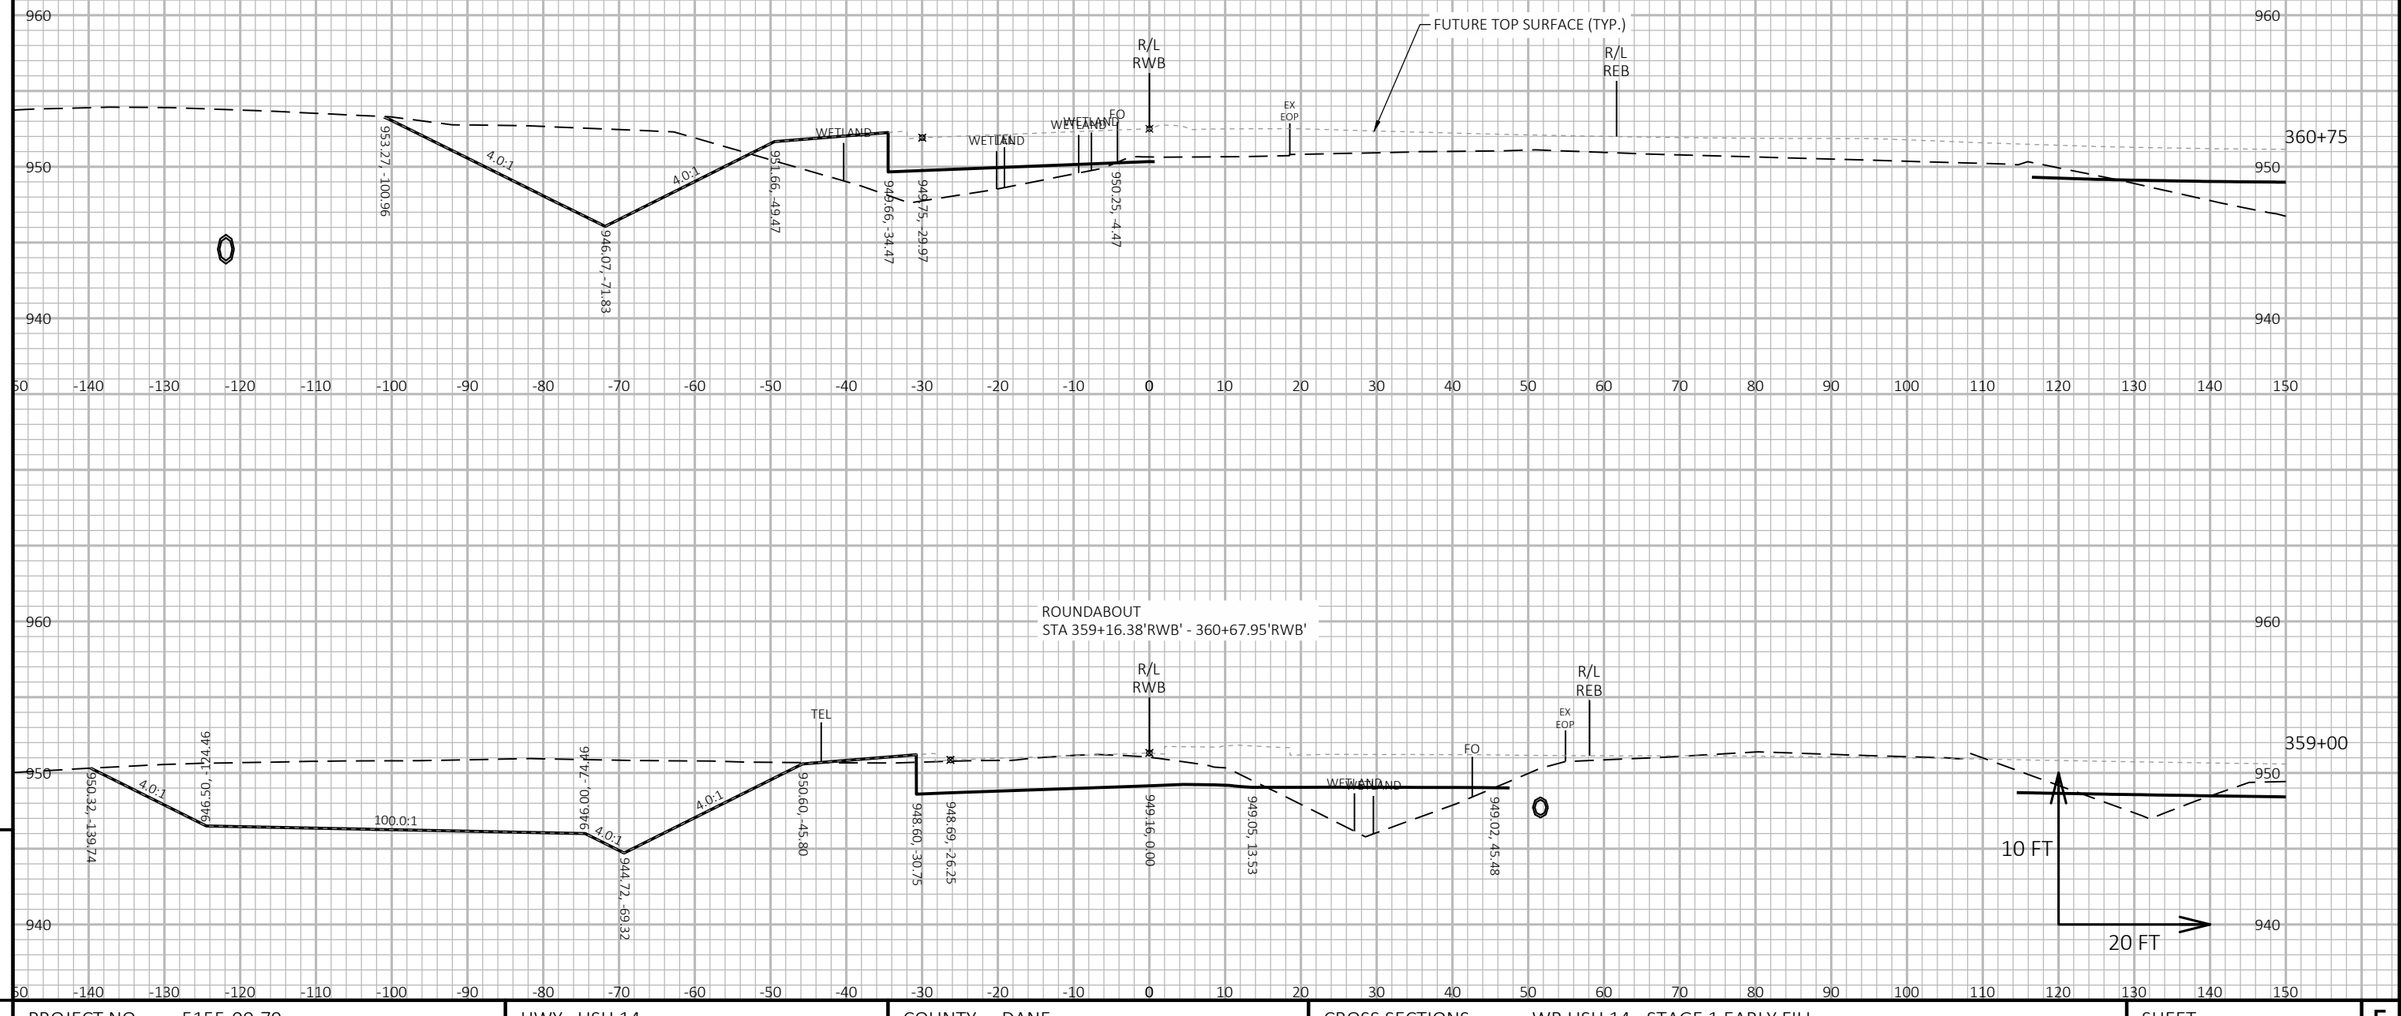

PROJECT NO: 5155-00-79	HWY: USH 14	COUNTY: DANE	CROSS SECTIONS: WB USH 14 - STAGE 1 EARLY FILL	SHEET	E

FILE NAME : P:\90S\93\00093386\CADD\C3D\51550405\SHEETSPLAN\090206-XS-79-14-REB&RWB-STG1.DWG
LAYOUT NAME - 090249-xs

PLOT DATE : 6/28/2019 10:43 AM PLOT BY : JAMES DES JARLAIS PLOT NAME : PLOT SCALE : 1 IN:20 FT HORZ. / 1 IN:10 FT VERT.

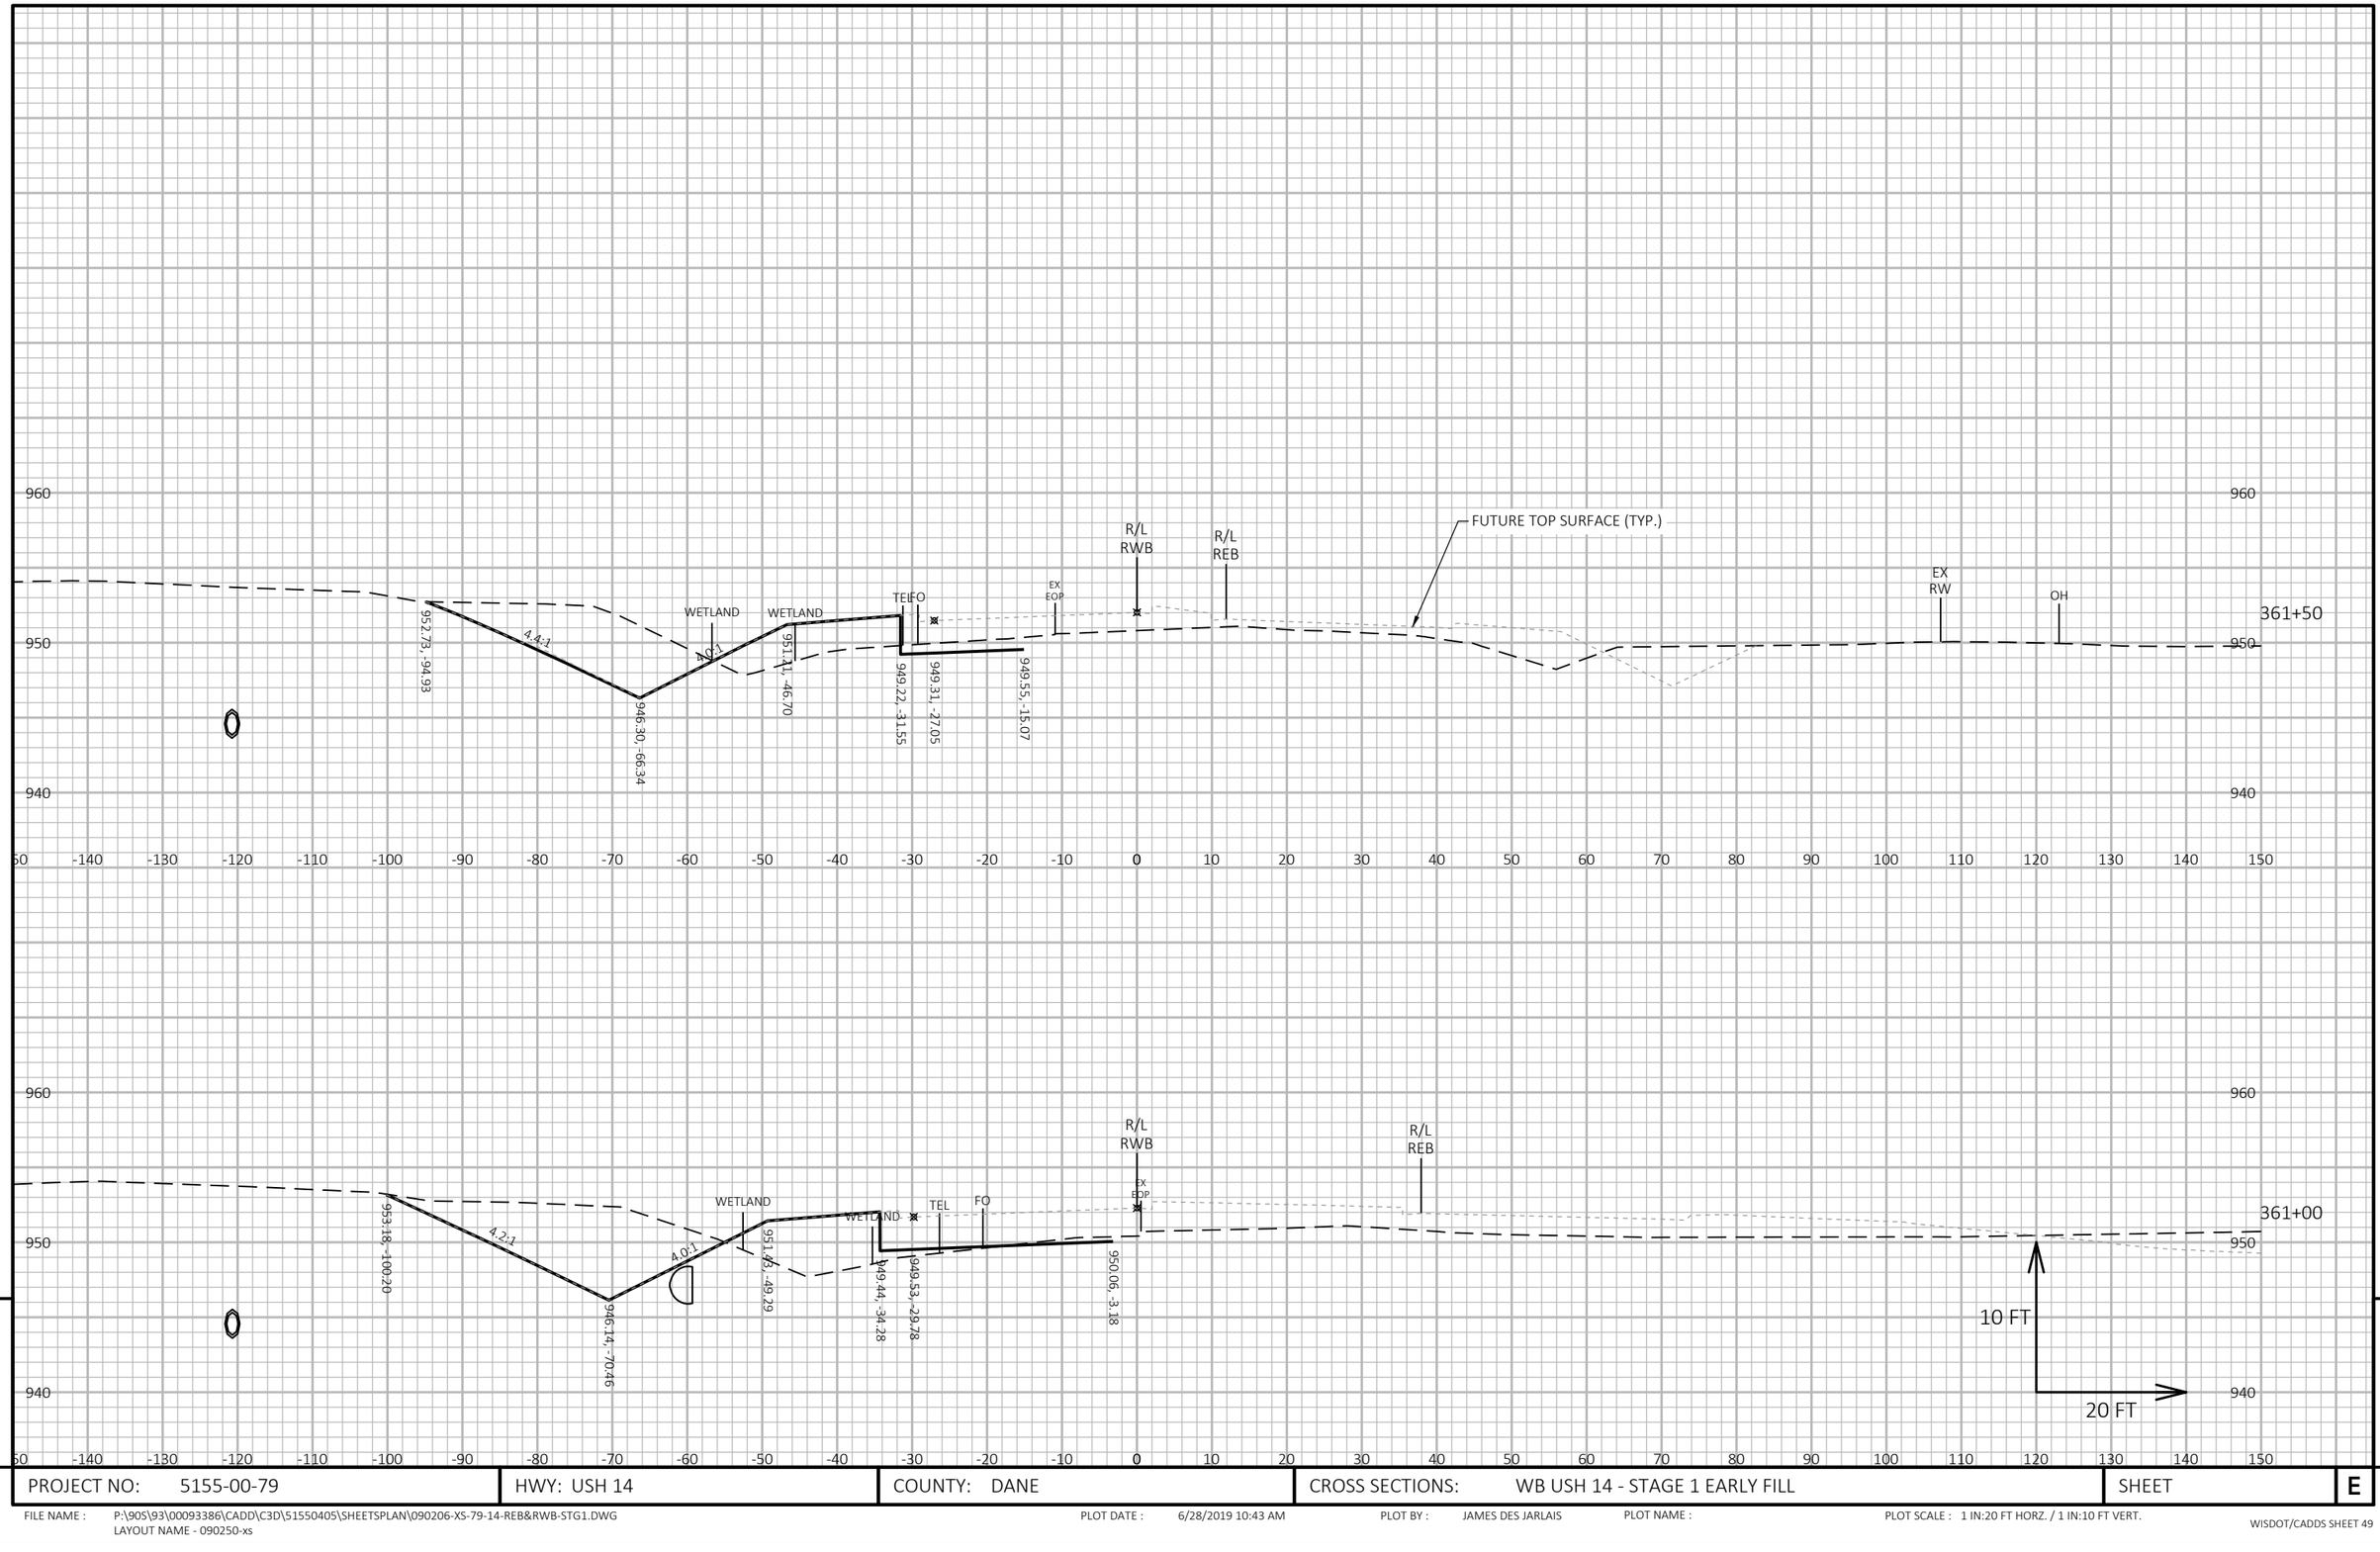

9

9

PROJECT NO: 5155-00-79	HWY: USH 14	COUNTY: DANE	CROSS SECTIONS: WB USH 14 - STAGE 1 EARLY FILL	SHEET	E

FILE NAME : P:\90S\93\00093386\CADD\C3D\51550405\SHEETSPLAN\090206-XS-79-14-REB&RWB-STG1.DWG
LAYOUT NAME - 090250-xs

PLOT DATE : 6/28/2019 10:43 AM PLOT BY : JAMES DES JARLAIS PLOT NAME : PLOT SCALE : 1 IN:20 FT HORZ. / 1 IN:10 FT VERT.

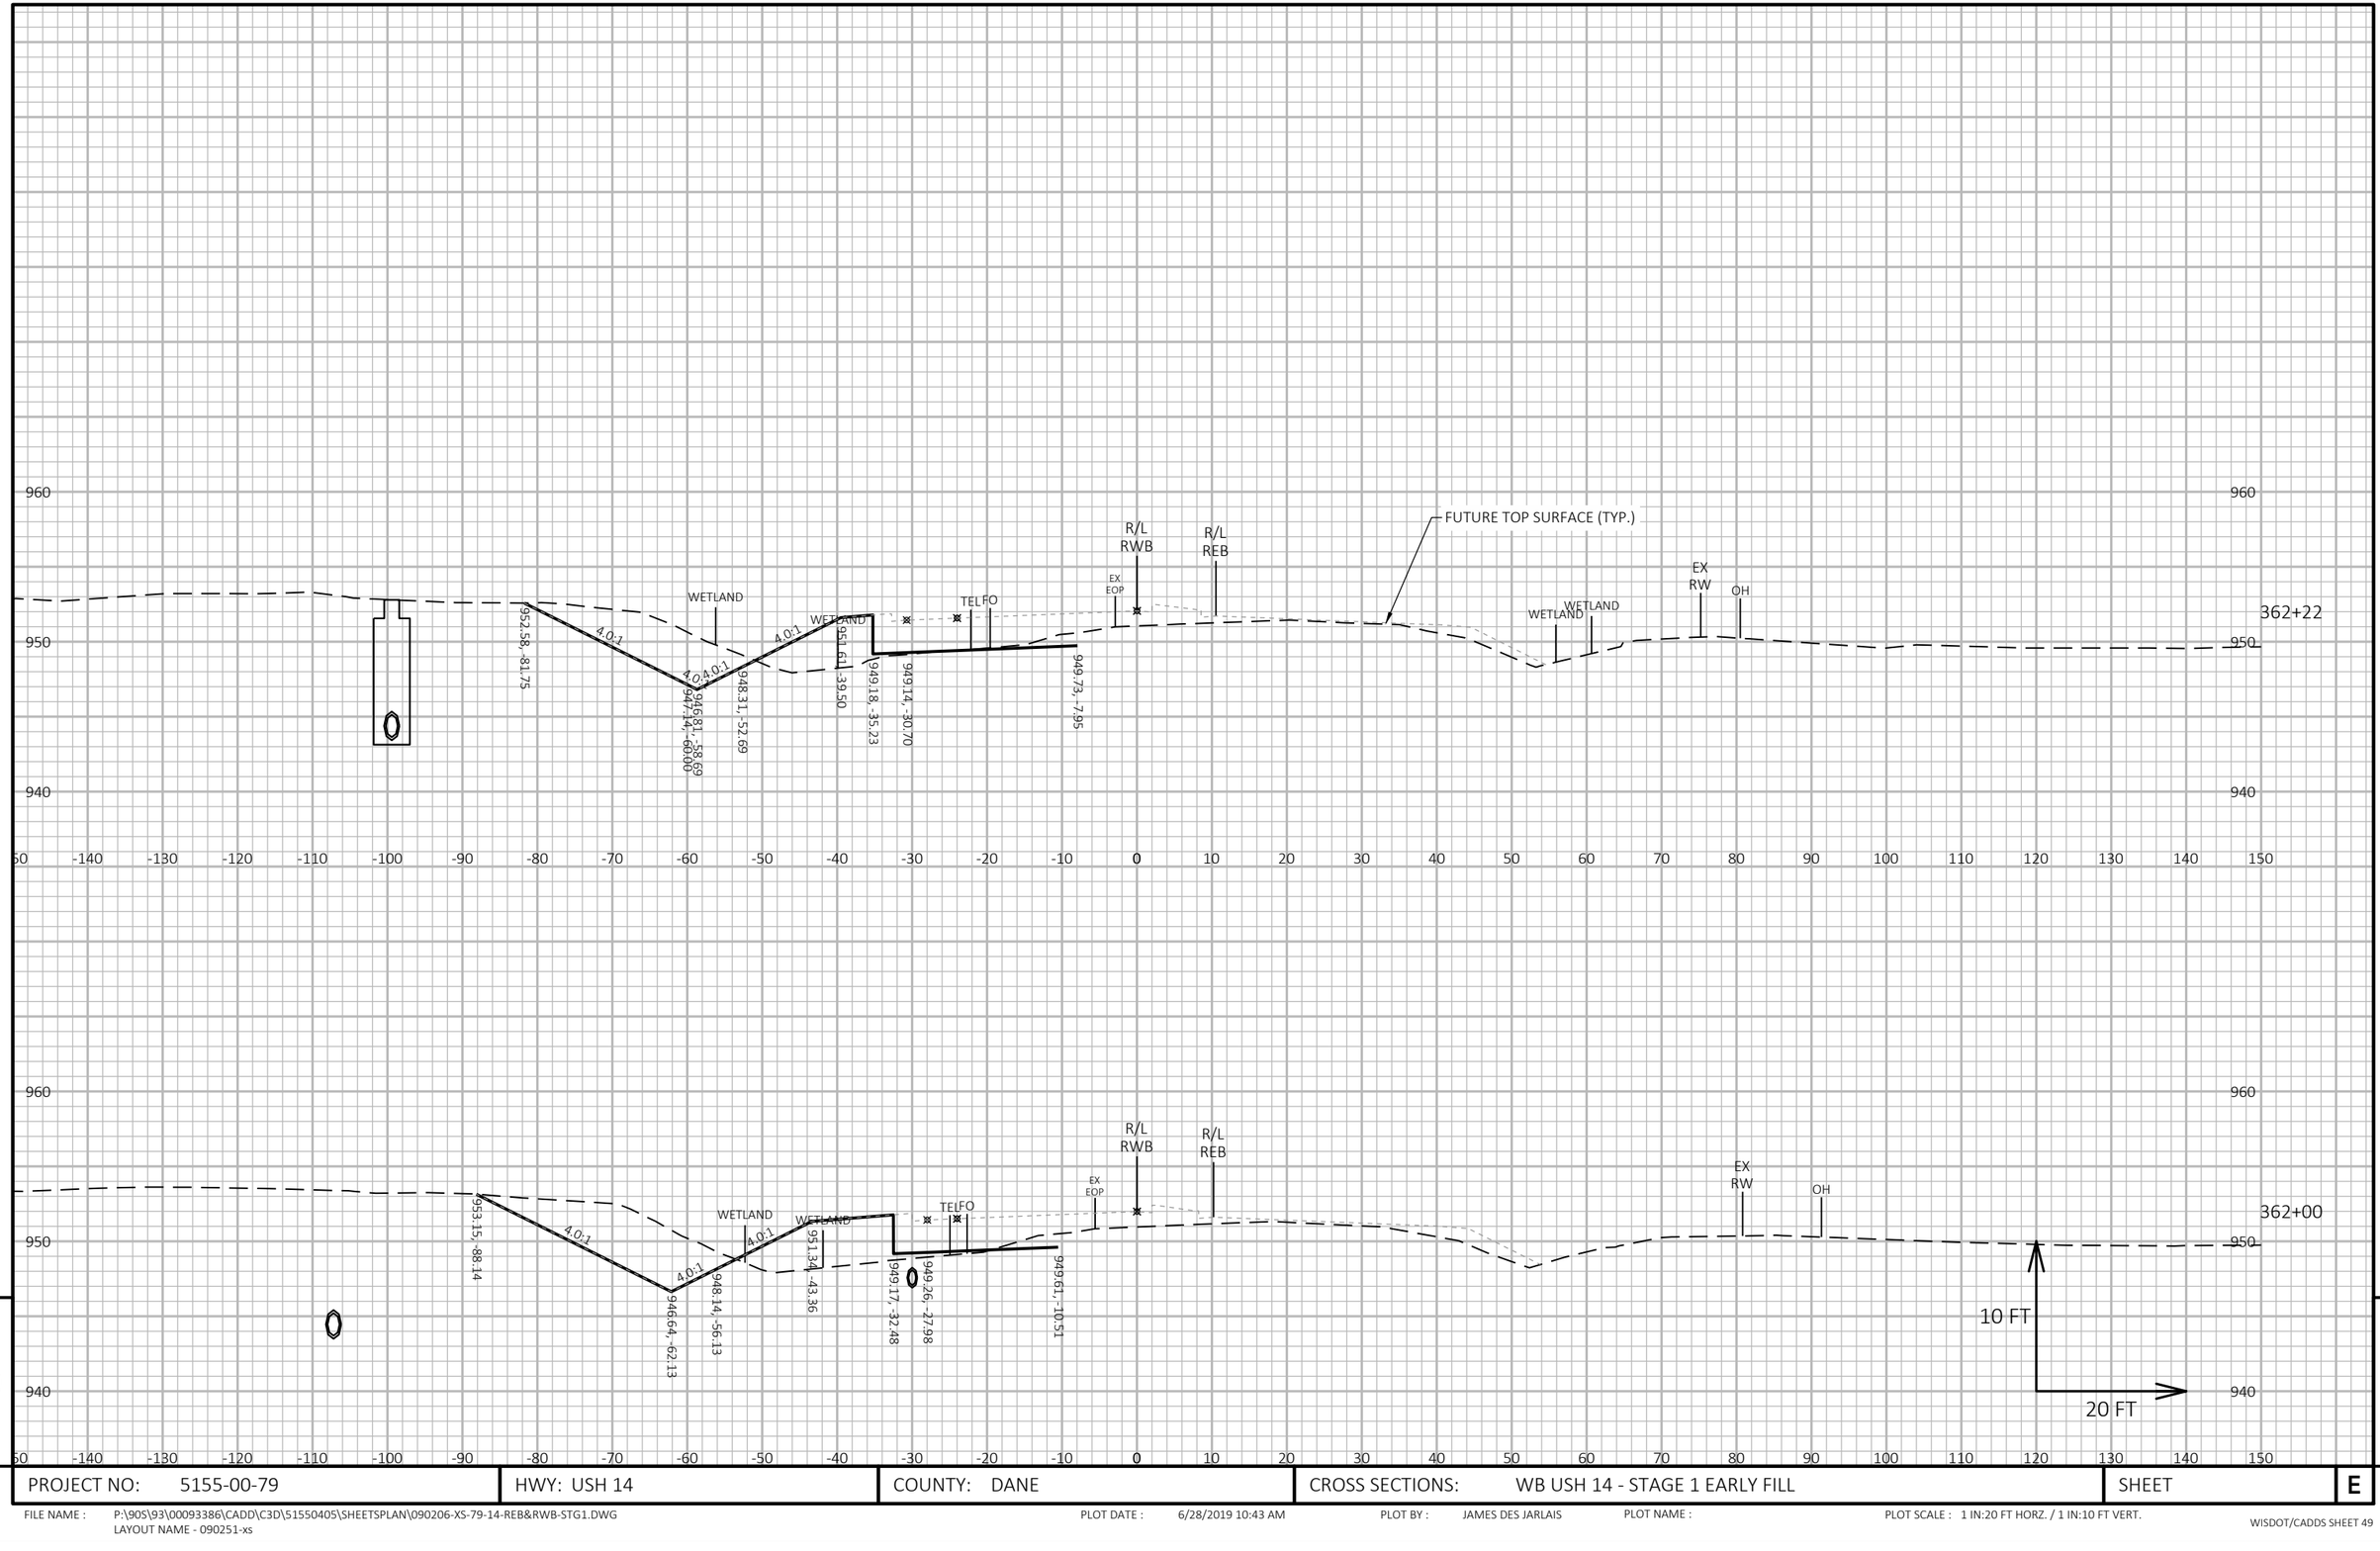

PROJECT NO: 5155-00-79	HWY: USH 14	COUNTY: DANE	CROSS SECTIONS: WB USH 14 - STAGE 1 EARLY FILL	SHEET E

FILE NAME : P:\90S\93\00093386\CADD\C3D\51550405\SHEETSPLAN\090206-XS-79-14-REB&RWB-STG1.DWG
LAYOUT NAME - 090251-xs

PLOT DATE : 6/28/2019 10:43 AM PLOT BY : JAMES DES JARLAIS PLOT NAME : PLOT SCALE : 1 IN:20 FT HORZ. / 1 IN:10 FT VERT.

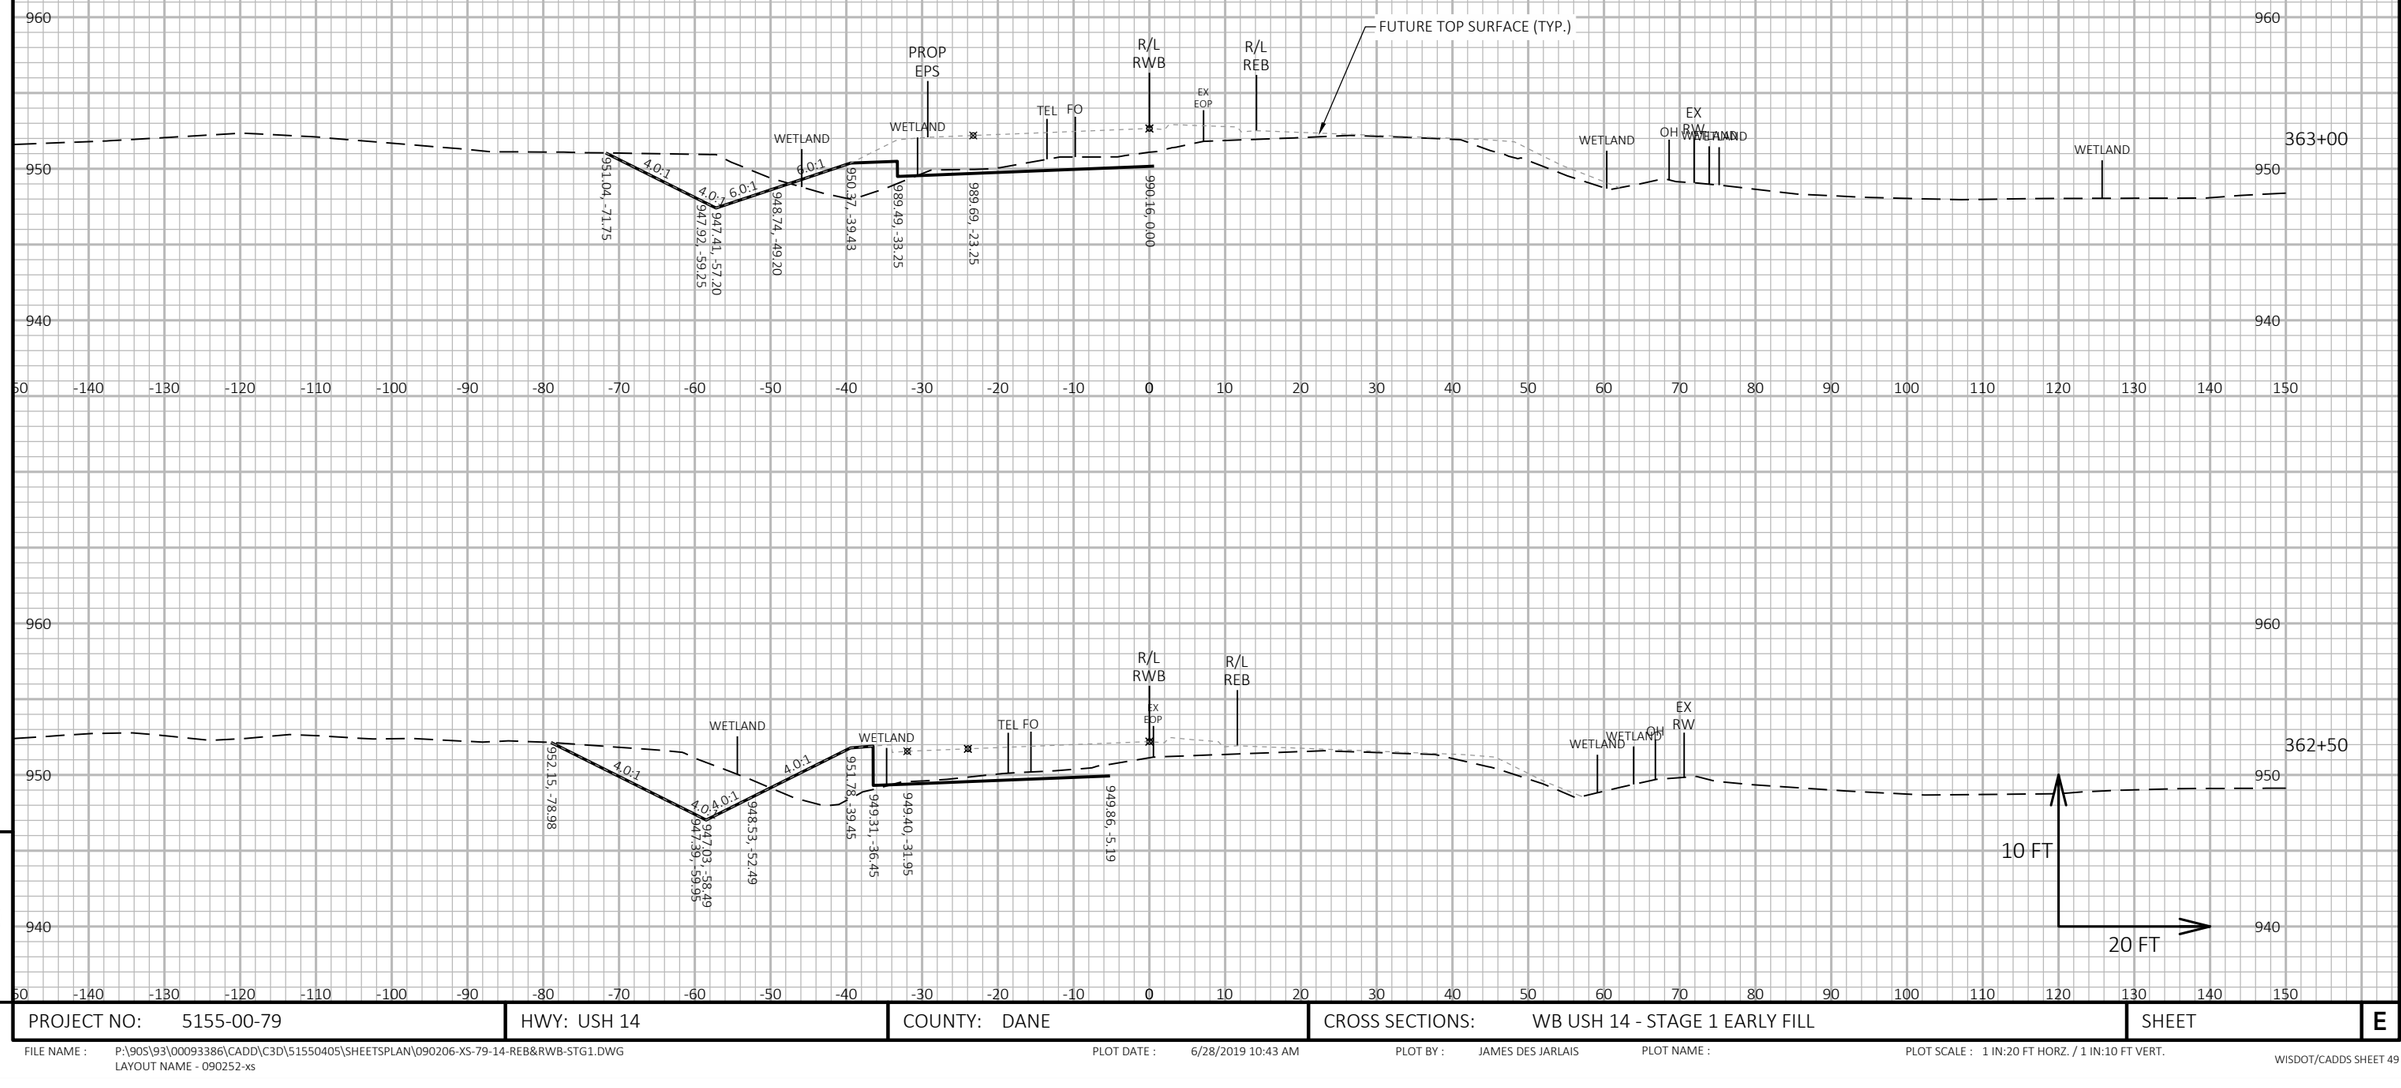

PROJECT NO: 5155-00-79	HWY: USH 14	COUNTY: DANE	CROSS SECTIONS: WB USH 14 - STAGE 1 EARLY FILL	SHEET E

FILE NAME : P:\90S\93\00093386\CADD\C3D\51550405\SHEETSPLAN\090206-XS-79-14-REB&RWB-STG1.DWG
LAYOUT NAME - 090252-xs

PLOT DATE : 6/28/2019 10:43 AM PLOT BY : JAMES DES JARLAIS PLOT NAME : PLOT SCALE : 1 IN:20 FT HORZ. / 1 IN:10 FT VERT.

WISDOT/CADDS SHEET 49

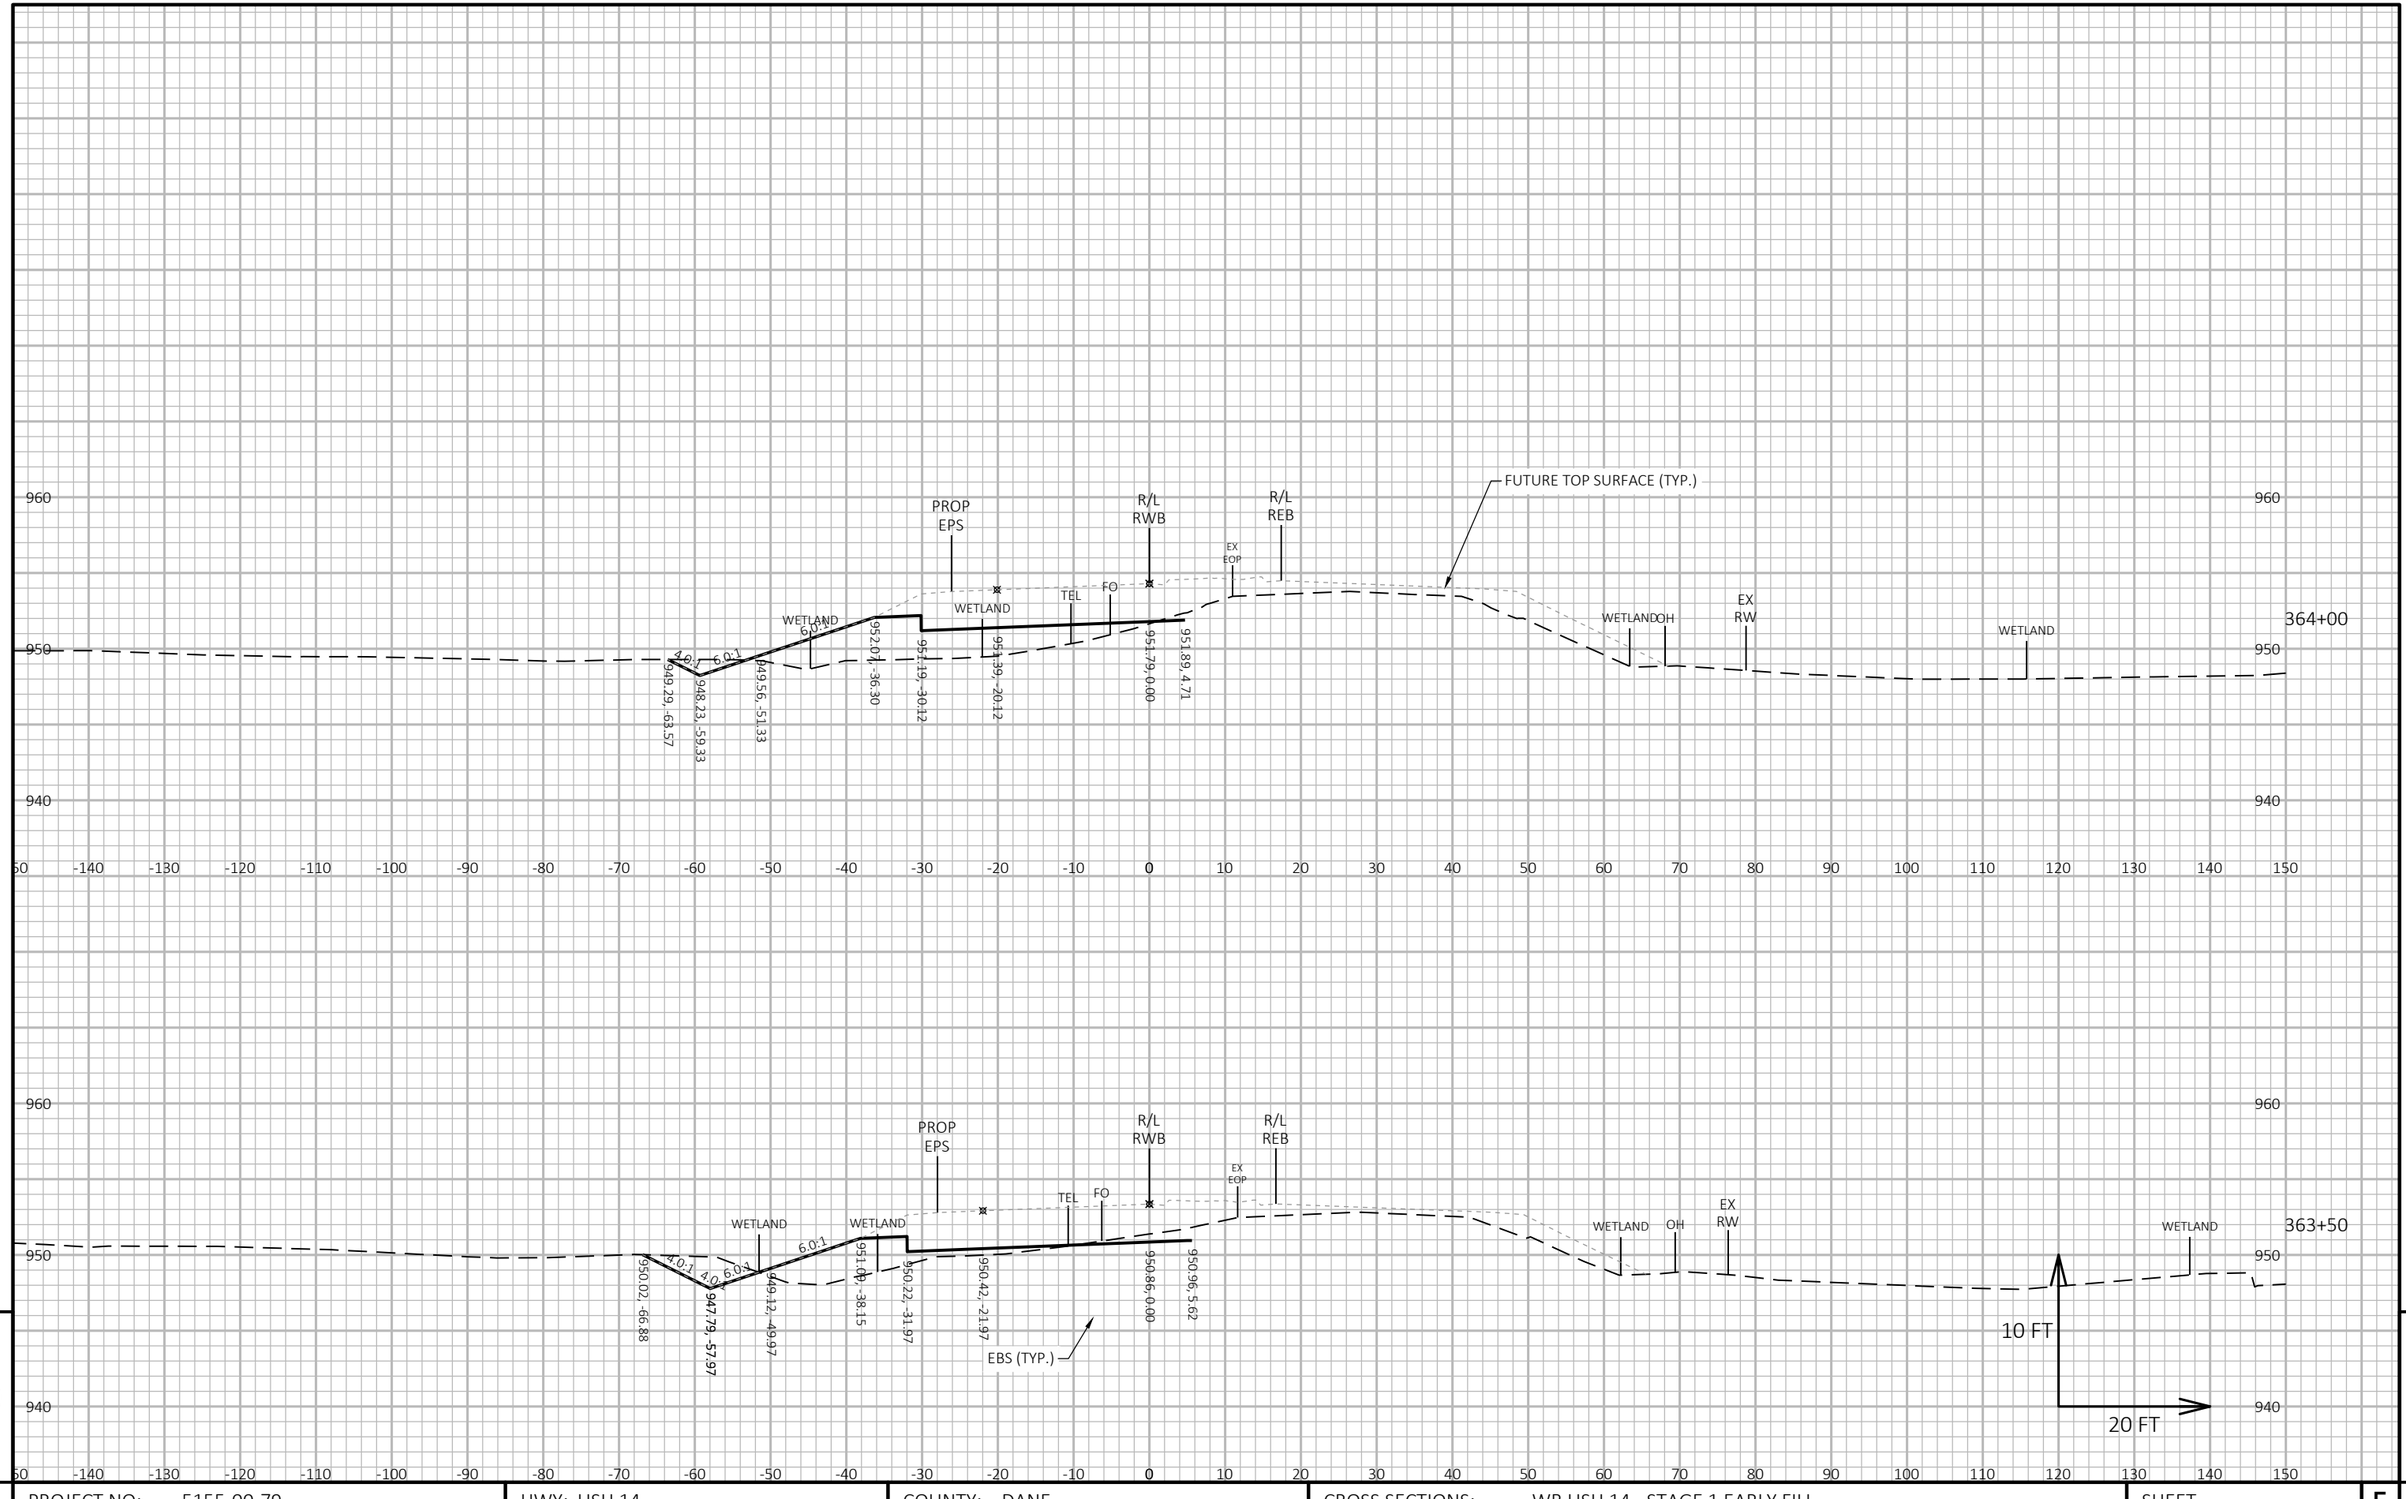

9

9

PROJECT NO: 5155-00-79	HWY: USH 14	COUNTY: DANE	CROSS SECTIONS: WB USH 14 - STAGE 1 EARLY FILL	SHEET	E

FILE NAME : P:\90S\93\00093386\CADD\C3D\51550405\SHEETSPLAN\090206-XS-79-14-REB&RWB-STG1.DWG
LAYOUT NAME - 090253-xs

PLOT DATE : 6/28/2019 10:43 AM PLOT BY : JAMES DES JARLAIS PLOT NAME : PLOT SCALE : 1 IN:20 FT HORZ. / 1 IN:10 FT VERT.

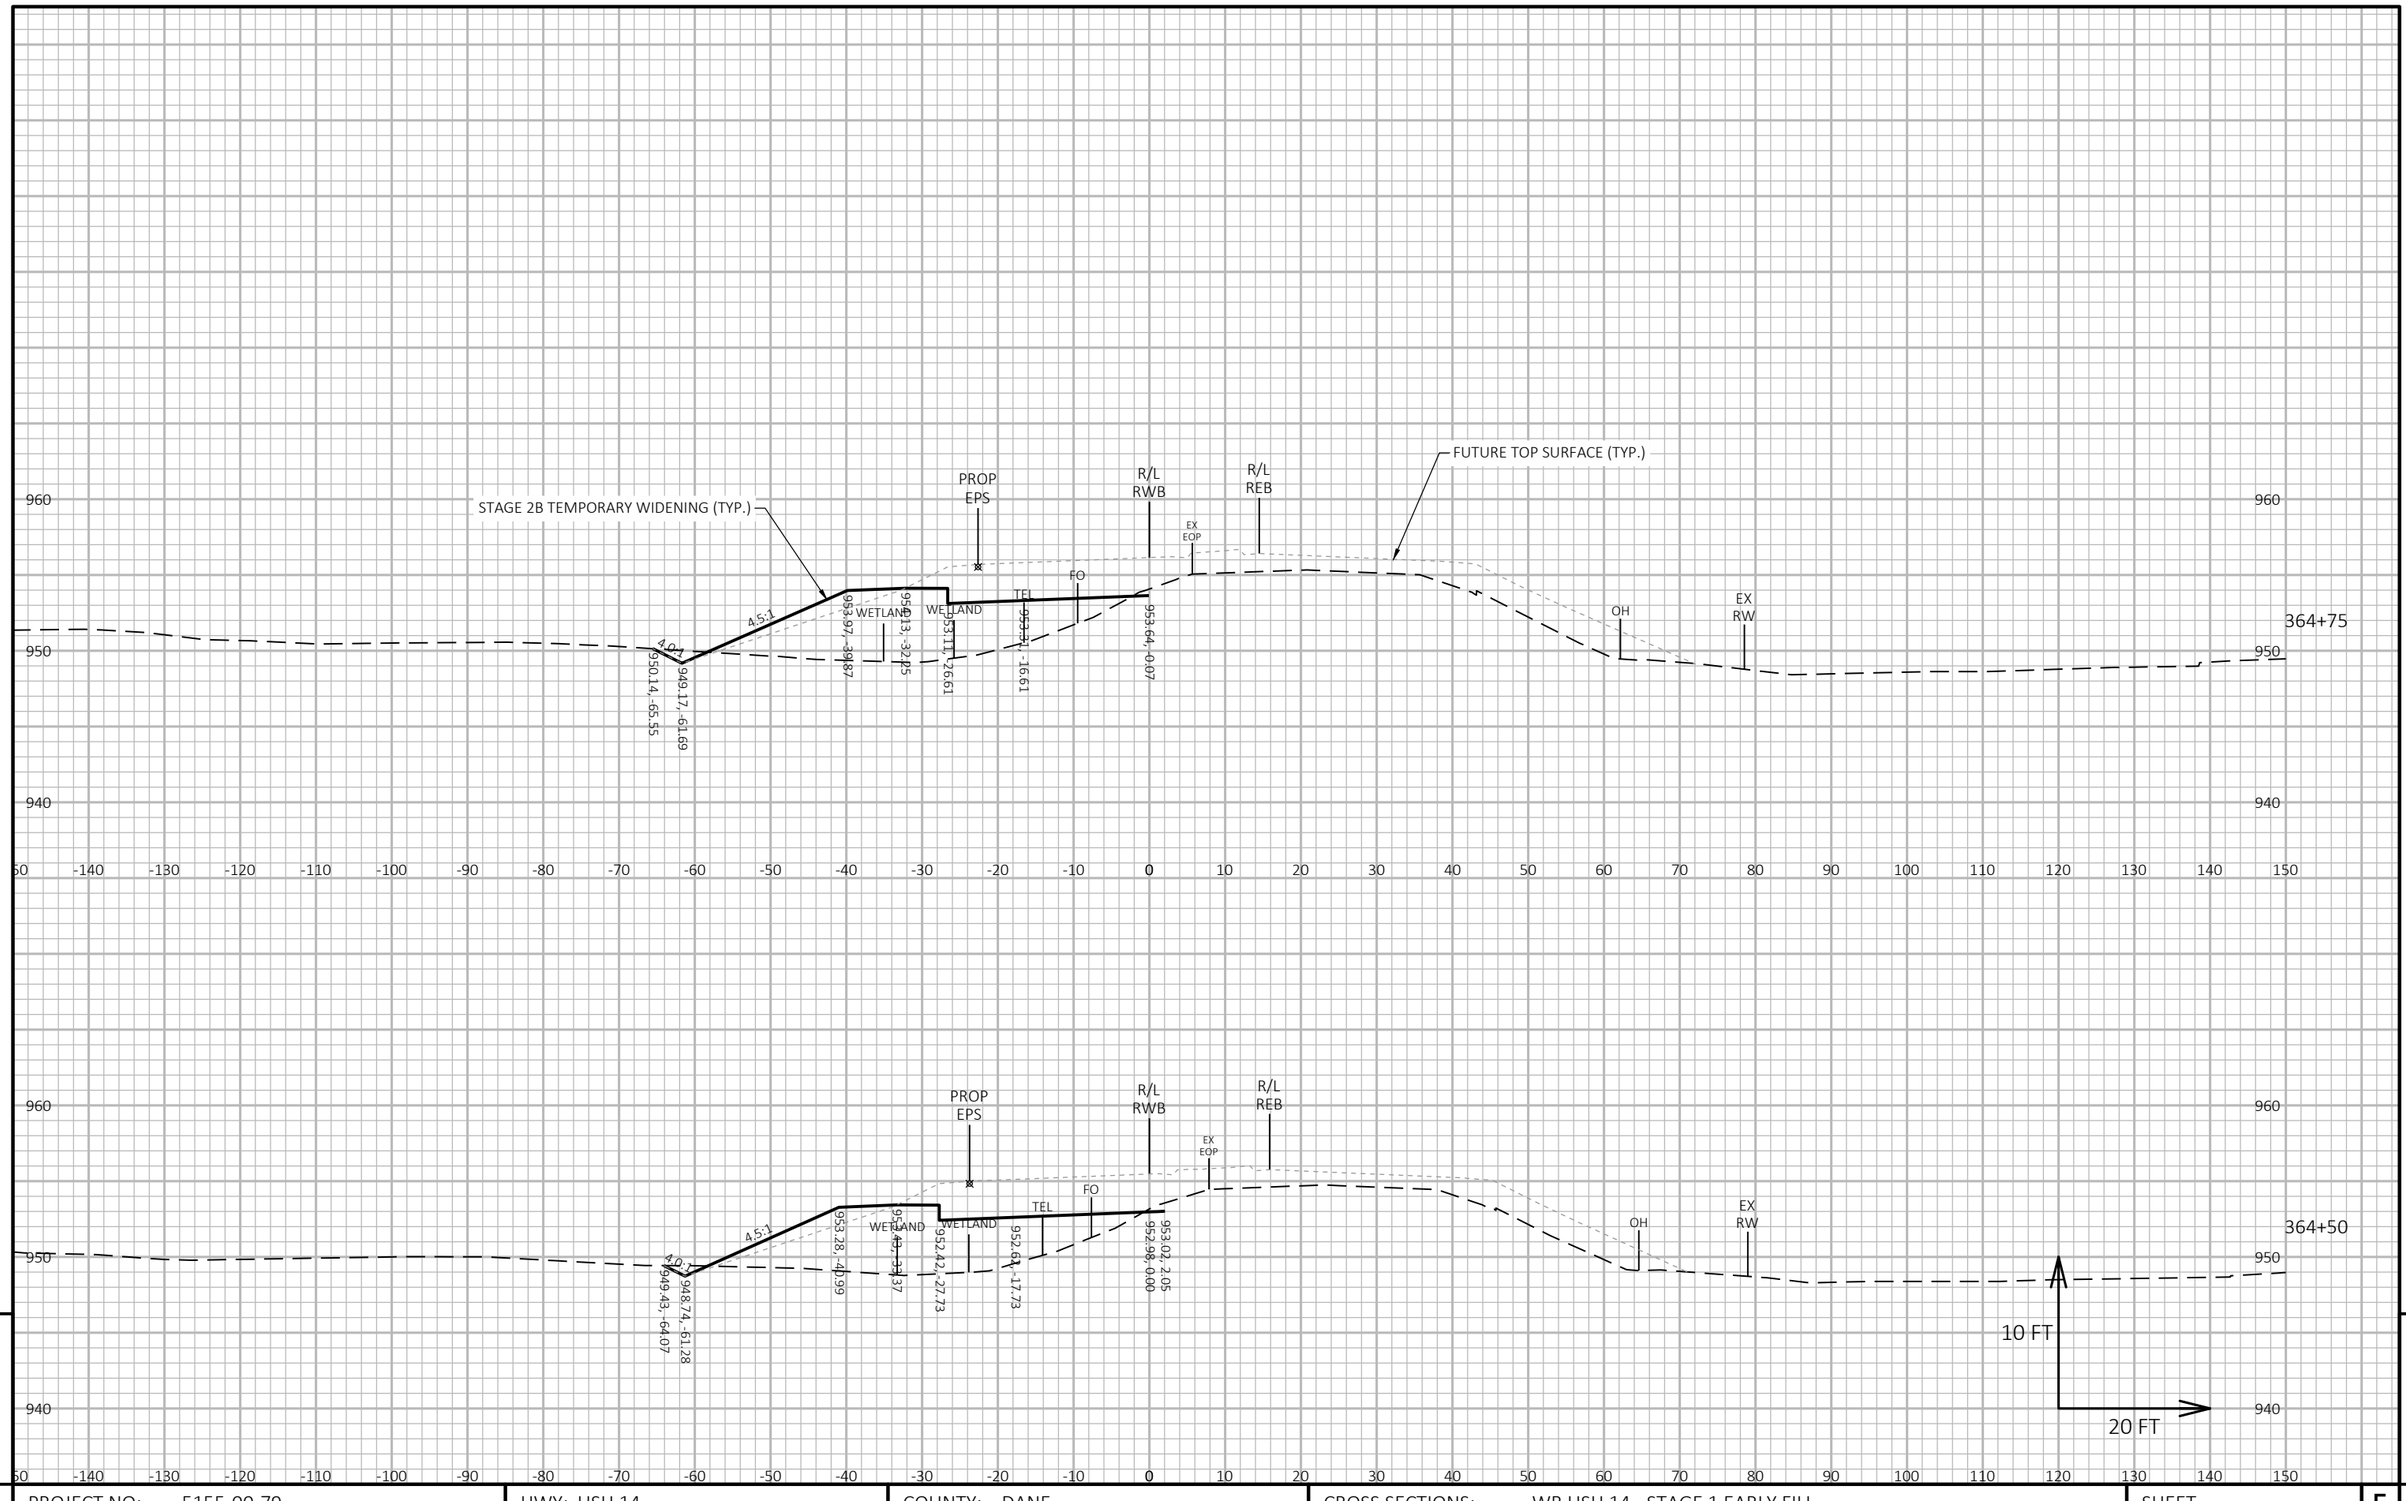

9

9

PROJECT NO: 5155-00-79	HWY: USH 14	COUNTY: DANE	CROSS SECTIONS: WB USH 14 - STAGE 1 EARLY FILL	SHEET	E

FILE NAME : P:\90S\93\00093386\CADD\C3D\51550405\SHEETSPLAN\090206-XS-79-14-REB&RWB-STG1.DWG
LAYOUT NAME - 090254-xs

PLOT DATE : 6/28/2019 10:43 AM

PLOT BY : JAMES DES JARLAIS

PLOT NAME :

PLOT SCALE : 1 IN:20 FT HORZ. / 1 IN:10 FT VERT.

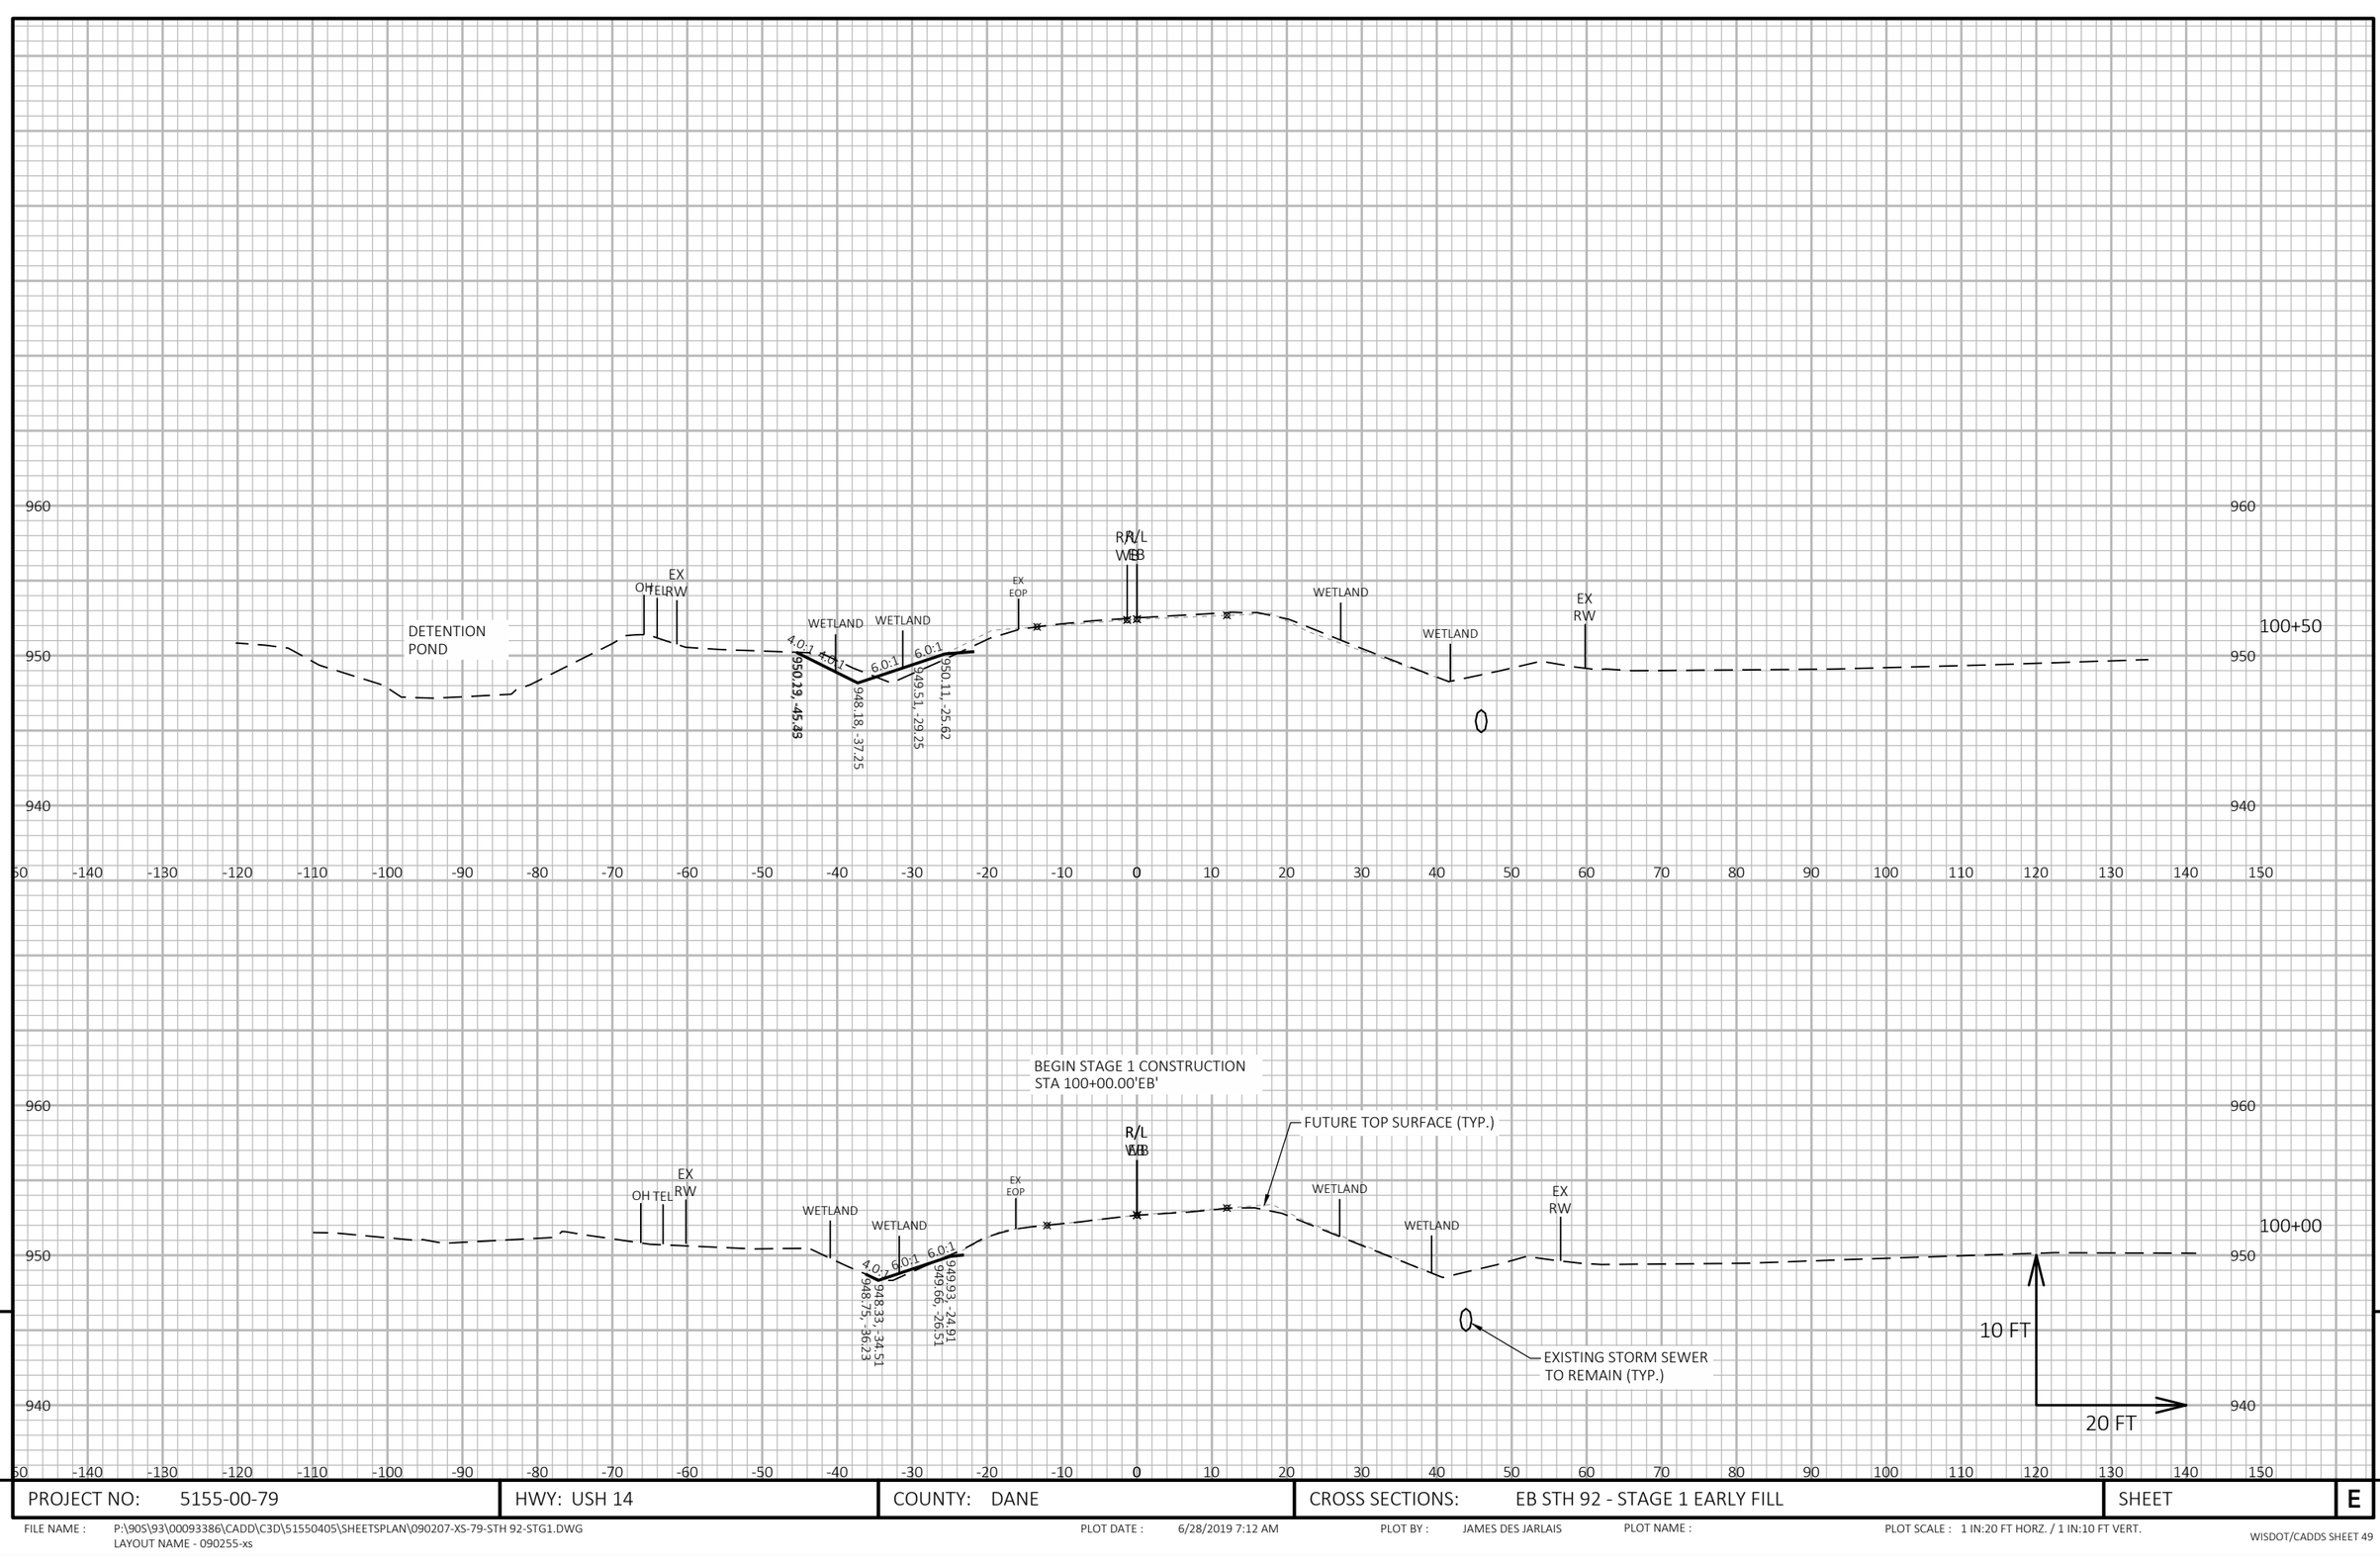

9

9

PROJECT NO: 5155-00-79	HWY: USH 14	COUNTY: DANE	CROSS SECTIONS: EB STH 92 - STAGE 1 EARLY FILL	SHEET	E

FILE NAME : P:\90S\93\00093386\CADD\C3D\51550405\SHEETSPLAN\090207-XS-79-STH 92-STG1.DWG
LAYOUT NAME - 090255-xs

PLOT DATE : 6/28/2019 7:12 AM PLOT BY : JAMES DES JARLAIS PLOT NAME : PLOT SCALE : 1 IN:20 FT HORZ. / 1 IN:10 FT VERT.

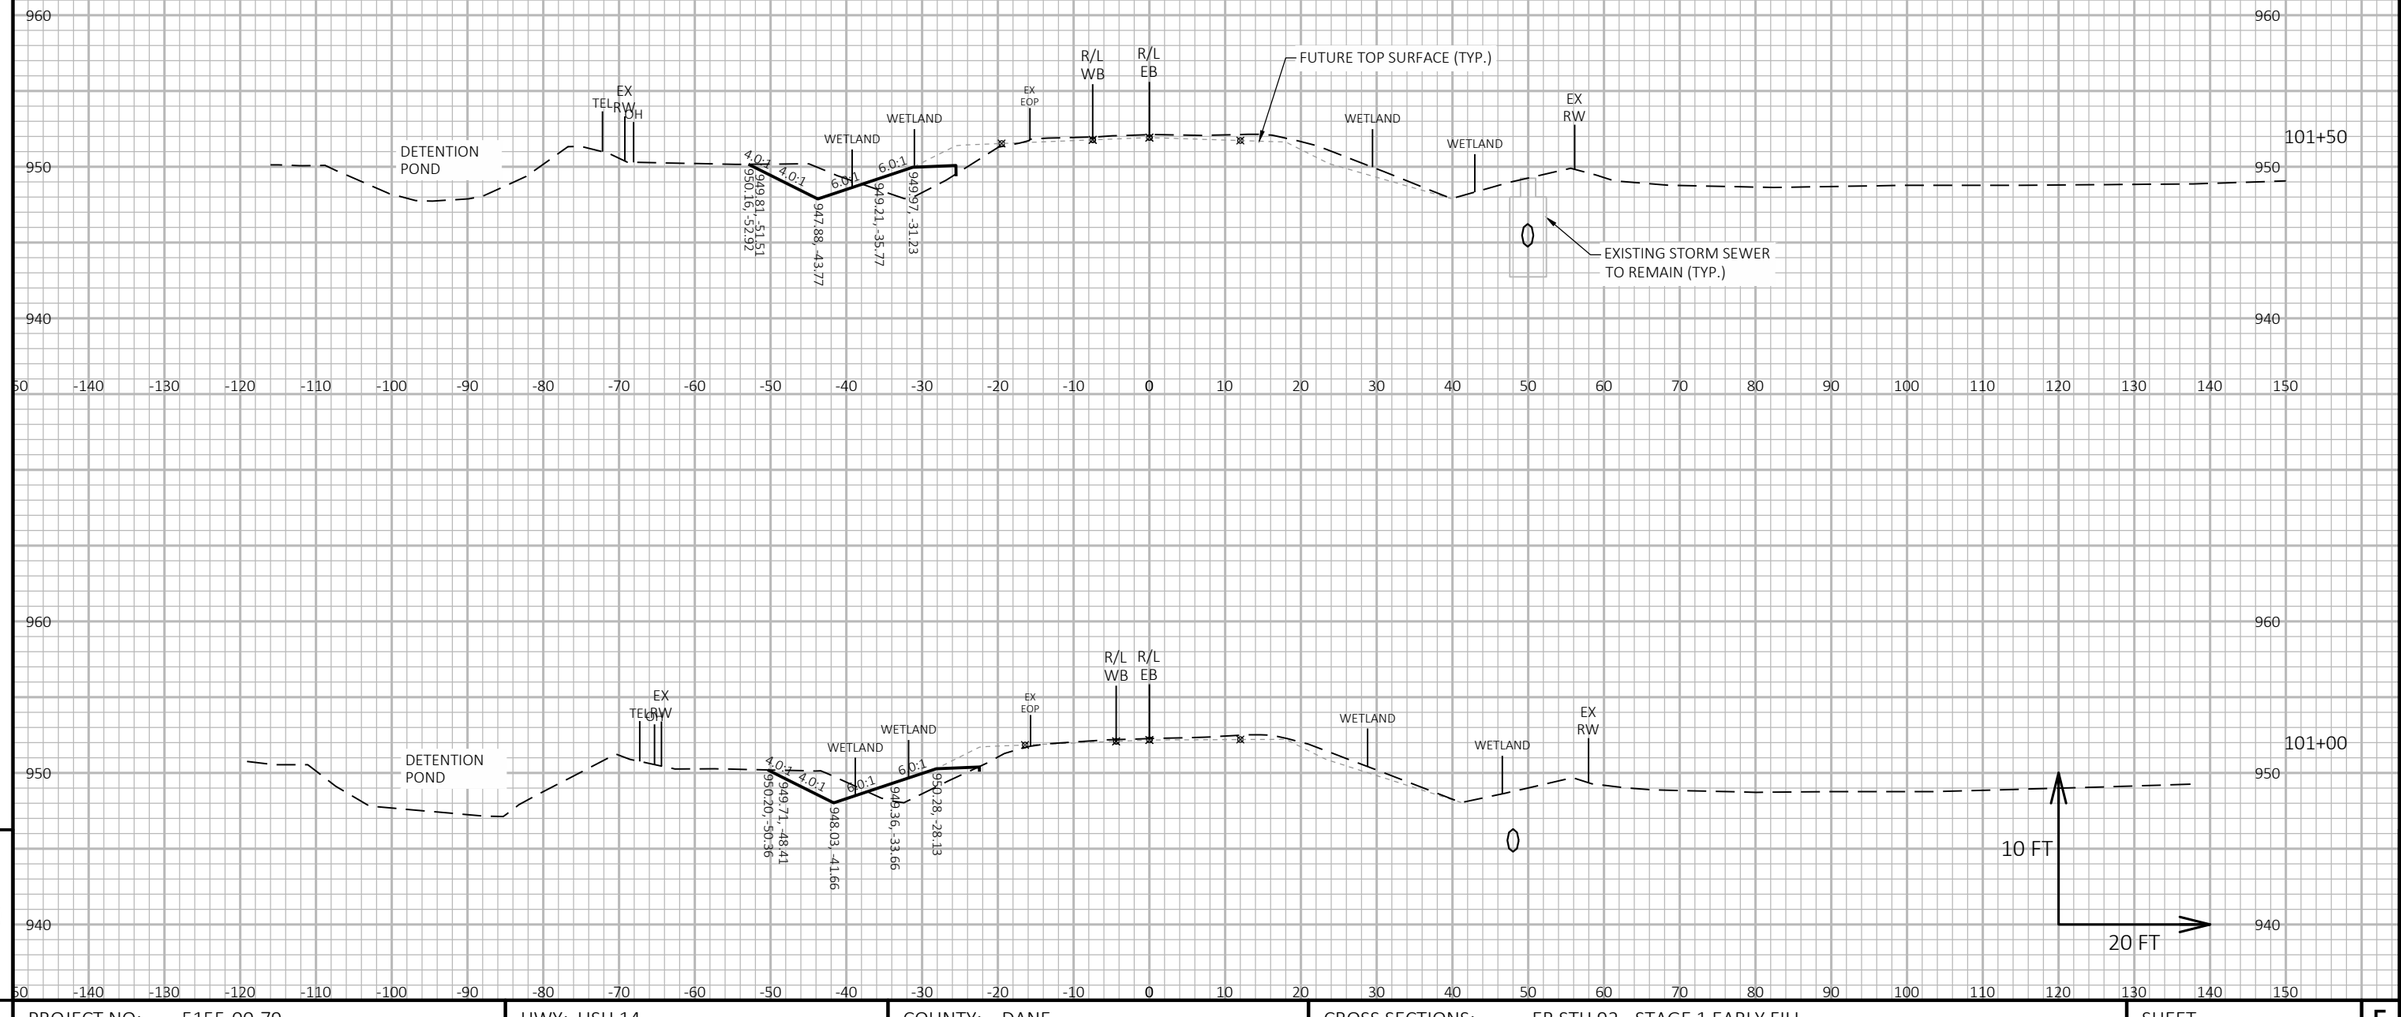

9

9

PROJECT NO: 5155-00-79	HWY: USH 14	COUNTY: DANE	CROSS SECTIONS: EB STH 92 - STAGE 1 EARLY FILL	SHEET	E

FILE NAME : P:\90S\93\00093386\CADD\C3D\51550405\SHEETSPLAN\090207-XS-79-STH 92-STG1.DWG
LAYOUT NAME - 090256-xs

PLOT DATE : 6/28/2019 7:12 AM PLOT BY : JAMES DES JARLAIS PLOT NAME : PLOT SCALE : 1 IN:20 FT HORZ. / 1 IN:10 FT VERT.

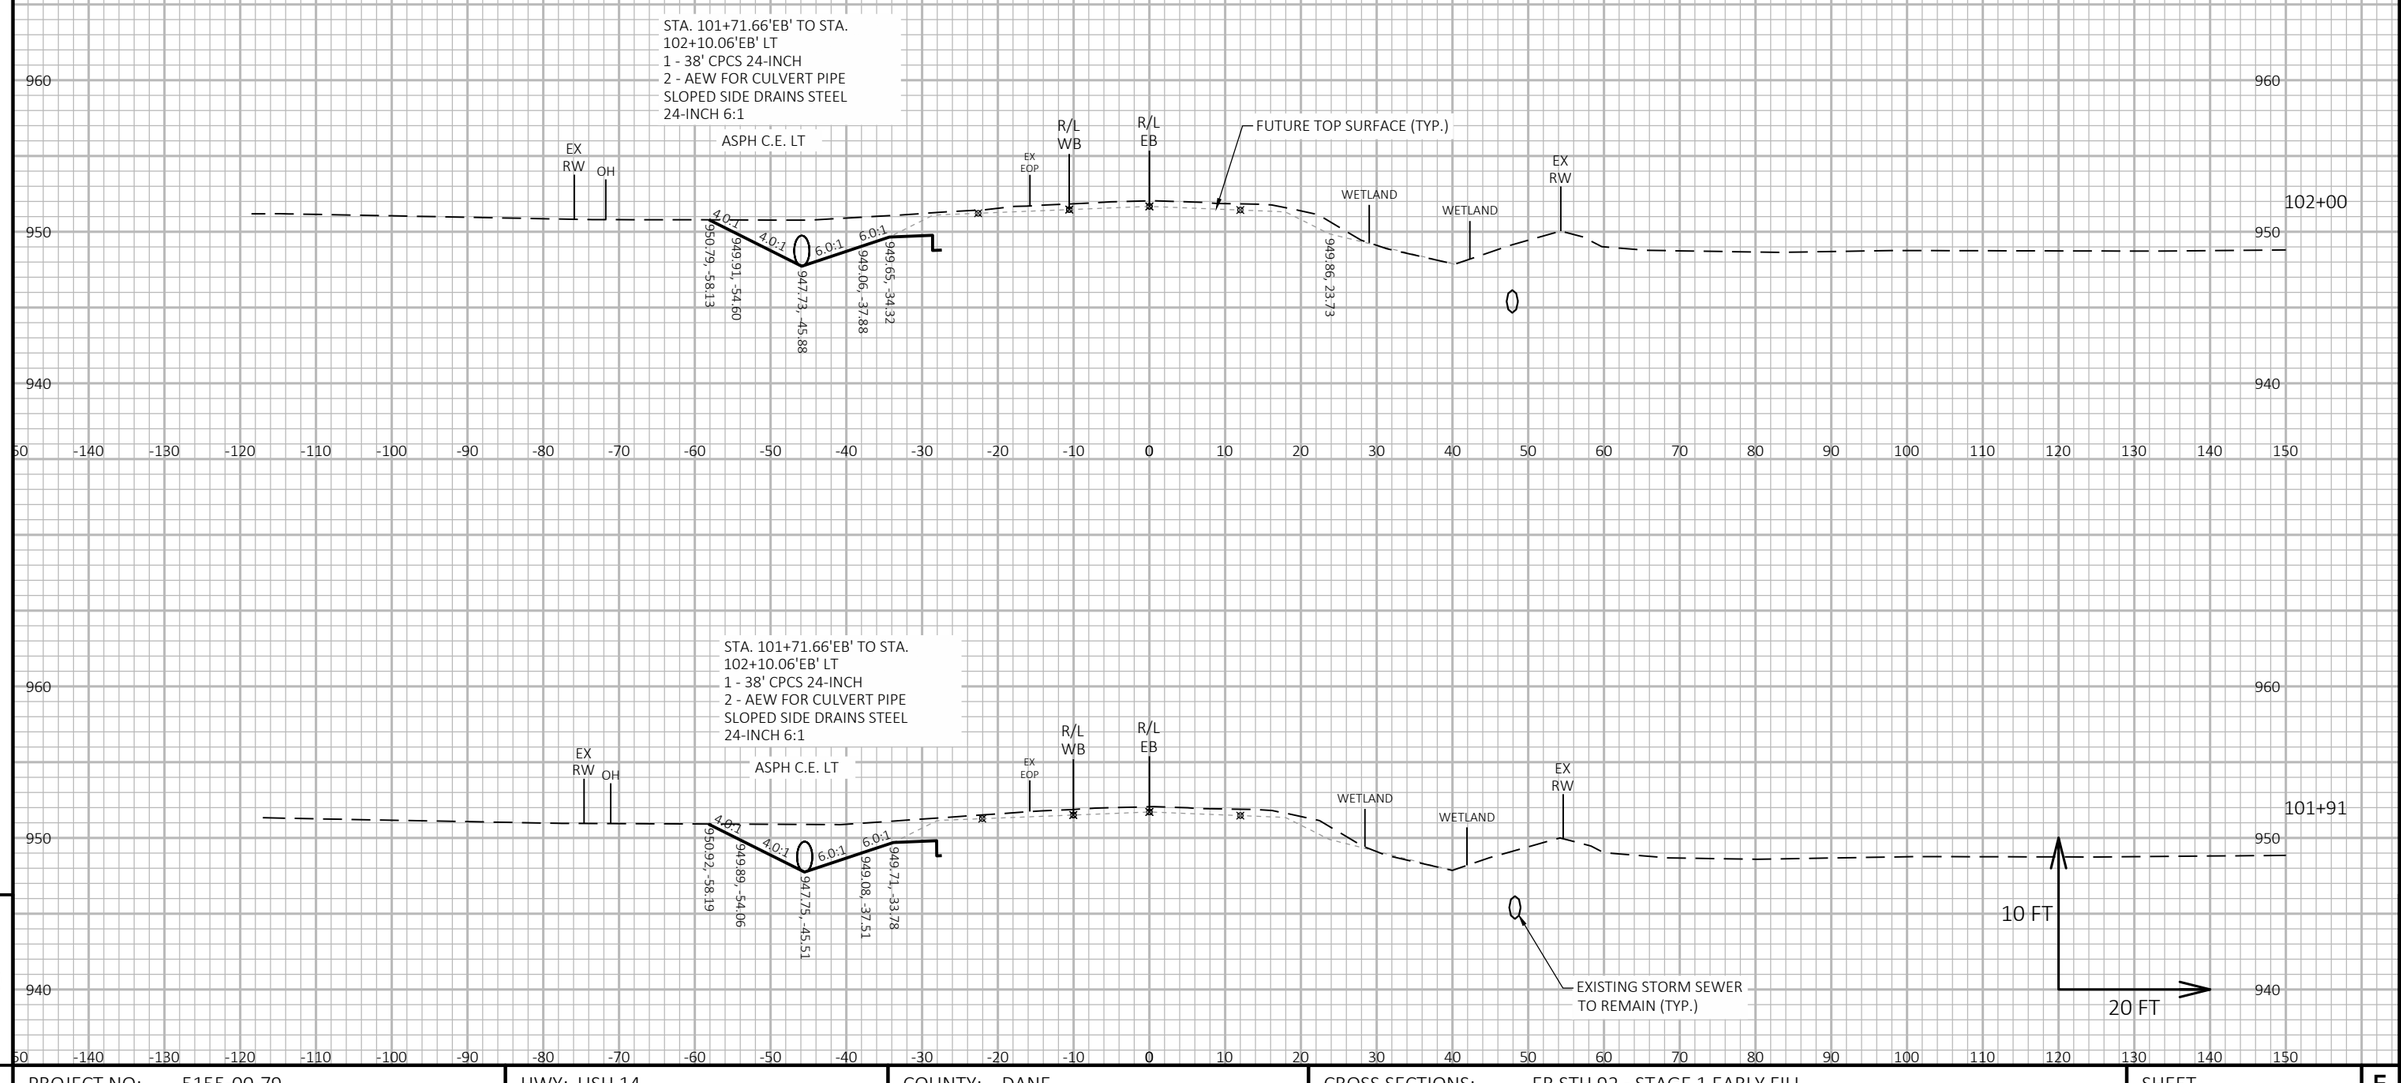

9

9

PROJECT NO: 5155-00-79	HWY: USH 14	COUNTY: DANE	CROSS SECTIONS: EB STH 92 - STAGE 1 EARLY FILL	SHEET	E

FILE NAME : P:\90S\93\00093386\CADD\C3D\51550405\SHEETSPLAN\090207-XS-79-STH 92-STG1.DWG
LAYOUT NAME - 090257-xs

PLOT DATE : 6/28/2019 7:13 AM

PLOT BY : JAMES DES JARLAIS

PLOT NAME :

PLOT SCALE : 1 IN:20 FT HORZ. / 1 IN:10 FT VERT.

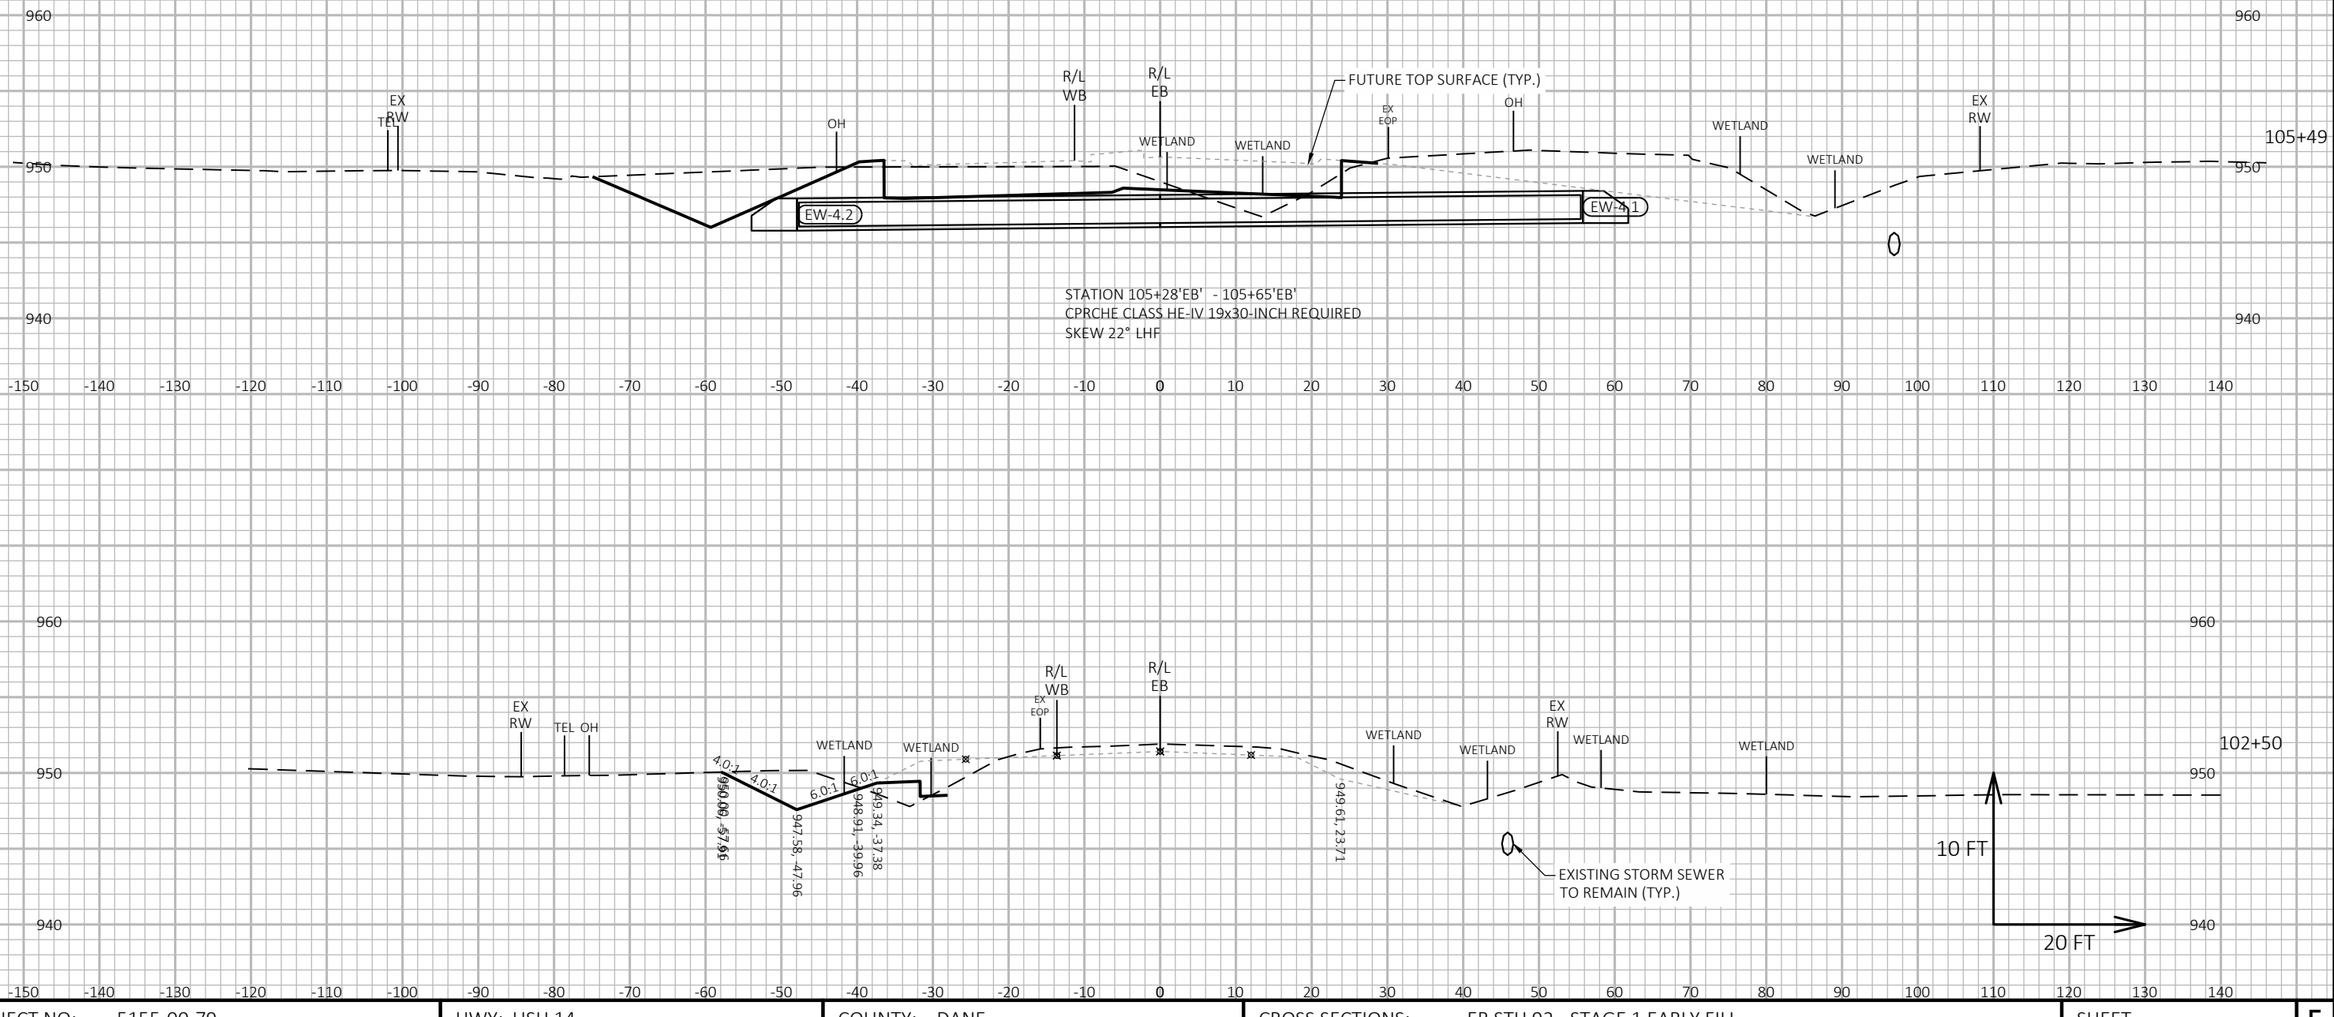

PROJECT NO: 5155-00-79	HWY: USH 14	COUNTY: DANE	CROSS SECTIONS: EB STH 92 - STAGE 1 EARLY FILL	SHEET E

FILE NAME : P:\90S\93\00093386\CADD\C3D\51550405\SHEETSPLAN\090207-XS-79-STH 92-STG1.DWG
LAYOUT NAME - 090258-xs

PLOT DATE : 6/28/2019 7:13 AM PLOT BY : JAMES DES JARLAIS PLOT NAME : PLOT SCALE : 1 IN:20 FT HORZ. / 1 IN:10 FT VERT.

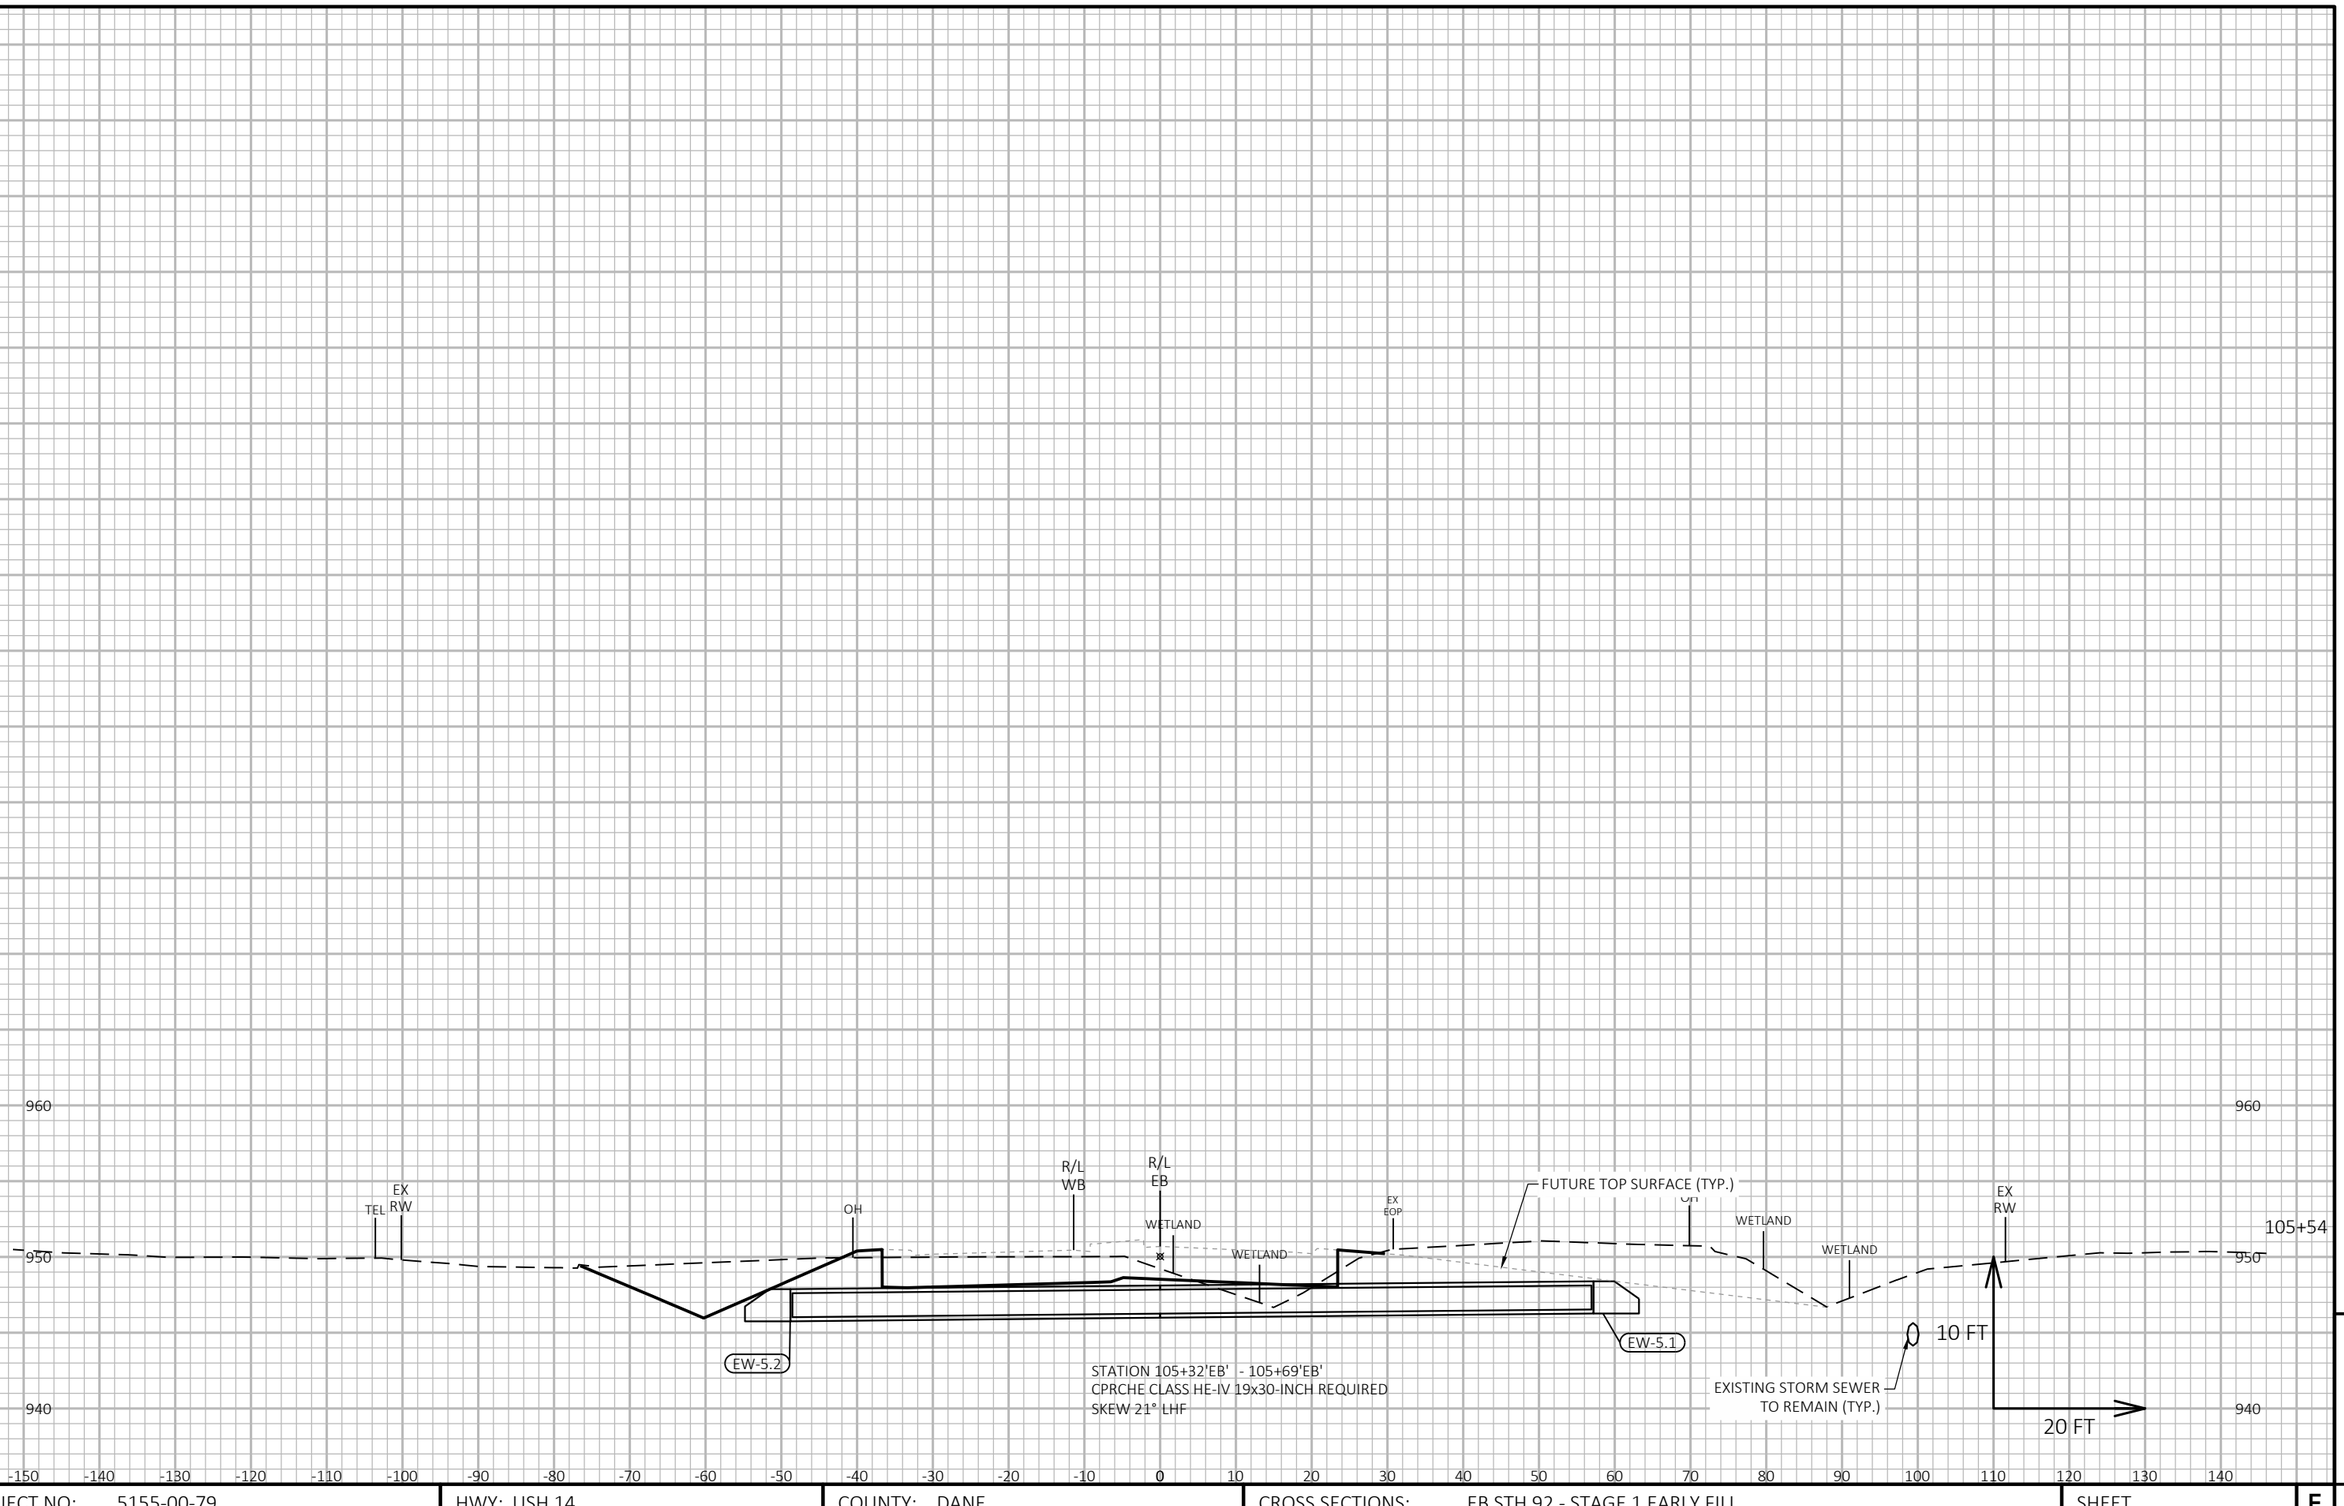

9

9

PROJECT NO: 5155-00-79	HWY: USH 14	COUNTY: DANE	CROSS SECTIONS: EB STH 92 - STAGE 1 EARLY FILL	SHEET	E

FILE NAME : P:\90S\93\00093386\CADD\C3D\51550405\SHEETSPLAN\090207-XS-79-STH 92-STG1.DWG
LAYOUT NAME - 090259-xs

PLOT DATE : 6/28/2019 7:13 AM PLOT BY : JAMES DES JARLAIS PLOT NAME : PLOT SCALE : 1 IN:20 FT HORZ. / 1 IN:10 FT VERT.

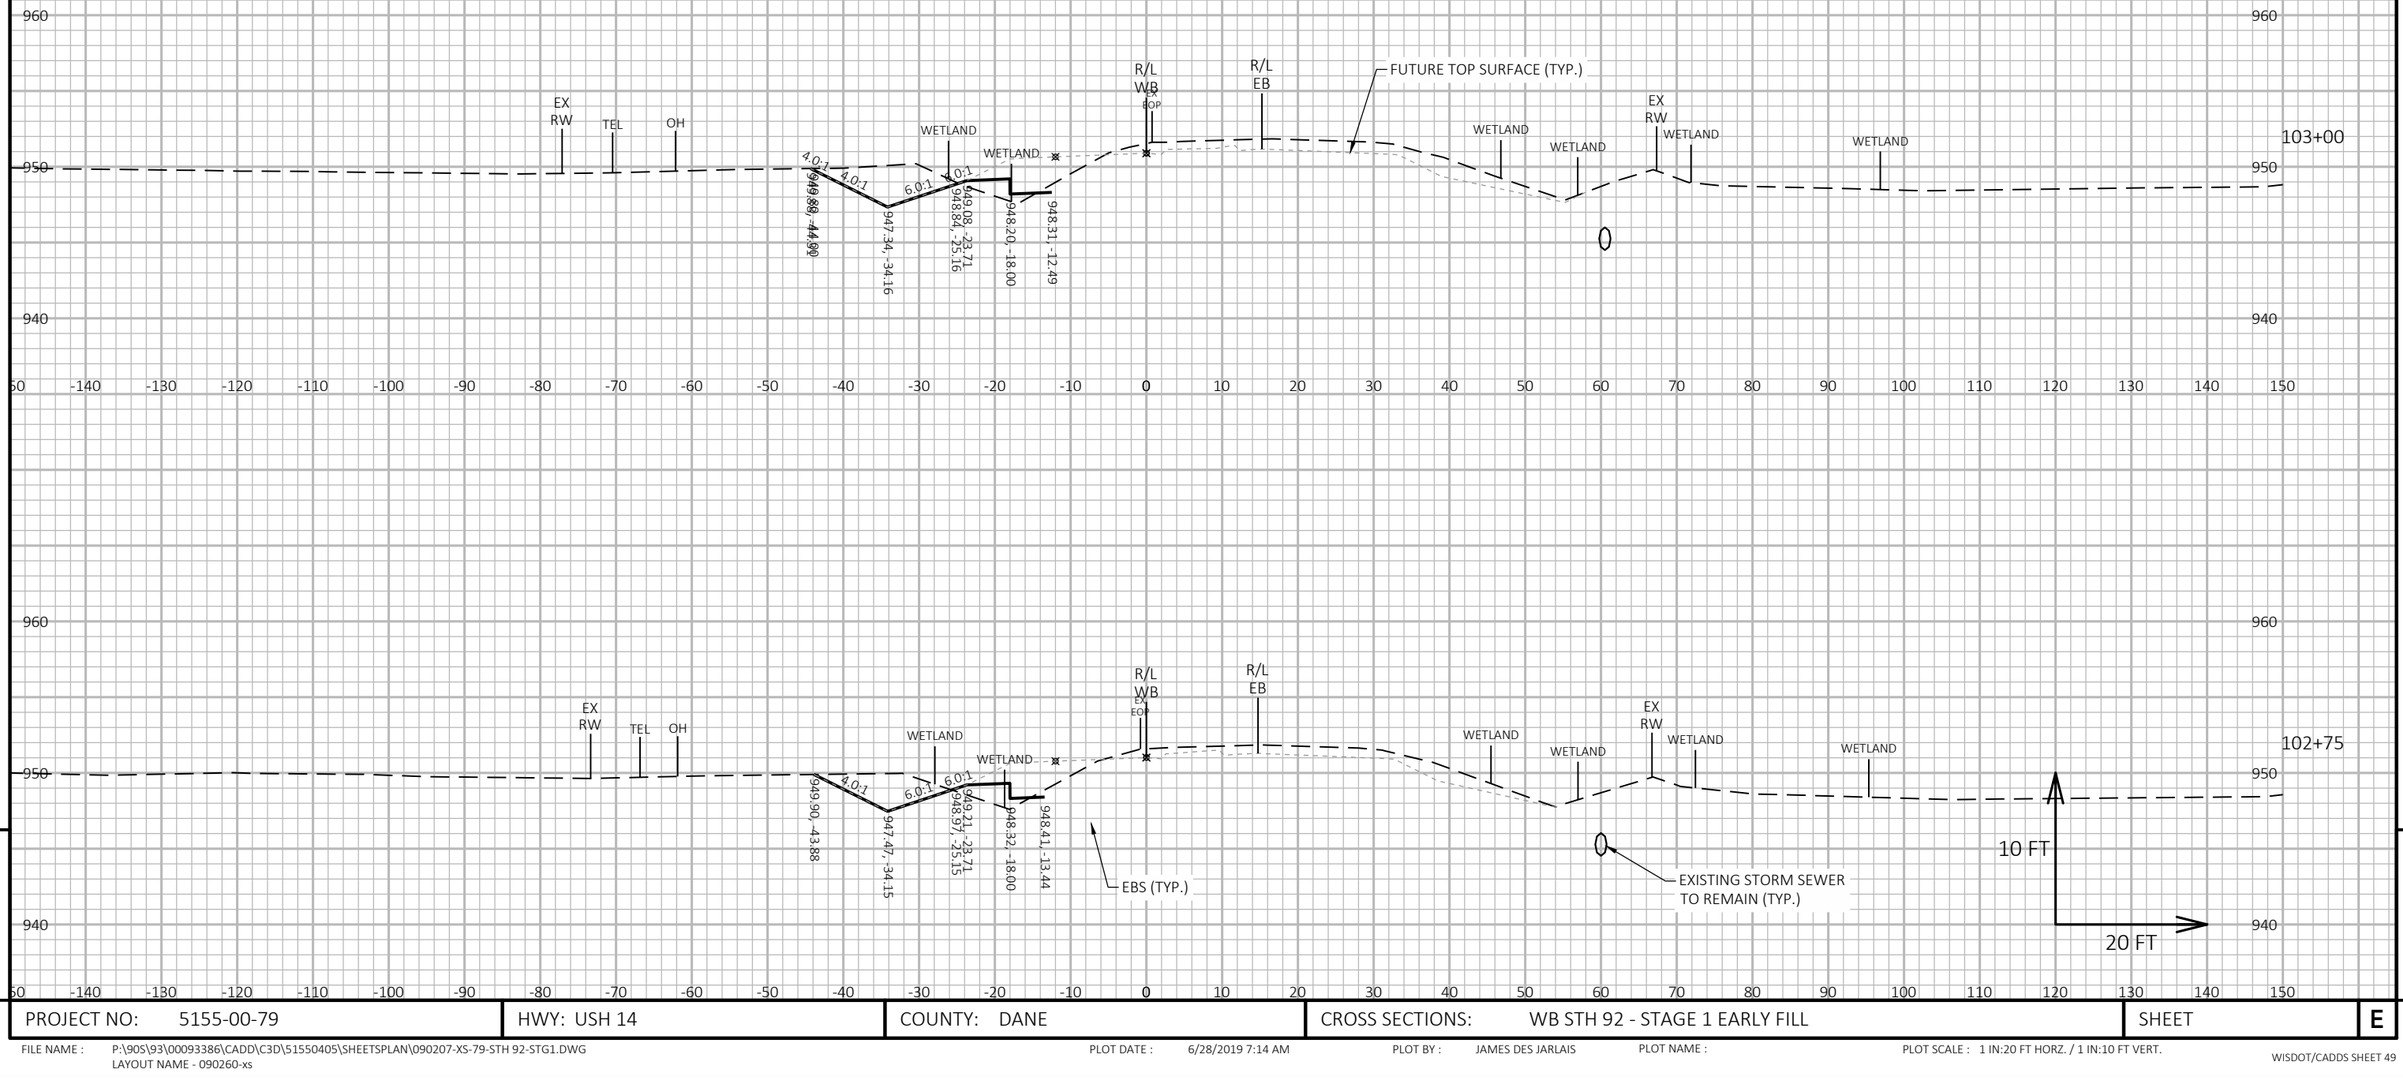

PROJECT NO: 5155-00-79	HWY: USH 14	COUNTY: DANE	CROSS SECTIONS: WB STH 92 - STAGE 1 EARLY FILL	SHEET	E

FILE NAME : P:\90S\93\00093386\CADD\C3D\51550405\SHEETSPLAN\090207-XS-79-STH 92-STG1.DWG
LAYOUT NAME - 090260-xs

PLOT DATE : 6/28/2019 7:14 AM PLOT BY : JAMES DES JARLAIS PLOT NAME : PLOT SCALE : 1 IN:20 FT HORZ. / 1 IN:10 FT VERT.

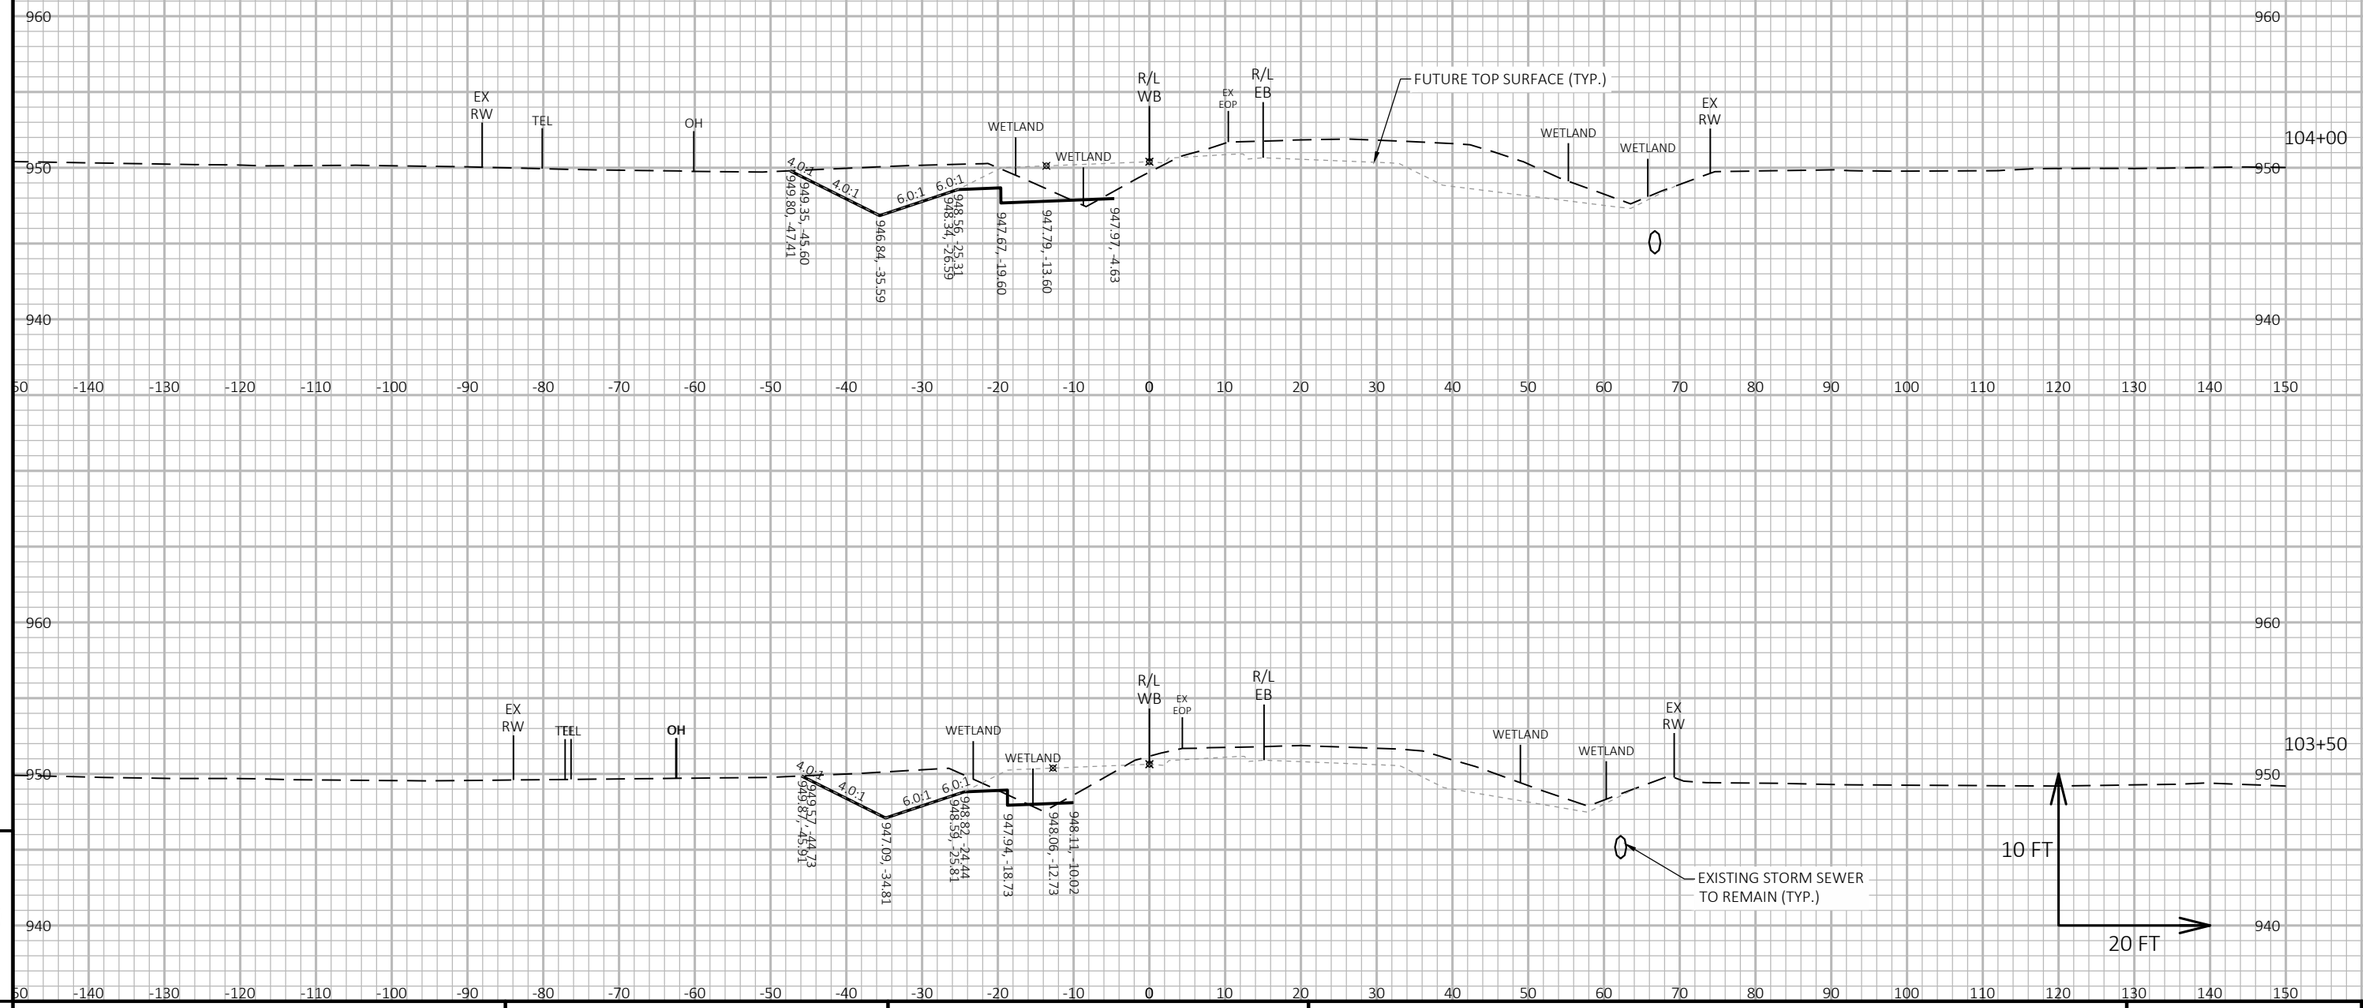

PROJECT NO: 5155-00-79	HWY: USH 14	COUNTY: DANE	CROSS SECTIONS: WB STH 92 - STAGE 1 EARLY FILL	SHEET	E

FILE NAME : P:\90S\93\00093386\CADD\C3D\51550405\SHEETSPLAN\090207-XS-79-STH 92-STG1.DWG
LAYOUT NAME - 090261-xs

PLOT DATE : 6/28/2019 7:14 AM PLOT BY : JAMES DES JARLAIS PLOT NAME : PLOT SCALE : 1 IN:20 FT HORZ. / 1 IN:10 FT VERT.

WISDOT/CADDS SHEET 49

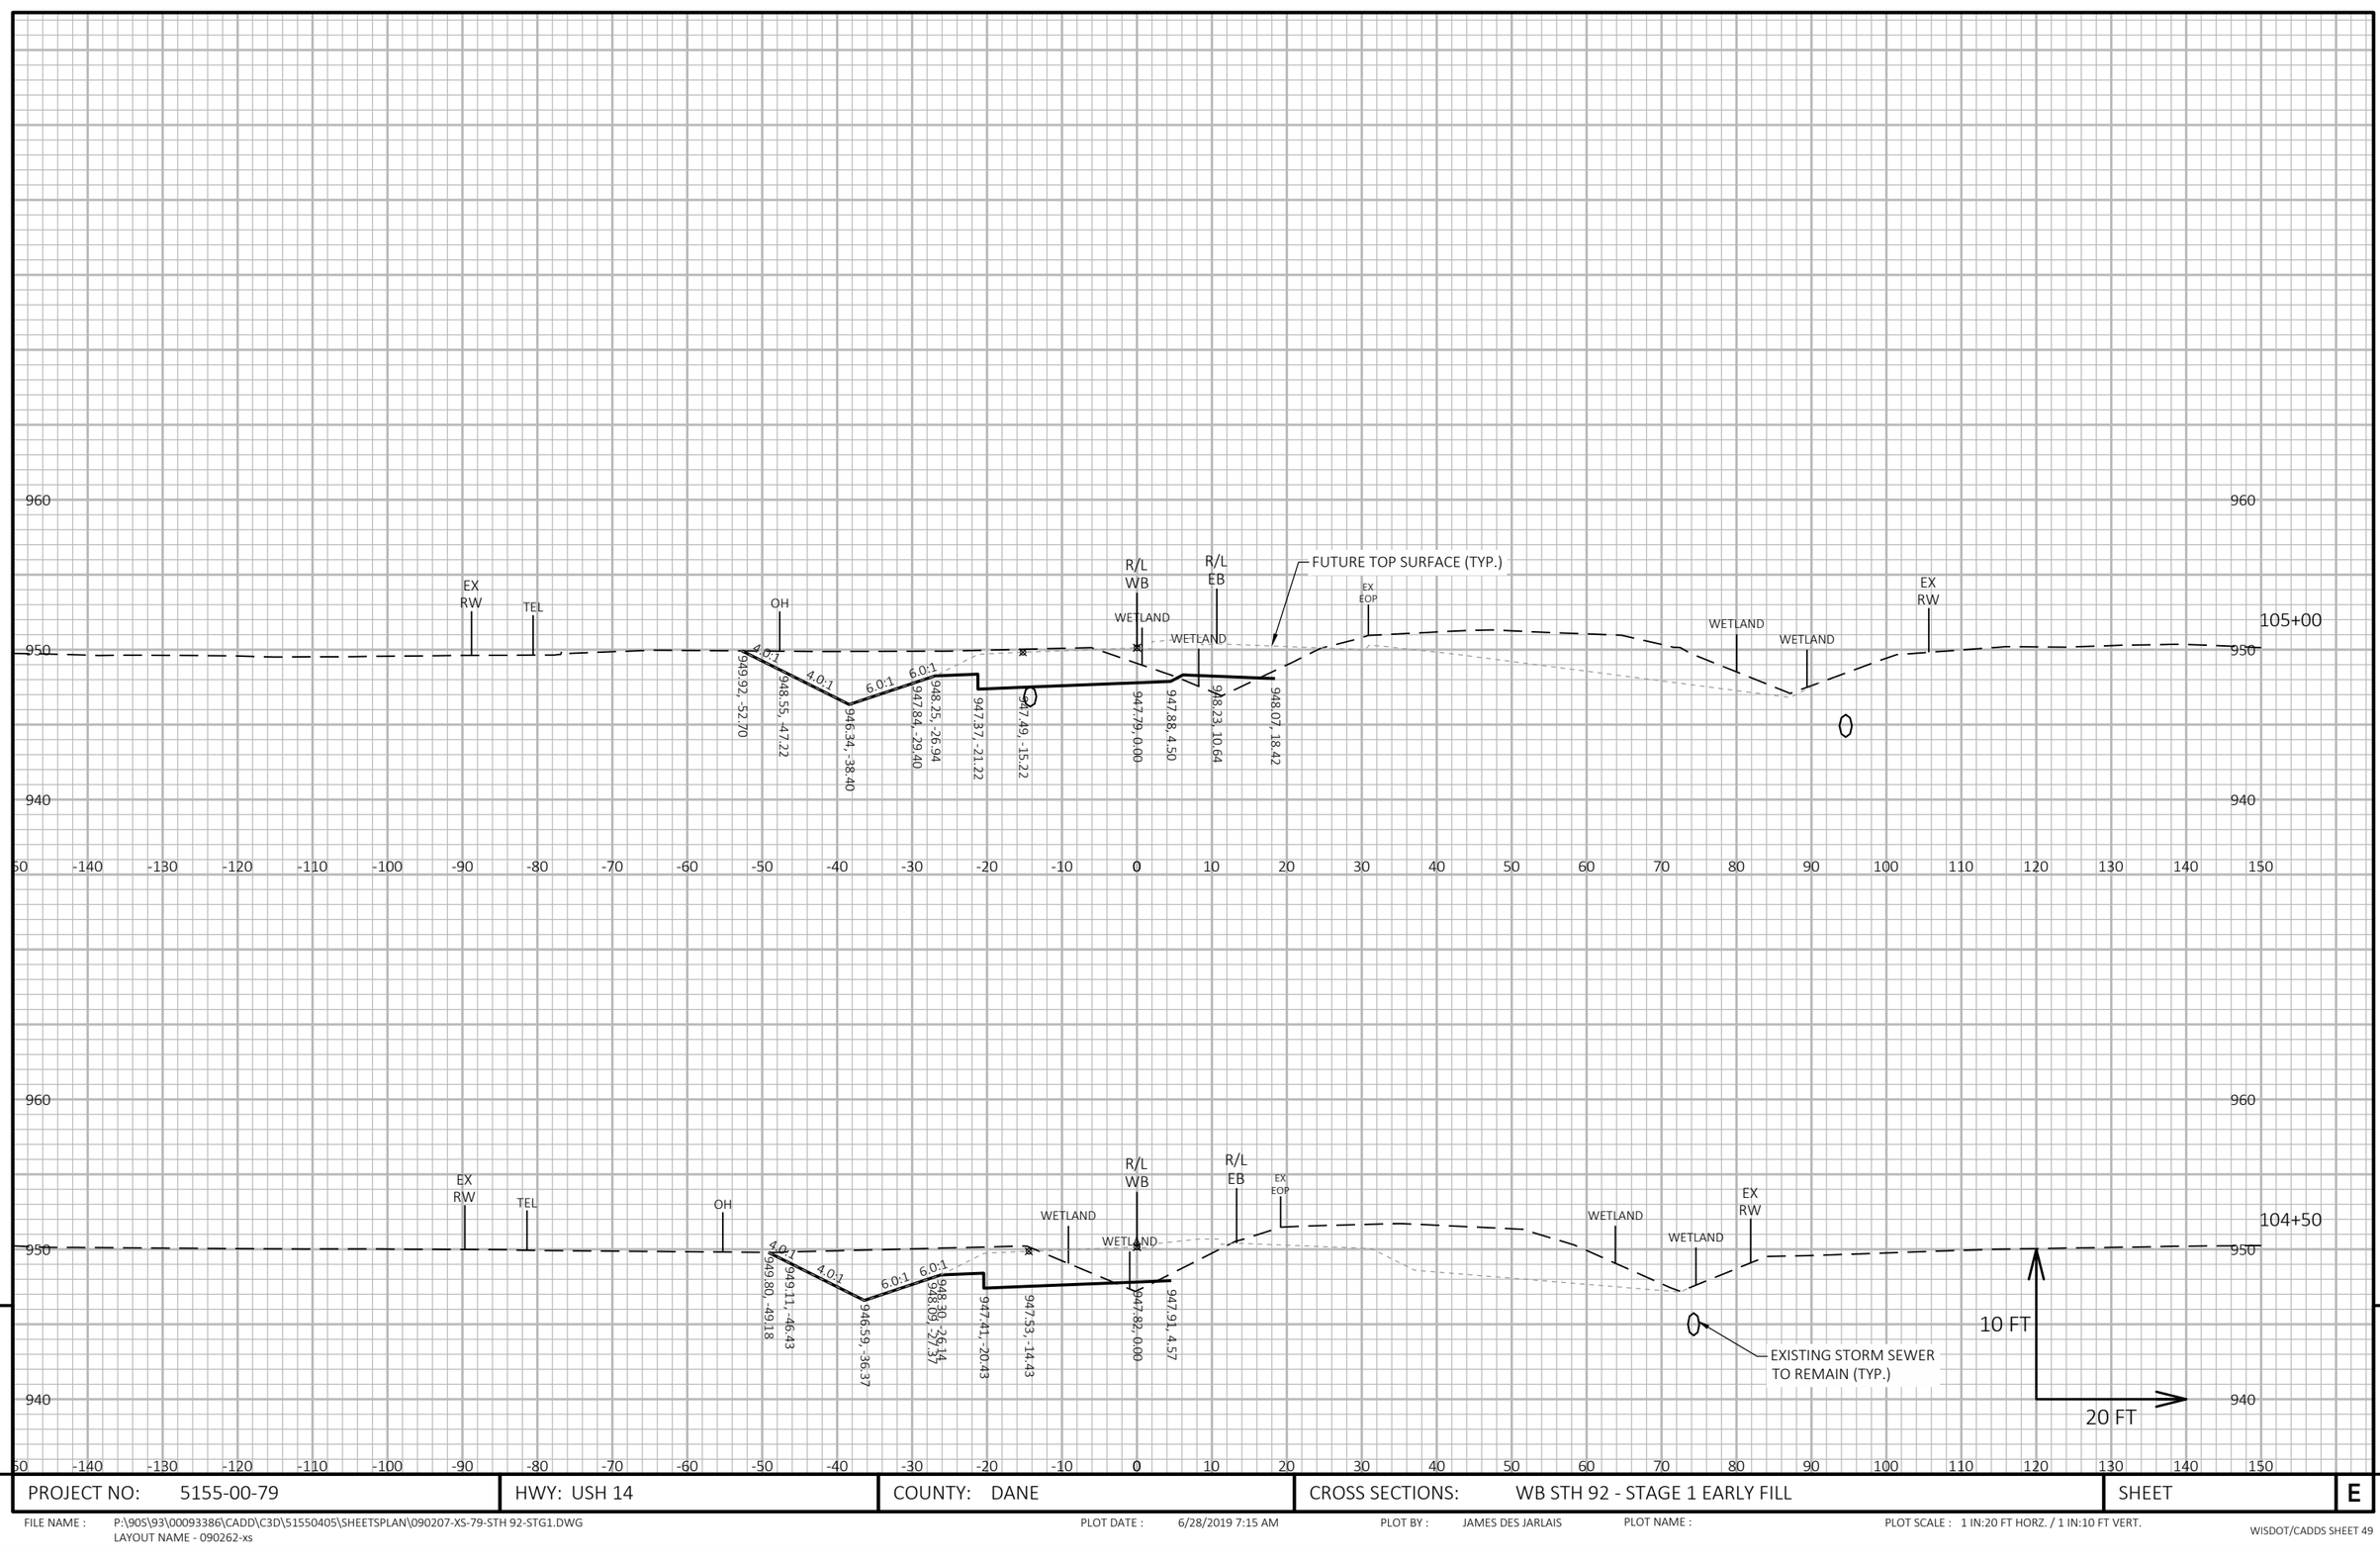

9

9

PROJECT NO: 5155-00-79	HWY: USH 14	COUNTY: DANE	CROSS SECTIONS: WB STH 92 - STAGE 1 EARLY FILL	SHEET	E

FILE NAME : P:\90S\93\00093386\CADD\C3D\51550405\SHEETSPLAN\090207-XS-79-STH 92-STG1.DWG
LAYOUT NAME - 090262-xs

PLOT DATE : 6/28/2019 7:15 AM PLOT BY : JAMES DES JARLAIS PLOT NAME : PLOT SCALE : 1 IN:20 FT HORZ. / 1 IN:10 FT VERT.

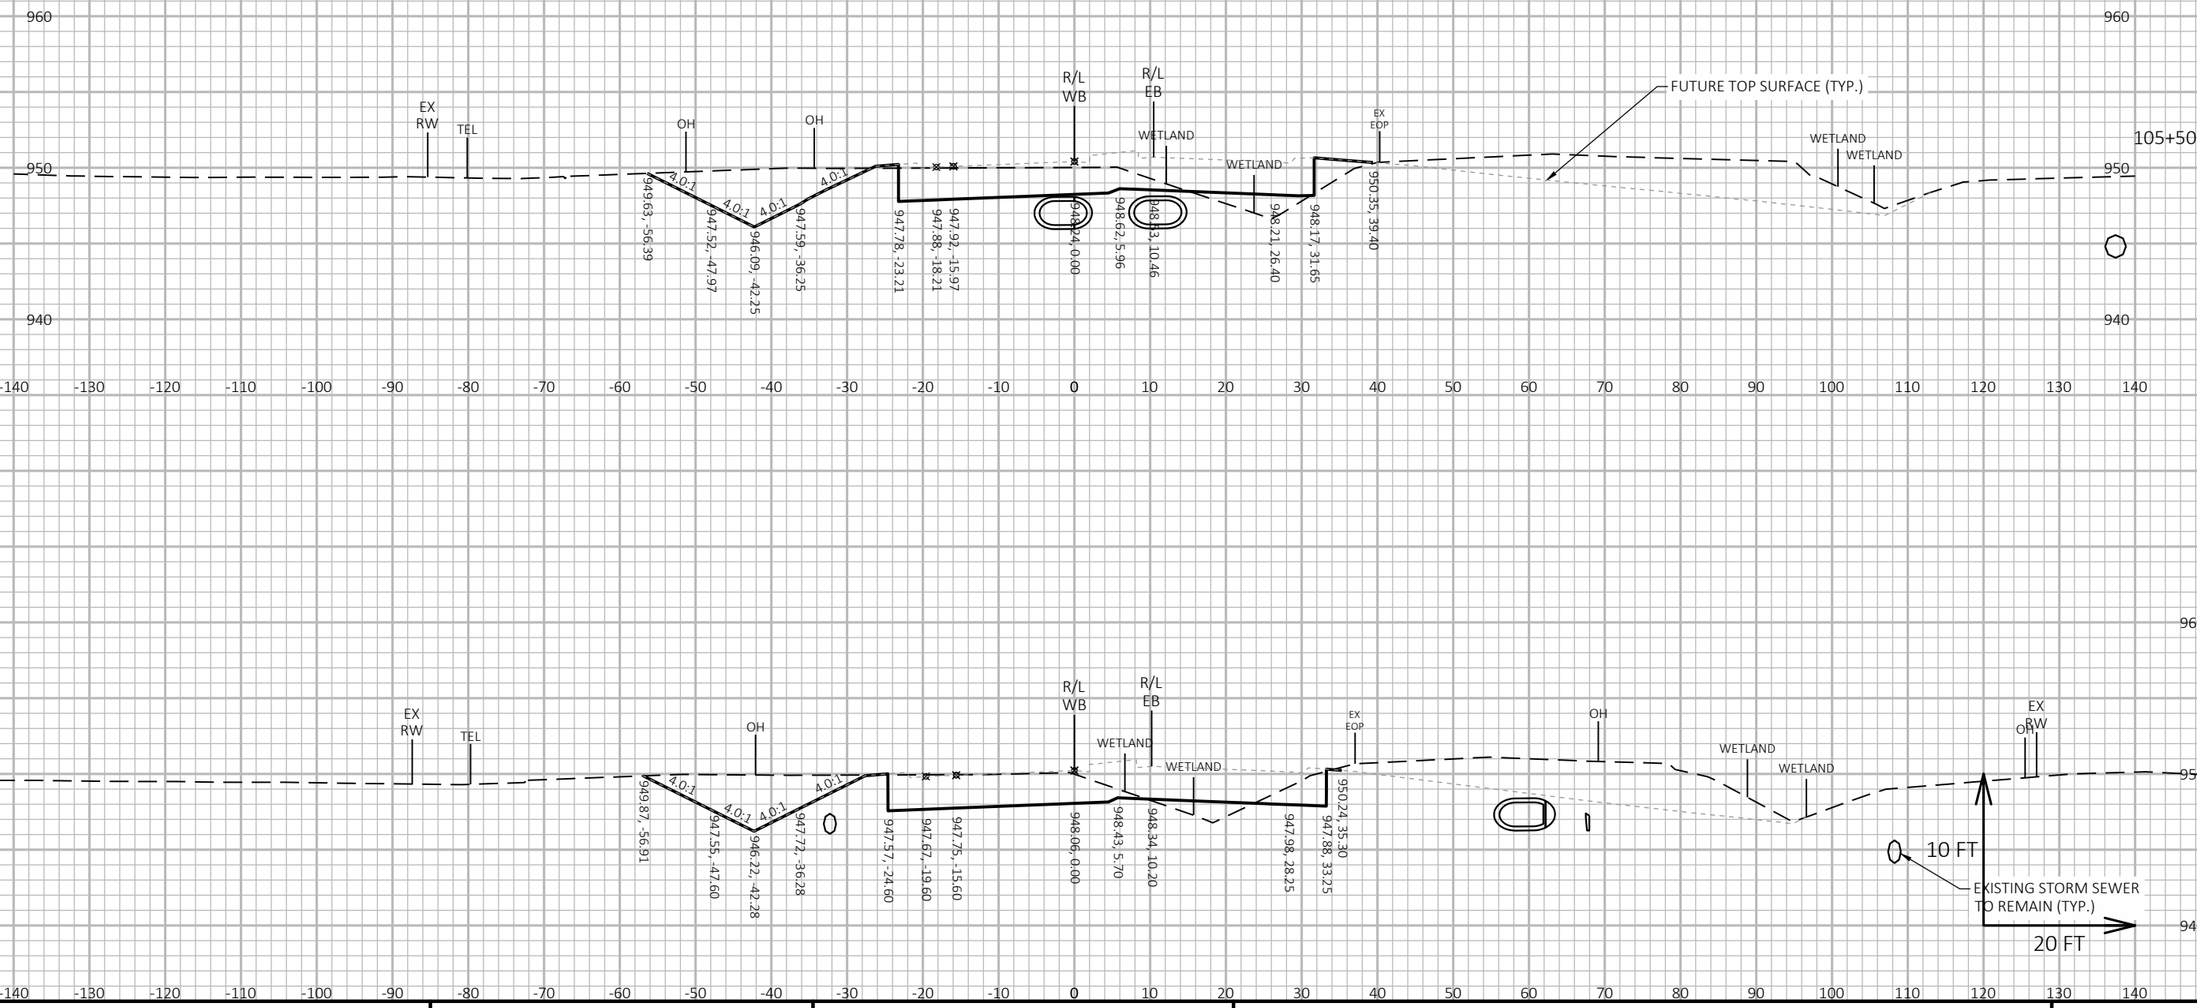

9

9

PROJECT NO: 5155-00-79	HWY: USH 14	COUNTY: DANE	CROSS SECTIONS: WB STH 92 - STAGE 1 EARLY FILL	SHEET	E

FILE NAME : P:\90S\93\00093386\CADD\C3D\51550405\SHEETSPLAN\090207-XS-79-STH 92-STG1.DWG
LAYOUT NAME - 090263-xs

PLOT DATE : 6/28/2019 7:15 AM PLOT BY : JAMES DES JARLAIS PLOT NAME : PLOT SCALE : 1 IN:20 FT HORZ. / 1 IN:10 FT VERT.

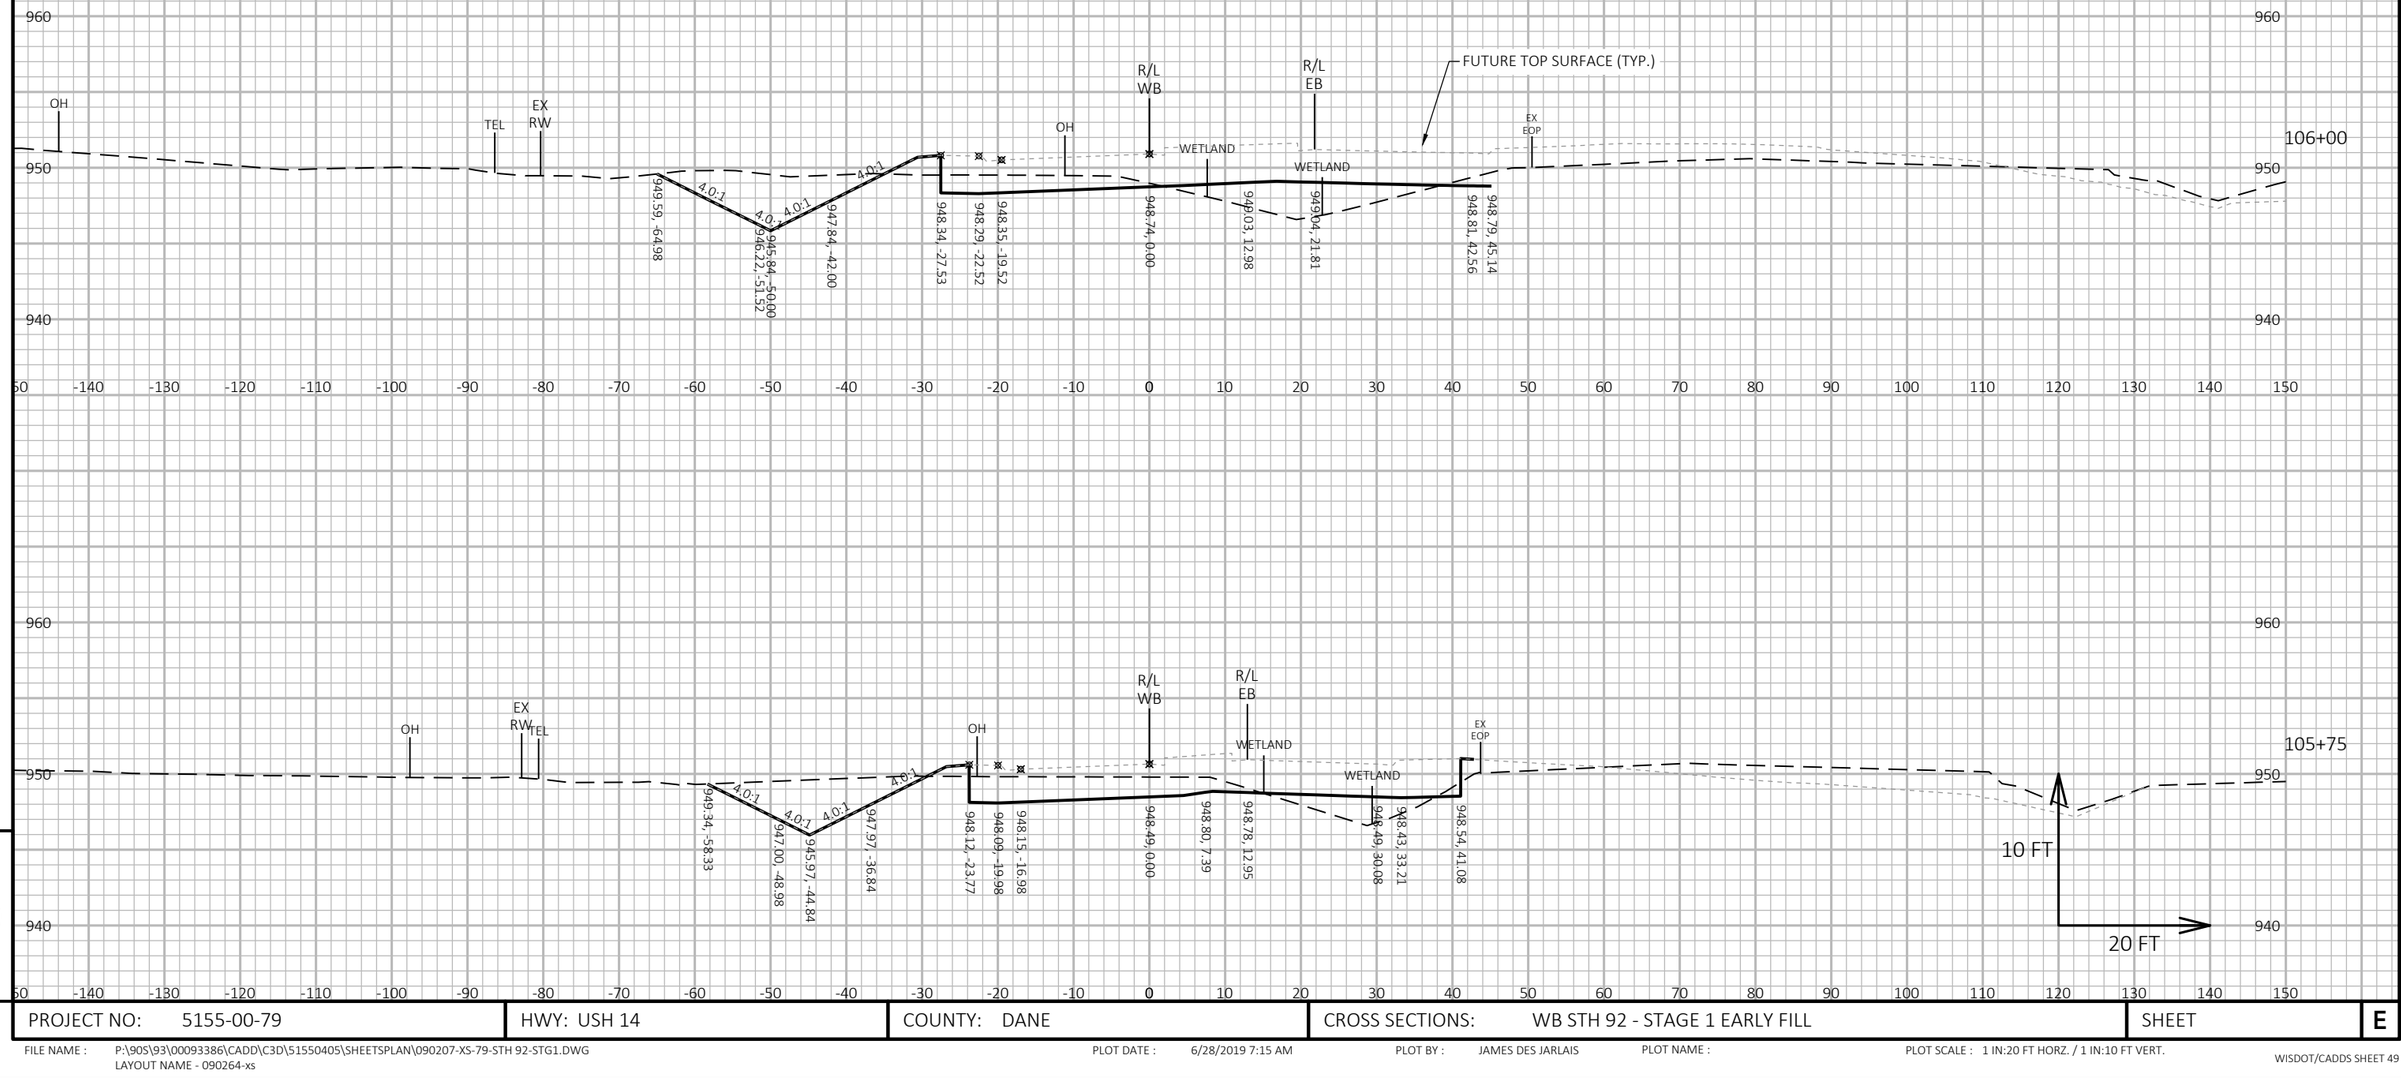

PROJECT NO: 5155-00-79	HWY: USH 14	COUNTY: DANE	CROSS SECTIONS: WB STH 92 - STAGE 1 EARLY FILL	SHEET	E

FILE NAME : P:\90S\93\00093386\CADD\C3D\51550405\SHEETSPLAN\090207-XS-79-STH 92-STG1.DWG
LAYOUT NAME - 090264-xs

PLOT DATE : 6/28/2019 7:15 AM PLOT BY : JAMES DES JARLAIS PLOT NAME : PLOT SCALE : 1 IN:20 FT HORZ. / 1 IN:10 FT VERT.

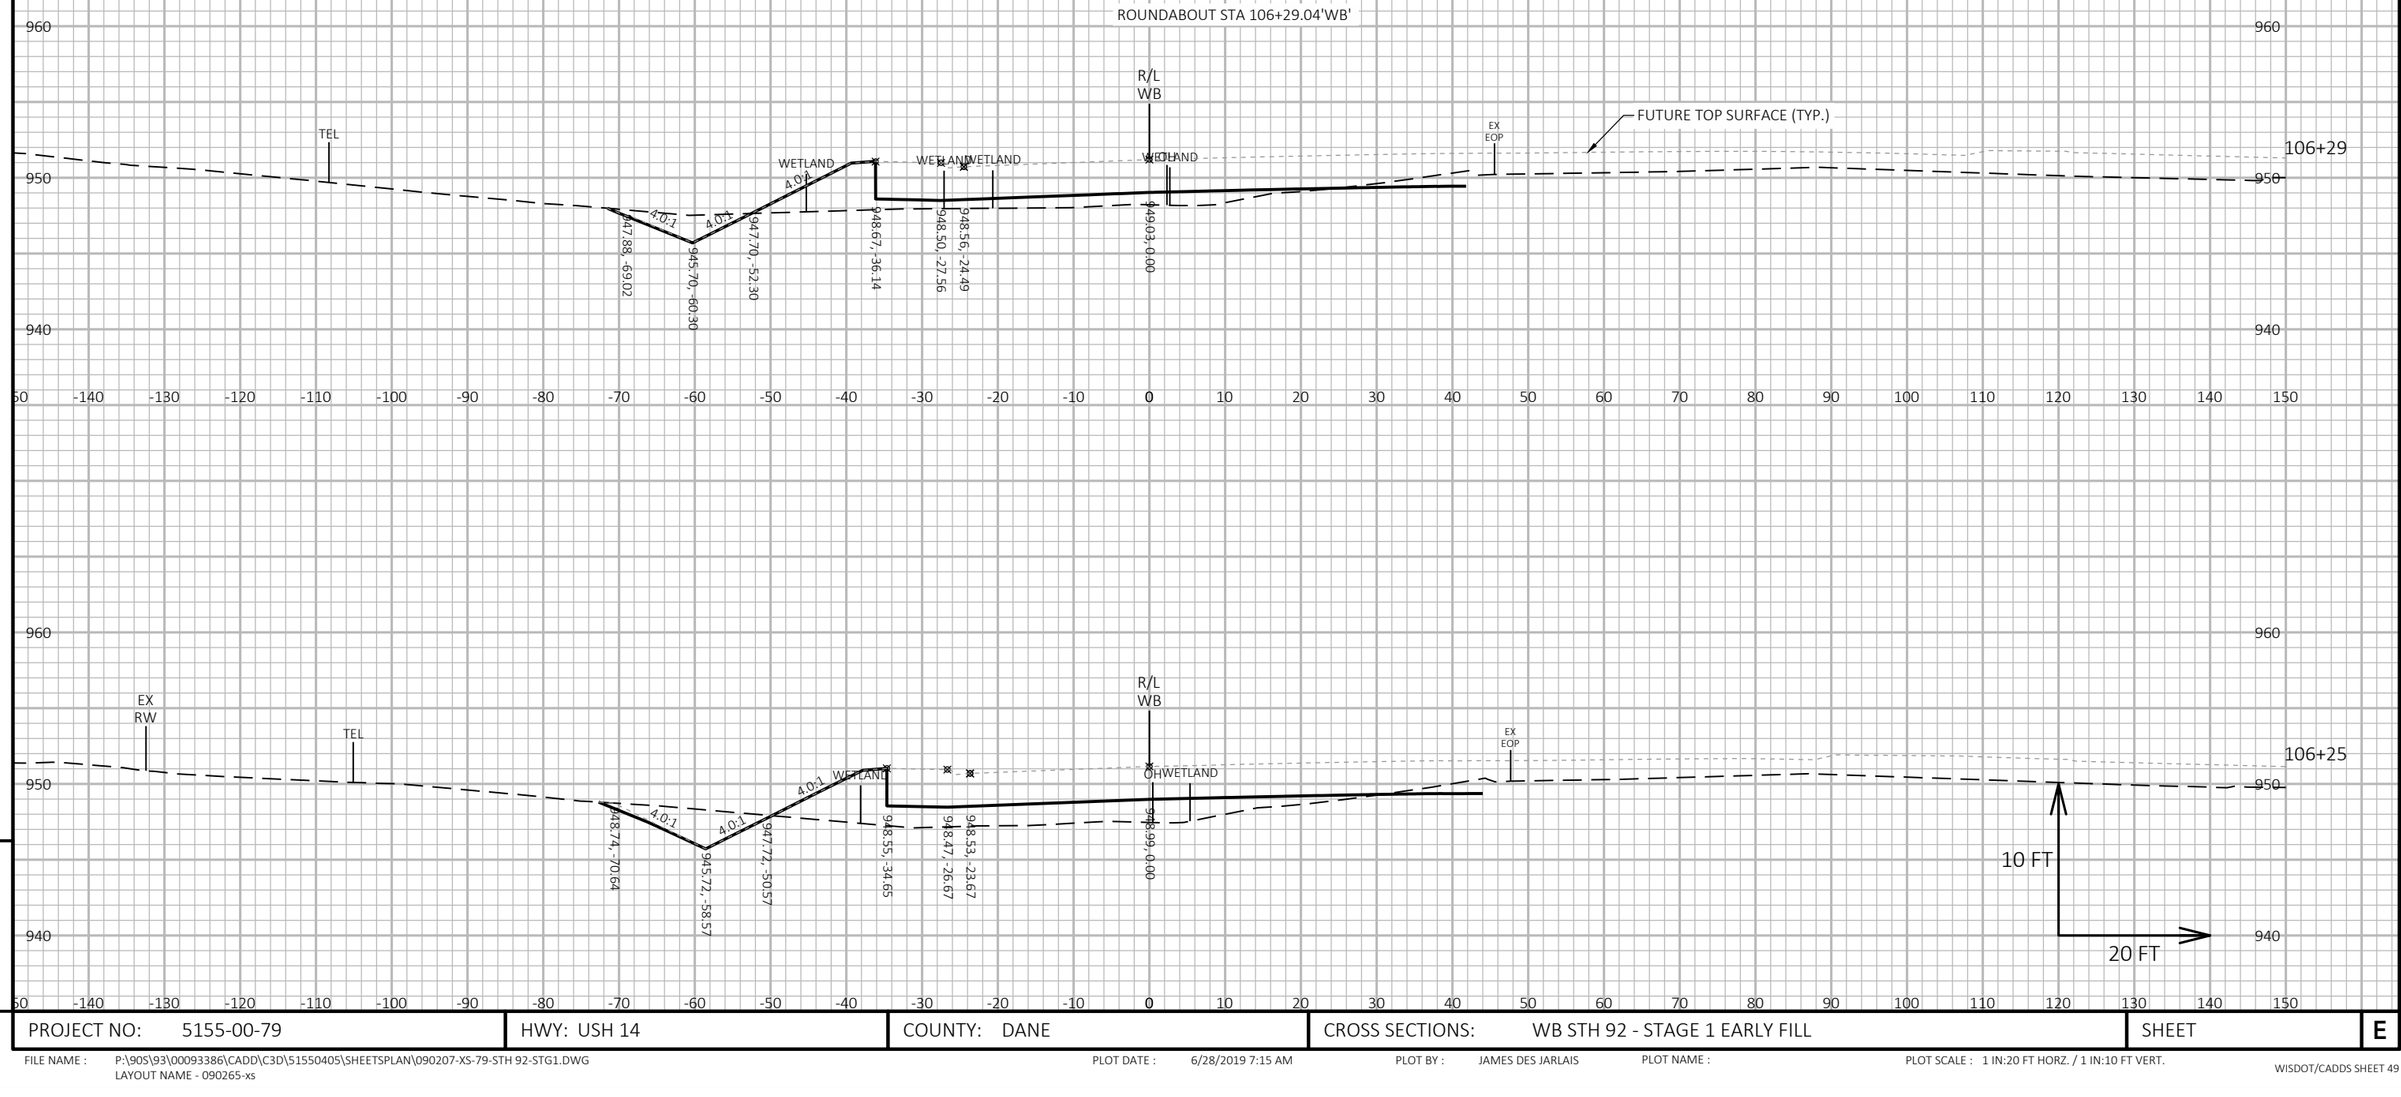

9 9

PROJECT NO: 5155-00-79	HWY: USH 14	COUNTY: DANE	CROSS SECTIONS: WB STH 92 - STAGE 1 EARLY FILL	SHEET	E

FILE NAME : P:\90S\93\00093386\CADD\C3D\51550405\SHEETSPLAN\090207-XS-79-STH 92-STG1.DWG
LAYOUT NAME - 090265-xs

PLOT DATE : 6/28/2019 7:15 AM PLOT BY : JAMES DES JARLAIS PLOT NAME : PLOT SCALE : 1 IN:20 FT HORZ. / 1 IN:10 FT VERT.

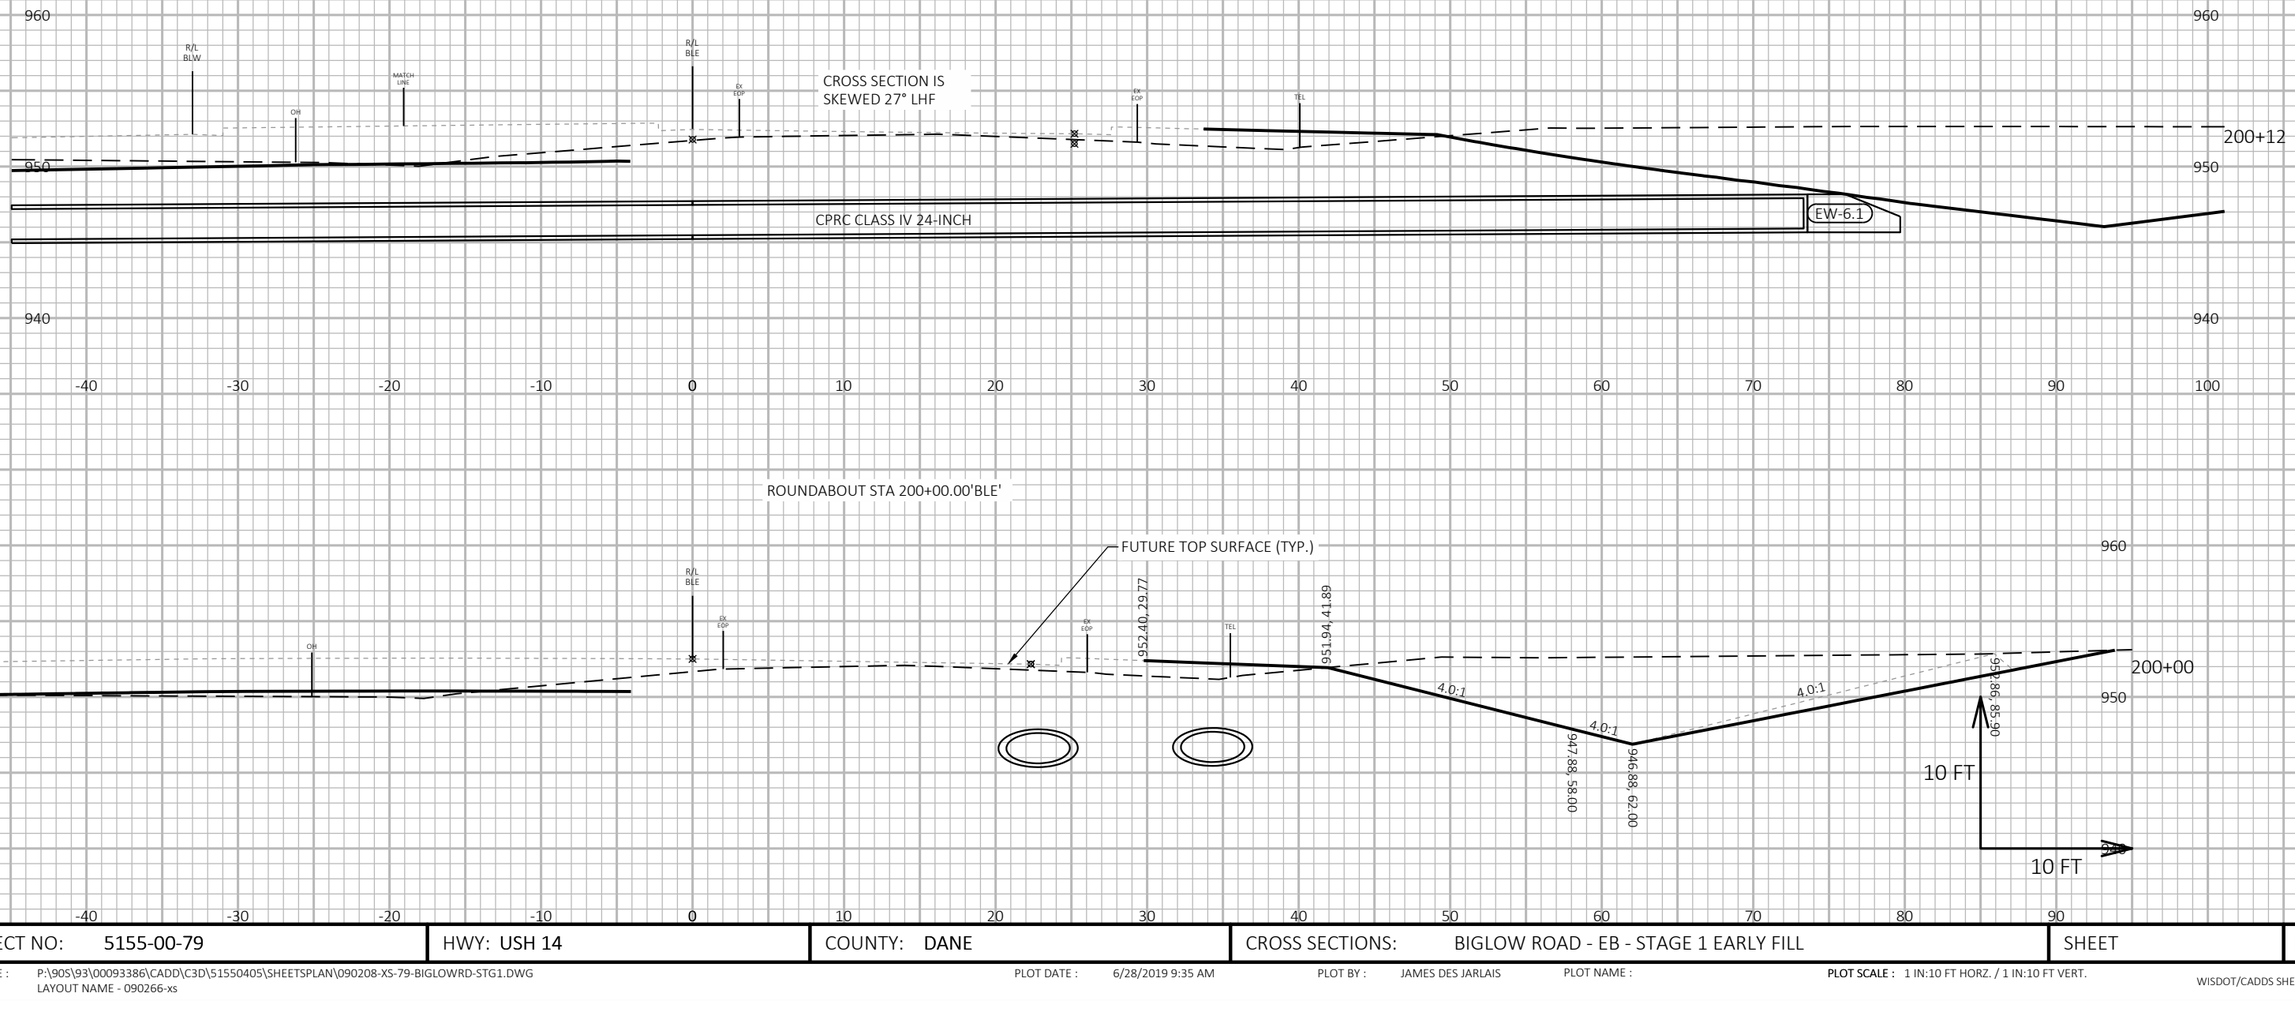

9

9

PROJECT NO: 5155-00-79	HWY: USH 14	COUNTY: DANE	CROSS SECTIONS: BIGLOW ROAD - EB - STAGE 1 EARLY FILL	SHEET	E

FILE NAME : P:\90S\93\00093386\CADD\C3D\51550405\SHEETSPLAN\090208-XS-79-BIGLOWRD-STG1.DWG
LAYOUT NAME - 090266-xs

PLOT DATE : 6/28/2019 9:35 AM PLOT BY : JAMES DES JARLAIS PLOT NAME : PLOT SCALE : 1 IN:10 FT HORZ. / 1 IN:10 FT VERT.

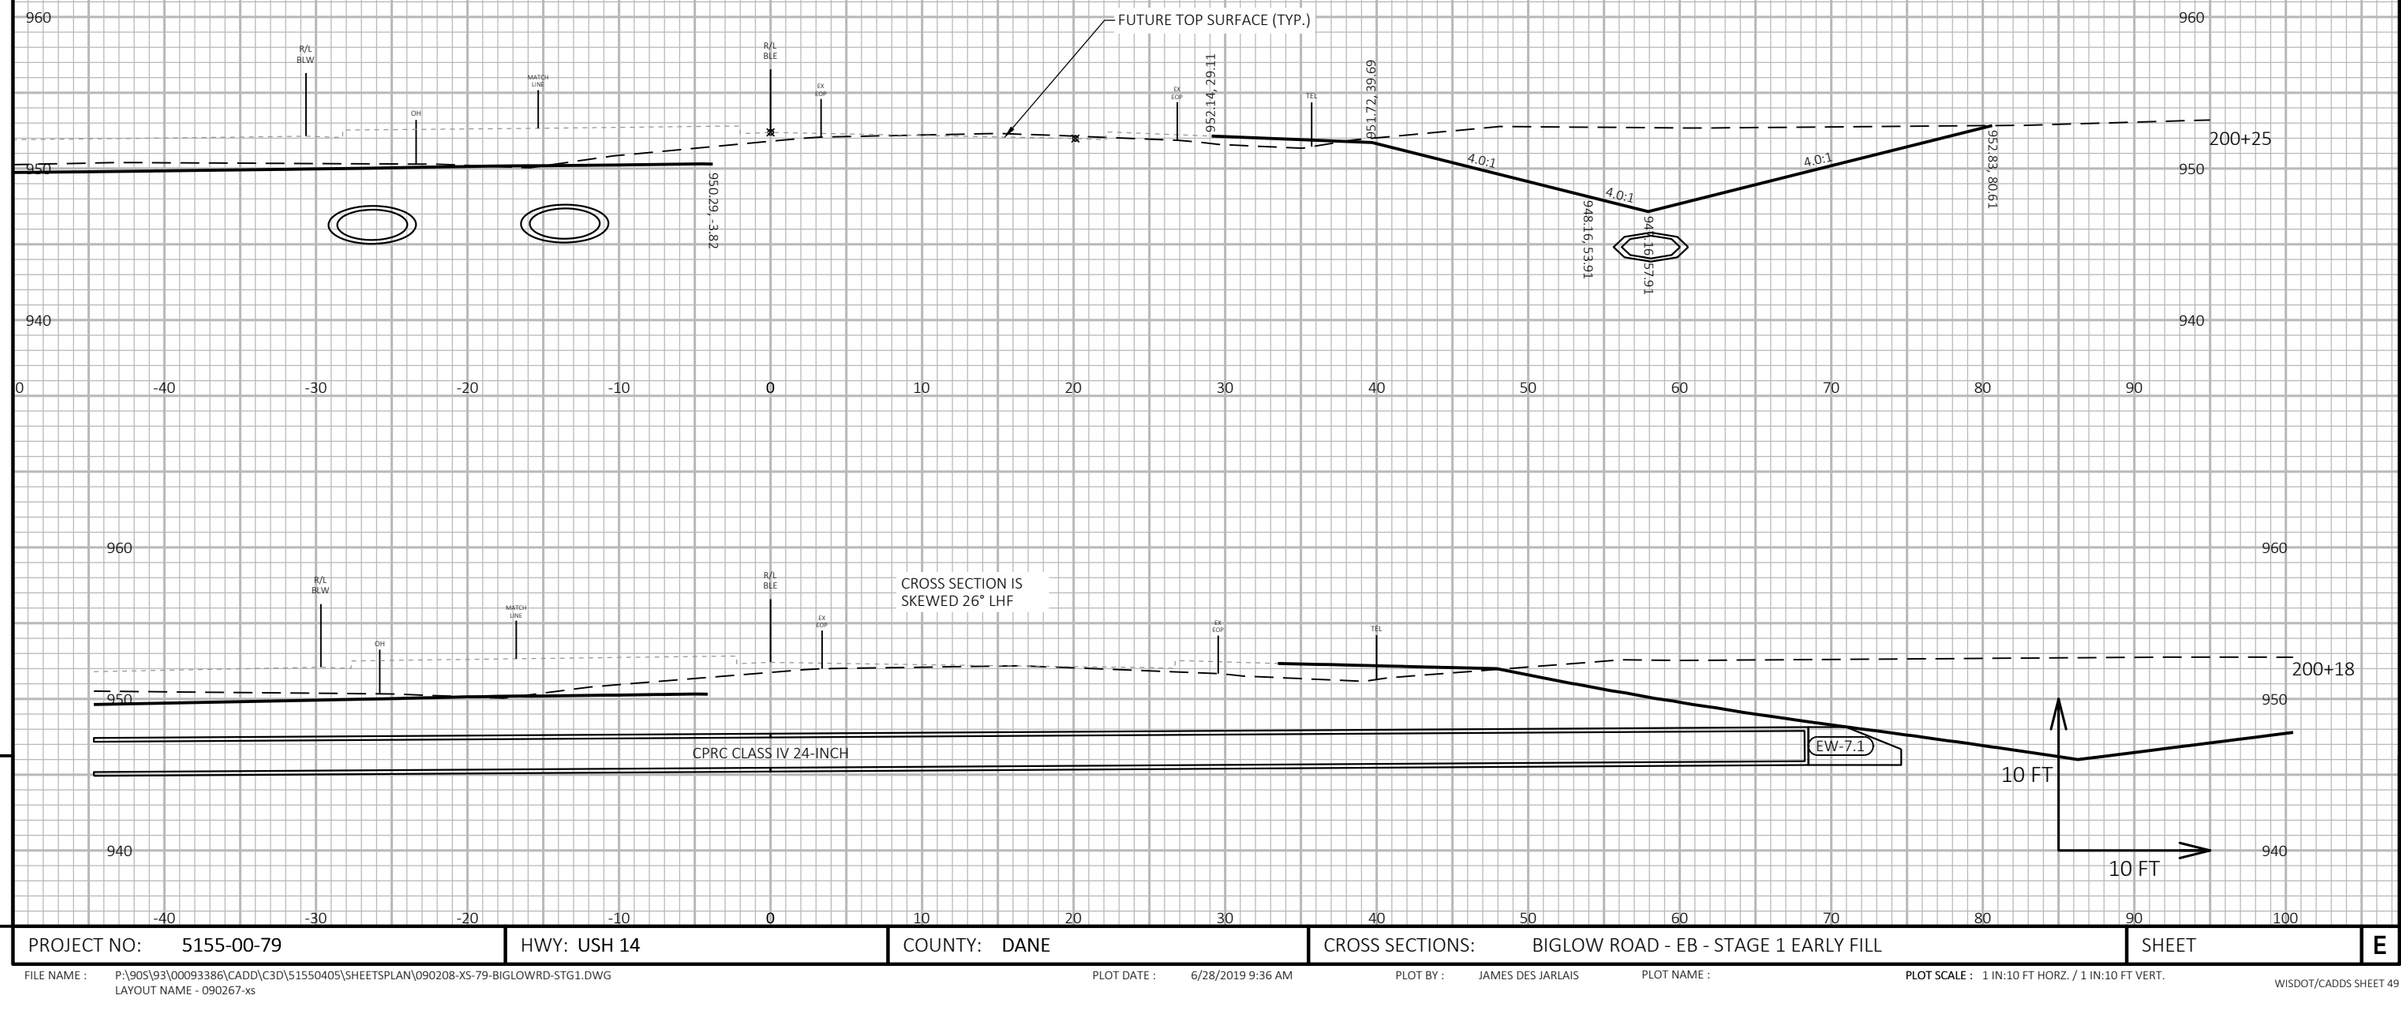

PROJECT NO: 5155-00-79	HWY: USH 14	COUNTY: DANE	CROSS SECTIONS: BIGLOW ROAD - EB - STAGE 1 EARLY FILL	SHEET E

FILE NAME : P:\90S\93\00093386\CADD\C3D\51550405\SHEETSPLAN\090208-XS-79-BIGLOWRD-STG1.DWG
LAYOUT NAME - 090267-xs

PLOT DATE : 6/28/2019 9:36 AM PLOT BY : JAMES DES JARLAIS PLOT NAME : **PLOT SCALE :** 1 IN:10 FT HORZ. / 1 IN:10 FT VERT.

END STAGE 1 CONSTRUCTION
STA 200+75.00'BLE' RT

960
950
940
TEL
IN-15.1
R/L BLW
OH
MATCH LINE
R/L BLE
TP EOP
EX EOP
4.0:1
951.03, 27.77
950.71, 29.04
948.71, 37.04
947.71, 41.04
952.89, 61.75
200+75
-70 -60 -50 -40 -30 -20 -10 0 10 20 30 40 50 60 70

FUTURE TOP SURFACE (TYP.)

960
950
940
R/L BLW
OH
MATCH LINE
R/L BLE
EX EOP
950.16, -5.09
952.06, 27.26
951.84, 32.88
948.44, 46.48
947.44, 50.48
952.83, 71.98
200+50
10 FT
10 FT
-70 -60 -50 -40 -30 -20 -10 0 10 20 30 40 50 60 70

9

PROJECT NO: 5155-00-79	HWY: USH 14	COUNTY: DANE	CROSS SECTIONS: BIGLOW ROAD - EB - STAGE 1 EARLY FILL	SHEET	E

FILE NAME : P:\90S\93\00093386\CADD\C3D\51550405\SHEETSPLAN\090208-XS-79-BIGLOWRD-STG1.DWG
LAYOUT NAME - 090268-xs

PLOT DATE : 6/28/2019 9:36 AM

PLOT BY : JAMES DES JARLAIS

PLOT NAME :

PLOT SCALE : 1 IN:10 FT HORZ. / 1 IN:10 FT VERT.

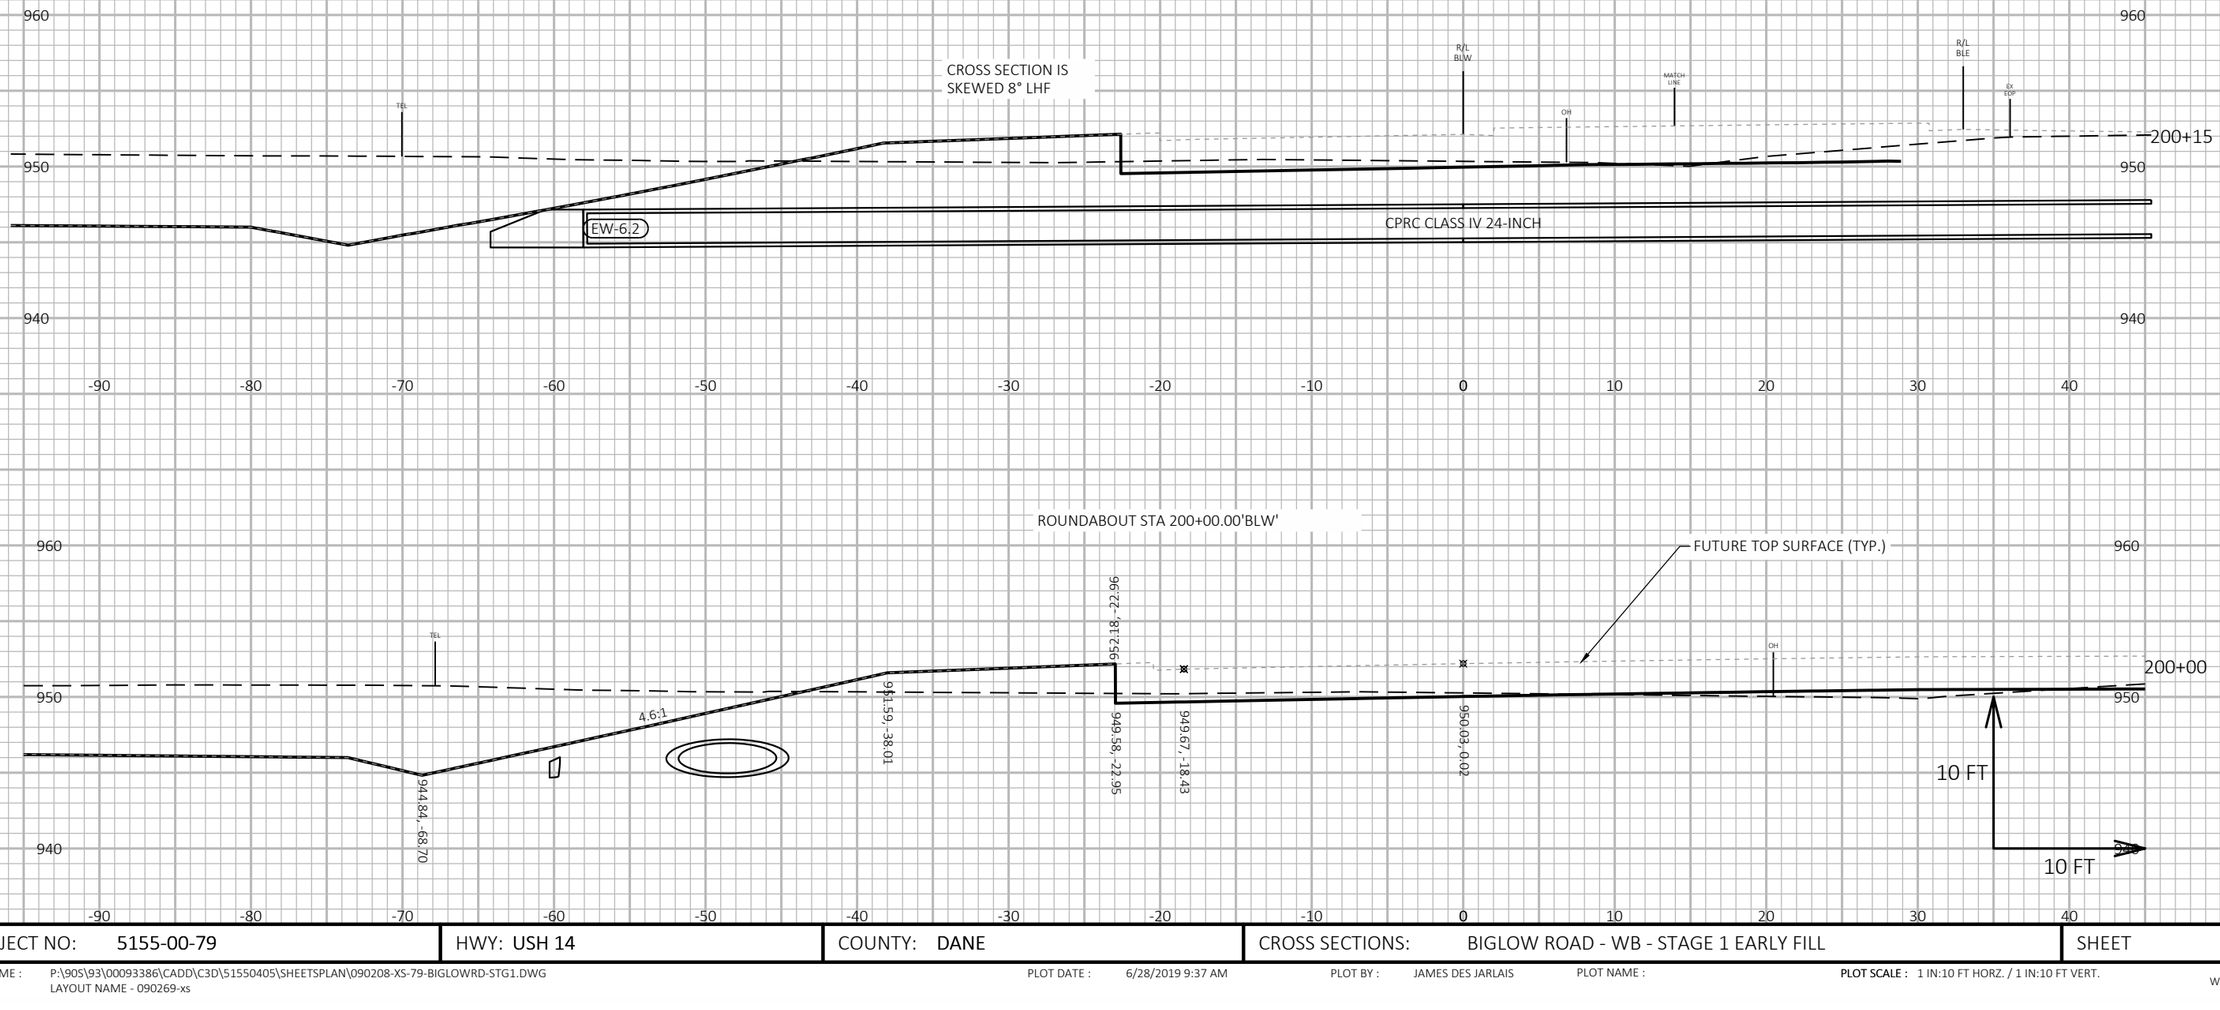

9 9

PROJECT NO: 5155-00-79	HWY: USH 14	COUNTY: DANE	CROSS SECTIONS: BIGLOW ROAD - WB - STAGE 1 EARLY FILL	SHEET	E

FILE NAME : P:\90S\93\00093386\CADD\C3D\51550405\SHEETSPLAN\090208-XS-79-BIGLOWRD-STG1.DWG
LAYOUT NAME - 090269-xs

PLOT DATE : 6/28/2019 9:37 AM PLOT BY : JAMES DES JARLAIS PLOT NAME : **PLOT SCALE :** 1 IN:10 FT HORZ. / 1 IN:10 FT VERT.

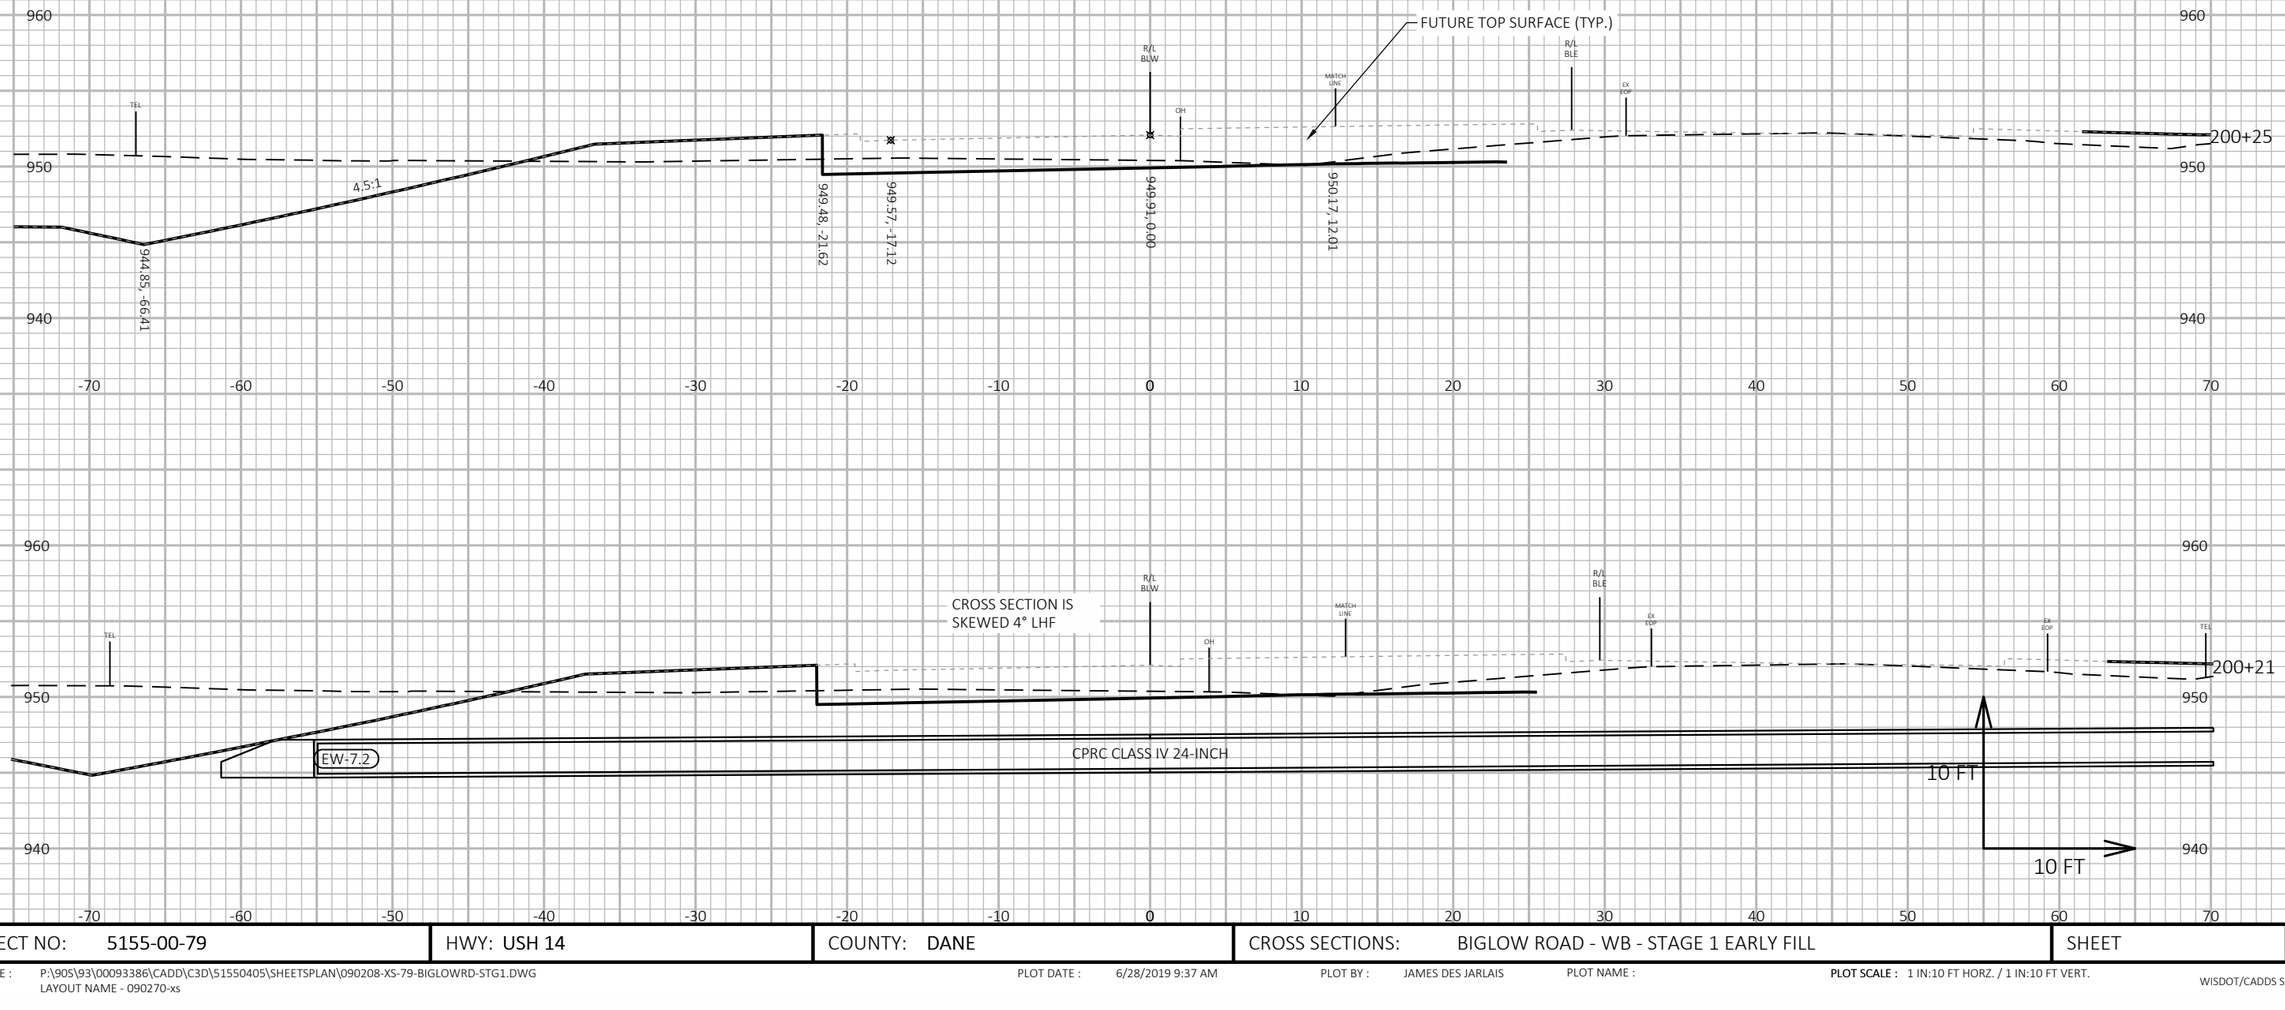

PROJECT NO: 5155-00-79	HWY: USH 14	COUNTY: DANE	CROSS SECTIONS: BIGLOW ROAD - WB - STAGE 1 EARLY FILL	SHEET E

FILE NAME : P:\90S\93\00093386\CADD\C3D\51550405\SHEETSPLAN\090208-XS-79-BIGLOWRD-STG1.DWG
LAYOUT NAME - 090270-xs

PLOT DATE : 6/28/2019 9:37 AM PLOT BY : JAMES DES JARLAIS PLOT NAME : **PLOT SCALE :** 1 IN:10 FT HORZ. / 1 IN:10 FT VERT.

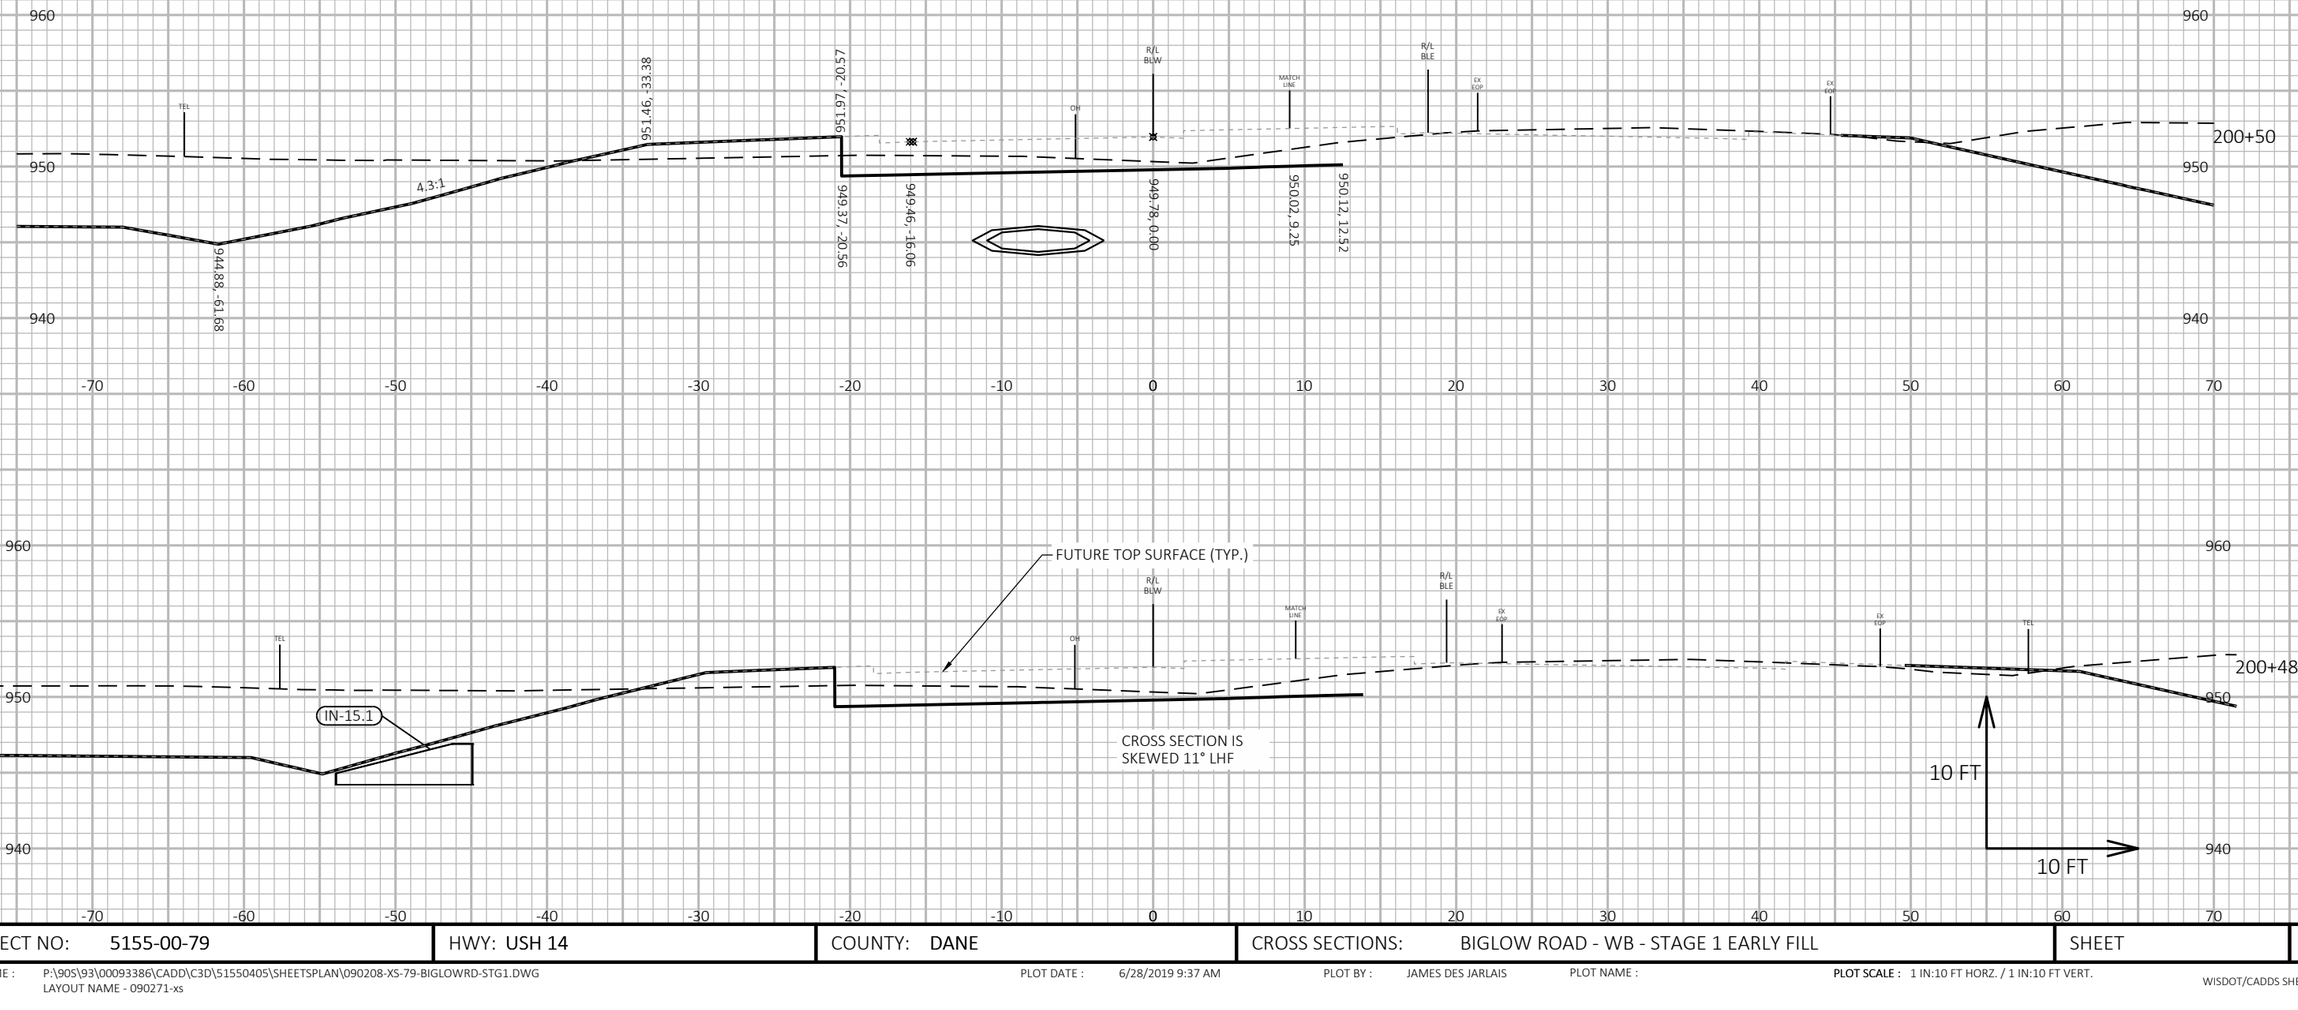

PROJECT NO: 5155-00-79	HWY: USH 14	COUNTY: DANE	CROSS SECTIONS: BIGLOW ROAD - WB - STAGE 1 EARLY FILL	SHEET E

FILE NAME : P:\90S\93\00093386\CADD\C3D\51550405\SHEETSPLAN\090208-XS-79-BIGLOWRD-STG1.DWG
LAYOUT NAME - 090271-xs

PLOT DATE : 6/28/2019 9:37 AM PLOT BY : JAMES DES JARLAIS PLOT NAME : **PLOT SCALE :** 1 IN:10 FT HORZ. / 1 IN:10 FT VERT.

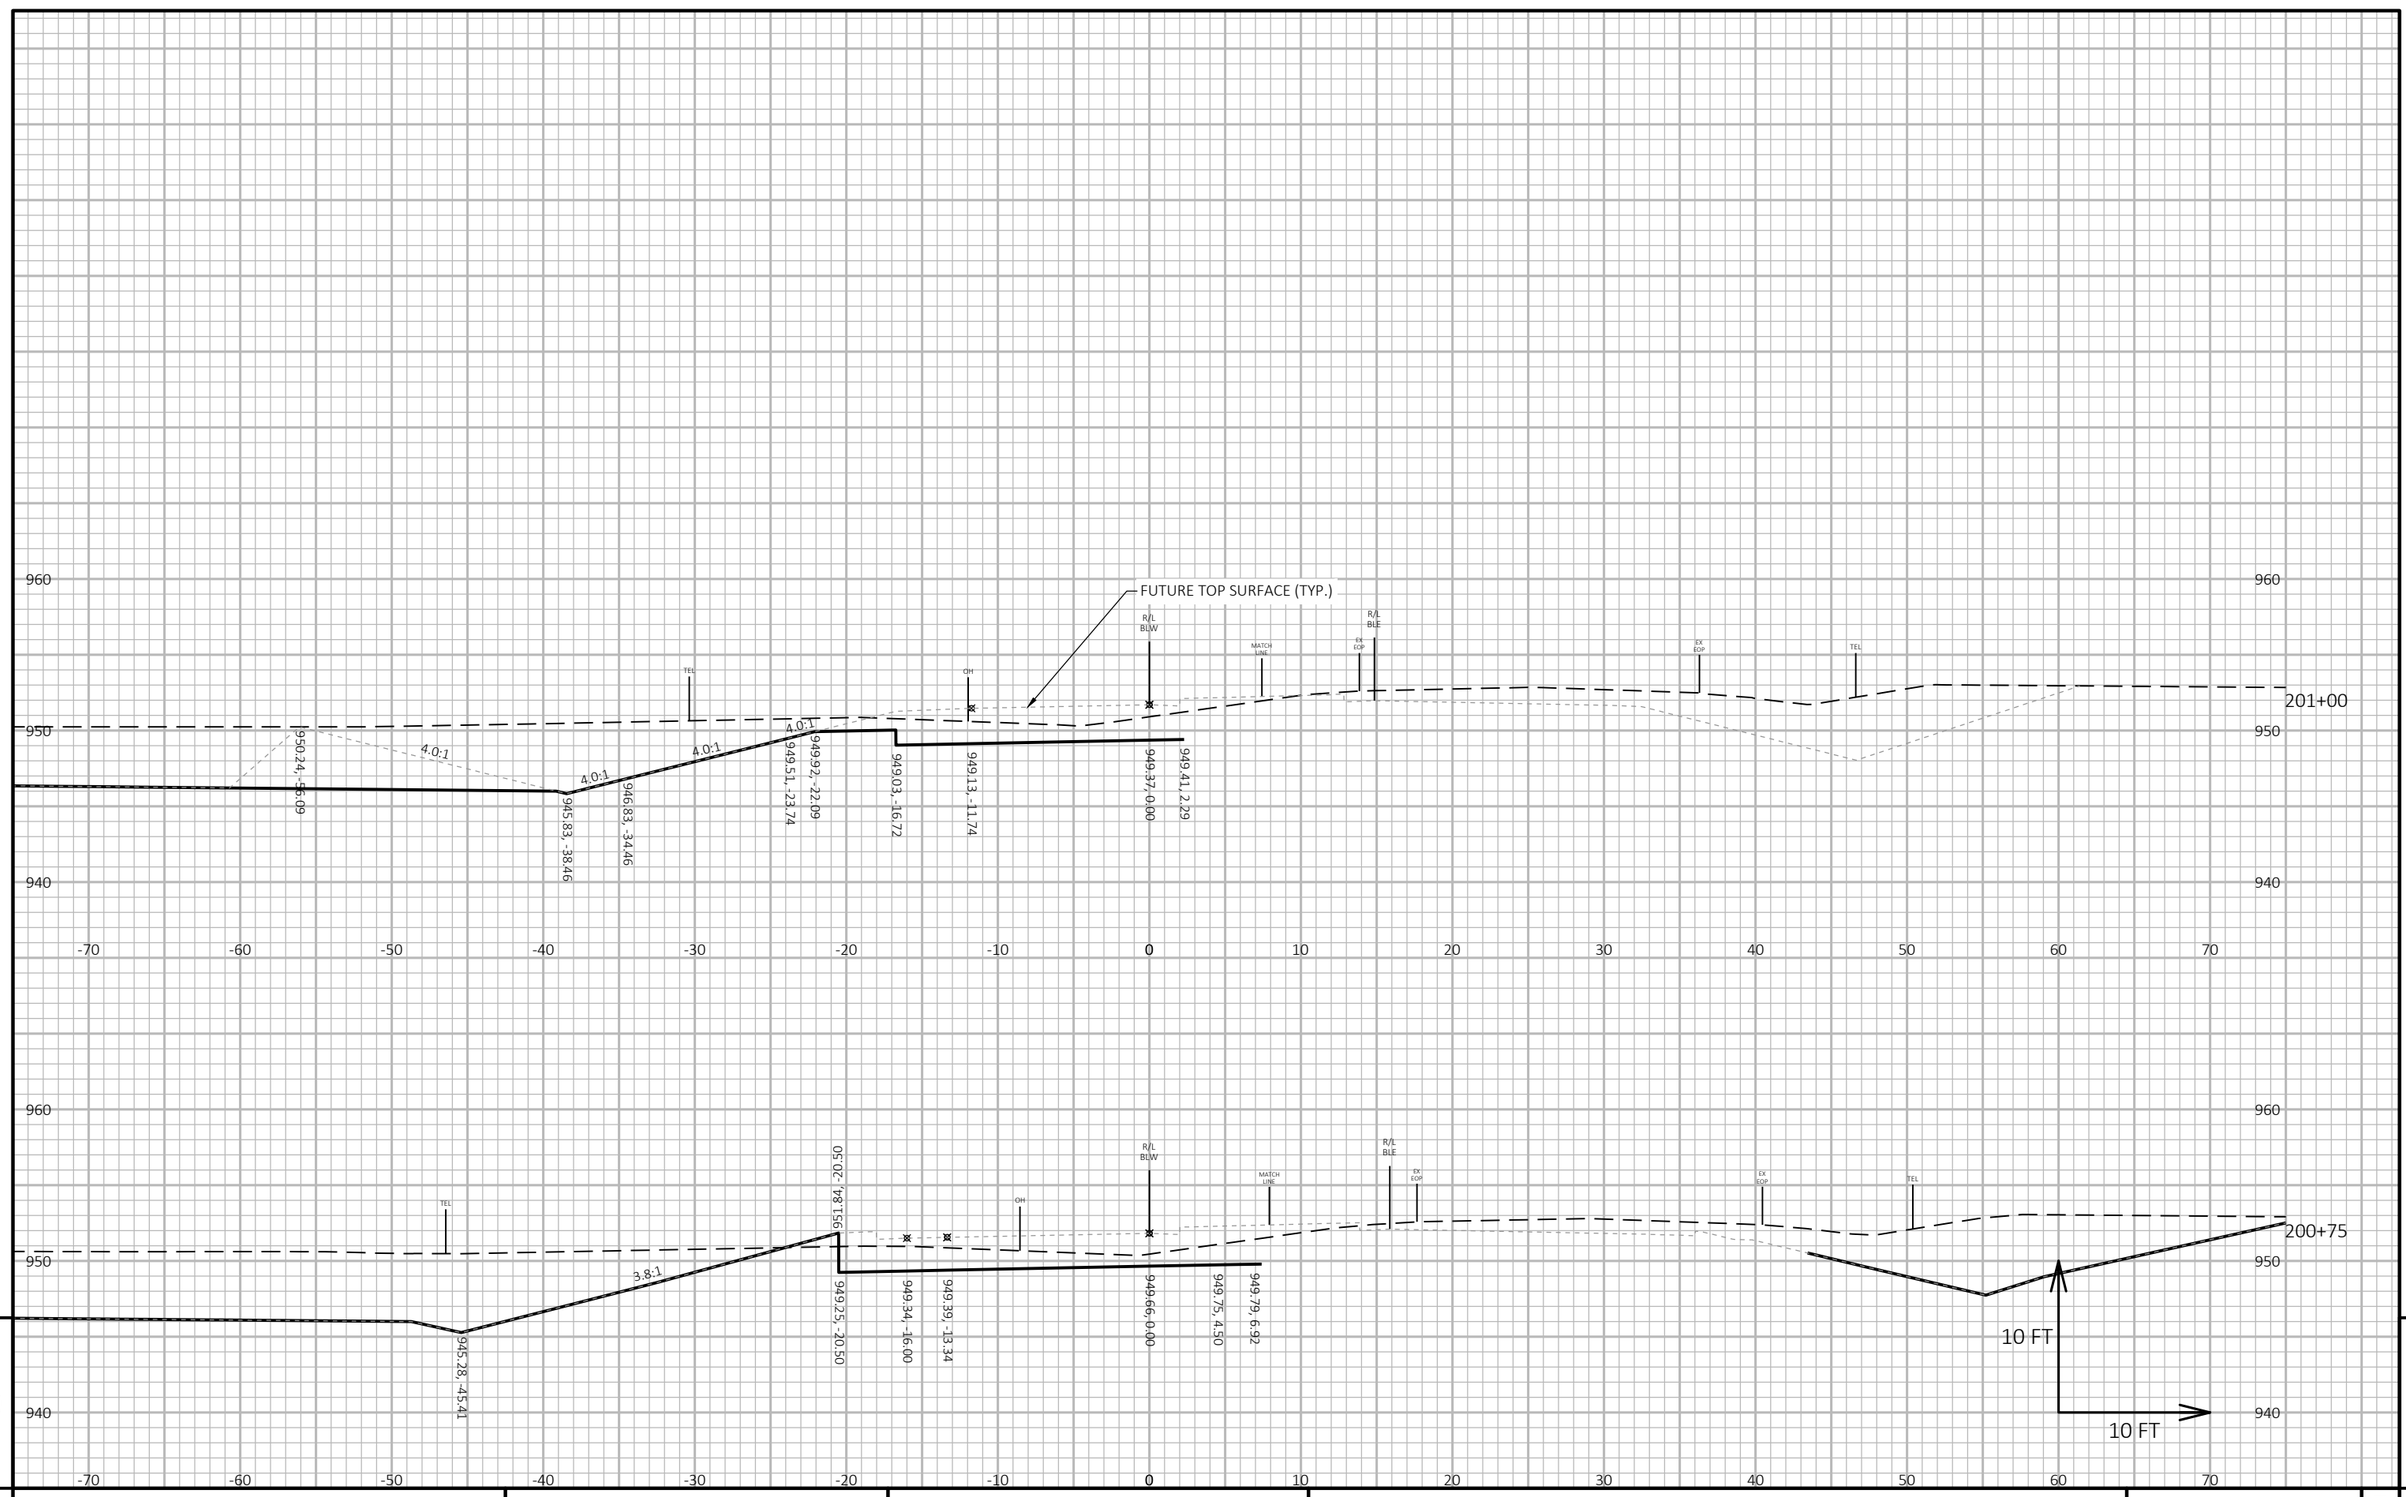

PROJECT NO: 5155-00-79	HWY: USH 14	COUNTY: DANE	CROSS SECTIONS: BIGLOW ROAD - WB - STAGE 1 EARLY FILL	SHEET	E

FILE NAME : P:\90S\93\00093386\CADD\C3D\51550405\SHEETSPLAN\090208-XS-79-BIGLOWRD-STG1.DWG
LAYOUT NAME - 090272-xs

PLOT DATE : 6/28/2019 9:38 AM PLOT BY : JAMES DES JARLAIS PLOT NAME : **PLOT SCALE :** 1 IN:10 FT HORZ. / 1 IN:10 FT VERT.

WISDOT/CADDS SHEET 49

9 9

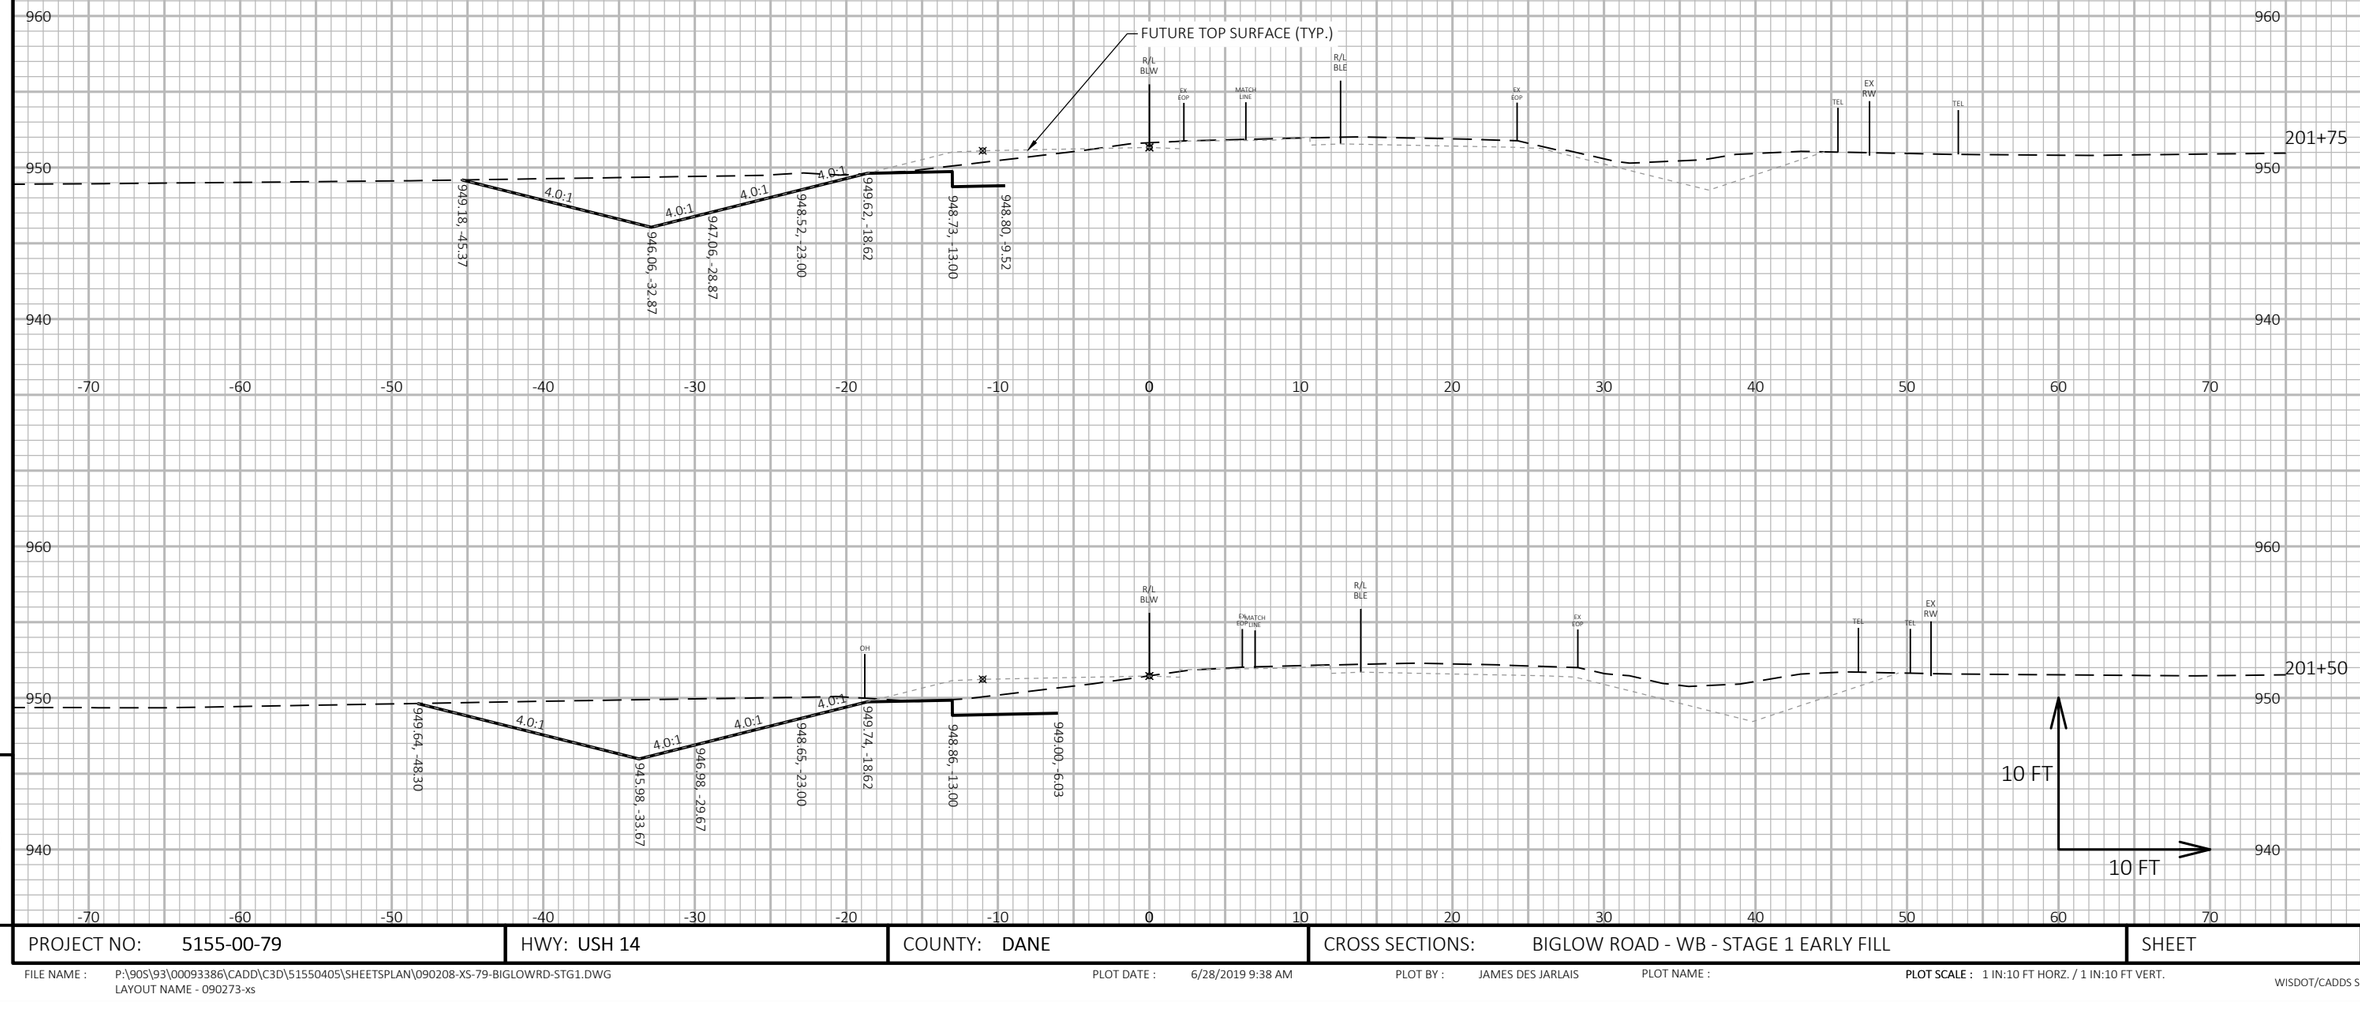

PROJECT NO: 5155-00-79	HWY: USH 14	COUNTY: DANE	CROSS SECTIONS: BIGLOW ROAD - WB - STAGE 1 EARLY FILL	SHEET	E

FILE NAME : P:\90S\93\00093386\CADD\C3D\51550405\SHEETSPLAN\090208-XS-79-BIGLOWRD-STG1.DWG
LAYOUT NAME - 090273-xs

PLOT DATE : 6/28/2019 9:38 AM PLOT BY : JAMES DES JARLAIS PLOT NAME : **PLOT SCALE :** 1 IN:10 FT HORZ. / 1 IN:10 FT VERT.

END STAGE 1 CONSTRUCTION
STA 201+96.30'BLW' LT

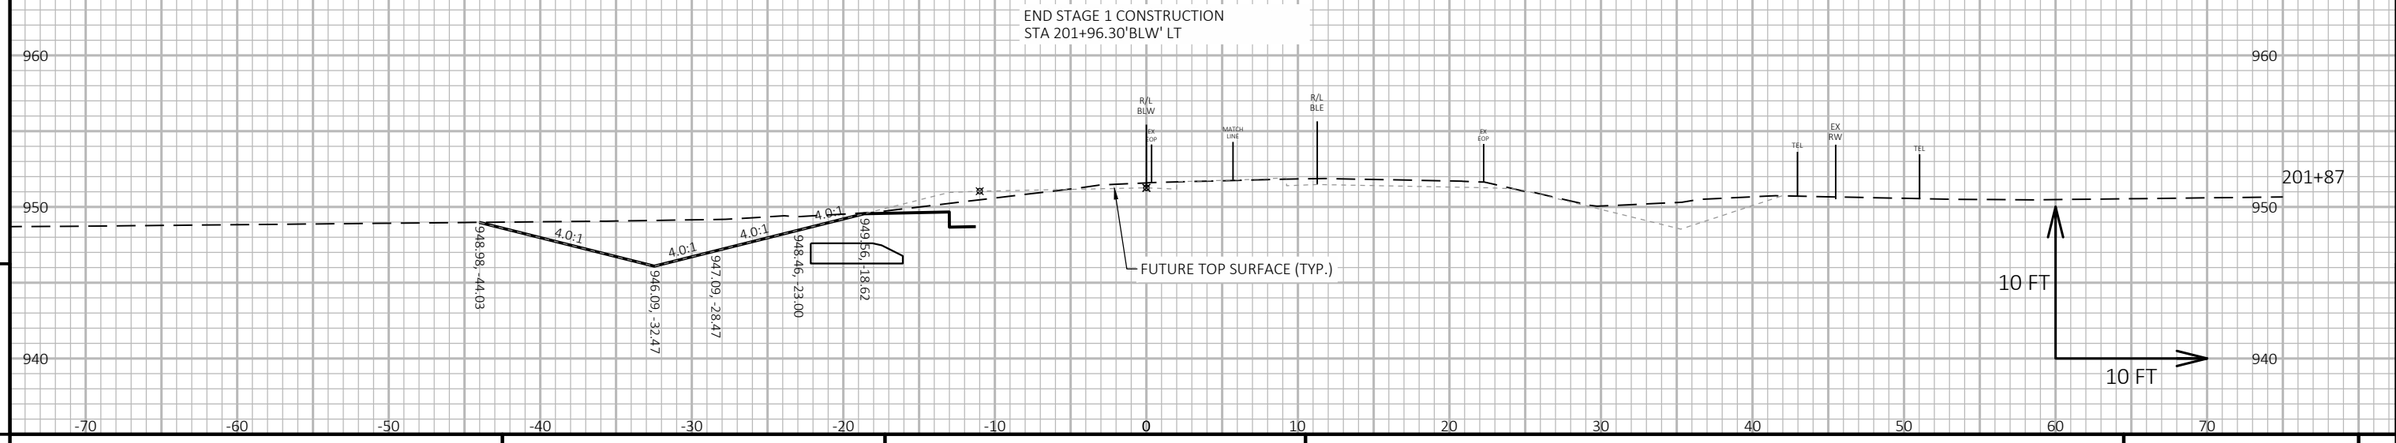

PROJECT NO: 5155-00-79	HWY: USH 14	COUNTY: DANE	CROSS SECTIONS: BIGLOW ROAD - WB - STAGE 1 EARLY FILL	SHEET	E

FILE NAME : P:\90S\93\00093386\CADD\C3D\51550405\SHEETSPLAN\090208-XS-79-BIGLOWRD-STG1.DWG
LAYOUT NAME - 090274-xs

PLOT DATE : 6/28/2019 9:38 AM PLOT BY : JAMES DES JARLAIS PLOT NAME : **PLOT SCALE :** 1 IN:10 FT HORZ. / 1 IN:10 FT VERT.

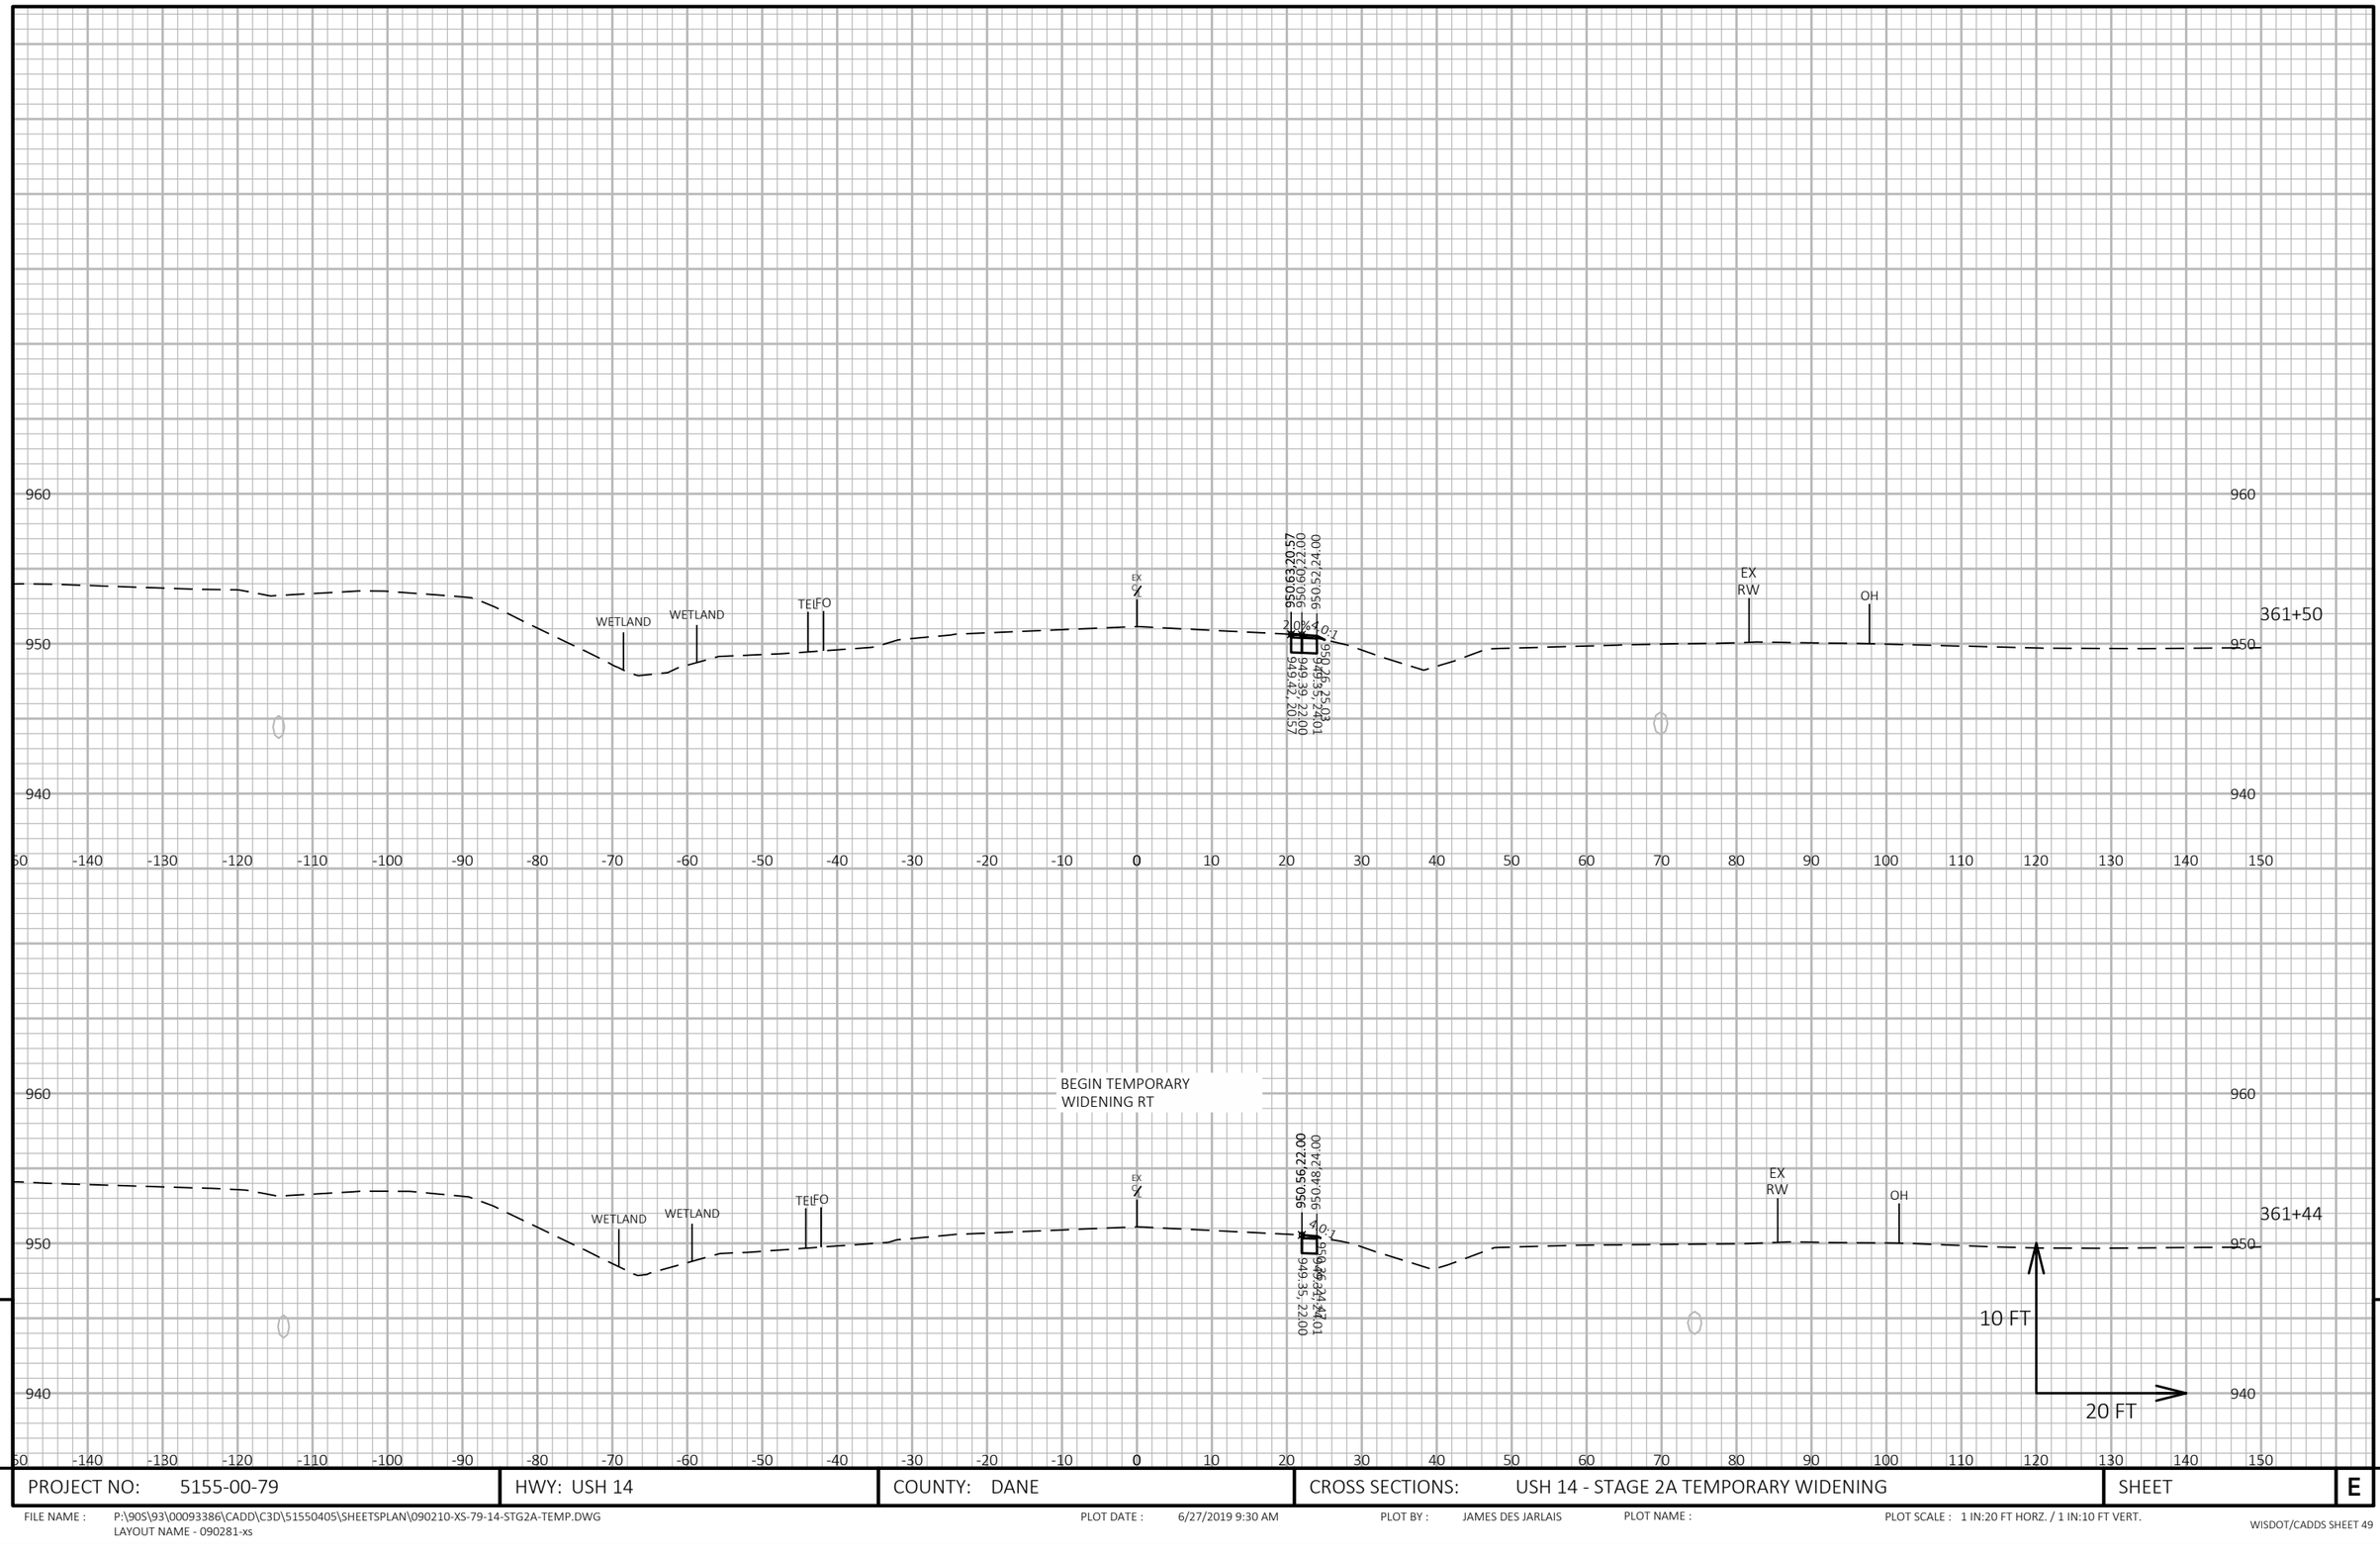

PROJECT NO: 5155-00-79	HWY: USH 14	COUNTY: DANE	CROSS SECTIONS: USH 14 - STAGE 2A TEMPORARY WIDENING	SHEET E

FILE NAME : P:\90S\93\00093386\CADD\C3D\51550405\SHEETSPLAN\090210-XS-79-14-STG2A-TEMP.DWG
LAYOUT NAME - 090281-xs

PLOT DATE : 6/27/2019 9:30 AM PLOT BY : JAMES DES JARLAIS PLOT NAME : PLOT SCALE : 1 IN:20 FT HORZ. / 1 IN:10 FT VERT.

WISDOT/CADDS SHEET 49

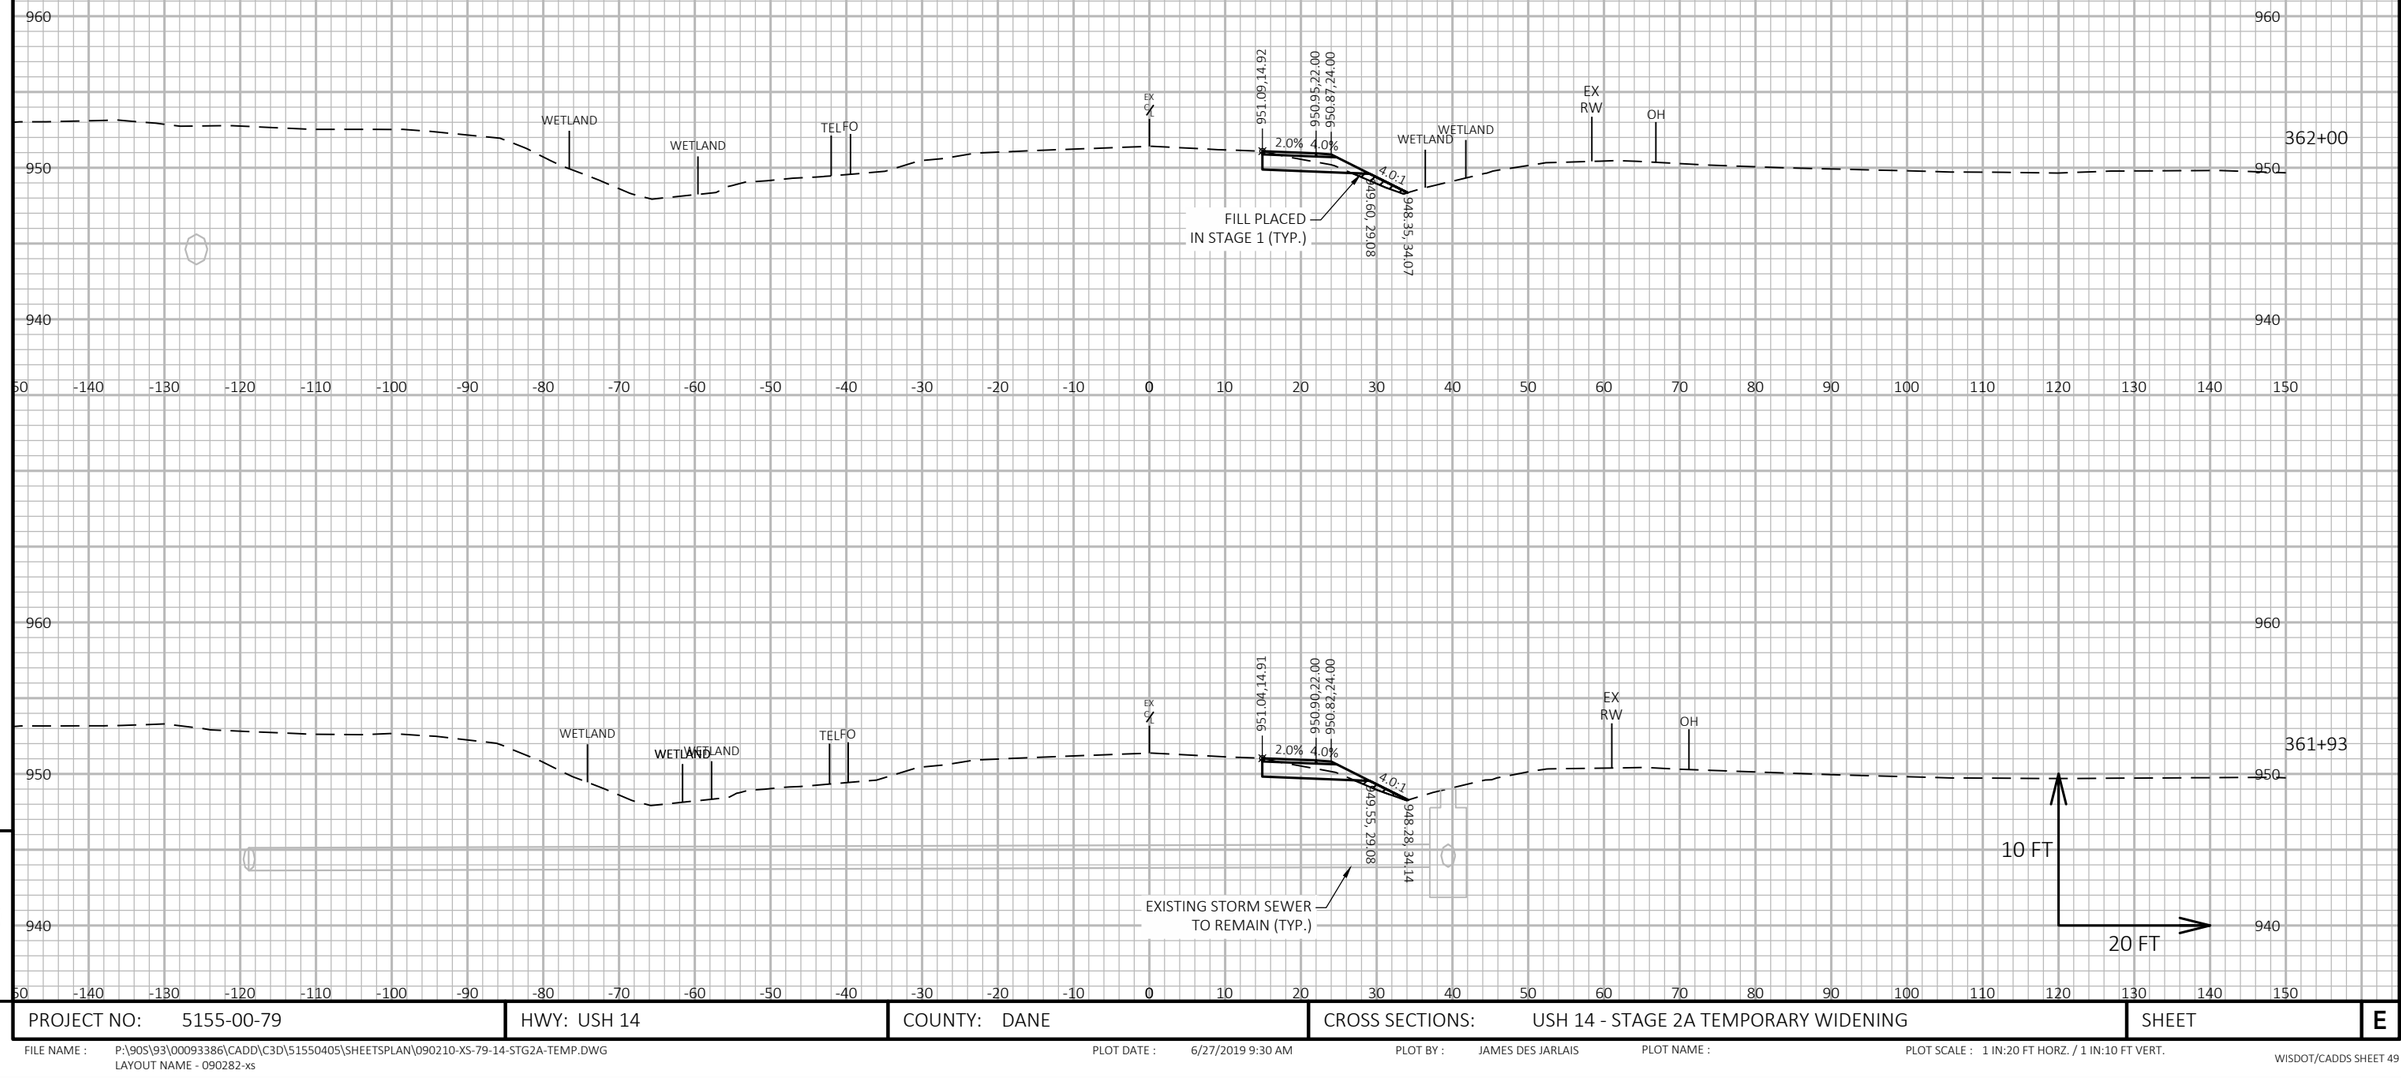

9

9

PROJECT NO: 5155-00-79	HWY: USH 14	COUNTY: DANE	CROSS SECTIONS: USH 14 - STAGE 2A TEMPORARY WIDENING	SHEET	E

FILE NAME : P:\90S\93\00093386\CADD\C3D\51550405\SHEETSPLAN\090210-XS-79-14-STG2A-TEMP.DWG
LAYOUT NAME - 090282-xs

PLOT DATE : 6/27/2019 9:30 AM PLOT BY : JAMES DES JARLAIS PLOT NAME : PLOT SCALE : 1 IN:20 FT HORZ. / 1 IN:10 FT VERT.

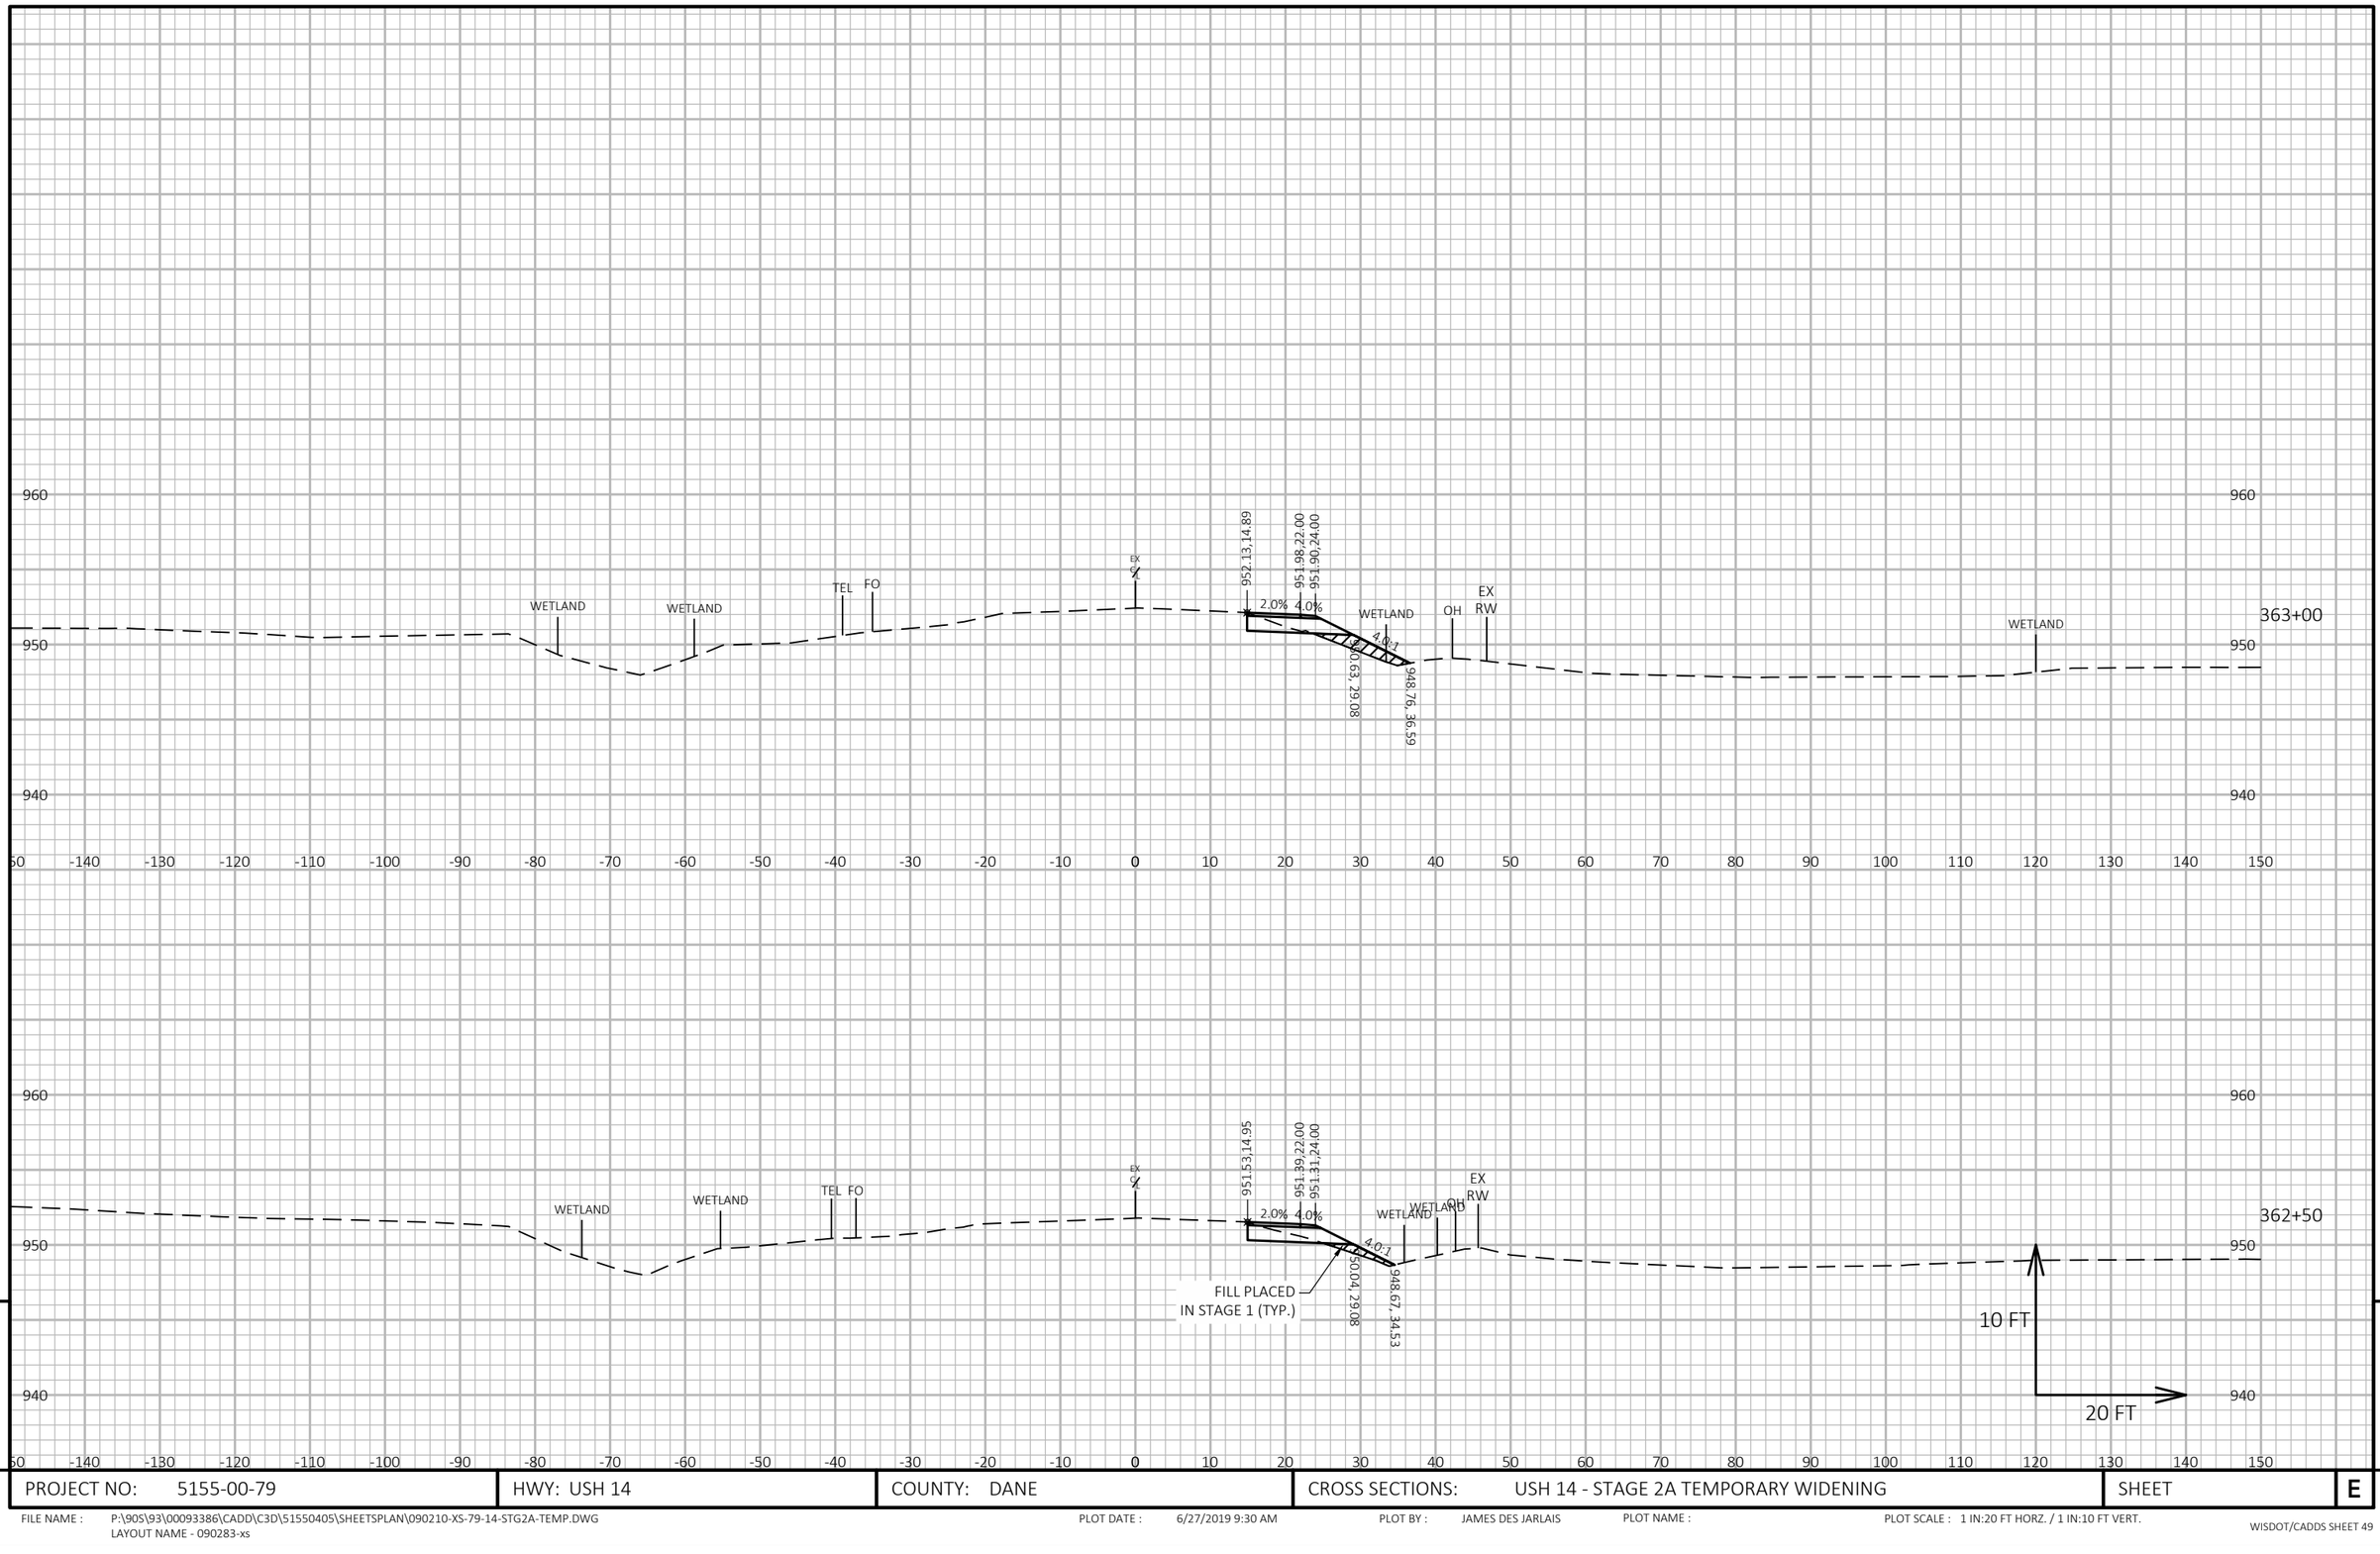

9

9

PROJECT NO: 5155-00-79	HWY: USH 14	COUNTY: DANE	CROSS SECTIONS: USH 14 - STAGE 2A TEMPORARY WIDENING	SHEET	E

FILE NAME : P:\90S\93\00093386\CADD\C3D\51550405\SHEETSPLAN\090210-XS-79-14-STG2A-TEMP.DWG
LAYOUT NAME - 090283-xs

PLOT DATE : 6/27/2019 9:30 AM PLOT BY : JAMES DES JARLAIS PLOT NAME : PLOT SCALE : 1 IN:20 FT HORZ. / 1 IN:10 FT VERT.

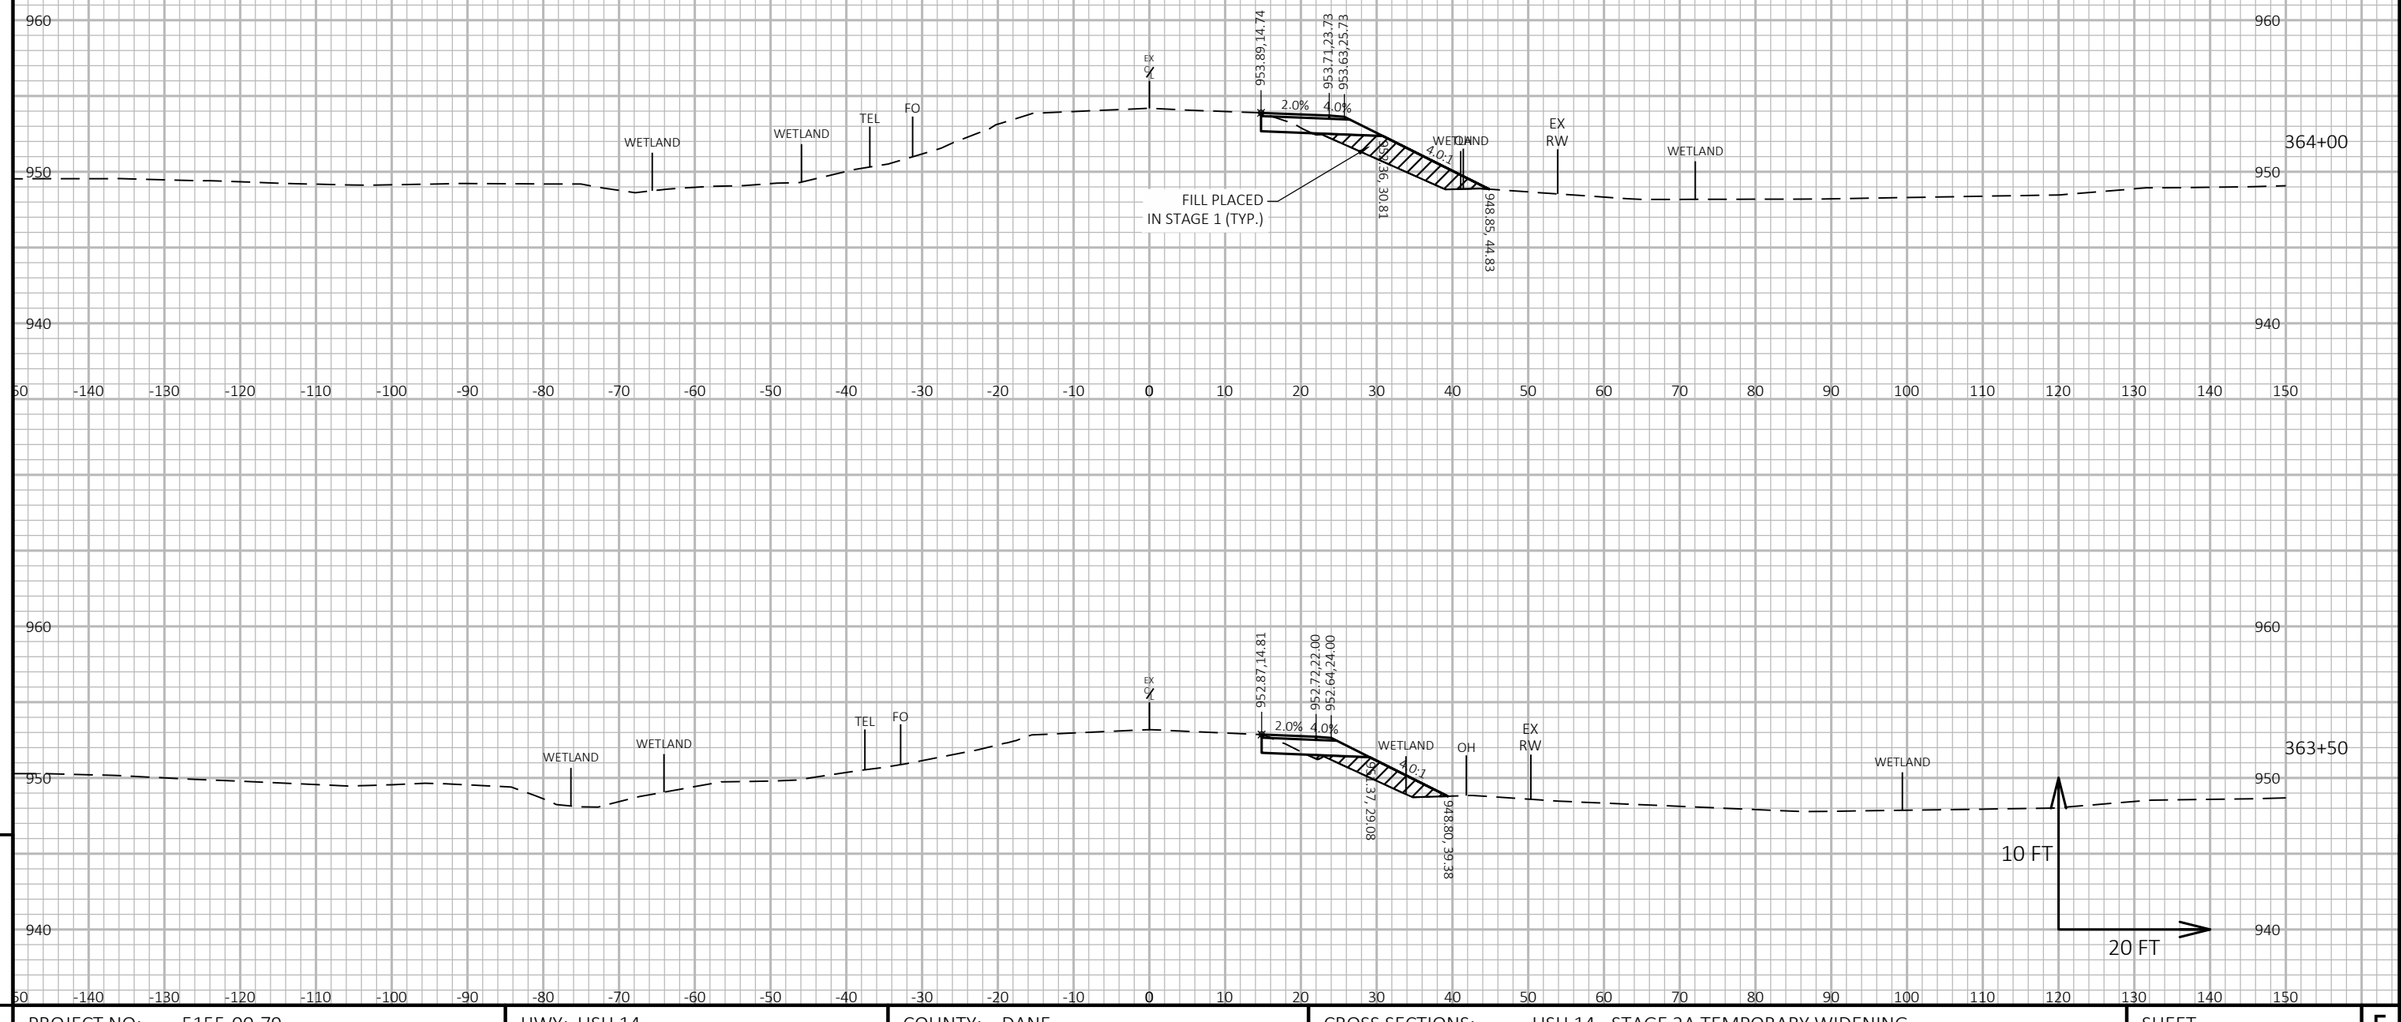

9 9

PROJECT NO: 5155-00-79	HWY: USH 14	COUNTY: DANE	CROSS SECTIONS: USH 14 - STAGE 2A TEMPORARY WIDENING	SHEET	E

FILE NAME : P:\90S\93\00093386\CADD\C3D\51550405\SHEETSPLAN\090210-XS-79-14-STG2A-TEMP.DWG
LAYOUT NAME - 090284-xs

PLOT DATE : 6/27/2019 9:30 AM PLOT BY : JAMES DES JARLAIS PLOT NAME : PLOT SCALE : 1 IN:20 FT HORZ. / 1 IN:10 FT VERT.

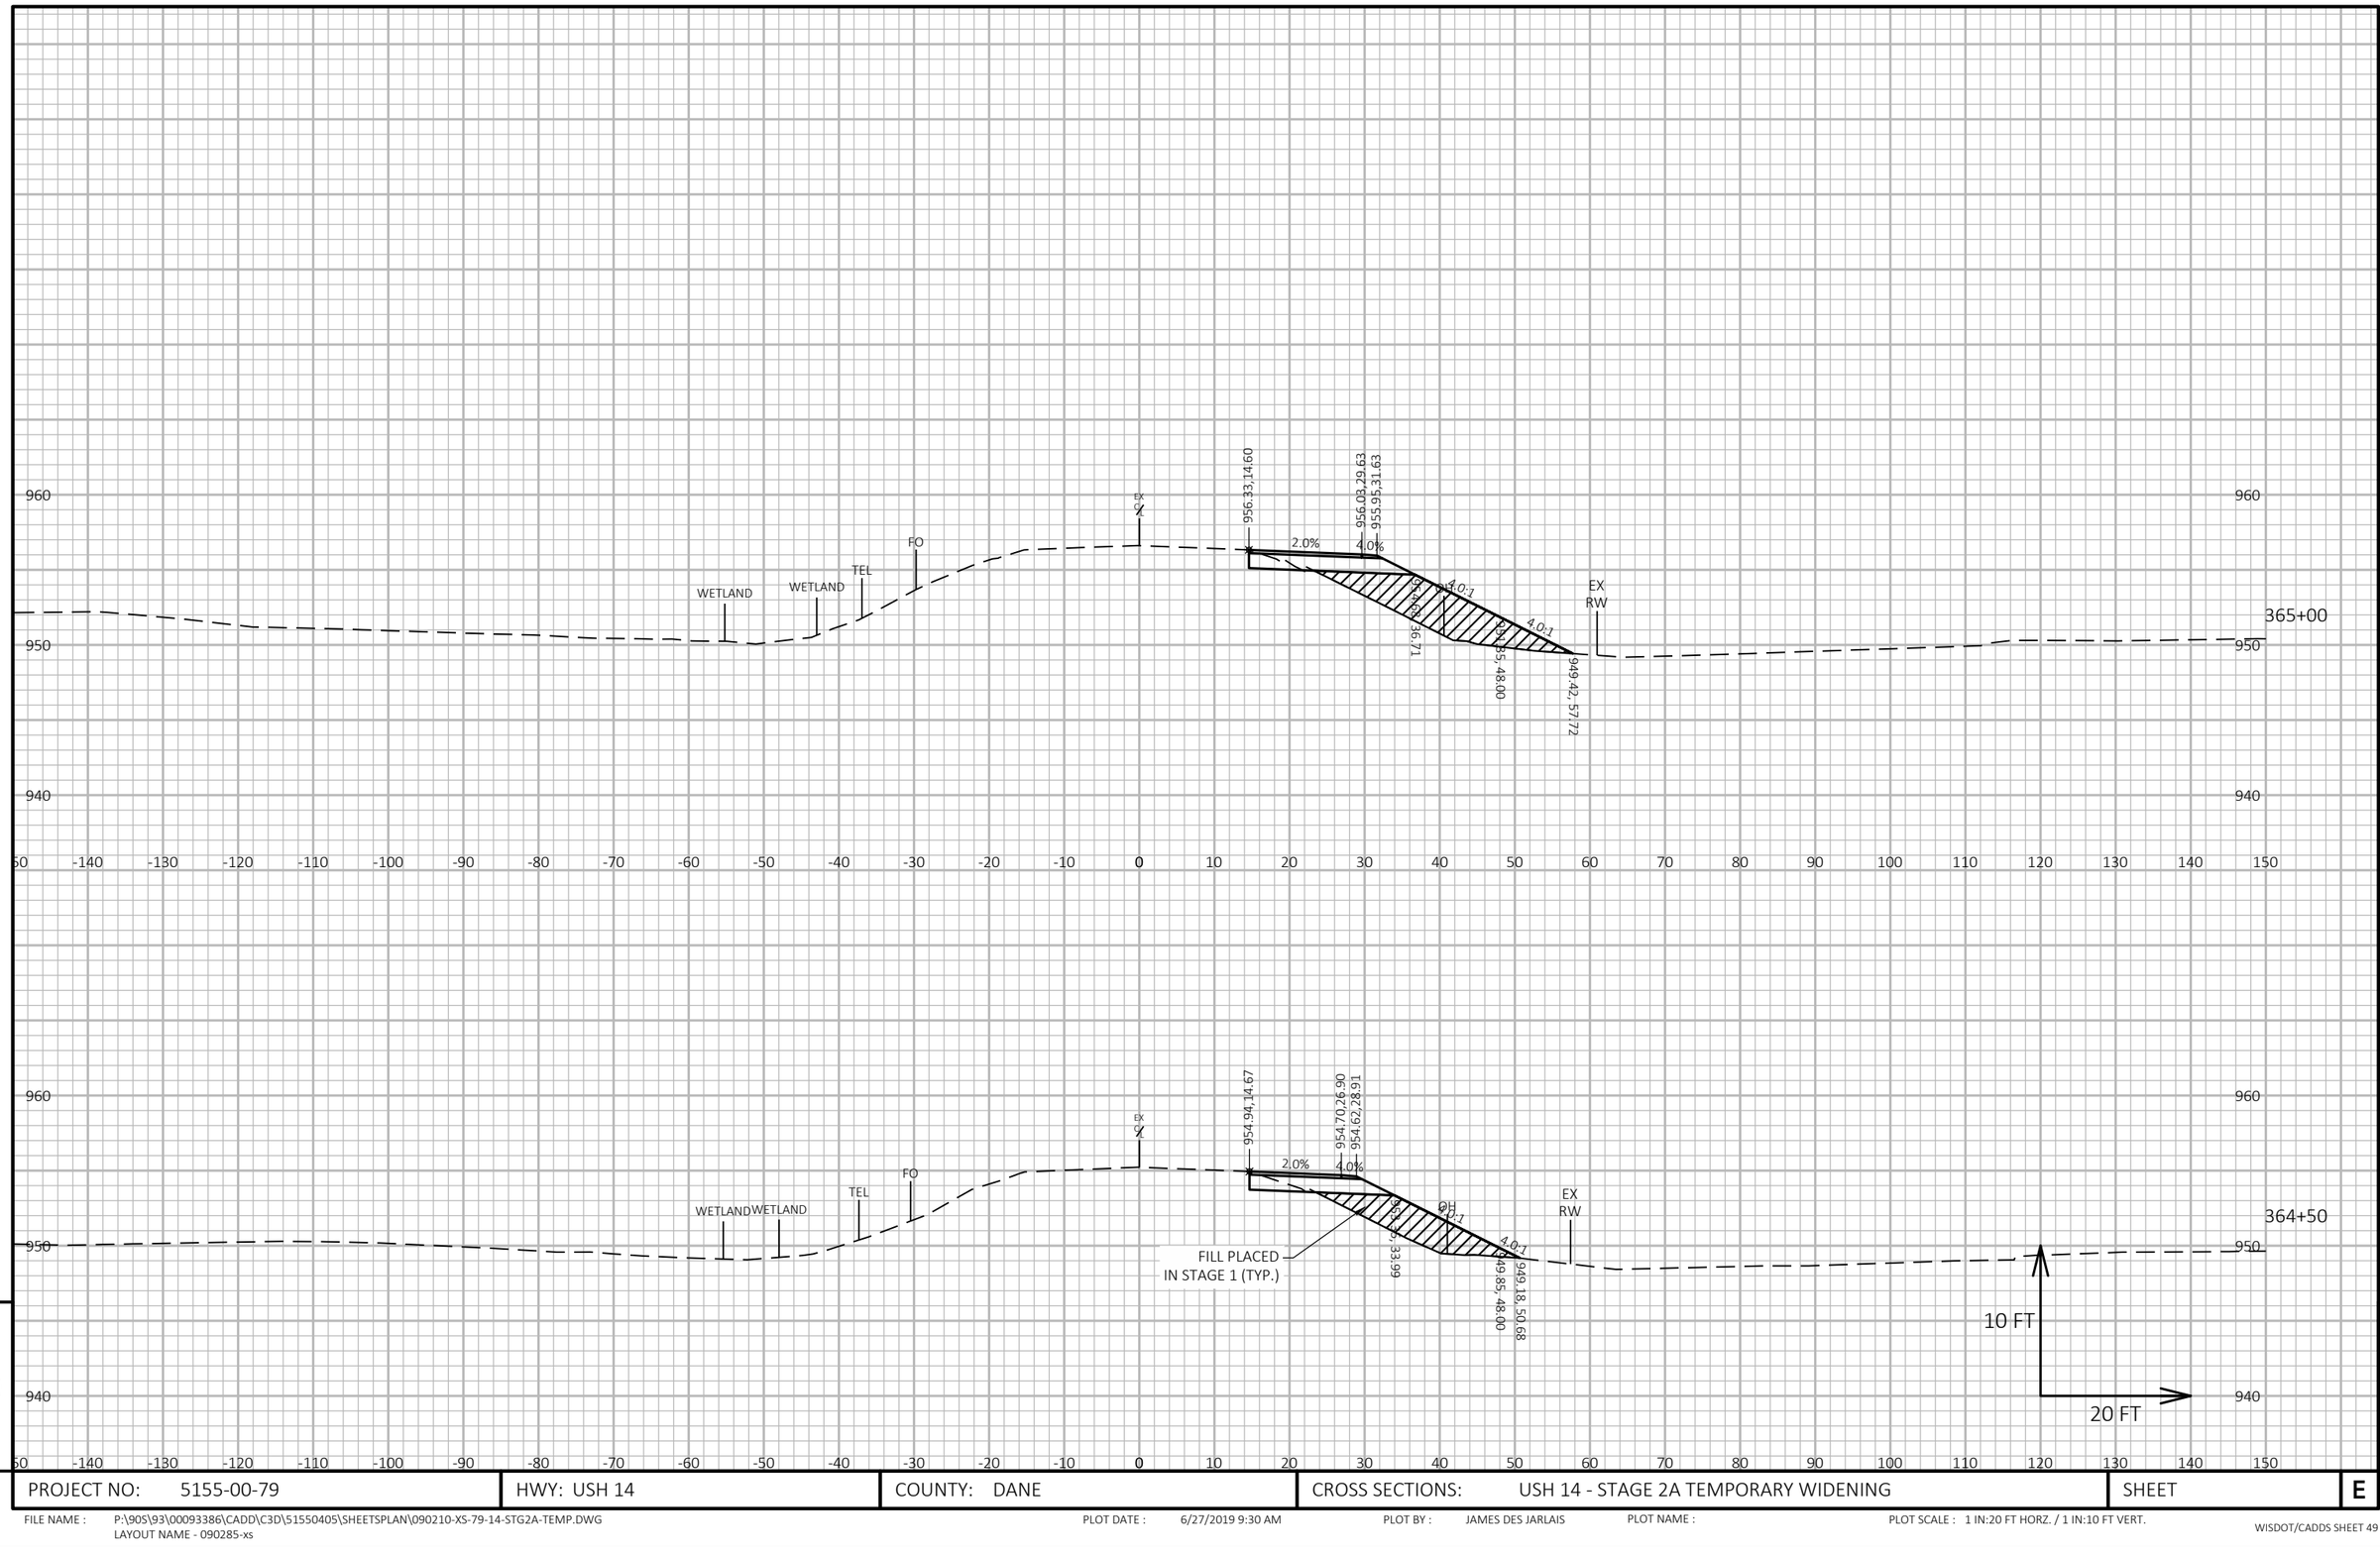

9

PROJECT NO: 5155-00-79	HWY: USH 14	COUNTY: DANE	CROSS SECTIONS: USH 14 - STAGE 2A TEMPORARY WIDENING	SHEET	E

FILE NAME : P:\90S\93\00093386\CADD\C3D\51550405\SHEETSPLAN\090210-XS-79-14-STG2A-TEMP.DWG
LAYOUT NAME - 090285-xs

PLOT DATE : 6/27/2019 9:30 AM

PLOT BY : JAMES DES JARLAIS

PLOT NAME :

PLOT SCALE : 1 IN:20 FT HORZ. / 1 IN:10 FT VERT.

9

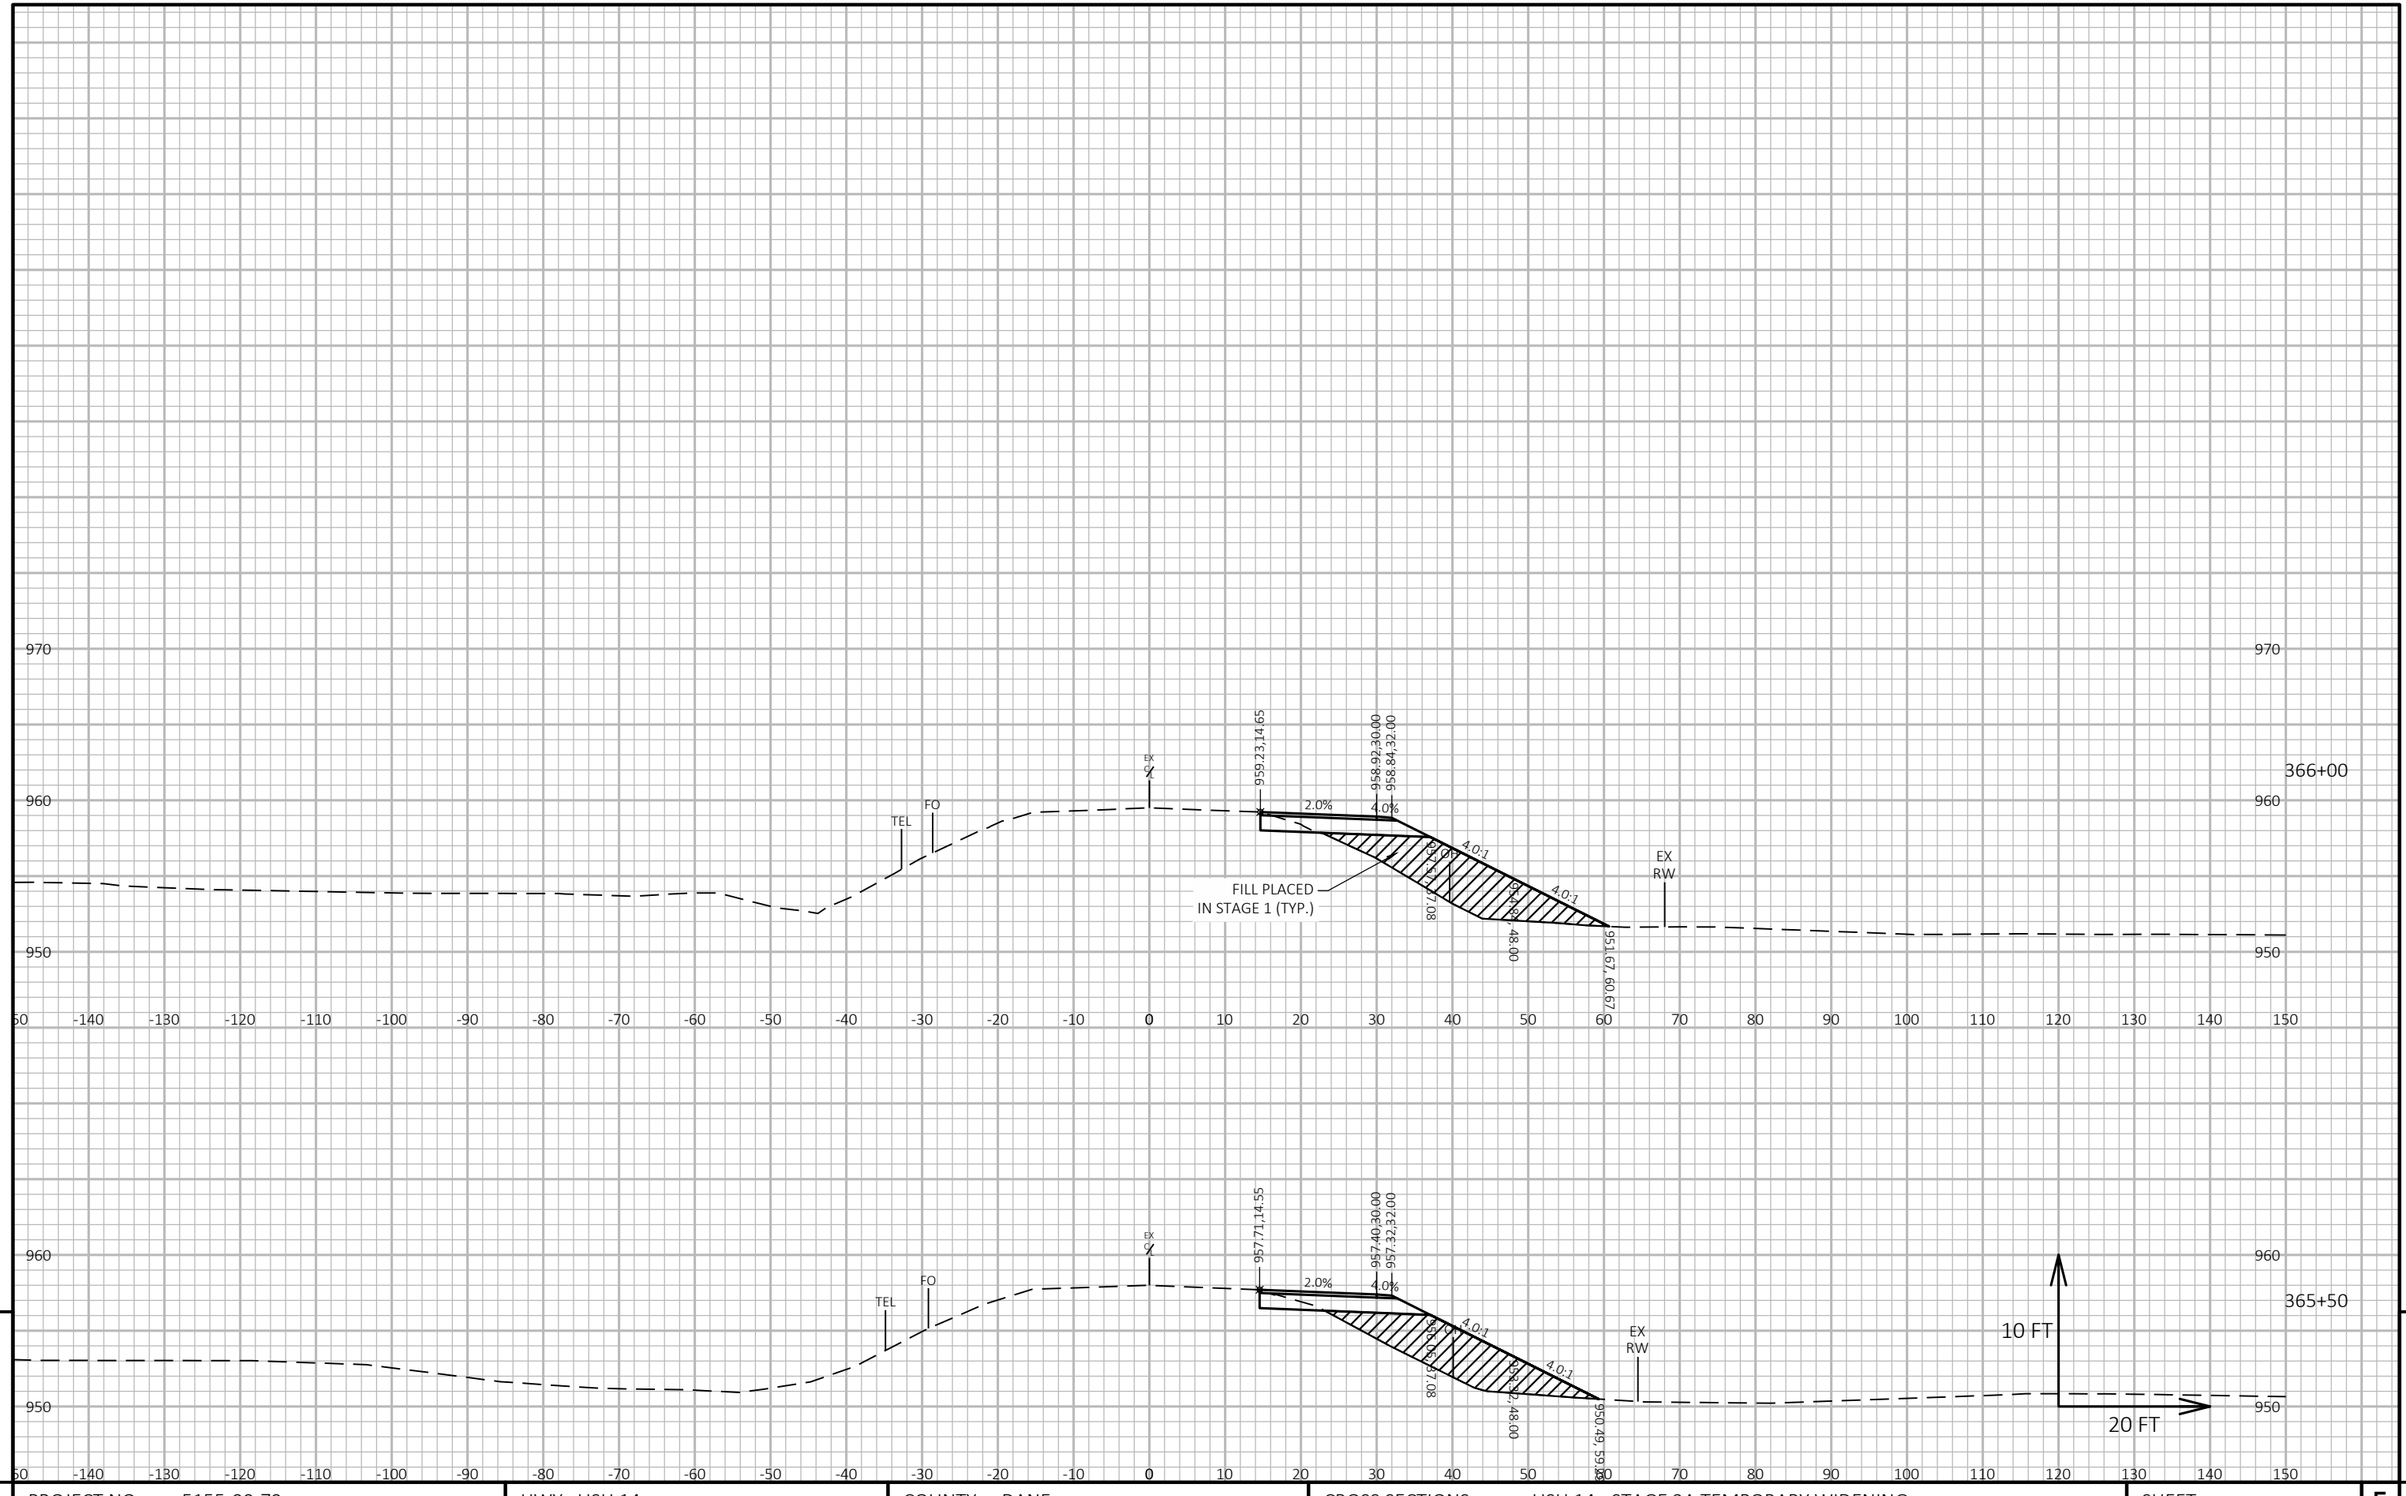

9

9

PROJECT NO: 5155-00-79	HWY: USH 14	COUNTY: DANE	CROSS SECTIONS: USH 14 - STAGE 2A TEMPORARY WIDENING	SHEET	E

FILE NAME : P:\90S\93\00093386\CADD\C3D\51550405\SHEETSPLAN\090210-XS-79-14-STG2A-TEMP.DWG
LAYOUT NAME - 090286-xs

PLOT DATE : 6/27/2019 9:30 AM PLOT BY : JAMES DES JARLAIS PLOT NAME : PLOT SCALE : 1 IN:20 FT HORZ. / 1 IN:10 FT VERT.

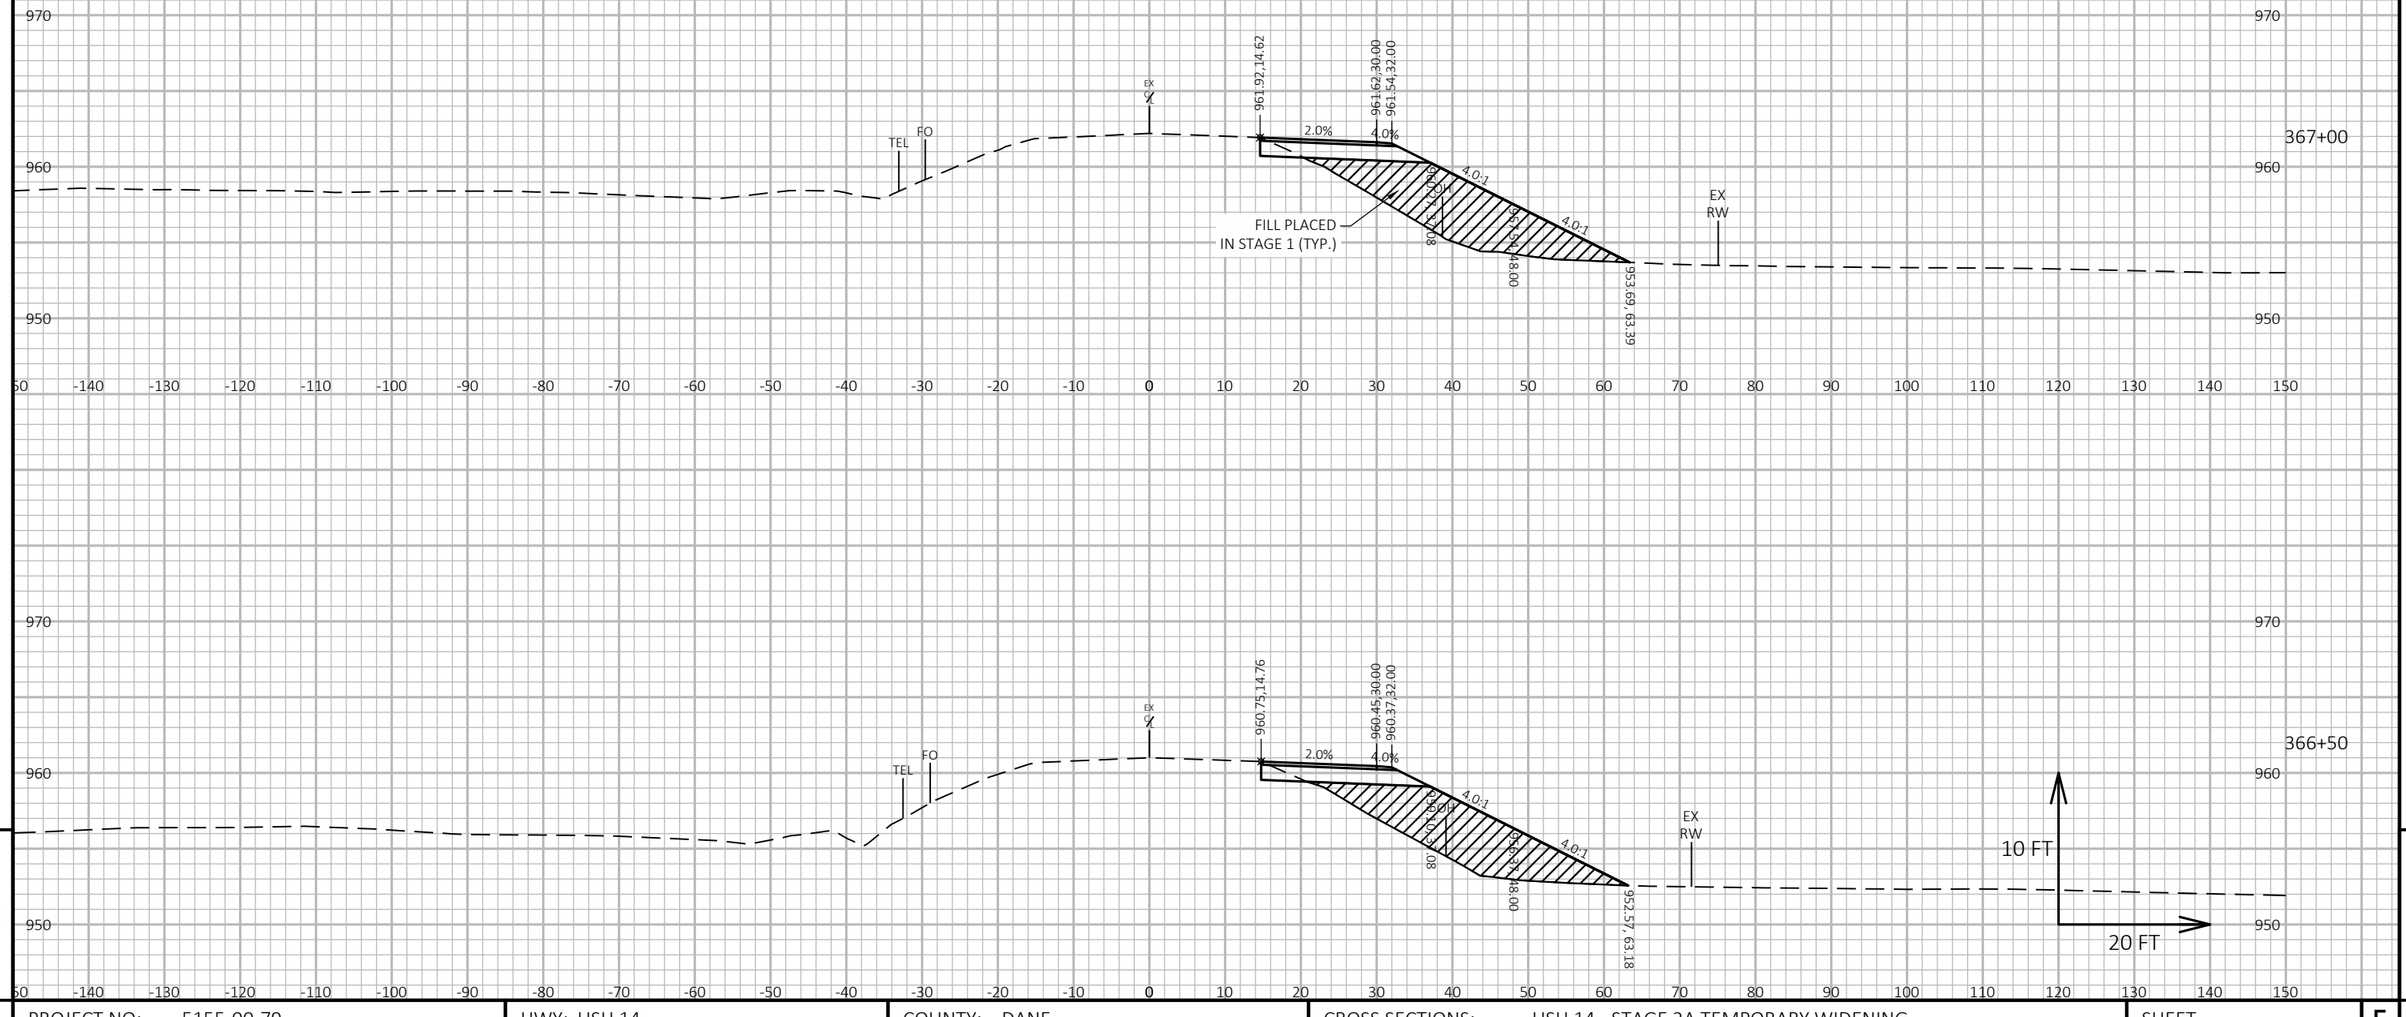

PROJECT NO: 5155-00-79	HWY: USH 14	COUNTY: DANE	CROSS SECTIONS: USH 14 - STAGE 2A TEMPORARY WIDENING	SHEET	E

FILE NAME : P:\90S\93\00093386\CADD\C3D\51550405\SHEETSPLAN\090210-XS-79-14-STG2A-TEMP.DWG
LAYOUT NAME - 090287-xs

PLOT DATE : 6/27/2019 9:30 AM PLOT BY : JAMES DES JARLAIS PLOT NAME : PLOT SCALE : 1 IN:20 FT HORZ. / 1 IN:10 FT VERT.

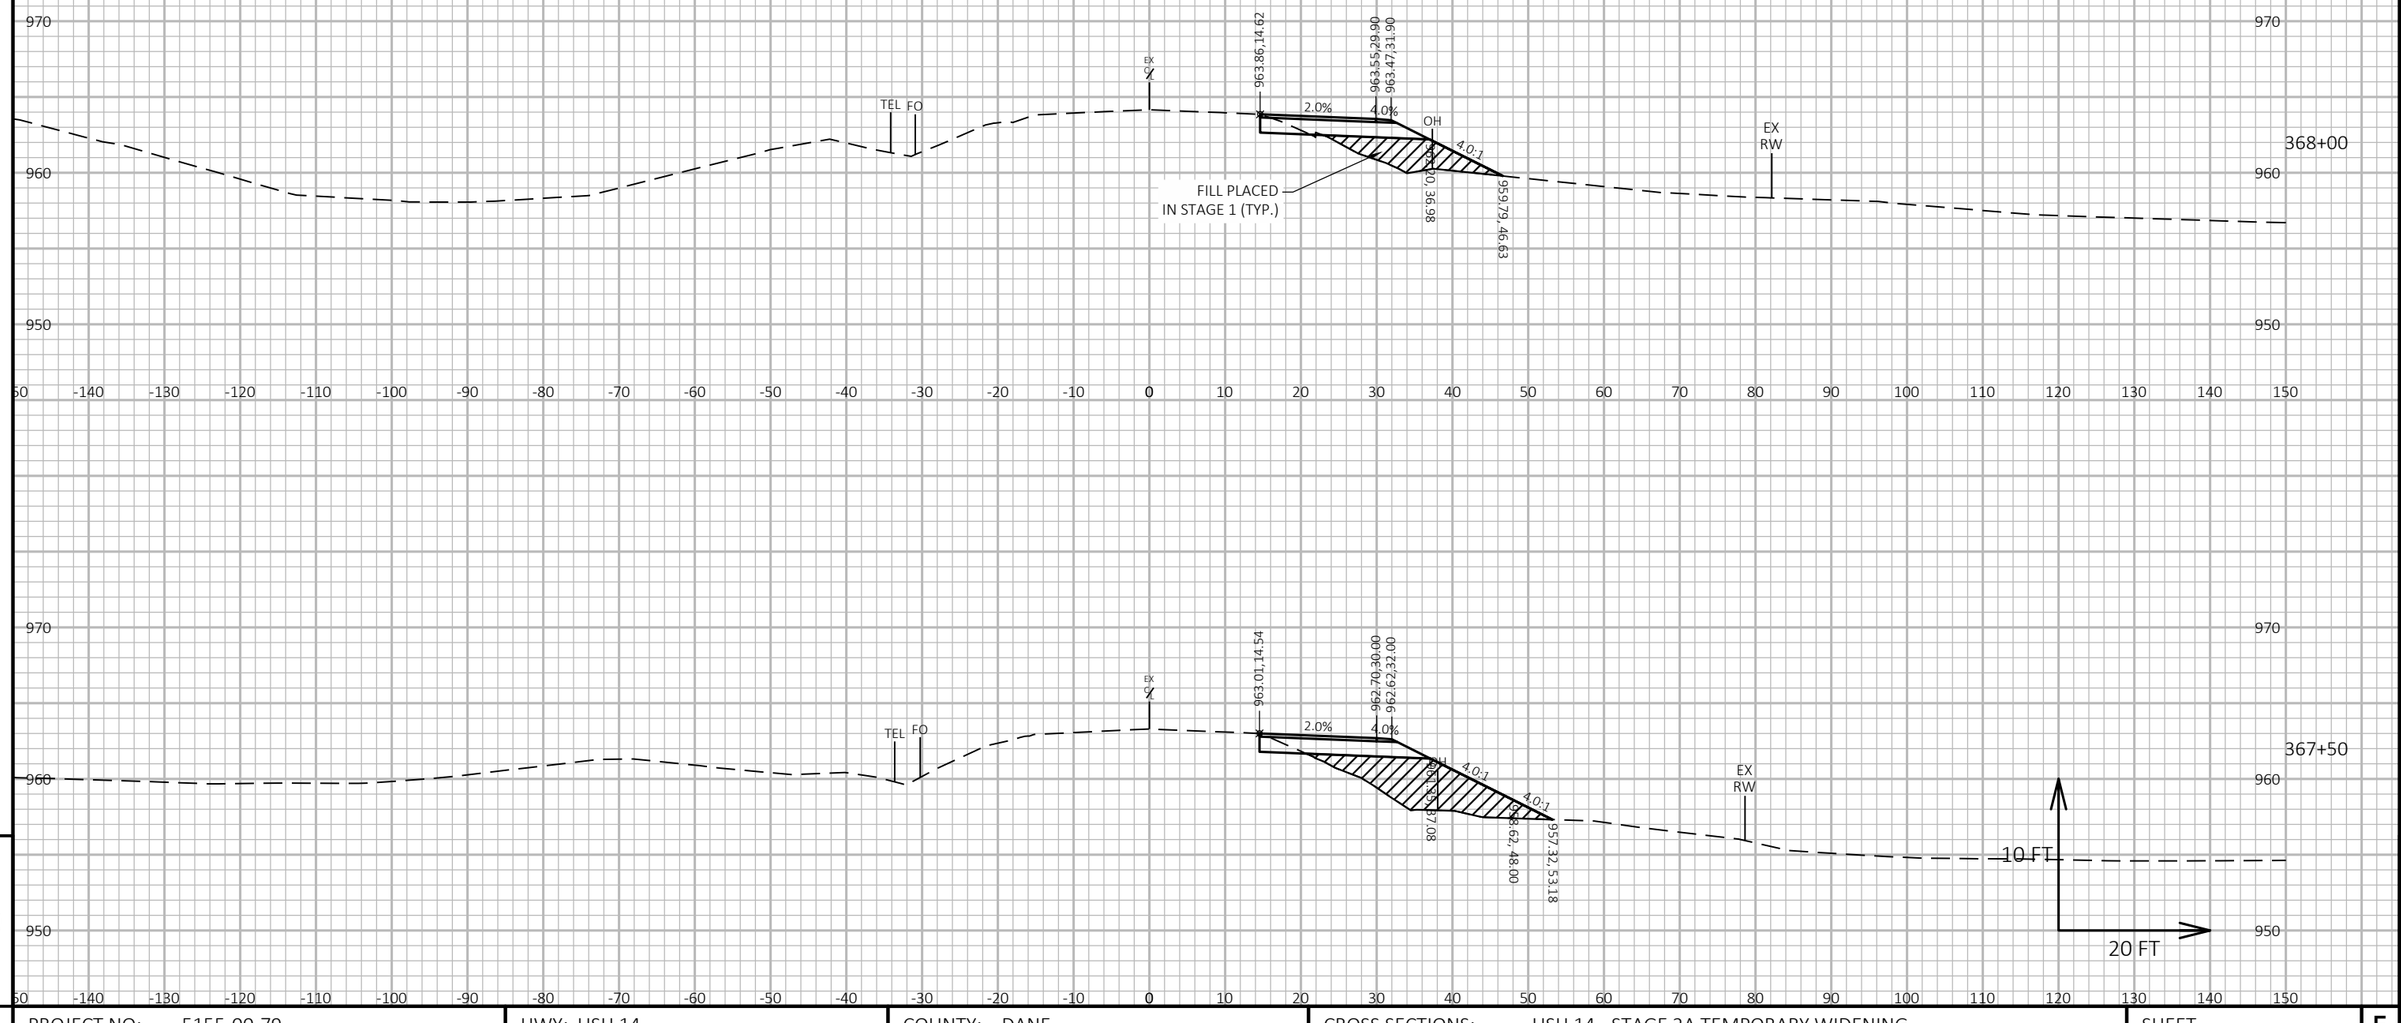

PROJECT NO: 5155-00-79	HWY: USH 14	COUNTY: DANE	CROSS SECTIONS: USH 14 - STAGE 2A TEMPORARY WIDENING	SHEET	E

FILE NAME : P:\90S\93\00093386\CADD\C3D\51550405\SHEETSPLAN\090210-XS-79-14-STG2A-TEMP.DWG
LAYOUT NAME - 090288-xs

PLOT DATE : 6/27/2019 9:30 AM PLOT BY : JAMES DES JARLAIS PLOT NAME : PLOT SCALE : 1 IN:20 FT HORZ. / 1 IN:10 FT VERT.

9 9

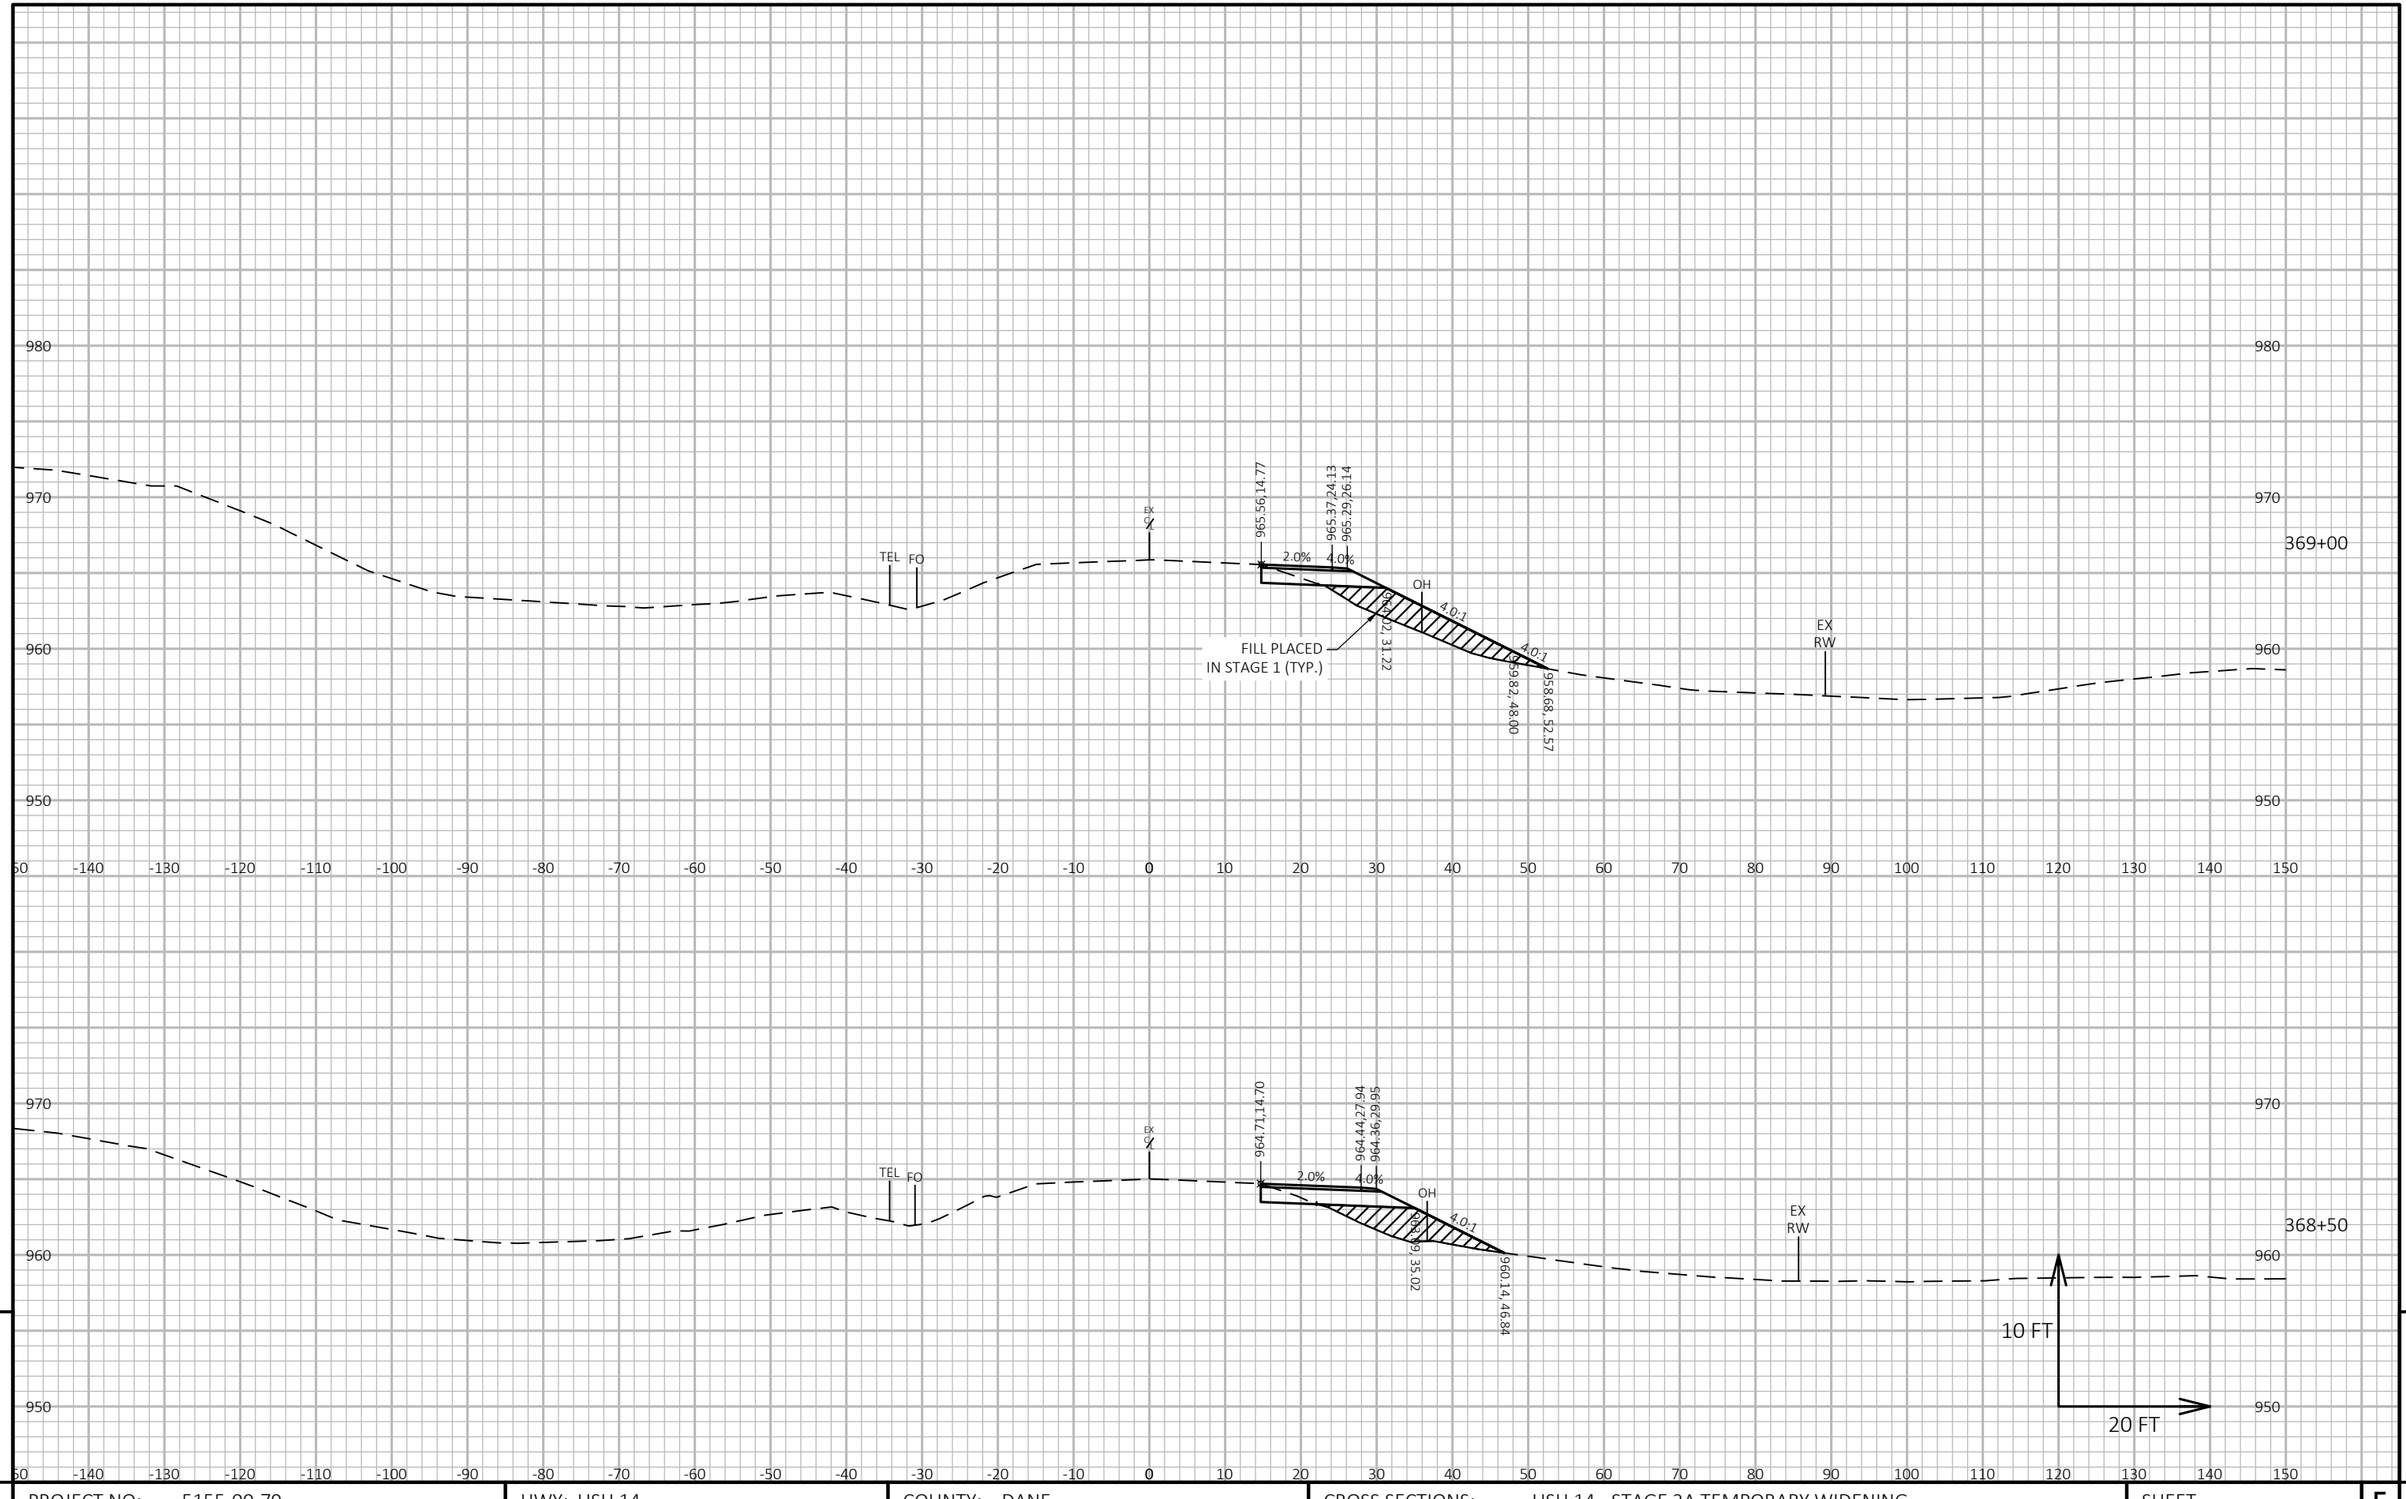

9

9

PROJECT NO: 5155-00-79	HWY: USH 14	COUNTY: DANE	CROSS SECTIONS: USH 14 - STAGE 2A TEMPORARY WIDENING	SHEET	E

FILE NAME : P:\90S\93\00093386\CADD\C3D\51550405\SHEETSPLAN\090210-XS-79-14-STG2A-TEMP.DWG
LAYOUT NAME - 090289-xs

PLOT DATE : 6/27/2019 9:30 AM PLOT BY : JAMES DES JARLAIS PLOT NAME : PLOT SCALE : 1 IN:20 FT HORZ. / 1 IN:10 FT VERT.

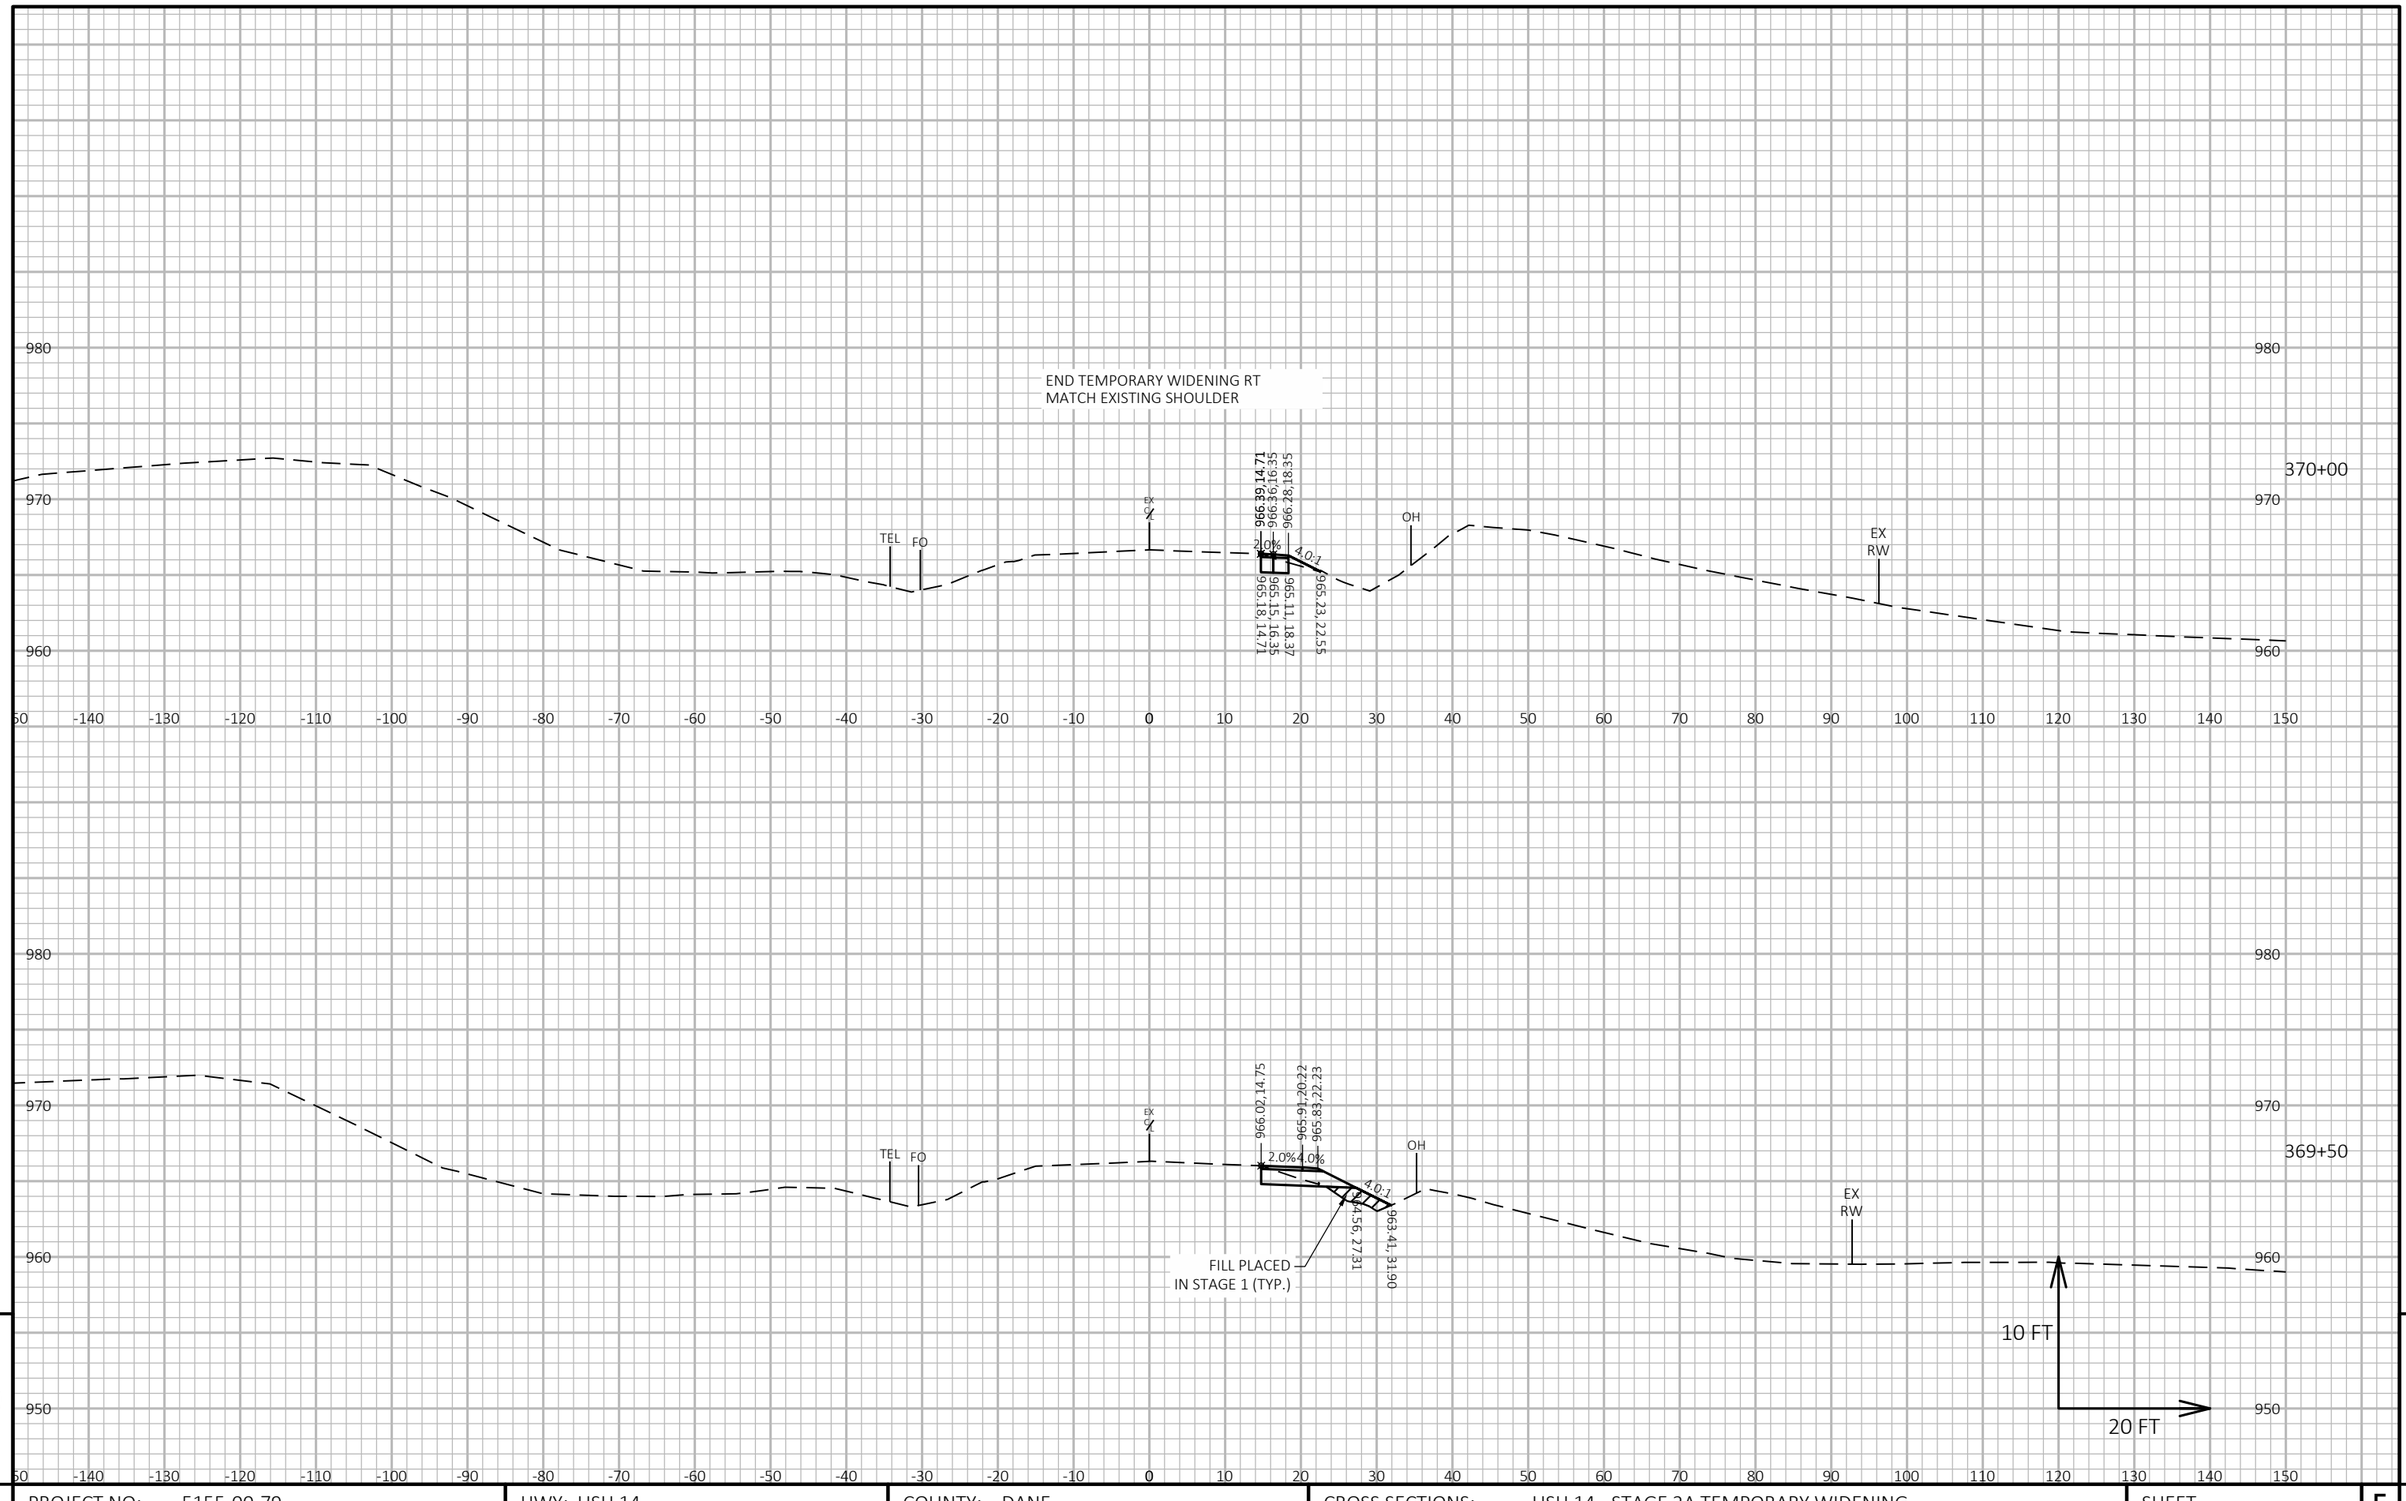

9

9

PROJECT NO: 5155-00-79	HWY: USH 14	COUNTY: DANE	CROSS SECTIONS: USH 14 - STAGE 2A TEMPORARY WIDENING	SHEET	E

FILE NAME : P:\90S\93\00093386\CADD\C3D\51550405\SHEETSPLAN\090210-XS-79-14-STG2A-TEMP.DWG
LAYOUT NAME - 090290-xs

PLOT DATE : 6/27/2019 9:30 AM PLOT BY : JAMES DES JARLAIS PLOT NAME : PLOT SCALE : 1 IN:20 FT HORZ. / 1 IN:10 FT VERT.

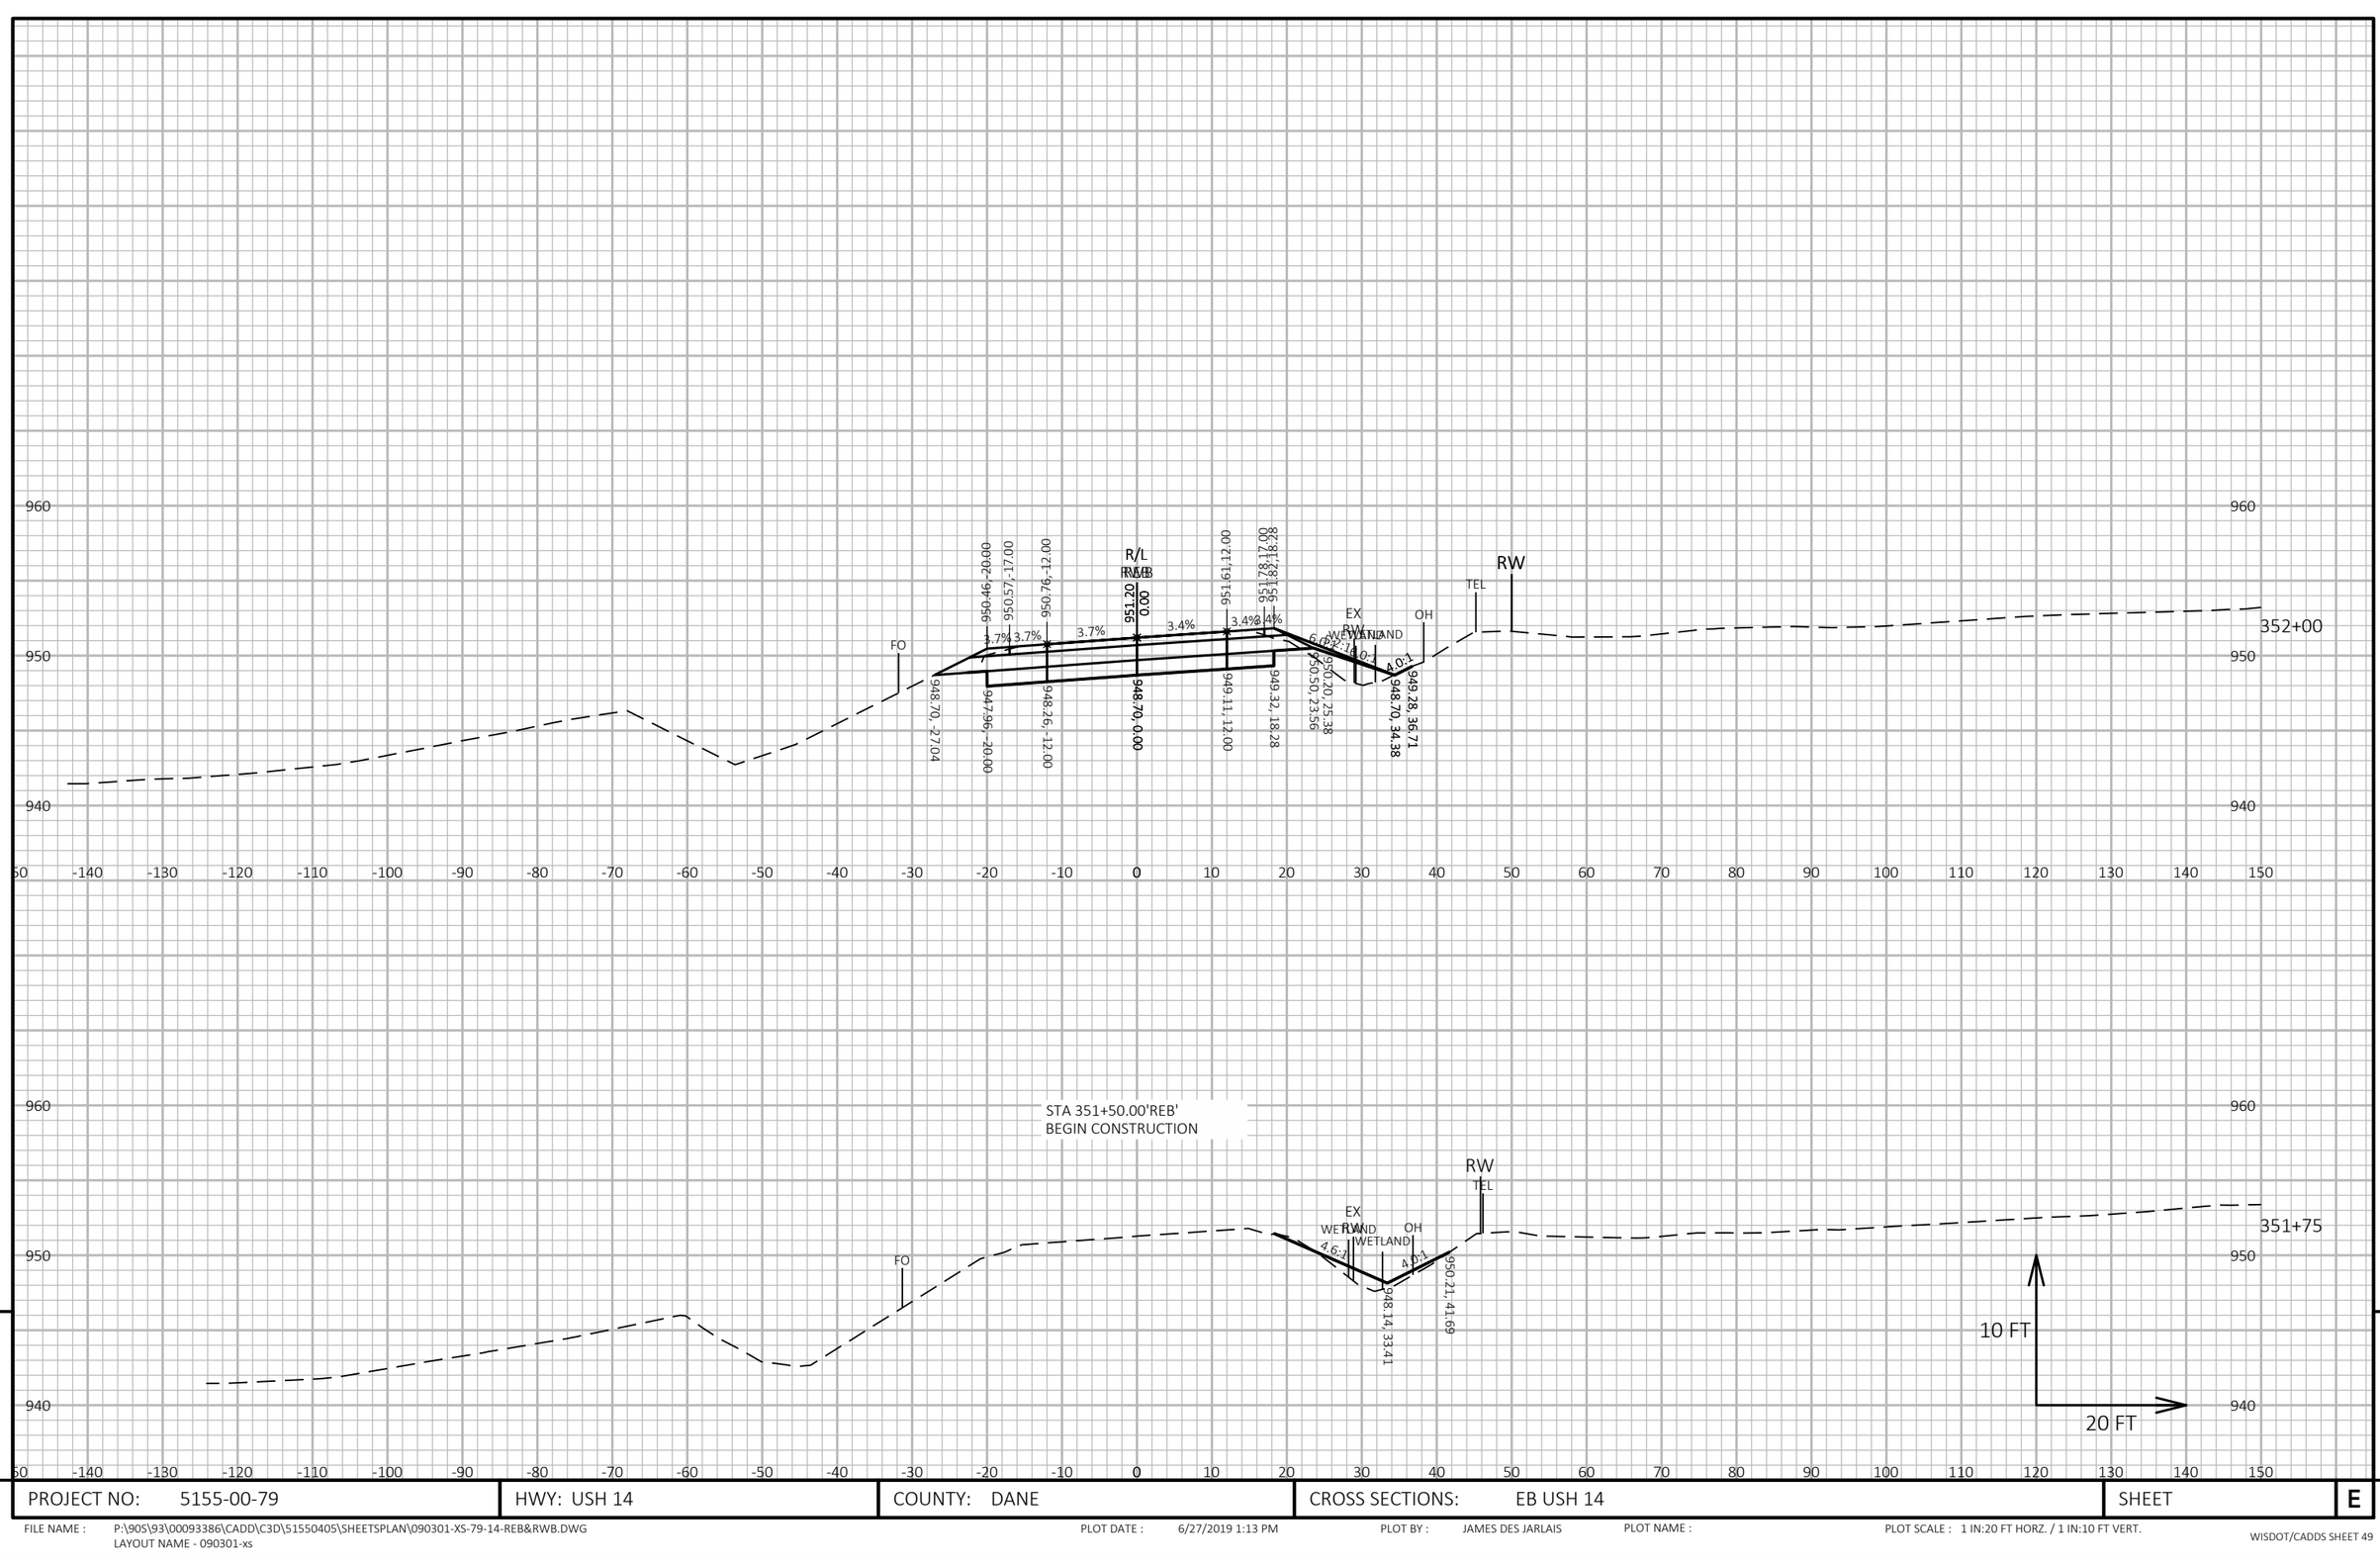

PROJECT NO: 5155-00-79	HWY: USH 14	COUNTY: DANE	CROSS SECTIONS: EB USH 14	SHEET	E

FILE NAME : P:\90S\93\00093386\CADD\C3D\51550405\SHEETSPLAN\090301-XS-79-14-REB&RWB.DWG
LAYOUT NAME - 090301-xs

PLOT DATE : 6/27/2019 1:13 PM PLOT BY : JAMES DES JARLAIS PLOT NAME : PLOT SCALE : 1 IN:20 FT HORZ. / 1 IN:10 FT VERT.

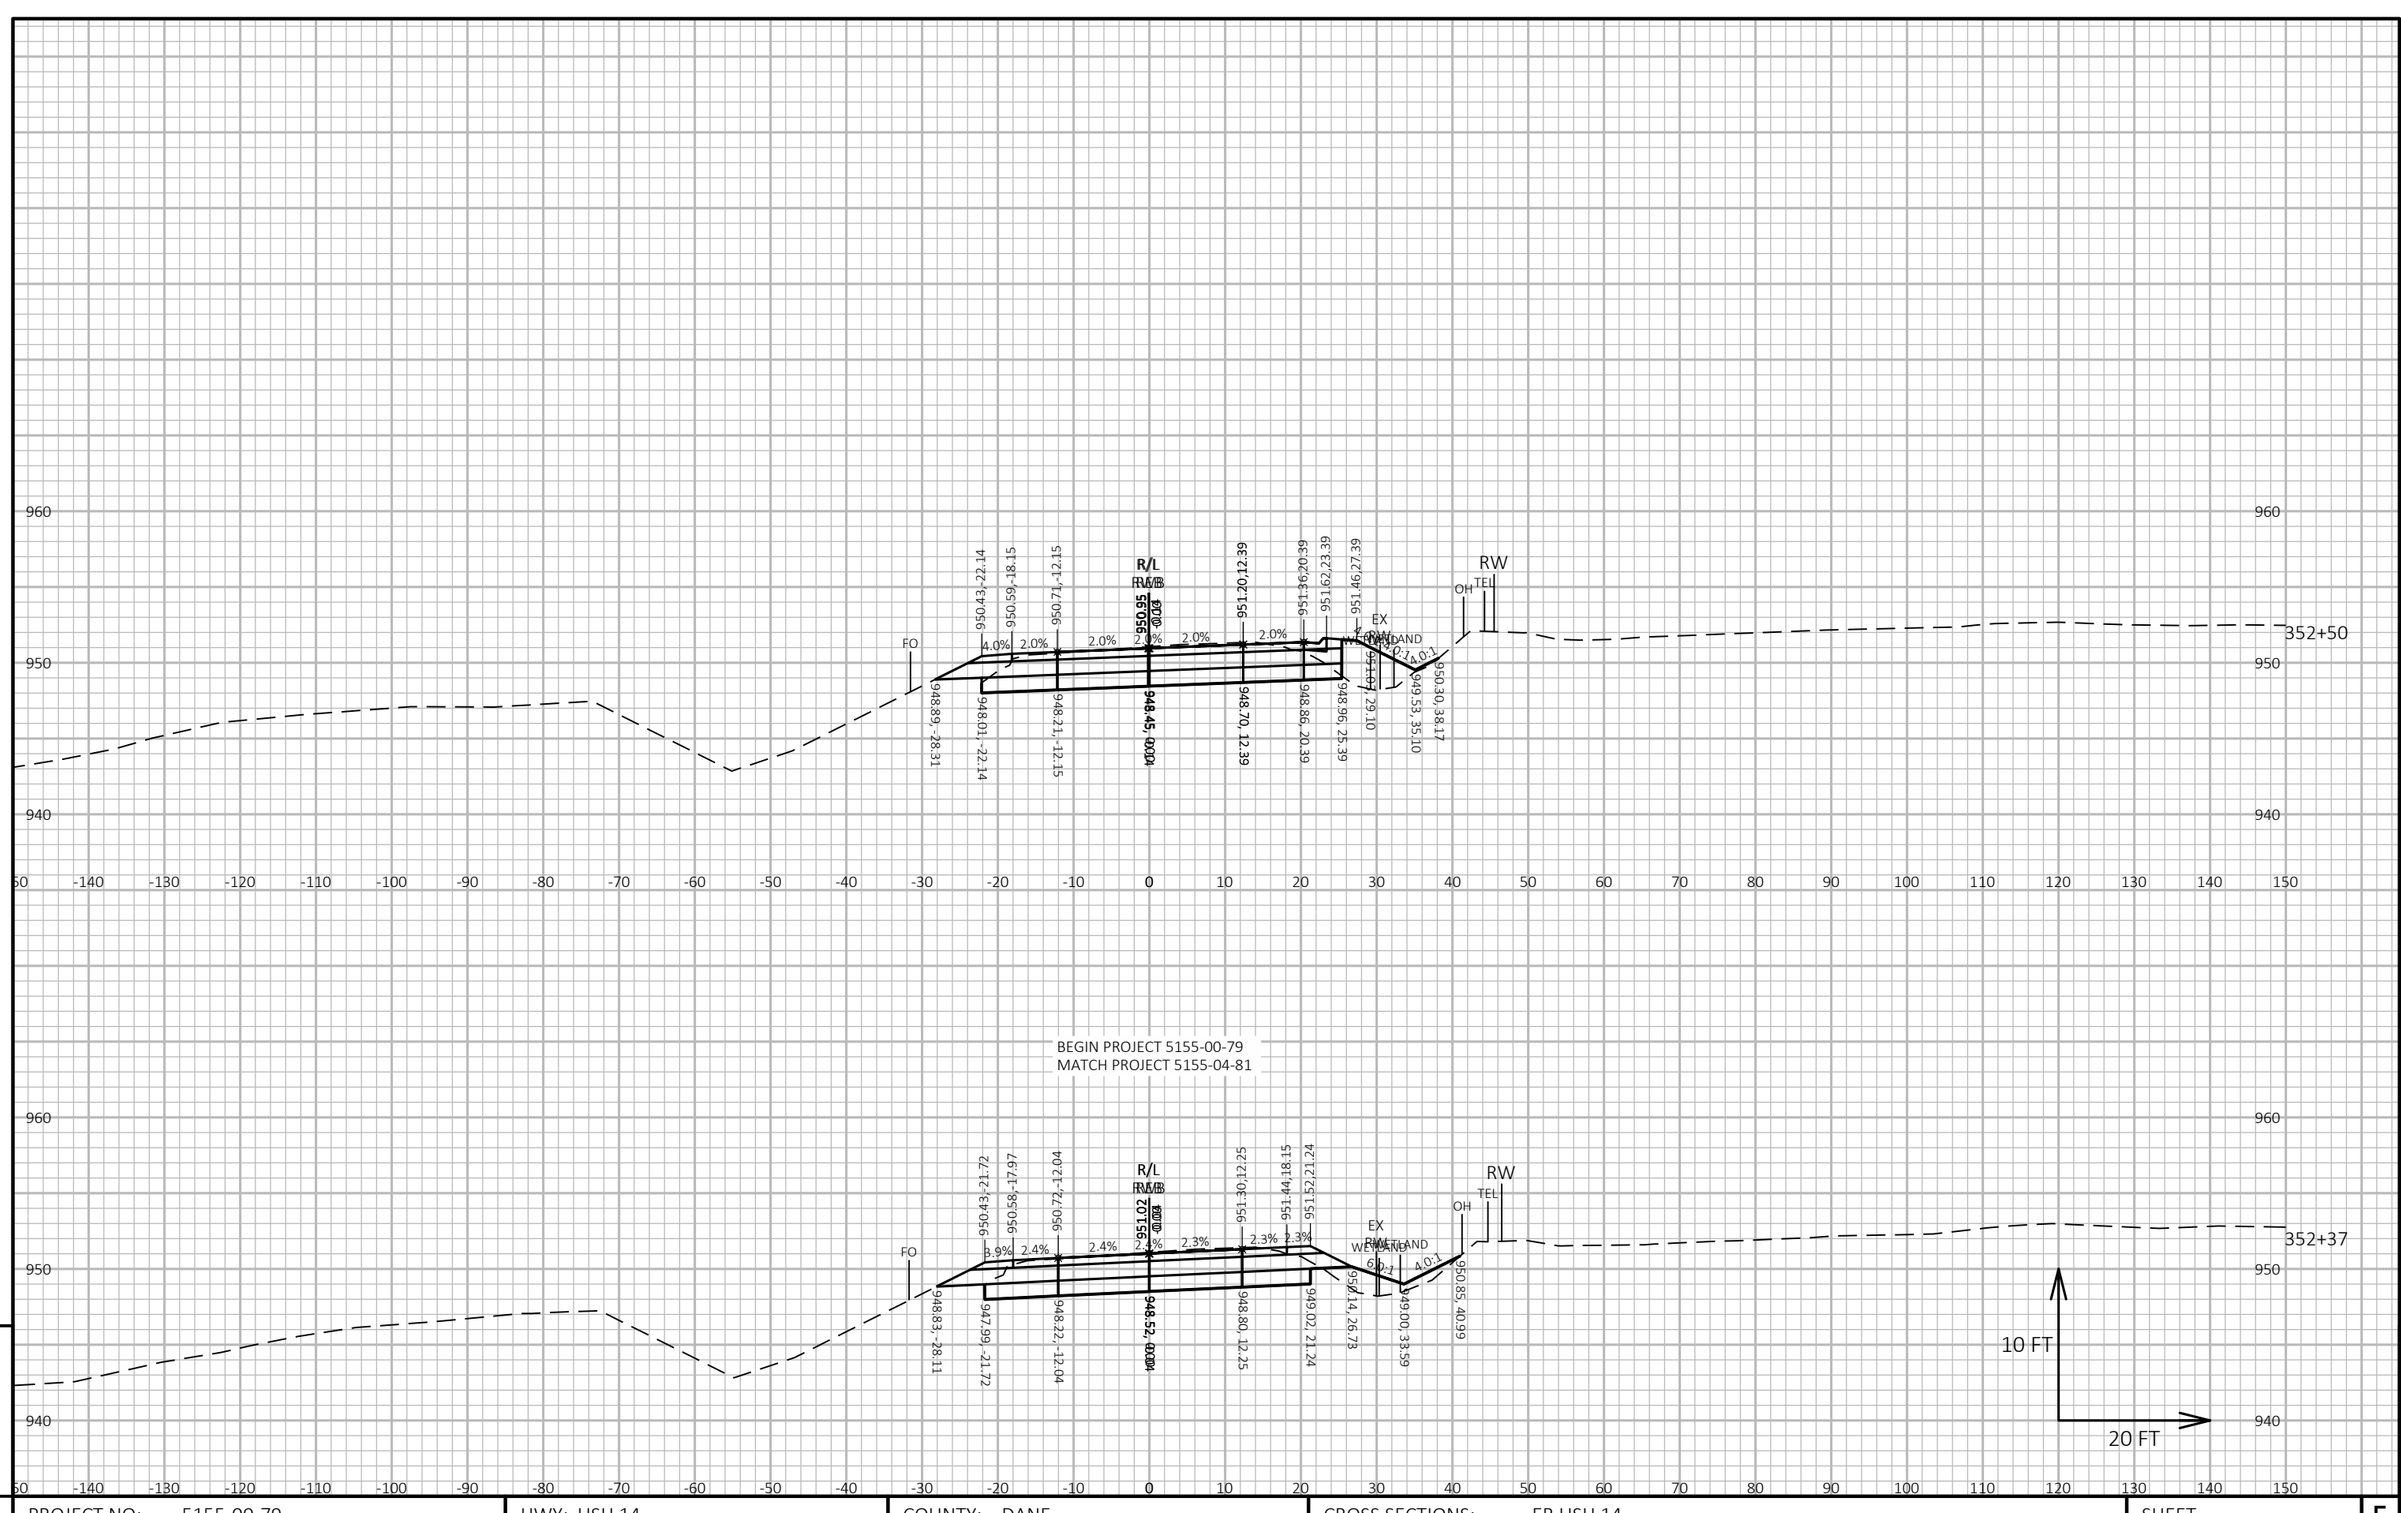

9

9

PROJECT NO: 5155-00-79	HWY: USH 14	COUNTY: DANE	CROSS SECTIONS: EB USH 14	SHEET	E

FILE NAME : P:\90S\93\00093386\CADD\C3D\51550405\SHEETSPLAN\090301-XS-79-14-REB&RWB.DWG
LAYOUT NAME - 090302-xs

PLOT DATE : 6/27/2019 1:13 PM

PLOT BY : JAMES DES JARLAIS

PLOT NAME :

PLOT SCALE : 1 IN:20 FT HORZ. / 1 IN:10 FT VERT.

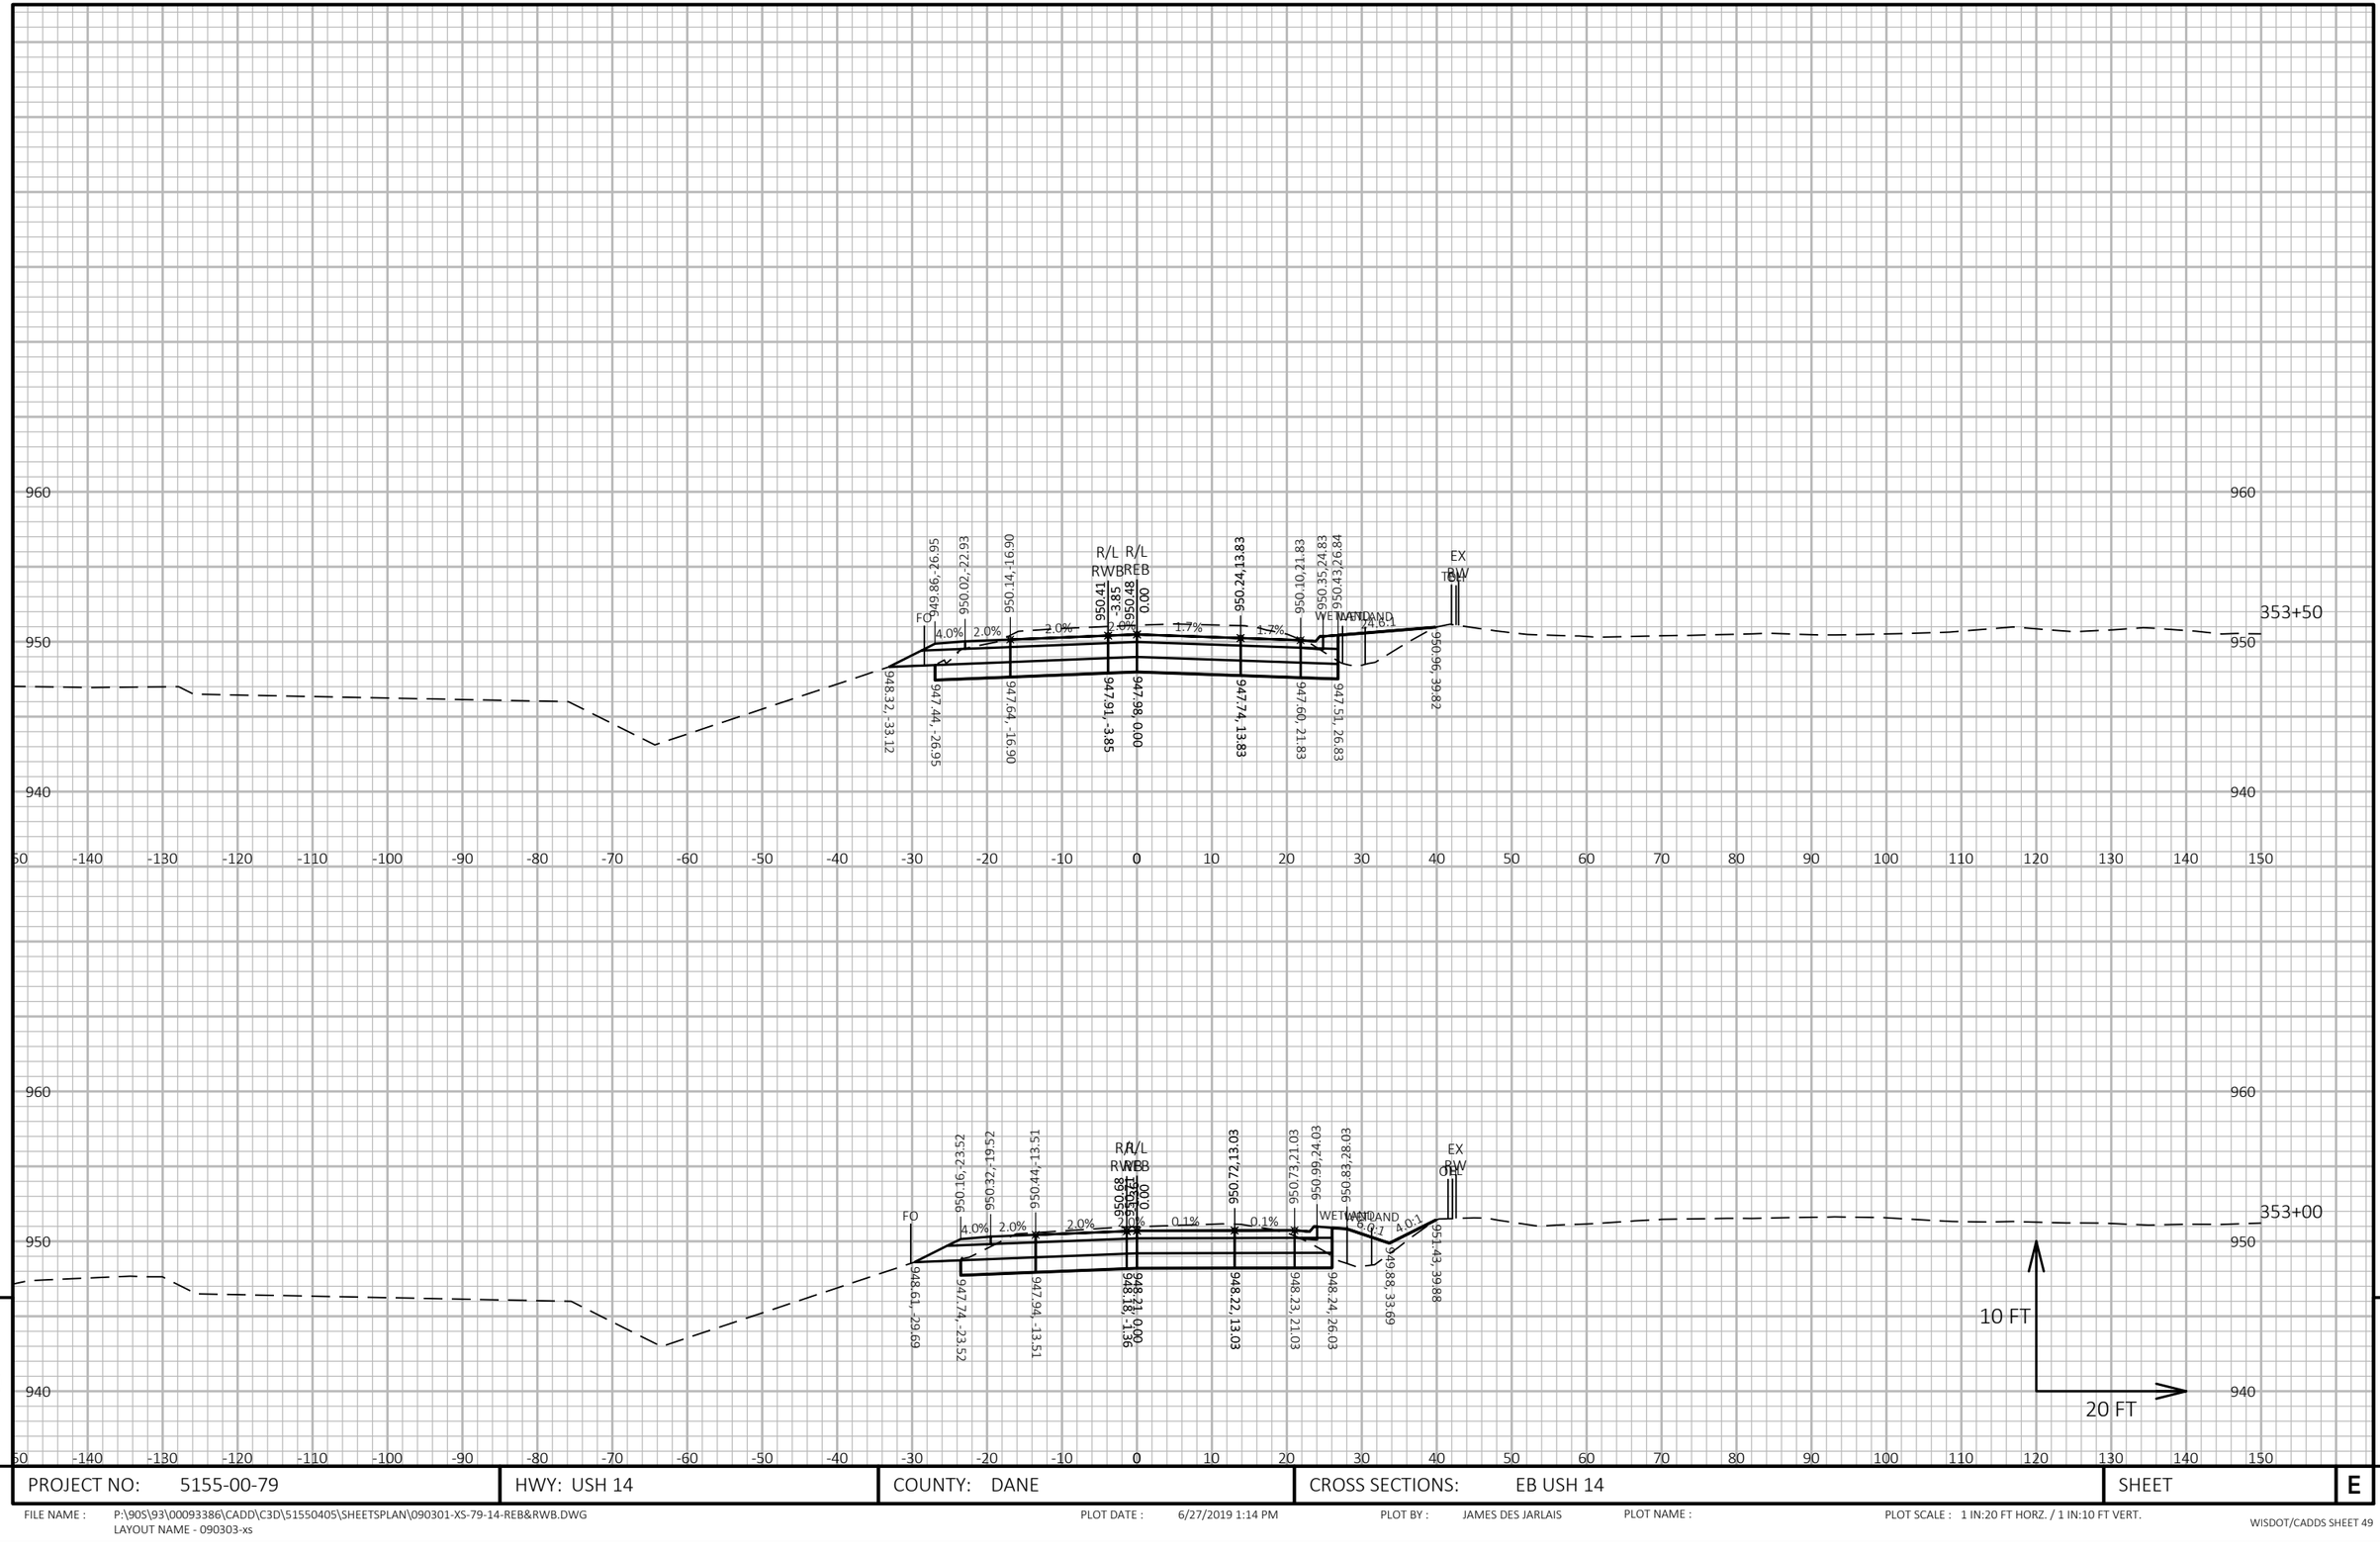

9

PROJECT NO: 5155-00-79	HWY: USH 14	COUNTY: DANE	CROSS SECTIONS: EB USH 14	SHEET	E

9

FILE NAME : P:\90S\93\00093386\CADD\C3D\51550405\SHEETSPLAN\090301-XS-79-14-REB&RWB.DWG
LAYOUT NAME - 090303-xs

PLOT DATE : 6/27/2019 1:14 PM PLOT BY : JAMES DES JARLAIS PLOT NAME : PLOT SCALE : 1 IN:20 FT HORZ. / 1 IN:10 FT VERT.

WISDOT/CADDS SHEET 49

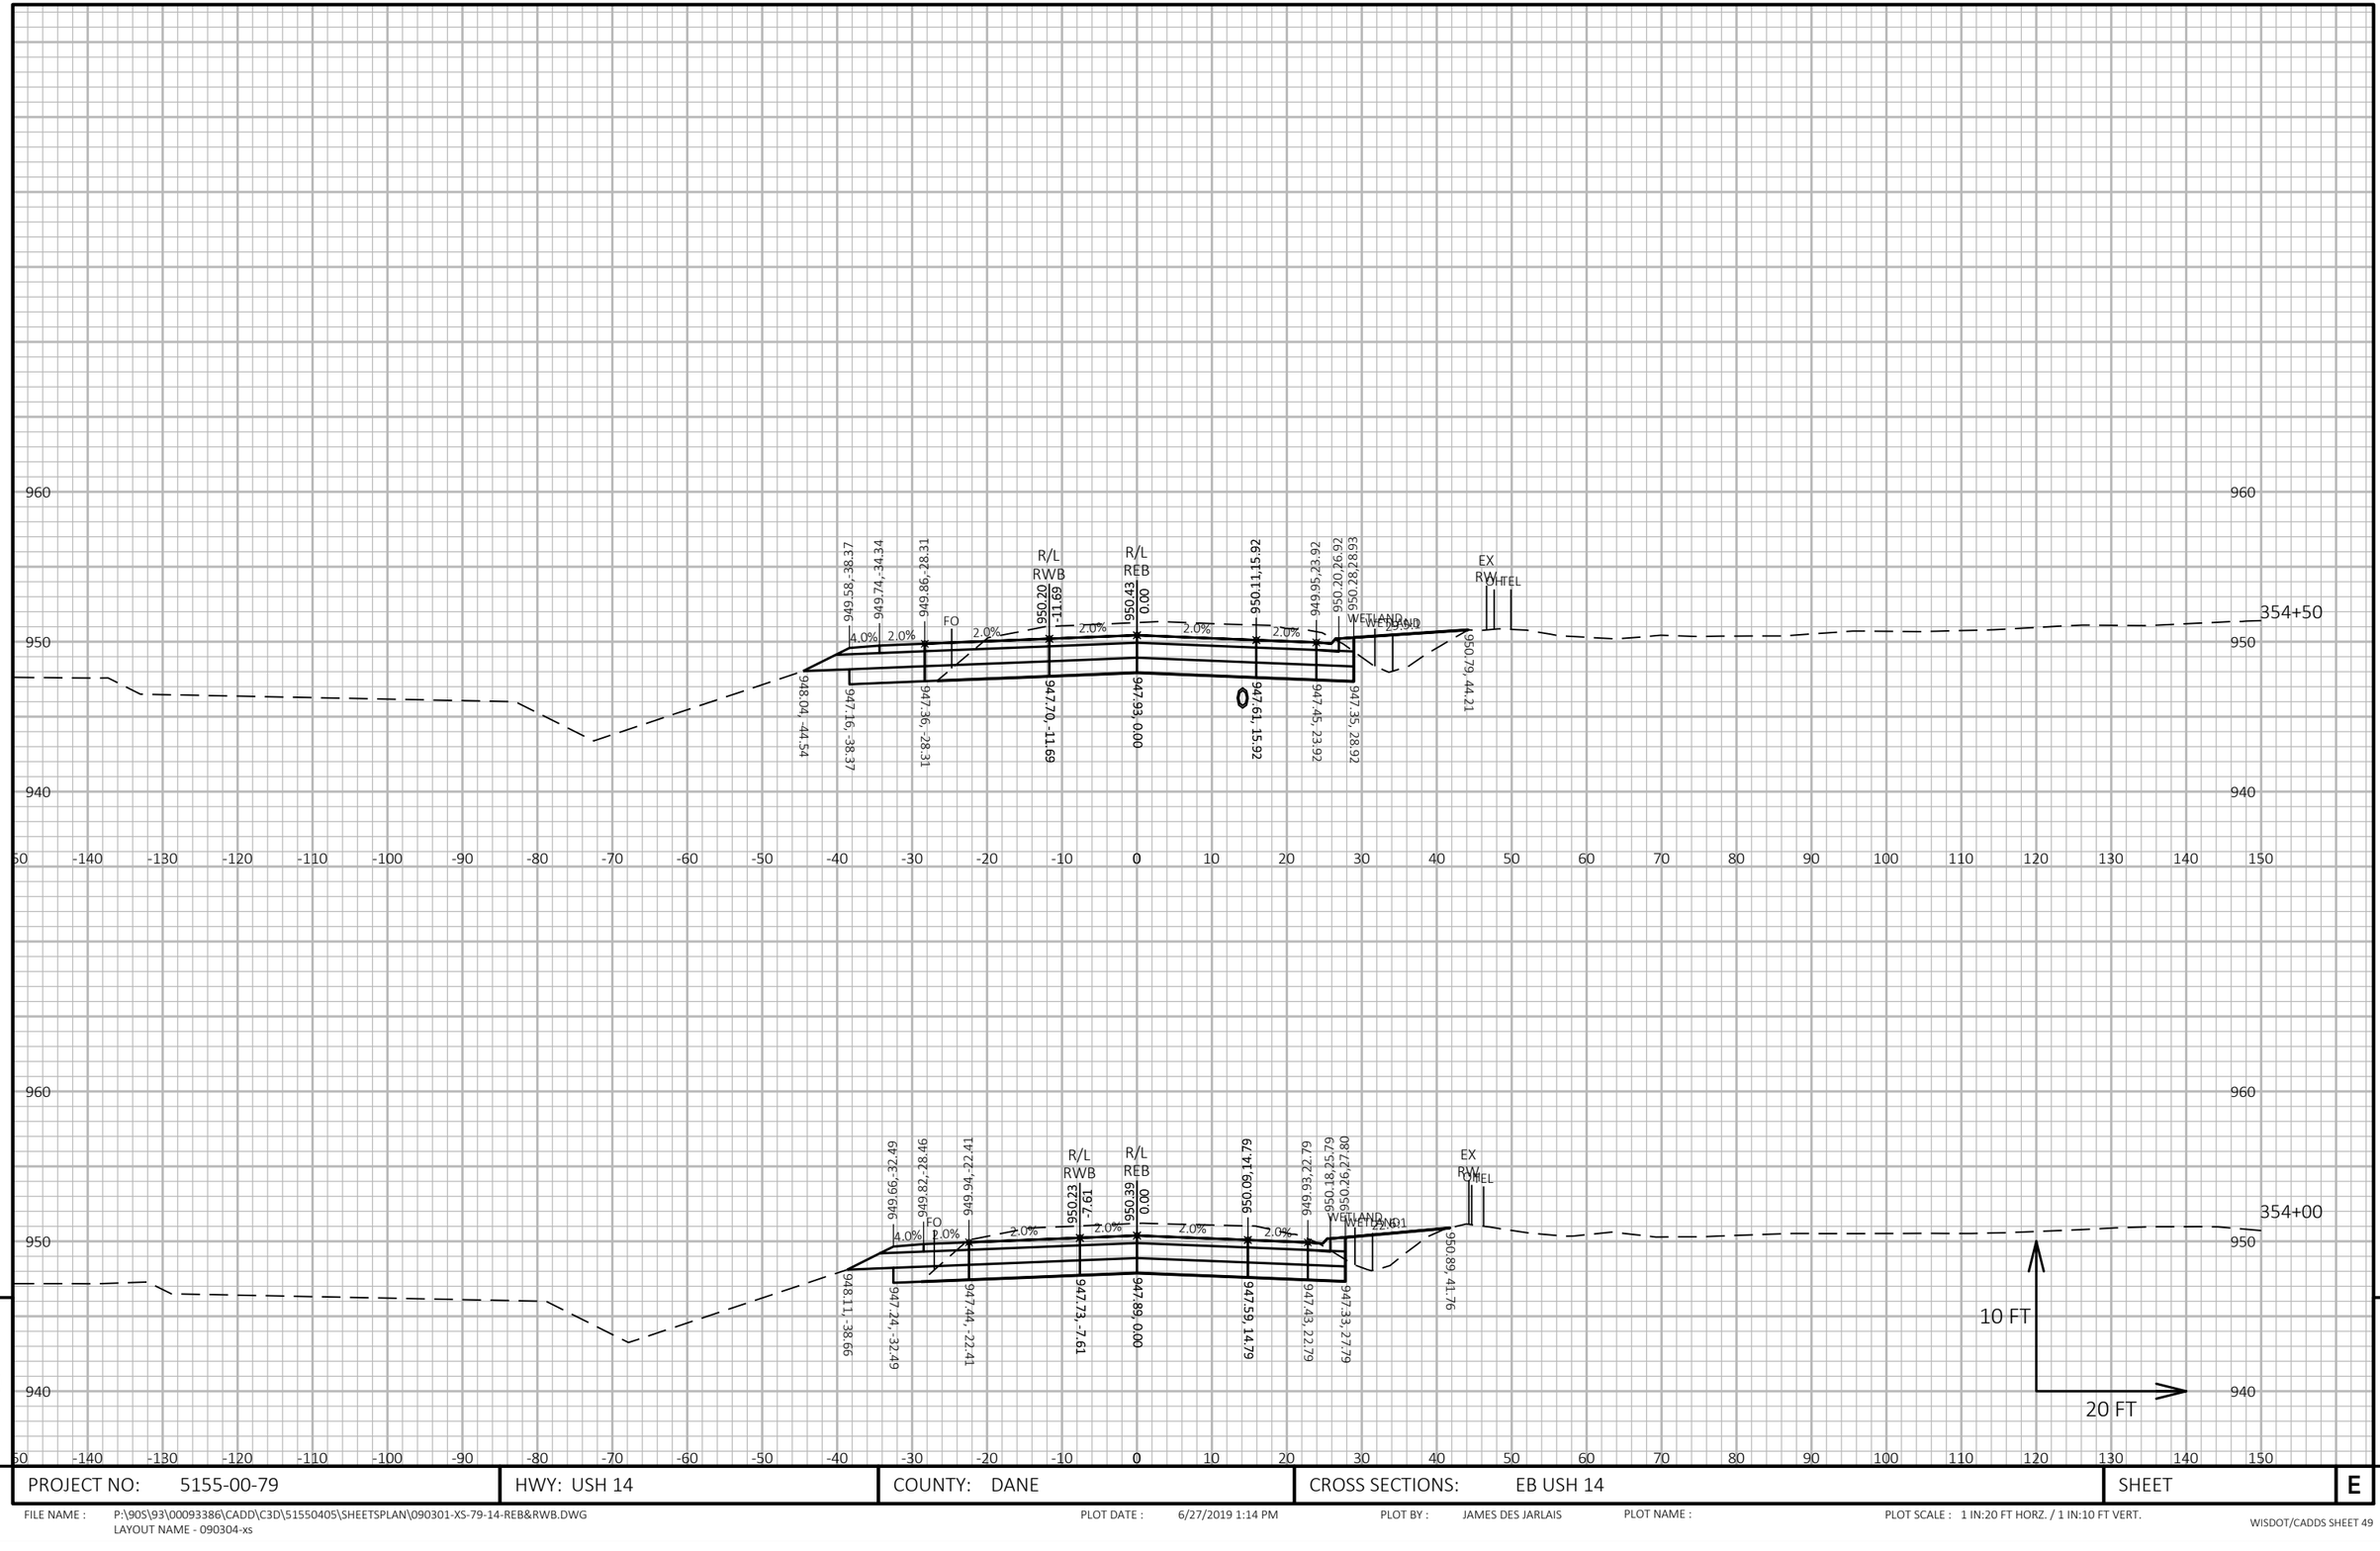

PROJECT NO: 5155-00-79	HWY: USH 14	COUNTY: DANE	CROSS SECTIONS: EB USH 14	SHEET	E

FILE NAME : P:\90S\93\00093386\CADD\C3D\51550405\SHEETSPLAN\090301-XS-79-14-REB&RWB.DWG
LAYOUT NAME - 090304-xs

PLOT DATE : 6/27/2019 1:14 PM PLOT BY : JAMES DES JARLAIS PLOT NAME : PLOT SCALE : 1 IN:20 FT HORZ. / 1 IN:10 FT VERT.

WISDOT/CADDS SHEET 49

9

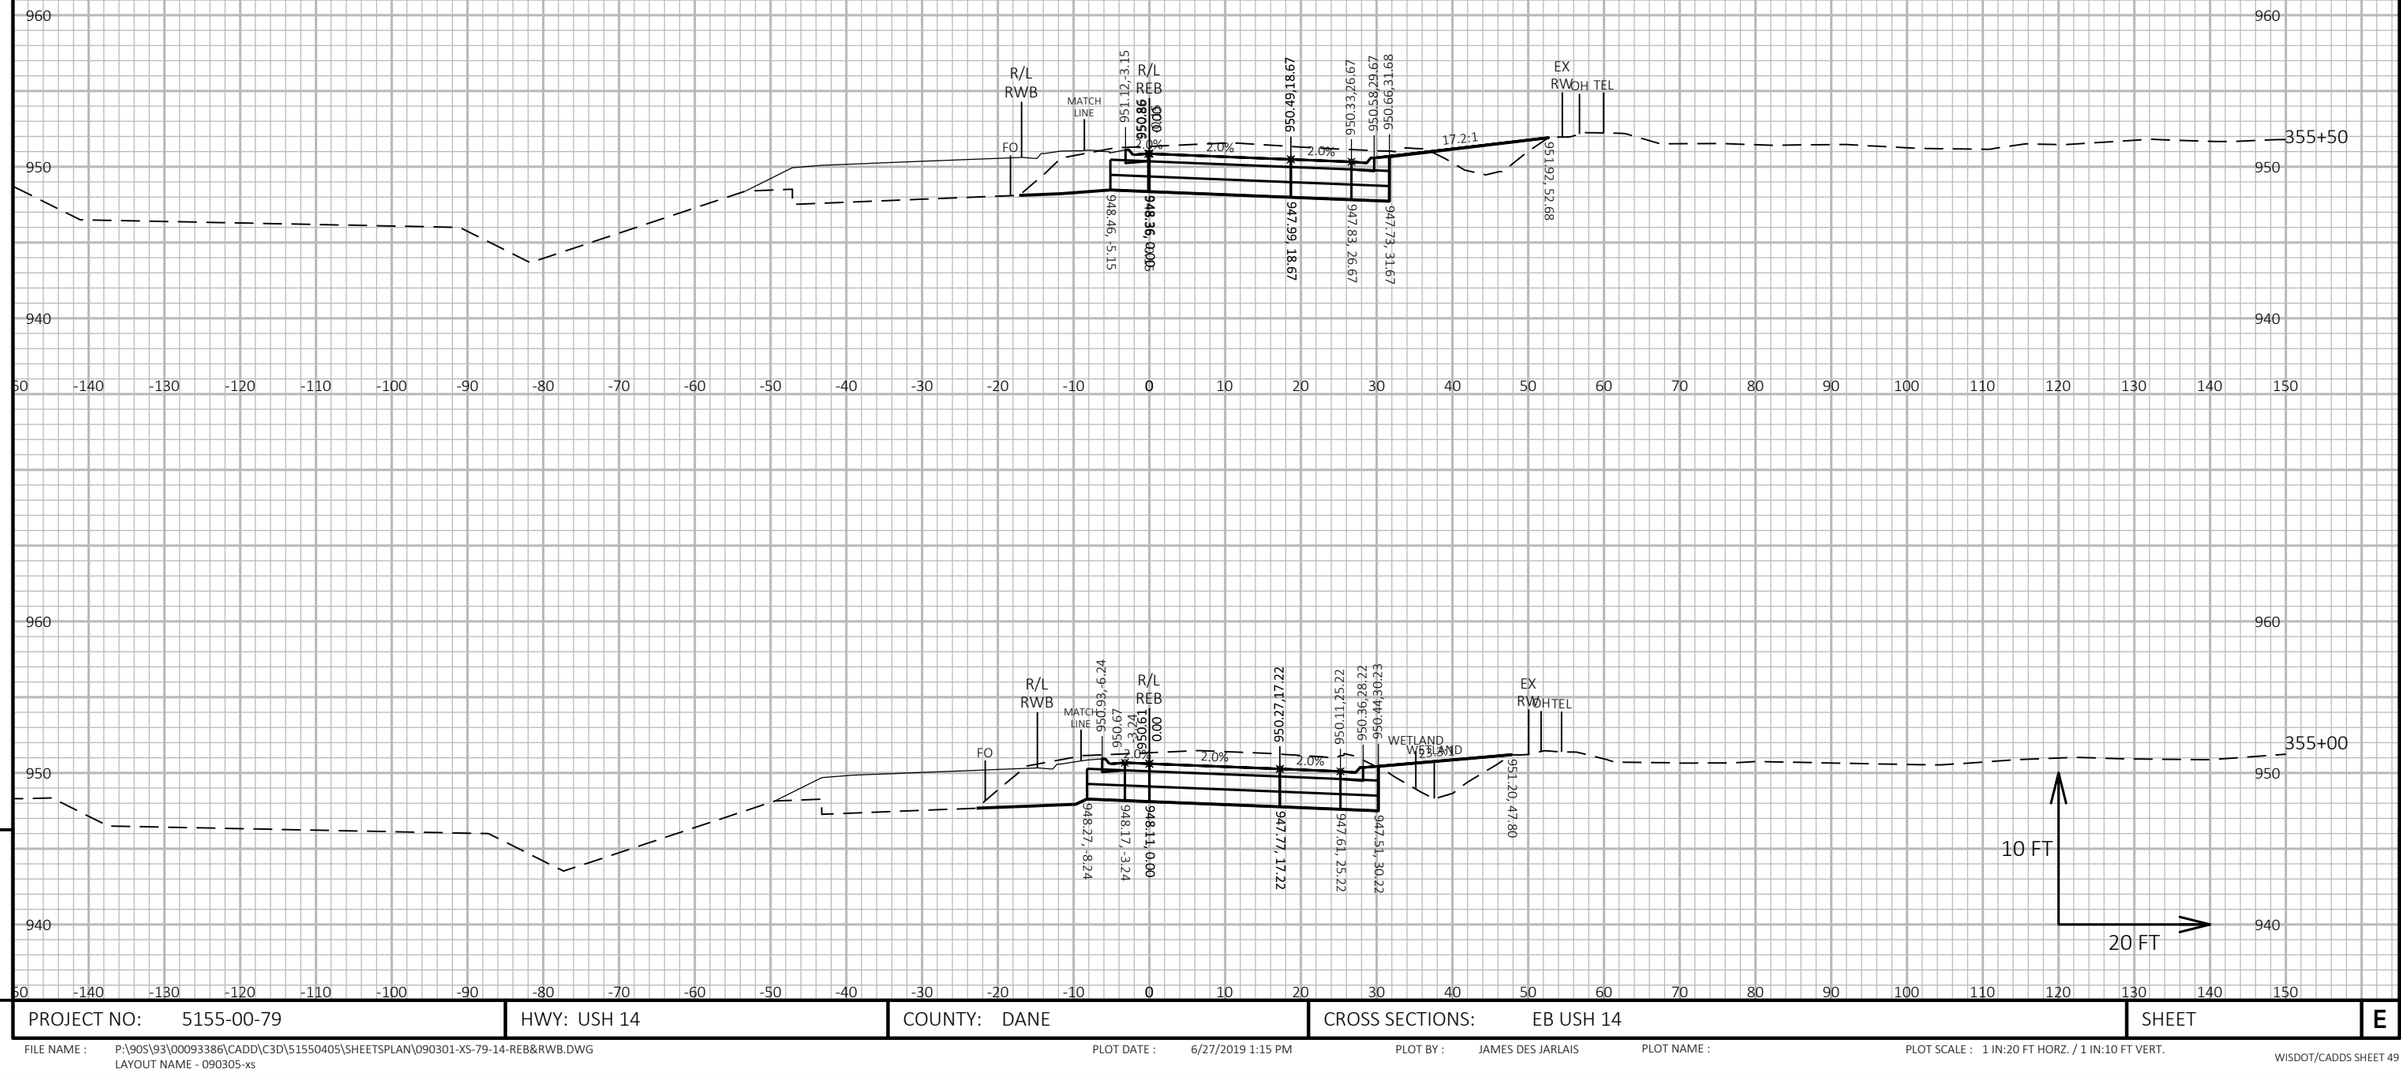

PROJECT NO: 5155-00-79	HWY: USH 14	COUNTY: DANE	CROSS SECTIONS: EB USH 14	SHEET E

FILE NAME : P:\90S\93\00093386\CADD\C3D\51550405\SHEETSPLAN\090301-XS-79-14-REB&RWB.DWG
LAYOUT NAME - 090305-xs

PLOT DATE : 6/27/2019 1:15 PM PLOT BY : JAMES DES JARLAIS PLOT NAME : PLOT SCALE : 1 IN:20 FT HORZ. / 1 IN:10 FT VERT.

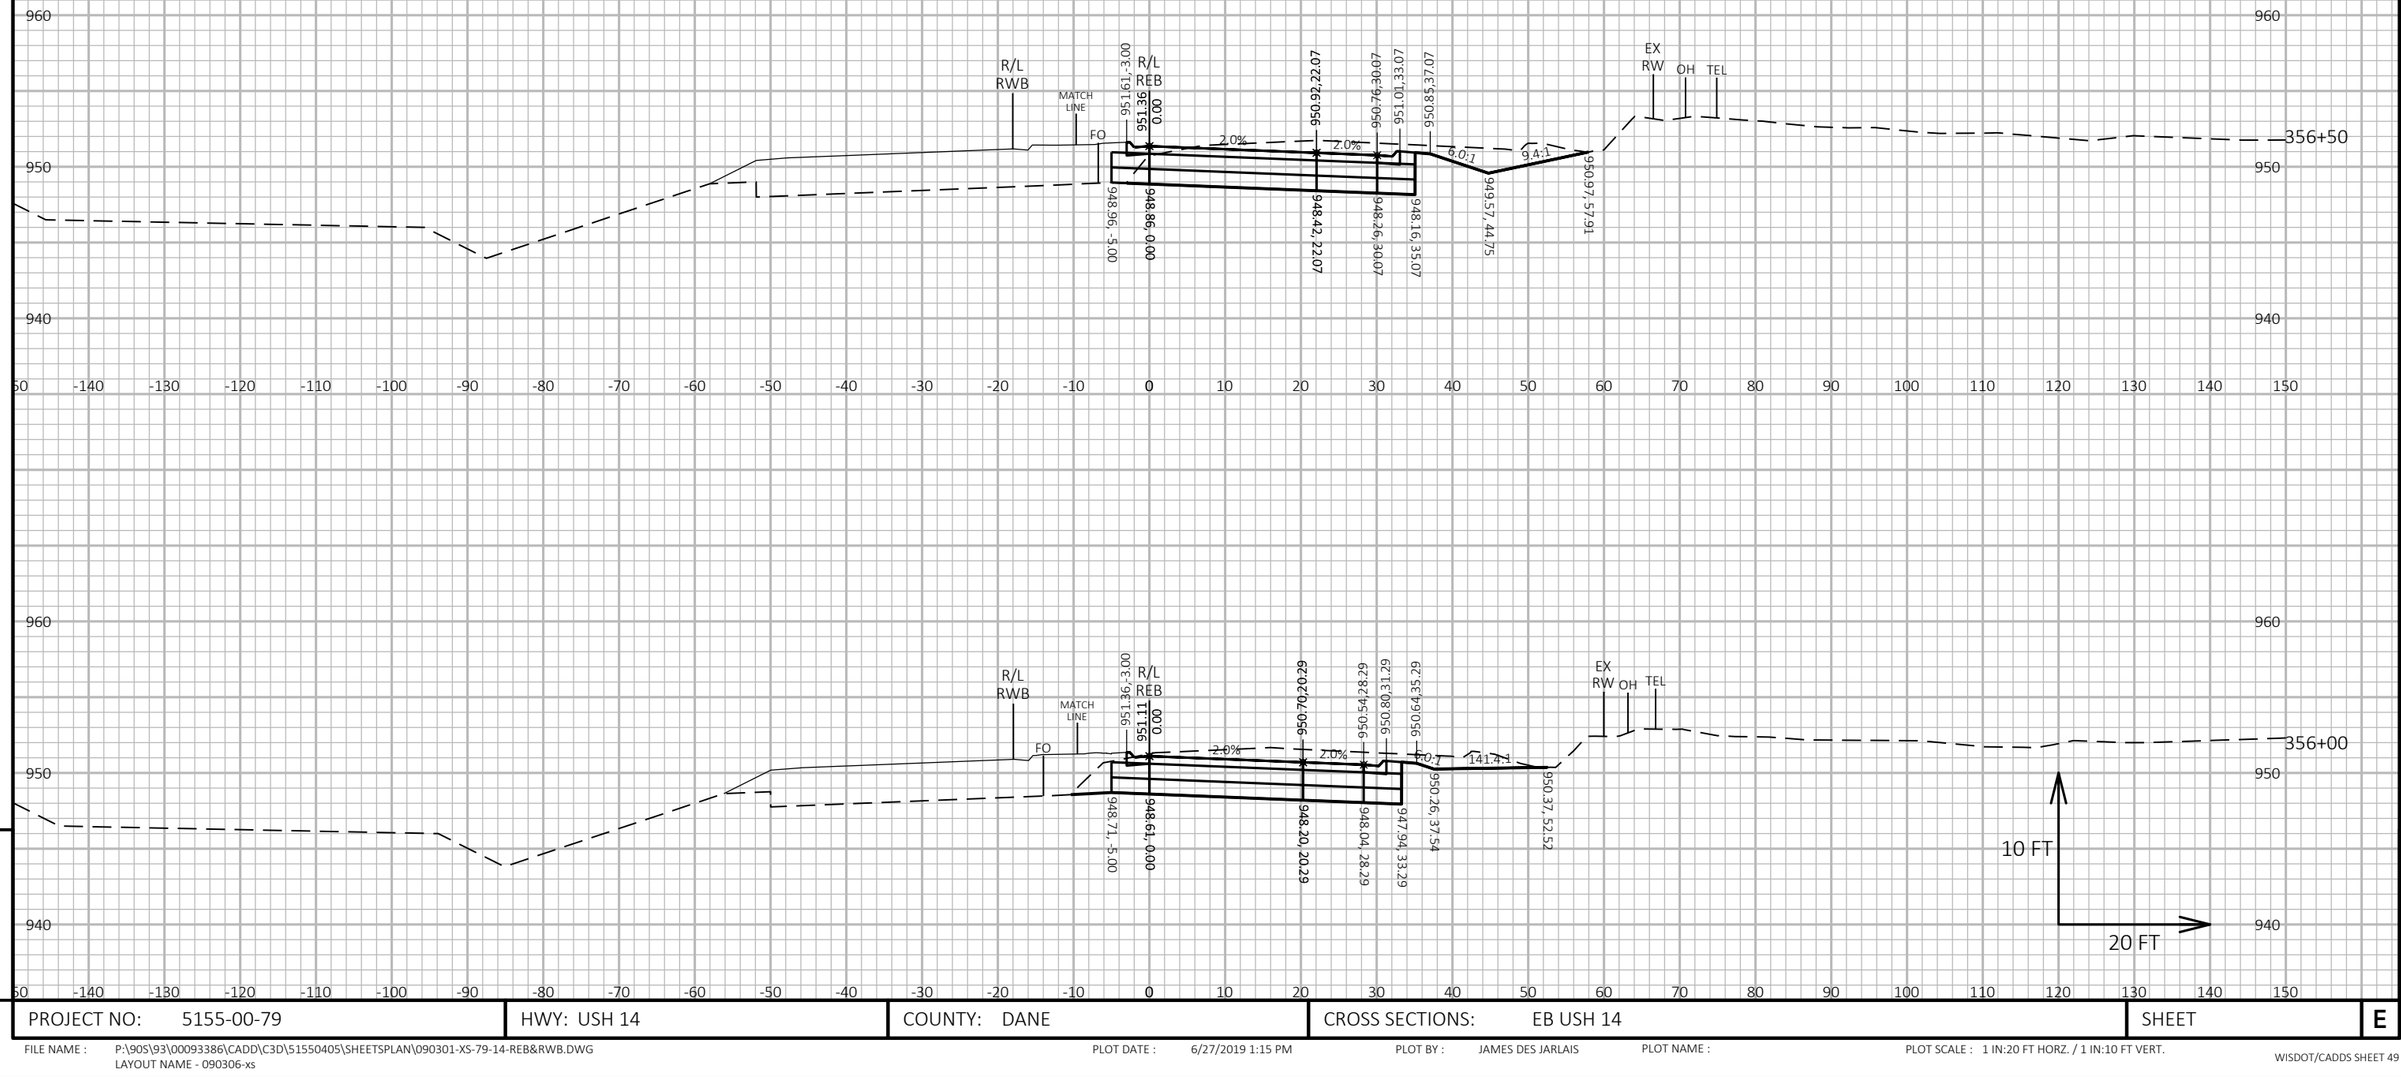

9

9

PROJECT NO: 5155-00-79	HWY: USH 14	COUNTY: DANE	CROSS SECTIONS: EB USH 14	SHEET	E

FILE NAME : P:\90S\93\00093386\CADD\C3D\51550405\SHEETSPLAN\090301-XS-79-14-REB&RWB.DWG
LAYOUT NAME - 090306-xs

PLOT DATE : 6/27/2019 1:15 PM PLOT BY : JAMES DES JARLAIS PLOT NAME : PLOT SCALE : 1 IN:20 FT HORZ. / 1 IN:10 FT VERT.

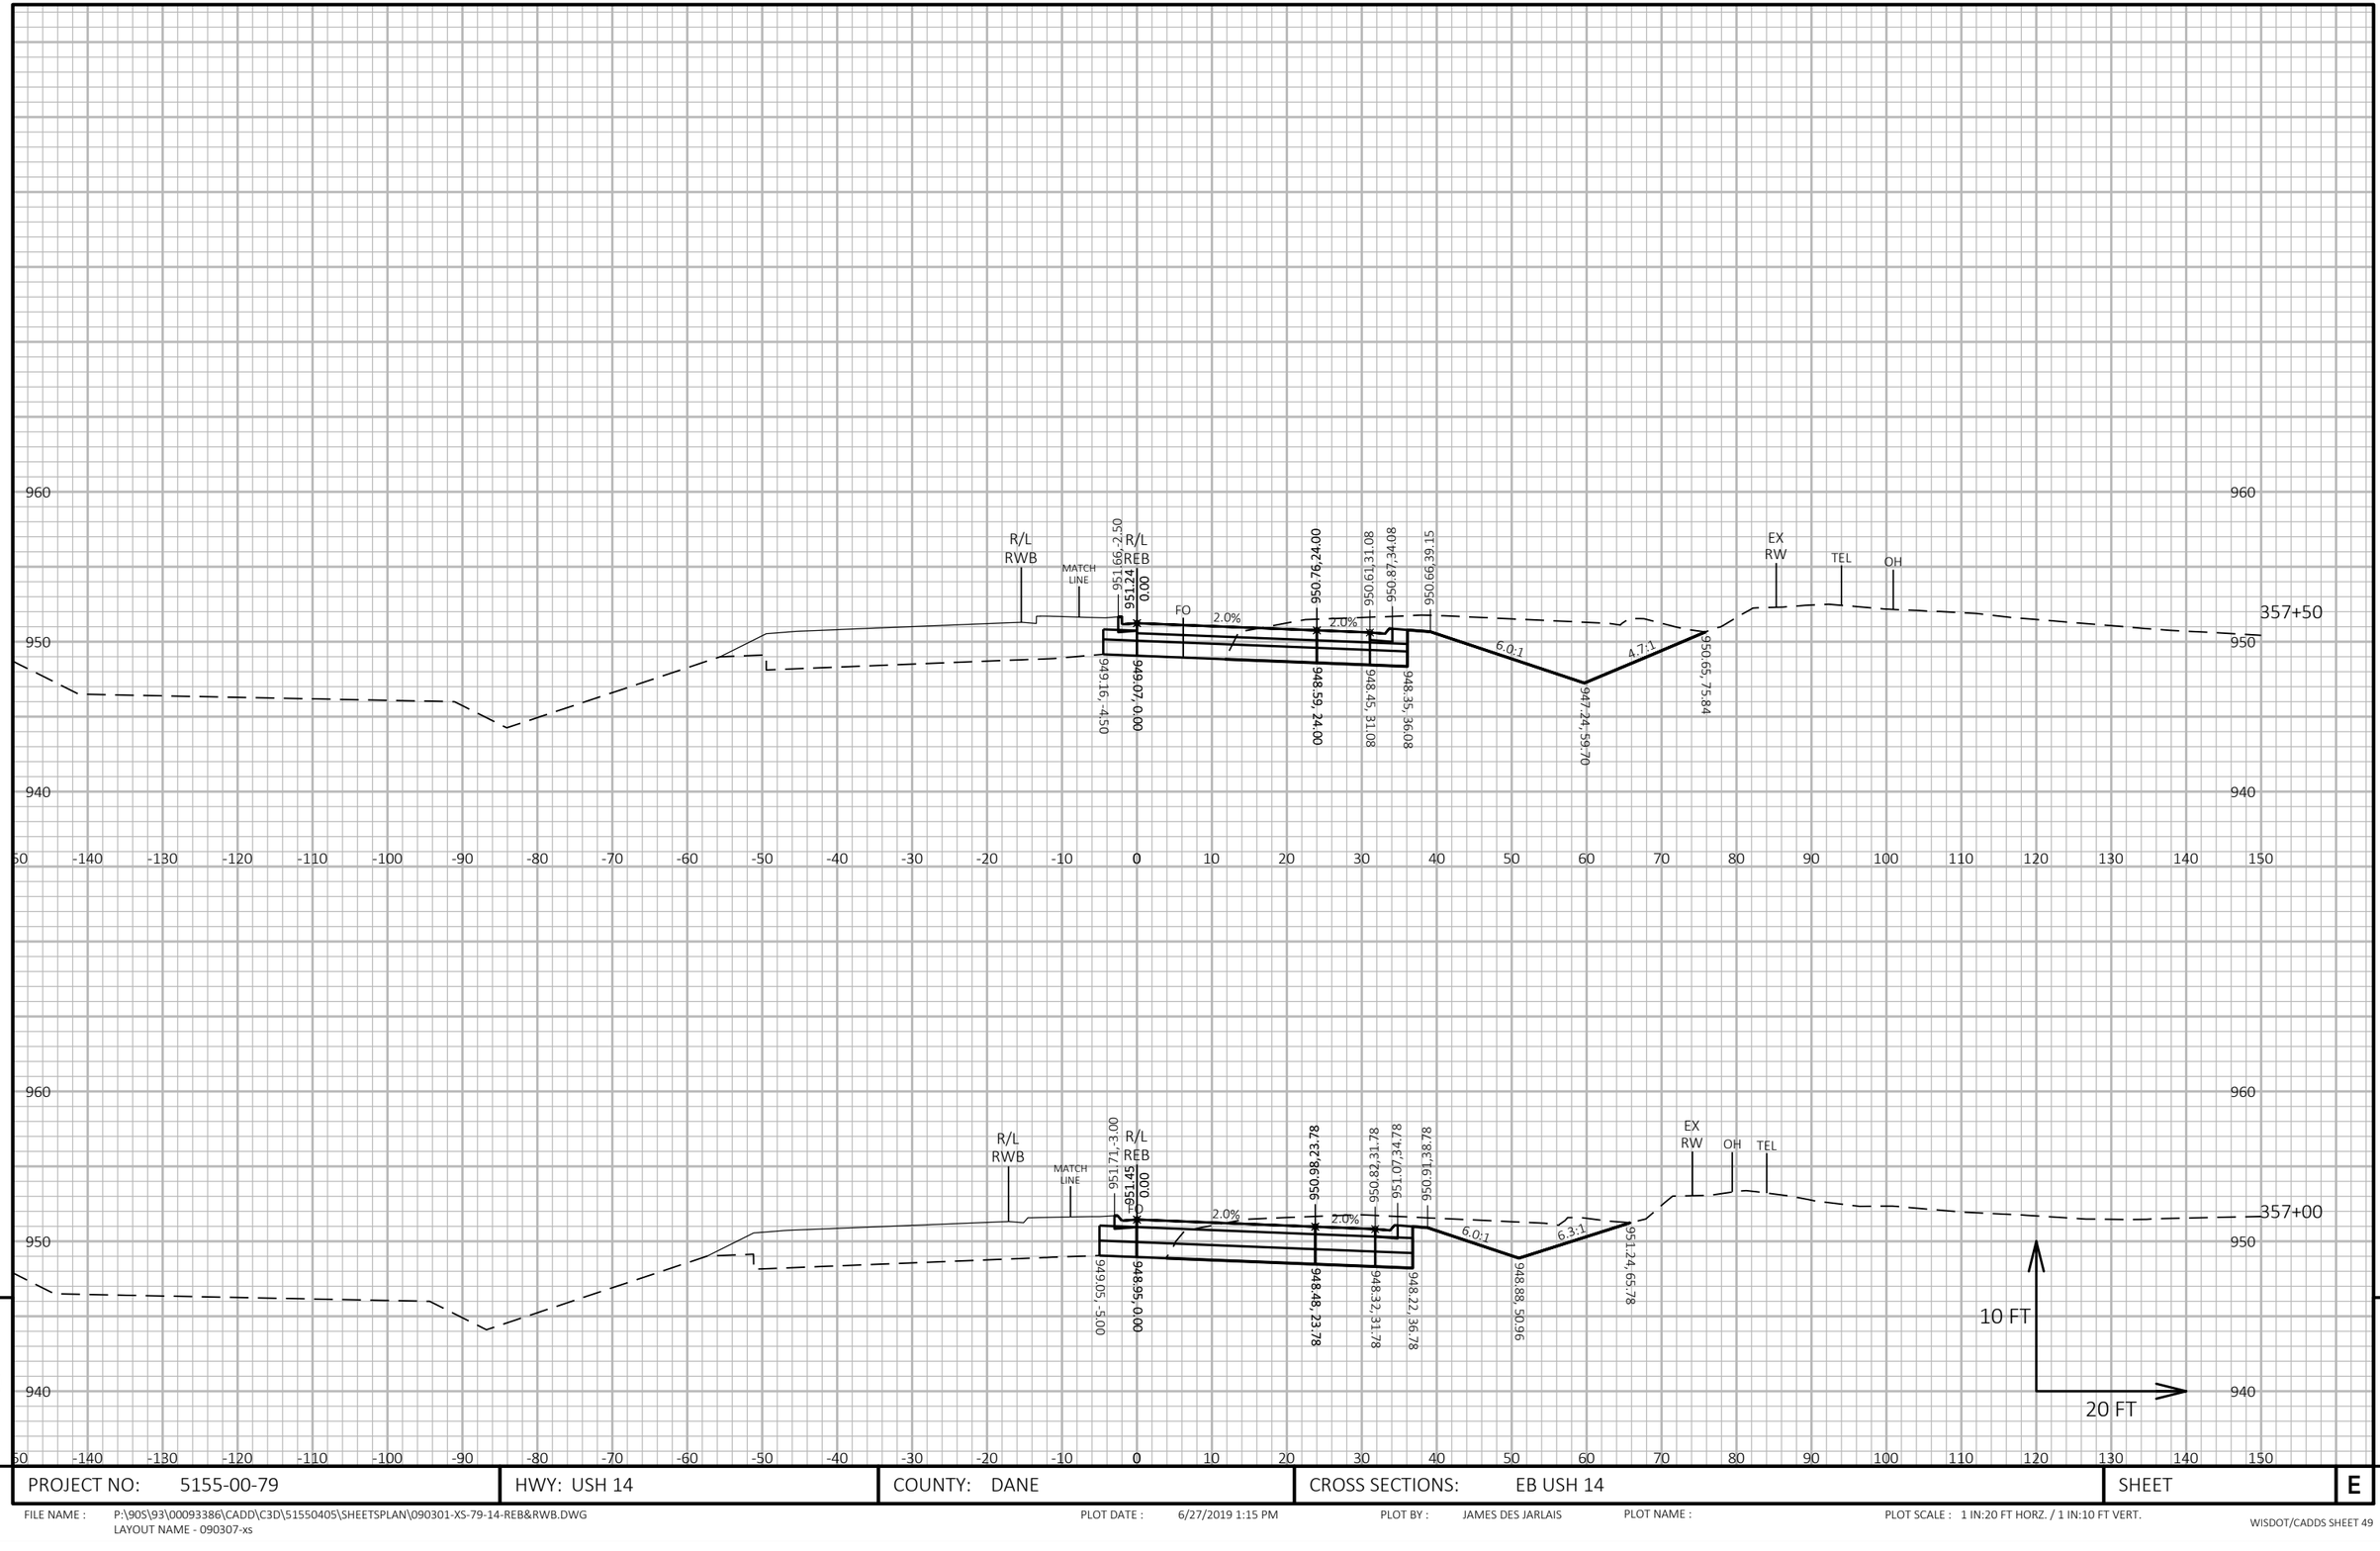

9

9

PROJECT NO: 5155-00-79	HWY: USH 14	COUNTY: DANE	CROSS SECTIONS: EB USH 14	SHEET	E

FILE NAME : P:\90S\93\00093386\CADD\C3D\51550405\SHEETSPLAN\090301-XS-79-14-REB&RWB.DWG
LAYOUT NAME - 090307-xs

PLOT DATE : 6/27/2019 1:15 PM PLOT BY : JAMES DES JARLAIS PLOT NAME : PLOT SCALE : 1 IN:20 FT HORZ. / 1 IN:10 FT VERT.

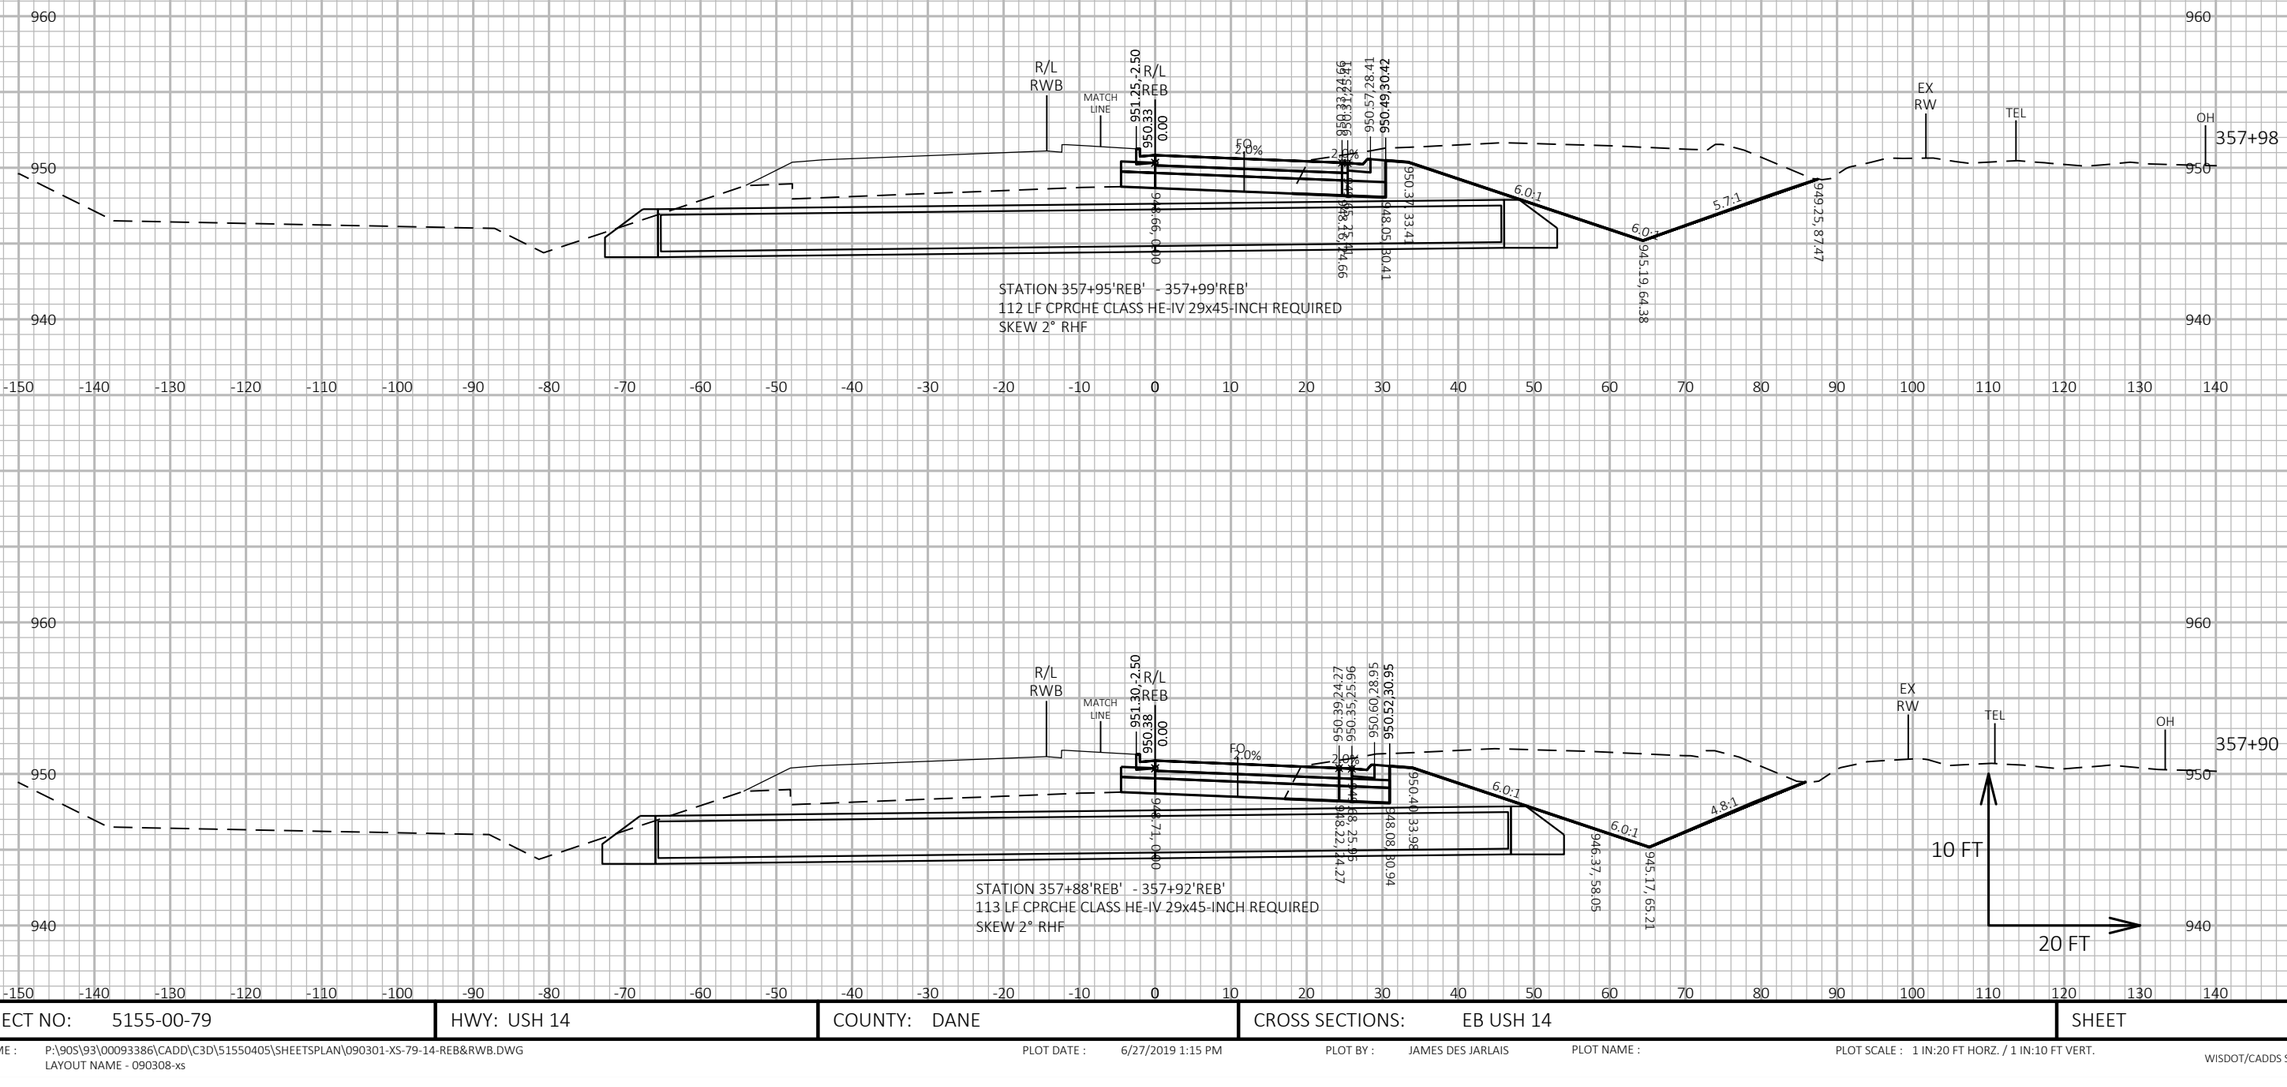

9

PROJECT NO: 5155-00-79	HWY: USH 14	COUNTY: DANE	CROSS SECTIONS: EB USH 14	SHEET	E

FILE NAME : P:\90S\93\00093386\CADD\C3D\51550405\SHEETSPLAN\090301-XS-79-14-REB&RWB.DWG
LAYOUT NAME - 090308-xs

PLOT DATE : 6/27/2019 1:15 PM PLOT BY : JAMES DES JARLAIS PLOT NAME : PLOT SCALE : 1 IN:20 FT HORZ. / 1 IN:10 FT VERT.

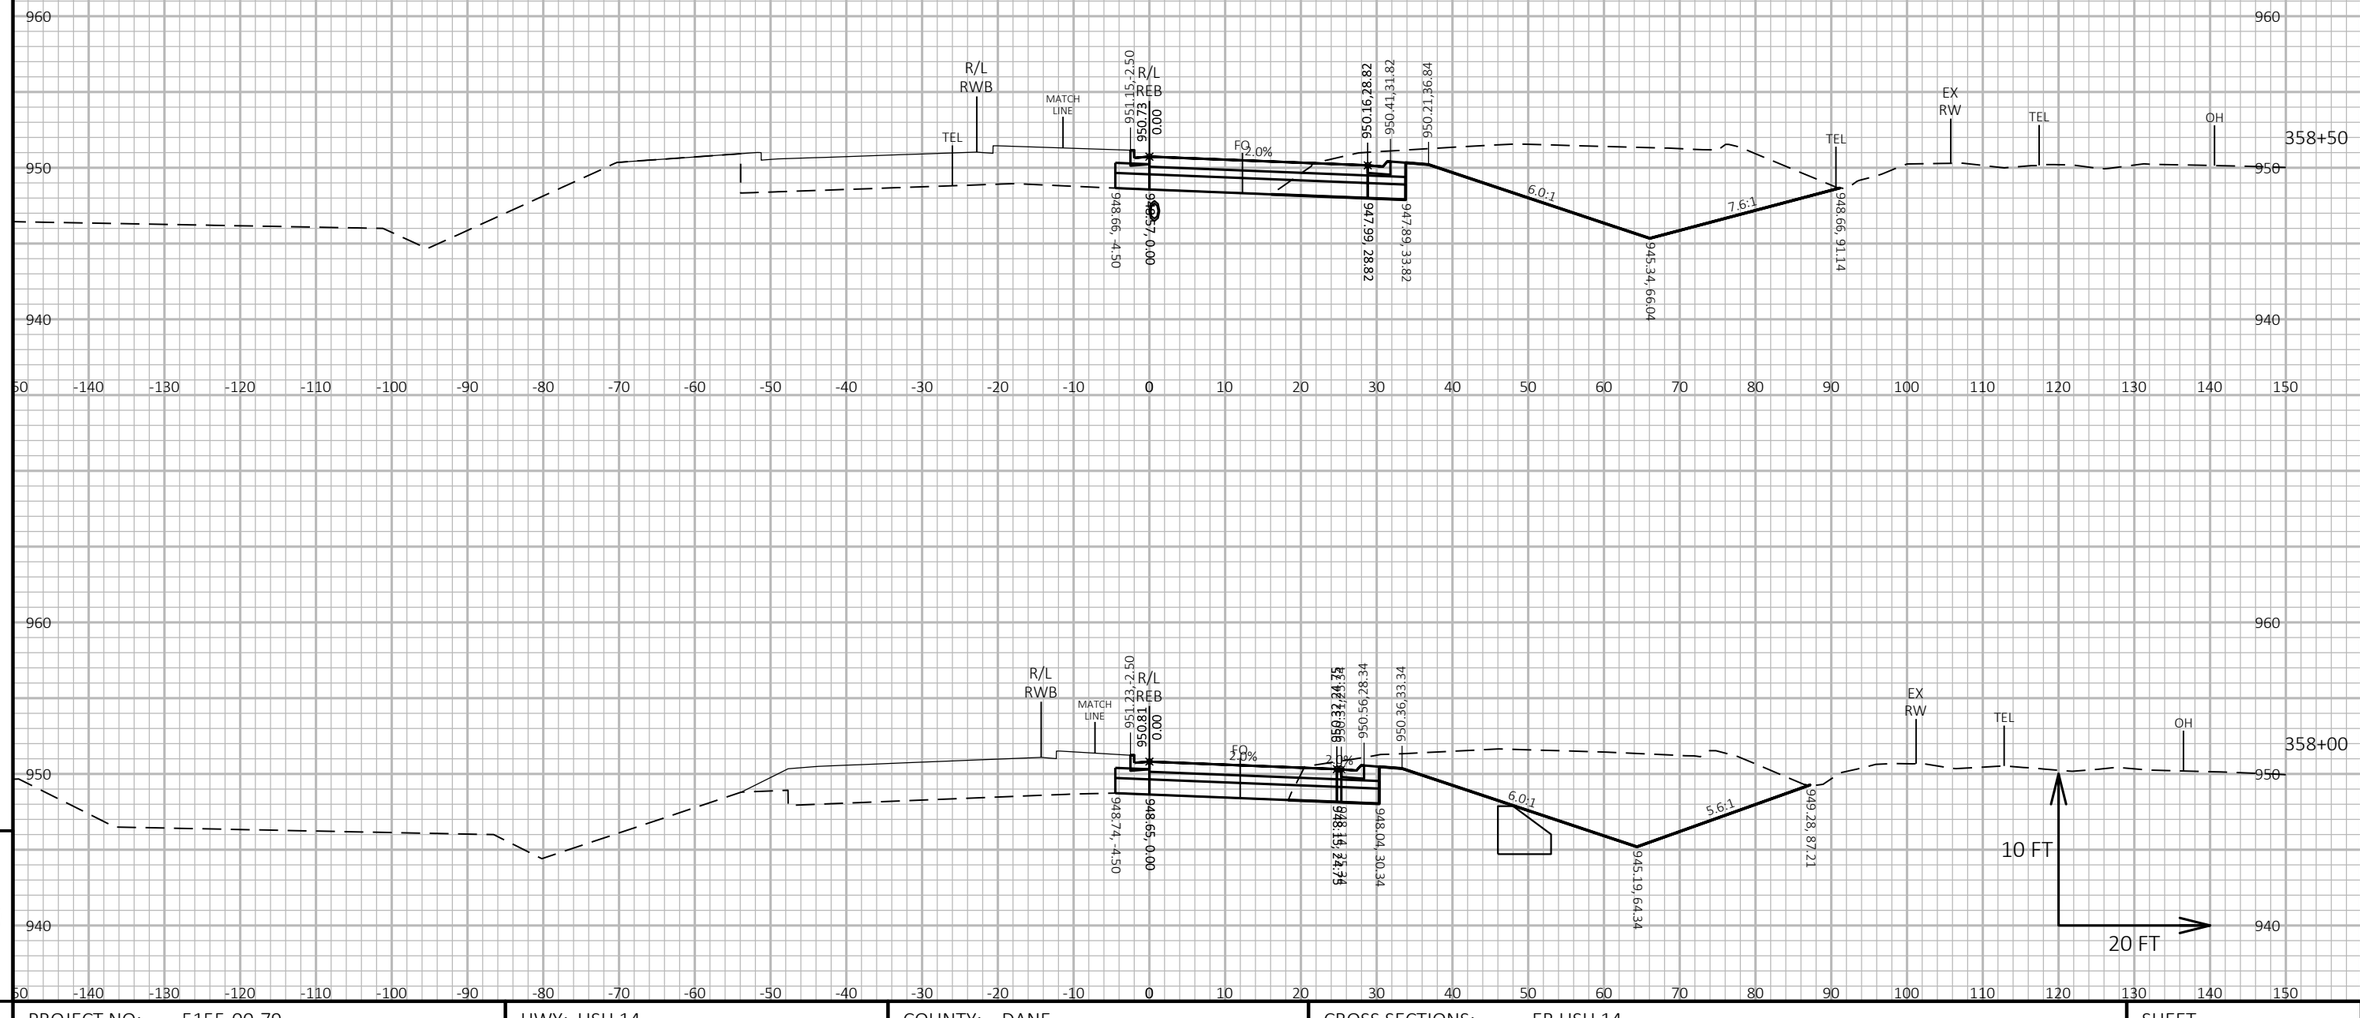

9 9

PROJECT NO: 5155-00-79	HWY: USH 14	COUNTY: DANE	CROSS SECTIONS: EB USH 14	SHEET	E

FILE NAME : P:\90S\93\00093386\CADD\C3D\51550405\SHEETSPLAN\090301-XS-79-14-REB&RWB.DWG
LAYOUT NAME - 090309-xs

PLOT DATE : 6/27/2019 1:16 PM PLOT BY : JAMES DES JARLAIS PLOT NAME : PLOT SCALE : 1 IN:20 FT HORZ. / 1 IN:10 FT VERT.

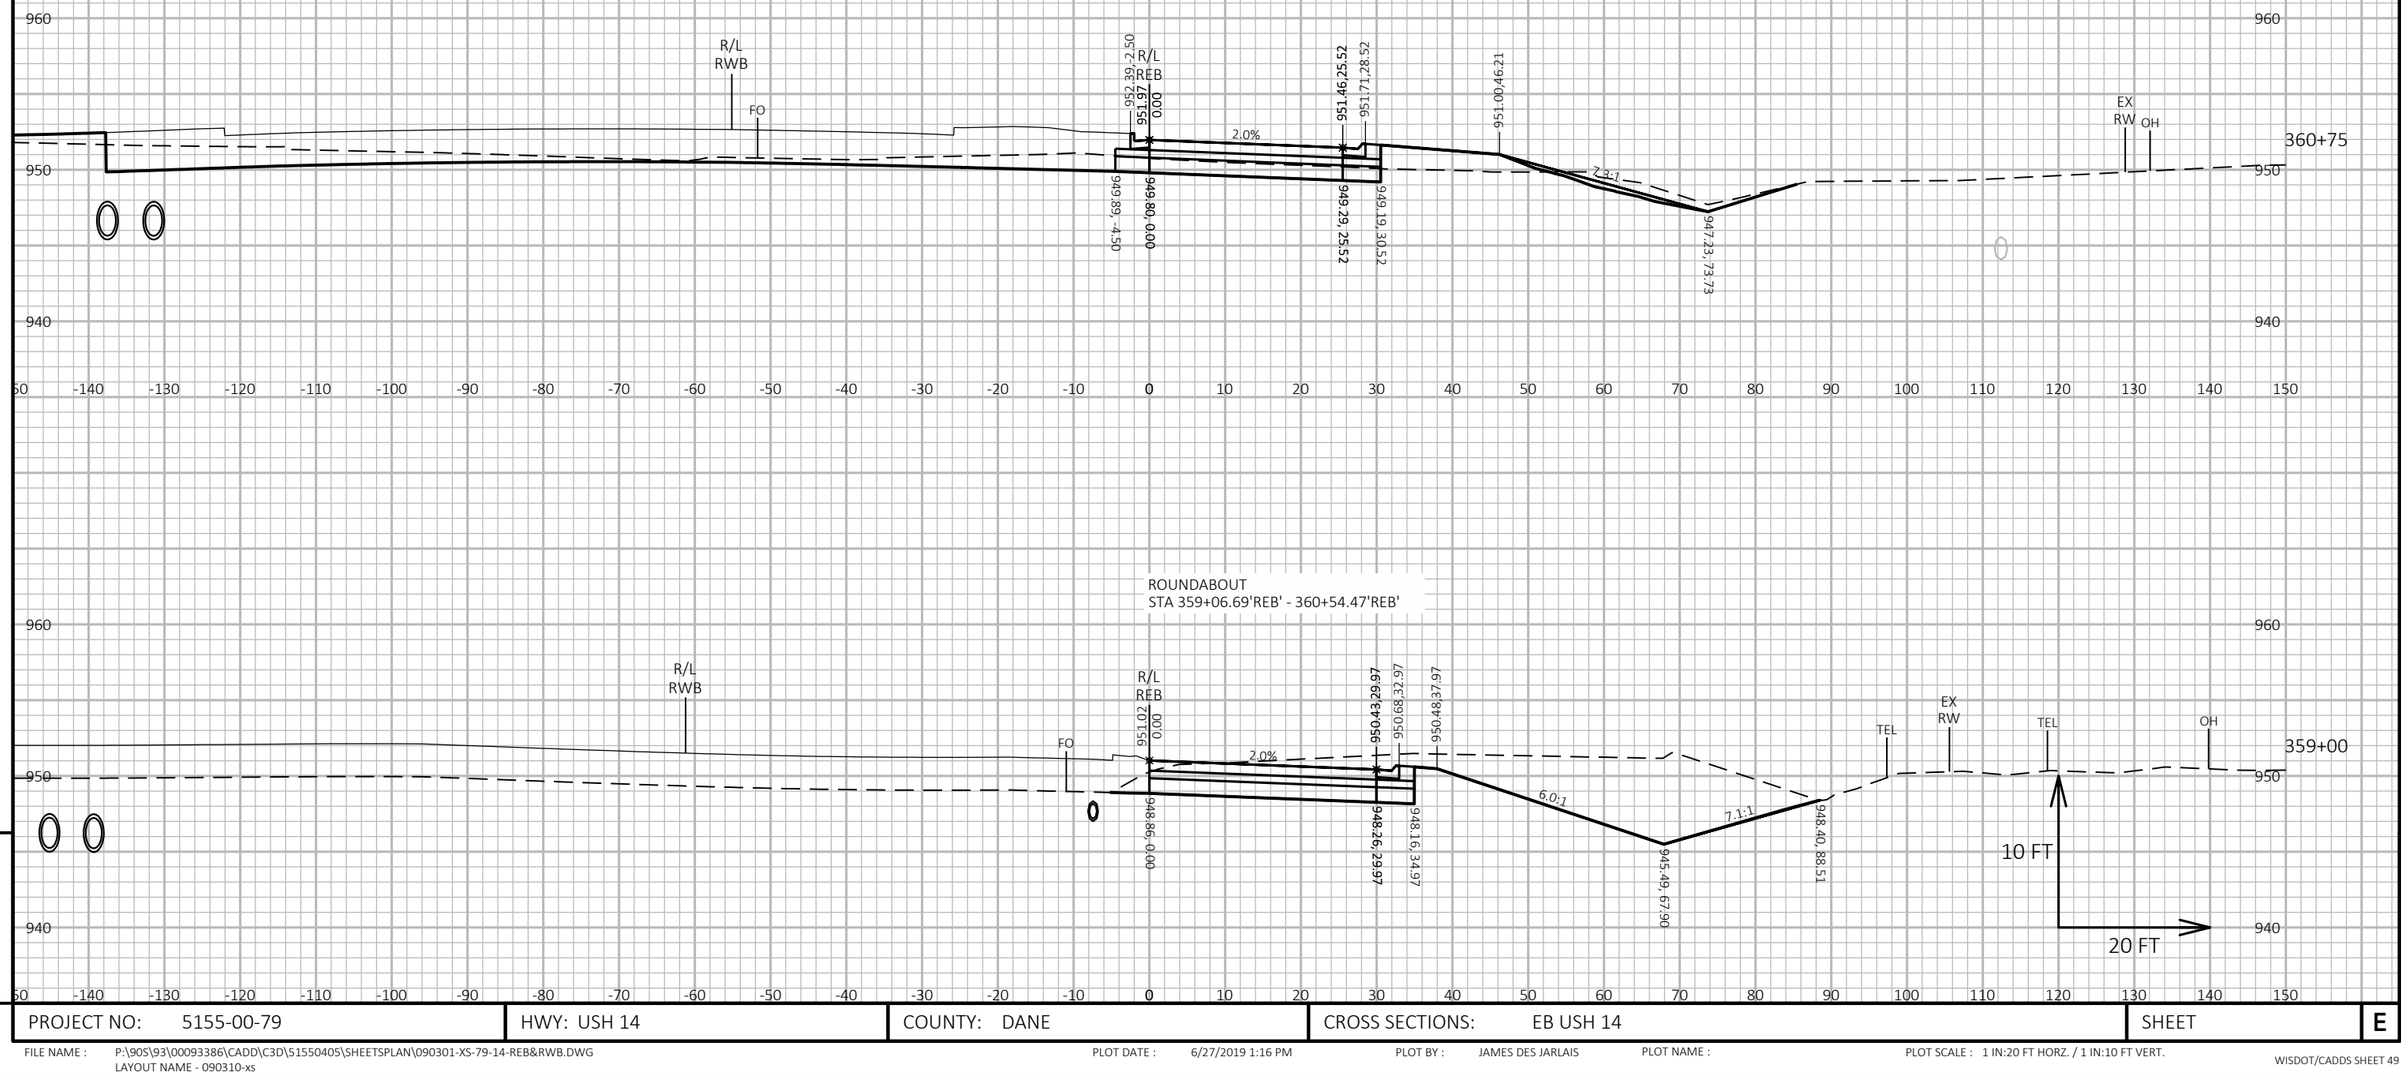

PROJECT NO: 5155-00-79	HWY: USH 14	COUNTY: DANE	CROSS SECTIONS: EB USH 14	SHEET	E

FILE NAME : P:\90S\93\00093386\CADD\C3D\51550405\SHEETSPLAN\090301-XS-79-14-REB&RWB.DWG
LAYOUT NAME - 090310-xs

PLOT DATE : 6/27/2019 1:16 PM PLOT BY : JAMES DES JARLAIS PLOT NAME : PLOT SCALE : 1 IN:20 FT HORZ. / 1 IN:10 FT VERT.

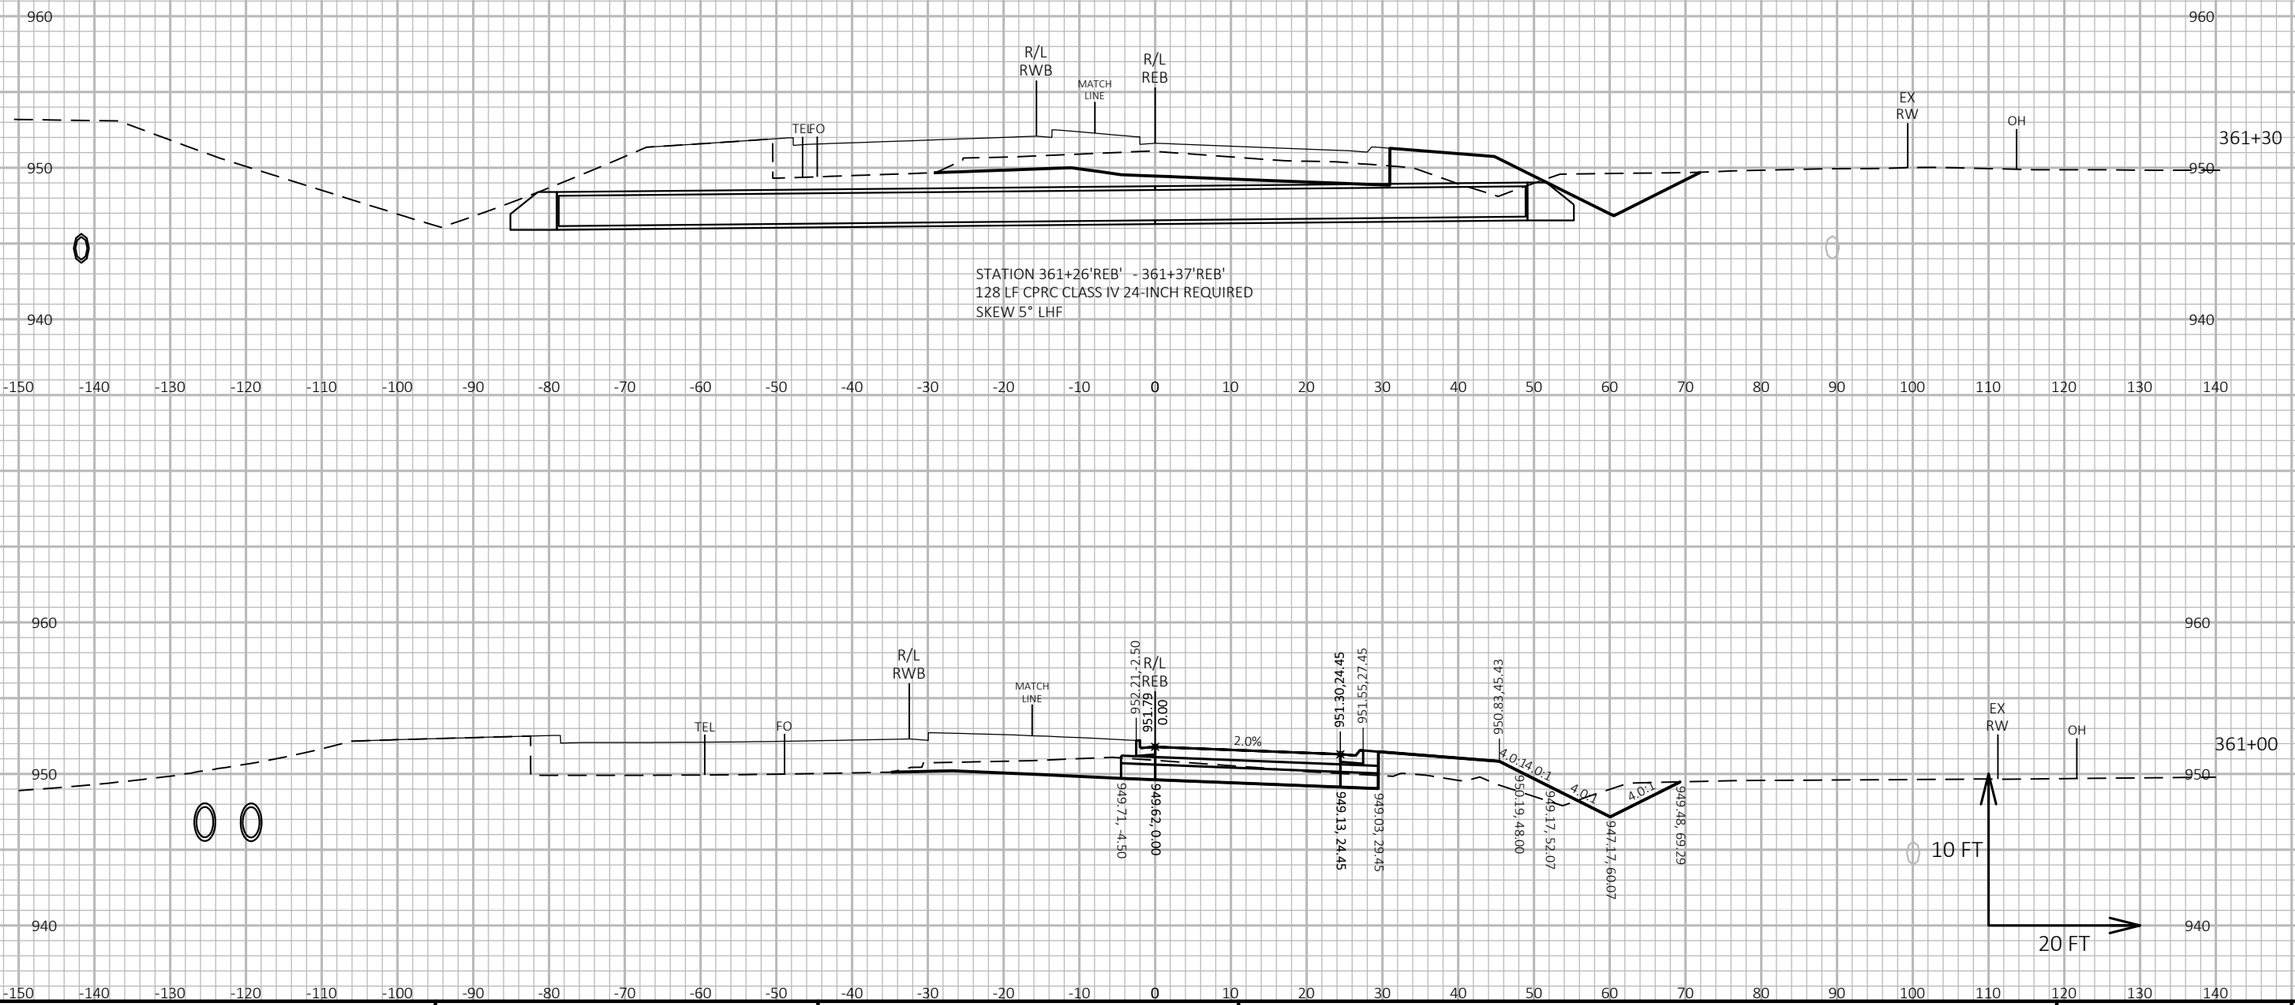

PROJECT NO: 5155-00-79	HWY: USH 14	COUNTY: DANE	CROSS SECTIONS: EB USH 14	SHEET	E

FILE NAME : P:\90S\93\00093386\CADD\C3D\51550405\SHEETSPLAN\090301-XS-79-14-REB&RWB.DWG
LAYOUT NAME - 090311-xs

PLOT DATE : 6/27/2019 1:16 PM PLOT BY : JAMES DES JARLAIS PLOT NAME : PLOT SCALE : 1 IN:20 FT HORZ. / 1 IN:10 FT VERT.

WISDOT/CADDS SHEET 49

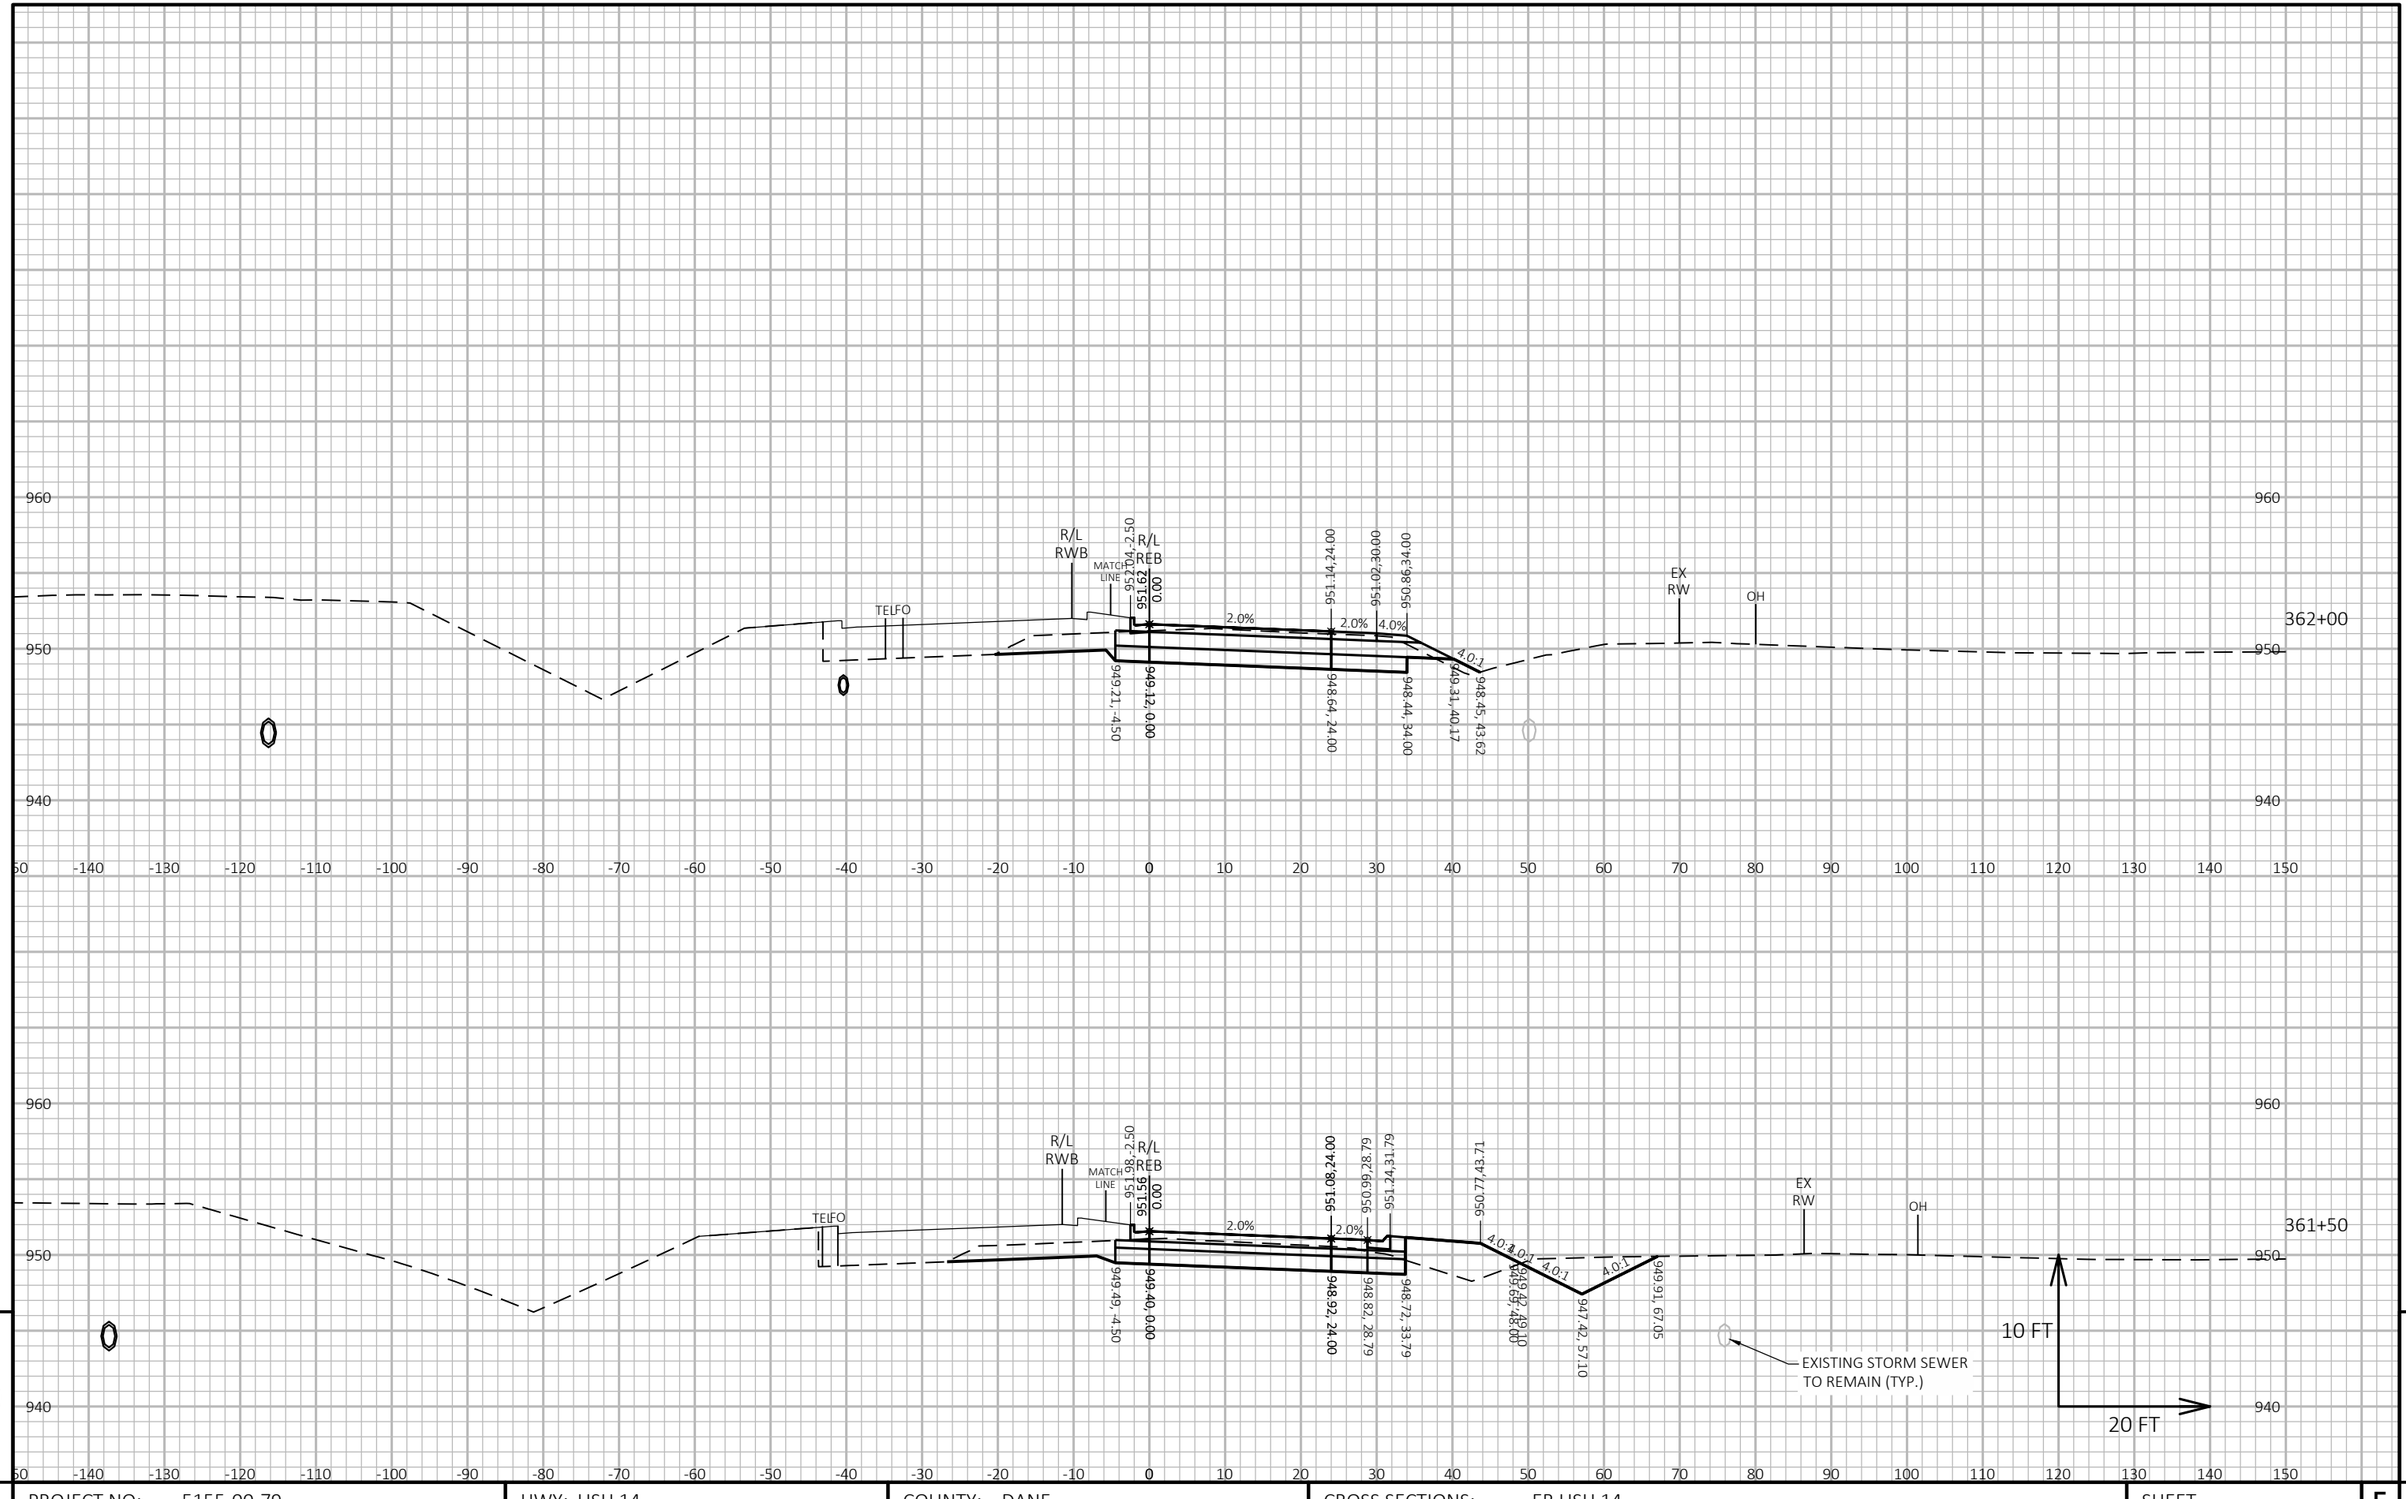

9

9

PROJECT NO: 5155-00-79	HWY: USH 14	COUNTY: DANE	CROSS SECTIONS: EB USH 14	SHEET	E

FILE NAME : P:\90S\93\00093386\CADD\C3D\51550405\SHEETSPLAN\090301-XS-79-14-REB&RWB.DWG
LAYOUT NAME - 090312-xs

PLOT DATE : 6/27/2019 1:16 PM PLOT BY : JAMES DES JARLAIS PLOT NAME : PLOT SCALE : 1 IN:20 FT HORZ. / 1 IN:10 FT VERT.

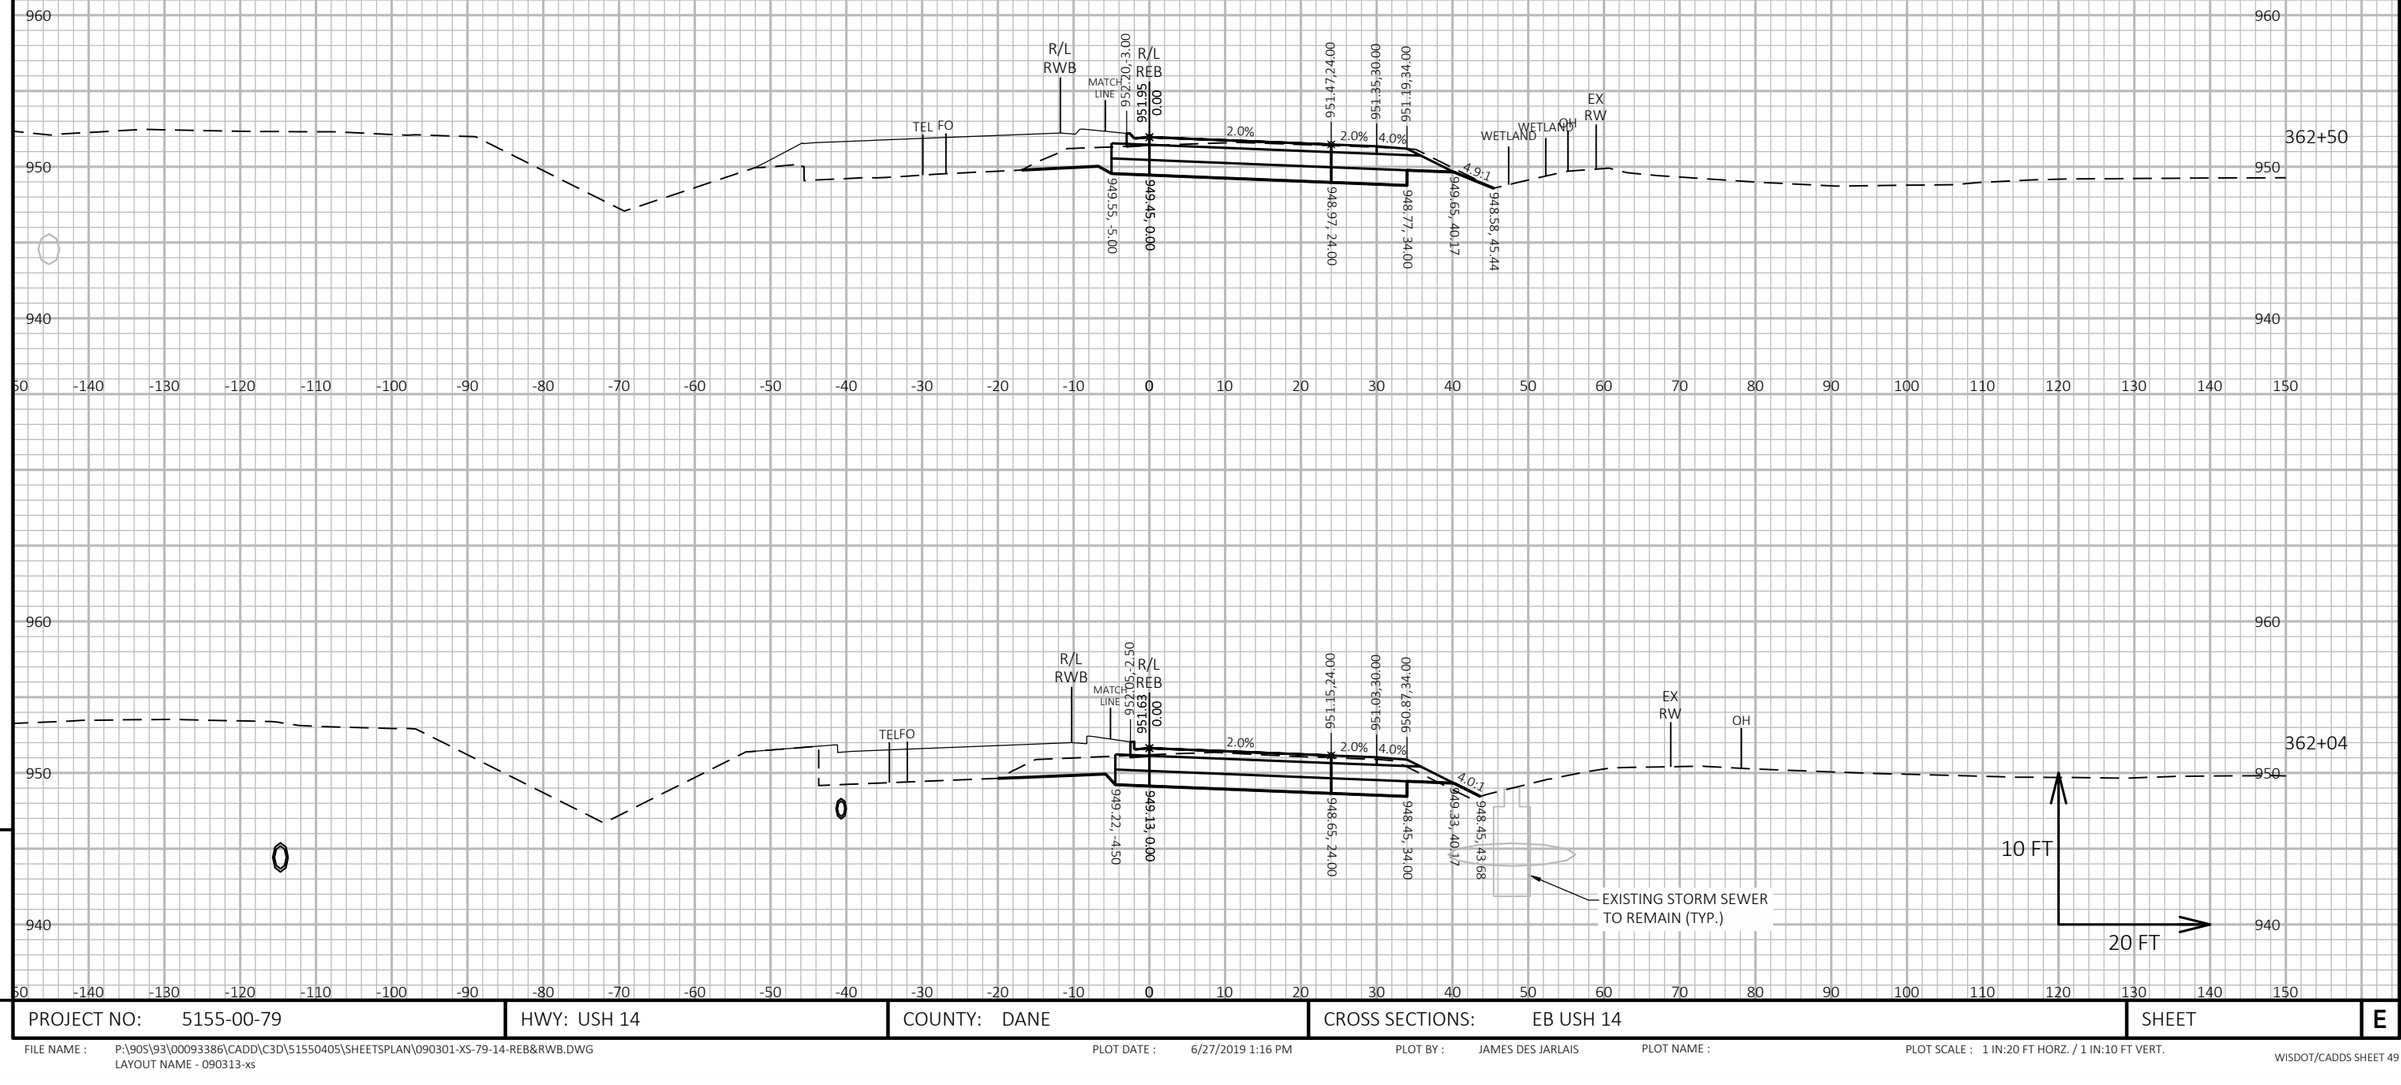

9 9

PROJECT NO: 5155-00-79	HWY: USH 14	COUNTY: DANE	CROSS SECTIONS: EB USH 14	SHEET	E

FILE NAME : P:\90S\93\00093386\CADD\C3D\51550405\SHEETSPLAN\090301-XS-79-14-REB&RWB.DWG
LAYOUT NAME - 090313-xs

PLOT DATE : 6/27/2019 1:16 PM PLOT BY : JAMES DES JARLAIS PLOT NAME : PLOT SCALE : 1 IN:20 FT HORZ. / 1 IN:10 FT VERT.

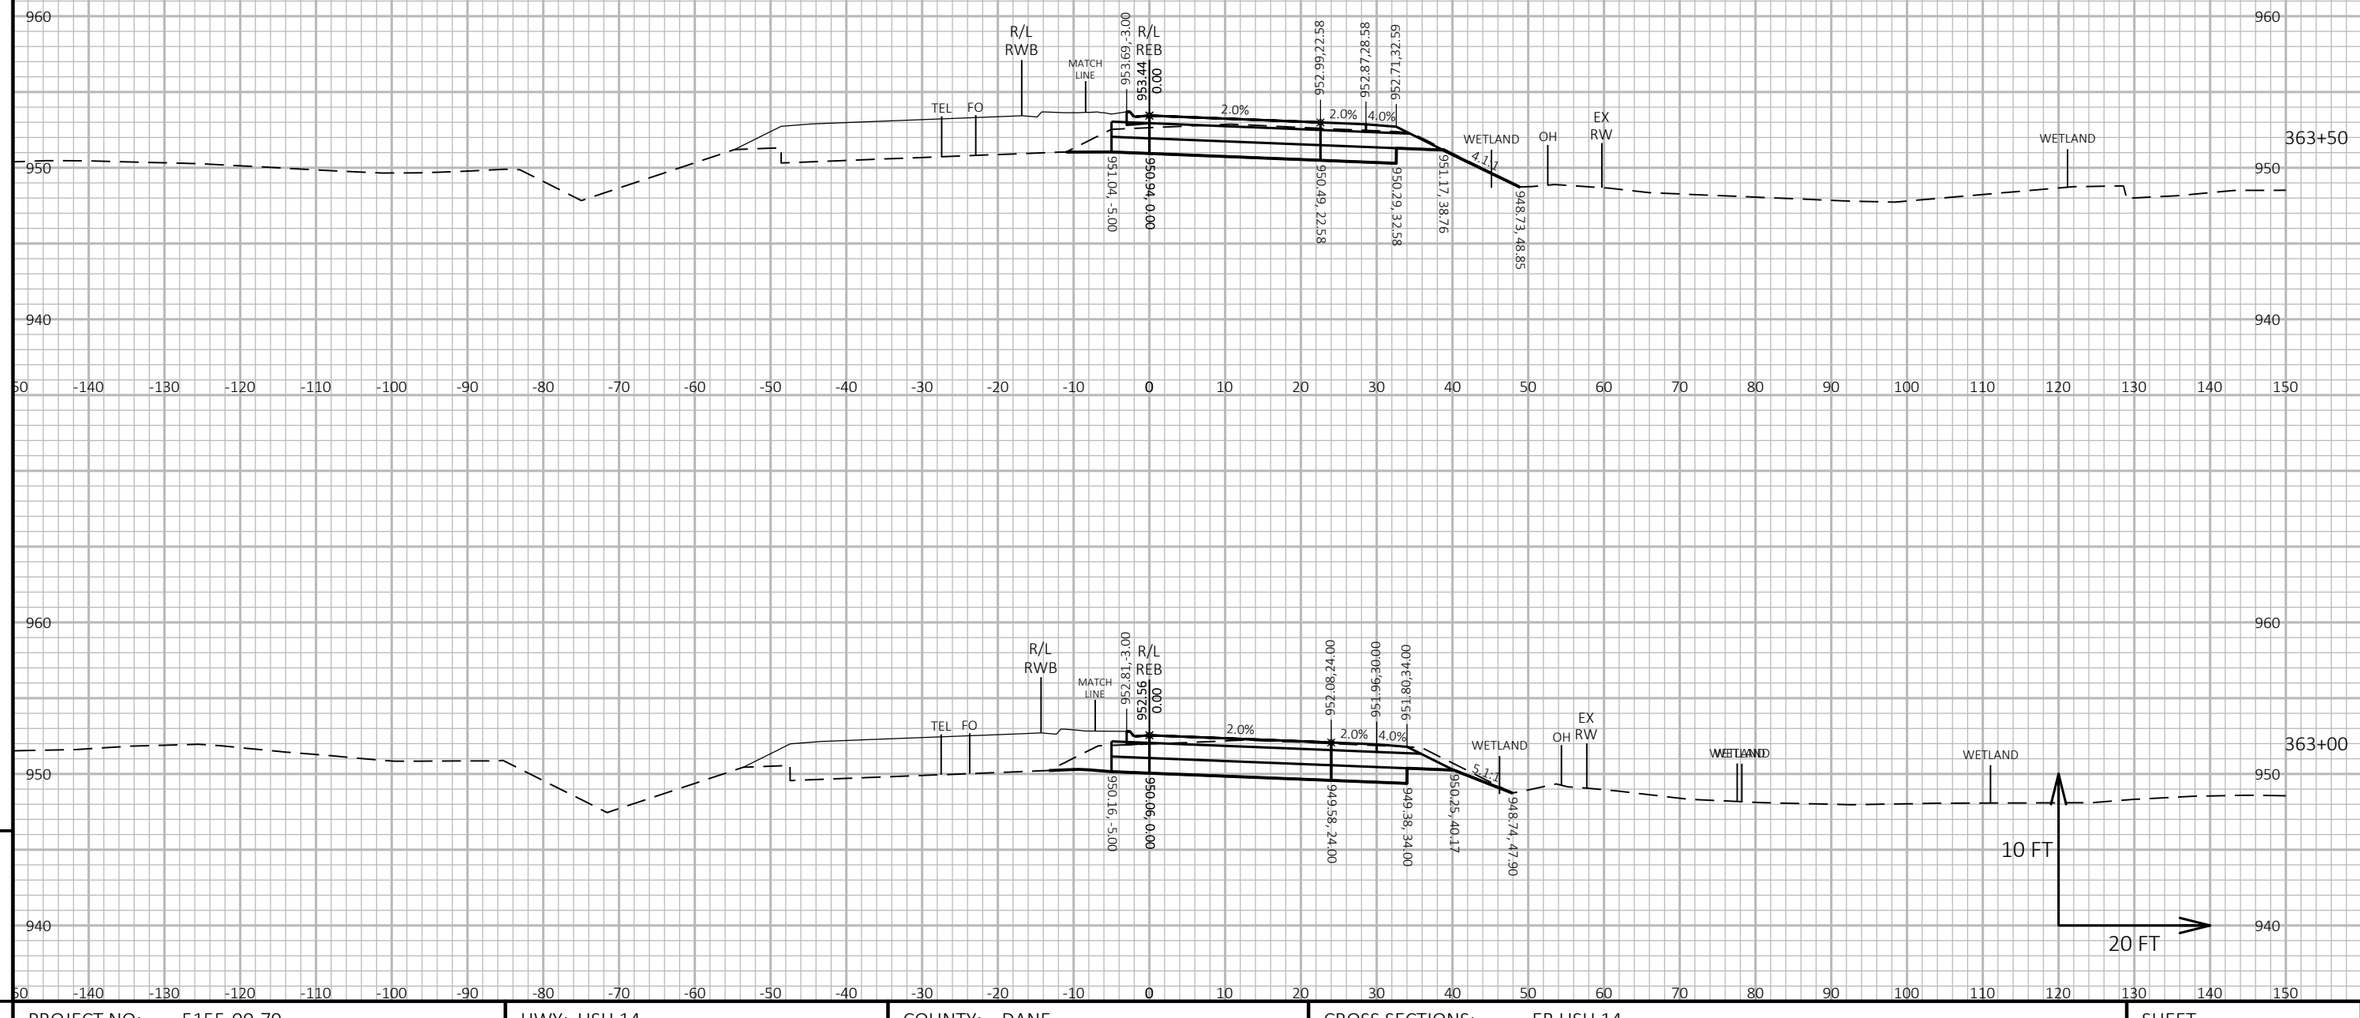

9

9

PROJECT NO: 5155-00-79	HWY: USH 14	COUNTY: DANE	CROSS SECTIONS: EB USH 14	SHEET	E

FILE NAME : P:\90S\93\00093386\CADD\C3D\51550405\SHEETSPLAN\090301-XS-79-14-REB&RWB.DWG
LAYOUT NAME - 090314-xs

PLOT DATE : 6/27/2019 1:17 PM PLOT BY : JAMES DES JARLAIS PLOT NAME : PLOT SCALE : 1 IN:20 FT HORZ. / 1 IN:10 FT VERT.

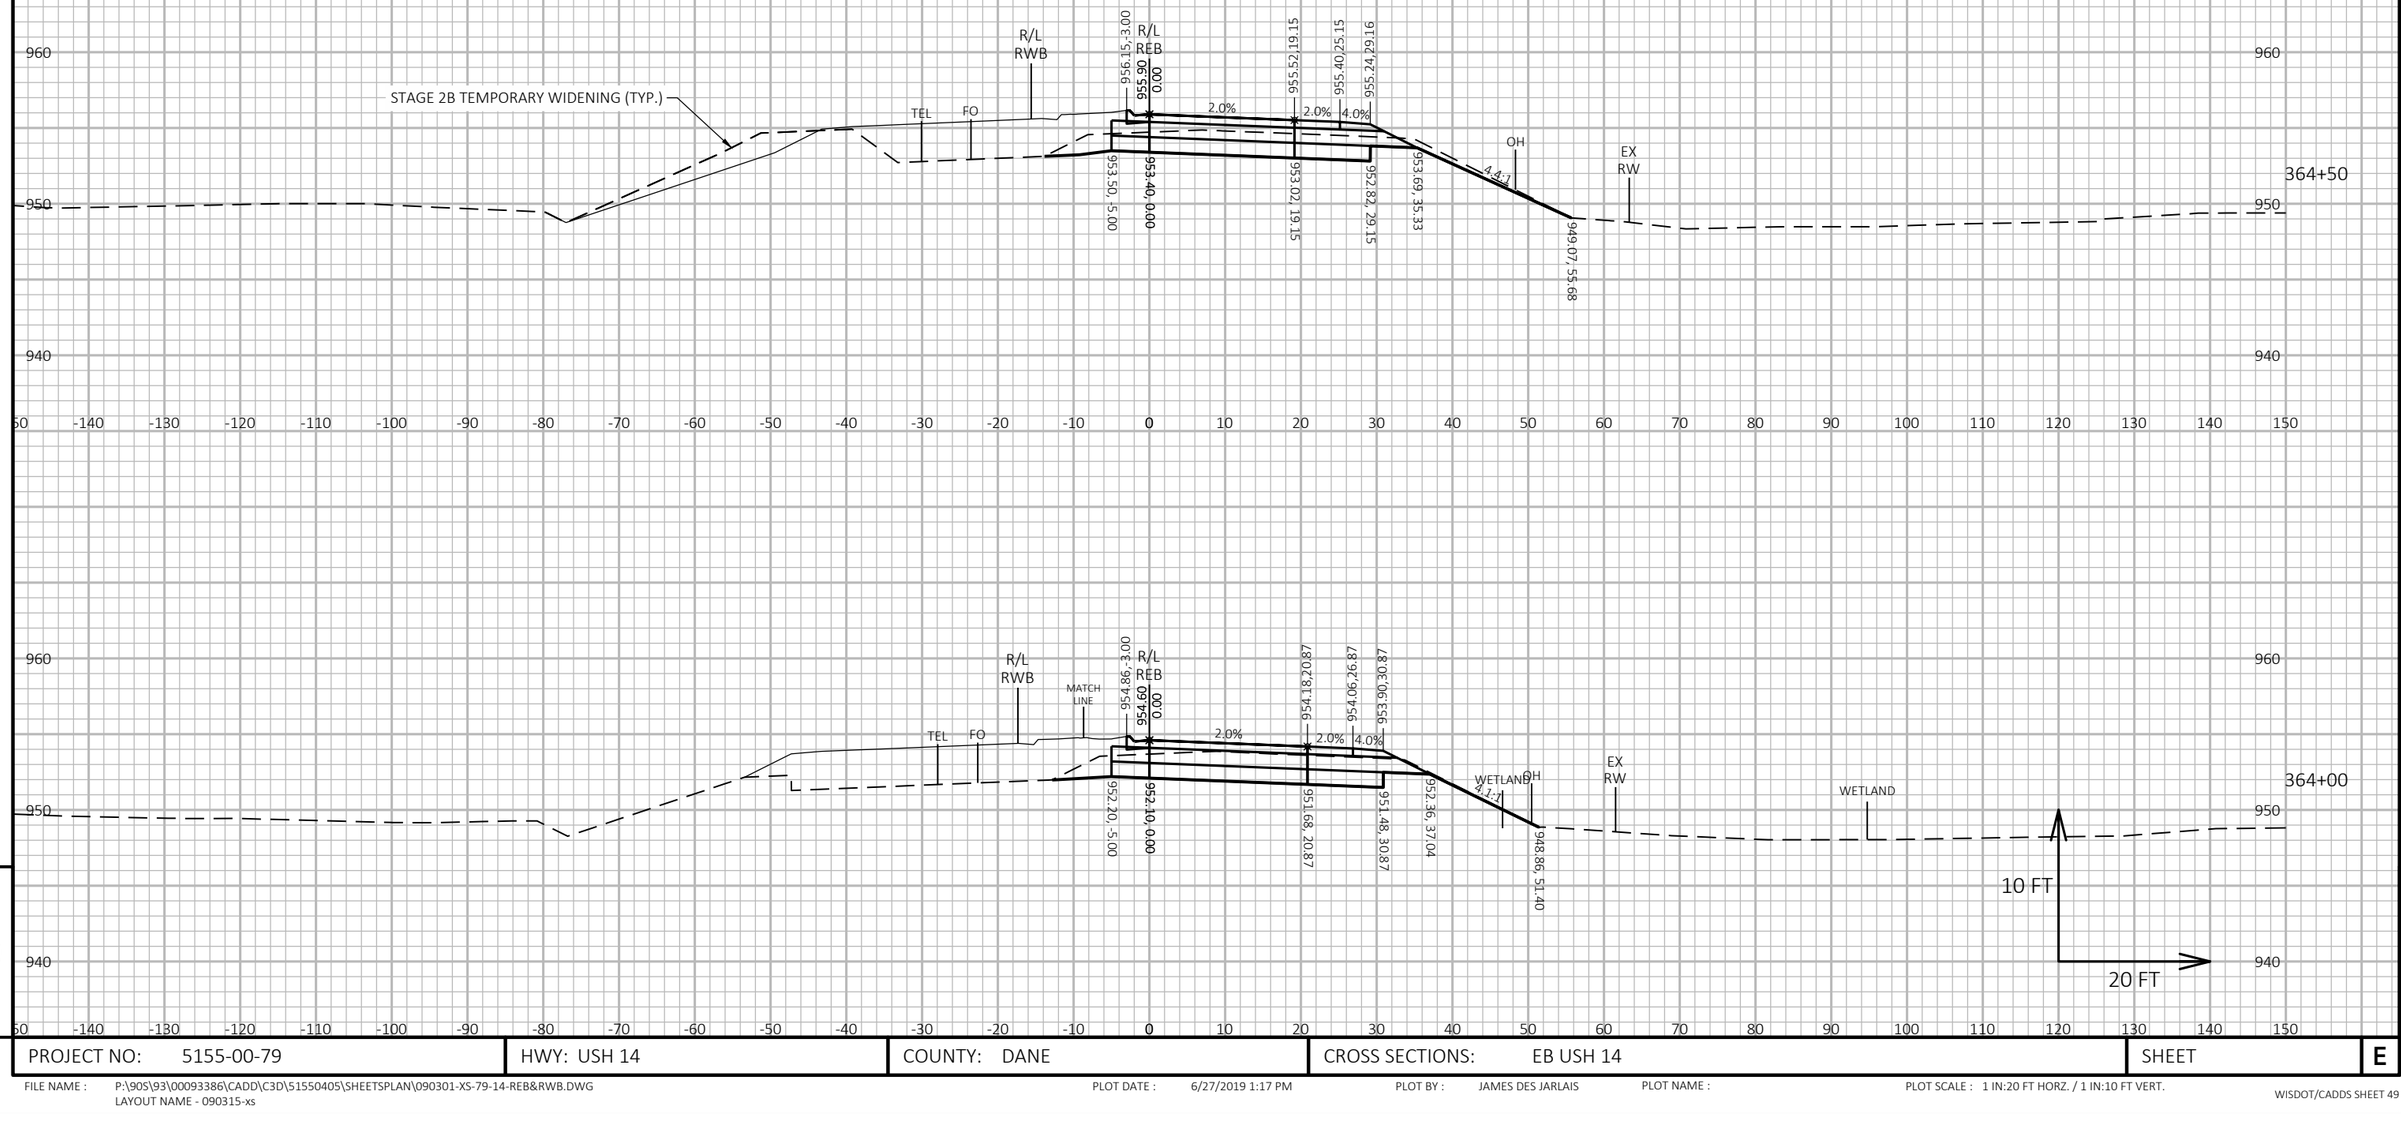

PROJECT NO: 5155-00-79	HWY: USH 14	COUNTY: DANE	CROSS SECTIONS: EB USH 14	SHEET	E

FILE NAME : P:\90S\93\00093386\CADD\C3D\51550405\SHEETSPLAN\090301-XS-79-14-REB&RWB.DWG
LAYOUT NAME - 090315-xs

PLOT DATE : 6/27/2019 1:17 PM PLOT BY : JAMES DES JARLAIS PLOT NAME : PLOT SCALE : 1 IN:20 FT HORZ. / 1 IN:10 FT VERT.

9 9

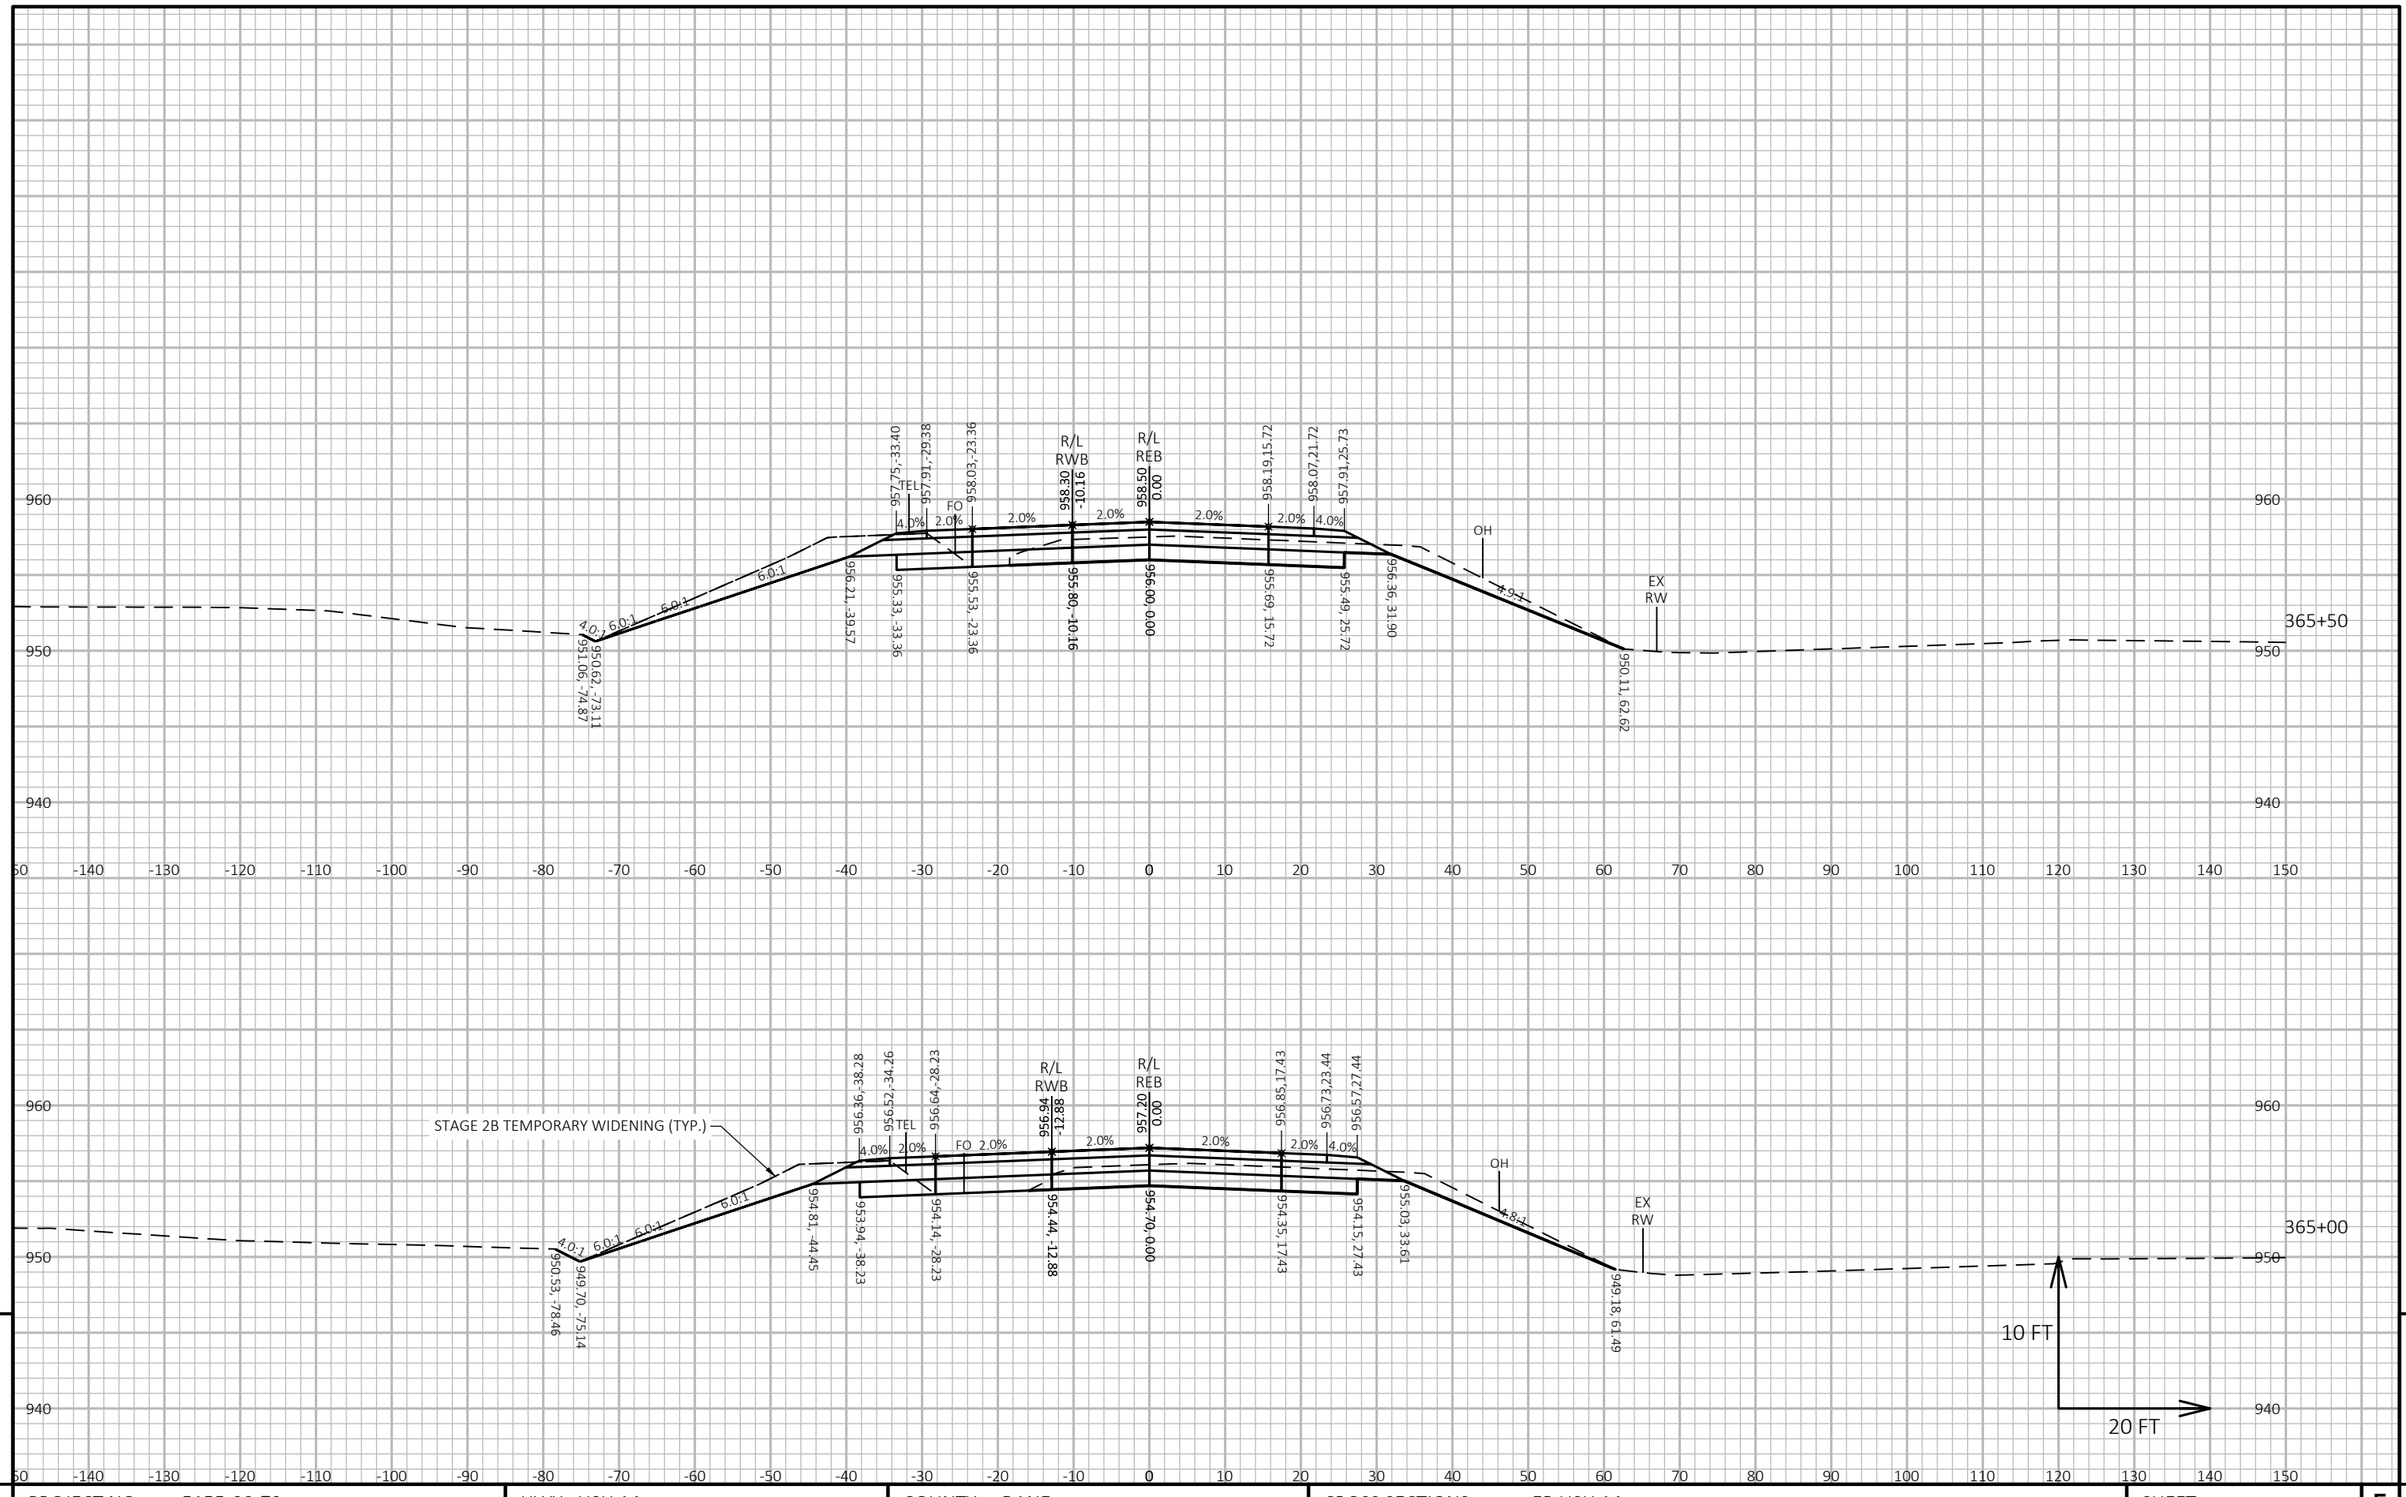

PROJECT NO: 5155-00-79	HWY: USH 14	COUNTY: DANE	CROSS SECTIONS: EB USH 14	SHEET	E

FILE NAME : P:\90S\93\00093386\CADD\C3D\51550405\SHEETSPLAN\090301-XS-79-14-REB&RWB.DWG
LAYOUT NAME - 090316-xs

PLOT DATE : 6/27/2019 1:17 PM

PLOT BY : JAMES DES JARLAIS

PLOT NAME :

PLOT SCALE : 1 IN:20 FT HORZ. / 1 IN:10 FT VERT.

9

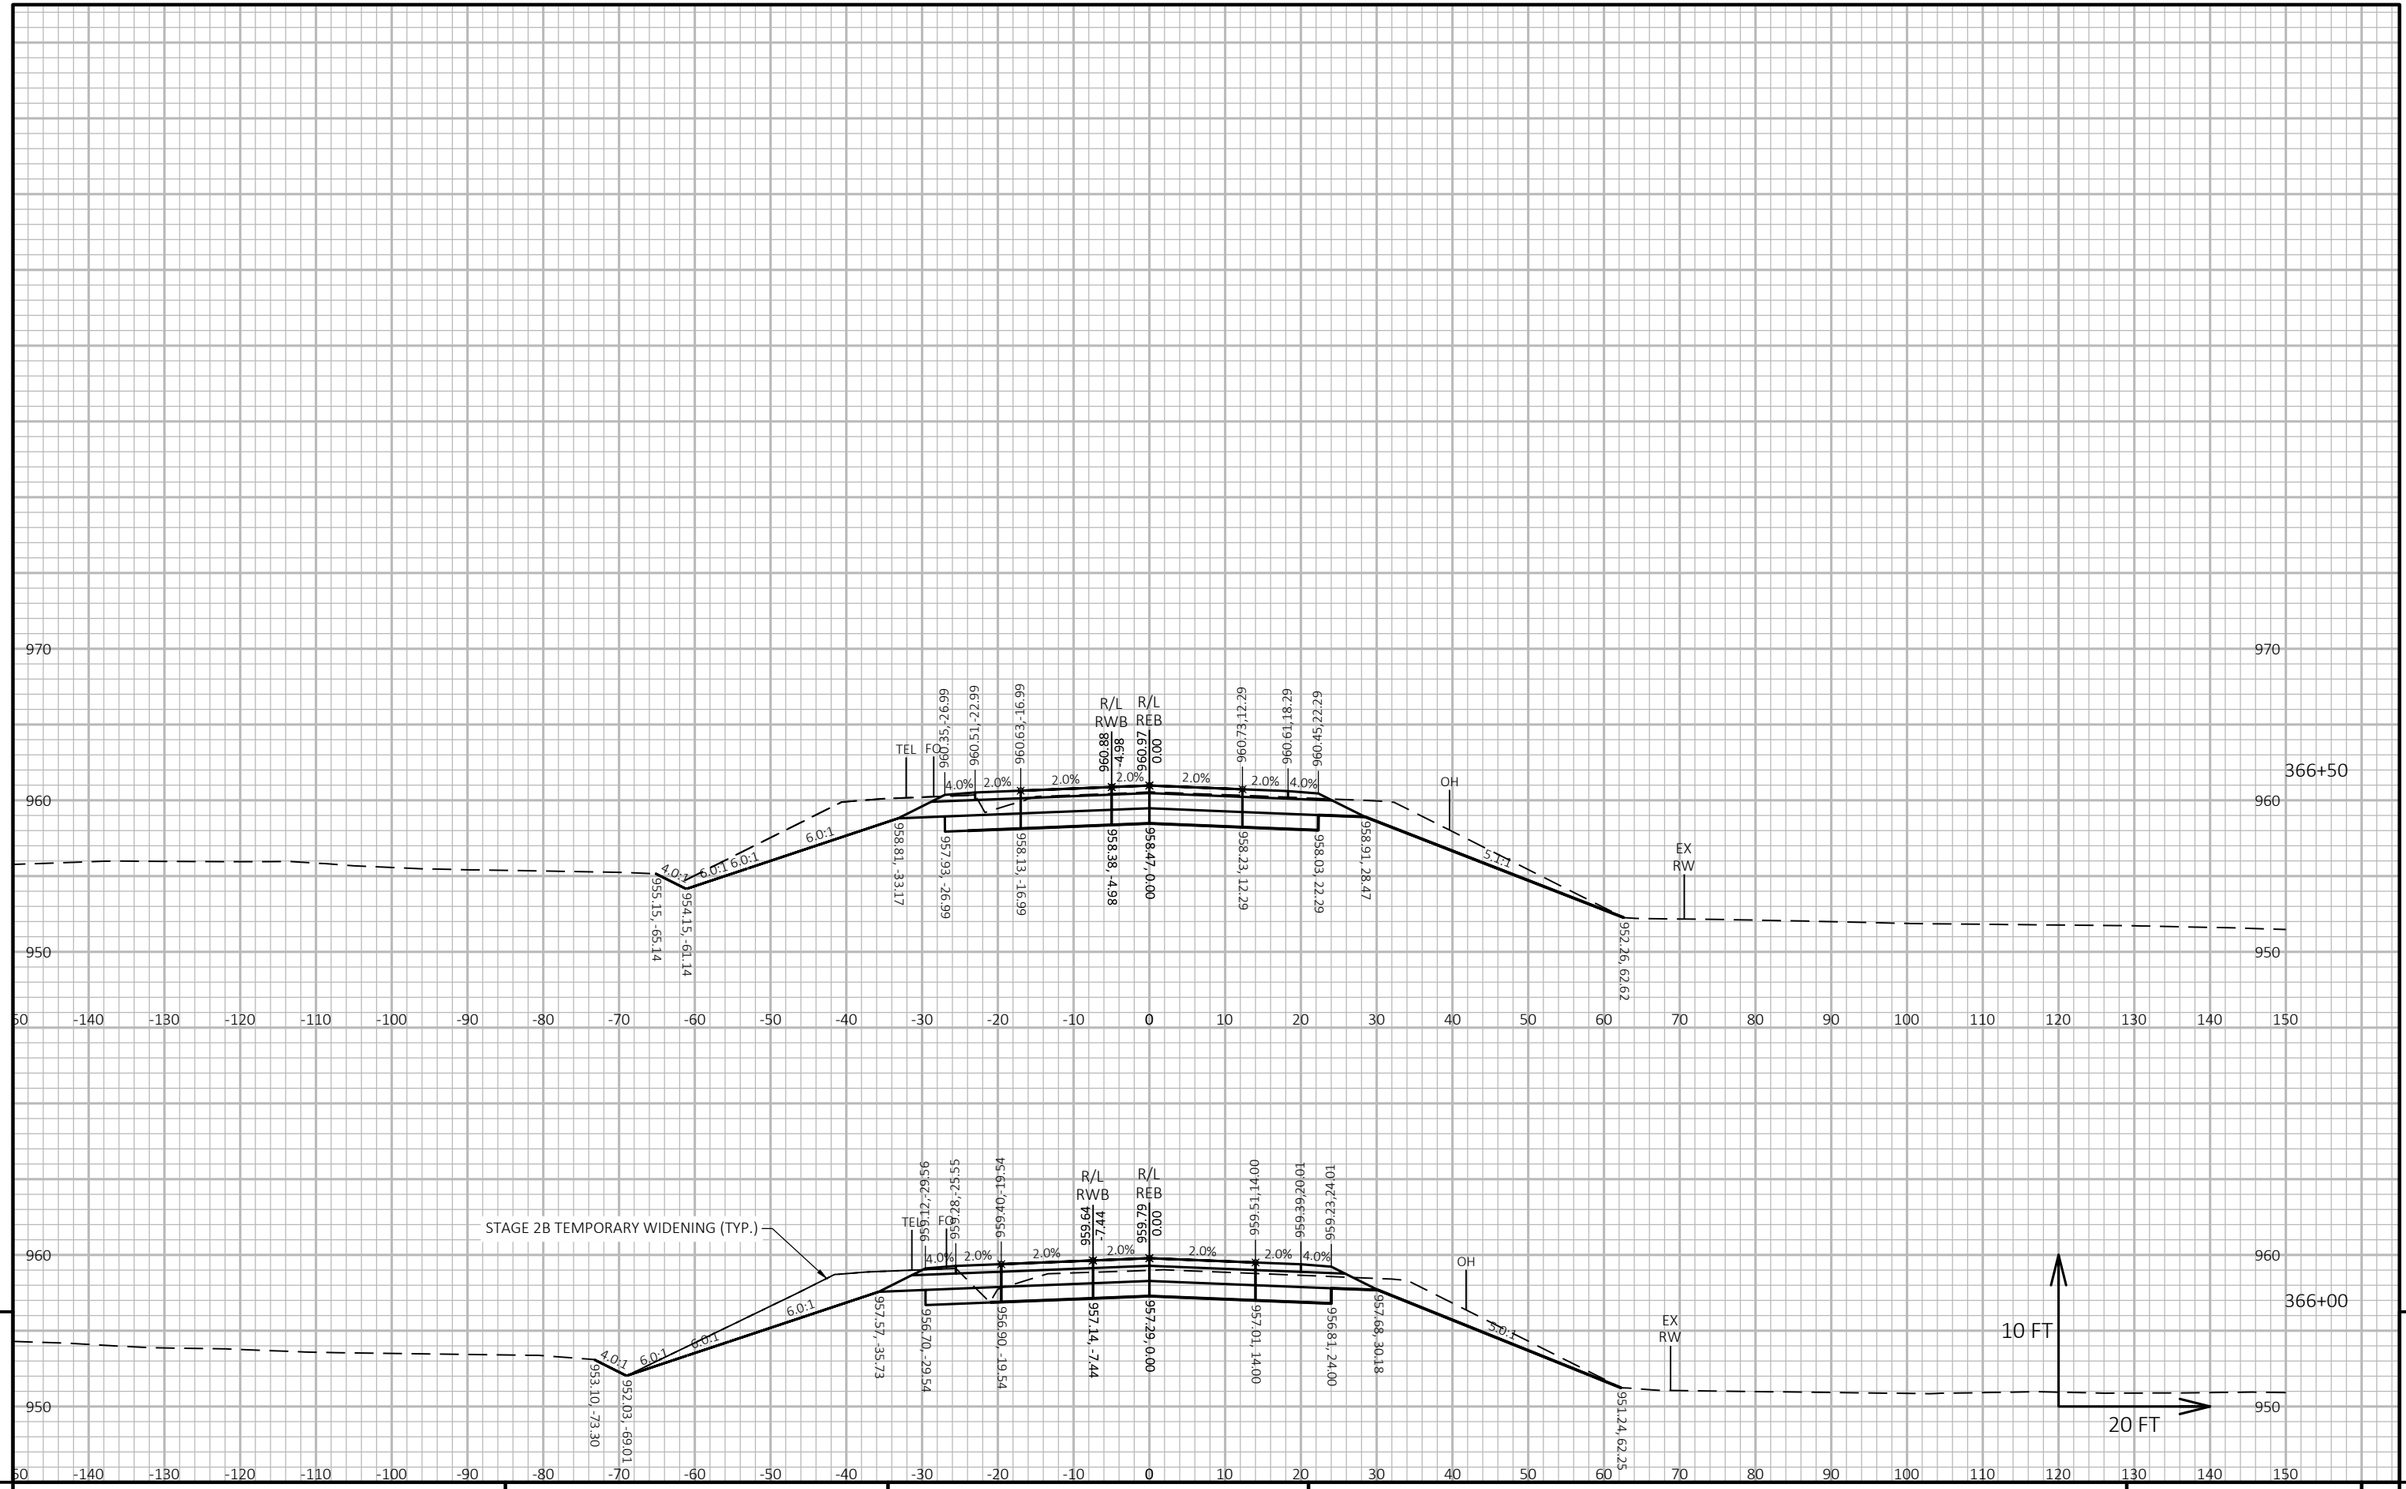

PROJECT NO: 5155-00-79	HWY: USH 14	COUNTY: DANE	CROSS SECTIONS: EB USH 14	SHEET	E

FILE NAME : P:\90S\93\00093386\CADD\C3D\51550405\SHEETSPLAN\090301-XS-79-14-REB&RWB.DWG
LAYOUT NAME - 090317-xs

PLOT DATE : 6/27/2019 1:17 PM PLOT BY : JAMES DES JARLAIS PLOT NAME : PLOT SCALE : 1 IN:20 FT HORZ. / 1 IN:10 FT VERT.

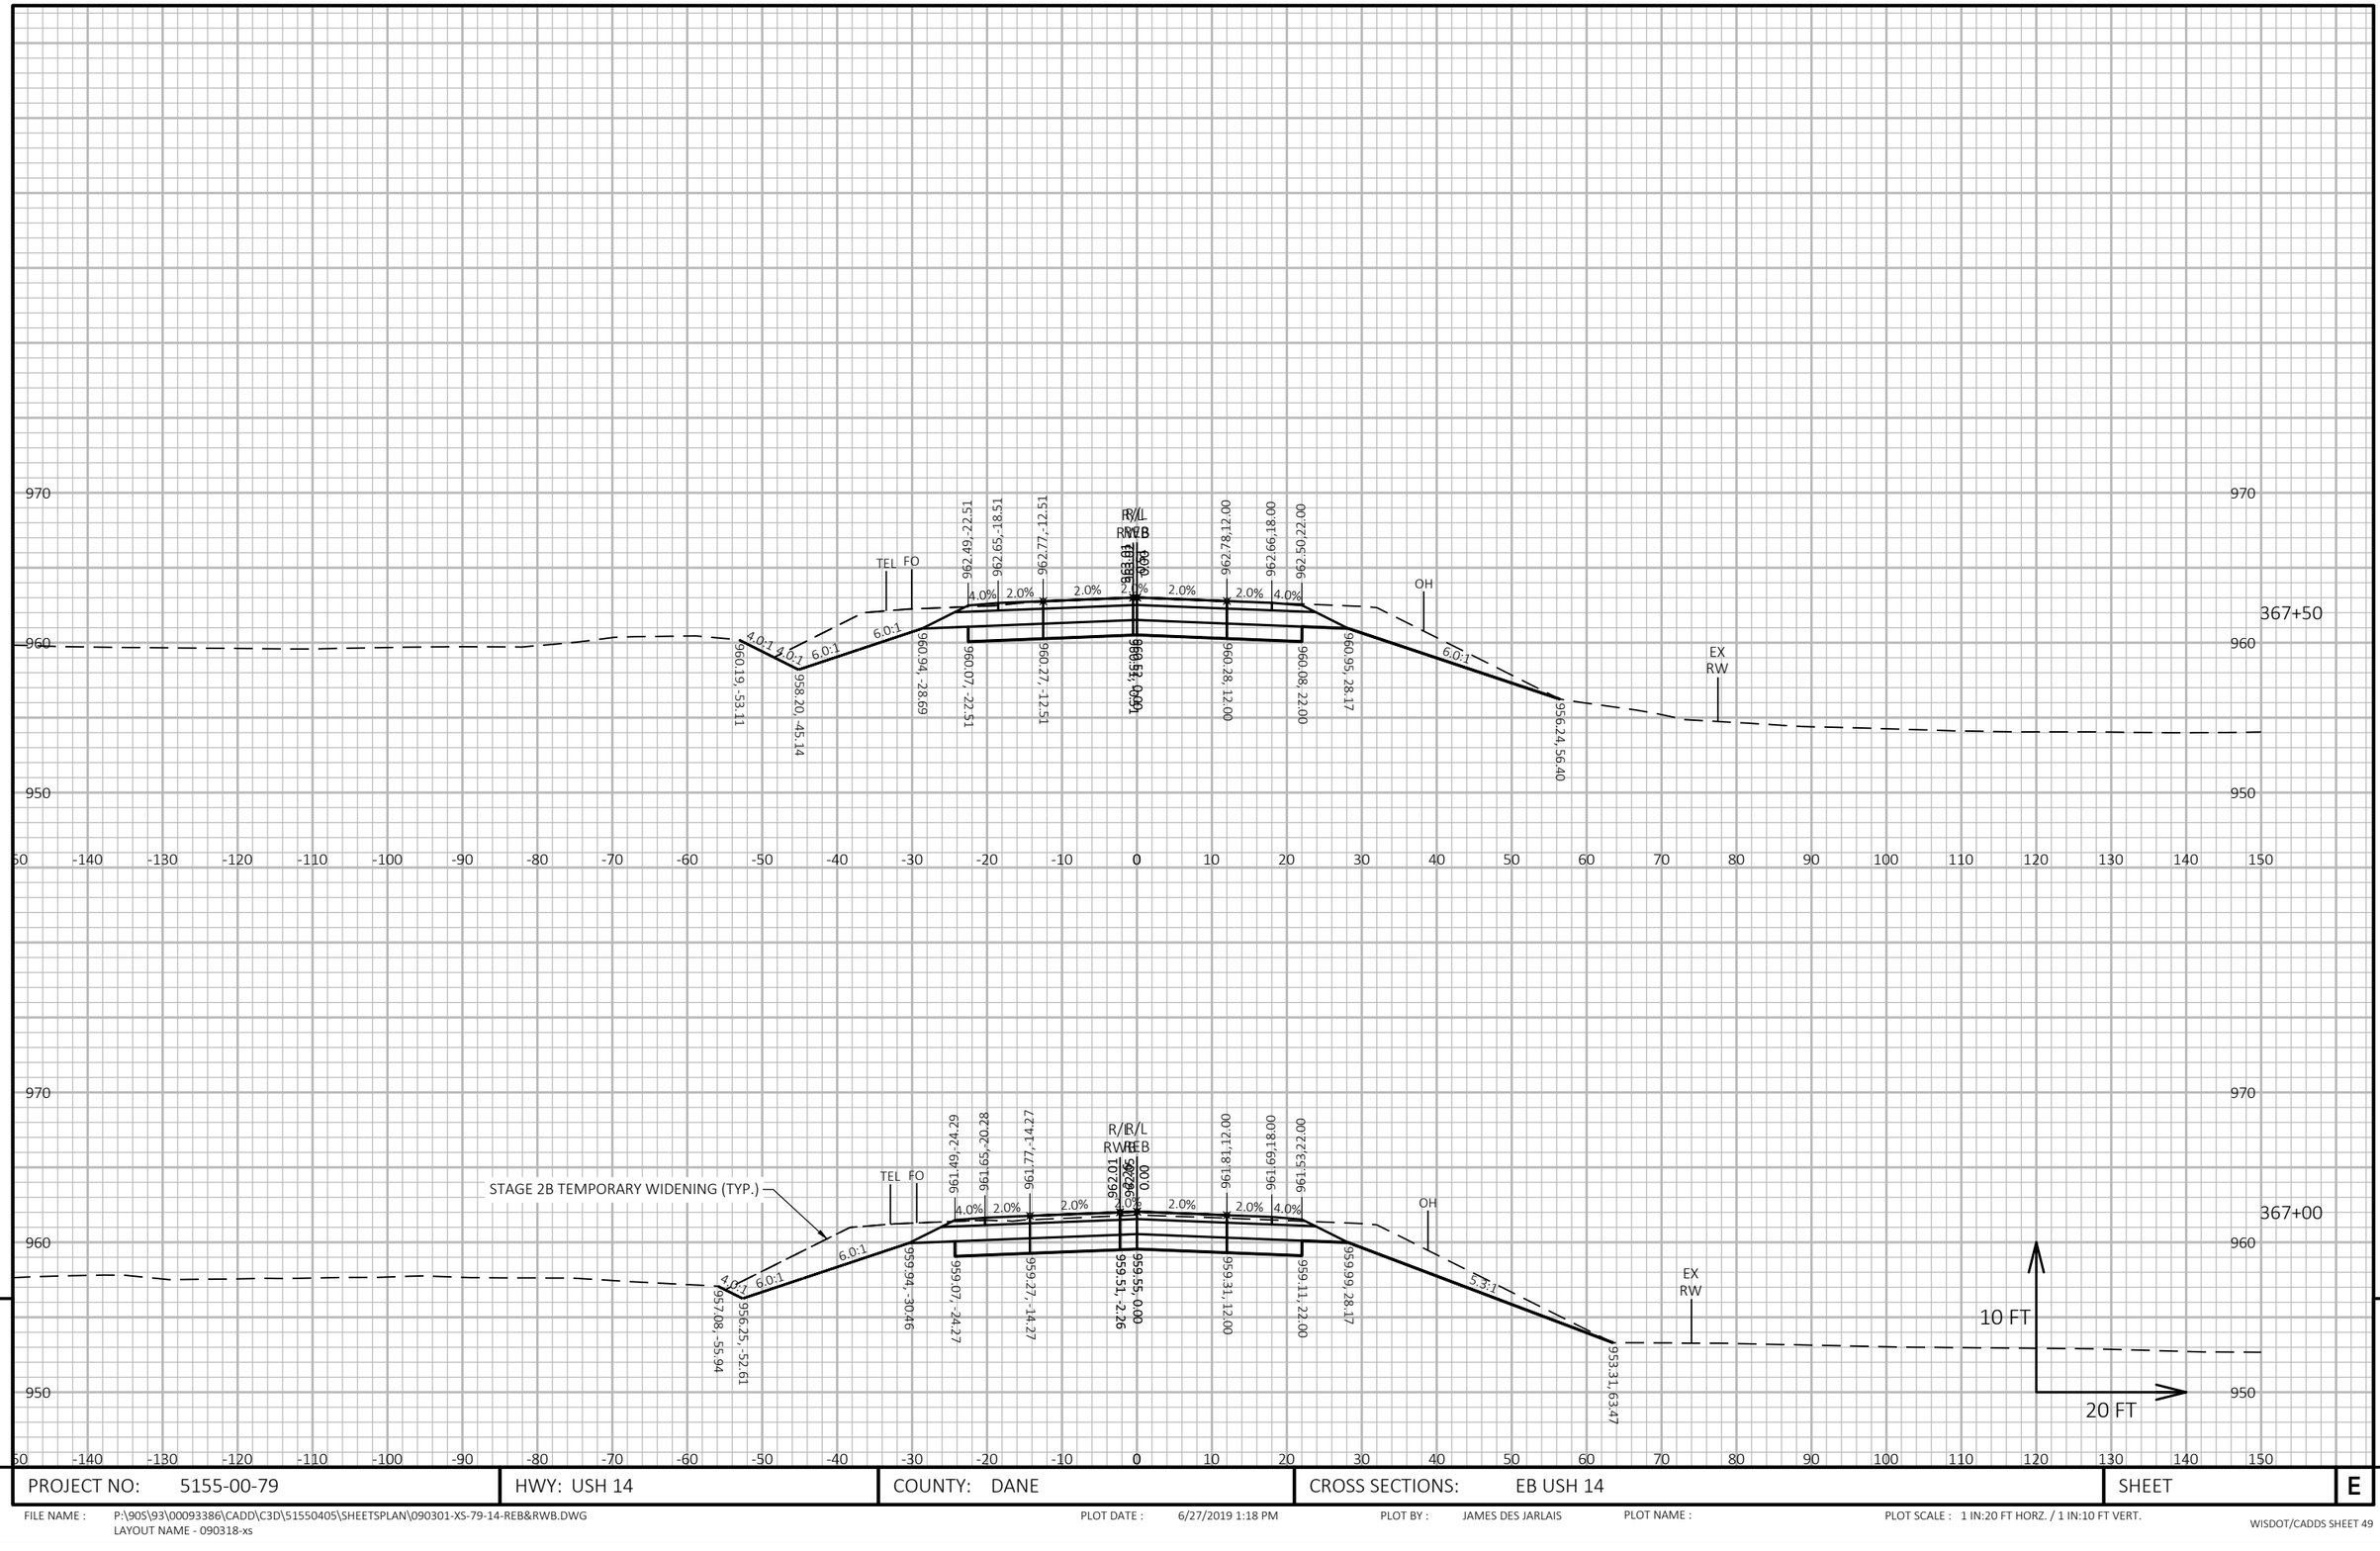

PROJECT NO: 5155-00-79	HWY: USH 14	COUNTY: DANE	CROSS SECTIONS: EB USH 14	SHEET E

FILE NAME : P:\90S\93\00093386\CADD\C3D\51550405\SHEETSPLAN\090301-XS-79-14-REB&RWB.DWG
LAYOUT NAME - 090318-xs

PLOT DATE : 6/27/2019 1:18 PM PLOT BY : JAMES DES JARLAIS PLOT NAME : PLOT SCALE : 1 IN:20 FT HORZ. / 1 IN:10 FT VERT.

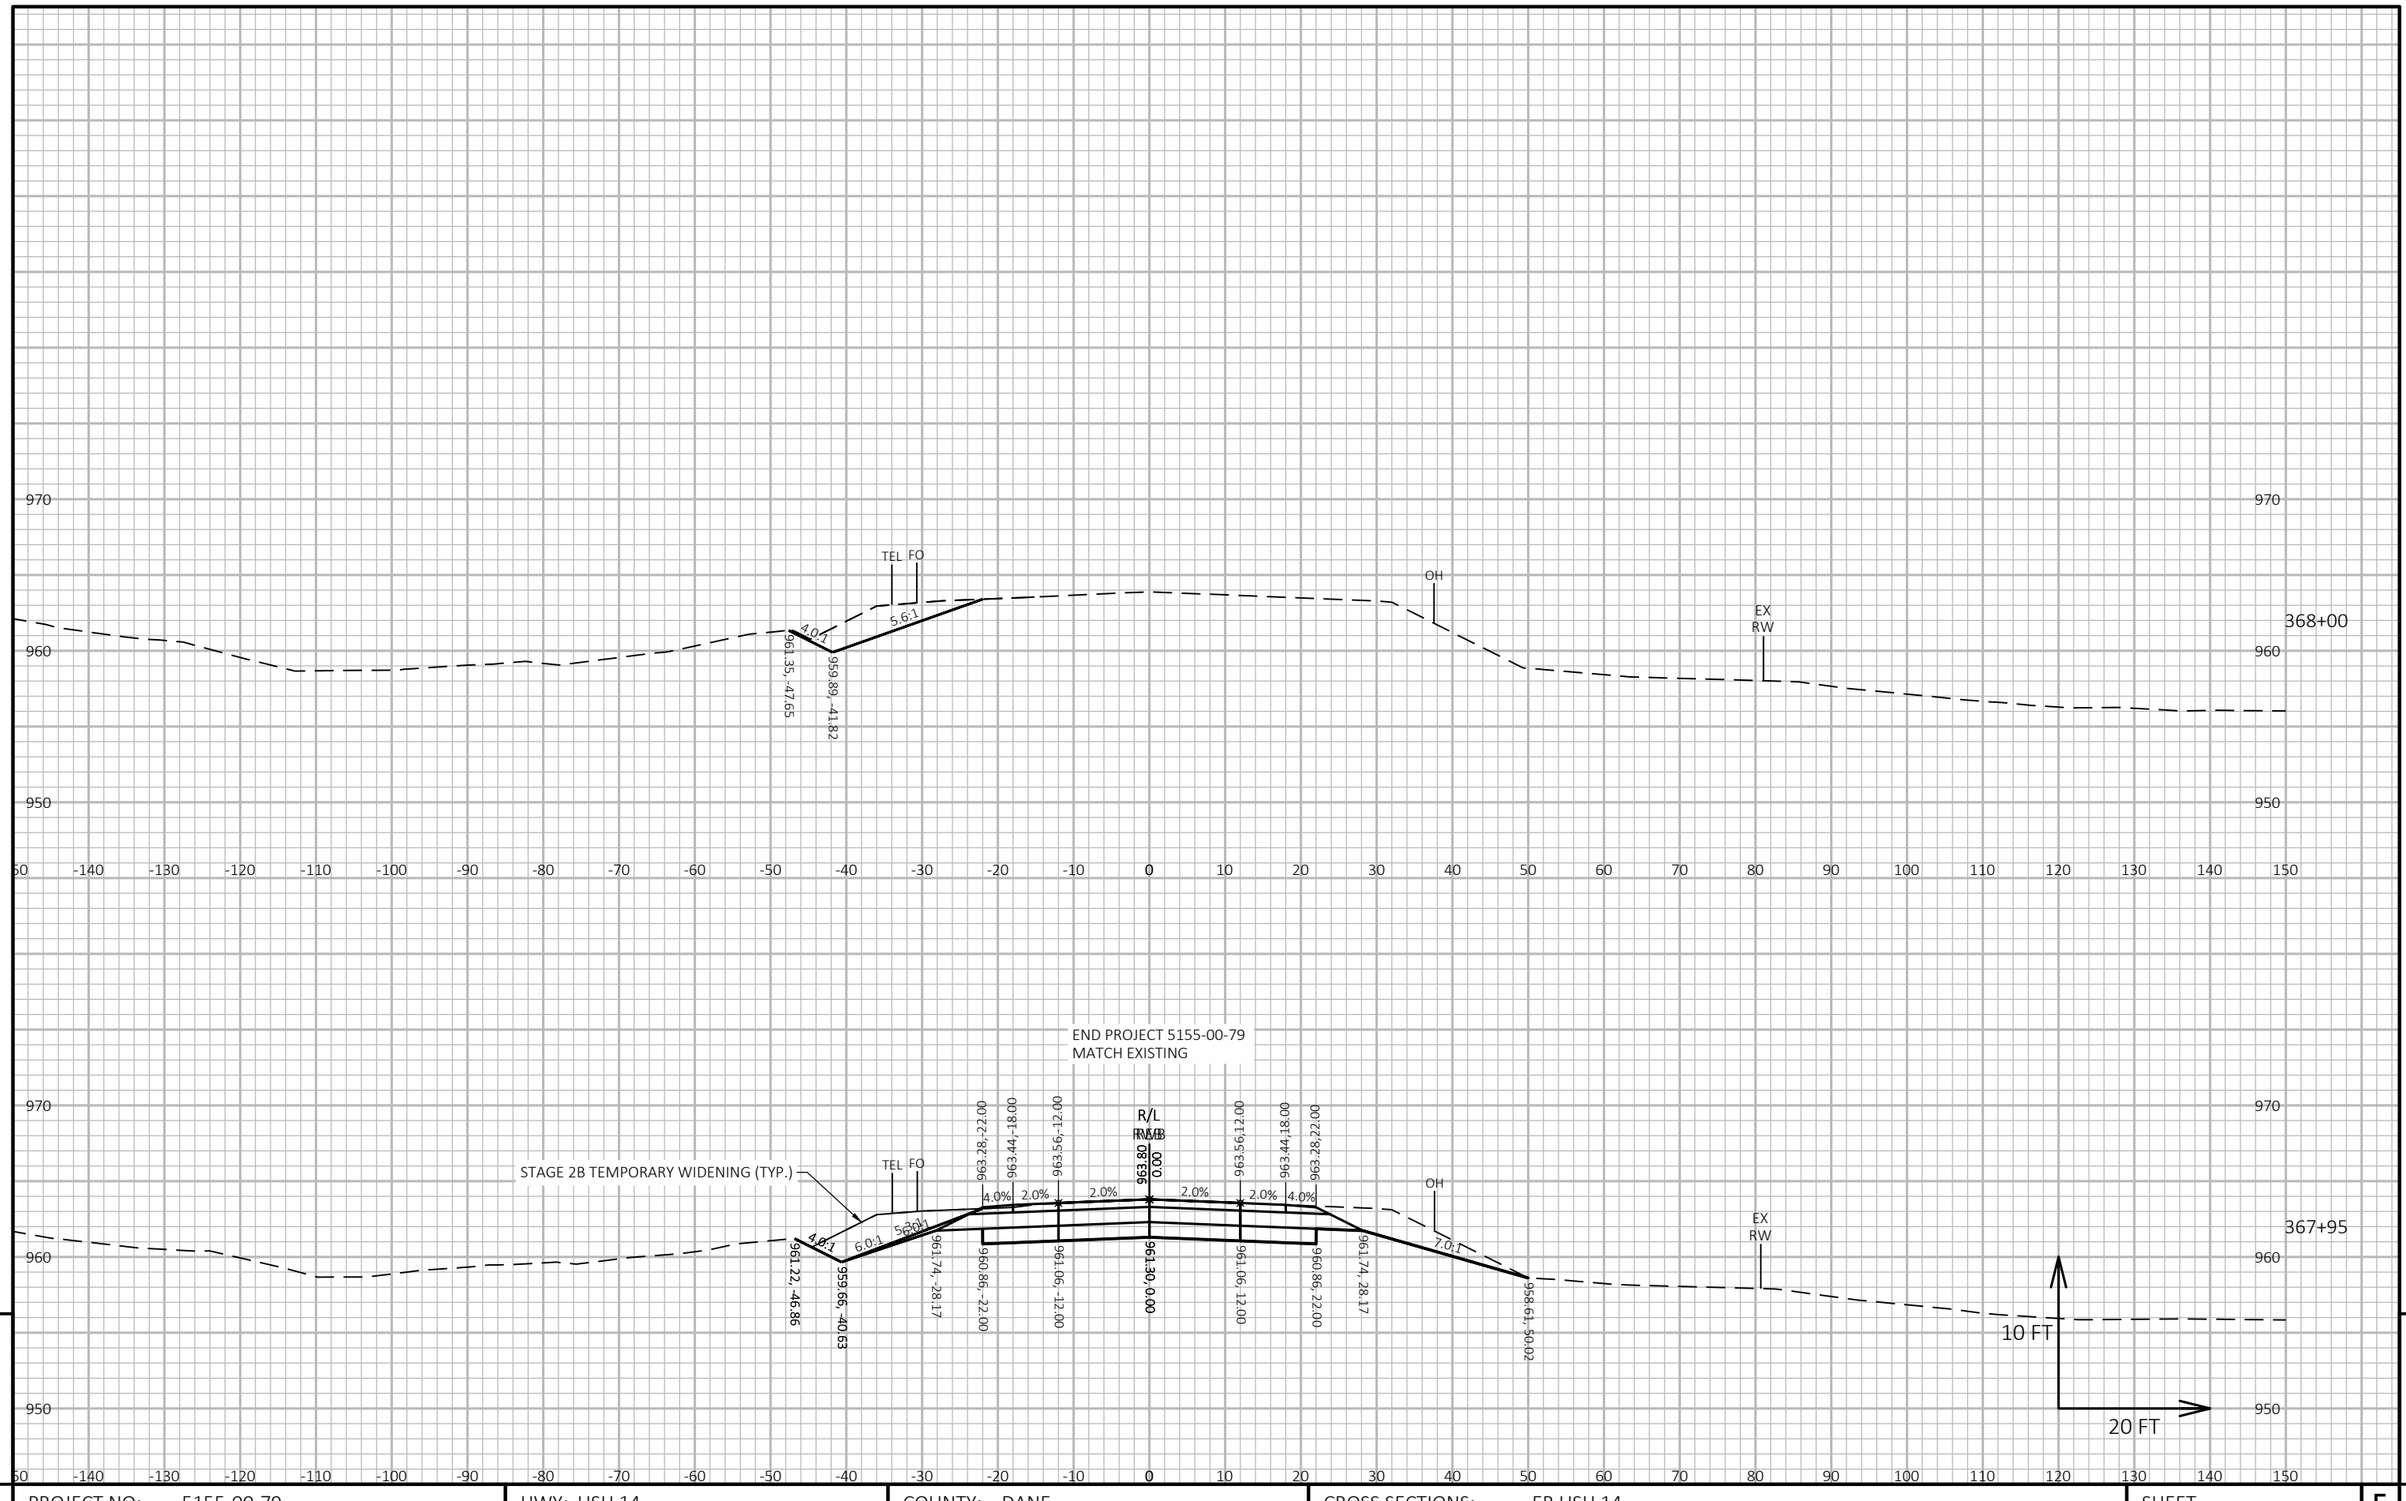

PROJECT NO: 5155-00-79	HWY: USH 14	COUNTY: DANE	CROSS SECTIONS: EB USH 14	SHEET	E

FILE NAME : P:\90S\93\00093386\CADD\C3D\51550405\SHEETSPLAN\090301-XS-79-14-REB&RWB.DWG
LAYOUT NAME - 090319-xs

PLOT DATE : 6/27/2019 1:18 PM

PLOT BY : JAMES DES JARLAIS

PLOT NAME :

PLOT SCALE : 1 IN:20 FT HORZ. / 1 IN:10 FT VERT.

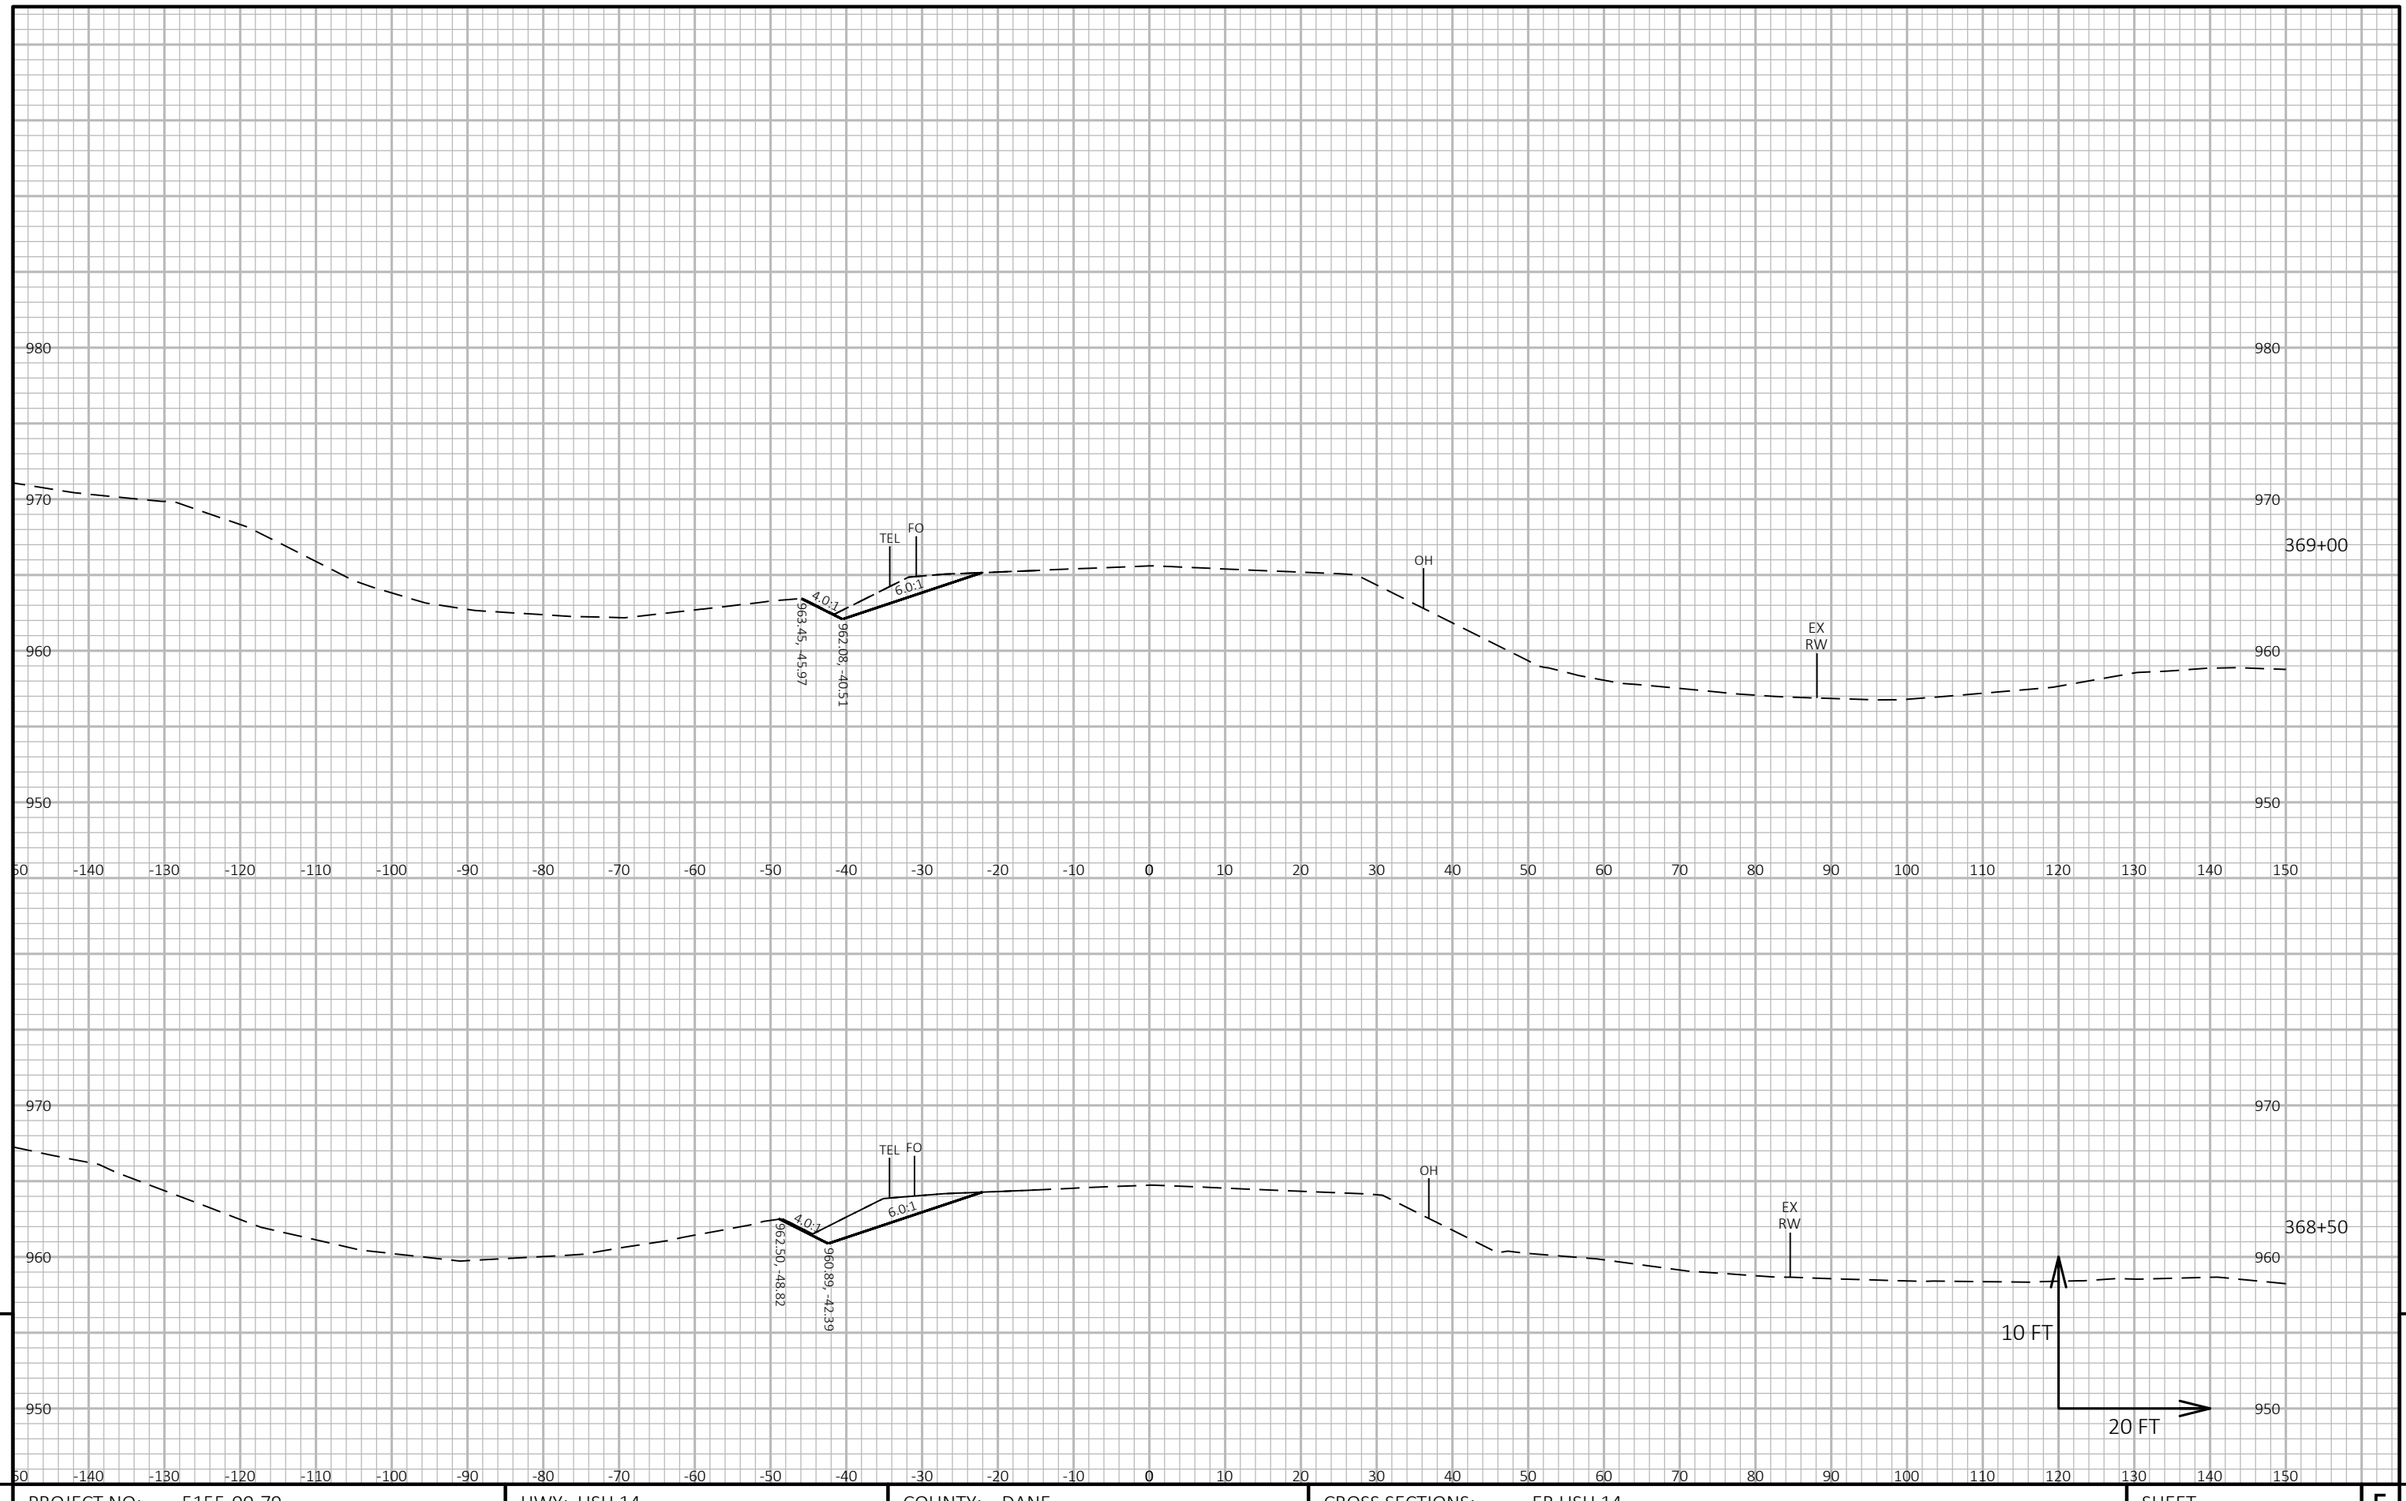

9

9

PROJECT NO: 5155-00-79	HWY: USH 14	COUNTY: DANE	CROSS SECTIONS: EB USH 14	SHEET	E

FILE NAME : P:\90S\93\00093386\CADD\C3D\51550405\SHEETSPLAN\090301-XS-79-14-REB&RWB.DWG
LAYOUT NAME - 090320-xs

PLOT DATE : 6/27/2019 1:18 PM PLOT BY : JAMES DES JARLAIS PLOT NAME : PLOT SCALE : 1 IN:20 FT HORZ. / 1 IN:10 FT VERT.

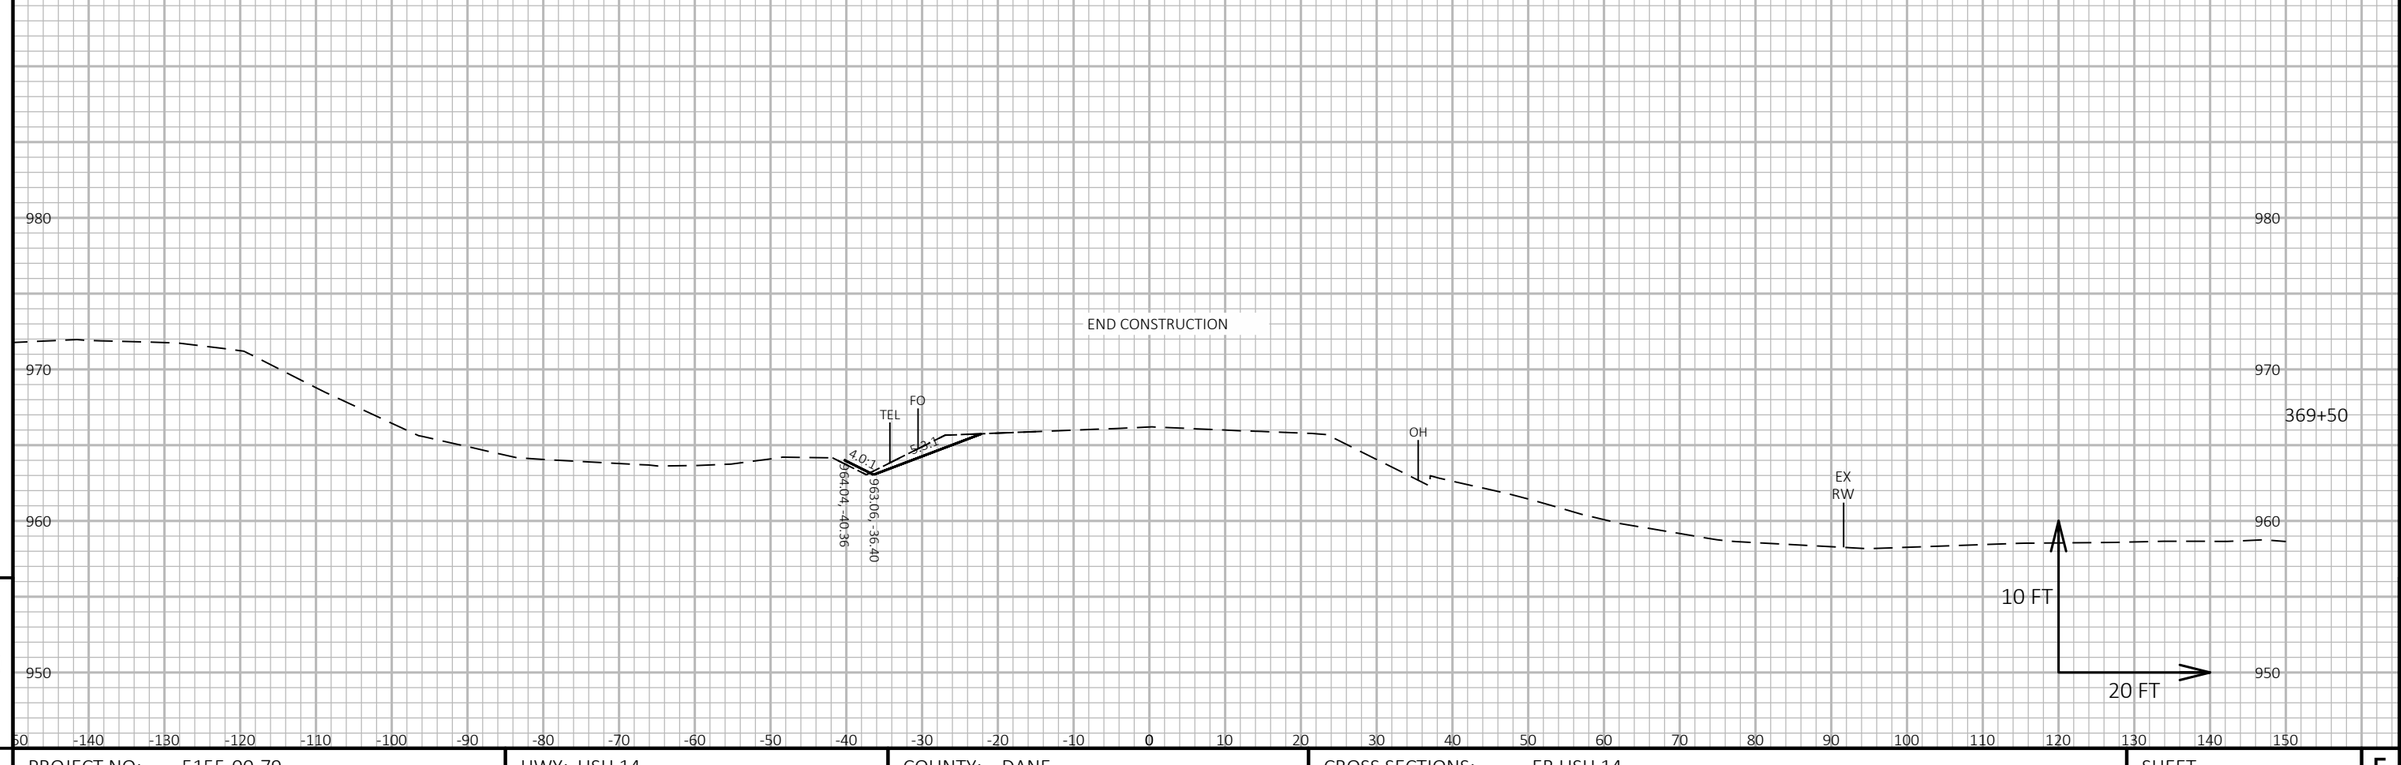

9

9

PROJECT NO: 5155-00-79	HWY: USH 14	COUNTY: DANE	CROSS SECTIONS: EB USH 14	SHEET	E

FILE NAME : P:\90S\93\00093386\CADD\C3D\51550405\SHEETSPLAN\090301-XS-79-14-REB&RWB.DWG
LAYOUT NAME - 090321-xs

PLOT DATE : 6/27/2019 1:18 PM PLOT BY : JAMES DES JARLAIS PLOT NAME : PLOT SCALE : 1 IN:20 FT HORZ. / 1 IN:10 FT VERT.

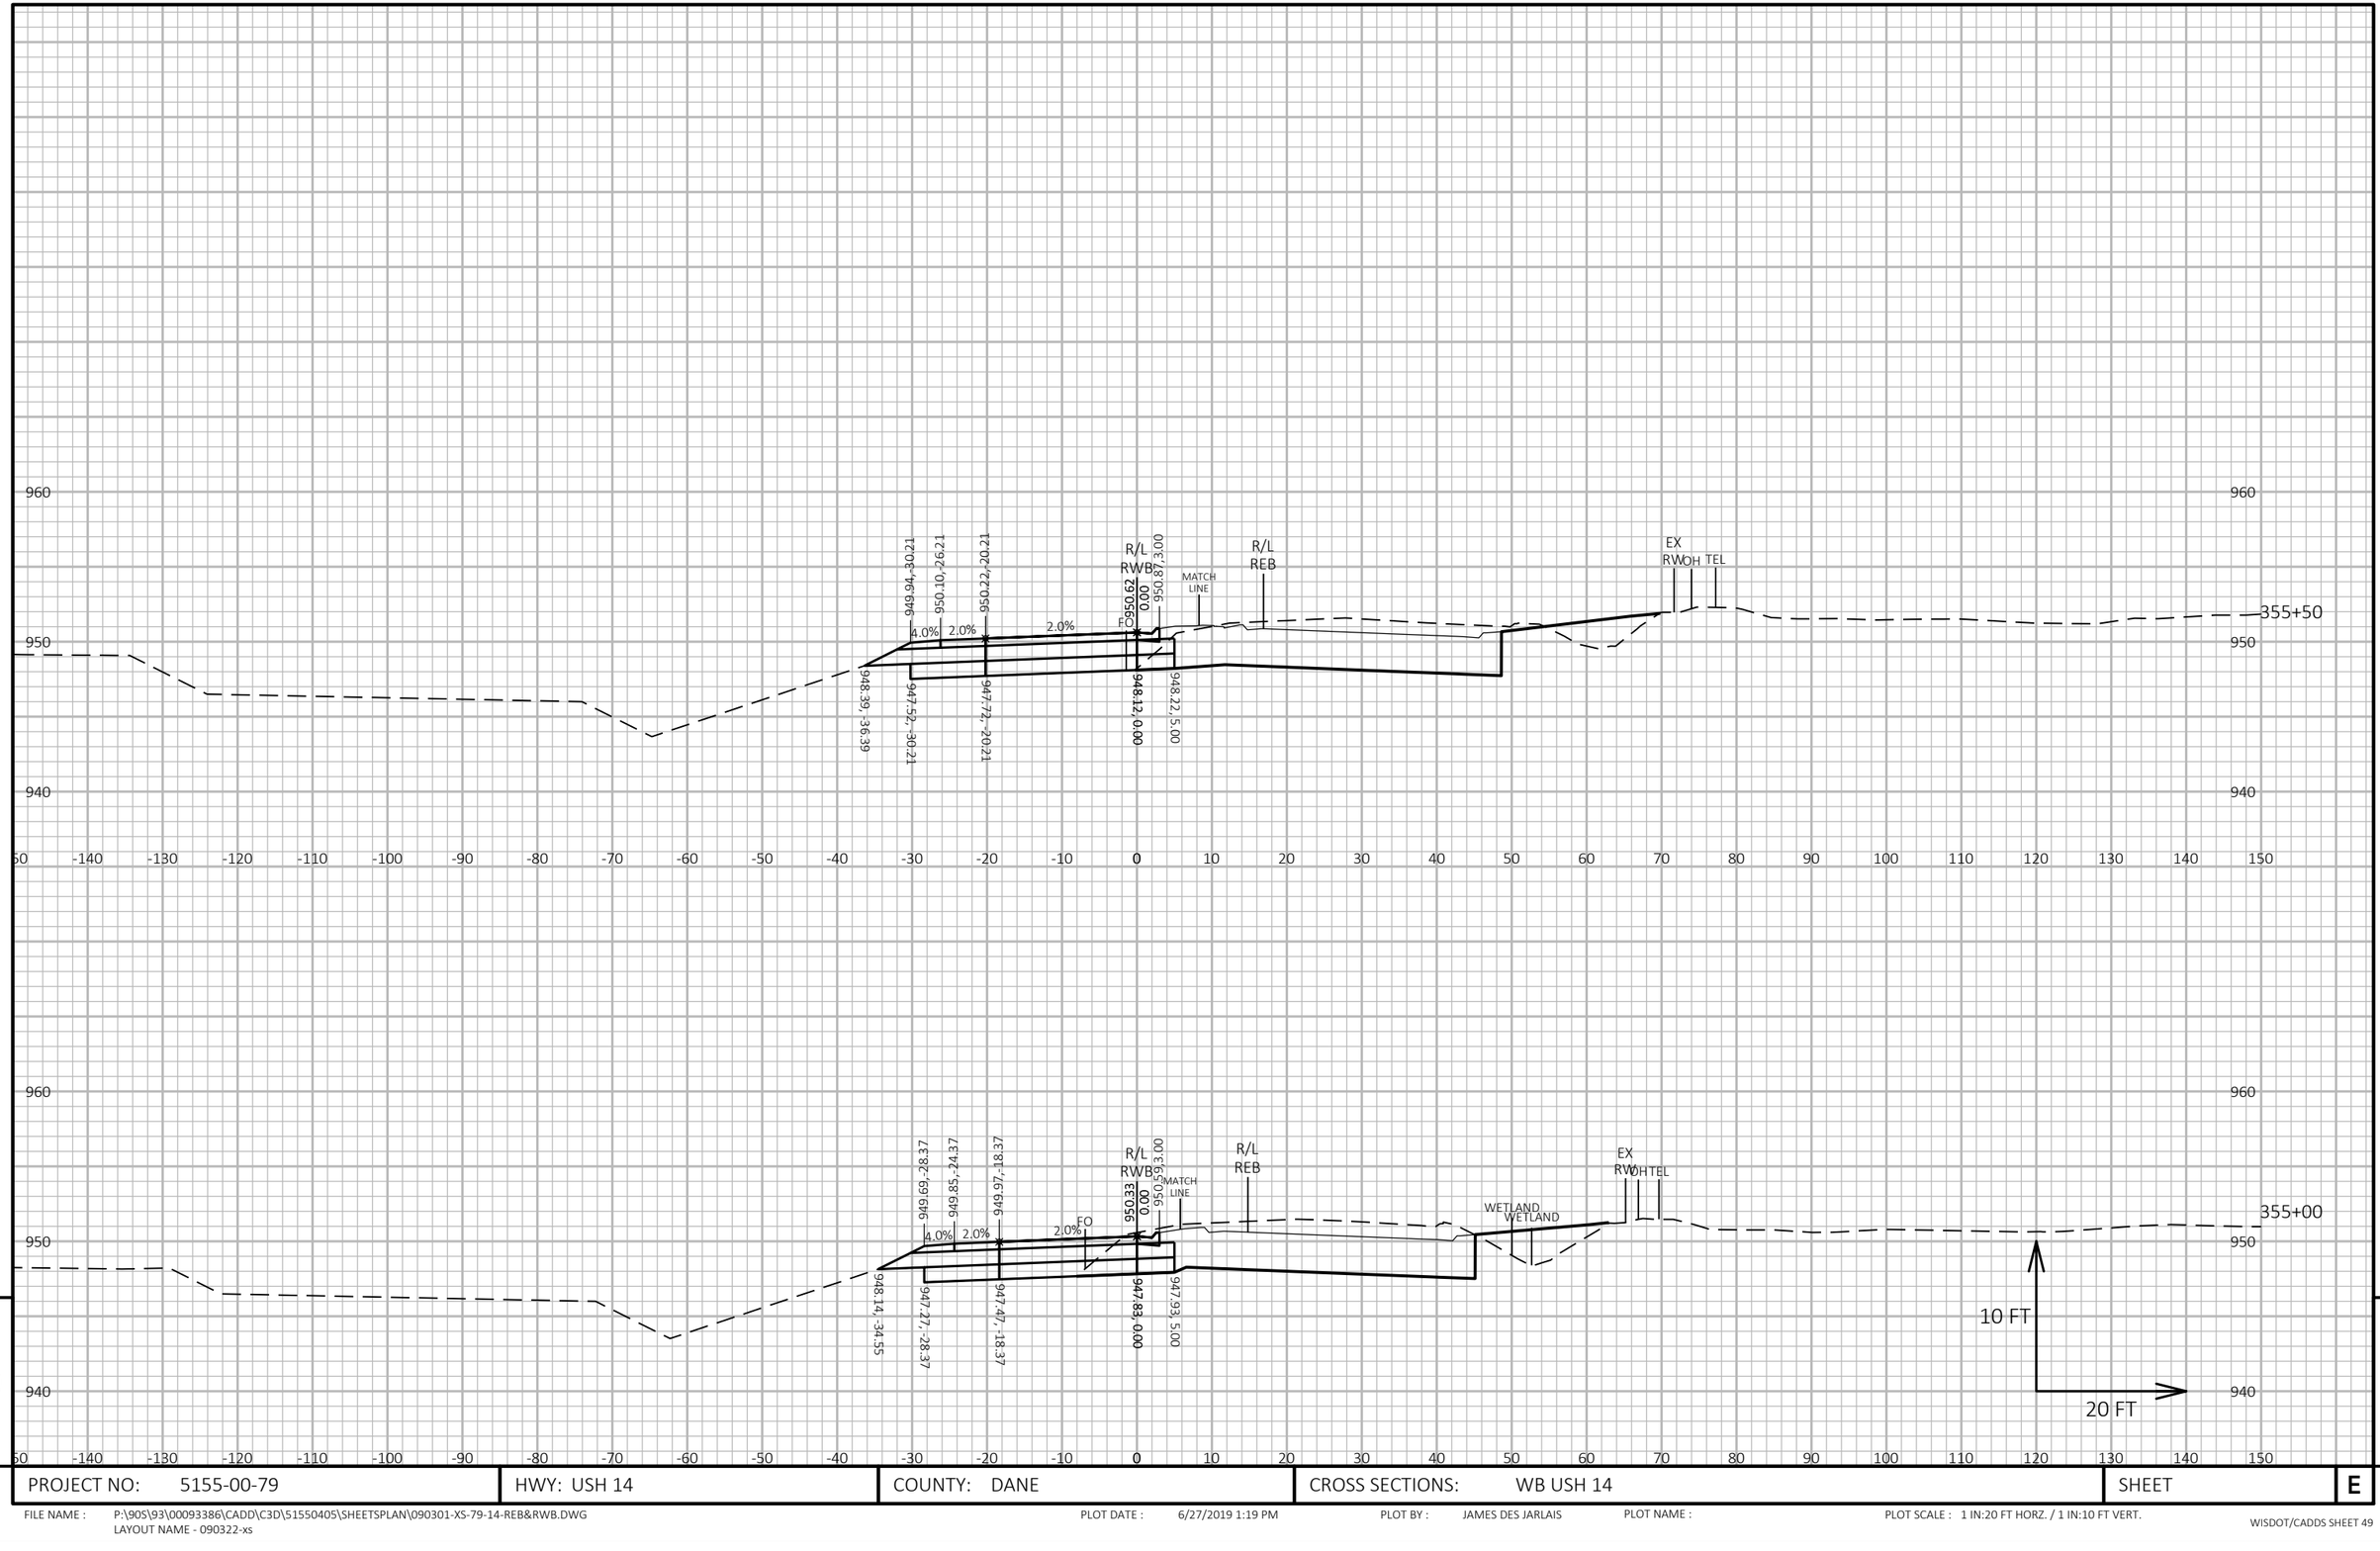

PROJECT NO: 5155-00-79	HWY: USH 14	COUNTY: DANE	CROSS SECTIONS: WB USH 14	SHEET	E

FILE NAME : P:\90S\93\00093386\CADD\C3D\51550405\SHEETSPLAN\090301-XS-79-14-REB&RWB.DWG
LAYOUT NAME - 090322-xs

PLOT DATE : 6/27/2019 1:19 PM PLOT BY : JAMES DES JARLAIS PLOT NAME : PLOT SCALE : 1 IN:20 FT HORZ. / 1 IN:10 FT VERT.

WISDOT/CADDS SHEET 49

9

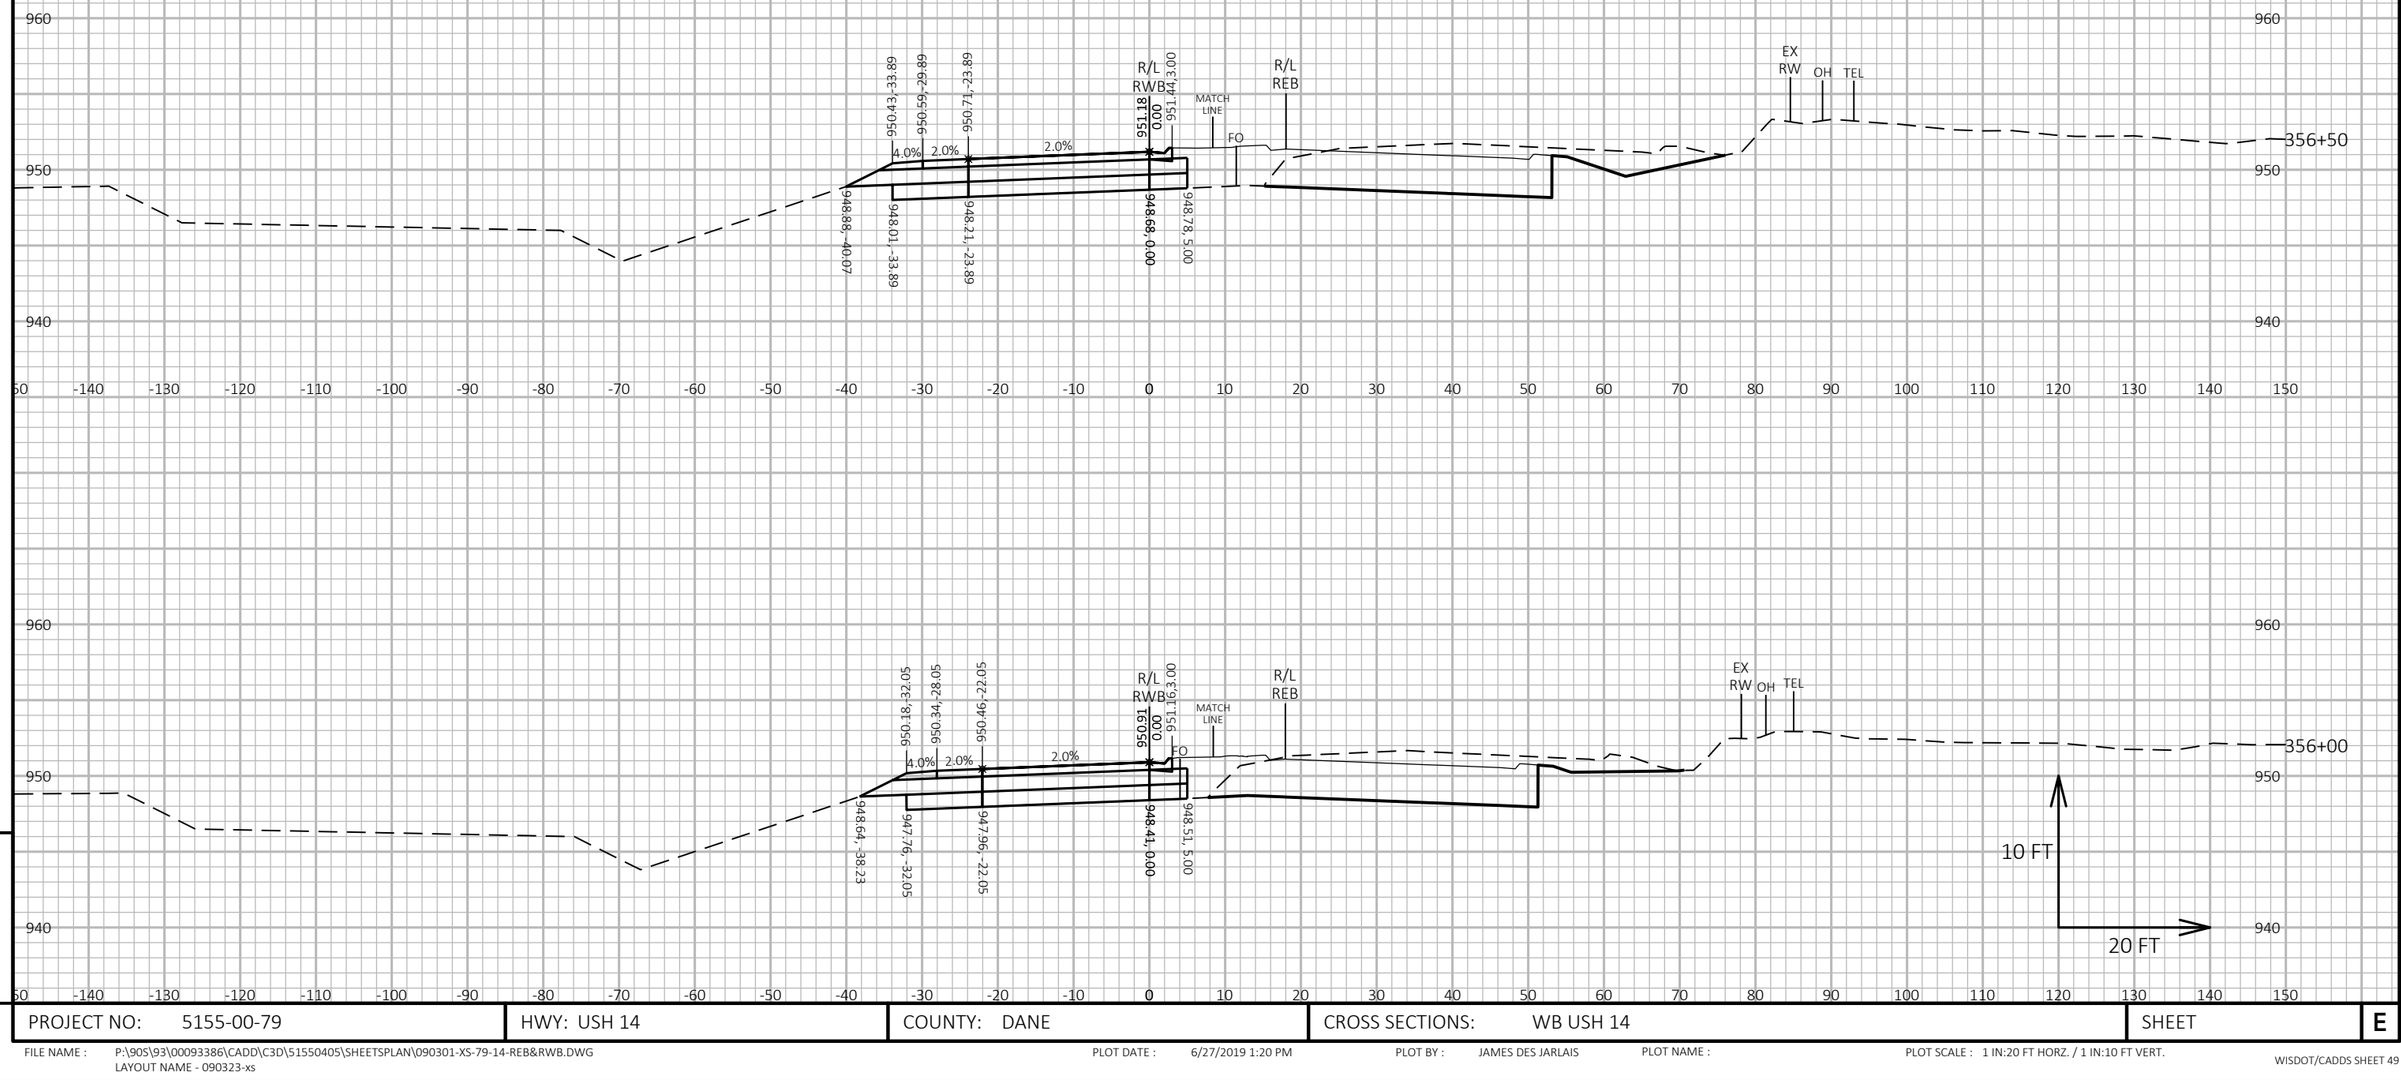

9

9

PROJECT NO: 5155-00-79	HWY: USH 14	COUNTY: DANE	CROSS SECTIONS: WB USH 14	SHEET	E

FILE NAME : P:\90S\93\00093386\CADD\C3D\51550405\SHEETSPLAN\090301-XS-79-14-REB&RWB.DWG
LAYOUT NAME - 090323-xs

PLOT DATE : 6/27/2019 1:20 PM

PLOT BY : JAMES DES JARLAIS

PLOT NAME :

PLOT SCALE : 1 IN:20 FT HORZ. / 1 IN:10 FT VERT.

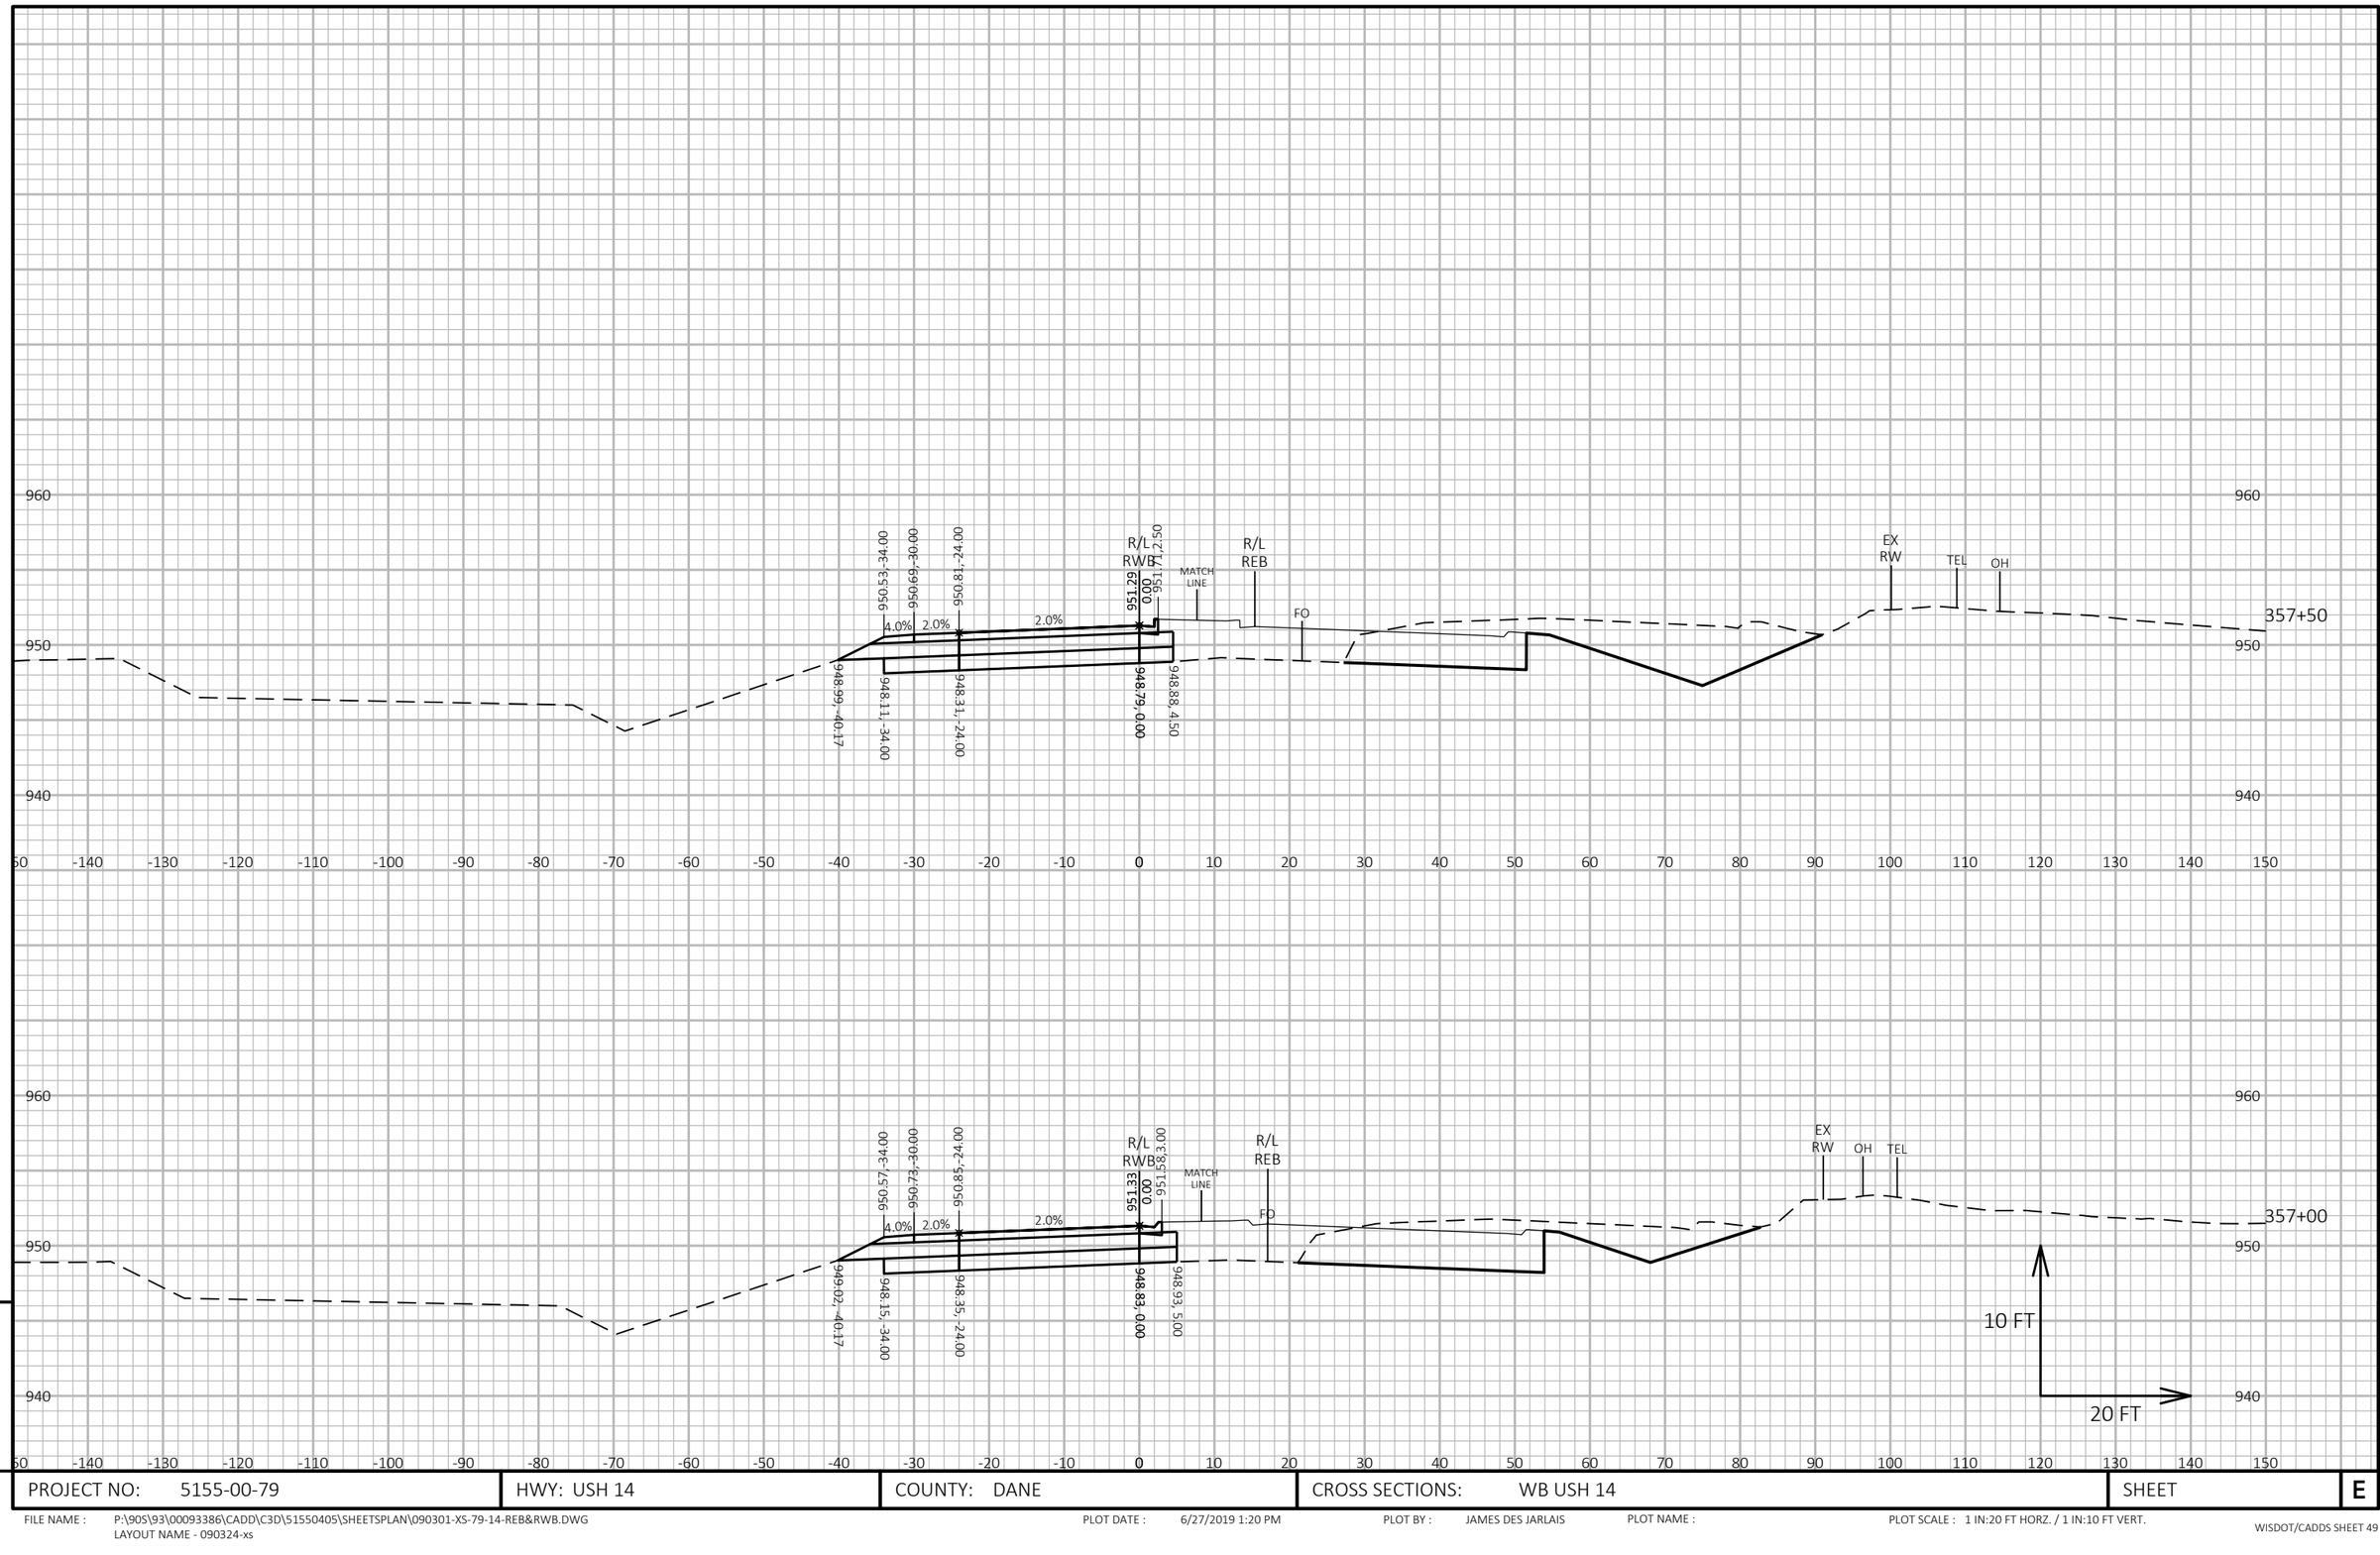

9

9

PROJECT NO: 5155-00-79	HWY: USH 14	COUNTY: DANE	CROSS SECTIONS: WB USH 14	SHEET	E

FILE NAME : P:\90S\93\00093386\CADD\C3D\51550405\SHEETSPLAN\090301-XS-79-14-REB&RWB.DWG
LAYOUT NAME - 090324-xs

PLOT DATE : 6/27/2019 1:20 PM

PLOT BY : JAMES DES JARLAIS

PLOT NAME :

PLOT SCALE : 1 IN:20 FT HORZ. / 1 IN:10 FT VERT.

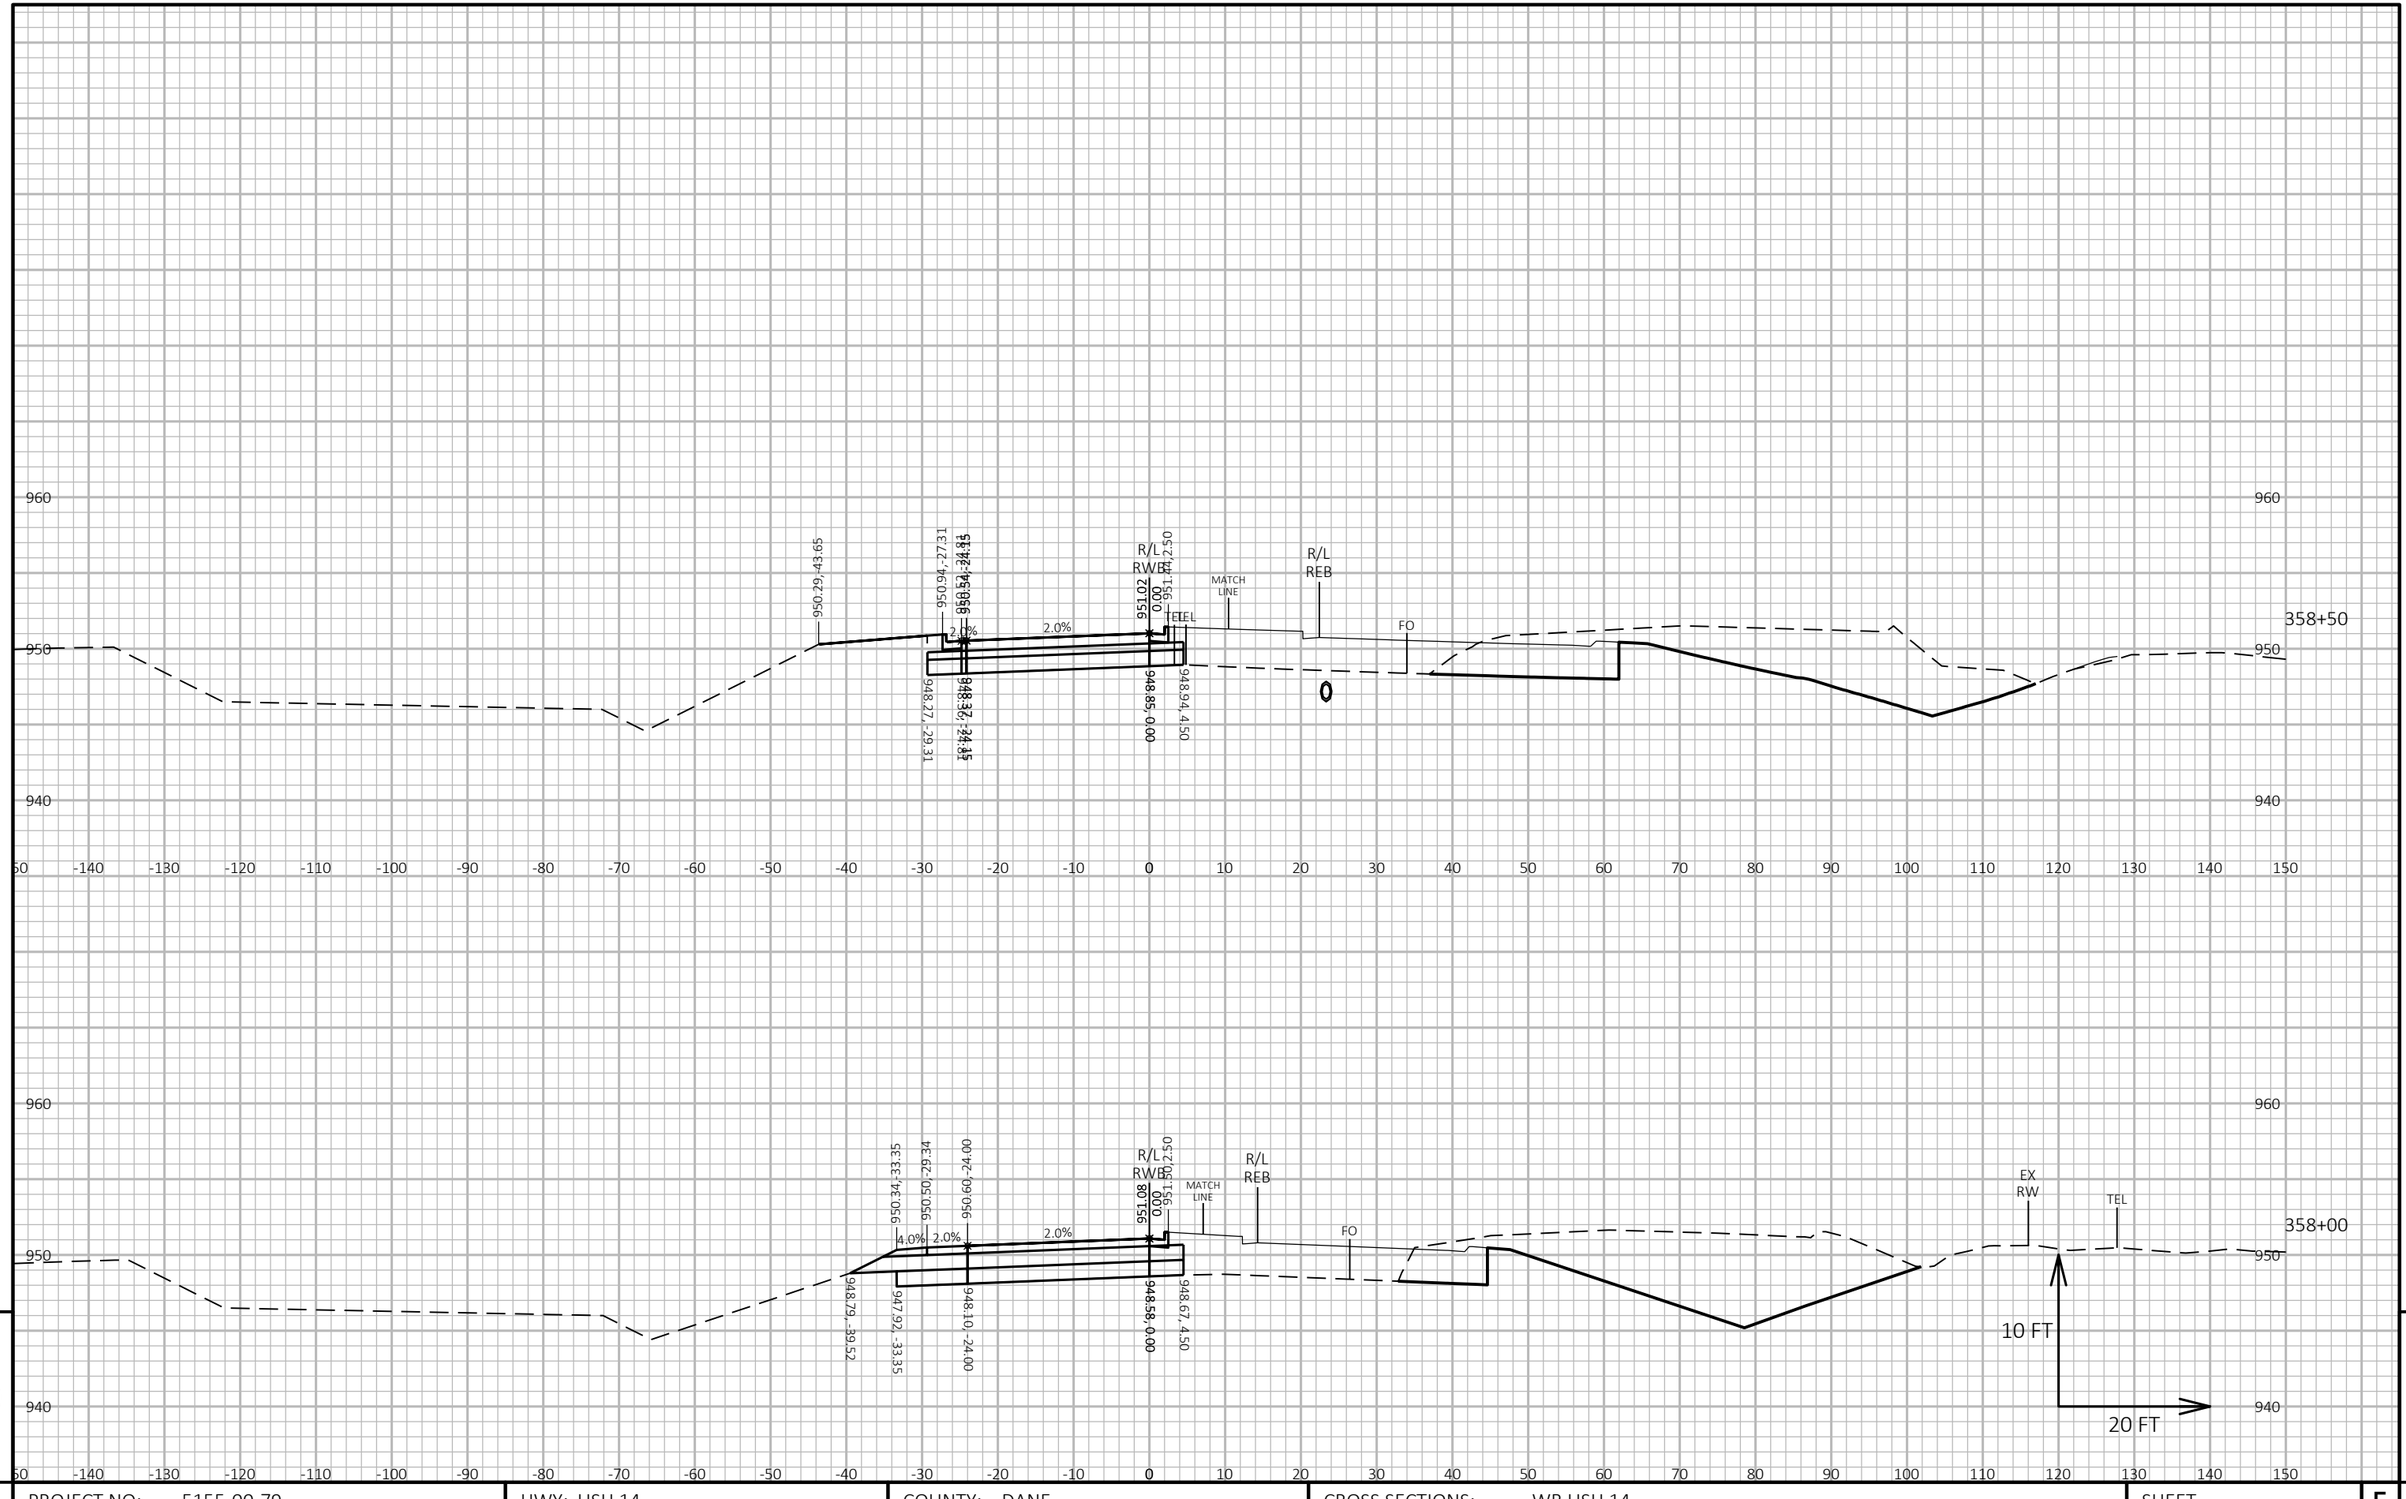

9

9

PROJECT NO: 5155-00-79	HWY: USH 14	COUNTY: DANE	CROSS SECTIONS: WB USH 14	SHEET	E

FILE NAME : P:\90S\93\00093386\CADD\C3D\51550405\SHEETSPLAN\090301-XS-79-14-REB&RWB.DWG
LAYOUT NAME - 090325-xs

PLOT DATE : 6/27/2019 1:20 PM

PLOT BY : JAMES DES JARLAIS

PLOT NAME :

PLOT SCALE : 1 IN:20 FT HORZ. / 1 IN:10 FT VERT.

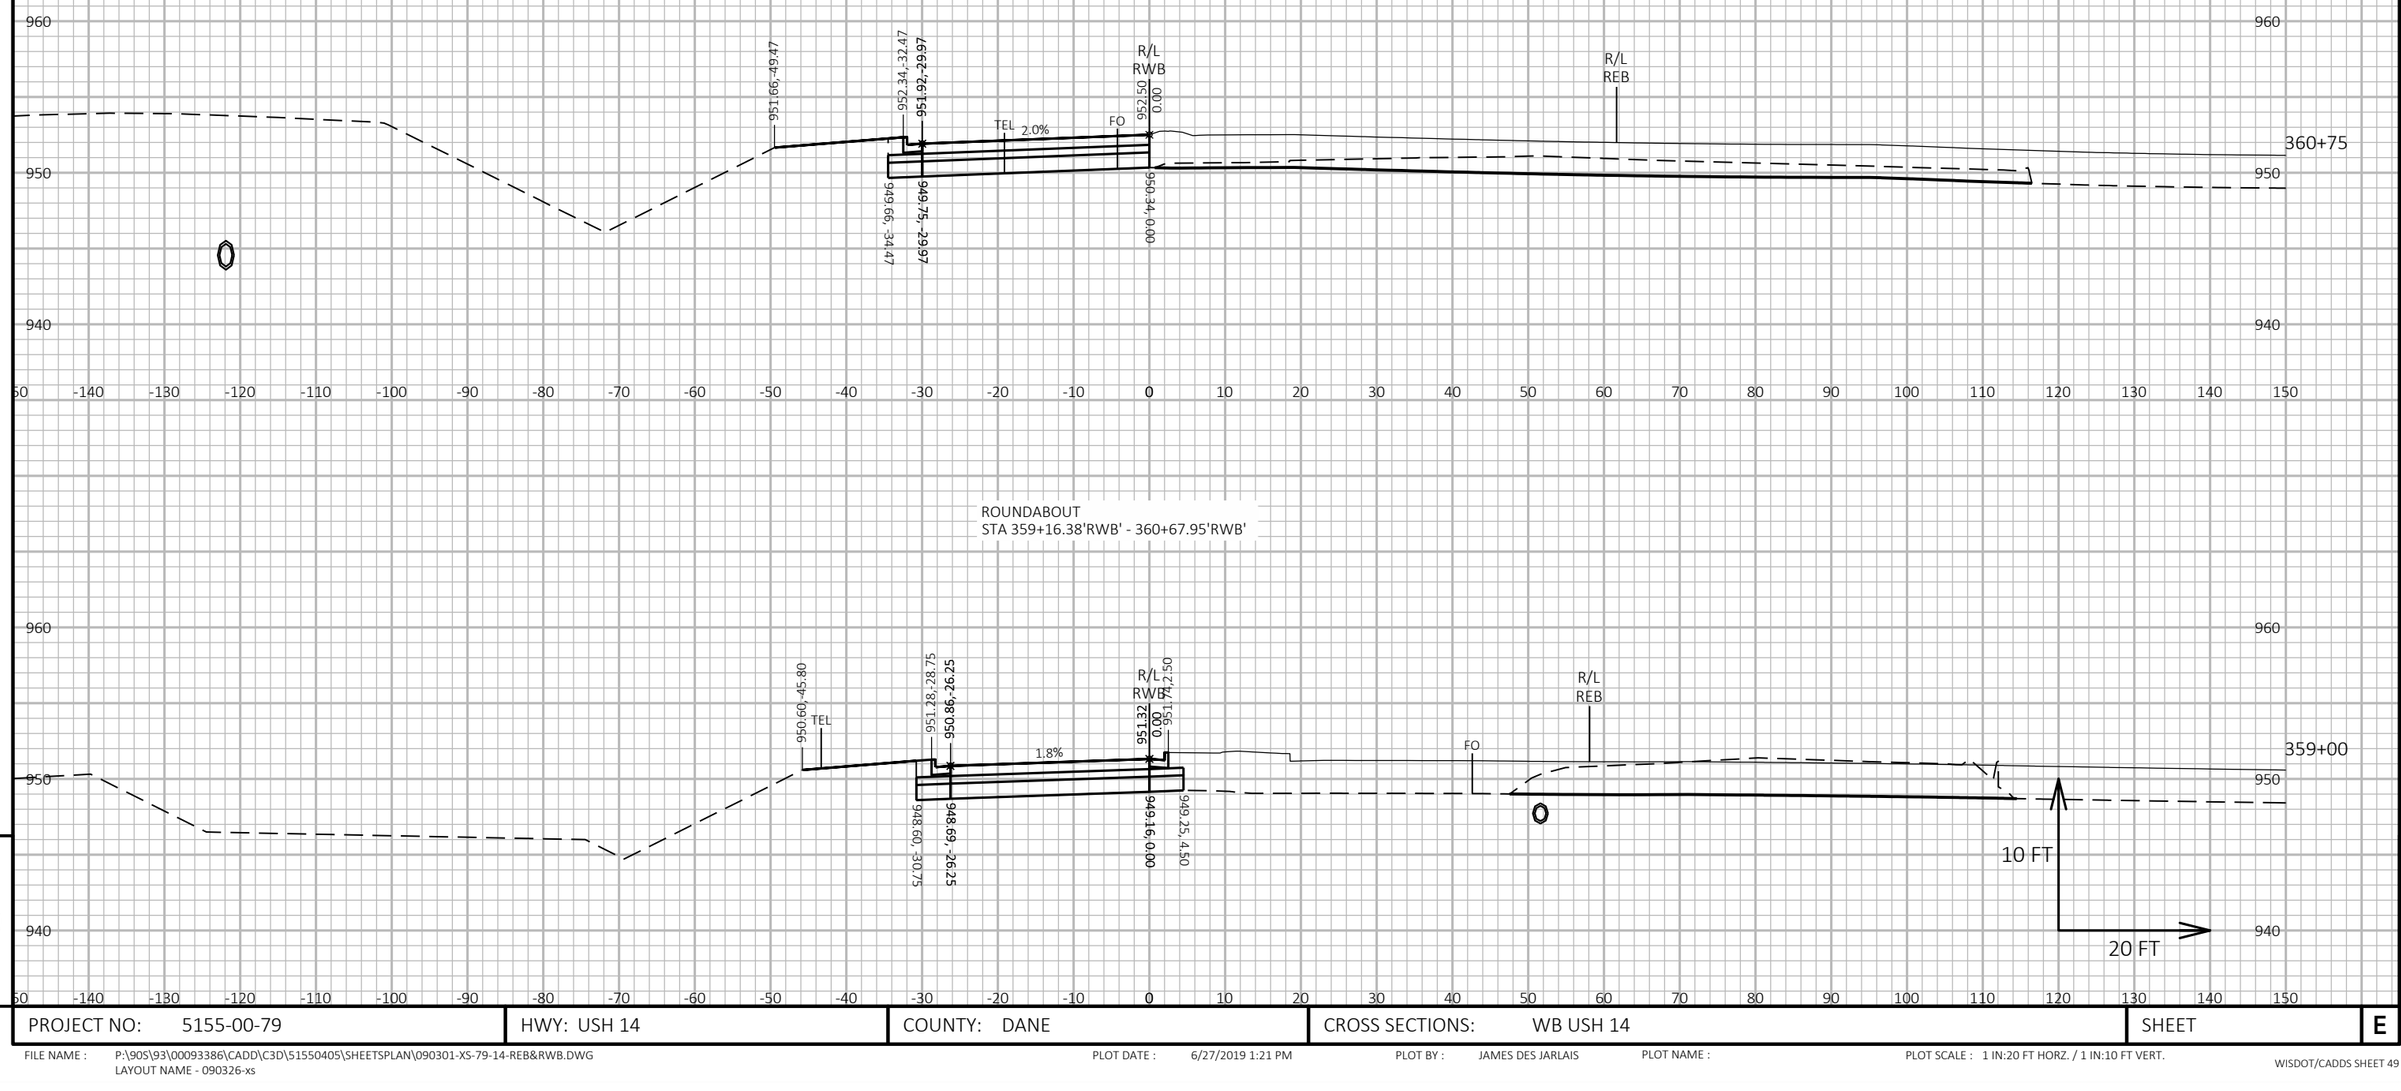

PROJECT NO: 5155-00-79	HWY: USH 14	COUNTY: DANE	CROSS SECTIONS: WB USH 14	SHEET	E

FILE NAME : P:\90S\93\00093386\CADD\C3D\51550405\SHEETSPLAN\090301-XS-79-14-REB&RWB.DWG
LAYOUT NAME - 090326-xs

PLOT DATE : 6/27/2019 1:21 PM PLOT BY : JAMES DES JARLAIS PLOT NAME : PLOT SCALE : 1 IN:20 FT HORZ. / 1 IN:10 FT VERT.

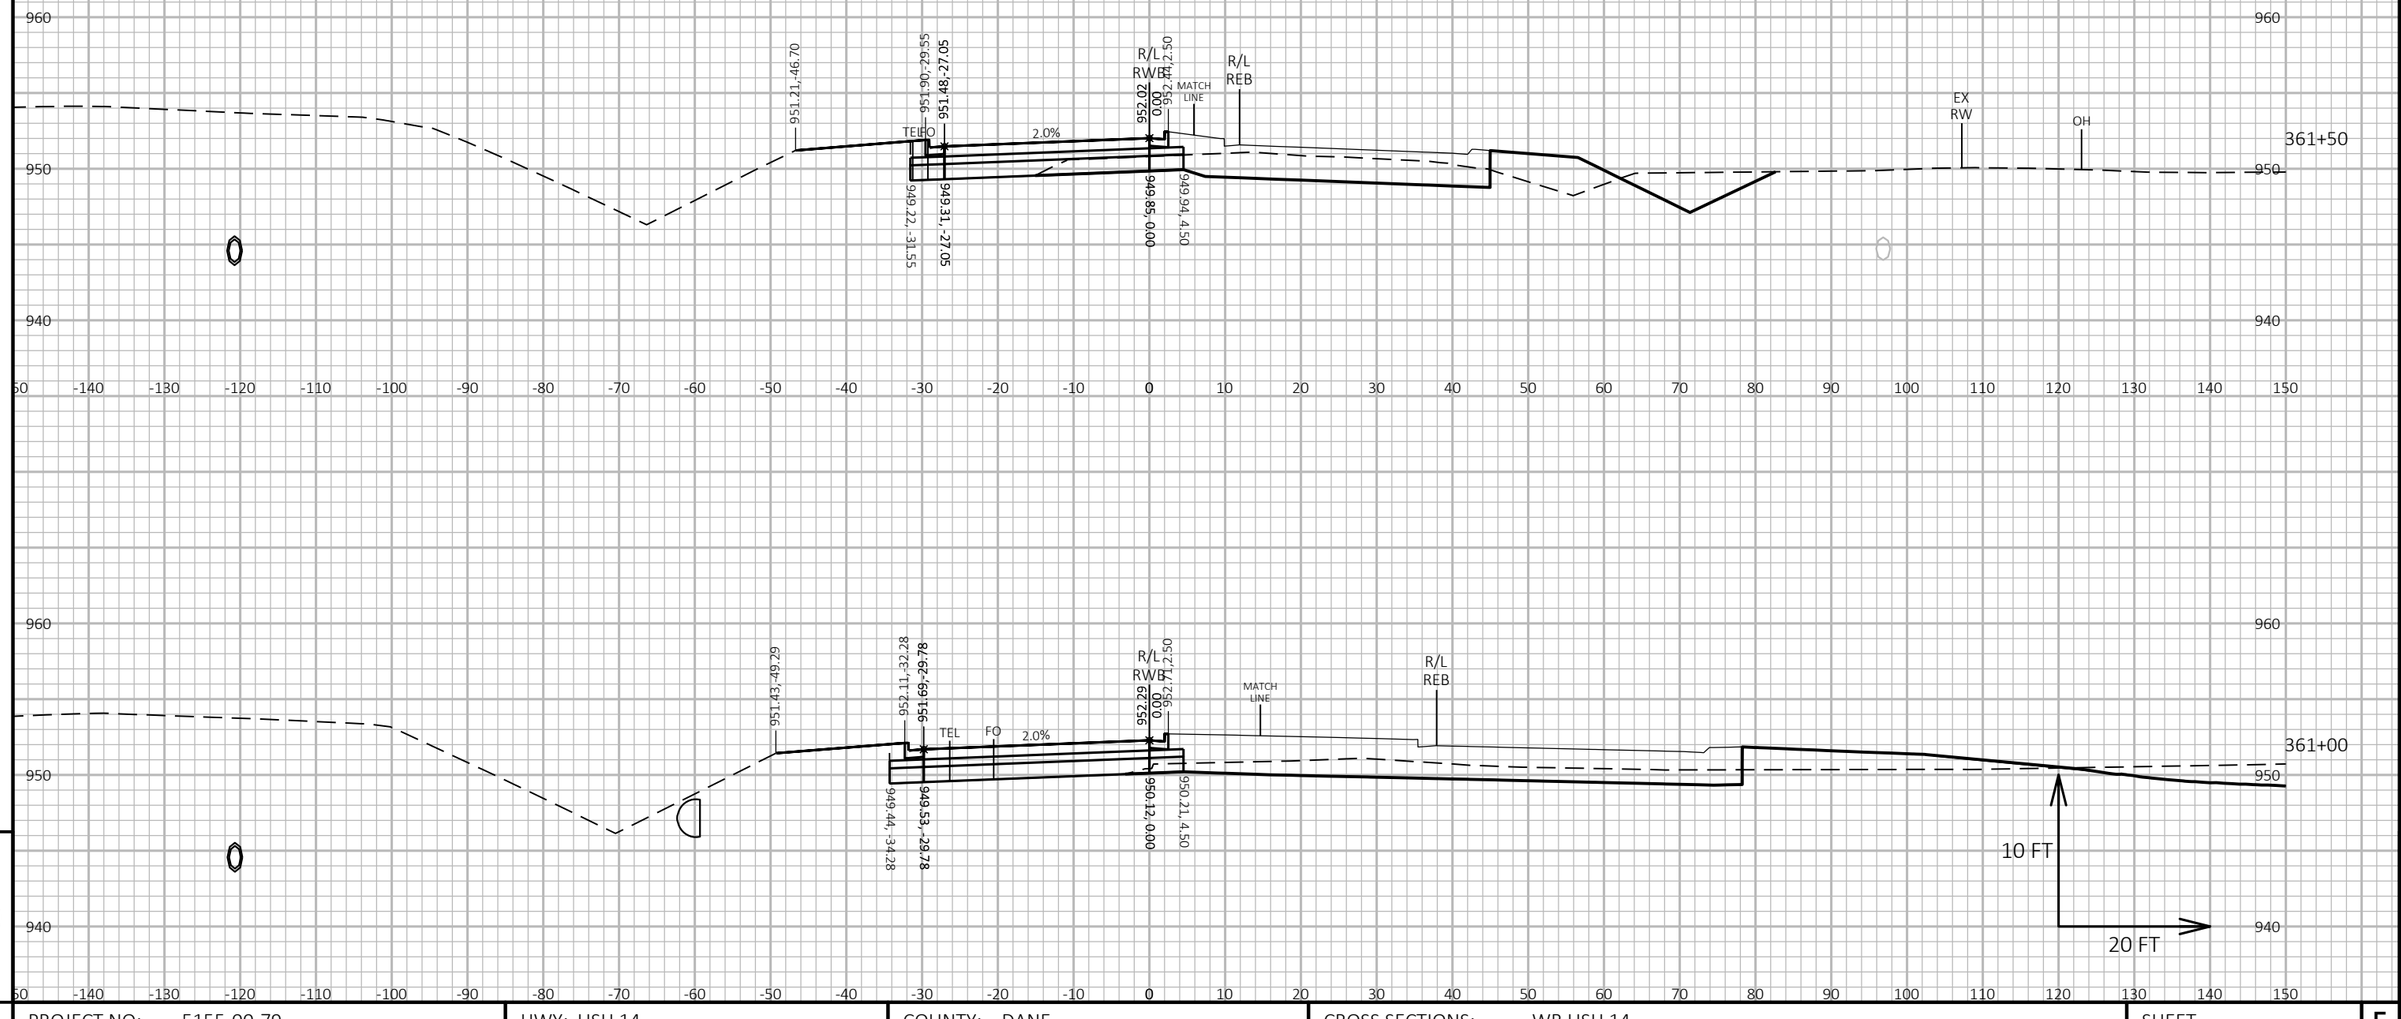

9

9

PROJECT NO: 5155-00-79	HWY: USH 14	COUNTY: DANE	CROSS SECTIONS: WB USH 14	SHEET	E

FILE NAME : P:\90S\93\00093386\CADD\C3D\51550405\SHEETSPLAN\090301-XS-79-14-REB&RWB.DWG
LAYOUT NAME - 090327-xs

PLOT DATE : 6/27/2019 1:21 PM PLOT BY : JAMES DES JARLAIS PLOT NAME : PLOT SCALE : 1 IN:20 FT HORZ. / 1 IN:10 FT VERT.

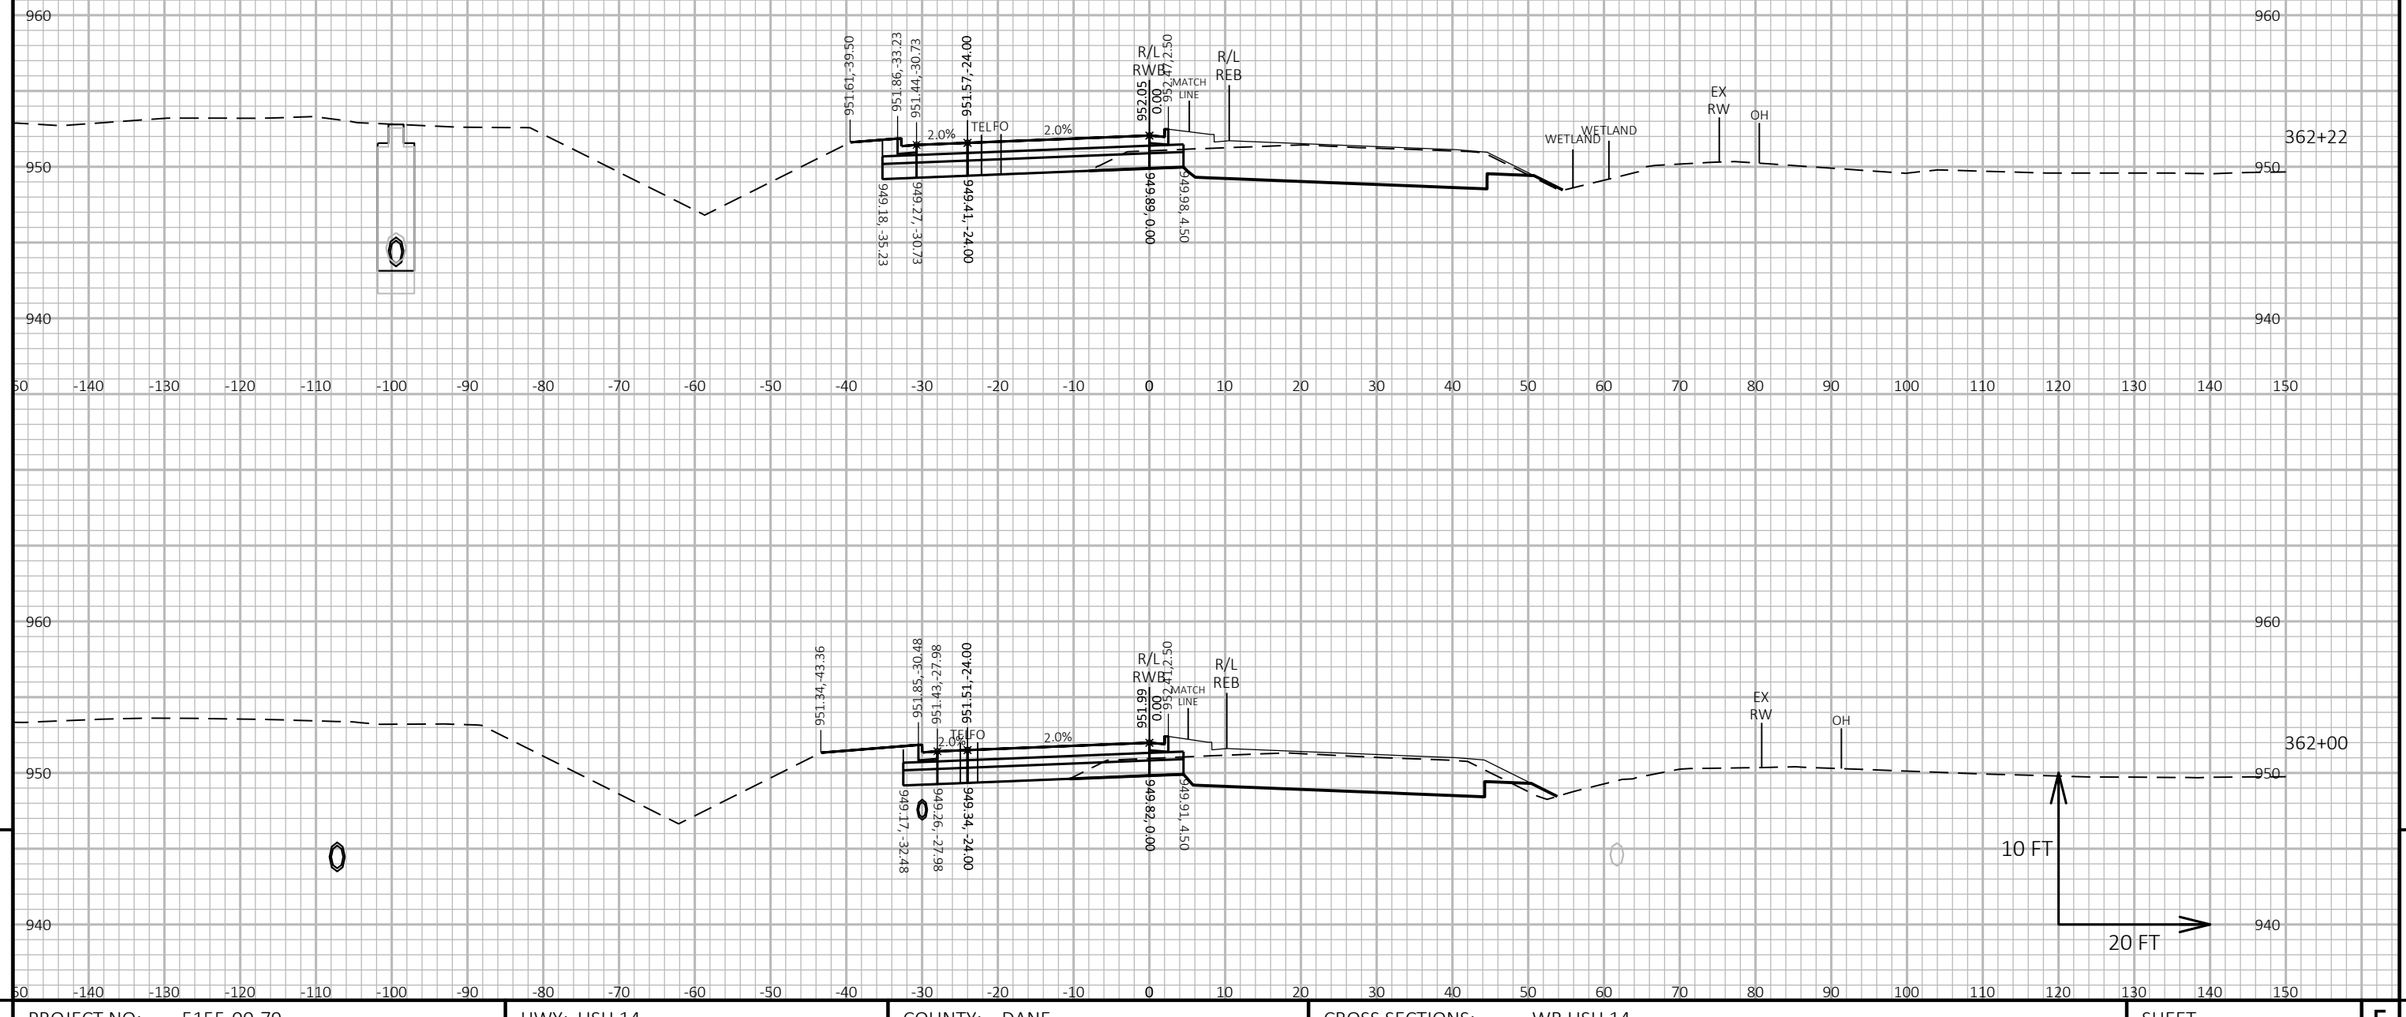

9

9

PROJECT NO: 5155-00-79	HWY: USH 14	COUNTY: DANE	CROSS SECTIONS: WB USH 14	SHEET	E

FILE NAME : P:\90S\93\00093386\CADD\C3D\51550405\SHEETSPLAN\090301-XS-79-14-REB&RWB.DWG
LAYOUT NAME - 090328-xs

PLOT DATE : 6/27/2019 1:21 PM PLOT BY : JAMES DES JARLAIS PLOT NAME : PLOT SCALE : 1 IN:20 FT HORZ. / 1 IN:10 FT VERT.

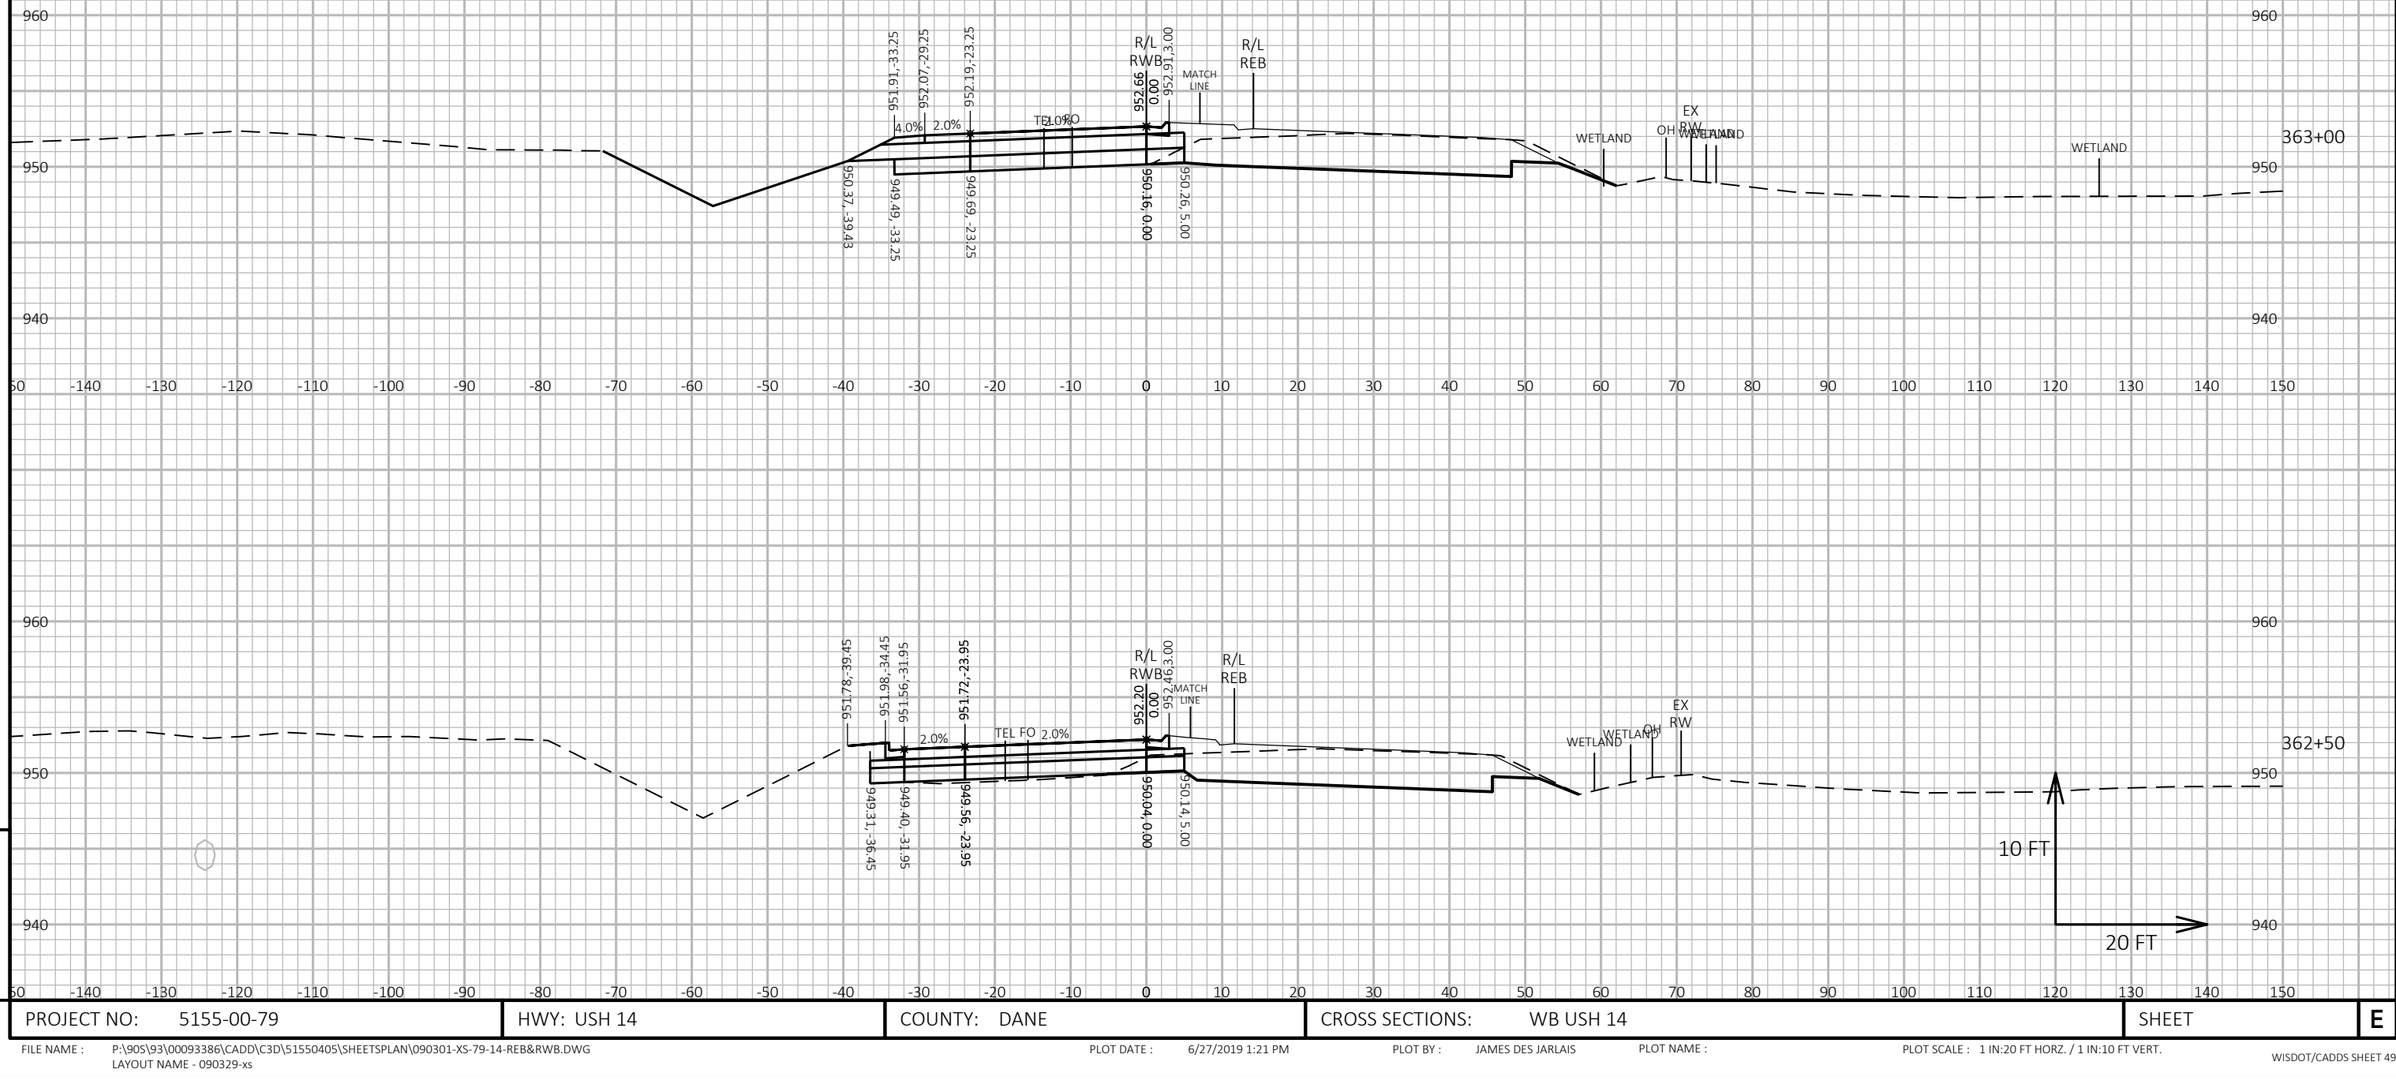

PROJECT NO: 5155-00-79	HWY: USH 14	COUNTY: DANE	CROSS SECTIONS: WB USH 14	SHEET E

FILE NAME : P:\90S\93\00093386\CADD\C3D\51550405\SHEETSPLAN\090301-XS-79-14-REB&RWB.DWG
LAYOUT NAME - 090329-xs

PLOT DATE : 6/27/2019 1:21 PM

PLOT BY : JAMES DES JARLAIS

PLOT NAME :

PLOT SCALE : 1 IN:20 FT HORZ. / 1 IN:10 FT VERT.

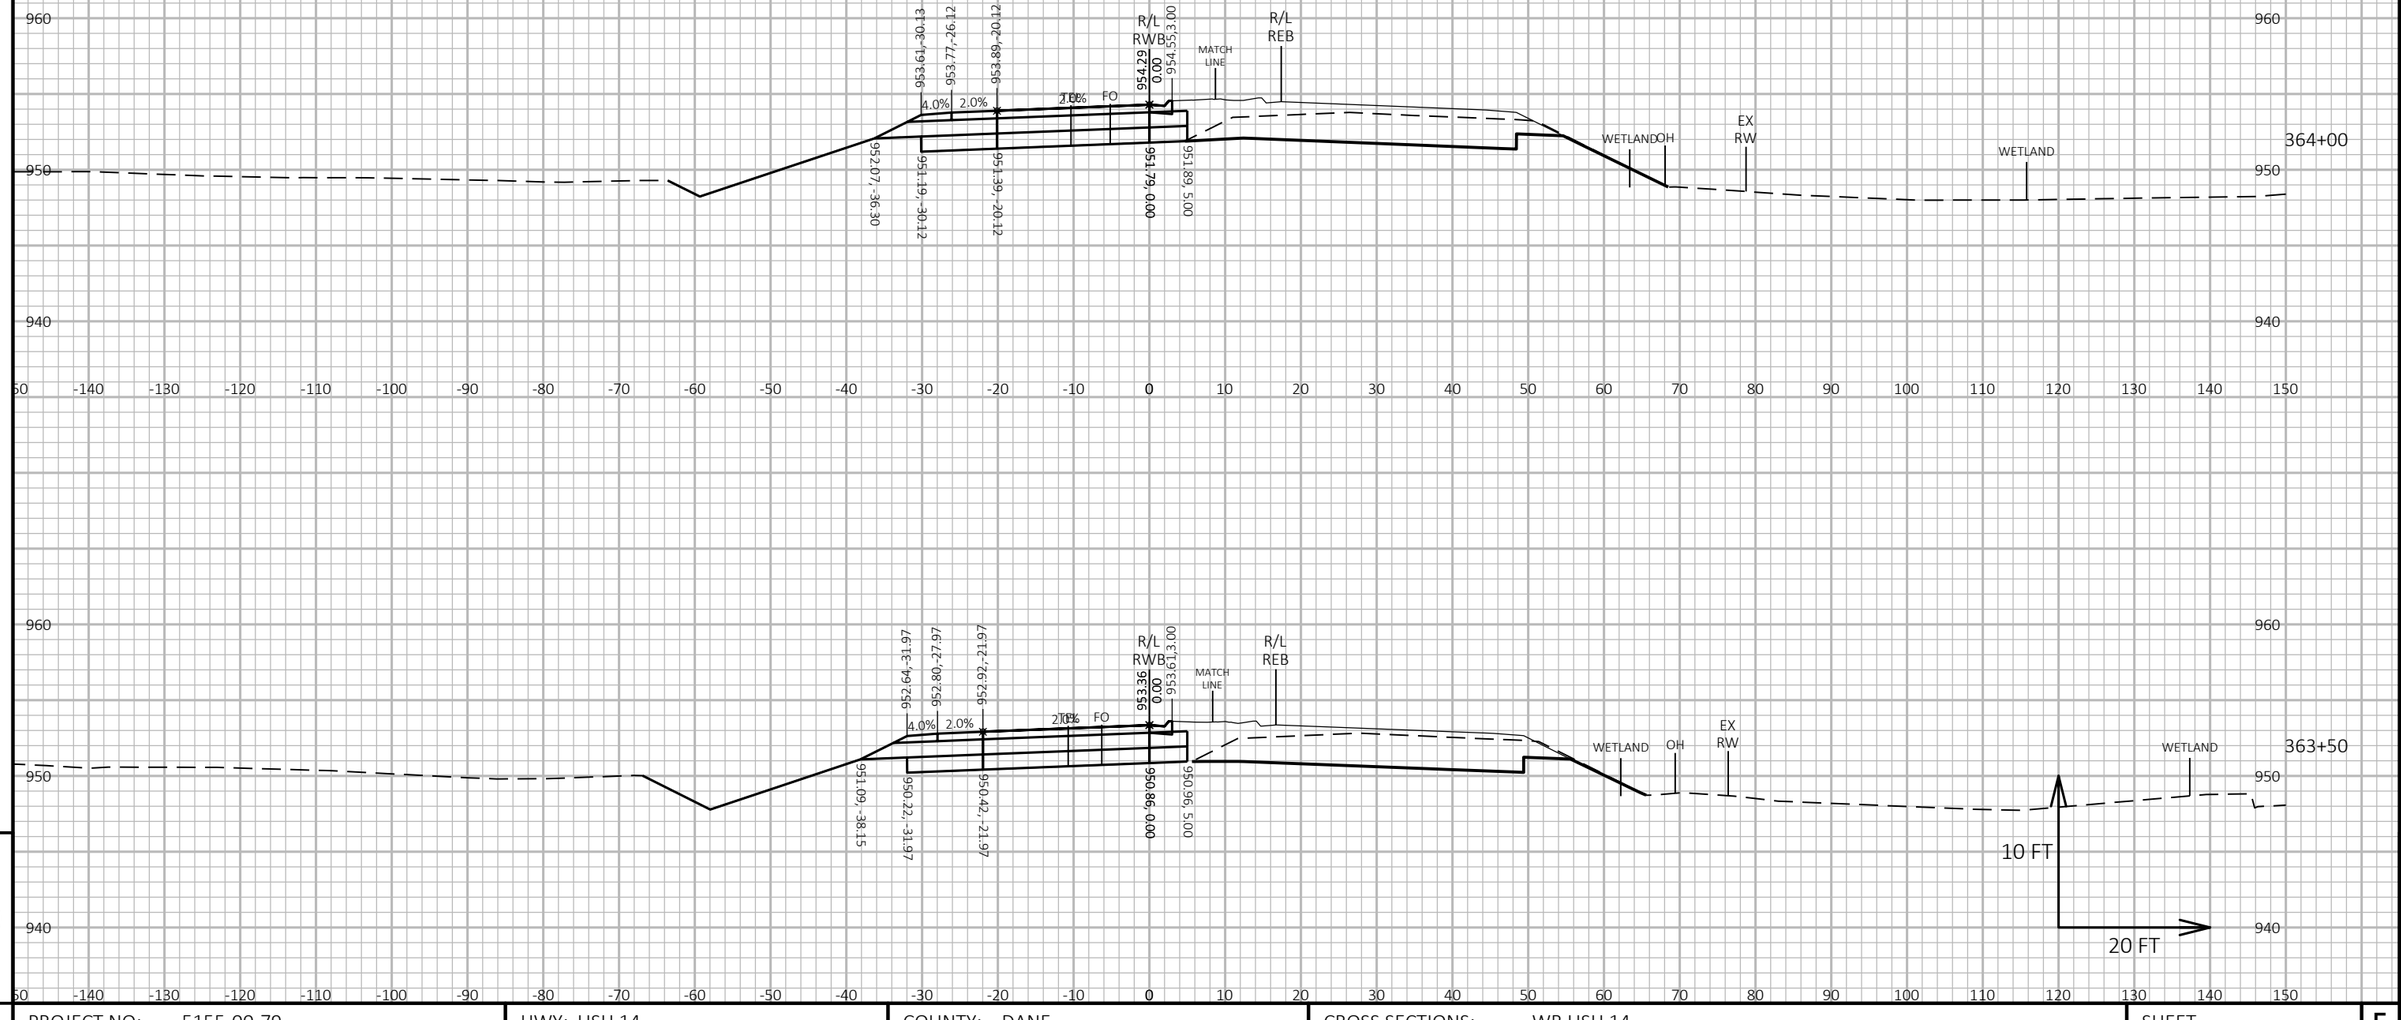

9

9

PROJECT NO: 5155-00-79	HWY: USH 14	COUNTY: DANE	CROSS SECTIONS: WB USH 14	SHEET	E

FILE NAME : P:\90S\93\00093386\CADD\C3D\51550405\SHEETSPLAN\090301-XS-79-14-REB&RWB.DWG
LAYOUT NAME - 090330-xs

PLOT DATE : 6/27/2019 1:21 PM

PLOT BY : JAMES DES JARLAIS

PLOT NAME :

PLOT SCALE : 1 IN:20 FT HORZ. / 1 IN:10 FT VERT.

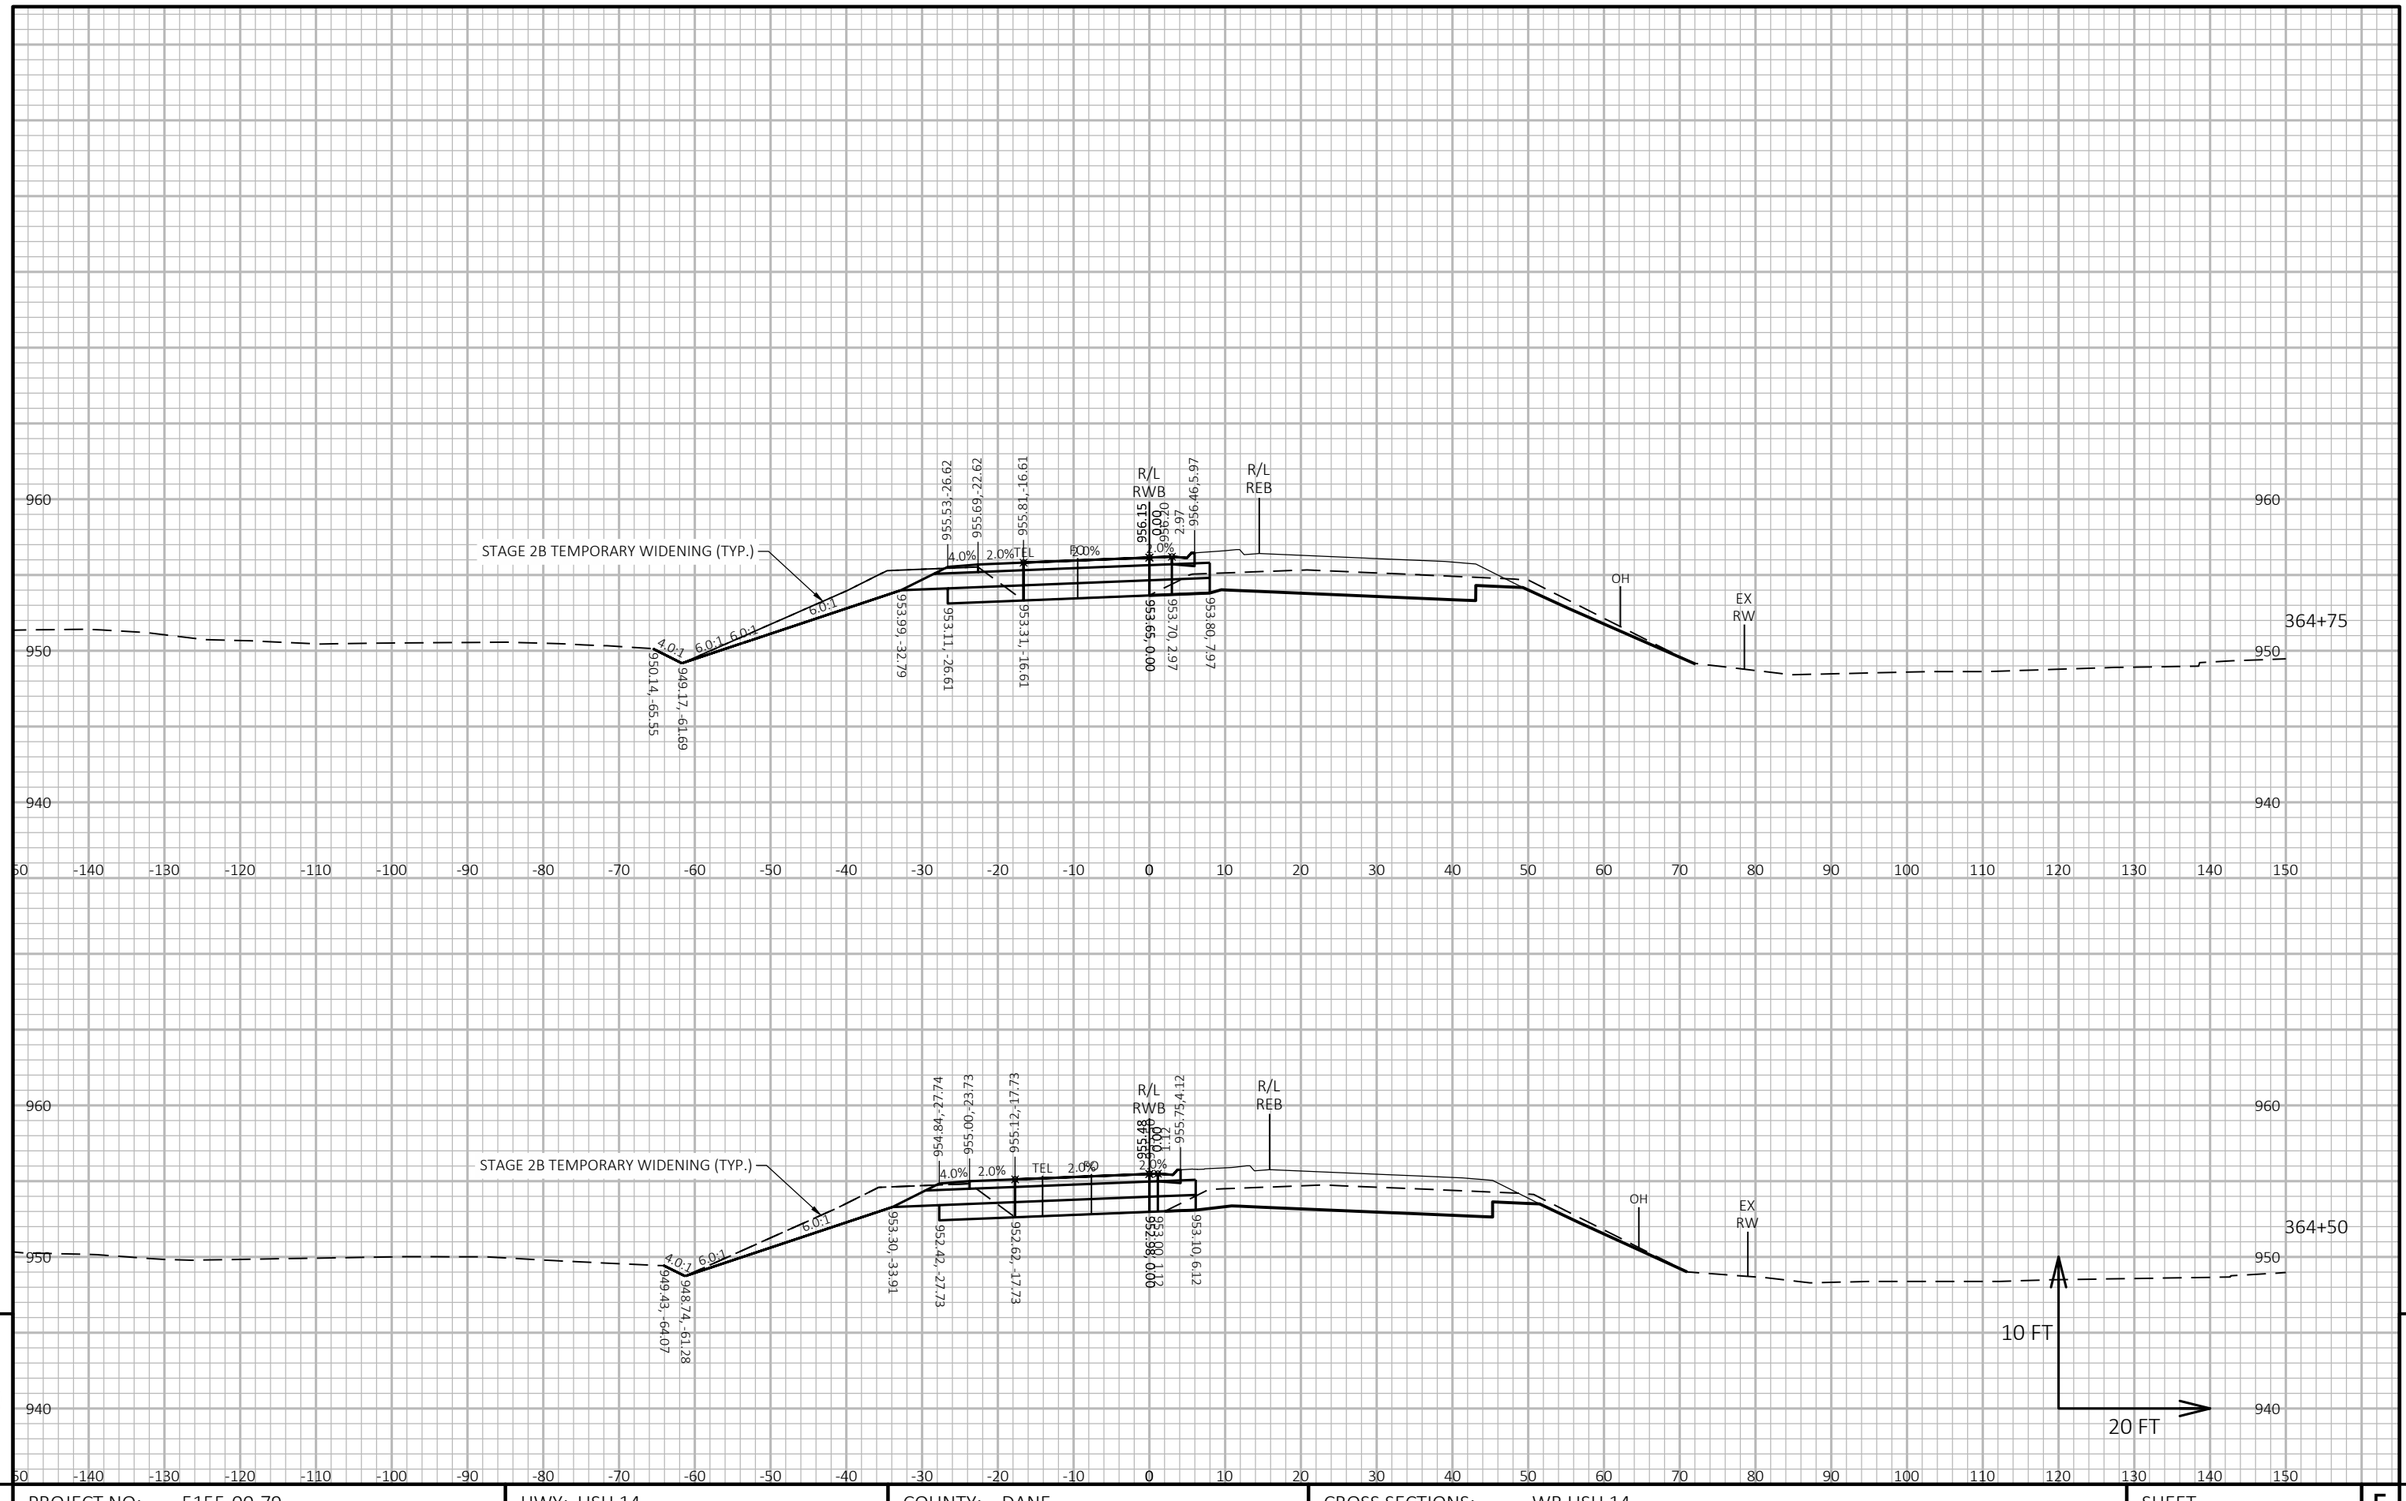

9

PROJECT NO: 5155-00-79	HWY: USH 14	COUNTY: DANE	CROSS SECTIONS: WB USH 14	SHEET	E

9

FILE NAME : P:\90S\93\00093386\CADD\C3D\51550405\SHEETSPLAN\090301-XS-79-14-REB&RWB.DWG
LAYOUT NAME - 090331-xs

PLOT DATE : 6/27/2019 1:22 PM

PLOT BY : JAMES DES JARLAIS

PLOT NAME :

PLOT SCALE : 1 IN:20 FT HORZ. / 1 IN:10 FT VERT.

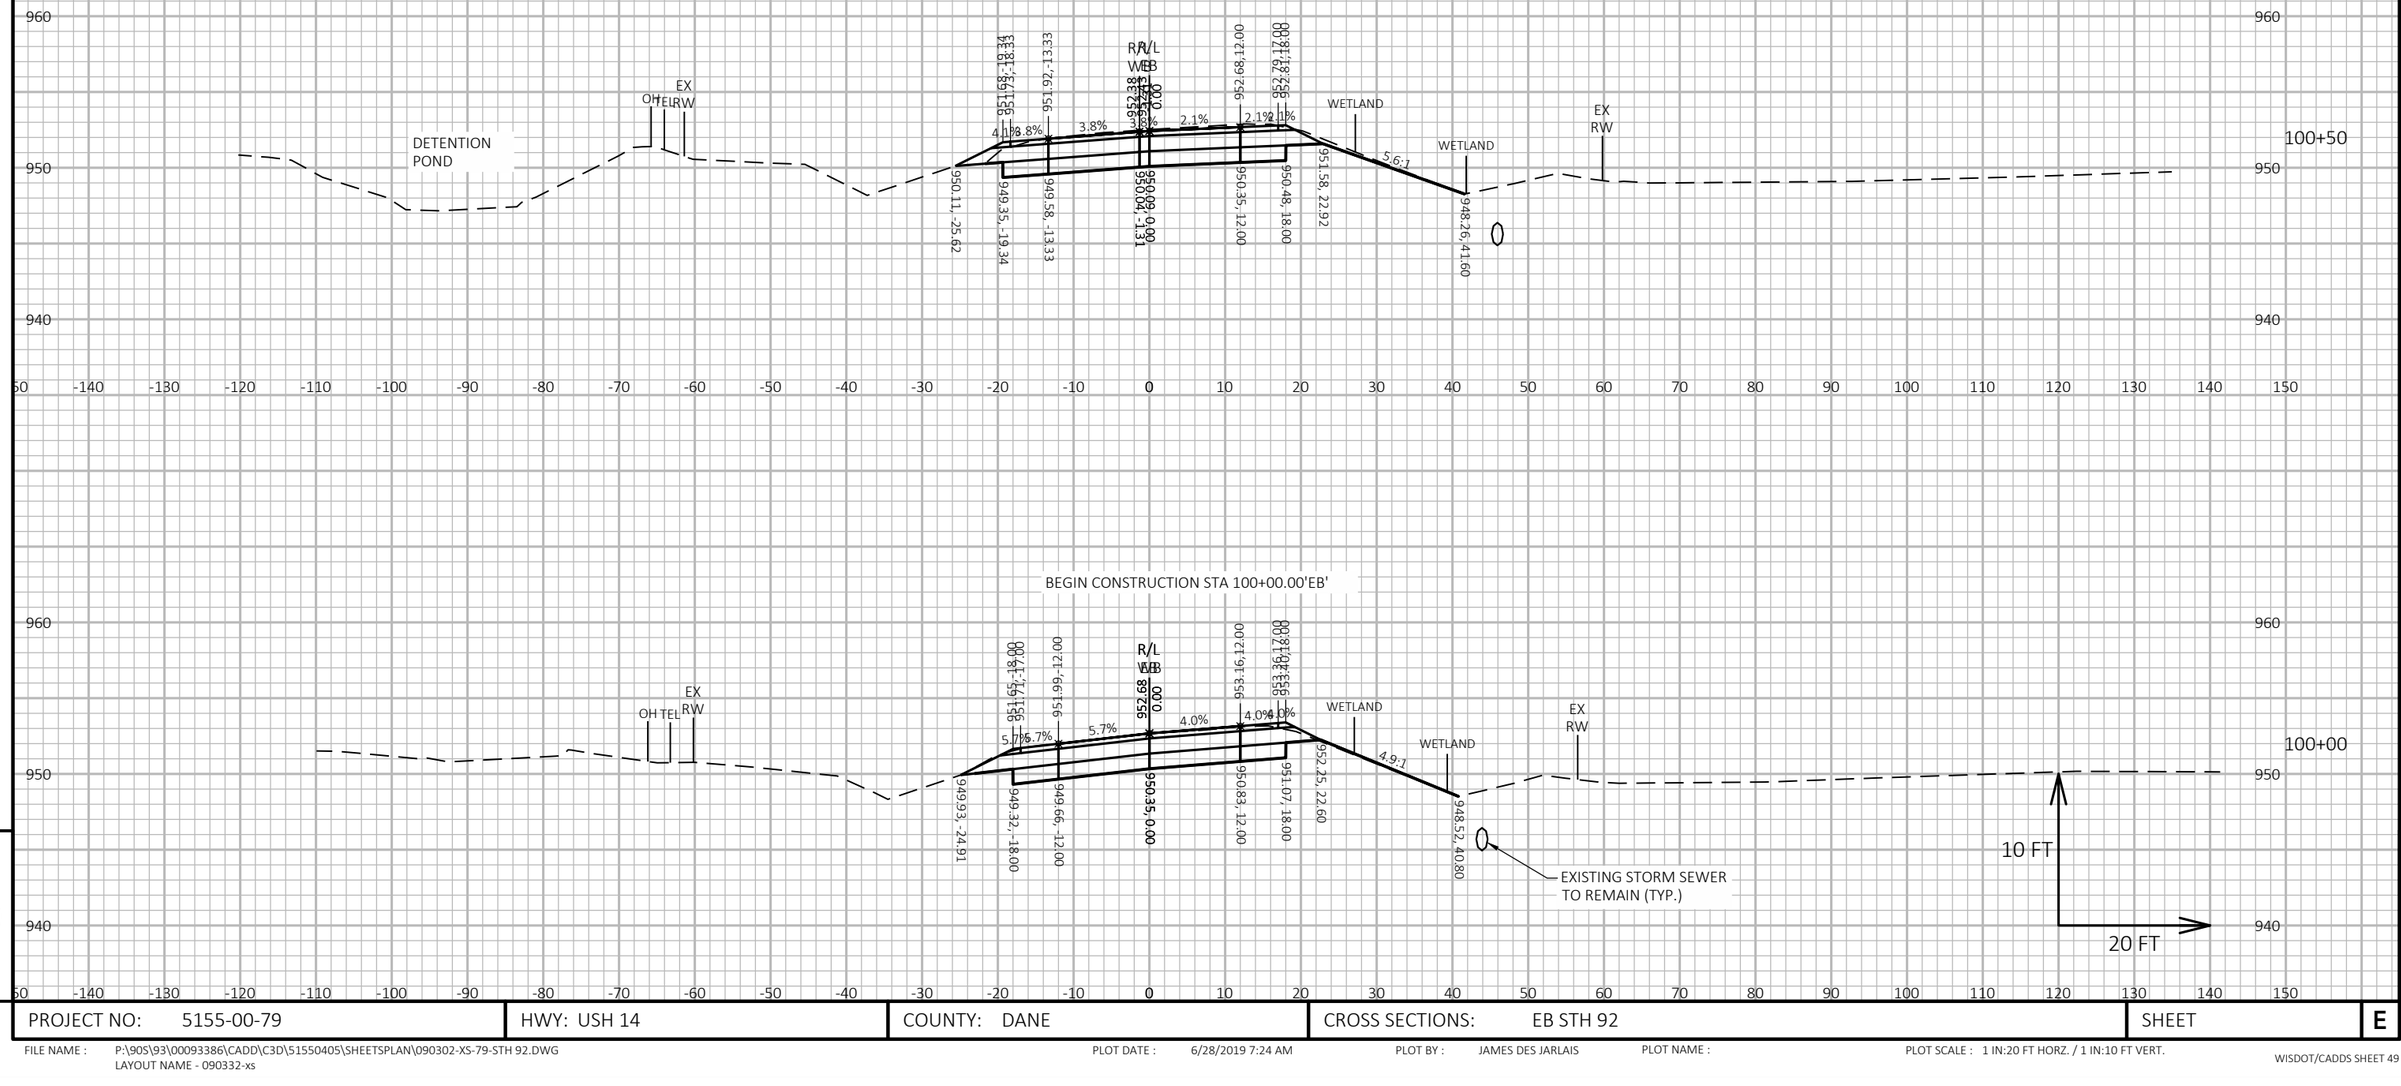

PROJECT NO: 5155-00-79	HWY: USH 14	COUNTY: DANE	CROSS SECTIONS: EB STH 92	SHEET	E

FILE NAME : P:\90S\93\00093386\CADD\C3D\51550405\SHEETSPLAN\090302-XS-79-STH 92.DWG
LAYOUT NAME - 090332-xs

PLOT DATE : 6/28/2019 7:24 AM PLOT BY : JAMES DES JARLAIS PLOT NAME : PLOT SCALE : 1 IN:20 FT HORZ. / 1 IN:10 FT VERT.

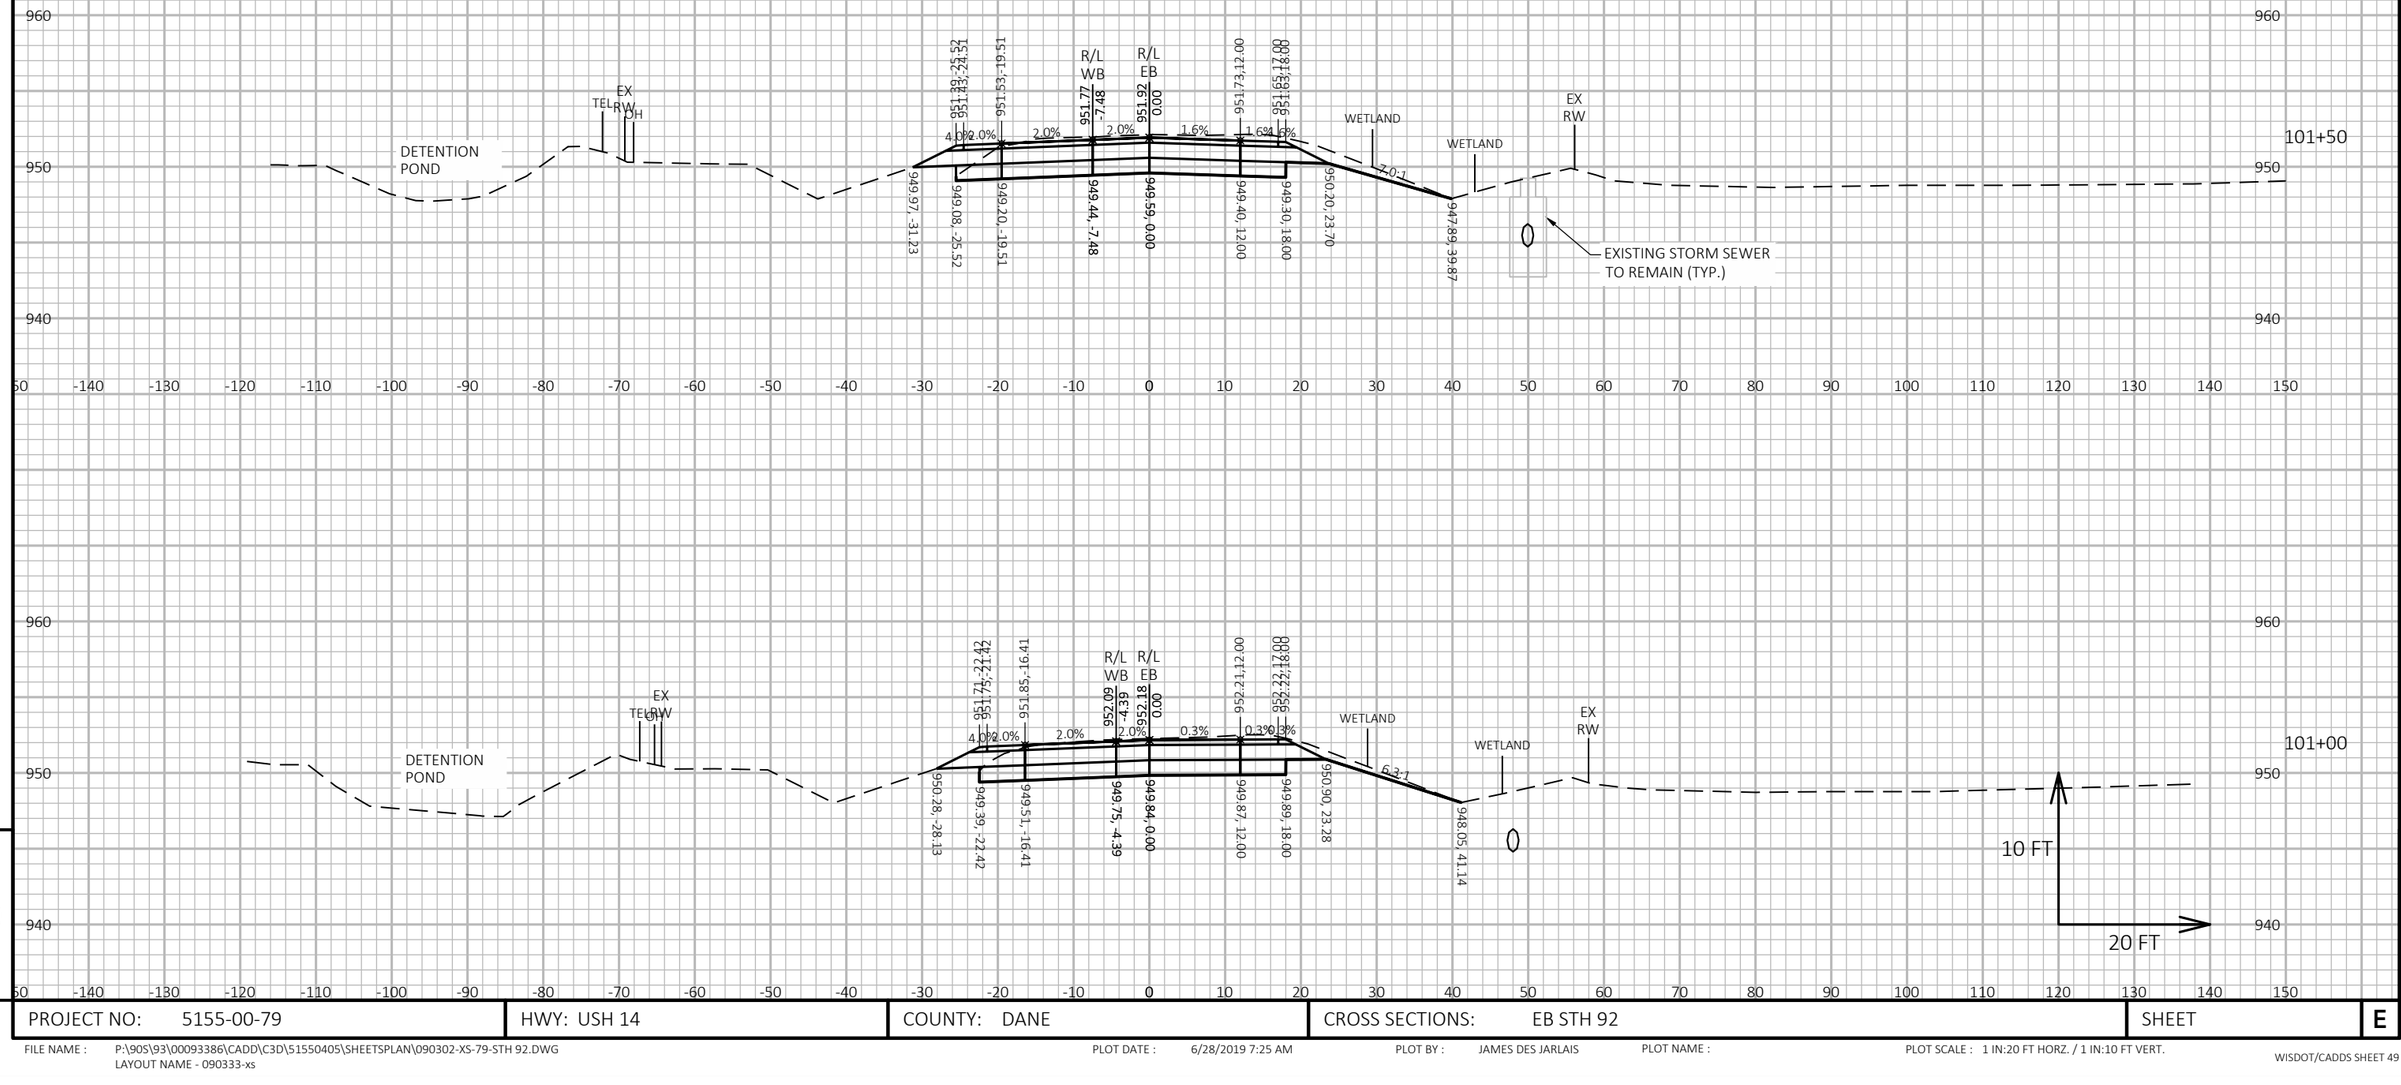

9

PROJECT NO: 5155-00-79	HWY: USH 14	COUNTY: DANE	CROSS SECTIONS: EB STH 92	SHEET	E

FILE NAME : P:\90S\93\00093386\CADD\C3D\51550405\SHEETSPLAN\090302-XS-79-STH 92.DWG
LAYOUT NAME - 090333-xs

PLOT DATE : 6/28/2019 7:25 AM PLOT BY : JAMES DES JARLAIS PLOT NAME : PLOT SCALE : 1 IN:20 FT HORZ. / 1 IN:10 FT VERT.

STA. 101+71.66'EB' TO STA. 102+10.06'EB' LT
1 - 38' CPCS 24-INCH
2 - AEW FOR CULVERT PIPE SLOPED SIDE DRAINS
STEEL 24-INCH 6:1
CONSTRUCTED IN STAGE 1

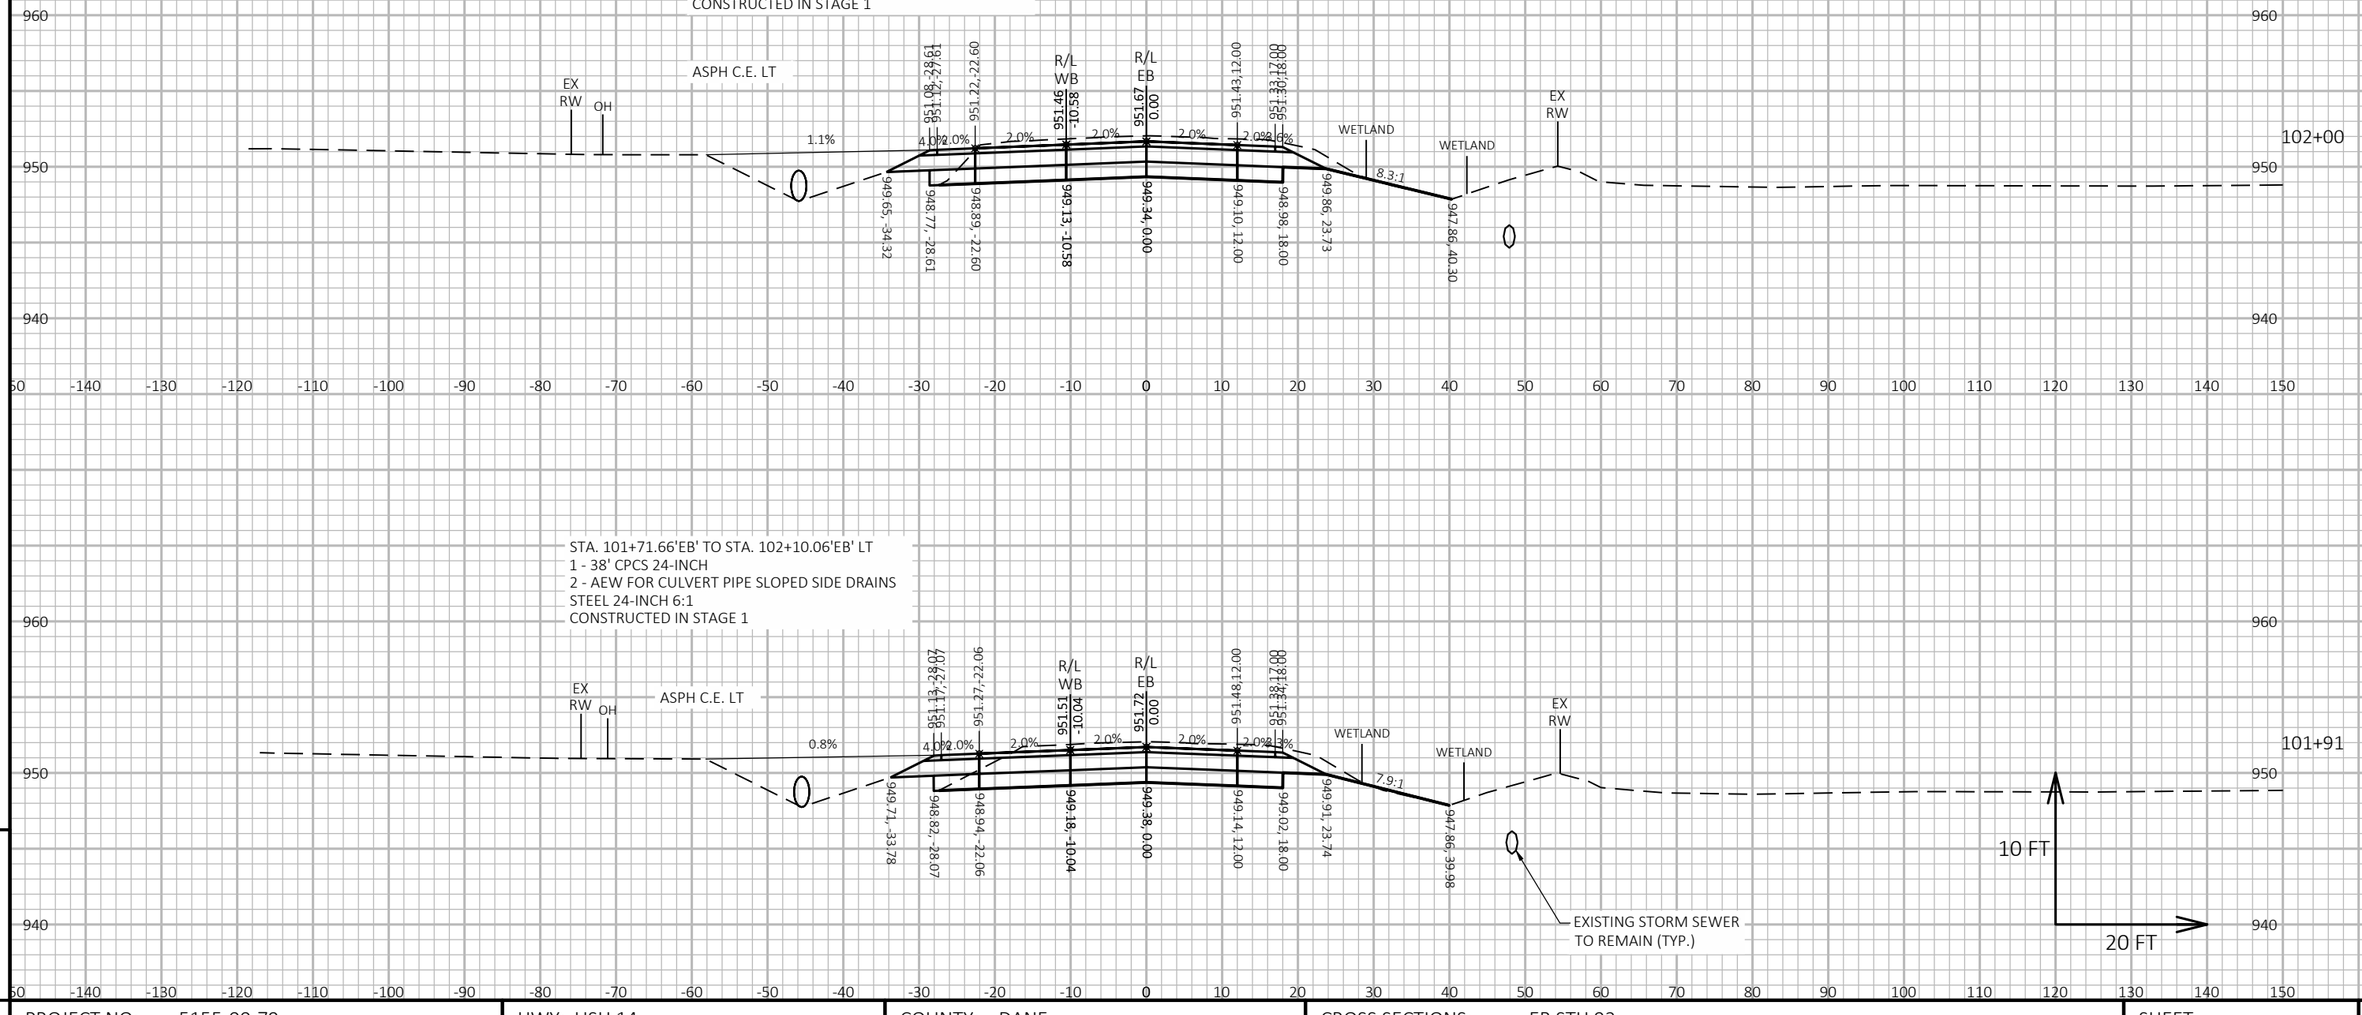

PROJECT NO: 5155-00-79	HWY: USH 14	COUNTY: DANE	CROSS SECTIONS: EB STH 92	SHEET	E

FILE NAME : P:\90S\93\00093386\CADD\C3D\51550405\SHEETSPLAN\090302-XS-79-STH 92.DWG
LAYOUT NAME - 090334-xs
PLOT DATE : 6/28/2019 7:25 AM
PLOT BY : JAMES DES JARLAIS
PLOT NAME :
PLOT SCALE : 1 IN:20 FT HORZ. / 1 IN:10 FT VERT.

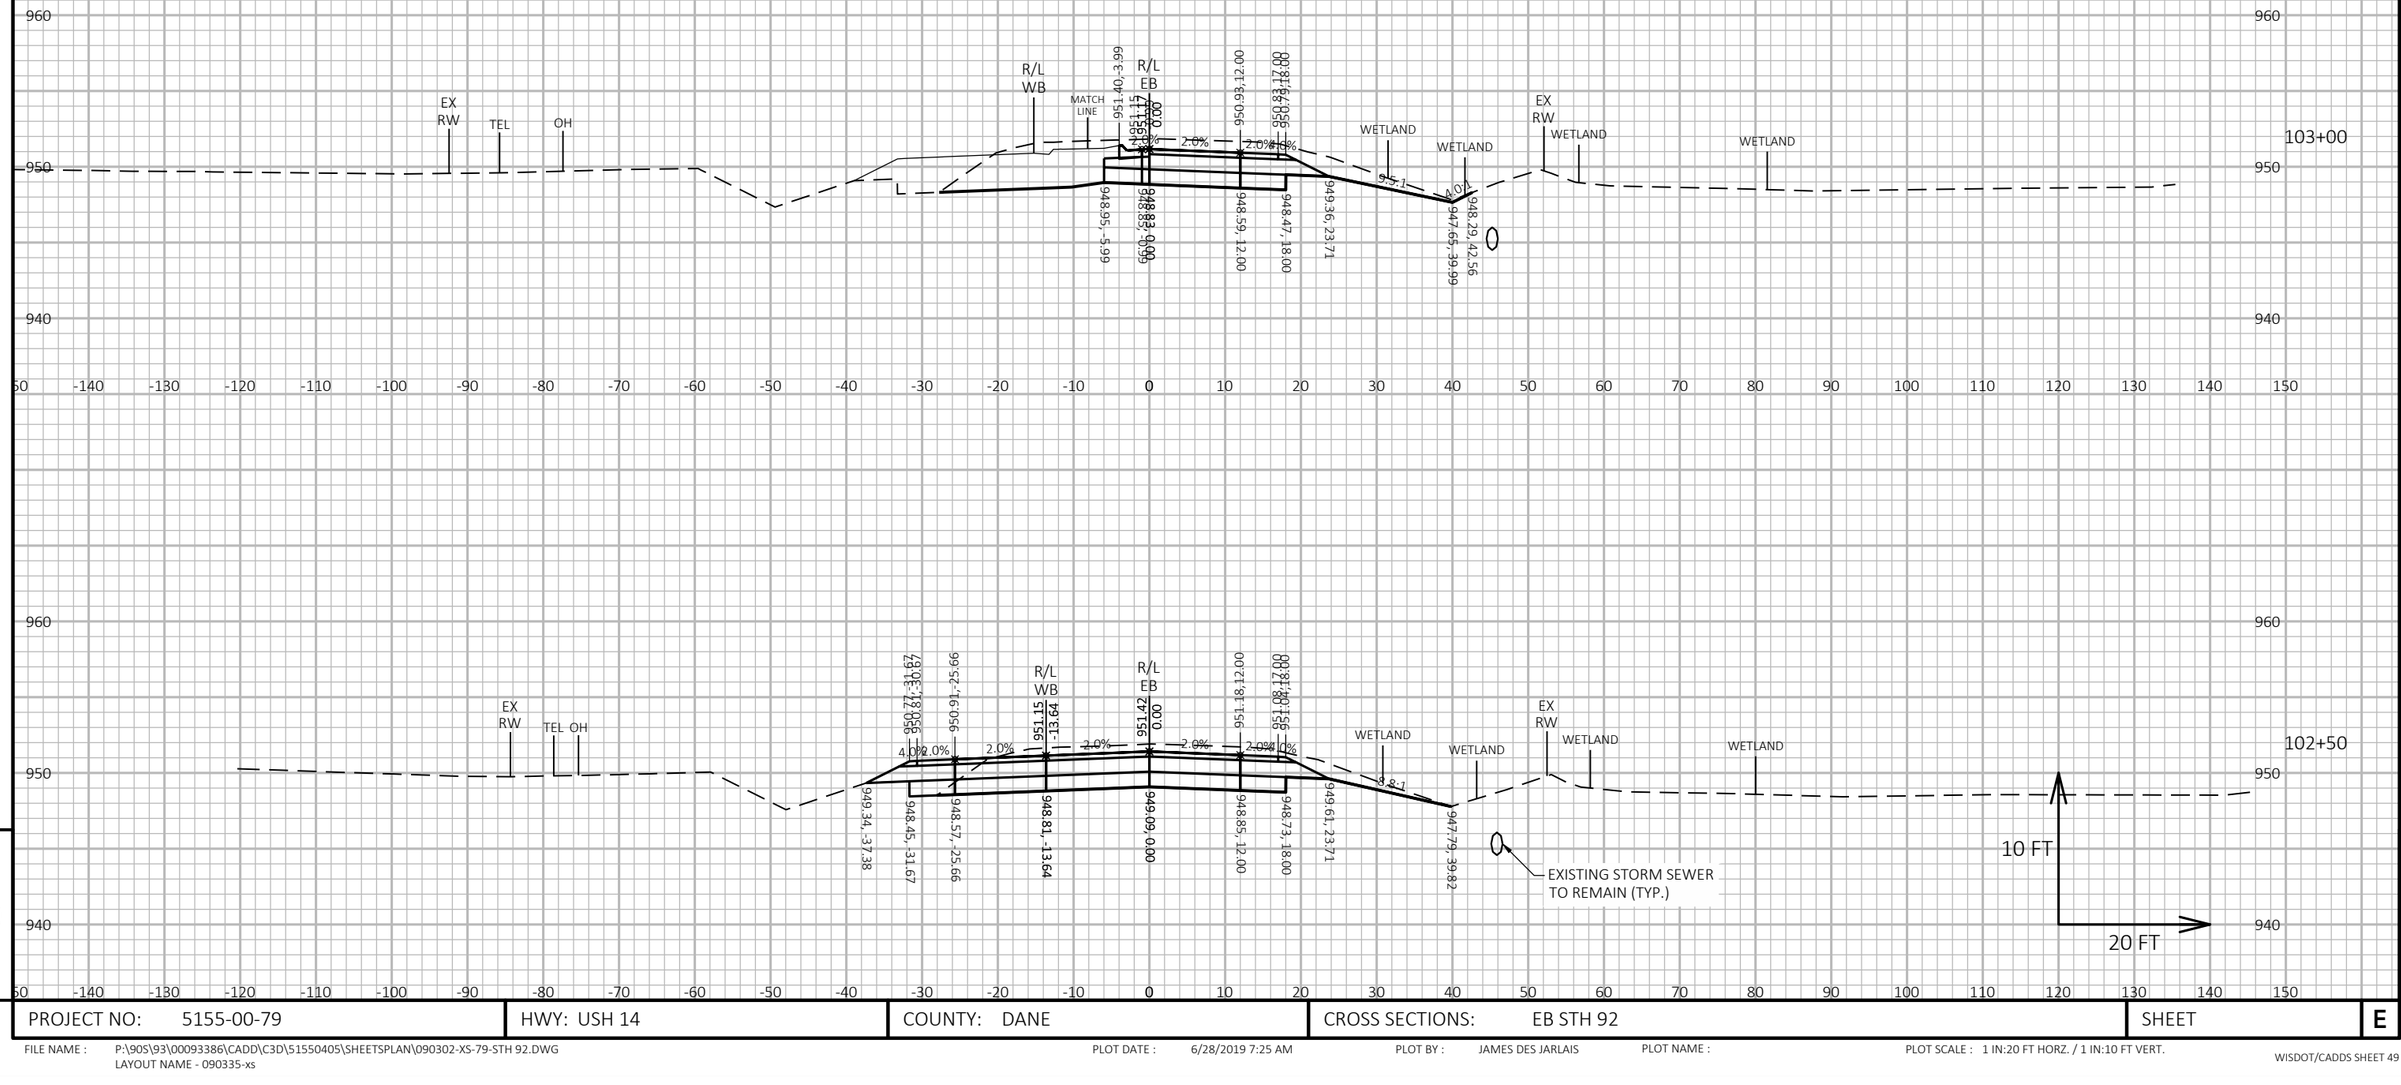

PROJECT NO: 5155-00-79	HWY: USH 14	COUNTY: DANE	CROSS SECTIONS: EB STH 92	SHEET E

FILE NAME : P:\90S\93\00093386\CADD\C3D\51550405\SHEETSPLAN\090302-XS-79-STH 92.DWG
LAYOUT NAME - 090335-xs

PLOT DATE : 6/28/2019 7:25 AM

PLOT BY : JAMES DES JARLAIS

PLOT NAME :

PLOT SCALE : 1 IN:20 FT HORZ. / 1 IN:10 FT VERT.

WISDOT/CADDS SHEET 49

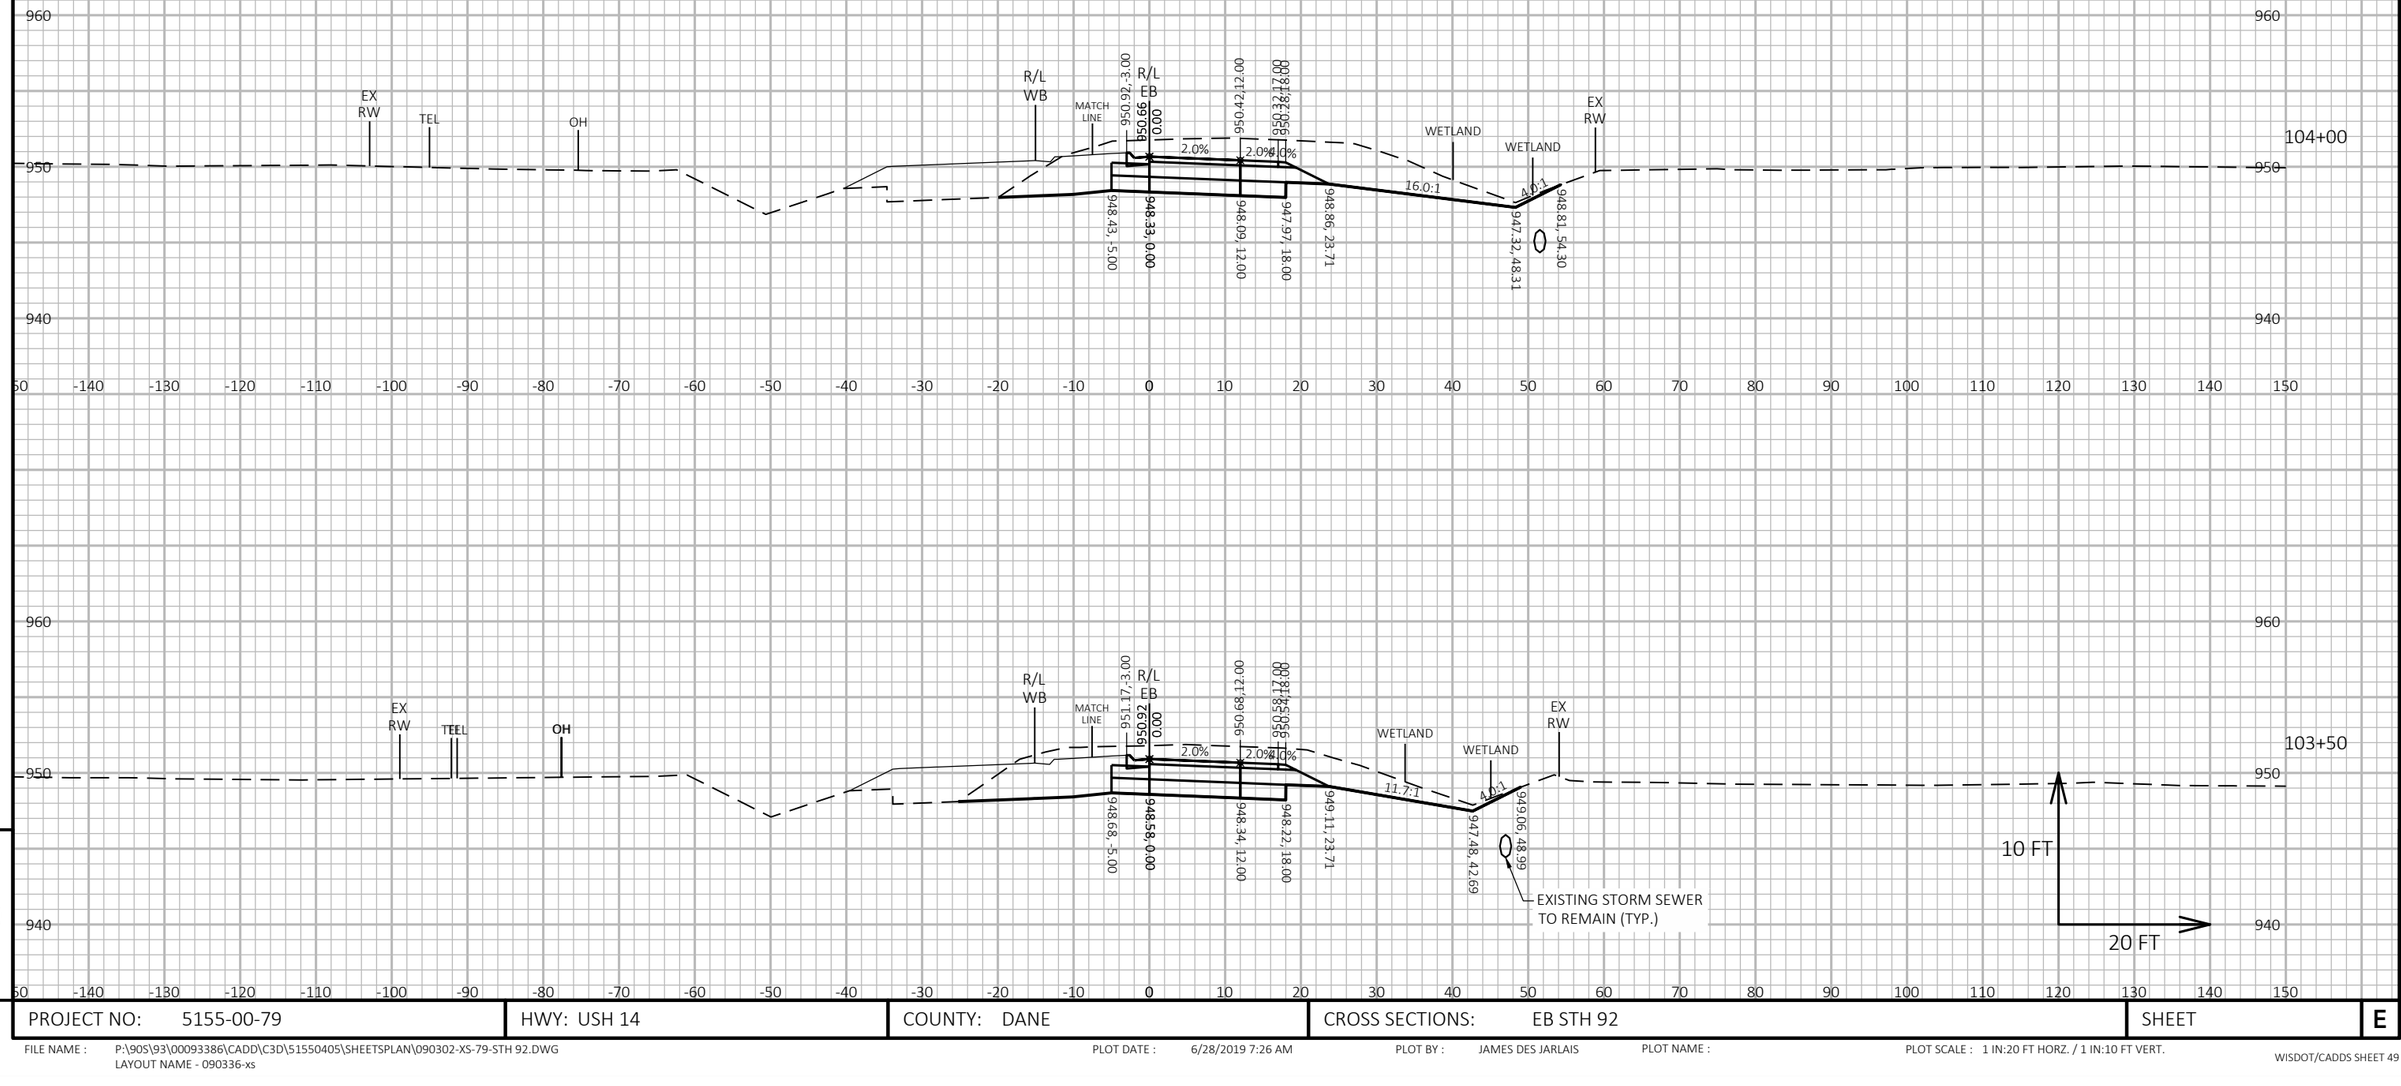

9

9

PROJECT NO: 5155-00-79	HWY: USH 14	COUNTY: DANE	CROSS SECTIONS: EB STH 92	SHEET	E

FILE NAME : P:\90S\93\00093386\CADD\C3D\51550405\SHEETSPLAN\090302-XS-79-STH 92.DWG
LAYOUT NAME - 090336-xs

PLOT DATE : 6/28/2019 7:26 AM PLOT BY : JAMES DES JARLAIS PLOT NAME : PLOT SCALE : 1 IN:20 FT HORZ. / 1 IN:10 FT VERT.

WISDOT/CADDS SHEET 49

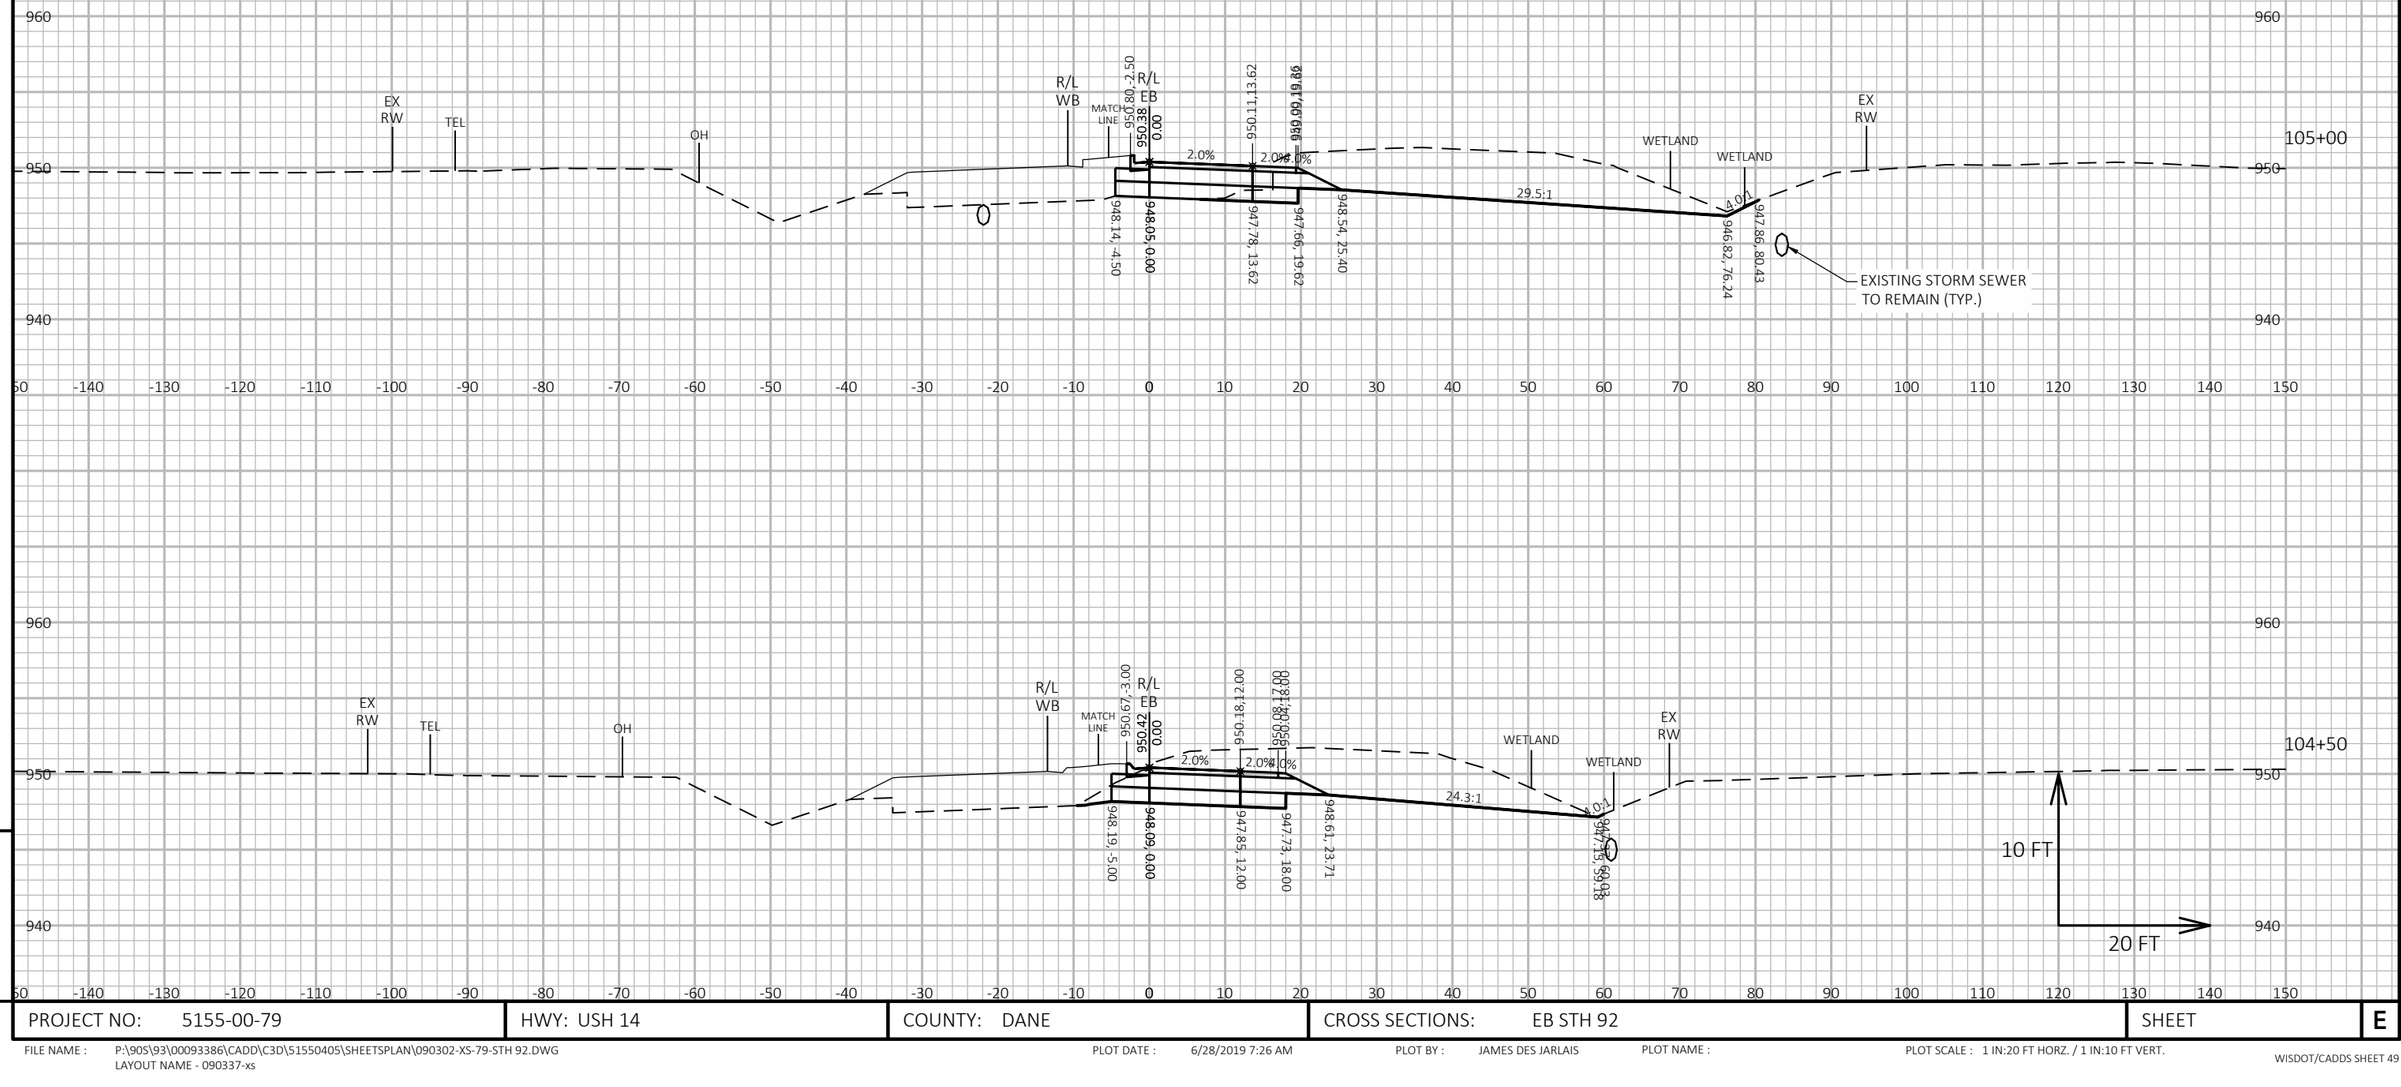

9 9

PROJECT NO: 5155-00-79	HWY: USH 14	COUNTY: DANE	CROSS SECTIONS: EB STH 92	SHEET	E

FILE NAME : P:\90S\93\00093386\CADD\C3D\51550405\SHEETSPLAN\090302-XS-79-STH 92.DWG
LAYOUT NAME - 090337-xs

PLOT DATE : 6/28/2019 7:26 AM PLOT BY : JAMES DES JARLAIS PLOT NAME : PLOT SCALE : 1 IN:20 FT HORZ. / 1 IN:10 FT VERT.

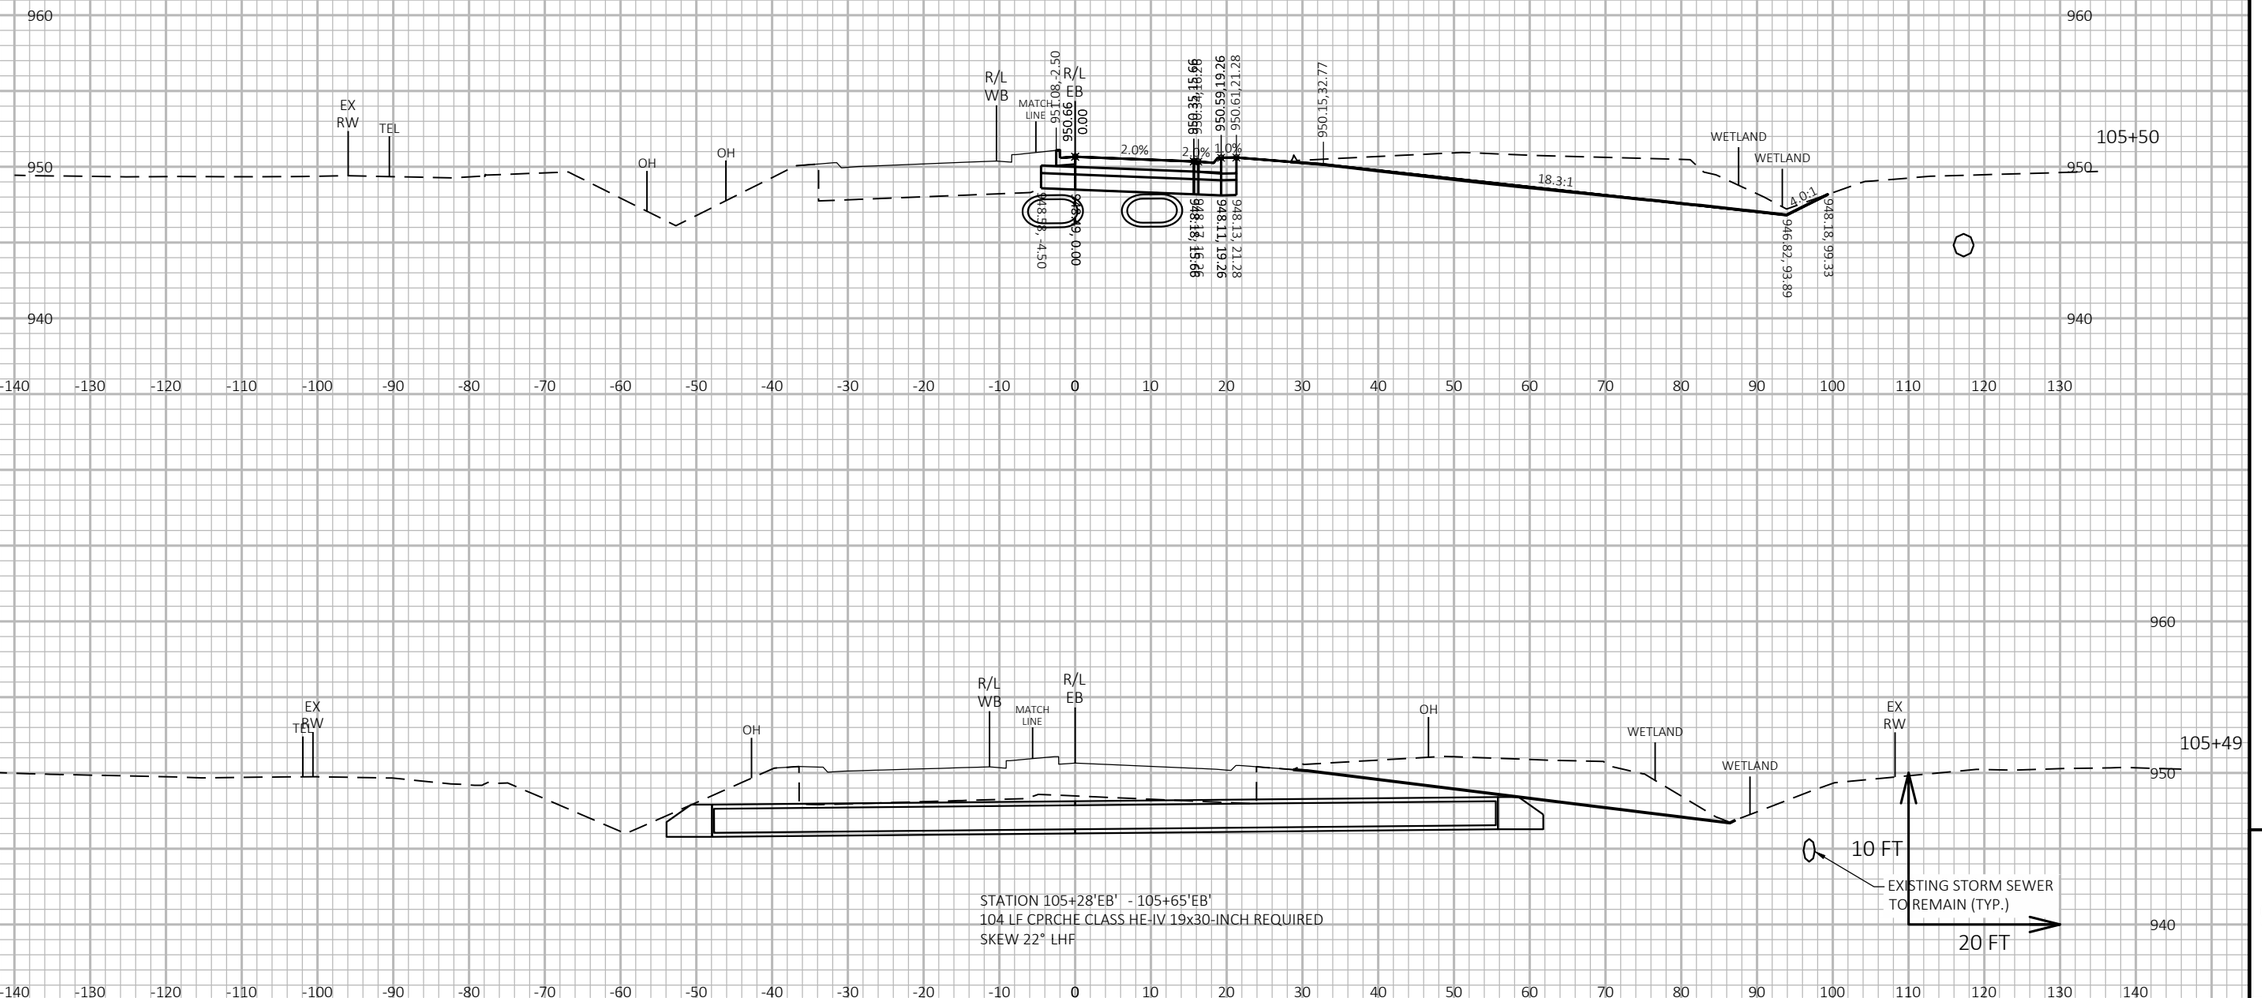

STATION 105+28'EB' - 105+65'EB'
104 LF CPRCHE CLASS HE-IV 19x30-INCH REQUIRED
SKEW 22° LHF

PROJECT NO: 5155-00-79	HWY: USH 14	COUNTY: DANE	CROSS SECTIONS: EB STH 92	SHEET	E

FILE NAME : P:\90S\93\00093386\CADD\C3D\51550405\SHEETSPLAN\090302-XS-79-STH 92.DWG
LAYOUT NAME - 090338-xs

PLOT DATE : 6/28/2019 7:26 AM PLOT BY : JAMES DES JARLAIS PLOT NAME : PLOT SCALE : 1 IN:20 FT HORZ. / 1 IN:10 FT VERT.

WISDOT/CADDS SHEET 49

9

9

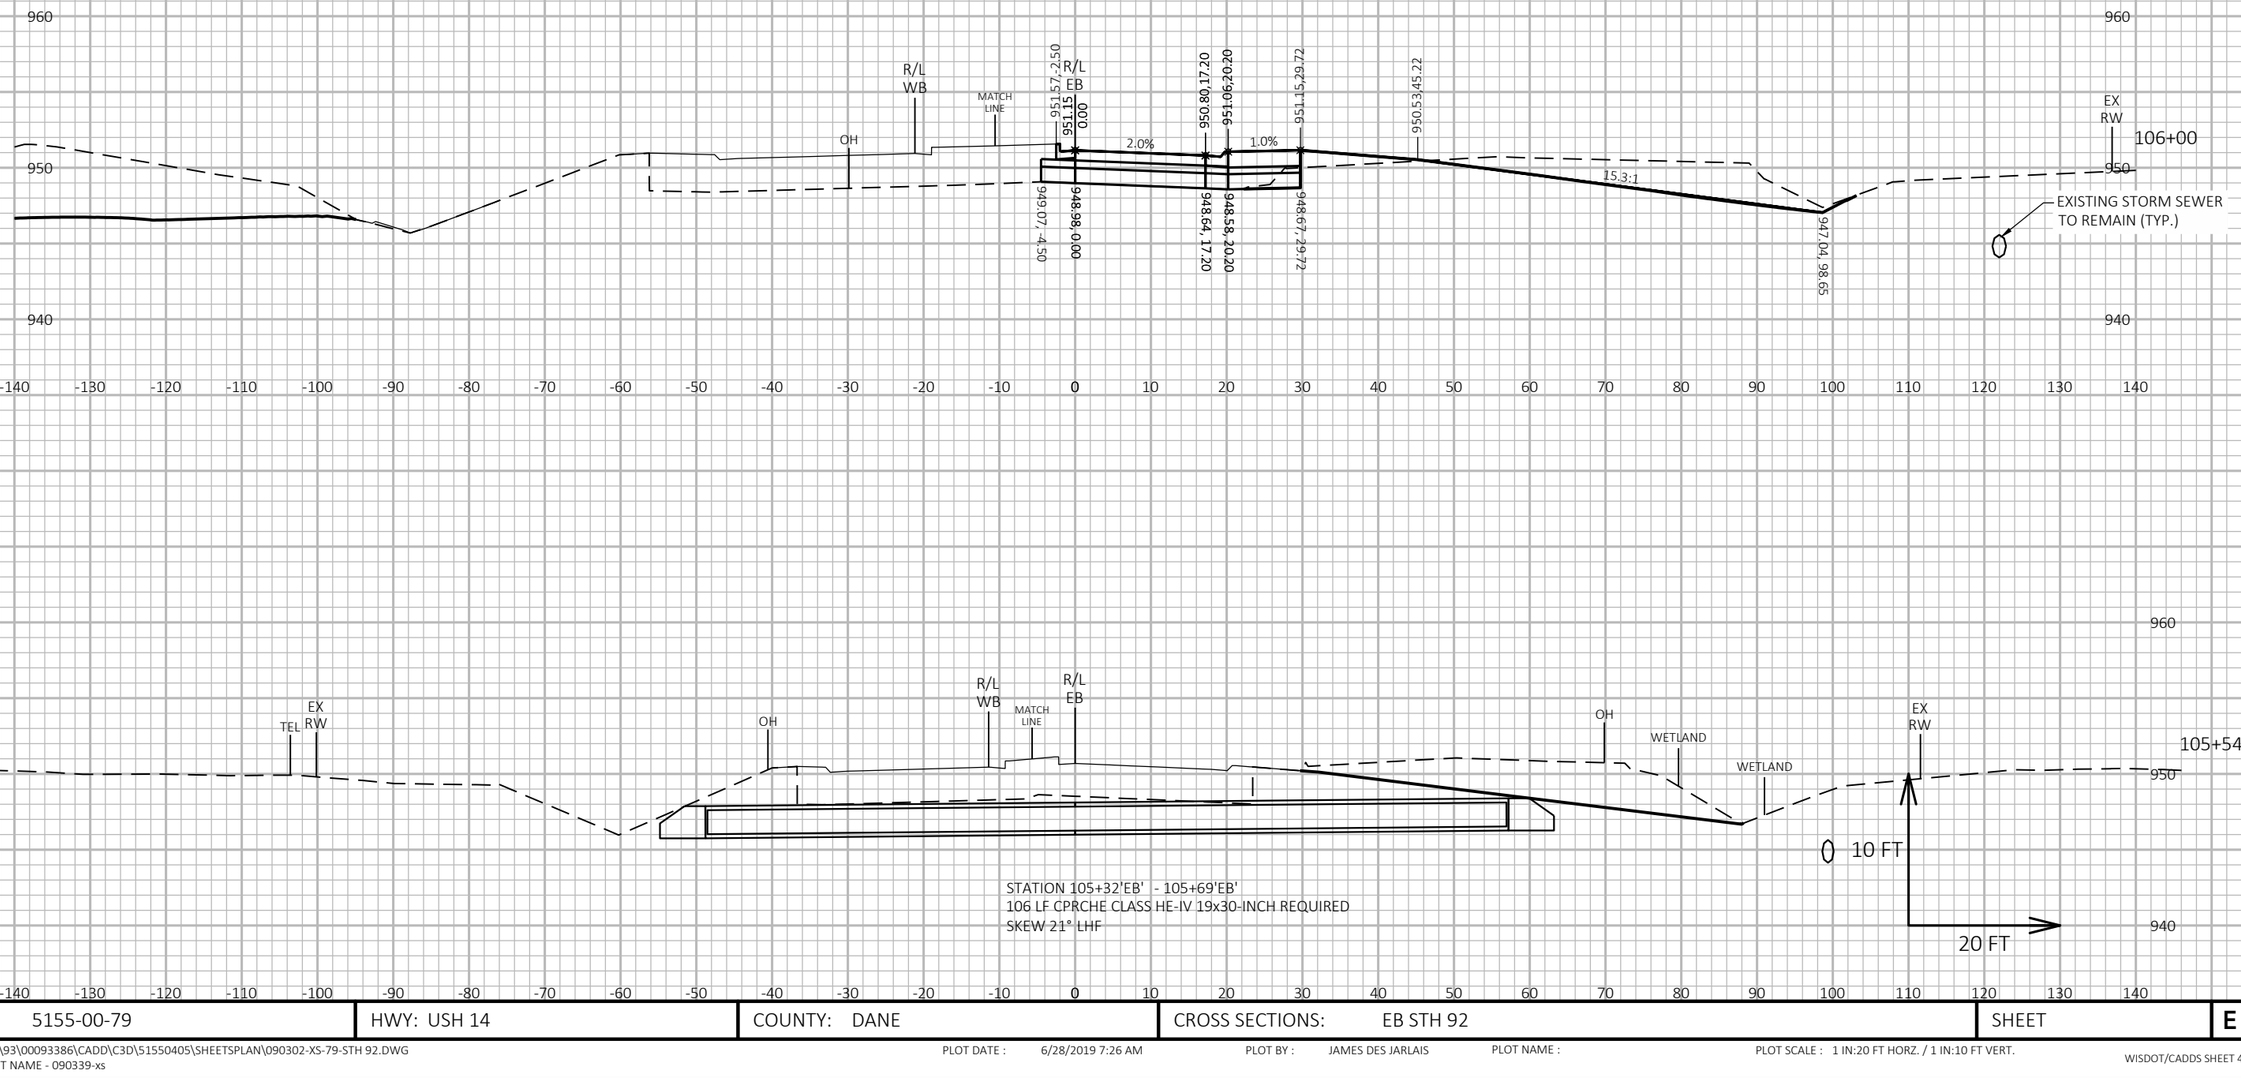

9

9

PROJECT NO: 5155-00-79	HWY: USH 14	COUNTY: DANE	CROSS SECTIONS: EB STH 92	SHEET	E

FILE NAME : P:\90S\93\00093386\CADD\C3D\51550405\SHEETSPLAN\090302-XS-79-STH 92.DWG
LAYOUT NAME - 090339-xs

PLOT DATE : 6/28/2019 7:26 AM PLOT BY : JAMES DES JARLAIS PLOT NAME : PLOT SCALE : 1 IN:20 FT HORZ. / 1 IN:10 FT VERT.

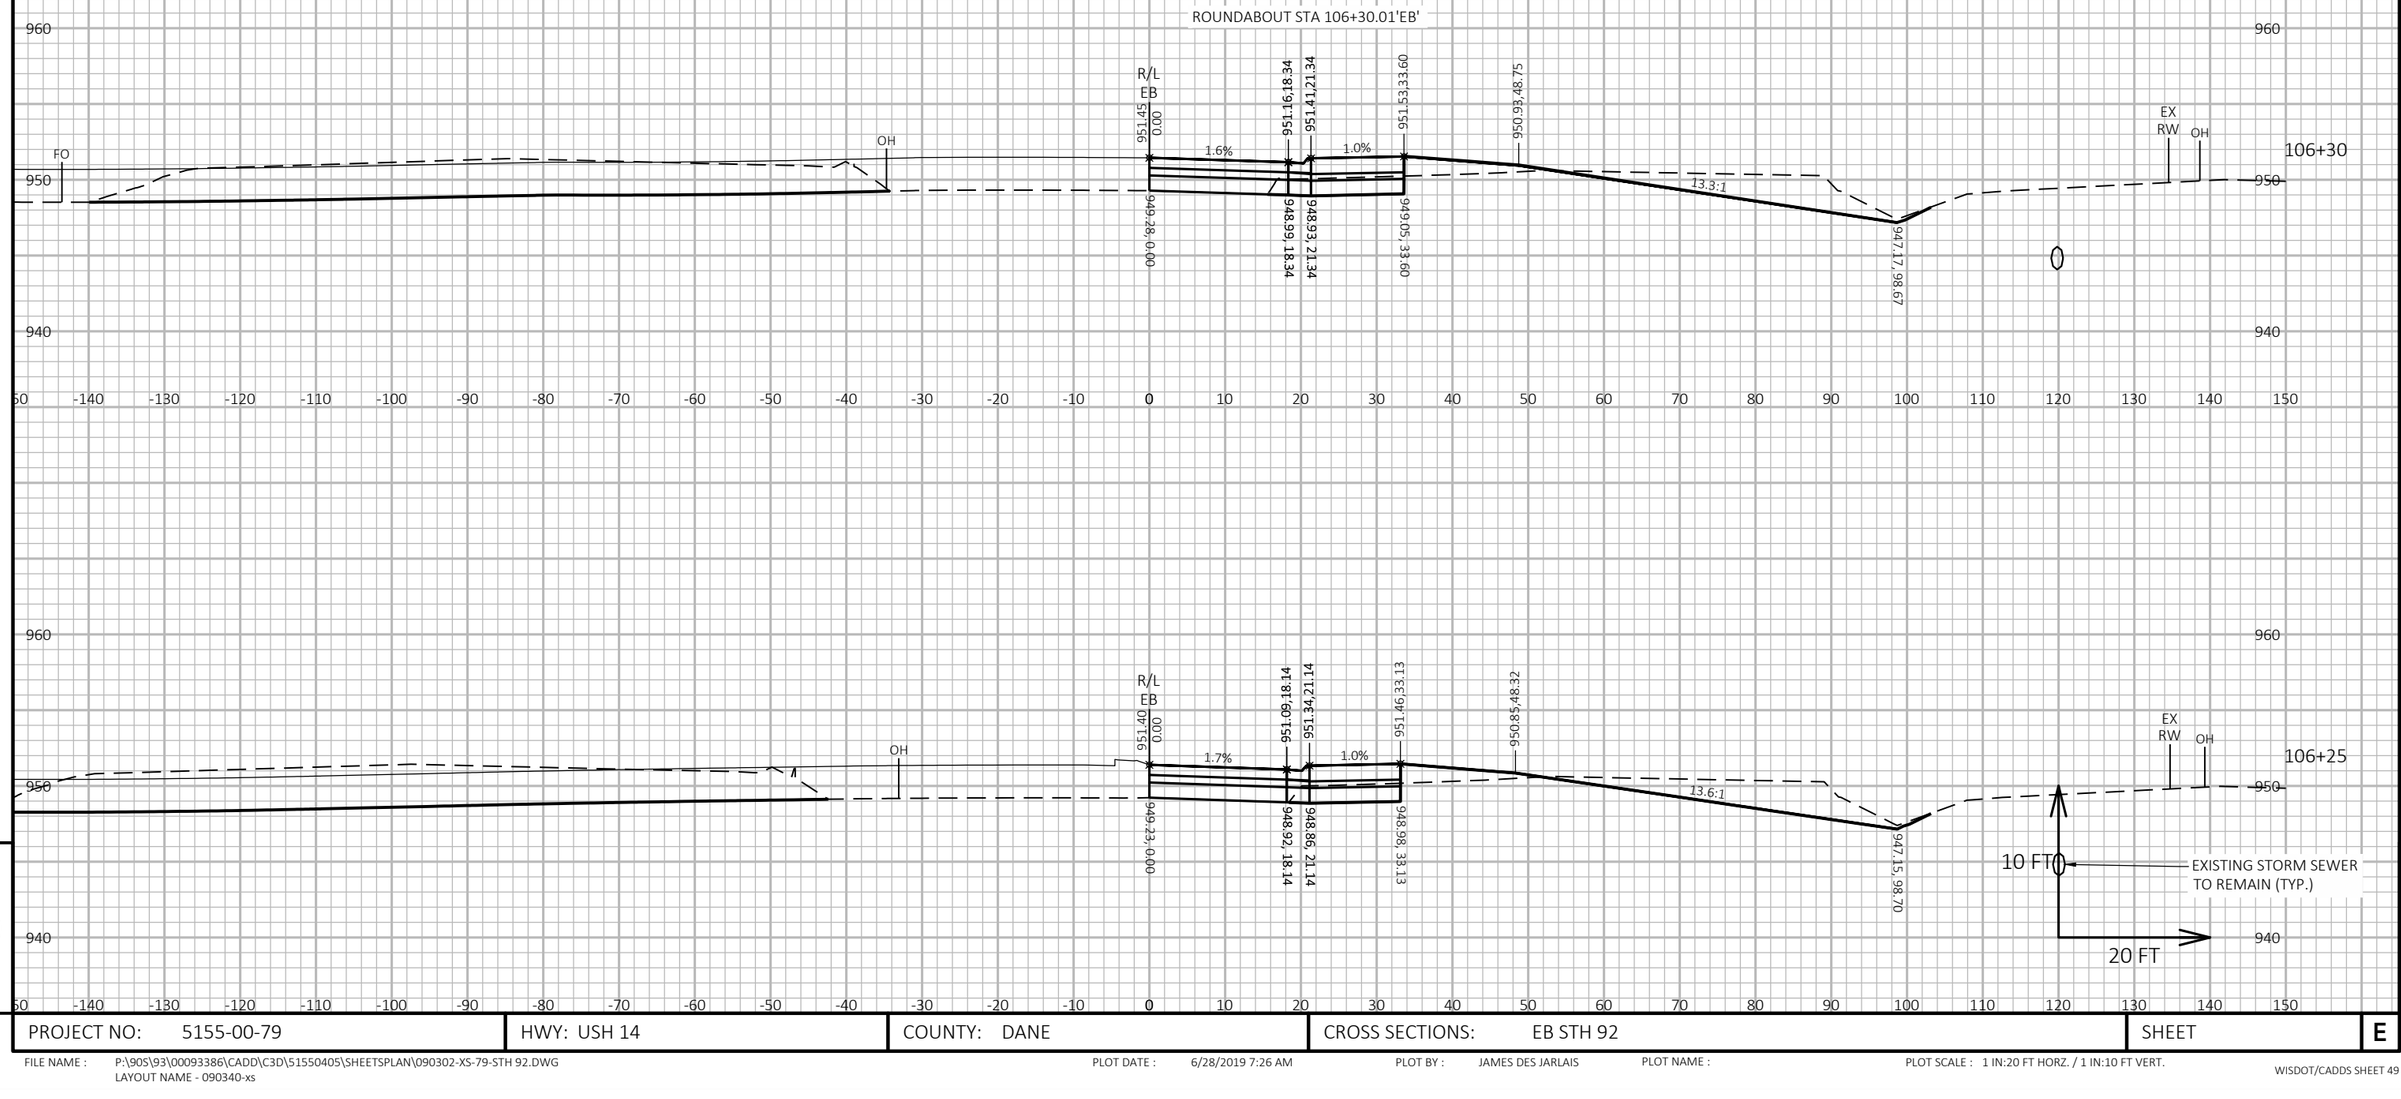

9

9

PROJECT NO: 5155-00-79	HWY: USH 14	COUNTY: DANE	CROSS SECTIONS: EB STH 92	SHEET	E

FILE NAME : P:\90S\93\00093386\CADD\C3D\51550405\SHEETSPLAN\090302-XS-79-STH 92.DWG
LAYOUT NAME - 090340-xs

PLOT DATE : 6/28/2019 7:26 AM PLOT BY : JAMES DES JARLAIS PLOT NAME : PLOT SCALE : 1 IN:20 FT HORZ. / 1 IN:10 FT VERT.

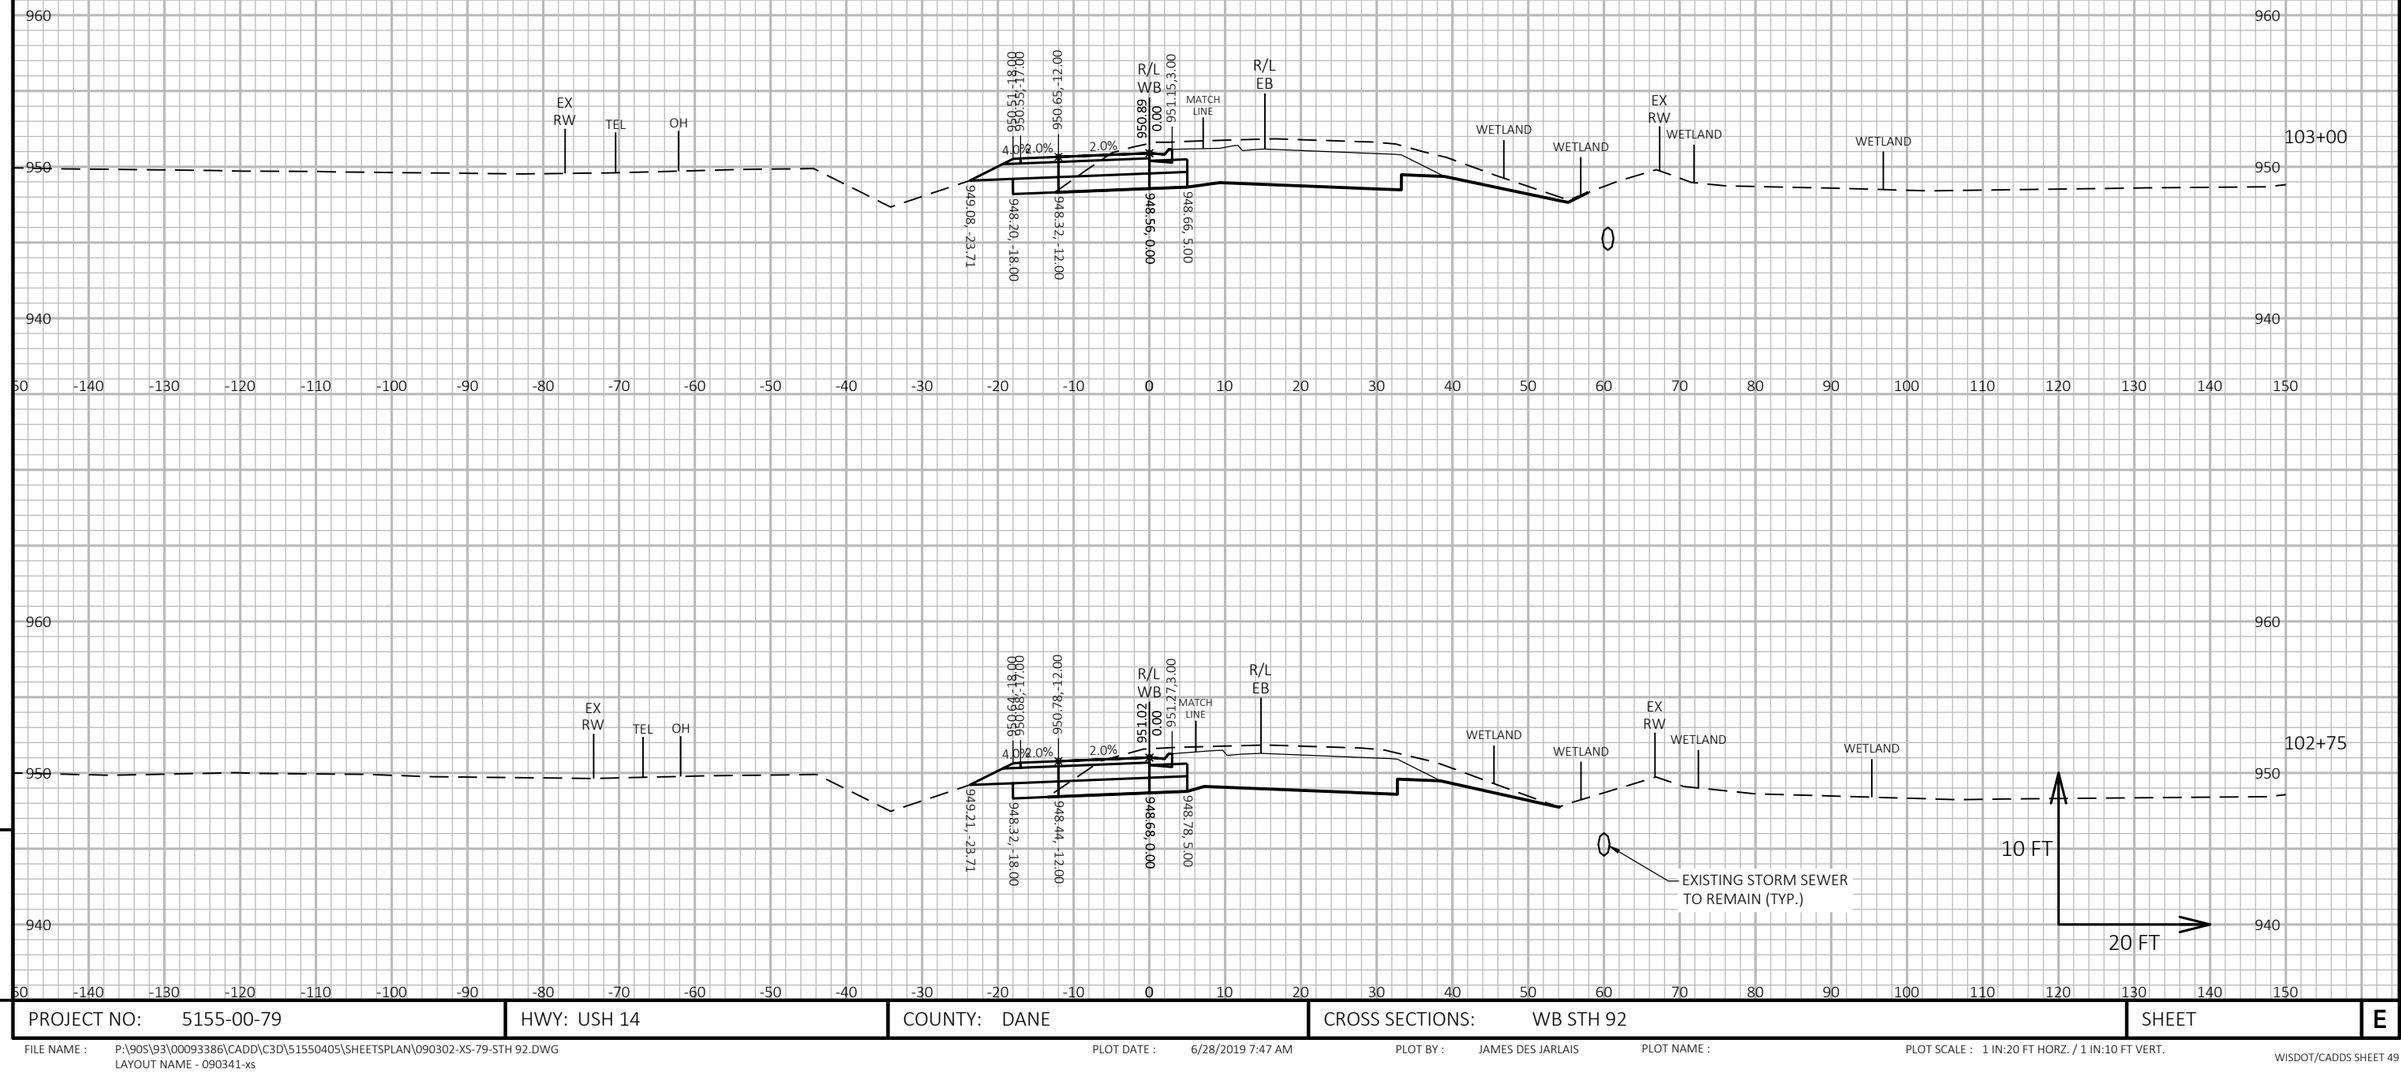

9

9

PROJECT NO: 5155-00-79	HWY: USH 14	COUNTY: DANE	CROSS SECTIONS: WB STH 92	SHEET	E

FILE NAME : P:\90S\93\00093386\CADD\C3D\51550405\SHEETSPLAN\090302-XS-79-STH 92.DWG
LAYOUT NAME - 090341-xs

PLOT DATE : 6/28/2019 7:47 AM

PLOT BY : JAMES DES JARLAIS

PLOT NAME :

PLOT SCALE : 1 IN:20 FT HORZ. / 1 IN:10 FT VERT.

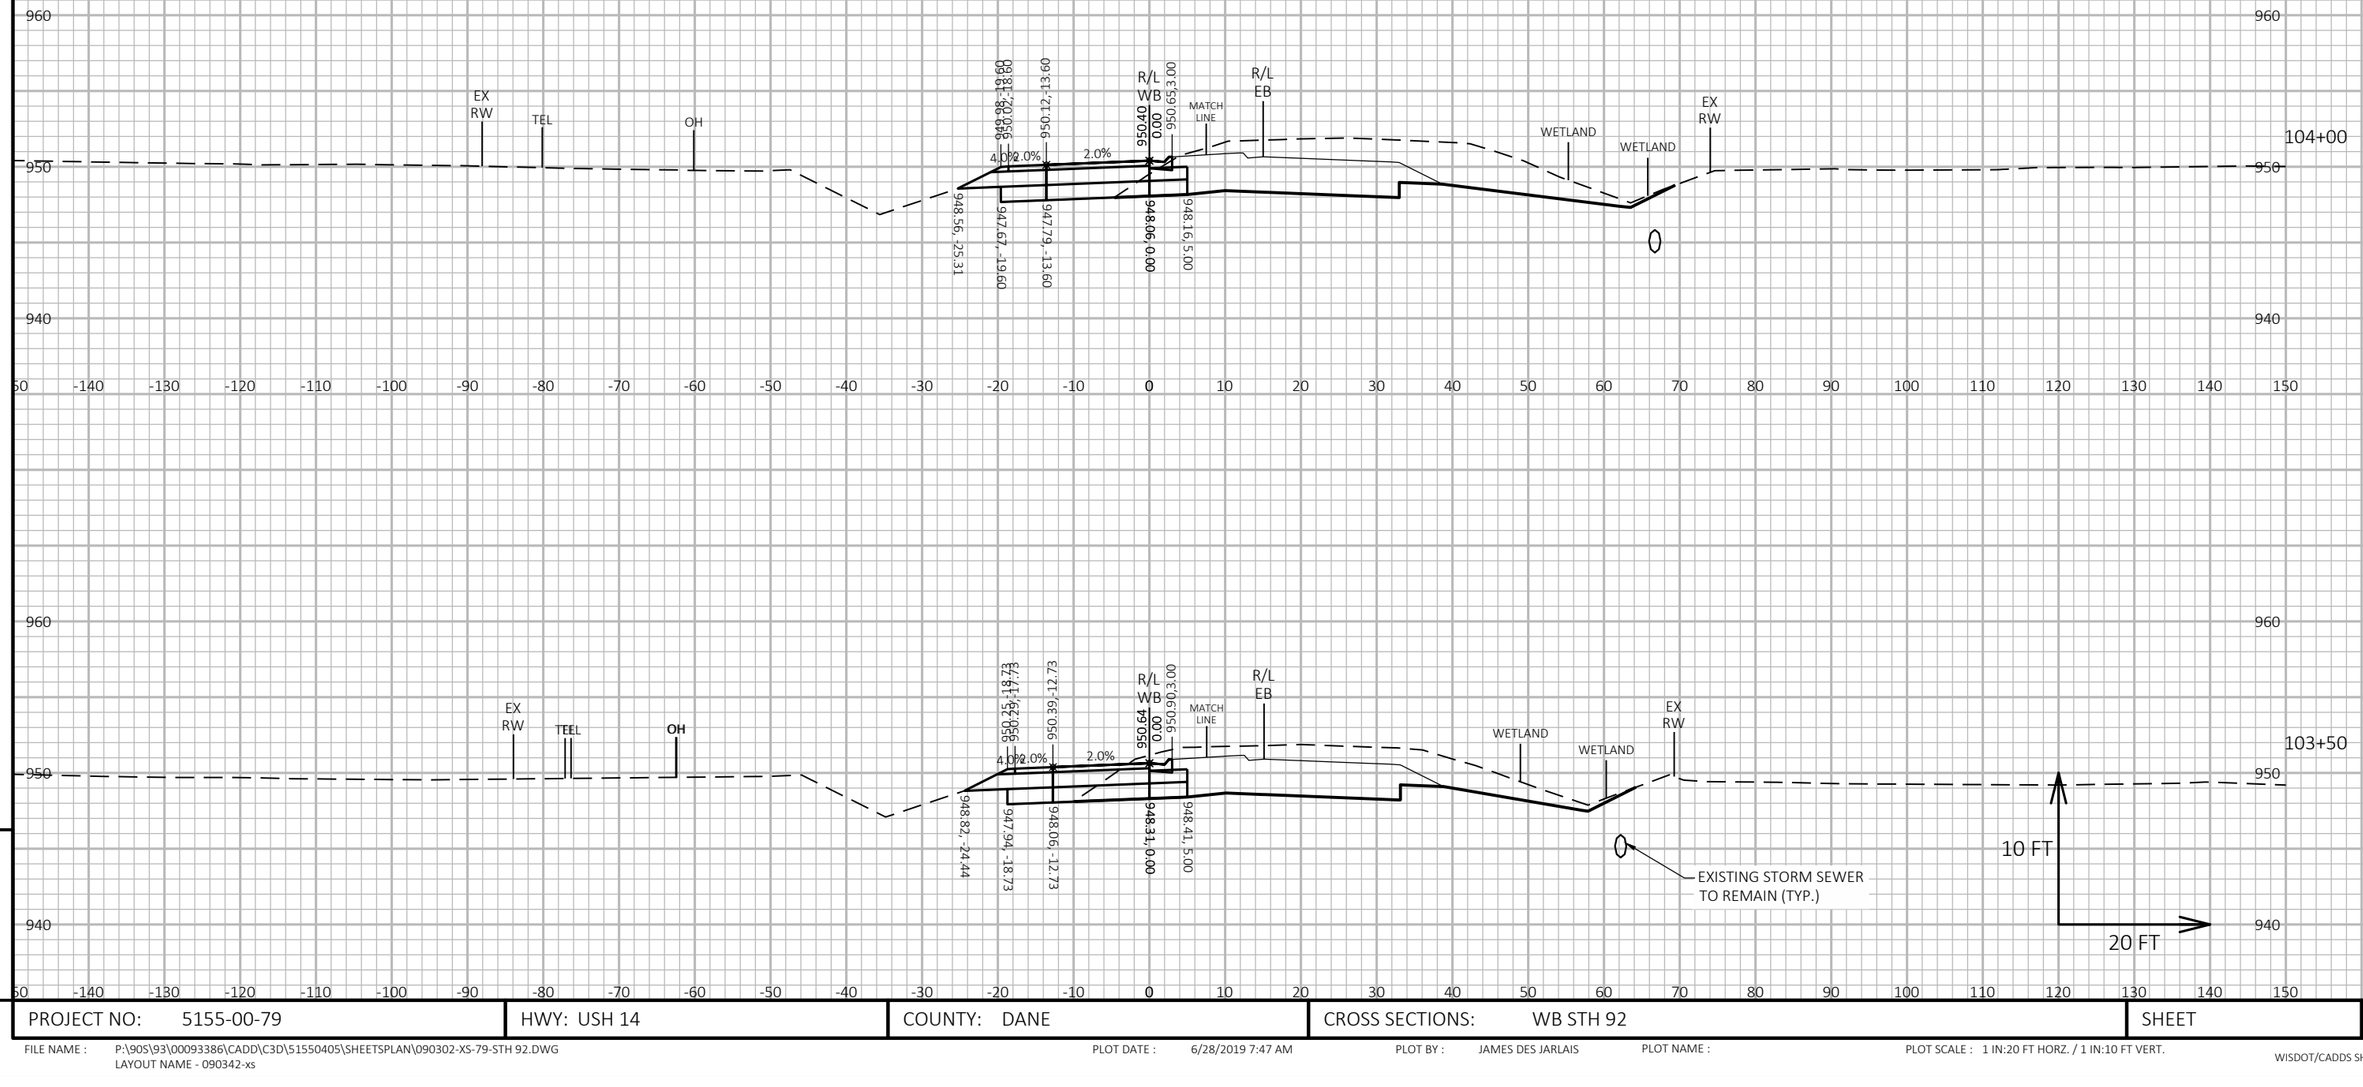

9

9

PROJECT NO: 5155-00-79	HWY: USH 14	COUNTY: DANE	CROSS SECTIONS: WB STH 92	SHEET	E

FILE NAME : P:\90S\93\00093386\CADD\C3D\51550405\SHEETSPLAN\090302-XS-79-STH 92.DWG
LAYOUT NAME - 090342-xs

PLOT DATE : 6/28/2019 7:47 AM PLOT BY : JAMES DES JARLAIS PLOT NAME : PLOT SCALE : 1 IN:20 FT HORZ. / 1 IN:10 FT VERT.

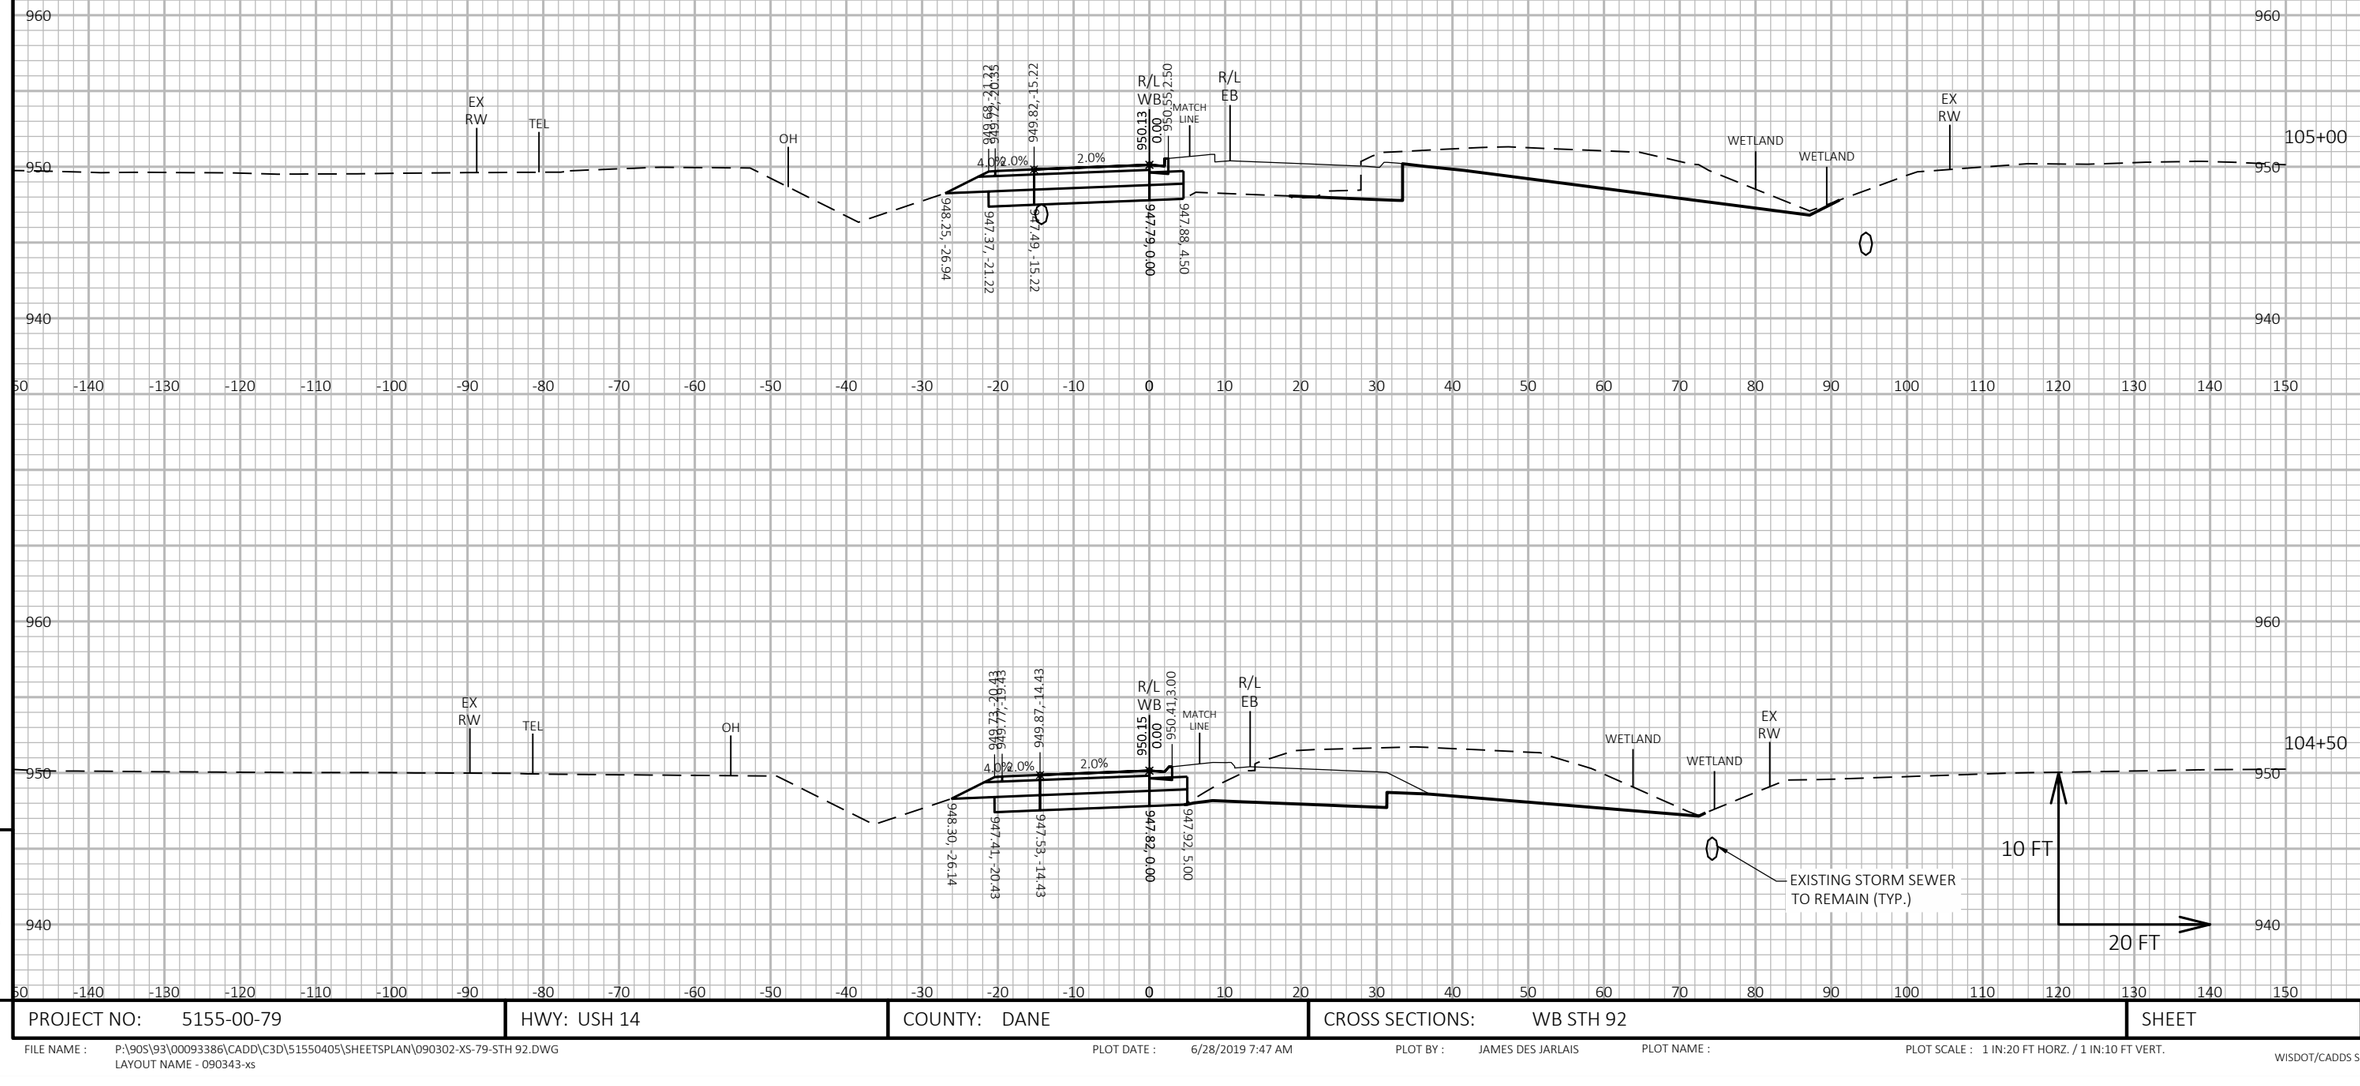

9

9

PROJECT NO: 5155-00-79	HWY: USH 14	COUNTY: DANE	CROSS SECTIONS: WB STH 92	SHEET	E

FILE NAME : P:\90S\93\00093386\CADD\C3D\51550405\SHEETSPLAN\090302-XS-79-STH 92.DWG
LAYOUT NAME - 090343-xs

PLOT DATE : 6/28/2019 7:47 AM PLOT BY : JAMES DES JARLAIS PLOT NAME : PLOT SCALE : 1 IN:20 FT HORZ. / 1 IN:10 FT VERT.

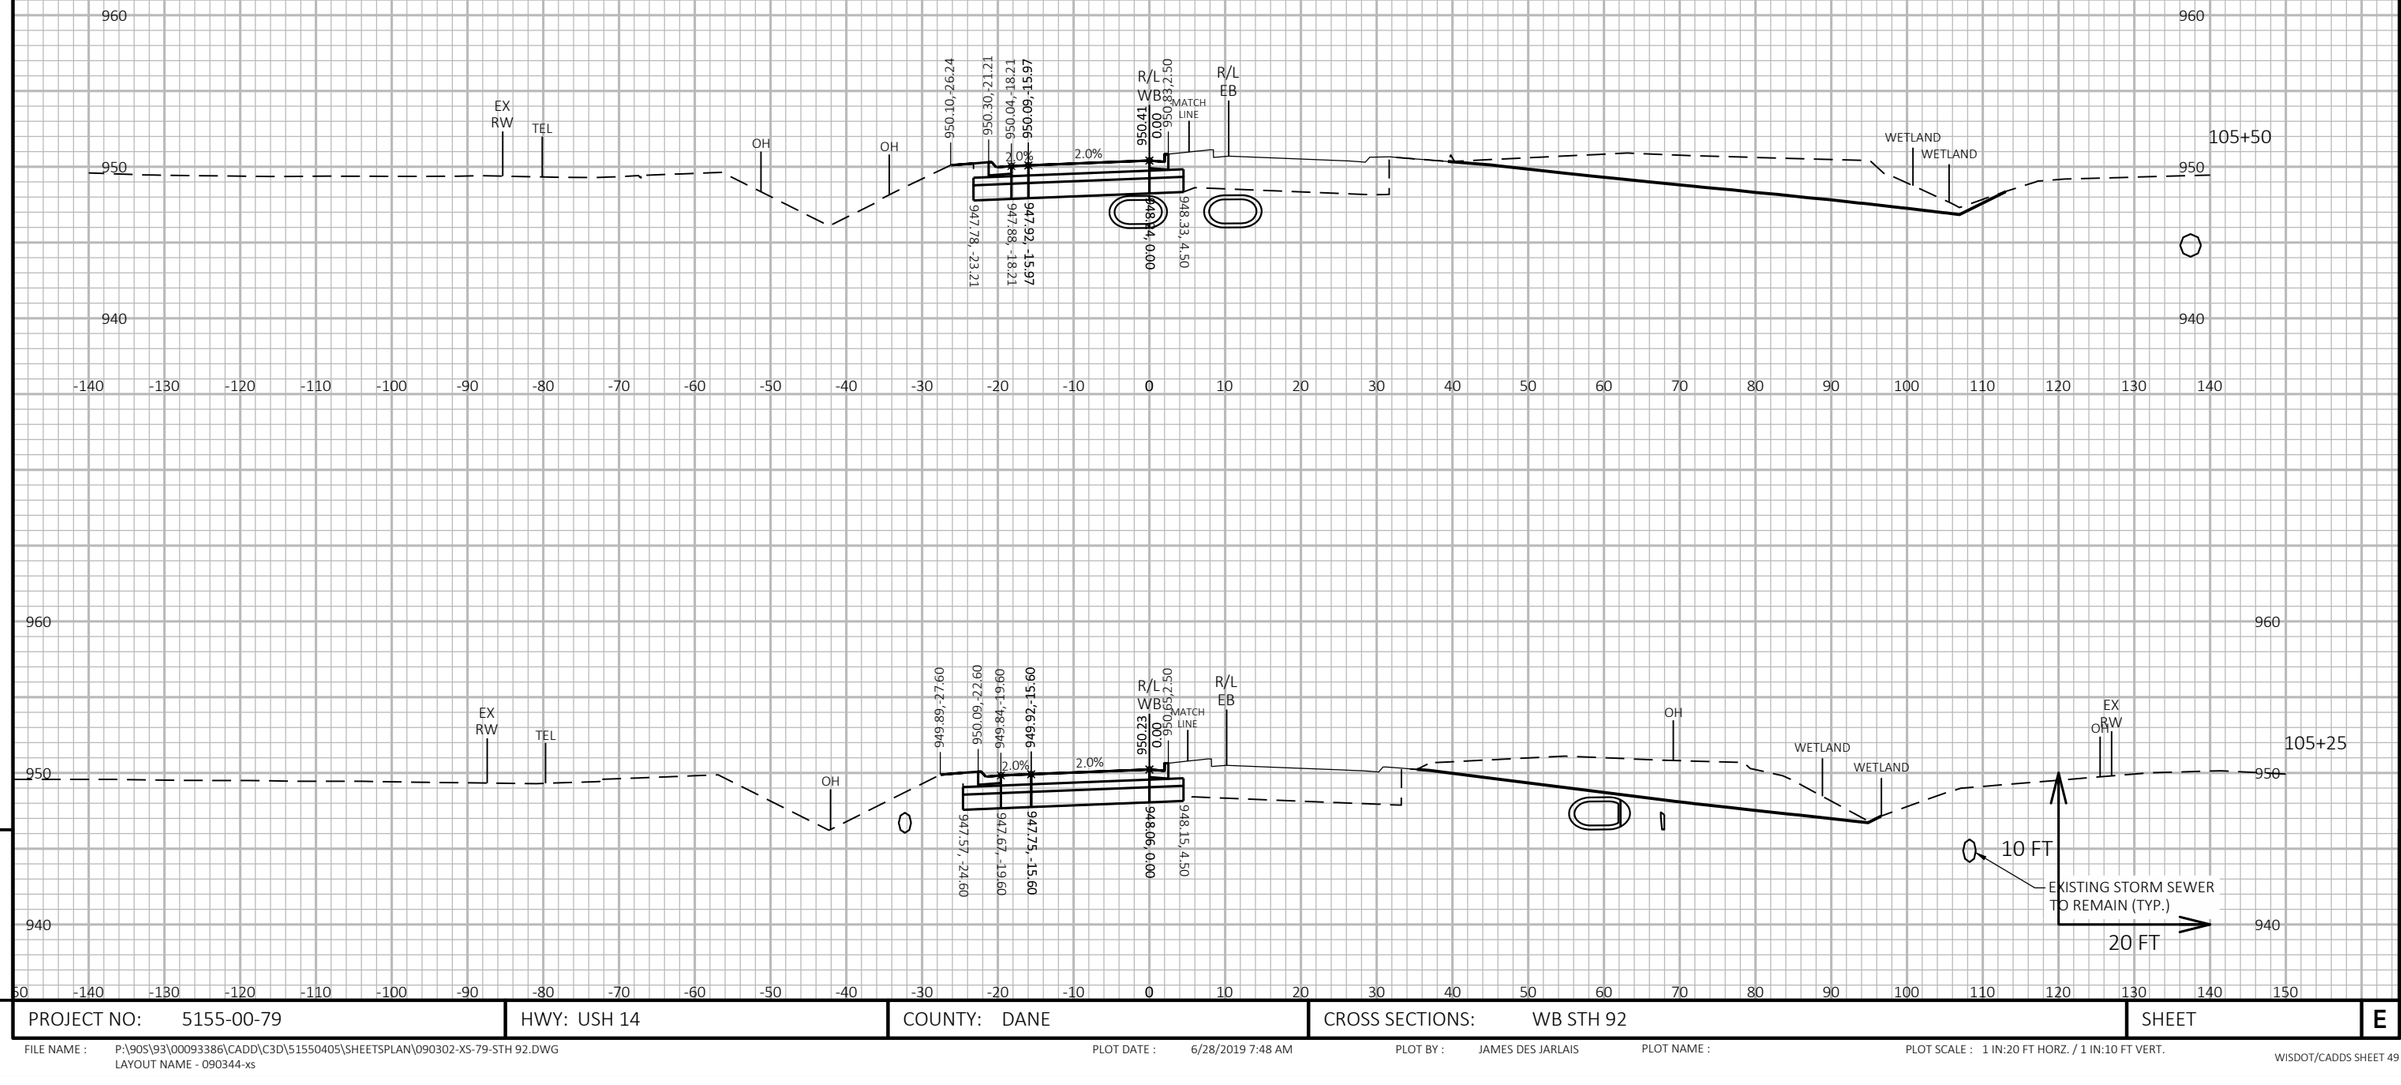

9

9

PROJECT NO: 5155-00-79	HWY: USH 14	COUNTY: DANE	CROSS SECTIONS: WB STH 92	SHEET	E

FILE NAME : P:\90S\93\00093386\CADD\C3D\51550405\SHEETSPLAN\090302-XS-79-STH 92.DWG
LAYOUT NAME - 090344-xs

PLOT DATE : 6/28/2019 7:48 AM

PLOT BY : JAMES DES JARLAIS

PLOT NAME :

PLOT SCALE : 1 IN:20 FT HORZ. / 1 IN:10 FT VERT.

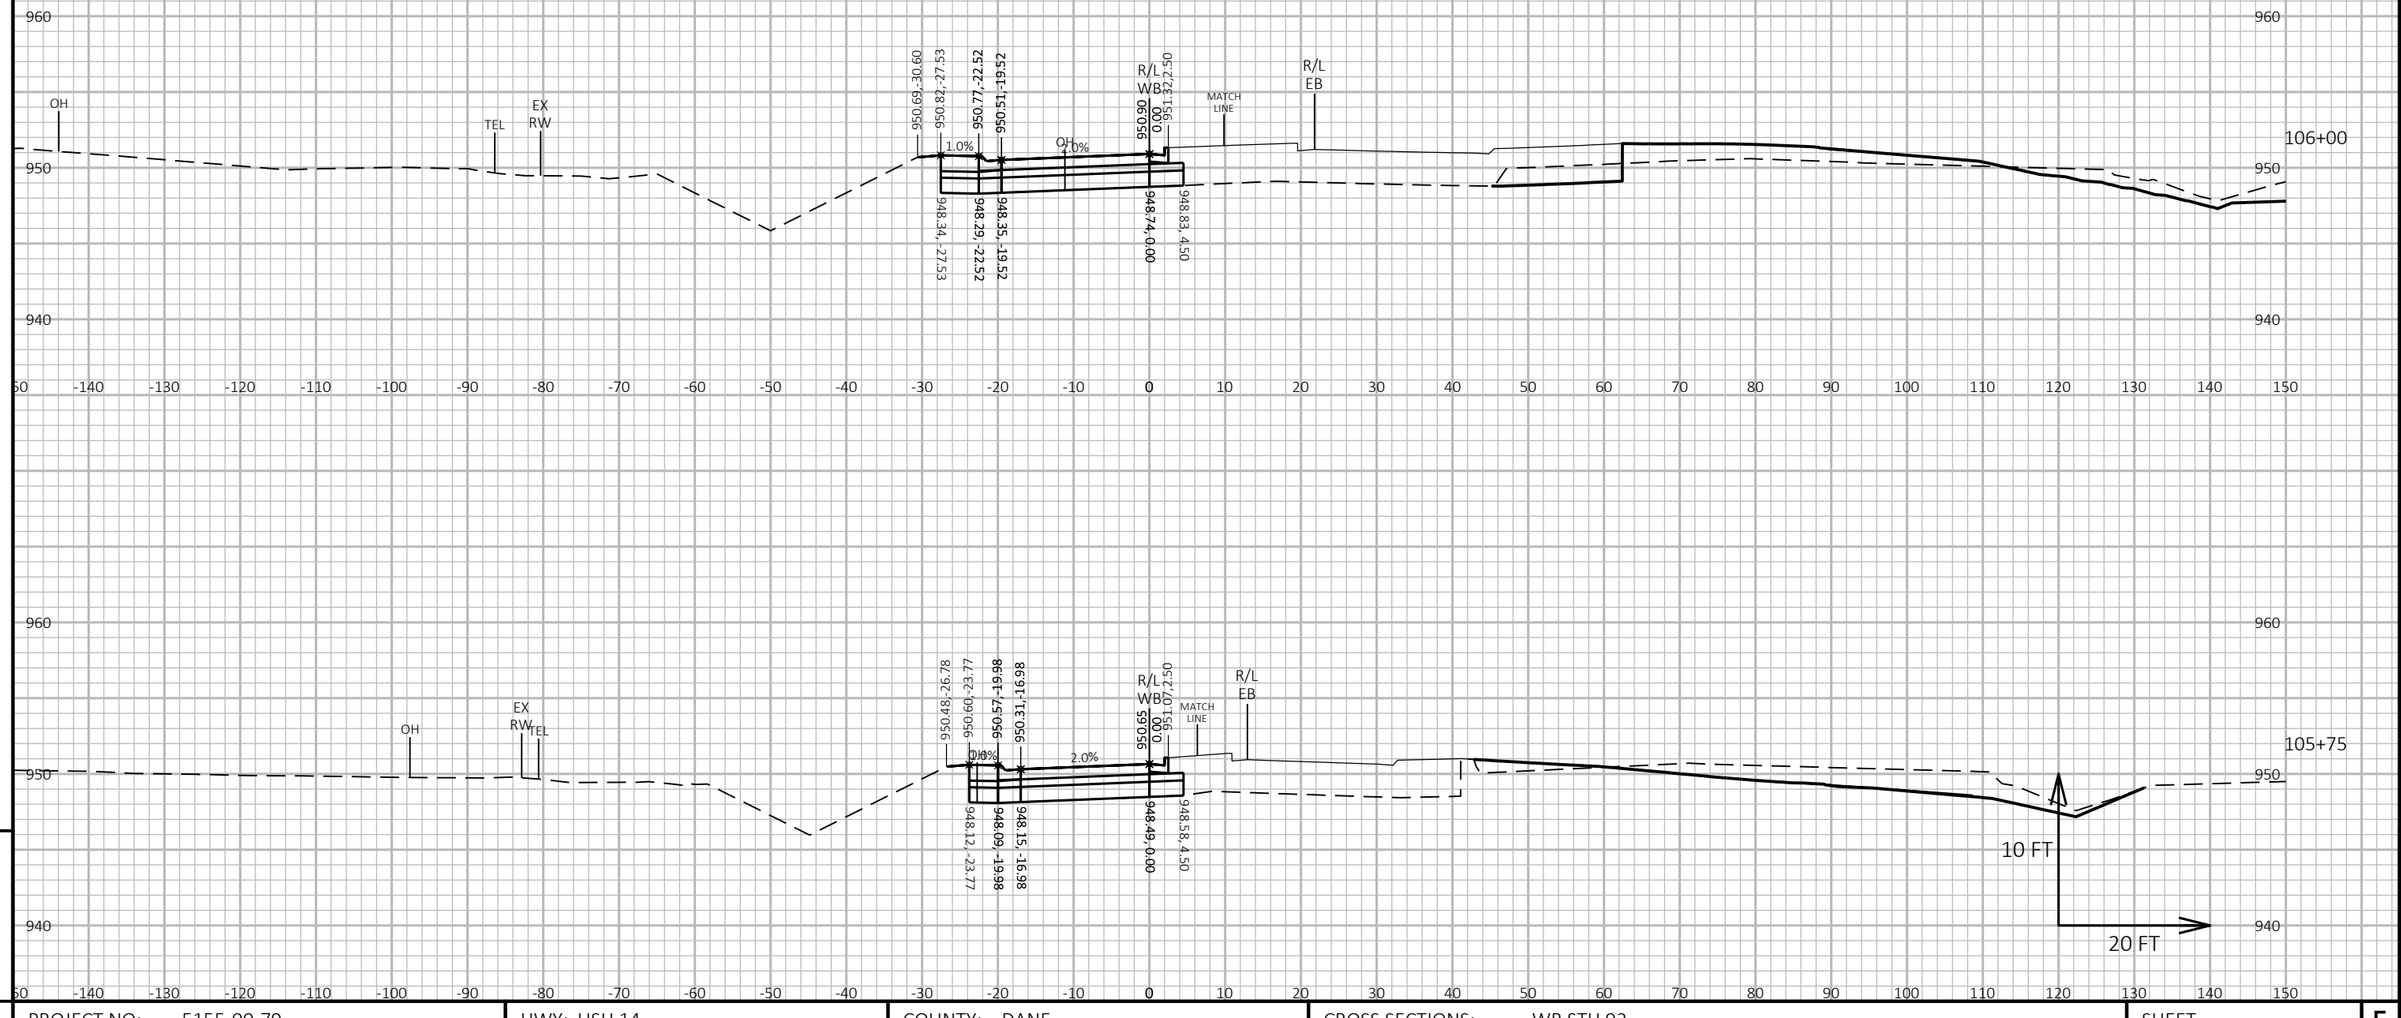

9

9

PROJECT NO: 5155-00-79	HWY: USH 14	COUNTY: DANE	CROSS SECTIONS: WB STH 92	SHEET	E

FILE NAME : P:\90S\93\00093386\CADD\C3D\51550405\SHEETSPLAN\090302-XS-79-STH 92.DWG
LAYOUT NAME - 090345-xs

PLOT DATE : 6/28/2019 7:48 AM

PLOT BY : JAMES DES JARLAIS

PLOT NAME :

PLOT SCALE : 1 IN:20 FT HORZ. / 1 IN:10 FT VERT.

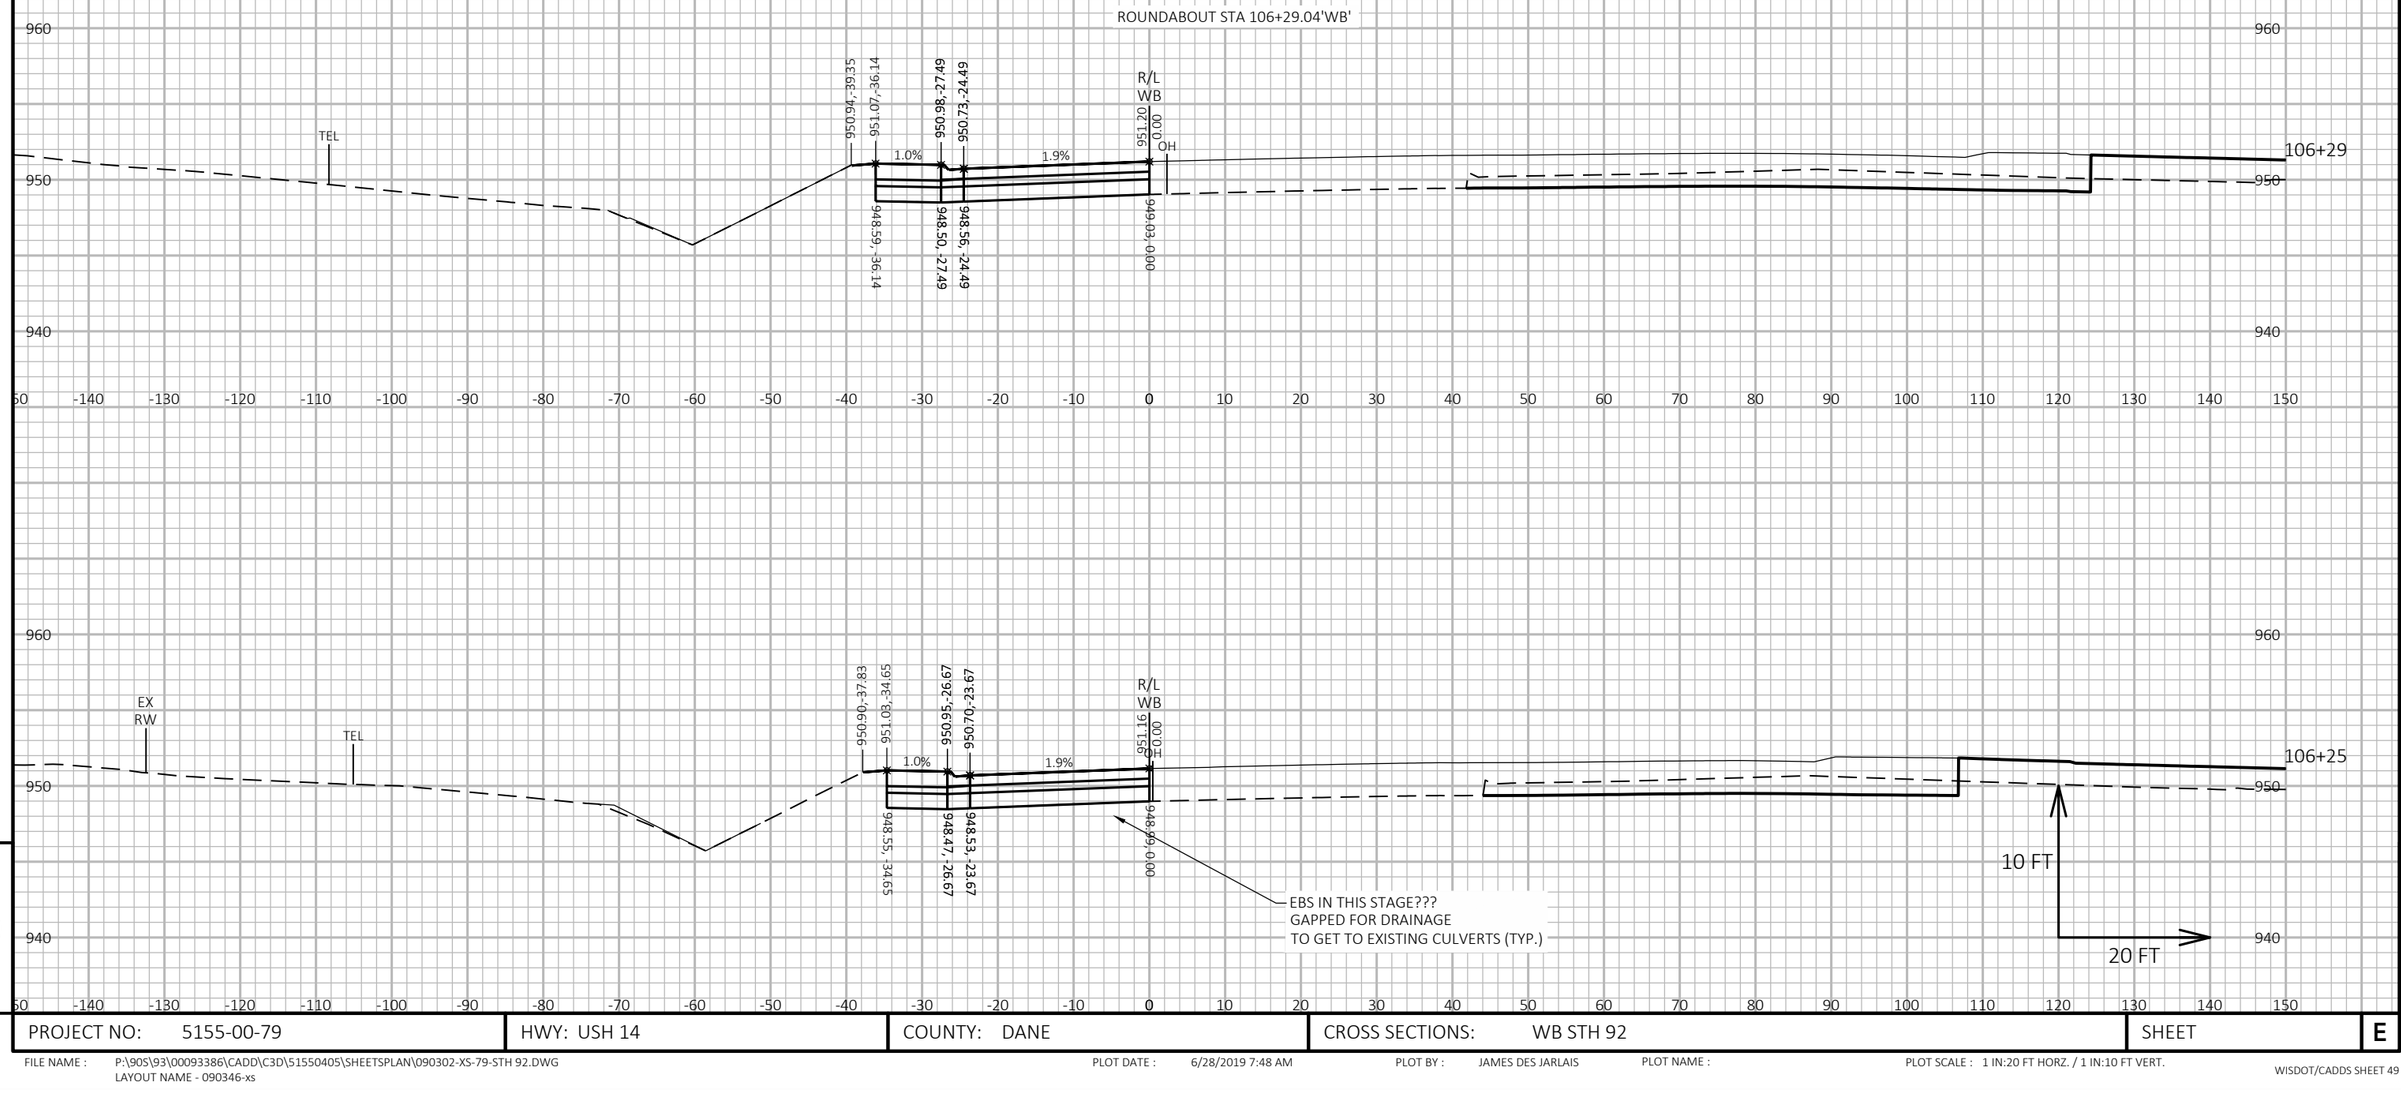

9

9

PROJECT NO: 5155-00-79	HWY: USH 14	COUNTY: DANE	CROSS SECTIONS: WB STH 92	SHEET	E

FILE NAME : P:\90S\93\00093386\CADD\C3D\51550405\SHEETSPLAN\090302-XS-79-STH 92.DWG
LAYOUT NAME - 090346-xs

PLOT DATE : 6/28/2019 7:48 AM PLOT BY : JAMES DES JARLAIS PLOT NAME : PLOT SCALE : 1 IN:20 FT HORZ. / 1 IN:10 FT VERT.

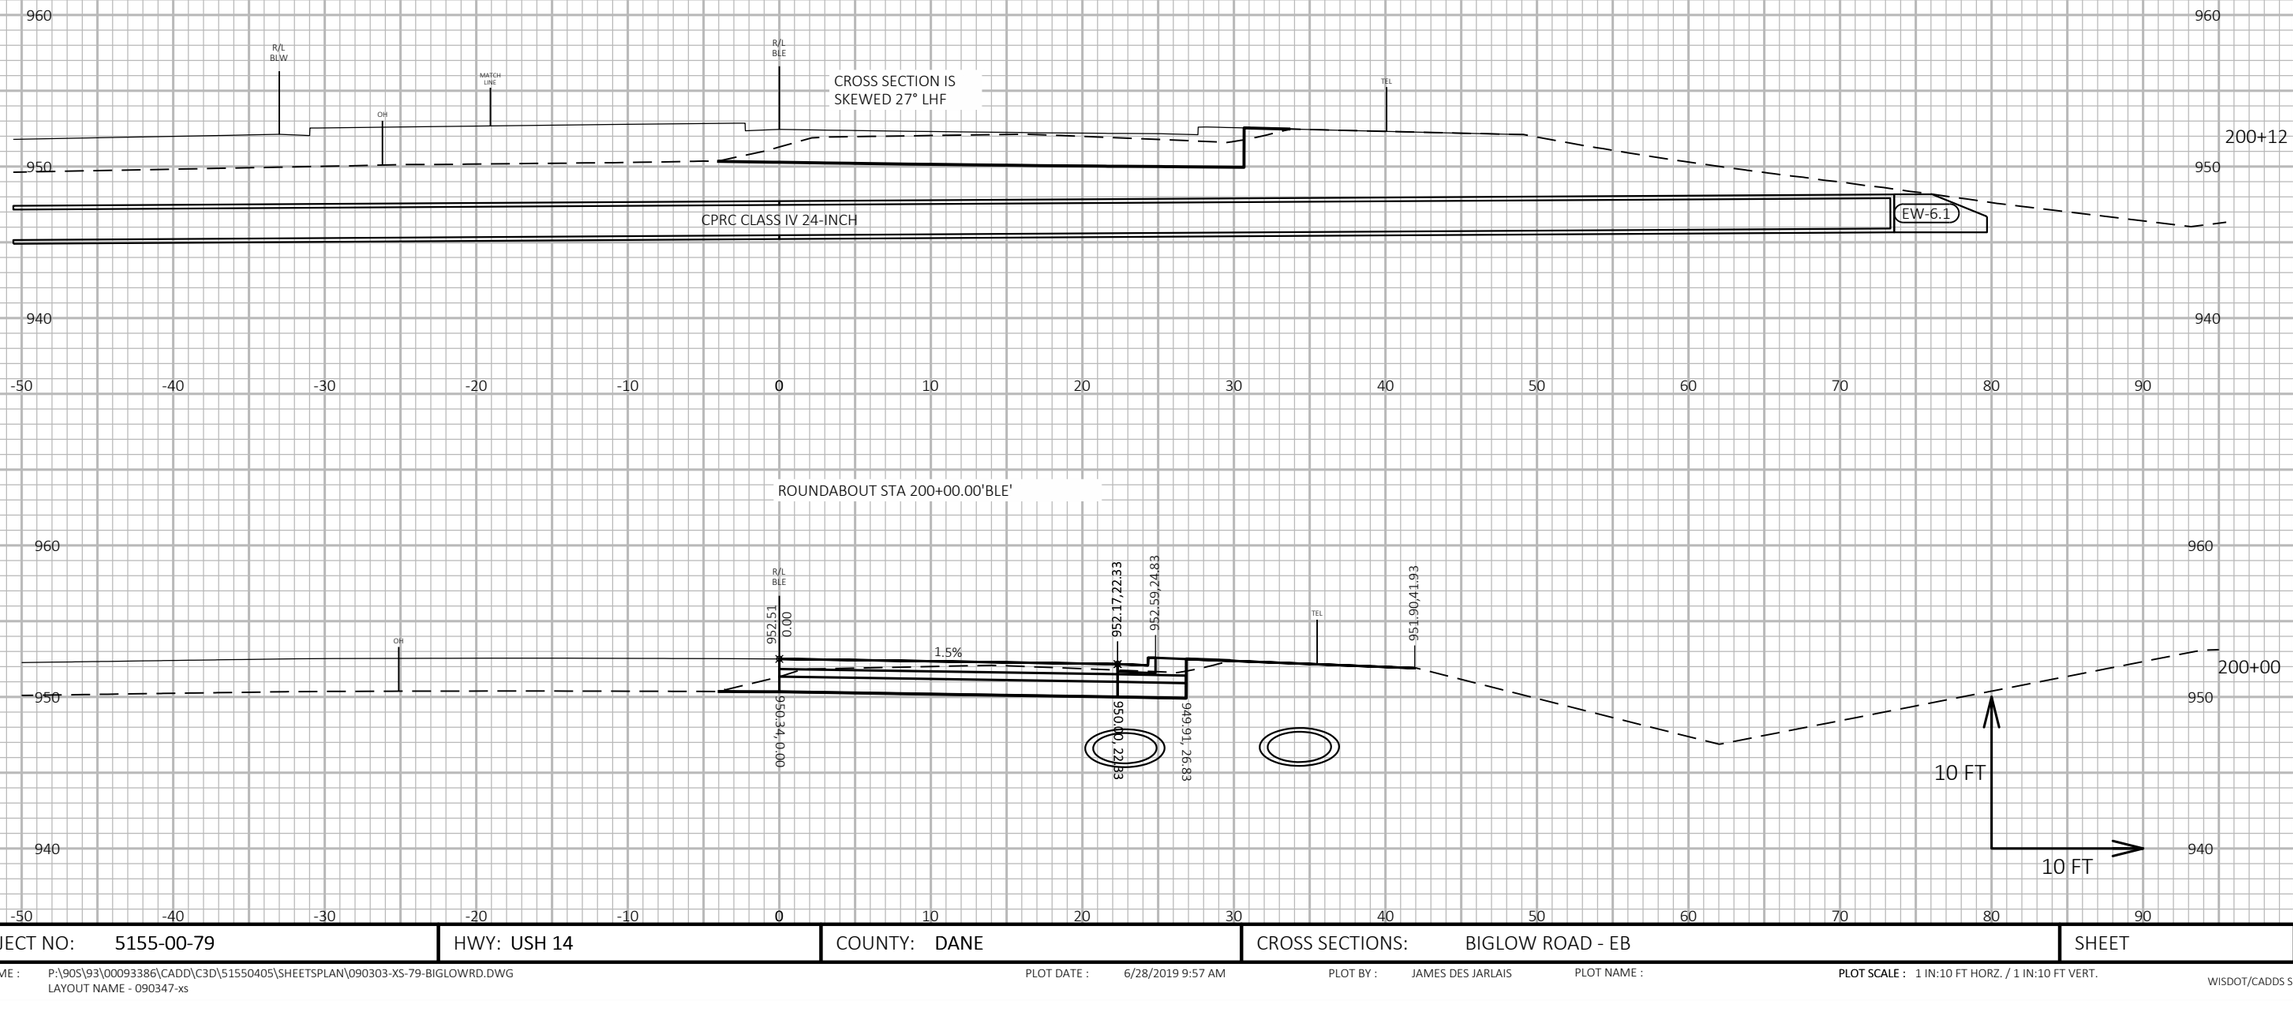

9

PROJECT NO: 5155-00-79	HWY: USH 14	COUNTY: DANE	CROSS SECTIONS: BIGLOW ROAD - EB	SHEET	E

9

FILE NAME : P:\90S\93\00093386\CADD\C3D\51550405\SHEETSPLAN\090303-XS-79-BIGLOWRD.DWG
LAYOUT NAME - 090347-xs

PLOT DATE : 6/28/2019 9:57 AM PLOT BY : JAMES DES JARLAIS PLOT NAME : PLOT SCALE : 1 IN:10 FT HORZ. / 1 IN:10 FT VERT.

WISDOT/CADDS SHEET 49

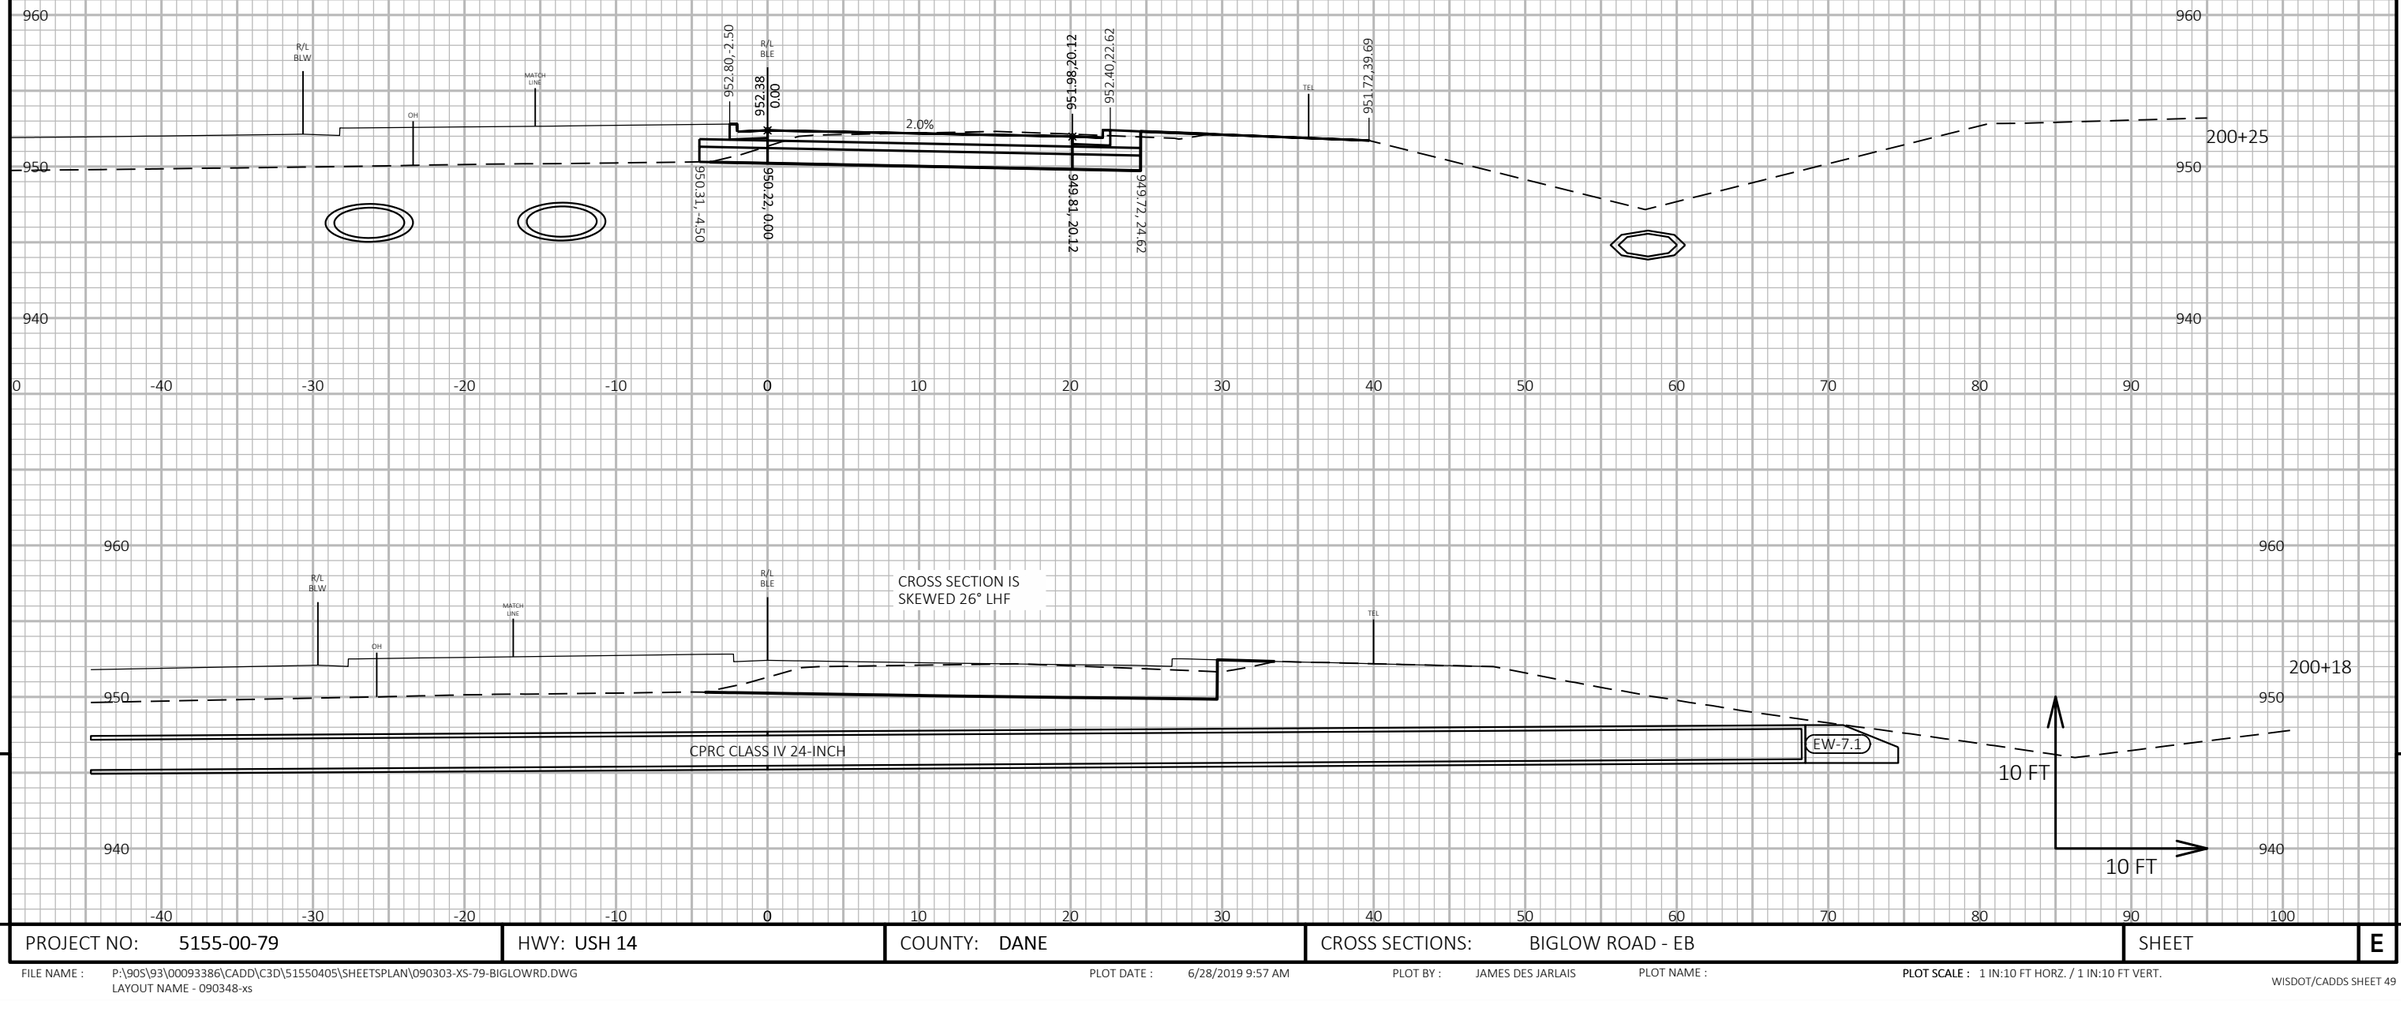

PROJECT NO: 5155-00-79	HWY: USH 14	COUNTY: DANE	CROSS SECTIONS: BIGLOW ROAD - EB	SHEET	E

FILE NAME : P:\90S\93\00093386\CADD\C3D\51550405\SHEETSPLAN\090303-XS-79-BIGLOWRD.DWG
LAYOUT NAME - 090348-xs

PLOT DATE : 6/28/2019 9:57 AM PLOT BY : JAMES DES JARLAIS PLOT NAME : **PLOT SCALE :** 1 IN:10 FT HORZ. / 1 IN:10 FT VERT.

WISDOT/CADDS SHEET 49

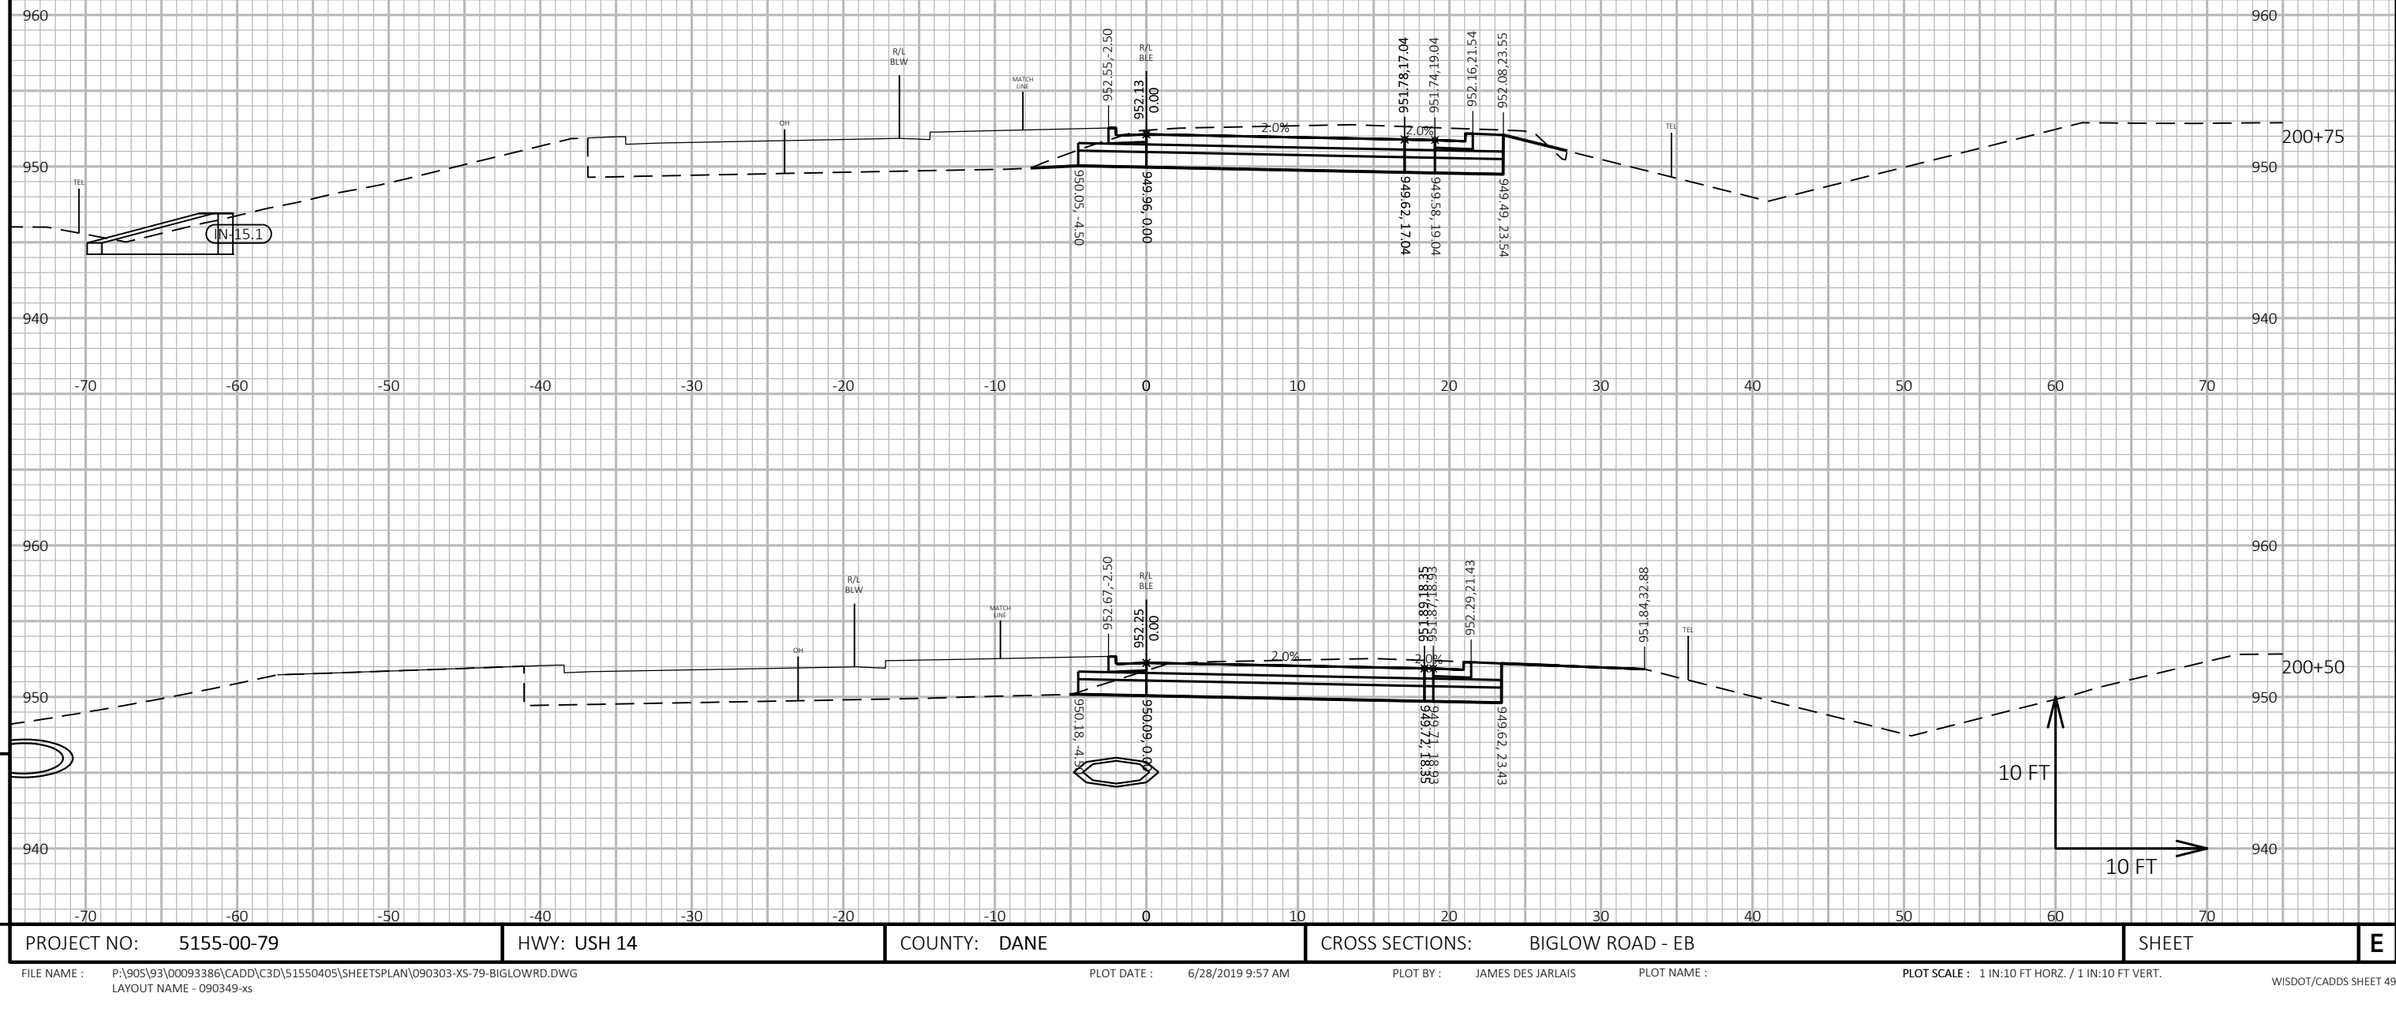

9

9

PROJECT NO: 5155-00-79	HWY: USH 14	COUNTY: DANE	CROSS SECTIONS: BIGLOW ROAD - EB	SHEET	E

FILE NAME : P:\90S\93\00093386\CADD\C3D\51550405\SHEETSPLAN\090303-XS-79-BIGLOWRD.DWG
LAYOUT NAME - 090349-xs

PLOT DATE : 6/28/2019 9:57 AM PLOT BY : JAMES DES JARLAIS PLOT NAME : **PLOT SCALE :** 1 IN:10 FT HORZ. / 1 IN:10 FT VERT.

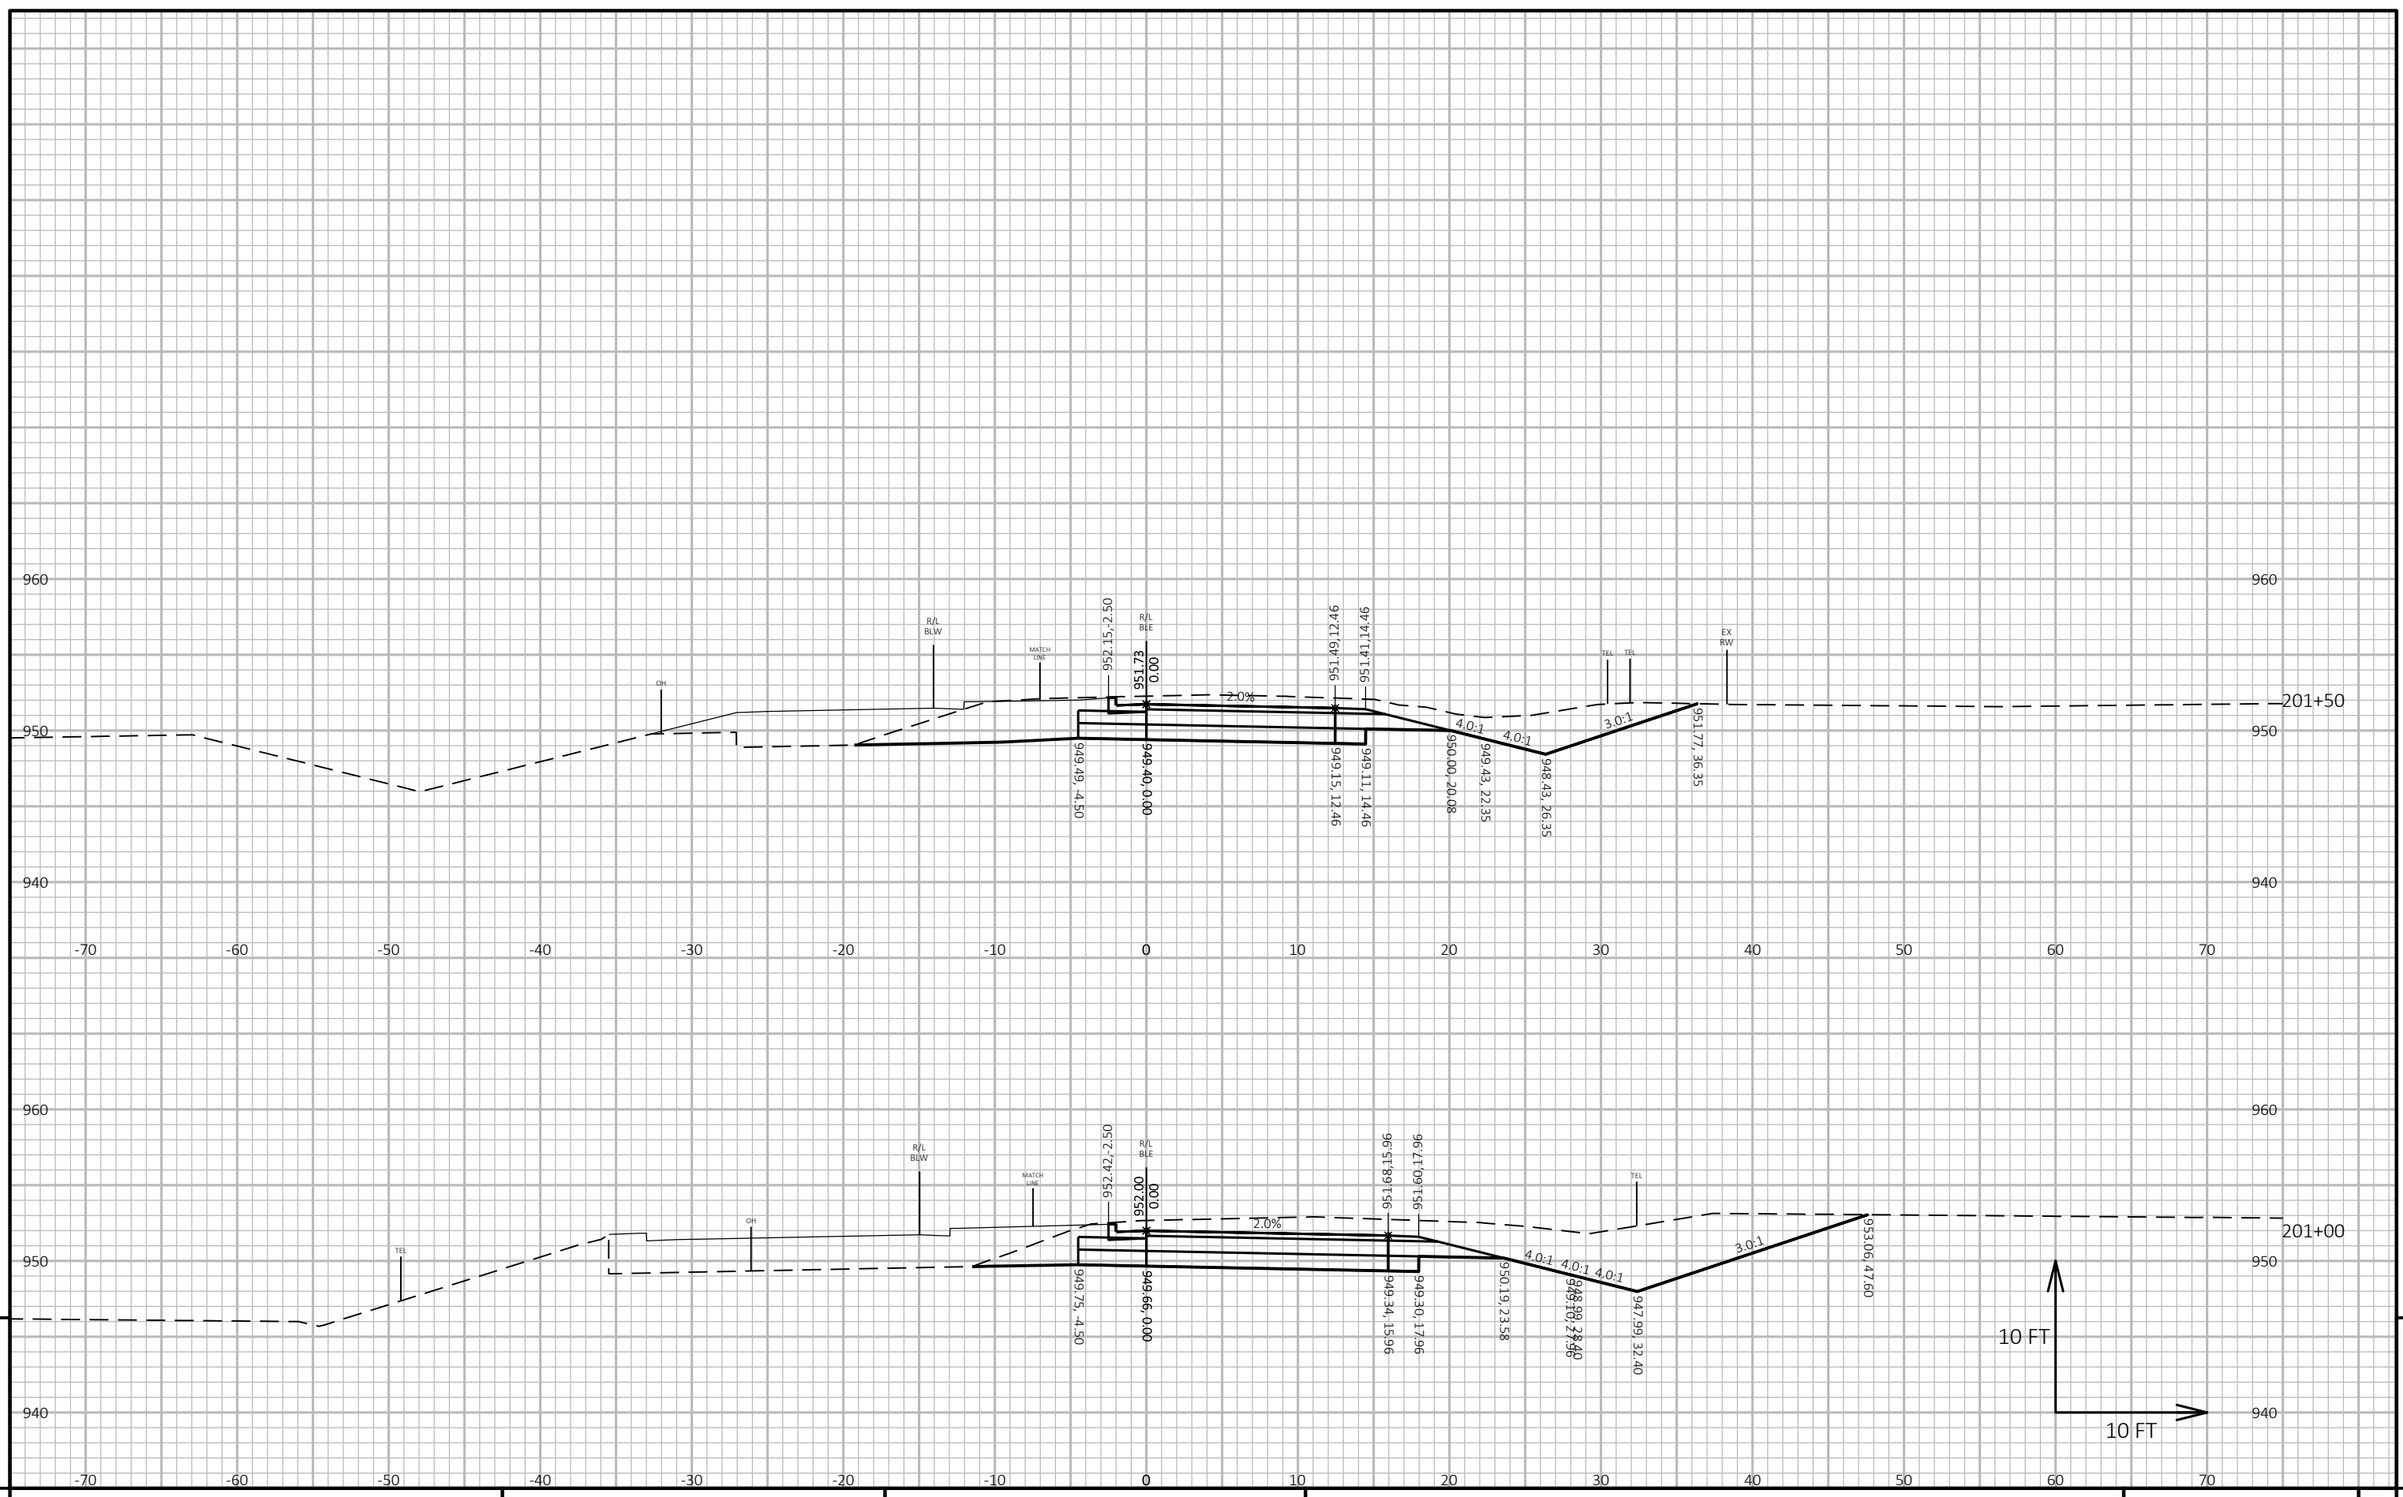

9

PROJECT NO: 5155-00-79	HWY: USH 14	COUNTY: DANE	CROSS SECTIONS: BIGLOW ROAD - EB	SHEET	E

9

FILE NAME : P:\90S\93\00093386\CADD\C3D\51550405\SHEETSPLAN\090303-XS-79-BIGLOWRD.DWG
LAYOUT NAME - 090350-xs

PLOT DATE : 6/28/2019 9:57 AM PLOT BY : JAMES DES JARLAIS PLOT NAME : **PLOT SCALE :** 1 IN:10 FT HORZ. / 1 IN:10 FT VERT.

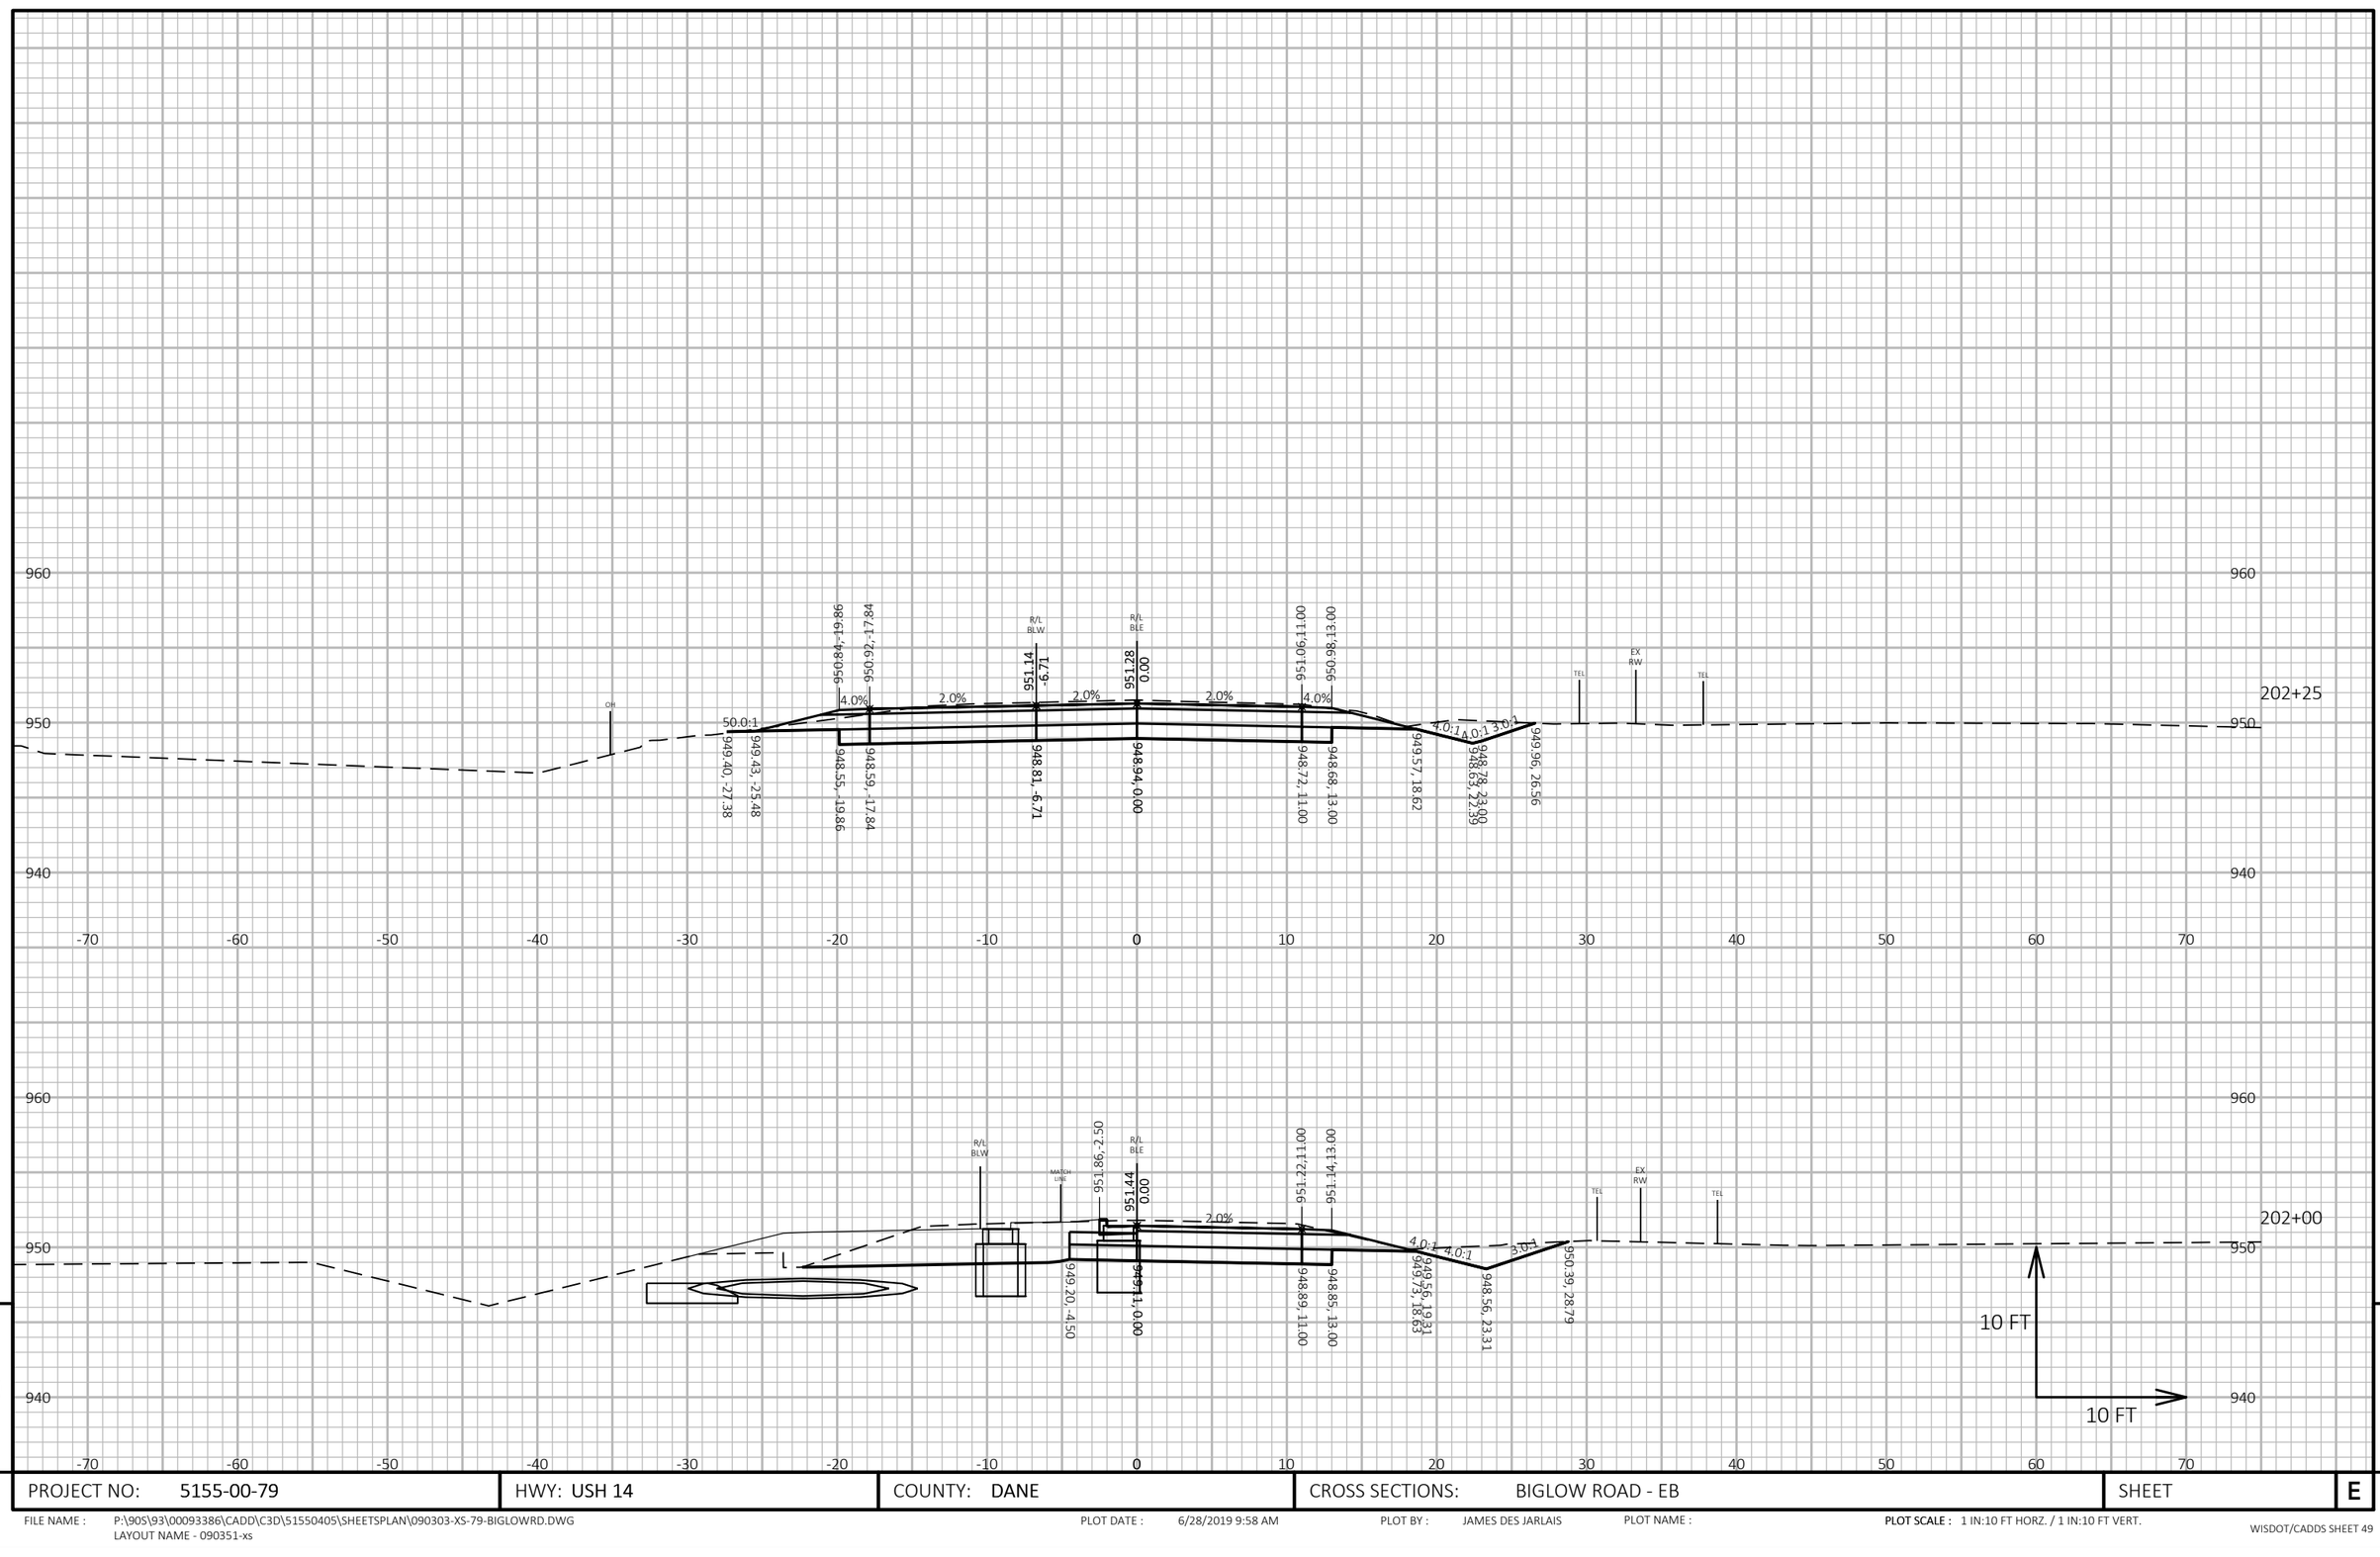

PROJECT NO: 5155-00-79	HWY: USH 14	COUNTY: DANE	CROSS SECTIONS: BIGLOW ROAD - EB	SHEET	E

FILE NAME : P:\90S\93\00093386\CADD\C3D\51550405\SHEETSPLAN\090303-XS-79-BIGLOWRD.DWG
LAYOUT NAME - 090351-xs

PLOT DATE : 6/28/2019 9:58 AM PLOT BY : JAMES DES JARLAIS PLOT NAME : **PLOT SCALE :** 1 IN:10 FT HORZ. / 1 IN:10 FT VERT.

WISDOT/CADDS SHEET 49

9

9

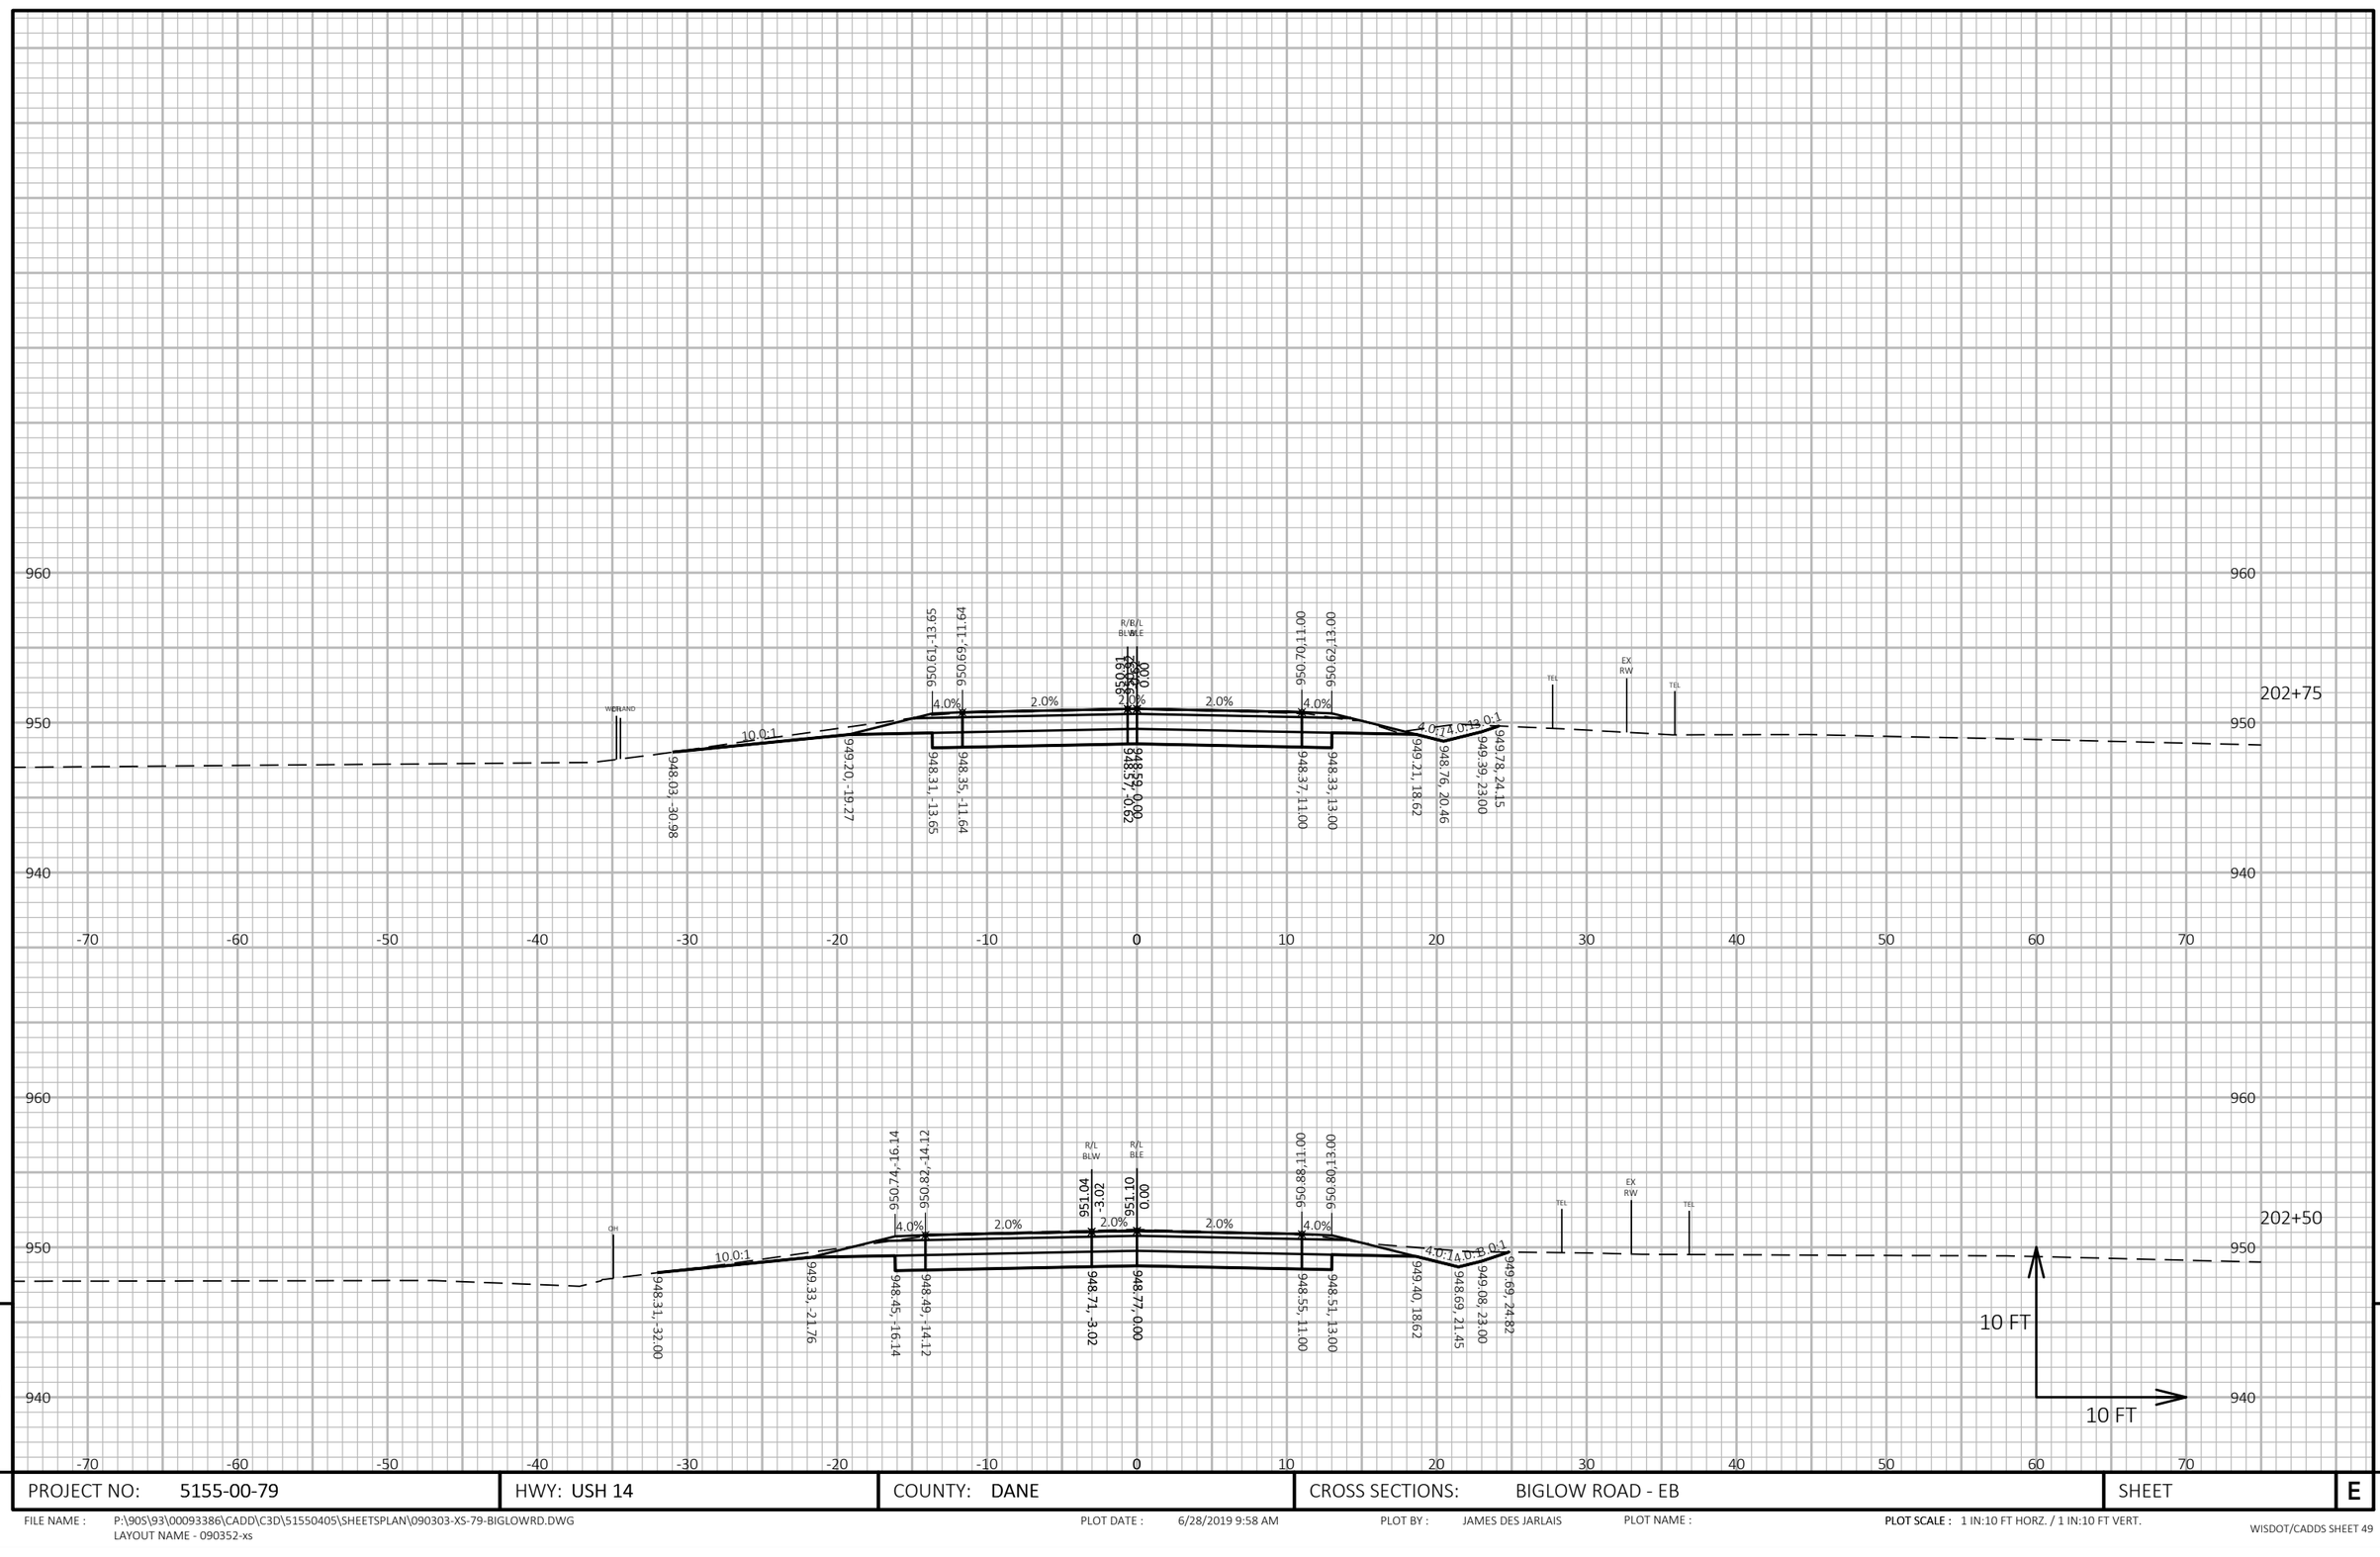

PROJECT NO: 5155-00-79	HWY: USH 14	COUNTY: DANE	CROSS SECTIONS: BIGLOW ROAD - EB	SHEET E

FILE NAME : P:\90S\93\00093386\CADD\C3D\51550405\SHEETSPLAN\090303-XS-79-BIGLOWRD.DWG
LAYOUT NAME - 090352-xs

PLOT DATE : 6/28/2019 9:58 AM

PLOT BY : JAMES DES JARLAIS

PLOT NAME :

PLOT SCALE : 1 IN:10 FT HORZ. / 1 IN:10 FT VERT.

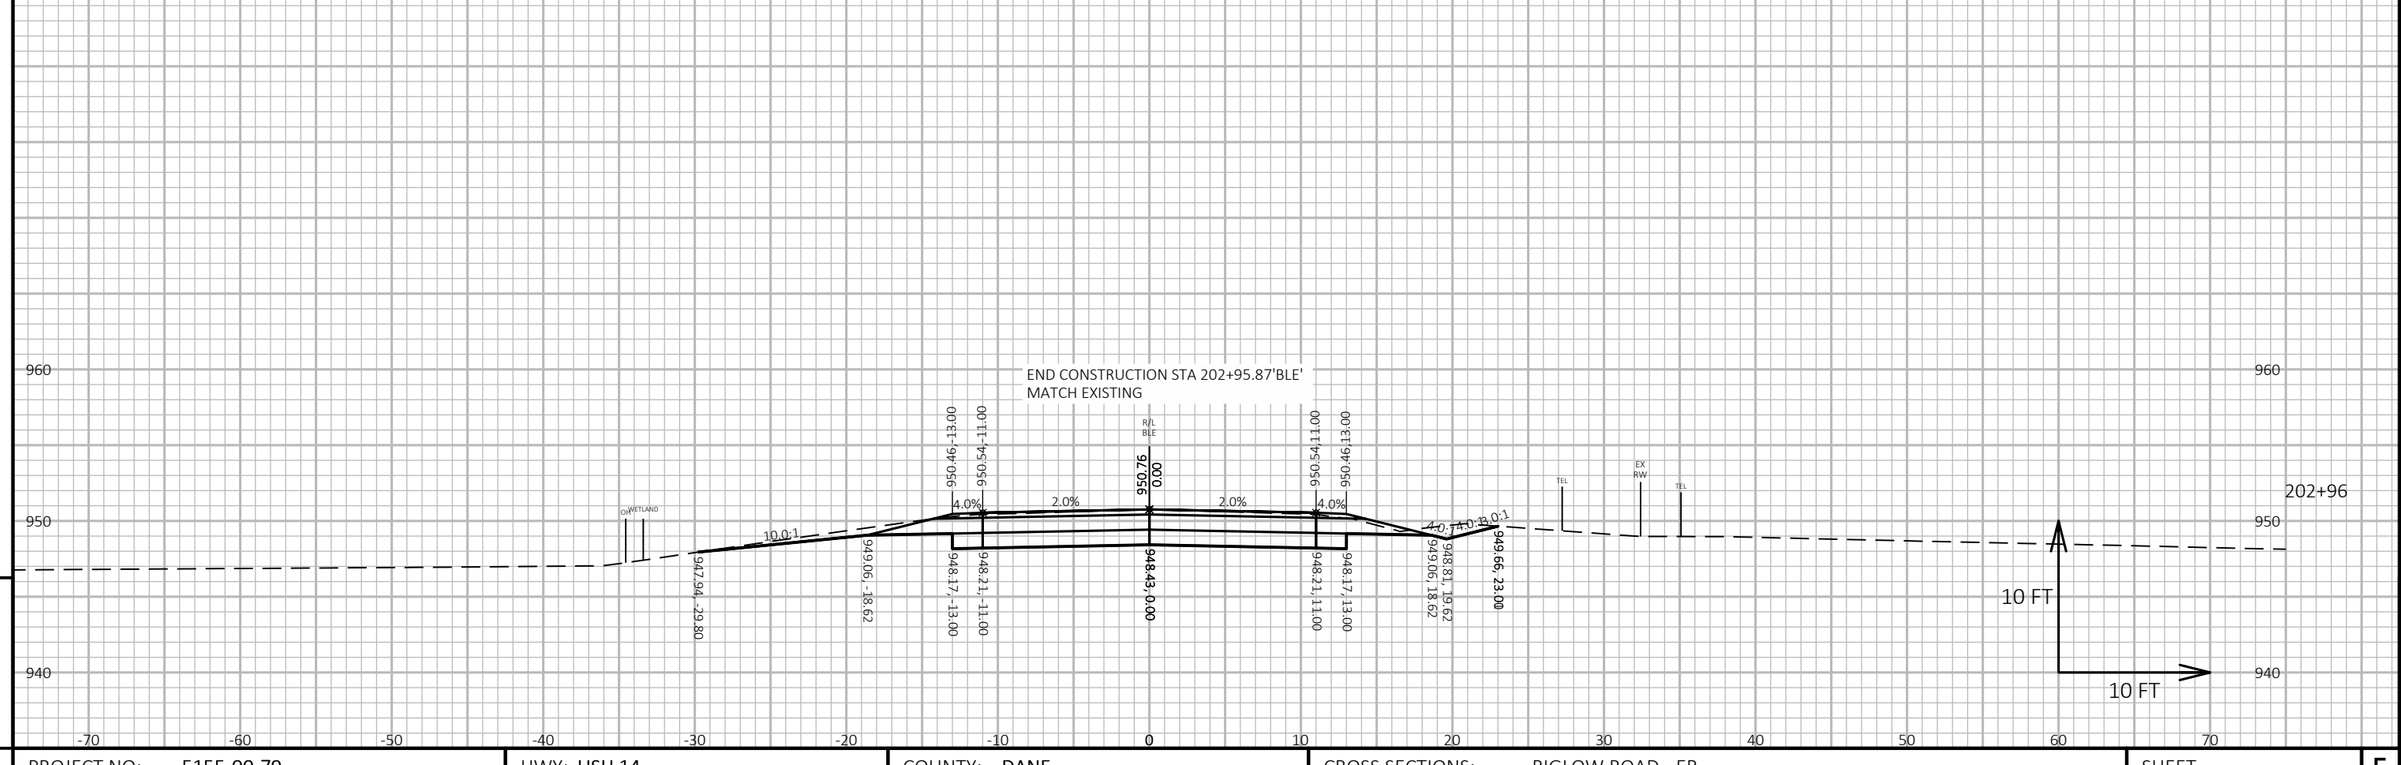

PROJECT NO: 5155-00-79	HWY: USH 14	COUNTY: DANE	CROSS SECTIONS: BIGLOW ROAD - EB	SHEET	E

FILE NAME : P:\90S\93\00093386\CADD\C3D\51550405\SHEETSPLAN\090303-XS-79-BIGLOWRD.DWG
LAYOUT NAME - 090353-xs

PLOT DATE : 6/28/2019 9:58 AM

PLOT BY : JAMES DES JARLAIS

PLOT NAME :

PLOT SCALE : 1 IN:10 FT HORZ. / 1 IN:10 FT VERT.

CROSS SECTION IS
SKEWED 8° LHF

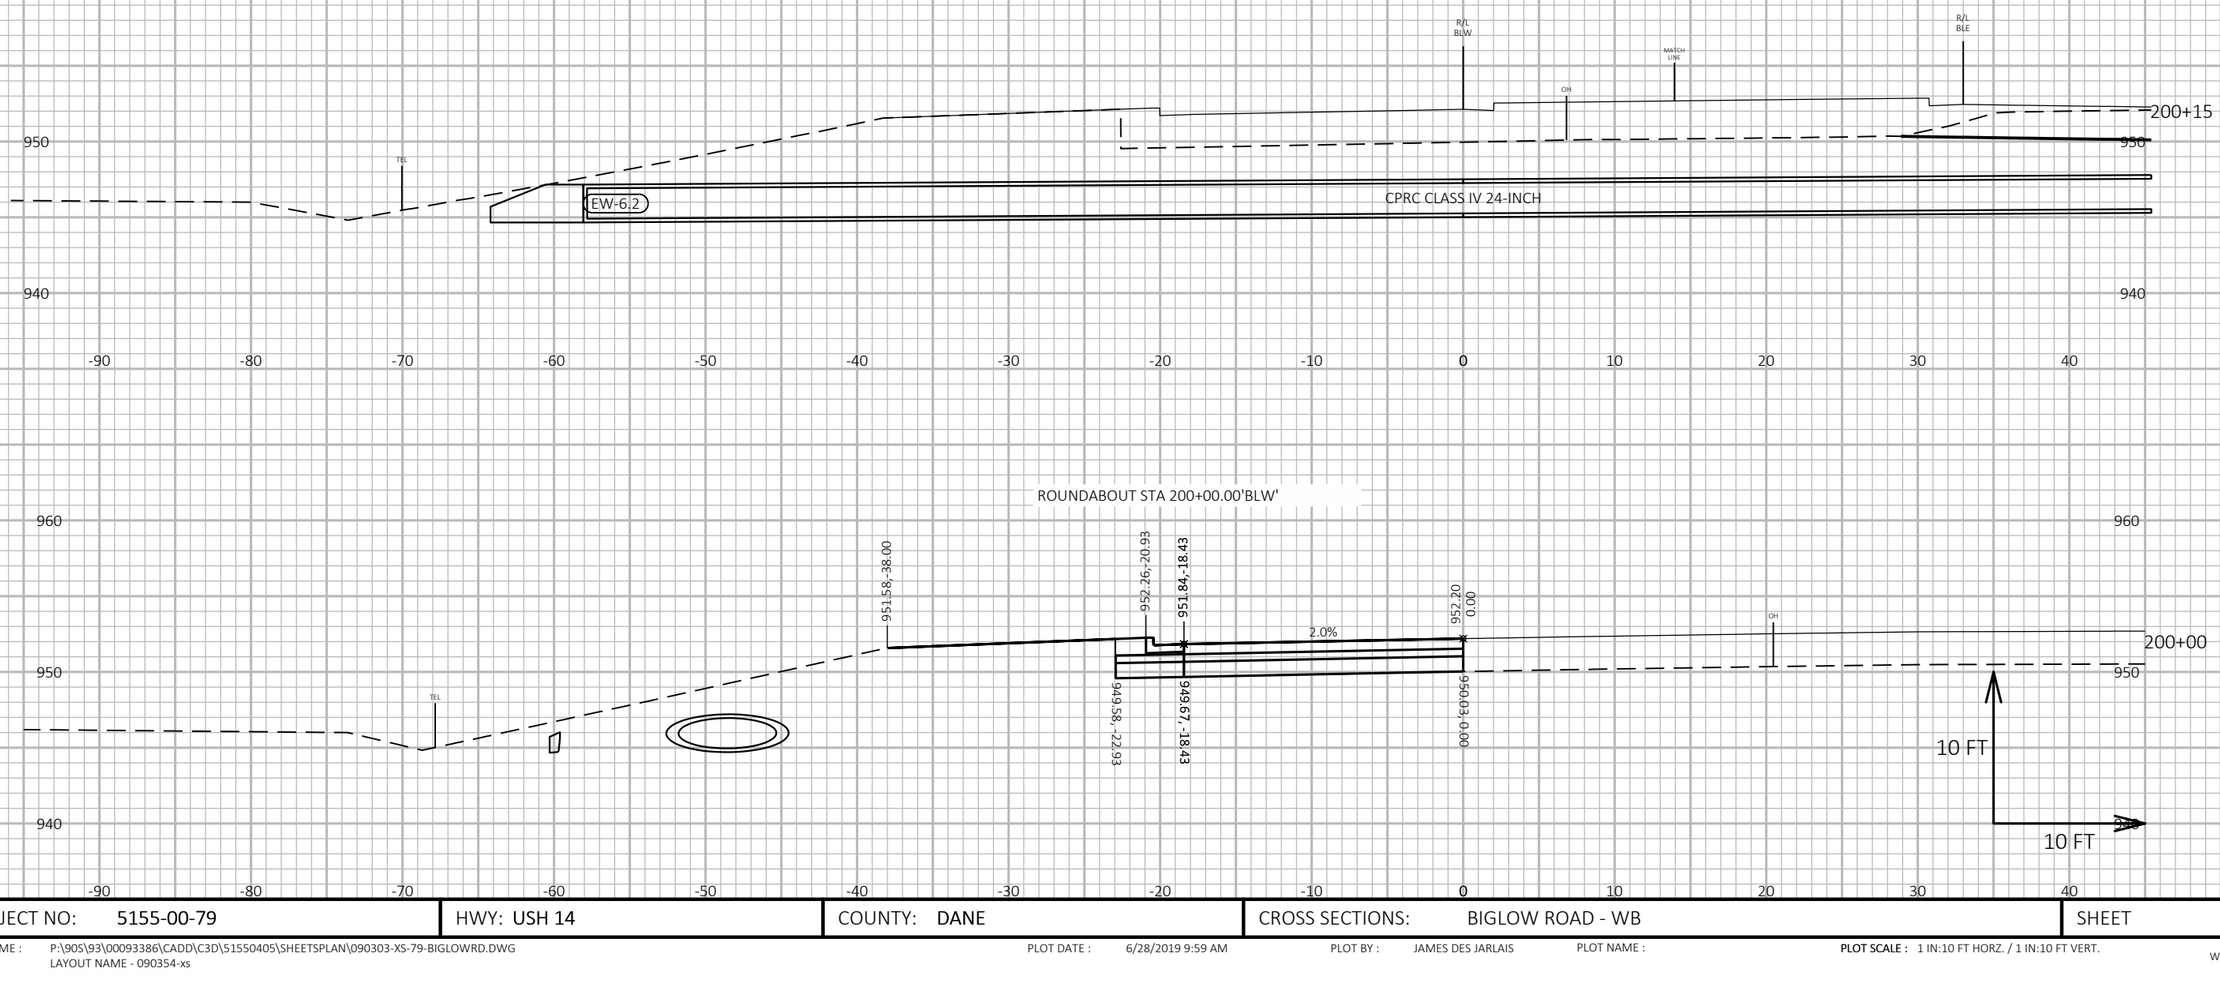

ROUNDABOUT STA 200+00.00'BLW'

PROJECT NO: 5155-00-79	HWY: USH 14	COUNTY: DANE	CROSS SECTIONS: BIGLOW ROAD - WB	SHEET E

FILE NAME : P:\90S\93\00093386\CADD\C3D\51550405\SHEETSPLAN\090303-XS-79-BIGLOWRD.DWG
LAYOUT NAME - 090354-xs

PLOT DATE : 6/28/2019 9:59 AM PLOT BY : JAMES DES JARLAIS PLOT NAME : PLOT SCALE : 1 IN:10 FT HORZ. / 1 IN:10 FT VERT.

WISDOT/CADDS SHEET 49

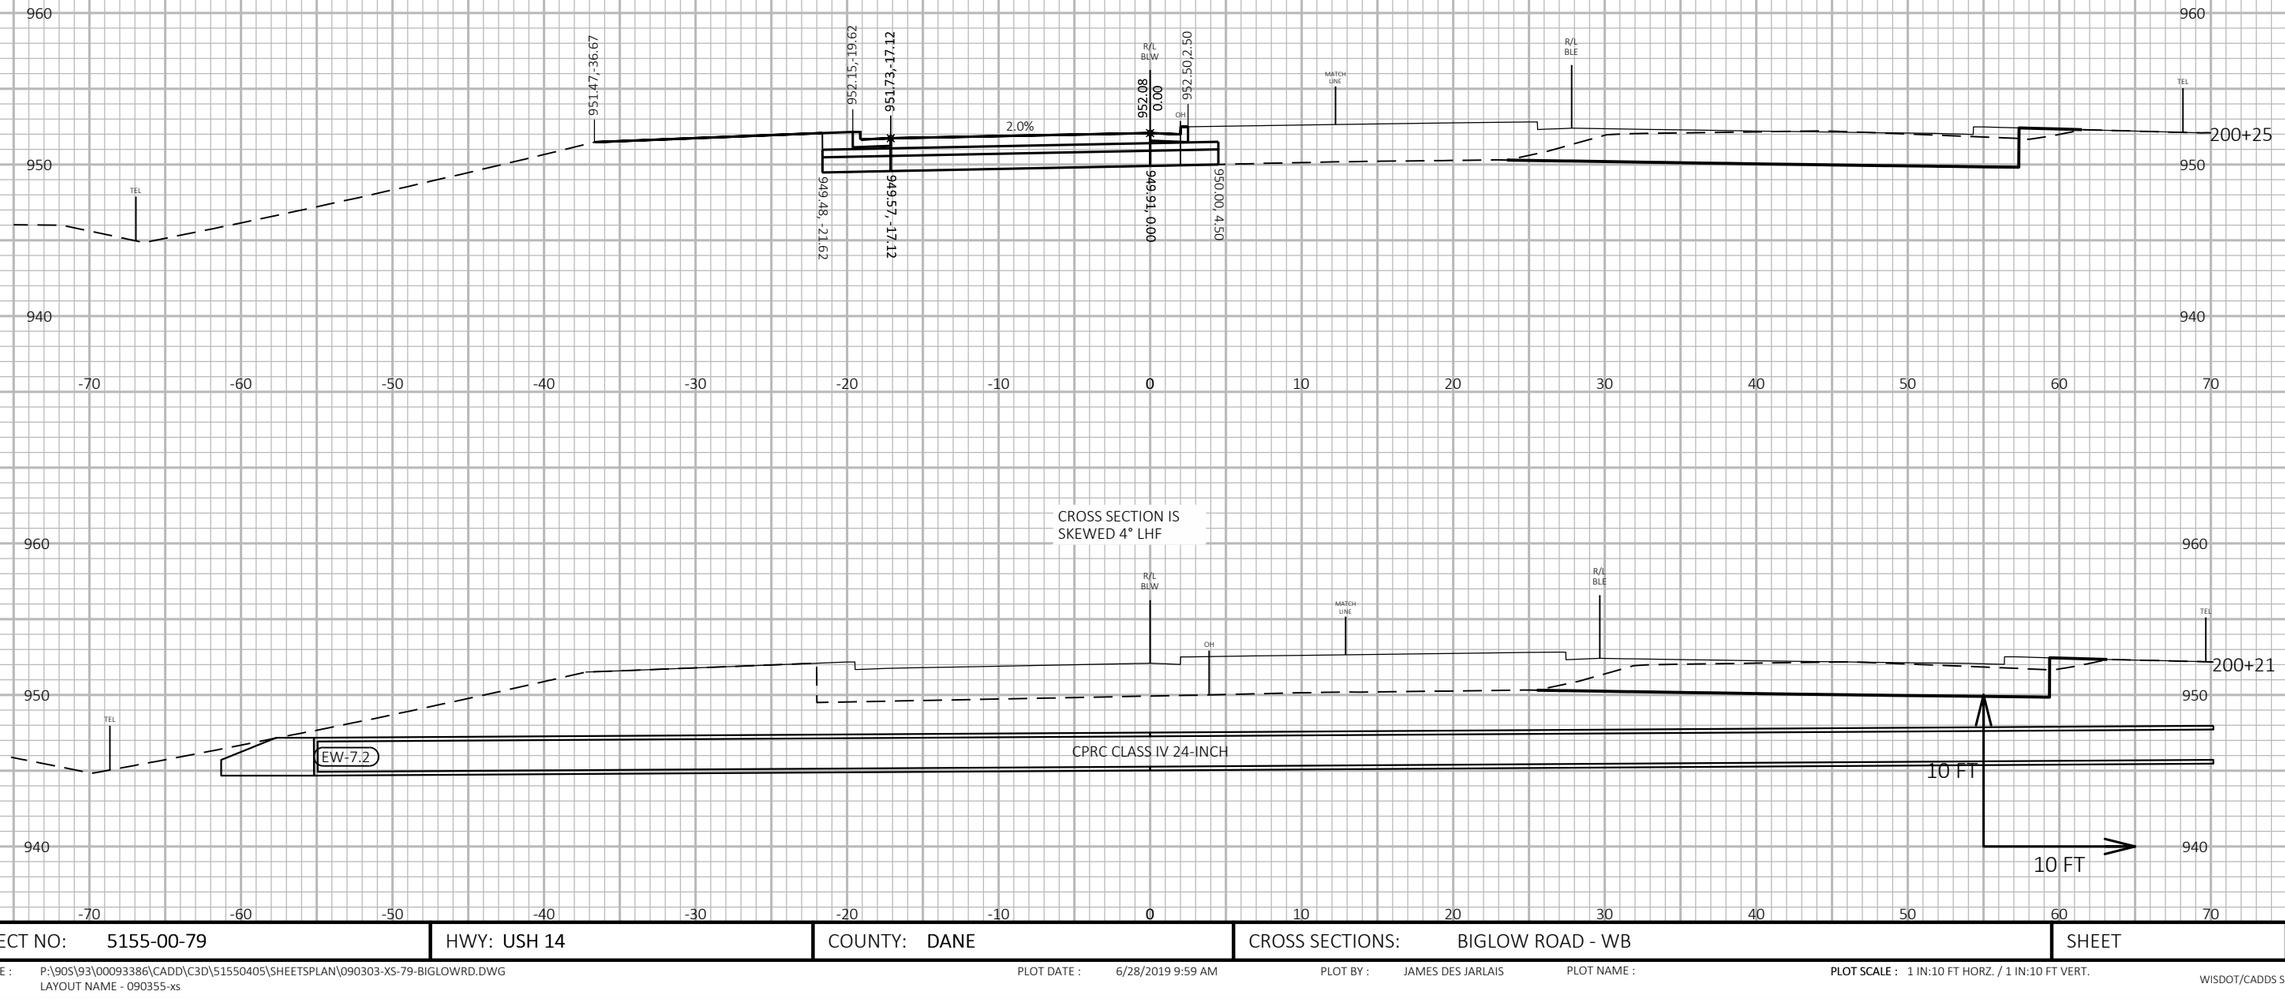

9

9

PROJECT NO: 5155-00-79	HWY: USH 14	COUNTY: DANE	CROSS SECTIONS: BIGLOW ROAD - WB	SHEET	E

FILE NAME : P:\90S\93\00093386\CADD\C3D\51550405\SHEETSPLAN\090303-XS-79-BIGLOWRD.DWG
LAYOUT NAME - 090355-xs

PLOT DATE : 6/28/2019 9:59 AM

PLOT BY : JAMES DES JARLAIS

PLOT NAME :

PLOT SCALE : 1 IN:10 FT HORZ. / 1 IN:10 FT VERT.

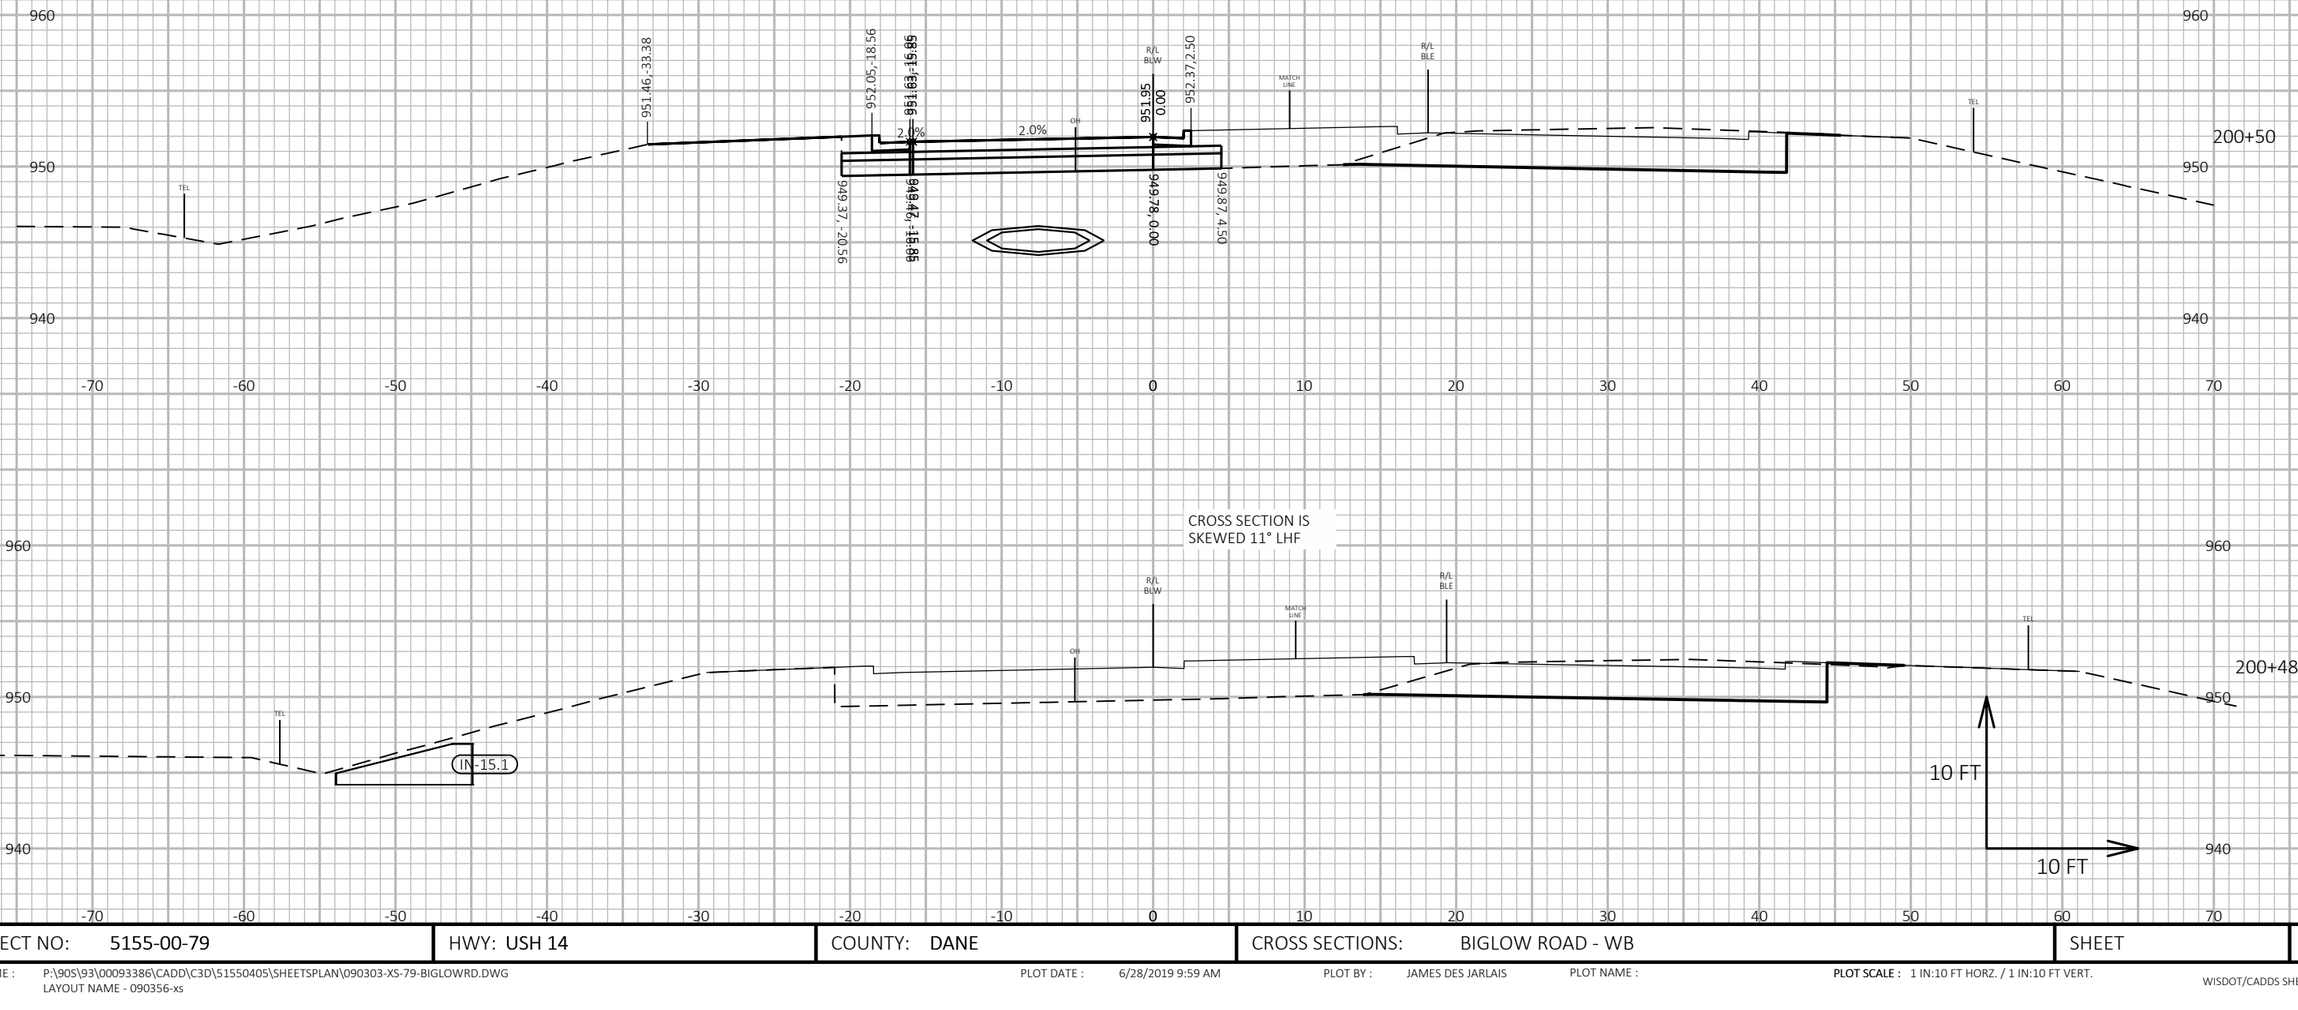

PROJECT NO: 5155-00-79	HWY: USH 14	COUNTY: DANE	CROSS SECTIONS: BIGLOW ROAD - WB	SHEET E

FILE NAME : P:\90S\93\00093386\CADD\C3D\51550405\SHEETSPLAN\090303-XS-79-BIGLOWRD.DWG
LAYOUT NAME - 090356-xs

PLOT DATE : 6/28/2019 9:59 AM PLOT BY : JAMES DES JARLAIS PLOT NAME : **PLOT SCALE :** 1 IN:10 FT HORZ. / 1 IN:10 FT VERT.

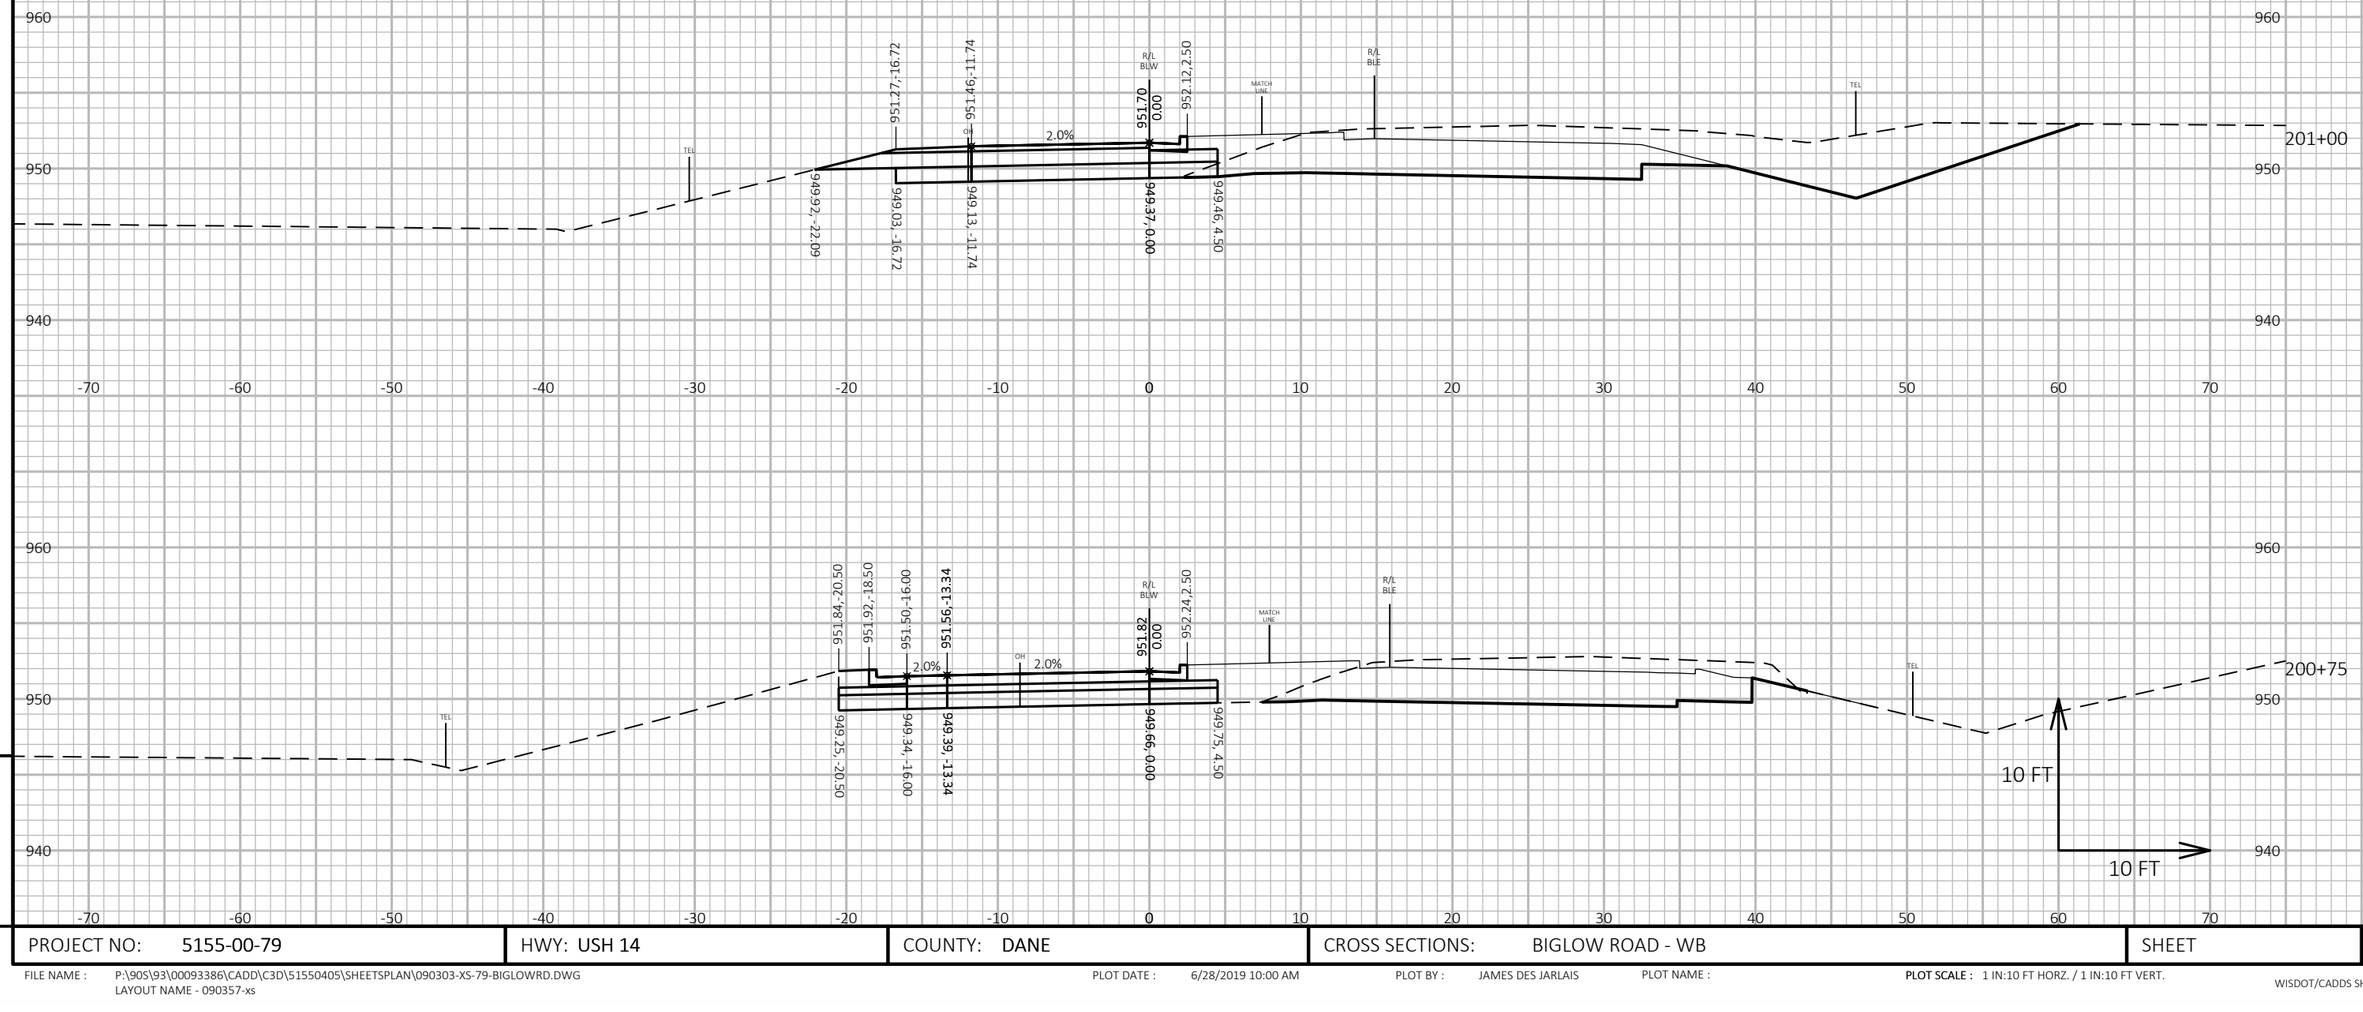

9

9

PROJECT NO: 5155-00-79	HWY: USH 14	COUNTY: DANE	CROSS SECTIONS: BIGLOW ROAD - WB	SHEET	E

FILE NAME : P:\90S\93\00093386\CADD\C3D\51550405\SHEETSPLAN\090303-XS-79-BIGLOWRD.DWG
LAYOUT NAME - 090357-xs

PLOT DATE : 6/28/2019 10:00 AM PLOT BY : JAMES DES JARLAIS PLOT NAME :

PLOT SCALE : 1 IN:10 FT HORZ. / 1 IN:10 FT VERT.

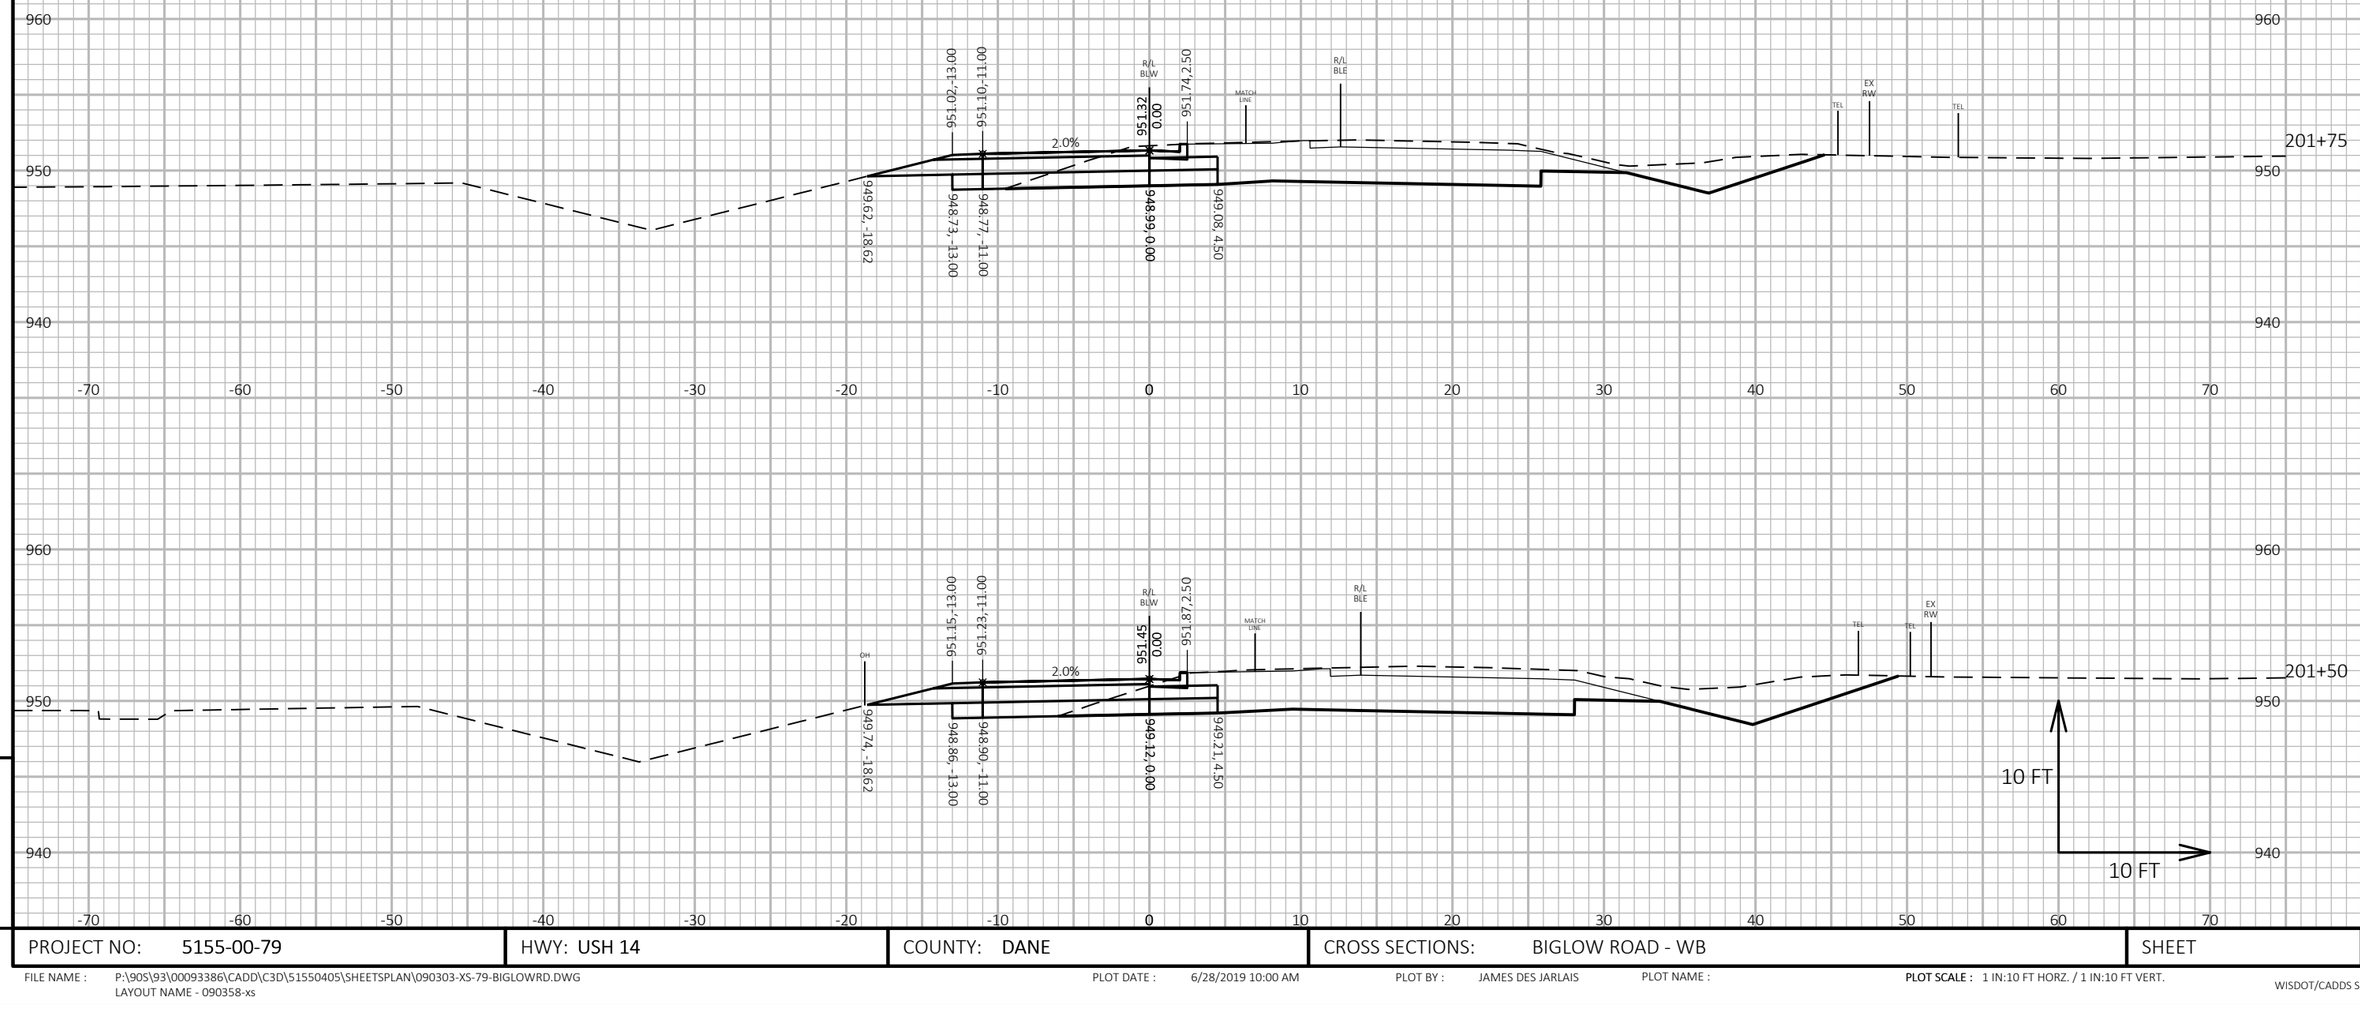

9

9

PROJECT NO: 5155-00-79	HWY: USH 14	COUNTY: DANE	CROSS SECTIONS: BIGLOW ROAD - WB	SHEET	E

FILE NAME : P:\90S\93\00093386\CADD\C3D\51550405\SHEETSPLAN\090303-XS-79-BIGLOWRD.DWG
LAYOUT NAME - 090358-xs

PLOT DATE : 6/28/2019 10:00 AM PLOT BY : JAMES DES JARLAIS PLOT NAME : **PLOT SCALE :** 1 IN:10 FT HORZ. / 1 IN:10 FT VERT.

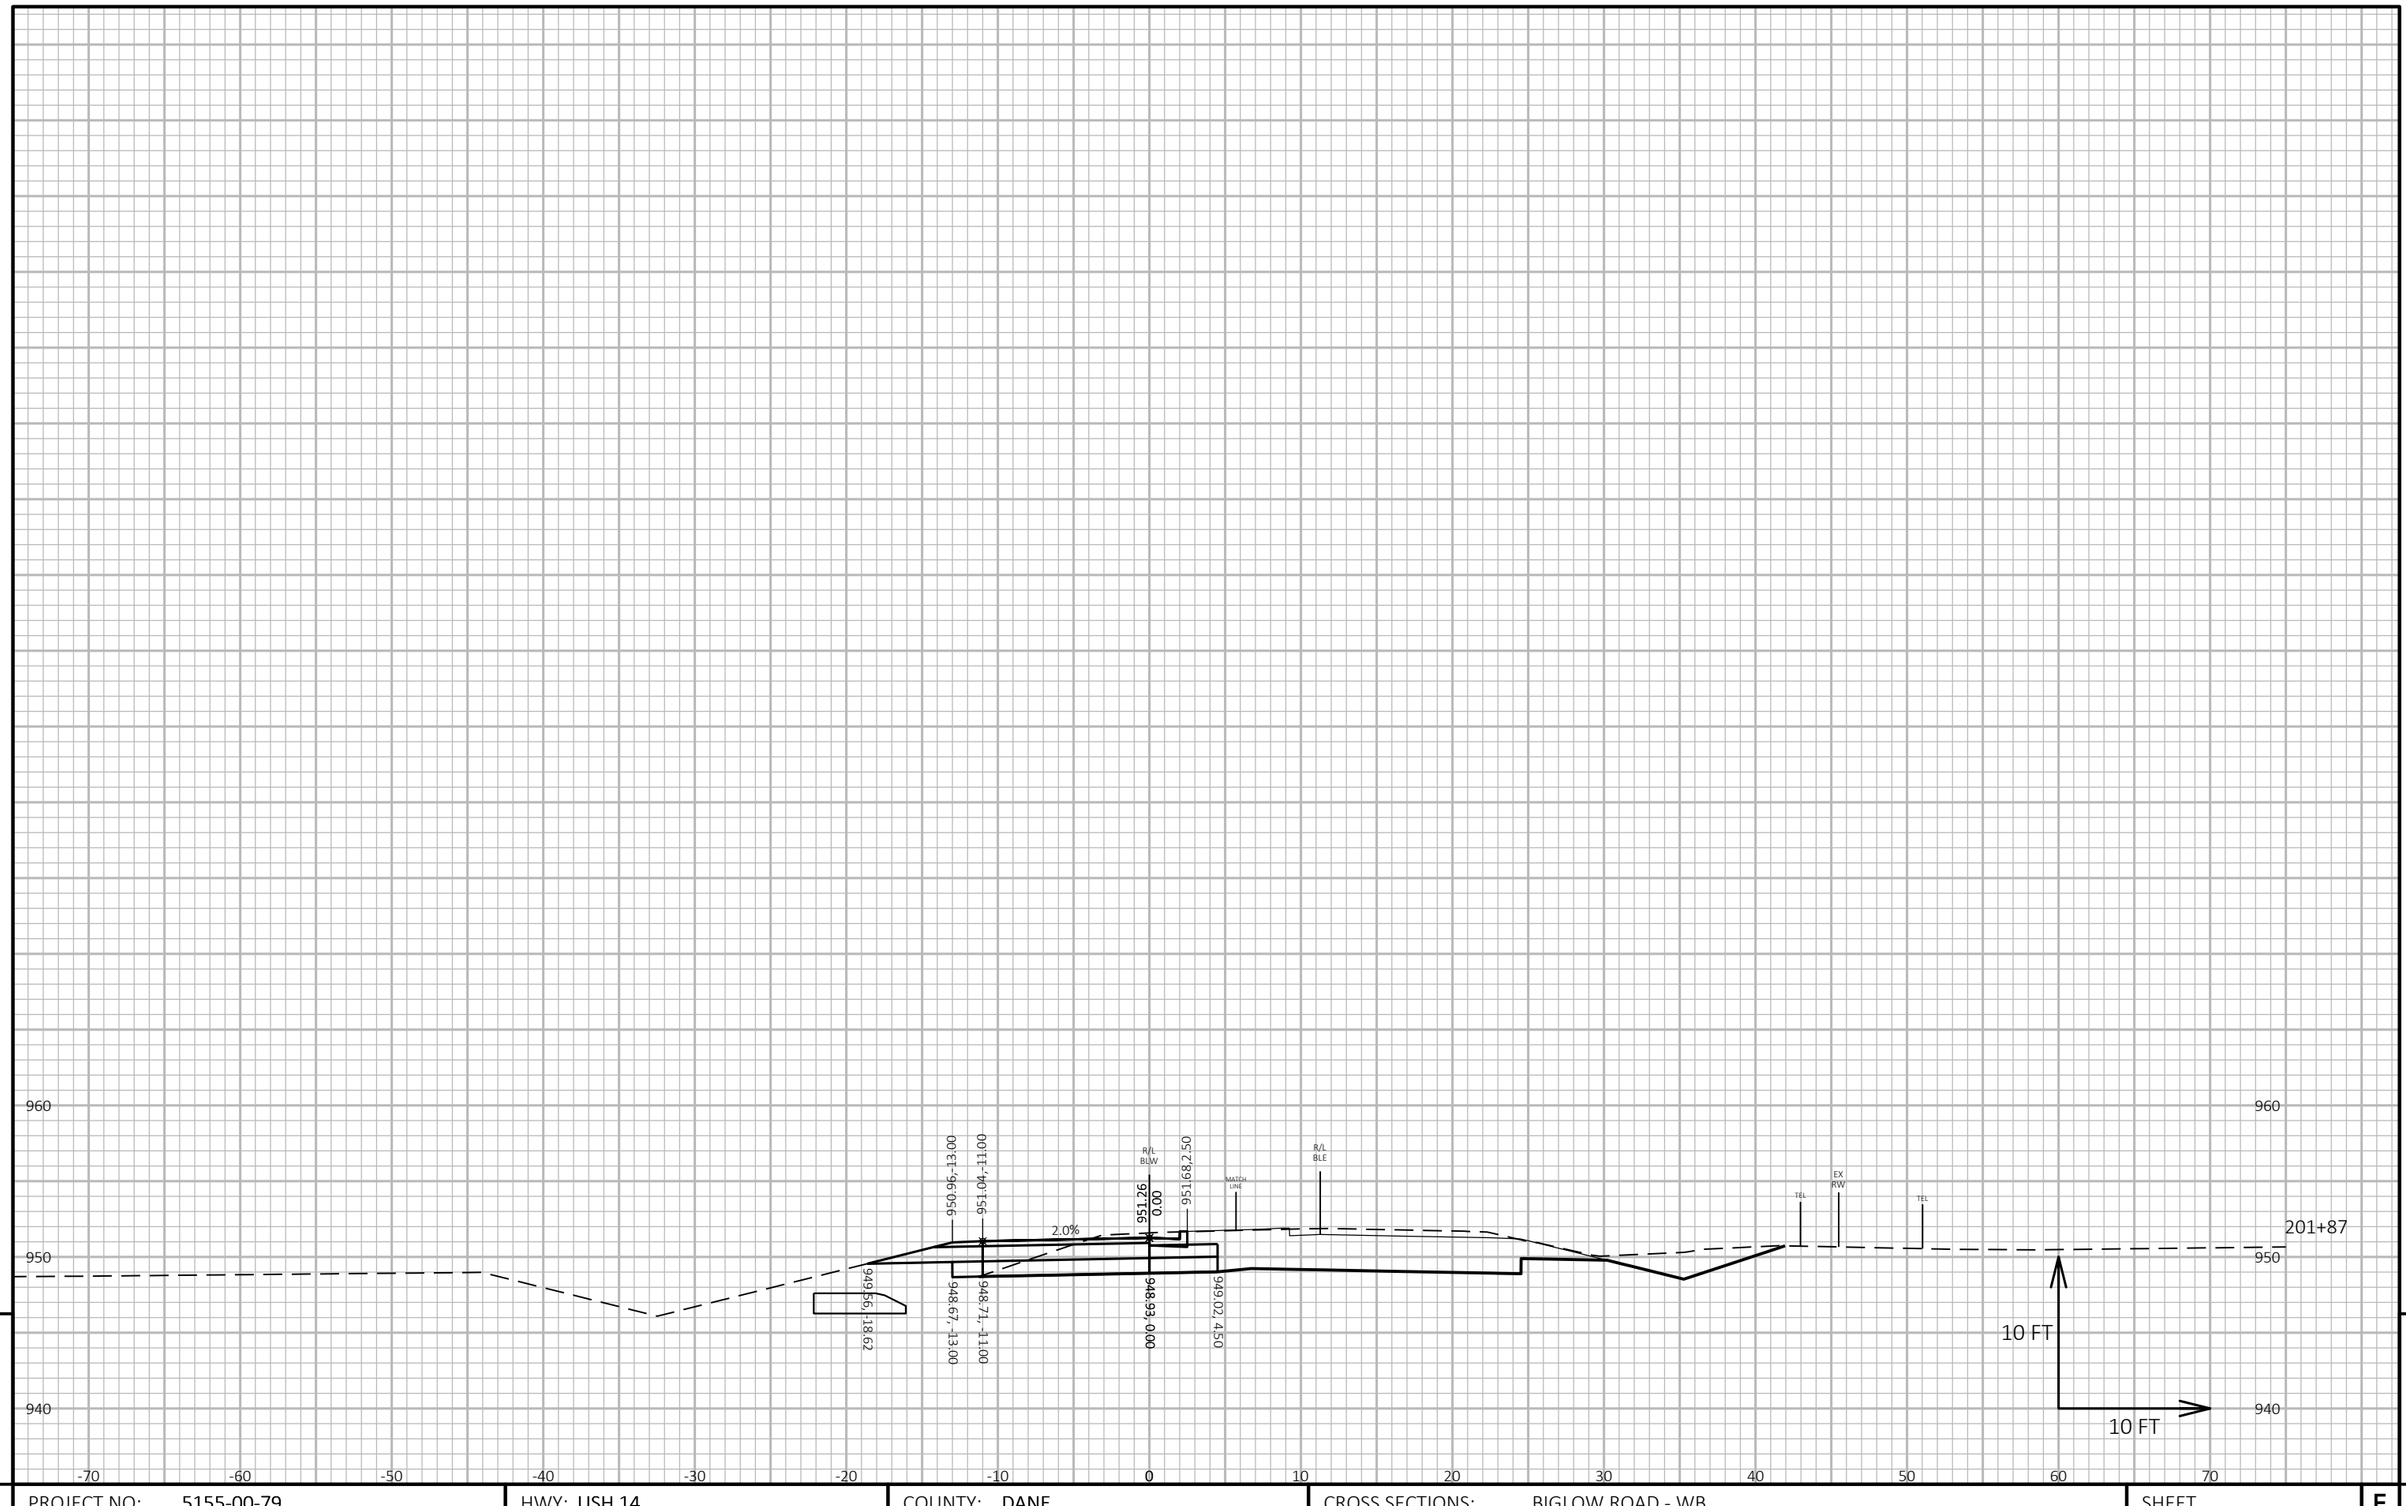

9

9

PROJECT NO: 5155-00-79	HWY: USH 14	COUNTY: DANE	CROSS SECTIONS: BIGLOW ROAD - WB	SHEET	E

FILE NAME : P:\90S\93\00093386\CADD\C3D\51550405\SHEETSPLAN\090303-XS-79-BIGLOWRD.DWG
LAYOUT NAME - 090359-xs

PLOT DATE : 6/28/2019 10:00 AM PLOT BY : JAMES DES JARLAIS PLOT NAME :

PLOT SCALE : 1 IN:10 FT HORZ. / 1 IN:10 FT VERT.

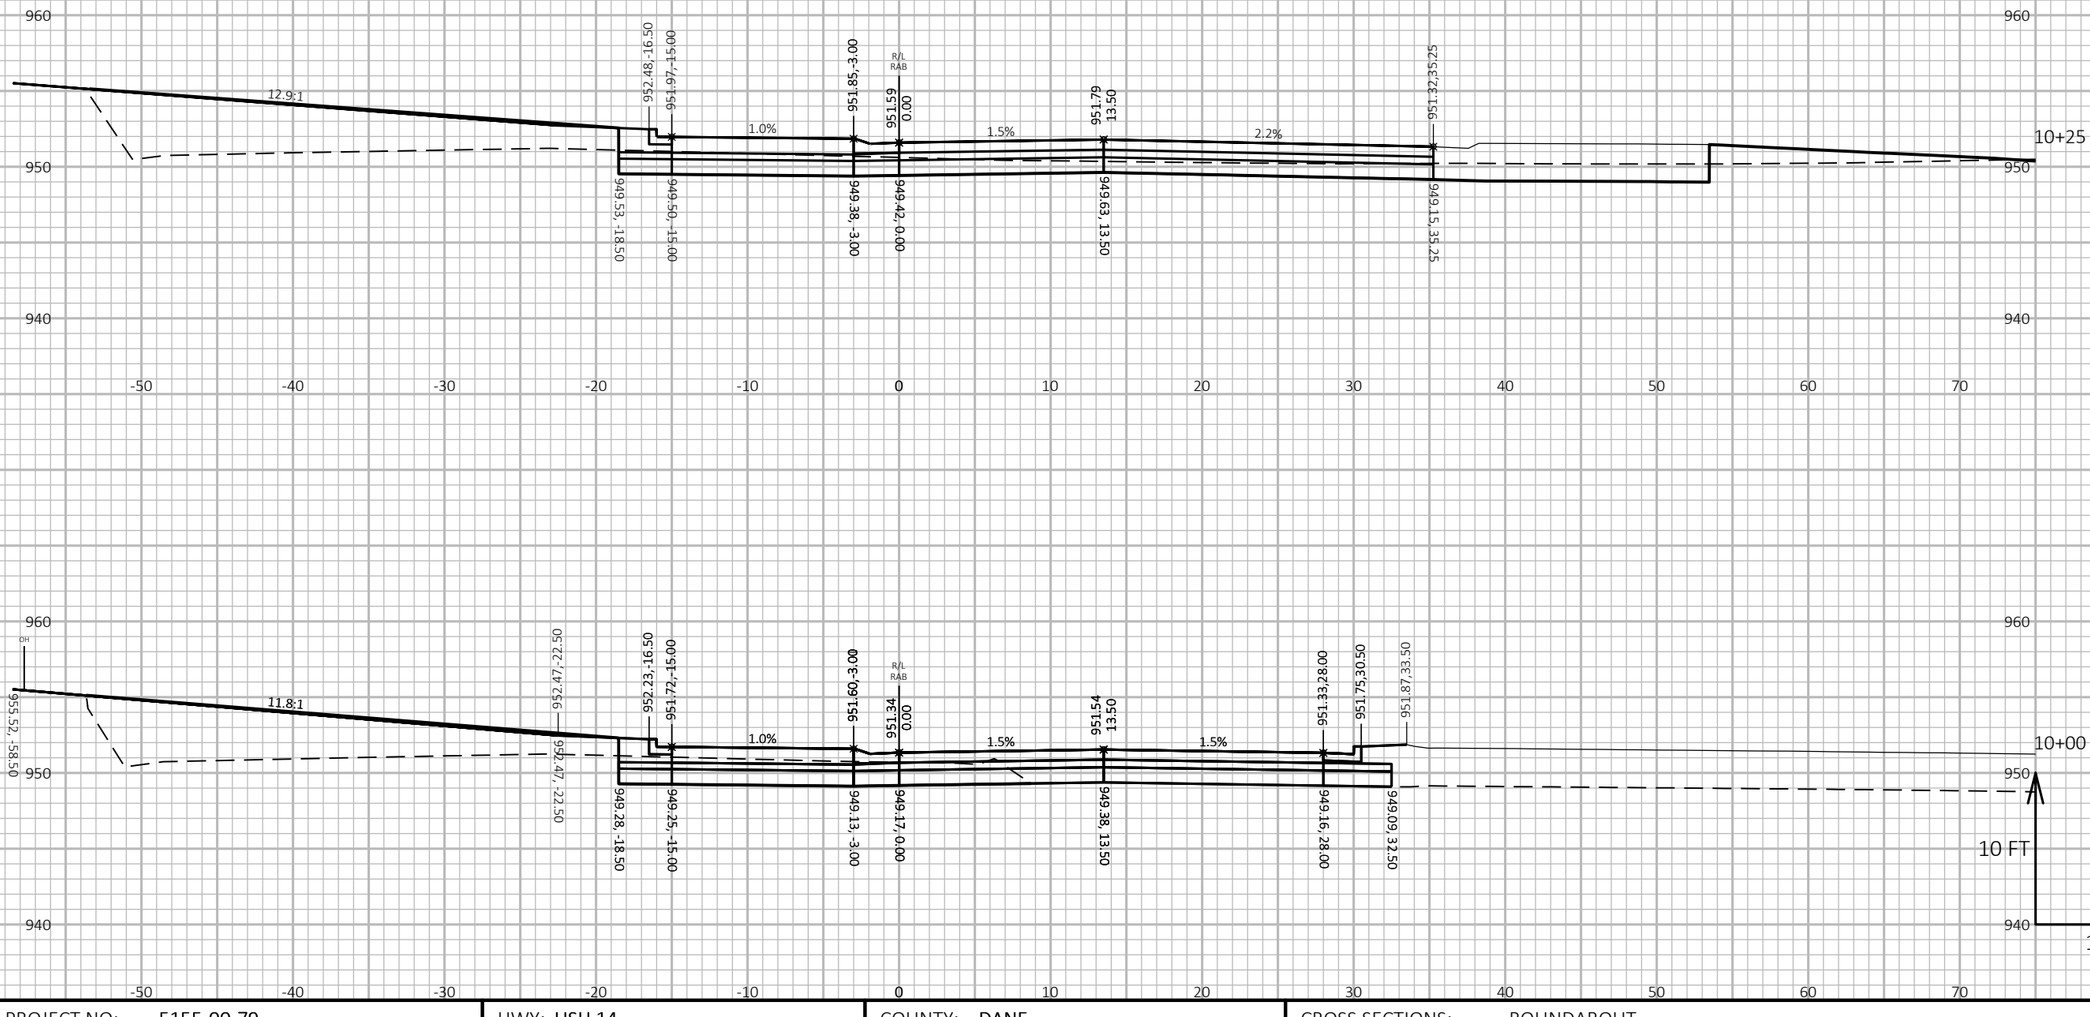

PROJECT NO: 5155-00-79	HWY: USH 14	COUNTY: DANE	CROSS SECTIONS: ROUNDABOUT	SHEET	E

FILE NAME : P:\90S\93\00093386\CADD\C3D\51550405\SHEETSPLAN\090304-XS-79-RAB.DWG
LAYOUT NAME - 090361-xs

PLOT DATE : 6/28/2019 10:11 AM PLOT BY : JAMES DES JARLAIS PLOT NAME : **PLOT SCALE :** 1 IN:10 FT HORZ. / 1 IN:10 FT VERT.

WISDOT/CADDS SHEET 49

9 9

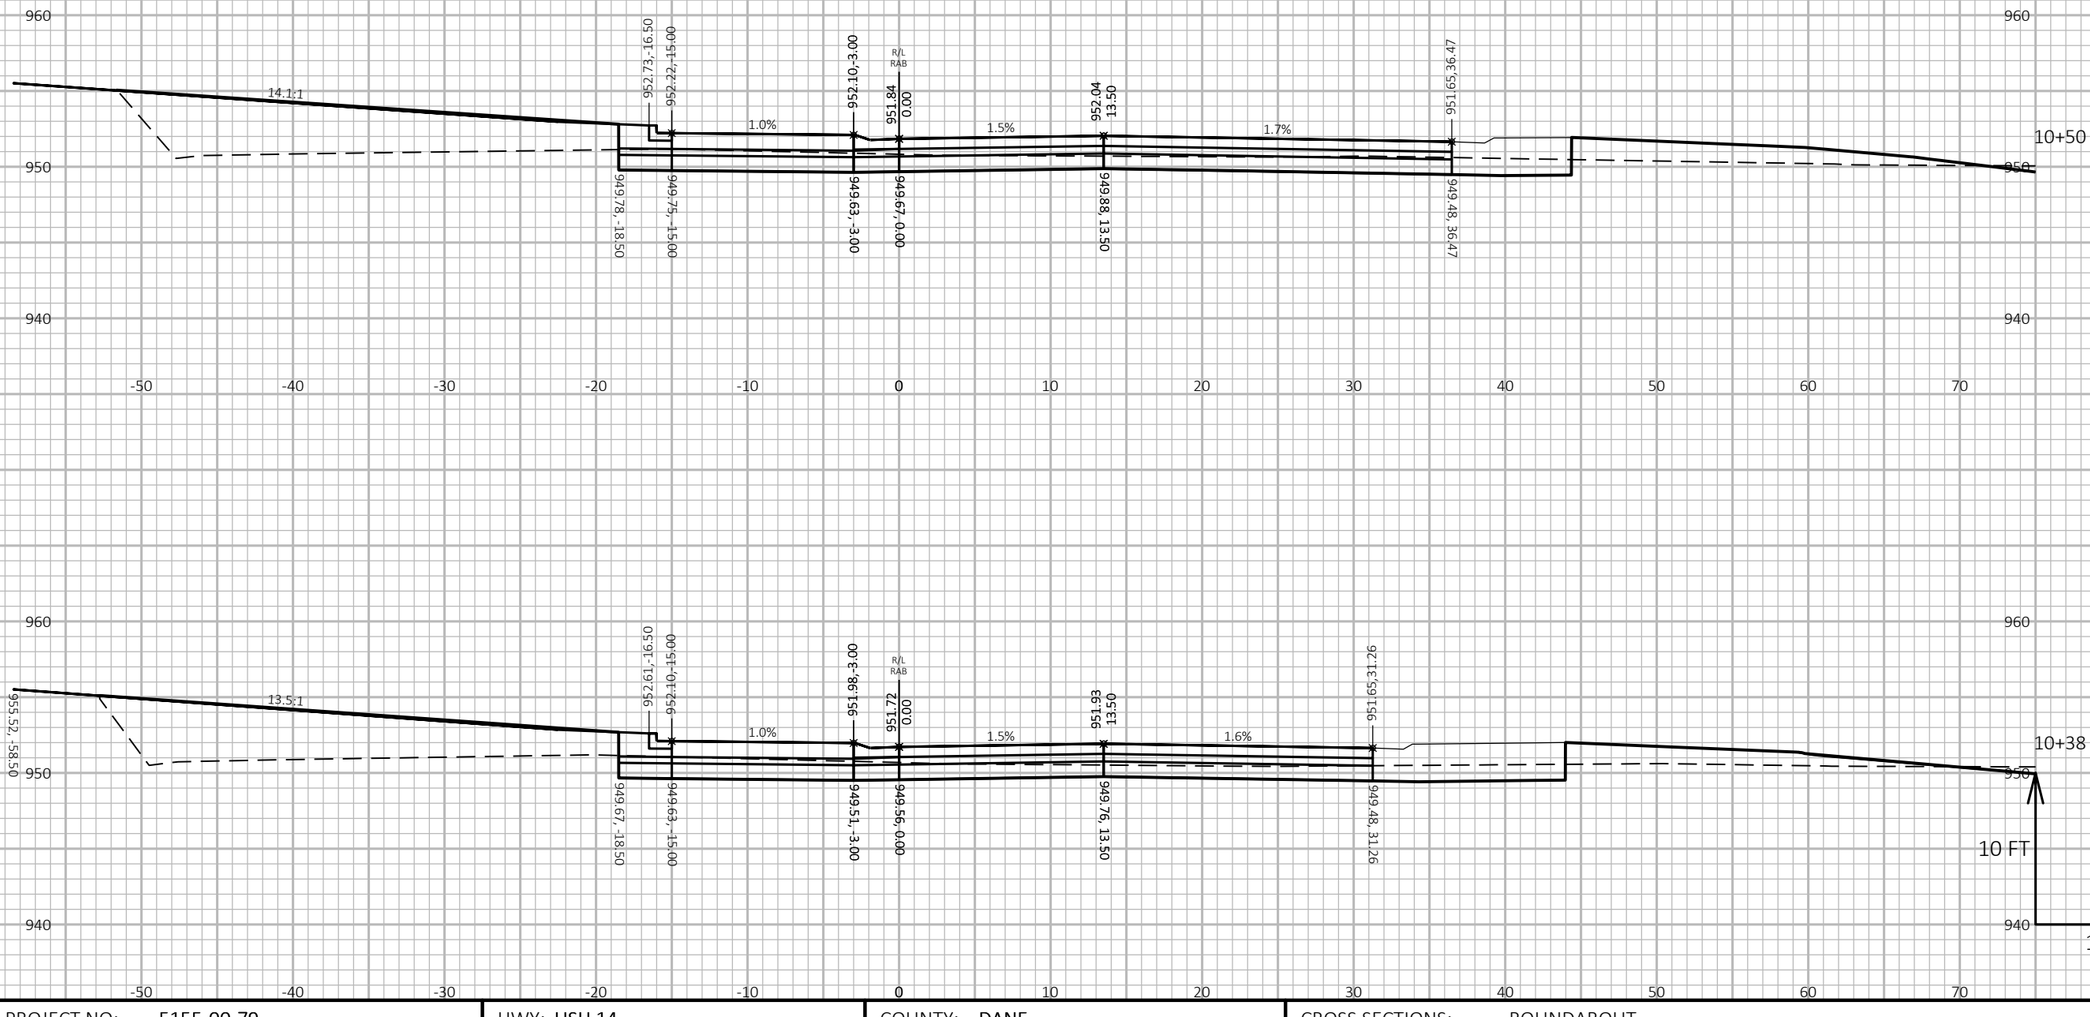

PROJECT NO: 5155-00-79	HWY: USH 14	COUNTY: DANE	CROSS SECTIONS: ROUNDABOUT	SHEET	E

FILE NAME : P:\90S\93\00093386\CADD\C3D\51550405\SHEETSPLAN\090304-XS-79-RAB.DWG
LAYOUT NAME - 090362-xs

PLOT DATE : 6/28/2019 10:11 AM PLOT BY : JAMES DES JARLAIS PLOT NAME : **PLOT SCALE :** 1 IN:10 FT HORZ. / 1 IN:10 FT VERT.

WISDOT/CADDS SHEET 49

9

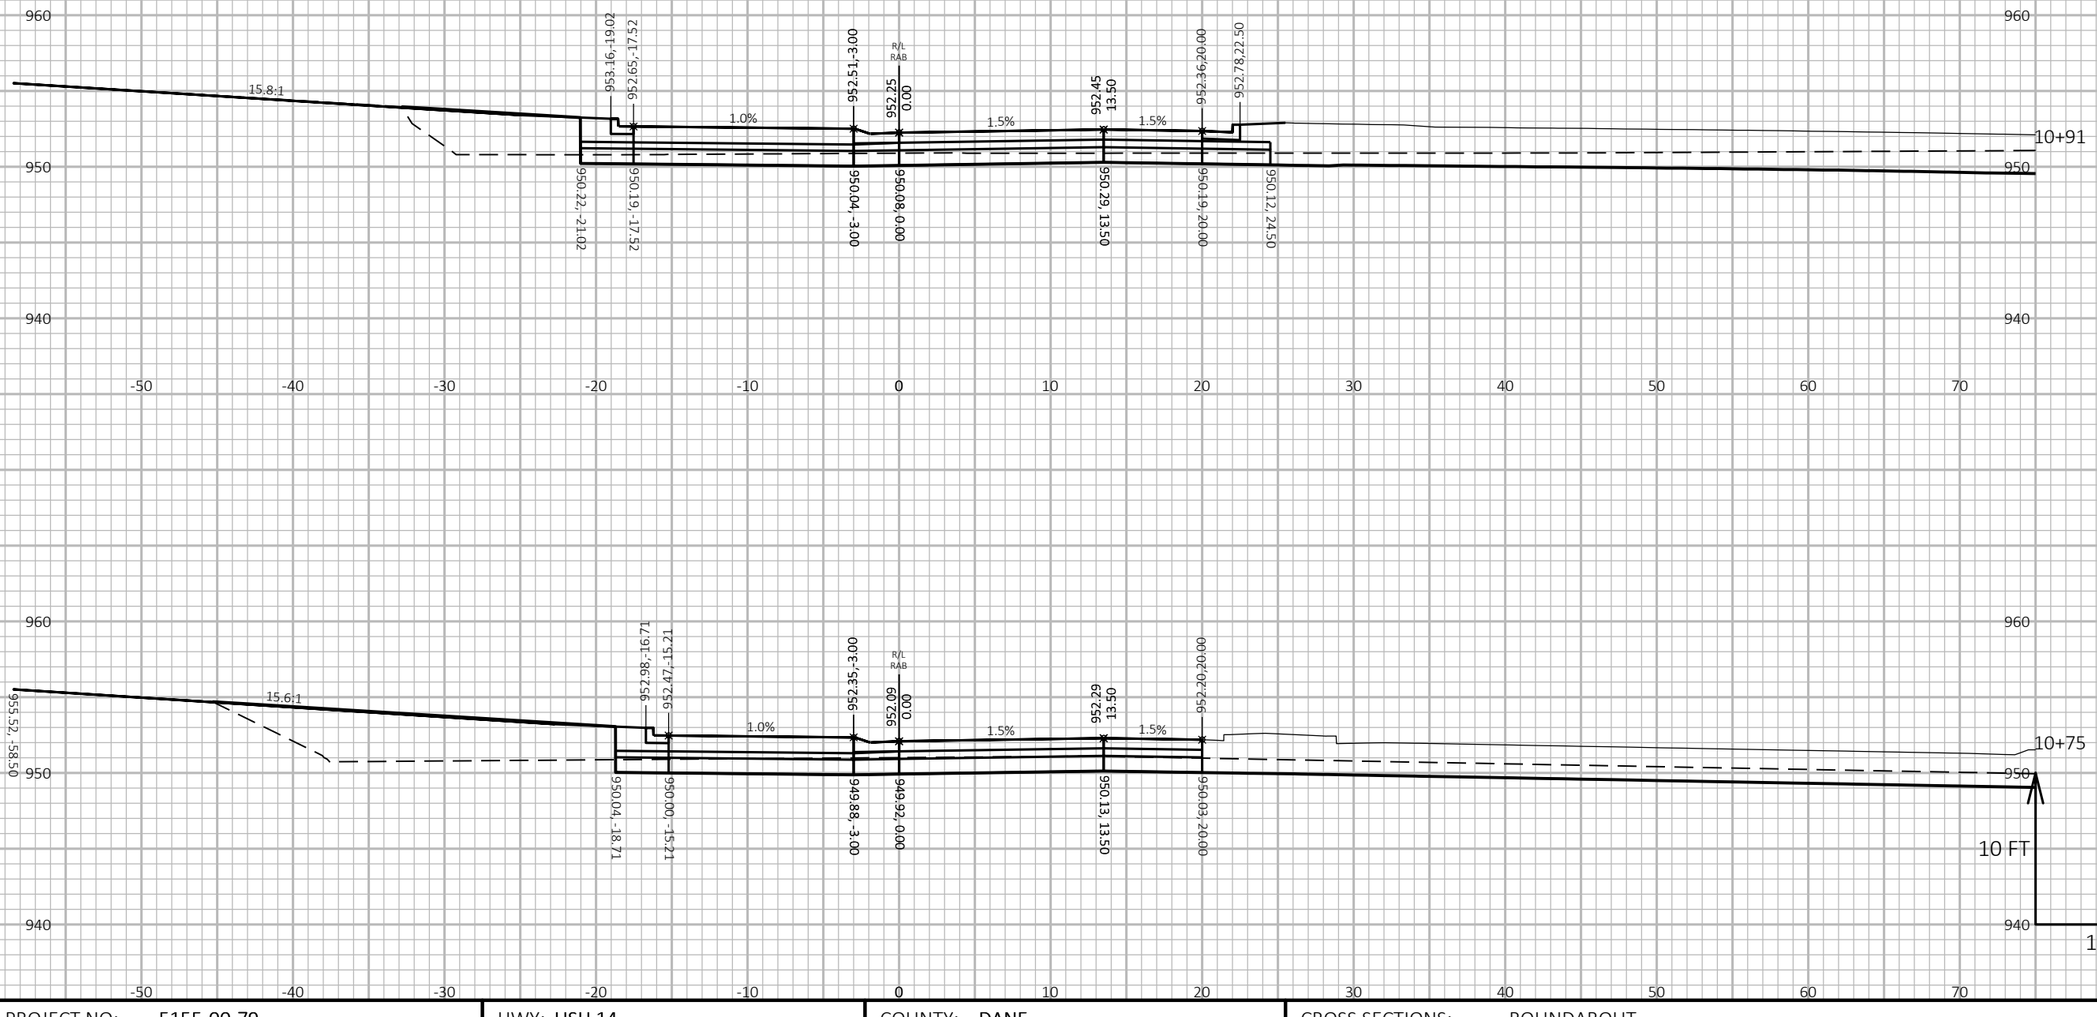

9

9

PROJECT NO: 5155-00-79	HWY: USH 14	COUNTY: DANE	CROSS SECTIONS: ROUNDABOUT	SHEET	E

FILE NAME : P:\90S\93\00093386\CADD\C3D\51550405\SHEETSPLAN\090304-XS-79-RAB.DWG
LAYOUT NAME - 090363-xs

PLOT DATE : 6/28/2019 10:12 AM

PLOT BY : JAMES DES JARLAIS

PLOT NAME :

PLOT SCALE : 1 IN:10 FT HORZ. / 1 IN:10 FT VERT.

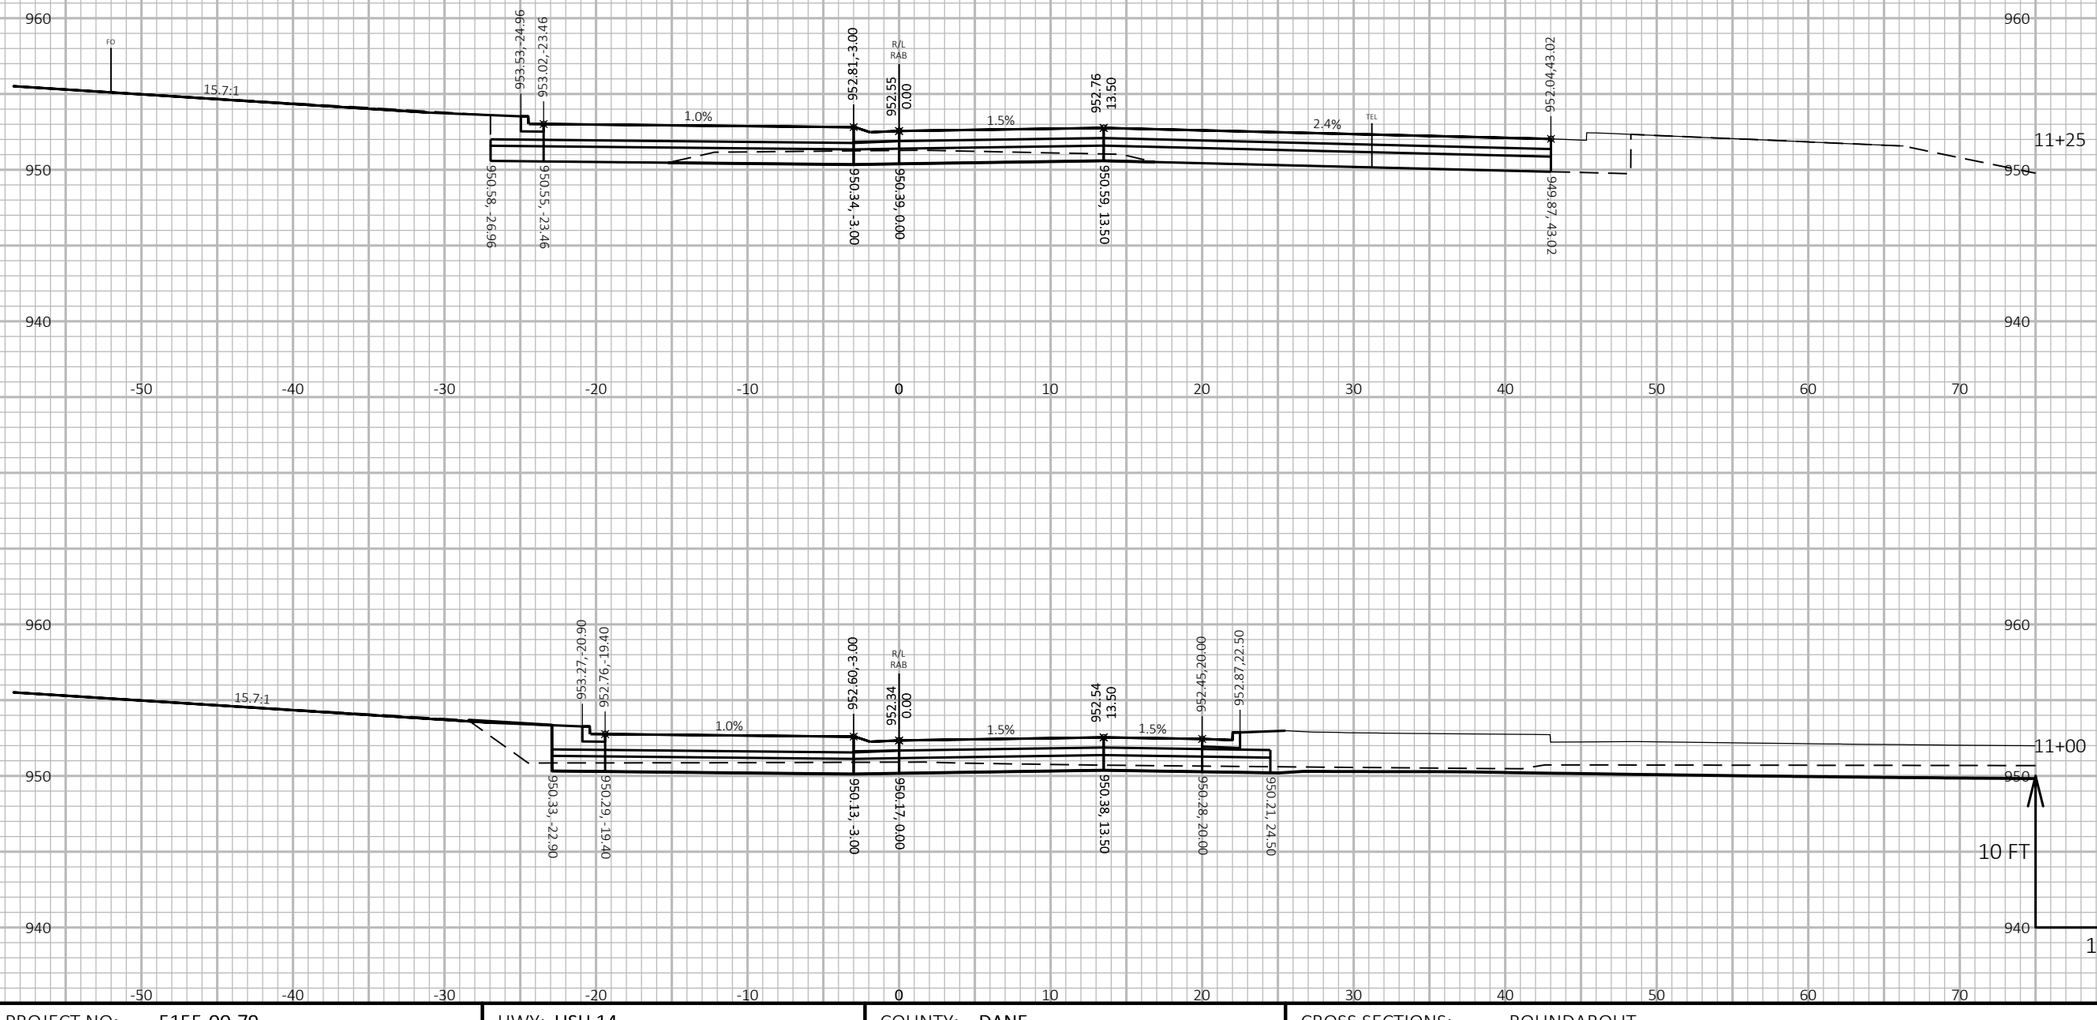

PROJECT NO: 5155-00-79	HWY: USH 14	COUNTY: DANE	CROSS SECTIONS: ROUNDABOUT	SHEET	E

FILE NAME : P:\90S\93\00093386\CADD\C3D\51550405\SHEETSPLAN\090304-XS-79-RAB.DWG
LAYOUT NAME - 090364-xs

PLOT DATE : 6/28/2019 10:12 AM PLOT BY : JAMES DES JARLAIS PLOT NAME : **PLOT SCALE :** 1 IN:10 FT HORZ. / 1 IN:10 FT VERT.

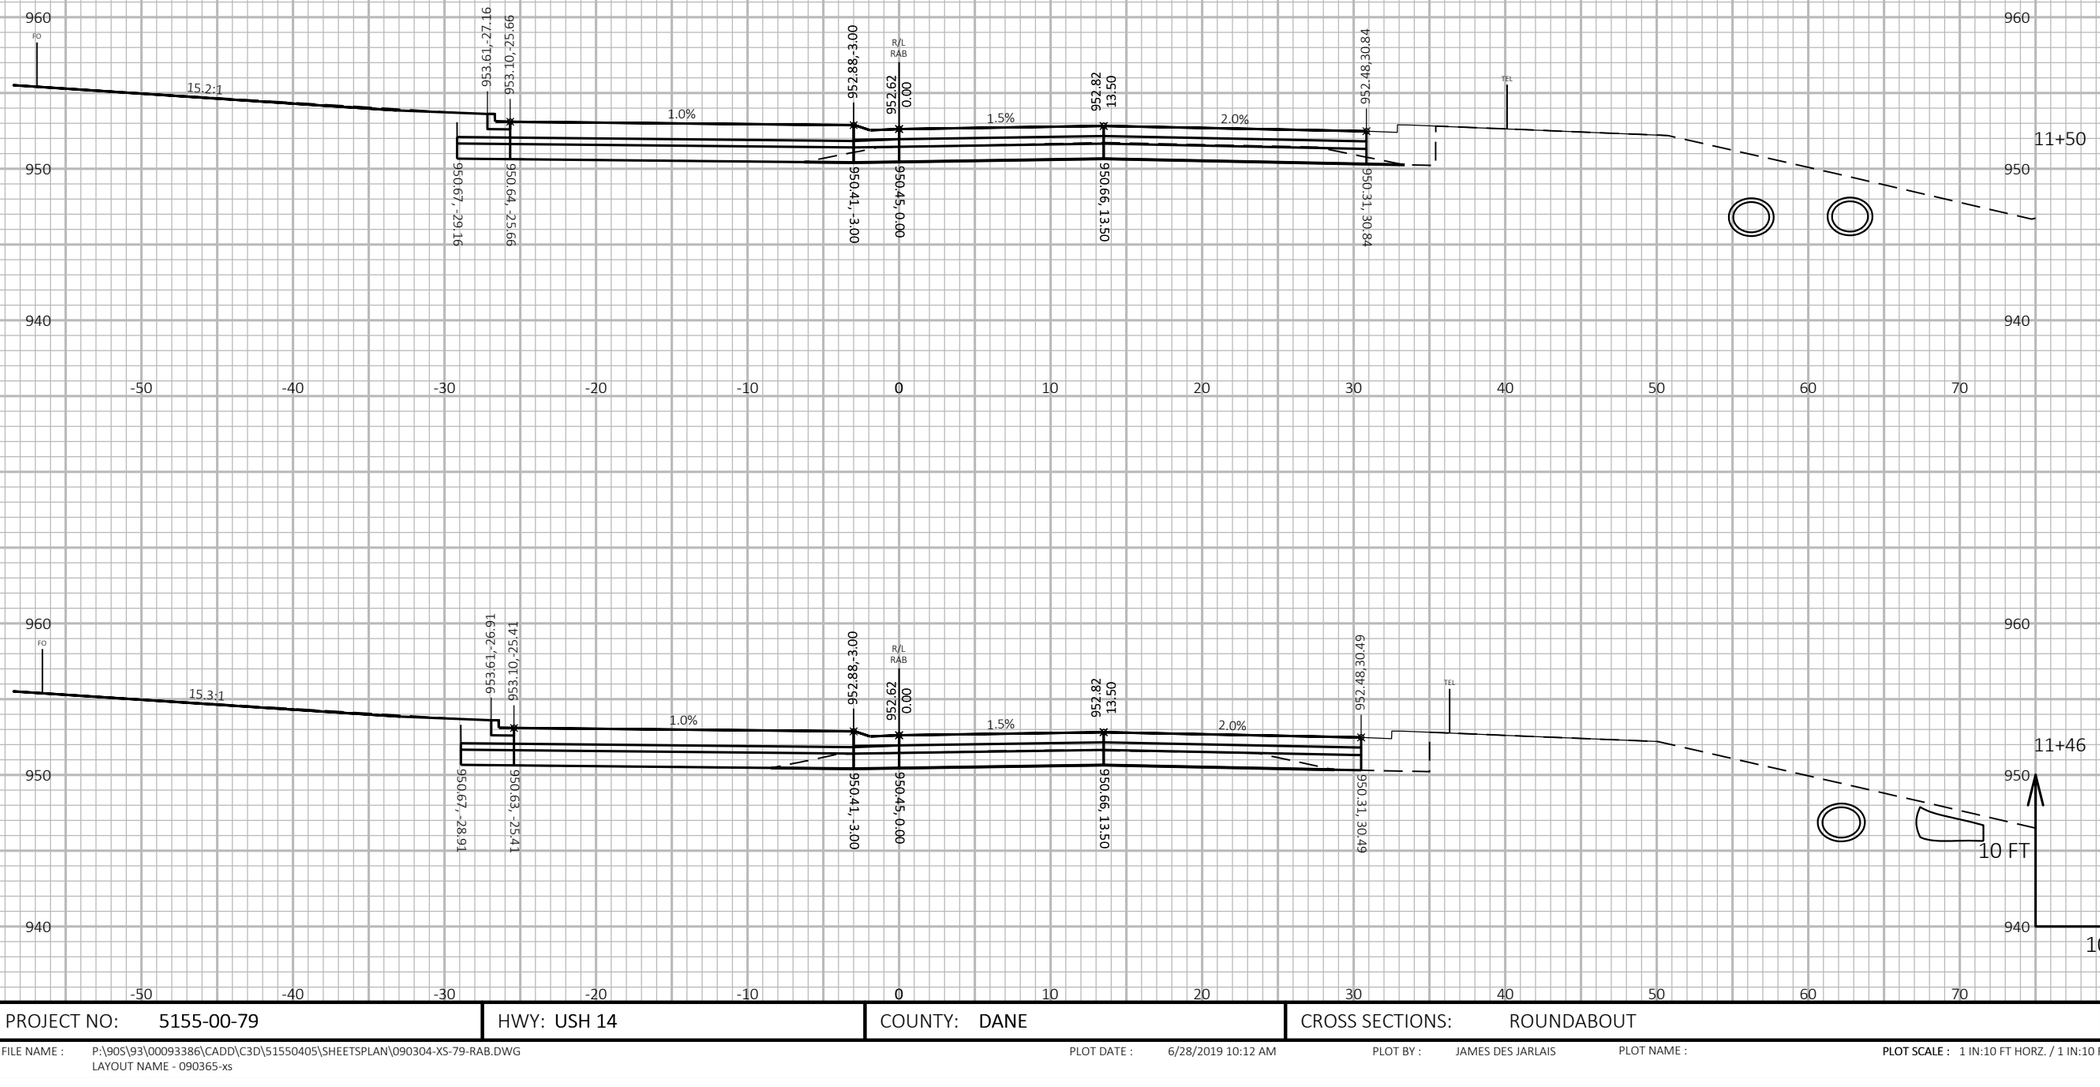

9

9

PROJECT NO: 5155-00-79	HWY: USH 14	COUNTY: DANE	CROSS SECTIONS: ROUNDABOUT	SHEET	E

FILE NAME : P:\90S\93\00093386\CADD\C3D\51550405\SHEETSPLAN\090304-XS-79-RAB.DWG
LAYOUT NAME - 090365-xs

PLOT DATE : 6/28/2019 10:12 AM

PLOT BY : JAMES DES JARLAIS

PLOT NAME :

PLOT SCALE : 1 IN:10 FT HORZ. / 1 IN:10 FT VERT.

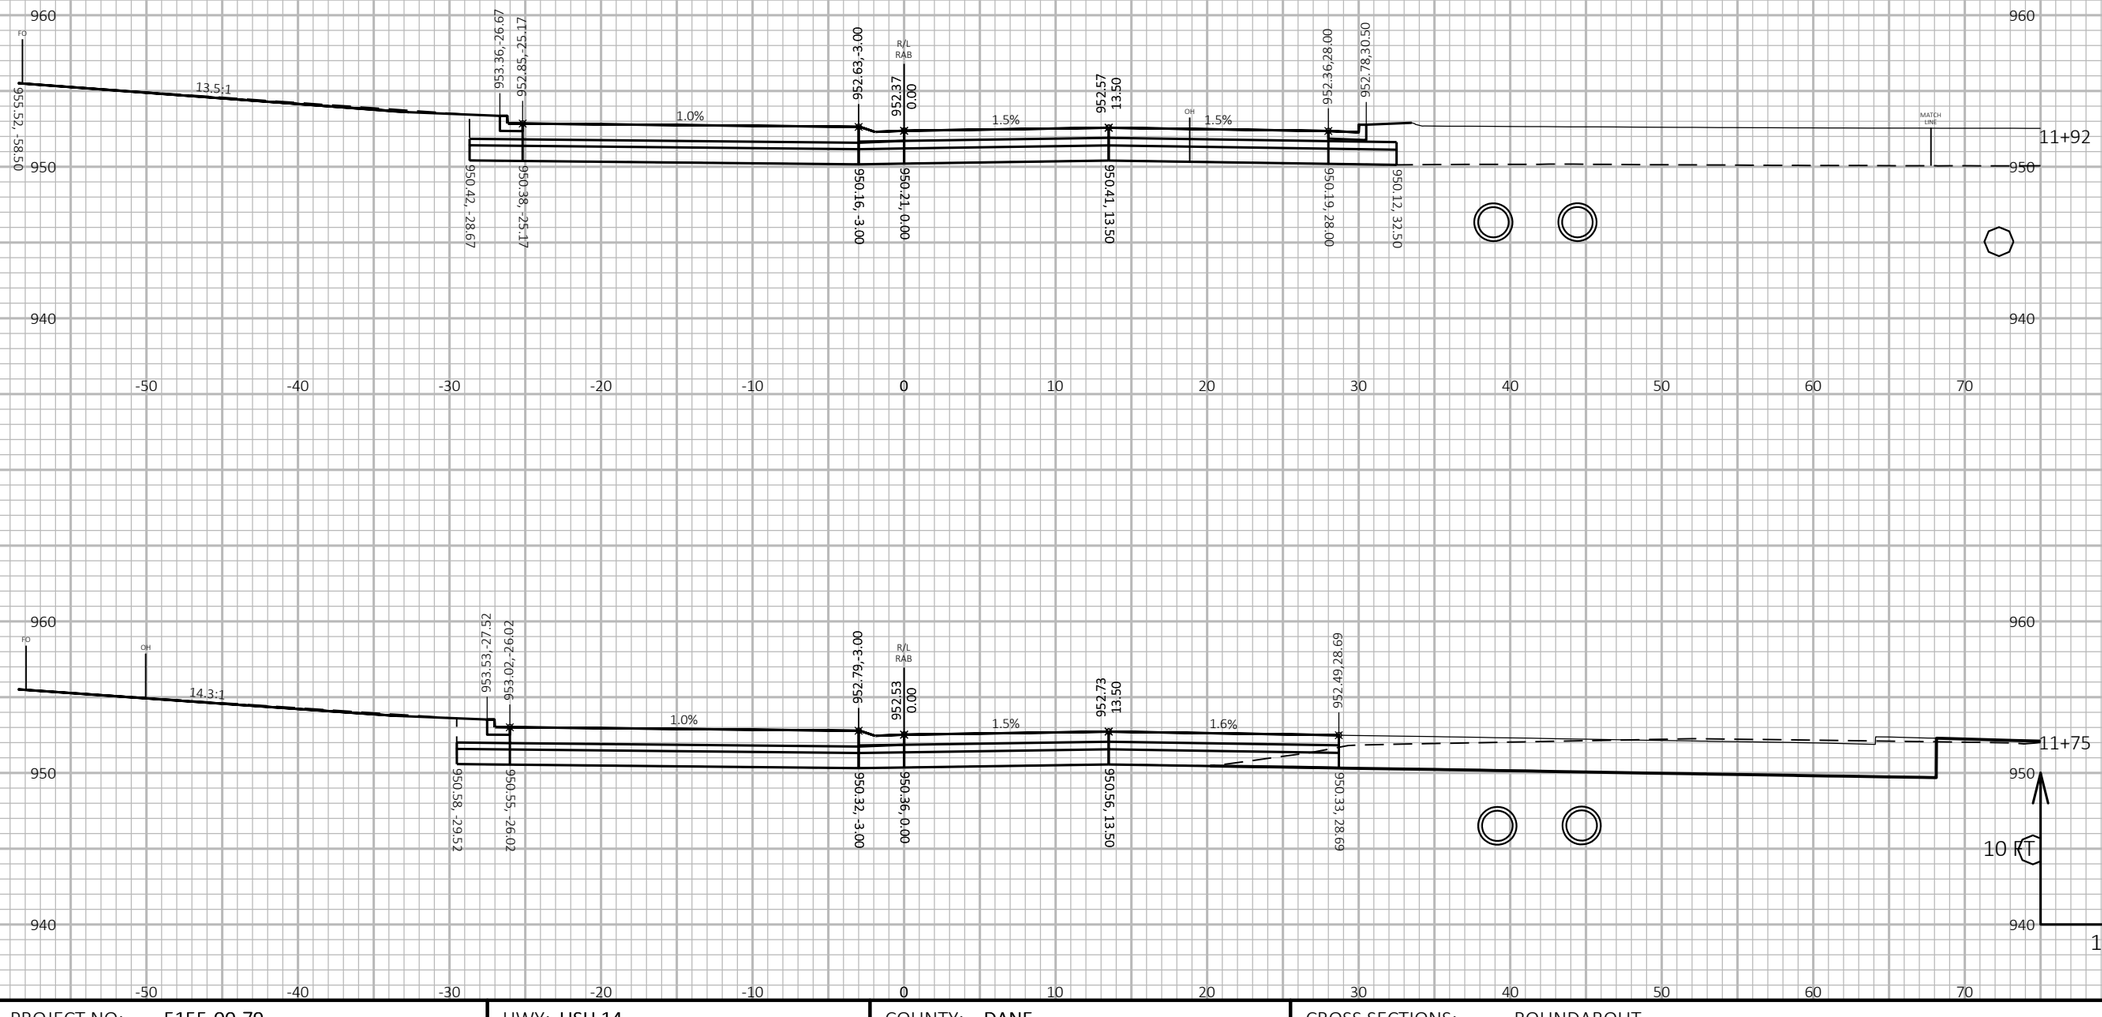

PROJECT NO: 5155-00-79	HWY: USH 14	COUNTY: DANE	CROSS SECTIONS: ROUNDABOUT	SHEET E

FILE NAME : P:\90S\93\00093386\CADD\C3D\51550405\SHEETSPLAN\090304-XS-79-RAB.DWG
LAYOUT NAME - 090366-xs

PLOT DATE : 6/28/2019 10:13 AM PLOT BY : JAMES DES JARLAIS PLOT NAME : **PLOT SCALE :** 1 IN:10 FT HORZ. / 1 IN:10 FT VERT.

WISDOT/CADDS SHEET 49

9 9

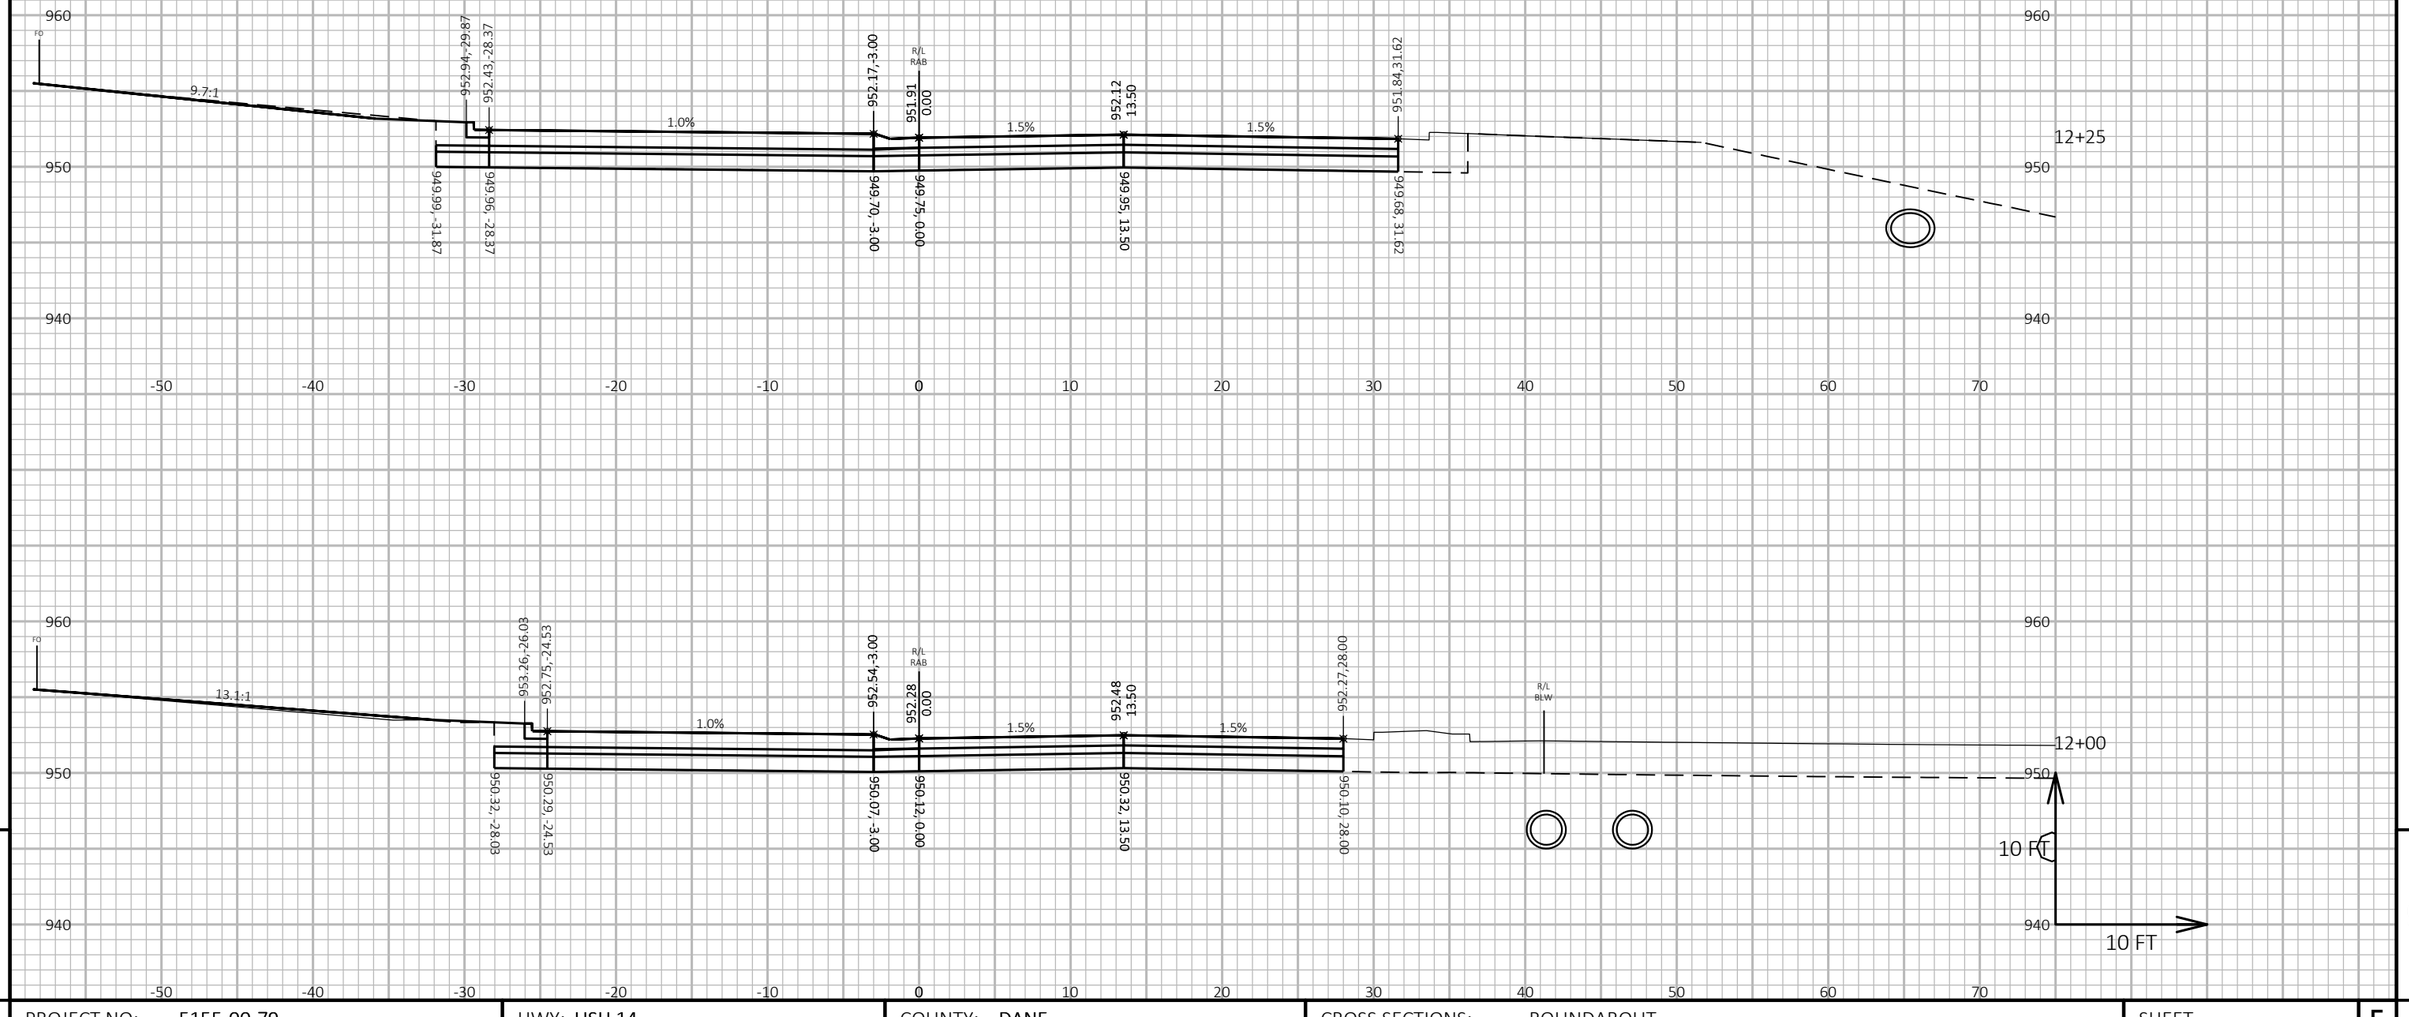

PROJECT NO: 5155-00-79	HWY: USH 14	COUNTY: DANE	CROSS SECTIONS: ROUNDABOUT	SHEET E

FILE NAME : P:\90S\93\00093386\CADD\C3D\51550405\SHEETSPLAN\090304-XS-79-RAB.DWG
LAYOUT NAME - 090367-xs

PLOT DATE : 6/28/2019 10:13 AM PLOT BY : JAMES DES JARLAIS PLOT NAME : **PLOT SCALE :** 1 IN:10 FT HORZ. / 1 IN:10 FT VERT.

9 9

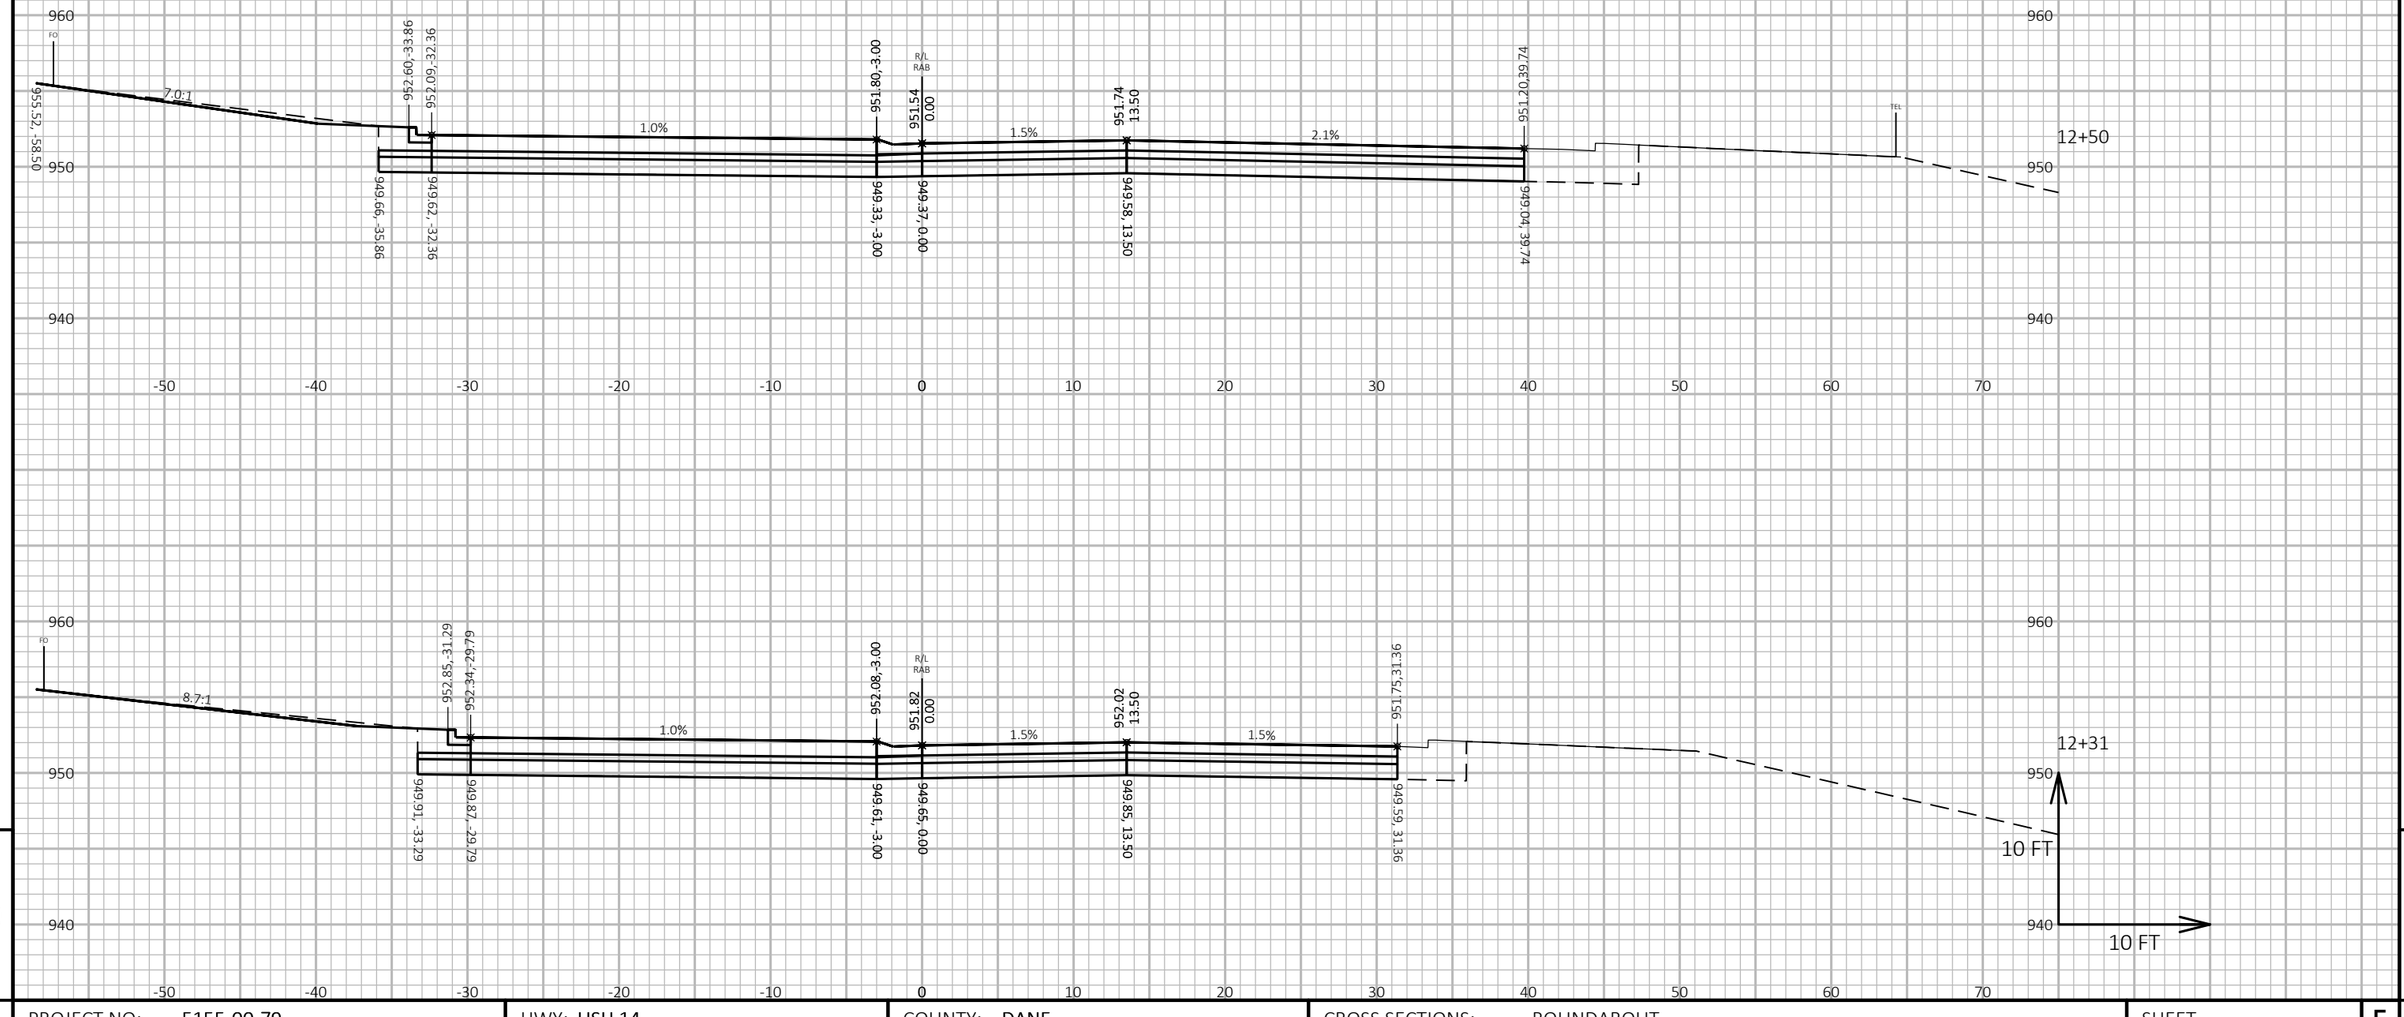

9

9

PROJECT NO: 5155-00-79	HWY: USH 14	COUNTY: DANE	CROSS SECTIONS: ROUNDABOUT	SHEET	E

FILE NAME : P:\90S\93\00093386\CADD\C3D\51550405\SHEETSPLAN\090304-XS-79-RAB.DWG
LAYOUT NAME - 090368-xs

PLOT DATE : 6/28/2019 10:13 AM

PLOT BY : JAMES DES JARLAIS

PLOT NAME :

PLOT SCALE : 1 IN:10 FT HORZ. / 1 IN:10 FT VERT.

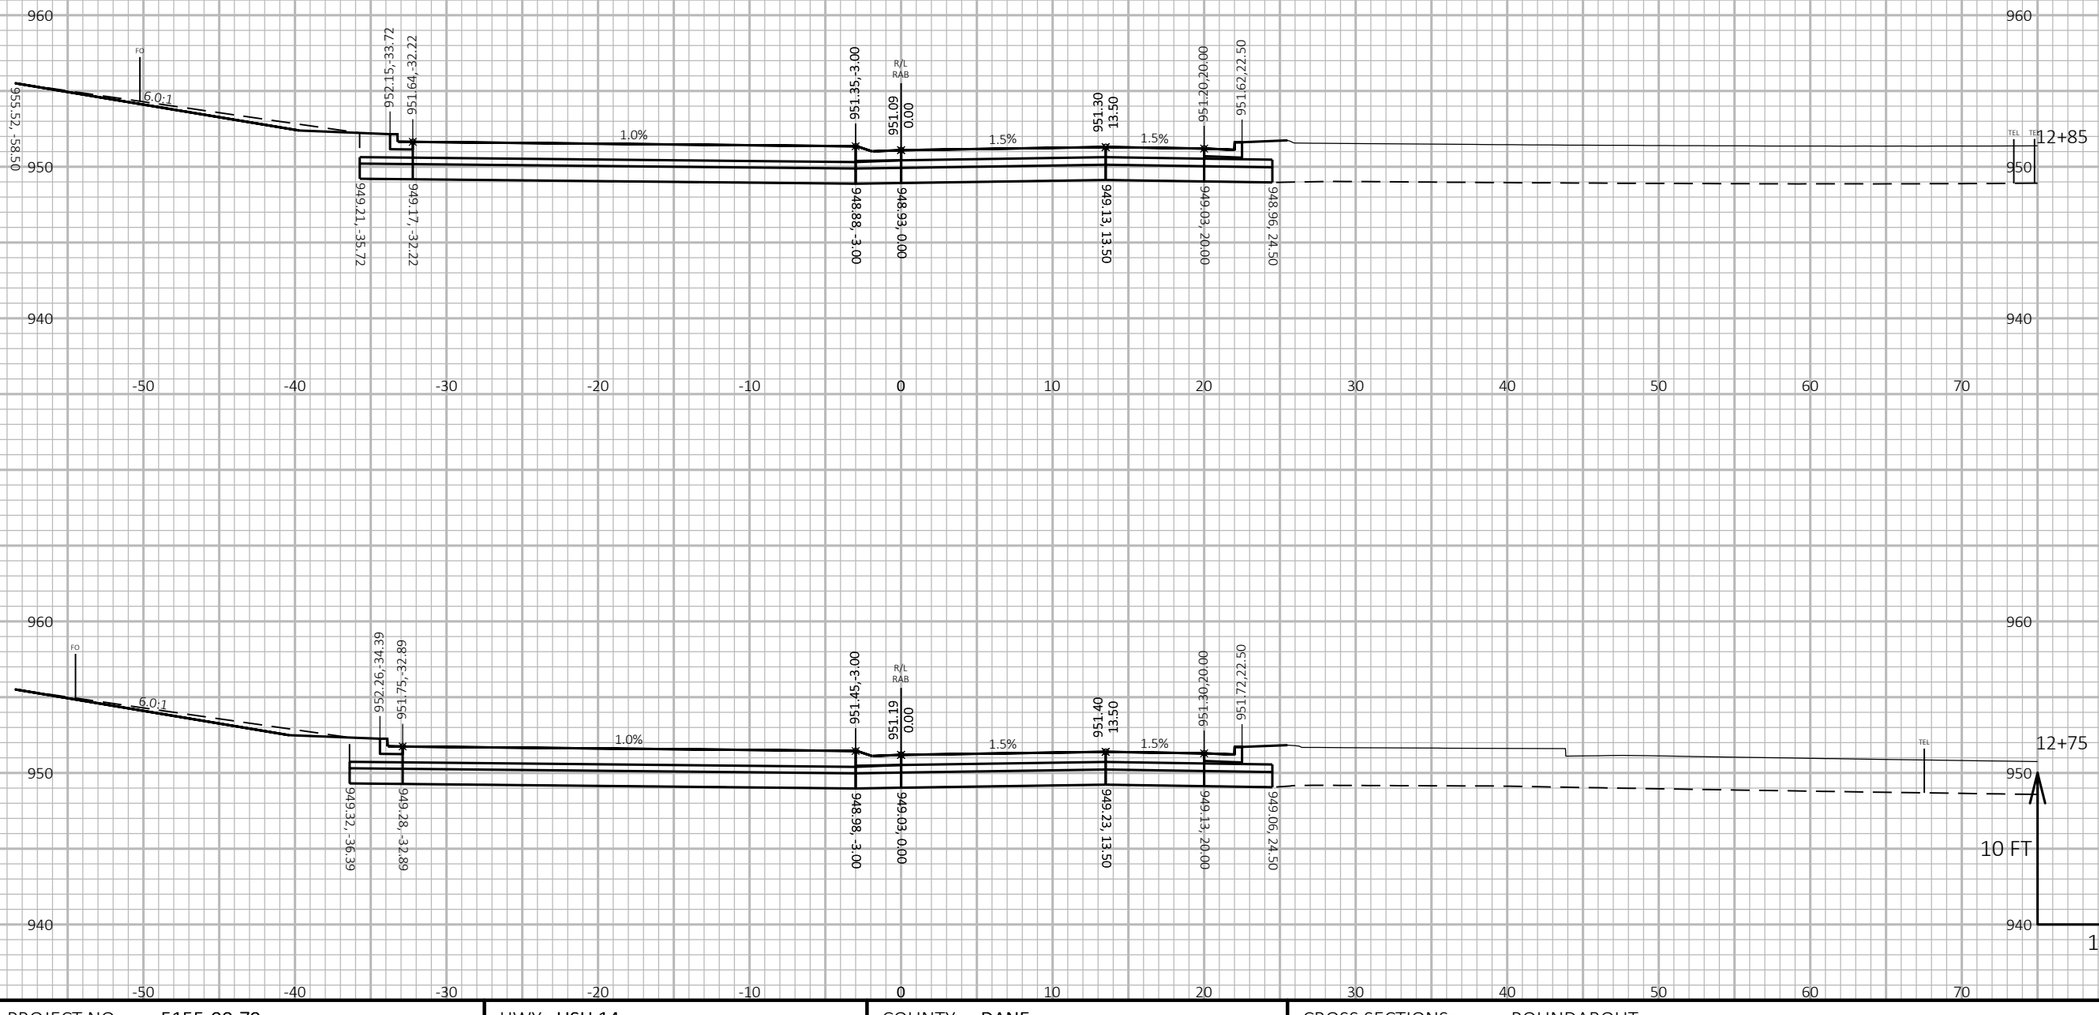

PROJECT NO: 5155-00-79	HWY: USH 14	COUNTY: DANE	CROSS SECTIONS: ROUNDABOUT	SHEET	E

FILE NAME : P:\90S\93\00093386\CADD\C3D\51550405\SHEETSPLAN\090304-XS-79-RAB.DWG
LAYOUT NAME - 090369-xs

PLOT DATE : 6/28/2019 10:13 AM PLOT BY : JAMES DES JARLAIS PLOT NAME : **PLOT SCALE :** 1 IN:10 FT HORZ. / 1 IN:10 FT VERT.

9 9

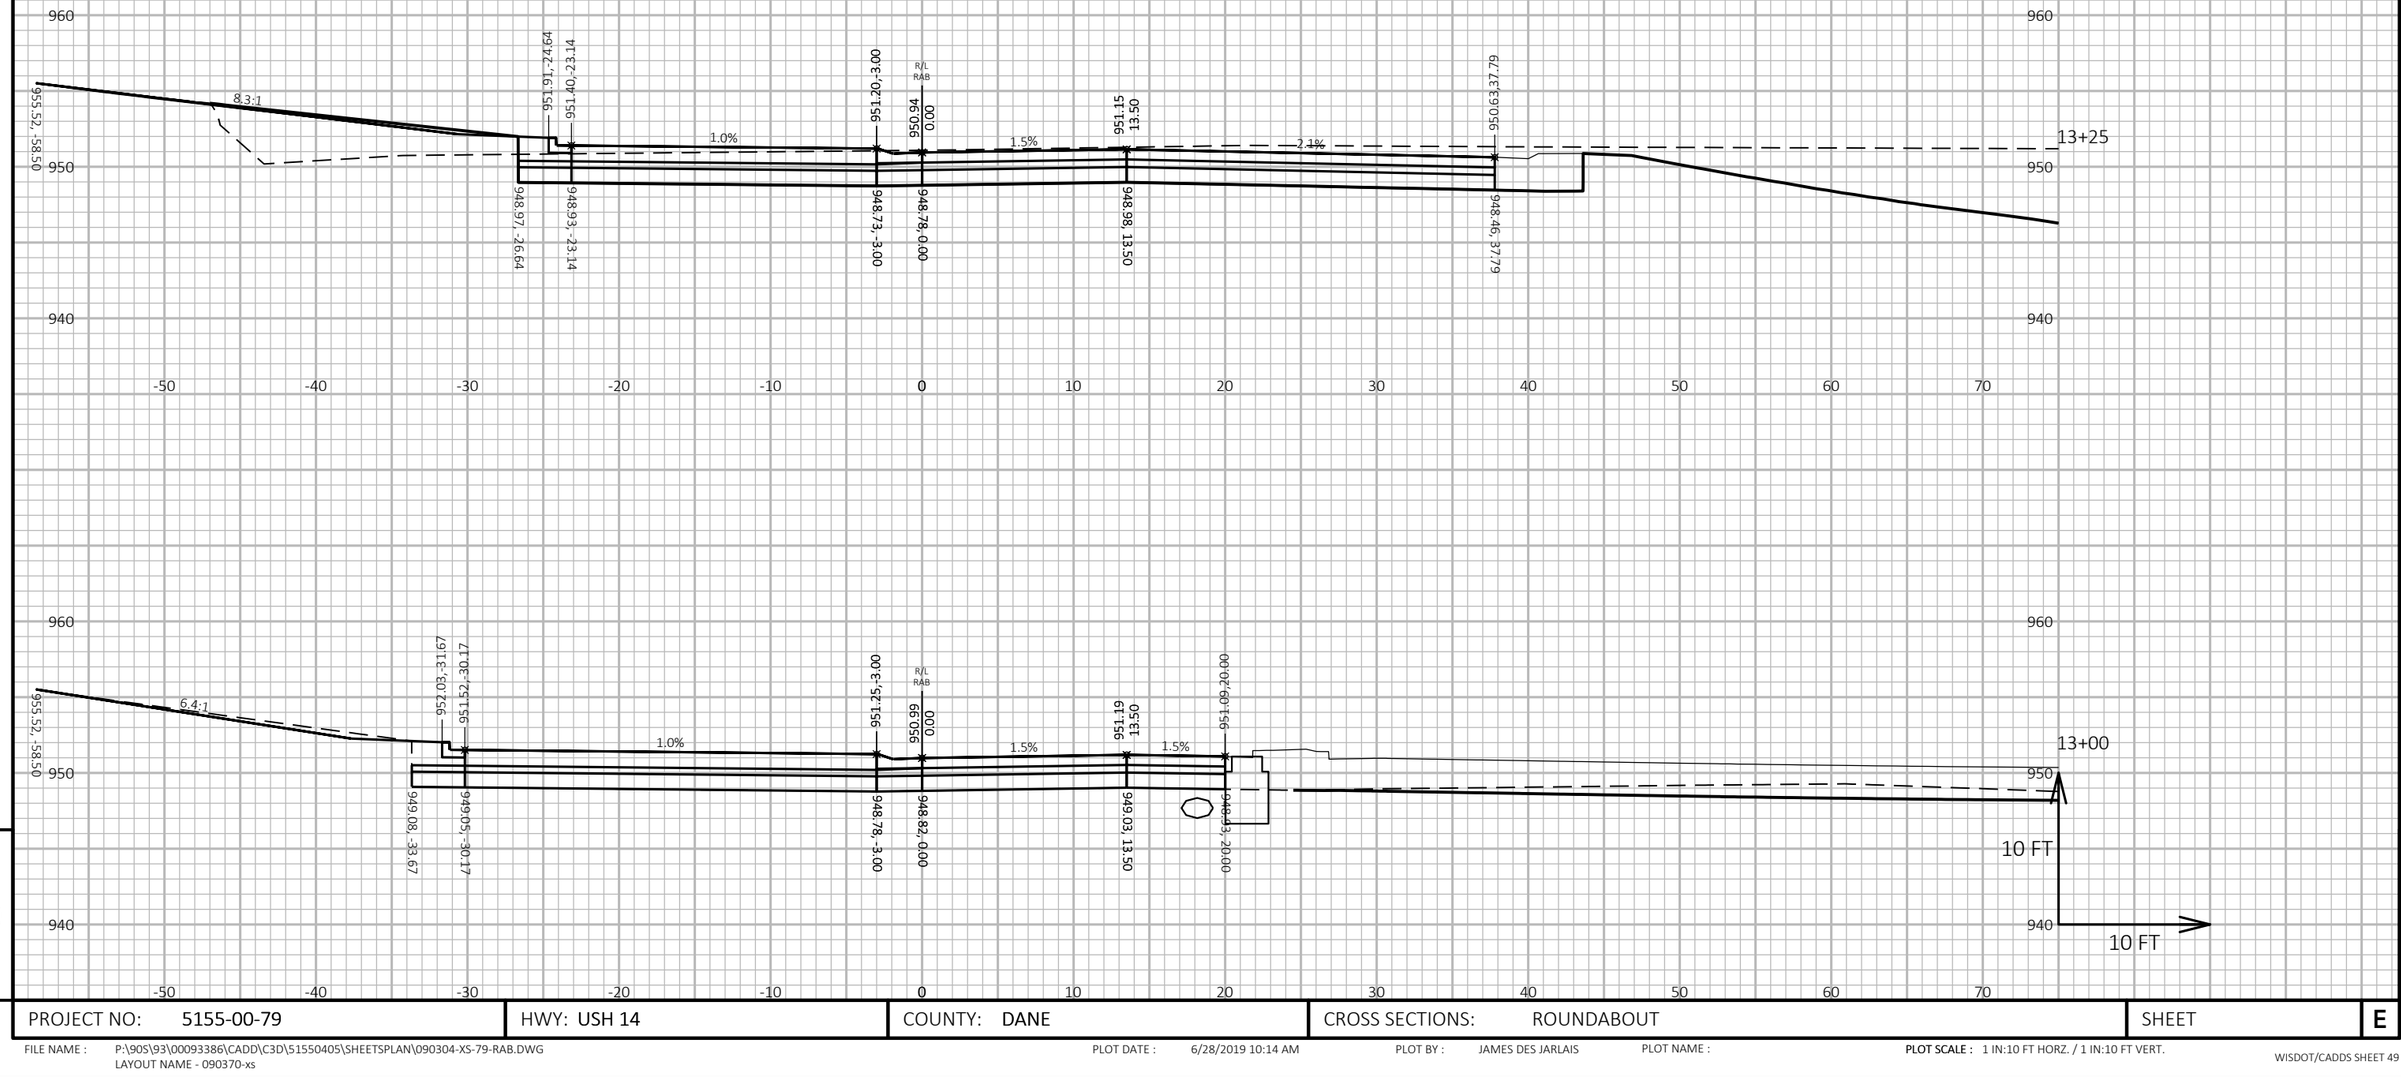

PROJECT NO: 5155-00-79	HWY: USH 14	COUNTY: DANE	CROSS SECTIONS: ROUNDABOUT	SHEET	E

FILE NAME : P:\90S\93\00093386\CADD\C3D\51550405\SHEETSPLAN\090304-XS-79-RAB.DWG
LAYOUT NAME - 090370-xs

PLOT DATE : 6/28/2019 10:14 AM

PLOT BY : JAMES DES JARLAIS

PLOT NAME :

PLOT SCALE : 1 IN:10 FT HORZ. / 1 IN:10 FT VERT.

WISDOT/CADDS SHEET 49

9

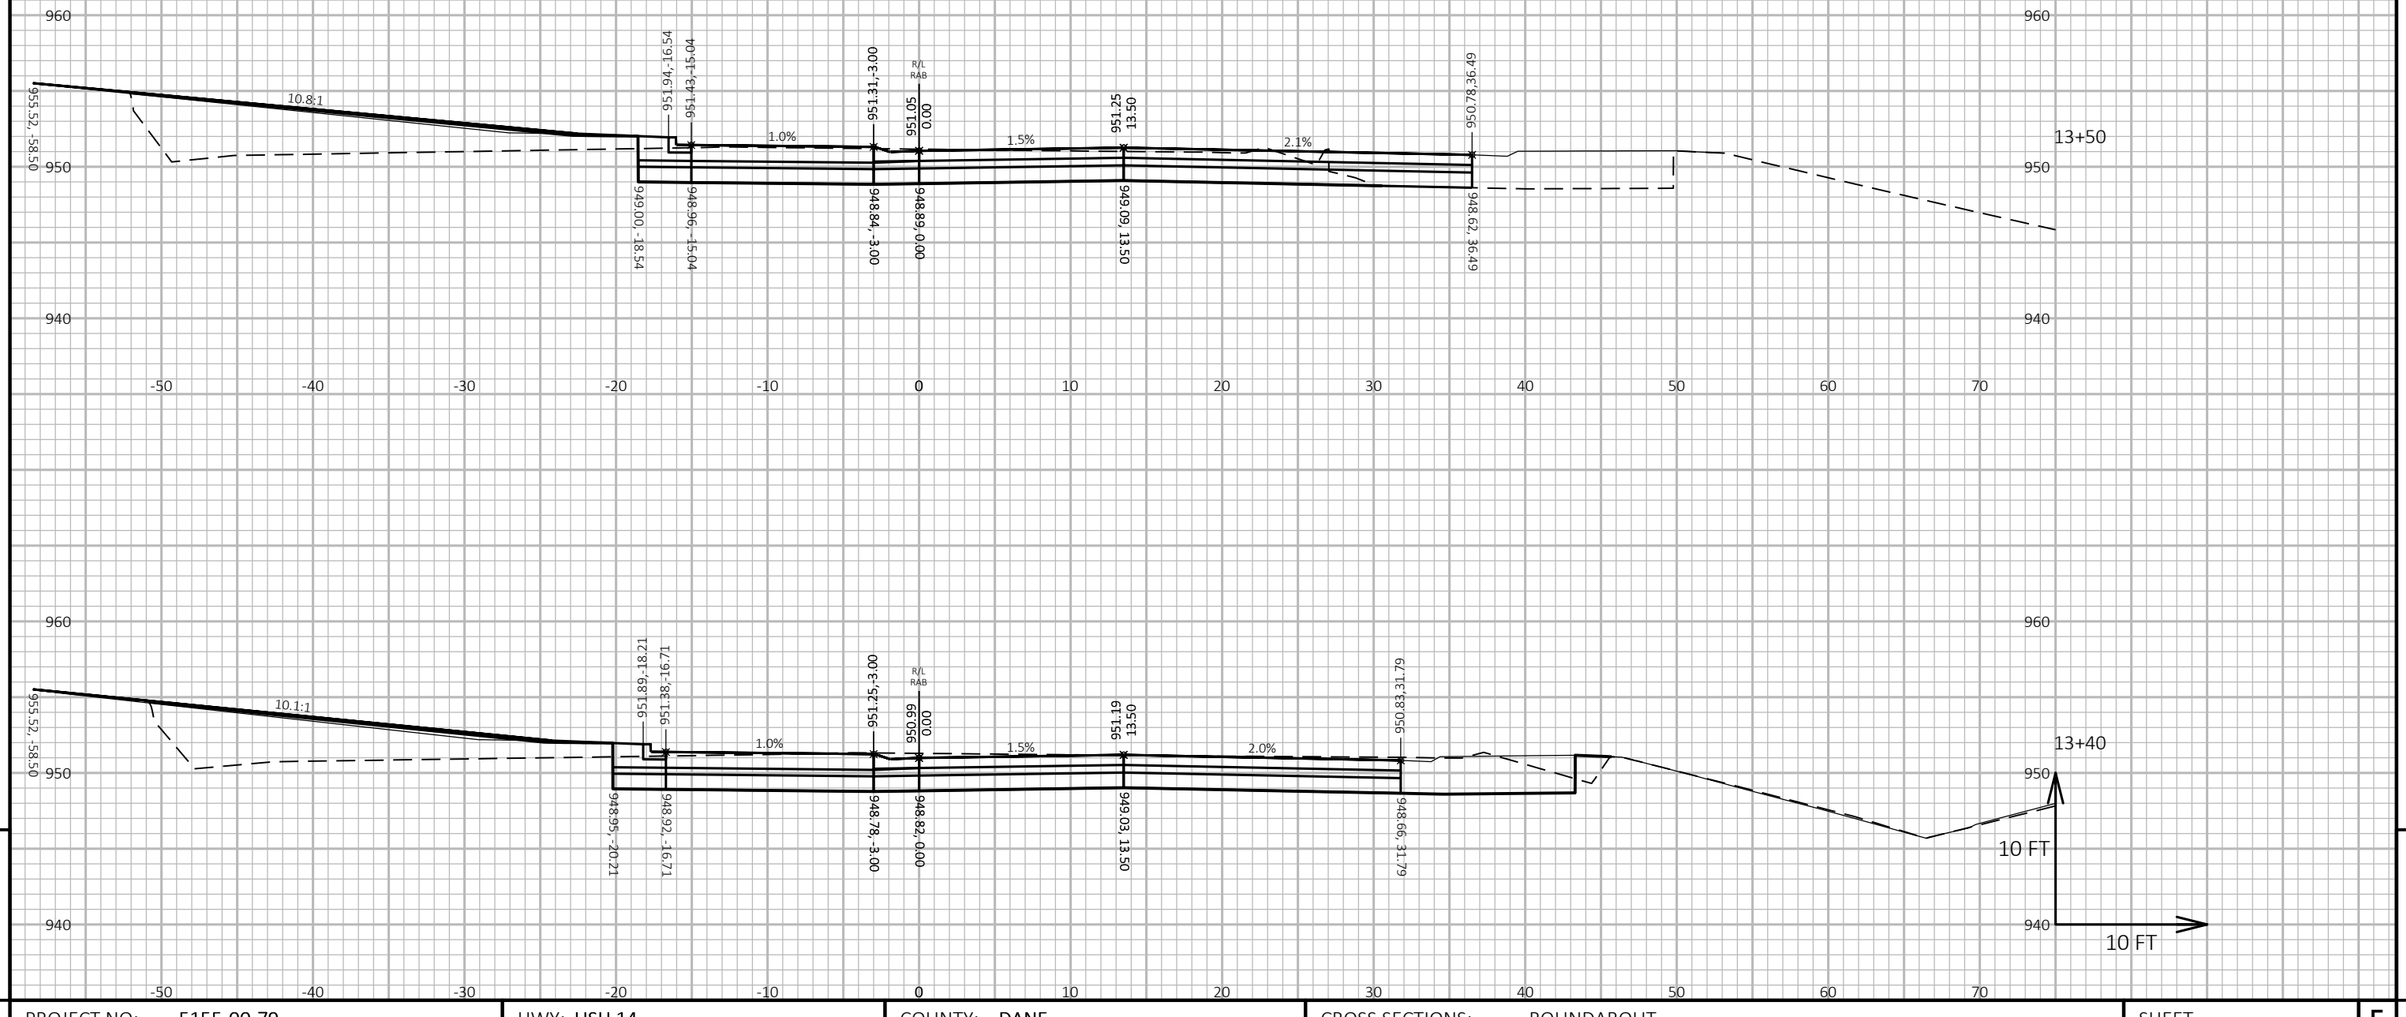

PROJECT NO: 5155-00-79	HWY: USH 14	COUNTY: DANE	CROSS SECTIONS: ROUNDABOUT	SHEET E

FILE NAME : P:\90S\93\00093386\CADD\C3D\51550405\SHEETSPLAN\090304-XS-79-RAB.DWG
LAYOUT NAME - 090371-xs

PLOT DATE : 6/28/2019 10:14 AM PLOT BY : JAMES DES JARLAIS PLOT NAME :

PLOT SCALE : 1 IN:10 FT HORZ. / 1 IN:10 FT VERT.

9

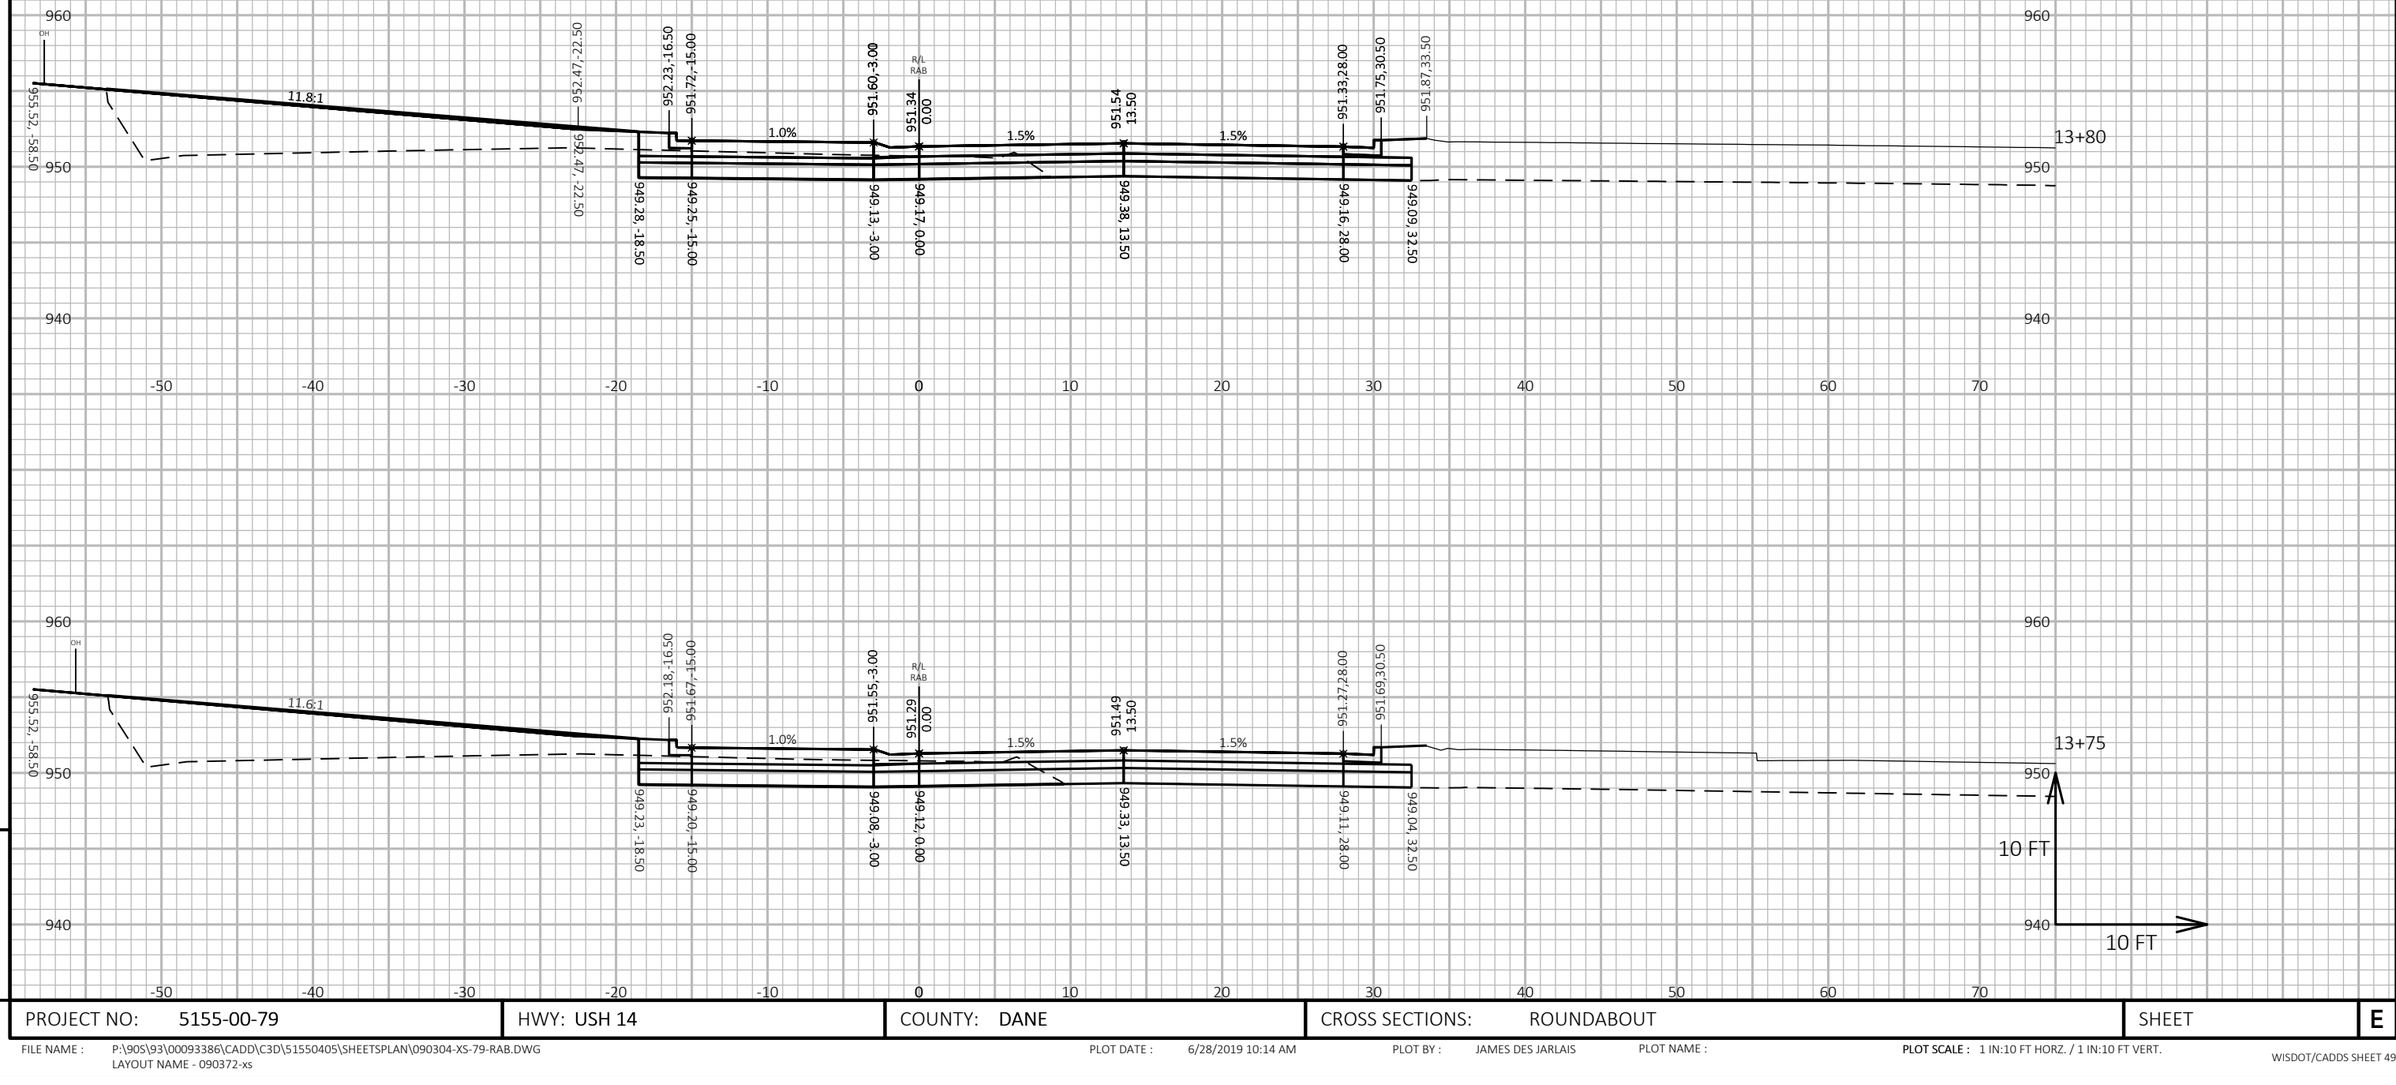

9

9

PROJECT NO: 5155-00-79	HWY: USH 14	COUNTY: DANE	CROSS SECTIONS: ROUNDABOUT	SHEET	E

FILE NAME : P:\90S\93\00093386\CADD\C3D\51550405\SHEETSPLAN\090304-XS-79-RAB.DWG
LAYOUT NAME - 090372-xs

PLOT DATE : 6/28/2019 10:14 AM

PLOT BY : JAMES DES JARLAIS

PLOT NAME :

PLOT SCALE : 1 IN:10 FT HORZ. / 1 IN:10 FT VERT.