PROJECT ID: 1022-07-76
WITH:

COUNTY: ST. CROIX & DUNN

ORDER OF SHEETS

Section No.	1	Title
Section No.	2	Typical Sections and Details
Section No.	3	Estimate of Quantities
Section No.	3	Miscellaneous Quantities
~~Section No.~~	~~4~~	~~Right of Way Plat~~
Section No.	5	Plan and Profile
Section No.	6	Standard Detail Drawings
Section No.	7	Sign Plates
Section No.	8	Structure Plans
Section No.	9	Computer Earthwork Data
Section No.	9	Cross Sections

TOTAL SHEETS =





BEGIN PROJECT
STA. 254'EB'+50
Y = 191589.84
X = 90747.96

DESIGN DESIGNATION

A.A.D.T.	(2019)	=	36,200
A.A.D.T.	(2039)	=	45,000
D.H.V.	(2039)	=	4,725
D.D.		=	58/42
T. (DHV)		=	16.3%
DESIGN SPEED		=	70 MPH
ESALS		=	XXXX

CONVENTIONAL SYMBOLS

PLAN
- CORPORATE LIMITS
- PROPERTY LINE
- LOT LINE
- LIMITED HIGHWAY EASEMENT
- EXISTING RIGHT OF WAY
- PROPOSED OR NEW R/W LINE
- SLOPE INTERCEPT
- REFERENCE LINE
- EXISTING CULVERT
- PROPOSED CULVERT (Box or Pipe)
- COMBUSTIBLE FLUIDS (CAUTION)
- MARSH AREA
- WOODED OR SHRUB AREA

PROFILE
- GRADE LINE
- ORIGINAL GROUND
- MARSH OR ROCK PROFILE (To be noted as such) (ROCK)
- SPECIAL DITCH (LABEL)
- GRADE ELEVATION (95.36)
- CULVERT (Profile View)

UTILITIES
- ELECTRIC (E)
- FIBER OPTIC (FO)
- GAS (G)
- SANITARY SEWER (SAN)
- STORM SEWER (SS)
- TELEPHONE (T)
- WATER (W)
- UTILITY PEDESTAL
- POWER POLE
- TELEPHONE POLE

STATE OF WISCONSIN
DEPARTMENT OF TRANSPORTATION

PLAN OF PROPOSED IMPROVEMENT

HUDSON - MENOMONIE

STH 128 to 250TH STREET (EB & WB)

IH 94

ST. CROIX & DUNN COUNTIES

STATE PROJECT NUMBER
1022-07-76

STATE PROJECT	FEDERAL PROJECT	
	PROJECT	CONTRACT
1022-07-76		

TRANS 220 PROJECT PLAN FOR DESIGN OF UTILITY FACILITY ALTERATIONS OR RELOCATIONS


Wis. Admin. Code § Trans 220
PROJECT PLAN
APPROVED FOR DESIGN OF UTILITY ADJUSTMENTS
Date: March 16, 2018

TRANS 220 PROJECT PLAN FOR DESIGN OF UTILITY FACILITY ALTERATIONS OR RELOCATIONS

STRUCTURE B-55-247 W.B.
STA. 317WB+29.89
STRUCTURE B-55-248 E.B.
STA. 317EB+29.50

STRUCTURE B-55-245 W.B.
STA. 392WB+11.11
STRUCTURE B-55-246 E.B.
STA. 391EB+93.48

STRUCTURE B-17-215 W.B.
STA. 483WB+87.65
STRUCTURE B-17-214 E.B.
STA. 483EB+93.97

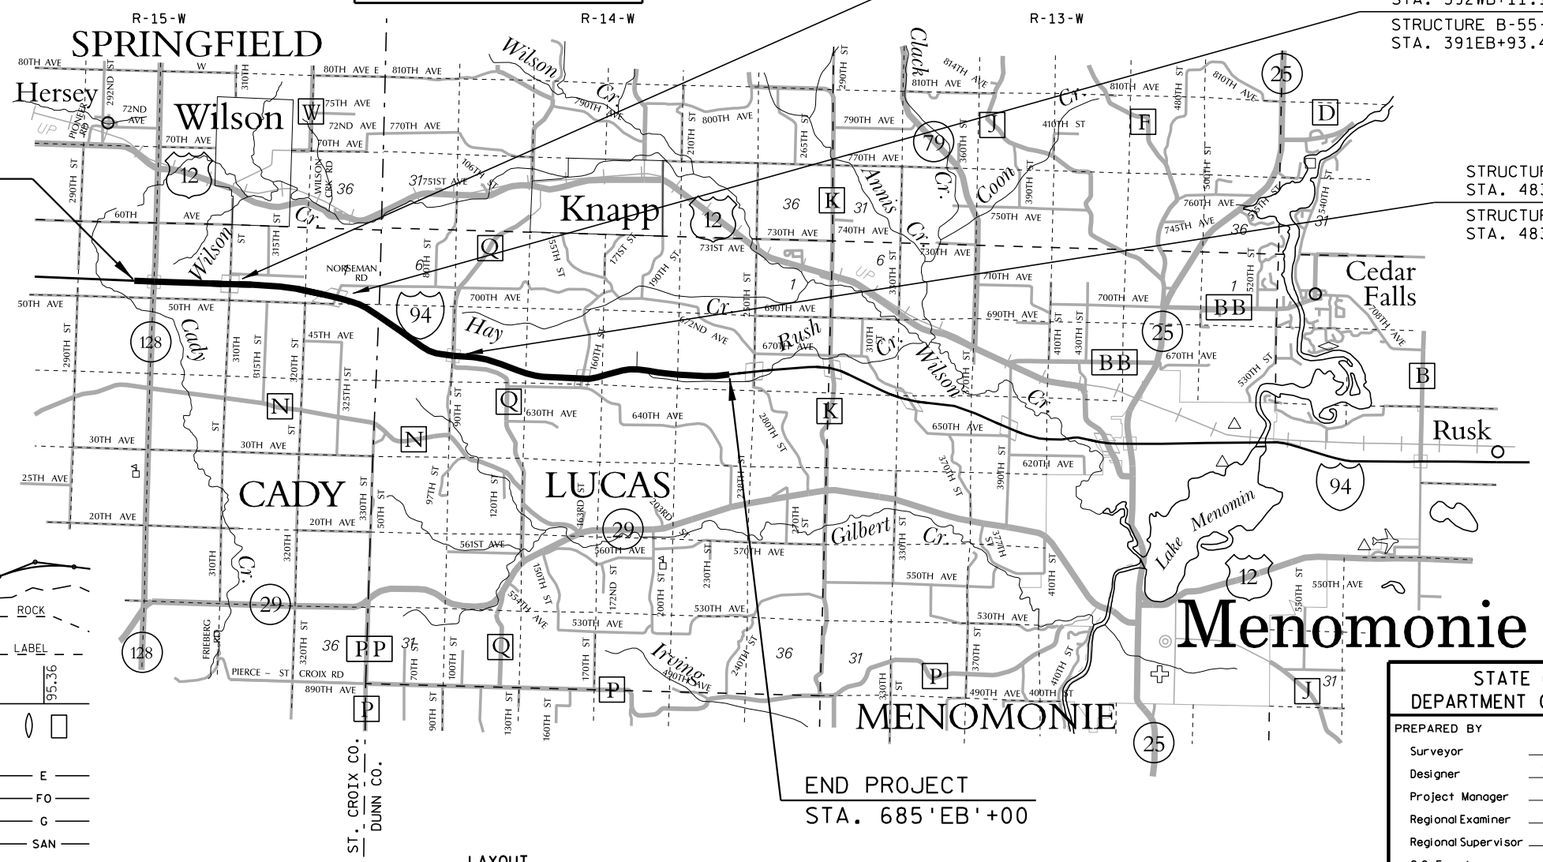

END PROJECT
STA. 685'EB'+00

LAYOUT
SCALE 0 1 MI.

TOTAL NET LENGTH OF CENTERLINE = 8.113 MI. EB
TOTAL NET LENGTH OF CENTERLINE = 8.150 MI. WB
PROJECT TOTAL = 12.263 MI.

Coordinates on this plan are referenced to the Wisconsin County Coordinate System (WCCS), Dunn County.

STATE OF WISCONSIN
DEPARTMENT OF TRANSPORTATION

PREPARED BY

Surveyor	NORTHWEST REGION
Designer	TOM ANDERSON
Project Manager	STACIE LAMBELE
Regional Examiner	JENNIFER OLDENBURG
Regional Supervisor	TARA WEISS
C.O. Examiner	

APPROVED FOR THE DEPARTMENT

DATE: _____ _____ (Signature)

E

LIST OF STANDARD ABBREVIATIONS

ABUT.	ABUTMENT
AGG.	AGGREGATE
AH.	AHEAD
APPROX.	APPROXIMATE
A.E.W.	APRON ENDWALL
ASPH.	ASPHALTIC
A.D.T.	AVERAGE DAILY TRAFFIC
AZ.	AZIMUTH
BK.	BACK
BEG.	BEGIN
B.M.	BENCH MARK
C/L	CENTER LINE
CONC.	CONCRETE
CONST.	CONSTRUCTION
CO.	COUNTY
C.T.H.	COUNTY TRUNK HIGHWAY
X-SEC.	CROSS SECTION
CR.	CRUSHED
CFS	CUBIC FEET/SECOND
C.Y., CU. YD.	CUBIC YARD
CULV.	CULVERT
C.P.	CULVERT PIPE
D.O.T.	DEPARTMENT OF TRANSPORTATION
D.H.V.	DESIGN HOUR VOLUME
DIA.	DIAMETER
D.	DIRECTIONAL DISTRIBUTION
DISCH. OR DIS.	DISCHARGE
EA.	EACH
ELECT.	ELECTRIC
EL. OR ELEV.	ELEVATION
EMB.	EMBANKMENT
E.B.S.	EXCAVATION BELOW SUBGRADE
EXIST.	EXISTING
FERT.	FERTILIZE
F.E.	FIELD ENTRANCE
FIN.	FINISHED
FT.	FOOT
F.L.	FLOW LINE
GA.	GAUGE
HORIZ.	HORIZONTAL
CWT.	HUNDREDWEIGHT
INL.	INLET
LT.	LEFT
L.H.F.	LEFT-HAND FORWARD
LIN.	LINEAR
LIN. FT.	LINEAR FOOT
L.S.	LUMP SUM
MAX.	MAXIMUM
MI.	MILE
MISC.	MISCELLANEOUS
N.E.	NORTH EAST
N.W.	NORTH WEST
PAV'T	PAVEMENT
P.C.	POINT OF CURVATURE
P.I.	POINT OF INTERSECTION
P.T.	POINT OF TANGENCY
P.O.T.	POINT ON TANGENT
LB.	POUND
P.E.	PRIVATE ENTRANCE
PROJ.	PROJECT
R.	RANGE
REQ'D	REQUIRED
RT.	RIGHT
R.H.F.	RIGHT-HAND FORWARD
R/W	RIGHT OF WAY
RD.	ROAD
SHR.	SHRINKAGE
SL.	SLOPE
STD.	STANDARD
S.D.D.	STANDARD DETAIL DRAWINGS
S.T.H.	STATE TRUNK HIGHWAY
STA.	STATION
S.P.P.A.	STRUCTURAL PLATE PIPE ARCH
STRUCT.	STRUCTURE
SURF.	SURFACE
TEL.	TELEPHONE
TN.	TOWN
T.	TRUCKS (PERCENT OF)
UNCL.	UNCLASSIFIED
U.G.	UNDERGROUND
V.	VELOCITY OR DESIGN SPEED
V.C.	VERTICAL CURVE

UTILITIES

COMMUNICATIONS LINE

AT&T LEGACY
BRAD KEMPH (LOCATOR)
715-254-5238
COPY ALL CORRESPONDENCE TO:
BILL KOENIG (ENGINEER)
JMC ENGINEERS & ASSOCIATES
128 W SUNSET AVENUE
APPLETON, WI 54911
608-628-0575 (MOBILE)
wekoenig@att.net

AT&T WISCONCIN
RICK PODOLAK
304 SOUTH DEWEY ST, 4TH FLOOR
EAU CLAIRE, WI 54701
715-839-5565 (OFFICE)
715-410-0656 (MOBILE)
rp4514@att.com

CENTURYLINK COMMUNICATIONS
BOB SAMPSON
1310 E. MARY STREET
OTTUMWA, IA 52501
642-684-4106 (OFFICE)
636-887-5367 (MOBILE)
Robert.Sampson@Centurylink.com

LEVEL 3 COMMUNICATIONS
BOB STRONG
5480 FELTL RD
MINNETONKA, MN 55343
952-351-2353 (OFFICE)
612-805-6827 (MOBILE)
bob.strong@level3.com
COPY ALL CORRESPONDENCE TO:
Level3.networkrelocations@level3.com

ELECTRICITY - DISTRIBUTION

DUNN ENERGY COOPERATIVE
MIKE ANDRASCHKO
N5725 600TH STREET
PO BOX 220
MENOMONIE, WI 54751-0220
715-232-6240 (OFFICE)
mandra@dunnenergy.com

XCEL ENERGY
MIKE JOHNSEN
320 HELLER ROAD
MENOMONIE, WI 54751
715-232-7415 (OFFICE)
715-577-7428 (MOBILE)
michael.a.johnsen@xcelenergy.com
COPY ALL CORRESPONDENCE TO:
DAWN SCHULTZ
1414 W HAMILTON AVE
PO BOX 8
EAU CLAIRE, WI 54702-0008
715-737-2482 (OFFICE)
dawn.schultz@xcelenergy.com

ELECTRIC - TRANSMISSION

XCEL ENERGY
BRUCE ZEMKE
414 NICOLLET MALL - 5TH FLOOR
MINNEAPOLIS, MN 55401
612-330-7815 (OFFICE)
651-214-2620 (MOBILE)
bruce.m.zemke@xcelenergy.com
COPY ALL CORRESPONDENCE TO:
DAWN SCHULTZ
1414 W HAMILTON AVE
PO BOX 8
EAU CLAIRE, WI 54702-0008
715-737-2482 (OFFICE)
dawn.schultz@xcelenergy.com

DIGGERS HOTLINE
Dial 811 or (800)242-8511
www.DiggersHotline.com

GENERAL NOTES

HORIZONTAL CONTROL POINTS AND ANY OTHER SURVEY INFORMATION WILL BE PROVIDED BY NORTHWEST REGION TECHNICAL SERVICES UPON REQUEST.

CURVE DATA IS BASED ON THE ARC DEFINITION.

NO TREES OR SHRUBS ARE TO BE REMOVED WITHOUT THE APPROVAL OF THE ENGINEER.

IT IS THE CONTRACTOR'S RESPONSIBILITY TO CALL DIGGERS HOTLINE PRIOR TO BEGINNING WORK OPERATIONS.

THE LOCATIONS OF EXISTING AND PROPOSED UTILITY INSTALLATIONS AS SHOWN ON THE PLANS ARE APPROXIMATE. THERE MAY BE OTHER UTILITY INSTALLATIONS WITHIN THE PROJECT AREA THAT ARE NOT SHOWN.

DISTURBED AREAS WITHIN THE RIGHT OF WAY ARE TO BE FERTILIZED, SEEDED AND MULCHED AS DIRECTED BY THE ENGINEER.

EROSION CONTROL FEATURES AS SHOWN ON THE PLANS ARE SUGGESTED LOCATIONS. EXACT LOCATIONS WILL BE DETERMINED IN THE FIELD BY THE ENGINEER.

WETLANDS MAY EXIST IN LOCATIONS THAT ARE NOT SHOWN ON THE PLANS. DO NOT STAGE IN OR DISTURB WETLAND AREAS.

A SHRINKAGE FACTOR OF 33% WAS USED IN BALANCING EARTHWORK. ACTUAL SHRINKAGE ENCOUNTERED IN THE FIELD MAY VARY.

EXCAVATION BELOW SUBGRADE (EBS) IS NOT SHOWN ON THE CROSS SECTIONS, BUT IS MEASURED AND PAID FOR AS EXCAVATION COMMON. THE LOCATIONS AND LIMITS FOR EBS WILL BE DETERMINED IN THE FIELD BY THE ENGINEER.

WHEN THE QUANTITY OF BASE AGGREGATE OR HMA PAVEMENT IS MEASURED FOR PAYMENT BY THE TON, THE DEPTH OR THICKNESS OF THE LAYER SHOWN ON THE PLANS IS APPROXIMATE AND THE ACTUAL THICKNESS WILL DEPEND ON THE DISTRIBUTION OF THE MATERIAL AS DIRECTED BY THE ENGINEER.


WISCONSIN DNR CONTACT

AMY LESIK
DEPARTMENT OF NATURAL RESOURCES
WEST CENTRAL REGION HDQTRS
1300 W CLAIREMONT AVENUE
PO BOX 4001
EAU CLAIRE, WI 54701-4001
(715) 836-6571

ORDER OF SECTION 2 SHEETS

Project Overview
Typical Sections
Construction Details
Erosion Control
Signing
Traffic Control and Construction Staging
Fencing and Median Cable Barrier
Alignment Data

2

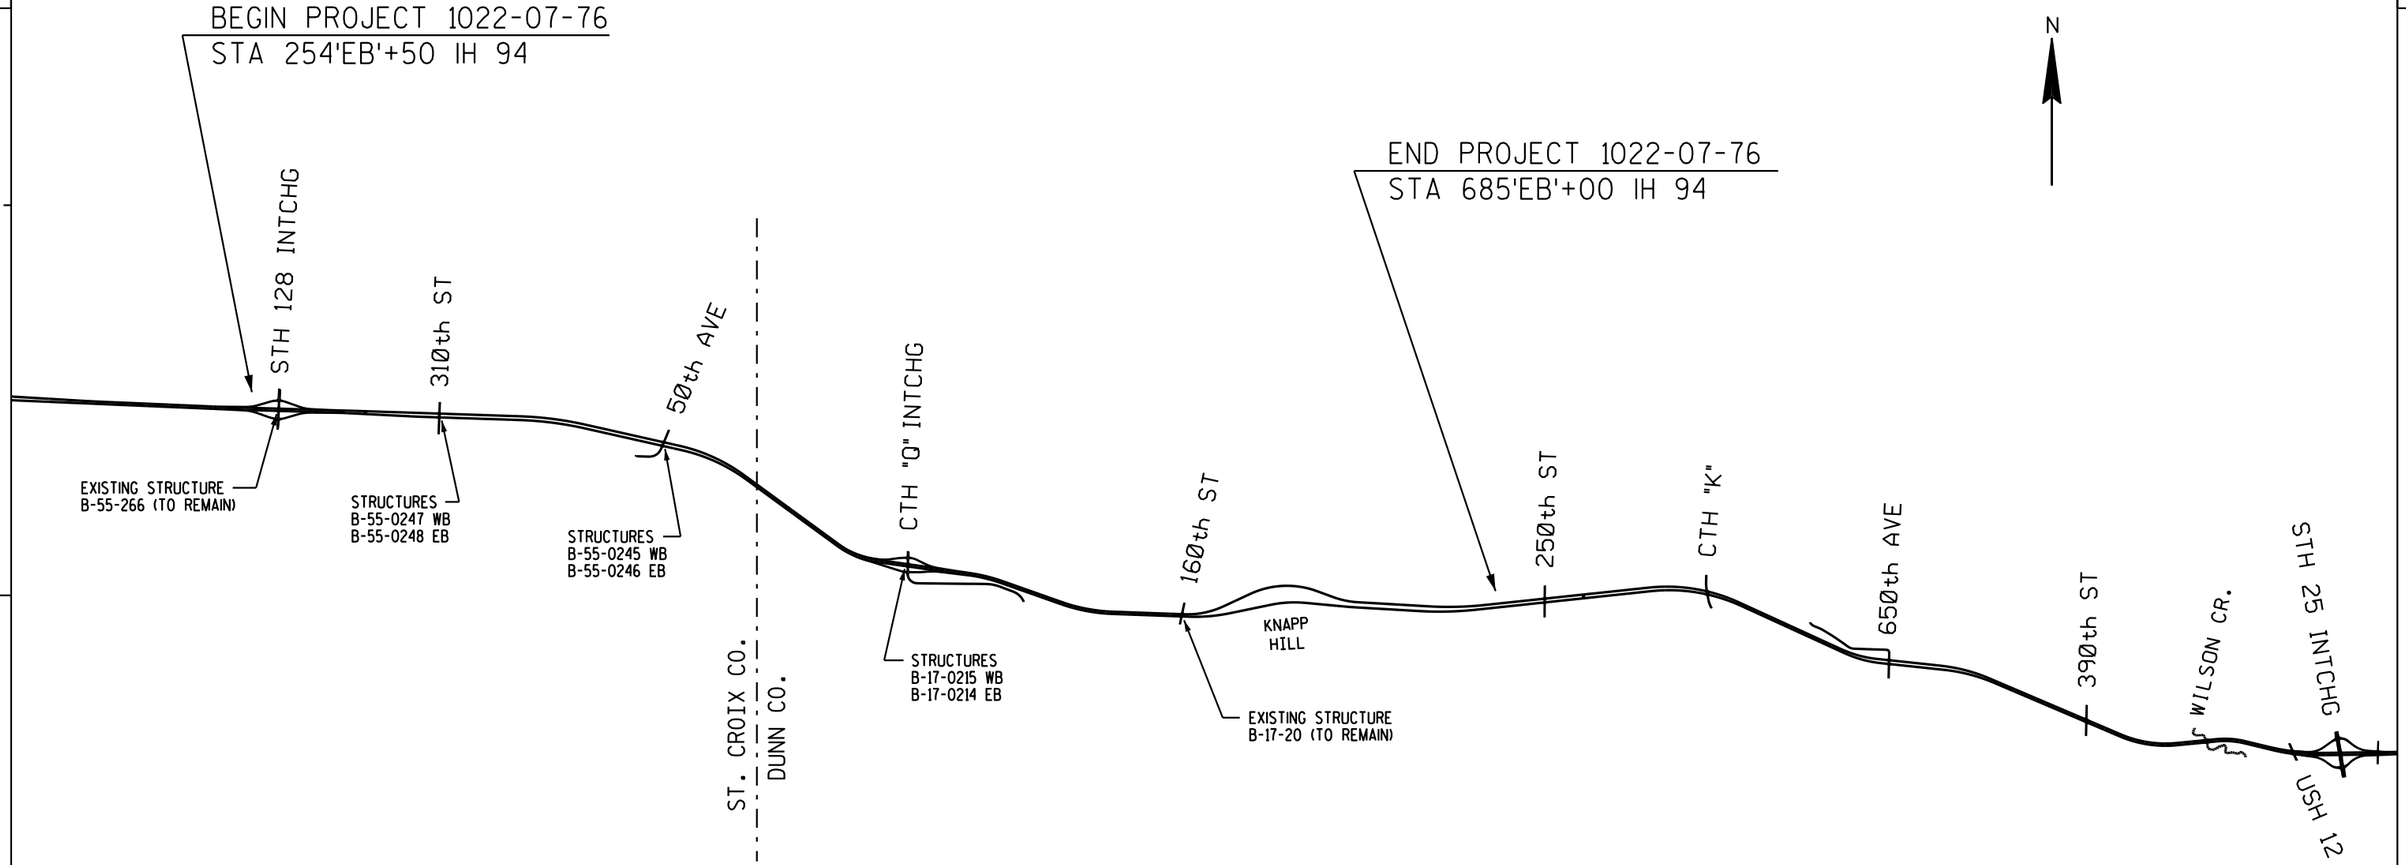


0 1 2

SCALE, MILES

PROJECT NO: 1022-07-76	HWY: IH 94	COUNTY: ST. CROIX & DUNN	PROJECT OVERVIEW	SHEET	E

2

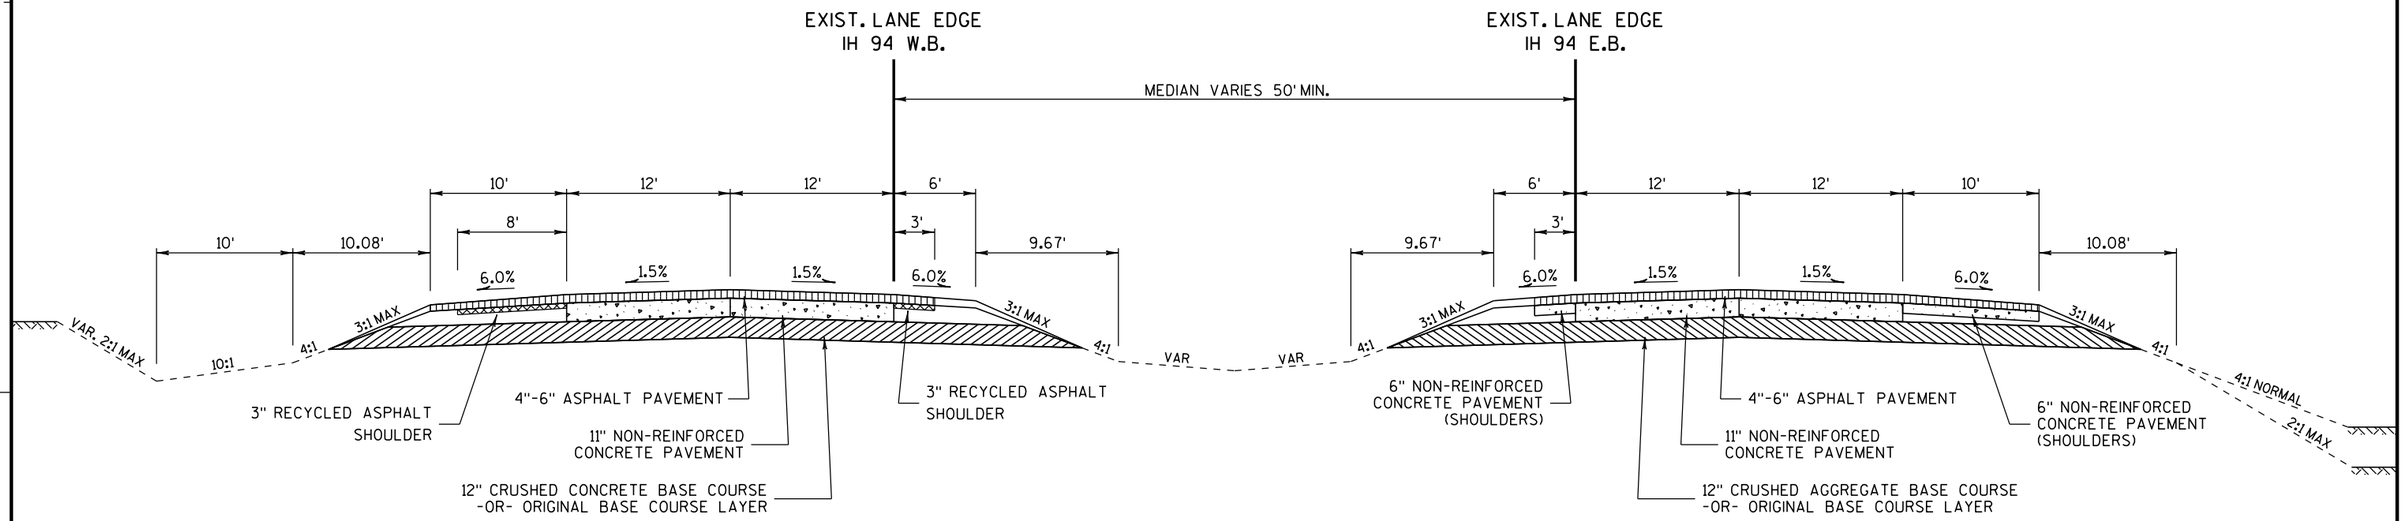


EXISTING TYPICAL SECTION - IH 94

STH 128 to 250TH STREET


PROJECT NO: 1022-07-76	HWY: IH 94	COUNTY: ST. CROIX & DUNN	EXISTING TYPICAL SECTIONS	SHEET	E

FILE NAME : C:\WisDOT\Users\PROJECTS\D6\I94DUNN\Plan Sheets 1022-07-76\020301_ts_existing_typicals_ih94.dgn PLOT DATE : 18-AUG-2017 15:10 PLOT BY : dottra PLOT NAME : PLOT SCALE : 200:1


WISDOT/CADDS SHEET 42

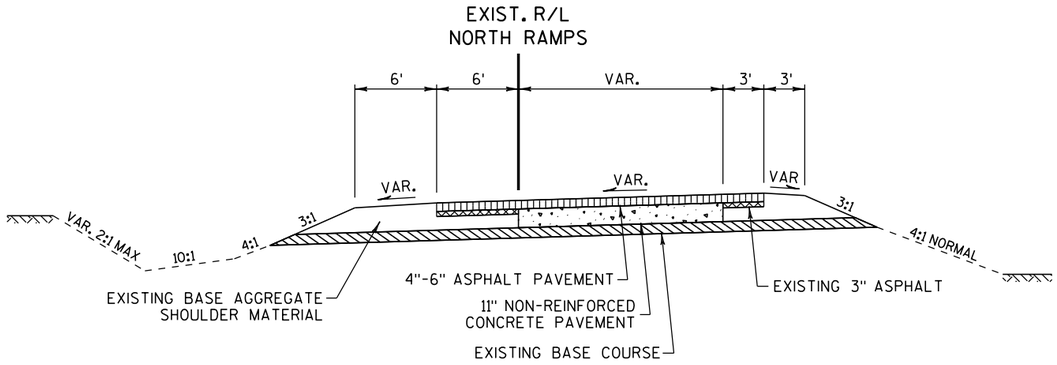


EXISTING TYPICAL RAMP TAPER SECTION
STA. 464+00 to STA. 476+50 NW RAMP CTH Q INTCHG
STA. 491+00 to STA. 498+00 NE RAMP CTH Q INTCHG

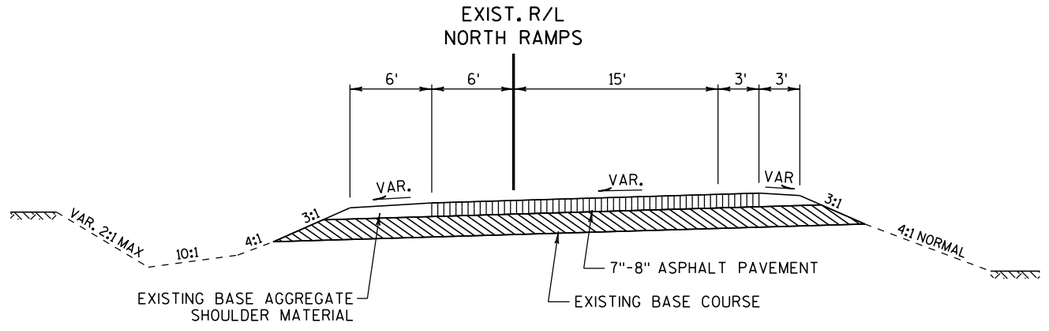

EXISTING TYPICAL RAMP SECTION
STA. 476+50 to STA. 483+00 NW RAMP CTH Q INTCHG
STA. 484+25 to STA. 491+00 NE RAMP CTH Q INTCHG

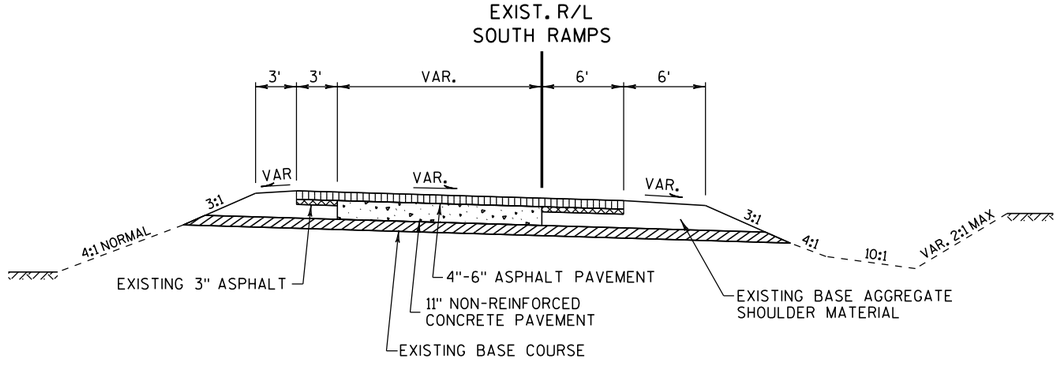


EXISTING TYPICAL RAMP TAPER SECTION
STA. 465+00 to STA. 474+00 SW RAMP CTH Q INTCHG
STA. 492+50 to STA. 505+75 SE RAMP CTH Q INTCHG

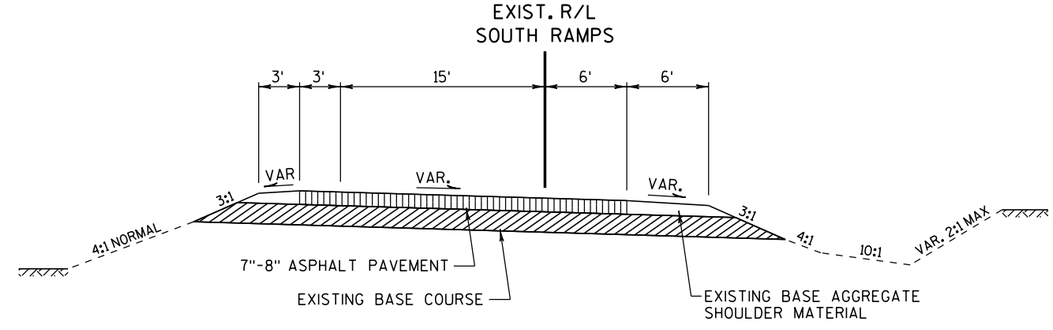


EXISTING TYPICAL RAMP SECTION
STA. 476+50 to STA. 483+00 NW RAMP CTH Q INTCHG
STA. 484+25 to STA. 491+00 NE RAMP CTH Q INTCHG

PROJECT NO: 1022-07-76	HWY: IH 94	COUNTY: ST. CROIX & DUNN	EXISTING TYPICAL SECTIONS	SHEET	E


FILE NAME : C:\WisDOT\Users\PROJECTS\D6\I94DUNN\Plan Sheets 1022-07-76\020301_ts_existing_typicals_ih94.dgn PLOT DATE : 18-AUG-2017 15:11 PLOT BY : dottra PLOT NAME : PLOT SCALE : 200:1

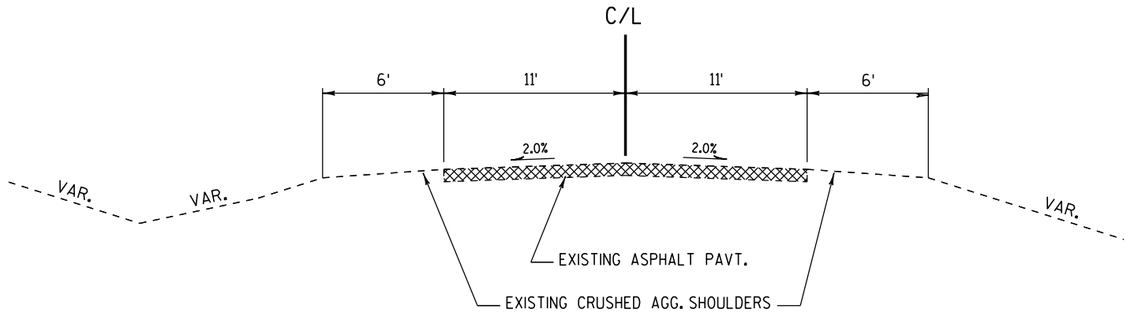

EXISTING TYPICAL SECTION
CTH Q

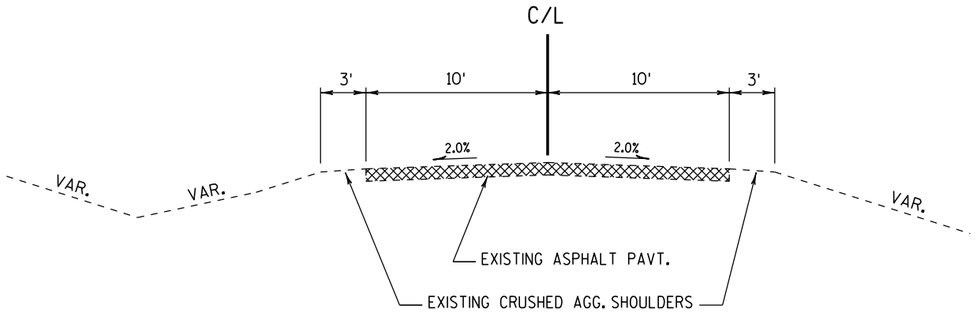


EXISTING TYPICAL SECTION
310th STREET

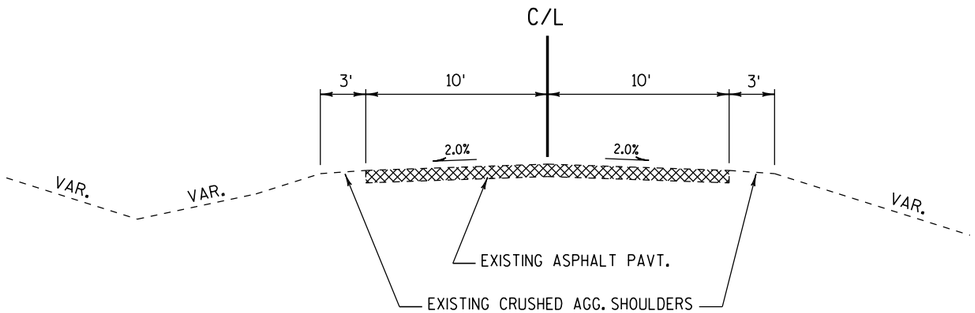

EXISTING TYPICAL SECTION
50th AVENUE


PROJECT NO: 1022-07-76	HWY: IH 94	COUNTY: ST. CROIX & DUNN	EXISTING TYPICAL SECTIONS	SHEET	E

FILE NAME : C:\WisDOT\Users\PROJECTS\D6\I94DUNN\Plan Sheets 1022-07-76\020301_ts_existing_typicals_ih94.dgn PLOT DATE : 18-AUG-2017 15:11 PLOT BY : dottra PLOT NAME : PLOT SCALE : 200:1
WISDOT/CADDS SHEET 42

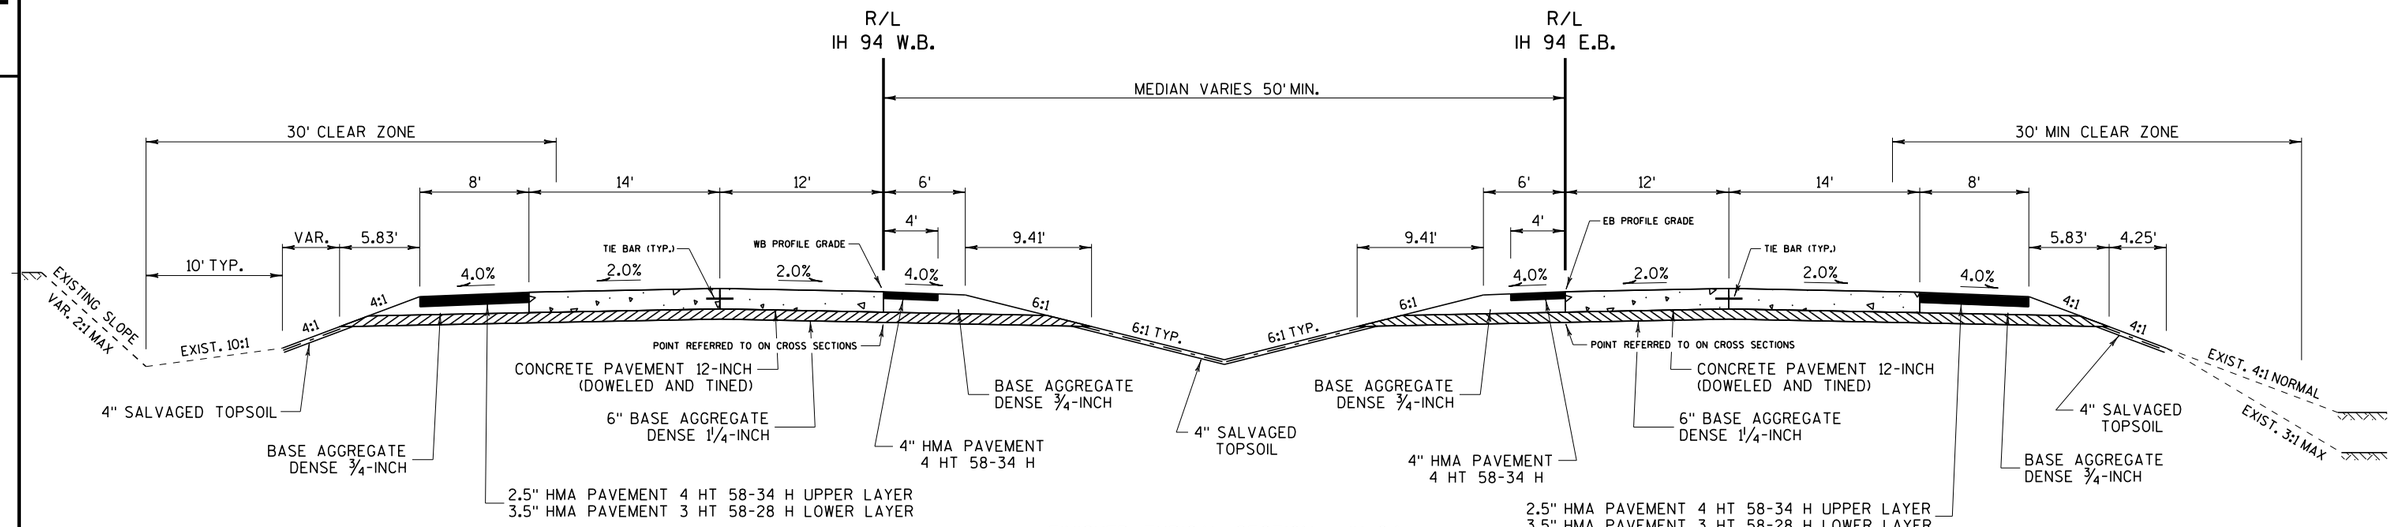

FINISHED TYPICAL SECTION - IH 94

STA 254+50 to STA 685+00

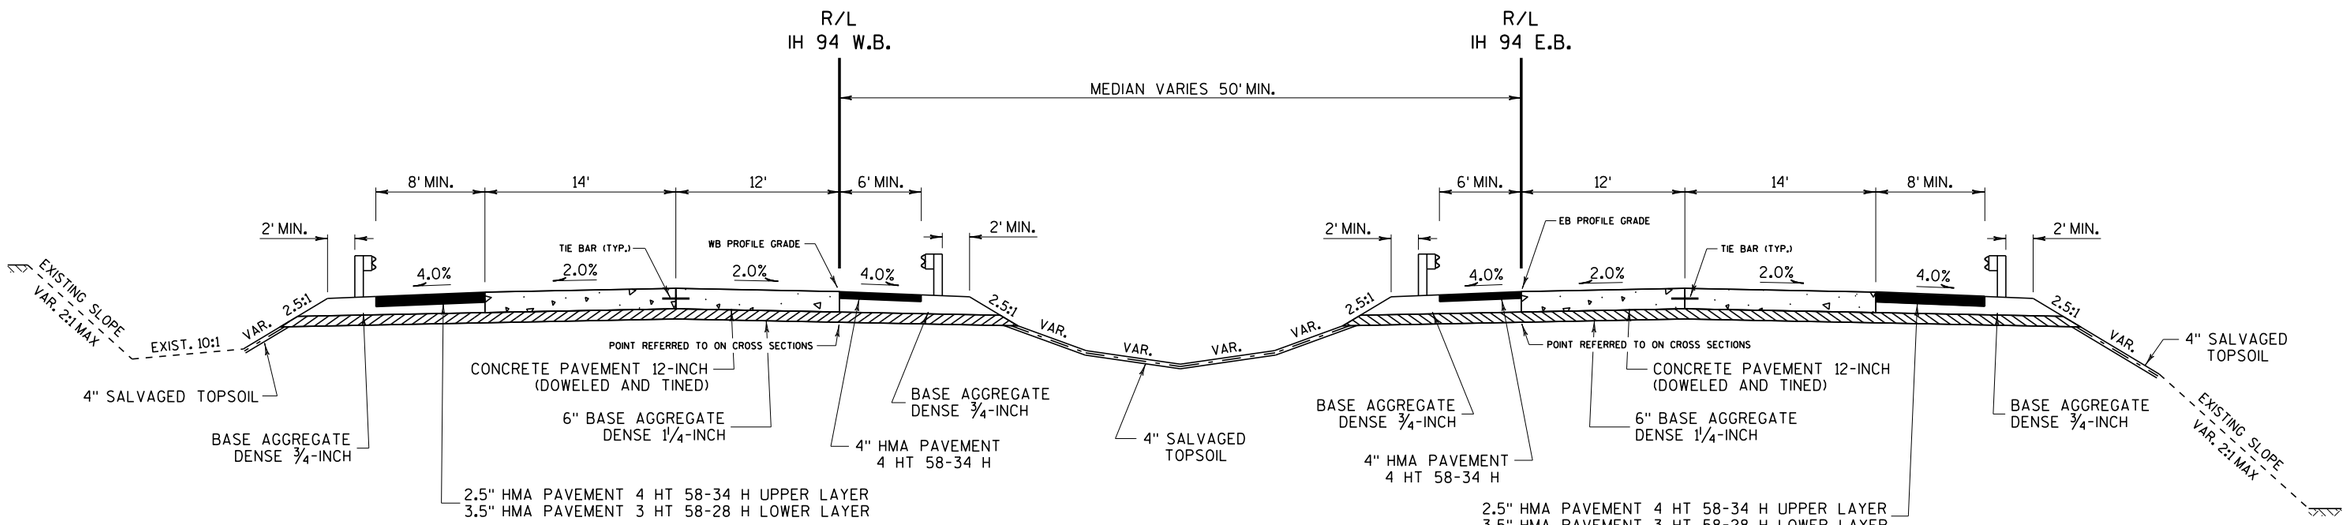


FINISHED TYPICAL SECTION - IH 94

MGS GUARDRAIL

PROJECT NO: 1022-07-76	HWY: IH 94	COUNTY: ST. CROIX & DUNN	FINISHED TYPICAL SECTIONS	SHEET	E


FILE NAME : C:\WisDOT\Users\PROJECTS\D6\I94DUNN\Plan Sheets 1022-07-76\020351_ts_finished_typicals_ih94.dgn PLOT DATE : 19-JAN-2018 09:29 PLOT BY : dottra PLOT NAME : PLOT SCALE : 200:1

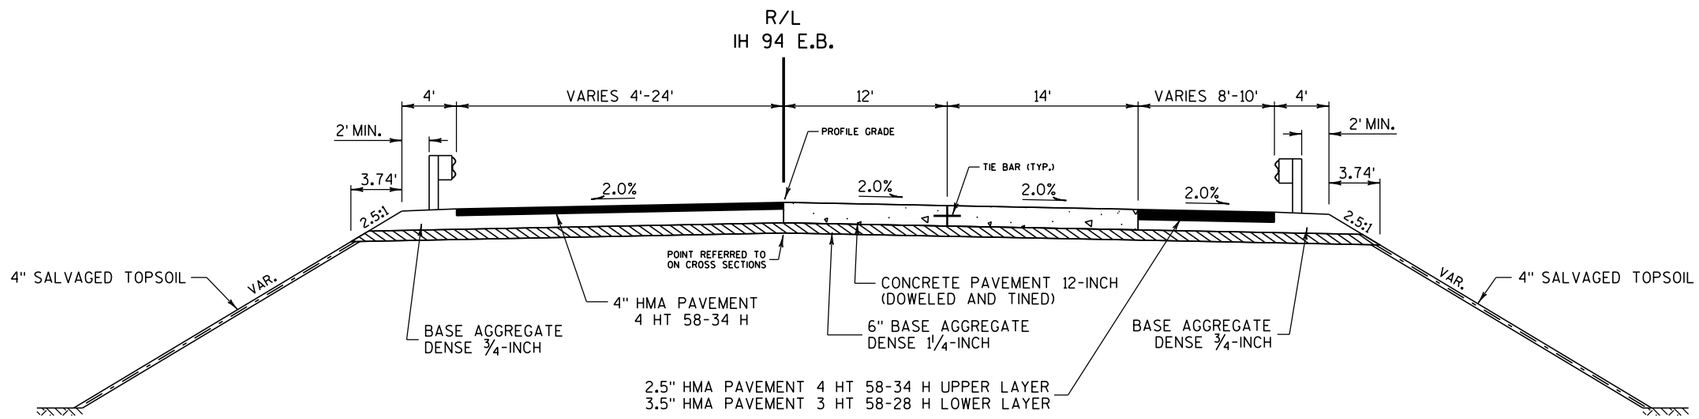

FINISHED TYPICAL SECTION

3-LANE BRIDGE APPROACH
IH 94 over 310th STREET
IH 94 over 50th AVENUE

NOTE: EB SHOWN, WB IS MIRROR IMAGE.

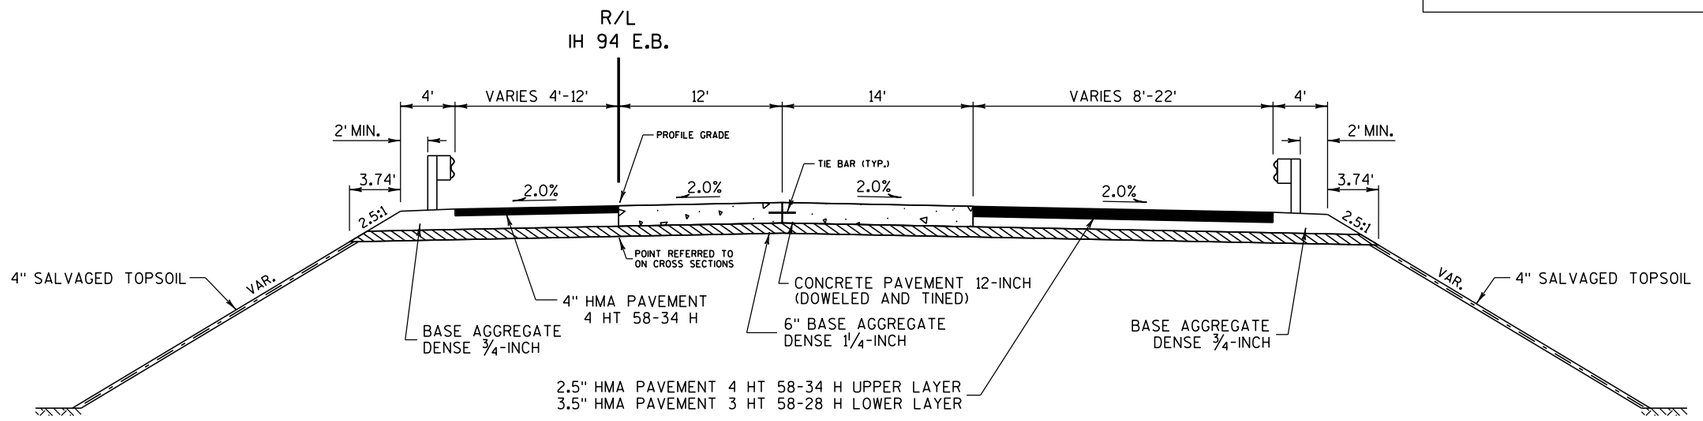


FINISHED TYPICAL SECTION

3-LANE BRIDGE APPROACH
IH 94 over CTH Q

PROJECT NO: 1022-07-76	HWY: IH 94	COUNTY: ST. CROIX & DUNN	FINISHED TYPICAL SECTIONS - 3-LANE BRIDGE APPROACH	SHEET	E

FILE NAME : C:\WisDOT\Users\PROJECTS\D6\I94DUNN\Plan Sheets 1022-07-76\020351_ts_finished_typicals_ih94.dgn PLOT DATE : 31-JUL-2017 14:39 PLOT BY : dottra PLOT NAME : PLOT SCALE : 200:1

WISDOT/CADDS SHEET 42

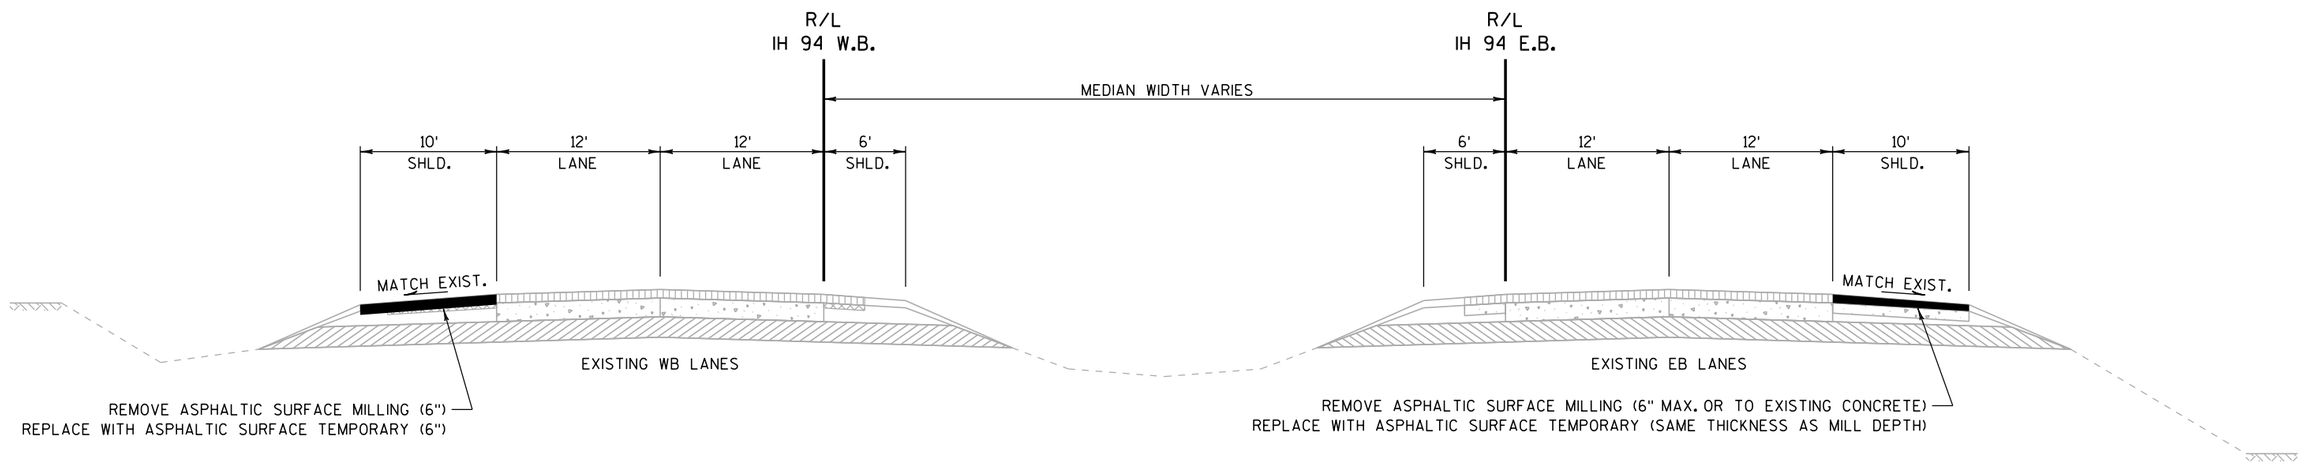

MILL & RESURFACE OUTSIDE SHOULDERS
REQ'D. FOR TEMPORARY TRAFFIC

INTERMEDIATE TYPICAL SECTION - IH 94
REQ'D. FOR STAGES 2-G AND 6-C


WB LANES
STA XXX+XX to STA XXX+XX

FINISHED TYPICAL SECTION - IH 94
REQ'D. FOR STAGE 6-C

EB LANES
STA XXX+XX to STA XXX+XX


PROJECT NO: 1022-07-76	HWY: IH 94	COUNTY: ST. CROIX & DUNN	FINISHED TYPICAL SECTIONS	SHEET	E

FILE NAME : C:\WisDOT\Users\PROJECTS\D6\I94DUNN\Plan Sheets 1022-07-76\020351_ts_finished_typicals_ih94.dgn PLOT DATE : 31-JUL-2017 14:40 PLOT BY : dottra PLOT NAME : PLOT SCALE : 200:1

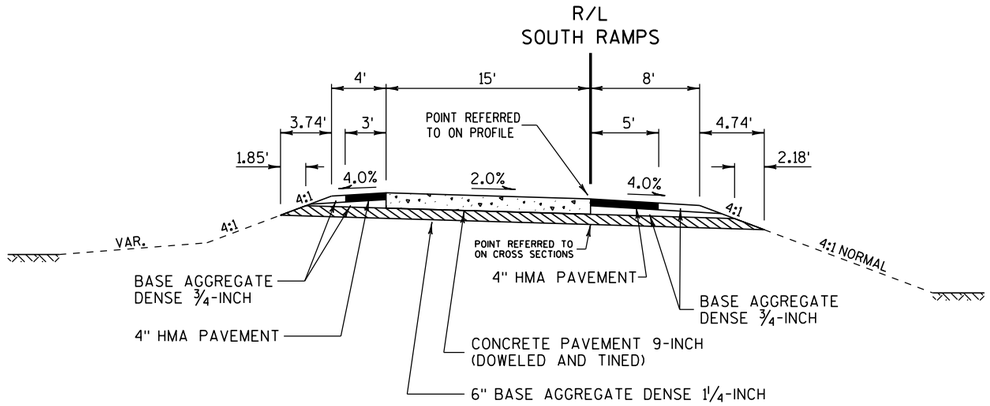


FINISHED TYPICAL SECTION - SOUTH RAMPS

STA. 267+86.61 TO STA. 274+46.56 RAMP D (STH 128 INTCHG)
STA. 472+28.98 TO STA. 484+36.14 SW RAMP (CTH Q INTCHG)
STA. 484+25.16 TO STA. 494+96.25 SE RAMP (CTH Q INTCHG)

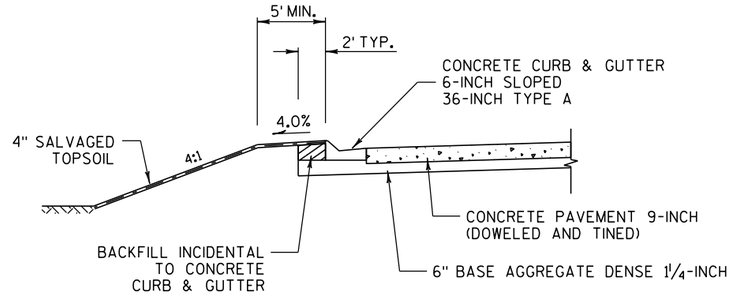

FINISHED TYPICAL CURB & GUTTER SECTION
FOR RAMP TERMINAL RADII

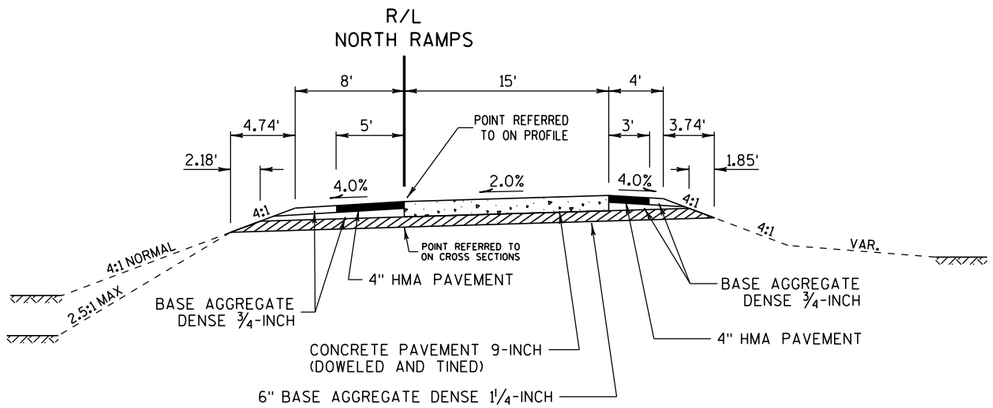


FINISHED TYPICAL SECTION - NORTH RAMPS

STA. 270+21.41 TO STA. 273+96.37 RAMP C (STH 128 INTCHG)
STA. 474+29.48 TO STA. 483+61.78 NW RAMP (CTH Q INTCHG)
STA. 483+55.71 TO STA. 496+61.96 NE RAMP (CTH Q INTCHG)


PROJECT NO: 1022-07-76	HWY: IH 94	COUNTY: ST. CROIX & DUNN	FINISHED TYPICAL SECTIONS	SHEET	E

FILE NAME : C:\WisDOT\Users\PROJECTS\D6\I94DUNN\Plan Sheets 1022-07-76\020351_ts_finished_typicals_ih94.dgn PLOT DATE : 01-DEC-2017 15:03 PLOT BY : dottra PLOT NAME : PLOT SCALE : 200:1
WISDOT/CADDS SHEET 42

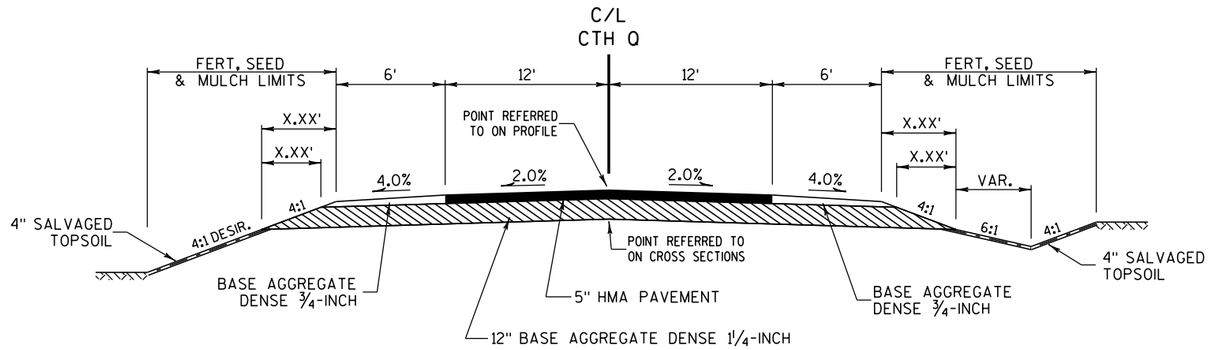

FINISHED TYPICAL SECTION - CTH Q

STA. 8+00 TO STA. 16+21

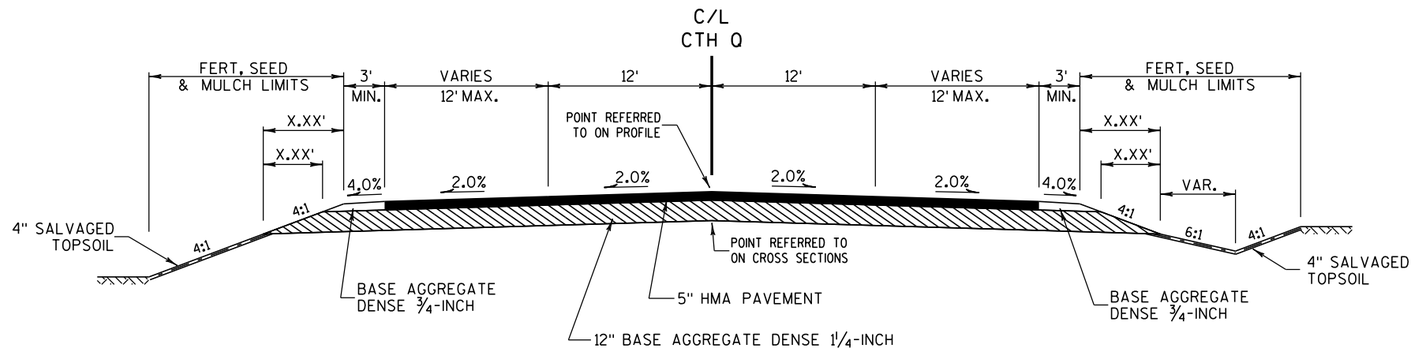

FINISHED TYPICAL SECTION - CTH Q

WITH TURN LANES

LEFT


STA. X+XX TO STA. X+XX

RIGHT


STA. X+XX TO STA. X+XX

PROJECT NO: 1022-07-76	HWY: IH 94	COUNTY: ST. CROIX & DUNN	FINISHED TYPICAL SECTIONS	SHEET	E

FILE NAME : C:\WisDOT\Users\PROJECTS\D6\I94DUNN\Plan Sheets 1022-07-76\020351_ts_finished_typicals_ih94.dgn PLOT DATE : 01-DEC-2017 15:03 PLOT BY : dottra PLOT NAME : PLOT SCALE : 200:1

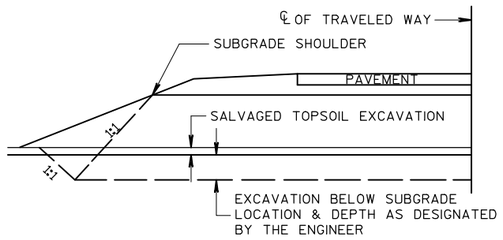

DETAIL FOR EXCAVATION BELOW SUBGRADE

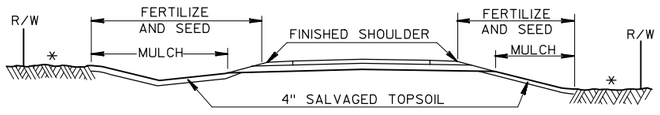


DETAIL FOR FINISHING ITEMS


RUNOFF COEFFICIENT TABLE

	HYDROLOGIC SOIL GROUP											
	A			B			C			D		
	SLOPE RANGE (PERCENT)			SLOPE RANGE (PERCENT)			SLOPE RANGE (PERCENT)			SLOPE RANGE (PERCENT)		
LAND USE:	0-2	2-6	6 & OVER	0-2	2-6	6 & OVER	0-2	2-6	6 & OVER	0-2	2-6	6 & OVER
ROW CROPS	.08 .22	.16 .30	.22 .38	.12 .26	.20 .34	.27 .44	.15 .30	.24 .37	.33 .50	.19 .34	.28 .41	.38 .56
MEDIAN STRIP-TURF	.19 .24	.20 .26	.24 .30	.19 .25	.22 .28	.26 .33	.20 .26	.23 .30	.30 .37	.20 .27	.25 .32	.30 .40
SIDE SLOPE-TURF			.25 .32			.27 .34			.28 .36			.30 .38
PAVEMENT:												
ASPHALT	.70 - .95											
CONCRETE	.80 - .95											
BRICK	.70 - .80											
DRIVES, WALKS	.75 - .85											
ROOFS	.75 - .95											
GRAVEL ROADS, SHOULDERS	.40 - .60											


TOTAL PROJECT AREA = XXX ACRES
TOTAL AREA EXPECTED TO BE DISTURBED BY CONSTRUCTION ACTIVITIES = YYY ACRES

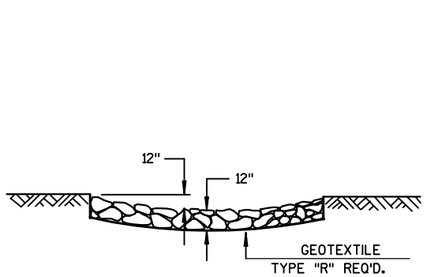


SECTION A-A

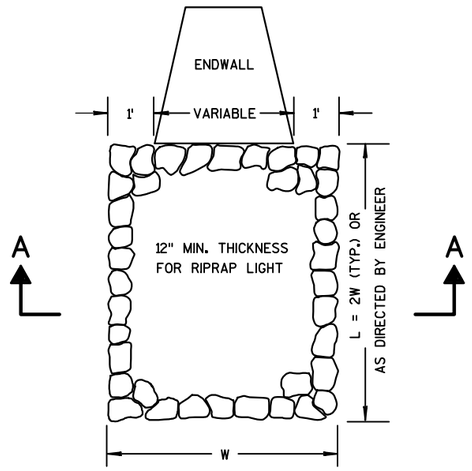

RIPRAP LIGHT TREATMENT AT CULVERTS

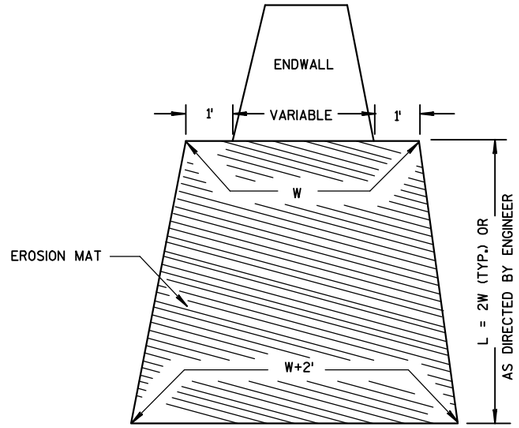


EROSION MAT TREATMENT AT CULVERTS

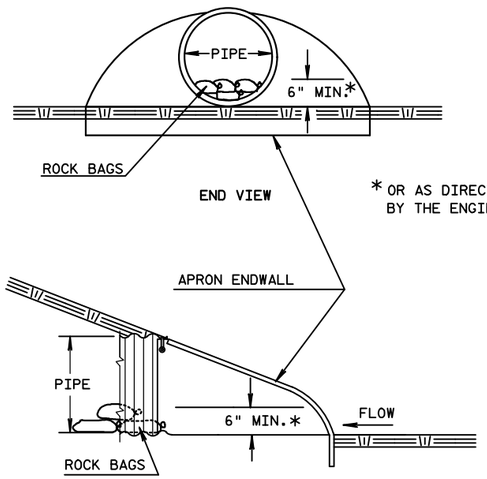


SIDE VIEW


CULVERT PIPE DITCH CHECK

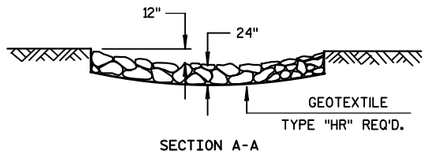

SECTION A-A

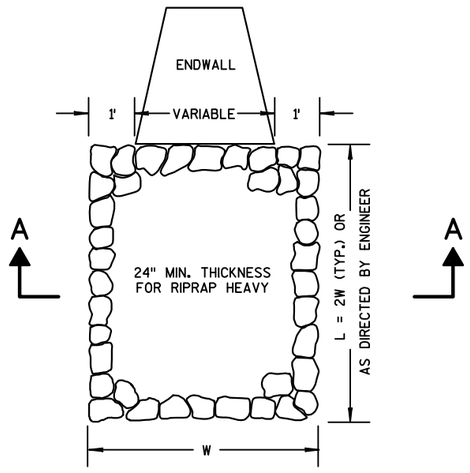

RIPRAP HEAVY TREATMENT AT CULVERTS

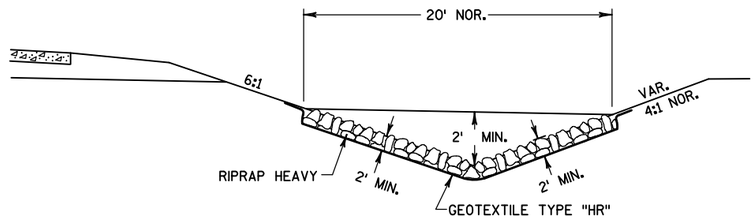


DETAIL OF RIPRAP HEAVY DITCH


PROJECT NO:1022-07-76	HWY: IH 94	COUNTY: ST. CROIX & DUNN	PLAN: CONSTRUCTION DETAILS	SHEET	E

FILE NAME : N:\PDS\C3D\10220706\SHEETSPLAN\PLAN SHEETS 10220776\021001_CD.DWG
021001_CD - 02

PLOT DATE : 12/1/2017 3:46 PM PLOT BY : ANDERSON, THOMAS R PLOT NAME : PLOT SCALE : 1 IN:10 FT_7

WISDOT/CADDS SHEET 42

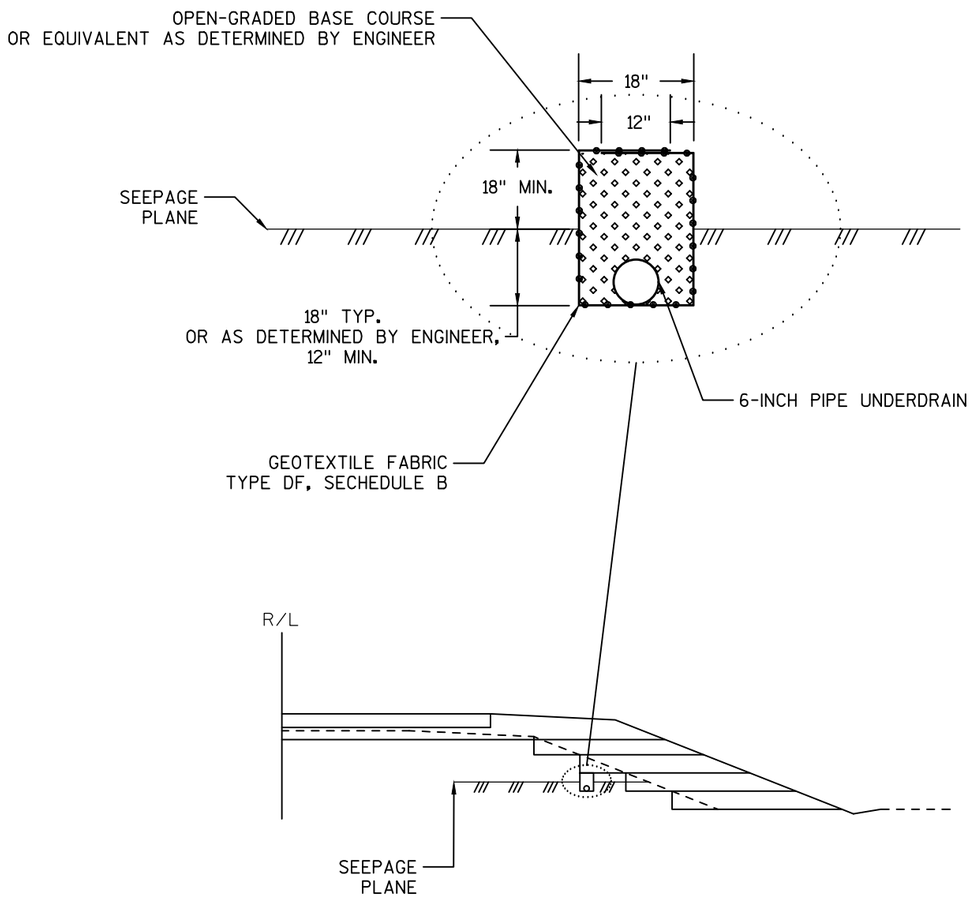

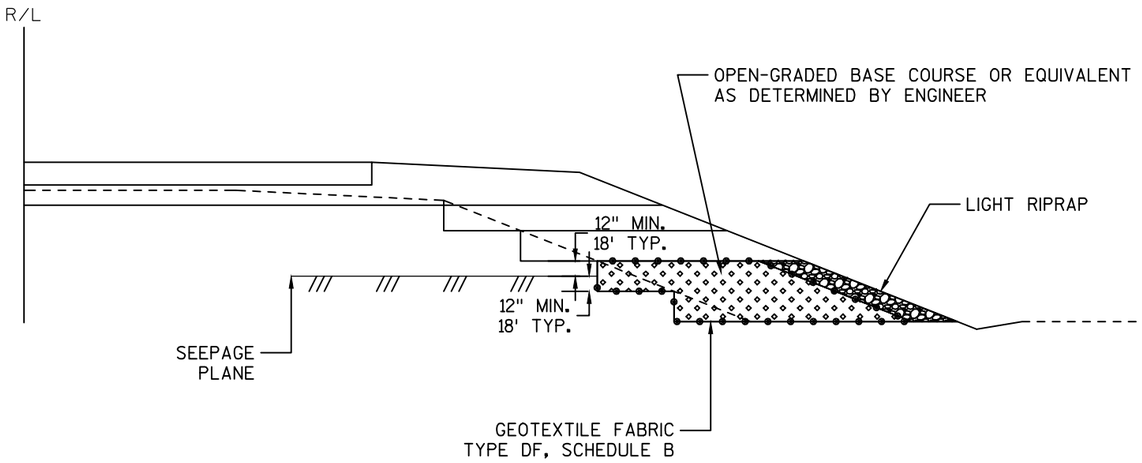


BANK UNDERDRAIN: TYPICALLY USED FOR SEEPAGE LENGTHS > 25' ALONG THE EXISING EMBANKMENT SLOPE


GRANULAR BLANKET DRAIN: TYPICALLY USED FOR SEEPAGE LENGTHS < 25' AND WITHIN THE BOTTOM TWO HORIZONTAL STEPS OR BENCHES OF THE ROADWAY CONSTRUCTION

EMBANKMENT SEEPAGE CONSTRUCTION DETAILS


PROJECT NO: 1022-07-76	HWY: IH 94	COUNTY: ST. CROIX & DUNN	PLAN: CONSTRUCTION DETAILS	SHEET	E

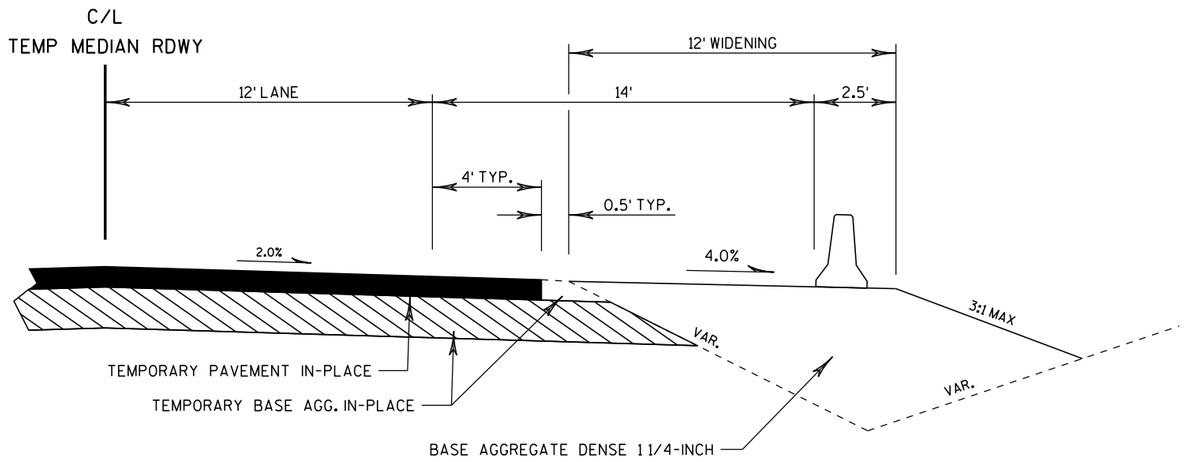


TEMPORARY EMERGENCY PULLOUTS
WITH TEMPORARY CONCRETE BARRIER PRECAST

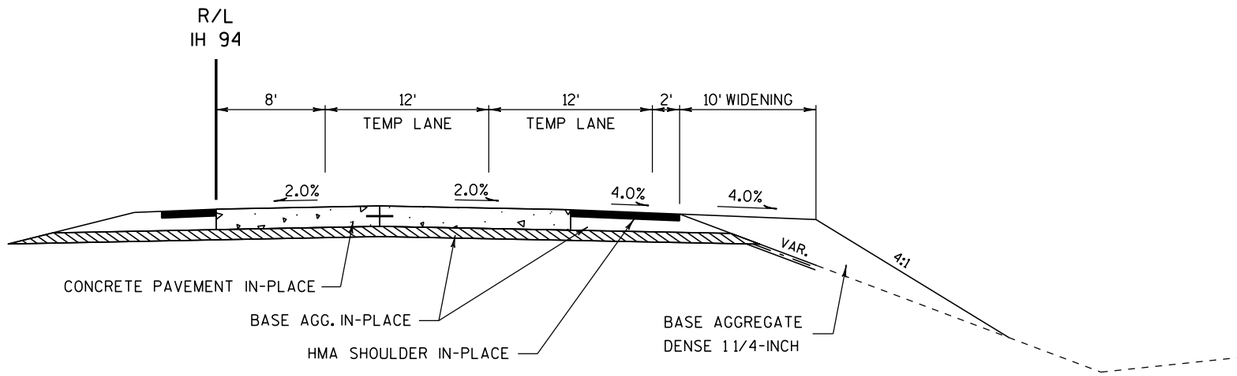


TEMPORARY EMERGENCY PULLOUTS
STAGE 6C

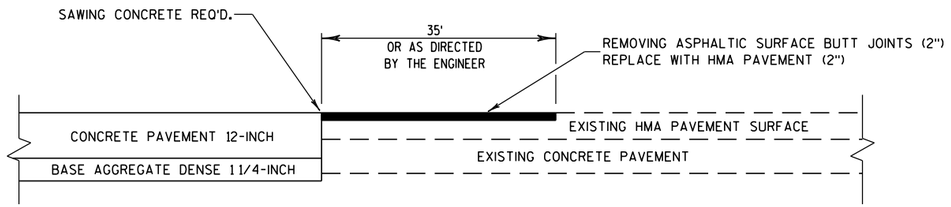

BUTT JOINT DETAIL FOR IH 94 MAINLINE PAVEMENT TRANSITIONS

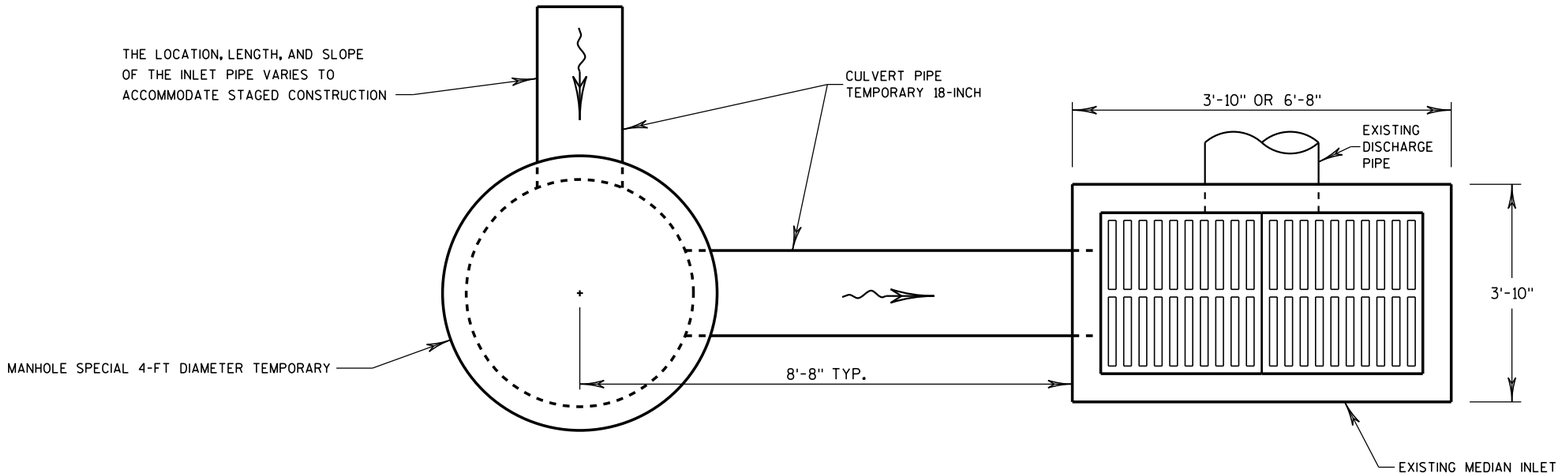

PLAN VIEW

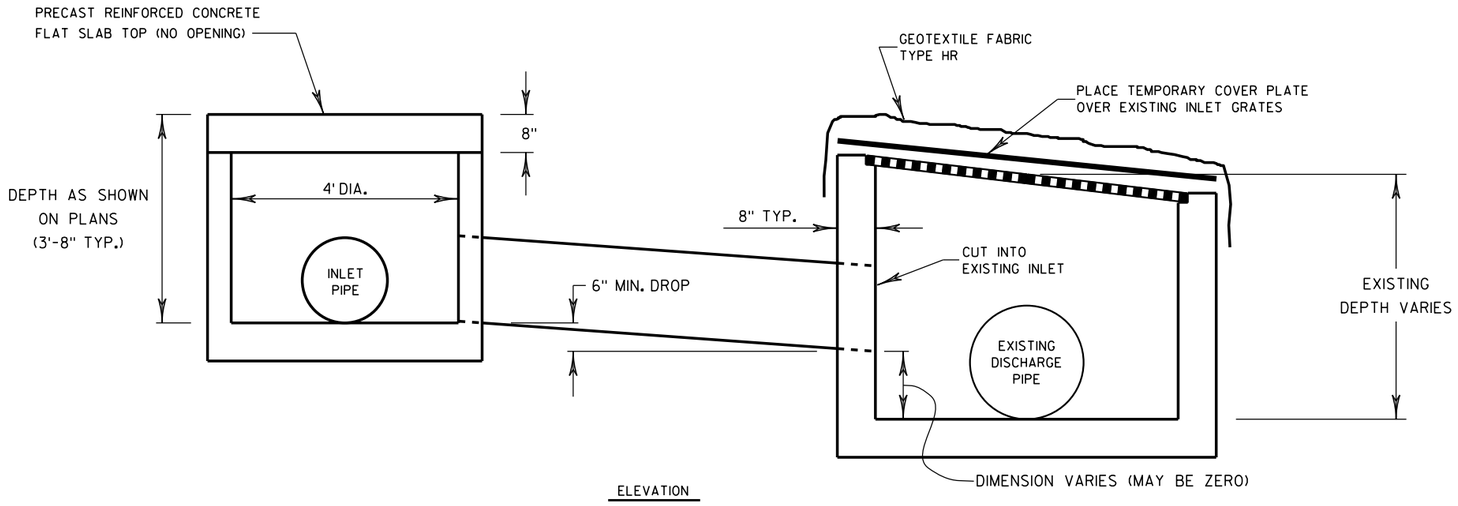

ELEVATION

NOTE:

AFTER CUTTING AN APPROPRIATE OPENING, MORTAR THE TEMPORARY PIPE IN PLACE AND REPAIR THE STRUCTURAL INTEGRITY OF THE EXISTING INLET AS REQUIRED BY THE ENGINEER.

THE CONTRACTOR SHALL INSTALL THE GEOTEXTILE FABRIC TO NOT ALLOW ANY FILL MATERIAL TO ENTER THE INLET.


REMOVAL OF THE TEMPORARY PIPE, TEMPORARY COVER PLATE, AND GEOTEXTILE FABRIC; REPAIR OF THE INLET WALL; AND CLEANING OF ANY SEDIMENT MATERIAL IN THE INLET BOX IS INCIDENTAL TO THE BID ITEM "RECONSTRUCTING MEDIAN INLETS SPECIAL".

MANHOLES SPECIAL 4-FT DIAMETER TEMPORARY

RECONSTRUCTING MEDIAN INLETS SPECIAL

PROJECT NO: 1022-07-76	HWY: IH 94	COUNTY: ST. CROIX & DUNN	CONSTRUCTION DETAILS - TEMPORARY MEDIAN DRAINAGE	SHEET	E

2

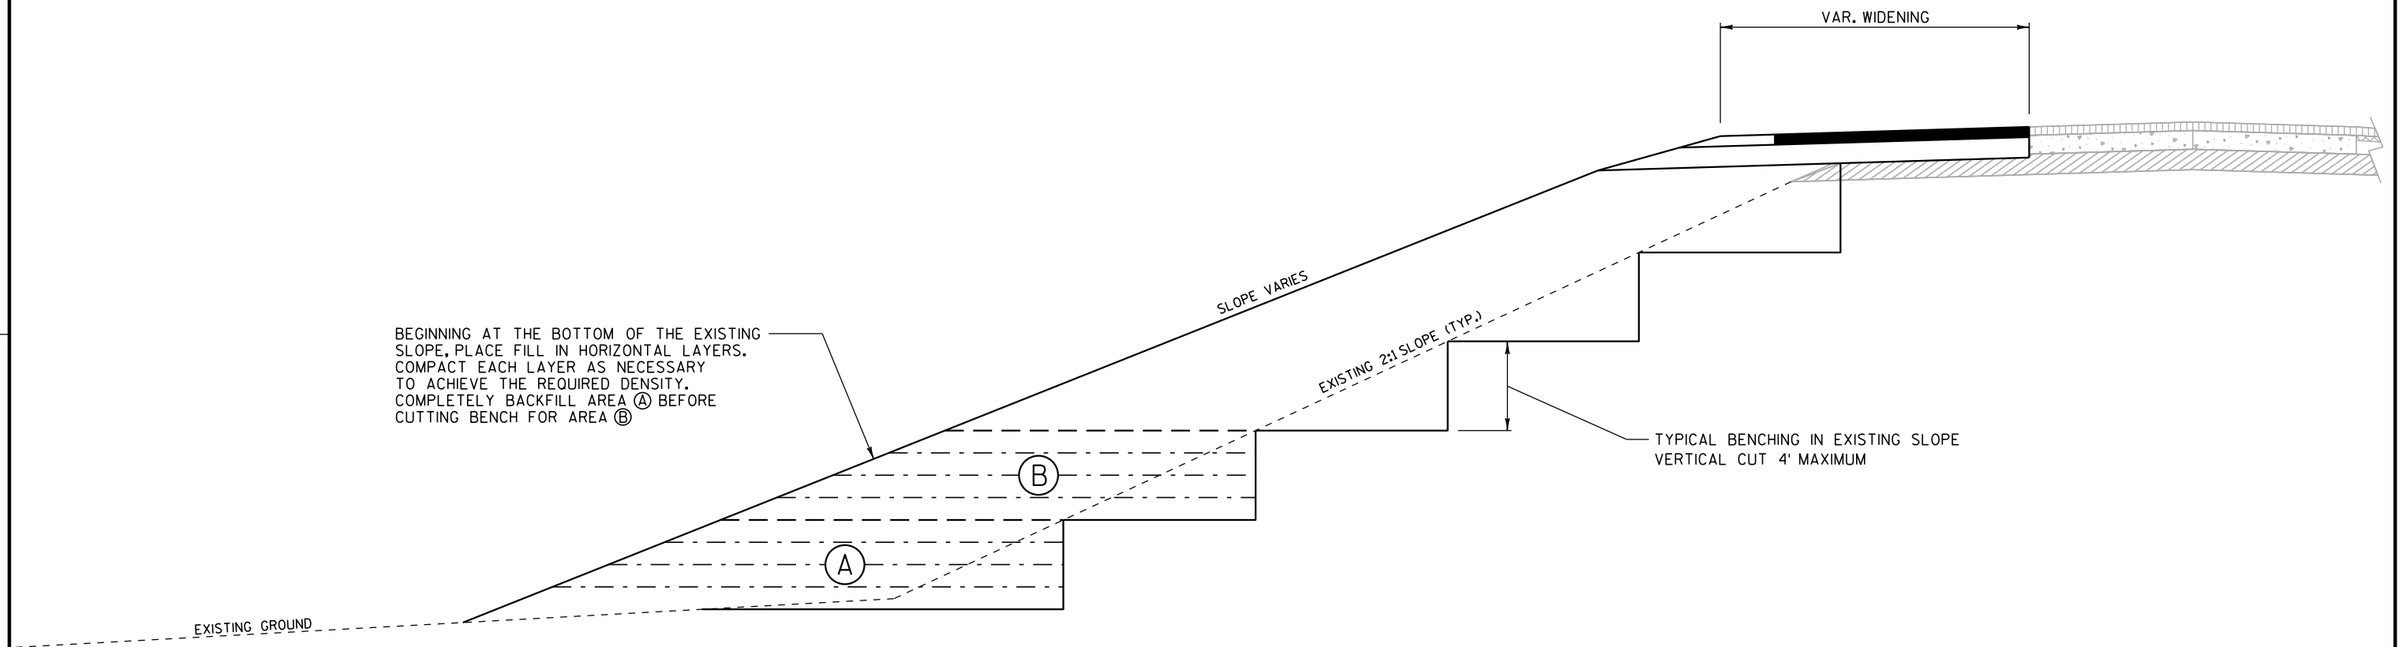

DETAIL SHOWING METHOD FOR
BENCHING FILL INTO EXISTING EMBANKMENT

PROJECT NO: 1022-07-76	HWY: IH 94	COUNTY: ST. CROIX & DUNN	CONSTRUCTION DETAILS	SHEET	E


FILE NAME : C:\WisDOT\Users\PROJECTS\D6\I94DUNN\Plan Sheets 1022-07-76\021011_cd_const_details_WEST.dgn PLOT DATE : 31-JUL-2017 14:59 PLOT BY : dottra PLOT NAME : PLOT SCALE : 200:1

2

2

CROSS SECTION THRU IH 94 ROADWAY

(LOOKING EAST)

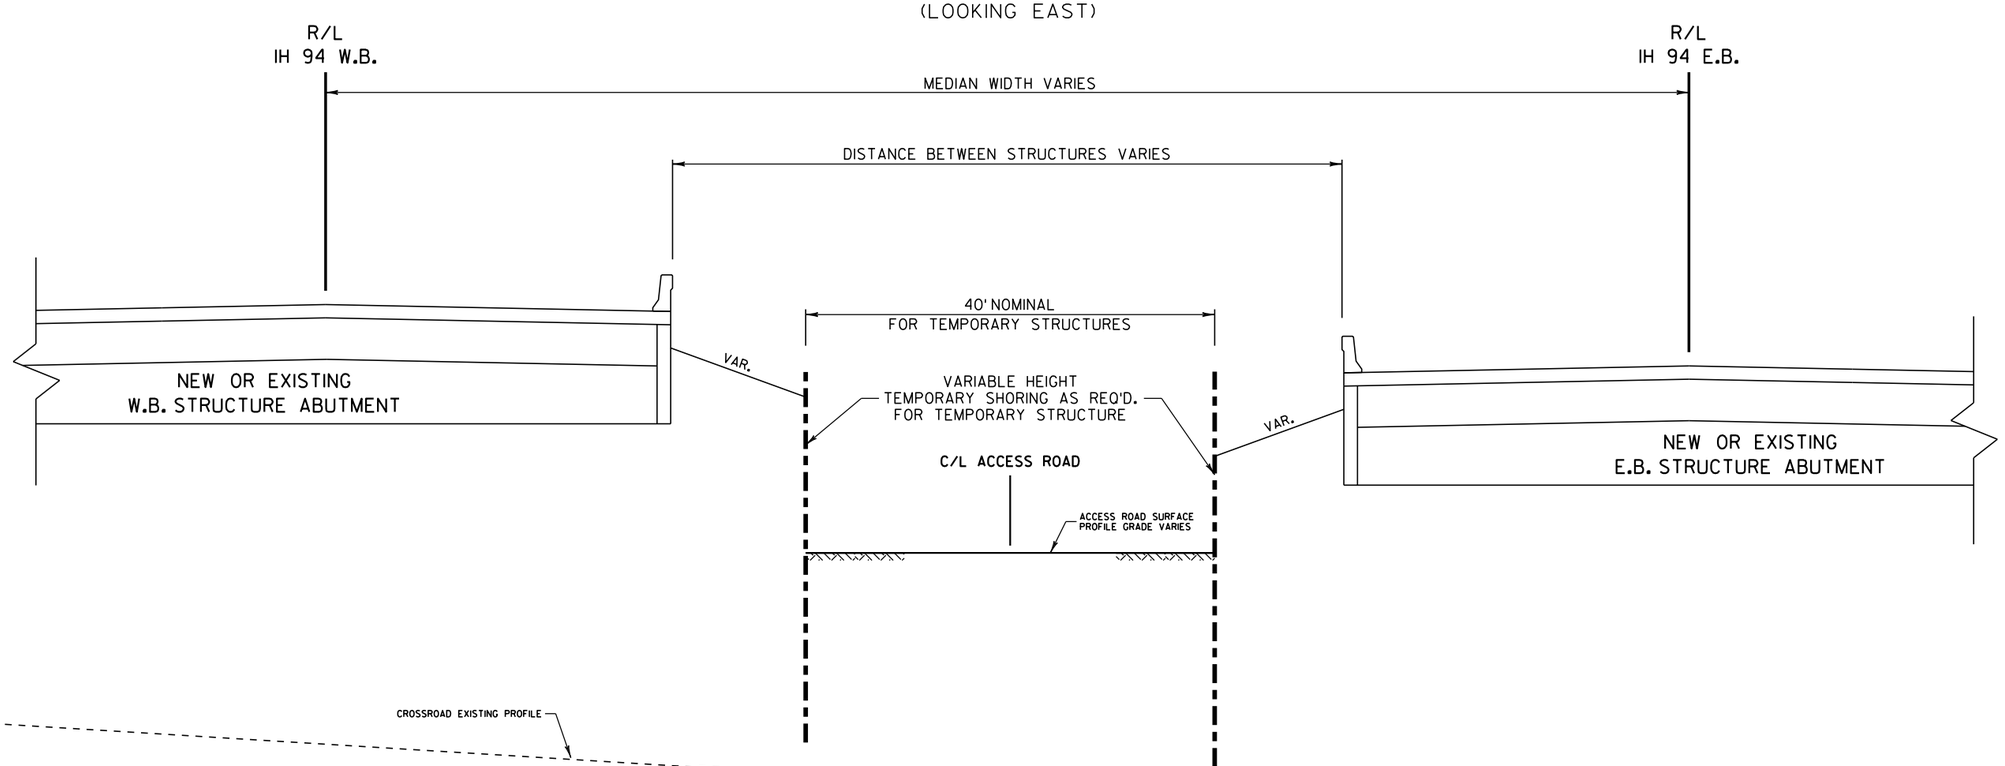


POSSIBLE CONSTRUCTION ACCESS TO MEDIAN FROM CROSSROAD


TEMPORARY SHORING REQUIRED
(INCIDENTAL TO TEMPORARY STRUCTURE)

PROJECT NO: 1022-07-76	HWY: IH 94	COUNTY: ST. CROIX & DUNN	CONSTRUCTION DETAILS - MEDIAN ACCESS FROM CROSSROADS	SHEET	E


FILE NAME : C:\WisDOT\Users\PROJECTS\D6\I94DUNN\Plan Sheets 1022-07-76\021011_cd_const_details_WEST.dgn PLOT DATE : 31-JUL-2017 15:00 PLOT BY : dottra PLOT NAME : PLOT SCALE : 200:1

2

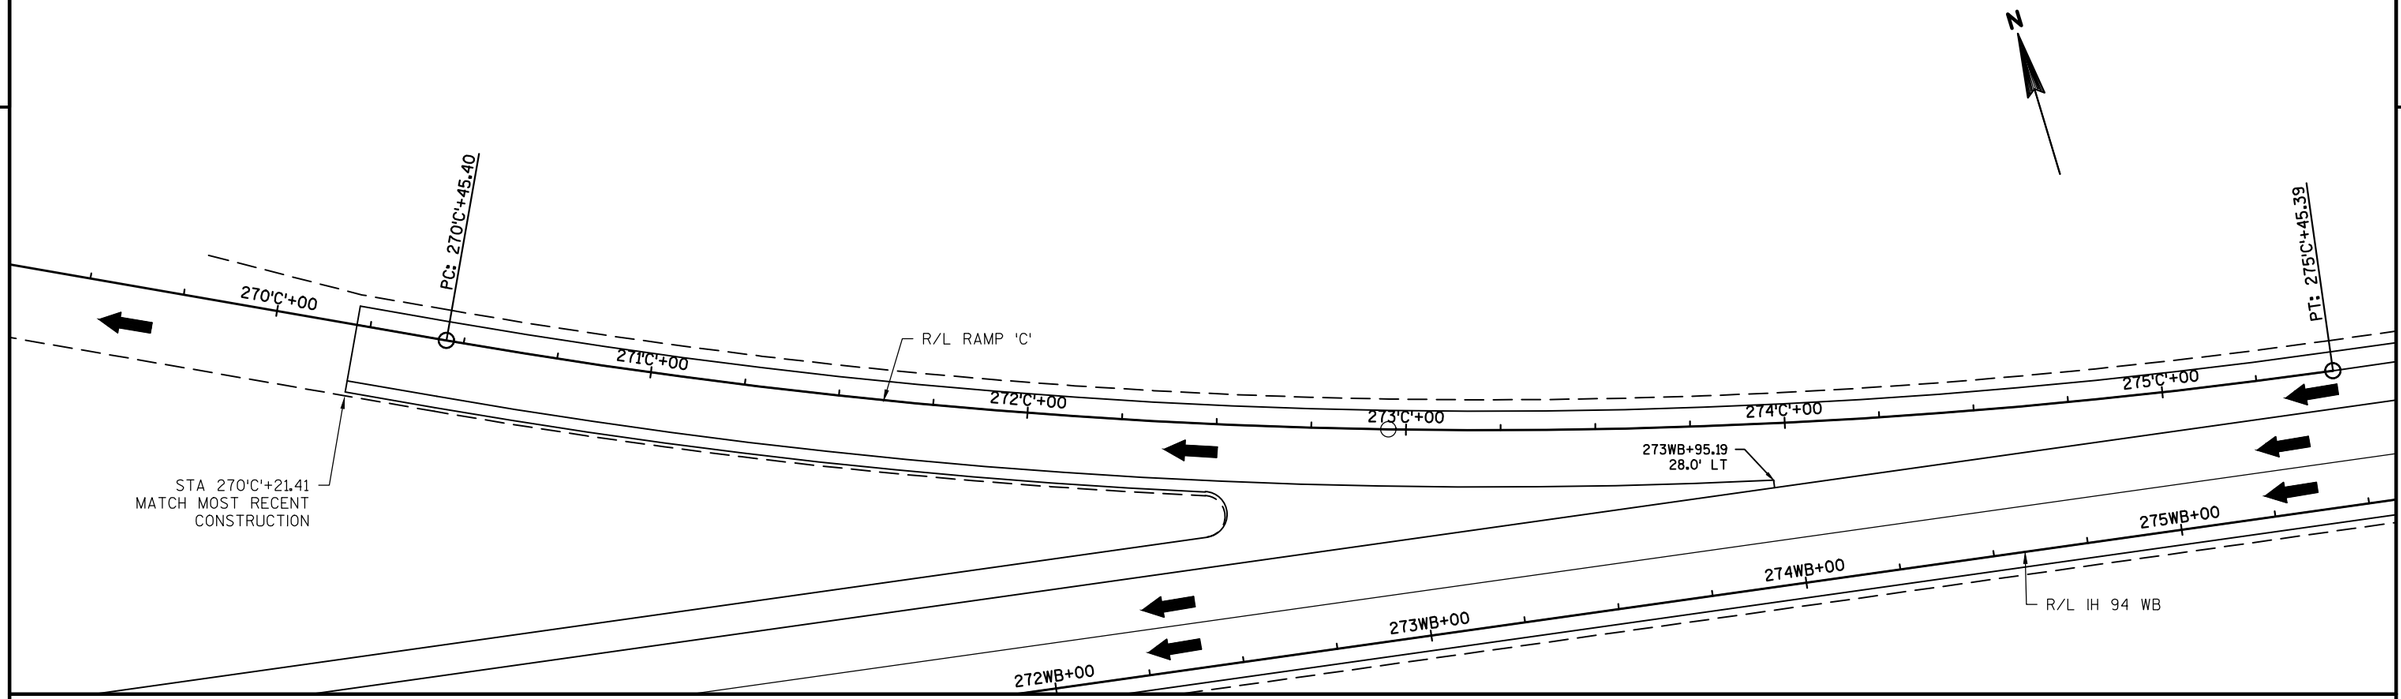

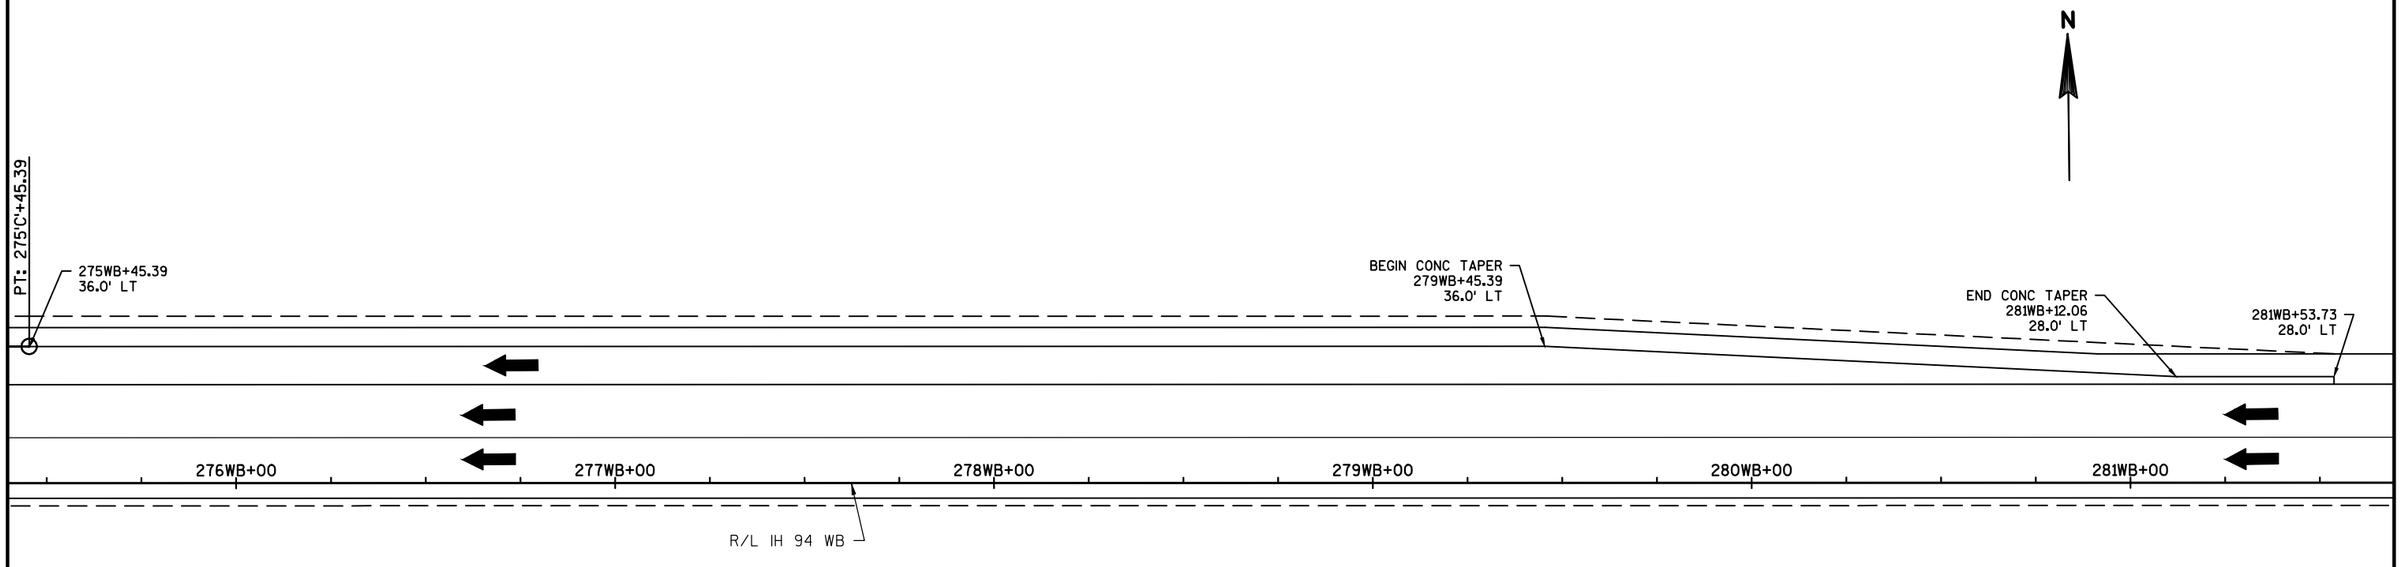


PROJECT NO:1022-07-76	HWY: IH 94	COUNTY: ST. CROIX & DUNN	INTERSECTION DETAILS - STH 128 INTERCHANGE RAMP 'C' (NE)	SHEET	E

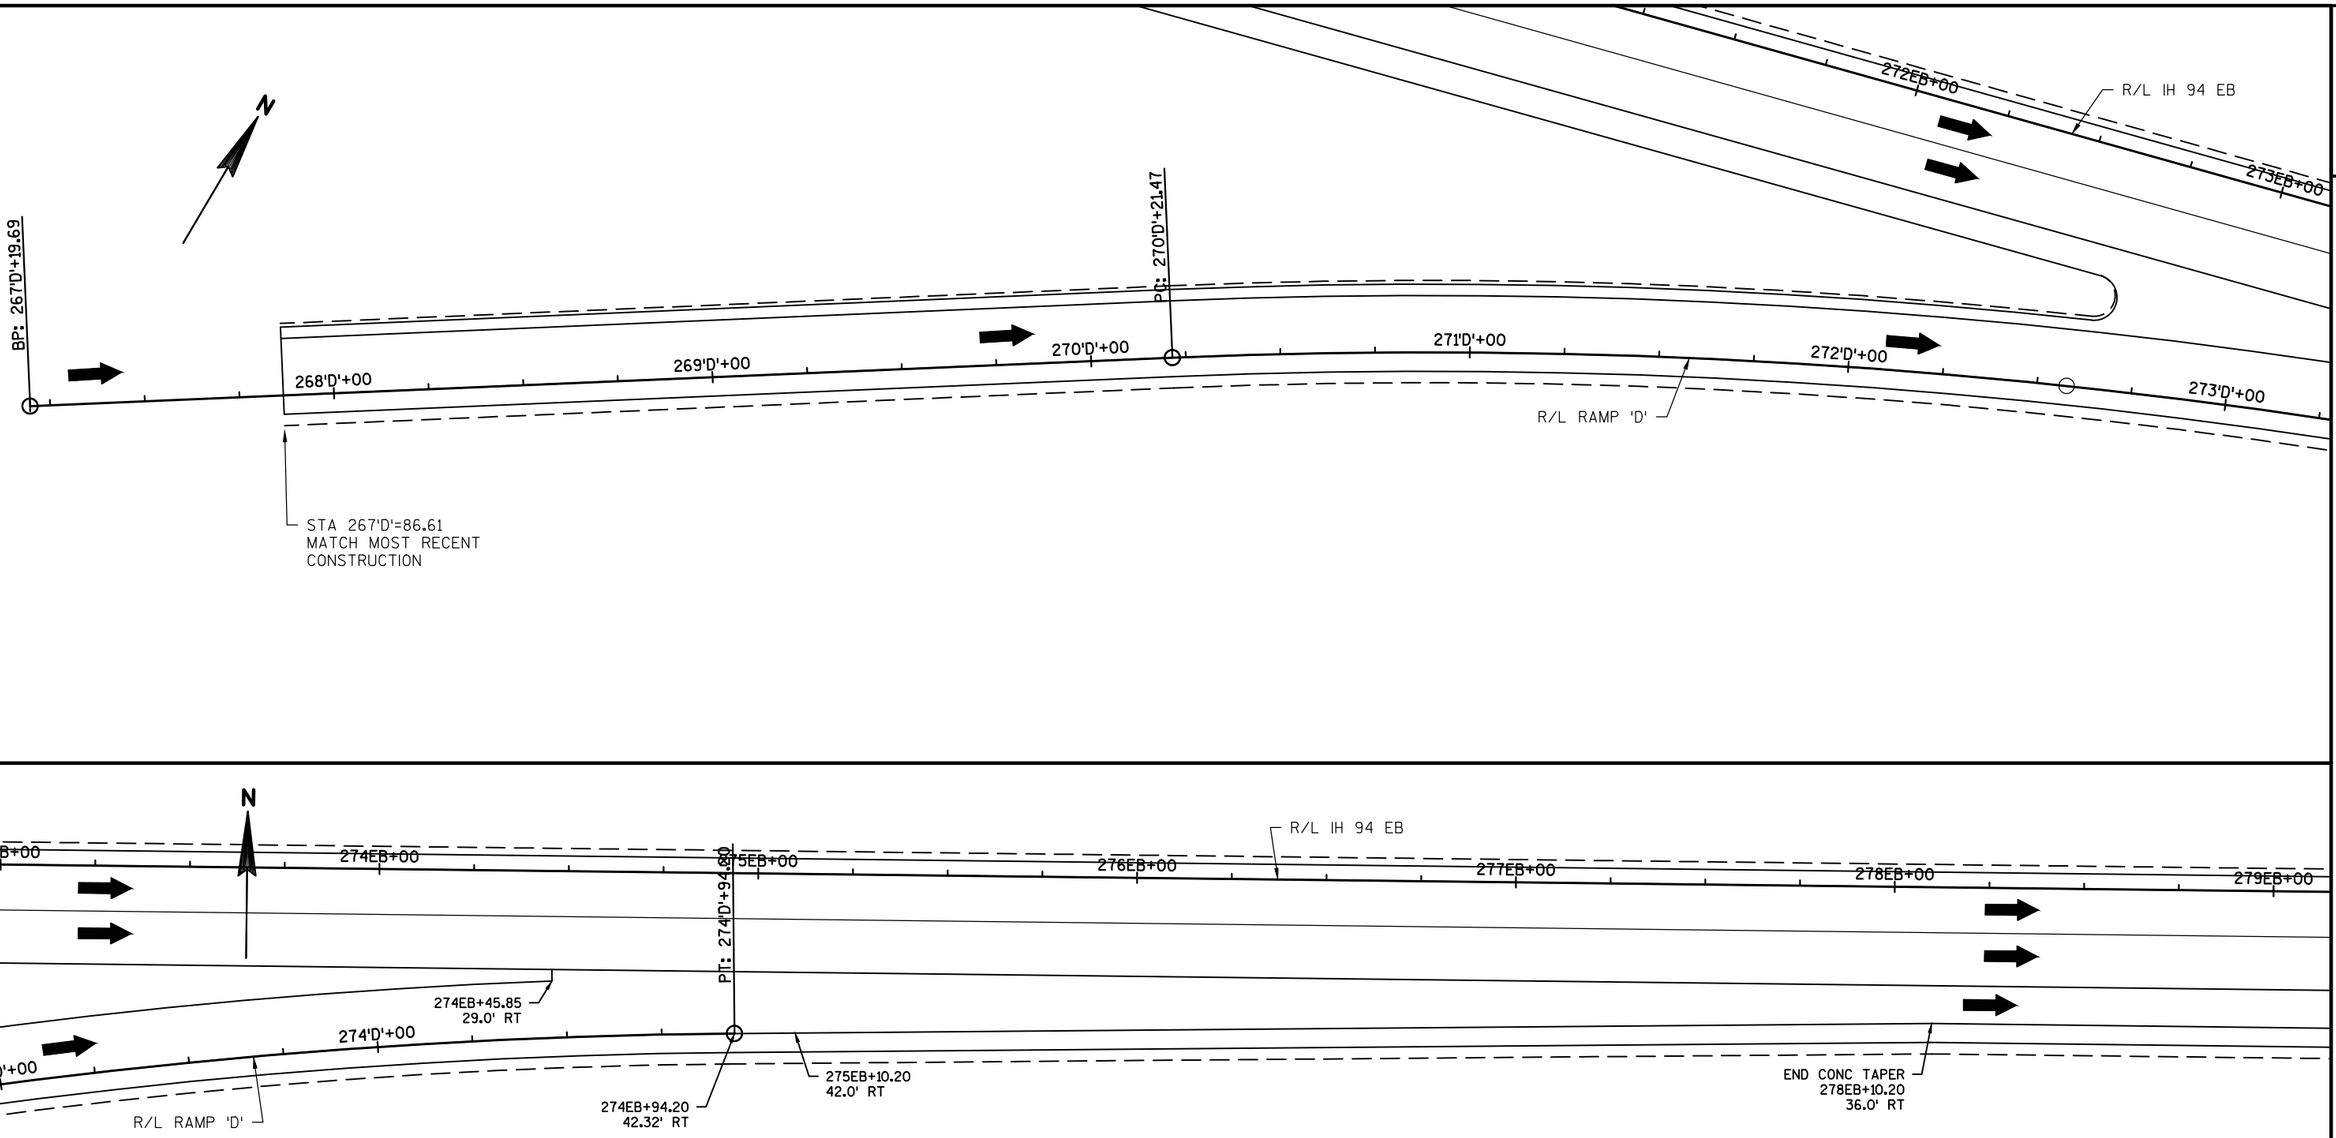

PROJECT NO: 1022-07-76	HWY: IH 94	COUNTY: ST. CROIX & DUNN	INTERSECTION DETAILS - STH 128 INTERCHANGE RAMP 'D' (SE)	SHEET	E


FILE NAME : N:\PDS\C3D\10220706\SHEETSPLAN\PLAN SHEETS 10220776\021111_ID_INTER_DETAILS.DWG
LAYOUT NAME - SHEET - (3)
PLOT DATE : 12/1/2017 11:13 AM PLOT BY : ANDERSON, THOMAS R PLOT NAME : PLOT SCALE : 1 IN:40 FT

2

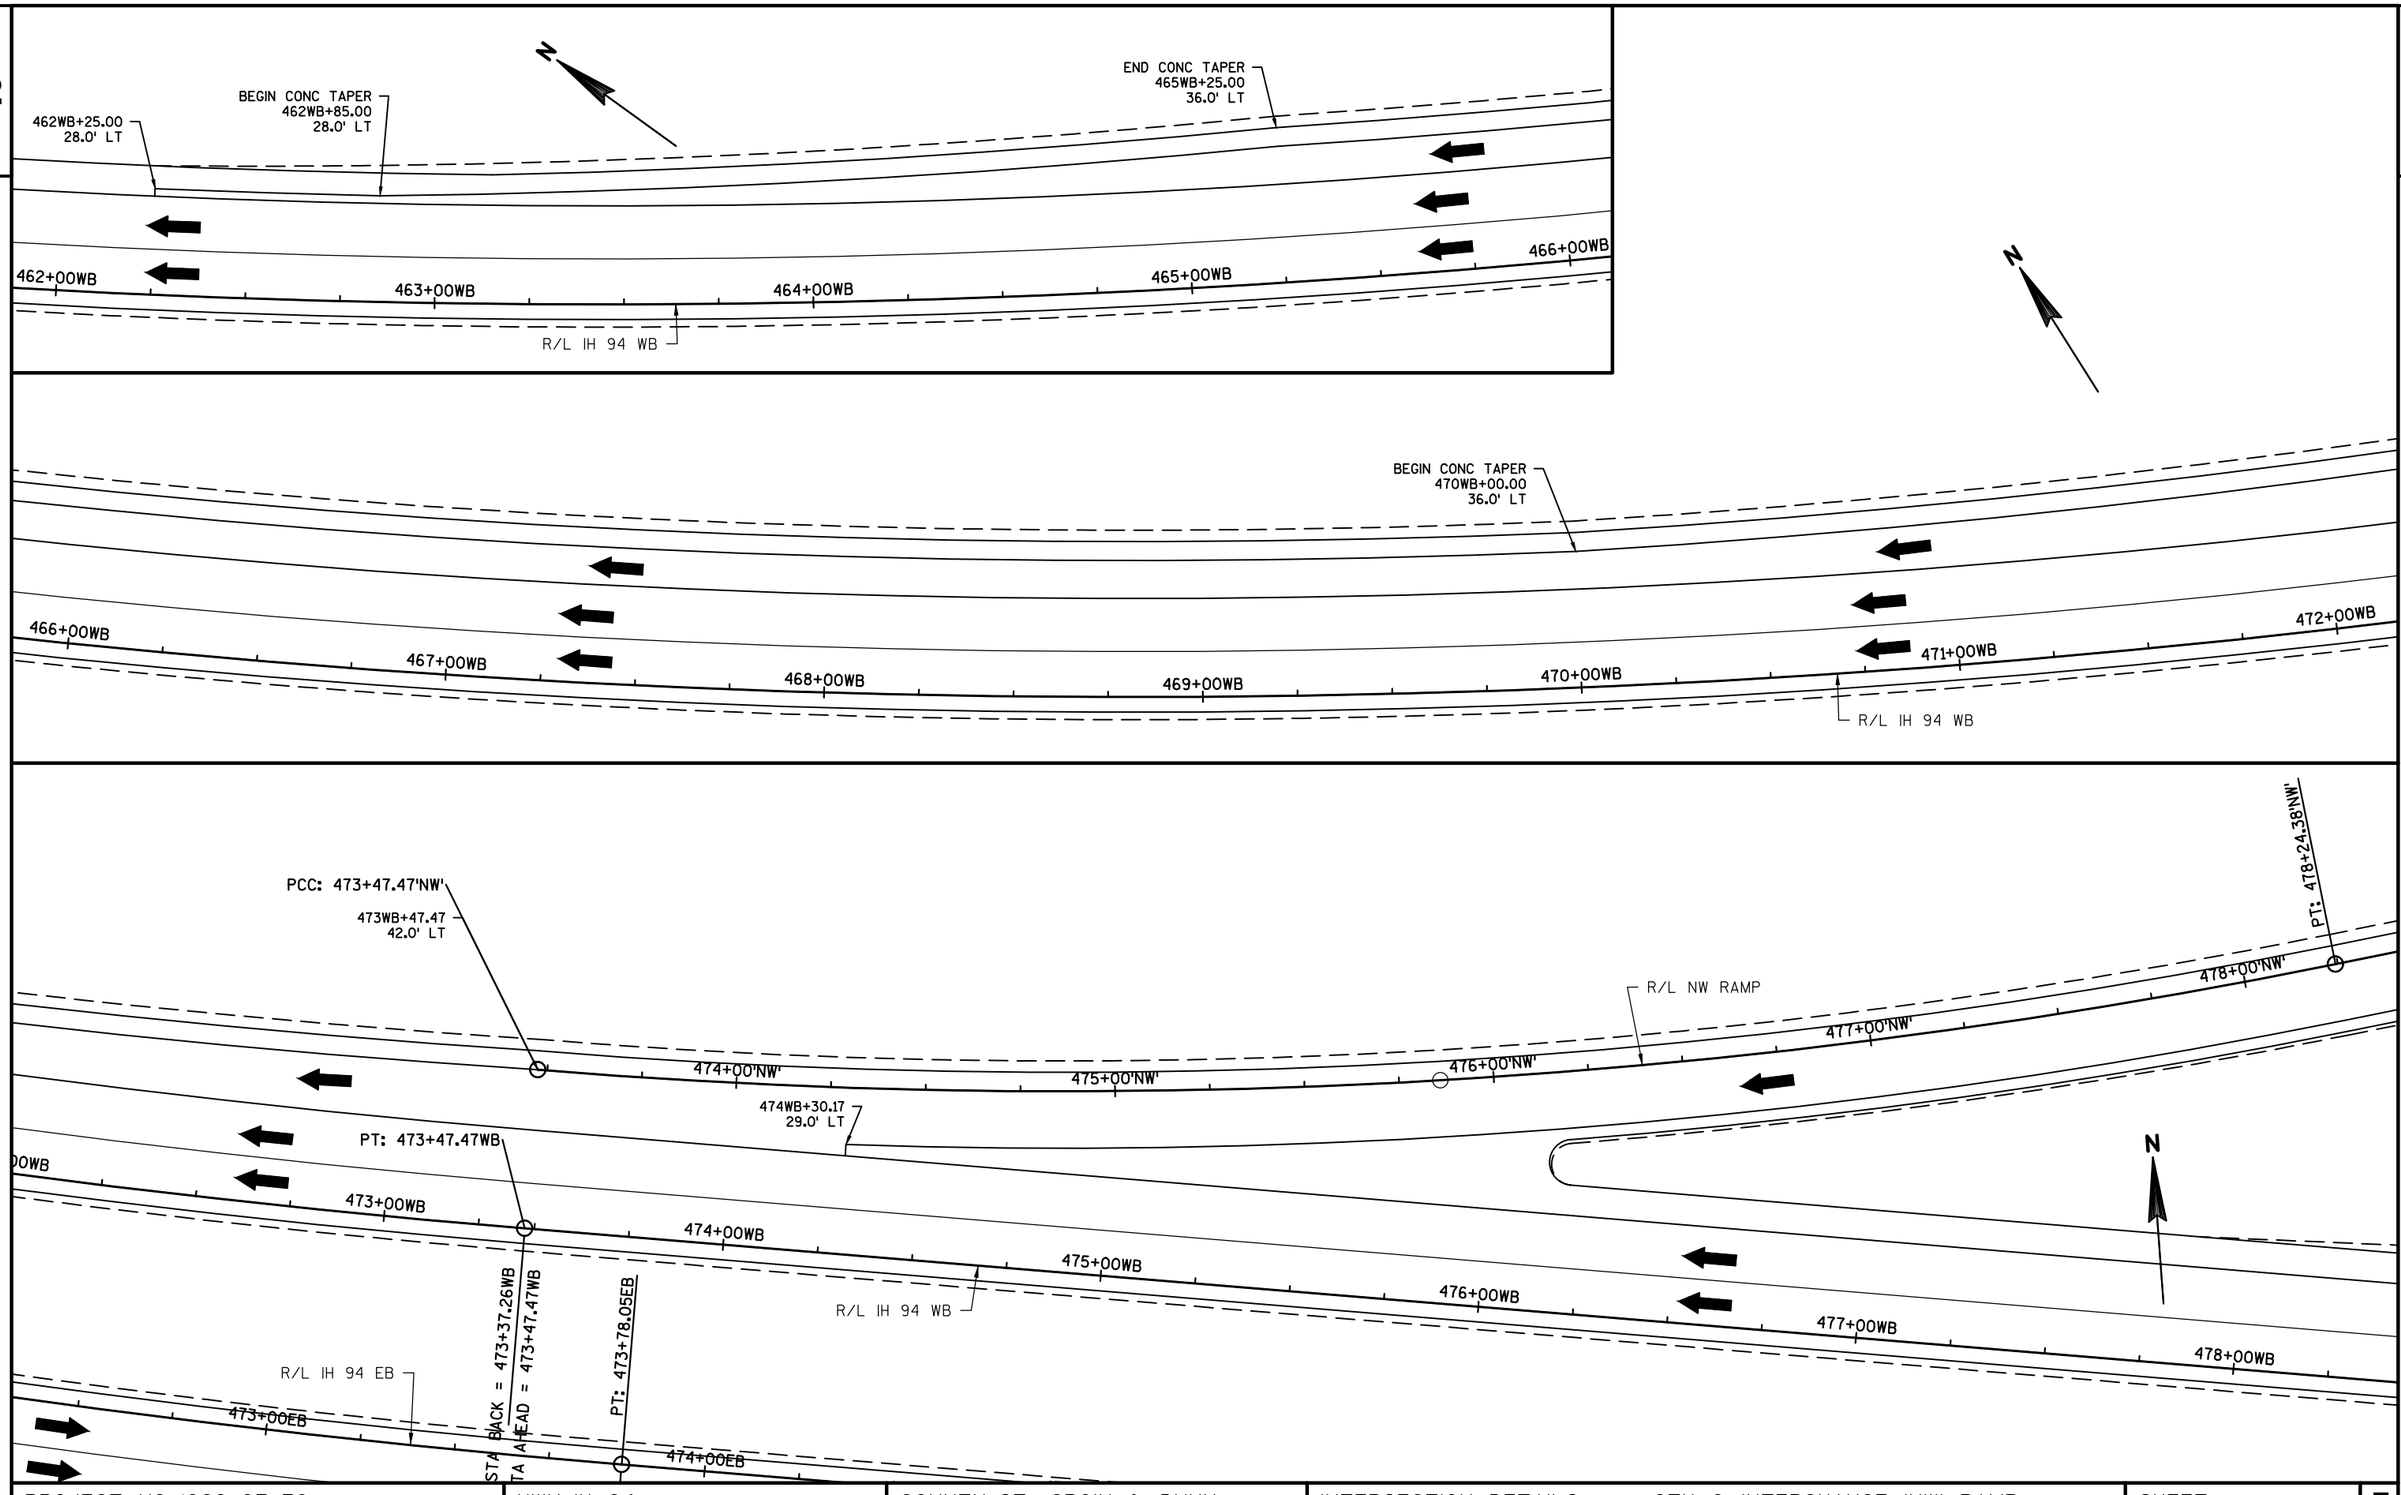

PROJECT NO:1022-07-76	HWY: IH 94	COUNTY: ST. CROIX & DUNN	INTERSECTION DETAILS - CTH Q INTERCHANGE 'NW' RAMP	SHEET	E

FILE NAME : N:\PDS\C3D\10220706\SHEETSPLAN\PLAN SHEETS 10220776\021121_ID_INTER_DETAILS.DWG
LAYOUT NAME - SHEET - (2)
PLOT DATE : 12/1/2017 11:33 AM PLOT BY : ANDERSON, THOMAS R PLOT NAME : PLOT SCALE : 1 IN:40 FT

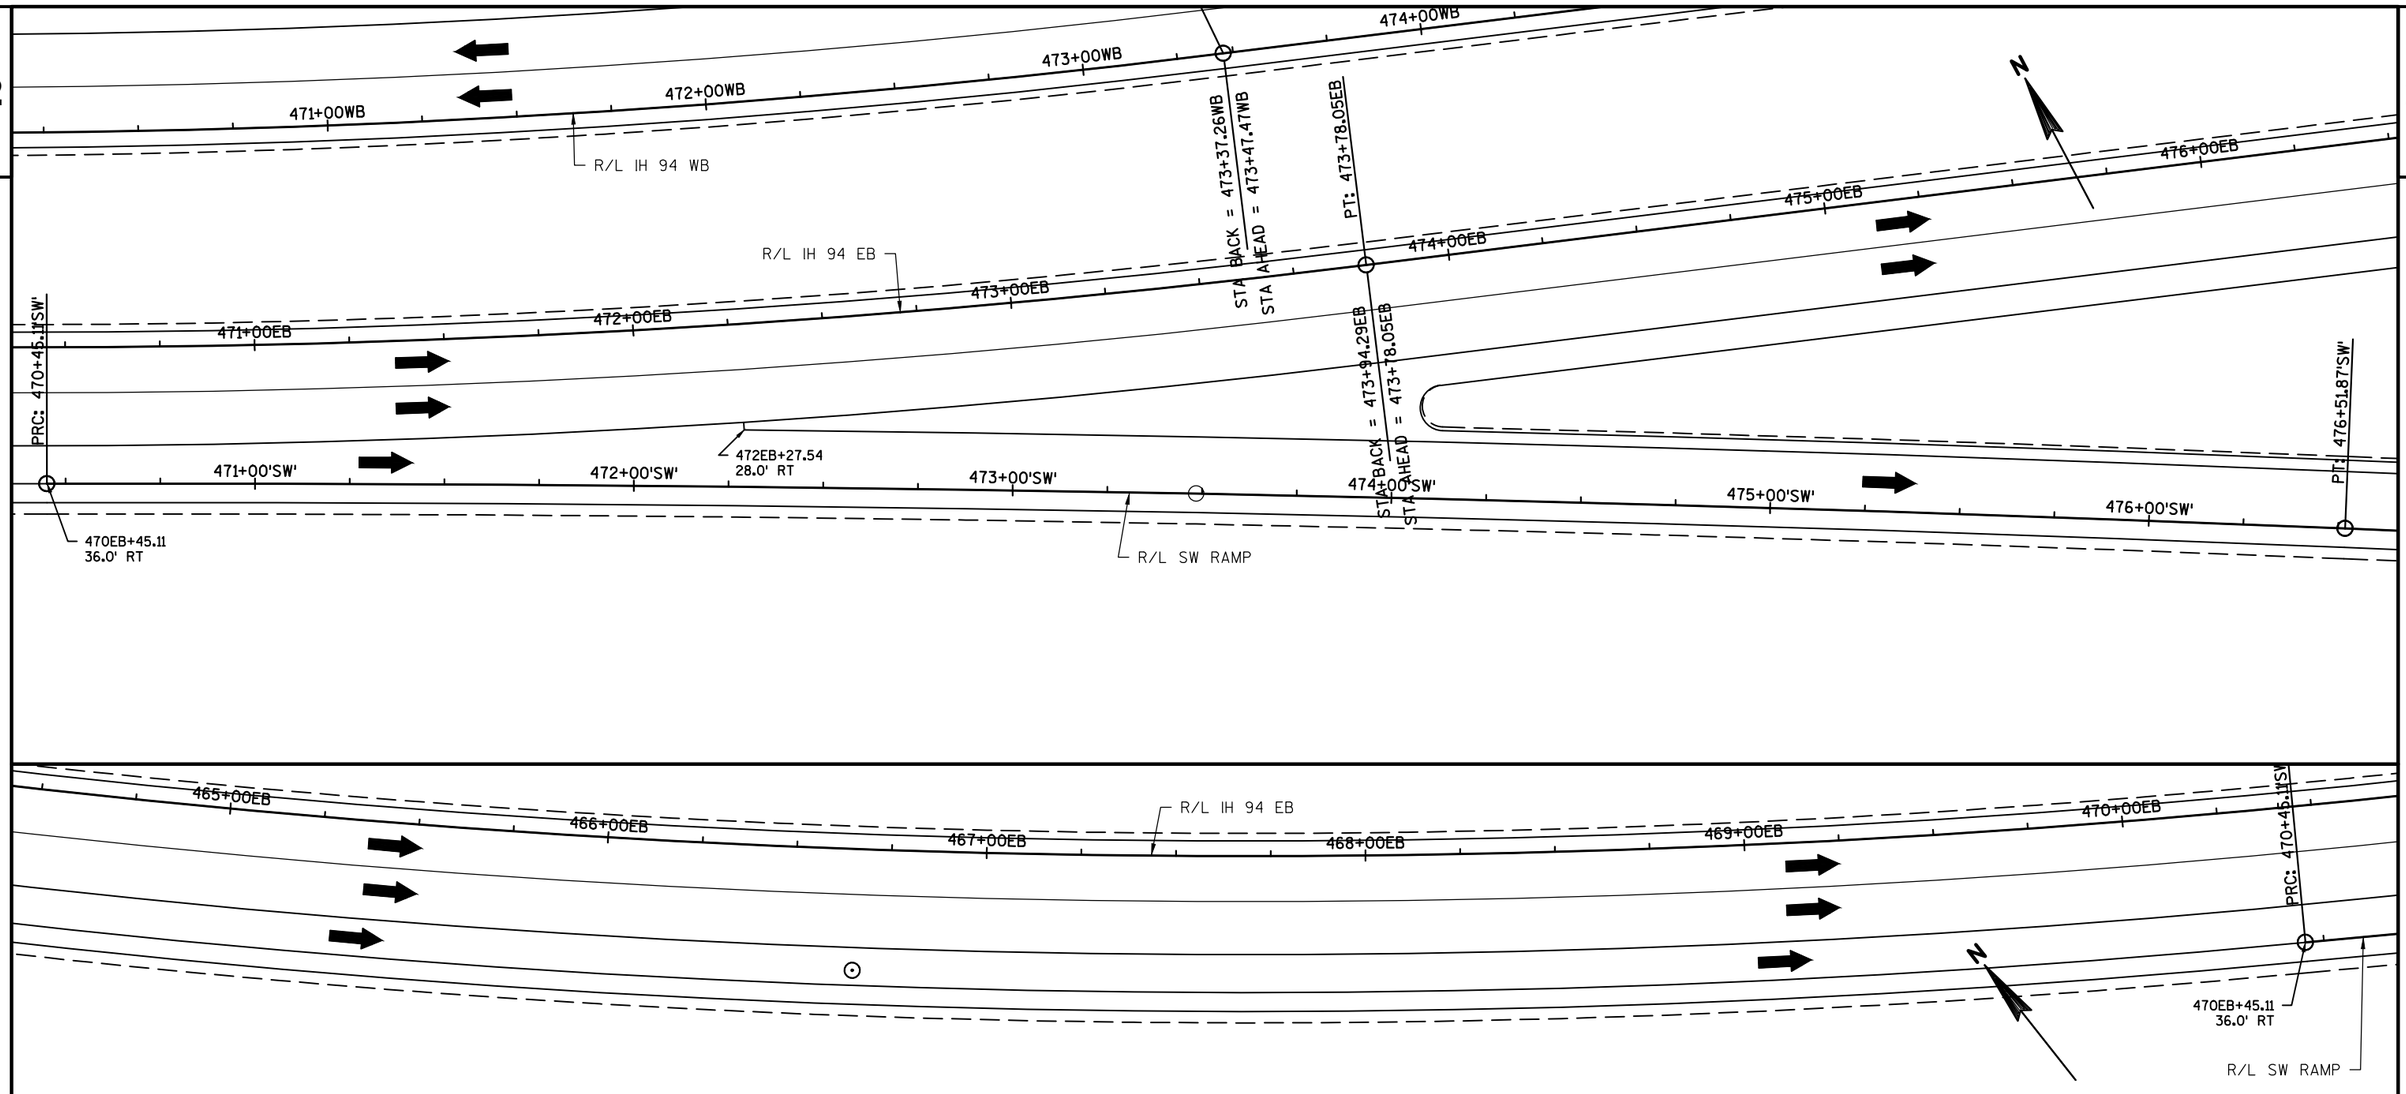

PROJECT NO:1022-07-76	HWY:IH 94	COUNTY:ST. CROIX & DUNN	INTERSECTION DETAILS - CTH Q INTERCHANGE 'SW' RAMP	SHEET	E

2

2

N

493+00'NE'
494+00'NE'
495+00'NE'
R/L NE RAMP
496+00'NE'
497+00'NE'
498+00'NE'
END CONC TAPER
498EB+50.00
28.0' LT
499WB+00.00
28.0' LT
496WB+61.52
28.0' LT
499WB+00.00
24.0' LT
EP: 499+00.00'NE'


493+00WB
494+00WB
495+00WB
496+00WB
497+00WB
498+00WB
499+00WB
R/L IH 94 WB


R/L IH 94 EB
493+00EB
494+00EB
495+00EB
496+00EB
497+00EB
498+00EB
499+00EB

493+00'SE'
494+00'SE'
495+00'SE'
R/L SE RAMP
PT: 495+45.77'SE'

PROJECT NO:1022-07-76	HWY: IH 94	COUNTY: ST. CROIX & DUNN	INTERSECTION DETAILS - CTH Q INTERCHANGE 'NE' RAMP	SHEET	E

FILE NAME : N:\PDS\C3D\10220706\SHEETSPLAN\PLAN SHEETS 10220776\021121_ID_INTER_DETAILS.DWG
LAYOUT NAME - SHEET - (7)
PLOT DATE : 12/1/2017 11:34 AM PLOT BY : ANDERSON, THOMAS R PLOT NAME : PLOT SCALE : 1 IN:40 FT

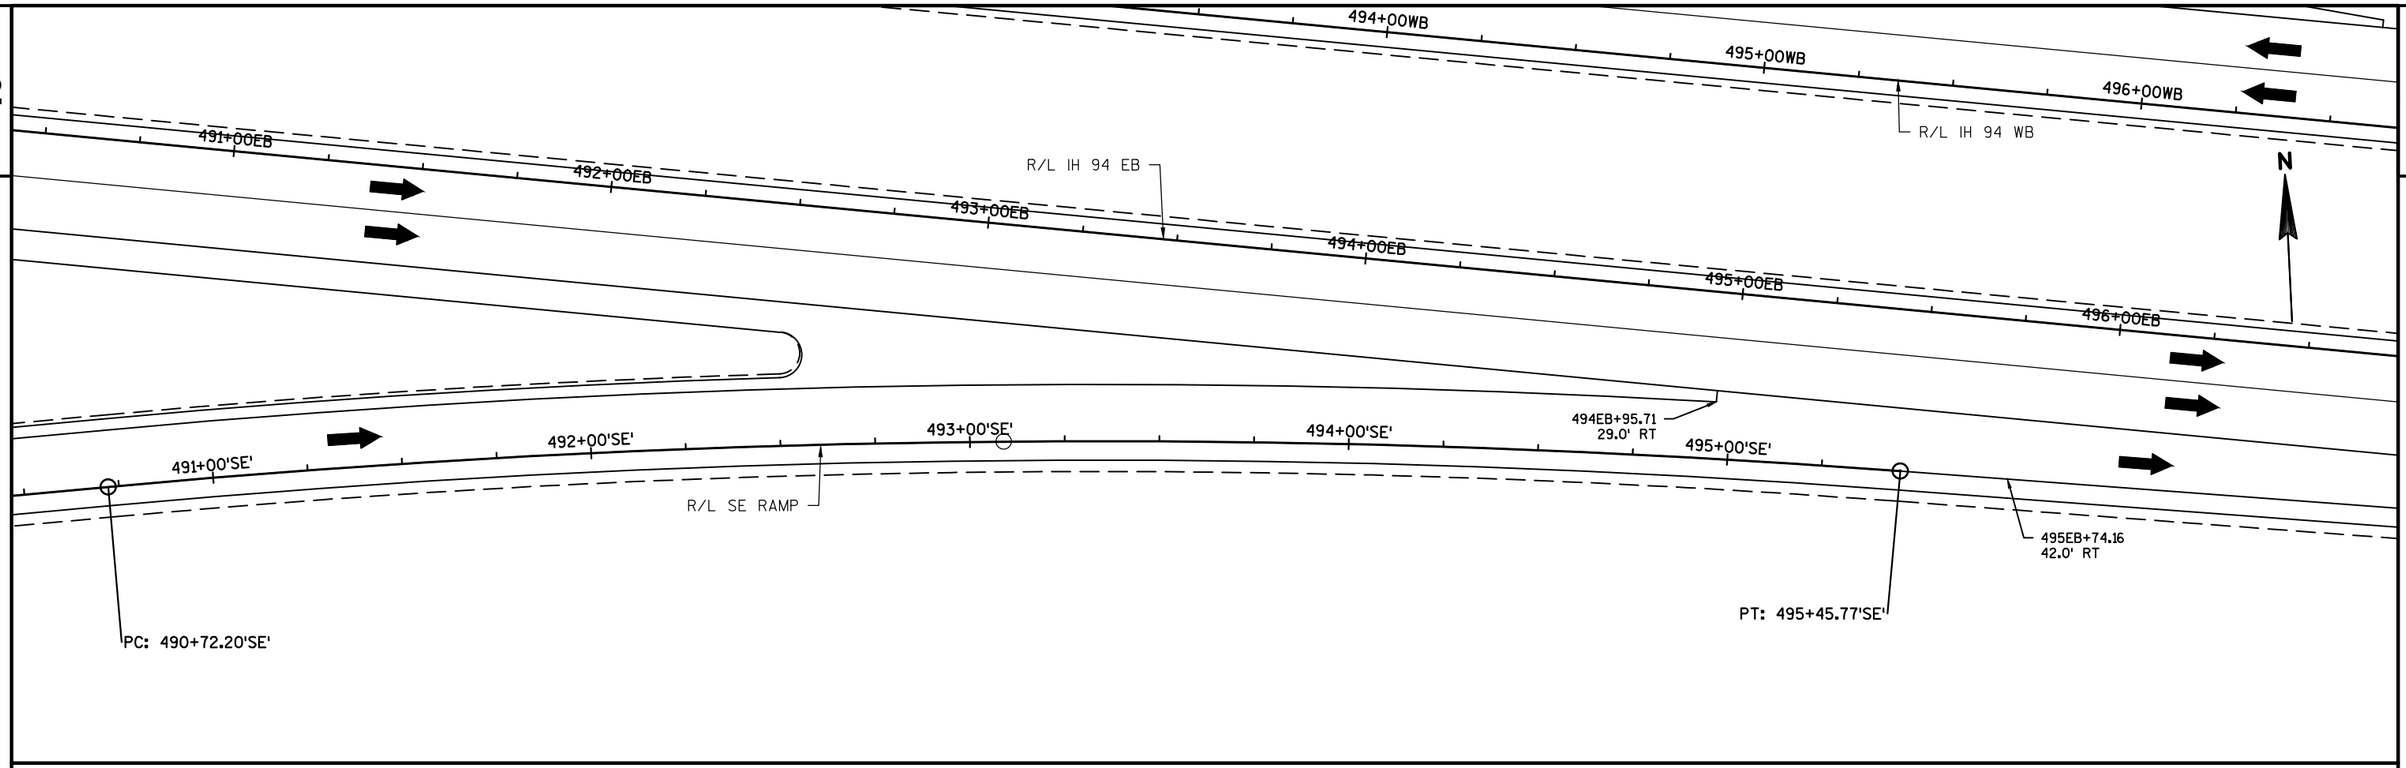

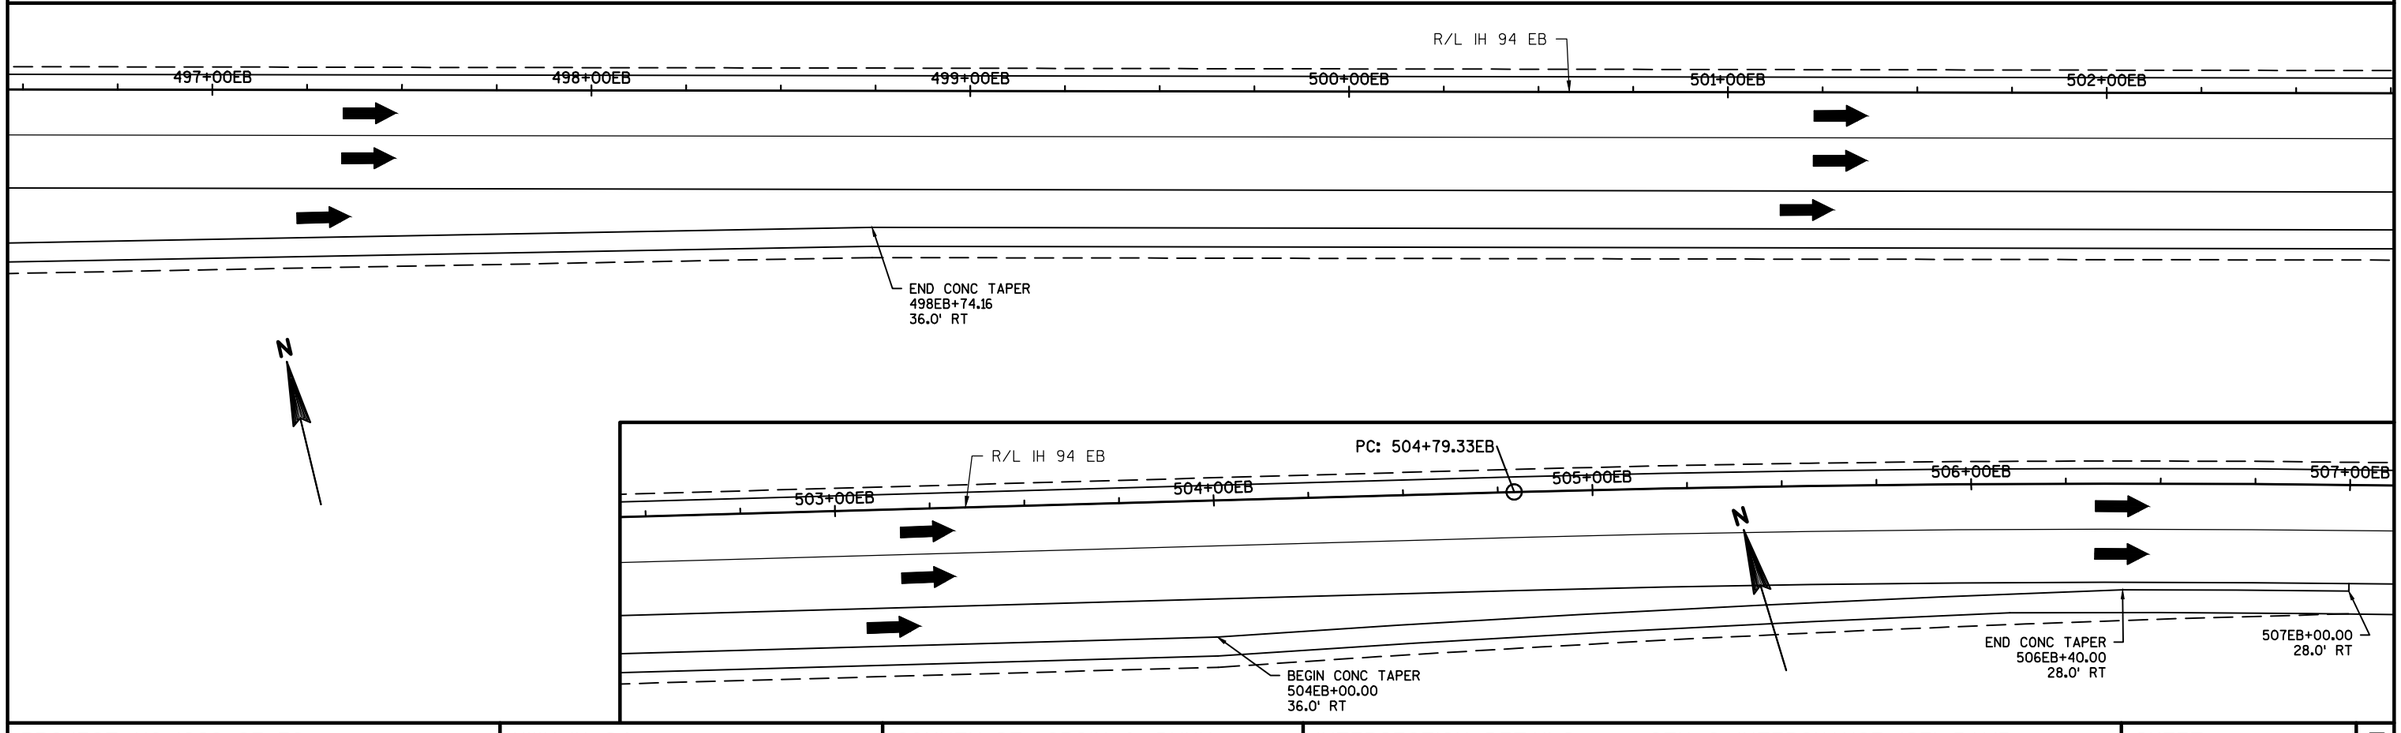

PROJECT NO:1022-07-76	HWY: IH 94	COUNTY: ST. CROIX & DUNN	INTERSECTION DETAILS - CTH Q INTERCHANGE 'SE' RAMP	SHEET	E

FILE NAME : N:\PDS\C3D\10220706\SHEETSPLAN\PLAN SHEETS 10220776\021121_ID_INTER_DETAILS.DWG
LAYOUT NAME - SHEET - (8)
PLOT DATE : 12/1/2017 11:34 AM PLOT BY : ANDERSON, THOMAS R PLOT NAME :
PLOT SCALE : 1 IN:40 FT

2

2

N

PT: 483SW+77.90

PT: 8+40.24

483SW+00

484SW+00

485SE+00

482EB+00

481EB+00

484EB+00

485EB+00

485WB+00

EP: 484SW+48.14

BP: 484SE+03.16

6+00

7+00

8+00

9+00

10+00

11+00

12+00

PROJECT NO: 1022-07-76	HWY: IH 94	COUNTY: ST. CROIX & DUNN	INTERSECTION DETAILS - CTH Q SOUTH RAMP TERMINALS	SHEET	E

FILE NAME : N:\PDS\C3D\10220706\SHEETSPLAN\PLAN SHEETS 10220776\021131_ID_INTER_DETAILS.DWG
LAYOUT NAME - SHEET - (1)

PLOT DATE : 3/5/2018 2:18 PM

PLOT BY : ANDERSON, THOMAS R PLOT NAME :

PLOT SCALE : 1 IN:40 FT

WISDOT/CADDS SHEET 42

2

482WB+00

483WB+00

484WB+00

485WB+00

482NW+00

483NW+00

484NE+00

485NE+00

PT: 482NW+76.20

EP: 483NW+83.78

BP: 483NE+43.71

PC: 484NE+59.85

13+00

14+00

15+00

16+00

17+00

18+00

N

RIPRAP

FILLER CAP

SLAB

CTH Q

PROJECT NO: 1022-07-76	HWY: IH 94	COUNTY: ST. CROIX & DUNN	INTERSECTION DETAILS - CTH Q NORTH RAMP TERMINALS	SHEET	E

FILE NAME : N:\PDS\C3D\10220706\SHEETSPLAN\PLAN SHEETS 10220776\021131_ID_INTER_DETAILS.DWG
LAYOUT NAME - SHEET - (2)

PLOT DATE : 3/5/2018 2:18 PM PLOT BY : ANDERSON, THOMAS R PLOT NAME : PLOT SCALE : 1 IN:40 FT

WISDOT/CADDS SHEET 42

2

2

N

EXISTING WB STRUCTURE

IH 94

316WB+00

317WB+00

318WB+00

IH 94 WB R/L

TEMPORARY SHORING REQ'D. (TYP.)
INCIDENTAL TO TEMPORARY STRUCTURE

C/L 310th ST.

29.5' MIN. CLEAR

4+00

INL

C/L TEMPORARY MEDIAN ROADWAY

29.5' MIN. CLEAR

310th STREET

PROPOSED 60-ft. SPAN TEMPORARY STRUCTURE
(CENTERED ON 310th ST.)
PROVIDE 14'-0" MIN. VERTICAL CLEARANCE

316EB+00

317EB+00

318EB+00

IH 94 EB R/L

EXISTING EB STRUCTURE

IH 94

3+00

PROJECT NO:1022-07-76	HWY: IH 94	COUNTY: ST. CROIX & DUNN	PLAN DETAILS - TEMPORARY STRUCTURE OVER 310th STREET	SHEET	E

2

2

N

11+00

IH 94

EXISTING WB STRUCTURE

391WB+00

392WB+00

393WB+00

IH 94 WB R/L

C/L 50th AVE.

TEMPORARY SHORING TO
AVOID EXISTING 30" CP

31.5' MIN. CLEAR

TEMPORARY SHORING REQ'D. (TYP.)
INCIDENTAL TO TEMPORARY STRUCTURE

RIPRAP

C/L TEMPORARY MEDIAN ROADWAY

RIPRAP

19.5' MIN. CLEAR

10+00

50th AVENUE

PROPOSED 60-ft. SPAN TEMPORARY STRUCTURE
(OFFSET TO C/L OF 50th AVE.)
PROVIDE 14'-0" MIN. VERTICAL CLEARANCE

391EB+00

392EB+00

393EB+00

IH 94 EB R/L

EXISTING EB STRUCTURE

IH 94

PROJECT NO:1022-07-76	HWY: IH 94	COUNTY: ST. CROIX & DUNN	PLAN DETAILS - TEMPORARY STRUCTURE OVER 50th AVENUE	SHEET	E

FILE NAME : N:\PDS\C3D\10220706\SHEETSPLAN\PLAN SHEETS 10220776\021201_PD_TEMP_STRUCTURES.DWG
LAYOUT NAME - SHEET - (2)

PLOT DATE : 8/14/2017 3:41 PM PLOT BY : ANDERSON, THOMAS R PLOT NAME : PLOT SCALE : 1 IN:20 FT

2

2

N

IH 94

EXISTING WB STRUCTURE

PROPOSED IH 94 WB R/L

483WB+00

484WB+00

485WB+00

RIPRAP

CTH Q

12+00

483EB+00

484EB+00

485EB+00

IH 94

EXISTING EB STRUCTURE

PROPOSED IH 94 EB R/L

27.5' MIN. CLEAR

MH

TEMPORARY SHORING REQ'D. (TYP.)
INCIDENTAL TO TEMPORARY STRUCTURE

11+00

27.5' MIN. CLEAR

PROPOSED 60-ft. SPAN TEMPORARY STRUCTURE
(CENTERED ON CTH Q)
PROVIDE 14'-0" MIN. VERTICAL CLEARANCE

C/L TEMPORARY MEDIAN ROADWAY

C/L CTH Q

PROJECT NO:1022-07-76	HWY: IH 94	COUNTY: ST. CROIX & DUNN	PLAN DETAILS - TEMPORARY STRUCTURE OVER CTH Q	SHEET	E

FILE NAME : N:\PDS\C3D\10220706\SHEETSPLAN\PLAN SHEETS 10220776\021201_PD_TEMP_STRUCTURES.DWG
LAYOUT NAME - SHEET - (3)


PLOT DATE : 8/14/2017 3:41 PM PLOT BY : ANDERSON, THOMAS R PLOT NAME : PLOT SCALE : 1 IN:20 FT

2

2

LEGEND

######	EROSION MAT CLASS I, TYPE B
	SILT FENCE
	RIP RAP
	SLOPE INTERCEPT
	INLET PROTECTION
	TEMPORARY DITCH CHECK
	CULVERT PIPE DITCH CHECK
	SURFACE WATER FLOW

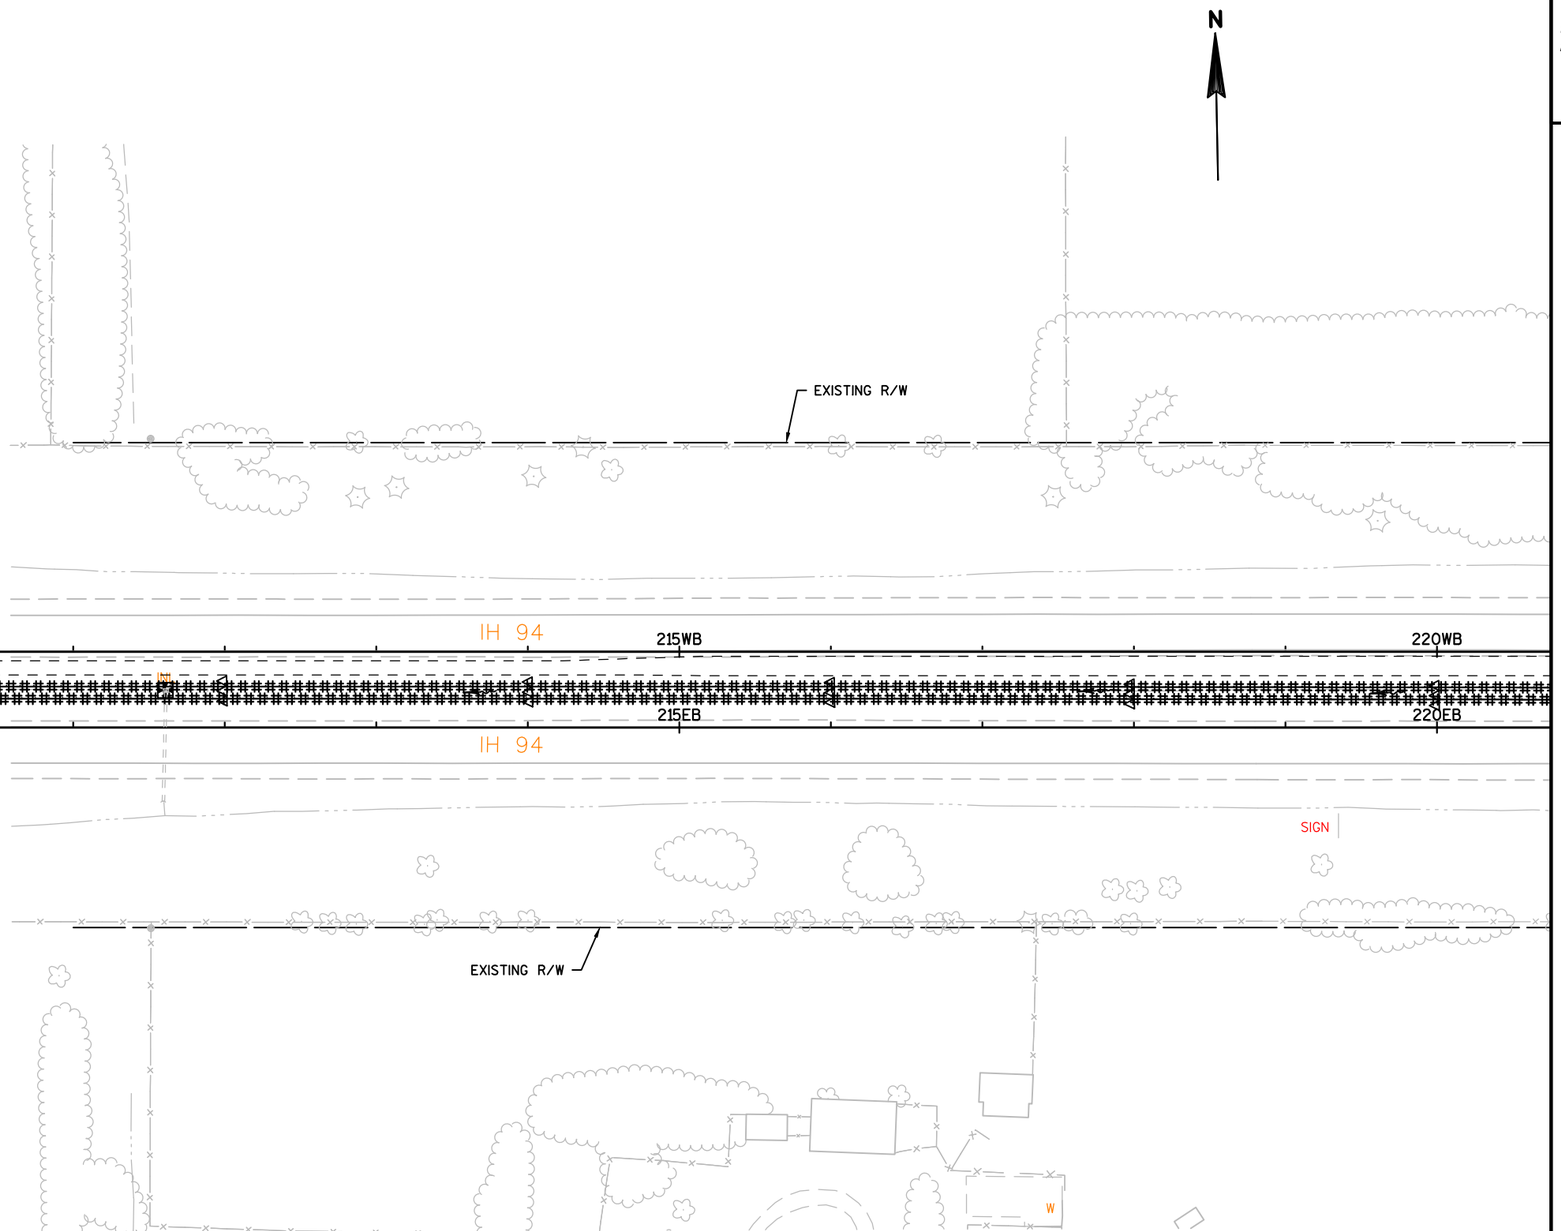

PROJECT NO:1022-07-76	HWY:IH 94	COUNTY:ST. CROIX & DUNN	EROSION CONTROL	SHEET	E

2

2

LEGEND

- EROSION MAT CLASS I, TYPE B
- SILT FENCE
- RIP RAP
- SLOPE INTERCEPT
- INLET PROTECTION
- TEMPORARY DITCH CHECK
- CULVERT PIPE DITCH CHECK
- SURFACE WATER FLOW

N

EXISTING R/W

IH 94

225WB

230WB

IH 94

235WB

225EB

230EB

235EB

IH 94

IH 94

SIGN

EXISTING R/W

PROJECT NO:1022-07-76	HWY:IH 94	COUNTY:ST. CROIX & DUNN	EROSION CONTROL	SHEET	E

2

2

LEGEND

######	EROSION MAT CLASS I, TYPE B
	SILT FENCE
	RIP RAP
	SLOPE INTERCEPT
	INLET PROTECTION
	TEMPORARY DITCH CHECK
	CULVERT PIPE DITCH CHECK
	SURFACE WATER FLOW

N

EXISTING R/W

240WB IH 94 245WB 250WB IH 94

240EB 245EB 250EB

IH 94 IH 94

SIGN

EXISTING R/W

PROJECT NO:1022-07-76	HWY:IH 94	COUNTY:ST. CROIX & DUNN	EROSION CONTROL	SHEET	E

FILE NAME : N:\PDS\C3D\10220706\SHEETSPLAN\PLAN SHEETS 10220776\022001_EC_EROSION_CONTROL_WEST.DWG
LAYOUT NAME - 3 - SHEET - (3)

PLOT DATE : 3/7/2018 1:42 PM PLOT BY : ANDERSON, THOMAS R PLOT NAME : PLOT SCALE : 1 IN:100 FT

2

LEGEND

- ###### EROSION MAT CLASS I, TYPE B
- SILT FENCE
- RIP RAP
- SLOPE INTERCEPT
- INLET PROTECTION
- TEMPORARY DITCH CHECK
- CULVERT PIPE DITCH CHECK
- SURFACE WATER FLOW

N

EXISTING R/W

EXISTING R/W

STH 128

SIGN

A/C

CAUTION

IN

255WB

260WB

IH 94

265WB

255EB

260EB

IH 94

265EB

STH 128

IN

EXISTING R/W

STH 128

FO

EXISTING R/W

PROJECT NO:1022-07-76	HWY:IH 94	COUNTY:ST. CROIX & DUNN	EROSION CONTROL	SHEET	E

FILE NAME : N:\PDS\C3D\10220706\SHEETSPLAN\PLAN SHEETS 10220776\022001_EC_EROSION_CONTROL_WEST.DWG
LAYOUT NAME - SHEET - (4)

PLOT DATE : 3/7/2018 1:42 PM PLOT BY : ANDERSON, THOMAS R PLOT NAME :

PLOT SCALE : 1 IN:100 FT

2

2

LEGEND

- EROSION MAT CLASS I, TYPE B
- SILT FENCE
- RIP RAP
- SLOPE INTERCEPT
- INLET PROTECTION
- TEMPORARY DITCH CHECK
- CULVERT PIPE DITCH CHECK
- SURFACE WATER FLOW

N

EXISTING R/W

SIGN

SIGN

270WB

IH 94

275WB

280WB

IH 94

270EB

275EB

280EB

IH 94

WETLAND

EXISTING R/W

PROJECT NO:1022-07-76	HWY: IH 94	COUNTY: ST. CROIX & DUNN	EROSION CONTROL	SHEET	E

FILE NAME : N:\PDS\C3D\10220706\SHEETSPLAN\PLAN SHEETS 10220776\022001_EC_EROSION_CONTROL_WEST.DWG
LAYOUT NAME - SHEET - (5)

PLOT DATE : 3/7/2018 1:42 PM

PLOT BY : ANDERSON, THOMAS R PLOT NAME :

PLOT SCALE : 1 IN:100 FT

2

2

LEGEND

- EROSION MAT CLASS I, TYPE B
- SILT FENCE
- RIP RAP
- SLOPE INTERCEPT
- INLET PROTECTION
- TEMPORARY DITCH CHECK
- CULVERT PIPE DITCH CHECK
- SURFACE WATER FLOW

N

EXISTING R/W

SIGN

285WB

IH 94

290WB

295WB

IH 94

INL

INL

285EB

290EB

295EB

IH 94

IH 94

WETLAND

EXISTING R/W

PROJECT NO:1022-07-76	HWY:IH 94	COUNTY:ST. CROIX & DUNN	EROSION CONTROL	SHEET	E

FILE NAME : N:\PDS\C3D\10220706\SHEETSPLAN\PLAN SHEETS 10220776\022001_EC_EROSION_CONTROL_WEST.DWG
LAYOUT NAME - SHEET - (6)

PLOT DATE : 3/7/2018 1:42 PM

PLOT BY : ANDERSON, THOMAS R PLOT NAME :

PLOT SCALE : 1 IN:100 FT

2

2

LEGEND

- EROSION MAT CLASS I, TYPE B
- SILT FENCE
- RIP RAP
- SLOPE INTERCEPT
- INLET PROTECTION
- TEMPORARY DITCH CHECK
- CULVERT PIPE DITCH CHECK
- SURFACE WATER FLOW

N

EXISTING R/W

SIGN

IH 94

300WB

305WB

310WB

315W

INL

300EB

305EB

310EB

315E

IH 94

IH 94

SIGN

WETLAND

EXISTING R/W

PROJECT NO:1022-07-76	HWY:IH 94	COUNTY:ST. CROIX & DUNN	EROSION CONTROL	SHEET	E

2

2

LEGEND

- EROSION MAT CLASS I, TYPE B
- SILT FENCE
- RIP RAP
- SLOPE INTERCEPT
- INLET PROTECTION
- TEMPORARY DITCH CHECK
- CULVERT PIPE DITCH CHECK
- SURFACE WATER FLOW

N

310th ST

53rd AVE

EXISTING R/W

EXISTING R/W

WETLAND

IH 94

320WB

325WB

330WB

320EB

325EB

330EB

IH 94

WETLAND

WETLAND

EXISTING R/W

SIGN

EXISTING R/W

310th ST

PROJECT NO:1022-07-76	HWY:IH 94	COUNTY:ST. CROIX & DUNN	EROSION CONTROL	SHEET	E

FILE NAME : N:\PDS\C3D\10220706\SHEETSPLAN\PLAN SHEETS 10220776\022001_EC_EROSION_CONTROL_WEST.DWG
LAYOUT NAME - SHEET - (8)

PLOT DATE : 3/7/2018 1:43 PM PLOT BY : ANDERSON, THOMAS R PLOT NAME : PLOT SCALE : 1 IN:100 FT

2

2

LEGEND

- EROSION MAT CLASS I, TYPE B
- SILT FENCE
- RIP RAP
- SLOPE INTERCEPT
- INLET PROTECTION
- TEMPORARY DITCH CHECK
- CULVERT PIPE DITCH CHECK
- SURFACE WATER FLOW

N

SEPV
SEPV
SEPTIC

53rd AVE

53rd AVE

315th ST

EXISTING R/W

IH 94

335WB

IH 94

340WB

345WB

335EB

340EB

345EB

IH 94

IH 94

SIGN

EXISTING R/W

PROJECT NO:1022-07-76	HWY:IH 94	COUNTY:ST. CROIX & DUNN	EROSION CONTROL	SHEET	E

FILE NAME : N:\PDS\C3D\10220706\SHEETSPLAN\PLAN SHEETS 10220776\022001_EC_EROSION_CONTROL_WEST.DWG
LAYOUT NAME - SHEET - (9)

PLOT DATE : 3/7/2018 1:43 PM PLOT BY : ANDERSON, THOMAS R PLOT NAME : PLOT SCALE : 1 IN:100 FT

2

2

LEGEND

- ###### EROSION MAT CLASS I, TYPE B
- SILT FENCE
- RIP RAP
- SLOPE INTERCEPT
- INLET PROTECTION
- TEMPORARY DITCH CHECK
- CULVERT PIPE DITCH CHECK
- SURFACE WATER FLOW

N

53rd AVE

53rd AVE

EXISTING R/W

IH 94

350WB

355WB

IH 94

360WB

350EB

355EB

IH 94

360EB

WETLAND

EXISTING R/W

PROJECT NO:1022-07-76	HWY:IH 94	COUNTY:ST. CROIX & DUNN	EROSION CONTROL	SHEET	E

FILE NAME : N:\PDS\C3D\10220706\SHEETSPLAN\PLAN SHEETS 10220776\022001_EC_EROSION_CONTROL_WEST.DWG
LAYOUT NAME - SHEET - (10)

PLOT DATE : 3/7/2018 1:43 PM PLOT BY : ANDERSON, THOMAS R PLOT NAME :

PLOT SCALE : 1 IN:100 FT

2

2

LEGEND

- EROSION MAT CLASS I, TYPE B
- SILT FENCE
- RIP RAP
- SLOPE INTERCEPT
- INLET PROTECTION
- TEMPORARY DITCH CHECK
- CULVERT PIPE DITCH CHECK
- SURFACE WATER FLOW

N

53rd AVE

EXISTING R/W

365WB

IH 94

370WB

375WB

IH

365EB

370EB

375EB

IH 9

EXISTING R/W

PROJECT NO:1022-07-76	HWY:IH 94	COUNTY:ST. CROIX & DUNN	EROSION CONTROL	SHEET	E

FILE NAME : N:\PDS\C3D\10220706\SHEETSPLAN\PLAN SHEETS 10220776\022001_EC_EROSION_CONTROL_WEST.DWG
LAYOUT NAME - SHEET - (11)

PLOT DATE : 3/7/2018 1:43 PM PLOT BY : ANDERSON, THOMAS R PLOT NAME :

PLOT SCALE : 1 IN:100 FT

2

LEGEND

- EROSION MAT CLASS I, TYPE B
- SILT FENCE
- RIP RAP
- SLOPE INTERCEPT
- INLET PROTECTION
- TEMPORARY DITCH CHECK
- CULVERT PIPE DITCH CHECK
- SURFACE WATER FLOW

N

SIGN

WETLAND

EXISTING R/W

380WB

385WB

390WB

IH 94

380EB

385EB

390EB

IH 94

RIPRAP

RIPRAP

RIPRAP

HORSEMAN DR

EXISTING R/W

SLAB

14

12

8

2

PROJECT NO:1022-07-76	HWY:IH 94	COUNTY:ST. CROIX & DUNN	EROSION CONTROL	SHEET	E

FILE NAME : N:\PDS\C3D\10220706\SHEETSPLAN\PLAN SHEETS 10220776\022001_EC_EROSION_CONTROL_WEST.DWG
LAYOUT NAME - SHEET - (12)

PLOT DATE : 3/7/2018 1:44 PM PLOT BY : ANDERSON, THOMAS R PLOT NAME : PLOT SCALE : 1 IN:100 FT

WISDOT/CADDS SHEET 42

2

LEGEND

- EROSION MAT CLASS I, TYPE B
- SILT FENCE
- RIP RAP
- SLOPE INTERCEPT
- INLET PROTECTION
- TEMPORARY DITCH CHECK
- CULVERT PIPE DITCH CHECK
- SURFACE WATER FLOW

N

HOUSEMAN DR

EXISTING R/W

SIGN

SIGN

IH 94

395WB

400WB

405WB

IH 9

395EB

400EB

405EB

IH 94

SIGN

IH 94

EXISTING R/W

PROJECT NO:1022-07-76	HWY:IH 94	COUNTY:ST. CROIX & DUNN	EROSION CONTROL	SHEET	E

FILE NAME : N:\PDS\C3D\10220706\SHEETSPLAN\PLAN SHEETS 10220776\022001_EC_EROSION_CONTROL_WEST.DWG
LAYOUT NAME - SHEET - (13)

PLOT DATE : 3/7/2018 1:44 PM PLOT BY : ANDERSON, THOMAS R PLOT NAME : PLOT SCALE : 1 IN:100 FT

2

2

LEGEND

- EROSION MAT CLASS I, TYPE B
- SILT FENCE
- RIP RAP
- SLOPE INTERCEPT
- INLET PROTECTION
- TEMPORARY DITCH CHECK
- CULVERT PIPE DITCH CHECK
- SURFACE WATER FLOW

N

EXISTING R/W

IH 94

410WB

415WB

420WB

415EB

410EB

420EB

EXISTING R/W

PROJECT NO:1022-07-76	HWY:IH 94	COUNTY:ST. CROIX & DUNN	EROSION CONTROL	SHEET	E

FILE NAME : N:\PDS\C3D\10220706\SHEETSPLAN\PLAN SHEETS 10220776\022001_EC_EROSION_CONTROL_WEST.DWG
LAYOUT NAME - SHEET - (14)

PLOT DATE : 3/7/2018 1:44 PM PLOT BY : ANDERSON, THOMAS R PLOT NAME : PLOT SCALE : 1 IN:100 FT

2

2

LEGEND

- ###### EROSION MAT CLASS I, TYPE B
- SILT FENCE
- RIP RAP
- SLOPE INTERCEPT
- INLET PROTECTION
- TEMPORARY DITCH CHECK
- CULVERT PIPE DITCH CHECK
- SURFACE WATER FLOW

N

EXISTING R/W

SIGN

IH 94

425WB

425EB

430WB

430EB

435WB

435EB

INL

RIPRAP

EXISTING R/W

PROJECT NO:1022-07-76	HWY:IH 94	COUNTY:ST. CROIX & DUNN	EROSION CONTROL	SHEET	E

FILE NAME : N:\PDS\C3D\10220706\SHEETSPLAN\PLAN SHEETS 10220776\022001_EC_EROSION_CONTROL_WEST.DWG
LAYOUT NAME - SHEET - (15)

PLOT DATE : 3/7/2018 1:44 PM PLOT BY : ANDERSON, THOMAS R PLOT NAME : PLOT SCALE : 1 IN:100 FT

2

2

LEGEND

- EROSION MAT CLASS I, TYPE B
- SILT FENCE
- RIP RAP
- SLOPE INTERCEPT
- INLET PROTECTION
- TEMPORARY DITCH CHECK
- CULVERT PIPE DITCH CHECK
- SURFACE WATER FLOW

EXISTING R/W

RIPRAP

SIGN

SIGN

IH 94

440WB

445WB

450WB

IH 94

INL

INL

440EB

445EB

450EB

IH 94

IH 94

RIPRAP

SIGN

EXISTING R/W

PROJECT NO:1022-07-76	HWY:IH 94	COUNTY:ST. CROIX & DUNN	EROSION CONTROL	SHEET	E

FILE NAME : N:\PDS\C3D\10220706\SHEETSPLAN\PLAN SHEETS 10220776\022001_EC_EROSION_CONTROL_WEST.DWG
LAYOUT NAME - SHEET - (16)

PLOT DATE : 3/7/2018 1:45 PM

PLOT BY : ANDERSON, THOMAS R PLOT NAME :

PLOT SCALE : 1 IN:100 FT

2

2

LEGEND

- EROSION MAT CLASS I, TYPE B
- SILT FENCE
- RIP RAP
- SLOPE INTERCEPT
- INLET PROTECTION
- TEMPORARY DITCH CHECK
- CULVERT PIPE DITCH CHECK
- SURFACE WATER FLOW

N

EXISTING R/W

455WB

455EB

460WB

460EB

IH 94

465WB

465EB

IH 94

EXISTING R/W

PROJECT NO:1022-07-76	HWY: IH 94	COUNTY: ST. CROIX & DUNN	EROSION CONTROL	SHEET	E

FILE NAME : N:\PDS\C3D\10220706\SHEETSPLAN\PLAN SHEETS 10220776\022001_EC_EROSION_CONTROL_WEST.DWG
LAYOUT NAME - SHEET - (17)
PLOT DATE : 3/7/2018 1:45 PM PLOT BY : ANDERSON, THOMAS R PLOT NAME : PLOT SCALE : 1 IN:100 FT

2

2

N

LEGEND

- EROSION MAT CLASS I, TYPE B
- SILT FENCE
- RIP RAP
- SLOPE INTERCEPT
- INLET PROTECTION
- TEMPORARY DITCH CHECK
- CULVERT PIPE DITCH CHECK
- SURFACE WATER FLOW

EXISTING R/W

EXISTING R/W

EXISTING R/W

RUINS

CORN CRIB

RUINS

CONVEYOR

FEEDER

W

W

W

IH 94

IH 94

470WB

470EB

472SW

474NW

474SW

475WB

475EB

476NW

476SW

478NW

478SW

480NW

480WB

480EB

480SW

482NW

482SW

SIGN

SIGN

SIGN

INL

PROJECT NO:1022-07-76	HWY:IH 94	COUNTY:ST. CROIX & DUNN	EROSION CONTROL	SHEET	E

FILE NAME : N:\PDS\C3D\10220706\SHEETSPLAN\PLAN SHEETS 10220776\022001_EC_EROSION_CONTROL_WEST.DWG
LAYOUT NAME - SHEET - (18)

PLOT DATE : 3/7/2018 1:45 PM PLOT BY : ANDERSON, THOMAS R PLOT NAME : PLOT SCALE : 1 IN:100 FT

2

2

LEGEND

- EROSION MAT CLASS I, TYPE B
- SILT FENCE
- RIP RAP
- SLOPE INTERCEPT
- INLET PROTECTION
- TEMPORARY DITCH CHECK
- CULVERT PIPE DITCH CHECK
- SURFACE WATER FLOW

N

EXISTING R/W

484NE 486NE 488NE 490NE 492NE 494NE 496NE 498NE

SIGN

IH 94 485WB 490WB 495WB IH 94

IH 94 485EB 490EB 495EB IH 94

484SW 486SE 488SE 490SE 492SE 494SE

EXISTING R/W

SEPV SEPC A/C

CTH Q

PROJECT NO:1022-07-76	HWY: IH 94	COUNTY: ST. CROIX & DUNN	EROSION CONTROL	SHEET	E

FILE NAME : N:\PDS\C3D\10220706\SHEETSPLAN\PLAN SHEETS 10220776\022001_EC_EROSION_CONTROL_WEST.DWG
LAYOUT NAME - SHEET - (19)

PLOT DATE : 3/7/2018 1:45 PM PLOT BY : ANDERSON, THOMAS R PLOT NAME : PLOT SCALE : 1 IN:100 FT

2

2

LEGEND

- EROSION MAT CLASS I, TYPE B
- SILT FENCE
- RIP RAP
- SLOPE INTERCEPT
- INLET PROTECTION
- TEMPORARY DITCH CHECK
- CULVERT PIPE DITCH CHECK
- SURFACE WATER FLOW

N

EXISTING R/W

SIGN

500WB

505WB

IH 94

510WB

500EB

505EB

IH 94

510EB

EXISTING R/W

CTH Q

8

10

12

SEPV

SEPTIC

SEPV

SEPC

SEPV

SEPC

W

W

T

W

PROJECT NO:1022-07-76	HWY:IH 94	COUNTY:ST. CROIX & DUNN	EROSION CONTROL	SHEET	E

FILE NAME : N:\PDS\C3D\10220706\SHEETSPLAN\PLAN SHEETS 10220776\022001_EC_EROSION_CONTROL_WEST.DWG
LAYOUT NAME - SHEET - (20)

PLOT DATE : 3/7/2018 1:46 PM PLOT BY : ANDERSON, THOMAS R PLOT NAME :

PLOT SCALE : 1 IN:100 FT

2

2

LEGEND

- EROSION MAT CLASS I, TYPE B
- SILT FENCE
- RIP RAP
- SLOPE INTERCEPT
- INLET PROTECTION
- TEMPORARY DITCH CHECK
- CULVERT PIPE DITCH CHECK
- SURFACE WATER FLOW

N

EXISTING R/W

IH 94

515WB

515EB

520WB

520EB

525WB

525EB

SIGN

SIGN

SIGN

CTH Q

CTH Q

EXISTING R/W

PROJECT NO: 1022-07-76	HWY: IH 94	COUNTY: ST. CROIX & DUNN	EROSION CONTROL	SHEET	E

FILE NAME : N:\PDS\C3D\10220706\SHEETSPLAN\PLAN SHEETS 10220776\022001_EC_EROSION_CONTROL_WEST.DWG
LAYOUT NAME - SHEET - (21)

PLOT DATE : 3/7/2018 1:46 PM

PLOT BY : ANDERSON, THOMAS R PLOT NAME :

PLOT SCALE : 1 IN:100 FT

2

2

LEGEND

- EROSION MAT CLASS I, TYPE B
- SILT FENCE
- RIP RAP
- SLOPE INTERCEPT
- INLET PROTECTION
- TEMPORARY DITCH CHECK
- CULVERT PIPE DITCH CHECK
- SURFACE WATER FLOW

N

EXISTING R/W

530WB

IH 94

535WB

540WB

IH 94

530EB

535EB

540EB

IH 94

SIGN

EXISTING R/W

PROJECT NO:1022-07-76	HWY:IH 94	COUNTY:ST. CROIX & DUNN	EROSION CONTROL	SHEET	E

FILE NAME : N:\PDS\C3D\10220706\SHEETSPLAN\PLAN SHEETS 10220776\022001_EC_EROSION_CONTROL_WEST.DWG
LAYOUT NAME - SHEET - (22)

PLOT DATE : 3/7/2018 1:46 PM PLOT BY : ANDERSON, THOMAS R PLOT NAME : PLOT SCALE : 1 IN:100 FT

2

2

LEGEND

- EROSION MAT CLASS I, TYPE B
- SILT FENCE
- RIP RAP
- SLOPE INTERCEPT
- INLET PROTECTION
- TEMPORARY DITCH CHECK
- CULVERT PIPE DITCH CHECK
- SURFACE WATER FLOW

N

EXISTING R/W

SIGN

545WB

545EB

550WB

550EB

IH 94

555WB

555EB

IH 94

SIGN

EXISTING R/W

PROJECT NO:1022-07-76	HWY:IH 94	COUNTY:ST. CROIX & DUNN	EROSION CONTROL	SHEET	E

FILE NAME : N:\PDS\C3D\10220706\SHEETSPLAN\PLAN SHEETS 10220776\022001_EC_EROSION_CONTROL_WEST.DWG
LAYOUT NAME - SHEET - (23)

PLOT DATE : 3/7/2018 1:47 PM PLOT BY : ANDERSON, THOMAS R PLOT NAME : PLOT SCALE : 1 IN:100 FT

2

2

LEGEND

- EROSION MAT CLASS I, TYPE B
- SILT FENCE
- RIP RAP
- SLOPE INTERCEPT
- INLET PROTECTION
- TEMPORARY DITCH CHECK
- CULVERT PIPE DITCH CHECK
- SURFACE WATER FLOW

N

EXISTING R/W

IH 94

560WB

560EB

565WB

565EB

570WB

570EB

IH 94

IH 94


EXISTING R/W

PROJECT NO:1022-07-76	HWY:IH 94	COUNTY:ST. CROIX & DUNN	EROSION CONTROL	SHEET	E

FILE NAME : N:\PDS\C3D\10220706\SHEETSPLAN\PLAN SHEETS 10220776\022001_EC_EROSION_CONTROL_WEST.DWG
LAYOUT NAME - SHEET - (24)

PLOT DATE : 3/7/2018 1:47 PM PLOT BY : ANDERSON, THOMAS R PLOT NAME : PLOT SCALE : 1 IN:100 FT

2

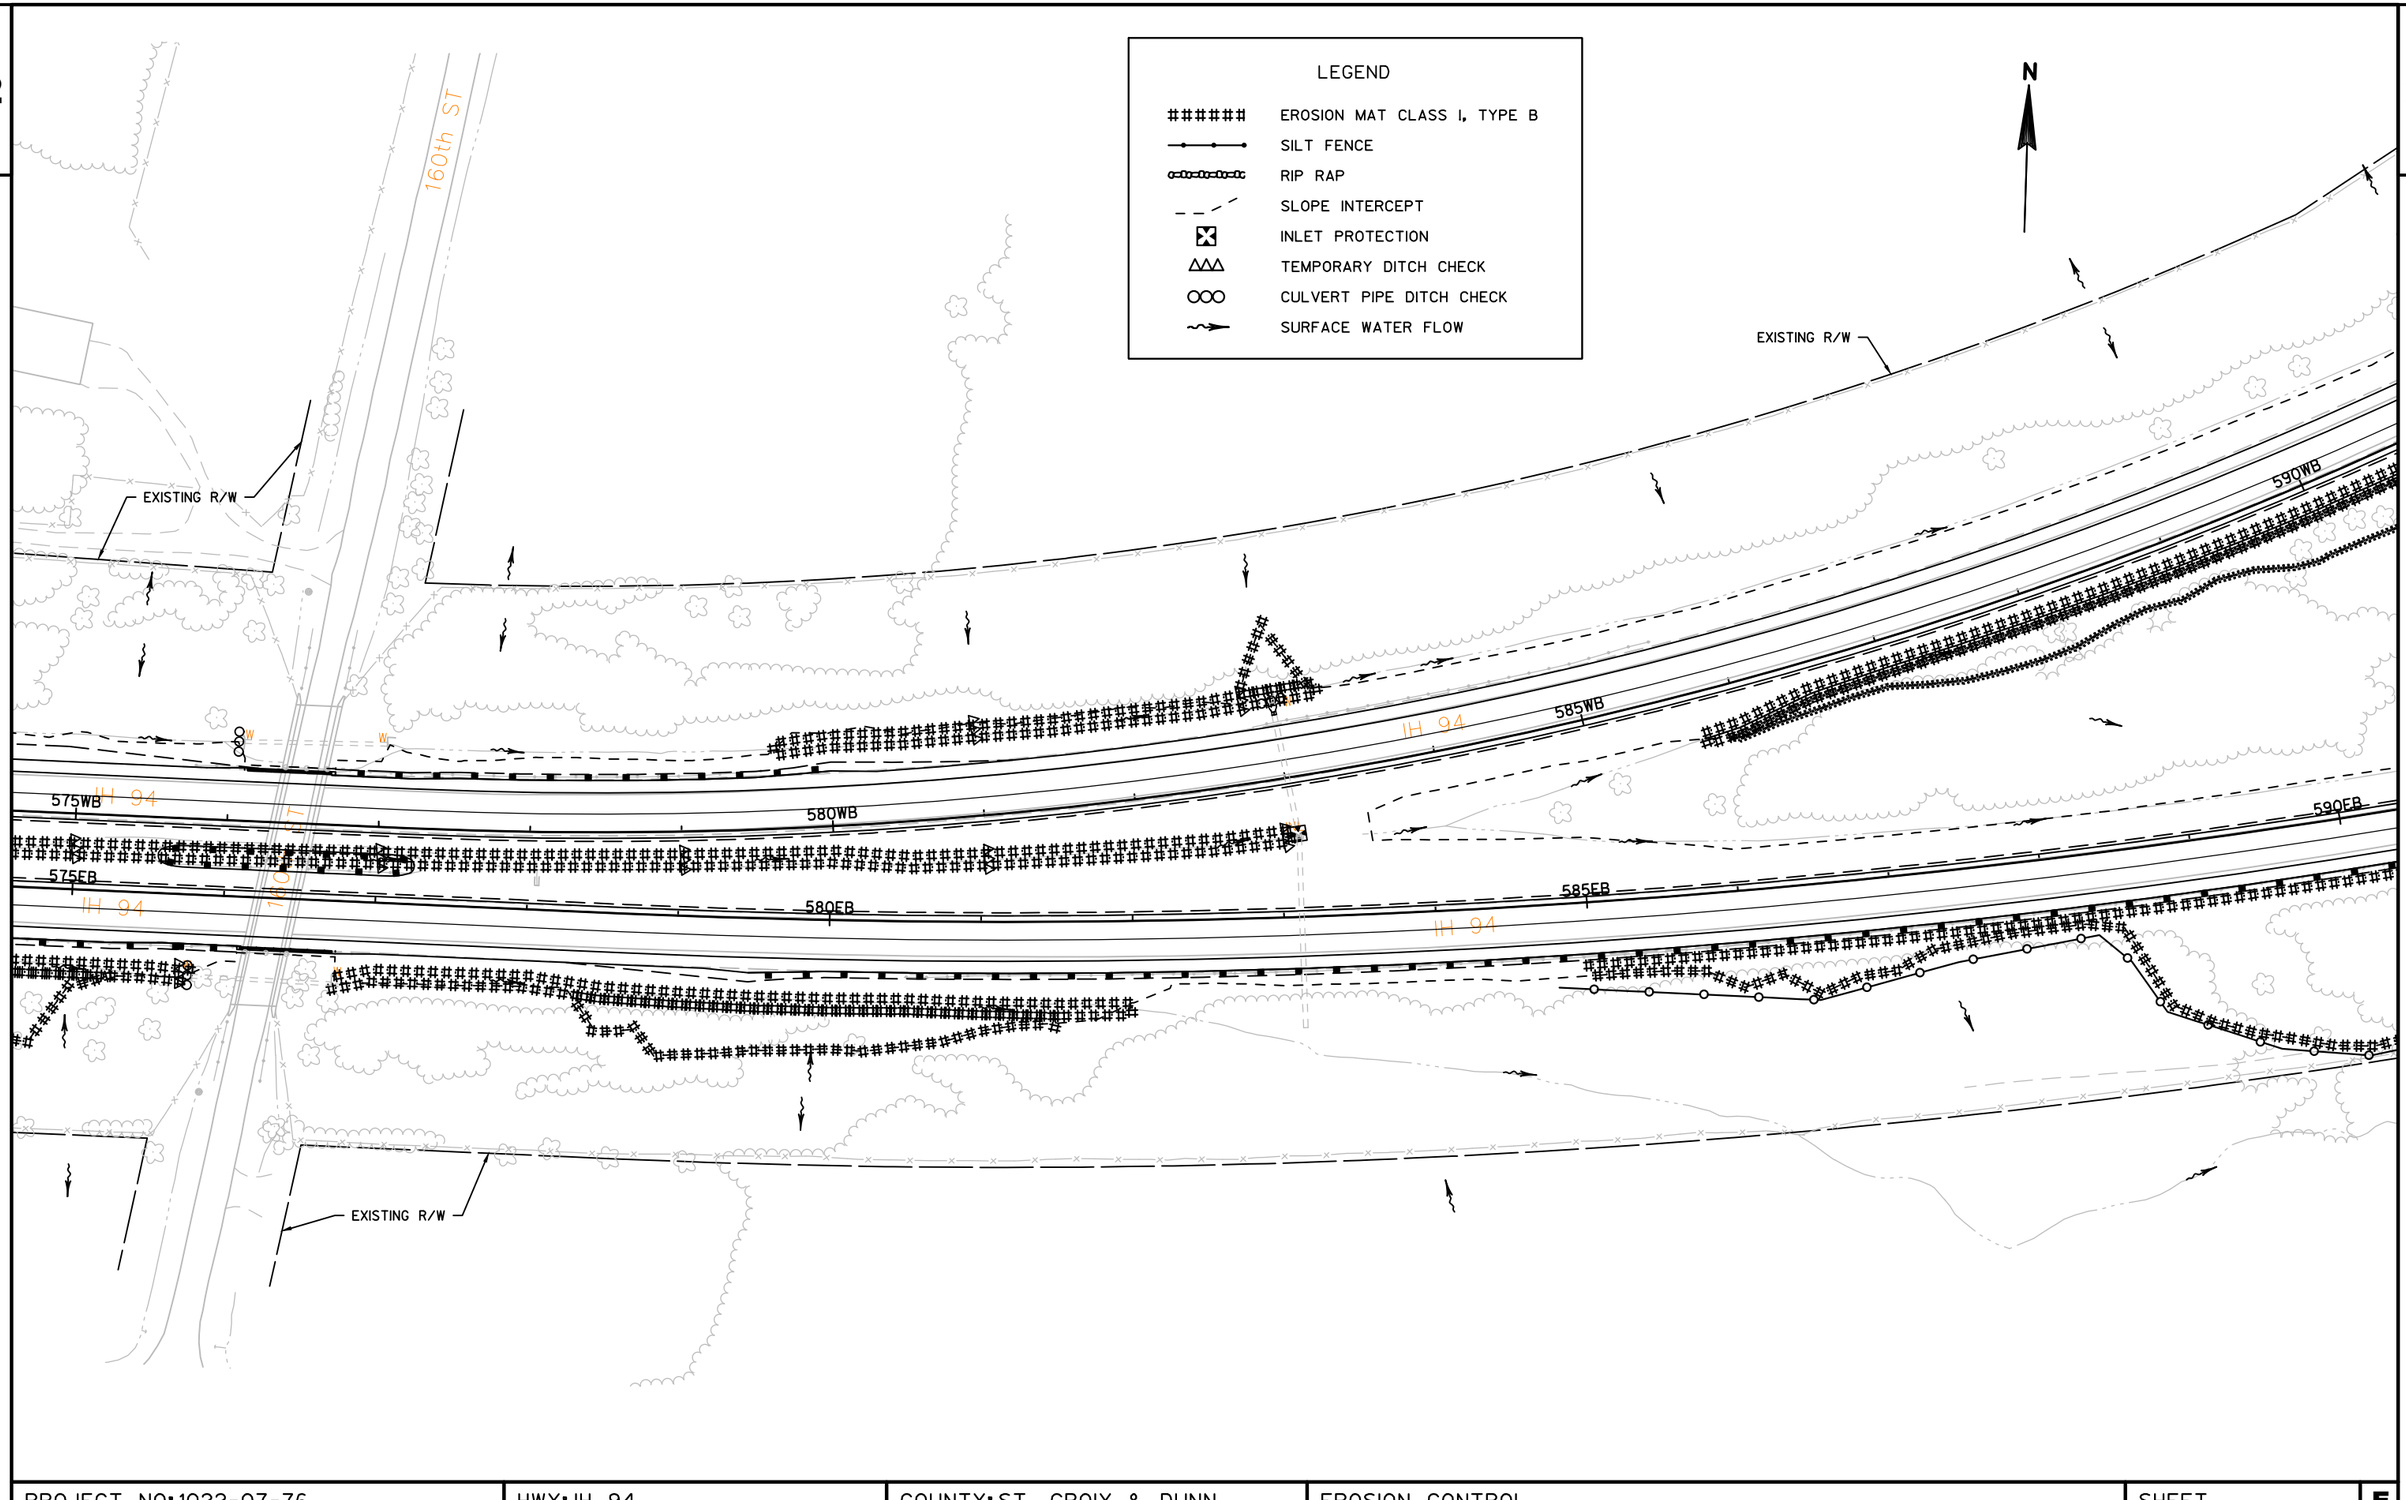

PROJECT NO:1022-07-76	HWY: IH 94	COUNTY: ST. CROIX & DUNN	EROSION CONTROL	SHEET	E

FILE NAME : N:\PDS\C3D\10220706\SHEETSPLAN\PLAN SHEETS 10220776\022001_EC_EROSION_CONTROL_WEST.DWG
LAYOUT NAME - SHEET - (25)

PLOT DATE : 3/7/2018 1:47 PM PLOT BY : ANDERSON, THOMAS R PLOT NAME : PLOT SCALE : 1 IN:100 FT

2

LEGEND

- EROSION MAT CLASS I, TYPE B
- SILT FENCE
- RIP RAP
- SLOPE INTERCEPT
- INLET PROTECTION
- TEMPORARY DITCH CHECK
- CULVERT PIPE DITCH CHECK
- SURFACE WATER FLOW

N

EXISTING R/W

590WB

595WB

600WB

IH 94

590EB

595EB

600EB

IH 94

IH 94


EXISTING R/W

2

PROJECT NO:1022-07-76	HWY:IH 94	COUNTY:ST. CROIX & DUNN	EROSION CONTROL	SHEET	E

FILE NAME : N:\PDS\C3D\10220706\SHEETSPLAN\PLAN SHEETS 10220776\022001_EC_EROSION_CONTROL_WEST.DWG
LAYOUT NAME - SHEET - (26)

PLOT DATE : 3/7/2018 1:47 PM PLOT BY : ANDERSON, THOMAS R PLOT NAME : PLOT SCALE : 1 IN:100 FT

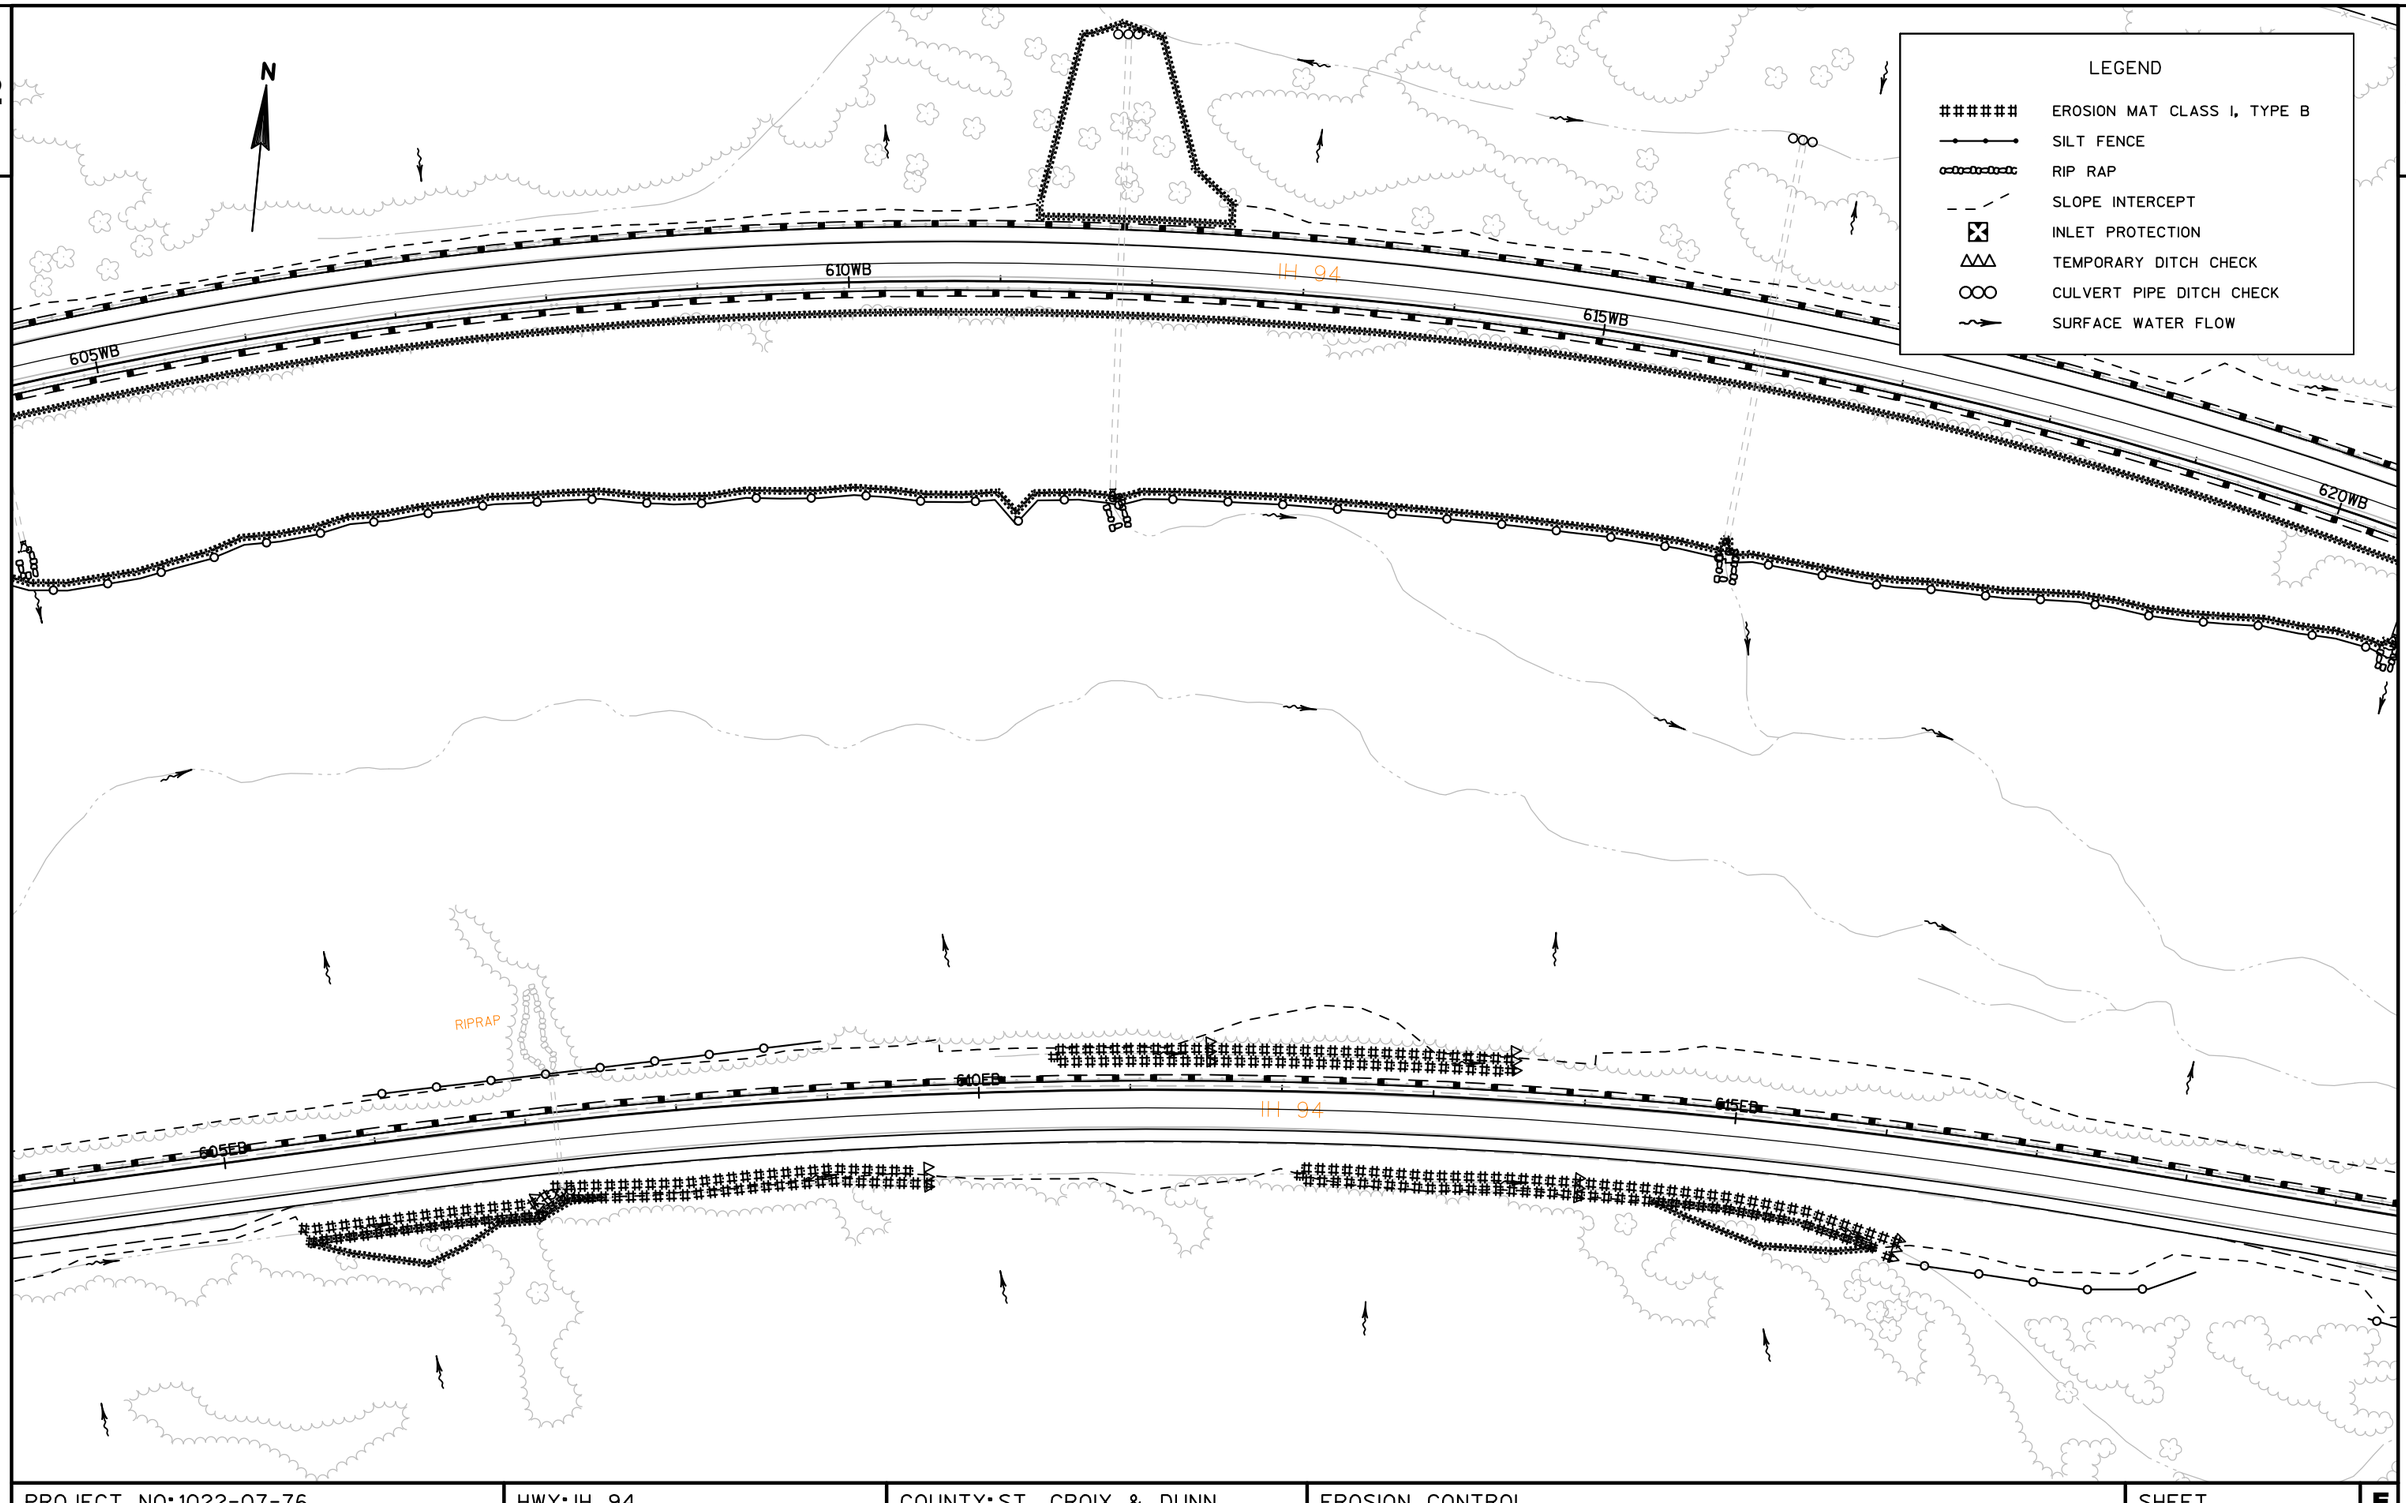

PROJECT NO:1022-07-76	HWY:IH 94	COUNTY:ST. CROIX & DUNN	EROSION CONTROL	SHEET	E

2

2

LEGEND

- EROSION MAT CLASS I, TYPE B
- SILT FENCE
- RIP RAP
- SLOPE INTERCEPT
- INLET PROTECTION
- TEMPORARY DITCH CHECK
- CULVERT PIPE DITCH CHECK
- SURFACE WATER FLOW

N

EXISTING R/W

620WB

IH 94

625WB

630WB

635WB

620EB

625EB

630EB

EXISTING R/W

PROJECT NO:1022-07-76	HWY:IH 94	COUNTY:ST. CROIX & DUNN	EROSION CONTROL	SHEET	E

FILE NAME : N:\PDS\C3D\10220706\SHEETSPLAN\PLAN SHEETS 10220776\022001_EC_EROSION_CONTROL_WEST.DWG
LAYOUT NAME - SHEET - (28)

PLOT DATE : 3/7/2018 1:48 PM PLOT BY : ANDERSON, THOMAS R PLOT NAME : PLOT SCALE : 1 IN:100 FT

2

2

LEGEND

- EROSION MAT CLASS I, TYPE B
- SILT FENCE
- RIP RAP
- SLOPE INTERCEPT
- INLET PROTECTION
- TEMPORARY DITCH CHECK
- CULVERT PIPE DITCH CHECK
- SURFACE WATER FLOW

N

EXISTING R/W

5WB 640WB IH 94 645WB IH 94 650WB

635EB 640EB 645EB 650EB

IH 94 IH 94

EXISTING R/W

PROJECT NO:1022-07-76	HWY:IH 94	COUNTY:ST. CROIX & DUNN	EROSION CONTROL	SHEET	E

FILE NAME : N:\PDS\C3D\10220706\SHEETSPLAN\PLAN SHEETS 10220776\022001_EC_EROSION_CONTROL_WEST.DWG
LAYOUT NAME - SHEET - (29)

PLOT DATE : 3/7/2018 1:48 PM PLOT BY : ANDERSON, THOMAS R PLOT NAME : PLOT SCALE : 1 IN:100 FT

2

LEGEND

- ###### EROSION MAT CLASS I, TYPE B
- SILT FENCE
- RIP RAP
- SLOPE INTERCEPT
- INLET PROTECTION
- TEMPORARY DITCH CHECK
- CULVERT PIPE DITCH CHECK
- SURFACE WATER FLOW

N

EXISTING R/W

655WB

IH 94

660WB

665WB

IN

655EB

660EB

665EB

IH 94

SIGN

EXISTING R/W

2

PROJECT NO:1022-07-76	HWY:IH 94	COUNTY:ST. CROIX & DUNN	EROSION CONTROL	SHEET	E

FILE NAME : N:\PDS\C3D\10220706\SHEETSPLAN\PLAN SHEETS 10220776\022001_EC_EROSION_CONTROL_WEST.DWG
LAYOUT NAME - SHEET - (30)

PLOT DATE : 3/7/2018 1:48 PM PLOT BY : ANDERSON, THOMAS R PLOT NAME : PLOT SCALE : 1 IN:100 FT

2

2

LEGEND

- EROSION MAT CLASS I, TYPE B
- SILT FENCE
- RIP RAP
- SLOPE INTERCEPT
- INLET PROTECTION
- TEMPORARY DITCH CHECK
- CULVERT PIPE DITCH CHECK
- SURFACE WATER FLOW

N

EXISTING R/W

IH 94

670WB

675WB

IH 94

680WB

IN

670EB

675EB

IH 94

680EB

EXISTING R/W

RUSH CR

PROJECT NO:1022-07-76	HWY:IH 94	COUNTY:ST. CROIX & DUNN	EROSION CONTROL	SHEET	E

FILE NAME : N:\PDS\C3D\10220706\SHEETSPLAN\PLAN SHEETS 10220776\022001_EC_EROSION_CONTROL_WEST.DWG
LAYOUT NAME - SHEET - (31)

PLOT DATE : 3/7/2018 1:49 PM PLOT BY : ANDERSON, THOMAS R PLOT NAME : PLOT SCALE : 1 IN:100 FT

2

2

LEGEND

- EROSION MAT CLASS I, TYPE B
- SILT FENCE
- RIP RAP
- SLOPE INTERCEPT
- INLET PROTECTION
- TEMPORARY DITCH CHECK
- CULVERT PIPE DITCH CHECK
- SURFACE WATER FLOW

N

EXISTING R/W

RUINS

IH 94

685WB

690WB

695WB

685EB

690EB

695EB

EXISTING R/W

PROJECT NO:1022-07-76	HWY:IH 94	COUNTY:ST. CROIX & DUNN	EROSION CONTROL	SHEET	E

FILE NAME : N:\PDS\C3D\10220706\SHEETSPLAN\PLAN SHEETS 10220776\022001_EC_EROSION_CONTROL_WEST.DWG
LAYOUT NAME - SHEET - (32)

PLOT DATE : 3/7/2018 1:49 PM

PLOT BY : ANDERSON, THOMAS R PLOT NAME :

PLOT SCALE : 1 IN:100 FT

WISDOT/CADDS SHEET 42

2

2

LEGEND

- ###### EROSION MAT CLASS I, TYPE B
- SILT FENCE
- RIP RAP
- SLOPE INTERCEPT
- INLET PROTECTION
- TEMPORARY DITCH CHECK
- CULVERT PIPE DITCH CHECK
- SURFACE WATER FLOW

N

250th

SEPTIC

SEPV

SEPC

SEPV

SEPC

EXISTING R/W

IH 94

700WB

705WB

710WB

IH 94

700EB

705EB

710EB

IH 94

EXISTING R/W

SIGN

50th ST

PROJECT NO:1022-07-76	HWY:IH 94	COUNTY:ST. CROIX & DUNN	EROSION CONTROL	SHEET	E

FILE NAME : N:\PDS\C3D\10220706\SHEETSPLAN\PLAN SHEETS 10220776\022001_EC_EROSION_CONTROL_WEST.DWG
LAYOUT NAME - 33 - SHEET - (33)

PLOT DATE : 3/7/2018 1:49 PM PLOT BY : ANDERSON, THOMAS R PLOT NAME : PLOT SCALE : 1 IN:100 FT

2

2

LEGEND

######	EROSION MAT CLASS I, TYPE B
	SILT FENCE
	RIP RAP
	SLOPE INTERCEPT
	INLET PROTECTION
	TEMPORARY DITCH CHECK
	CULVERT PIPE DITCH CHECK
	SURFACE WATER FLOW

N

EXISTING R/W

715WB 720WB IH 94 725WB

INL INL

715EB 720EB IH 94 725EB

EXISTING R/W

PROJECT NO:1022-07-76	HWY:IH 94	COUNTY:ST. CROIX & DUNN	EROSION CONTROL	SHEET	E

FILE NAME : N:\PDS\C3D\10220706\SHEETSPLAN\PLAN SHEETS 10220776\022001_EC_EROSION_CONTROL_WEST.DWG
LAYOUT NAME - 34 - SHEET - (34)

PLOT DATE : 3/7/2018 1:49 PM PLOT BY : ANDERSON, THOMAS R PLOT NAME : PLOT SCALE : 1 IN:100 FT

2

2

STA BACK = 262+80.58
STA AHEAD = 262+80.55

STA BACK = 262+80.62
STA AHEAD = 262+80.59

N

STH 128

1-1

REMOVE

W4-1R
48"X48"

254 256 258 260 262 264 266 268

IH 94 WB R/L

IH 94 EB R/L

LEGEND

EXISTING SIGN MOUNTED ON POST(S)

PROPOSED SIGN MOUNTED ON POST(S)

X-X DENOTES SIGN NUMBER

1-3

EXIT
28

REMOVE
72"X60"

EXIT
28

E5-1A
72"X60"

N

1-4

EXIT 28

128

Elmwood
Glenwood City

REMOVE

SIGN

E1-5P
108"X30"

EXIT 28

128

Elmwood
Glenwood City

E4-1A
300"X132"

270 272 274 276 278 280 282

IH 94 WB R/L

IH 94 EB R/L

1-2

REMOVE

W4-1R
48"X48"

PROJECT NO:1022-07-76	HWY: IH 94	COUNTY: ST. CROIX & DUNN	PERMANENT SIGNING - MAINLINE IH 94	SHEET	E

FILE NAME : N:\PDS\C3D\10220706\SHEETSPLAN\PLAN SHEETS 10220776\023201_PS_PERMANENT_SIGNING_WEST.DWG
LAYOUT NAME - SHEET - (3)

PLOT DATE : 2/6/2018 1:49 PM PLOT BY : ANDERSON, THOMAS R PLOT NAME : PLOT SCALE : 1 IN:100 FT

2

STA BACK = 286+58.42
STA AHEAD = 286+56.69

REMOVE — MILE 29 — D10-2 12"X36" — 2-2

REMOVE — R3-4-B 36"X48" — 2-4

GAS - EXIT 28
KWIK TRIP
FOOD - EXIT 28
HEARTY PLATTER
SIS
MOVE BY OTHERS

SIGN

N

84 286 288 290 292 294 296 298

IH 94 WB R/L

IH 94 EB R/L

REMOVE — EAST INTERSTATE 94

EAST INTERSTATE 94 — J4-1 36"X54" — 2-1

REMOVE — MILE 29 — D10-2 12"X36" — 2-3

2-5

REMOVE — R3-4-B 36"X48"

2-6

REMOVE — SPEED LIMIT 70 — R2-1 48"X60"

2

2-7

Wilson
Spring Valley
EXIT 28

REMOVE

Wilson
Spring Valley
EXIT 28

E3-1
168"X84"

SIGN

LEGEND
- EXISTING SIGN MOUNTED ON POST(S)
- PROPOSED SIGN MOUNTED ON POST(S)
- (X-X) DENOTES SIGN NUMBER

N

300 302 304 306 308 310 312 314

IH 94 WB R/L

IH 94 EB R/L

STA BACK = 311+76.39
STA AHEAD = 311+74.60

Hwy Q 3
Menomonie 13
Eau Claire 37

REMOVE

Hwy Q 3
Menomonie 13
Eau Claire 37

E8-1
192"X90"


2-8

SIGN

PROJECT NO: 1022-07-76	HWY: IH 94	COUNTY: ST. CROIX & DUNN	PERMANENT SIGNING - MAINLINE IH 94	SHEET	E

FILE NAME : N:\PDS\C3D\10220706\SHEETSPLAN\PLAN SHEETS 10220776\023201_PS_PERMANENT_SIGNING_WEST.DWG
LAYOUT NAME - SHEET - (5)


PLOT DATE : 2/6/2018 1:49 PM PLOT BY : ANDERSON, THOMAS R PLOT NAME : PLOT SCALE : 1 IN:100 FT

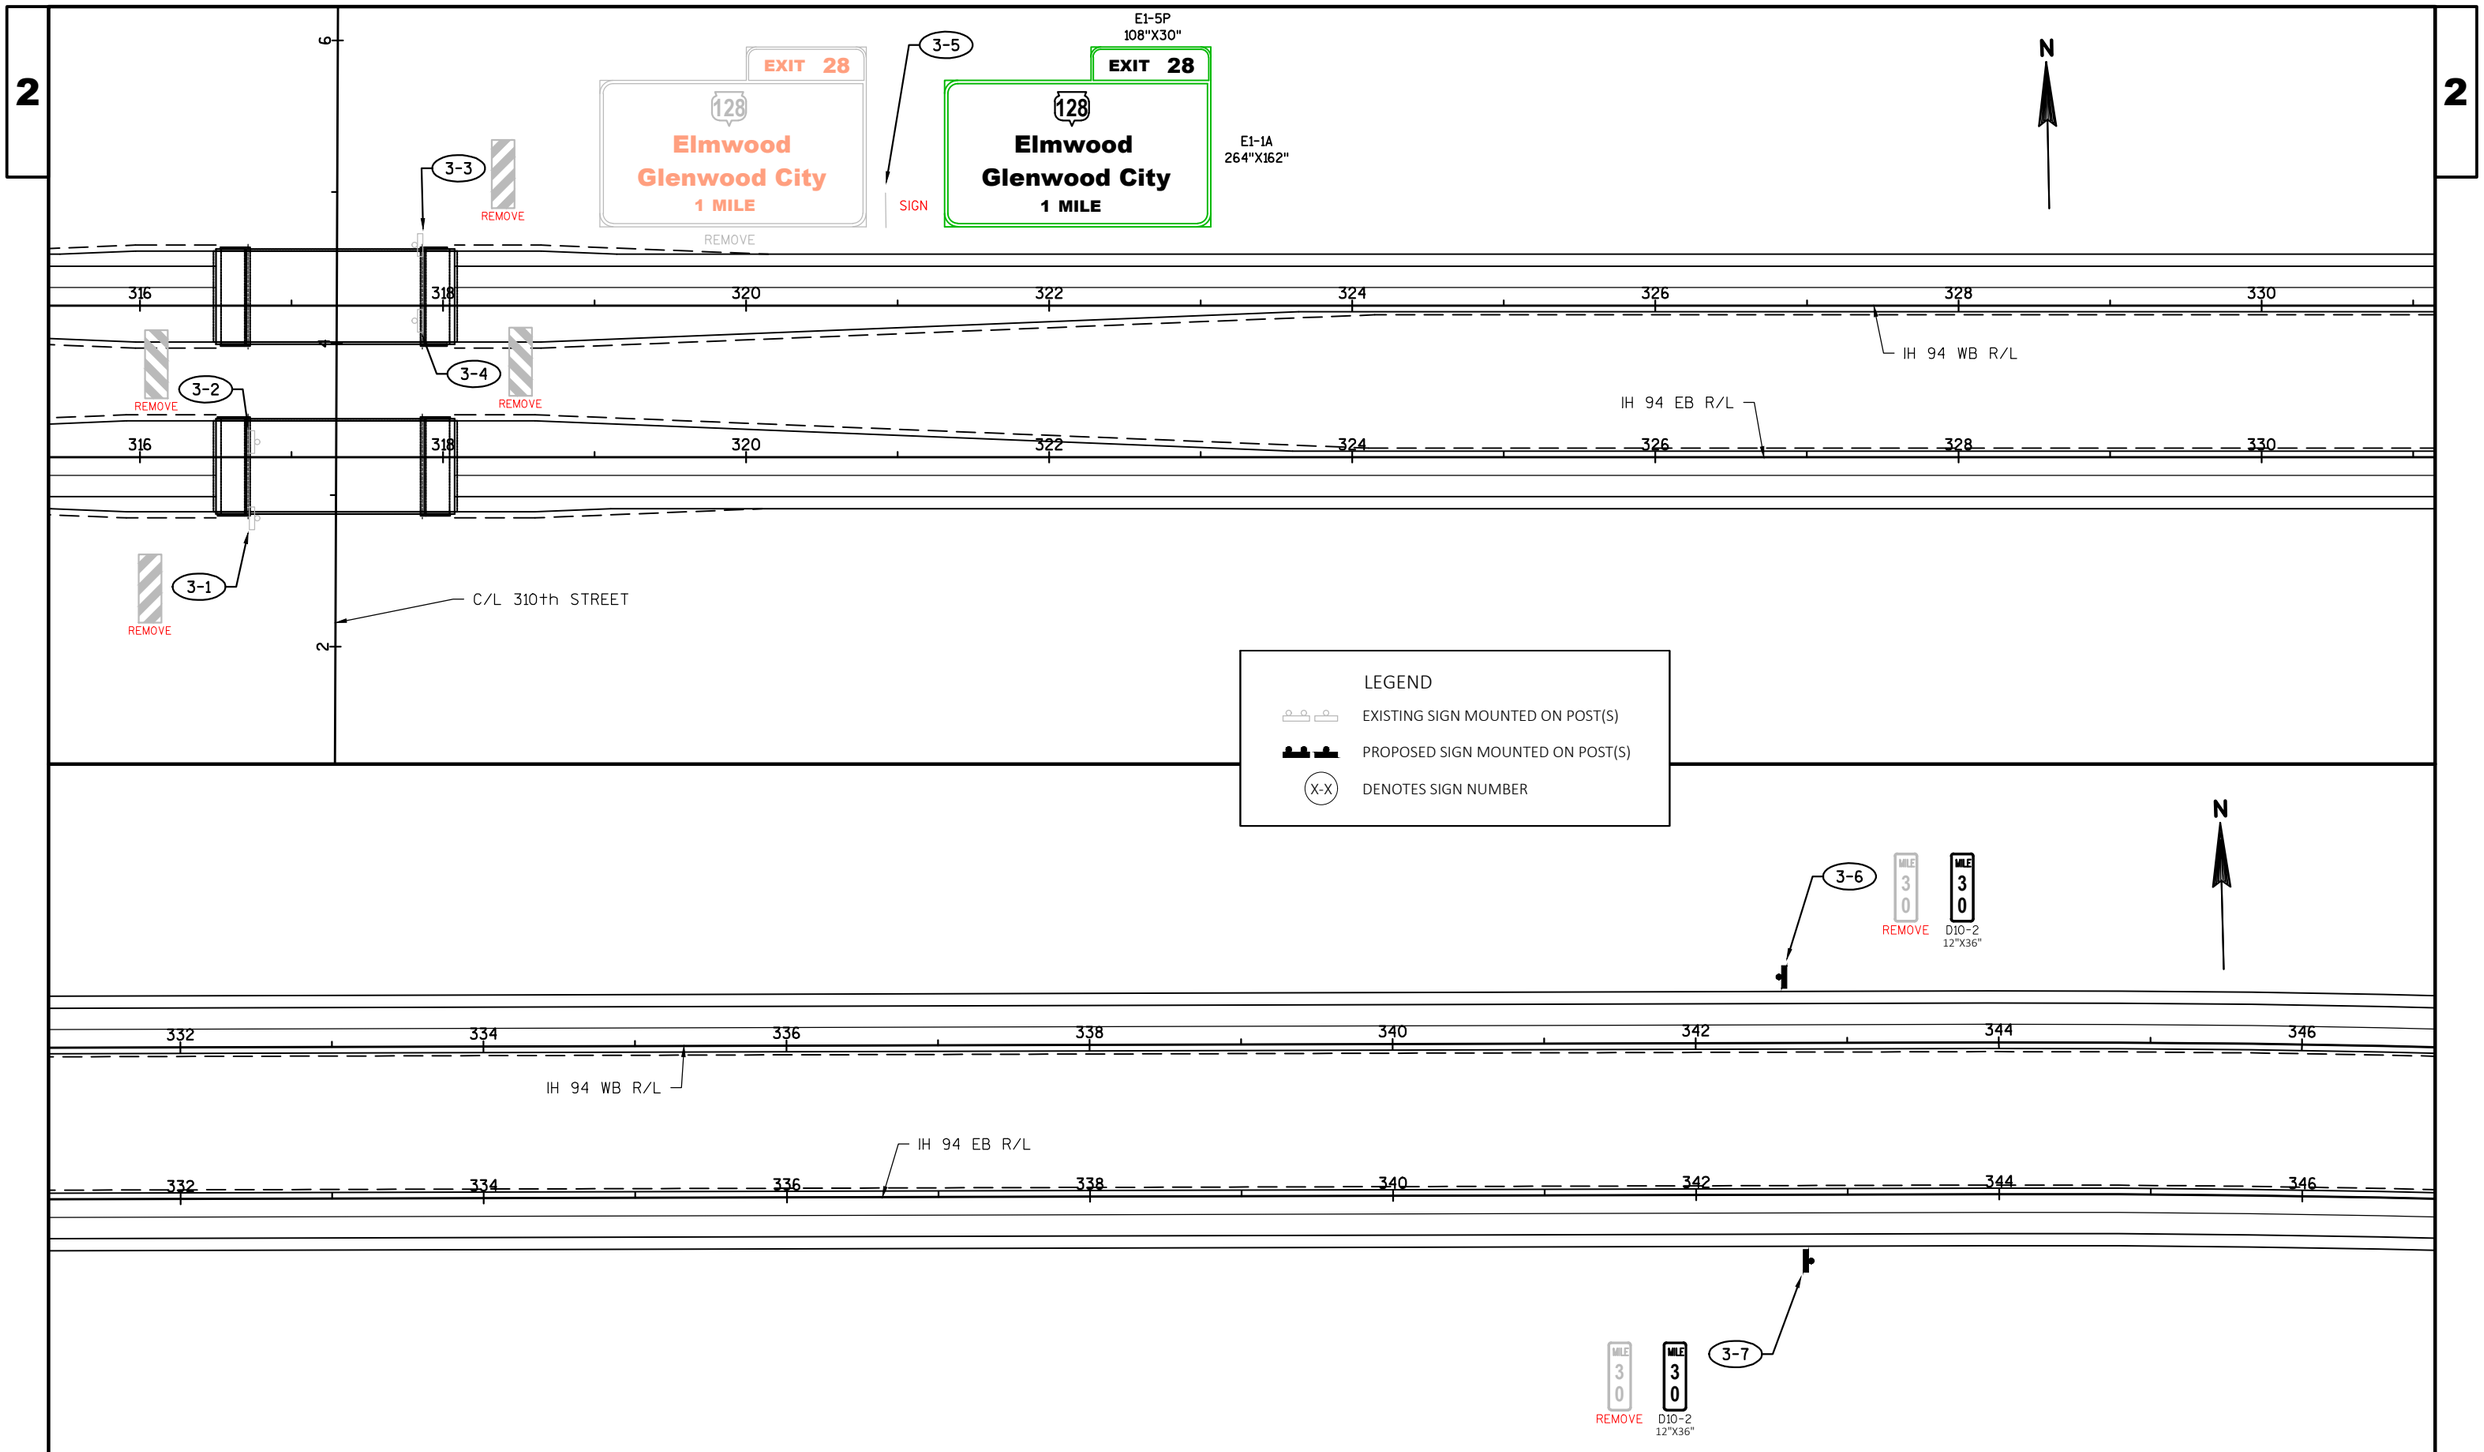

PROJECT NO:1022-07-76	HWY:IH 94	COUNTY:ST. CROIX & DUNN	PERMANENT SIGNING - MAINLINE IH 94	SHEET	E

FILE NAME : N:\PDS\C3D\10220706\SHEETSPLAN\PLAN SHEETS 10220776\023201_PS_PERMANENT_SIGNING_WEST.DWG
LAYOUT NAME - SHEET - (7)
PLOT DATE : 2/6/2018 1:49 PM
PLOT BY : ANDERSON, THOMAS R PLOT NAME :
PLOT SCALE : 1 IN:100 FT

2

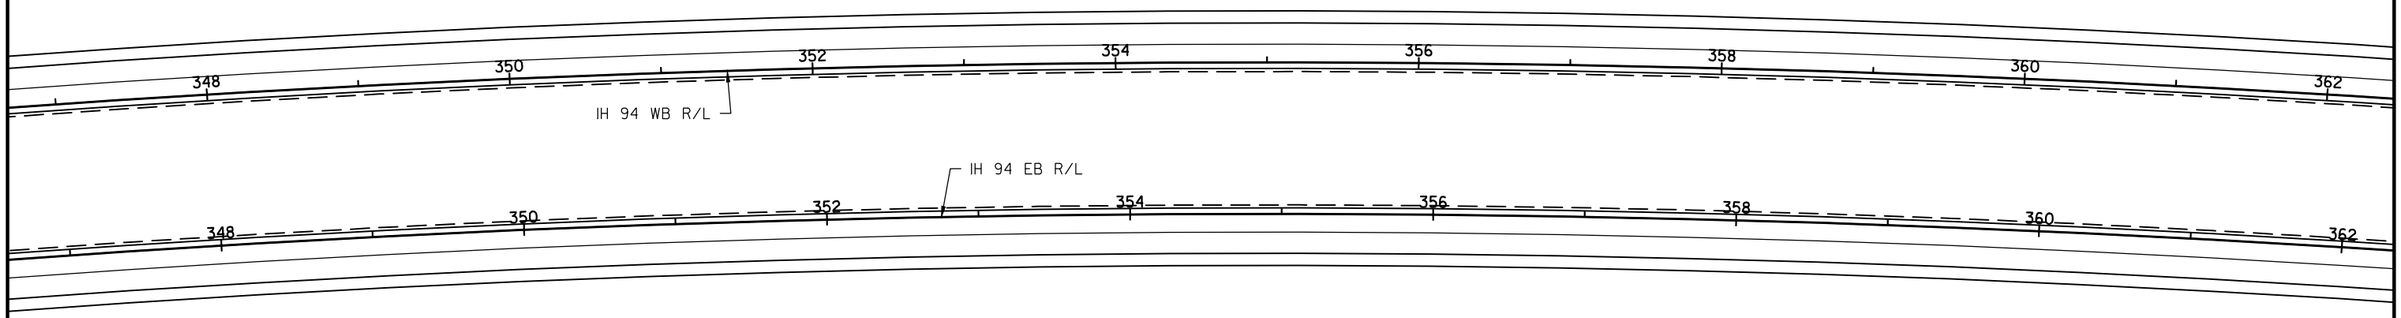


LEGEND

EXISTING SIGN MOUNTED ON POST(S)

PROPOSED SIGN MOUNTED ON POST(S)


(X-X) DENOTES SIGN NUMBER

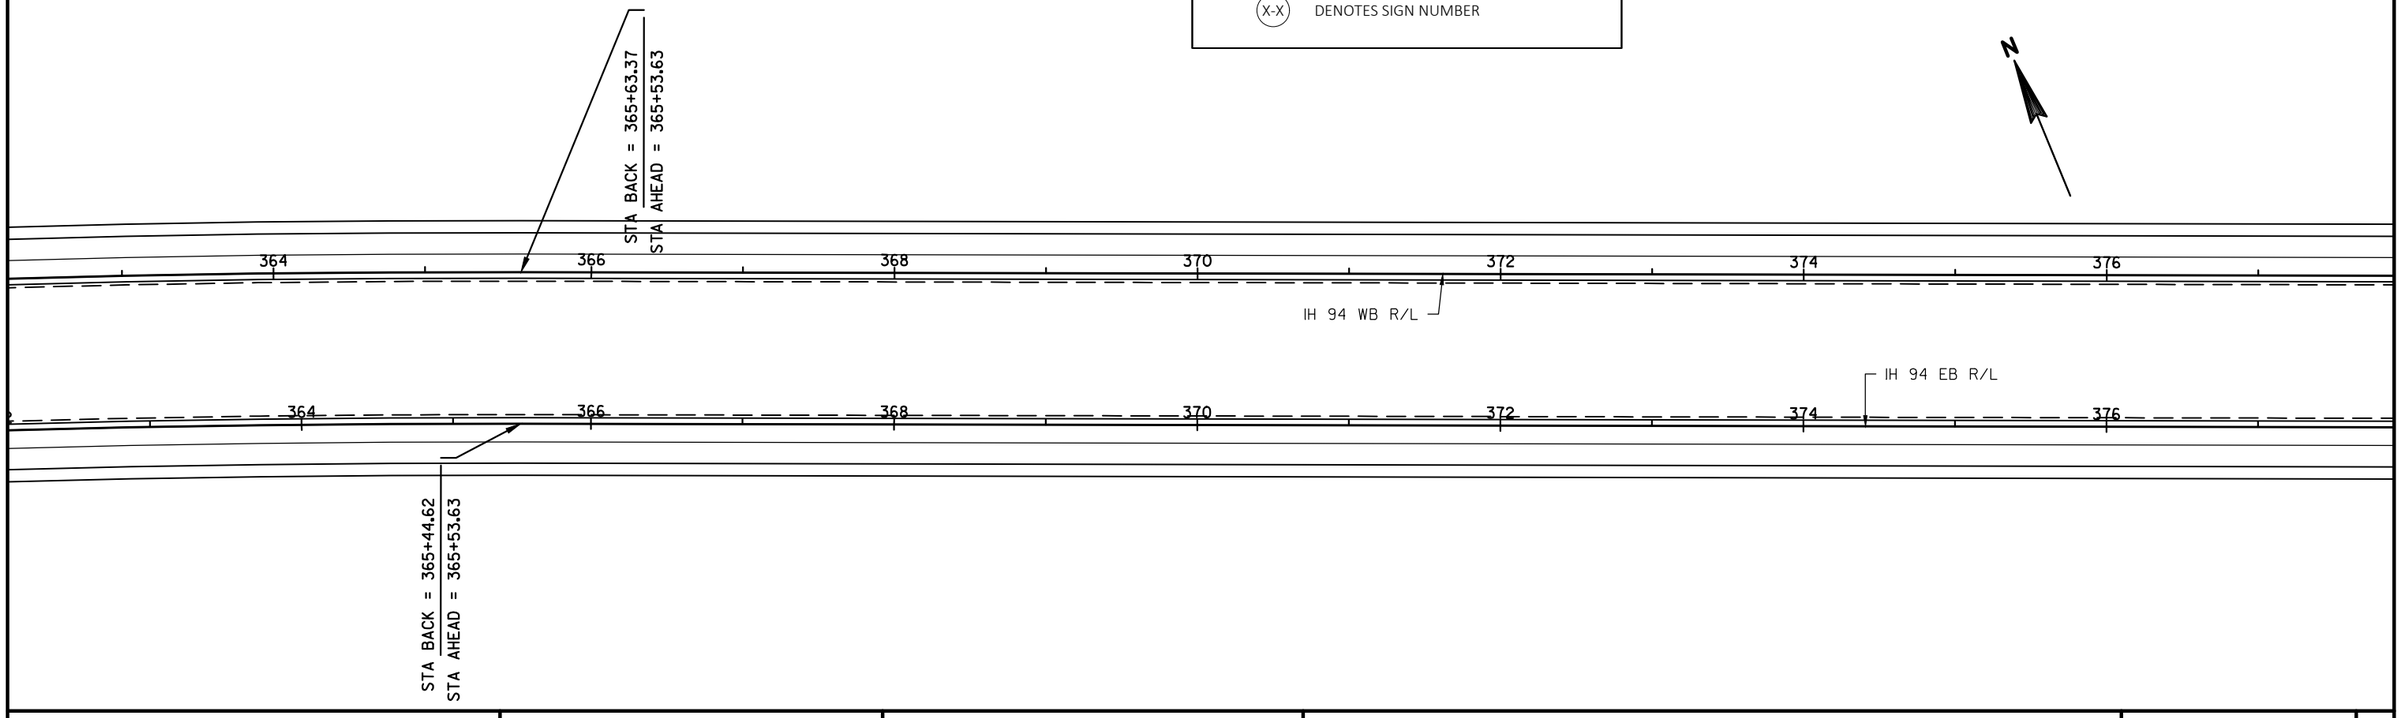

PROJECT NO:1022-07-76	HWY:IH 94	COUNTY:ST. CROIX & DUNN	PERMANENT SIGNING - MAINLINE IH 94	SHEET	E

2


2

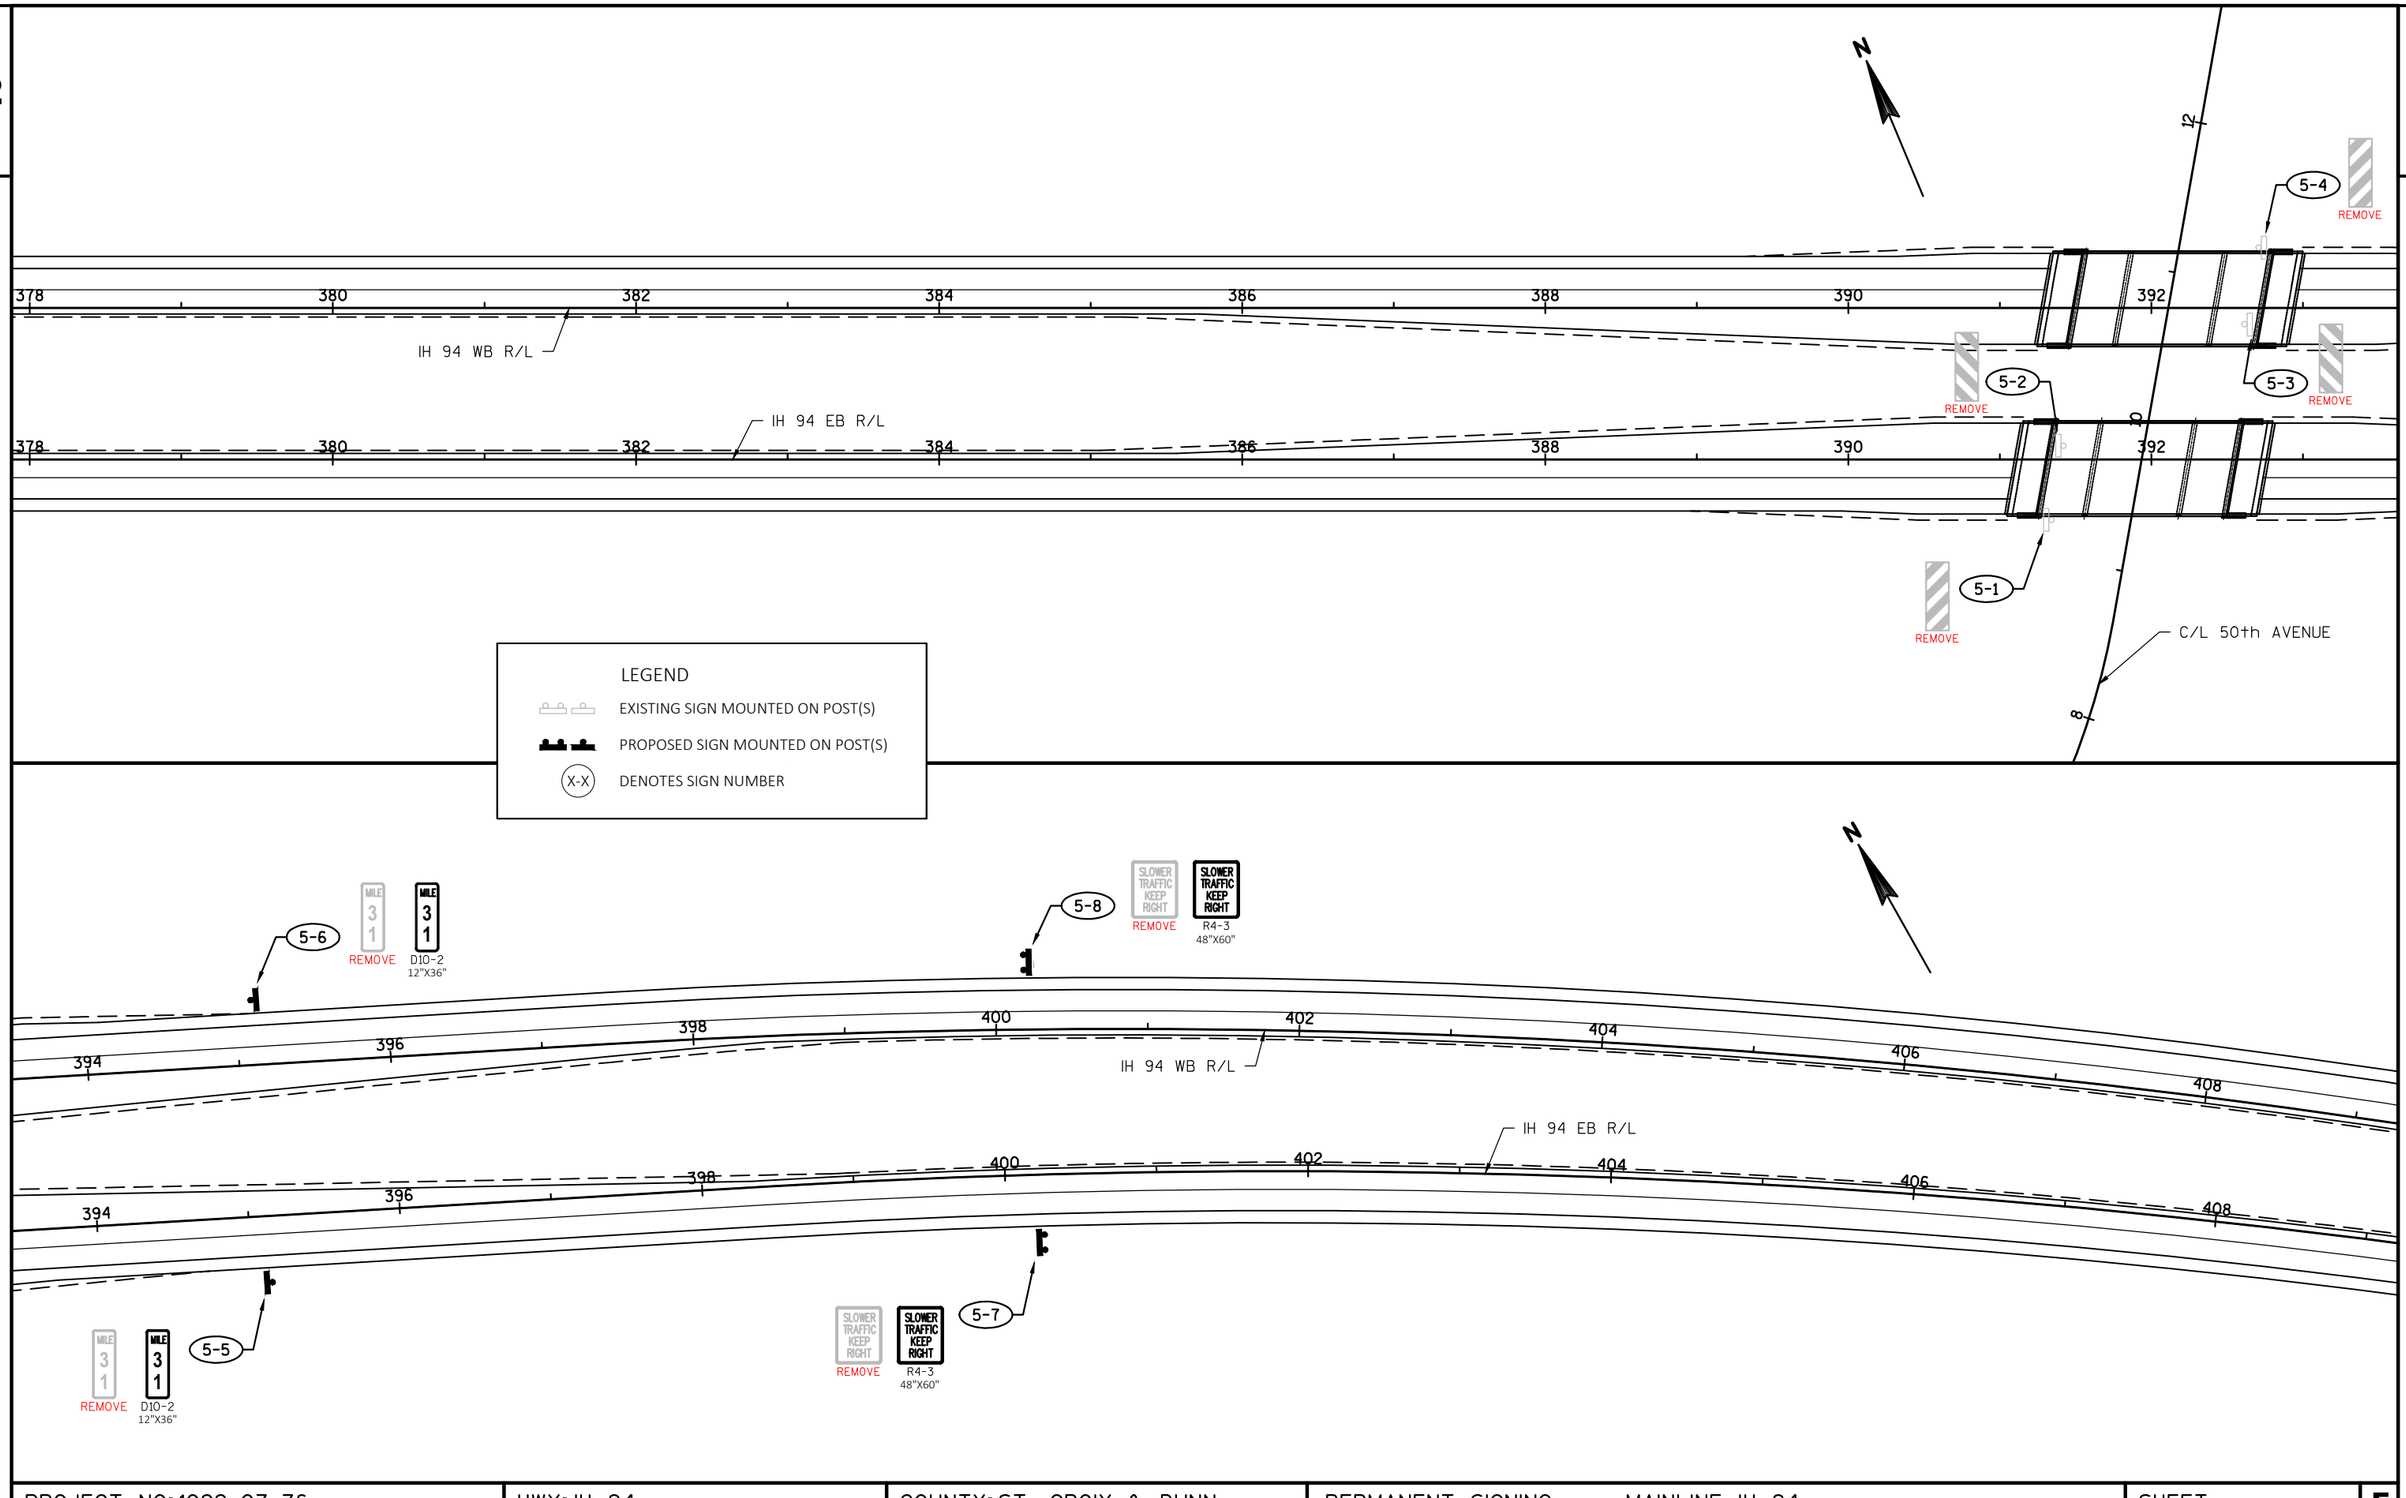

PROJECT NO:1022-07-76	HWY: IH 94	COUNTY: ST. CROIX & DUNN	PERMANENT SIGNING - MAINLINE IH 94	SHEET	E


FILE NAME : N:\PDS\C3D\10220706\SHEETSPLAN\PLAN SHEETS 10220776\023201_PS_PERMANENT_SIGNING_WEST.DWG
LAYOUT NAME - SHEET - (11)
PLOT DATE : 2/6/2018 1:50 PM PLOT BY : ANDERSON, THOMAS R PLOT NAME : PLOT SCALE : 1 IN:100 FT

2

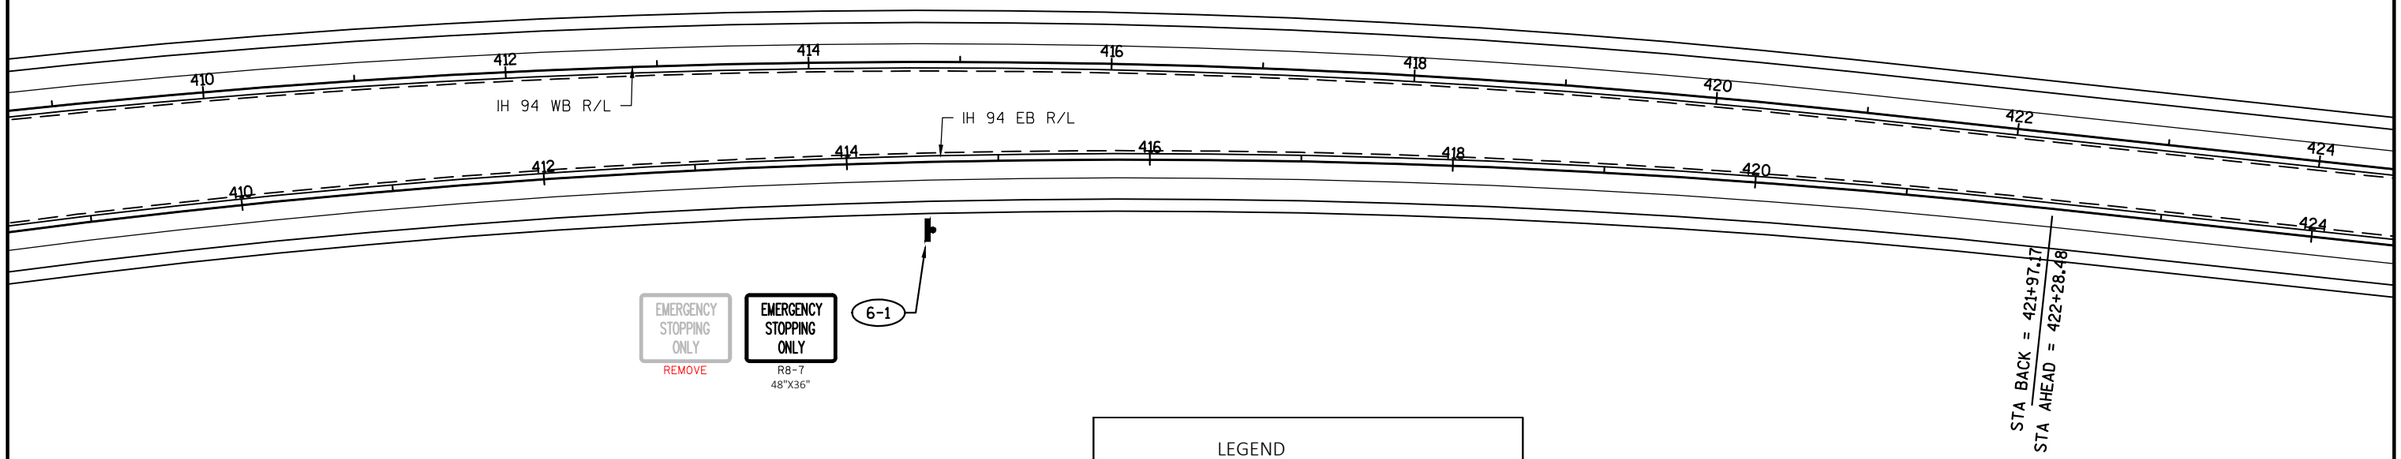

LEGEND

- EXISTING SIGN MOUNTED ON POST(S)
- PROPOSED SIGN MOUNTED ON POST(S)
- (X-X) DENOTES SIGN NUMBER

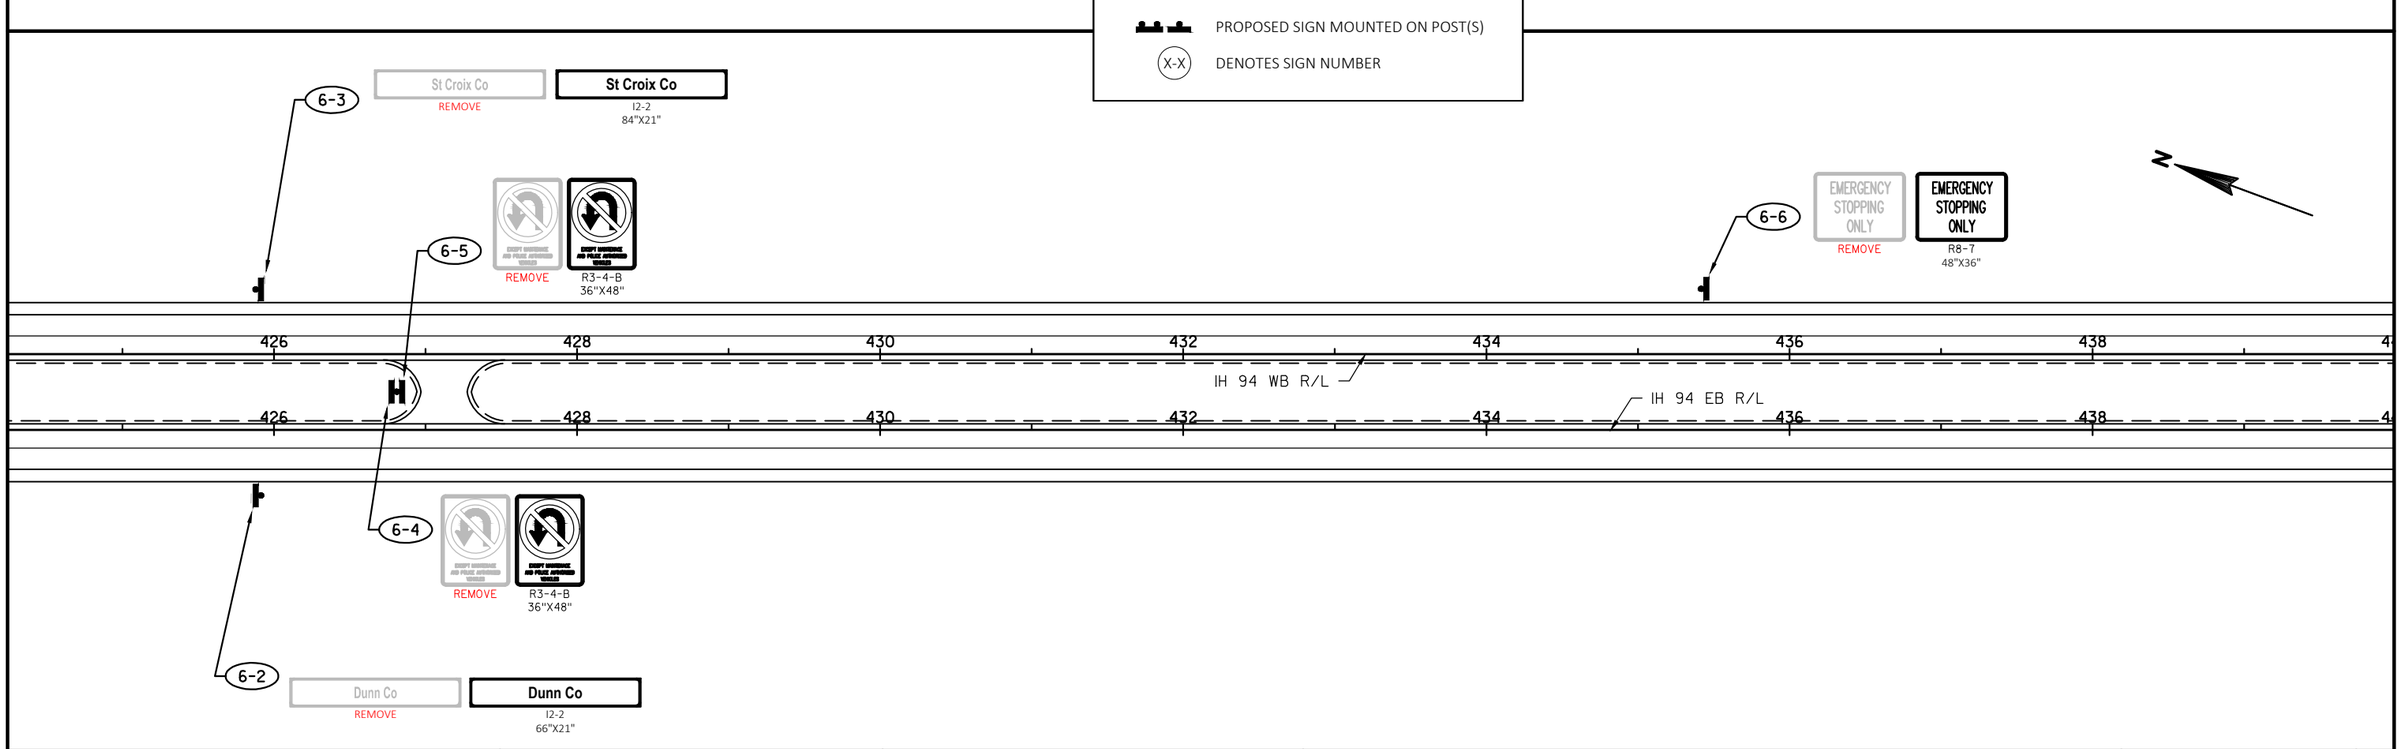

PROJECT NO:1022-07-76	HWY: IH 94	COUNTY: ST. CROIX & DUNN	PERMANENT SIGNING - MAINLINE IH 94	SHEET	E

FILE NAME : N:\PDS\C3D\10220706\SHEETSPLAN\PLAN SHEETS 10220776\023201_PS_PERMANENT_SIGNING_WEST.DWG
LAYOUT NAME - SHEET - (13)
PLOT DATE : 2/6/2018 1:50 PM
PLOT BY : ANDERSON, THOMAS R PLOT NAME :
PLOT SCALE : 1 IN:100 FT

2

Hwy 128 3
Hudson 32
St Paul 47
REMOVE

7-4
SIGN

Hwy 128 3
Hudson 32
St Paul 47
E8-1
168"X84"

REMOVE
R3-4-B
36"X48"
7-2

7-6
MILE 3 2
REMOVE
MILE 3 2
D10-2
12"X36"

7-7
SPEED LIMIT 70
REMOVE
SPEED LIMIT 70
R2-1
48"X60"

442 444 446 448 450 452 454

IH 94 WB R/L

IH 94 EB R/L

442 444 446 448 450 452 454

REMOVE
R3-4-B
36"X48"
7-1

EXIT 32
Q
Knapp
1/2 MILE
NEXT EXIT 9 MILES
REMOVE

7-3
SIGN

E1-5P
108"X30"
EXIT 32
Q
Knapp
1/2 MILE
NEXT EXIT 9 MILES
E2-1A
84"X36"

E1-1A
132"X120"

7-5
REMOVE
MILE 3 2
MILE 3 2
D10-2
12"X36"

LEGEND
EXISTING SIGN MOUNTED ON POST(S)
PROPOSED SIGN MOUNTED ON POST(S)
X-X DENOTES SIGN NUMBER

WEST INTERSTATE 94
J4-1
24"X36"
7-8

WEST INTERSTATE 94
REMOVE

456 458 460 462 464 466 468 470

IH 94 WB R/L

IH 94 EB R/L

456 458 460 462 464 466 468 470


SIGN
7-9

EXIT 32
Q
Knapp
REMOVE

E1-5P
108"X30"
EXIT 32
Q
Knapp
E4-1A
168"X90"

PROJECT NO:1022-07-76	HWY:IH 94	COUNTY:ST. CROIX & DUNN	PERMANENT SIGNING - MAINLINE IH 94	SHEET	E

FILE NAME : N:\PDS\C3D\10220706\SHEETSPLAN\PLAN SHEETS 10220776\023201_PS_PERMANENT_SIGNING_WEST.DWG
LAYOUT NAME - SHEET - (15)
PLOT DATE : 2/6/2018 1:50 PM
PLOT BY : ANDERSON, THOMAS R PLOT NAME :
PLOT SCALE : 1 IN:100 FT

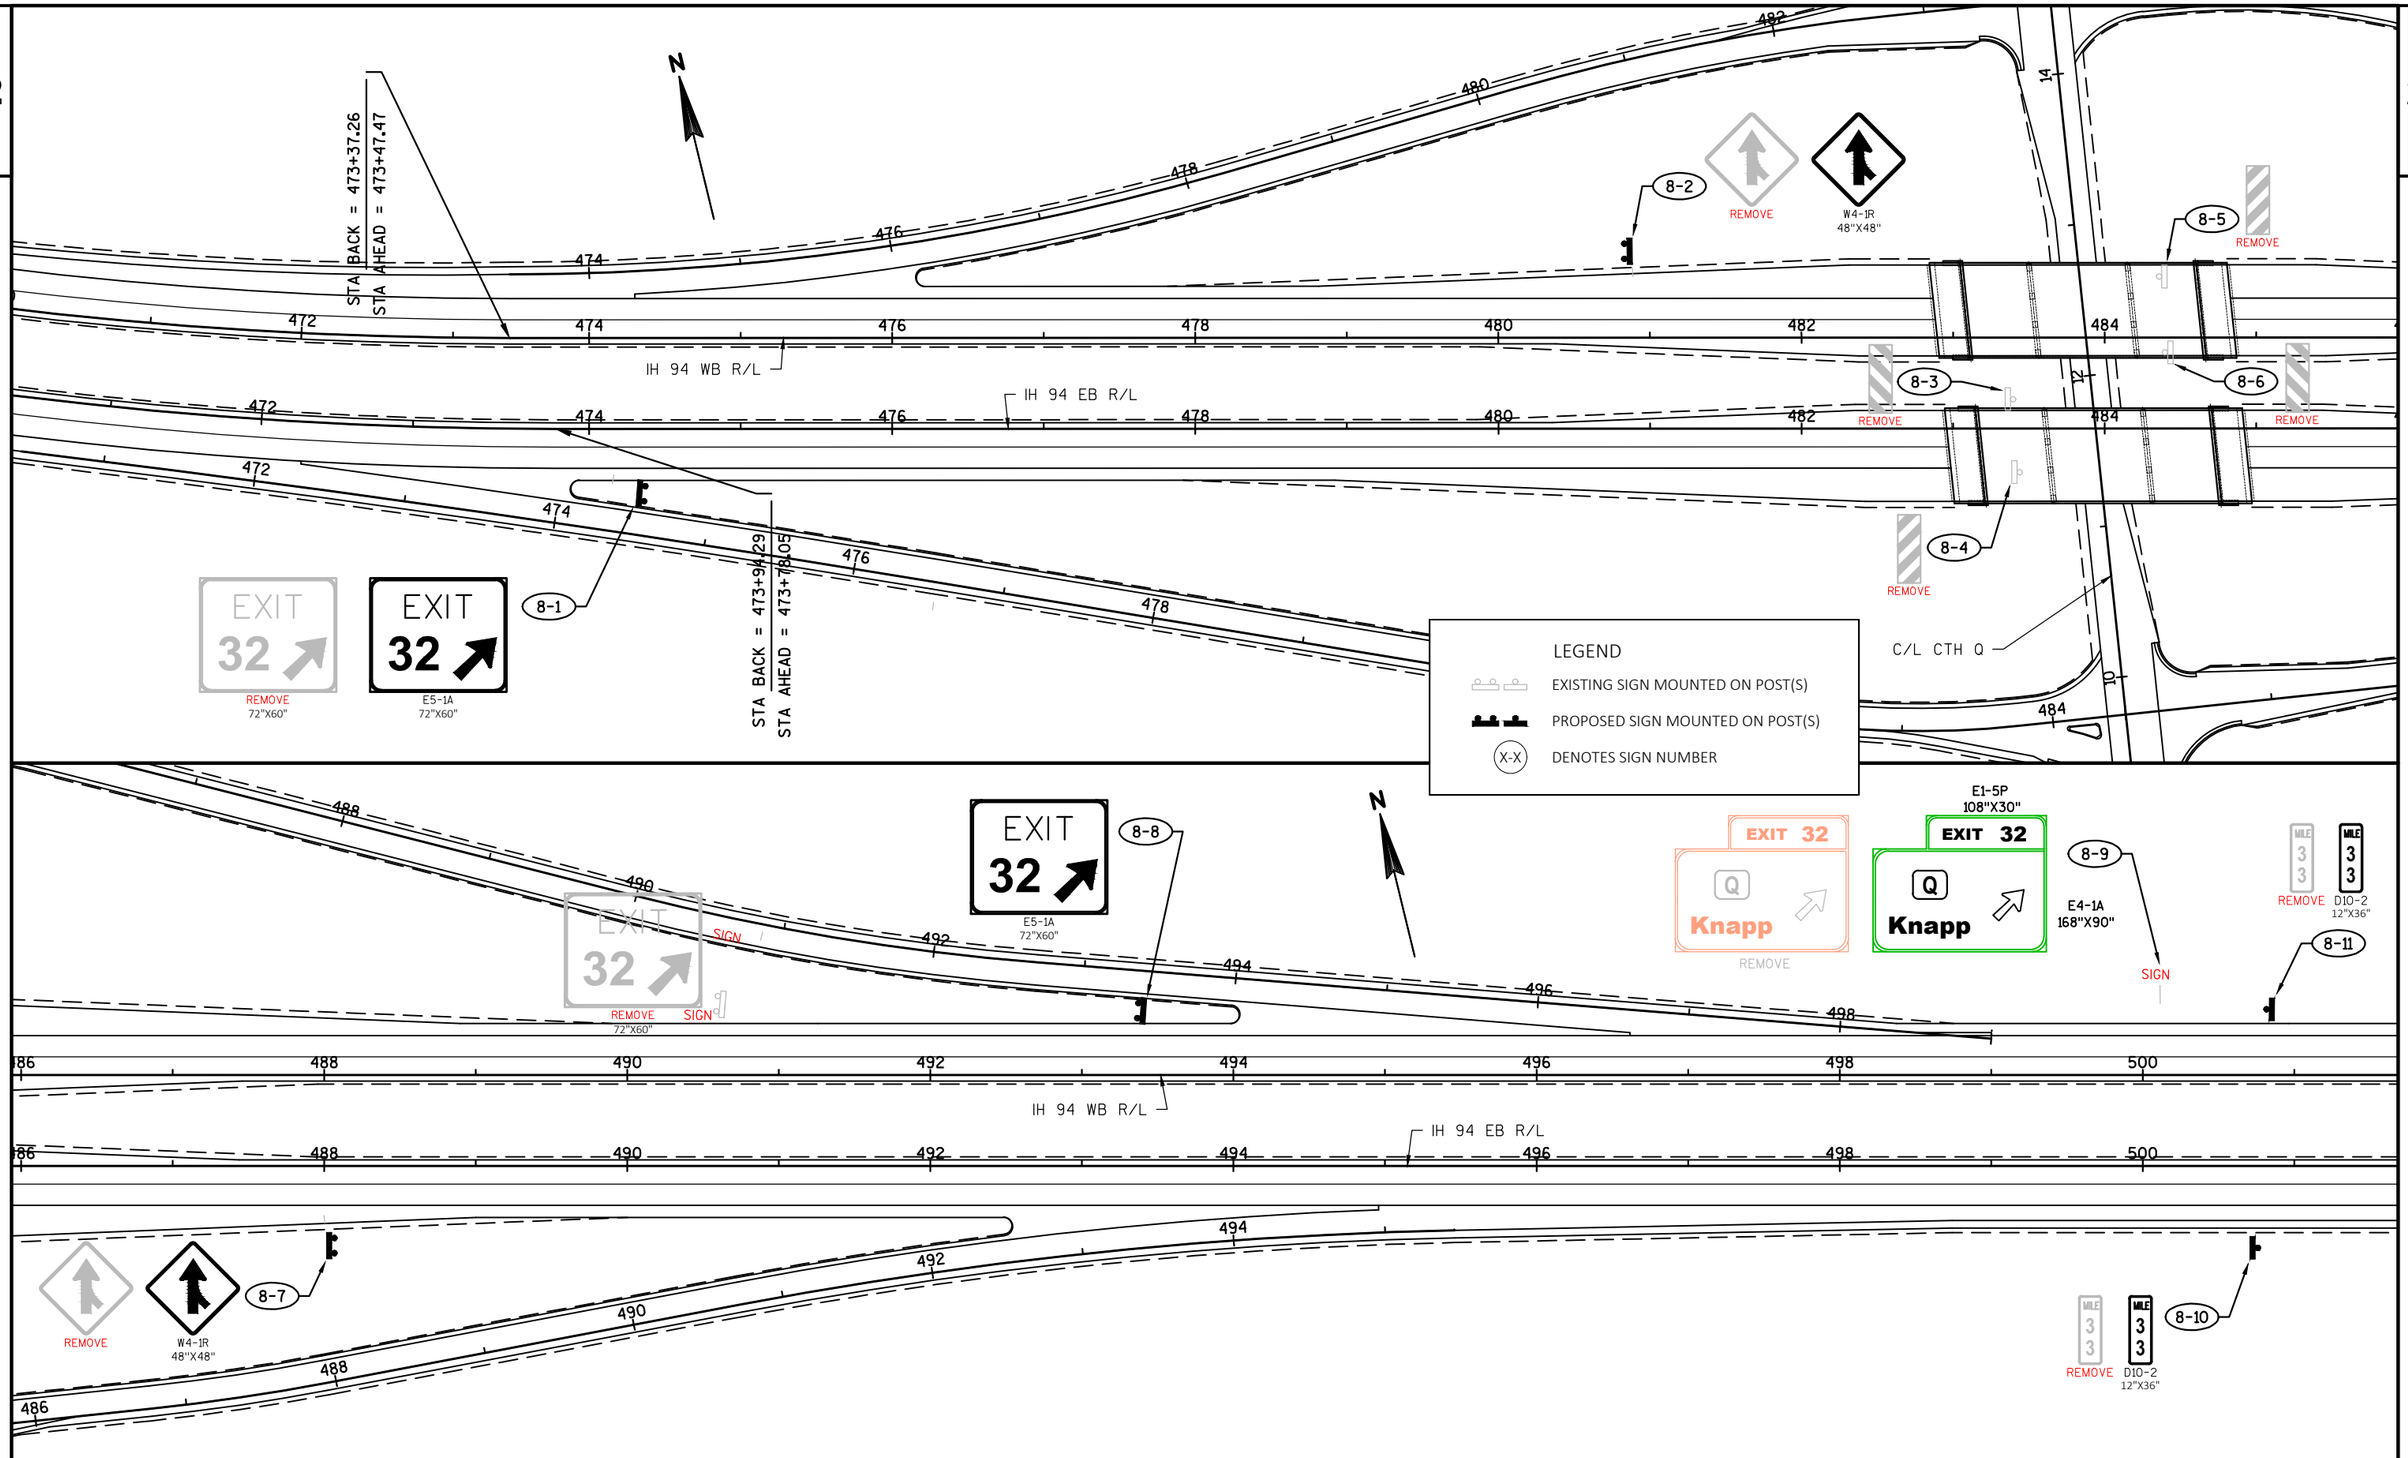

PROJECT NO:1022-07-76	HWY: IH 94	COUNTY: ST. CROIX & DUNN	PERMANENT SIGNING - MAINLINE IH 94	SHEET	E

FILE NAME : N:\PDS\C3D\10220706\SHEETSPLAN\PLAN SHEETS 10220776\023201_PS_PERMANENT_SIGNING_WEST.DWG
LAYOUT NAME - SHEET - (17)

PLOT DATE : 2/6/2018 1:50 PM PLOT BY : ANDERSON, THOMAS R PLOT NAME : PLOT SCALE : 1 IN:100 FT

2

N

IH 94 WB R/L

IH 94 EB R/L

502 504 506 508 510 512 514 516

STA BACK = 515+68.35
STA AHEAD = 515+61.30

REMOVE

R3-4-B
36"X48"

9-3

9-2

STA BACK = 516+09.56
STA AHEAD = 516+13.33

REMOVE

R3-4-B
36"X48"

EAST INTERSTATE 94

REMOVE

9-1

EAST INTERSTATE 94

I4-1
36"X54"

LEGEND

EXISTING SIGN MOUNTED ON POST(S)

PROPOSED SIGN MOUNTED ON POST(S)

(X-X) DENOTES SIGN NUMBER

N

IH 94 WB R/L

IH 94 EB R/L

518 520 522 524 526 528 530 532

9-4

SPEED LIMIT 70

REMOVE

SPEED LIMIT 70

R2-1
48"X60"

SIGN

9-5


Menomonie	8
Elk Mound	19
Eau Claire	32

REMOVE


Menomonie	8
Elk Mound	19
Eau Claire	32

E8-1
192"X84"

PROJECT NO:1022-07-76	HWY:IH 94	COUNTY:ST. CROIX & DUNN	PERMANENT SIGNING - MAINLINE IH 94	SHEET	E

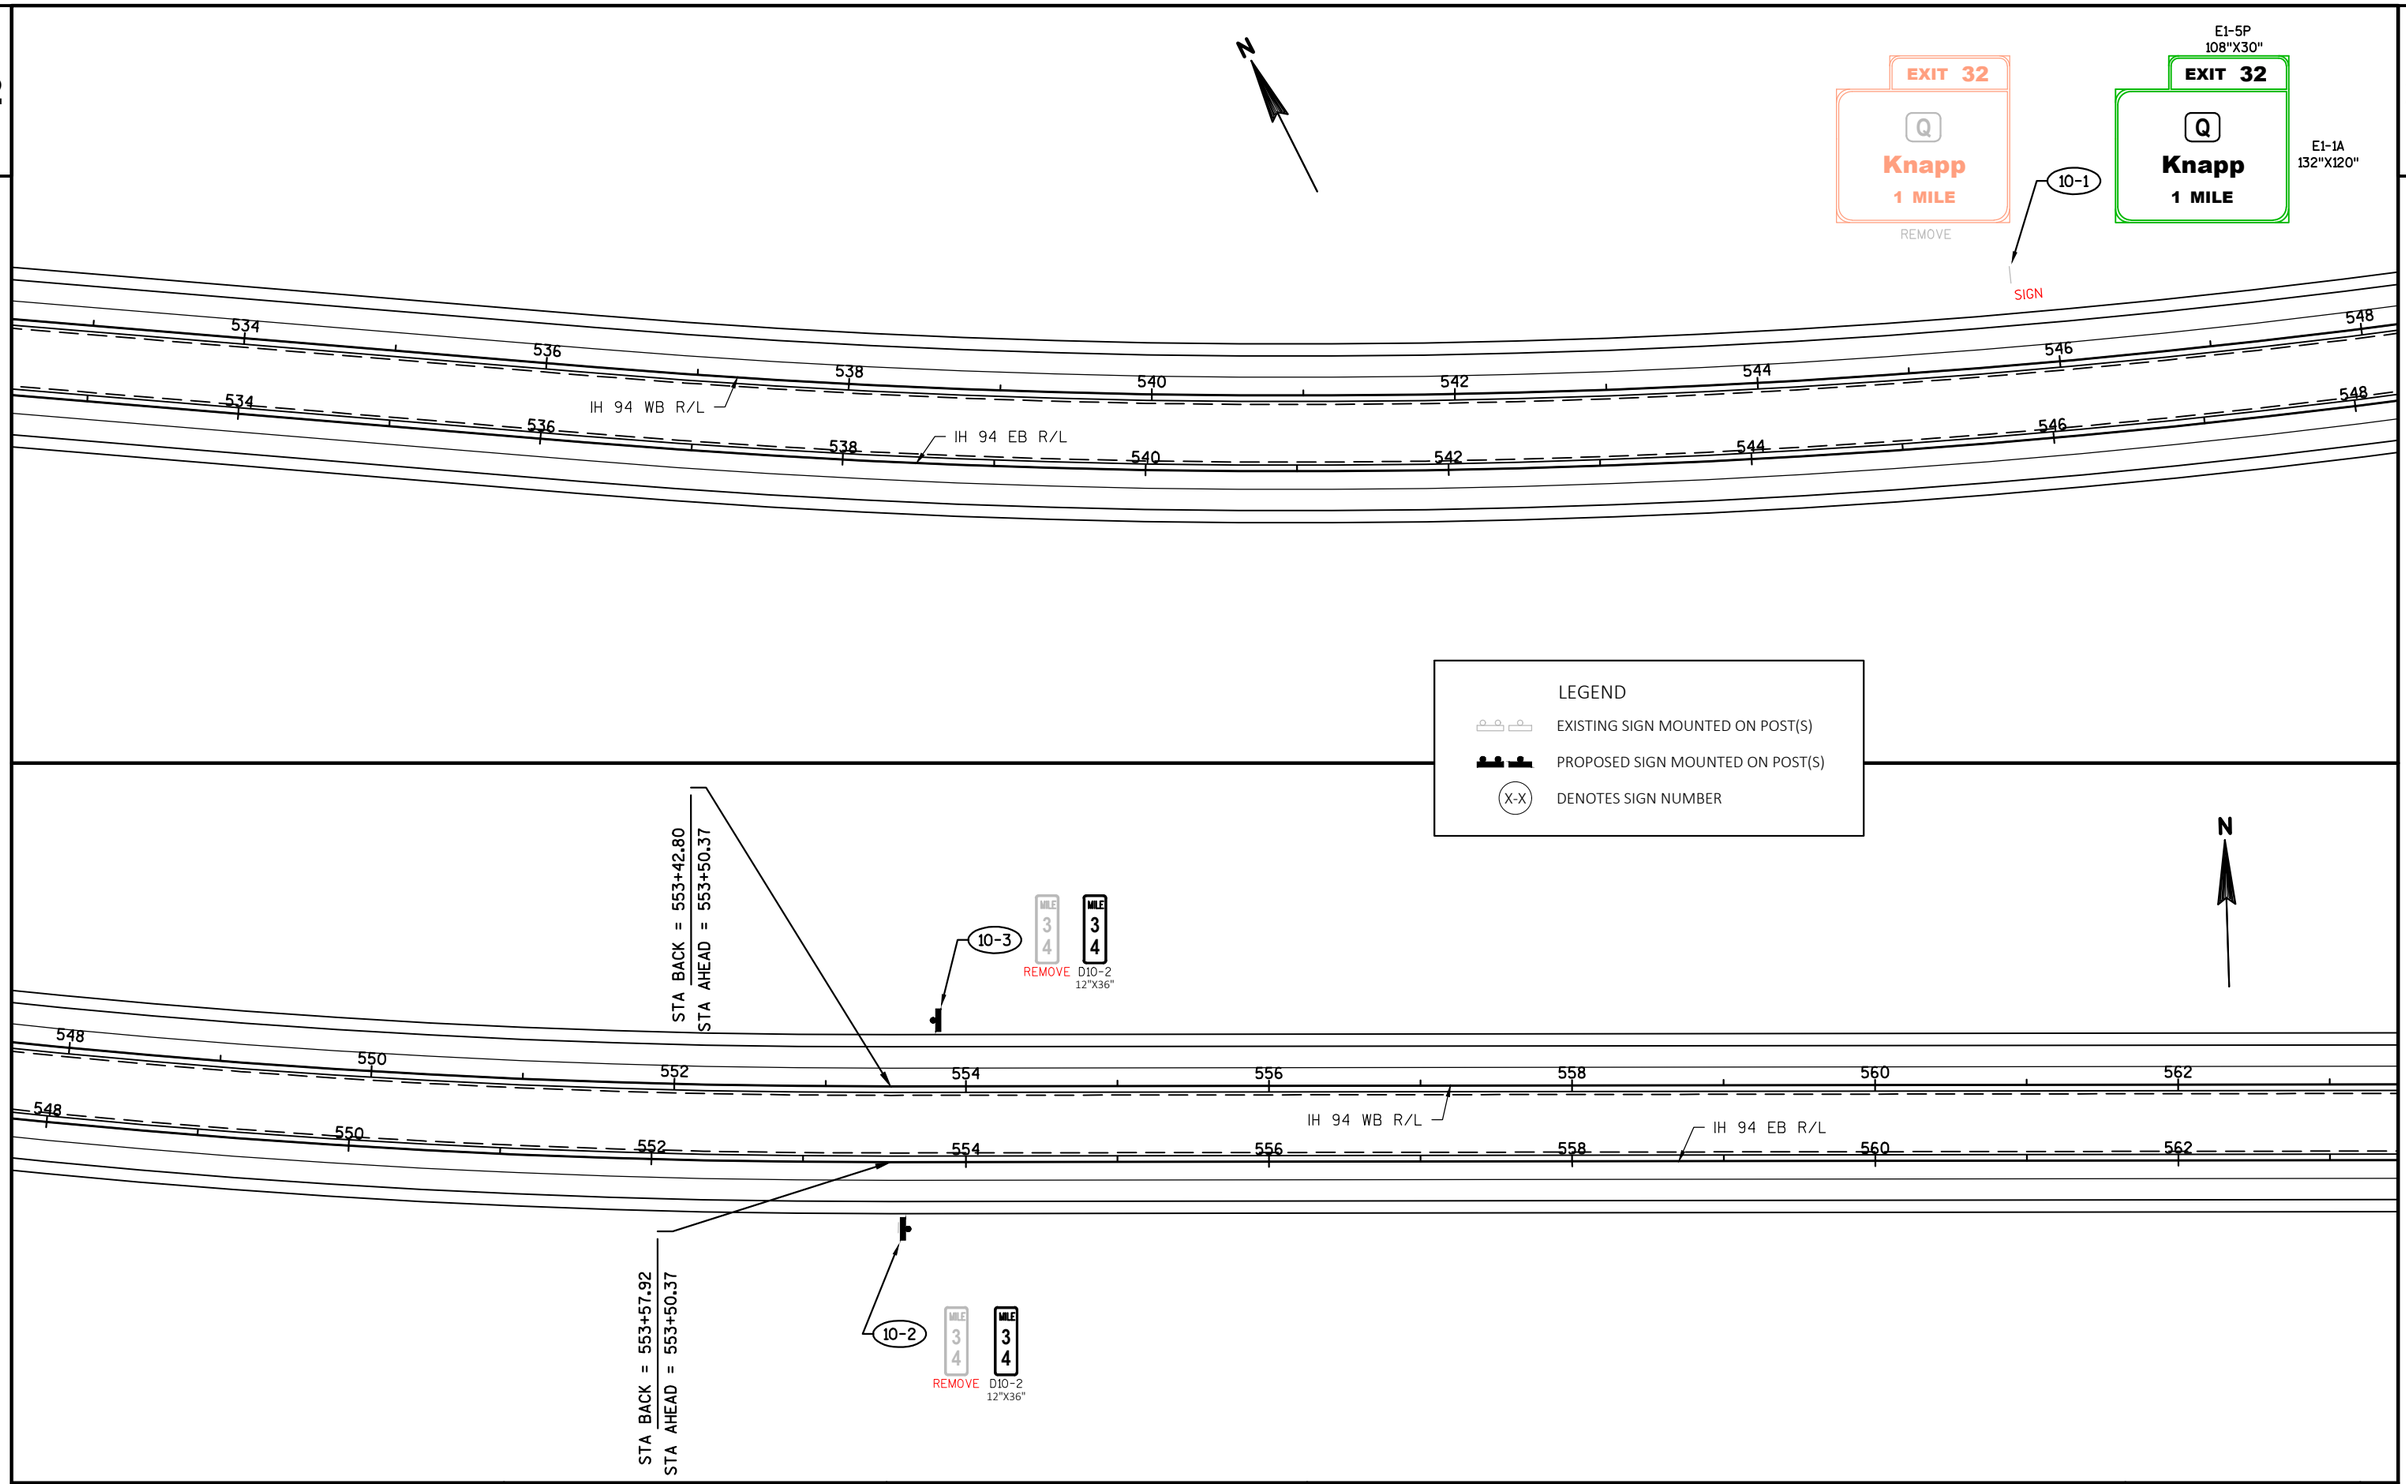

N
EXIT 32
Q
Knapp
1 MILE
REMOVE
E1-5P
108"X30"
EXIT 32
Q
Knapp
1 MILE
E1-1A
132"X120"
10-1
SIGN
534
536
538
540
542
544
546
548
IH 94 WB R/L
IH 94 EB R/L
LEGEND
EXISTING SIGN MOUNTED ON POST(S)
PROPOSED SIGN MOUNTED ON POST(S)
X-X
DENOTES SIGN NUMBER
STA BACK = 553+42.80
STA AHEAD = 553+50.37
10-3
MILE 3 4
REMOVE
D10-2
12"X36"
548
550
552
554
556
558
560
562
IH 94 WB R/L
IH 94 EB R/L
STA BACK = 553+57.92
STA AHEAD = 553+50.37
10-2
MILE 3 4
REMOVE
D10-2
12"X36"

2

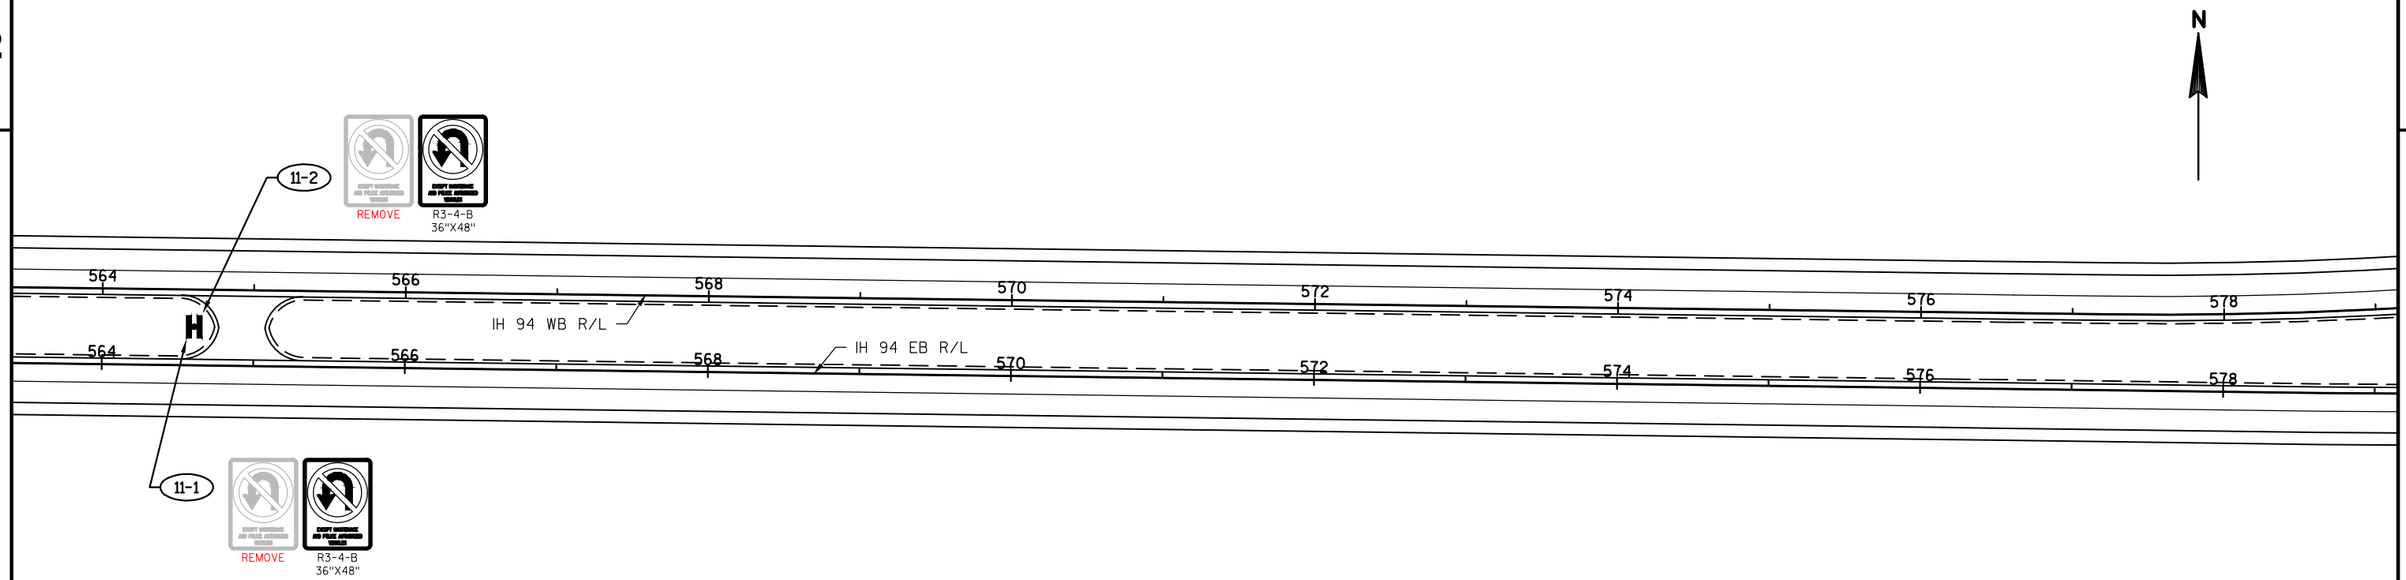

LEGEND

- EXISTING SIGN MOUNTED ON POST(S)
- PROPOSED SIGN MOUNTED ON POST(S)
- (X-X) DENOTES SIGN NUMBER

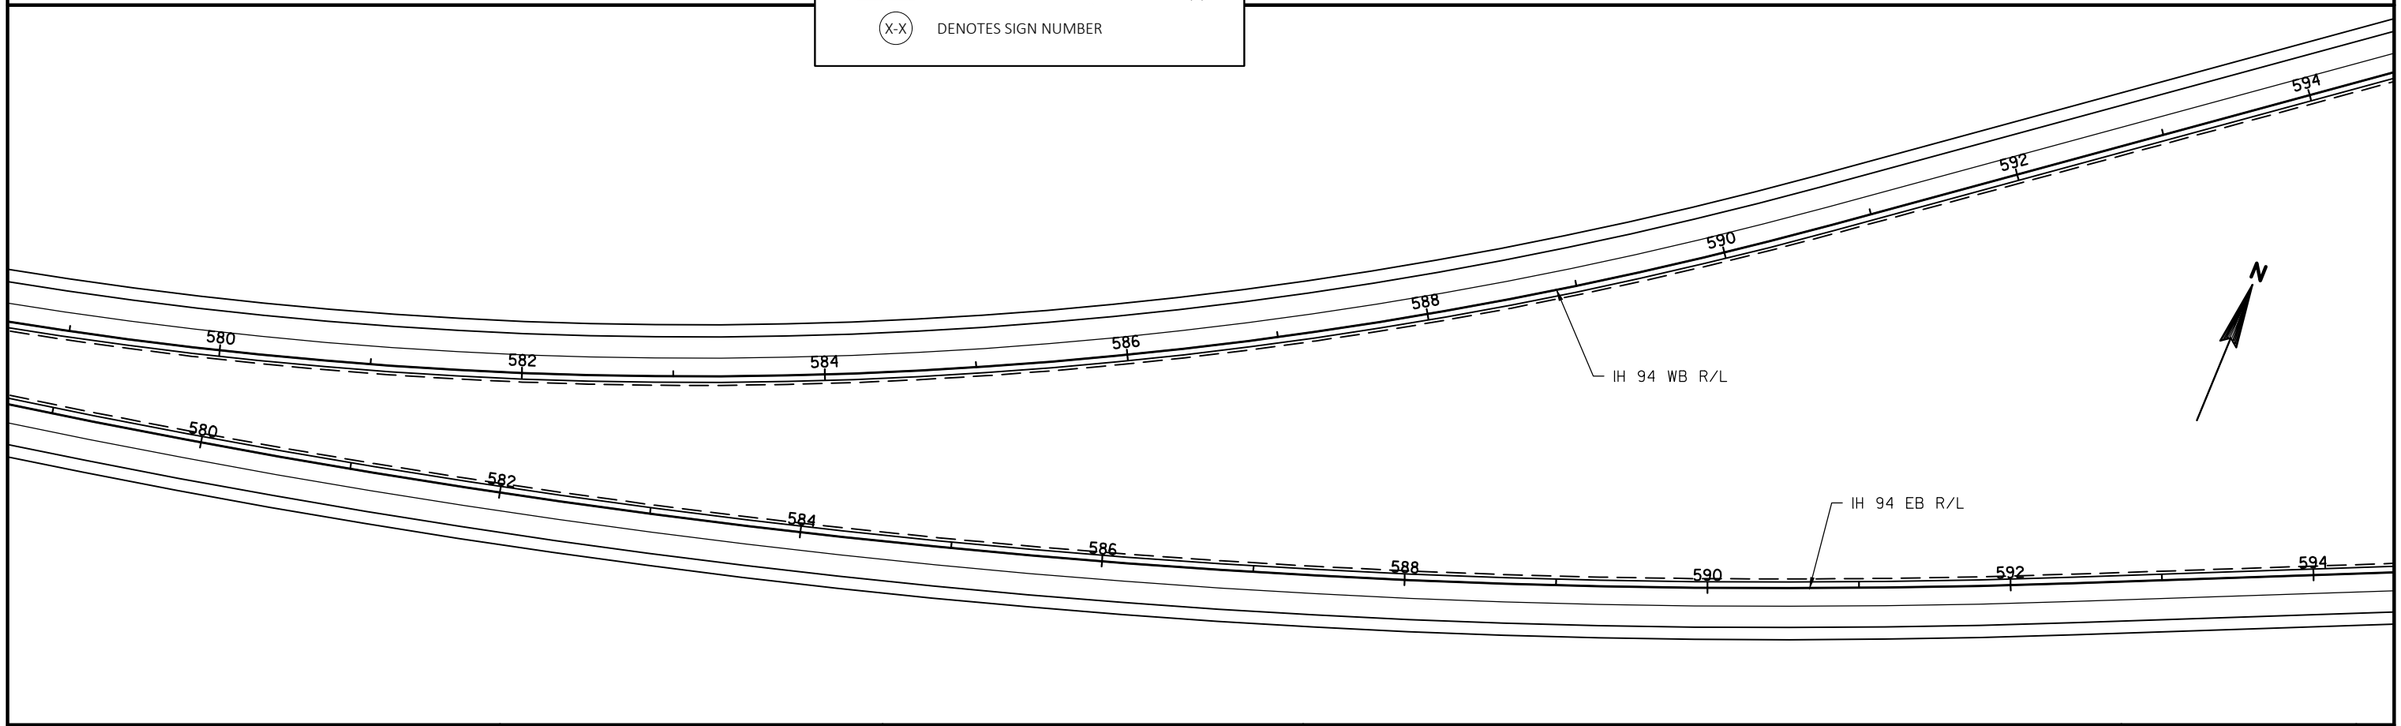

PROJECT NO:1022-07-76	HWY:IH 94	COUNTY:ST. CROIX & DUNN	PERMANENT SIGNING - MAINLINE IH 94	SHEET	E

FILE NAME : N:\PDS\C3D\10220706\SHEETSPLAN\PLAN SHEETS 10220776\023201_PS_PERMANENT_SIGNING_WEST.DWG
LAYOUT NAME - SHEET - (23)
PLOT DATE : 2/6/2018 1:50 PM PLOT BY : ANDERSON, THOMAS R PLOT NAME : PLOT SCALE : 1 IN:100 FT

2

2

N

IH 94 EB R/L

596 598 600 602 604 606 608 610

MILE 3 5 REMOVE

MILE 3 5 D10-2 12"X36"

12-1

LEGEND

EXISTING SIGN MOUNTED ON POST(S)

PROPOSED SIGN MOUNTED ON POST(S)

X-X DENOTES SIGN NUMBER

N

IH 94 EB R/L


610 612 614 615 618 620 622 624

PROJECT NO:1022-07-76	HWY:IH 94	COUNTY:ST. CROIX & DUNN	PERMANENT SIGNING - IH 94 EASTBOUND	SHEET	E

FILE NAME : N:\PDS\C3D\10220706\SHEETSPLAN\PLAN SHEETS 10220776\023201_PS_PERMANENT_SIGNING_WEST.DWG
LAYOUT NAME - SHEET - (25)

PLOT DATE : 2/6/2018 1:50 PM PLOT BY : ANDERSON, THOMAS R PLOT NAME : PLOT SCALE : 1 IN:100 FT


2

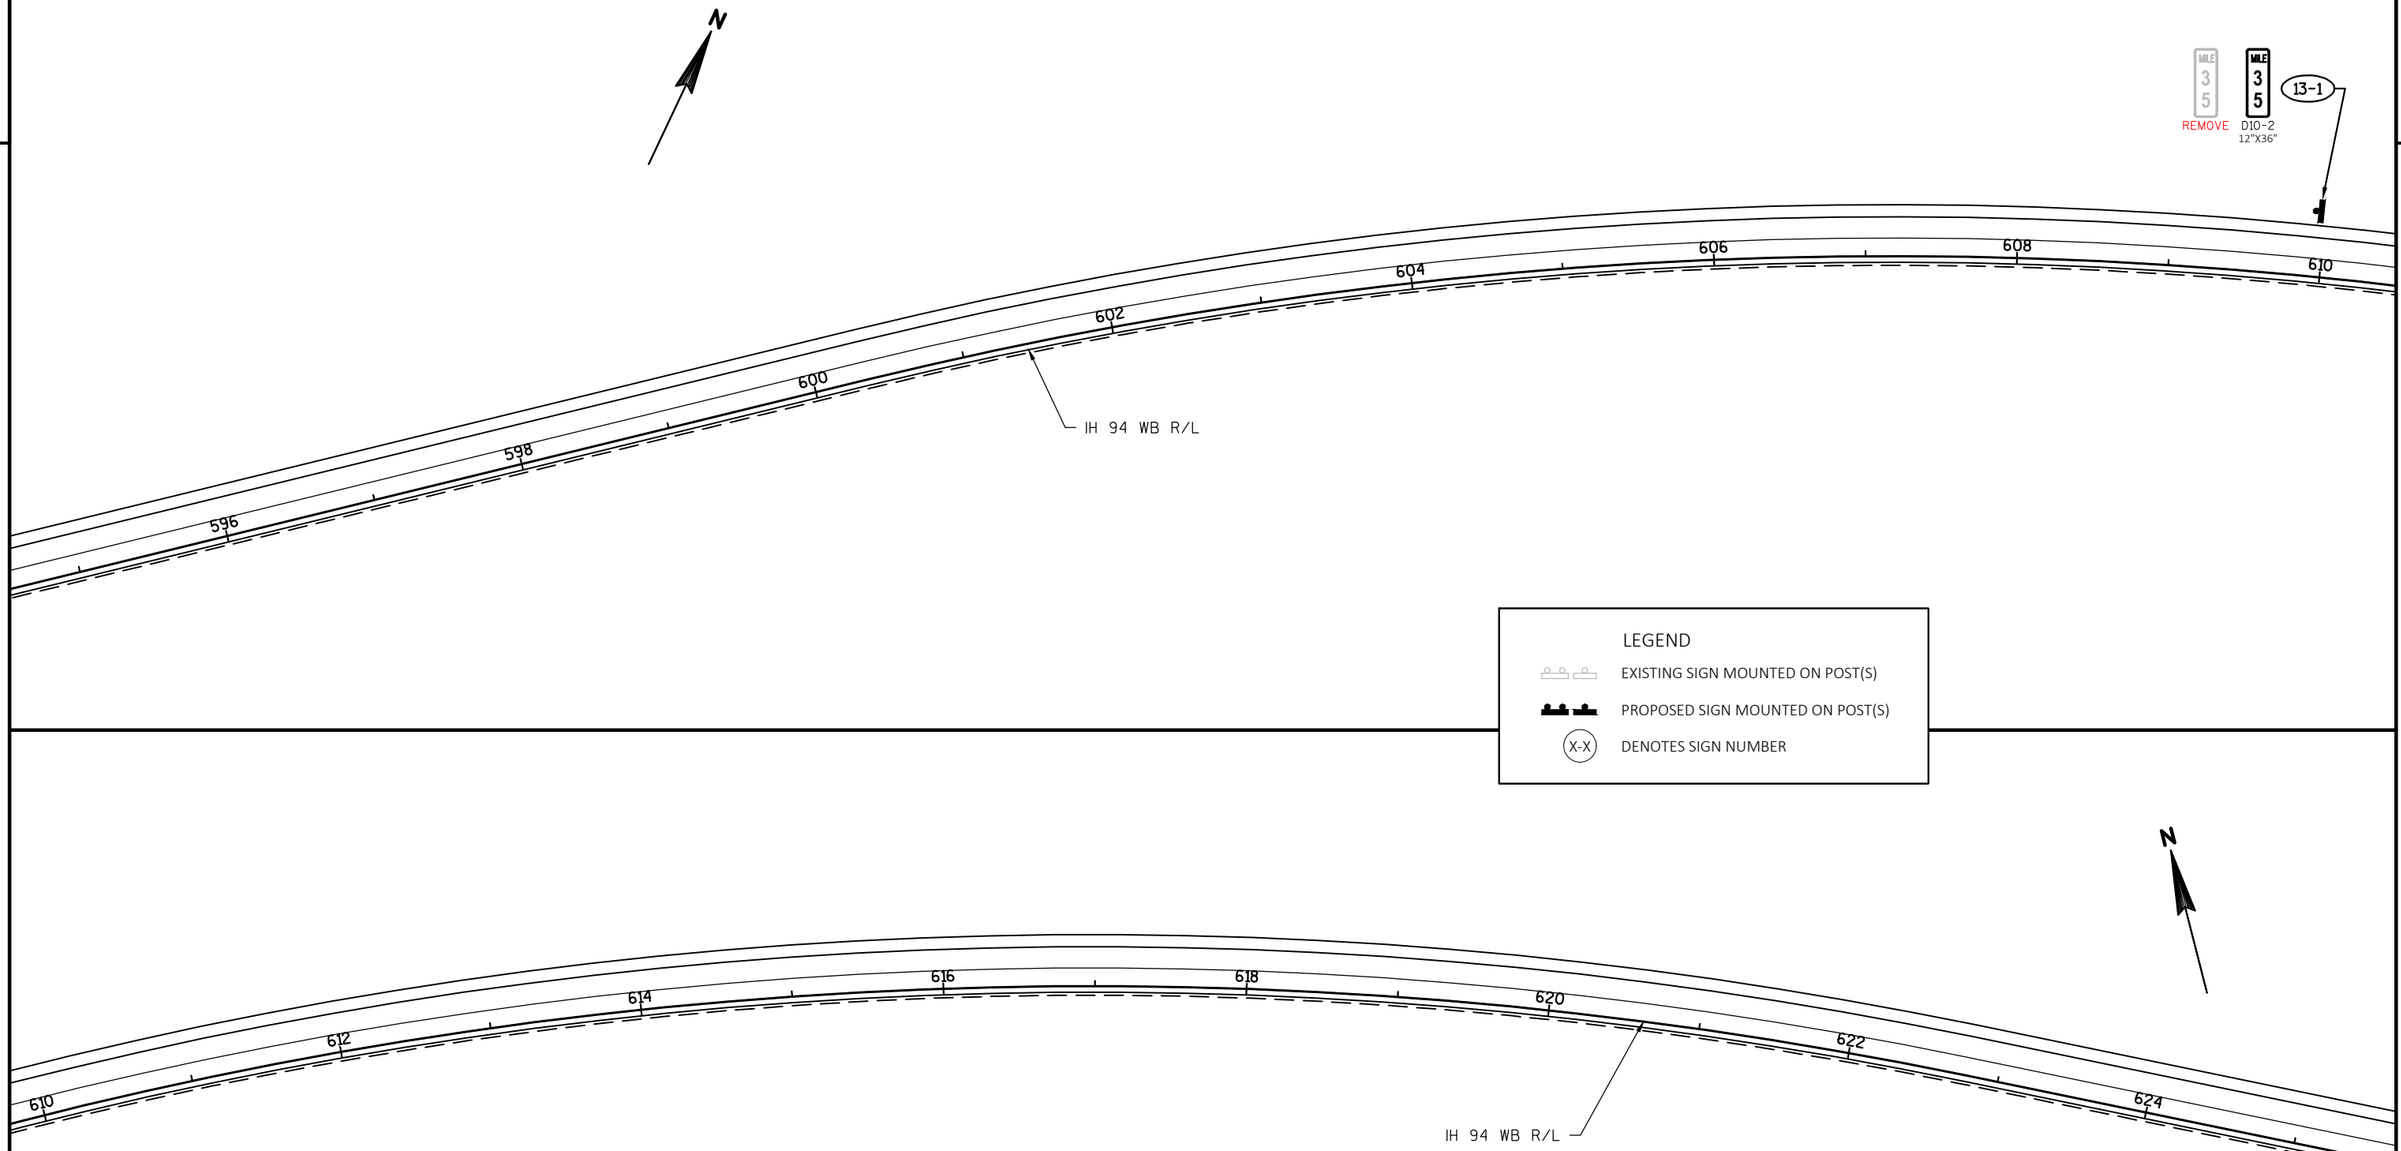

2

PROJECT NO:1022-07-76	HWY:IH 94	COUNTY:ST. CROIX & DUNN	PERMANENT SIGNING - IH 94 WESTBOUND	SHEET	E

2

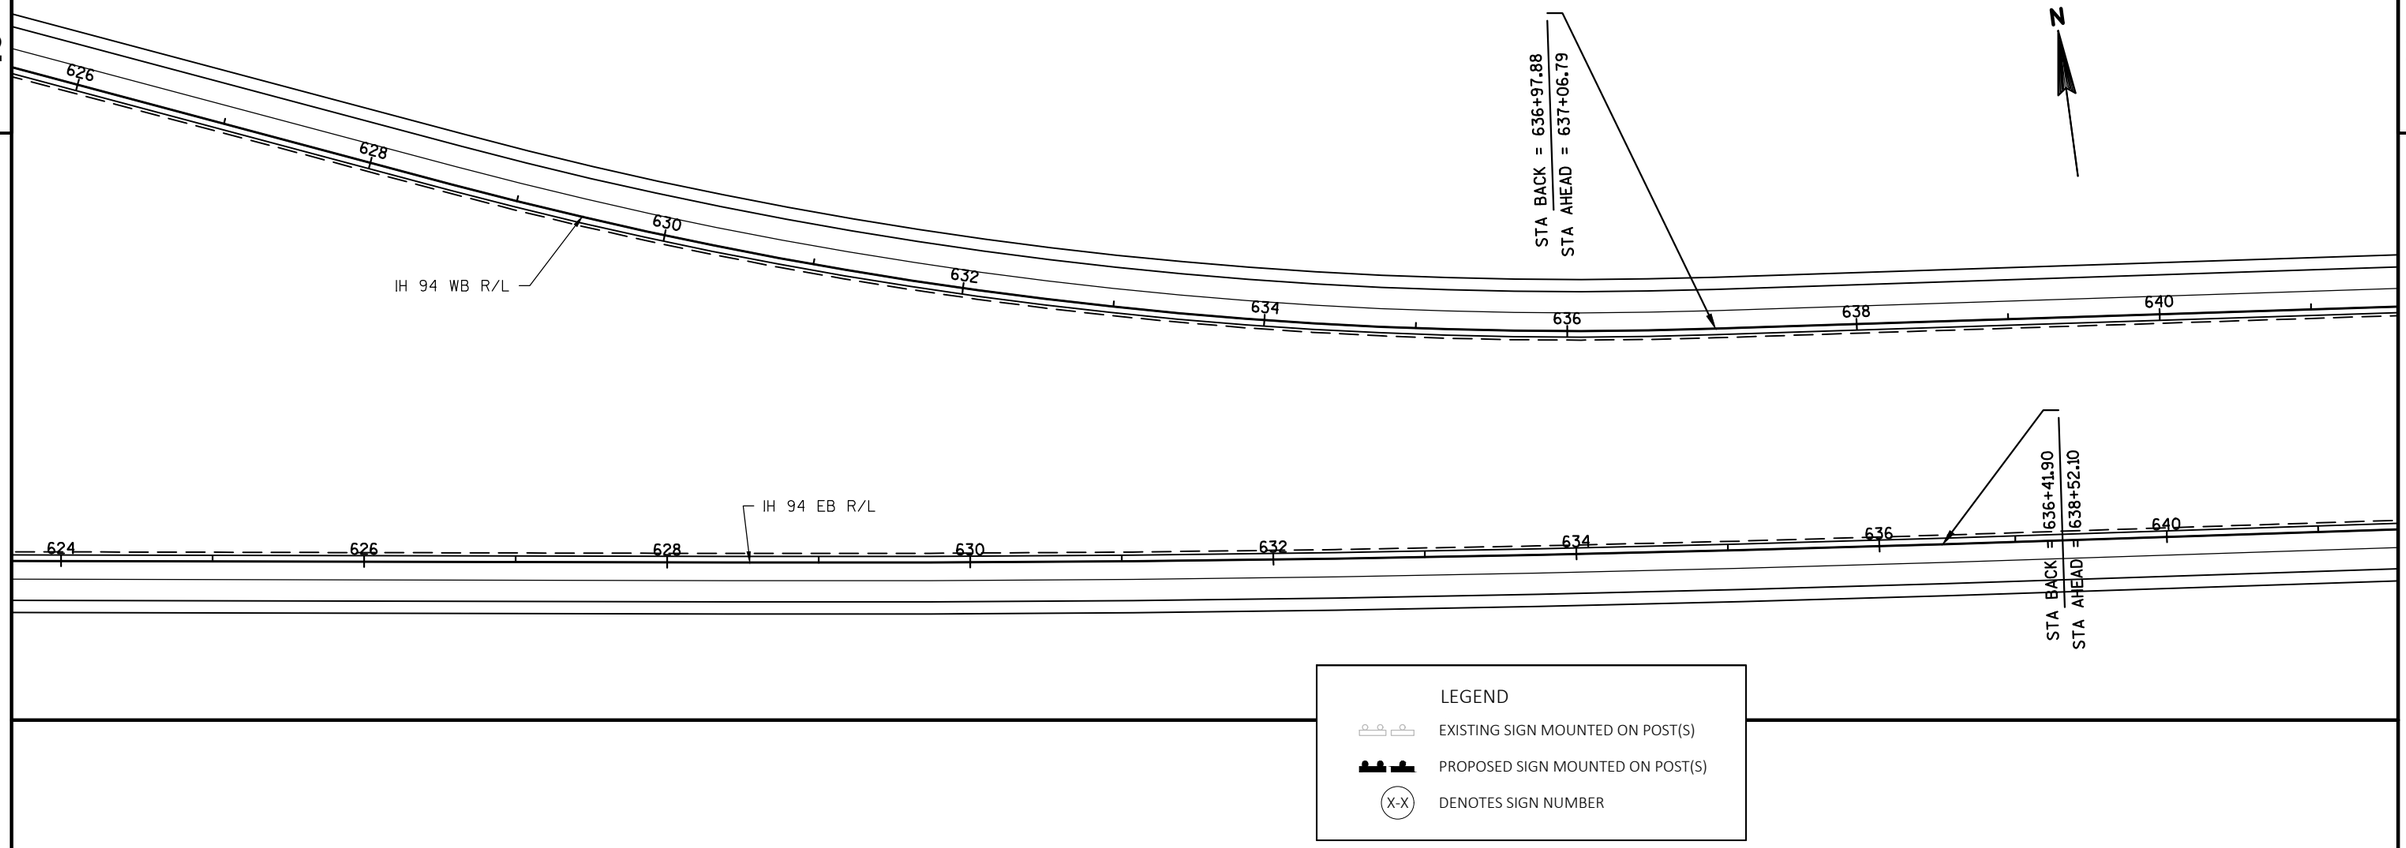


LEGEND

EXISTING SIGN MOUNTED ON POST(S)

PROPOSED SIGN MOUNTED ON POST(S)


X-X DENOTES SIGN NUMBER

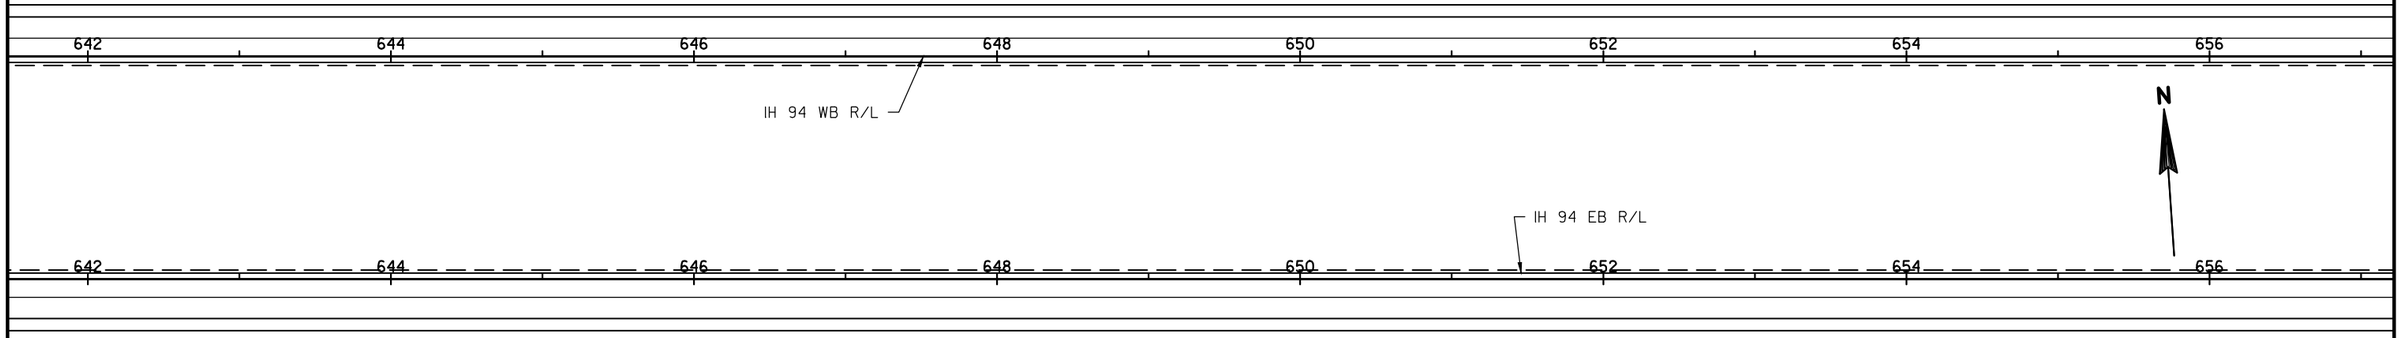

PROJECT NO:1022-07-76	HWY: IH 94	COUNTY: ST. CROIX & DUNN	PERMANENT SIGNING - MAINLINE IH 94	SHEET	E

FILE NAME : N:\PDS\C3D\10220706\SHEETSPLAN\PLAN SHEETS 10220776\023201_PS_PERMANENT_SIGNING_WEST.DWG
LAYOUT NAME - SHEET - (29)
PLOT DATE : 2/6/2018 1:50 PM PLOT BY : ANDERSON, THOMAS R PLOT NAME : PLOT SCALE : 1 IN:100 FT
WISDOT/CADDS SHEET 44

2

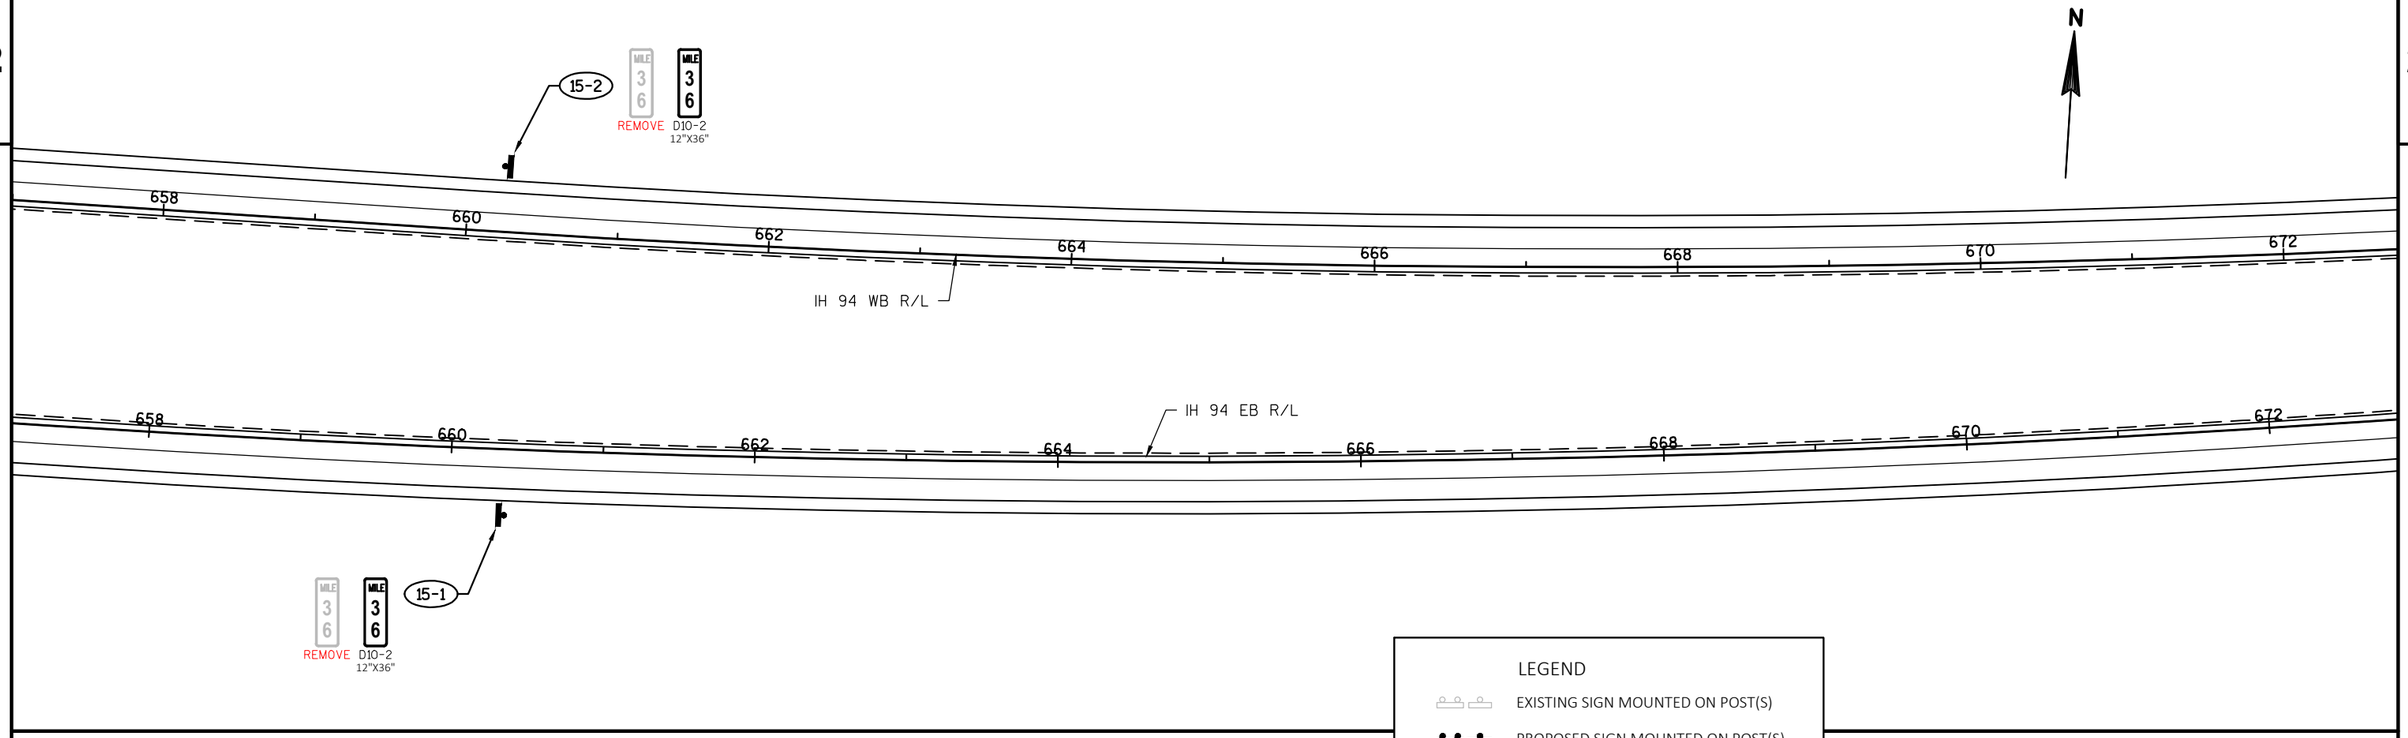

PROJECT NO:1022-07-76	HWY:IH 94	COUNTY:ST. CROIX & DUNN	PERMANENT SIGNING - MAINLINE IH 94	SHEET	E

FILE NAME : N:\PDS\C3D\10220706\SHEETSPLAN\PLAN SHEETS 10220776\023201_PS_PERMANENT_SIGNING_WEST.DWG
LAYOUT NAME - SHEET - (31)
PLOT DATE : 2/6/2018 1:50 PM
PLOT BY : ANDERSON, THOMAS R PLOT NAME :
PLOT SCALE : 1 IN:100 FT

STA BACK
STA AHEAD

IH 94 WB R/L

IH 94 EB R/L

R/L SW RAMP

STA BACK = 473+94.29
STA AHEAD = 473+78.05

16-1
NO PARKING ON RAMP
EXCEPT MAINTENANCE AND POLICE AUTHORIZED VEHICLES
R7-64
48"X30"

16-2
REMOVE
W3-1
48"X48"

16-3
Knapp
REMOVE

Knapp
D1-1
??"X??"

16-4
WRONG WAY
REMOVE
WRONG WAY
R5-1A
36"X24"

16-5
WRONG WAY
REMOVE
WRONG WAY
R5-1A
36"X24"

C/L CTH Q

N

LEGEND

EXISTING SIGN MOUNTED ON POST(S)

PROPOSED SIGN MOUNTED ON POST(S)

X-X DENOTES SIGN NUMBER

IH 94 WB R/L

R/L SE RAMP

IH 94 EB R/L

16-6
PEDESTRIANS BICYCLES NON MOTORIZED TRAFFIC MOTOR BICYCLES PROHIBITED
REMOVE
PEDESTRIANS BICYCLES NON MOTORIZED TRAFFIC MOTOR BICYCLES PROHIBITED
R5-57
36"X36"


16-7
NO PARKING ON RAMP
EXCEPT MAINTENANCE AND POLICE AUTHORIZED VEHICLES
REMOVE
NO PARKING ON RAMP
EXCEPT MAINTENANCE AND POLICE AUTHORIZED VEHICLES
R7-64
48"X30"

C/L CTH Q

N

PROJECT NO:1022-07-76	HWY:IH 94	COUNTY:ST. CROIX & DUNN	PERMANENT SIGNING - CTH Q INTERCHANGE SOUTH RAMPS	SHEET	E

FILE NAME : N:\PDS\C3D\10220706\SHEETSPLAN\PLAN SHEETS 10220776\023201_PS_PERMANENT_SIGNING_WEST.DWG
LAYOUT NAME - EB RAMPS - (1)
PLOT DATE : 2/6/2018 1:50 PM
PLOT BY : ANDERSON, THOMAS R PLOT NAME :
PLOT SCALE : 1 IN:100 FT

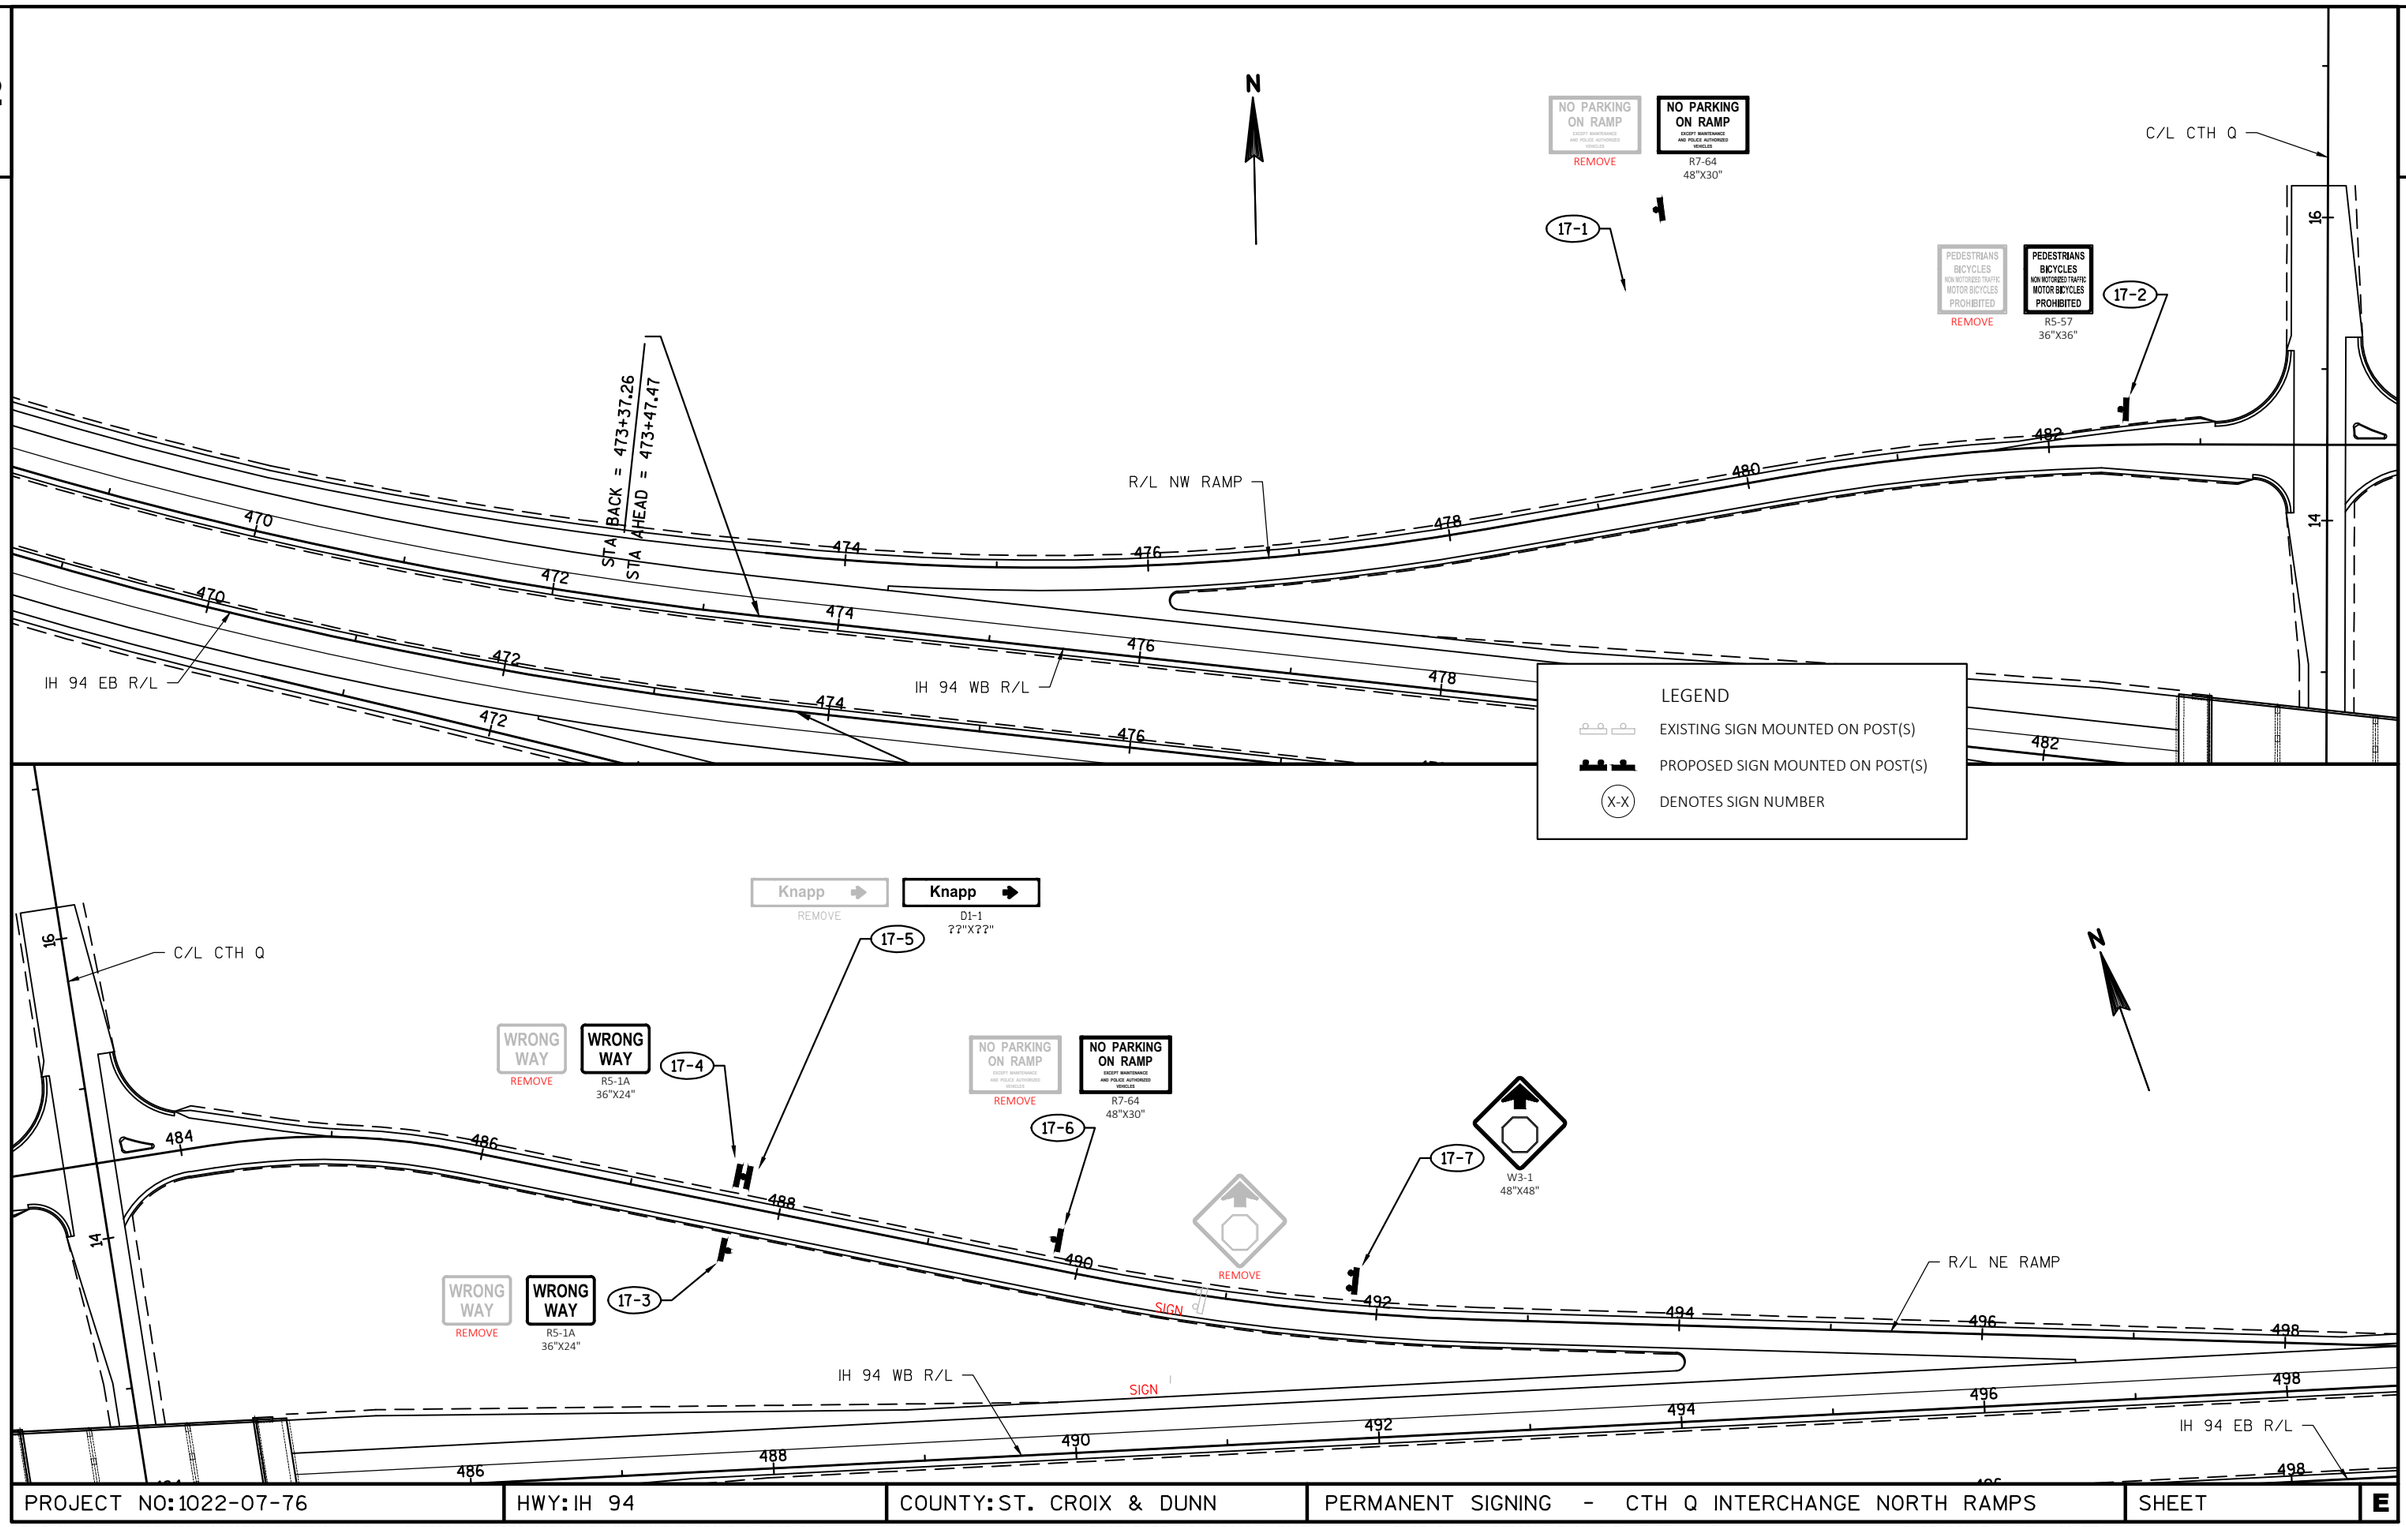

PROJECT NO:1022-07-76	HWY:IH 94	COUNTY:ST. CROIX & DUNN	PERMANENT SIGNING - CTH Q INTERCHANGE NORTH RAMPS	SHEET	E

FILE NAME : N:\PDS\C3D\10220706\SHEETSPLAN\PLAN SHEETS 10220776\023201_PS_PERMANENT_SIGNING_WEST.DWG
LAYOUT NAME - WB RAMPS - (2)

PLOT DATE : 2/6/2018 1:50 PM PLOT BY : ANDERSON, THOMAS R PLOT NAME : PLOT SCALE : 1 IN:100 FT

2

LEGEND

EXISTING SIGN MOUNTED ON POST(S)

PROPOSED SIGN MOUNTED ON POST(S)

X-X DENOTES SIGN NUMBER

N

R/L SW RAMP

C/L CTH Q

IH 94 EB R/L

R/L SE RAMP

484

10

18-1 J1-1 24"X39" — REMOVE

18-2 J3-1 24"X57" — REMOVE

18-3 J3-1 24"X57" — REMOVE

18-4 R3-2 24"X24" — REMOVE

18-5 R5-1 36"X36" — REMOVE

18-6 R1-1 36"X36" — REMOVE

18-7 J3-2 48"X57" — REMOVE

18-8 R1-1 36"X36" — REMOVE

18-9 R6-2R 24"X30" — REMOVE

18-10 R6-2L 24"X30" — REMOVE

18-11 R1-1 36"X36" — REMOVE

18-12 R3-2 24"X24" — REMOVE

18-13 R5-1 36"X36" — REMOVE

18-14 R3-1 24"X24" — REMOVE

18-15 J3-1 24"X57" — REMOVE

PROJECT NO:1022-07-76	HWY: IH 94	COUNTY: ST. CROIX & DUNN	PERMANENT SIGNING - CTH Q SOUTH RAMP TERMINALS	SHEET	E

FILE NAME : N:\PDS\C3D\10220706\SHEETSPLAN\PLAN SHEETS 10220776\023201_PS_PERMANENT_SIGNING_WEST.DWG
LAYOUT NAME - CTH Q - (1)

PLOT DATE : 2/6/2018 1:50 PM PLOT BY : ANDERSON, THOMAS R PLOT NAME : PLOT SCALE : **********

2

N

IH 94 WB R/L

R/L NW RAMP

R/L NE RAMP

C/L CTH Q

484

14

16

19-1 W1-1L 36"X36" 25 MPH W13-1 24"X24" — 25 MPH REMOVE

19-2 WEST 94 J3-1 24"X57" — WEST 94 REMOVE

19-3 DO NOT ENTER R5-1 36"X36" — DO NOT ENTER REMOVE

19-4 R3-1 24"X24" — REMOVE

19-5 STOP R1-1 36"X36" — STOP REMOVE

19-6 R3-2 24"X24" — REMOVE

19-7 STOP R1-1 36"X36" — STOP REMOVE

19-8 ONE WAY R6-2L 24"X30" — ONE WAY REMOVE

19-9 ONE WAY R6-2R 24"X30" — ONE WAY REMOVE

19-10 SOUTH COUNTY Q NORTH COUNTY Q J3-2 48"X57" — SOUTH NORTH COUNTY Q REMOVE

19-11 STOP R1-1 36"X36" — STOP REMOVE

19-12 DO NOT ENTER R5-1 36"X36" — DO NOT ENTER REMOVE

19-13

19-14 WEST 94 J3-1 24"X57" — WEST 94 REMOVE

19-15 R3-2 24"X24" — REMOVE

19-16 JCT 94 J1-1 24"X39" — JCT 94 REMOVE

LEGEND

EXISTING SIGN MOUNTED ON POST(S)

PROPOSED SIGN MOUNTED ON POST(S)


X-X DENOTES SIGN NUMBER

PROJECT NO:1022-07-76	HWY: IH 94	COUNTY: ST. CROIX & DUNN	PERMANENT SIGNING - CTH Q NORTH RAMP TERMINALS	SHEET	E

FILE NAME : N:\PDS\C3D\10220706\SHEETSPLAN\PLAN SHEETS 10220776\023201_PS_PERMANENT_SIGNING_WEST.DWG
LAYOUT NAME - CTH Q - (2)


PLOT DATE : 2/6/2018 1:50 PM PLOT BY : ANDERSON, THOMAS R PLOT NAME : PLOT SCALE : **********

2

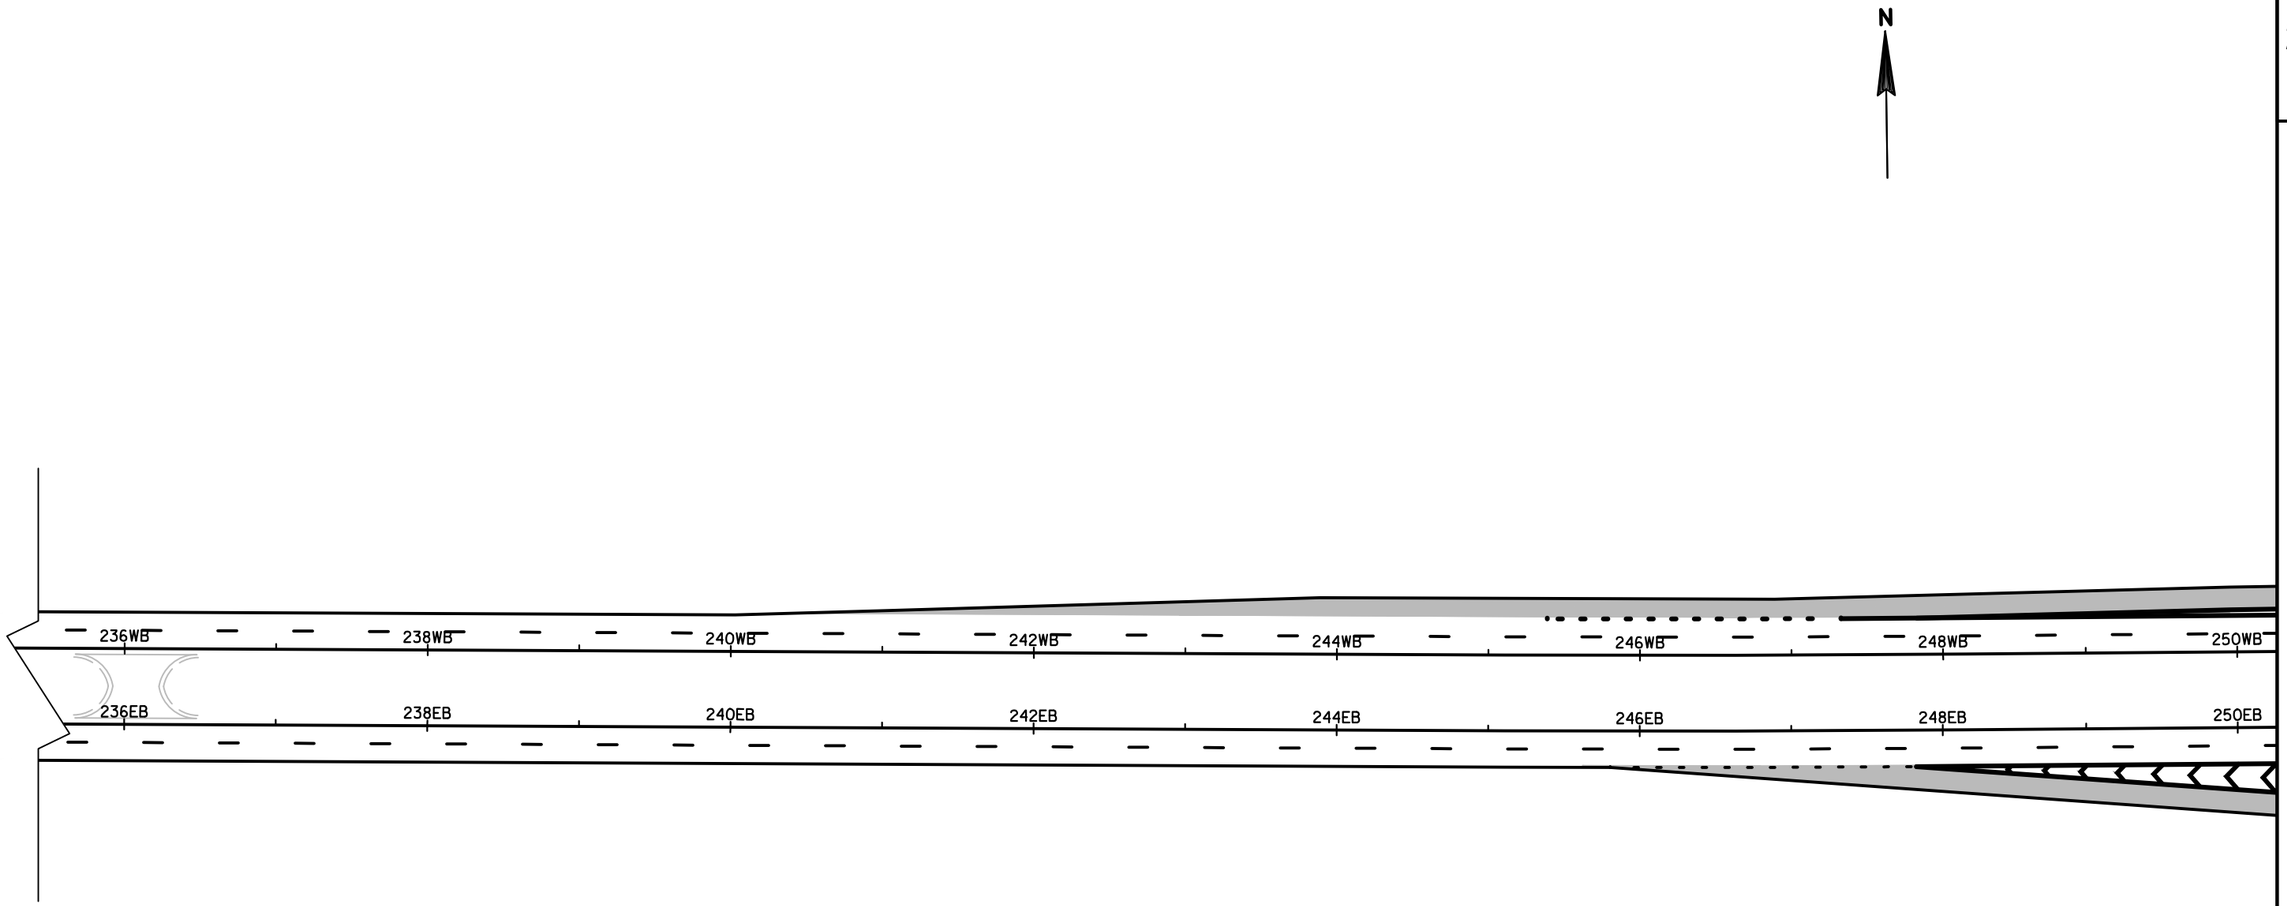

PROJECT NO:1022-07-76	HWY:IH 94	COUNTY:ST. CROIX & DUNN	PAVEMENT MARKING	SHEET	E

2

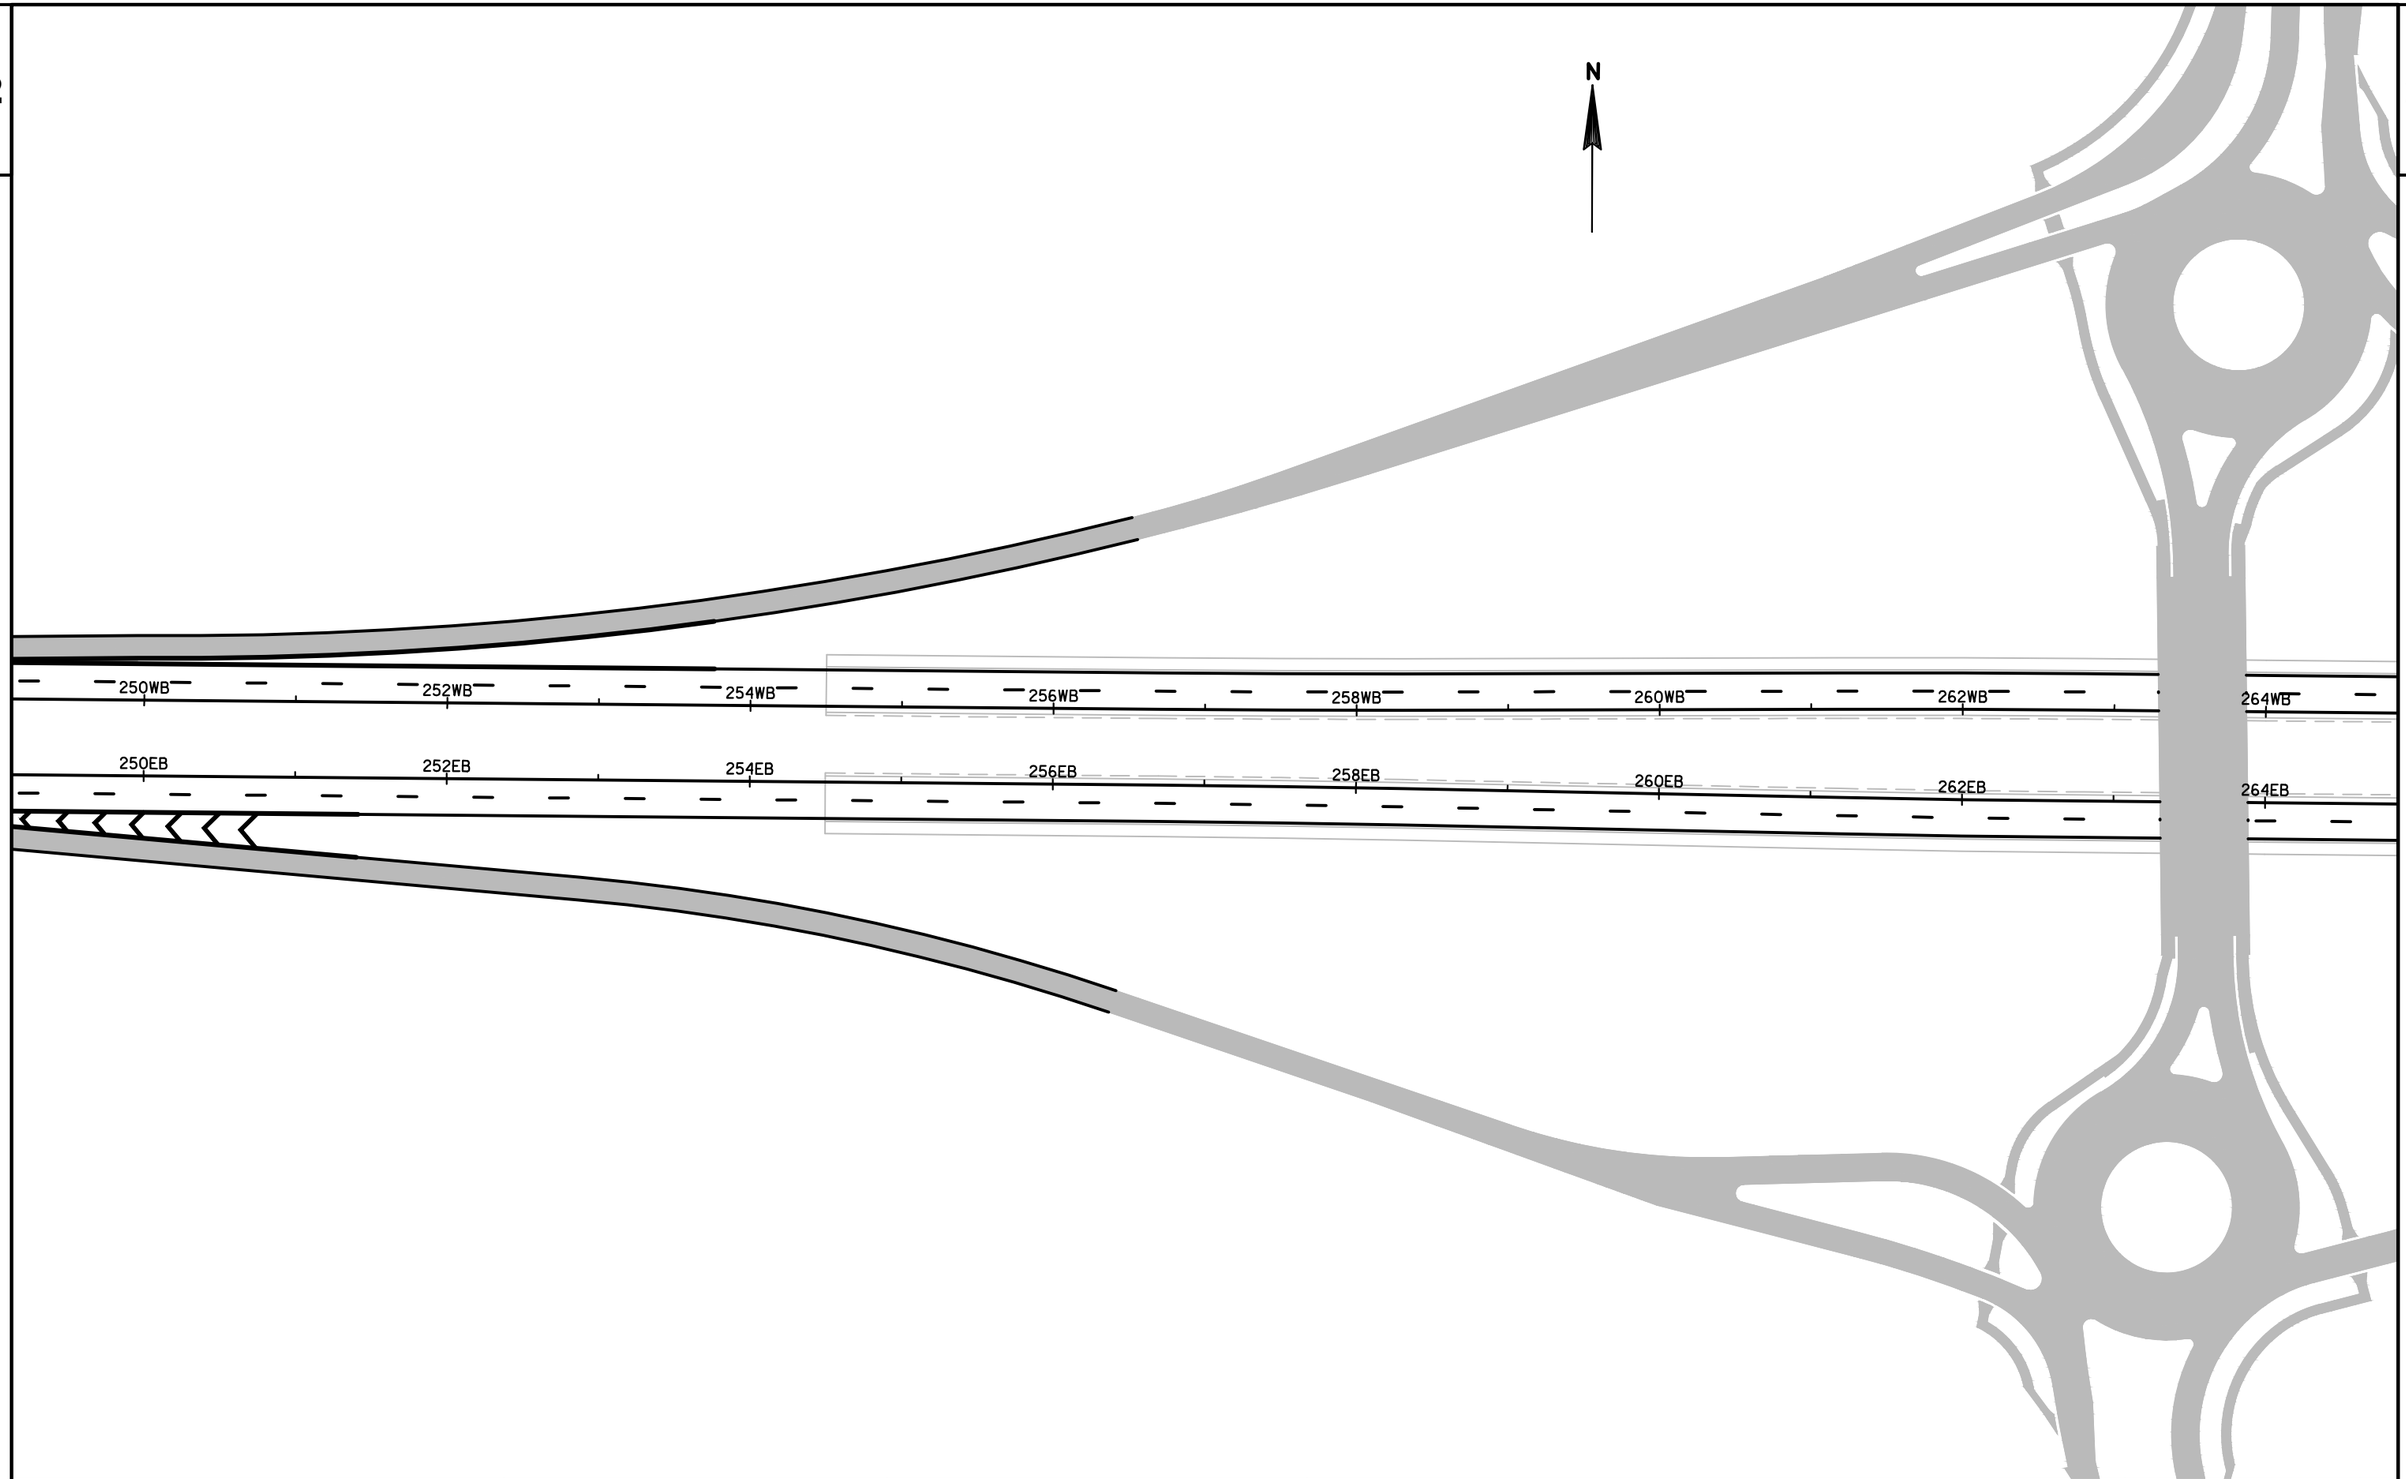

2

PROJECT NO:1022-07-76	HWY: IH 94	COUNTY: ST. CROIX & DUNN	PAVEMENT MARKING	SHEET	E

FILE NAME : N:\PDS\C3D\10220706\SHEETSPLAN\PLAN SHEETS 10220776\024501_PM_PAVEMENT_MARKING_WEST.DWG
LAYOUT NAME - SHEET - (2)
PLOT DATE : 2/9/2018 3:35 PM
PLOT BY : ANDERSON, THOMAS R PLOT NAME :
PLOT SCALE : 1 IN:100 FT

2

2

N

264WB 266WB 268WB 270WB 272WB 274WB 276WB 278WB

264EB 266EB 268EB 270EB 272EB 274EB 276EB 278EB

PROJECT NO: 1022-07-76	HWY: IH 94	COUNTY: ST. CROIX & DUNN	PAVEMENT MARKING	SHEET	E

FILE NAME : N:\PDS\C3D\10220706\SHEETSPLAN\PLAN SHEETS 10220776\024501_PM_PAVEMENT_MARKING_WEST.DWG
LAYOUT NAME - SHEET - (3)

PLOT DATE : 2/9/2018 3:35 PM PLOT BY : ANDERSON, THOMAS R PLOT NAME : PLOT SCALE : 1 IN:100 FT

2

2

N


278WB 280WB 282WB 284WB 286WB 288WB 290WB 292WB

278EB 280EB 282EB 284EB 286EB 288EB 290EB 292EB

PROJECT NO:1022-07-76	HWY:IH 94	COUNTY:ST. CROIX & DUNN	PAVEMENT MARKING	SHEET	E

2


2

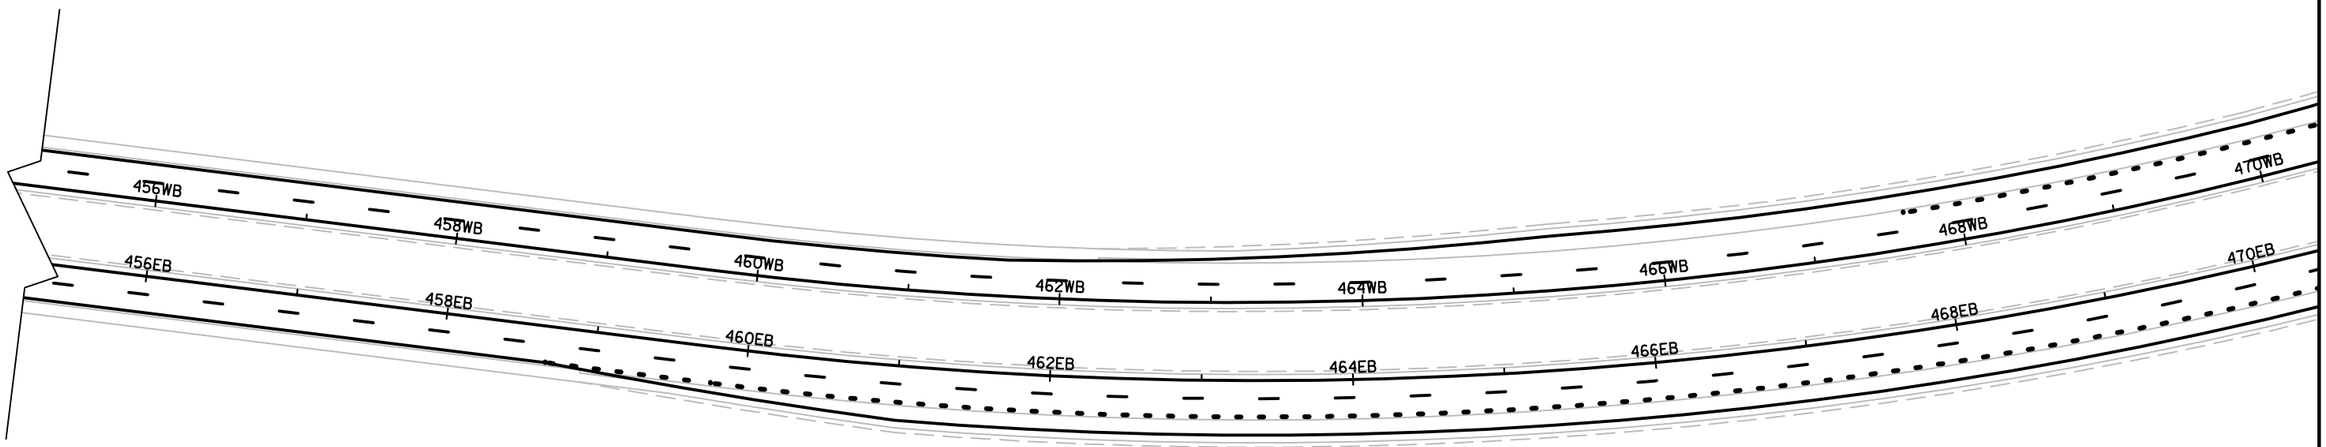

PROJECT NO:1022-07-76	HWY:IH 94	COUNTY:ST. CROIX & DUNN	PAVEMENT MARKING	SHEET	E

FILE NAME : N:\PDS\C3D\10220706\SHEETSPLAN\PLAN SHEETS 10220776\024501_PM_PAVEMENT_MARKING_WEST.DWG
LAYOUT NAME - SHEET - (5)
PLOT DATE : 2/9/2018 3:35 PM PLOT BY : ANDERSON, THOMAS R PLOT NAME : PLOT SCALE : 1 IN:100 FT

2

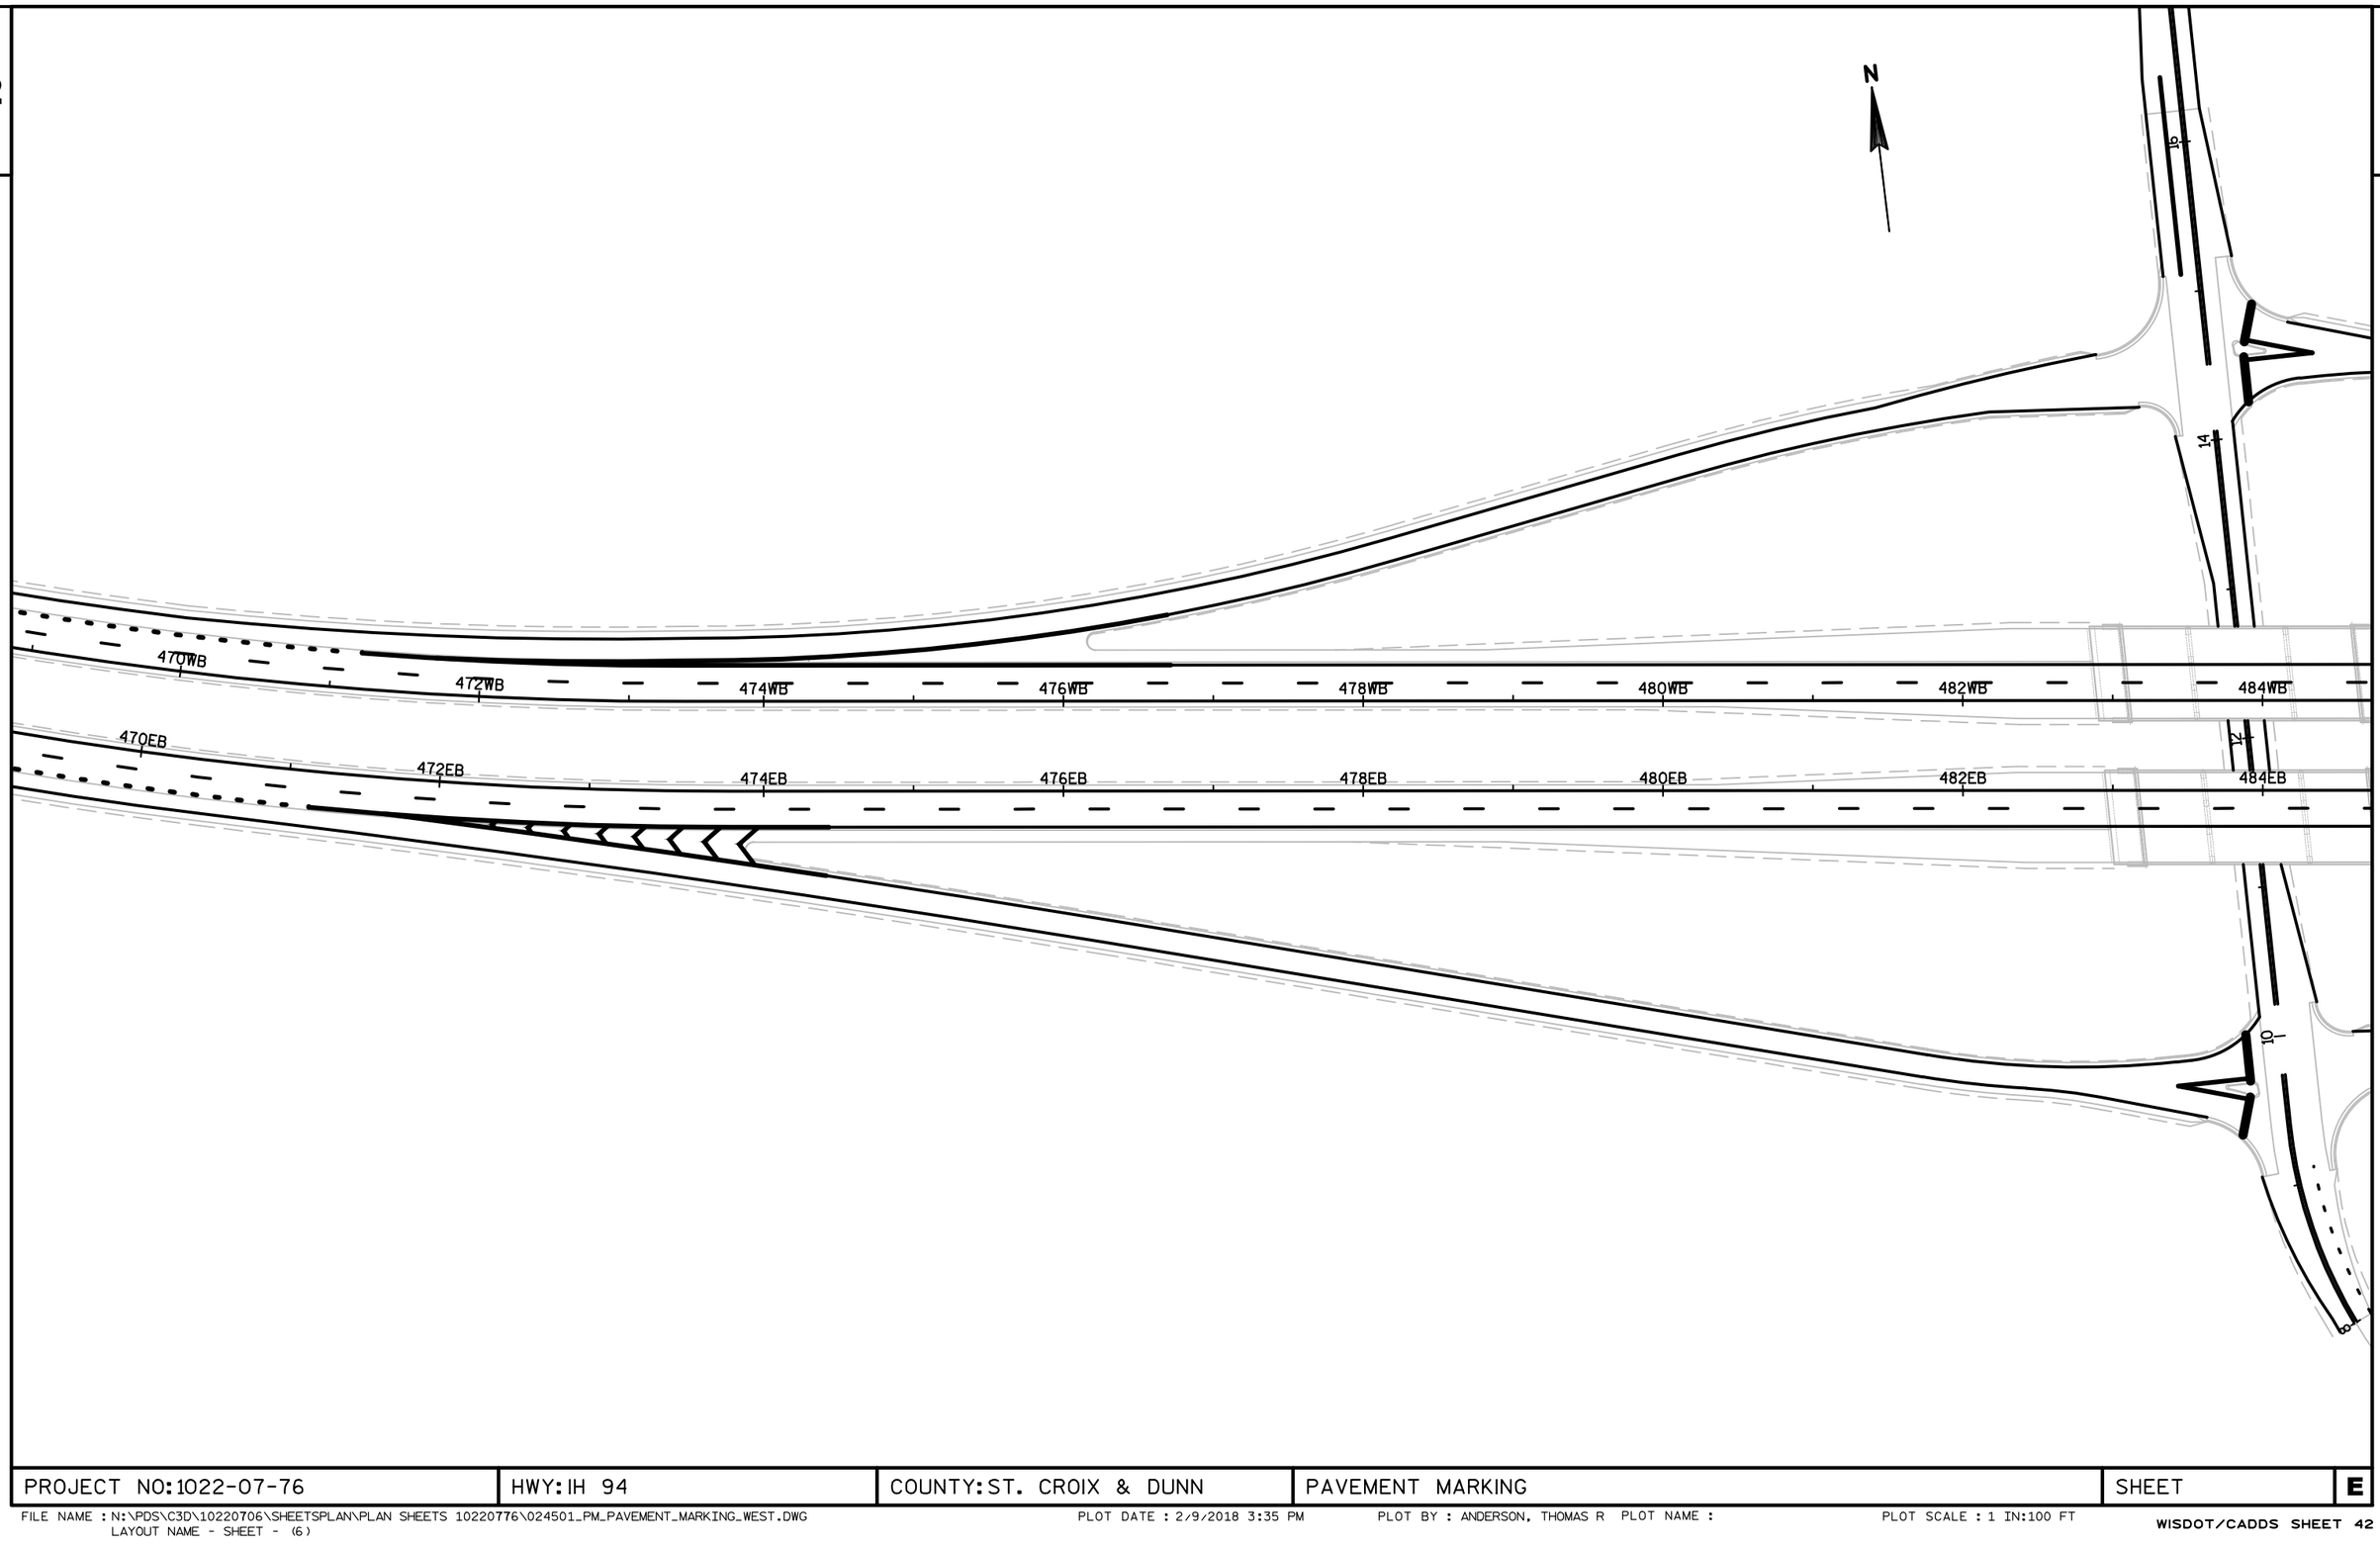

2

PROJECT NO:1022-07-76	HWY: IH 94	COUNTY: ST. CROIX & DUNN	PAVEMENT MARKING	SHEET	E

2

2

N

484WB 486WB 488WB 490WB 492WB 494WB 496WB 498WB

484EB 486EB 488EB 490EB 492EB 494EB 496EB 498EB

PROJECT NO:1022-07-76	HWY: IH 94	COUNTY: ST. CROIX & DUNN	PAVEMENT MARKING	SHEET	E


FILE NAME : N:\PDS\C3D\10220706\SHEETSPLAN\PLAN SHEETS 10220776\024501_PM_PAVEMENT_MARKING_WEST.DWG
LAYOUT NAME - SHEET - (7)

PLOT DATE : 2/9/2018 3:35 PM PLOT BY : ANDERSON, THOMAS R PLOT NAME :

PLOT SCALE : 1 IN:100 FT

WISDOT/CADDS SHEET 42


2

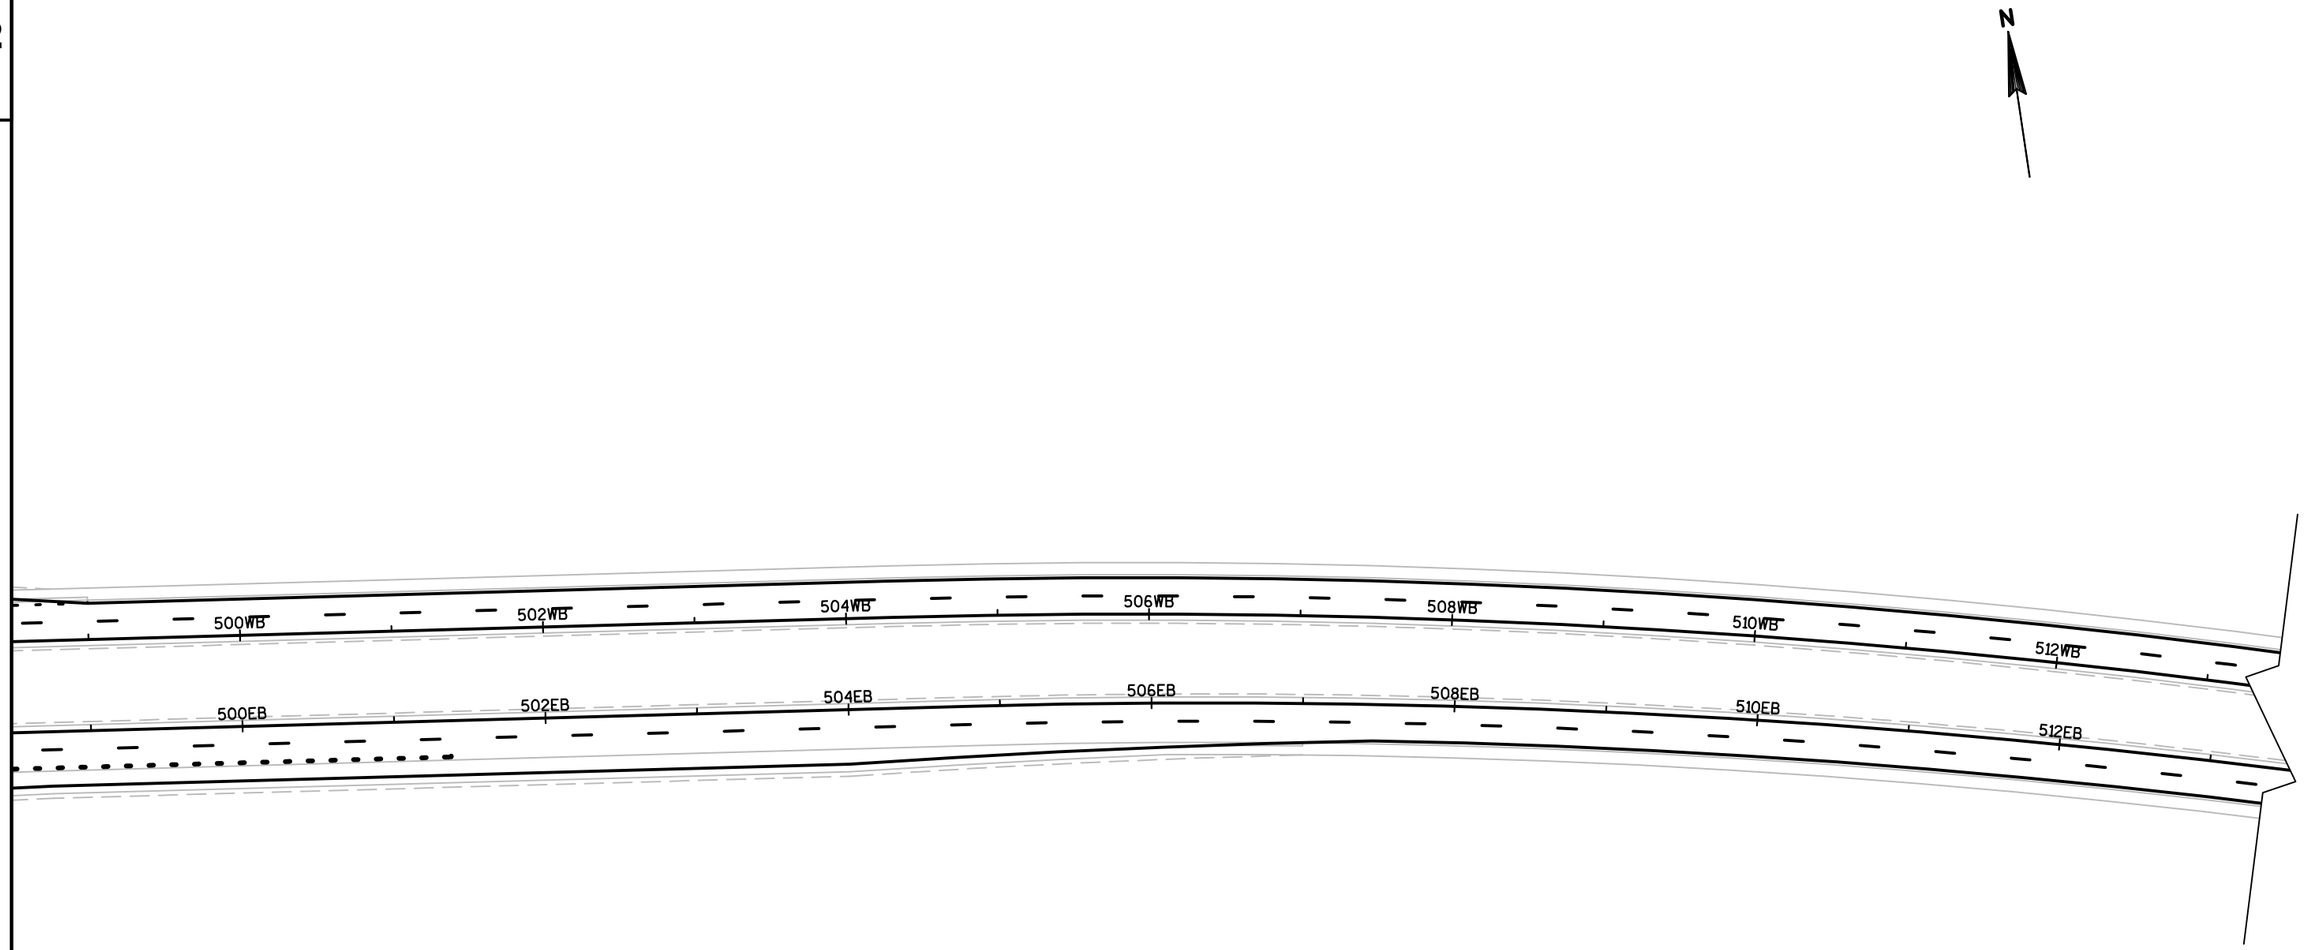

PROJECT NO:1022-07-76	HWY:IH 94	COUNTY:ST. CROIX & DUNN	PAVEMENT MARKING	SHEET	E

FILE NAME : N:\PDS\C3D\10220706\SHEETSPLAN\PLAN SHEETS 10220776\024501_PM_PAVEMENT_MARKING_WEST.DWG
LAYOUT NAME - SHEET - (8)
PLOT DATE : 2/9/2018 3:35 PM
PLOT BY : ANDERSON, THOMAS R PLOT NAME :
PLOT SCALE : 1 IN:100 FT

2

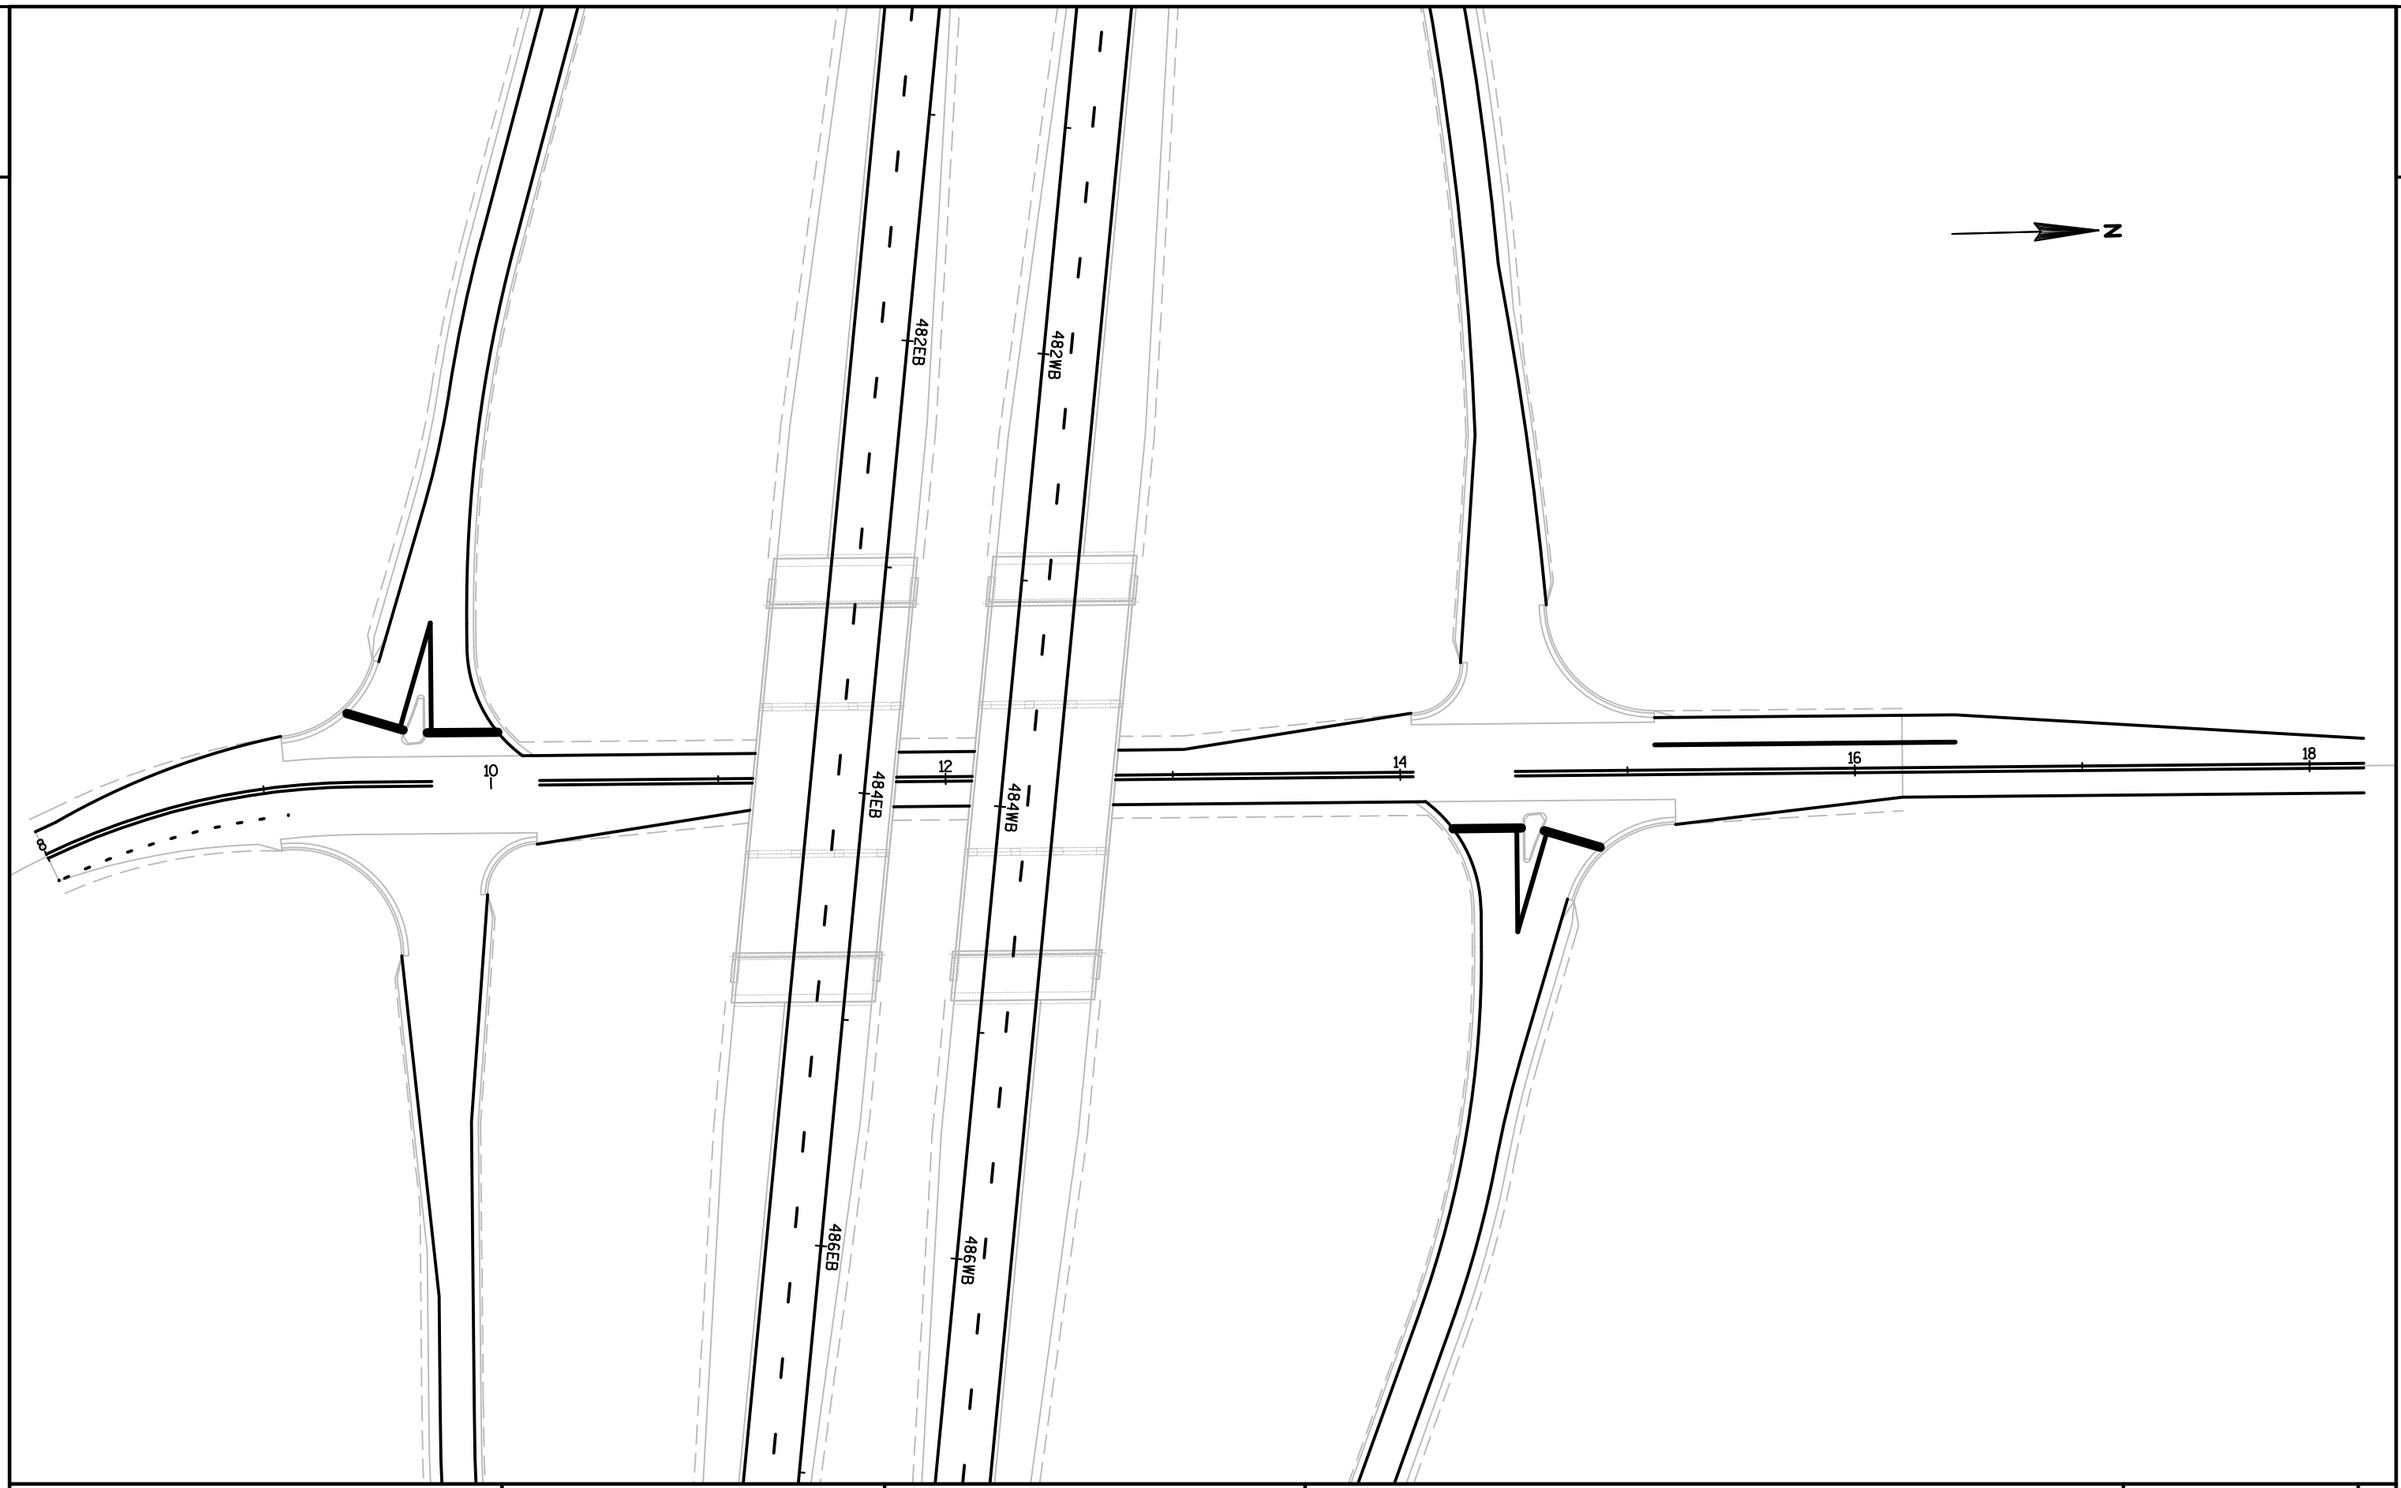

PROJECT NO:1022-07-76	HWY: IH 94	COUNTY: ST. CROIX & DUNN	PAVEMENT MARKING	SHEET	E

FILE NAME : N:\PDS\C3D\10220706\SHEETSPLAN\PLAN SHEETS 10220776\024501_PM_PAVEMENT_MARKING_WEST.DWG
LAYOUT NAME - SHEET - (9)

PLOT DATE : 2/9/2018 3:35 PM PLOT BY : ANDERSON, THOMAS R PLOT NAME :

PLOT SCALE : 1 IN:66.67 FT

WISDOT/CADDS SHEET 42

PROPOSED
CONSTRUCTION STAGING PLAN
STH 128 - 250TH STREET


STAGE	DESCRIPTION		DURATION	SCHEDULE
1	CONSTRUCT E.B. TEMPORARY OUTSIDE WIDENING STA 254+00 TO STA 273+00 (AT STH 128 INTCHG) AND STA 452+00 TO STA 506+00 (AT CTH Q INTCHG). CONSTRUCT TEMPORARY STRUCTURE OVER CTH Q.		6 WEEKS	MAR 25 - MAY 3, 2019
2-A	MILL AND RESURFACE OUTSIDE SHOULDERS E.B. AND W.B AT SPECIFIED LOCATIONS.		9 WEEKS	MAY 6 - JUL 12, 2019
2-B	REMOVE E.B. WHITE EDGE LINE. PLACE E.B. TEMPORARY LANE LINE & WHITE EDGE LINE.			
2-C	SHIFT SINGLE LANE E.B. TRAFFIC. REMOVE E.B. LANE LINE & YELLOW EDGE LINE. PLACE E.B. TEMPORARY YELLOW EDGE LINE.			
2-D	SHIFT TWO LANES E.B. TRAFFIC WITH BARRELS.			
2-E	REPLACE E.B. BARRELS WITH CONRETE BARRIER TEMPORARY PRECAST.			
2-F	PLACE W.B. CONCRETE BARRIER TEMPORARY PRECAST.			
2-G	CONSTRUCT E.B. TEMPORARY MEDIAN WIDENING. CONSTRUCT TEMPORARY MEDIAN ROADWAY & TEMPORARY STRUCTURES OVER 310th ST. AND 50th AVE.			
2-H	MOVE W.B. BARRIER TO E.B. TEMPORARY MEDIAN WIDENING.			
3	SWITCH TWO LANES W.B. TRAFFIC TO TEMPORARY WIDENING. CONSTRUCT NEW W.B. LANES & W.B. BRIDGES.	BEGIN GRADING KNAPP HILL MEDIAN.	18 WEEKS	JUL 15 - NOV 15, 2019

STAGE	DESCRIPTION		DURATION	SCHEDULE
4-A	SWITCH TWO LANES W.B. TRAFFIC TO TEMPORARY LANES WITH BARRELS.	CONTINUE GRADING KNAPP HILL MEDIAN.	6 WEEKS	MAR 23 - MAY 1, 2020
4-B	MOVE BARRIER TO REPLACE W.B. BARRELS.			
4-C	REMOVE E.B. TEMPORARY MEDIAN WIDENING. CONSTRUCT W.B. TEMPORARY MEDIAN WIDENING.			
4-D	MOVE E.B. BARRIER TO W.B. TEMPORARY MEDIAN WIDENING.			
5	SWITCH TWO LANES E.B. TRAFFIC TO TEMPORARY WIDENING. CONSTRUCT NEW E.B. LANES & E.B. BRIDGES.	COMPLETE GRADING KNAPP HILL MEDIAN.	17 WEEKS	MAY 4 - AUG 21, 2020
6-A	SWITCH TWO LANES E.B. TRAFFIC TO NEW E.B. CONSTRUCTION.	STAGE 7 CONSTRUCT 2.2 MILES NEW W.B. LANES. (KNAPP HILL AREA)	5 WEEKS	AUG 24 - SEP 25, 2020
6-B	MOVE BARRIER TO FINISHED E.B. INSIDE SHOULDER.			
6-C	REMOVE W.B. TEMP WIDENING/MEDIAN ROADWAY/TEMP STRUCTURES. CONSTRUCT W.B. INSIDE SHOULDER/RESTORE MEDIAN.			
6-D	REMOVE ALL BARRIER & W.B. TEMPORARY YELLOW EDGE LINE. PLACE W.B. LANE LINE & YELLOW EDGE LINE.	STAGE 8 CONSTRUCT 2.2 MILES NEW E.B. LANES. (KNAPP HILL AREA)	5 WEEKS	SEP 28 - OCT 30, 2020
6-E	SHIFT W.B. SINGLE LANE TRAFFIC. REMOVE W.B. TEMP. LANE LINE & TEMP. WHITE EDGE LINE. PLACE W.B. WHITE EDGE LINE.			
9	REMOVE MEDIAN CROSSOVERS & COMPLETE FINISHING WORK.		2 WEEKS	NOV 2 - NOV 13, 2020

PROJECT NO: 1022-07-76	HWY: IH 94	COUNTY: ST. CROIX & DUNN	CONSTRUCTION STAGING - MAINLINE IH 94 STAGING PLAN	SHEET	E

FILE NAME : C:\WisDOT\Users\PROJECTS\D6\I94DUNN\Plan Sheets 1022-07-76\025102_tc_staging_plan_summary.dgn PLOT DATE : 21-AUG-2017 15:06 PLOT BY : dottra PLOT NAME : PLOT SCALE : 200:1


2

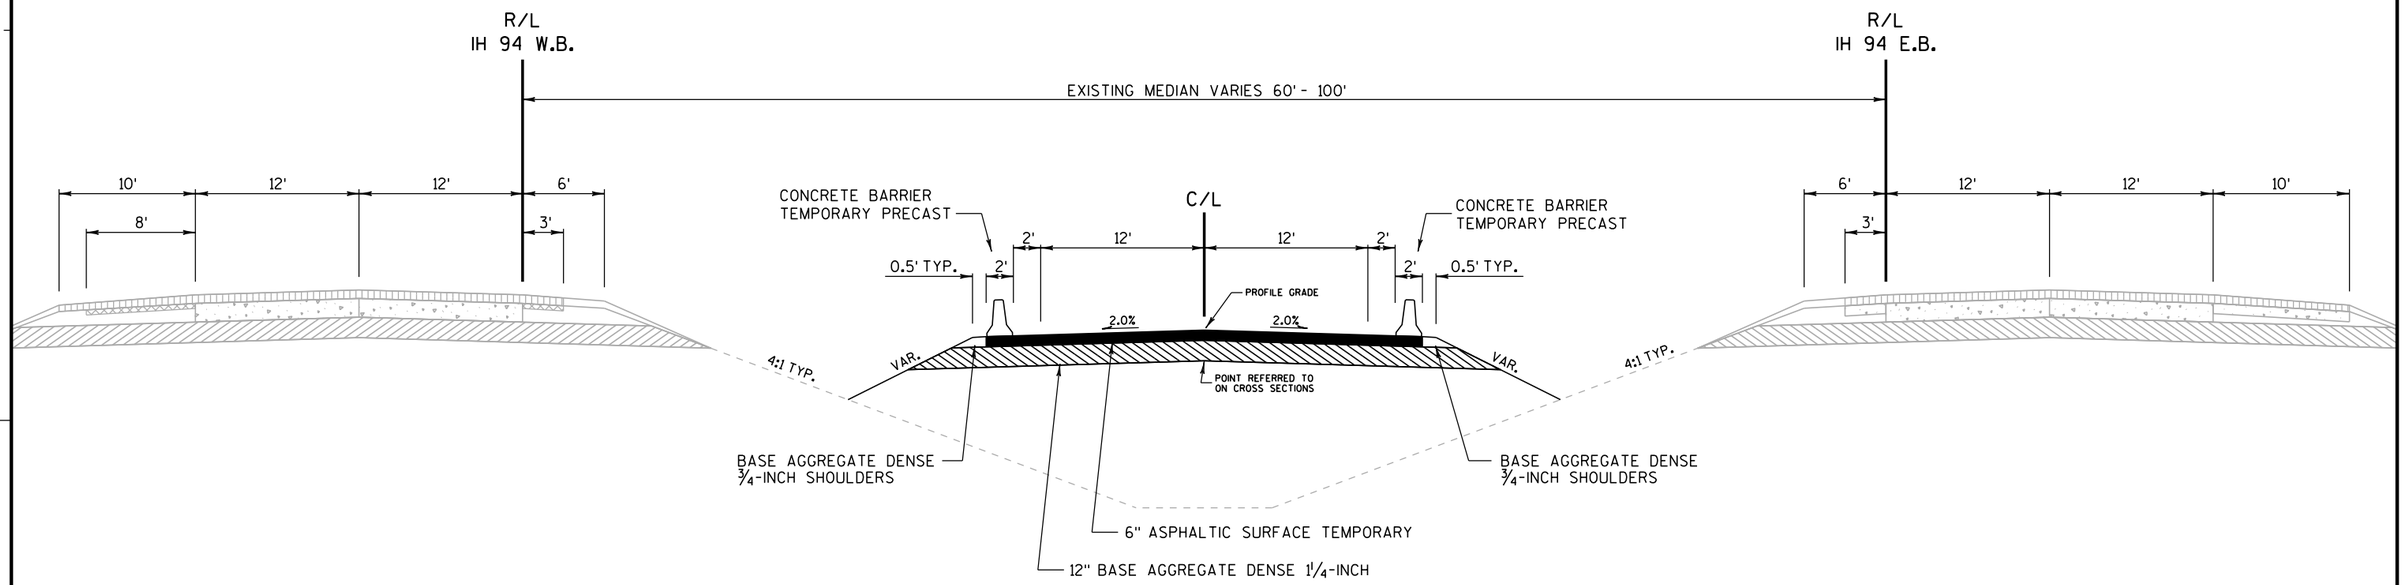

PROPOSED TYPICAL SECTION
TEMPORARY MEDIAN ROADWAY
STA 312+00 to STA 397+00

PROJECT NO: 1022-07-76	HWY: IH 94	COUNTY: ST. CROIX & DUNN	TRAFFIC CONTROL - TYPICAL SECTION TEMPORARY MEDIAN ROADWAY	SHEET	E


FILE NAME : C:\WisDOT\Users\PROJECTS\D6\I94DUNN\Plan Sheets 1022-07-76\025103_tc_typical_section_median_rdwy.dgn PLOT DATE : 31-JUL-2017 15:20 PLOT BY : dottra PLOT NAME : PLOT SCALE : 200:1

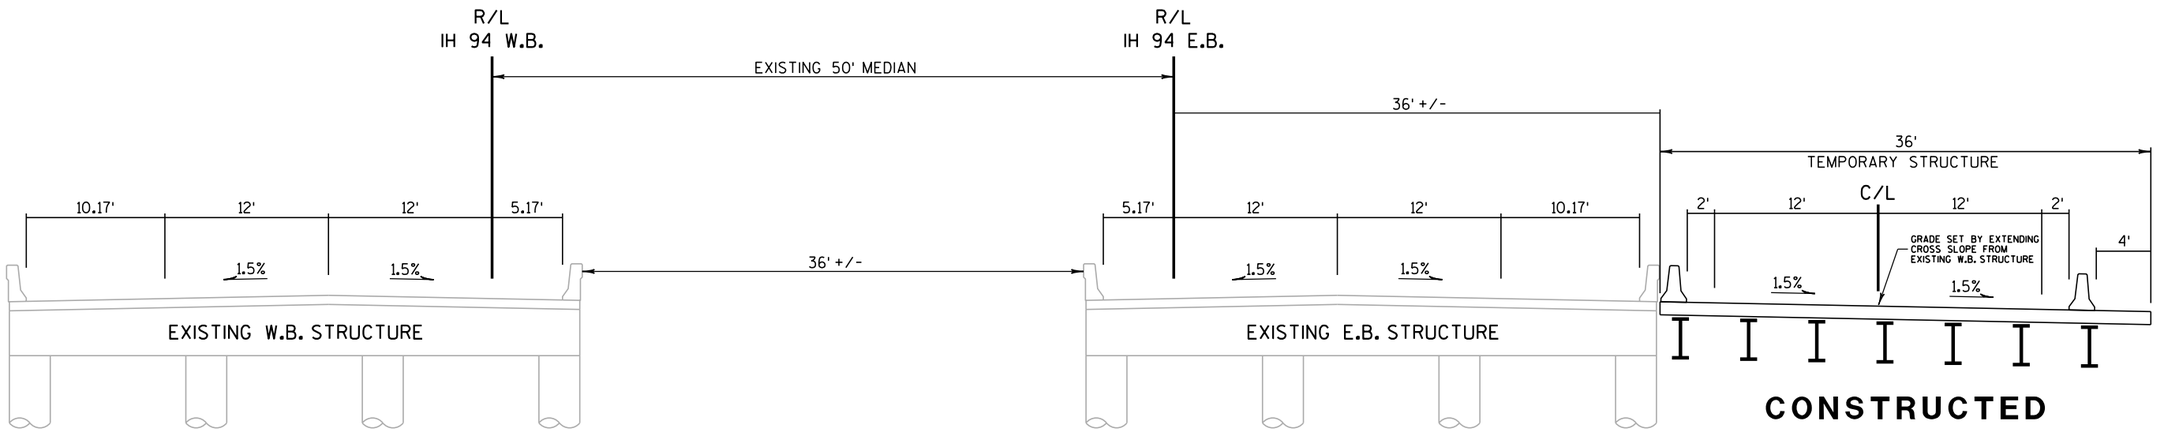

PROPOSED TYPICAL SECTION
TEMPORARY BRIDGE OVERPASS
CTH Q

PROJECT NO: 1022-07-76	HWY: IH 94	COUNTY: ST. CROIX & DUNN	TRAFFIC CONTROL - TYPICAL SECTION TEMPORARY STRUCTURES	SHEET	E

FILE NAME : C:\WisDOT\Users\PROJECTS\D6\I94DUNN\Plan Sheets 1022-07-76\025104_tc_typical_section_temp_structures.dgn PLOT DATE : 31-JUL-2017 15:39 PLOT BY : dottra PLOT NAME : PLOT SCALE : 200:1
WISDOT/CADDS SHEET 42

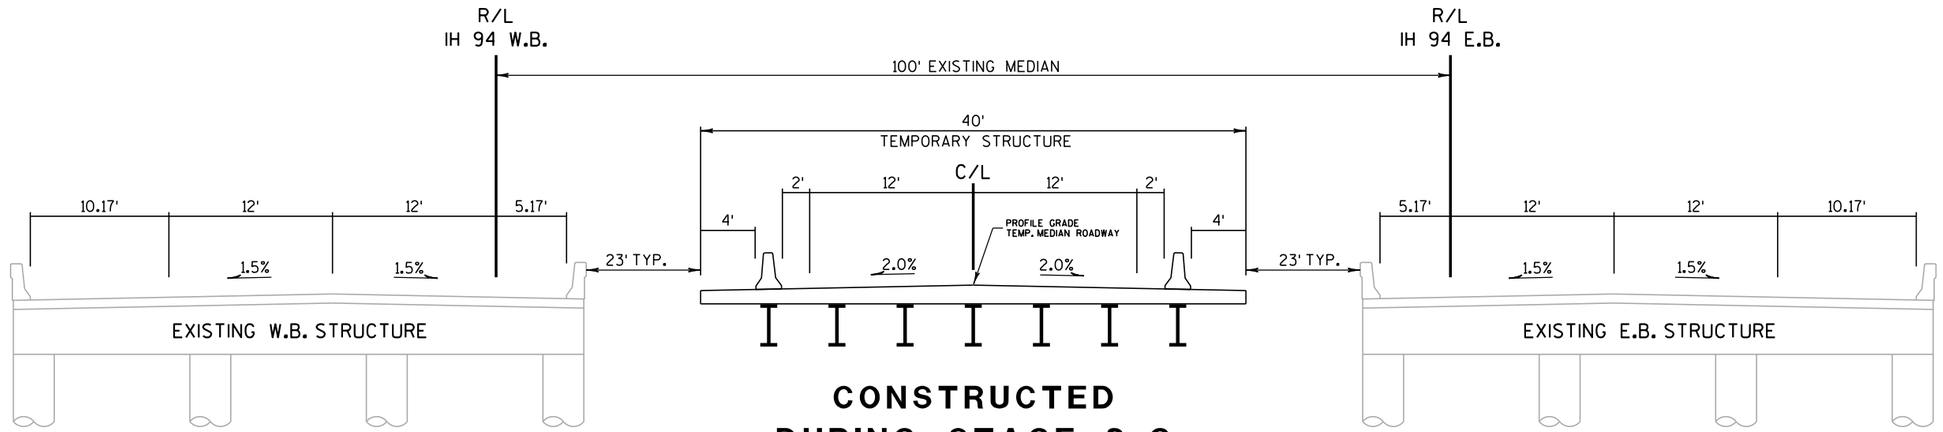


CONSTRUCTED DURING STAGE 2-G

PROPOSED TYPICAL SECTION
TEMPORARY BRIDGE OVERPASS
310th STREET
50th AVENUE


PROJECT NO: 1022-07-76	HWY: IH 94	COUNTY: ST. CROIX & DUNN	TRAFFIC CONTROL - TYPICAL SECTION TEMPORARY STRUCTURES	SHEET	E

FILE NAME : C:\WisDOT\Users\PROJECTS\D6\I94DUNN\Plan Sheets 1022-07-76\025104_tc_typical_section_temp_structures.dgn PLOT DATE : 31-JUL-2017 15:40 PLOT BY : dottra PLOT NAME : PLOT SCALE : 200:1

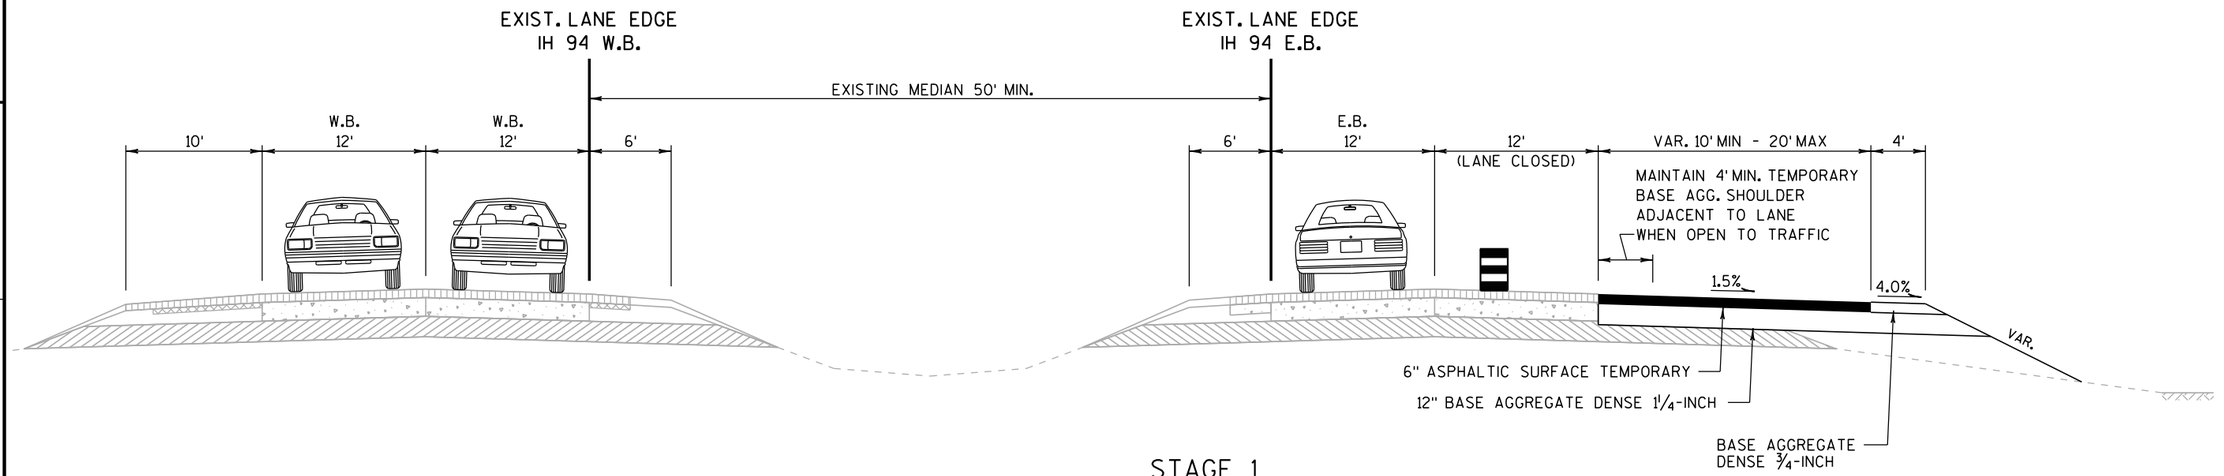

STAGE 1

CONSTRUCT EB TEMPORARY OUTSIDE WIDENING
STA 254+00 to STA 273+00

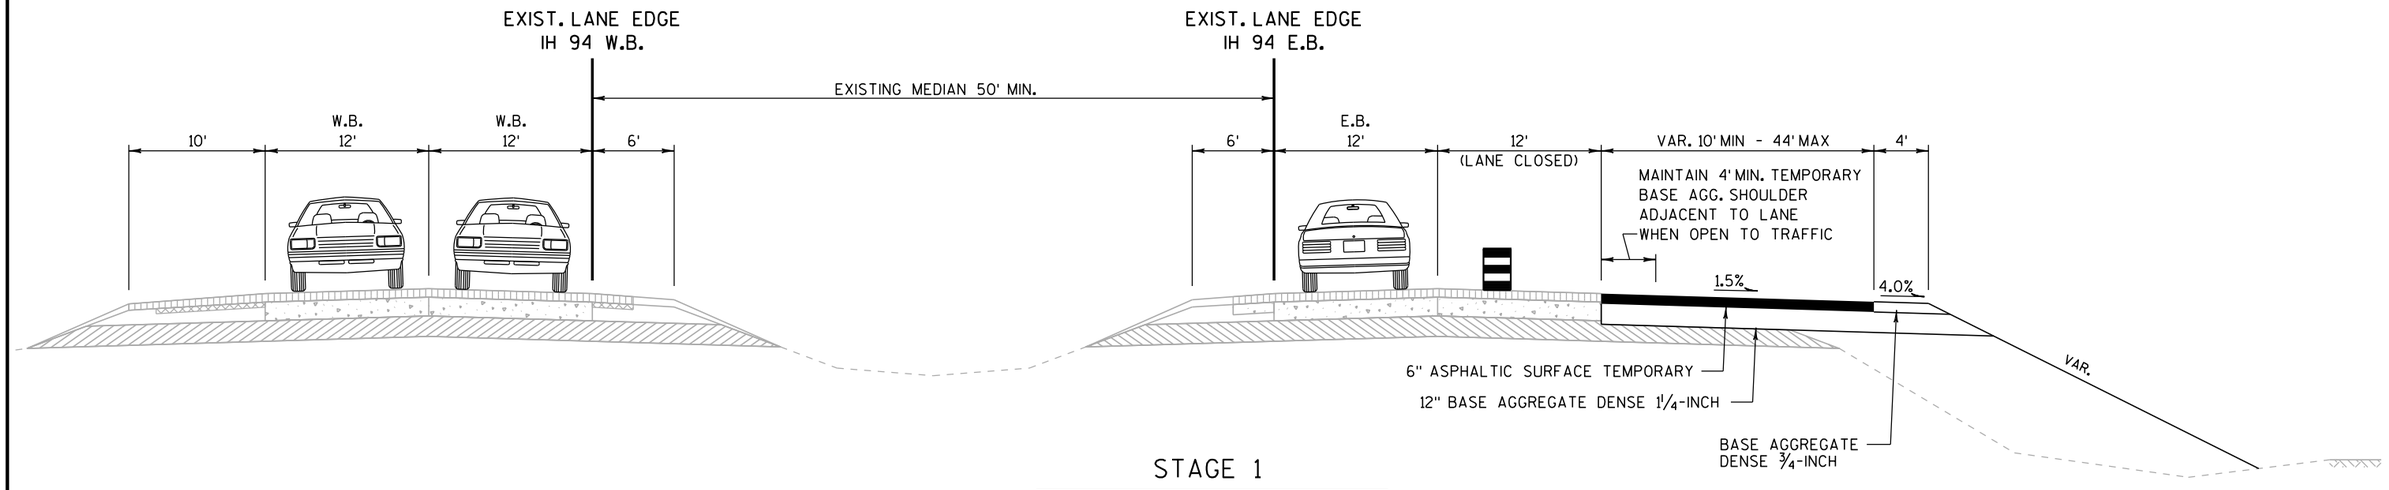


STAGE 1

CONSTRUCT EB TEMPORARY OUTSIDE WIDENING
STA 452+00 to STA 506+00

PROJECT NO: 1022-07-76	HWY: IH 94	COUNTY: ST. CROIX & DUNN	CONSTRUCTION STAGING FOR SEGMENTS WITH EXISTING 50' MEDIAN	SHEET	E

FILE NAME : C:\WisDOT\Users\PROJECTS\D6\I94DUNN\Plan Sheets 1022-07-76\025108_tc_const_staging_details.dgn PLOT DATE : 21-AUG-2017 14:38 PLOT BY : dottra PLOT NAME : PLOT SCALE : 200:1

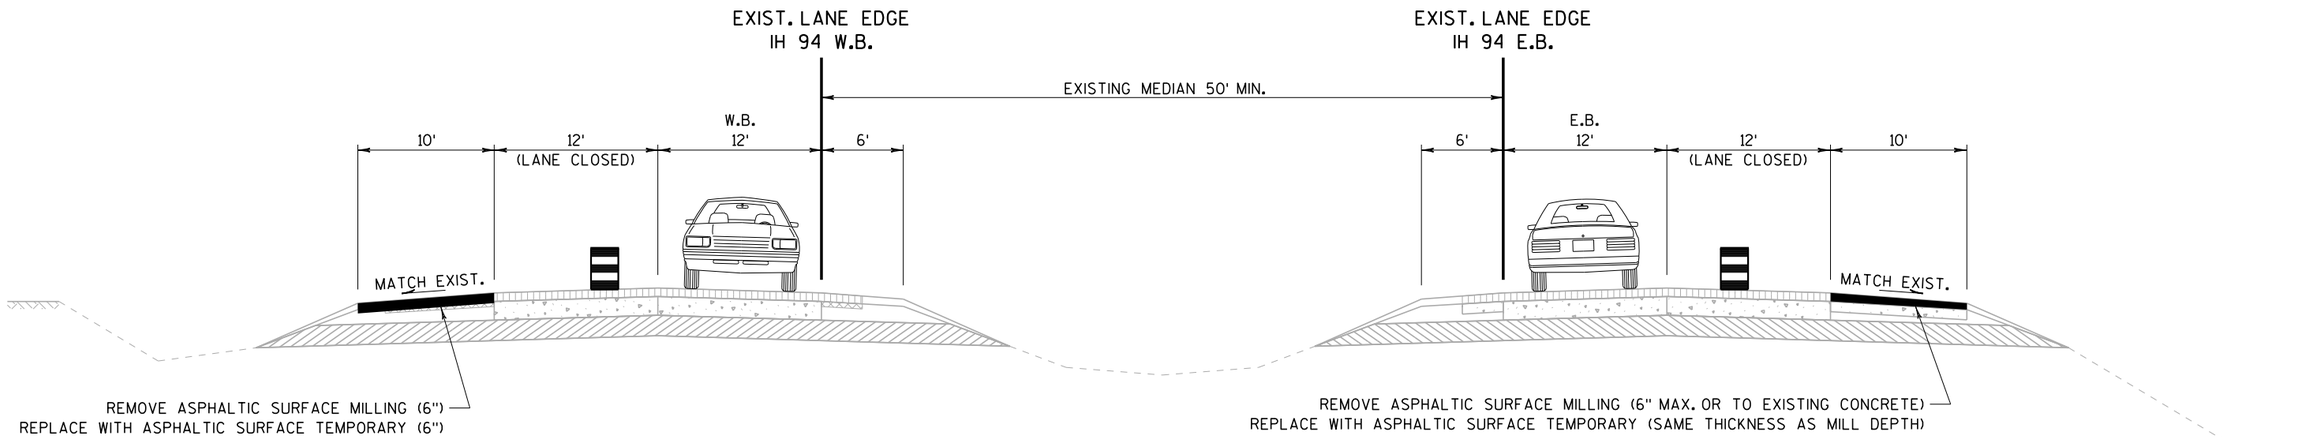


STAGE 2-A

MILL & RESURFACE OUTSIDE SHOULDERS

WB
STA XXX+XX to STA XXX+XX

EB
STA XXX+XX to STA XXX+XX

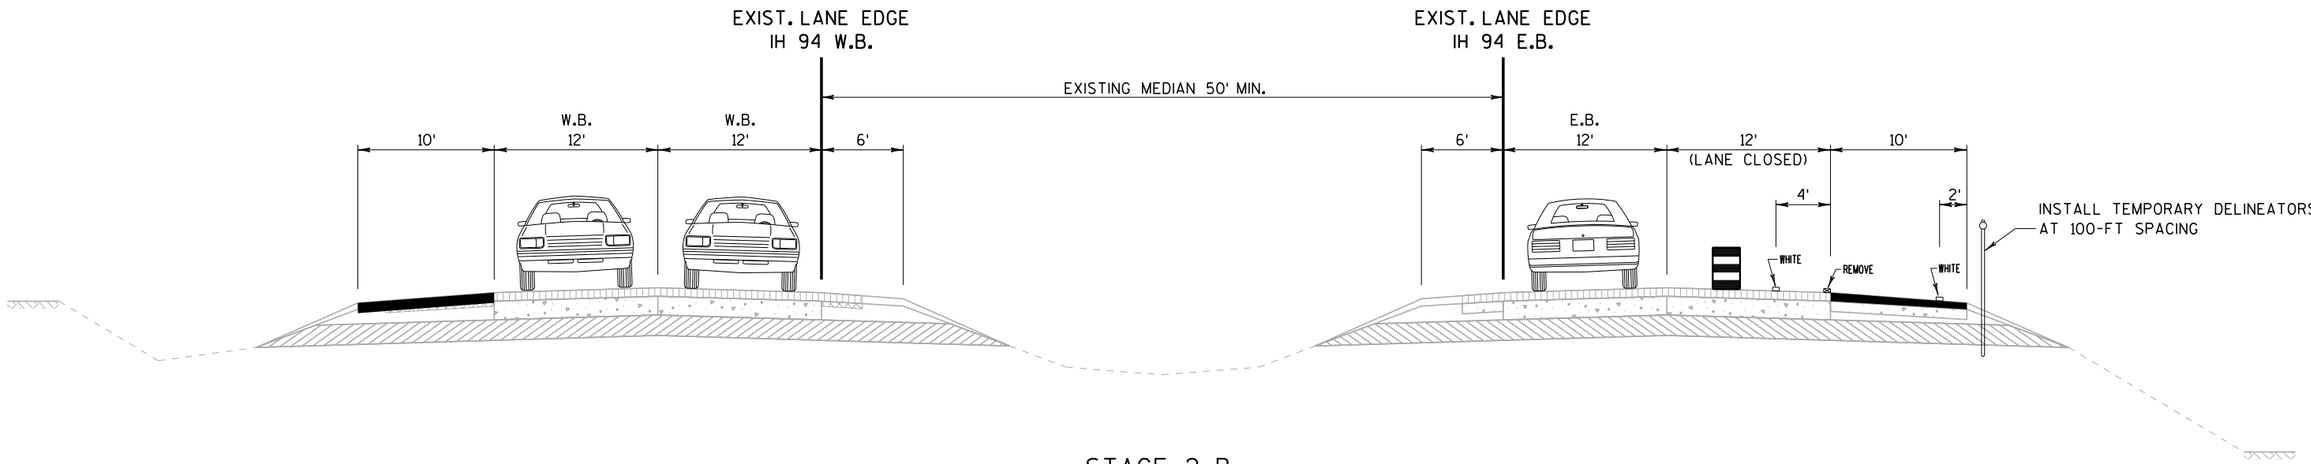


STAGE 2-B

REMOVE EB WHITE EDGE LINE
PLACE EB TEMPORARY LANE LINE & WHITE EDGE LINE
STA 254+50 to STA 312+00
STA 397+00 to STA 566+60


PROJECT NO: 1022-07-76	HWY: IH 94	COUNTY: ST. CROIX & DUNN	CONSTRUCTION STAGING FOR SEGMENTS WITH EXISTING 50' MEDIAN	SHEET	E

FILE NAME : C:\WisDOT\Users\PROJECTS\D6\I94DUNN\Plan Sheets 1022-07-76\025108_tc_const_staging_details.dgn PLOT DATE : 22-JAN-2018 14:52 PLOT BY : dottra PLOT NAME : PLOT SCALE : 200:1

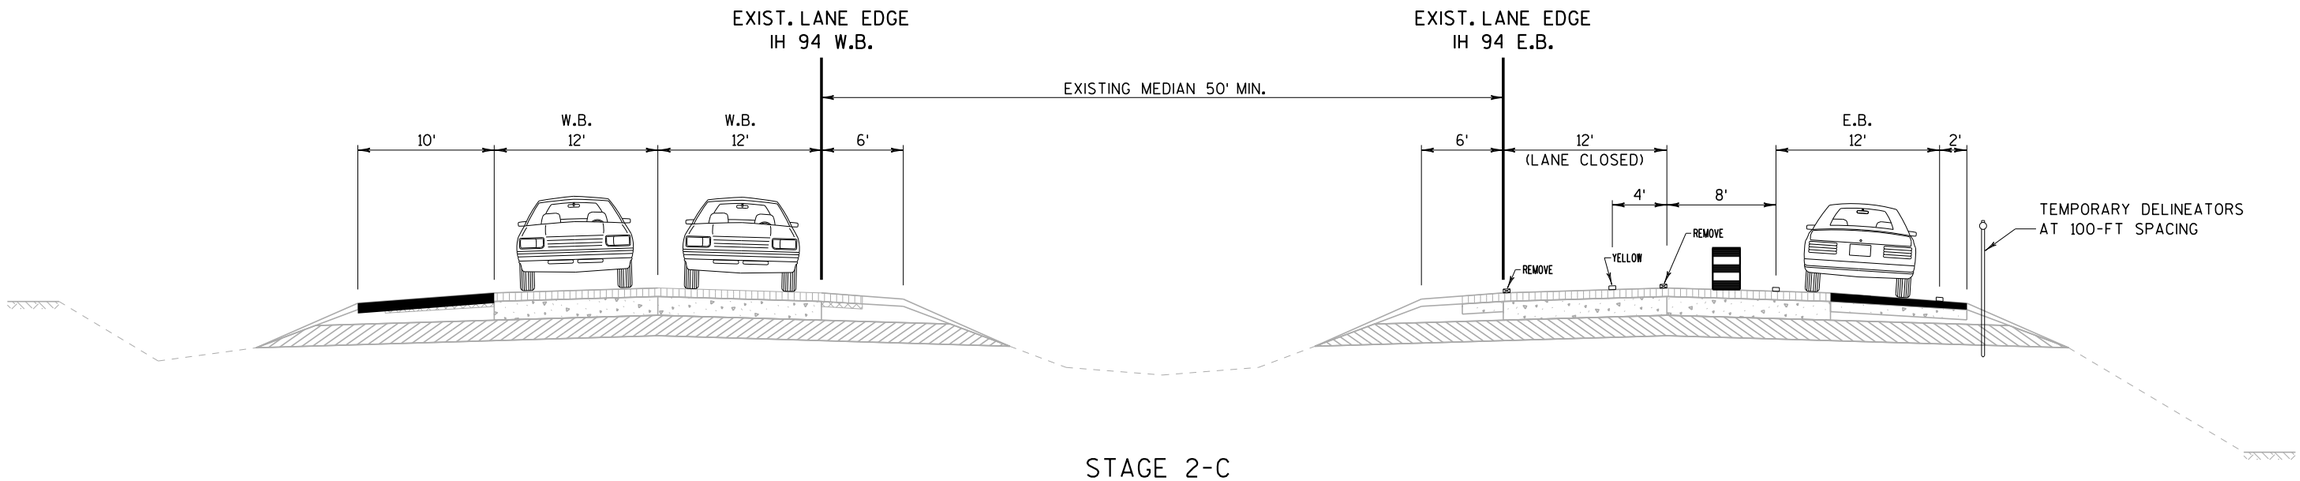

STAGE 2-C


SHIFT TRAFFIC WITH DRUMS EB DRIVING LANE
REMOVE EB LANE LINE & YELLOW EDGE LINE
PLACE EB TEMPORARY YELLOW EDGE LINE
STA 254+50 to STA 312+00
STA 397+00 to STA 566+60

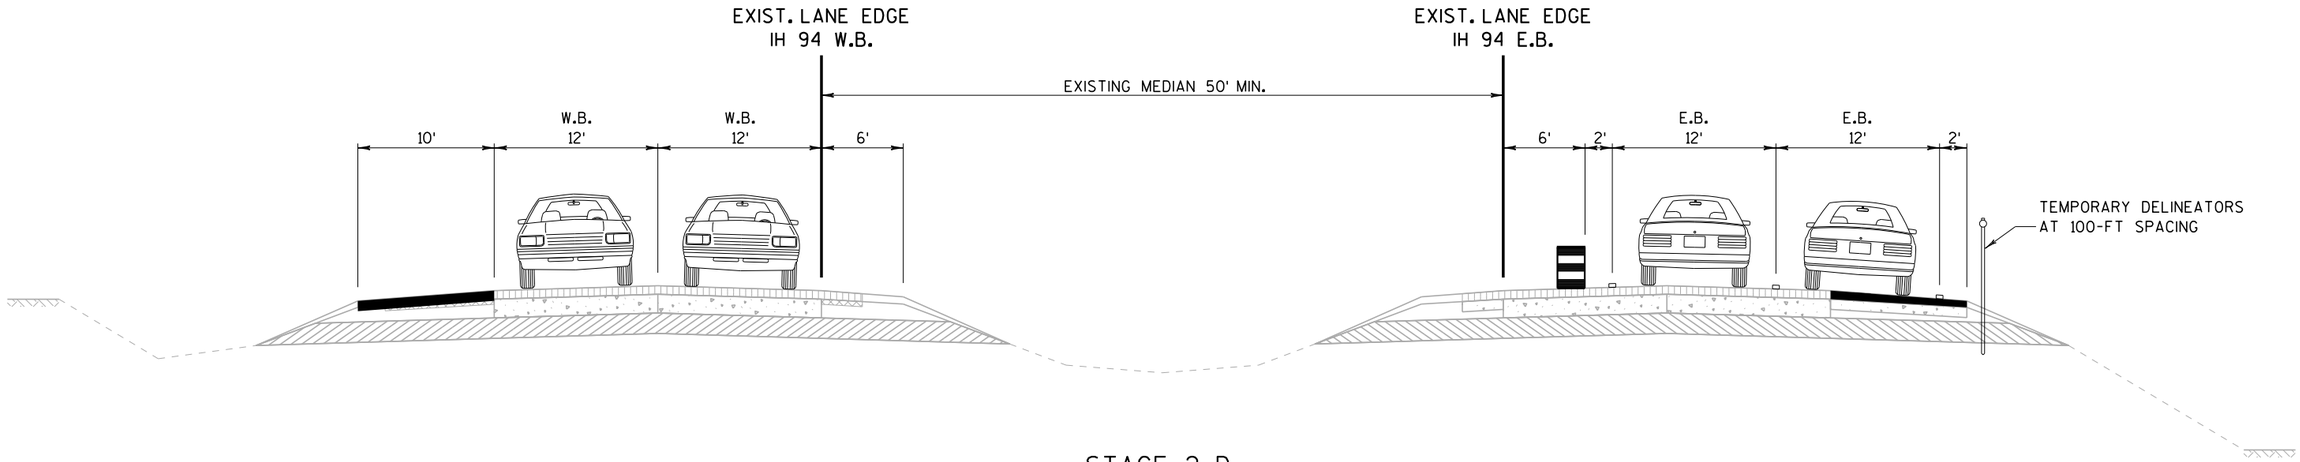

STAGE 2-D


SHIFT TRAFFIC WITH DRUMS EB PASSING LANE
STA 254+50 to STA 312+00
STA 397+00 to STA 566+60

PROJECT NO: 1022-07-76	HWY: IH 94	COUNTY: ST. CROIX & DUNN	CONSTRUCTION STAGING FOR SEGMENTS WITH EXISTING 50' MEDIAN	SHEET	E

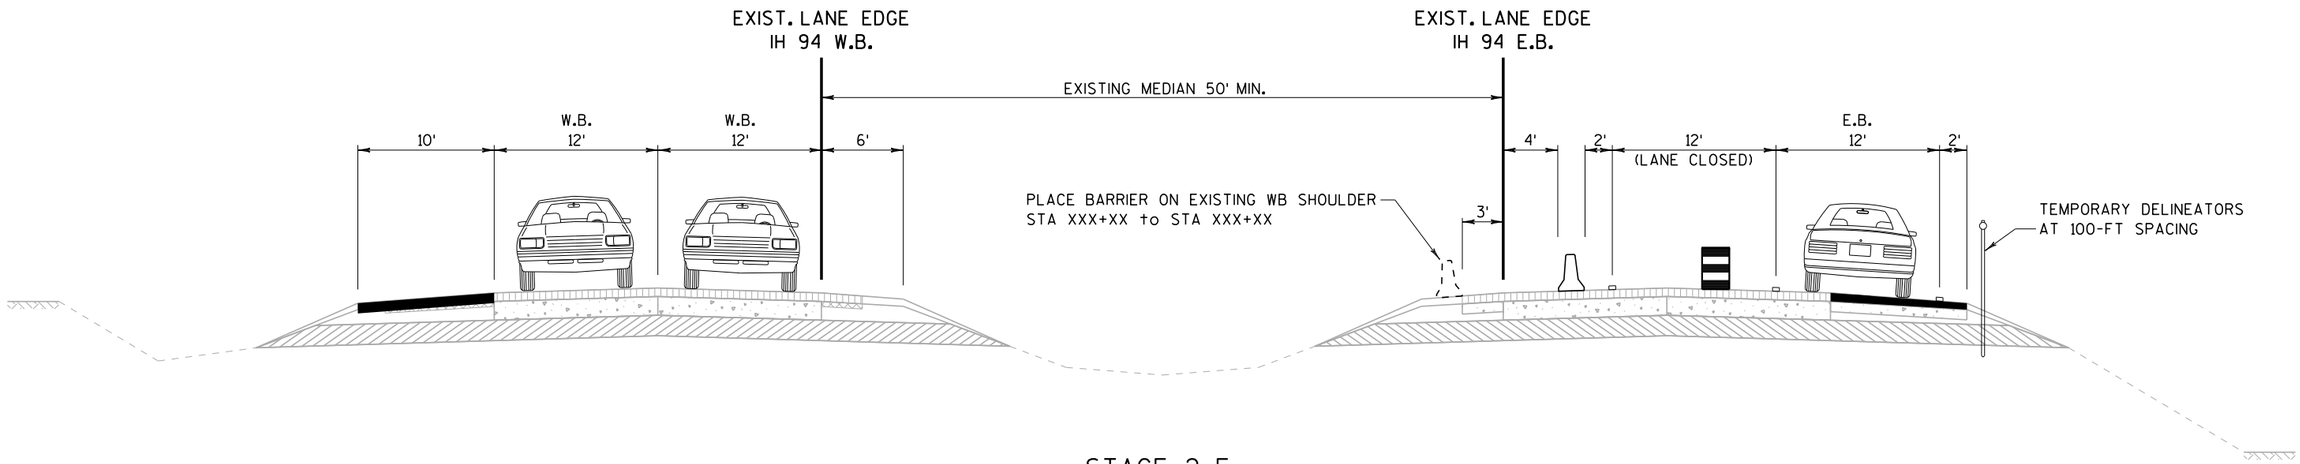

STAGE 2-E

REPLACE EB DRUMS WITH
CONCRETE BARRIER TEMPORARY PRECAST
STA 254+50 to STA 312+00
STA 397+00 to STA 566+60

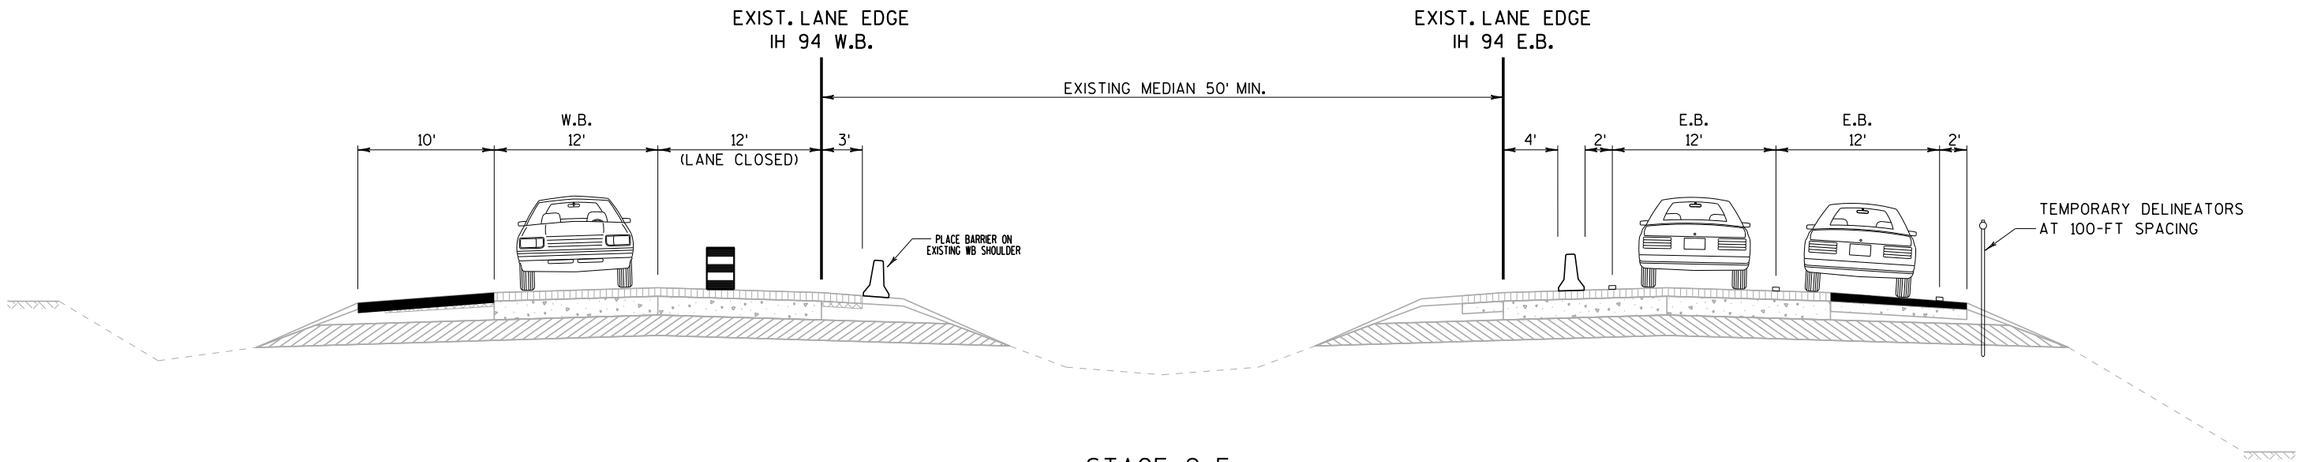


STAGE 2-F

PLACE WB CONCRETE BARRIER TEMPORARY PRECAST
STA 254+50 to STA 312+00
STA 397+00 to STA 566+60


PROJECT NO: 1022-07-76	HWY: IH 94	COUNTY: ST. CROIX & DUNN	CONSTRUCTION STAGING FOR SEGMENTS WITH EXISTING 50' MEDIAN	SHEET	E

FILE NAME : C:\WisDOT\Users\PROJECTS\D6\I94DUNN\Plan Sheets 1022-07-76\025108_tc_const_staging_details.dgn PLOT DATE : 22-JAN-2018 14:56 PLOT BY : dottra PLOT NAME : PLOT SCALE : 200:1

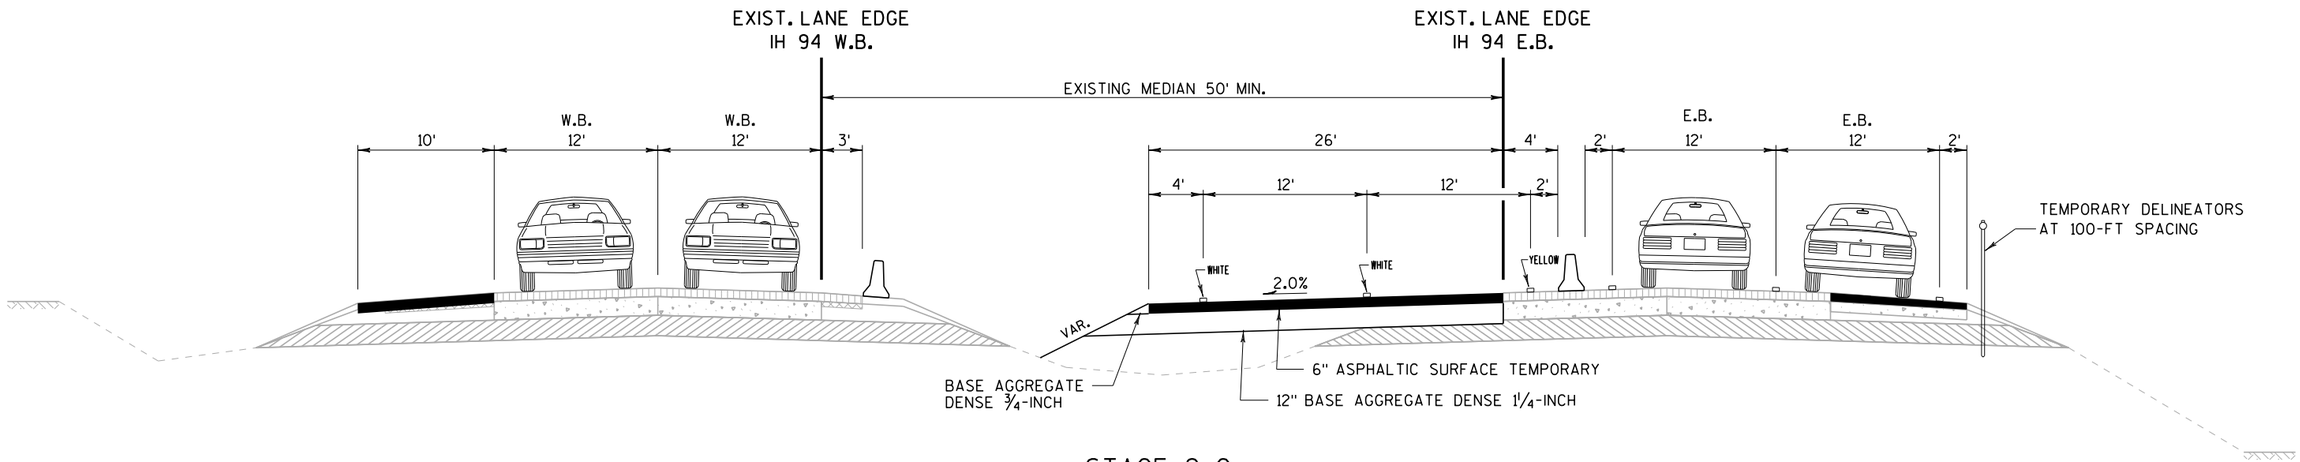

STAGE 2-G

CONSTRUCT EB TEMPORARY MEDIAN WIDENING
CONSTRUCT TEMPORARY MEDIAN ROADWAY & TEMPORARY STRUCTURES
STA 254+50 to STA 566+60

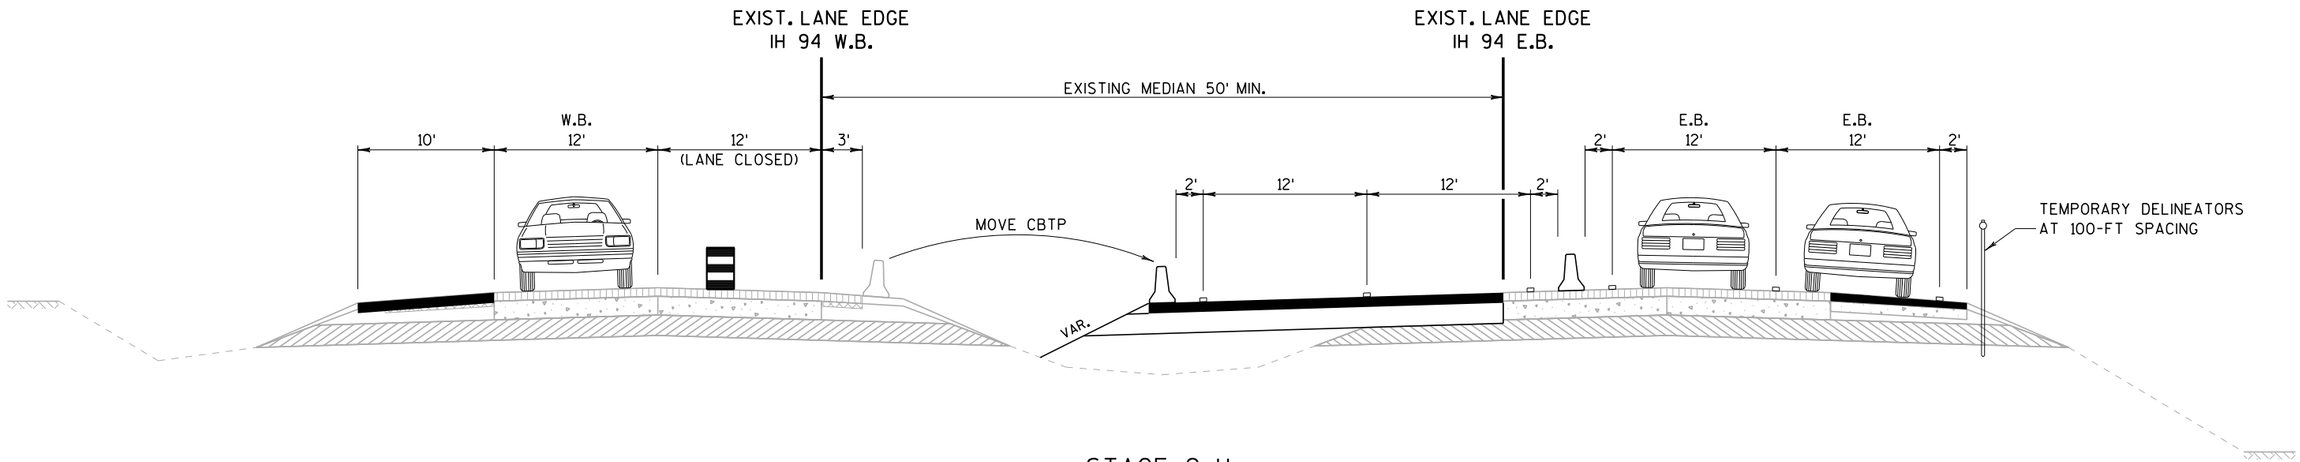


STAGE 2-H

MOVE WB BARRIER TO TEMPORARY MEDIAN WIDENING/ROADWAY LEFT SIDE
STA 254+50 to STA 566+60

PLACE ADDITIONAL BARRIER ON TEMPORARY MEDIAN ROADWAY RIGHT SIDE
STA 312+00 to STA 397+00


PROJECT NO: 1022-07-76	HWY: IH 94	COUNTY: ST. CROIX & DUNN	CONSTRUCTION STAGING FOR SEGMENTS WITH EXISTING 50' MEDIAN	SHEET	E

FILE NAME : C:\WisDOT\Users\PROJECTS\D6\I94DUNN\Plan Sheets 1022-07-76\025108_tc_const_staging_details.dgn PLOT DATE : 22-JAN-2018 14:57 PLOT BY : dottra PLOT NAME : PLOT SCALE : 200:1

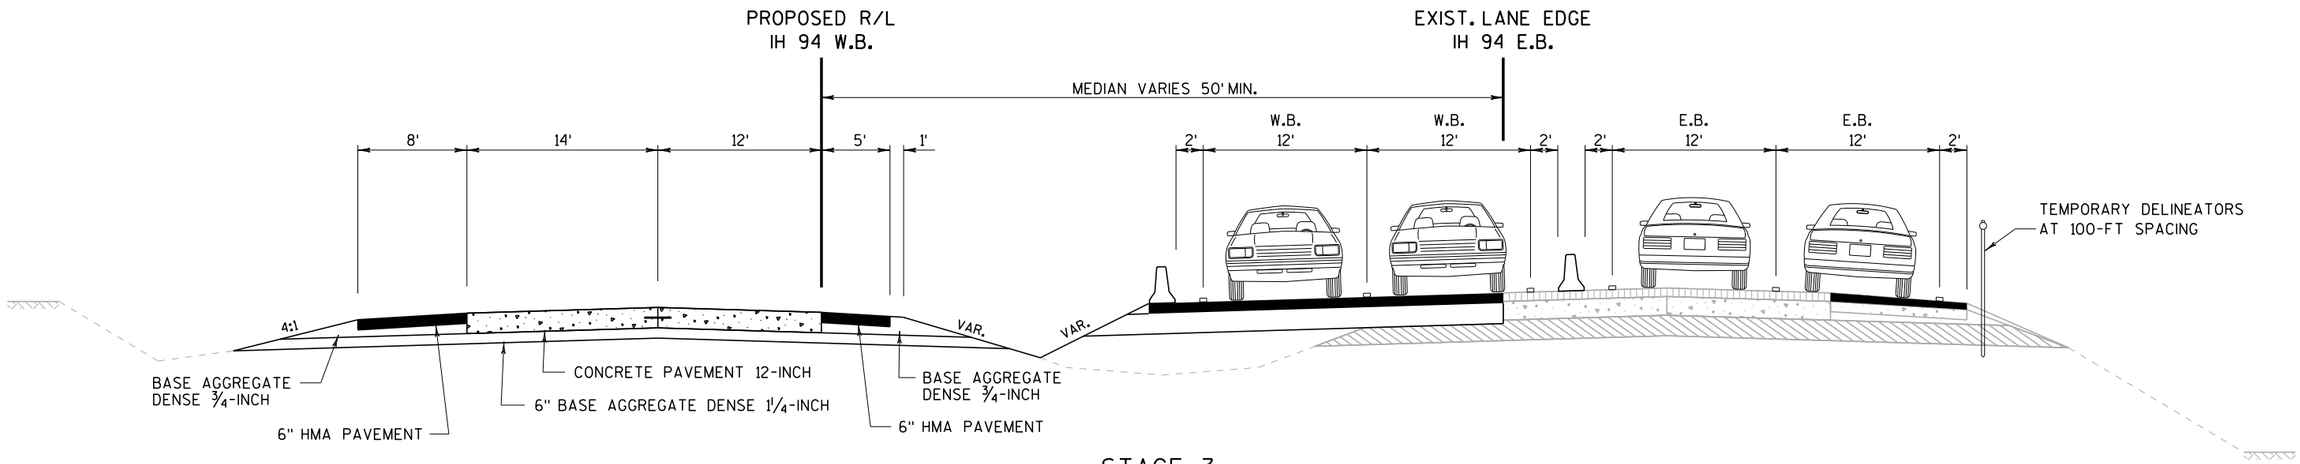

STAGE 3

SHIFT TRAFFIC WB TWO LANES TO TEMPORARY WIDENING & MEDIAN ROADWAY
CONSTRUCT NEW WB LANES & WB BRIDGES
STA 254+50 to STA 566+60

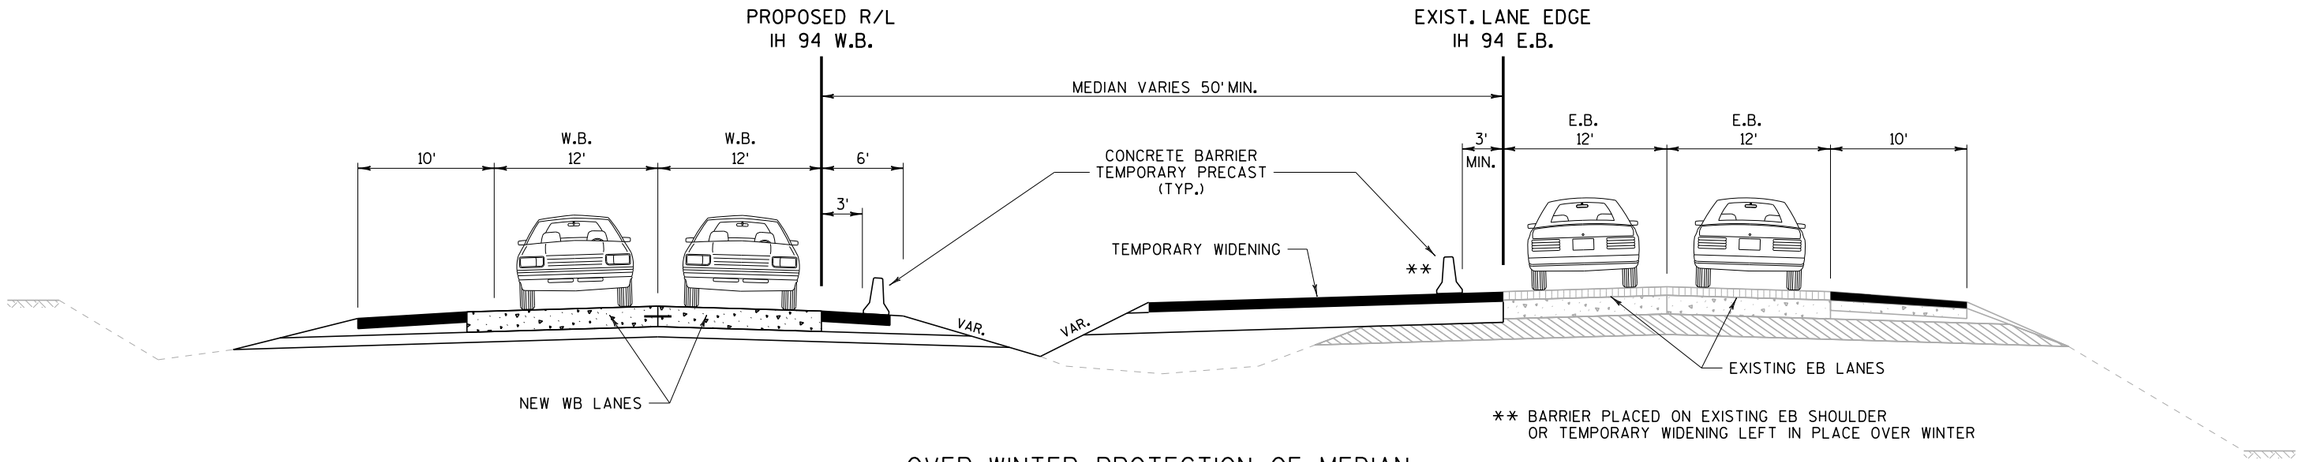


** BARRIER PLACED ON EXISTING EB SHOULDER
OR TEMPORARY WIDENING LEFT IN PLACE OVER WINTER

OVER-WINTER PROTECTION OF MEDIAN
(WORK SUSPENDED)

STA 254+50 to STA 685+00


PROJECT NO: 1022-07-76	HWY: IH 94	COUNTY: ST. CROIX & DUNN	CONSTRUCTION STAGING FOR SEGMENTS WITH EXISTING 50' MEDIAN	SHEET	E

2

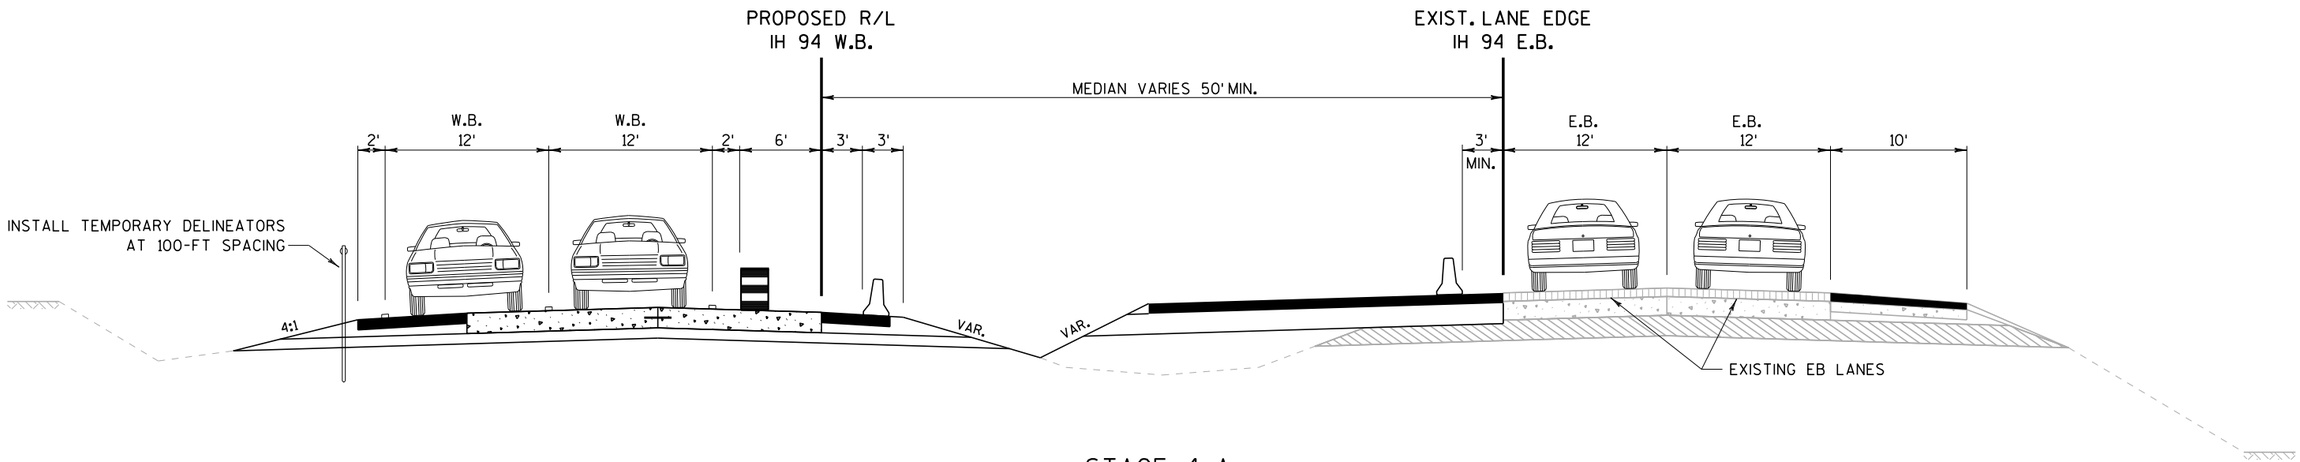

STAGE 4-A


SHIFT TRAFFIC WITH DRUMS WB TWO LANES TO TEMPORARY LANES
WB
STA 254+50 to STA 312+00
STA 397+00 to STA 566+60

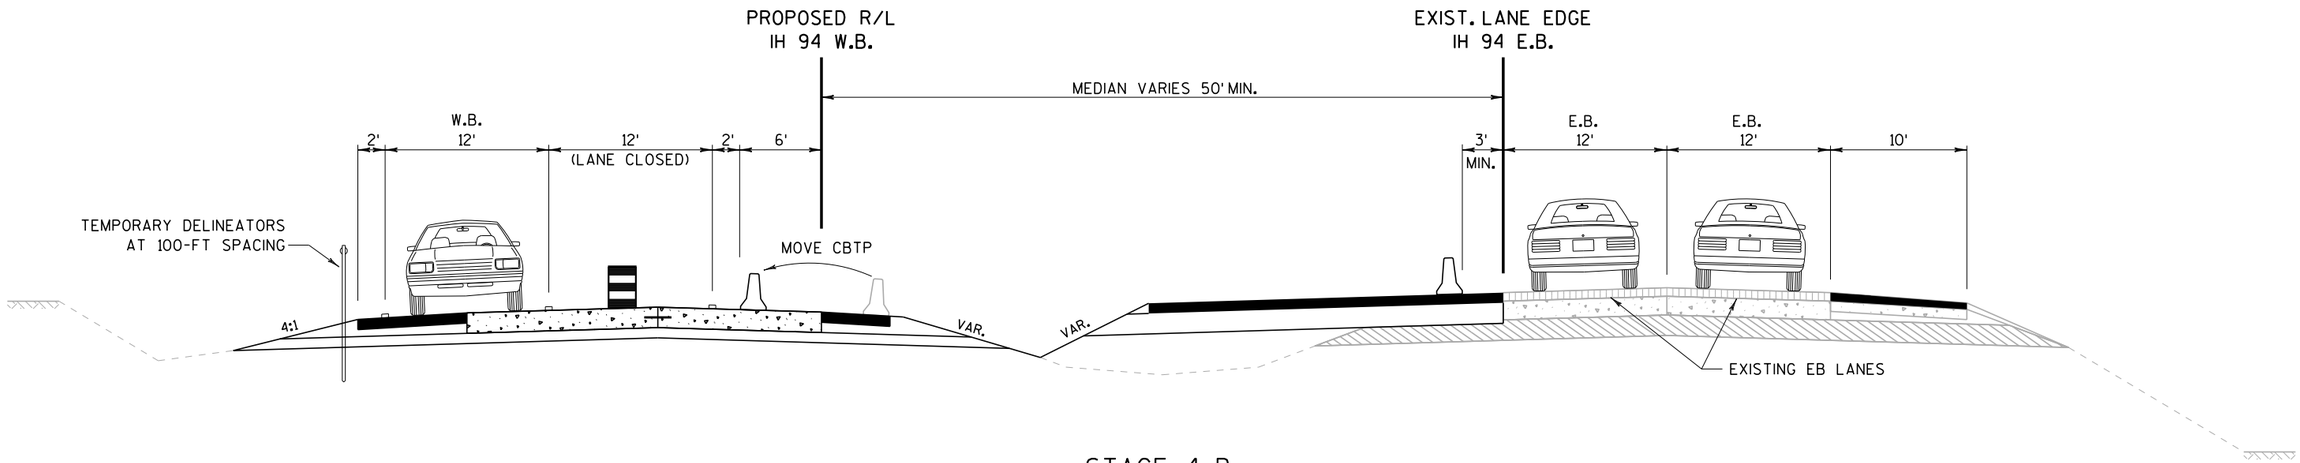

STAGE 4-B

MOVE BARRIER TO REPLACE WB DRUMS
WB
STA 254+50 to STA 312+00
STA 397+00 to STA 566+60

PROJECT NO: 1022-07-76	HWY: IH 94	COUNTY: ST. CROIX & DUNN	CONSTRUCTION STAGING FOR SEGMENTS WITH EXISTING 50' MEDIAN	SHEET	E

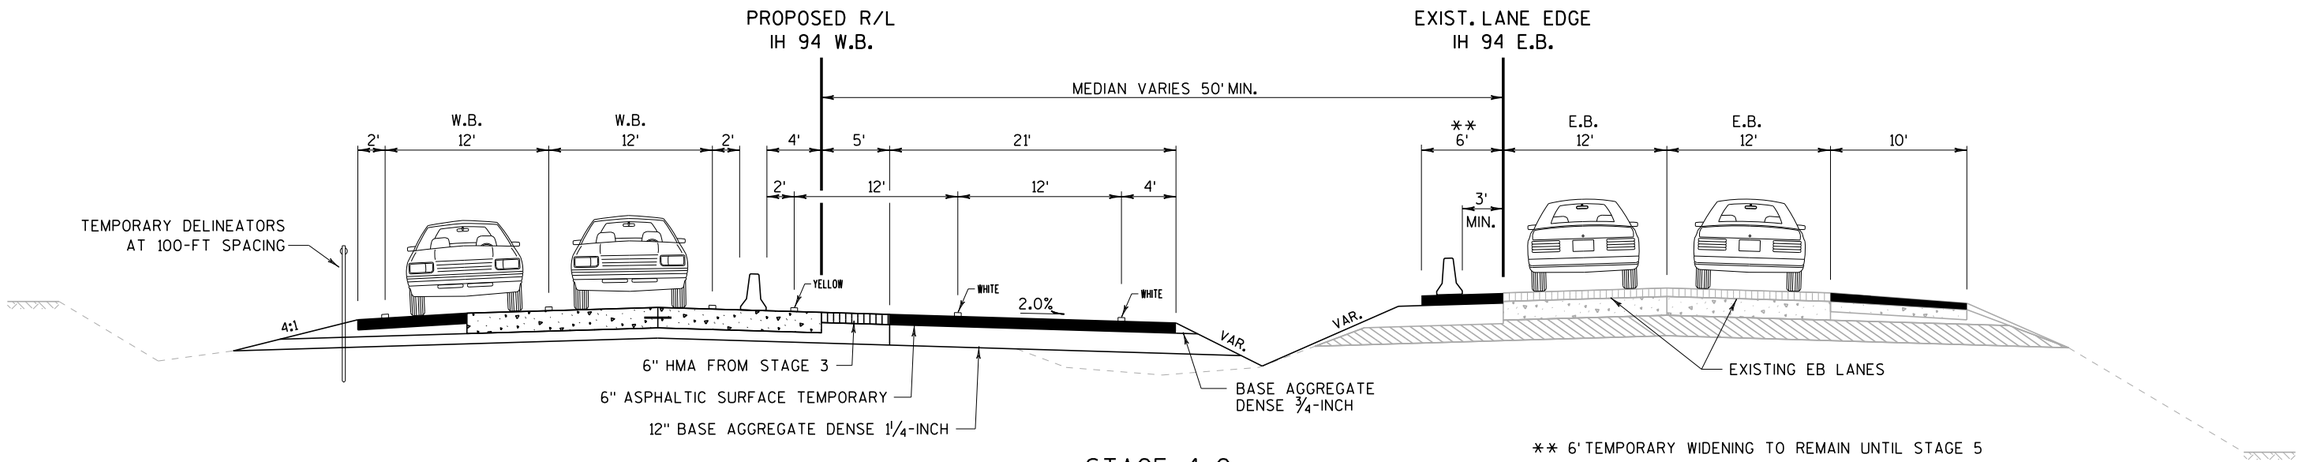


** 6' TEMPORARY WIDENING TO REMAIN UNTIL STAGE 5

STAGE 4-C

REMOVE EB TEMPORARY MEDIAN WIDENING
CONSTRUCT WB TEMPORARY MEDIAN WIDENING

WB	EB
STA 254+50 to STA 312+00	STA XXX+XX to STA XXX+XX
STA 397+00 to STA 566+60	STA XXX+XX to STA XXX+XX

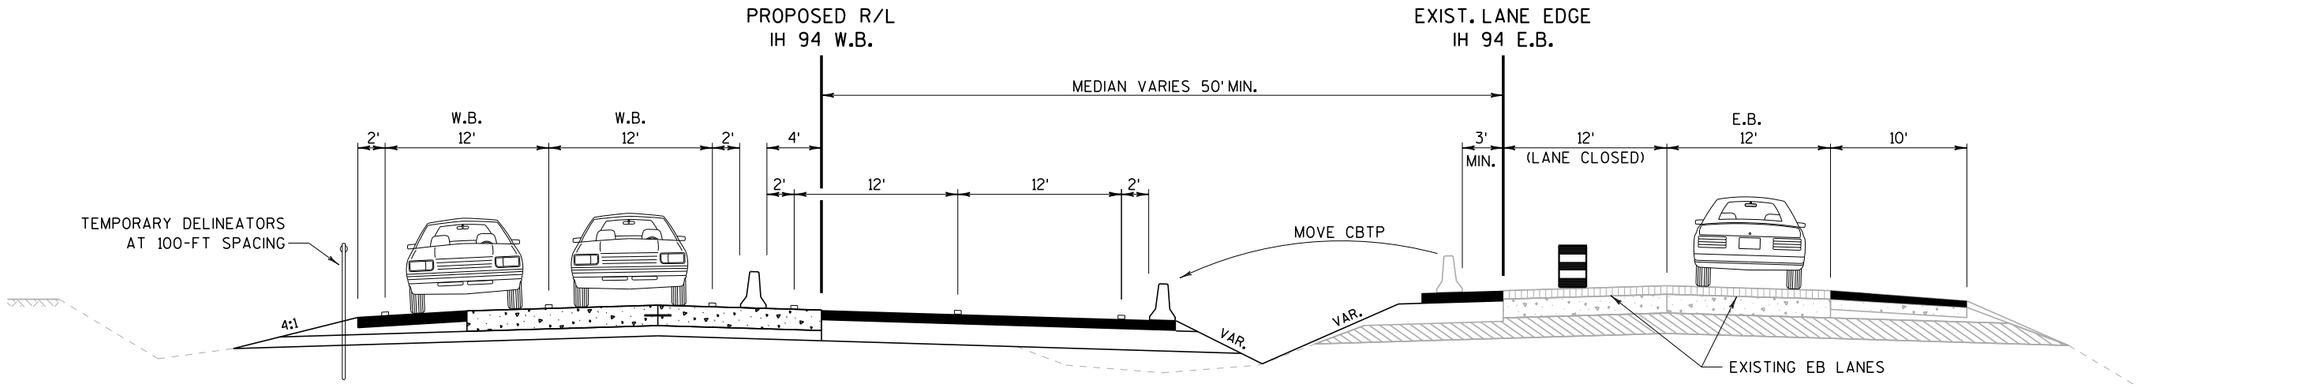


STAGE 4-D

MOVE EB BARRIER TO WB TEMPORARY MEDIAN WIDENING

EB
STA XXX+XX to STA XXX+XX
STA XXX+XX to STA XXX+XX


PROJECT NO: 1022-07-76	HWY: IH 94	COUNTY: ST. CROIX & DUNN	CONSTRUCTION STAGING FOR SEGMENTS WITH EXISTING 50' MEDIAN	SHEET	E

FILE NAME : C:\WisDOT\Users\PROJECTS\D6\I94DUNN\Plan Sheets 1022-07-76\025108_tc_const_staging_details.dgn PLOT DATE : 22-JAN-2018 15:01 PLOT BY : dottra PLOT NAME : PLOT SCALE : 200:1

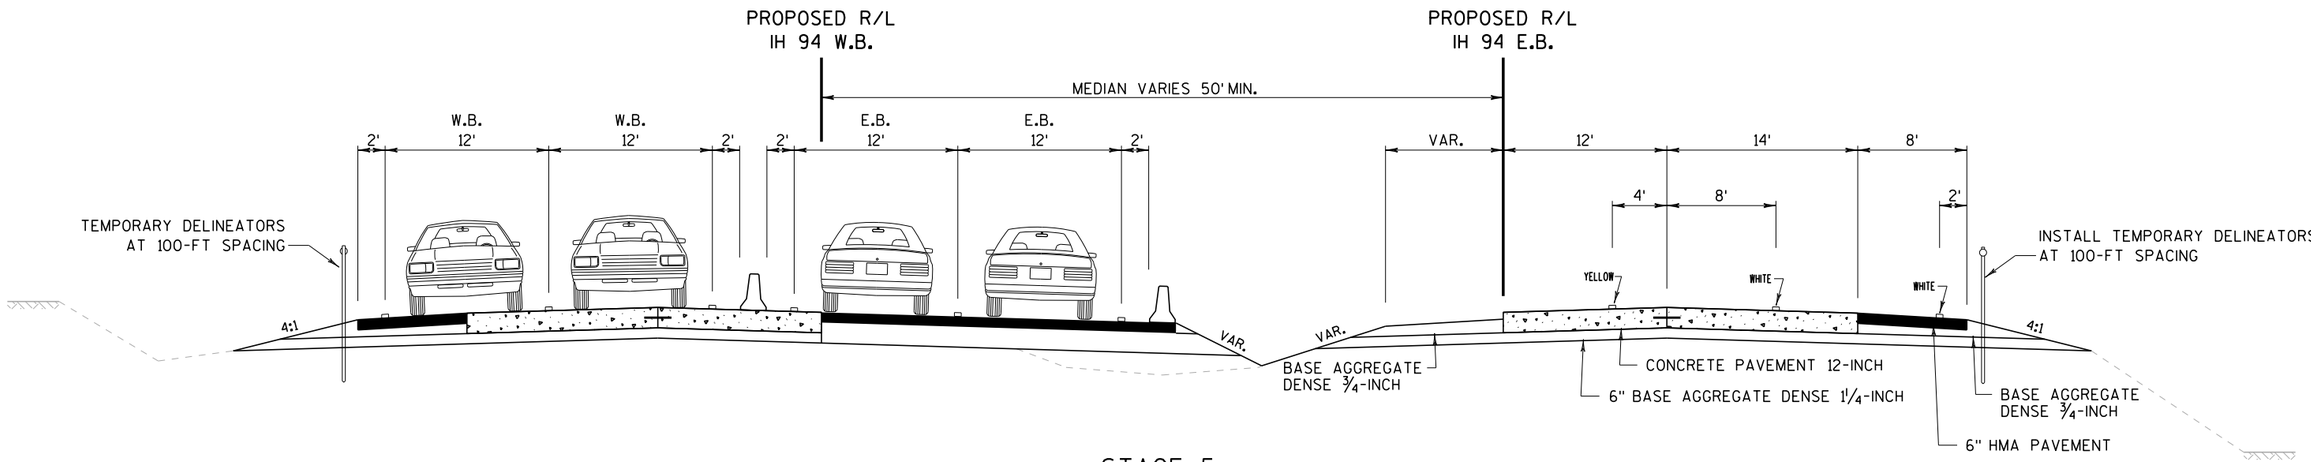

STAGE 5

SHIFT TRAFFIC EB TWO LANES TO TEMPORARY WIDENING & MEDIAN ROADWAY
CONSTRUCT NEW EB LANES & EB BRIDGES
STA 254+50 to STA 566+60

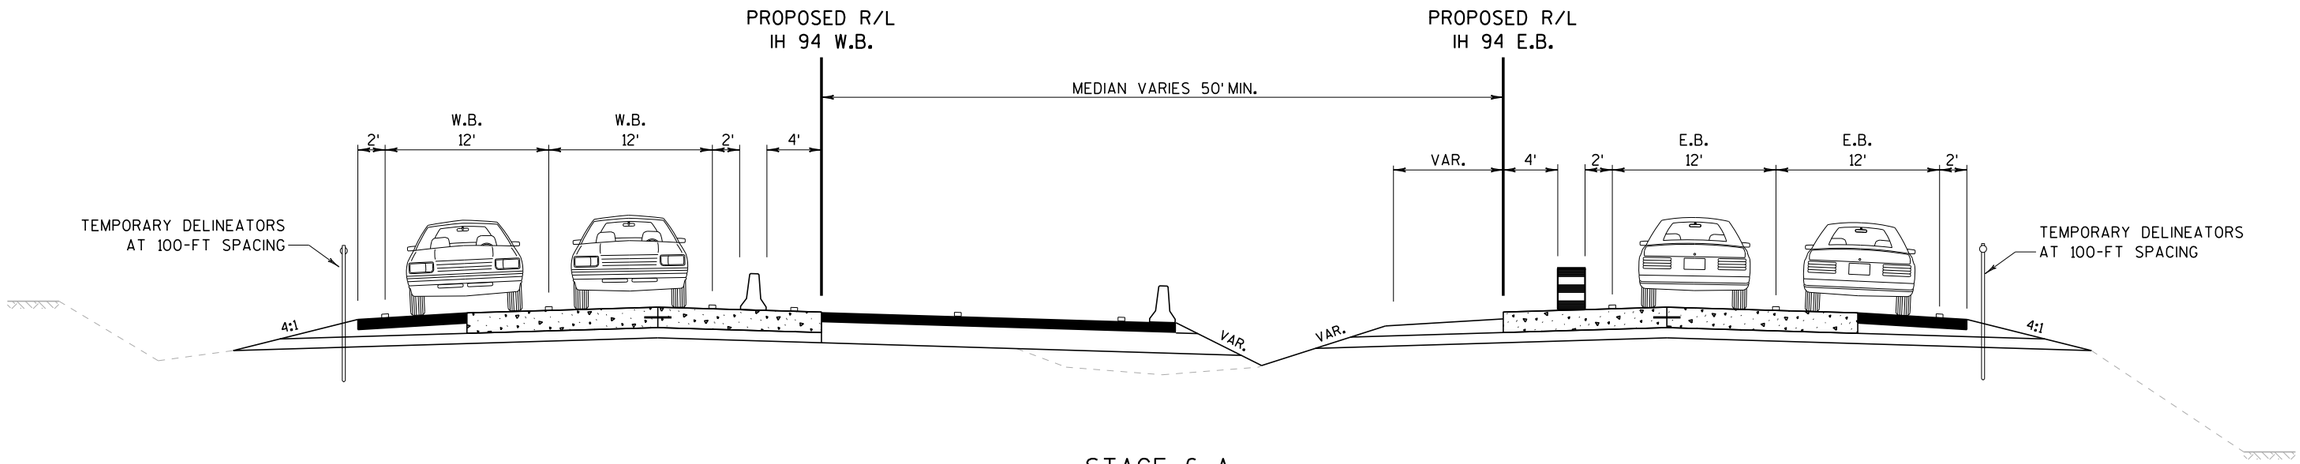


STAGE 6-A

SHIFT ALL TRAFFIC TO TEMPORARY LANES


WB	EB
STA XXX+XX to STA XXX+XX	STA XXX+XX to STA XXX+XX

PROJECT NO: 1022-07-76	HWY: IH 94	COUNTY: ST. CROIX & DUNN	CONSTRUCTION STAGING FOR SEGMENTS WITH EXISTING 50' MEDIAN	SHEET	E

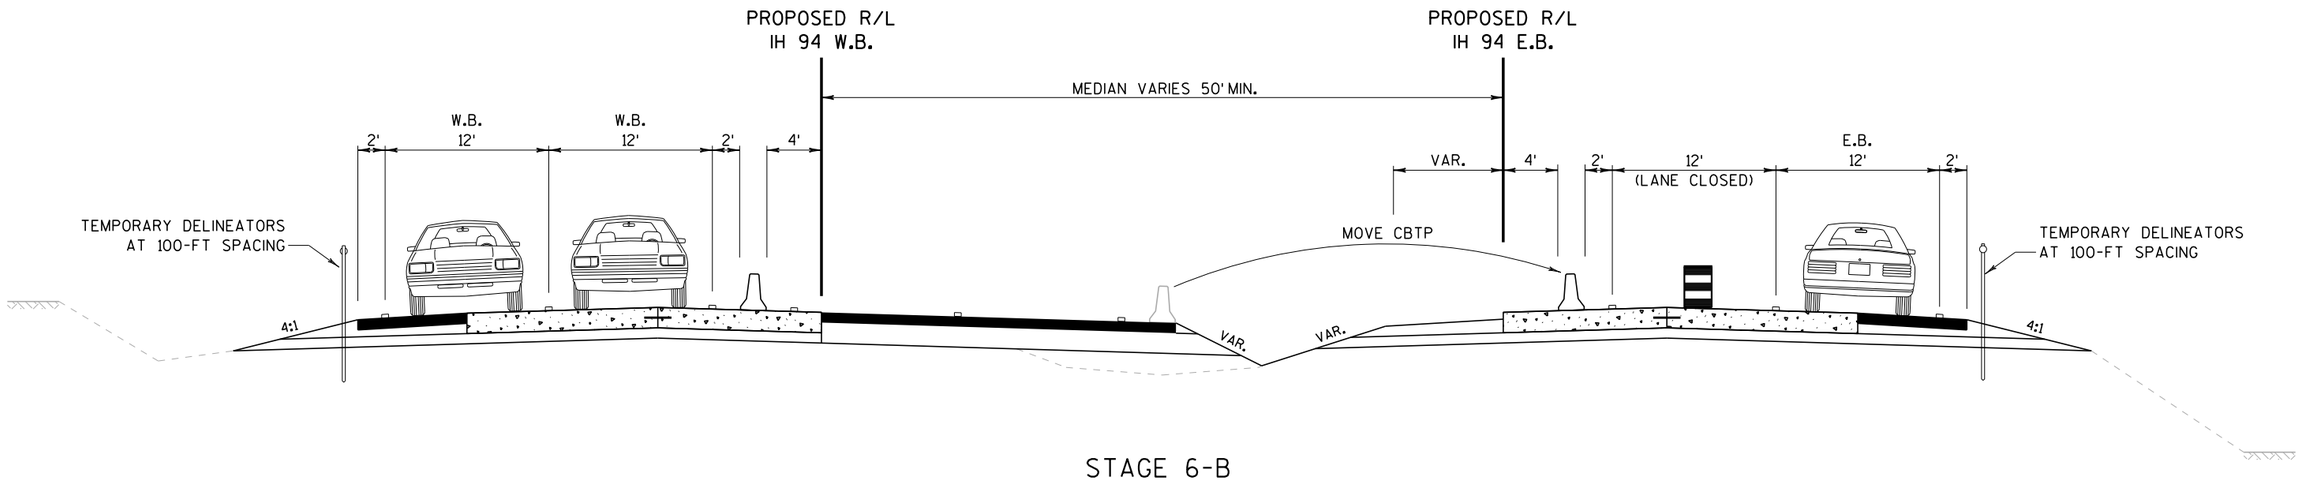

STAGE 6-B


MOVE BARRIER AS NECESSARY FOR TEMPORARY LANES WB & EB
STA XXX+XX to STA XXX+XX

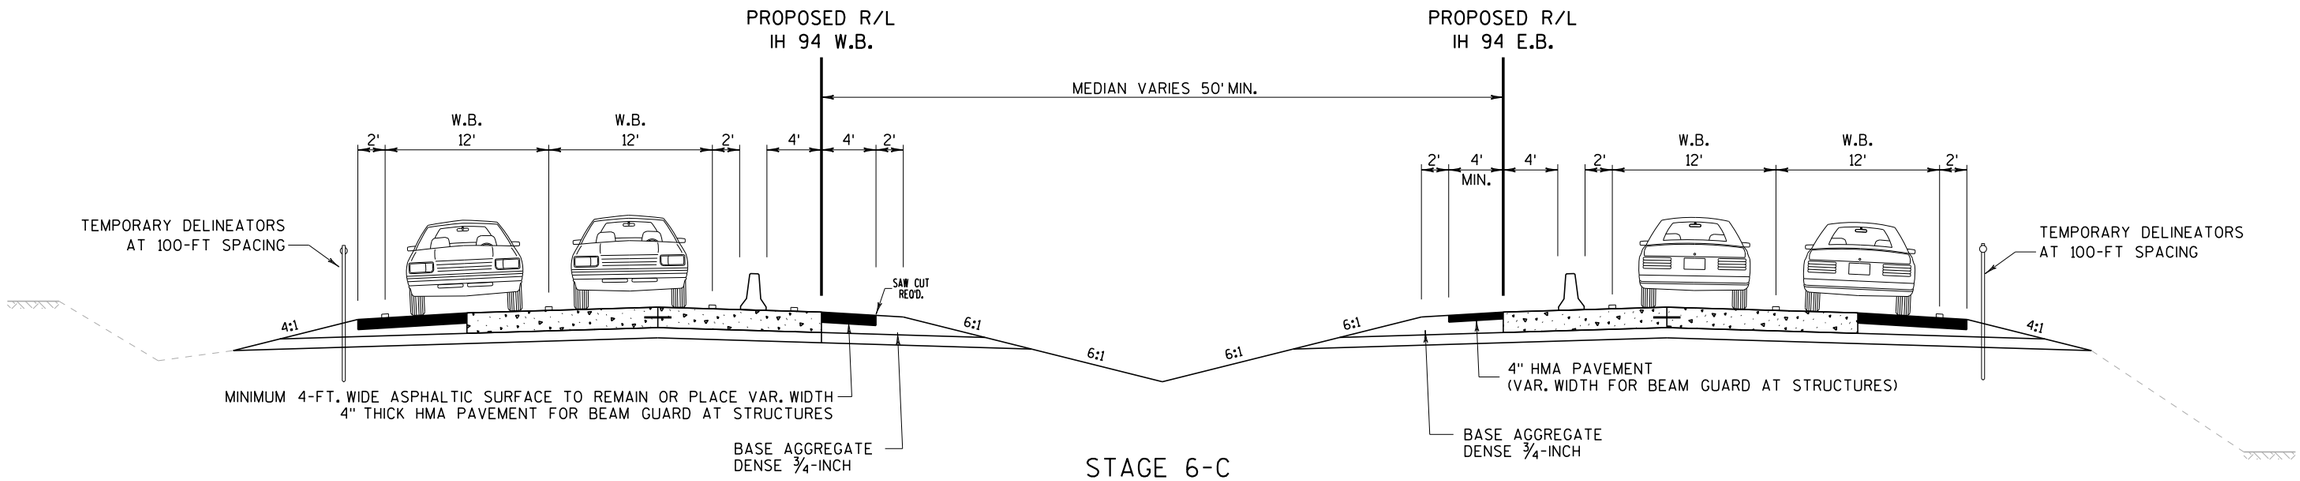

STAGE 6-C


REMOVE WB TEMPORARY WIDENING/MEDIAN ROADWAY/TEMPORARY STRUCTURES
FINISH WB AND EB INSIDE SHOULDERS/RESTORE MEDIAN
STA 254+50 to STA 566+60

PROJECT NO: 1022-07-76	HWY: IH 94	COUNTY: ST. CROIX & DUNN	CONSTRUCTION STAGING FOR SEGMENTS WITH EXISTING 50' MEDIAN	SHEET	E

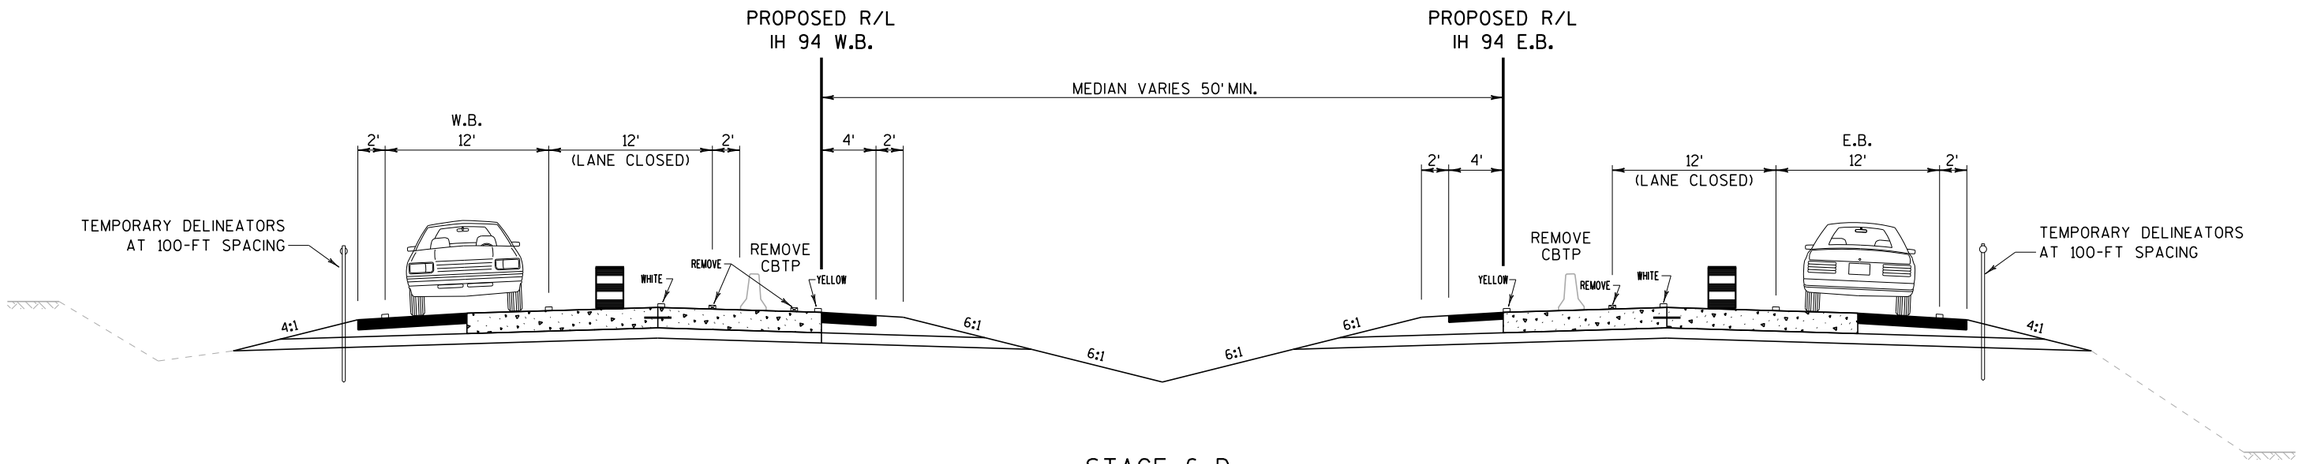

STAGE 6-D

REMOVE ALL BARRIER & WB/EB TEMPORARY YELLOW EDGE LINE
PLACE WB/EB LANE LINE & YELLOW EDGE LINE
STA 254+50 to STA 566+60

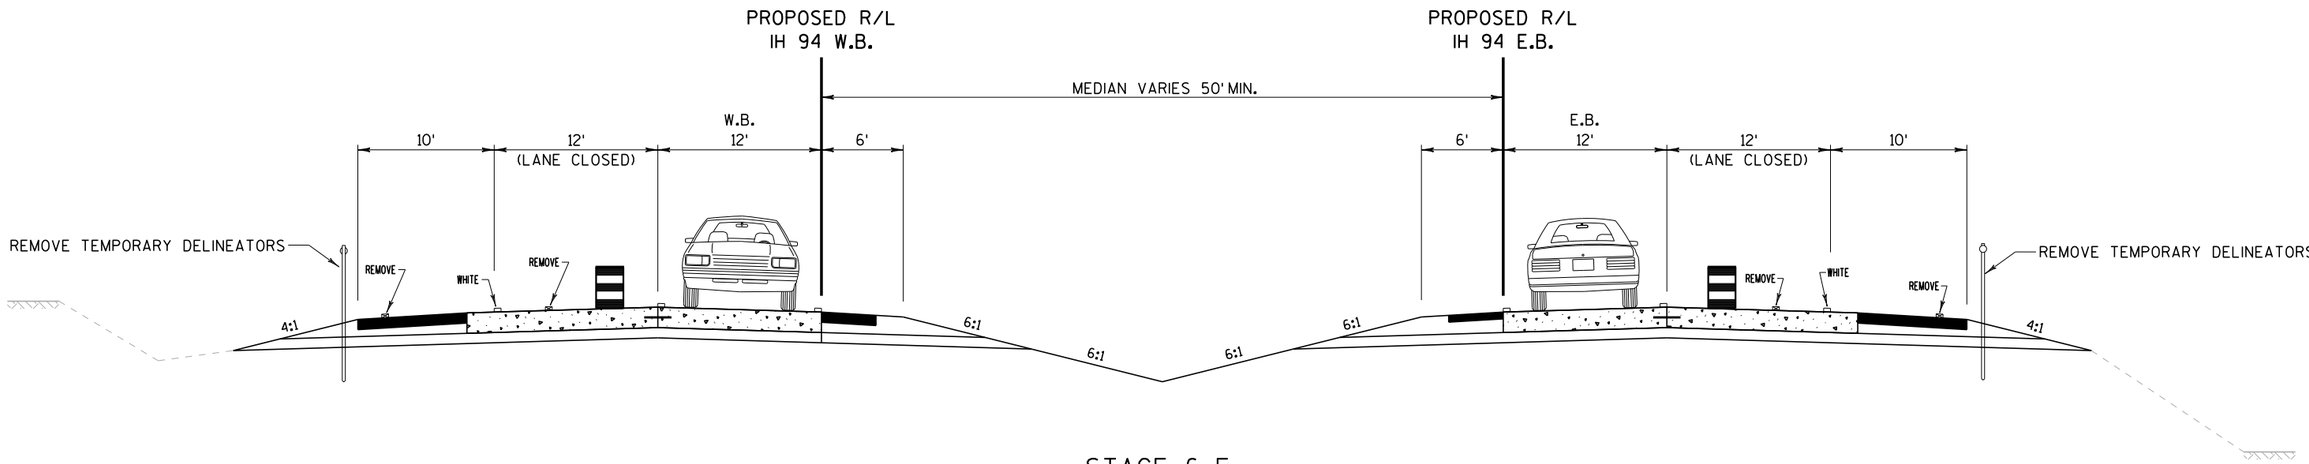


STAGE 6-E

SHIFT TRAFFIC WITH DRUMS WB AND EB PASSING LANE
REMOVE WB/EB TEMPORARY LANE LINE & TEMPORARY WHITE EDGE LINE
PLACE WB/EB WHITE EDGE LINE
STA 254+50 to STA 566+60

PROJECT NO: 1022-07-76	HWY: IH 94	COUNTY: ST. CROIX & DUNN	CONSTRUCTION STAGING FOR SEGMENTS WITH EXISTING 50' MEDIAN	SHEET	E

FILE NAME : C:\WisDOT\Users\PROJECTS\D6\I94DUNN\Plan Sheets 1022-07-76\025108_tc_const_staging_details.dgn PLOT DATE : 22-JAN-2018 15:12 PLOT BY : dottra PLOT NAME : PLOT SCALE : 200:1

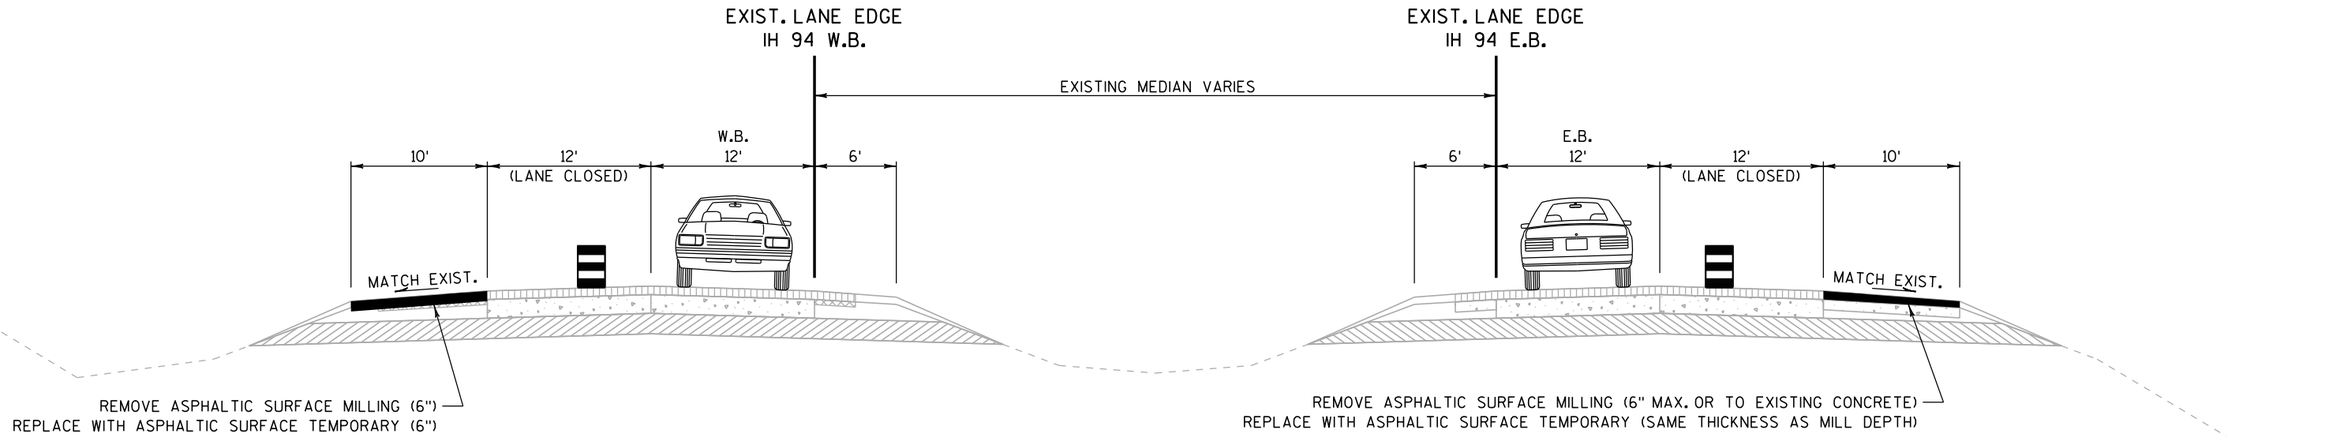


STAGE 7-A

MILL & RESURFACE OUTSIDE SHOULDERS

WB
STA 566+60 to STA 685+00


EB
STA 566+60 to STA 685+00

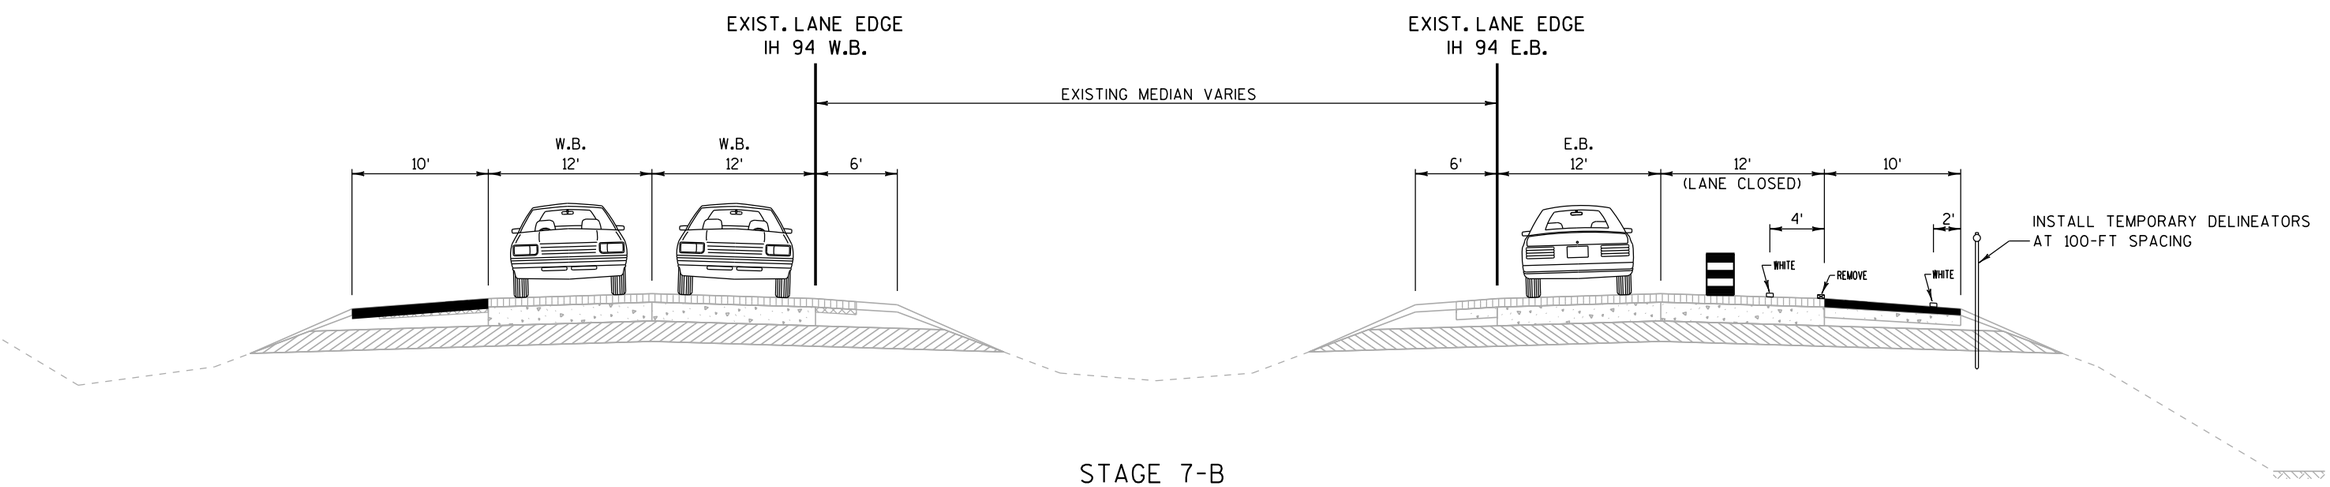

STAGE 7-B


REMOVE EB WHITE EDGE LINE
PLACE EB TEMPORARY LANE LINE & WHITE EDGE LINE
STA 566+60 to STA 685+00

PROJECT NO: 1022-07-76	HWY: IH 94	COUNTY: ST. CROIX & DUNN	CONSTRUCTION STAGING THREE-LANE / SPLIT TRAFFIC	SHEET	E

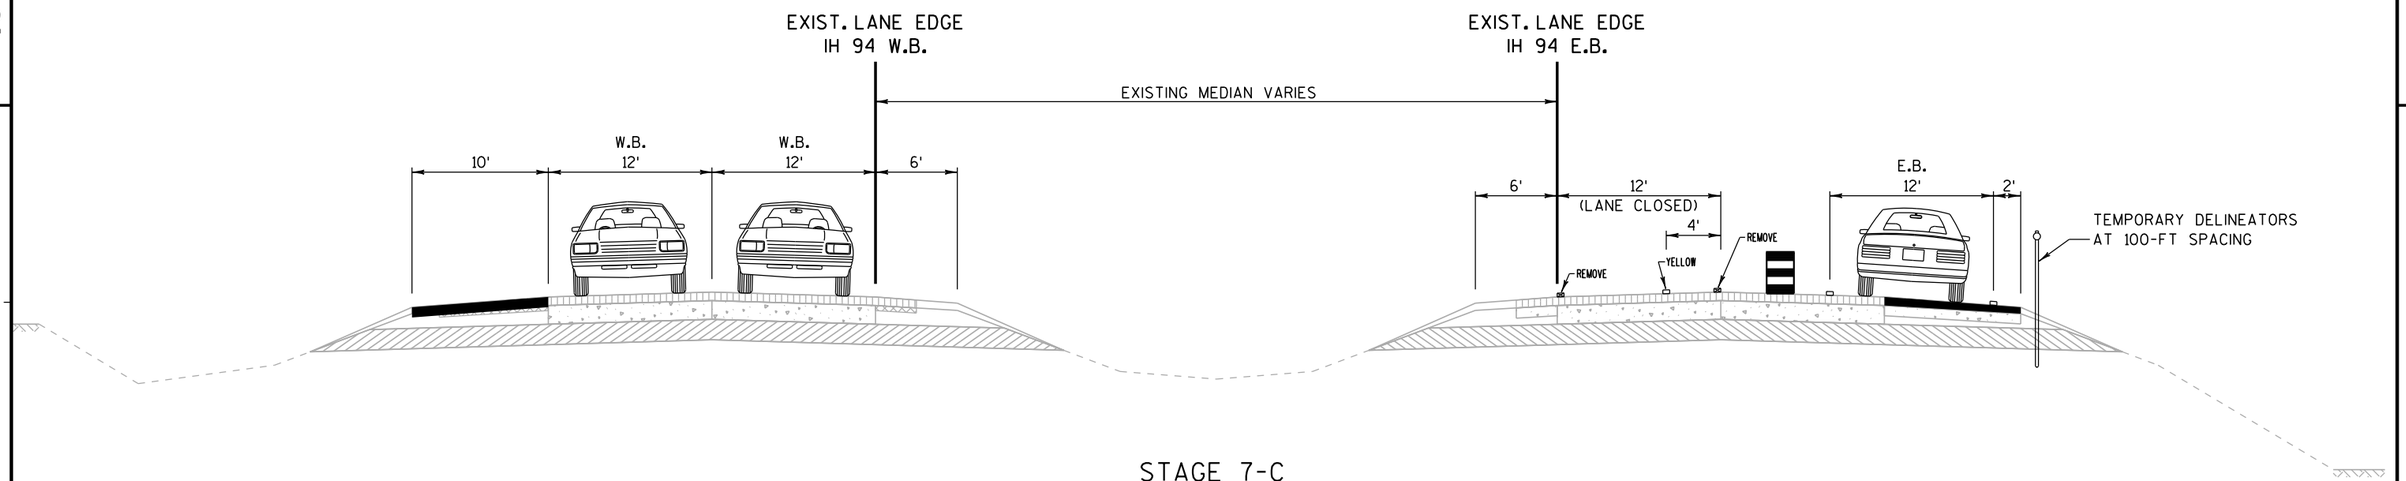

STAGE 7-C

SHIFT TRAFFIC WITH DRUMS EB DRIVING LANE
REMOVE EB LANE LINE & YELLOW EDGE LINE
PLACE EB TEMPORARY YELLOW EDGE LINE
STA 566+60 to STA 685+00

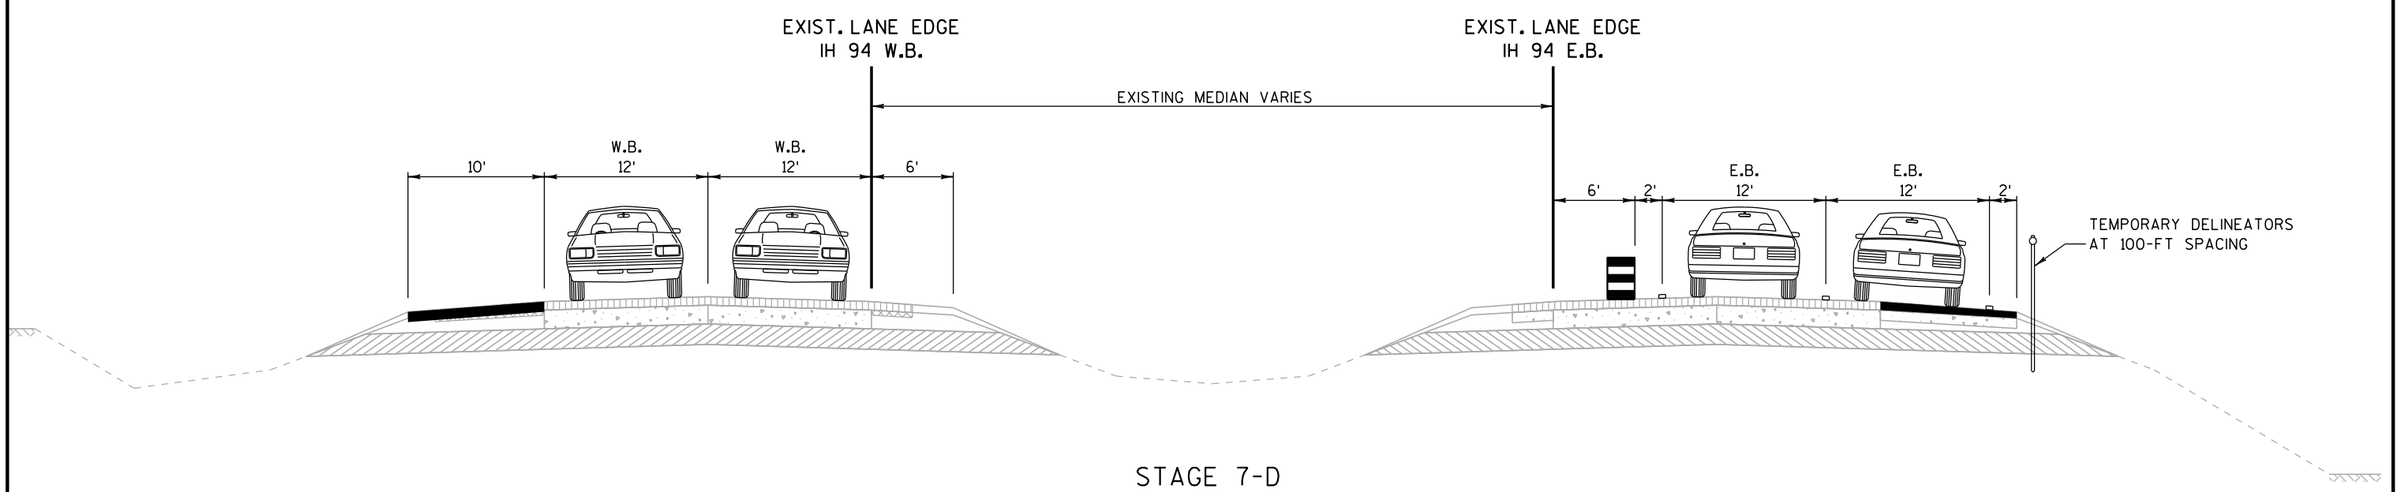


STAGE 7-D

SHIFT TRAFFIC WITH DRUMS EB PASSING LANE
STA 566+60 to STA 685+00


PROJECT NO: 1022-07-76	HWY: IH 94	COUNTY: ST. CROIX & DUNN	CONSTRUCTION STAGING THREE-LANE / SPLIT TRAFFIC	SHEET	E

FILE NAME : C:\WisDOT\Users\PROJECTS\D6\I94DUNN\Plan Sheets 1022-07-76\025108_tc_const_staging_details.dgn PLOT DATE : 10-AUG-2017 09:56 PLOT BY : dottra PLOT NAME : PLOT SCALE : 200:1

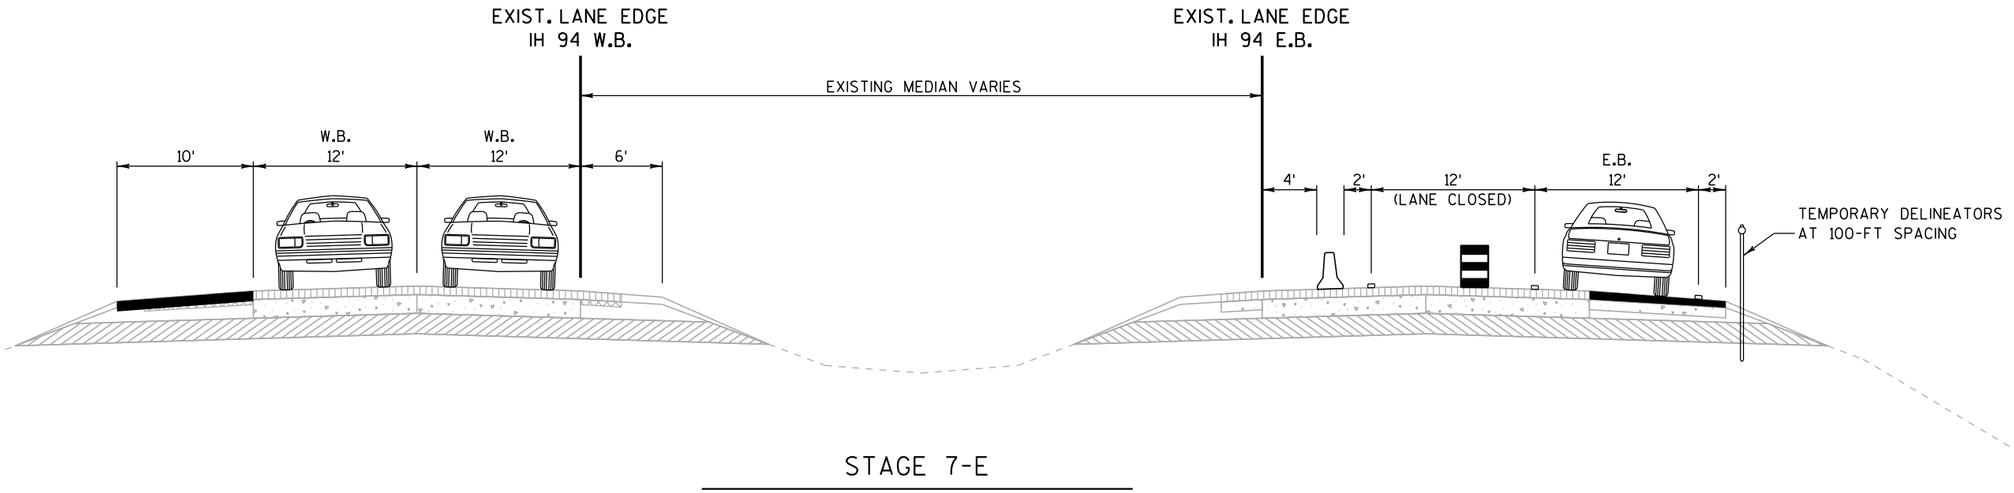


STAGE 7-E

REPLACE EB DRUMS WITH
CONCRETE BARRIER TEMPORARY PRECAST
STA 566+60 to STA 685+00

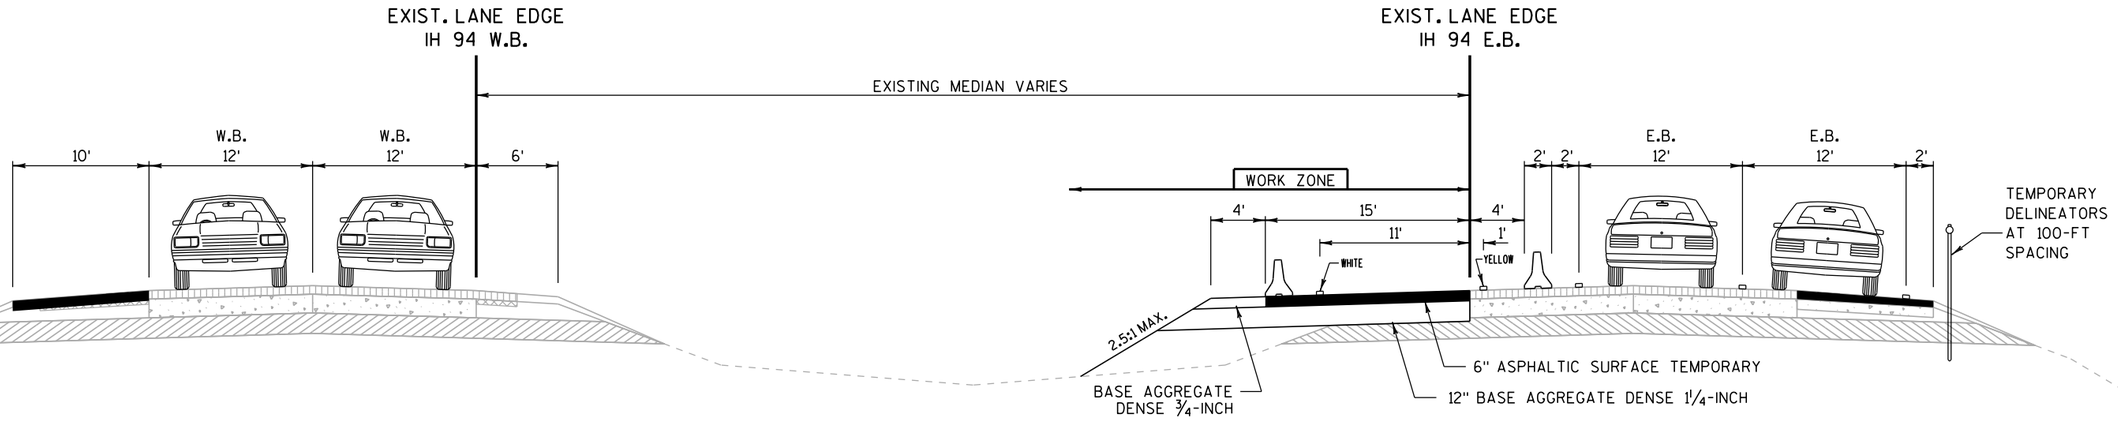


STAGE 7-F

CONSTRUCT EB MEDIAN WIDENING
STA 566+60 to STA 685+00

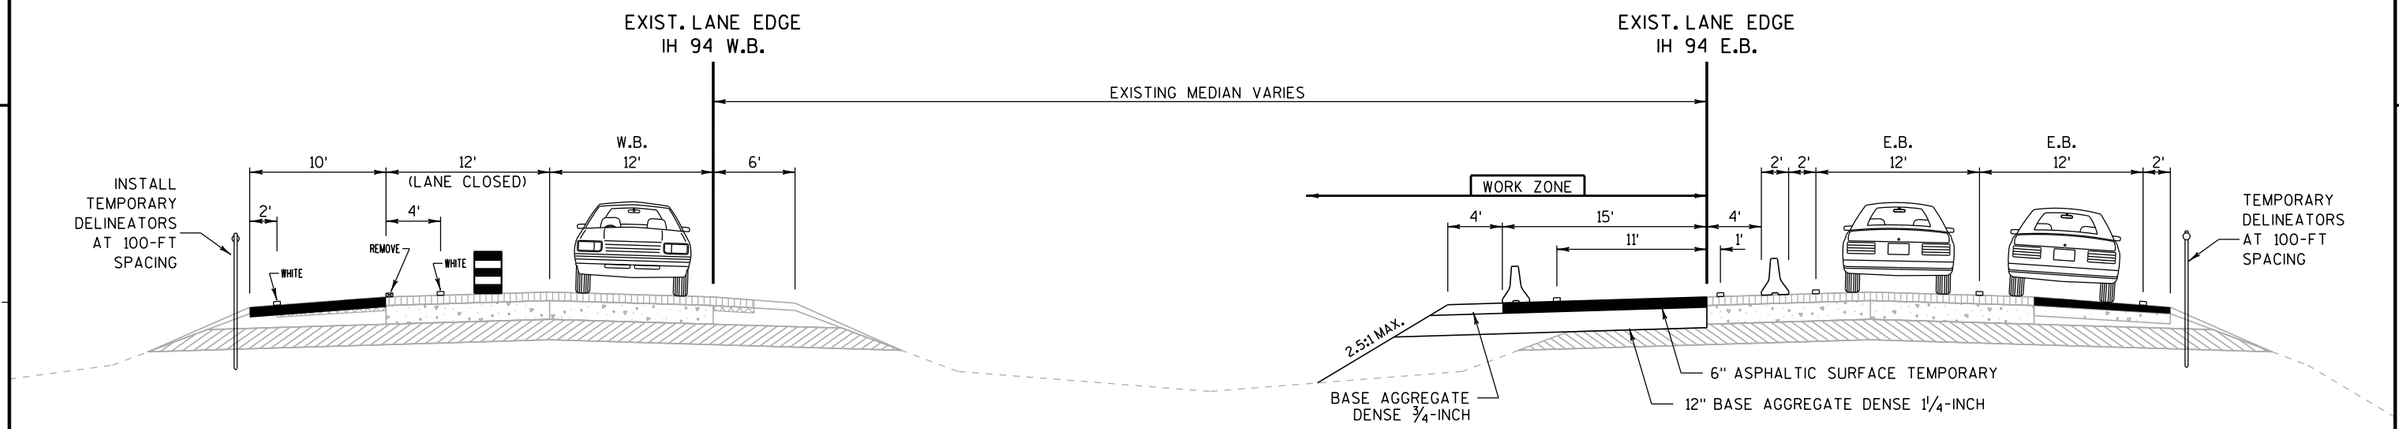

STAGE 7-G

REMOVE WB WHITE EDGE LINE
PLACE WB TEMPORARY LANE LINE & WHITE EDGE LINE
STA 566+60 to STA 685+00

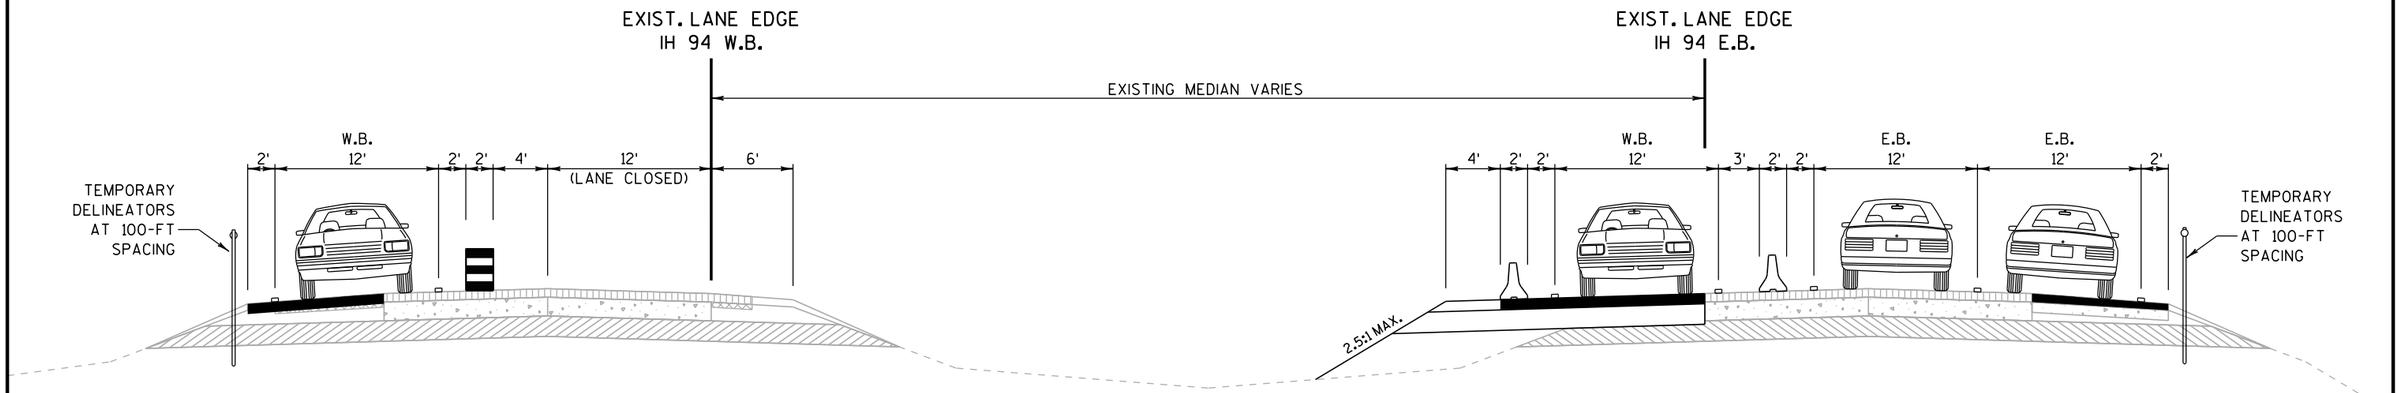


STAGE 7-H

SHIFT TRAFFIC WB TWO LANES SPLIT
STA 566+60 to STA 685+00


PROJECT NO: 1022-07-76	HWY: IH 94	COUNTY: ST. CROIX & DUNN	CONSTRUCTION STAGING THREE-LANE / SPLIT TRAFFIC	SHEET	E

FILE NAME : C:\WisDOT\Users\PROJECTS\D6\I94DUNN\Plan Sheets 1022-07-76\025108_tc_const_staging_details.dgn PLOT DATE : 10-AUG-2017 09:58 PLOT BY : dottra PLOT NAME : PLOT SCALE : 200:1

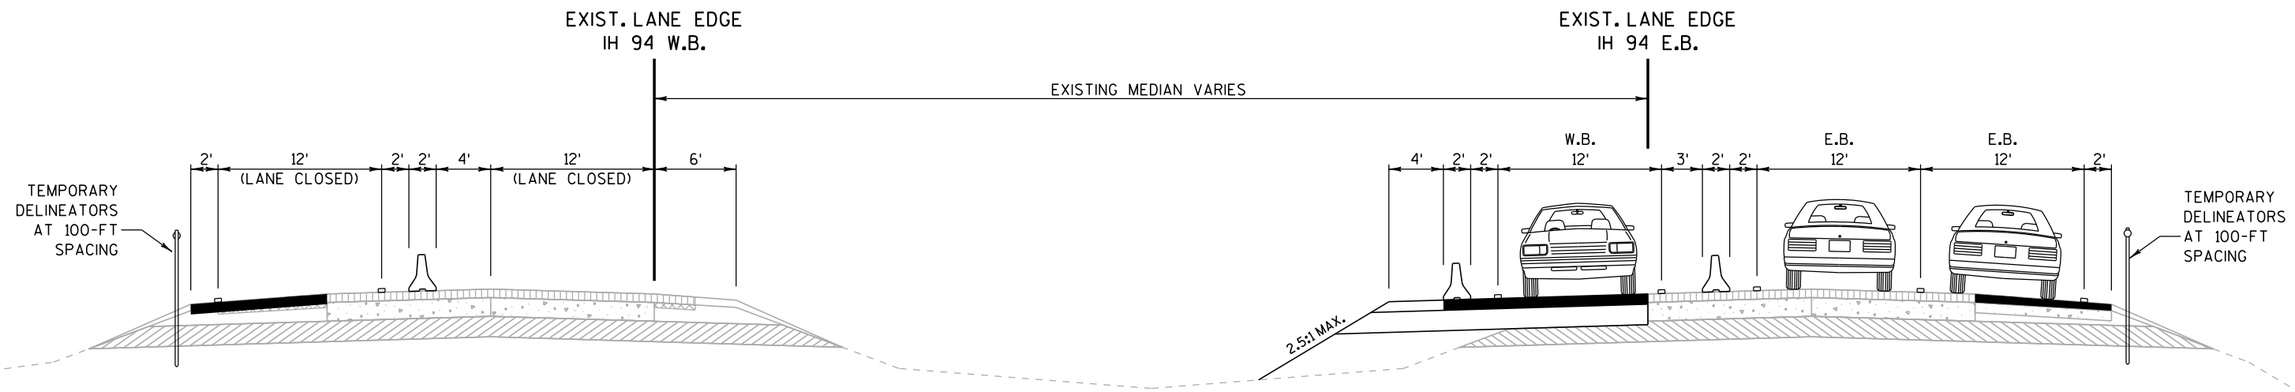

STAGE 7-I

REPLACE WB DRUMS WITH
CONCRETE BARRIER TEMPORARY PRECAST
STA 566+60 to STA 685+00

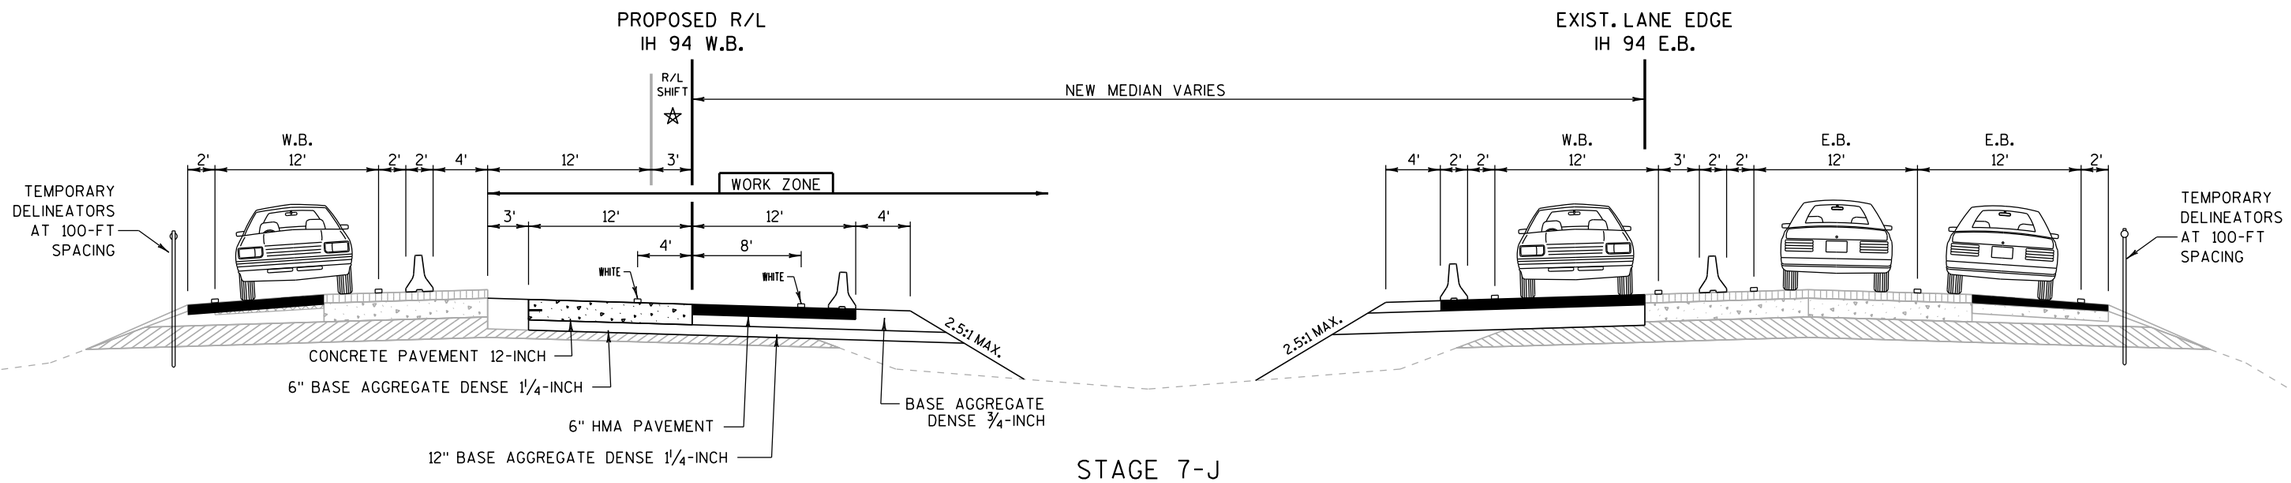


★ R/L SHIFT REQUIRED FOR CONSTRUCTION STAGING

STAGE 7-J

CONSTRUCT WB PASSING LANE
CONSTRUCT WB MEDIAN WIDENING
STA 566+60 to STA 685+00


PROJECT NO: 1022-07-76	HWY: IH 94	COUNTY: ST. CROIX & DUNN	CONSTRUCTION STAGING THREE-LANE / SPLIT TRAFFIC	SHEET	E

FILE NAME : C:\WisDOT\Users\PROJECTS\D6\I94DUNN\Plan Sheets 1022-07-76\025108_tc_const_staging_details.dgn PLOT DATE : 10-AUG-2017 09:58 PLOT BY : dottra PLOT NAME : PLOT SCALE : 200:1

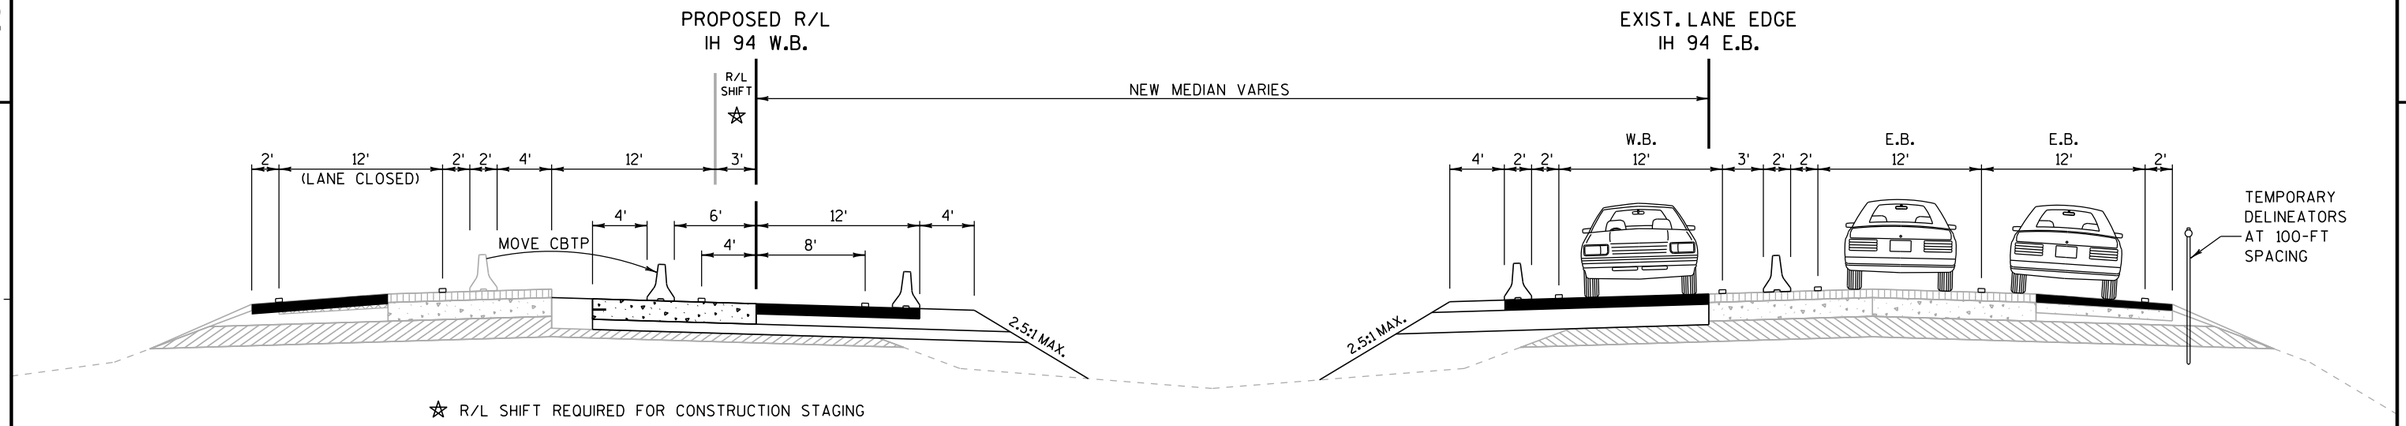

STAGE 7-K

MOVE WB BARRIER TO NEW CONCRETE
STA 566+60 to STA 685+00

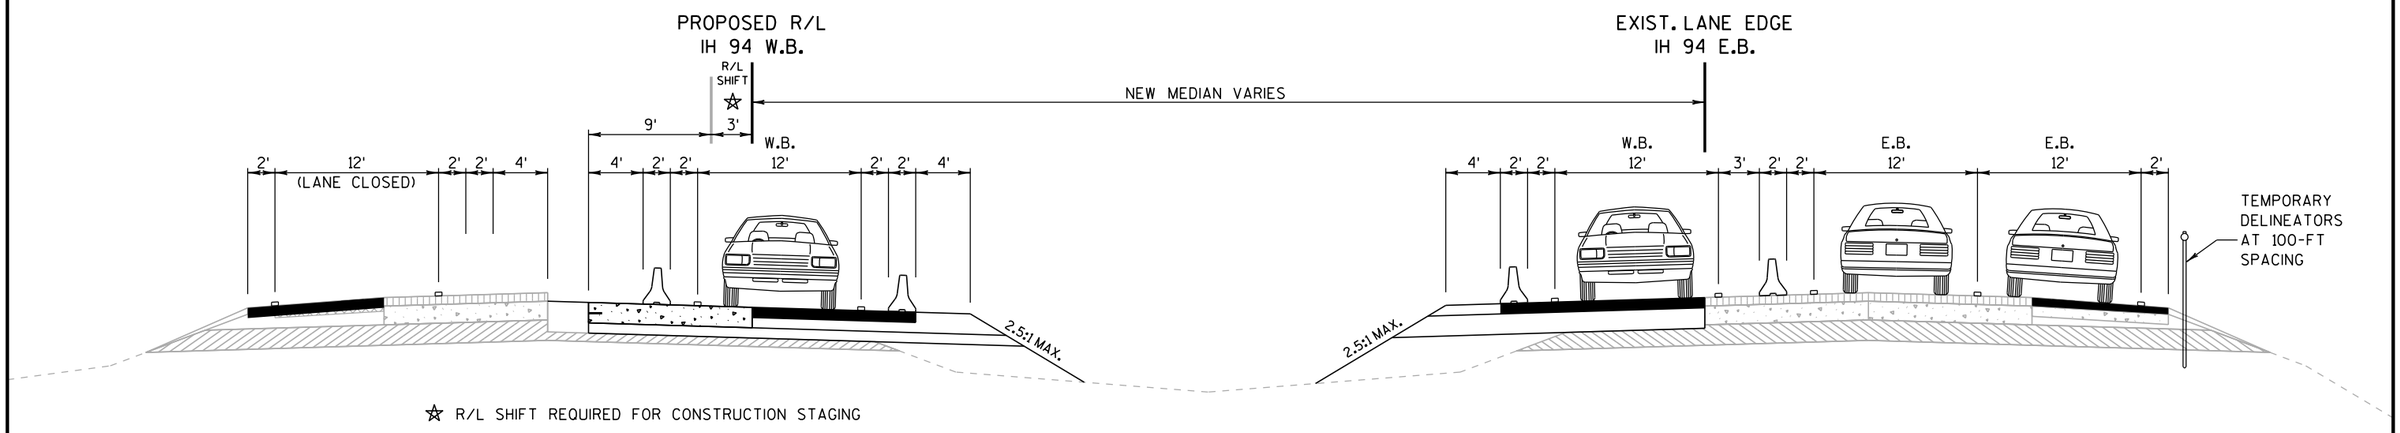


STAGE 7-L

SHIFT TRAFFIC WB DRIVING LANE
STA 566+60 to STA 685+00


PROJECT NO: 1022-07-76	HWY: IH 94	COUNTY: ST. CROIX & DUNN	CONSTRUCTION STAGING THREE-LANE / SPLIT TRAFFIC	SHEET	E

FILE NAME : C:\WisDOT\Users\PROJECTS\D6\I94DUNN\Plan Sheets 1022-07-76\025108_tc_const_staging_details.dgn PLOT DATE : 10-AUG-2017 09:59 PLOT BY : dottra PLOT NAME : PLOT SCALE : 200:1

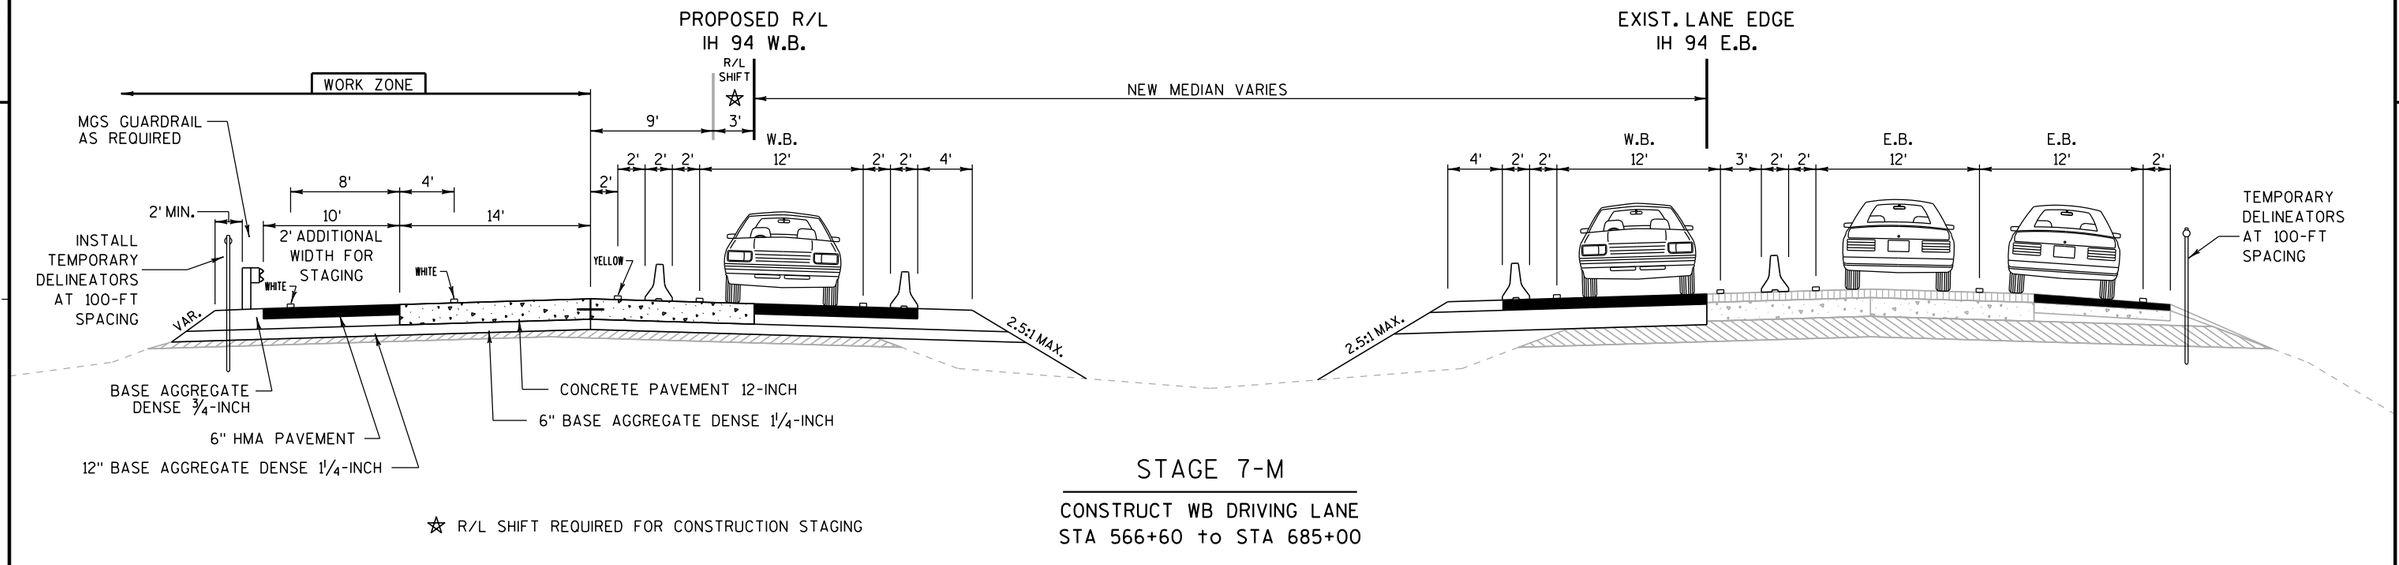

STAGE 7-M


CONSTRUCT WB DRIVING LANE
STA 566+60 to STA 685+00

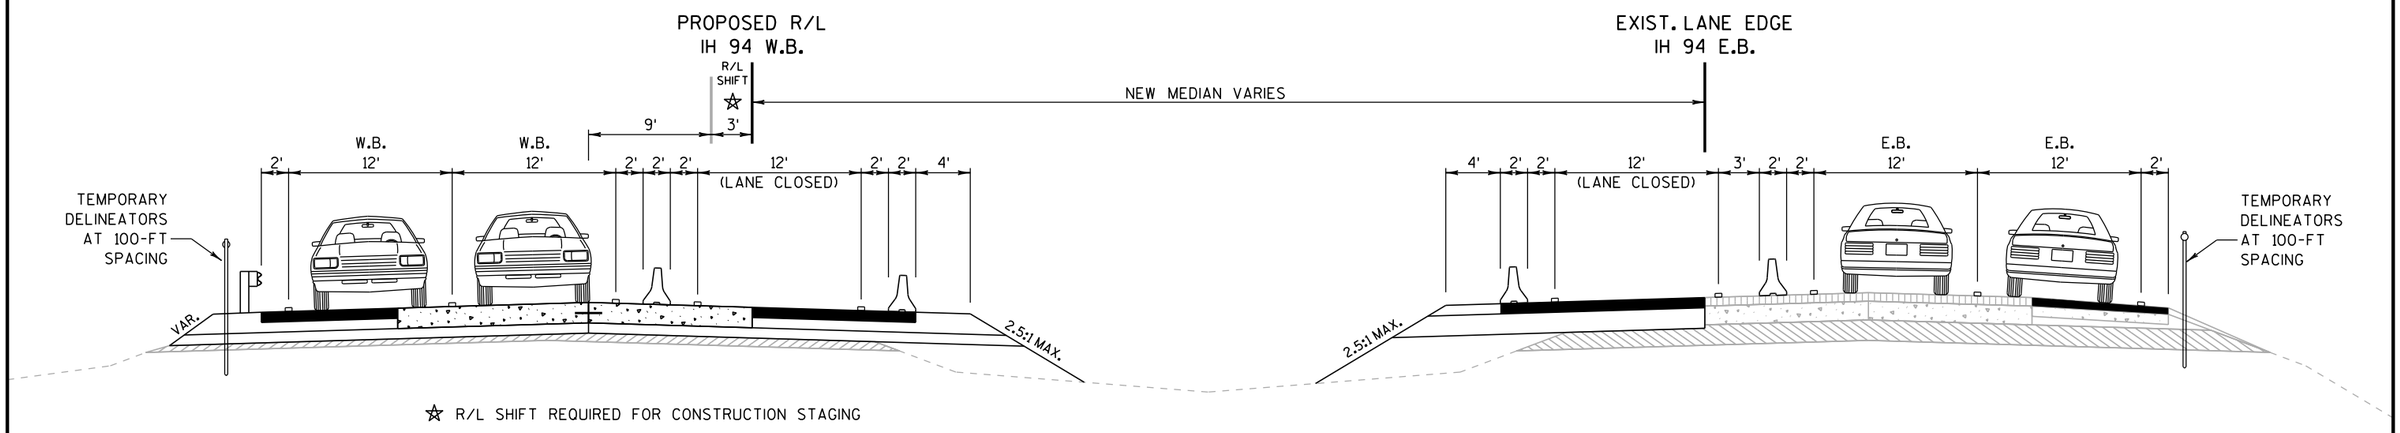

STAGE 8-A


SHIFT TRAFFIC WB TWO LANES
STA 566+60 to STA 685+00

PROJECT NO: 1022-07-76	HWY: IH 94	COUNTY: ST. CROIX & DUNN	CONSTRUCTION STAGING THREE-LANE / SPLIT TRAFFIC	SHEET	E

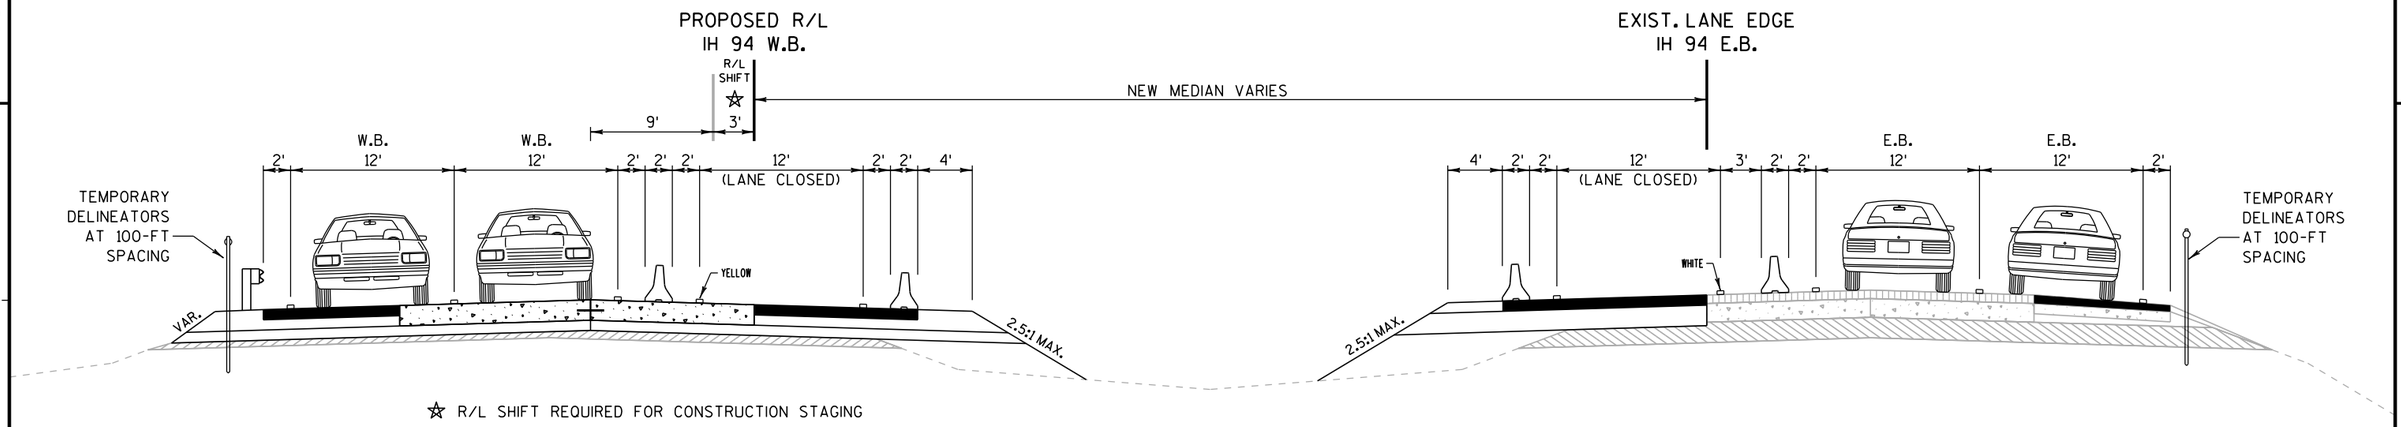

STAGE 8-B


PLACE EB TEMPORARY WHITE & YELLOW EDGE LINE
STA 566+60 to STA 685+00

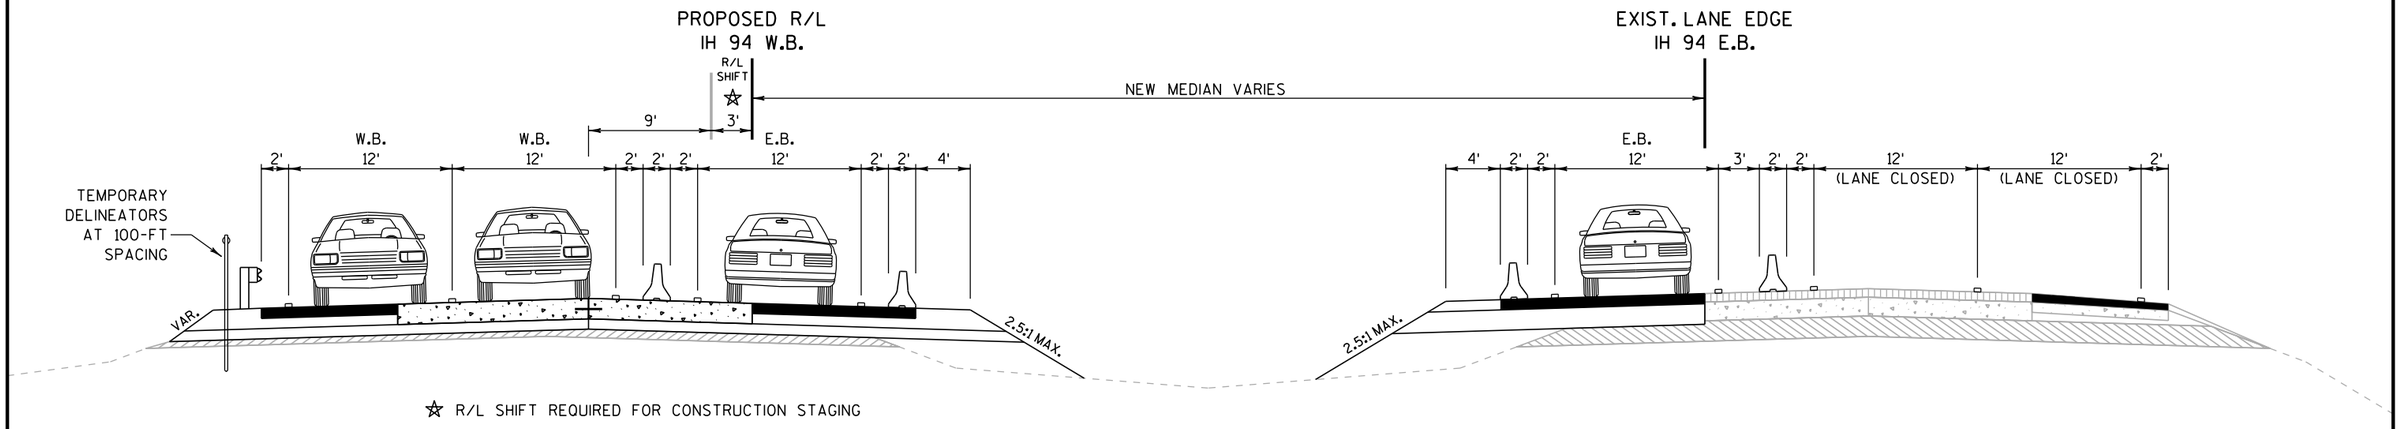

STAGE 8-C

SHIFT TRAFFIC EB TWO LANES SPLIT
STA 566+60 to STA 685+00

PROJECT NO: 1022-07-76	HWY: IH 94	COUNTY: ST. CROIX & DUNN	CONSTRUCTION STAGING THREE-LANE / SPLIT TRAFFIC	SHEET	E

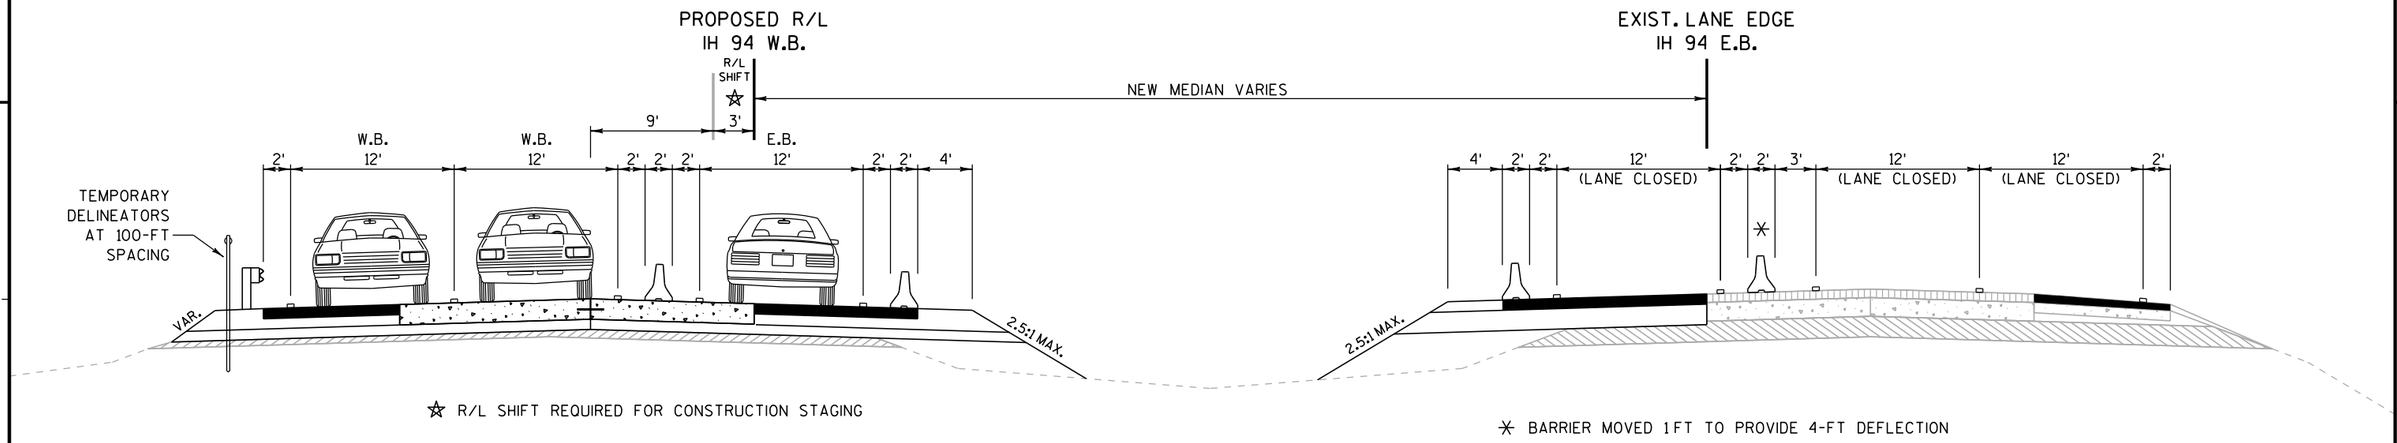


☆ R/L SHIFT REQUIRED FOR CONSTRUCTION STAGING

✳ BARRIER MOVED 1FT TO PROVIDE 4-FT DEFLECTION

STAGE 8-D

MOVE EB BARRIER ONE FOOT
STA 566+60 to STA 685+00

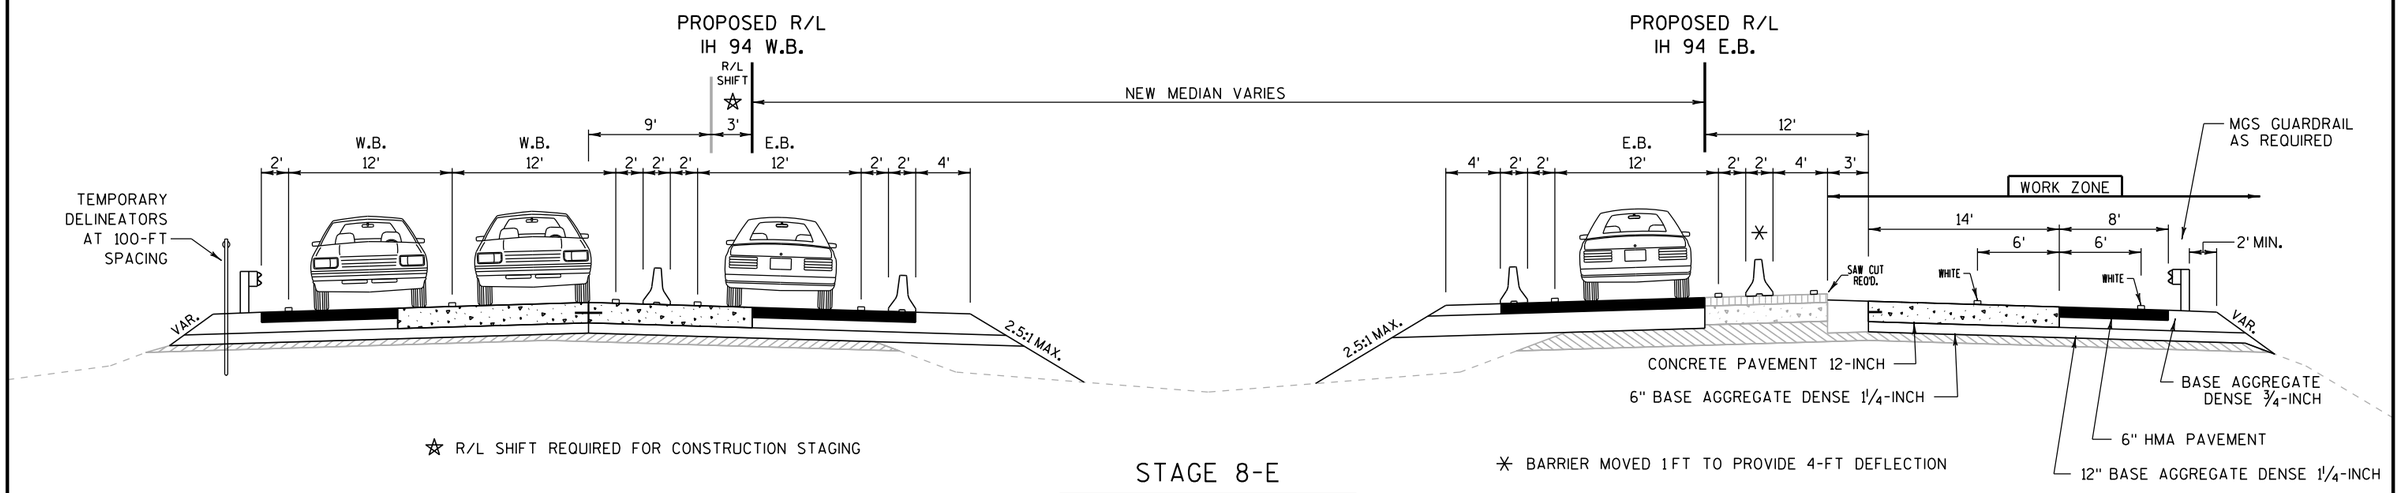


☆ R/L SHIFT REQUIRED FOR CONSTRUCTION STAGING

✳ BARRIER MOVED 1FT TO PROVIDE 4-FT DEFLECTION

STAGE 8-E

CONSTRUCT EB DRIVING LANE
STA 566+60 to STA 685+00


PROJECT NO: 1022-07-76	HWY: IH 94	COUNTY: ST. CROIX & DUNN	CONSTRUCTION STAGING THREE-LANE / SPLIT TRAFFIC	SHEET	E

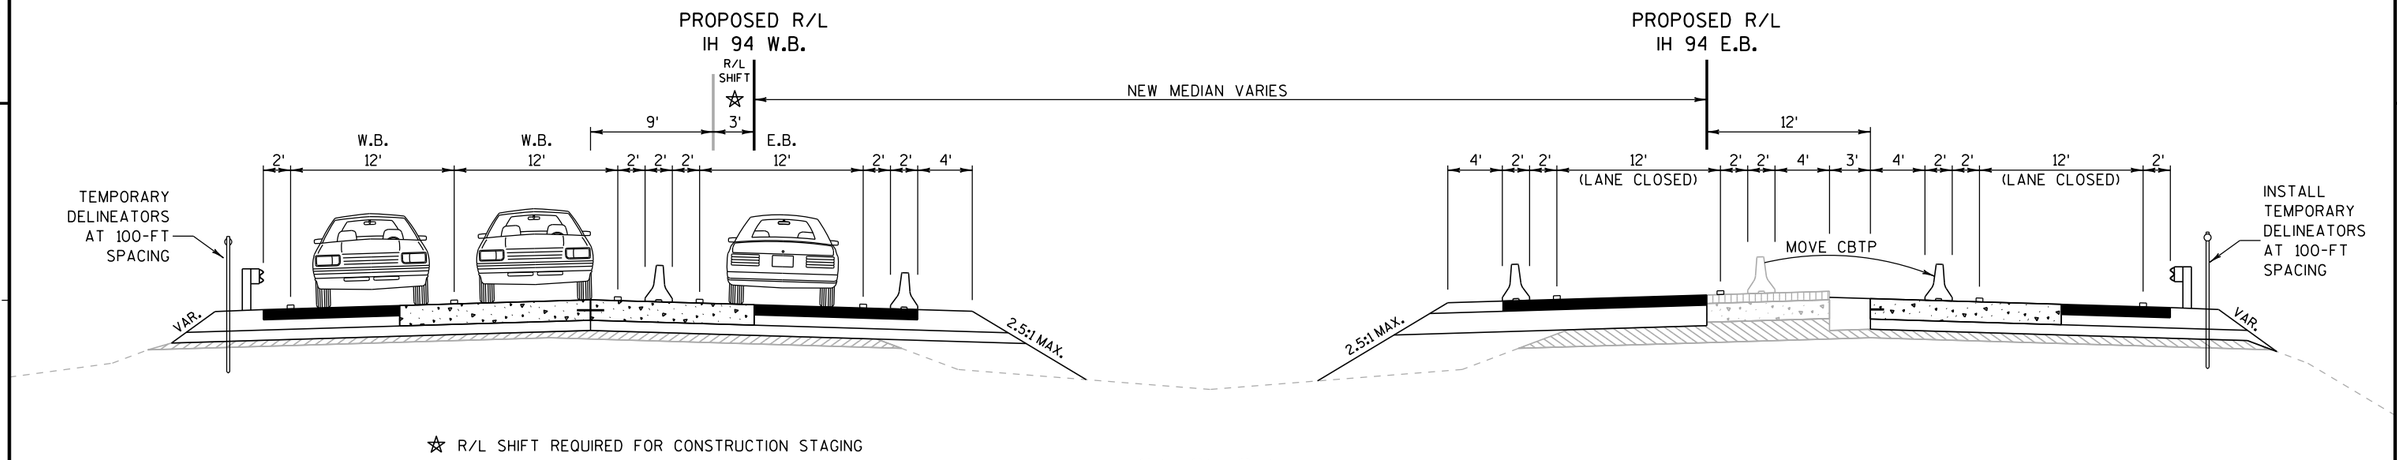

☆ R/L SHIFT REQUIRED FOR CONSTRUCTION STAGING

STAGE 8-F

MOVE EB BARRIER TO NEW CONCRETE
STA 566+60 to STA 685+00

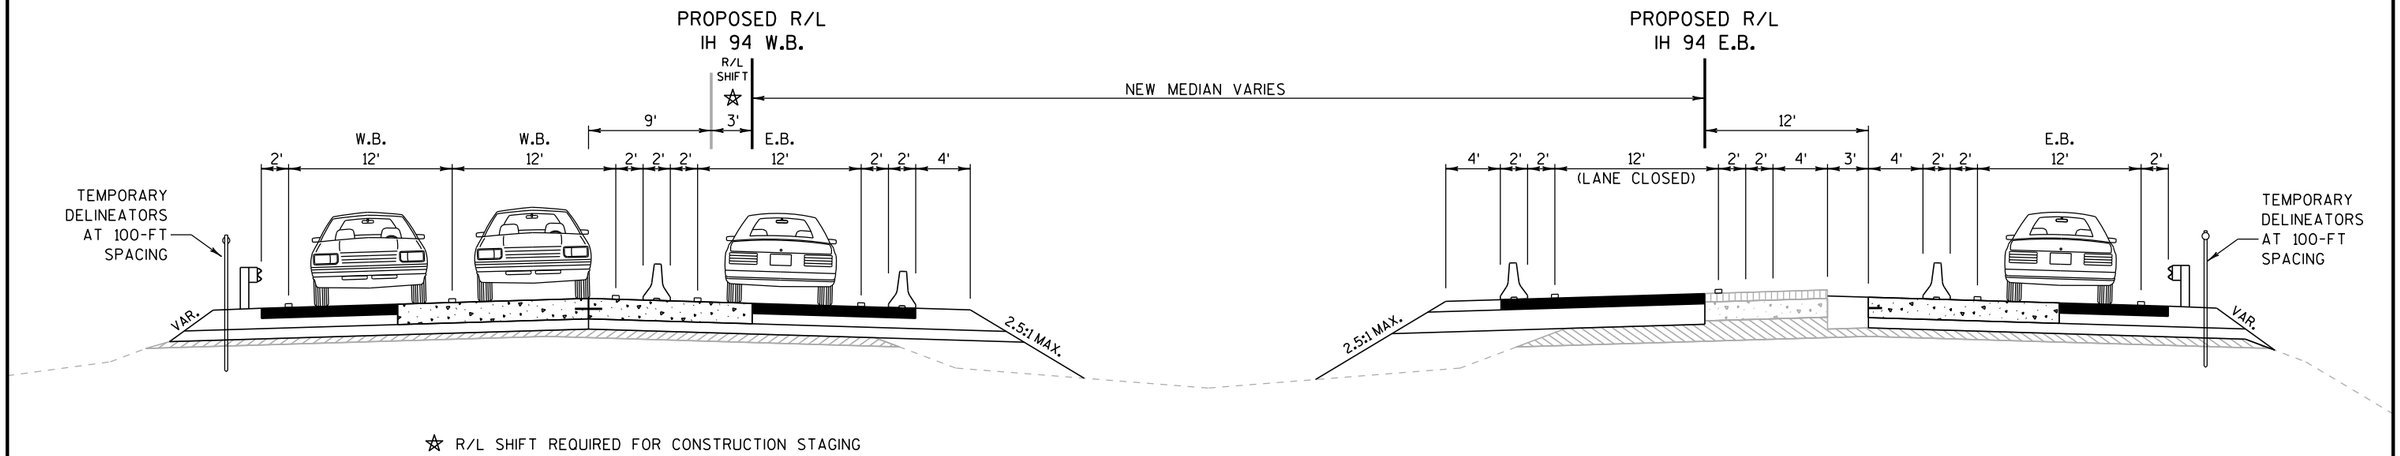


☆ R/L SHIFT REQUIRED FOR CONSTRUCTION STAGING

STAGE 8-G

SHIFT TRAFFIC EB DRIVING LANE
STA 566+60 to STA 685+00

PROJECT NO: 1022-07-76	HWY: IH 94	COUNTY: ST. CROIX & DUNN	CONSTRUCTION STAGING THREE-LANE / SPLIT TRAFFIC	SHEET	E


FILE NAME : C:\WisDOT\Users\PROJECTS\D6\I94DUNN\Plan Sheets 1022-07-76\025108_tc_const_staging_details.dgn PLOT DATE : 10-AUG-2017 10:02 PLOT BY : dottra PLOT NAME : PLOT SCALE : 200:1

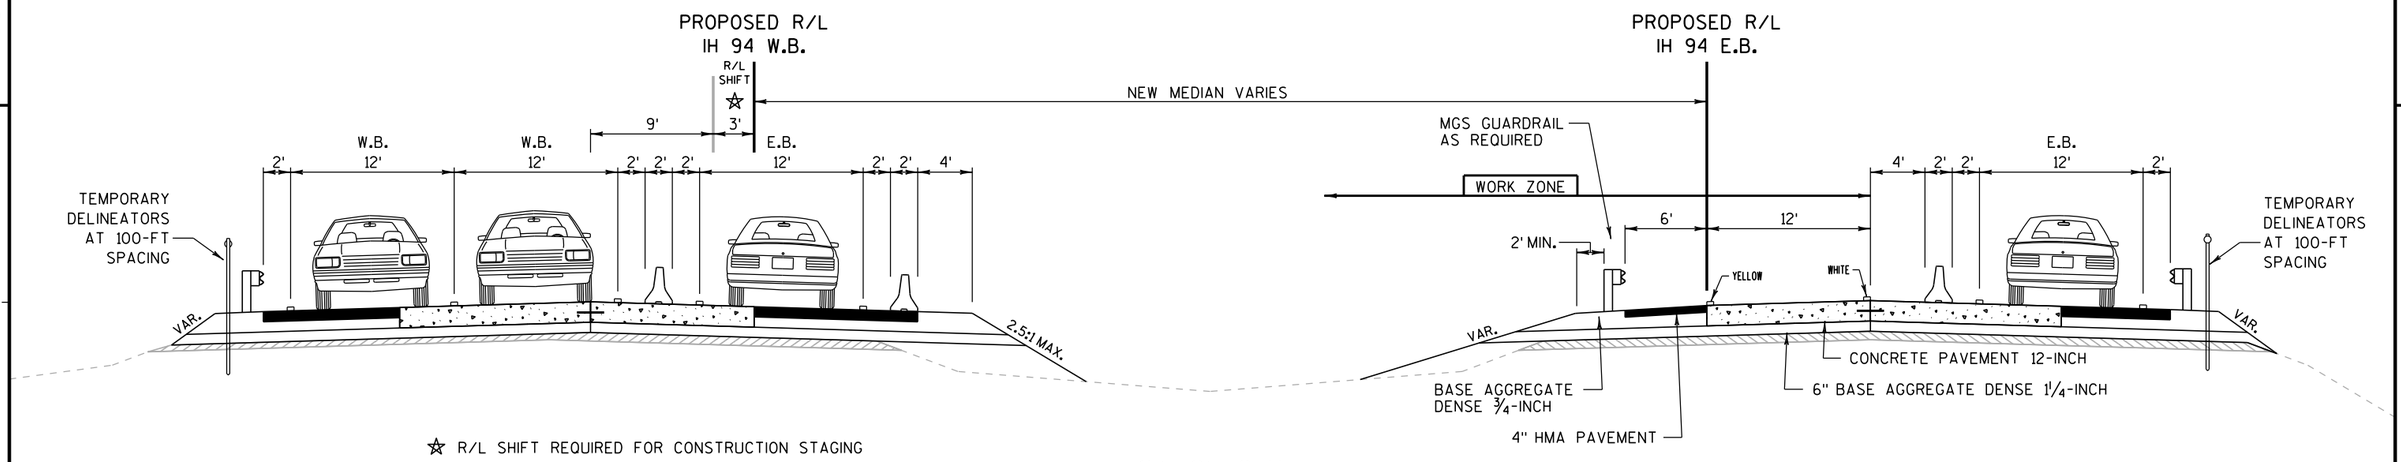

☆ R/L SHIFT REQUIRED FOR CONSTRUCTION STAGING

STAGE 8-H

CONSTRUCT EB PASSING LANE
STA 566+60 to STA 685+00

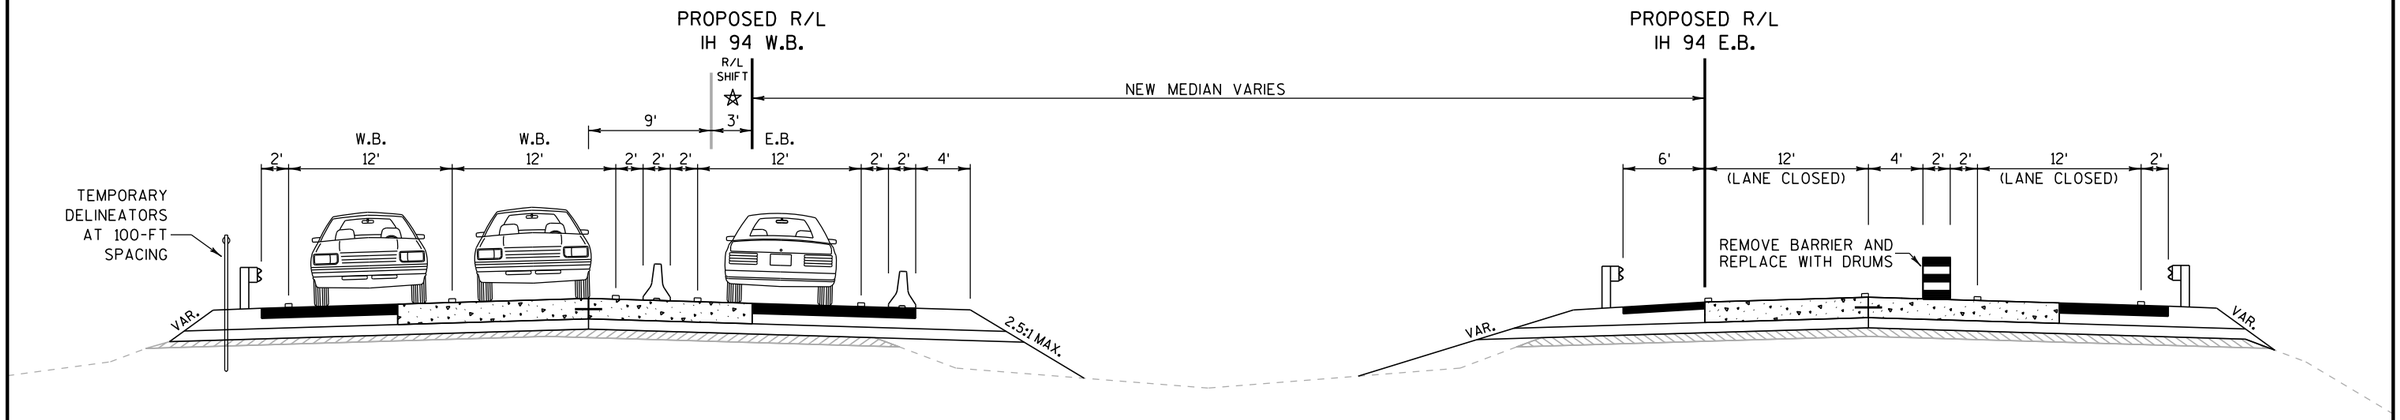


☆ R/L SHIFT REQUIRED FOR CONSTRUCTION STAGING

STAGE 8-I

REMOVE EB BARRIER AND REPLACE WITH DRUMS
STA 566+60 to STA 685+00


PROJECT NO: 1022-07-76	HWY: IH 94	COUNTY: ST. CROIX & DUNN	CONSTRUCTION STAGING THREE-LANE / SPLIT TRAFFIC	SHEET	E

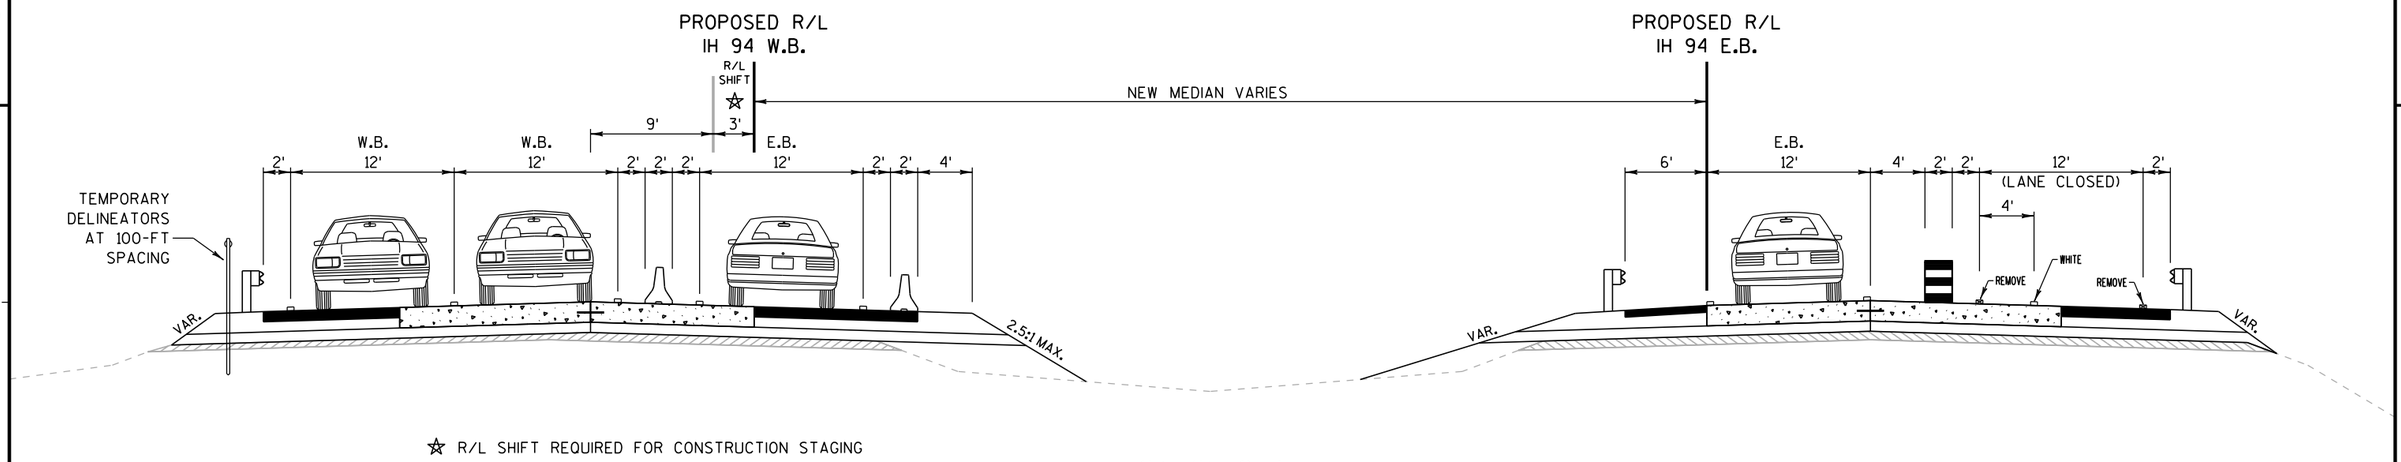

☆ R/L SHIFT REQUIRED FOR CONSTRUCTION STAGING

STAGE 8-J

SHIFT TRAFFIC WITH DRUMS EB DRIVING LANE
REMOVE EB LANE LINE & WHITE EDGE LINE
PLACE EB WHITE EDGE LINE
STA 566+60 to STA 685+00

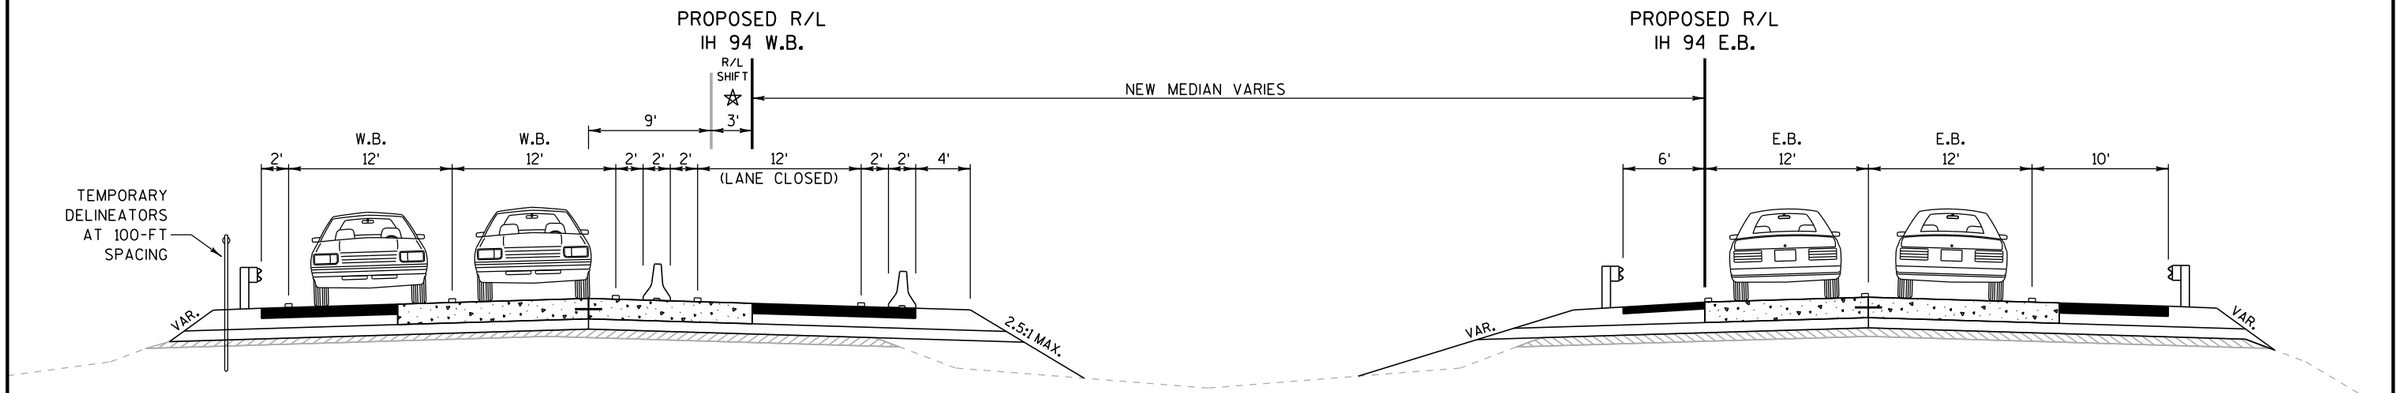


☆ R/L SHIFT REQUIRED FOR CONSTRUCTION STAGING

STAGE 9-A

SHIFT TRAFFIC EB TWO LANES
STA 566+60 to STA 685+00


PROJECT NO: 1022-07-76	HWY: IH 94	COUNTY: ST. CROIX & DUNN	CONSTRUCTION STAGING THREE-LANE / SPLIT TRAFFIC	SHEET	E

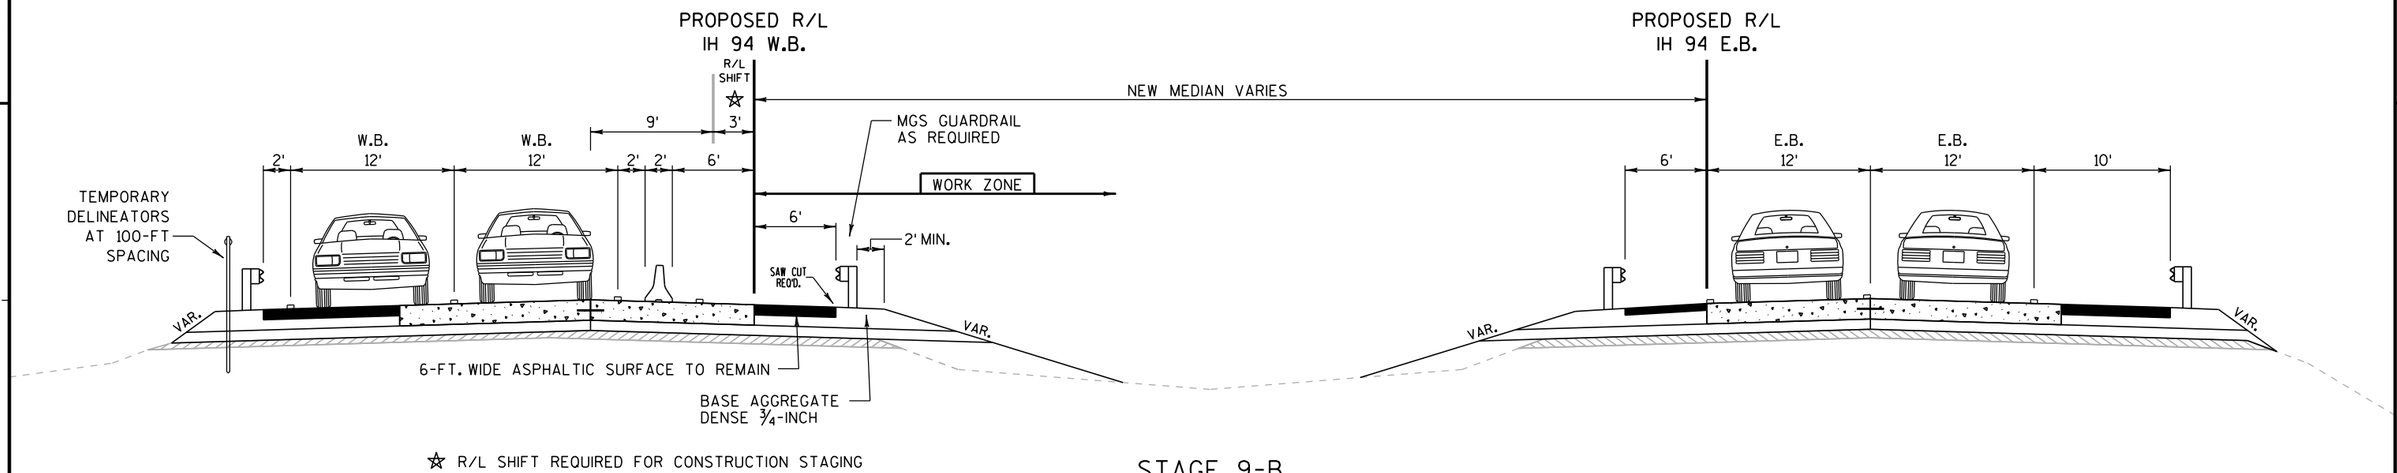

☆ R/L SHIFT REQUIRED FOR CONSTRUCTION STAGING

STAGE 9-B

FINISH WB INSIDE SHOULDER
STA 566+60 to STA 685+00

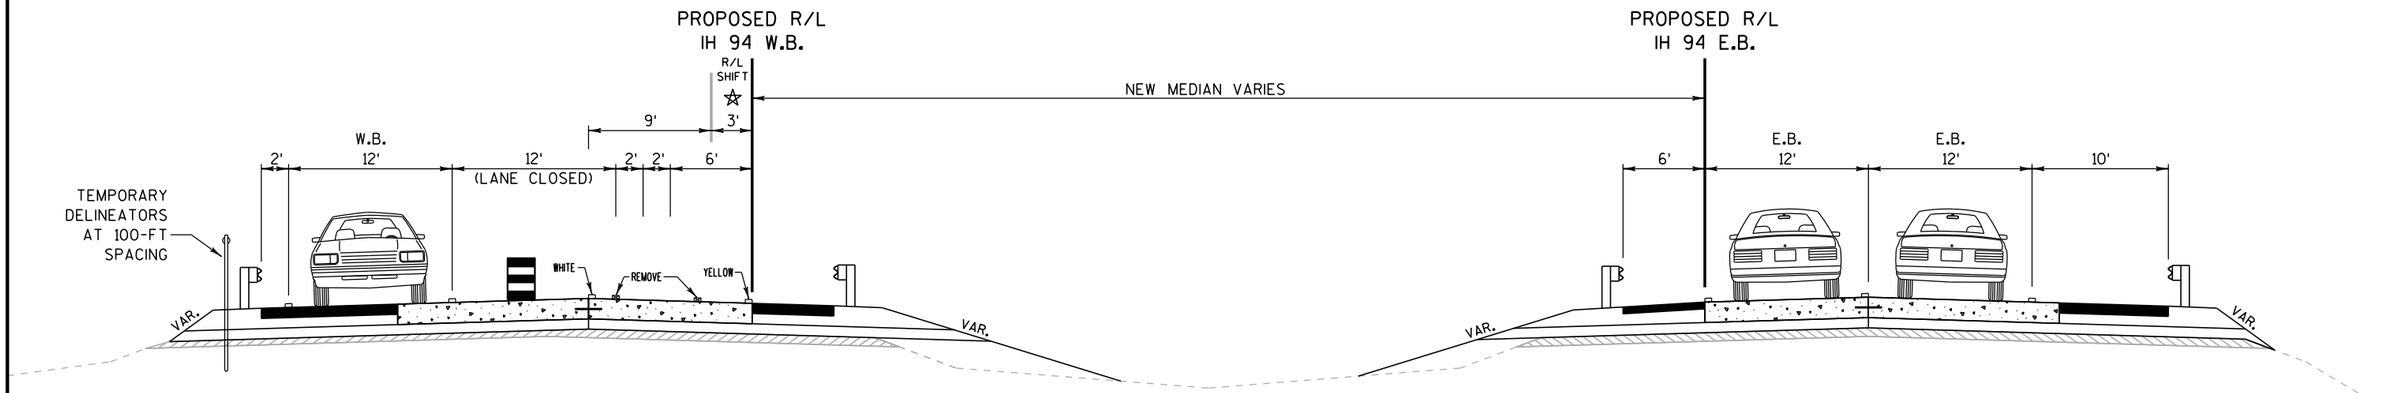


☆ R/L SHIFT REQUIRED FOR CONSTRUCTION STAGING

STAGE 9-C

REMOVE WB BARRIER
REMOVE WB & EB YELLOW EDGE LINE
PLACE WB LANE LINE & YELLOW EDGE LINE
STA 566+60 to STA 685+00

PROJECT NO: 1022-07-76	HWY: IH 94	COUNTY: ST. CROIX & DUNN	CONSTRUCTION STAGING THREE-LANE / SPLIT TRAFFIC	SHEET	E


FILE NAME : C:\WisDOT\Users\PROJECTS\D6\I94DUNN\Plan Sheets 1022-07-76\025108_tc_const_staging_details.dgn PLOT DATE : 10-AUG-2017 10:04 PLOT BY : dottra PLOT NAME : PLOT SCALE : 200:1

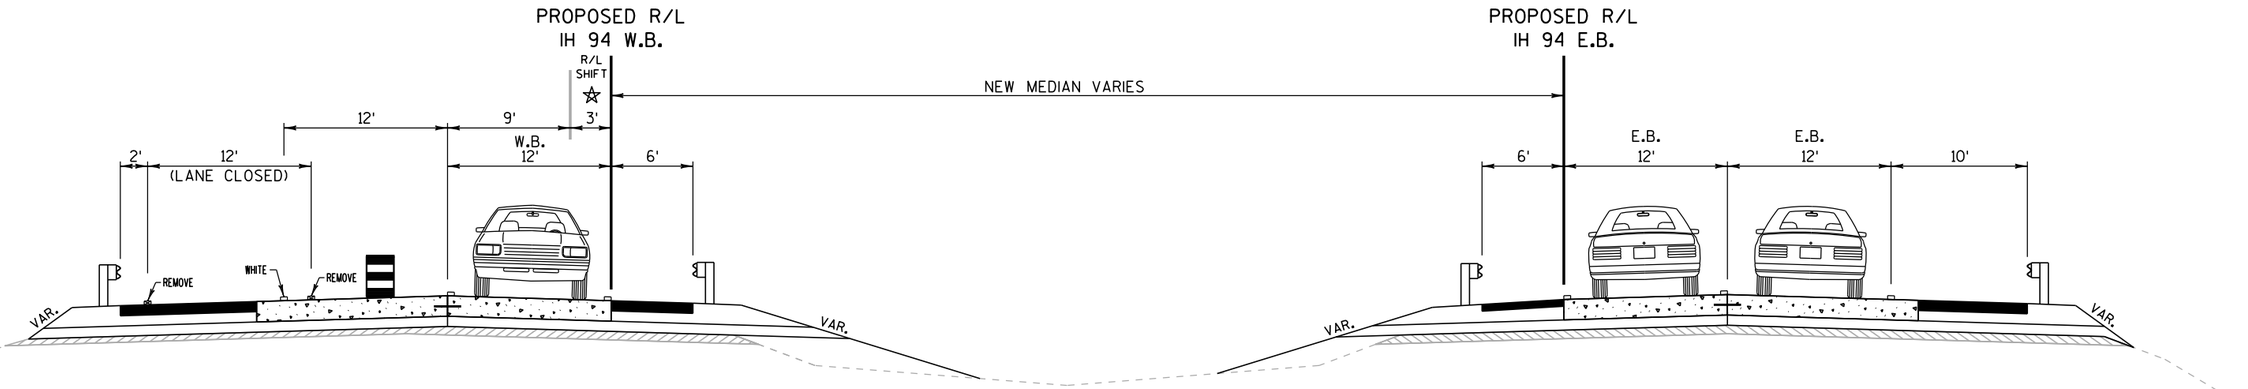

☆ R/L SHIFT REQUIRED FOR CONSTRUCTION STAGING

STAGE 9-D

SHIFT TRAFFIC WITH DRUMS WB PASSING LANE
REMOVE WB LANE LINE & WHITE EDGE LINE
PLACE WB WHITE EDGE LINE
STA 566+60 to STA 685+00

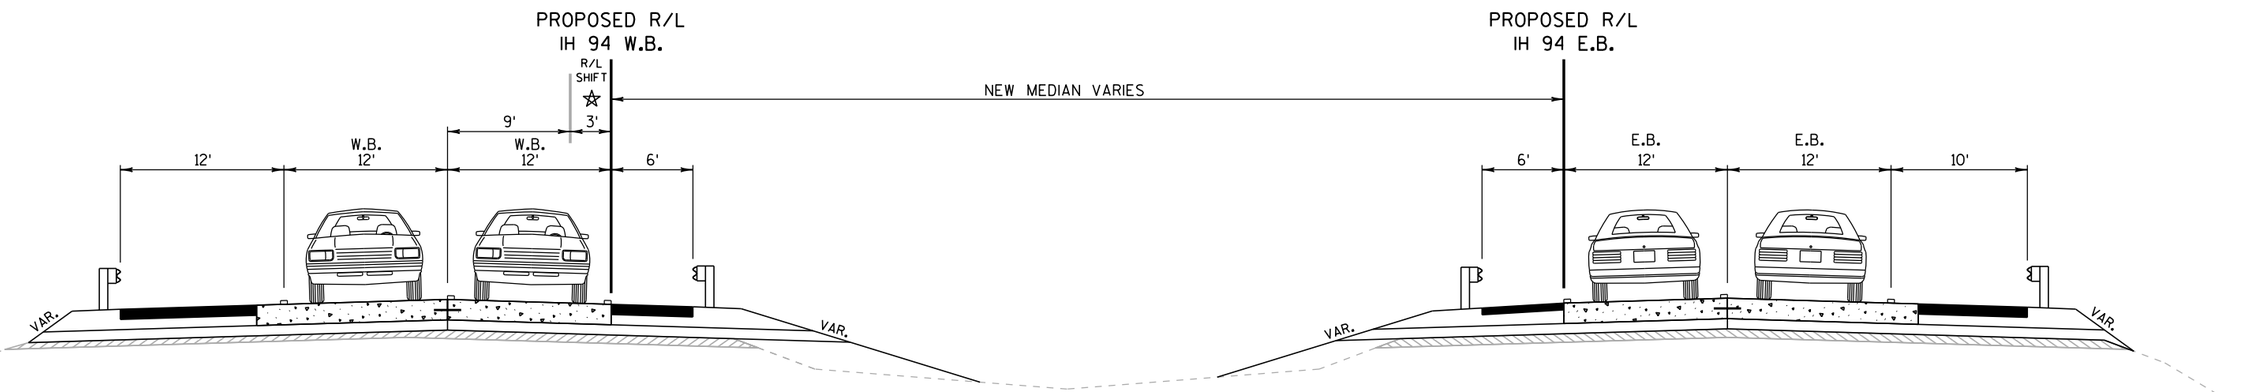

☆ R/L SHIFT REQUIRED FOR CONSTRUCTION STAGING

STAGE 9-E

SHIFT TRAFFIC WB DRIVING LANE
FINISHED LANES WB & EB
STA 566+60 to STA 685+00

PROJECT NO: 1022-07-76	HWY: IH 94	COUNTY: ST. CROIX & DUNN	CONSTRUCTION STAGING THREE-LANE / SPLIT TRAFFIC	SHEET	E

FILE NAME : C:\WisDOT\Users\PROJECTS\D6\I94DUNN\Plan Sheets 1022-07-76\025108_tc_const_staging_details.dgn PLOT DATE : 10-AUG-2017 10:05 PLOT BY : dottra PLOT NAME : PLOT SCALE : 200:1


2

2

LEGEND

- TYPE III BARRICADE
- TYPE III BARRICADE WTH ATTACHED SIGN
- TRAFFIC CONTROL DRUM
- TRAFFIC CONTROL DRUM WITH TYPE C STEADY BURN LIGHT
- SIGN ON PERMANENT SUPPORT
- TYPE A WARNING LIGHT (FLASHING)
- CONCRETE BARRIER TEMPORARY PRECAST
- WORK AREA
- TEMPORARY RAISED PAVEMENT MARKER
- DIRECTION OF TRAFFIC
- TEMPORARY DELINEATOR

N

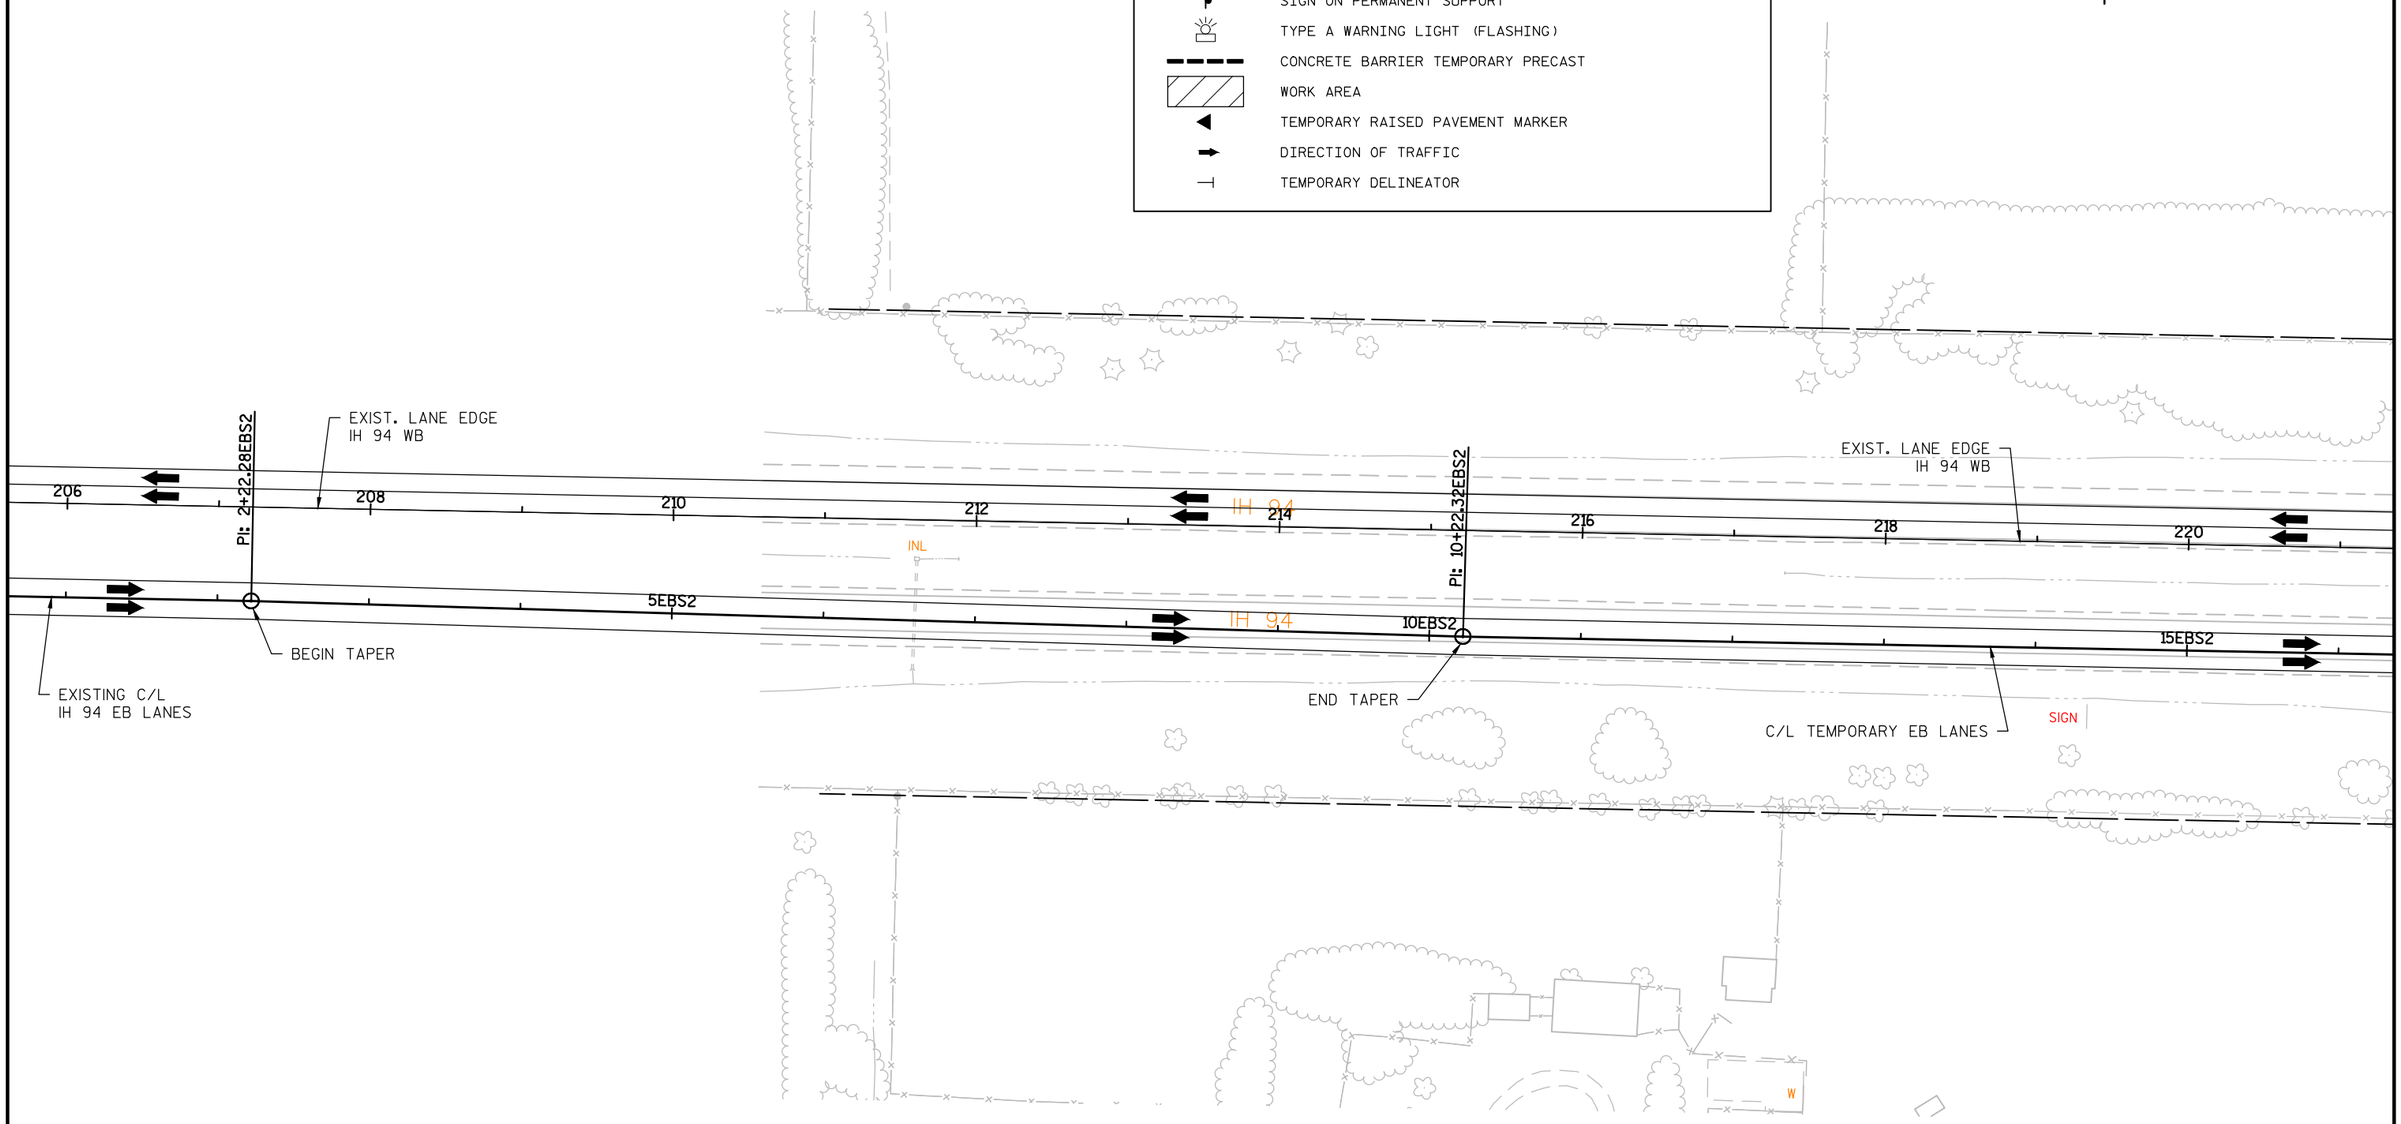

PROJECT NO:1022-07-76	HWY:IH 94	COUNTY:ST. CROIX & DUNN	TRAFFIC CONTROL - STAGE 2G	SHEET	E

FILE NAME : N:\PDS\C3D\10220706\SHEETSPLAN\PLAN SHEETS 10220776\025421_TC_STAGE2G_WEST.DWG
LAYOUT NAME - SHEET - (0)

PLOT DATE : 11/29/2017 3:41 PM PLOT BY : ANDERSON, THOMAS R PLOT NAME :

PLOT SCALE : 1 IN:100 FT

2

2

N

EXIST. LANE EDGE
IH 94 WB

222 224 226 228 230 232 234 236

IH 94

INL

20EBS2 25EBS2 30EBS2

C/L TEMPORARY EB LANES

SIGN

LEGEND

- TYPE III BARRICADE
- TYPE III BARRICADE WTH ATTACHED SIGN
- TRAFFIC CONTROL DRUM
- TRAFFIC CONTROL DRUM WITH TYPE C STEADY BURN LIGHT
- SIGN ON PERMANENT SUPPORT
- TYPE A WARNING LIGHT (FLASHING)
- CONCRETE BARRIER TEMPORARY PRECAST
- WORK AREA
- TEMPORARY RAISED PAVEMENT MARKER
- DIRECTION OF TRAFFIC
- TEMPORARY DELINEATOR

N

EXIST. LANE EDGE
IH 94 WB

238 240 242 244 246 248 250 252

IH 94

INL

PC: 405+11.08EBS2 PC: 245+11.20

STA BACK = 248+21.13
STA AHEAD = 248+21.13

PT: 435+39.98EBS2 PT: 248+21.13

35EBS2 40EBS2 45EBS2

C/L TEMPORARY EB LANES

SIGN


PROJECT NO:1022-07-76	HWY:IH 94	COUNTY:ST. CROIX & DUNN	TRAFFIC CONTROL - STAGE 2G	SHEET	E

FILE NAME : N:\PDS\C3D\10220706\SHEETSPLAN\PLAN SHEETS 10220776\025421_TC_STAGE2G_WEST.DWG
LAYOUT NAME - SHEET - (1)

PLOT DATE : 11/29/2017 3:41 PM PLOT BY : ANDERSON, THOMAS R PLOT NAME :

PLOT SCALE : 1 IN:100 FT

WISDOT/CADDS SHEET 44

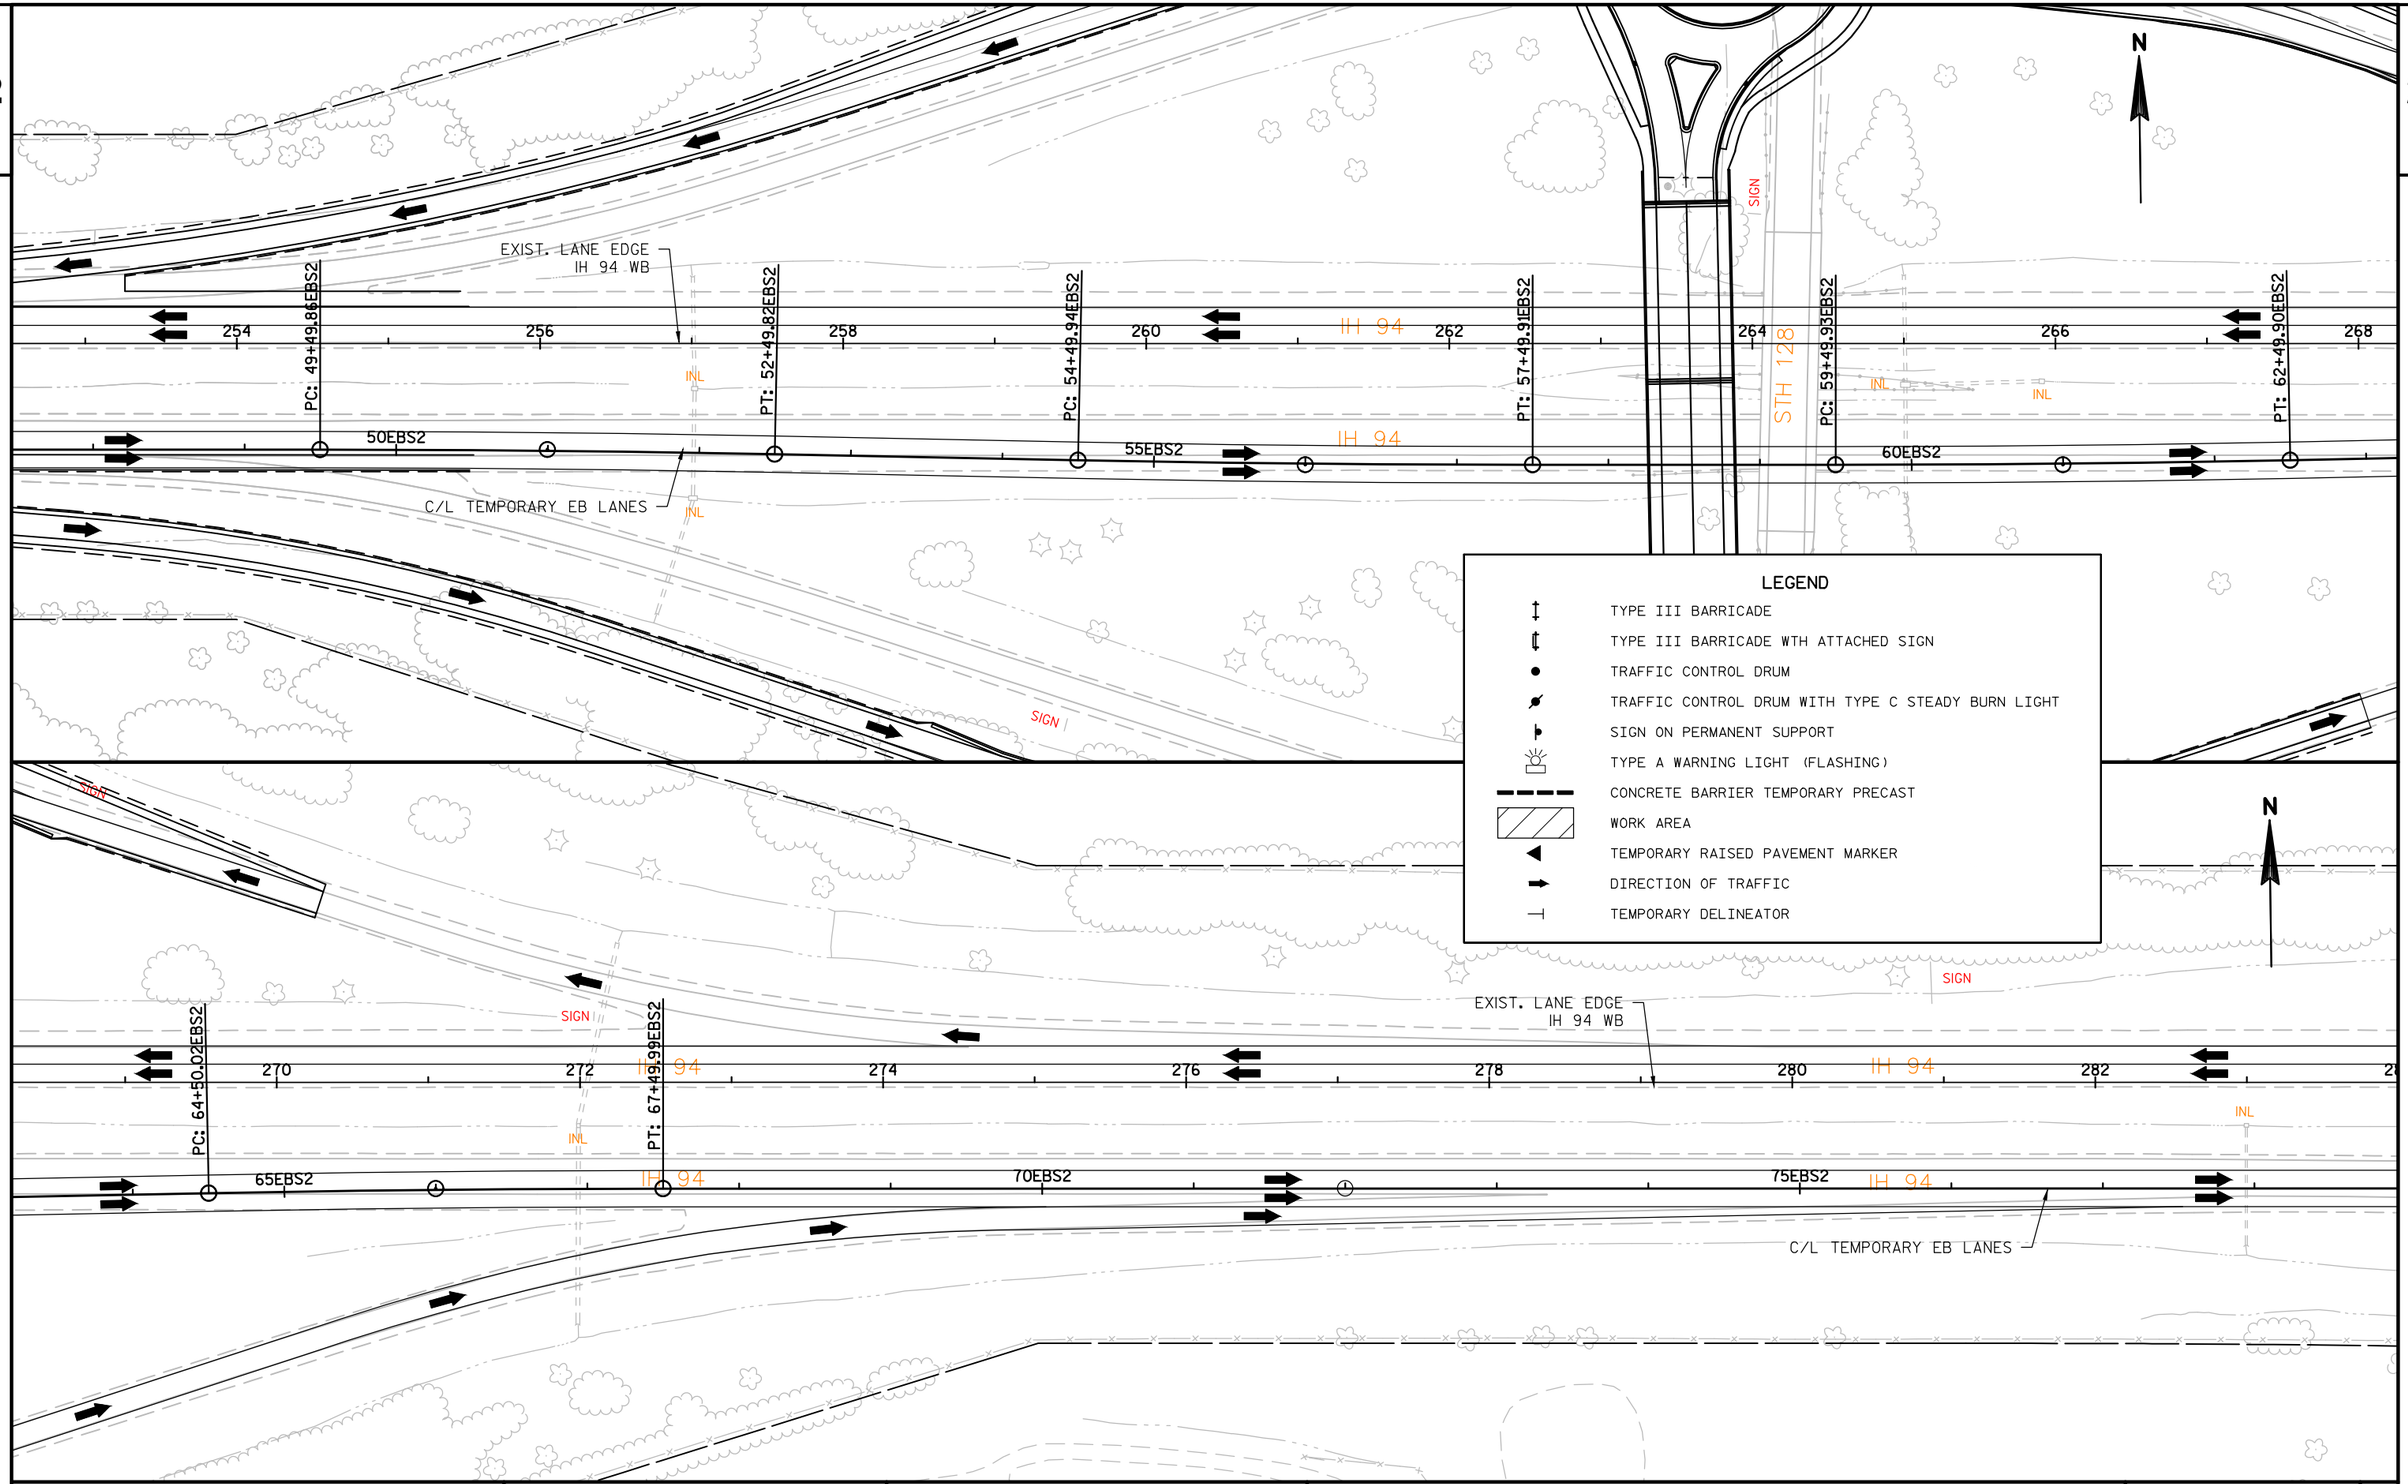

PROJECT NO:1022-07-76	HWY:IH 94	COUNTY:ST. CROIX & DUNN	TRAFFIC CONTROL - STAGE 2G	SHEET	E

FILE NAME : N:\PDS\C3D\10220706\SHEETSPLAN\PLAN SHEETS 10220776\025421_TC_STAGE2G_WEST.DWG
LAYOUT NAME - SHEET - (3)
PLOT DATE : 11/29/2017 3:41 PM PLOT BY : ANDERSON, THOMAS R PLOT NAME :
PLOT SCALE : 1 IN:100 FT

2

2

N

SIGN

EXIST. LANE EDGE
IH 94 WB

PI: 299+29.68

84 286 288 290 292 294 296 298

IH 94

INL

PC: 79+98.08EBS2

PT: 84+70.48EBS2

80EBS2 85EBS2 90EBS2

STA BACK = 286+58.40
STA AHEAD = 286+56.69

C/L TEMPORARY
EB LANES

EXISTING C/L
IH 94 EB LANES

LEGEND

- TYPE III BARRICADE
- TYPE III BARRICADE WTH ATTACHED SIGN
- TRAFFIC CONTROL DRUM
- TRAFFIC CONTROL DRUM WITH TYPE C STEADY BURN LIGHT
- SIGN ON PERMANENT SUPPORT
- TYPE A WARNING LIGHT (FLASHING)
- CONCRETE BARRIER TEMPORARY PRECAST
- WORK AREA
- TEMPORARY RAISED PAVEMENT MARKER
- DIRECTION OF TRAFFIC
- TEMPORARY DELINEATOR

N

SIGN

EXIST. LANE EDGE
IH 94 WB

300 302 304 306 308 310 312 314

IH 94

INL

PC: 102+90.63EBS2

PT: 106+71.32EBS2

95EBS2 100EBS2 105EBS2 110EBS2

EXISTING C/L
IH 94 EB LANES

SIGN

PROJECT NO:1022-07-76	HWY:IH 94	COUNTY:ST. CROIX & DUNN	TRAFFIC CONTROL - STAGE 2G	SHEET	E

FILE NAME : N:\PDS\C3D\10220706\SHEETSPLAN\PLAN SHEETS 10220776\025421_TC_STAGE2G_WEST.DWG
LAYOUT NAME - SHEET - (5)

PLOT DATE : 11/29/2017 3:41 PM PLOT BY : ANDERSON, THOMAS R PLOT NAME :

PLOT SCALE : 1 IN:100 FT

2

53rd AVE

53r

N

EXIST. LANE EDGE
IH 94 WB

SIGN

316 IH 94 318 320 322 324 326 328 330 IH

INL

115EBS2 120EBS2 125EBS2

EXISTING C/L
IH 94 EB LANES

SIGN

LEGEND

- TYPE III BARRICADE
- TYPE III BARRICADE WTH ATTACHED SIGN
- TRAFFIC CONTROL DRUM
- TRAFFIC CONTROL DRUM WITH TYPE C STEADY BURN LIGHT
- SIGN ON PERMANENT SUPPORT
- TYPE A WARNING LIGHT (FLASHING)
- CONCRETE BARRIER TEMPORARY PRECAST
- WORK AREA
- TEMPORARY RAISED PAVEMENT MARKER
- DIRECTION OF TRAFFIC
- TEMPORARY DELINEATOR

N

EXIST. LANE EDGE
IH 94 WB

PC: 343+92.88

PC: 138+89.60EBS2

94 332 334 336 338 IH 94 340 342 344 346

INL

130EBS2 135EBS2 140EBS2

94 IH 94

EXISTING C/L
IH 94 EB LANES

SIGN

PROJECT NO:1022-07-76	HWY:IH 94	COUNTY:ST. CROIX & DUNN	TRAFFIC CONTROL - STAGE 2G	SHEET	E

FILE NAME : N:\PDS\C3D\10220706\SHEETSPLAN\PLAN SHEETS 10220776\025421_TC_STAGE2G_WEST.DWG
LAYOUT NAME - SHEET - (7)

PLOT DATE : 11/29/2017 3:41 PM PLOT BY : ANDERSON, THOMAS R PLOT NAME :

PLOT SCALE : 1 IN:100 FT

2

2

53rd AVE

53rd AVE

N

EXIST. LANE EDGE
IH 94 WB

348 IH 94 350 352 354 356 358 IH 94 360 362

INL

INL

145EBS2 IH 94 150EBS2 IH 94 155EBS2

EXISTING C/L
IH 94 EB LANES

LEGEND

- TYPE III BARRICADE
- TYPE III BARRICADE WTH ATTACHED SIGN
- TRAFFIC CONTROL DRUM
- TRAFFIC CONTROL DRUM WITH TYPE C STEADY BURN LIGHT
- SIGN ON PERMANENT SUPPORT
- TYPE A WARNING LIGHT (FLASHING)
- CONCRETE BARRIER TEMPORARY PRECAST
- WORK AREA
- TEMPORARY RAISED PAVEMENT MARKER
- DIRECTION OF TRAFFIC
- TEMPORARY DELINEATOR

N

EXIST. LANE EDGE
IH 94 WB

364 366 IH 94 368 370 372 374 376 IH 94

PT: 365+53.63

STA BACK = 365+53.63
STA AHEAD = 365+53.63

INL

INL

160EBS2 IH 94 165EBS2 170EBS2 IH 94

EXISTING C/L
IH 94 EB LANES

PROJECT NO:1022-07-76	HWY:IH 94	COUNTY:ST. CROIX & DUNN	TRAFFIC CONTROL - STAGE 2G	SHEET	E

FILE NAME : N:\PDS\C3D\10220706\SHEETSPLAN\PLAN SHEETS 10220776\025421_TC_STAGE2G_WEST.DWG
LAYOUT NAME - SHEET - (9)

PLOT DATE : 11/29/2017 3:42 PM PLOT BY : ANDERSON, THOMAS R PLOT NAME :

PLOT SCALE : 1 IN:100 FT

2

2

SIGN

EXIST. LANE EDGE
IH 94 WB

378 380 382 384 IH 94 386 388 390 392 IH 94

INL

175EBS2 180EBS2 IH 94 185EBS2 IH 94

EXISTING C/L
IH 94 EB LANES

RIPRAP
RIPRAP
RIPRAP

PT: 8+65.81

8TH AVENUE SW

12

18

N

LEGEND

- TYPE III BARRICADE
- TYPE III BARRICADE WTH ATTACHED SIGN
- TRAFFIC CONTROL DRUM
- TRAFFIC CONTROL DRUM WITH TYPE C STEADY BURN LIGHT
- SIGN ON PERMANENT SUPPORT
- TYPE A WARNING LIGHT (FLASHING)
- CONCRETE BARRIER TEMPORARY PRECAST
- WORK AREA
- TEMPORARY RAISED PAVEMENT MARKER
- DIRECTION OF TRAFFIC
- TEMPORARY DELINEATOR

PC: 397+44.76

PC: 192+63.69EBS2

SIGN

394 396 IH 94 398 400 402 404 406 IH 94 408

INL

190EBS2 195EBS2 IH 94 200EBS2 IH 94

SIGN

INL

EXISTING C/L
IH 94 EB LANES

C/L TEMPORARY EB LANES

EXIST. LANE EDGE
IH 94 WB

N

PROJECT NO:1022-07-76	HWY:IH 94	COUNTY:ST. CROIX & DUNN	TRAFFIC CONTROL - STAGE 2G	SHEET	E

FILE NAME : N:\PDS\C3D\10220706\SHEETSPLAN\PLAN SHEETS 10220776\025421_TC_STAGE2G_WEST.DWG
LAYOUT NAME - SHEET - (11)

PLOT DATE : 11/29/2017 3:42 PM PLOT BY : ANDERSON, THOMAS R PLOT NAME : PLOT SCALE : 1 IN:100 FT

2

EXIST. LANE EDGE
IH 94 WB

PCC: 207+05.50EBS2

PT: 420+87.60

PT: 216+75.08EBS2

C/L TEMPORARY EB LANES

410 412 414 416 418 420 422 424

205EBS2 210EBS2 215EBS2

IH 94

INL

LEGEND

- TYPE III BARRICADE
- TYPE III BARRICADE WTH ATTACHED SIGN
- TRAFFIC CONTROL DRUM
- TRAFFIC CONTROL DRUM WITH TYPE C STEADY BURN LIGHT
- SIGN ON PERMANENT SUPPORT
- TYPE A WARNING LIGHT (FLASHING)
- CONCRETE BARRIER TEMPORARY PRECAST
- WORK AREA
- TEMPORARY RAISED PAVEMENT MARKER
- DIRECTION OF TRAFFIC
- TEMPORARY DELINEATOR

SIGN

426 428 430 432 434 436 438

220EBS2 225EBS2 230EBS2

IH 94

INL

SIGN

EXIST. LANE EDGE
IH 94 WB

C/L TEMPORARY EB LANES

RIPRAP

PROJECT NO:1022-07-76	HWY: IH 94	COUNTY: ST. CROIX & DUNN	TRAFFIC CONTROL - STAGE 2G	SHEET	E

FILE NAME : N:\PDS\C3D\10220706\SHEETSPLAN\PLAN SHEETS 10220776\025421_TC_STAGE2G_WEST.DWG
LAYOUT NAME - SHEET - (13)

PLOT DATE : 11/29/2017 3:42 PM PLOT BY : ANDERSON, THOMAS R PLOT NAME :

PLOT SCALE : 1 IN:100 FT

EXIST. LANE EDGE
IH 94 WB

RIPRAP

SIGN

IH 94

442 444 446 448 450 452 454

INL

235EBS2 240EBS2 245EBS2

PC: 247+02.93EBS2

PT: 249+53.62EBS2

250EBS2

C/L TEMPORARY EB LANES

RIPRAP

SIGN

LEGEND

- TYPE III BARRICADE
- TYPE III BARRICADE WTH ATTACHED SIGN
- TRAFFIC CONTROL DRUM
- TRAFFIC CONTROL DRUM WITH TYPE C STEADY BURN LIGHT
- SIGN ON PERMANENT SUPPORT
- TYPE A WARNING LIGHT (FLASHING)
- CONCRETE BARRIER TEMPORARY PRECAST
- WORK AREA
- TEMPORARY RAISED PAVEMENT MARKER
- DIRECTION OF TRAFFIC
- TEMPORARY DELINEATOR

456 458 460 462 464 466 468 470

PC: 459+68.43

PC: 252+94.49EBS2

OEBS2

255EBS2

260EBS2

265EBS2

IH 94

INL

SIGN

EXIST. LANE EDGE
IH 94 WB

C/L TEMPORARY EB LANES


PROJECT NO:1022-07-76	HWY:IH 94	COUNTY:ST. CROIX & DUNN	TRAFFIC CONTROL - STAGE 2G	SHEET	E

FILE NAME : N:\PDS\C3D\10220706\SHEETSPLAN\PLAN SHEETS 10220776\025421_TC_STAGE2G_WEST.DWG
LAYOUT NAME - SHEET - (15)

PLOT DATE : 11/29/2017 3:43 PM PLOT BY : ANDERSON, THOMAS R PLOT NAME :

PLOT SCALE : 1 IN:100 FT

2

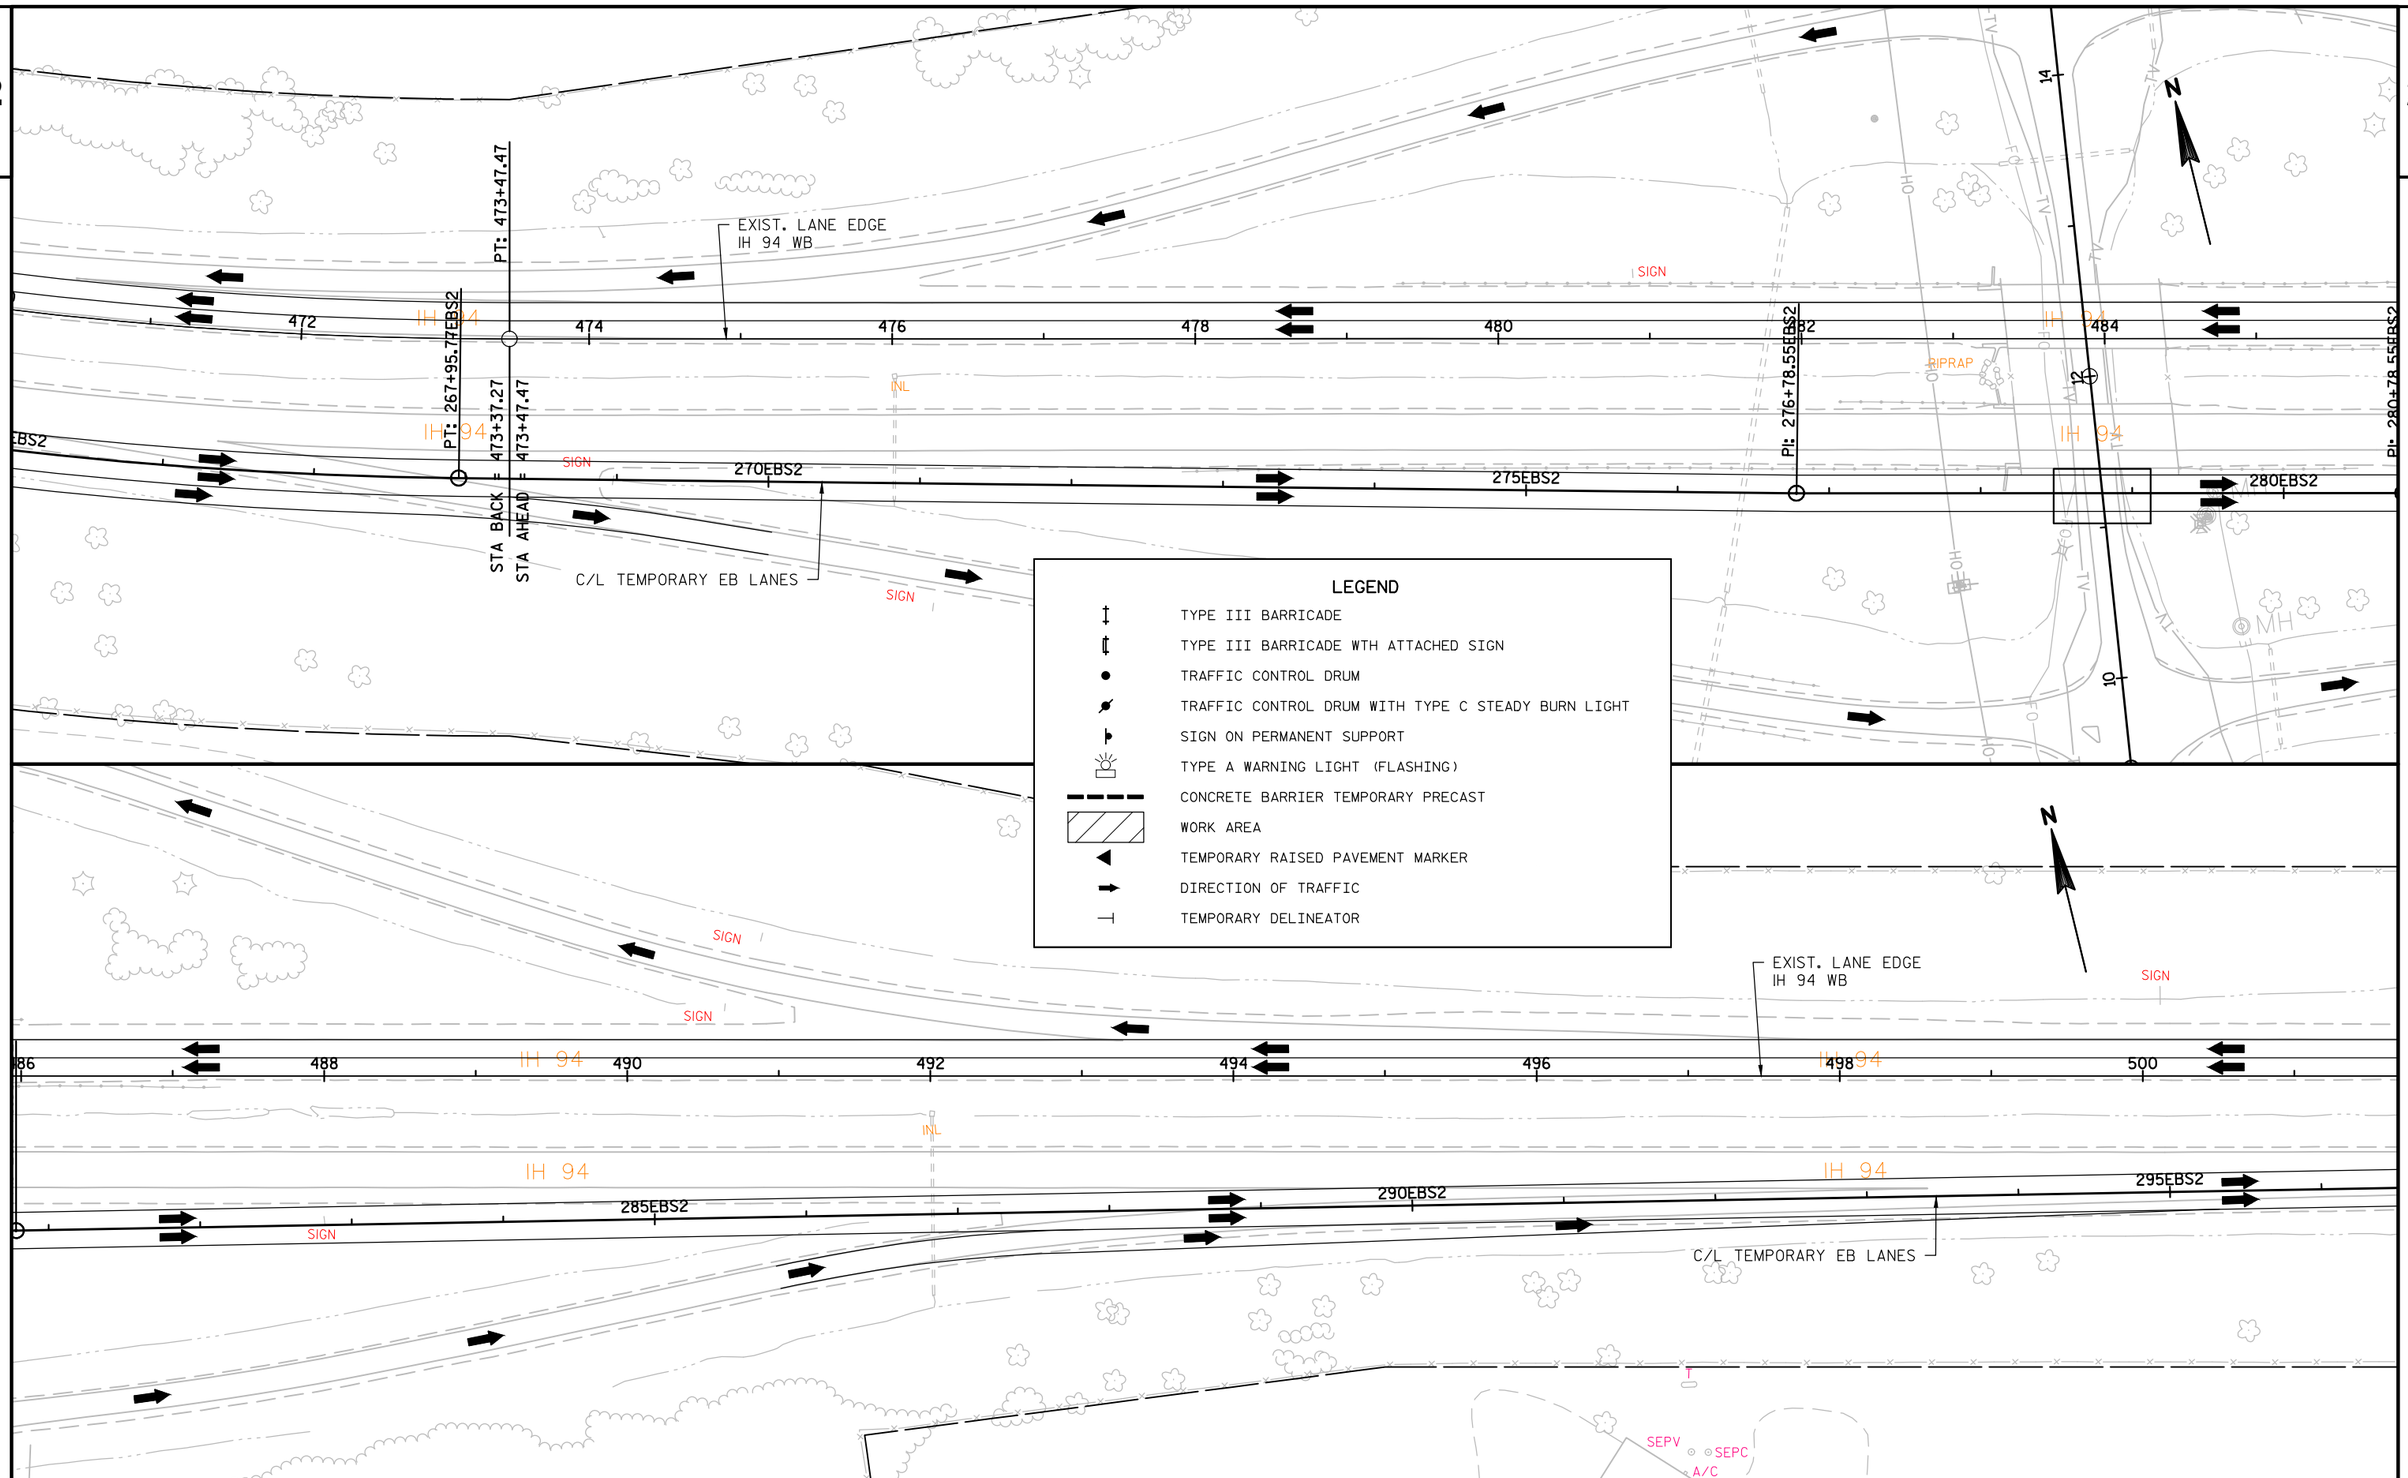

LEGEND

- TYPE III BARRICADE
- TYPE III BARRICADE WTH ATTACHED SIGN
- TRAFFIC CONTROL DRUM
- TRAFFIC CONTROL DRUM WITH TYPE C STEADY BURN LIGHT
- SIGN ON PERMANENT SUPPORT
- TYPE A WARNING LIGHT (FLASHING)
- CONCRETE BARRIER TEMPORARY PRECAST
- WORK AREA
- TEMPORARY RAISED PAVEMENT MARKER
- DIRECTION OF TRAFFIC
- TEMPORARY DELINEATOR

PROJECT NO: 1022-07-76	HWY: IH 94	COUNTY: ST. CROIX & DUNN	TRAFFIC CONTROL - STAGE 2G	SHEET	E

FILE NAME : N:\PDS\C3D\10220706\SHEETSPLAN\PLAN SHEETS 10220776\025421_TC_STAGE2G_WEST.DWG
LAYOUT NAME - SHEET - (17)
PLOT DATE : 11/29/2017 3:43 PM
PLOT BY : ANDERSON, THOMAS R PLOT NAME :
PLOT SCALE : 1 IN:100 FT

2

2

EXIST. LANE EDGE
IH 94 WB

PC: 504+29.95

PC: 298+09.27

502 504 506 508 510 512 514 516

IH 94

INL

300EBS2

305EBS2

310EBS2

C/L TEMPORARY EB LANES

STA BACK = 515+68.35
STA AHEAD = 515+61.30

PT: 515+61.30

310+36.66EBS2

CTH Q

N

LEGEND

- TYPE III BARRICADE
- TYPE III BARRICADE WTH ATTACHED SIGN
- TRAFFIC CONTROL DRUM
- TRAFFIC CONTROL DRUM WITH TYPE C STEADY BURN LIGHT
- SIGN ON PERMANENT SUPPORT
- TYPE A WARNING LIGHT (FLASHING)
- CONCRETE BARRIER TEMPORARY PRECAST
- WORK AREA
- TEMPORARY RAISED PAVEMENT MARKER
- DIRECTION OF TRAFFIC
- TEMPORARY DELINEATOR

N

518 520 522 524 526 528 530 532

IH 94

INL

315EBS2 320EBS2 325EBS2

SIGN SIGN SIGN

EXIST. LANE EDGE
IH 94 WB

C/L TEMPORARY EB LANES

PROJECT NO:1022-07-76	HWY:IH 94	COUNTY:ST. CROIX & DUNN	TRAFFIC CONTROL - STAGE 2G	SHEET	E

FILE NAME : N:\PDS\C3D\10220706\SHEETSPLAN\PLAN SHEETS 10220776\025421_TC_STAGE2G_WEST.DWG
LAYOUT NAME - SHEET - (19)

PLOT DATE : 11/29/2017 3:43 PM PLOT BY : ANDERSON, THOMAS R PLOT NAME :

PLOT SCALE : 1 IN:100 FT

2

2

N

94

INL

534

536

538

540

542

544

546

548

330EBS2

335EBS2

340EBS2

PC: 331+84.69EBS2

PC: 536+29.32

EXIST. LANE EDGE
IH 94 WB

C/L TEMPORARY EB LANES

IH 94

SIGN

LEGEND

- TYPE III BARRICADE
- TYPE III BARRICADE WTH ATTACHED SIGN
- TRAFFIC CONTROL DRUM
- TRAFFIC CONTROL DRUM WITH TYPE C STEADY BURN LIGHT
- SIGN ON PERMANENT SUPPORT
- TYPE A WARNING LIGHT (FLASHING)
- CONCRETE BARRIER TEMPORARY PRECAST
- WORK AREA
- TEMPORARY RAISED PAVEMENT MARKER
- DIRECTION OF TRAFFIC
- TEMPORARY DELINEATOR

N

548

550

552

554

556

558

560

562

345EBS2

350EBS2

355EBS2

PT: 553+50.37

PC: 548+39.33EBS2

STA BACK = 553+42.80

STA AHEAD = 553+50.37

EXIST. LANE EDGE
IH 94 WB

C/L TEMPORARY EB LANES

PROJECT NO:1022-07-76	HWY:IH 94	COUNTY:ST. CROIX & DUNN	TRAFFIC CONTROL - STAGE 2G	SHEET	E

2

2

N

EXIST. LANE EDGE
IH 94 WB

PI: 361+49.41EBS2

PI: 367+49.46EBS2

PC: 577+10.92

EP: 373+53.67EBS2

564 566 568 570 572 574 576 578

IH 94

160th ST

360EBS2 365EBS2 370EBS2

BEGIN TAPER

C/L TEMPORARY EB LANES

END TAPER

EXISTING C/L
IH 94 EB LANES

W

INL

LEGEND

- TYPE III BARRICADE
- TYPE III BARRICADE WTH ATTACHED SIGN
- TRAFFIC CONTROL DRUM
- TRAFFIC CONTROL DRUM WITH TYPE C STEADY BURN LIGHT
- SIGN ON PERMANENT SUPPORT
- TYPE A WARNING LIGHT (FLASHING)
- CONCRETE BARRIER TEMPORARY PRECAST
- WORK AREA
- TEMPORARY RAISED PAVEMENT MARKER
- DIRECTION OF TRAFFIC
- TEMPORARY DELINEATOR

375EBS2

580 582 584 586 588 590 592 594

IH 94

EXIST. LANE EDGE
IH 94 WB

PT: 590+63.75

STA BACK = 590+12.74
STA AHEAD = 590+73.57

N

EXISTING C/L
IH 94 EB LANES

PROJECT NO:1022-07-76	HWY:IH 94	COUNTY:ST. CROIX & DUNN	TRAFFIC CONTROL - STAGE 2G	SHEET	E

FILE NAME : N:\PDS\C3D\10220706\SHEETSPLAN\PLAN SHEETS 10220776\025421_TC_STAGE2G_WEST.DWG
LAYOUT NAME - SHEET - (23)

PLOT DATE : 11/29/2017 3:44 PM PLOT BY : ANDERSON, THOMAS R PLOT NAME :

PLOT SCALE : 1 IN:100 FT

2

2

LEGEND

- TYPE III BARRICADE
- TYPE III BARRICADE WTH ATTACHED SIGN
- TRAFFIC CONTROL DRUM
- TRAFFIC CONTROL DRUM WITH TYPE C STEADY BURN LIGHT
- SIGN ON PERMANENT SUPPORT
- TYPE A WARNING LIGHT (FLASHING)
- CONCRETE BARRIER TEMPORARY PRECAST
- WORK AREA
- TEMPORARY RAISED PAVEMENT MARKER
- DIRECTION OF TRAFFIC
- TEMPORARY DELINEATOR

N

EXISTING C/L
IH 94 WB LANES

PI: 2+22.28EBS3

PC: 3+92.41WBS3

5WBS3
210WB

PT: 8+51.93WBS3

IH 94

215WB

10WBS3

PI: 10+22.32EBS3

PC: 10+71.81WBS3

C/L TEMPORARY WB LANES

PROPOSED R/L
IH 94 WB

220WB

PT: 15+31.34WBS3

15WBS3

15EBS3

INL

5EBS3

IH 94

10EBS3

BEGIN TAPER

END TAPER

EXISTING C/L
IH 94 EB LANES

C/L TEMPORARY EB LANES

SIGN

W

PROJECT NO:1022-07-76	HWY:IH 94	COUNTY:ST. CROIX & DUNN	TRAFFIC CONTROL - STAGE 3	SHEET	E

FILE NAME : N:\PDS\C3D\10220706\SHEETSPLAN\PLAN SHEETS 10220776\025431_TC_STAGE3_WEST.DWG
LAYOUT NAME - SHEET - (0)

PLOT DATE : 11/29/2017 2:03 PM PLOT BY : ANDERSON, THOMAS R PLOT NAME : PLOT SCALE : 1 IN:100 FT

2

2

N

PROPOSED R/L
IH 94 WB

IH 94

225WB

230WB

IH 94

235WB

INL

C/L TEMPORARY WB LANES

20WBS3

25WBS3

30WBS3

INL

INL

IH 94

20EBS3

25EBS3

IH 94

30EBS3

C/L TEMPORARY EB LANES

SIGN

LEGEND

- TYPE III BARRICADE
- TYPE III BARRICADE WTH ATTACHED SIGN
- TRAFFIC CONTROL DRUM
- TRAFFIC CONTROL DRUM WITH TYPE C STEADY BURN LIGHT
- SIGN ON PERMANENT SUPPORT
- TYPE A WARNING LIGHT (FLASHING)
- CONCRETE BARRIER TEMPORARY PRECAST
- WORK AREA
- TEMPORARY RAISED PAVEMENT MARKER
- DIRECTION OF TRAFFIC
- TEMPORARY DELINEATOR

N

PROPOSED R/L
IH 94 WB

240WB

IH 94

245WB

250WB

IH 94

35WBS3

40WBS3

45WBS3

INL

C/L TEMPORARY WB LANES

INL

35EBS3

IH 94

40EBS3

45EBS3

IH 94

C/L TEMPORARY EB LANES

SIGN

STA BACK # 248+11.20WB

STA AHEAD # 248+15.17WB

STA BACK # 248+15.17WB

STA AHEAD # 248+21.13WB

PROJECT NO:1022-07-76	HWY:IH 94	COUNTY:ST. CROIX & DUNN	TRAFFIC CONTROL - STAGE 3	SHEET	E

FILE NAME : N:\PDS\C3D\10220706\SHEETSPLAN\PLAN SHEETS 10220776\025431_TC_STAGE3_WEST.DWG
LAYOUT NAME - SHEET - (1)

PLOT DATE : 11/29/2017 2:03 PM PLOT BY : ANDERSON, THOMAS R PLOT NAME :

PLOT SCALE : 1 IN:100 FT

2

N

PROPOSED R/L
IH 94 WB

PC: 256+69.45WB

PT: 258+30.55WB

PC: 261+19.47WB

PT: 262+80.55WB

255WB

260WB

265WB

IH 94

STH 128

SIGN

C/L TEMPORARY WB LANES

INL

50WBS3

50EBS3

55WBS3

55EBS3

60WBS3

60EBS3

C/L TEMPORARY EB LANES

A BACK = 262+80.58WB

A AHEAD = 262+80.55WB

LEGEND

- TYPE III BARRICADE
- TYPE III BARRICADE WTH ATTACHED SIGN
- TRAFFIC CONTROL DRUM
- TRAFFIC CONTROL DRUM WITH TYPE C STEADY BURN LIGHT
- SIGN ON PERMANENT SUPPORT
- TYPE A WARNING LIGHT (FLASHING)
- CONCRETE BARRIER TEMPORARY PRECAST
- WORK AREA
- TEMPORARY RAISED PAVEMENT MARKER
- DIRECTION OF TRAFFIC
- TEMPORARY DELINEATOR

N

WB CONCRETE
PAVEMENT GAP

PC: 268+65.32WB

PT: 269+34.68WB

270WB

275WB

280WB

IH 94

65WBS3

65EBS3

70WBS3

70EBS3

75WBS3

75EBS3

PROPOSED R/L
IH 94 WB

C/L TEMPORARY WB LANES

C/L TEMPORARY EB LANES

PROJECT NO:1022-07-76	HWY: IH 94	COUNTY: ST. CROIX & DUNN	TRAFFIC CONTROL - STAGE 3	SHEET	E

FILE NAME : N:\PDS\C3D\10220706\SHEETSPLAN\PLAN SHEETS 10220776\025431_TC_STAGE3_WEST.DWG
LAYOUT NAME - SHEET - (3)

PLOT DATE : 11/29/2017 2:04 PM PLOT BY : ANDERSON, THOMAS R PLOT NAME :

PLOT SCALE : 1 IN:100 FT

2

2

N

PROPOSED R/L
IH 94 WB

SIGN

IH 94

285WB

PI: 286+56.69WB

PI: 286+58.42WB

STA BACK = 286+58.42WB

STA AHEAD = 286+56.69WB

PI: 279+98.08EBS3

80WBS3

80EBS3

C/L TEMPORARY WB LANES

290WB

PI: 284+74.55WBS3

85WBS3

85EBS3

IH 94

C/L TEMPORARY EB LANES

295WB

IH 94

90WBS3

90EBS3

IH 94

EXISTING C/L
IH 94 EB LANES

INL

INL

LEGEND

- TYPE III BARRICADE
- TYPE III BARRICADE WTH ATTACHED SIGN
- TRAFFIC CONTROL DRUM
- TRAFFIC CONTROL DRUM WITH TYPE C STEADY BURN LIGHT
- SIGN ON PERMANENT SUPPORT
- TYPE A WARNING LIGHT (FLASHING)
- CONCRETE BARRIER TEMPORARY PRECAST
- WORK AREA
- TEMPORARY RAISED PAVEMENT MARKER
- DIRECTION OF TRAFFIC
- TEMPORARY DELINEATOR

N

PROPOSED R/L
IH 94 WB

SIGN

IH 94

300WB

305WB

95WBS3

95EBS3

100WBS3

100EBS3

IH 94

PC: 102+90.63EB23+91.60WBS3

310WB

C/L TEMPORARY WB LANES

105WBS3

105EBS3

PT: 106+71.32EBS3

IH 94

315WB

110WBS3

110EBS3

IH 94

EXISTING C/L
IH 94 EB LANES

SIGN

INL

INL

PROJECT NO:1022-07-76	HWY:IH 94	COUNTY:ST. CROIX & DUNN	TRAFFIC CONTROL - STAGE 3	SHEET	E

FILE NAME : N:\PDS\C3D\10220706\SHEETSPLAN\PLAN SHEETS 10220776\025431_TC_STAGE3_WEST.DWG
LAYOUT NAME - SHEET - (5)

PLOT DATE : 11/29/2017 2:04 PM PLOT BY : ANDERSON, THOMAS R PLOT NAME :

PLOT SCALE : 1 IN:100 FT

2

53rd AVE

53r

N

PROPOSED R/L
IH 94 WB

SIGN

IH 94

320WB

325WB

330WB

IH

C/L TEMPORARY WB LANES

INL

115WBS3

120WBS3

125WBS3

115EBS3

120EBS3

125EBS3

IH 94

EXISTING C/L
IH 94 EB LANES

LEGEND

- TYPE III BARRICADE
- TYPE III BARRICADE WTH ATTACHED SIGN
- TRAFFIC CONTROL DRUM
- TRAFFIC CONTROL DRUM WITH TYPE C STEADY BURN LIGHT
- SIGN ON PERMANENT SUPPORT
- TYPE A WARNING LIGHT (FLASHING)
- CONCRETE BARRIER TEMPORARY PRECAST
- WORK AREA
- TEMPORARY RAISED PAVEMENT MARKER
- DIRECTION OF TRAFFIC
- TEMPORARY DELINEATOR

SIGN

N

PROPOSED R/L
IH 94 WB

PC: 138+89.70 PCE3+90.00 PCW3+92.88WB

94

335WB

IH 94

340WB

345WB

INL

C/L TEMPORARY WB LANES

130WBS3

135WBS3

140WBS3

130EBS3

IH 94

135EBS3

140EBS3

EXISTING C/L
IH 94 EB LANES

SIGN

PROJECT NO:1022-07-76	HWY:IH 94	COUNTY:ST. CROIX & DUNN	TRAFFIC CONTROL - STAGE 3	SHEET	E

FILE NAME : N:\PDS\C3D\10220706\SHEETSPLAN\PLAN SHEETS 10220776\025431_TC_STAGE3_WEST.DWG
LAYOUT NAME - SHEET - (7)

PLOT DATE : 11/29/2017 2:04 PM

PLOT BY : ANDERSON, THOMAS R PLOT NAME :

PLOT SCALE : 1 IN:100 FT

2

53rd AVE

53rd AVE

N

PROPOSED R/L
IH 94 WB

IH 94

350WB

355WB

IH 94

360WB

C/L TEMPORARY WB LANES

145WBS3

INL

150WBS3

INL

155WBS3

145EBS3

IH 94

150EBS3

IH 94

155EBS3

EXISTING C/L
IH 94 EB LANES

LEGEND

- TYPE III BARRICADE
- TYPE III BARRICADE WTH ATTACHED SIGN
- TRAFFIC CONTROL DRUM
- TRAFFIC CONTROL DRUM WITH TYPE C STEADY BURN LIGHT
- SIGN ON PERMANENT SUPPORT
- TYPE A WARNING LIGHT (FLASHING)
- CONCRETE BARRIER TEMPORARY PRECAST
- WORK AREA
- TEMPORARY RAISED PAVEMENT MARKER
- DIRECTION OF TRAFFIC
- TEMPORARY DELINEATOR

N

PROPOSED R/L
IH 94 WB

365WB

IH 94

370WB

375WB

IH 94

C/L TEMPORARY WB LANES

160WBS3

INL

165WBS3

170WBS3

INL

160EBS3

IH 94

165EBS3

170EBS3

IH 94

STA BACK = 365+53.63WB
STA AHEAD = 365+53.63WB

EXISTING C/L
IH 94 EB LANES

PROJECT NO:1022-07-76	HWY:IH 94	COUNTY:ST. CROIX & DUNN	TRAFFIC CONTROL - STAGE 3	SHEET	E

FILE NAME : N:\PDS\C3D\10220706\SHEETSPLAN\PLAN SHEETS 10220776\025431_TC_STAGE3_WEST.DWG
LAYOUT NAME - SHEET - (9)

PLOT DATE : 11/29/2017 2:04 PM PLOT BY : ANDERSON, THOMAS R PLOT NAME :

PLOT SCALE : 1 IN:100 FT

WISDOT/CADDS SHEET 44

2

SIGN

PROPOSED R/L
IH 94 WB

380WB

385WB

390WB

IH 94

C/L TEMPORARY WB LANES

175WBS3

180WBS3

185WBS3

175EBS3

180EBS3

185EBS3

EXISTING C/L
IH 94 EB LANES

RIPRAP

RIPRAP

RIPRAP

PT: 8+65.81

12

10

8TH CORSEMAY DR

N

LEGEND

- TYPE III BARRICADE
- TYPE III BARRICADE WTH ATTACHED SIGN
- TRAFFIC CONTROL DRUM
- TRAFFIC CONTROL DRUM WITH TYPE C STEADY BURN LIGHT
- SIGN ON PERMANENT SUPPORT
- TYPE A WARNING LIGHT (FLASHING)
- CONCRETE BARRIER TEMPORARY PRECAST
- WORK AREA
- TEMPORARY RAISED PAVEMENT MARKER
- DIRECTION OF TRAFFIC
- TEMPORARY DELINEATOR

SIGN

PC: 397+44.76WB

PC: 190+29.05WBS3

PC: 192+63.69EBS3

395WB

400WB

405WB

190WBS3

195WBS3

200WBS3

190EBS3

195EBS3

200EBS3

IH 94

SIGN

INL

C/L TEMPORARY EB LANES

PROPOSED R/L
IH 94 WB

C/L TEMPORARY WB LANES

EXISTING C/L
IH 94 EB LANES


PROJECT NO:1022-07-76	HWY:IH 94	COUNTY:ST. CROIX & DUNN	TRAFFIC CONTROL - STAGE 3	SHEET	E

FILE NAME : N:\PDS\C3D\10220706\SHEETSPLAN\PLAN SHEETS 10220776\025431_TC_STAGE3_WEST.DWG
LAYOUT NAME - SHEET - (11)


PLOT DATE : 11/29/2017 2:05 PM PLOT BY : ANDERSON, THOMAS R PLOT NAME :

PLOT SCALE : 1 IN:100 FT

2

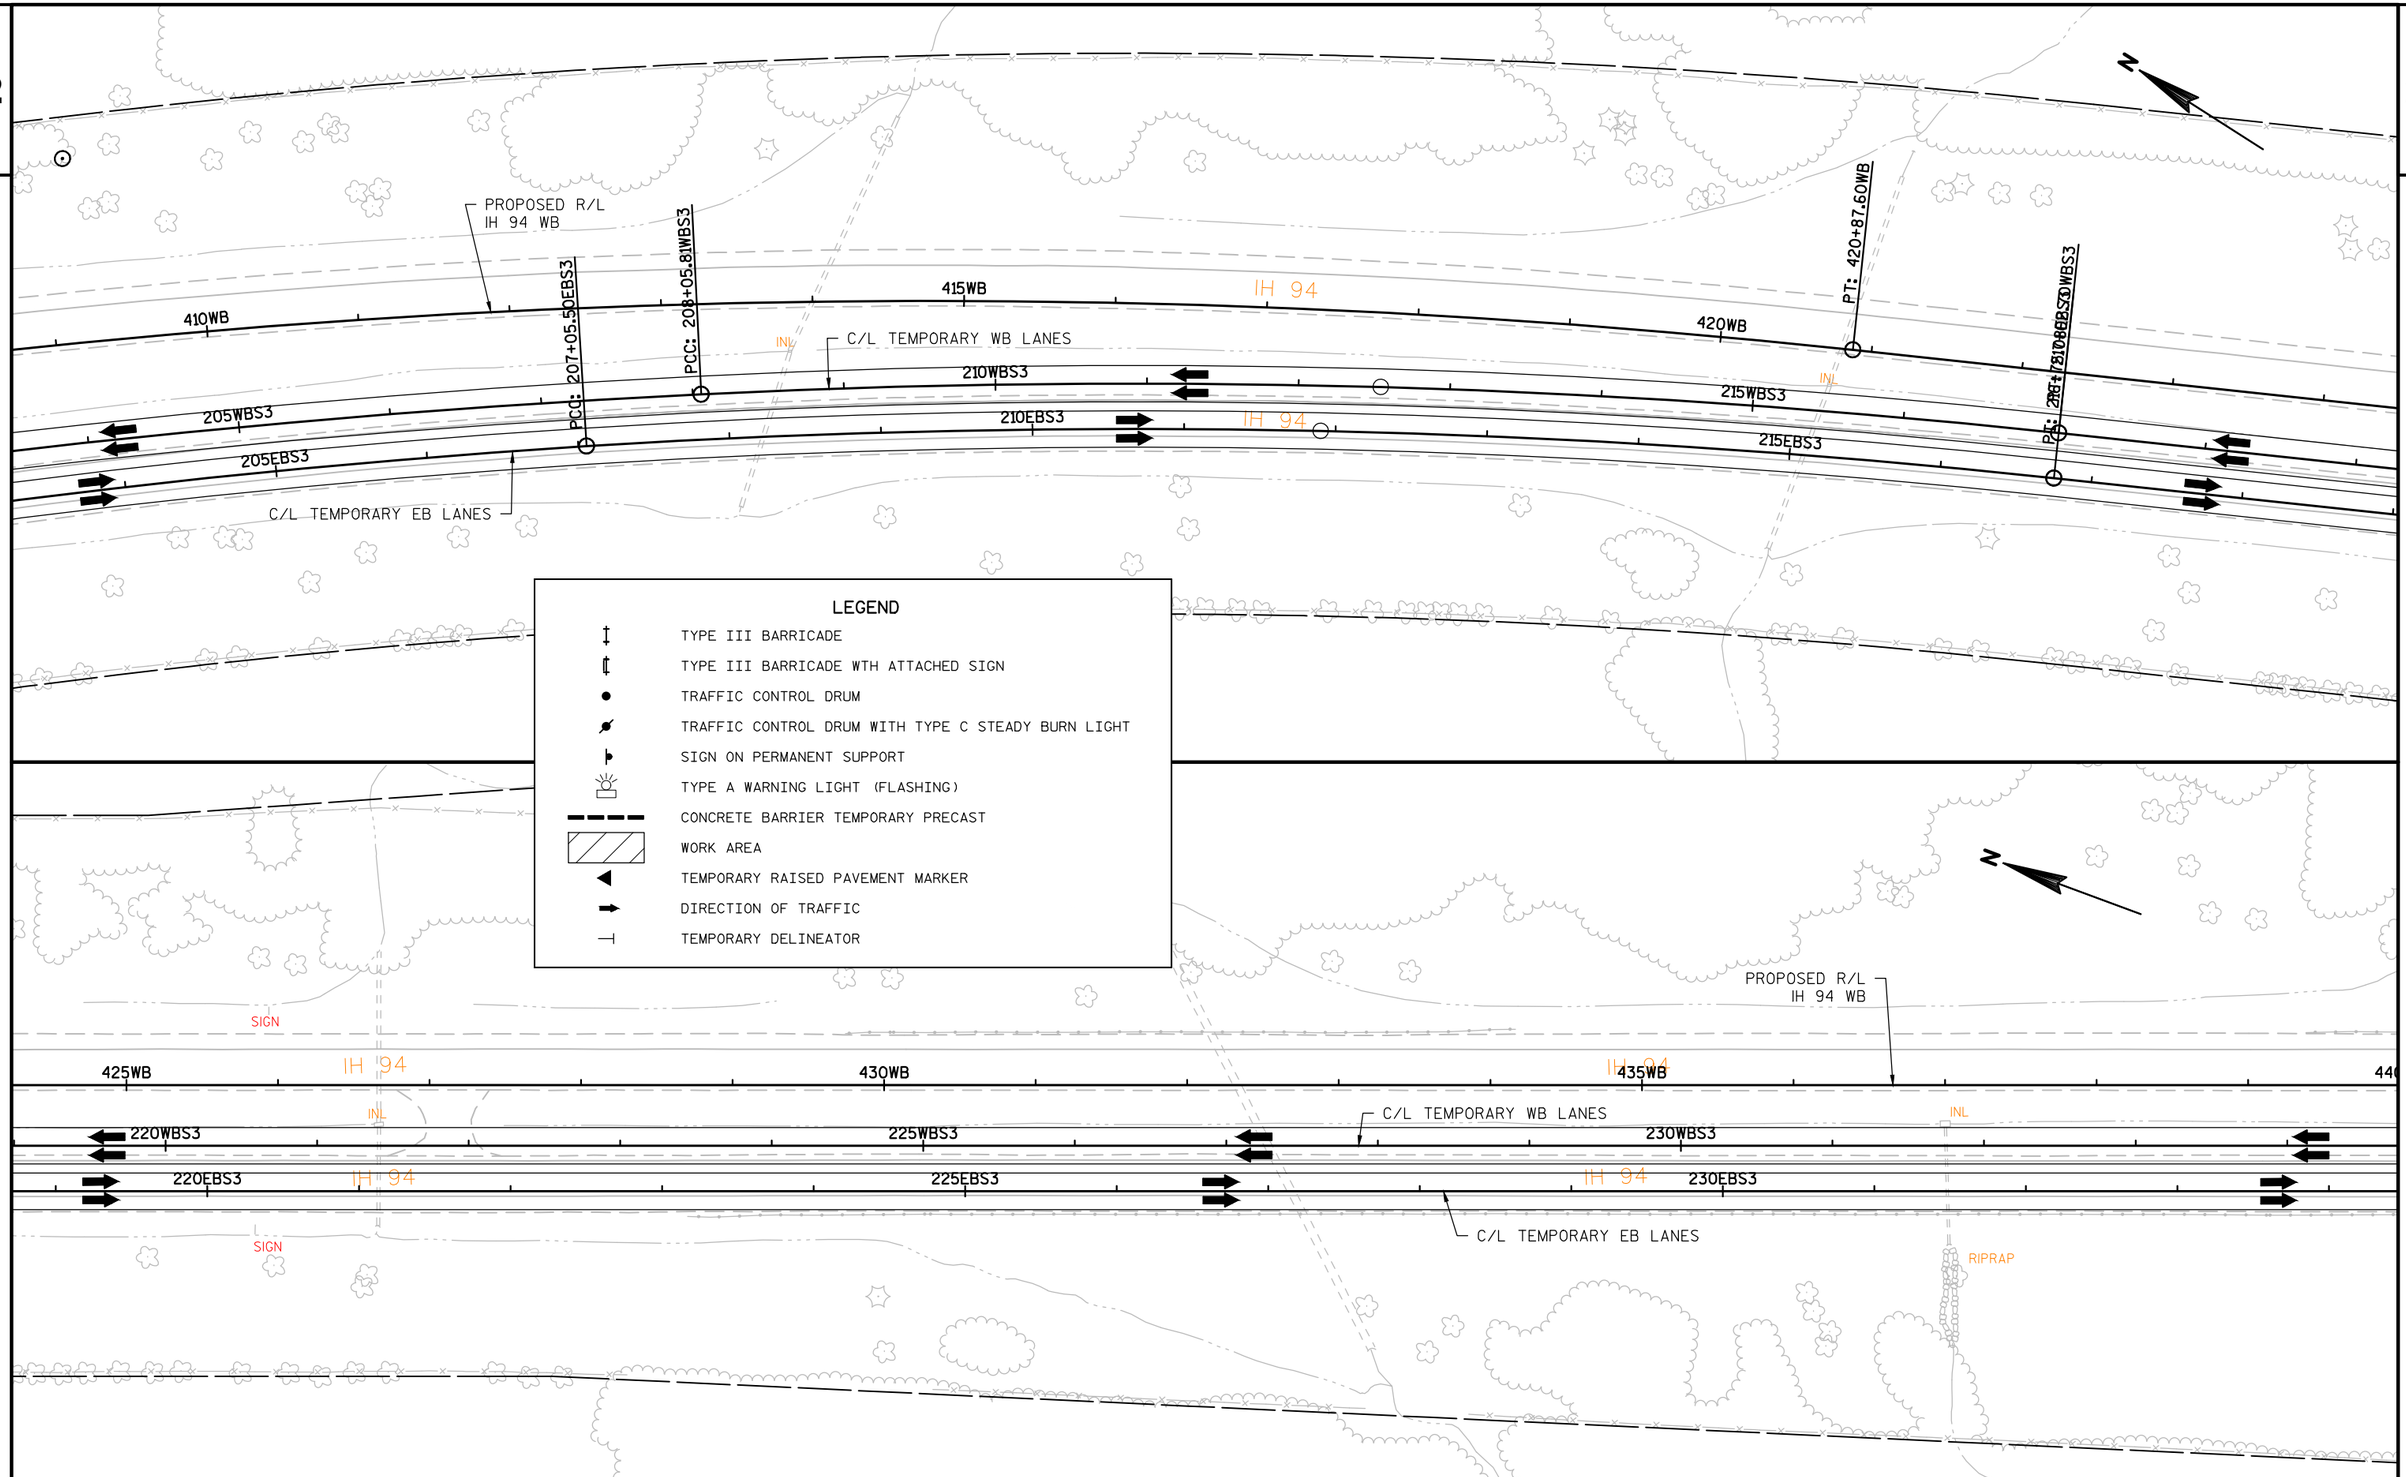

PROJECT NO:1022-07-76	HWY:IH 94	COUNTY:ST. CROIX & DUNN	TRAFFIC CONTROL - STAGE 3	SHEET	E

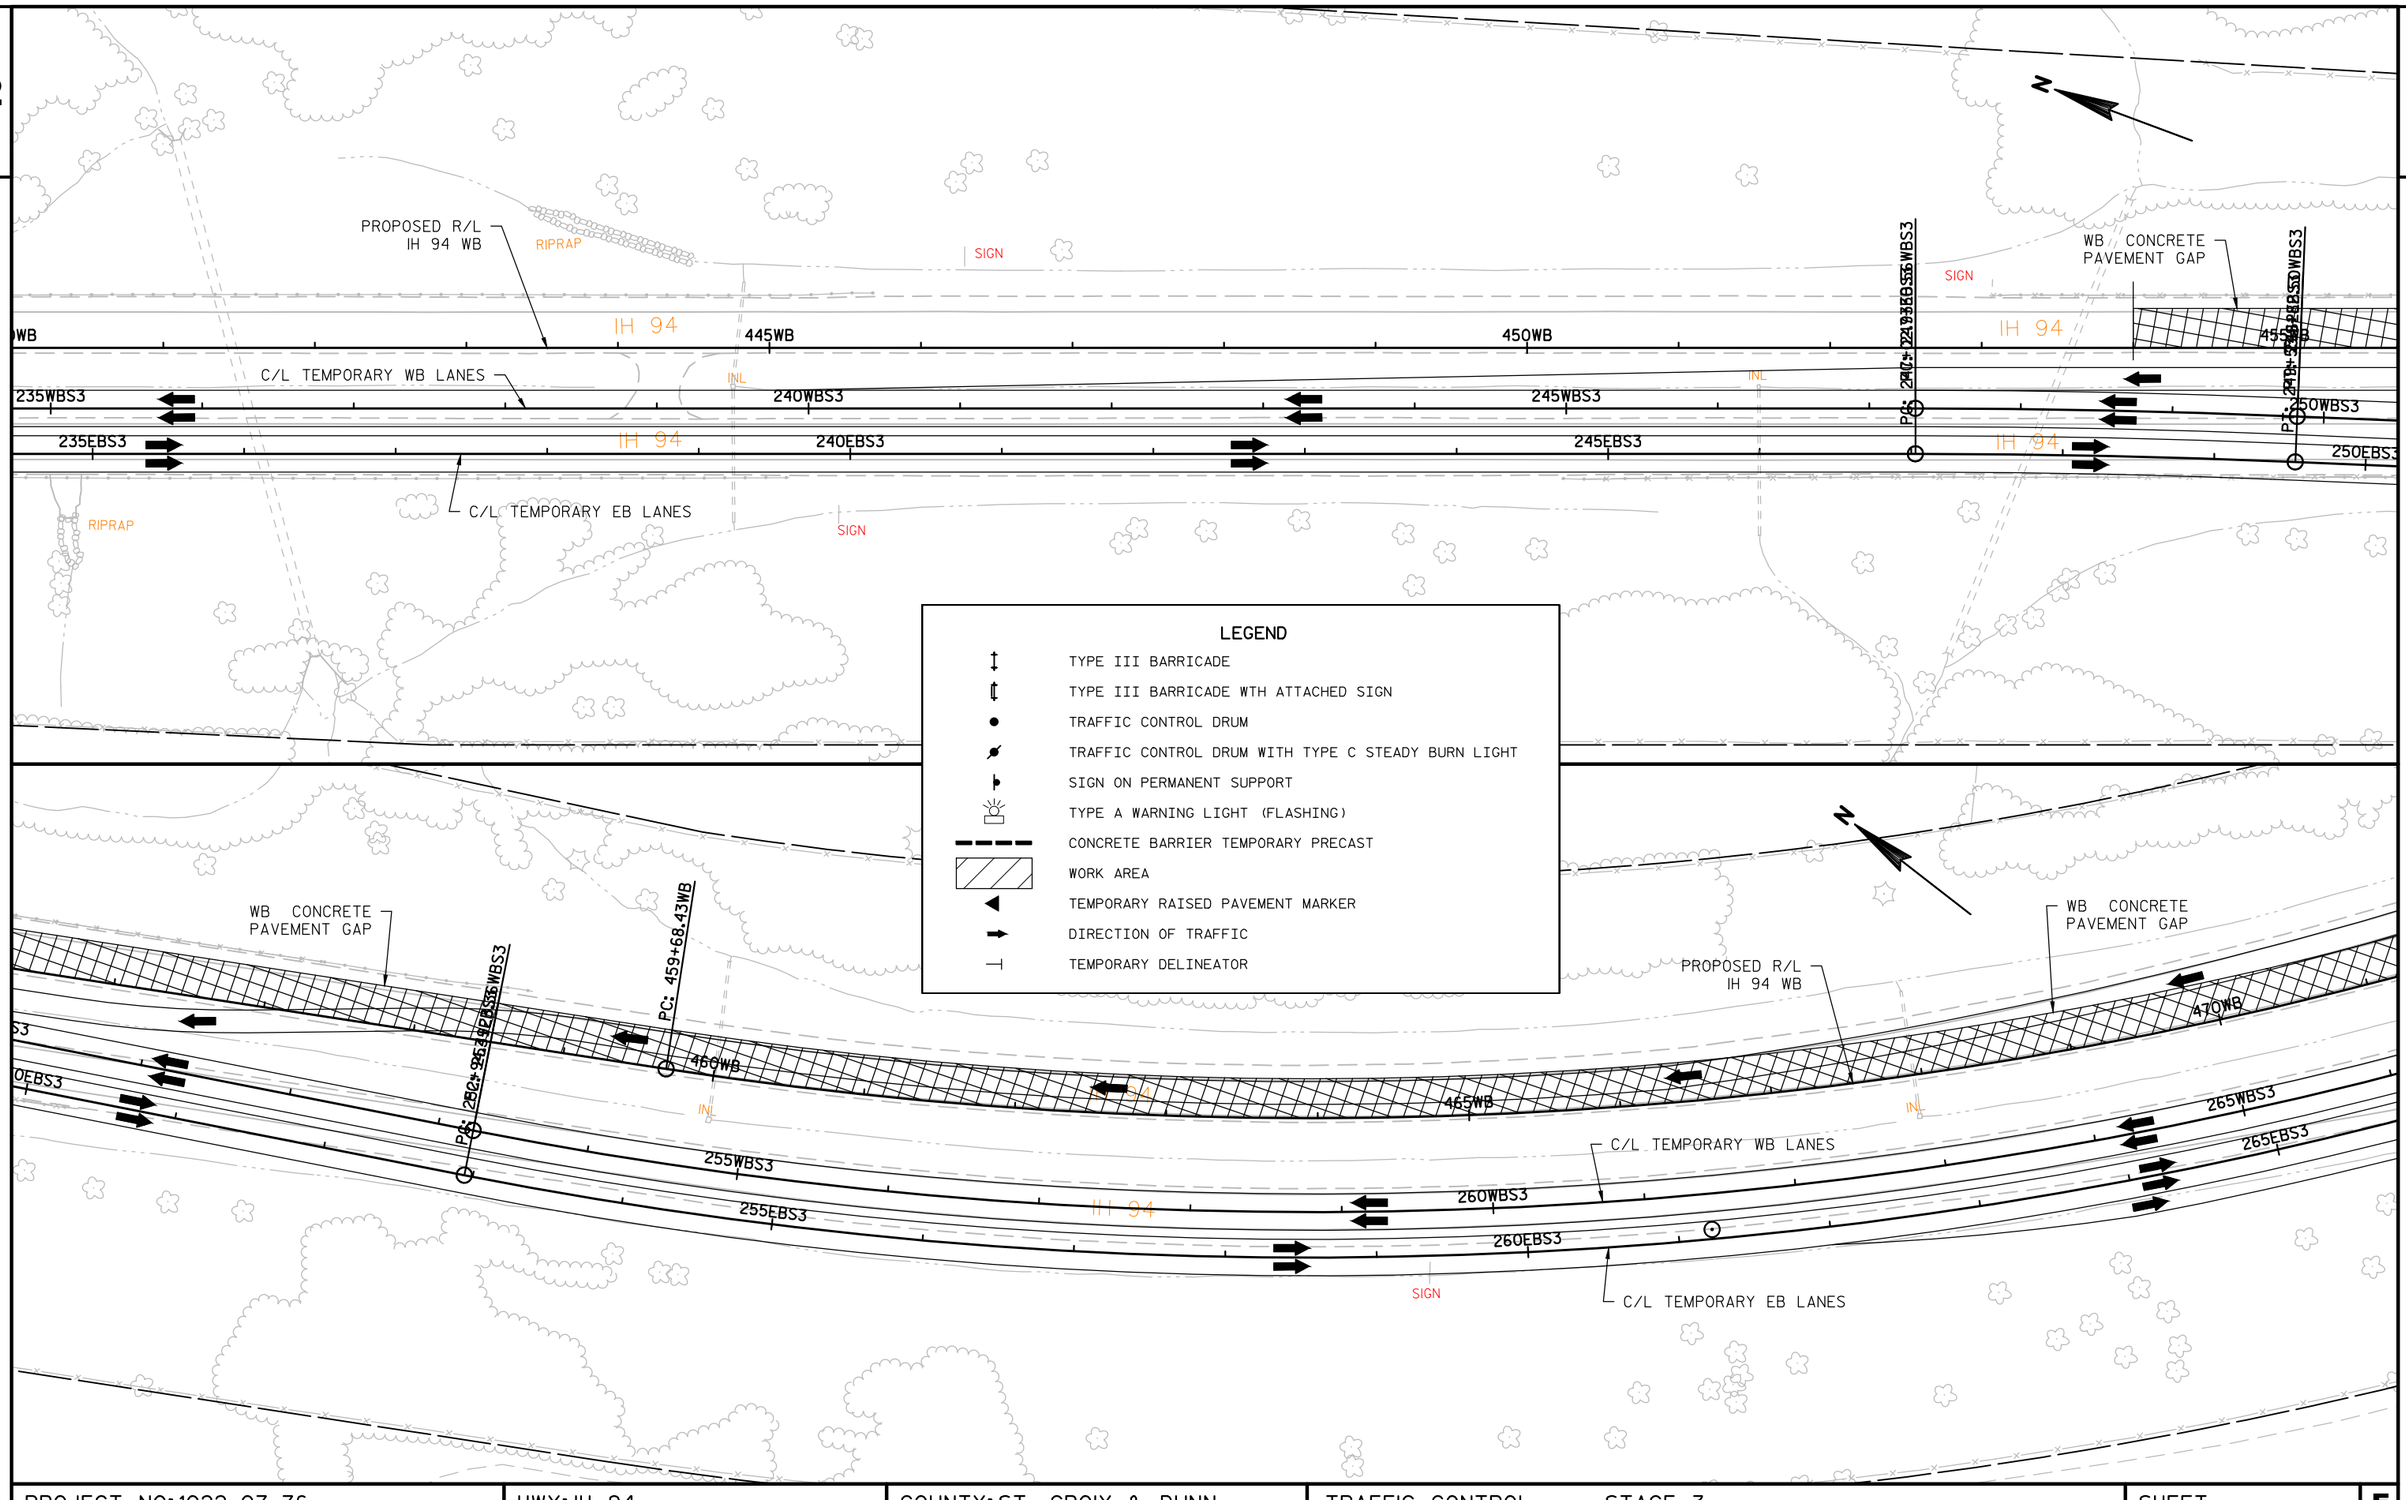

PROJECT NO:1022-07-76	HWY:IH 94	COUNTY:ST. CROIX & DUNN	TRAFFIC CONTROL - STAGE 3	SHEET	E

FILE NAME : N:\PDS\C3D\10220706\SHEETSPLAN\PLAN SHEETS 10220776\025431_TC_STAGE3_WEST.DWG
LAYOUT NAME - SHEET - (15)
PLOT DATE : 11/29/2017 2:05 PM PLOT BY : ANDERSON, THOMAS R PLOT NAME :
PLOT SCALE : 1 IN:100 FT

WB CONCRETE PAVEMENT GAP

PROPOSED R/L IH 94 WB

C/L TEMPORARY WB LANES

C/L TEMPORARY EB LANES

PROPOSED R/L IH 94 WB

WB CONCRETE PAVEMENT GAP

C/L TEMPORARY WB LANES

C/L TEMPORARY EB LANES

LEGEND

- TYPE III BARRICADE
- TYPE III BARRICADE WTH ATTACHED SIGN
- TRAFFIC CONTROL DRUM
- TRAFFIC CONTROL DRUM WITH TYPE C STEADY BURN LIGHT
- SIGN ON PERMANENT SUPPORT
- TYPE A WARNING LIGHT (FLASHING)
- CONCRETE BARRIER TEMPORARY PRECAST
- WORK AREA
- TEMPORARY RAISED PAVEMENT MARKER
- DIRECTION OF TRAFFIC
- TEMPORARY DELINEATOR

PROJECT NO:1022-07-76	HWY:IH 94	COUNTY:ST. CROIX & DUNN	TRAFFIC CONTROL - STAGE 3	SHEET	E

2

2

WB CONCRETE PAVEMENT GAP

PC: 298+09.27EBS3

PC: 298+54.41WBS3

PC: 504+29.95WB

PROPOSED R/L IH 94 WB

505WB

IH 94

C/L TEMPORARY WB LANES

300WBS3

300EBS3

IH 94

C/L TEMPORARY EB LANES

510WB

305WBS3

305EBS3

515WB

IH 94

310WBS3

IH 310EBS3

STA BACK = 515+68.75WB

STA AHEAD = 515+61.30WB

CTH Q

N

LEGEND

- TYPE III BARRICADE
- TYPE III BARRICADE WTH ATTACHED SIGN
- TRAFFIC CONTROL DRUM
- TRAFFIC CONTROL DRUM WITH TYPE C STEADY BURN LIGHT
- SIGN ON PERMANENT SUPPORT
- TYPE A WARNING LIGHT (FLASHING)
- CONCRETE BARRIER TEMPORARY PRECAST
- WORK AREA
- TEMPORARY RAISED PAVEMENT MARKER
- DIRECTION OF TRAFFIC
- TEMPORARY DELINEATOR

N

PROPOSED R/L IH 94 WB

520WB

IH 94

525WB

530WB

IH 9

C/L TEMPORARY WB LANES

315WBS3

320WBS3

325WBS3

315EBS3

IH 94

320EBS3

325EBS3

IH 9

SIGN

SIGN

SIGN

C/L TEMPORARY EB LANES

PROJECT NO:1022-07-76	HWY: IH 94	COUNTY: ST. CROIX & DUNN	TRAFFIC CONTROL - STAGE 3	SHEET	E

FILE NAME : N:\PDS\C3D\10220706\SHEETSPLAN\PLAN SHEETS 10220776\025431_TC_STAGE3_WEST.DWG
LAYOUT NAME - SHEET - (19)

PLOT DATE : 11/29/2017 2:06 PM PLOT BY : ANDERSON, THOMAS R PLOT NAME :

PLOT SCALE : 1 IN:100 FT

2

2

N

PROPOSED R/L
IH 94 WB

C/L TEMPORARY WB LANES

C/L TEMPORARY EB LANES

535WB
330WBS3
330EBS3
540WB
335WBS3
335EBS3
545WB
340WBS3
340EBS3

IH 94

INL

SIGN

PC: 358+29.33WB

LEGEND

- TYPE III BARRICADE
- TYPE III BARRICADE WTH ATTACHED SIGN
- TRAFFIC CONTROL DRUM
- TRAFFIC CONTROL DRUM WITH TYPE C STEADY BURN LIGHT
- SIGN ON PERMANENT SUPPORT
- TYPE A WARNING LIGHT (FLASHING)
- CONCRETE BARRIER TEMPORARY PRECAST
- WORK AREA
- TEMPORARY RAISED PAVEMENT MARKER
- DIRECTION OF TRAFFIC
- TEMPORARY DELINEATOR

N

PROPOSED R/L
IH 94 WB

C/L TEMPORARY WB LANES

C/L TEMPORARY EB LANES

550WB
345WBS3
345EBS3
555WB
350WBS3
350EBS3
560WB
355WBS3
355EBS3

IH 94

INL

SIGN

STA BACK = 553+42.80WB
STA AHEAD = 553+50.37WB

PC: 358+42.72WBS3

PROJECT NO:1022-07-76	HWY: IH 94	COUNTY: ST. CROIX & DUNN	TRAFFIC CONTROL - STAGE 3	SHEET	E

FILE NAME : N:\PDS\C3D\10220706\SHEETSPLAN\PLAN SHEETS 10220776\025431_TC_STAGE3_WEST.DWG
LAYOUT NAME - SHEET - (21)

PLOT DATE : 11/29/2017 2:06 PM PLOT BY : ANDERSON, THOMAS R PLOT NAME :

PLOT SCALE : 1 IN:100 FT

2

2

PROPOSED R/L
IH 94 WB

C/L TEMPORARY WB LANES

PI: 361+49.41EBS3

PT: 361+89.00WBS3

565WB

360WBS3

570WB

365WBS3

IH 94

360EBS3

365EBS3

C/L TEMPORARY EB LANES

BEGIN TAPER

PC: 367+44.12WBS3

PI: 367+49.46EBS3

END TAPER

EXISTING C/L
IH 94 EB LANES

370WBS3

575WB

PT: 370+90.41WBS3

160th ST

EP: 372+10.77WBS3

PC: 577+20.40WB

EXISTING C/L
IH 94 WB LANES

EP: 373+53.67EBS3

N

LEGEND

- TYPE III BARRICADE
- TYPE III BARRICADE WTH ATTACHED SIGN
- TRAFFIC CONTROL DRUM
- TRAFFIC CONTROL DRUM WITH TYPE C STEADY BURN LIGHT
- SIGN ON PERMANENT SUPPORT
- TYPE A WARNING LIGHT (FLASHING)
- CONCRETE BARRIER TEMPORARY PRECAST
- WORK AREA
- TEMPORARY RAISED PAVEMENT MARKER
- DIRECTION OF TRAFFIC
- TEMPORARY DELINEATOR

EP: 373+53.67EBS3

580WB

IH 94

585WB

PROPOSED R/L
IH 94 WB

EXISTING C/L
IH 94 WB LANES

590WB

PT: 590+73.57WB

EXISTING C/L
IH 94 EB LANES

N

PROJECT NO:1022-07-76	HWY:IH 94	COUNTY:ST. CROIX & DUNN	TRAFFIC CONTROL - STAGE 3	SHEET	E

FILE NAME : N:\PDS\C3D\10220706\SHEETSPLAN\PLAN SHEETS 10220776\025431_TC_STAGE3_WEST.DWG
LAYOUT NAME - SHEET - (23)

PLOT DATE : 11/29/2017 2:06 PM PLOT BY : ANDERSON, THOMAS R PLOT NAME :

PLOT SCALE : 1 IN:100 FT

2

2

LEGEND

- TYPE III BARRICADE
- TYPE III BARRICADE WTH ATTACHED SIGN
- TRAFFIC CONTROL DRUM
- TRAFFIC CONTROL DRUM WITH TYPE C STEADY BURN LIGHT
- SIGN ON PERMANENT SUPPORT
- TYPE A WARNING LIGHT (FLASHING)
- CONCRETE BARRIER TEMPORARY PRECAST
- WORK AREA
- TEMPORARY RAISED PAVEMENT MARKER
- DIRECTION OF TRAFFIC
- TEMPORARY DELINEATOR

N

EXISTING C/L
IH 94 WB LANES

PI: 5+22.44WBS4

5WBS4

BEGIN TAPER

IH 94

INL

10WBS4

PI: 11+22.49WBS4

END TAPER

C/L TEMPORARY WB LANES

15WBS4

210

EXIST. LANE EDGE
IH 94 EB

IH 94

215

220

EXIST. LANE EDGE
IH 94 EB

SIGN

W

PROJECT NO:1022-07-76	HWY:IH 94	COUNTY:ST. CROIX & DUNN	TRAFFIC CONTROL - STAGE 4C	SHEET	E

FILE NAME : N:\PDS\C3D\10220706\SHEETSPLAN\PLAN SHEETS 10220776\025441_TC_STAGE4C_WEST.DWG
LAYOUT NAME - SHEET - (0)

PLOT DATE : 11/29/2017 2:17 PM PLOT BY : ANDERSON, THOMAS R PLOT NAME :

PLOT SCALE : 1 IN:100 FT

2

2

N

C/L TEMPORARY WB LANES

20WBS4

25WBS4

30WBS4

IH 94

IH 94

IH 94

INL

INL

INL

225

230

235

IH 94

IH 94

EXIST. LANE EDGE
IH 94 EB

SIGN

LEGEND

- TYPE III BARRICADE
- TYPE III BARRICADE WTH ATTACHED SIGN
- TRAFFIC CONTROL DRUM
- TRAFFIC CONTROL DRUM WITH TYPE C STEADY BURN LIGHT
- SIGN ON PERMANENT SUPPORT
- TYPE A WARNING LIGHT (FLASHING)
- CONCRETE BARRIER TEMPORARY PRECAST
- WORK AREA
- TEMPORARY RAISED PAVEMENT MARKER
- DIRECTION OF TRAFFIC
- TEMPORARY DELINEATOR

N

C/L TEMPORARY WB LANES

35WBS4

40WBS4

45WBS4

PC = 245+11.26
PT = 245+11.26
PC = 248+14.96
PT = 248+14.96

IH 94

IH 94

IH 94

INL

INL

240

245

250

IH 94

IH 94

EXIST. LANE EDGE
IH 94 EB

SIGN

STA BACK = 248+15.83
STA AHEAD = 248+01.13


PROJECT NO:1022-07-76	HWY: IH 94	COUNTY: ST. CROIX & DUNN	TRAFFIC CONTROL - STAGE 4C	SHEET	E

FILE NAME : N:\PDS\C3D\10220706\SHEETSPLAN\PLAN SHEETS 10220776\025441_TC_STAGE4C_WEST.DWG
LAYOUT NAME - SHEET - (1)

PLOT DATE : 11/29/2017 2:17 PM PLOT BY : ANDERSON, THOMAS R PLOT NAME :

PLOT SCALE : 1 IN:100 FT

2

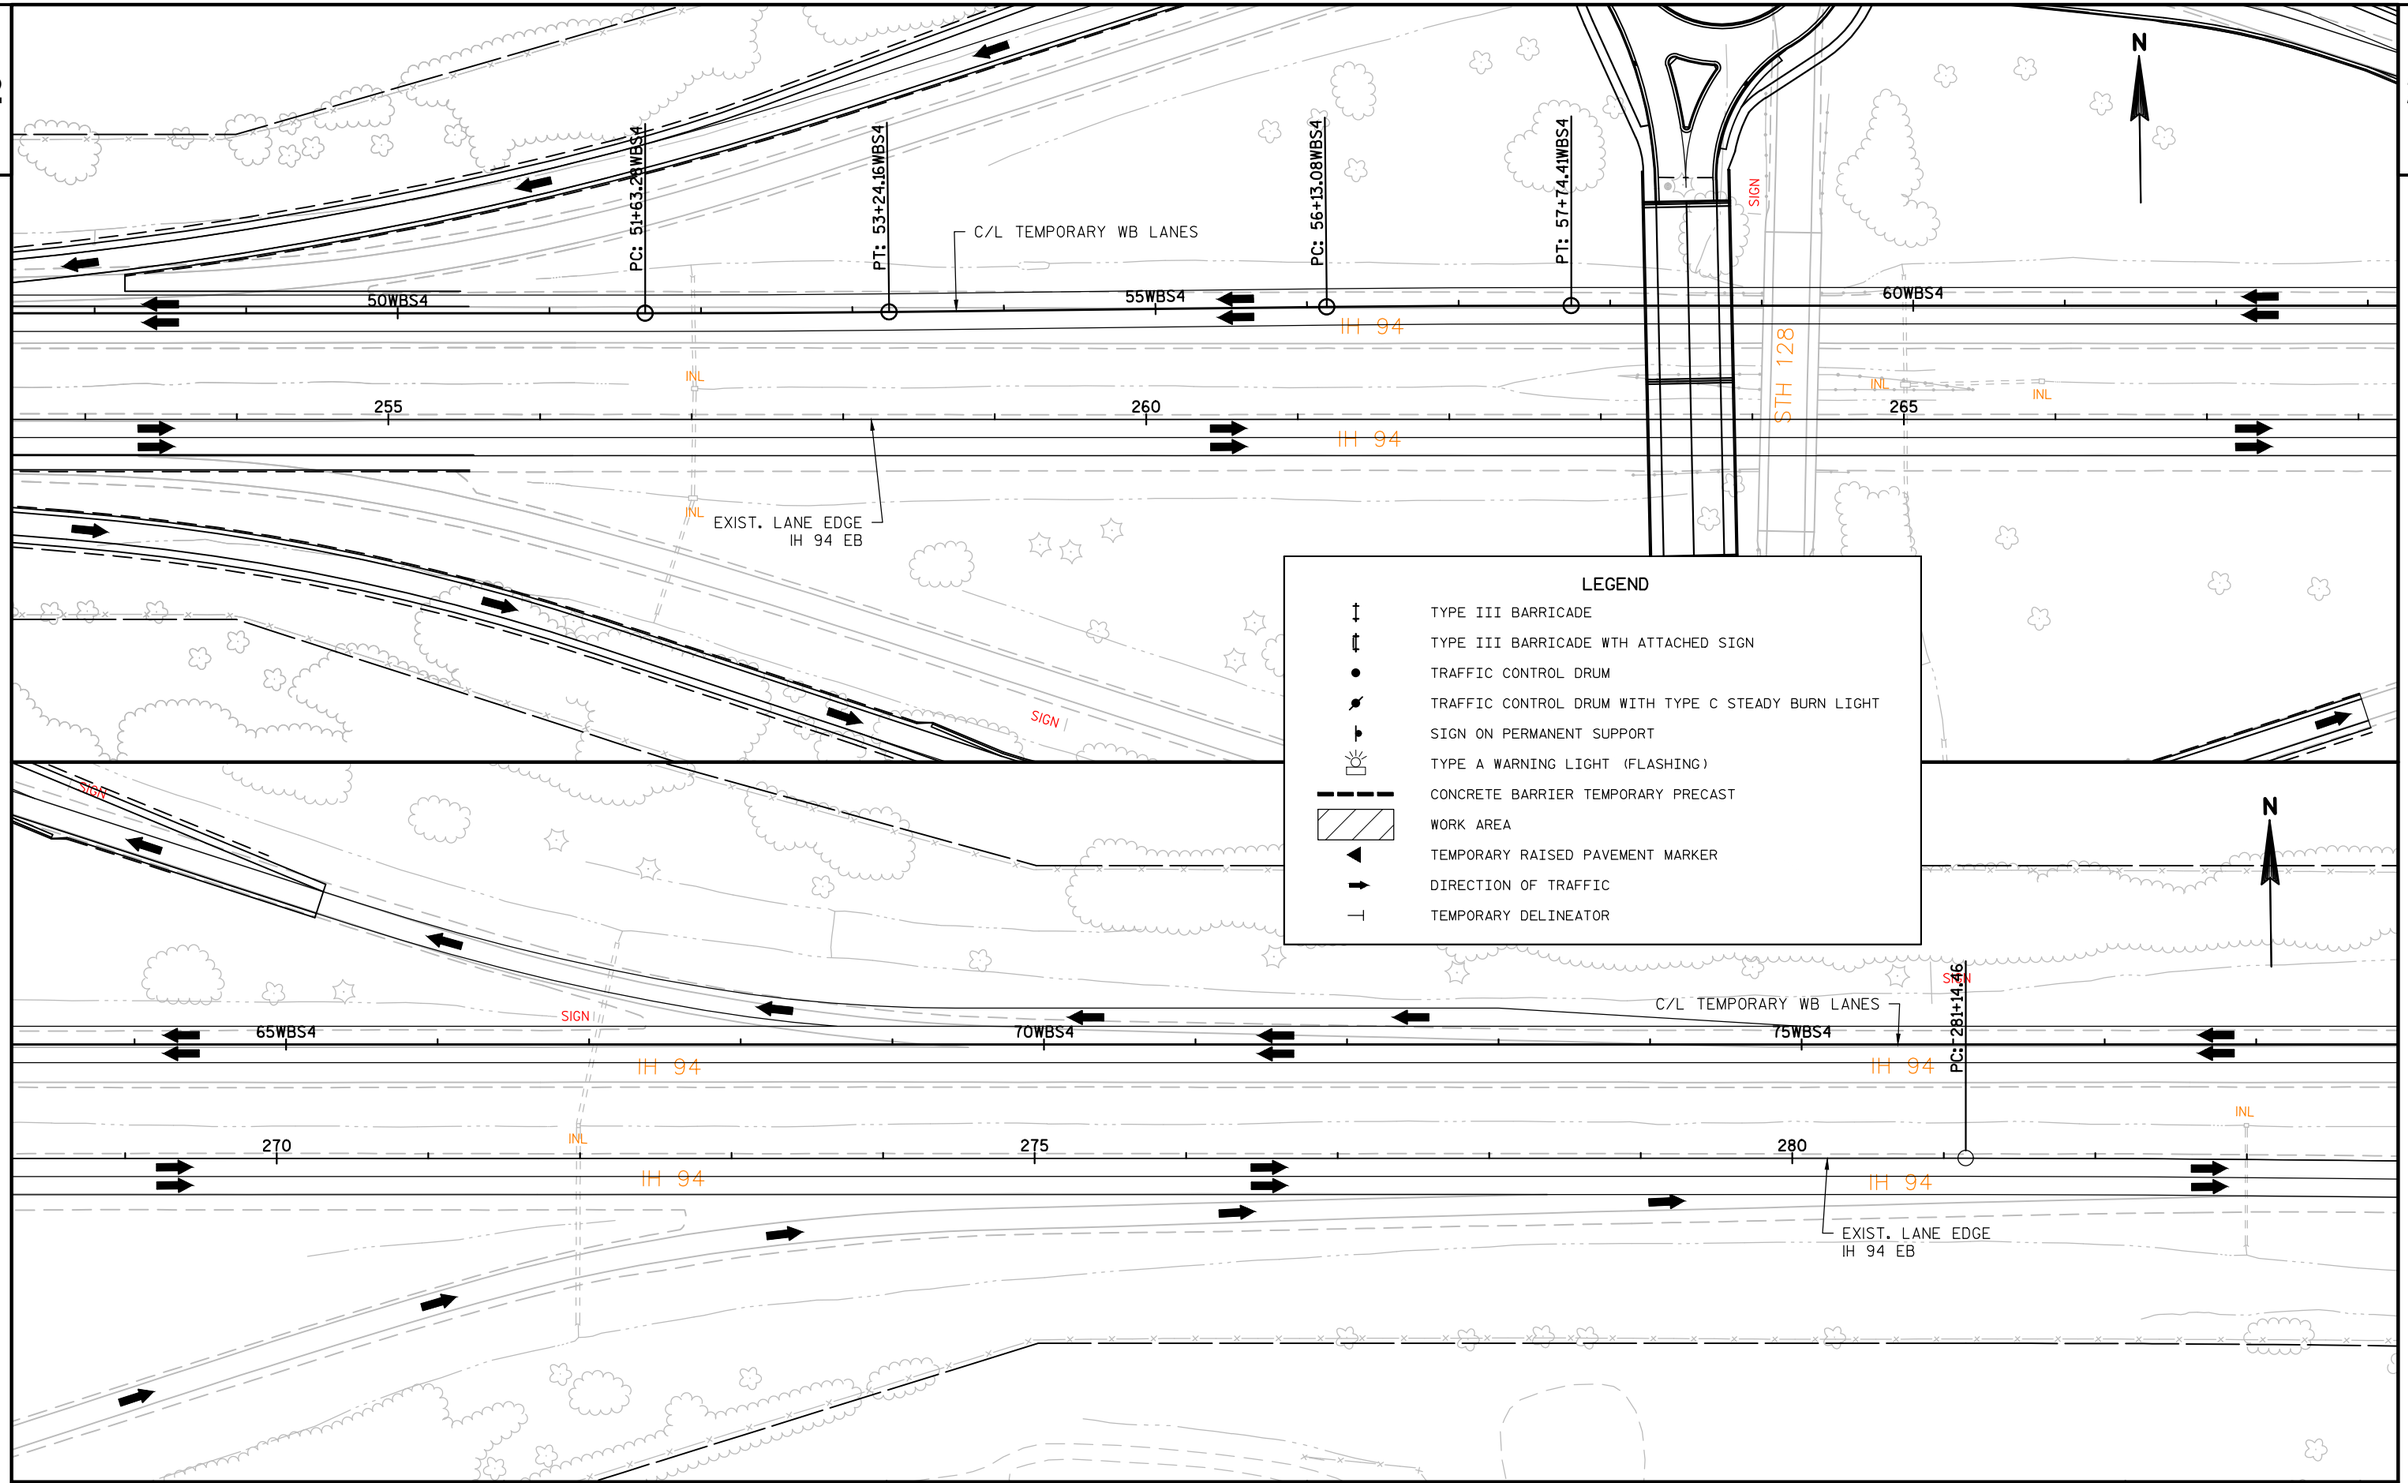

PROJECT NO:1022-07-76	HWY:IH 94	COUNTY:ST. CROIX & DUNN	TRAFFIC CONTROL - STAGE 4C	SHEET	E

2

2

N

PI: 81+52.31WBS4

PT: 285+85.42

C/L TEMPORARY WB LANES

SIGN

PI: 93+54.75WBS4

80WBS4

85WBS4

90WBS4

IH 94

INL

285

290

295

STA BACK = 288+29.60
STA AHEAD = 288+29.55

EXIST. LANE EDGE
IH 94 EB

LEGEND

- TYPE III BARRICADE
- TYPE III BARRICADE WTH ATTACHED SIGN
- TRAFFIC CONTROL DRUM
- TRAFFIC CONTROL DRUM WITH TYPE C STEADY BURN LIGHT
- SIGN ON PERMANENT SUPPORT
- TYPE A WARNING LIGHT (FLASHING)
- CONCRETE BARRIER TEMPORARY PRECAST
- WORK AREA
- TEMPORARY RAISED PAVEMENT MARKER
- DIRECTION OF TRAFFIC
- TEMPORARY DELINEATOR

N

C/L TEMPORARY WB LANES

SIGN

PI: 99+54.80WBS4

95WBS4

100WBS4

105WBS4

110WBS4

PC: 307+95.90

PROPOSED C/L
IH 94 WB LANES

PT: 311+74.60

IH 94

INL

300

305

310

315

STA BACK = 311+76.40
STA AHEAD = 311+74.60

EXIST. LANE EDGE
IH 94 EB

SIGN

PROJECT NO:1022-07-76	HWY:IH 94	COUNTY:ST. CROIX & DUNN	TRAFFIC CONTROL - STAGE 4C	SHEET	E

FILE NAME : N:\PDS\C3D\10220706\SHEETSPLAN\PLAN SHEETS 10220776\025441_TC_STAGE4C_WEST.DWG
LAYOUT NAME - SHEET - (5)

PLOT DATE : 11/29/2017 2:18 PM PLOT BY : ANDERSON, THOMAS R PLOT NAME :

PLOT SCALE : 1 IN:100 FT

2

53rd AVE

53r

N

PROPOSED C/L
IH 94 WB LANES

SIGN

115WBS4

120WBS4

125WBS4

IH 94

INL

320

325

330

EXIST. LANE EDGE
IH 94 EB

LEGEND

- TYPE III BARRICADE
- TYPE III BARRICADE WTH ATTACHED SIGN
- TRAFFIC CONTROL DRUM
- TRAFFIC CONTROL DRUM WITH TYPE C STEADY BURN LIGHT
- SIGN ON PERMANENT SUPPORT
- TYPE A WARNING LIGHT (FLASHING)
- CONCRETE BARRIER TEMPORARY PRECAST
- WORK AREA
- TEMPORARY RAISED PAVEMENT MARKER
- DIRECTION OF TRAFFIC
- TEMPORARY DELINEATOR

N

PROPOSED C/L
IH 94 WB LANES

PC: 343+92.88

PC: 138+88.59WBS4

130WBS4

135WBS4

140WBS4

IH 94

INL

335

340

345

EXIST. LANE EDGE
IH 94 EB

SIGN

PROJECT NO:1022-07-76	HWY:IH 94	COUNTY:ST. CROIX & DUNN	TRAFFIC CONTROL - STAGE 4C	SHEET	E

FILE NAME : N:\PDS\C3D\10220706\SHEETSPLAN\PLAN SHEETS 10220776\025441_TC_STAGE4C_WEST.DWG
LAYOUT NAME - SHEET - (7)

PLOT DATE : 11/29/2017 2:18 PM PLOT BY : ANDERSON, THOMAS R PLOT NAME :

PLOT SCALE : 1 IN:100 FT

2

53rd AVE

53rd AVE

N

PROPOSED C/L
IH 94 WB LANES

145WBS4

150WBS4

155WBS4

IH 94

IH 94

IH 94

INL

INL

350

355

360

EXIST. LANE EDGE
IH 94 EB

LEGEND

- TYPE III BARRICADE
- TYPE III BARRICADE WTH ATTACHED SIGN
- TRAFFIC CONTROL DRUM
- TRAFFIC CONTROL DRUM WITH TYPE C STEADY BURN LIGHT
- SIGN ON PERMANENT SUPPORT
- TYPE A WARNING LIGHT (FLASHING)
- CONCRETE BARRIER TEMPORARY PRECAST
- WORK AREA
- TEMPORARY RAISED PAVEMENT MARKER
- DIRECTION OF TRAFFIC
- TEMPORARY DELINEATOR

N

PROPOSED C/L
IH 94 WB LANES

160WBS4

165WBS4

170WBS4

IH 94

IH 94

IH 94

INL

INL

PT: 365+53.63 PT: 160+61.34WBS4

365

370

375

STA BACK = 365+44.62
STA AHEAD = 365+53.63

EXIST. LANE EDGE
IH 94 EB

PROJECT NO:1022-07-76	HWY:IH 94	COUNTY:ST. CROIX & DUNN	TRAFFIC CONTROL - STAGE 4C	SHEET	E

FILE NAME : N:\PDS\C3D\10220706\SHEETSPLAN\PLAN SHEETS 10220776\025441_TC_STAGE4C_WEST.DWG
LAYOUT NAME - SHEET - (9)

PLOT DATE : 11/29/2017 2:18 PM PLOT BY : ANDERSON, THOMAS R PLOT NAME :

PLOT SCALE : 1 IN:100 FT

2

2

SIGN

PROPOSED C/L
IH 94 WB LANES

175WBS4

180WBS4

185WBS4

IH 94

INL

380

385

390

EXIST. LANE EDGE
IH 94 EB

N

12

RIPRAP

RIPRAP

RIPRAP

18

PT: 8+65.81

8TH CORSEMAY DR

LEGEND

- TYPE III BARRICADE
- TYPE III BARRICADE WTH ATTACHED SIGN
- TRAFFIC CONTROL DRUM
- TRAFFIC CONTROL DRUM WITH TYPE C STEADY BURN LIGHT
- SIGN ON PERMANENT SUPPORT
- TYPE A WARNING LIGHT (FLASHING)
- CONCRETE BARRIER TEMPORARY PRECAST
- WORK AREA
- TEMPORARY RAISED PAVEMENT MARKER
- DIRECTION OF TRAFFIC
- TEMPORARY DELINEATOR

N

PROPOSED C/L
IH 94 WB LANES

PC: 192+72.46WBS4

PC: 398+44.50

190WBS4

195WBS4

200WBS4

C/L TEMPORARY WB LANES

IH 94

SIGN

INL

395

400

405

EXIST. LANE EDGE
IH 94 EB

PROJECT NO:1022-07-76	HWY:IH 94	COUNTY:ST. CROIX & DUNN	TRAFFIC CONTROL - STAGE 4C	SHEET	E

FILE NAME : N:\PDS\C3D\10220706\SHEETSPLAN\PLAN SHEETS 10220776\025441_TC_STAGE4C_WEST.DWG
LAYOUT NAME - SHEET - (11)

PLOT DATE : 11/29/2017 2:19 PM PLOT BY : ANDERSON, THOMAS R PLOT NAME :

PLOT SCALE : 1 IN:100 FT

2

2

C/L TEMPORARY WB LANES

205WBS4

210WBS4

215WBS4

IH 94

INL

410

415

420

EXIST. LANE EDGE
IH 94 EB

PT: 216+20.39WBS4

PT: 422+28.48

STA BACK = 421+97.17
STA AHEAD = 422+28.48

N

LEGEND

- TYPE III BARRICADE
- TYPE III BARRICADE WTH ATTACHED SIGN
- TRAFFIC CONTROL DRUM
- TRAFFIC CONTROL DRUM WITH TYPE C STEADY BURN LIGHT
- SIGN ON PERMANENT SUPPORT
- TYPE A WARNING LIGHT (FLASHING)
- CONCRETE BARRIER TEMPORARY PRECAST
- WORK AREA
- TEMPORARY RAISED PAVEMENT MARKER
- DIRECTION OF TRAFFIC
- TEMPORARY DELINEATOR

N

SIGN

220WBS4

225WBS4

230WBS4

235WB

IH 94

INL

425

430

435

C/L TEMPORARY WB LANES

EXIST. LANE EDGE
IH 94 EB

RIPRAP

SIGN

PROJECT NO:1022-07-76	HWY: IH 94	COUNTY: ST. CROIX & DUNN	TRAFFIC CONTROL - STAGE 4C	SHEET	E

FILE NAME : N:\PDS\C3D\10220706\SHEETSPLAN\PLAN SHEETS 10220776\025441_TC_STAGE4C_WEST.DWG
LAYOUT NAME - SHEET - (13)

PLOT DATE : 11/29/2017 2:19 PM PLOT BY : ANDERSON, THOMAS R PLOT NAME :

PLOT SCALE : 1 IN:100 FT

2

C/L TEMPORARY WB LANES

RIPRAP

SIGN

SIGN

Pi: 249+07.94WBS4

240WBS4

245WBS4

250WBS4

IH 94

IH 94

INL

INL

445

450

455

IH 94

IH 94

RIPRAP

EXIST. LANE EDGE
IH 94 EB

SIGN

LEGEND

- TYPE III BARRICADE
- TYPE III BARRICADE WTH ATTACHED SIGN
- TRAFFIC CONTROL DRUM
- TRAFFIC CONTROL DRUM WITH TYPE C STEADY BURN LIGHT
- SIGN ON PERMANENT SUPPORT
- TYPE A WARNING LIGHT (FLASHING)
- CONCRETE BARRIER TEMPORARY PRECAST
- WORK AREA
- TEMPORARY RAISED PAVEMENT MARKER
- DIRECTION OF TRAFFIC
- TEMPORARY DELINEATOR

PC: 255+44.59WBS4

PC: 458+68.43

255WBS4

260WBS4

265WBS4

C/L TEMPORARY WB LANES

460

465

470

IH 94

IH 94

INL

INL

SIGN

EXIST. LANE EDGE
IH 94 EB

PROJECT NO:1022-07-76	HWY: IH 94	COUNTY: ST. CROIX & DUNN	TRAFFIC CONTROL - STAGE 4C	SHEET	E

FILE NAME : N:\PDS\C3D\10220706\SHEETSPLAN\PLAN SHEETS 10220776\025441_TC_STAGE4C_WEST.DWG
LAYOUT NAME - SHEET - (15)

PLOT DATE : 11/29/2017 2:19 PM PLOT BY : ANDERSON, THOMAS R PLOT NAME :

PLOT SCALE : 1 IN:100 FT

2

2

PT: 473+68.68
PI: 473+35.34WBS4
270WBS4
275WBS4
280WBS4
C/L TEMPORARY WB LANES
IH 94
475
480
485
INL
SIGN
RIPRAP
MH
STA BACK = 473+92.26
STA AHEAD = 473+78.05
EXIST. LANE EDGE
IH 94 EB

LEGEND

- TYPE III BARRICADE
- TYPE III BARRICADE WTH ATTACHED SIGN
- TRAFFIC CONTROL DRUM
- TRAFFIC CONTROL DRUM WITH TYPE C STEADY BURN LIGHT
- SIGN ON PERMANENT SUPPORT
- TYPE A WARNING LIGHT (FLASHING)
- CONCRETE BARRIER TEMPORARY PRECAST
- WORK AREA
- TEMPORARY RAISED PAVEMENT MARKER
- DIRECTION OF TRAFFIC
- TEMPORARY DELINEATOR

PI: 290+87.96WBS4
285WBS4
290WBS4
295WBS4
C/L TEMPORARY WB LANES
490
495
500
SEPV
SEPC
A/C

PROJECT NO:1022-07-76	HWY:IH 94	COUNTY:ST. CROIX & DUNN	TRAFFIC CONTROL - STAGE 4C	SHEET	E

FILE NAME : N:\PDS\C3D\10220706\SHEETSPLAN\PLAN SHEETS 10220776\025441_TC_STAGE4C_WEST.DWG
LAYOUT NAME - SHEET - (17)
PLOT DATE : 11/29/2017 2:19 PM PLOT BY : ANDERSON, THOMAS R PLOT NAME :
PLOT SCALE : 1 IN:100 FT

2

2

LEGEND

- TYPE III BARRICADE
- TYPE III BARRICADE WTH ATTACHED SIGN
- TRAFFIC CONTROL DRUM
- TRAFFIC CONTROL DRUM WITH TYPE C STEADY BURN LIGHT
- SIGN ON PERMANENT SUPPORT
- TYPE A WARNING LIGHT (FLASHING)
- CONCRETE BARRIER TEMPORARY PRECAST
- WORK AREA
- TEMPORARY RAISED PAVEMENT MARKER
- DIRECTION OF TRAFFIC
- TEMPORARY DELINEATOR

N

300WBS4

305WBS4

310WBS4

315WBS4

320WBS4

325WBS4

PC: 504+23.29

PT: 515+28.30

STA BACK = 516+10.55

STA AHEAD = 516+13.33

505

510

515

520

525

530

IH 94

INL

C/L TEMPORARY WB LANES

EXIST. LANE EDGE
IH 94 EB

CTH Q

SIGN

PROJECT NO:1022-07-76	HWY:IH 94	COUNTY:ST. CROIX & DUNN	TRAFFIC CONTROL - STAGE 4C	SHEET	E

FILE NAME : N:\PDS\C3D\10220706\SHEETSPLAN\PLAN SHEETS 10220776\025441_TC_STAGE4C_WEST.DWG
LAYOUT NAME - SHEET - (19)

PLOT DATE : 11/29/2017 2:20 PM

PLOT BY : ANDERSON, THOMAS R PLOT NAME :

PLOT SCALE : 1 IN:100 FT

2

2

N

C/L TEMPORARY WB LANES

SIGN

330WBS4

335WBS4

340WBS4

PC: 553+29.32

PT: 553+28.27

IH 94

INL

535

540

545

EXIST. LANE EDGE
IH 94 EB

SIGN

LEGEND

- TYPE III BARRICADE
- TYPE III BARRICADE WTH ATTACHED SIGN
- TRAFFIC CONTROL DRUM
- TRAFFIC CONTROL DRUM WITH TYPE C STEADY BURN LIGHT
- SIGN ON PERMANENT SUPPORT
- TYPE A WARNING LIGHT (FLASHING)
- CONCRETE BARRIER TEMPORARY PRECAST
- WORK AREA
- TEMPORARY RAISED PAVEMENT MARKER
- DIRECTION OF TRAFFIC
- TEMPORARY DELINEATOR

N

C/L TEMPORARY WB LANES

345WBS4

350WBS4

355WBS4

PT: 553+35.03

PC: 553+35.70

IH 94

INL

550

555

560

EXIST. LANE EDGE
IH 94 EB

SIGN

STA BACK = 553+57.92

STA AHEAD = 553+50.37

PROJECT NO:1022-07-76	HWY:IH 94	COUNTY:ST. CROIX & DUNN	TRAFFIC CONTROL - STAGE 4C	SHEET	E

FILE NAME : N:\PDS\C3D\10220706\SHEETSPLAN\PLAN SHEETS 10220776\025441_TC_STAGE4C_WEST.DWG
LAYOUT NAME - SHEET - (21)

PLOT DATE : 11/29/2017 2:20 PM PLOT BY : ANDERSON, THOMAS R PLOT NAME :

PLOT SCALE : 1 IN:100 FT

2

2

PI: 361+49.79WBS4

C/L TEMPORARY WB LANES

360WBS4

BEGIN TAPER

IH 94

365WBS4

PI: 367+49.84WBS4

END TAPER

EXISTING C/L
IH 94 WB LANES

370WBS4

IH 94

EP: 371+96.30WBS4

PC: 578+64.66

565

IH 94

570

575

IH 94

160th ST

EXIST. LANE EDGE
IH 94 EB

N

LEGEND

- TYPE III BARRICADE
- TYPE III BARRICADE WTH ATTACHED SIGN
- TRAFFIC CONTROL DRUM
- TRAFFIC CONTROL DRUM WITH TYPE C STEADY BURN LIGHT
- SIGN ON PERMANENT SUPPORT
- TYPE A WARNING LIGHT (FLASHING)
- CONCRETE BARRIER TEMPORARY PRECAST
- WORK AREA
- TEMPORARY RAISED PAVEMENT MARKER
- DIRECTION OF TRAFFIC
- TEMPORARY DELINEATOR

IH 94

PC: 578+64.66

EXISTING C/L
IH 94 WB LANES

IH 94

580

585

590

EXIST. LANE EDGE
IH 94 EB

PT: 592+41.86

IH 94

N

PROJECT NO:1022-07-76	HWY:IH 94	COUNTY:ST. CROIX & DUNN	TRAFFIC CONTROL - STAGE 4C	SHEET	E

FILE NAME : N:\PDS\C3D\10220706\SHEETSPLAN\PLAN SHEETS 10220776\025441_TC_STAGE4C_WEST.DWG
LAYOUT NAME - SHEET - (23)

PLOT DATE : 11/29/2017 2:20 PM PLOT BY : ANDERSON, THOMAS R PLOT NAME :

PLOT SCALE : 1 IN:100 FT

WISDOT/CADDS SHEET 44

2

LEGEND

- TYPE III BARRICADE
- TYPE III BARRICADE WTH ATTACHED SIGN
- TRAFFIC CONTROL DRUM
- TRAFFIC CONTROL DRUM WITH TYPE C STEADY BURN LIGHT
- SIGN ON PERMANENT SUPPORT
- TYPE A WARNING LIGHT (FLASHING)
- CONCRETE BARRIER TEMPORARY PRECAST
- WORK AREA
- TEMPORARY RAISED PAVEMENT MARKER
- DIRECTION OF TRAFFIC
- TEMPORARY DELINEATOR

N

EXISTING C/L
IH 94 WB LANES

PC: 3+94.40EBS5

PI: 5+22.44WBS5

5WBS5

BEGIN TAPER

INL

210EB
5EBS5

PT: 8+50.25EBS5

IH 94

10WBS5

PC: 10+79.27EBS5

PI: 11+22.49WBS5

END TAPER

C/L TEMPORARY WB LANES

15WBS5

PT: 15+35.12EBS5

15EBS5

10EBS5
215EB

IH 94

220EB

EXISTING C/L
IH 94 EB LANES

C/L TEMPORARY EB LANES

PROPOSED R/L
IH 94 EB

SIGN

W

PROJECT NO:1022-07-76	HWY:IH 94	COUNTY:ST. CROIX & DUNN	TRAFFIC CONTROL - STAGE 5	SHEET	E

FILE NAME : N:\PDS\C3D\10220706\SHEETSPLAN\PLAN SHEETS 10220776\025451_TC_STAGE5_WEST.DWG
LAYOUT NAME - SHEET - (0)

PLOT DATE : 11/29/2017 2:34 PM PLOT BY : ANDERSON, THOMAS R PLOT NAME :

PLOT SCALE : 1 IN:100 FT

2

2

N

C/L TEMPORARY WB LANES

20WBS5

IH 94

25WBS5

IH 94

30WBS5

20EBS5

25EBS5

30EBS5

INL

INL

INL

C/L TEMPORARY EB LANES

225EB

230EB

235EB

IH 94

IH 94

PROPOSED R/L
IH 94 EB

SIGN

LEGEND

- TYPE III BARRICADE
- TYPE III BARRICADE WTH ATTACHED SIGN
- TRAFFIC CONTROL DRUM
- TRAFFIC CONTROL DRUM WITH TYPE C STEADY BURN LIGHT
- SIGN ON PERMANENT SUPPORT
- TYPE A WARNING LIGHT (FLASHING)
- CONCRETE BARRIER TEMPORARY PRECAST
- WORK AREA
- TEMPORARY RAISED PAVEMENT MARKER
- DIRECTION OF TRAFFIC
- TEMPORARY DELINEATOR

N

C/L TEMPORARY WB LANES

35WBS5

IH 94

40WBS5

IH 94

45WBS5

35EBS5

40EBS5

45EBS5

INL

INL

INL

240EB

245EB

250EB

C/L TEMPORARY EB LANES

IH 94

IH 94

PROPOSED R/L
IH 94 EB

SIGN

STA BACK = 248+15.83EB
STA AHEAD = 248+21.13EB

PROJECT NO:1022-07-76	HWY:IH 94	COUNTY:ST. CROIX & DUNN	TRAFFIC CONTROL - STAGE 5	SHEET	E

FILE NAME : N:\PDS\C3D\10220706\SHEETSPLAN\PLAN SHEETS 10220776\025451_TC_STAGE5_WEST.DWG
LAYOUT NAME - SHEET - (1)

PLOT DATE : 11/29/2017 2:34 PM PLOT BY : ANDERSON, THOMAS R PLOT NAME :

PLOT SCALE : 1 IN:100 FT

2

2

N

50WBS5

50EBS5

255EB

55WBS5

55EBS5

260EB

IH 94

60WBS5

60EBS5

265EB

C/L TEMPORARY WB LANES

C/L TEMPORARY EB LANES

PROPOSED R/L
IH 94 EB

INL

SIGN

STH 128

PC: 255+09.68

PT: 258+51.53

PC: 260+09.57

PT: 262+80.57

2+80.62EB

2+80.59EB

LEGEND

- TYPE III BARRICADE
- TYPE III BARRICADE WTH ATTACHED SIGN
- TRAFFIC CONTROL DRUM
- TRAFFIC CONTROL DRUM WITH TYPE C STEADY BURN LIGHT
- SIGN ON PERMANENT SUPPORT
- TYPE A WARNING LIGHT (FLASHING)
- CONCRETE BARRIER TEMPORARY PRECAST
- WORK AREA
- TEMPORARY RAISED PAVEMENT MARKER
- DIRECTION OF TRAFFIC
- TEMPORARY DELINEATOR

N

C/L TEMPORARY WB LANES

65WBS5

65EBS5

C/L TEMPORARY EB LANES

270EB

70WBS5

70EBS5

275EB

75WBS5

75EBS5

280EB

IH 94

PROPOSED R/L
IH 94 EB

EB CONCRETE
PAVEMENT GAP

PC: 283+57.16EB

PROJECT NO:1022-07-76	HWY: IH 94	COUNTY: ST. CROIX & DUNN	TRAFFIC CONTROL - STAGE 5	SHEET	E

FILE NAME : N:\PDS\C3D\10220706\SHEETSPLAN\PLAN SHEETS 10220776\025451_TC_STAGE5_WEST.DWG
LAYOUT NAME - SHEET - (3)

PLOT DATE : 11/29/2017 2:34 PM PLOT BY : ANDERSON, THOMAS R PLOT NAME :

PLOT SCALE : 1 IN:100 FT

2

2

N

80WBS5

80EBS5

285EB

IH 94

PI: 81+54.51WBS5

PT: 288+29.55EB

C/L TEMPORARY WB LANES

85WBS5

85EBS5

C/L TEMPORARY EB LANES

290EB

INL

PROPOSED R/L
IH 94 EB

PC: 89+44.87EBS5

SIGN

90WBS5

90EBS5

295EB

PT: 92+19.13EBS5

PI: 93+54.75WBS5

LEGEND

- TYPE III BARRICADE
- TYPE III BARRICADE WTH ATTACHED SIGN
- TRAFFIC CONTROL DRUM
- TRAFFIC CONTROL DRUM WITH TYPE C STEADY BURN LIGHT
- SIGN ON PERMANENT SUPPORT
- TYPE A WARNING LIGHT (FLASHING)
- CONCRETE BARRIER TEMPORARY PRECAST
- WORK AREA
- TEMPORARY RAISED PAVEMENT MARKER
- DIRECTION OF TRAFFIC
- TEMPORARY DELINEATOR

N

C/L TEMPORARY WB LANES

SIGN

95WBS5

95EBS5

300EB

PC: 98+20.23EBS5

PI: 99+54.80WBS5

100WBS5

100EBS5

305EB

PT: 100+94.48EBS5

PC: 307+95.90EB

105WBS5

105EBS5

310EB

PROPOSED C/L
IH 94 WB LANES

PT: 311+74.60EB

110WBS5

110EBS5

C/L TEMPORARY EB LANES

315EB

PROPOSED R/L
IH 94 EB

STA BACK = 311+76.39EB

STA AHEAD = 311+74.60EB

PROJECT NO:1022-07-76	HWY:IH 94	COUNTY:ST. CROIX & DUNN	TRAFFIC CONTROL - STAGE 5	SHEET	E

FILE NAME : N:\PDS\C3D\10220706\SHEETSPLAN\PLAN SHEETS 10220776\025451_TC_STAGE5_WEST.DWG
LAYOUT NAME - SHEET - (5)

PLOT DATE : 11/29/2017 2:34 PM PLOT BY : ANDERSON, THOMAS R PLOT NAME :

PLOT SCALE : 1 IN:100 FT

2

2

53rd AVE

53r

N

PROPOSED C/L
IH 94 WB LANES

SIGN

115WBS5

120WBS5

125WBS5

IH 94

INL

115EBS5

120EBS5

125EBS5

C/L TEMPORARY EB LANES

320EB

325EB

330EB

IH 94

PROPOSED R/L
IH 94 EB

LEGEND

- TYPE III BARRICADE
- TYPE III BARRICADE WTH ATTACHED SIGN
- TRAFFIC CONTROL DRUM
- TRAFFIC CONTROL DRUM WITH TYPE C STEADY BURN LIGHT
- SIGN ON PERMANENT SUPPORT
- TYPE A WARNING LIGHT (FLASHING)
- CONCRETE BARRIER TEMPORARY PRECAST
- WORK AREA
- TEMPORARY RAISED PAVEMENT MARKER
- DIRECTION OF TRAFFIC
- TEMPORARY DELINEATOR

SIGN

N

PROPOSED C/L
IH 94 WB LANES

130WBS5

135WBS5

140WBS5

94

IH 94

INL

130EBS5

135EBS5

140EBS5

C/L TEMPORARY EB LANES

335EB

340EB

345EB

94

IH 94

PROPOSED R/L
IH 94 EB

SIGN

PROJECT NO:1022-07-76	HWY:IH 94	COUNTY:ST. CROIX & DUNN	TRAFFIC CONTROL - STAGE 5	SHEET	E

FILE NAME : N:\PDS\C3D\10220706\SHEETSPLAN\PLAN SHEETS 10220776\025451_TC_STAGE5_WEST.DWG
LAYOUT NAME - SHEET - (7)

PLOT DATE : 11/29/2017 2:35 PM PLOT BY : ANDERSON, THOMAS R PLOT NAME :

PLOT SCALE : 1 IN:100 FT

2

2

53rd AVE

53rd AVE

N

PROPOSED C/L
IH 94 WB LANES

145WBS5

IH 94

150WBS5

IH 94

155WBS5

145EBS5

INL

150EBS5

INL

155EBS5

C/L TEMPORARY EB LANES

350EB

355EB

360EB

IH 94

IH 94

PROPOSED R/L
IH 94 EB

LEGEND

- TYPE III BARRICADE
- TYPE III BARRICADE WTH ATTACHED SIGN
- TRAFFIC CONTROL DRUM
- TRAFFIC CONTROL DRUM WITH TYPE C STEADY BURN LIGHT
- SIGN ON PERMANENT SUPPORT
- TYPE A WARNING LIGHT (FLASHING)
- CONCRETE BARRIER TEMPORARY PRECAST
- WORK AREA
- TEMPORARY RAISED PAVEMENT MARKER
- DIRECTION OF TRAFFIC
- TEMPORARY DELINEATOR

N

PROPOSED C/L
IH 94 WB LANES

160WBS5

IH 94

165WBS5

170WBS5

IH 94

160EBS5

INL

165EBS5

170EBS5

INL

C/L TEMPORARY EB LANES

365EB

370EB

375EB

IH 94

IH 94

PROPOSED R/L
IH 94 EB

PT: 365+53.63EB

STA BACK = 365+44.62EB

STA AHEAD = 365+53.63EB

PROJECT NO:1022-07-76	HWY:IH 94	COUNTY:ST. CROIX & DUNN	TRAFFIC CONTROL - STAGE 5	SHEET	E

FILE NAME : N:\PDS\C3D\10220706\SHEETSPLAN\PLAN SHEETS 10220776\025451_TC_STAGE5_WEST.DWG
LAYOUT NAME - SHEET - (9)

PLOT DATE : 11/29/2017 2:35 PM PLOT BY : ANDERSON, THOMAS R PLOT NAME :

PLOT SCALE : 1 IN:100 FT

2

SIGN

PROPOSED C/L
IH 94 WB LANES

175WBS5 180WBS5 185WBS5

IH 94

175EBS5 180EBS5 185EBS5

C/L TEMPORARY EB LANES

380EB 385EB 390EB

IH 94

PROPOSED R/L
IH 94 EB

INL

RIPRAP

RIPRAP

RIPRAP

12

10

IH 94

PT: 8+65.81

8TH CORSEMAY DR

N

LEGEND

- TYPE III BARRICADE
- TYPE III BARRICADE WTH ATTACHED SIGN
- TRAFFIC CONTROL DRUM
- TRAFFIC CONTROL DRUM WITH TYPE C STEADY BURN LIGHT
- SIGN ON PERMANENT SUPPORT
- TYPE A WARNING LIGHT (FLASHING)
- CONCRETE BARRIER TEMPORARY PRECAST
- WORK AREA
- TEMPORARY RAISED PAVEMENT MARKER
- DIRECTION OF TRAFFIC
- TEMPORARY DELINEATOR

PROPOSED C/L
IH 94 WB LANES

PC: 192+72.46WBS5

PC: 193+26.65EBS5

PC: 398+44.50EB

IH 94

190WBS5 195WBS5 200WBS5

190EBS5 195EBS5 200EBS5

395EB 400EB 405EB

IH 94

SIGN

INL

SIGN

N

C/L TEMPORARY WB LANES

IH 94

C/L TEMPORARY EB LANES

IH 94

PROPOSED R/L
IH 94 EB

2

PROJECT NO:1022-07-76	HWY:IH 94	COUNTY:ST. CROIX & DUNN	TRAFFIC CONTROL - STAGE 5	SHEET	E

2

C/L TEMPORARY WB LANES

205WBS5

210WBS5

IH 94

215WBS5

205EBS5

210EBS5

215EBS5

INL

C/L TEMPORARY EB LANES

415EB

420EB

410EB

IH 94

PROPOSED R/L
IH 94 EB

PT: 216+20.39WBS5

PT: 216+82.77EBS5

PT: 422+28.48EB

STA BACK = 421+97.17EB
STA AHEAD = 422+28.48EB

N

LEGEND

- TYPE III BARRICADE
- TYPE III BARRICADE WTH ATTACHED SIGN
- TRAFFIC CONTROL DRUM
- TRAFFIC CONTROL DRUM WITH TYPE C STEADY BURN LIGHT
- SIGN ON PERMANENT SUPPORT
- TYPE A WARNING LIGHT (FLASHING)
- CONCRETE BARRIER TEMPORARY PRECAST
- WORK AREA
- TEMPORARY RAISED PAVEMENT MARKER
- DIRECTION OF TRAFFIC
- TEMPORARY DELINEATOR

N

C/L TEMPORARY WB LANES

SIGN

220WBS5

225WBS5

230WBS5

235WB

IH 94

220EBS5

225EBS5

230EBS5

INL

C/L TEMPORARY EB LANES

425EB

430EB

435EB

44

IH 94

SIGN

PROPOSED R/L
IH 94 EB

RIPRAP

PROJECT NO:1022-07-76	HWY:IH 94	COUNTY:ST. CROIX & DUNN	TRAFFIC CONTROL - STAGE 5	SHEET	E

FILE NAME : N:\PDS\C3D\10220706\SHEETSPLAN\PLAN SHEETS 10220776\025451_TC_STAGE5_WEST.DWG
LAYOUT NAME - SHEET - (13)

PLOT DATE : 11/29/2017 2:35 PM PLOT BY : ANDERSON, THOMAS R PLOT NAME :

PLOT SCALE : 1 IN:100 FT

2

2

C/L TEMPORARY WB LANES

C/L TEMPORARY EB LANES

PROPOSED R/L
IH 94 EB

RIPRAP

SIGN

IH 94

INL

240WBS5

245WBS5

250WBS5

240EBS5

245EBS5

250EBS5

445EB

450EB

455EB

PC: 249+29.98WBS5

PC: 249+29.98EBS5

LEGEND

- TYPE III BARRICADE
- TYPE III BARRICADE WTH ATTACHED SIGN
- TRAFFIC CONTROL DRUM
- TRAFFIC CONTROL DRUM WITH TYPE C STEADY BURN LIGHT
- SIGN ON PERMANENT SUPPORT
- TYPE A WARNING LIGHT (FLASHING)
- CONCRETE BARRIER TEMPORARY PRECAST
- WORK AREA
- TEMPORARY RAISED PAVEMENT MARKER
- DIRECTION OF TRAFFIC
- TEMPORARY DELINEATOR

PC: 459+20.98EBS5

PC: 459+20.98WBS5

255WBS5

255EBS5

460EB

465EB

470EB

260WBS5

260EBS5


265WBS5

265EBS5

EB CONCRETE
PAVEMENT GAP

PROJECT NO:1022-07-76	HWY: IH 94	COUNTY: ST. CROIX & DUNN	TRAFFIC CONTROL - STAGE 5	SHEET	E

2

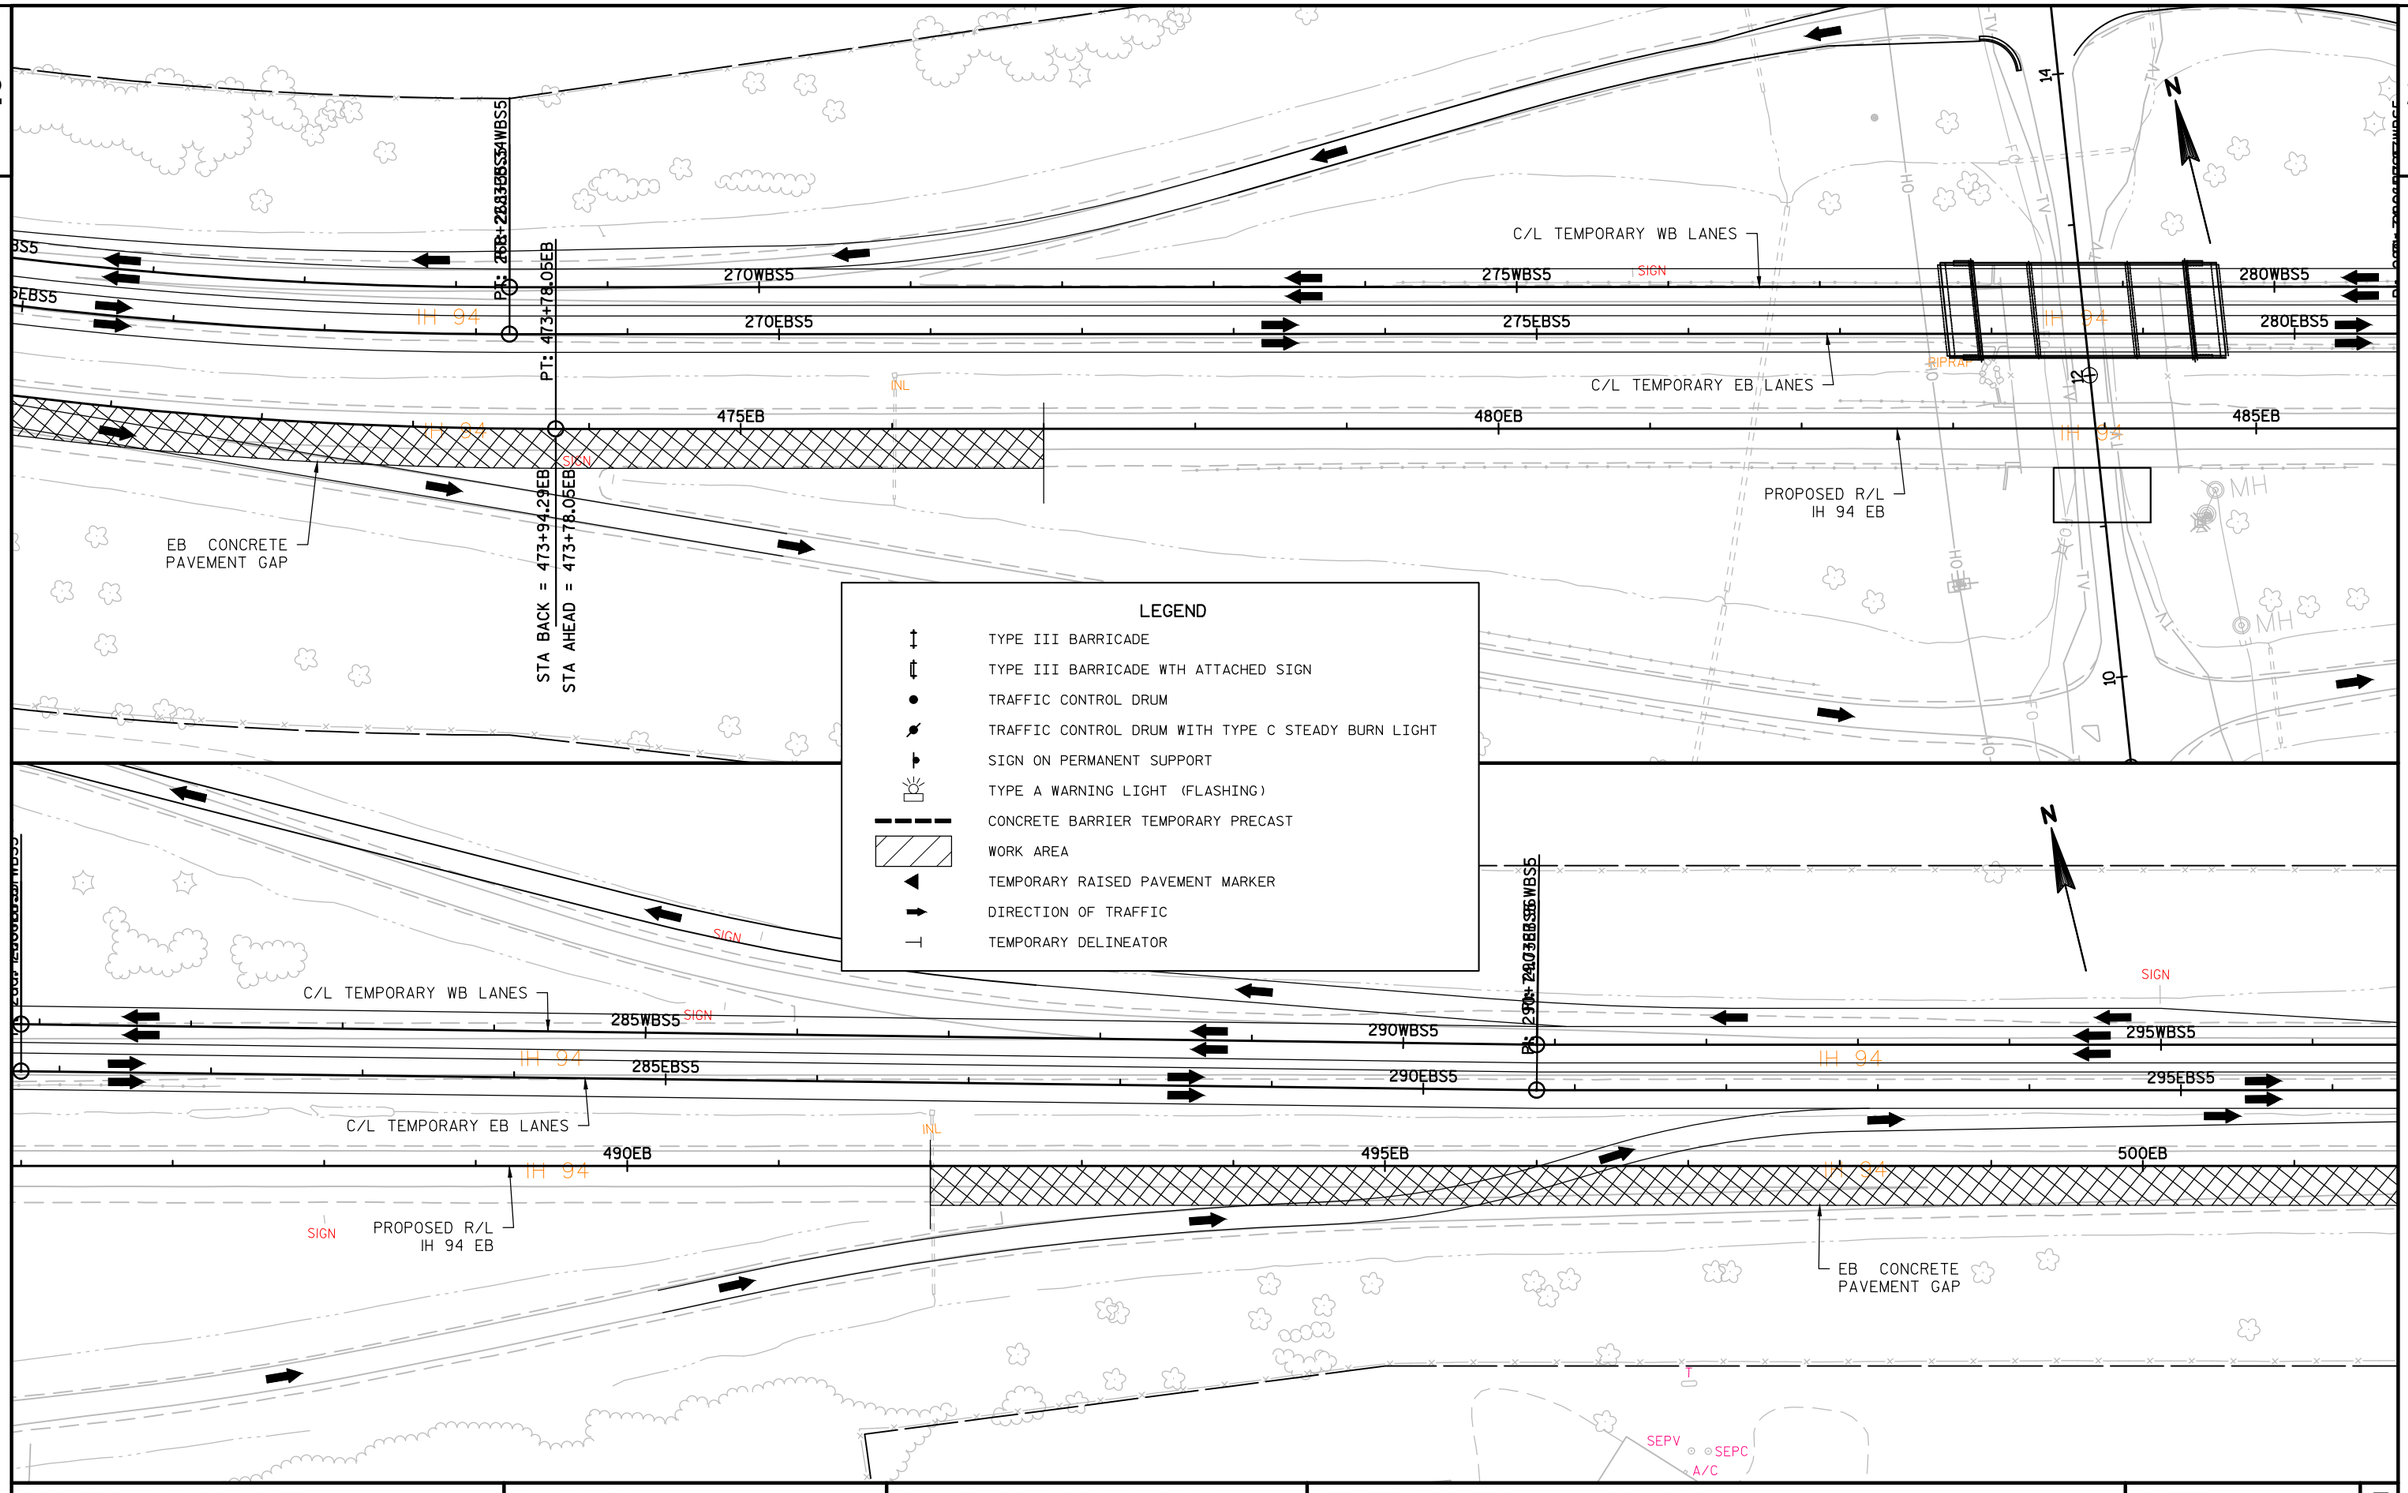

PROJECT NO:1022-07-76	HWY:IH 94	COUNTY:ST. CROIX & DUNN	TRAFFIC CONTROL - STAGE 5	SHEET	E

2

C/L TEMPORARY WB LANES

300WBS5

300EBS5

PC: 504+79.33EB

505EB

C/L TEMPORARY EB LANES

PROPOSED R/L
IH 94 EB

EB CONCRETE
PAVEMENT GAP

IH 94

INL

305WBS5

305EBS5

510EB

310WBS5

310EBS5

515EB

PT: 516+13.33EB

STA BACK = 516+09.56EB
STA AHEAD = 516+13.33EB

CTH Q

LEGEND

- TYPE III BARRICADE
- TYPE III BARRICADE WTH ATTACHED SIGN
- TRAFFIC CONTROL DRUM
- TRAFFIC CONTROL DRUM WITH TYPE C STEADY BURN LIGHT
- SIGN ON PERMANENT SUPPORT
- TYPE A WARNING LIGHT (FLASHING)
- CONCRETE BARRIER TEMPORARY PRECAST
- WORK AREA
- TEMPORARY RAISED PAVEMENT MARKER
- DIRECTION OF TRAFFIC
- TEMPORARY DELINEATOR

C/L TEMPORARY WB LANES

315WBS5

320WBS5

325WBS5

315EBS5

320EBS5

325EBS5

520EB

525EB

530EB

C/L TEMPORARY EB LANES

PROPOSED R/L
IH 94 EB

SIGN

SIGN

SIGN

PROJECT NO:1022-07-76	HWY: IH 94	COUNTY: ST. CROIX & DUNN	TRAFFIC CONTROL - STAGE 5	SHEET	E

FILE NAME : N:\PDS\C3D\10220706\SHEETSPLAN\PLAN SHEETS 10220776\025451_TC_STAGE5_WEST.DWG
LAYOUT NAME - SHEET - (19)

PLOT DATE : 11/29/2017 2:36 PM PLOT BY : ANDERSON, THOMAS R PLOT NAME :

PLOT SCALE : 1 IN:100 FT

2

2

N

94

INL

330WBS5

330EBS5

535EB

C/L TEMPORARY WB LANES

C/L TEMPORARY EB LANES

PROPOSED R/L
IH 94 EB

335WBS5

335EBS5

540EB

IH 94

INL

IH 94

340WBS5

340EBS5

545EB

SIGN

SIGN

LEGEND

- TYPE III BARRICADE
- TYPE III BARRICADE WTH ATTACHED SIGN
- TRAFFIC CONTROL DRUM
- TRAFFIC CONTROL DRUM WITH TYPE C STEADY BURN LIGHT
- SIGN ON PERMANENT SUPPORT
- TYPE A WARNING LIGHT (FLASHING)
- CONCRETE BARRIER TEMPORARY PRECAST
- WORK AREA
- TEMPORARY RAISED PAVEMENT MARKER
- DIRECTION OF TRAFFIC
- TEMPORARY DELINEATOR

N

345WBS5

345EBS5

550EB

IH 94

INL

IH 94

350WBS5

350EBS5

555EB

C/L TEMPORARY WB LANES

C/L TEMPORARY EB LANES

IH 94

355WBS5

355EBS5

560EB

IH 94

INL

PROPOSED R/L
IH 94 EB

SIGN

STA BACK = 553+57.92EB

STA AHEAD = 553+50.37EB

PROJECT NO:1022-07-76	HWY: IH 94	COUNTY: ST. CROIX & DUNN	TRAFFIC CONTROL - STAGE 5	SHEET	E

FILE NAME : N:\PDS\C3D\10220706\SHEETSPLAN\PLAN SHEETS 10220776\025451_TC_STAGE5_WEST.DWG
LAYOUT NAME - SHEET - (21)

PLOT DATE : 11/29/2017 2:37 PM PLOT BY : ANDERSON, THOMAS R PLOT NAME :

PLOT SCALE : 1 IN:100 FT

2

C/L TEMPORARY WB LANES

BEGIN TAPER

PI: 361+49.79WBS5

PC: 358+28.93EBS5

PT: 361+75.2EBS5

360WBS5

360EBS5

565EB

C/L TEMPORARY EB LANES

PROPOSED R/L IH 94 EB

IH 94

365WBS5

365EBS5

570EB

IH 94

PC: 367+30.34EBS5

PI: 367+49.84WBS5

END TAPER

EXISTING C/L IH 94 WB LANES

370WBS5

IH 94

575EB

370EBS5

IH 94

PT: 370+76.62EBS5

160th ST

EP: 371+96.30WBS5

EP: 375+68.24EBS5

EXISTING C/L IH 94 EB LANES

N

2

LEGEND

- TYPE III BARRICADE
- TYPE III BARRICADE WTH ATTACHED SIGN
- TRAFFIC CONTROL DRUM
- TRAFFIC CONTROL DRUM WITH TYPE C STEADY BURN LIGHT
- SIGN ON PERMANENT SUPPORT
- TYPE A WARNING LIGHT (FLASHING)
- CONCRETE BARRIER TEMPORARY PRECAST
- WORK AREA
- TEMPORARY RAISED PAVEMENT MARKER
- DIRECTION OF TRAFFIC
- TEMPORARY DELINEATOR

IH 94

EXISTING C/L IH 94 WB LANES

580EB

IH 94

585EB

EXISTING C/L IH 94 EB LANES

PROPOSED R/L IH 94 EB

590EB

PT: 592+41.86EB

IH 94

N

PROJECT NO:1022-07-76	HWY:IH 94	COUNTY:ST. CROIX & DUNN	TRAFFIC CONTROL - STAGE 5	SHEET	E

FILE NAME : N:\PDS\C3D\10220706\SHEETSPLAN\PLAN SHEETS 10220776\025451_TC_STAGE5_WEST.DWG
LAYOUT NAME - SHEET - (23)

PLOT DATE : 11/29/2017 2:37 PM PLOT BY : ANDERSON, THOMAS R PLOT NAME :

PLOT SCALE : 1 IN:100 FT

2

2

LEGEND

- TYPE III BARRICADE
- TYPE III BARRICADE WTH ATTACHED SIGN
- TRAFFIC CONTROL DRUM
- TRAFFIC CONTROL DRUM WITH TYPE C STEADY BURN LIGHT
- SIGN ON PERMANENT SUPPORT
- TYPE A WARNING LIGHT (FLASHING)
- CONCRETE BARRIER TEMPORARY PRECAST
- WORK AREA
- TEMPORARY RAISED PAVEMENT MARKER
- DIRECTION OF TRAFFIC
- TEMPORARY DELINEATOR

N

EXISTING C/L
IH 94 WB LANES

STA 210WB+22.43, 12' LT
BEGIN WB TAPER

STA 216WB+22.43, 20' LT
END WB TAPER

C/L TEMPORARY WB LANES

IH 94

210WB

215WB

220WB

INL

210EB

215EB

220EB

IH 94

PROPOSED R/L
IH 94 WB

PROPOSED R/L
IH 94 EB

STA 207EB+22.44, 12' RT
BEGIN EB TAPER

EXISTING C/L
IH 94 EB LANES

STA 215EB+22.44, 20' RT
END EB TAPER

C/L TEMPORARY EB LANES

SIGN

W

PROJECT NO:1022-07-76	HWY: IH 94	COUNTY: ST. CROIX & DUNN	TRAFFIC CONTROL - STAGE 6C	SHEET	E

FILE NAME : N:\PDS\C3D\10220706\SHEETSPLAN\PLAN SHEETS 10220776\025461_TC_STAGE6C_WEST.DWG
LAYOUT NAME - SHEET - (0)

PLOT DATE : 11/29/2017 3:20 PM PLOT BY : ANDERSON, THOMAS R PLOT NAME :

PLOT SCALE : 1 IN:100 FT

2

2

N

PROPOSED R/L
IH 94 WB

C/L TEMPORARY WB LANES

IH 94

225WB

230WB

IH 94

235WB

INL

INL

INL

225EB

230EB

235EB

IH 94

IH 94

PROPOSED R/L
IH 94 EB

SIGN

C/L TEMPORARY EB LANES

LEGEND

- TYPE III BARRICADE
- TYPE III BARRICADE WTH ATTACHED SIGN
- TRAFFIC CONTROL DRUM
- TRAFFIC CONTROL DRUM WITH TYPE C STEADY BURN LIGHT
- SIGN ON PERMANENT SUPPORT
- TYPE A WARNING LIGHT (FLASHING)
- CONCRETE BARRIER TEMPORARY PRECAST
- WORK AREA
- TEMPORARY RAISED PAVEMENT MARKER
- DIRECTION OF TRAFFIC
- TEMPORARY DELINEATOR

N

C/L TEMPORARY WB LANES

240WB

IH 94

245WB

PC 245+11.20WB

INL

240EB

245EB

IH 94

C/L TEMPORARY EB LANES

SIGN

STA BACK 245+11.20WB

STA AHEAD 248+21.13WB

PC 248+21.13WB

PROPOSED R/L
IH 94 WB

250WB

IH 94

INL

250EB

IH 94

PROPOSED R/L
IH 94 EB

PROJECT NO:1022-07-76	HWY:IH 94	COUNTY:ST. CROIX & DUNN	TRAFFIC CONTROL - STAGE 6C	SHEET	E

FILE NAME : N:\PDS\C3D\10220706\SHEETSPLAN\PLAN SHEETS 10220776\025461_TC_STAGE6C_WEST.DWG
LAYOUT NAME - SHEET - (1)

PLOT DATE : 11/29/2017 3:20 PM PLOT BY : ANDERSON, THOMAS R PLOT NAME :

PLOT SCALE : 1 IN:100 FT

2

2

N

PROPOSED R/L
IH 94 WB

PROPOSED R/L
IH 94 EB

C/L TEMPORARY WB LANES

C/L TEMPORARY EB LANES

255WB

255EB

260WB

260EB

265WB

265EB

270WB

270EB

275WB

275EB

280WB

280EB

IH 94

INL

SIGN

STH 128

PC: 255+80.62 PT: 256+80.58WB PC: 256+80.62 PT: 256+69.45WB

PC: 258+30.58 PT: 258+30.55WB

PC: 261+19.62 PT: 261+19.47WB

PC: 262+80.62 PT: 262+80.55WB

PC: 283+57.16EB

LEGEND

- TYPE III BARRICADE
- TYPE III BARRICADE WTH ATTACHED SIGN
- TRAFFIC CONTROL DRUM
- TRAFFIC CONTROL DRUM WITH TYPE C STEADY BURN LIGHT
- SIGN ON PERMANENT SUPPORT
- TYPE A WARNING LIGHT (FLASHING)
- CONCRETE BARRIER TEMPORARY PRECAST
- WORK AREA
- TEMPORARY RAISED PAVEMENT MARKER
- DIRECTION OF TRAFFIC
- TEMPORARY DELINEATOR

PROJECT NO:1022-07-76	HWY: IH 94	COUNTY: ST. CROIX & DUNN	TRAFFIC CONTROL - STAGE 6C	SHEET	E

FILE NAME : N:\PDS\C3D\10220706\SHEETSPLAN\PLAN SHEETS 10220776\025461_TC_STAGE6C_WEST.DWG
LAYOUT NAME - SHEET - (3)

PLOT DATE : 11/29/2017 3:20 PM PLOT BY : ANDERSON, THOMAS R PLOT NAME :

PLOT SCALE : 1 IN:100 FT

2

2

N

PROPOSED R/L
IH 94 WB

SIGN

C/L TEMPORARY WB LANES

PI: 286+56.69WB

PT: 288+29.55EB

285WB

IH 94

290WB

295WB

IH 94

INL

INL

285EB

STA BACK = 286+58.42WB

STA AHEAD = 286+56.69WB

IH 94

290EB

295EB

IH 94

PROPOSED R/L
IH 94 EB

C/L TEMPORARY EB LANES

LEGEND

- TYPE III BARRICADE
- TYPE III BARRICADE WTH ATTACHED SIGN
- TRAFFIC CONTROL DRUM
- TRAFFIC CONTROL DRUM WITH TYPE C STEADY BURN LIGHT
- SIGN ON PERMANENT SUPPORT
- TYPE A WARNING LIGHT (FLASHING)
- CONCRETE BARRIER TEMPORARY PRECAST
- WORK AREA
- TEMPORARY RAISED PAVEMENT MARKER
- DIRECTION OF TRAFFIC
- TEMPORARY DELINEATOR

N

PROPOSED R/L
IH 94 WB

SIGN

C/L TEMPORARY WB LANES

IH 94

300WB

305WB

310WB

IH 94

315WB

INL

INL

PC: 307+95.90EB

PT: 311+74.60EB

300EB

305EB

310EB

IH 94

315EB

C/L TEMPORARY EB LANES

SIGN

PROPOSED R/L
IH 94 EB

STA BACK = 311+76.39EB

STA AHEAD = 311+74.60EB

PROJECT NO:1022-07-76	HWY:IH 94	COUNTY:ST. CROIX & DUNN	TRAFFIC CONTROL - STAGE 6C	SHEET	E

2

53rd AVE

53r

N

PROPOSED R/L
IH 94 WB

SIGN

C/L TEMPORARY WB LANES

IH 94

320WB

325WB

330WB

IH

INL

320EB

325EB

330EB

IH 94

PROPOSED R/L
IH 94 EB

C/L TEMPORARY EB LANES

SIGN

LEGEND

- TYPE III BARRICADE
- TYPE III BARRICADE WTH ATTACHED SIGN
- TRAFFIC CONTROL DRUM
- TRAFFIC CONTROL DRUM WITH TYPE C STEADY BURN LIGHT
- SIGN ON PERMANENT SUPPORT
- TYPE A WARNING LIGHT (FLASHING)
- CONCRETE BARRIER TEMPORARY PRECAST
- WORK AREA
- TEMPORARY RAISED PAVEMENT MARKER
- DIRECTION OF TRAFFIC
- TEMPORARY DELINEATOR

C/L TEMPORARY WB LANES

PROPOSED R/L
IH 94 WB

N

PC: 343+92.88WB

PC: 343+92.88EB

94

335WB

IH 94

340WB

345WB

INL

335EB

340EB

345EB

94

IH 94

C/L TEMPORARY EB LANES

PROPOSED R/L
IH 94 EB

SIGN

PROJECT NO:1022-07-76	HWY:IH 94	COUNTY:ST. CROIX & DUNN	TRAFFIC CONTROL - STAGE 6C	SHEET	E

2

53rd AVE

53rd AVE

N

PROPOSED R/L
IH 94 WB

C/L TEMPORARY WB LANES

IH 94

350WB

355WB

360WB

INL

INL

350EB

355EB

360EB

IH 94

IH 94

C/L TEMPORARY EB LANES

PROPOSED R/L
IH 94 EB

LEGEND

- TYPE III BARRICADE
- TYPE III BARRICADE WTH ATTACHED SIGN
- TRAFFIC CONTROL DRUM
- TRAFFIC CONTROL DRUM WITH TYPE C STEADY BURN LIGHT
- SIGN ON PERMANENT SUPPORT
- TYPE A WARNING LIGHT (FLASHING)
- CONCRETE BARRIER TEMPORARY PRECAST
- WORK AREA
- TEMPORARY RAISED PAVEMENT MARKER
- DIRECTION OF TRAFFIC
- TEMPORARY DELINEATOR

N

PROPOSED R/L
IH 94 WB

C/L TEMPORARY WB LANES

365WB

IH 94

370WB

375WB

IH 94

INL

INL

365EB

370EB

375EB

IH 94

IH 94

C/L TEMPORARY EB LANES

PROPOSED R/L
IH 94 EB

STA BACK = 365+53.63WB
STA AHEAD = 365+53.63WB
PT: 365+53.63WB
365+53.63EB
365+53.63WB
365+53.63EB

PROJECT NO:1022-07-76	HWY:IH 94	COUNTY:ST. CROIX & DUNN	TRAFFIC CONTROL - STAGE 6C	SHEET	E

FILE NAME : N:\PDS\C3D\10220706\SHEETSPLAN\PLAN SHEETS 10220776\025461_TC_STAGE6C_WEST.DWG
LAYOUT NAME - SHEET - (9)

PLOT DATE : 11/29/2017 3:21 PM PLOT BY : ANDERSON, THOMAS R PLOT NAME :

PLOT SCALE : 1 IN:100 FT

2

2

SIGN

PROPOSED R/L
IH 94 WB

C/L TEMPORARY WB LANES

380WB

385WB

390WB

IH 94

INL

380EB

385EB

390EB

IH 94

PROPOSED R/L
IH 94 EB

C/L TEMPORARY EB LANES

N

12

IH 94

RIPRAP

RIPRAP

IH 94

RIPRAP

PT: 8+65.81

8TH CORSEMAY DR

LEGEND

- TYPE III BARRICADE
- TYPE III BARRICADE WTH ATTACHED SIGN
- TRAFFIC CONTROL DRUM
- TRAFFIC CONTROL DRUM WITH TYPE C STEADY BURN LIGHT
- SIGN ON PERMANENT SUPPORT
- TYPE A WARNING LIGHT (FLASHING)
- CONCRETE BARRIER TEMPORARY PRECAST
- WORK AREA
- TEMPORARY RAISED PAVEMENT MARKER
- DIRECTION OF TRAFFIC
- TEMPORARY DELINEATOR

SIGN

N

C/L TEMPORARY WB LANES

PC: 397+44.76WB

PC: 398+44.50EB

IH 94

395WB

400WB

405WB

PROPOSED R/L
IH 94 WB

IH 94

INL

SIGN

400EB

405EB

395EB

IH 94

IH 94

SIGN

INL

C/L TEMPORARY EB LANES

PROPOSED R/L
IH 94 EB

PROJECT NO:1022-07-76	HWY:IH 94	COUNTY:ST. CROIX & DUNN	TRAFFIC CONTROL - STAGE 6C	SHEET	E

FILE NAME : N:\PDS\C3D\10220706\SHEETSPLAN\PLAN SHEETS 10220776\025461_TC_STAGE6C_WEST.DWG
LAYOUT NAME - SHEET - (11)

PLOT DATE : 11/29/2017 3:21 PM PLOT BY : ANDERSON, THOMAS R PLOT NAME :

PLOT SCALE : 1 IN:100 FT

2

PROPOSED R/L
IH 94 WB

410WB

415WB

IH 94

INL

420WB

C/L TEMPORARY WB LANES

PT: 420+87.60WB

PT: 422+28.48EB

415EB

410EB

IH 94

420EB

INL

PROPOSED R/L
IH 94 EB

C/L TEMPORARY EB LANES

STA BACK = 421+97.17EB
STA AHEAD = 422+28.48EB

LEGEND

- TYPE III BARRICADE
- TYPE III BARRICADE WTH ATTACHED SIGN
- TRAFFIC CONTROL DRUM
- TRAFFIC CONTROL DRUM WITH TYPE C STEADY BURN LIGHT
- SIGN ON PERMANENT SUPPORT
- TYPE A WARNING LIGHT (FLASHING)
- CONCRETE BARRIER TEMPORARY PRECAST
- WORK AREA
- TEMPORARY RAISED PAVEMENT MARKER
- DIRECTION OF TRAFFIC
- TEMPORARY DELINEATOR

C/L TEMPORARY WB LANES

SIGN

425WB

IH 94

430WB

IH 94

435WB

INL

PROPOSED R/L
IH 94 WB

425EB

430EB

IH 94

435EB

IH 94

INL

SIGN

C/L TEMPORARY EB LANES

PROPOSED R/L
IH 94 EB

RIPRAP

PROJECT NO:1022-07-76	HWY:IH 94	COUNTY:ST. CROIX & DUNN	TRAFFIC CONTROL - STAGE 6C	SHEET	E

FILE NAME : N:\PDS\C3D\10220706\SHEETSPLAN\PLAN SHEETS 10220776\025461_TC_STAGE6C_WEST.DWG
LAYOUT NAME - SHEET - (13)

PLOT DATE : 11/29/2017 3:21 PM PLOT BY : ANDERSON, THOMAS R PLOT NAME :

PLOT SCALE : 1 IN:100 FT

2

RIPRAP

PROPOSED R/L
IH 94 WB

SIGN

C/L TEMPORARY WB LANES

SIGN

IH 94

445WB

450WB

IH 94

455WB

INL

INL

445EB

450EB

455EB

IH 94

IH 94

RIPRAP

SIGN

PROPOSED R/L
IH 94 EB

C/L TEMPORARY EB LANES

LEGEND

- TYPE III BARRICADE
- TYPE III BARRICADE WTH ATTACHED SIGN
- TRAFFIC CONTROL DRUM
- TRAFFIC CONTROL DRUM WITH TYPE C STEADY BURN LIGHT
- SIGN ON PERMANENT SUPPORT
- TYPE A WARNING LIGHT (FLASHING)
- CONCRETE BARRIER TEMPORARY PRECAST
- WORK AREA
- TEMPORARY RAISED PAVEMENT MARKER
- DIRECTION OF TRAFFIC
- TEMPORARY DELINEATOR

C/L TEMPORARY WB LANES

PC: 459+68.43WB

PC: 459+77.98EB

460WB

IH 94

465WB

INL

INL

460EB

465EB

IH 94

C/L TEMPORARY EB LANES

SIGN

PROPOSED R/L
IH 94 WB

470WB

470EB


PROPOSED R/L
IH 94 EB

PROJECT NO:1022-07-76	HWY:IH 94	COUNTY:ST. CROIX & DUNN	TRAFFIC CONTROL - STAGE 6C	SHEET	E

FILE NAME : N:\PDS\C3D\10220706\SHEETSPLAN\PLAN SHEETS 10220776\025461_TC_STAGE6C_WEST.DWG
LAYOUT NAME - SHEET - (15)

PLOT DATE : 11/29/2017 3:22 PM PLOT BY : ANDERSON, THOMAS R PLOT NAME :

PLOT SCALE : 1 IN:100 FT

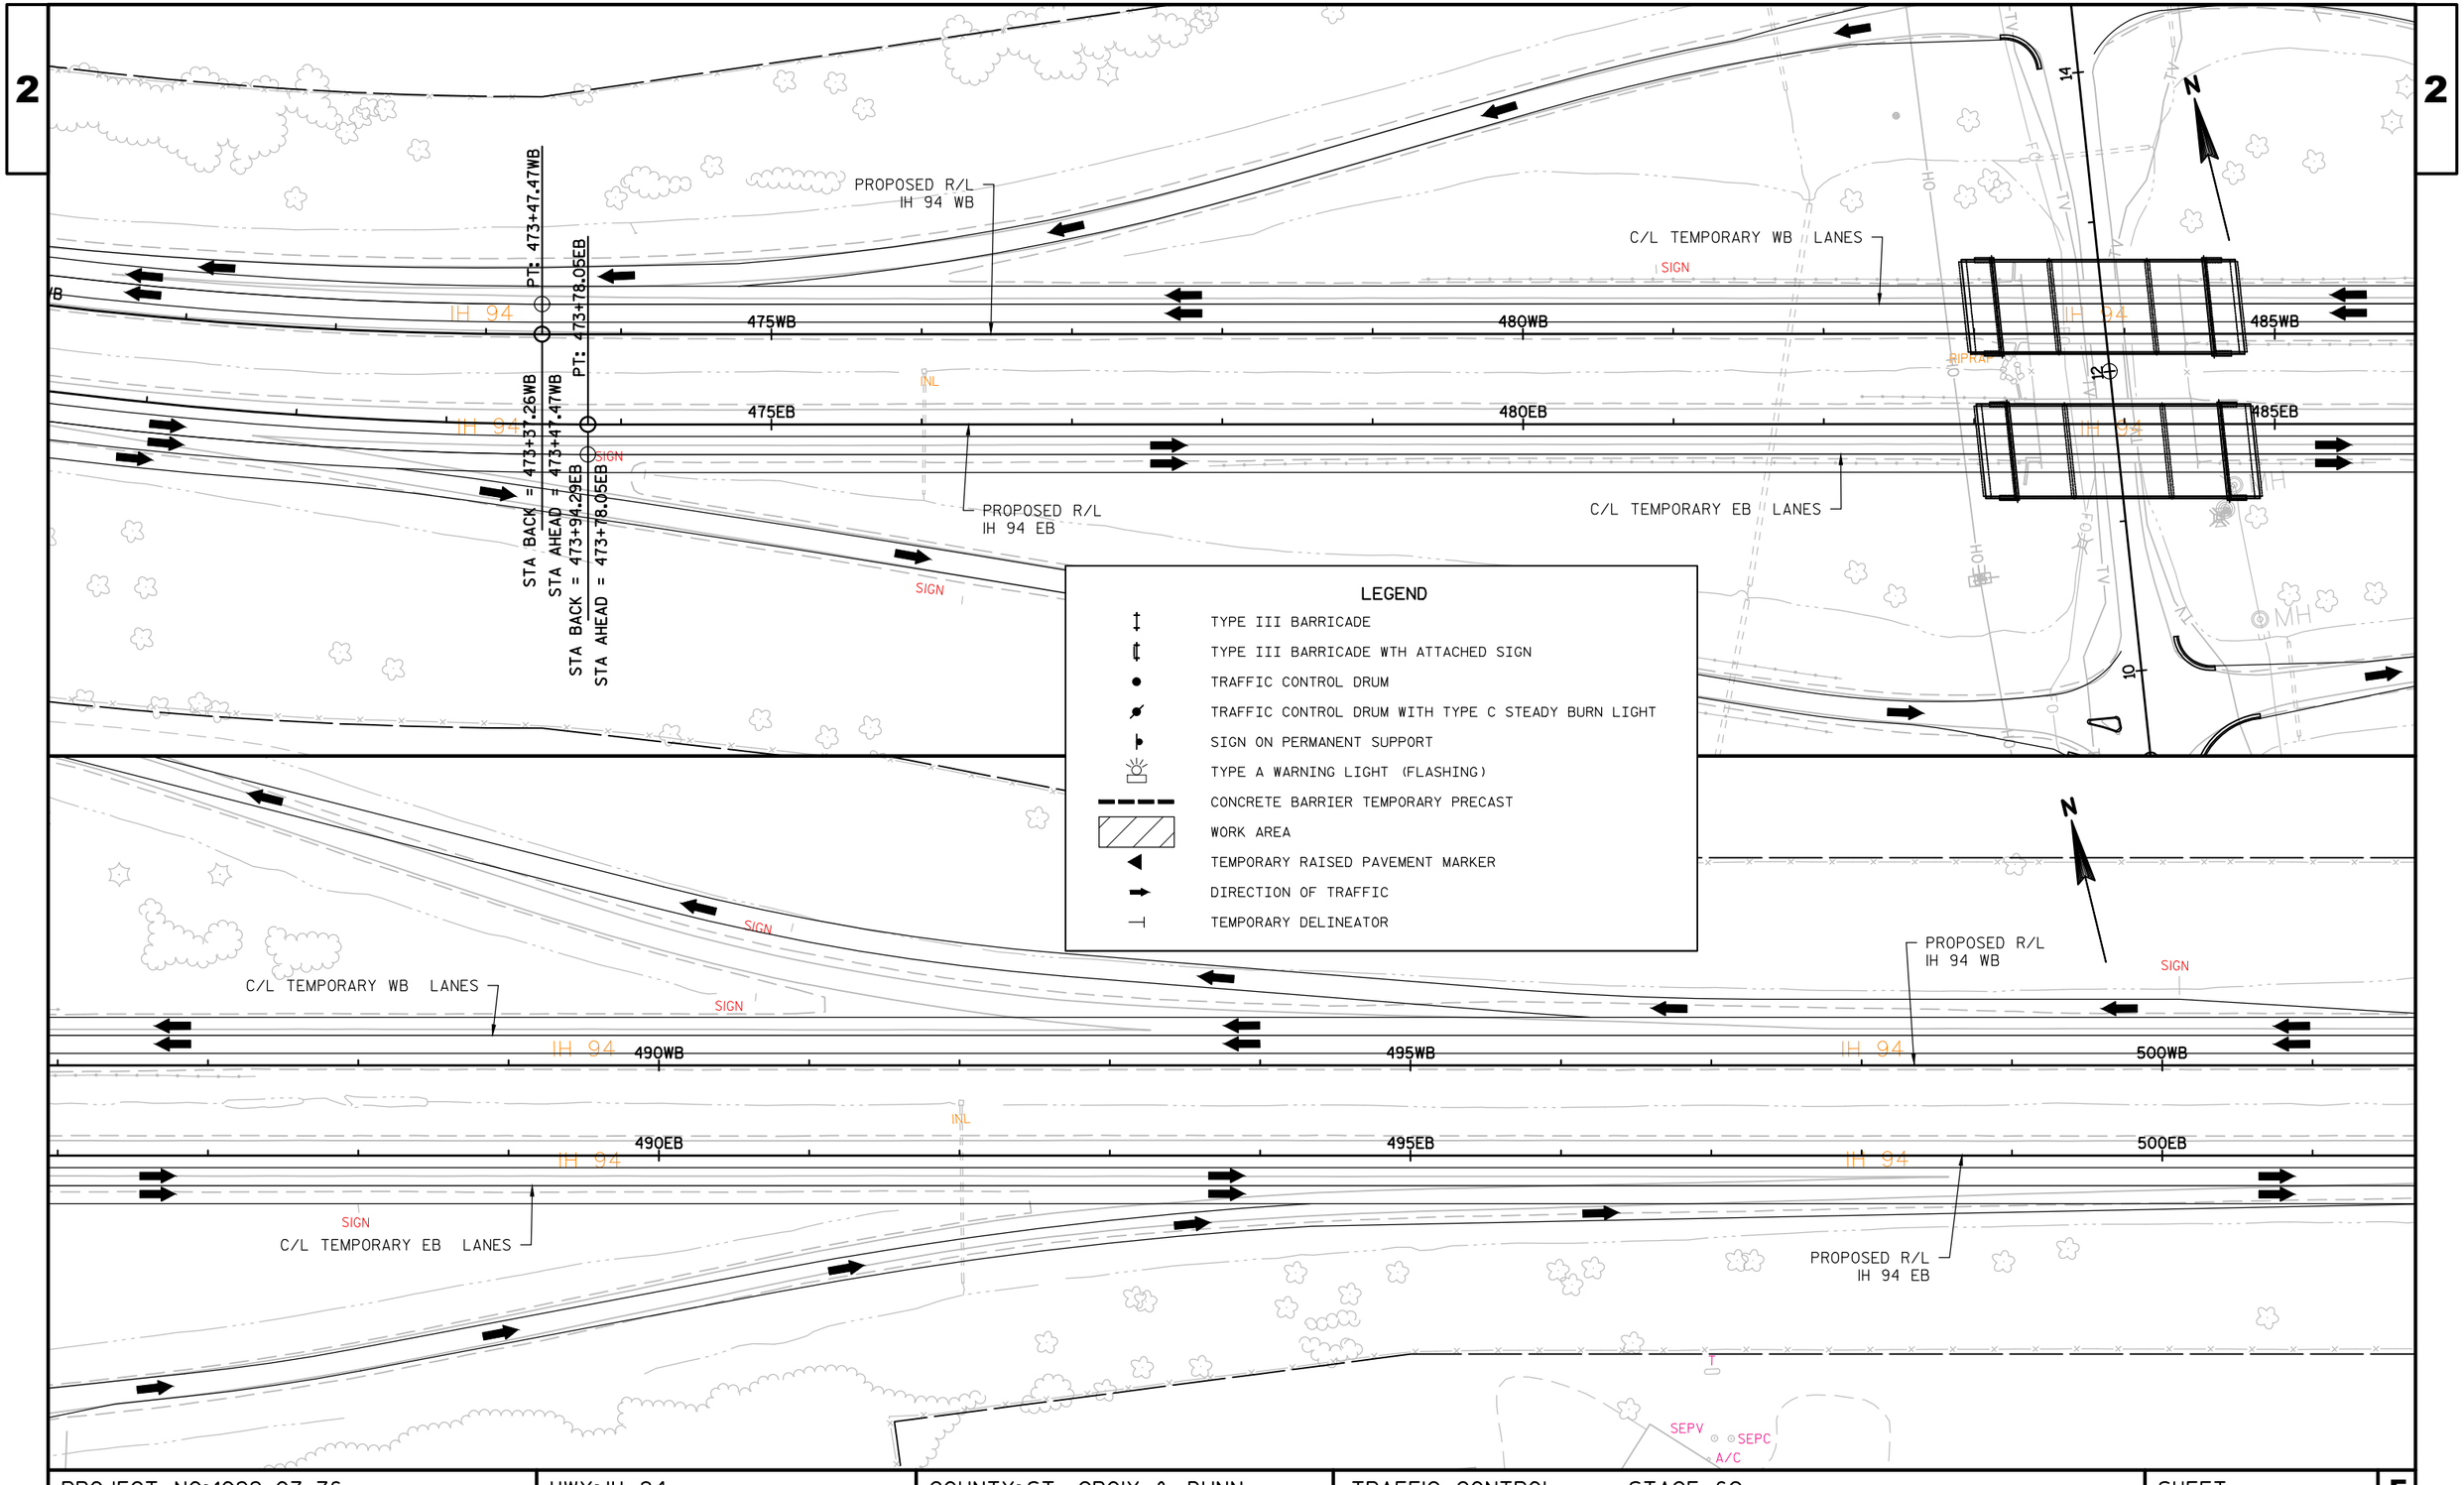

PROJECT NO:1022-07-76	HWY: IH 94	COUNTY: ST. CROIX & DUNN	TRAFFIC CONTROL - STAGE 6C	SHEET	E

FILE NAME : N:\PDS\C3D\10220706\SHEETSPLAN\PLAN SHEETS 10220776\025461_TC_STAGE6C_WEST.DWG
LAYOUT NAME - SHEET - (17)
PLOT DATE : 11/29/2017 3:22 PM PLOT BY : ANDERSON, THOMAS R PLOT NAME :
PLOT SCALE : 1 IN:100 FT

2

2

PROPOSED R/L
IH 94 WB

PC: 504+29.95WB

PC: 504+79.33EB

505WB

505EB

IH 94

PROPOSED R/L
IH 94 EB

510WB

510EB

C/L TEMPORARY WB LANES

C/L TEMPORARY EB LANES

515WB

515EB

PT: 515+61.30WB

PT: 516+13.33EB

STA BACK = 515+68.15WB
STA AHEAD = 515+61.30WB

STA BACK = 516+09.56EB
STA AHEAD = 516+13.33EB

CTH Q

N

LEGEND

- TYPE III BARRICADE
- TYPE III BARRICADE WTH ATTACHED SIGN
- TRAFFIC CONTROL DRUM
- TRAFFIC CONTROL DRUM WITH TYPE C STEADY BURN LIGHT
- SIGN ON PERMANENT SUPPORT
- TYPE A WARNING LIGHT (FLASHING)
- CONCRETE BARRIER TEMPORARY PRECAST
- WORK AREA
- TEMPORARY RAISED PAVEMENT MARKER
- DIRECTION OF TRAFFIC
- TEMPORARY DELINEATOR

C/L TEMPORARY WB LANES

520WB

520EB

525WB

525EB

530WB

530EB

IH 94

PROPOSED R/L
IH 94 WB

C/L TEMPORARY EB LANES

PROPOSED R/L
IH 94 EB

SIGN

SIGN

SIGN

N

PROJECT NO:1022-07-76	HWY:IH 94	COUNTY:ST. CROIX & DUNN	TRAFFIC CONTROL - STAGE 6C	SHEET	E

FILE NAME : N:\PDS\C3D\10220706\SHEETSPLAN\PLAN SHEETS 10220776\025461_TC_STAGE6C_WEST.DWG
LAYOUT NAME - SHEET - (19)

PLOT DATE : 11/29/2017 3:22 PM

PLOT BY : ANDERSON, THOMAS R PLOT NAME :

PLOT SCALE : 1 IN:100 FT

2

2

N

94

535WB

535EB

INL

PC: 536+29.33WB

PROPOSED R/L
IH 94 WB

540WB

IH 94

INL

540EB

IH 94

545WB

C/L TEMPORARY WB LANES

SIGN

545EB

PROPOSED R/L
IH 94 EB

C/L TEMPORARY EB LANES

SIGN

LEGEND

- TYPE III BARRICADE
- TYPE III BARRICADE WTH ATTACHED SIGN
- TRAFFIC CONTROL DRUM
- TRAFFIC CONTROL DRUM WITH TYPE C STEADY BURN LIGHT
- SIGN ON PERMANENT SUPPORT
- TYPE A WARNING LIGHT (FLASHING)
- CONCRETE BARRIER TEMPORARY PRECAST
- WORK AREA
- TEMPORARY RAISED PAVEMENT MARKER
- DIRECTION OF TRAFFIC
- TEMPORARY DELINEATOR

N

550WB

IH 94

550EB

IH 94

INL

555WB

555EB

C/L TEMPORARY WB LANES

PROPOSED R/L
IH 94 WB

560WB

IH 94

560EB

IH 94

INL

C/L TEMPORARY EB LANES

PROPOSED R/L
IH 94 EB

STA BACK PT: 553+50.37WB
STA AHEAD PT: 553+50.37WB

PROJECT NO: 1022-07-76	HWY: IH 94	COUNTY: ST. CROIX & DUNN	TRAFFIC CONTROL - STAGE 6C	SHEET	E

FILE NAME : N:\PDS\C3D\10220706\SHEETSPLAN\PLAN SHEETS 10220776\025461_TC_STAGE6C_WEST.DWG
LAYOUT NAME - SHEET - (21)
PLOT DATE : 11/29/2017 3:22 PM
PLOT BY : ANDERSON, THOMAS R PLOT NAME :
PLOT SCALE : 1 IN:100 FT
WISDOT/CADDS SHEET 44

2

2

C/L TEMPORARY WB LANES

STA 566WB+64.46, 20' LT
BEGIN WB TAPER

565WB

IH 94

570WB

STA 572WB+64.46, 12' LT
END WB TAPER

EXISTING C/L
IH 94 WB LANES

575WB

IH 94

PC: 577+20.40WB

PROPOSED R/L
IH 94 WB

PC: 578+64.66EB

160th ST

N

565EB

570EB

575EB

IH 94

IH 94

C/L TEMPORARY EB LANES

STA 566EB+60.45, 20' RT
BEGIN EB TAPER

STA 572EB+60.45, 12' RT
END EB TAPER

EXISTING C/L
IH 94 EB LANES

PROPOSED R/L
IH 94 EB

W

INL

LEGEND

- TYPE III BARRICADE
- TYPE III BARRICADE WTH ATTACHED SIGN
- TRAFFIC CONTROL DRUM
- TRAFFIC CONTROL DRUM WITH TYPE C STEADY BURN LIGHT
- SIGN ON PERMANENT SUPPORT
- TYPE A WARNING LIGHT (FLASHING)
- CONCRETE BARRIER TEMPORARY PRECAST
- WORK AREA
- TEMPORARY RAISED PAVEMENT MARKER
- DIRECTION OF TRAFFIC
- TEMPORARY DELINEATOR

PT: 590+73.57WB

IH 94

590WB

N

PC: 578+64.66EB

580WB

IH 94

585WB

PROPOSED R/L
IH 94 WB

580EB

PROPOSED R/L
IH 94 EB

PT: 592+41.86EB

585EB

IH 94

590EB

IH 94

EXISTING C/L
IH 94 EB LANES

PROJECT NO:1022-07-76	HWY:IH 94	COUNTY:ST. CROIX & DUNN	TRAFFIC CONTROL - STAGE 6C	SHEET	E

FILE NAME : N:\PDS\C3D\10220706\SHEETSPLAN\PLAN SHEETS 10220776\025461_TC_STAGE6C_WEST.DWG
LAYOUT NAME - SHEET - (23)

PLOT DATE : 11/29/2017 3:23 PM PLOT BY : ANDERSON, THOMAS R PLOT NAME :

PLOT SCALE : 1 IN:100 FT

2

2

LEGEND

- TYPE III BARRICADE
- TYPE III BARRICADE WTH ATTACHED SIGN
- TRAFFIC CONTROL DRUM
- TRAFFIC CONTROL DRUM WITH TYPE C STEADY BURN LIGHT
- SIGN ON PERMANENT SUPPORT
- TYPE A WARNING LIGHT (FLASHING)
- CONCRETE BARRIER TEMPORARY PRECAST
- WORK AREA
- TEMPORARY RAISED PAVEMENT MARKER
- DIRECTION OF TRAFFIC
- TEMPORARY DELINEATOR

N

PROPOSED R/L
IH 94 WB

EXISTING C/L
IH 94 WB LANES

TEMPORARY WB LANE

550WB

IH 94

INL

555WB

560WB

PI: 7+87.81EBS7

TEMPORARY WB LANE

SIO

2EBS7

4EBS7

6EBS7

8EBS7

10EBS7

BP: 0+00.00WBS

STA BACK = 553+42.80WB

STA AHEAD = 553+50.37WB

EXISTING C/L
IH 94 EB LANES

C/L TEMPORARY EB LANES

PROJECT NO:1022-07-76	HWY:IH 94	COUNTY:ST. CROIX & DUNN	TRAFFIC CONTROL - STAGE 7J	SHEET	E

FILE NAME : N:\PDS\C3D\10220706\SHEETSPLAN\PLAN SHEETS 10220776\025471_TC_STAGE7J_WEST.DWG
LAYOUT NAME - SHEET - (22)

PLOT DATE : 9/6/2017 10:02 AM PLOT BY : ANDERSON, THOMAS R PLOT NAME : PLOT SCALE : 1 IN:100 FT

2

2

N

PROPOSED R/L
IH 94 WB

TEMPORARY WB LANE

TEMPORARY WB LANE

C/L TEMPORARY EB LANES

PI: 13+07.87EBS7

PC: 577+20.40WB

PC: 25+14.34EBS7

16th ST

IH 94

565WB

570WB

575WB

EBS7

12EBS7

14EBS7

16EBS7

18EBS7

20EBS7

22EBS7

24EBS7

LEGEND

- TYPE III BARRICADE
- TYPE III BARRICADE WTH ATTACHED SIGN
- TRAFFIC CONTROL DRUM
- TRAFFIC CONTROL DRUM WITH TYPE C STEADY BURN LIGHT
- SIGN ON PERMANENT SUPPORT
- TYPE A WARNING LIGHT (FLASHING)
- CONCRETE BARRIER TEMPORARY PRECAST
- WORK AREA
- TEMPORARY RAISED PAVEMENT MARKER
- DIRECTION OF TRAFFIC
- TEMPORARY DELINEATOR

PROPOSED R/L
IH 94 WB

PT: 590+73.57WB

TEMPORARY WB LANE

TEMPORARY WB LANE

C/L TEMPORARY EB LANES

PT: 38+96.36EBS7

IH 94

590WB

585WB

580WB

:34EBS7

26EBS7

28EBS7

30EBS7

32EBS7

34EBS7

36EBS7

38EBS7

40EBS7

PROJECT NO:1022-07-76	HWY:IH 94	COUNTY:ST. CROIX & DUNN	TRAFFIC CONTROL - STAGE 7J	SHEET	E


FILE NAME : N:\PDS\C3D\10220706\SHEETSPLAN\PLAN SHEETS 10220776\025471_TC_STAGE7J_WEST.DWG
LAYOUT NAME - SHEET - (23)

PLOT DATE : 9/6/2017 10:02 AM PLOT BY : ANDERSON, THOMAS R PLOT NAME :

PLOT SCALE : 1 IN:100 FT

2


2

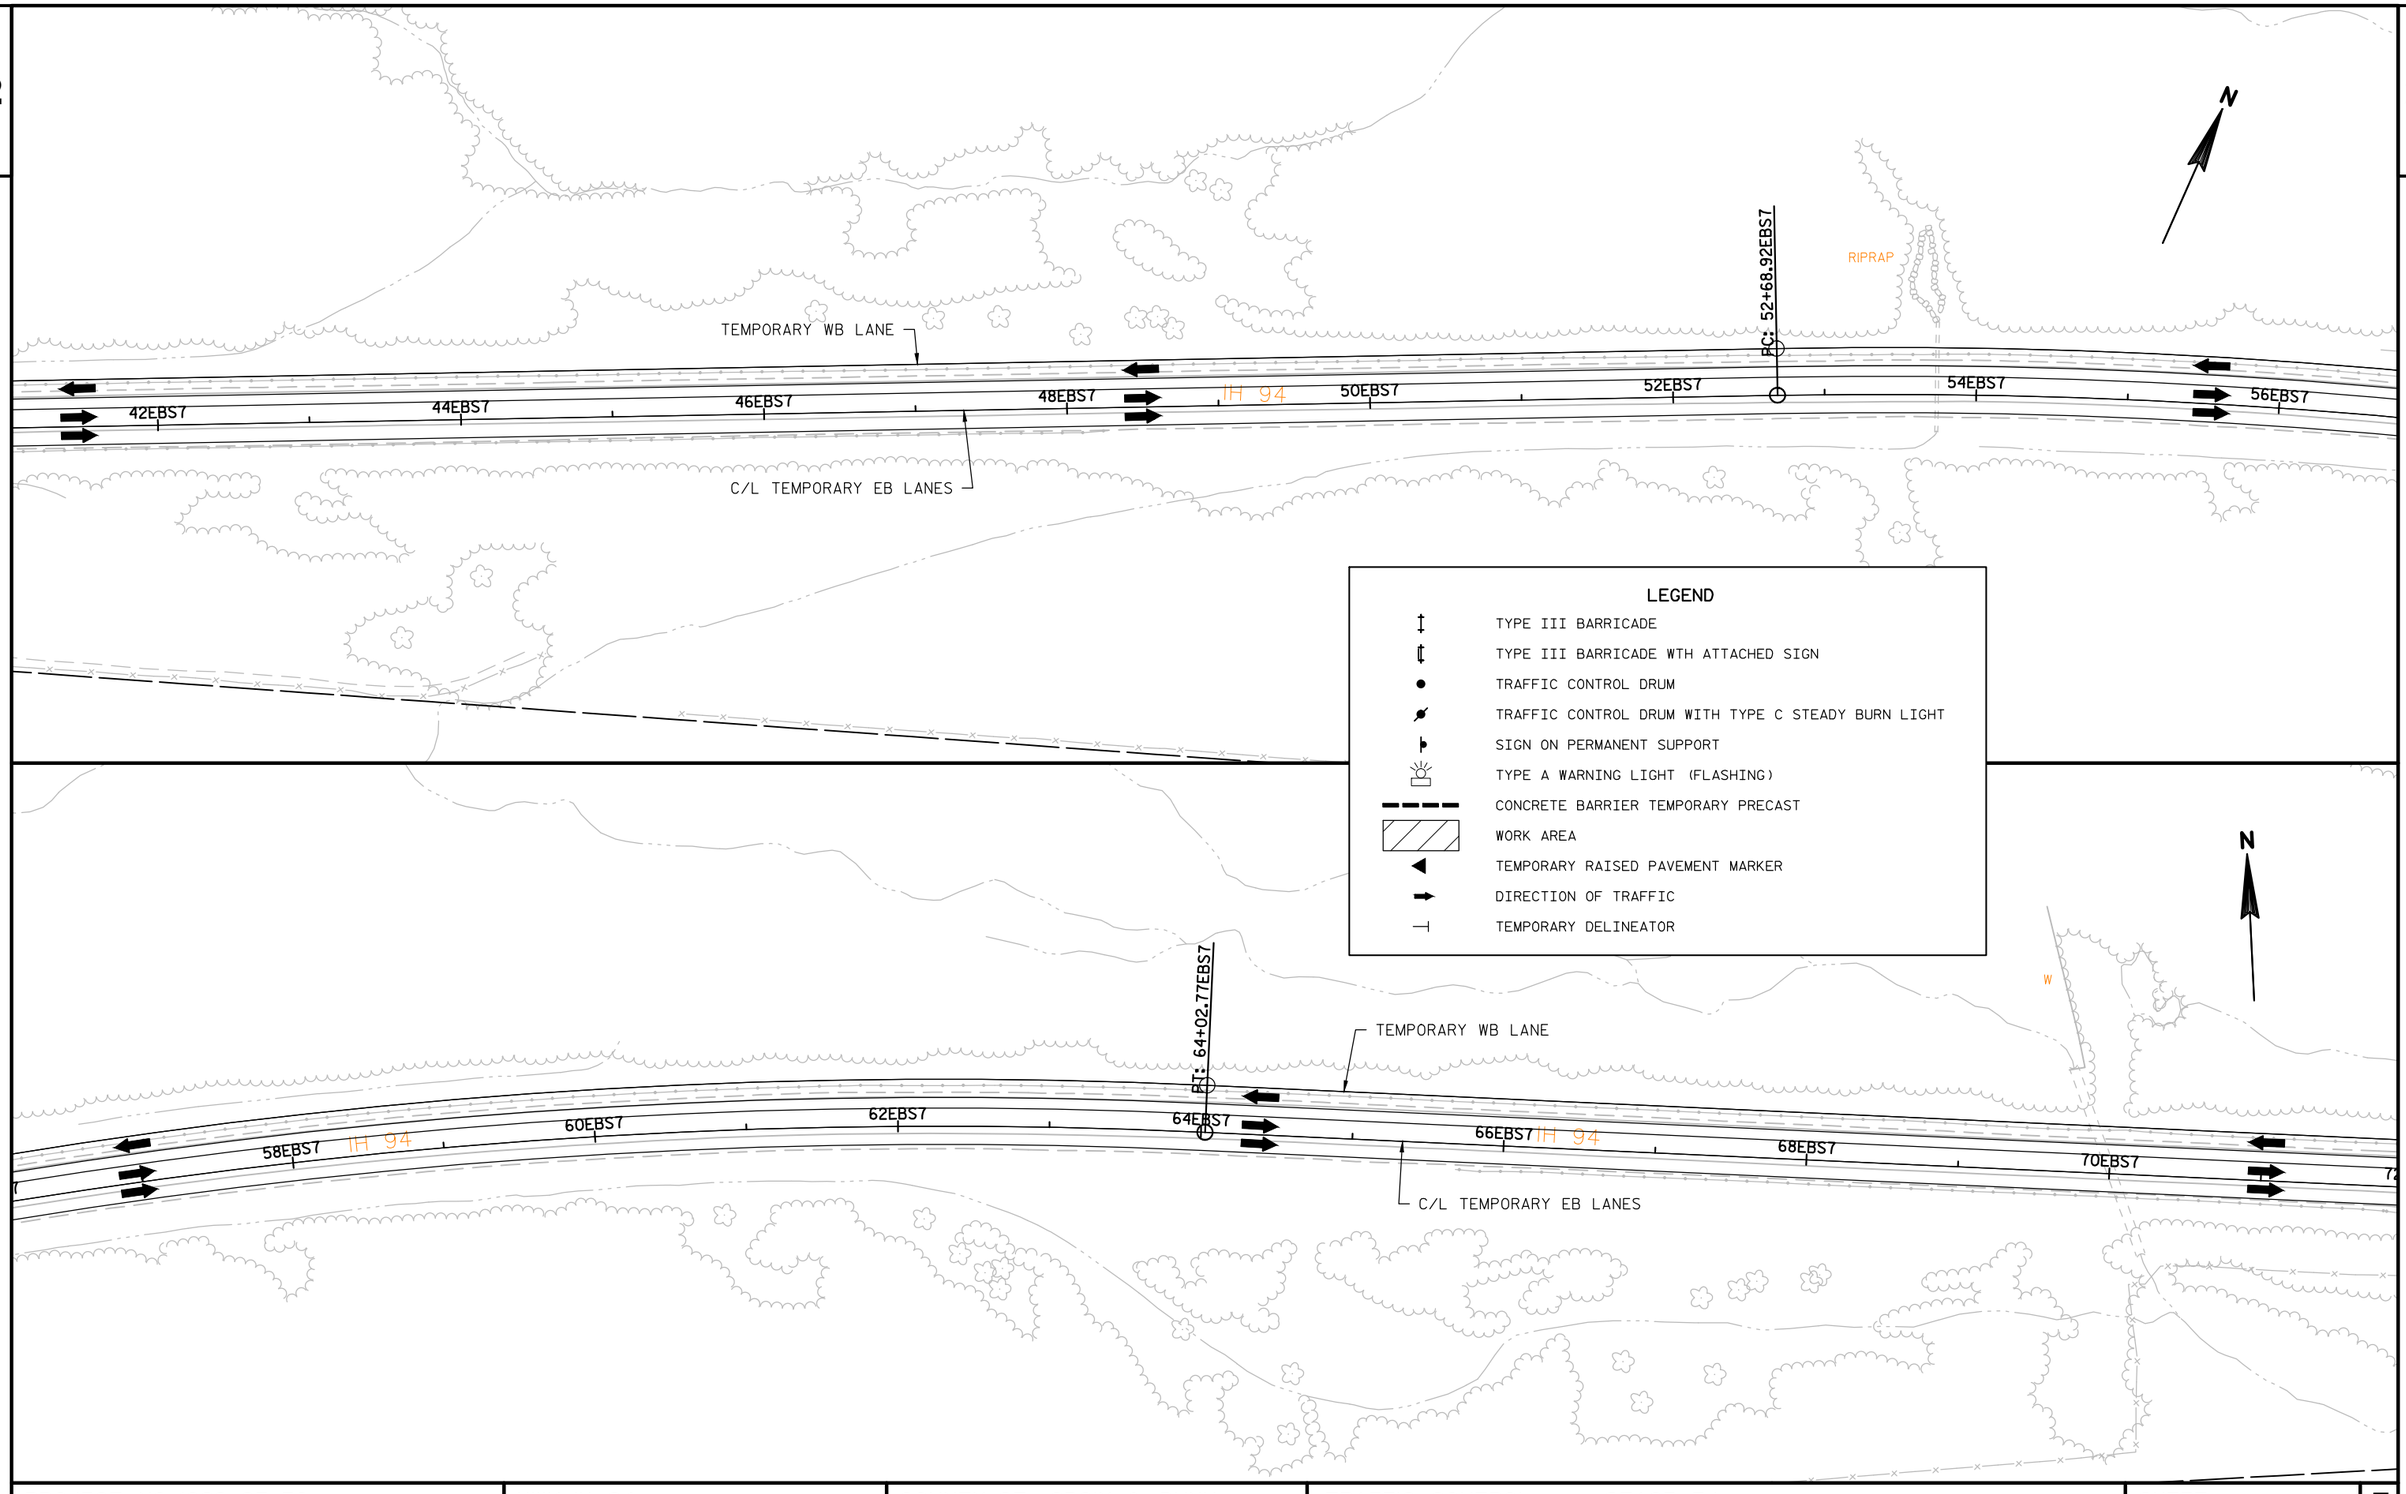

PROJECT NO:1022-07-76	HWY:IH 94	COUNTY:ST. CROIX & DUNN	TRAFFIC CONTROL - STAGE 7J	SHEET	E

FILE NAME : N:\PDS\C3D\10220706\SHEETSPLAN\PLAN SHEETS 10220776\025471_TC_STAGE7J_WEST.DWG
LAYOUT NAME - SHEET - (25)
PLOT DATE : 9/6/2017 10:02 AM PLOT BY : ANDERSON, THOMAS R PLOT NAME :
PLOT SCALE : 1 IN:100 FT

2

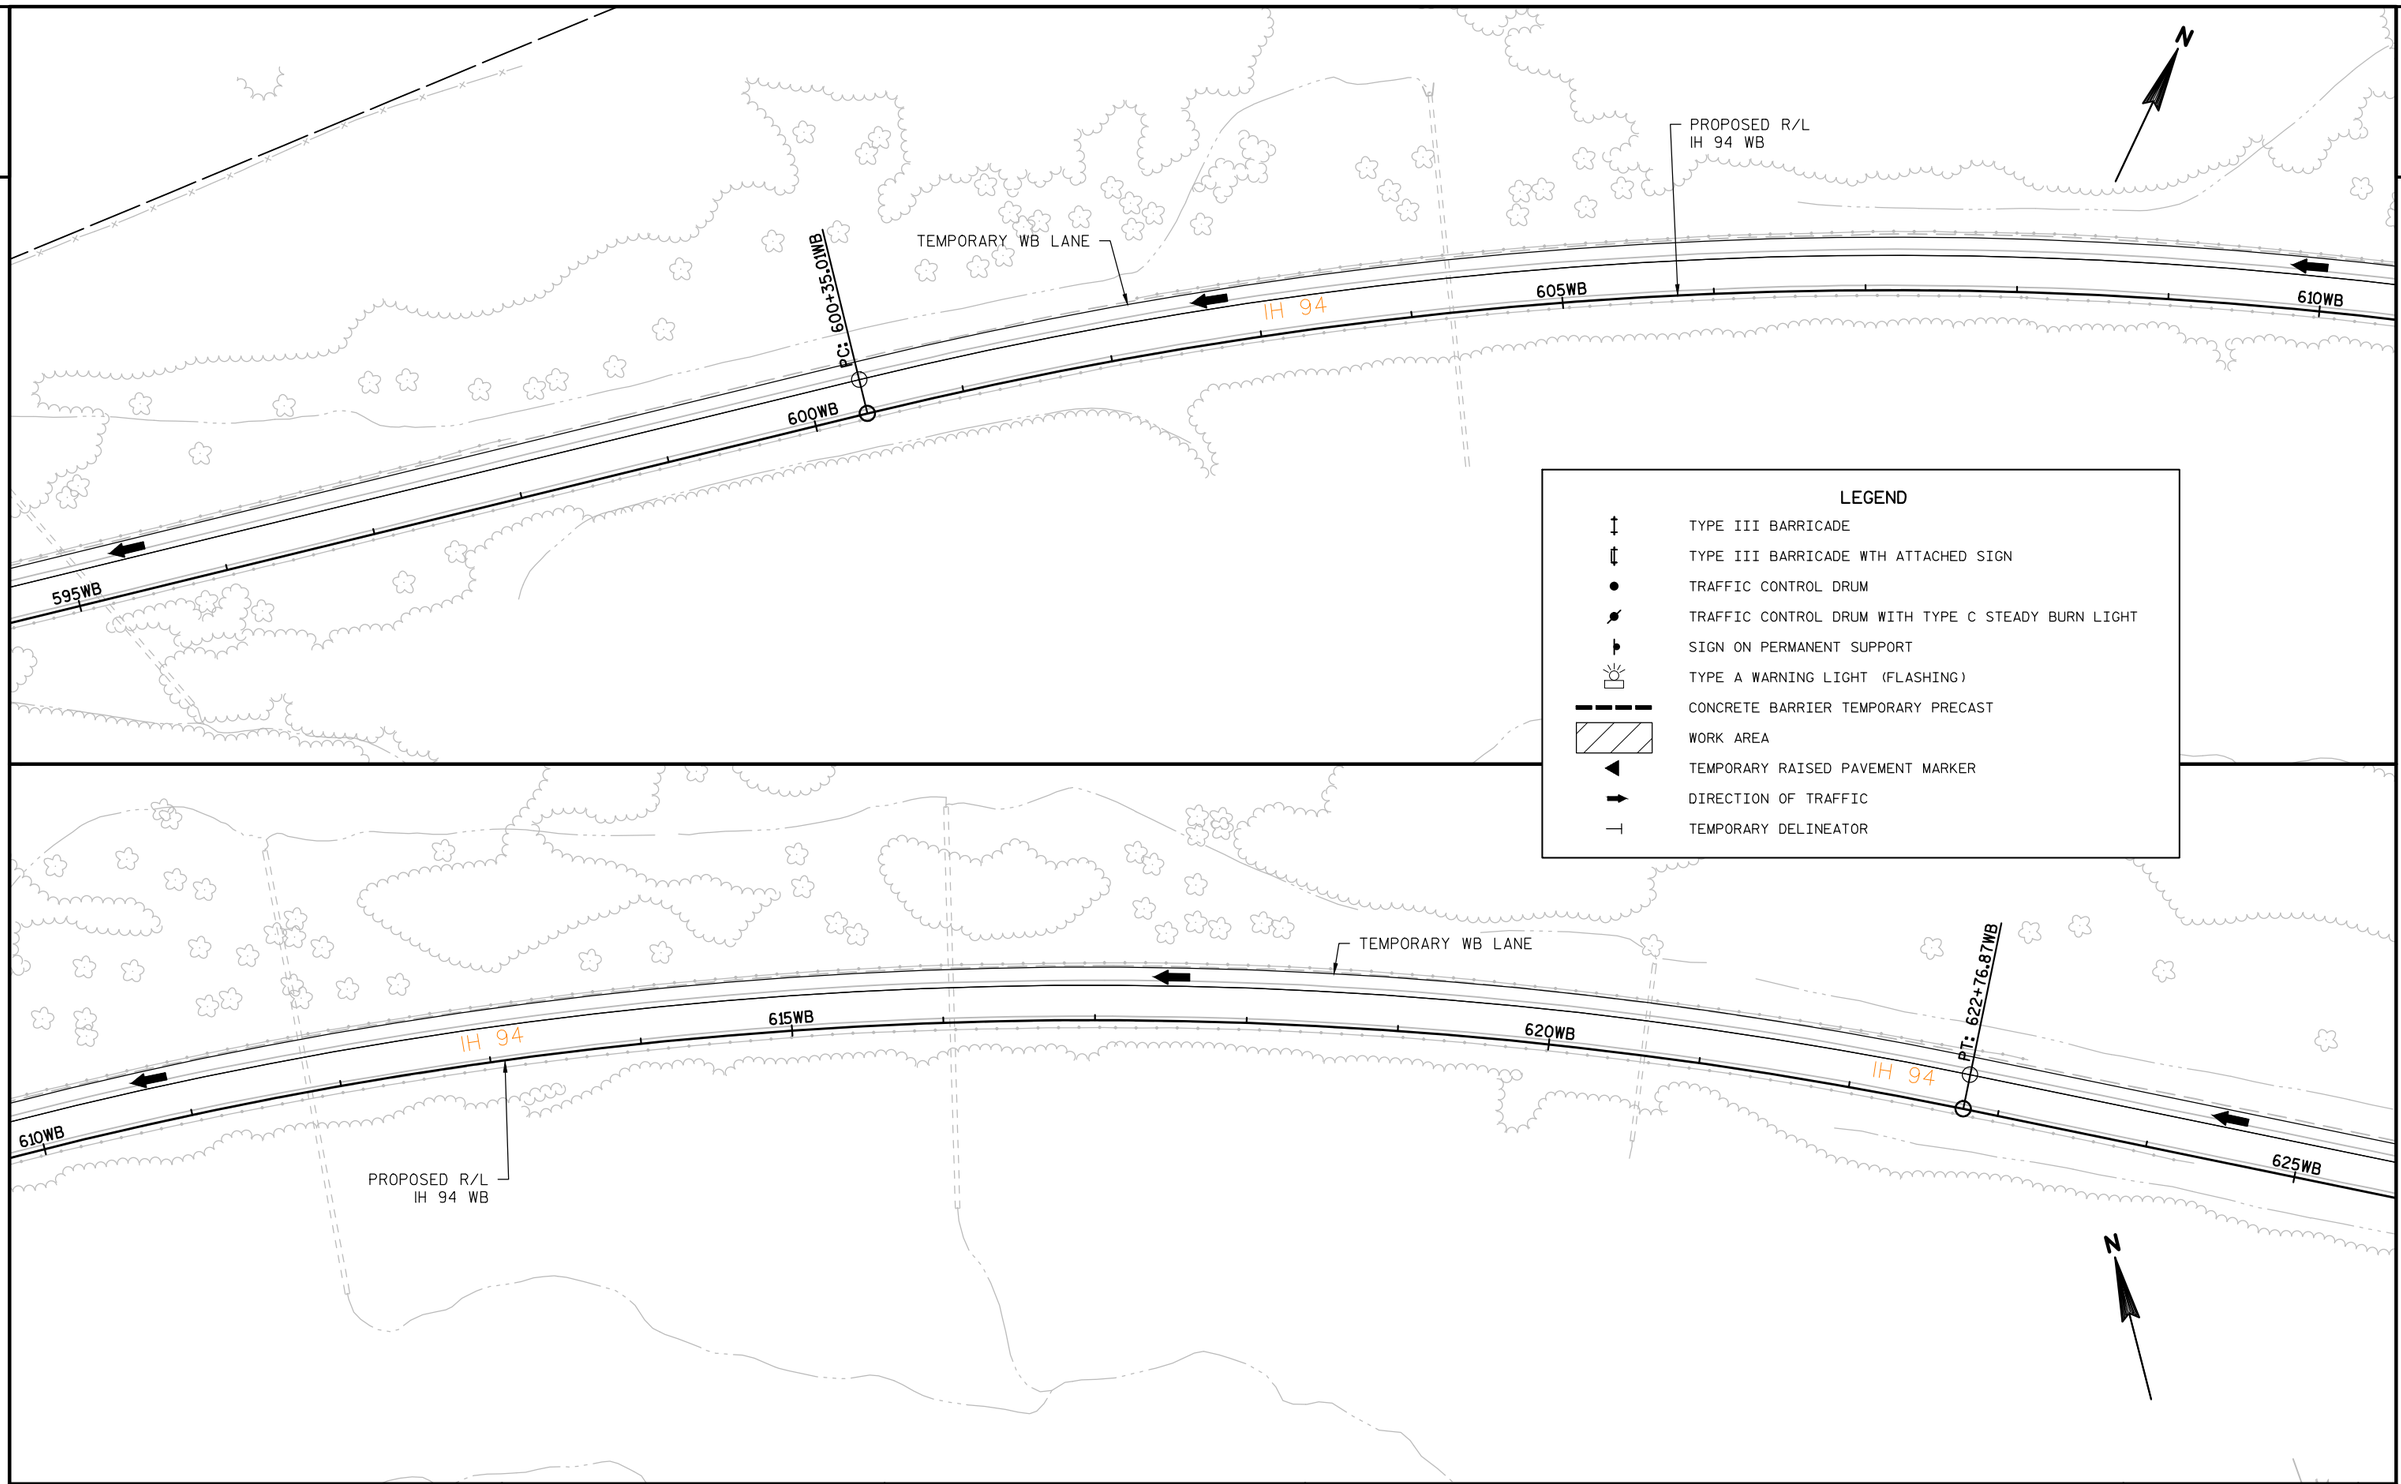

PROJECT NO:1022-07-76	HWY:IH 94	COUNTY:ST. CROIX & DUNN	TRAFFIC CONTROL - STAGE 7J	SHEET	E

FILE NAME : N:\PDS\C3D\10220706\SHEETSPLAN\PLAN SHEETS 10220776\025471_TC_STAGE7J_WEST.DWG
LAYOUT NAME - SHEET - (27)
PLOT DATE : 9/6/2017 10:02 AM PLOT BY : ANDERSON, THOMAS R PLOT NAME :
PLOT SCALE : 1 IN:100 FT

2

2

PC: 628+55.27WB

PROPOSED R/L
IH 94 WB

630WB

IH 94

TEMPORARY WB LANE

635WB

PT: 637+06.79WB

640WB

N

PC: 76+90.03EBS7

TEMPORARY WB LANE

PT: 80+89.80EBS7

STA BACK = 636+97.88WB
STA AHEAD = 637+06.79WB

78EBS7

80EBS7

82EBS7

84EBS7

C/L TEMPORARY EB LANES

LEGEND

- TYPE III BARRICADE
- TYPE III BARRICADE WTH ATTACHED SIGN
- TRAFFIC CONTROL DRUM
- TRAFFIC CONTROL DRUM WITH TYPE C STEADY BURN LIGHT
- SIGN ON PERMANENT SUPPORT
- TYPE A WARNING LIGHT (FLASHING)
- CONCRETE BARRIER TEMPORARY PRECAST
- WORK AREA
- TEMPORARY RAISED PAVEMENT MARKER
- DIRECTION OF TRAFFIC
- TEMPORARY DELINEATOR

PROPOSED R/L
IH 94 WB

TEMPORARY WB LANE

IH 94

645WB

650WB

655WB

N

TEMPORARY WB LANE

88EBS7

90EBS7

92EBS7

94EBS7

96EBS7

98EBS7

100EBS7

C/L TEMPORARY EB LANES

SIGN

PROJECT NO:1022-07-76	HWY:IH 94	COUNTY:ST. CROIX & DUNN	TRAFFIC CONTROL - STAGE 7J	SHEET	E

FILE NAME : N:\PDS\C3D\10220706\SHEETSPLAN\PLAN SHEETS 10220776\025471_TC_STAGE7J_WEST.DWG
LAYOUT NAME - SHEET - (29)

PLOT DATE : 9/6/2017 10:03 AM PLOT BY : ANDERSON, THOMAS R PLOT NAME :

PLOT SCALE : 1 IN:100 FT

2

2

TEMPORARY WB LANE

PC: 660+07.15WB

660WB

IH 94

PROPOSED R/L
IH 94 WB

665WB

IH 94

670WB

N

PC: 101+71.36EBS7

TEMPORARY WB LANE

102EBS7

IH 94

104EBS7

106EBS7

108EBS7

110EBS7

IH 94

112EBS7

114EBS7

116EBS7

C/L TEMPORARY EB LANES

INL

INL

INL

LEGEND

- TYPE III BARRICADE
- TYPE III BARRICADE WTH ATTACHED SIGN
- TRAFFIC CONTROL DRUM
- TRAFFIC CONTROL DRUM WITH TYPE C STEADY BURN LIGHT
- SIGN ON PERMANENT SUPPORT
- TYPE A WARNING LIGHT (FLASHING)
- CONCRETE BARRIER TEMPORARY PRECAST
- WORK AREA
- TEMPORARY RAISED PAVEMENT MARKER
- DIRECTION OF TRAFFIC
- TEMPORARY DELINEATOR

N

PROPOSED R/L
IH 94 WB

TEMPORARY WB LANE

675WB

IH 94

PT:

680WB

685WB

IH 94

PT: 120+51.52EBS7

STA BACK = 678+86.00WB

STA AHEAD = 678+93.38WB

TEMPORARY WB LANE

INL

INL

118EBS7

120EBS7

IH 94

122EBS7

124EBS7

126EBS7

128EBS7

IH 94

130EBS7

132EBS7

C/L TEMPORARY EB LANES

PROJECT NO:1022-07-76	HWY:IH 94	COUNTY:ST. CROIX & DUNN	TRAFFIC CONTROL - STAGE 7J	SHEET	E

FILE NAME : N:\PDS\C3D\10220706\SHEETSPLAN\PLAN SHEETS 10220776\025471_TC_STAGE7J_WEST.DWG
LAYOUT NAME - SHEET - (31)

PLOT DATE : 9/6/2017 10:03 AM PLOT BY : ANDERSON, THOMAS R PLOT NAME :

PLOT SCALE : 1 IN:100 FT

2

2

RUINS

PROPOSED R/L
IH 94 WB

EXISTING WB LANE

690WB

IH 94

695WB

IH 94

700WB

INL

INL

TEMPORARY WB LANE

134EBS7

136EBS7

138EBS7

IH 94

140EBS7

142EBS7

IH 94

144EBS7

146EBS7

148EBS7

C/L TEMPORARY EB LANES

N

LEGEND

- TYPE III BARRICADE
- TYPE III BARRICADE WTH ATTACHED SIGN
- TRAFFIC CONTROL DRUM
- TRAFFIC CONTROL DRUM WITH TYPE C STEADY BURN LIGHT
- SIGN ON PERMANENT SUPPORT
- TYPE A WARNING LIGHT (FLASHING)
- CONCRETE BARRIER TEMPORARY PRECAST
- WORK AREA
- TEMPORARY RAISED PAVEMENT MARKER
- DIRECTION OF TRAFFIC
- TEMPORARY DELINEATOR

N

EXISTING WB LANE

PROPOSED R/L
IH 94 WB

705WB

710WB

IH 94

715WB

INL

TEMPORARY WB LANE

PI: 162+21.79EBS7

150EBS7

152EBS7

154EBS7

156EBS7

IH 94

158EBS7

160EBS7

162EBS7

164EBS7

C/L TEMPORARY EB LANES

SIGN

PROJECT NO:1022-07-76	HWY:IH 94	COUNTY:ST. CROIX & DUNN	TRAFFIC CONTROL - STAGE 7J	SHEET	E


2

2

LEGEND

- TYPE III BARRICADE
- TYPE III BARRICADE WTH ATTACHED SIGN
- TRAFFIC CONTROL DRUM
- TRAFFIC CONTROL DRUM WITH TYPE C STEADY BURN LIGHT
- SIGN ON PERMANENT SUPPORT
- TYPE A WARNING LIGHT (FLASHING)
- CONCRETE BARRIER TEMPORARY PRECAST
- WORK AREA
- TEMPORARY RAISED PAVEMENT MARKER
- DIRECTION OF TRAFFIC
- TEMPORARY DELINEATOR

N

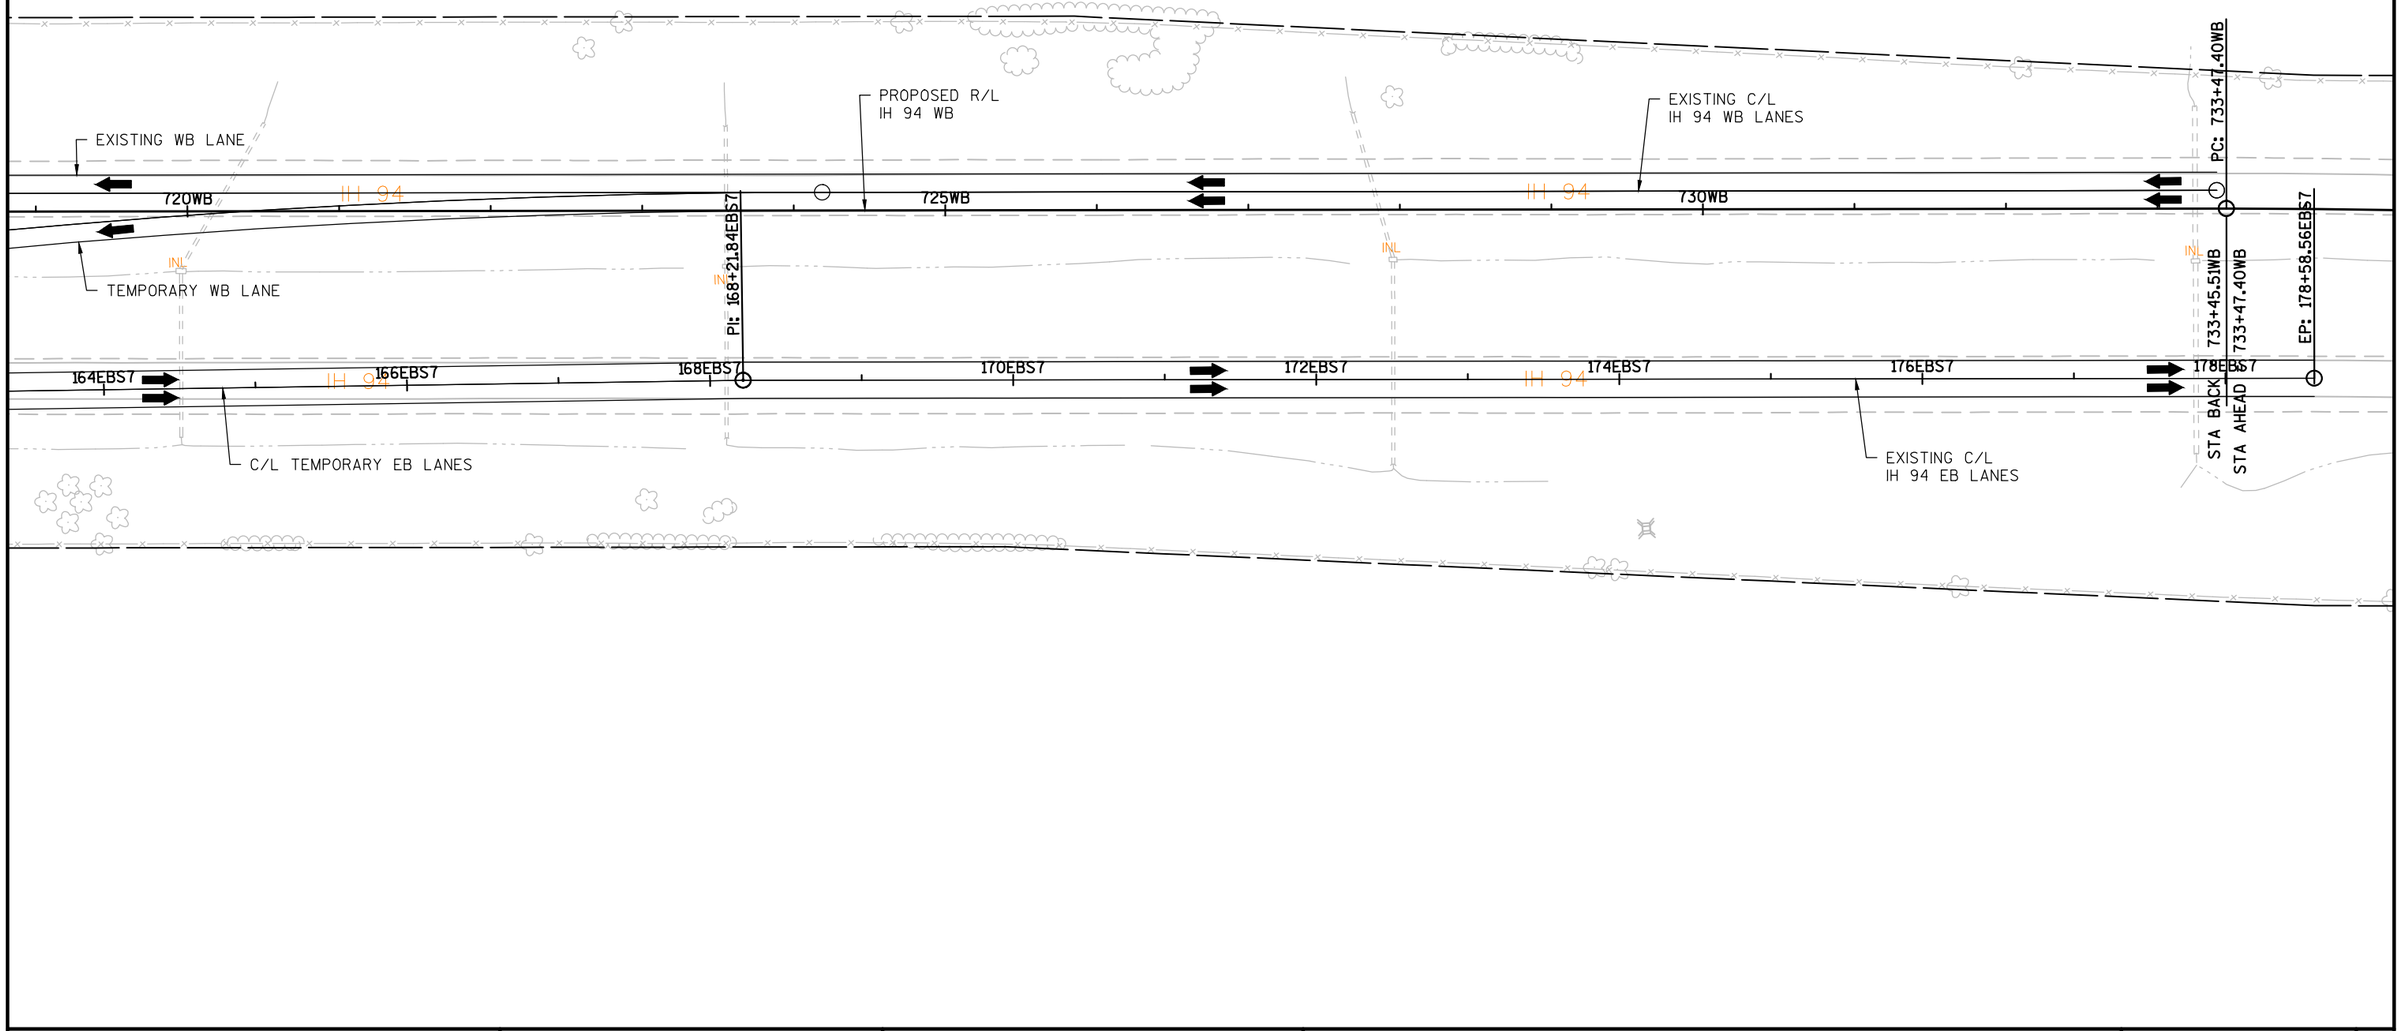

PROJECT NO:1022-07-76	HWY: IH 94	COUNTY: ST. CROIX & DUNN	TRAFFIC CONTROL - STAGE 7J	SHEET	E

FILE NAME : N:\PDS\C3D\10220706\SHEETSPLAN\PLAN SHEETS 10220776\025471_TC_STAGE7J_WEST.DWG
LAYOUT NAME - SHEET - (35)

PLOT DATE : 9/6/2017 10:03 AM PLOT BY : ANDERSON, THOMAS R PLOT NAME :

PLOT SCALE : 1 IN:100 FT

2

2

LEGEND

- TYPE III BARRICADE
- TYPE III BARRICADE WTH ATTACHED SIGN
- TRAFFIC CONTROL DRUM
- TRAFFIC CONTROL DRUM WITH TYPE C STEADY BURN LIGHT
- SIGN ON PERMANENT SUPPORT
- TYPE A WARNING LIGHT (FLASHING)
- CONCRETE BARRIER TEMPORARY PRECAST
- WORK AREA
- TEMPORARY RAISED PAVEMENT MARKER
- DIRECTION OF TRAFFIC
- TEMPORARY DELINEATOR

N

PROPOSED R/L
IH 94 WB

EXISTING C/L
IH 94 WB LANES

550WB

IH 94

555WB

560WB

IH 94

TEMPORARY WB LANE

TEMPORARY WB LANE

IH 94

2EBS7

4EBS7

6EBS7

8EBS7

10EBS7

STA BACK = 553+42.80WB
STA AHEAD = 553+50.37WB

PI: 7+07.81EBS7

EXISTING C/L
IH 94 EB LANES

C/L TEMPORARY EB LANES

PROJECT NO:1022-07-76	HWY: IH 94	COUNTY: ST. CROIX & DUNN	TRAFFIC CONTROL - STAGE 7M	SHEET	E

FILE NAME : N:\PDS\C3D\10220706\SHEETSPLAN\PLAN SHEETS 10220776\025472_TC_STAGE7M_WEST.DWG
LAYOUT NAME - SHEET - (22)

PLOT DATE : 9/6/2017 10:53 AM PLOT BY : ANDERSON, THOMAS R PLOT NAME : PLOT SCALE : 1 IN:100 FT

2

2

N

PROPOSED R/L
IH 94 WB

PC: 577+20.40WB

PC: 25+14.34EBS7

PI: 13+07.87EBS7

565WB

570WB

575WB

IH 94

TEMPORARY WB LANES

INL

W

EBS7

12EBS7

14EBS7

16EBS7

18EBS7

20EBS7

22EBS7

24EBS7

16th ST

C/L TEMPORARY EB LANES

LEGEND

- TYPE III BARRICADE
- TYPE III BARRICADE WTH ATTACHED SIGN
- TRAFFIC CONTROL DRUM
- TRAFFIC CONTROL DRUM WITH TYPE C STEADY BURN LIGHT
- SIGN ON PERMANENT SUPPORT
- TYPE A WARNING LIGHT (FLASHING)
- CONCRETE BARRIER TEMPORARY PRECAST
- WORK AREA
- TEMPORARY RAISED PAVEMENT MARKER
- DIRECTION OF TRAFFIC
- TEMPORARY DELINEATOR

PROPOSED R/L
IH 94 WB

PT: 590+73.57WB

590WB

IH 94

N

.34EBS7

580WB

585WB

26EBS7

28EBS7

30EBS7

32EBS7

34EBS7

36EBS7

38EBS7

40EBS7

PT: 38+96.36EBS7

TEMPORARY WB LANES

C/L TEMPORARY EB LANES

PROJECT NO:1022-07-76	HWY:IH 94	COUNTY:ST. CROIX & DUNN	TRAFFIC CONTROL - STAGE 7M	SHEET	E


FILE NAME : N:\PDS\C3D\10220706\SHEETSPLAN\PLAN SHEETS 10220776\025472_TC_STAGE7M_WEST.DWG
LAYOUT NAME - SHEET - (23)

PLOT DATE : 9/6/2017 10:53 AM PLOT BY : ANDERSON, THOMAS R PLOT NAME :


PLOT SCALE : 1 IN:100 FT

2

2

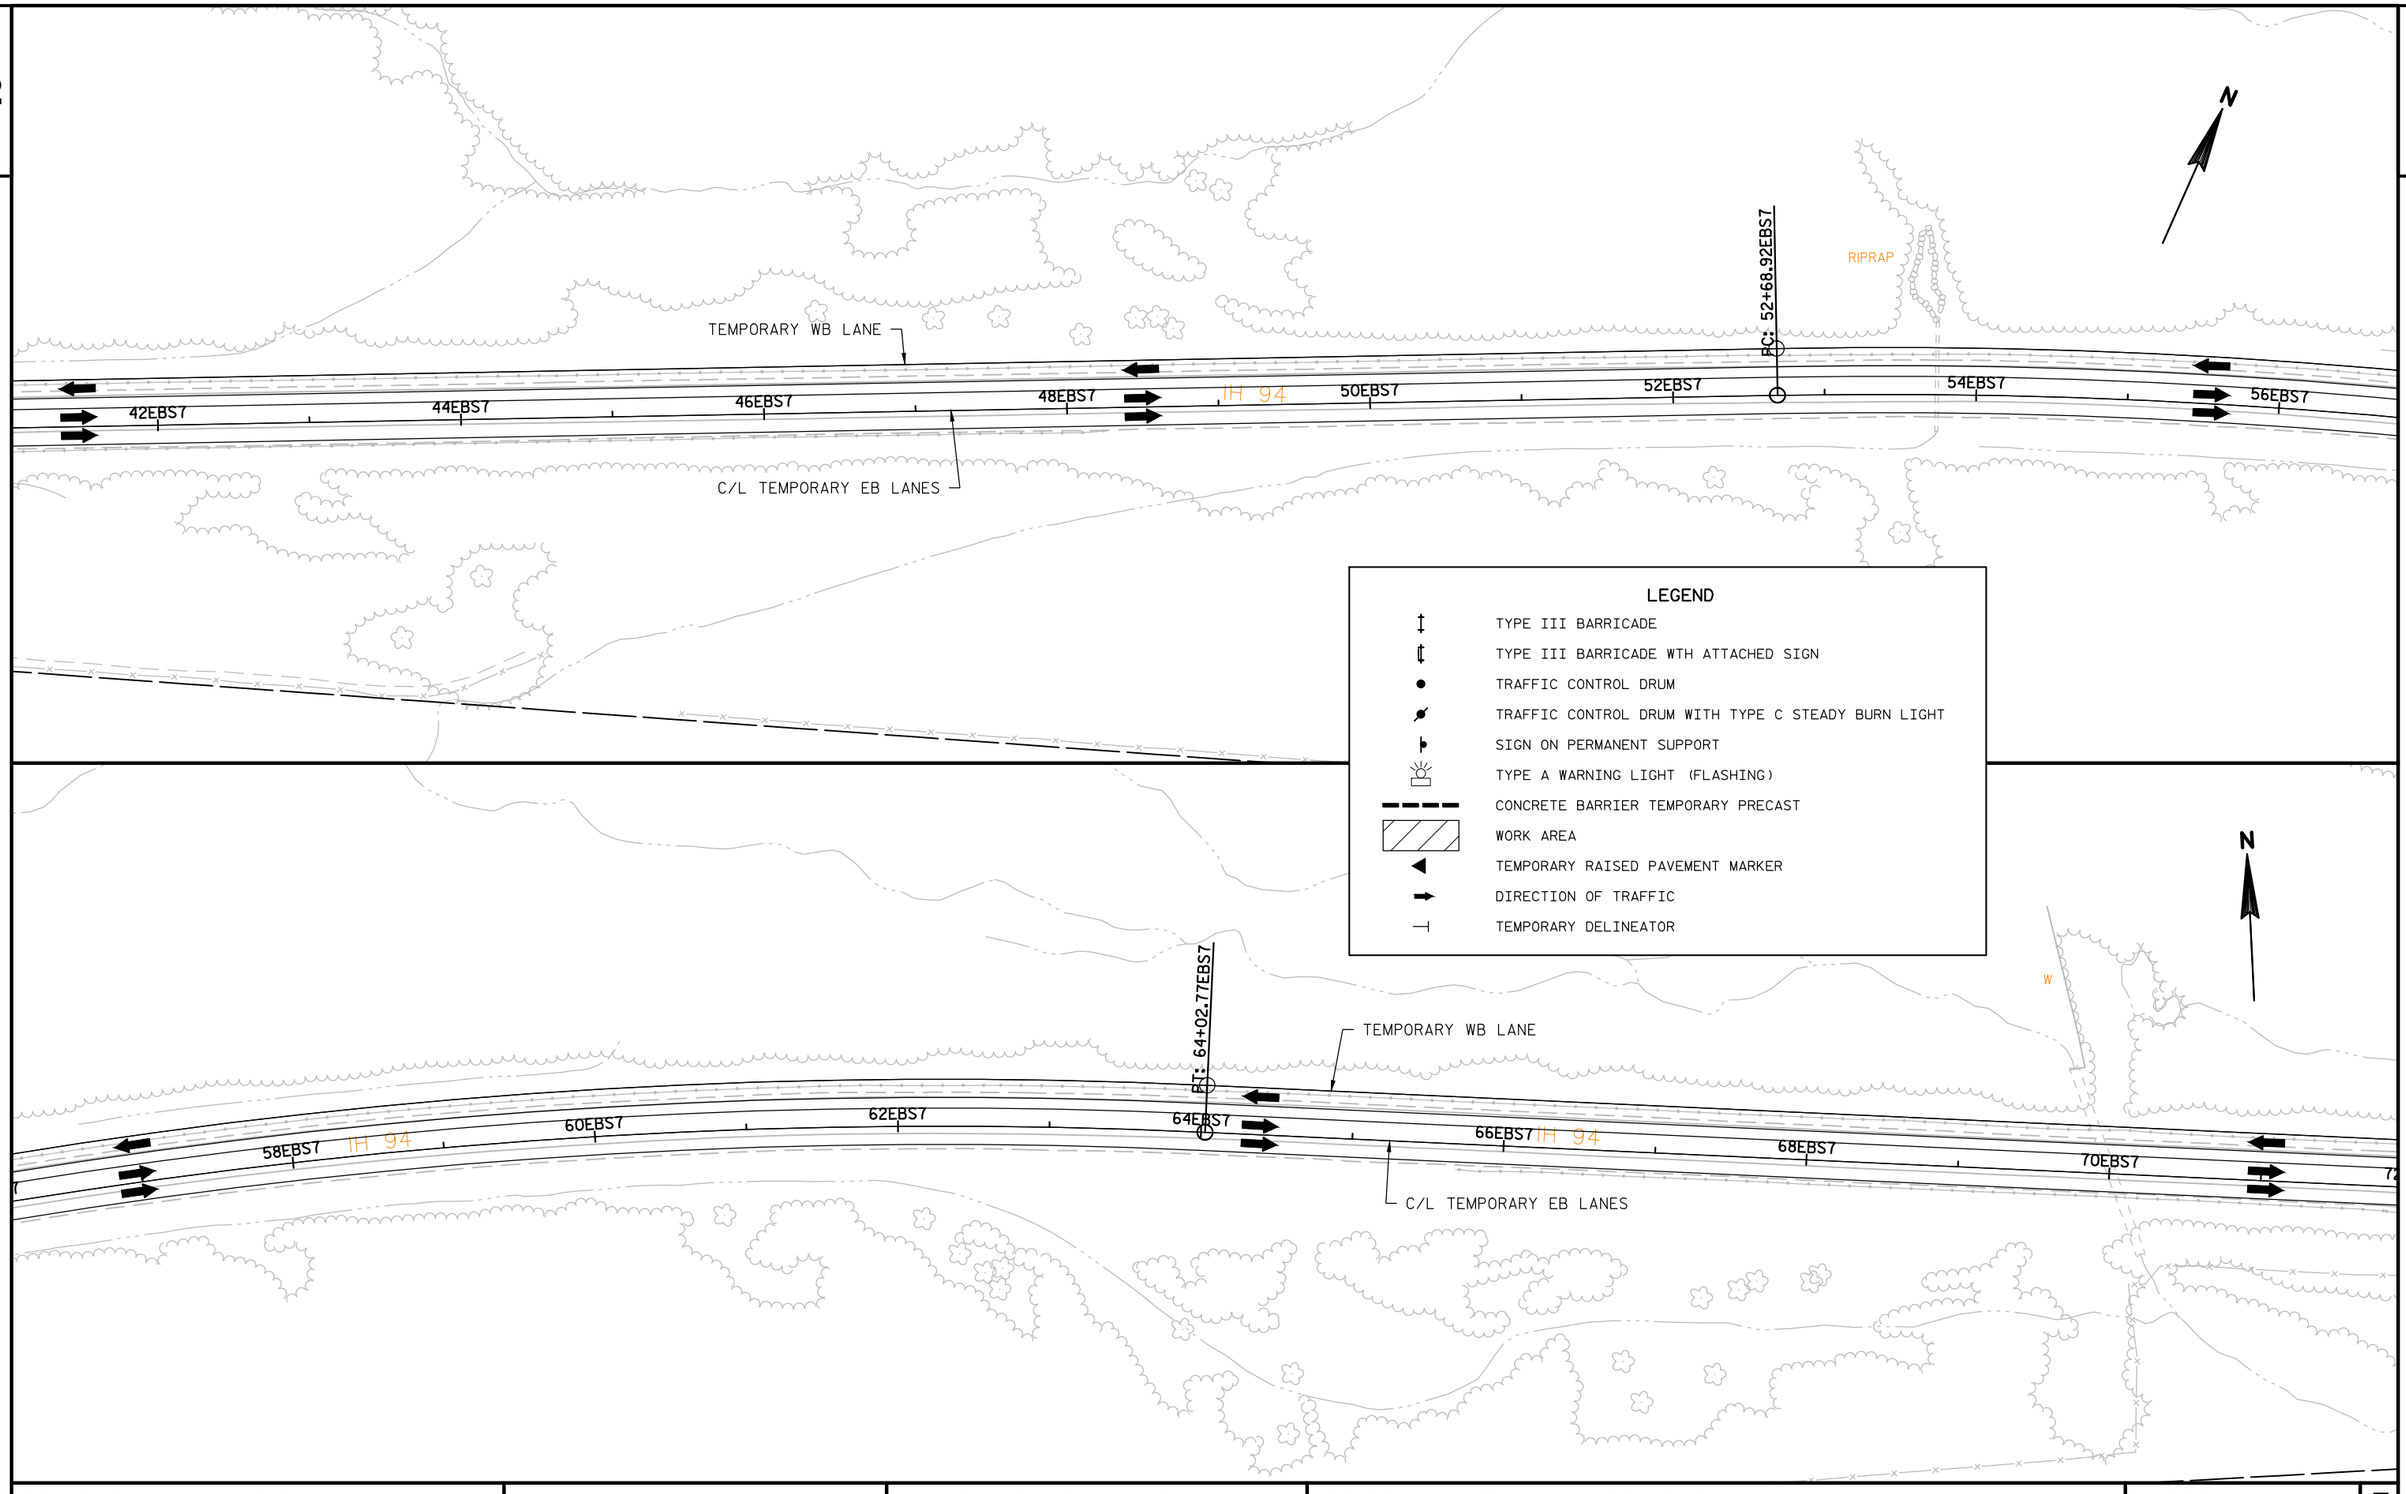

PROJECT NO:1022-07-76	HWY:IH 94	COUNTY:ST. CROIX & DUNN	TRAFFIC CONTROL - STAGE 7M	SHEET	E

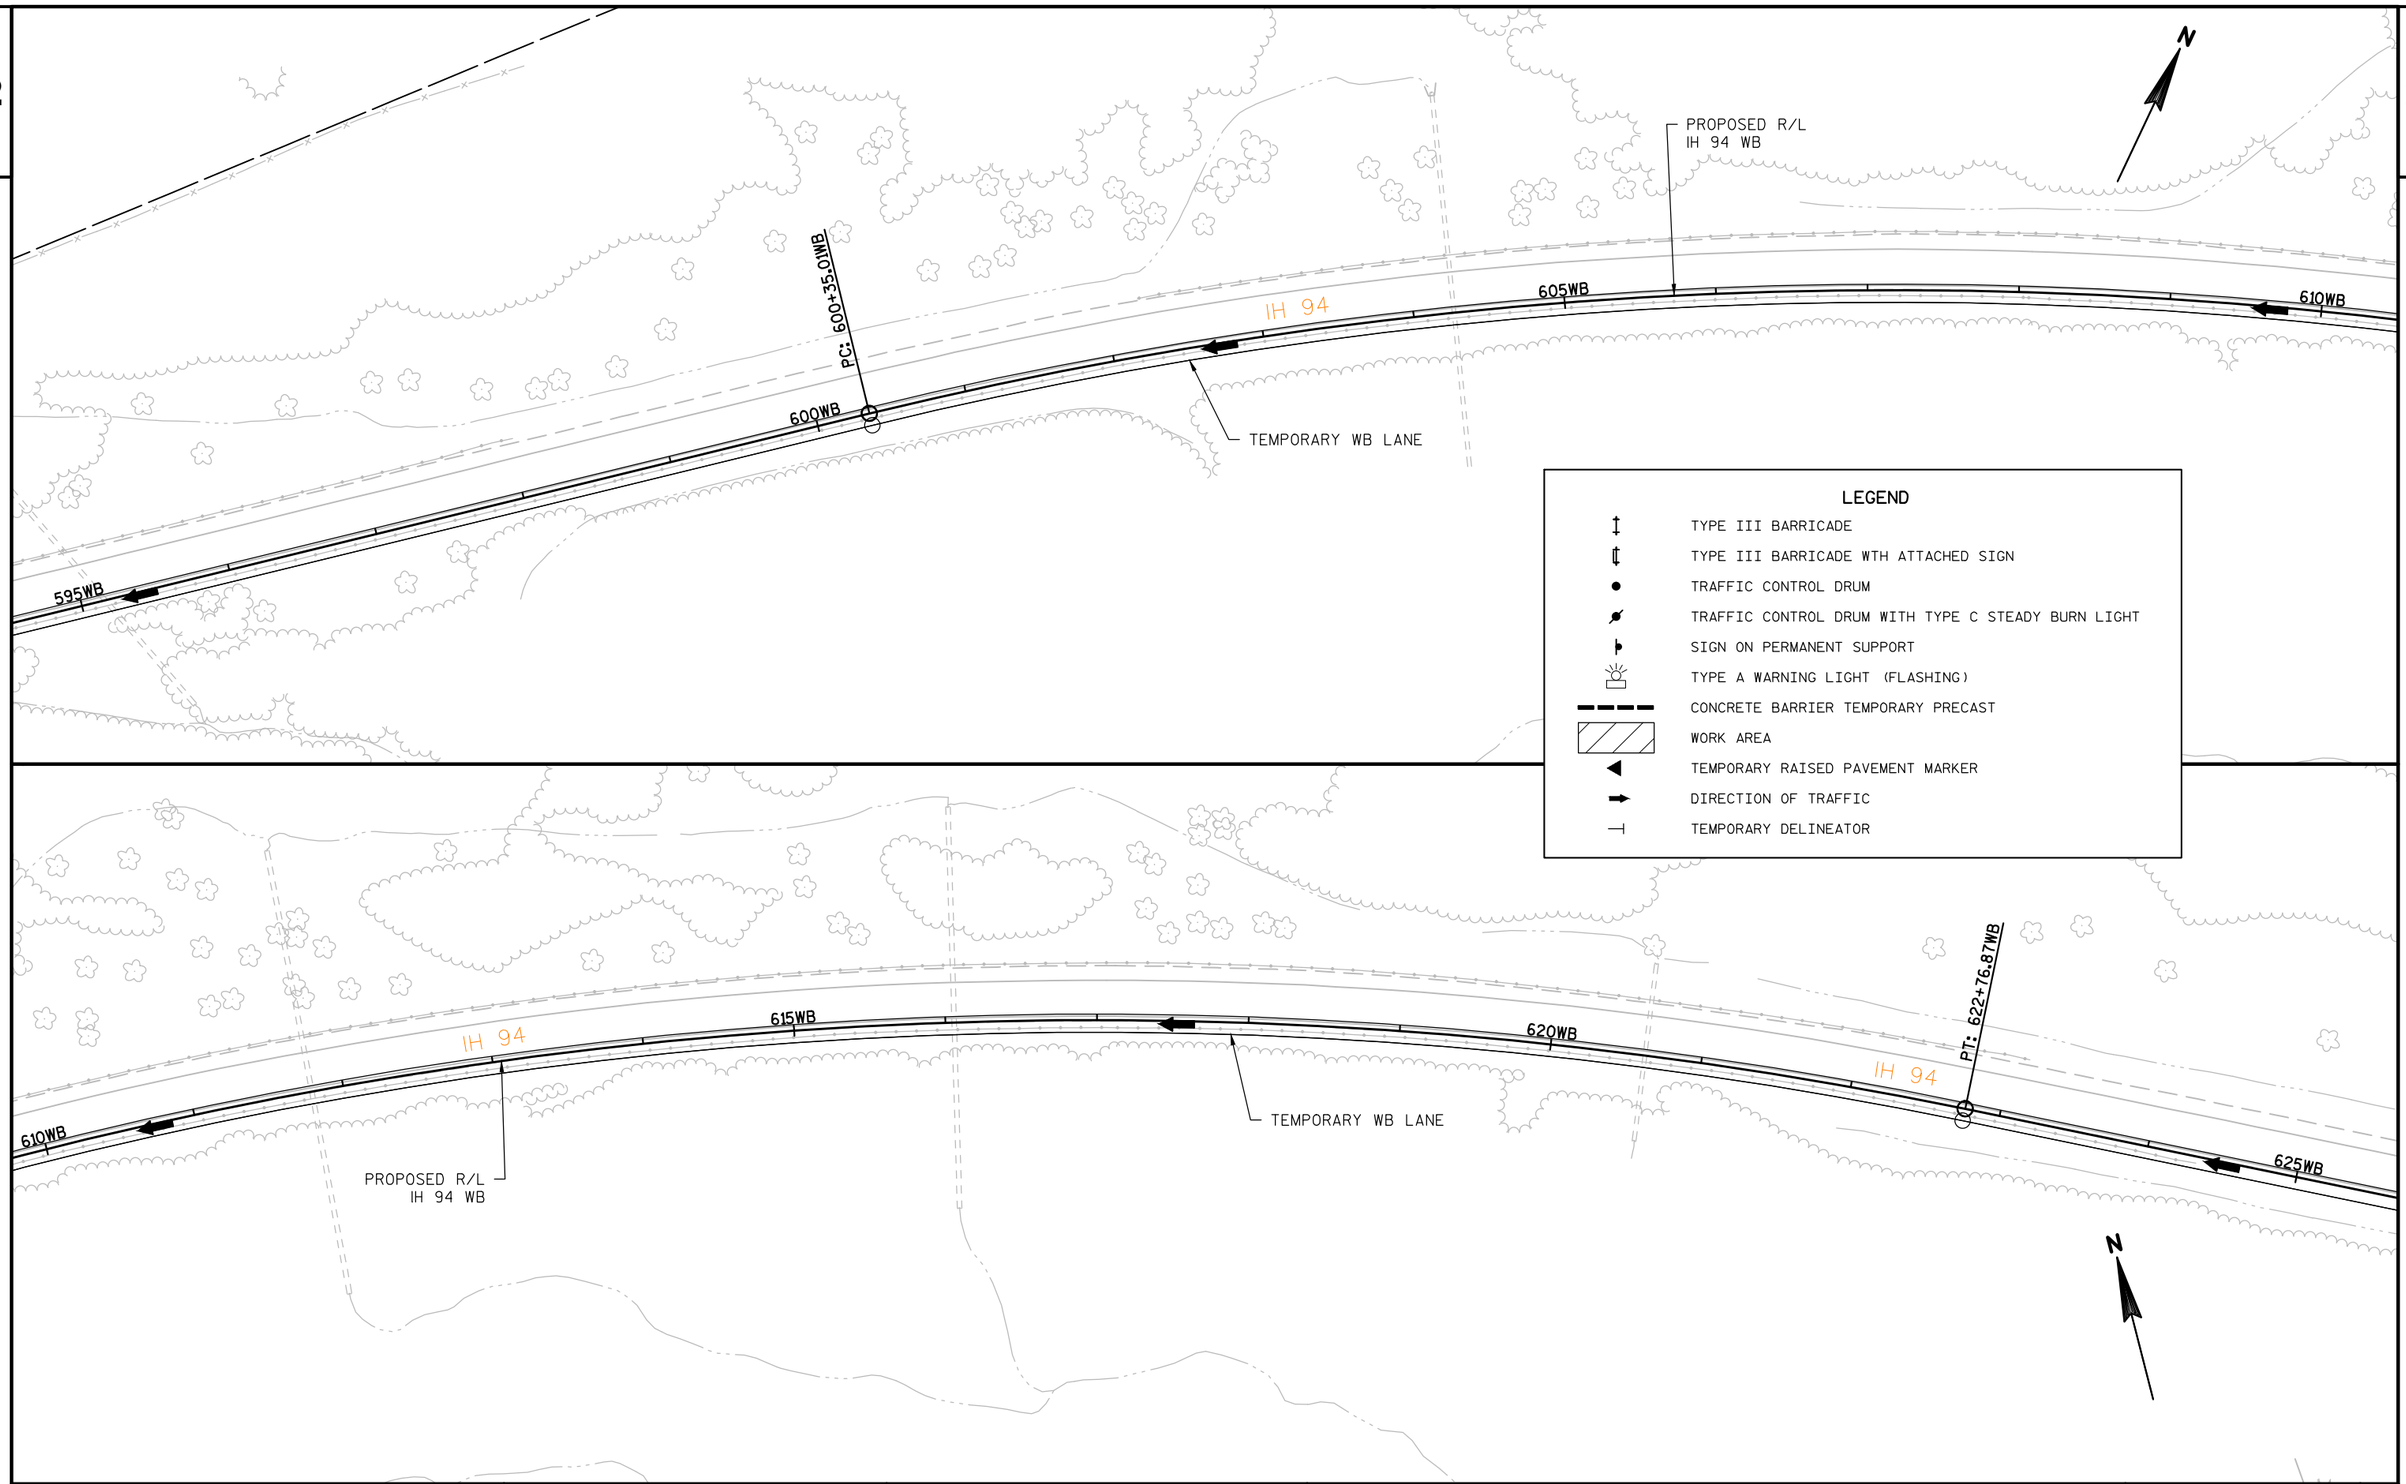

PROJECT NO: 1022-07-76	HWY: IH 94	COUNTY: ST. CROIX & DUNN	TRAFFIC CONTROL - STAGE 7M	SHEET	E

FILE NAME : N:\PDS\C3D\10220706\SHEETSPLAN\PLAN SHEETS 10220776\025472_TC_STAGE7M_WEST.DWG
LAYOUT NAME - SHEET - (27)
PLOT DATE : 9/6/2017 10:54 AM
PLOT BY : ANDERSON, THOMAS R PLOT NAME :
PLOT SCALE : 1 IN:100 FT

2

PC: 628+55.27WB

PROPOSED R/L
IH 94 WB

630WB

IH 94

635WB

PT: 637+06.79WB

640WB

TEMPORARY WB LANE

PC: 76+90.03EBS7

PT: 80+89.80EBS7

STA BACK = 636+97.88WB
STA AHEAD = 637+06.79WB

TEMPORARY WB LANE

78EBS7

80EBS7

82EBS7

84EBS7

C/L TEMPORARY EB LANES

N

LEGEND

- TYPE III BARRICADE
- TYPE III BARRICADE WTH ATTACHED SIGN
- TRAFFIC CONTROL DRUM
- TRAFFIC CONTROL DRUM WITH TYPE C STEADY BURN LIGHT
- SIGN ON PERMANENT SUPPORT
- TYPE A WARNING LIGHT (FLASHING)
- CONCRETE BARRIER TEMPORARY PRECAST
- WORK AREA
- TEMPORARY RAISED PAVEMENT MARKER
- DIRECTION OF TRAFFIC
- TEMPORARY DELINEATOR

PROPOSED R/L
IH 94 WB

IH 94

645WB

IH 94

650WB

655WB

TEMPORARY WB LANE

N

TEMPORARY WB LANE

88EBS7

90EBS7

92EBS7

94EBS7

96EBS7

98EBS7

100EBS7

C/L TEMPORARY EB LANES

SIGN

PROJECT NO:1022-07-76	HWY:IH 94	COUNTY:ST. CROIX & DUNN	TRAFFIC CONTROL - STAGE 7M	SHEET	E

FILE NAME : N:\PDS\C3D\10220706\SHEETSPLAN\PLAN SHEETS 10220776\025472_TC_STAGE7M_WEST.DWG
LAYOUT NAME - SHEET - (29)

PLOT DATE : 9/6/2017 10:54 AM PLOT BY : ANDERSON, THOMAS R PLOT NAME :

PLOT SCALE : 1 IN:100 FT

WISDOT/CADDS SHEET 44

2

2

N

PC: 660+07.15WB

660WB

IH 94

TEMPORARY WB LANE

665WB

PROPOSED R/L
IH 94 WB

IH 94

670WB

PC: 101+71.36EBS7

TEMPORARY WB LANE

INL

INL

102EBS7

IH 94

104EBS7

106EBS7

108EBS7

110EBS7

IH 94

112EBS7

114EBS7

116EBS7

C/L TEMPORARY EB LANES

LEGEND

- TYPE III BARRICADE
- TYPE III BARRICADE WTH ATTACHED SIGN
- TRAFFIC CONTROL DRUM
- TRAFFIC CONTROL DRUM WITH TYPE C STEADY BURN LIGHT
- SIGN ON PERMANENT SUPPORT
- TYPE A WARNING LIGHT (FLASHING)
- CONCRETE BARRIER TEMPORARY PRECAST
- WORK AREA
- TEMPORARY RAISED PAVEMENT MARKER
- DIRECTION OF TRAFFIC
- TEMPORARY DELINEATOR

N

PROPOSED R/L
IH 94 WB

675WB

IH 94

PT: 120+51.52EBS7

PT:

STA BACK = 678+86.00WB

STA AHEAD = 678+93.38WB

680WB

685WB

IH 94

TEMPORARY WB LANES

INL

INL

118EBS7

120EBS7

IH 94

122EBS7

124EBS7

126EBS7

128EBS7

IH 94

130EBS7

132EBS7

C/L TEMPORARY EB LANES

PROJECT NO:1022-07-76	HWY:IH 94	COUNTY:ST. CROIX & DUNN	TRAFFIC CONTROL - STAGE 7M	SHEET	E

FILE NAME : N:\PDS\C3D\10220706\SHEETSPLAN\PLAN SHEETS 10220776\025472_TC_STAGE7M_WEST.DWG
LAYOUT NAME - SHEET - (31)

PLOT DATE : 9/6/2017 10:54 AM PLOT BY : ANDERSON, THOMAS R PLOT NAME :

PLOT SCALE : 1 IN:100 FT

2

2

RUINS

PROPOSED R/L
IH 94 WB

TEMPORARY WB LANE

690WB

IH 94

695WB

700WB

INL

TEMPORARY WB LANE

134EBS7

136EBS7

138EBS7

140EBS7

142EBS7

144EBS7

146EBS7

148EBS7

C/L TEMPORARY EB LANES

LEGEND

- TYPE III BARRICADE
- TYPE III BARRICADE WTH ATTACHED SIGN
- TRAFFIC CONTROL DRUM
- TRAFFIC CONTROL DRUM WITH TYPE C STEADY BURN LIGHT
- SIGN ON PERMANENT SUPPORT
- TYPE A WARNING LIGHT (FLASHING)
- CONCRETE BARRIER TEMPORARY PRECAST
- WORK AREA
- TEMPORARY RAISED PAVEMENT MARKER
- DIRECTION OF TRAFFIC
- TEMPORARY DELINEATOR

N

EXISTING WB LANE

PROPOSED R/L
IH 94 WB

705WB

710WB

IH 94

715WB

INL

TEMPORARY WB LANE

PI: 162+21.79EBS7

150EBS7

152EBS7

154EBS7

156EBS7

158EBS7

160EBS7

162EBS7

164EBS7

C/L TEMPORARY EB LANES

SIGN

PROJECT NO:1022-07-76	HWY:IH 94	COUNTY:ST. CROIX & DUNN	TRAFFIC CONTROL - STAGE 7M	SHEET	E

FILE NAME : N:\PDS\C3D\10220706\SHEETSPLAN\PLAN SHEETS 10220776\025472_TC_STAGE7M_WEST.DWG
LAYOUT NAME - SHEET - (33)

PLOT DATE : 9/6/2017 10:54 AM PLOT BY : ANDERSON, THOMAS R PLOT NAME :

PLOT SCALE : 1 IN:100 FT


2

2

LEGEND

- TYPE III BARRICADE
- TYPE III BARRICADE WTH ATTACHED SIGN
- TRAFFIC CONTROL DRUM
- TRAFFIC CONTROL DRUM WITH TYPE C STEADY BURN LIGHT
- SIGN ON PERMANENT SUPPORT
- TYPE A WARNING LIGHT (FLASHING)
- CONCRETE BARRIER TEMPORARY PRECAST
- WORK AREA
- TEMPORARY RAISED PAVEMENT MARKER
- DIRECTION OF TRAFFIC
- TEMPORARY DELINEATOR

N

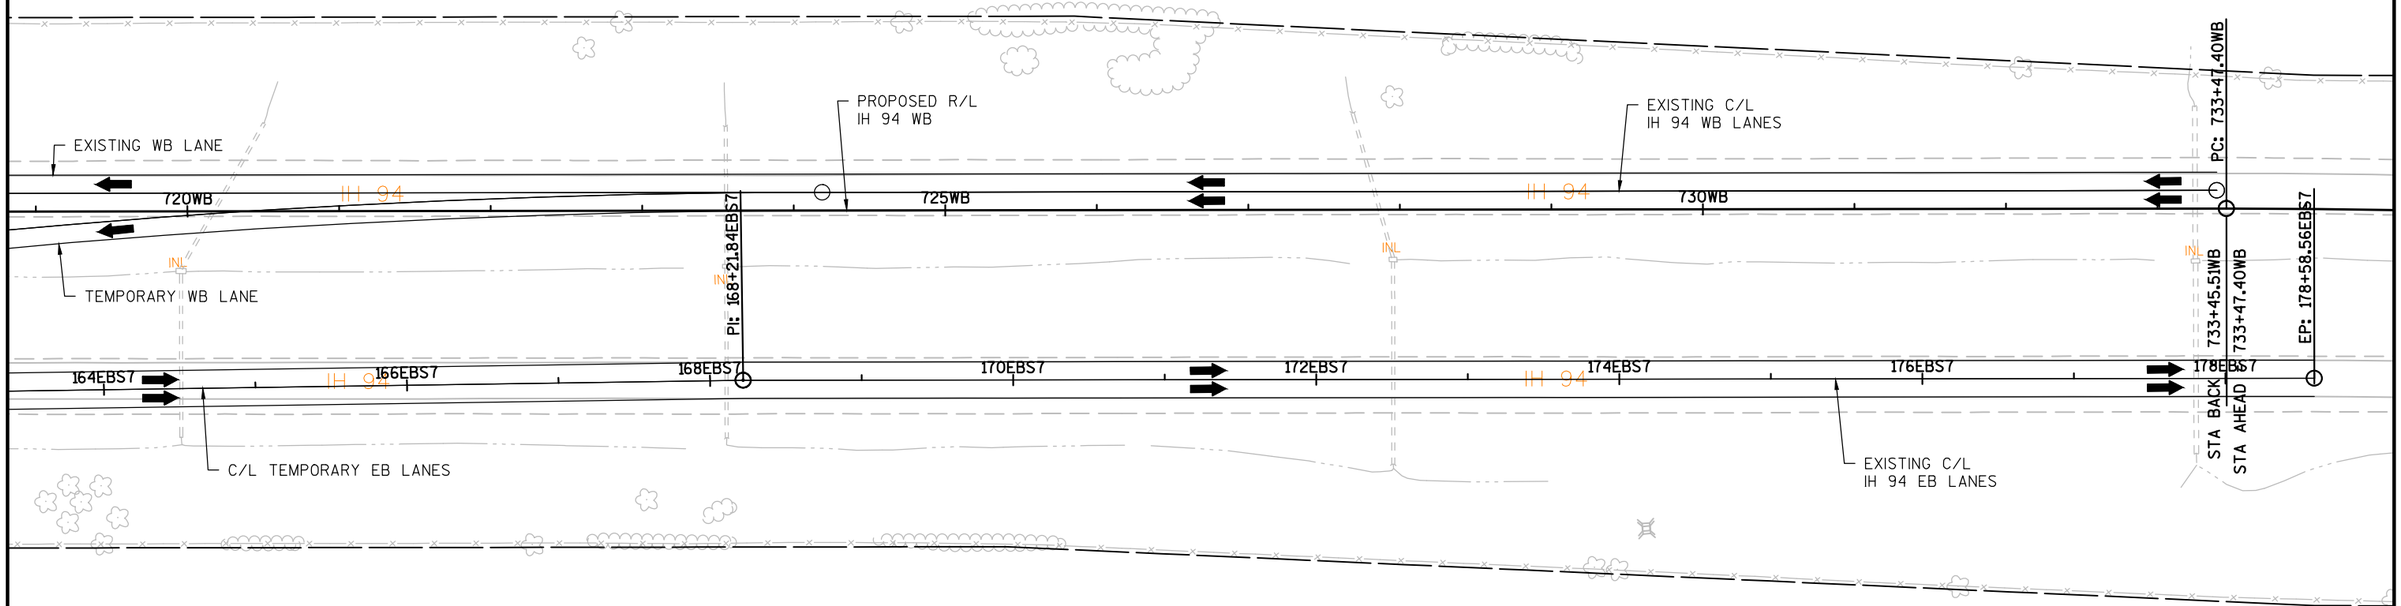

PROJECT NO:1022-07-76	HWY: IH 94	COUNTY: ST. CROIX & DUNN	TRAFFIC CONTROL - STAGE 7M	SHEET	E

FILE NAME : N:\PDS\C3D\10220706\SHEETSPLAN\PLAN SHEETS 10220776\025472_TC_STAGE7M_WEST.DWG
LAYOUT NAME - SHEET - (35)

PLOT DATE : 9/6/2017 10:54 AM PLOT BY : ANDERSON, THOMAS R PLOT NAME :

PLOT SCALE : 1 IN:100 FT

2

2

LEGEND

- TYPE III BARRICADE
- TYPE III BARRICADE WTH ATTACHED SIGN
- TRAFFIC CONTROL DRUM
- TRAFFIC CONTROL DRUM WITH TYPE C STEADY BURN LIGHT
- SIGN ON PERMANENT SUPPORT
- TYPE A WARNING LIGHT (FLASHING)
- CONCRETE BARRIER TEMPORARY PRECAST
- WORK AREA
- TEMPORARY RAISED PAVEMENT MARKER
- DIRECTION OF TRAFFIC
- TEMPORARY DELINEATOR

N

IH 94

550EB

555EB

560EB

PT: 553+50.00WBS8

PI: 5+49.63WBS8

2WBS8

4WBS8

6WBS8

8WBS8

10WBS8

EXISTING C/L
IH 94 WB LANES

C/L TEMPORARY WB LANES

TEMPORARY EB LANE

PROPOSED R/L
IH 94 EB

EXISTING C/L
IH 94 EB LANES

STA BACK = 553+57.92EB

STA AHEAD = 553+50.37EB

PROJECT NO:1022-07-76	HWY:IH 94	COUNTY:ST. CROIX & DUNN	TRAFFIC CONTROL - STAGE 8E	SHEET	E

FILE NAME : N:\PDS\C3D\10220706\SHEETSPLAN\PLAN SHEETS 10220776\025481_TC_STAGE8E_WEST.DWG
LAYOUT NAME - SHEET - (22)
PLOT DATE : 9/6/2017 4:10 PM
PLOT BY : ANDERSON, THOMAS R PLOT NAME :
PLOT SCALE : 1 IN:100 FT

2

2

N

PI: 11+49.68WBS8

PC: 23+66.12WBS8

PC: 578+64.66EB

C/L TEMPORARY WB LANES

TEMPORARY EB LANES

12WBS8 14WBS8 16WBS8 18WBS8 20WBS8 22WBS8 24WBS8

565EB 570EB 575EB

IH 94

16th St

PROPOSED R/L
IH 94 EB

LEGEND

- TYPE III BARRICADE
- TYPE III BARRICADE WTH ATTACHED SIGN
- TRAFFIC CONTROL DRUM
- TRAFFIC CONTROL DRUM WITH TYPE C STEADY BURN LIGHT
- SIGN ON PERMANENT SUPPORT
- TYPE A WARNING LIGHT (FLASHING)
- CONCRETE BARRIER TEMPORARY PRECAST
- WORK AREA
- TEMPORARY RAISED PAVEMENT MARKER
- DIRECTION OF TRAFFIC
- TEMPORARY DELINEATOR

PT: 37+08.96WBS8

PC: 578+64.66EB

C/L TEMPORARY WB LANES

TEMPORARY EB LANES

26WBS8 28WBS8 30WBS8 32WBS8 34WBS8 36WBS8 38WBS8 40WBS8

580EB 585EB 590EB

IH 94

PT: 592+41.86EB

PROPOSED R/L
IH 94 EB

PROJECT NO:1022-07-76	HWY:IH 94	COUNTY:ST. CROIX & DUNN	TRAFFIC CONTROL - STAGE 8E	SHEET	E

FILE NAME : N:\PDS\C3D\10220706\SHEETSPLAN\PLAN SHEETS 10220776\025481_TC_STAGE8E_WEST.DWG
LAYOUT NAME - SHEET - (23)

PLOT DATE : 9/6/2017 4:10 PM

PLOT BY : ANDERSON, THOMAS R PLOT NAME :

PLOT SCALE : 1 IN:100 FT

2

2

N

PC: 606+14.42EB

RIPRAP

TEMPORARY EB LANE

595EB

600EB

605EB

610EB

IH 94

PROPOSED R/L
IH 94 EB

LEGEND

- TYPE III BARRICADE
- TYPE III BARRICADE WTH ATTACHED SIGN
- TRAFFIC CONTROL DRUM
- TRAFFIC CONTROL DRUM WITH TYPE C STEADY BURN LIGHT
- SIGN ON PERMANENT SUPPORT
- TYPE A WARNING LIGHT (FLASHING)
- CONCRETE BARRIER TEMPORARY PRECAST
- WORK AREA
- TEMPORARY RAISED PAVEMENT MARKER
- DIRECTION OF TRAFFIC
- TEMPORARY DELINEATOR

N

PT: 617+54.22EB

TEMPORARY EB LANE

610EB

615EB

620EB

625EB

IH 94

IH 94

PROPOSED R/L
IH 94 EB

PROJECT NO:1022-07-76	HWY:IH 94	COUNTY:ST. CROIX & DUNN	TRAFFIC CONTROL - STAGE 8E	SHEET	E


FILE NAME : N:\PDS\C3D\10220706\SHEETSPLAN\PLAN SHEETS 10220776\025481_TC_STAGE8E_WEST.DWG
LAYOUT NAME - SHEET - (25)

PLOT DATE : 9/6/2017 4:10 PM

PLOT BY : ANDERSON, THOMAS R PLOT NAME :

PLOT SCALE : 1 IN:100 FT

2

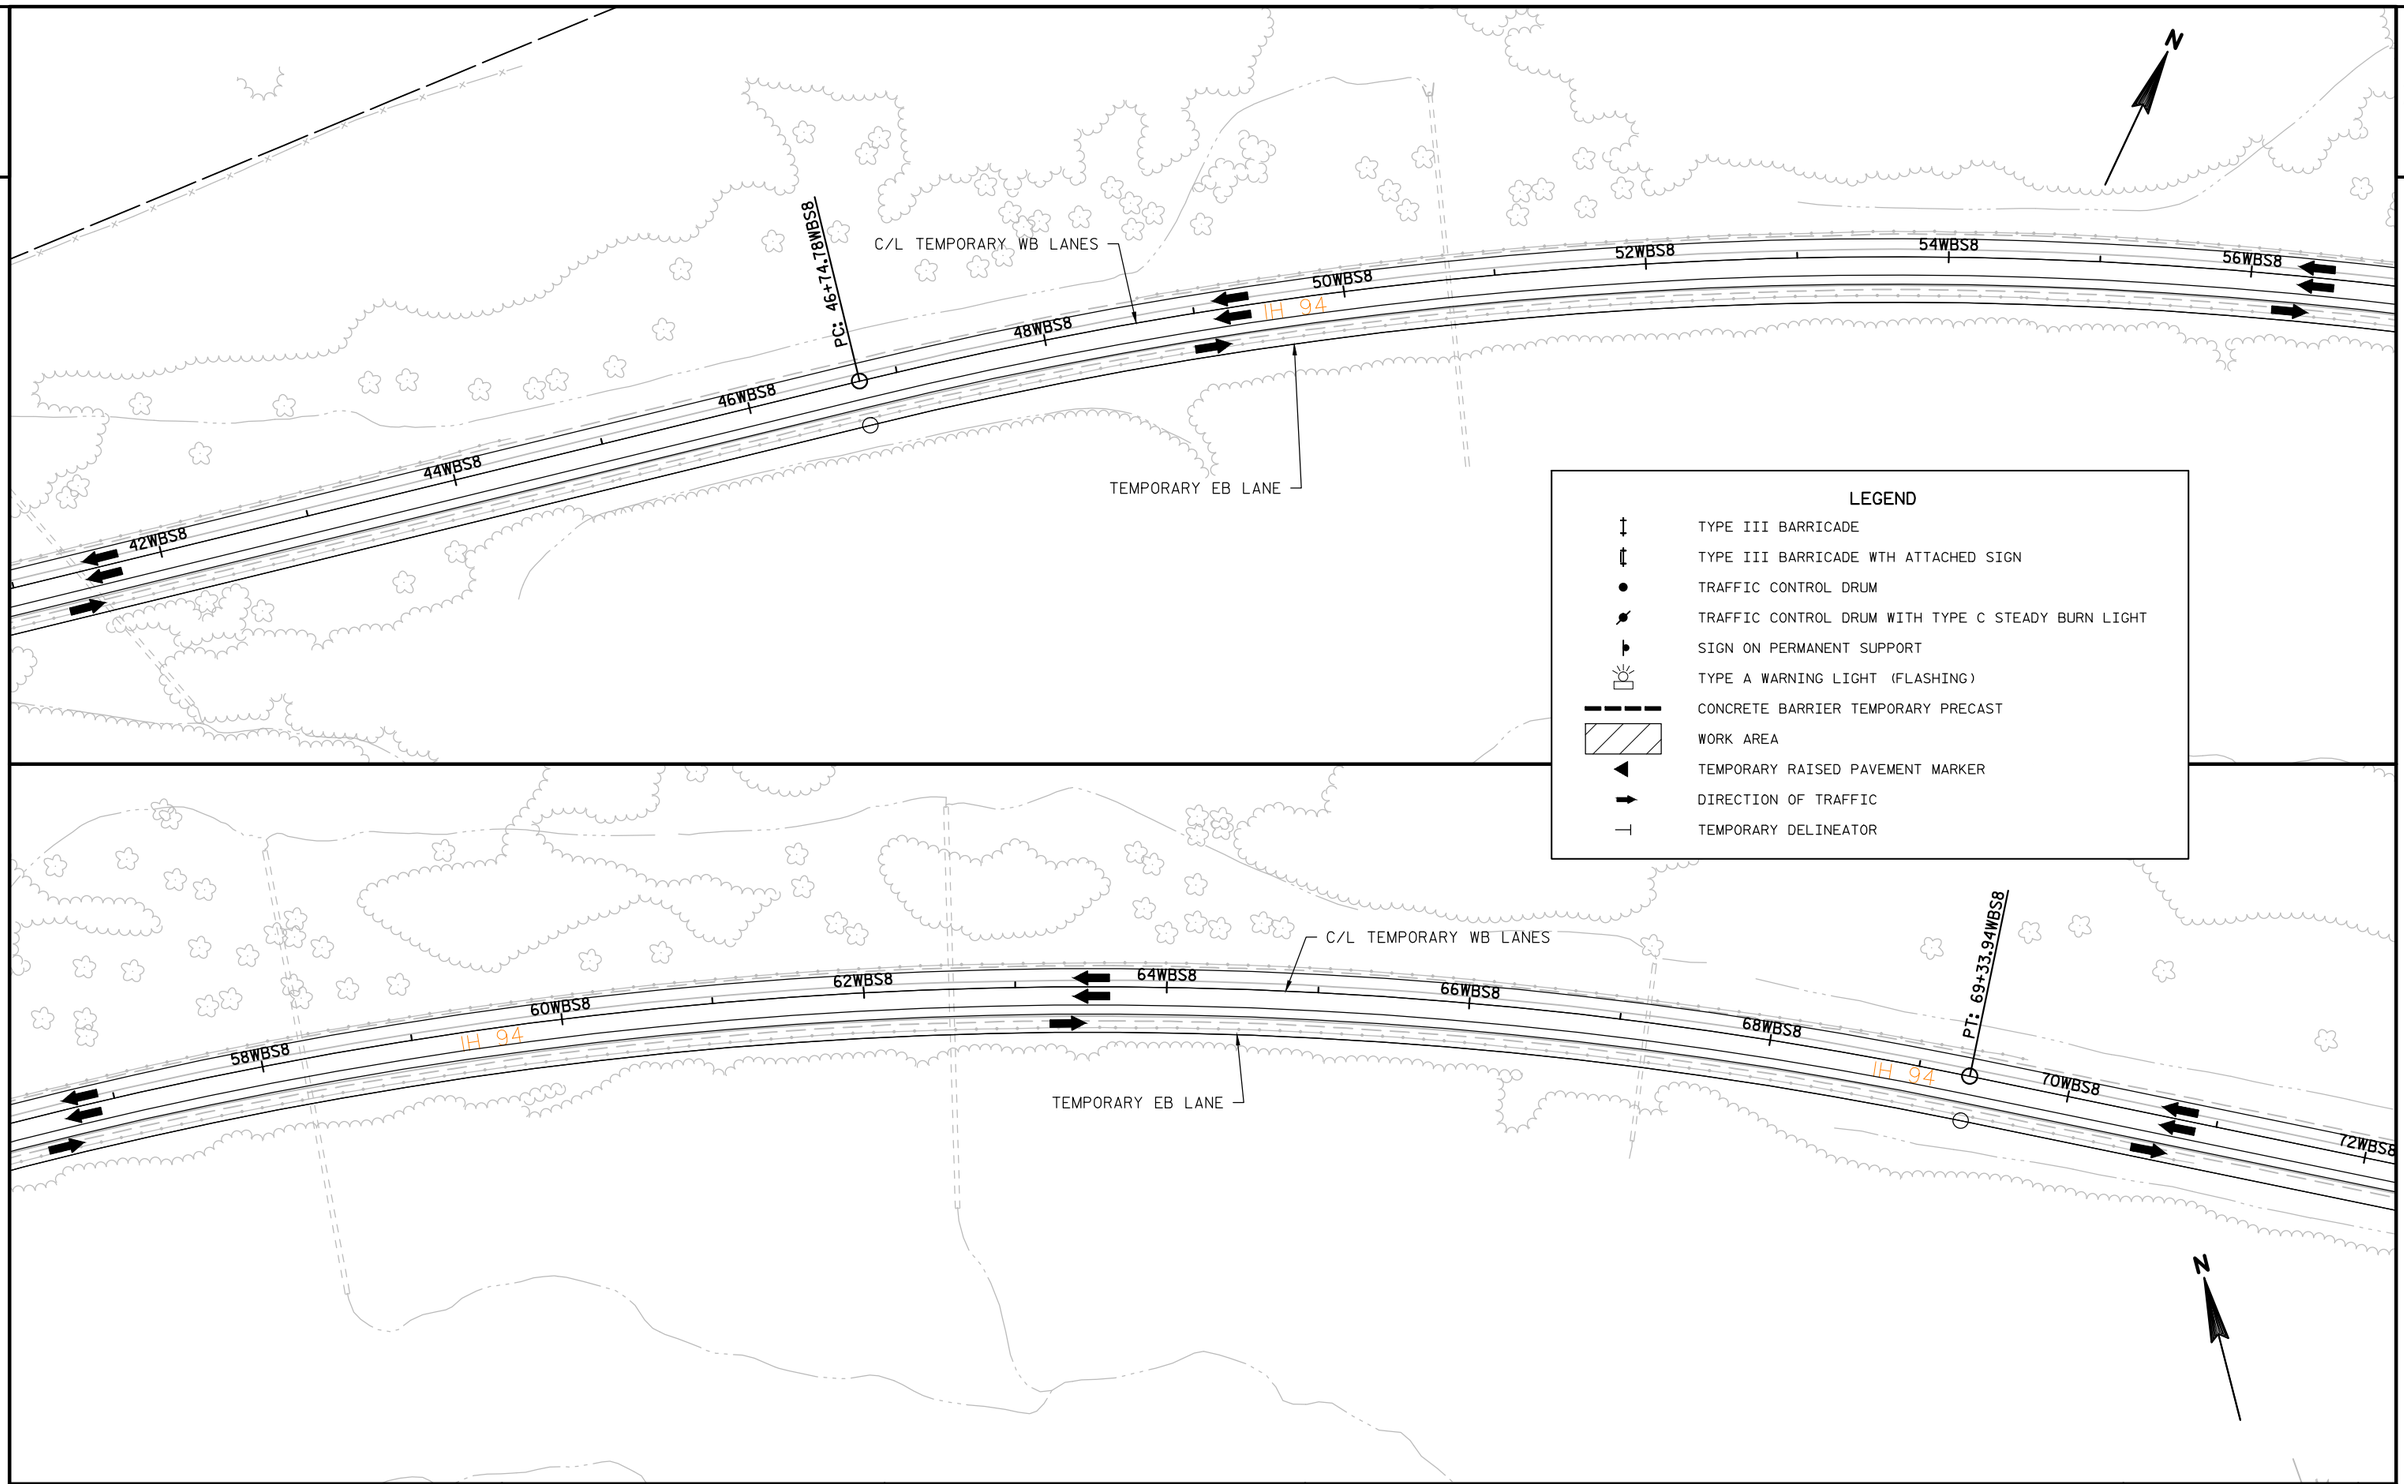

PROJECT NO:1022-07-76	HWY: IH 94	COUNTY: ST. CROIX & DUNN	TRAFFIC CONTROL - STAGE 8E	SHEET	E

FILE NAME : N:\PDS\C3D\10220706\SHEETSPLAN\PLAN SHEETS 10220776\025481_TC_STAGE8E_WEST.DWG
LAYOUT NAME - SHEET - (27)
PLOT DATE : 9/6/2017 4:10 PM
PLOT BY : ANDERSON, THOMAS R PLOT NAME :
PLOT SCALE : 1 IN:100 FT
WISDOT/CADDS SHEET 44

2

2

74WBS8
PC: 75+12.35WBS8
76WBS8
78WBS8
C/L TEMPORARY WB LANES
IH 94
80WBS8
82WBS8
PT: 83+48.52WBS8
84WBS8
86WBS8
88W
TEMPORARY EB LANE
N
PC: 628+40.09EB
PROPOSED R/L
IH 94 EB
PT: 638+52.10EB
TEMPORARY EB LANE
625EB
630EB
635EB
640EB
IH 94
INL
PC = 636+41.90EB
PT = 638+52.10EB

LEGEND

- TYPE III BARRICADE
- TYPE III BARRICADE WTH ATTACHED SIGN
- TRAFFIC CONTROL DRUM
- TRAFFIC CONTROL DRUM WITH TYPE C STEADY BURN LIGHT
- SIGN ON PERMANENT SUPPORT
- TYPE A WARNING LIGHT (FLASHING)
- CONCRETE BARRIER TEMPORARY PRECAST
- WORK AREA
- TEMPORARY RAISED PAVEMENT MARKER
- DIRECTION OF TRAFFIC
- TEMPORARY DELINEATOR

3WBS8
IH 94
94WBS8
96WBS8
C/L TEMPORARY WB LANES
98WBS8
100WBS8
102WBS8
TEMPORARY EB LANE
N
PROPOSED R/L
IH 94 EB
INL
TEMPORARY EB LANE
645EB
650EB
655EB
IH 94
SIGN

PROJECT NO:1022-07-76	HWY:IH 94	COUNTY:ST. CROIX & DUNN	TRAFFIC CONTROL - STAGE 8E	SHEET	E

FILE NAME : N:\PDS\C3D\10220706\SHEETSPLAN\PLAN SHEETS 10220776\025481_TC_STAGE8E_WEST.DWG
LAYOUT NAME - SHEET - (29)

PLOT DATE : 9/6/2017 4:11 PM PLOT BY : ANDERSON, THOMAS R PLOT NAME : PLOT SCALE : 1 IN:100 FT

2

2

N

C/L TEMPORARY WB LANES

PC: 106+61.06WBS8

104WBS8

106WBS8

108WBS8

110WBS8

112WBS8

114WBS8

116WBS8

118WBS8

IH 94

TEMPORARY EB LANE

PC: 657+32.26EB

INL

PROPOSED R/L
IH 94 EB

660EB

665EB

670EB

LEGEND

- TYPE III BARRICADE
- TYPE III BARRICADE WTH ATTACHED SIGN
- TRAFFIC CONTROL DRUM
- TRAFFIC CONTROL DRUM WITH TYPE C STEADY BURN LIGHT
- SIGN ON PERMANENT SUPPORT
- TYPE A WARNING LIGHT (FLASHING)
- CONCRETE BARRIER TEMPORARY PRECAST
- WORK AREA
- TEMPORARY RAISED PAVEMENT MARKER
- DIRECTION OF TRAFFIC
- TEMPORARY DELINEATOR

N

C/L TEMPORARY WB LANES

PT:

120WBS8

122WBS8

124WBS8

126WBS8

128WBS8

130WBS8

132WBS8

134WBS8

IH 94

PT: 675+96.24EB

PROPOSED R/L
IH 94 EB

TEMPORARY EB LANES

INL

675EB

680EB

685EB

STA BACK = 676+09.15EB

STA AHEAD = 675+96.24EB

PROJECT NO:1022-07-76	HWY:IH 94	COUNTY:ST. CROIX & DUNN	TRAFFIC CONTROL - STAGE 8E	SHEET	E

FILE NAME : N:\PDS\C3D\10220706\SHEETSPLAN\PLAN SHEETS 10220776\025481_TC_STAGE8E_WEST.DWG
LAYOUT NAME - SHEET - (31)

PLOT DATE : 9/6/2017 4:11 PM

PLOT BY : ANDERSON, THOMAS R PLOT NAME :

PLOT SCALE : 1 IN:100 FT

2

2

RUINS

N

C/L TEMPORARY WB LANES

136WBS8 138WBS8 140WBS8 142WBS8 144WBS8 146WBS8 148WBS8 150WBS8

IH 94

TEMPORARY EB LANE

PROPOSED R/L
IH 94 EB

INL

TEMPORARY EB LANE

690EB 695EB 700EB

IH 94

LEGEND

- TYPE III BARRICADE
- TYPE III BARRICADE WTH ATTACHED SIGN
- TRAFFIC CONTROL DRUM
- TRAFFIC CONTROL DRUM WITH TYPE C STEADY BURN LIGHT
- SIGN ON PERMANENT SUPPORT
- TYPE A WARNING LIGHT (FLASHING)
- CONCRETE BARRIER TEMPORARY PRECAST
- WORK AREA
- TEMPORARY RAISED PAVEMENT MARKER
- DIRECTION OF TRAFFIC
- TEMPORARY DELINEATOR

PI: 155+30.91WBS8

PI: 161+30.96WBS8

N

C/L TEMPORARY WB LANES

C/L EXISTING WB LANES

152WBS8 154WBS8 156WBS8 158WBS8 160WBS8 162WBS8 164WBS8 166W

IH 94

TEMPORARY EB LANE

INL

PROPOSED R/L
IH 94 EB

705EB 710EB 715EB

IH 94

TEMPORARY EB LANE

C/L EXISTING EB LANES

SIGN

PROJECT NO:1022-07-76	HWY: IH 94	COUNTY: ST. CROIX & DUNN	TRAFFIC CONTROL - STAGE 8E	SHEET	E

FILE NAME : N:\PDS\C3D\10220706\SHEETSPLAN\PLAN SHEETS 10220776\025481_TC_STAGE8E_WEST.DWG
LAYOUT NAME - SHEET - (33)

PLOT DATE : 9/6/2017 4:11 PM PLOT BY : ANDERSON, THOMAS R PLOT NAME :

PLOT SCALE : 1 IN:100 FT

2

2

LEGEND

- TYPE III BARRICADE
- TYPE III BARRICADE WTH ATTACHED SIGN
- TRAFFIC CONTROL DRUM
- TRAFFIC CONTROL DRUM WITH TYPE C STEADY BURN LIGHT
- SIGN ON PERMANENT SUPPORT
- TYPE A WARNING LIGHT (FLASHING)
- CONCRETE BARRIER TEMPORARY PRECAST
- WORK AREA
- TEMPORARY RAISED PAVEMENT MARKER
- DIRECTION OF TRAFFIC
- TEMPORARY DELINEATOR

N

EXISTING C/L
IH 94 WB LANES

EP: 176+30.98WBS8

166WBS8 168WBS8 170WBS8 172WBS8 174WBS8 176WBS8

IH 94

INL

720EB 725EB 730EB

IH 94

EXISTING C/L
IH 94 EB LANES

PROPOSED R/L
IH 94 EB

PC: 733+94.94EB

STA BACK = 733+91.11EB

STA AHEAD = 733+94.94EB

PROJECT NO:1022-07-76	HWY:IH 94	COUNTY:ST. CROIX & DUNN	TRAFFIC CONTROL - STAGE 8E	SHEET	E

FILE NAME : N:\PDS\C3D\10220706\SHEETSPLAN\PLAN SHEETS 10220776\025481_TC_STAGE8E_WEST.DWG
LAYOUT NAME - SHEET - (35)

PLOT DATE : 9/6/2017 4:11 PM PLOT BY : ANDERSON, THOMAS R PLOT NAME : PLOT SCALE : 1 IN:100 FT

LEGEND

- TYPE III BARRICADE
- TYPE III BARRICADE WTH ATTACHED SIGN
- TRAFFIC CONTROL DRUM
- TRAFFIC CONTROL DRUM WITH TYPE C STEADY BURN LIGHT
- SIGN ON PERMANENT SUPPORT
- TYPE A WARNING LIGHT (FLASHING)
- CONCRETE BARRIER TEMPORARY PRECAST
- WORK AREA
- TEMPORARY RAISED PAVEMENT MARKER
- DIRECTION OF TRAFFIC
- TEMPORARY DELINEATOR

N

PT: 553+00.00WBS8

PI: 5+49.63WBS8

EXISTING C/L
IH 94 WB LANES

2WBS8

4WBS8

6WBS8

8WBS8

10WBS8

C/L TEMPORARY WB LANES

IH 94

IH 94

IH 94

IH 94

550EB

555EB

560EB

INL

SIGL

TEMPORARY EB LANE

TEMPORARY EB LANE

PROPOSED R/L
IH 94 EB

EXISTING C/L
IH 94 EB LANES

STA BACK = 553+57.92EB

STA AHEAD = 553+50.37EB

PROJECT NO:1022-07-76	HWY:IH 94	COUNTY:ST. CROIX & DUNN	TRAFFIC CONTROL - STAGE 8H	SHEET	E

FILE NAME : N:\PDS\C3D\10220706\SHEETSPLAN\PLAN SHEETS 10220776\025482_TC_STAGE8H_WEST.DWG
LAYOUT NAME - SHEET - (22)

PLOT DATE : 9/6/2017 4:05 PM

PLOT BY : ANDERSON, THOMAS R PLOT NAME :

PLOT SCALE : 1 IN:100 FT

2

2

N

PI: 11+49.68WBS8

C/L TEMPORARY WB LANES

10WBS8

12WBS8

14WBS8

16WBS8

18WBS8

20WBS8

22WBS8

24WBS8

PC: 23+66.12WBS8

PC: 578+64.66EB

IH 94

565EB

570EB

575EB

TEMPORARY EB LANE

PROPOSED R/L
IH 94 EB

160th St

W

INL

LEGEND

- TYPE III BARRICADE
- TYPE III BARRICADE WTH ATTACHED SIGN
- TRAFFIC CONTROL DRUM
- TRAFFIC CONTROL DRUM WITH TYPE C STEADY BURN LIGHT
- SIGN ON PERMANENT SUPPORT
- TYPE A WARNING LIGHT (FLASHING)
- CONCRETE BARRIER TEMPORARY PRECAST
- WORK AREA
- TEMPORARY RAISED PAVEMENT MARKER
- DIRECTION OF TRAFFIC
- TEMPORARY DELINEATOR

PT: 37+08.69WBS8

40WBS8

38WBS8

36WBS8

34WBS8

32WBS8

30WBS8

28WBS8

26WBS8

PC: 578+64.66EB

C/L TEMPORARY WB LANES

TEMPORARY EB LANE

580EB

585EB

590EB

PT: 592+41.86EB

TEMPORARY EB LANE

PROPOSED R/L
IH 94 EB

PROJECT NO:1022-07-76	HWY: IH 94	COUNTY: ST. CROIX & DUNN	TRAFFIC CONTROL - STAGE 8H	SHEET	E

FILE NAME : N:\PDS\C3D\10220706\SHEETSPLAN\PLAN SHEETS 10220776\025482_TC_STAGE8H_WEST.DWG
LAYOUT NAME - SHEET - (23)


PLOT DATE : 9/6/2017 4:05 PM

PLOT BY : ANDERSON, THOMAS R PLOT NAME :

PLOT SCALE : 1 IN:100 FT

2

2

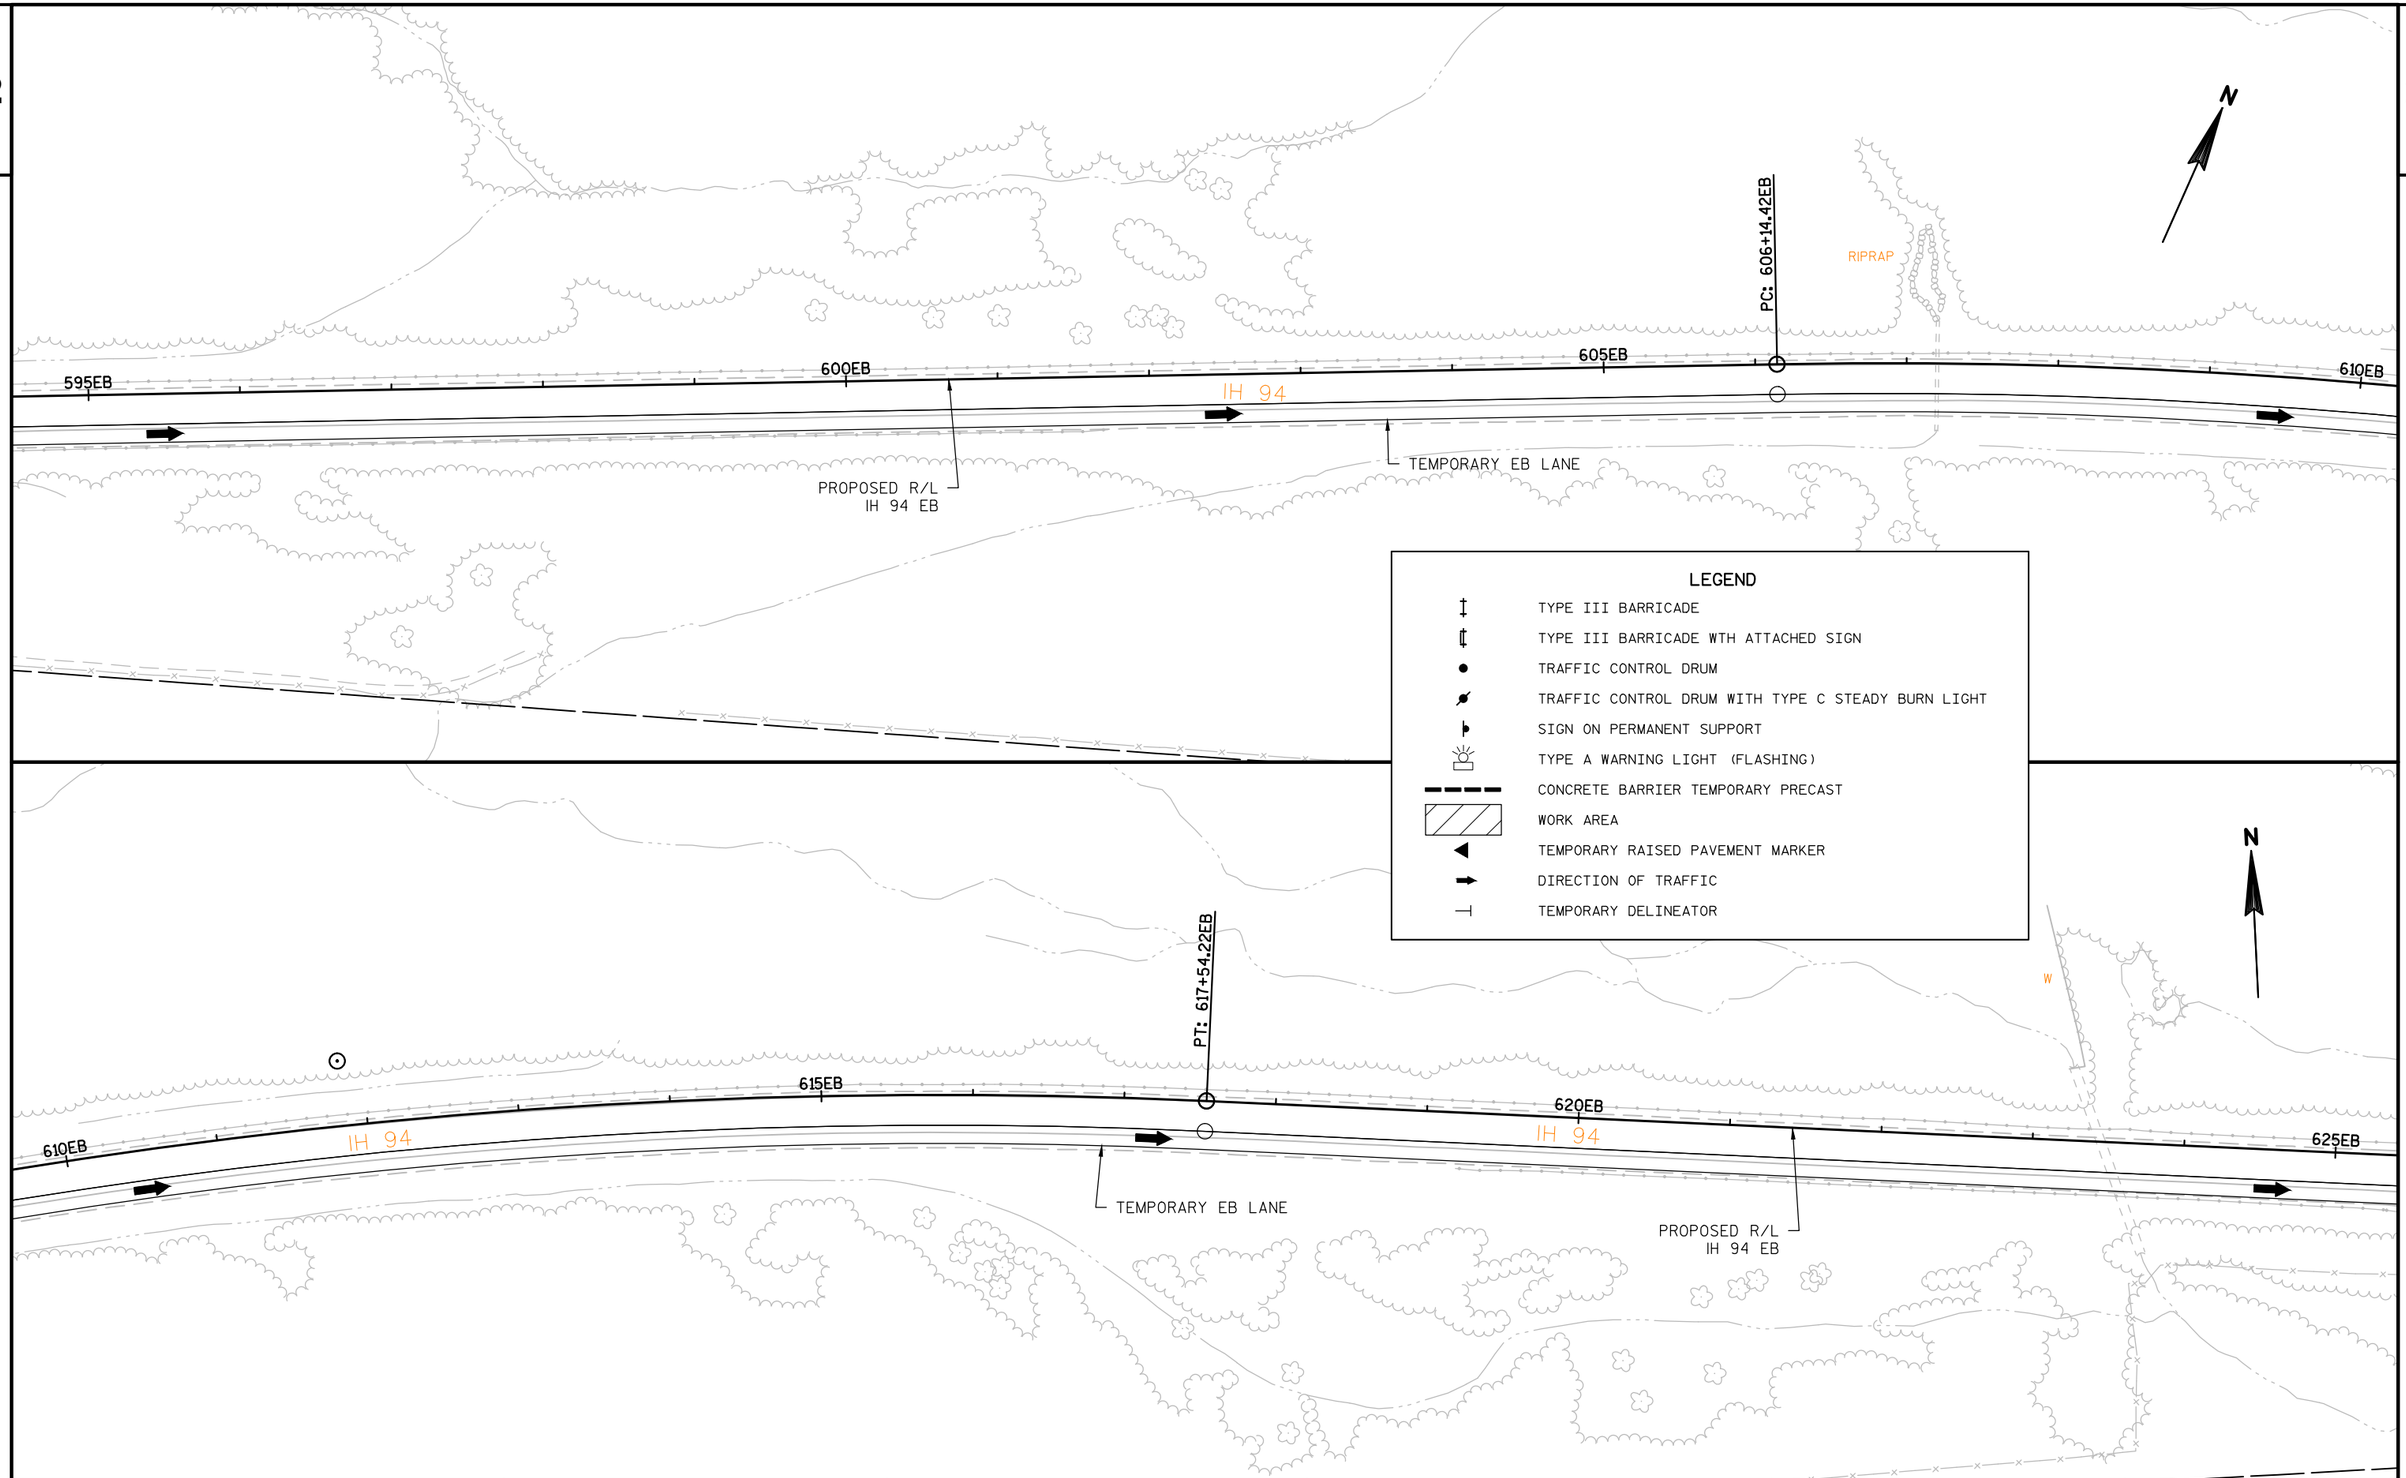


PROJECT NO:1022-07-76	HWY:IH 94	COUNTY:ST. CROIX & DUNN	TRAFFIC CONTROL - STAGE 8H	SHEET	E

FILE NAME : N:\PDS\C3D\10220706\SHEETSPLAN\PLAN SHEETS 10220776\025482_TC_STAGE8H_WEST.DWG
LAYOUT NAME - SHEET - (25)

PLOT DATE : 9/6/2017 4:05 PM PLOT BY : ANDERSON, THOMAS R PLOT NAME : PLOT SCALE : 1 IN:100 FT

2

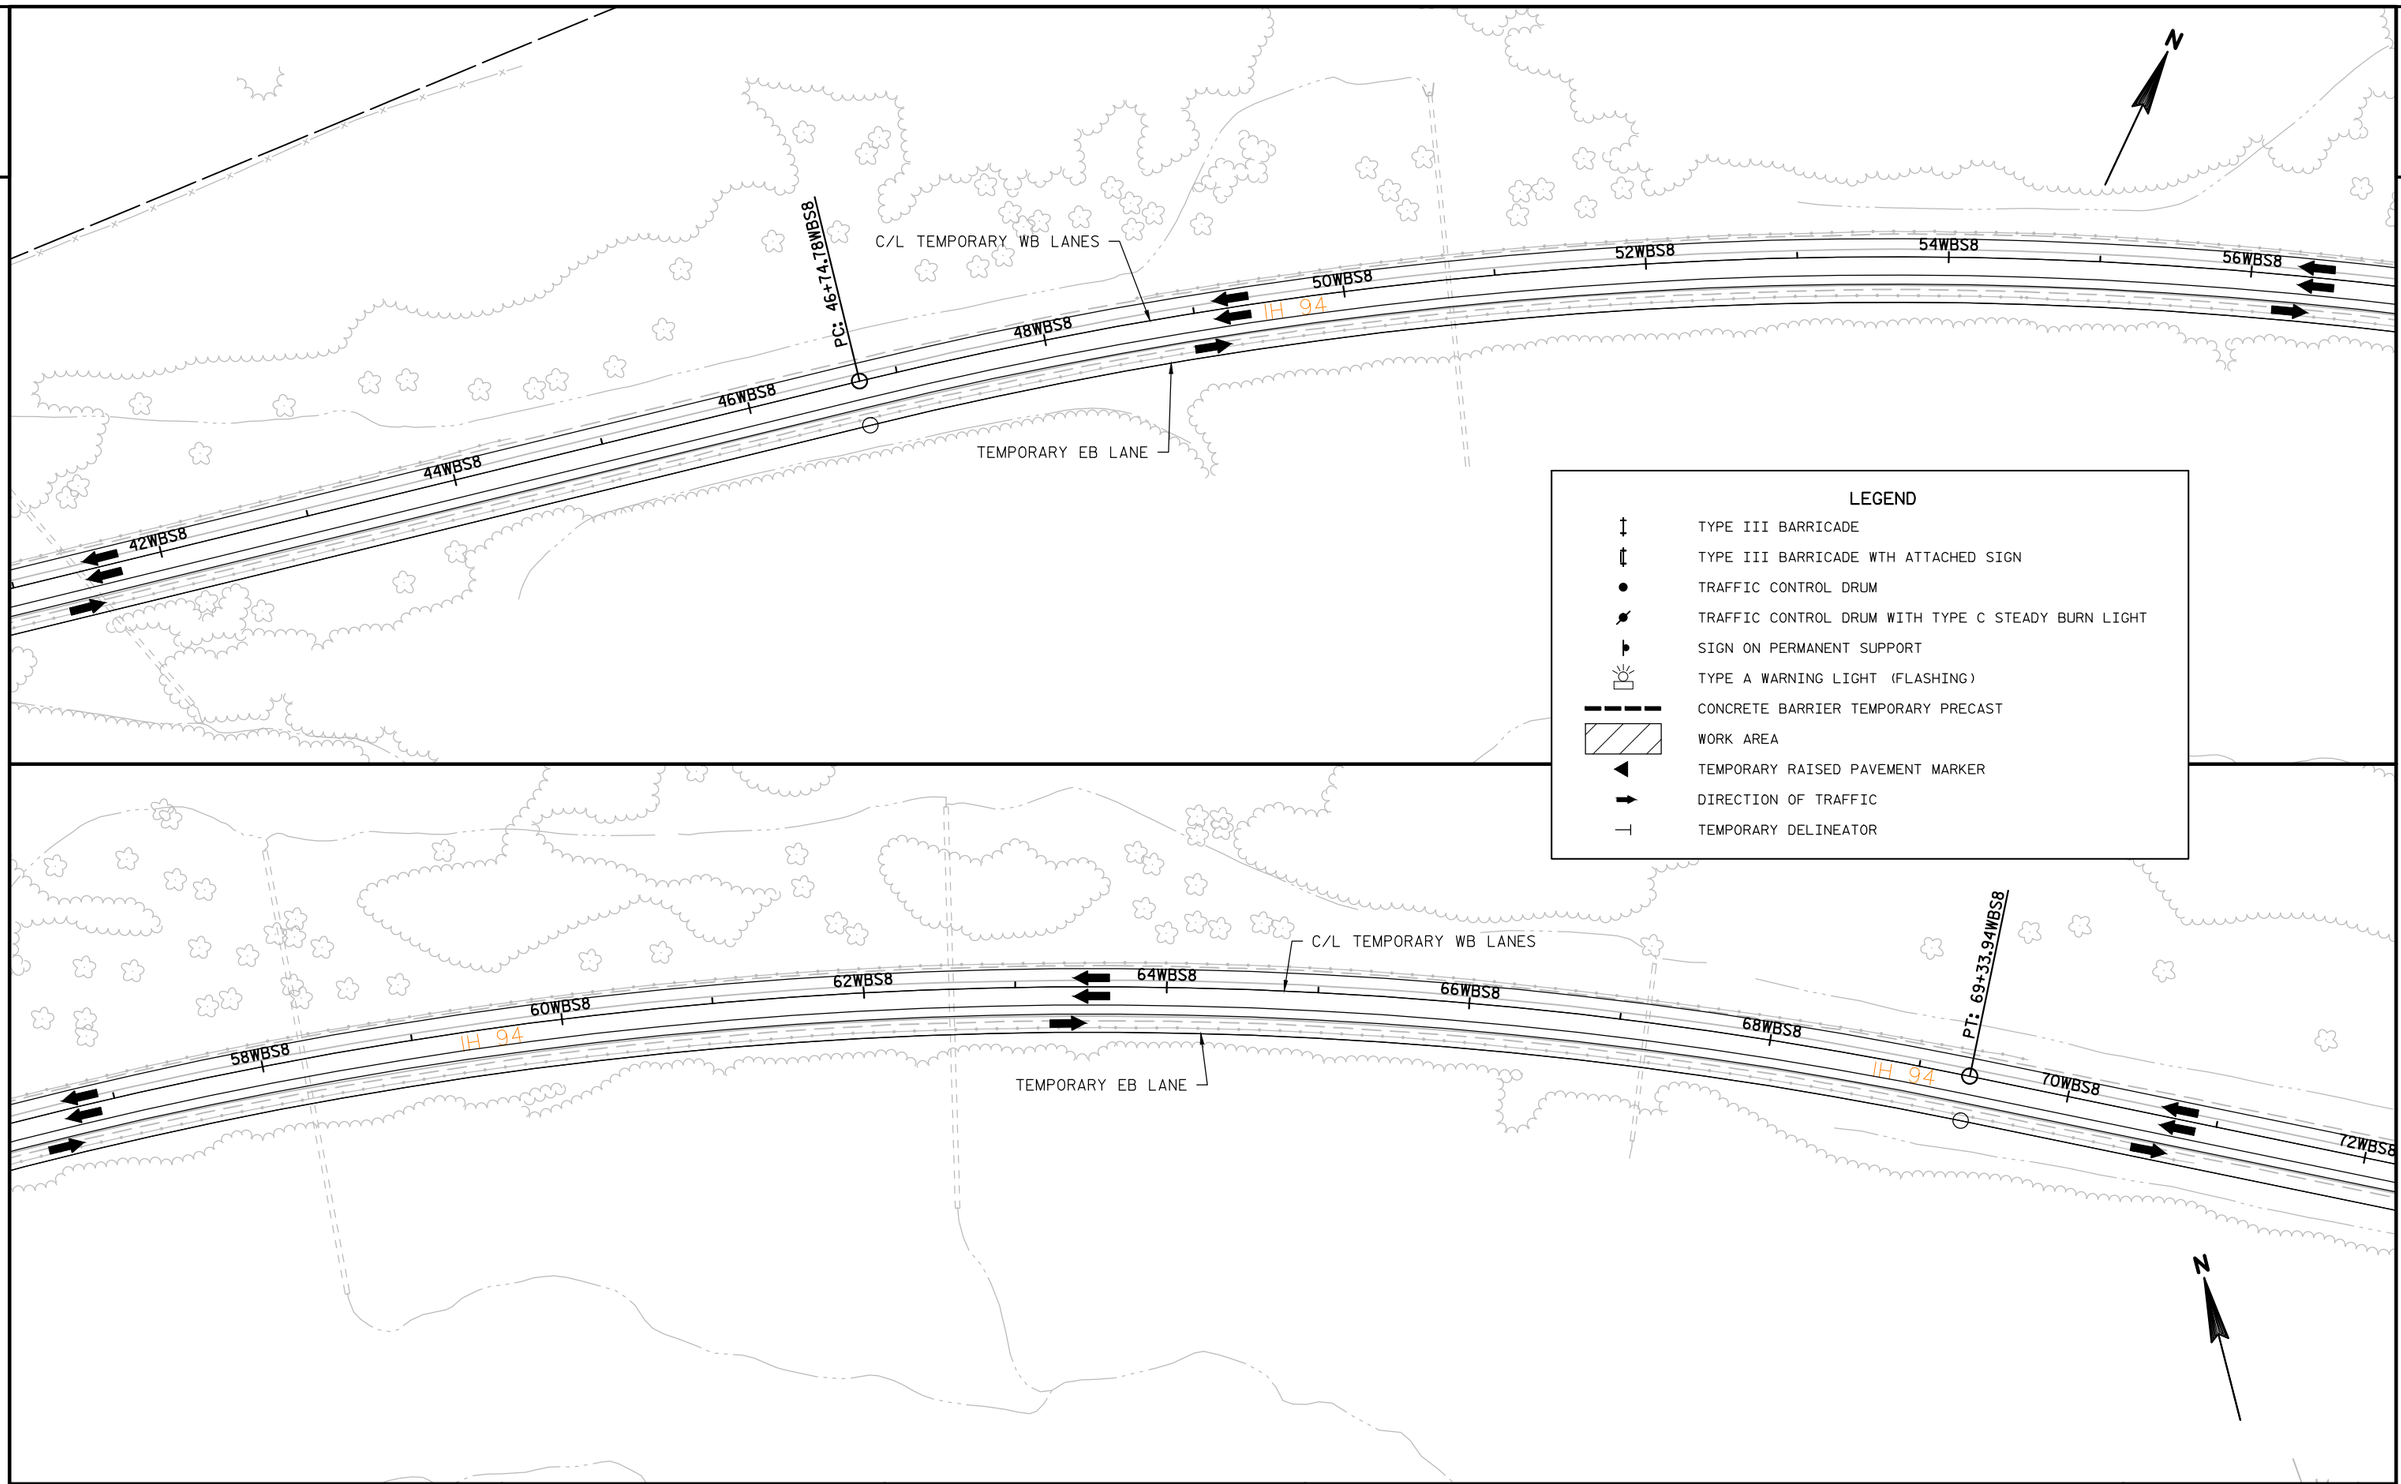

PROJECT NO:1022-07-76	HWY:IH 94	COUNTY:ST. CROIX & DUNN	TRAFFIC CONTROL - STAGE 8H	SHEET	E

FILE NAME : N:\PDS\C3D\10220706\SHEETSPLAN\PLAN SHEETS 10220776\025482_TC_STAGE8H_WEST.DWG
LAYOUT NAME - SHEET - (27)
PLOT DATE : 9/6/2017 4:05 PM
PLOT BY : ANDERSON, THOMAS R PLOT NAME :
PLOT SCALE : 1 IN:100 FT

2

2

74WBS8

PC: 75+12.35WBS8

76WBS8

78WBS8

C/L TEMPORARY WB LANES

IH 94

80WBS8

82WBS8

PT: 83+48.52WBS8

84WBS8

86WBS8

88W

TEMPORARY EB LANE

PC: 628+40.09EB

PROPOSED R/L
IH 94 EB

PT: 638+52.10EB

625EB

630EB

635EB

640EB

IH 94

TEMPORARY EB LANE

PC = 636+41.90EB

PT = 638+52.10EB

LEGEND

- TYPE III BARRICADE
- TYPE III BARRICADE WTH ATTACHED SIGN
- TRAFFIC CONTROL DRUM
- TRAFFIC CONTROL DRUM WITH TYPE C STEADY BURN LIGHT
- SIGN ON PERMANENT SUPPORT
- TYPE A WARNING LIGHT (FLASHING)
- CONCRETE BARRIER TEMPORARY PRECAST
- WORK AREA
- TEMPORARY RAISED PAVEMENT MARKER
- DIRECTION OF TRAFFIC
- TEMPORARY DELINEATOR

3WBS8

IH 94

C/L TEMPORARY WB LANES

94WBS8

96WBS8

98WBS8

100WBS8

102WBS8

IH 94

TEMPORARY EB LANE

PROPOSED R/L
IH 94 EB

645EB

650EB

655EB

IH 94

IH 94

TEMPORARY EB LANE

SIGN

PROJECT NO:1022-07-76	HWY:IH 94	COUNTY:ST. CROIX & DUNN	TRAFFIC CONTROL - STAGE 8H	SHEET	E

FILE NAME : N:\PDS\C3D\10220706\SHEETSPLAN\PLAN SHEETS 10220776\025482_TC_STAGE8H_WEST.DWG
LAYOUT NAME - SHEET - (29)

PLOT DATE : 9/6/2017 4:05 PM PLOT BY : ANDERSON, THOMAS R PLOT NAME : PLOT SCALE : 1 IN:100 FT

2

N

104WBS8 106WBS8 108WBS8 110WBS8 112WBS8 114WBS8 116WBS8 118WBS8

PC: 106+61.06WBS8

C/L TEMPORARY WB LANES

IH 94

TEMPORARY EB LANE

PC: 657+32.26EB

INL

PROPOSED R/L
IH 94 EB

660EB 665EB 670EB

IH 94

TEMPORARY EB LANE

LEGEND

- TYPE III BARRICADE
- TYPE III BARRICADE WTH ATTACHED SIGN
- TRAFFIC CONTROL DRUM
- TRAFFIC CONTROL DRUM WITH TYPE C STEADY BURN LIGHT
- SIGN ON PERMANENT SUPPORT
- TYPE A WARNING LIGHT (FLASHING)
- CONCRETE BARRIER TEMPORARY PRECAST
- WORK AREA
- TEMPORARY RAISED PAVEMENT MARKER
- DIRECTION OF TRAFFIC
- TEMPORARY DELINEATOR

N

120WBS8 122WBS8 124WBS8 126WBS8 128WBS8 130WBS8 132WBS8 134WBS8

PT:

C/L TEMPORARY WB LANES

IH 94

TEMPORARY EB LANE

PT: 675+96.24EB

PROPOSED R/L
IH 94 EB

INL

675EB 680EB 685EB

IH 94

TEMPORARY EB LANE

STA BACK = 676+09.15EB
STA AHEAD = 675+96.24EB

PROJECT NO:1022-07-76	HWY:IH 94	COUNTY:ST. CROIX & DUNN	TRAFFIC CONTROL - STAGE 8H	SHEET	E

FILE NAME : N:\PDS\C3D\10220706\SHEETSPLAN\PLAN SHEETS 10220776\025482_TC_STAGE8H_WEST.DWG
LAYOUT NAME - SHEET - (31)

PLOT DATE : 9/6/2017 4:06 PM PLOT BY : ANDERSON, THOMAS R PLOT NAME : PLOT SCALE : 1 IN:100 FT

WISDOT/CADDS SHEET 44

2

2

RUINS

N

C/L TEMPORARY WB LANES

136WBS8 138WBS8 140WBS8 142WBS8 144WBS8 146WBS8 148WBS8 150WBS8

IH 94

TEMPORARY EB LANE

PROPOSED R/L
IH 94 EB

INL

690EB 695EB 700EB

IH 94

TEMPORARY EB LANE

LEGEND

- TYPE III BARRICADE
- TYPE III BARRICADE WTH ATTACHED SIGN
- TRAFFIC CONTROL DRUM
- TRAFFIC CONTROL DRUM WITH TYPE C STEADY BURN LIGHT
- SIGN ON PERMANENT SUPPORT
- TYPE A WARNING LIGHT (FLASHING)
- CONCRETE BARRIER TEMPORARY PRECAST
- WORK AREA
- TEMPORARY RAISED PAVEMENT MARKER
- DIRECTION OF TRAFFIC
- TEMPORARY DELINEATOR

PI: 155+30.91WBS8

PI: 161+30.96WBS8

N

C/L TEMPORARY WB LANES

C/L EXISTING WB LANES

152WBS8 154WBS8 156WBS8 158WBS8 160WBS8 162WBS8 164WBS8 166W

IH 94

TEMPORARY EB LANE

PROPOSED R/L
IH 94 EB

INL

705EB 710EB 715EB

IH 94

TEMPORARY EB LANE

EXISTING EB LANE

C/L EXISTING EB LANES

SIGN

PROJECT NO:1022-07-76	HWY: IH 94	COUNTY: ST. CROIX & DUNN	TRAFFIC CONTROL - STAGE 8H	SHEET	E

FILE NAME : N:\PDS\C3D\10220706\SHEETSPLAN\PLAN SHEETS 10220776\025482_TC_STAGE8H_WEST.DWG
LAYOUT NAME - SHEET - (33)

PLOT DATE : 9/6/2017 4:06 PM PLOT BY : ANDERSON, THOMAS R PLOT NAME :

PLOT SCALE : 1 IN:100 FT

2

2

LEGEND

- TYPE III BARRICADE
- TYPE III BARRICADE WTH ATTACHED SIGN
- TRAFFIC CONTROL DRUM
- TRAFFIC CONTROL DRUM WITH TYPE C STEADY BURN LIGHT
- SIGN ON PERMANENT SUPPORT
- TYPE A WARNING LIGHT (FLASHING)
- CONCRETE BARRIER TEMPORARY PRECAST
- WORK AREA
- TEMPORARY RAISED PAVEMENT MARKER
- DIRECTION OF TRAFFIC
- TEMPORARY DELINEATOR

N

EXISTING C/L
IH 94 WB LANES

EP: 176+30.98WBS8

166WBS8 168WBS8 170WBS8 172WBS8 174WBS8 176WBS8

IH 94 IH 94

INL INL INL INL

720EB 725EB 730EB

IH 94 IH 94

PC: 733+94.94EB

EXISTING C/L
IH 94 EB LANES

PROPOSED R/L
IH 94 EB

STA BACK = 733+91.11EB

STA AHEAD = 733+94.94EB

PROJECT NO:1022-07-76	HWY: IH 94	COUNTY: ST. CROIX & DUNN	TRAFFIC CONTROL - STAGE 8H	SHEET	E

FILE NAME : N:\PDS\C3D\10220706\SHEETSPLAN\PLAN SHEETS 10220776\025482_TC_STAGE8H_WEST.DWG
LAYOUT NAME - SHEET - (35)

PLOT DATE : 9/6/2017 4:06 PM PLOT BY : ANDERSON, THOMAS R PLOT NAME : PLOT SCALE : 1 IN:100 FT

2

2

LEGEND

- TYPE III BARRICADE
- TYPE III BARRICADE WTH ATTACHED SIGN
- TRAFFIC CONTROL DRUM
- TRAFFIC CONTROL DRUM WITH TYPE C STEADY BURN LIGHT
- SIGN ON PERMANENT SUPPORT
- TYPE A WARNING LIGHT (FLASHING)
- CONCRETE BARRIER TEMPORARY PRECAST
- WORK AREA
- TEMPORARY RAISED PAVEMENT MARKER
- DIRECTION OF TRAFFIC
- TEMPORARY DELINEATOR

N

PROPOSED R/L
IH 94 WB

550WB

IH 94

550EB

IH 94

PROPOSED R/L
IH 94 EB

PROPOSED C/L
IH 94 WB LANES

555WB

555EB

PROPOSED C/L
IH 94 EB LANES

PI: 5+49.63WBS9

2WBS9

4WBS9

6WBS9

8WBS9

10WBS9

C/L TEMPORARY WB LANES

560WB

560EB

IH 94

IH 94

INL

INL

INL

SIGN

PROJECT NO:1022-07-76	HWY:IH 94	COUNTY:ST. CROIX & DUNN	TRAFFIC CONTROL - STAGE 9B	SHEET	E

FILE NAME : N:\PDS\C3D\10220706\SHEETSPLAN\PLAN SHEETS 10220776\025491_TC_STAGE9B_WEST.DWG
LAYOUT NAME - SHEET - (22)

PLOT DATE : 9/7/2017 8:56 AM PLOT BY : ANDERSON, THOMAS R PLOT NAME :

PLOT SCALE : 1 IN:100 FT

2

2

N

PI: 11+49.68WBS9

PROPOSED R/L
IH 94 WB

C/L TEMPORARY WB LANES

PC: 573+66.40WBS9

PC: 578+64.66EB

WBS9 12WBS9 14WBS9 16WBS9 18WBS9 20WBS9 22WBS9 24WBS9

565WB 570WB 575WB

565EB 570EB 575EB

IH 94

160th St

PROPOSED R/L
IH 94 EB

PROPOSED C/L
IH 94 EB LANES

LEGEND

- TYPE III BARRICADE
- TYPE III BARRICADE WTH ATTACHED SIGN
- TRAFFIC CONTROL DRUM
- TRAFFIC CONTROL DRUM WITH TYPE C STEADY BURN LIGHT
- SIGN ON PERMANENT SUPPORT
- TYPE A WARNING LIGHT (FLASHING)
- CONCRETE BARRIER TEMPORARY PRECAST
- WORK AREA
- TEMPORARY RAISED PAVEMENT MARKER
- DIRECTION OF TRAFFIC
- TEMPORARY DELINEATOR

PROPOSED R/L
IH 94 WB

PI: 581+38.37WBS9

PC: 578+64.66EB

C/L TEMPORARY WB LANES

26WBS9 28WBS9 30WBS9 32WBS9 34WBS9 36WBS9 38WBS9 40WBS9

580WB 585WB 590WB

580EB 585EB 590EB

IH 94

PROPOSED C/L
IH 94 EB LANES

PROPOSED R/L
IH 94 EB

PT: 592+41.86EB

PROJECT NO:1022-07-76	HWY:IH 94	COUNTY:ST. CROIX & DUNN	TRAFFIC CONTROL - STAGE 9B	SHEET	E

FILE NAME : N:\PDS\C3D\10220706\SHEETSPLAN\PLAN SHEETS 10220776\025491_TC_STAGE9B_WEST.DWG
LAYOUT NAME - SHEET - (23)

PLOT DATE : 9/7/2017 8:56 AM PLOT BY : ANDERSON, THOMAS R PLOT NAME :

PLOT SCALE : 1 IN:100 FT

WISDOT/CADDS SHEET 44

2

2

PC: 606+14.42EB

RIPRAP

PROPOSED R/L
IH 94 EB

595EB

600EB

605EB

610EB

IH 94

PROPOSED C/L
IH 94 EB LANES

LEGEND

- TYPE III BARRICADE
- TYPE III BARRICADE WTH ATTACHED SIGN
- TRAFFIC CONTROL DRUM
- TRAFFIC CONTROL DRUM WITH TYPE C STEADY BURN LIGHT
- SIGN ON PERMANENT SUPPORT
- TYPE A WARNING LIGHT (FLASHING)
- CONCRETE BARRIER TEMPORARY PRECAST
- WORK AREA
- TEMPORARY RAISED PAVEMENT MARKER
- DIRECTION OF TRAFFIC
- TEMPORARY DELINEATOR

PT: 617+54.22EB

PROPOSED R/L
IH 94 EB

610EB

615EB

620EB

625EB

IH 94

IH 94

PROPOSED C/L
IH 94 EB LANES

PROJECT NO:1022-07-76	HWY:IH 94	COUNTY:ST. CROIX & DUNN	TRAFFIC CONTROL - STAGE 9B	SHEET	E


FILE NAME : N:\PDS\C3D\10220706\SHEETSPLAN\PLAN SHEETS 10220776\025491_TC_STAGE9B_WEST.DWG
LAYOUT NAME - SHEET - (25)

PLOT DATE : 9/7/2017 8:56 AM

PLOT BY : ANDERSON, THOMAS R PLOT NAME :

PLOT SCALE : 1 IN:100 FT

2

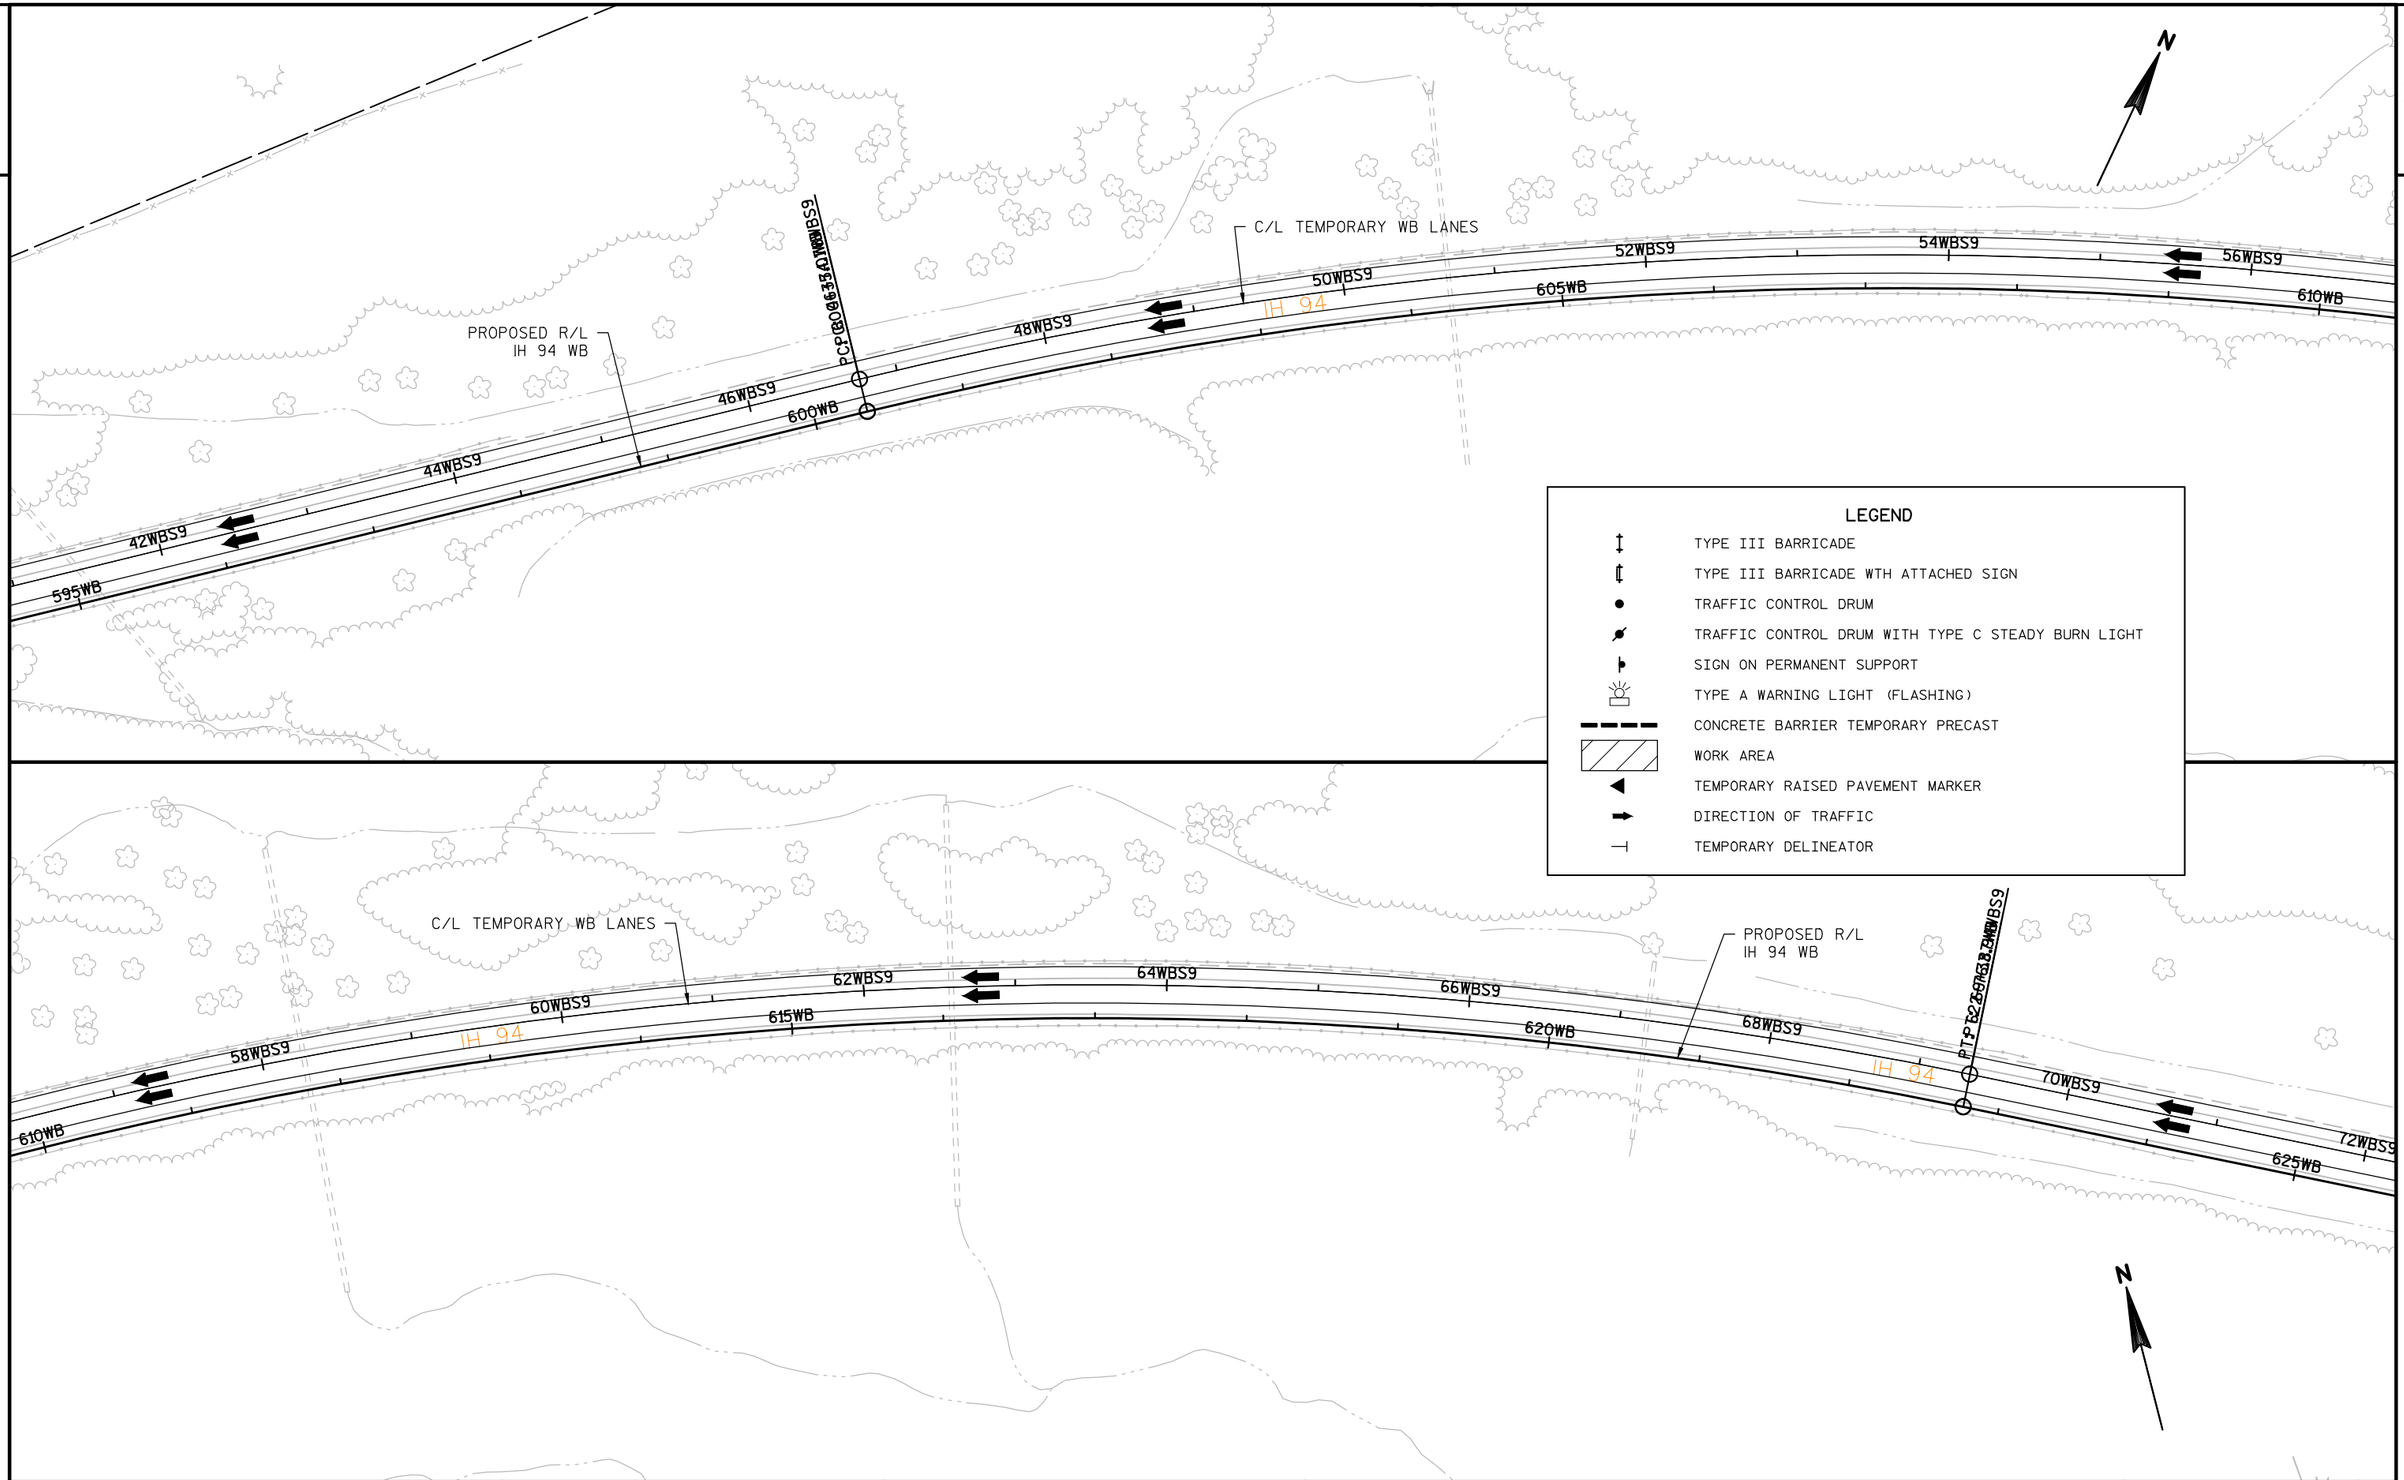

PROJECT NO:1022-07-76	HWY:IH 94	COUNTY:ST. CROIX & DUNN	TRAFFIC CONTROL - STAGE 9B	SHEET	E

2

74WBS9

76WBS9

630WB

78WBS9

80WBS9

82WBS9

635WB

84WBS9

86WBS9

640WB

88W

PC: P

PT: P

PROPOSED R/L
IH 94 WB

C/L TEMPORARY WB LANES

IH 94

N

625EB

630EB

640EB

PROPOSED R/L
IH 94 EB

PROPOSED C/L
IH 94 EB LANES

STA BACK = 636+97.88WB

STA AHEAD = 637+06.79WB

PT: 638+52.10EB

STA BACK = 636+41.90EB

STA AHEAD = 638+52.10EB

INL

LEGEND

- TYPE III BARRICADE
- TYPE III BARRICADE WTH ATTACHED SIGN
- TRAFFIC CONTROL DRUM
- TRAFFIC CONTROL DRUM WITH TYPE C STEADY BURN LIGHT
- SIGN ON PERMANENT SUPPORT
- TYPE A WARNING LIGHT (FLASHING)
- CONCRETE BARRIER TEMPORARY PRECAST
- WORK AREA
- TEMPORARY RAISED PAVEMENT MARKER
- DIRECTION OF TRAFFIC
- TEMPORARY DELINEATOR

90WBS9

92WBS9

94WBS9

96WBS9

98WBS9

100WBS9

102WBS9

645WB

650WB

655WB

PROPOSED R/L
IH 94 WB

C/L TEMPORARY WB LANES

645EB

650EB

655EB

PROPOSED R/L
IH 94 EB

PROPOSED C/L
IH 94 EB LANES

SIGN

PROJECT NO:1022-07-76	HWY:IH 94	COUNTY:ST. CROIX & DUNN	TRAFFIC CONTROL - STAGE 9B	SHEET	E

FILE NAME : N:\PDS\C3D\10220706\SHEETSPLAN\PLAN SHEETS 10220776\025491_TC_STAGE9B_WEST.DWG
LAYOUT NAME - SHEET - (29)

PLOT DATE : 9/7/2017 8:57 AM

PLOT BY : ANDERSON, THOMAS R PLOT NAME :

PLOT SCALE : 1 IN:100 FT

WISDOT/CADDS SHEET 44

2

2

N

PROPOSED R/L
IH 94 WB

PC: 660+07.15WB

PC: 106+61.06WBS9

104WBS9

106WBS9

660WB

108WBS9

110WBS9

665WB

112WBS9

C/L TEMPORARY WB LANES

114WBS9

116WBS9

670WB

118WBS9

IH 94

PC: 657+32.26EB

INL

PROPOSED R/L
IH 94 EB

660EB

665EB

670EB

IH 94

PROPOSED C/L
IH 94 EB LANES

LEGEND

- TYPE III BARRICADE
- TYPE III BARRICADE WTH ATTACHED SIGN
- TRAFFIC CONTROL DRUM
- TRAFFIC CONTROL DRUM WITH TYPE C STEADY BURN LIGHT
- SIGN ON PERMANENT SUPPORT
- TYPE A WARNING LIGHT (FLASHING)
- CONCRETE BARRIER TEMPORARY PRECAST
- WORK AREA
- TEMPORARY RAISED PAVEMENT MARKER
- DIRECTION OF TRAFFIC
- TEMPORARY DELINEATOR

N

PROPOSED R/L
IH 94 WB

C/L TEMPORARY WB LANES

120WBS9

122WBS9

675WB

124WBS9

PT: 675+96.24EB

PT:

126WBS9

680WB

128WBS9

130WBS9

685WB

132WBS9

134WBS9

IH 94

INL

675EB

680EB

685EB

IH 94

STA BACK = 676+09.15EB

STA AHEAD = 675+96.24EB

STA BACK = 678+86.00WB

STA AHEAD = 678+93.38WB

PROPOSED R/L
IH 94 EB

PROPOSED C/L
IH 94 EB LANES

PROJECT NO:1022-07-76	HWY:IH 94	COUNTY:ST. CROIX & DUNN	TRAFFIC CONTROL - STAGE 9B	SHEET	E

FILE NAME : N:\PDS\C3D\10220706\SHEETSPLAN\PLAN SHEETS 10220776\025491_TC_STAGE9B_WEST.DWG
LAYOUT NAME - SHEET - (31)

PLOT DATE : 9/7/2017 8:57 AM PLOT BY : ANDERSON, THOMAS R PLOT NAME :

PLOT SCALE : 1 IN:100 FT

2

RUINS

PROPOSED R/L
IH 94 WB

C/L TEMPORARY WB LANES

136WBS9 138WBS9 140WBS9 142WBS9 144WBS9 146WBS9 148WBS9 150WBS9

690WB 695WB 700WB

IH 94

PROPOSED R/L
IH 94 EB

INL

690EB 695EB 700EB

PROPOSED C/L
IH 94 EB LANES

N

LEGEND

- TYPE III BARRICADE
- TYPE III BARRICADE WTH ATTACHED SIGN
- TRAFFIC CONTROL DRUM
- TRAFFIC CONTROL DRUM WITH TYPE C STEADY BURN LIGHT
- SIGN ON PERMANENT SUPPORT
- TYPE A WARNING LIGHT (FLASHING)
- CONCRETE BARRIER TEMPORARY PRECAST
- WORK AREA
- TEMPORARY RAISED PAVEMENT MARKER
- DIRECTION OF TRAFFIC
- TEMPORARY DELINEATOR

PI: 155+30.91WBS9

C/L TEMPORARY WB LANES

152WBS9 154WBS9 156WBS9 158WBS9 160WBS9 162WBS9 164WBS9 166W

705WB 710WB 715WB

PI: 161+30.96WBS9

PROPOSED R/L
IH 94 WB

PROPOSED C/L
IH 94 WB LANES

INL

PROPOSED R/L
IH 94 EB

705EB 710EB 715EB

PROPOSED C/L
IH 94 EB LANES

SIGN

PROJECT NO:1022-07-76	HWY:IH 94	COUNTY:ST. CROIX & DUNN	TRAFFIC CONTROL - STAGE 9B	SHEET	E

FILE NAME : N:\PDS\C3D\10220706\SHEETSPLAN\PLAN SHEETS 10220776\025491_TC_STAGE9B_WEST.DWG
LAYOUT NAME - SHEET - (33)

PLOT DATE : 9/7/2017 8:57 AM PLOT BY : ANDERSON, THOMAS R PLOT NAME :

PLOT SCALE : 1 IN:100 FT


2

2

LEGEND

- TYPE III BARRICADE
- TYPE III BARRICADE WTH ATTACHED SIGN
- TRAFFIC CONTROL DRUM
- TRAFFIC CONTROL DRUM WITH TYPE C STEADY BURN LIGHT
- SIGN ON PERMANENT SUPPORT
- TYPE A WARNING LIGHT (FLASHING)
- CONCRETE BARRIER TEMPORARY PRECAST
- WORK AREA
- TEMPORARY RAISED PAVEMENT MARKER
- DIRECTION OF TRAFFIC
- TEMPORARY DELINEATOR

N

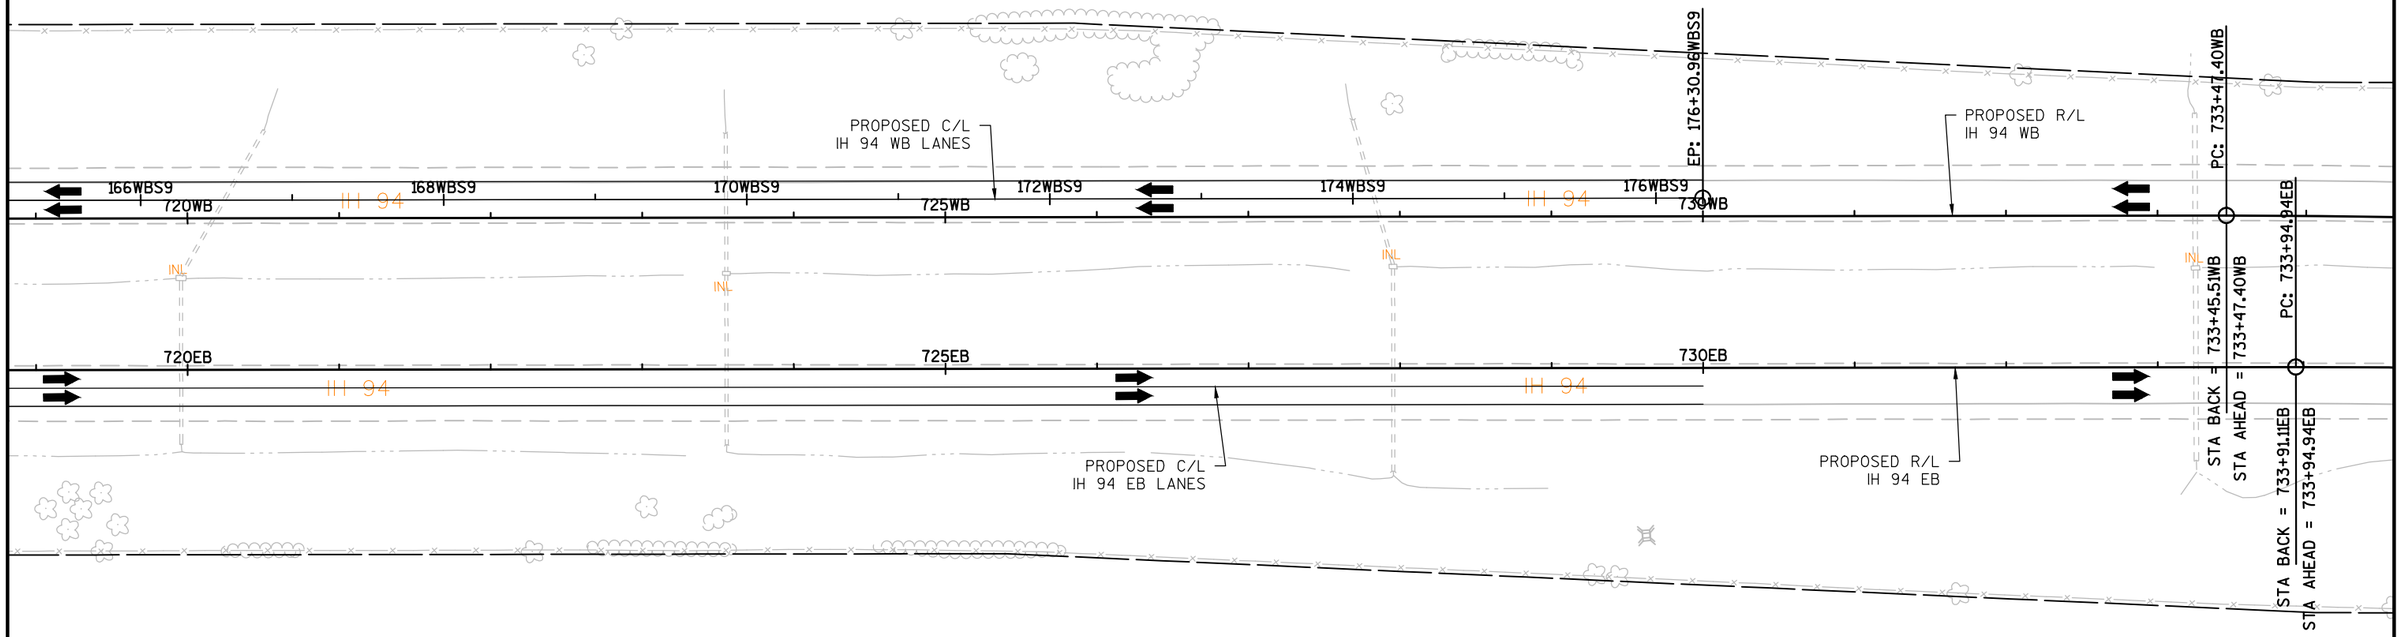

PROJECT NO:1022-07-76	HWY: IH 94	COUNTY: ST. CROIX & DUNN	TRAFFIC CONTROL - STAGE 9B	SHEET	E

FILE NAME : N:\PDS\C3D\10220706\SHEETSPLAN\PLAN SHEETS 10220776\025491_TC_STAGE9B_WEST.DWG
LAYOUT NAME - SHEET - (35)

PLOT DATE : 9/7/2017 8:57 AM

PLOT BY : ANDERSON, THOMAS R PLOT NAME :

PLOT SCALE : 1 IN:100 FT

2

2

N

EXISTING R/W FENCE
TO REMAIN

IH 94

225WB

230WB

IH 94

235WB

INL

INL

225EB

230EB

MEDIAN CABLE BARRIER (TYP.)
235EB

IH 94

IH 94

SIGN

EXISTING R/W FENCE
TO REMAIN

PROJECT NO:1022-07-76	HWY:IH 94	COUNTY:ST. CROIX & DUNN	FENCING AND MEDIAN CABLE BARRIER	SHEET	E

FILE NAME : N:\PDS\C3D\10220706\SHEETSPLAN\PLAN SHEETS 10220776\027101_FN_FENCING_CABLEBARRIER_WEST.DWG
LAYOUT NAME - 2 - SHEET - (2)

PLOT DATE : 3/7/2018 1:28 PM

PLOT BY : ANDERSON, THOMAS R PLOT NAME :

PLOT SCALE : 1 IN:100 FT

WISDOT/CADDS SHEET 42

2

2

N

EXISTING R/W FENCE
TO REMAIN

240WB

IH 94

245WB

250WB

IH 94

NL

MEDIAN CABLE BARRIER (TYP.)

240EB

245EB

250EB

IH 94

IH 94

SIGN

EXISTING R/W FENCE
TO REMAIN

PROJECT NO:1022-07-76	HWY:IH 94	COUNTY:ST. CROIX & DUNN	FENCING AND MEDIAN CABLE BARRIER	SHEET	E

FILE NAME : N:\PDS\C3D\10220706\SHEETSPLAN\PLAN SHEETS 10220776\027101_FN_FENCING_CABLEBARRIER_WEST.DWG
LAYOUT NAME - 3 - SHEET - (3)

PLOT DATE : 3/7/2018 1:28 PM PLOT BY : ANDERSON, THOMAS R PLOT NAME : PLOT SCALE : 1 IN:100 FT

2

2

N

EXISTING R/W FENCE
TO REMAIN

REMOVE AND REPLACE
R/W FENCE (TYP.)

SIGN

A/C

CAUTION

STH 128

B-55-266

INL

255WB

260WB

IH 94

265WB

MEDIAN CABLE BARRIER (TYP.)

255EB

260EB

265EB

EXISTING R/W FENCE
TO REMAIN

REMOVE AND REPLACE
R/W FENCE (TYP.)

FO

G

PROJECT NO:1022-07-76	HWY: IH 94	COUNTY: ST. CROIX & DUNN	FENCING AND MEDIAN CABLE BARRIER	SHEET	E

FILE NAME : N:\PDS\C3D\10220706\SHEETSPLAN\PLAN SHEETS 10220776\027101_FN_FENCING_CABLEBARRIER_WEST.DWG
LAYOUT NAME - SHEET - (4)

PLOT DATE : 3/7/2018 1:28 PM

PLOT BY : ANDERSON, THOMAS R PLOT NAME :

PLOT SCALE : 1 IN:100 FT

WISDOT/CADDS SHEET 42

2

2

N

REMOVE AND REPLACE
R/W FENCE (TYP.)

SIGN

SIGN

270WB

IH 94

275WB

280WB

IH 94

INL

MEDIAN CABLE BARRIER (TYP.)

INL

270EB

275EB

280EB

IH 94

IH 94

FO

FO

FO

FO

FO

FO

FO

FO

FO

FO

REMOVE AND REPLACE
R/W FENCE (TYP.)

T

PROJECT NO:1022-07-76	HWY:IH 94	COUNTY:ST. CROIX & DUNN	FENCING AND MEDIAN CABLE BARRIER	SHEET	E

FILE NAME : N:\PDS\C3D\10220706\SHEETSPLAN\PLAN SHEETS 10220776\027101_FN_FENCING_CABLEBARRIER_WEST.DWG
LAYOUT NAME - SHEET - (5)

PLOT DATE : 3/7/2018 1:28 PM

PLOT BY : ANDERSON, THOMAS R PLOT NAME :

PLOT SCALE : 1 IN:100 FT

2

2

N

REMOVE AND REPLACE
R/W FENCE (TYP.)

SIGN

285WB

IH 94

290WB

MEDIAN CABLE BARRIER (TYP.)

INL

295WB

IH 94

MEDIAN CABLE BARRIER (TYP.)

INL

285EB

290EB

295EB

IH 94

IH 94

REMOVE AND REPLACE
R/W FENCE (TYP.)

PROJECT NO:1022-07-76	HWY:IH 94	COUNTY:ST. CROIX & DUNN	FENCING AND MEDIAN CABLE BARRIER	SHEET	E

FILE NAME : N:\PDS\C3D\10220706\SHEETSPLAN\PLAN SHEETS 10220776\027101_FN_FENCING_CABLEBARRIER_WEST.DWG
LAYOUT NAME - SHEET - (6)

PLOT DATE : 3/7/2018 1:29 PM

PLOT BY : ANDERSON, THOMAS R PLOT NAME :

PLOT SCALE : 1 IN:100 FT

2

2

N

REMOVE AND REPLACE
R/W FENCE (TYP.)

SIGN

300WB

IH 94

305WB

INL

MEDIAN CABLE BARRIER (TYP.)

310WB

INL

IH 94

315W

300EB

305EB

IH 94

310EB

IH 94

315E

SIGN

REMOVE AND REPLACE
R/W FENCE (TYP.)

PROJECT NO:1022-07-76	HWY:IH 94	COUNTY:ST. CROIX & DUNN	FENCING AND MEDIAN CABLE BARRIER	SHEET	E

FILE NAME : N:\PDS\C3D\10220706\SHEETSPLAN\PLAN SHEETS 10220776\027101_FN_FENCING_CABLEBARRIER_WEST.DWG
LAYOUT NAME - SHEET - (7)

PLOT DATE : 3/7/2018 1:29 PM

PLOT BY : ANDERSON, THOMAS R PLOT NAME :

PLOT SCALE : 1 IN:100 FT

2

2

N

53rd AVE

310th STREET

IH 94

REMOVE AND REPLACE
R/W FENCE (TYP.)

B-55-247
317WB+29.89

SIGN

WB

320WB

325WB

330WB

INL

MEDIAN CABLE BARRIER (TYP.)

MEDIAN CABLE BARRIER (TYP.)

EB

320EB

325EB

330EB

IH 94

B-55-248
317EB+29.50

SIGN

REMOVE AND REPLACE
R/W FENCE (TYP.)

310th STREET

PROJECT NO:1022-07-76	HWY: IH 94	COUNTY: ST. CROIX & DUNN	FENCING AND MEDIAN CABLE BARRIER	SHEET	E

FILE NAME : N:\PDS\C3D\10220706\SHEETSPLAN\PLAN SHEETS 10220776\027101_FN_FENCING_CABLEBARRIER_WEST.DWG
LAYOUT NAME - SHEET - (8)

PLOT DATE : 3/7/2018 1:29 PM PLOT BY : ANDERSON, THOMAS R PLOT NAME : PLOT SCALE : 1 IN:100 FT

2

2

N

315th ST

SEPV

SEPV

SEPTIC

53rd AVE

53rd AVE

REMOVE AND REPLACE
R/W FENCE (TYP.)

IH 94

335WB

IH 94

340WB

345WB

INL

MEDIAN CABLE BARRIER (TYP.)

INL

335EB

340EB

345EB

IH 94

IH 94

SIGN

REMOVE AND REPLACE
R/W FENCE (TYP.)

PROJECT NO:1022-07-76	HWY:IH 94	COUNTY:ST. CROIX & DUNN	FENCING AND MEDIAN CABLE BARRIER	SHEET	E

FILE NAME : N:\PDS\C3D\10220706\SHEETSPLAN\PLAN SHEETS 10220776\027101_FN_FENCING_CABLEBARRIER_WEST.DWG
LAYOUT NAME - SHEET - (9)

PLOT DATE : 3/7/2018 1:29 PM PLOT BY : ANDERSON, THOMAS R PLOT NAME : PLOT SCALE : 1 IN:100 FT

2

2

N

53rd AVE

53rd AVE

REMOVE AND REPLACE
R/W FENCE (TYP.)

IH 94

350WB

355WB

IH 94

360WB

MEDIAN CABLE BARRIER (TYP.)

INL

INL

355EB

350EB

355EB

IH 94

IH 94

360EB

REMOVE AND REPLACE
R/W FENCE (TYP.)

PROJECT NO:1022-07-76	HWY:IH 94	COUNTY:ST. CROIX & DUNN	FENCING AND MEDIAN CABLE BARRIER	SHEET	E

FILE NAME : N:\PDS\C3D\10220706\SHEETSPLAN\PLAN SHEETS 10220776\027101_FN_FENCING_CABLEBARRIER_WEST.DWG
LAYOUT NAME - SHEET - (10)


PLOT DATE : 3/7/2018 1:30 PM

PLOT BY : ANDERSON, THOMAS R PLOT NAME :

PLOT SCALE : 1 IN:100 FT

2

2

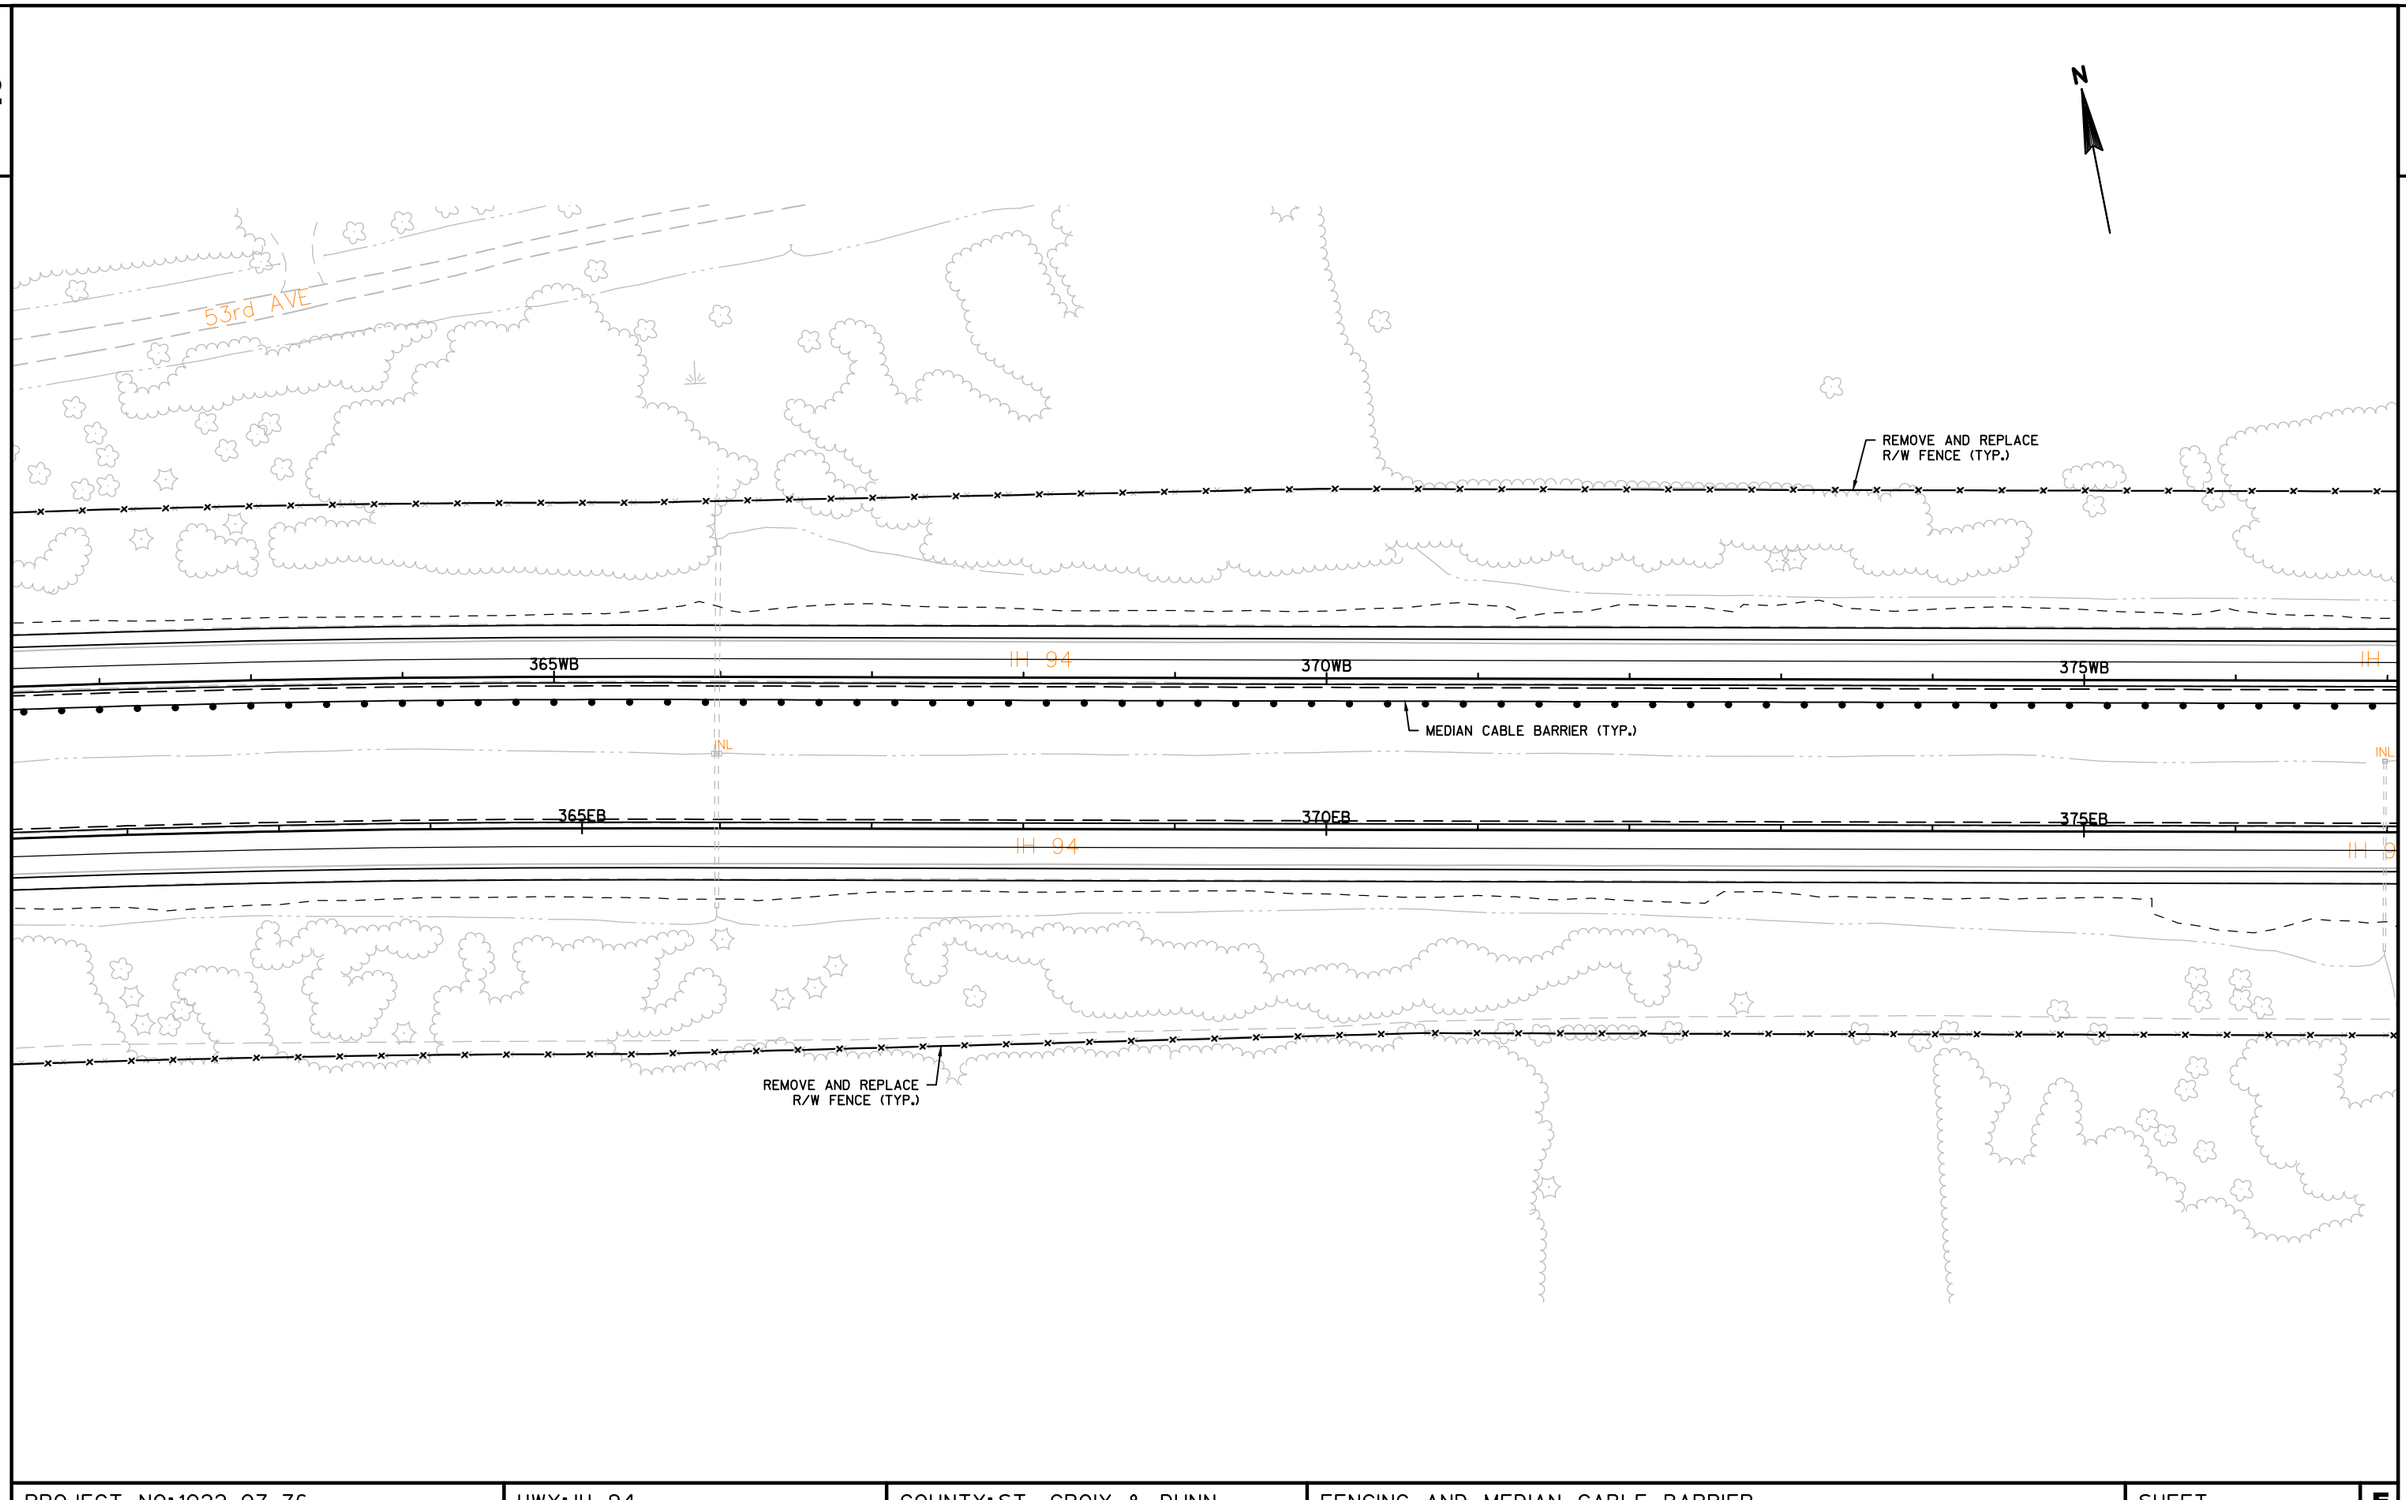

PROJECT NO:1022-07-76	HWY:IH 94	COUNTY:ST. CROIX & DUNN	FENCING AND MEDIAN CABLE BARRIER	SHEET	E

FILE NAME : N:\PDS\C3D\10220706\SHEETSPLAN\PLAN SHEETS 10220776\027101_FN_FENCING_CABLEBARRIER_WEST.DWG
LAYOUT NAME - SHEET - (11)

PLOT DATE : 3/7/2018 1:30 PM PLOT BY : ANDERSON, THOMAS R PLOT NAME : PLOT SCALE : 1 IN:100 FT

2

2

N

SIGN

REMOVE AND REPLACE
R/W FENCE (TYP.)

B-55-245
392WB+11.11

50th AVENUE

380WB

385WB

390WB

IH 94

MEDIAN CABLE BARRIER (TYP.)

INL

RIPRAP

RIPRAP

380EB

385EB

390EB

IH 94

IH 94

RIPRAP

8th AVENUE

REMOVE AND REPLACE
R/W FENCE (TYP.)

B-55-246
391EB+93.48

SLAB

PROJECT NO:1022-07-76	HWY: IH 94	COUNTY: ST. CROIX & DUNN	FENCING AND MEDIAN CABLE BARRIER	SHEET	E

FILE NAME : N:\PDS\C3D\10220706\SHEETSPLAN\PLAN SHEETS 10220776\027101_FN_FENCING_CABLEBARRIER_WEST.DWG
LAYOUT NAME - SHEET - (12)


PLOT DATE : 3/7/2018 1:30 PM

PLOT BY : ANDERSON, THOMAS R PLOT NAME :

PLOT SCALE : 1 IN:100 FT

2

2

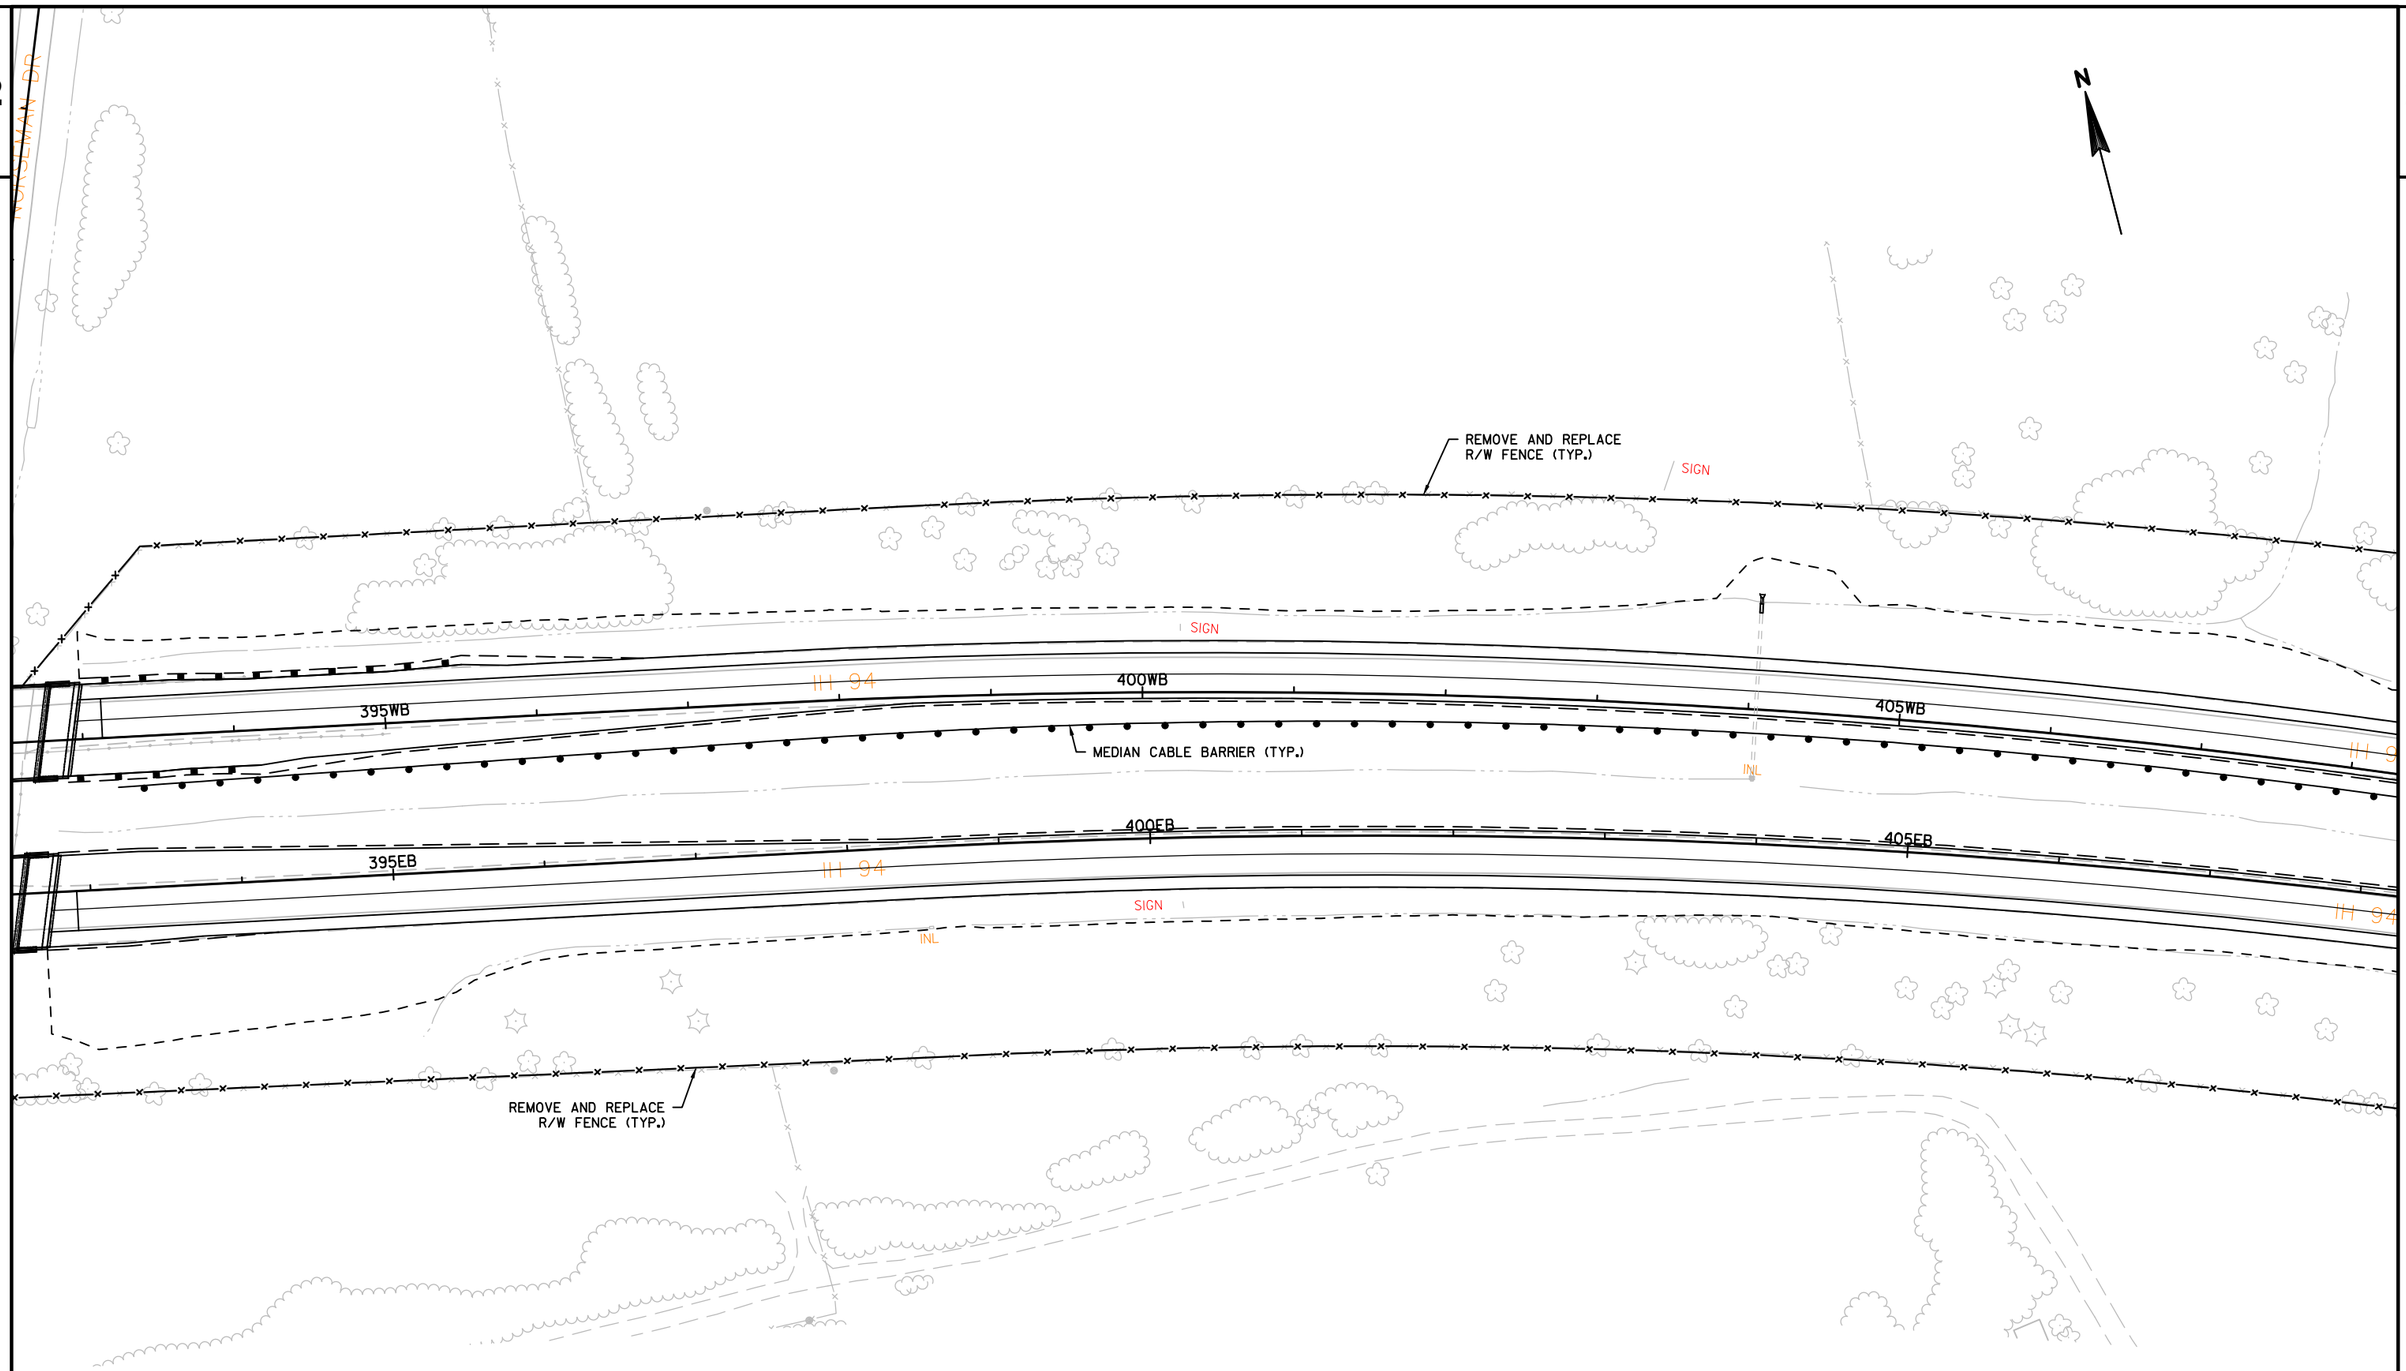

PROJECT NO:1022-07-76	HWY:IH 94	COUNTY:ST. CROIX & DUNN	FENCING AND MEDIAN CABLE BARRIER	SHEET	E

FILE NAME : N:\PDS\C3D\10220706\SHEETSPLAN\PLAN SHEETS 10220776\027101_FN_FENCING_CABLEBARRIER_WEST.DWG
LAYOUT NAME - SHEET - (13)
PLOT DATE : 3/7/2018 1:30 PM
PLOT BY : ANDERSON, THOMAS R PLOT NAME :
PLOT SCALE : 1 IN:100 FT

2

2

N

REMOVE AND REPLACE
R/W FENCE (TYP.)

IH 94

410WB

415WB

420WB

MEDIAN CABLE BARRIER (TYP.)

415EB

410EB

420EB

IH 94

REMOVE AND REPLACE
R/W FENCE (TYP.)

PROJECT NO:1022-07-76	HWY:IH 94	COUNTY:ST. CROIX & DUNN	FENCING AND MEDIAN CABLE BARRIER	SHEET	E

FILE NAME : N:\PDS\C3D\10220706\SHEETSPLAN\PLAN SHEETS 10220776\027101_FN_FENCING_CABLEBARRIER_WEST.DWG
LAYOUT NAME - SHEET - (14)

PLOT DATE : 3/7/2018 1:31 PM PLOT BY : ANDERSON, THOMAS R PLOT NAME : PLOT SCALE : 1 IN:100 FT

2

2

N

REMOVE AND REPLACE
R/W FENCE (TYP.)

SIGN

IH 94

425WB

430WB

435WB

MEDIAN CABLE BARRIER (TYP.)

425EB

430EB

435EB

IH 94

IH 94

SIGN

RIPRAP

REMOVE AND REPLACE
R/W FENCE (TYP.)

PROJECT NO:1022-07-76	HWY: IH 94	COUNTY: ST. CROIX & DUNN	FENCING AND MEDIAN CABLE BARRIER	SHEET	E

2

2

N

REMOVE AND REPLACE
R/W FENCE (TYP.)

RIPRAP

SIGN

SIGN

IH 94

440WB

445WB

450WB

IH 94

INL

MEDIAN CABLE BARRIER (TYP.)

440EB

445EB

450EB

INL

IH 94

IH 94

RIPRAP

SIGN

REMOVE AND REPLACE
R/W FENCE (TYP.)

PROJECT NO:1022-07-76	HWY: IH 94	COUNTY: ST. CROIX & DUNN	FENCING AND MEDIAN CABLE BARRIER	SHEET	E

FILE NAME : N:\PDS\C3D\10220706\SHEETSPLAN\PLAN SHEETS 10220776\027101_FN_FENCING_CABLEBARRIER_WEST.DWG
LAYOUT NAME - SHEET - (16)

PLOT DATE : 3/7/2018 1:31 PM

PLOT BY : ANDERSON, THOMAS R PLOT NAME :

PLOT SCALE : 1 IN:100 FT

2

2

N

REMOVE AND REPLACE
R/W FENCE (TYP.)

455WB

455EB

460WB

460EB

INL

IH 94

MEDIAN CABLE BARRIER (TYP.)

465WB

465EB

SIGN

REMOVE AND REPLACE
R/W FENCE (TYP.)

PROJECT NO:1022-07-76	HWY:IH 94	COUNTY:ST. CROIX & DUNN	FENCING AND MEDIAN CABLE BARRIER	SHEET	E

2

2

N

RUINS

CORN CRIB

RUINS

CONVEYOR

FEEDER

W

REMOVE AND REPLACE R/W FENCE (TYP.)

482NW

480NW

478NW

476NW

474NW

470WB

IH 94

475WB

480WB

SIGN

INL

MEDIAN CABLE BARRIER (TYP.)

470EB

475EB

480EB

IH 94

472SW

474SW

476SW

478SW

480SW

482SW

SIGN

SIGN

REMOVE AND REPLACE R/W FENCE (TYP.)

PROJECT NO:1022-07-76	HWY:IH 94	COUNTY:ST. CROIX & DUNN	FENCING AND MEDIAN CABLE BARRIER	SHEET	E

FILE NAME : N:\PDS\C3D\10220706\SHEETSPLAN\PLAN SHEETS 10220776\027101_FN_FENCING_CABLEBARRIER_WEST.DWG
LAYOUT NAME - SHEET - (18)

PLOT DATE : 3/7/2018 1:32 PM PLOT BY : ANDERSON, THOMAS R PLOT NAME : PLOT SCALE : 1 IN:100 FT

2

2

N

REMOVE AND REPLACE
R/W FENCE (TYP.)

484NE
486NE
488NE
490NE
492NE
494NE
496NE
498NE

B-17-215
483WB+87.65

CTH O

IH 94
485WB
490WB
495WB

MEDIAN CABLE BARRIER (TYP.)

485EB
490EB
495EB

SIGN

B-17-214
483EB+93.97

494SE
492SE
490SE
488SE
486SE
484SW

REMOVE AND REPLACE
R/W FENCE (TYP.)

SEPV
SEPC
A/C

PROJECT NO:1022-07-76	HWY:IH 94	COUNTY:ST. CROIX & DUNN	FENCING AND MEDIAN CABLE BARRIER	SHEET	E

FILE NAME : N:\PDS\C3D\10220706\SHEETSPLAN\PLAN SHEETS 10220776\027101_FN_FENCING_CABLEBARRIER_WEST.DWG
LAYOUT NAME - SHEET - (19)
PLOT DATE : 3/7/2018 1:32 PM
PLOT BY : ANDERSON, THOMAS R PLOT NAME :
PLOT SCALE : 1 IN:100 FT

2

2

N

REMOVE AND REPLACE
R/W FENCE (TYP.)

SIGN

500WB

505WB

IH 94

510WB

INC

MEDIAN CABLE BARRIER (TYP.)

500EB

505EB

IH 94

510EB

REMOVE AND REPLACE
R/W FENCE (TYP.)

CTH Q

12

CTH Q

10

8

SEPV
SEPTIC
SEPV
SEPC
SEPV
SEPC
W
W
T
W

PROJECT NO:1022-07-76	HWY:IH 94	COUNTY:ST. CROIX & DUNN	FENCING AND MEDIAN CABLE BARRIER	SHEET	E

FILE NAME : N:\PDS\C3D\10220706\SHEETSPLAN\PLAN SHEETS 10220776\027101_FN_FENCING_CABLEBARRIER_WEST.DWG
LAYOUT NAME - SHEET - (20)

PLOT DATE : 3/7/2018 1:32 PM

PLOT BY : ANDERSON, THOMAS R PLOT NAME :

PLOT SCALE : 1 IN:100 FT

2

2

N

REMOVE AND REPLACE
R/W FENCE (TYP.)

IH 94

515WB

520WB

525WB

INL

MEDIAN CABLE BARRIER (TYP.)

515EB

520EB

525EB

SIGN

CTH Q

REMOVE AND REPLACE
R/W FENCE (TYP.)

PROJECT NO: 1022-07-76	HWY: IH 94	COUNTY: ST. CROIX & DUNN	FENCING AND MEDIAN CABLE BARRIER	SHEET	E

FILE NAME : N:\PDS\C3D\10220706\SHEETSPLAN\PLAN SHEETS 10220776\027101_FN_FENCING_CABLEBARRIER_WEST.DWG
LAYOUT NAME - SHEET - (21)
PLOT DATE : 3/7/2018 1:32 PM
PLOT BY : ANDERSON, THOMAS R PLOT NAME :
PLOT SCALE : 1 IN:100 FT

2

2

N

REMOVE AND REPLACE
R/W FENCE (TYP.)

530WB

IH 94

535WB

540WB

IH 94

MEDIAN CABLE BARRIER (TYP.)

530EB

535EB

540EB

IH 94

IH 94

A

A

SIGN

REMOVE AND REPLACE
R/W FENCE (TYP.)

PROJECT NO:1022-07-76	HWY:IH 94	COUNTY:ST. CROIX & DUNN	FENCING AND MEDIAN CABLE BARRIER	SHEET	E

FILE NAME : N:\PDS\C3D\10220706\SHEETSPLAN\PLAN SHEETS 10220776\027101_FN_FENCING_CABLEBARRIER_WEST.DWG
LAYOUT NAME - SHEET - (22)
PLOT DATE : 3/7/2018 1:33 PM
PLOT BY : ANDERSON, THOMAS R PLOT NAME :
PLOT SCALE : 1 IN:100 FT

2

2

N

REMOVE AND REPLACE
R/W FENCE (TYP.)

SIGN

545WB

545EB

550WB

550EB

IH 94

MEDIAN CABLE BARRIER (TYP.)

INL

555WB

555EB

IH 94

SIGN

REMOVE AND REPLACE
R/W FENCE (TYP.)

PROJECT NO:1022-07-76	HWY: IH 94	COUNTY: ST. CROIX & DUNN	FENCING AND MEDIAN CABLE BARRIER	SHEET	E

FILE NAME : N:\PDS\C3D\10220706\SHEETSPLAN\PLAN SHEETS 10220776\027101_FN_FENCING_CABLEBARRIER_WEST.DWG
LAYOUT NAME - SHEET - (23)

PLOT DATE : 3/7/2018 1:33 PM

PLOT BY : ANDERSON, THOMAS R PLOT NAME :

PLOT SCALE : 1 IN:100 FT

2

2

N

REMOVE AND REPLACE
R/W FENCE (TYP.)

IH 94

560WB

560EB

MEDIAN CABLE BARRIER (TYP.)

565WB

565EB

IH 94

570WB

570EB

MEDIAN CABLE BARRIER (TYP.)

IH 94

REMOVE AND REPLACE
R/W FENCE (TYP.)

PROJECT NO:1022-07-76	HWY:IH 94	COUNTY:ST. CROIX & DUNN	FENCING AND MEDIAN CABLE BARRIER	SHEET	E

FILE NAME : N:\PDS\C3D\10220706\SHEETSPLAN\PLAN SHEETS 10220776\027101_FN_FENCING_CABLEBARRIER_WEST.DWG
LAYOUT NAME - SHEET - (24)

PLOT DATE : 3/7/2018 1:33 PM PLOT BY : ANDERSON, THOMAS R PLOT NAME : PLOT SCALE : 1 IN:100 FT

2

N

160th ST

160th STREET

REMOVE AND REPLACE
R/W FENCE (TYP.)

590WB

585WB

IH 94

575WB

580WB

590EB

575EB

580EB

585EB

MEDIAN CABLE BARRIER (TYP.)

EXISTING B-17-20
TO REMAIN

REMOVE AND REPLACE
R/W FENCE (TYP.)

PROJECT NO:1022-07-76	HWY: IH 94	COUNTY: ST. CROIX & DUNN	FENCING AND MEDIAN CABLE BARRIER	SHEET	E

FILE NAME : N:\PDS\C3D\10220706\SHEETSPLAN\PLAN SHEETS 10220776\027101_FN_FENCING_CABLEBARRIER_WEST.DWG
LAYOUT NAME - SHEET - (25)

PLOT DATE : 3/7/2018 1:33 PM PLOT BY : ANDERSON, THOMAS R PLOT NAME : PLOT SCALE : 1 IN:100 FT

2

2

N

REMOVE AND REPLACE
R/W FENCE (TYP.)

IH 94

595WB

IH 94 WB

600WB

IH 94

605WB

IH 94 EB

IH 94

595EB

PROJECT NO:1022-07-76	HWY:IH 94	COUNTY:ST. CROIX & DUNN	FENCING AND MEDIAN CABLE BARRIER	SHEET	E

FILE NAME : N:\PDS\C3D\10220706\SHEETSPLAN\PLAN SHEETS 10220776\027101_FN_FENCING_CABLEBARRIER_WEST.DWG
LAYOUT NAME - SHEET - (26)

PLOT DATE : 3/7/2018 1:34 PM PLOT BY : ANDERSON, THOMAS R PLOT NAME :

PLOT SCALE : 1 IN:100 FT

2

2

N

REMOVE AND REPLACE
R/W FENCE (TYP.)

IH 94 WB

IH 94

605WB

610WB

615WB

620WB

PROJECT NO:1022-07-76	HWY: IH 94	COUNTY: ST. CROIX & DUNN	FENCING AND MEDIAN CABLE BARRIER	SHEET	E

FILE NAME : N:\PDS\C3D\10220706\SHEETSPLAN\PLAN SHEETS 10220776\027101_FN_FENCING_CABLEBARRIER_WEST.DWG
LAYOUT NAME - SHEET - (27)

PLOT DATE : 3/7/2018 1:34 PM PLOT BY : ANDERSON, THOMAS R PLOT NAME : PLOT SCALE : 1 IN:100 FT

2

2

N

REMOVE AND REPLACE
R/W FENCE (TYP.)

IH 94

620WB

625WB

IH 94 WB

630WB

IH 94

630EB

IH 94 IH 94 EB

PROJECT NO:1022-07-76	HWY:IH 94	COUNTY:ST. CROIX & DUNN	FENCING AND MEDIAN CABLE BARRIER	SHEET	E

FILE NAME : N:\PDS\C3D\10220706\SHEETSPLAN\PLAN SHEETS 10220776\027101_FN_FENCING_CABLEBARRIER_WEST.DWG
LAYOUT NAME - SHEET - (28)

PLOT DATE : 3/7/2018 1:34 PM PLOT BY : ANDERSON, THOMAS R PLOT NAME : PLOT SCALE : 1 IN:100 FT

2

2

N

IH 94 WB

595WB

IH 94

590WB

590EB

595EB

IH 94

IH 94 EB

605EB

IH 94

REMOVE AND REPLACE
R/W FENCE (TYP.)

PROJECT NO:1022-07-76	HWY:IH 94	COUNTY:ST. CROIX & DUNN	FENCING AND MEDIAN CABLE BARRIER	SHEET	E

FILE NAME : N:\PDS\C3D\10220706\SHEETSPLAN\PLAN SHEETS 10220776\027101_FN_FENCING_CABLEBARRIER_WEST.DWG
LAYOUT NAME - SHEET - (29)

PLOT DATE : 3/7/2018 1:34 PM PLOT BY : ANDERSON, THOMAS R PLOT NAME : PLOT SCALE : 1 IN:100 FT

2

2

N

RIPRAP

605EB

610EB

IH 94 EB

IH 94

615EB

620EB

IH 94

REMOVE AND REPLACE
R/W FENCE (TYP.)

PROJECT NO:1022-07-76	HWY:IH 94	COUNTY:ST. CROIX & DUNN	FENCING AND MEDIAN CABLE BARRIER	SHEET	E

2

2

IH 94

625WB

IH 94 WB

630WB

IH 94

635WB

REMOVE AND REPLACE
R/W FENCE (TYP.)

N

620EB

IH 94

625EB

IH 94 EB

630EB

IH 94

635EB

REMOVE AND REPLACE
R/W FENCE (TYP.)

PROJECT NO:1022-07-76	HWY:IH 94	COUNTY:ST. CROIX & DUNN	FENCING AND MEDIAN CABLE BARRIER	SHEET	E

FILE NAME : N:\PDS\C3D\10220706\SHEETSPLAN\PLAN SHEETS 10220776\027101_FN_FENCING_CABLEBARRIER_WEST.DWG
LAYOUT NAME - SHEET - (31)

PLOT DATE : 3/7/2018 1:35 PM PLOT BY : ANDERSON, THOMAS R PLOT NAME : PLOT SCALE : 1 IN:100 FT

2

2

N

REMOVE AND REPLACE
R/W FENCE (TYP.)

635WB

640WB

IH 94

645WB

650WB

IH 94

INL

INL

635EB

640EB

645EB

650EB

IH 94

IH 94

REMOVE AND REPLACE
R/W FENCE (TYP.)

PROJECT NO:1022-07-76	HWY:IH 94	COUNTY:ST. CROIX & DUNN	FENCING AND MEDIAN CABLE BARRIER	SHEET	E

FILE NAME : N:\PDS\C3D\10220706\SHEETSPLAN\PLAN SHEETS 10220776\027101_FN_FENCING_CABLEBARRIER_WEST.DWG
LAYOUT NAME - SHEET - (32)

PLOT DATE : 3/7/2018 1:35 PM PLOT BY : ANDERSON, THOMAS R PLOT NAME : PLOT SCALE : 1 IN:100 FT

2

2

N

REMOVE AND REPLACE
R/W FENCE (TYP.)

94

650WB

655WB

IH 94

660WB

665WB

INL

INL

650EB

655EB

660EB

665EB

94

IH 94

SIGN

REMOVE AND REPLACE
R/W FENCE (TYP.)

PROJECT NO:1022-07-76	HWY:IH 94	COUNTY:ST. CROIX & DUNN	FENCING AND MEDIAN CABLE BARRIER	SHEET	E

FILE NAME : N:\PDS\C3D\10220706\SHEETSPLAN\PLAN SHEETS 10220776\027101_FN_FENCING_CABLEBARRIER_WEST.DWG
LAYOUT NAME - SHEET - (33)

PLOT DATE : 3/7/2018 1:35 PM PLOT BY : ANDERSON, THOMAS R PLOT NAME : PLOT SCALE : 1 IN:100 FT

2

2

N

REMOVE AND REPLACE
R/W FENCE (TYP.)

665WB

IH 94

670WB

675WB

IH 94

680WB

665EB

IH 94

670EB

675EB

IH 94

680EB

REMOVE AND REPLACE
R/W FENCE (TYP.)

RUSH CR

PROJECT NO:1022-07-76	HWY:IH 94	COUNTY:ST. CROIX & DUNN	FENCING AND MEDIAN CABLE BARRIER	SHEET	E

FILE NAME : N:\PDS\C3D\10220706\SHEETSPLAN\PLAN SHEETS 10220776\027101_FN_FENCING_CABLEBARRIER_WEST.DWG
LAYOUT NAME - SHEET - (34)

PLOT DATE : 3/7/2018 1:36 PM PLOT BY : ANDERSON, THOMAS R PLOT NAME : PLOT SCALE : 1 IN:100 FT

WISDOT/CADDS SHEET 42

2

2

N

REMOVE AND REPLACE
R/W FENCE (TYP.)

680WB

685WB

IH 94

690WB

IH 94

695WB

INL

680EB

685EB

IH 94

690EB

695EB

IH 94

INL

REMOVE AND REPLACE
R/W FENCE (TYP.)

PROJECT NO:1022-07-76	HWY:IH 94	COUNTY:ST. CROIX & DUNN	FENCING AND MEDIAN CABLE BARRIER	SHEET	E

FILE NAME : N:\PDS\C3D\10220706\SHEETSPLAN\PLAN SHEETS 10220776\027101_FN_FENCING_CABLEBARRIER_WEST.DWG
LAYOUT NAME - SHEET - (35)

PLOT DATE : 3/7/2018 1:36 PM

PLOT BY : ANDERSON, THOMAS R PLOT NAME :

PLOT SCALE : 1 IN:100 FT

2

2

N

REMOVE AND REPLACE
R/W FENCE (TYP.)

SEPTIC
SEPV
SEPC
SEPV
SEPC

250th STREET

RUINS

B-17-218

IH 94

695WB
700WB
705WB
710WB

INL

695EB
700EB
705EB
710EB

IH 94

B-17-217

REMOVE AND REPLACE
R/W FENCE (TYP.)

th ST

PROJECT NO:1022-07-76	HWY:IH 94	COUNTY:ST. CROIX & DUNN	FENCING AND MEDIAN CABLE BARRIER	SHEET	E

FILE NAME : N:\PDS\C3D\10220706\SHEETSPLAN\PLAN SHEETS 10220776\027101_FN_FENCING_CABLEBARRIER_WEST.DWG
LAYOUT NAME - SHEET - (36)
PLOT DATE : 3/7/2018 1:36 PM
PLOT BY : ANDERSON, THOMAS R PLOT NAME :
PLOT SCALE : 1 IN:100 FT

2

2

N

RUSH CR

710WB

IH 94

715WB

720WB

IH 94

725WB

INL

INL

INL

710EB

715EB

720EB

IH 94

725EB

IH 94

SIGN

PROJECT NO:1022-07-76	HWY:IH 94	COUNTY:ST. CROIX & DUNN	FENCING AND MEDIAN CABLE BARRIER	SHEET	E

FILE NAME : N:\PDS\C3D\10220706\SHEETSPLAN\PLAN SHEETS 10220776\027101_FN_FENCING_CABLEBARRIER_WEST.DWG
LAYOUT NAME - 37 - SHEET - (37)

PLOT DATE : 3/7/2018 1:36 PM PLOT BY : ANDERSON, THOMAS R PLOT NAME :

PLOT SCALE : 1 IN:100 FT

2

2

N

IH 94

725WB 730WB 735WB 740WB

INL

INL

725EB 730EB 735EB 740EB

IH 94

PROJECT NO:1022-07-76	HWY:IH 94	COUNTY:ST. CROIX & DUNN	FENCING AND MEDIAN CABLE BARRIER	SHEET	E

FILE NAME : N:\PDS\C3D\10220706\SHEETSPLAN\PLAN SHEETS 10220776\027101_FN_FENCING_CABLEBARRIER_WEST.DWG
LAYOUT NAME - 38 - SHEET - (38)

PLOT DATE : 3/7/2018 1:37 PM PLOT BY : ANDERSON, THOMAS R PLOT NAME : PLOT SCALE : 1 IN:100 FT

BEGIN PROJECT
STA. 254EB+50

PC: 245+11.20WB
PC: 245+11.20EB
PT: 248+21.13WB
PT: 248+21.13EB
PC: 256+69.45WB
PC: 256+69.63EB
PI: 257+50.23EB
PT: 258+30.55WB
PT: 258+30.82EB
PC: 261+19.47WB
PC: 261+19.43EB
PI: 262+00.03WB
PT: 262+80.55WB
PT: 262+80.59EB

IH 94
245WB
245EB
250WB
250EB
S89° 39' 07"E
255WB
255EB
260WB
265WB
265EB
270WB
270EB

PI: 246+63.18WB
PI: 246+63.52EB
STA BACK = 248+15.17WB
STA AHEAD = 248+21.13WB
STA BACK = 248+15.83EB
STA AHEAD = 248+21.13EB
PI: 257+50.00WB
PI: 262+00.03EB
STA BACK = 262+80.58WB
STA AHEAD = 262+80.55WB
STA BACK = 262+80.62EB
STA AHEAD = 262+80.59EB

PI STA = 246+63.52EB
Y = 191594.586
X = 89966.783
DELTA = 0°45'43"
D = 0°15'00"
T = 152.32'
L = 304.64'
R = 22906.31'
PC STA = 245+11.20EB
PT STA = 248+21.13EB

PI STA = 257+50.23EB
Y = 191588.019
X = 91048.182
DELTA = 0°38'13"
D = 0°23'43"
T = 80.59'
L = 161.19'
R = 14500.00'
PC STA = 256+69.63EB
PT STA = 258+30.82EB


PI STA = 262+00.03EB
Y = 191580.288
X = 91497.914
DELTA = 0°38'13"
D = 0°23'43"
T = 80.59'
L = 161.19'
R = 14500.00'
PC STA = 261+19.43EB
PT STA = 262+80.59EB

STH 128
CAUTION
N

STA 245+00.00
EL 1238.26
0.76%


PROJECT NO: 1022-07-76	HWY: IH 94	COUNTY: ST. CROIX & DUNN	PLAN AND PROFILE: IH 94 EASTBOUND	SHEET	E

FILE NAME : N:\PDS\C3D\10220706\SHEETSPLAN\PLAN SHEETS 10220776\050101_PP_EB_IH94.DWG
LAYOUT NAME - SHEET - 05010 (3)
PLOT DATE : 3/7/2018 2:05 PM
PLOT BY : ANDERSON, THOMAS R PLOT NAME :
PLOT SCALE : 1 IN:200 FT

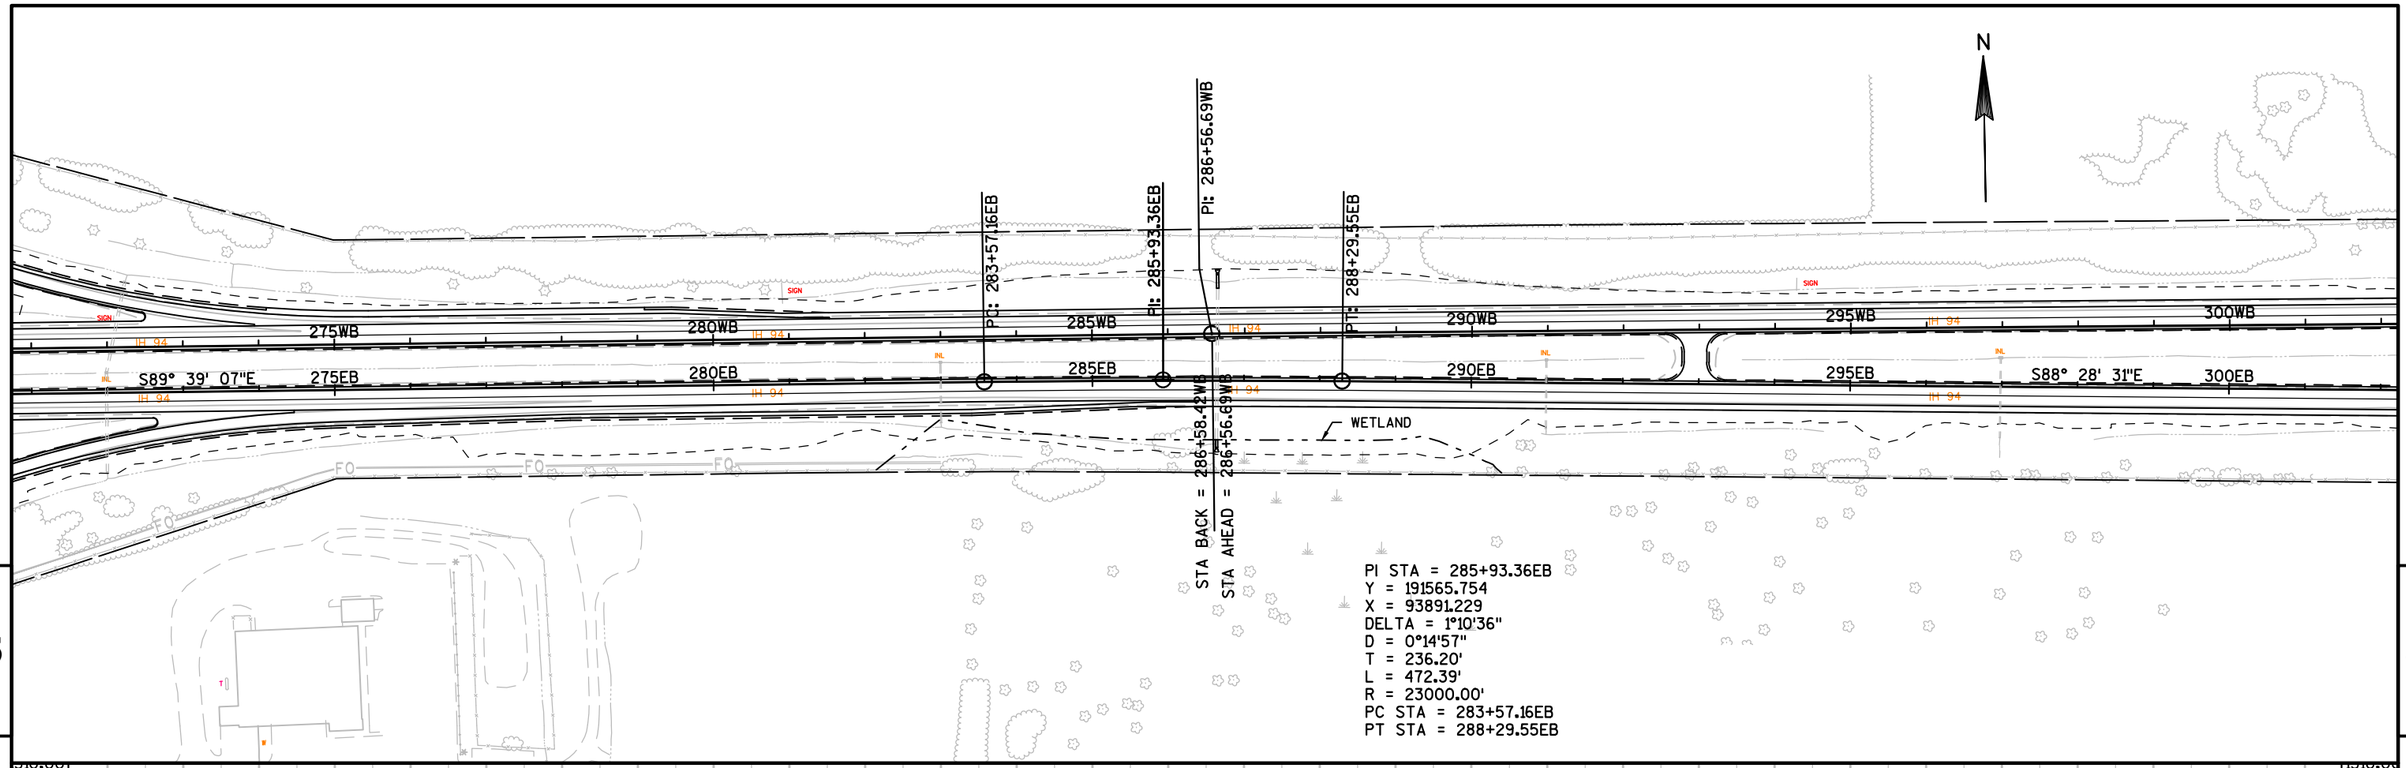


PROJECT NO: 1022-07-76	HWY: IH 94	COUNTY: ST. CROIX & DUNN	PLAN AND PROFILE: IH 94 EASTBOUND	SHEET	E

FILE NAME : N:\PDS\C3D\10220706\SHEETSPLAN\PLAN SHEETS 10220776\050101_PP_EB_IH94.DWG
LAYOUT NAME - SHEET - 05010 (4)
PLOT DATE : 3/7/2018 2:05 PM
PLOT BY : ANDERSON, THOMAS R PLOT NAME :
PLOT SCALE : 1 IN:200 FT

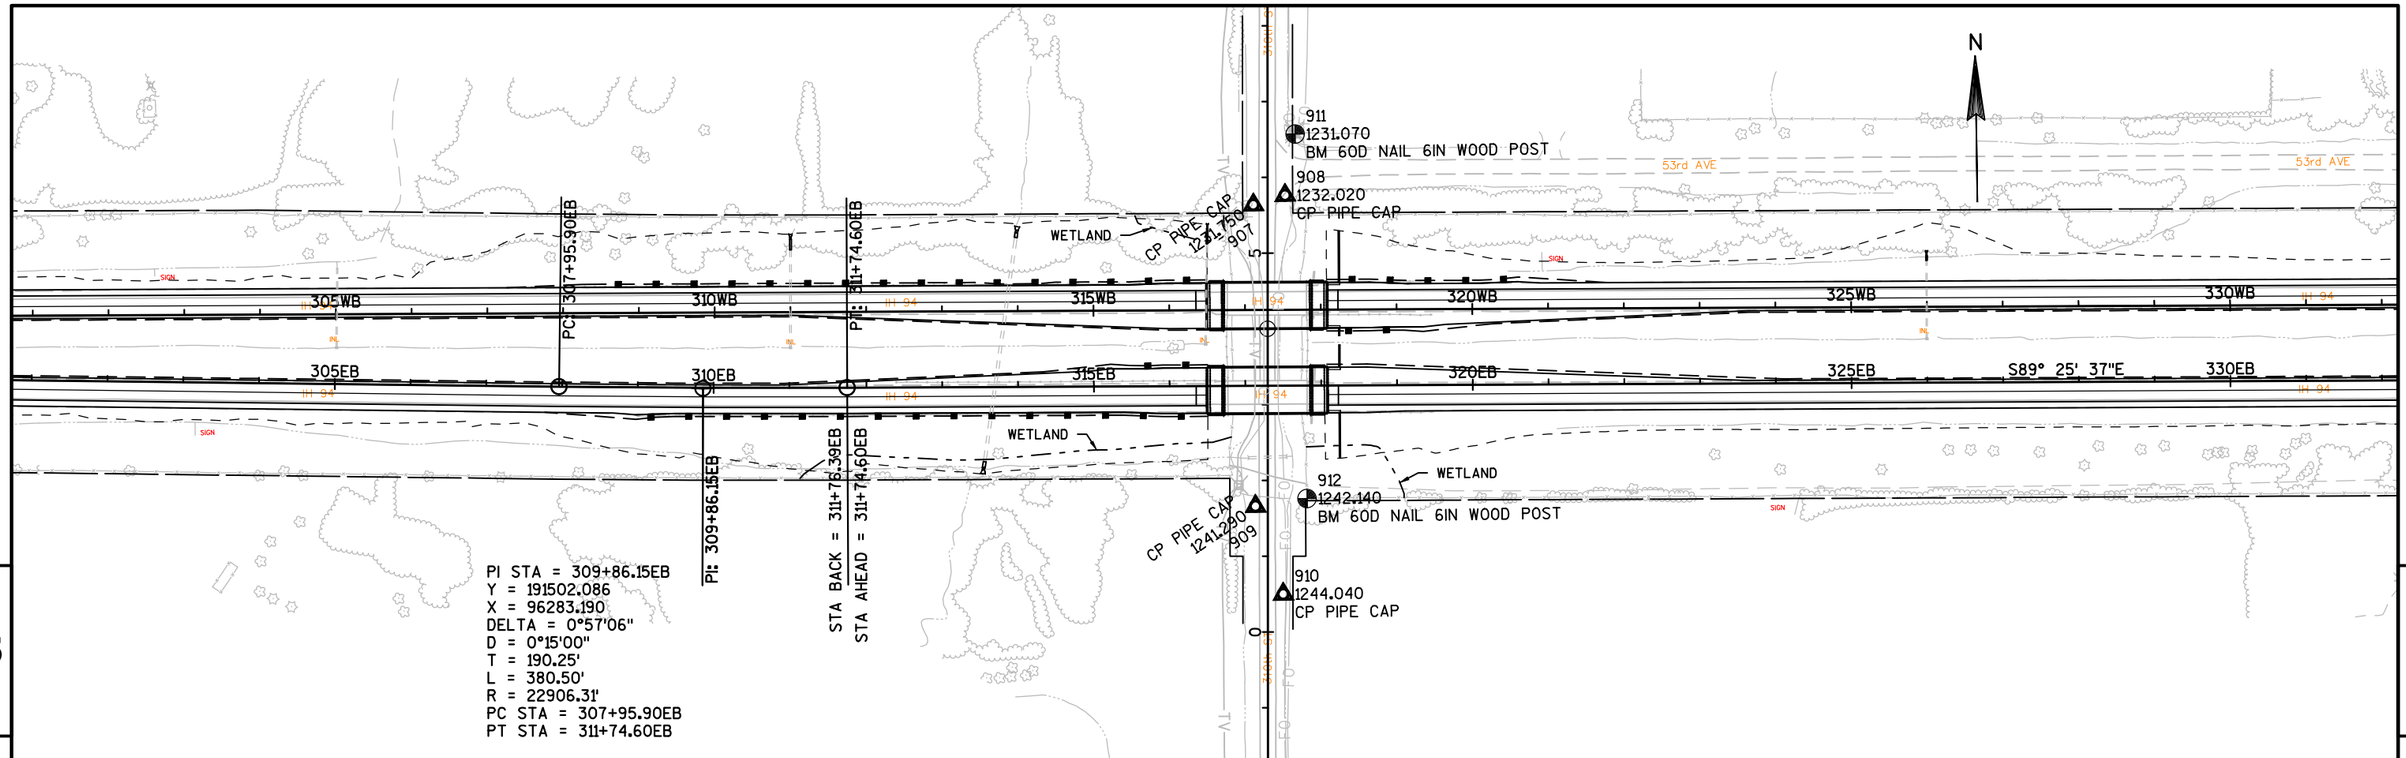


PROJECT NO: 1022-07-76	HWY: IH 94	COUNTY: ST. CROIX & DUNN	PLAN AND PROFILE: IH 94 EASTBOUND	SHEET E

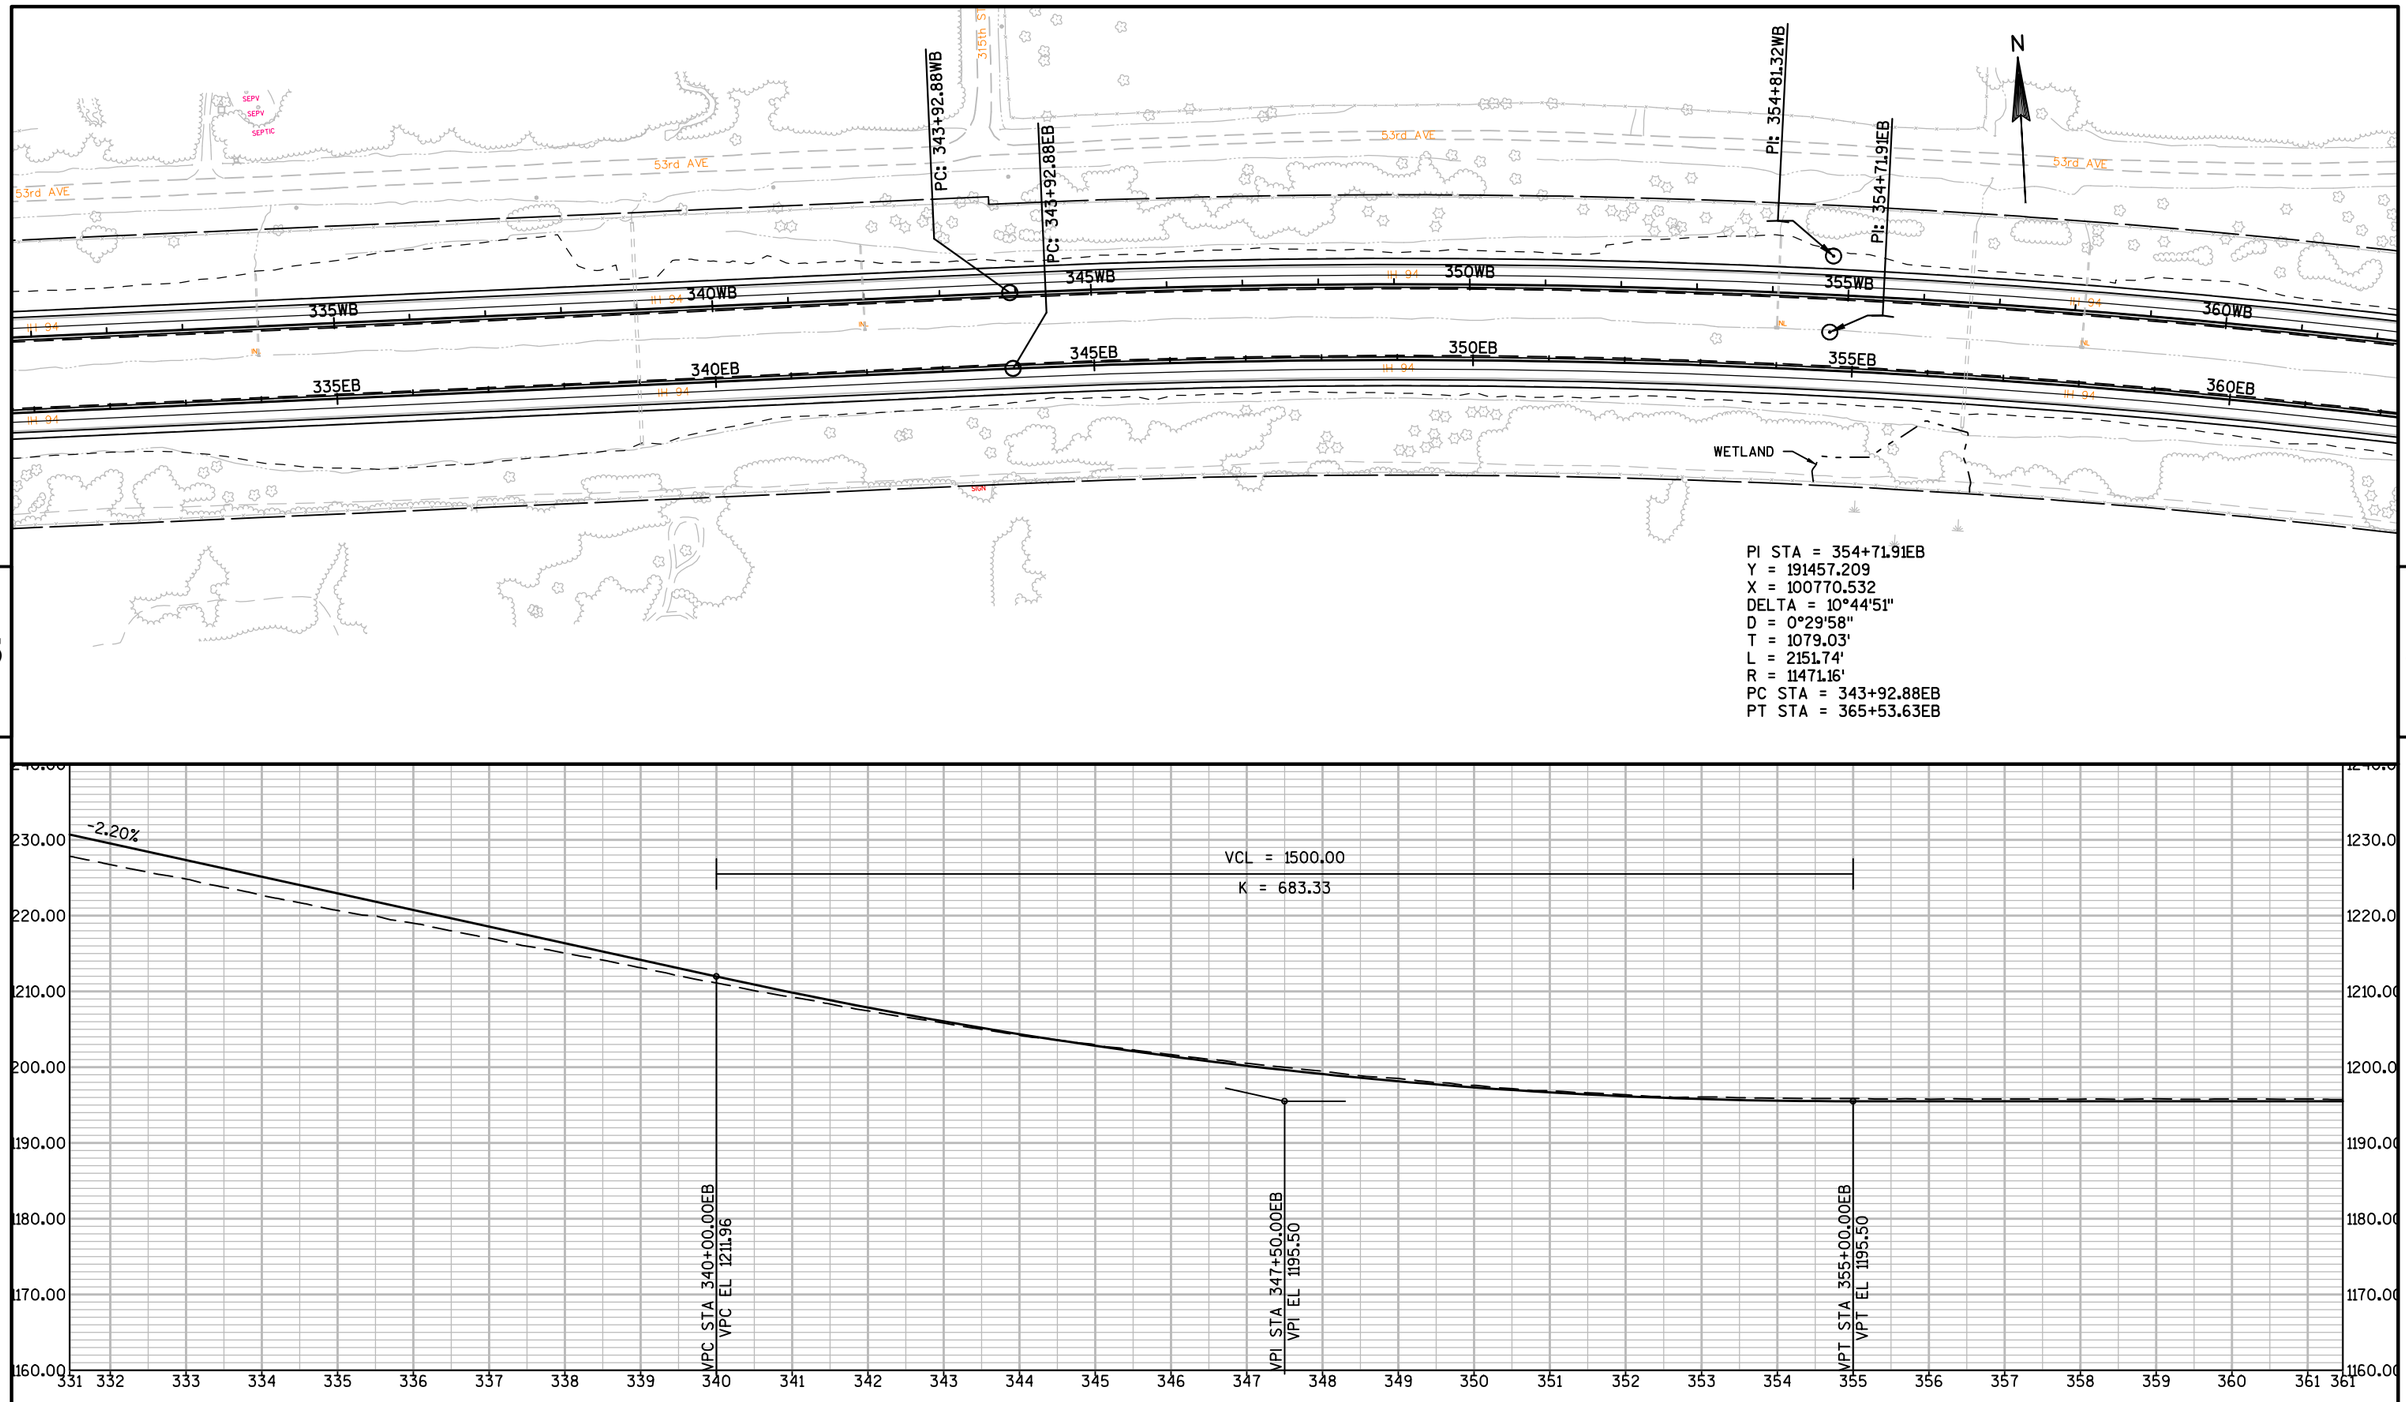


5 5

PROJECT NO: 1022-07-76	HWY: IH 94	COUNTY: ST. CROIX & DUNN	PLAN AND PROFILE: IH 94 EASTBOUND	SHEET E

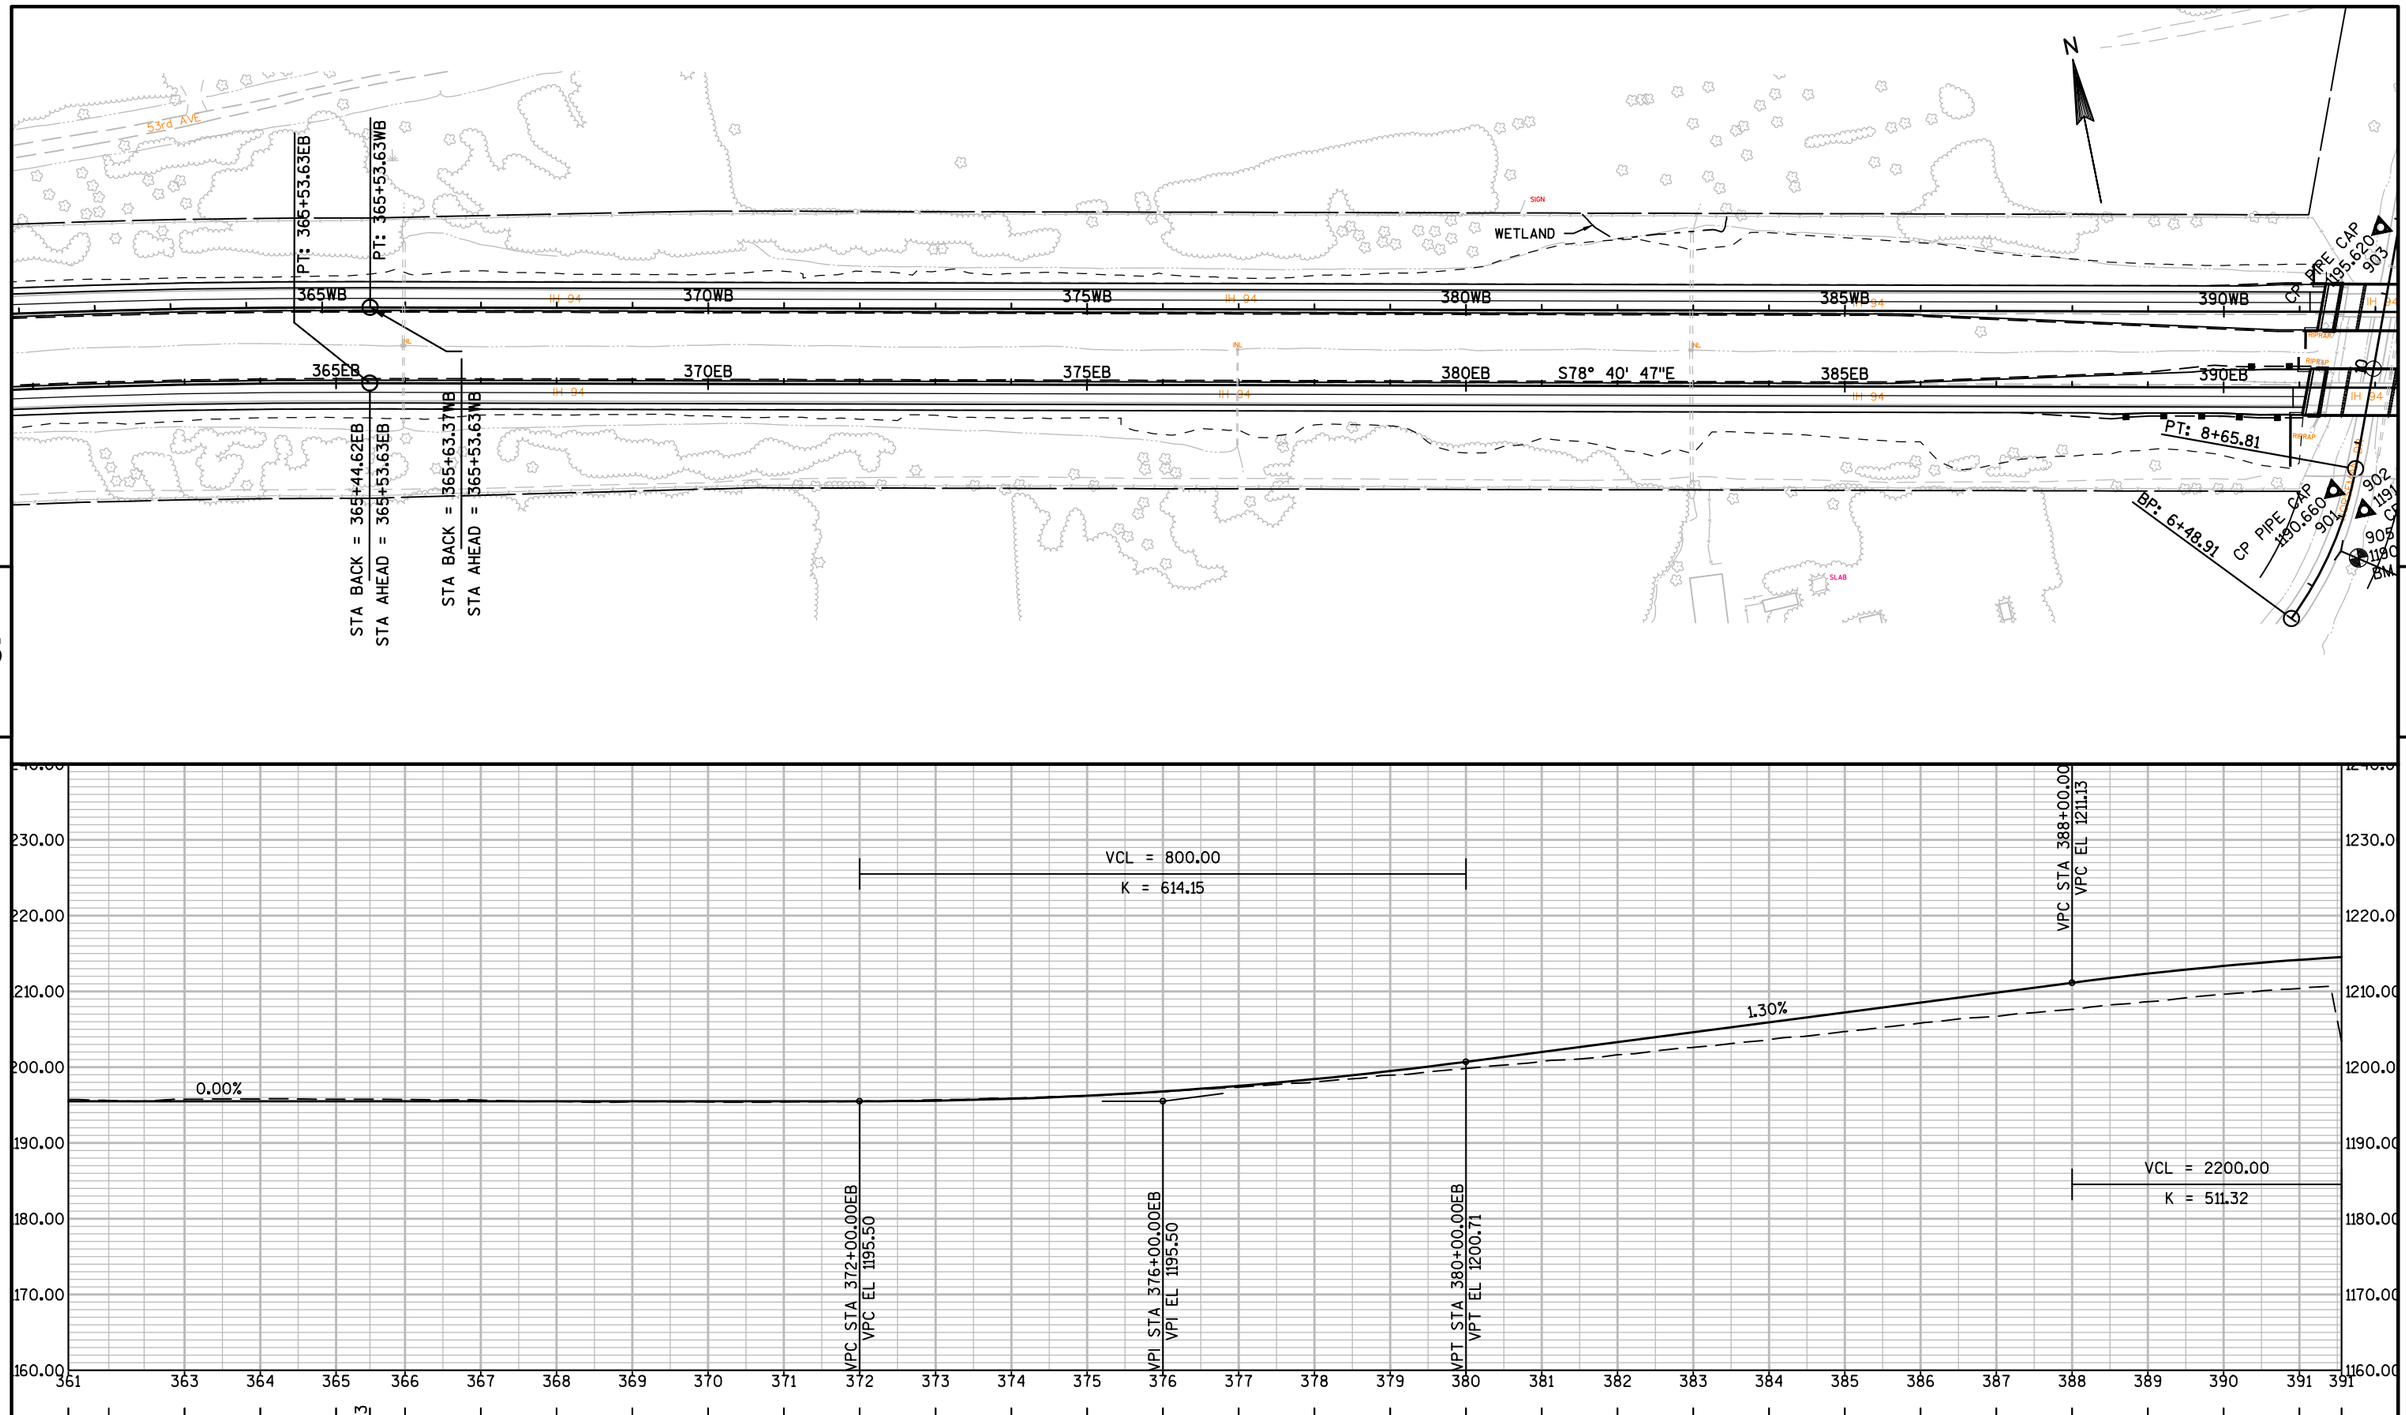



PROJECT NO: 1022-07-76	HWY: IH 94	COUNTY: ST. CROIX & DUNN	PLAN AND PROFILE: IH 94 EASTBOUND	SHEET	E

FILE NAME : N:\PDS\C3D\10220706\SHEETSPLAN\PLAN SHEETS 10220776\050101_PP_EB_IH94.DWG
LAYOUT NAME - SHEET - 05010 (7)
PLOT DATE : 3/7/2018 2:06 PM
PLOT BY : ANDERSON, THOMAS R PLOT NAME :
PLOT SCALE : 1 IN:200 FT

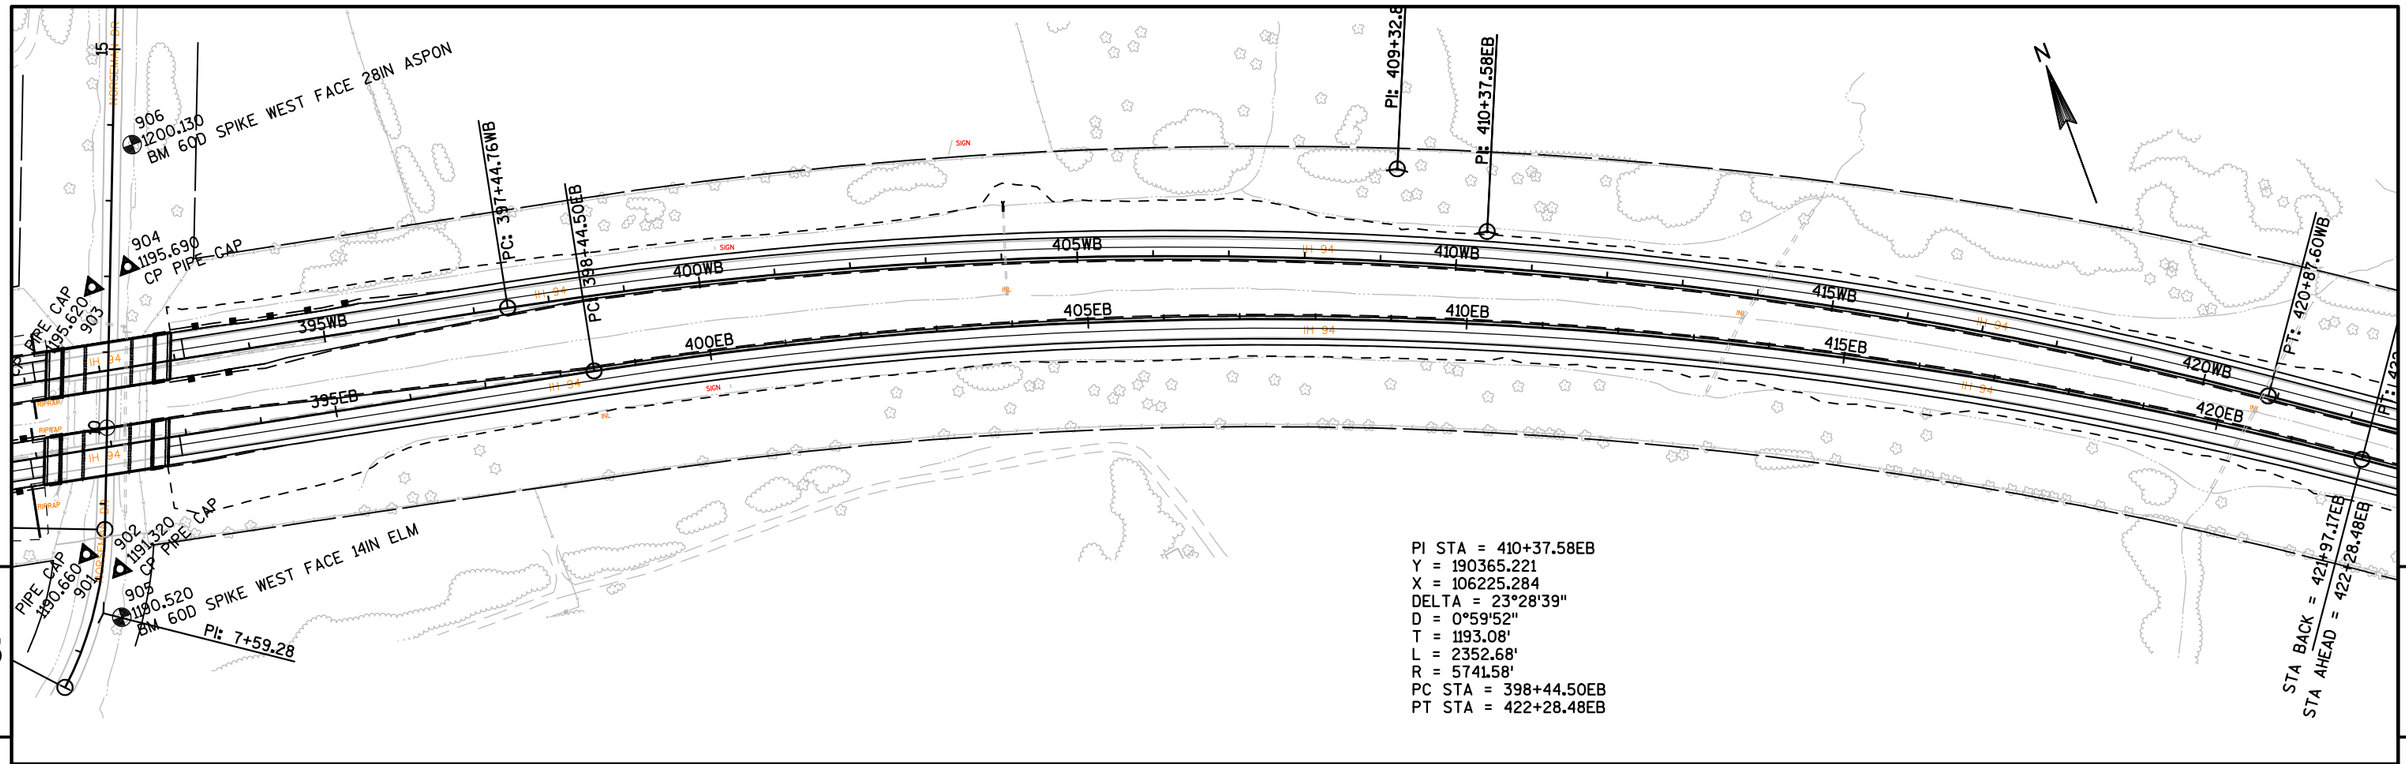


PROJECT NO: 1022-07-76	HWY: IH 94	COUNTY: ST. CROIX & DUNN	PLAN AND PROFILE: IH 94 EASTBOUND	SHEET	E

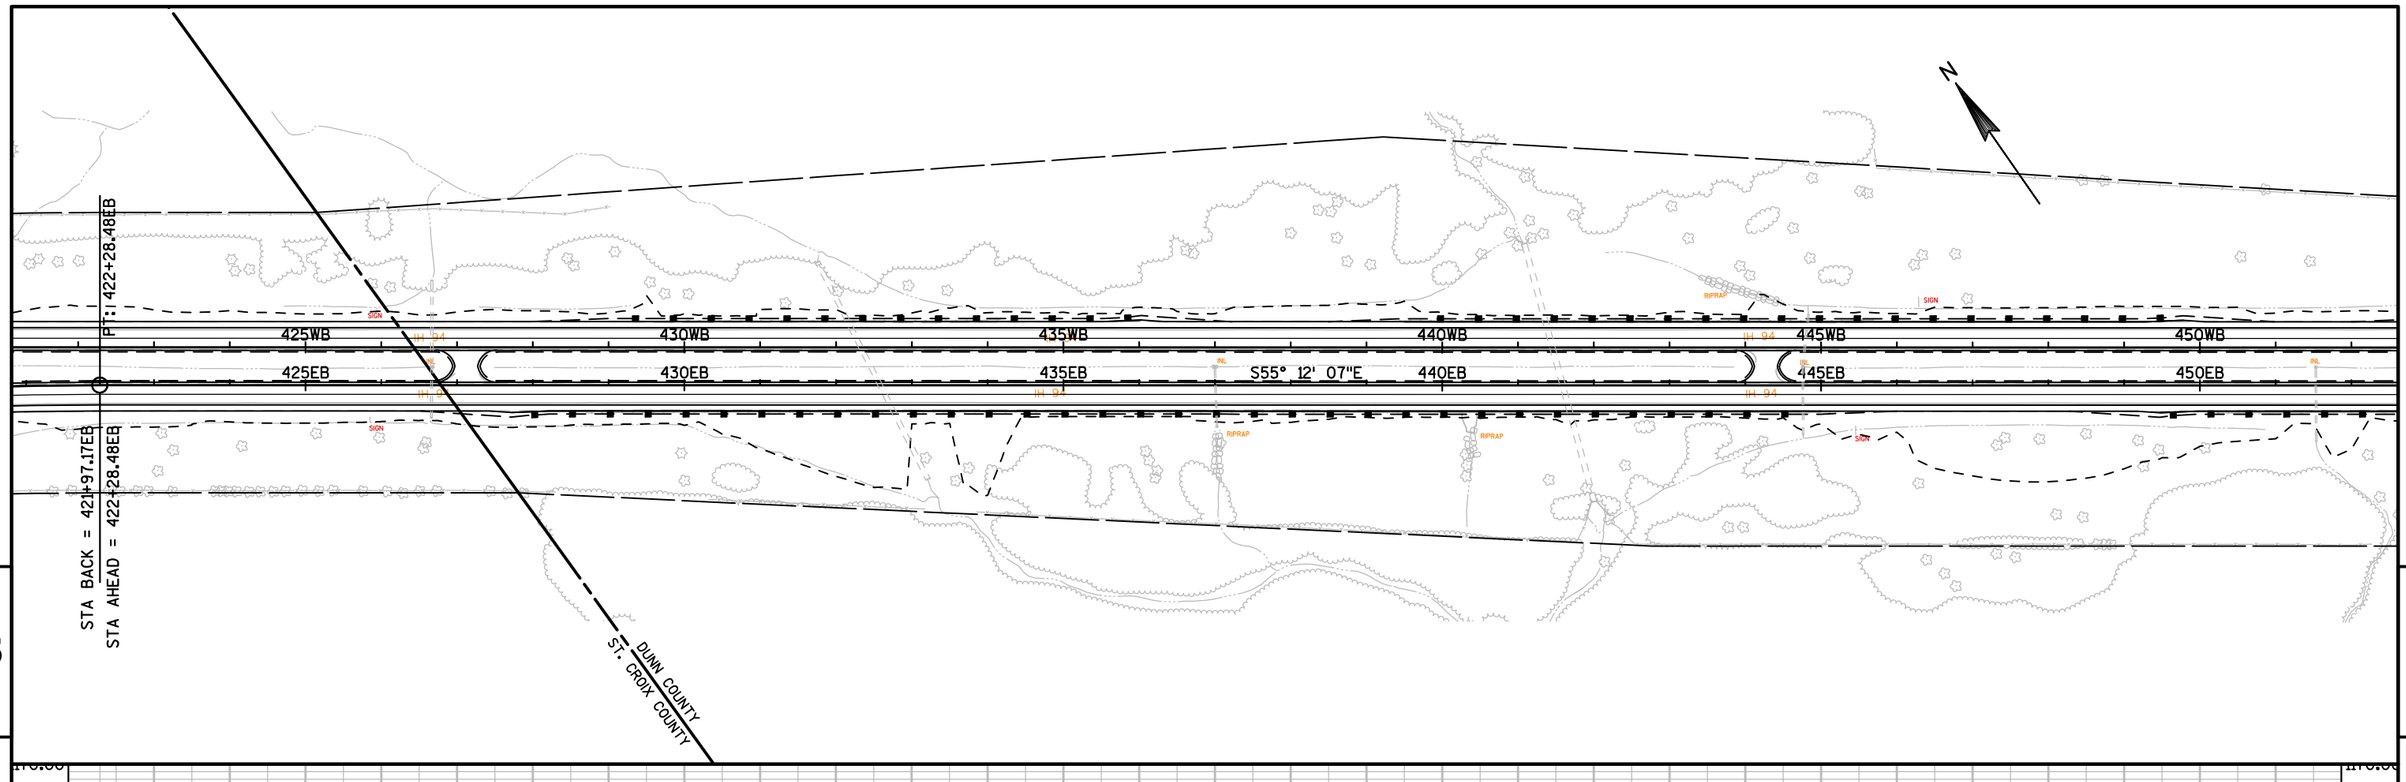

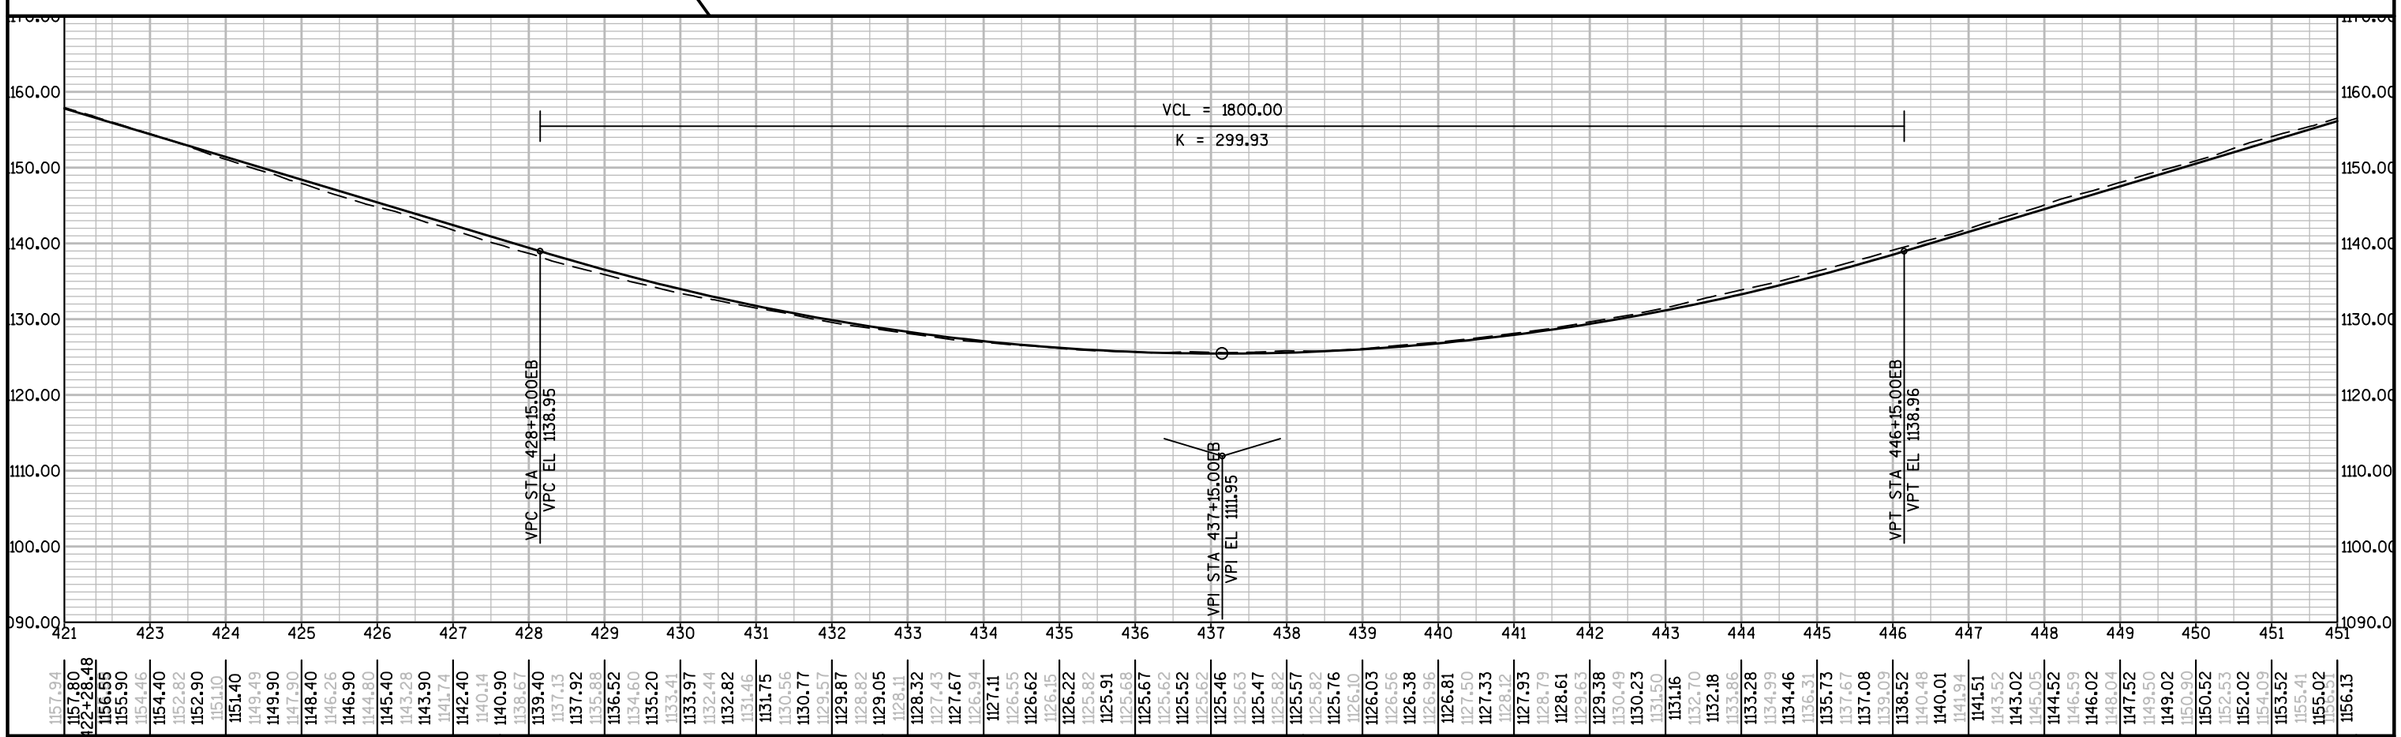


PROJECT NO: 1022-07-76	HWY: IH 94	COUNTY: ST. CROIX & DUNN	PLAN AND PROFILE: IH 94 EASTBOUND	SHEET	E

FILE NAME : N:\PDS\C3D\10220706\SHEETSPLAN\PLAN SHEETS 10220776\050101_PP_EB_IH94.DWG
LAYOUT NAME - SHEET - 05010 (9)
PLOT DATE : 3/7/2018 2:07 PM PLOT BY : ANDERSON, THOMAS R PLOT NAME : PLOT SCALE : 1 IN:200 FT

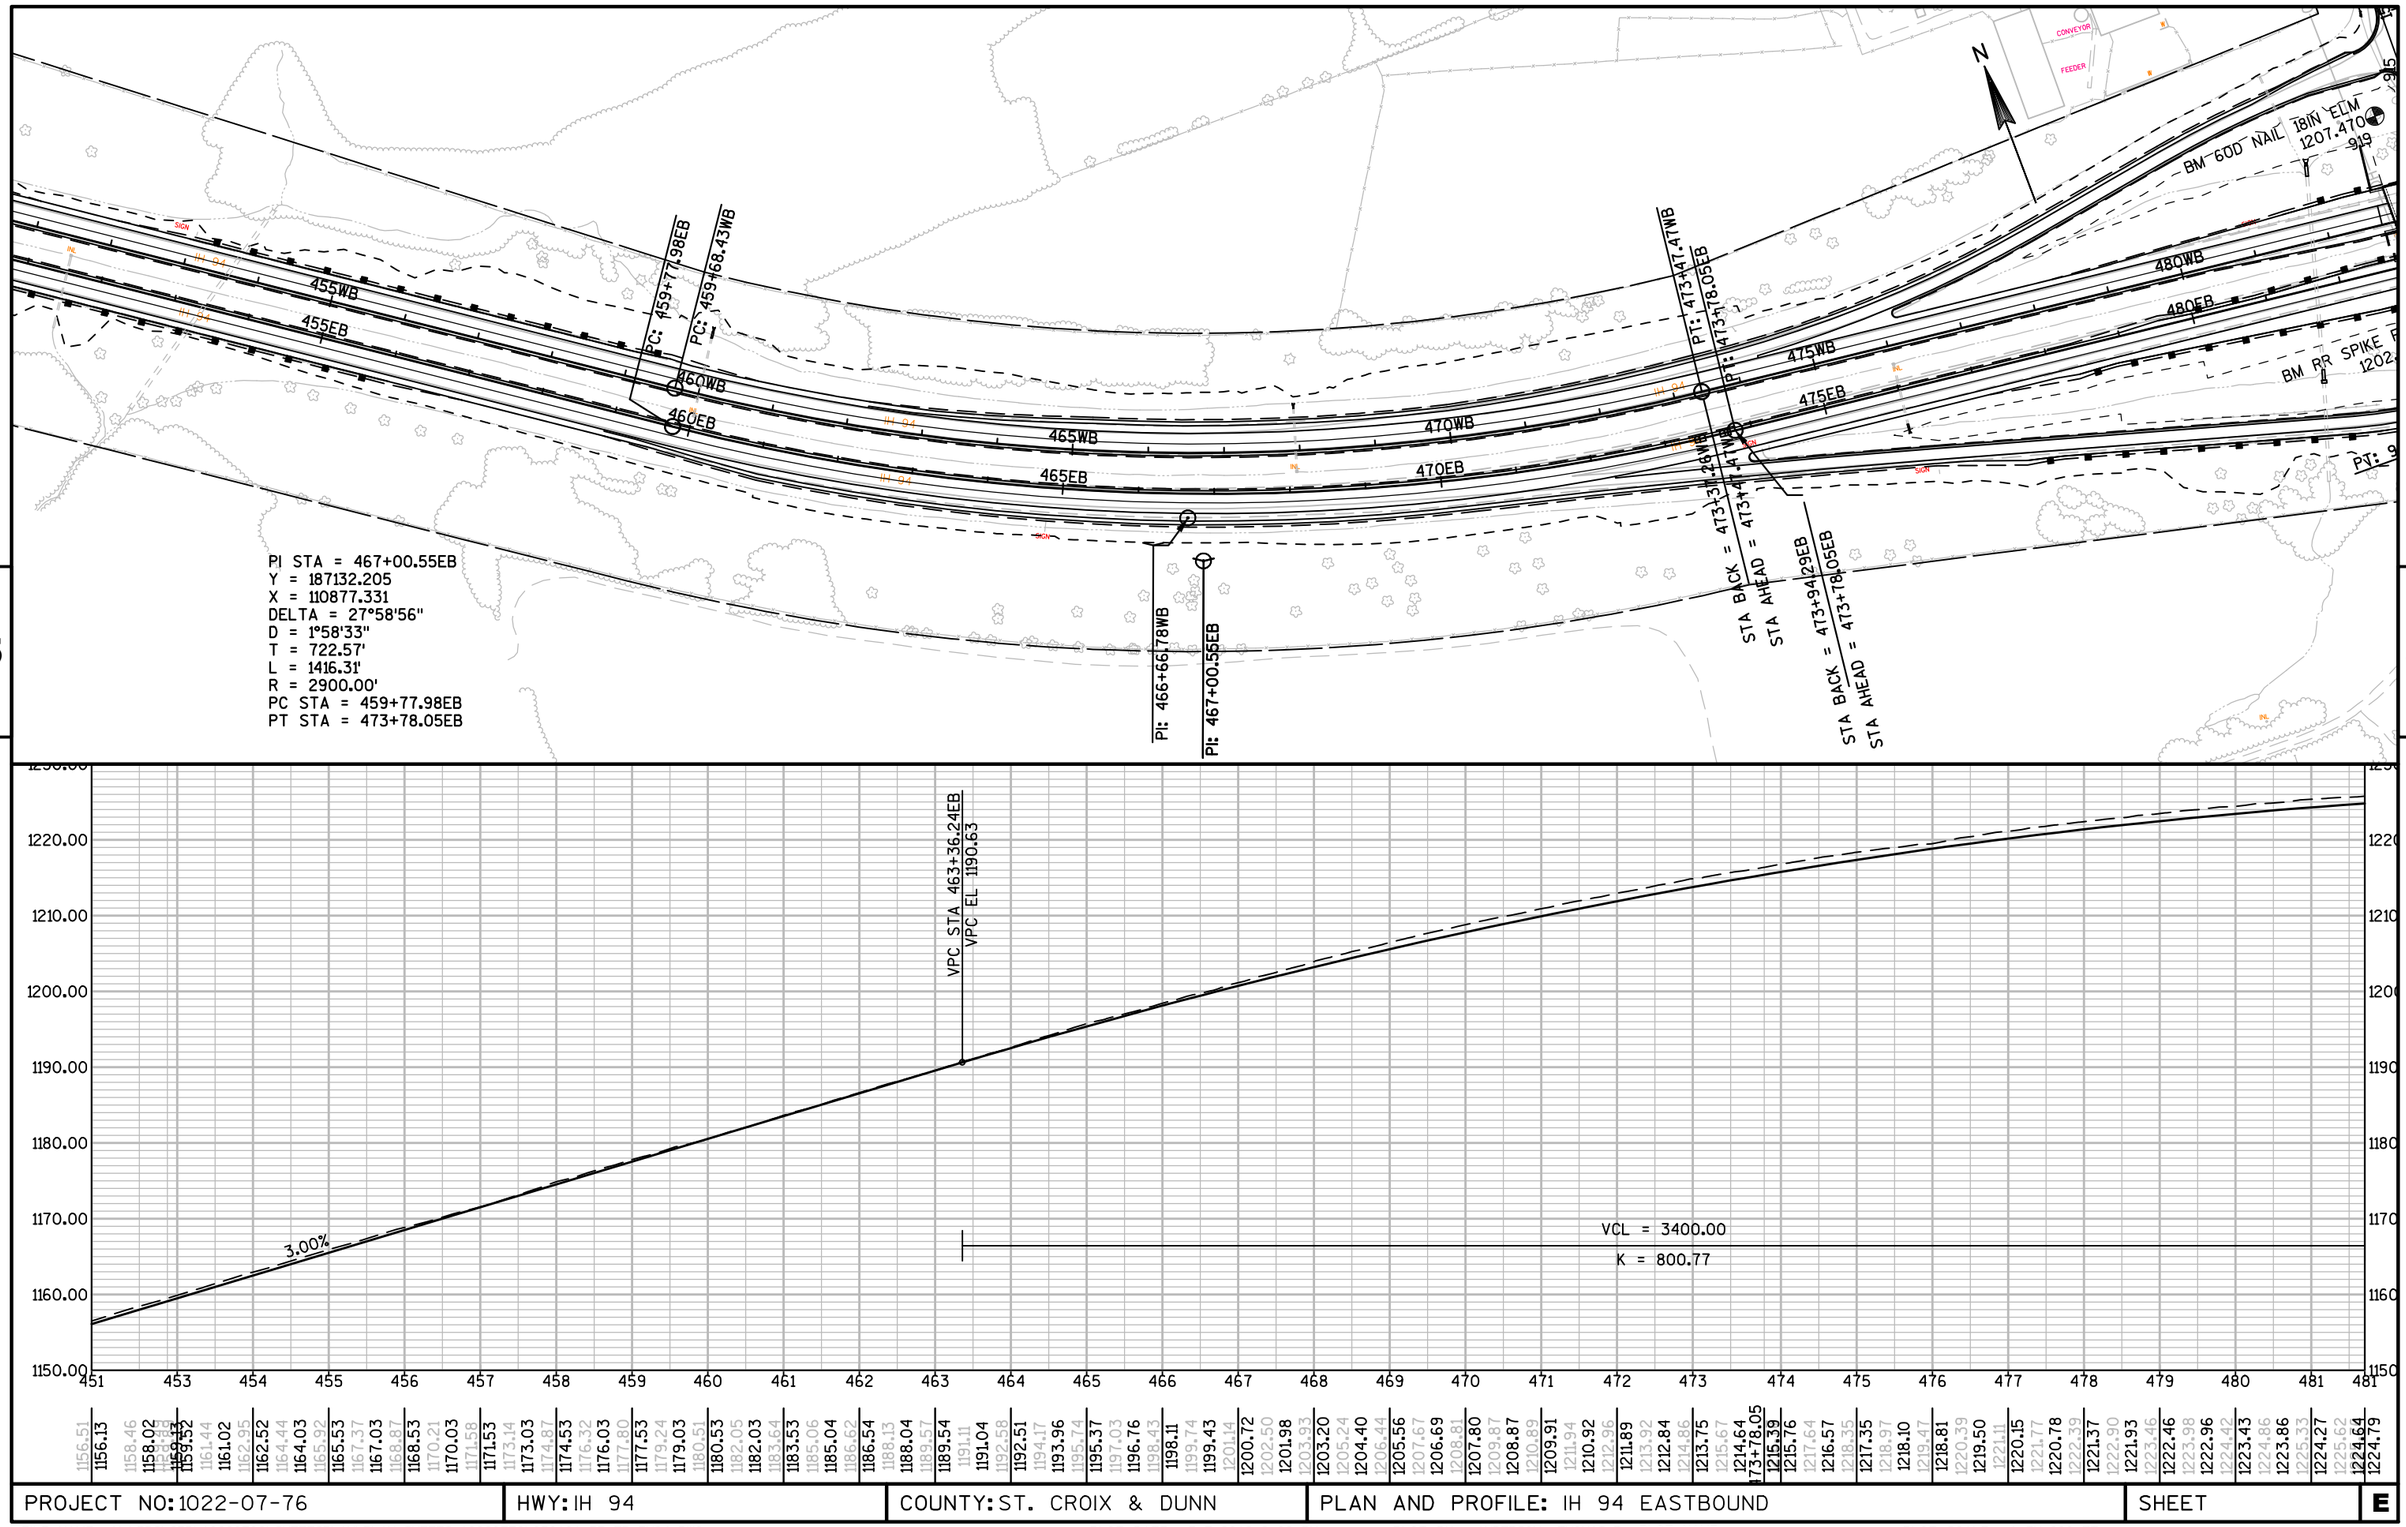

PROJECT NO: 1022-07-76	HWY: IH 94	COUNTY: ST. CROIX & DUNN	PLAN AND PROFILE: IH 94 EASTBOUND	SHEET	E


FILE NAME : N:\PDS\C3D\10220706\SHEETSPLAN\PLAN SHEETS 10220776\050101_PP_EB_IH94.DWG
LAYOUT NAME - SHEET - 05010 (10)
PLOT DATE : 3/7/2018 2:08 PM PLOT BY : ANDERSON, THOMAS R PLOT NAME : PLOT SCALE : 1 IN:200 FT

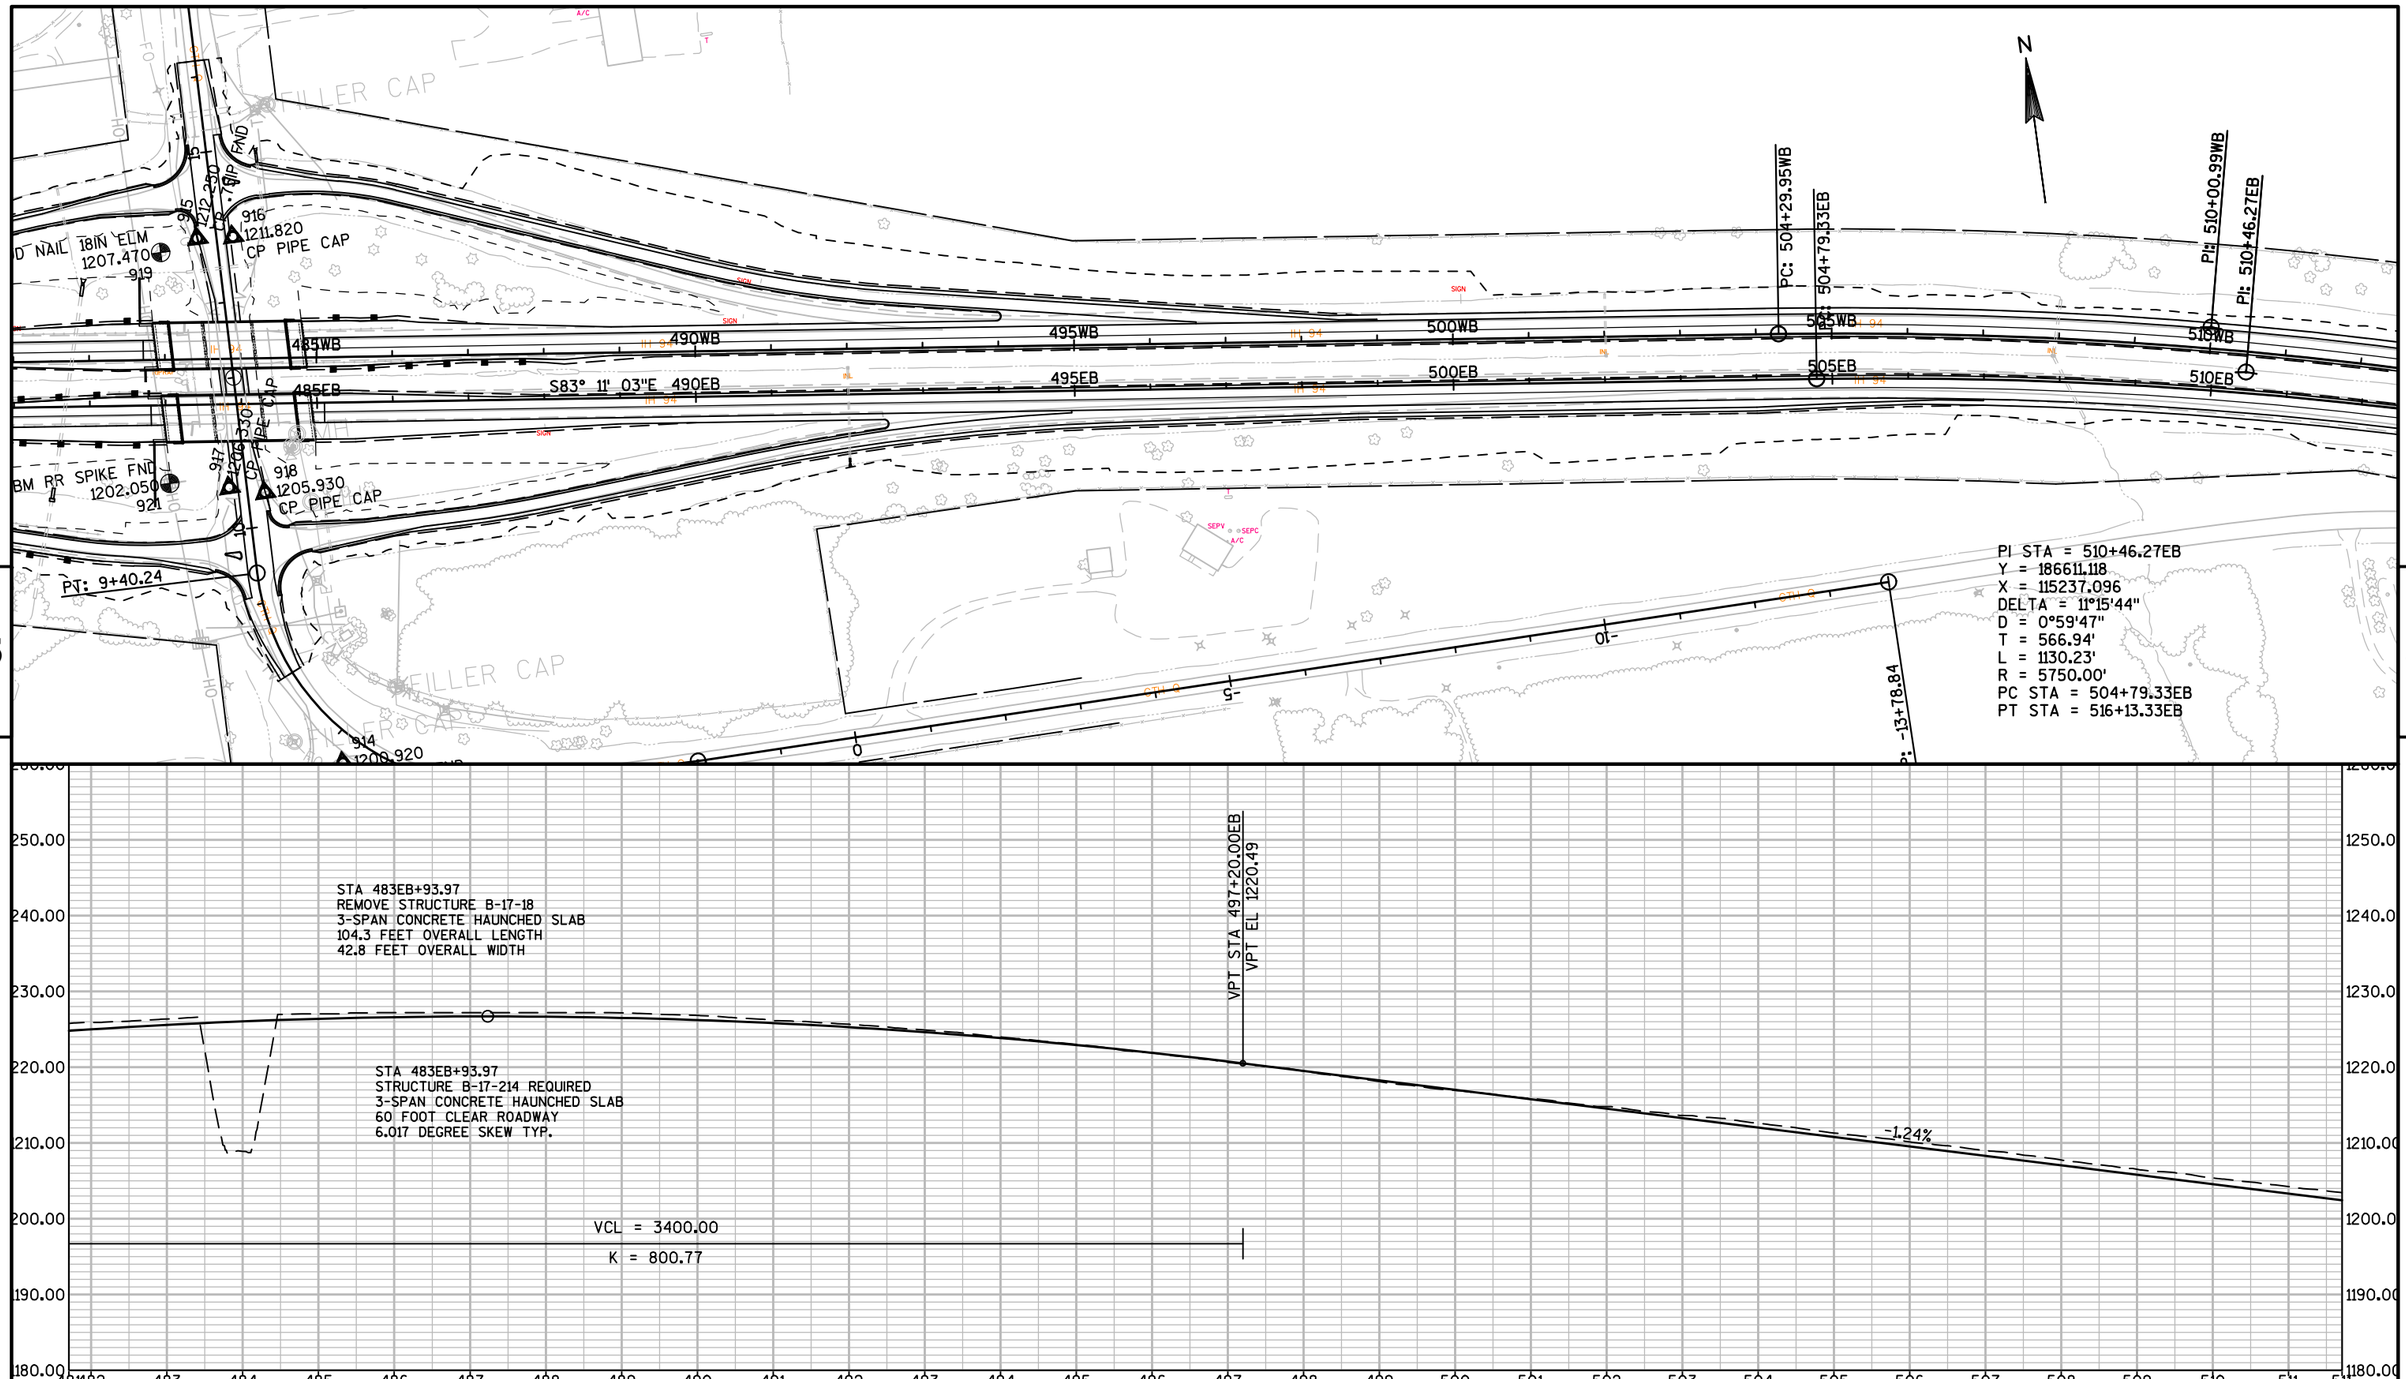


5 5

PROJECT NO: 1022-07-76	HWY: IH 94	COUNTY: ST. CROIX & DUNN	PLAN AND PROFILE: IH 94 EASTBOUND	SHEET	E


FILE NAME : N:\PDS\C3D\10220706\SHEETSPLAN\PLAN SHEETS 10220776\050101_PP_EB_IH94.DWG
LAYOUT NAME - SHEET - 05010 (11)
PLOT DATE : 3/7/2018 2:08 PM PLOT BY : ANDERSON, THOMAS R PLOT NAME :
PLOT SCALE : 1 IN:200 FT

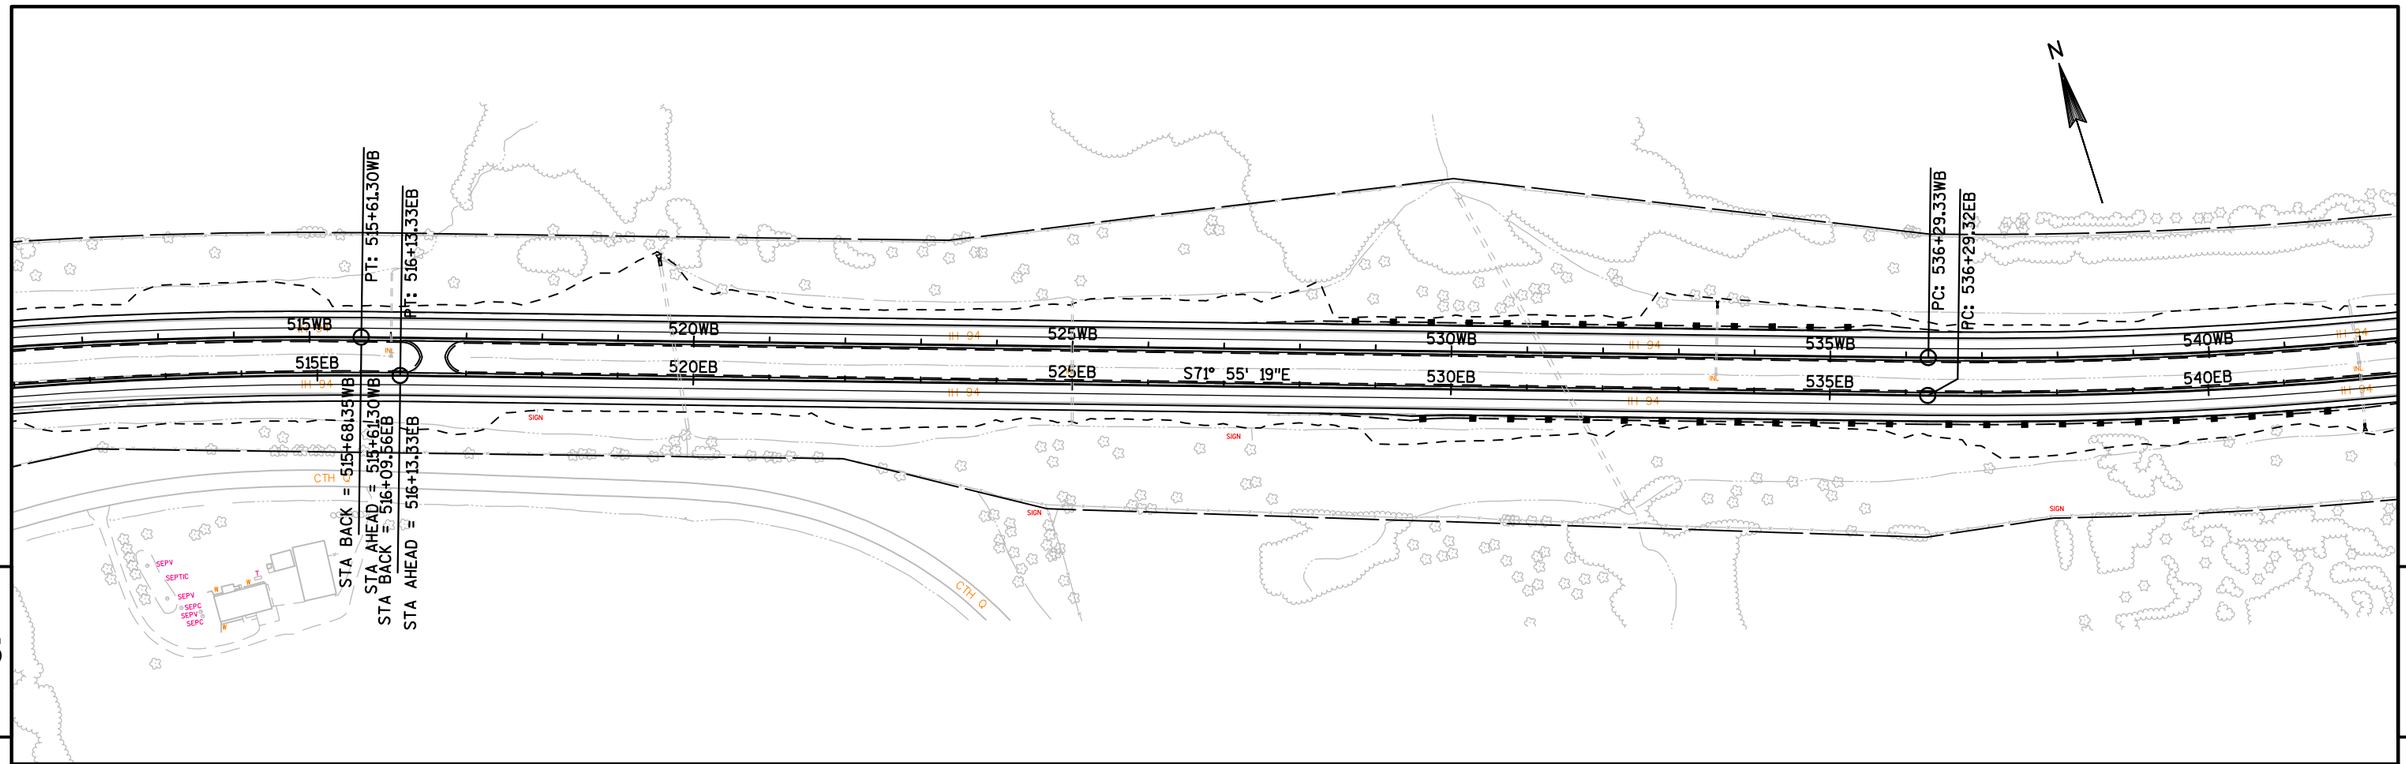


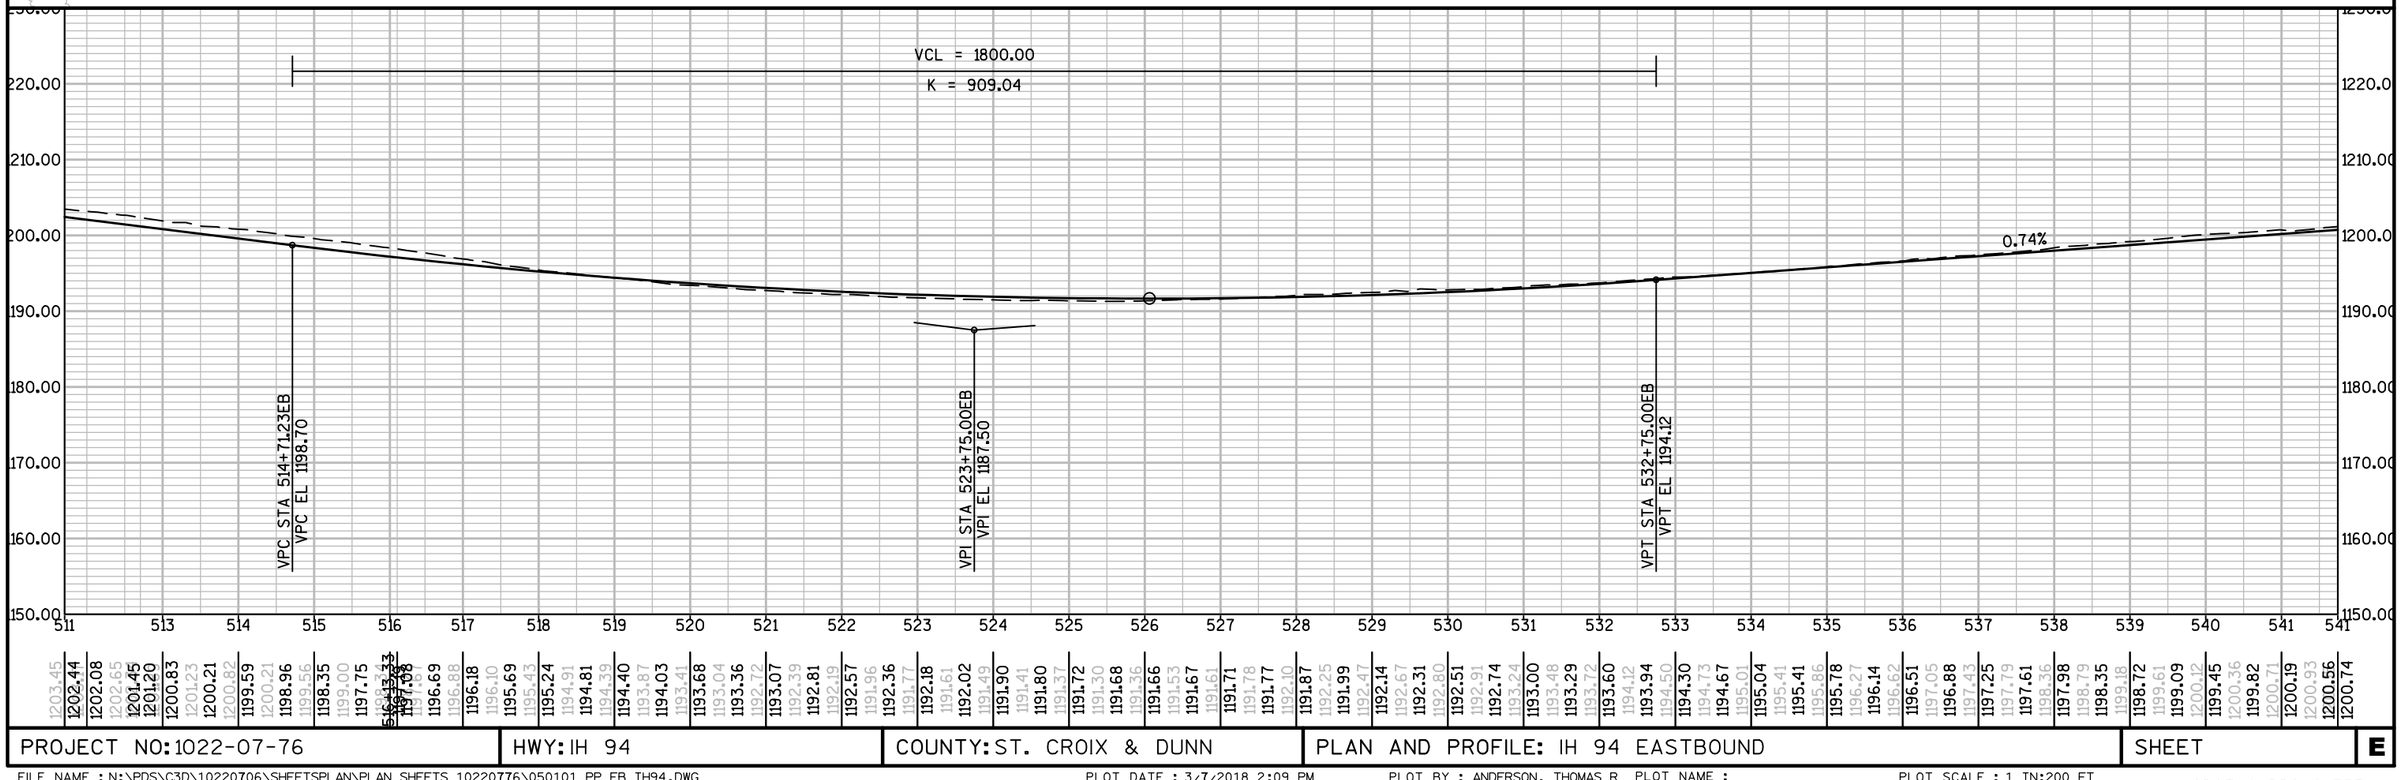

PROJECT NO: 1022-07-76	HWY: IH 94	COUNTY: ST. CROIX & DUNN	PLAN AND PROFILE: IH 94 EASTBOUND	SHEET	E


FILE NAME : N:\PDS\C3D\10220706\SHEETSPLAN\PLAN SHEETS 10220776\050101_PP_EB_IH94.DWG
LAYOUT NAME - SHEET - 05010 (12)
PLOT DATE : 3/7/2018 2:09 PM
PLOT BY : ANDERSON, THOMAS R PLOT NAME :
PLOT SCALE : 1 IN:200 FT

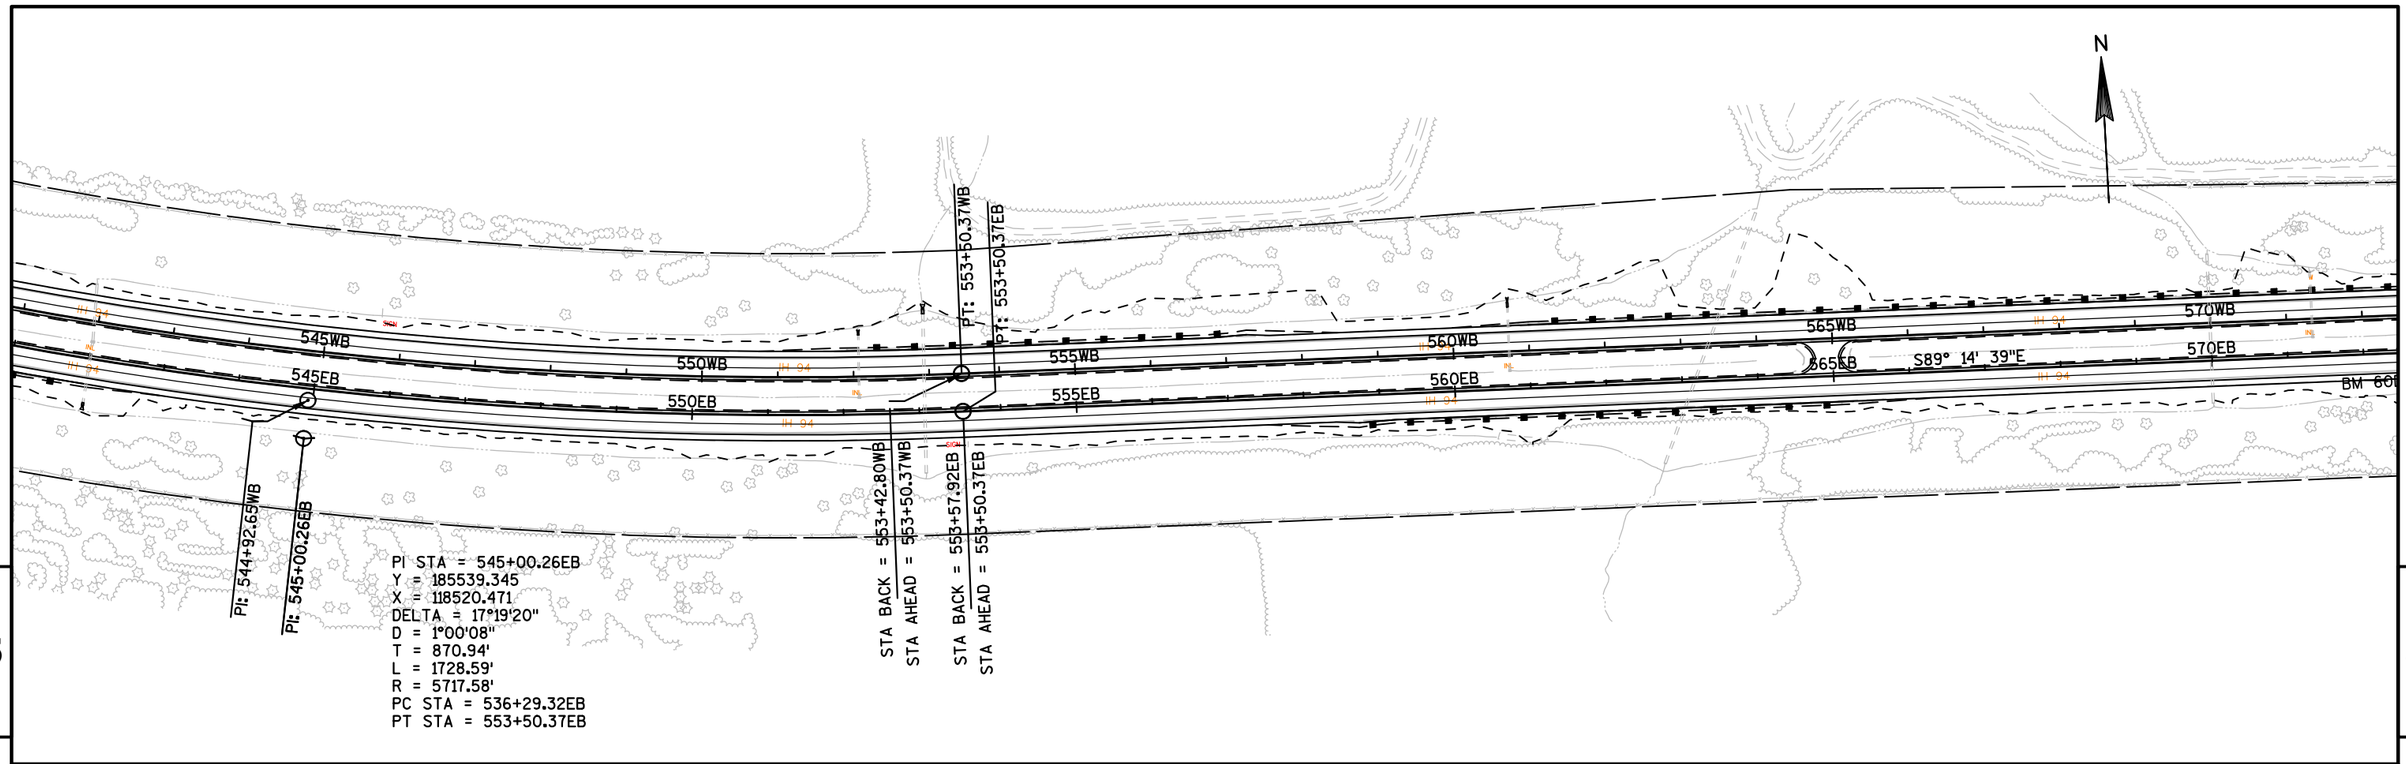


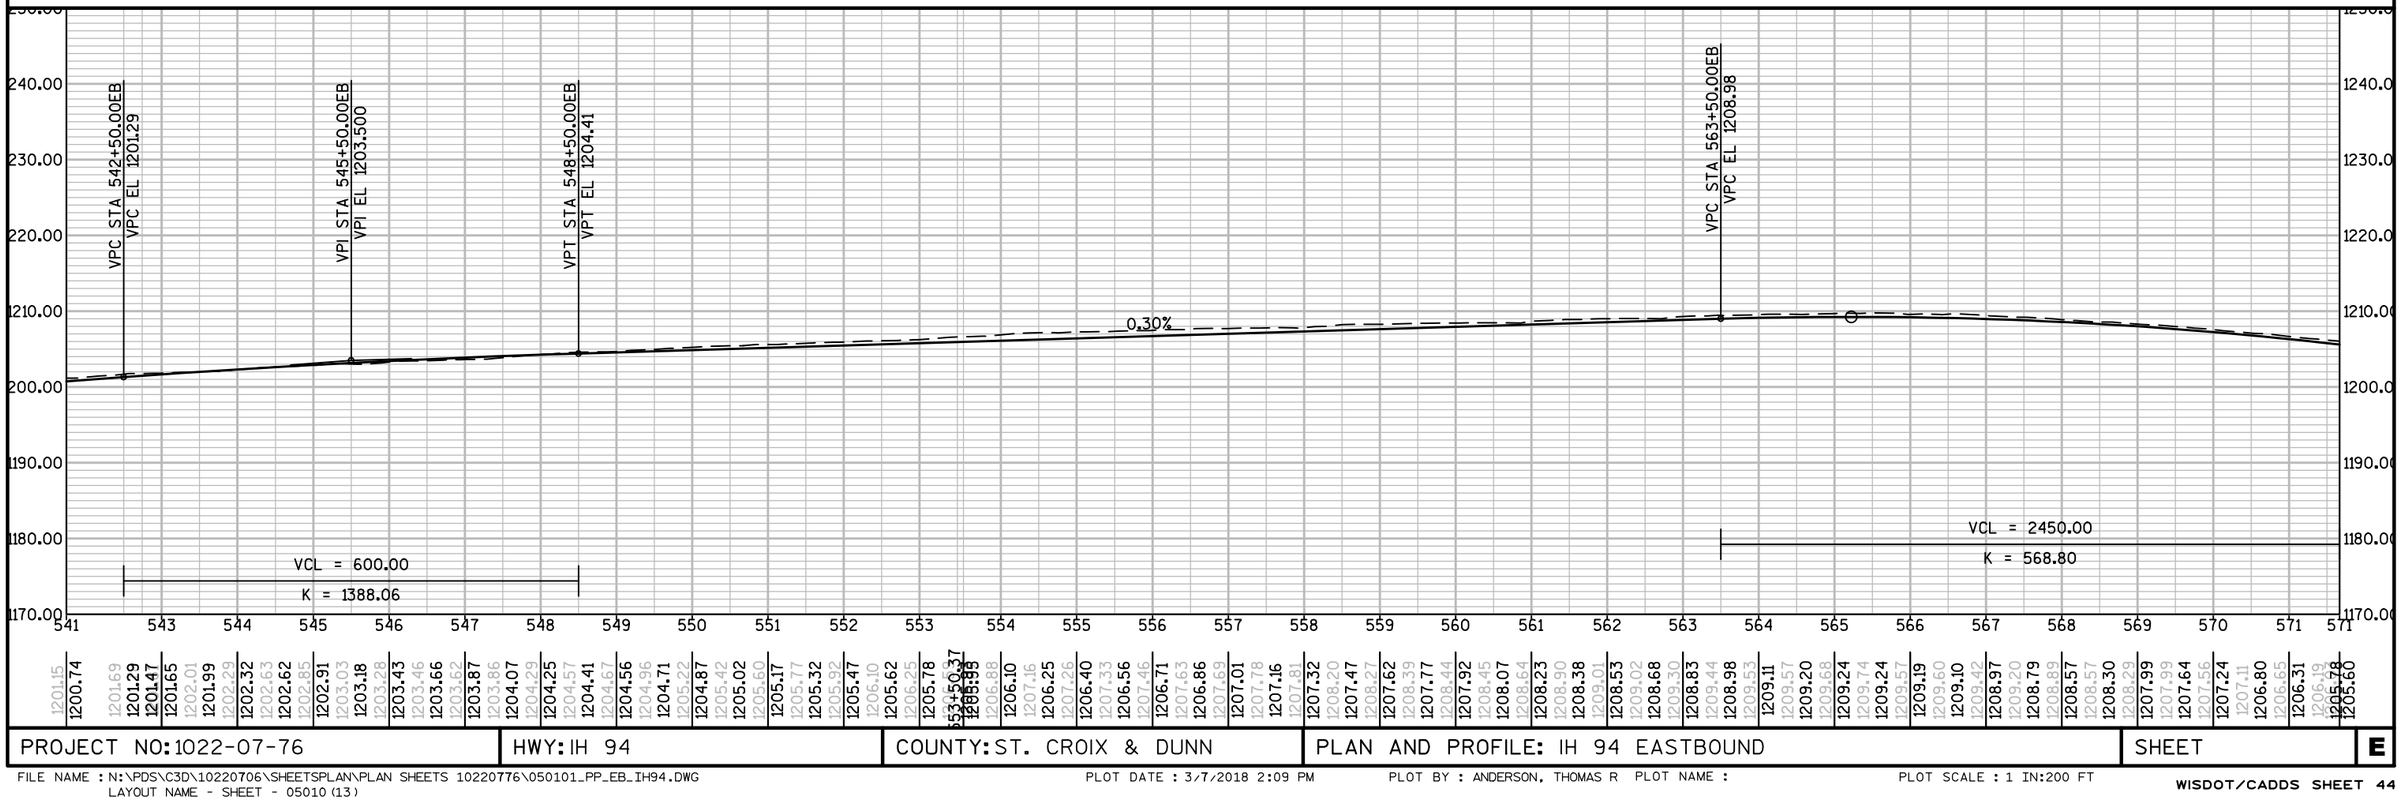

PROJECT NO: 1022-07-76	HWY: IH 94	COUNTY: ST. CROIX & DUNN	PLAN AND PROFILE: IH 94 EASTBOUND	SHEET	E


FILE NAME : N:\PDS\C3D\10220706\SHEETSPLAN\PLAN SHEETS 10220776\050101_PP_EB_IH94.DWG
LAYOUT NAME - SHEET - 05010 (13)
PLOT DATE : 3/7/2018 2:09 PM
PLOT BY : ANDERSON, THOMAS R PLOT NAME :
PLOT SCALE : 1 IN:200 FT

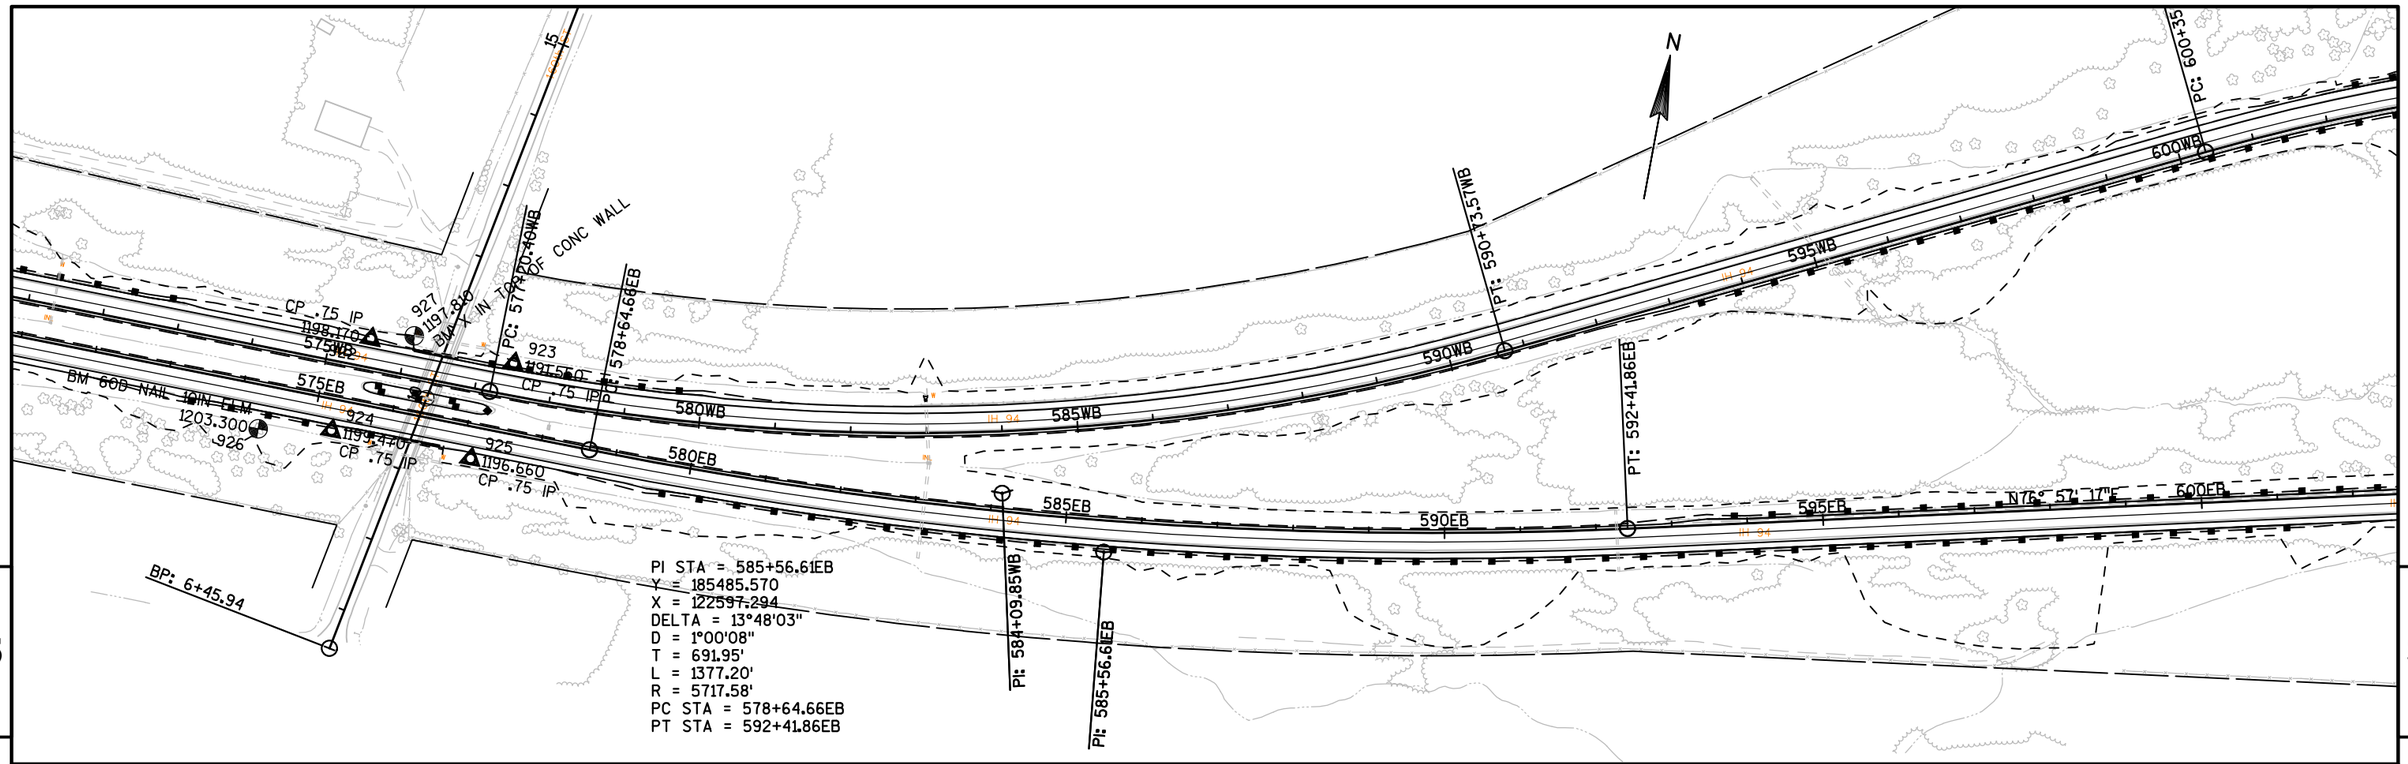

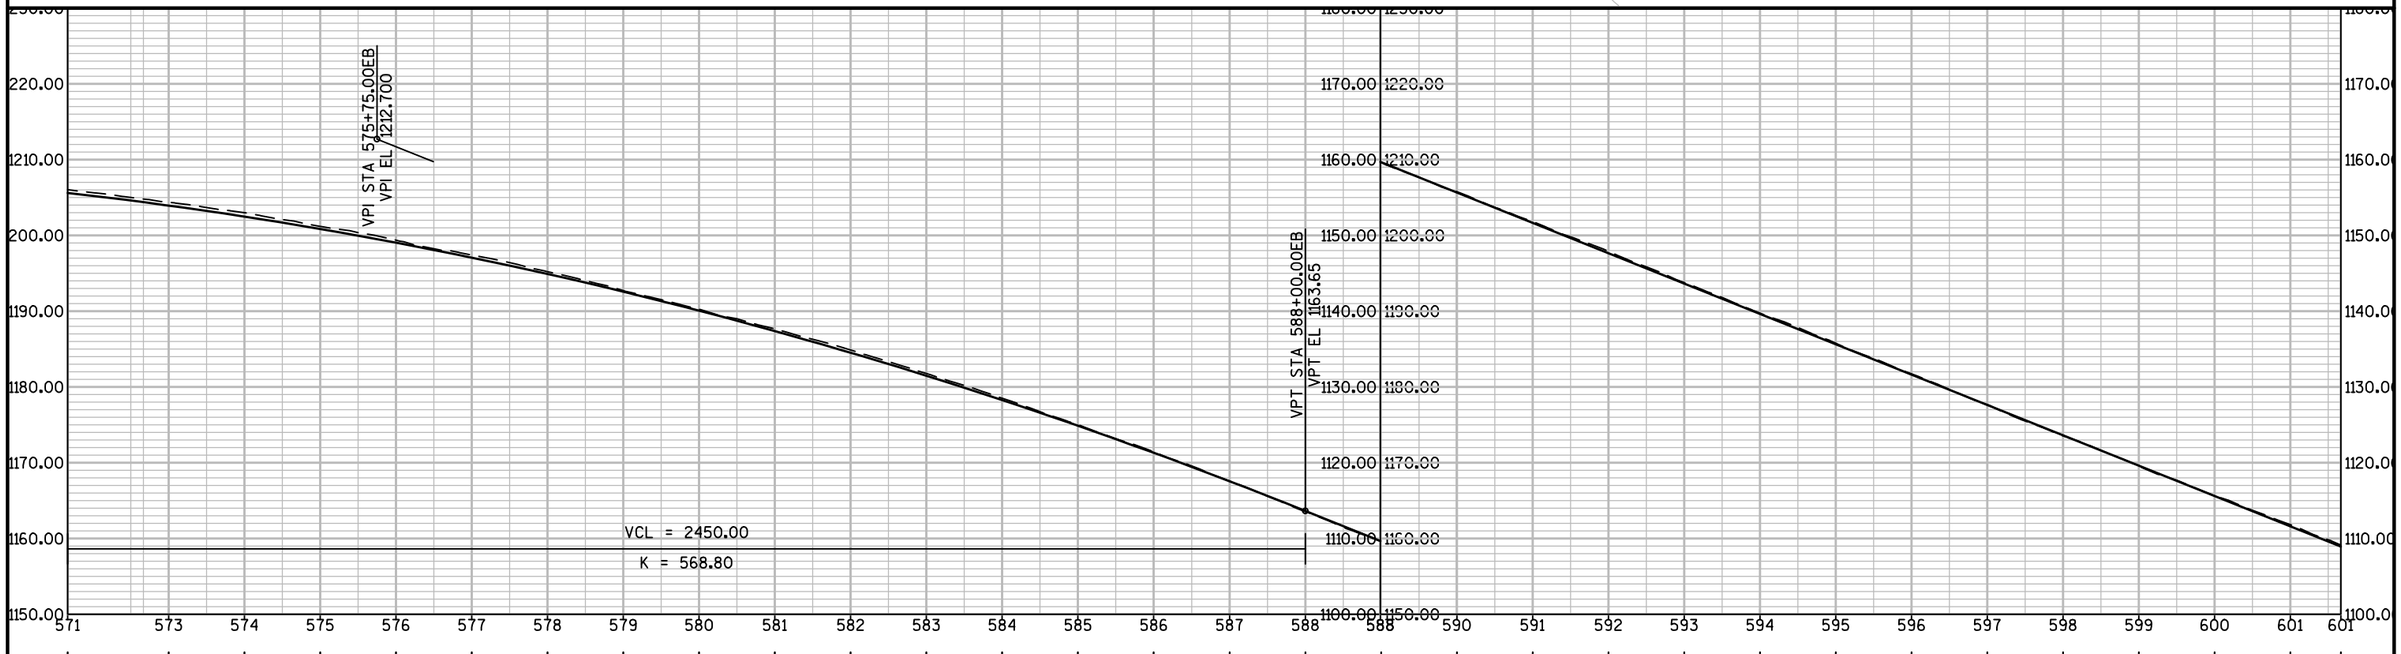


PROJECT NO: 1022-07-76	HWY: IH 94	COUNTY: ST. CROIX & DUNN	PLAN AND PROFILE: IH 94 EASTBOUND	SHEET	E

FILE NAME : N:\PDS\C3D\10220706\SHEETSPLAN\PLAN SHEETS 10220776\050101_PP_EB_IH94.DWG
LAYOUT NAME - SHEET - 05010 (14)
PLOT DATE : 3/7/2018 2:10 PM
PLOT BY : ANDERSON, THOMAS R PLOT NAME :
PLOT SCALE : 1 IN:200 FT
WISDOT/CADDS SHEET 44

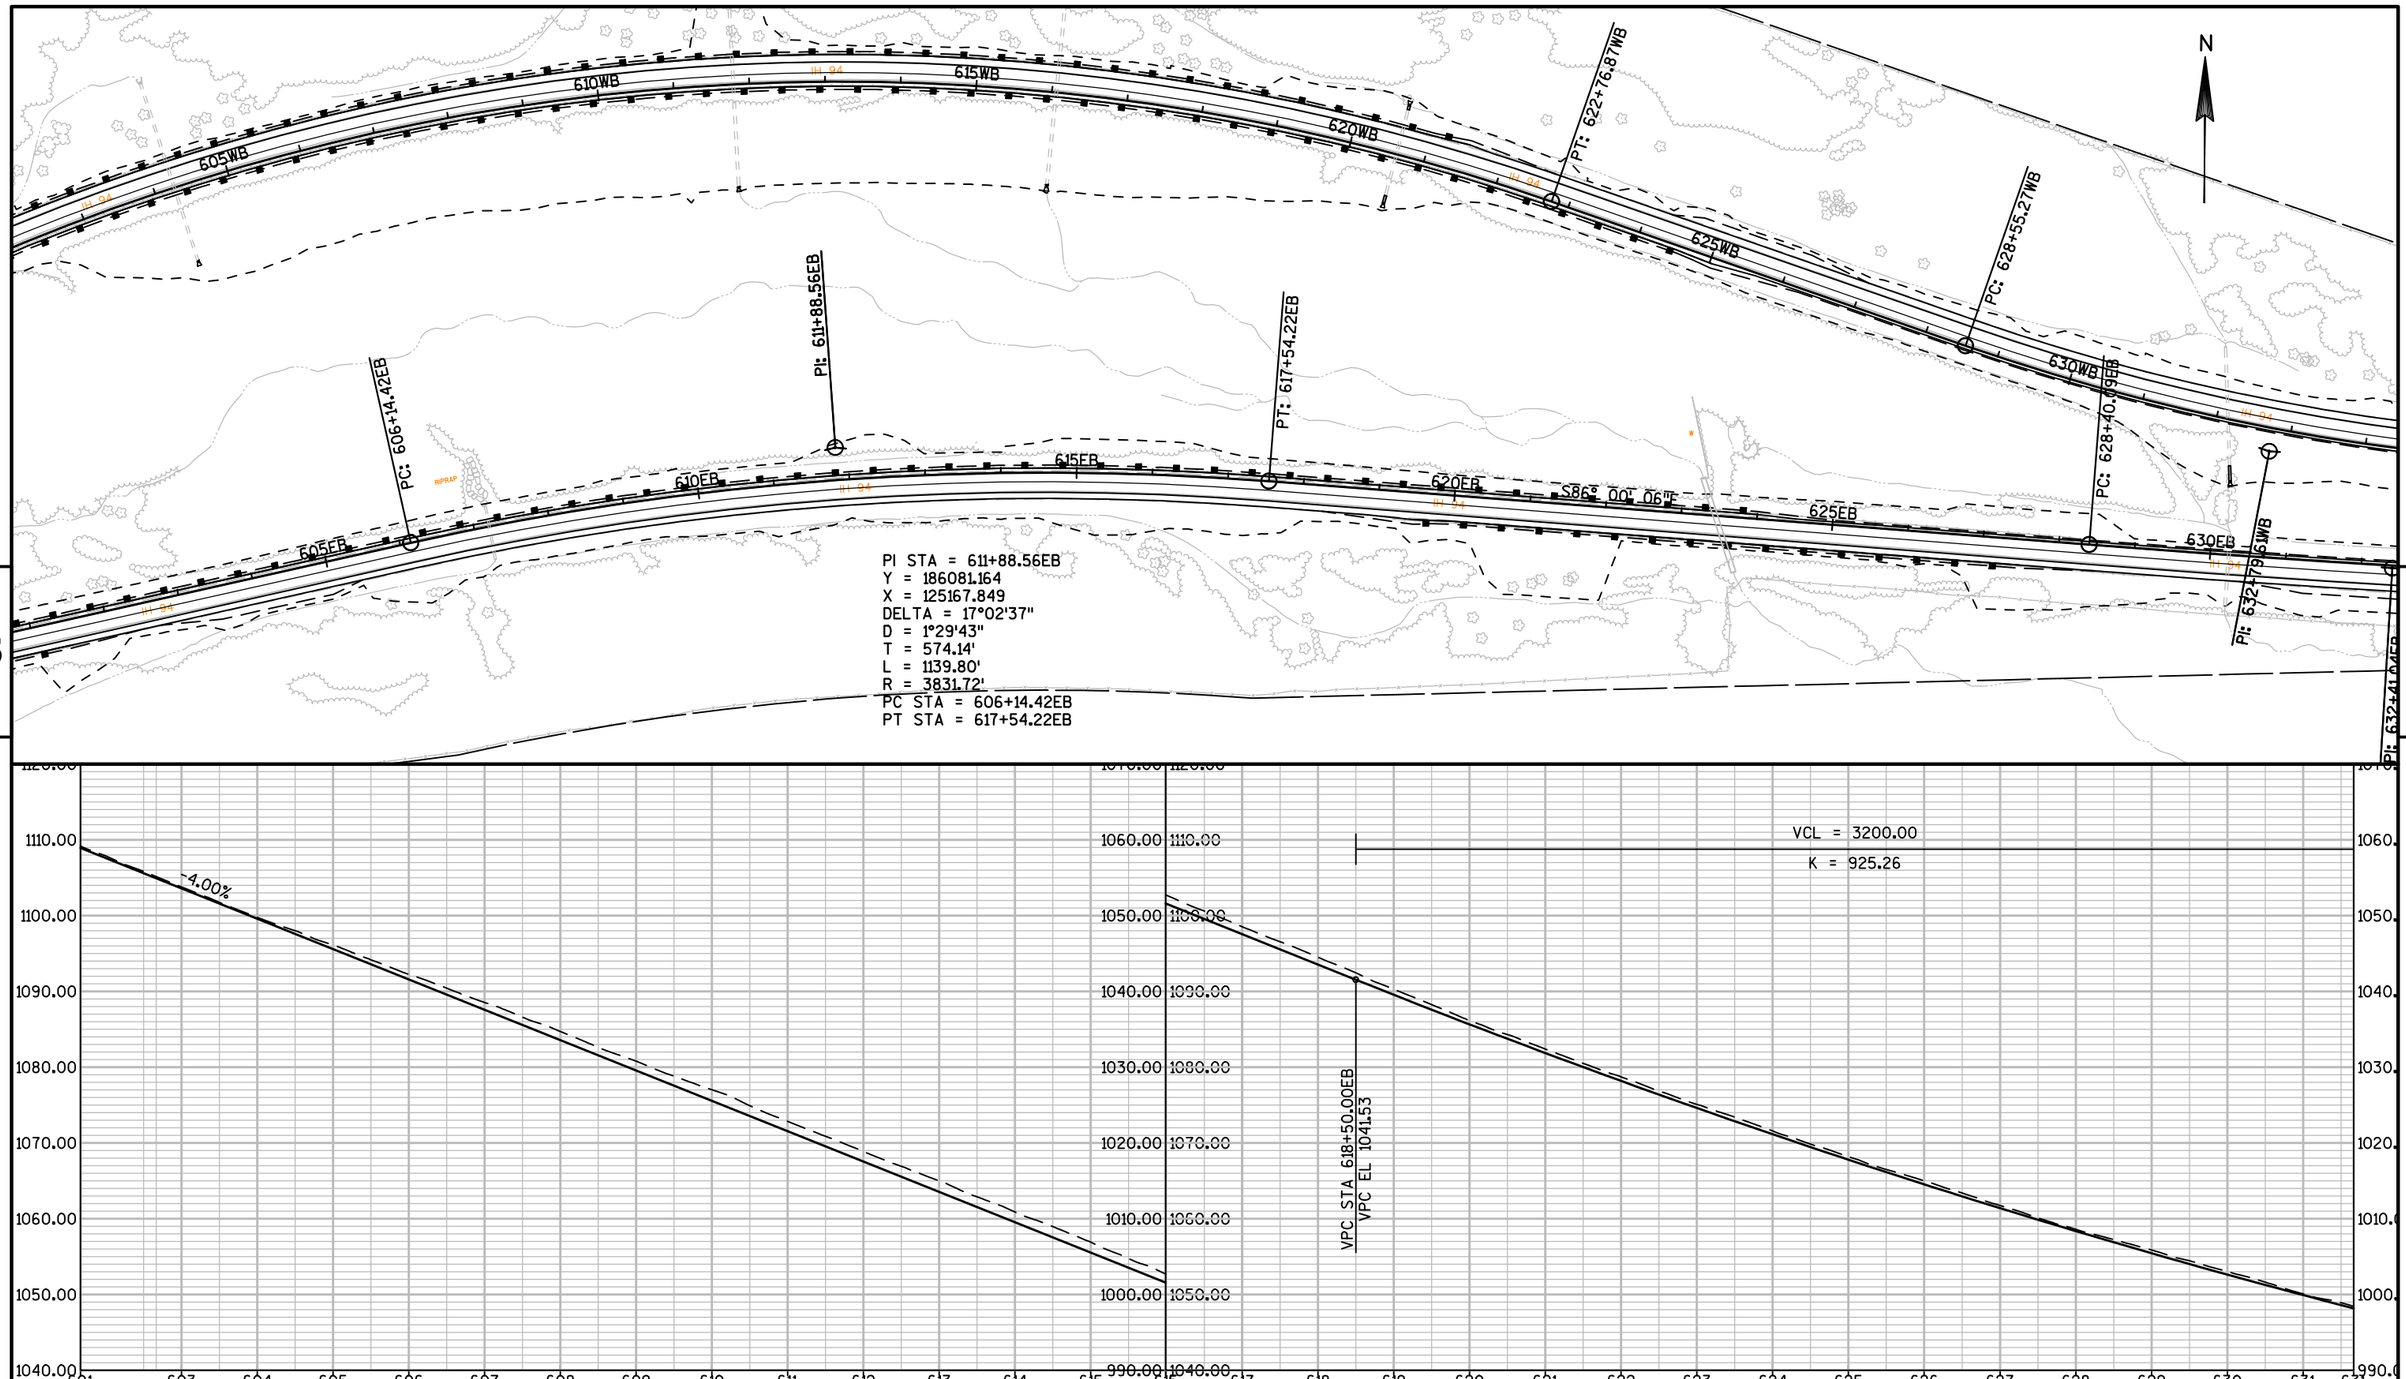



PROJECT NO: 1022-07-76	HWY: IH 94	COUNTY: ST. CROIX & DUNN	PLAN AND PROFILE: IH 94 EASTBOUND	SHEET	E

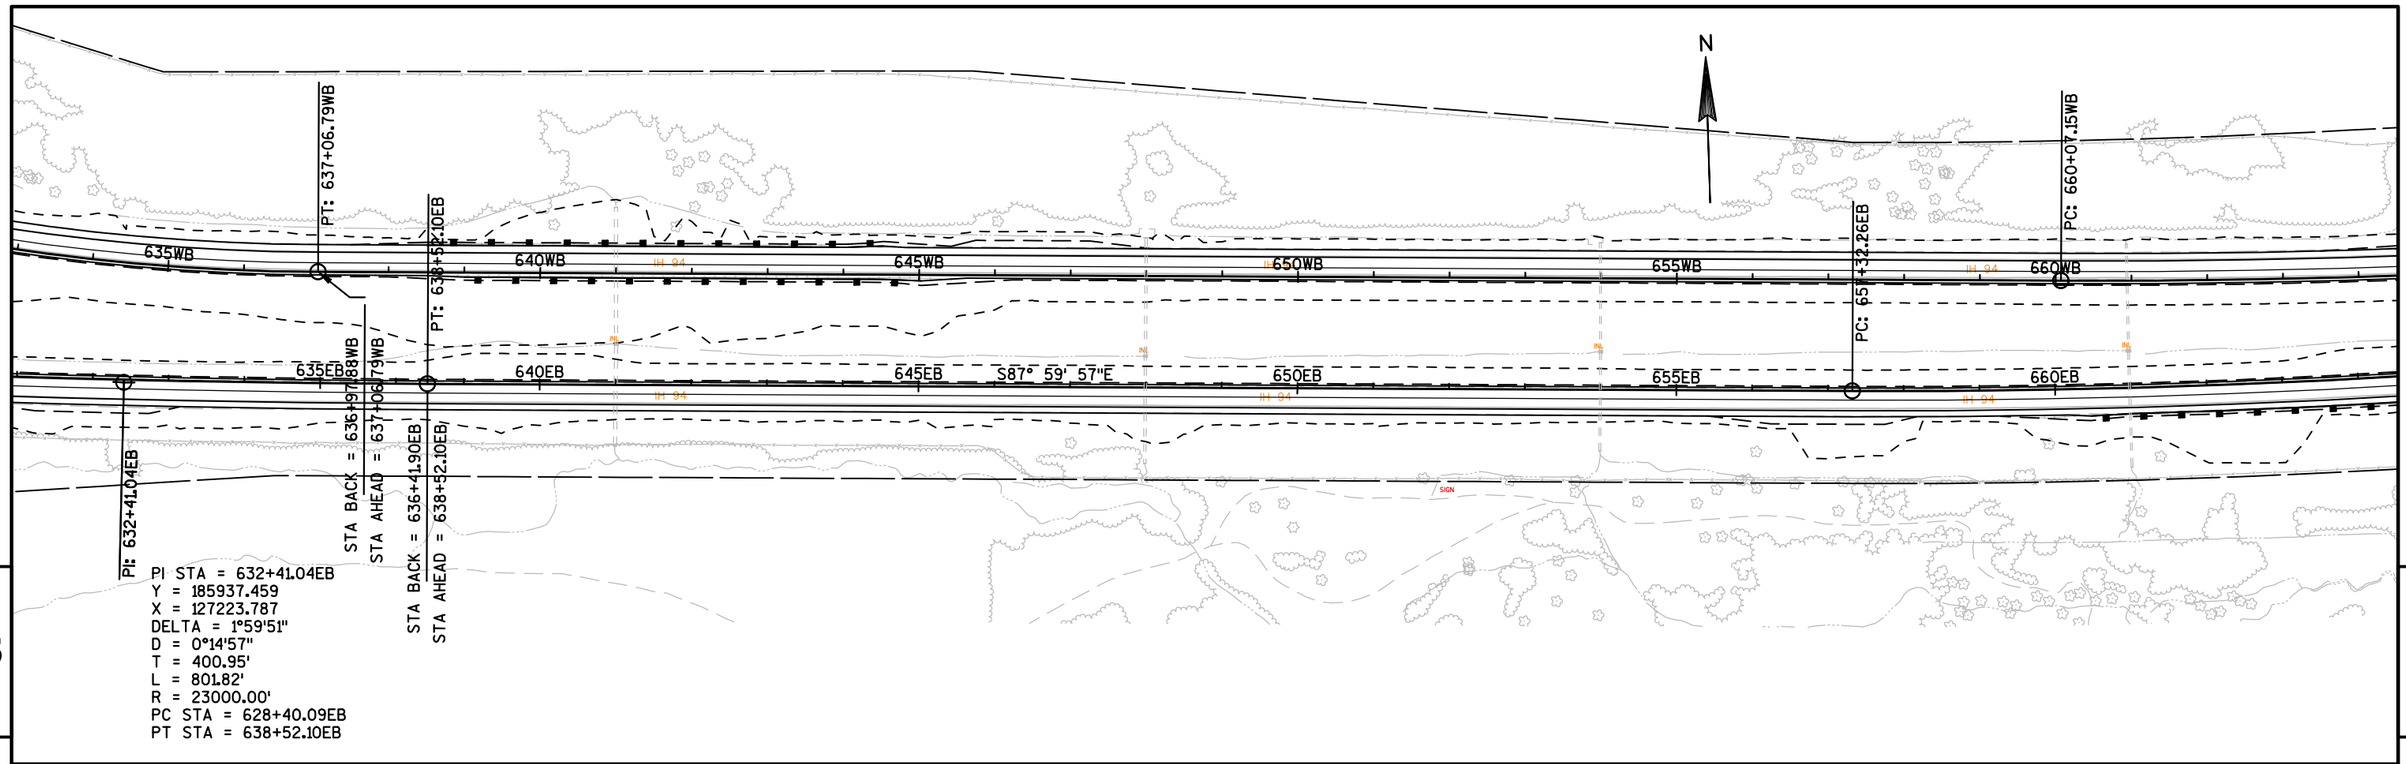

PROJECT NO: 1022-07-76	HWY: IH 94	COUNTY: ST. CROIX & DUNN	PLAN AND PROFILE: IH 94 EASTBOUND	SHEET	E

FILE NAME : N:\PDS\C3D\10220706\SHEETSPLAN\PLAN SHEETS 10220776\050101_PP_EB_IH94.DWG
LAYOUT NAME - SHEET - 05010 (16)
PLOT DATE : 3/7/2018 2:11 PM PLOT BY : ANDERSON, THOMAS R PLOT NAME :
PLOT SCALE : 1 IN:200 FT

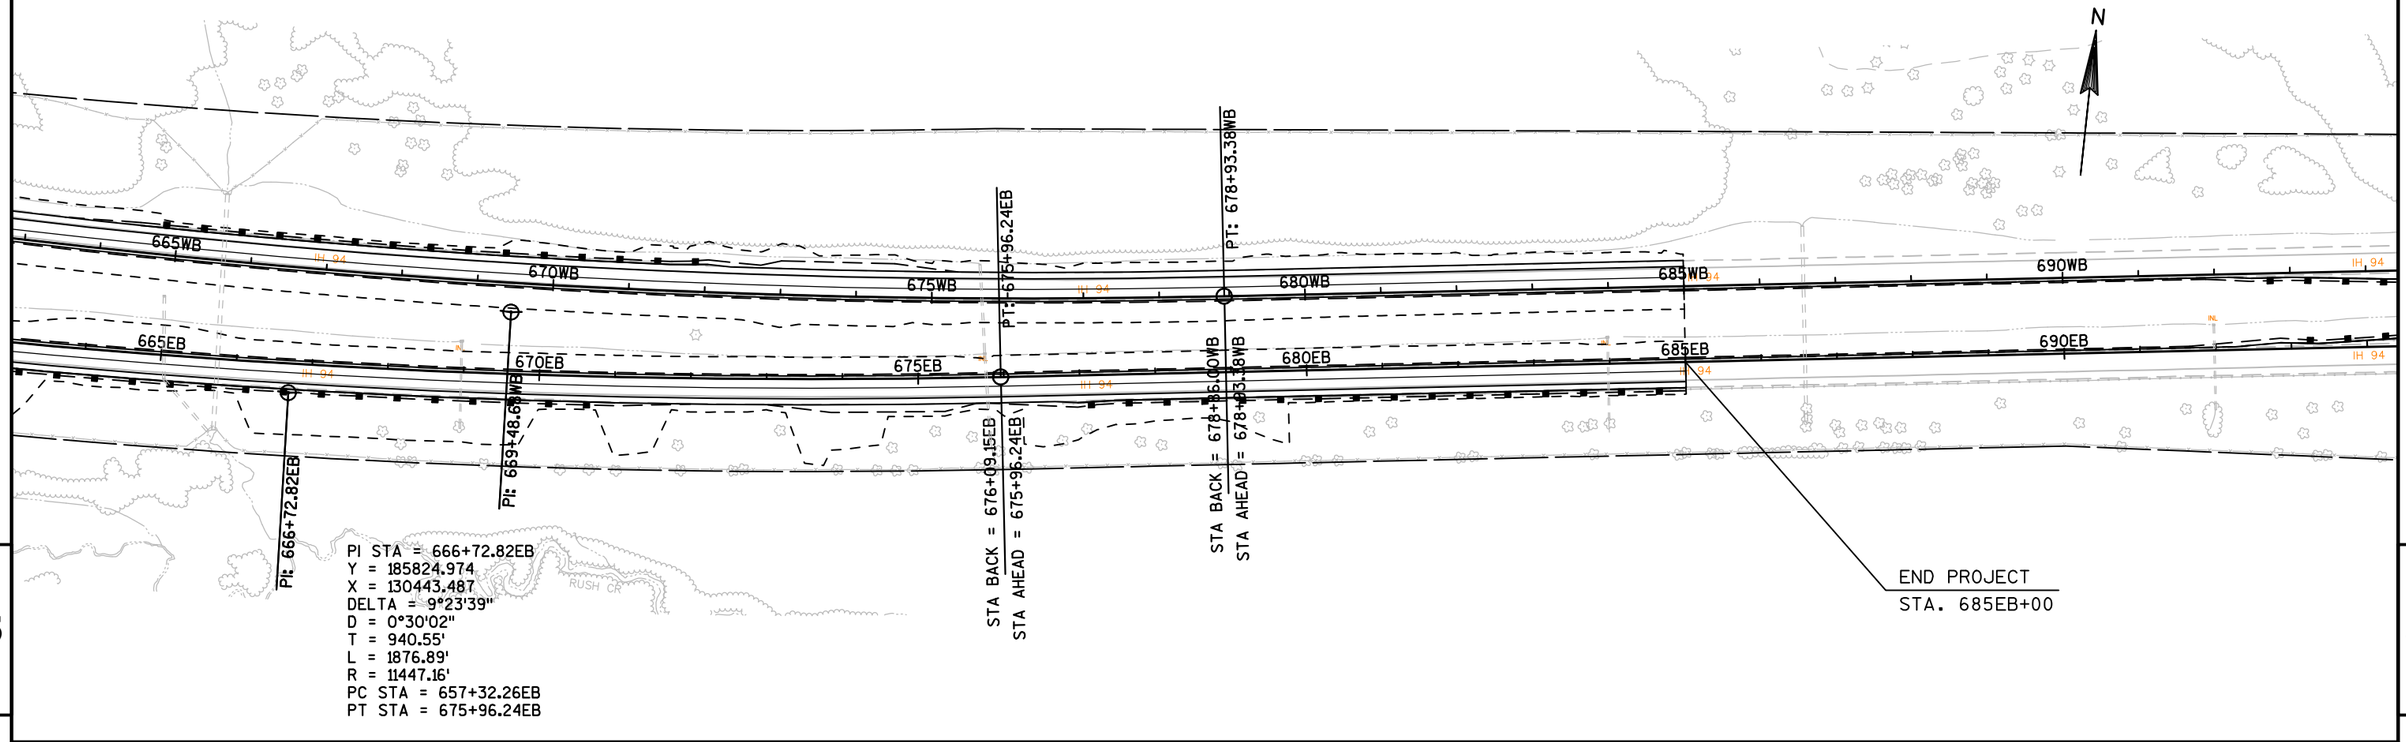

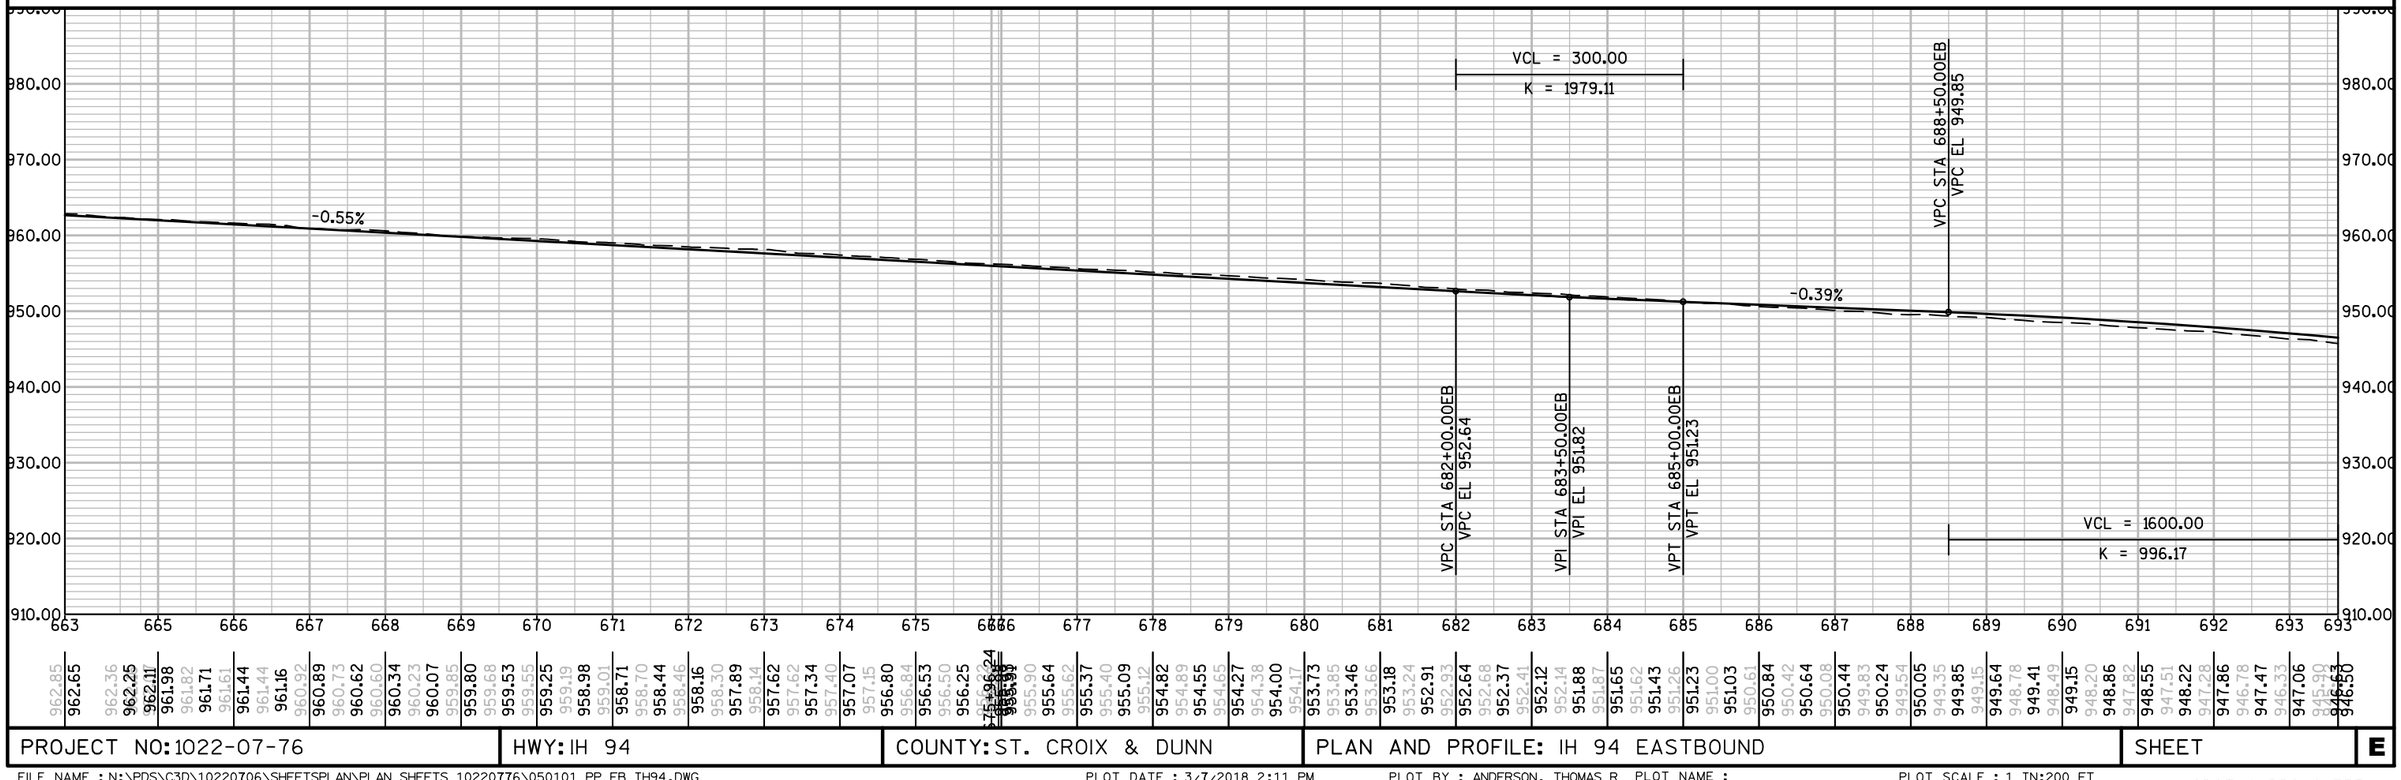

PROJECT NO: 1022-07-76	HWY: IH 94	COUNTY: ST. CROIX & DUNN	PLAN AND PROFILE: IH 94 EASTBOUND	SHEET E

PI STA = 246+63.18WB
Y = 191644.583
X = 89967.419
DELTA = 0°45'43"
D = 0°15'02"
T = 151.99'
L = 303.97'
R = 22856.31'
PC STA = 245+11.20WB
PT STA = 248+21.13WB

BEGIN CONSTRUCTION
STA. 254WB+50

PI STA = 257+50.00WB
Y = 191638.019
X = 91048.256
DELTA = 0°38'12"
D = 0°23'43"
T = 80.55'
L = 161.10'
R = 14500.00'
PC STA = 256+69.45WB
PT STA = 258+30.55WB

PI STA = 262+00.03WB
Y = 191640.287
X = 91498.279
DELTA = 0°38'12"
D = 0°23'43"
T = 80.55'
L = 161.10'
R = 14500.00'
PC STA = 261+19.47WB
PT STA = 262+80.55WB

N

S89° 39' 07"E

N89° 42' 30"E

CAUTION

STH 128

IH 94

245WB 250WB 255WB 260WB 265WB 270WB

245EB 250EB 255EB 260EB 265EB 270EB

PC: 245+11.20WB
PC: 245+11.20EB
PT: 248+21.13WB
PT: 248+21.13EB
PC: 256+69.63EB
PC: 256+69.45WB
PI: 257+50.23EB
PT: 258+30.55WB
PT: 258+30.82EB
PC: 261+19.43EB
PC: 261+19.47WB
PI: 262+00.03WB
PT: 262+80.55WB
PT: 262+80.59EB

PI: 246+63.18WB
PI: 246+63.62EB
STA BACK = 248+15.17WB
STA AHEAD = 248+21.13WB
STA BACK = 248+15.83EB
STA AHEAD = 248+21.13EB
PI: 257+50.00WB
PI: 262+00.03EB
STA BACK = 262+80.58WB
STA AHEAD = 262+80.55WB
STA BACK = 262+50.62EB
STA AHEAD = 262+50.59EB

STA 245+00.00
EL 1239.76


0.76%

5

5


PROJECT NO: 1022-07-76	HWY: IH 94	COUNTY: ST. CROIX & DUNN	PLAN AND PROFILE: IH 94 WESTBOUND	SHEET	E

FILE NAME : N:\PDS\C3D\10220706\SHEETSPLAN\PLAN SHEETS 10220776\050201_PP_WB_IH94.DWG
LAYOUT NAME - SHEET - 05020 (3)
PLOT DATE : 3/7/2018 2:23 PM
PLOT BY : ANDERSON, THOMAS R PLOT NAME :
PLOT SCALE : 1 IN:200 FT

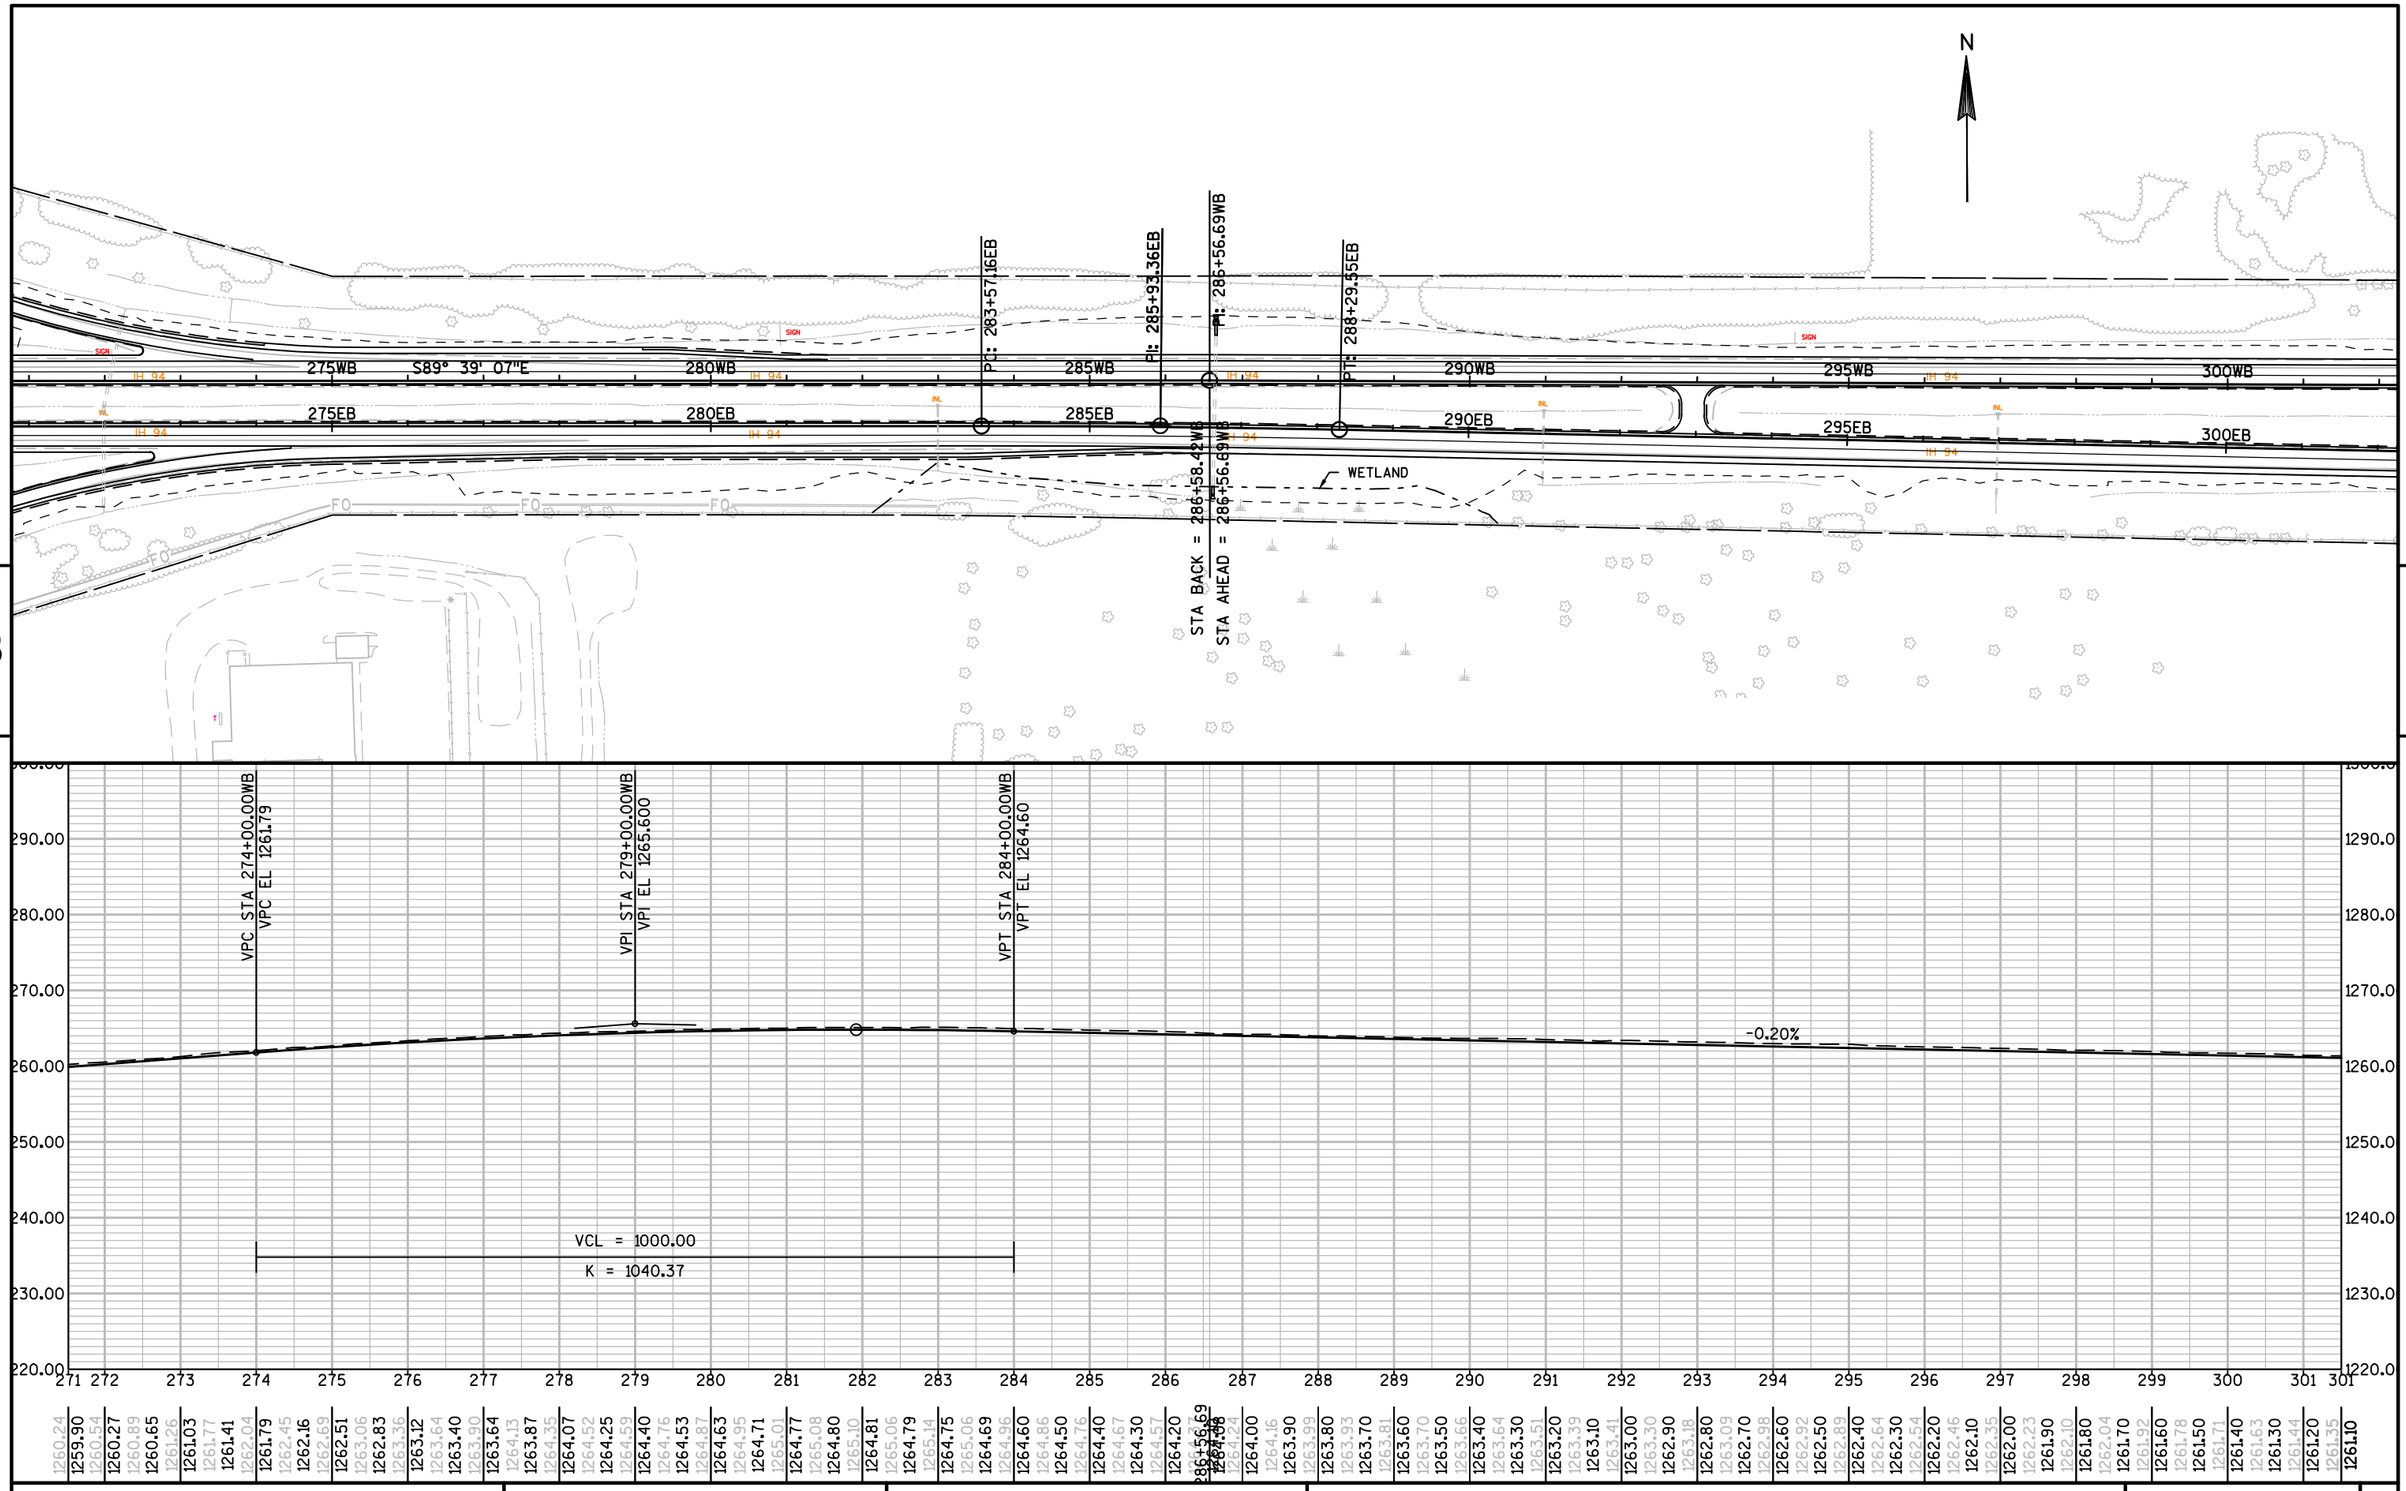

PROJECT NO: 1022-07-76	HWY: IH 94	COUNTY: ST. CROIX & DUNN	PLAN AND PROFILE: IH 94 WESTBOUND	SHEET	E

FILE NAME : N:\PDS\C3D\10220706\SHEETSPLAN\PLAN SHEETS 10220776\050201_PP_WB_IH94.DWG
LAYOUT NAME - SHEET - 05020(4)
PLOT DATE : 3/7/2018 2:23 PM
PLOT BY : ANDERSON, THOMAS R PLOT NAME :
PLOT SCALE : 1 IN:200 FT

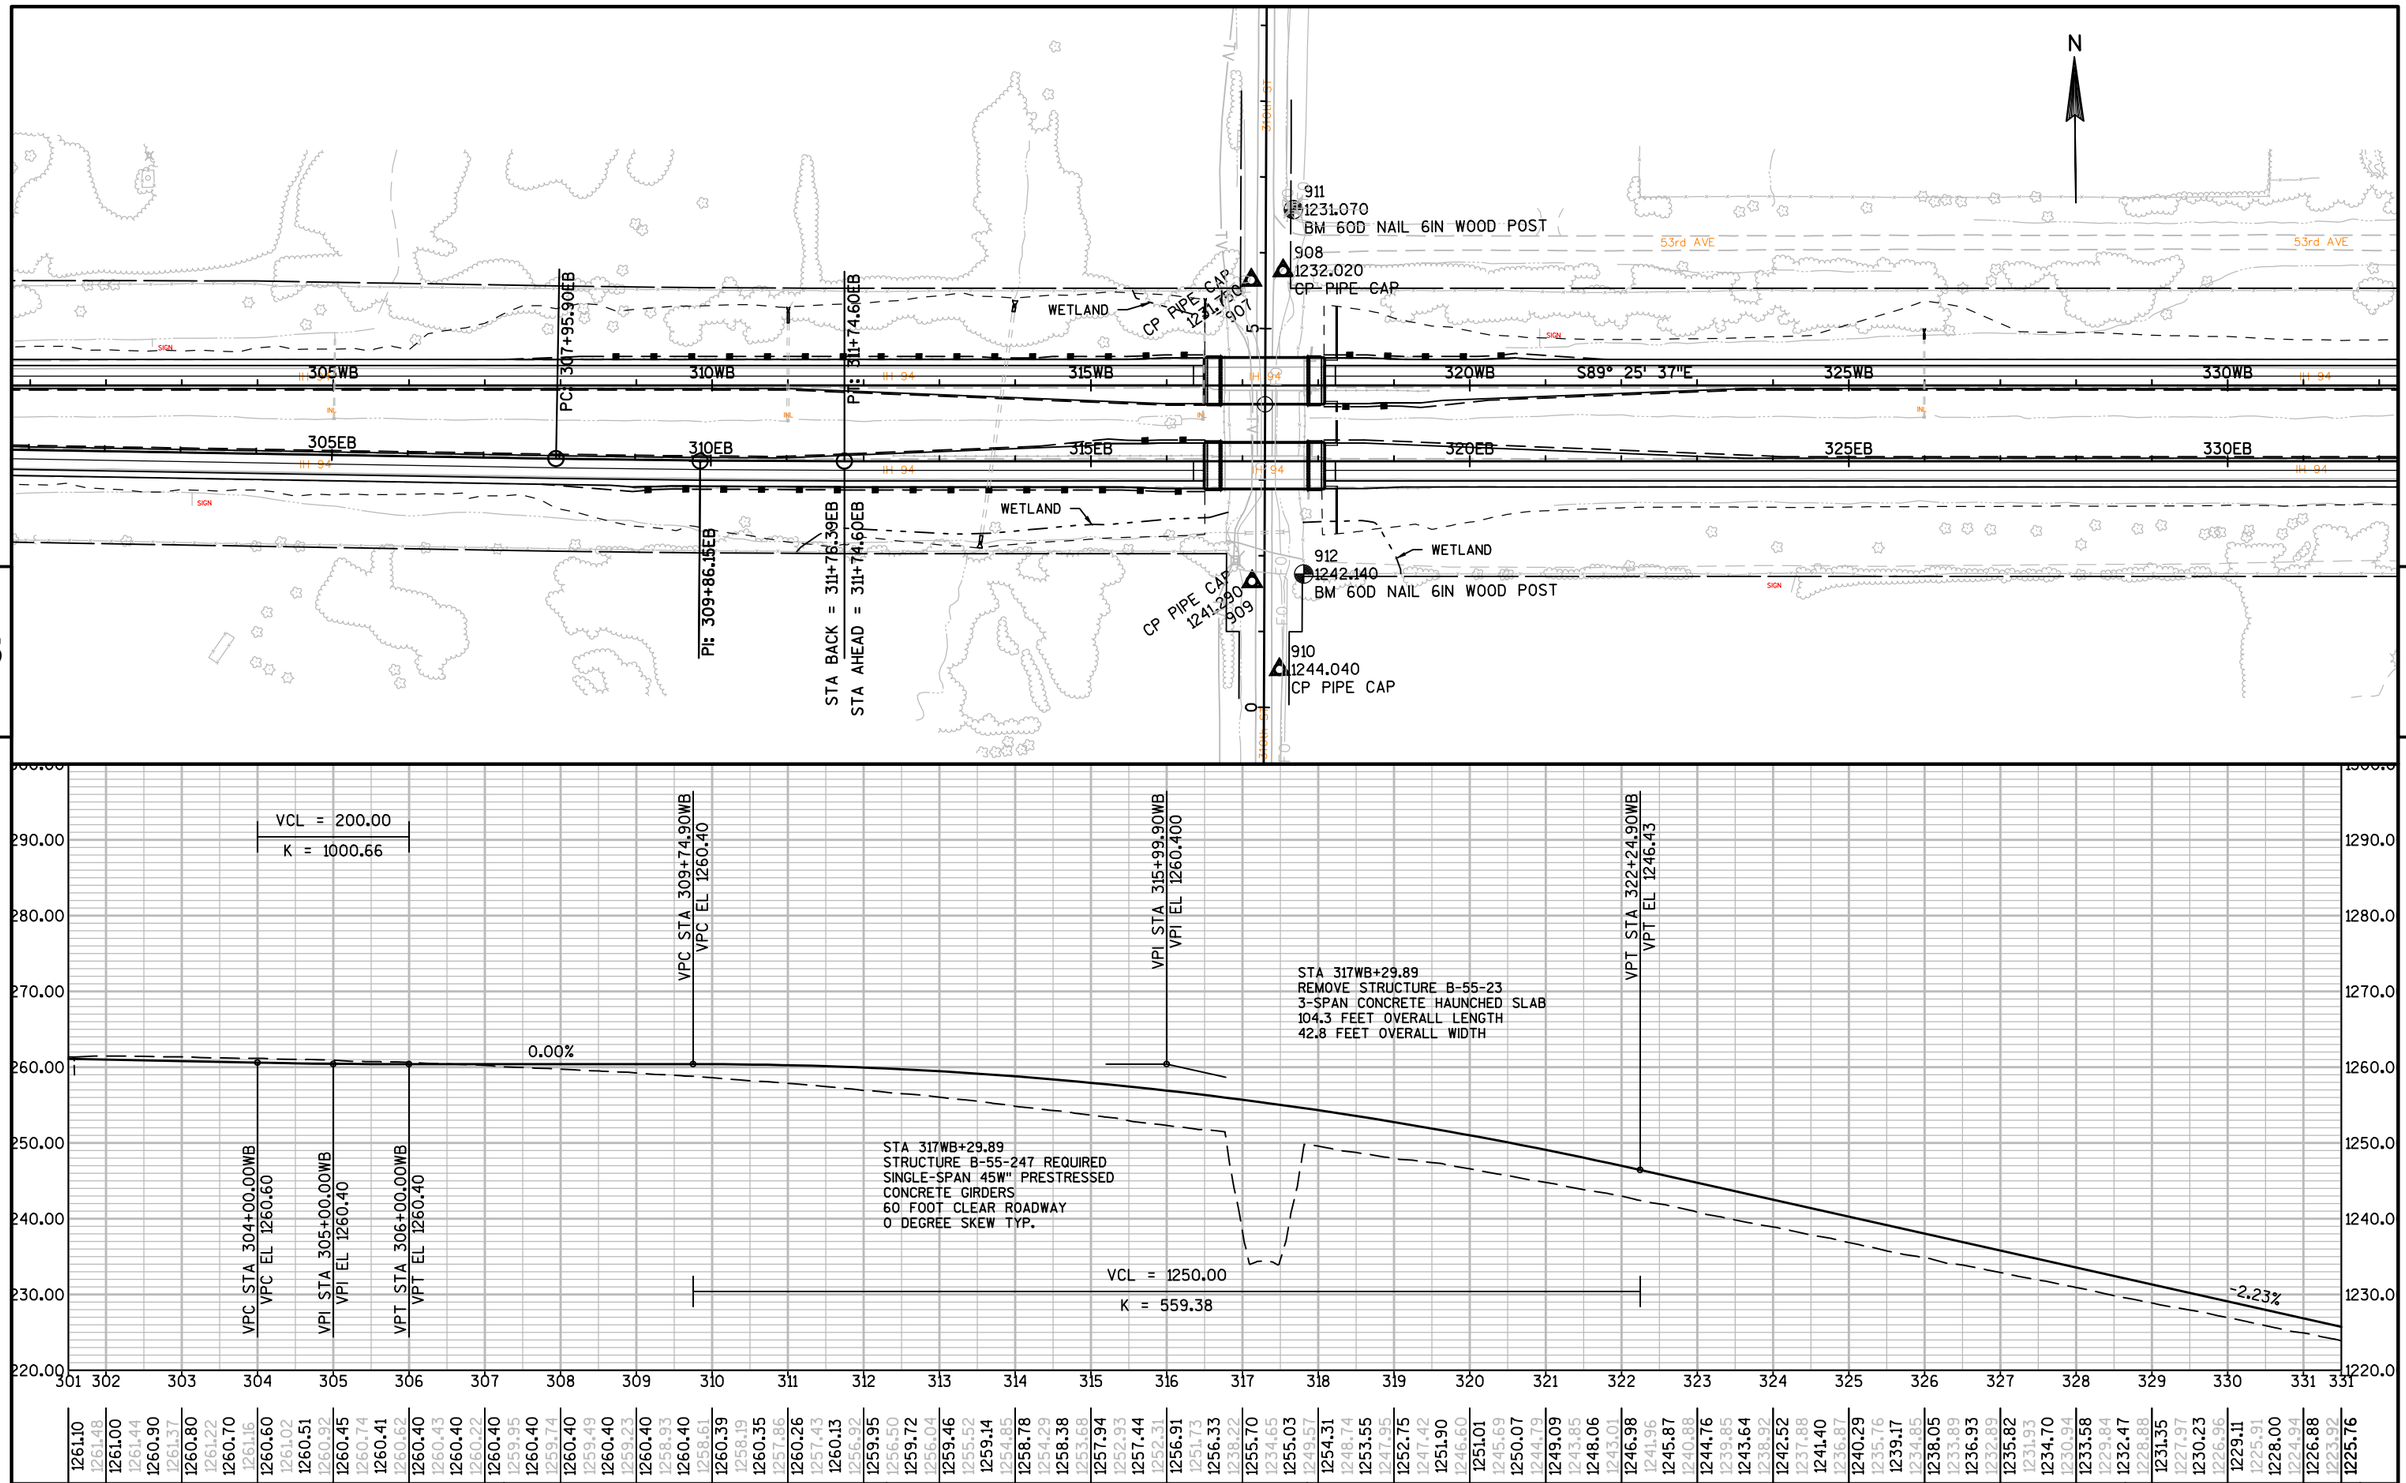

PROJECT NO: 1022-07-76	HWY: IH 94	COUNTY: ST. CROIX & DUNN	PLAN AND PROFILE: IH 94 WESTBOUND	SHEET	E

FILE NAME : N:\PDS\C3D\10220706\SHEETSPLAN\PLAN SHEETS 10220776\050201_PP_WB_IH94.DWG
LAYOUT NAME - SHEET - 05020 (5)
PLOT DATE : 3/7/2018 2:24 PM
PLOT BY : ANDERSON, THOMAS R PLOT NAME :
PLOT SCALE : 1 IN:200 FT

PI STA = 354+81.32WB
Y = 191557.110
X = 100780.938
DELTA = 10°44'51"
D = 0°29'43"
T = 1088.44'
L = 2170.50'
R = 11571.16'
PC STA = 343+92.88WB
PT STA = 365+53.63WB

N


53rd AVE
315th ST
PC: 343+92.88EB
PC: 343+92.88WB
PI: 354+81.32WB
PI: 354+71.9EB
335WB
340WB
345WB
350WB
355WB
360WB
335EB
340EB
345EB
350EB
355EB
360EB
WETLAND
IH 94


VCL = 1400.00
K = 619.91
VPC STA 338+40.00WB
VPC EL 1210.34
VPI STA 345+40.00WB
VPI EL 1194.70
VPT STA 352+40.00WB
VPT EL 1194.87

331	332	333	334	335	336	337	338	339	340	341	342	343	344	345	346	347	348	349	350	351	352	353	354	355	356	357	358	359	360	361
1223.92	1225.76	1224.64	1223.53	1222.41	1221.29	1220.17	1219.06	1217.94	1216.82	1215.71	1214.59	1213.47	1212.35	1211.24	1210.12	1209.03	1207.98	1206.97	1206.01	1205.08	1204.19	1203.34	1202.54	1201.77	1201.04	1200.36	1199.71	1199.11	1198.54	1198.02	1197.53	1197.09	1196.69	1196.32	1196.00	1195.72	1195.48	1195.27	1195.11	1194.99	1194.91	1194.87	1194.88	1194.89	1194.90	1194.92	1194.93	1194.94	1194.95	1194.96	1194.98	1194.99	1195.00	1195.01	1195.02	1195.04	1195.05	1195.06	1195.07	1195.08
1222.96	1224.87	1223.76	1222.64	1221.52	1220.41	1219.29	1218.17	1217.06	1215.94	1214.82	1213.71	1212.59	1211.47	1210.36	1209.24	1208.14	1207.09	1206.08	1205.12	1204.23	1203.39	1202.60	1201.86	1201.18	1200.55	1199.97	1199.45	1198.98	1198.58	1198.24	1197.96	1197.74	1197.58	1197.48	1197.44	1197.46	1197.54	1197.68	1197.88	1198.14	1198.46	1198.84	1199.28	1199.78	1200.34	1200.96	1201.64	1202.38	1203.18	1204.04	1204.96	1205.94	1206.98	1208.08	1209.24	1210.46	1211.74	1213.08	1214.48	1215.94	1217.46	1219.04	1220.68	1222.38	1224.14	1225.96

160.00	170.00	180.00	190.00	200.00	210.00	220.00	230.00

PROJECT NO: 1022-07-76	HWY: IH 94	COUNTY: ST. CROIX & DUNN	PLAN AND PROFILE: IH 94 WESTBOUND	SHEET	E

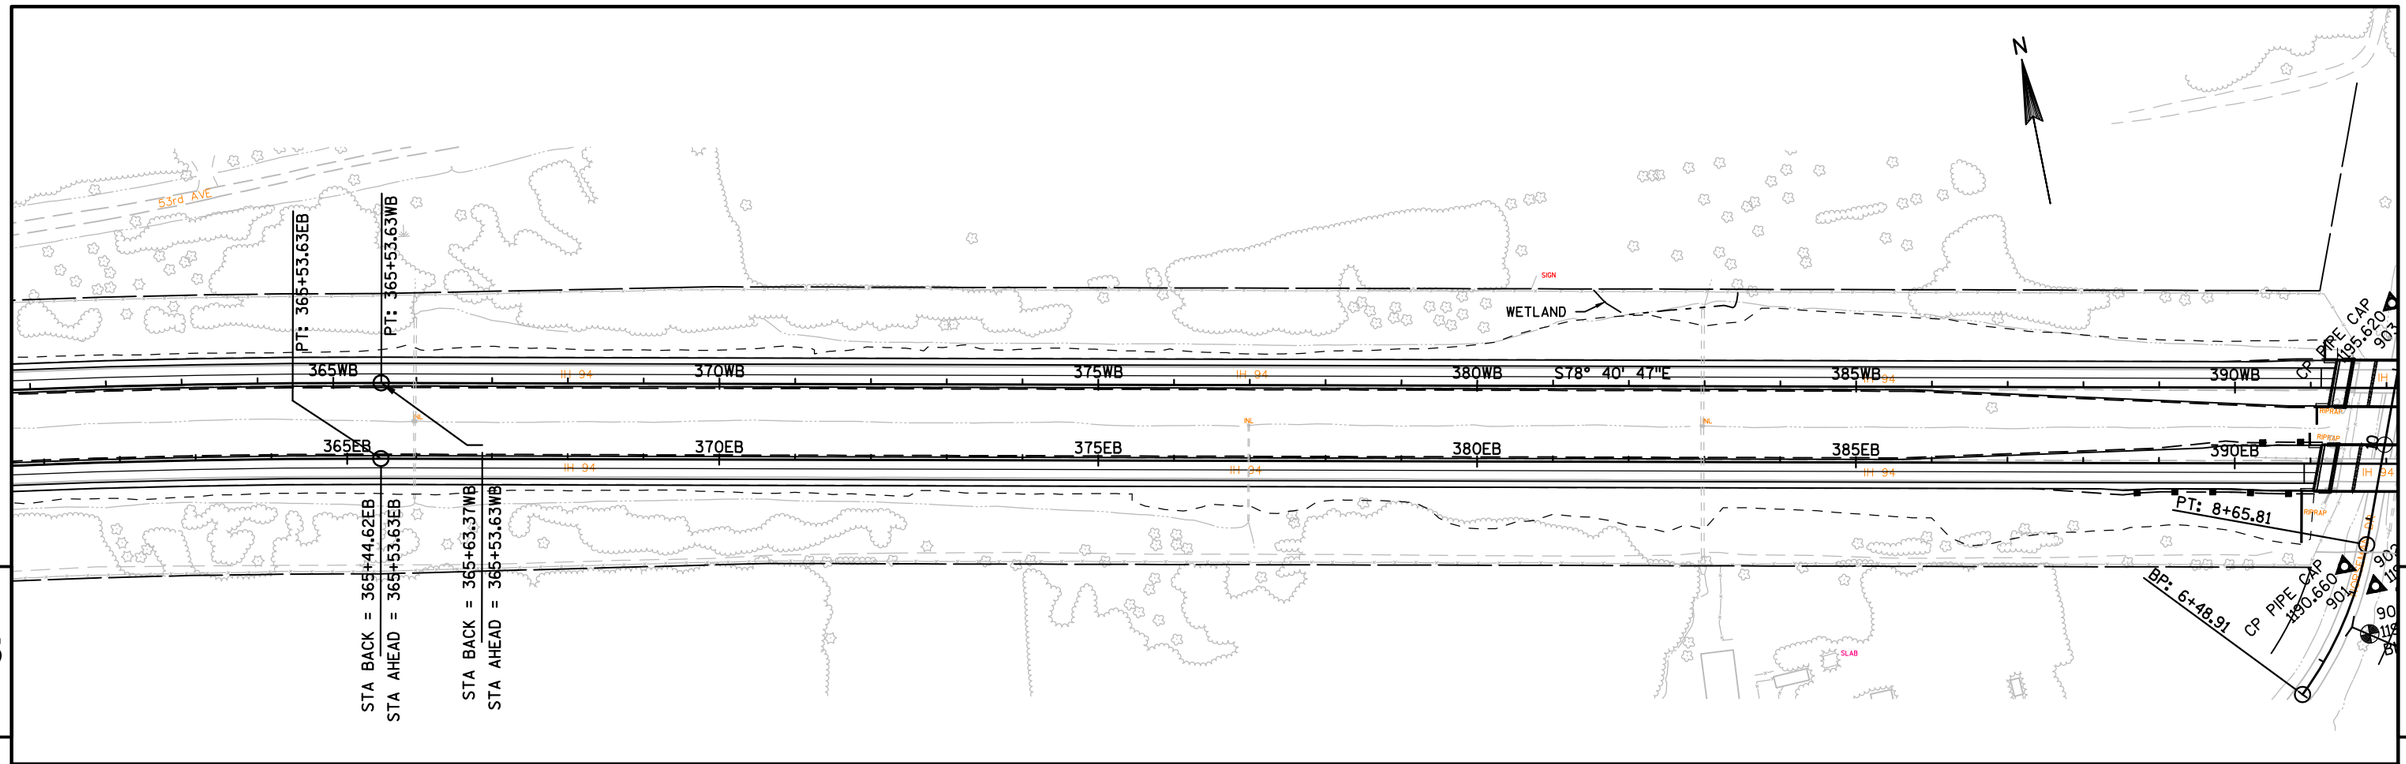

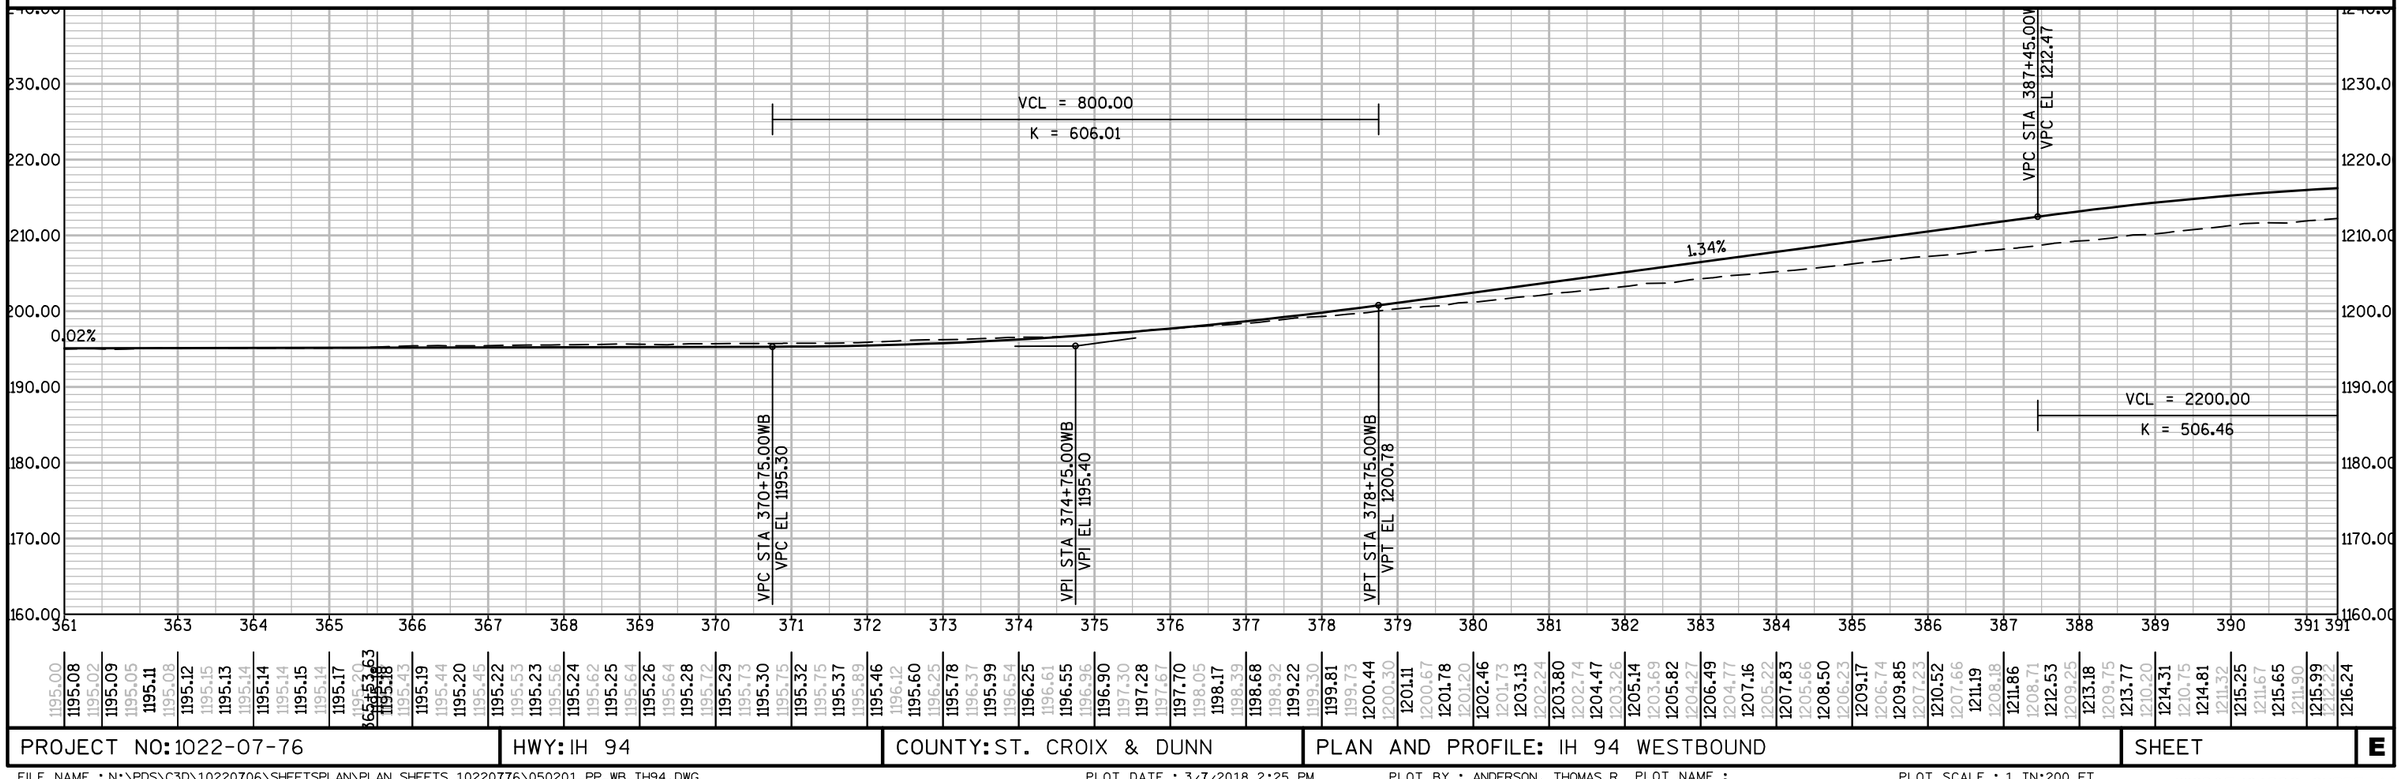

PROJECT NO: 1022-07-76	HWY: IH 94	COUNTY: ST. CROIX & DUNN	PLAN AND PROFILE: IH 94 WESTBOUND	SHEET	E

FILE NAME : N:\PDS\C3D\10220706\SHEETSPLAN\PLAN SHEETS 10220776\050201_PP_WB_IH94.DWG
LAYOUT NAME - SHEET - 05020 (7)
PLOT DATE : 3/7/2018 2:25 PM
PLOT BY : ANDERSON, THOMAS R PLOT NAME :
PLOT SCALE : 1 IN:200 FT

PI STA = 409+32.85WB
Y = 190483.832
X = 106142.225
DELTA = 23°28'39"
D = 1°00'08"
T = 1188.09'
L = 2342.84'
R = 5717.58'
PC STA = 397+44.76WB
PT STA = 420+87.60WB

N

906
1200.130
BM 60D SPIKE WEST FACE 28IN ASPON

904
1195.690
CP PIPE CAP

CP PIPE CAP
1195.620
903

902
1191.320
CP PIPE CAP

CP PIPE CAP
1190.660
901

903
1190.520
BM 60D SPIKE WEST FACE 14IN ELM

PI: 7+59.28

PC: 397+44.76WB

PC: 398+44.50EB

PI: 409+32.85WB

PI: 410+37.58EB

PT: 420+87.60WB

STA BACK = 421+97.17EB
STA AHEAD = 422+28.48EB

395WB
400WB
405WB
410WB
415WB
420WB
395EB
400EB
405EB
410EB
415EB
420EB

IH 94

STA 392WB+11.11
REMOVE STRUCTURE B-55-20
3-SPAN CONCRETE HAUNCHED SLAB
104.3 FEET OVERALL LENGTH
42.8 FEET OVERALL WIDTH

STA 392WB+11.11
STRUCTURE B-55-245 REQUIRED
3-SPAN 36W" PRESTRESSED
CONCRETE GIRDERS
60 FOOT CLEAR ROADWAY
10 DEGREE SKEW TYP.

VPI STA 398+45.00W
VPI EL 1227.290

VPT STA 409+45.00W
VPT EL 1194.25


VCL = 2200.00
K = 506.46

-3.00%

1220.00
1210.00
1200.00
1190.00
1180.00
1170.00
1160.00
1150.00

391 392 393 394 395 396 397 398 399 400 401 402 403 404 405 406 407 408 409 410 411 412 413 414 415 416 417 418 419 420 421


| | | |

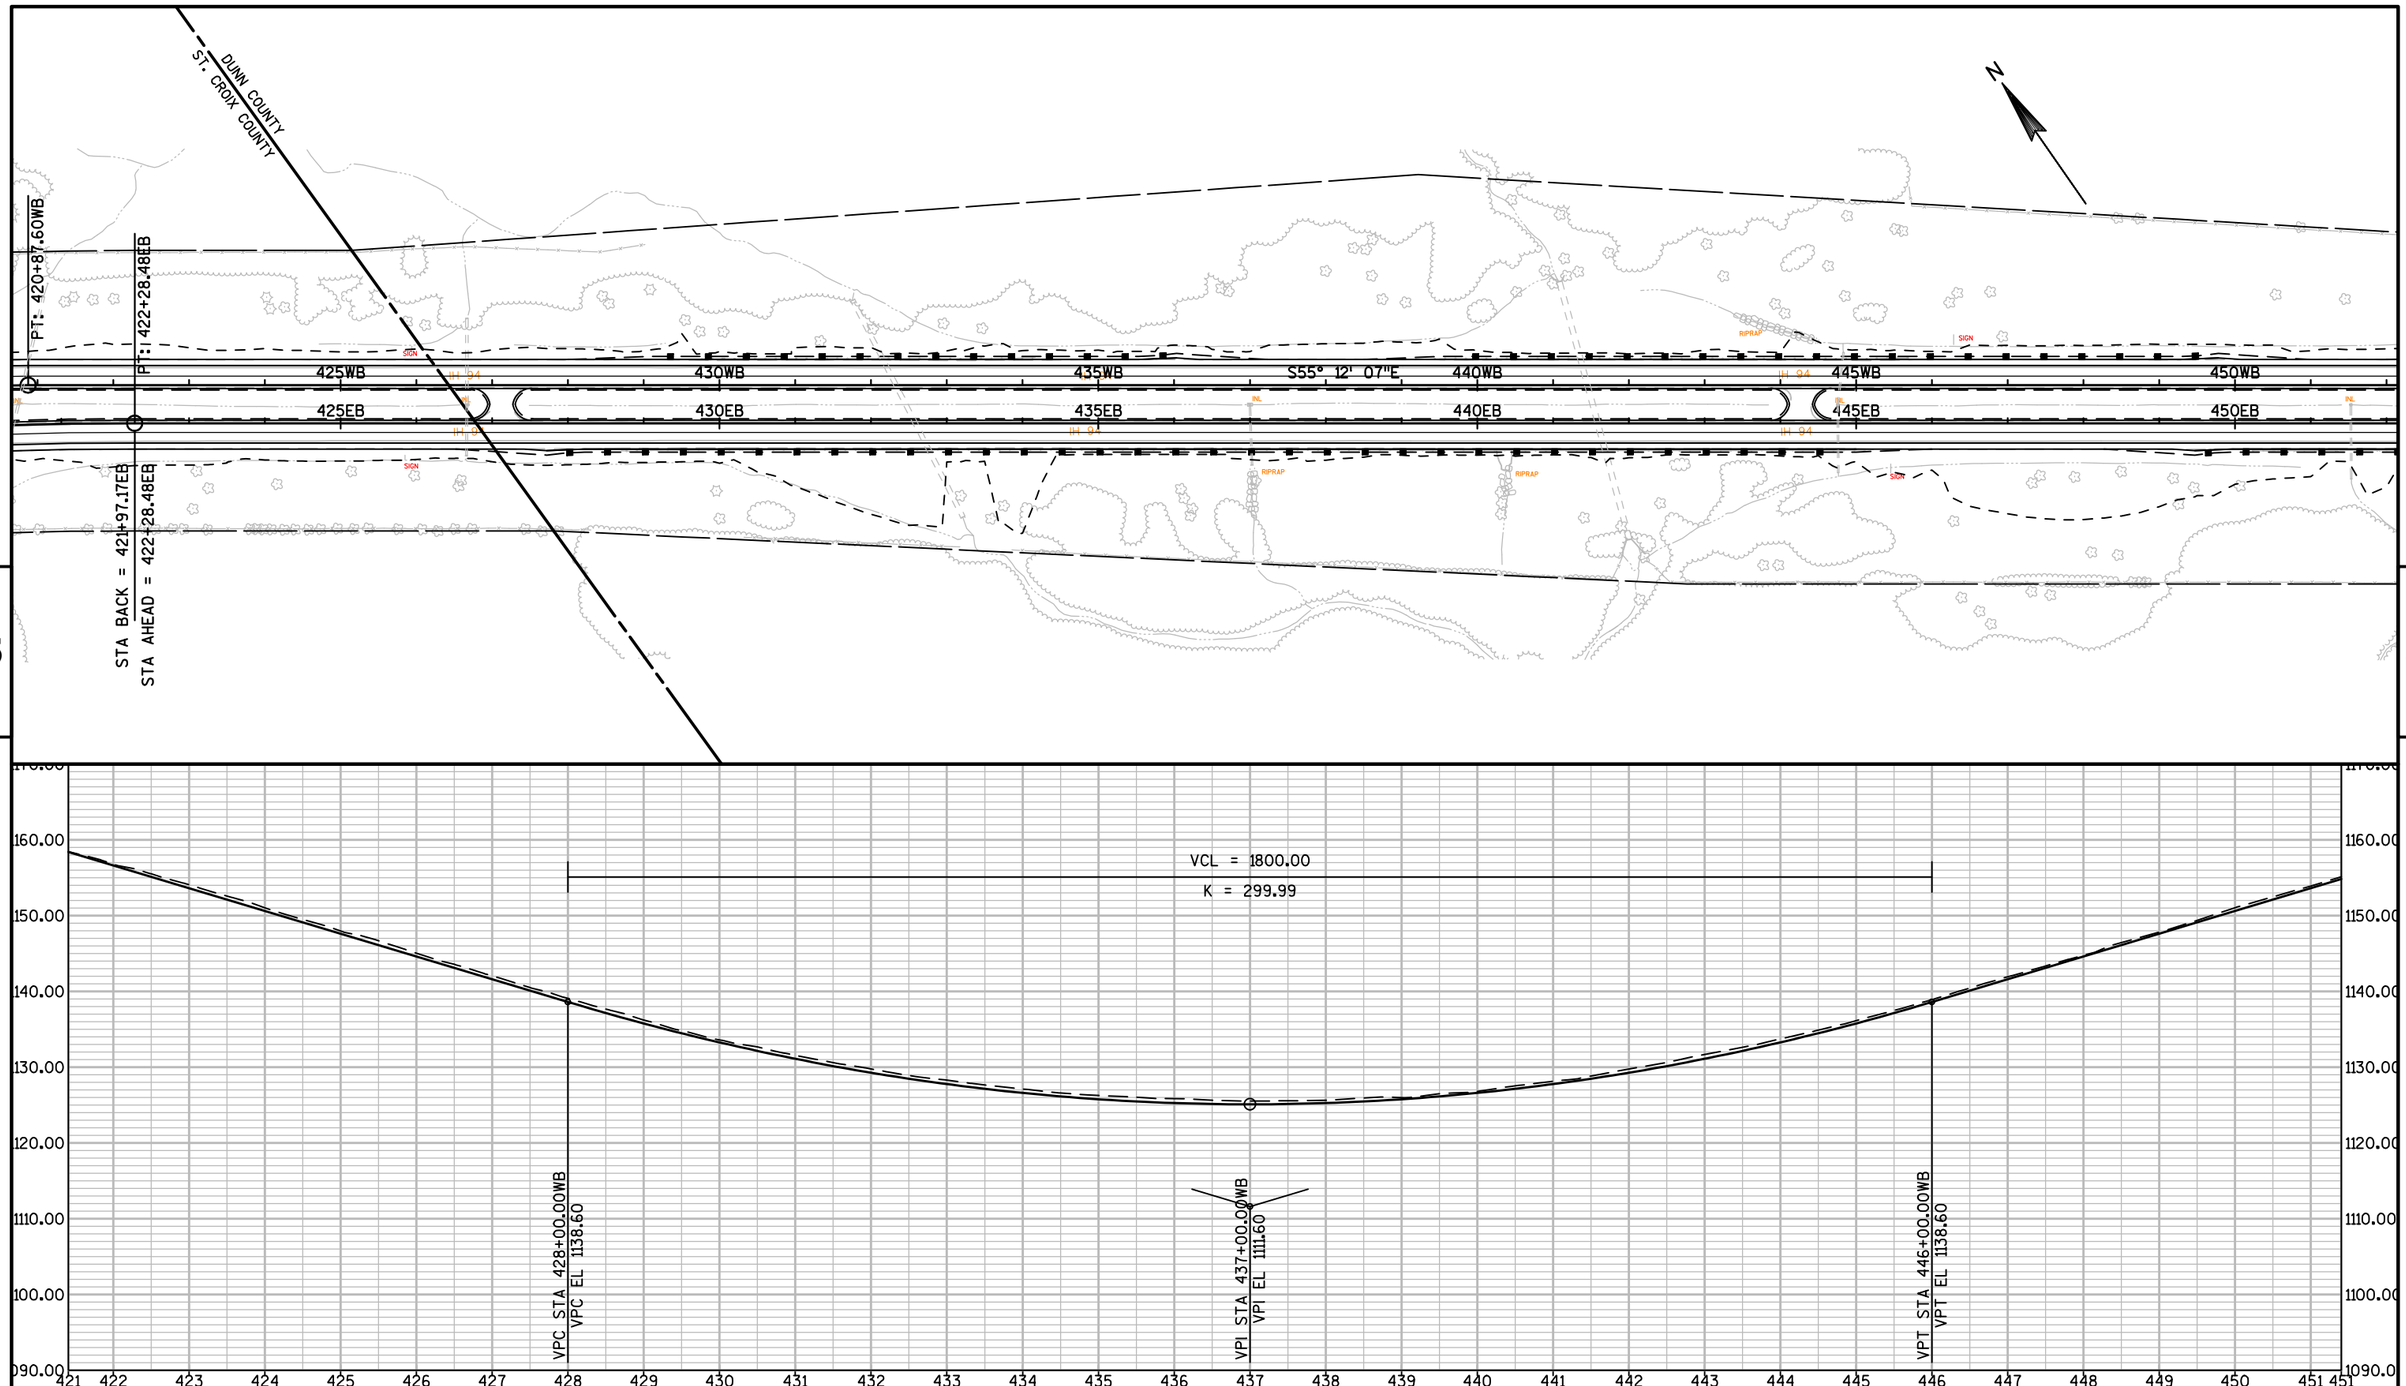

PROJECT NO: 1022-07-76	HWY: IH 94	COUNTY: ST. CROIX & DUNN	PLAN AND PROFILE: IH 94 WESTBOUND	SHEET	E

FILE NAME : N:\PDS\C3D\10220706\SHEETSPLAN\PLAN SHEETS 10220776\050201_PP_WB_IH94.DWG
LAYOUT NAME - SHEET - 05020 (9)
PLOT DATE : 3/7/2018 2:26 PM PLOT BY : ANDERSON, THOMAS R PLOT NAME : PLOT SCALE : 1 IN:200 FT

PI STA = 466+66.78WB
Y = 187192.536
X = 110878.133
DELTA = 27°58'56"
D = 2°02'39"
T = 698.35'
L = 1368.83'
R = 2802.79'
PC STA = 459+68.43WB
PT STA = 473+47.47WB

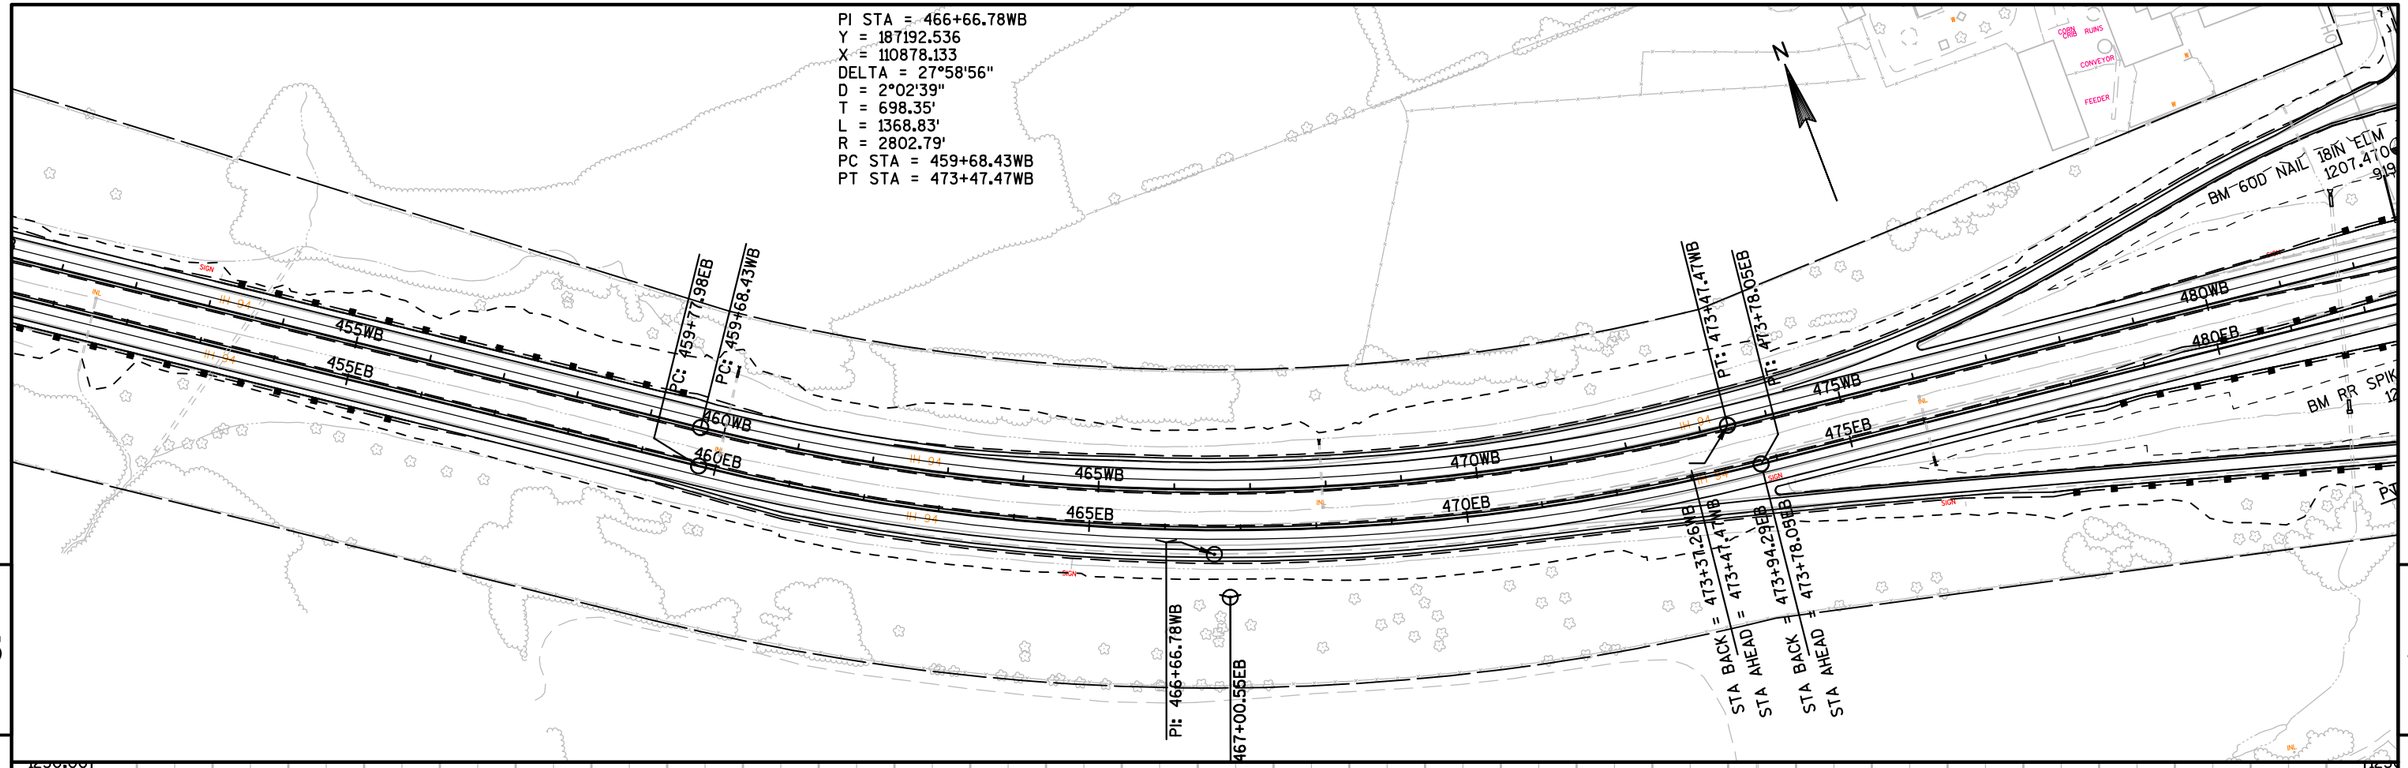

PROJECT NO: 1022-07-76	HWY: IH 94	COUNTY: ST. CROIX & DUNN	PLAN AND PROFILE: IH 94 WESTBOUND	SHEET	E

PI STA = 510+00.99WB
Y = 186676.068
X = 115199.249
DELTA = 11°15'44"
D = 0°59'21"
T = 571.04'
L = 1138.40'
R = 5791.58'
PC STA = 504+29.95WB
PT STA = 515+61.30WB

N

PC: 504+29.95WB
PC: 504+79.33EB
PI: 510+00.99WB
PI: 510+46.27EB

485WB
485EB
490WB
490EB
495WB
495EB
500WB
500EB
505EB
510WB
510EB

S83° 11' 03"E

60D NAIL 18IN ELM
1207.470
919

916
1211.820
CP PIPE CAP

917
1206.300
CP PIPE CAP

BM RR SPIKE FND
1202.050
921

918
1205.930
CP PIPE CAP

PT: 9+40.24

FILLER CAP

SEPV
SEPC
A/C

-1.25%

3+78.84

STA 483WB+87.65
REMOVE STRUCTURE B-17-19
3-SPAN CONCRETE HAUNCHED SLAB
104.3 FEET OVERALL LENGTH
42.8 FEET OVERALL WIDTH

STA 483WB+87.65
STRUCTURE B-17-215 REQUIRED
3-SPAN CONCRETE HAUNCHED SLAB
60 FOOT CLEAR ROADWAY
6.017 DEGREE SKEW TYP.


VPT STA 495+90.00WB
VPT EL 1222.54

VCL = 3080.00
K = 724.54

481	483	484	485	486	487	488	489	490	491	492	493	494	495	496	497	498	499	500	501	502	503	504	505	506	507	508	509	510	511	511
1225.40	1226.24	1225.61	1226.59	1225.92	1226.91	1226.24	1227.19	1218.47	1227.44	1209.75	1227.65	1226.79	1227.83	1226.82	1227.97	1226.98	1228.08	1227.16	1228.16	1227.16	1228.20	1227.16	1228.20	1227.16	1228.17	1227.13	1228.11	1227.01	1228.01	1226.92	1227.88	1226.80	1227.72	1226.60	1227.51	1226.31	1227.28	1226.09	1227.01	1225.76	1226.70	1225.41	1226.37	1225.10	1225.99	1224.61	1225.58	1224.21	1225.14	1223.68	1224.66	1223.16	1224.15	1222.58	1223.61	1222.12	1223.03	1221.58	1222.41	1220.91	1221.79	1220.29	1221.16	1219.70	1220.54	1219.11	1219.91	1218.38	1219.28	1217.65	1218.66	1217.13	1218.03	1216.55	1217.41	1216.10	1216.78	1215.54	1216.16	1214.91	1215.53	1214.20	1214.91	1213.59	1214.28	1213.22	1213.66	1212.59	1213.03	1211.94	1212.41	1211.35	1211.78	1210.67	1211.15	1210.03	1210.53	1209.39	1209.90	1208.90	1209.28	1208.25	1208.65	1207.61	1208.03	1207.05	1207.40	1206.64	1206.78	1205.97	1206.15	1205.36	1205.53	1204.83	1204.90	1204.40	1204.27	1203.76	1203.65	1203.26	1203.02


PROJECT NO: 1022-07-76	HWY: IH 94	COUNTY: ST. CROIX & DUNN	PLAN AND PROFILE: IH 94 WESTBOUND	SHEET	E


FILE NAME : N:\PDS\C3D\10220706\SHEETSPLAN\PLAN SHEETS 10220776\050201_PP_WB_IH94.DWG
LAYOUT NAME - SHEET - 05020 (11)
PLOT DATE : 3/7/2018 2:27 PM
PLOT BY : ANDERSON, THOMAS R PLOT NAME :
PLOT SCALE : 1 IN:200 FT

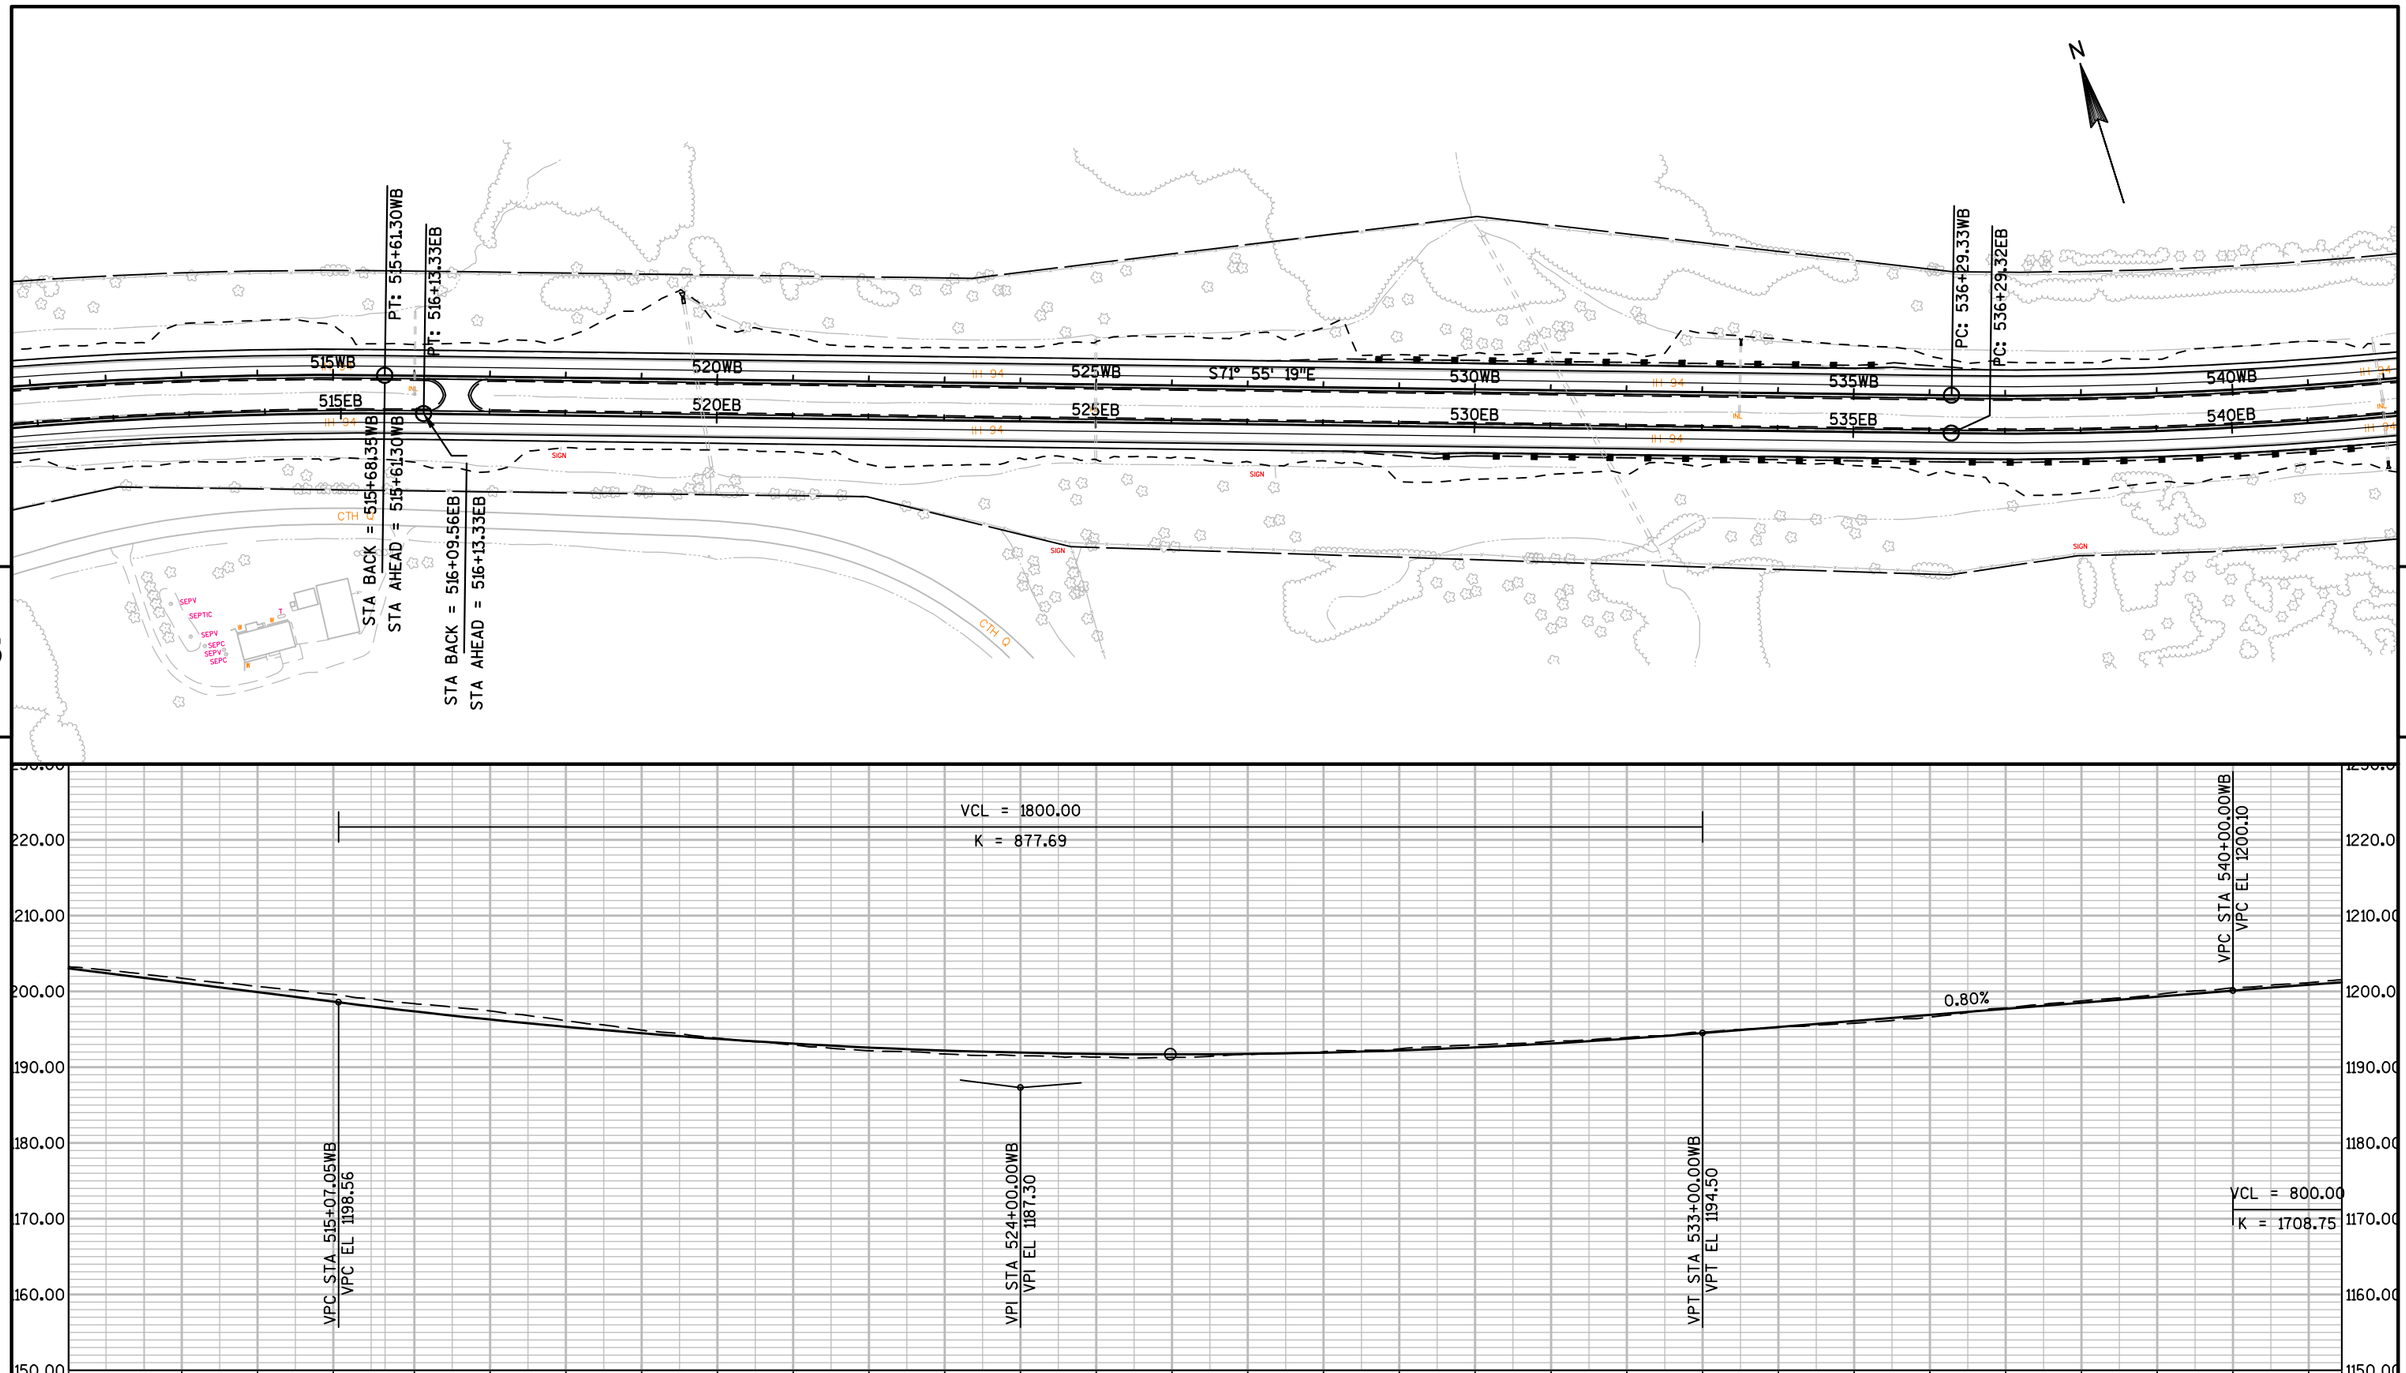

PROJECT NO: 1022-07-76	HWY: IH 94	COUNTY: ST. CROIX & DUNN	PLAN AND PROFILE: IH 94 WESTBOUND	SHEET	E


PI STA = 544+92.65WB
Y = 185589.240
X = 118528.746
DELTA = 17°19'20"
D = 1°00'39"
T = 863.32'
L = 1713.48'
R = 5667.58'
PC STA = 536+29.33WB
PT STA = 553+50.37WB

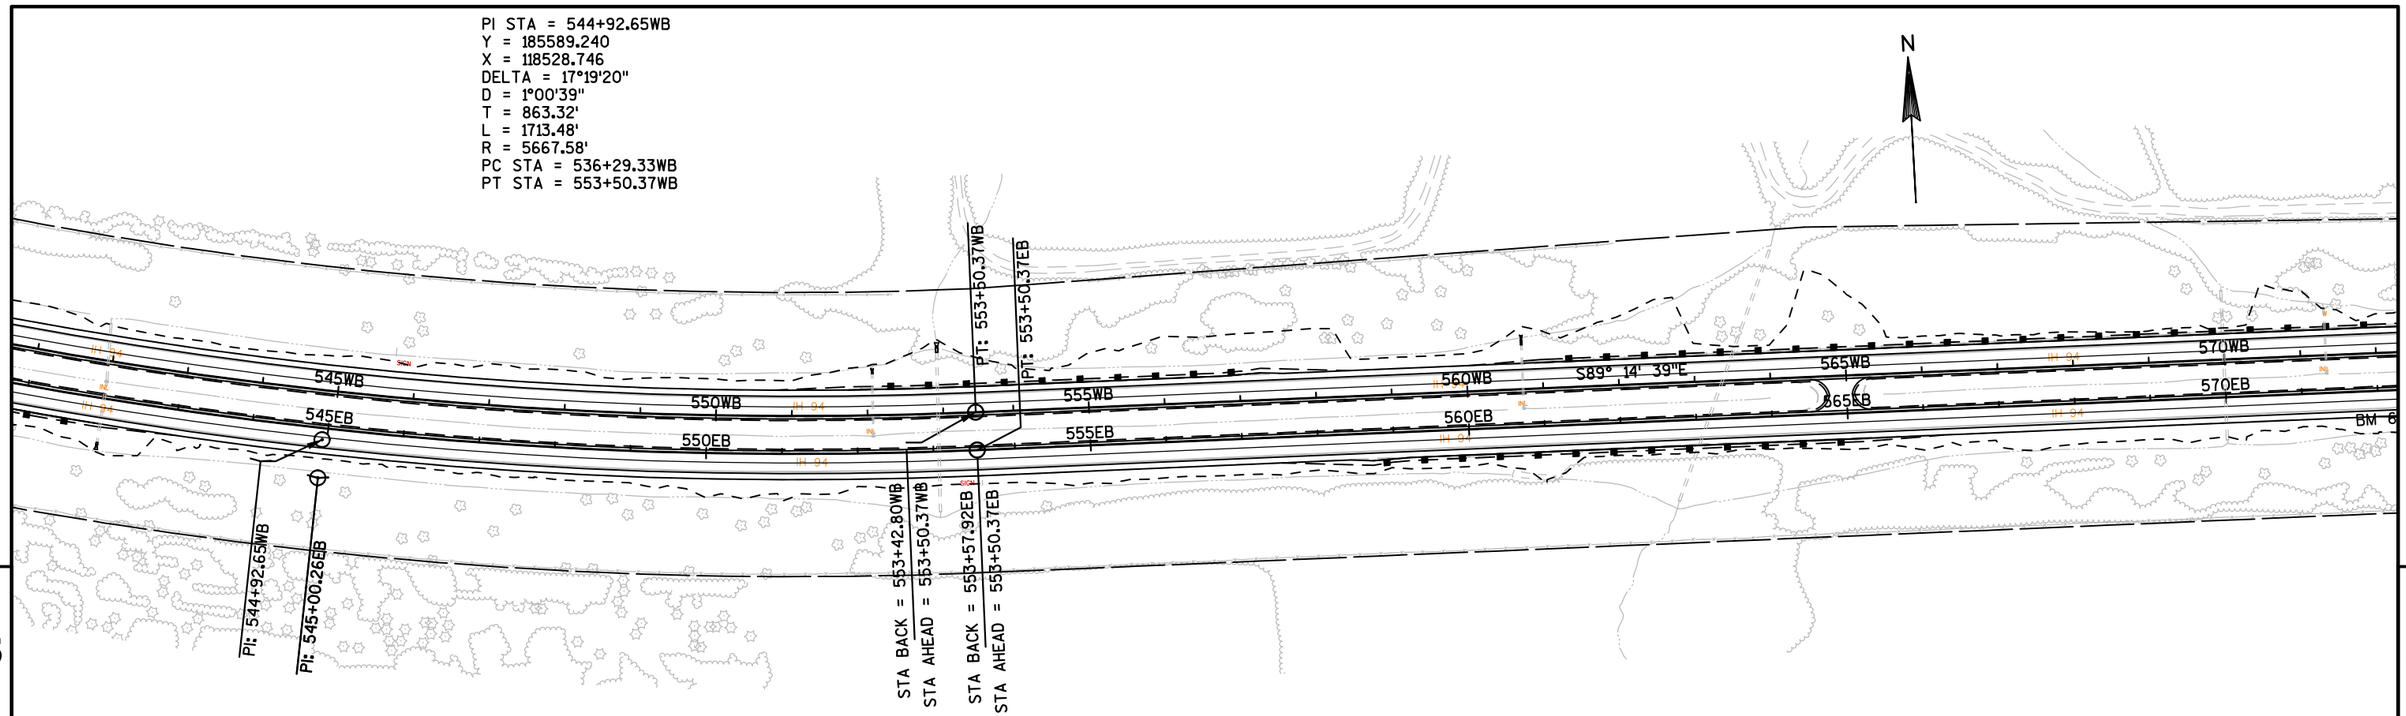


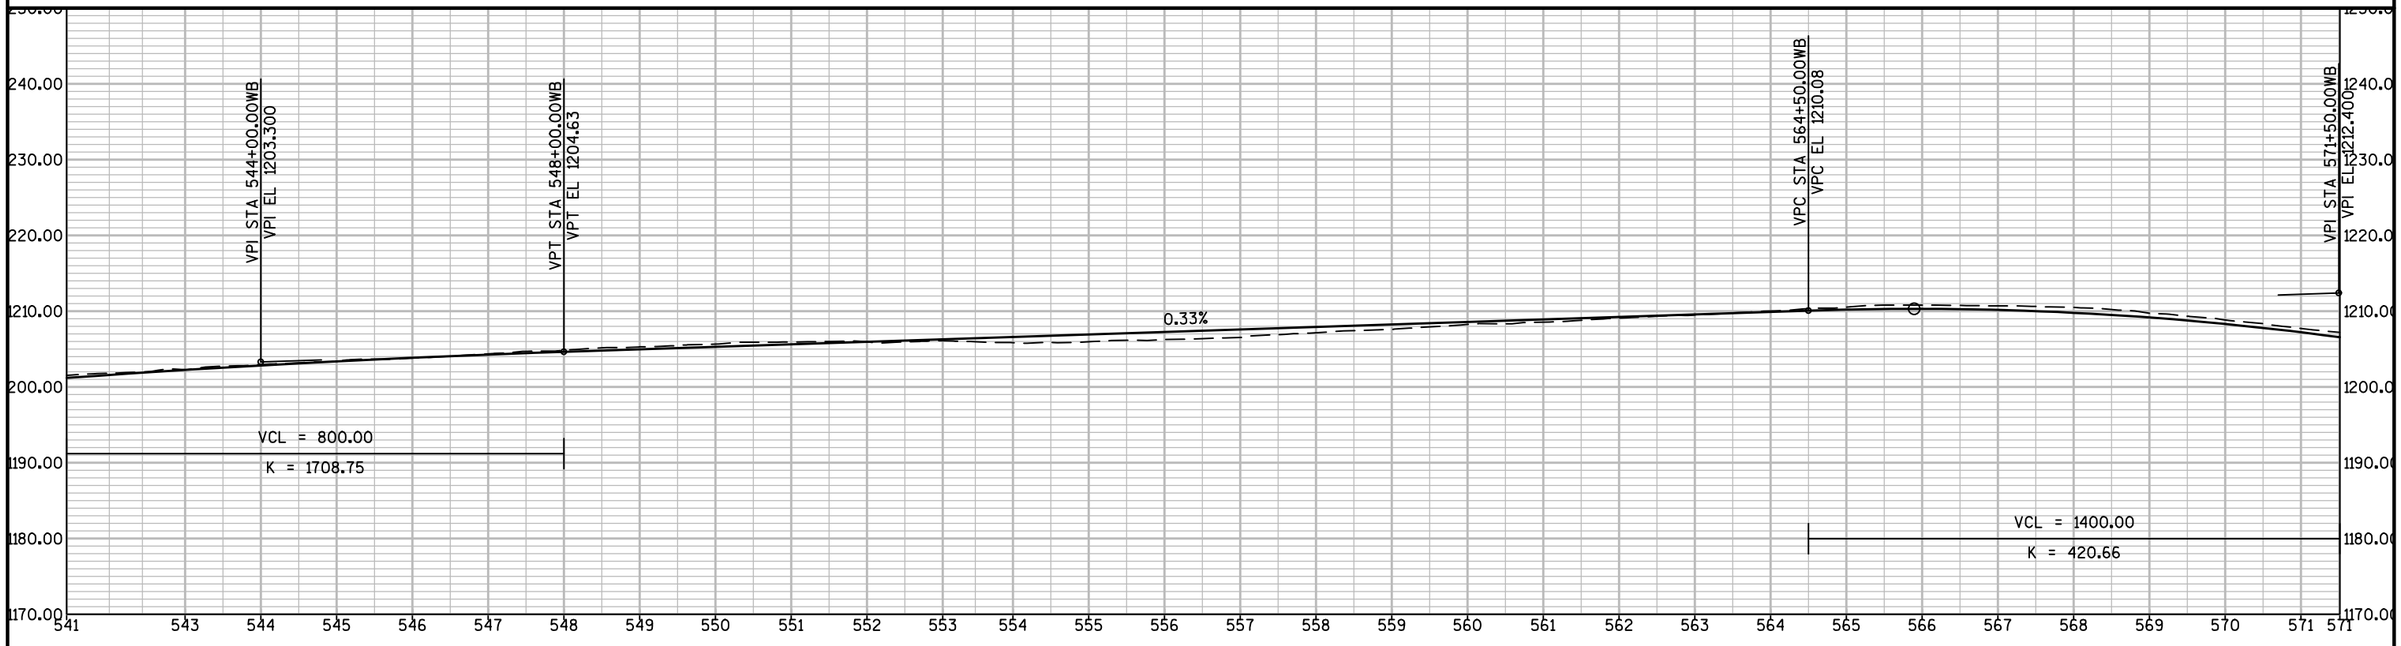

PROJECT NO: 1022-07-76	HWY: IH 94	COUNTY: ST. CROIX & DUNN	PLAN AND PROFILE: IH 94 WESTBOUND	SHEET E

PI STA = 584+09.85WB
Y = 185537.501
X = 122451.210
DELTA = 27°03'48"
D = 2°00'00"
T = 689.45'
L = 1353.17'
R = 2864.79'
PC STA = 577+20.40WB
PT STA = 590+73.57WB

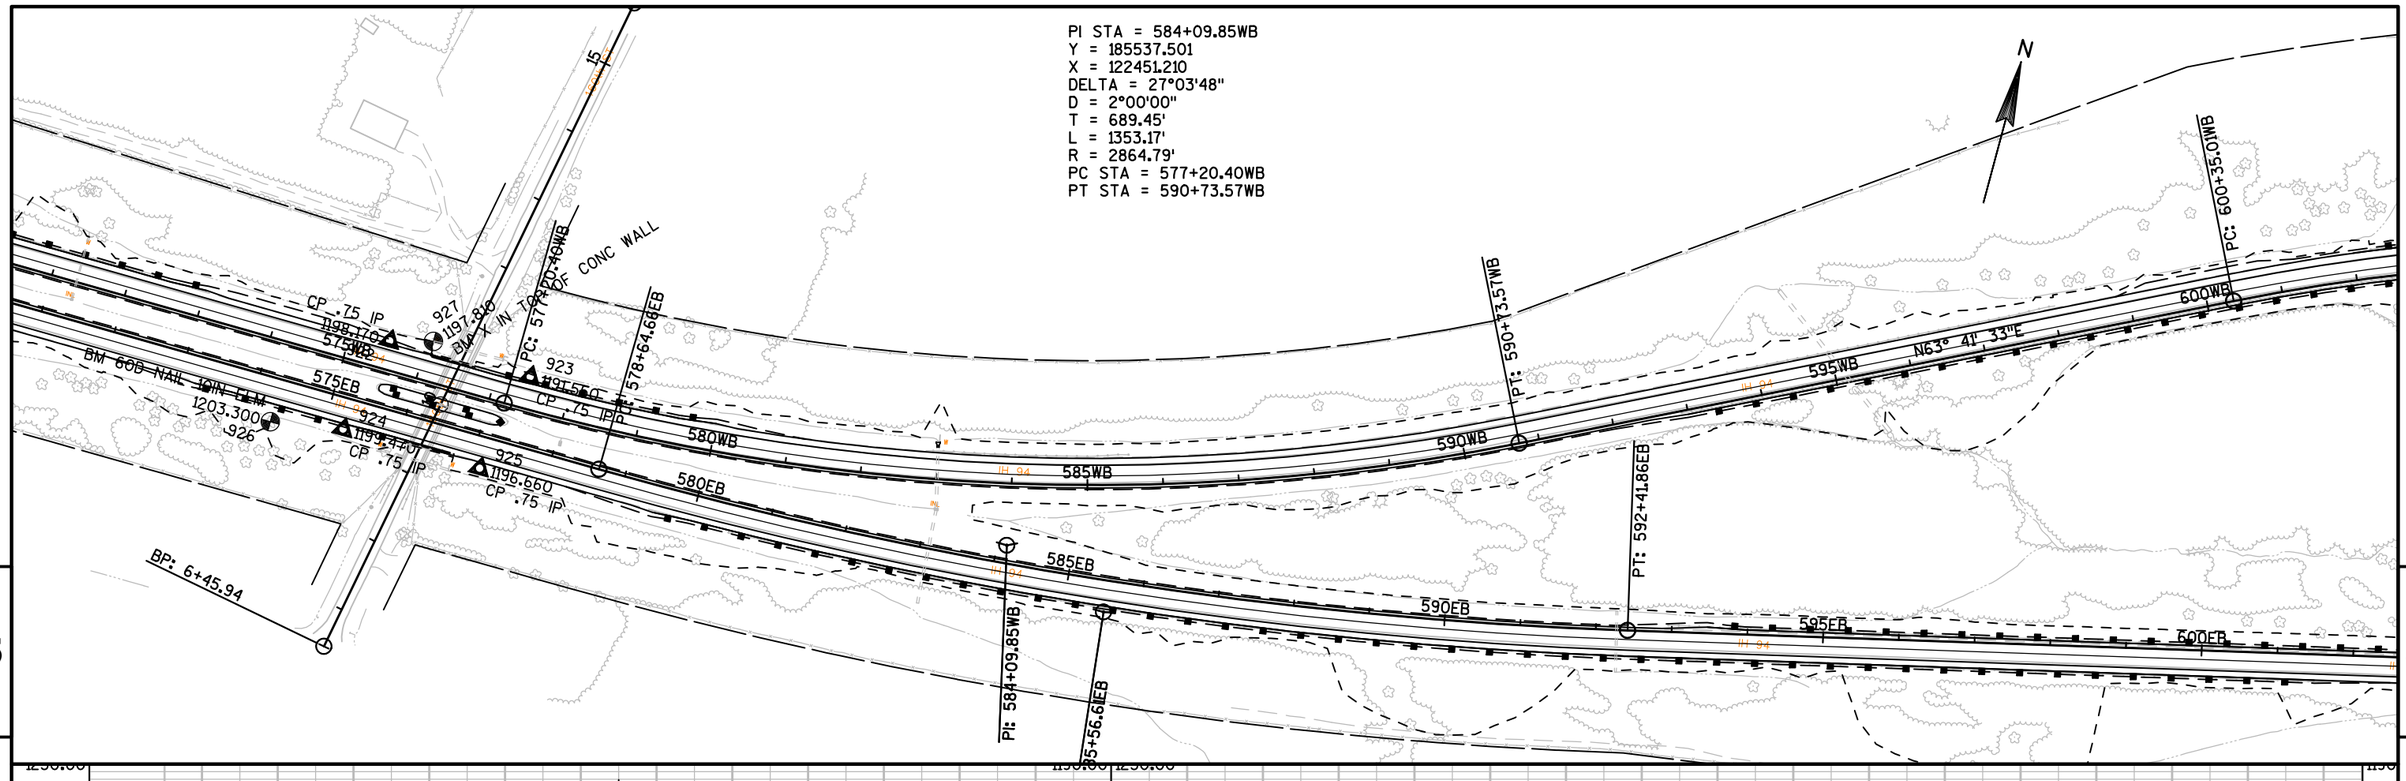

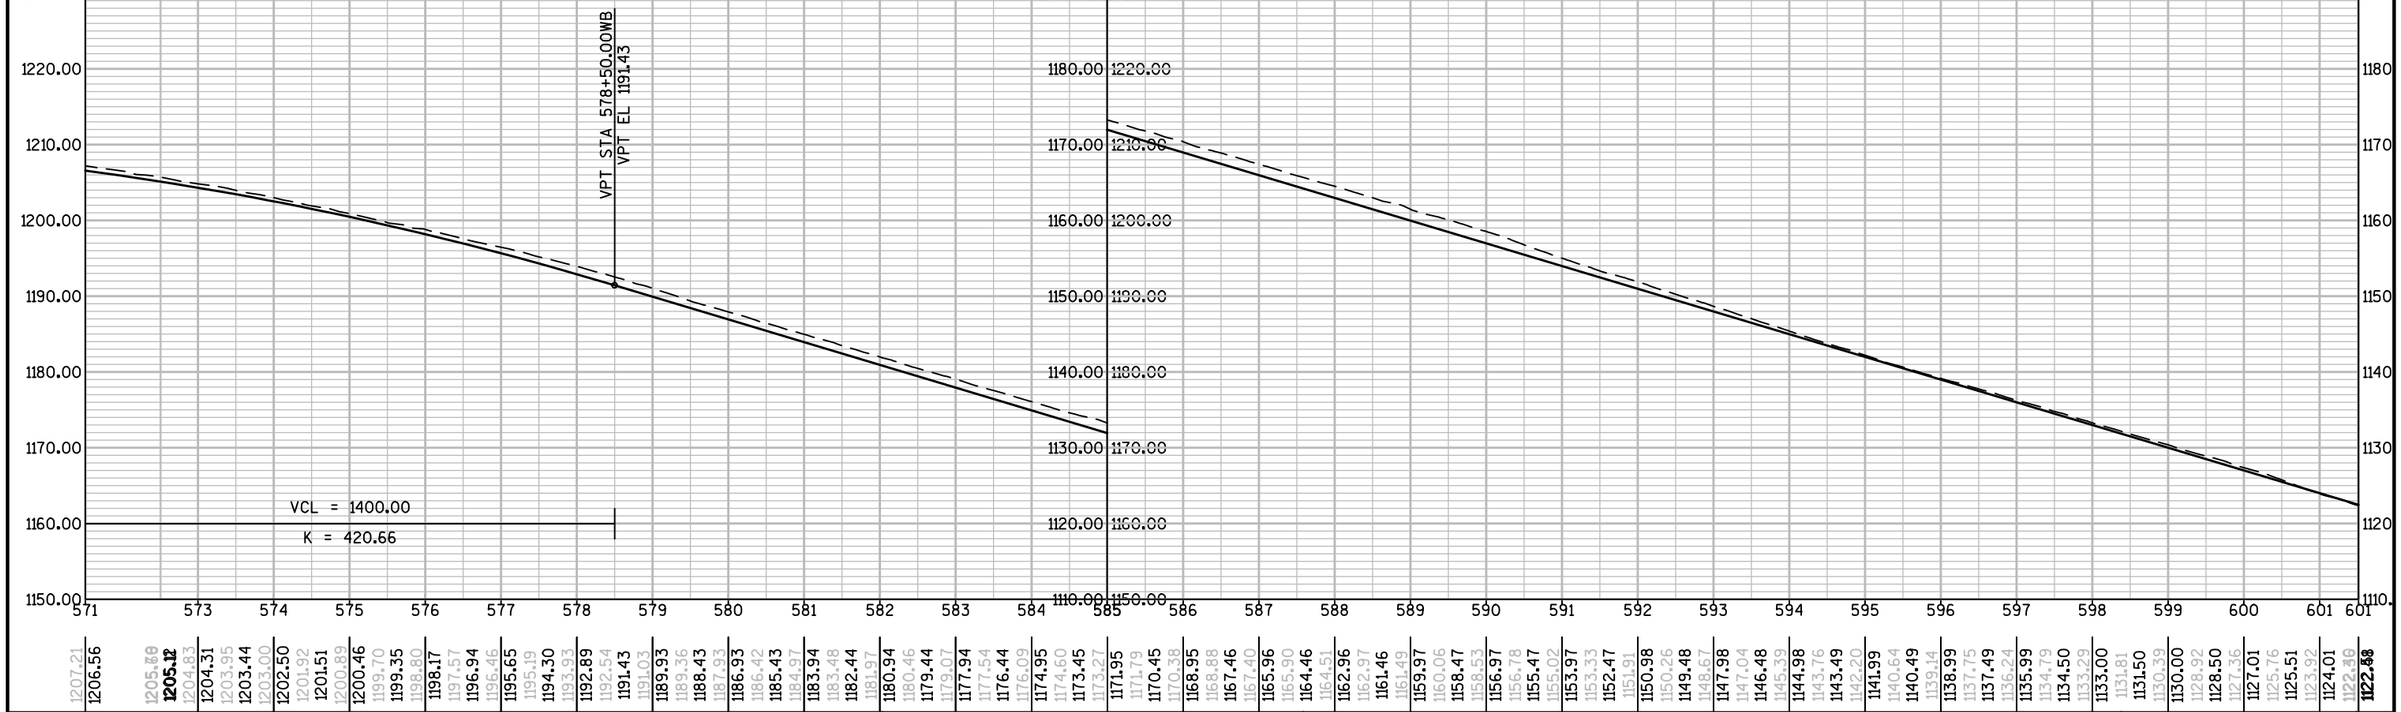

PROJECT NO: 1022-07-76	HWY: IH 94	COUNTY: ST. CROIX & DUNN	PLAN AND PROFILE: IH 94 WESTBOUND	SHEET	E

PI STA = 612+17.56WB
Y = 186793.257
X = 124991.188
DELTA = 45°04'23"
D = 2°00'38"
T = 1182.55'
L = 2241.85'
R = 2849.79'
PC STA = 600+35.01WB
PT STA = 622+76.87WB

PI: 612+17.56WB

PT: 622+76.87WB

PC: 628+55.27WB

PC: 628+40.99EB

PC: 606+14.42EB

PI: 611+88.56EB

PT: 617+54.22EB

S71° 14' 04"E

N


5


5

-3.00%

PROJECT NO: 1022-07-76	HWY: IH 94	COUNTY: ST. CROIX & DUNN	PLAN AND PROFILE: IH 94 WESTBOUND	SHEET	E

PI STA = 632+79.61WB
Y = 186090.260
X = 127060.318
DELTA = 16°45'52"
D = 1°59'22"
T = 424.34'
L = 842.62'
R = 2879.79'
PC STA = 628+55.27WB
PT STA = 637+06.79WB

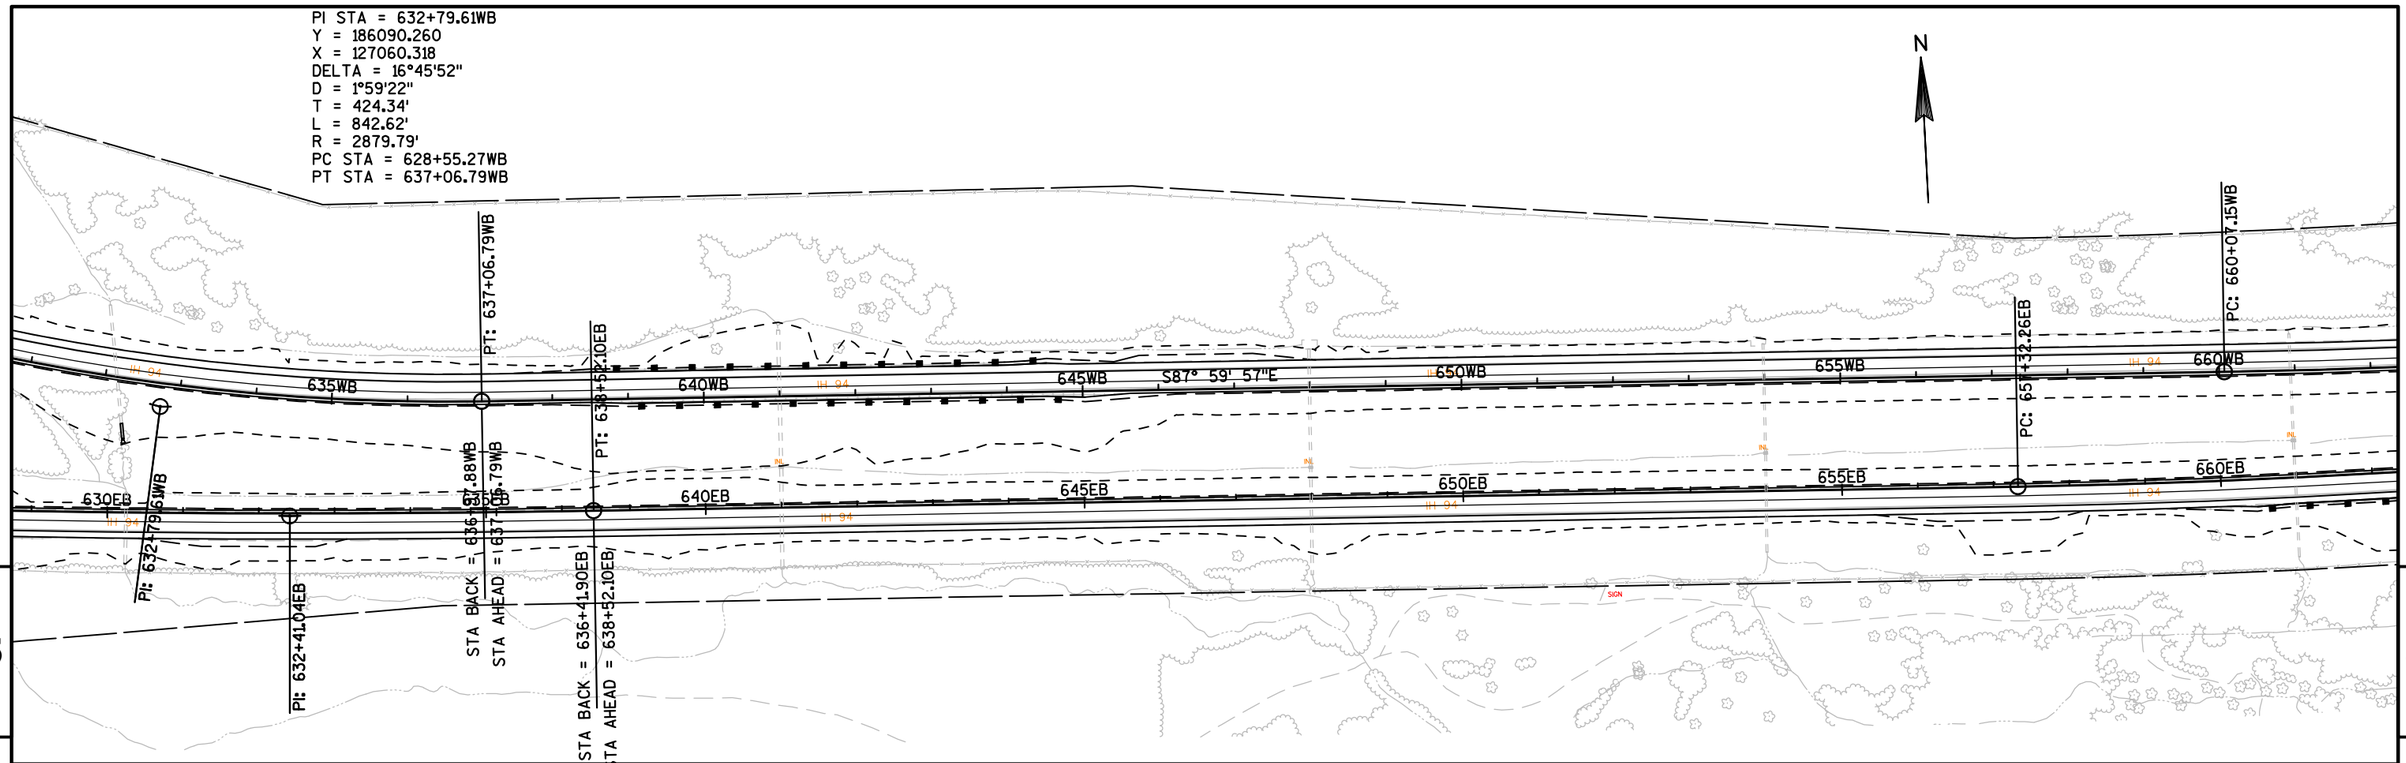

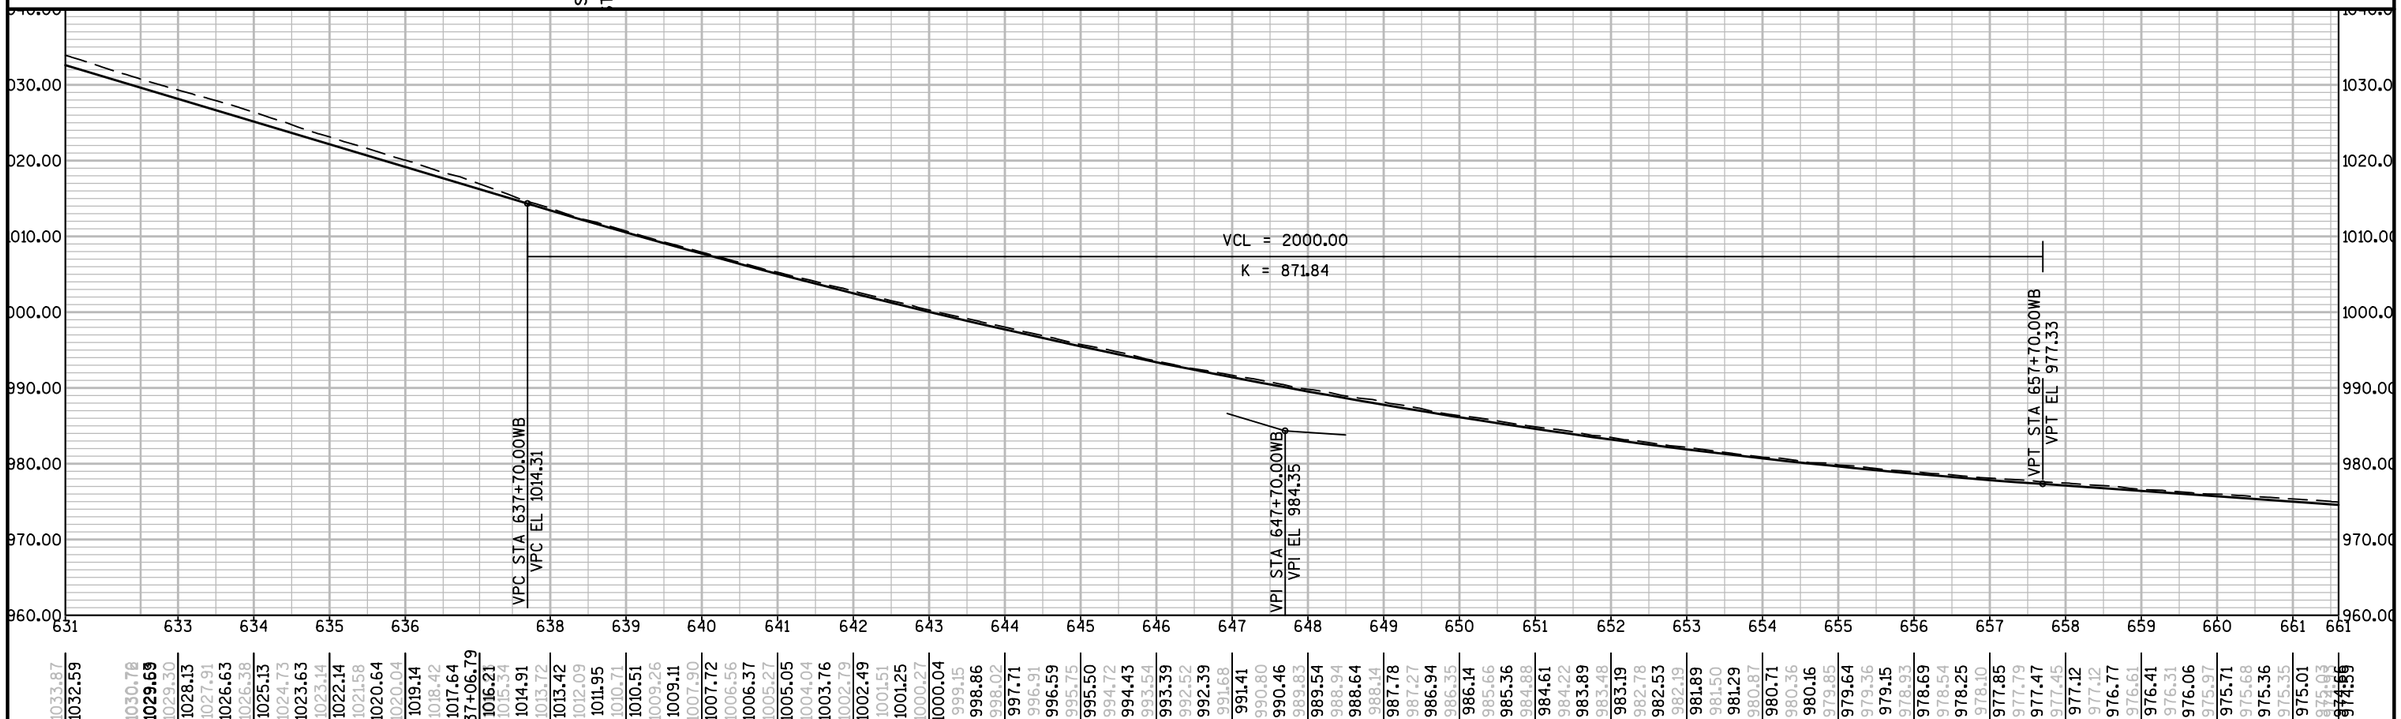

1033.87	1030.76	1028.13	1025.13	1022.14
1032.59	1029.63	1026.63	1023.63	1020.64
	1029.30	1027.91	1024.73	1020.04
		1026.38	1023.14	1019.14
			1021.58	1018.42
			1022.14	1017.64
			1020.04	637+06.79
			1019.14	1016.21
			1018.42	1015.34
			1017.64	1014.91
			1016.21	1013.72
			1015.34	1013.42
			1014.91	1012.09
			1013.72	1011.95
			1013.42	1010.71
			1012.09	1010.51
			1011.95	1009.26
			1010.71	1009.11
			1010.51	1007.90
			1009.26	1007.72
			1009.11	1006.56
			1007.90	1006.37
			1007.72	1005.27
			1006.56	1005.05
			1006.37	1004.04
			1005.27	1003.76
			1005.05	1002.79
			1004.04	1002.49
			1003.76	1001.51
			1002.79	1001.25
			1002.49	1000.27
			1001.51	1000.04
			1001.25	999.15
			1000.27	998.86
			1000.04	998.02
			999.15	997.71
			998.86	996.91
			998.02	996.59
			997.71	995.75
			996.91	995.50
			996.59	994.72
			995.75	994.43
			995.50	993.54
			994.72	993.39
			994.43	992.52
			993.54	992.39
			993.39	991.68
			992.52	991.41
			992.39	990.80
			991.68	990.46
			991.41	989.83
			990.80	989.54
			990.46	988.94
			989.83	988.64
			989.54	988.14
			988.94	987.78
			988.64	987.27
			988.14	986.94
			987.78	986.35
			987.27	986.14
			986.94	985.66
			986.35	985.36
			986.14	984.88
			985.66	984.61
			985.36	984.22
			984.88	983.89
			984.61	983.48
			984.22	983.19
			983.89	982.78
			983.48	982.53
			983.19	982.19
			982.78	981.89
			982.53	981.50
			982.19	981.29
			981.89	980.87
			981.50	980.71
			981.29	980.36
			980.87	980.16
			980.71	979.85
			980.36	979.64
			980.16	979.36
			979.85	979.15
			979.64	978.93
			979.36	978.69
			979.15	978.54
			978.93	978.25
			978.69	978.10
			978.54	977.85
			978.25	977.79
			978.10	977.47
			977.85	977.45
			977.79	977.12
			977.47	977.12
			977.45	976.77
			977.12	976.61
			977.12	976.41
			976.77	976.31
			976.61	976.06
			976.41	975.97
			976.31	975.71
			976.06	975.68
			975.97	975.36
			975.71	975.35
			975.68	975.01
			975.36	974.93
			975.35	974.66
			975.01	974.59
			974.93	
			974.66	
			974.59	

PROJECT NO: 1022-07-76	HWY: IH 94	COUNTY: ST. CROIX & DUNN	PLAN AND PROFILE: IH 94 WESTBOUND	SHEET	E

FILE NAME : N:\PDS\C3D\10220706\SHEETSPLAN\PLAN SHEETS 10220776\050201_PP_WB_IH94.DWG
LAYOUT NAME - SHEET - 05020 (16)
PLOT DATE : 3/7/2018 2:29 PM
PLOT BY : ANDERSON, THOMAS R PLOT NAME :
PLOT SCALE : 1 IN:200 FT

PI STA = 669+48.68WB
Y = 185962.253
X = 130724.316
DELTA = 9°23'39"
D = 0°30'00"
T = 941.54'
L = 1878.85'
R = 11459.16'
PC STA = 660+07.15WB
PT STA = 678+93.38WB

N

END CONSTRUCTION
STA. 685WB+00

665WB
670WB
675WB
680WB
685WB
690WB
665EB
670EB
675EB
680EB
685EB
690EB

PI: 666+72.82EB
PI: 669+48.68WB
STA BACK = 676+09.15EB
STA AHEAD = 675+96.24EB
PT: 676+96.24EB
STA BACK = 678+96.00WB
STA AHEAD = 678+93.38WB
PT: 678+93.38WB

RUSH CR

5

5

-0.70%
-0.50%

VCL = 300.00
K = 1488.94

VPC STA 682+00.00WB
VPC EL 960.31

VPI STA 683+50.00WB
VPI EL 959.26

VPT STA 685+00.00WB
VPT EL 958.51

VPC STA 689+00.00WB
VPC EL 956.51

VCL = 1400.00
K = 760.51

990.00
980.00
970.00
960.00
950.00
940.00
930.00
920.00

661 663 664 665 666 667 668 669 670 671 672 673 674 675 676 677 678 679 680 681 682 683 684 685 686 687 688 689 690 691

| | | |


PI STA = 272+97.45'C'
Y = 191669.647
X = 92591.821
DELTA = 17°54'17"
D = 3°34'52"
T = 252.05'
L = 499.99'
R = 1600.00'
PC STA = 270+45.40'C'
PT STA = 275+45.39'C'

N


BP: 267+43.73'C'
268'C'
S71° 44' 50"E
270'C'
EXISTING RAMP
PC: 270+45.40'C'
272'C'
273WB+95.19
28.0' LT
274'C'
PT: 275+45.39'C'
S89° 39' 07"E
BEGIN CONC TAPER
279WB+45.39
36.0' LT
END CONC TAPER
281WB+12.06
28.0' LT
281WB+53.73
28.0' LT
SIGN
BEGIN PAVE REPLACE STA 270'C'+21.41
MATCH MOST RECENT CONSTRUCTION
SIGN
IH 94
IH 94
IH 94
INL
INL
FO
266WB
268WB
270WB
272WB
274WB
276WB
278WB
280WB
266EB
268EB
270EB
272EB
274EB
276EB
278EB
280EB
PI: 272+97.45


5

5

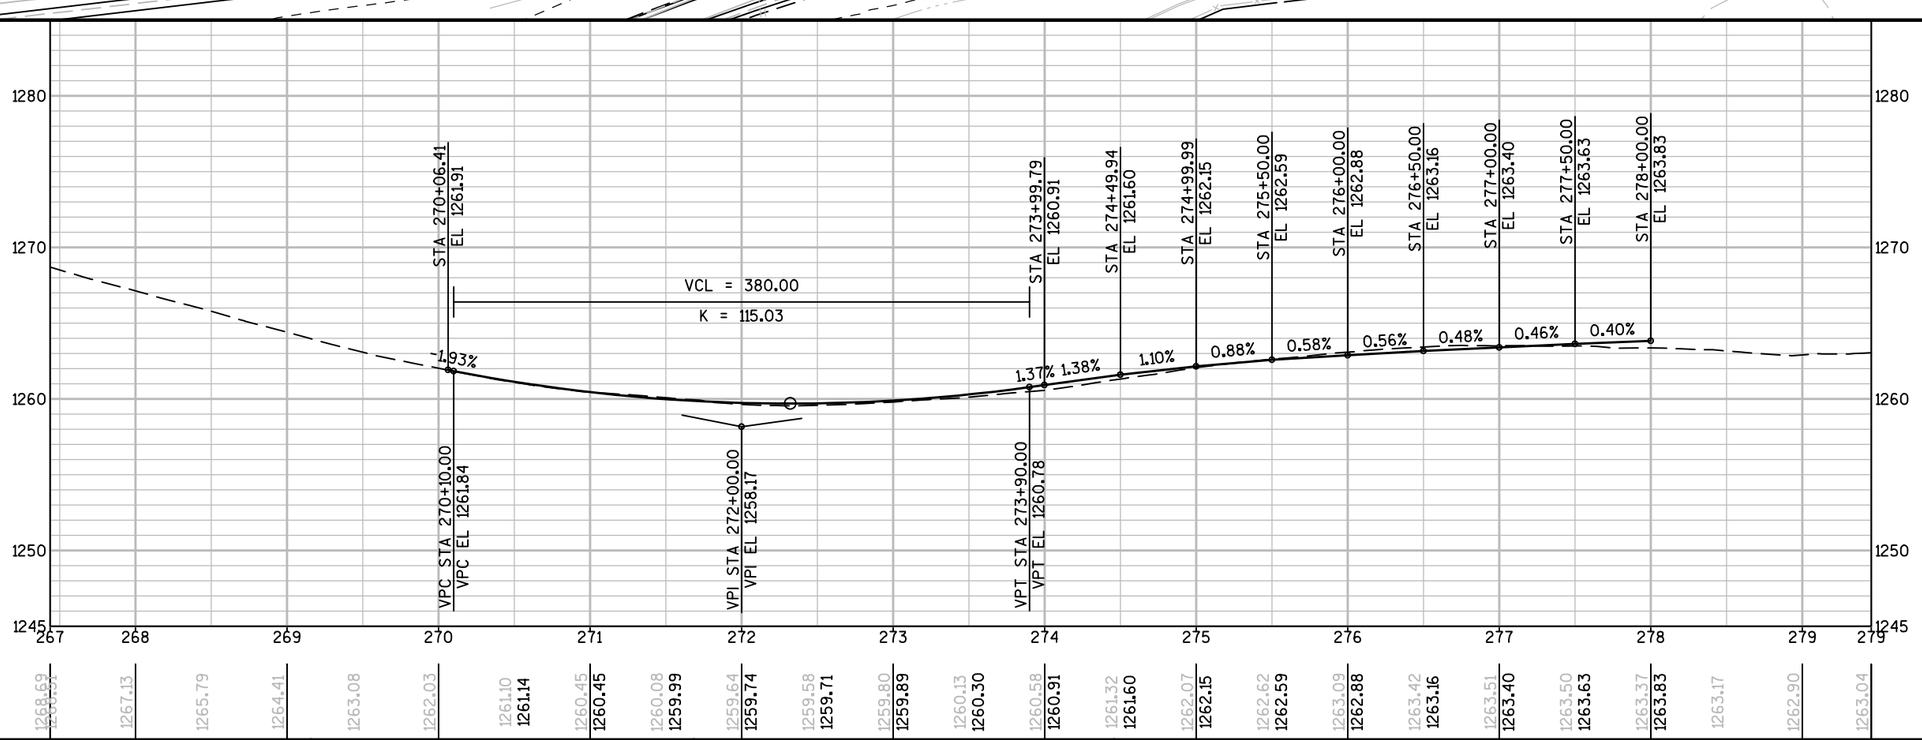


PROJECT NO: 1022-07-76	HWY: IH 94	COUNTY: ST. CROIX & DUNN	PLAN AND PROFILE: STH 128 INTERCHANGE RAMP 'C' (NE)	SHEET	E

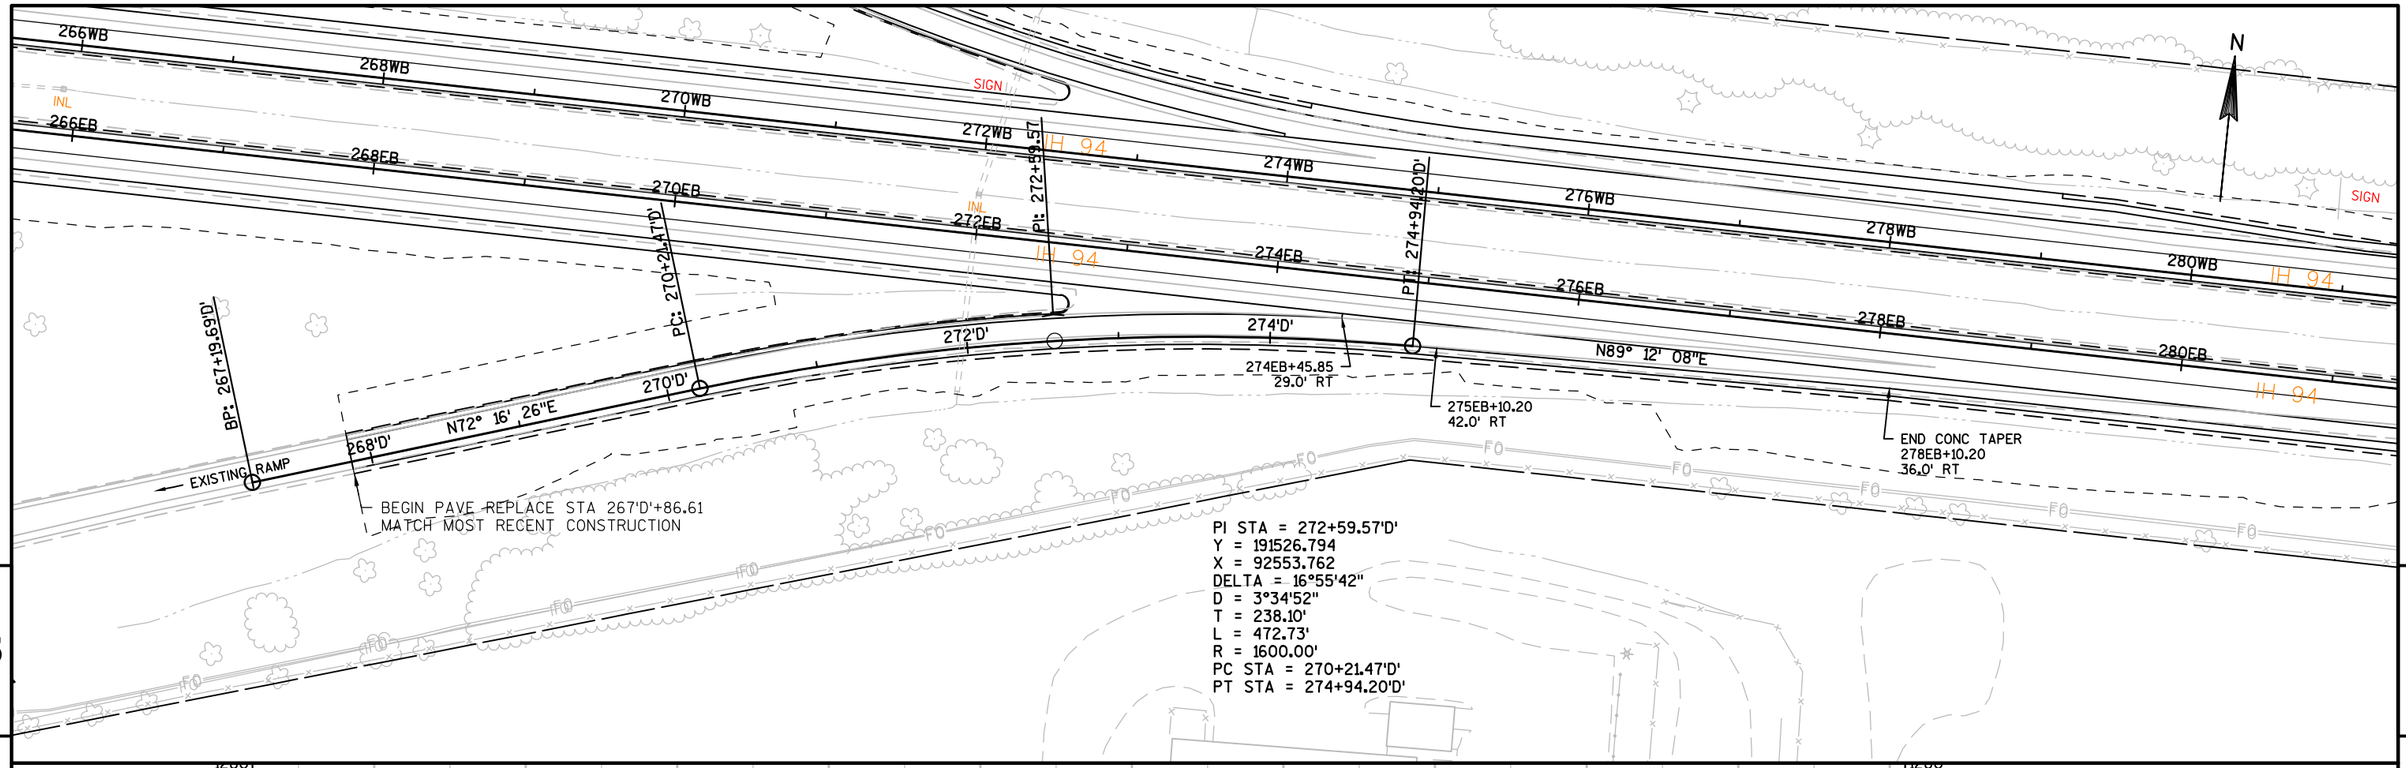

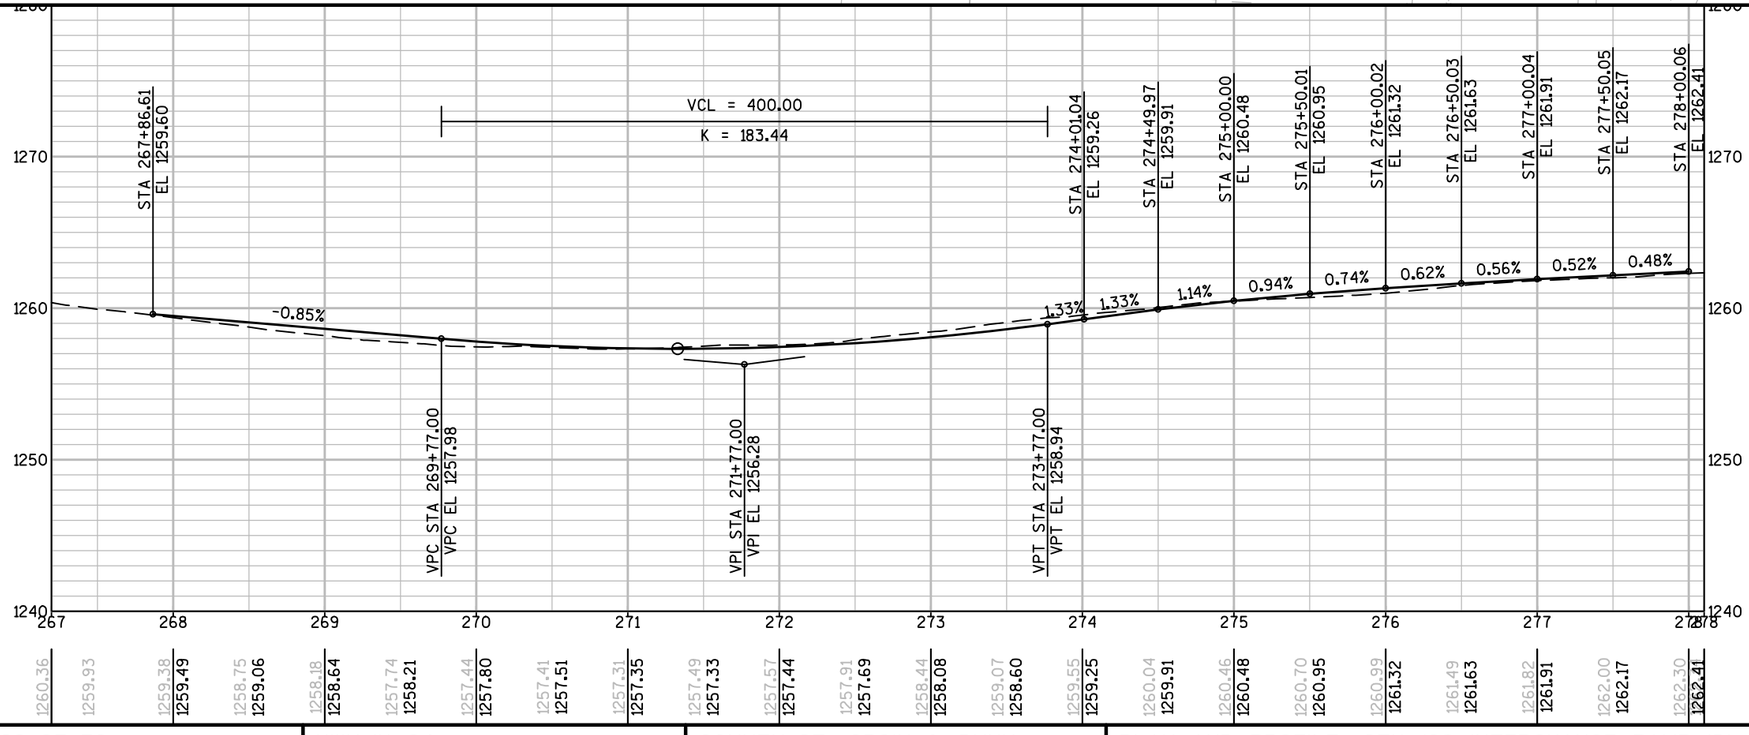


PROJECT NO: 1022-07-76	HWY: IH 94	COUNTY: ST. CROIX & DUNN	PLAN AND PROFILE: STH 128 INTERCHANGE RAMP 'D' (SE)	SHEET	E

FILE NAME : N:\PDS\C3D\10220706\SHEETSPLAN\PLAN SHEETS 10220776\050322_PP_128_RAMPD.DWG
LAYOUT NAME - SHEET - (1)
PLOT DATE : 3/7/2018 2:35 PM
PLOT BY : ANDERSON, THOMAS R PLOT NAME :
PLOT SCALE : 1 IN:100 FT

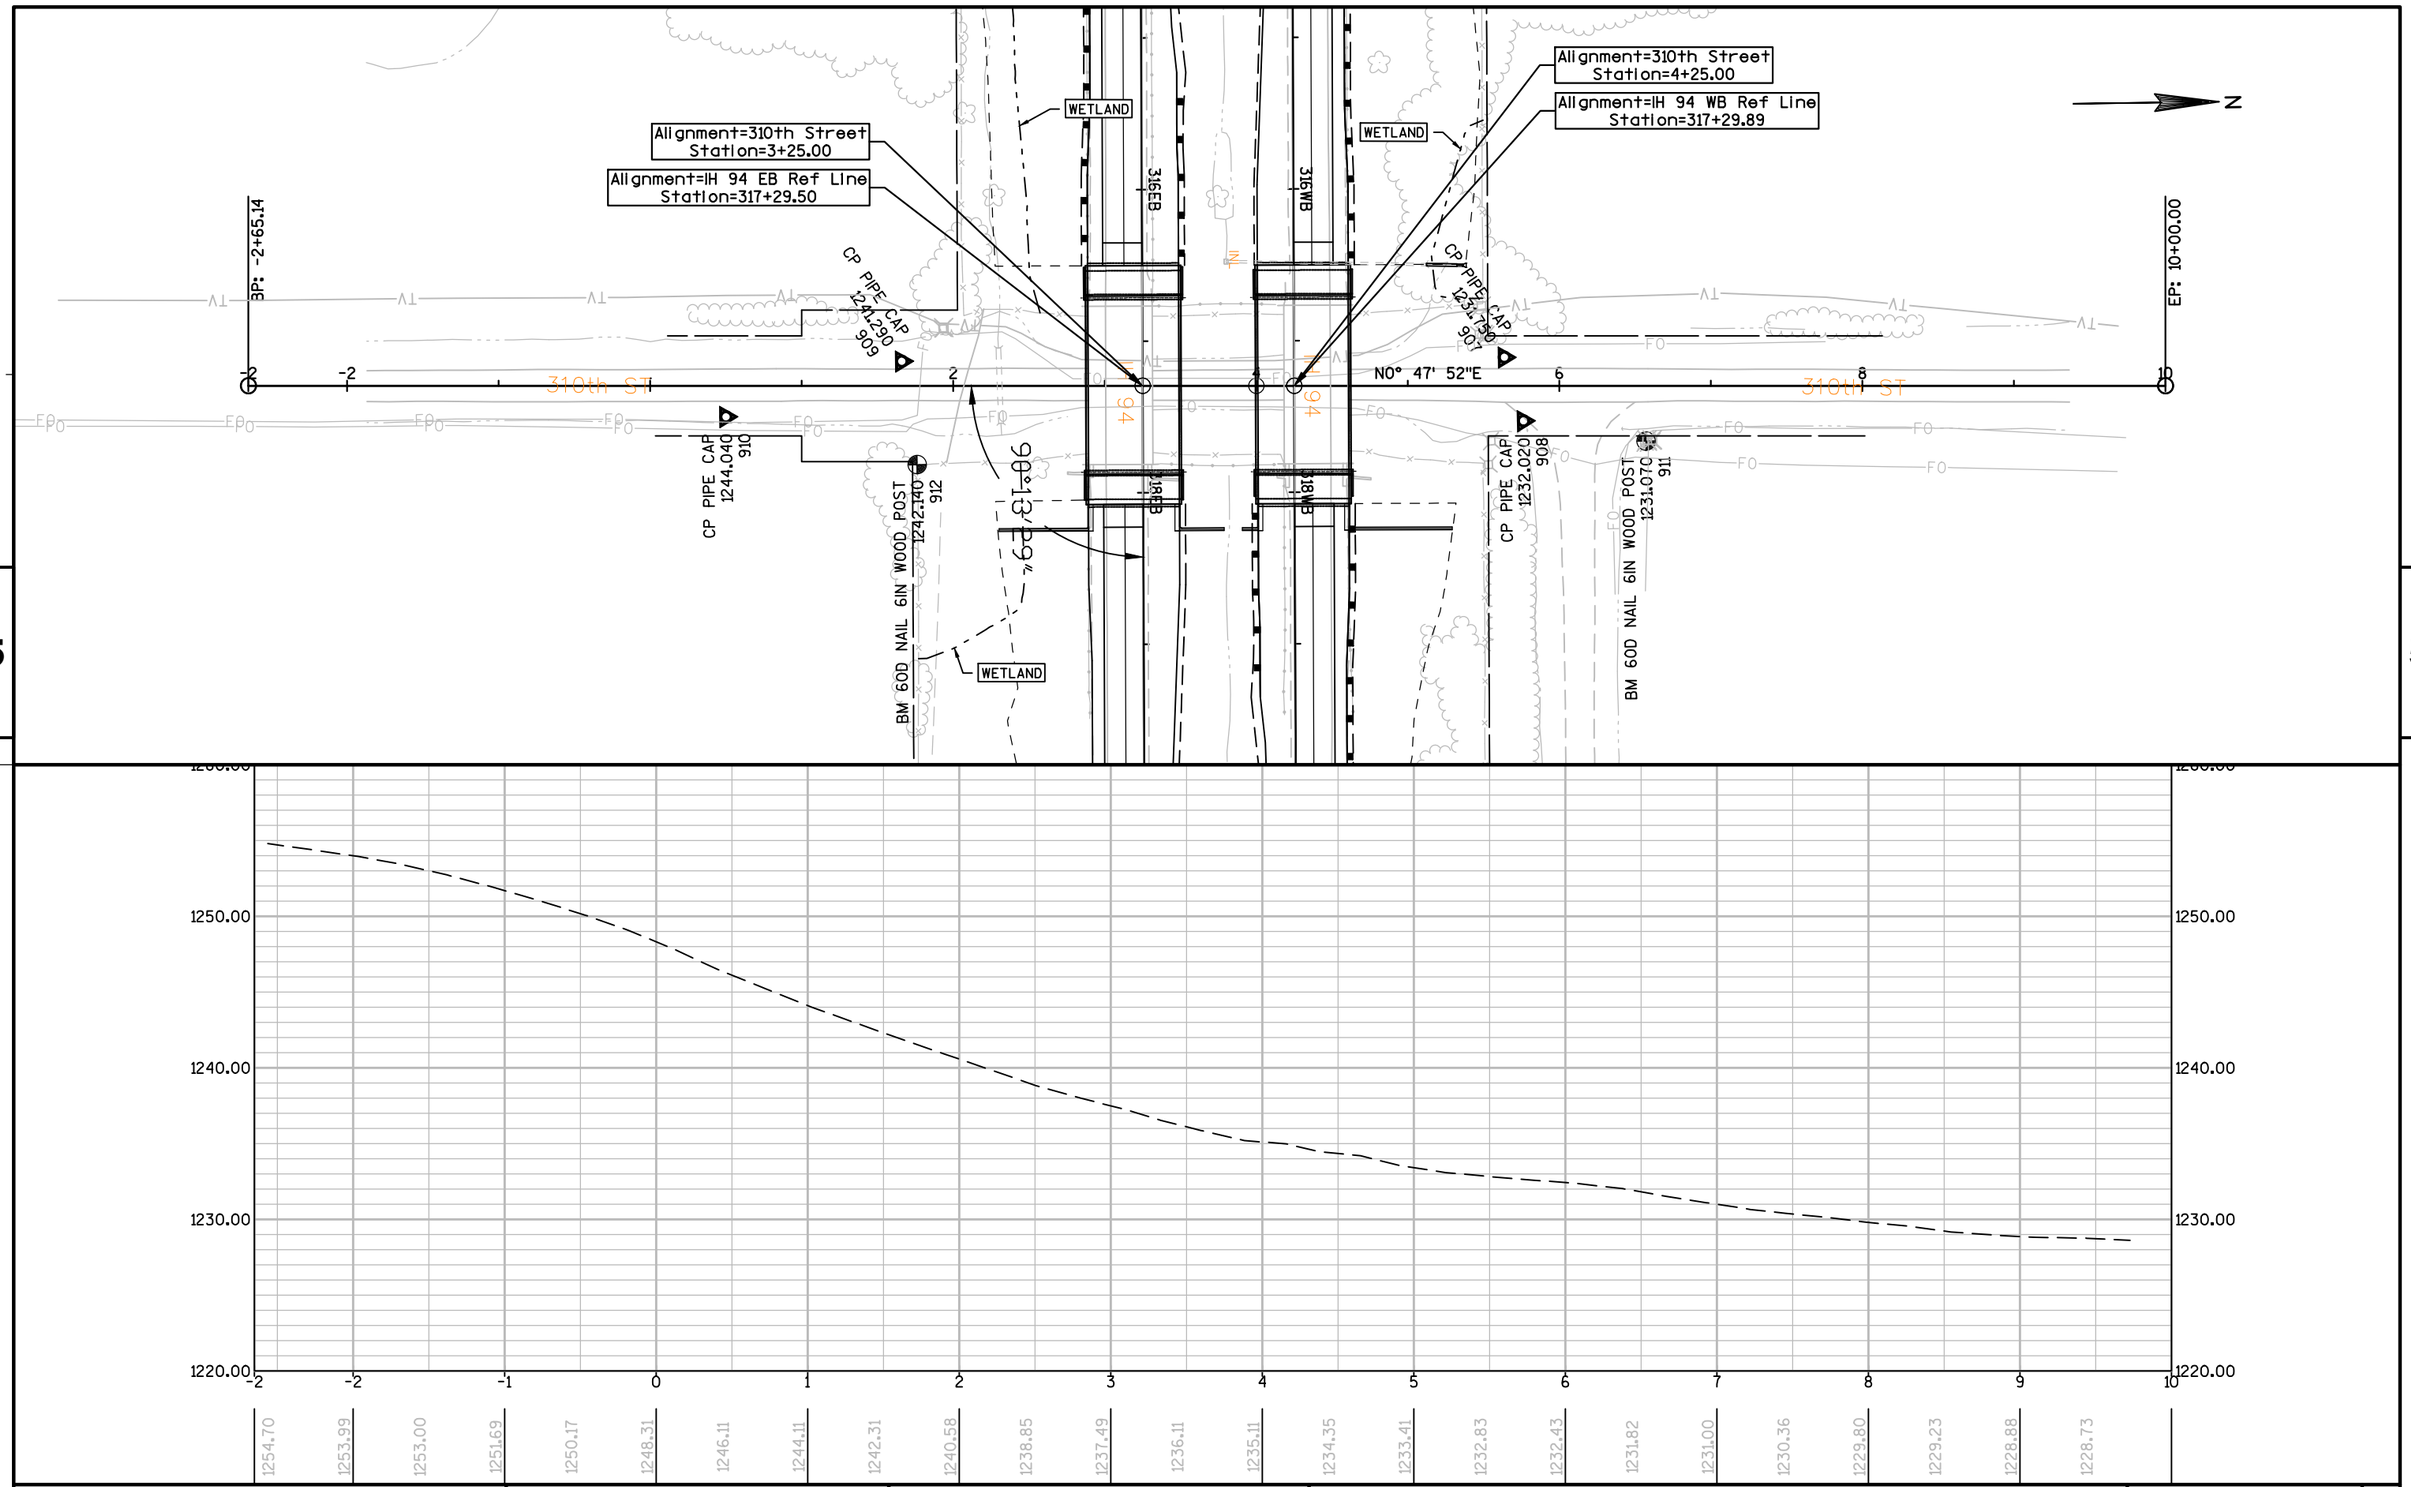


PROJECT NO:1022-07-76	HWY: IH 94	COUNTY: ST. CROIX & DUNN	PLAN AND PROFILE: 310TH STREET	SHEET	E

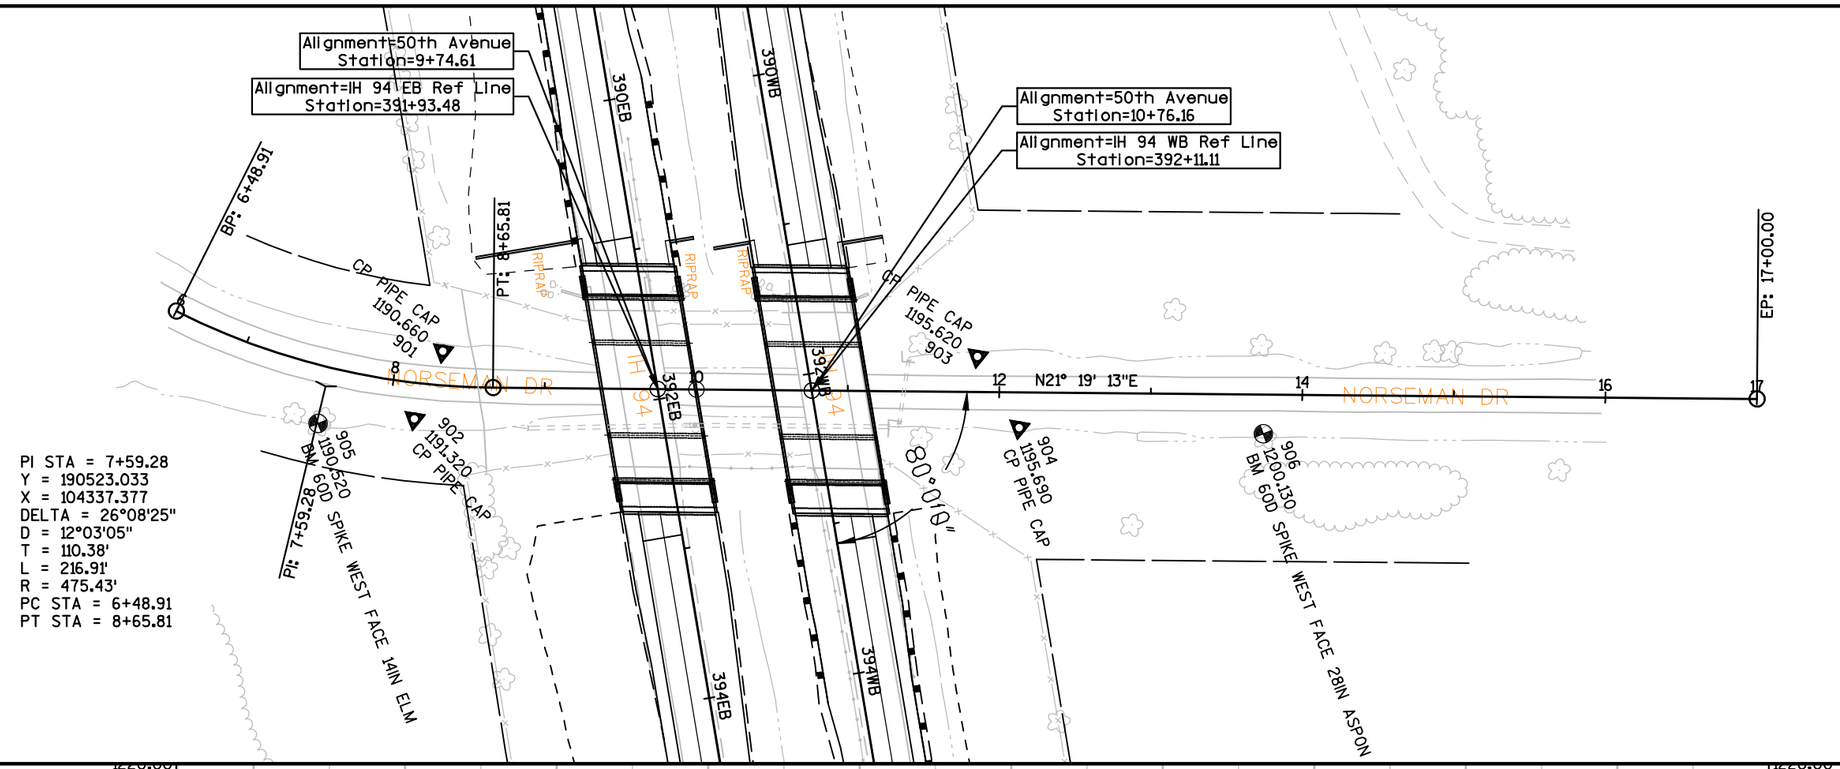


PROJECT NO:1022-07-76	HWY: IH 94	COUNTY: ST. CROIX & DUNN	PLAN AND PROFILE: 50TH AVENUE	SHEET	E

FILE NAME : N:\PDS\C3D\10220706\SHEETSPLAN\PLAN SHEETS 10220776\050401_PP_50TH_AVENUE.DWG
PLOT DATE : 3/7/2018 2:51 PM
PLOT BY : ANDERSON, THOMAS R PLOT NAME :
PLOT SCALE : 1:100_XREF
WISDOT/CADDS SHEET 44

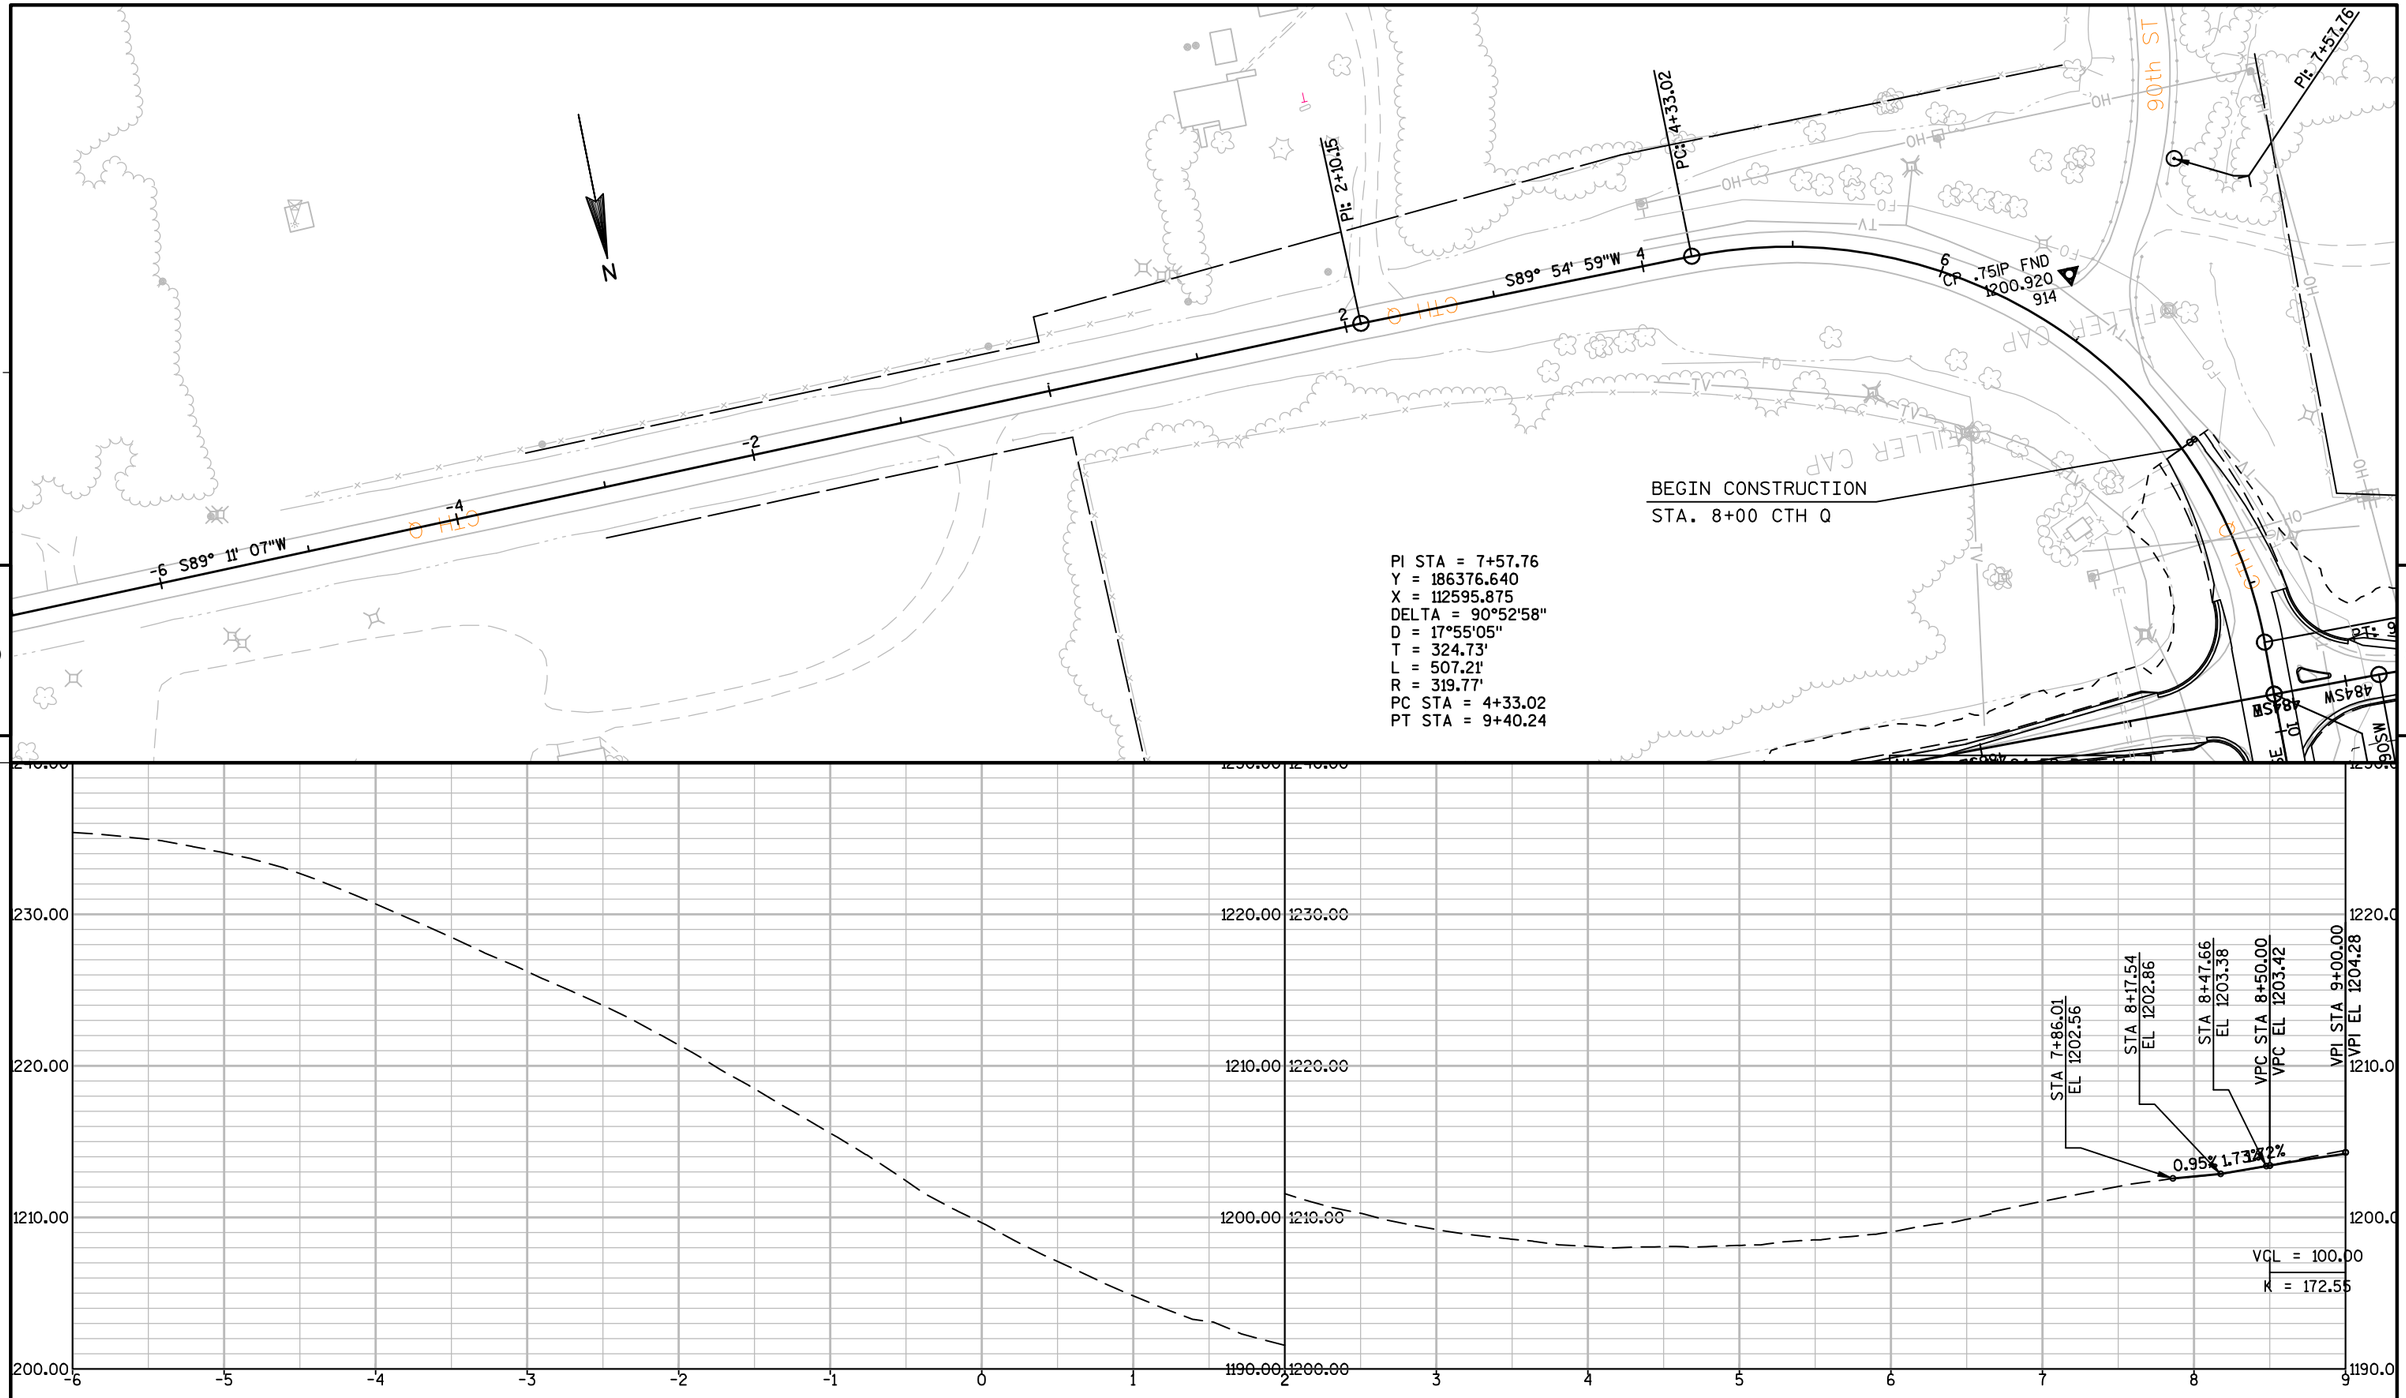

PROJECT NO:1022-07-76	HWY: IH 94	COUNTY: ST. CROIX & DUNN	PLAN AND PROFILE: CTH Q	SHEET	E

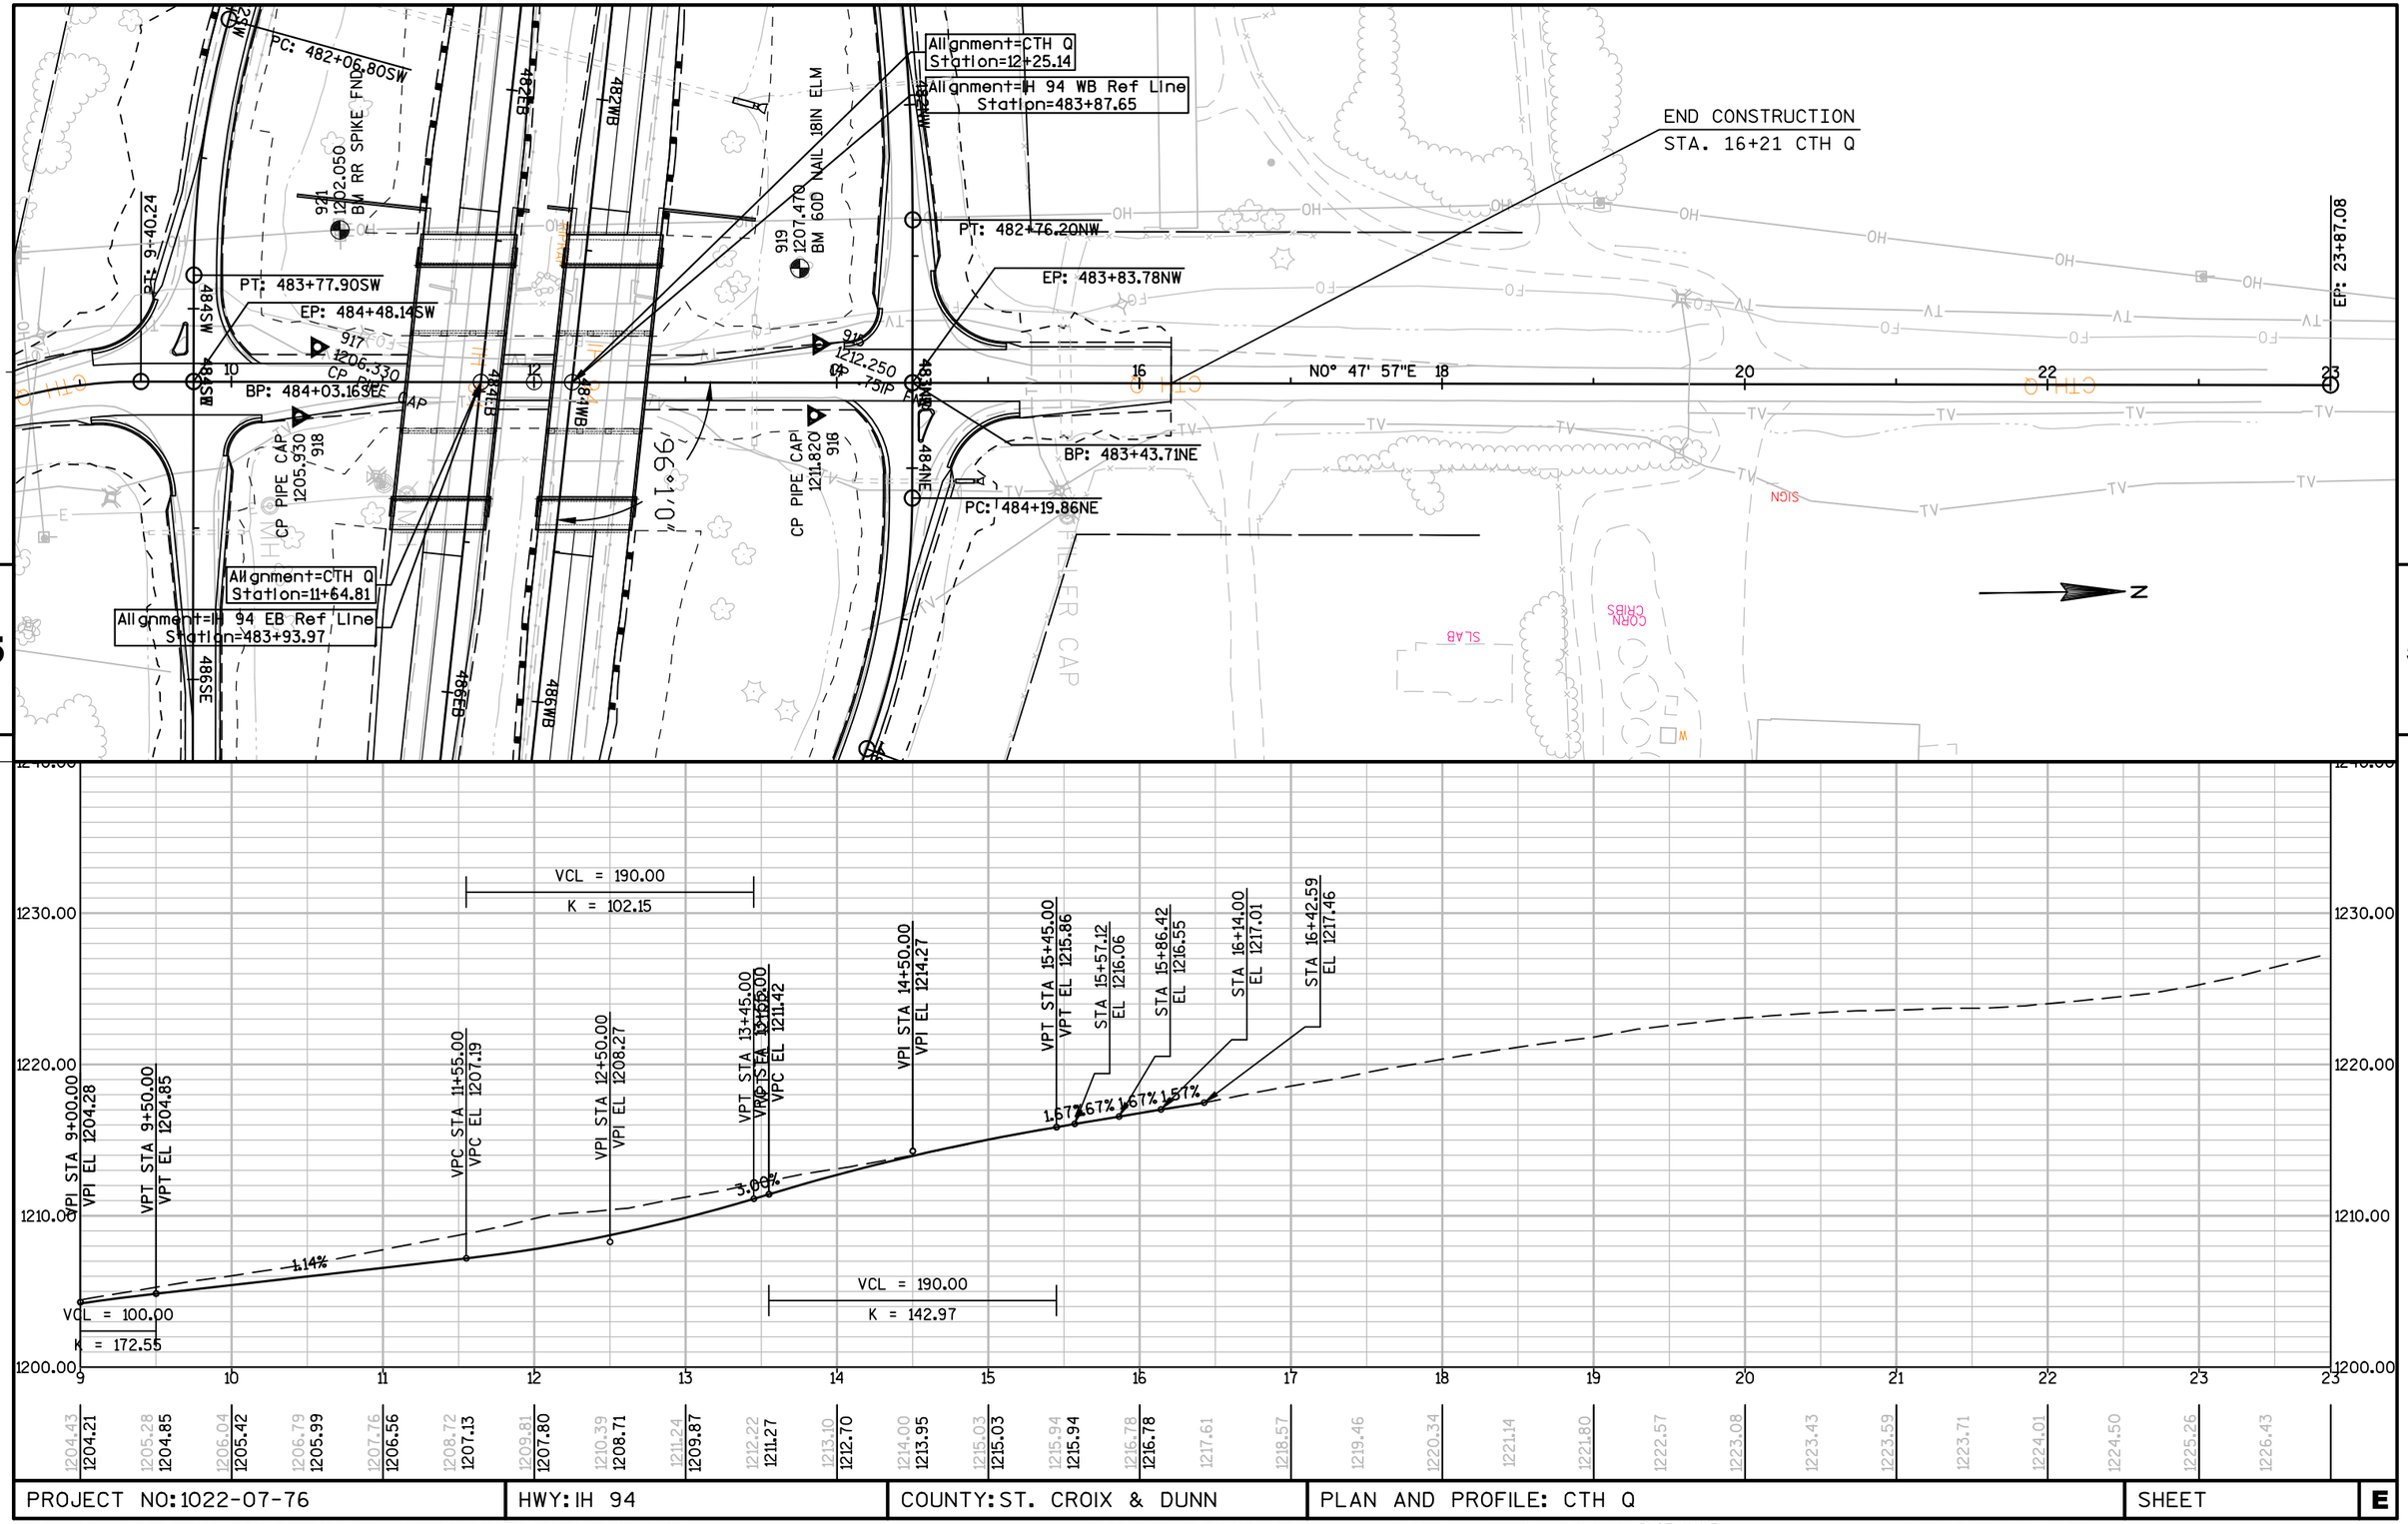

PROJECT NO:1022-07-76	HWY: IH 94	COUNTY: ST. CROIX & DUNN	PLAN AND PROFILE: CTH Q	SHEET	E

PI STA = 475+87.51'NW'
Y = 187122.873
X = 111814.879
DELTA = 16°06'50"
D = 3°22'44"
T = 240.04'
L = 476.91'
R = 1695.76'
PC STA = 473+47.47'NW'
PT STA = 478+24.38'NW'

PI STA = 481+50.31'NW'
Y = 187214.317
X = 112373.414
DELTA = 10°05'50"
D = 4°00'00"
T = 126.54'
L = 252.43'
R = 1432.39'
PC STA = 480+23.77'NW'
PT STA = 482+76.20'NW'

N

BEGIN CONC TAPER
470WB+00.00
36.0' LT

PCC: 473+47.47'NW'
473WB+47.47
42.0' LT
PT: 473+47.47WB
474WB+30.17
29.0' LT
PT: 473+78.05EB
PI: 475+87.51'NW'
PT: 478+24.38'NW'
PC: 480+23.77'NW'
PI: 481+50.31'NW'
PT: 482+76.20'NW'
EP: 483+83.78'NW'
N80° 42' 07"E
S89° 12' 03"E
BM 60D NAIL 18IN ELM
1207.470
919
916
1211.820
CP PIPE
122.250
75IP CMP

470WB 472WB 474WB 476WB 478WB 480WB 482WB 484WB
470EB 472EB 474EB 476EB 478EB 480EB 482EB 484EB
IH 94
FEEDER
CONVEYOR
SIGN
RIPRAP
W
OHP
STA BACK = 473+37.26WB
STA AHEAD = 473+47.47WB
BACK = 473+78.05EB
AHEAD = 473+94.29EB

5 5

STA 470+14.84 EL 1206.90
STA 470+64.20 EL 1207.99
STA 471+13.54 EL 1209.04
STA 471+62.87 EL 1210.06
STA 472+12.18 EL 1211.05
STA 472+61.47 EL 1212.00
STA 473+10.75 EL 1213.18
STA 473+50.00 EL 1214.11
VPC STA 474+45.00 VPC EL 1216.28
VPI STA 476+00.00 VPI EL 1219.83
VPT STA 477+55.00 VPT EL 1217.67
VPC STA 481+05.00 VPC EL 1212.78
VPI STA 482+35.00 VPI EL 1210.97
VPT STA 483+65.00 VPT EL 1213.57
STA 483+83.78 EL 1213.95

2.21% 2.13% 2.07% 2.01% 1.93% 2.39% 2.37% 2.29% -1.40% 2.00%

VCL = 310.00
K = 84.16


VCL = 260.00
K = 76.51

1240 1230 1220 1210 1200
469 470 471 472 473 474 475 476 477 478 479 480 481 482 483 484

1205.94	1206.51	1207.69	1208.77 1207.68	1209.80 1208.75
1210.82 1209.79	1210.81	1212.84 1211.78	1213.69 1212.92	1214.52 1214.11
1215.37 1215.25	1216.13 1216.40	1216.86 1217.36	1217.29 1218.03	1217.47 1218.40
1217.60 1218.48	1217.47 1218.26	1217.41 1217.74	1217.12 1217.04	1216.52 1216.34
1216.06	1215.64	1215.21 1214.95	1214.30 1214.25	1213.57 1213.55
1212.81 1212.85	1212.42 1212.29	1212.20 1212.05	1212.38 1212.13	1212.69 1212.55
1213.52 1213.29				


PROJECT NO:1022-07-76	HWY: IH 94	COUNTY: ST. CROIX & DUNN	PLAN AND PROFILE: CTH Q INTERCHANGE 'NW' RAMP	SHEET E

FILE NAME : N:\PDS\C3D\10220706\SHEETSPLAN\PLAN SHEETS 10220776\050452_PP_NW_RAMP.DWG
LAYOUT NAME - SHEET - 050452
PLOT DATE : 3/7/2018 3:10 PM PLOT BY : ANDERSON, THOMAS R PLOT NAME : PLOT SCALE : 1 IN:100 FT

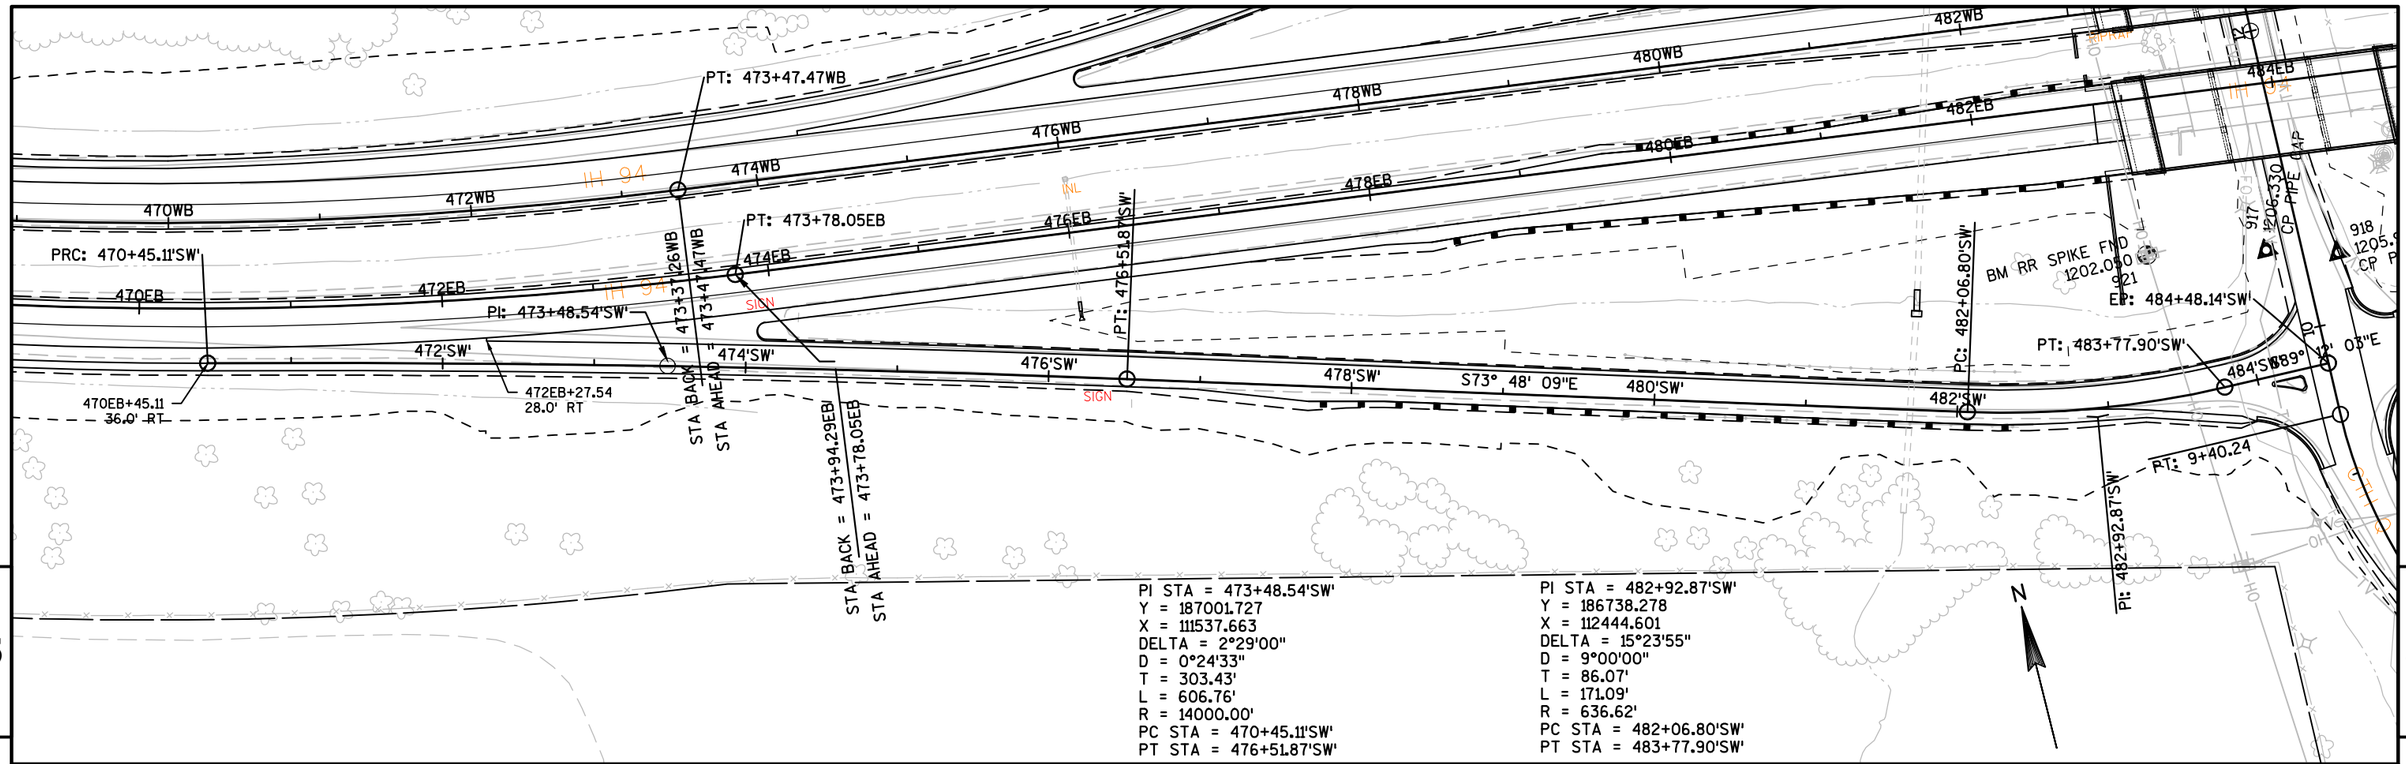

PI STA = 473+48.54'SW'
Y = 187001.727
X = 111537.663
DELTA = 2°29'00"
D = 0°24'33"
T = 303.43'
L = 606.76'
R = 14000.00'
PC STA = 470+45.11'SW'
PT STA = 476+51.87'SW'

PI STA = 482+92.87'SW'
Y = 186738.278
X = 112444.601
DELTA = 15°23'55"
D = 9°00'00"
T = 86.07'
L = 171.09'
R = 636.62'
PC STA = 482+06.80'SW'
PT STA = 483+77.90'SW'

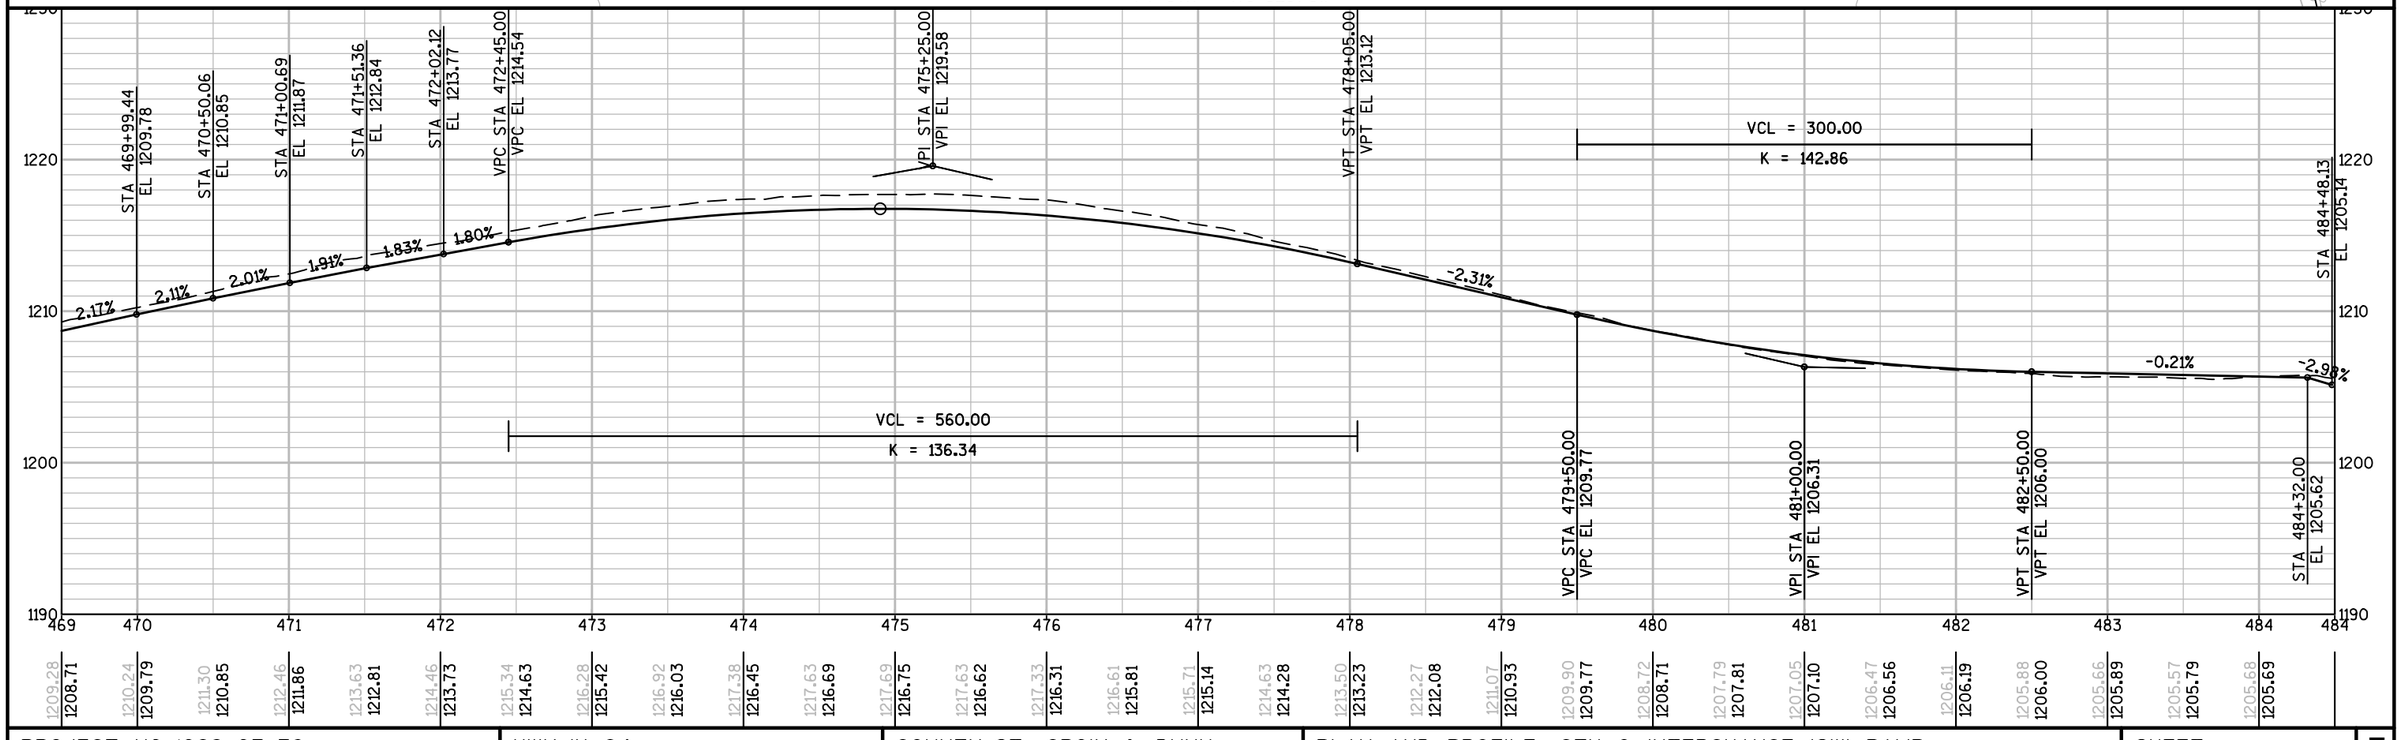

PROJECT NO:1022-07-76	HWY: IH 94	COUNTY: ST. CROIX & DUNN	PLAN AND PROFILE: CTH Q INTERCHANGE 'SW' RAMP	SHEET	E

PI STA = 485+05.39'NE'
Y = 187208.797
X = 112769.182
DELTA = 20°18'44"
D = 12°00'00"
T = 85.53'
L = 169.27'
R = 477.46'
PC STA = 484+19.86'NE'
PT STA = 485+89.13'NE'

PI STA = 491+33.22'NE'
Y = 186982.020
X = 113356.547
DELTA = 9°43'44"
D = 3°34'52"
T = 136.17'
L = 271.68'
R = 1600.00'
PC STA = 489+97.05'NE'
PT STA = 492+68.73'NE'

N

PC: 484+19.86'NE'
PI: 485+05.39'NE'
PT: 485+89.13'NE'
PC: 489+97.05'NE'
PT: 492+68.73'NE'
PI: 491+33.22'NE'
BP: 483+43.71'NE'
916
1211.820
ICP PIPE CAP
EP: 499+00.00'NE'
499WB+00.00
24.0' LT
496WB+61.52
28.0' LT
END CONC TAPER
498WB+50.00
28.0' LT
S89° 15' 03"E
S68° 53' 20"E
S78° 37' 03"E
484'NE'
486'NE'
488'NE'
490'NE'
492'NE'
494'NE'
496'NE'
498'NE'
SIGN
IH 94
484WB
486WB
488WB
490WB
492WB
494WB
496WB
498WB
484EB
486EB
488EB
490EB
492EB
494EB
496EB
498EB
INL

VCL = 180.00
K = 44.51
VCL = 900.00
K = 286.80
-2.00%
2.04%
-1.10%
-1.12%
-1.08%
-1.10%
-1.10%


VPC STA 483+60.00
VPC EL 1213.62
VPI STA 484+50.00
VPI EL 1211.82
VPT STA 485+40.00
VPT EL 1213.66
VPC STA 487+25.00
VPC EL 1217.43
VPI STA 491+75.00
VPI EL 1226.61
VPT STA 496+25.00
VPT EL 1221.67
STA 496+50.40
EL 1221.39
STA 496+99.36
EL 1220.84
STA 497+49.52
EL 1220.30
STA 497+99.68
EL 1219.75
STA 498+49.84
EL 1219.20
STA 483+43.71
EL 1213.95

1230
1220
1210
1200
483 484 485 486 487 488 489 490 491 492 493 494 495 496 497 498 499

1214.04 1213.82
1213.33 1213.00
1213.21 1212.73
1213.41 1213.02
1214.38 1213.86
1215.56 1214.88
1216.67 1215.90
1217.56 1216.92
1218.43 1217.93
1219.05 1218.86
1218.74 1219.71
1218.85 1220.47
1218.98 1221.14
1219.21 1221.72
1219.34 1222.22
1219.60 1222.63
1219.68 1222.95
1219.96 1223.19
1220.08 1223.33
1219.91 1223.40
1219.79 1223.37
1219.22 1223.26
1219.04 1223.06
1218.89 1222.77
1218.99 1222.39
1219.36 1221.93
1219.85 1221.39
1219.98 1220.83
1219.43 1220.29
1218.92 1219.75
1218.26 1219.20

PROJECT NO: 1022-07-76	HWY: IH 94	COUNTY: ST. CROIX & DUNN	PLAN AND PROFILE: CTH Q INTERCHANGE 'NE' RAMP	SHEET	E

FILE NAME : N:\PDS\C3D\10220706\SHEETSPLAN\PLAN SHEETS 10220776\050454_PP_NE_RAMP.DWG
LAYOUT NAME - SHEET - 050454
PLOT DATE : 3/7/2018 3:15 PM
PLOT BY : ANDERSON, THOMAS R PLOT NAME :
PLOT SCALE : 1 IN:100 FT

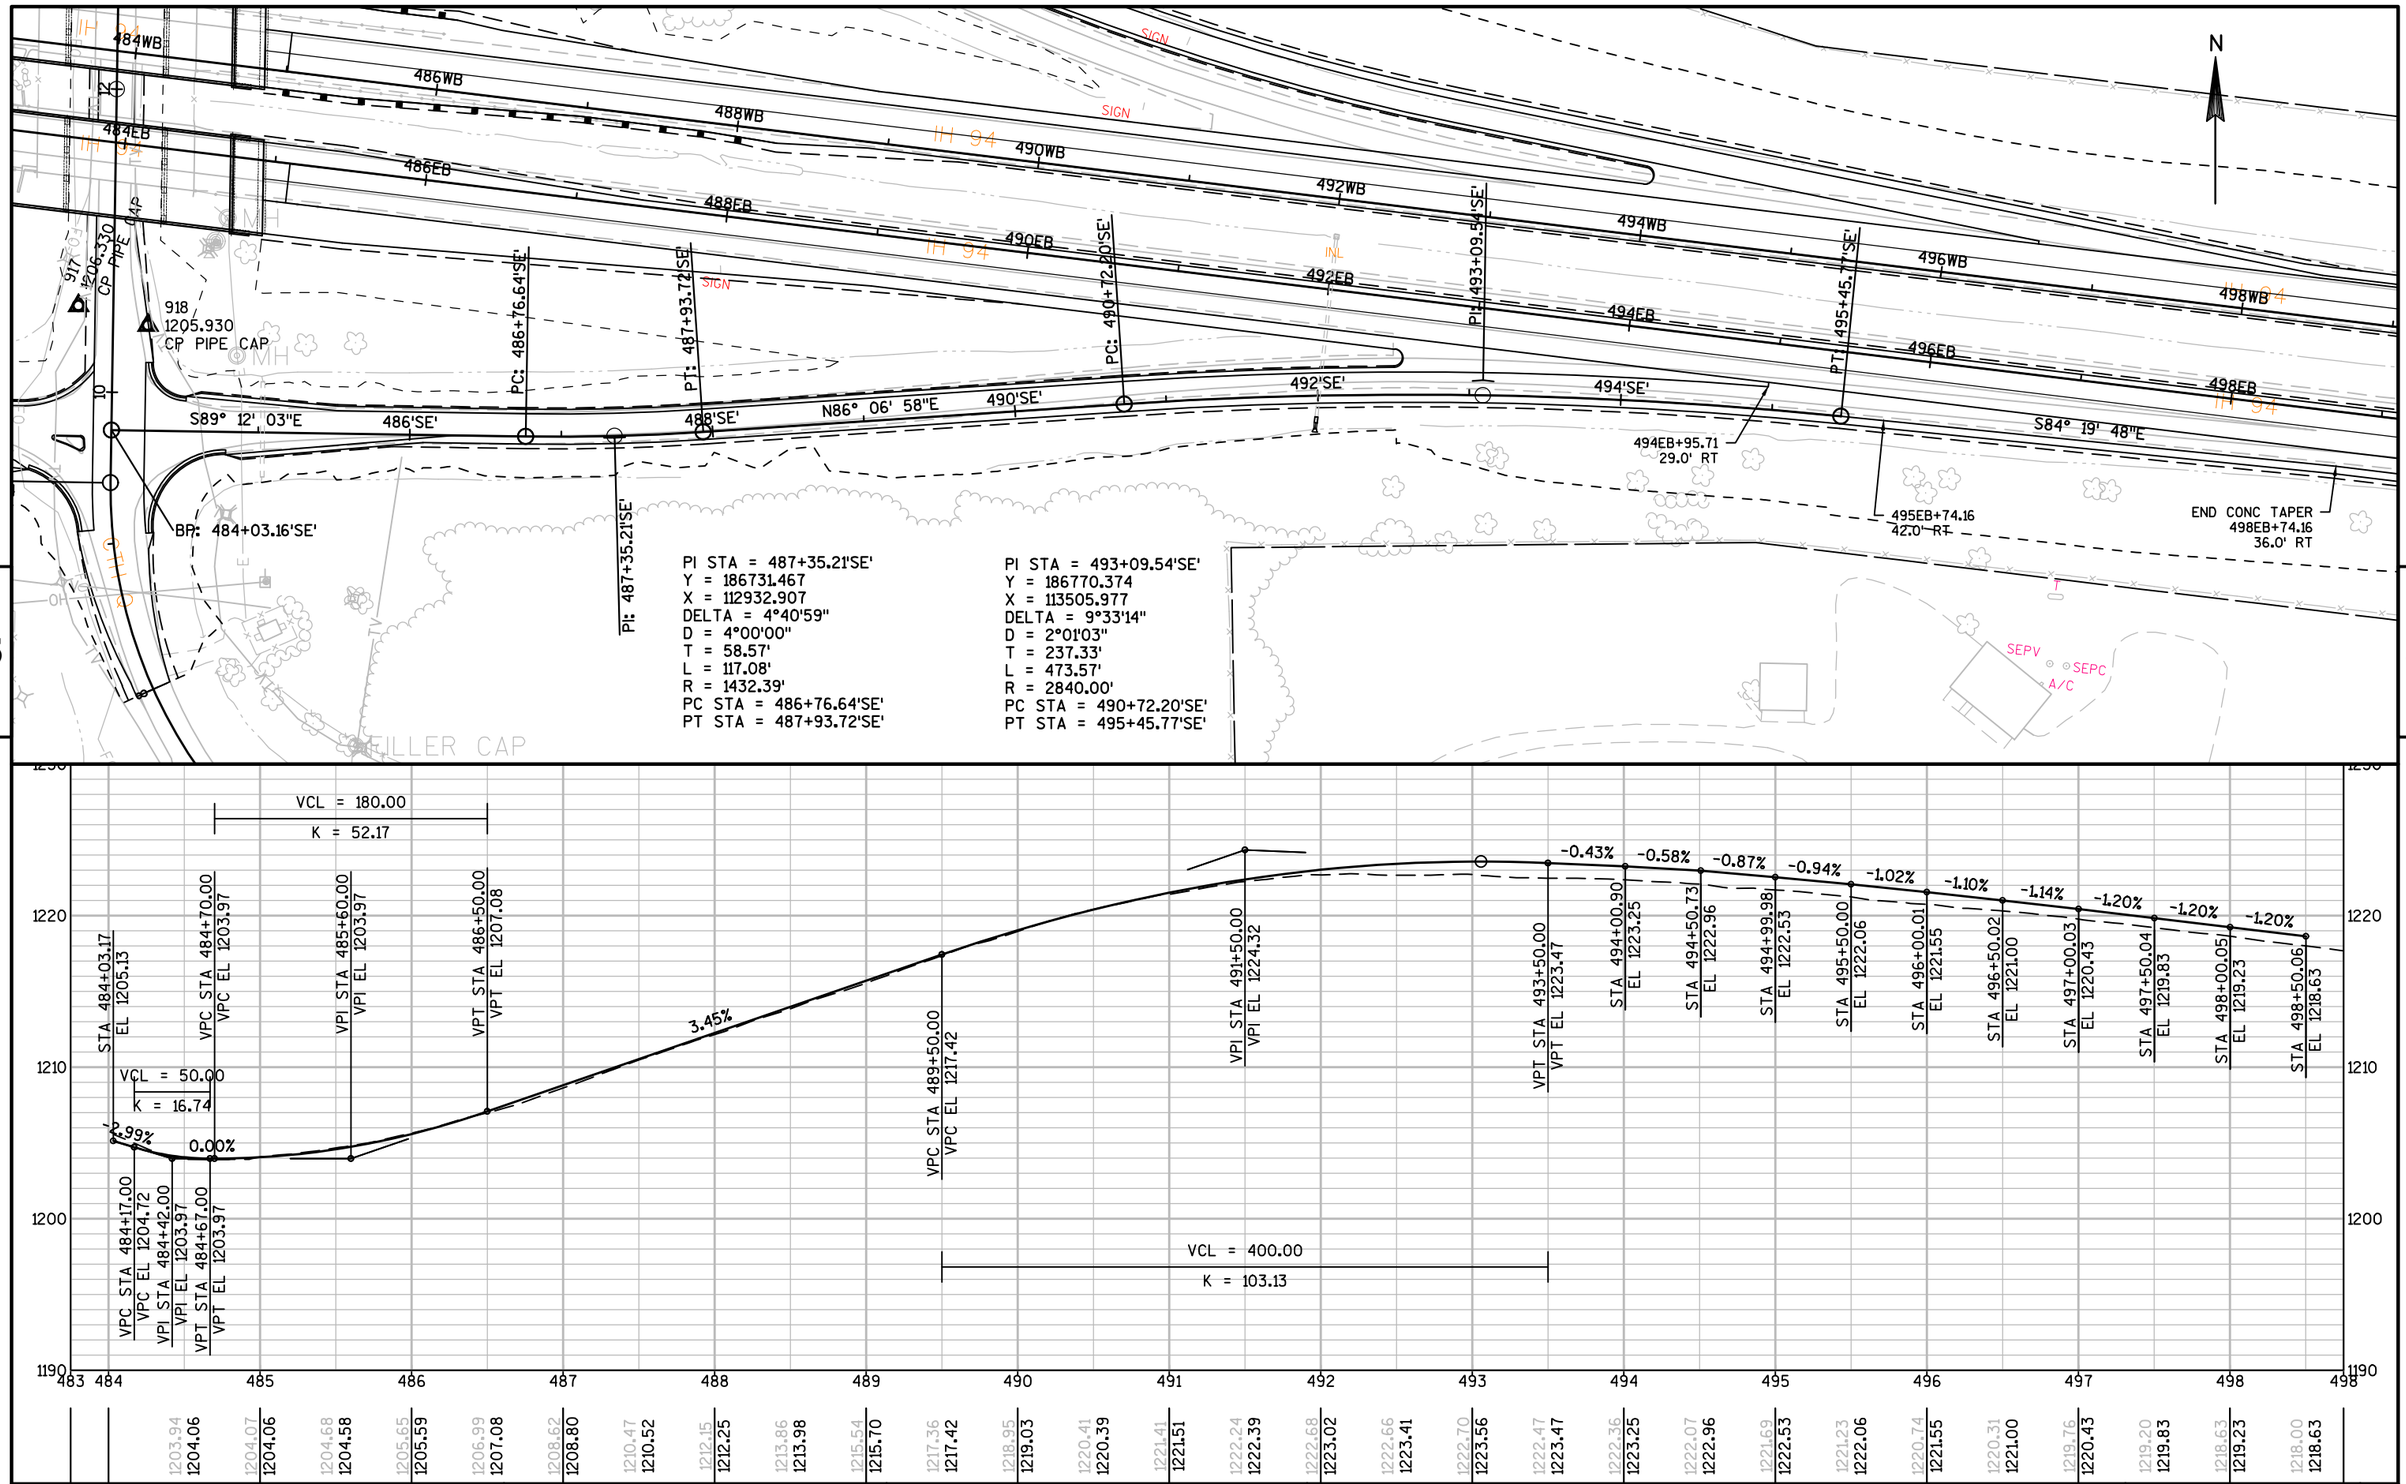


PI STA = 487+35.21'SE'
Y = 186731.467
X = 112932.907
DELTA = 4°40'59"
D = 4°00'00"
T = 58.57'
L = 117.08'
R = 1432.39'
PC STA = 486+76.64'SE'
PT STA = 487+93.72'SE'

PI STA = 493+09.54'SE'
Y = 186770.374
X = 113505.977
DELTA = 9°33'14"
D = 2°01'03"
T = 237.33'
L = 473.57'
R = 2840.00'
PC STA = 490+72.20'SE'
PT STA = 495+45.77'SE'

PROJECT NO: 1022-07-76	HWY: IH 94	COUNTY: ST. CROIX & DUNN	PLAN AND PROFILE: CTH Q INTERCHANGE 'SE' RAMP	SHEET	E


STATE PROJECT NUMBER

1022-07-76

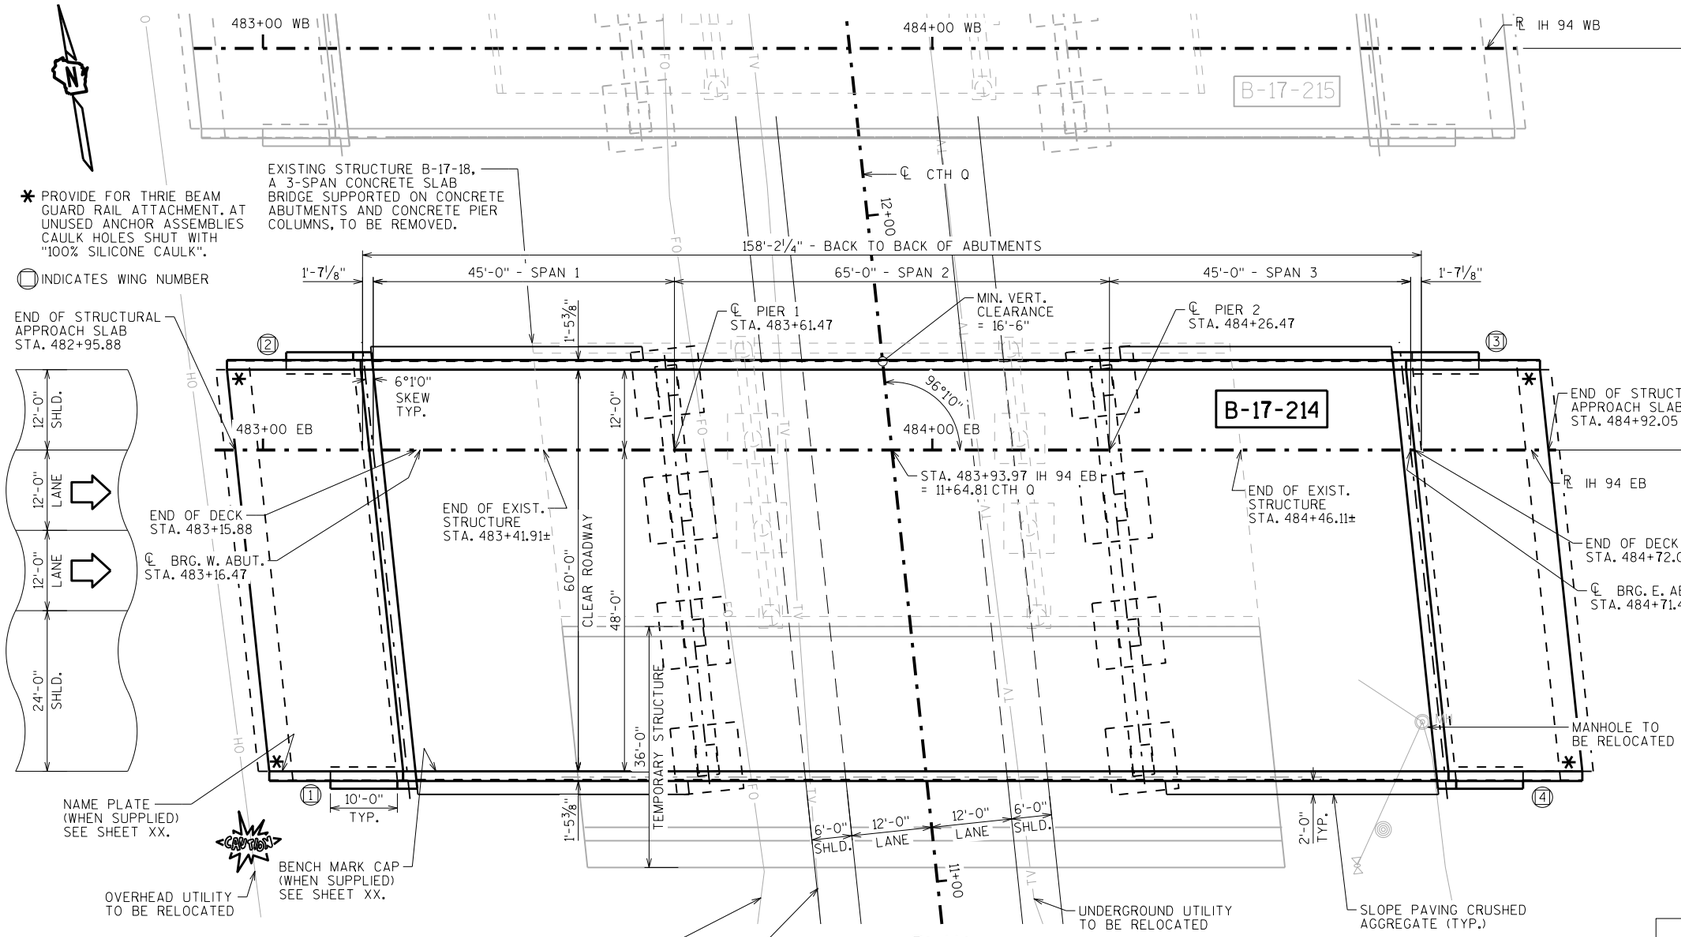


PLAN

3 SPAN - CONCRETE HAUNCHED SLAB

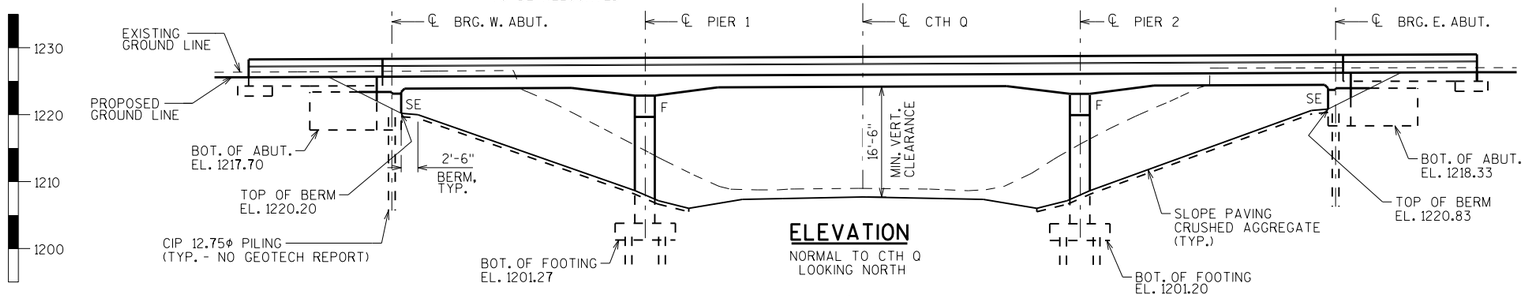

ELEVATION

NORMAL TO CTH Q
LOOKING NORTH

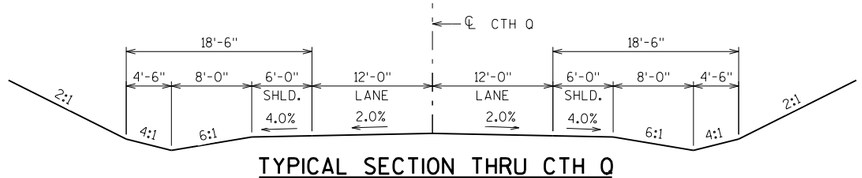

TYPICAL SECTION THRU CTH Q

DESIGN DATA

LIVE LOAD:

DESIGN LOADING: HL-93
INVENTORY RATING FACTOR: RF = 1.10
OPERATING RATING FACTOR: RF = 1.44
WISCONSIN STANDARD PERMIT VEHICLE (WIS.-SPV): 230(KIPS)

STRUCTURE IS DESIGNED FOR A FUTURE WEARING SURFACE OF 20 POUNDS PER SQUARE FOOT.

MATERIAL PROPERTIES:

CONCRETE MASONRY:
SUPERSTRUCTURE & STRUCTURAL APPROACH SLAB — f'c = 4,000 P.S.I.
ALL OTHER — f'c = 3,500 P.S.I.


BAR STEEL REINFORCEMENT:
GRADE 60 — fy = 60,000 P.S.I.
STAINLESS, GRADE 60 — fy = 60,000 P.S.I.

FOUNDATION DATA

ABUTMENTS TO BE SUPPORTED ON PILING DRIVEN TO A REQUIRED DRIVING RESISTANCE OF TONS** PER PILE AS DETERMINED BY THE MODIFIED GATES DYNAMIC FORMULA. ESTIMATED LONG.

PIER TO BE SUPPORTED ON PILING DRIVEN TO A REQUIRED DRIVING RESISTANCE OF TONS** PER PILE AS DETERMINED BY THE MODIFIED GATES DYNAMIC FORMULA. ESTIMATED LONG.

** THE FACTORED AXIAL RESISTANCE OF PILES IN COMPRESSION USED FOR DESIGN IS THE REQUIRED DRIVING RESISTANCE MULTIPLIED BY A RESISTANCE FACTOR OF 0.5 USING MODIFIED GATES TO DETERMINE DRIVEN PILE CAPACITY.

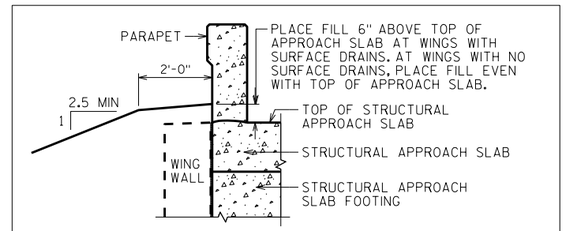

TYPICAL FILL SECTION AT END OF STRUCTURAL APPROACH SLABS

TRAFFIC VOLUME

IH 94 WB
ADT = 45,000 (2039)
R.D.S. = 70 M.P.H.

CTH Q
ADT = 710 (2039)
R.D.S. = 60 M.P.H.

STRUCTURE DESIGN CONTACTS:

STACIE WEIS	(608) 261-6109
AARON BONK	(608) 261-0261

LIST OF DRAWINGS

1. GENERAL PLAN
2. CROSS SECTION & QUANTITIES
3.
4.
5.
6.
7.
8.
9.
10.
11.
12.
13.
14.
15.

NO.	DATE	REVISION	BY

BUREAU OF STRUCTURES

ACCEPTED _____ _____
CHIEF STRUCTURES DESIGN ENGINEER — DATE

STRUCTURE B-17-214

IH 94 EB OVER CTH Q

COUNTY: DUNN | TOWN: LUCAS

DESIGN SPEC. AASHTO LRFD BRIDGE DESIGN SPECIFICATIONS

DESIGNED BY	DESIGNED CK'D.	DRAWN BY	PLANS CK'D.
SEW		SEW	

GENERAL PLAN

SHEET 1 OF

DRAFT

8

8


SCALE = 11.00

I.D. 1022-07-06E

DATE: JULY 2017


STATE PROJECT NUMBER

1022-07-76

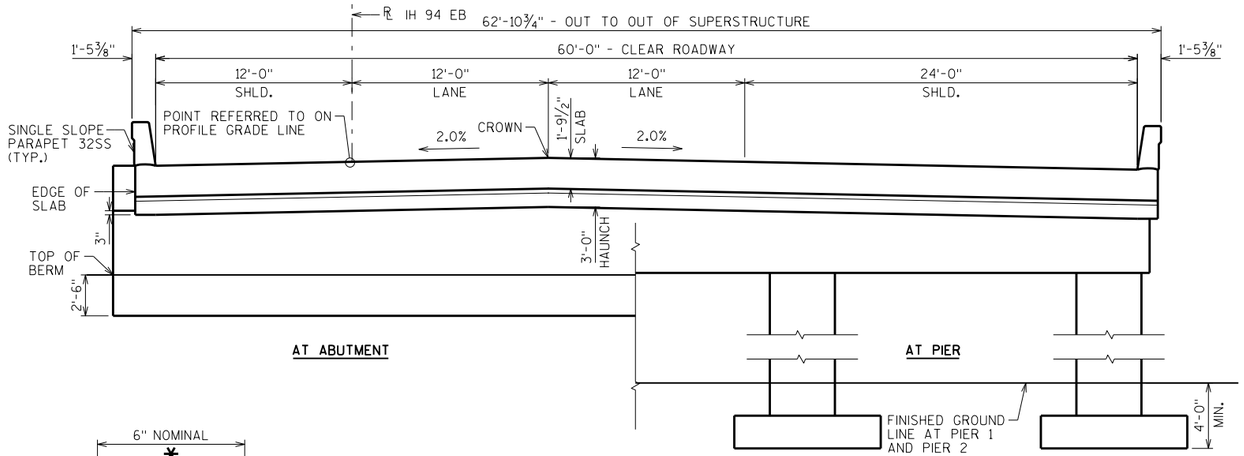

CROSS SECTION THRU BRIDGE

LOOKING EAST

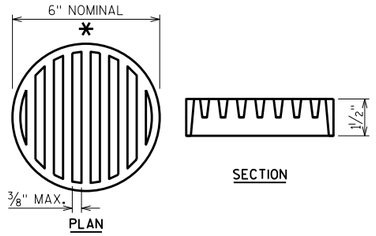


RODENT SHIELD DETAIL

* DIMENSIONS ARE APPROXIMATE. THE GRATE IS SIZED TO FIT INTO A PIPE COUPLING. ORIENT SO SLOTS ARE VERTICAL.

THE RODENT SHIELD, PIPE COUPLING AND SCREWS SHALL BE CONSIDERED INCIDENTAL TO THE BID ITEM "PIPE UNDERDRAIN WRAPPED 6-INCH".

THE RODENT SHIELD SHALL BE A PVC GRATE SIMILAR TO THIS DETAIL. THE GRATE IS COMMERCIALLY AVAILABLE AS A FLOOR STRAINER. A PIPE COUPLING IS REQUIRED FOR THE ATTACHMENT OF THIS SHIELD TO THE EXPOSED END OF THE PIPE UNDERDRAIN. THE SHIELD SHALL BE FASTENED TO THE PIPE COUPLING WITH TWO OR MORE NO. 10 X 1-INCH STAINLESS STEEL SHEET METAL SCREWS.

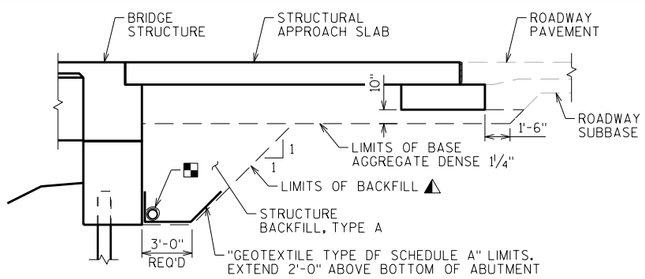


TYPICAL SECTION THRU ABUTMENT


(A1 ABUTMENT WITH STRUCTURAL APPROACH)

◭ BACKFILL PAY LIMITS. BACKFILL BEYOND BACKFILL PAY LIMITS SHALL BE INCIDENTAL TO EXCAVATION FOR STRUCTURES. LIMITS OF EXCAVATION SHALL BE DETERMINED BY THE CONTRACTOR.

▪ PIPE UNDERDRAIN WRAPPED (6 INCH). SLOPE 0.5% MIN. TO SUITABLE DRAINAGE. ATTACH RODENT SHIELD AT ENDS OF PIPE UNDERDRAIN.

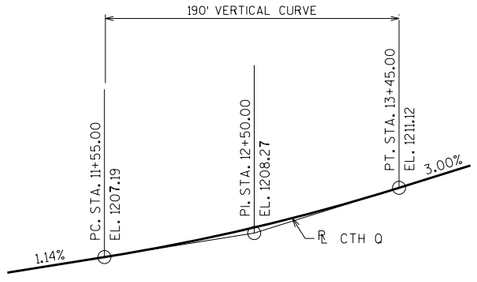

PROFILE GRADE LINE CTH Q

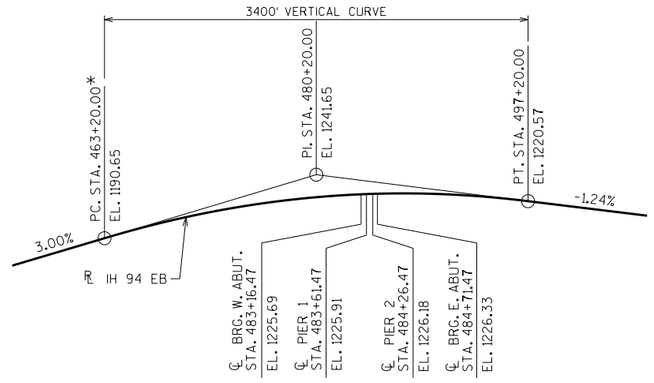

PROFILE GRADE LINE IH 94 EB

*NOTE: THE VPC STATION IS A MODIFIED VALUE. SEE ROADWAY PLANS FOR THE STATION EQUATIONS USED.

TOTAL ESTIMATED QUANTITIES

BID ITEM NUMBER	BID ITEMS	UNIT	SUPER.	WEST APPROACH	WEST ABUT.	PIER 1	PIER 2	EAST ABUT.	EAST APPROACH	TOTALS
203.0200	REMOVING OLD STRUCTURE STA. 483+93.97 EB	LS	———	———	———	———	———	———	———	1
206.1000	EXCAVATION FOR STRUCTURES BRIDGES B-17-214	LS	———	———	———	———	———	———	———	1
210.1500	BACKFILL STRUCTURE TYPE A	TON								
305.0120	BASE AGGREGATE DENSE 1 1/4-INCH	TON								
502.0100	CONCRETE MASONRY BRIDGES	CY								
502.3200	PROTECTIVE SURFACE TREATMENT	SY								
502.3210	PIGMENTED SURFACE SEALER	SY								
505.0400	BAR STEEL REINFORCEMENT HS STRUCTURES	LB								
505.0600	BAR STEEL REINFORCEMENT HS COATED STRUCTURES	LB								
505.0800.S	BAR STEEL REINFORCEMENT HS STAINLESS STRUCTURES	LB								
516.0500	RUBBERIZED MEMBRANE WATERPROOFING	SY								
550.XXXX	PILING STEEL HP XXXX	LF								
604.0500	SLOPE PAVING CRUSHED AGGREGATE	SY								
612.0406	PIPE UNDERDRAIN WRAPPED 6-INCH	LF								
614.0150	ANCHOR ASSEMBLIES FOR STEEL PLATE BEAM GUARD	EACH								
645.0111	GEOTEXTILE TYPE DF SCHEDULE A	SY								
	NON-BID ITEMS									
	FILLER	SIZE	———	———	———	———	———	———	———	½", ¾", 1½"

GENERAL NOTES

DRAWINGS SHALL NOT BE SCALED.

BAR STEEL REINFORCEMENT SHALL BE EMBEDDED 2" CLEAR UNLESS OTHERWISE SHOWN OR NOTED.

THE FIRST OR FIRST TWO DIGITS OF THE BAR MARK SIGNIFIES THE BAR SIZE.

BEVEL EXPOSED EDGES OF CONCRETE 3*4"UNLESS OTHERWISE NOTED.

AT THE BACK FACE OF ABUTMENT ALL VOLUME WHICH CANNOT BE PLACED BEFORE ABUTMENT CONSTRUCTION AND IS NOT OCCUPIED BY THE NEW STRUCTURE SHALL BE BACKFILLED WITH STRUCTURE BACKFILL. ALSO EXCLUDED IS THE "BASE AGGREGATE DENSE 1¼-INCH" AS DETAILED ON THE STRUCTURAL APPROACH SLAB SHEETS.

THE QUANTITY FOR BACKFILL STRUCTURE IS CALCULATED BASED ON THE DETAIL SHOWN IN THE PLANS.

PROTECTIVE SURFACE TREATMENT TO BE APPLIED TO THE ENTIRE EXPOSED TOP OF DECK AND APPROACH SLAB SURFACES AND TO THE VERTICAL AND HORIZONTAL SURFACES OF THE PAVING NOTCHES AT ABUTMENT DIAPHRAGMS.

PIGMENTED PROTECTIVE SURFACE SEALER TO BE APPLIED TO THE FRONT FACE AND THE TOP OF THE PARAPETS, INCLUDING PARAPETS ON APPROACH SLABS.

THE SLOPE OF THE FILL IN FRONT OF THE ABUTMENTS SHALL BE COVERED WITH SLOPE PAVING MATERIAL TO THE EXTENT SHOWN ON SHEET 1 AND THE ABUTMENT DETAILS.

TEMPORARY STRUCTURE BID ITEM IS INCLUDED IN B-17-215 PLANS.

TEMPORARY SHORING IS INCLUDED IN BID ITEM "TEMPORARY STRUCTURE STA. 483+44.69 EB". BID ITEM ON B-17-215 PLANS.

THE UPPER LIMITS OF "EXCAVATION FOR STRUCTURES BRIDGES B-17-214" SHALL BE THE EXISTING GROUNDLINE.

EXCAVATION BELOW THE ABUTMENT AND ABUTMENT BEDDING MATERIALS REQUIRES ENGINEER APPROVAL. GEOTEXTILE SHALL BE SET AT THE BOTTOM OF EXCAVATION AND EXTEND 2'-0" ABOVE BOTTOM OF ABUTMENT.

NO.	DATE	REVISION	BY

STATE OF WISCONSIN
DEPARTMENT OF TRANSPORTATION
STRUCTURES DESIGN SECTION

STRUCTURE B-17-214

DRAWN BY SEW | PLANS CK'D.

CROSS SECTION & QUANTITIES

SHEET 2

DRAFT


8

8

SCALE = 4.50


STATE PROJECT NUMBER

1022-07-76

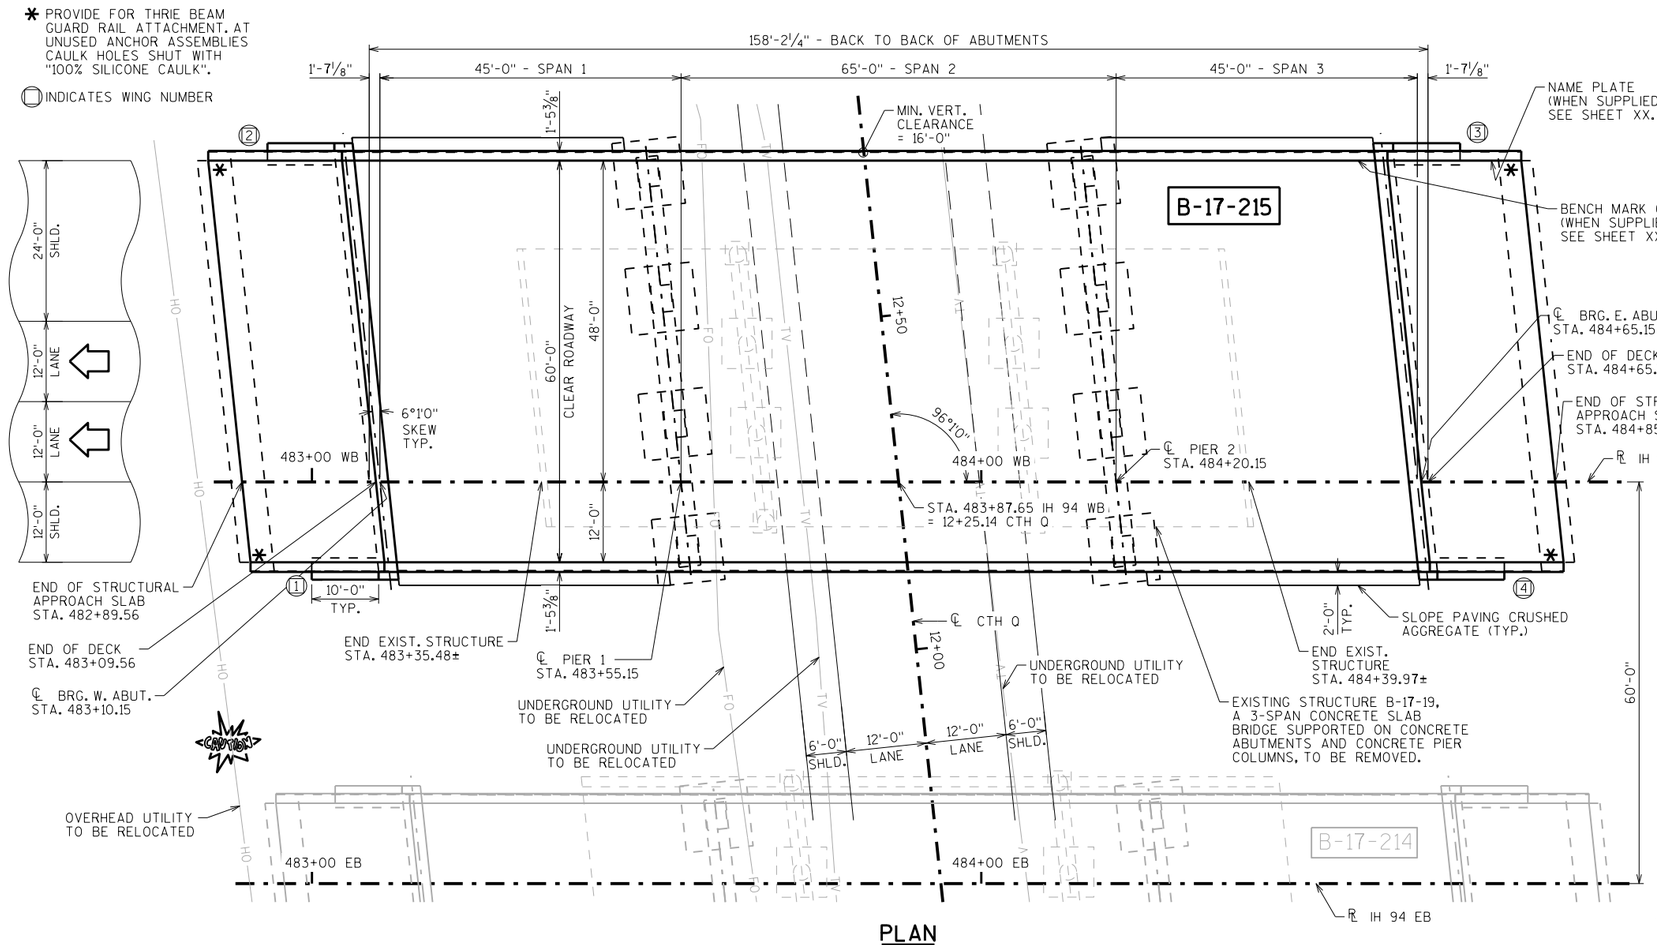


PLAN

3 SPAN - CONCRETE HAUNCHED SLAB

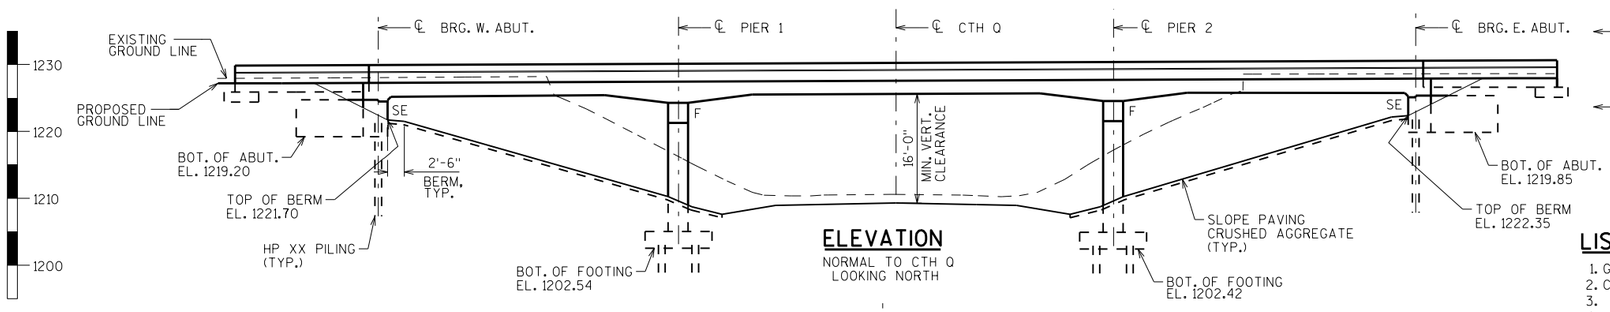

ELEVATION

NORMAL TO CTH Q
LOOKING NORTH

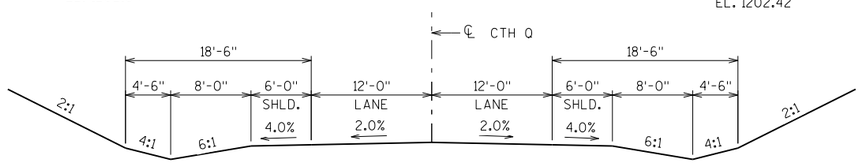

TYPICAL SECTION THRU CTH Q

DESIGN DATA

LIVE LOAD:

DESIGN LOADING: HL-93
INVENTORY RATING FACTOR: RF = 1.10
OPERATING RATING FACTOR: RF = 1.44
WISCONSIN STANDARD PERMIT VEHICLE (WIS.-SPV): 230(KIPS)

STRUCTURE IS DESIGNED FOR A FUTURE WEARING SURFACE OF 20 POUNDS PER SQUARE FOOT.

MATERIAL PROPERTIES:

CONCRETE MASONRY:
SUPERSTRUCTURE & STRUCTURAL APPROACH SLAB — f'c = 4,000 P.S.I.
ALL OTHER — f'c = 3,500 P.S.I.


BAR STEEL REINFORCEMENT:
GRADE 60 — fy = 60,000 P.S.I.
STAINLESS, GRADE 60 — fy = 60,000 P.S.I.

FOUNDATION DATA

ABUTMENTS TO BE SUPPORTED ON PILING DRIVEN TO A REQUIRED DRIVING RESISTANCE OF TONS ** PER PILE AS DETERMINED BY THE MODIFIED GATES DYNAMIC FORMULA. ESTIMATED LONG.

PIER TO BE SUPPORTED ON PILING DRIVEN TO A REQUIRED DRIVING RESISTANCE OF TONS ** PER PILE AS DETERMINED BY THE MODIFIED GATES DYNAMIC FORMULA. ESTIMATED LONG.

** THE FACTORED AXIAL RESISTANCE OF PILES IN COMPRESSION USED FOR DESIGN IS THE REQUIRED DRIVING RESISTANCE MULTIPLIED BY A RESISTANCE FACTOR OF 0.5 USING MODIFIED GATES TO DETERMINE DRIVEN PILE CAPACITY.

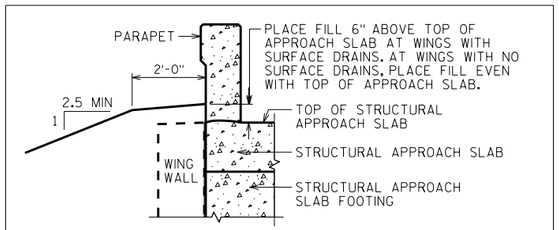

TYPICAL FILL SECTION AT END OF STRUCTURAL APPROACH SLABS

TRAFFIC VOLUME

IH 94 WB
ADT = 45,000 (2039)
R.D.S. = 70 M.P.H.

CTH Q
ADT = 710 (2039)
R.D.S. = 60 M.P.H.

STRUCTURE DESIGN CONTACTS:

STACIE WEIS (608) 261-6109
AARON BONK (608) 261-0261

LIST OF DRAWINGS

1. GENERAL PLAN
2. CROSS SECTION & QUANTITIES
3.
4.
5.
6.
7.
8.
9.
10.
11.
12.
13.
14.
15.

NO.	DATE	REVISION	BY

BUREAU OF STRUCTURES

ACCEPTED
CHIEF STRUCTURES DESIGN ENGINEER — DATE

STRUCTURE B-17-215

IH 94 WB OVER CTH Q

COUNTY: DUNN | TOWN: LUCAS

DESIGN SPEC. AASHTO LRFD BRIDGE DESIGN SPECIFICATIONS

DESIGNED BY	DESIGNED CK'D.	DRAWN BY	PLANS CK'D.
SEW	NAR	SEW	

GENERAL PLAN

SHEET 1 OF 2

DRAFT

I.D. 1022-07-06F

DATE: JULY 2017


SCALE = 11.00

8

8


STATE PROJECT NUMBER

1022-07-76

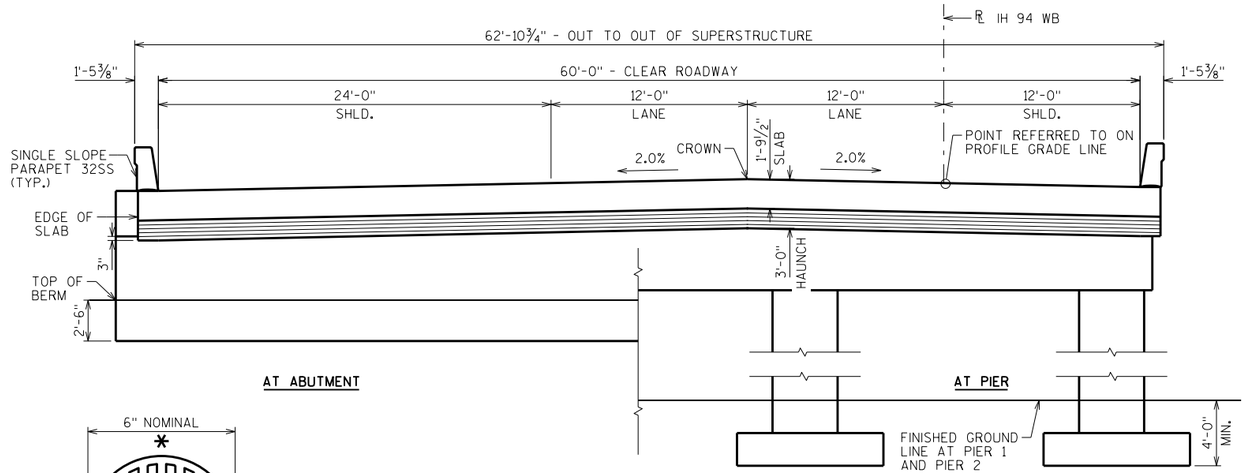

CROSS SECTION THRU BRIDGE

LOOKING EAST

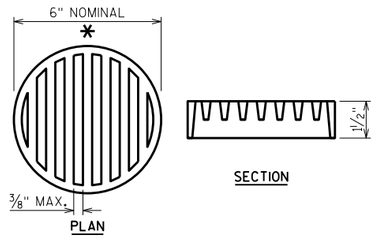


RODENT SHIELD DETAIL

* DIMENSIONS ARE APPROXIMATE. THE GRATE IS SIZED TO FIT INTO A PIPE COUPLING. ORIENT SO SLOTS ARE VERTICAL.

THE RODENT SHIELD, PIPE COUPLING AND SCREWS SHALL BE CONSIDERED INCIDENTAL TO THE BID ITEM "PIPE UNDERDRAIN WRAPPED 6-INCH".

THE RODENT SHIELD SHALL BE A PVC GRATE SIMILAR TO THIS DETAIL. THE GRATE IS COMMERCIALLY AVAILABLE AS A FLOOR STRAINER. A PIPE COUPLING IS REQUIRED FOR THE ATTACHMENT OF THIS SHIELD TO THE EXPOSED END OF THE PIPE UNDERDRAIN. THE SHIELD SHALL BE FASTENED TO THE PIPE COUPLING WITH TWO OR MORE NO. 10 X 1-INCH STAINLESS STEEL SHEET METAL SCREWS.

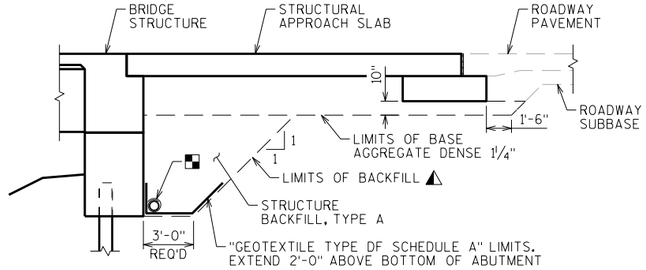


TYPICAL SECTION THRU ABUTMENT


(A1 ABUTMENT WITH STRUCTURAL APPROACH)

⚠ BACKFILL PAY LIMITS. BACKFILL BEYOND BACKFILL PAY LIMITS SHALL BE INCIDENTAL TO EXCAVATION FOR STRUCTURES. LIMITS OF EXCAVATION SHALL BE DETERMINED BY THE CONTRACTOR.

▪ PIPE UNDERDRAIN WRAPPED (6 INCH). SLOPE 0.5% MIN. TO SUITABLE DRAINAGE. ATTACH RODENT SHIELD AT ENDS OF PIPE UNDERDRAIN.

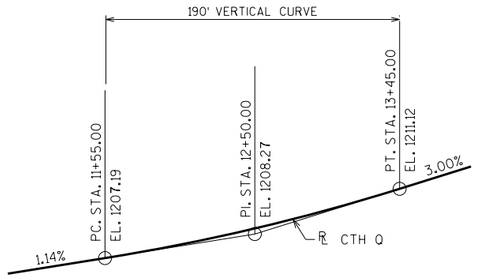

PROFILE GRADE LINE CTH Q

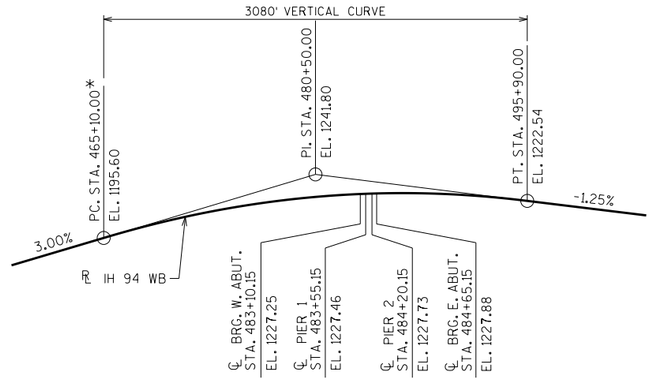

PROFILE GRADE LINE IH 94 WB

*NOTE: THE VPC STATION IS A MODIFIED VALUE. SEE ROADWAY PLANS FOR THE STATION EQUATIONS USED.

TOTAL ESTIMATED QUANTITIES

BID ITEM NUMBER	BID ITEMS	UNIT	SUPER.	WEST APPROACH	WEST ABUT.	PIER 1	PIER 2	EAST ABUT.	EAST APPROACH	TOTALS
203.0200	REMOVING OLD STRUCTURE STA. 483+87.65 WB	LS	———	———	———	———	———	———	———	1
206.1000	EXCAVATION FOR STRUCTURES BRIDGES B-17-215	LS	———	———	———	———	———	———	———	1
210.1500	BACKFILL STRUCTURE TYPE A	TON								
305.0120	BASE AGGREGATE DENSE 1 1/4-INCH	TON								
502.0100	CONCRETE MASONRY BRIDGES	CY								
502.3200	PROTECTIVE SURFACE TREATMENT	SY								
502.3210	PIGMENTED SURFACE SEALER	SY								
505.0400	BAR STEEL REINFORCEMENT HS STRUCTURES	LB								
505.0600	BAR STEEL REINFORCEMENT HS COATED STRUCTURES	LB								
505.0800.S	BAR STEEL REINFORCEMENT HS STAINLESS STRUCTURES	LB								
516.0500	RUBBERIZED MEMBRANE WATERPROOFING	SY								
526.0100	TEMPORARY STRUCTURE STA. 483+44.69 EB	LS								
550.XXXX	PILING STEEL HP XXXX	LF								
604.0500	SLOPE PAVING CRUSHED AGGREGATE	SY								
612.0406	PIPE UNDERDRAIN WRAPPED 6-INCH	LF								
614.0150	ANCHOR ASSEMBLIES FOR STEEL PLATE BEAM GUARD	EACH								
645.0111	GEOTEXTILE TYPE DF SCHEDULE A	SY								
	NON-BID ITEMS									
	FILLER	SIZE	———	———	———	———	———	———	———	½", ¾", 1½"

GENERAL NOTES

DRAWINGS SHALL NOT BE SCALED.

BAR STEEL REINFORCEMENT SHALL BE EMBEDDED 2" CLEAR UNLESS OTHERWISE SHOWN OR NOTED.

THE FIRST OR FIRST TWO DIGITS OF THE BAR MARK SIGNIFIES THE BAR SIZE.

BEVEL EXPOSED EDGES OF CONCRETE 3*4"UNLESS OTHERWISE NOTED.

AT THE BACK FACE OF ABUTMENT ALL VOLUME WHICH CANNOT BE PLACED BEFORE ABUTMENT CONSTRUCTION AND IS NOT OCCUPIED BY THE NEW STRUCTURE SHALL BE BACKFILLED WITH STRUCTURE BACKFILL. ALSO EXCLUDED IS THE "BASE AGGREGATE DENSE 1¼-INCH" AS DETAILED ON THE STRUCTURAL APPROACH SLAB SHEETS.

THE QUANTITY FOR BACKFILL STRUCTURE IS CALCULATED BASED ON THE DETAIL SHOWN IN THE PLANS.

PROTECTIVE SURFACE TREATMENT TO BE APPLIED TO THE ENTIRE EXPOSED TOP OF DECK AND APPROACH SLAB SURFACES AND TO THE VERTICAL AND HORIZONTAL SURFACES OF THE PAVING NOTCHES AT ABUTMENT DIAPHRAGMS.

PIGMENTED PROTECTIVE SURFACE SEALER TO BE APPLIED TO THE FRONT FACE AND THE TOP OF THE PARAPETS, INCLUDING PARAPETS ON APPROACH SLABS.

THE SLOPE OF THE FILL IN FRONT OF THE ABUTMENTS SHALL BE COVERED WITH SLOPE PAVING MATERIAL TO THE EXTENT SHOWN ON SHEET 1 AND THE ABUTMENT DETAILS.

TEMPORARY STRUCTURE LOCATION IS SHOWN ON B-17-214 PLANS.

TEMPORARY SHORING INCLUDED IN BID ITEM "TEMPORARY STRUCTURE STA. 483+44.69 EB".

THE UPPER LIMITS OF "EXCAVATION FOR STRUCTURES BRIDGES B-17-215" SHALL BE THE EXISTING GROUNDLINE.

EXCAVATION BELOW THE ABUTMENT AND ABUTMENT BEDDING MATERIALS REQUIRES ENGINEER APPROVAL. GEOTEXTILE SHALL BE SET AT THE BOTTOM OF EXCAVATION AND EXTEND 2'-0" ABOVE BOTTOM OF ABUTMENT.

NO.	DATE	REVISION	BY

STATE OF WISCONSIN
DEPARTMENT OF TRANSPORTATION
STRUCTURES DESIGN SECTION

STRUCTURE B-17-215

DRAWN BY SEW | PLANS CK'D.

CROSS SECTION & QUANTITIES

SHEET 2

DRAFT

8

8


SCALE = 4.50

STATE PROJECT NUMBER

1022-07-76

INDICATES WING NUMBER

* PROVIDE FOR THRIE BEAM GUARD RAIL ATTACHMENT. AT UNUSED ANCHOR ASSEMBLIES CAULK HOLES SHUT WITH "100% SILICONE CAULK".

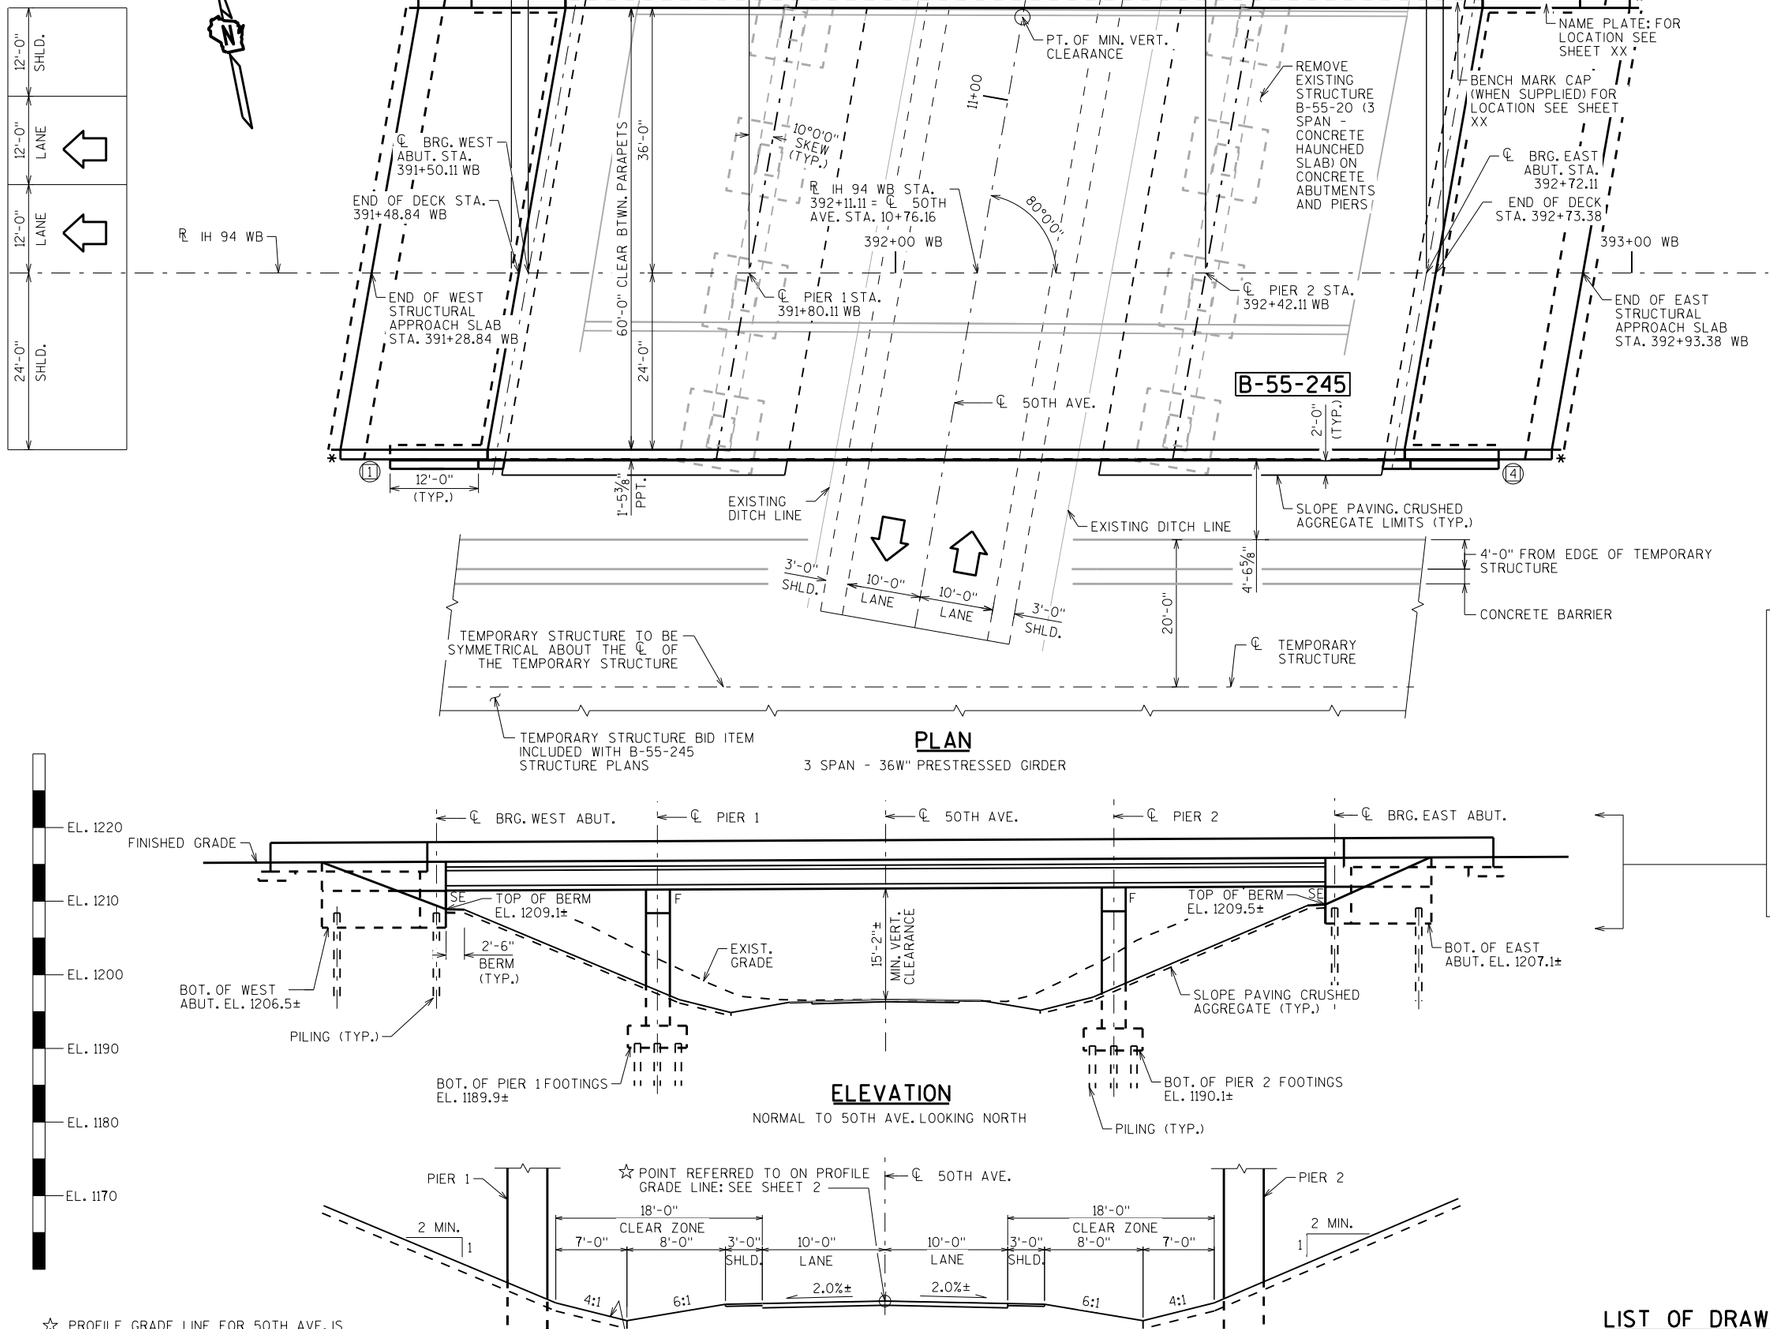


PLAN

3 SPAN - 36W" PRESTRESSED GIRDER

ELEVATION

NORMAL TO 50TH AVE. LOOKING NORTH

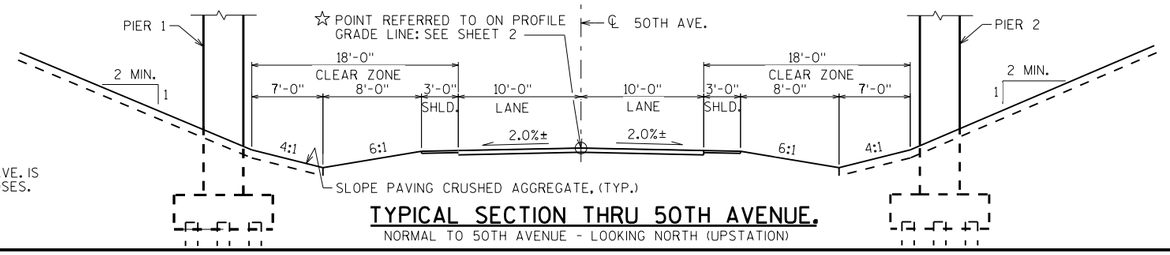

TYPICAL SECTION THRU 50TH AVENUE.

NORMAL TO 50TH AVENUE - LOOKING NORTH (UPSTATION)

☆ PROFILE GRADE LINE FOR 50TH AVE. IS GIVEN FOR INFORMATIONAL PURPOSES. EXIST. 50TH AVENUE TO REMAIN.

DESIGN DATA

LIVE LOAD:

DESIGN LOADING: HL-93
INVENTORY RATING FACTOR: RF = X.XX
OPERATING RATING FACTOR: RF = X.XX
WISCONSIN STANDARD PERMIT VEHICLE (WIS.-SPV): XX (KIPS)

STRUCTURE IS DESIGNED FOR A FUTURE WEARING SURFACE OF 20 POUNDS PER SQUARE FOOT.

MATERIAL PROPERTIES:

CONCRETE MASONRY:
SUPERSTRUCTURE & STRUCTURAL — f'c = 4,000 P.S.I.
APPROACH SLAB
ALL OTHER — f'c = 3,500 P.S.I.

BAR STEEL REINFORCEMENT:
GRADE 60 — fy = 60,000 P.S.I.
STAINLESS, GRADE 60 — fy = 60,000 P.S.I.

36W" PRESTRESSED GIRDERS:
CONCRETE MASONRY — f'c = 8,000 P.S.I.
STRANDS: 0.6" DIA. WITH ULTIMATE TENSILE STRENGTH OF 270,000 P.S.I.

FOUNDATION DATA


ABUTMENTS TO BE SUPPORTED ON PILING DRIVEN TO A REQUIRED DRIVING RESISTANCE OF TONS ✳✳ PER PILE AS DETERMINED BY THE MODIFIED GATES DYNAMIC FORMULA.
ESTIMATED LONG.

PIER TO BE SUPPORTED ON PILING DRIVEN TO A REQUIRED DRIVING RESISTANCE OF TONS ✳✳ PER PILE AS DETERMINED BY THE MODIFIED GATES DYNAMIC FORMULA.
ESTIMATED LONG.

✳✳THE FACTORED AXIAL RESISTANCE OF PILES IN COMPRESSION USED FOR DESIGN IS THE REQUIRED DRIVING RESISTANCE MULTIPLIED BY A RESISTANCE FACTOR OF 0.5 USING MODIFIED GATES TO DETERMINE DRIVEN PILE CAPACITY.

TRAFFIC VOLUME

IH 94 WB	50TH AVENUE
ADT = 45,000 (2039)	ADT = 135 (2039)
R.D.S. = 70 M.P.H.	R.D.S. = 60 M.P.H.

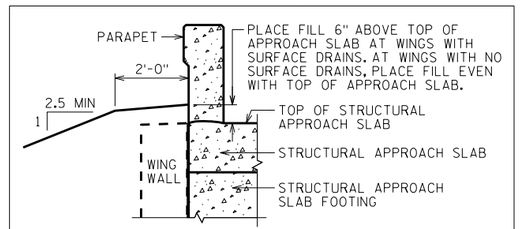

TYPICAL FILL SECTION AT END OF STRUCTURAL APPROACH SLABS

STRUCTURE DESIGN CONTACTS:

JOHN SENDOR (608) 266-5163
AARON BONK (608) 261-0261

LIST OF DRAWINGS

1. GENERAL PLAN
2. CROSS SECTION & QUANTITIES

NO.	DATE	REVISION	BY

BUREAU OF STRUCTURES

ACCEPTED
CHIEF STRUCTURES DESIGN ENGINEER DATE

STRUCTURE B-55-245

IH 94 WB OVER 50TH AVENUE

COUNTY	TOWN
ST.CROIX	CADY

DESIGN SPEC. AASHTO LRFD BRIDGE DESIGN SPECIFICATIONS

DESIGNED BY	DESIGNED CK'D.	DRAWN BY	PLANS CK'D.
JJS	NAR	JJS	

GENERAL PLAN

SHEET 1 OF 2

I.D. 1022-07-06D DATE: NOV. 2017

SCALE = 10.00


PRELIMINARY

8

8


STATE PROJECT NUMBER

1022-07-76

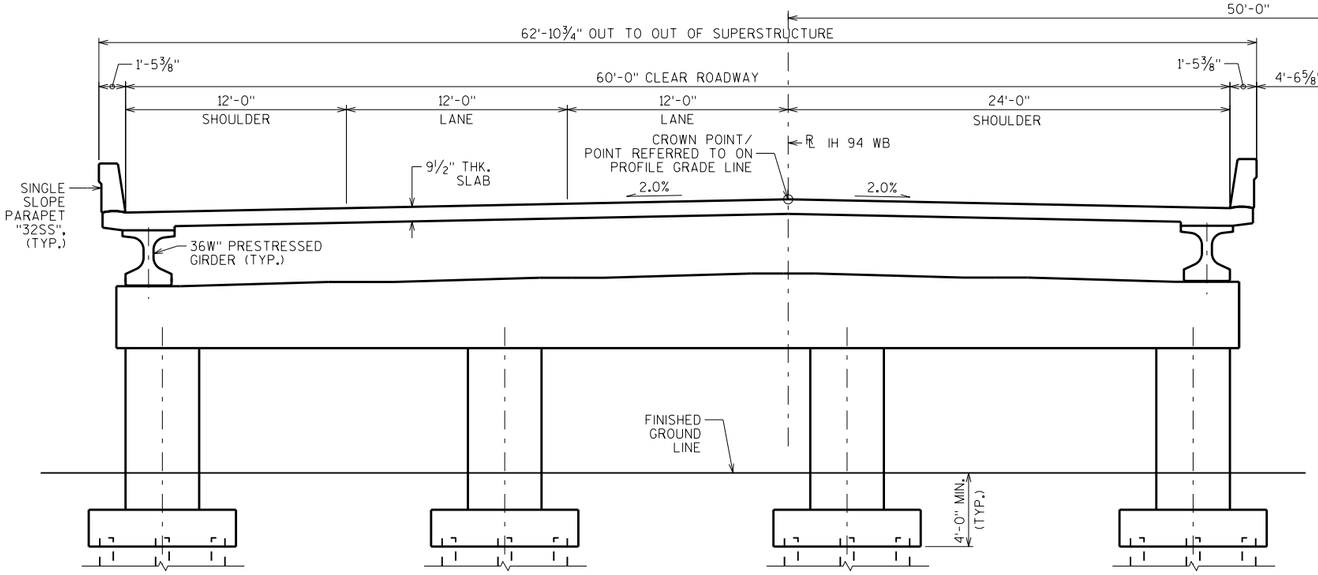


CROSS SECTION THRU ROADWAY

(LOOKING UPSTATION)

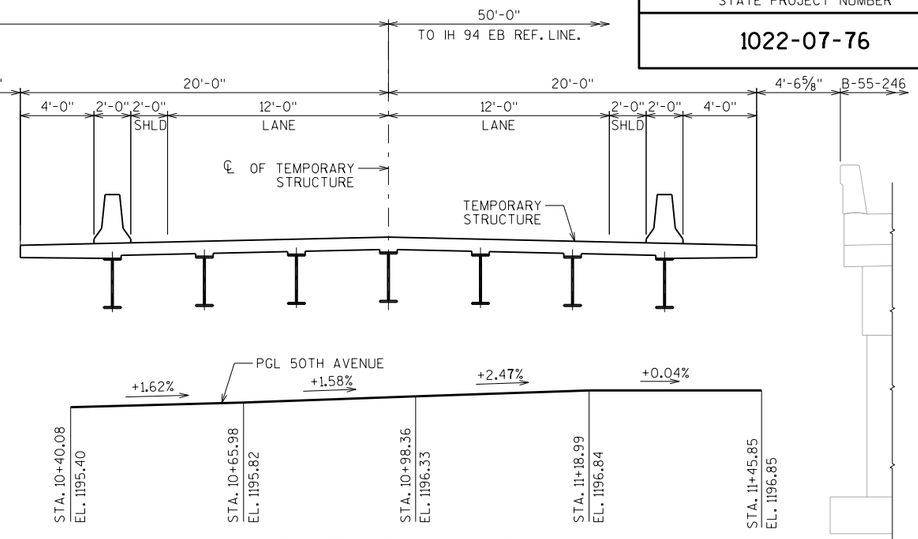

☆ PROFILE GRADE LINE 50TH AVE.


☆ PROFILE GRADE LINE FOR 50TH AVE. IS GIVEN FOR INFORMATIONAL PURPOSES. EXIST. 50TH AVE. TO REMAIN.

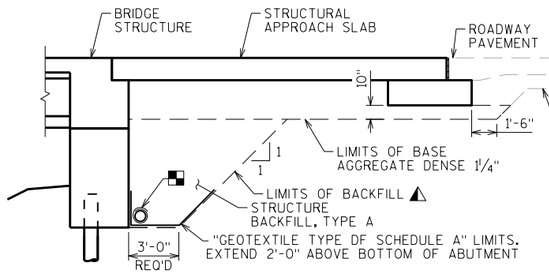

TYPICAL SECTION THRU ABUTMENT

⚠ BACKFILL PAY LIMITS. BACKFILL BEYOND BACKFILL PAY LIMITS SHALL BE INCIDENTAL TO EXCAVATION FOR STRUCTURES. LIMITS OF EXCAVATION SHALL BE DETERMINED BY THE CONTRACTOR.

PIPE UNDERDRAIN WRAPPED (6-INCH). SLOPE 0.5% MIN. TO SUITABLE DRAINAGE. ATTACH RODENT SHIELD AT ENDS OF PIPE UNDERDRAIN. (SEE DETAIL ON "ABUTMENT DETAILS" SHEETS)

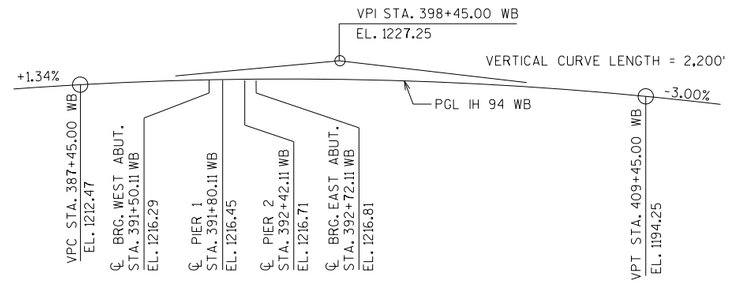

PROFILE GRADE LINE IH 94 WB

TOTAL ESTIMATED QUANTITIES

BID ITEM NUMBER	BID ITEMS	UNIT	SUPER.	WEST APPROACH	WEST ABUT.	PIER 1	PIER 2	EAST ABUT.	EAST APPROACH	TOTALS
203.0200	REMOVING OLD STRUCTURE STA. 392+11.11	LS	——	——	——	——	——	——	——	1
206.1000	EXCAVATION FOR STRUCTURES BRIDGES B-55-245	LS	——	——	——	——	——	——	——	1
210.1500	BACKFILL STRUCTURE TYPE A	TON								
305.0120	BASE AGGREGATE DENSE 1 1/4-INCH	TON								
502.0100	CONCRETE MASONRY BRIDGES	CY								
502.3200	PROTECTIVE SURFACE TREATMENT	SY								
502.3210	PIGMENTED SURFACE SEALER	SY								
503.0137	PRESTRESSED GIRDER TYPE I 36W-INCH	LF								
505.0400	BAR STEEL REINFORCEMENT HS STRUCTURES	LB								
505.0600	BAR STEEL REINFORCEMENT HS COATED STRUCTURES	LB								
505.0800.S	BAR STEEL REINFORCEMENT HS STAINLESS STRUCTURES	LB								
506.2605	BEARING PADS ELASTOMERIC NON-LAMINATED	EACH								
506.4000	STEEL DIAPHRAGMS B-55-245	EACH								
516.0500	RUBBERIZED MEMBRANE WATERPROOFING	SY								
526.0100	TEMPORARY STRUCTURE STA. 392+11.11	LS								
604.0500	SLOPE PAVING CRUSHED AGGREGATE	SY								
612.0406	PIPE UNDERDRAIN WRAPPED 6-INCH	LF								
614.0150	ANCHOR ASSEMBLIES FOR STEEL PLATE BEAM GUARD	EACH								
645.0111	GEOTEXTILE TYPE DF SCHEDULE A	SY								
	NON-BID ITEMS									
	FILLER	SIZE	——	——	——	——	——	——	——	½", ¾", 1½"

GENERAL NOTES

DRAWINGS SHALL NOT BE SCALED.

BAR STEEL REINFORCEMENT SHALL BE EMBEDDED 2" CLEAR UNLESS OTHERWISE SHOWN OR NOTED.

THE FIRST OR FIRST TWO DIGITS OF THE BAR MARK SIGNIFIES THE BAR SIZE.

BEVEL EXPOSED EDGES OF CONCRETE ¾" UNLESS OTHERWISE NOTED.

AT THE BACK FACE OF ABUTMENT ALL VOLUME WHICH CANNOT BE PLACED BEFORE ABUTMENT CONSTRUCTION AND IS NOT OCCUPIED BY THE NEW STRUCTURE SHALL BE BACKFILLED WITH STRUCTURE BACKFILL. ALSO EXCLUDED IS THE "BASE AGGREGATE DENSE 1 1/4-INCH" AS DETAILED ON THE STRUCTURAL APPROACH SLAB SHEETS.

THE QUANTITY FOR BACKFILL STRUCTURE IS CALCULATED BASED ON THE DETAIL SHOWN IN THE PLANS.

ELASTOMERIC BEARING PADS NEED NOT BE INDIVIDUALLY MOLDED PROVIDED THE CUT EDGES ARE SMOOTH AND TRUE.

PROTECTIVE SURFACE TREATMENT TO BE APPLIED TO THE ENTIRE EXPOSED TOP OF DECK AND APPROACH SLAB SURFACES AND TO THE VERTICAL AND HORIZONTAL SURFACES OF THE PAVING NOTCHES AT ABUTMENT DIAPHRAGMS.

PIGMENTED SURFACE SEALER TO BE APPLIED TO THE FRONT FACE AND THE TOP OF THE PARAPET, INCLUDING PARAPETS ON STRUCTURAL APPROACH SLABS.

THE SLOPE OF THE FILL IN FRONT OF THE ABUTMENTS SHALL BE COVERED WITH SLOPE PAVING MATERIAL TO THE EXTENT SHOWN ON SHEET 1 AND THE ABUTMENT DETAILS.

THE HAUNCH CONCRETE QUANTITY IS BASED ON THE AVERAGE HAUNCH SHOWN ON THE "36W PRESTRESSED GIRDER DETAILS 2" SHEET.

THE EXISTING GROUND LINE SHALL BE USED AS THE UPPER LIMITS OF EXCAVATION AT THE PIERS.

TEMPORARY SHORING IS INCLUDED IN BID ITEM "TEMPORARY STRUCTURE STA. 392+11.11".

EXCAVATION BELOW THE ABUTMENT AND ABUTMENT BEDDING MATERIALS REQUIRES ENGINEER APPROVAL. GEOTEXTILE SHALL BE SET AT THE BOTTOM OF EXCAVATION AND EXTEND 2'-0" ABOVE BOTTOM OF ABUTMENT.

NO.	DATE	REVISION	BY

STATE OF WISCONSIN
DEPARTMENT OF TRANSPORTATION
STRUCTURES DESIGN SECTION

STRUCTURE B-55-245

DRAWN BY | JJS | PLANS CK'D.

CROSS SECTION & QUANTITIES

SHEET 2

PRELIMINARY

SCALE = 4.00

8


8

STATE PROJECT NUMBER

1022-07-76


INDICATES WING NUMBER

* PROVIDE FOR THRIE BEAM GUARD RAIL ATTACHMENT. AT UNUSED ANCHOR ASSEMBLIES CAULK HOLES SHUT WITH "100% SILICONE CAULK".

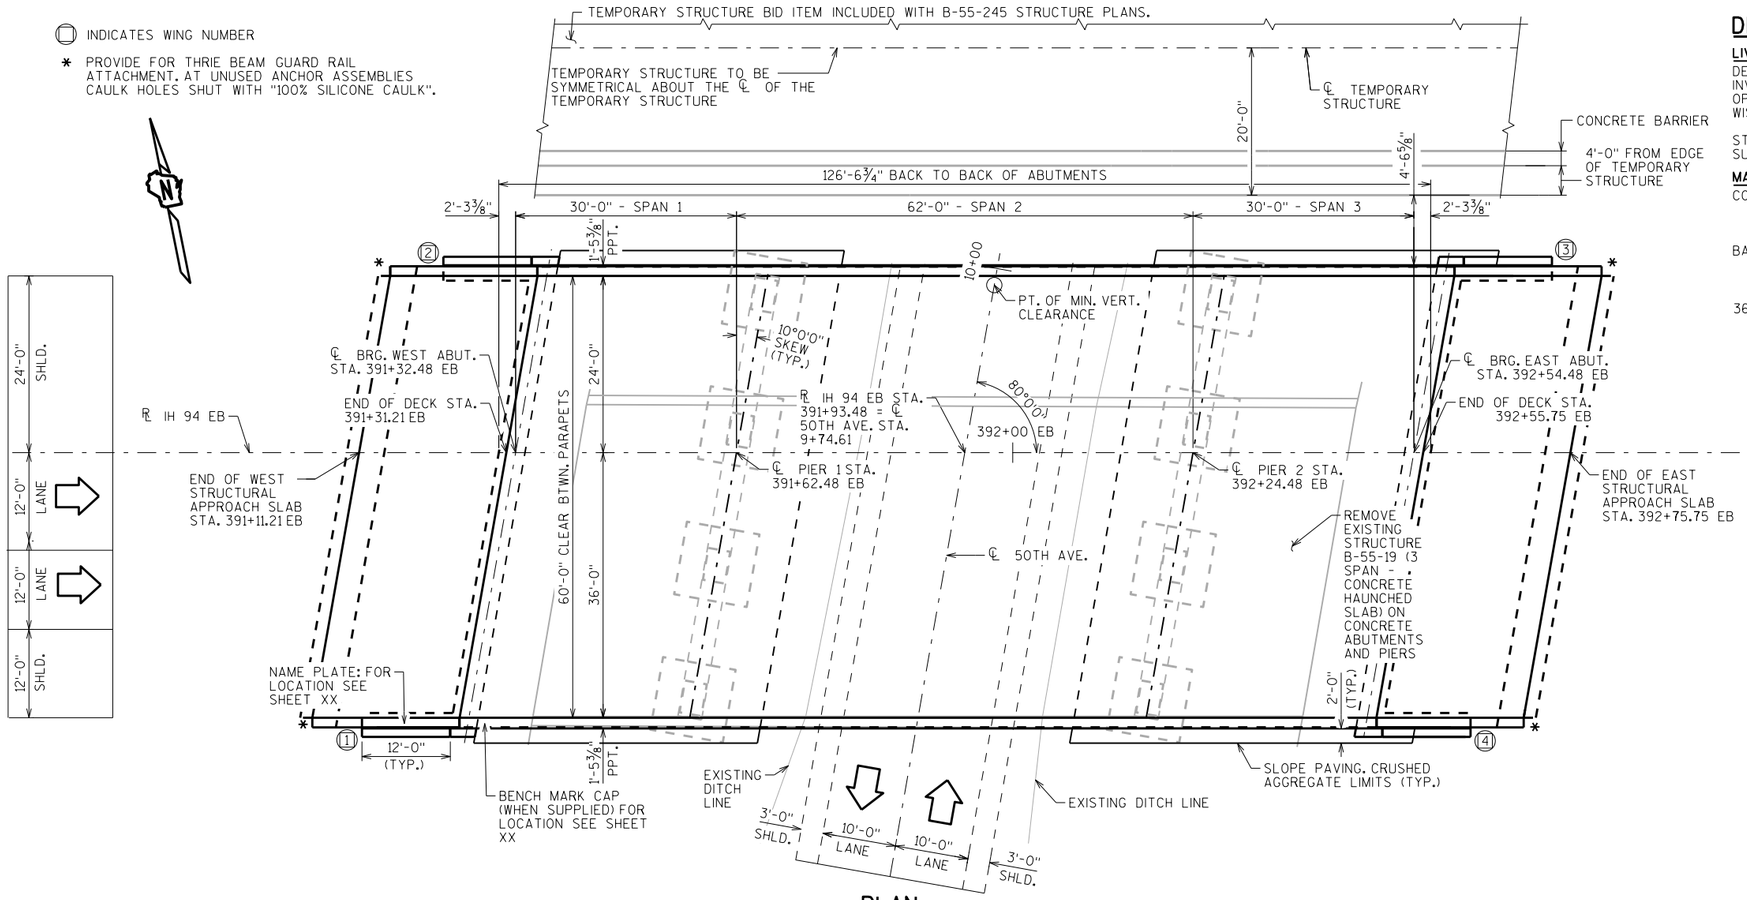

PLAN

3 SPAN - 36W" PRESTRESSED GIRDER

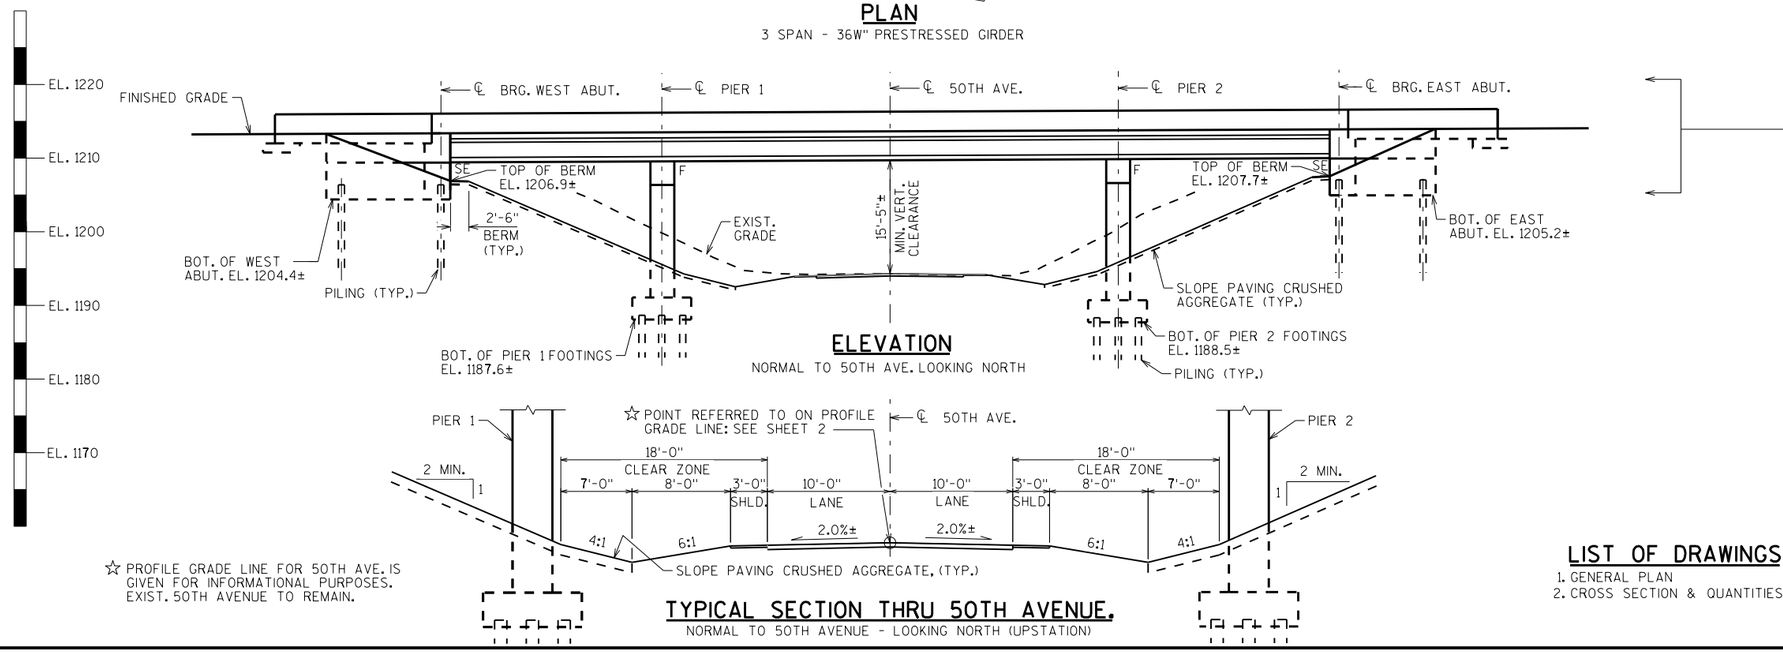

ELEVATION

NORMAL TO 50TH AVE. LOOKING NORTH

☆ PROFILE GRADE LINE FOR 50TH AVE. IS GIVEN FOR INFORMATIONAL PURPOSES. EXIST. 50TH AVENUE TO REMAIN.

TYPICAL SECTION THRU 50TH AVENUE.

NORMAL TO 50TH AVENUE - LOOKING NORTH (UPSTATION)

DESIGN DATA

LIVE LOAD:

DESIGN LOADING: HL-93
INVENTORY RATING FACTOR: RF = XX
OPERATING RATING FACTOR: RF = XX
WISCONSIN STANDARD PERMIT VEHICLE (WIS.-SPV): XX (KIPS)

STRUCTURE IS DESIGNED FOR A FUTURE WEARING SURFACE OF 20 POUNDS PER SQUARE FOOT.

MATERIAL PROPERTIES:

CONCRETE MASONRY:
SUPERSTRUCTURE & STRUCTURAL APPROACH SLAB — f'c = 4,000 P.S.I.
ALL OTHER — f'c = 3,500 P.S.I.

BAR STEEL REINFORCEMENT:
GRADE 60 — fy = 60,000 P.S.I.
STAINLESS, GRADE 60 — fy = 60,000 P.S.I.

36W" PRESTRESSED GIRDERS:
CONCRETE MASONRY — f'c = 8,000 P.S.I.
STRANDS: 0.6" DIA. WITH ULTIMATE TENSILE STRENGTH OF 270,000 P.S.I.

FOUNDATION DATA


ABUTMENTS TO BE SUPPORTED ON PILING DRIVEN TO A REQUIRED DRIVING RESISTANCE OF TONS ✱✱ PER PILE AS DETERMINED BY THE MODIFIED GATES DYNAMIC FORMULA.
ESTIMATED LONG.

PIER TO BE SUPPORTED ON PILING DRIVEN TO A REQUIRED DRIVING RESISTANCE OF TONS ✱✱ PER PILE AS DETERMINED BY THE MODIFIED GATES DYNAMIC FORMULA.
ESTIMATED LONG.

✱✱ THE FACTORED AXIAL RESISTANCE OF PILES IN COMPRESSION USED FOR DESIGN IS THE REQUIRED DRIVING RESISTANCE MULTIPLIED BY A RESISTANCE FACTOR OF 0.5 USING MODIFIED GATES TO DETERMINE DRIVEN PILE CAPACITY.

TRAFFIC VOLUME

IH 94 EB	50TH AVENUE
ADT = 45,000 (2039)	ADT = 135 (2039)
R.D.S. = 70 M.P.H.	R.D.S. = 60 M.P.H.

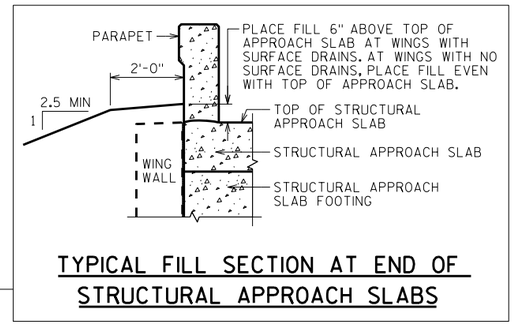

TYPICAL FILL SECTION AT END OF STRUCTURAL APPROACH SLABS

STRUCTURE DESIGN CONTACTS:

JOHN SENDOR (608) 266-5163
AARON BONK (608) 261-0261

LIST OF DRAWINGS

1. GENERAL PLAN
2. CROSS SECTION & QUANTITIES

NO.	DATE	REVISION	BY

BUREAU OF STRUCTURES

ACCEPTED _____ _____
CHIEF STRUCTURES DESIGN ENGINEER DATE

STRUCTURE B-55-246

IH 94 EB OVER 50TH AVENUE

COUNTY	TOWN
ST.CROIX	CADY

DESIGN SPEC.
AASHTO LRFD BRIDGE DESIGN SPECIFICATIONS

DESIGNED BY	DESIGNED CK'D.	DRAWN BY	PLANS CK'D.
JJS	NAR	JJS	

GENERAL PLAN

SHEET 1 OF 2

I.D. 1022-07-06C DATE: NOV. 2017

SCALE = 10.00


PRELIMINARY

8

8


STATE PROJECT NUMBER

1022-07-76

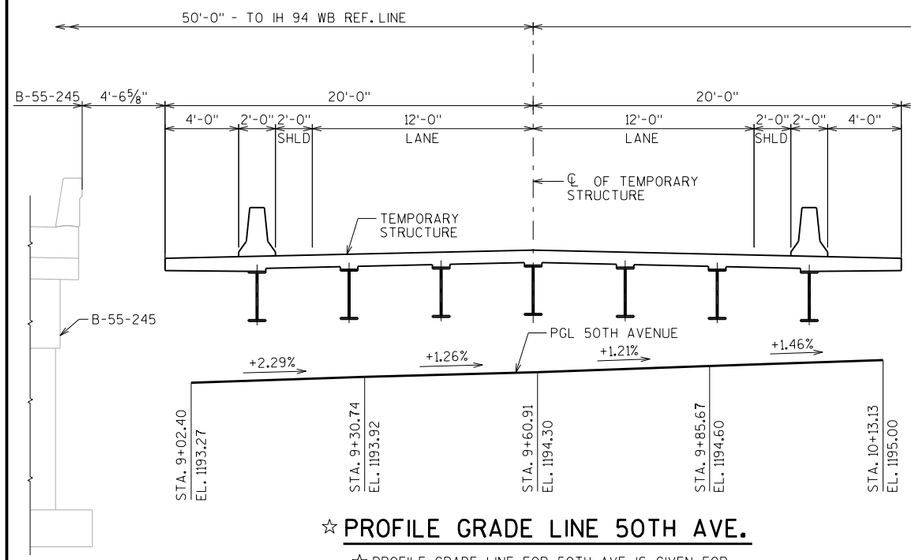


☆ PROFILE GRADE LINE 50TH AVE.

☆ PROFILE GRADE LINE FOR 50TH AVE. IS GIVEN FOR INFORMATIONAL PURPOSES. EXIST. 50TH AVE. TO REMAIN.

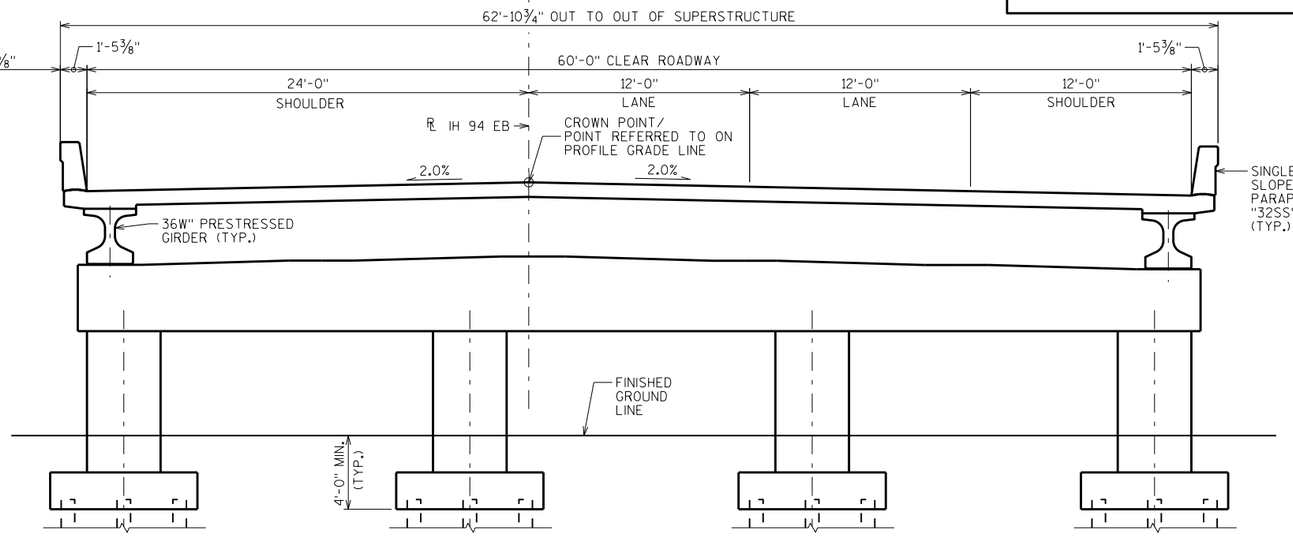

CROSS SECTION THRU ROADWAY

(LOOKING UPSTATION)

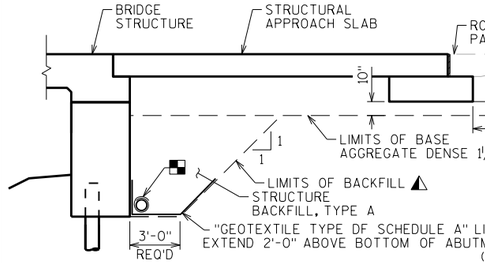


TYPICAL SECTION THRU ABUTMENT

⚠ BACKFILL PAY LIMITS. BACKFILL BEYOND BACKFILL PAY LIMITS SHALL BE INCIDENTAL TO EXCAVATION FOR STRUCTURES. LIMITS OF EXCAVATION SHALL BE DETERMINED BY THE CONTRACTOR.

▪ PIPE UNDERDRAIN WRAPPED (6-INCH). SLOPE 0.5% MIN. TO SUITABLE DRAINAGE. ATTACH RODENT SHIELD AT ENDS OF PIPE UNDERDRAIN. (SEE DETAIL ON "ABUTMENT DETAILS" SHEETS)

TOTAL ESTIMATED QUANTITIES

BID ITEM NUMBER	BID ITEMS	UNIT	SUPER.	WEST APPROACH	WEST ABUT.	PIER 1	PIER 2	EAST ABUT.	EAST APPROACH	TOTALS
203.0200	REMOVING OLD STRUCTURE STA. 393+93.48	LS	———	———	———	———	———	———	———	1
206.1000	EXCAVATION FOR STRUCTURES BRIDGES B-55-246	LS	———	———	———	———	———	———	———	1
210.1500	BACKFILL STRUCTURE TYPE A	TON								
305.0120	BASE AGGREGATE DENSE 1 1/4-INCH	TON								
502.0100	CONCRETE MASONRY BRIDGES	CY								
502.3200	PROTECTIVE SURFACE TREATMENT	SY								
502.3210	PIGMENTED SURFACE SEALER	SY								
503.0137	PRESTRESSED GIRDER TYPE I 36W-INCH	LF								
505.0400	BAR STEEL REINFORCEMENT HS STRUCTURES	LB								
505.0600	BAR STEEL REINFORCEMENT HS COATED STRUCTURES	LB								
505.0800.S	BAR STEEL REINFORCEMENT HS STAINLESS STRUCTURES	LB								
506.2605	BEARING PADS ELASTOMERIC NON-LAMINATED	EACH								
506.4000	STEEL DIAPHRAGMS B-55-246	EACH								
516.0500	RUBBERIZED MEMBRANE WATERPROOFING	SY								
604.0500	SLOPE PAVING CRUSHED AGGREGATE	SY								
612.0406	PIPE UNDERDRAIN WRAPPED 6-INCH	LF								
614.0150	ANCHOR ASSEMBLIES FOR STEEL PLATE BEAM GUARD	EACH								
645.0111	GEOTEXTILE TYPE DF SCHEDULE A	SY								
	NON-BID ITEMS									
	FILLER	SIZE	———	———	———	———	———	———	———	½", ¾", 1½"

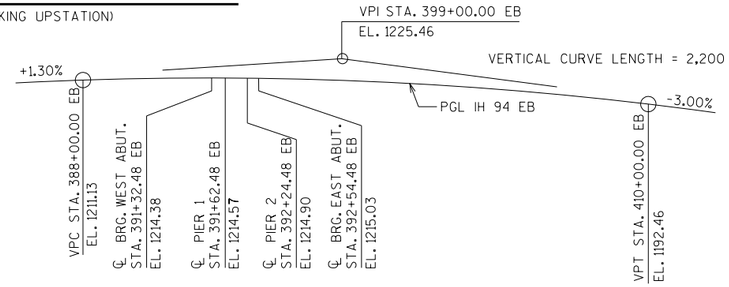

PROFILE GRADE LINE IH 94 EB

GENERAL NOTES

DRAWINGS SHALL NOT BE SCALED.

BAR STEEL REINFORCEMENT SHALL BE EMBEDDED 2" CLEAR UNLESS OTHERWISE SHOWN OR NOTED.

THE FIRST OR FIRST TWO DIGITS OF THE BAR MARK SIGNIFIES THE BAR SIZE.

BEVEL EXPOSED EDGES OF CONCRETE ¾" UNLESS OTHERWISE NOTED.

AT THE BACK FACE OF ABUTMENT ALL VOLUME WHICH CANNOT BE PLACED BEFORE ABUTMENT CONSTRUCTION AND IS NOT OCCUPIED BY THE NEW STRUCTURE SHALL BE BACKFILLED WITH STRUCTURE BACKFILL. ALSO EXCLUDED IS THE "BASE AGGREGATE DENSE 1 1/4-INCH" AS DETAILED ON THE STRUCTURAL APPROACH SLAB SHEETS.

THE QUANTITY FOR BACKFILL STRUCTURE IS CALCULATED BASED ON THE DETAIL SHOWN IN THE PLANS.

ELASTOMERIC BEARING PADS NEED NOT BE INDIVIDUALLY MOLDED PROVIDED THE CUT EDGES ARE SMOOTH AND TRUE.

PROTECTIVE SURFACE TREATMENT TO BE APPLIED TO THE ENTIRE EXPOSED TOP OF DECK AND APPROACH SLAB SURFACES AND TO THE VERTICAL AND HORIZONTAL SURFACES OF THE PAVING NOTCHES AT ABUTMENT DIAPHRAGMS.

PIGMENTED SURFACE SEALER TO BE APPLIED TO THE FRONT FACE AND THE TOP OF THE PARAPET, INCLUDING PARAPETS ON STRUCTURAL APPROACH SLABS.

THE SLOPE OF THE FILL IN FRONT OF THE ABUTMENTS SHALL BE COVERED WITH SLOPE PAVING MATERIAL TO THE EXTENT SHOWN ON SHEET 1 AND THE ABUTMENT DETAILS.

THE HAUNCH CONCRETE QUANTITY IS BASED ON THE AVERAGE HAUNCH SHOWN ON THE "36W PRESTRESSED GIRDER DETAILS 2" SHEET.

THE EXISTING GROUND LINE SHALL BE USED AS THE UPPER LIMITS OF EXCAVATION AT THE PIERS.

TEMPORARY SHORING IS INCLUDED IN BID ITEM "TEMPORARY STRUCTURE STA. 392+11.11".

EXCAVATION BELOW THE ABUTMENT AND ABUTMENT BEDDING MATERIALS REQUIRES ENGINEER APPROVAL. GEOTEXTILE SHALL BE SET AT THE BOTTOM OF EXCAVATION AND EXTEND 2'-0" ABOVE BOTTOM OF ABUTMENT.

TEMPORARY STRUCTURE BID ITEM IS LOCATED ON B-55-245 STRUCTURES PLAN SET.

NO.	DATE	REVISION	BY

STATE OF WISCONSIN
DEPARTMENT OF TRANSPORTATION
STRUCTURES DESIGN SECTION

STRUCTURE B-55-246

DRAWN BY: JJS | PLANS CK'D.

CROSS SECTION & QUANTITIES

SHEET 2

PRELIMINARY


SCALE = 4.00

8

8


* PROVIDE FOR THRIE BEAM GUARD RAIL ATTACHMENT. AT UNUSED ANCHOR ASSEMBLIES CAULK HOLES SHUT WITH "100% SILICONE CAULK".

(2) INDICATES WING NUMBER

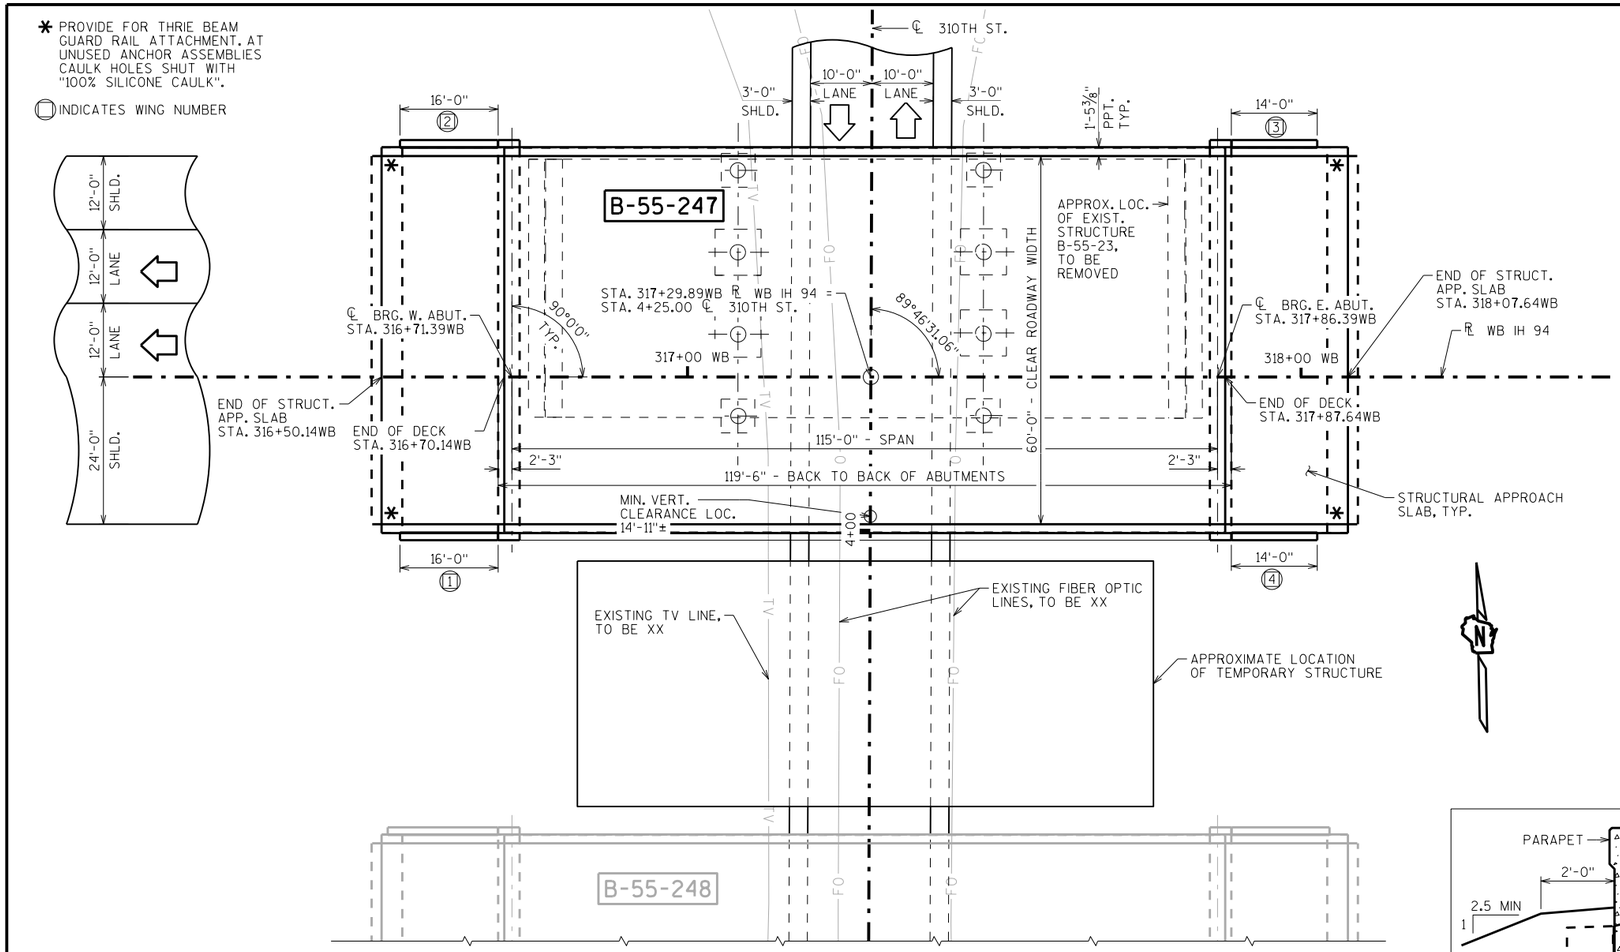

PLAN


SINGLE SPAN- 45W" PRESTRESSED GIRDERS

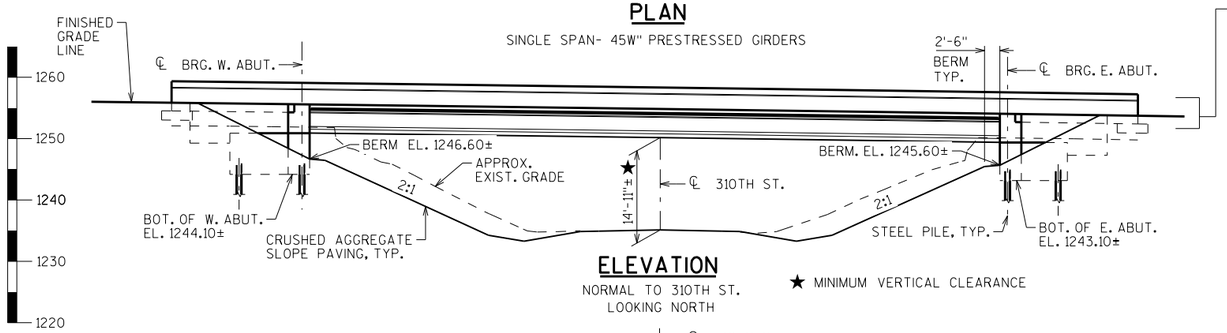

ELEVATION


NORMAL TO 310TH ST.
LOOKING NORTH

★ MINIMUM VERTICAL CLEARANCE

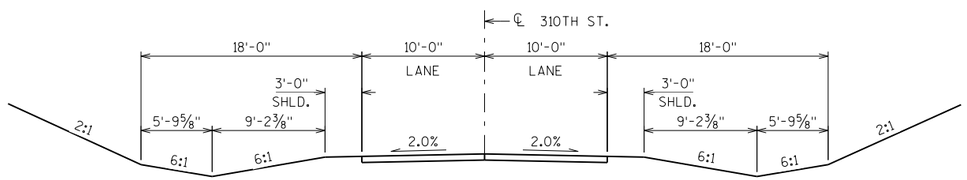

TYPICAL CROSS SECTION THRU 310TH ST.

NORMAL TO 310TH ST.
LOOKING NORTH

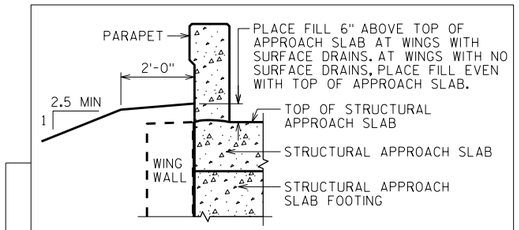

TYPICAL FILL SECTION AT END OF STRUCTURAL APPROACH SLABS

DESIGN DATA

LIVE LOAD:

DESIGN LOADING: HL-93
INVENTORY RATING FACTOR: RF =
OPERATING RATING FACTOR: RF =
WISCONSIN STANDARD PERMIT VEHICLE (WIS.-SPV): (KIPS)

STRUCTURE IS DESIGNED FOR A FUTURE WEARING SURFACE OF 20 POUNDS PER SQUARE FOOT.

MATERIAL PROPERTIES:

CONCRETE MASONRY:
SUPERSTRUCTURE & STRUCTURAL APPROACH SLAB — f'c = 4,000 P.S.I.
ALL OTHER — f'c = 3,500 P.S.I.

BAR STEEL REINFORCEMENT:
GRADE 60 — fy = 60,000 P.S.I.
STAINLESS, GRADE 60 — fy = 60,000 P.S.I.

45W" PRESTRESSED GIRDERS:
CONCRETE MASONRY — f'c = 8,000 P.S.I.
STRANDS: 0.6" DIA. WITH ULTIMATE TENSILE STRENGTH OF 270,000 P.S.I.

FOUNDATION DATA

ABUTMENTS TO BE SUPPORTED ON PILING DRIVEN TO A REQUIRED DRIVING RESISTANCE OF TONS ** PER PILE AS DETERMINED BY THE MODIFIED GATES DYNAMIC FORMULA.
ESTIMATED LONG.

** THE FACTORED AXIAL RESISTANCE OF PILES IN COMPRESSION USED FOR DESIGN IS THE REQUIRED DRIVING RESISTANCE MULTIPLIED BY A RESISTANCE FACTOR OF 0.5 USING MODIFIED GATES TO DETERMINE DRIVEN PILE CAPACITY.

TRAFFIC VOLUME

IH 94 WB
ADT = 45,000 (2039)
R.D.S. = 70 M.P.H.

310TH ST.
ADT = 275 (2039)
R.D.S. = 60 M.P.H.

LIST OF DRAWINGS

1. GENERAL PLAN
2. CROSS SECTION & QUANTITIES
3.
4.
5.
6.
7.
8.
9.
10.
11.
12.
13.
14.
15.

STRUCTURE DESIGN CONTACTS:
MAXWELL KULICK (608) 261-6108
AARON BONK (608) 261-0261

PRELIMINARY PLAN

STATE PROJECT NUMBER
1022-07-76

NO.	DATE	REVISION	BY

WISCONSIN DEPARTMENT OF TRANSPORTATION
BUREAU OF STRUCTURES

ACCEPTED _____ _____
CHIEF STRUCTURES DESIGN ENGINEER DATE

STRUCTURE B-55-247

IH 94 WB OVER 310 ST.

COUNTY	TOWN
ST. CROIX	CADY

DESIGN SPEC.
AASHTO LRFD BRIDGE DESIGN SPECIFICATIONS

DESIGNED BY	DESIGNED CK'D.	DRAWN BY	PLANS CK'D.
MJK	AA	MJK	AA

GENERAL PLAN


SHEET 1 OF XX

I.D. 1022-07-06B DATE: JULY 2017

SCALE = 12.00


8

8

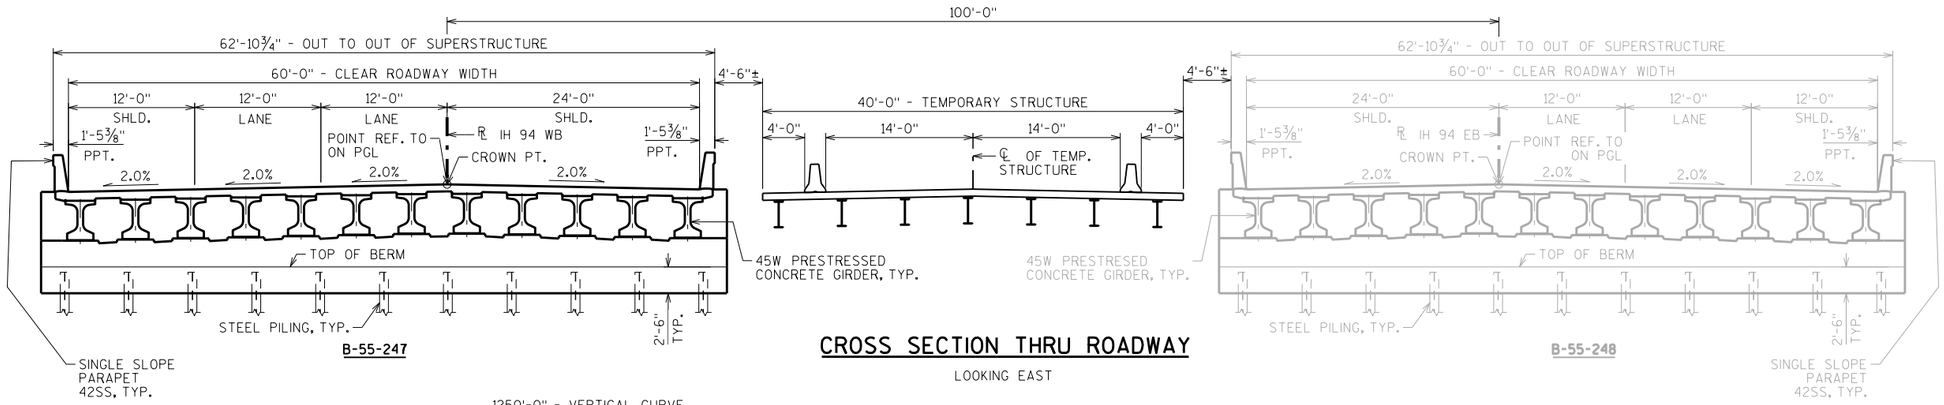


CROSS SECTION THRU ROADWAY

LOOKING EAST

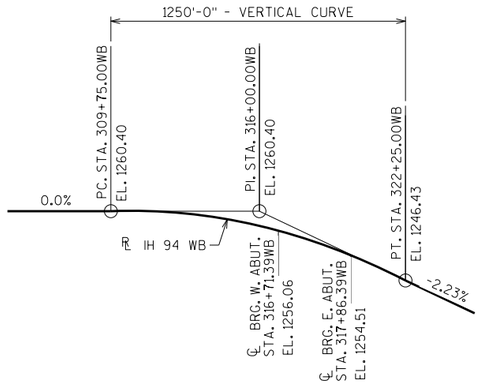


PROFILE GRADE LINE - ℄ IH 94 WB

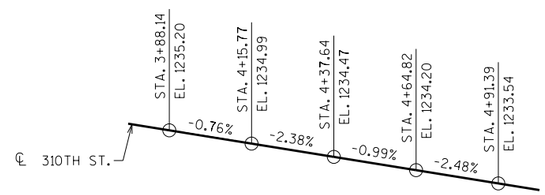

PROFILE GRADE LINE - ℄ 310TH ST.

TOTAL ESTIMATED QUANTITIES

BID ITEM NUMBER	BID ITEMS	UNIT	SUPER.	WEST APPROACH	WEST ABUT.	EAST ABUT.	EAST APPROACH	TOTALS
203.0200	REMOVING OLD STRUCTURE STA. 317+29.00WB	LS	———	———	———	———	———	1
206.1000	EXCAVATION FOR STRUCTURES BRIDGES B-55-247	LS	———	———	———	———	———	1
210.1500	BACKFILL STRUCTURE TYPE A	TON						
305.0120	BASE AGGREGATE DENSE 1 1/4-INCH	TON						
502.0100	CONCRETE MASONRY BRIDGES	CY						
502.3200	PROTECTIVE SURFACE TREATMENT	SY						
502.3210	PIGMENTED SURFACE SEALER	SY						
503.0146	PRESTRESSED GIRDER TYPE I 45W-INCH	LF						
505.0100	BAR STEEL REINFORCEMENT STRUCTURES	LB						
505.0400	BAR STEEL REINFORCEMENT HS STRUCTURES	LB						
505.0600	BAR STEEL REINFORCEMENT HS COATED STRUCTURES	LB						
505.0800.S	BAR STEEL REINFORCEMENT HS STAINLESS STRUCTURES	LB						
506.2605	BEARING PADS ELASTOMERIC NON-LAMINATED	EACH						
506.4000	STEEL DIAPHRAGMS B-55-247	EACH						
511.1200	TEMPORARY SHORING B-55-247	SF						
516.0500	RUBBERIZED MEMBRANE WATERPROOFING	SY						
526.0100	TEMPORARY STRUCTURE STA. 317+29.00WB	LS						
550.1100	PILING STEEL HP 10-INCH X 42 LB	LF						
604.0500	SLOPE PAVING CRUSHED AGGREGATE	SY						
612.0406	PIPE UNDERDRAIN WRAPPED 6-INCH	LF						
645.0111	GEOTEXTILE TYPE DF SCHEDULE A	SY						
	NON-BID ITEMS							
	FILLER	SIZE	———	———	———	———	———	½", ¾", 1½"

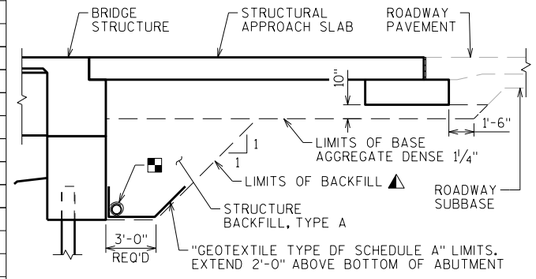

TYPICAL SECTION THRU ABUTMENT

(A1 ABUTMENT WITH STRUCTURAL APPROACH)

⚠ BACKFILL PAY LIMITS. BACKFILL BEYOND BACKFILL PAY LIMITS SHALL BE INCIDENTAL TO EXCAVATION FOR STRUCTURES. LIMITS OF EXCAVATION SHALL BE DETERMINED BY THE CONTRACTOR.

▪ PIPE UNDERDRAIN WRAPPED (6 INCH). SLOPE 0.5% MIN. TO SUITABLE DRAINAGE. ATTACH RODENT SHIELD AT ENDS OF PIPE UNDERDRAIN.

STATE PROJECT NUMBER

1022-07-76

GENERAL NOTES

DRAWINGS SHALL NOT BE SCALED.

BAR STEEL REINFORCEMENT SHALL BE EMBEDDED 2" CLEAR UNLESS OTHERWISE SHOWN OR NOTED.

THE FIRST OR FIRST TWO DIGITS OF THE BAR MARK SIGNIFIES THE BAR SIZE.

BEVEL EXPOSED EDGES OF CONCRETE ¾"UNLESS OTHERWISE NOTED.

THE UPPER LIMITS OF "EXCAVATION FOR STRUCTURES B-55-247 " SHALL BE THE EXISTING GROUNDLINE.

AT THE BACK FACE OF ABUTMENT ALL VOLUME WHICH CANNOT BE PLACED BEFORE ABUTMENT CONSTRUCTION AND IS NOT OCCUPIED BY THE NEW STRUCTURE SHALL BE BACKFILLED WITH STRUCTURE BACKFILL. ALSO EXCLUDED IS THE "BASE AGGREGATE DENSE 1 1/4-INCH" AS DETAILED ON THE STRUCTURAL APPROACH SLAB SHEETS.

EXCAVATION BELOW THE ABUTMENT AND USE OF ABUTMENT BEDDING MATERIALS REQUIRES ENGINEER APPROVAL. GEOTEXTILE SHALL BE SET AT THE BOTTOM OF EXCAVATION AND EXTEND 2'-0" ABOVE BOTTOM OF ABUTMENT. (**DESIGNER NOTE: THIS NOTE IS INTENTED FOR PILE SUPPORTED ABUTMENTS. SEE STD. 9.01 DEISGNER NOTES FOR MORE INFO**)

THE QUANTITY FOR BACKFILL STRUCTURE IS CALCULATED BASED ON THE DETAIL SHOWN IN THE PLANS.

ELASTOMERIC BEARING PADS NEED NOT BE INDIVIDUALLY MOLDED PROVIDED THE CUT EDGES ARE SMOOTH AND TRUE.

PROTECTIVE SURFACE TREATMENT TO BE APPLIED TO THE ENTIRE EXPOSED TOP OF DECK AND APPROACH SLAB SURFACES AND TO THE VERTICAL AND HORIZONTAL SURFACES OF THE PAVING NOTCHES AT ABUTMENT DIAPHRAGMS.

PIGMENTED PROTECTIVE SURFACE SEALER TO BE APPLIED TO THE FRONT FACE AND THE TOP OF THE PARAPETS, INCLUDING PARAPETS ON APPROACH SLABS.

THE SLOPE OF THE FILL IN FRONT OF THE ABUTMENTS SHALL BE COVERED WITH SLOPE PAVING MATERIAL TO THE EXTENT SHOWN ON SHEET 1 AND THE ABUTMENT DETAILS.

AT ABUTMENTS, HP 12X53 STEEL PILING MAY BE USED IN LIEU OF HP 10X42 STEEL PILING. PAYMENT SHALL BE BASED ON BID PRICE FOR HP 10X42 STEEL PILING.

THE HAUNCH CONCRETE QUANTITY IS BASED ON THE AVERAGE HAUNCH SHOWN ON THE "45W PRESTRESSED GIRDER DETAILS 2" SHEET.

NO.	DATE	REVISION	BY

STATE OF WISCONSIN
DEPARTMENT OF TRANSPORTATION
STRUCTURES DESIGN SECTION

STRUCTURE B-55-247

DRAWN BY MJK | PLANS CK'D. AA

CROSS SECTION & QUANTITIES

SHEET 2

SCALE = 7.00

8


8

STATE PROJECT NUMBER

1022-07-76


* PROVIDE FOR THRIE BEAM GUARD RAIL ATTACHMENT. AT UNUSED ANCHOR ASSEMBLIES CAULK HOLES SHUT WITH "100% SILICONE CAULK".

(1) INDICATES WING NUMBER

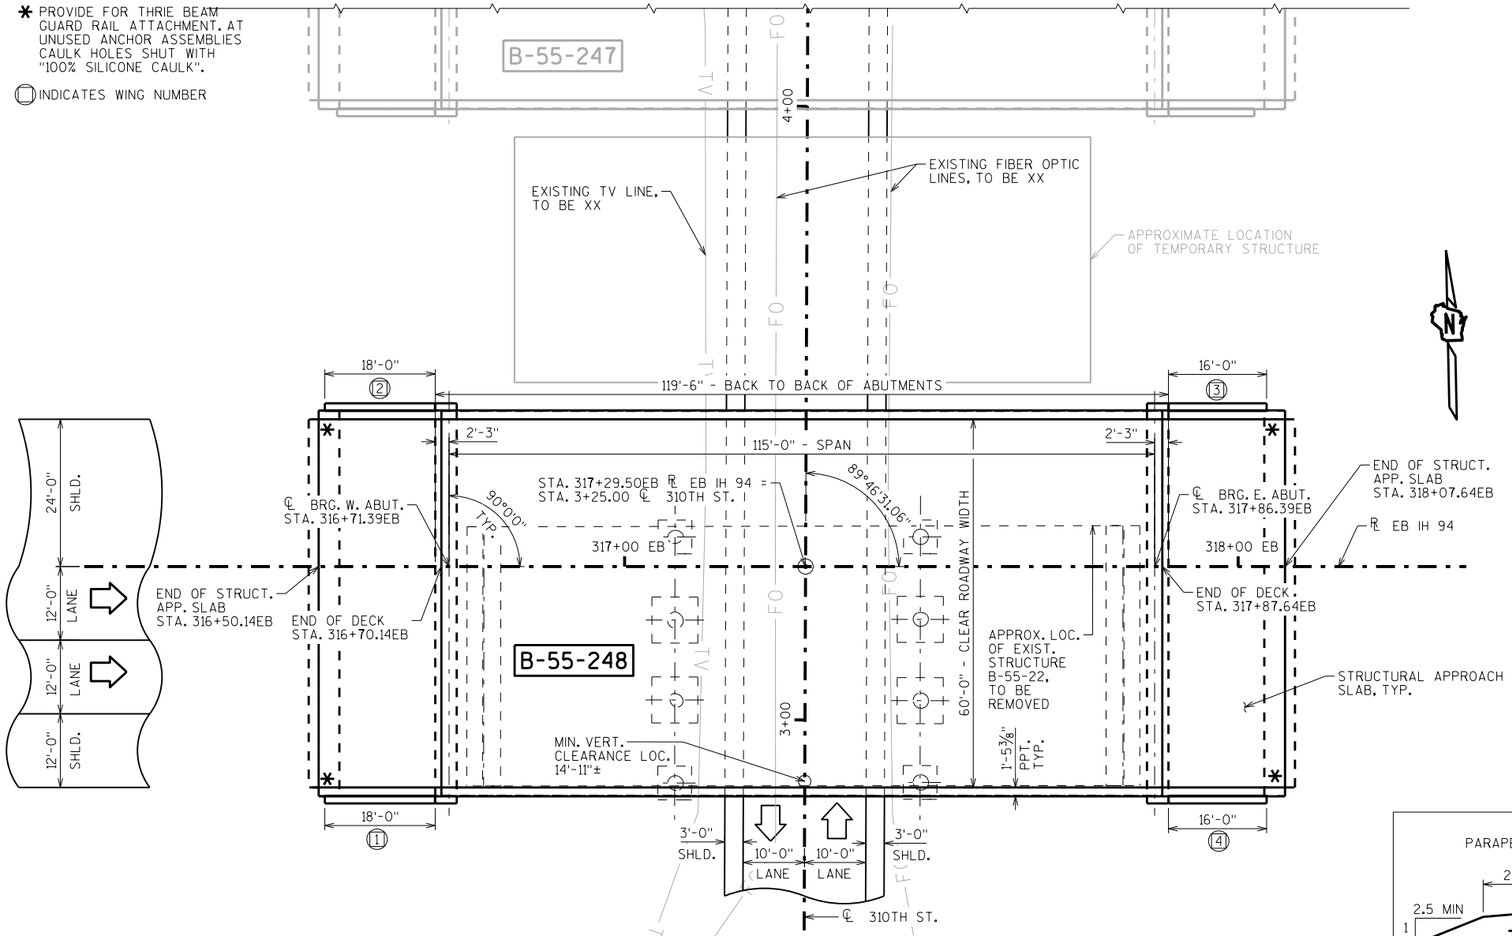

PLAN


SINGLE SPAN - 45W" PRESTRESSED GIRDER

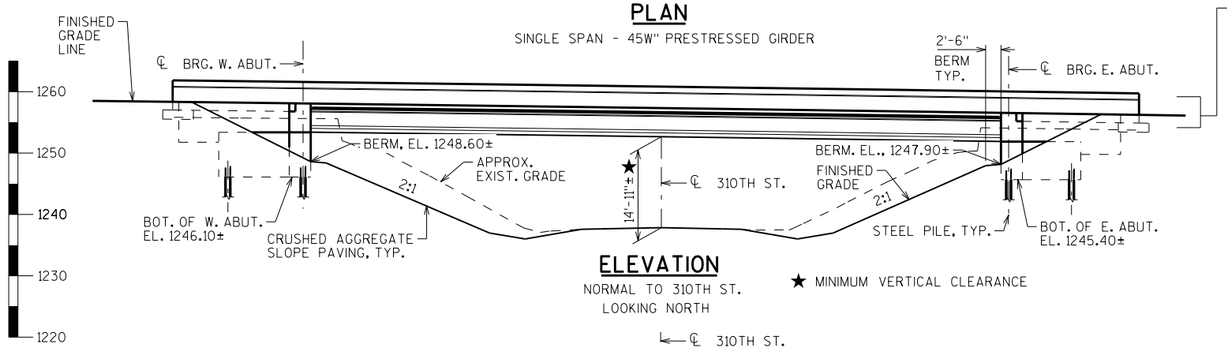

ELEVATION


NORMAL TO 310TH ST.
LOOKING NORTH

★ MINIMUM VERTICAL CLEARANCE

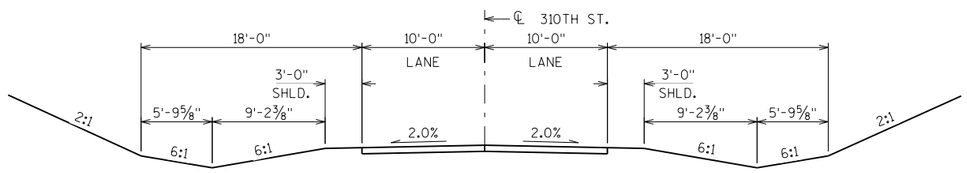

TYPICAL CROSS SECTION THRU 310TH ST.

NORMAL TO 310TH ST.
LOOKING NORTH

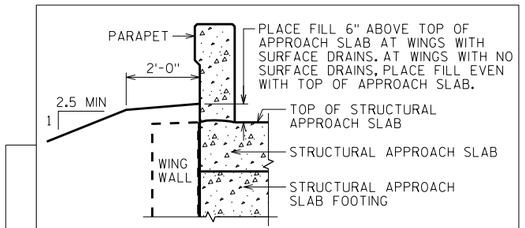

TYPICAL FILL SECTION AT END OF STRUCTURAL APPROACH SLABS

DESIGN DATA

LIVE LOAD:

DESIGN LOADING: HL-93
INVENTORY RATING FACTOR: RF =
OPERATING RATING FACTOR: RF =
WISCONSIN STANDARD PERMIT VEHICLE (WIS.-SPV): (KIPS)

STRUCTURE IS DESIGNED FOR A FUTURE WEARING SURFACE OF 20 POUNDS PER SQUARE FOOT.

MATERIAL PROPERTIES:

CONCRETE MASONRY:
SUPERSTRUCTURE & STRUCTURAL APPROACH SLAB — f'c = 4,000 P.S.I.
ALL OTHER — f'c = 3,500 P.S.I.

BAR STEEL REINFORCEMENT:
GRADE 60 — fy = 60,000 P.S.I.
STAINLESS, GRADE 60 — fy = 60,000 P.S.I.

45W" PRESTRESSED GIRDERS:
CONCRETE MASONRY — f'c = 8,000 P.S.I.
STRANDS: 0.6" DIA. WITH ULTIMATE TENSILE STRENGTH OF 270,000 P.S.I.

FOUNDATION DATA

ABUTMENTS TO BE SUPPORTED ON PILING DRIVEN TO A REQUIRED DRIVING RESISTANCE OF TONS ** PER PILE AS DETERMINED BY THE MODIFIED GATES DYNAMIC FORMULA.
ESTIMATED LONG.

** THE FACTORED AXIAL RESISTANCE OF PILES IN COMPRESSION USED FOR DESIGN IS THE REQUIRED DRIVING RESISTANCE MULTIPLIED BY A RESISTANCE FACTOR OF 0.5 USING MODIFIED GATES TO DETERMINE DRIVEN PILE CAPACITY.

TRAFFIC VOLUME

IH 94 EB
ADT = 45,000 (2039)
R.D.S. = 70 M.P.H.

310TH ST.
ADT = 275 (2039)
R.D.S. = 60 M.P.H.

LIST OF DRAWINGS

1. GENERAL PLAN
2. CROSS SECTION & QUANTITIES
3.
4.
5.
6.
7.
8.
9.
10.
11.
12.
13.
14.
15.

STRUCTURE DESIGN CONTACTS:

MAXWELL KULICK (608) 261-6108
AARON BONK (608) 261-0261

PRELIMINARY PLAN

NO.	DATE	REVISION	BY

BUREAU OF STRUCTURES

ACCEPTED _____ _____
CHIEF STRUCTURES DESIGN ENGINEER DATE

STRUCTURE B-55-248

IH 94 EB OVER 310TH ST.

COUNTY	TOWN
ST. CROIX	CADY

DESIGN SPEC.
AASHTO LRFD BRIDGE DESIGN SPECIFICATIONS

DESIGNED BY	DESIGNED CK'D.	DRAWN BY	PLANS CK'D.
MJK	AA	MJK	AA

GENERAL PLAN


SHEET 1 OF XX

I.D. 1022-07-06A DATE: JULY 2017

SCALE = 12.00


8

8

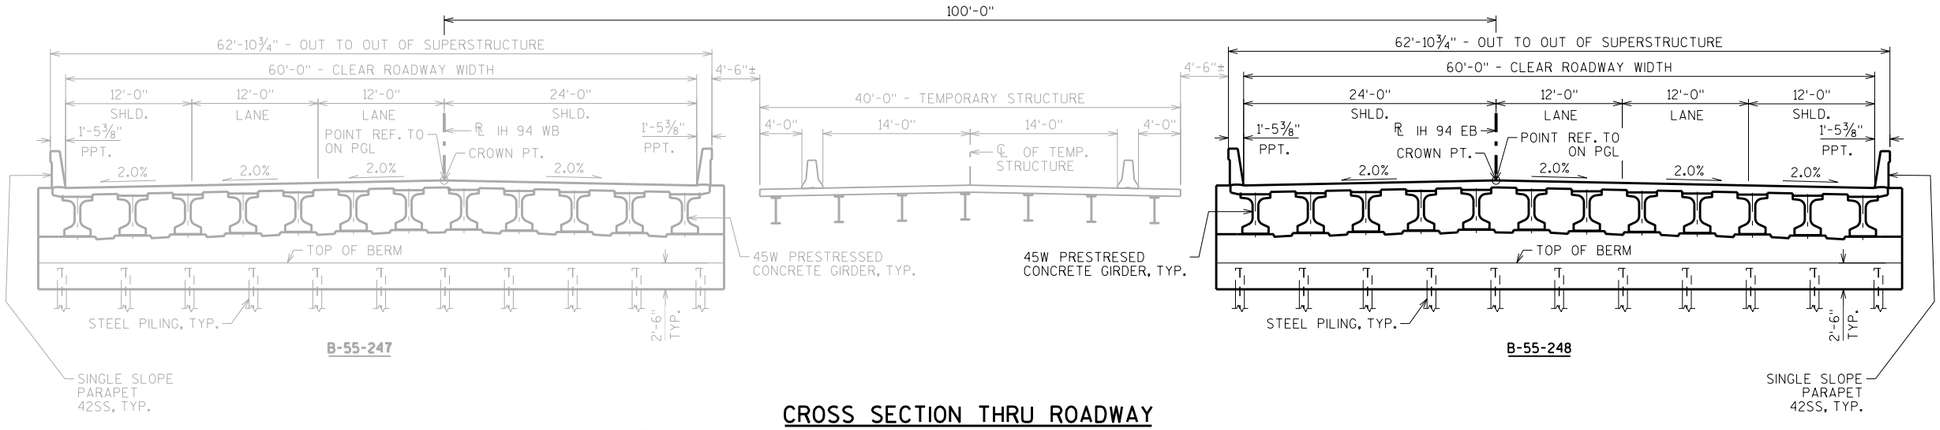


CROSS SECTION THRU ROADWAY

LOOKING EAST

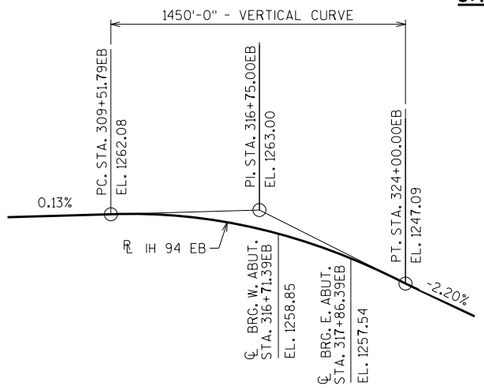


PROFILE GRADE LINE - ℄ IH 94 EB

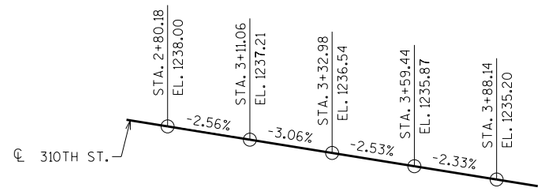

PROFILE GRADE LINE - ℄ 310TH ST.

TOTAL ESTIMATED QUANTITIES

BID ITEM NUMBER	BID ITEMS	UNIT	SUPER.	WEST APPROACH	WEST ABUT.	EAST ABUT.	EAST APPROACH	TOTALS
203.0200	REMOVING OLD STRUCTURE STA. 317+29.00EB	LS	———	———	———	———	———	1
206.1000	EXCAVATION FOR STRUCTURES BRIDGES B-55-248	LS	———	———	———	———	———	1
210.1500	BACKFILL STRUCTURE TYPE A	TON						
305.0120	BASE AGGREGATE DENSE 1 1/4-INCH	TON						
502.0100	CONCRETE MASONRY BRIDGES	CY						
502.3200	PROTECTIVE SURFACE TREATMENT	SY						
502.3210	PIGMENTED SURFACE SEALER	SY						
503.0146	PRESTRESSED GIRDER TYPE I 45W-INCH	LF						
505.0100	BAR STEEL REINFORCEMENT STRUCTURES	LB						
505.0400	BAR STEEL REINFORCEMENT HS STRUCTURES	LB						
505.0600	BAR STEEL REINFORCEMENT HS COATED STRUCTURES	LB						
505.0800.S	BAR STEEL REINFORCEMENT HS STAINLESS STRUCTURES	LB						
506.2605	BEARING PADS ELASTOMERIC NON-LAMINATED	EACH						
506.4000	STEEL DIAPHRAGMS B-55-248	EACH						
511.1200	TEMPORARY SHORING B-55-248	SF						
516.0500	RUBBERIZED MEMBRANE WATERPROOFING	SY						
550.1100	PILING STEEL HP 10-INCH X 42 LB	LB						
604.0500	SLOPE PAVING CRUSHED AGGREGATE	SY						
612.0406	PIPE UNDERDRAIN WRAPPED 6-INCH	LF						
645.0111	GEOTEXTILE TYPE DF SCHEDULE A	SY						
	NON-BID ITEMS							
	FILLER	SIZE	———	———	———	———	———	½", ¾", 1½"

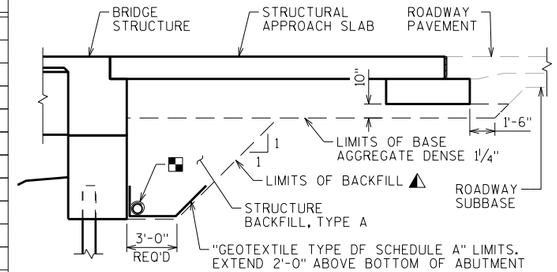

TYPICAL SECTION THRU ABUTMENT

(A1 ABUTMENT WITH STRUCTURAL APPROACH)

⚠ BACKFILL PAY LIMITS. BACKFILL BEYOND BACKFILL PAY LIMITS SHALL BE INCIDENTAL TO EXCAVATION FOR STRUCTURES. LIMITS OF EXCAVATION SHALL BE DETERMINED BY THE CONTRACTOR.

▪ PIPE UNDERDRAIN WRAPPED (6 INCH). SLOPE 0.5% MIN. TO SUITABLE DRAINAGE. ATTACH RODENT SHIELD AT ENDS OF PIPE UNDERDRAIN.

STATE PROJECT NUMBER

1022-07-76

GENERAL NOTES

DRAWINGS SHALL NOT BE SCALED.

BAR STEEL REINFORCEMENT SHALL BE EMBEDDED 2" CLEAR UNLESS OTHERWISE SHOWN OR NOTED.

THE FIRST OR FIRST TWO DIGITS OF THE BAR MARK SIGNIFIES THE BAR SIZE.

BEVEL EXPOSED EDGES OF CONCRETE ¾"UNLESS OTHERWISE NOTED.

THE UPPER LIMITS OF "EXCAVATION FOR STRUCTURES B-55-248 " SHALL BE THE EXISTING GROUNDLINE.

AT THE BACK FACE OF ABUTMENT ALL VOLUME WHICH CANNOT BE PLACED BEFORE ABUTMENT CONSTRUCTION AND IS NOT OCCUPIED BY THE NEW STRUCTURE SHALL BE BACKFILLED WITH STRUCTURE BACKFILL. ALSO EXCLUDED IS THE "BASE AGGREGATE DENSE 1 1/4-INCH" AS DETAILED ON THE STRUCTURAL APPROACH SLAB SHEETS.

EXCAVATION BELOW THE ABUTMENT AND USE OF ABUTMENT BEDDING MATERIALS REQUIRES ENGINEER APPROVAL. GEOTEXTILE SHALL BE SET AT THE BOTTOM OF EXCAVATION AND EXTEND 2'-0" ABOVE BOTTOM OF ABUTMENT. (**DESIGNER NOTE: THIS NOTE IS INTENTED FOR PILE SUPPORTED ABUTMENTS. SEE STD. 9.01 DEISGNER NOTES FOR MORE INFO**)

THE QUANTITY FOR BACKFILL STRUCTURE IS CALCULATED BASED ON THE DETAIL SHOWN IN THE PLANS.

ELASTOMERIC BEARING PADS NEED NOT BE INDIVIDUALLY MOLDED PROVIDED THE CUT EDGES ARE SMOOTH AND TRUE.

PROTECTIVE SURFACE TREATMENT TO BE APPLIED TO THE ENTIRE EXPOSED TOP OF DECK AND APPROACH SLAB SURFACES AND TO THE VERTICAL AND HORIZONTAL SURFACES OF THE PAVING NOTCHES AT ABUTMENT DIAPHRAGMS.

PIGMENTED PROTECTIVE SURFACE SEALER TO BE APPLIED TO THE FRONT FACE AND THE TOP OF THE PARAPETS, INCLUDING PARAPETS ON APPROACH SLABS.

THE SLOPE OF THE FILL IN FRONT OF THE ABUTMENTS SHALL BE COVERED WITH SLOPE PAVING MATERIAL TO THE EXTENT SHOWN ON SHEET 1 AND THE ABUTMENT DETAILS.

AT ABUTMENTS, HP 12X53 STEEL PILING MAY BE USED IN LIEU OF HP 10X42 STEEL PILING. PAYMENT SHALL BE BASED ON BID PRICE FOR HP 10X42 STEEL PILING.

THE HAUNCH CONCRETE QUANTITY IS BASED ON THE AVERAGE HAUNCH SHOWN ON THE "45W PRESTRESSED GIRDER DETAILS 2" SHEET.

NO.	DATE	REVISION	BY

STATE OF WISCONSIN
DEPARTMENT OF TRANSPORTATION
STRUCTURES DESIGN SECTION

STRUCTURE B-55-248

DRAWN BY MJK | PLANS CK'D. AA


CROSS SECTION & QUANTITIES

SHEET 2

SCALE = 7.00

8

8

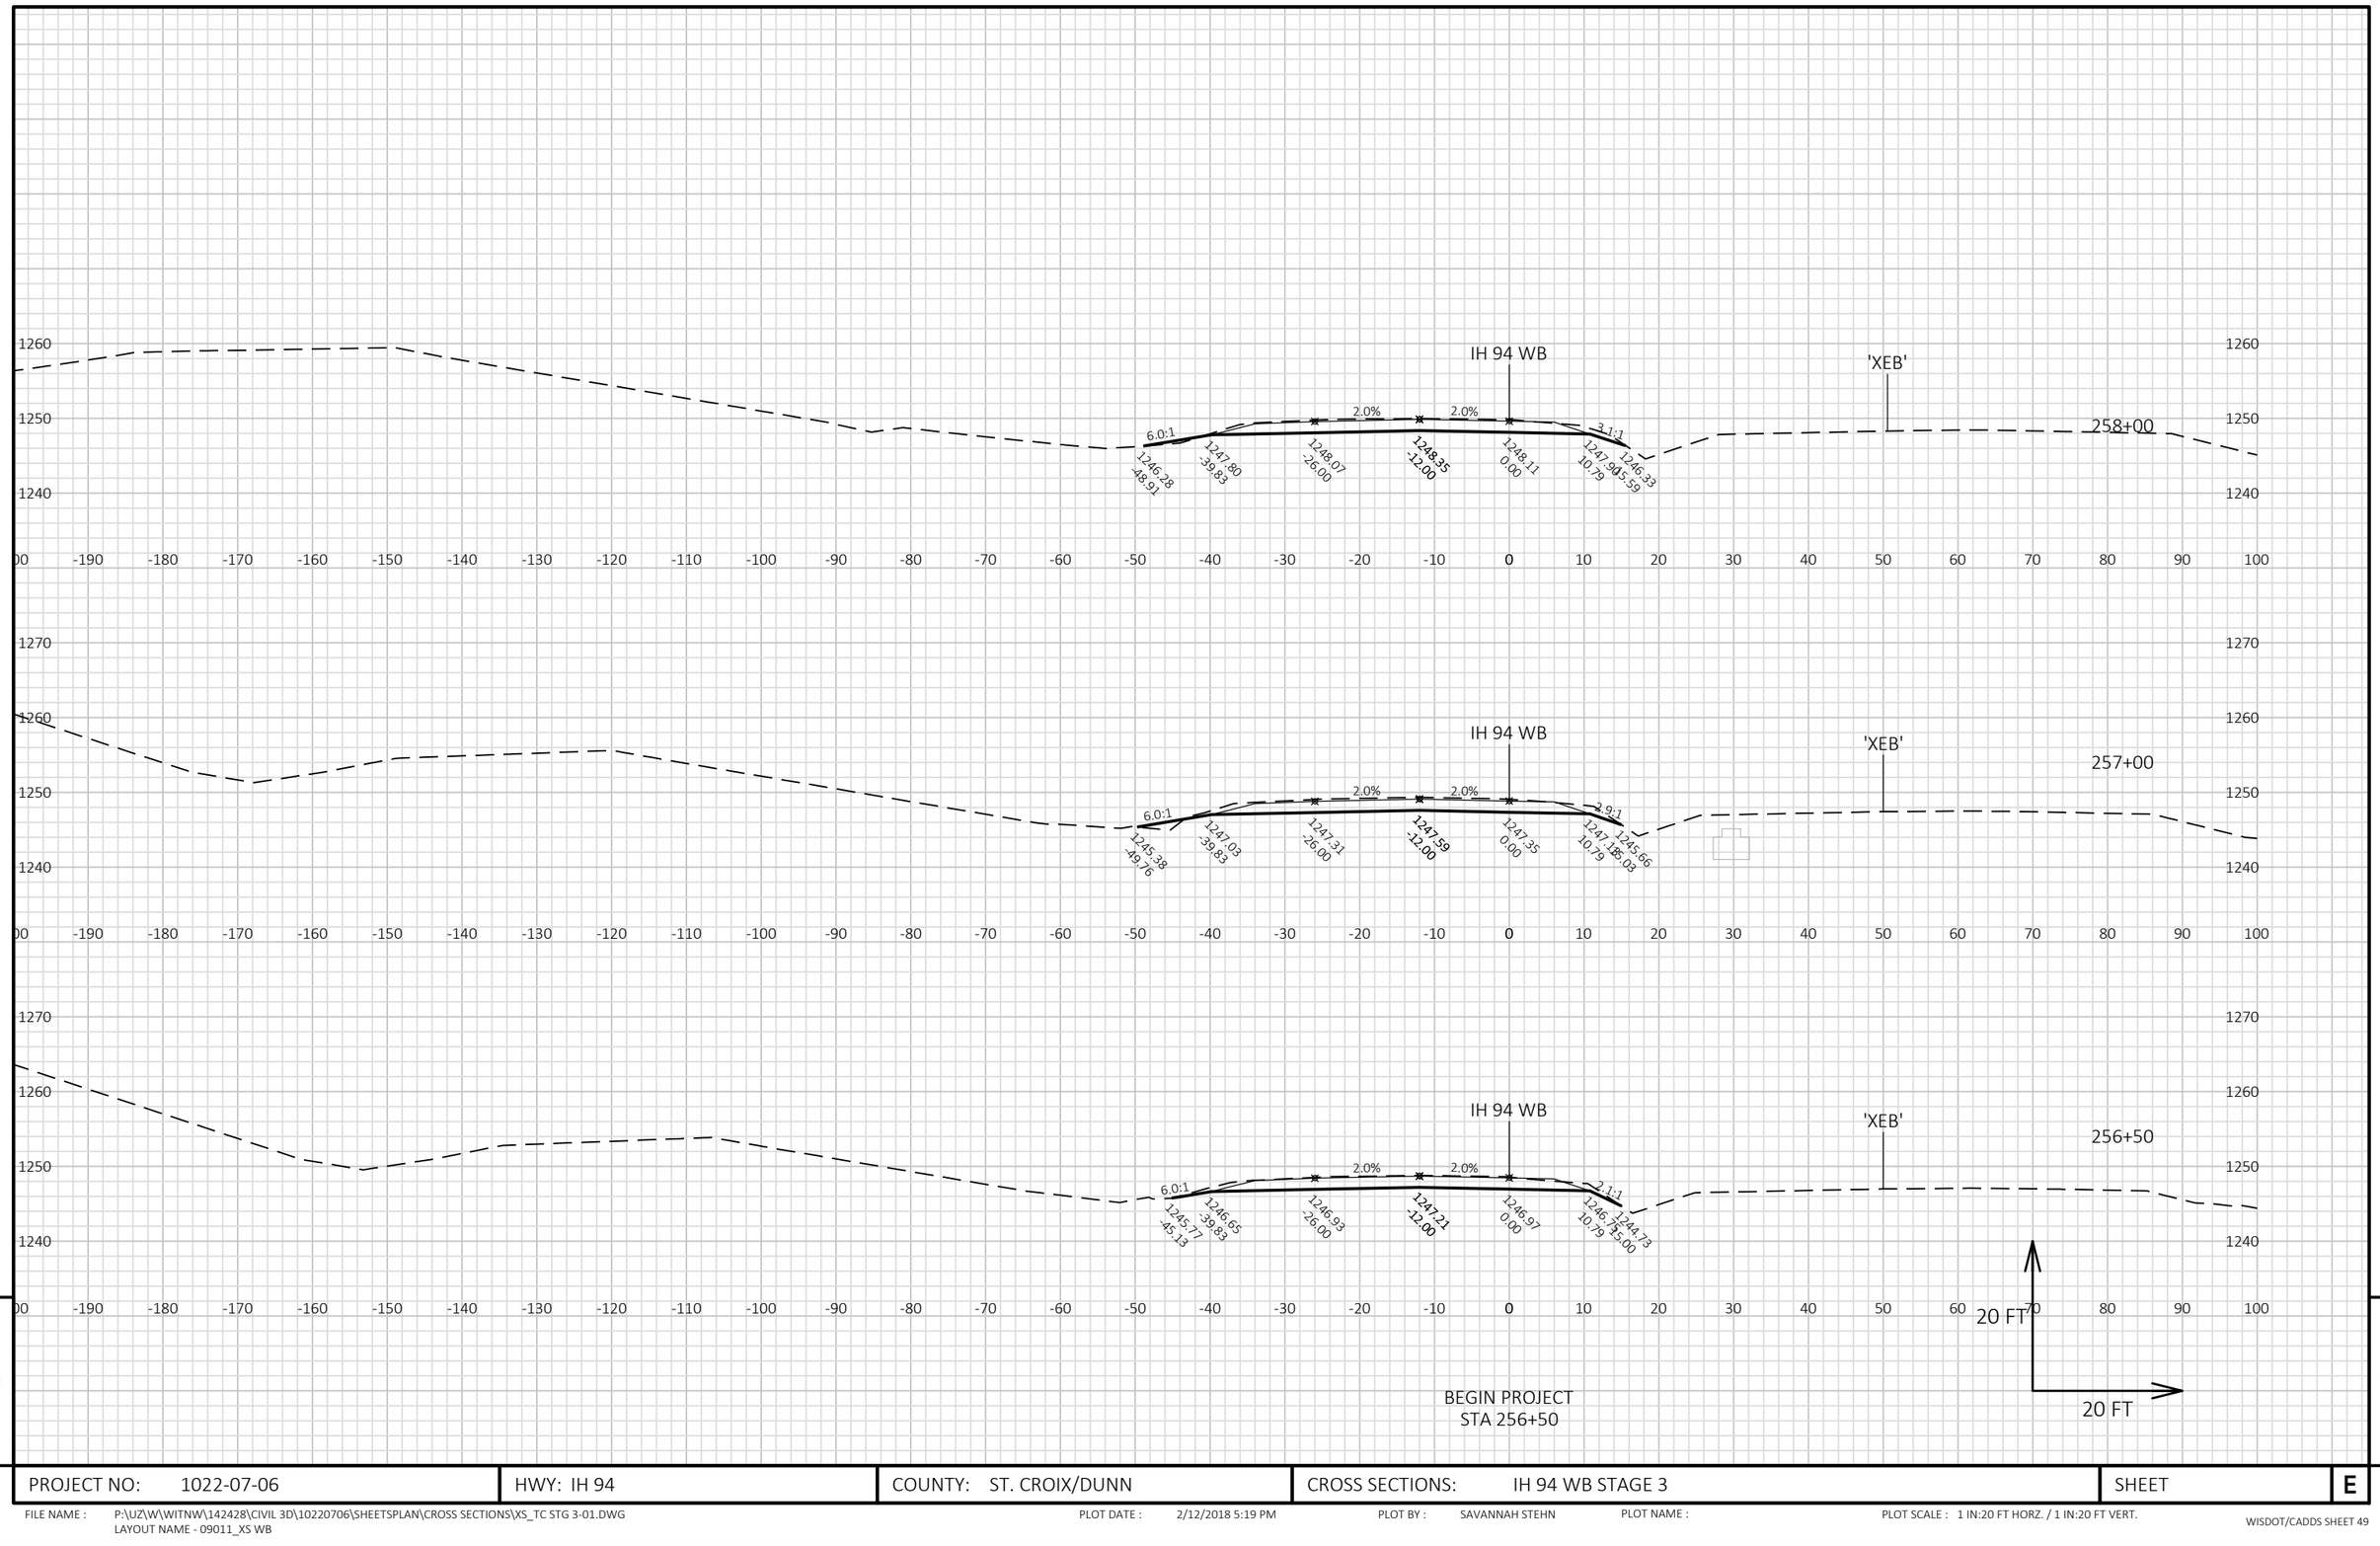

9

9

PROJECT NO: 1022-07-06	HWY: IH 94	COUNTY: ST. CROIX/DUNN	CROSS SECTIONS: IH 94 WB STAGE 3	SHEET	E

FILE NAME : P:\UZ\W\WITNW\142428\CIVIL 3D\10220706\SHEETSPLAN\CROSS SECTIONS\XS_TC STG 3-01.DWG
LAYOUT NAME - 09011_XS WB

PLOT DATE : 2/12/2018 5:19 PM PLOT BY : SAVANNAH STEHN PLOT NAME : PLOT SCALE : 1 IN:20 FT HORZ. / 1 IN:20 FT VERT.


9


PROJECT NO: 1022-07-06	HWY: IH 94	COUNTY: ST. CROIX/DUNN	CROSS SECTIONS: IH 94 WB STAGE 3	SHEET	E

FILE NAME : P:\UZ\W\WITNW\142428\CIVIL 3D\10220706\SHEETSPLAN\CROSS SECTIONS\XS_TC STG 3-01.DWG
LAYOUT NAME - 09012_XS WB

PLOT DATE : 2/12/2018 5:19 PM PLOT BY : SAVANNAH STEHN PLOT NAME : PLOT SCALE : 1 IN:20 FT HORZ. / 1 IN:20 FT VERT.



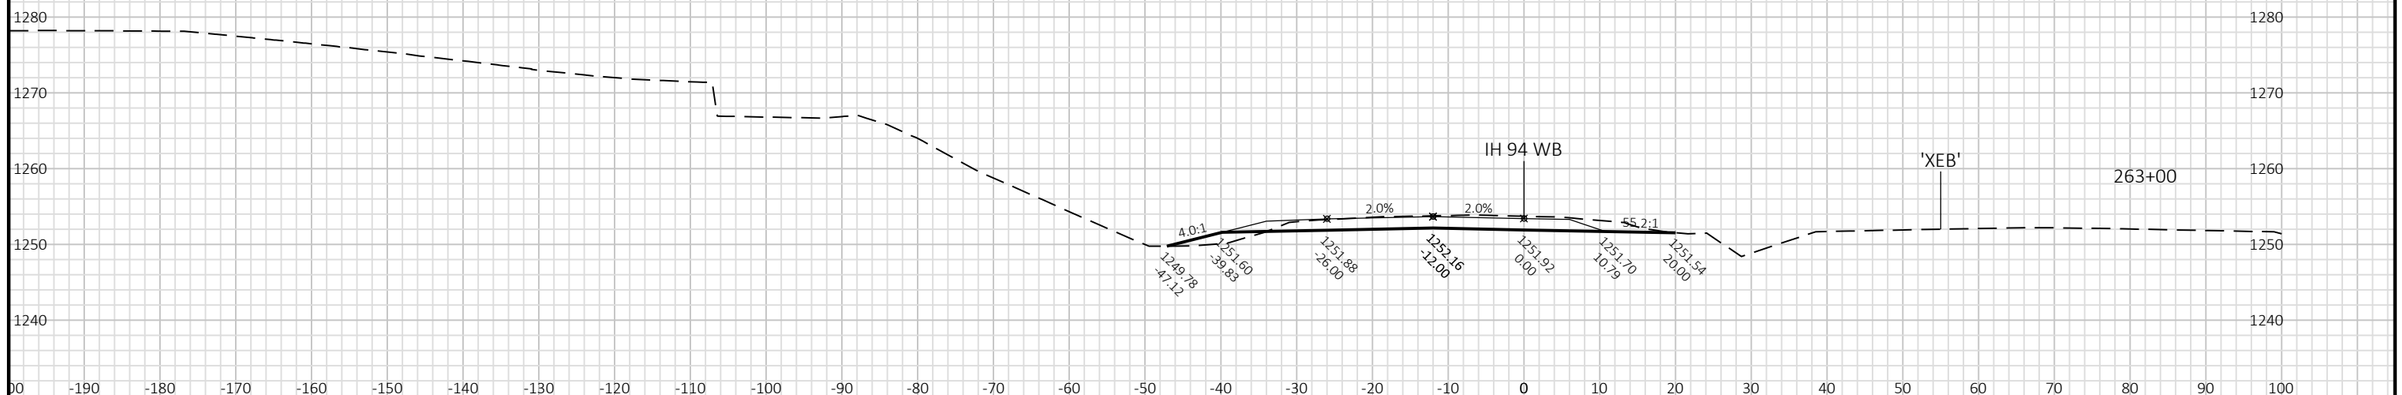

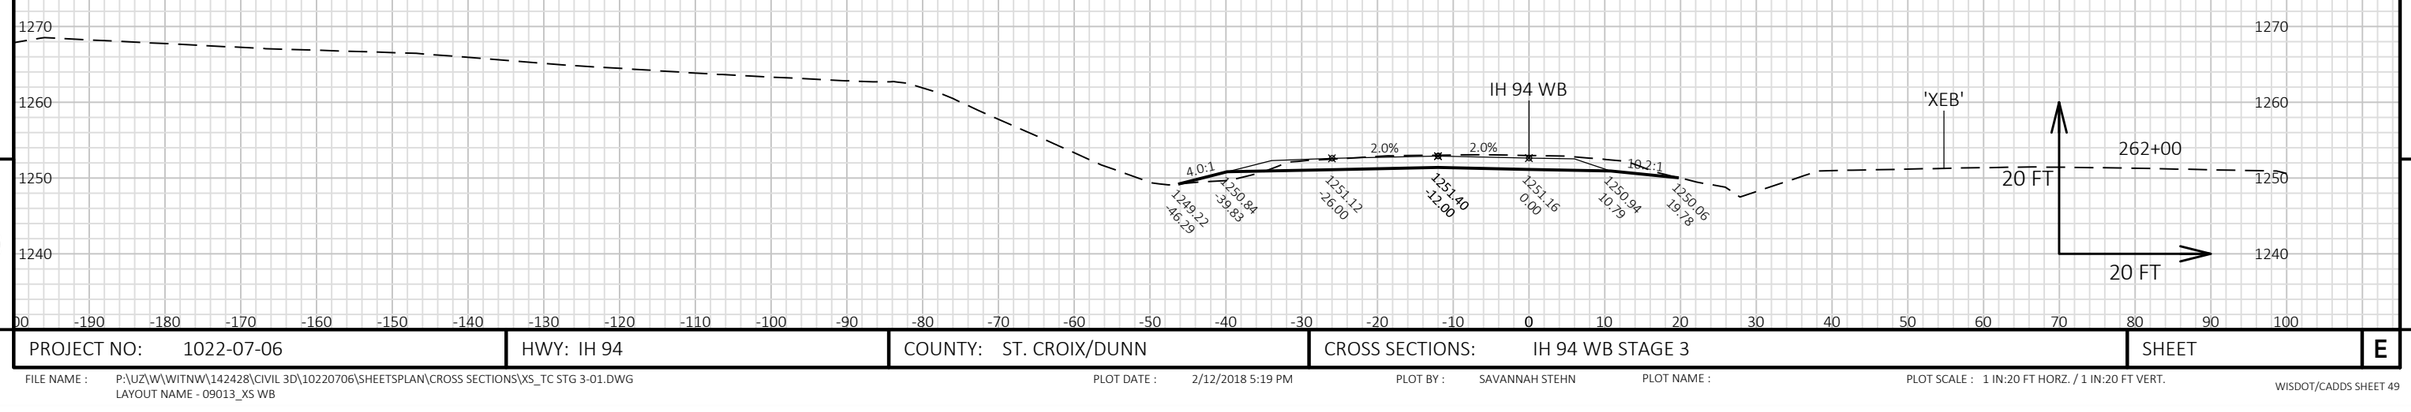


9

9

PROJECT NO: 1022-07-06	HWY: IH 94	COUNTY: ST. CROIX/DUNN	CROSS SECTIONS: IH 94 WB STAGE 3	SHEET	E

FILE NAME : P:\UZ\W\WITNW\142428\CIVIL 3D\10220706\SHEETSPLAN\CROSS SECTIONS\XS_TC STG 3-01.DWG
LAYOUT NAME - 09013_XS WB

PLOT DATE : 2/12/2018 5:19 PM PLOT BY : SAVANNAH STEHN PLOT NAME : PLOT SCALE : 1 IN:20 FT HORZ. / 1 IN:20 FT VERT.

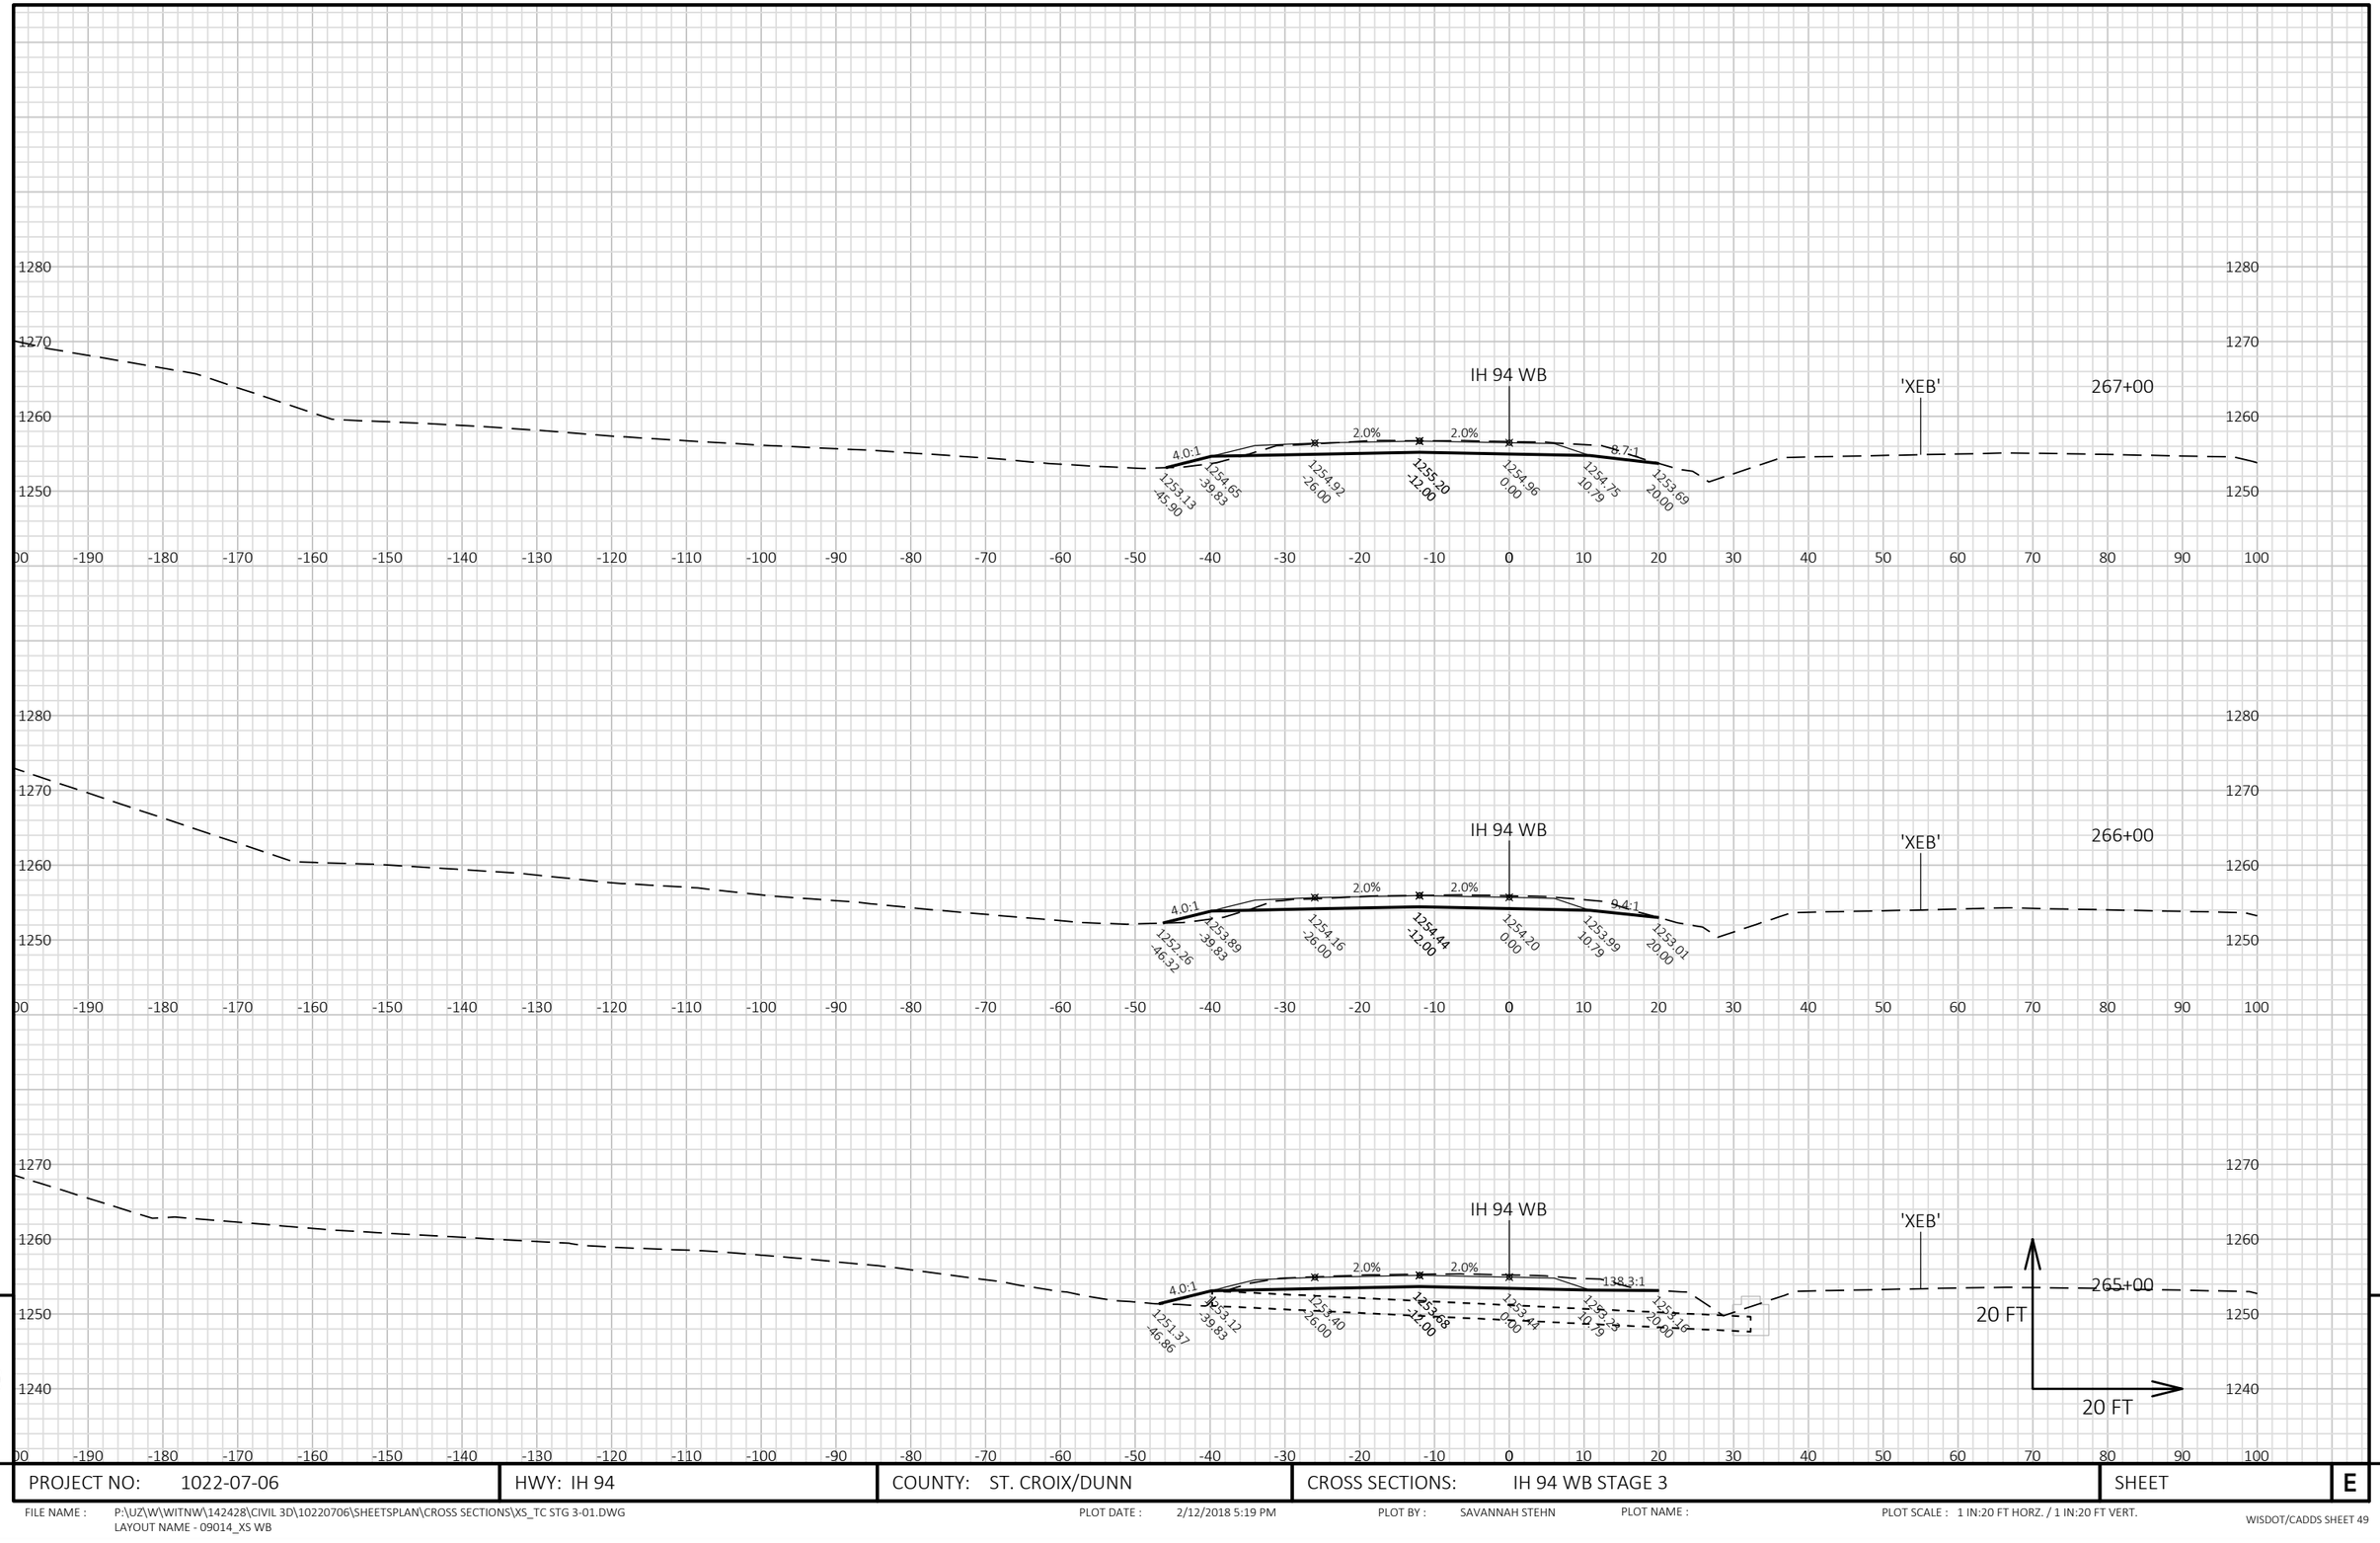


9

9

PROJECT NO: 1022-07-06	HWY: IH 94	COUNTY: ST. CROIX/DUNN	CROSS SECTIONS: IH 94 WB STAGE 3	SHEET E

FILE NAME : P:\UZ\W\WITNW\142428\CIVIL 3D\10220706\SHEETSPLAN\CROSS SECTIONS\XS_TC STG 3-01.DWG
LAYOUT NAME - 09014_XS WB

PLOT DATE : 2/12/2018 5:19 PM PLOT BY : SAVANNAH STEHN PLOT NAME : PLOT SCALE : 1 IN:20 FT HORZ. / 1 IN:20 FT VERT.

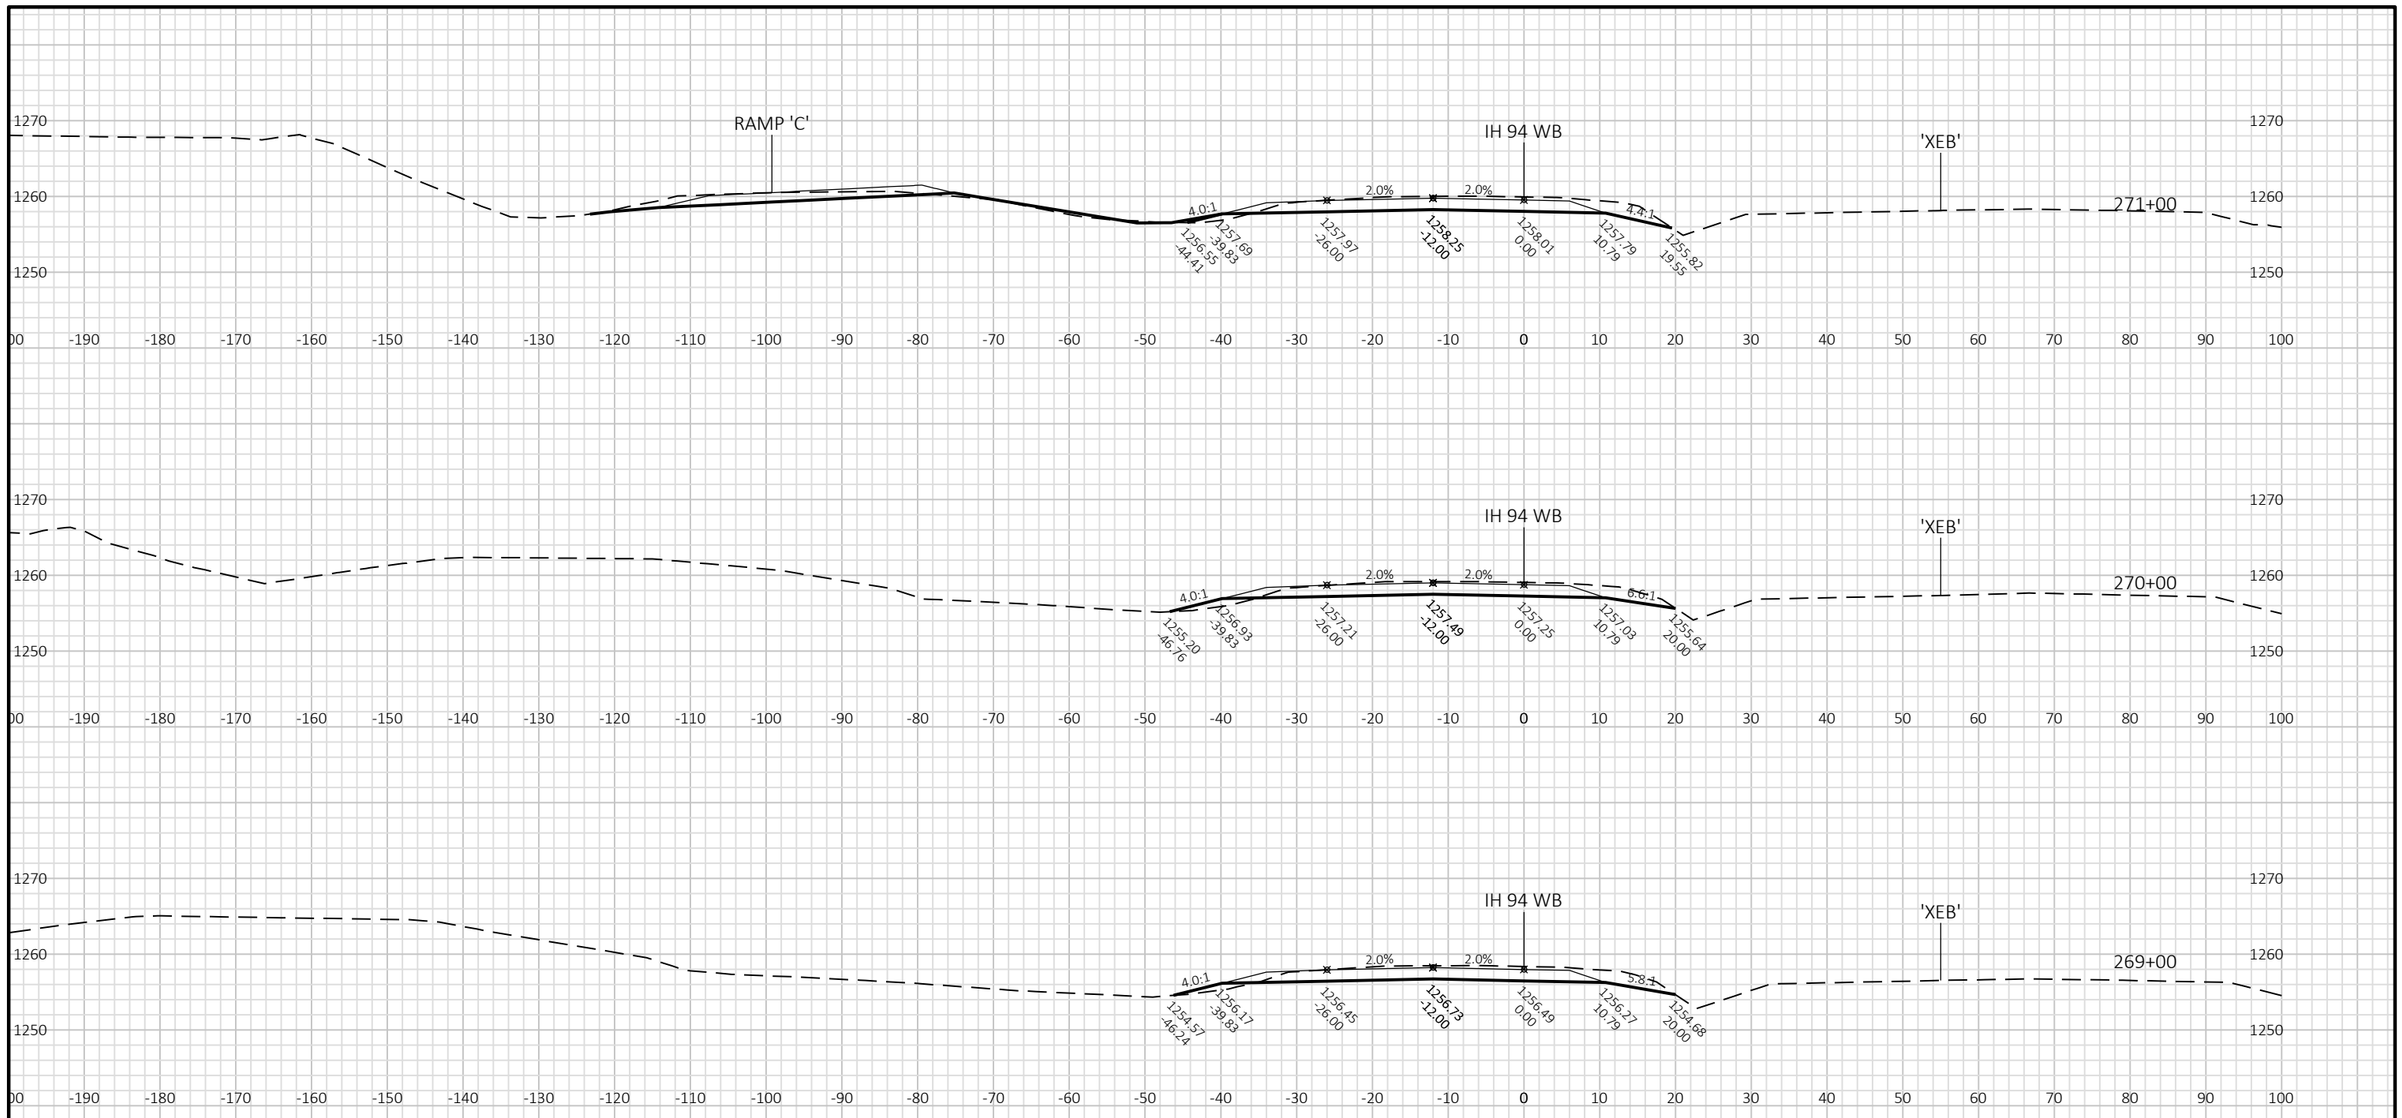


9

9

PROJECT NO: 1022-07-06	HWY: IH 94	COUNTY: ST. CROIX/DUNN	CROSS SECTIONS: IH 94 WB STAGE 3	SHEET E

FILE NAME : P:\UZ\W\WITNW\142428\CIVIL 3D\10220706\SHEETSPLAN\CROSS SECTIONS\XS_TC STG 3-01.DWG
LAYOUT NAME - 09015_XS WB

PLOT DATE : 2/12/2018 5:20 PM PLOT BY : SAVANNAH STEHN PLOT NAME : PLOT SCALE : 1 IN:20 FT HORZ. / 1 IN:20 FT VERT.

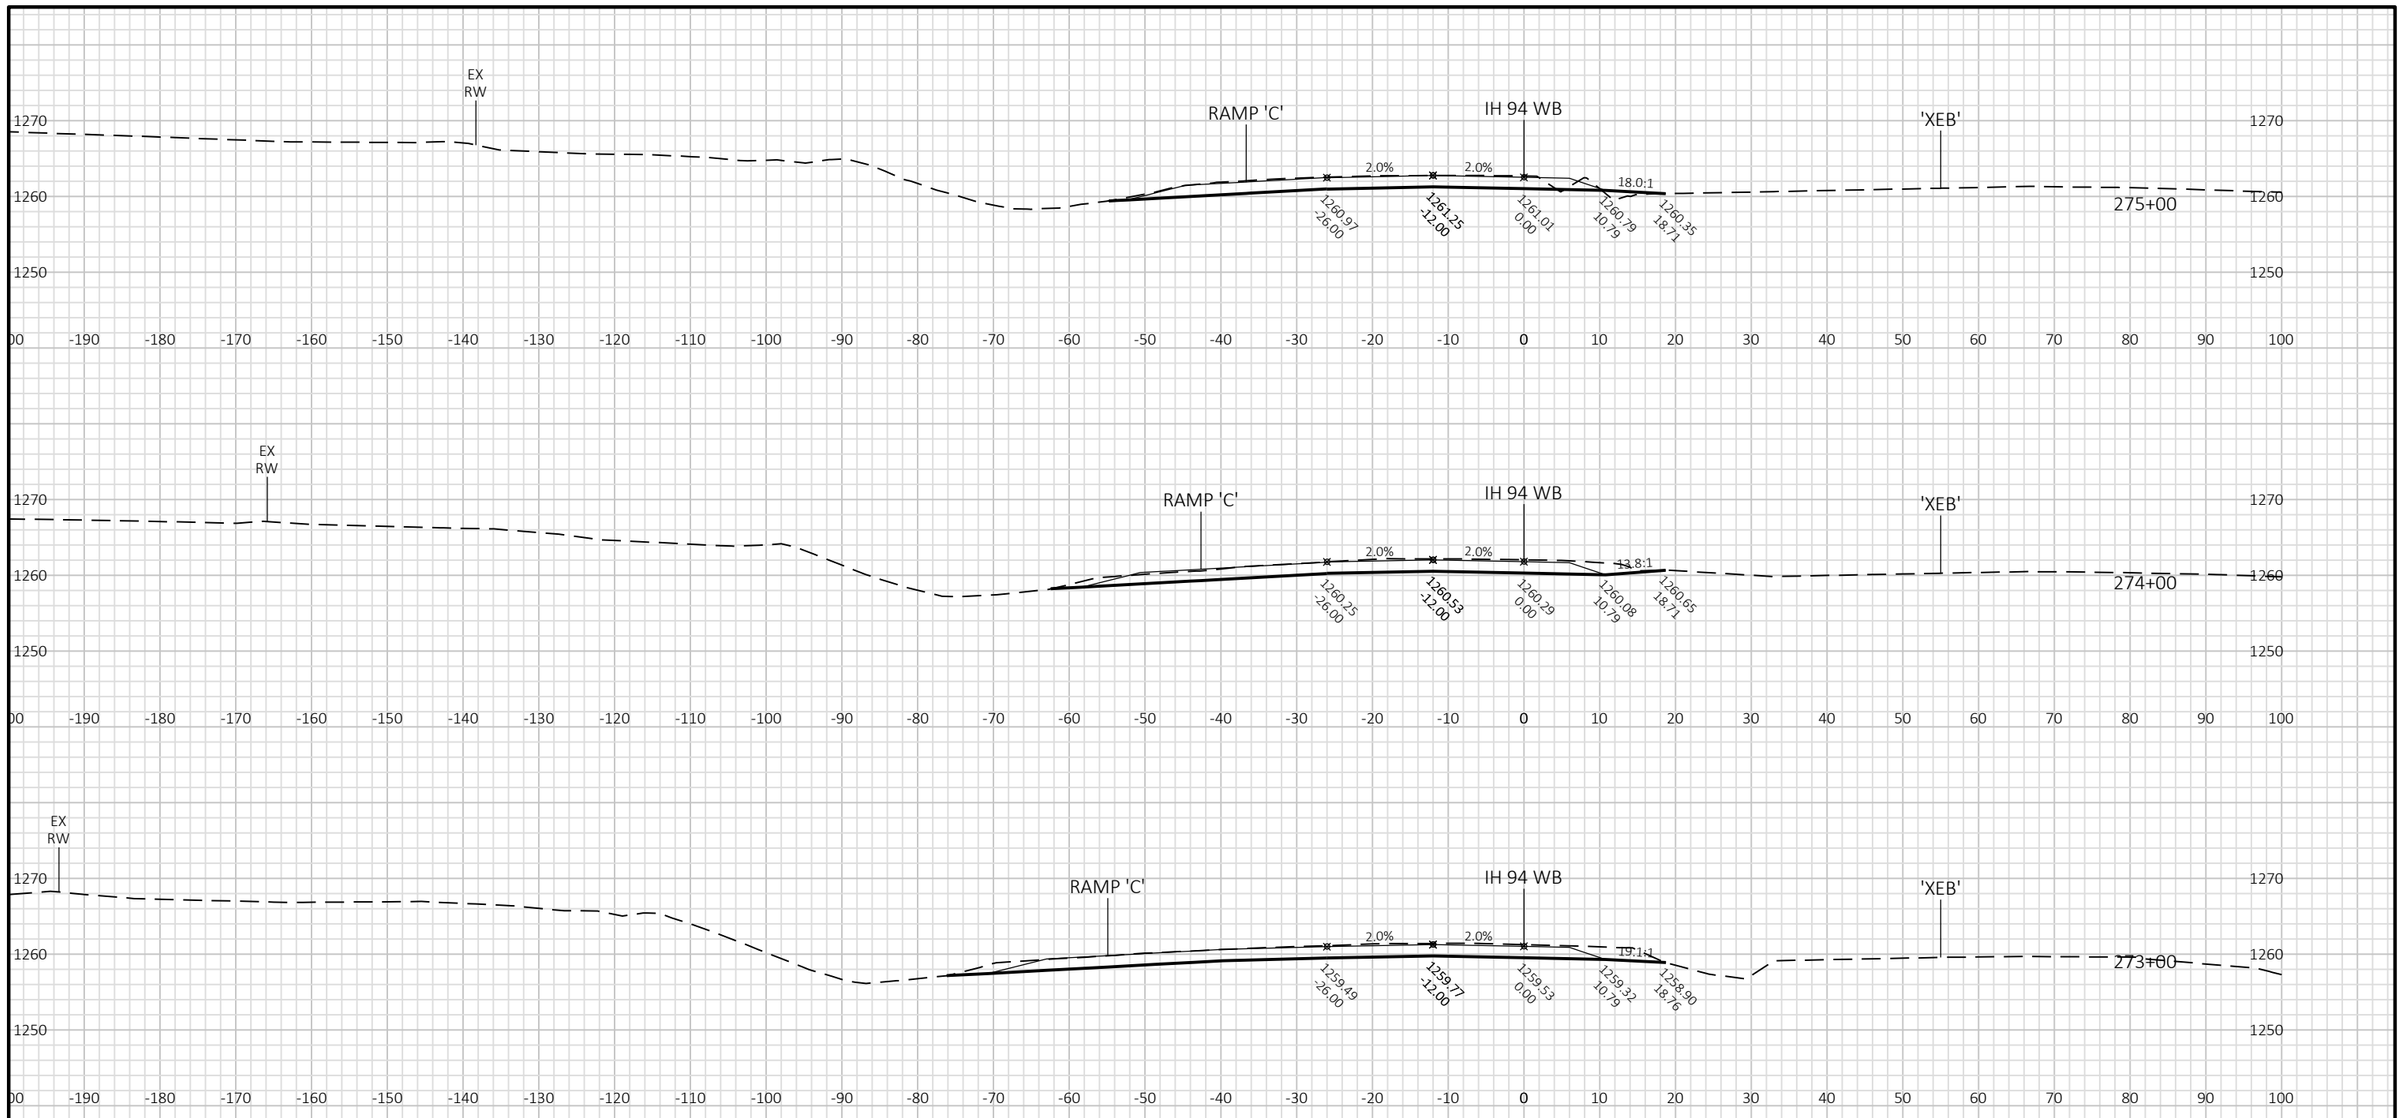


9

9

PROJECT NO: 1022-07-06	HWY: IH 94	COUNTY: ST. CROIX/DUNN	CROSS SECTIONS: IH 94 WB STAGE 3	SHEET E

FILE NAME : P:\UZ\W\WITNW\142428\CIVIL 3D\10220706\SHEETSPLAN\CROSS SECTIONS\XS_TC STG 3-01.DWG
LAYOUT NAME - 09016_XS WB

PLOT DATE : 2/12/2018 5:20 PM PLOT BY : SAVANNAH STEHN PLOT NAME : PLOT SCALE : 1 IN:20 FT HORZ. / 1 IN:20 FT VERT.

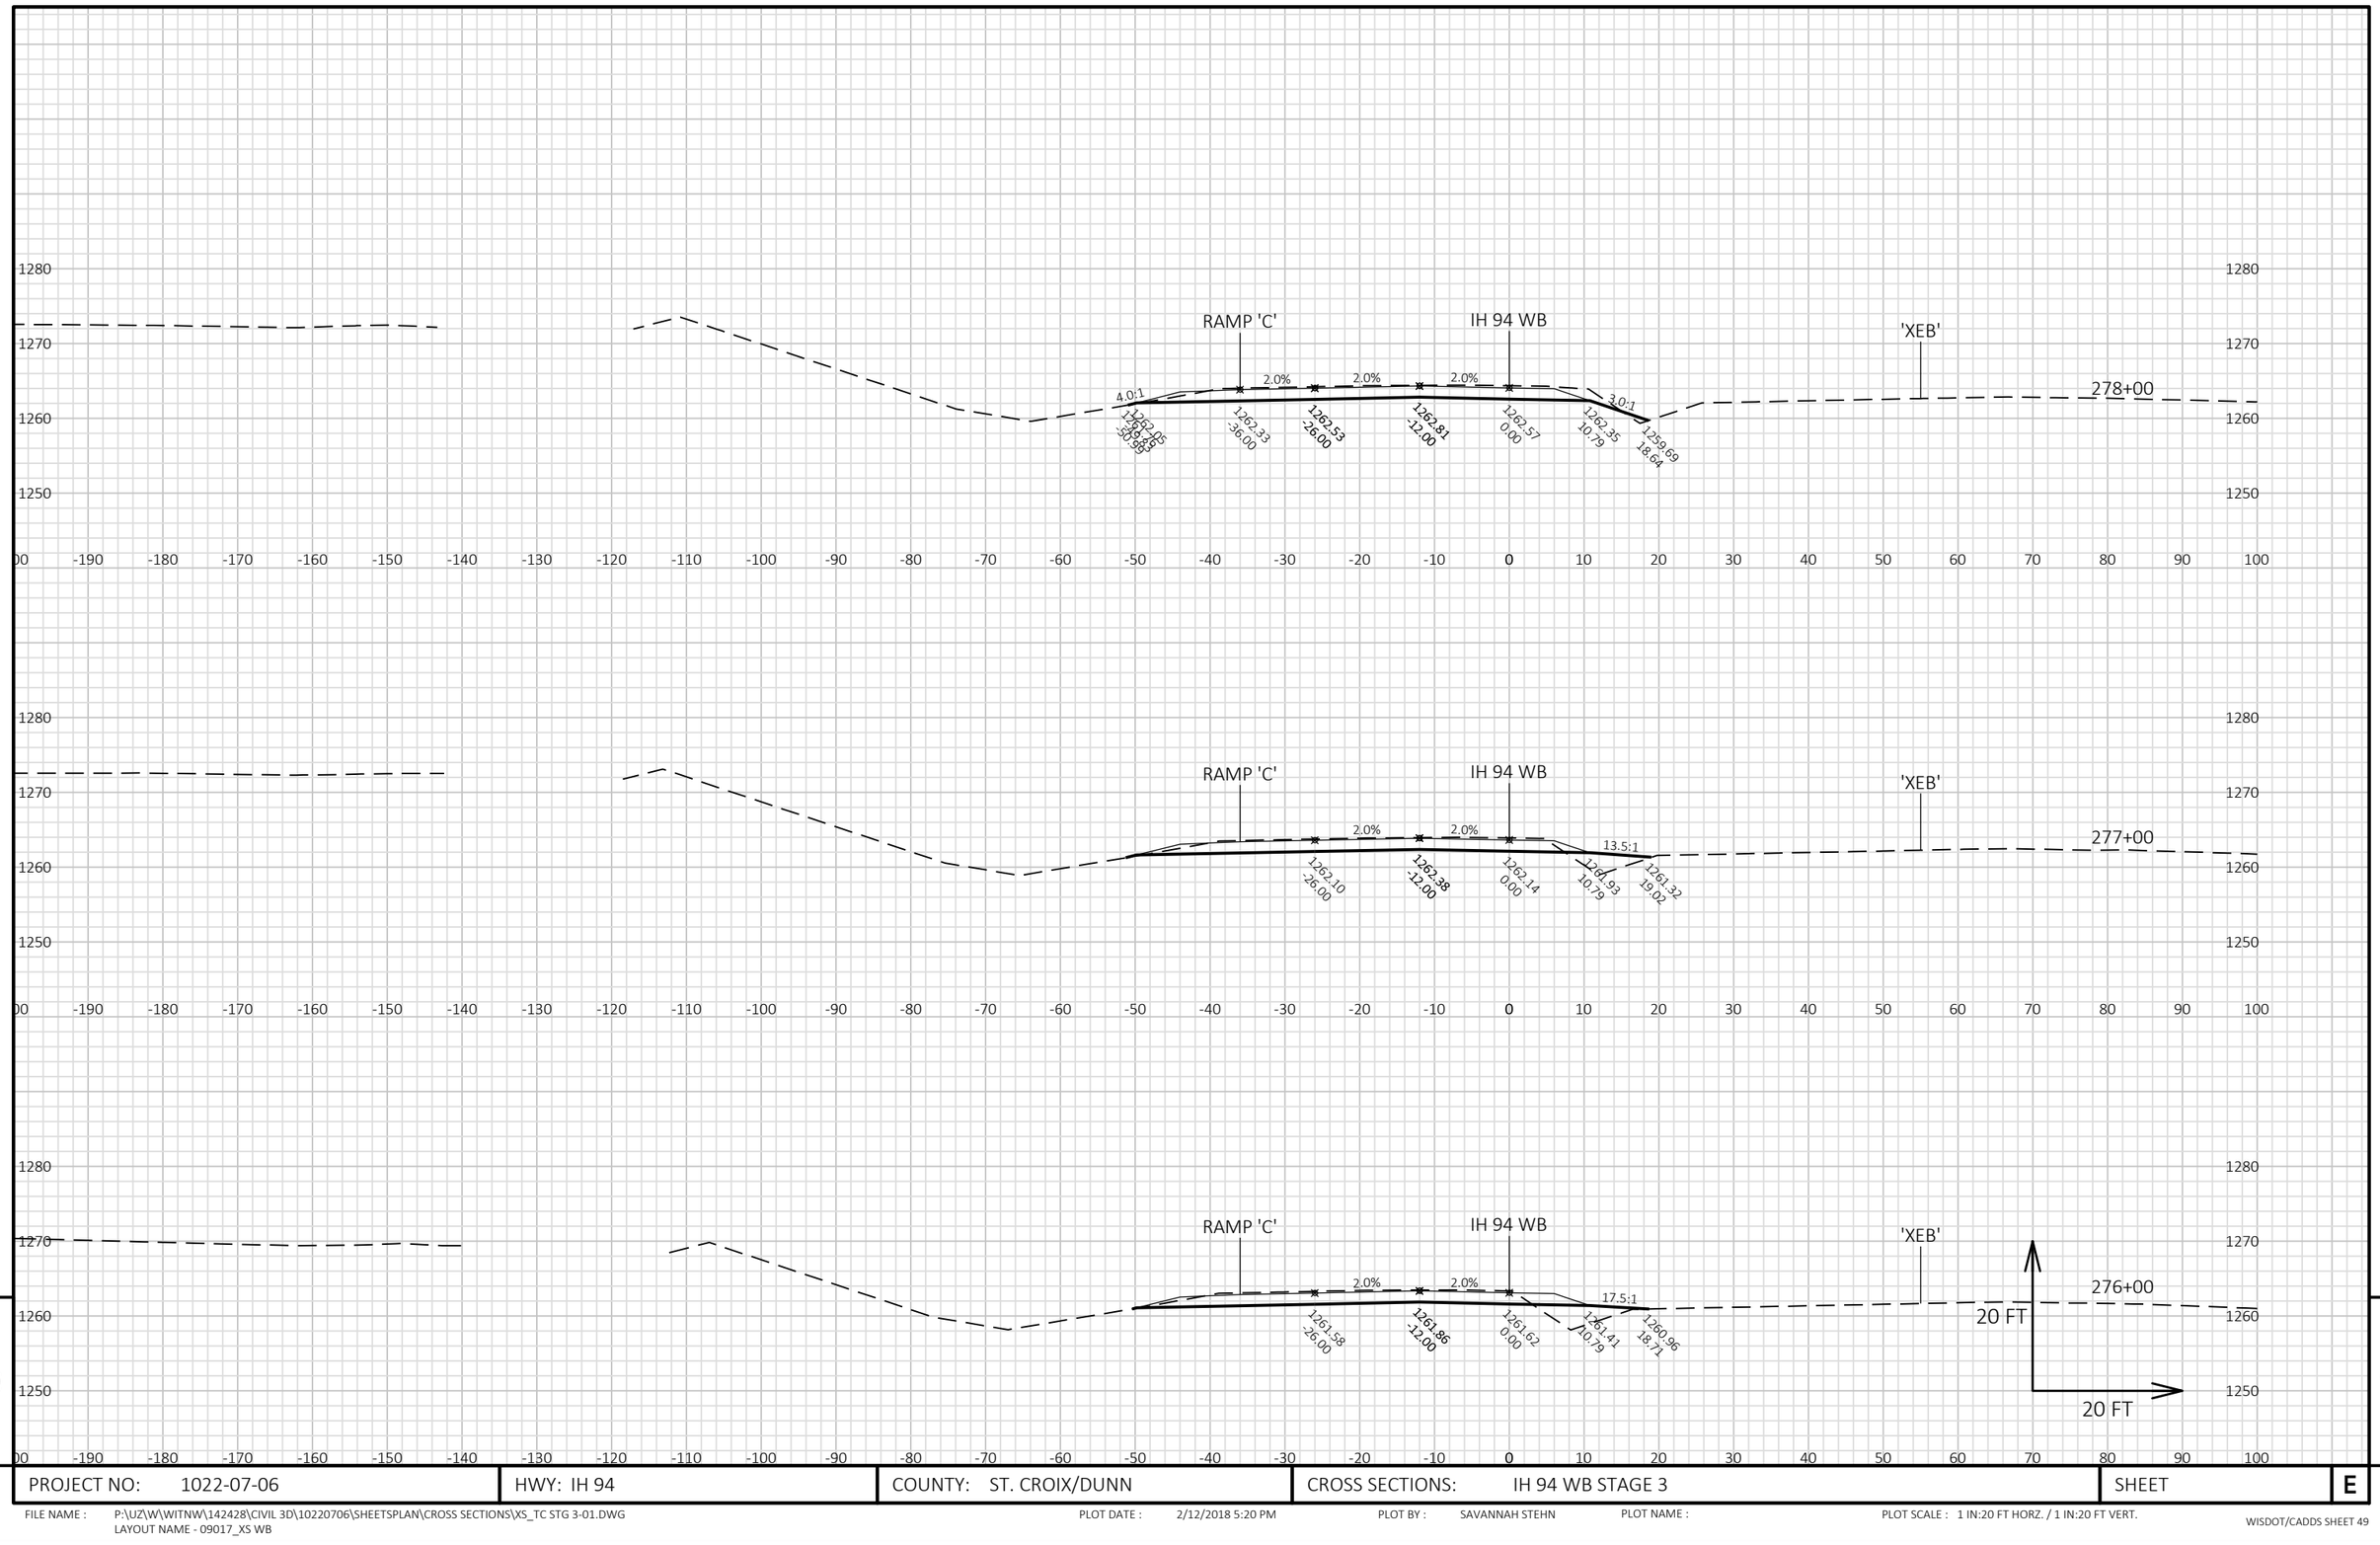


9

9

PROJECT NO: 1022-07-06	HWY: IH 94	COUNTY: ST. CROIX/DUNN	CROSS SECTIONS: IH 94 WB STAGE 3	SHEET E

FILE NAME : P:\UZ\W\WITNW\142428\CIVIL 3D\10220706\SHEETSPLAN\CROSS SECTIONS\XS_TC STG 3-01.DWG
LAYOUT NAME - 09017_XS WB

PLOT DATE : 2/12/2018 5:20 PM PLOT BY : SAVANNAH STEHN PLOT NAME : PLOT SCALE : 1 IN:20 FT HORZ. / 1 IN:20 FT VERT.

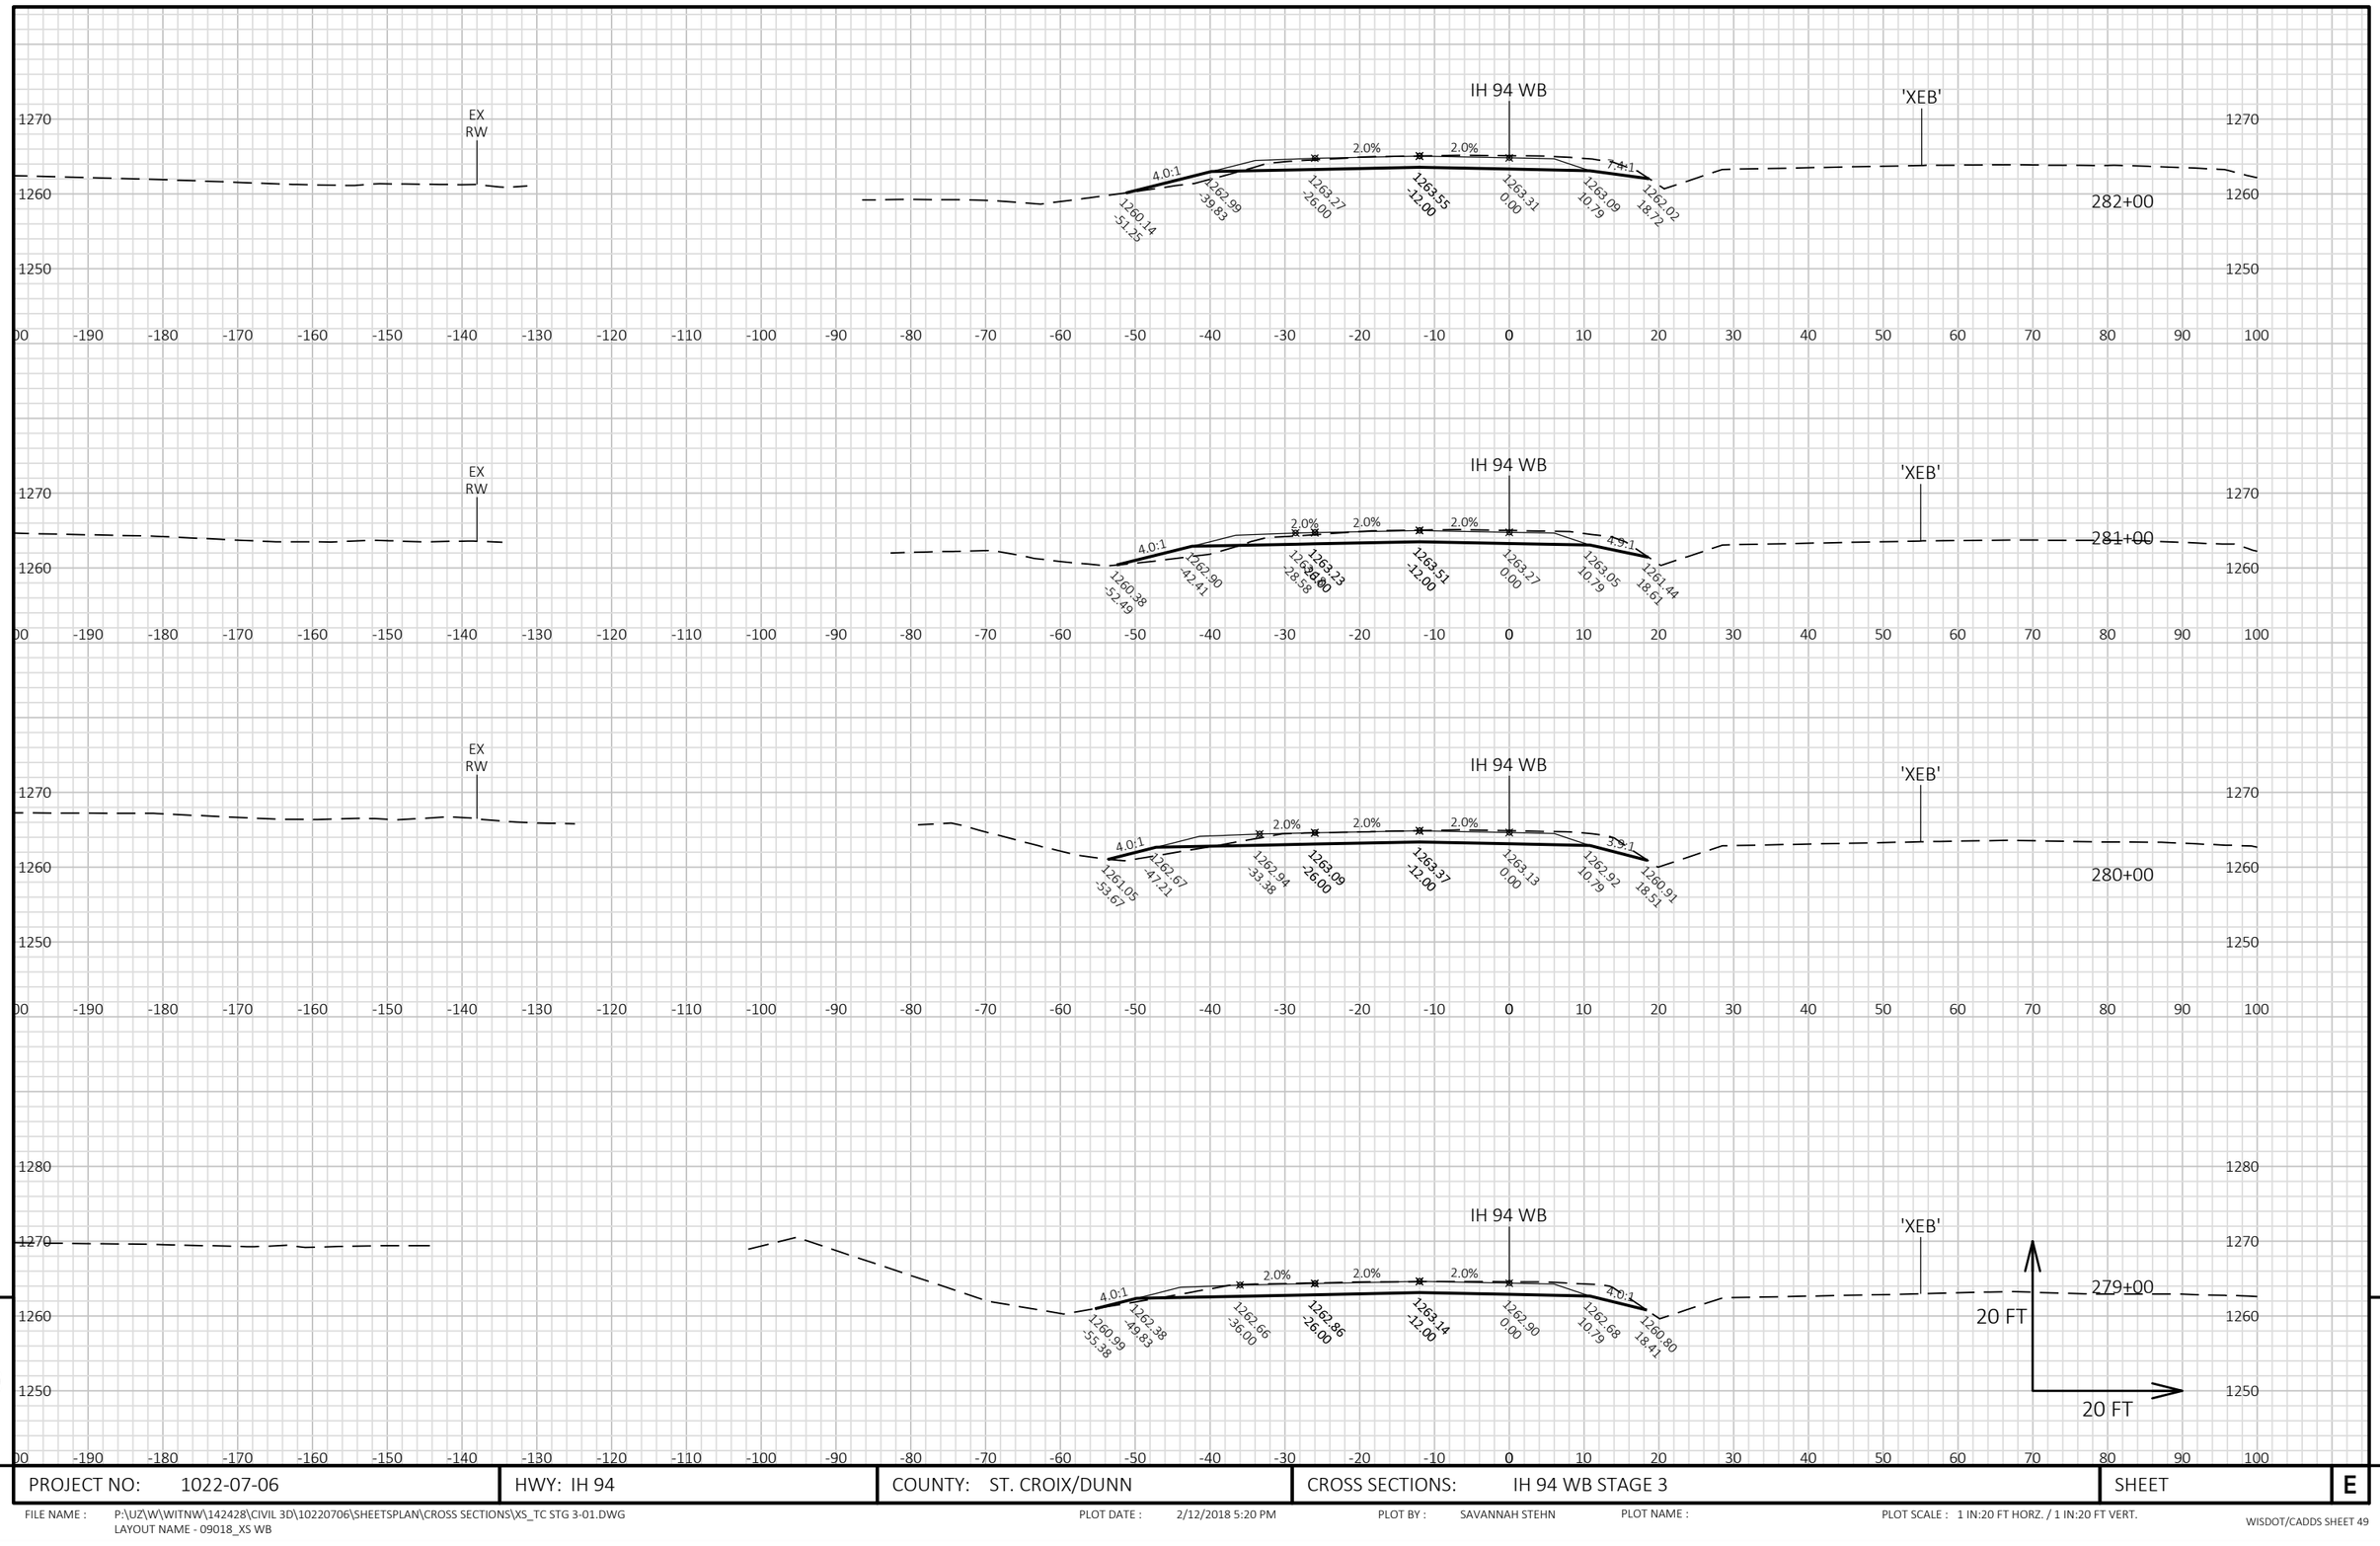


PROJECT NO: 1022-07-06	HWY: IH 94	COUNTY: ST. CROIX/DUNN	CROSS SECTIONS: IH 94 WB STAGE 3	SHEET	E

FILE NAME : P:\UZ\W\WITNW\142428\CIVIL 3D\10220706\SHEETSPLAN\CROSS SECTIONS\XS_TC STG 3-01.DWG
LAYOUT NAME - 09018_XS WB

PLOT DATE : 2/12/2018 5:20 PM PLOT BY : SAVANNAH STEHN PLOT NAME : PLOT SCALE : 1 IN:20 FT HORZ. / 1 IN:20 FT VERT.

WISDOT/CADDS SHEET 49

9

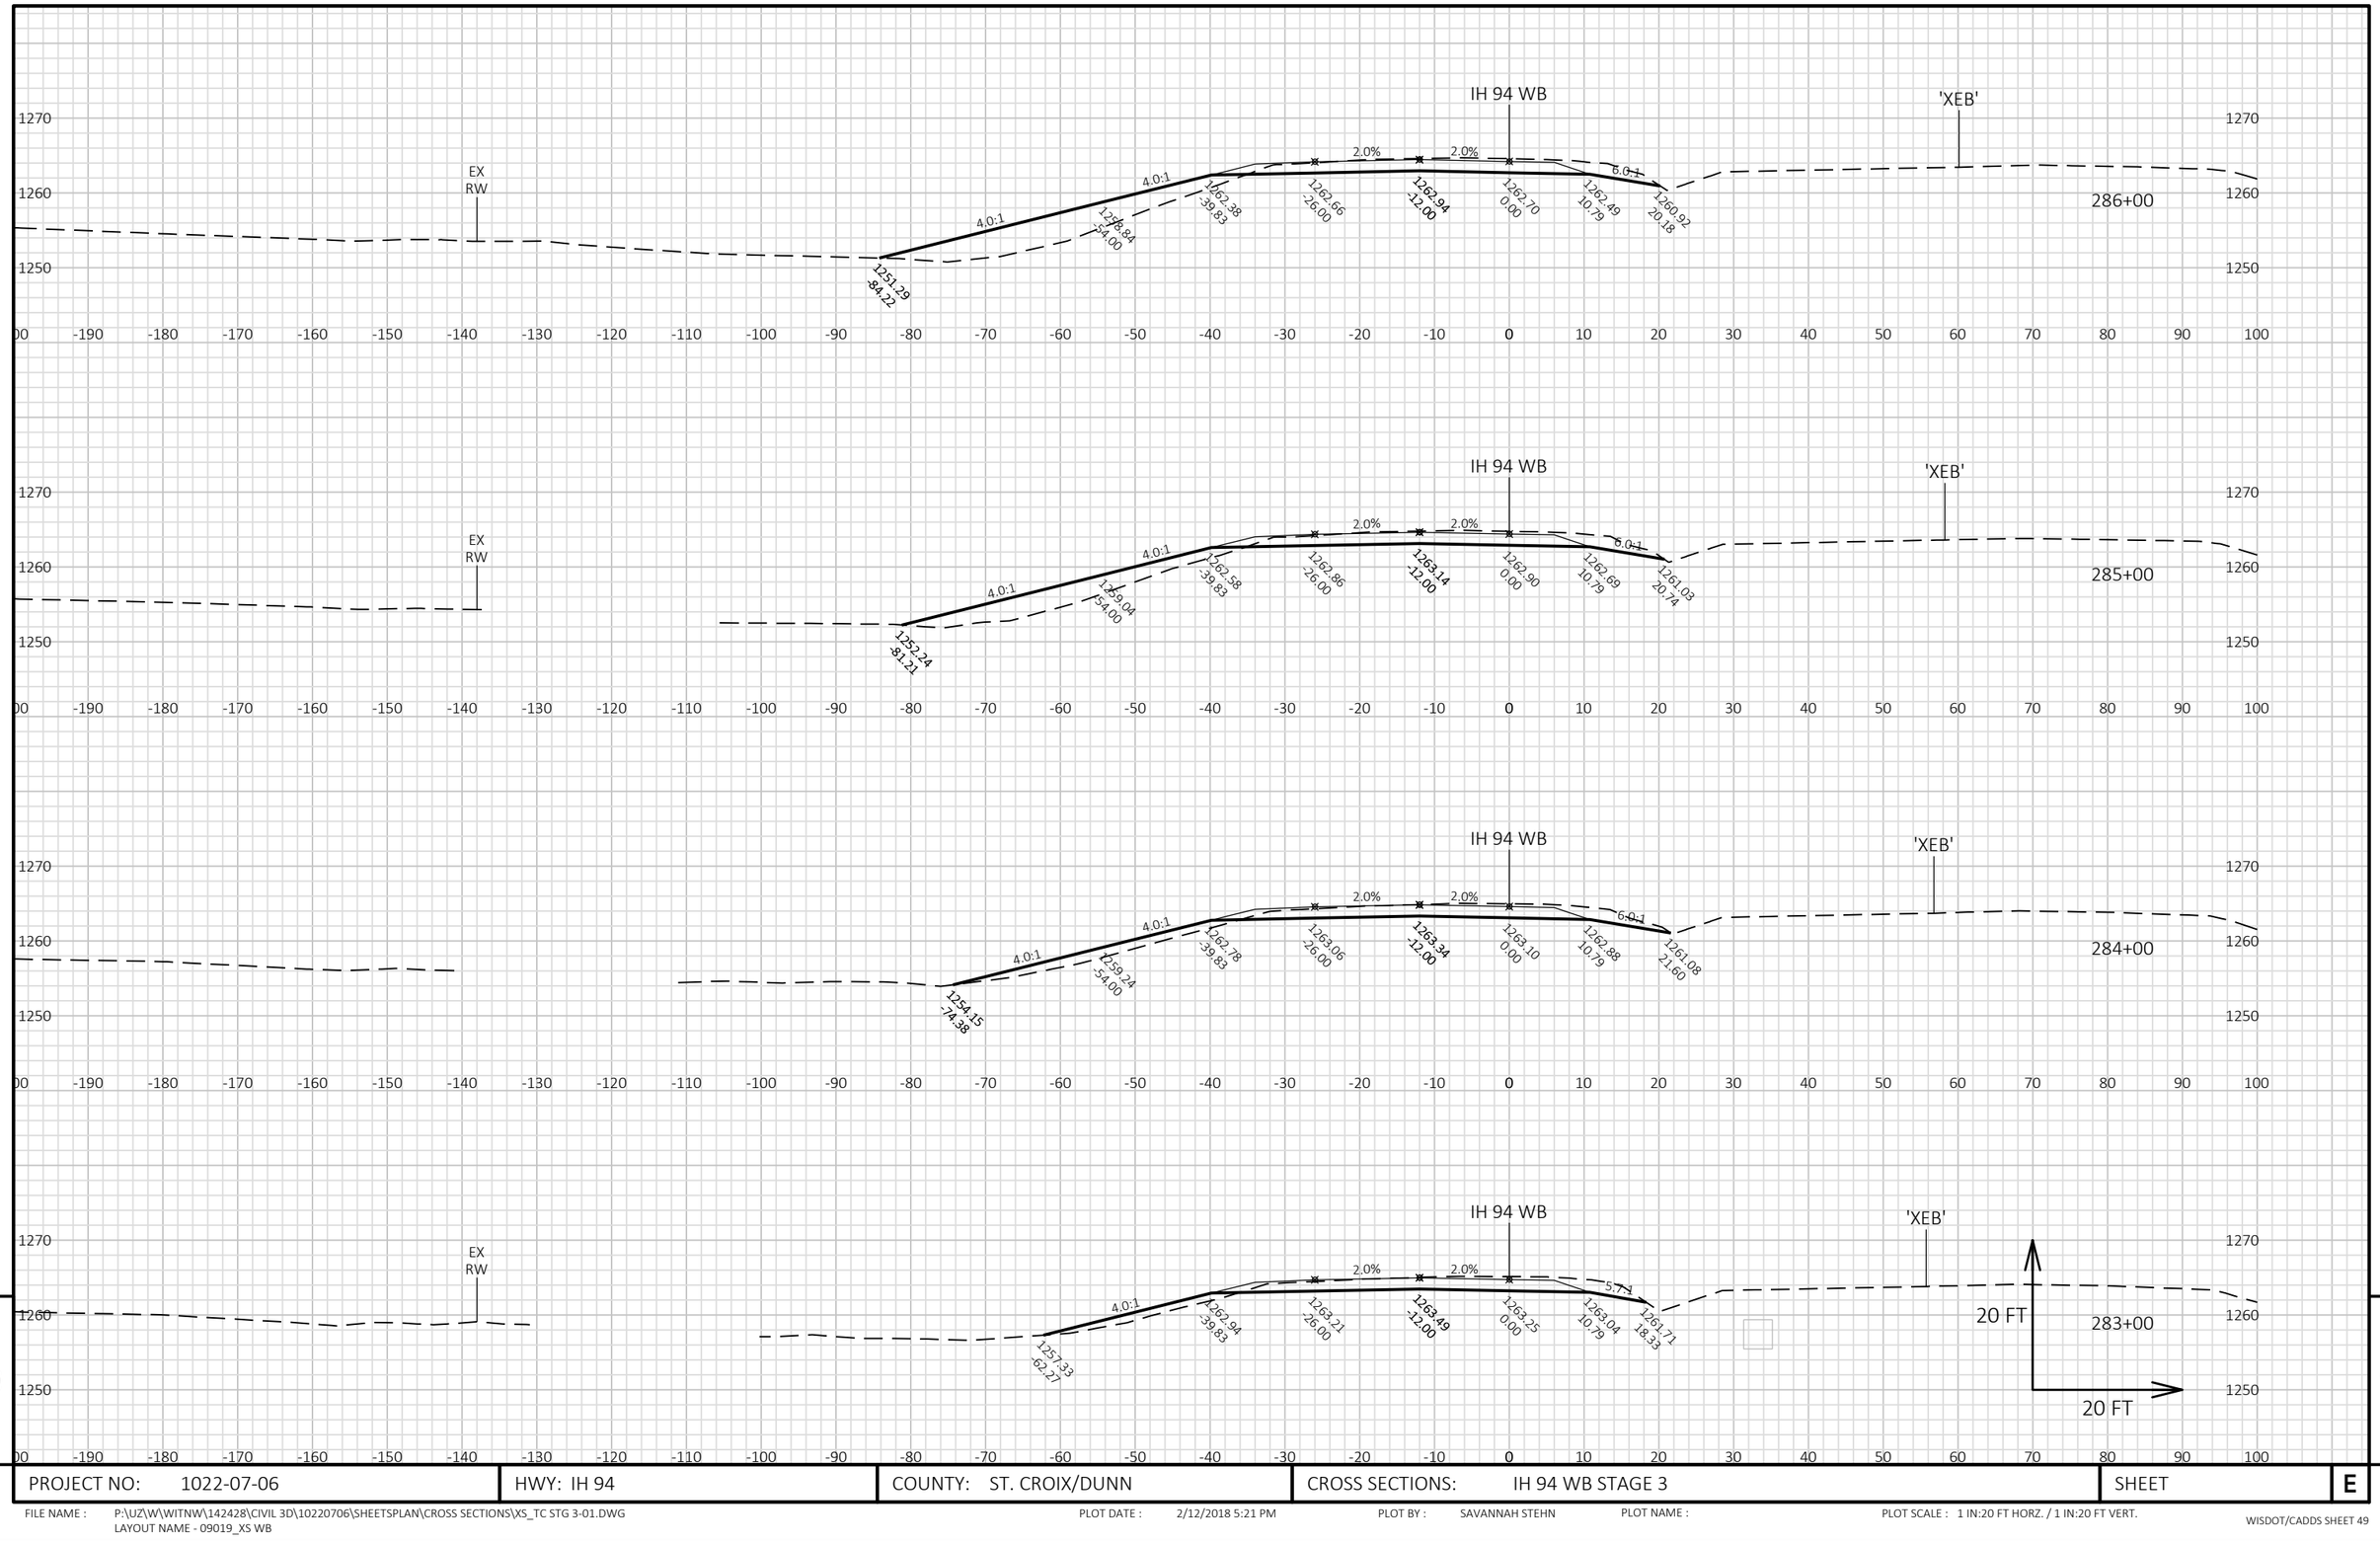

9

9

PROJECT NO: 1022-07-06	HWY: IH 94	COUNTY: ST. CROIX/DUNN	CROSS SECTIONS: IH 94 WB STAGE 3	SHEET E


FILE NAME : P:\UZ\W\WITNW\142428\CIVIL 3D\10220706\SHEETSPLAN\CROSS SECTIONS\XS_TC STG 3-01.DWG
LAYOUT NAME - 09019_XS WB

PLOT DATE : 2/12/2018 5:21 PM

PLOT BY : SAVANNAH STEHN

PLOT NAME :

PLOT SCALE : 1 IN:20 FT HORZ. / 1 IN:20 FT VERT.

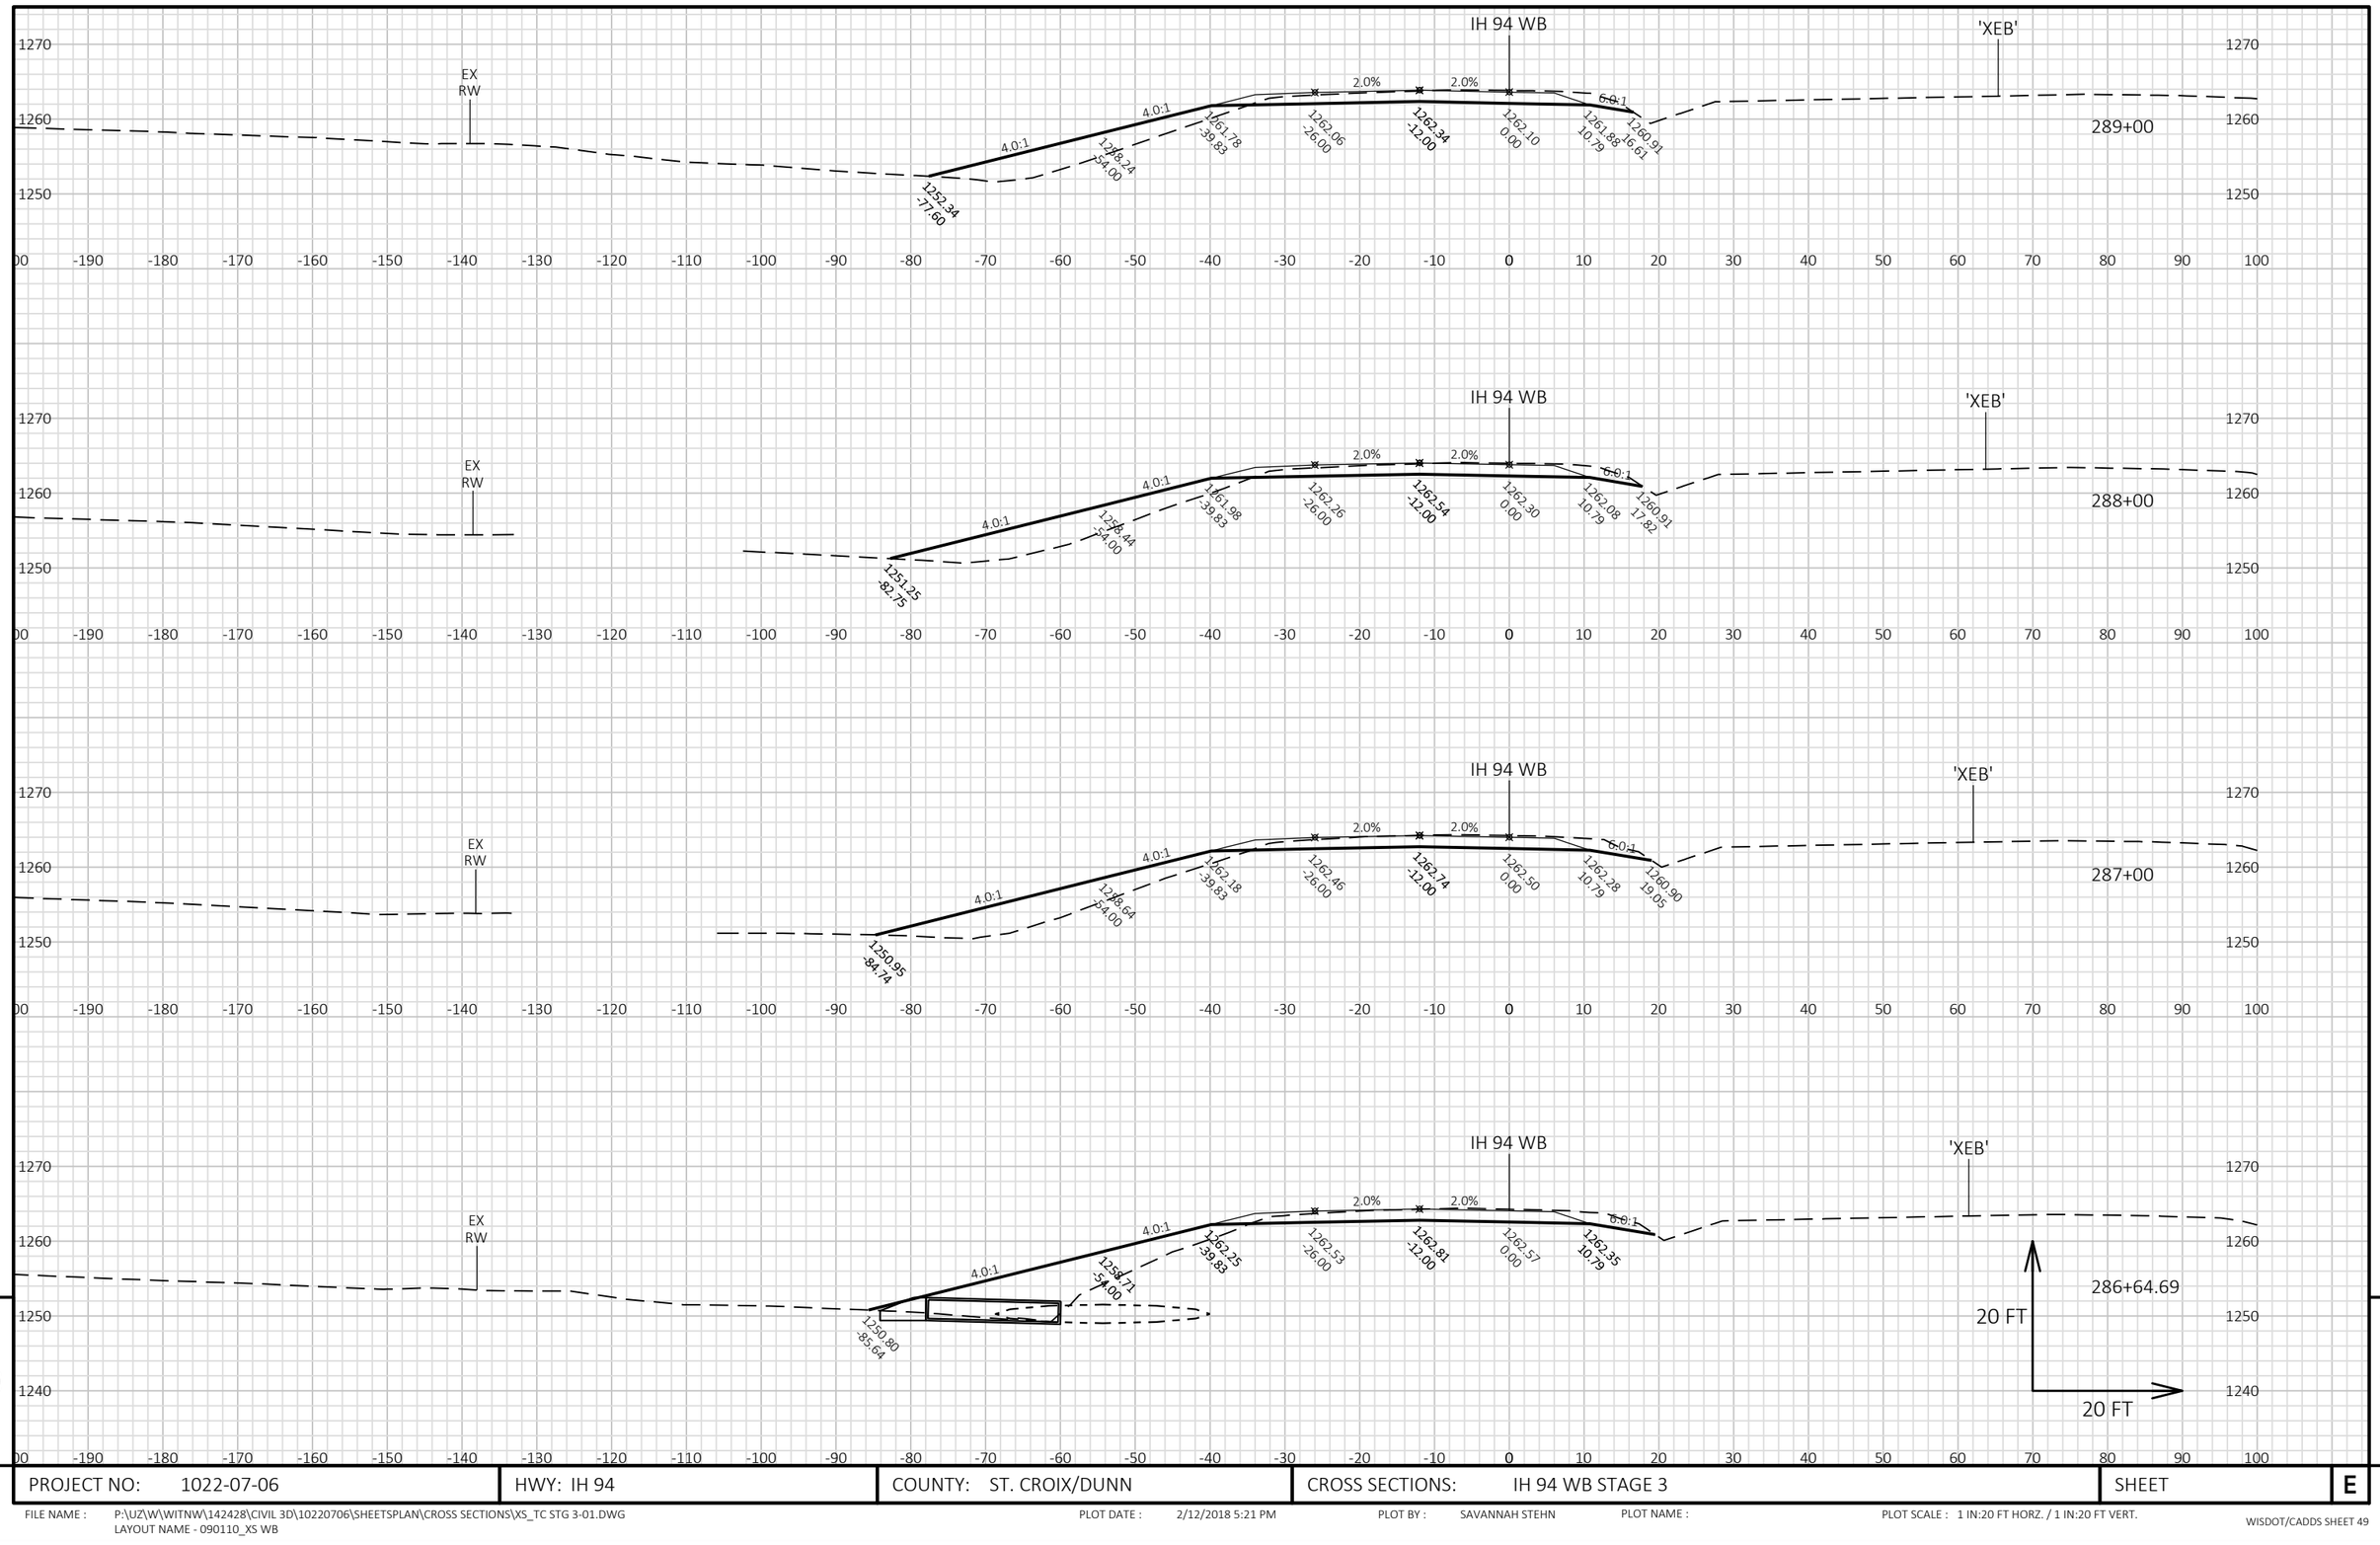


9

PROJECT NO: 1022-07-06	HWY: IH 94	COUNTY: ST. CROIX/DUNN	CROSS SECTIONS: IH 94 WB STAGE 3	SHEET	E


FILE NAME : P:\UZ\W\WITNW\142428\CIVIL 3D\10220706\SHEETSPLAN\CROSS SECTIONS\XS_TC STG 3-01.DWG
LAYOUT NAME - 090110_XS WB

PLOT DATE : 2/12/2018 5:21 PM PLOT BY : SAVANNAH STEHN PLOT NAME : PLOT SCALE : 1 IN:20 FT HORZ. / 1 IN:20 FT VERT.

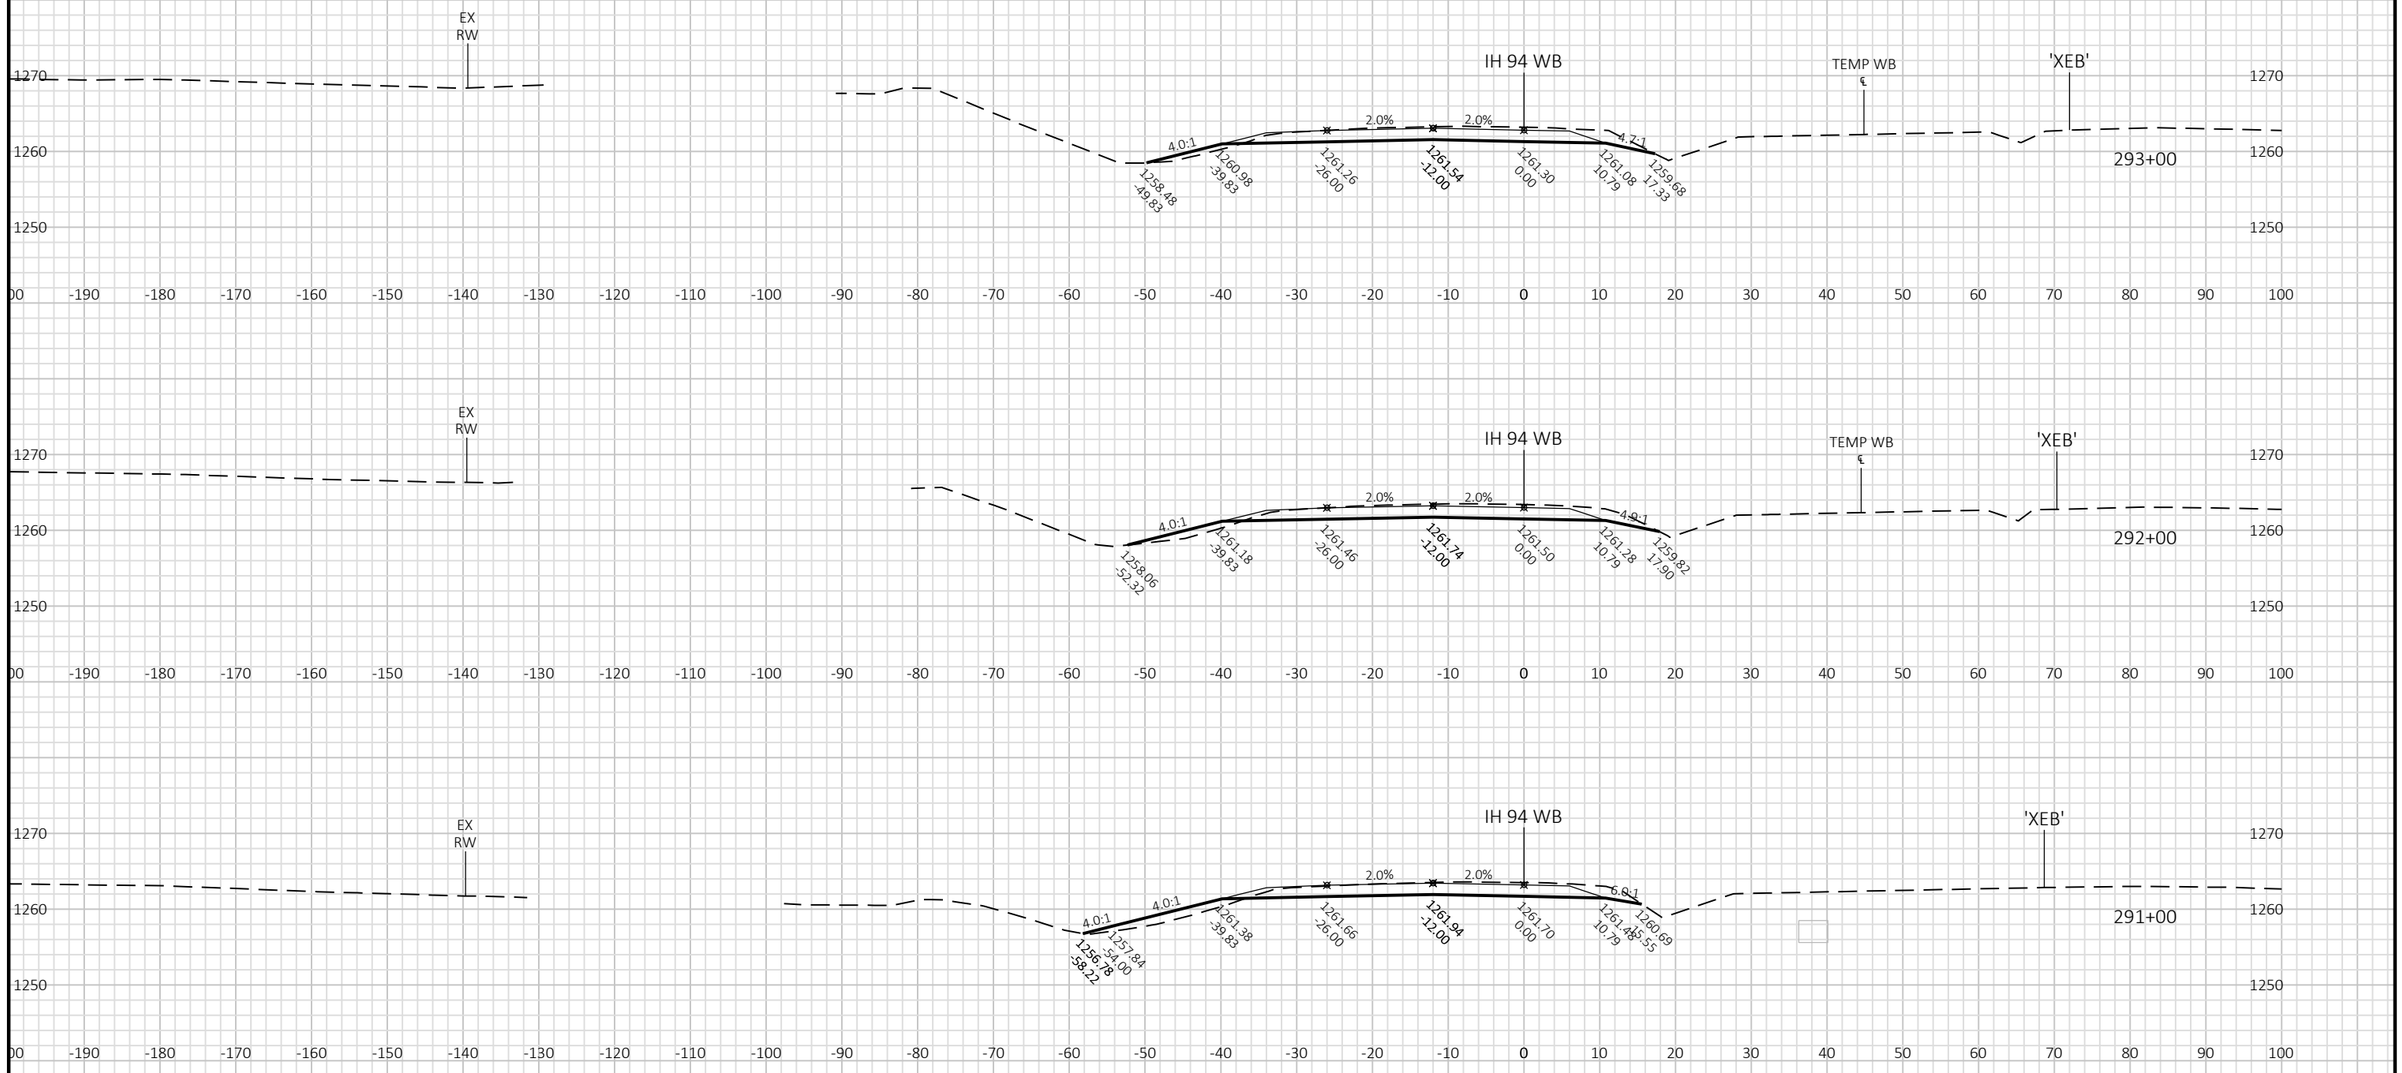

9

PROJECT NO: 1022-07-06	HWY: IH 94	COUNTY: ST. CROIX/DUNN	CROSS SECTIONS: IH 94 WB STAGE 3	SHEET	E

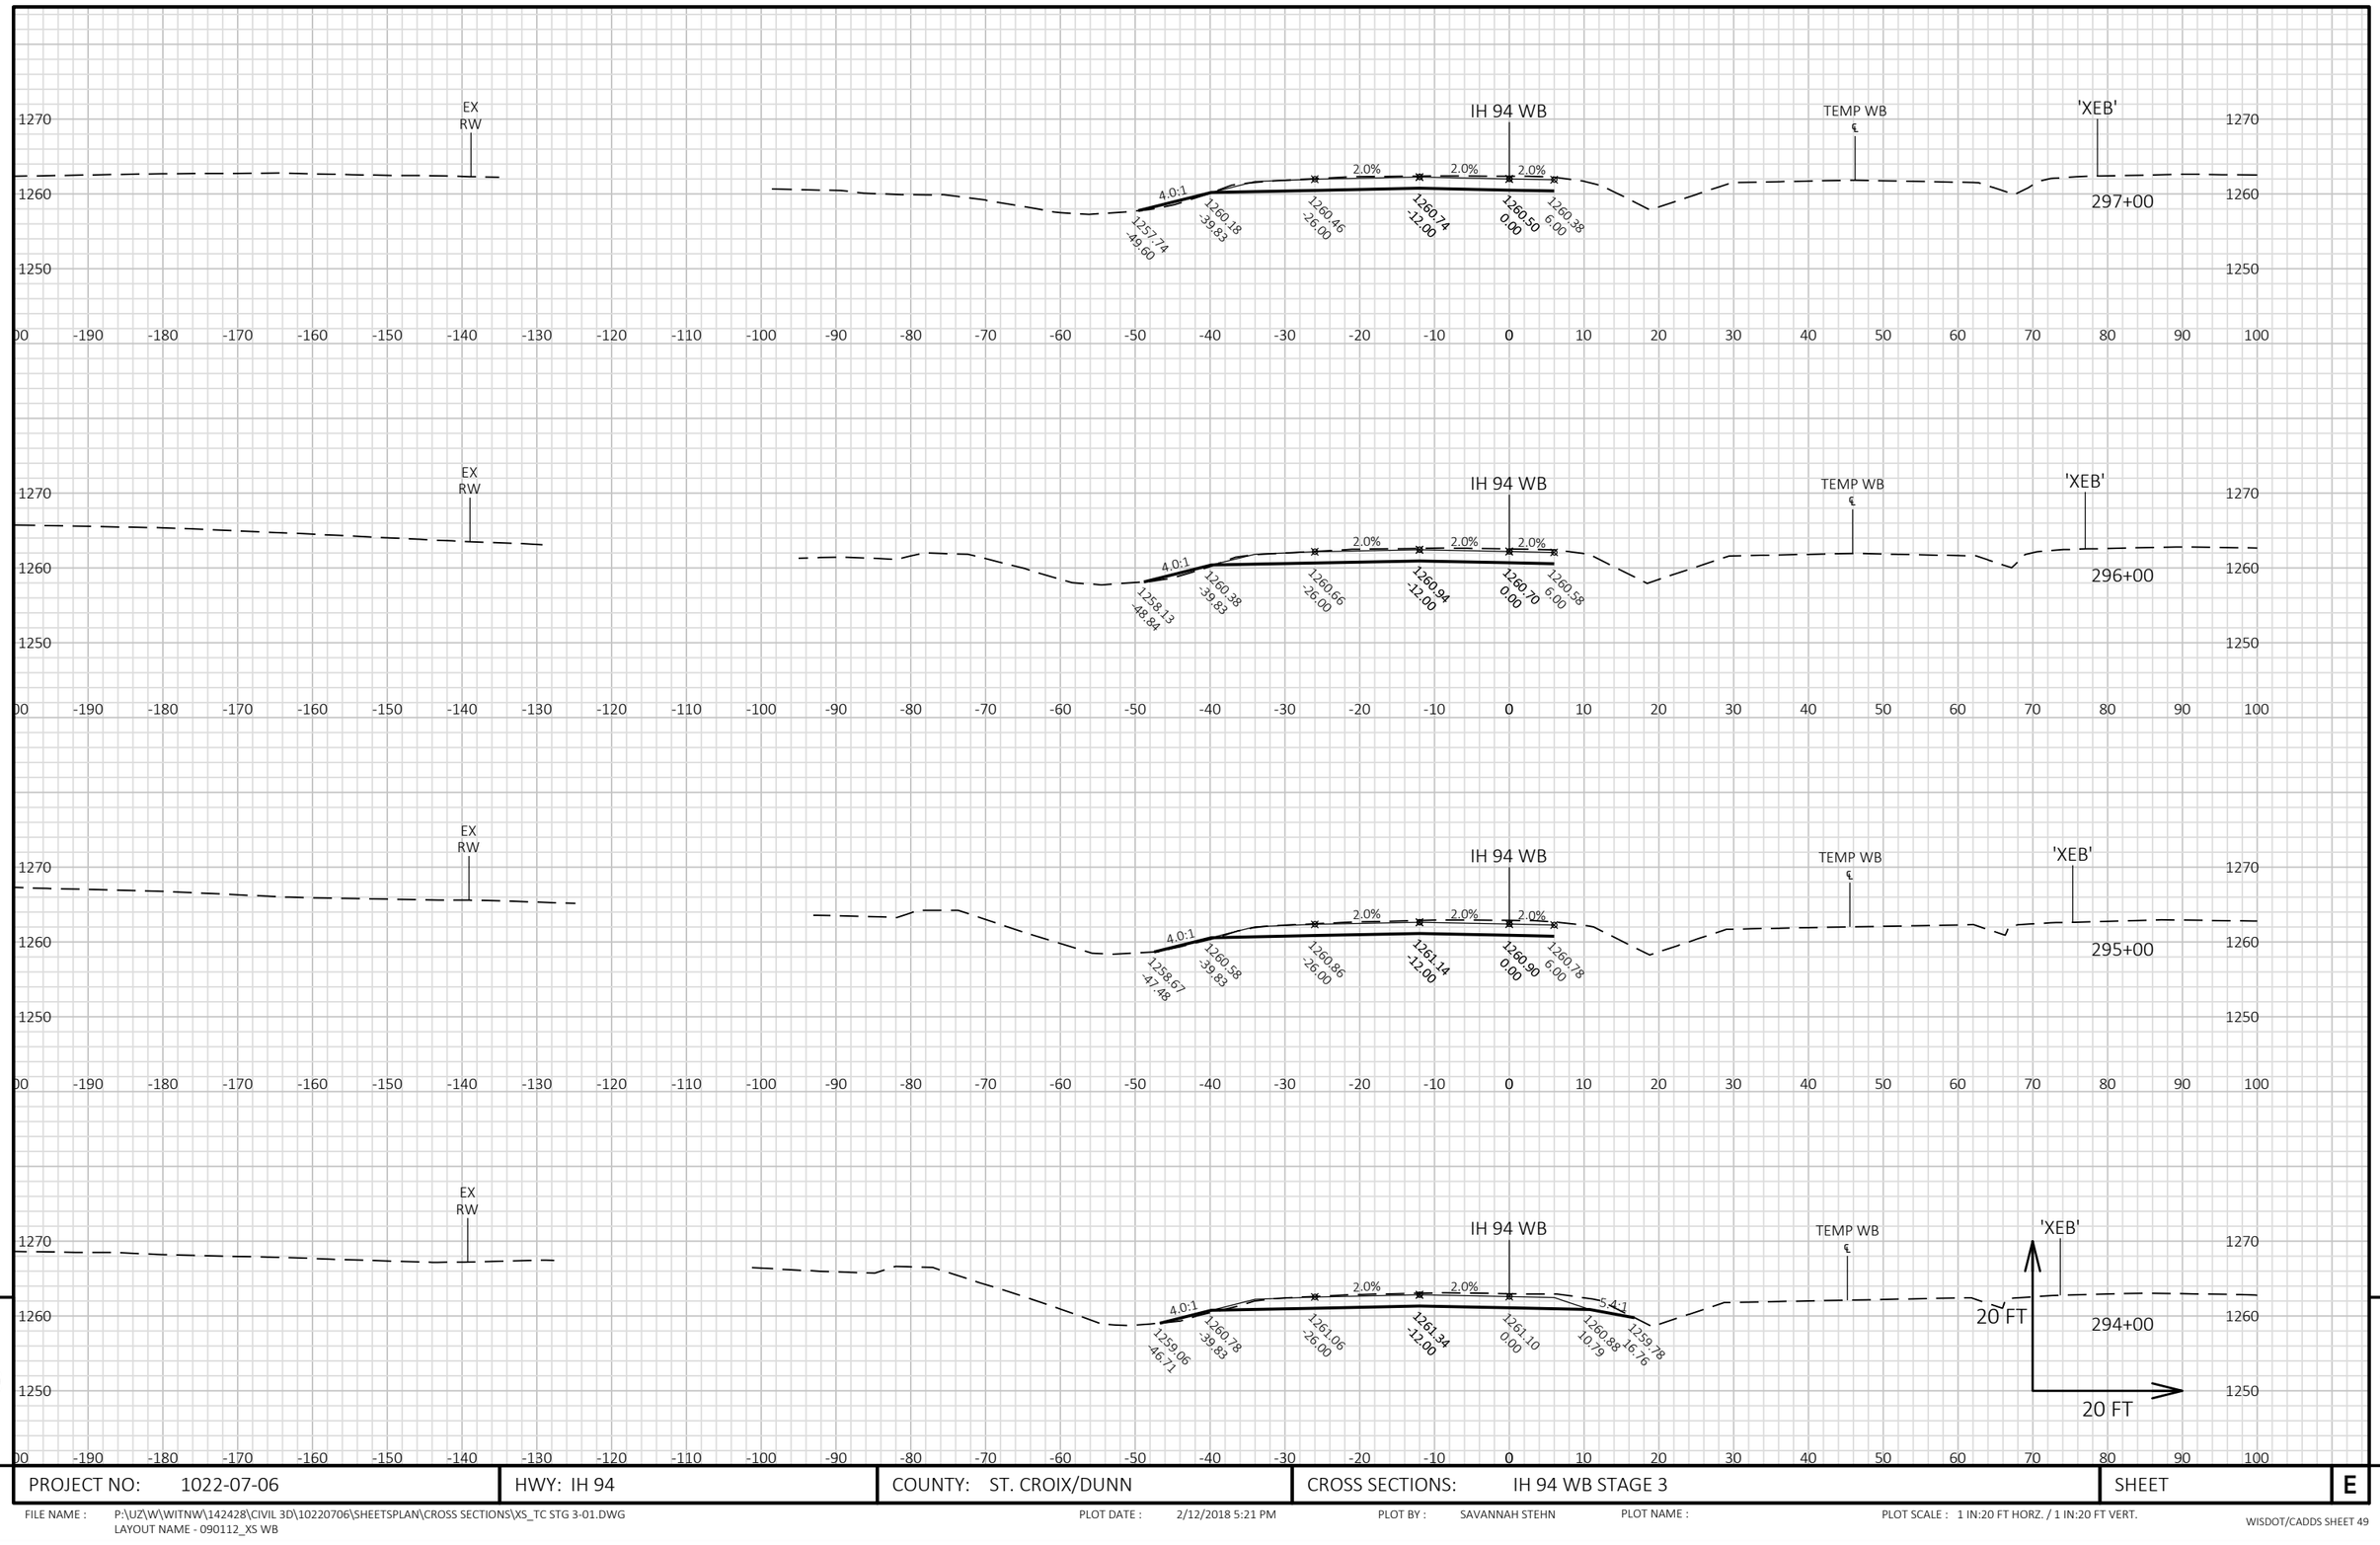


9


9

PROJECT NO: 1022-07-06	HWY: IH 94	COUNTY: ST. CROIX/DUNN	CROSS SECTIONS: IH 94 WB STAGE 3	SHEET	E

FILE NAME : P:\UZ\W\WITNW\142428\CIVIL 3D\10220706\SHEETSPLAN\CROSS SECTIONS\XS_TC STG 3-01.DWG
LAYOUT NAME - 090112_XS WB

PLOT DATE : 2/12/2018 5:21 PM PLOT BY : SAVANNAH STEHN PLOT NAME : PLOT SCALE : 1 IN:20 FT HORZ. / 1 IN:20 FT VERT.

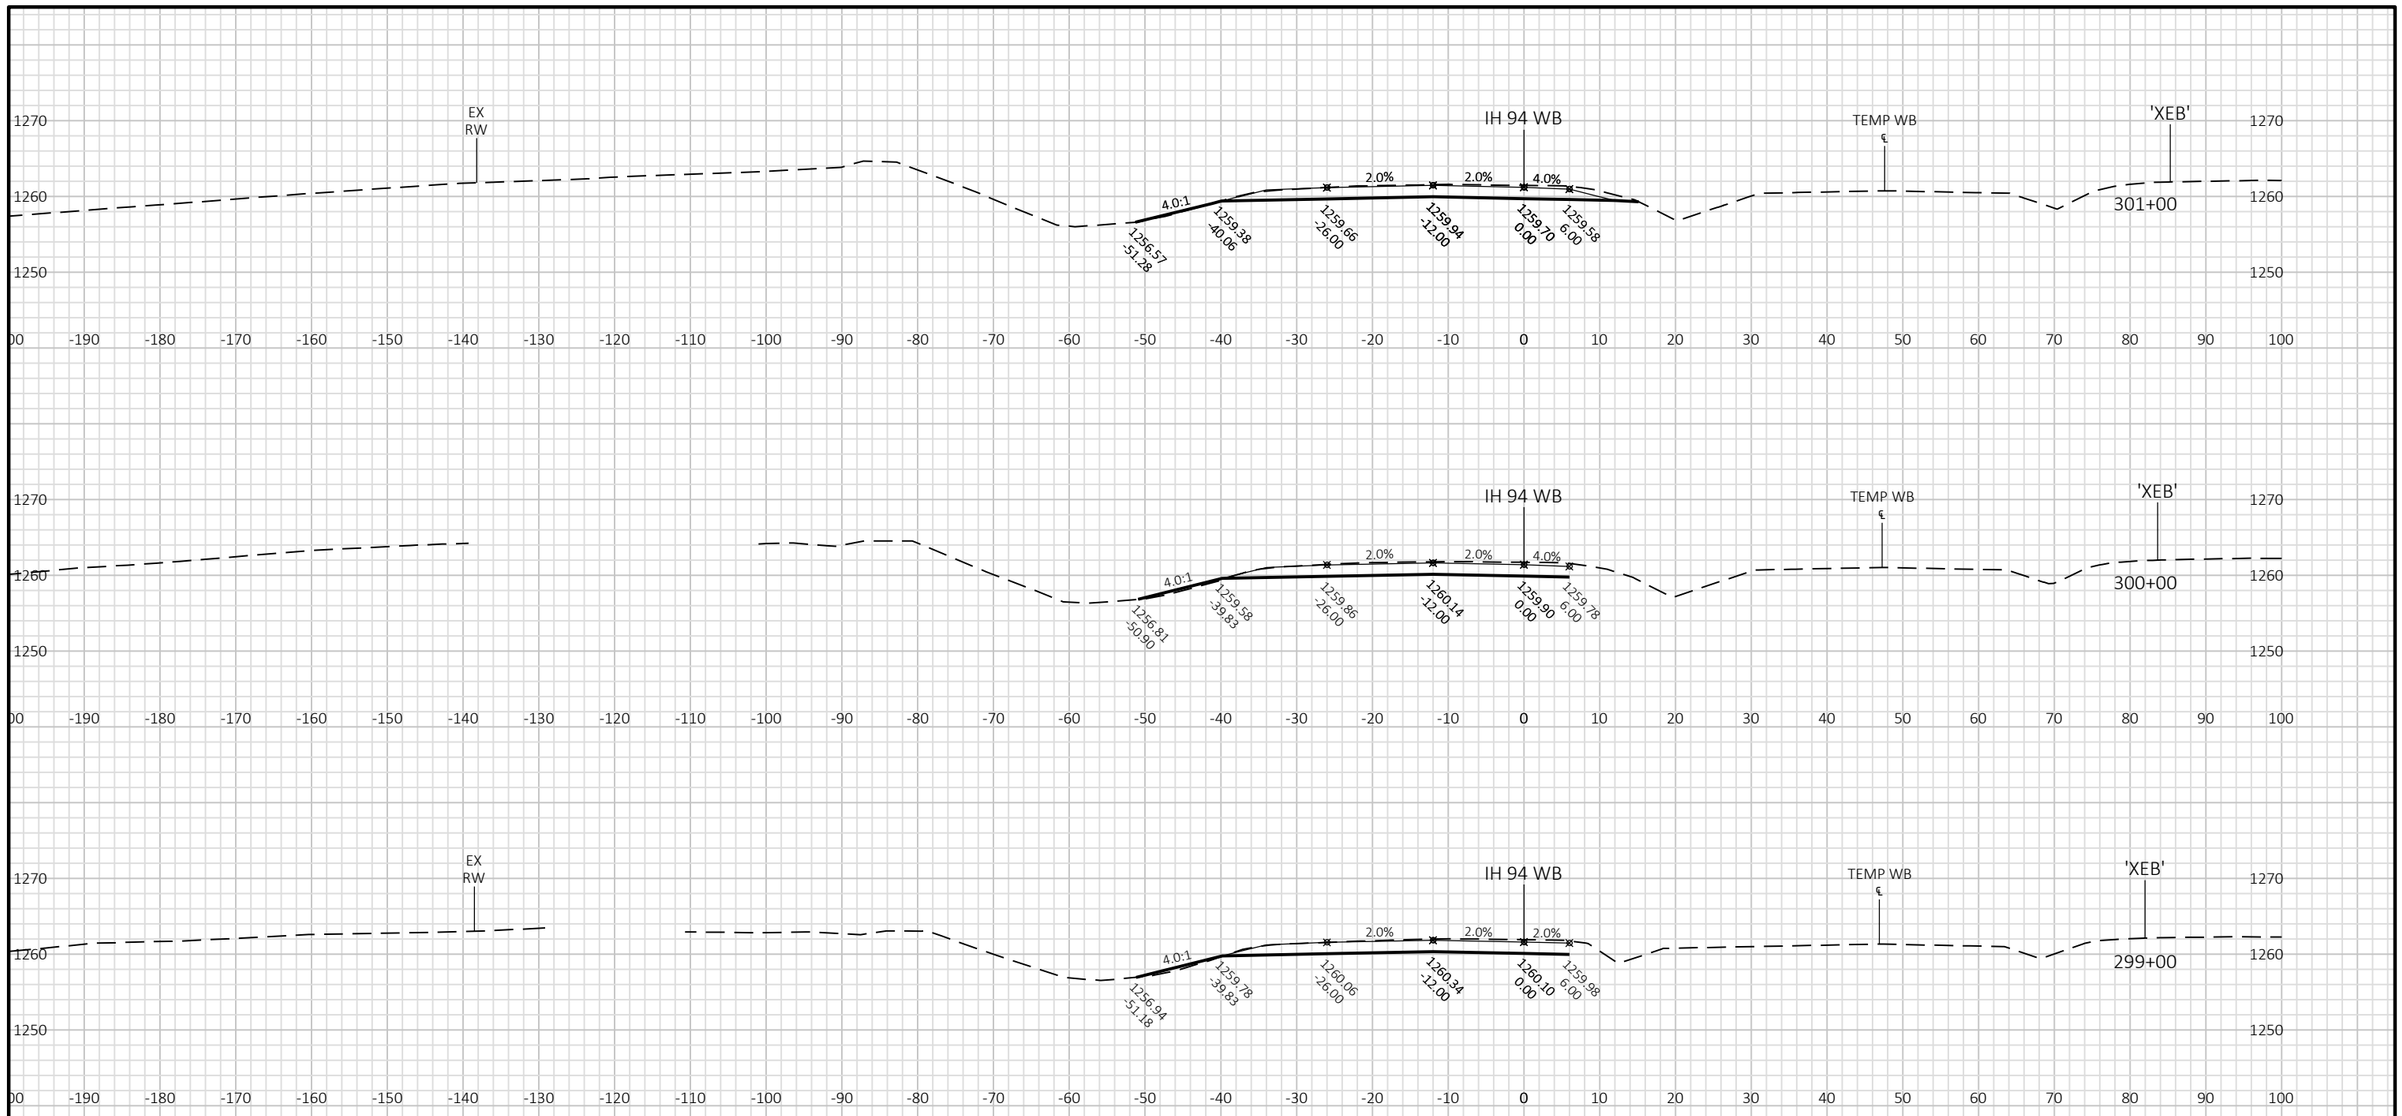

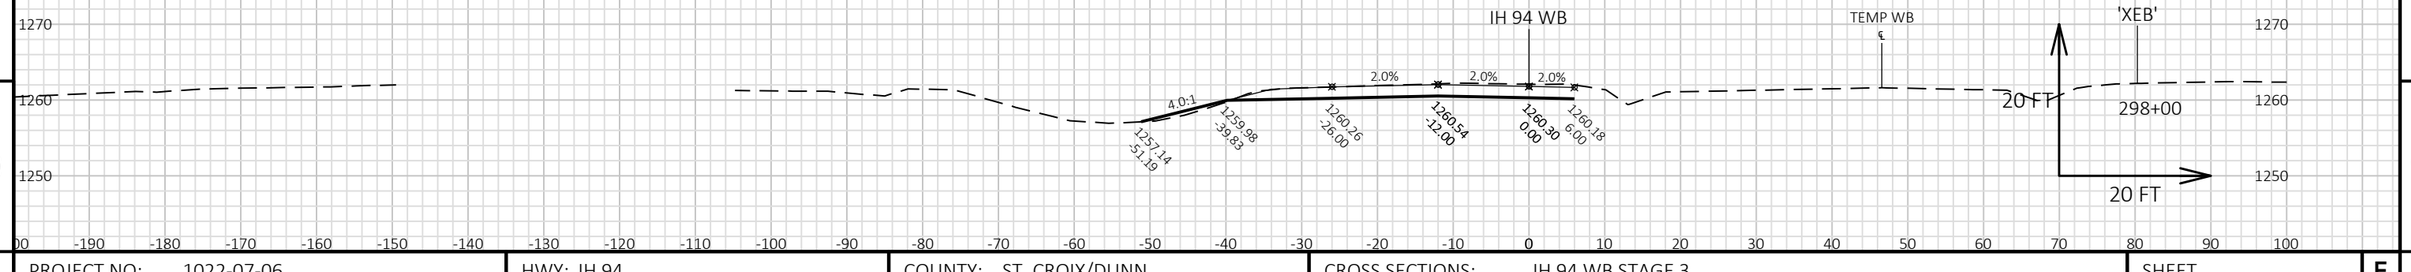


9

9

PROJECT NO: 1022-07-06	HWY: IH 94	COUNTY: ST. CROIX/DUNN	CROSS SECTIONS: IH 94 WB STAGE 3	SHEET E

FILE NAME : P:\UZ\W\WITNW\142428\CIVIL 3D\10220706\SHEETSPLAN\CROSS SECTIONS\XS_TC STG 3-01.DWG
LAYOUT NAME - 090113_XS WB

PLOT DATE : 2/12/2018 5:22 PM PLOT BY : SAVANNAH STEHN PLOT NAME : PLOT SCALE : 1 IN:20 FT HORZ. / 1 IN:20 FT VERT.

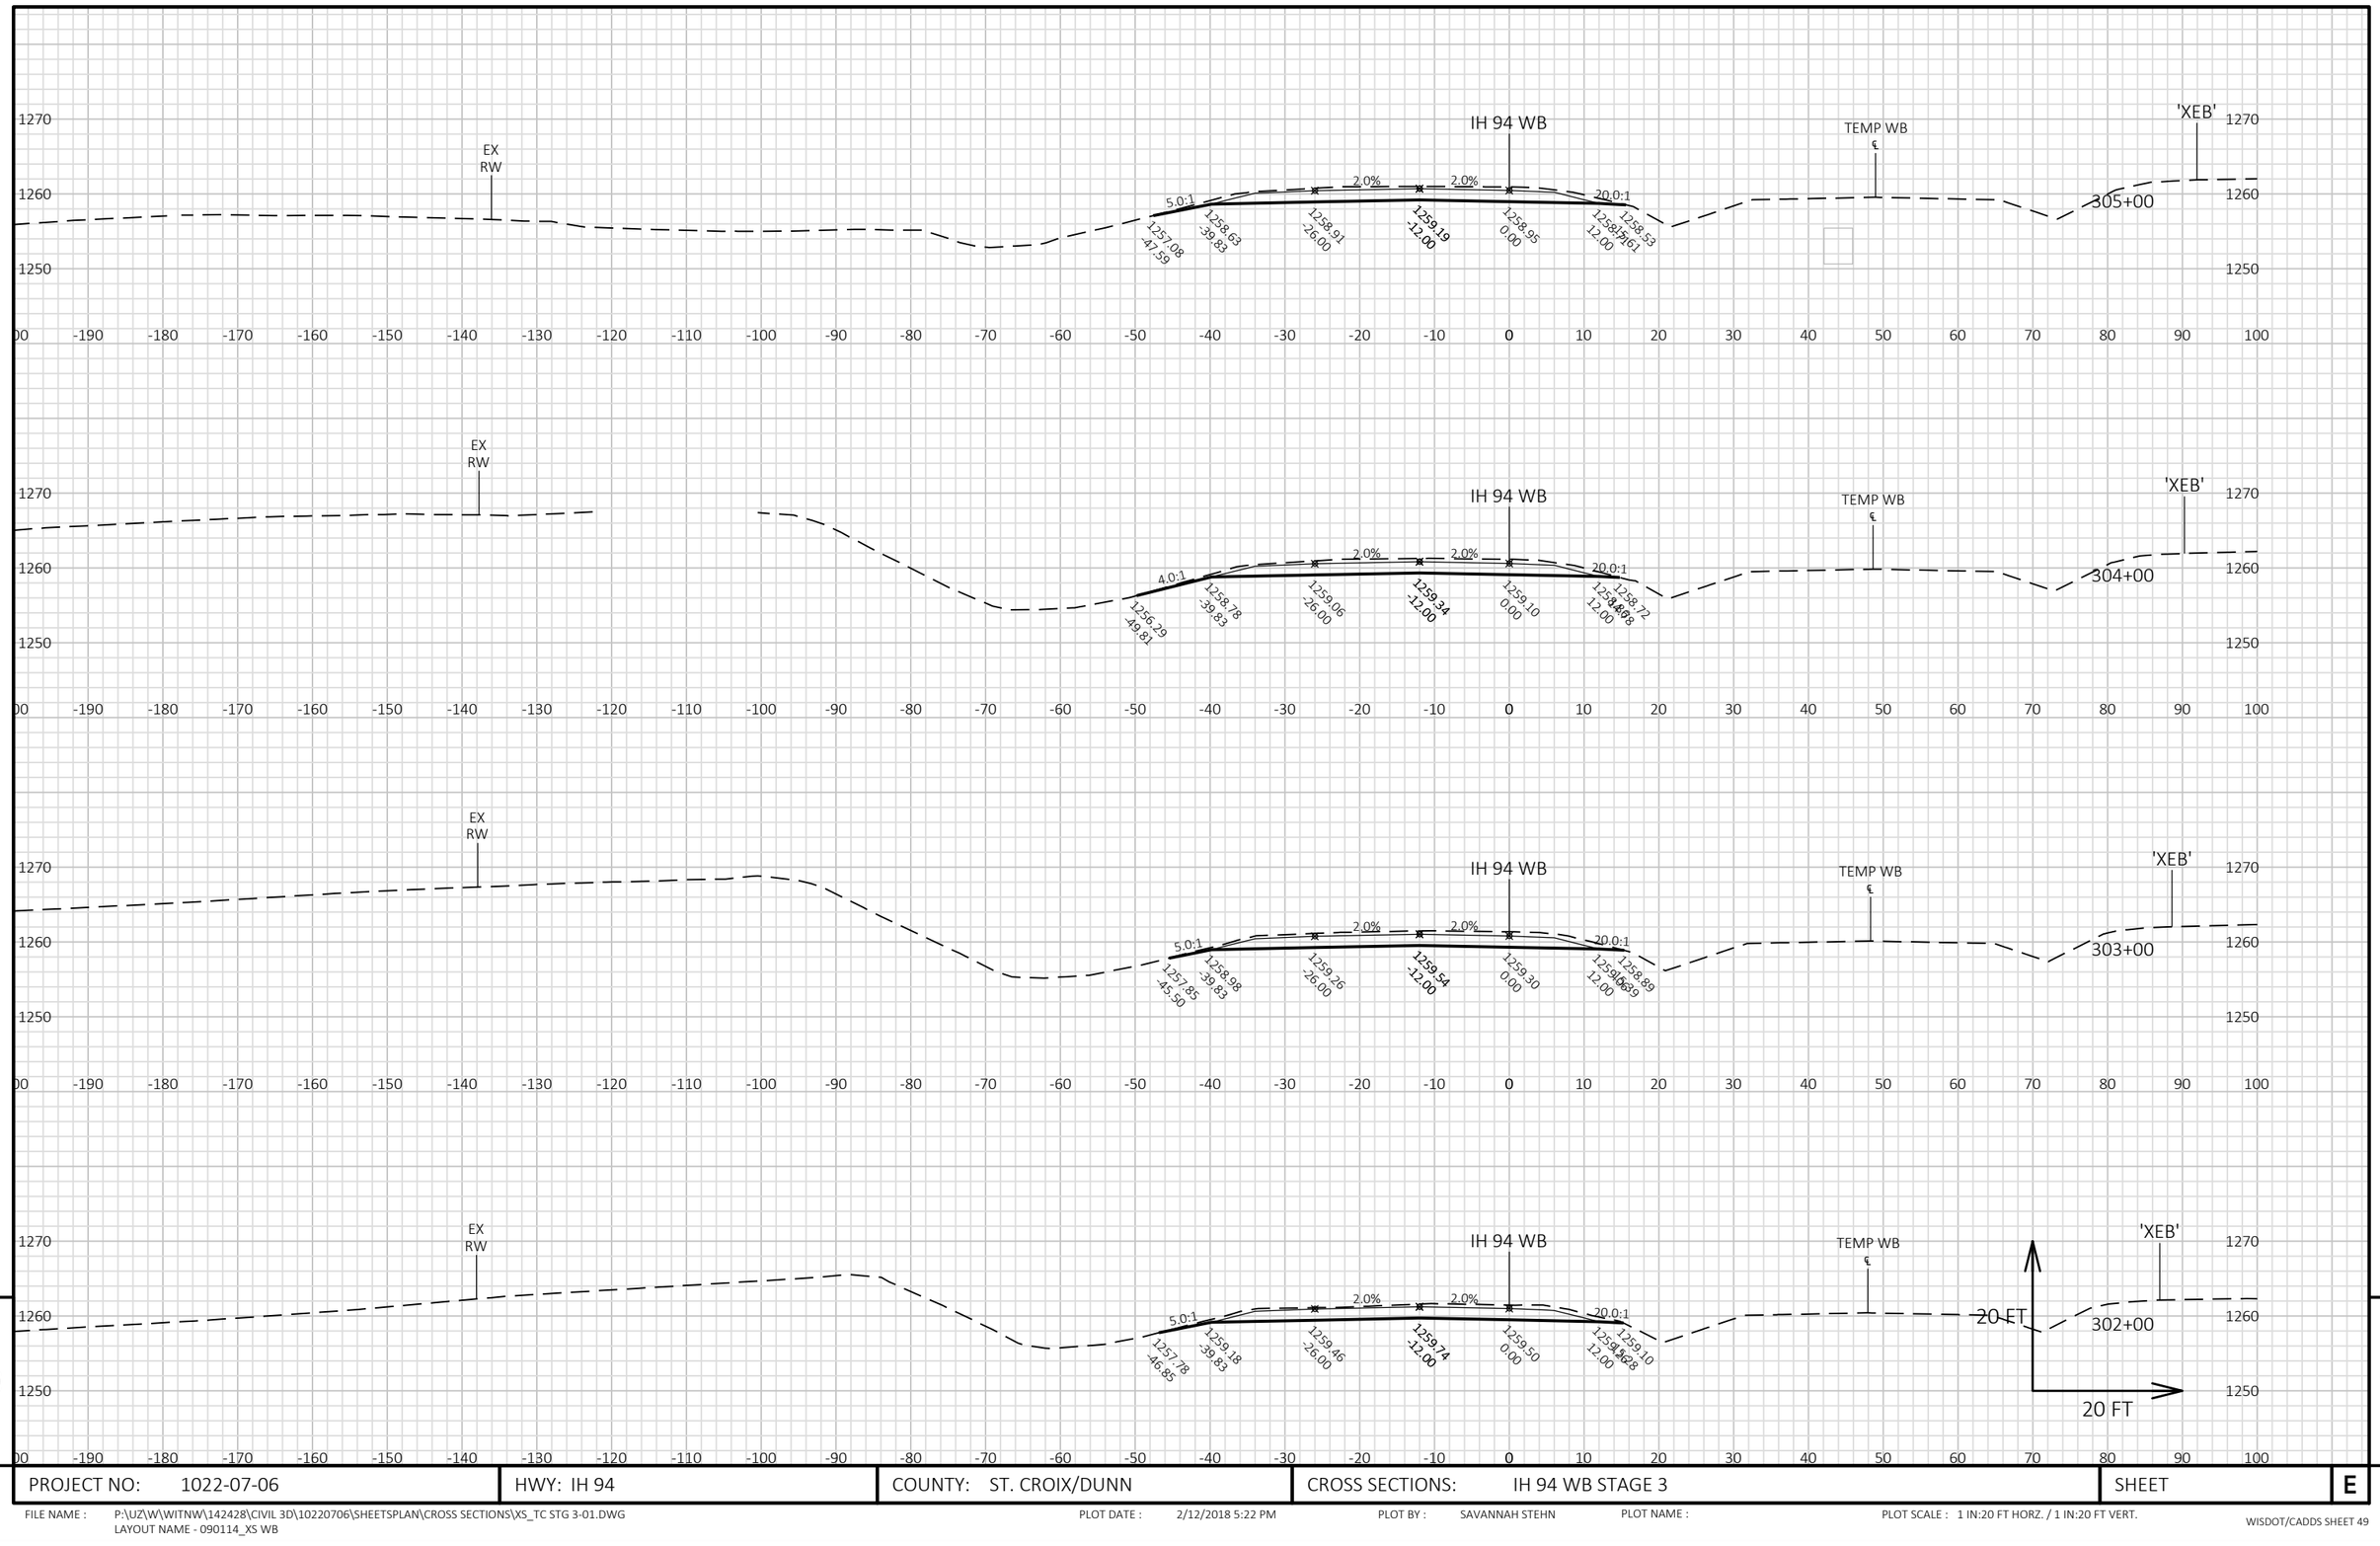


9

9

PROJECT NO: 1022-07-06	HWY: IH 94	COUNTY: ST. CROIX/DUNN	CROSS SECTIONS: IH 94 WB STAGE 3	SHEET	E

FILE NAME : P:\UZ\W\WITNW\142428\CIVIL 3D\10220706\SHEETSPLAN\CROSS SECTIONS\XS_TC STG 3-01.DWG
LAYOUT NAME - 090114_XS WB

PLOT DATE : 2/12/2018 5:22 PM PLOT BY : SAVANNAH STEHN PLOT NAME : PLOT SCALE : 1 IN:20 FT HORZ. / 1 IN:20 FT VERT.

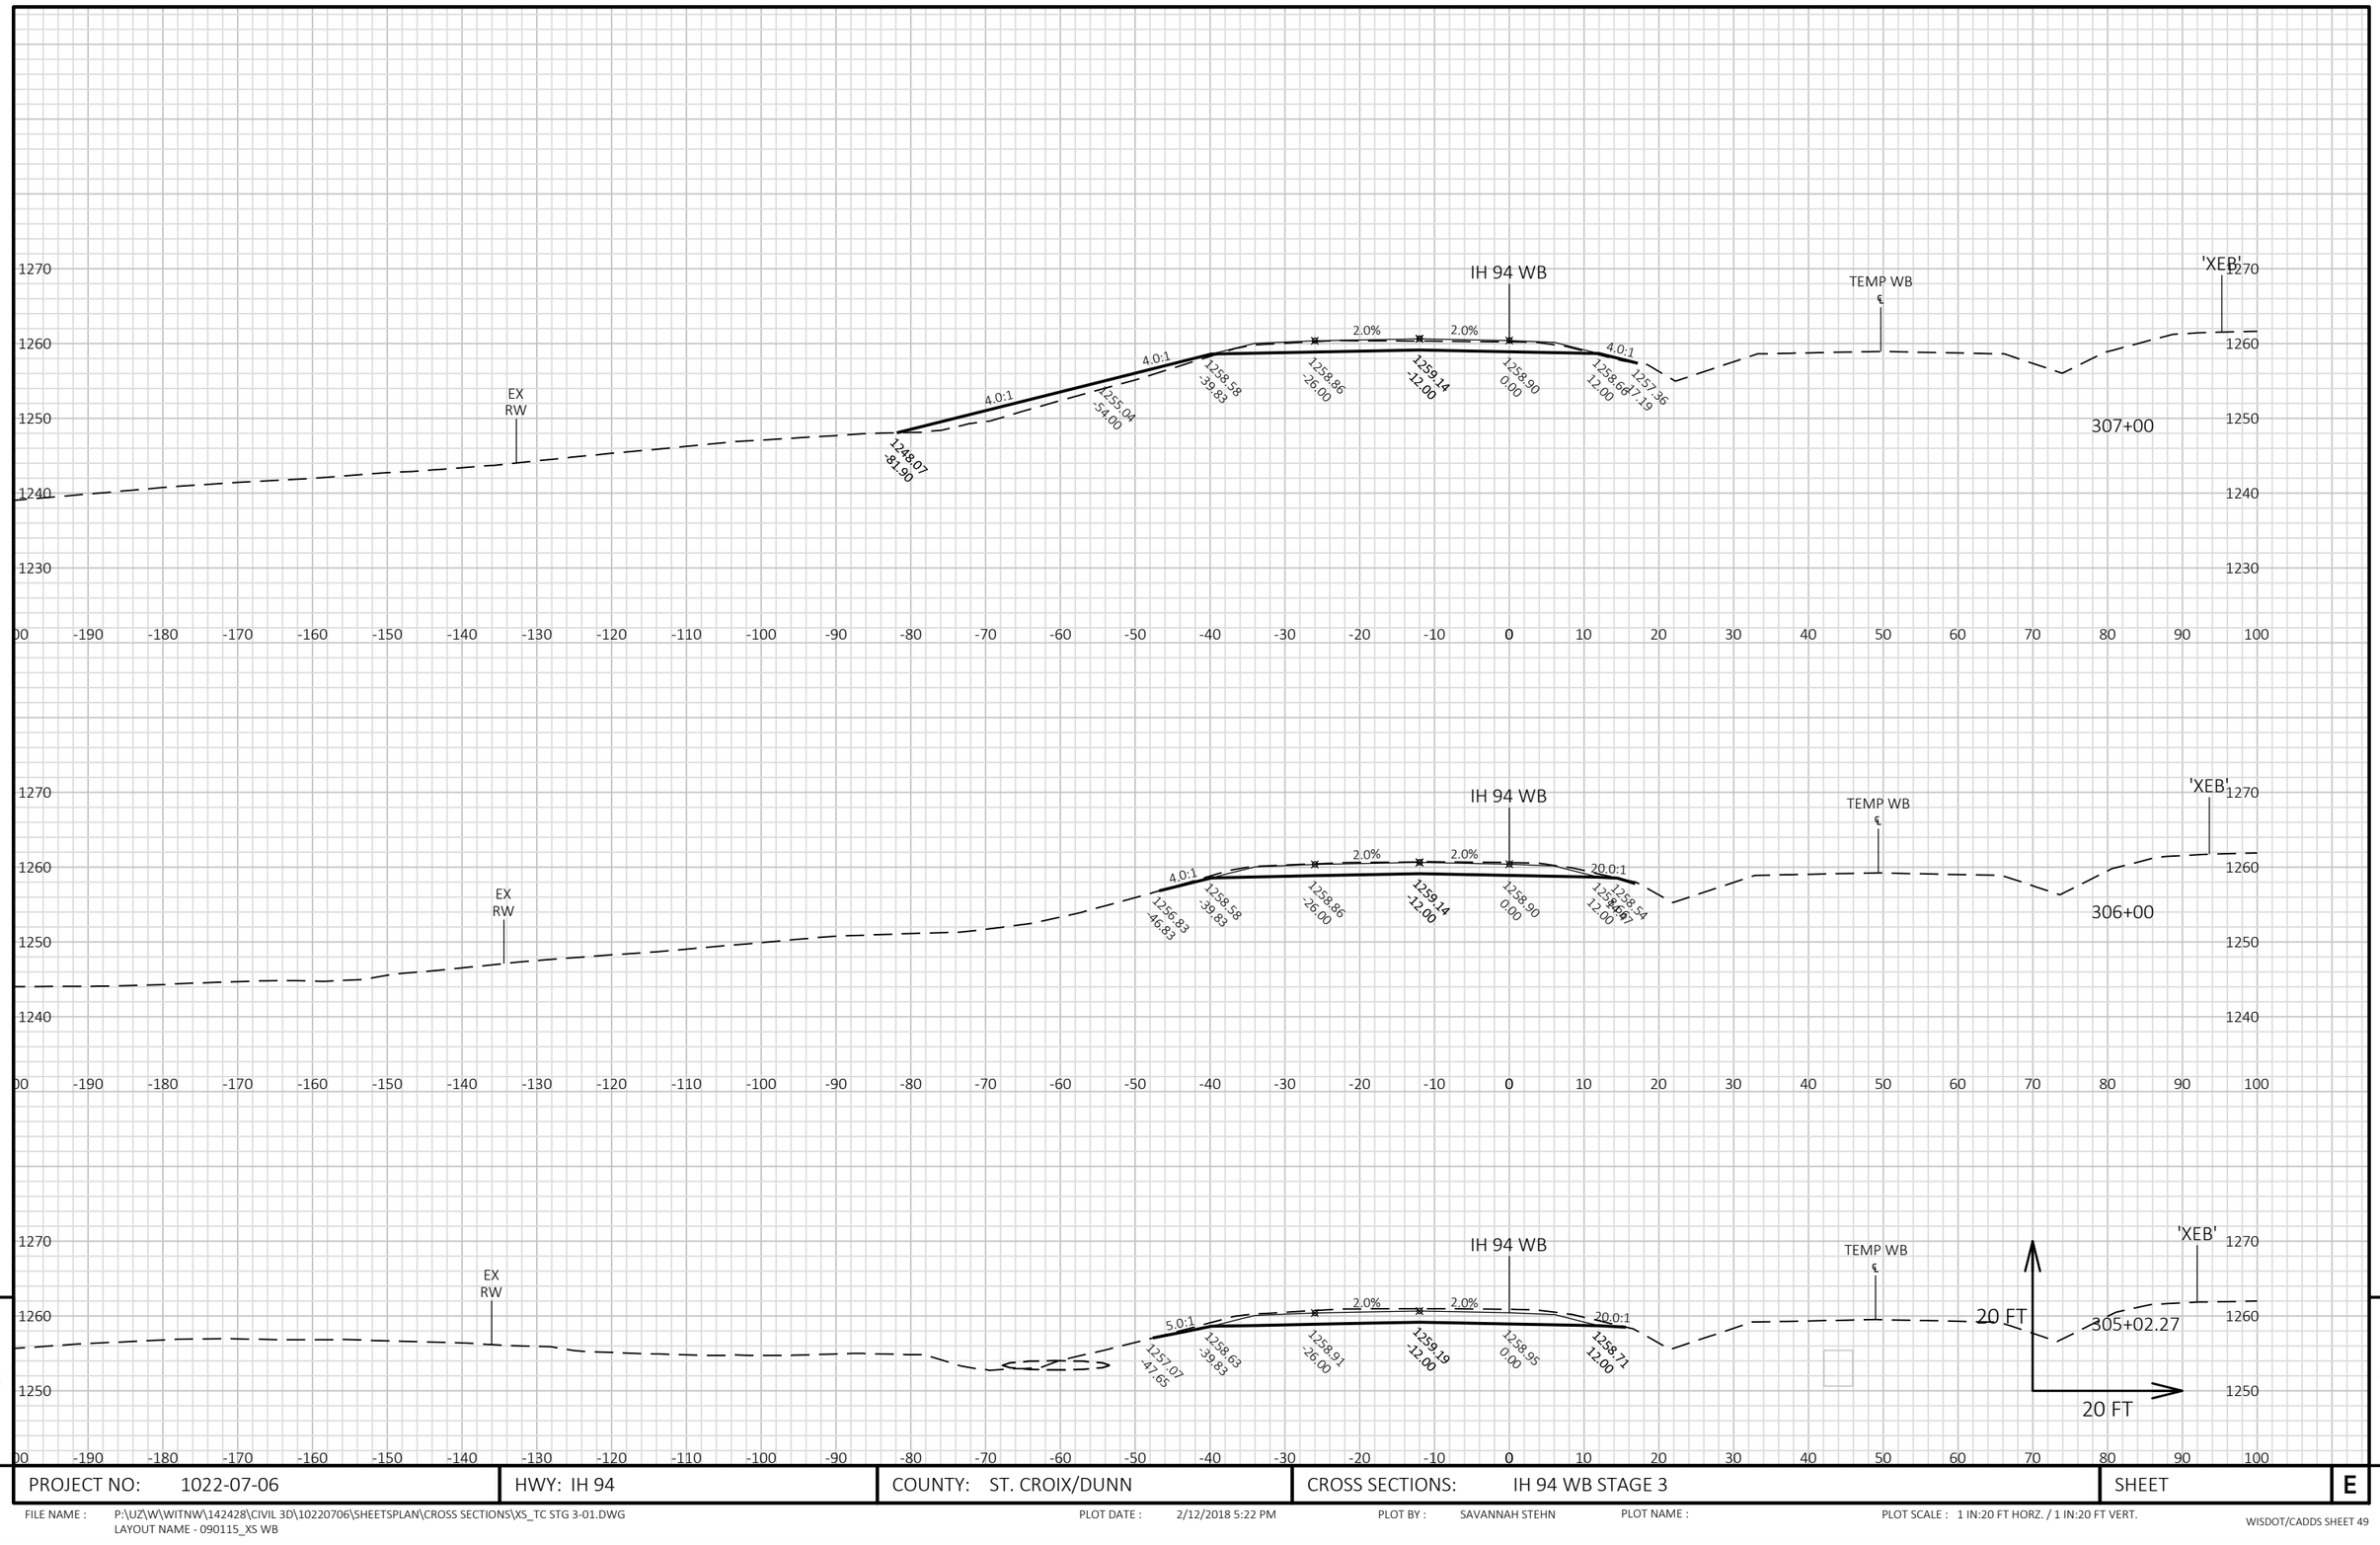


9

9

PROJECT NO: 1022-07-06	HWY: IH 94	COUNTY: ST. CROIX/DUNN	CROSS SECTIONS: IH 94 WB STAGE 3	SHEET	E

FILE NAME : P:\UZ\W\WITNW\142428\CIVIL 3D\10220706\SHEETSPLAN\CROSS SECTIONS\XS_TC STG 3-01.DWG
LAYOUT NAME - 090115_XS WB

PLOT DATE : 2/12/2018 5:22 PM PLOT BY : SAVANNAH STEHN PLOT NAME : PLOT SCALE : 1 IN:20 FT HORZ. / 1 IN:20 FT VERT.

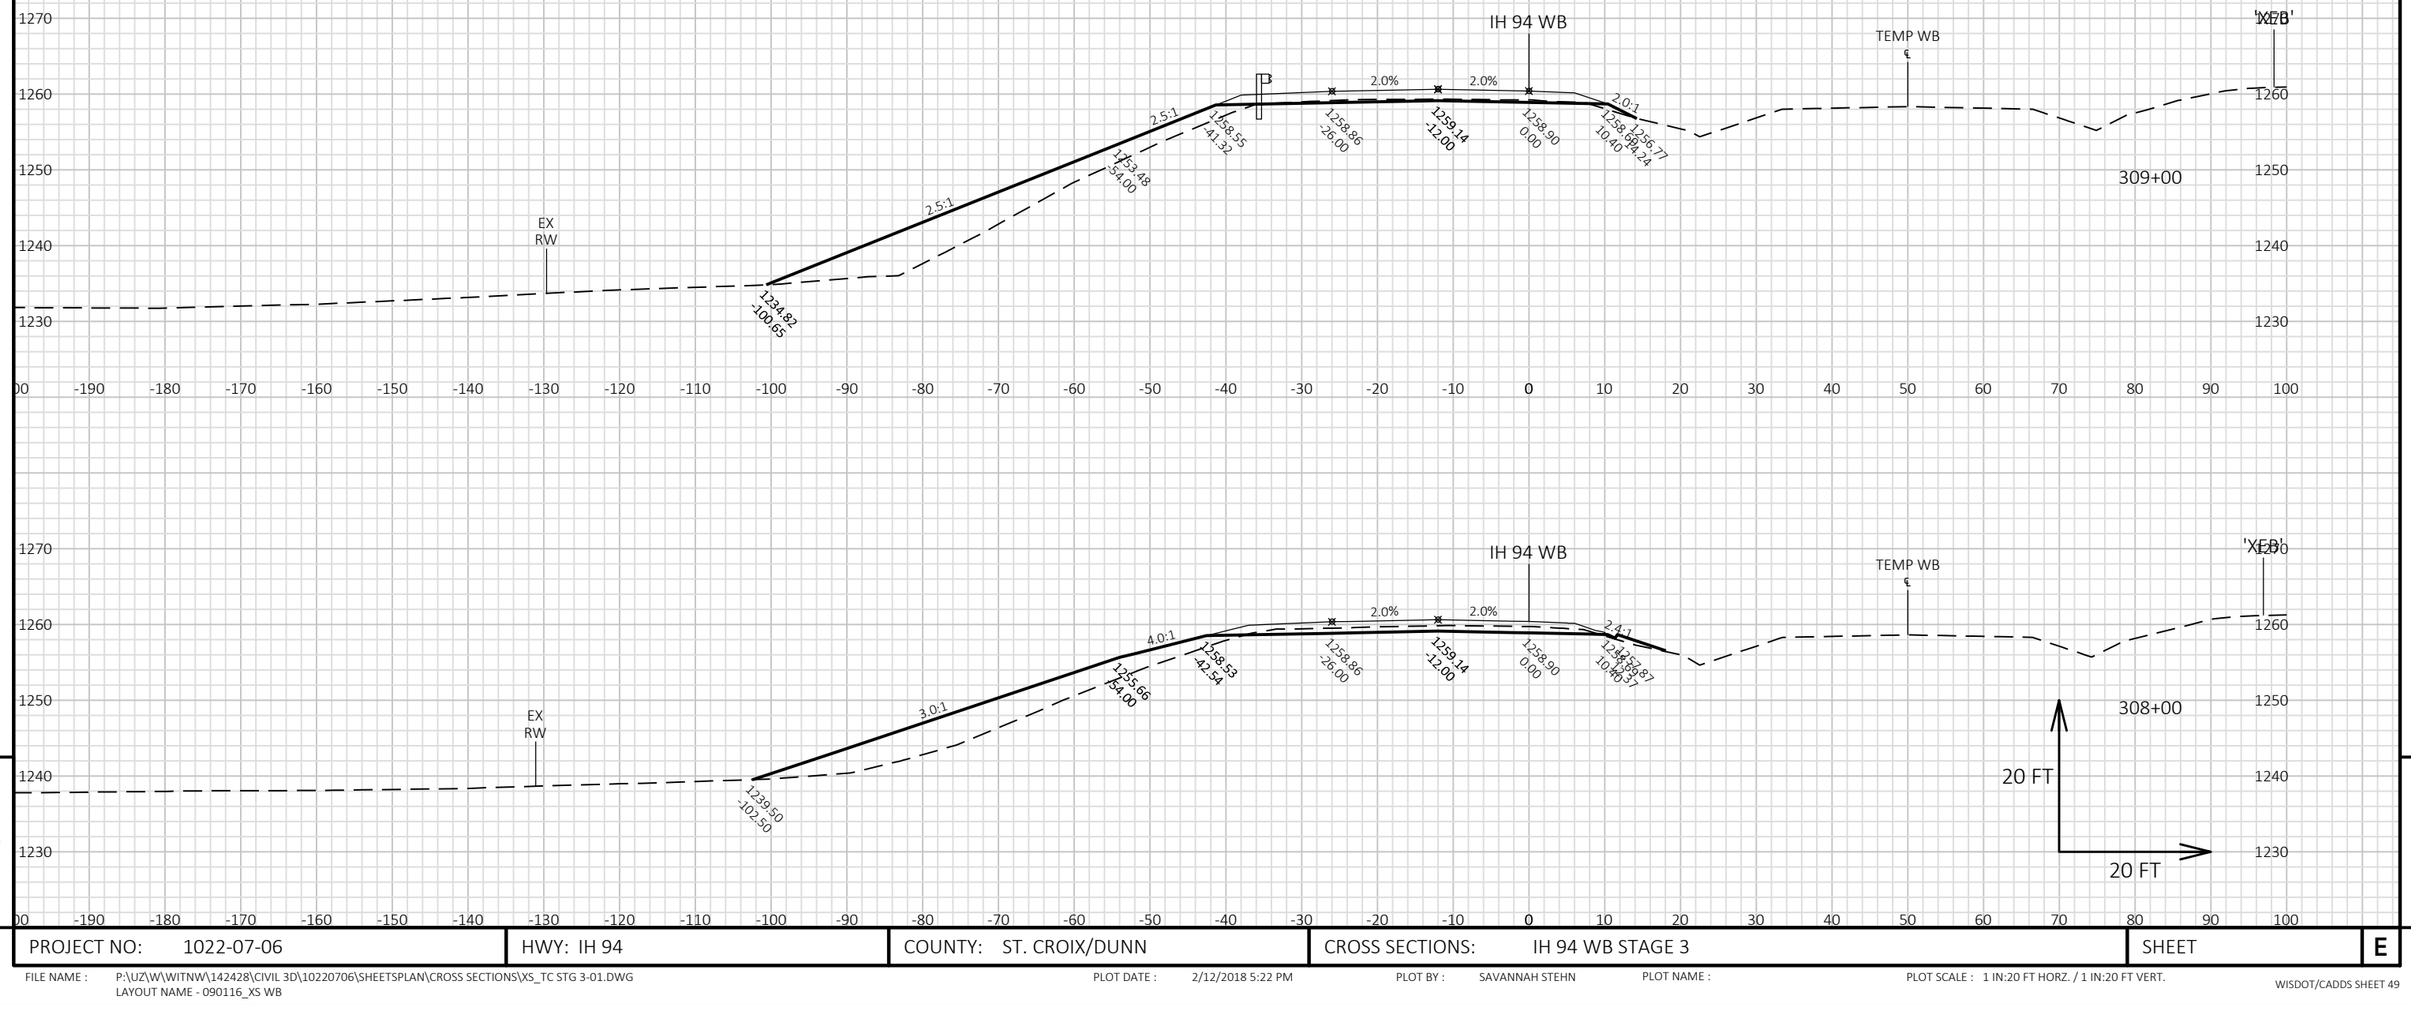


9

9

PROJECT NO: 1022-07-06	HWY: IH 94	COUNTY: ST. CROIX/DUNN	CROSS SECTIONS: IH 94 WB STAGE 3	SHEET	E

FILE NAME : P:\UZ\W\WITNW\142428\CIVIL 3D\10220706\SHEETSPLAN\CROSS SECTIONS\XS_TC STG 3-01.DWG
LAYOUT NAME - 090116_XS WB

PLOT DATE : 2/12/2018 5:22 PM PLOT BY : SAVANNAH STEHN PLOT NAME : PLOT SCALE : 1 IN:20 FT HORZ. / 1 IN:20 FT VERT.

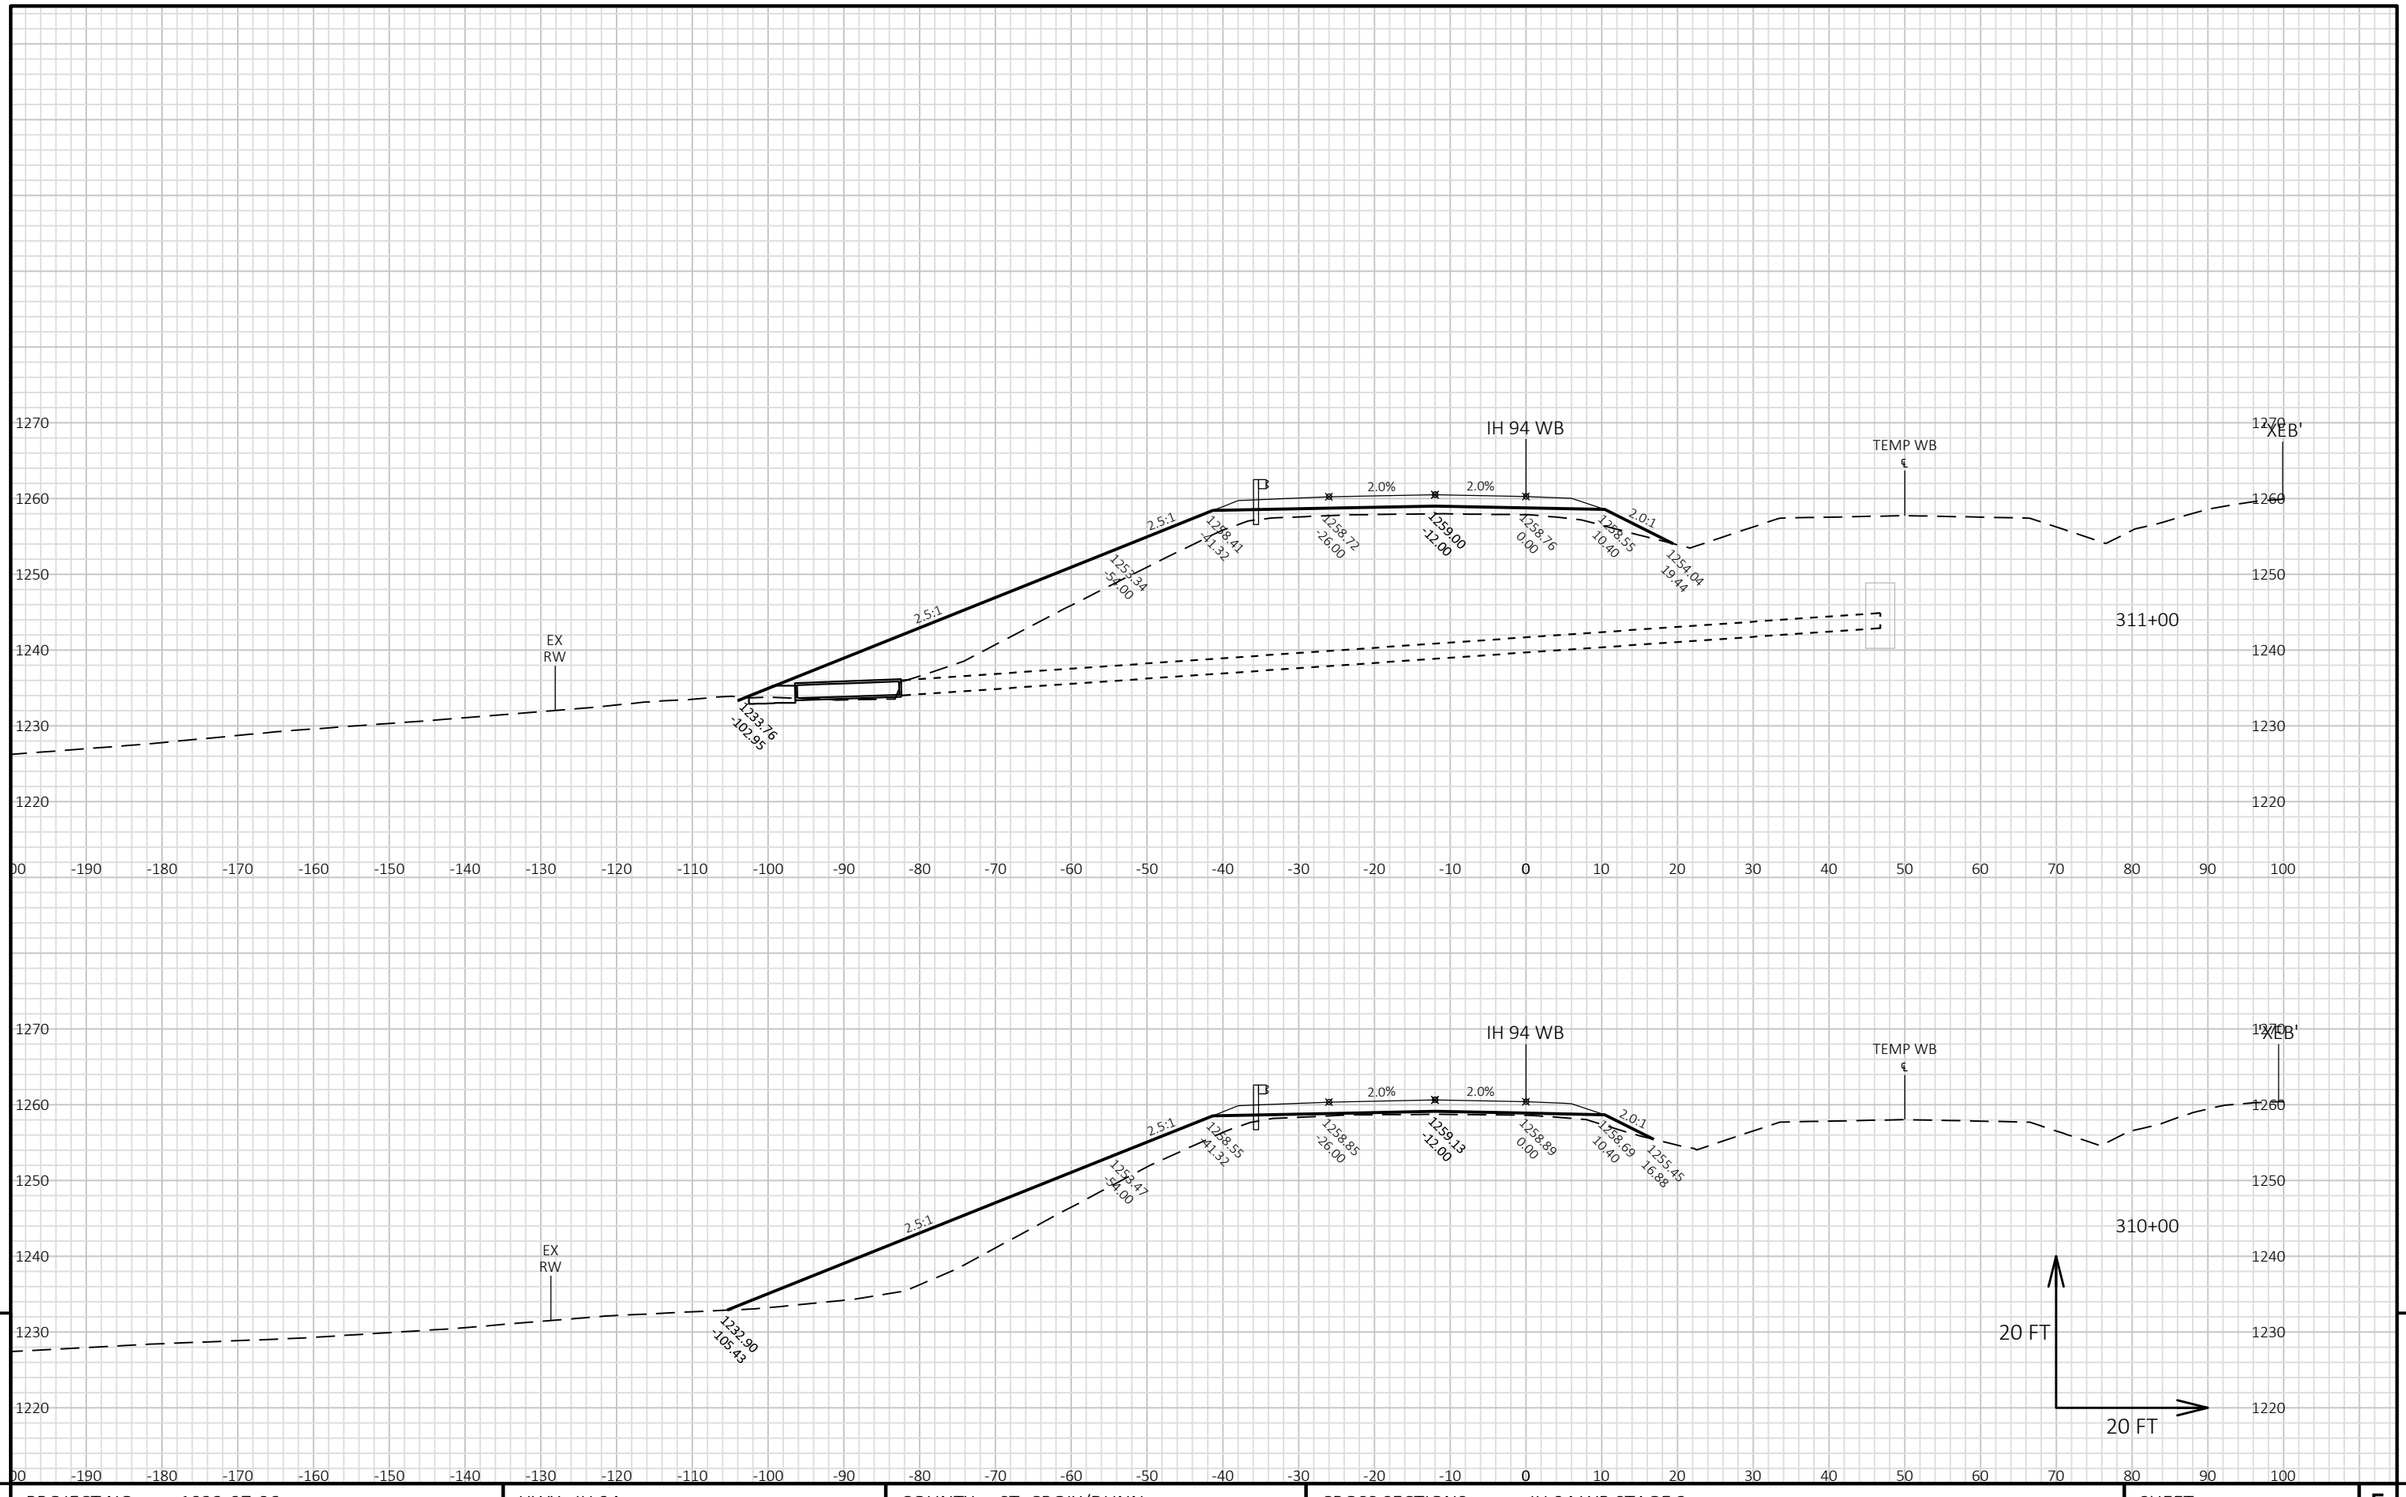


PROJECT NO: 1022-07-06	HWY: IH 94	COUNTY: ST. CROIX/DUNN	CROSS SECTIONS: IH 94 WB STAGE 3	SHEET E

FILE NAME : P:\UZ\W\WITNW\142428\CIVIL 3D\10220706\SHEETSPLAN\CROSS SECTIONS\XS_TC STG 3-01.DWG
LAYOUT NAME - 090117_XS WB

PLOT DATE : 2/12/2018 5:23 PM PLOT BY : SAVANNAH STEHN PLOT NAME : PLOT SCALE : 1 IN:20 FT HORZ. / 1 IN:20 FT VERT.

WISDOT/CADDS SHEET 49

9 9

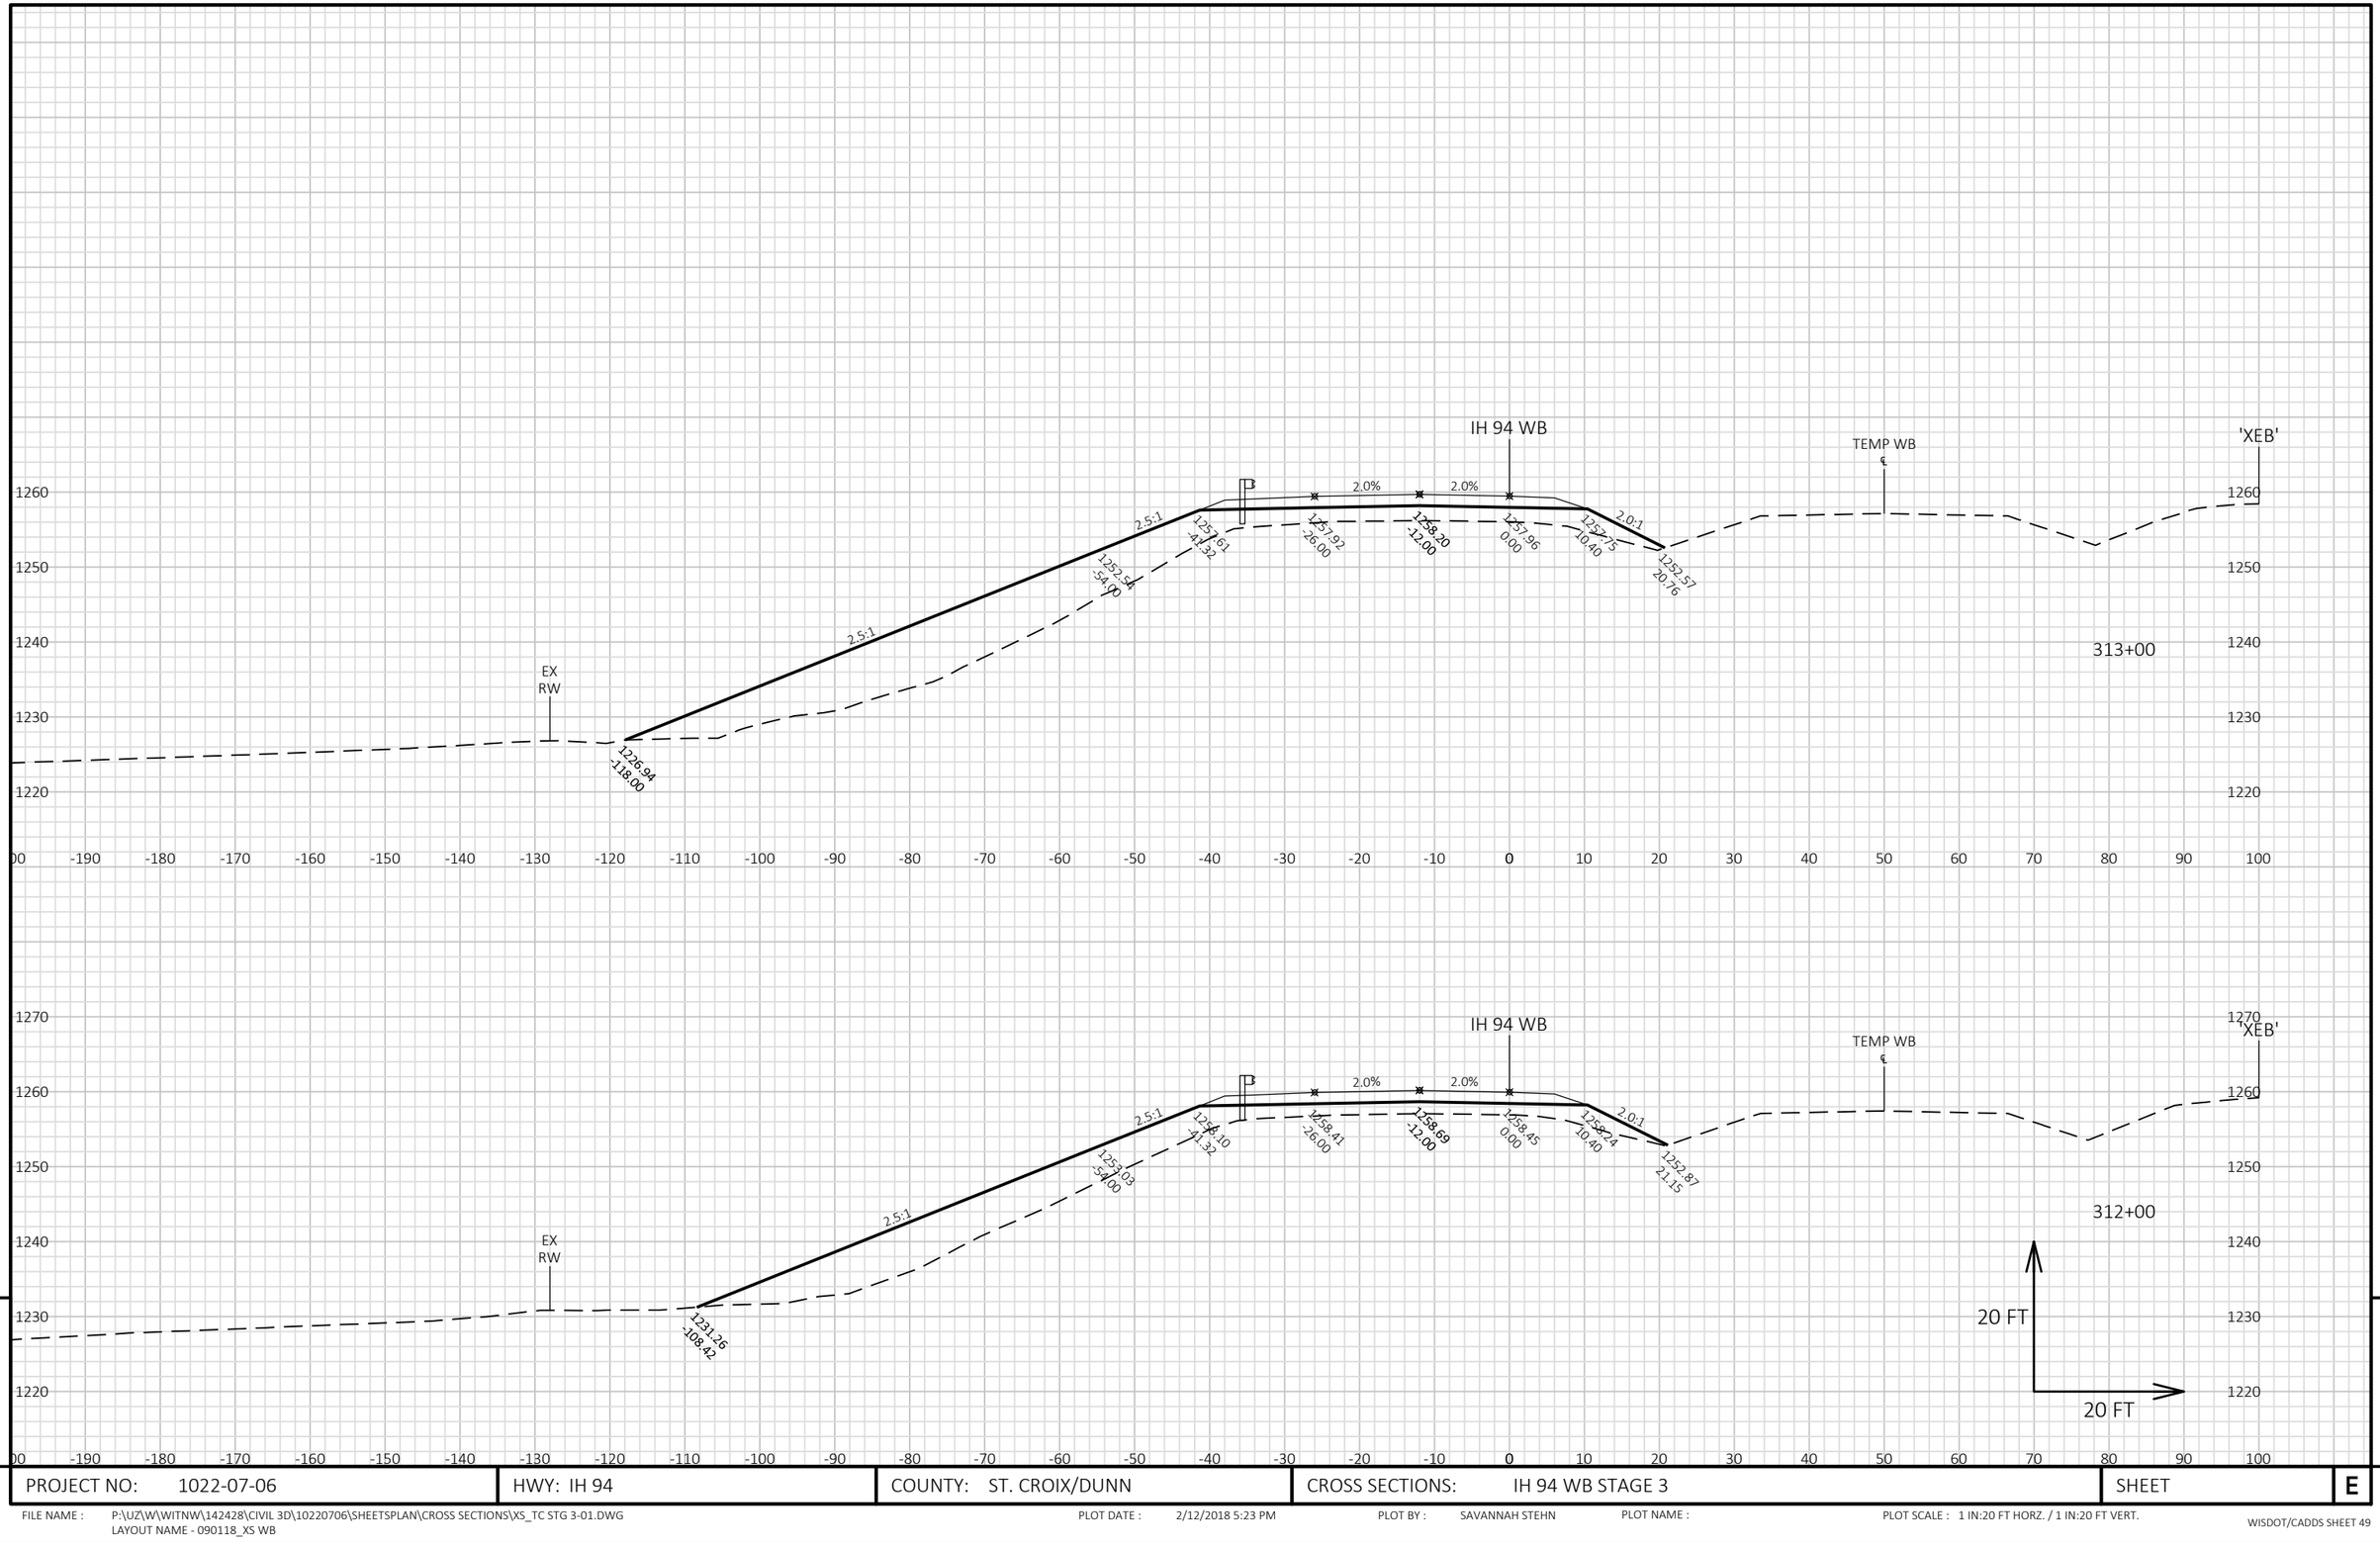


9

9

PROJECT NO: 1022-07-06	HWY: IH 94	COUNTY: ST. CROIX/DUNN	CROSS SECTIONS: IH 94 WB STAGE 3	SHEET	E

FILE NAME : P:\UZ\W\WITNW\142428\CIVIL 3D\10220706\SHEETSPLAN\CROSS SECTIONS\XS_TC STG 3-01.DWG
LAYOUT NAME - 090118_XS WB

PLOT DATE : 2/12/2018 5:23 PM PLOT BY : SAVANNAH STEHN PLOT NAME : PLOT SCALE : 1 IN:20 FT HORZ. / 1 IN:20 FT VERT.

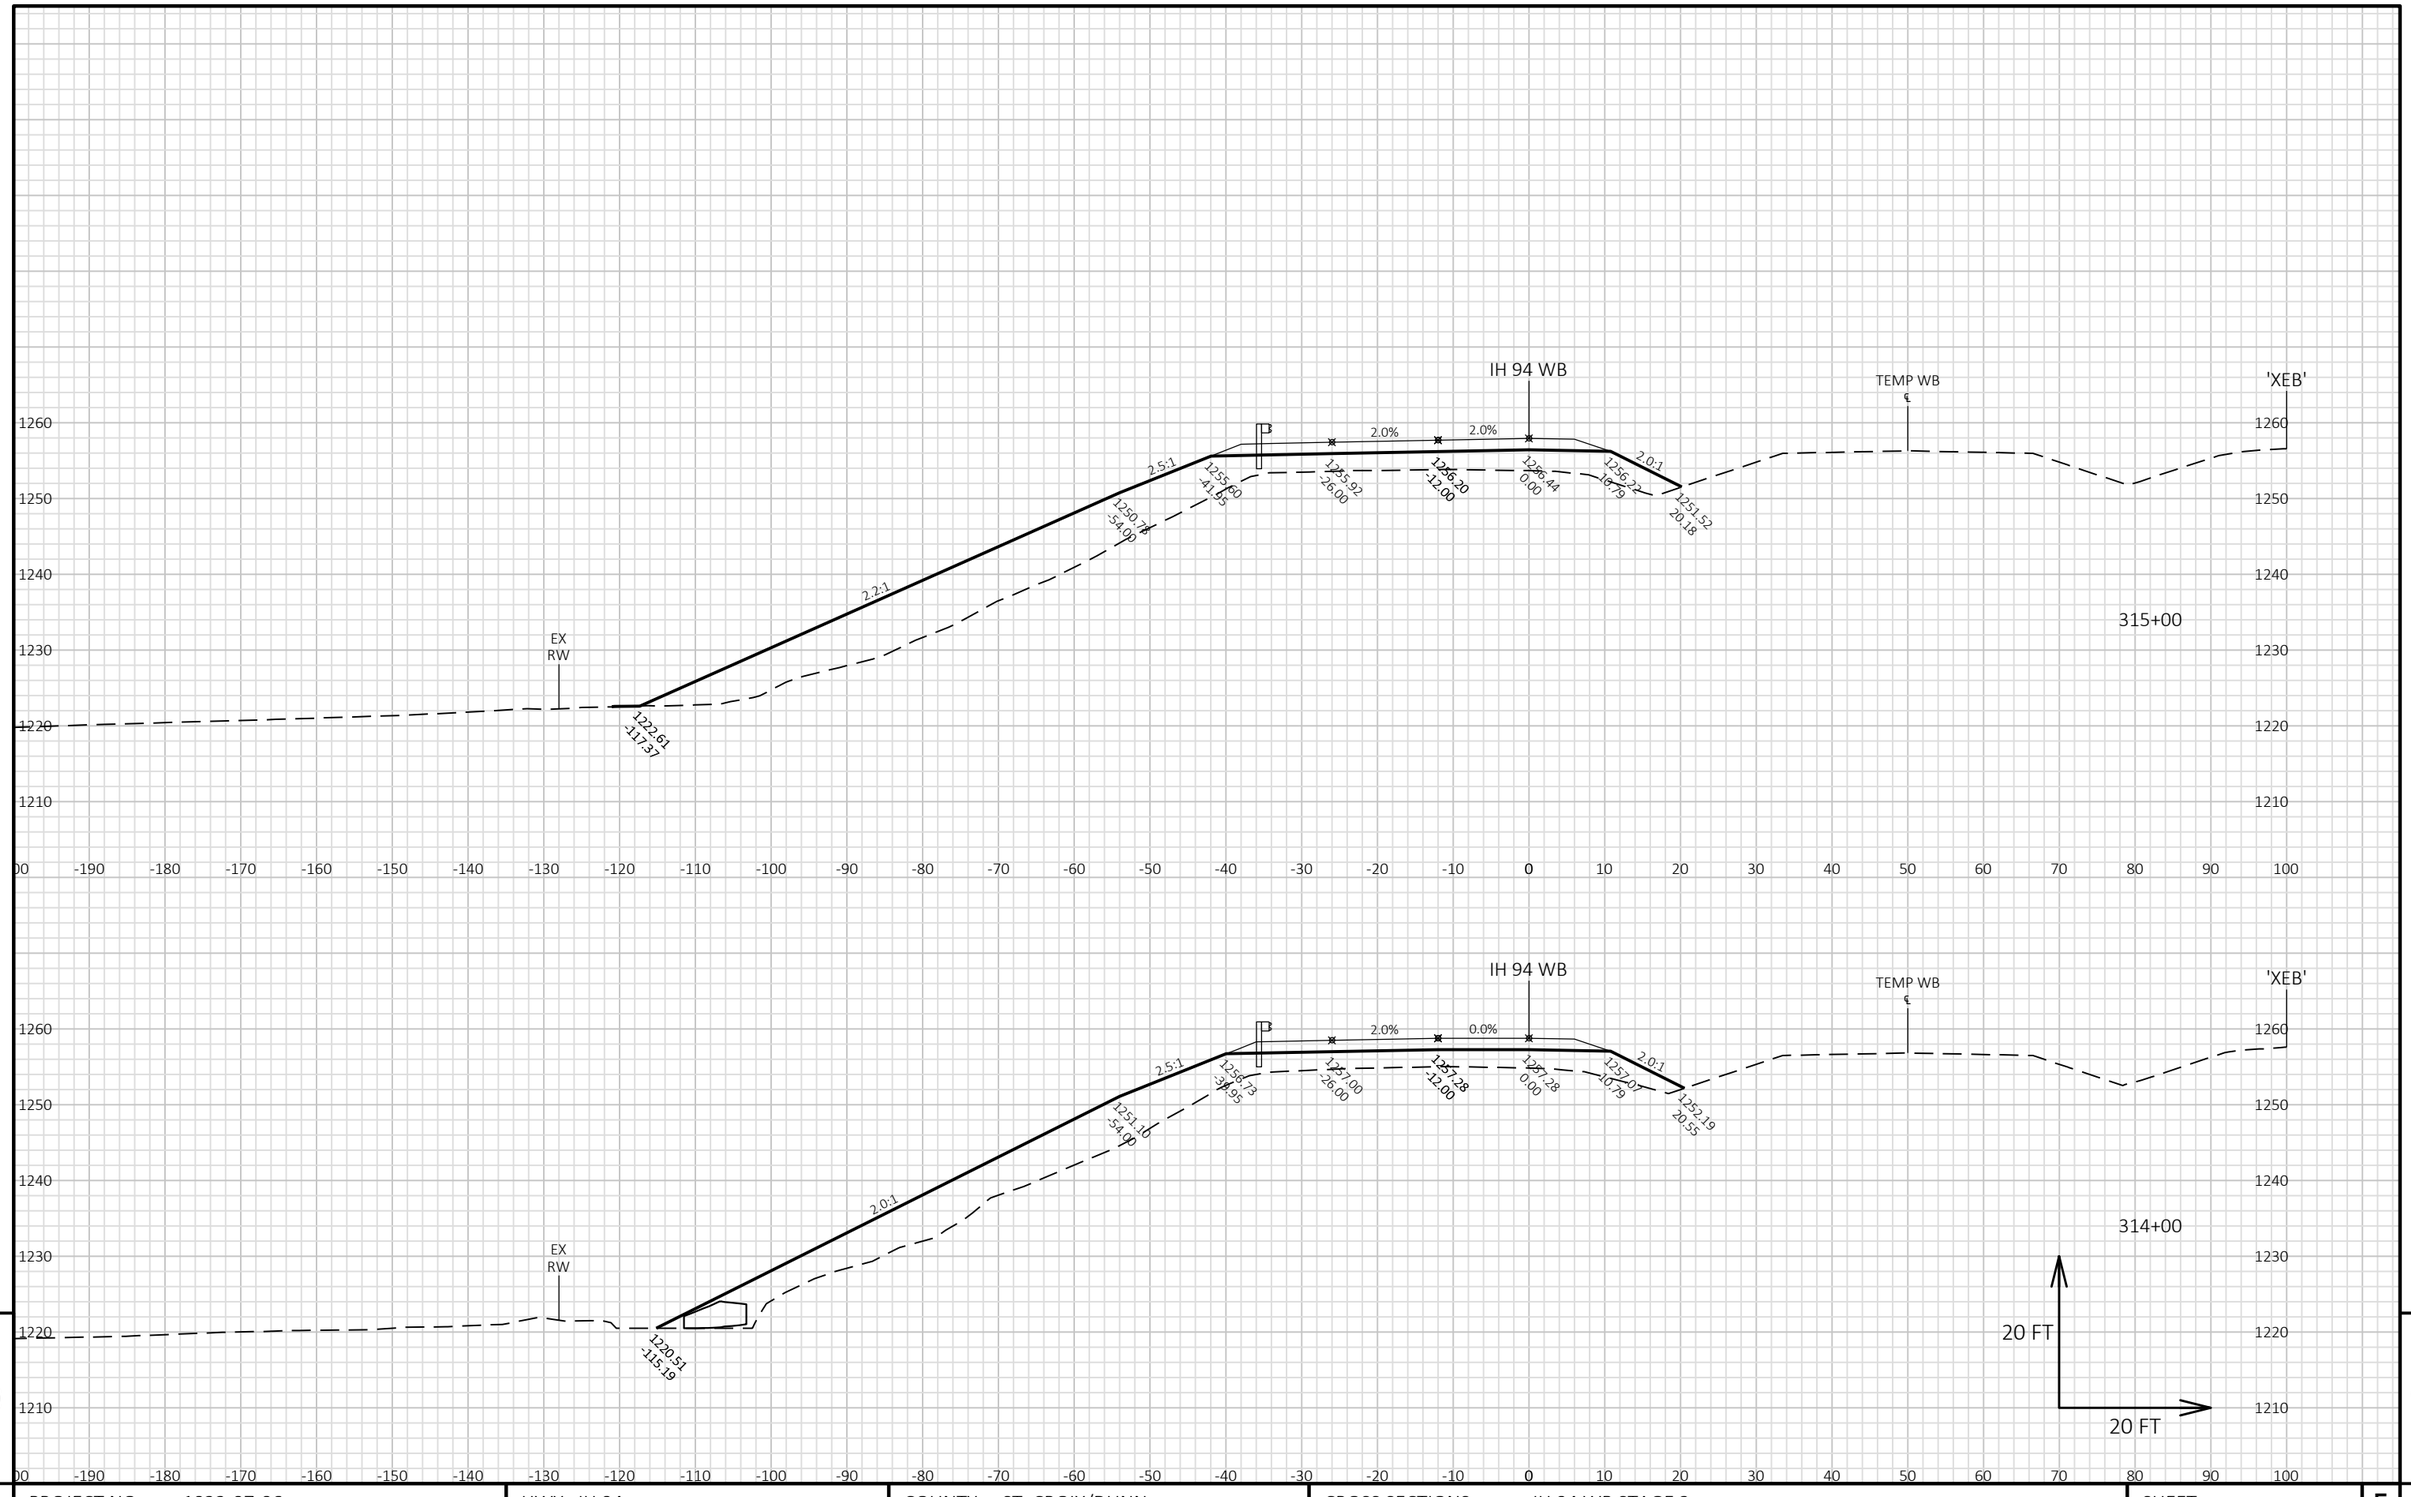


PROJECT NO: 1022-07-06	HWY: IH 94	COUNTY: ST. CROIX/DUNN	CROSS SECTIONS: IH 94 WB STAGE 3	SHEET E

FILE NAME : P:\UZ\W\WITNW\142428\CIVIL 3D\10220706\SHEETSPLAN\CROSS SECTIONS\XS_TC STG 3-01.DWG
LAYOUT NAME - 090119_XS WB

PLOT DATE : 2/12/2018 5:23 PM PLOT BY : SAVANNAH STEHN PLOT NAME : PLOT SCALE : 1 IN:20 FT HORZ. / 1 IN:20 FT VERT.

WISDOT/CADDS SHEET 49

9 9

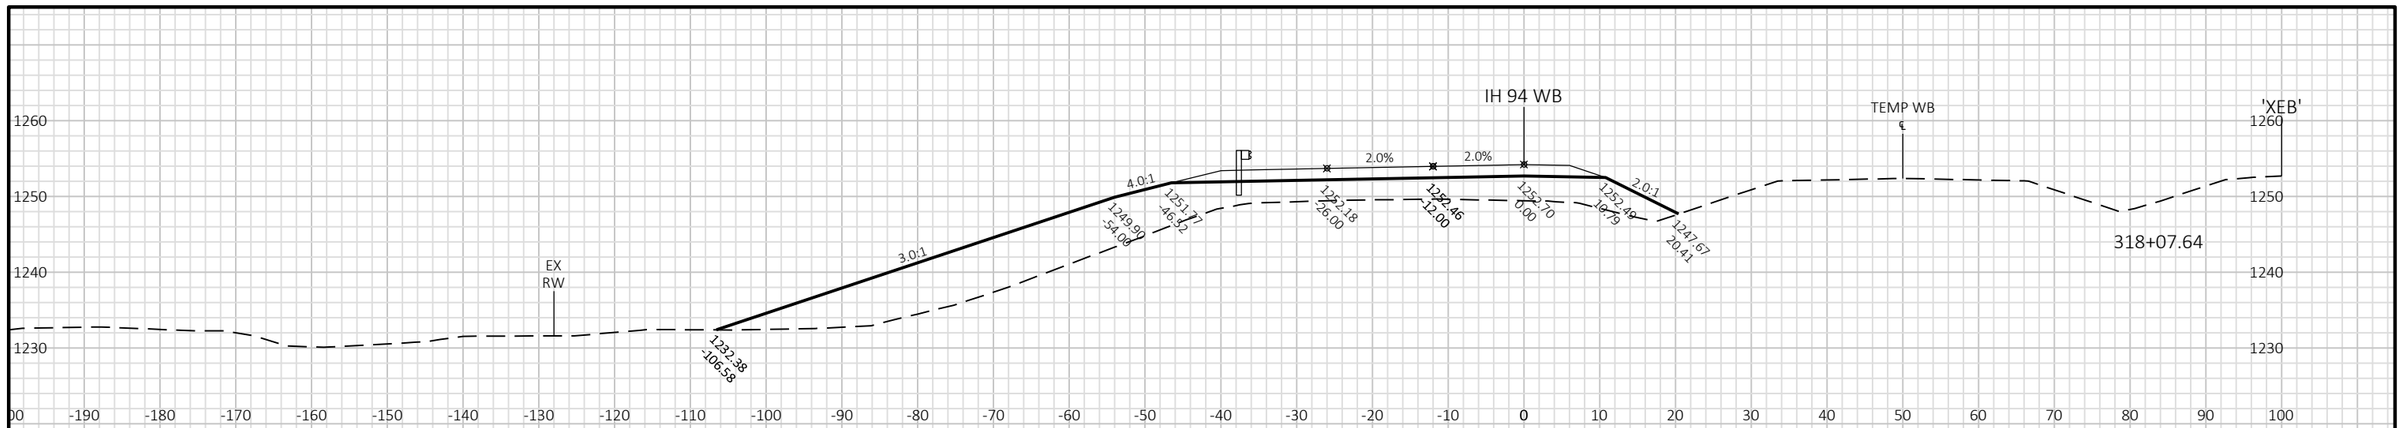


9

9

PROJECT NO: 1022-07-06	HWY: IH 94	COUNTY: ST. CROIX/DUNN	CROSS SECTIONS: IH 94 WB STAGE 3	SHEET	E

FILE NAME : P:\UZ\W\WITNW\142428\CIVIL 3D\10220706\SHEETSPLAN\CROSS SECTIONS\XS_TC STG 3-01.DWG
LAYOUT NAME - 090120_XS WB


PLOT DATE : 2/12/2018 5:23 PM PLOT BY : SAVANNAH STEHN PLOT NAME : PLOT SCALE : 1 IN:20 FT HORZ. / 1 IN:20 FT VERT.

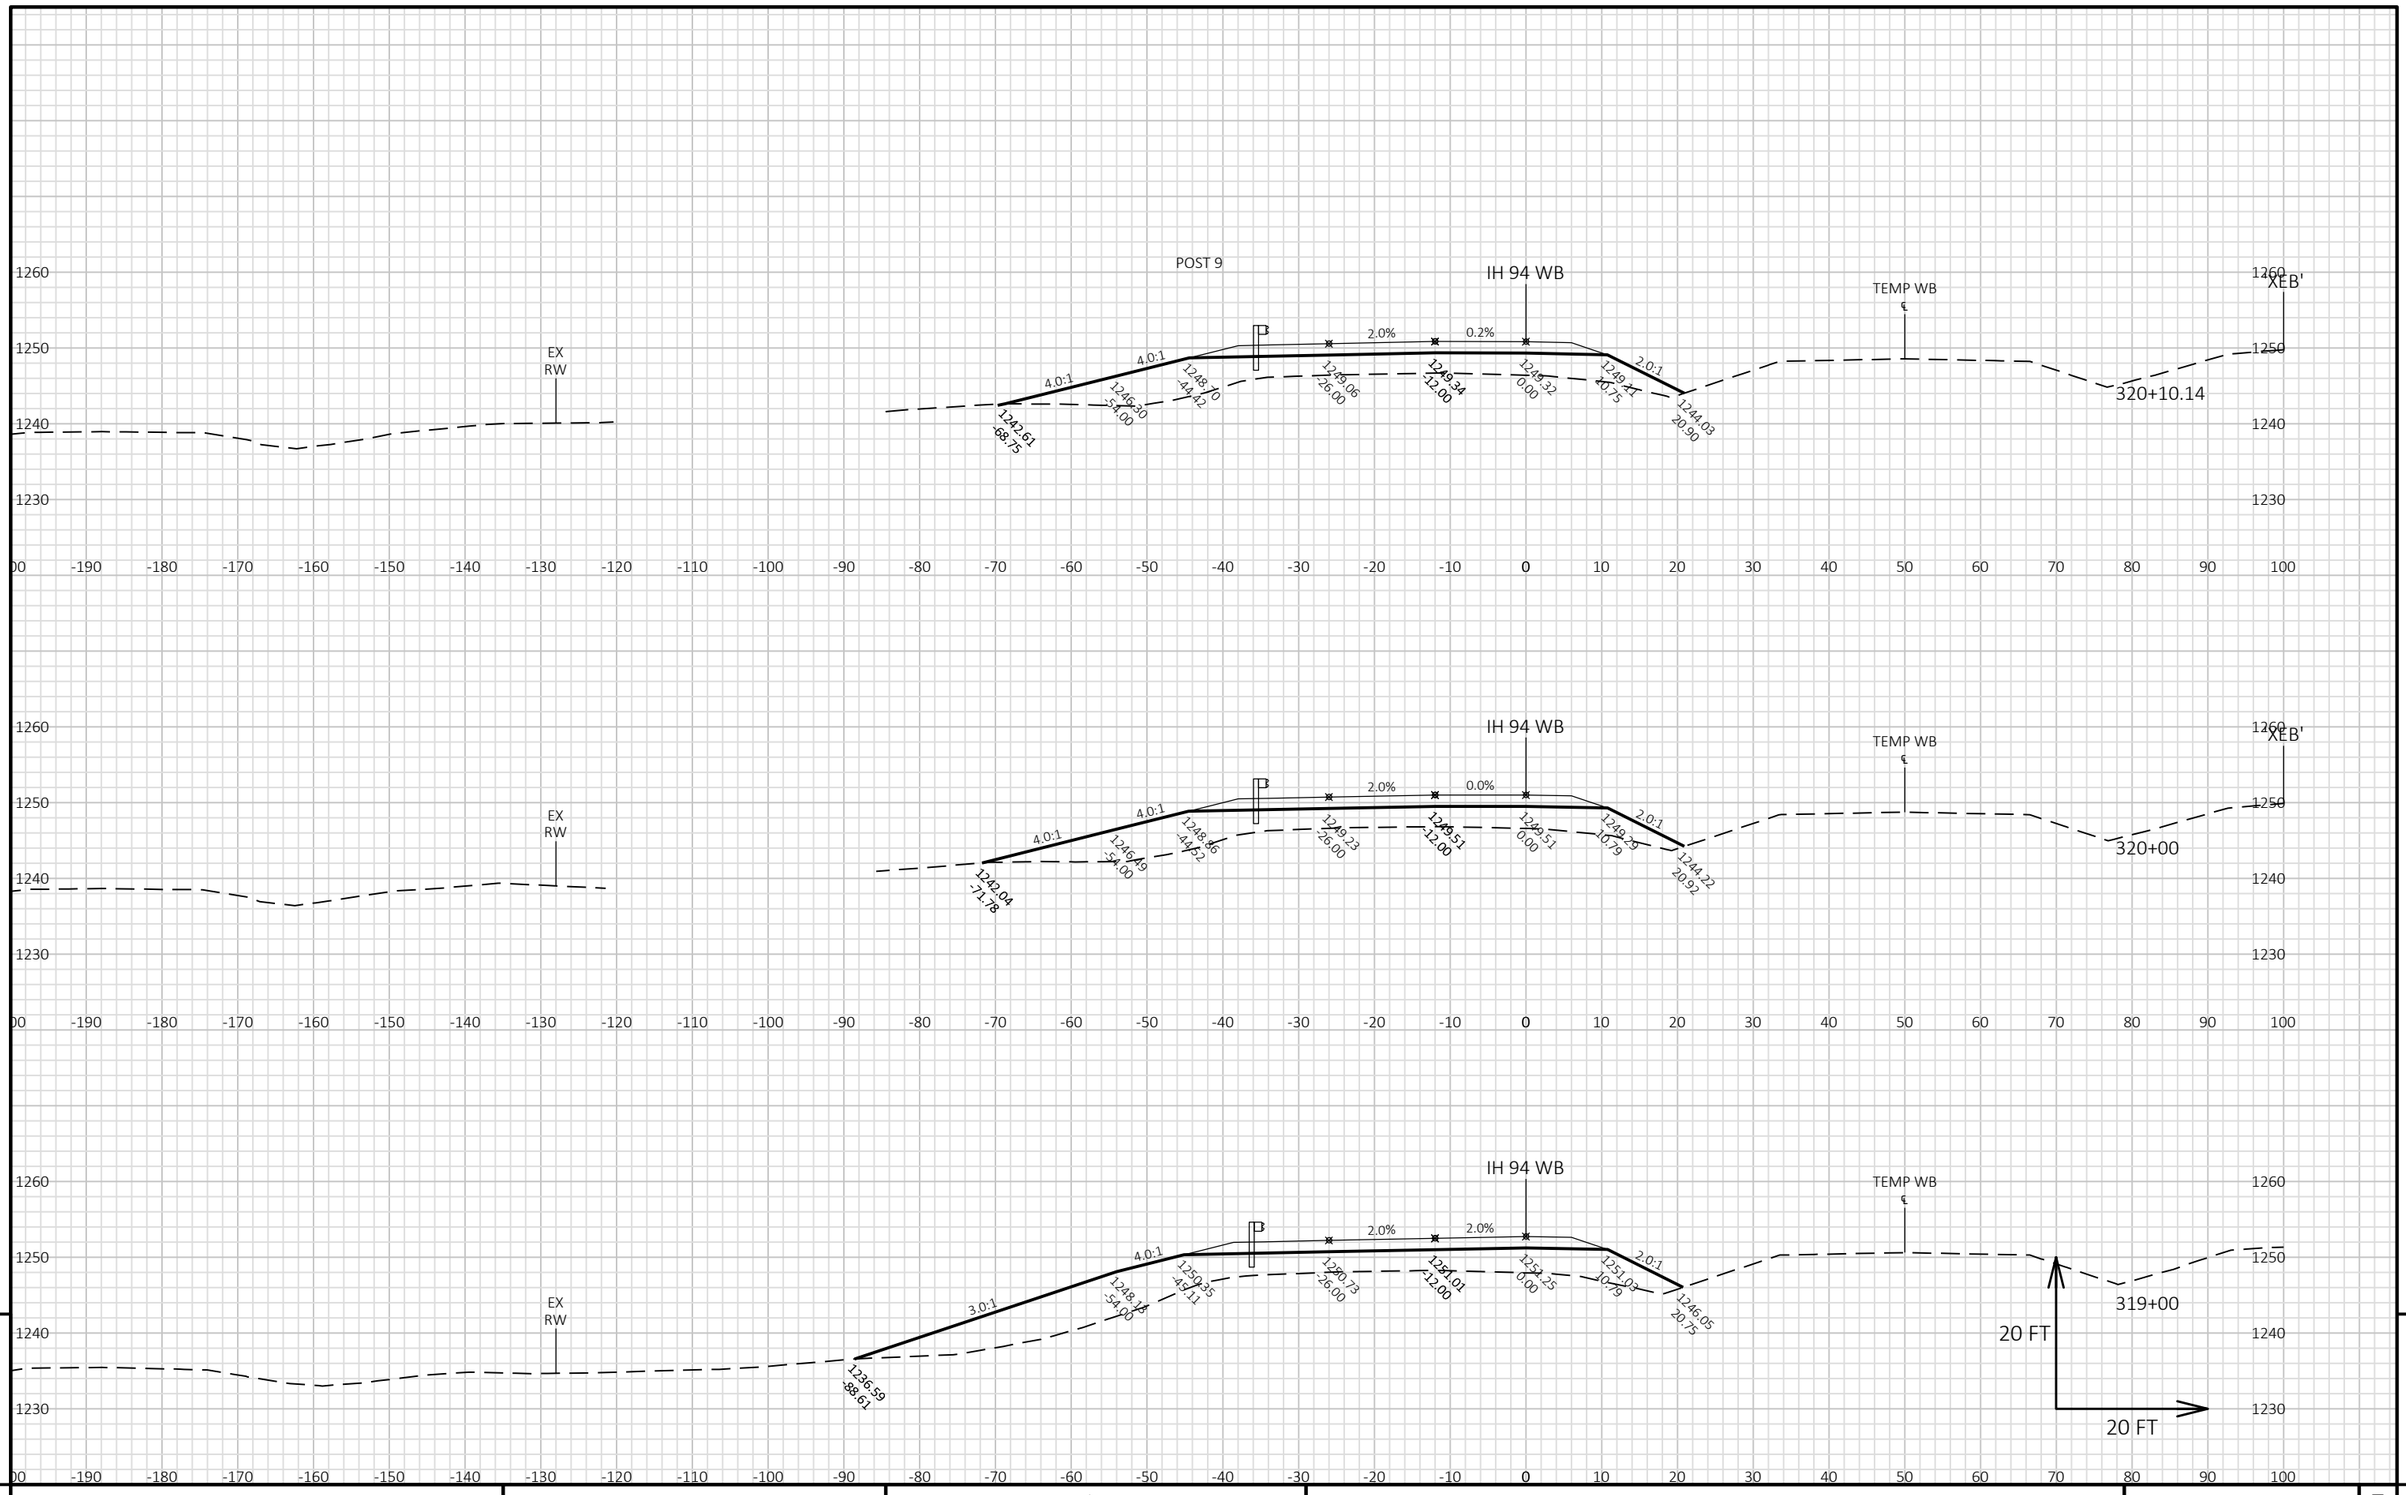

PROJECT NO: 1022-07-06	HWY: IH 94	COUNTY: ST. CROIX/DUNN	CROSS SECTIONS: IH 94 WB STAGE 3	SHEET	E

FILE NAME : P:\UZ\W\WITNW\142428\CIVIL 3D\10220706\SHEETSPLAN\CROSS SECTIONS\XS_TC STG 3-01.DWG
LAYOUT NAME - 090121_XS WB

PLOT DATE : 2/12/2018 5:24 PM PLOT BY : SAVANNAH STEHN PLOT NAME : PLOT SCALE : 1 IN:20 FT HORZ. / 1 IN:20 FT VERT.

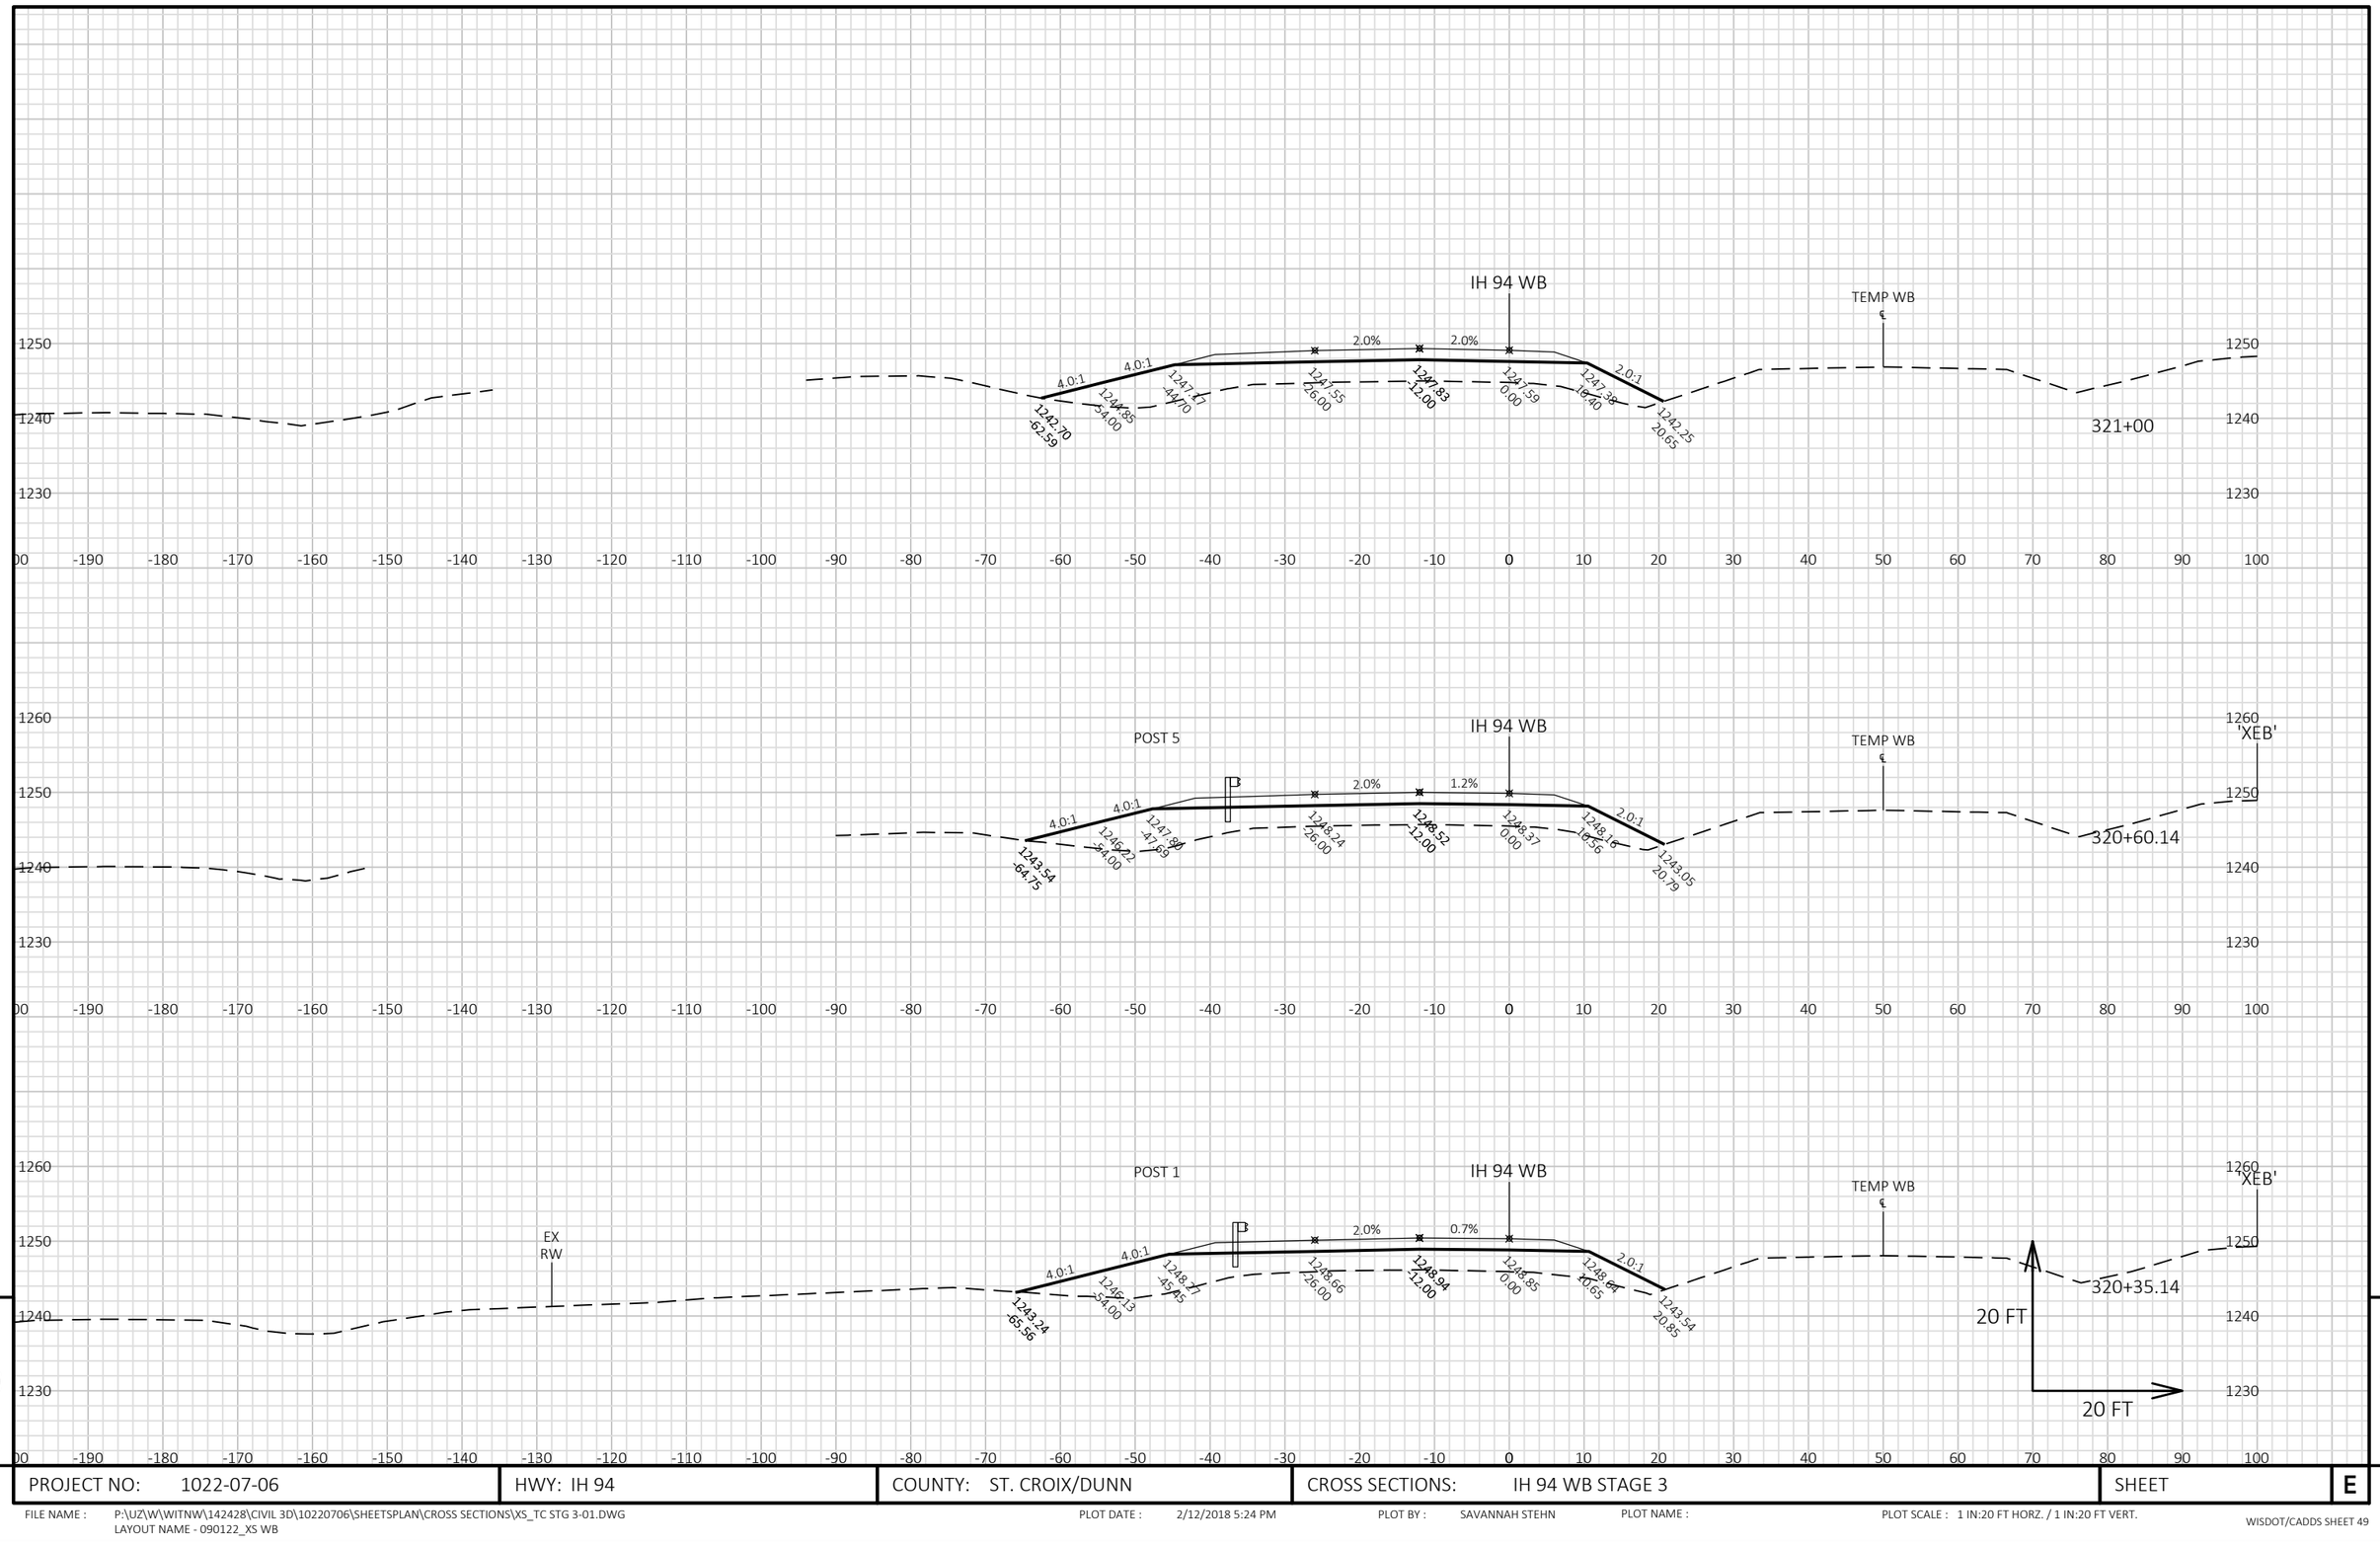


9

9

PROJECT NO: 1022-07-06	HWY: IH 94	COUNTY: ST. CROIX/DUNN	CROSS SECTIONS: IH 94 WB STAGE 3	SHEET	E

FILE NAME : P:\UZ\W\WITNW\142428\CIVIL 3D\10220706\SHEETSPLAN\CROSS SECTIONS\XS_TC STG 3-01.DWG
LAYOUT NAME - 090122_XS WB

PLOT DATE : 2/12/2018 5:24 PM PLOT BY : SAVANNAH STEHN PLOT NAME : PLOT SCALE : 1 IN:20 FT HORZ. / 1 IN:20 FT VERT.

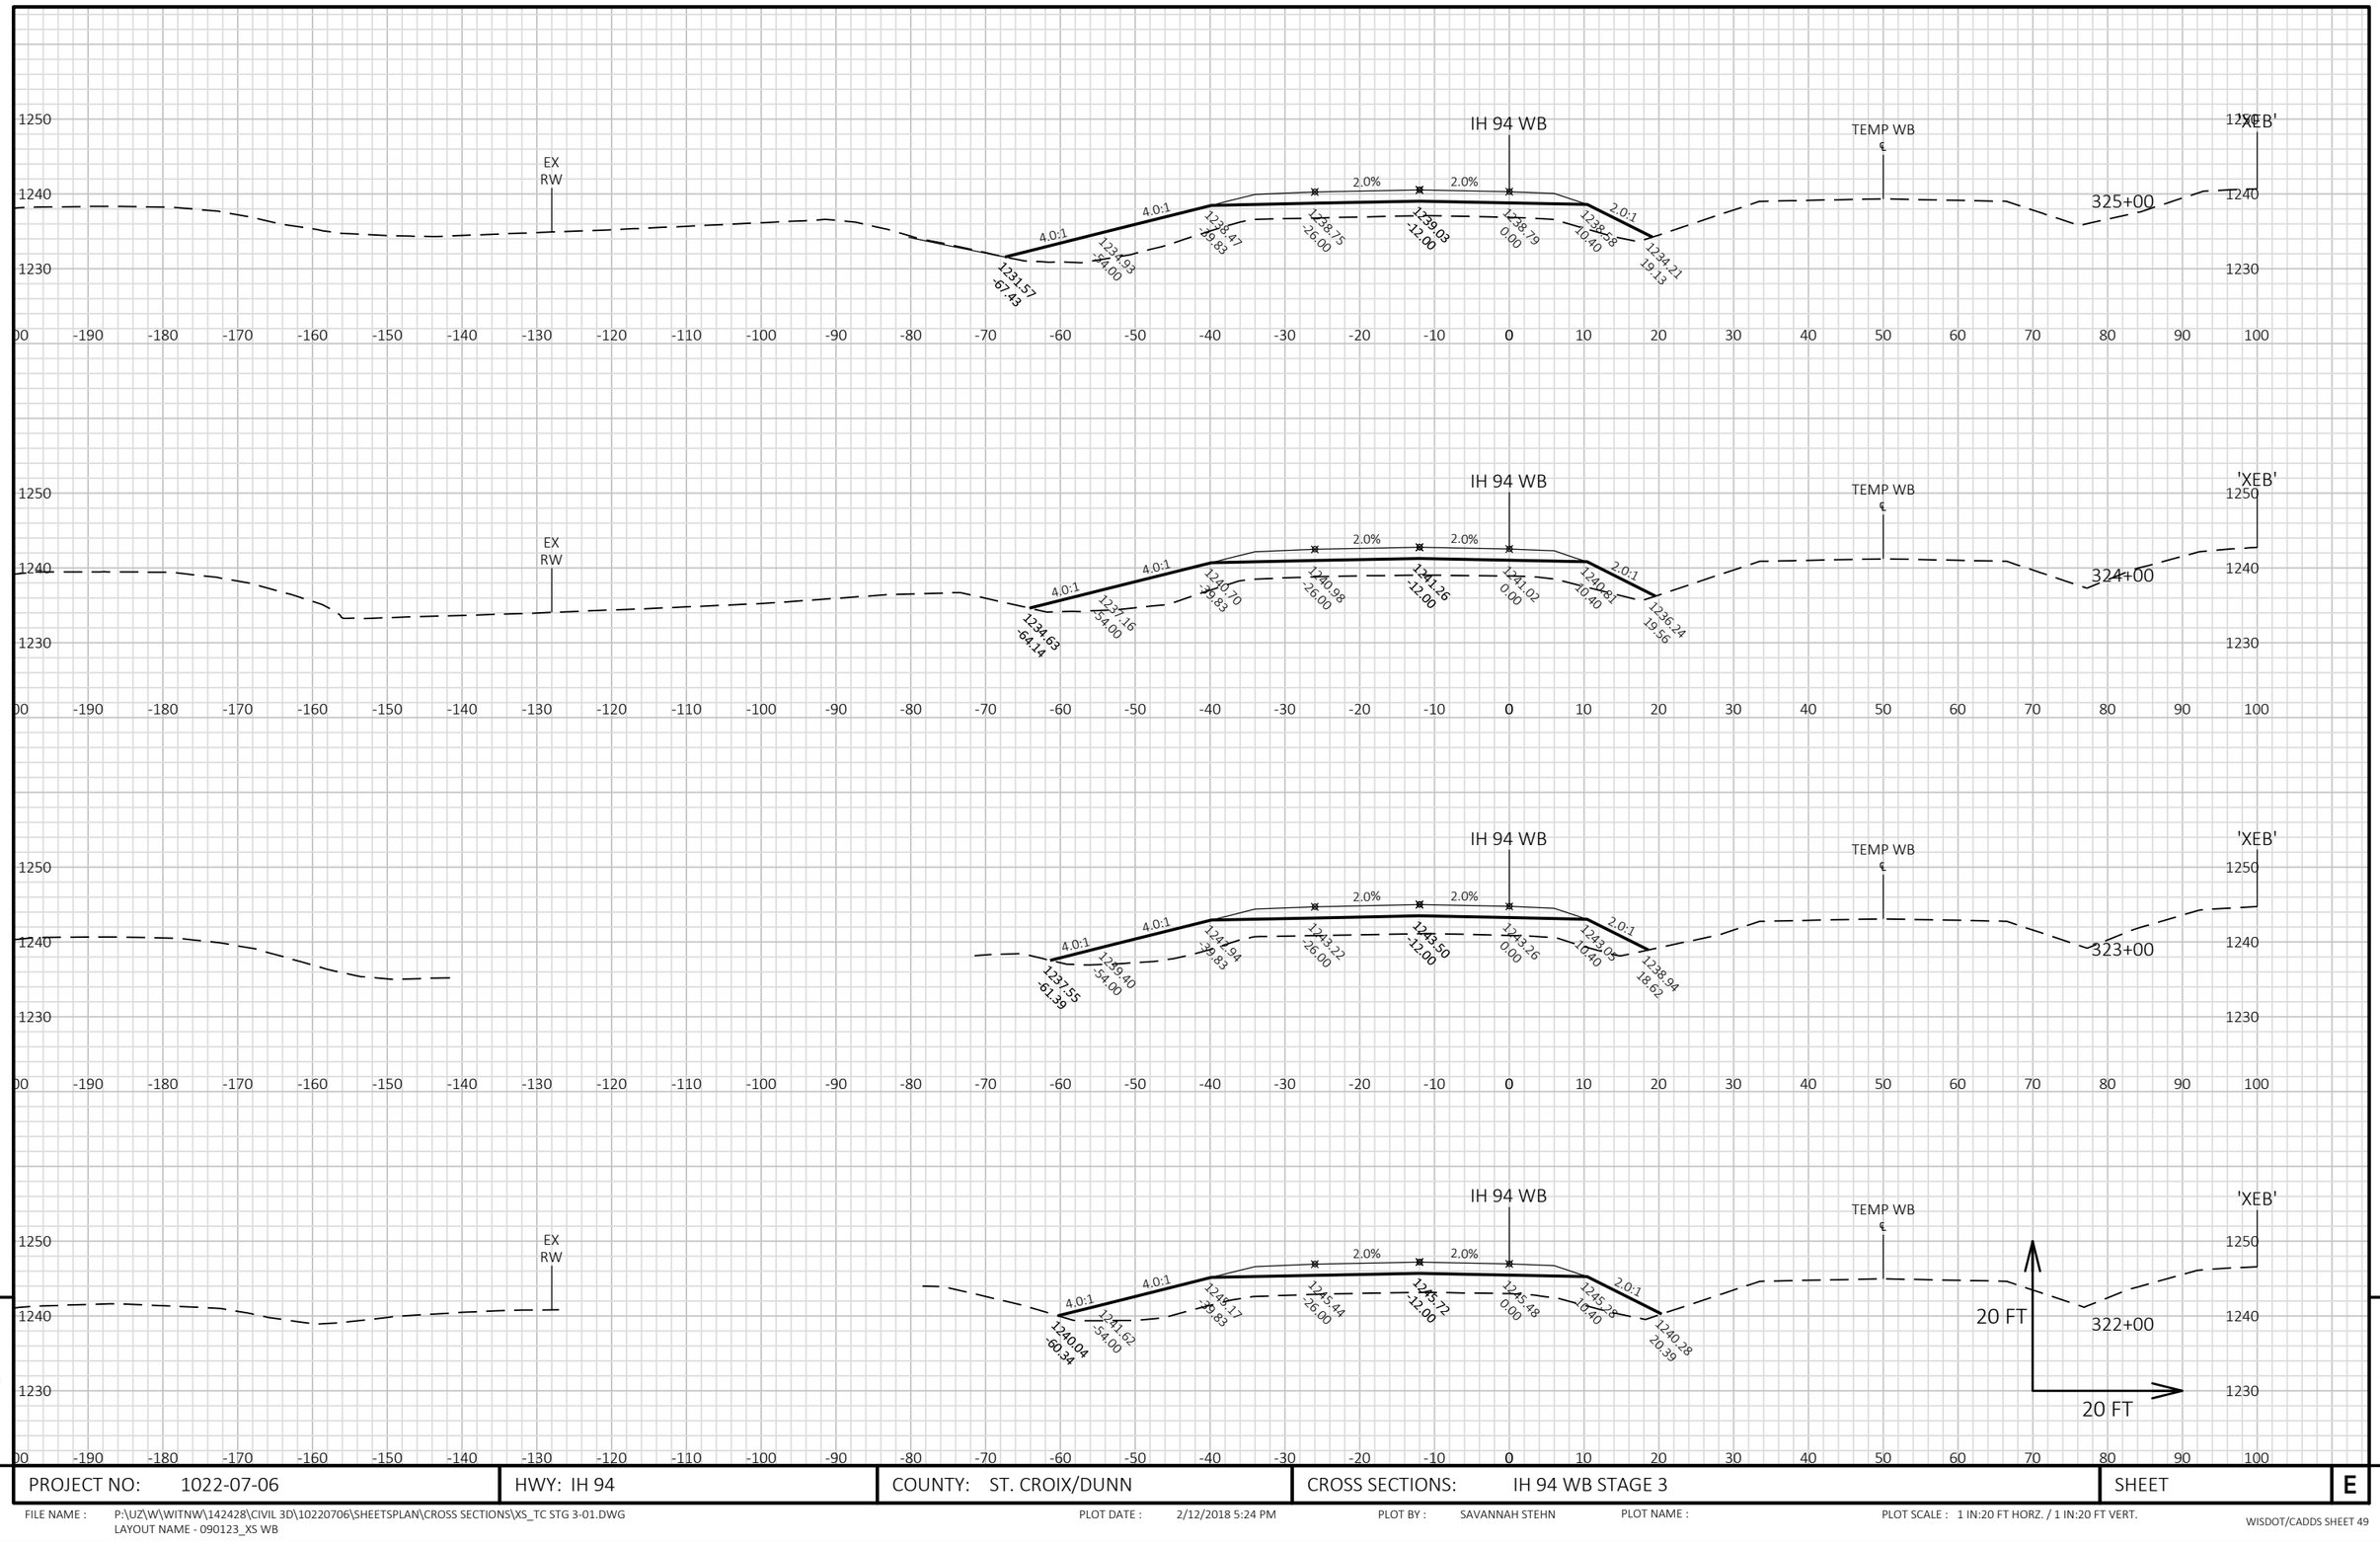


9

9

PROJECT NO: 1022-07-06	HWY: IH 94	COUNTY: ST. CROIX/DUNN	CROSS SECTIONS: IH 94 WB STAGE 3	SHEET E

FILE NAME : P:\UZ\W\WITNW\142428\CIVIL 3D\10220706\SHEETSPLAN\CROSS SECTIONS\XS_TC STG 3-01.DWG
LAYOUT NAME - 090123_XS WB

PLOT DATE : 2/12/2018 5:24 PM PLOT BY : SAVANNAH STEHN PLOT NAME : PLOT SCALE : 1 IN:20 FT HORZ. / 1 IN:20 FT VERT.

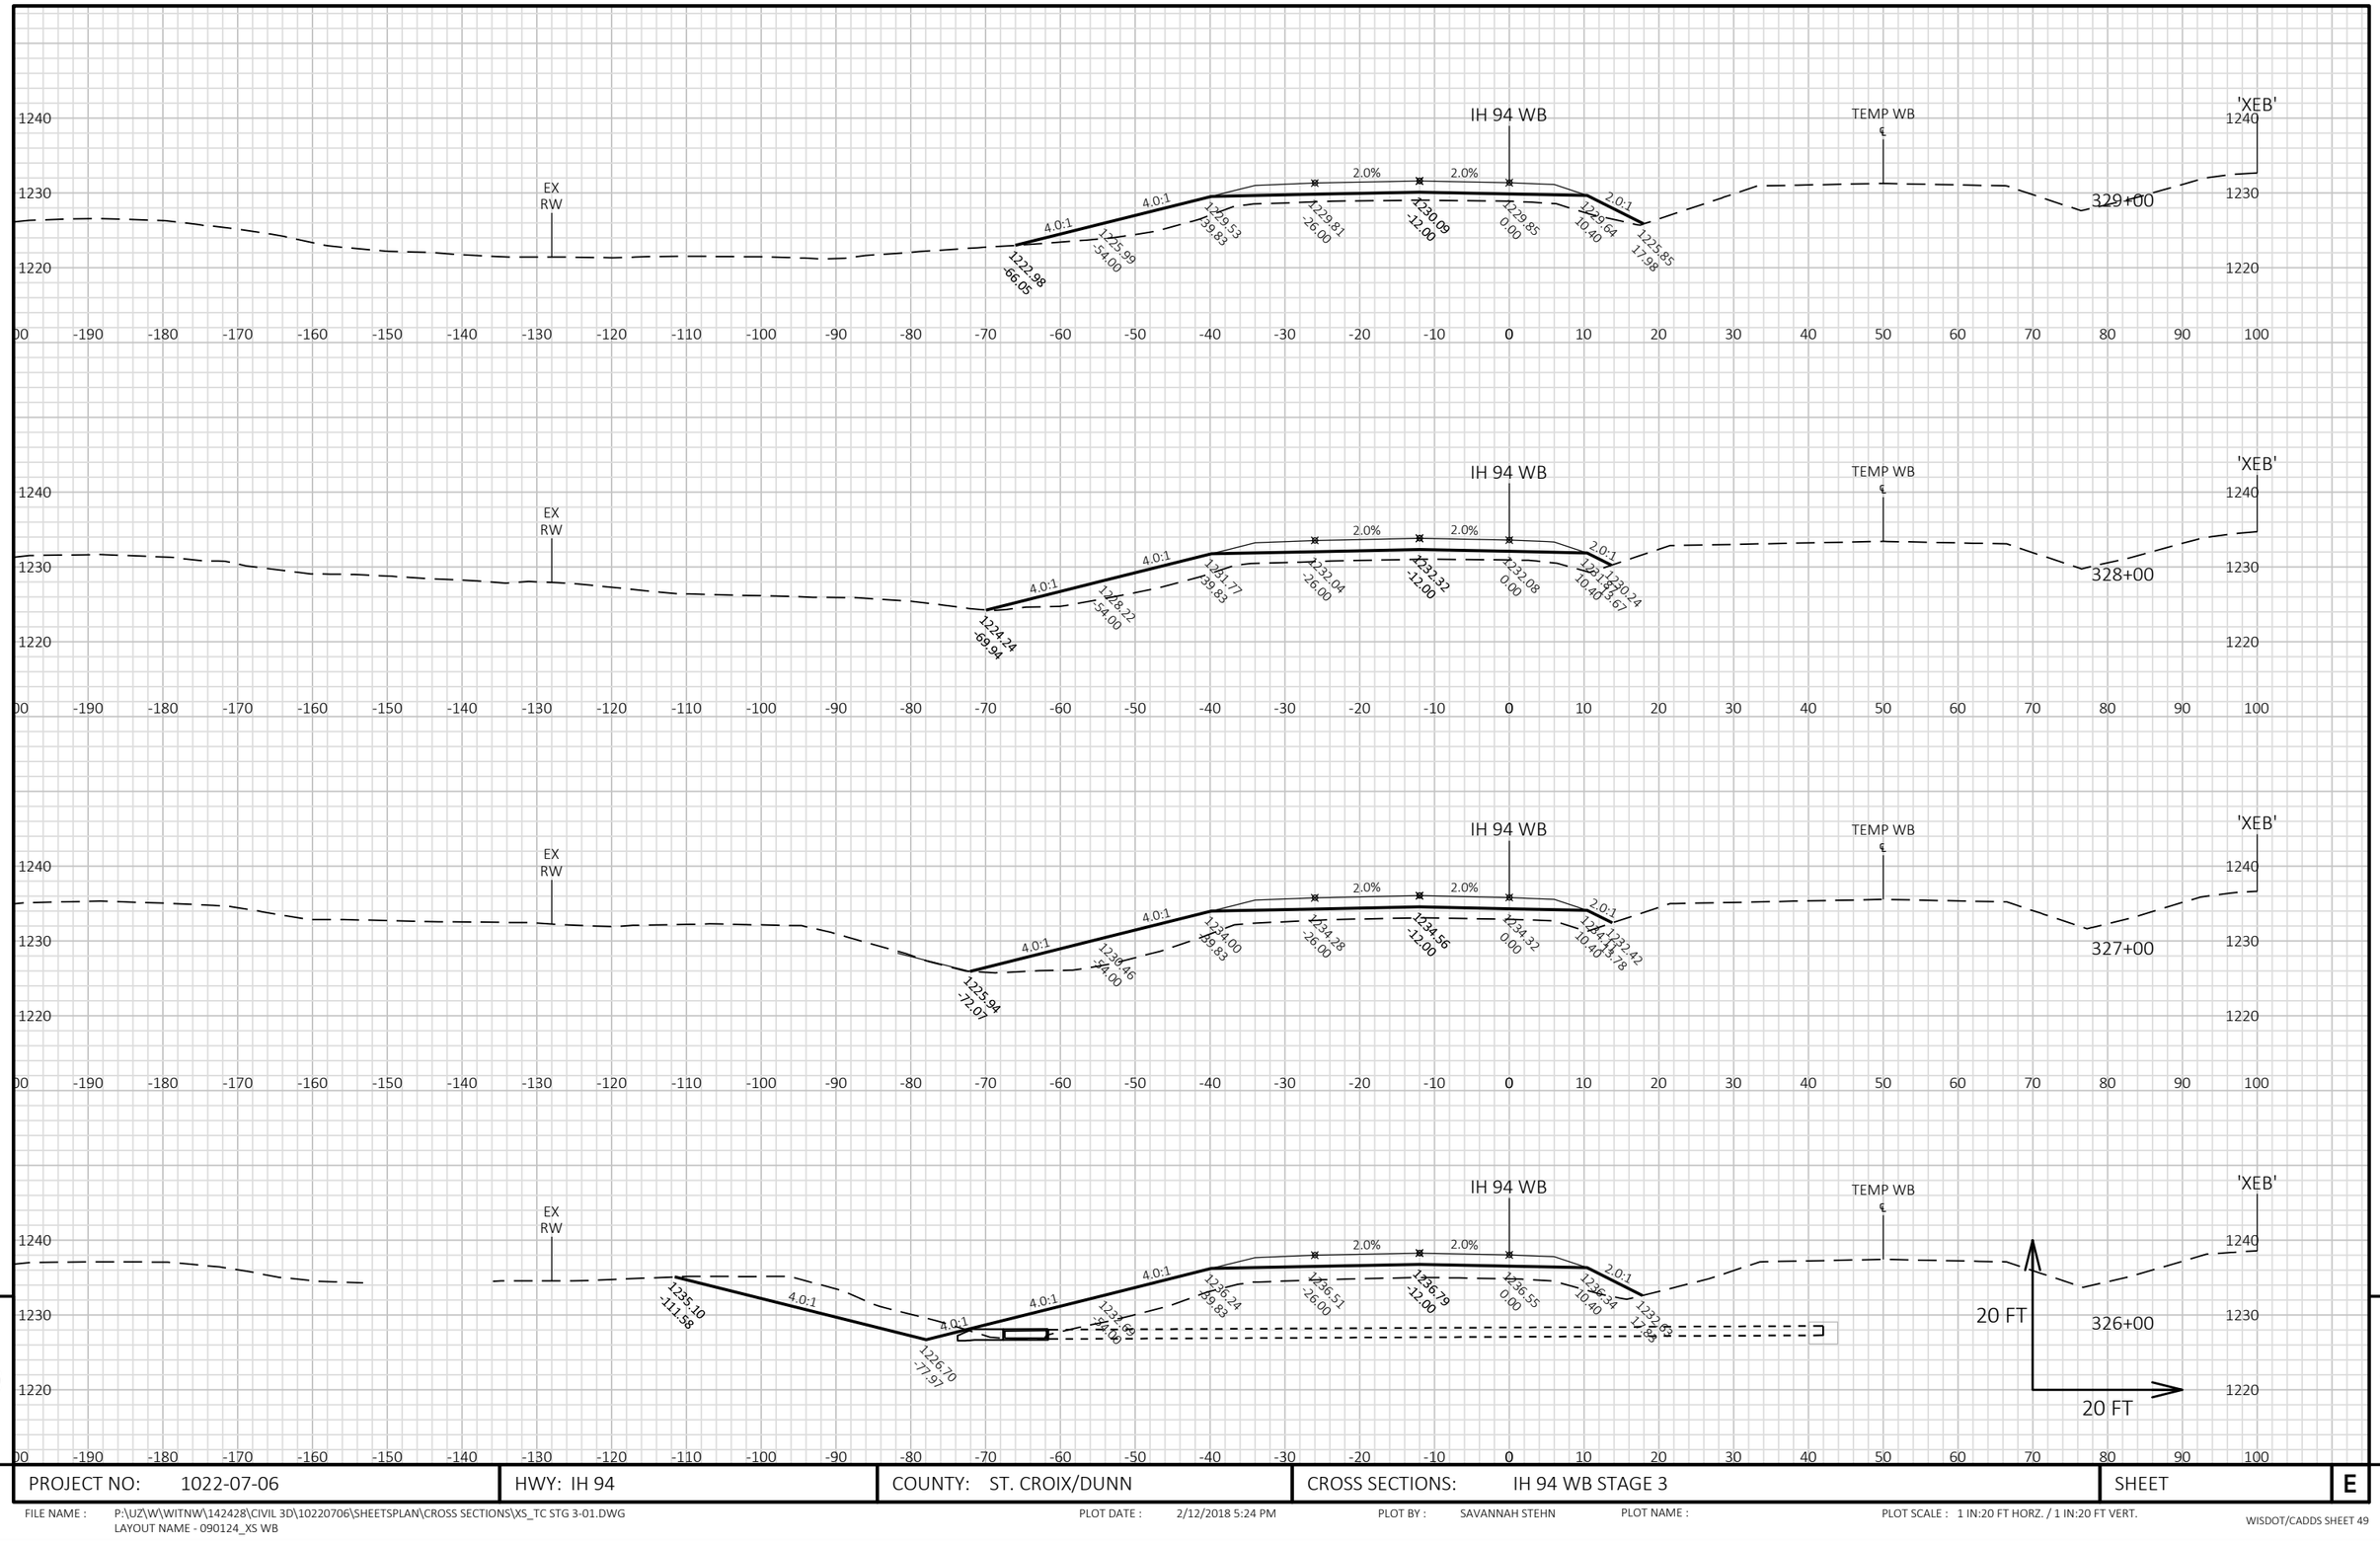


9


9


PROJECT NO: 1022-07-06	HWY: IH 94	COUNTY: ST. CROIX/DUNN	CROSS SECTIONS: IH 94 WB STAGE 3	SHEET E

FILE NAME : P:\UZ\W\WITNW\142428\CIVIL 3D\10220706\SHEETSPLAN\CROSS SECTIONS\XS_TC STG 3-01.DWG
LAYOUT NAME - 090124_XS WB

PLOT DATE : 2/12/2018 5:24 PM PLOT BY : SAVANNAH STEHN PLOT NAME : PLOT SCALE : 1 IN:20 FT HORZ. / 1 IN:20 FT VERT.

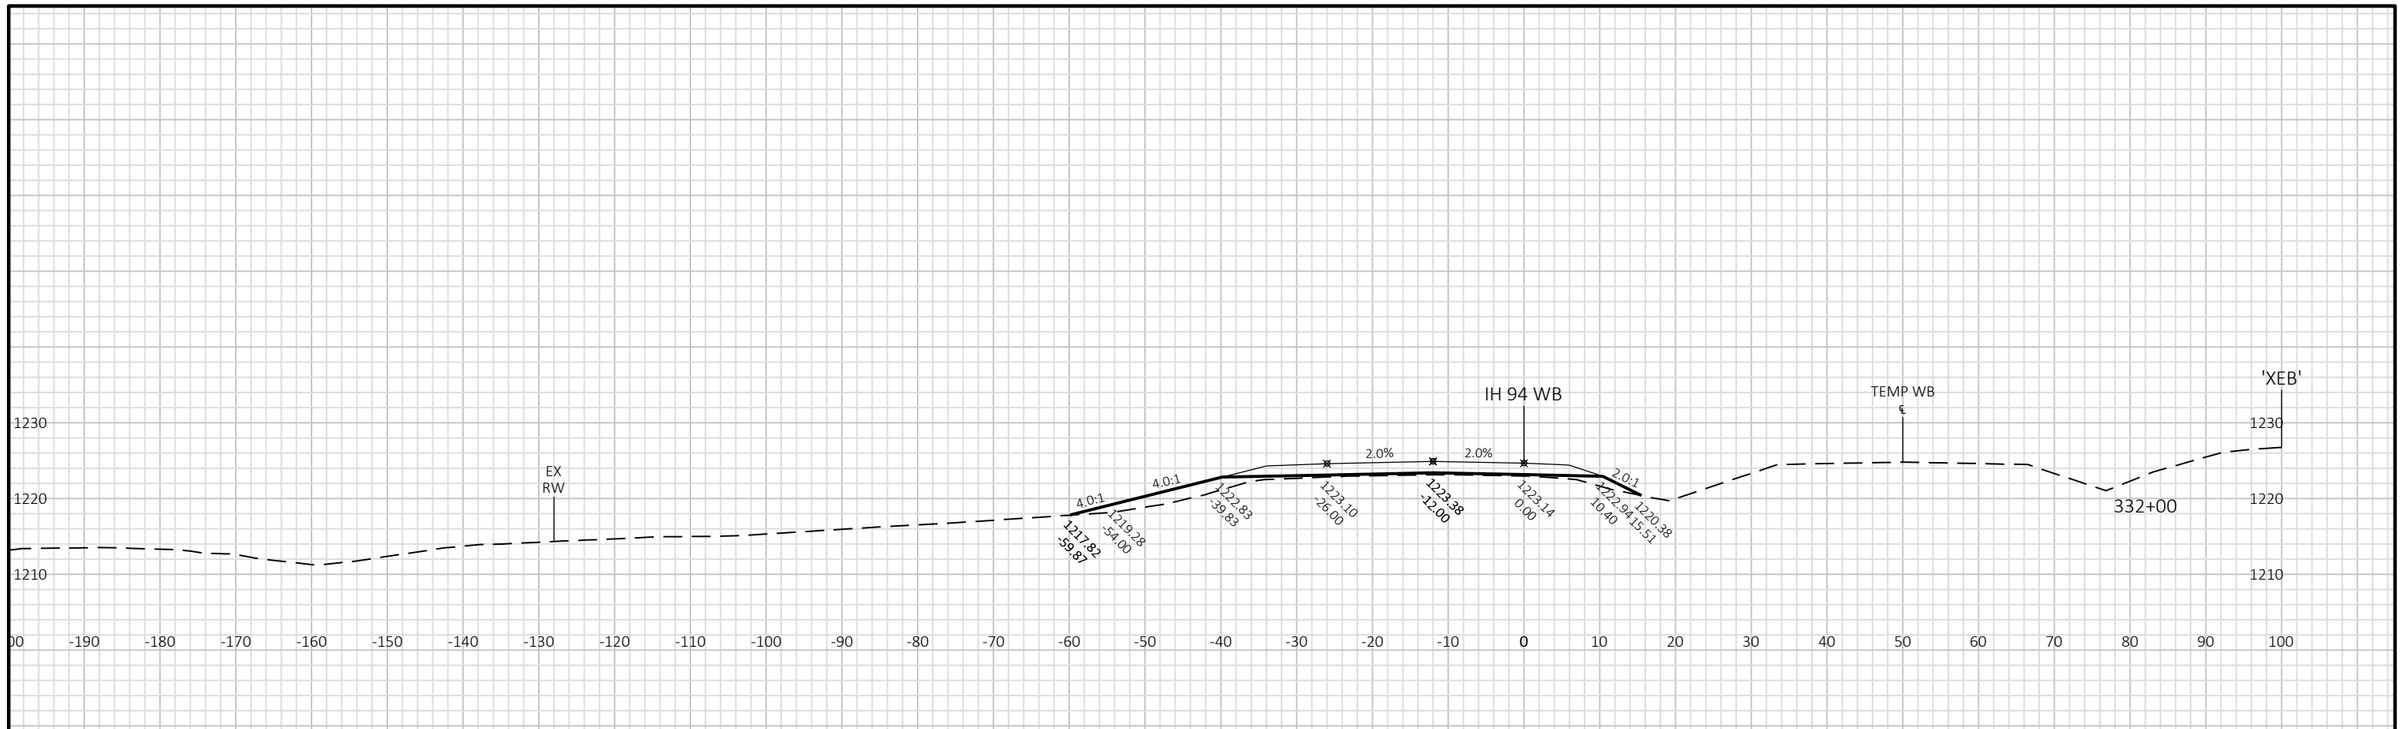

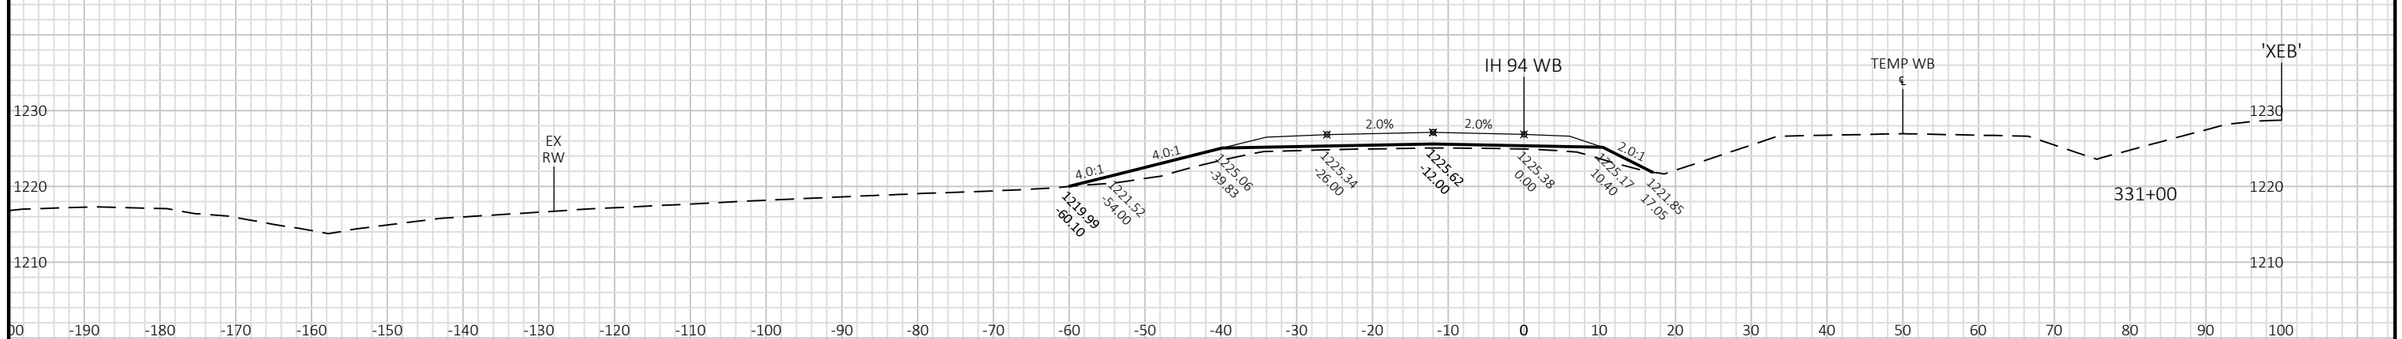

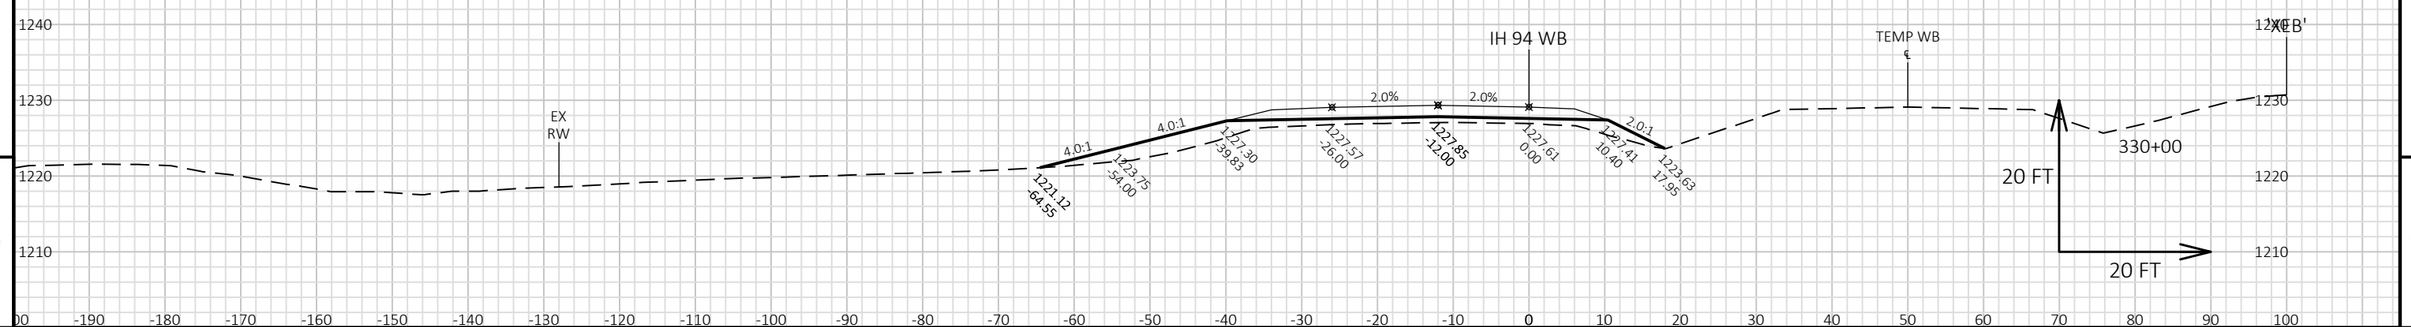


9

9

PROJECT NO: 1022-07-06	HWY: IH 94	COUNTY: ST. CROIX/DUNN	CROSS SECTIONS: IH 94 WB STAGE 3	SHEET	E

FILE NAME : P:\UZ\W\WITNW\142428\CIVIL 3D\10220706\SHEETSPLAN\CROSS SECTIONS\XS_TC STG 3-01.DWG
LAYOUT NAME - 090125_XS WB

PLOT DATE : 2/12/2018 5:25 PM PLOT BY : SAVANNAH STEHN PLOT NAME : PLOT SCALE : 1 IN:20 FT HORZ. / 1 IN:20 FT VERT.

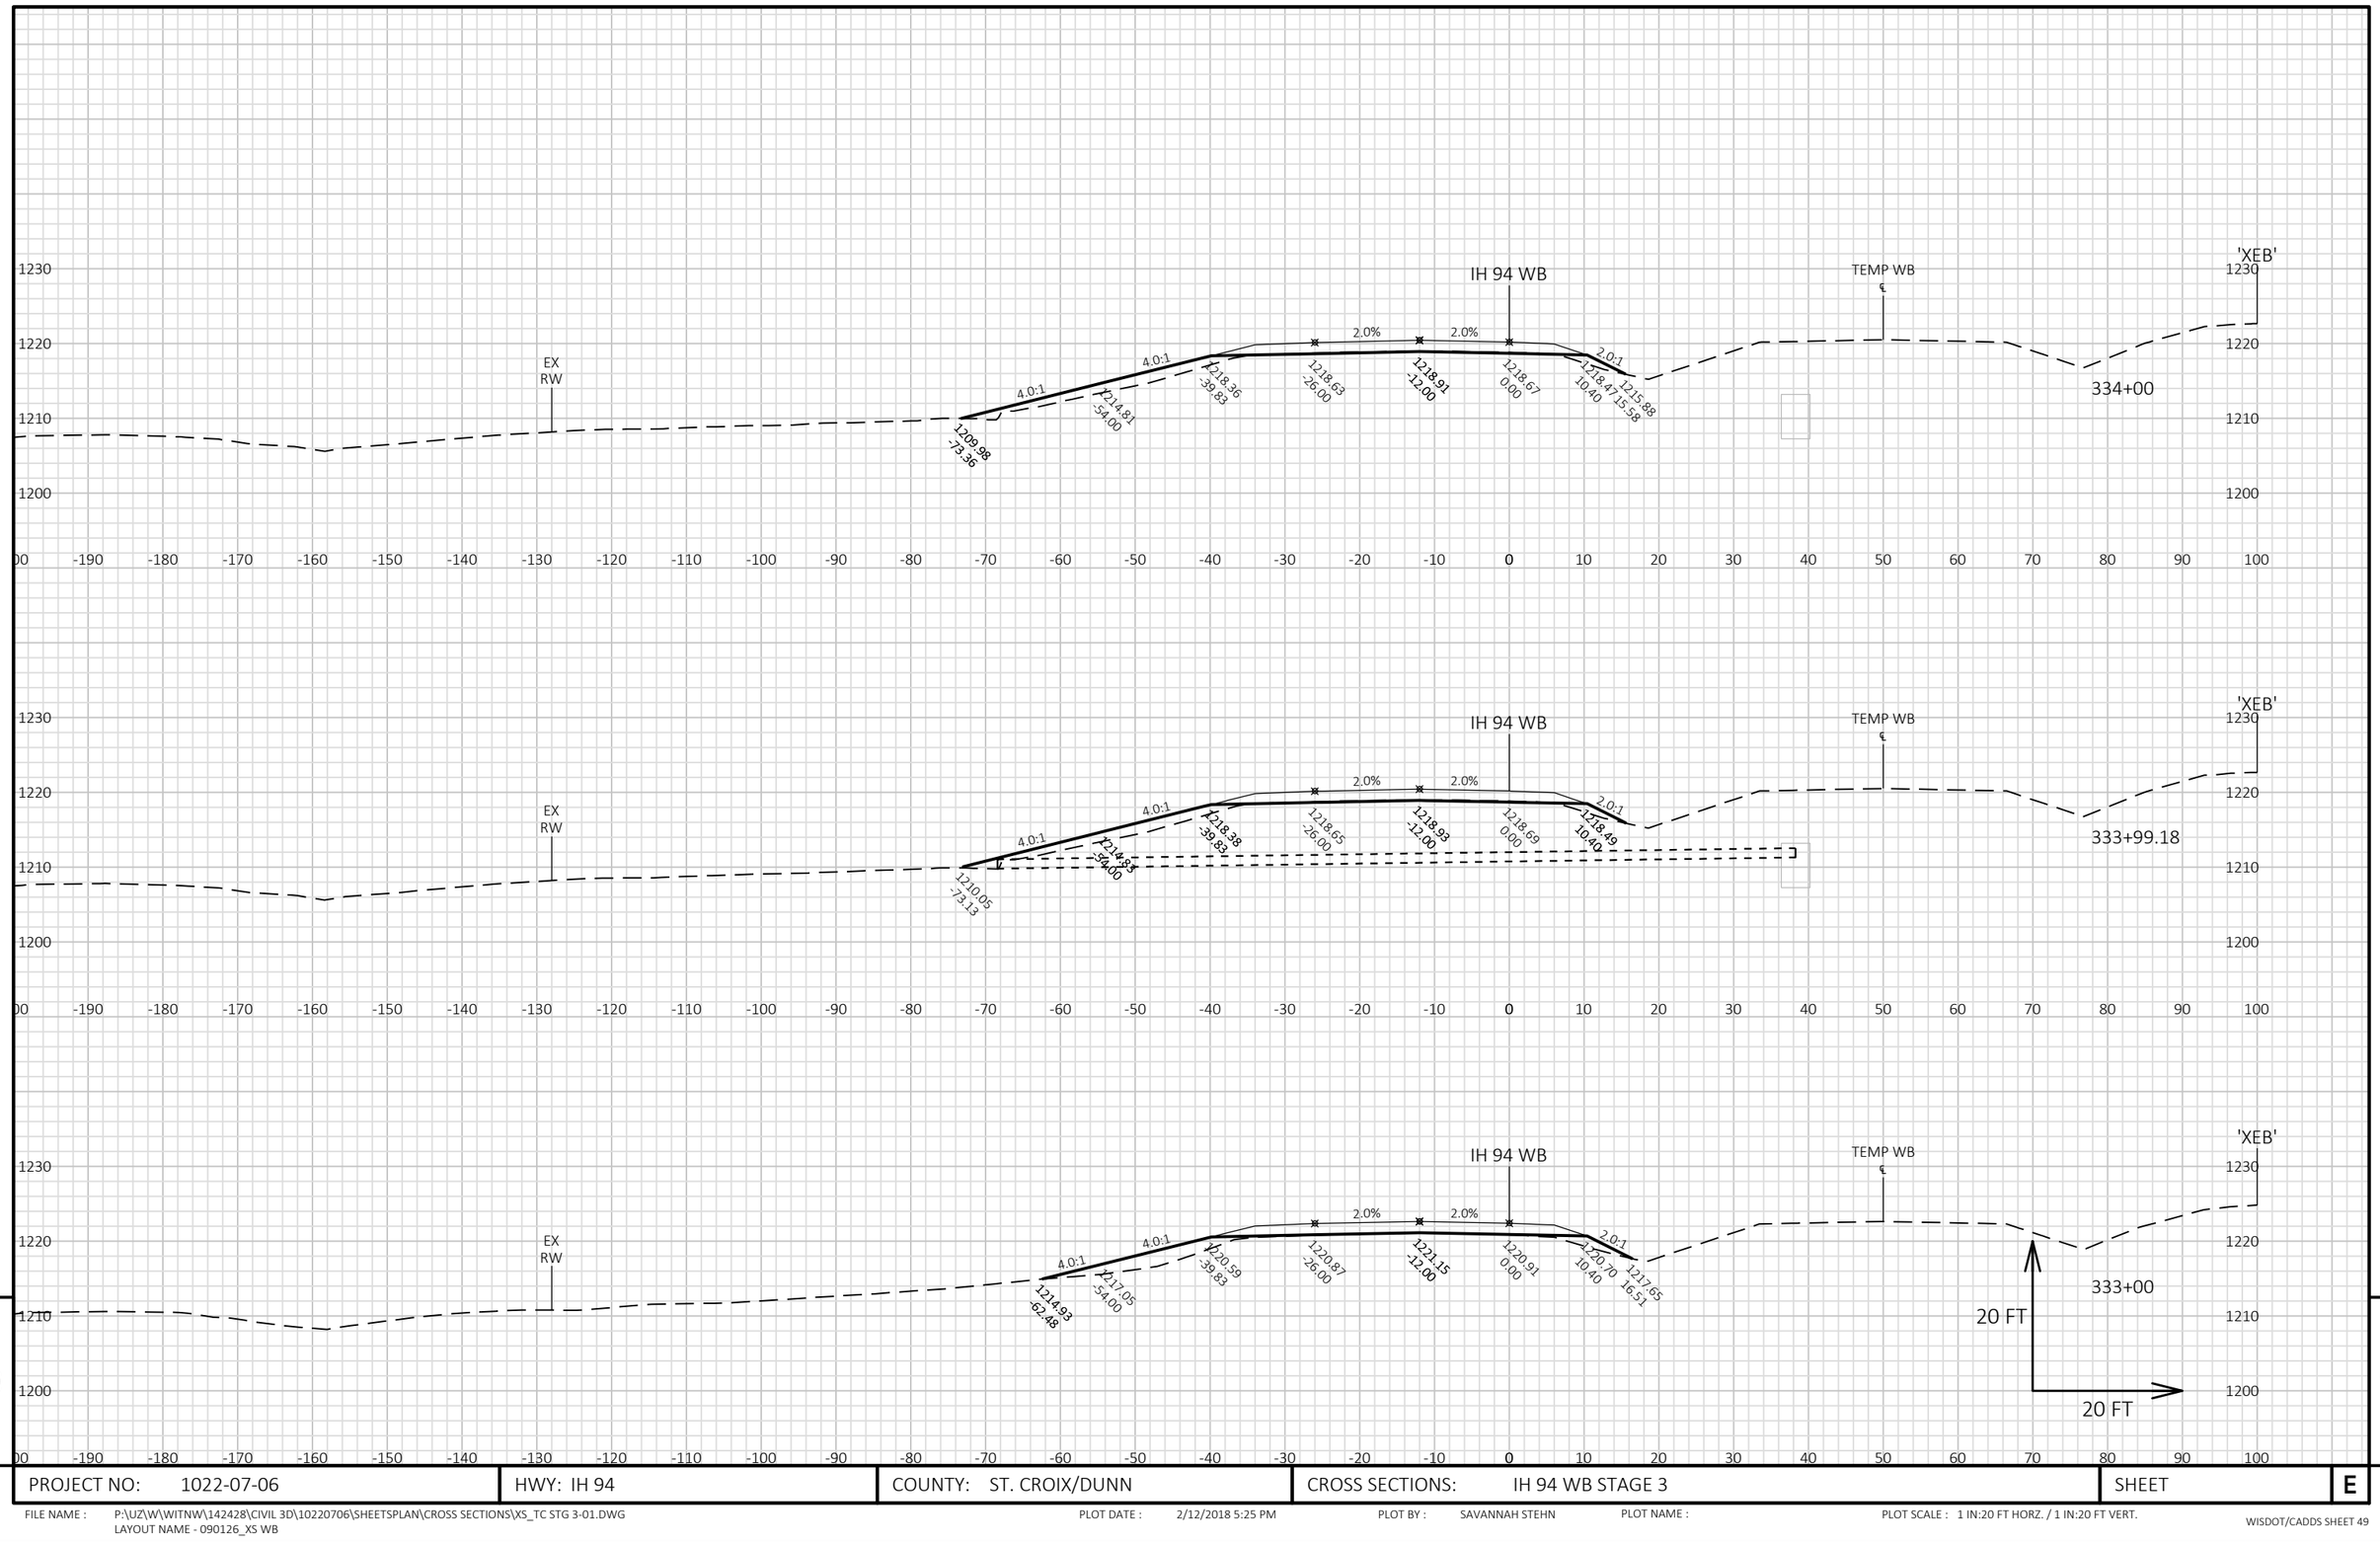

PROJECT NO: 1022-07-06	HWY: IH 94	COUNTY: ST. CROIX/DUNN	CROSS SECTIONS: IH 94 WB STAGE 3	SHEET E

FILE NAME : P:\UZ\W\WITNW\142428\CIVIL 3D\10220706\SHEETSPLAN\CROSS SECTIONS\XS_TC STG 3-01.DWG
LAYOUT NAME - 090126_XS WB

PLOT DATE : 2/12/2018 5:25 PM PLOT BY : SAVANNAH STEHN PLOT NAME : PLOT SCALE : 1 IN:20 FT HORZ. / 1 IN:20 FT VERT.

WISDOT/CADDS SHEET 49


9

9

PROJECT NO: 1022-07-06	HWY: IH 94	COUNTY: ST. CROIX/DUNN	CROSS SECTIONS: IH 94 WB STAGE 3	SHEET	E

FILE NAME : P:\UZ\W\WITNW\142428\CIVIL 3D\10220706\SHEETSPLAN\CROSS SECTIONS\XS_TC STG 3-01.DWG
LAYOUT NAME - 090127_XS WB


PLOT DATE : 2/12/2018 5:25 PM PLOT BY : SAVANNAH STEHN PLOT NAME : PLOT SCALE : 1 IN:20 FT HORZ. / 1 IN:20 FT VERT.

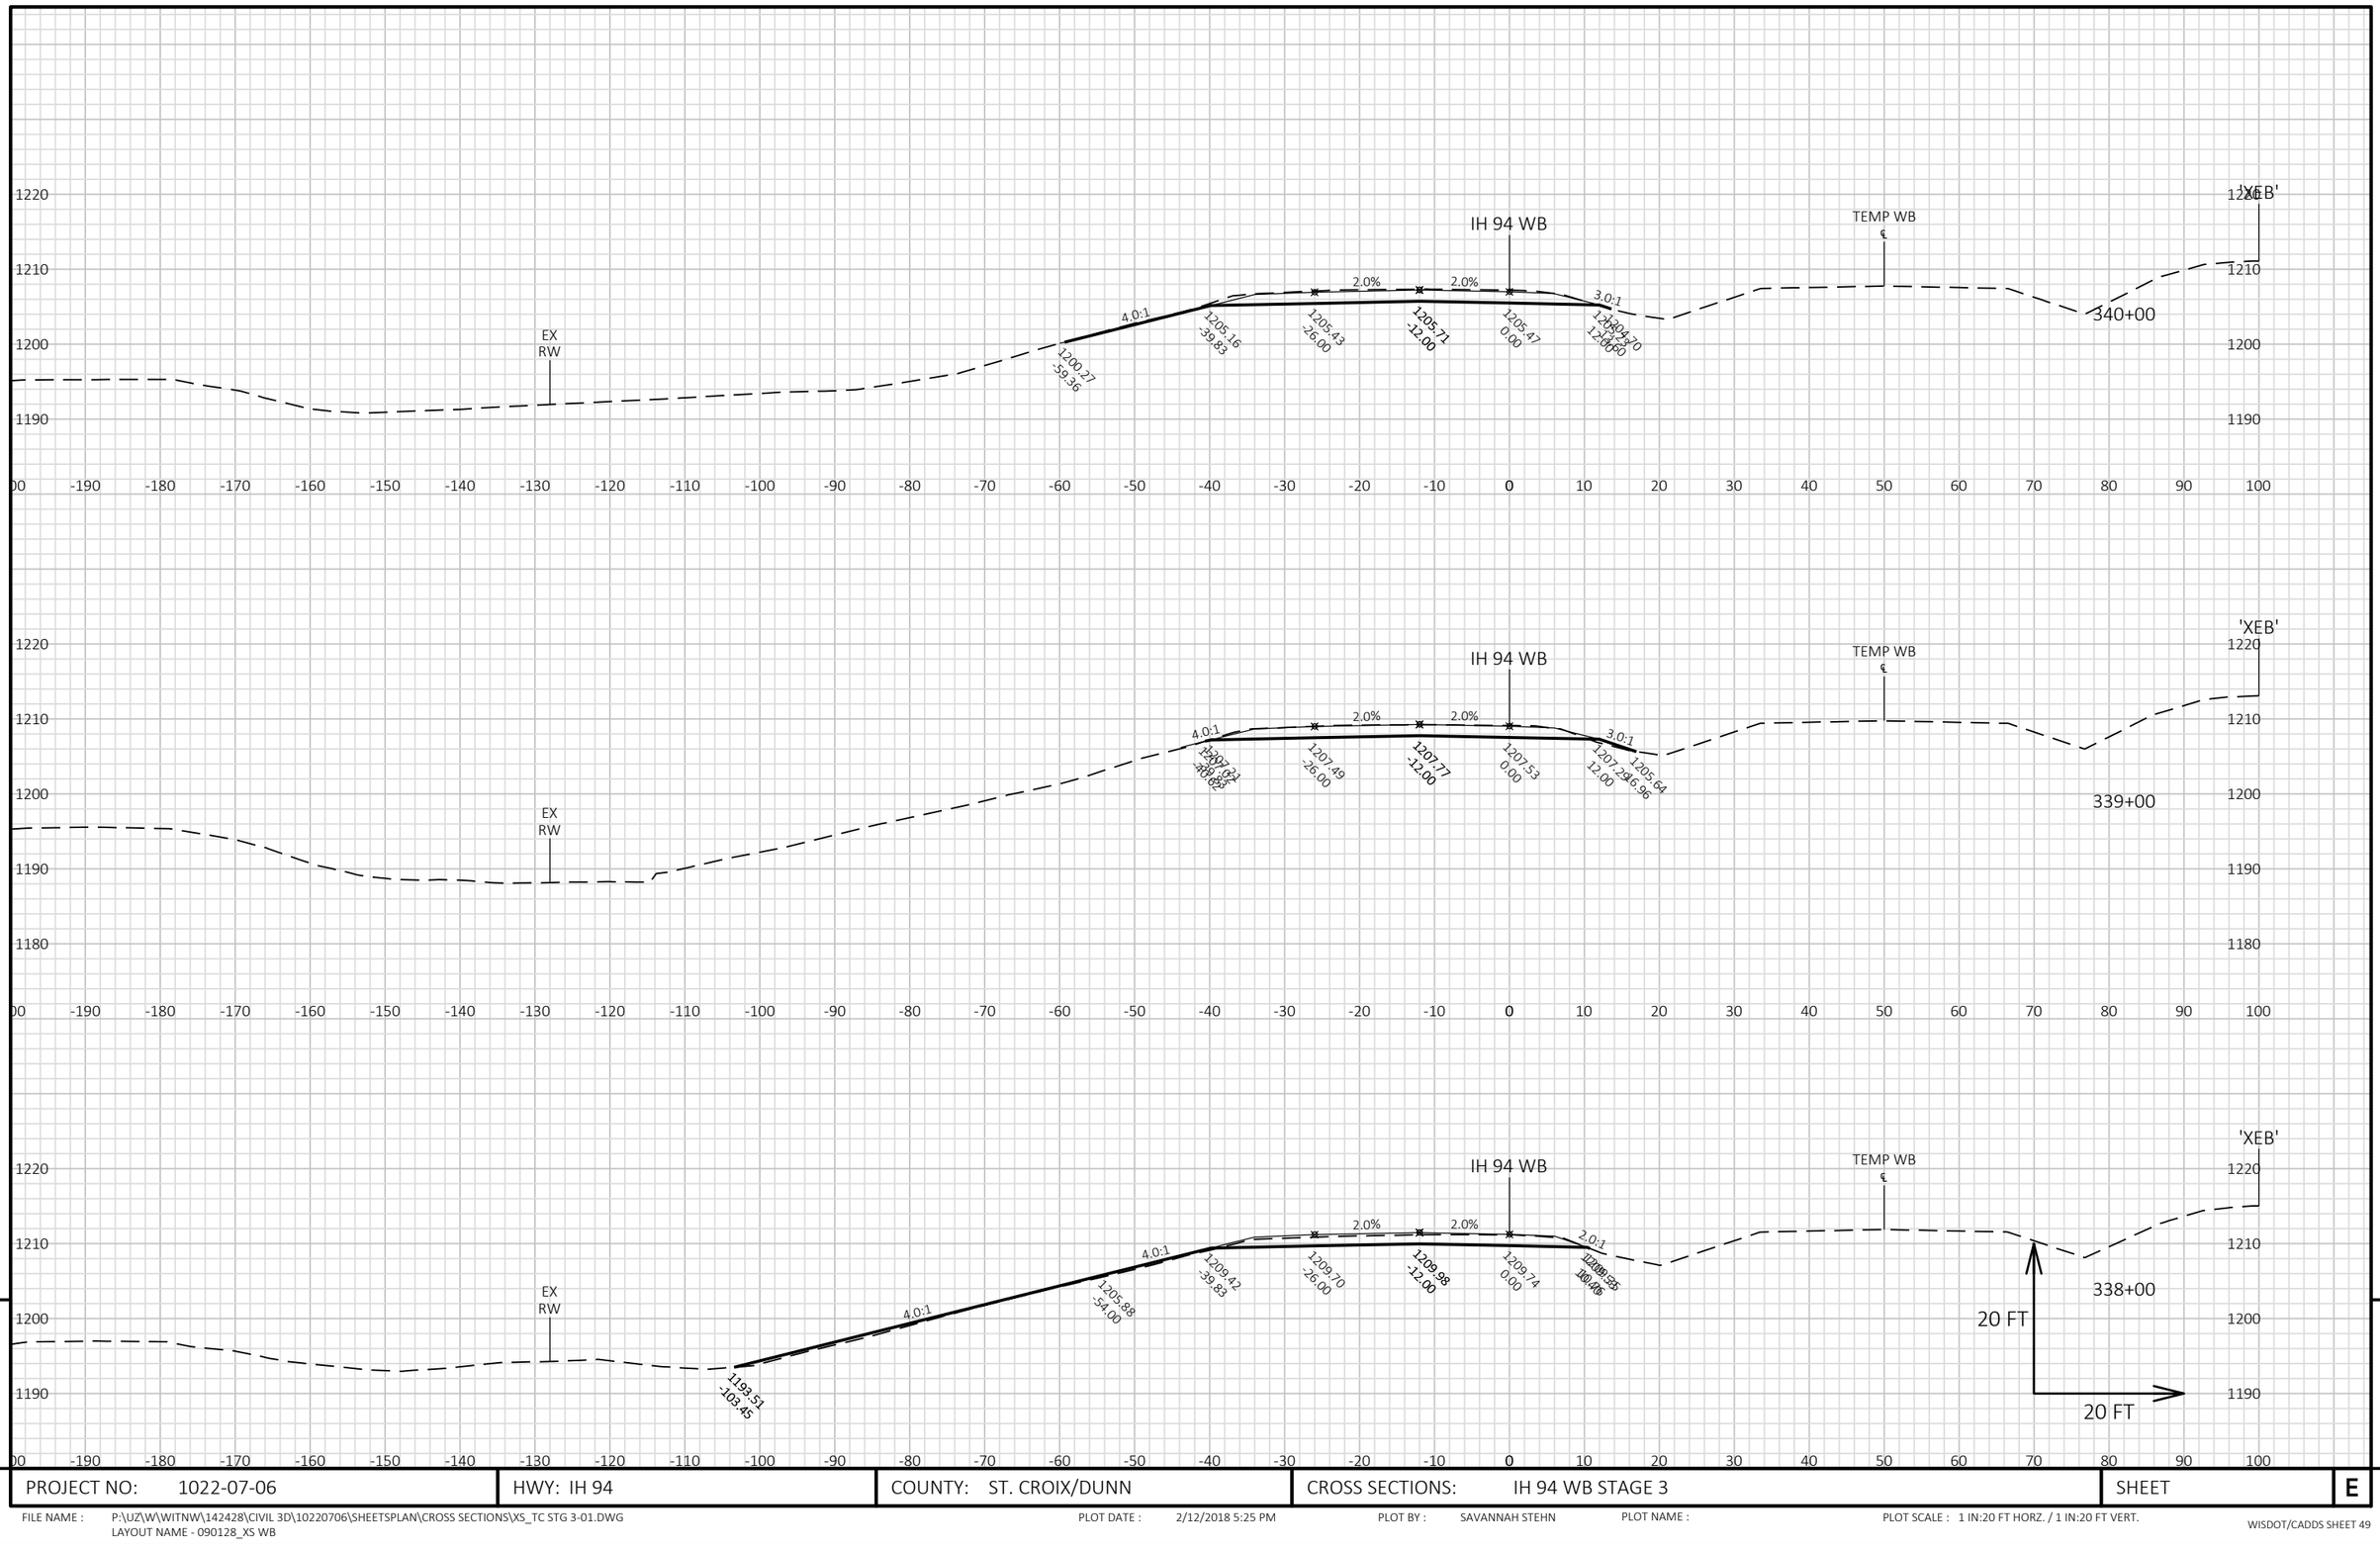

PROJECT NO: 1022-07-06	HWY: IH 94	COUNTY: ST. CROIX/DUNN	CROSS SECTIONS: IH 94 WB STAGE 3	SHEET E

FILE NAME : P:\UZ\W\WITNW\142428\CIVIL 3D\10220706\SHEETSPLAN\CROSS SECTIONS\XS_TC STG 3-01.DWG
LAYOUT NAME - 090128_XS WB

PLOT DATE : 2/12/2018 5:25 PM PLOT BY : SAVANNAH STEHN PLOT NAME : PLOT SCALE : 1 IN:20 FT HORZ. / 1 IN:20 FT VERT.

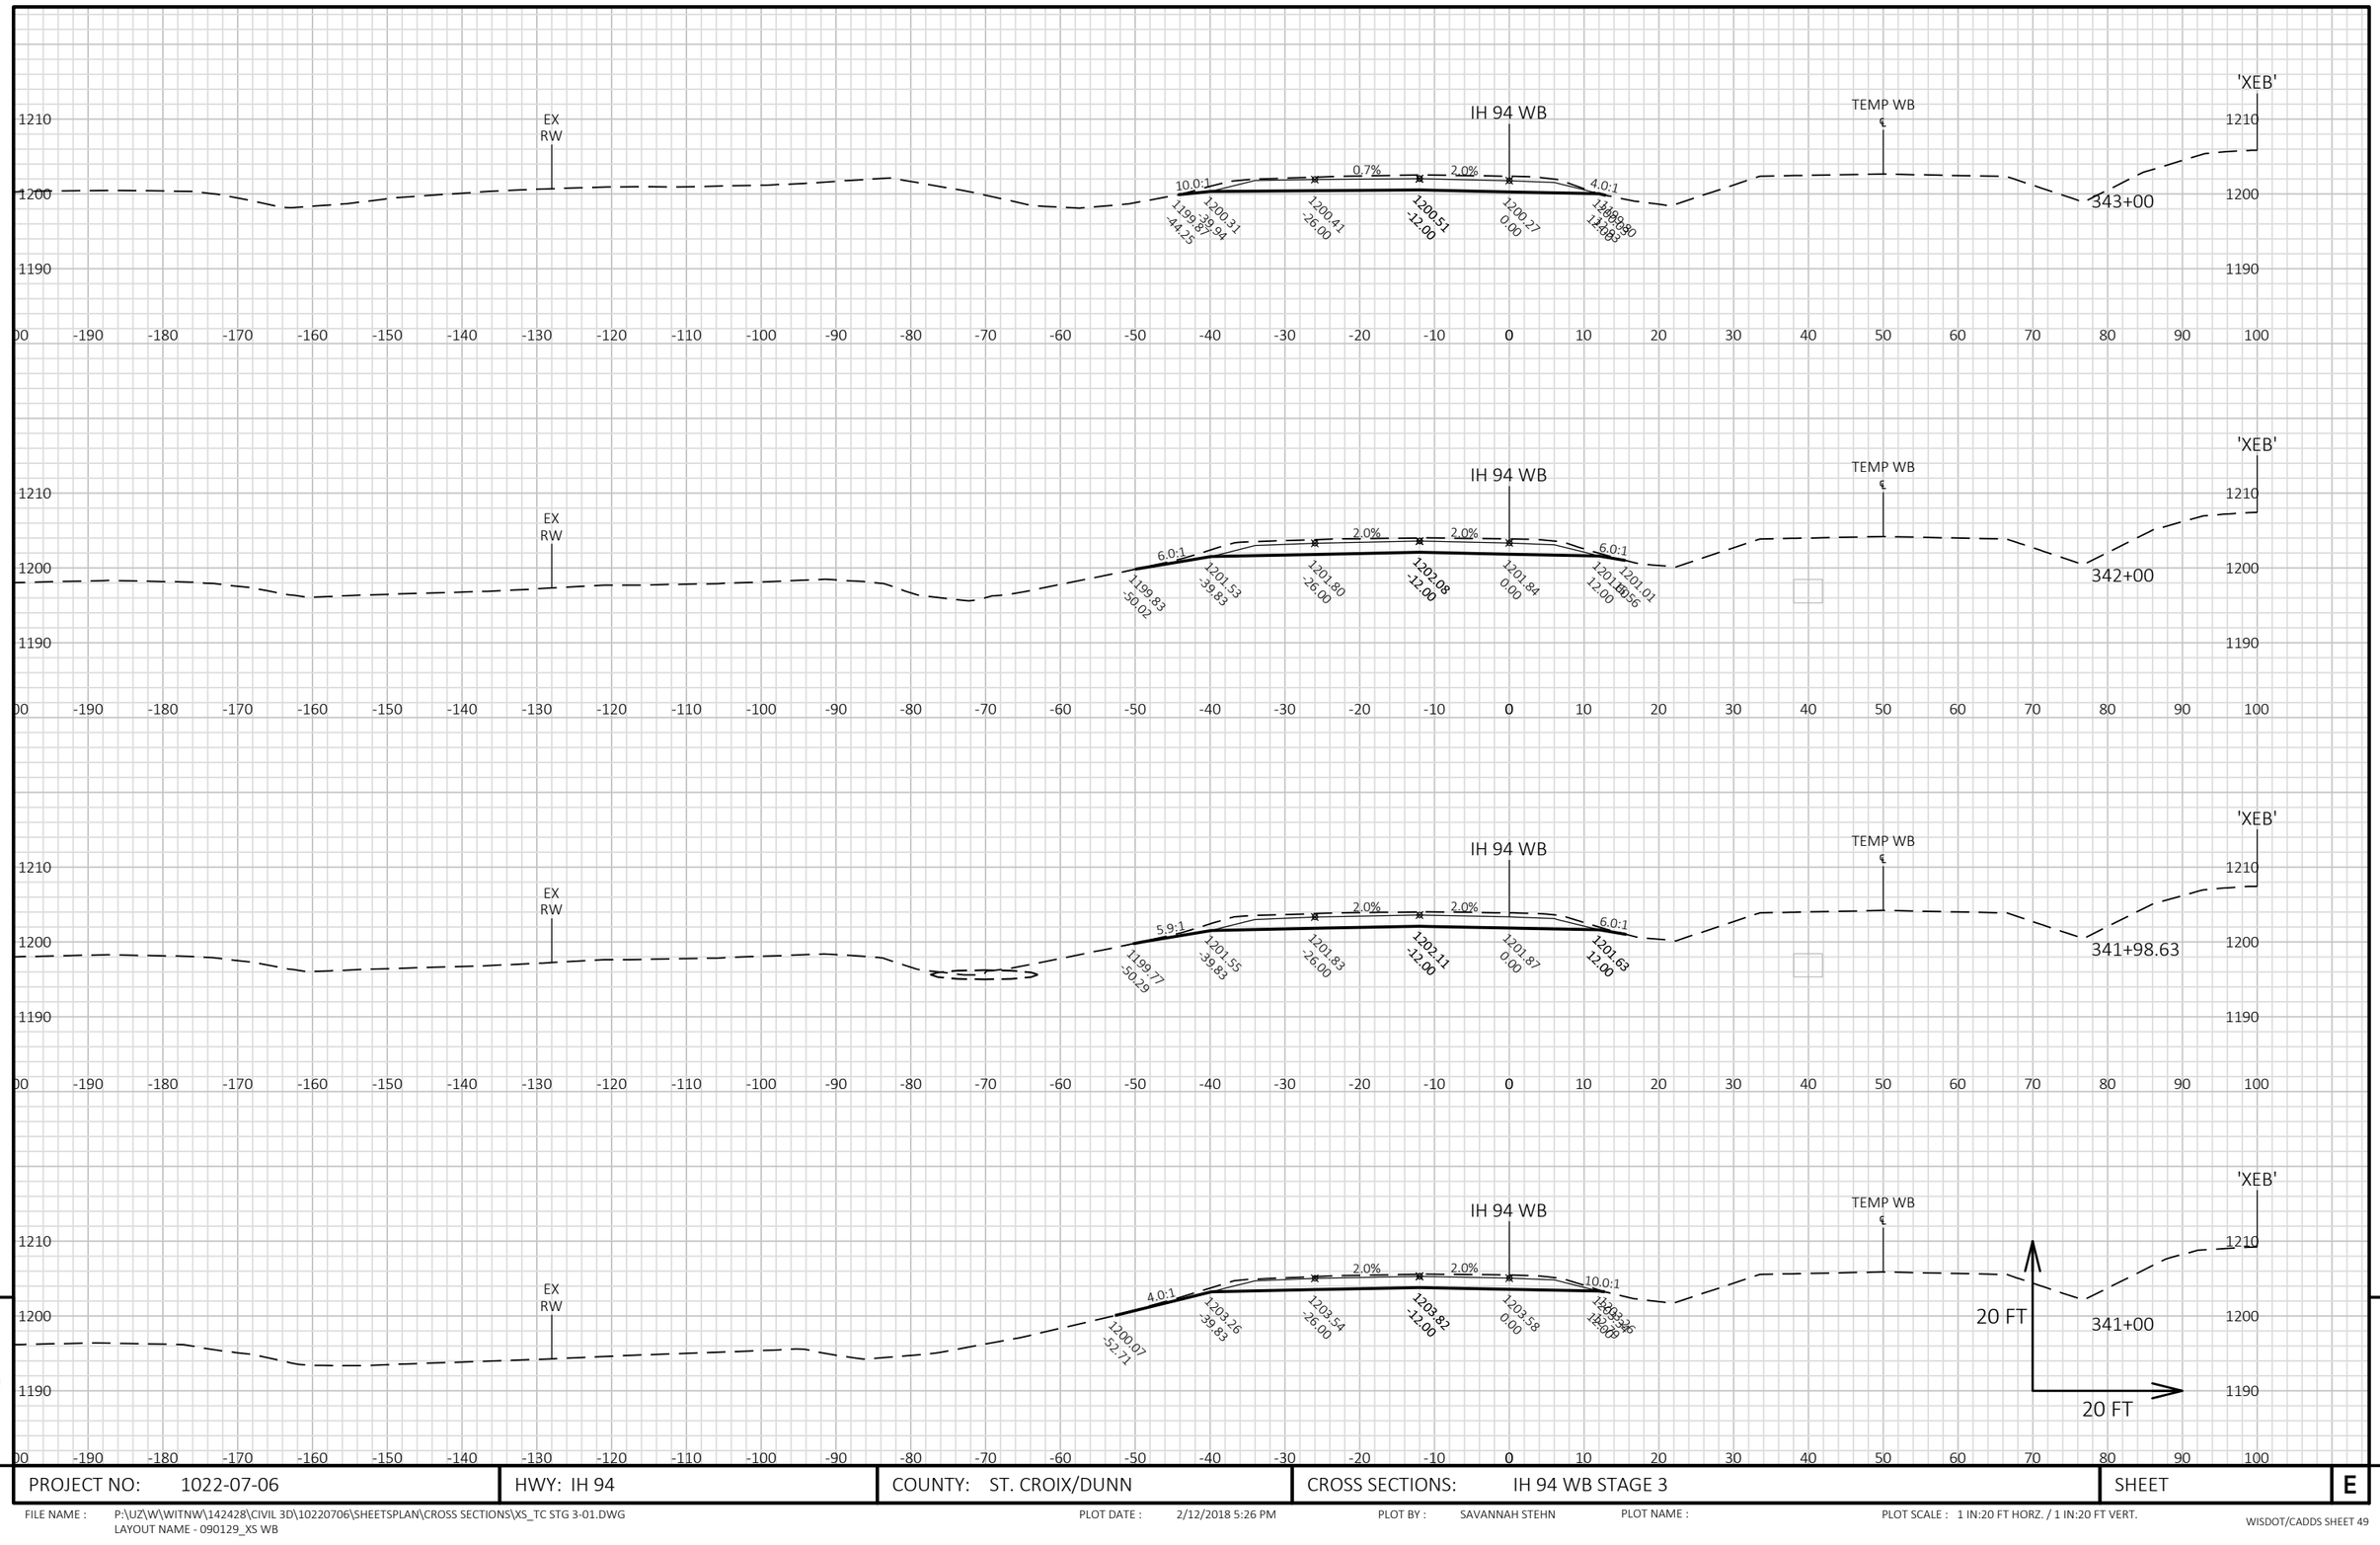


9

9

PROJECT NO: 1022-07-06	HWY: IH 94	COUNTY: ST. CROIX/DUNN	CROSS SECTIONS: IH 94 WB STAGE 3	SHEET E

FILE NAME : P:\UZ\W\WITNW\142428\CIVIL 3D\10220706\SHEETSPLAN\CROSS SECTIONS\XS_TC STG 3-01.DWG
LAYOUT NAME - 090129_XS WB

PLOT DATE : 2/12/2018 5:26 PM PLOT BY : SAVANNAH STEHN PLOT NAME : PLOT SCALE : 1 IN:20 FT HORZ. / 1 IN:20 FT VERT.

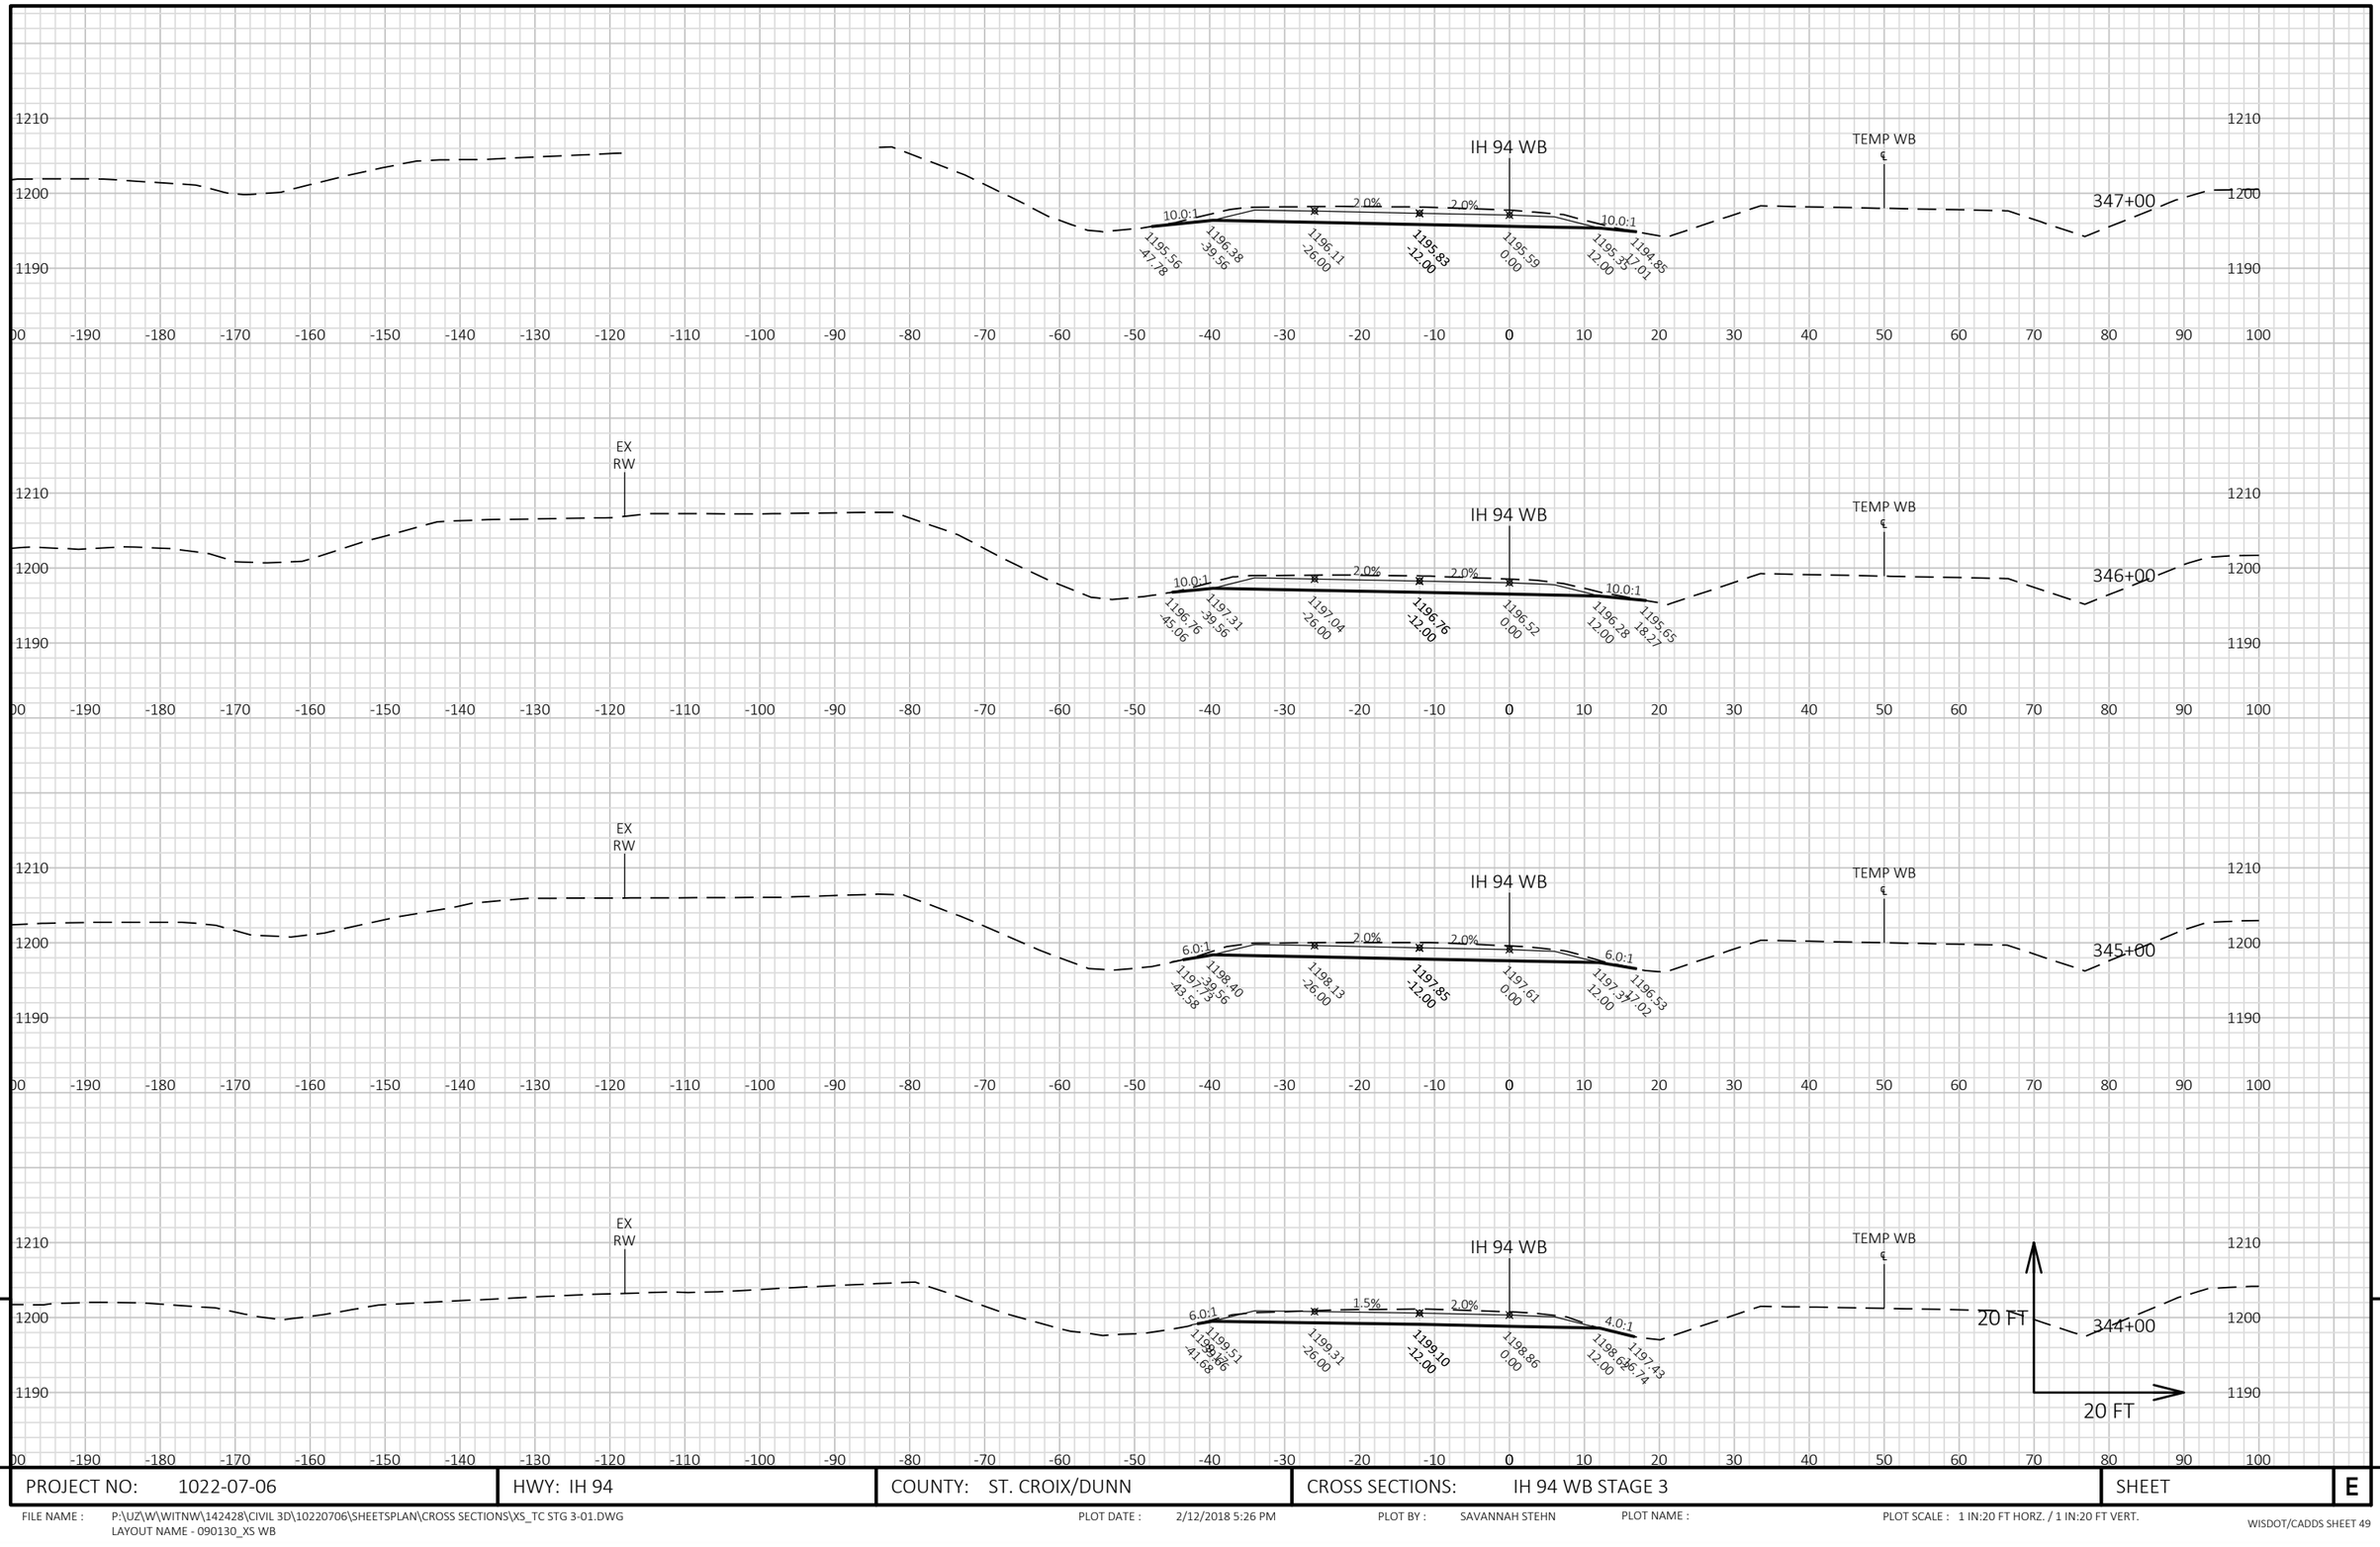

9

9

PROJECT NO: 1022-07-06	HWY: IH 94	COUNTY: ST. CROIX/DUNN	CROSS SECTIONS: IH 94 WB STAGE 3	SHEET	E


FILE NAME : P:\UZ\W\WITNW\142428\CIVIL 3D\10220706\SHEETSPLAN\CROSS SECTIONS\XS_TC STG 3-01.DWG
LAYOUT NAME - 090130_XS WB

PLOT DATE : 2/12/2018 5:26 PM

PLOT BY : SAVANNAH STEHN

PLOT NAME :

PLOT SCALE : 1 IN:20 FT HORZ. / 1 IN:20 FT VERT.

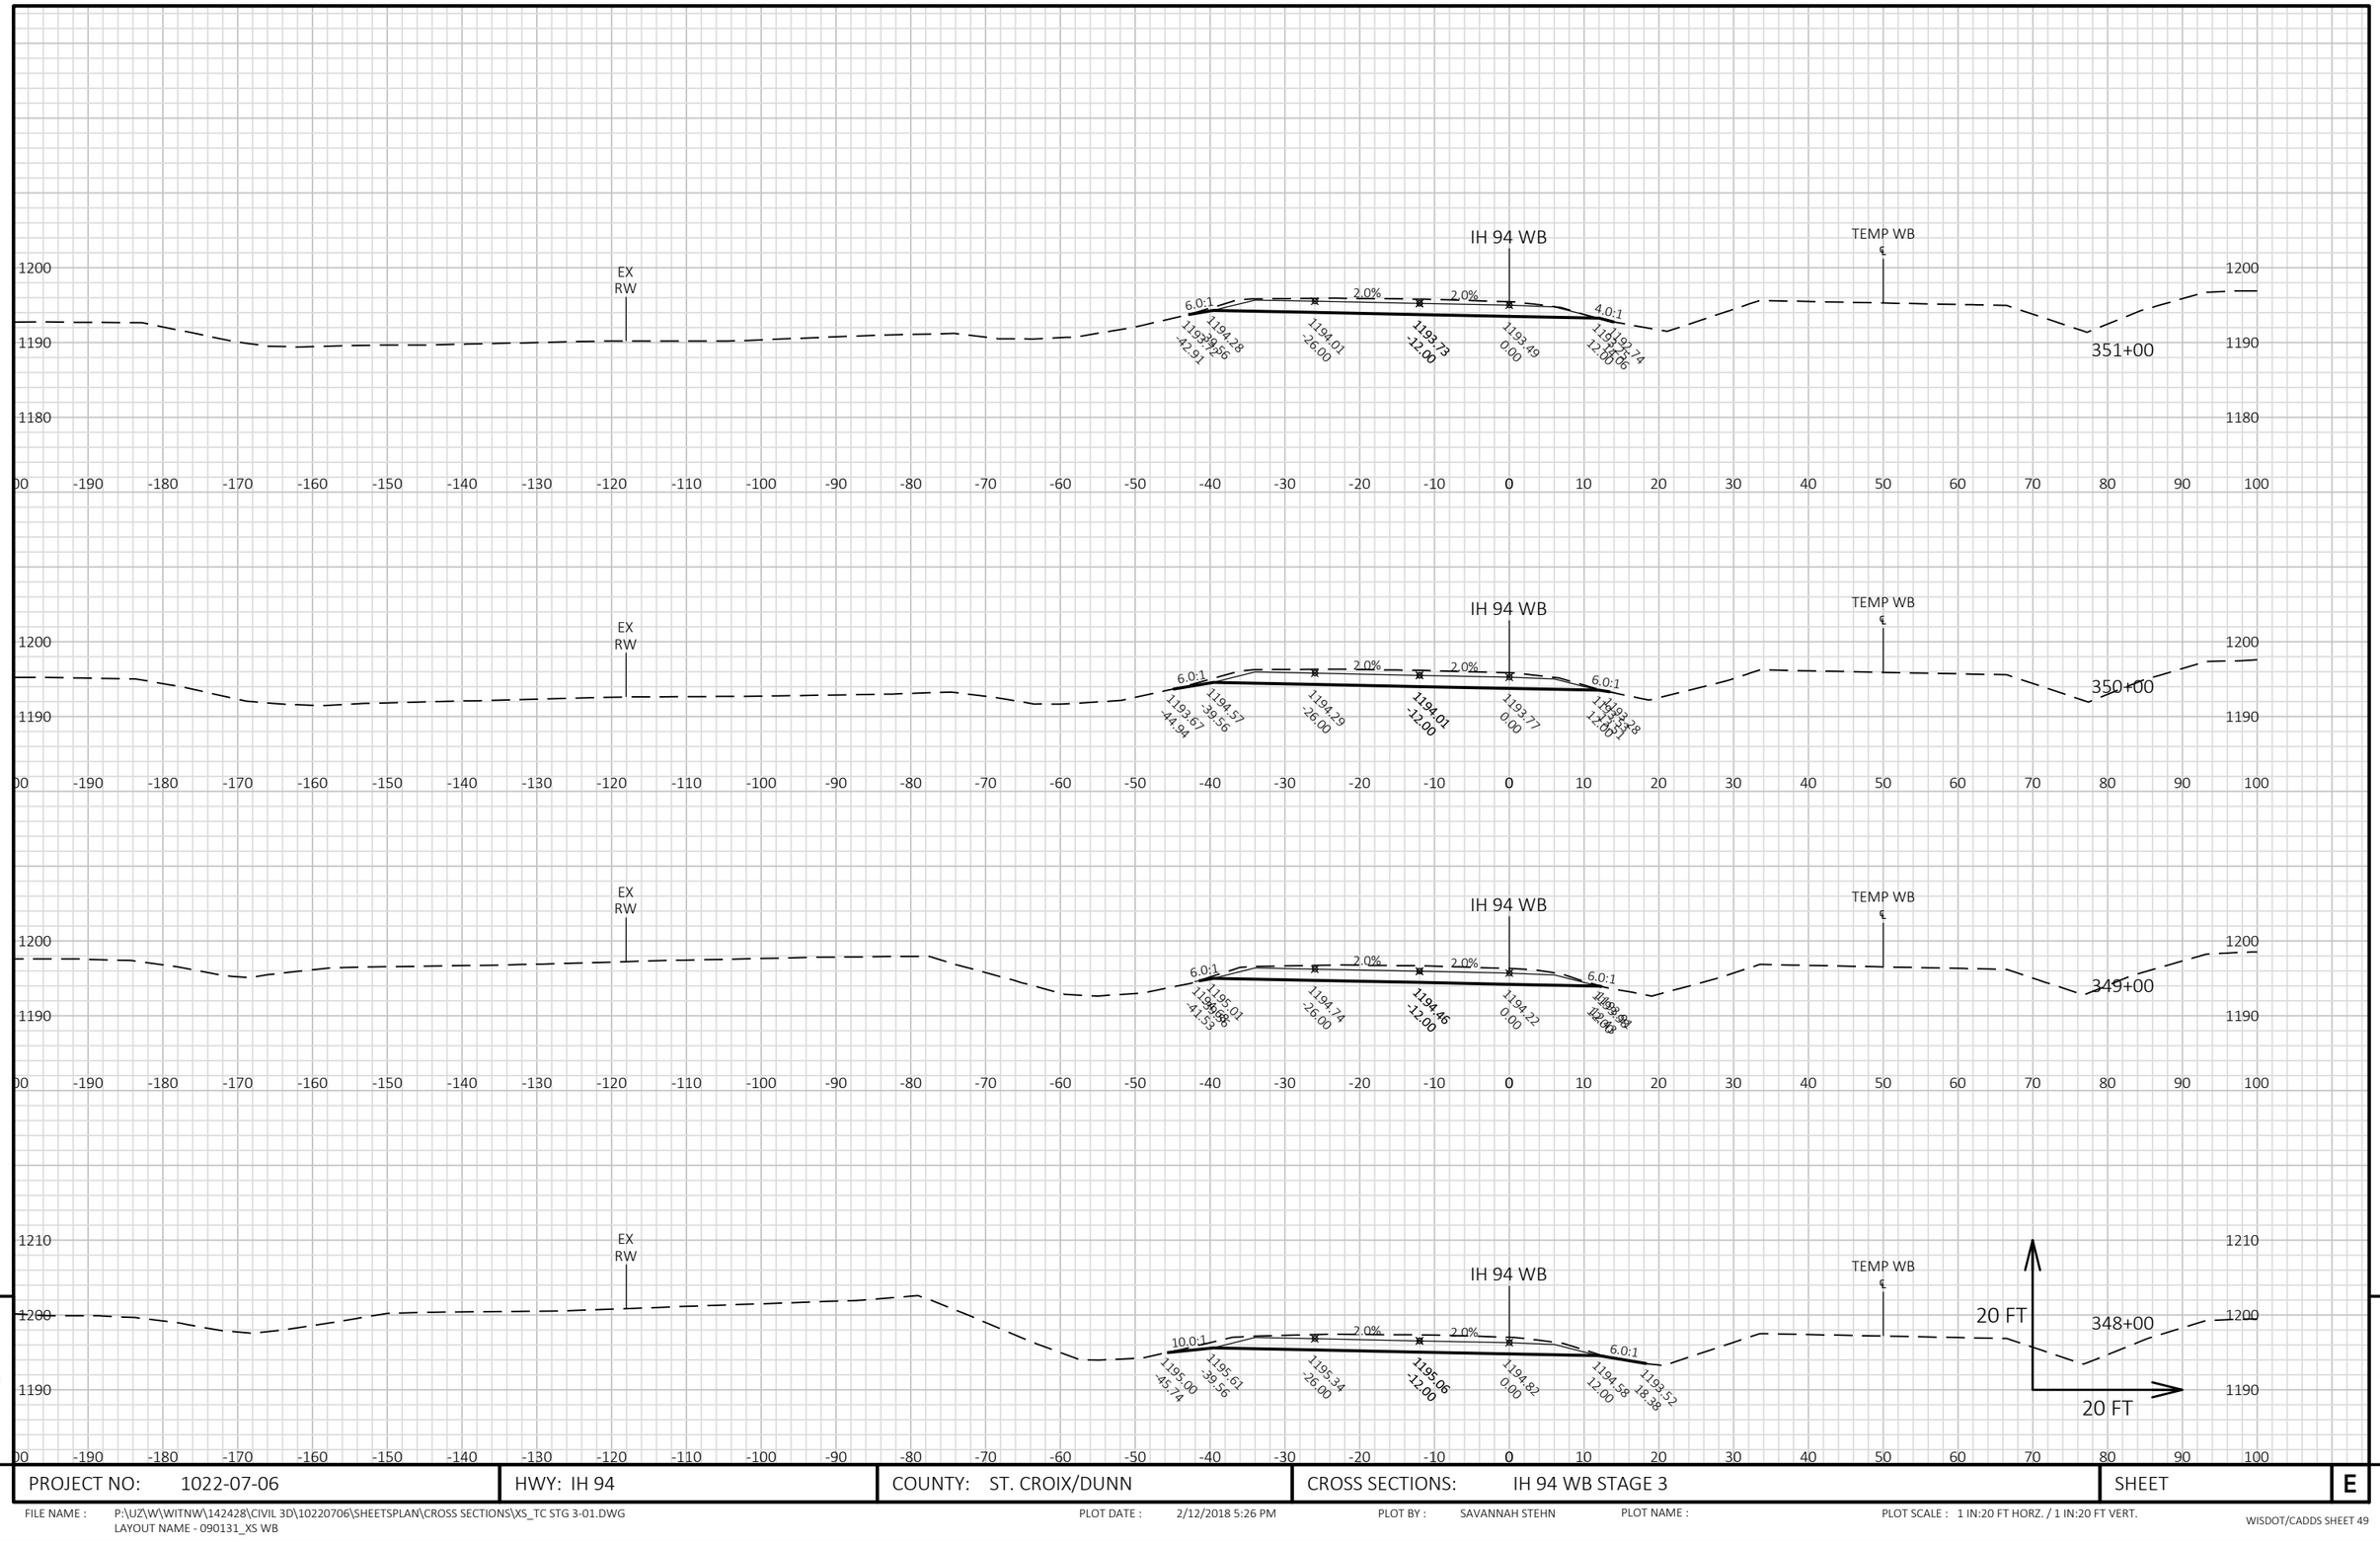


9

9

PROJECT NO: 1022-07-06	HWY: IH 94	COUNTY: ST. CROIX/DUNN	CROSS SECTIONS: IH 94 WB STAGE 3	SHEET	E

FILE NAME : P:\UZ\W\WITNW\142428\CIVIL 3D\10220706\SHEETSPLAN\CROSS SECTIONS\XS_TC STG 3-01.DWG
LAYOUT NAME - 090131_XS WB

PLOT DATE : 2/12/2018 5:26 PM PLOT BY : SAVANNAH STEHN PLOT NAME : PLOT SCALE : 1 IN:20 FT HORZ. / 1 IN:20 FT VERT.

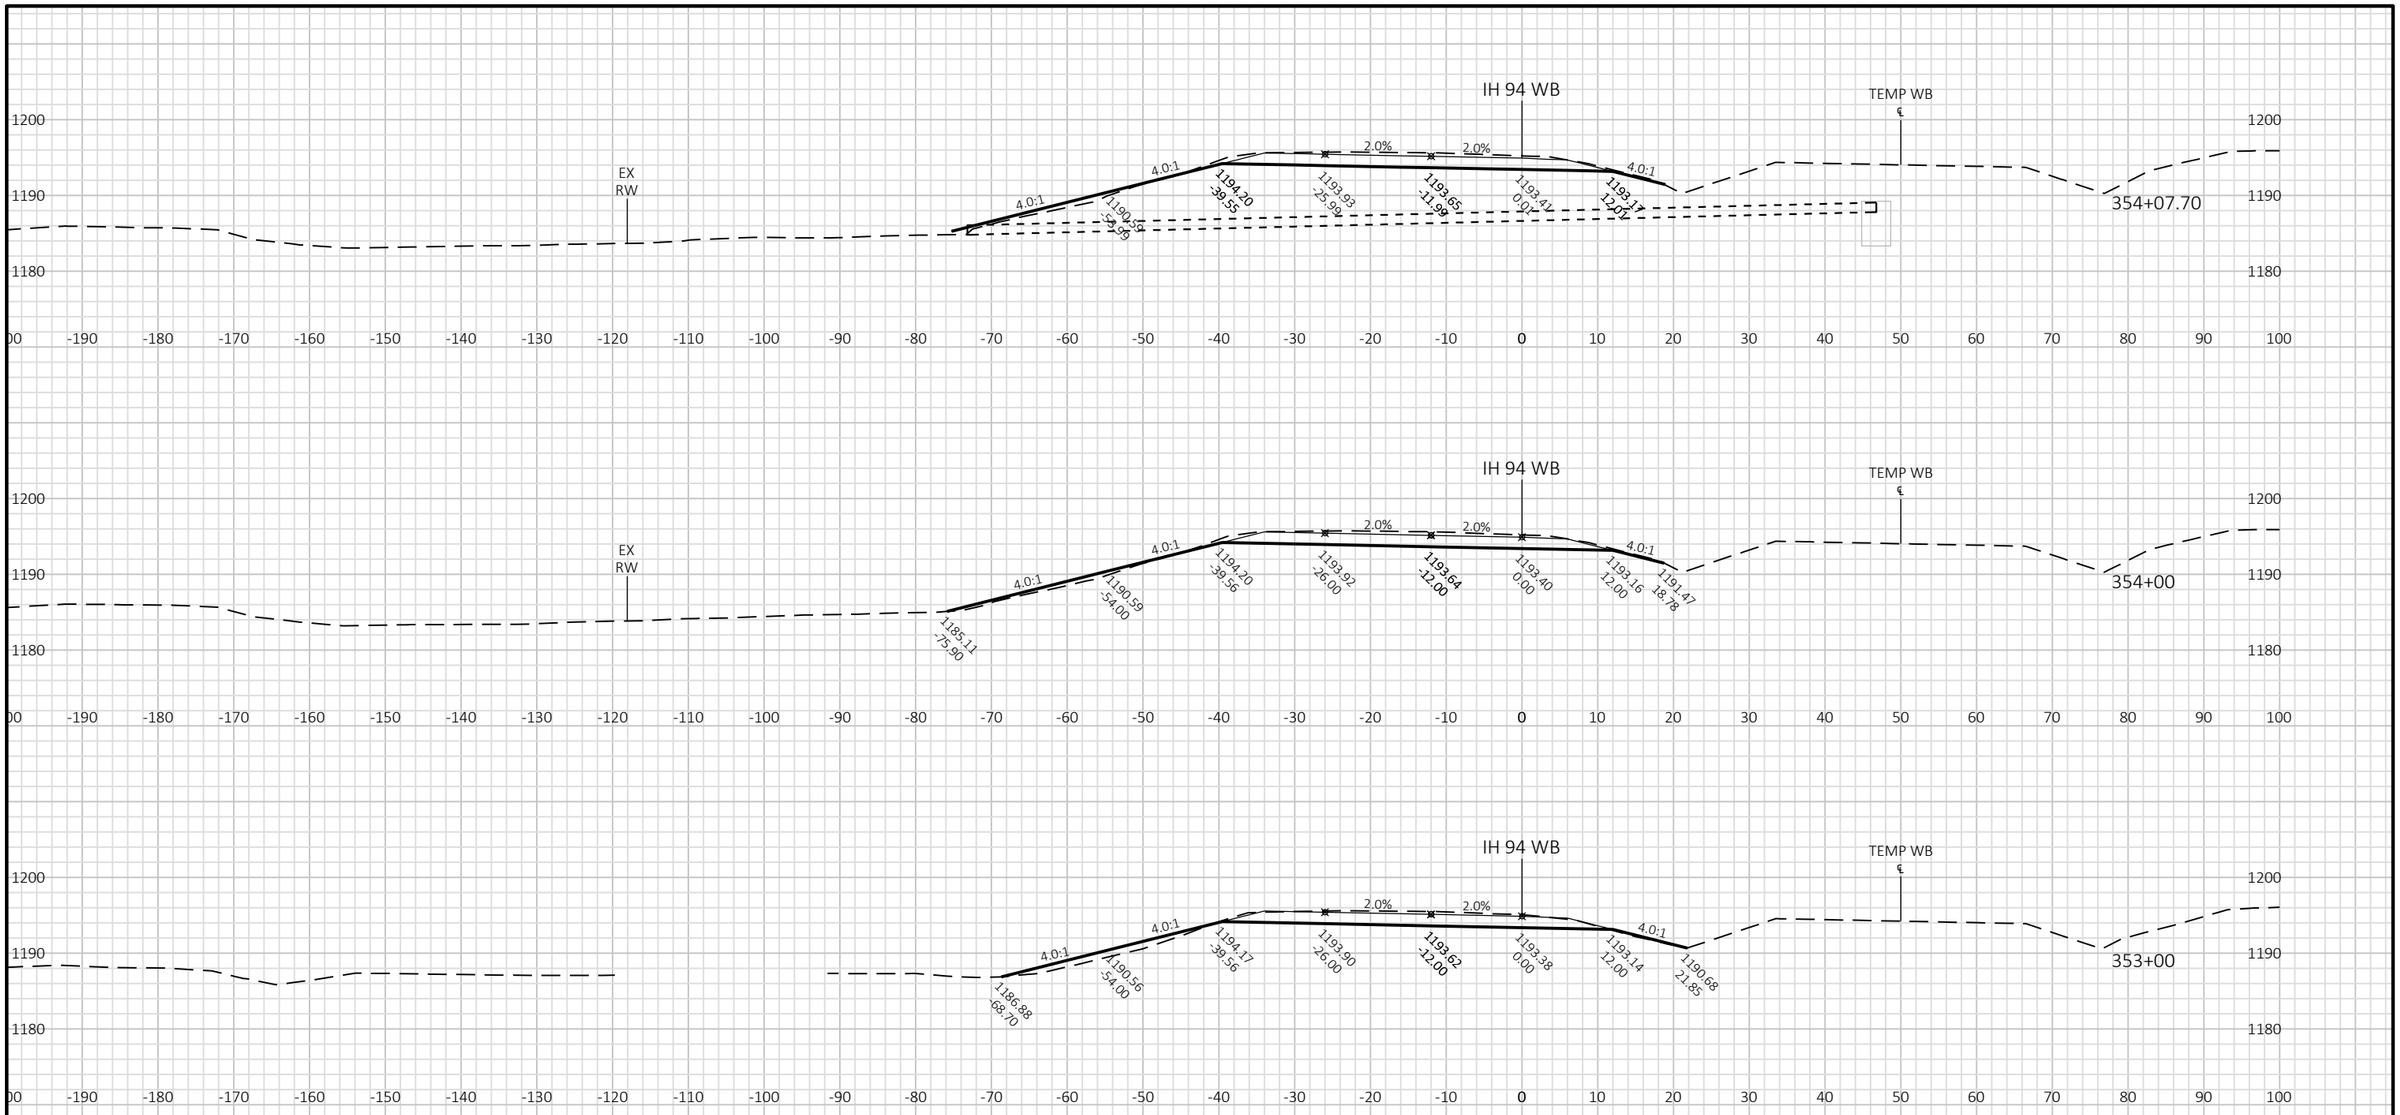


PROJECT NO: 1022-07-06	HWY: IH 94	COUNTY: ST. CROIX/DUNN	CROSS SECTIONS: IH 94 WB STAGE 3	SHEET E

FILE NAME : P:\UZ\W\WITNW\142428\CIVIL 3D\10220706\SHEETSPLAN\CROSS SECTIONS\XS_TC STG 3-01.DWG
LAYOUT NAME - 090132_XS WB

PLOT DATE : 2/12/2018 5:26 PM PLOT BY : SAVANNAH STEHN PLOT NAME : PLOT SCALE : 1 IN:20 FT HORZ. / 1 IN:20 FT VERT.

9

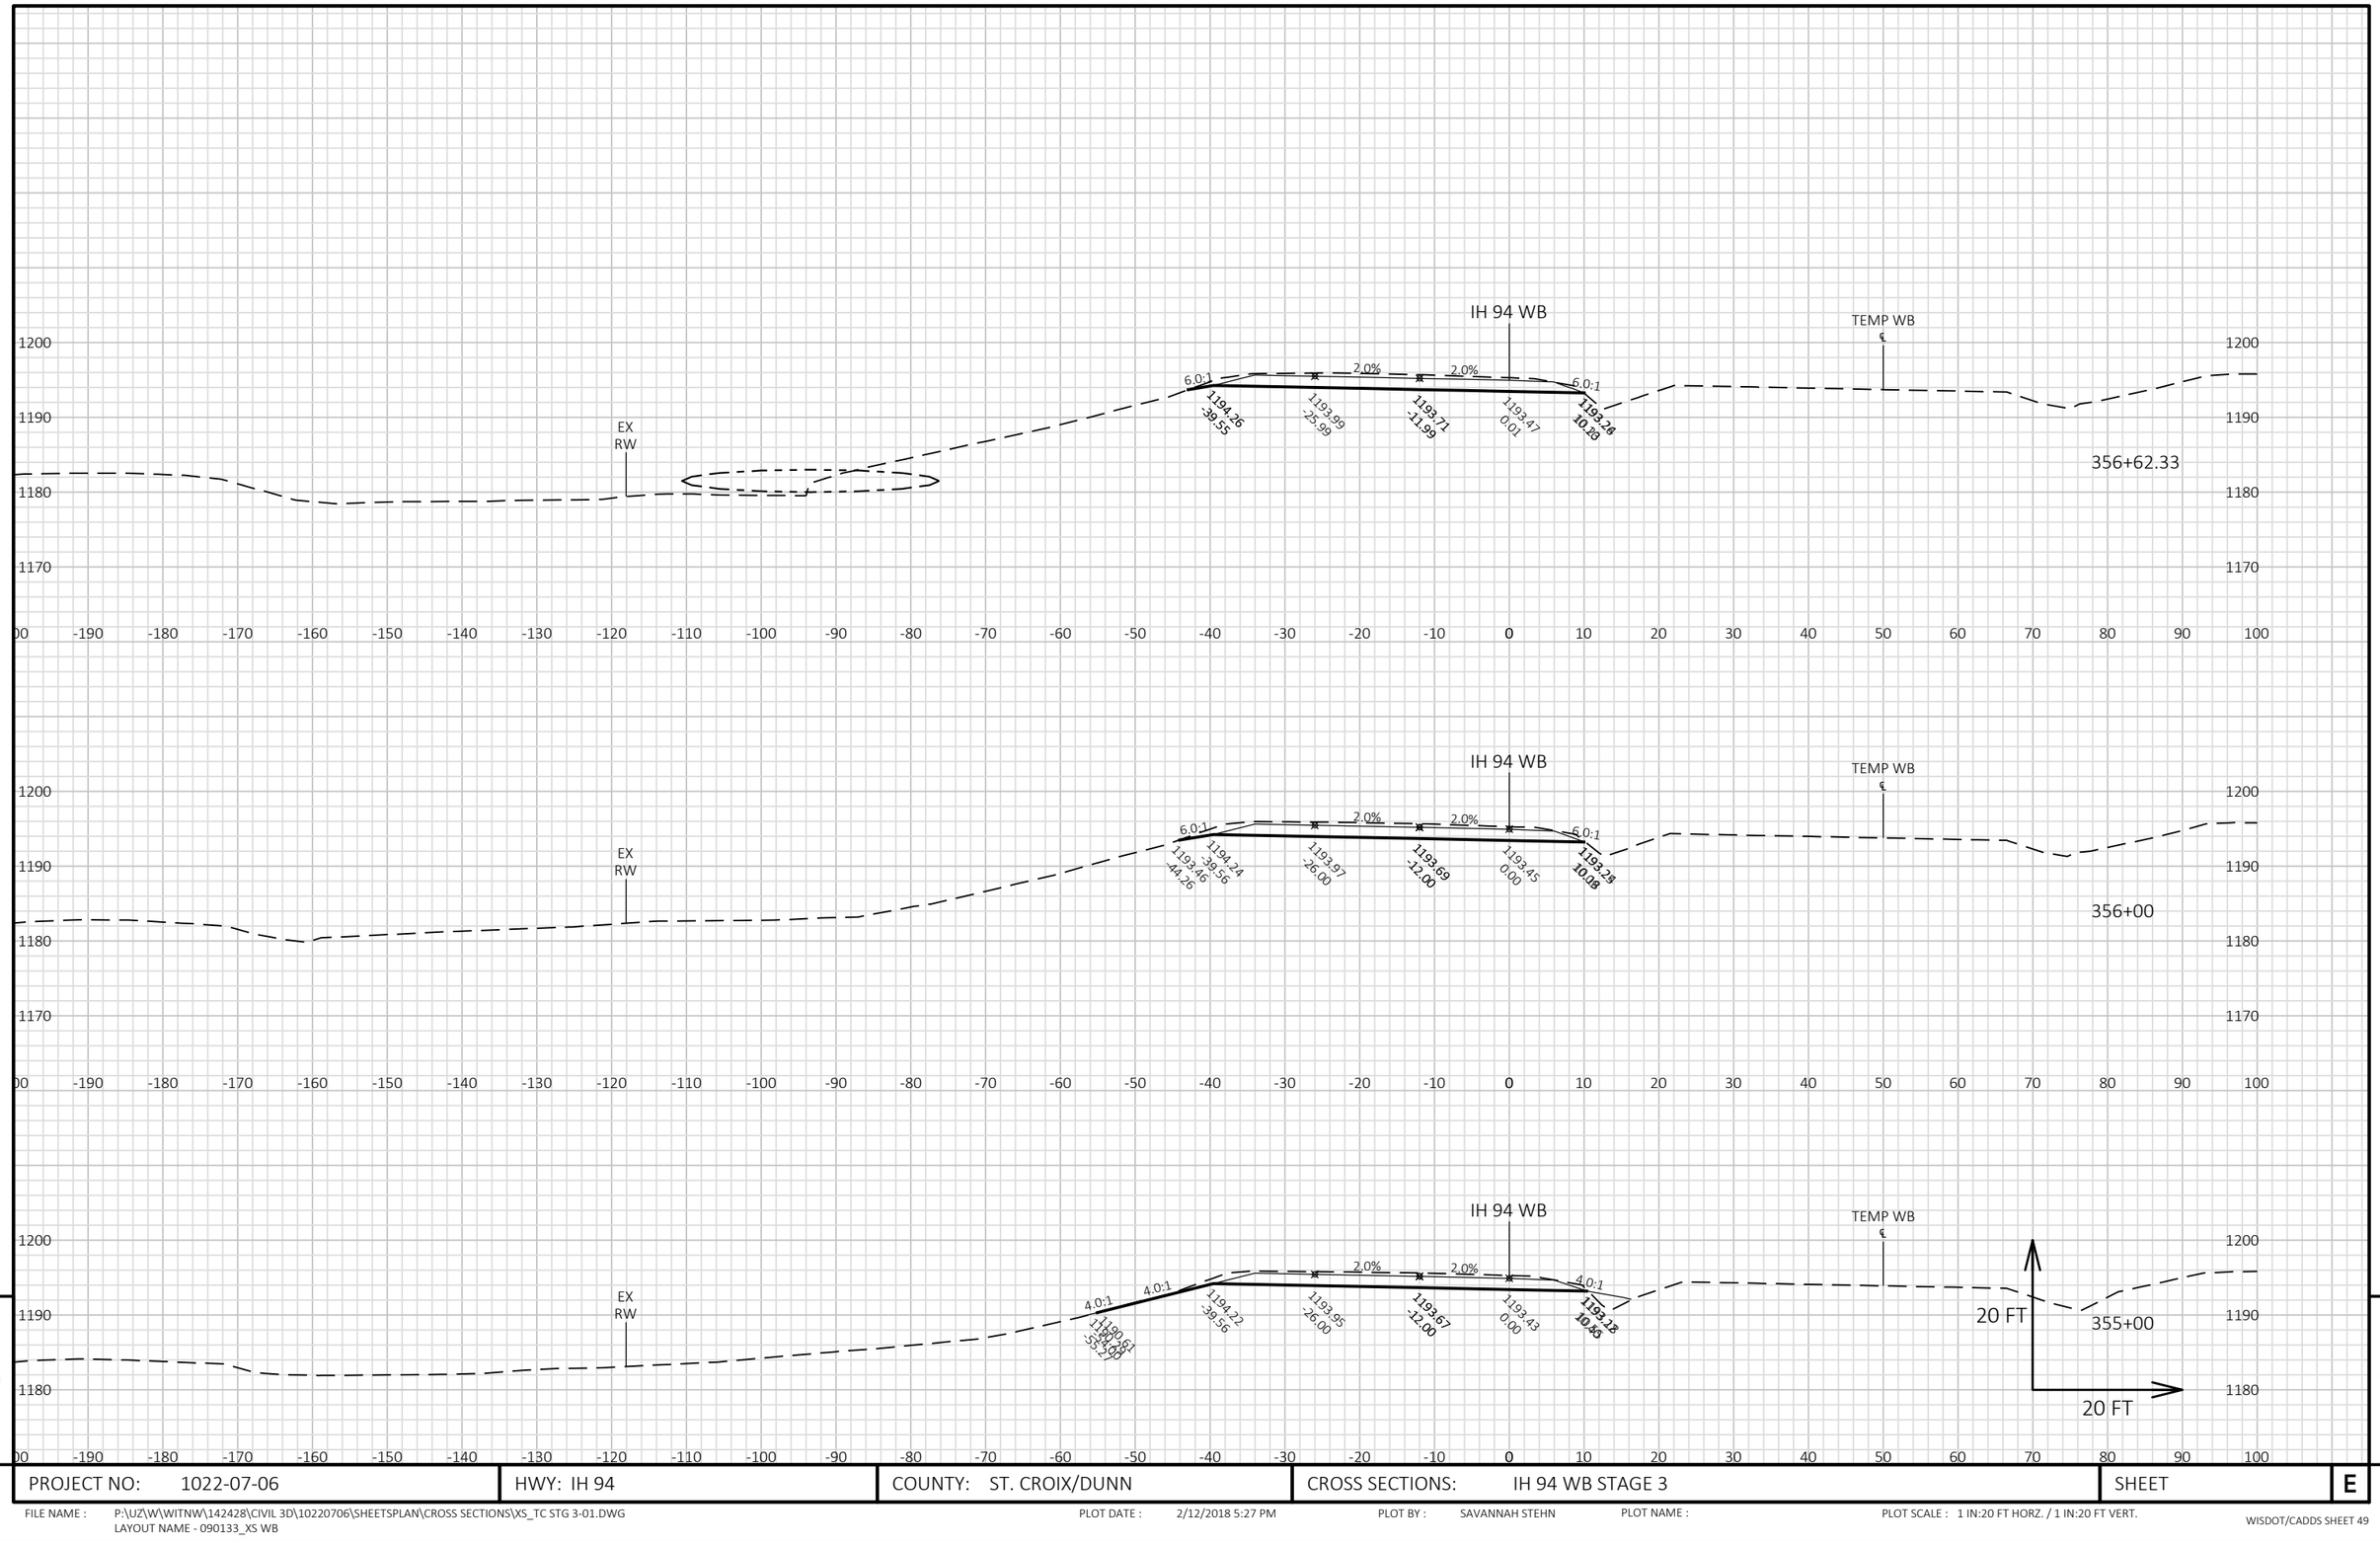



9 9


PROJECT NO: 1022-07-06	HWY: IH 94	COUNTY: ST. CROIX/DUNN	CROSS SECTIONS: IH 94 WB STAGE 3	SHEET E


FILE NAME : P:\UZ\W\WITNW\142428\CIVIL 3D\10220706\SHEETSPLAN\CROSS SECTIONS\XS_TC STG 3-01.DWG
LAYOUT NAME - 090133_XS WB

PLOT DATE : 2/12/2018 5:27 PM PLOT BY : SAVANNAH STEHN PLOT NAME : PLOT SCALE : 1 IN:20 FT HORZ. / 1 IN:20 FT VERT.

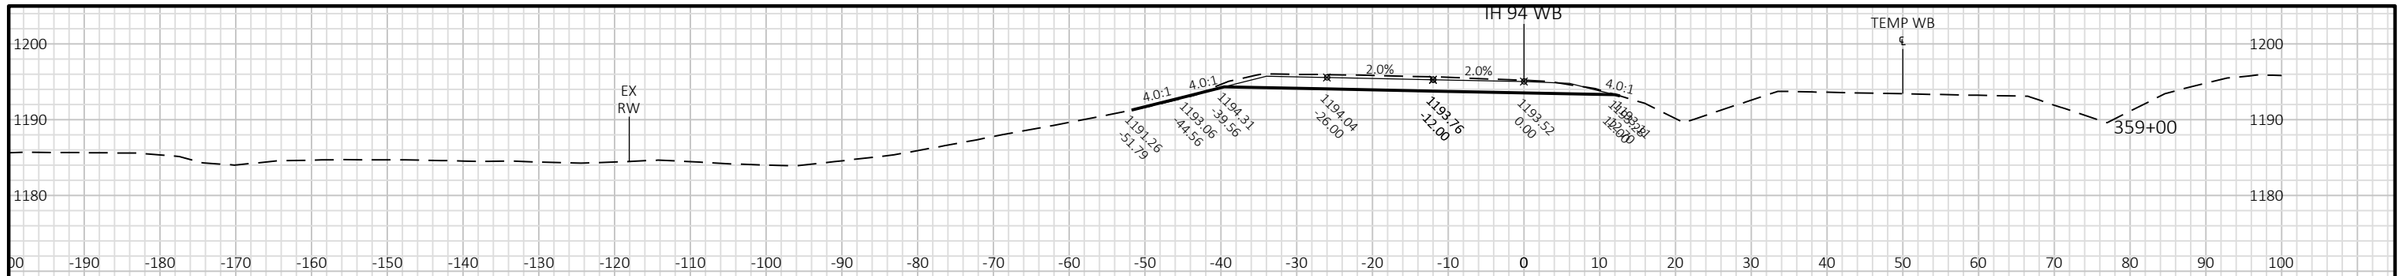

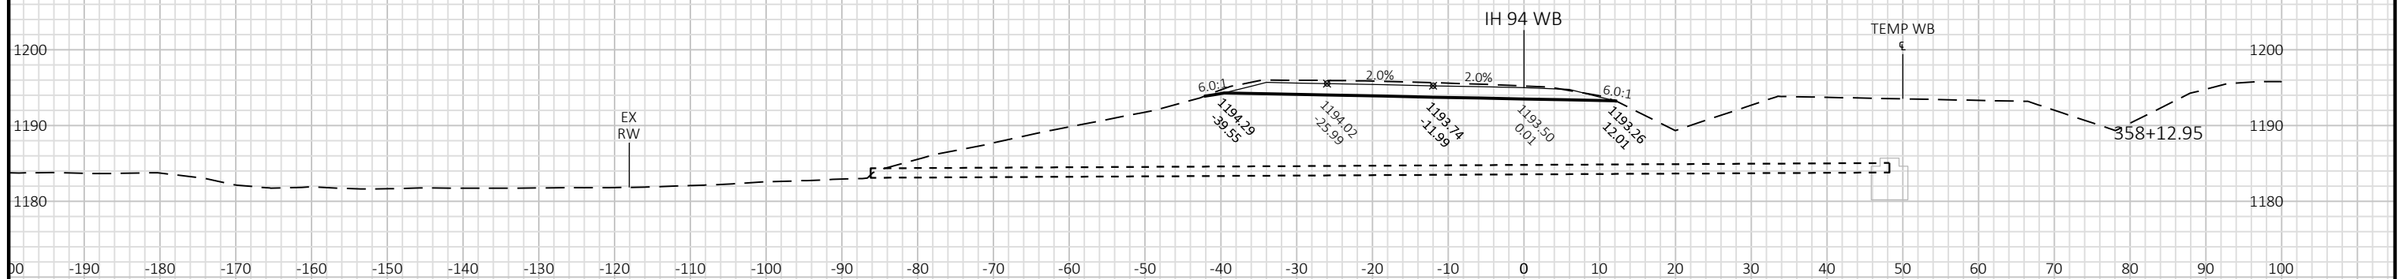

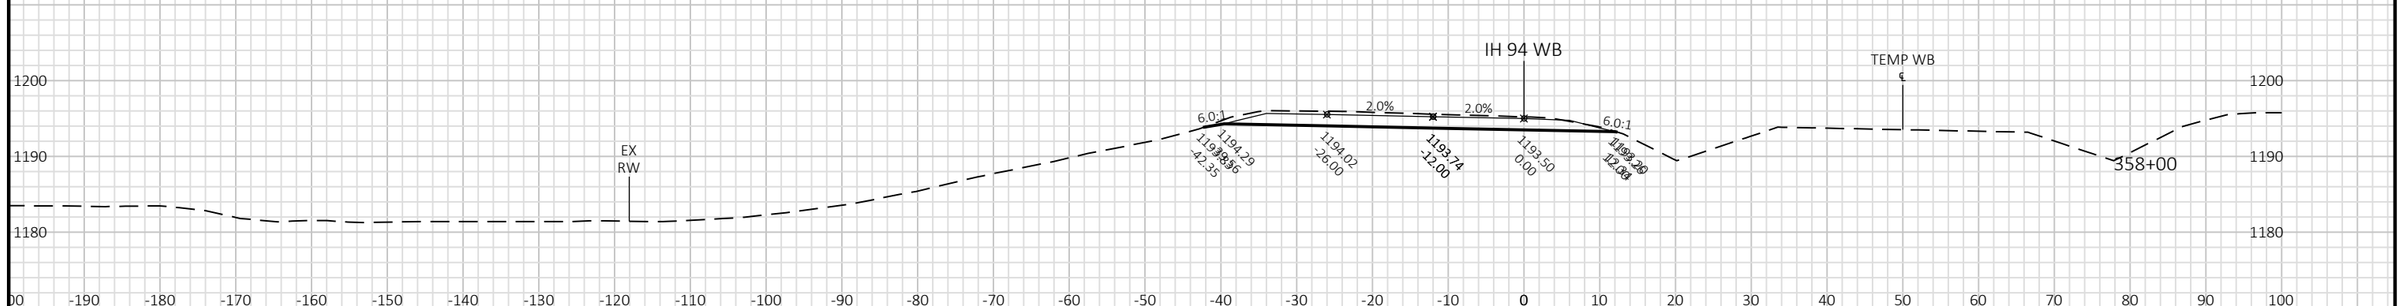

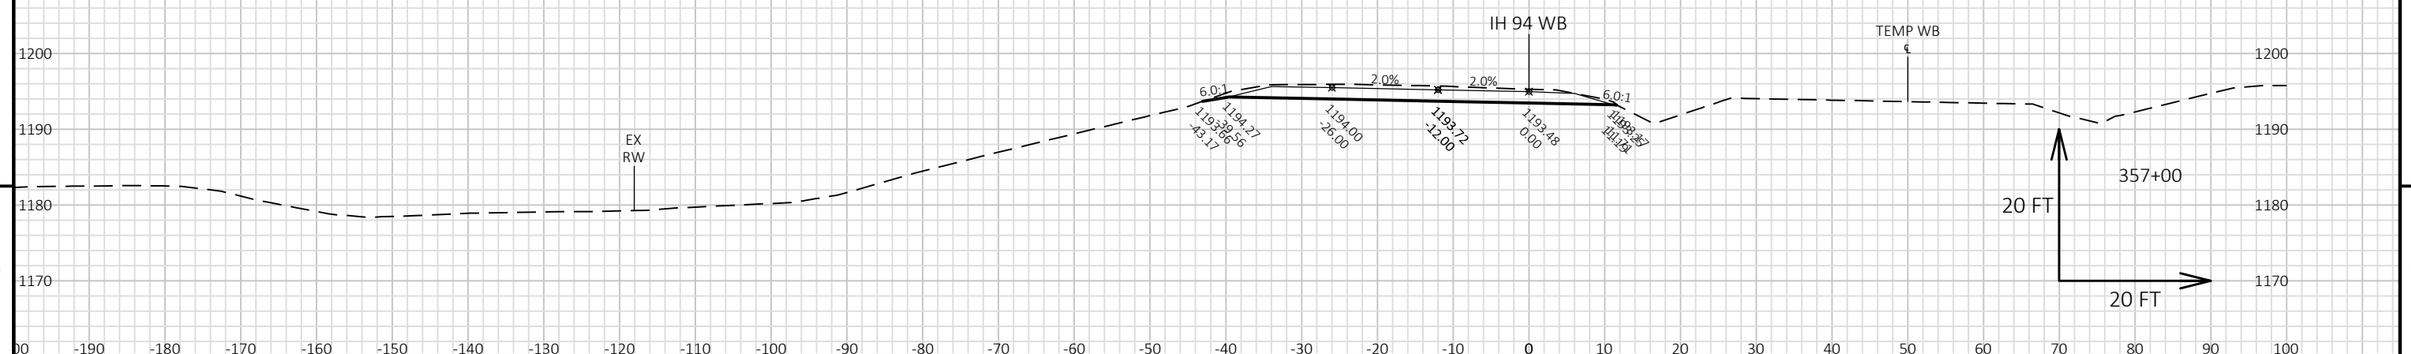


9

9

PROJECT NO: 1022-07-06	HWY: IH 94	COUNTY: ST. CROIX/DUNN	CROSS SECTIONS: IH 94 WB STAGE 3	SHEET	E

FILE NAME : P:\UZ\W\WITNW\142428\CIVIL 3D\10220706\SHEETSPLAN\CROSS SECTIONS\XS_TC STG 3-01.DWG
LAYOUT NAME - 090134_XS WB

PLOT DATE : 2/12/2018 5:27 PM PLOT BY : SAVANNAH STEHN PLOT NAME : PLOT SCALE : 1 IN:20 FT HORZ. / 1 IN:20 FT VERT.

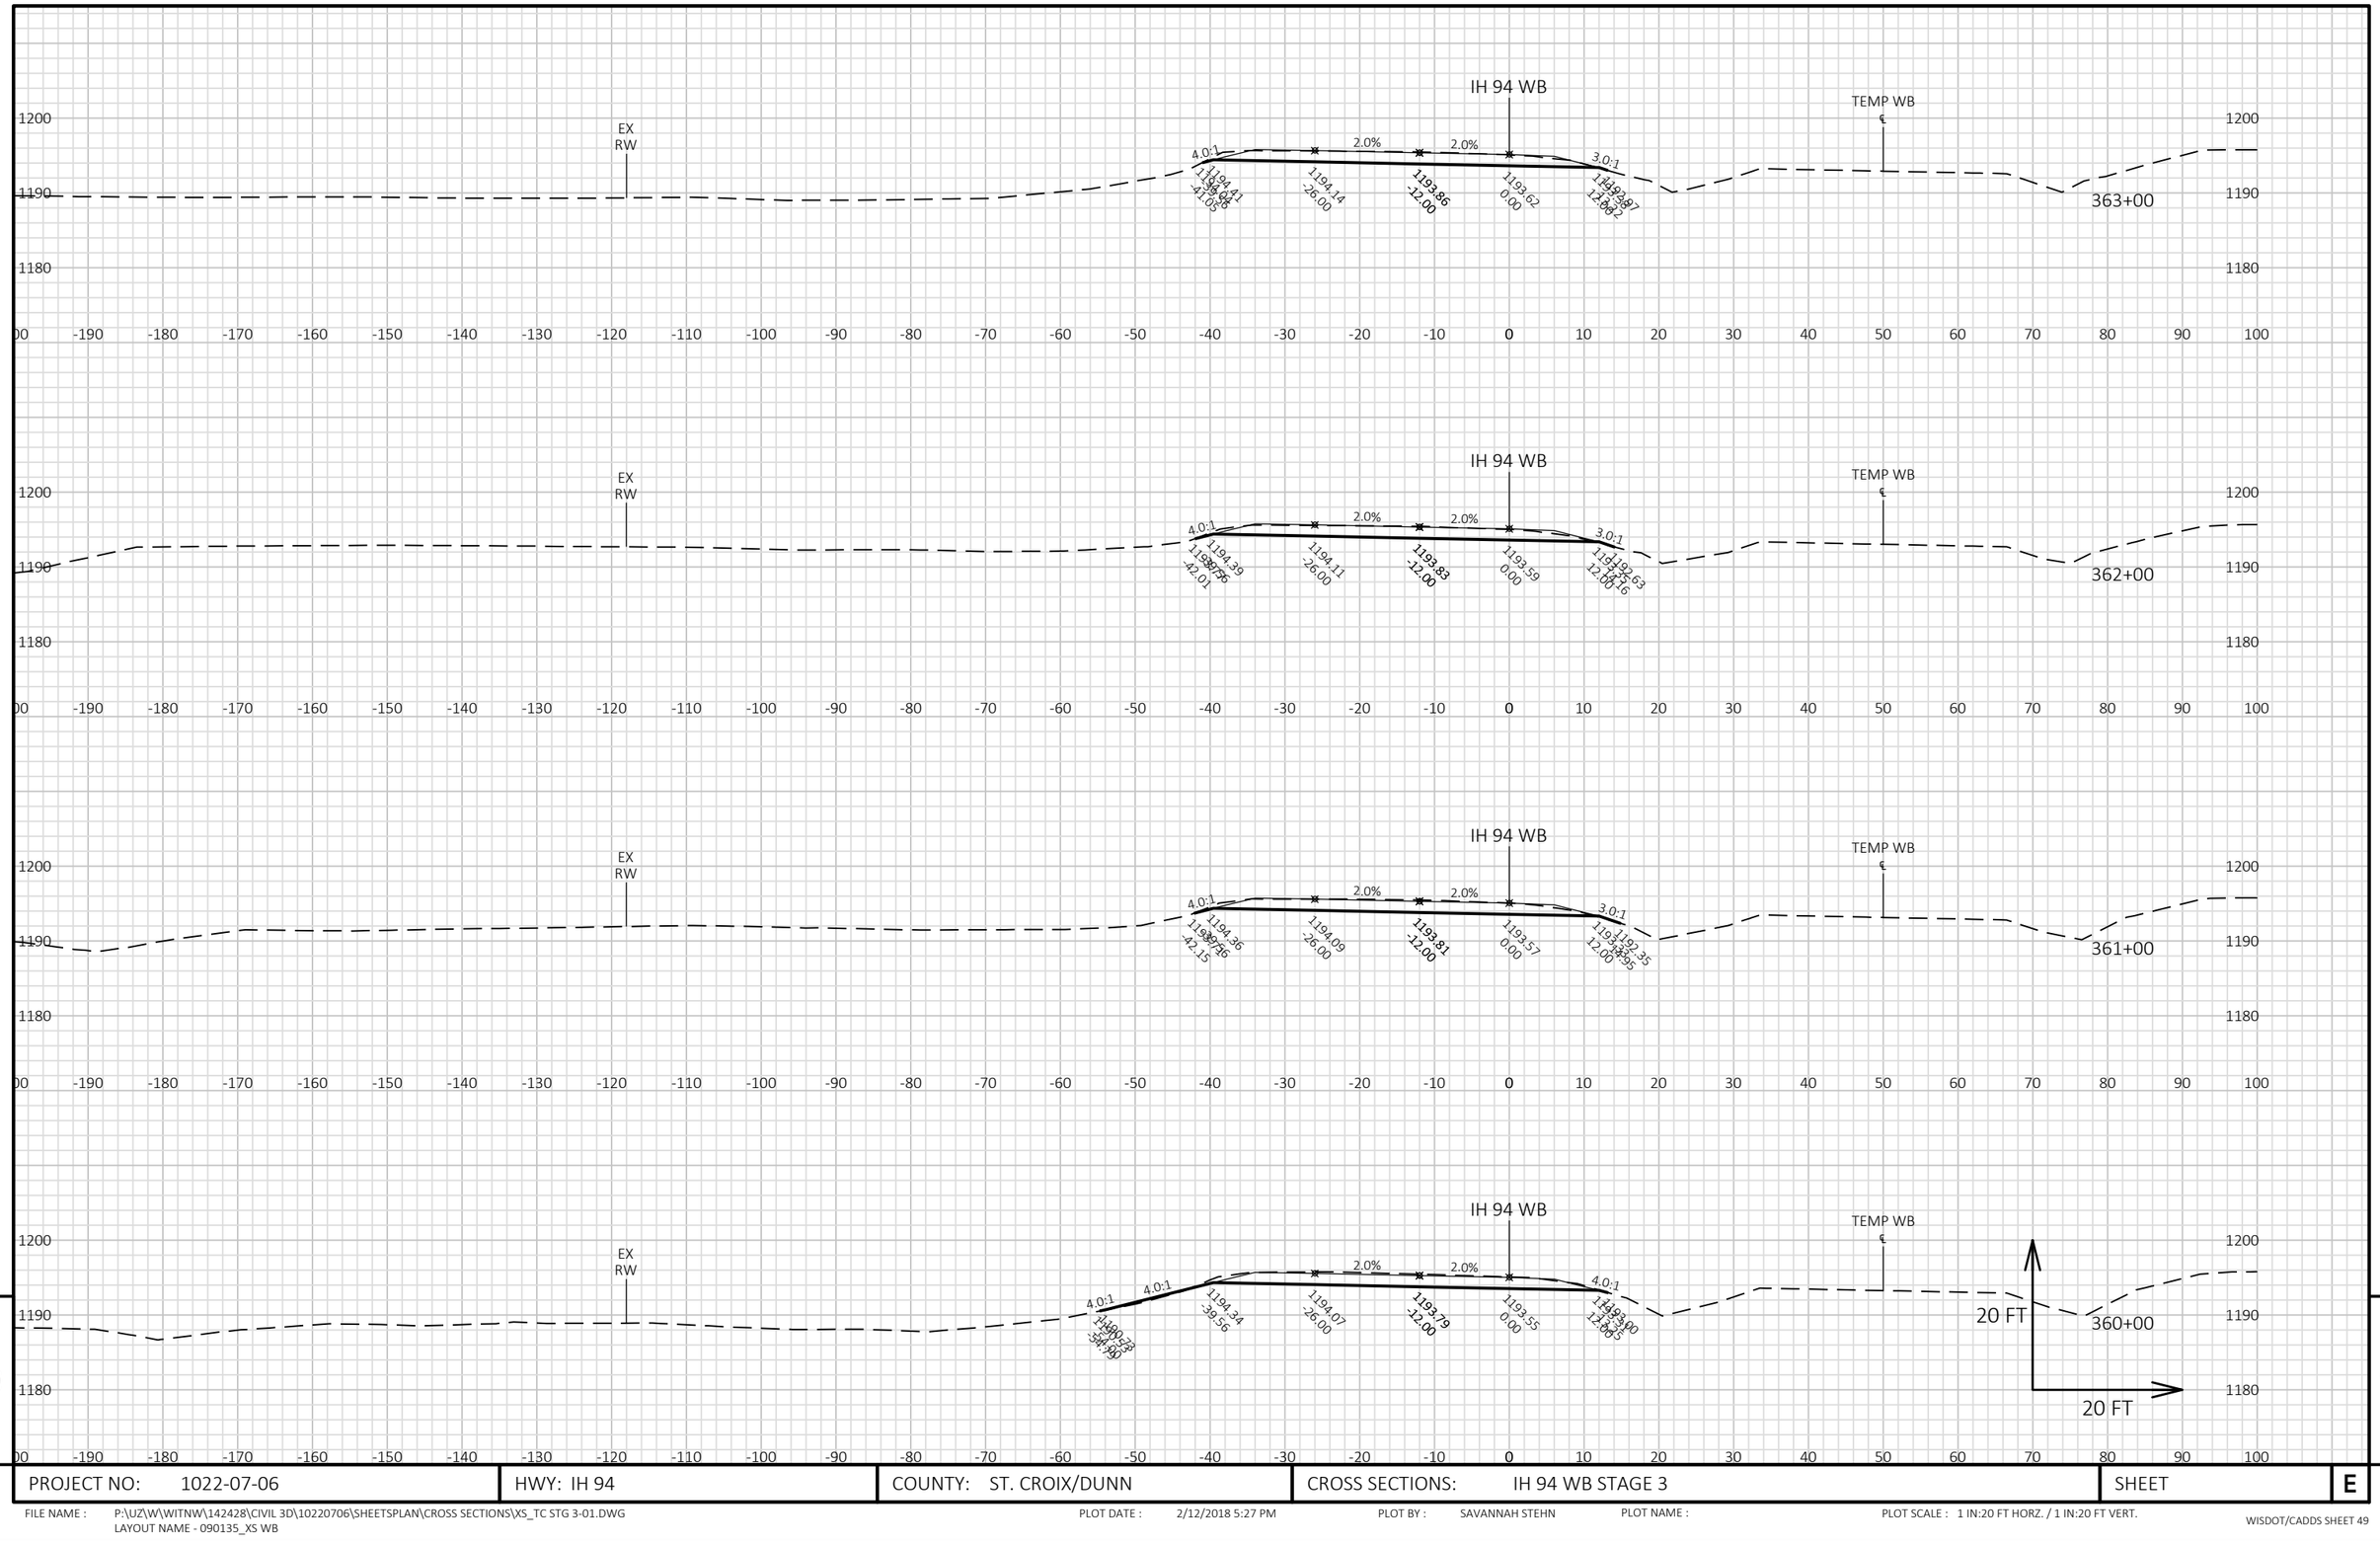

9

9

PROJECT NO: 1022-07-06	HWY: IH 94	COUNTY: ST. CROIX/DUNN	CROSS SECTIONS: IH 94 WB STAGE 3	SHEET	E


FILE NAME : P:\UZ\W\WITNW\142428\CIVIL 3D\10220706\SHEETSPLAN\CROSS SECTIONS\XS_TC STG 3-01.DWG
LAYOUT NAME - 090135_XS WB

PLOT DATE : 2/12/2018 5:27 PM

PLOT BY : SAVANNAH STEHN

PLOT NAME :

PLOT SCALE : 1 IN:20 FT HORZ. / 1 IN:20 FT VERT.

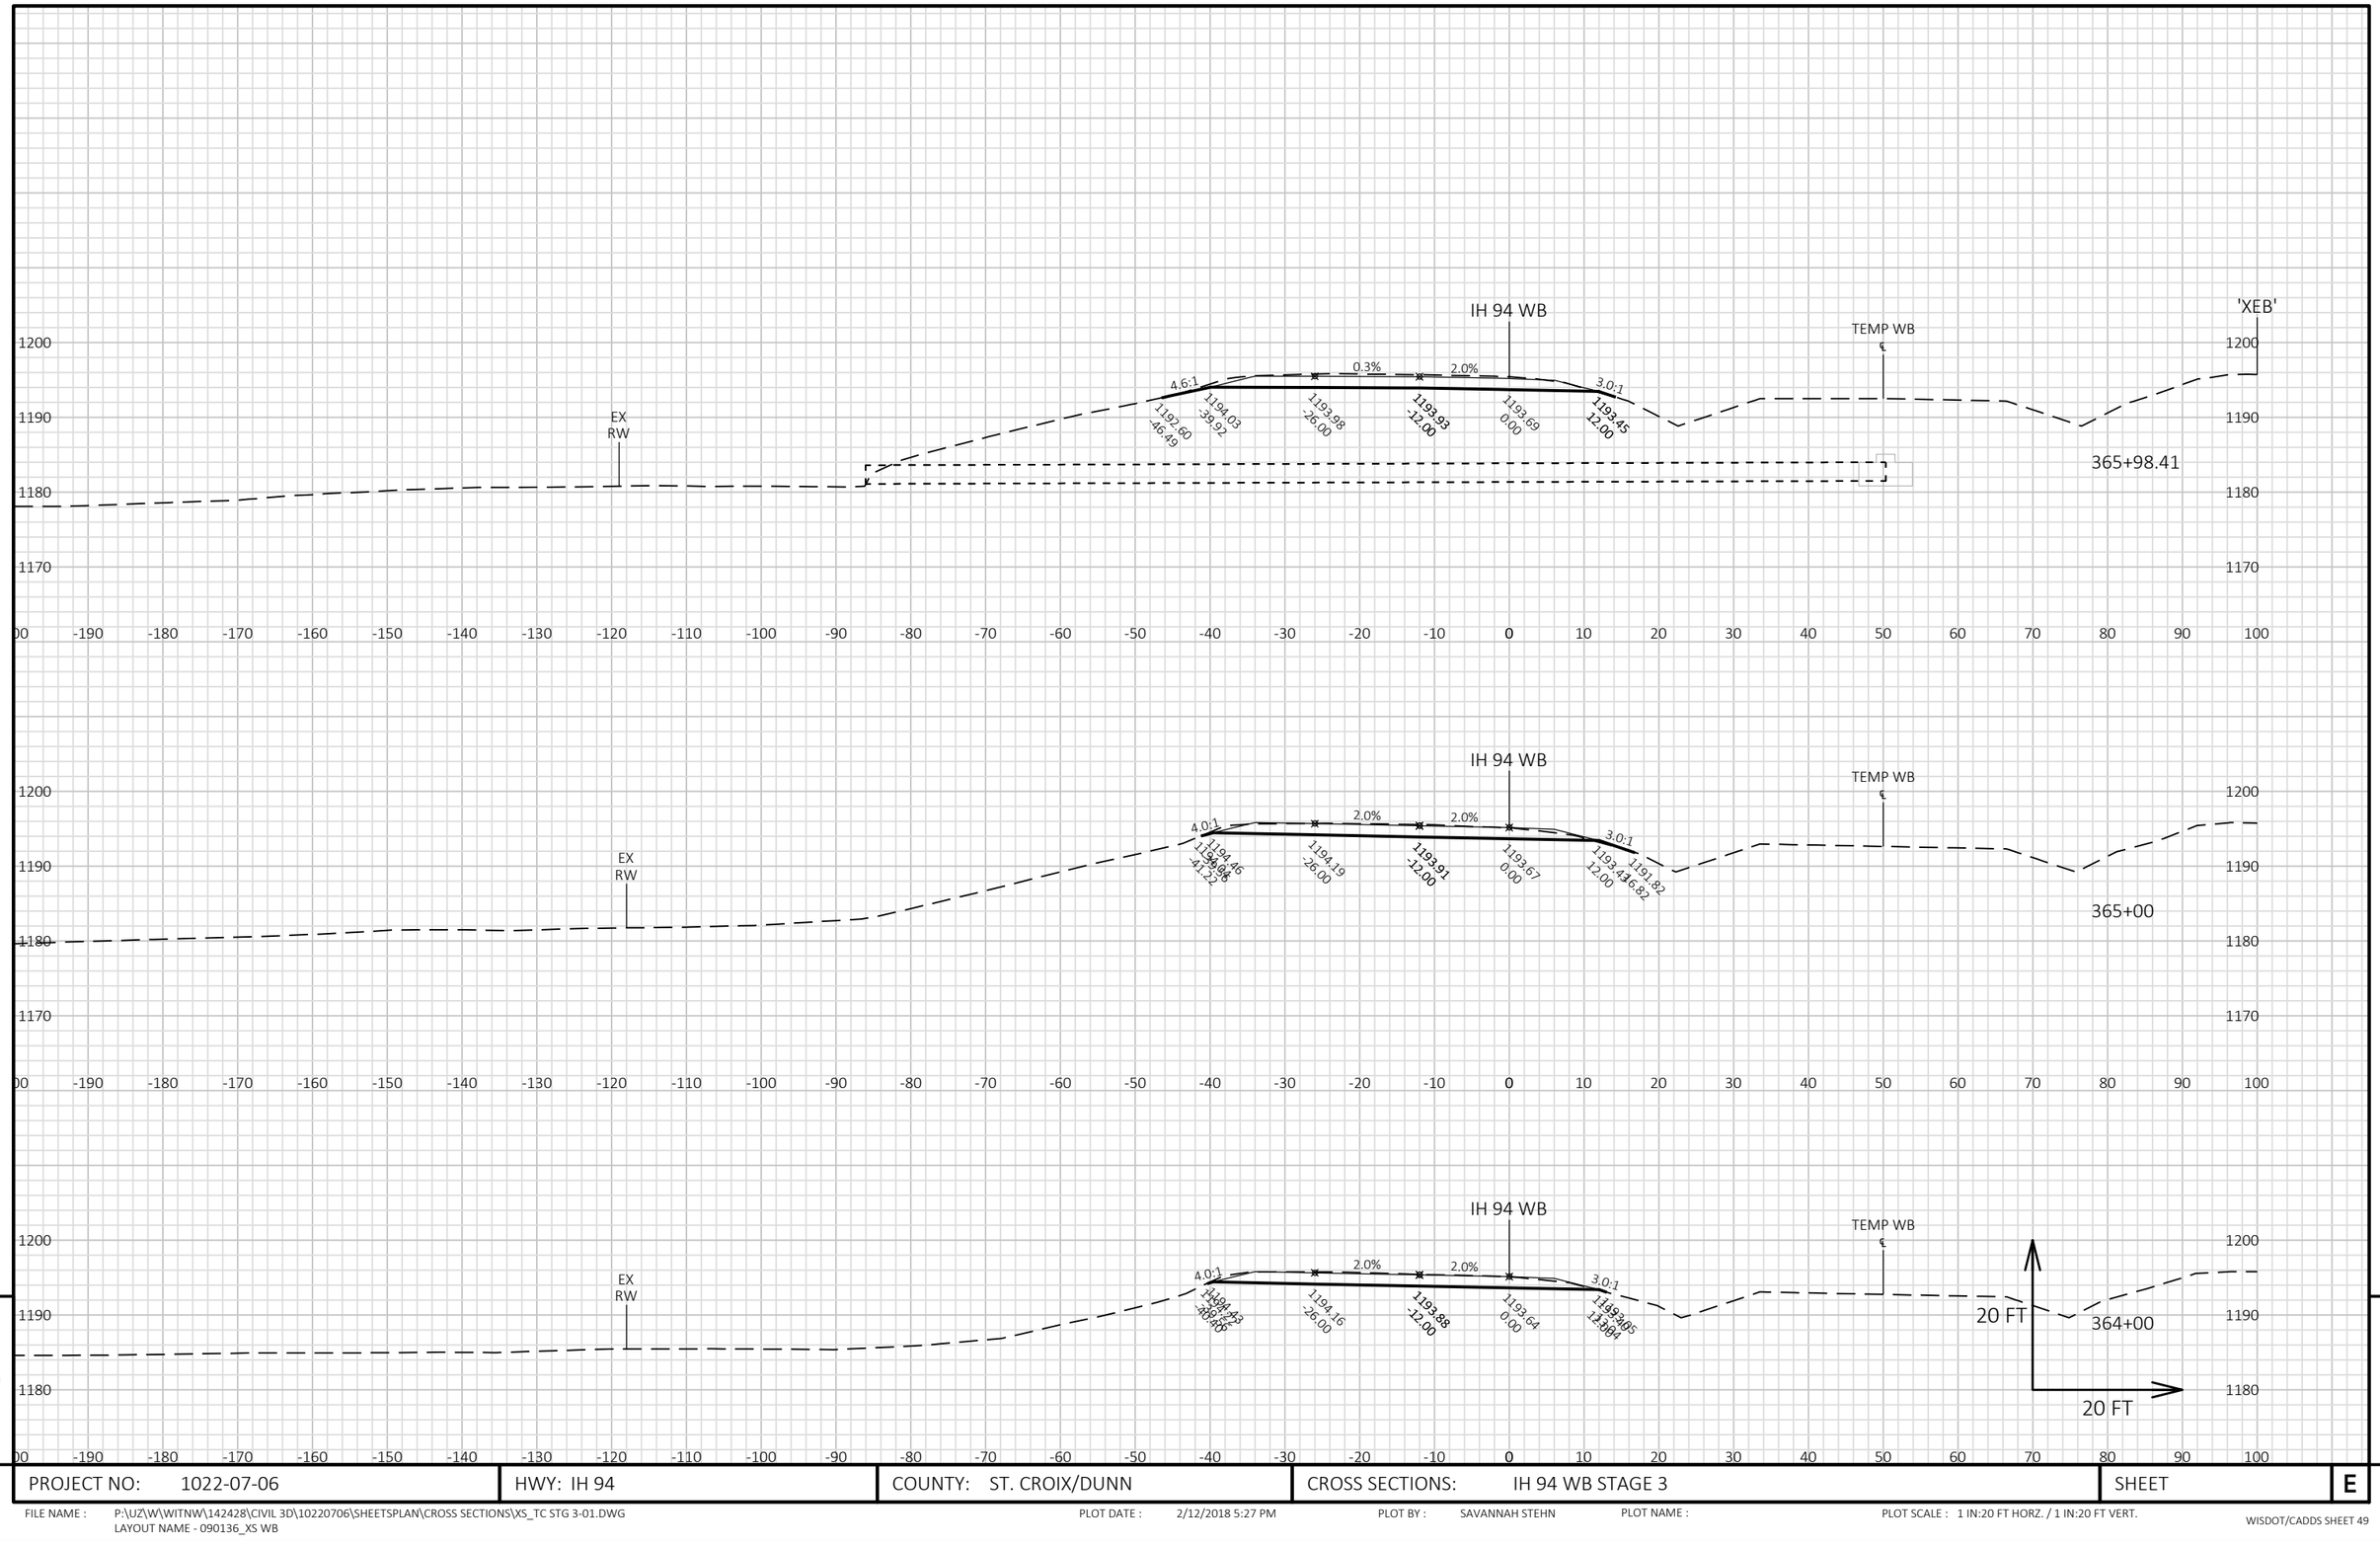


PROJECT NO: 1022-07-06	HWY: IH 94	COUNTY: ST. CROIX/DUNN	CROSS SECTIONS: IH 94 WB STAGE 3	SHEET	E

FILE NAME : P:\UZ\W\WITNW\142428\CIVIL 3D\10220706\SHEETSPLAN\CROSS SECTIONS\XS_TC STG 3-01.DWG
LAYOUT NAME - 090136_XS WB

PLOT DATE : 2/12/2018 5:27 PM PLOT BY : SAVANNAH STEHN PLOT NAME : PLOT SCALE : 1 IN:20 FT HORZ. / 1 IN:20 FT VERT.


WISDOT/CADDS SHEET 49

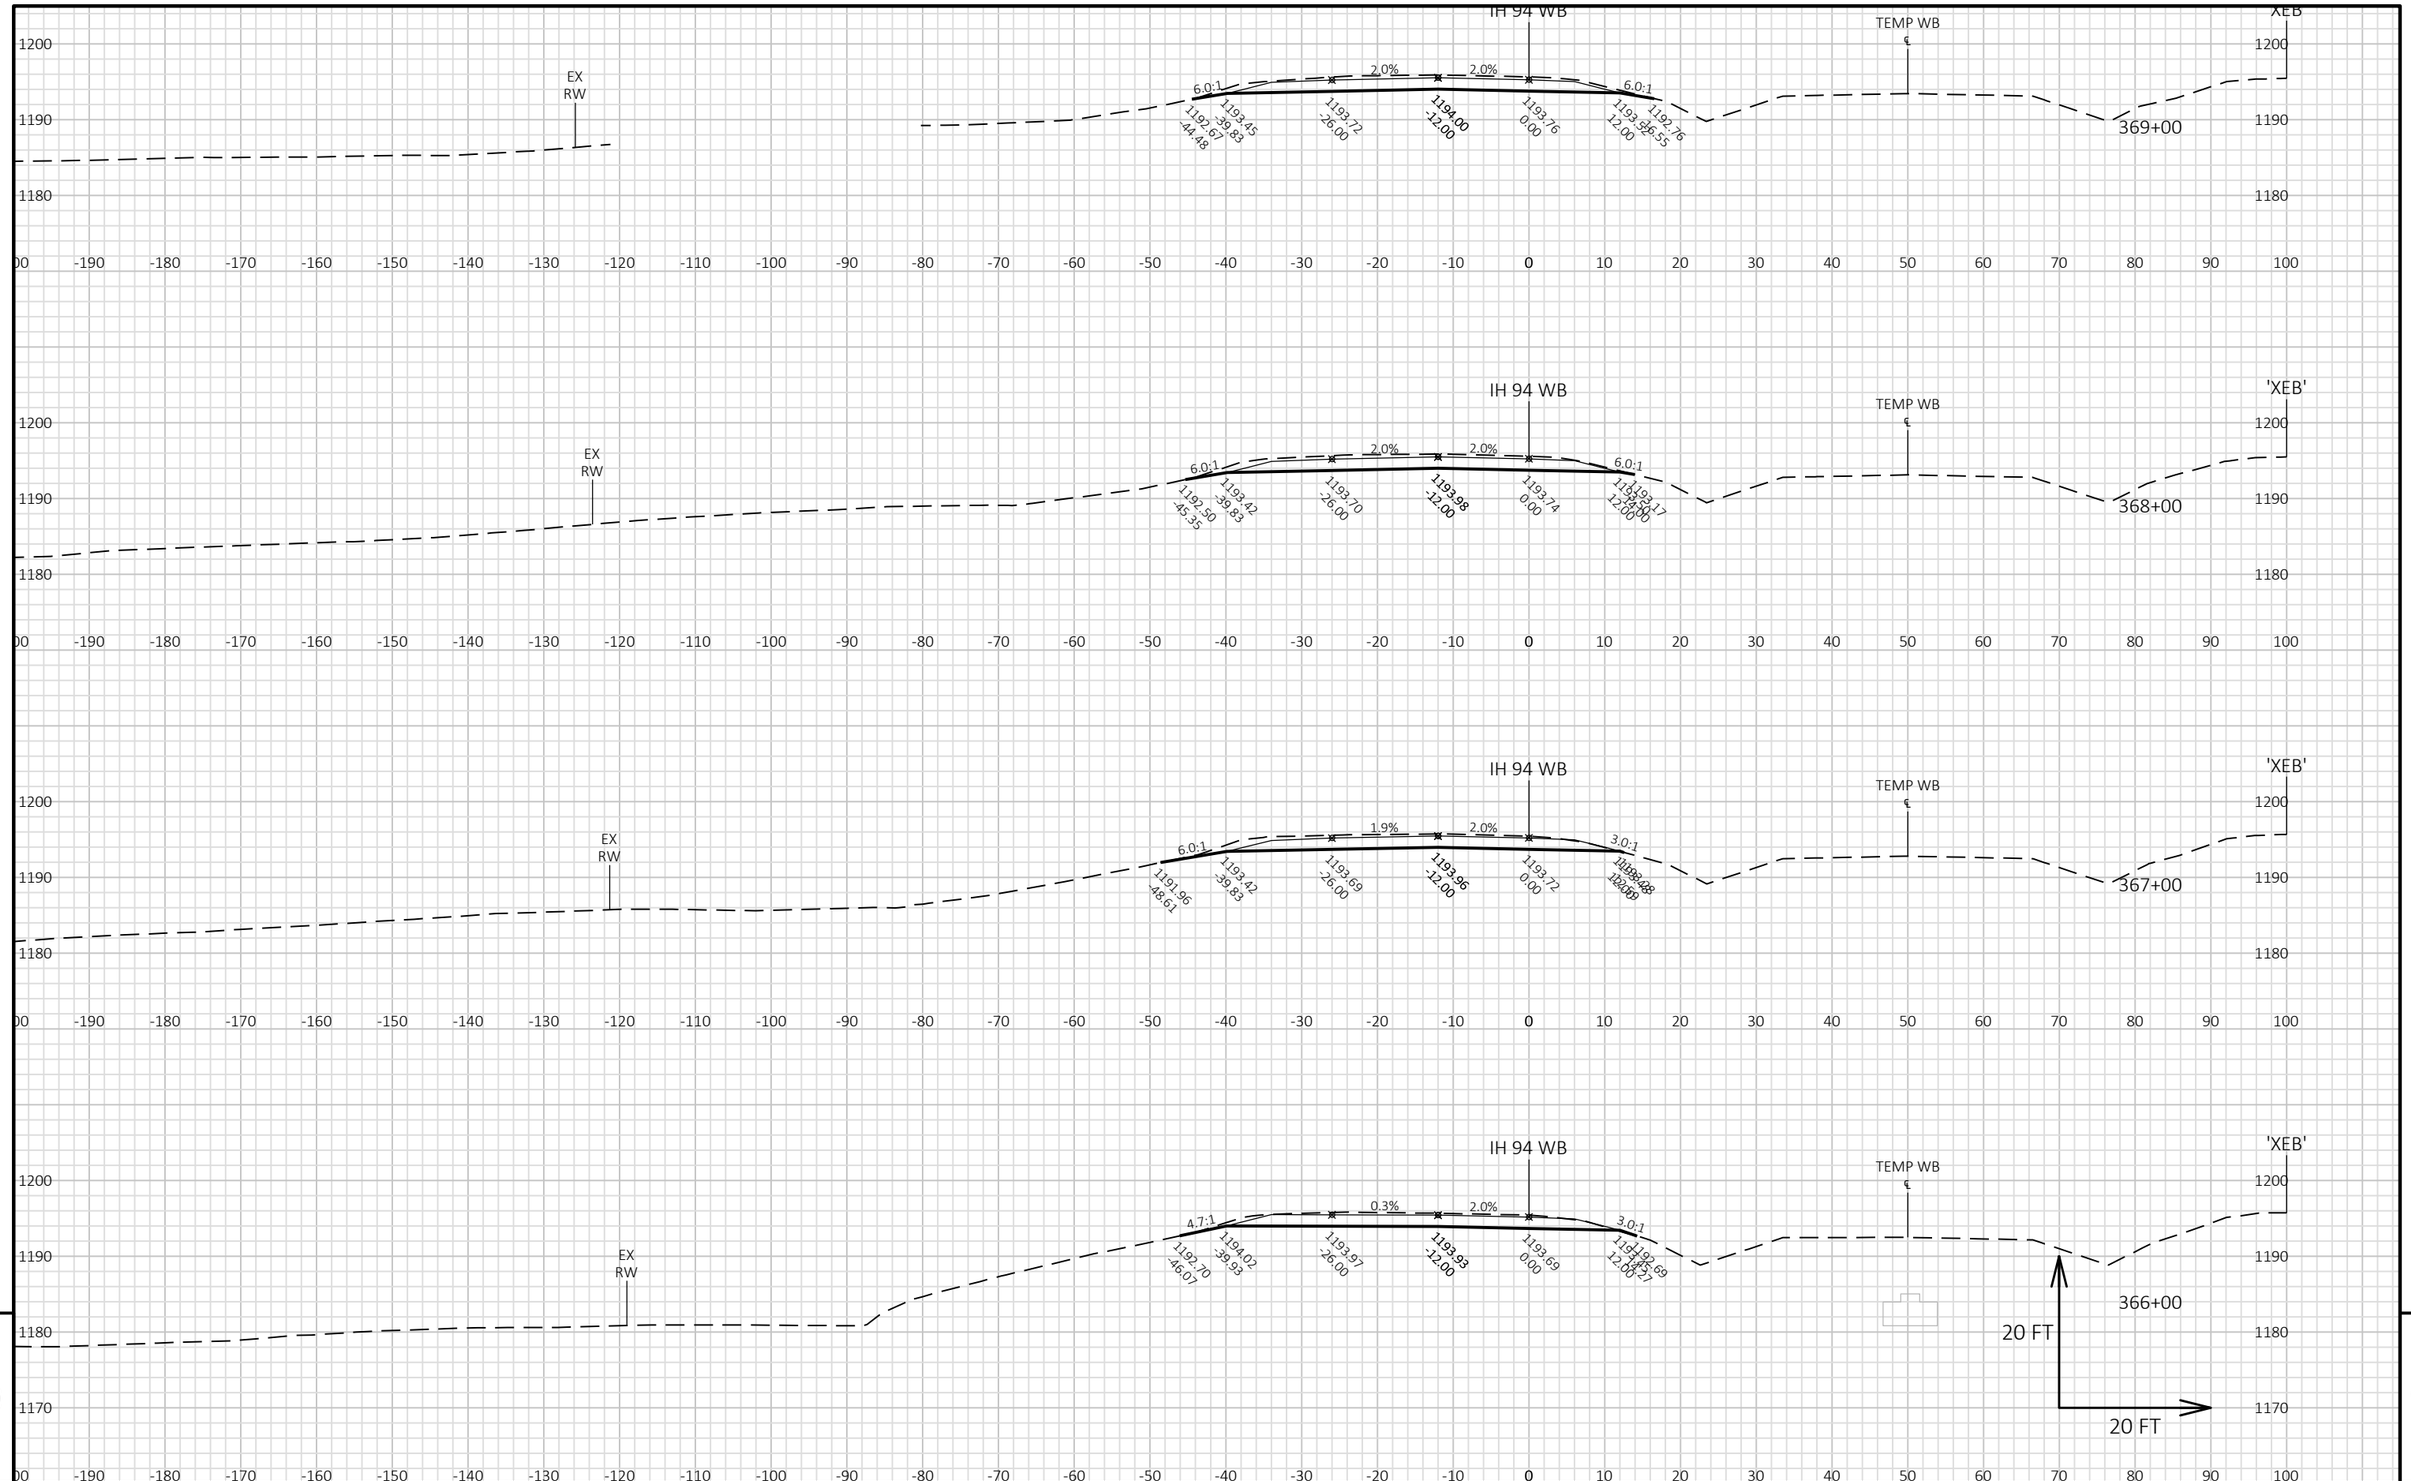

PROJECT NO: 1022-07-06	HWY: IH 94	COUNTY: ST. CROIX/DUNN	CROSS SECTIONS: IH 94 WB STAGE 3	SHEET	E

FILE NAME : P:\UZ\W\WITNW\142428\CIVIL 3D\10220706\SHEETSPLAN\CROSS SECTIONS\XS_TC STG 3-01.DWG
LAYOUT NAME - 090137_XS WB

PLOT DATE : 2/12/2018 5:28 PM PLOT BY : SAVANNAH STEHN PLOT NAME : PLOT SCALE : 1 IN:20 FT HORZ. / 1 IN:20 FT VERT.

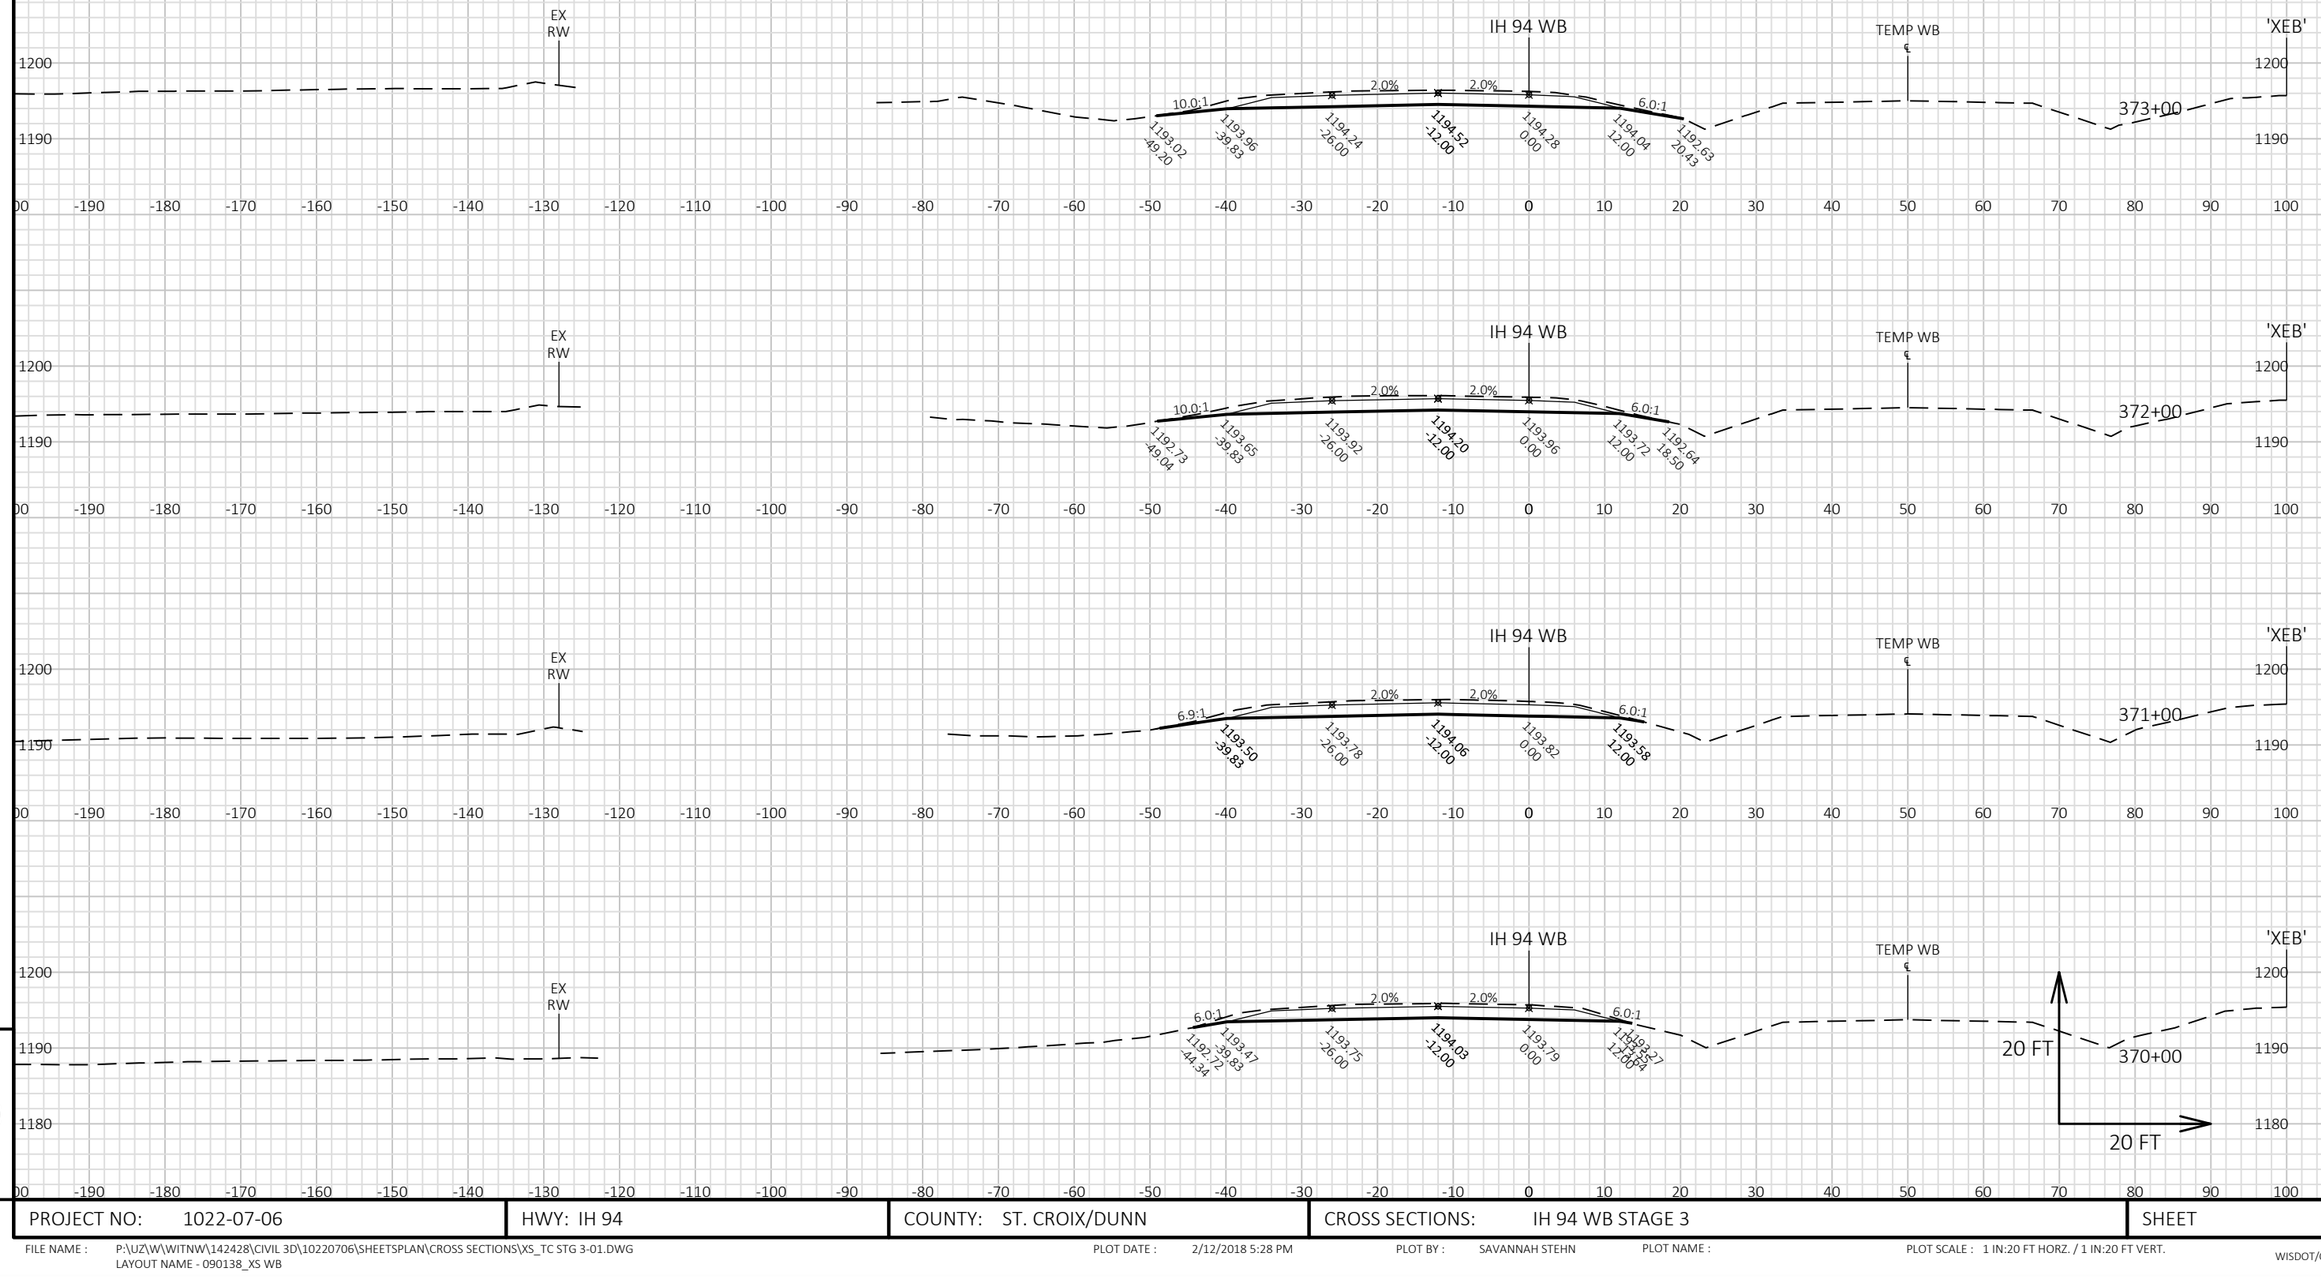


9

9

PROJECT NO: 1022-07-06	HWY: IH 94	COUNTY: ST. CROIX/DUNN	CROSS SECTIONS: IH 94 WB STAGE 3	SHEET	E

FILE NAME : P:\UZ\W\WITNW\142428\CIVIL 3D\10220706\SHEETSPLAN\CROSS SECTIONS\XS_TC STG 3-01.DWG
LAYOUT NAME - 090138_XS WB

PLOT DATE : 2/12/2018 5:28 PM PLOT BY : SAVANNAH STEHN PLOT NAME : PLOT SCALE : 1 IN:20 FT HORZ. / 1 IN:20 FT VERT.

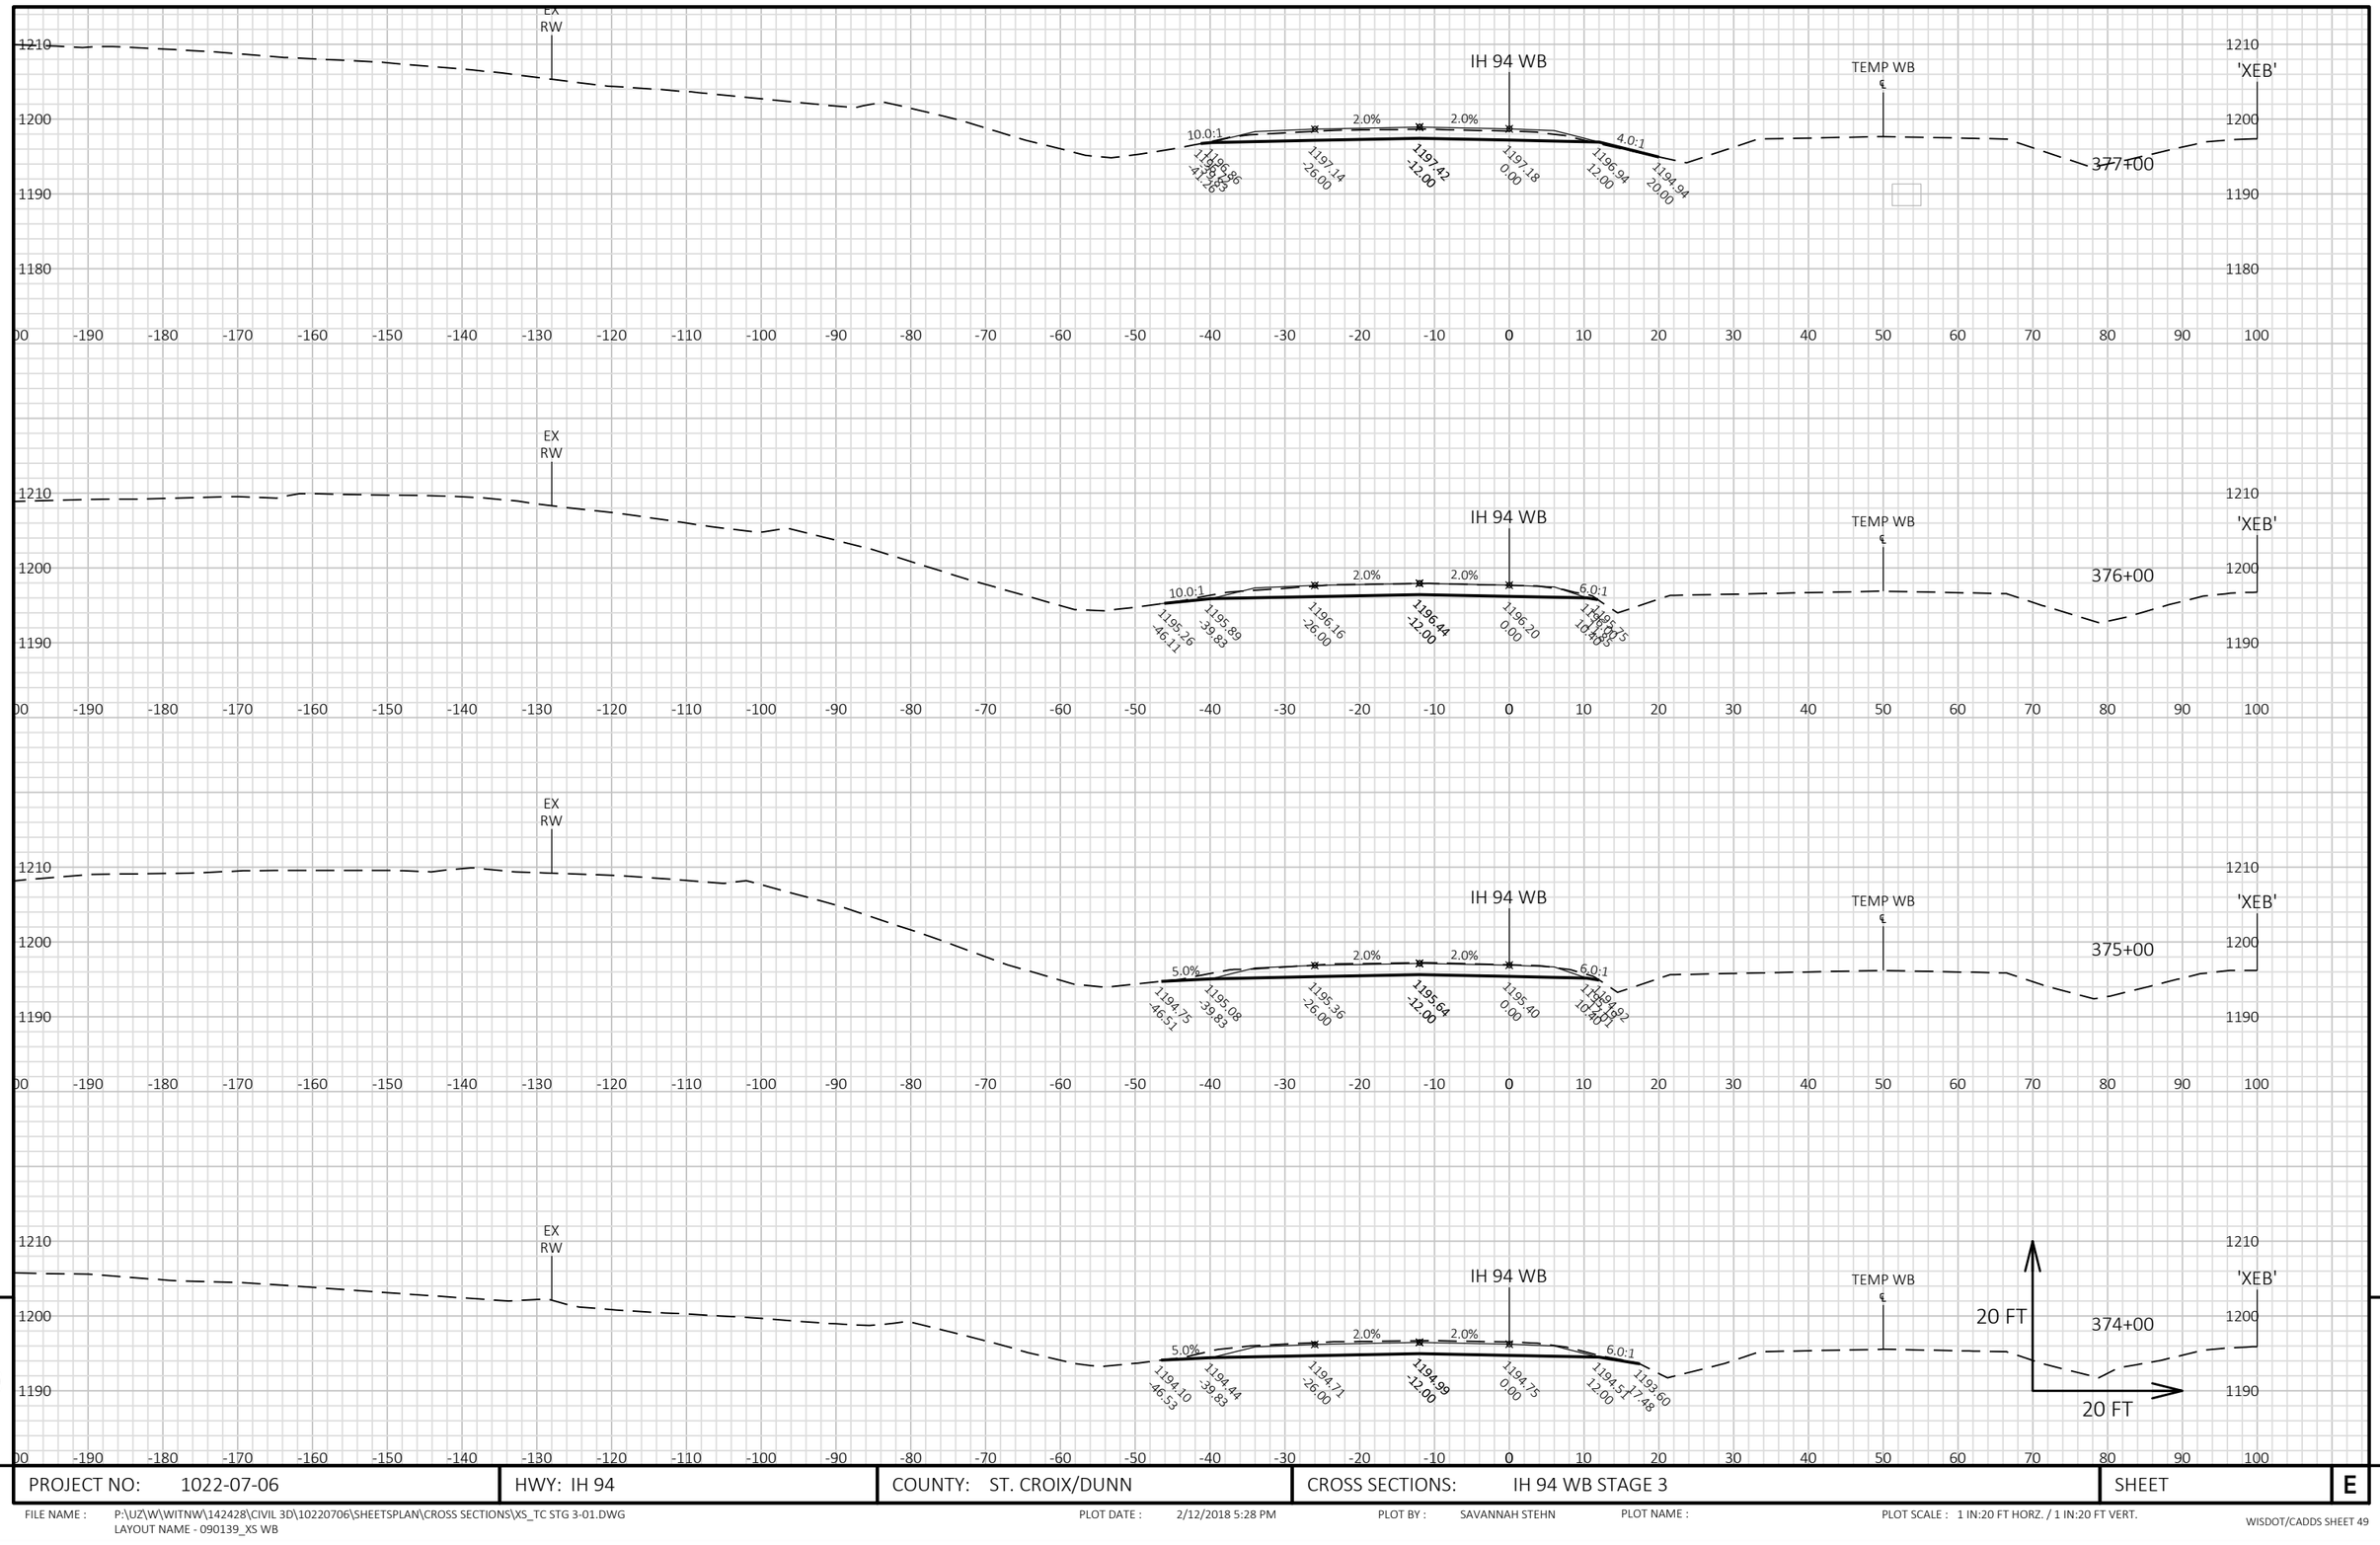


9

9

PROJECT NO: 1022-07-06	HWY: IH 94	COUNTY: ST. CROIX/DUNN	CROSS SECTIONS: IH 94 WB STAGE 3	SHEET E

FILE NAME : P:\UZ\W\WITNW\142428\CIVIL 3D\10220706\SHEETSPLAN\CROSS SECTIONS\XS_TC STG 3-01.DWG
LAYOUT NAME - 090139_XS WB

PLOT DATE : 2/12/2018 5:28 PM PLOT BY : SAVANNAH STEHN PLOT NAME : PLOT SCALE : 1 IN:20 FT HORZ. / 1 IN:20 FT VERT.

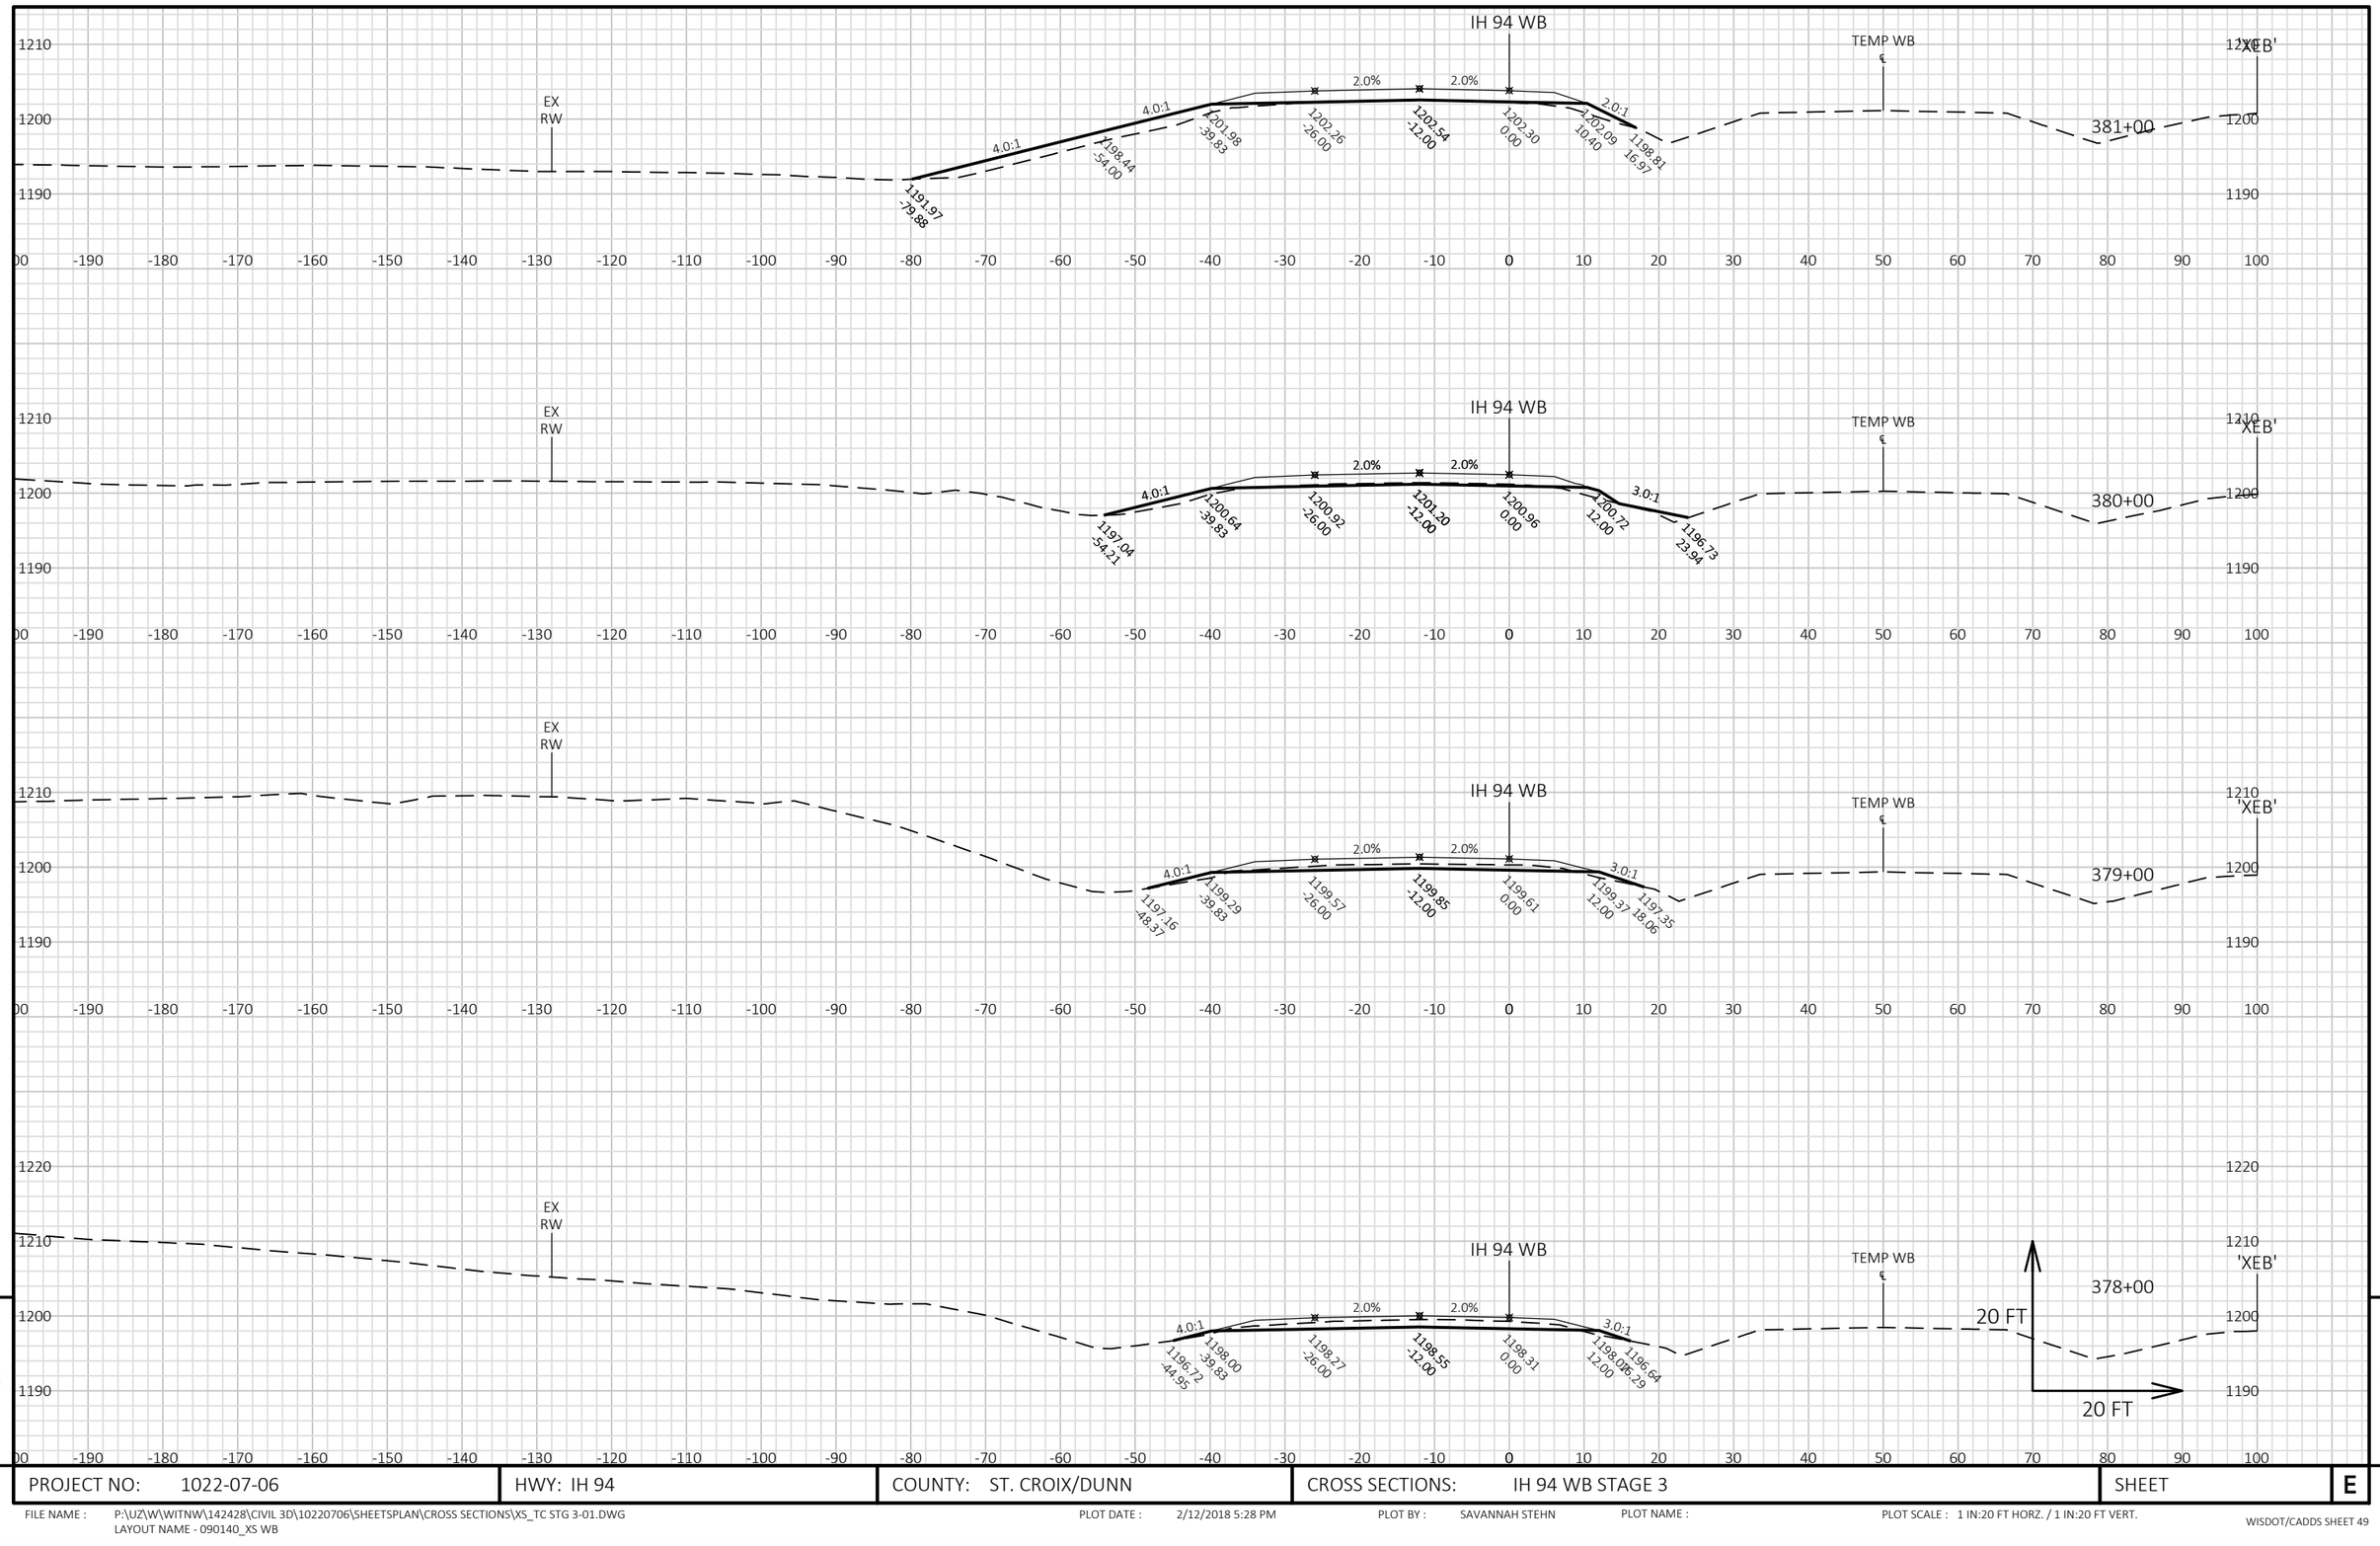

9

PROJECT NO: 1022-07-06	HWY: IH 94	COUNTY: ST. CROIX/DUNN	CROSS SECTIONS: IH 94 WB STAGE 3	SHEET	E

9

FILE NAME : P:\UZ\W\WITNW\142428\CIVIL 3D\10220706\SHEETSPLAN\CROSS SECTIONS\XS_TC STG 3-01.DWG
LAYOUT NAME - 090140_XS WB

PLOT DATE : 2/12/2018 5:28 PM PLOT BY : SAVANNAH STEHN PLOT NAME : PLOT SCALE : 1 IN:20 FT HORZ. / 1 IN:20 FT VERT.

9

9

PROJECT NO: 1022-07-06	HWY: IH 94	COUNTY: ST. CROIX/DUNN	CROSS SECTIONS: IH 94 WB STAGE 3	SHEET	E

FILE NAME : P:\UZ\W\WITNW\142428\CIVIL 3D\10220706\SHEETSPLAN\CROSS SECTIONS\XS_TC STG 3-01.DWG
LAYOUT NAME - 090141_XS WB


PLOT DATE : 2/12/2018 5:29 PM

PLOT BY : SAVANNAH STEHN

PLOT NAME :

PLOT SCALE : 1 IN:20 FT HORZ. / 1 IN:20 FT VERT.


WISDOT/CADDS SHEET 49

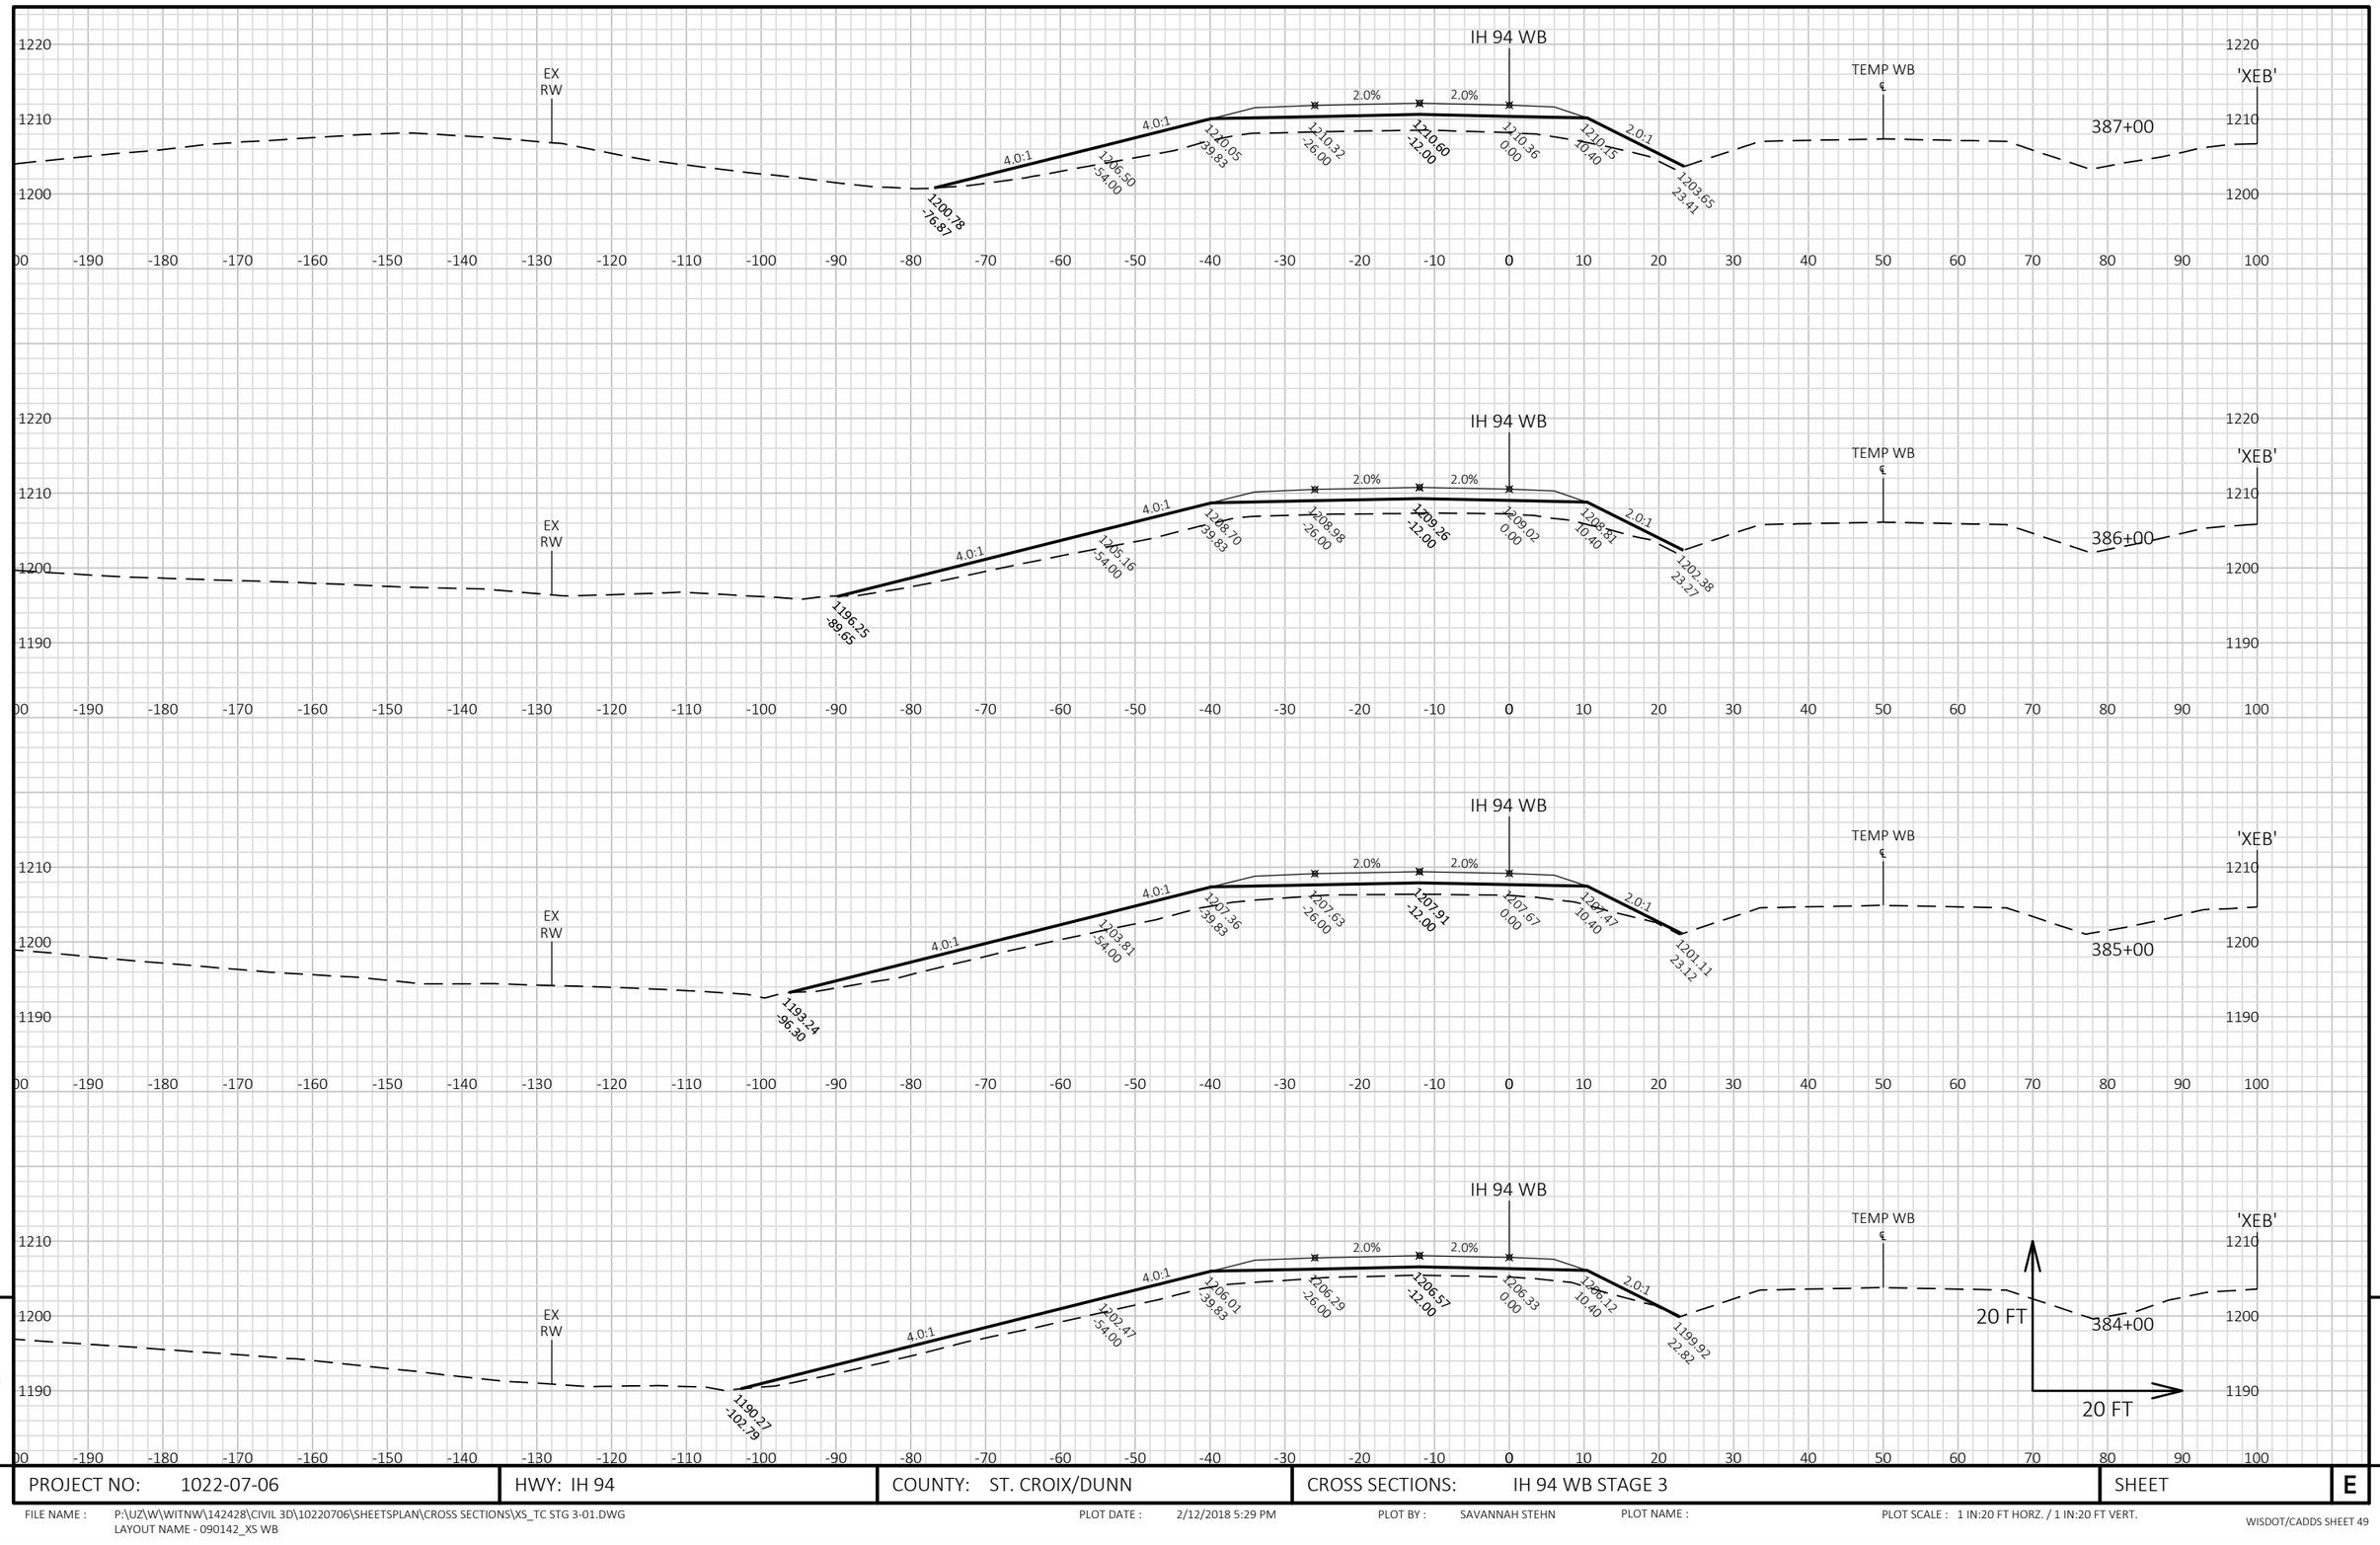


9	PROJECT NO: 1022-07-06	HWY: IH 94	COUNTY: ST. CROIX/DUNN	CROSS SECTIONS: IH 94 WB STAGE 3	SHEET E

FILE NAME : P:\UZ\W\WITNW\142428\CIVIL 3D\10220706\SHEETSPLAN\CROSS SECTIONS\XS_TC STG 3-01.DWG
LAYOUT NAME - 090142_XS WB

PLOT DATE : 2/12/2018 5:29 PM PLOT BY : SAVANNAH STEHN PLOT NAME : PLOT SCALE : 1 IN:20 FT HORZ. / 1 IN:20 FT VERT.

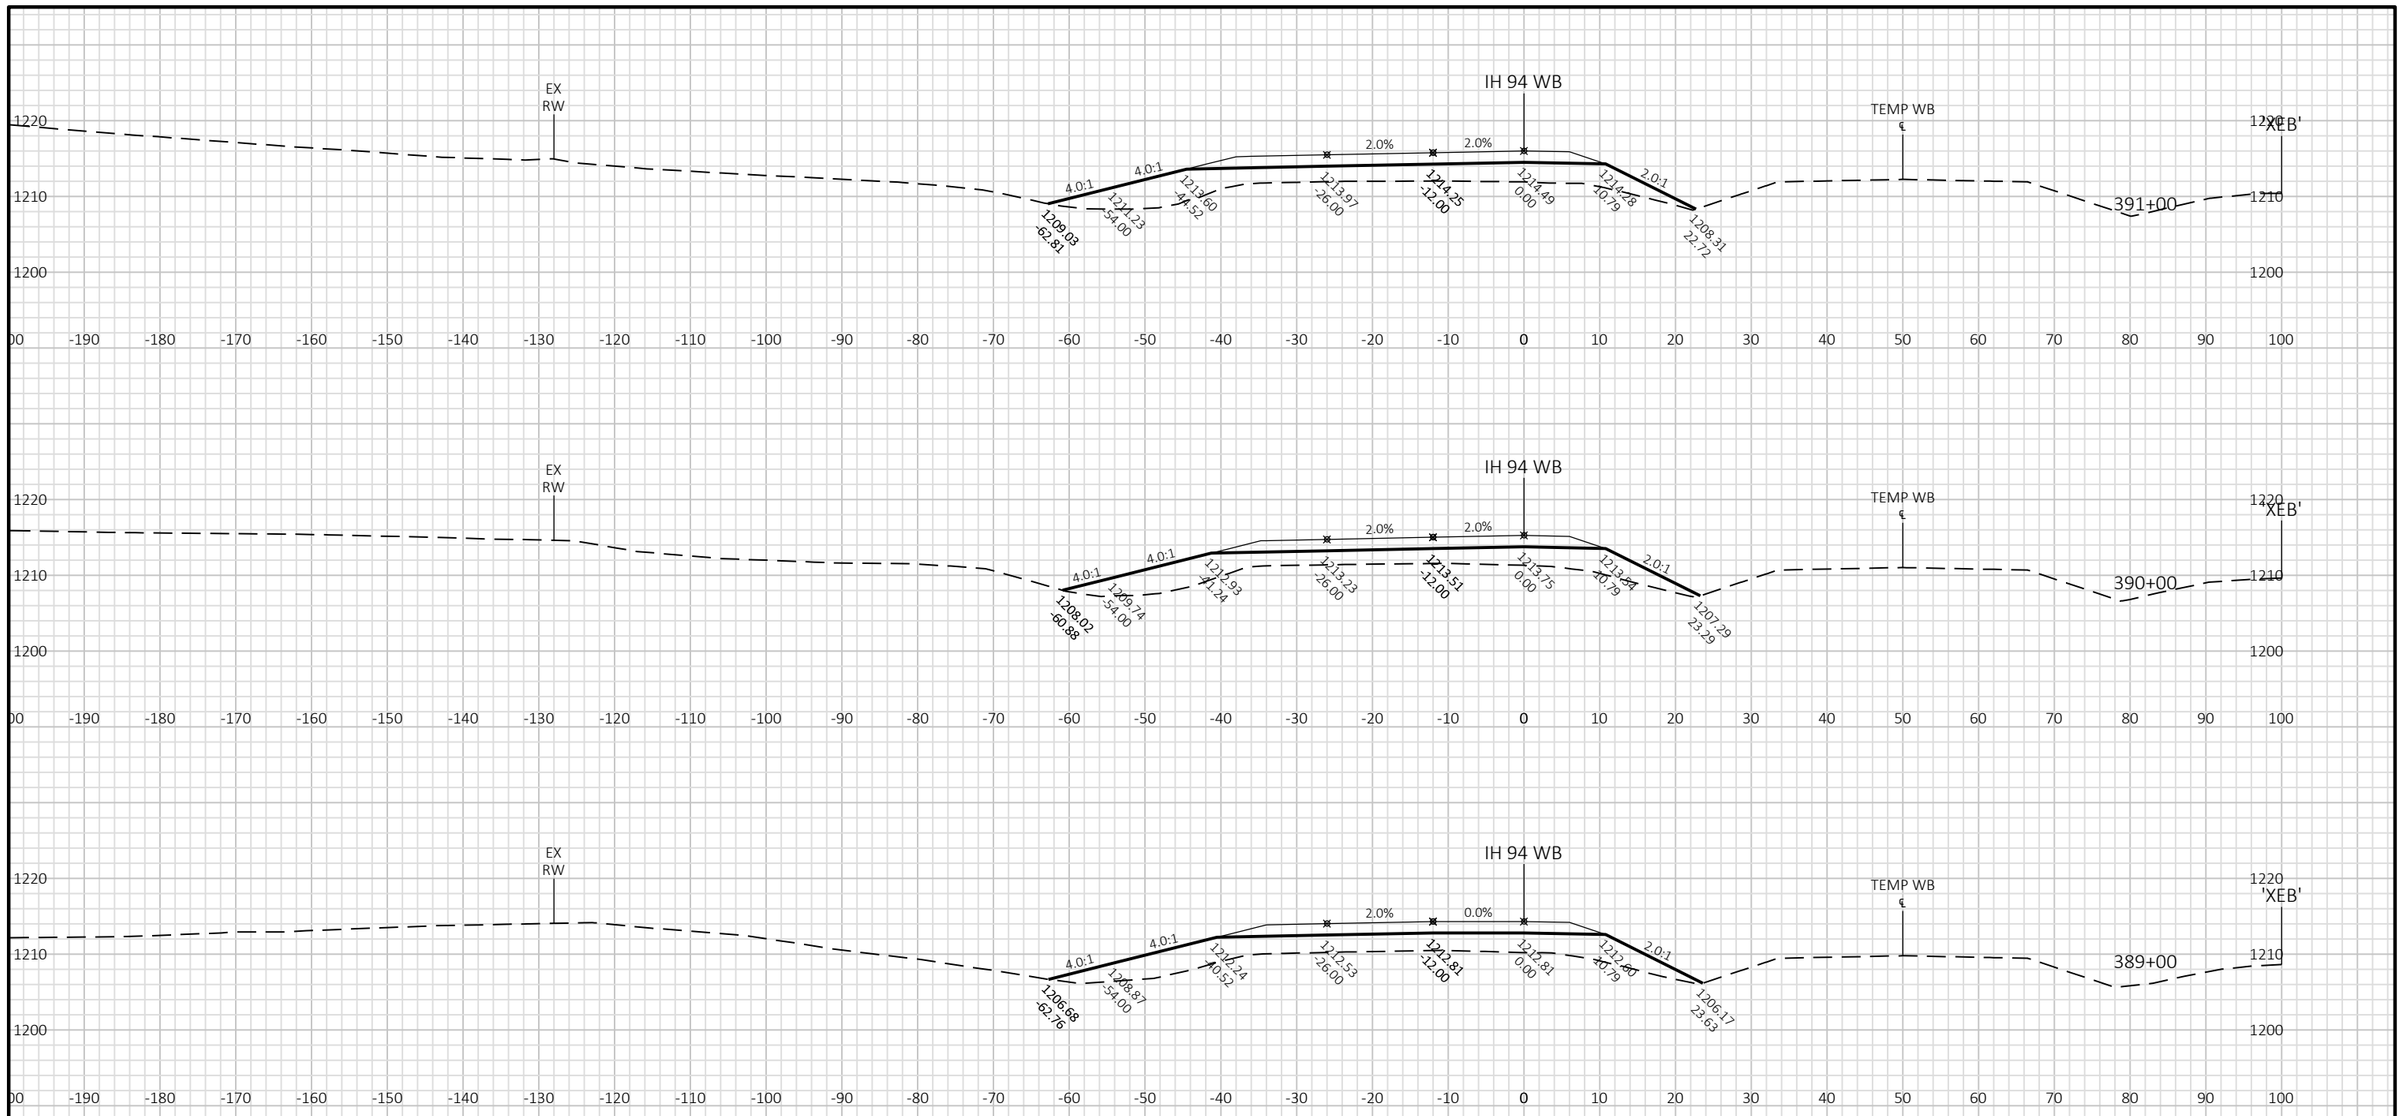

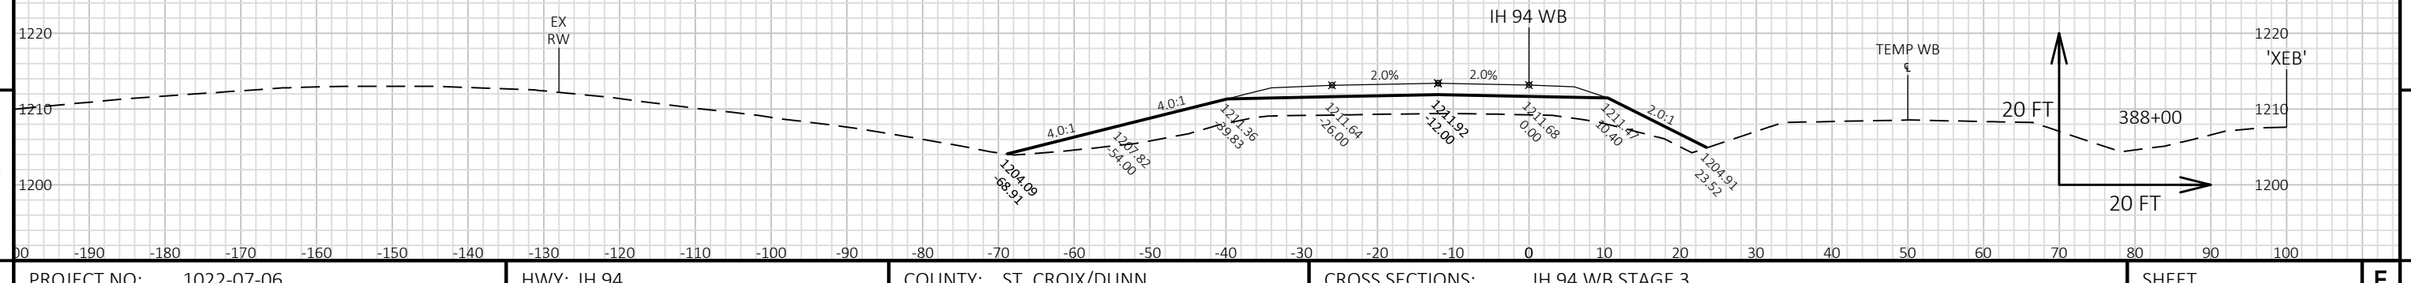

9

9

PROJECT NO: 1022-07-06	HWY: IH 94	COUNTY: ST. CROIX/DUNN	CROSS SECTIONS: IH 94 WB STAGE 3	SHEET	E

FILE NAME : P:\UZ\W\WITNW\142428\CIVIL 3D\10220706\SHEETSPLAN\CROSS SECTIONS\XS_TC STG 3-01.DWG
LAYOUT NAME - 090143_XS WB


PLOT DATE : 2/12/2018 5:29 PM

PLOT BY : SAVANNAH STEHN

PLOT NAME :

PLOT SCALE : 1 IN:20 FT HORZ. / 1 IN:20 FT VERT.

STRUCTURE B-55-0245

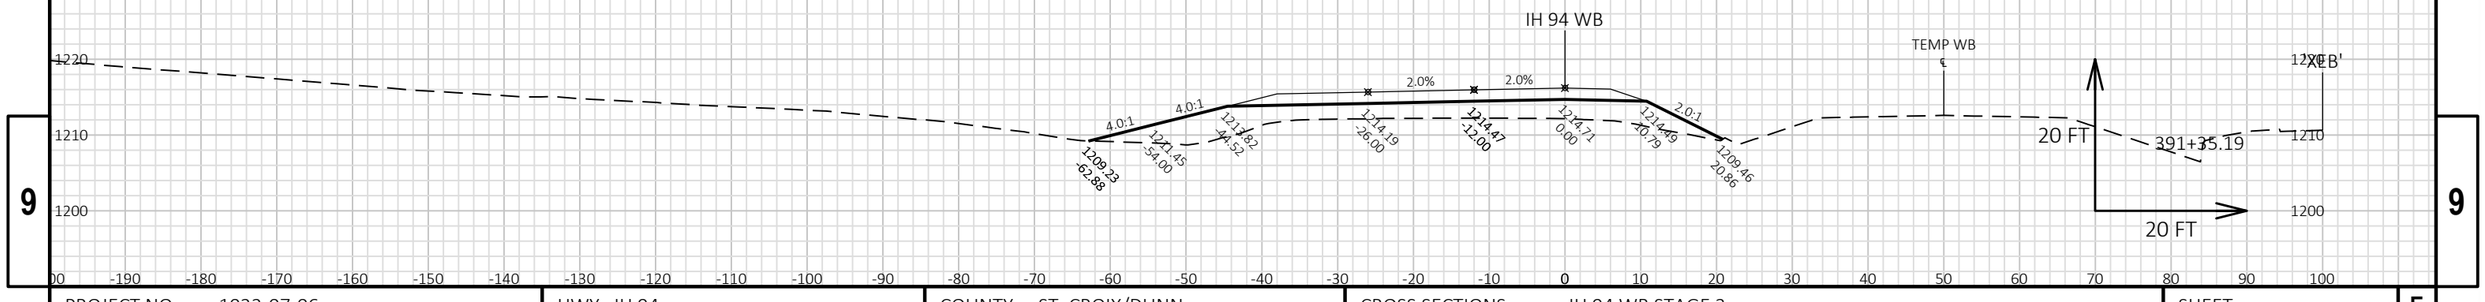


9 9

PROJECT NO: 1022-07-06	HWY: IH 94	COUNTY: ST. CROIX/DUNN	CROSS SECTIONS: IH 94 WB STAGE 3	SHEET	E

FILE NAME : P:\UZ\W\WITNW\142428\CIVIL 3D\10220706\SHEETSPLAN\CROSS SECTIONS\XS_TC STG 3-01.DWG
LAYOUT NAME - 090144_XS WB

PLOT DATE : 2/12/2018 5:29 PM PLOT BY : SAVANNAH STEHN PLOT NAME : PLOT SCALE : 1 IN:20 FT HORZ. / 1 IN:20 FT VERT.

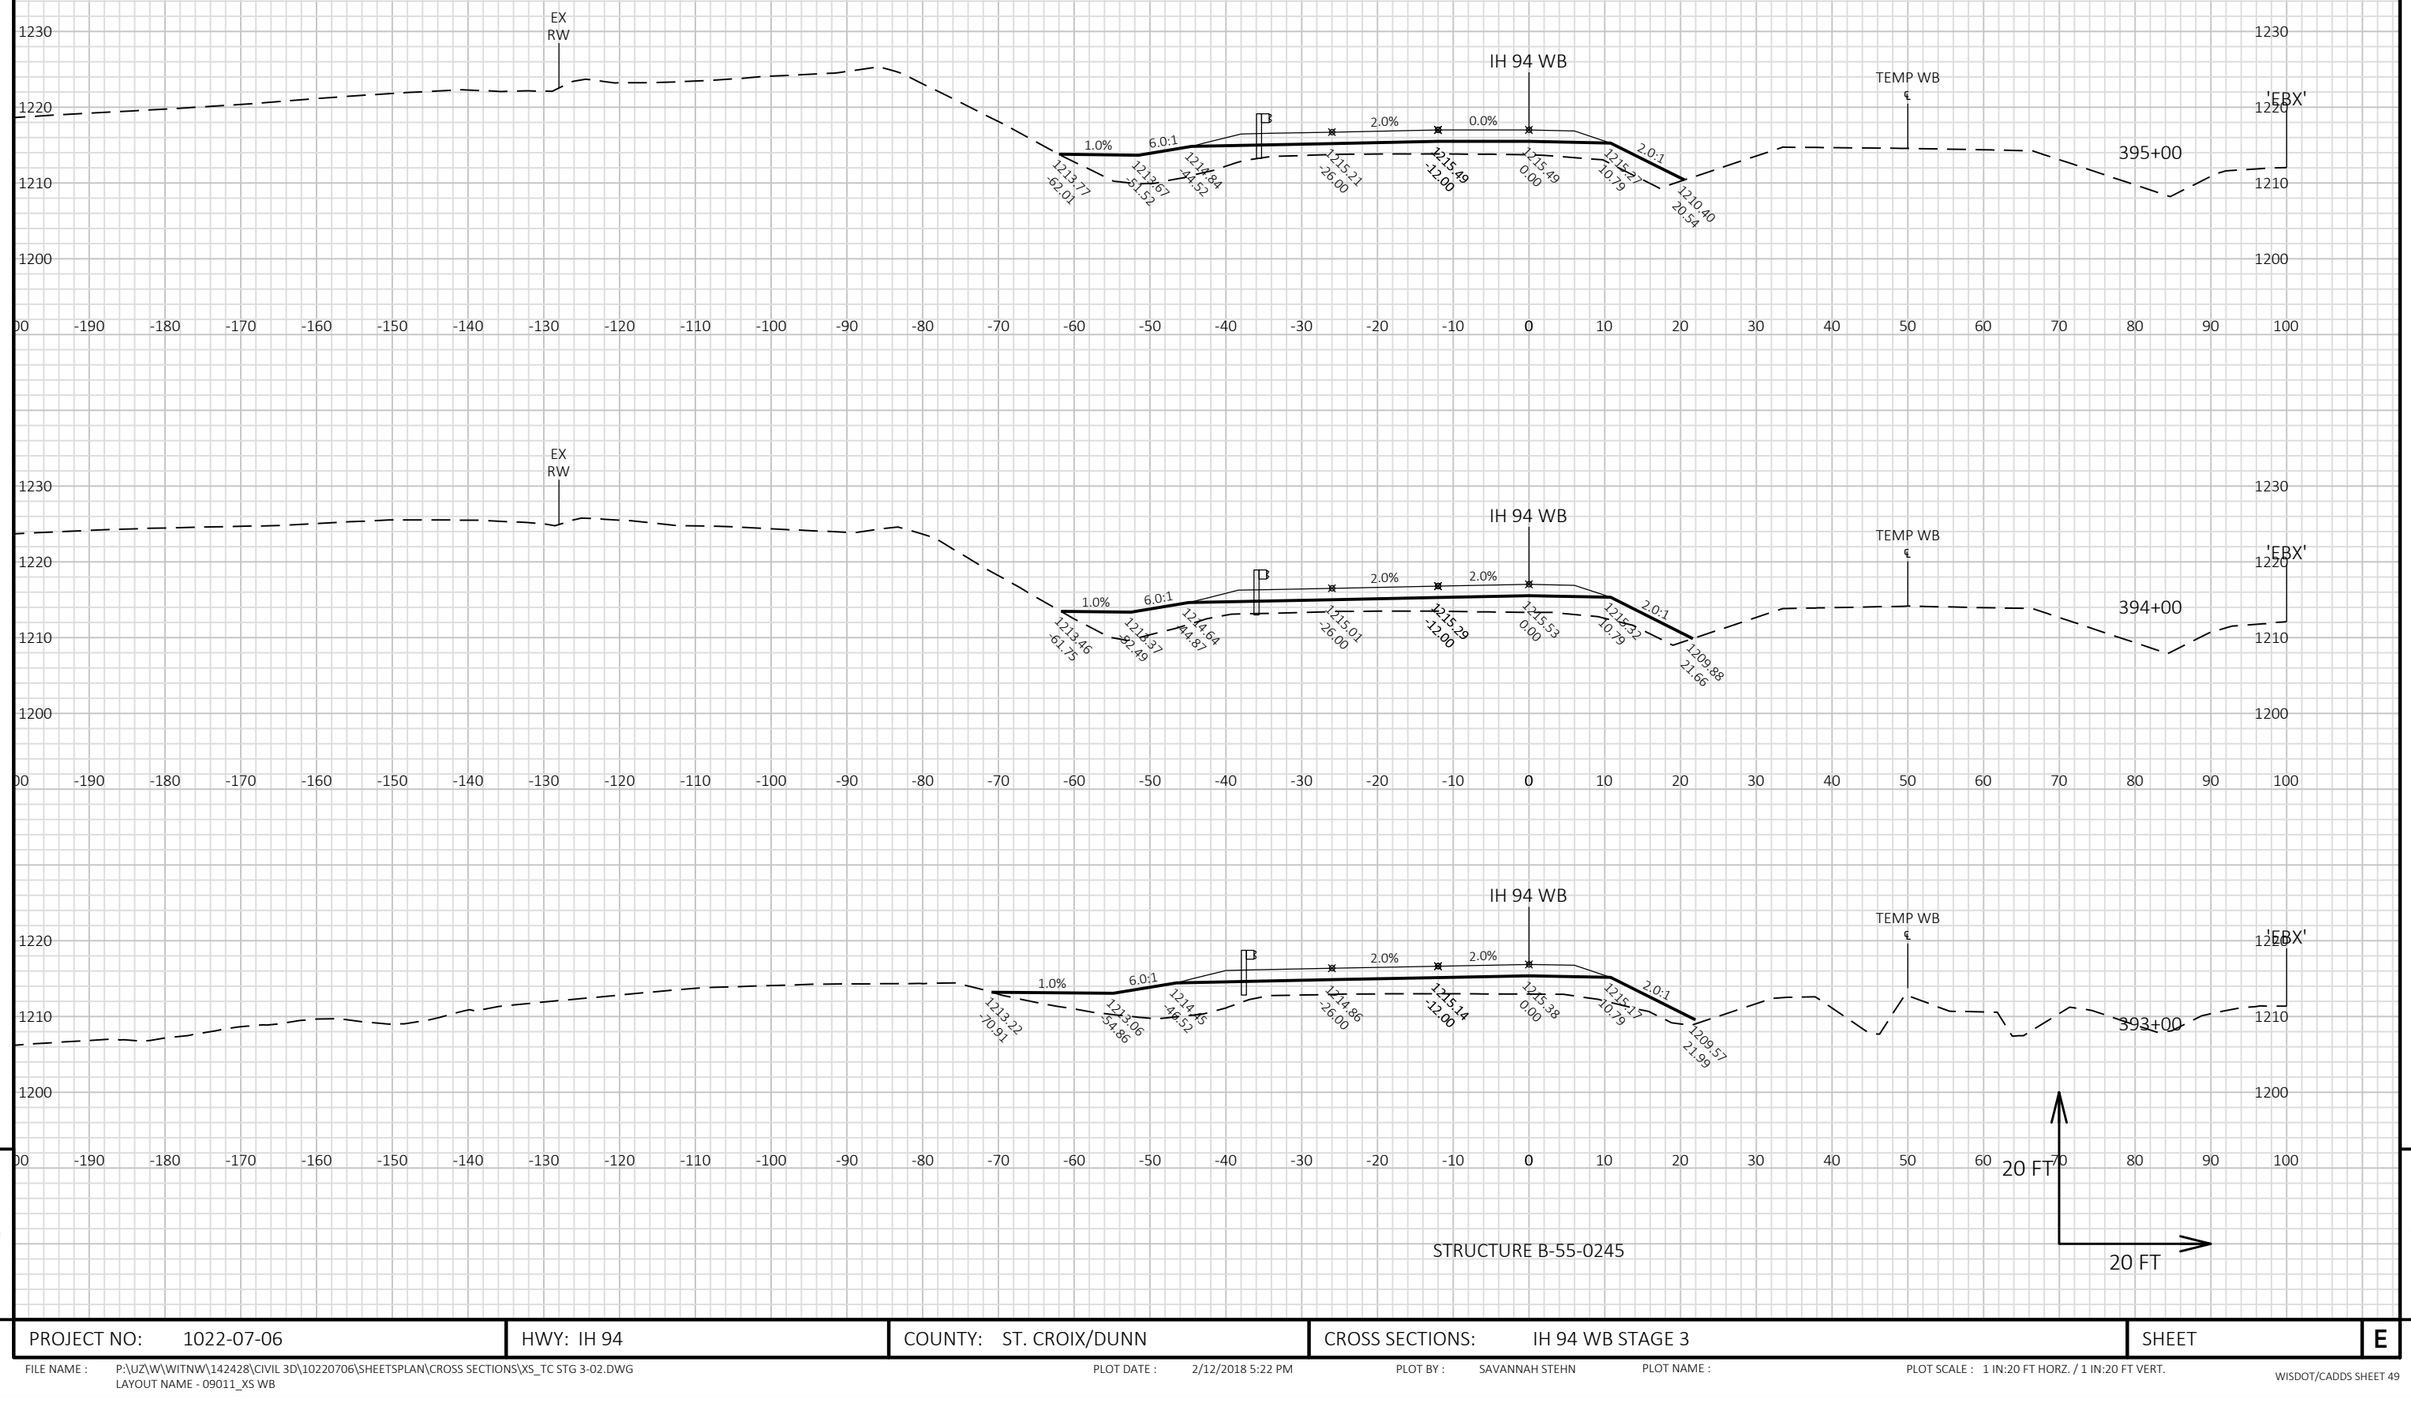

9 9

PROJECT NO: 1022-07-06	HWY: IH 94	COUNTY: ST. CROIX/DUNN	CROSS SECTIONS: IH 94 WB STAGE 3	SHEET E

FILE NAME : P:\UZ\W\WITNW\142428\CIVIL 3D\10220706\SHEETSPLAN\CROSS SECTIONS\XS_TC STG 3-02.DWG
LAYOUT NAME - 09011_XS WB

PLOT DATE : 2/12/2018 5:22 PM PLOT BY : SAVANNAH STEHN PLOT NAME : PLOT SCALE : 1 IN:20 FT HORZ. / 1 IN:20 FT VERT.


9

9

PROJECT NO: 1022-07-06	HWY: IH 94	COUNTY: ST. CROIX/DUNN	CROSS SECTIONS: IH 94 WB STAGE 3	SHEET E

FILE NAME : P:\UZ\W\WITNW\142428\CIVIL 3D\10220706\SHEETSPLAN\CROSS SECTIONS\XS_TC STG 3-02.DWG
LAYOUT NAME - 09012_XS WB

PLOT DATE : 2/12/2018 5:22 PM PLOT BY : SAVANNAH STEHN PLOT NAME : PLOT SCALE : 1 IN:20 FT HORZ. / 1 IN:20 FT VERT.

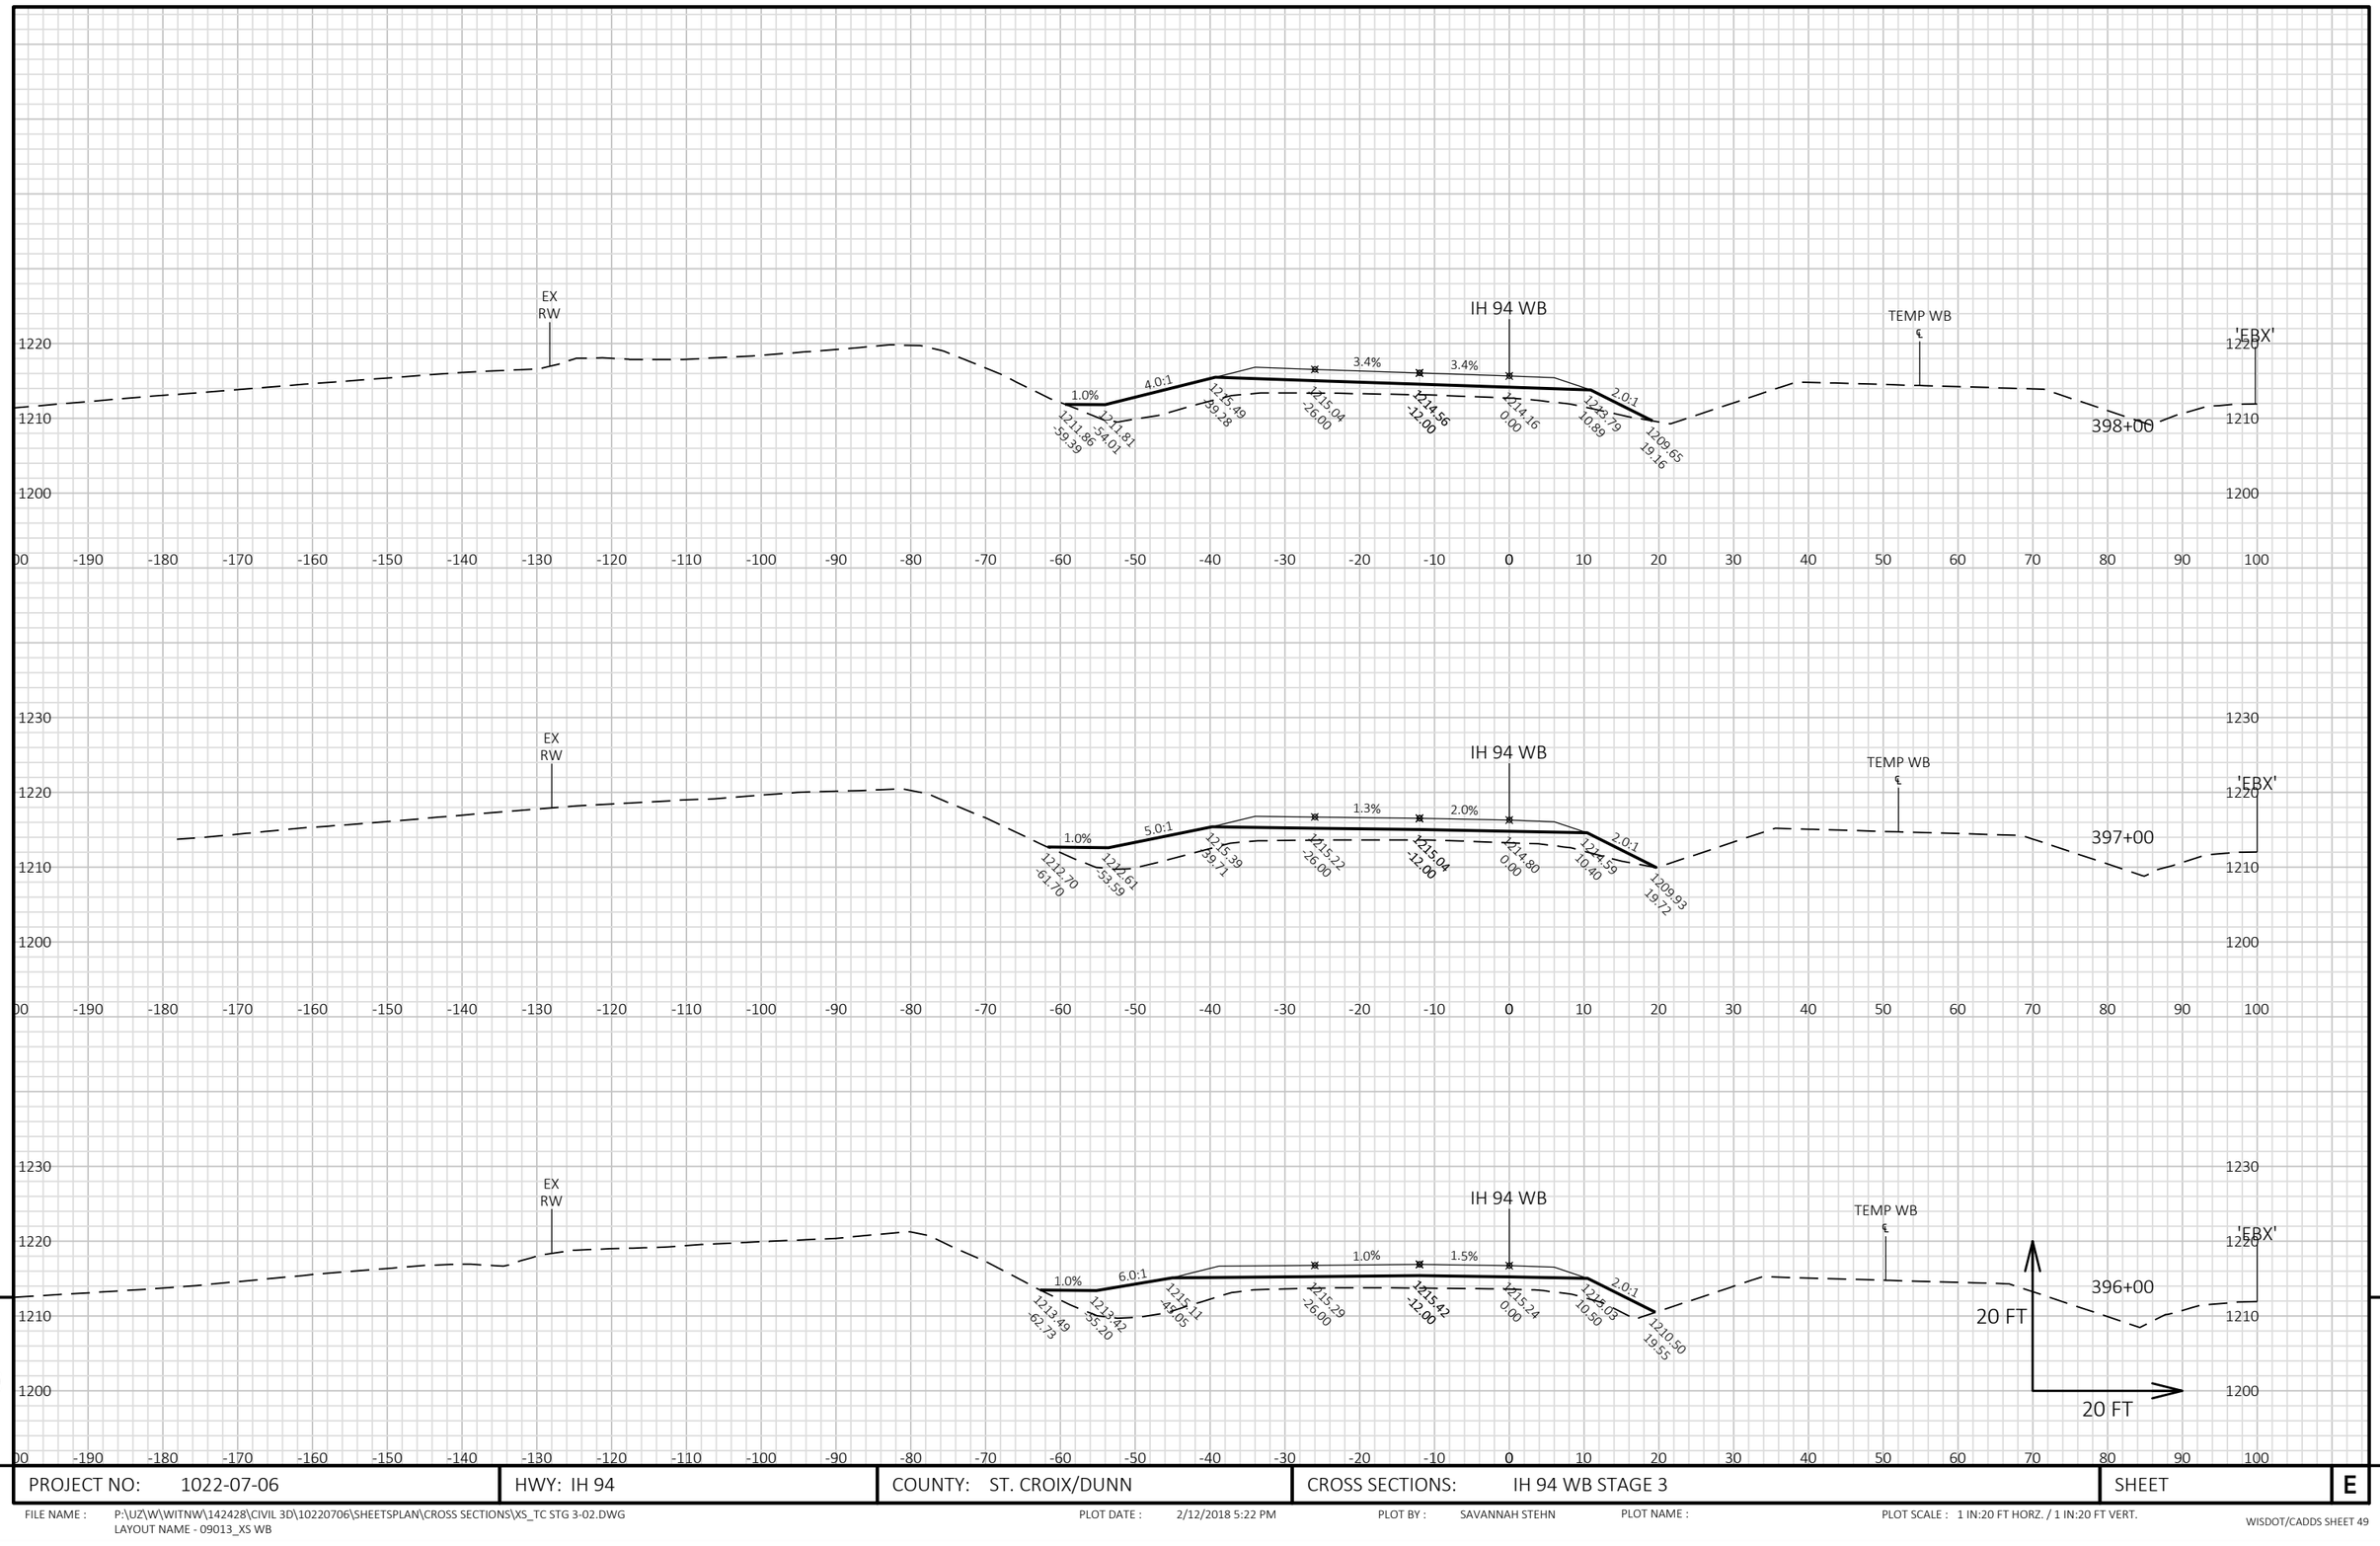


9

9

PROJECT NO: 1022-07-06	HWY: IH 94	COUNTY: ST. CROIX/DUNN	CROSS SECTIONS: IH 94 WB STAGE 3	SHEET E

FILE NAME : P:\UZ\W\WITNW\142428\CIVIL 3D\10220706\SHEETSPLAN\CROSS SECTIONS\XS_TC STG 3-02.DWG
LAYOUT NAME - 09013_XS WB

PLOT DATE : 2/12/2018 5:22 PM PLOT BY : SAVANNAH STEHN PLOT NAME : PLOT SCALE : 1 IN:20 FT HORZ. / 1 IN:20 FT VERT.

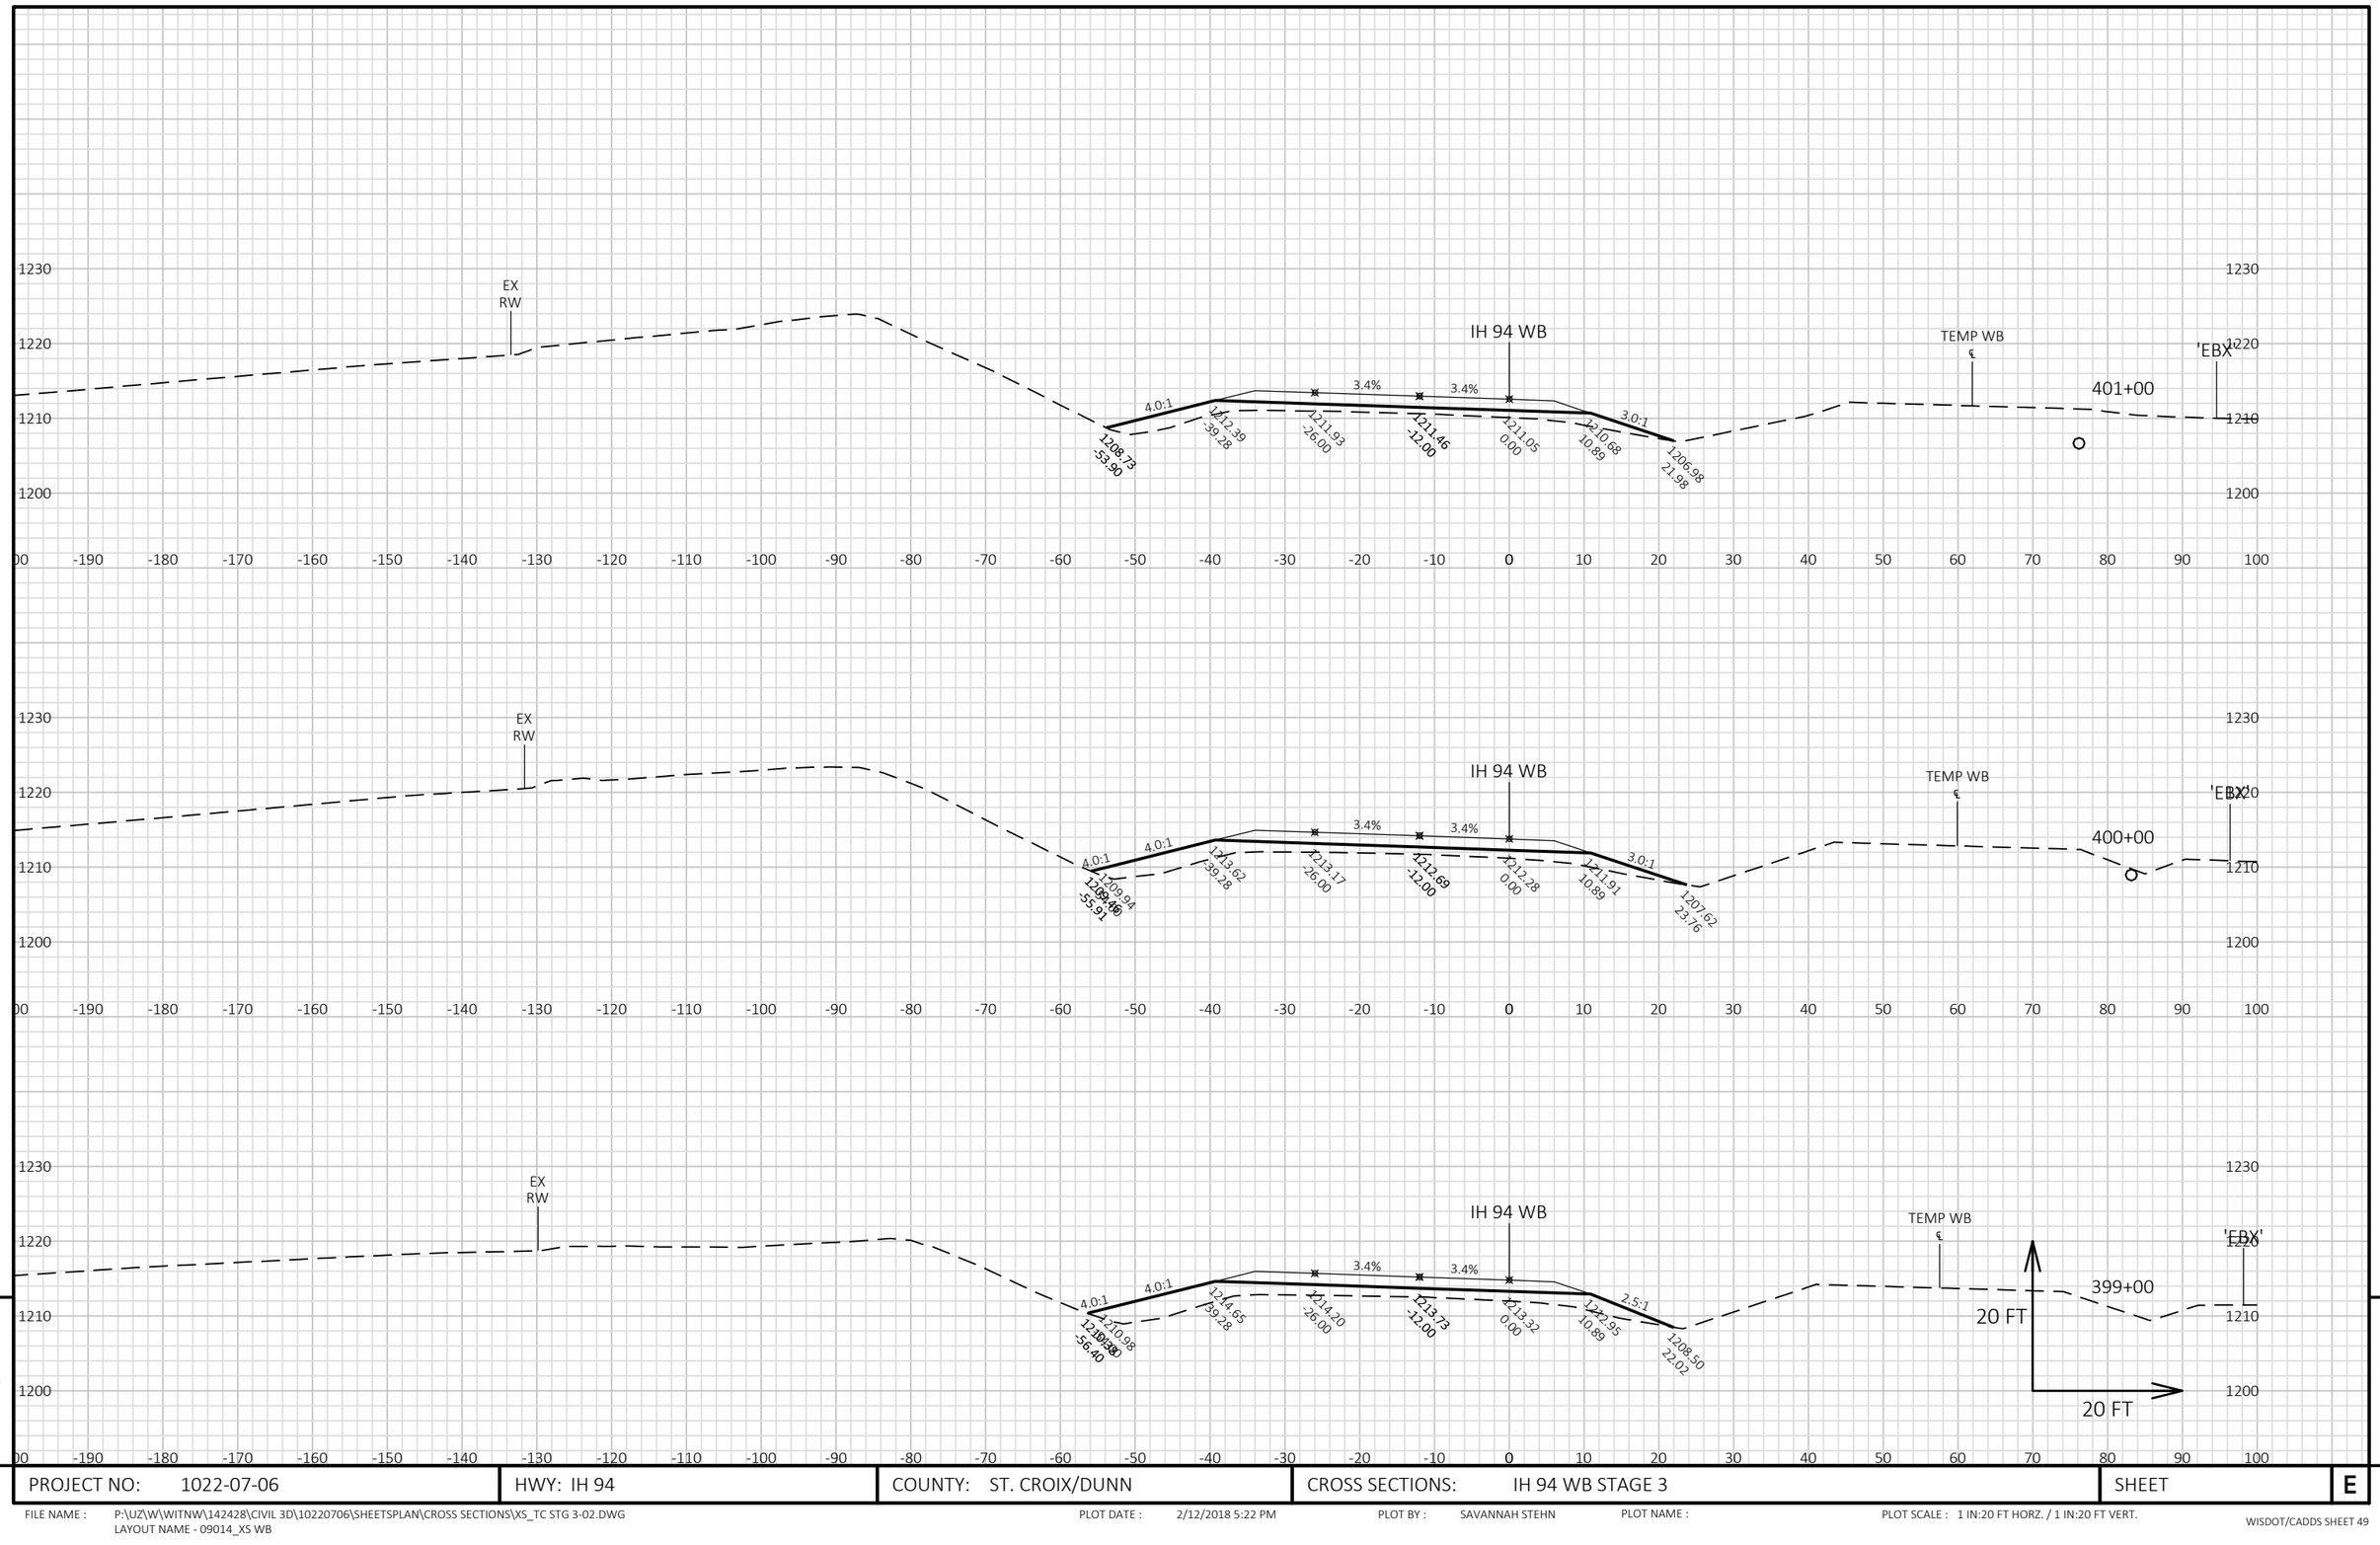


9

9

PROJECT NO: 1022-07-06	HWY: IH 94	COUNTY: ST. CROIX/DUNN	CROSS SECTIONS: IH 94 WB STAGE 3	SHEET	E

FILE NAME : P:\UZ\W\WITNW\142428\CIVIL 3D\10220706\SHEETSPLAN\CROSS SECTIONS\XS_TC STG 3-02.DWG
LAYOUT NAME - 09014_XS WB

PLOT DATE : 2/12/2018 5:22 PM PLOT BY : SAVANNAH STEHN PLOT NAME : PLOT SCALE : 1 IN:20 FT HORZ. / 1 IN:20 FT VERT.

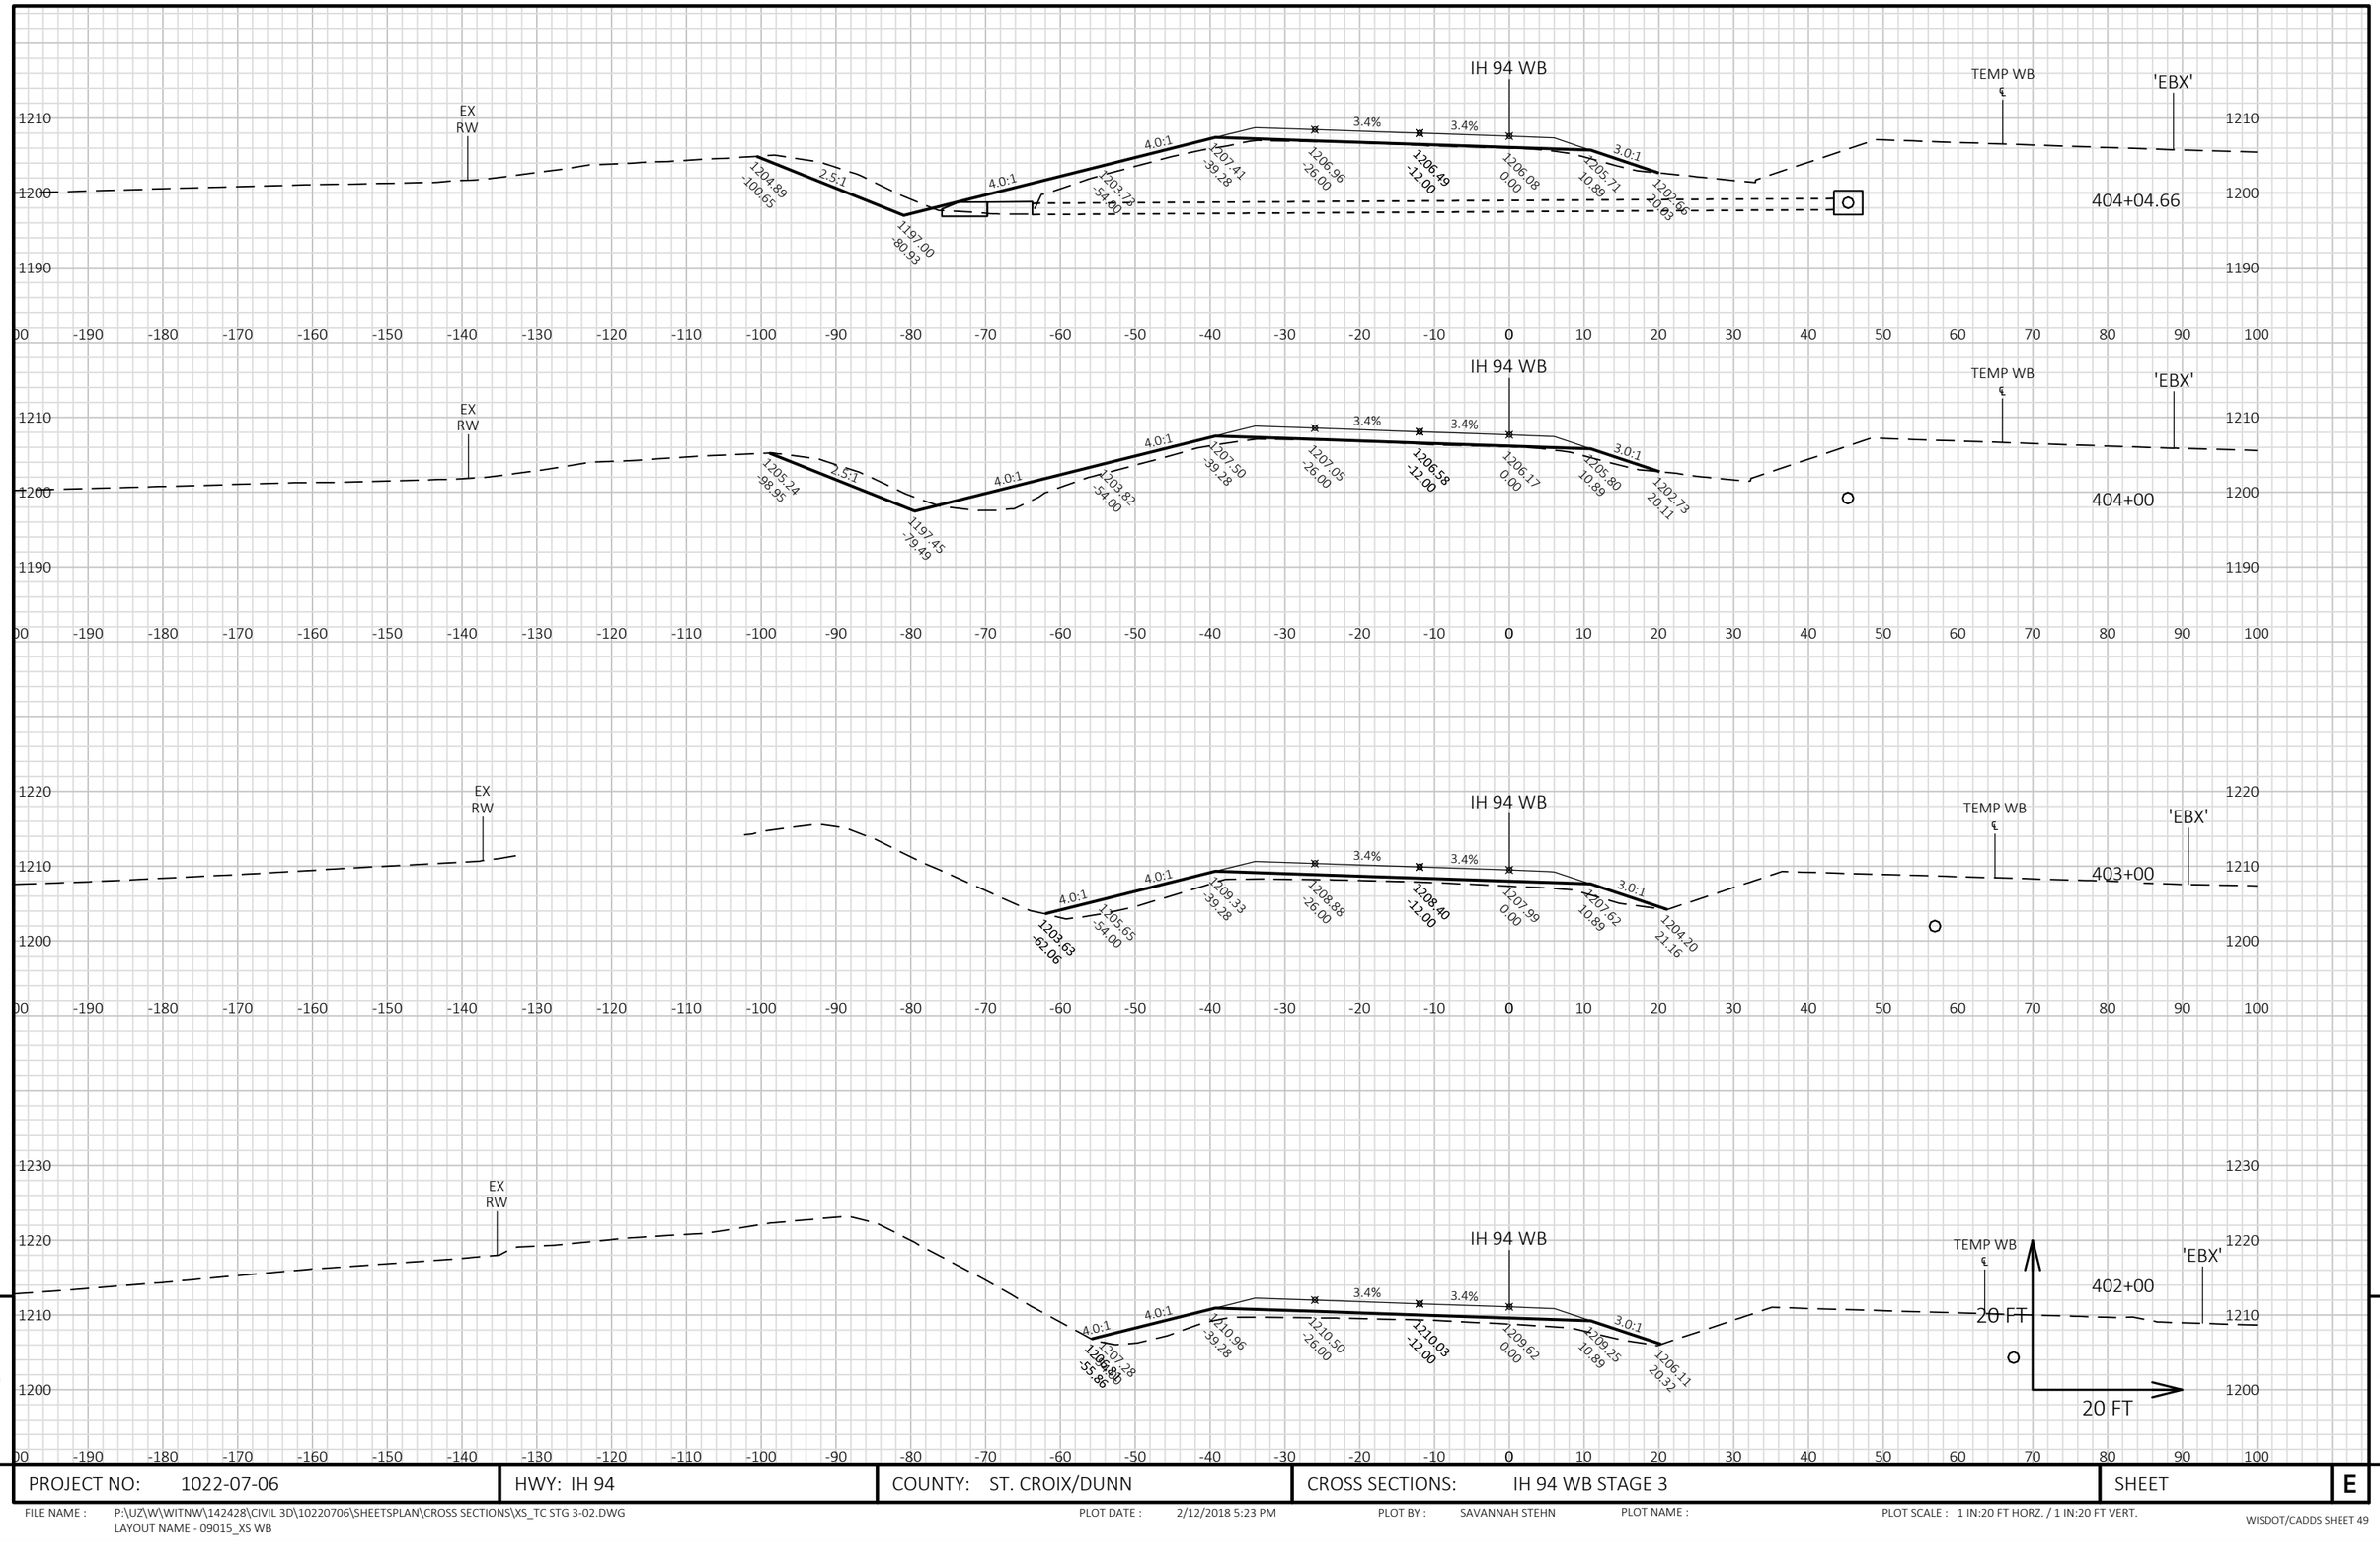


PROJECT NO: 1022-07-06	HWY: IH 94	COUNTY: ST. CROIX/DUNN	CROSS SECTIONS: IH 94 WB STAGE 3	SHEET	E

FILE NAME : P:\UZ\W\WITNW\142428\CIVIL 3D\10220706\SHEETSPLAN\CROSS SECTIONS\XS_TC STG 3-02.DWG
LAYOUT NAME - 09015_XS WB

PLOT DATE : 2/12/2018 5:23 PM PLOT BY : SAVANNAH STEHN PLOT NAME : PLOT SCALE : 1 IN:20 FT HORZ. / 1 IN:20 FT VERT.

WISDOT/CADDS SHEET 49

9

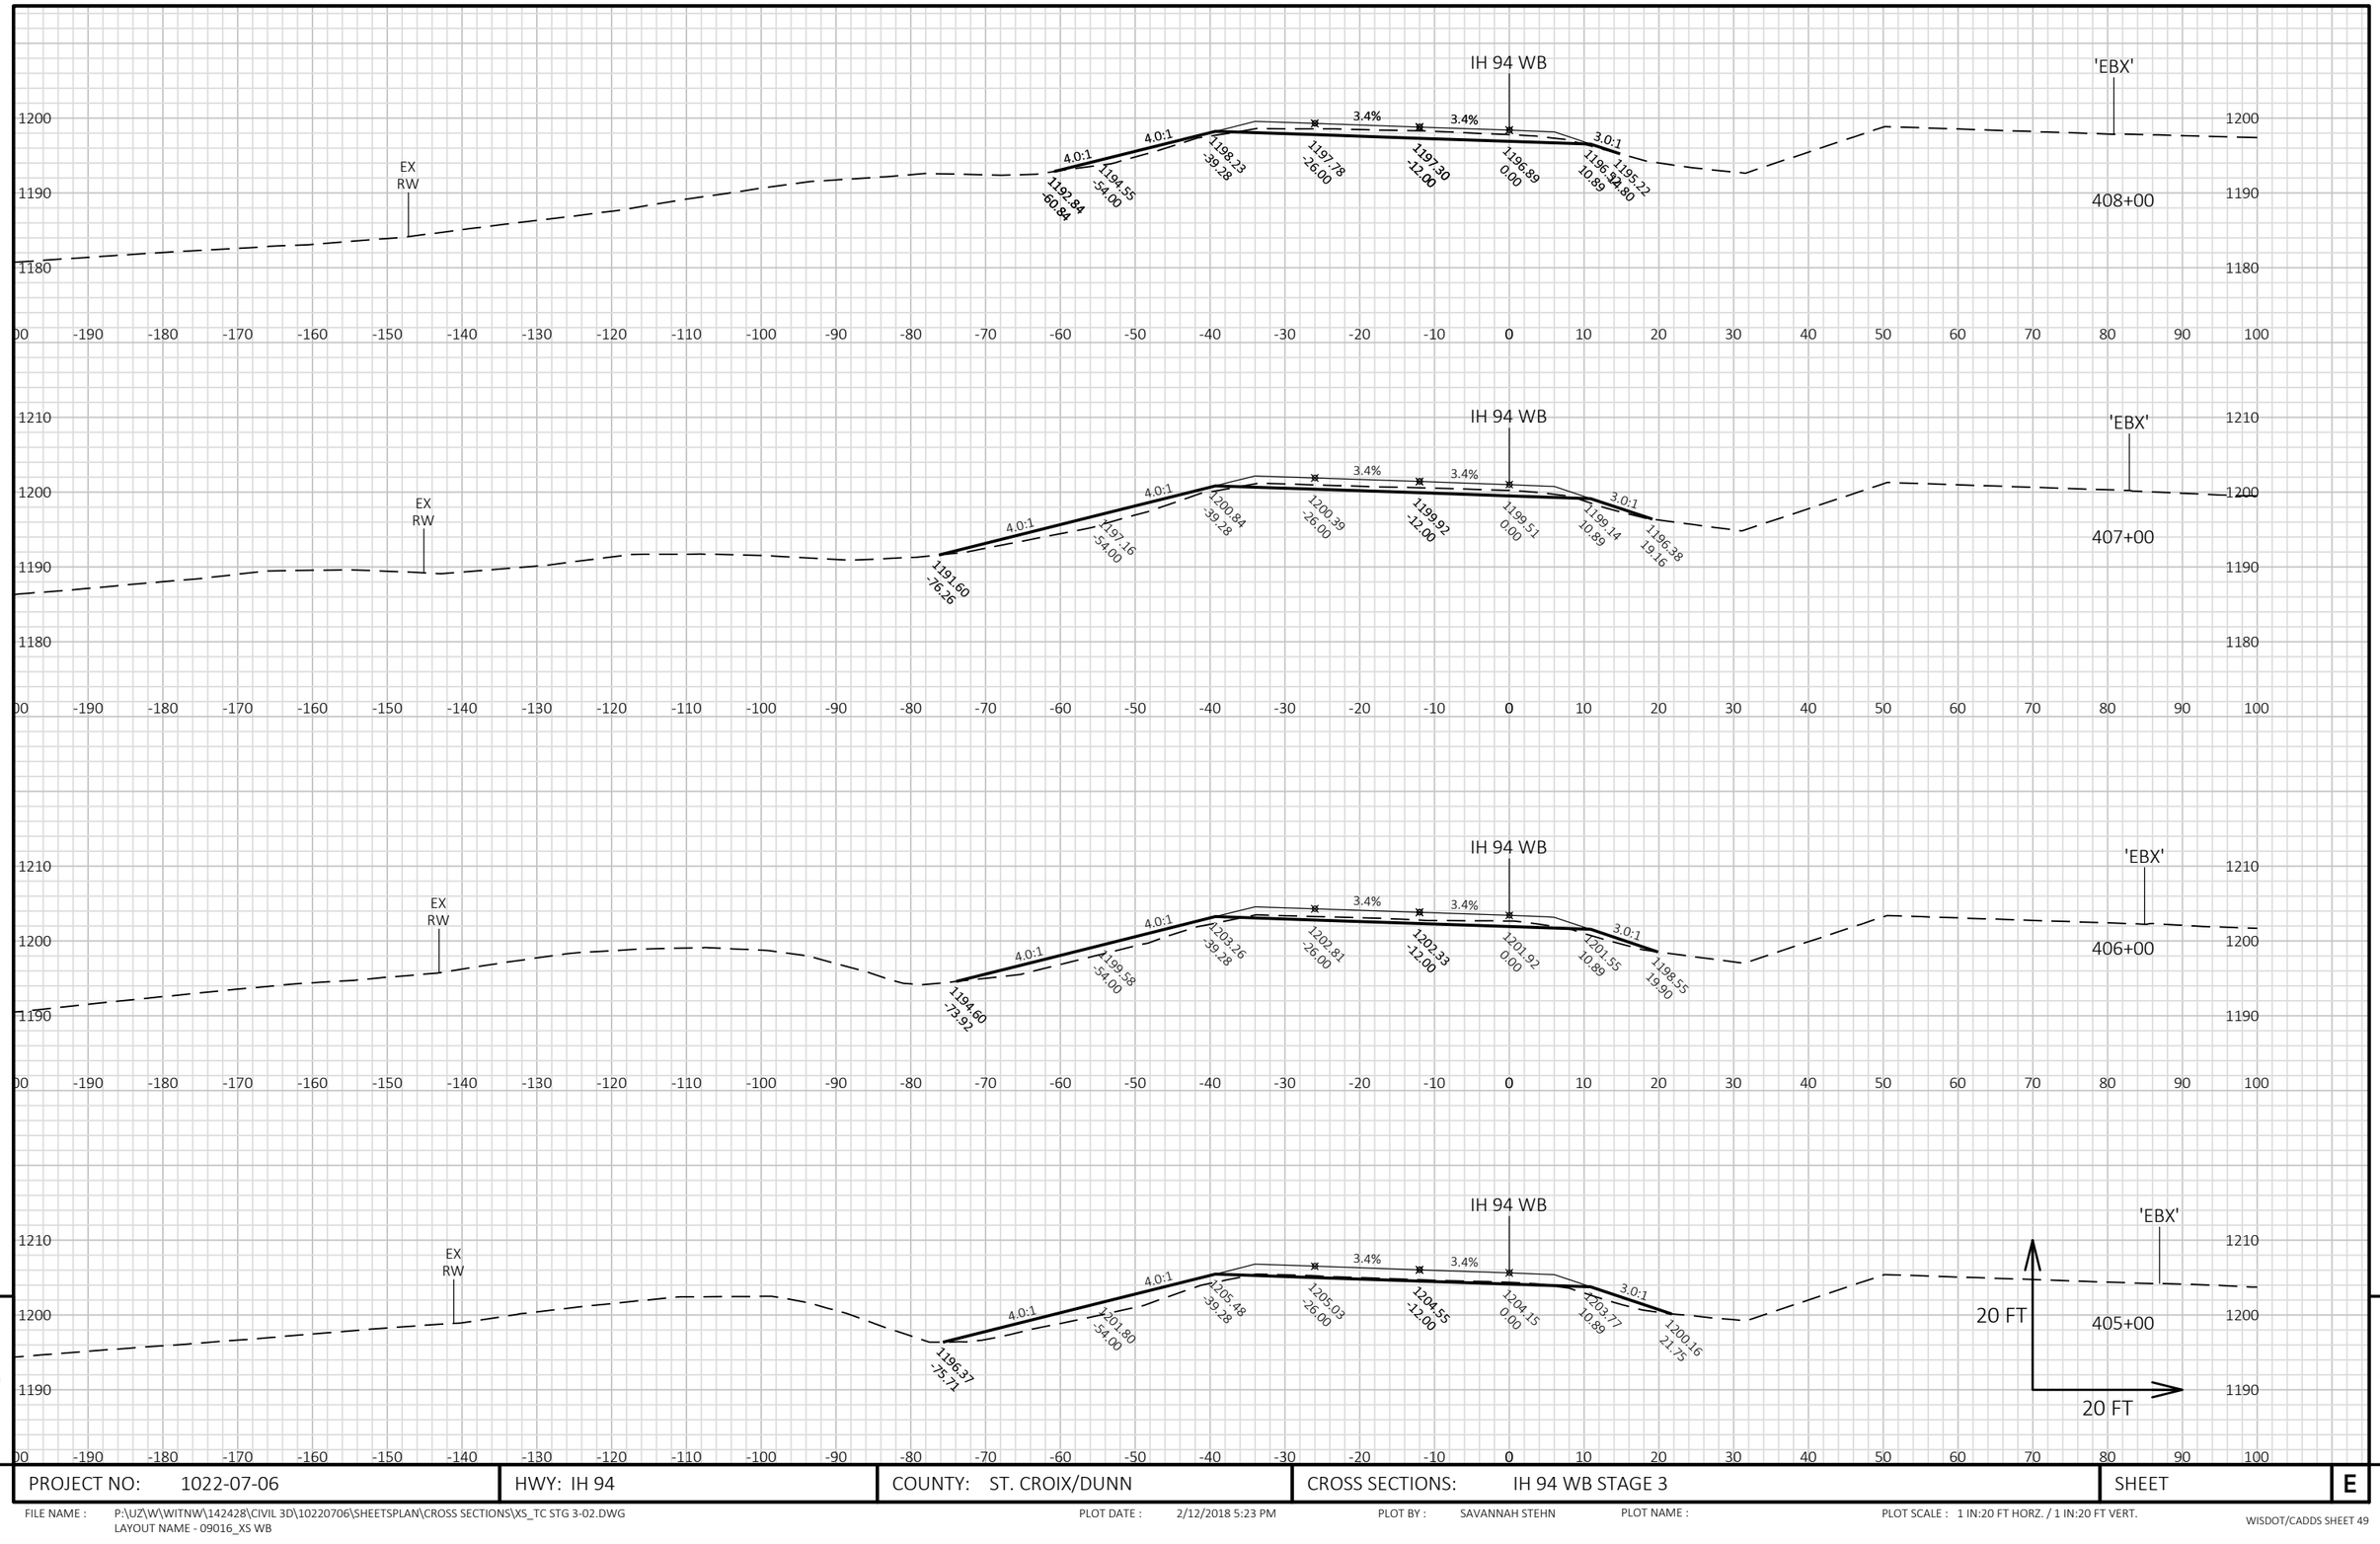

9

9

PROJECT NO: 1022-07-06	HWY: IH 94	COUNTY: ST. CROIX/DUNN	CROSS SECTIONS: IH 94 WB STAGE 3	SHEET	E


FILE NAME : P:\UZ\W\WITNW\142428\CIVIL 3D\10220706\SHEETSPLAN\CROSS SECTIONS\XS_TC STG 3-02.DWG
LAYOUT NAME - 09016_XS WB

PLOT DATE : 2/12/2018 5:23 PM

PLOT BY : SAVANNAH STEHN

PLOT NAME :

PLOT SCALE : 1 IN:20 FT HORZ. / 1 IN:20 FT VERT.

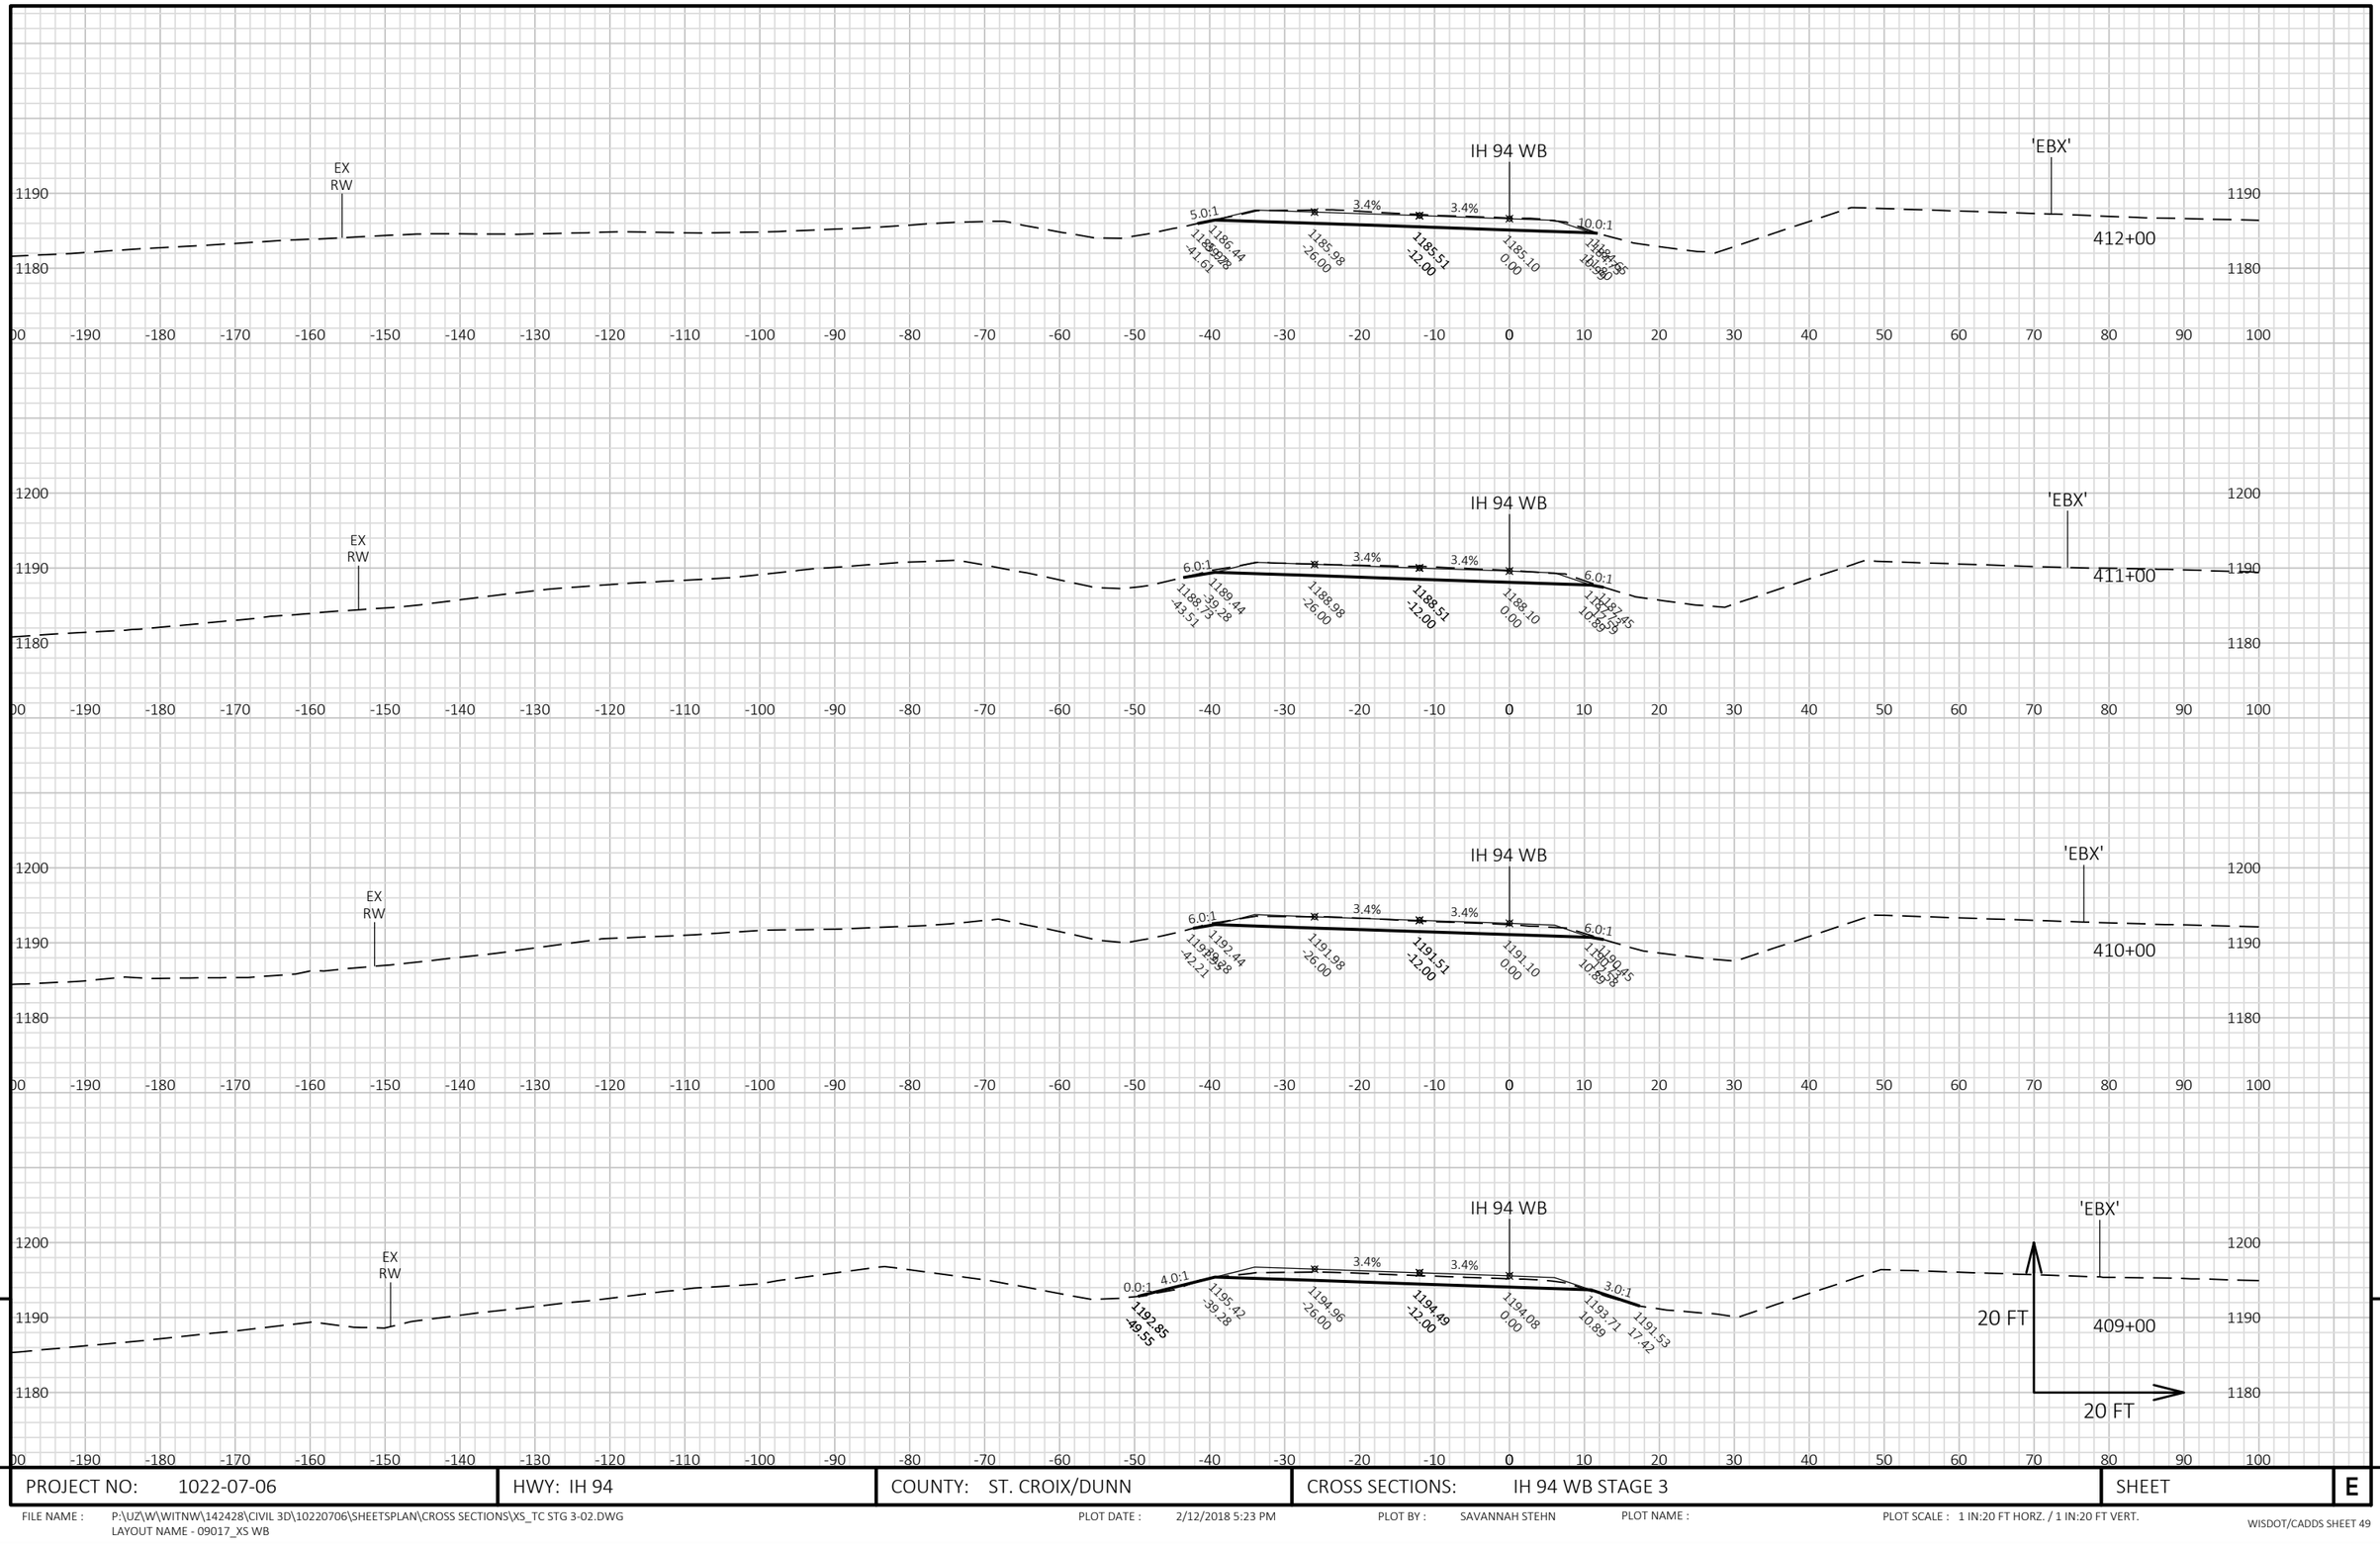


9

PROJECT NO: 1022-07-06	HWY: IH 94	COUNTY: ST. CROIX/DUNN	CROSS SECTIONS: IH 94 WB STAGE 3	SHEET	E

FILE NAME : P:\UZ\W\WITNW\142428\CIVIL 3D\10220706\SHEETSPLAN\CROSS SECTIONS\XS_TC STG 3-02.DWG
LAYOUT NAME - 09017_XS WB

PLOT DATE : 2/12/2018 5:23 PM PLOT BY : SAVANNAH STEHN PLOT NAME : PLOT SCALE : 1 IN:20 FT HORZ. / 1 IN:20 FT VERT.

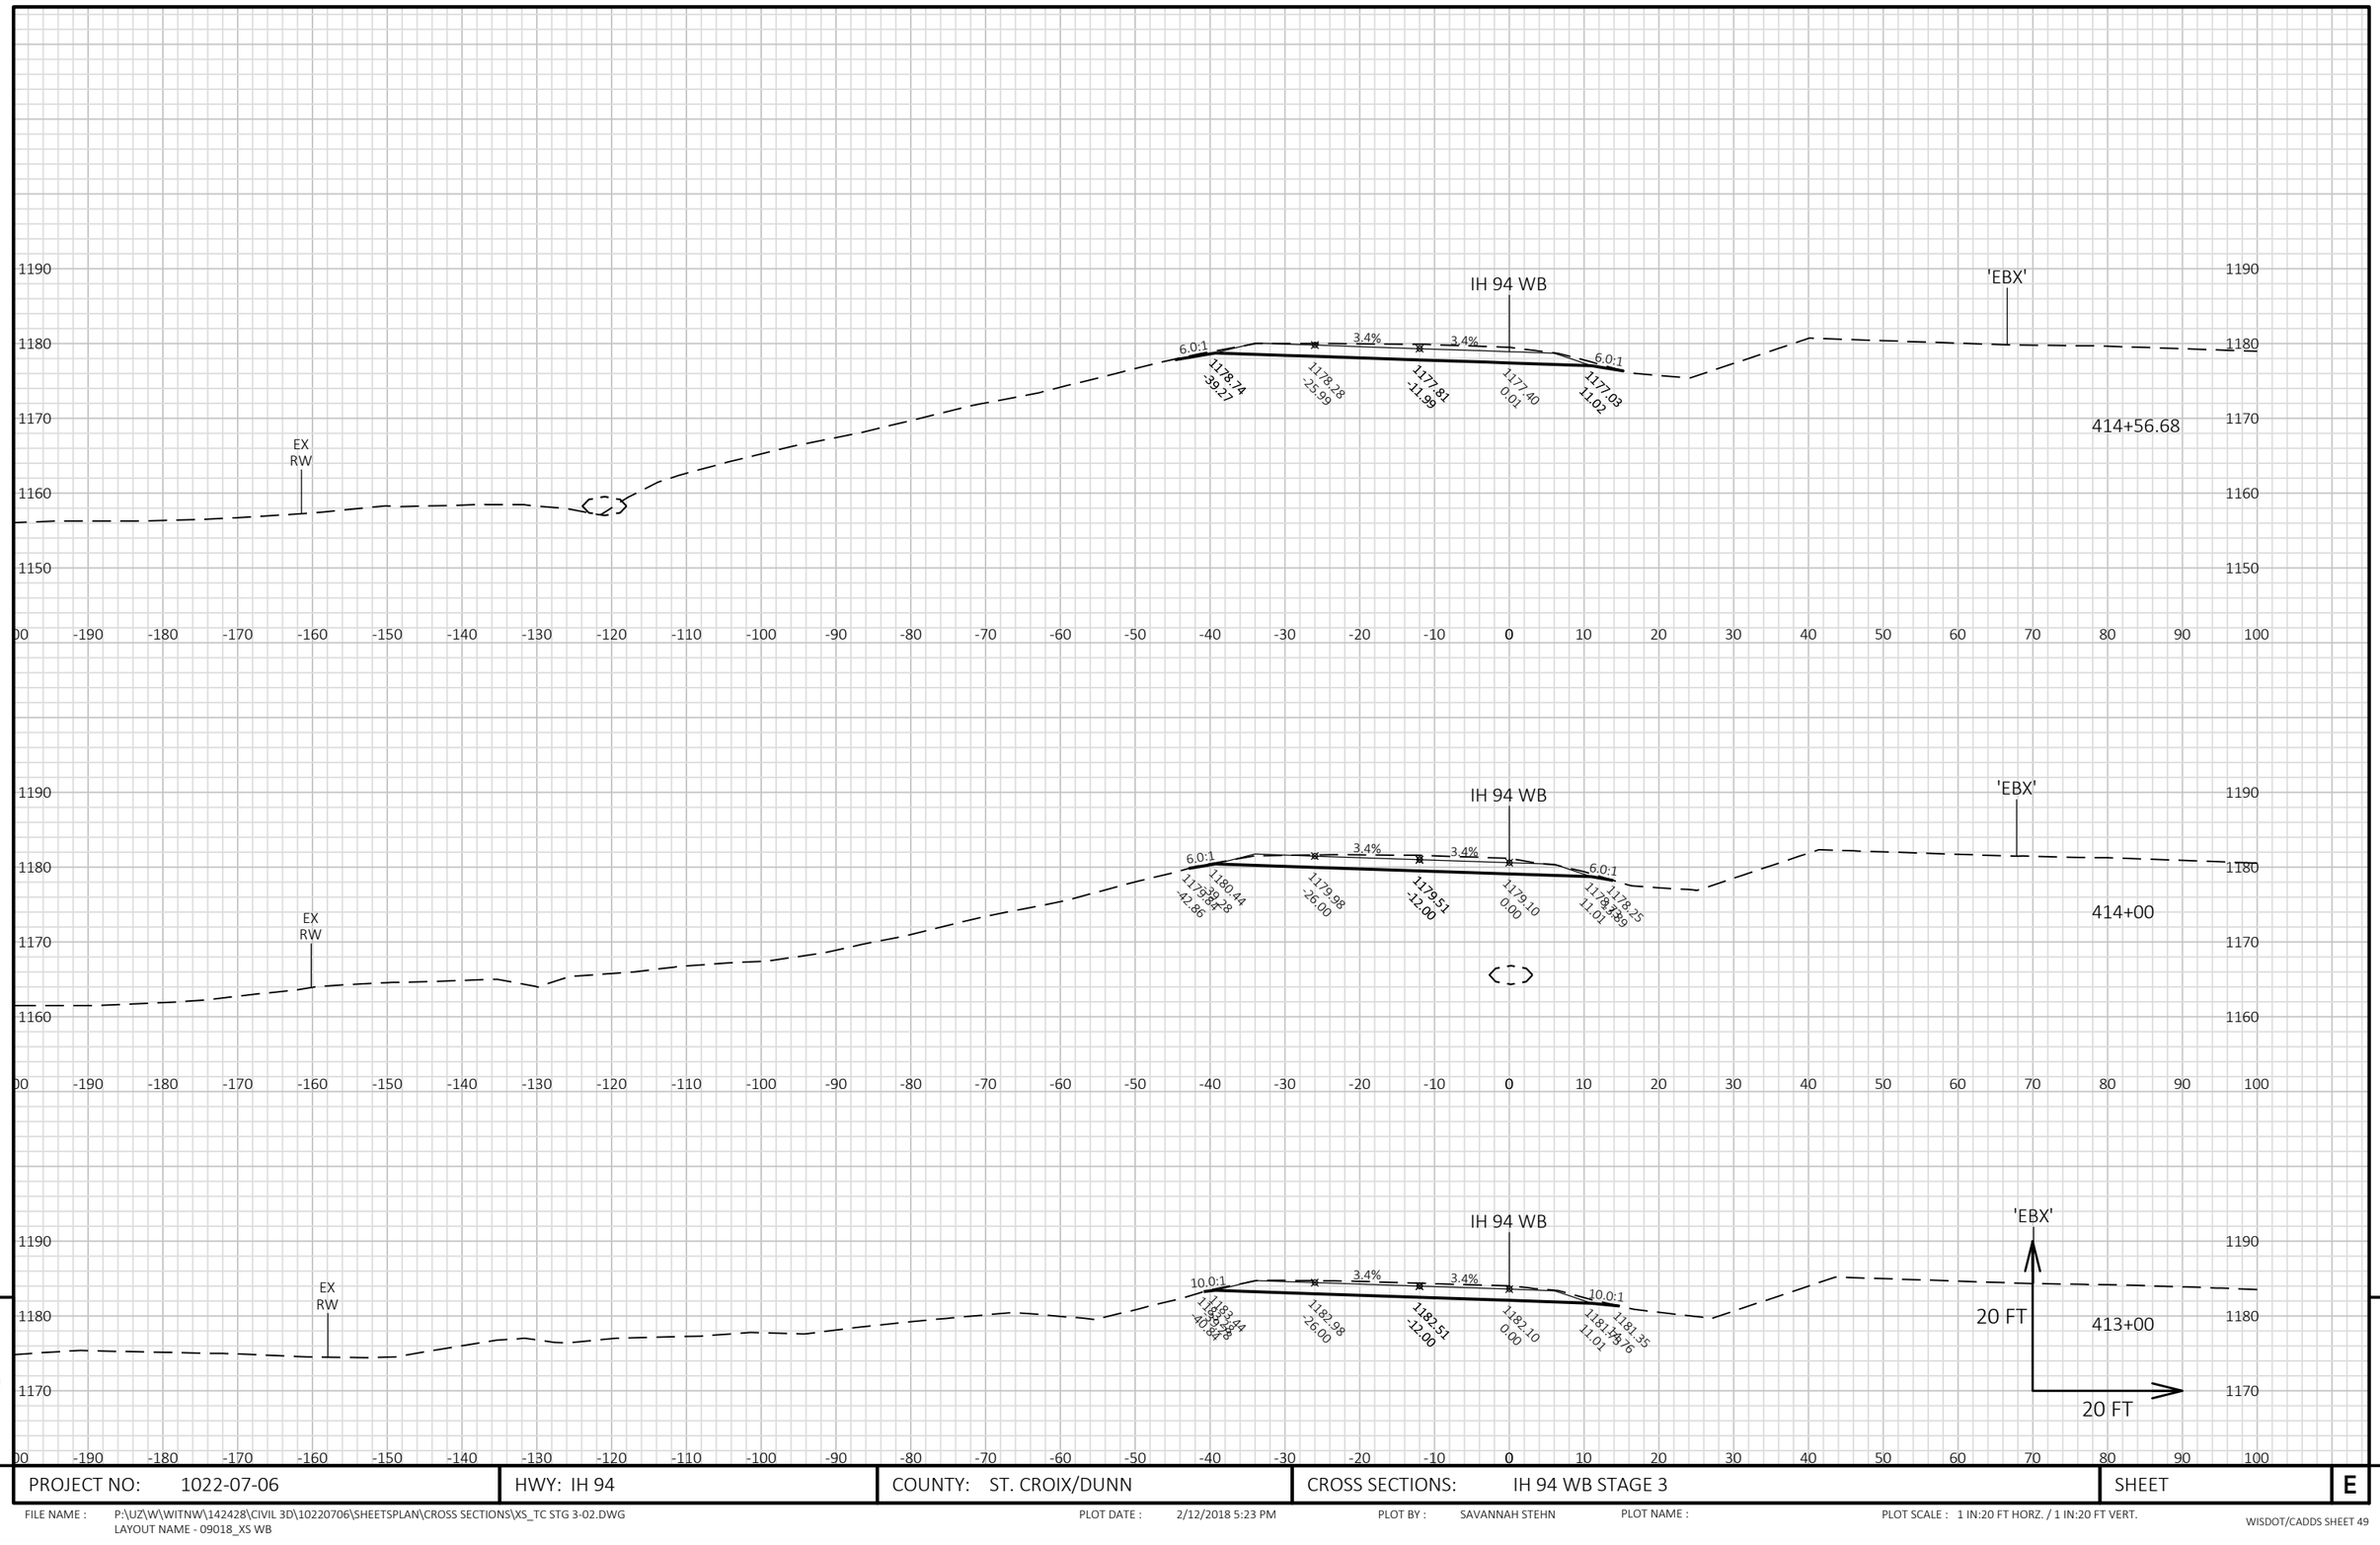


PROJECT NO: 1022-07-06	HWY: IH 94	COUNTY: ST. CROIX/DUNN	CROSS SECTIONS: IH 94 WB STAGE 3	SHEET	E

FILE NAME : P:\UZ\W\WITNW\142428\CIVIL 3D\10220706\SHEETSPLAN\CROSS SECTIONS\XS_TC STG 3-02.DWG
LAYOUT NAME - 09018_XS WB

PLOT DATE : 2/12/2018 5:23 PM PLOT BY : SAVANNAH STEHN PLOT NAME : PLOT SCALE : 1 IN:20 FT HORZ. / 1 IN:20 FT VERT.

WISDOT/CADDS SHEET 49

9

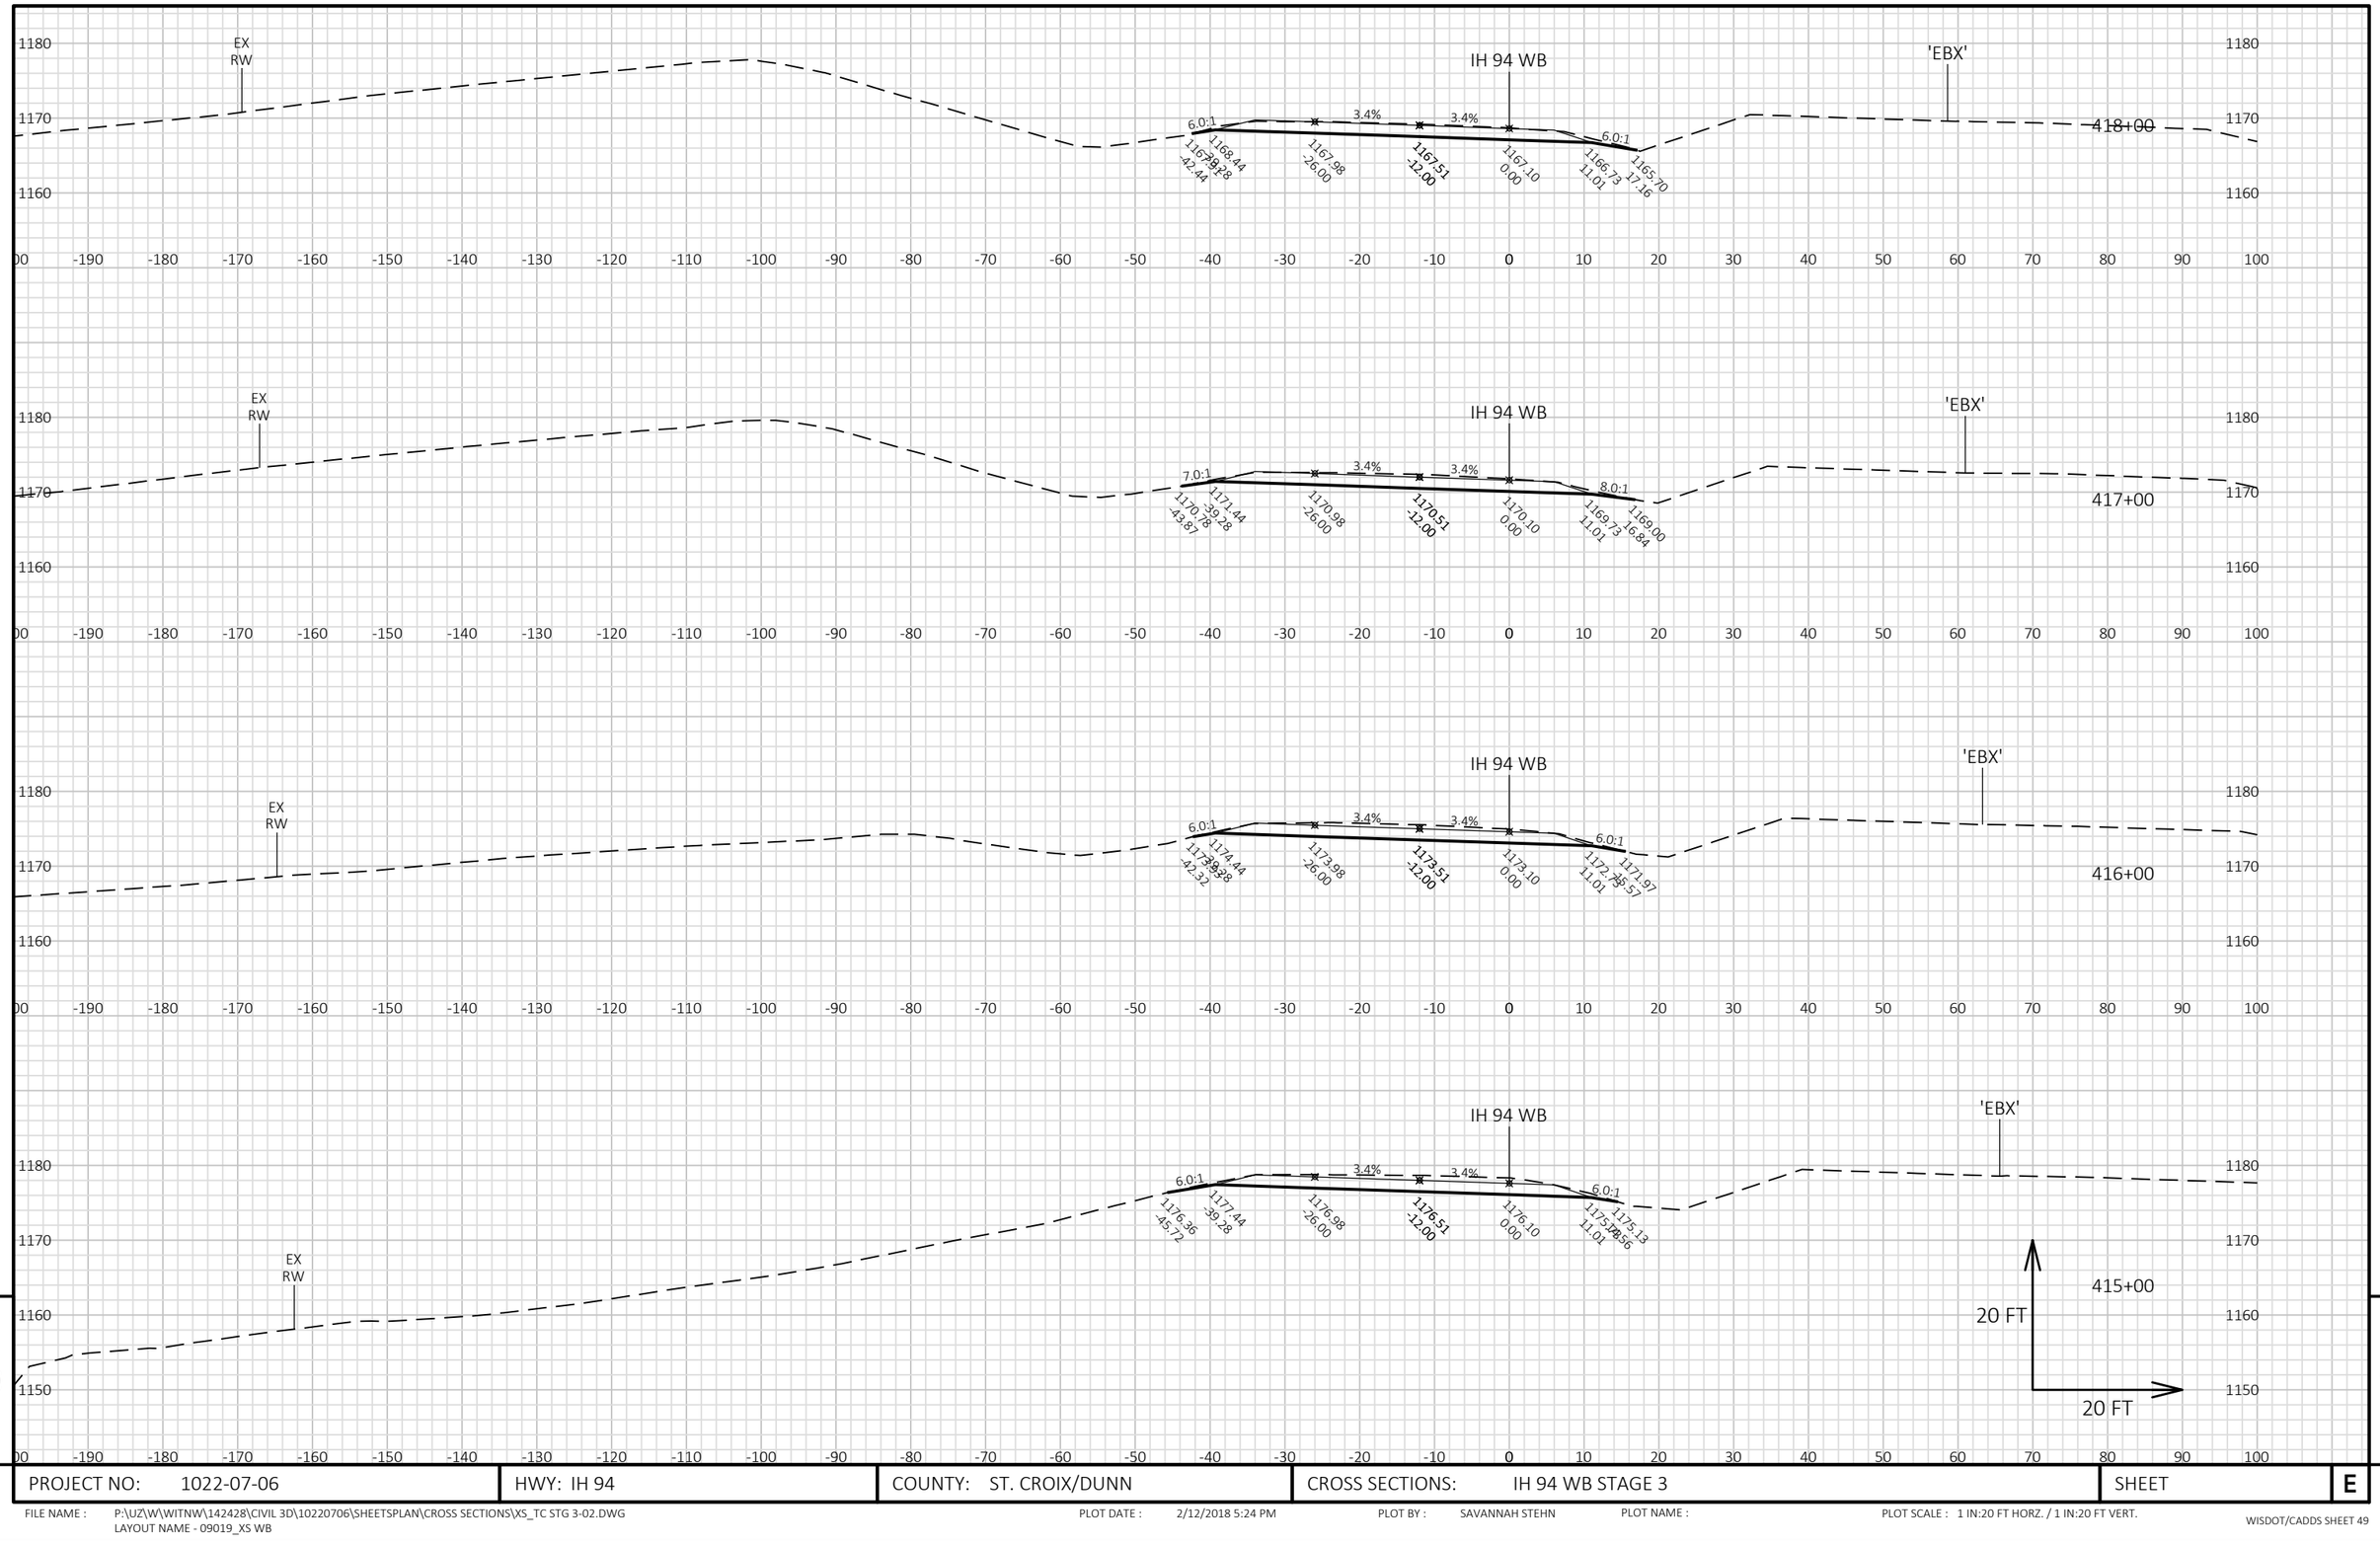


9

PROJECT NO: 1022-07-06	HWY: IH 94	COUNTY: ST. CROIX/DUNN	CROSS SECTIONS: IH 94 WB STAGE 3	SHEET	E

FILE NAME : P:\UZ\W\WITNW\142428\CIVIL 3D\10220706\SHEETSPLAN\CROSS SECTIONS\XS_TC STG 3-02.DWG
LAYOUT NAME - 09019_XS WB


PLOT DATE : 2/12/2018 5:24 PM PLOT BY : SAVANNAH STEHN PLOT NAME : PLOT SCALE : 1 IN:20 FT HORZ. / 1 IN:20 FT VERT.

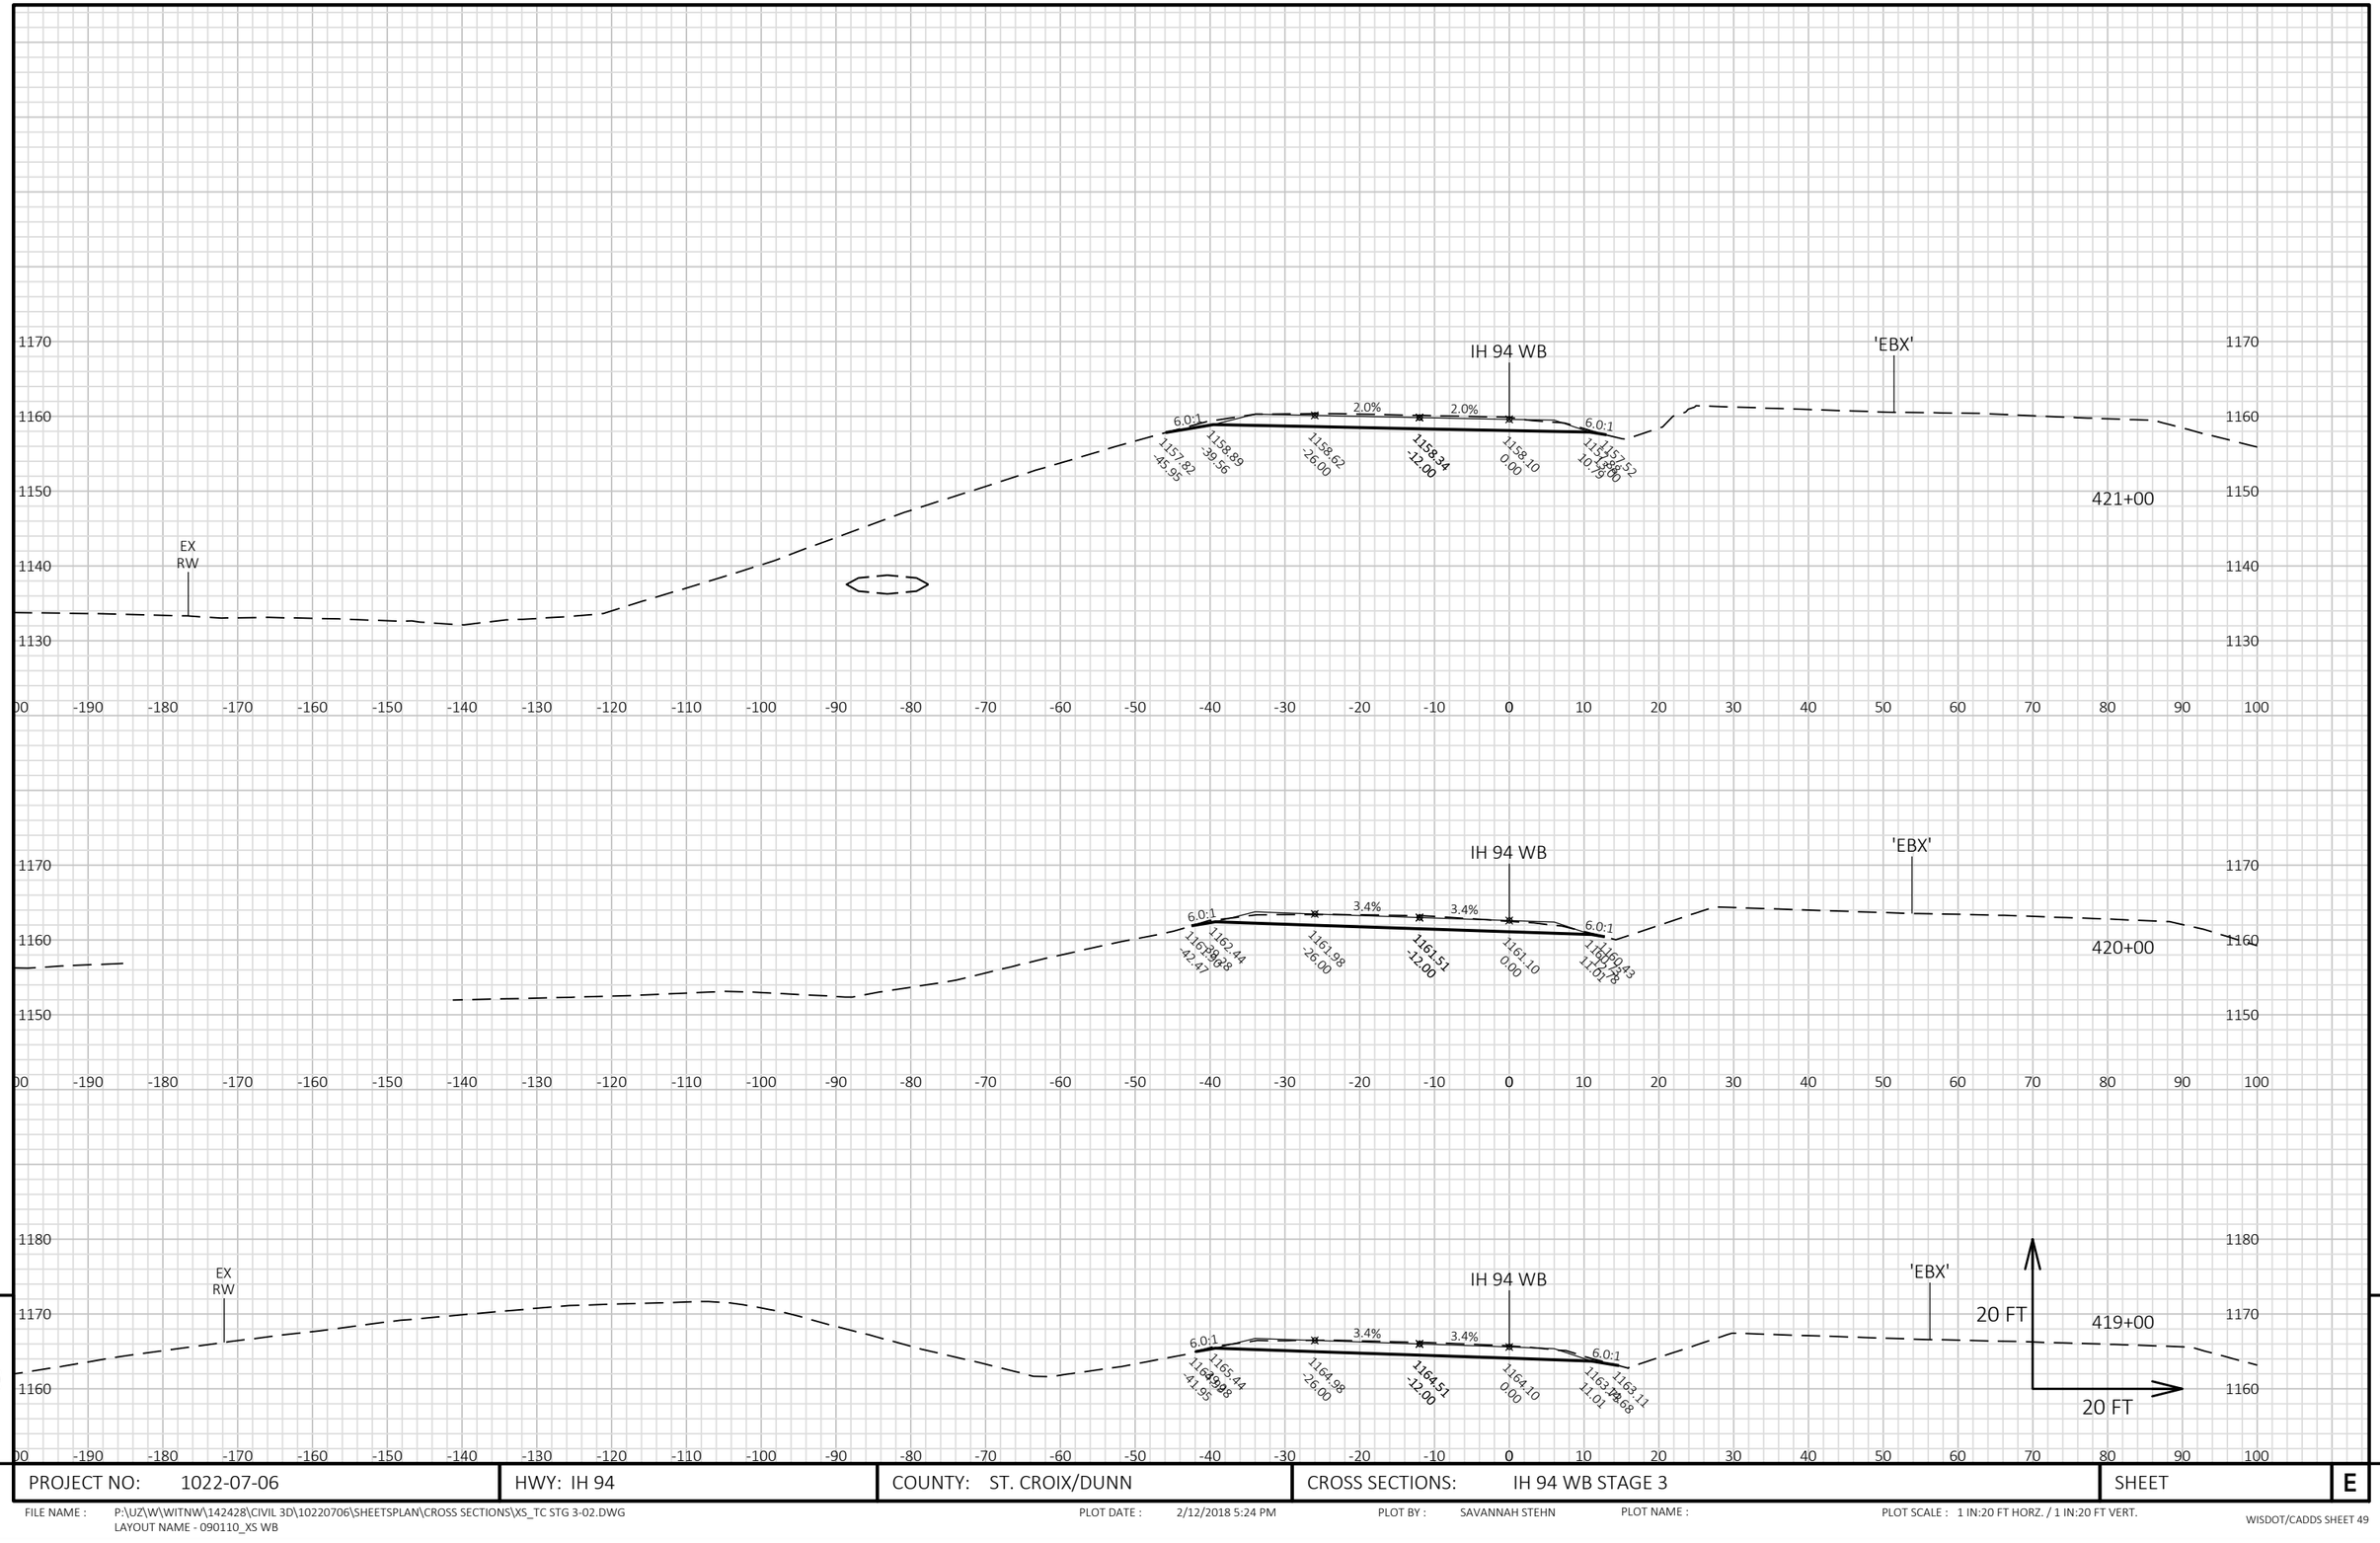


PROJECT NO: 1022-07-06	HWY: IH 94	COUNTY: ST. CROIX/DUNN	CROSS SECTIONS: IH 94 WB STAGE 3	SHEET E

FILE NAME : P:\UZ\W\WITNW\142428\CIVIL 3D\10220706\SHEETSPLAN\CROSS SECTIONS\XS_TC STG 3-02.DWG
LAYOUT NAME - 090110_XS WB

PLOT DATE : 2/12/2018 5:24 PM PLOT BY : SAVANNAH STEHN PLOT NAME : PLOT SCALE : 1 IN:20 FT HORZ. / 1 IN:20 FT VERT.

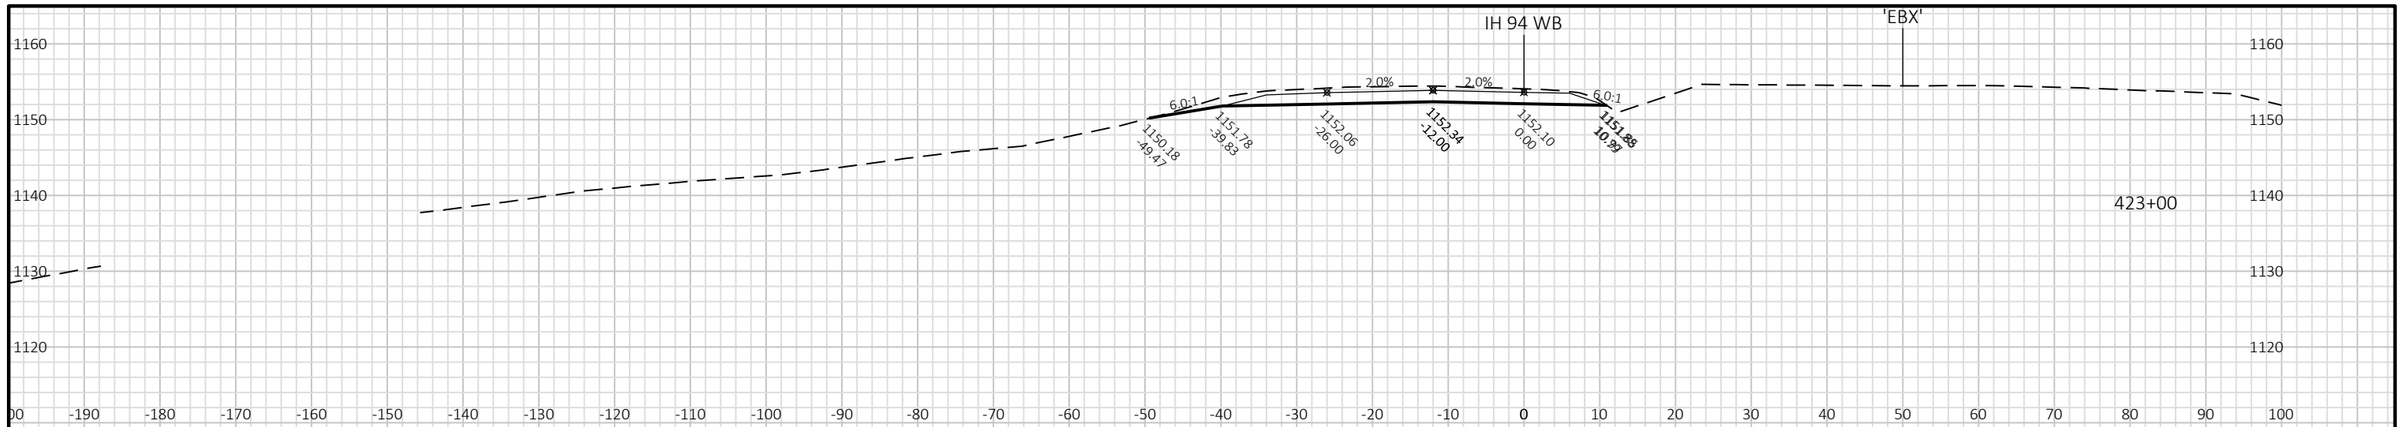

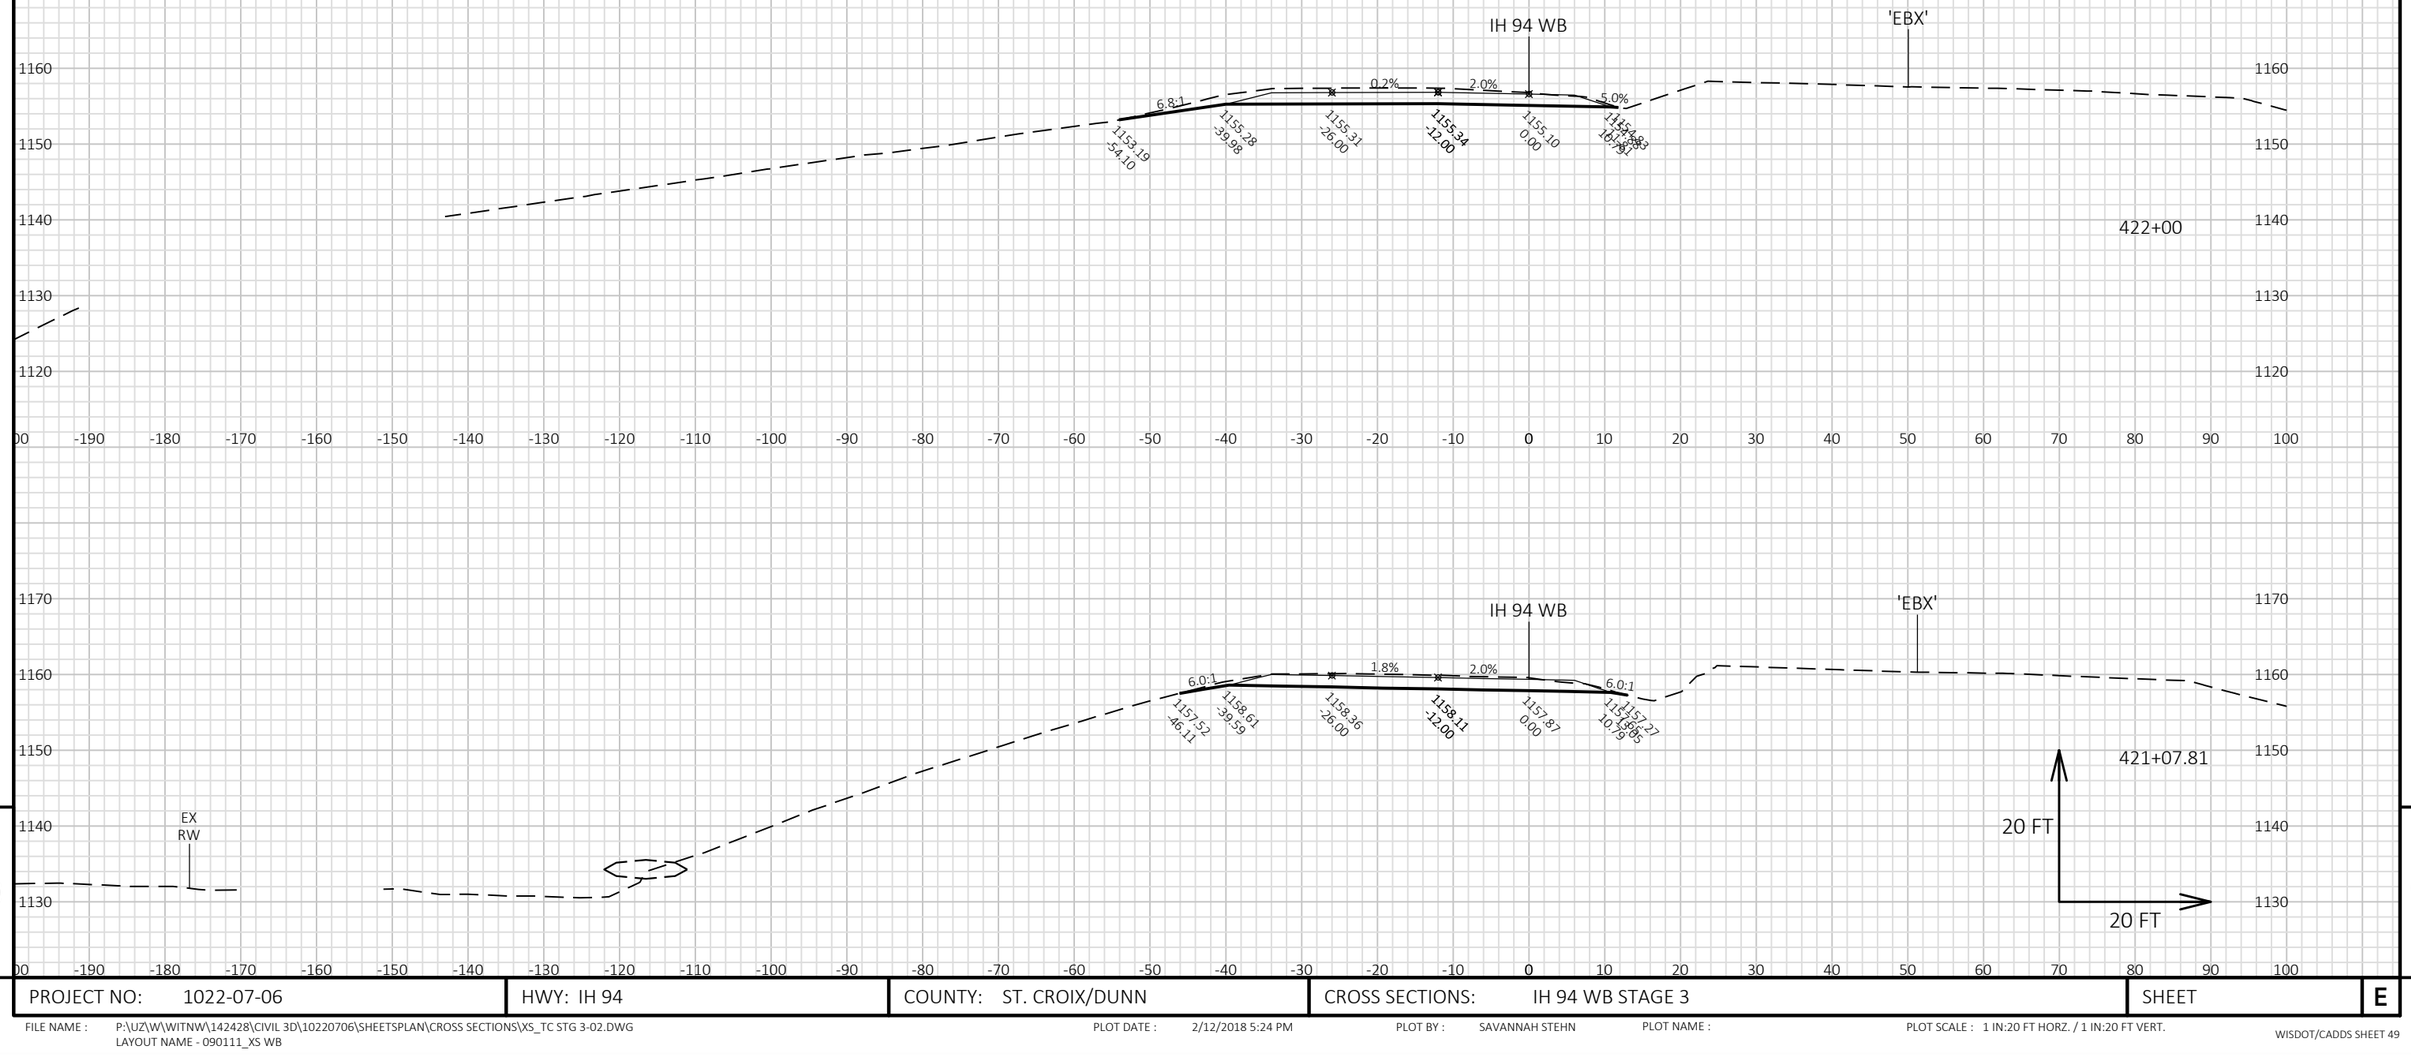


9

9

PROJECT NO: 1022-07-06	HWY: IH 94	COUNTY: ST. CROIX/DUNN	CROSS SECTIONS: IH 94 WB STAGE 3	SHEET E

FILE NAME : P:\UZ\W\WITNW\142428\CIVIL 3D\10220706\SHEETSPLAN\CROSS SECTIONS\XS_TC STG 3-02.DWG
LAYOUT NAME - 090111_XS WB

PLOT DATE : 2/12/2018 5:24 PM PLOT BY : SAVANNAH STEHN PLOT NAME : PLOT SCALE : 1 IN:20 FT HORZ. / 1 IN:20 FT VERT.

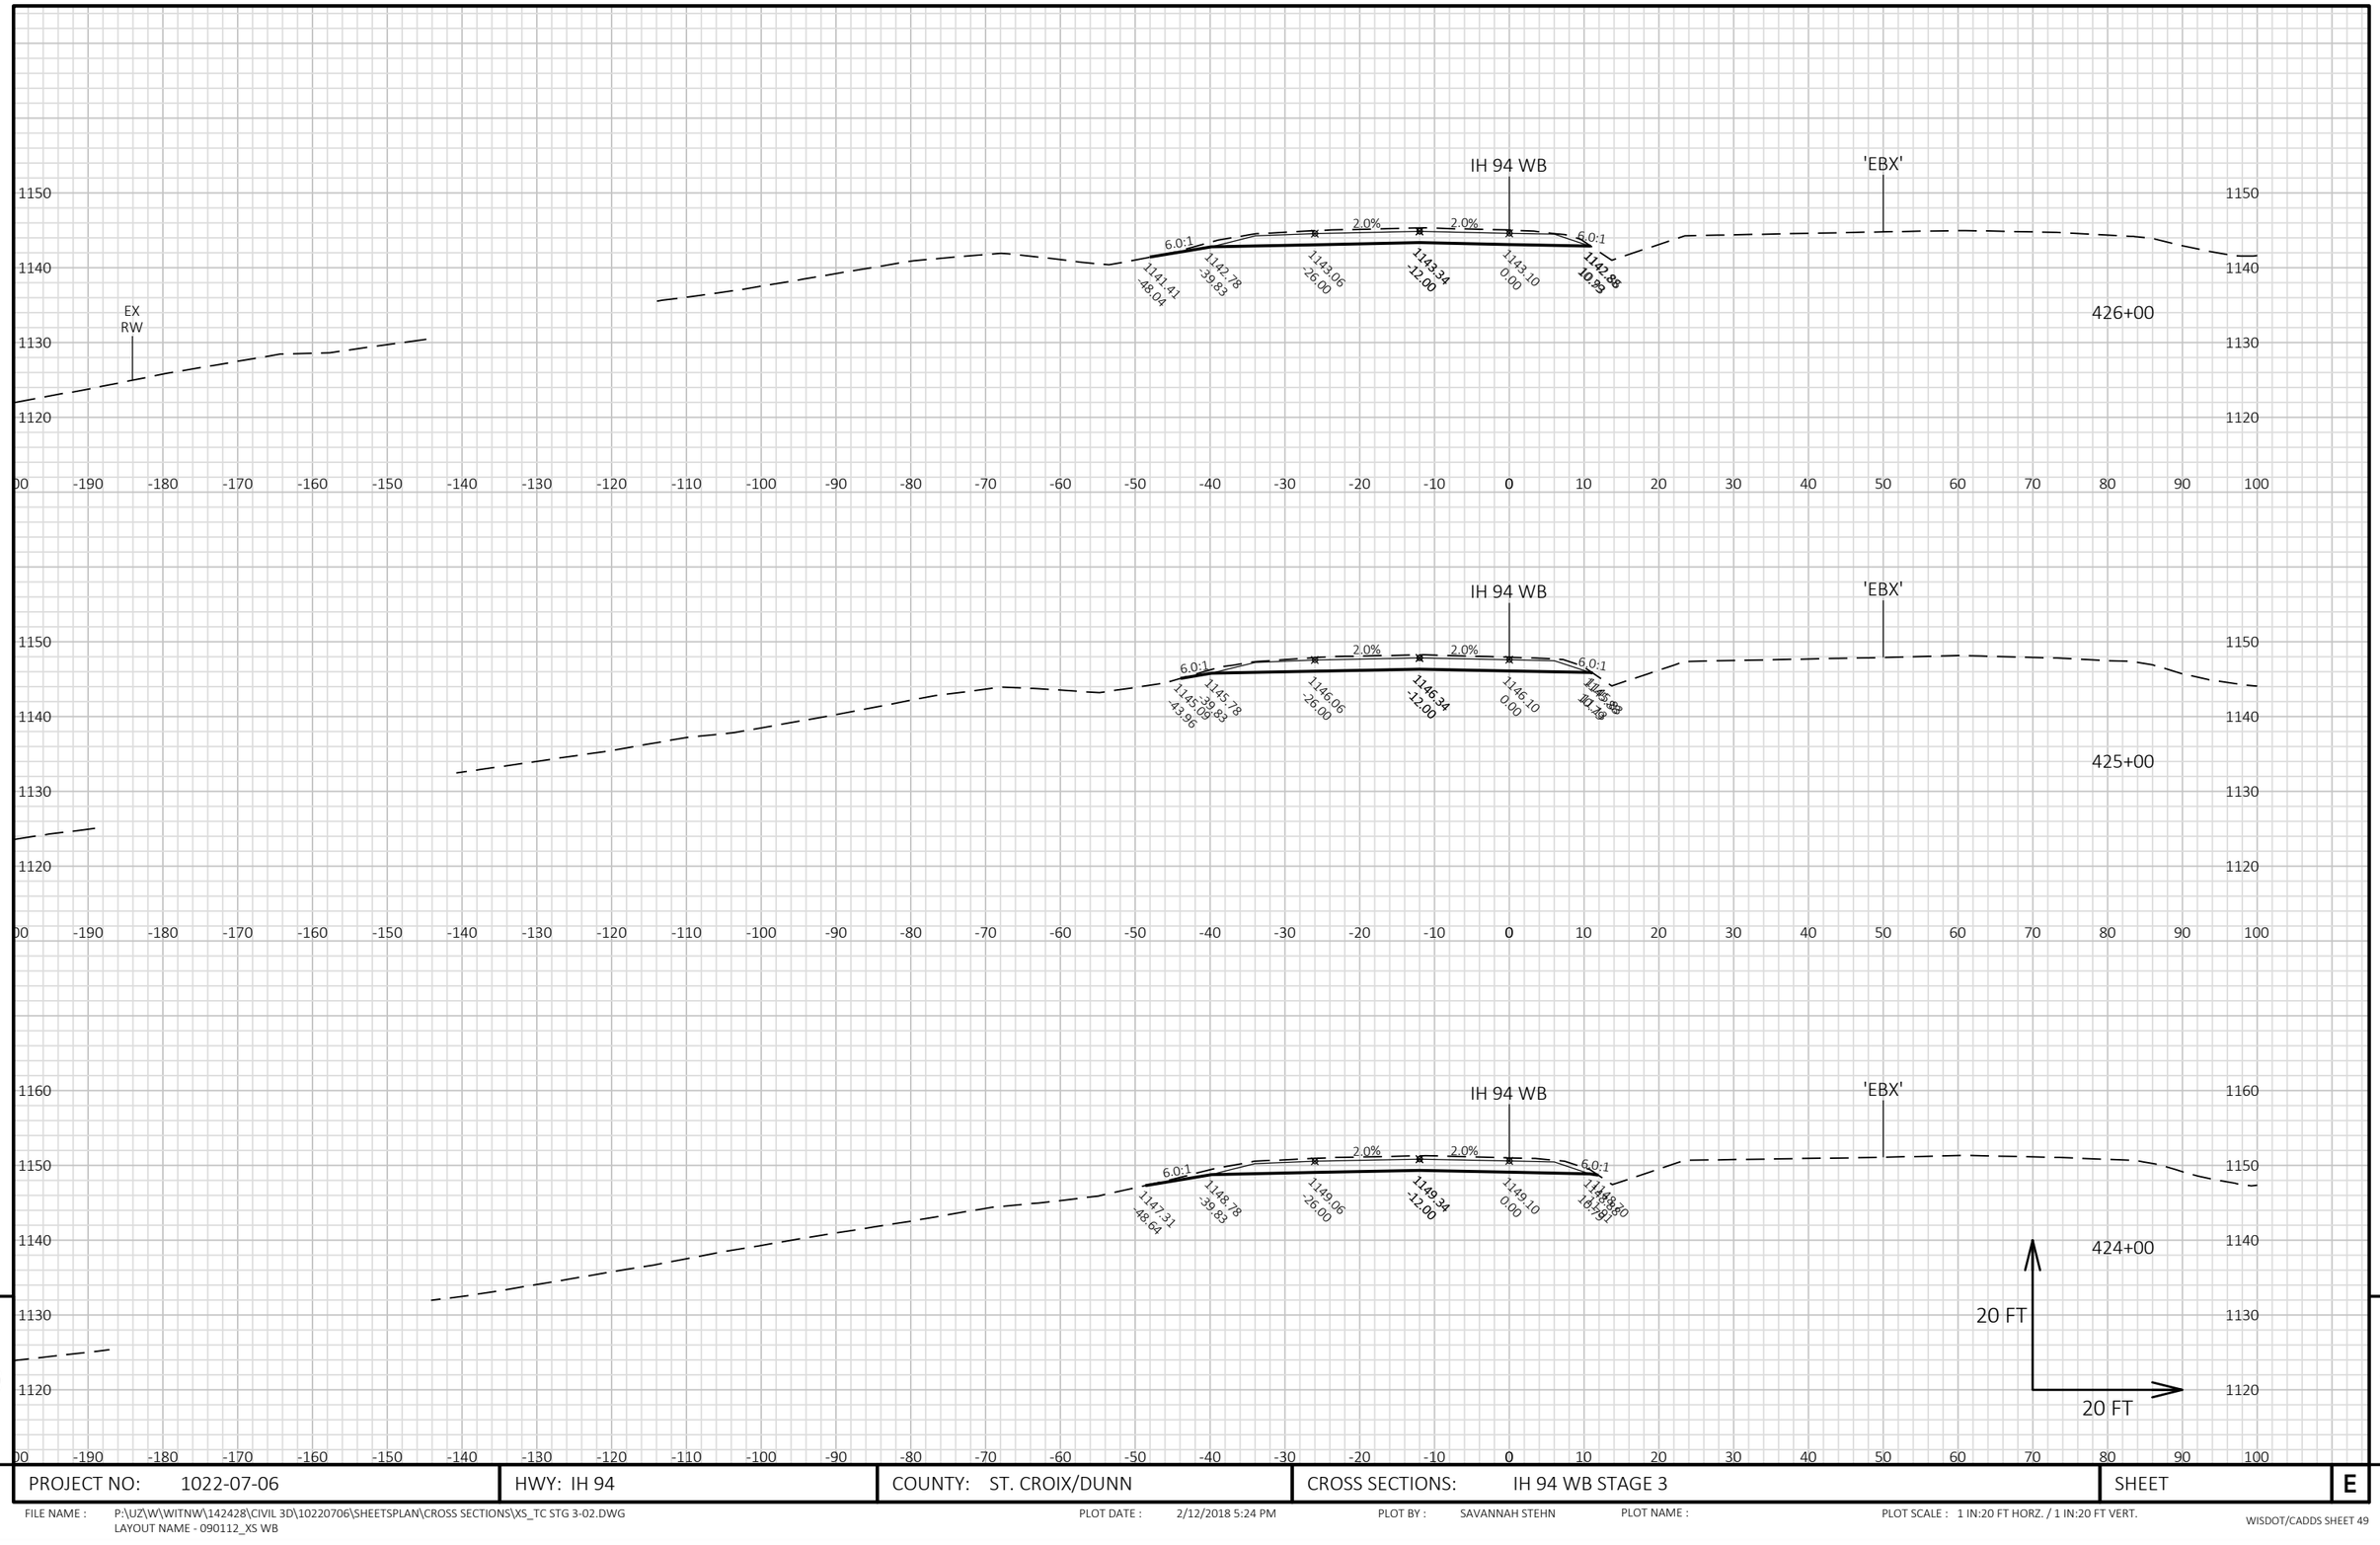

9


9

PROJECT NO: 1022-07-06	HWY: IH 94	COUNTY: ST. CROIX/DUNN	CROSS SECTIONS: IH 94 WB STAGE 3	SHEET	E

FILE NAME : P:\UZ\W\WITNW\142428\CIVIL 3D\10220706\SHEETSPLAN\CROSS SECTIONS\XS_TC STG 3-02.DWG
LAYOUT NAME - 090112_XS WB

PLOT DATE : 2/12/2018 5:24 PM PLOT BY : SAVANNAH STEHN PLOT NAME : PLOT SCALE : 1 IN:20 FT HORZ. / 1 IN:20 FT VERT.

WISDOT/CADDS SHEET 49

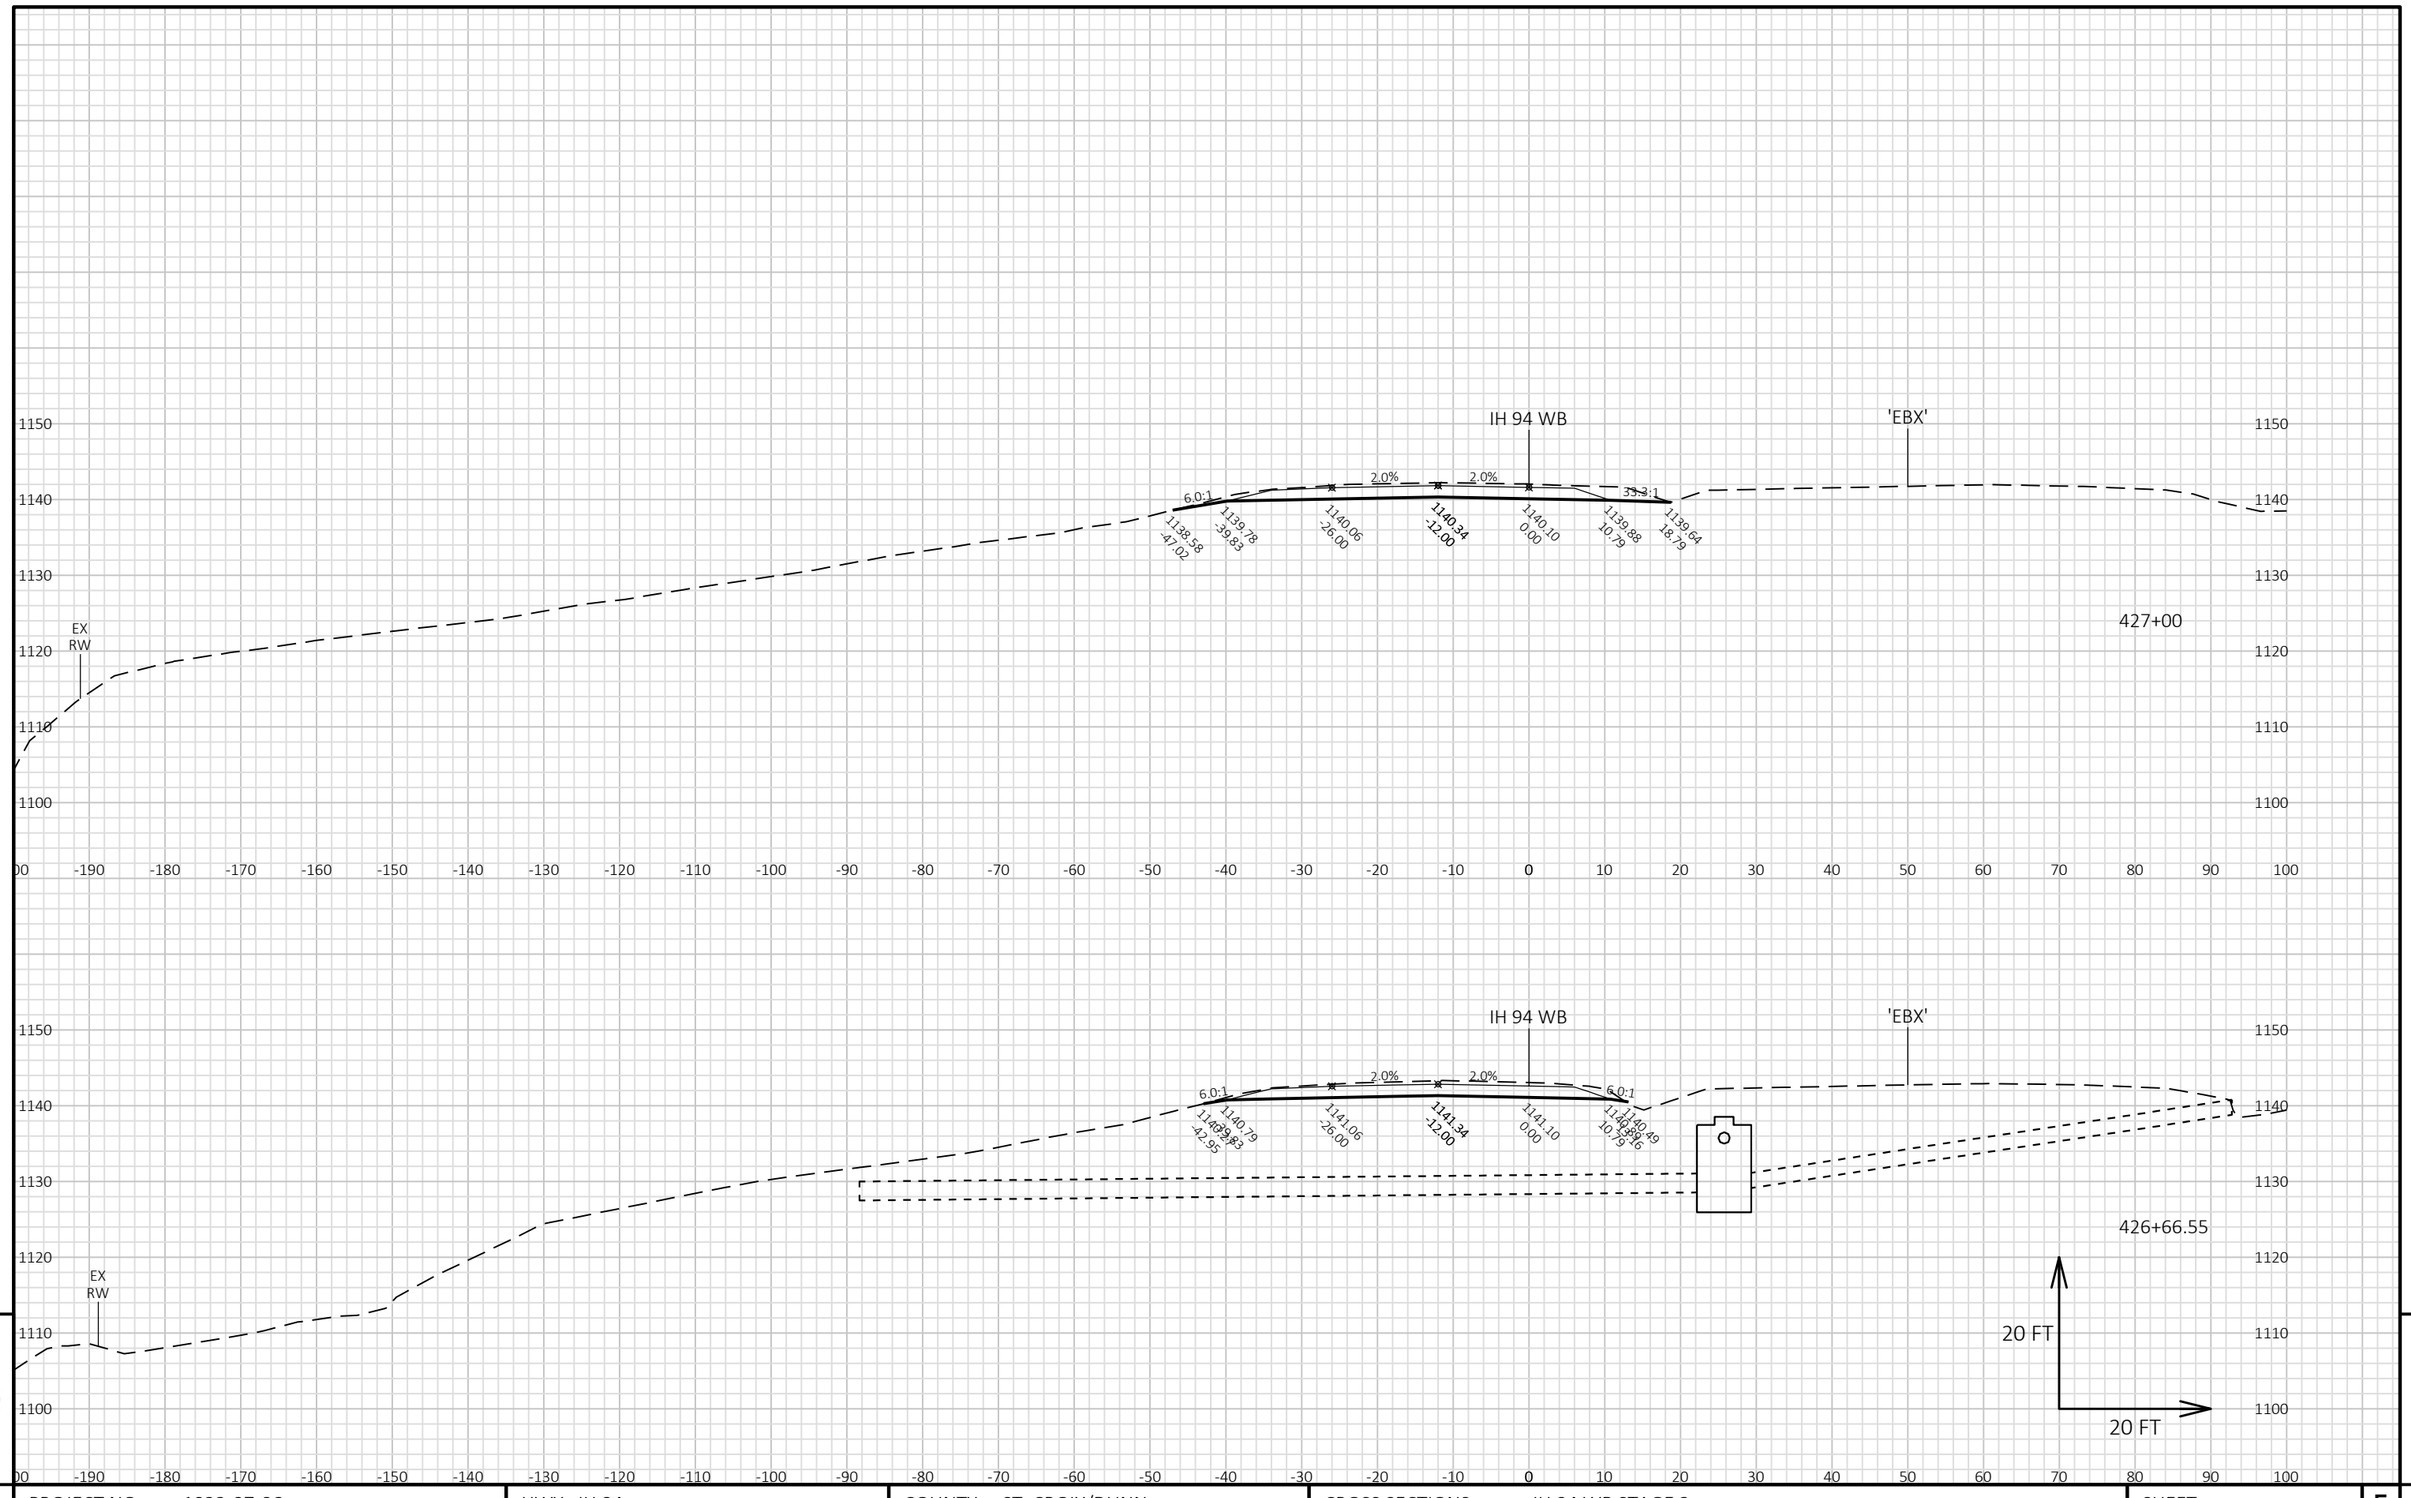


PROJECT NO: 1022-07-06	HWY: IH 94	COUNTY: ST. CROIX/DUNN	CROSS SECTIONS: IH 94 WB STAGE 3	SHEET E

FILE NAME : P:\UZ\W\WITNW\142428\CIVIL 3D\10220706\SHEETSPLAN\CROSS SECTIONS\XS_TC STG 3-02.DWG
LAYOUT NAME - 090113_XS WB

PLOT DATE : 2/12/2018 5:25 PM PLOT BY : SAVANNAH STEHN PLOT NAME : PLOT SCALE : 1 IN:20 FT HORZ. / 1 IN:20 FT VERT.

WISDOT/CADDS SHEET 49

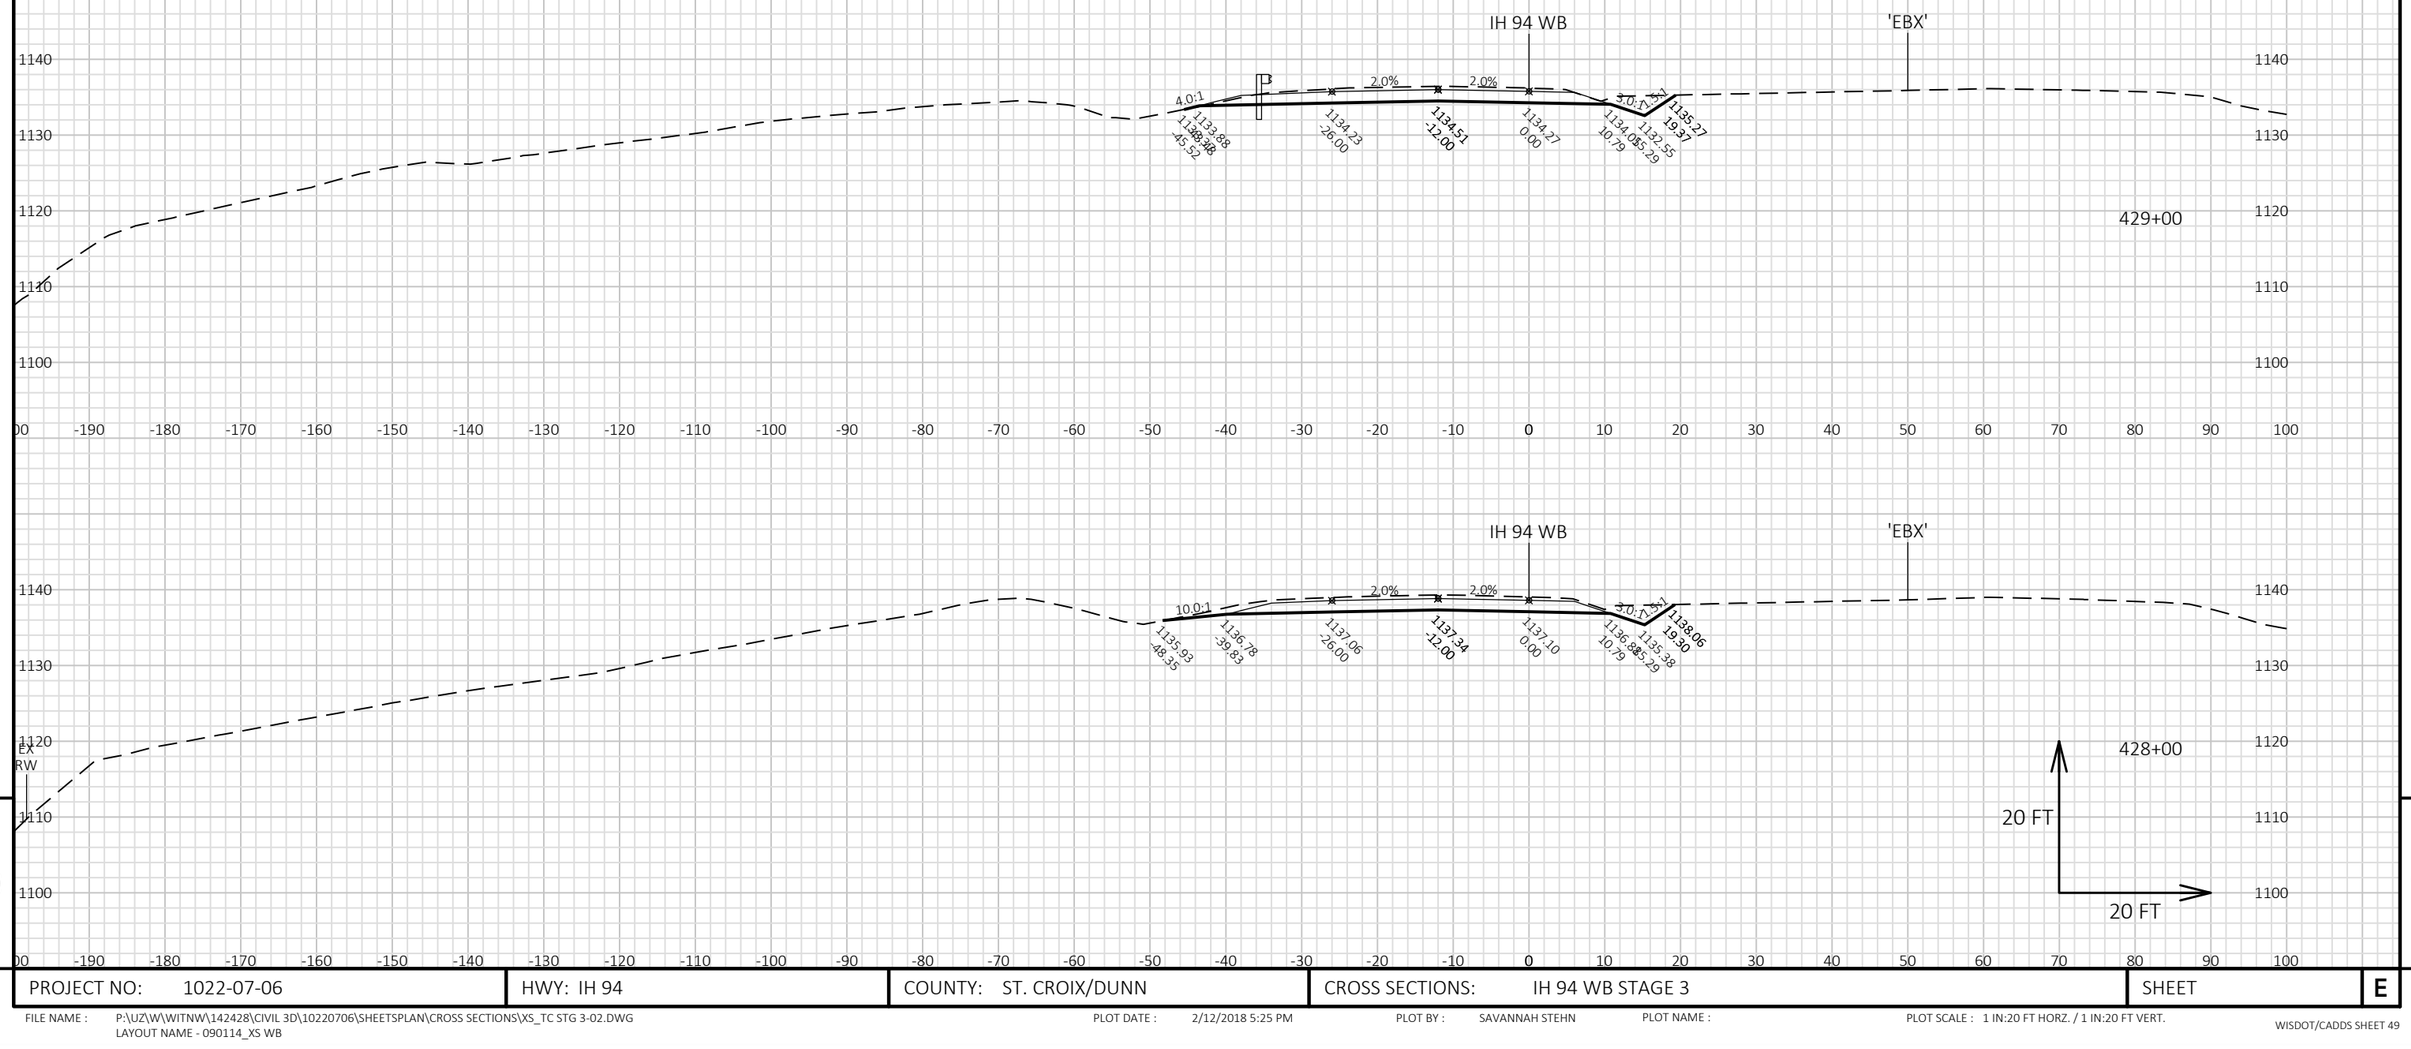


9

9

PROJECT NO: 1022-07-06	HWY: IH 94	COUNTY: ST. CROIX/DUNN	CROSS SECTIONS: IH 94 WB STAGE 3	SHEET E

FILE NAME : P:\UZ\W\WITNW\142428\CIVIL 3D\10220706\SHEETSPLAN\CROSS SECTIONS\XS_TC STG 3-02.DWG
LAYOUT NAME - 090114_XS WB

PLOT DATE : 2/12/2018 5:25 PM PLOT BY : SAVANNAH STEHN PLOT NAME : PLOT SCALE : 1 IN:20 FT HORZ. / 1 IN:20 FT VERT.

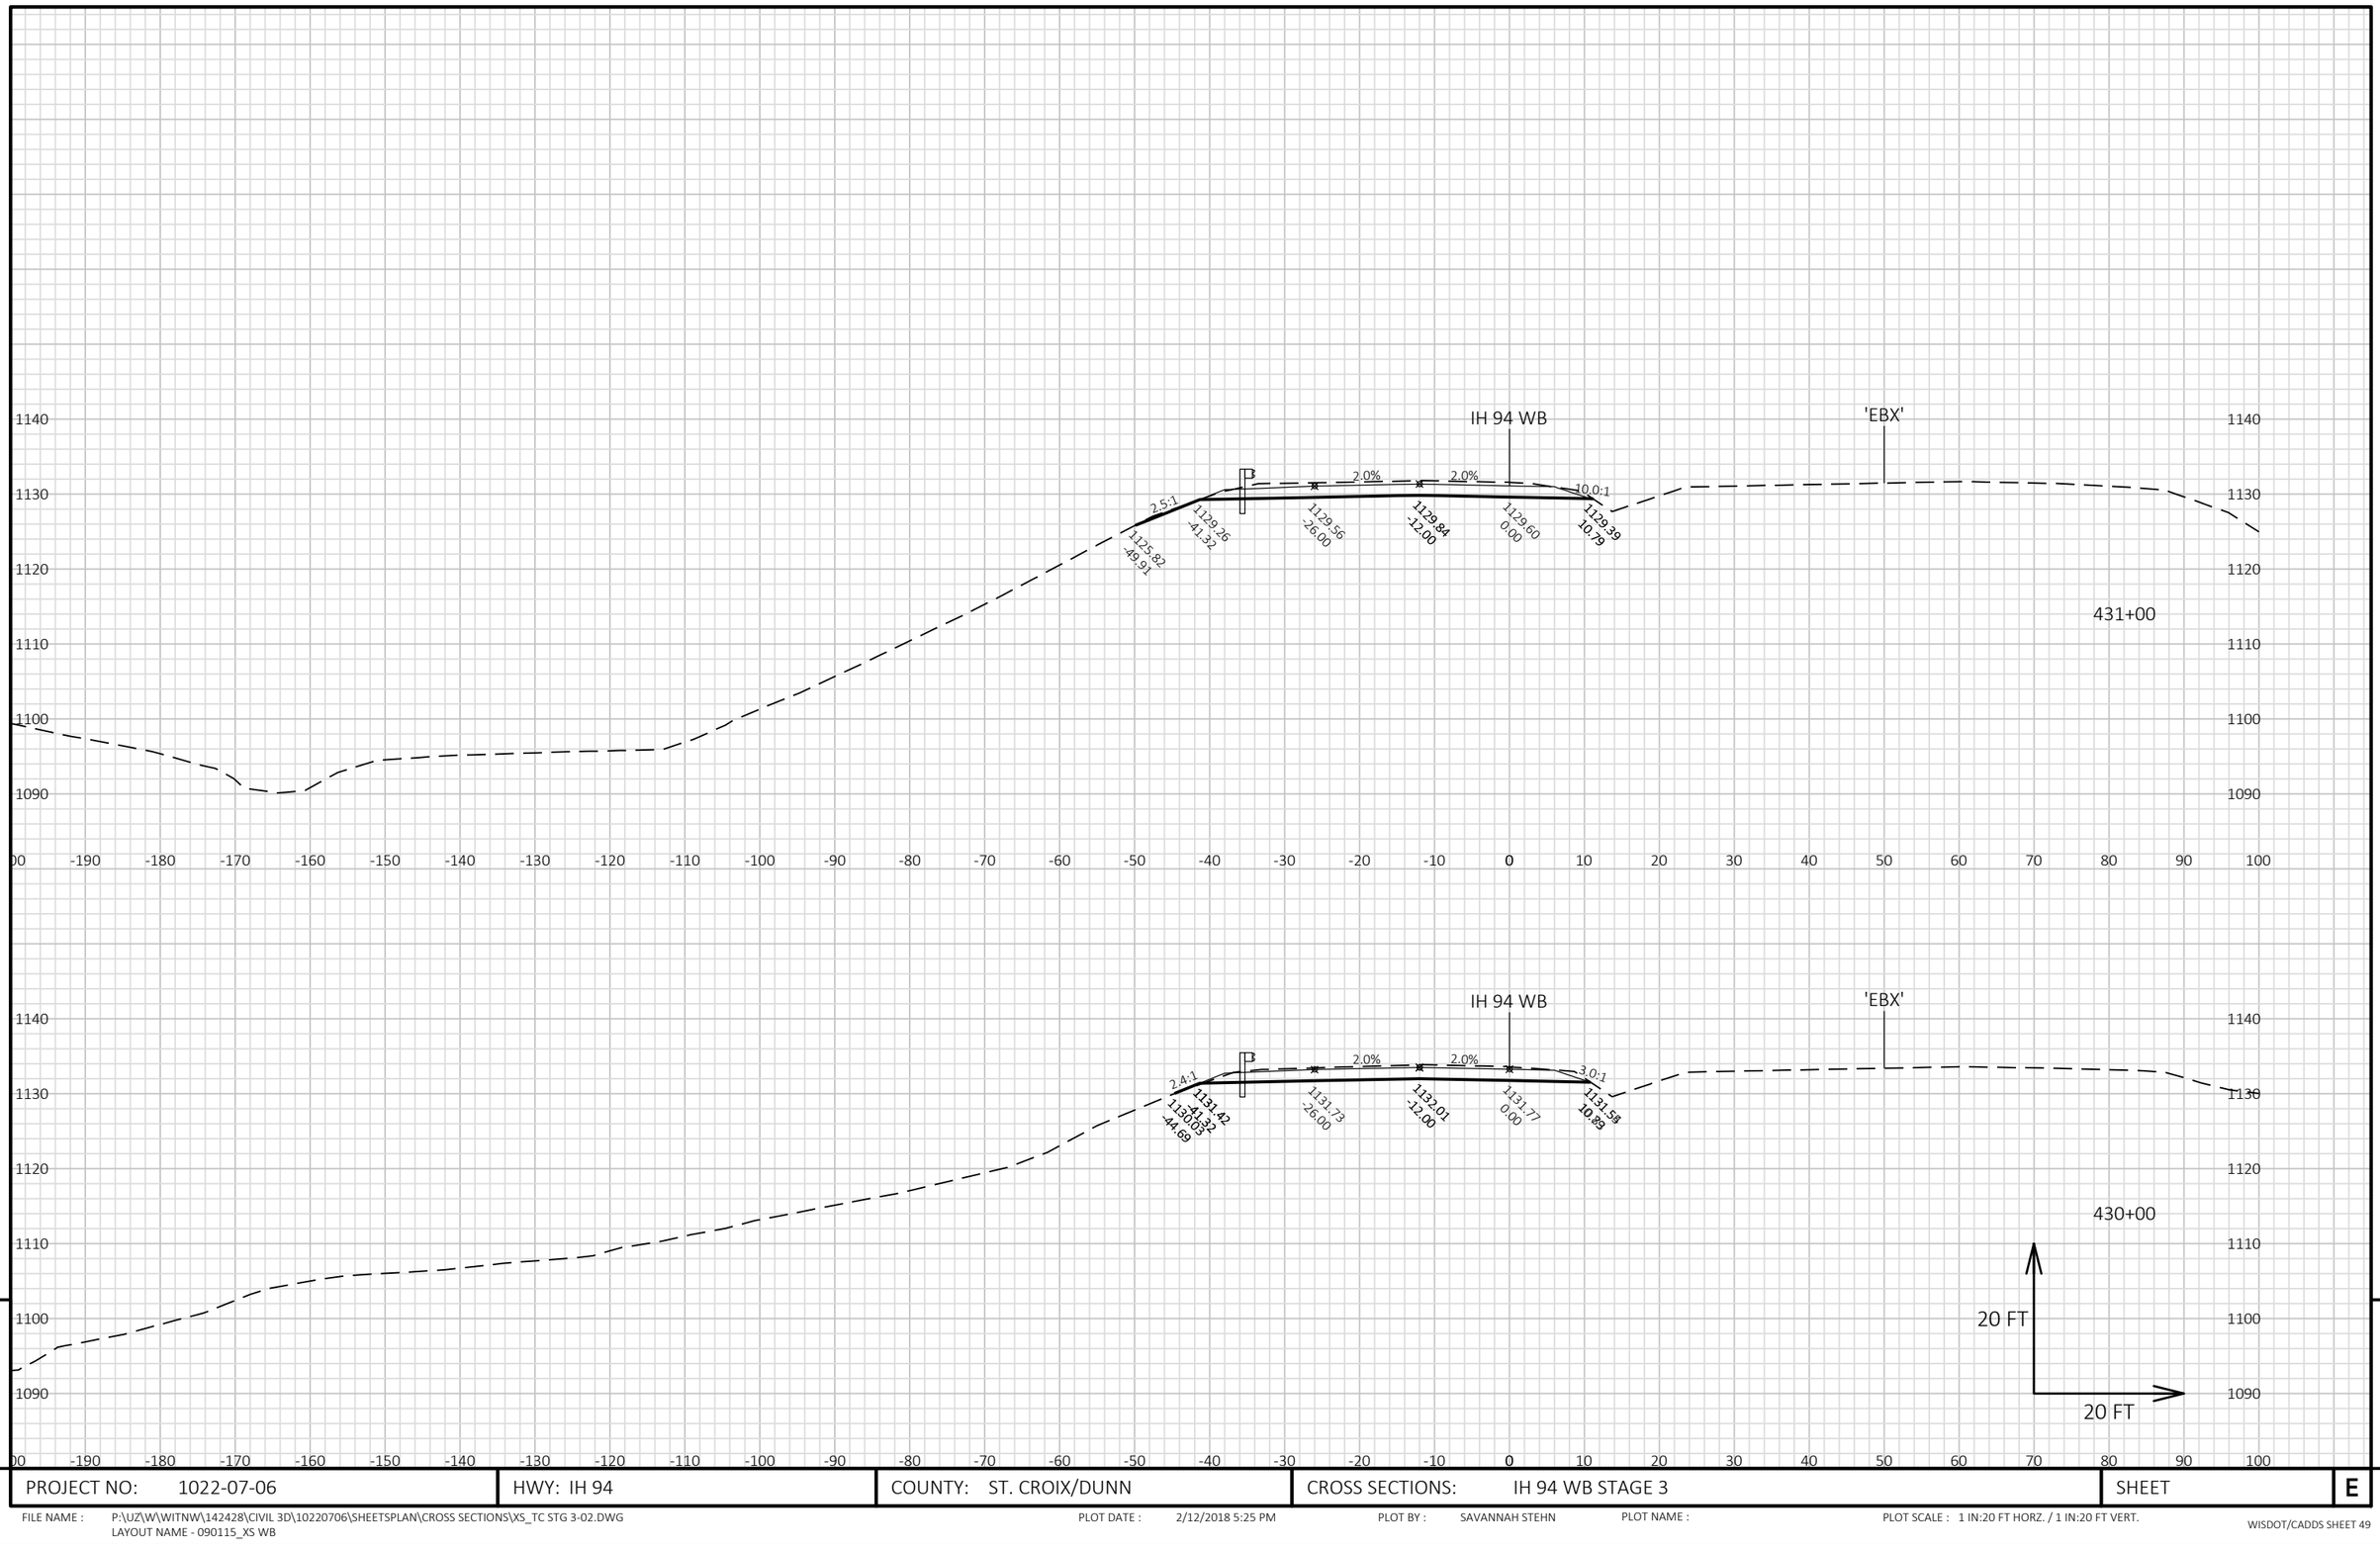


9

9

PROJECT NO: 1022-07-06	HWY: IH 94	COUNTY: ST. CROIX/DUNN	CROSS SECTIONS: IH 94 WB STAGE 3	SHEET	E

FILE NAME : P:\UZ\W\WITNW\142428\CIVIL 3D\10220706\SHEETSPLAN\CROSS SECTIONS\XS_TC STG 3-02.DWG
LAYOUT NAME - 090115_XS WB

PLOT DATE : 2/12/2018 5:25 PM PLOT BY : SAVANNAH STEHN PLOT NAME : PLOT SCALE : 1 IN:20 FT HORZ. / 1 IN:20 FT VERT.

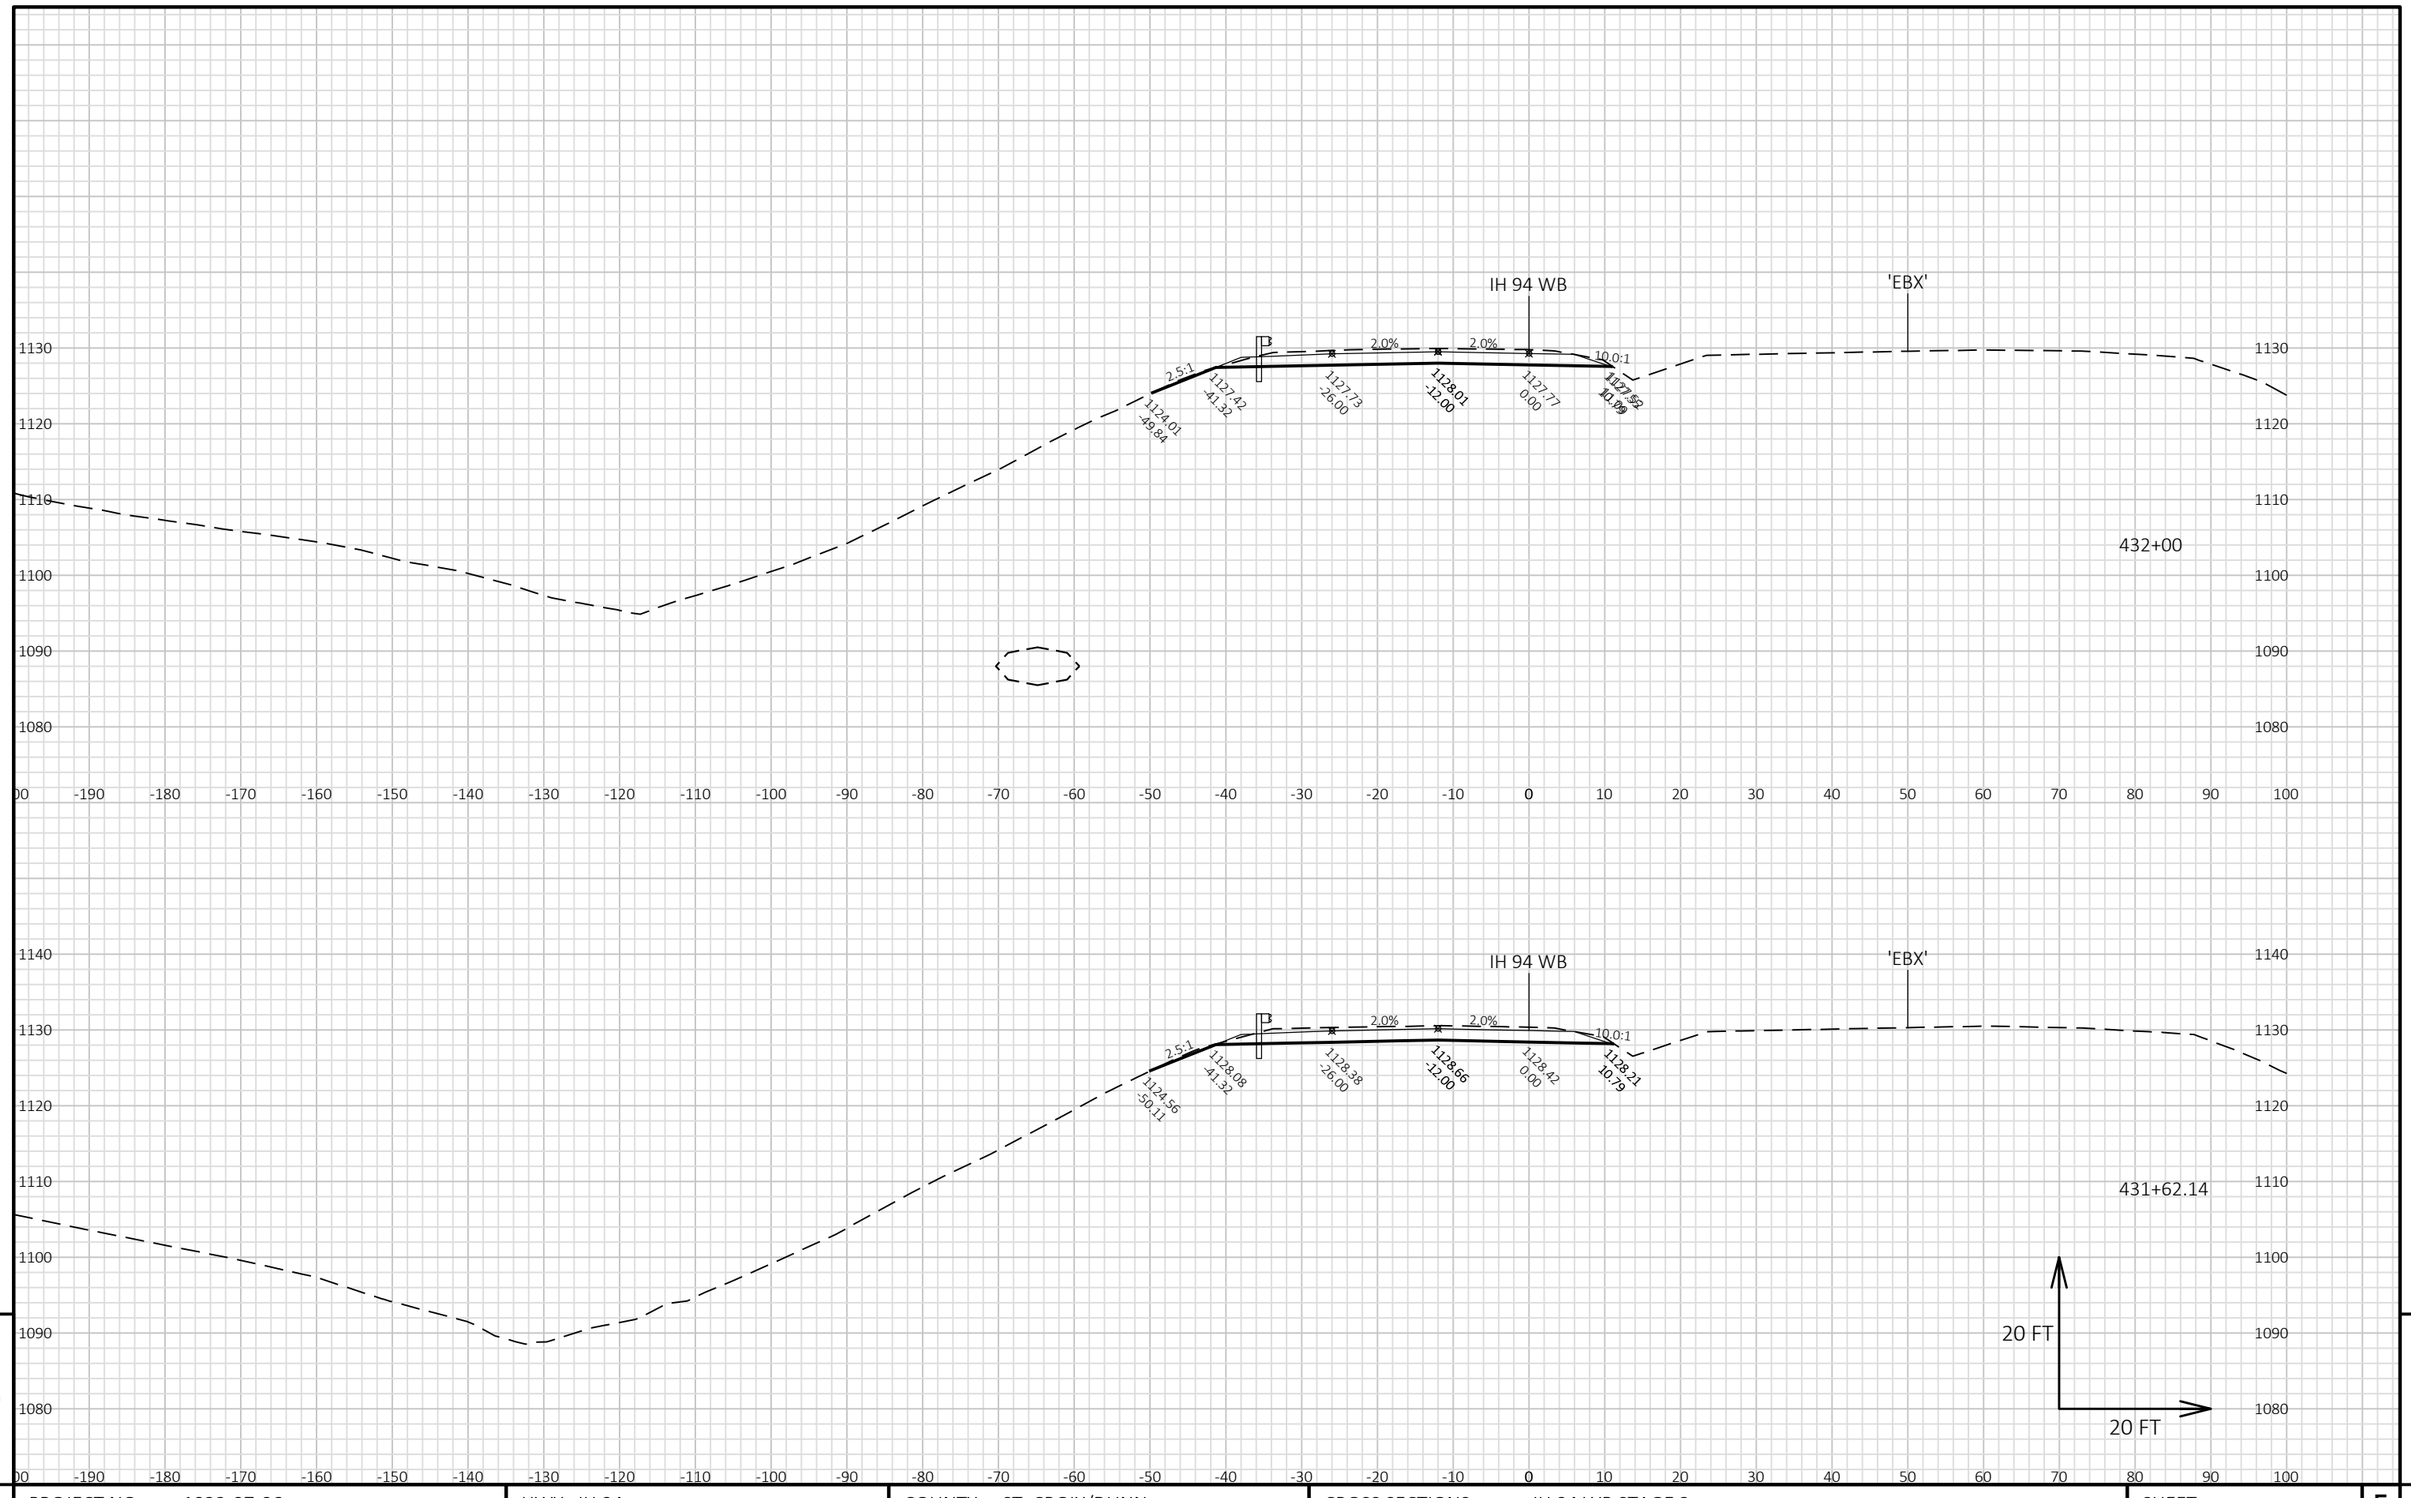


9

9

PROJECT NO: 1022-07-06	HWY: IH 94	COUNTY: ST. CROIX/DUNN	CROSS SECTIONS: IH 94 WB STAGE 3	SHEET	E

FILE NAME : P:\UZ\W\WITNW\142428\CIVIL 3D\10220706\SHEETSPLAN\CROSS SECTIONS\XS_TC STG 3-02.DWG
LAYOUT NAME - 090116_XS WB

PLOT DATE : 2/12/2018 5:25 PM PLOT BY : SAVANNAH STEHN PLOT NAME : PLOT SCALE : 1 IN:20 FT HORZ. / 1 IN:20 FT VERT.

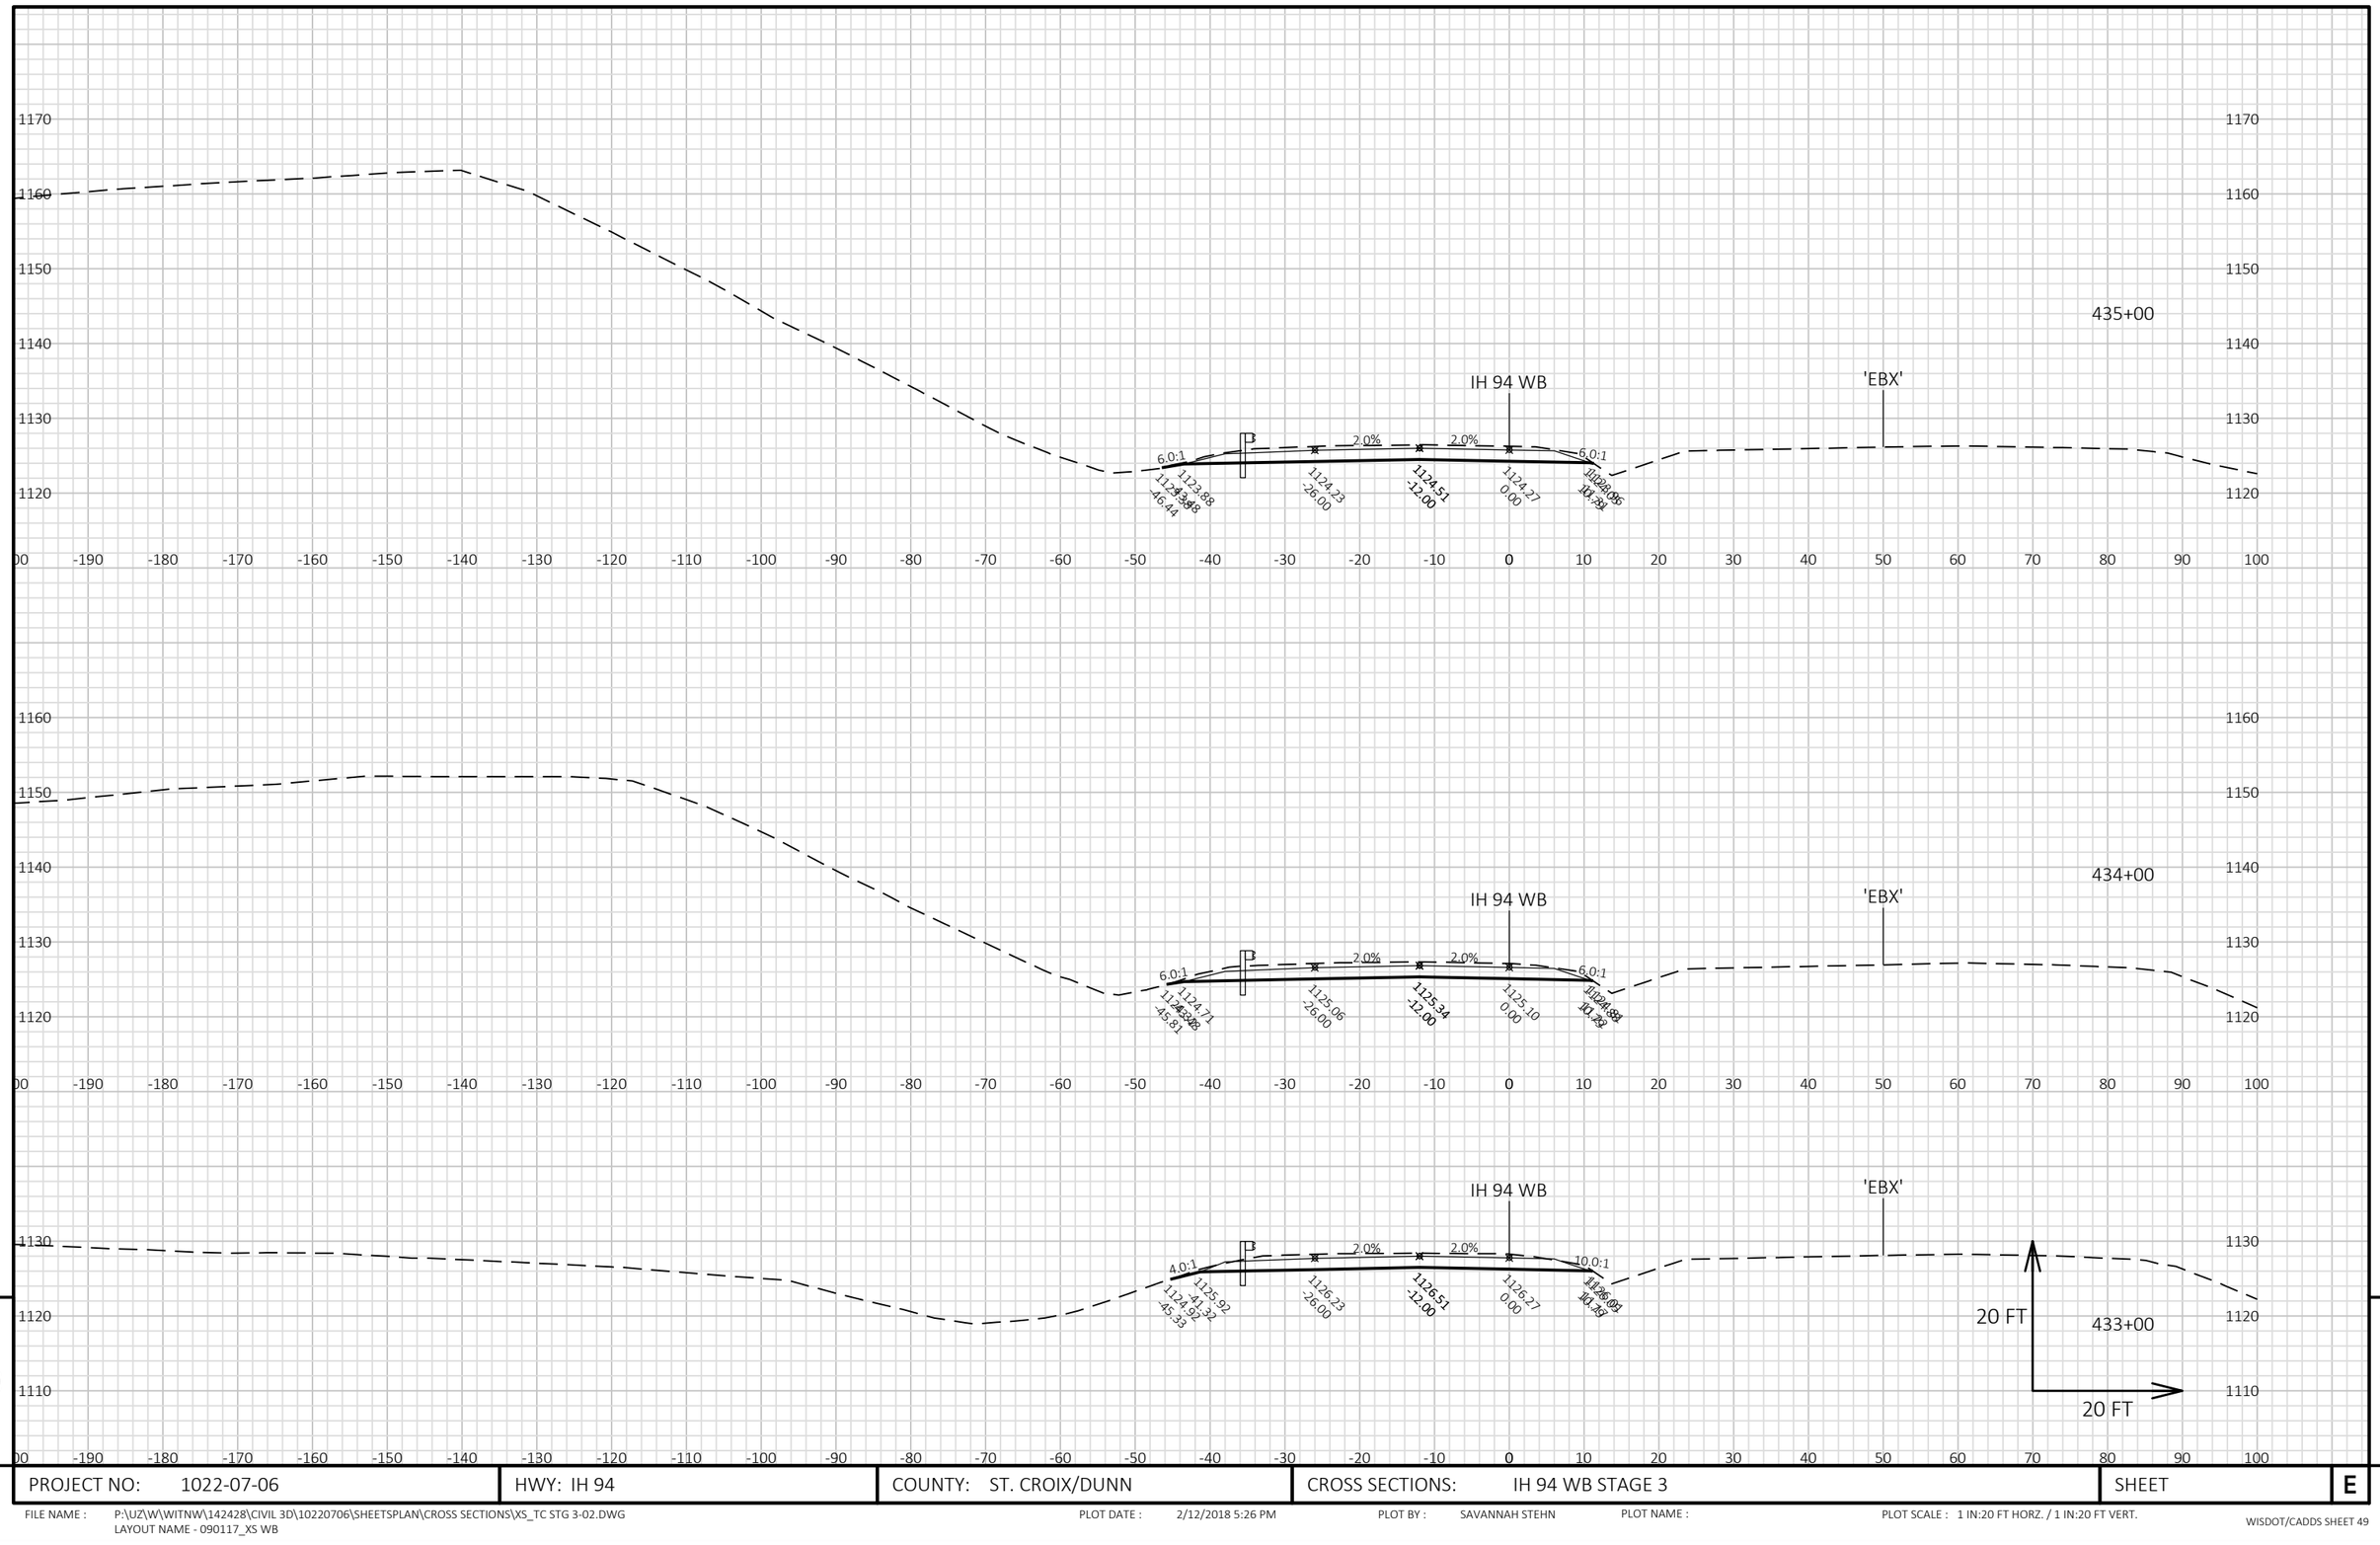


9

9

PROJECT NO: 1022-07-06	HWY: IH 94	COUNTY: ST. CROIX/DUNN	CROSS SECTIONS: IH 94 WB STAGE 3	SHEET	E

FILE NAME : P:\UZ\W\WITNW\142428\CIVIL 3D\10220706\SHEETSPLAN\CROSS SECTIONS\XS_TC STG 3-02.DWG
LAYOUT NAME - 090117_XS WB

PLOT DATE : 2/12/2018 5:26 PM PLOT BY : SAVANNAH STEHN PLOT NAME : PLOT SCALE : 1 IN:20 FT HORZ. / 1 IN:20 FT VERT.

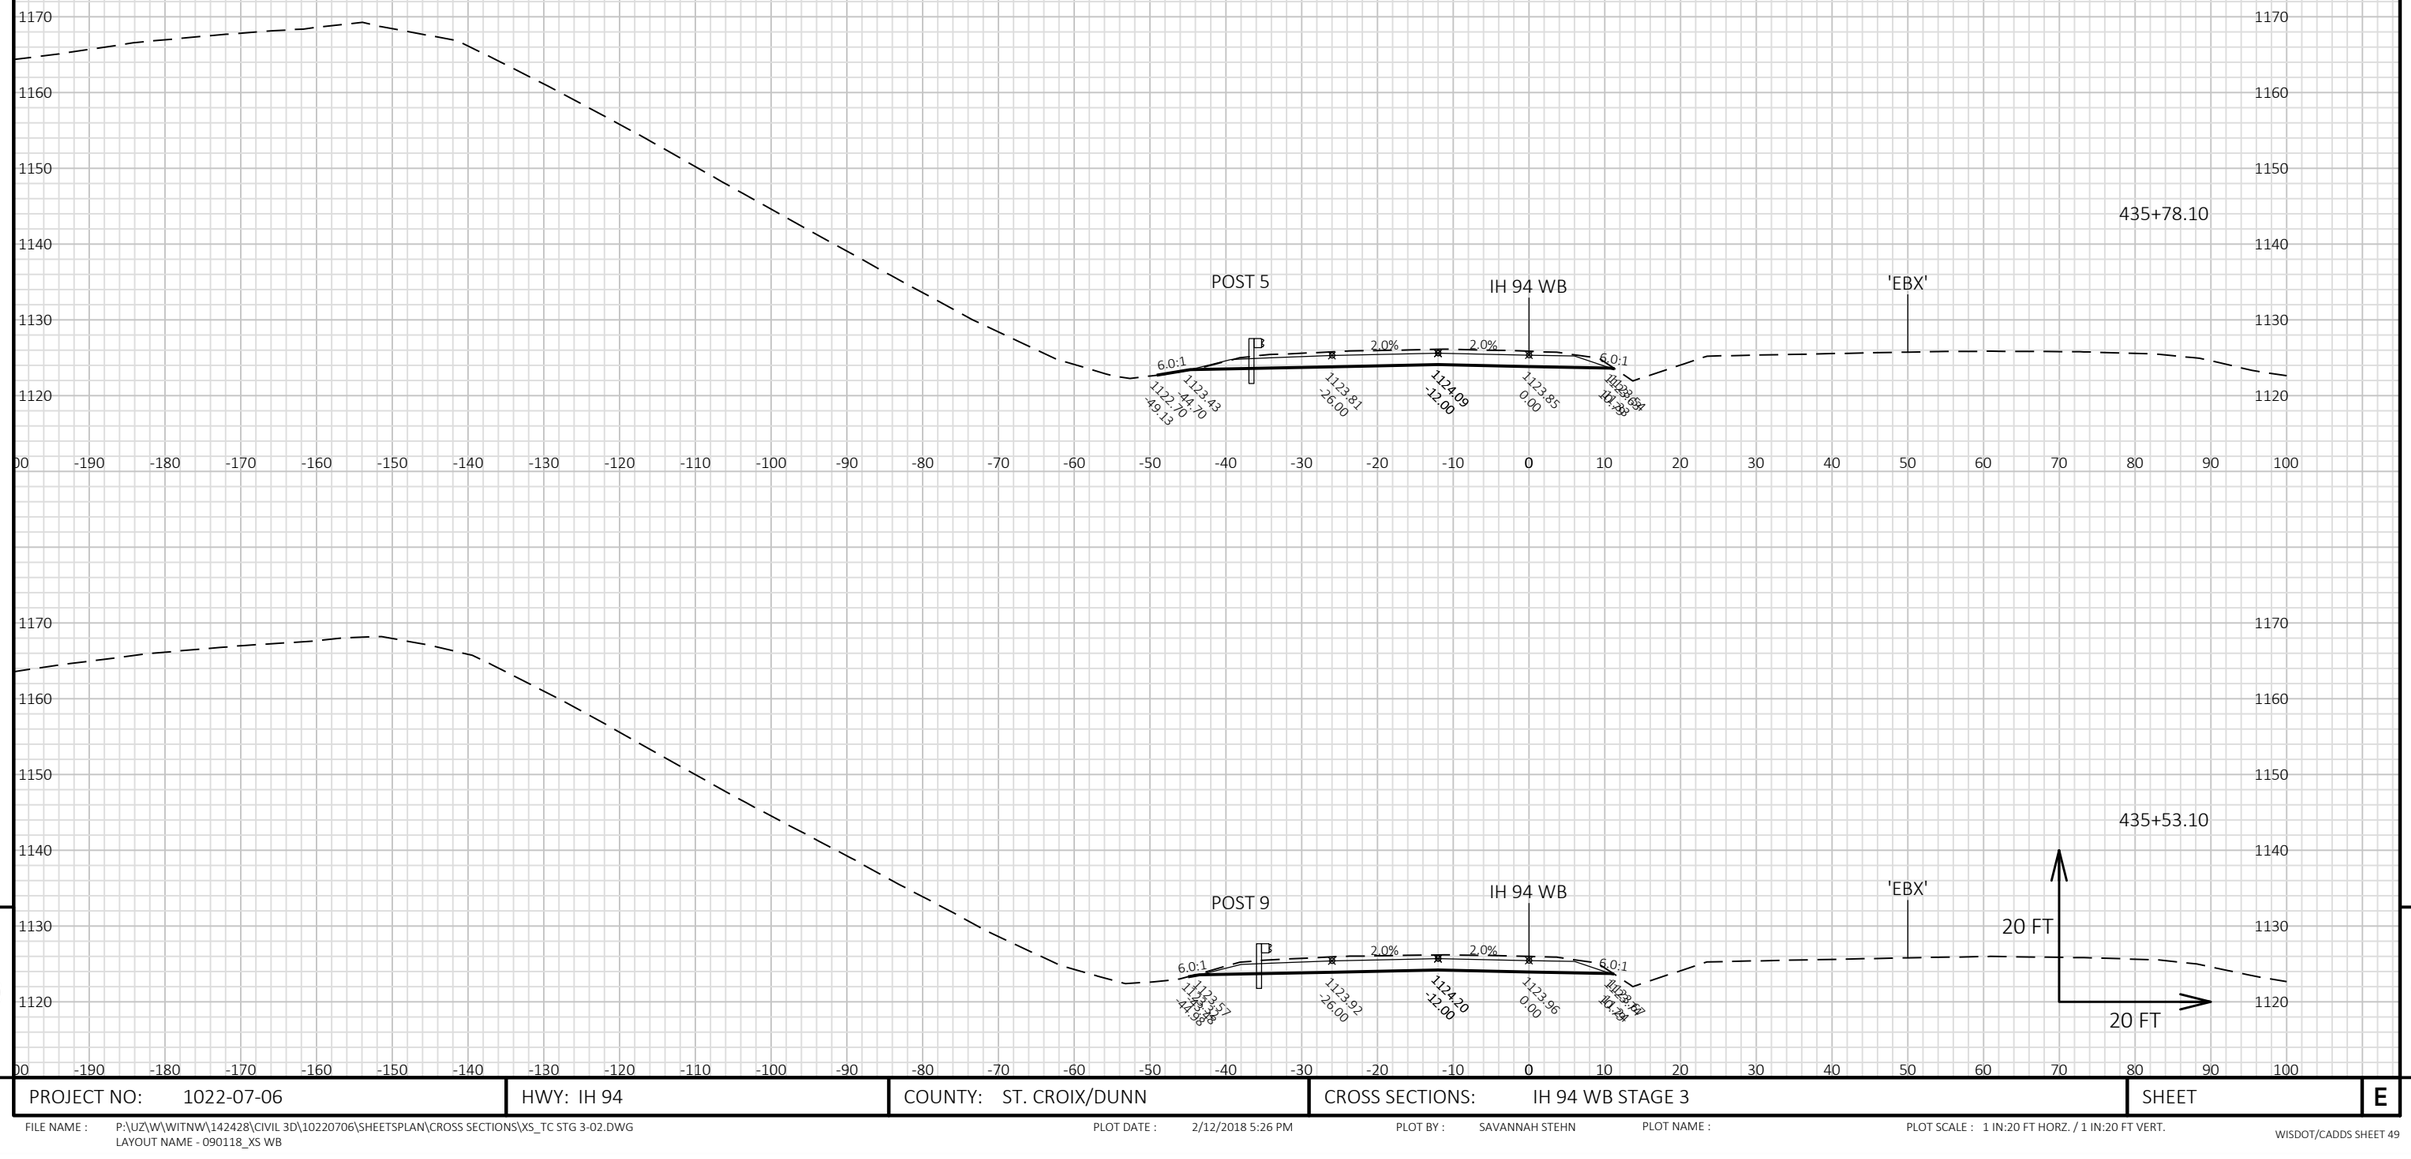


9 9

PROJECT NO: 1022-07-06	HWY: IH 94	COUNTY: ST. CROIX/DUNN	CROSS SECTIONS: IH 94 WB STAGE 3	SHEET	E

FILE NAME : P:\UZ\W\WITNW\142428\CIVIL 3D\10220706\SHEETSPLAN\CROSS SECTIONS\XS_TC STG 3-02.DWG
LAYOUT NAME - 090118_XS WB

PLOT DATE : 2/12/2018 5:26 PM PLOT BY : SAVANNAH STEHN PLOT NAME : PLOT SCALE : 1 IN:20 FT HORZ. / 1 IN:20 FT VERT.

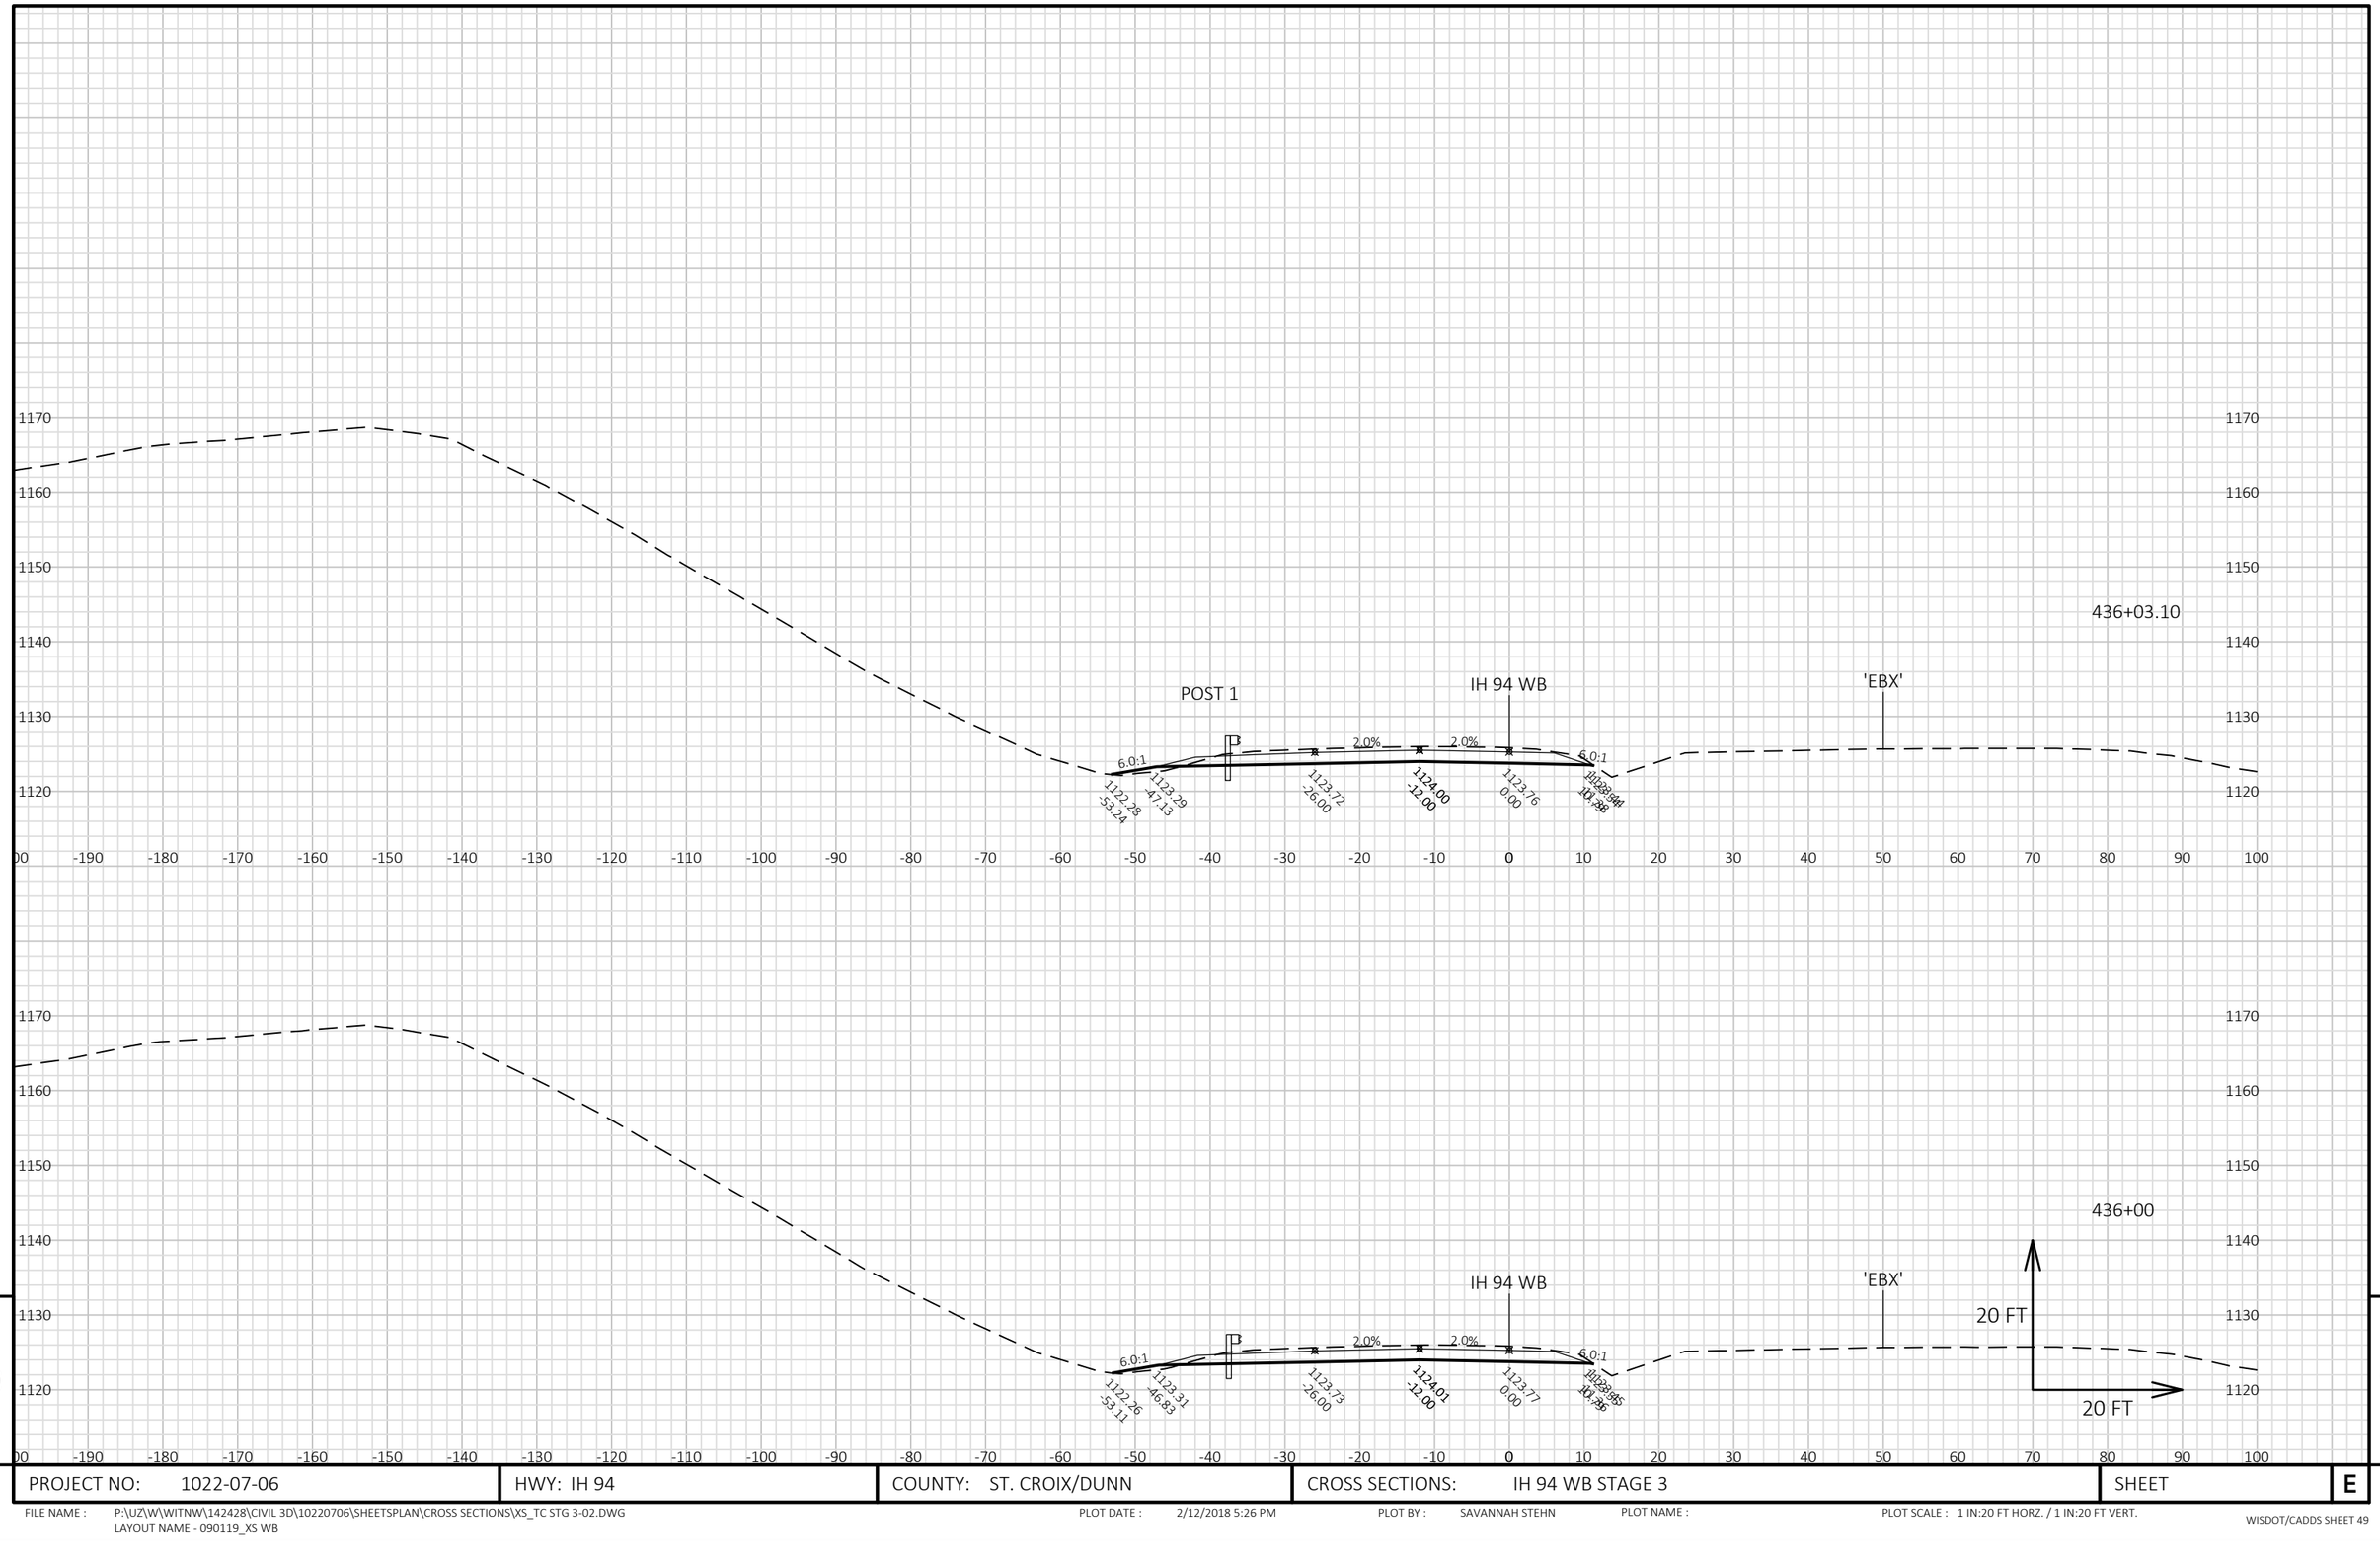


9

9

PROJECT NO: 1022-07-06	HWY: IH 94	COUNTY: ST. CROIX/DUNN	CROSS SECTIONS: IH 94 WB STAGE 3	SHEET	E

FILE NAME : P:\UZ\W\WITNW\142428\CIVIL 3D\10220706\SHEETSPLAN\CROSS SECTIONS\XS_TC STG 3-02.DWG
LAYOUT NAME - 090119_XS WB

PLOT DATE : 2/12/2018 5:26 PM PLOT BY : SAVANNAH STEHN PLOT NAME : PLOT SCALE : 1 IN:20 FT HORZ. / 1 IN:20 FT VERT.

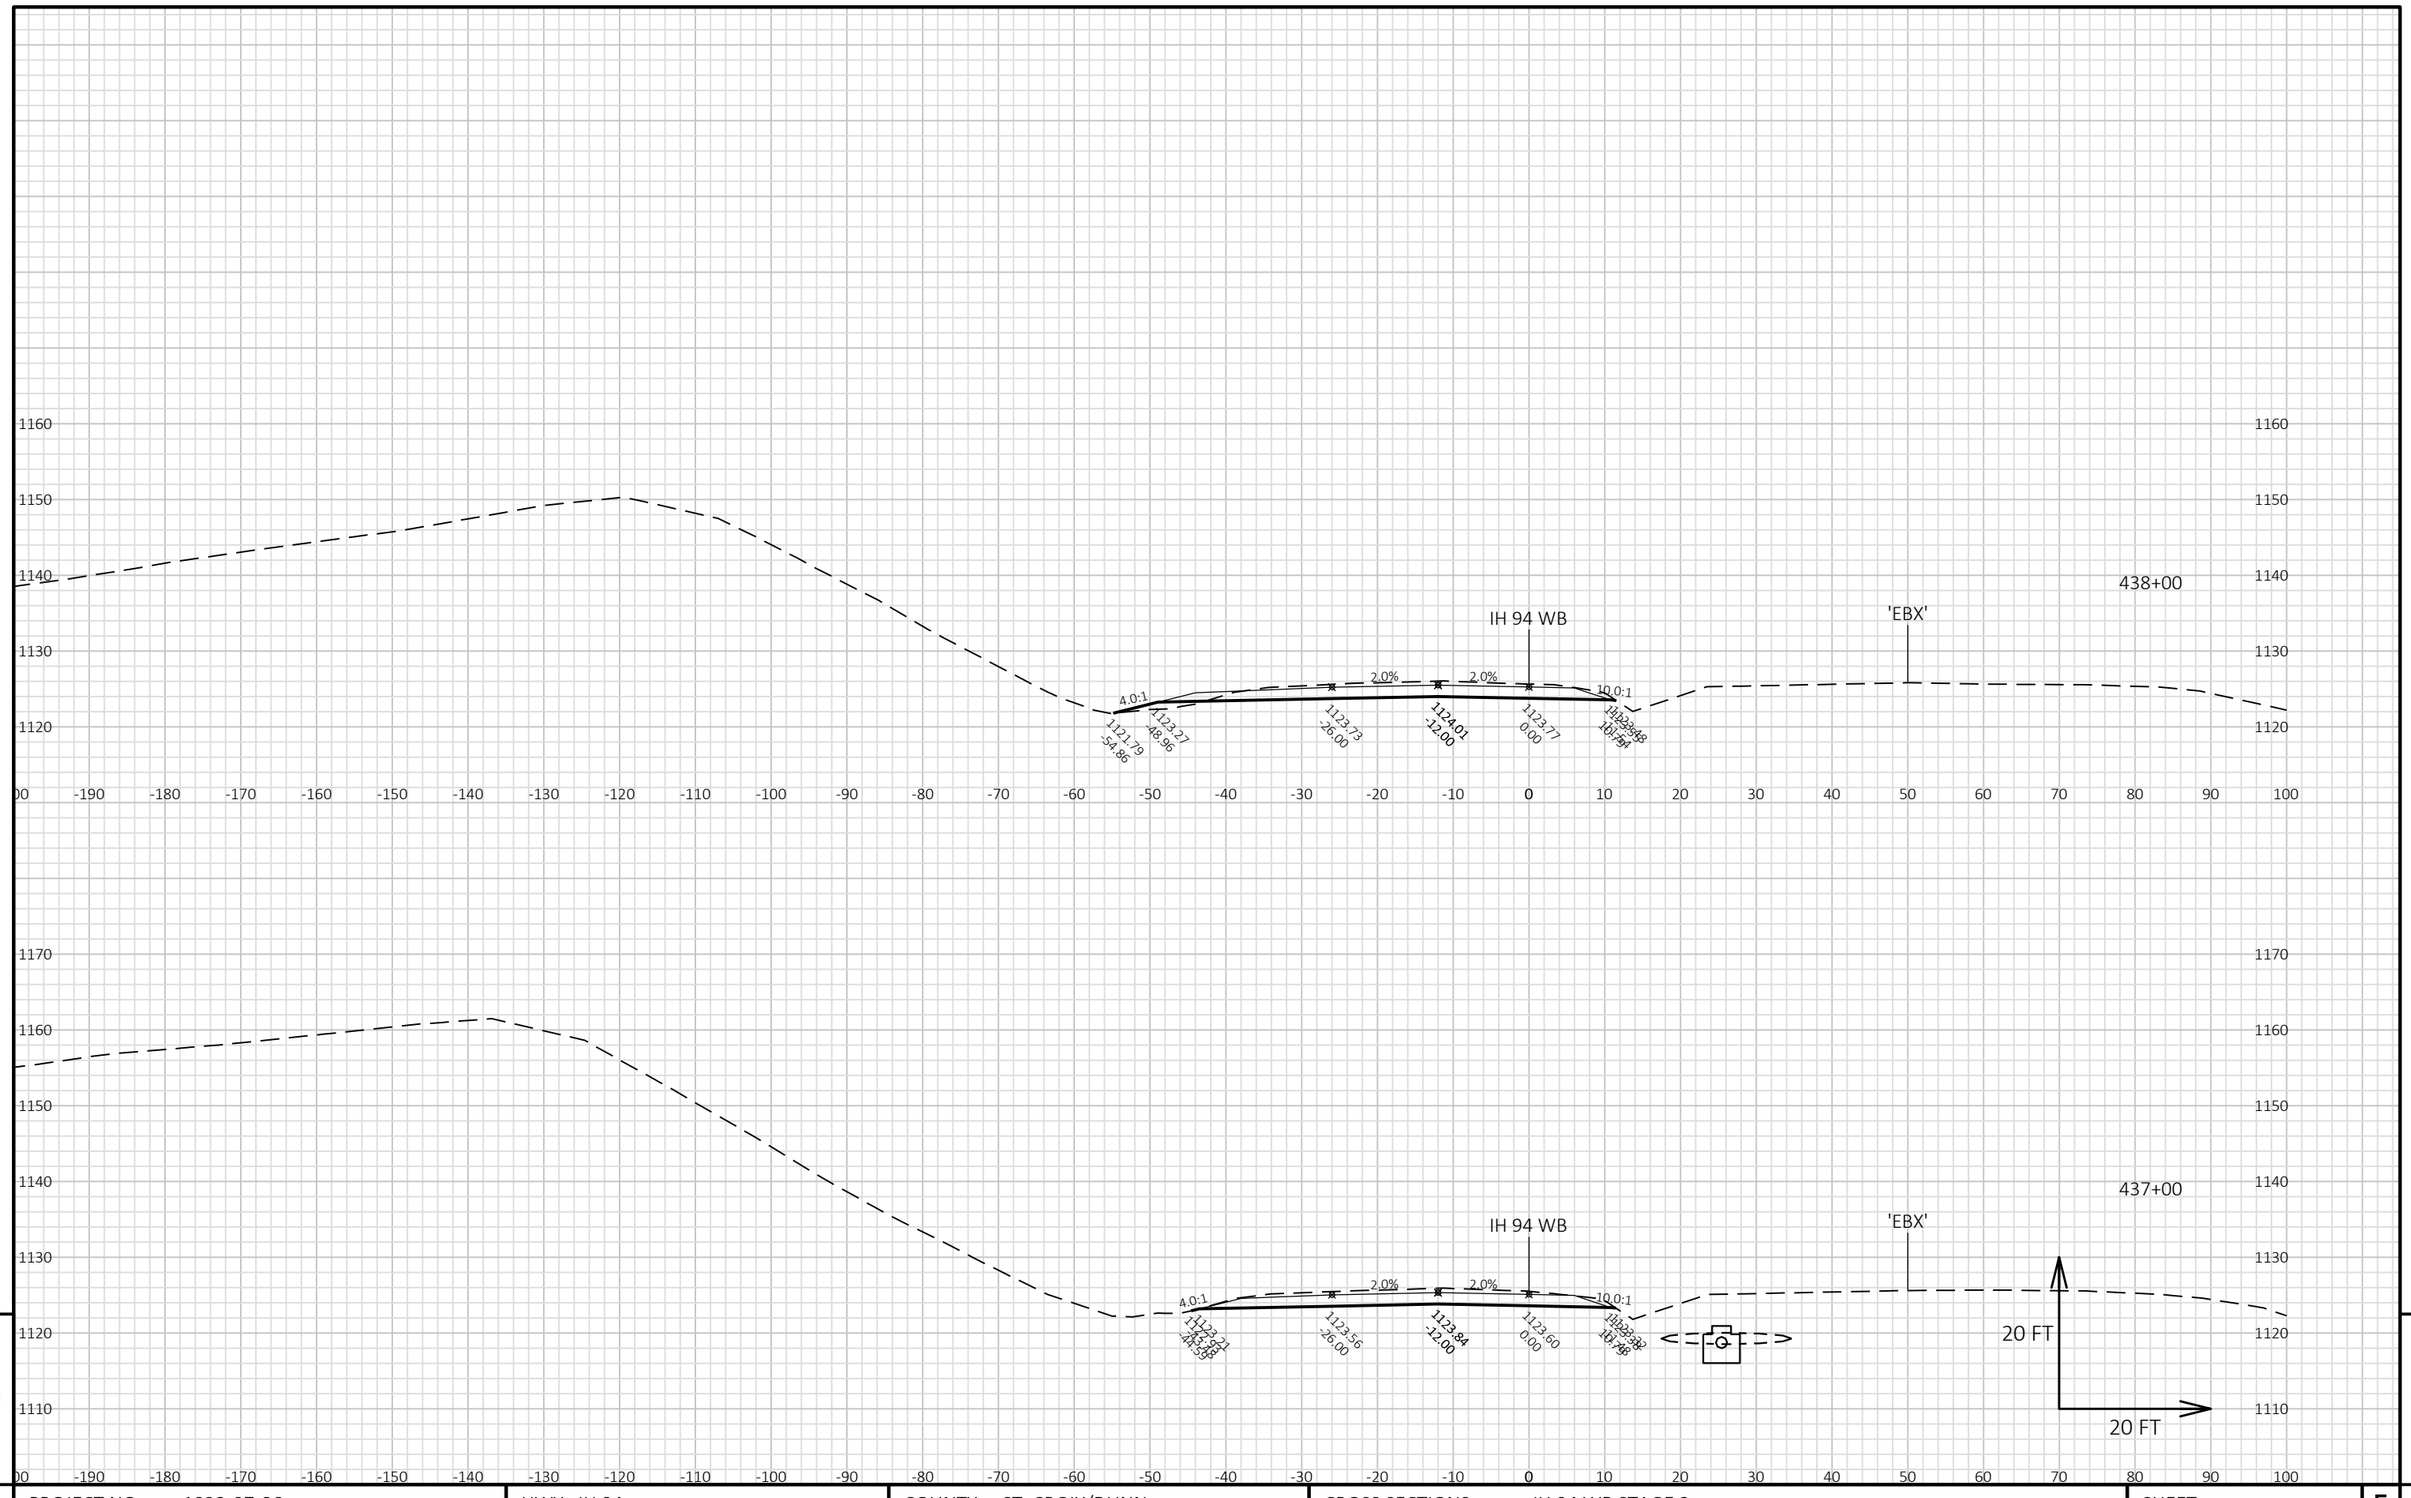


9 9

PROJECT NO: 1022-07-06	HWY: IH 94	COUNTY: ST. CROIX/DUNN	CROSS SECTIONS: IH 94 WB STAGE 3	SHEET E

FILE NAME : P:\UZ\W\WITNW\142428\CIVIL 3D\10220706\SHEETSPLAN\CROSS SECTIONS\XS_TC STG 3-02.DWG
LAYOUT NAME - 090120_XS WB

PLOT DATE : 2/12/2018 5:26 PM PLOT BY : SAVANNAH STEHN PLOT NAME : PLOT SCALE : 1 IN:20 FT HORZ. / 1 IN:20 FT VERT.

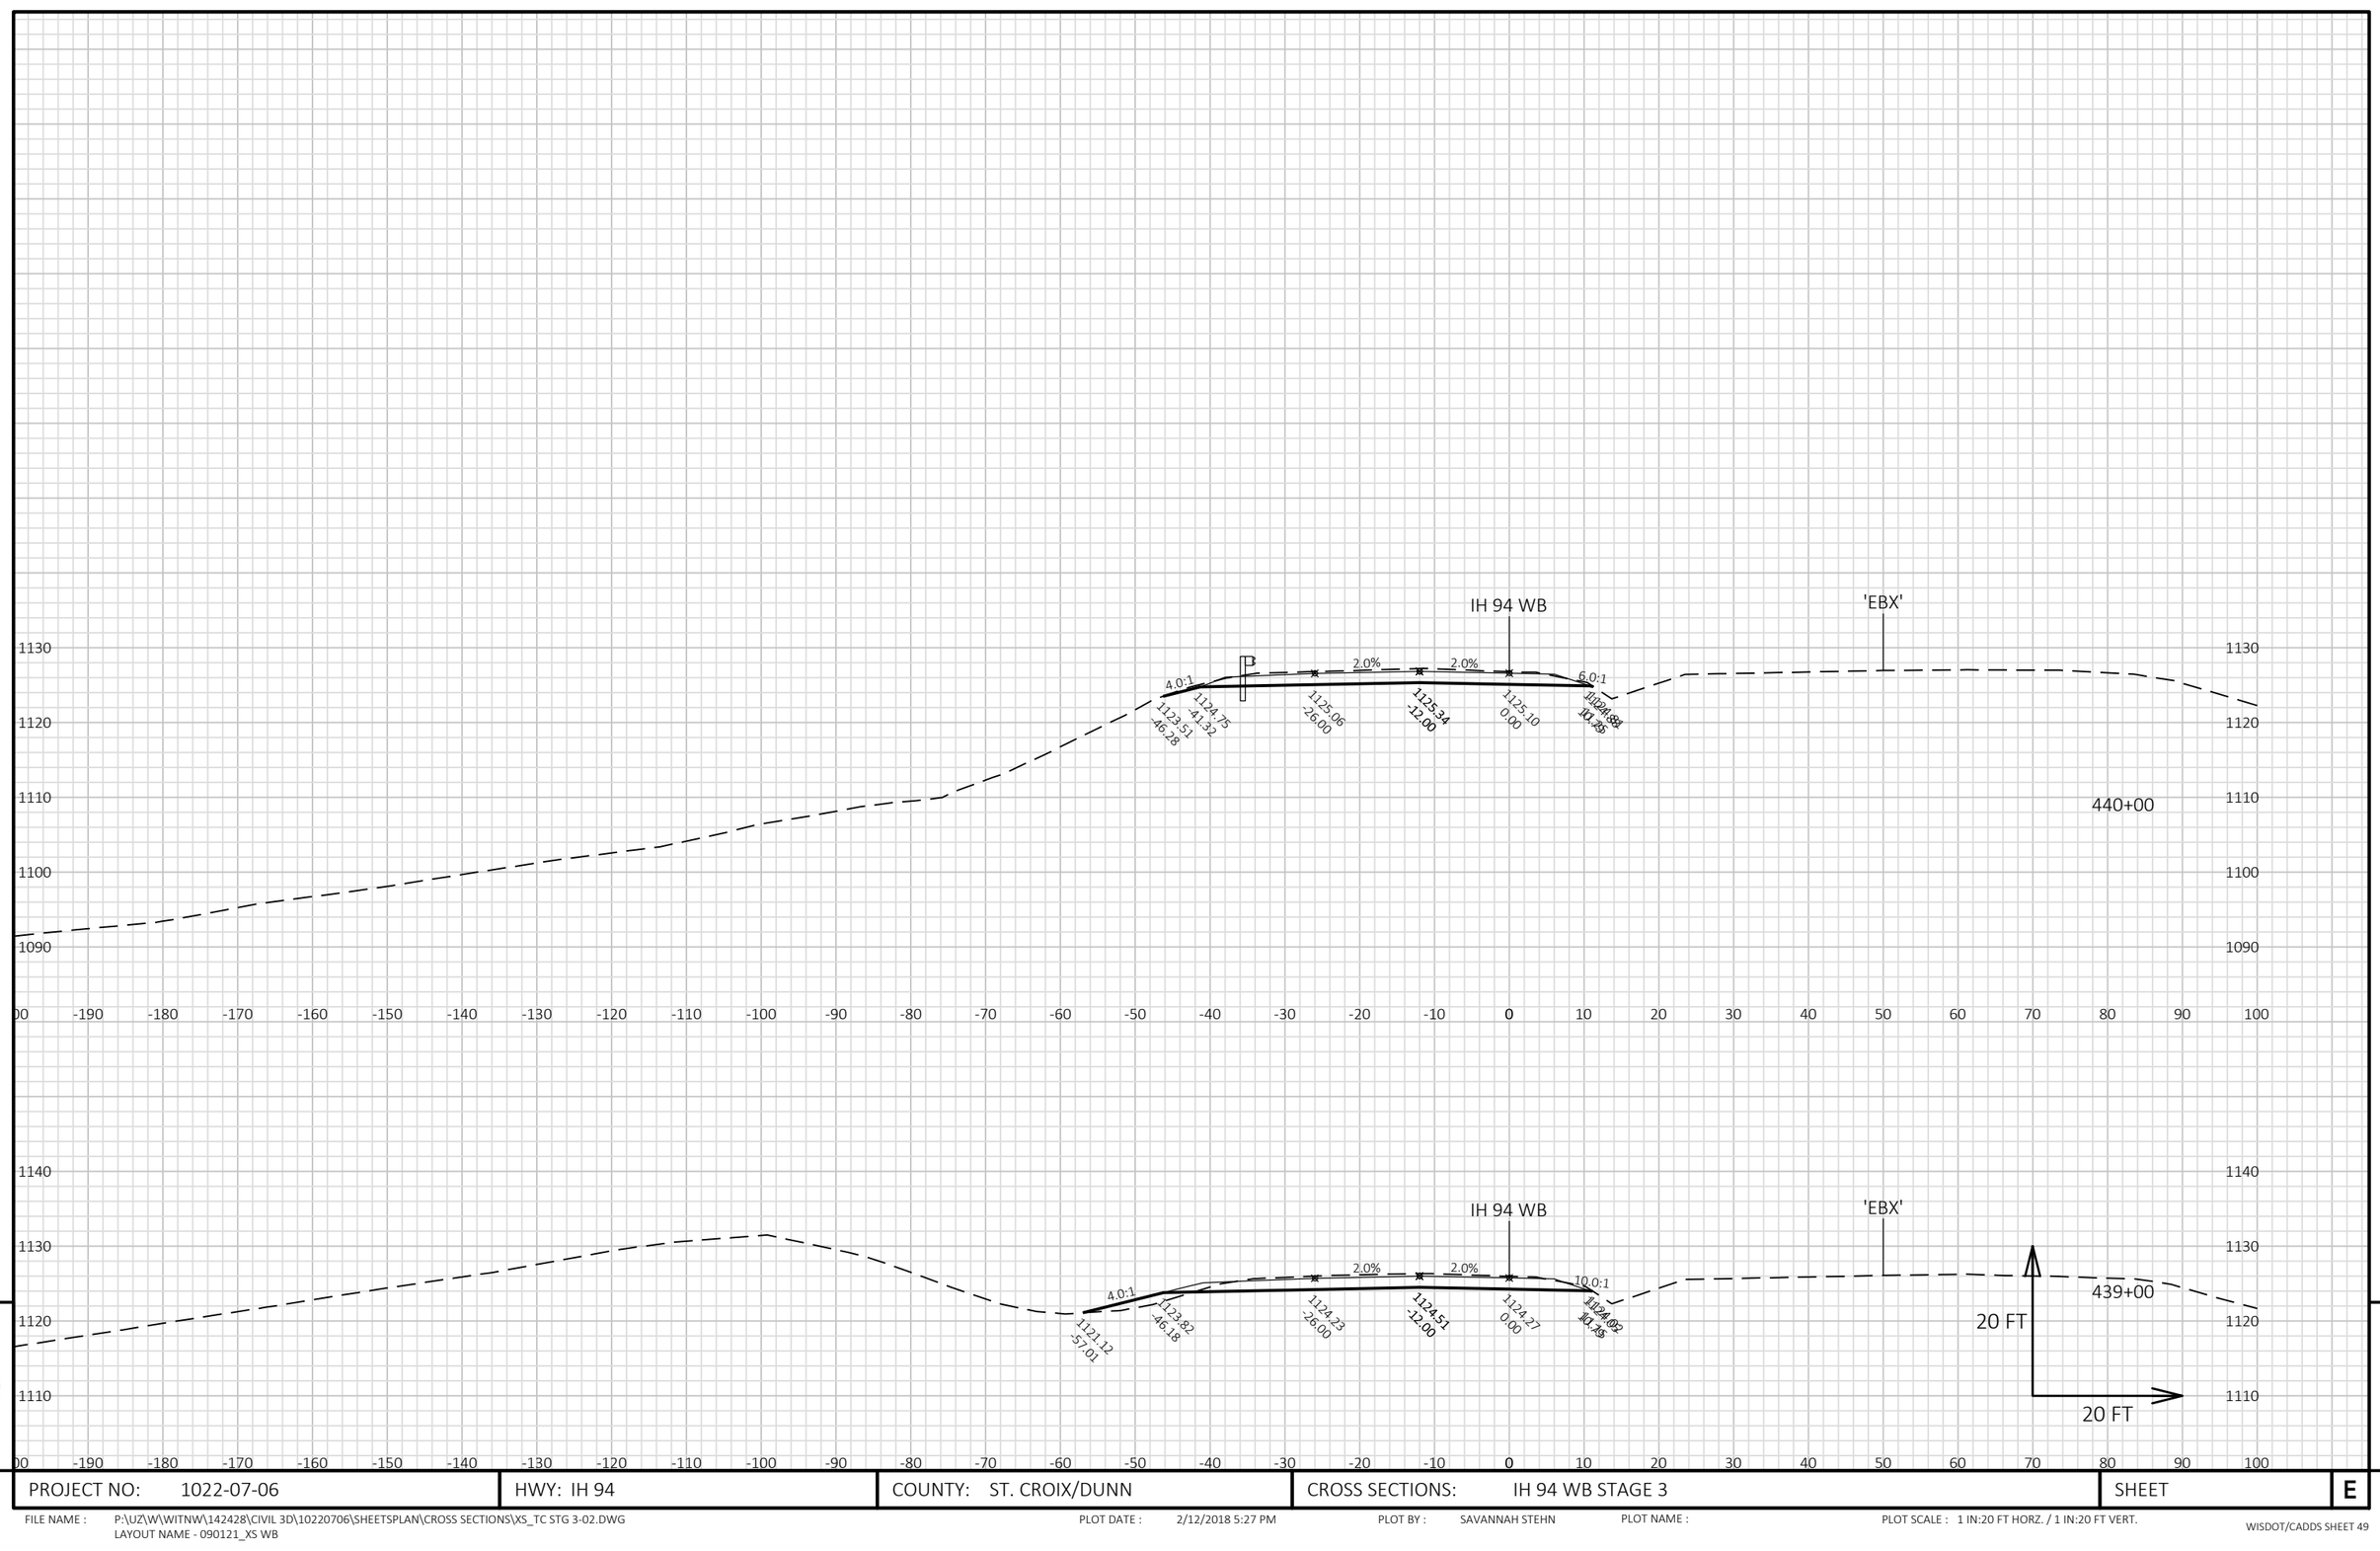


9

9

PROJECT NO: 1022-07-06	HWY: IH 94	COUNTY: ST. CROIX/DUNN	CROSS SECTIONS: IH 94 WB STAGE 3	SHEET	E

FILE NAME : P:\UZ\W\WITNW\142428\CIVIL 3D\10220706\SHEETSPLAN\CROSS SECTIONS\XS_TC STG 3-02.DWG
LAYOUT NAME - 090121_XS WB


PLOT DATE : 2/12/2018 5:27 PM PLOT BY : SAVANNAH STEHN PLOT NAME : PLOT SCALE : 1 IN:20 FT HORZ. / 1 IN:20 FT VERT.

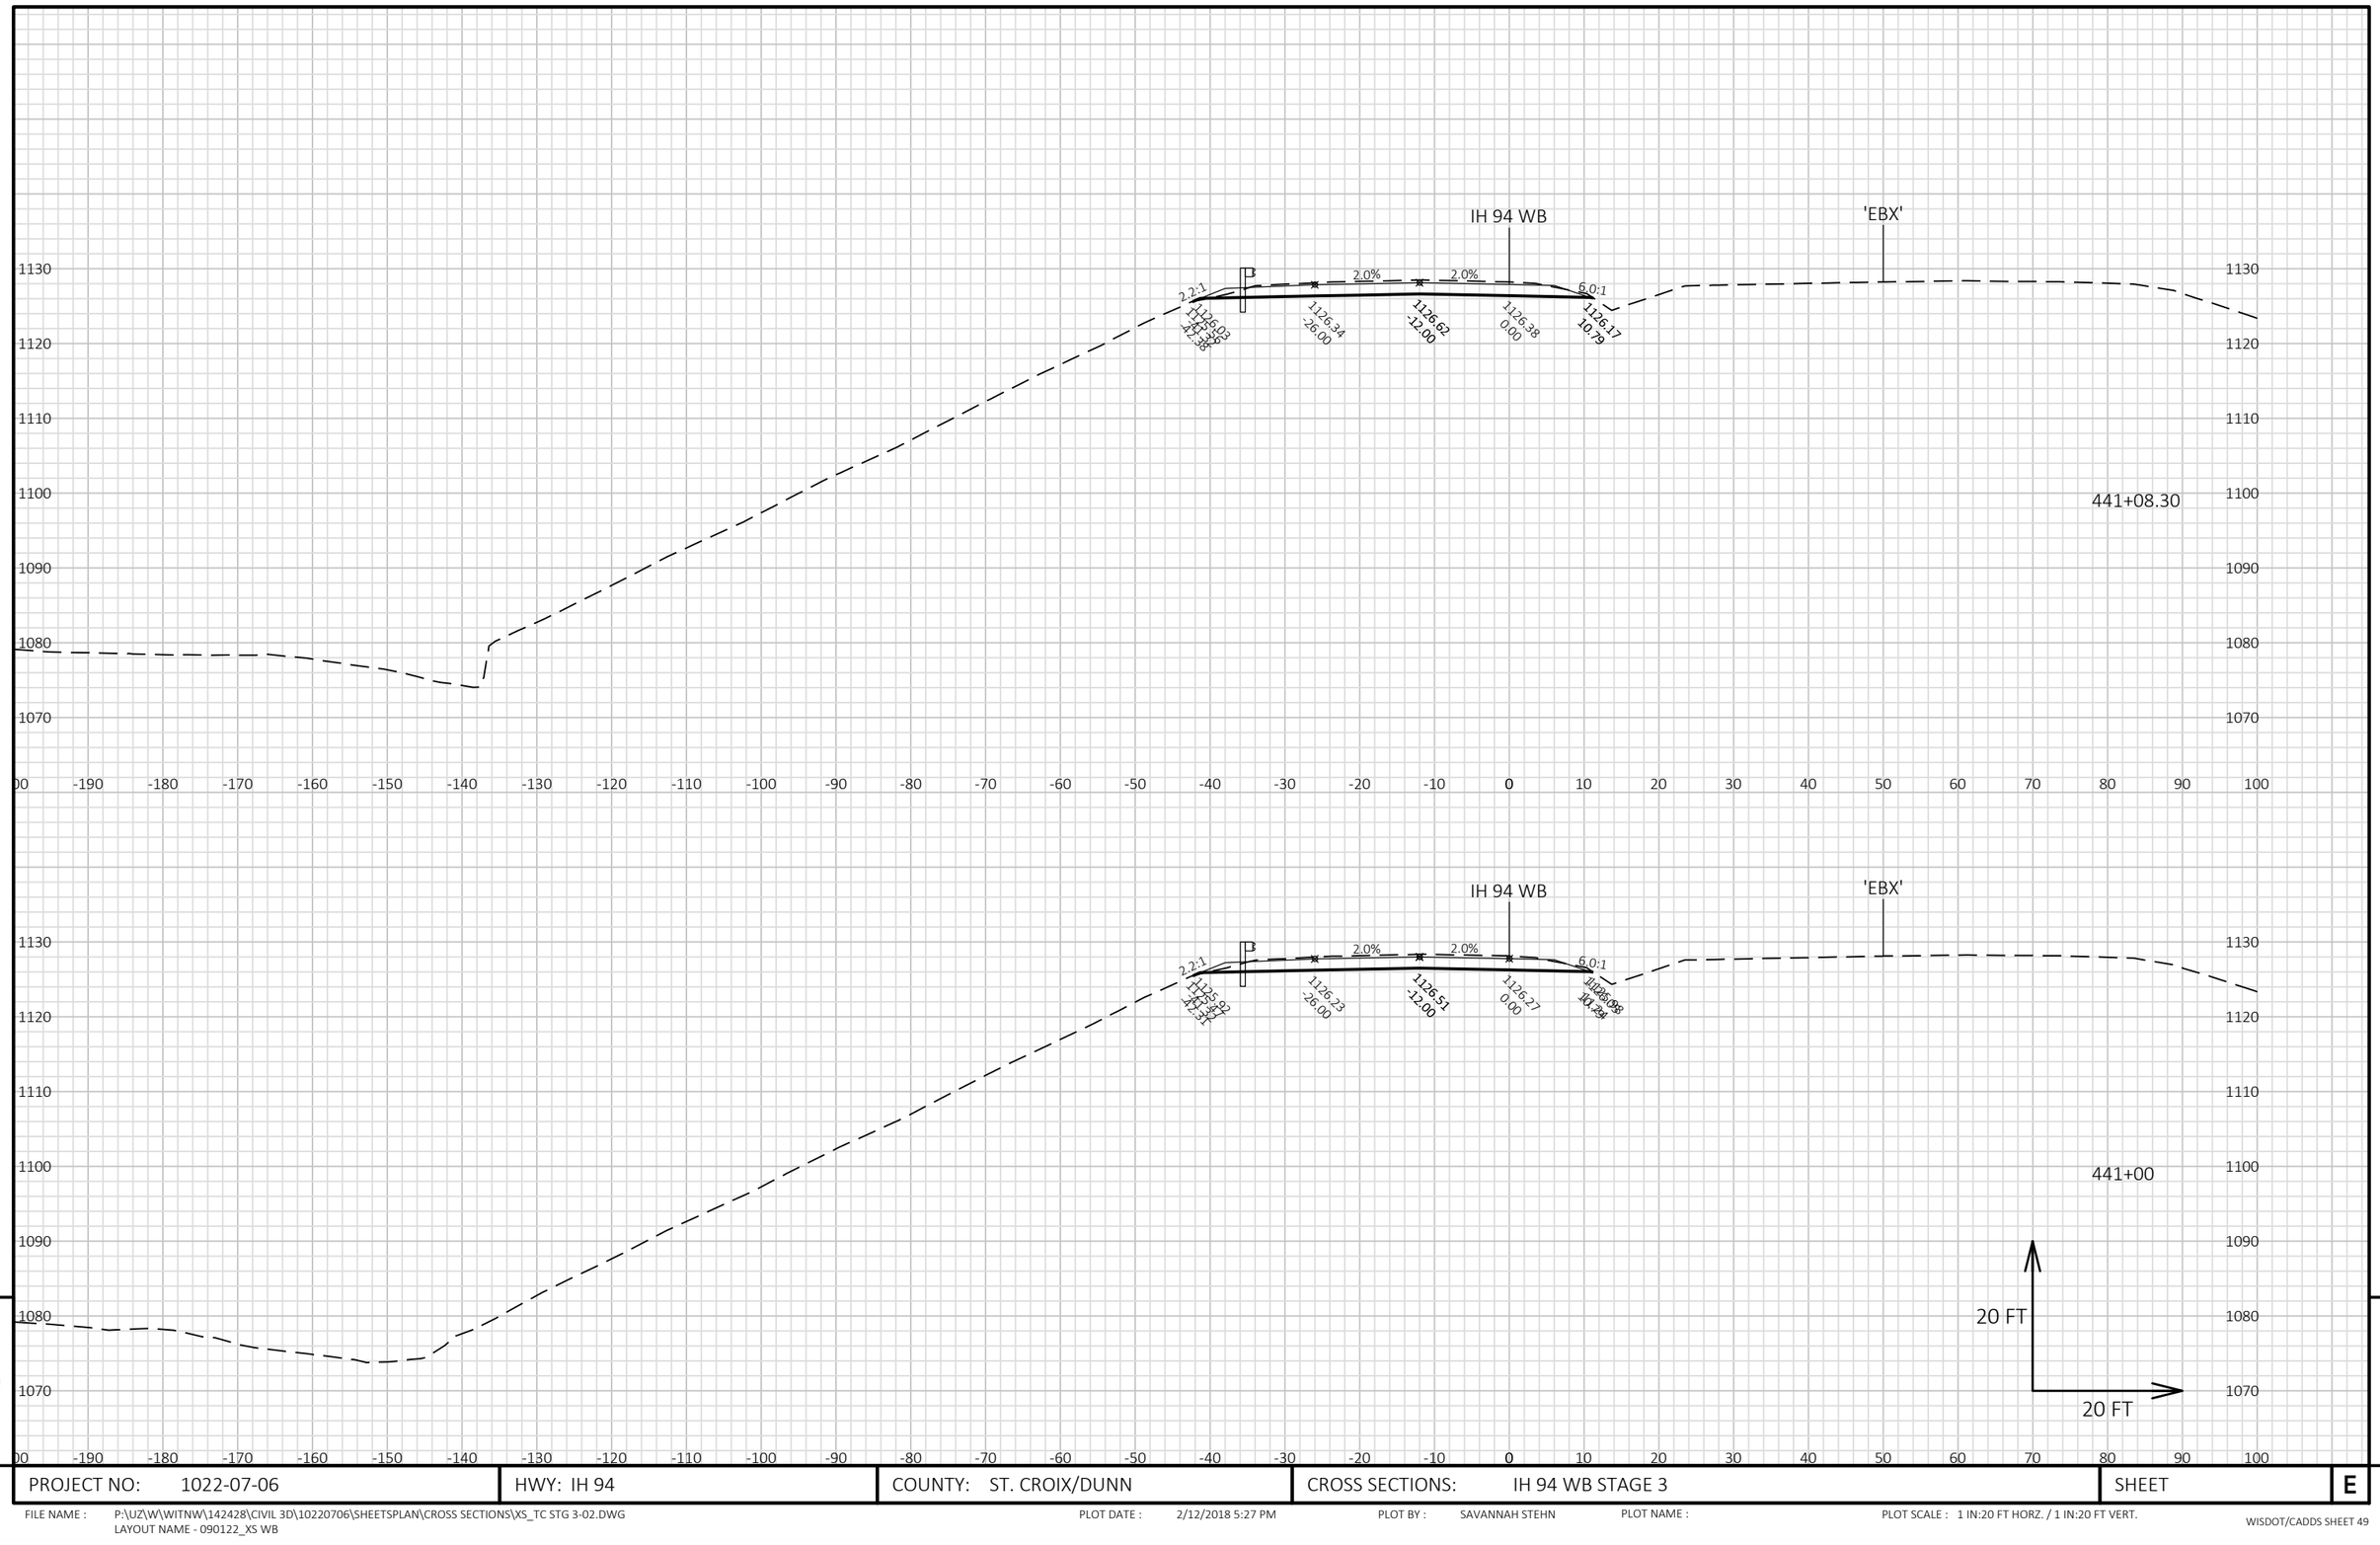

PROJECT NO: 1022-07-06	HWY: IH 94	COUNTY: ST. CROIX/DUNN	CROSS SECTIONS: IH 94 WB STAGE 3	SHEET	E

FILE NAME : P:\UZ\W\WITNW\142428\CIVIL 3D\10220706\SHEETSPLAN\CROSS SECTIONS\XS_TC STG 3-02.DWG
LAYOUT NAME - 090122_XS WB


PLOT DATE : 2/12/2018 5:27 PM PLOT BY : SAVANNAH STEHN PLOT NAME : PLOT SCALE : 1 IN:20 FT HORZ. / 1 IN:20 FT VERT.

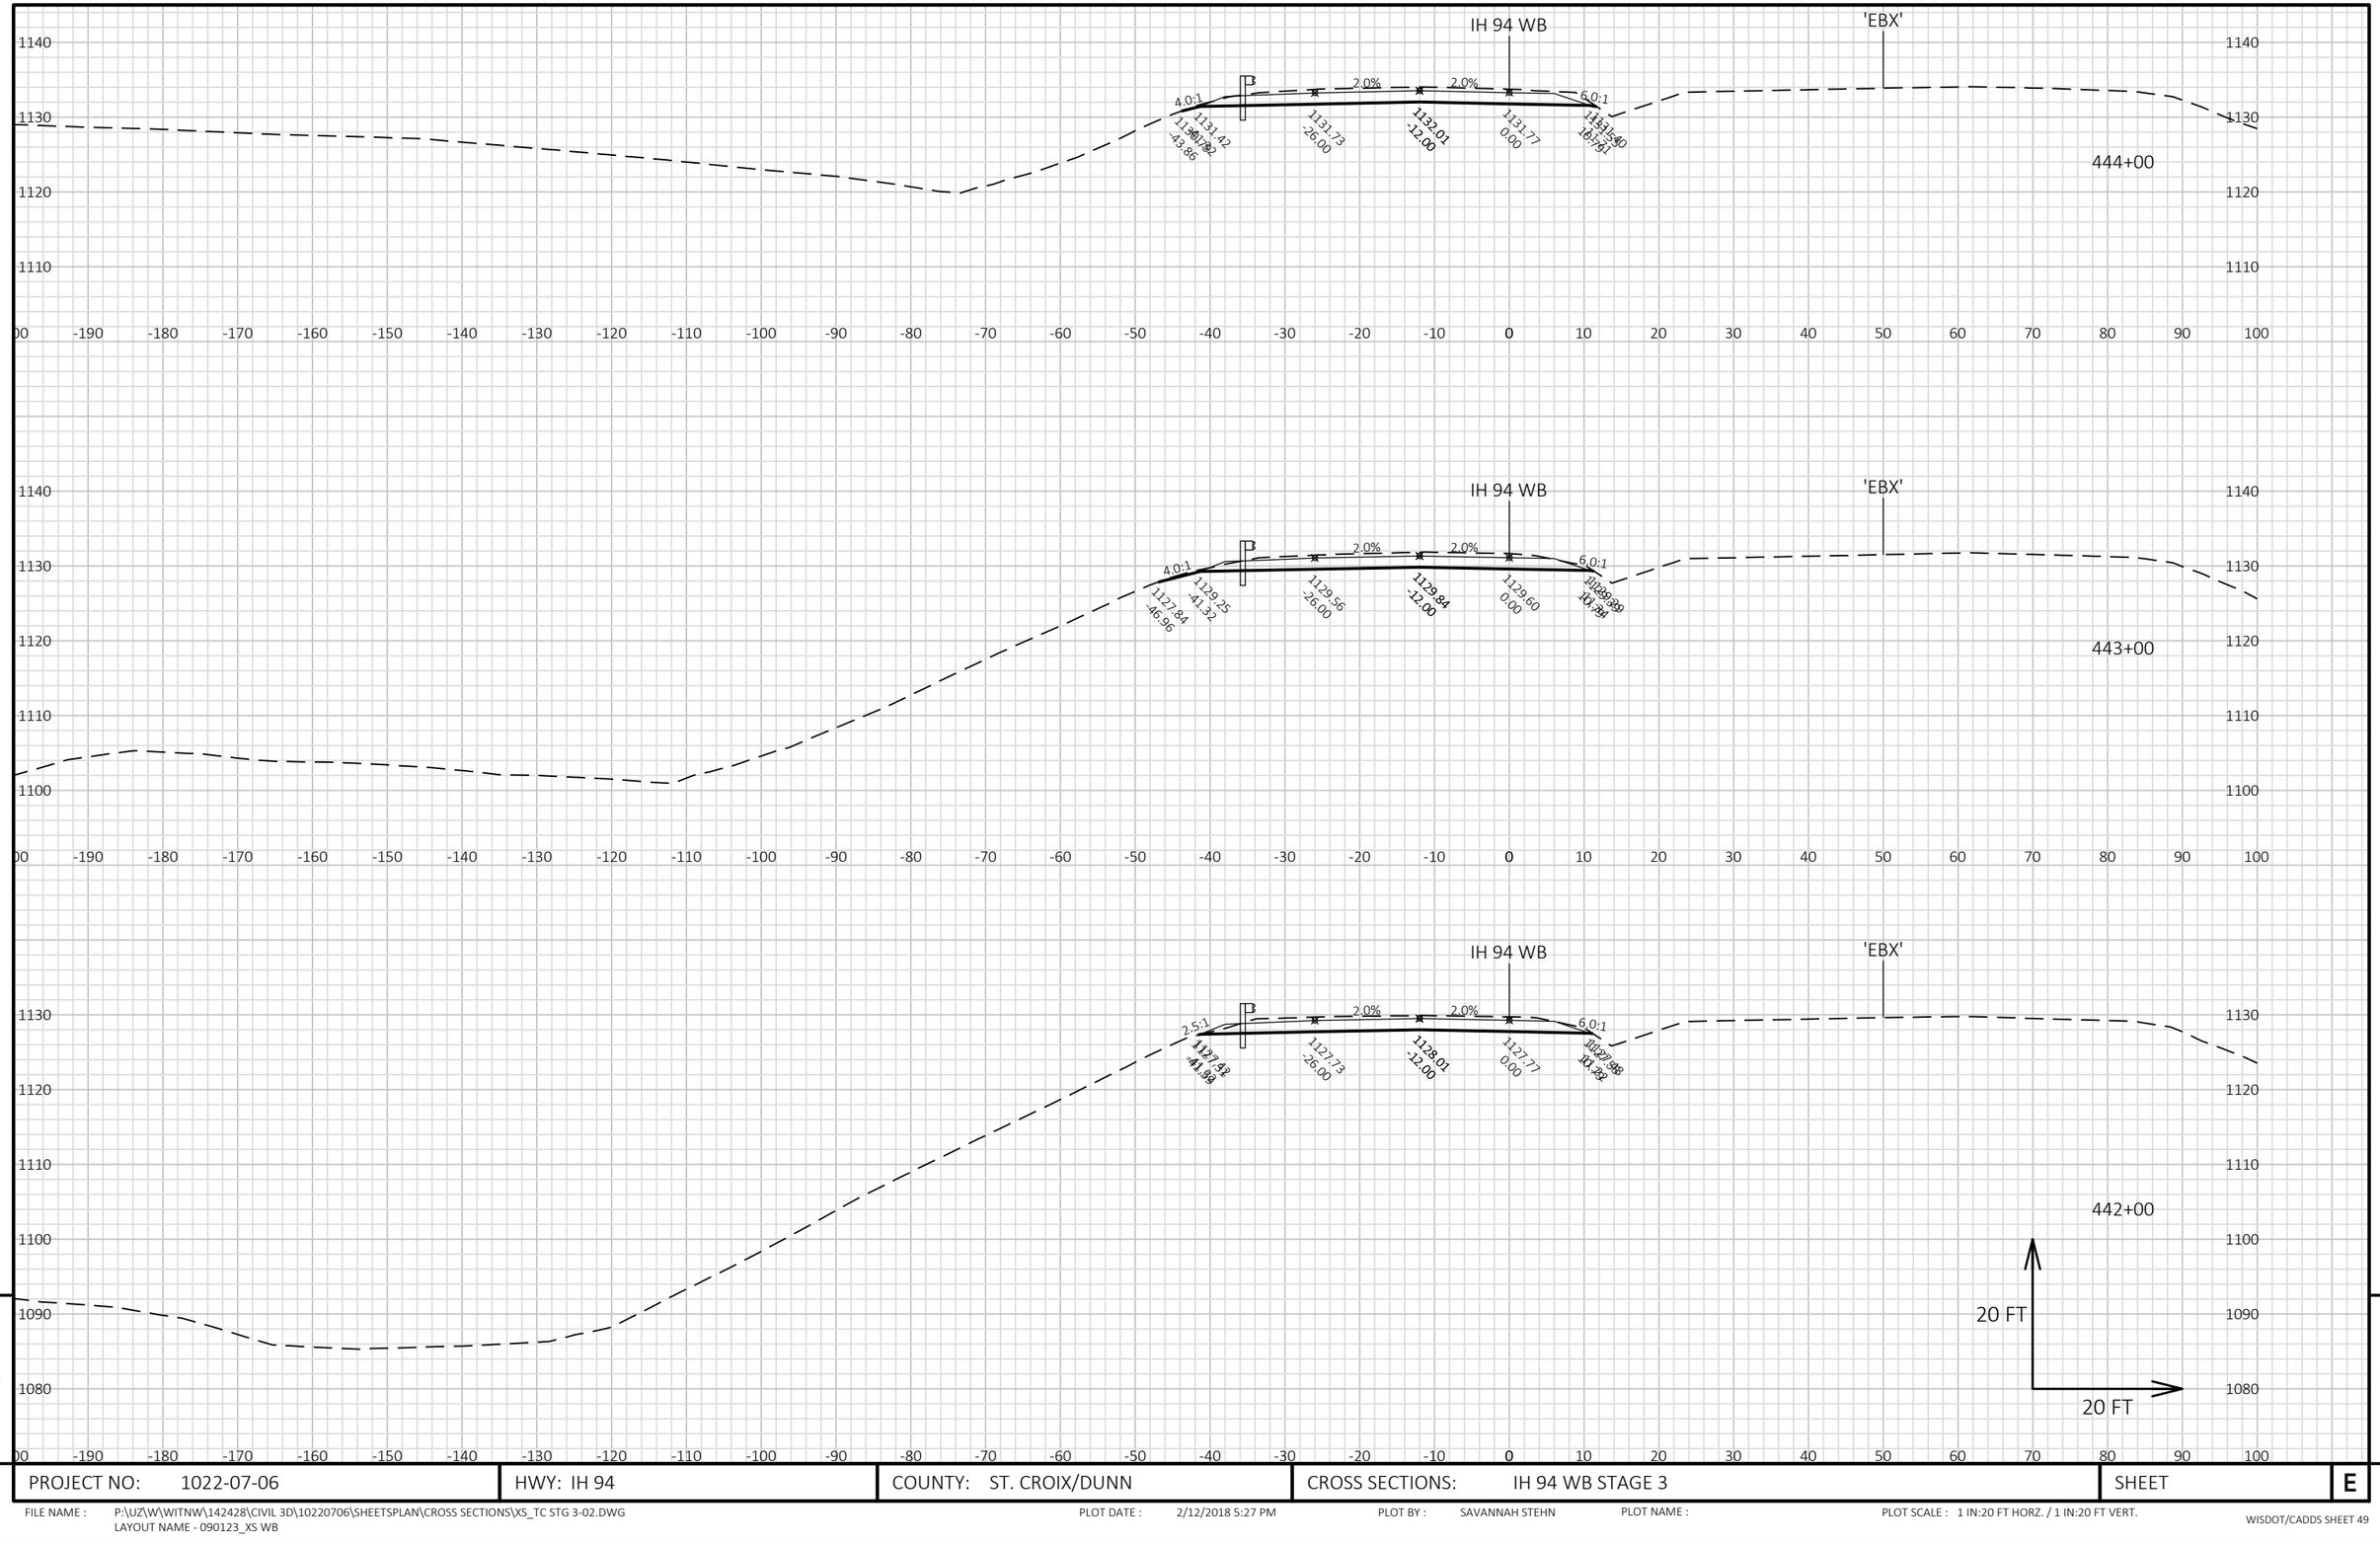

PROJECT NO: 1022-07-06	HWY: IH 94	COUNTY: ST. CROIX/DUNN	CROSS SECTIONS: IH 94 WB STAGE 3	SHEET E

FILE NAME : P:\UZ\W\WITNW\142428\CIVIL 3D\10220706\SHEETSPLAN\CROSS SECTIONS\XS_TC STG 3-02.DWG
LAYOUT NAME - 090123_XS WB

PLOT DATE : 2/12/2018 5:27 PM PLOT BY : SAVANNAH STEHN PLOT NAME : PLOT SCALE : 1 IN:20 FT HORZ. / 1 IN:20 FT VERT.

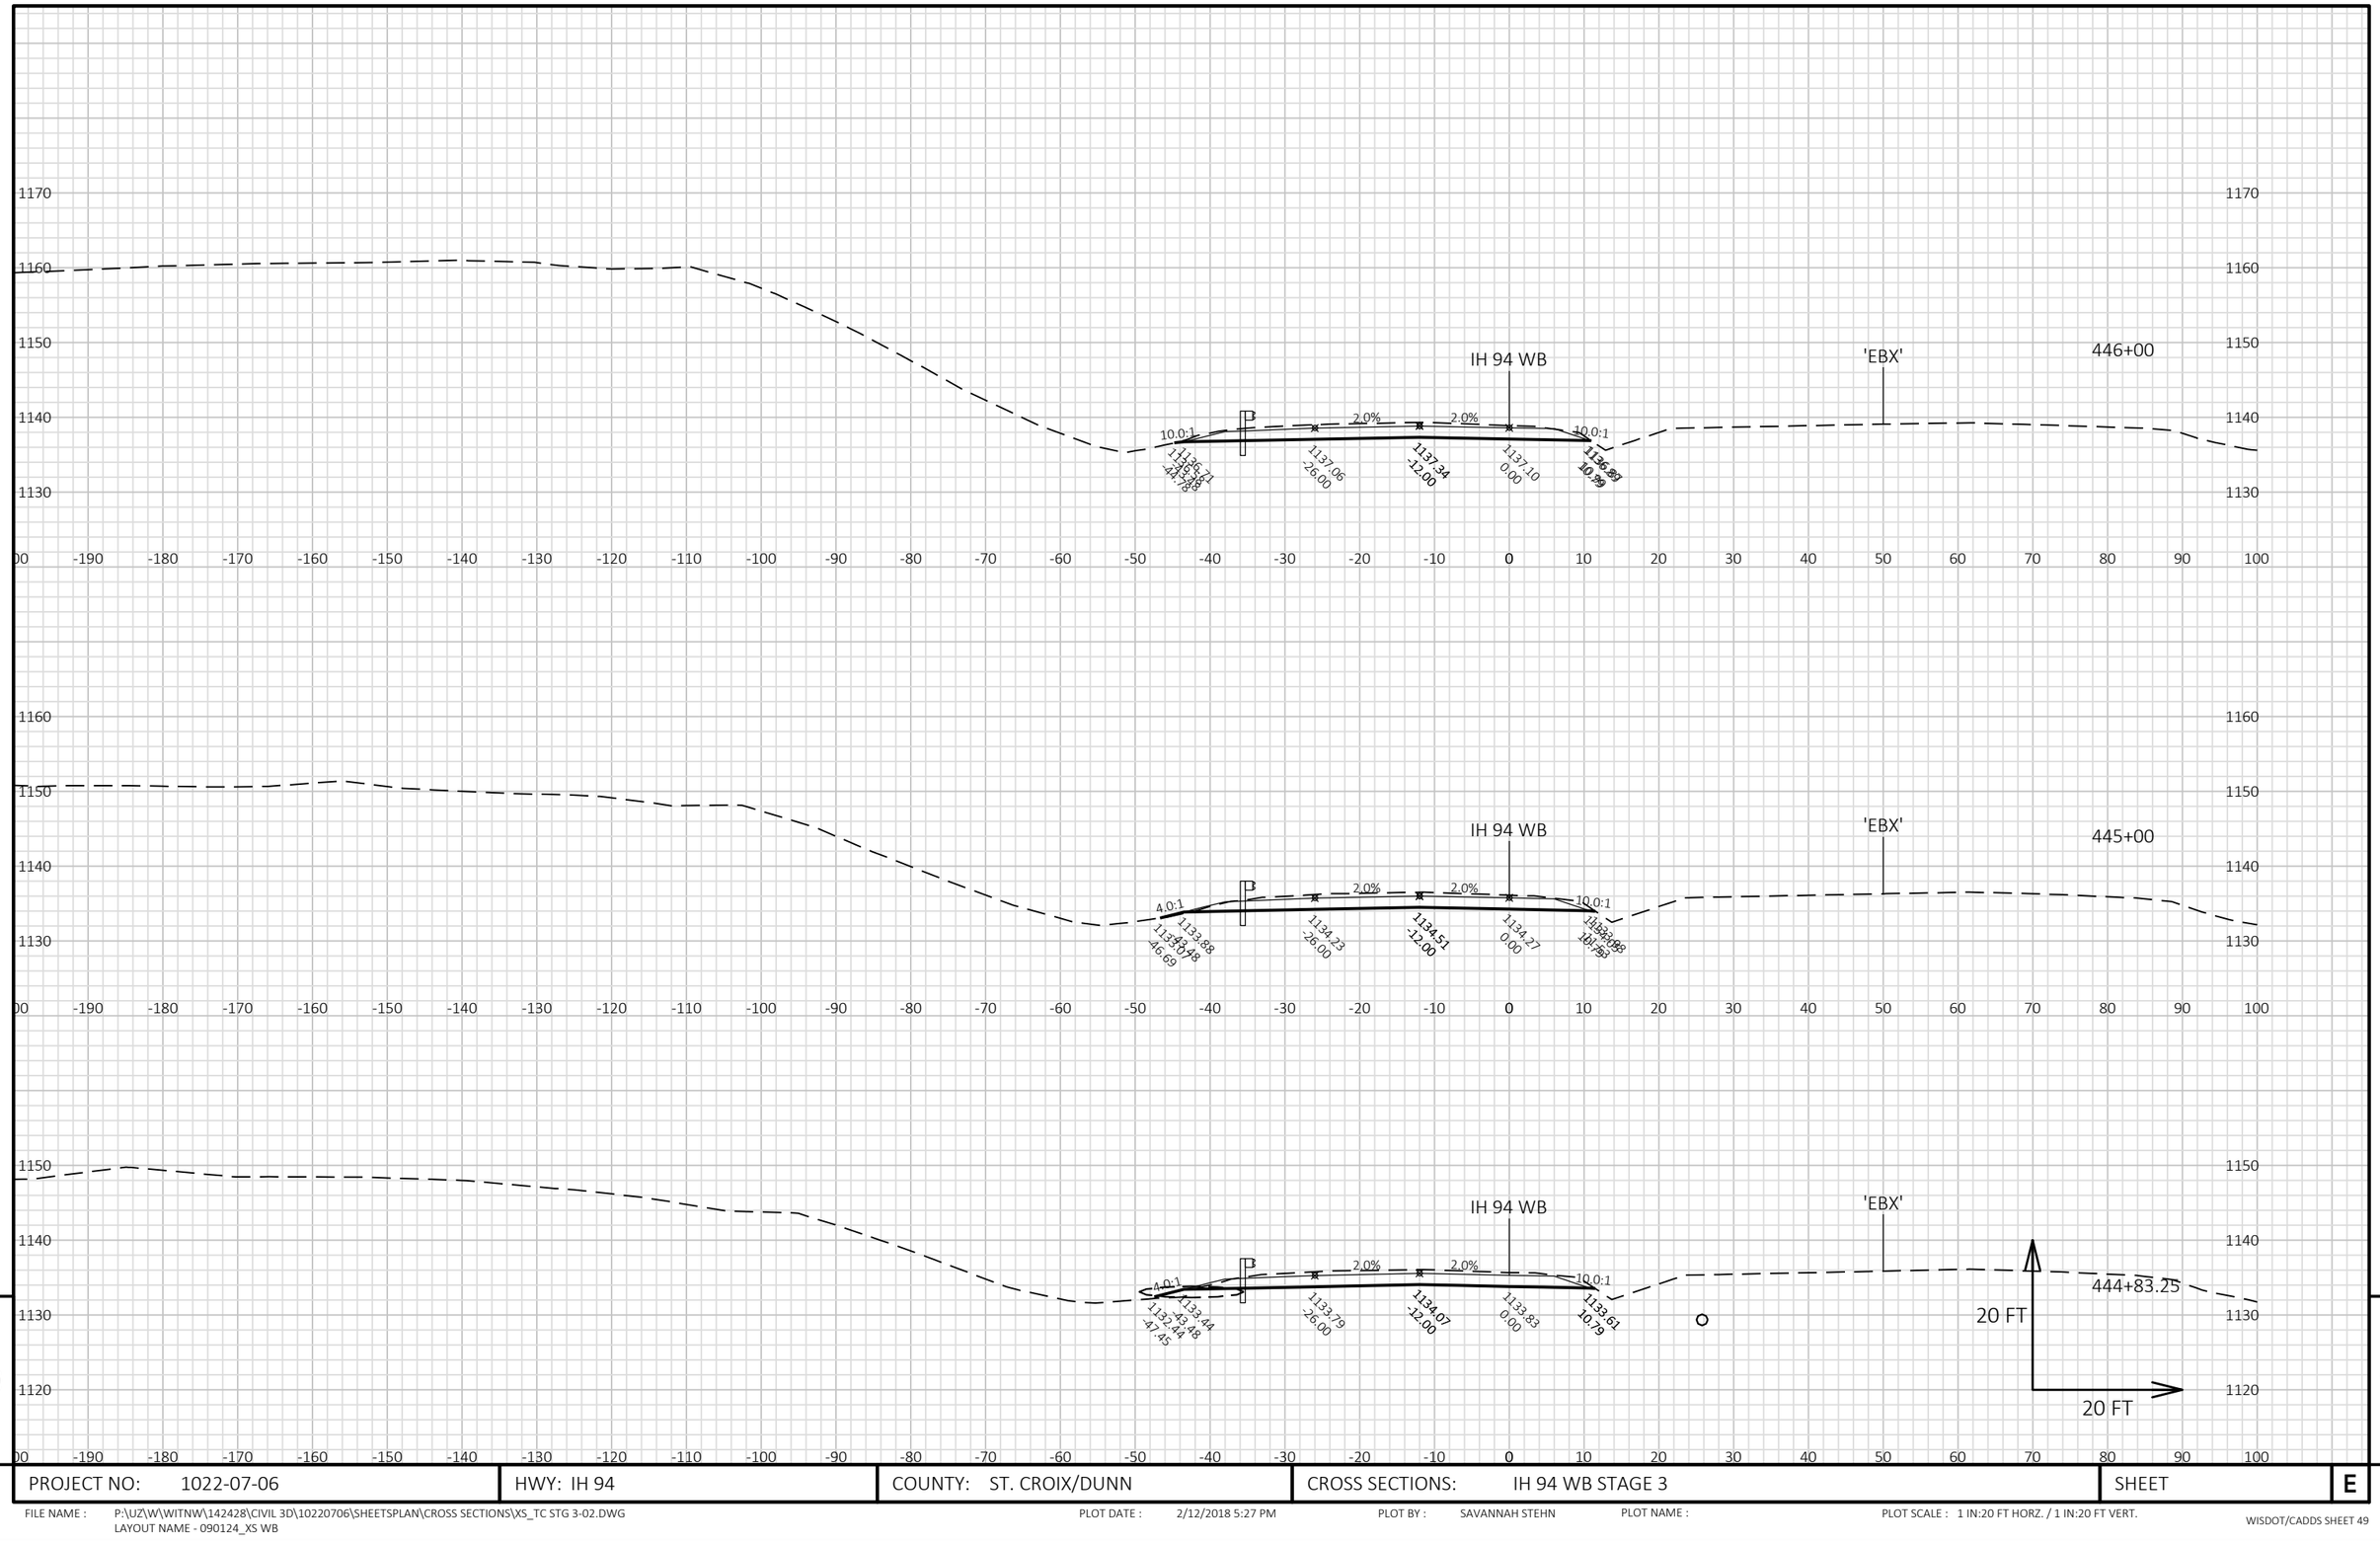


PROJECT NO: 1022-07-06	HWY: IH 94	COUNTY: ST. CROIX/DUNN	CROSS SECTIONS: IH 94 WB STAGE 3	SHEET E

FILE NAME : P:\UZ\W\WITNW\142428\CIVIL 3D\10220706\SHEETSPLAN\CROSS SECTIONS\XS_TC STG 3-02.DWG
LAYOUT NAME - 090124_XS WB

PLOT DATE : 2/12/2018 5:27 PM PLOT BY : SAVANNAH STEHN PLOT NAME : PLOT SCALE : 1 IN:20 FT HORZ. / 1 IN:20 FT VERT.

WISDOT/CADDS SHEET 49

9

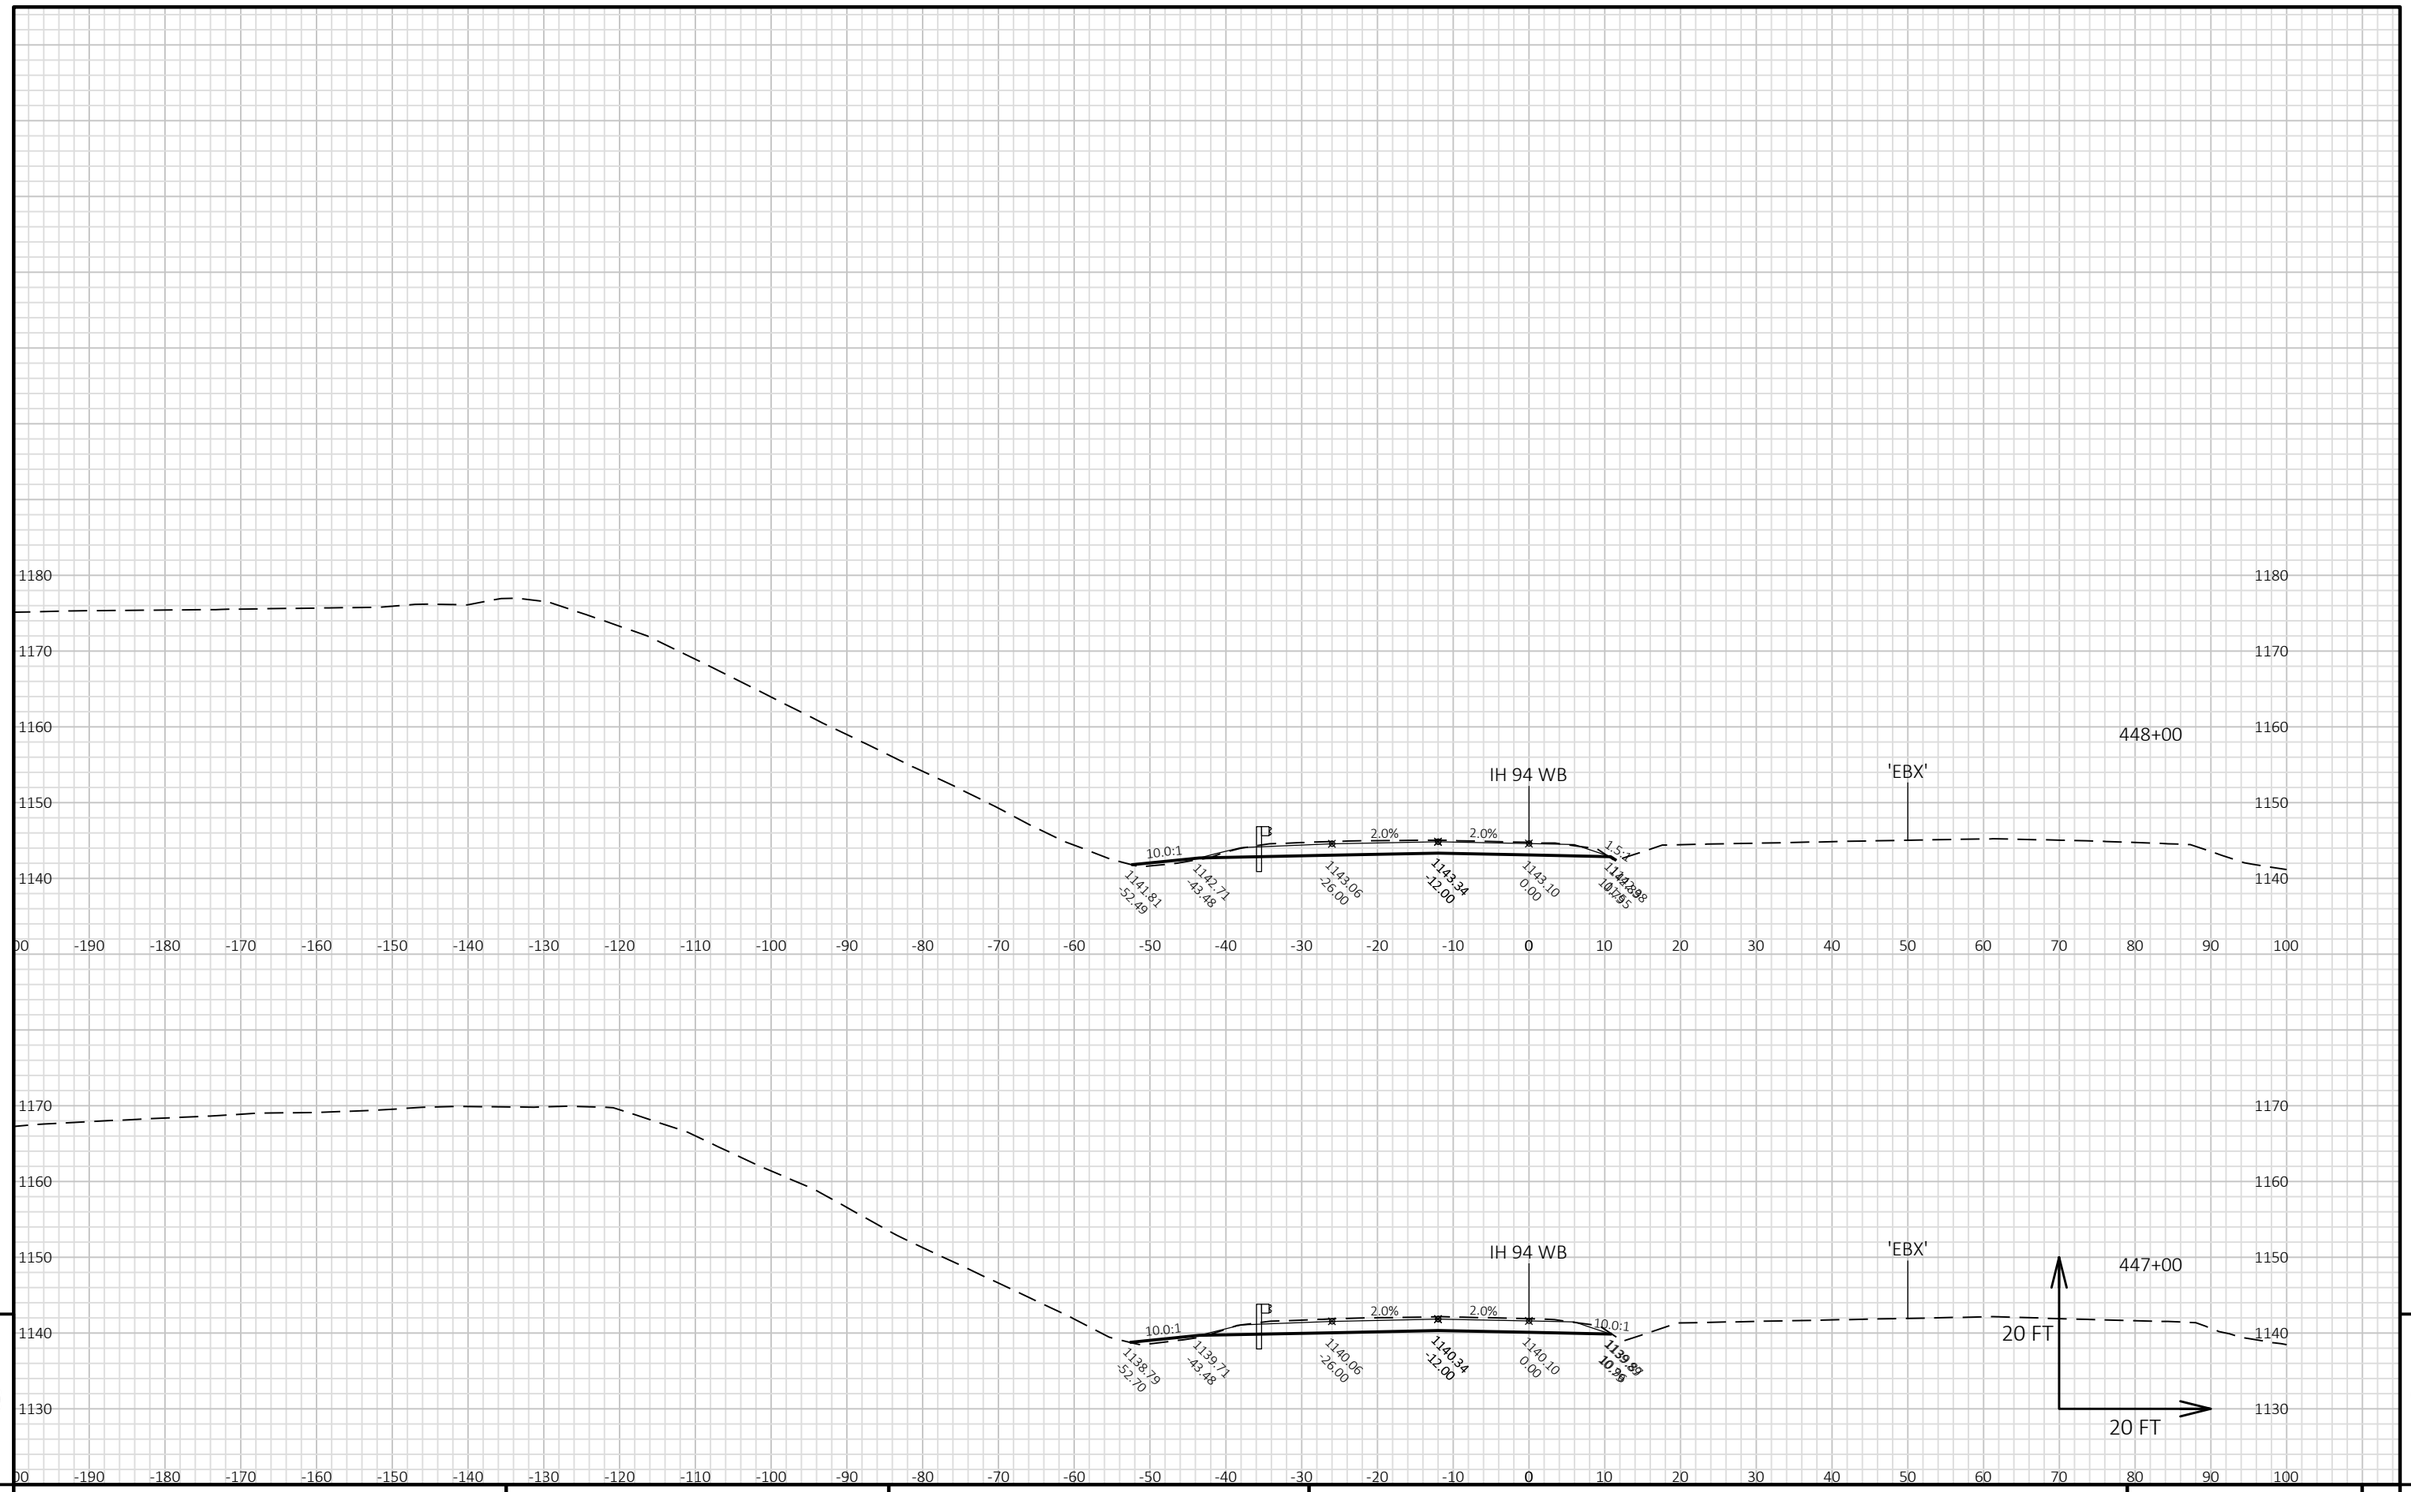


9

9

PROJECT NO: 1022-07-06	HWY: IH 94	COUNTY: ST. CROIX/DUNN	CROSS SECTIONS: IH 94 WB STAGE 3	SHEET	E

FILE NAME : P:\UZ\W\WITNW\142428\CIVIL 3D\10220706\SHEETSPLAN\CROSS SECTIONS\XS_TC STG 3-02.DWG
LAYOUT NAME - 090125_XS WB

PLOT DATE : 2/12/2018 5:28 PM PLOT BY : SAVANNAH STEHN PLOT NAME : PLOT SCALE : 1 IN:20 FT HORZ. / 1 IN:20 FT VERT.

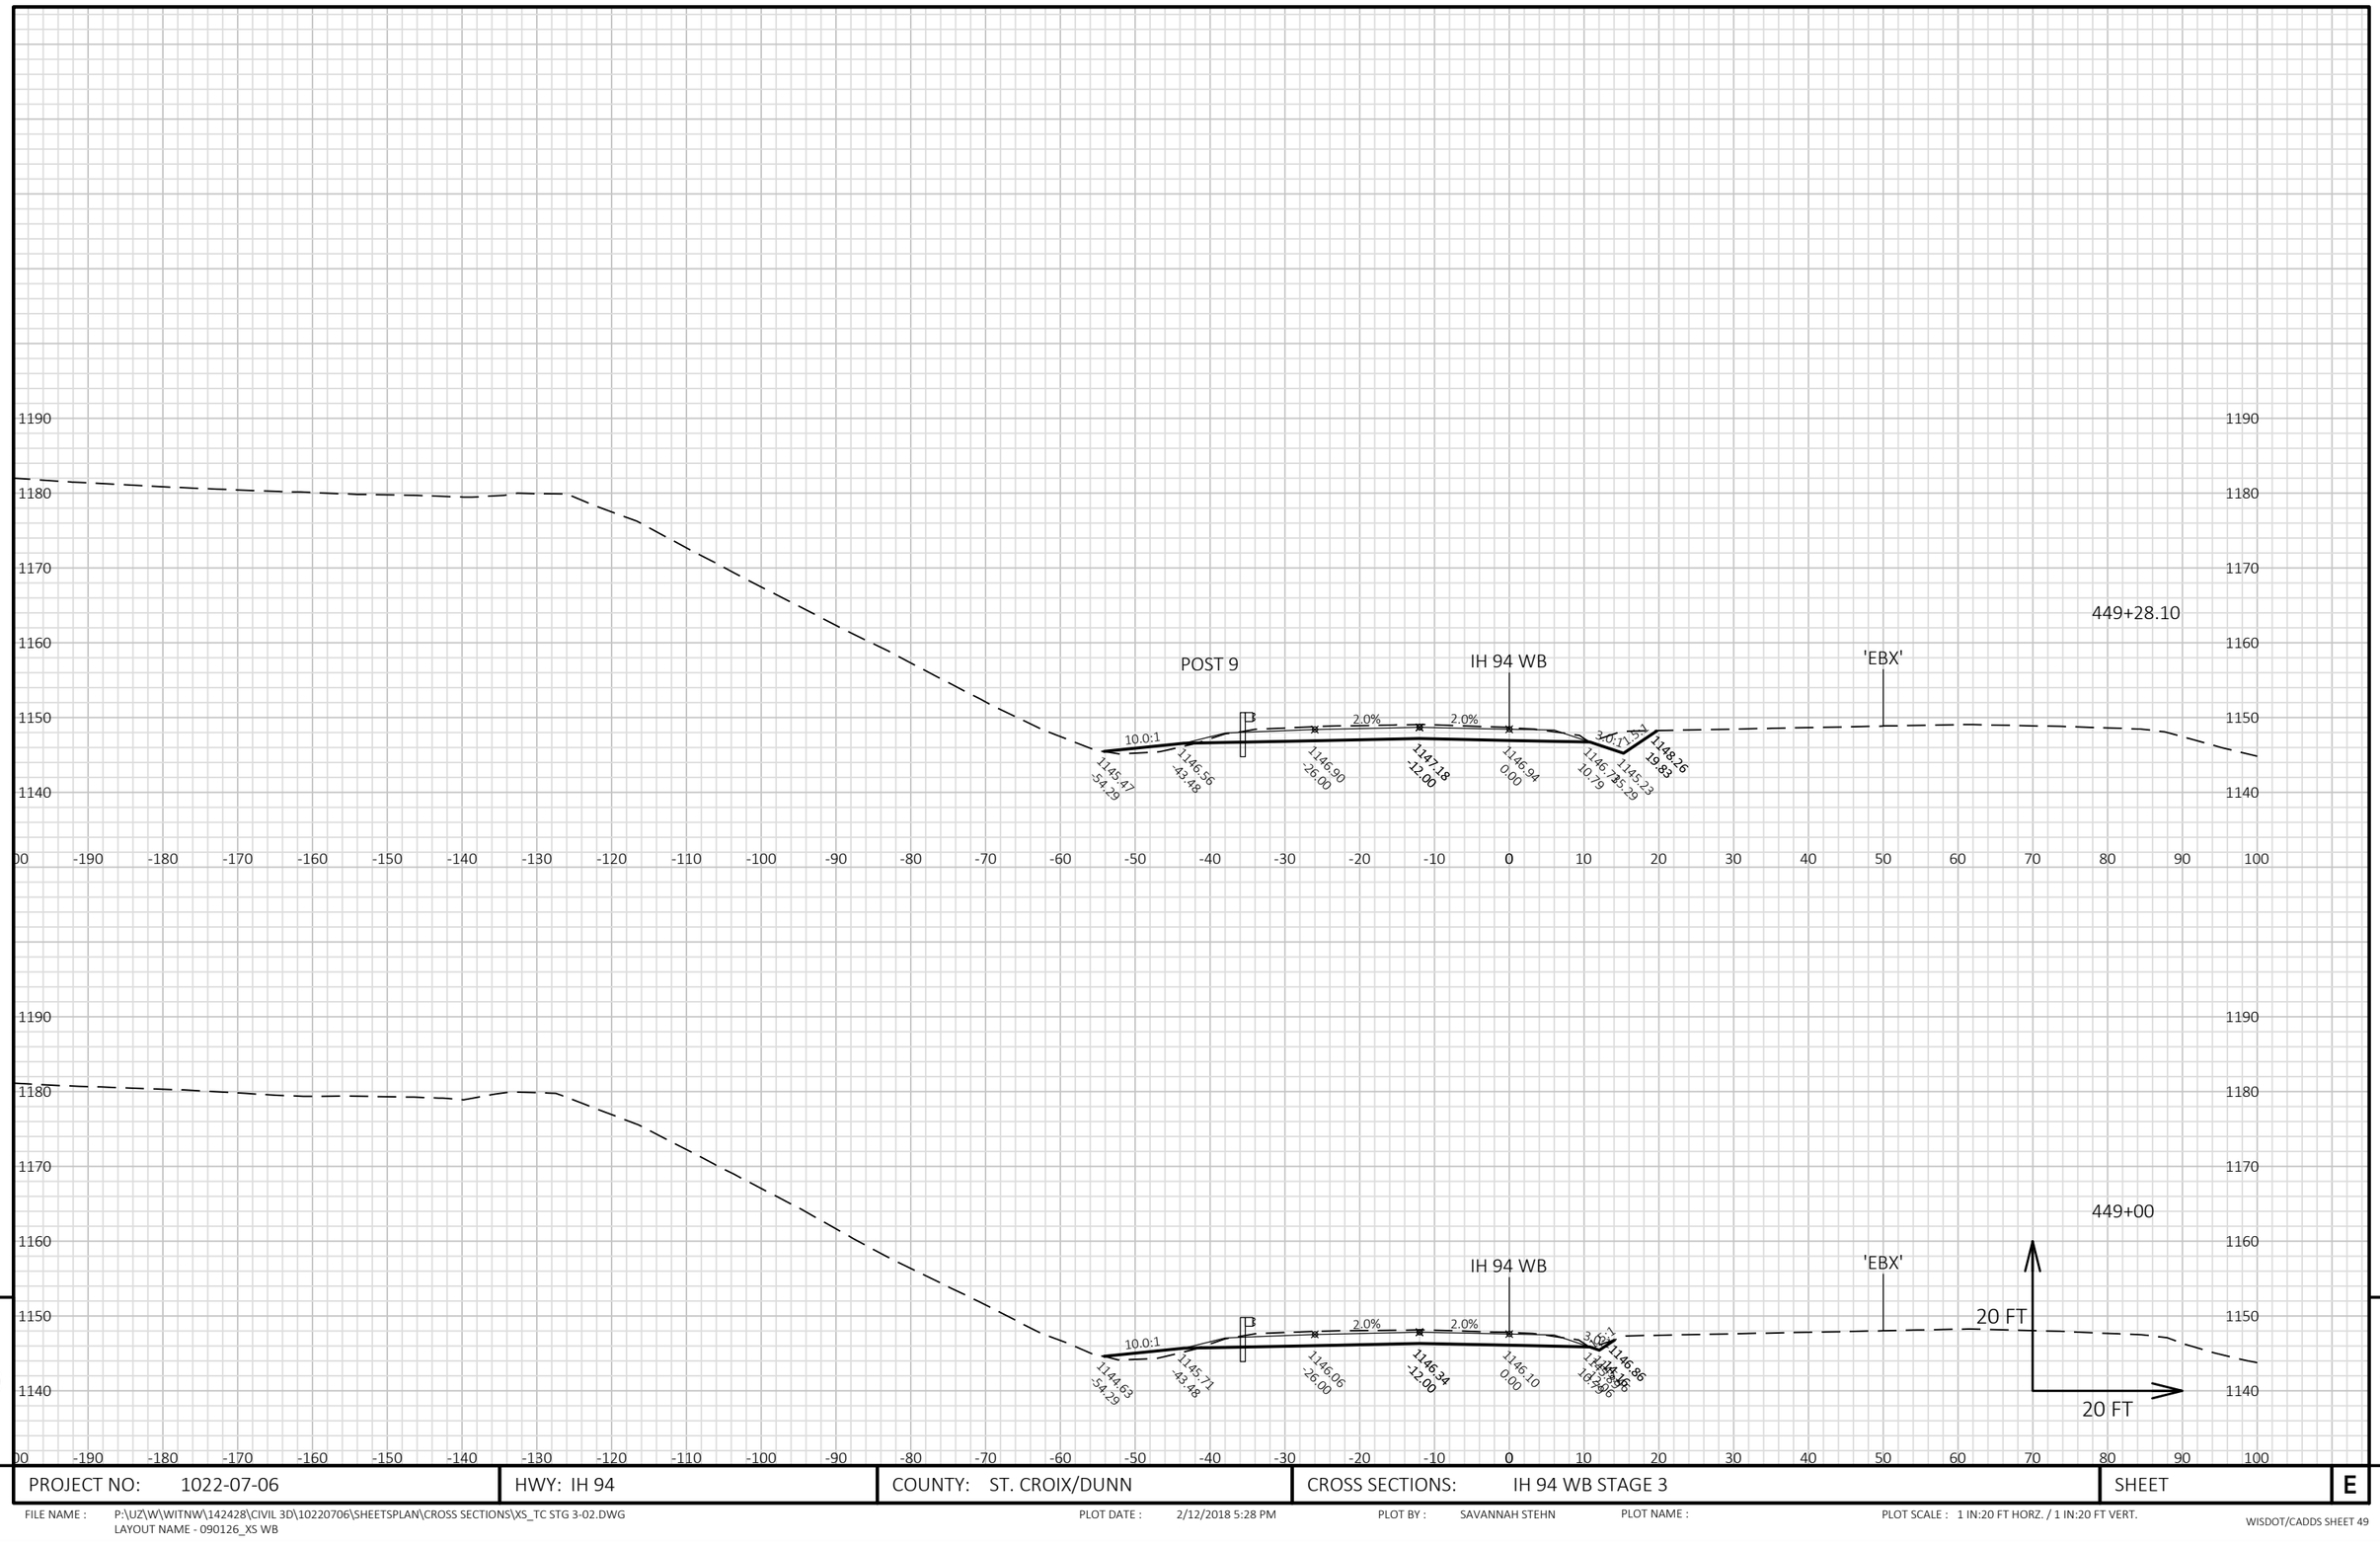


9

9

PROJECT NO: 1022-07-06	HWY: IH 94	COUNTY: ST. CROIX/DUNN	CROSS SECTIONS: IH 94 WB STAGE 3	SHEET	E

FILE NAME : P:\UZ\W\WITNW\142428\CIVIL 3D\10220706\SHEETSPLAN\CROSS SECTIONS\XS_TC STG 3-02.DWG
LAYOUT NAME - 090126_XS WB

PLOT DATE : 2/12/2018 5:28 PM PLOT BY : SAVANNAH STEHN PLOT NAME : PLOT SCALE : 1 IN:20 FT HORZ. / 1 IN:20 FT VERT.

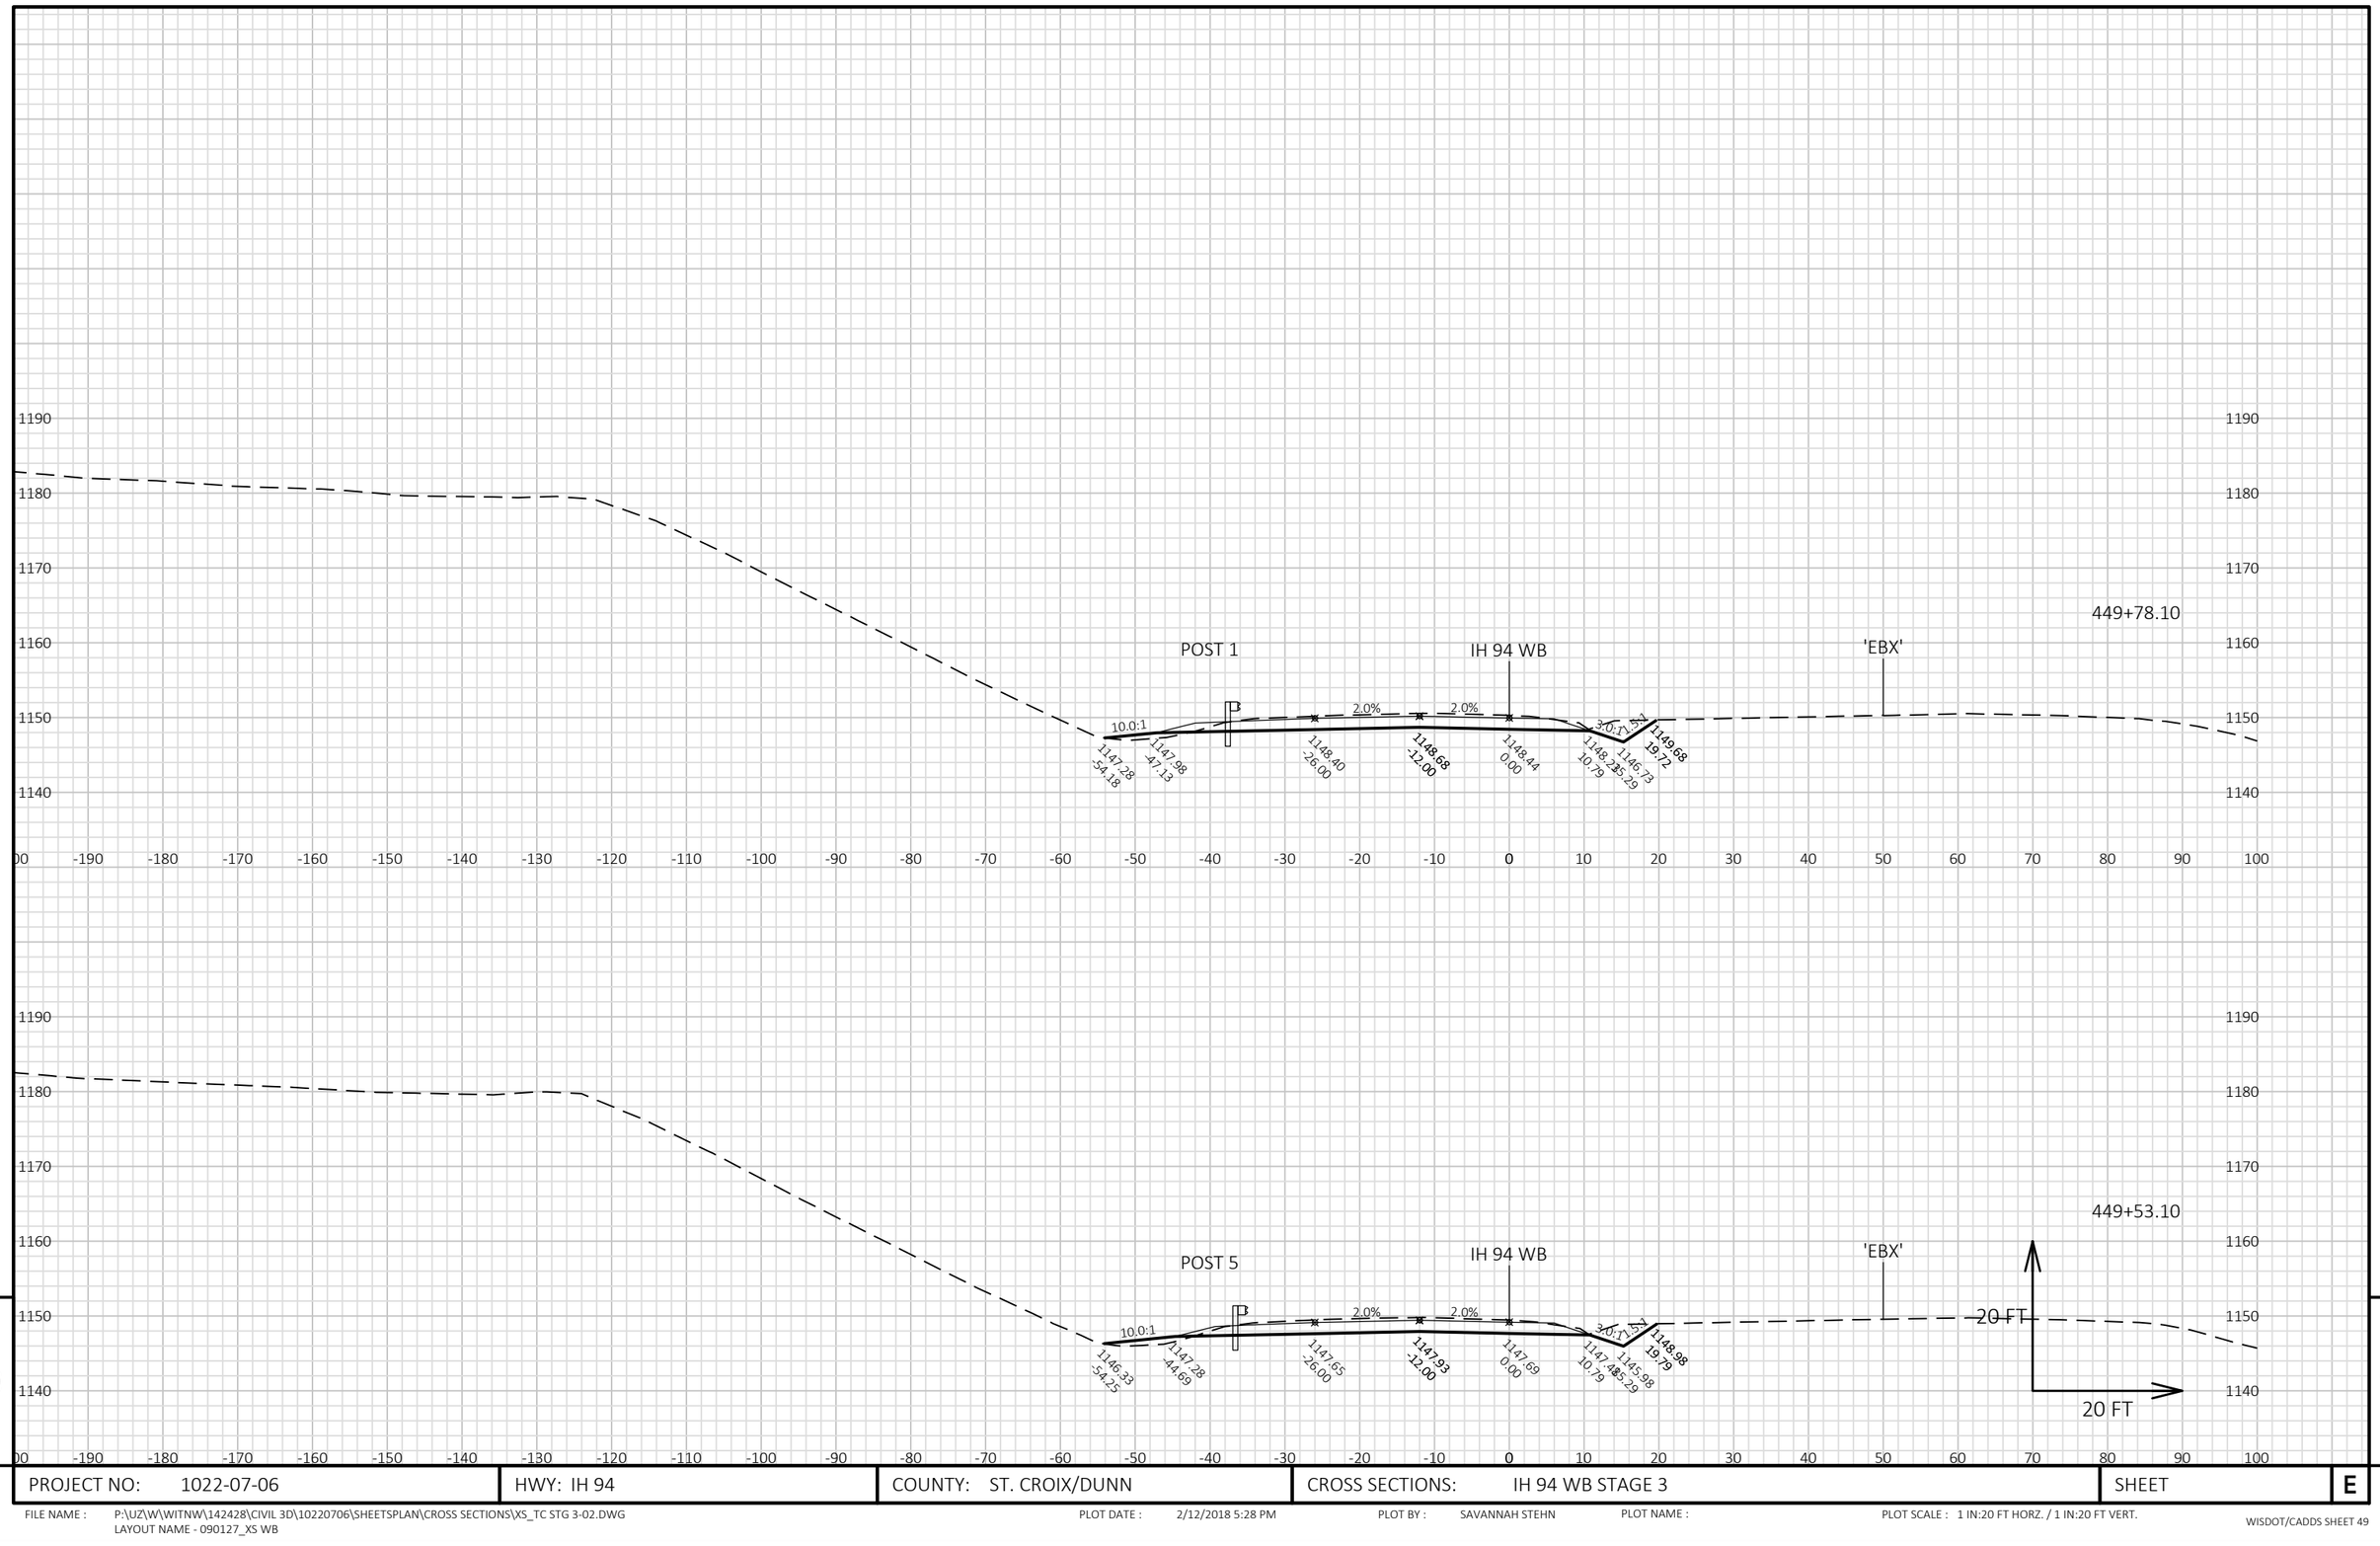


9

9

PROJECT NO: 1022-07-06	HWY: IH 94	COUNTY: ST. CROIX/DUNN	CROSS SECTIONS: IH 94 WB STAGE 3	SHEET	E

FILE NAME : P:\UZ\W\WITNW\142428\CIVIL 3D\10220706\SHEETSPLAN\CROSS SECTIONS\XS_TC STG 3-02.DWG
LAYOUT NAME - 090127_XS WB

PLOT DATE : 2/12/2018 5:28 PM PLOT BY : SAVANNAH STEHN PLOT NAME : PLOT SCALE : 1 IN:20 FT HORZ. / 1 IN:20 FT VERT.

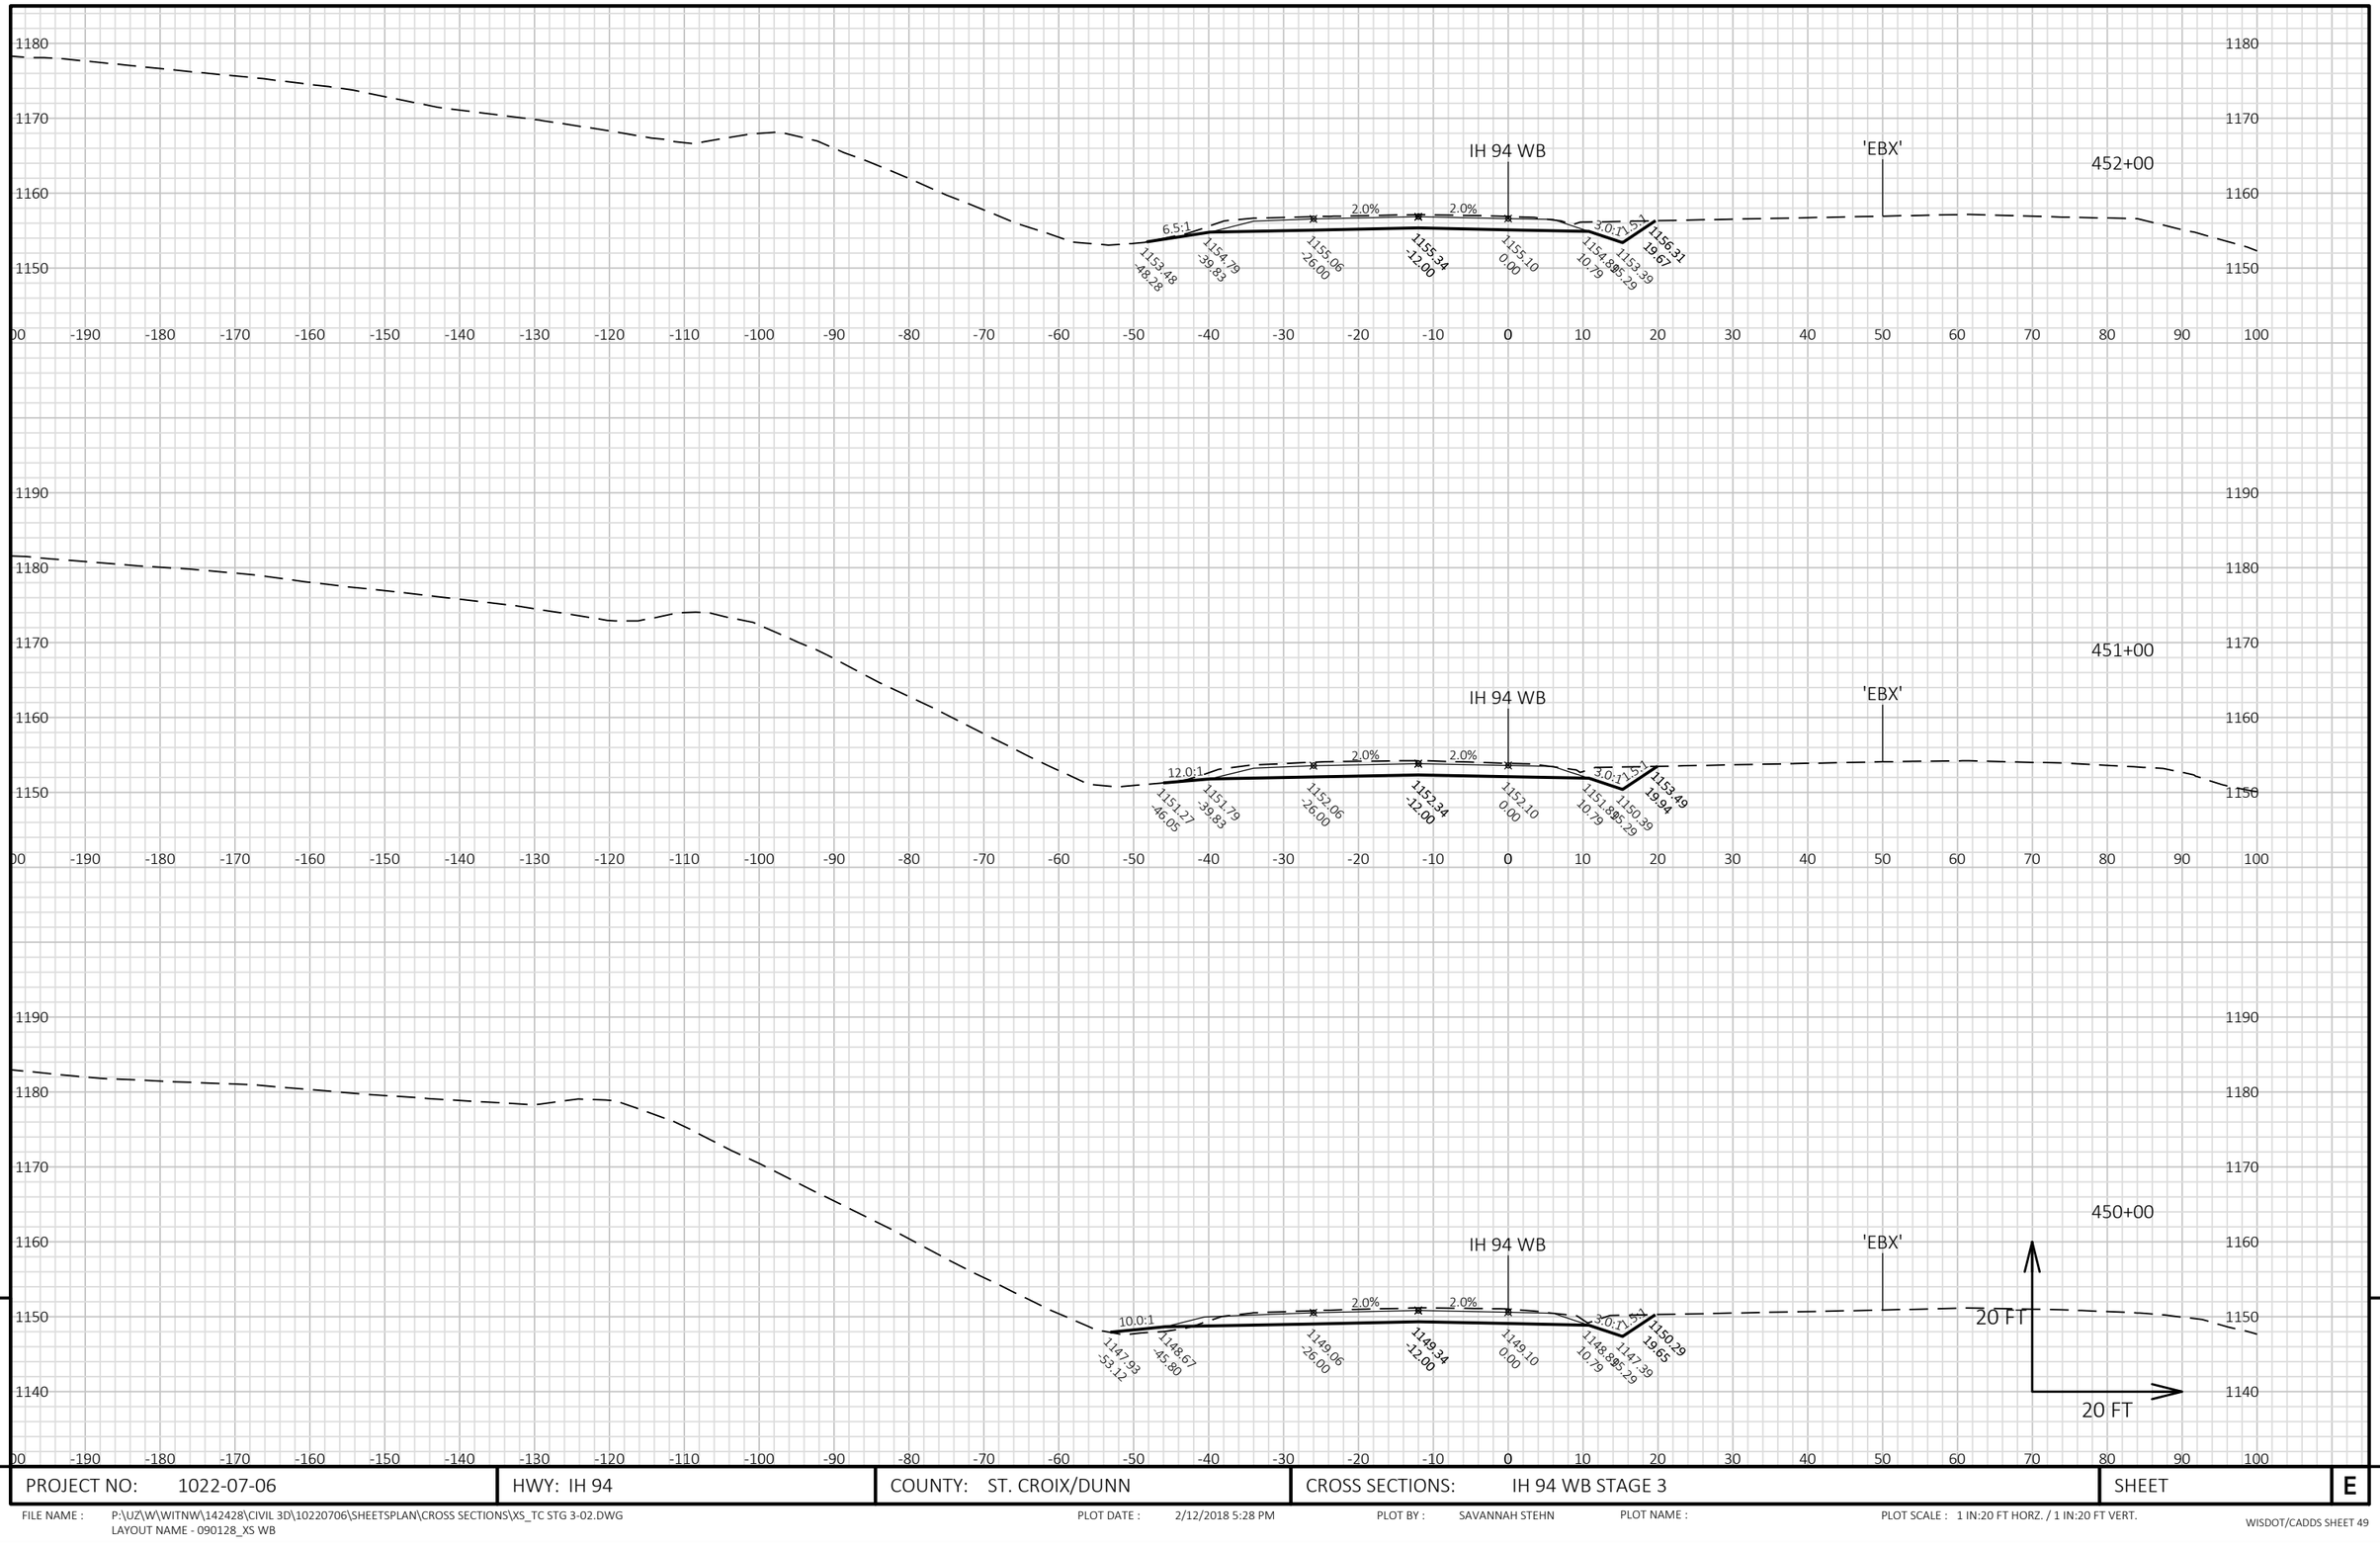


PROJECT NO: 1022-07-06	HWY: IH 94	COUNTY: ST. CROIX/DUNN	CROSS SECTIONS: IH 94 WB STAGE 3	SHEET E

FILE NAME : P:\UZ\W\WITNW\142428\CIVIL 3D\10220706\SHEETSPLAN\CROSS SECTIONS\XS_TC STG 3-02.DWG
LAYOUT NAME - 090128_XS WB

PLOT DATE : 2/12/2018 5:28 PM PLOT BY : SAVANNAH STEHN PLOT NAME : PLOT SCALE : 1 IN:20 FT HORZ. / 1 IN:20 FT VERT.

WISDOT/CADDS SHEET 49

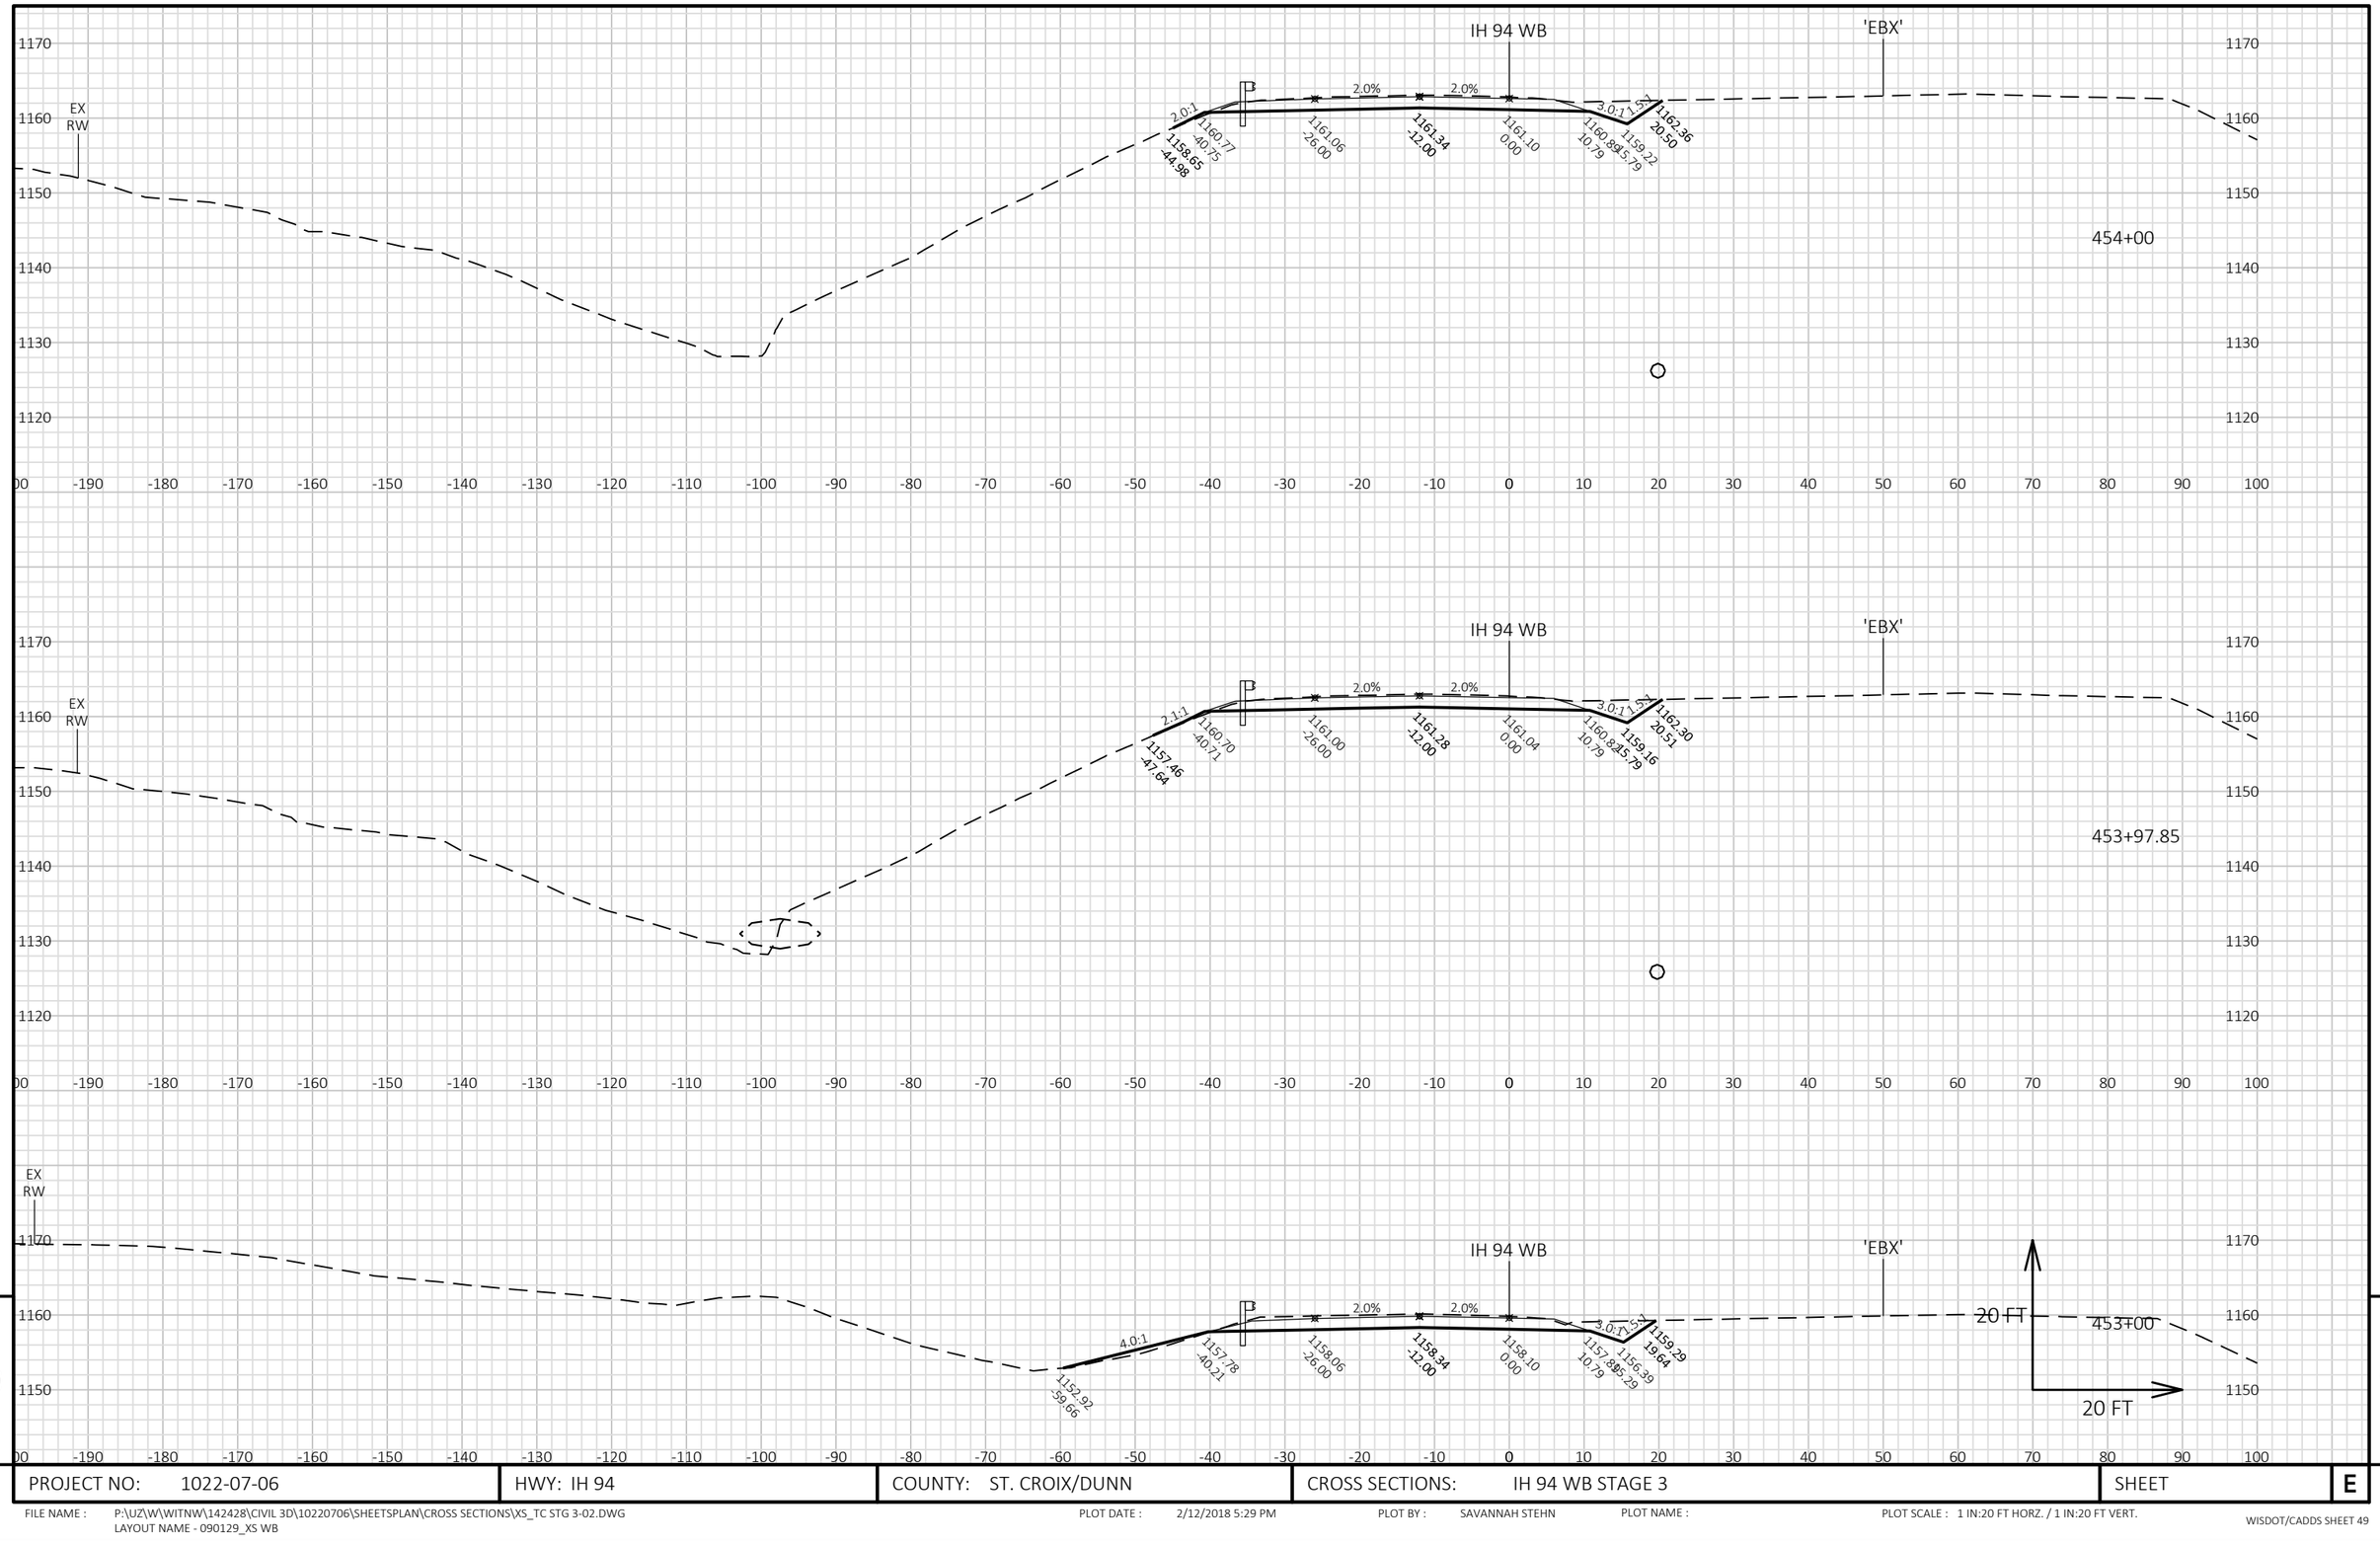


9


9

PROJECT NO: 1022-07-06	HWY: IH 94	COUNTY: ST. CROIX/DUNN	CROSS SECTIONS: IH 94 WB STAGE 3	SHEET	E

FILE NAME : P:\UZ\W\WITNW\142428\CIVIL 3D\10220706\SHEETSPLAN\CROSS SECTIONS\XS_TC STG 3-02.DWG
LAYOUT NAME - 090129_XS WB

PLOT DATE : 2/12/2018 5:29 PM PLOT BY : SAVANNAH STEHN PLOT NAME : PLOT SCALE : 1 IN:20 FT HORZ. / 1 IN:20 FT VERT.

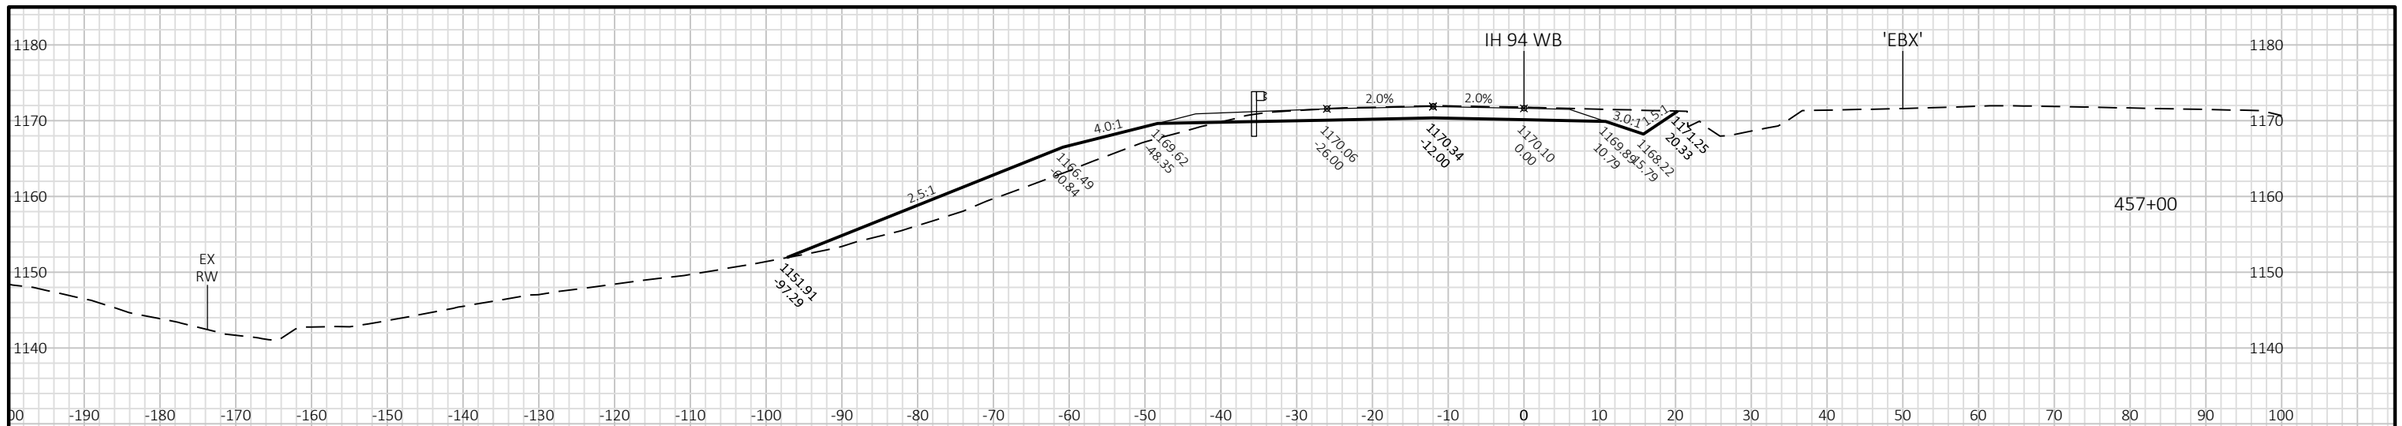

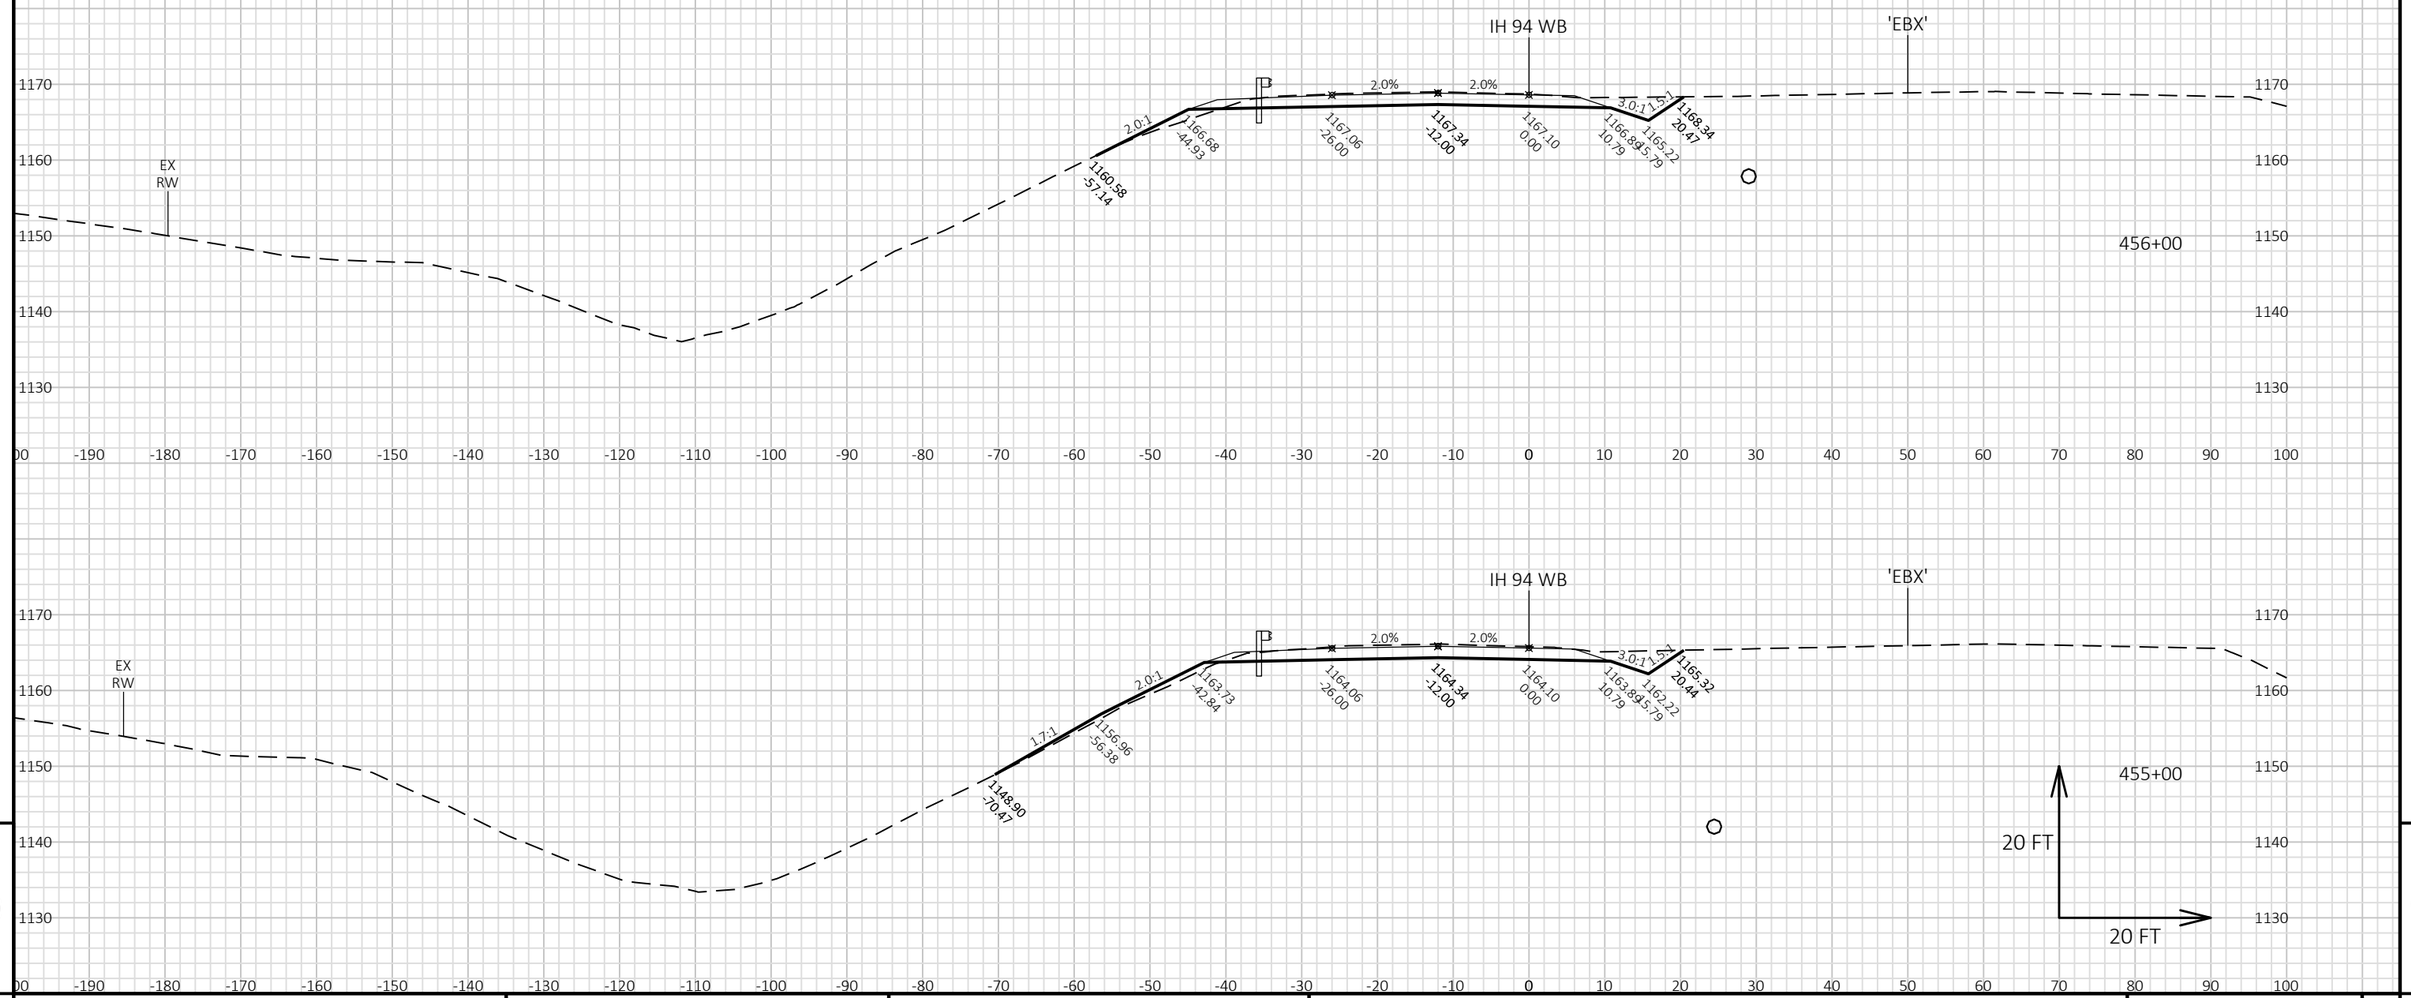


9 9

PROJECT NO: 1022-07-06	HWY: IH 94	COUNTY: ST. CROIX/DUNN	CROSS SECTIONS: IH 94 WB STAGE 3	SHEET E

FILE NAME : P:\UZ\W\WITNW\142428\CIVIL 3D\10220706\SHEETSPLAN\CROSS SECTIONS\XS_TC STG 3-02.DWG
LAYOUT NAME - 090130_XS WB

PLOT DATE : 2/12/2018 5:29 PM PLOT BY : SAVANNAH STEHN PLOT NAME : PLOT SCALE : 1 IN:20 FT HORZ. / 1 IN:20 FT VERT.

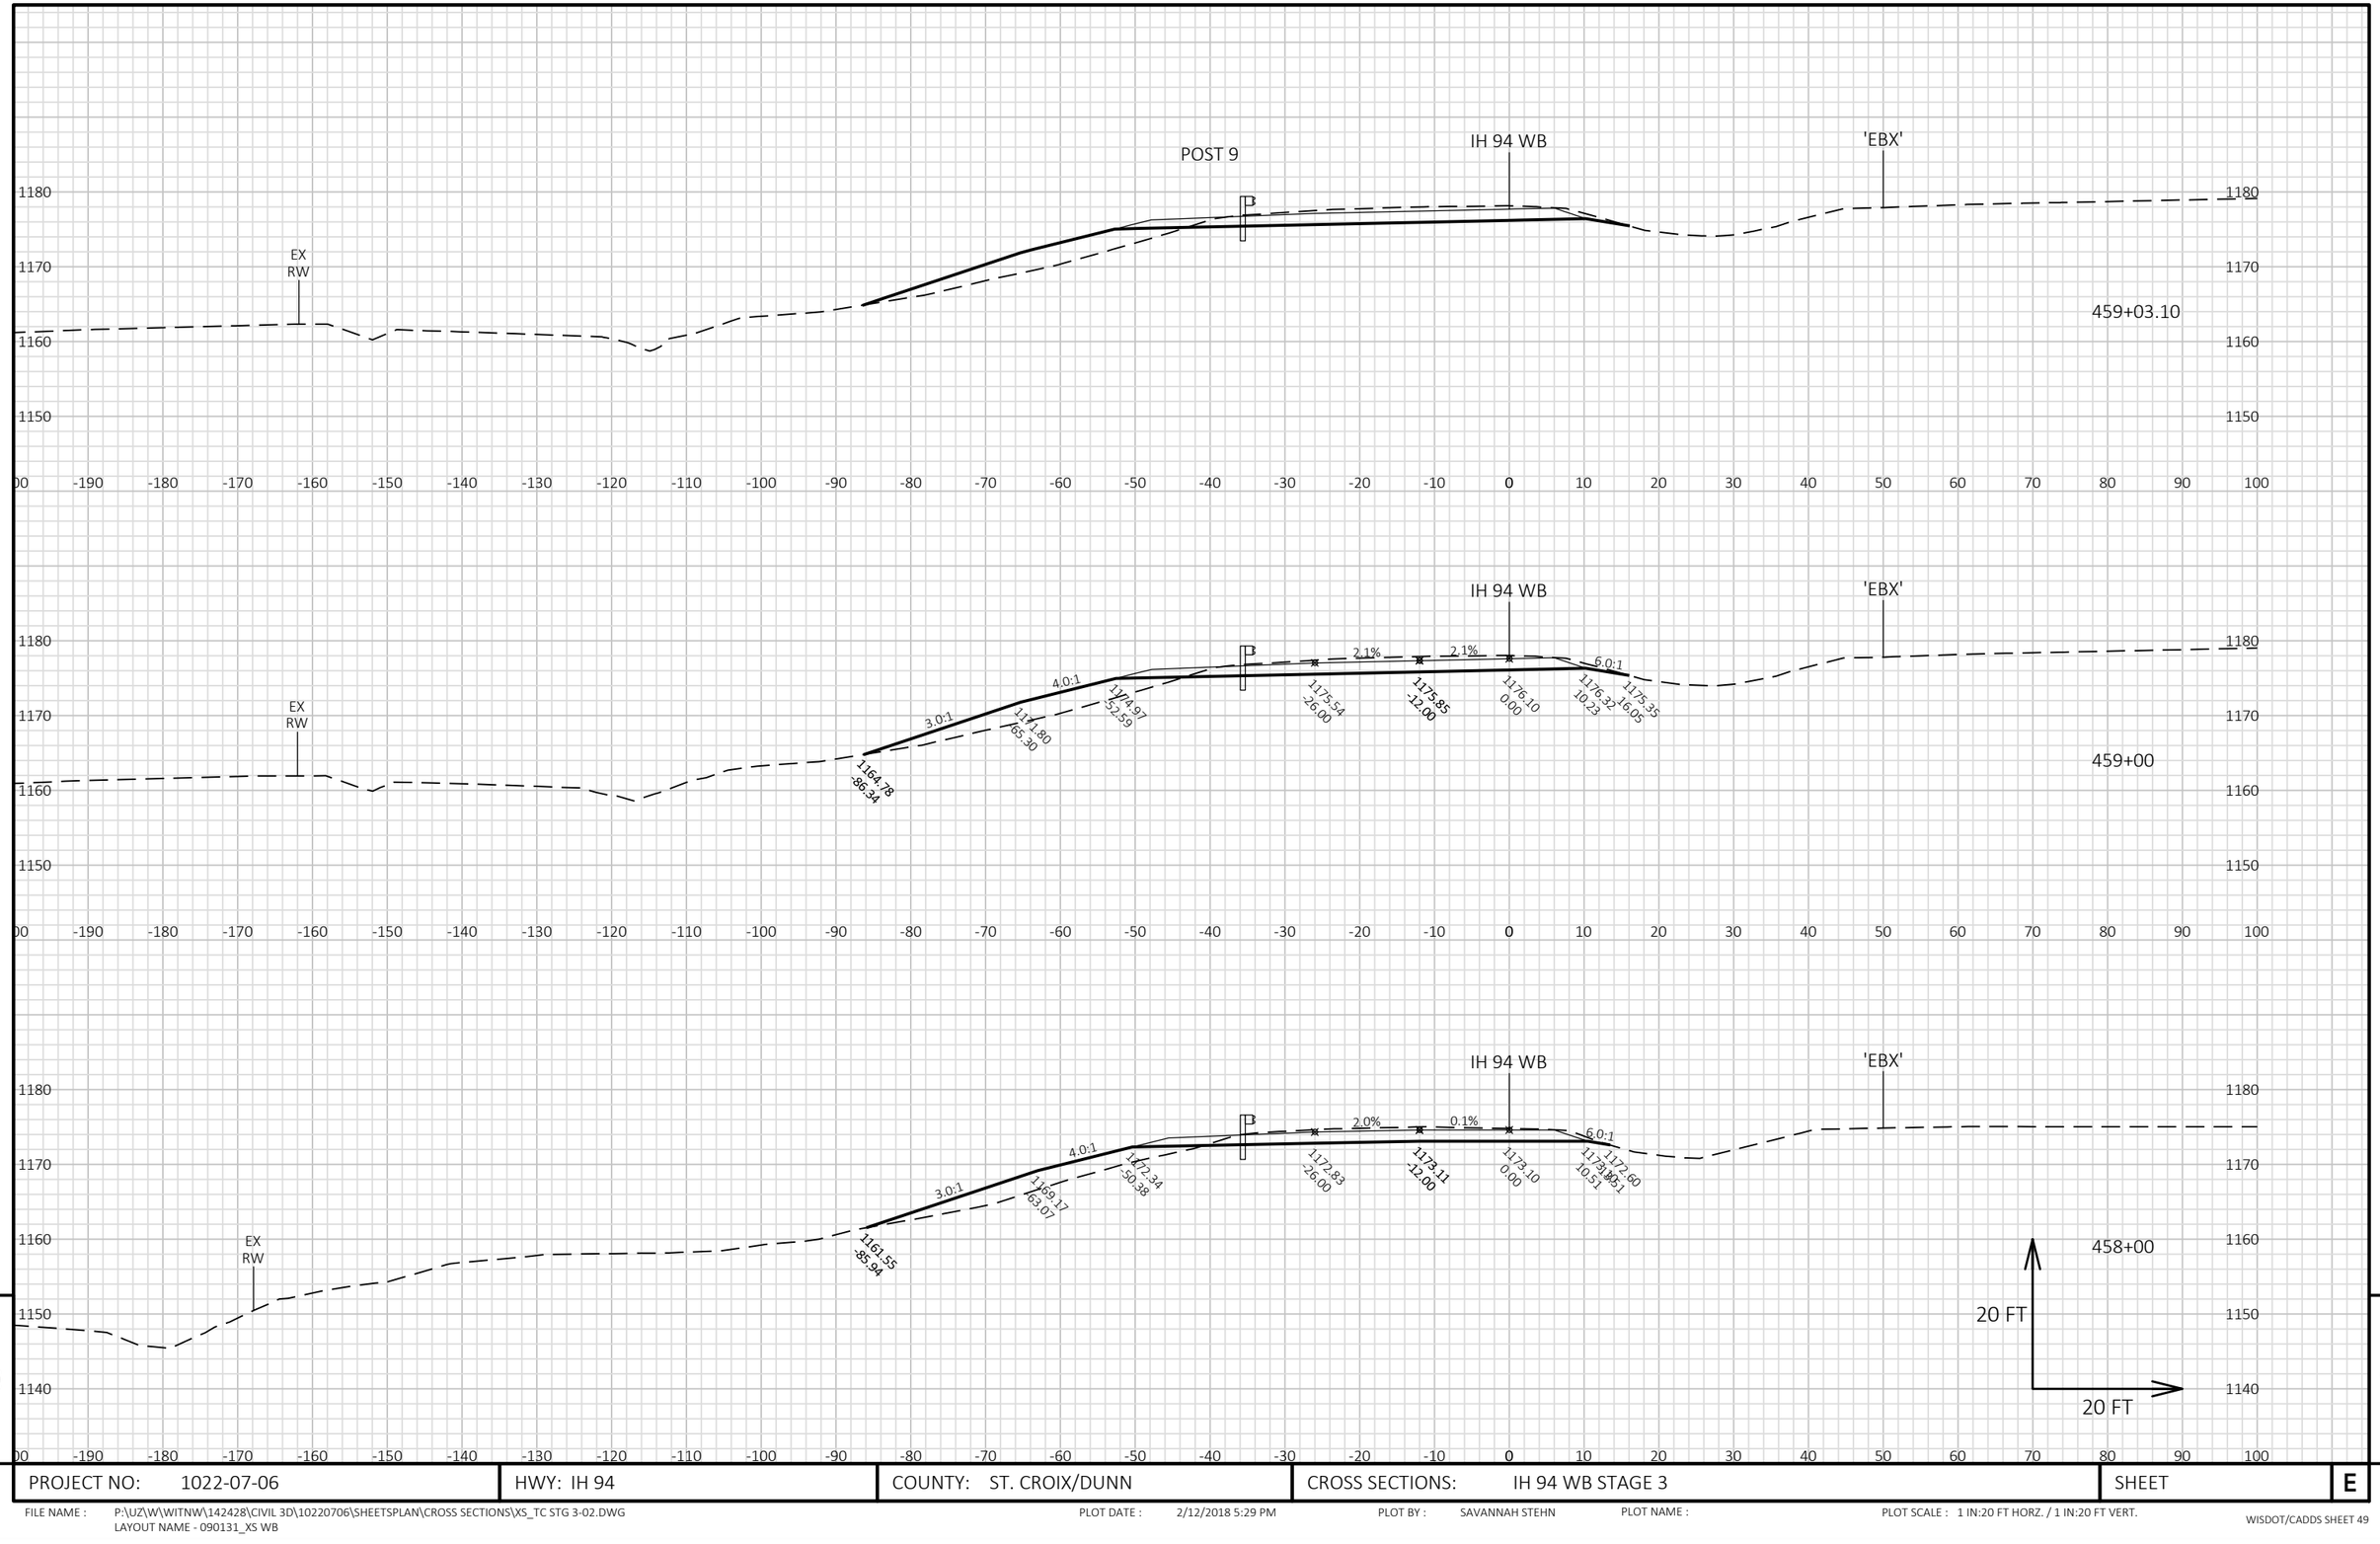


9

9

PROJECT NO: 1022-07-06	HWY: IH 94	COUNTY: ST. CROIX/DUNN	CROSS SECTIONS: IH 94 WB STAGE 3	SHEET	E

FILE NAME : P:\UZ\W\WITNW\142428\CIVIL 3D\10220706\SHEETSPLAN\CROSS SECTIONS\XS_TC STG 3-02.DWG
LAYOUT NAME - 090131_XS WB

PLOT DATE : 2/12/2018 5:29 PM PLOT BY : SAVANNAH STEHN PLOT NAME : PLOT SCALE : 1 IN:20 FT HORZ. / 1 IN:20 FT VERT.

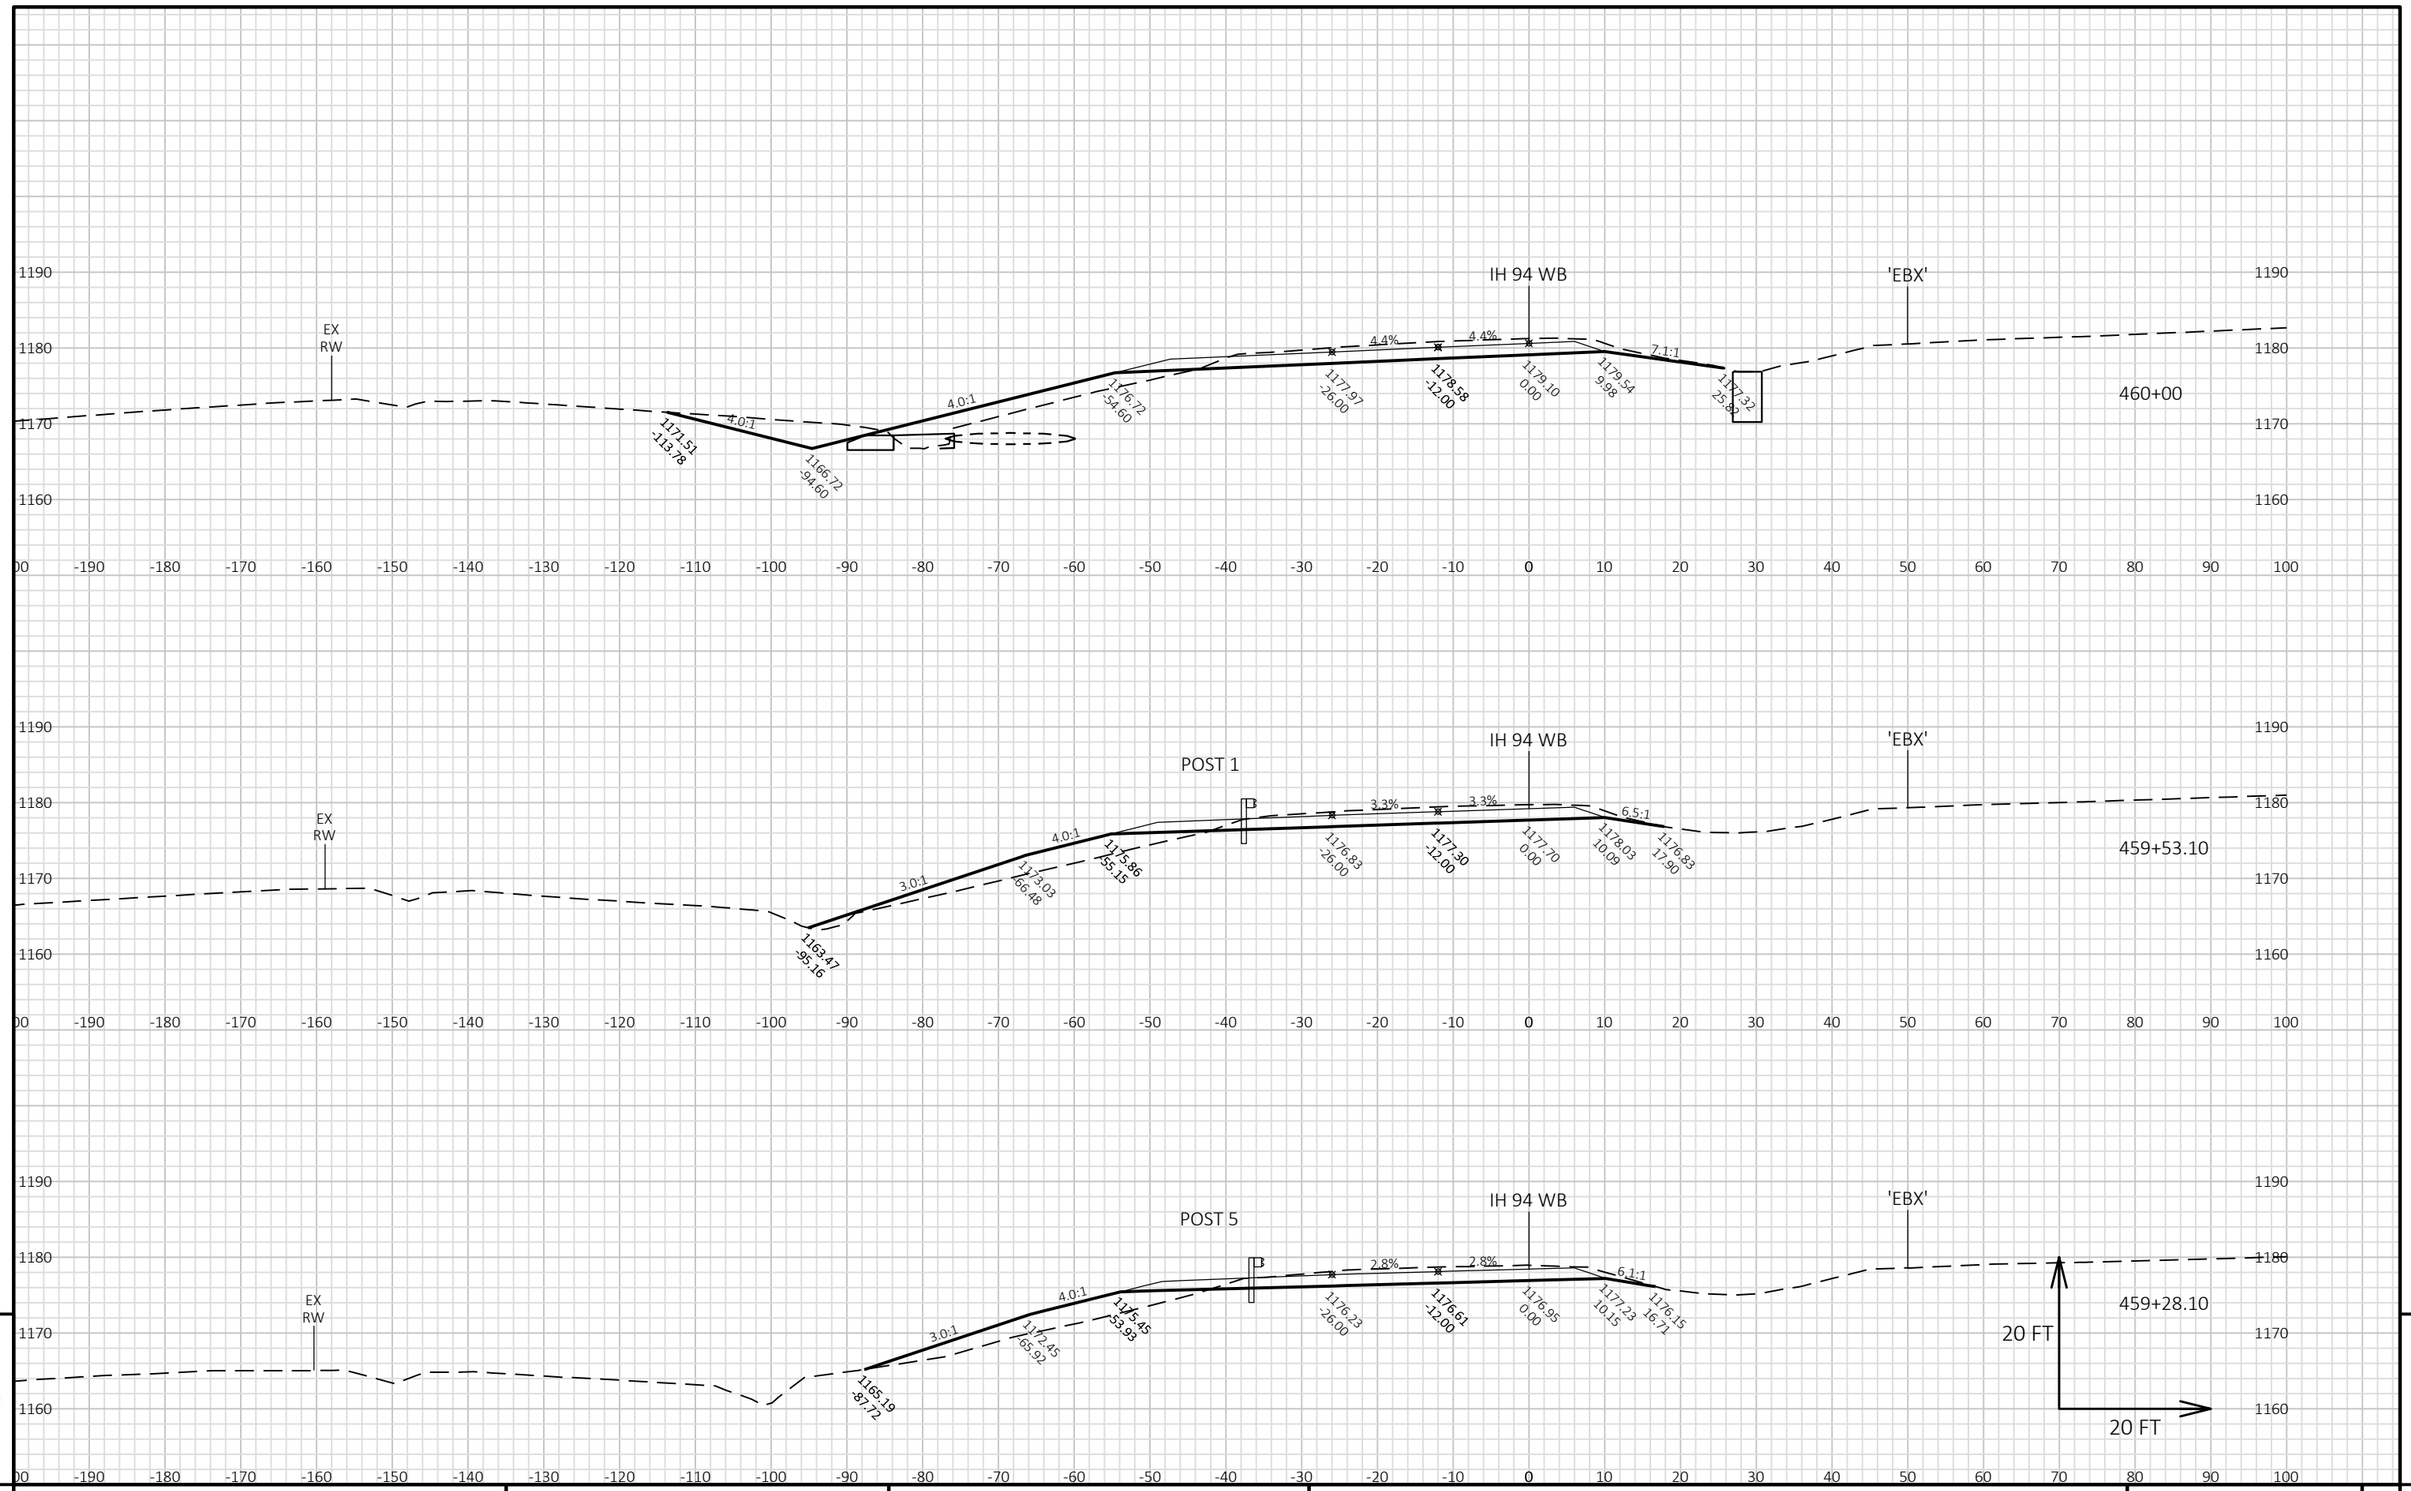


9

9

PROJECT NO: 1022-07-06	HWY: IH 94	COUNTY: ST. CROIX/DUNN	CROSS SECTIONS: IH 94 WB STAGE 3	SHEET	E

FILE NAME : P:\UZ\W\WITNW\142428\CIVIL 3D\10220706\SHEETSPLAN\CROSS SECTIONS\XS_TC STG 3-02.DWG
LAYOUT NAME - 090132_XS WB

PLOT DATE : 2/12/2018 5:29 PM PLOT BY : SAVANNAH STEHN PLOT NAME : PLOT SCALE : 1 IN:20 FT HORZ. / 1 IN:20 FT VERT.

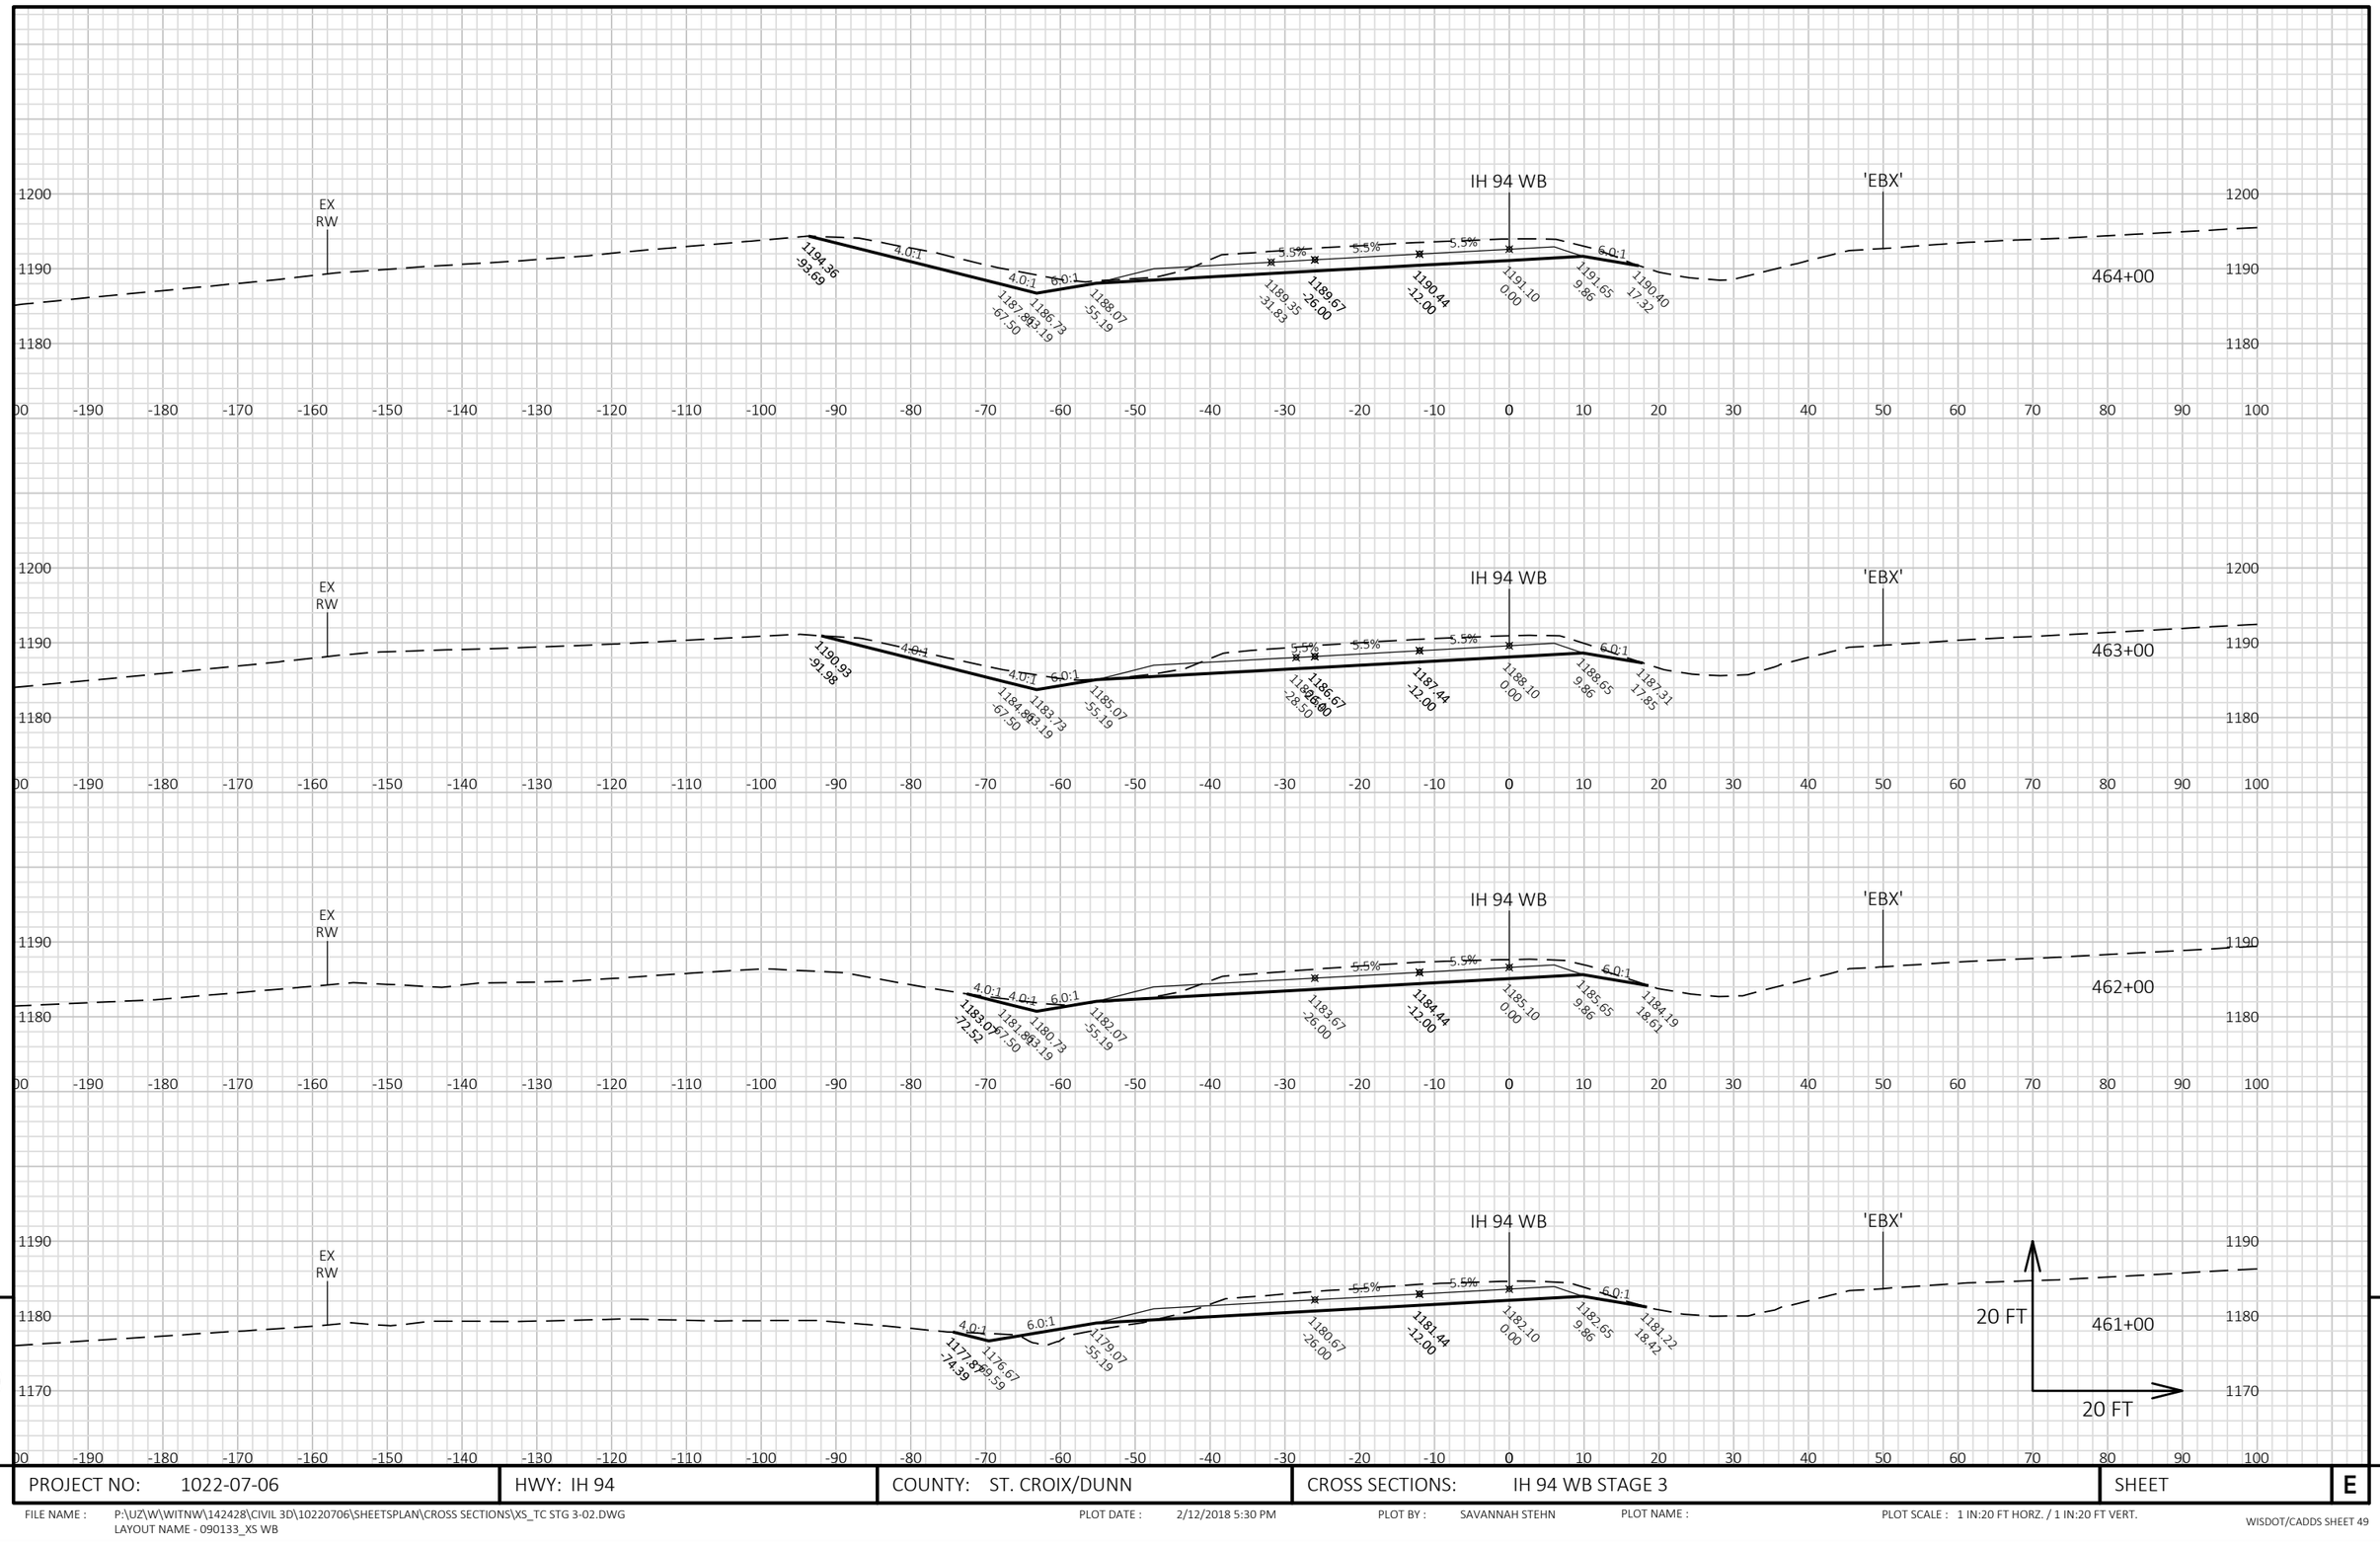

9

9

PROJECT NO: 1022-07-06	HWY: IH 94	COUNTY: ST. CROIX/DUNN	CROSS SECTIONS: IH 94 WB STAGE 3	SHEET	E


FILE NAME : P:\UZ\W\WITNW\142428\CIVIL 3D\10220706\SHEETSPLAN\CROSS SECTIONS\XS_TC STG 3-02.DWG
LAYOUT NAME - 090133_XS WB

PLOT DATE : 2/12/2018 5:30 PM

PLOT BY : SAVANNAH STEHN

PLOT NAME :

PLOT SCALE : 1 IN:20 FT HORZ. / 1 IN:20 FT VERT.

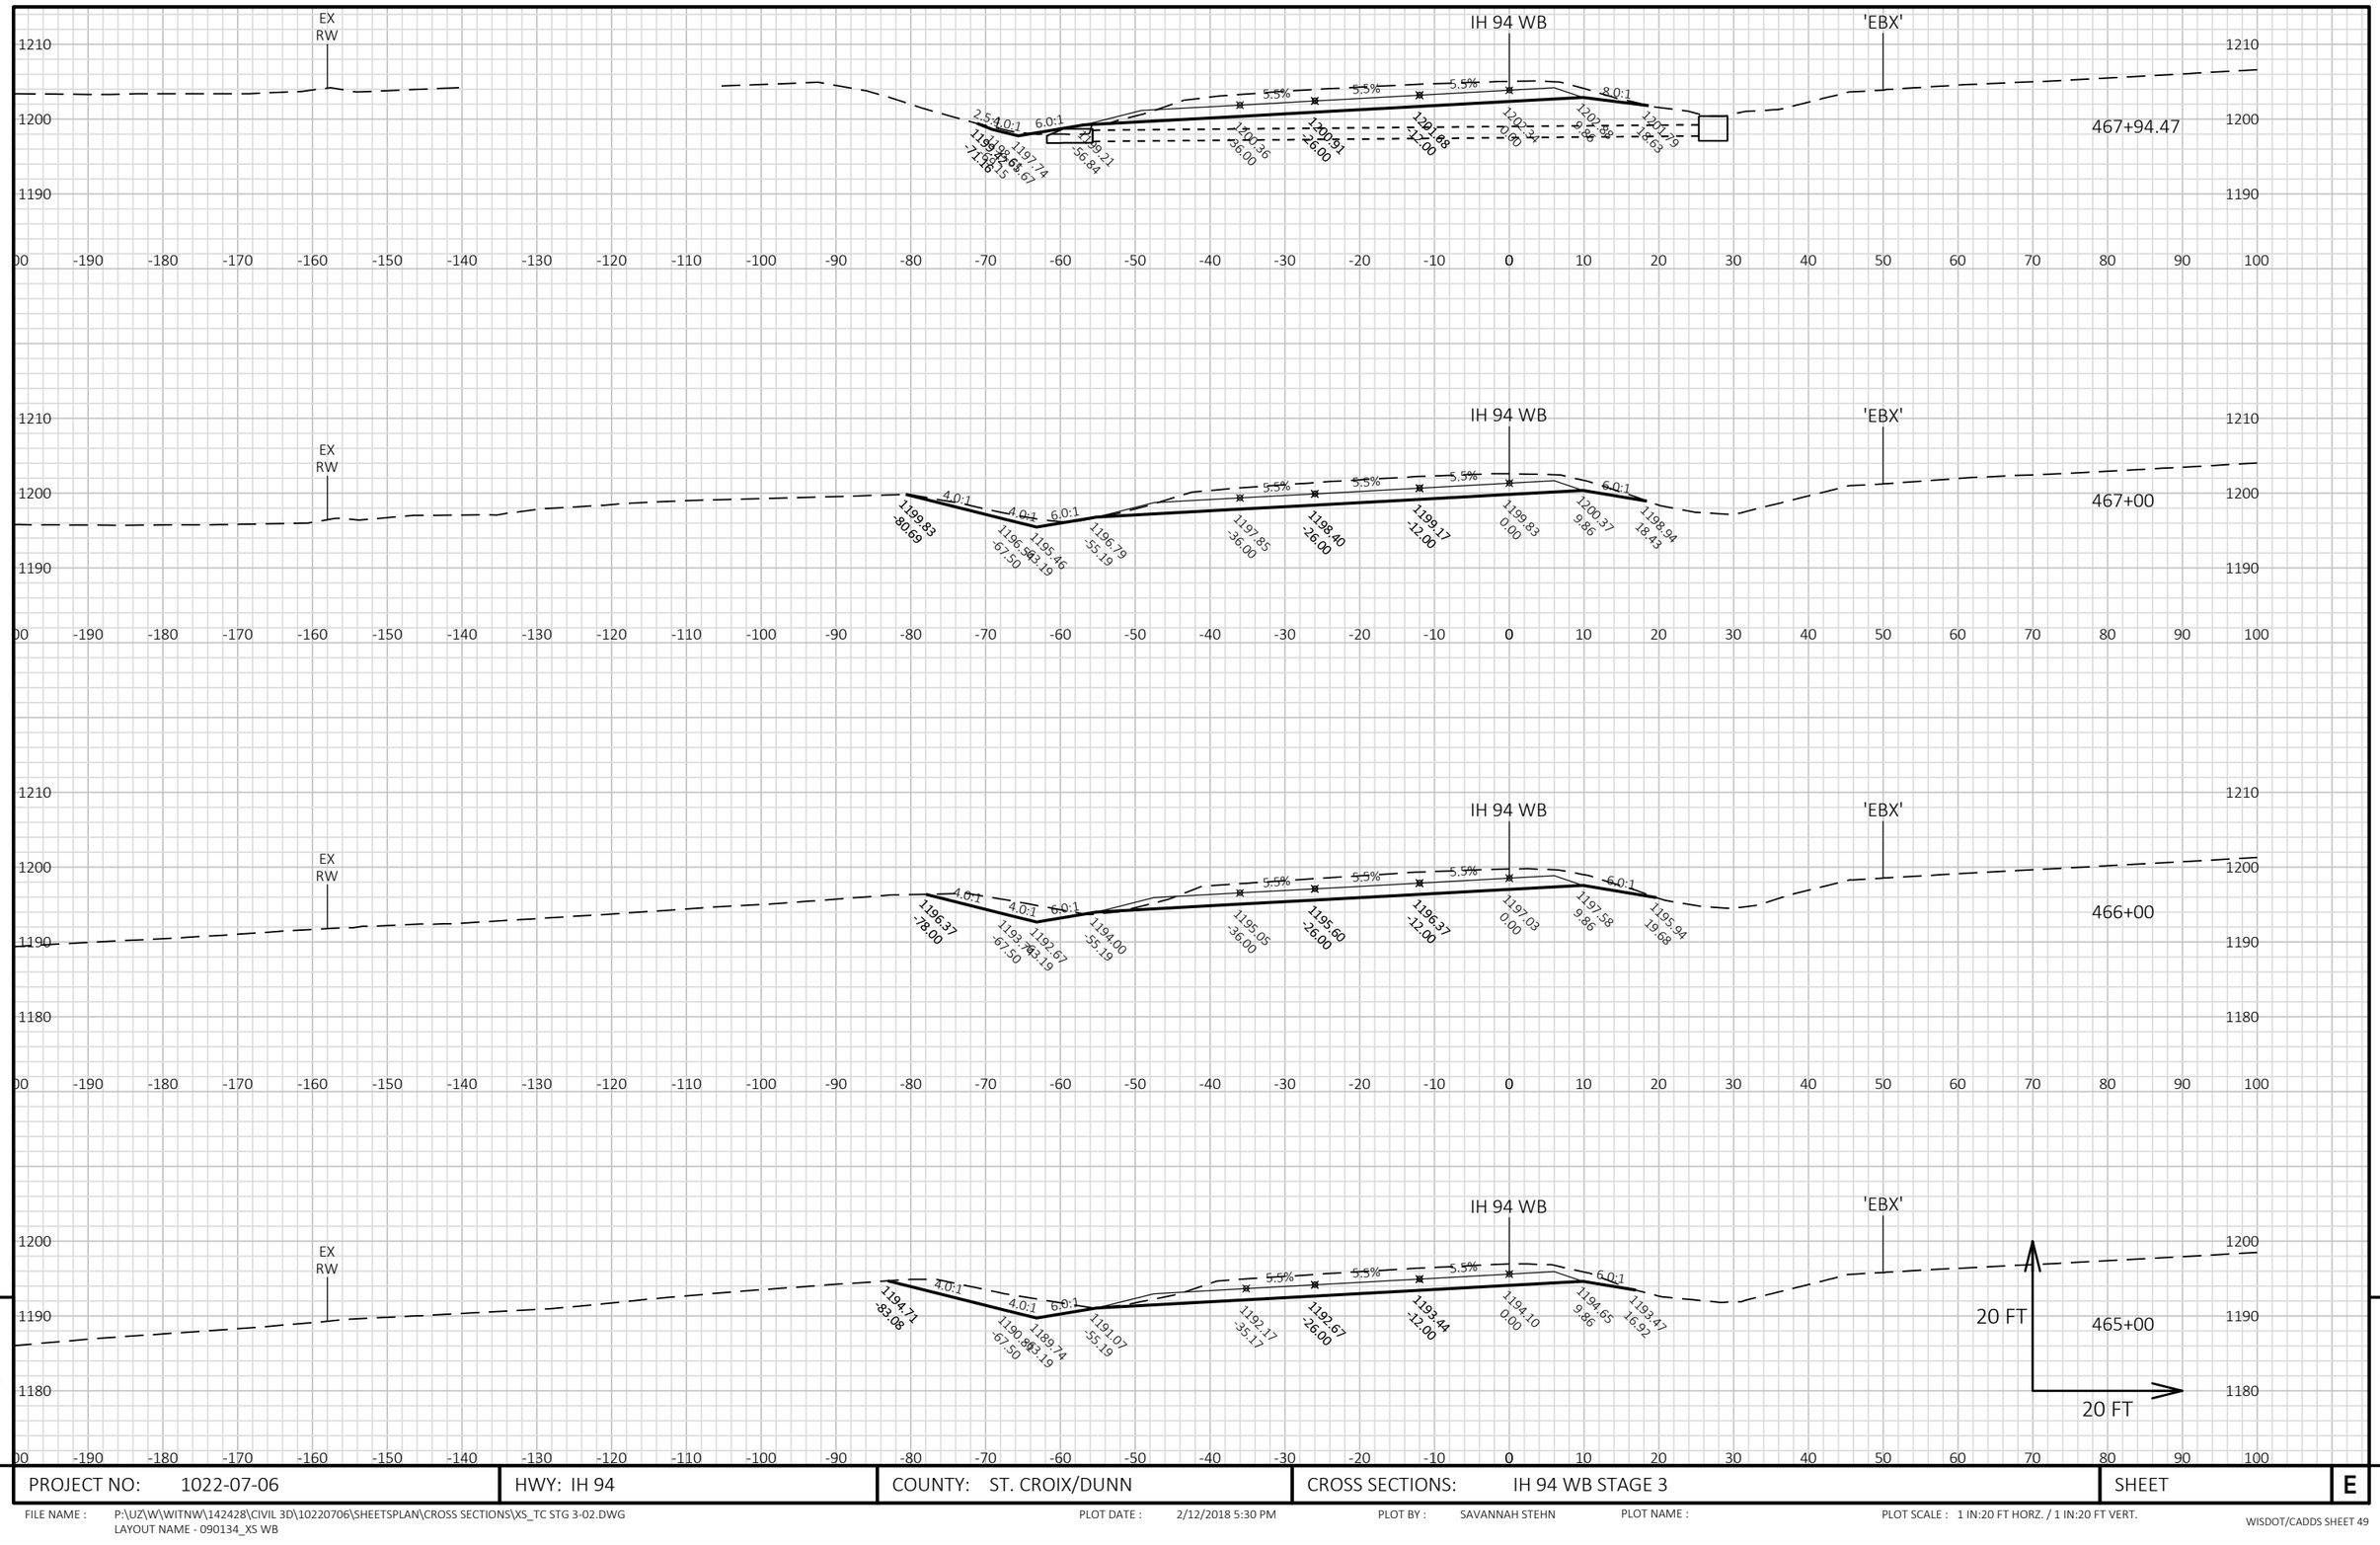

9

9

PROJECT NO: 1022-07-06	HWY: IH 94	COUNTY: ST. CROIX/DUNN	CROSS SECTIONS: IH 94 WB STAGE 3	SHEET	E


FILE NAME : P:\UZ\W\WITNW\142428\CIVIL 3D\10220706\SHEETSPLAN\CROSS SECTIONS\XS_TC STG 3-02.DWG
LAYOUT NAME - 090134_XS WB

PLOT DATE : 2/12/2018 5:30 PM

PLOT BY : SAVANNAH STEHN

PLOT NAME :

PLOT SCALE : 1 IN:20 FT HORZ. / 1 IN:20 FT VERT.

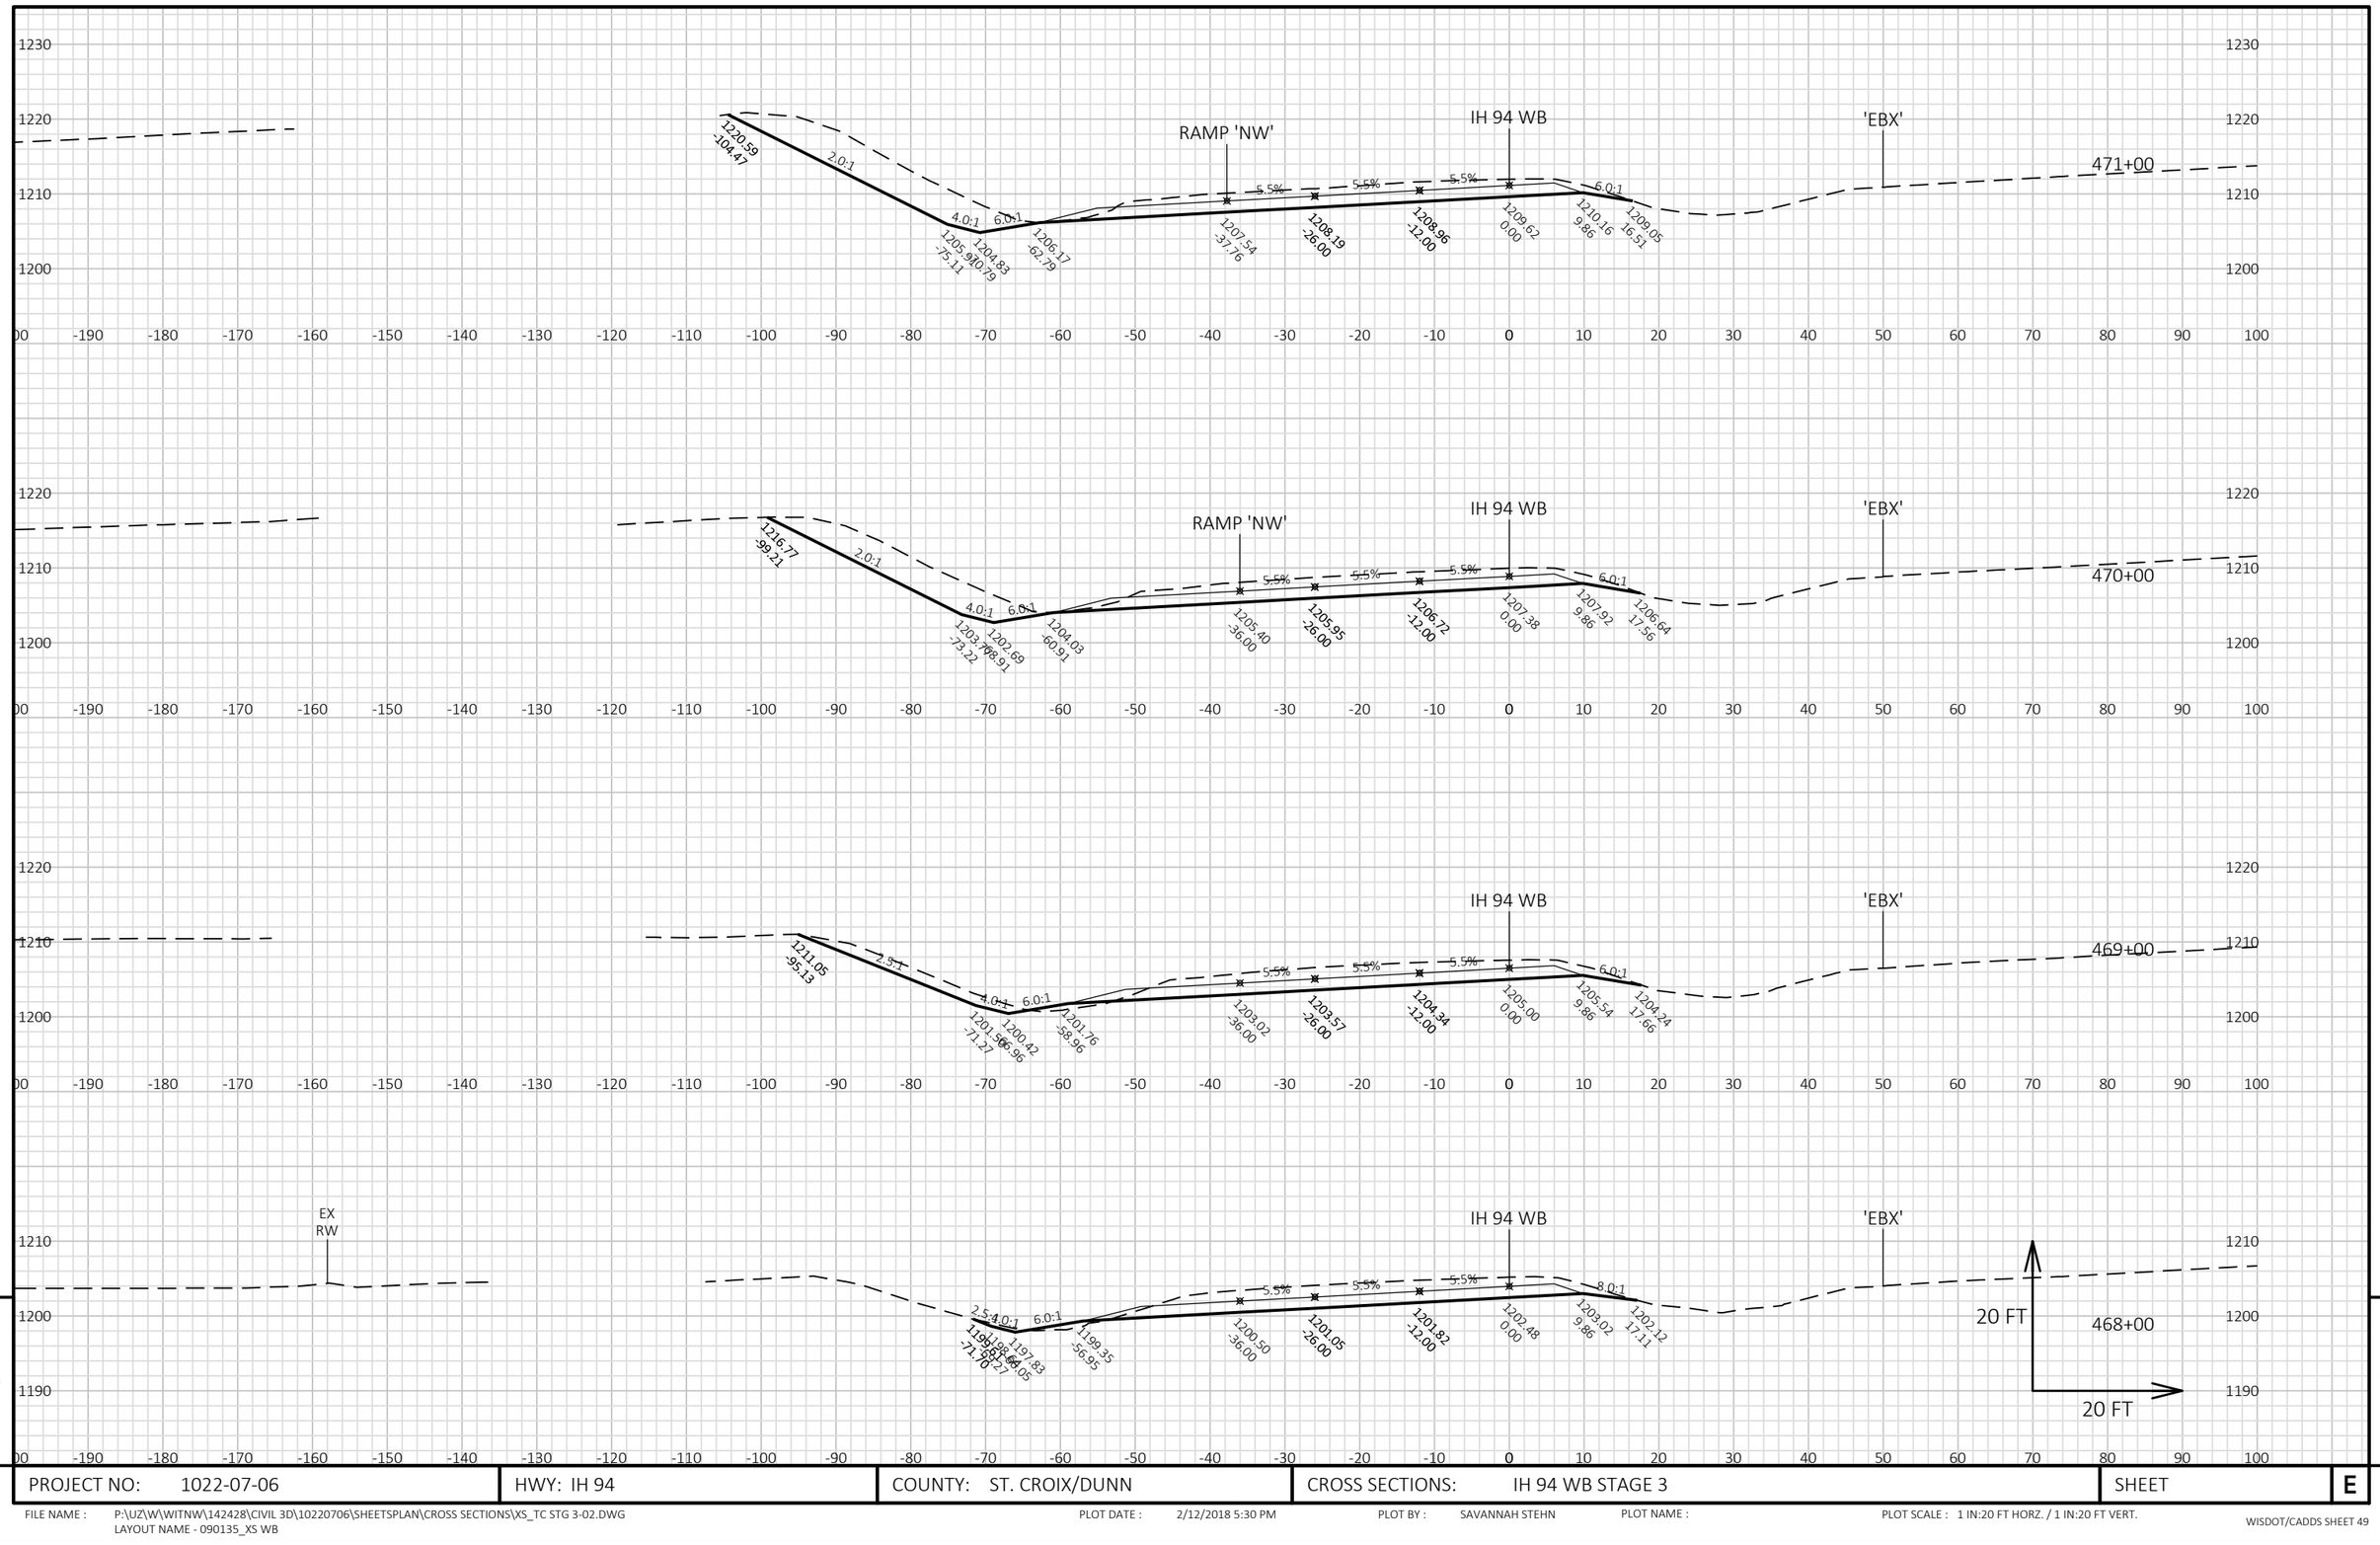

9

9

PROJECT NO: 1022-07-06	HWY: IH 94	COUNTY: ST. CROIX/DUNN	CROSS SECTIONS: IH 94 WB STAGE 3	SHEET E

FILE NAME : P:\UZ\W\WITNW\142428\CIVIL 3D\10220706\SHEETSPLAN\CROSS SECTIONS\XS_TC STG 3-02.DWG
LAYOUT NAME - 090135_XS WB

PLOT DATE : 2/12/2018 5:30 PM PLOT BY : SAVANNAH STEHN PLOT NAME : PLOT SCALE : 1 IN:20 FT HORZ. / 1 IN:20 FT VERT.


9

9

PROJECT NO: 1022-07-06	HWY: IH 94	COUNTY: ST. CROIX/DUNN	CROSS SECTIONS: IH 94 WB STAGE 3	SHEET E

FILE NAME : P:\UZ\W\WITNW\142428\CIVIL 3D\10220706\SHEETSPLAN\CROSS SECTIONS\XS_TC STG 3-02.DWG
LAYOUT NAME - 090136_XS WB

PLOT DATE : 2/12/2018 5:30 PM PLOT BY : SAVANNAH STEHN PLOT NAME : PLOT SCALE : 1 IN:20 FT HORZ. / 1 IN:20 FT VERT.

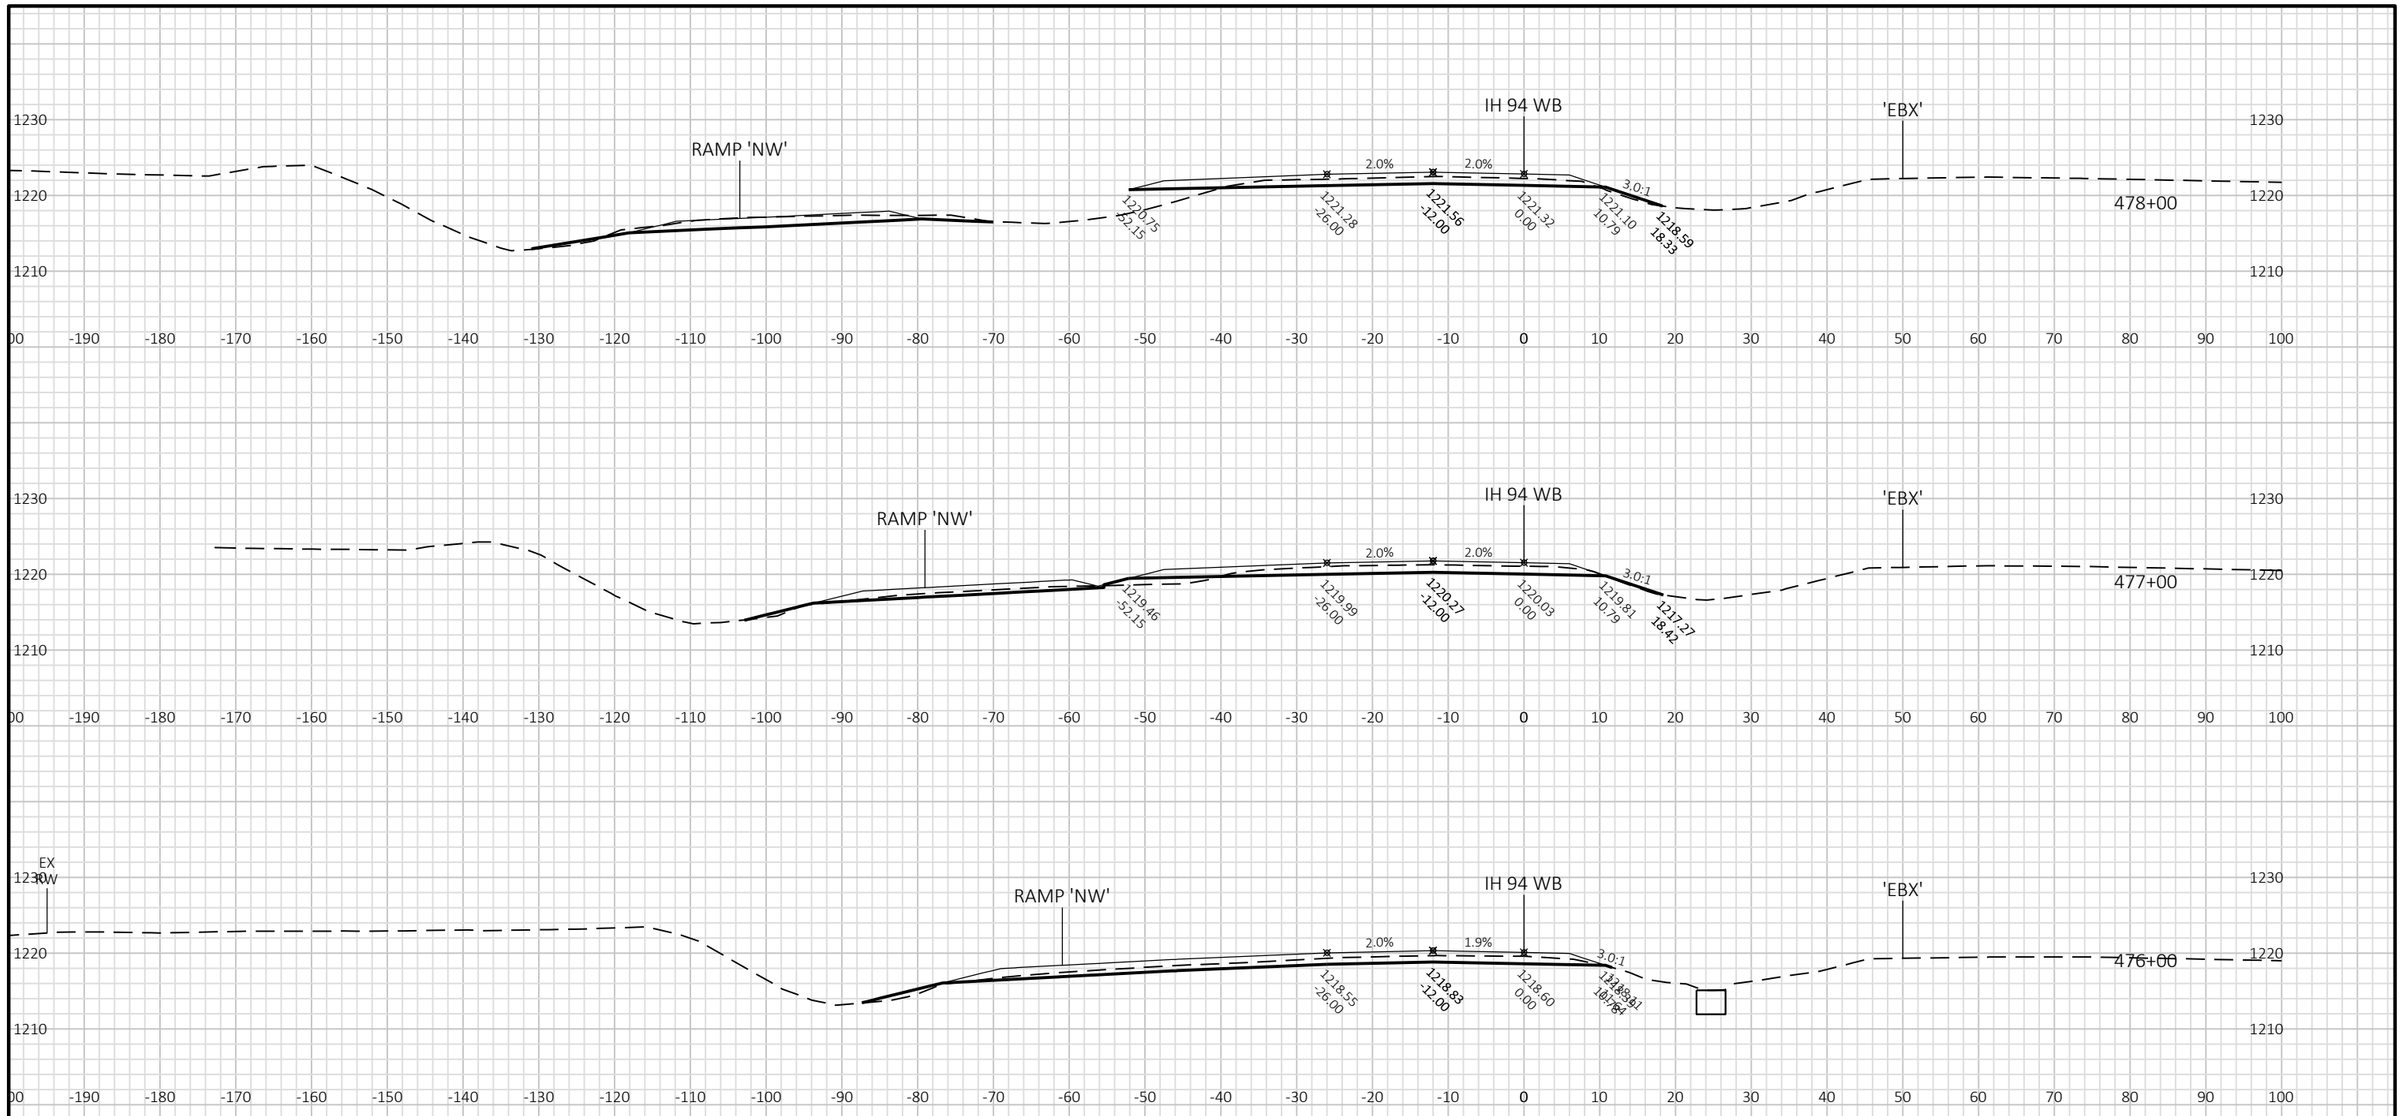


9

9

PROJECT NO: 1022-07-06	HWY: IH 94	COUNTY: ST. CROIX/DUNN	CROSS SECTIONS: IH 94 WB STAGE 3	SHEET E

FILE NAME : P:\UZ\W\WITNW\142428\CIVIL 3D\10220706\SHEETSPLAN\CROSS SECTIONS\XS_TC STG 3-02.DWG
LAYOUT NAME - 090137_XS WB

PLOT DATE : 2/12/2018 5:31 PM PLOT BY : SAVANNAH STEHN PLOT NAME : PLOT SCALE : 1 IN:20 FT HORZ. / 1 IN:20 FT VERT.

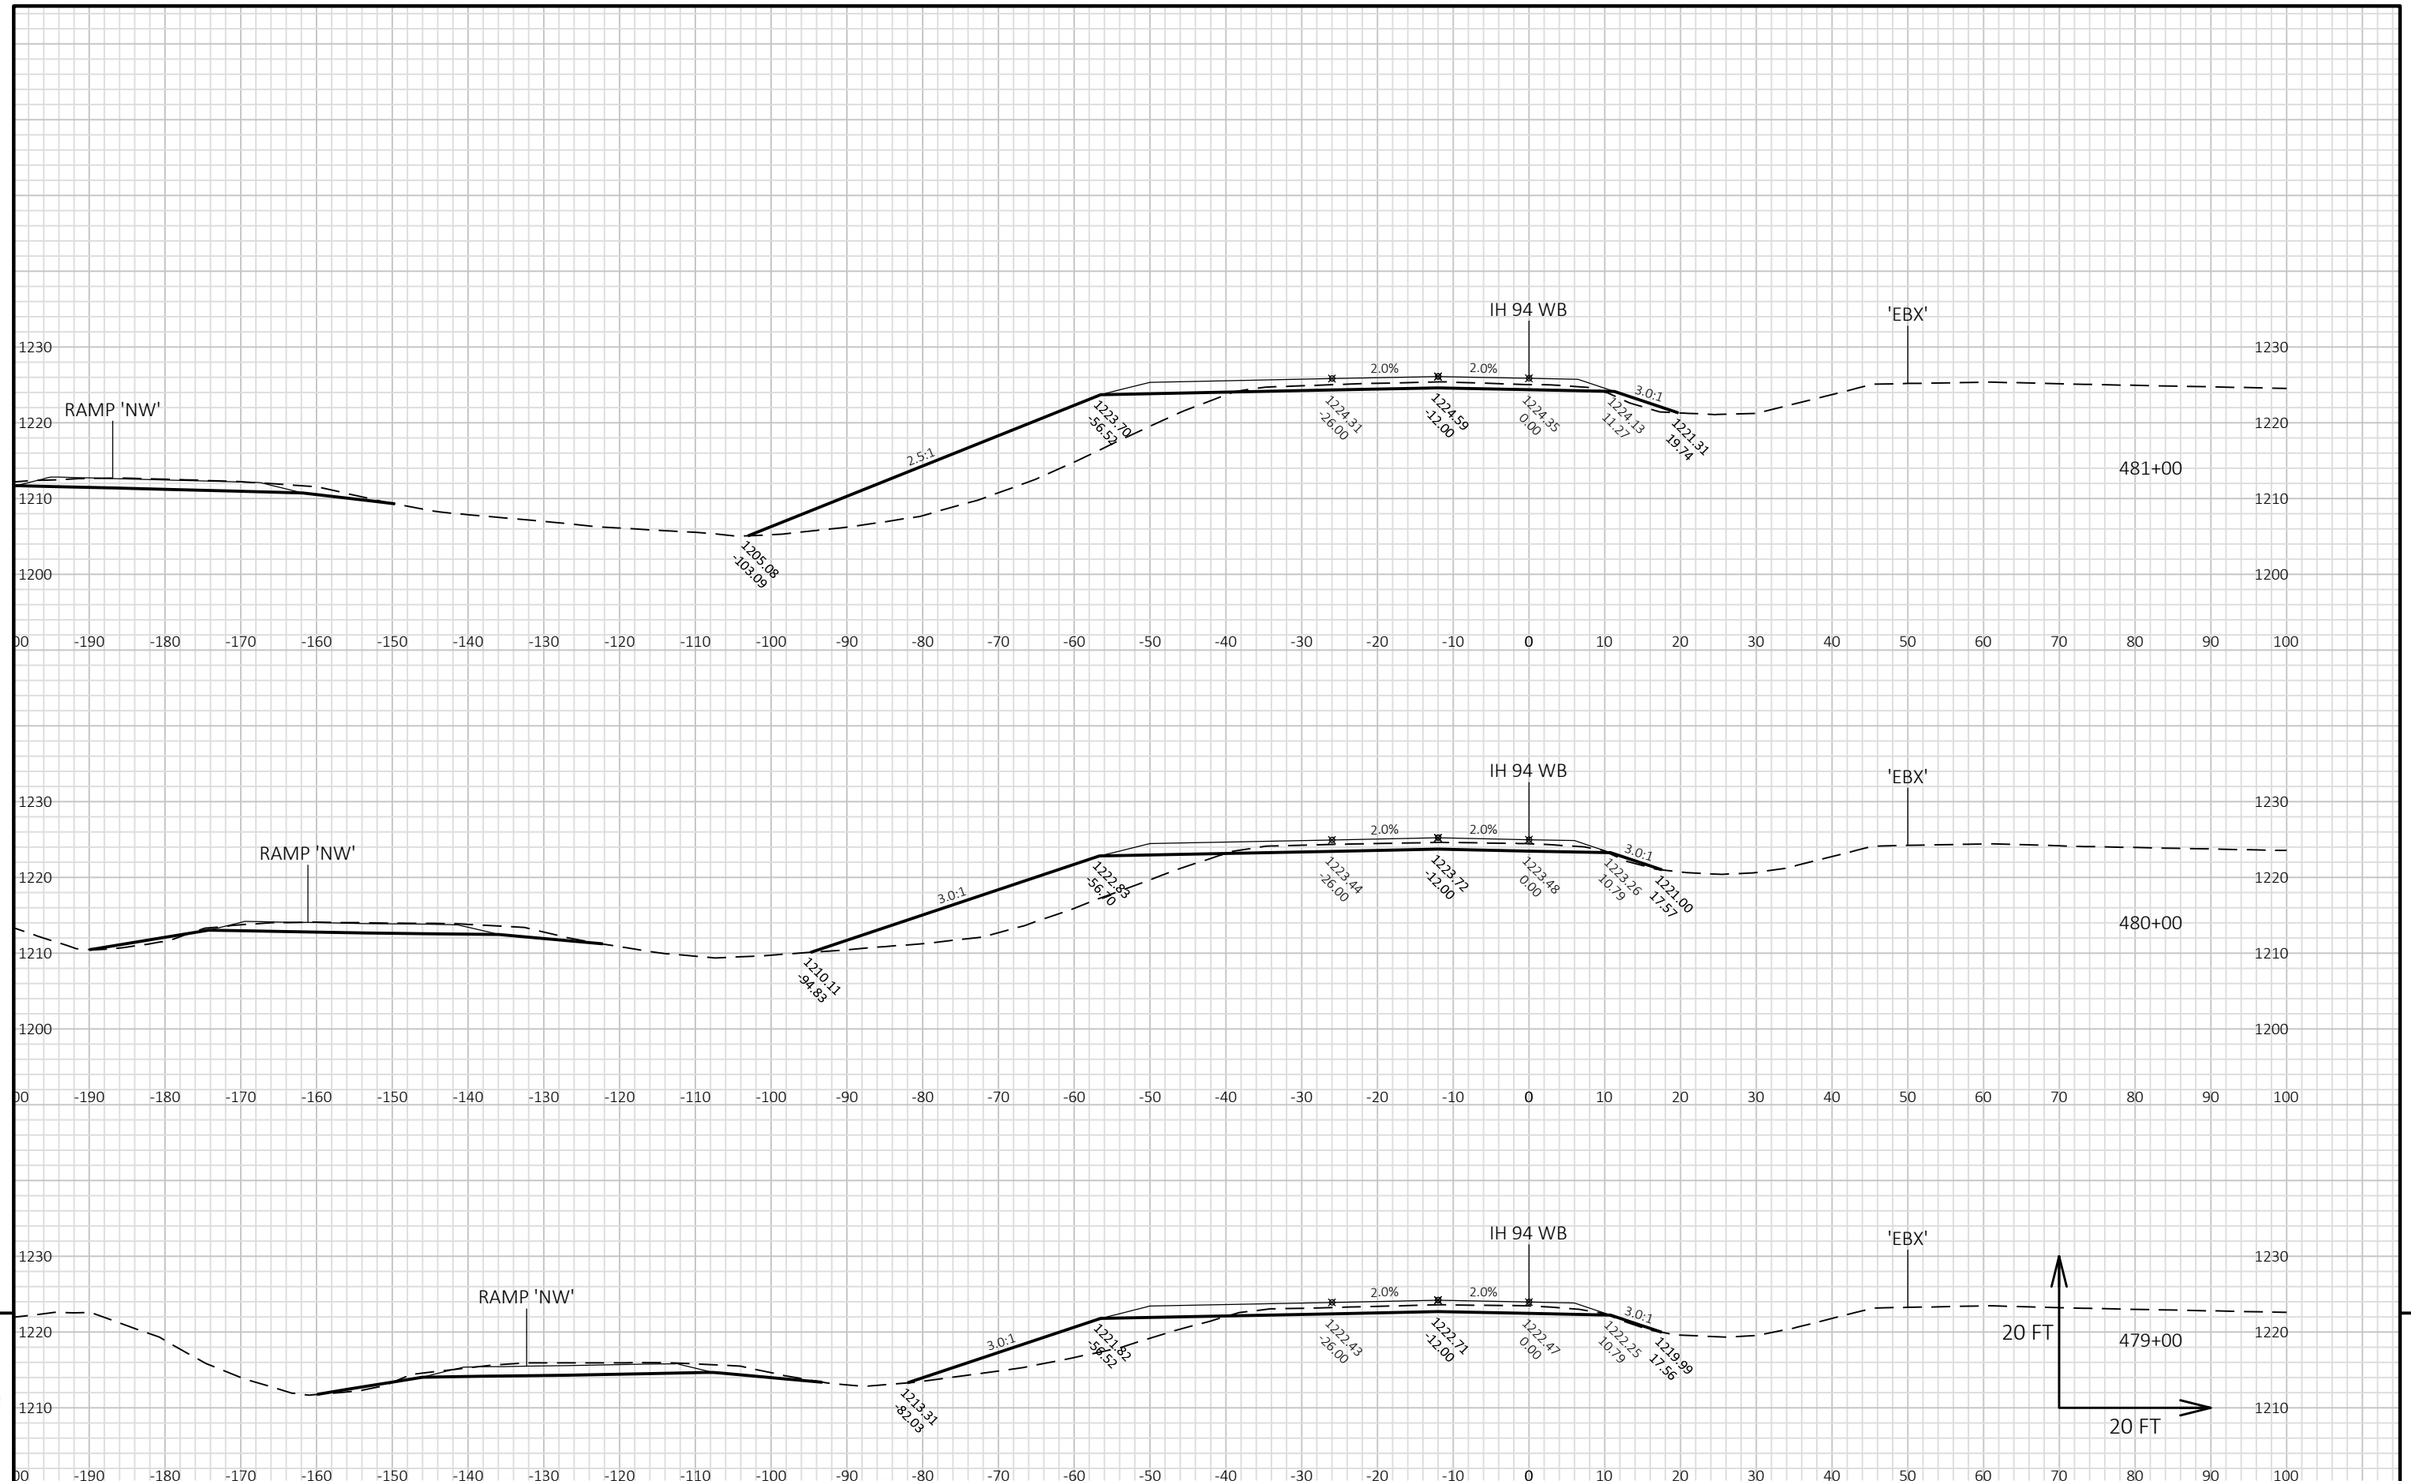



PROJECT NO: 1022-07-06	HWY: IH 94	COUNTY: ST. CROIX/DUNN	CROSS SECTIONS: IH 94 WB STAGE 3	SHEET E

FILE NAME : P:\UZ\W\WITNW\142428\CIVIL 3D\10220706\SHEETSPLAN\CROSS SECTIONS\XS_TC STG 3-02.DWG
LAYOUT NAME - 090138_XS WB

PLOT DATE : 2/12/2018 5:31 PM PLOT BY : SAVANNAH STEHN PLOT NAME : PLOT SCALE : 1 IN:20 FT HORZ. / 1 IN:20 FT VERT.

STRUCTURE B-55-0215

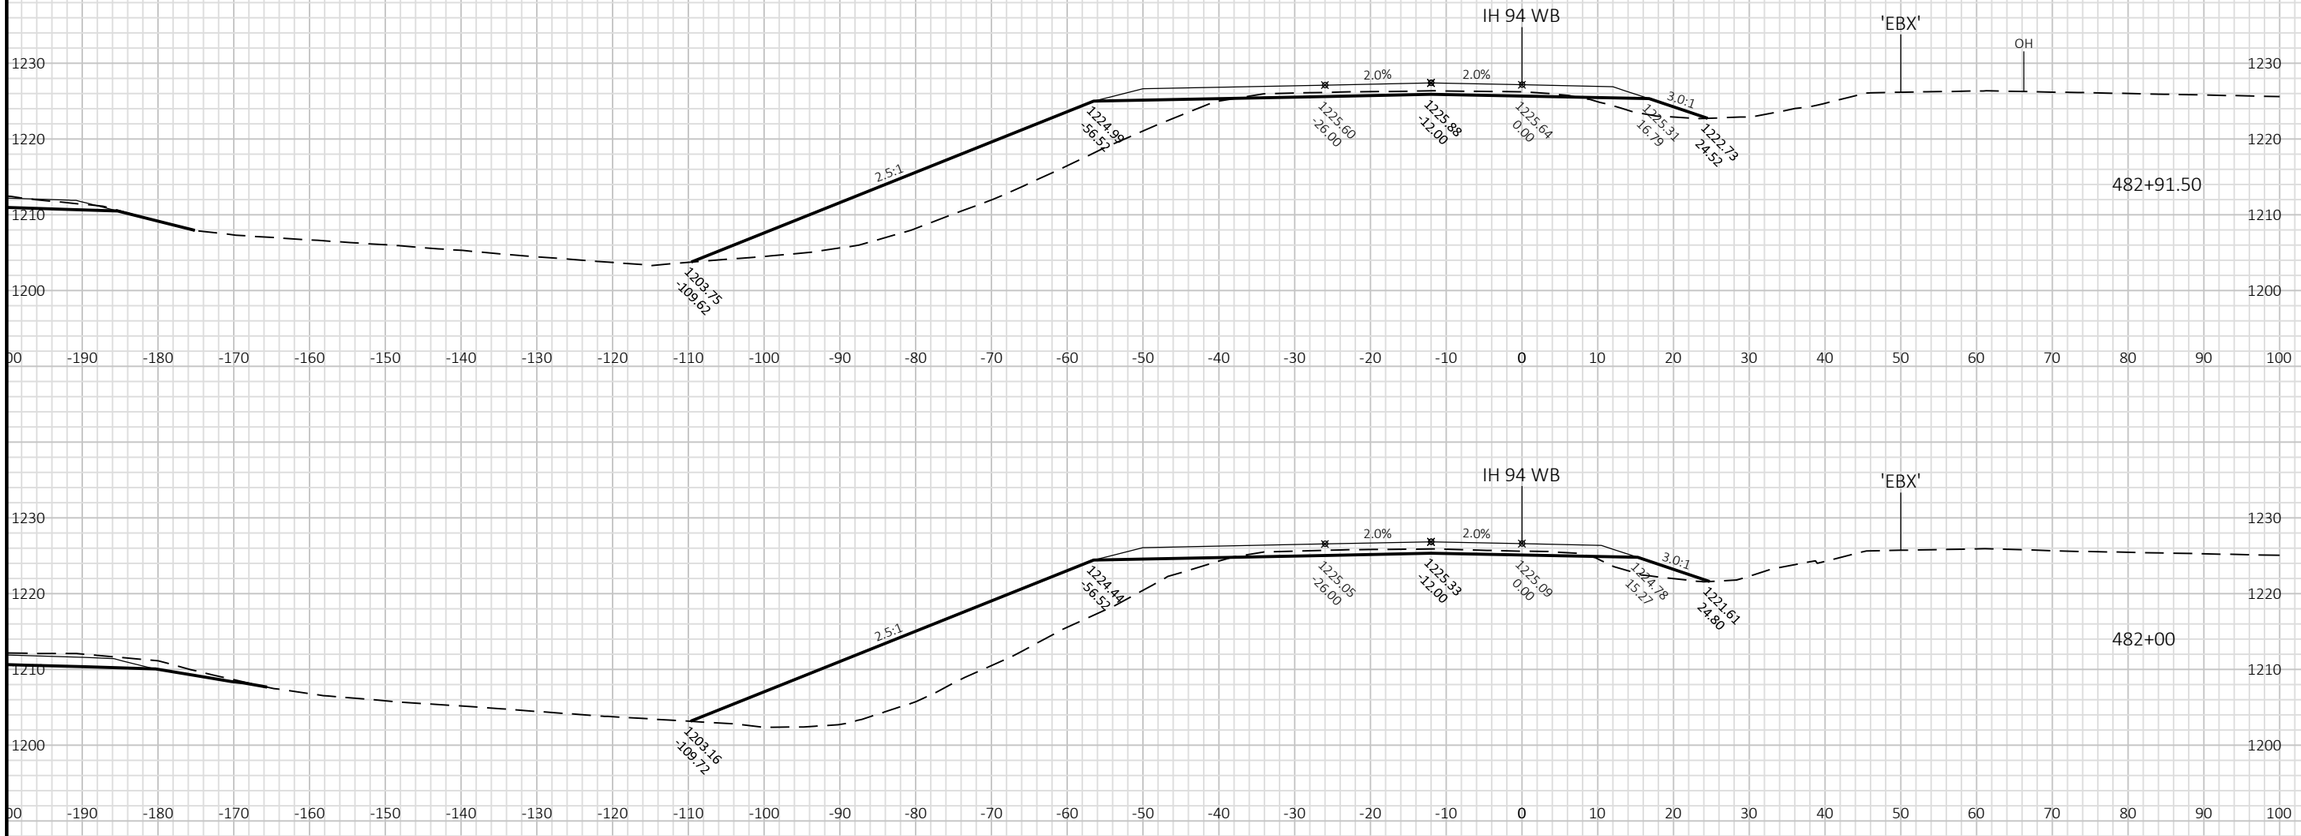

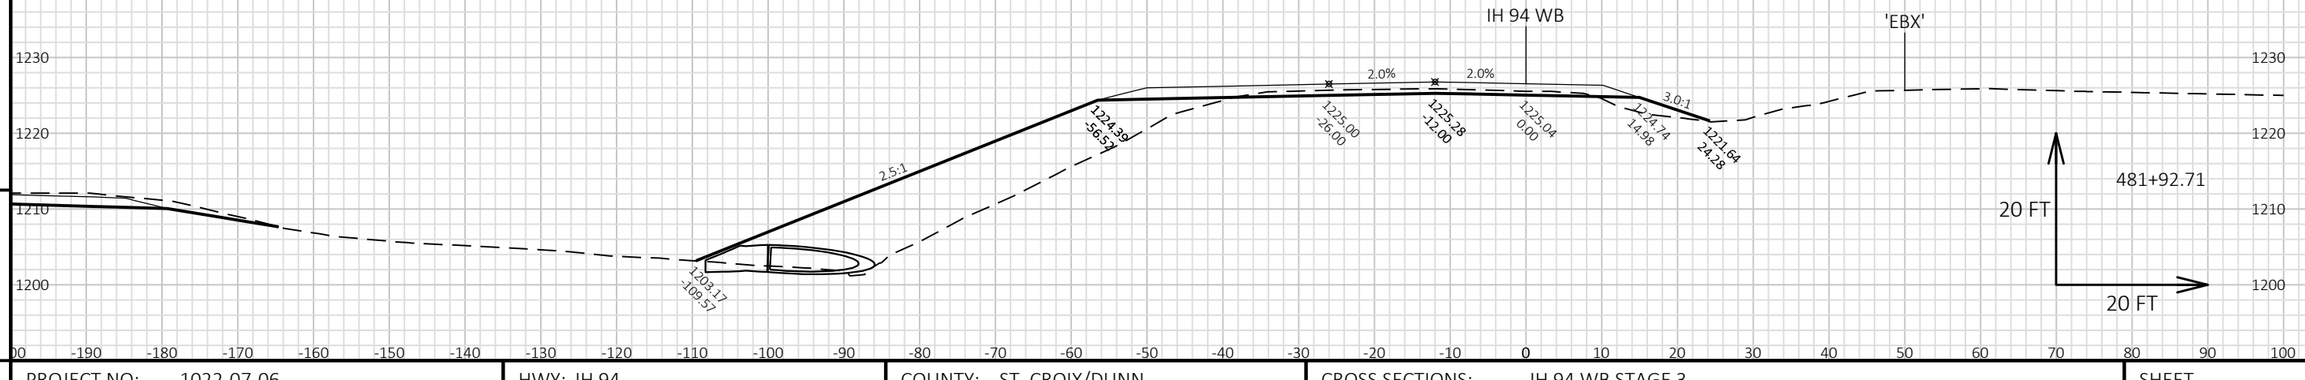


9 9

PROJECT NO: 1022-07-06	HWY: IH 94	COUNTY: ST. CROIX/DUNN	CROSS SECTIONS: IH 94 WB STAGE 3	SHEET E

FILE NAME : P:\UZ\W\WITNW\142428\CIVIL 3D\10220706\SHEETSPLAN\CROSS SECTIONS\XS_TC STG 3-02.DWG
LAYOUT NAME - 090139_XS WB

PLOT DATE : 2/12/2018 5:31 PM PLOT BY : SAVANNAH STEHN PLOT NAME : PLOT SCALE : 1 IN:20 FT HORZ. / 1 IN:20 FT VERT.

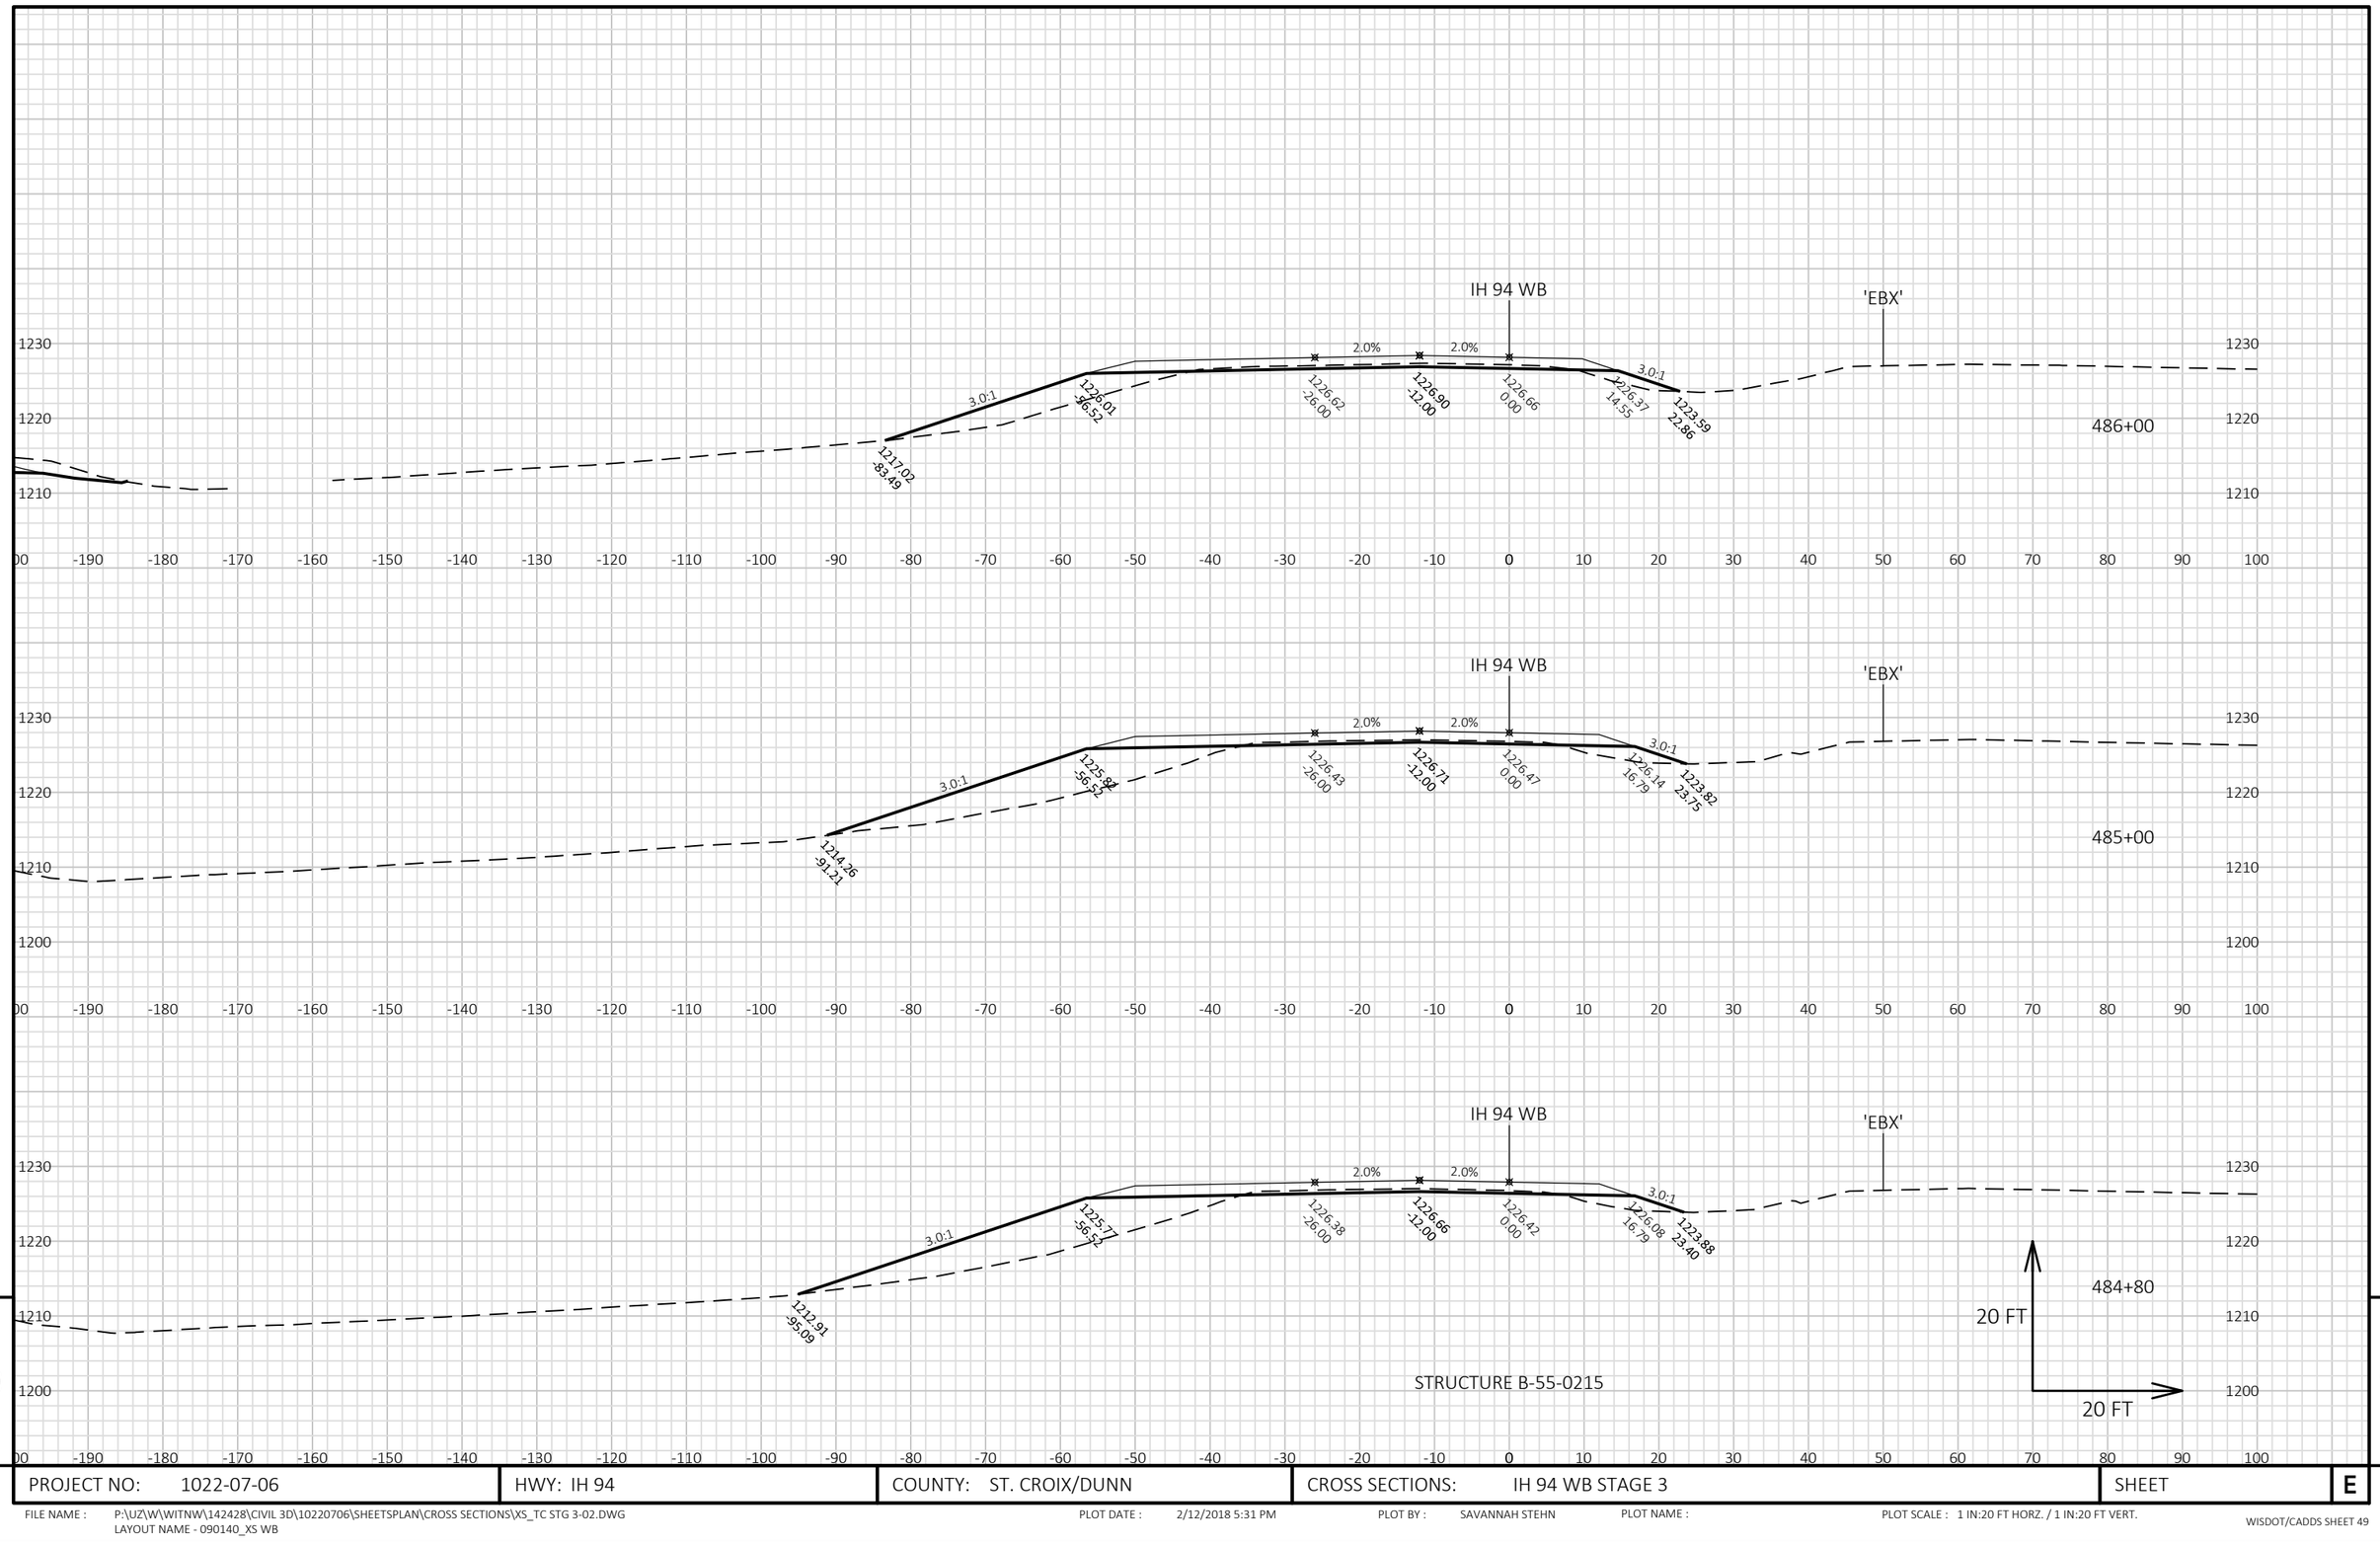


9

9

PROJECT NO: 1022-07-06	HWY: IH 94	COUNTY: ST. CROIX/DUNN	CROSS SECTIONS: IH 94 WB STAGE 3	SHEET	E

FILE NAME : P:\UZ\W\WITNW\142428\CIVIL 3D\10220706\SHEETSPLAN\CROSS SECTIONS\XS_TC STG 3-02.DWG
LAYOUT NAME - 090140_XS WB

PLOT DATE : 2/12/2018 5:31 PM PLOT BY : SAVANNAH STEHN PLOT NAME : PLOT SCALE : 1 IN:20 FT HORZ. / 1 IN:20 FT VERT.

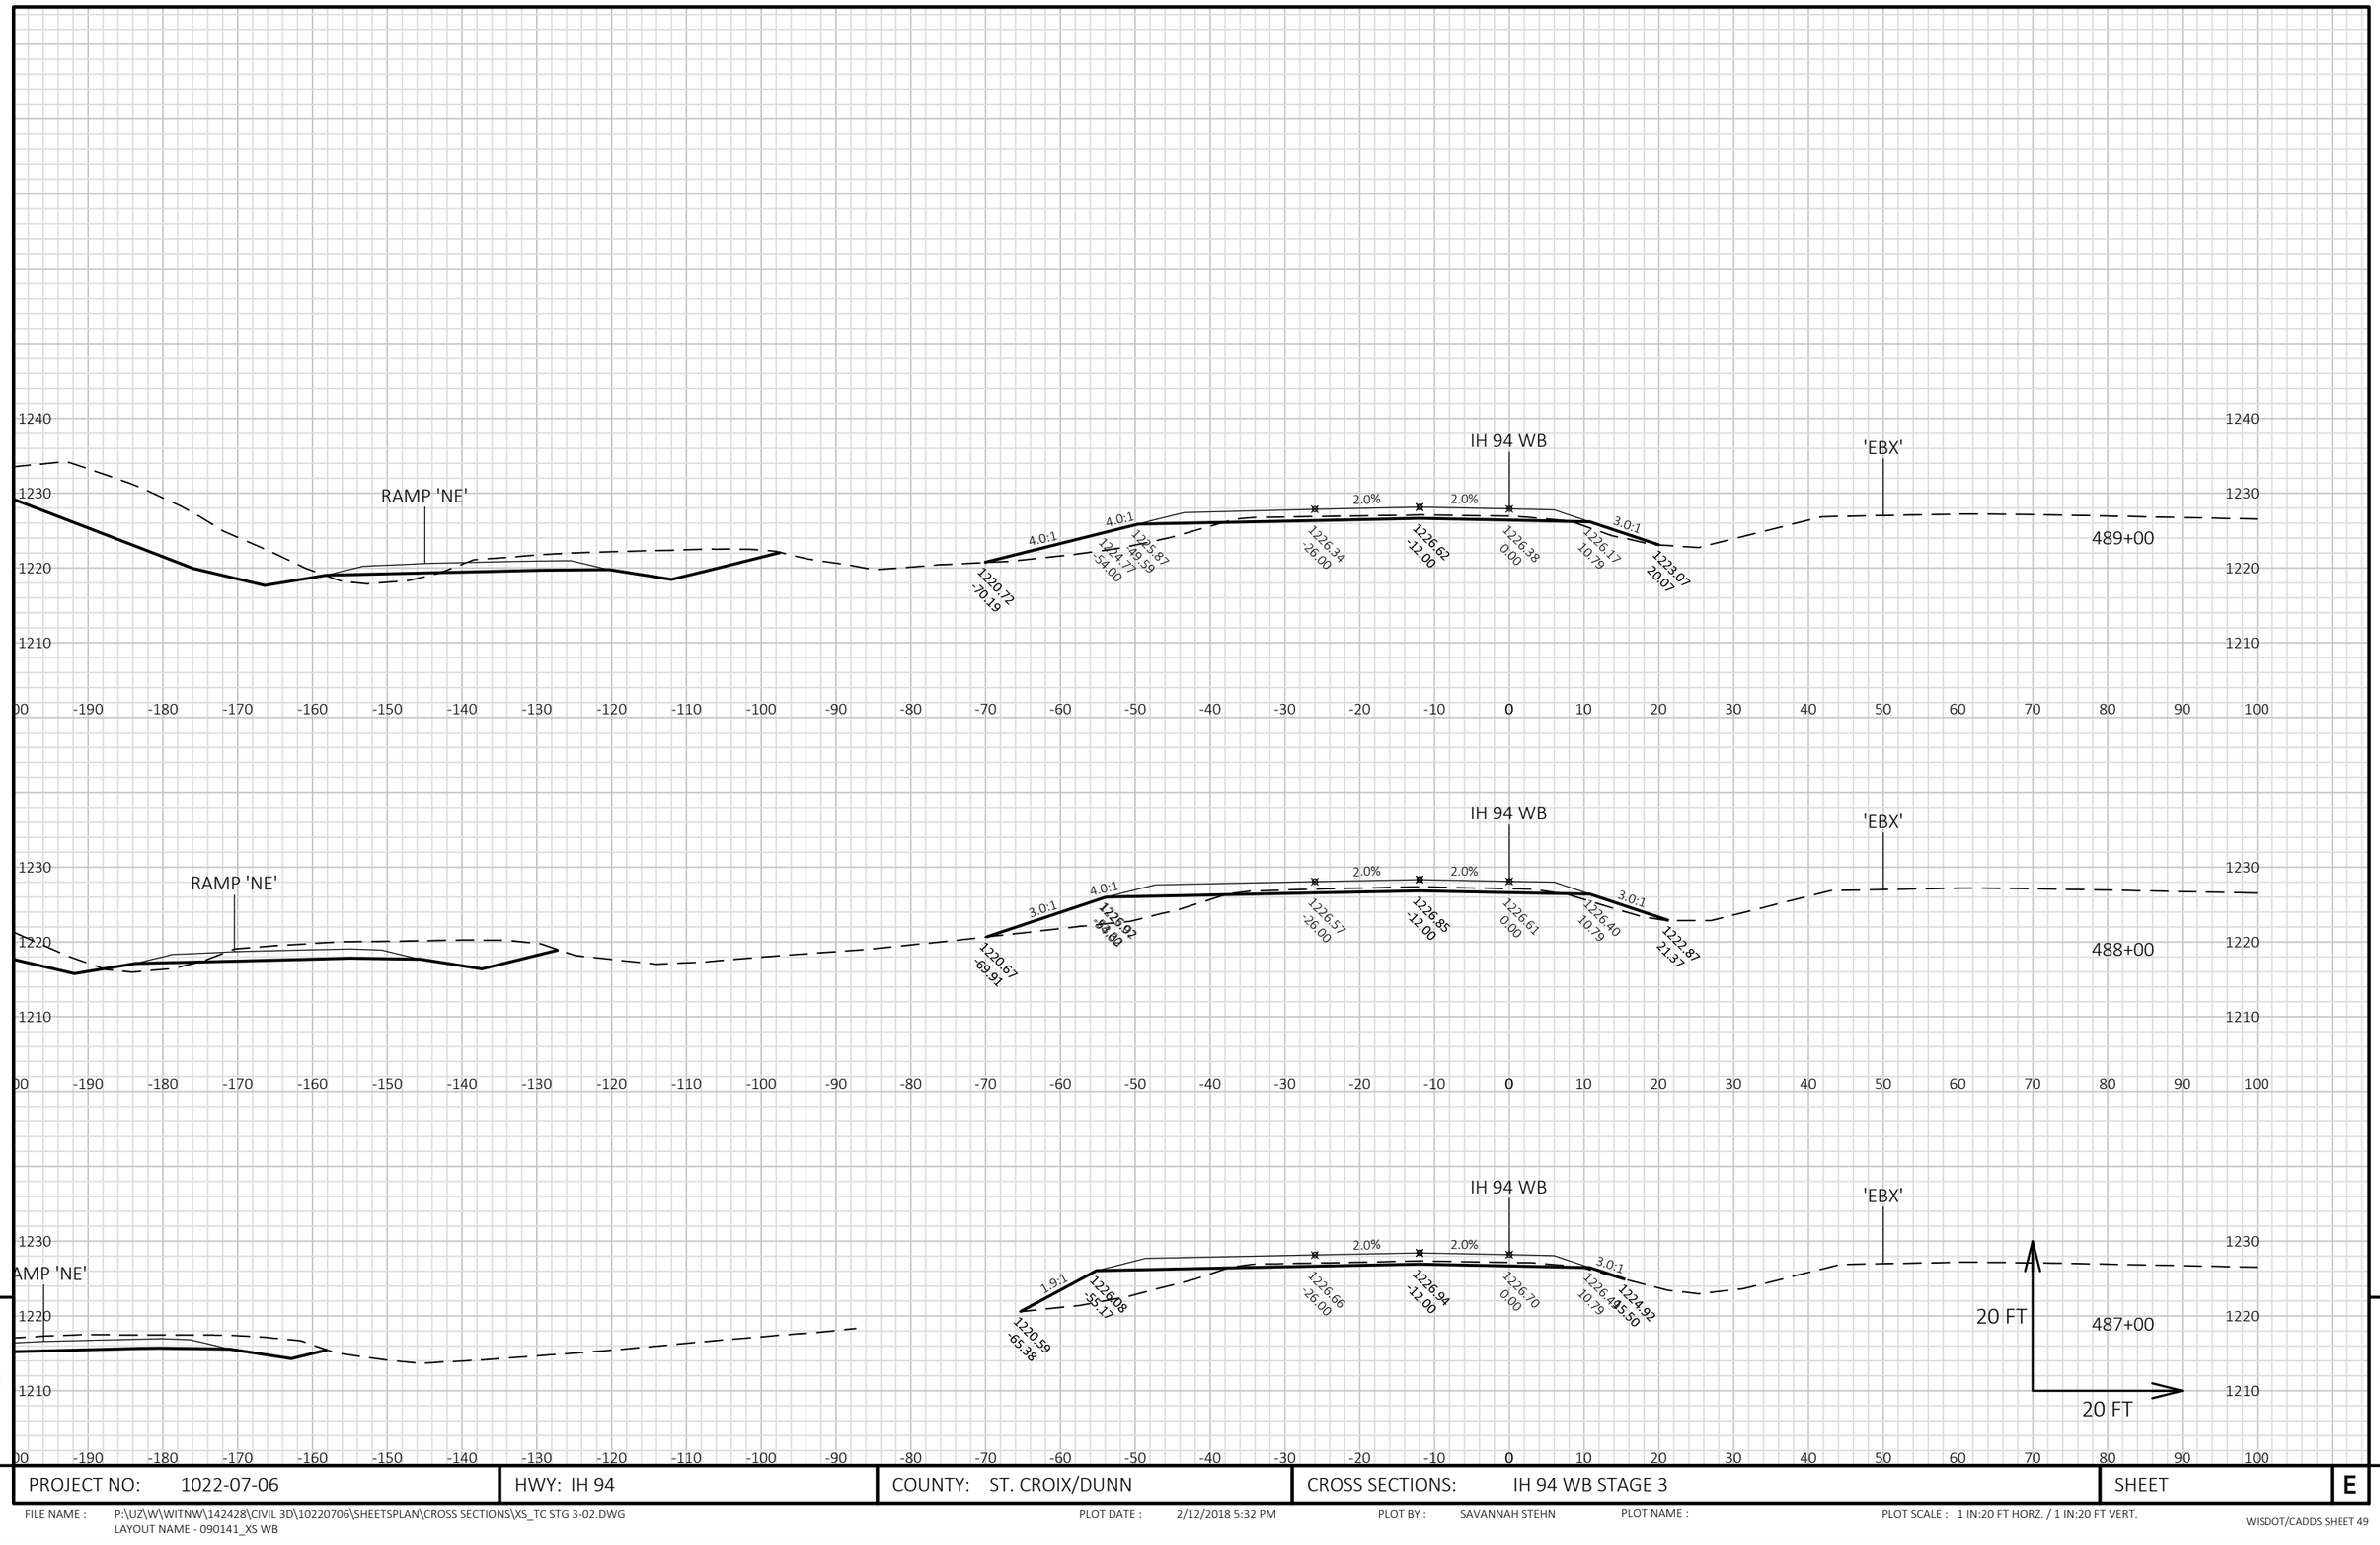

9

9

PROJECT NO: 1022-07-06	HWY: IH 94	COUNTY: ST. CROIX/DUNN	CROSS SECTIONS: IH 94 WB STAGE 3	SHEET	E


FILE NAME : P:\UZ\W\WITNW\142428\CIVIL 3D\10220706\SHEETSPLAN\CROSS SECTIONS\XS_TC STG 3-02.DWG
LAYOUT NAME - 090141_XS WB

PLOT DATE : 2/12/2018 5:32 PM

PLOT BY : SAVANNAH STEHN

PLOT NAME :

PLOT SCALE : 1 IN:20 FT HORZ. / 1 IN:20 FT VERT.

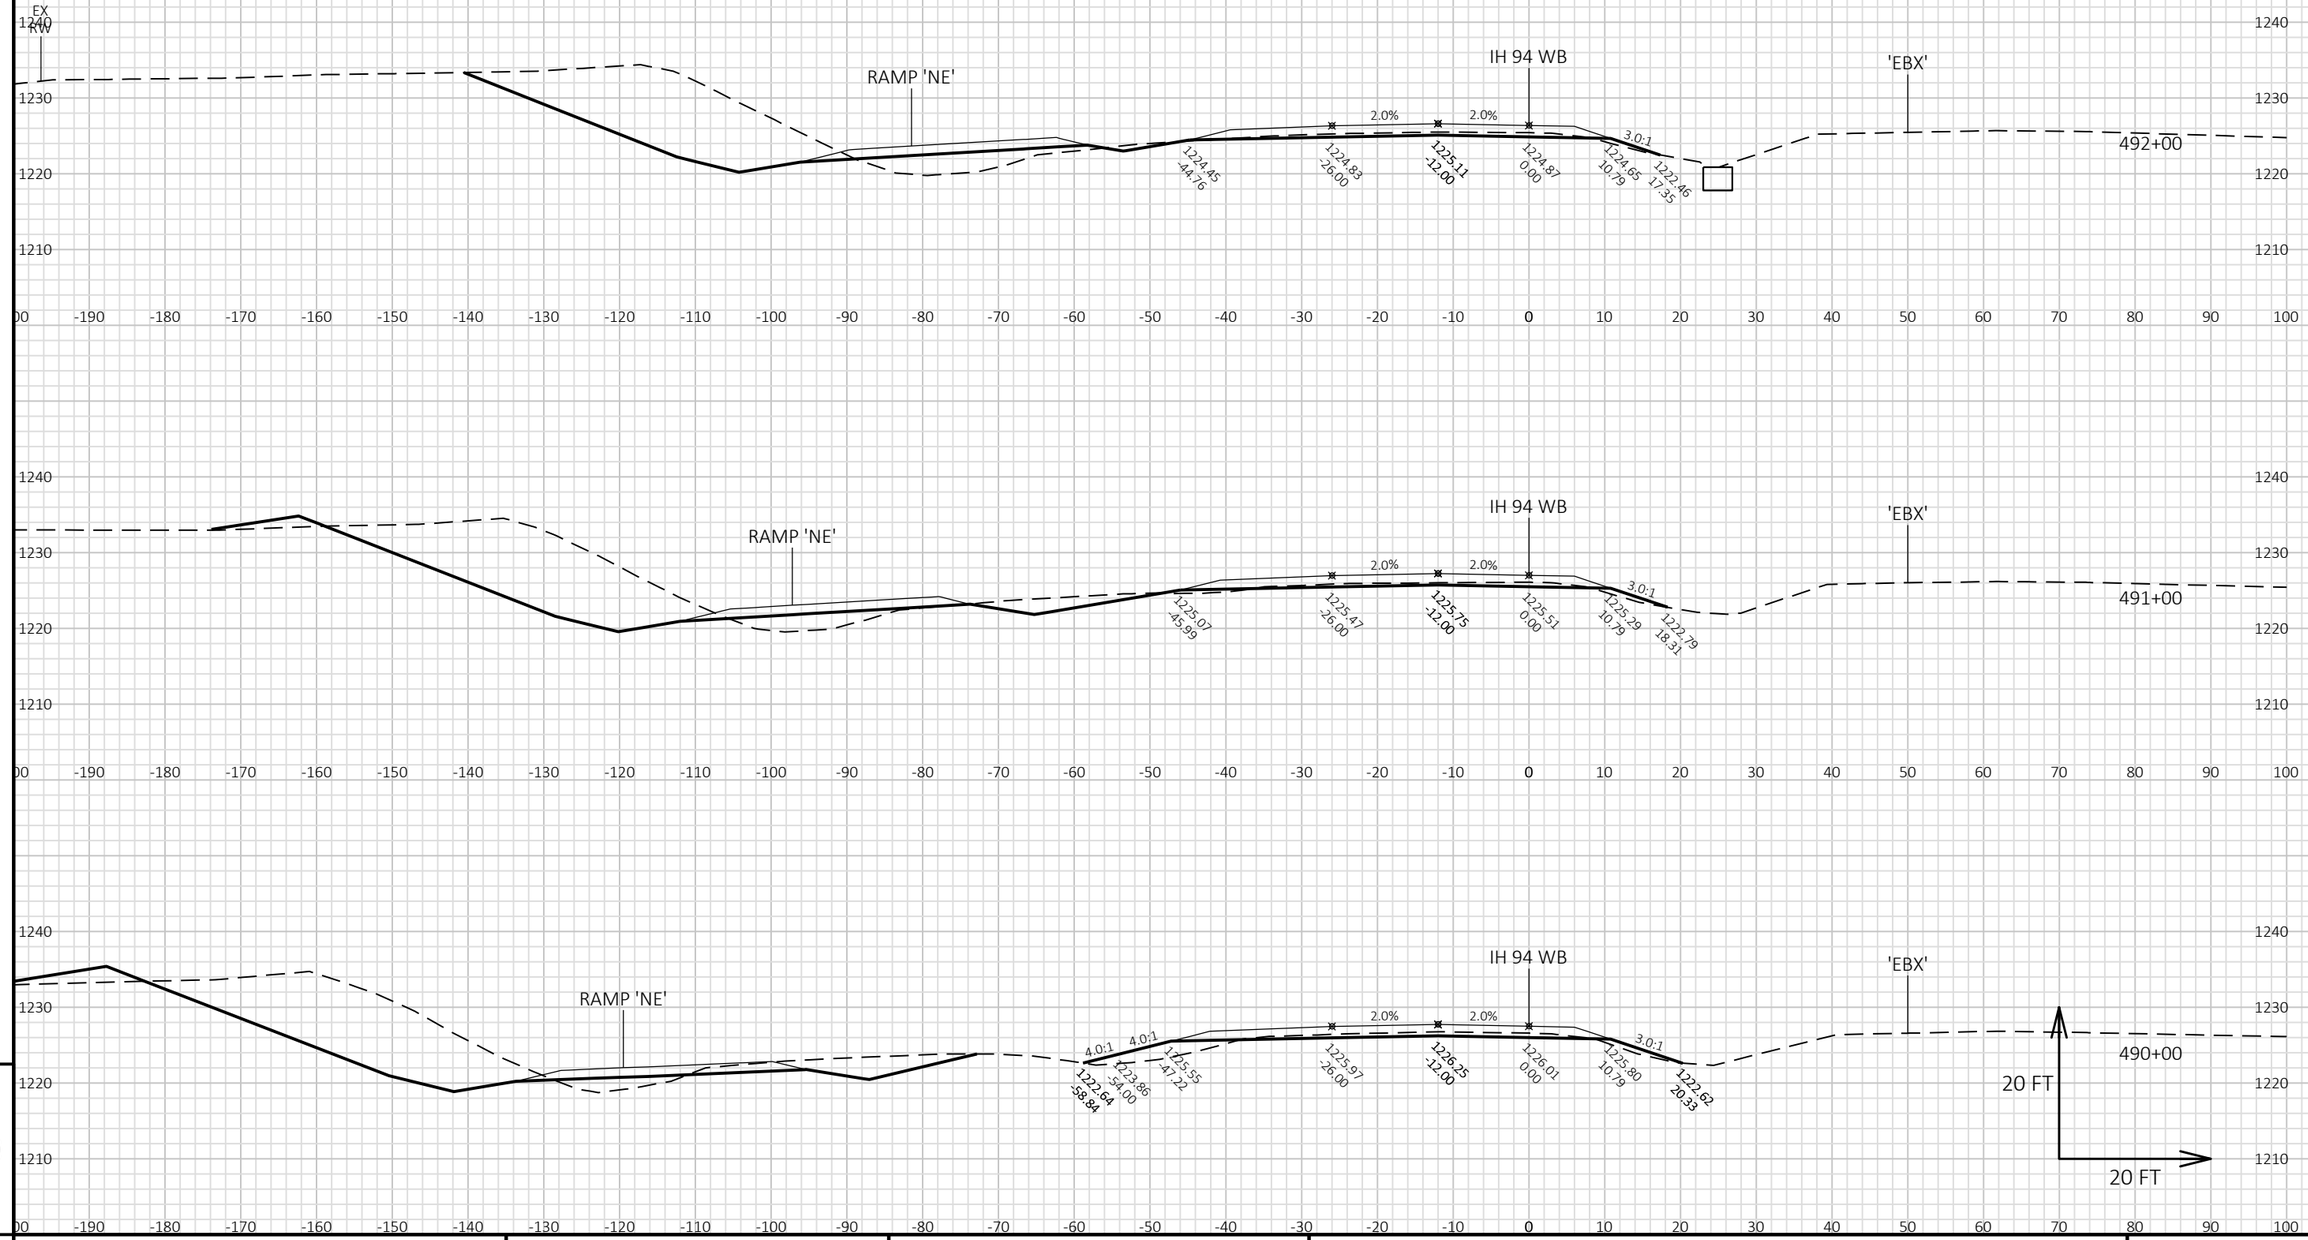


9

9

PROJECT NO: 1022-07-06	HWY: IH 94	COUNTY: ST. CROIX/DUNN	CROSS SECTIONS: IH 94 WB STAGE 3	SHEET	E

FILE NAME : P:\UZ\W\WITNW\142428\CIVIL 3D\10220706\SHEETSPLAN\CROSS SECTIONS\XS_TC STG 3-02.DWG
LAYOUT NAME - 090142_XS WB

PLOT DATE : 2/12/2018 5:32 PM PLOT BY : SAVANNAH STEHN PLOT NAME : PLOT SCALE : 1 IN:20 FT HORZ. / 1 IN:20 FT VERT.

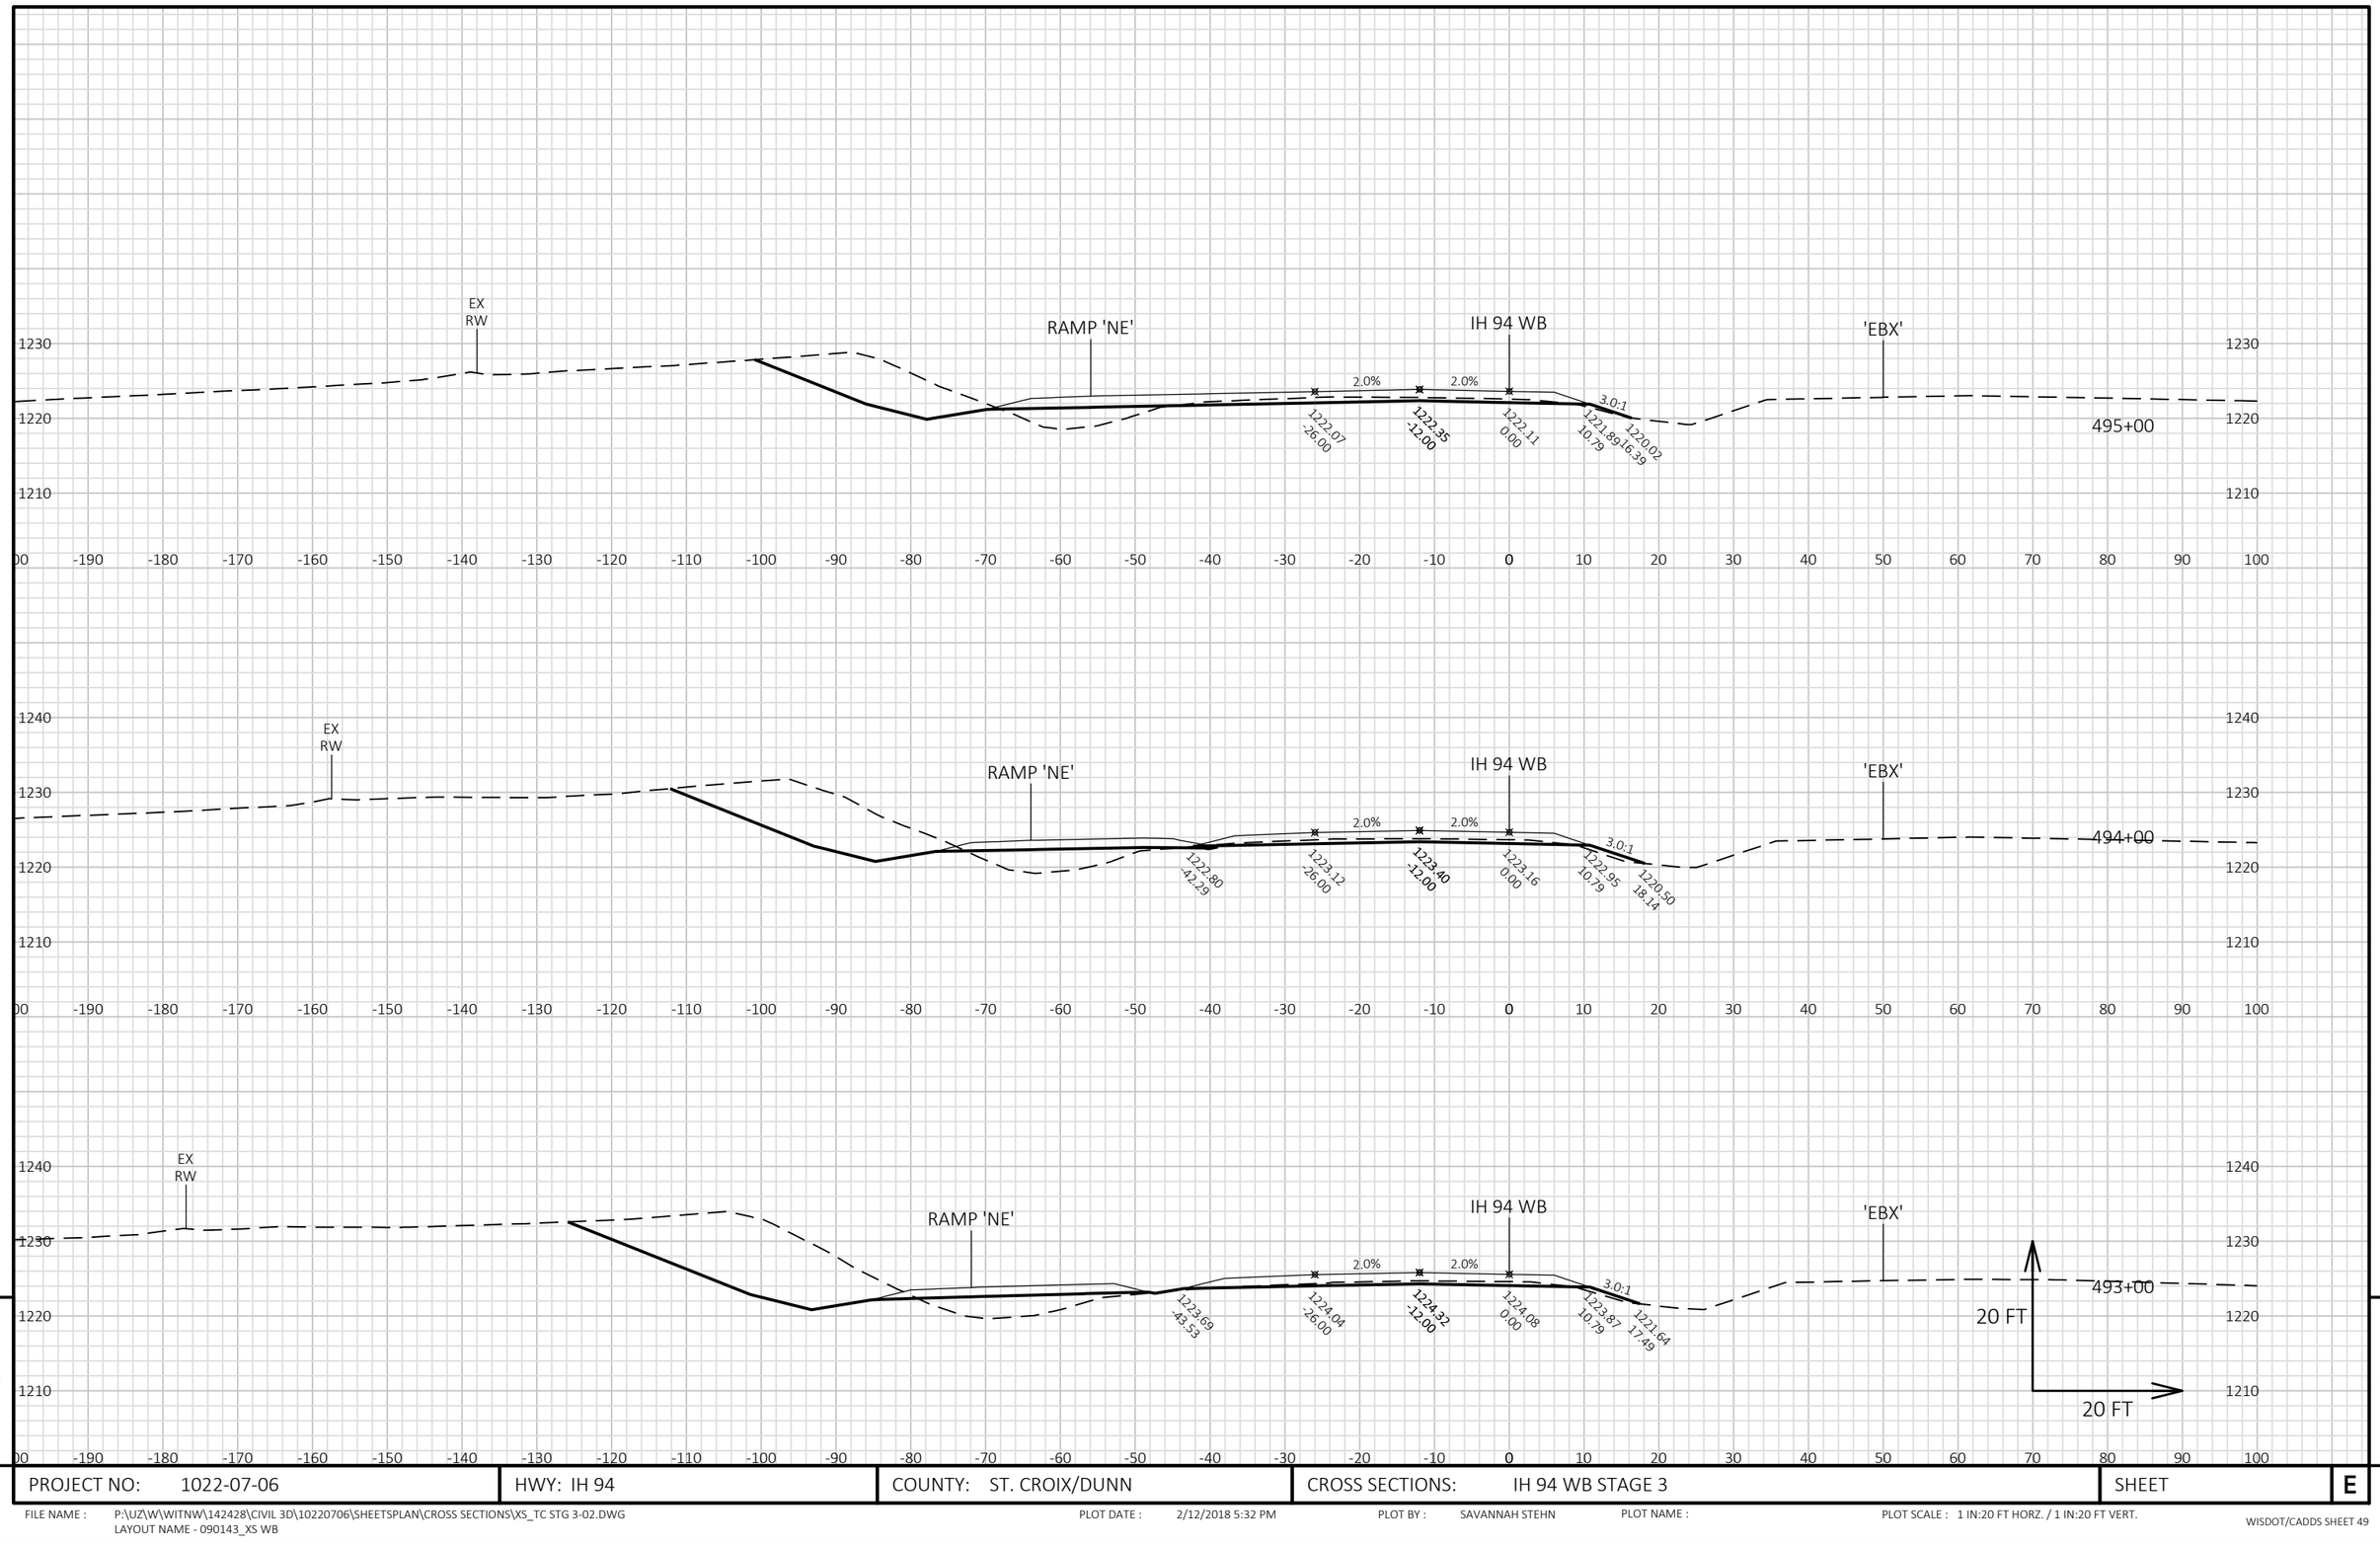


9

9

PROJECT NO: 1022-07-06	HWY: IH 94	COUNTY: ST. CROIX/DUNN	CROSS SECTIONS: IH 94 WB STAGE 3	SHEET	E

FILE NAME : P:\UZ\W\WITNW\142428\CIVIL 3D\10220706\SHEETSPLAN\CROSS SECTIONS\XS_TC STG 3-02.DWG
LAYOUT NAME - 090143_XS WB

PLOT DATE : 2/12/2018 5:32 PM PLOT BY : SAVANNAH STEHN PLOT NAME : PLOT SCALE : 1 IN:20 FT HORZ. / 1 IN:20 FT VERT.

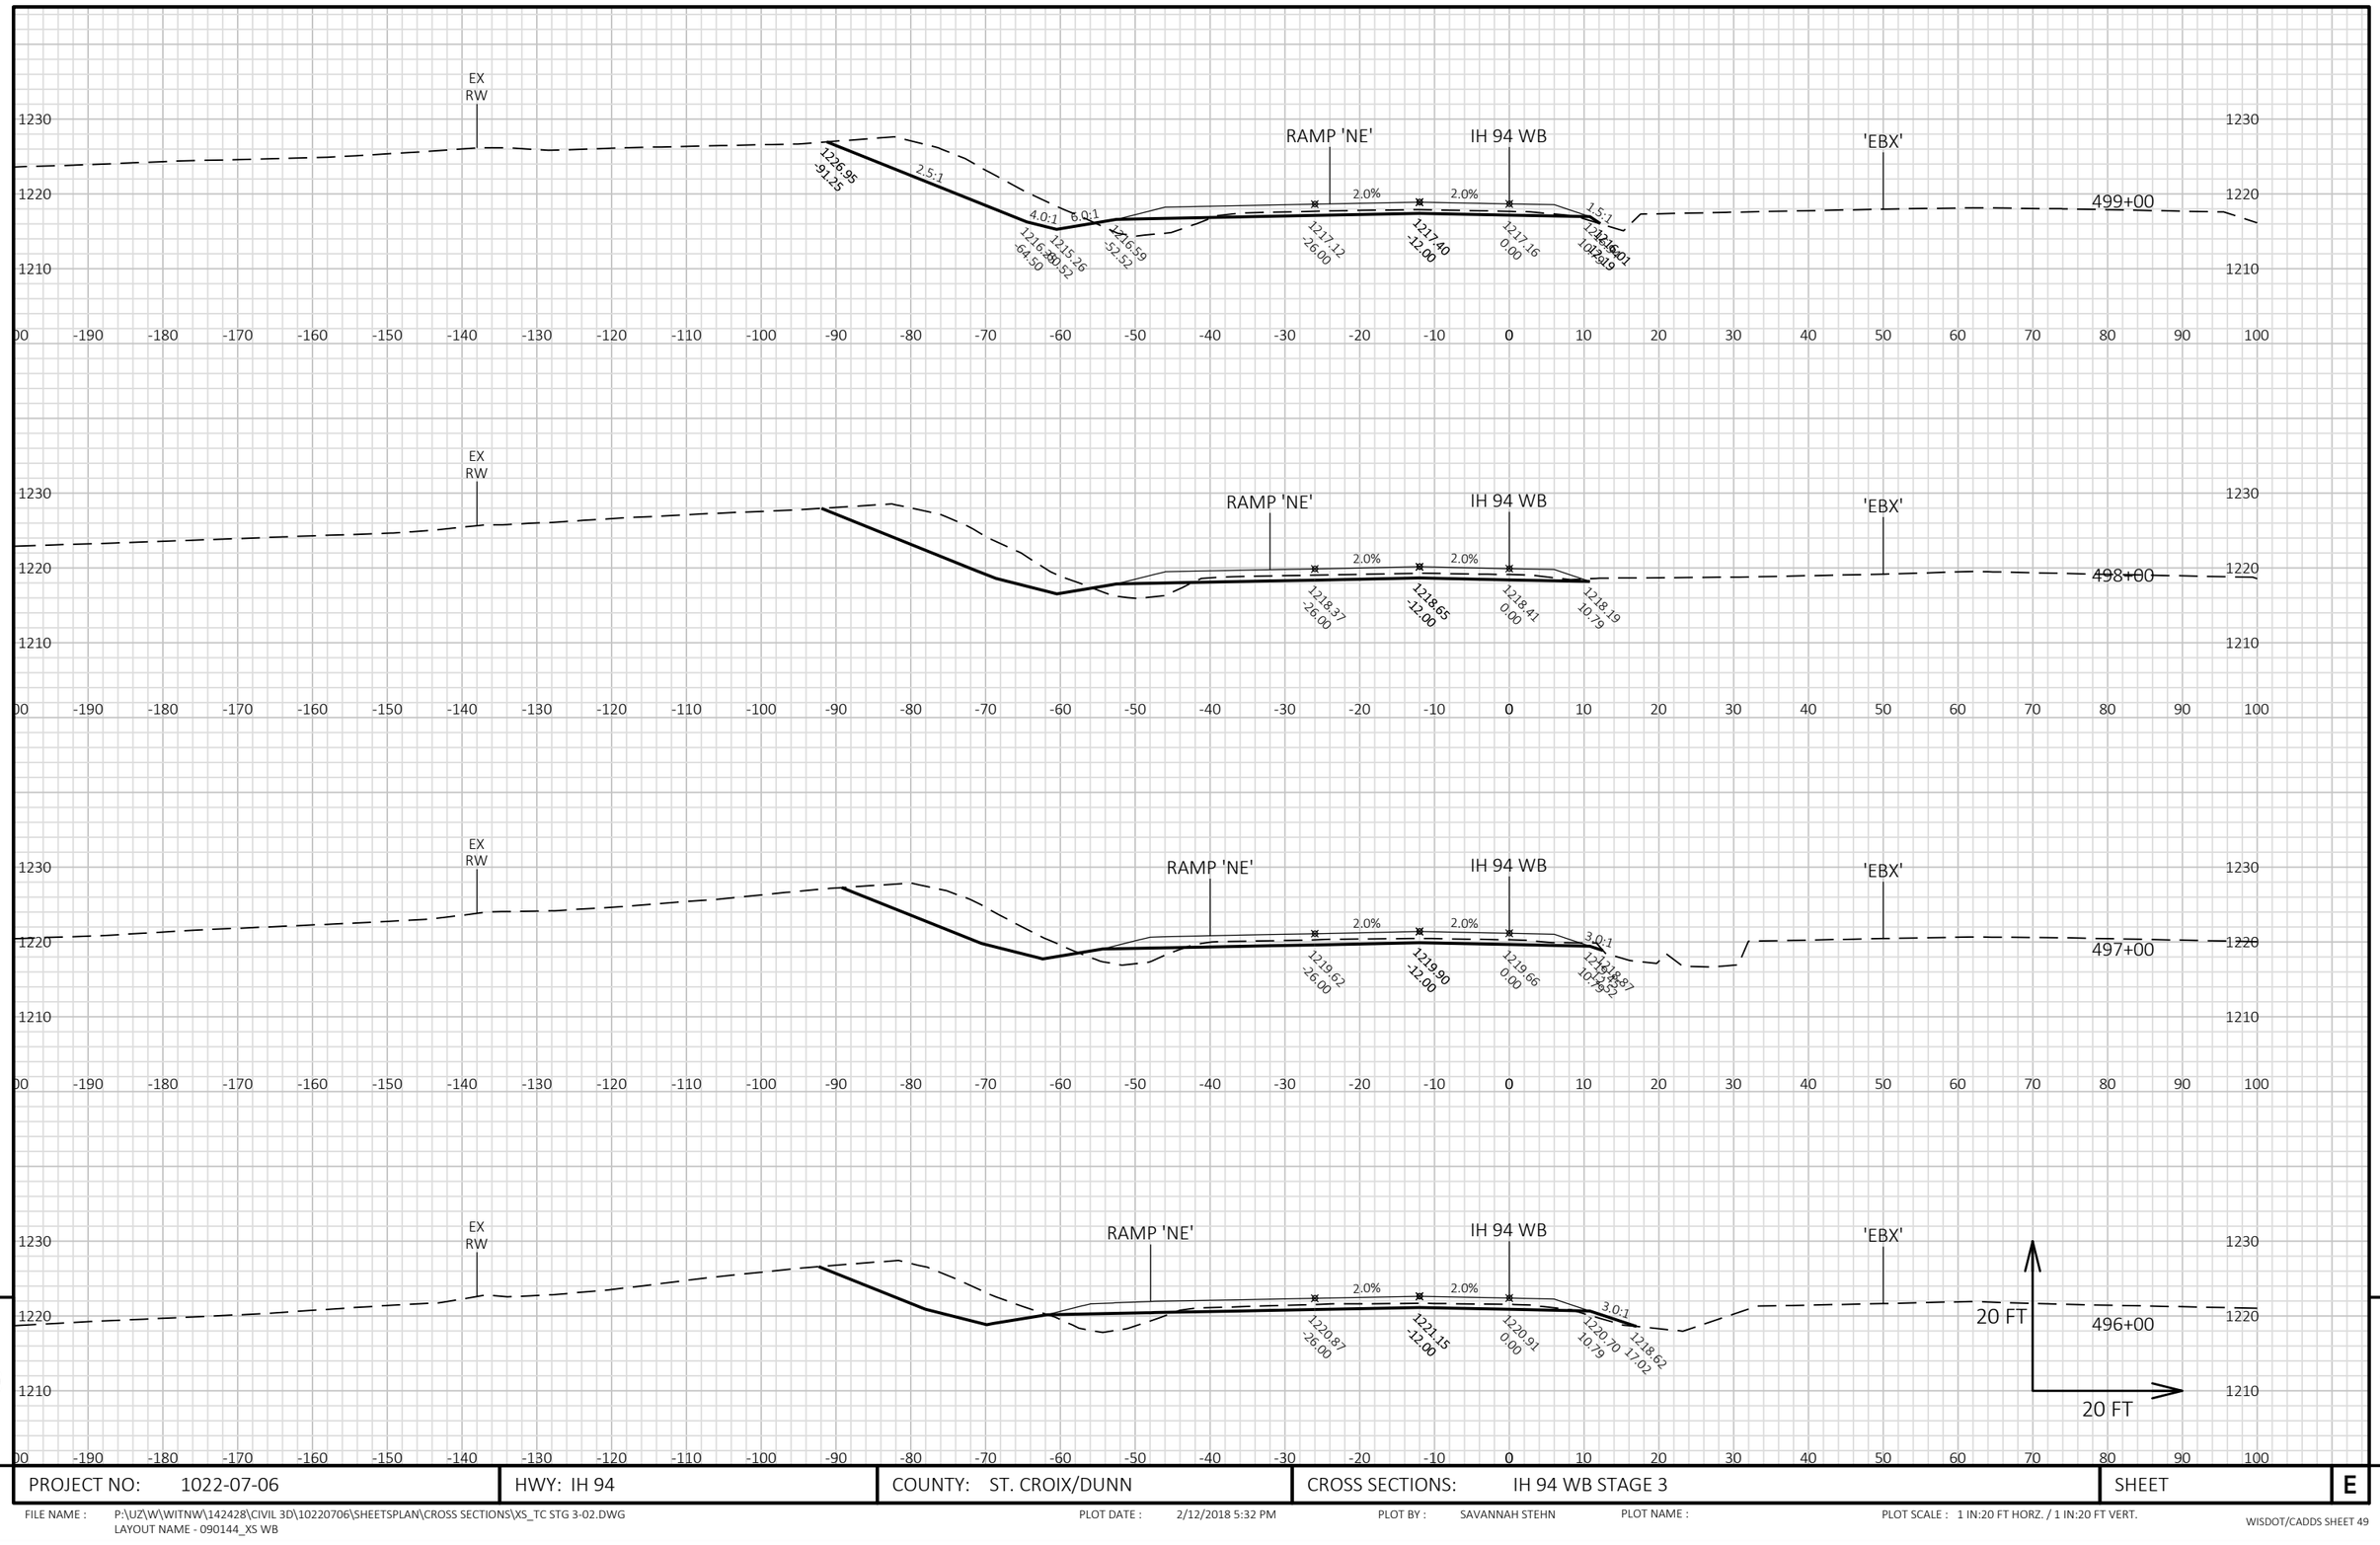


9

9

PROJECT NO: 1022-07-06	HWY: IH 94	COUNTY: ST. CROIX/DUNN	CROSS SECTIONS: IH 94 WB STAGE 3	SHEET E

FILE NAME : P:\UZ\W\WITNW\142428\CIVIL 3D\10220706\SHEETSPLAN\CROSS SECTIONS\XS_TC STG 3-02.DWG
LAYOUT NAME - 090144_XS WB

PLOT DATE : 2/12/2018 5:32 PM PLOT BY : SAVANNAH STEHN PLOT NAME : PLOT SCALE : 1 IN:20 FT HORZ. / 1 IN:20 FT VERT.

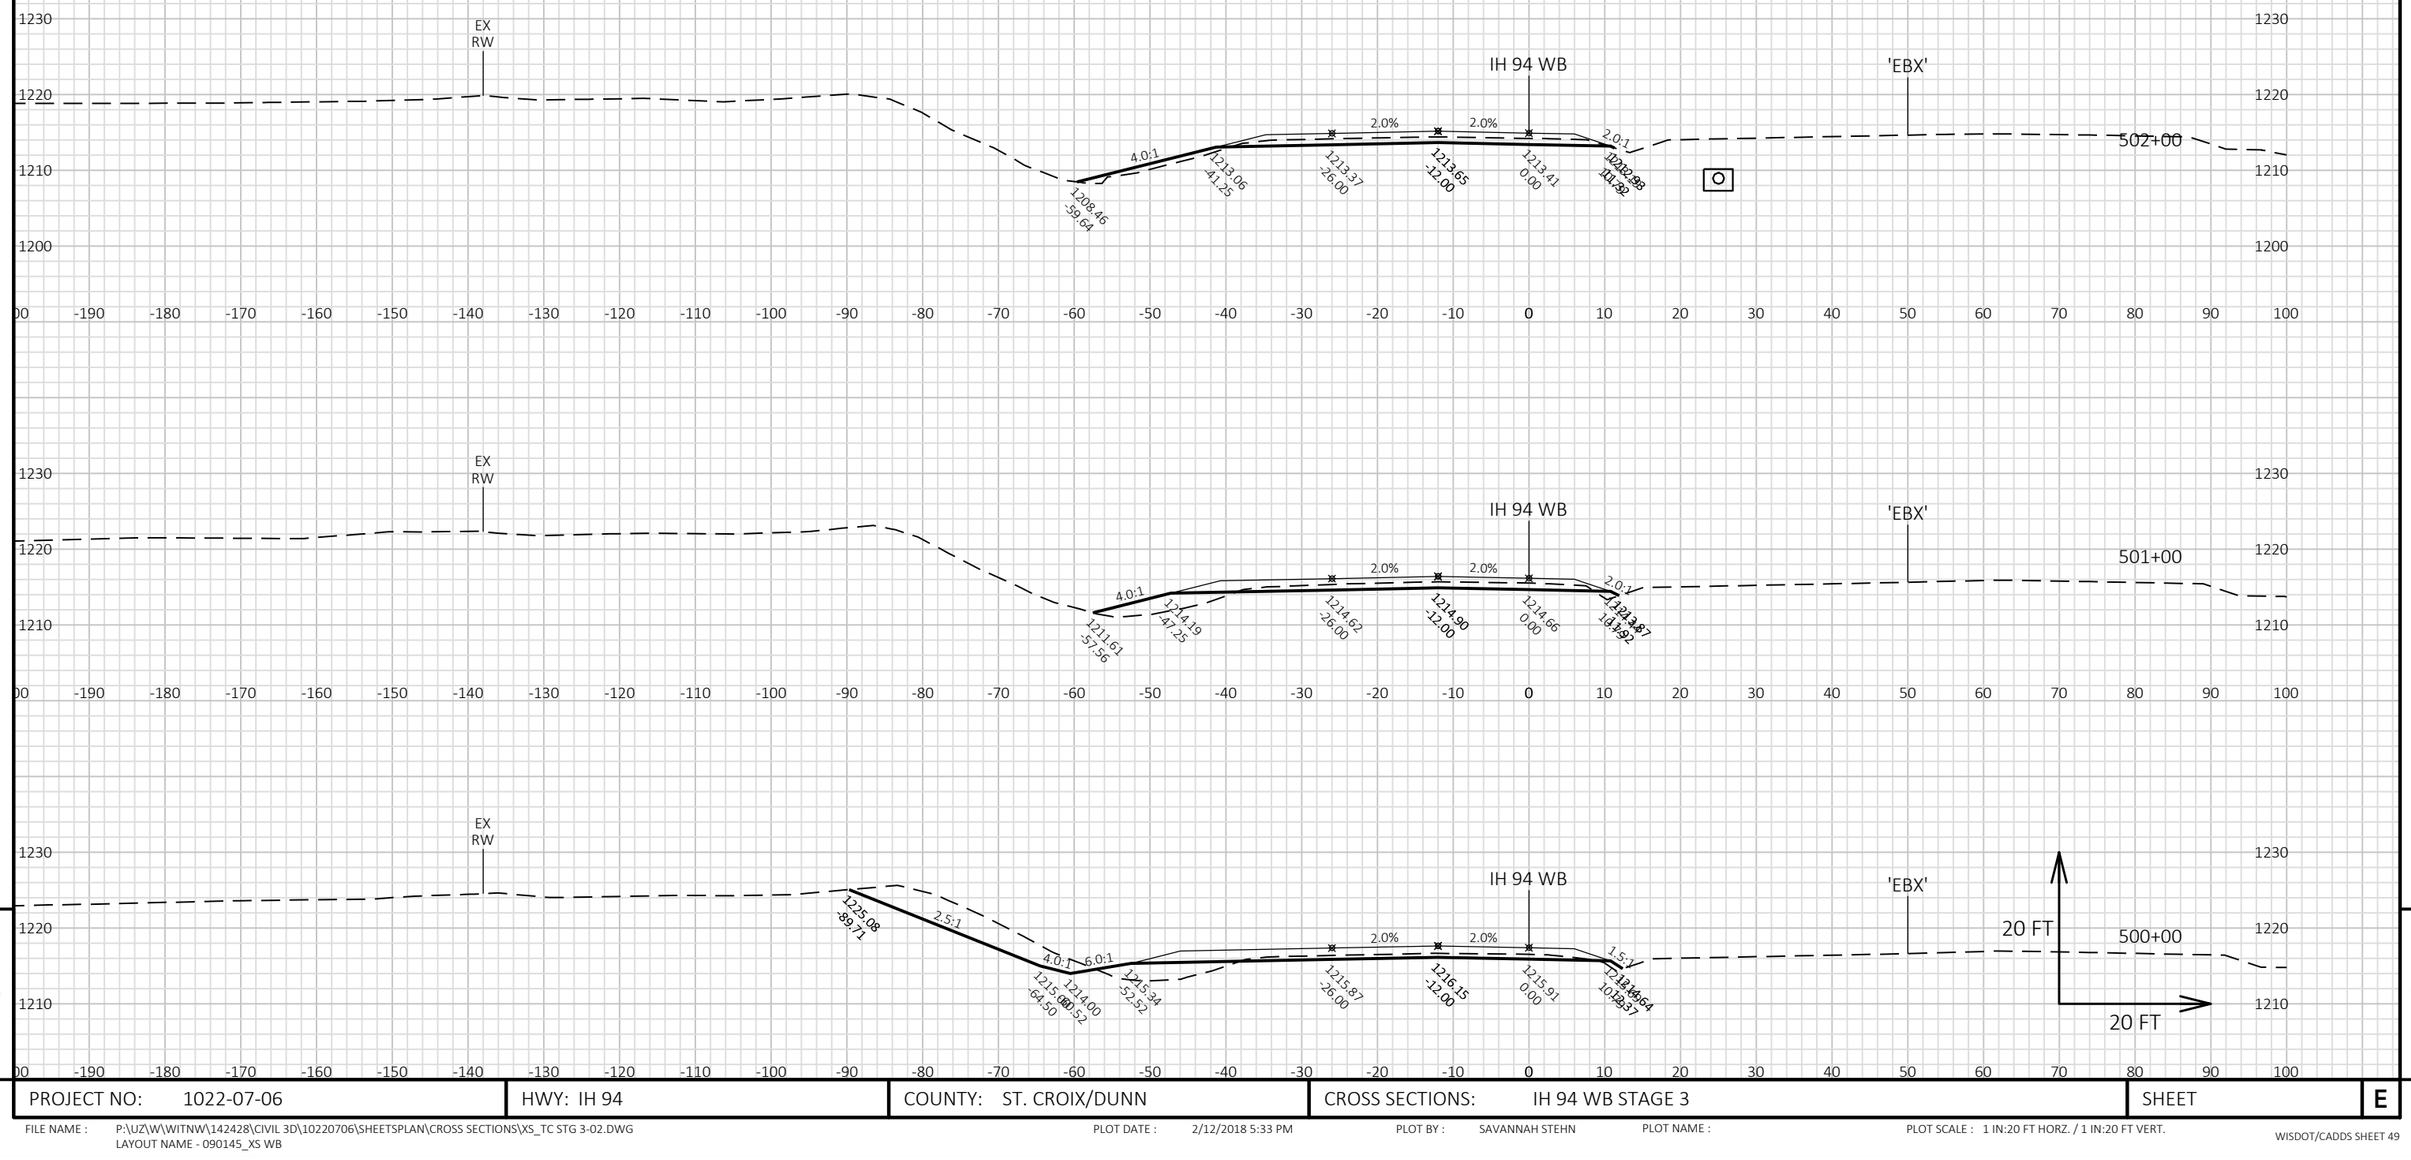


PROJECT NO: 1022-07-06	HWY: IH 94	COUNTY: ST. CROIX/DUNN	CROSS SECTIONS: IH 94 WB STAGE 3	SHEET E

FILE NAME : P:\UZ\W\WITNW\142428\CIVIL 3D\10220706\SHEETSPLAN\CROSS SECTIONS\XS_TC STG 3-02.DWG
LAYOUT NAME - 090145_XS WB

PLOT DATE : 2/12/2018 5:33 PM PLOT BY : SAVANNAH STEHN PLOT NAME : PLOT SCALE : 1 IN:20 FT HORZ. / 1 IN:20 FT VERT.

WISDOT/CADDS SHEET 49

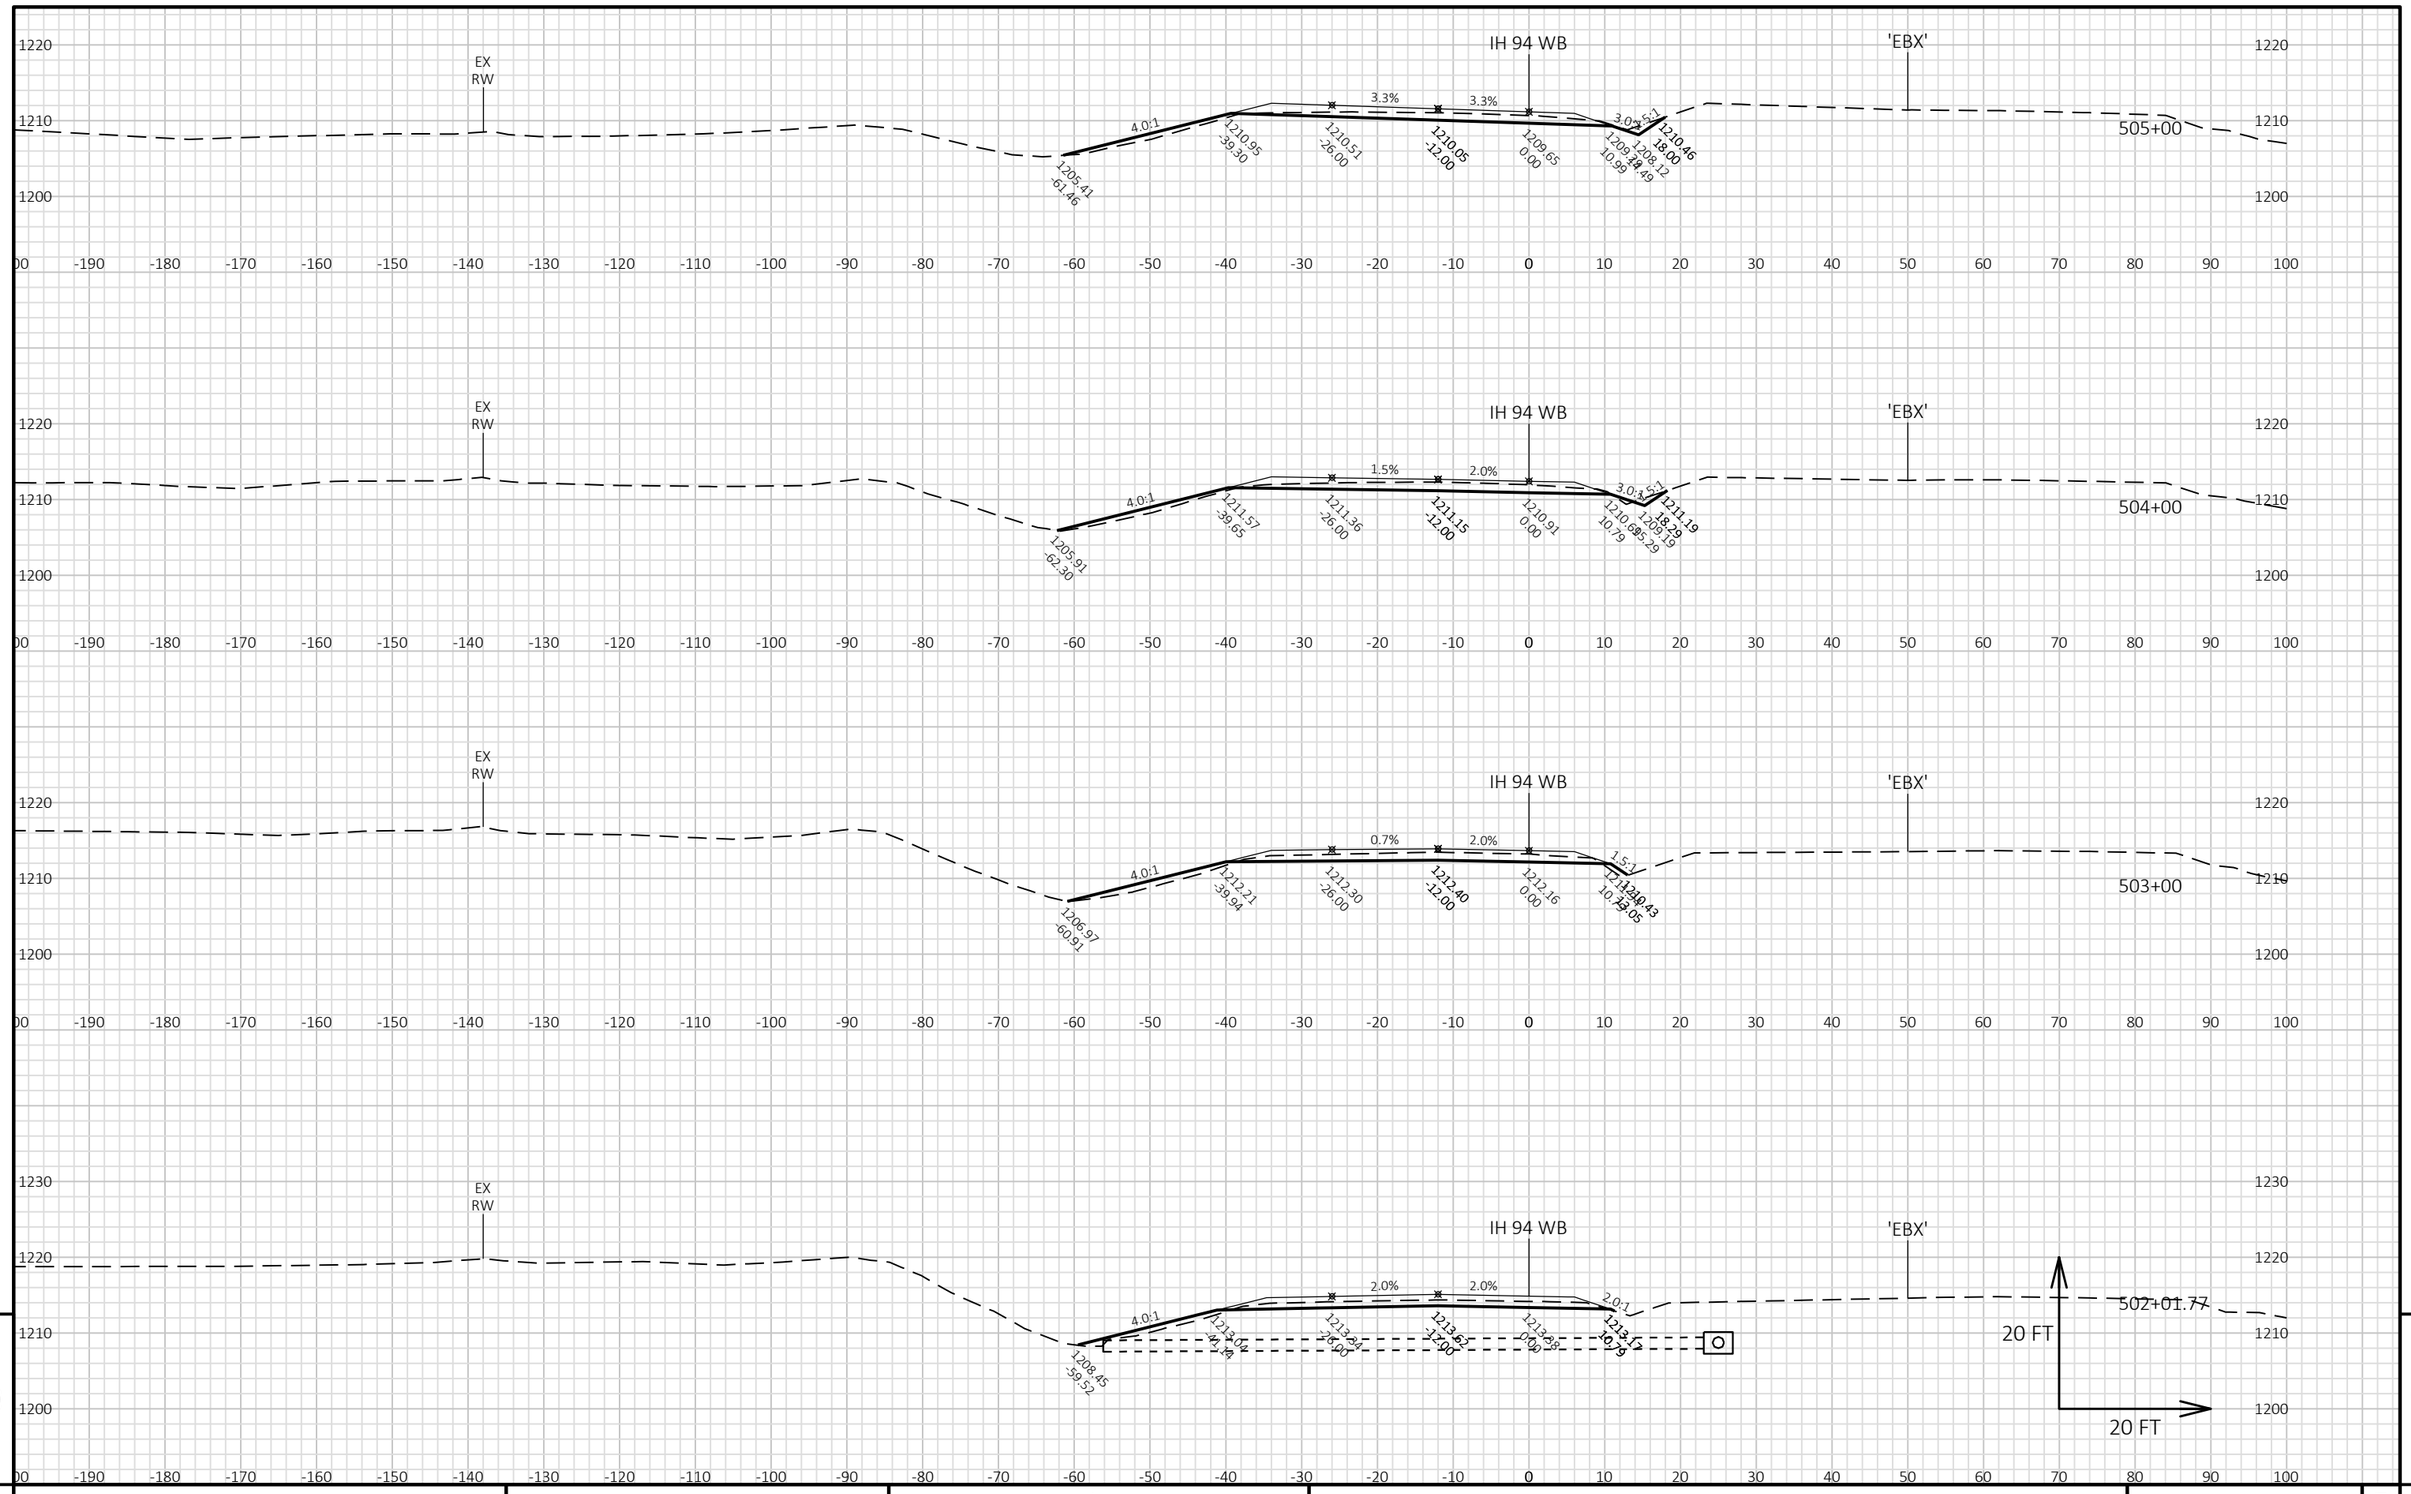

9


9

PROJECT NO: 1022-07-06	HWY: IH 94	COUNTY: ST. CROIX/DUNN	CROSS SECTIONS: IH 94 WB STAGE 3	SHEET	E

FILE NAME : P:\UZ\W\WITNW\142428\CIVIL 3D\10220706\SHEETSPLAN\CROSS SECTIONS\XS_TC STG 3-02.DWG
LAYOUT NAME - 090146_XS WB

PLOT DATE : 2/12/2018 5:33 PM PLOT BY : SAVANNAH STEHN PLOT NAME : PLOT SCALE : 1 IN:20 FT HORZ. / 1 IN:20 FT VERT.

WISDOT/CADDS SHEET 49

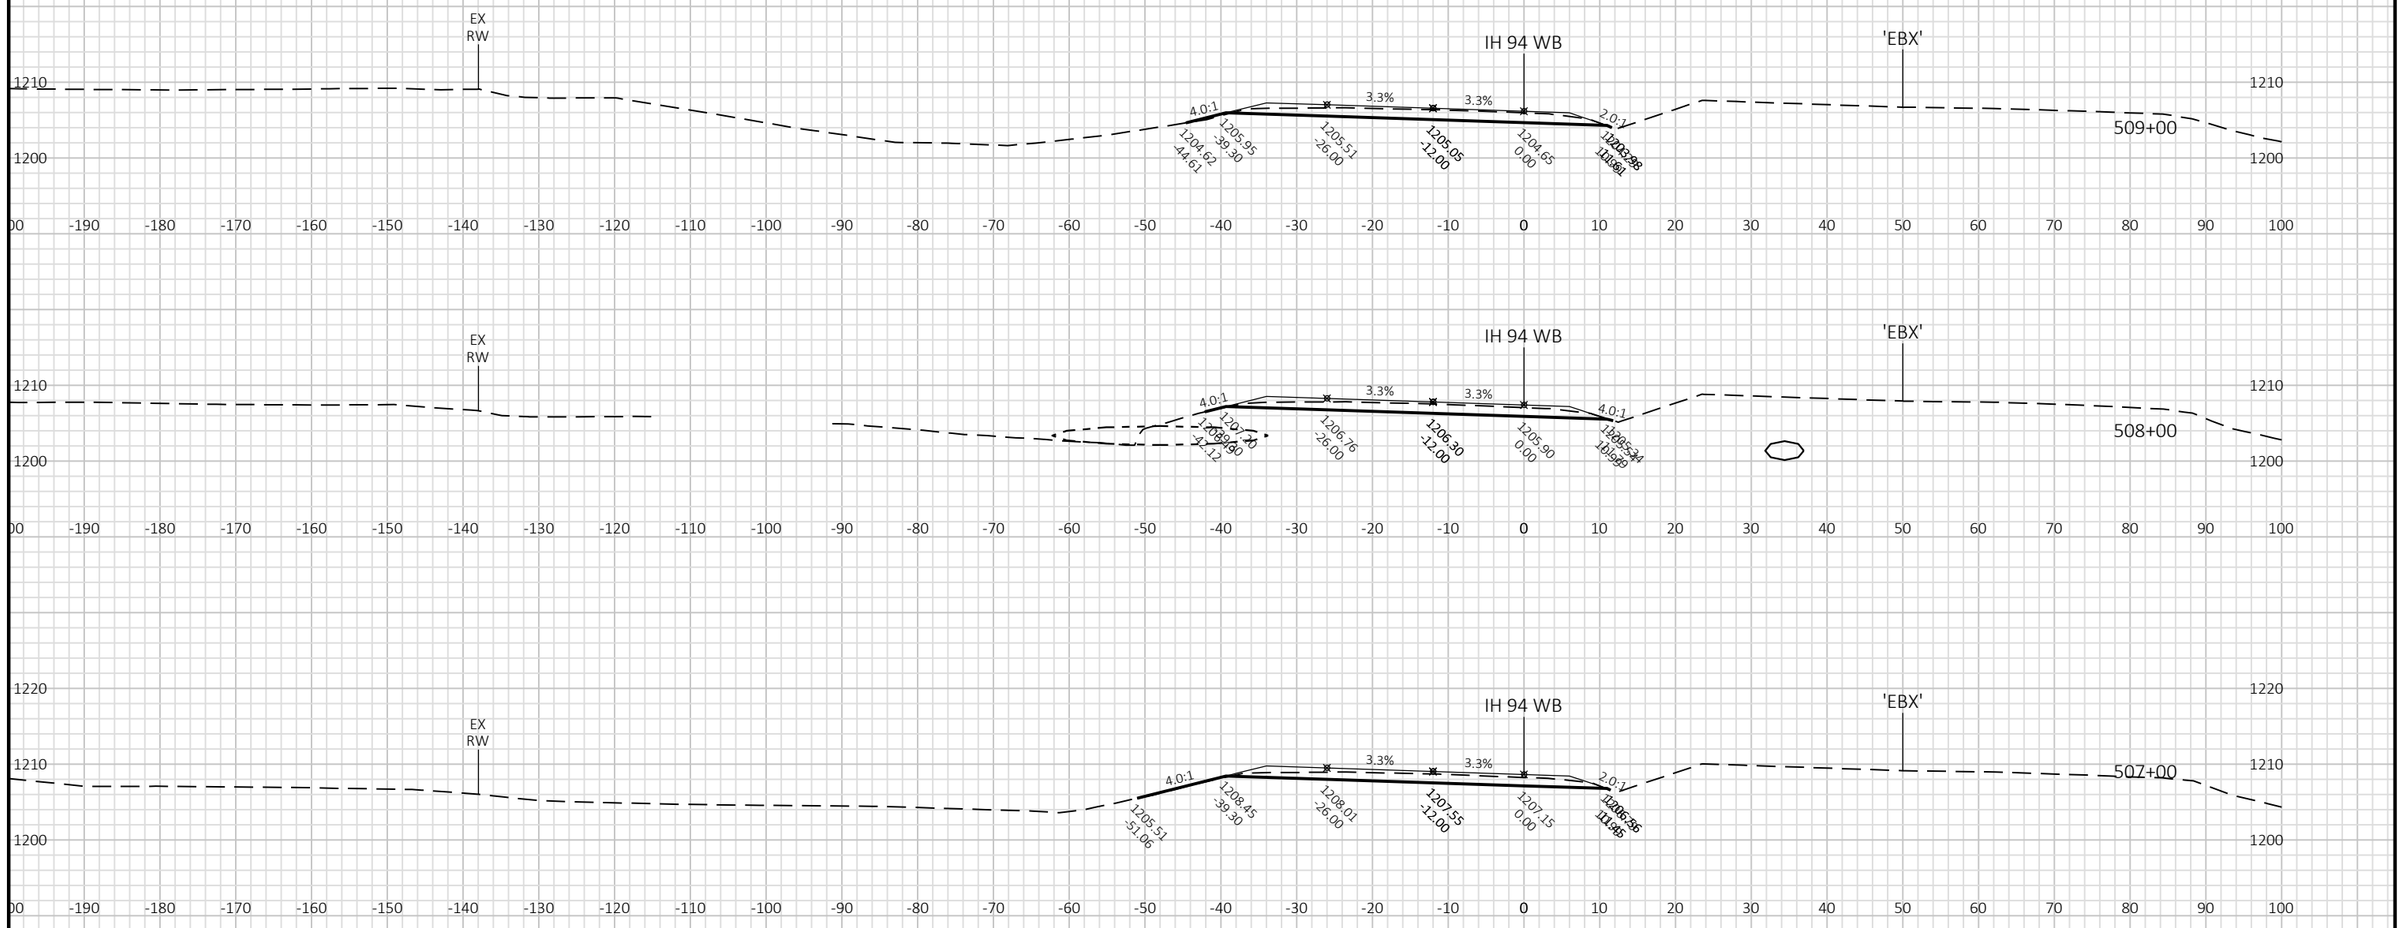


9


9


PROJECT NO: 1022-07-06	HWY: IH 94	COUNTY: ST. CROIX/DUNN	CROSS SECTIONS: IH 94 WB STAGE 3	SHEET	E

FILE NAME : P:\UZ\W\WITNW\142428\CIVIL 3D\10220706\SHEETSPLAN\CROSS SECTIONS\XS_TC STG 3-02.DWG
LAYOUT NAME - 090147_XS WB

PLOT DATE : 2/12/2018 5:33 PM PLOT BY : SAVANNAH STEHN PLOT NAME : PLOT SCALE : 1 IN:20 FT HORZ. / 1 IN:20 FT VERT.

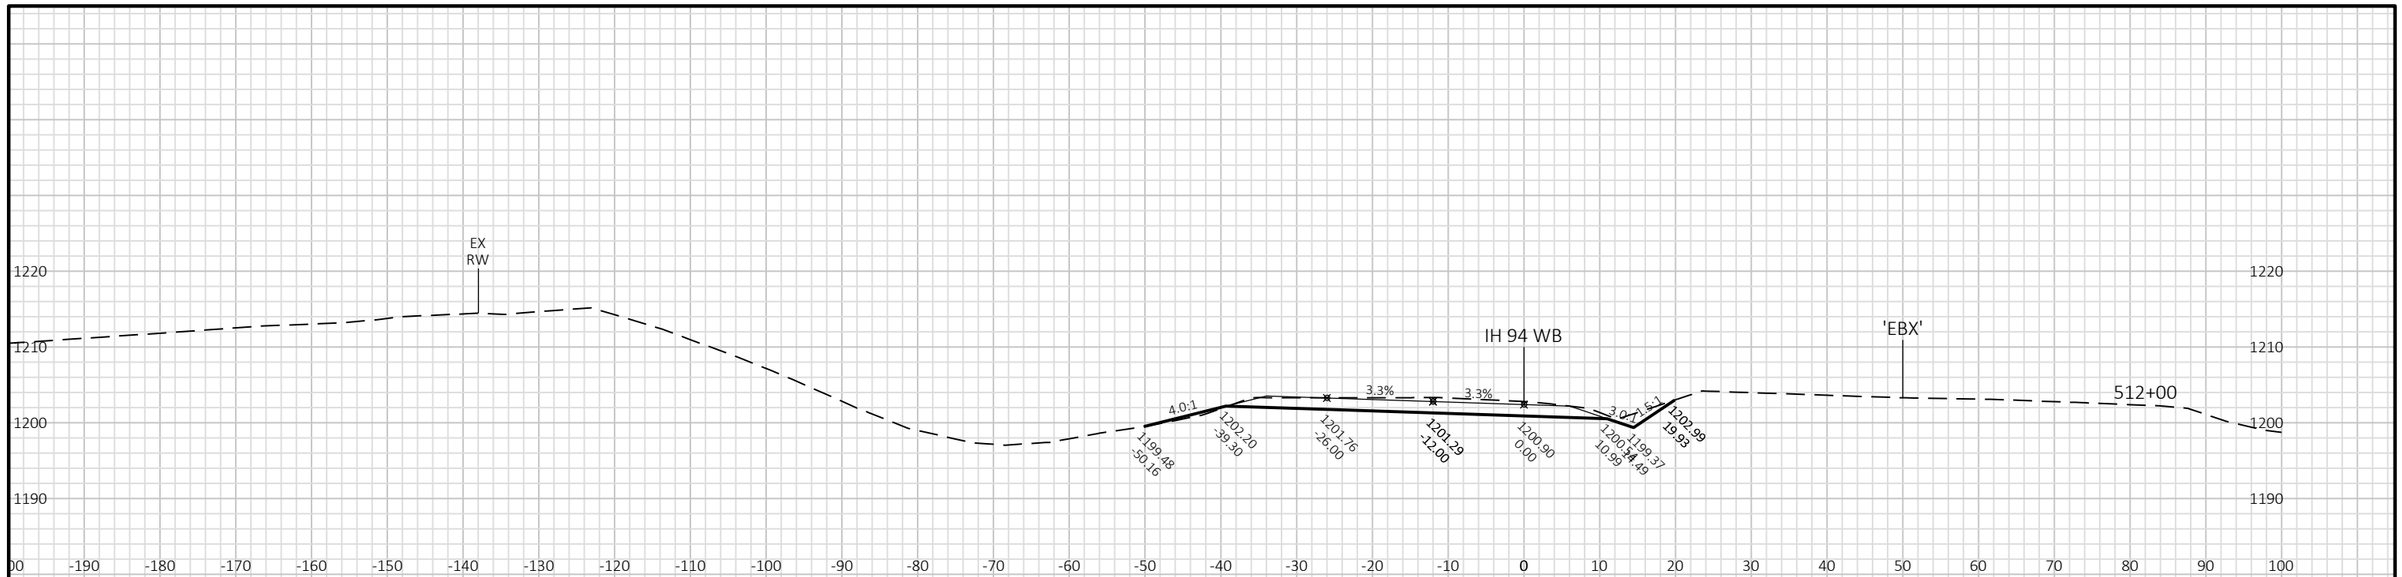

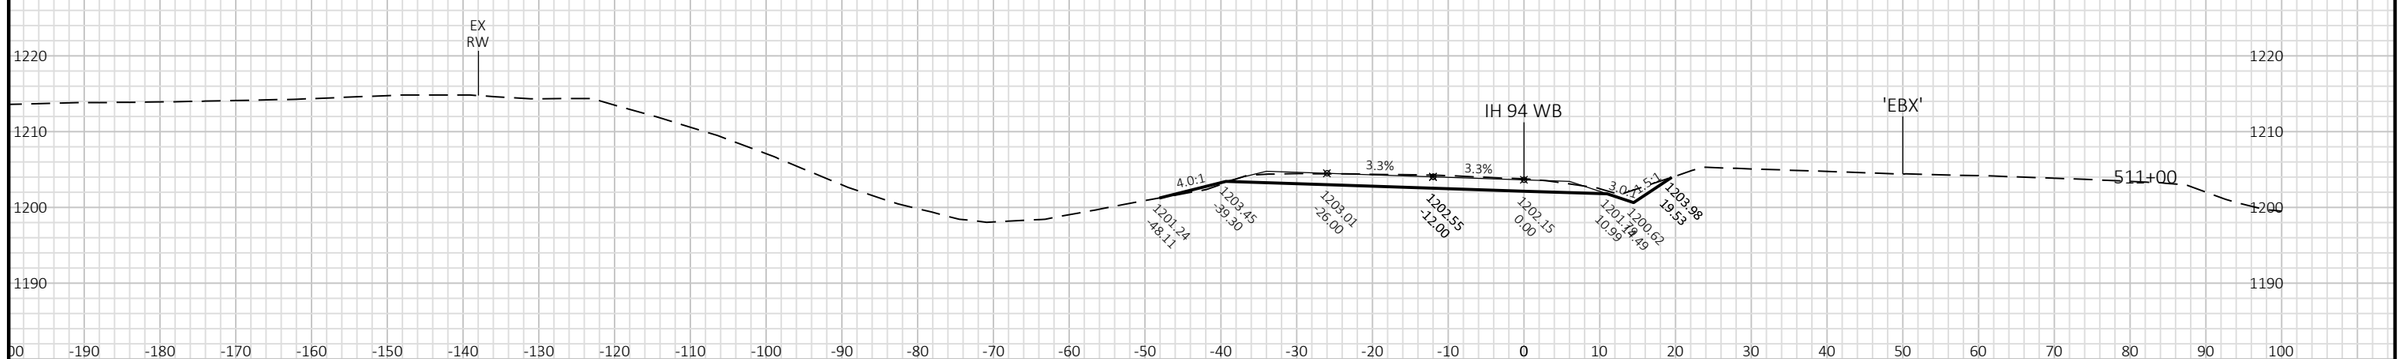

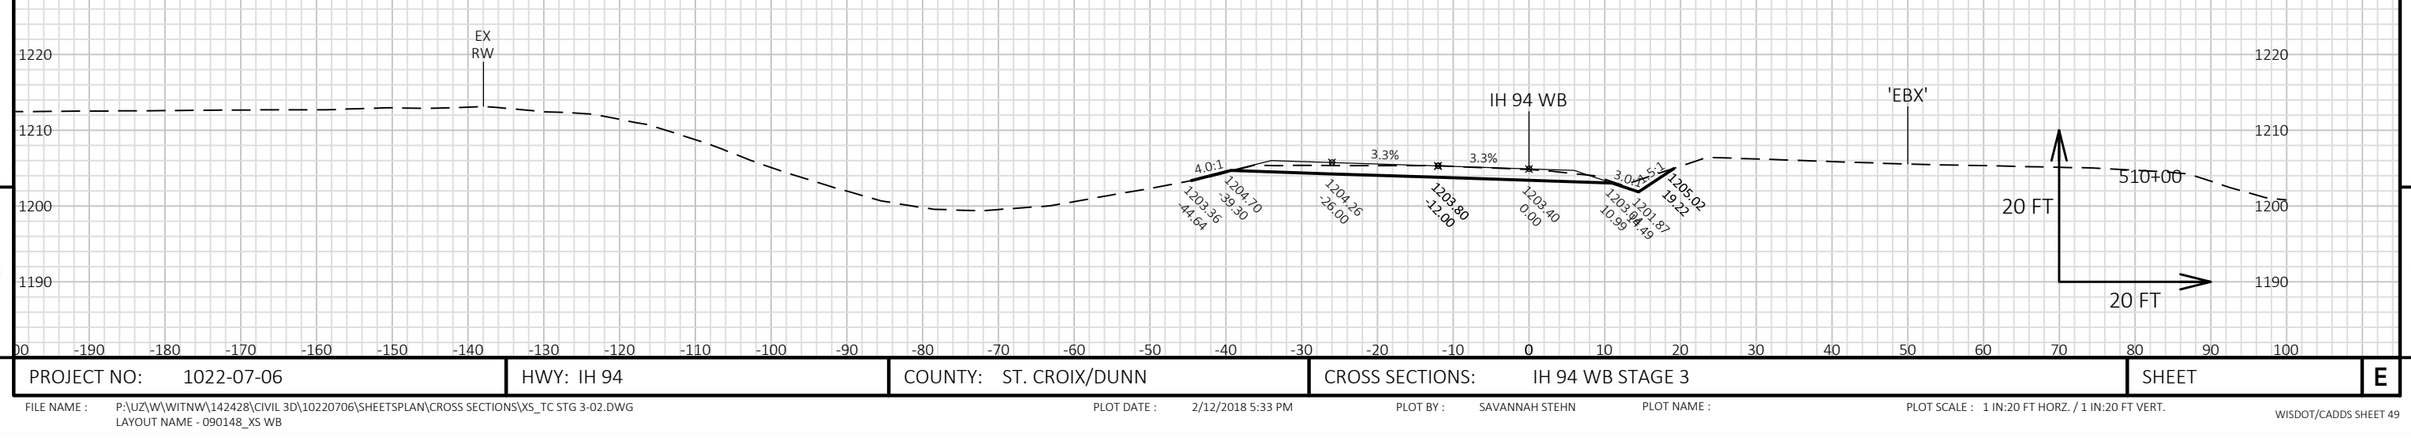


9


9


PROJECT NO: 1022-07-06	HWY: IH 94	COUNTY: ST. CROIX/DUNN	CROSS SECTIONS: IH 94 WB STAGE 3	SHEET	E

FILE NAME : P:\UZ\W\WITNW\142428\CIVIL 3D\10220706\SHEETSPLAN\CROSS SECTIONS\XS_TC STG 3-02.DWG
LAYOUT NAME - 090148_XS WB

PLOT DATE : 2/12/2018 5:33 PM PLOT BY : SAVANNAH STEHN PLOT NAME : PLOT SCALE : 1 IN:20 FT HORZ. / 1 IN:20 FT VERT.

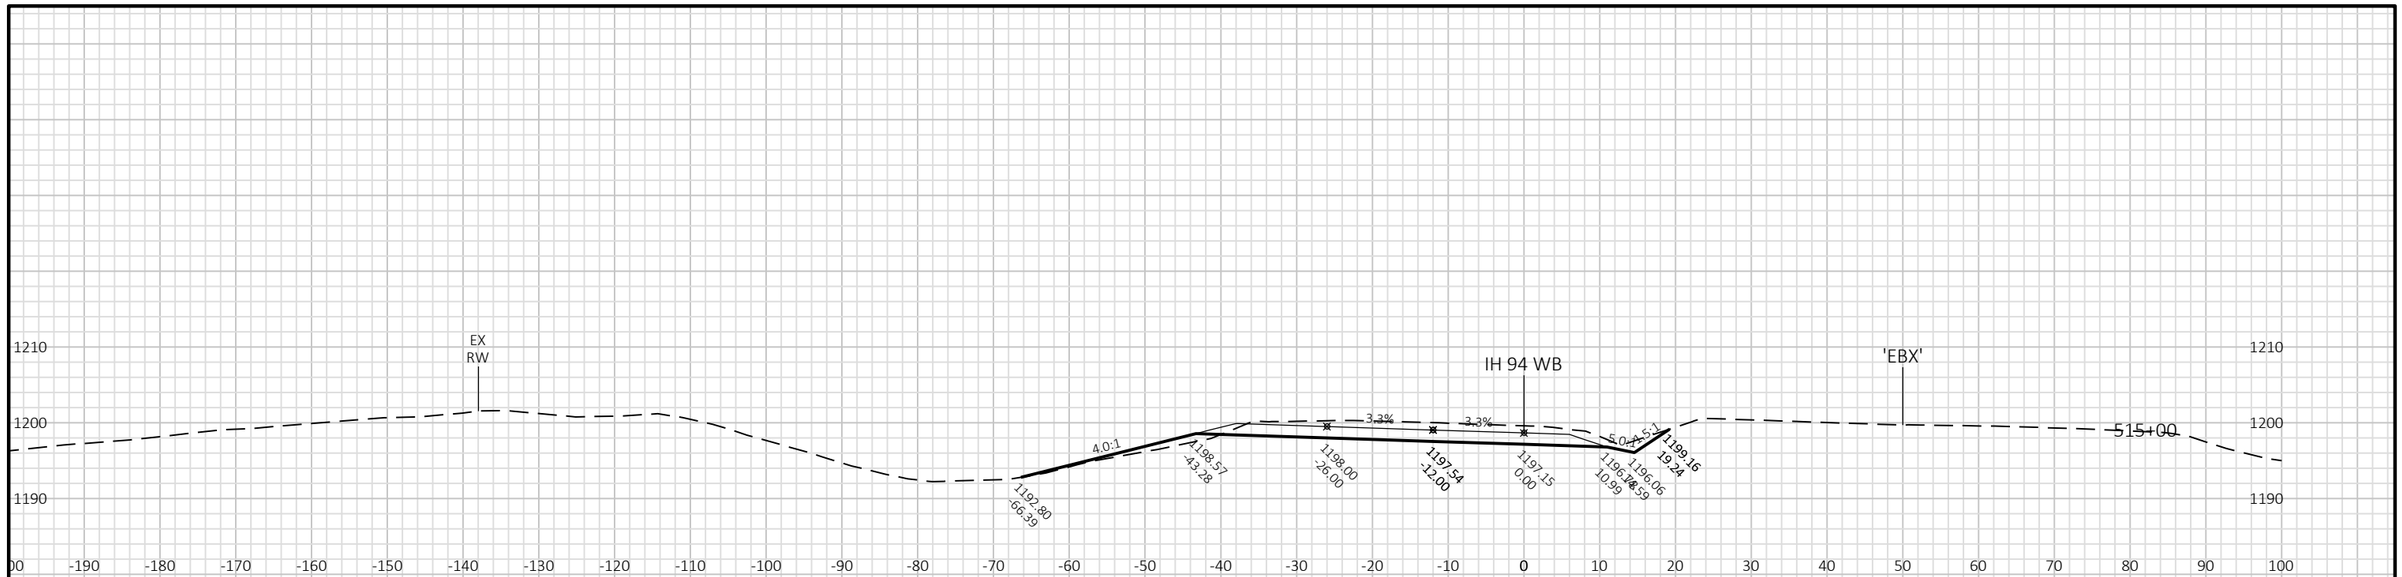

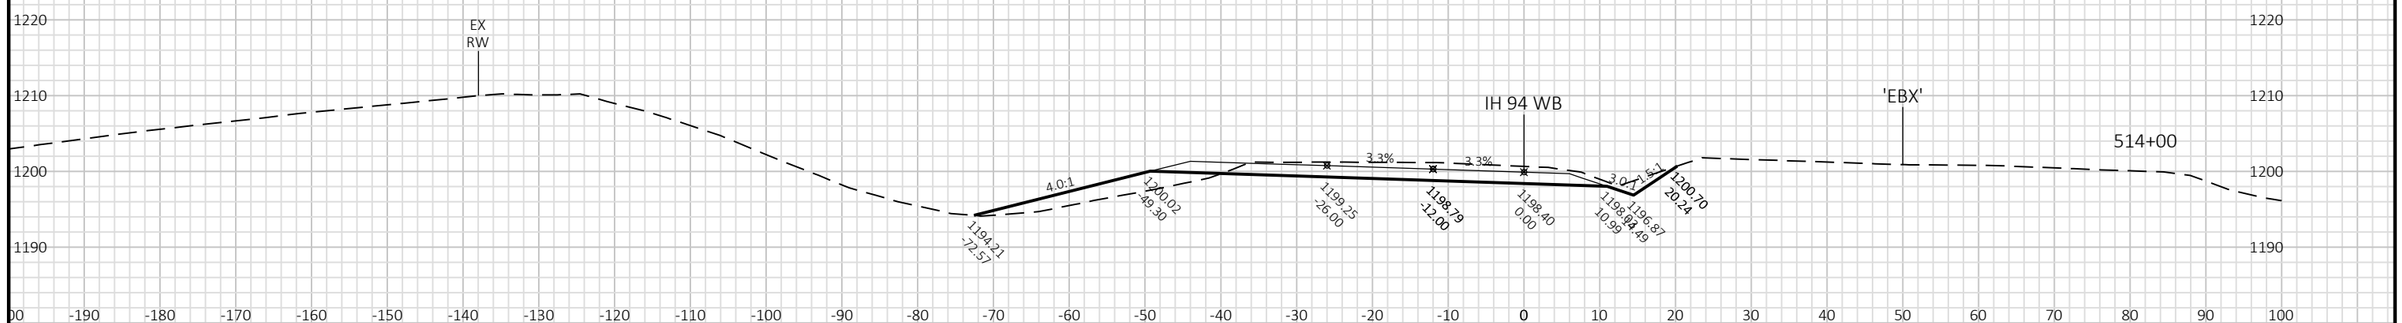

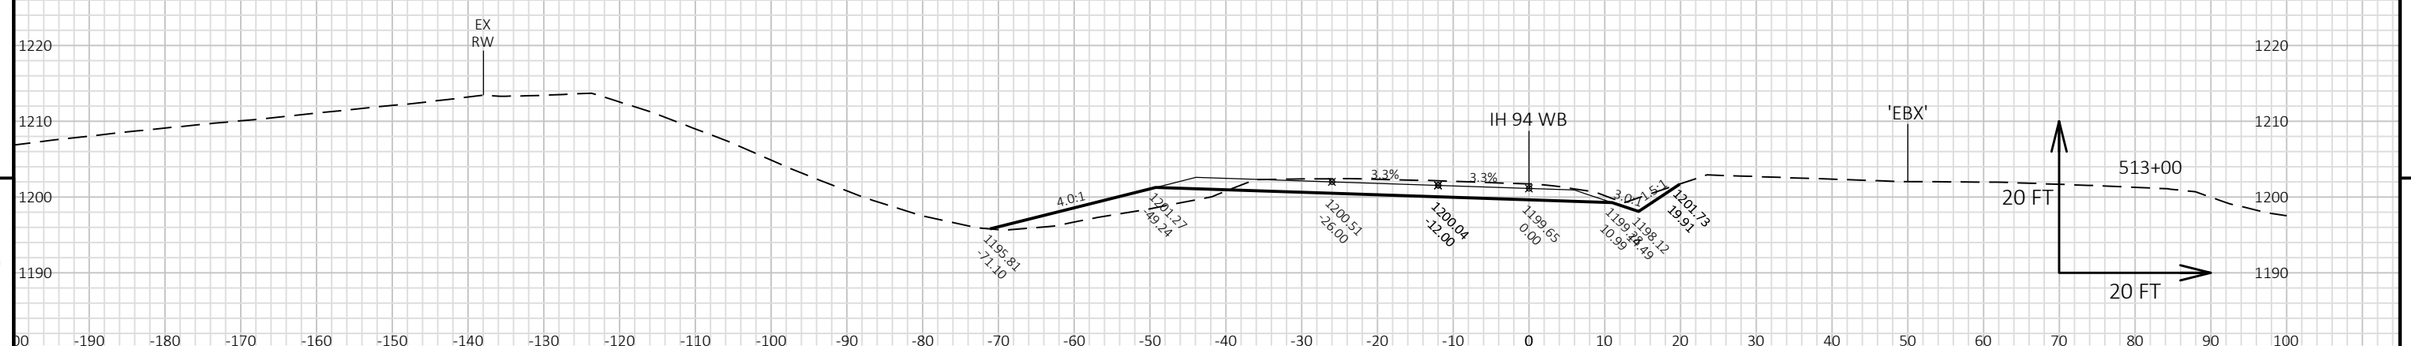

9


9

PROJECT NO: 1022-07-06	HWY: IH 94	COUNTY: ST. CROIX/DUNN	CROSS SECTIONS: IH 94 WB STAGE 3	SHEET	E

FILE NAME : P:\UZ\W\WITNW\142428\CIVIL 3D\10220706\SHEETSPLAN\CROSS SECTIONS\XS_TC STG 3-02.DWG
LAYOUT NAME - 090149_XS WB

PLOT DATE : 2/12/2018 5:34 PM PLOT BY : SAVANNAH STEHN PLOT NAME : PLOT SCALE : 1 IN:20 FT HORZ. / 1 IN:20 FT VERT.

WISDOT/CADDS SHEET 49

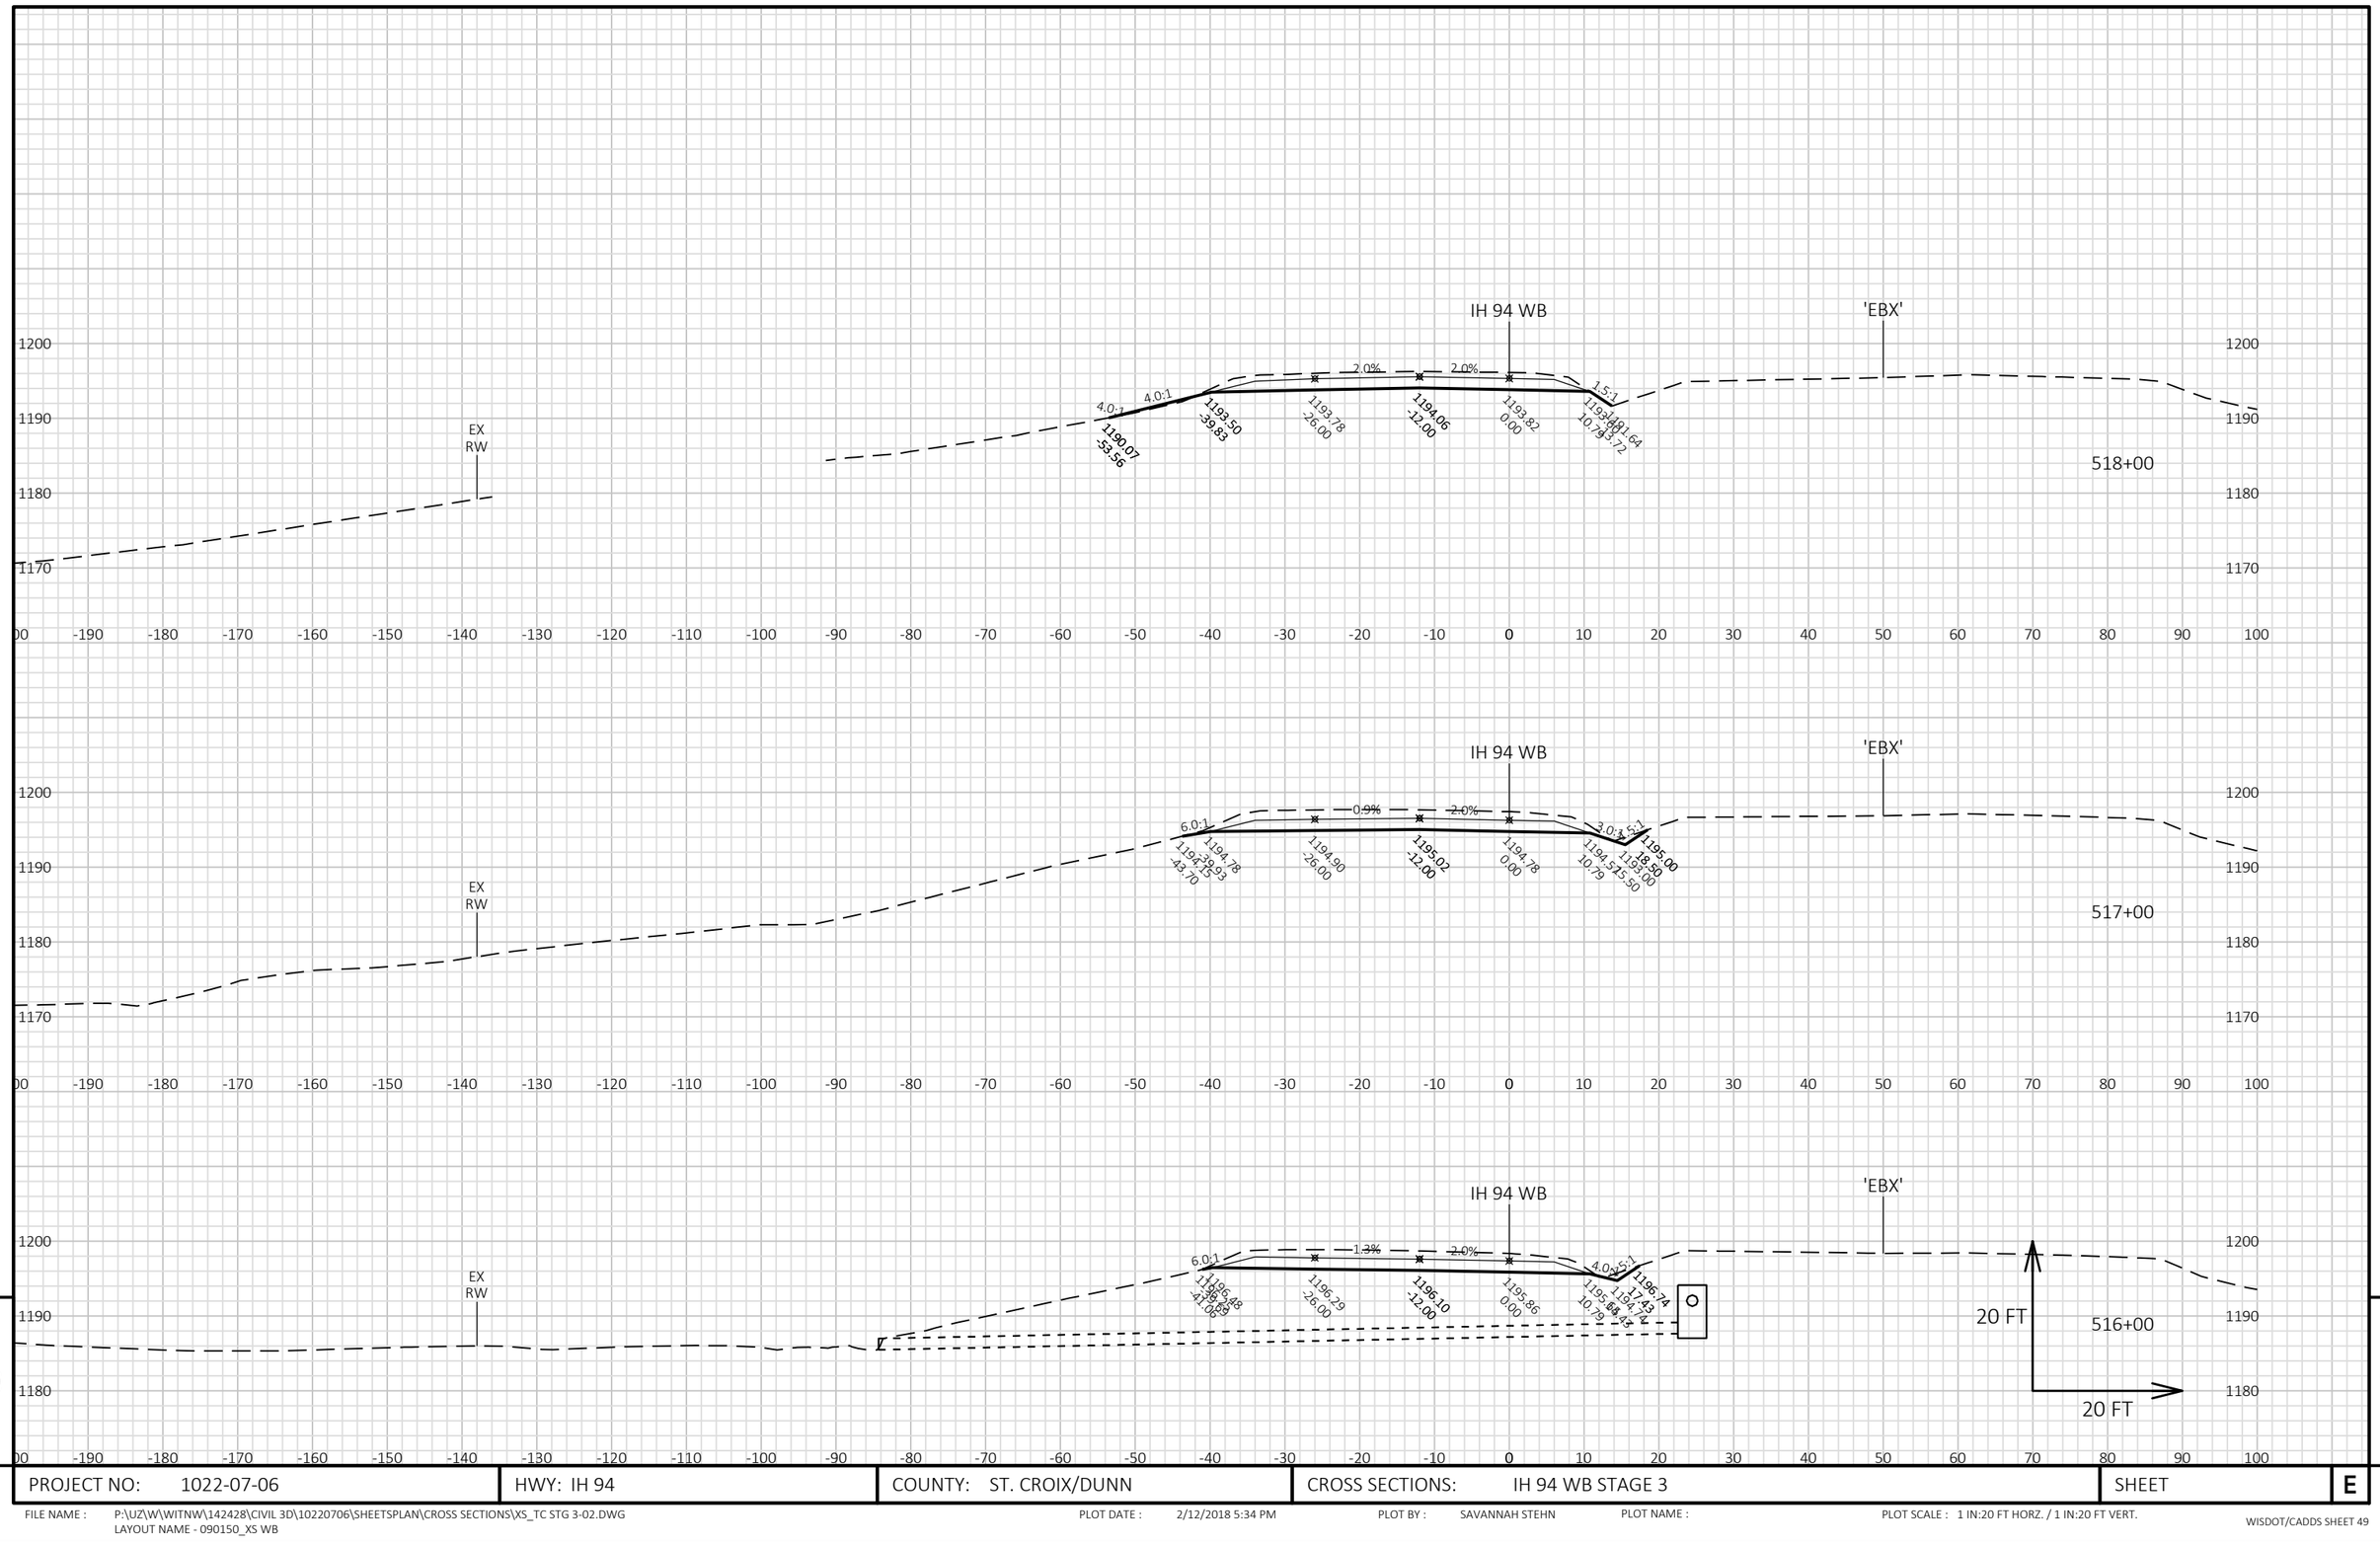

PROJECT NO: 1022-07-06	HWY: IH 94	COUNTY: ST. CROIX/DUNN	CROSS SECTIONS: IH 94 WB STAGE 3	SHEET	E


FILE NAME : P:\UZ\W\WITNW\142428\CIVIL 3D\10220706\SHEETSPLAN\CROSS SECTIONS\XS_TC STG 3-02.DWG
LAYOUT NAME - 090150_XS WB

PLOT DATE : 2/12/2018 5:34 PM PLOT BY : SAVANNAH STEHN PLOT NAME : PLOT SCALE : 1 IN:20 FT HORZ. / 1 IN:20 FT VERT.

WISDOT/CADDS SHEET 49

9

9

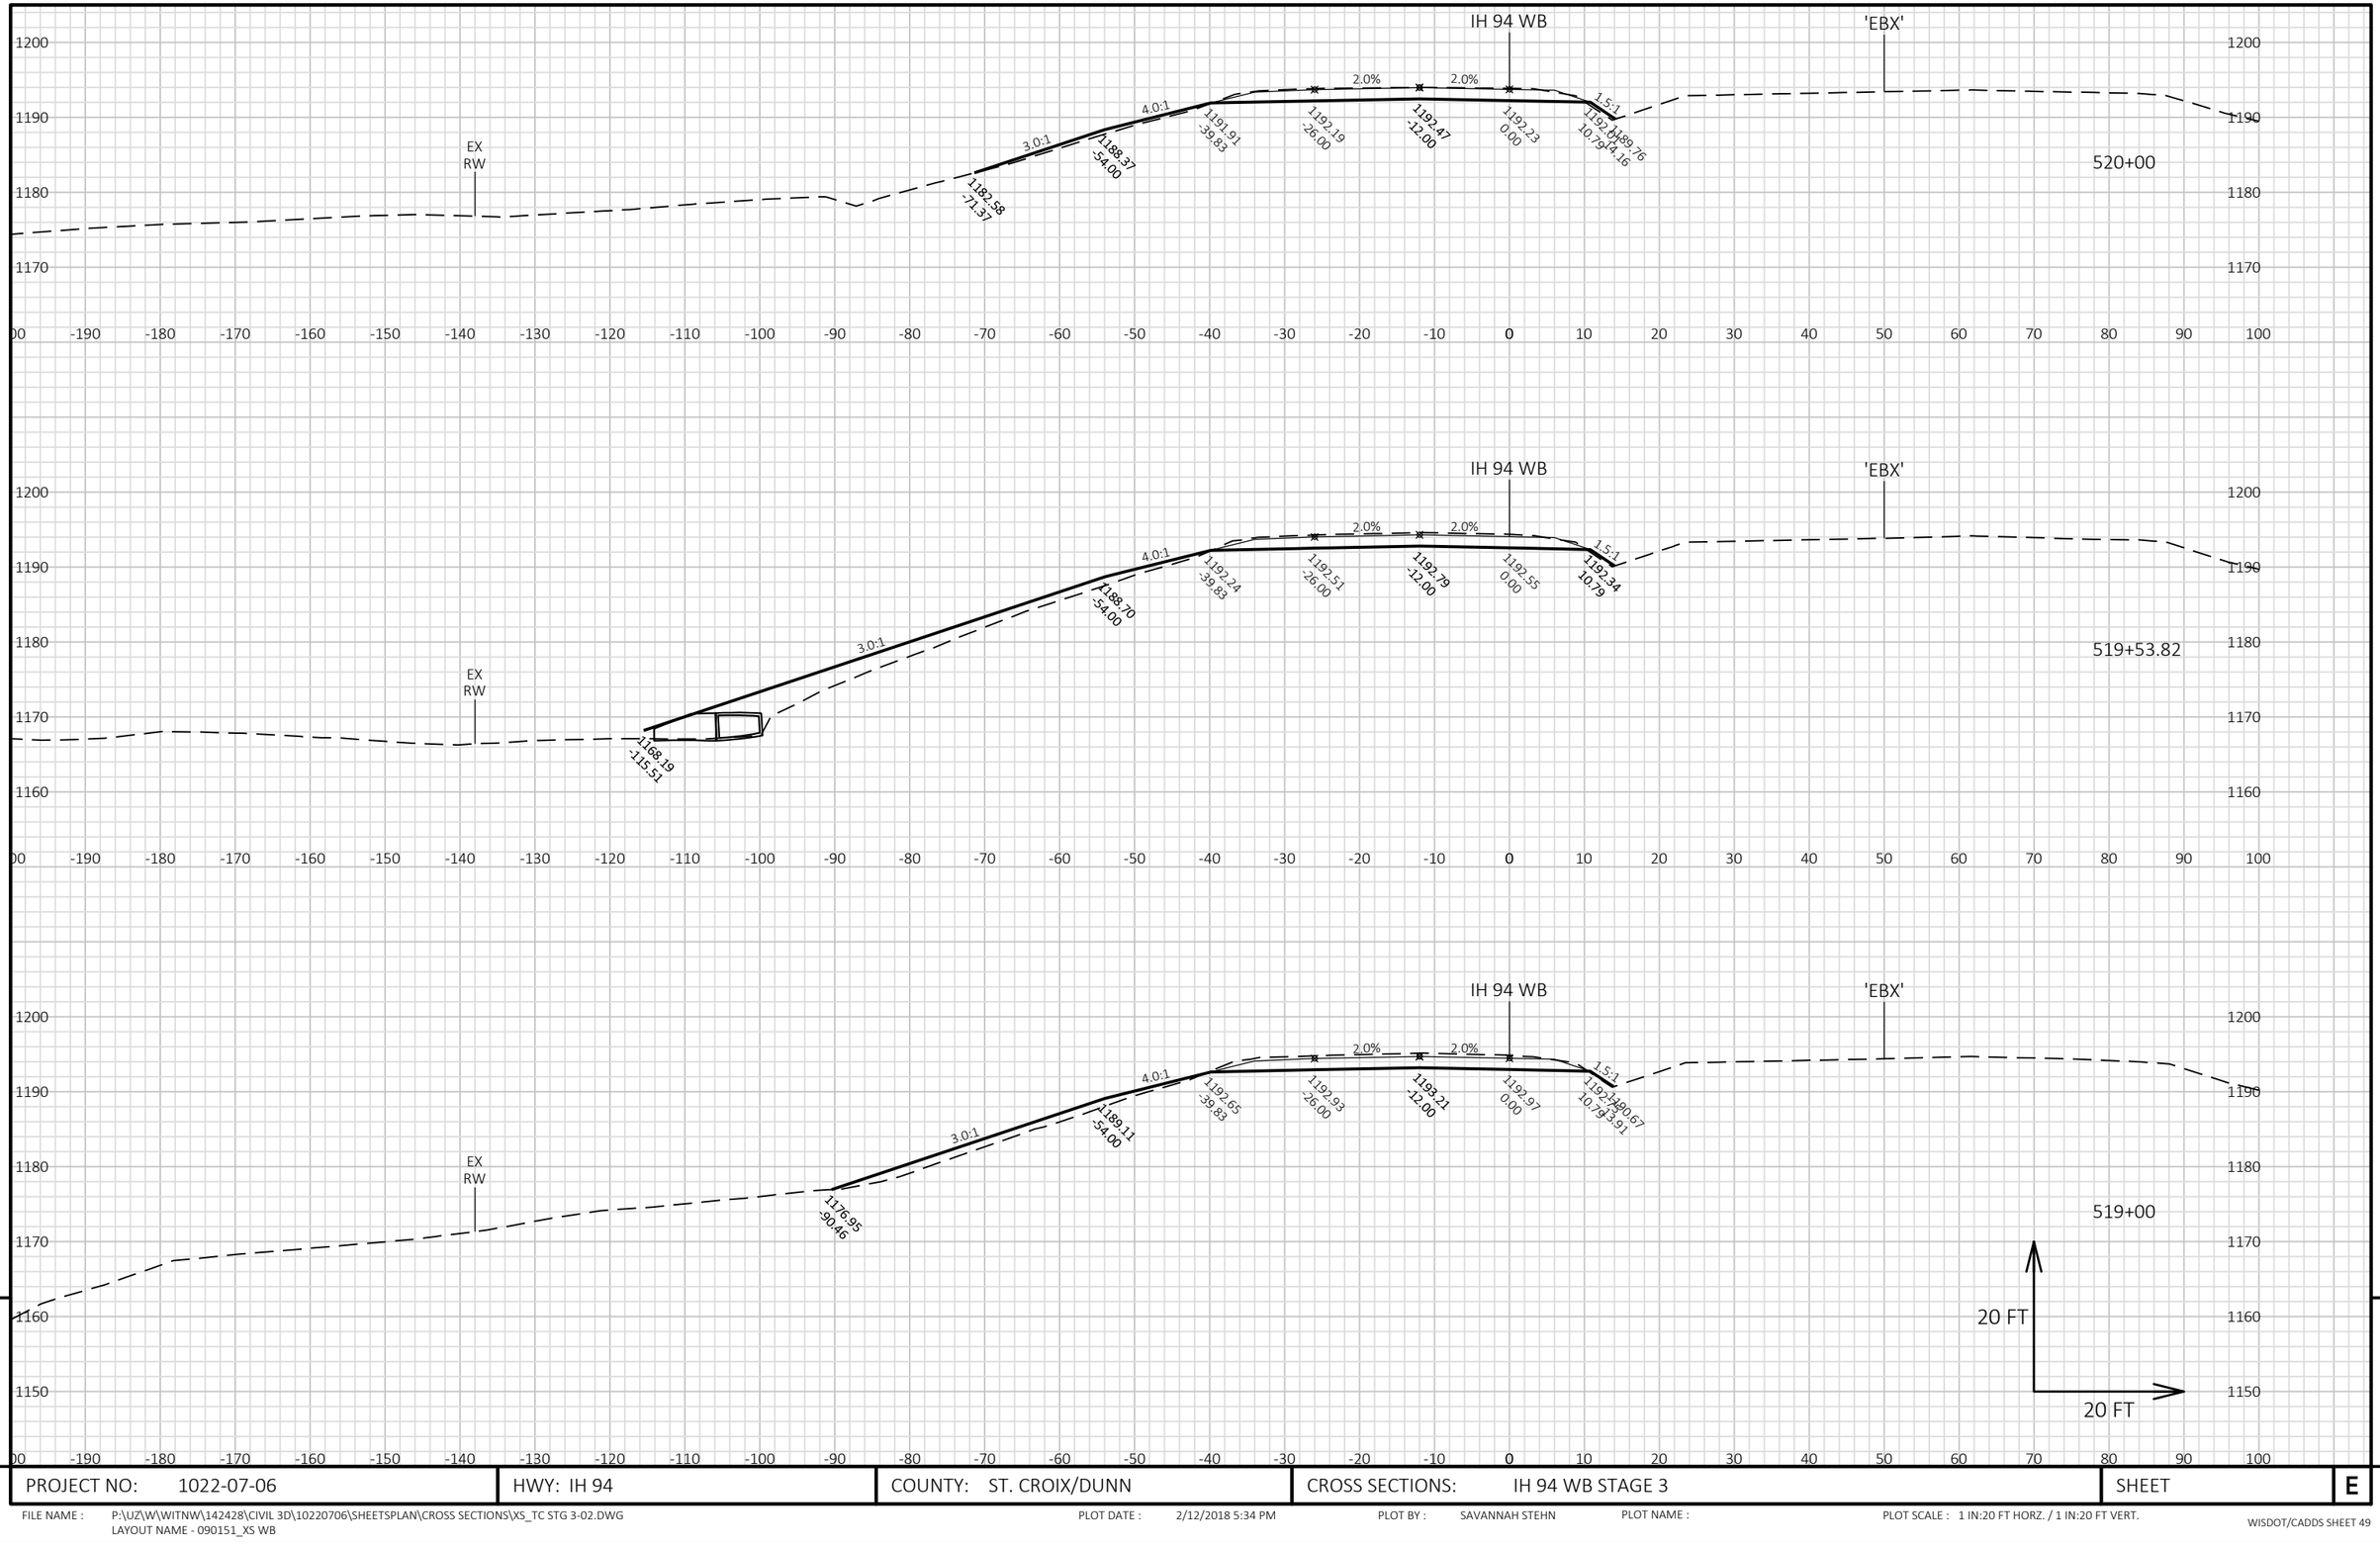


9

9

PROJECT NO: 1022-07-06	HWY: IH 94	COUNTY: ST. CROIX/DUNN	CROSS SECTIONS: IH 94 WB STAGE 3	SHEET	E

FILE NAME : P:\UZ\W\WITNW\142428\CIVIL 3D\10220706\SHEETSPLAN\CROSS SECTIONS\XS_TC STG 3-02.DWG
LAYOUT NAME - 090151_XS WB

PLOT DATE : 2/12/2018 5:34 PM PLOT BY : SAVANNAH STEHN PLOT NAME : PLOT SCALE : 1 IN:20 FT HORZ. / 1 IN:20 FT VERT.

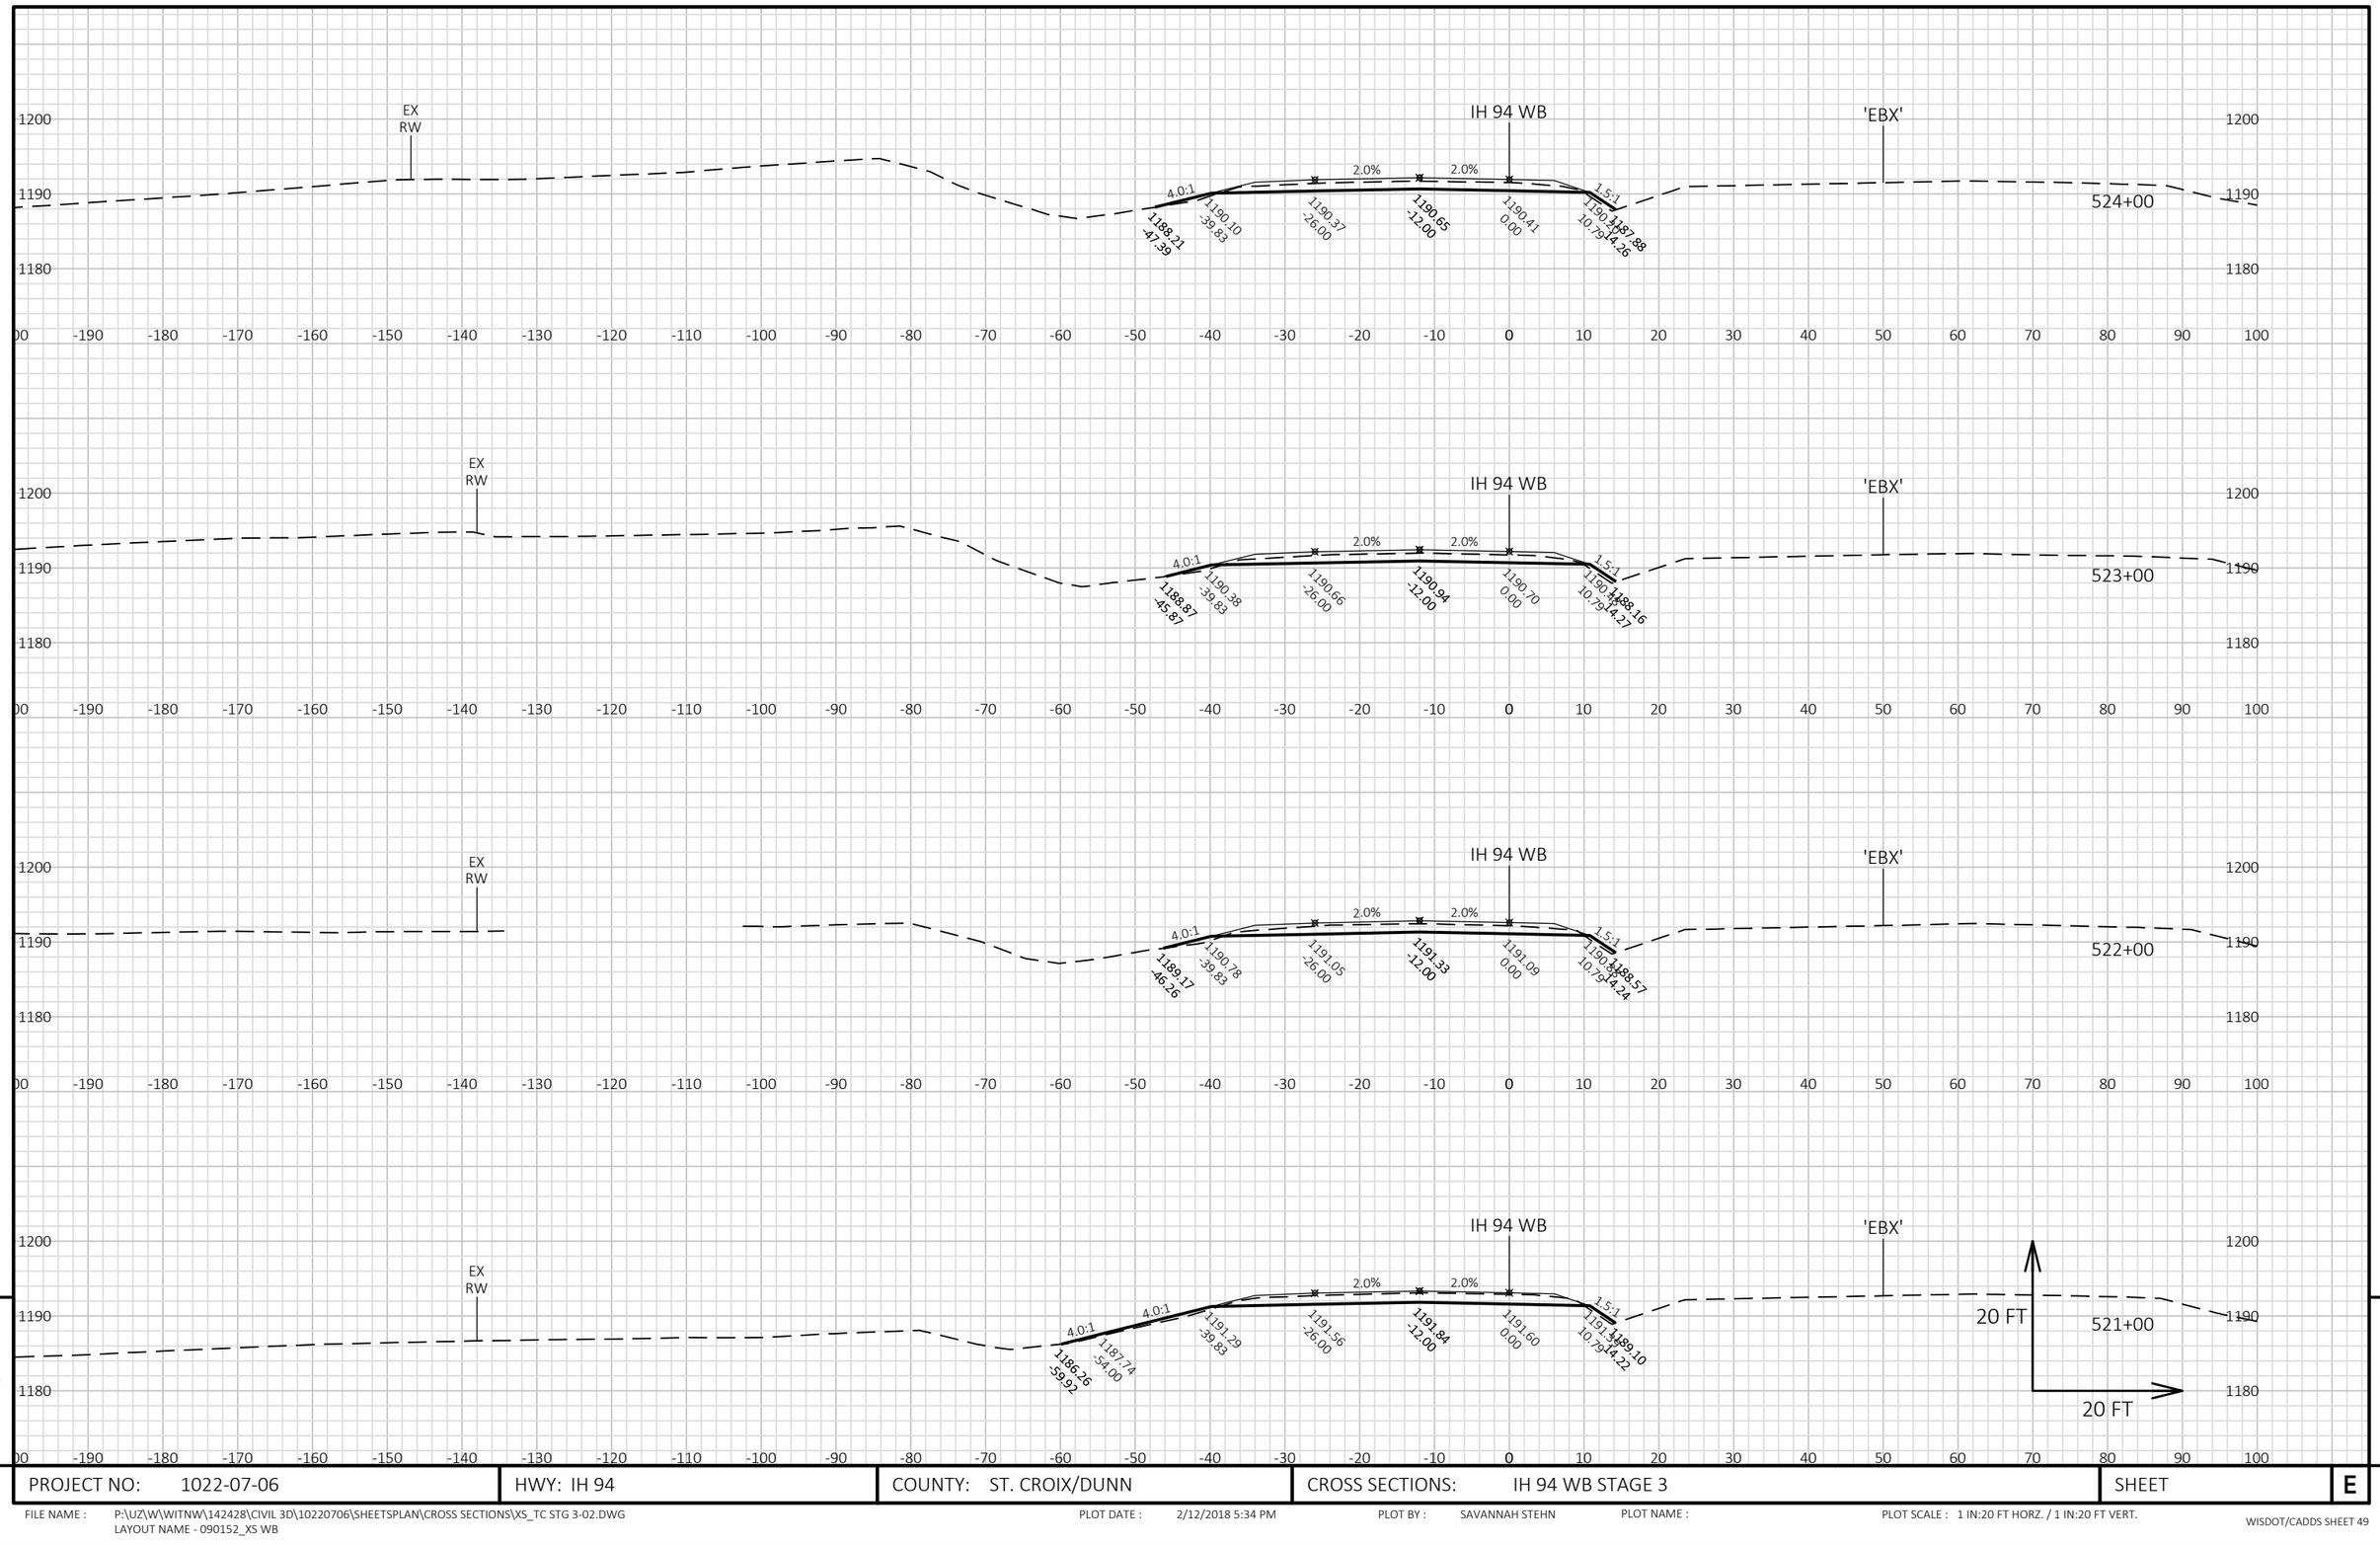


9

PROJECT NO: 1022-07-06	HWY: IH 94	COUNTY: ST. CROIX/DUNN	CROSS SECTIONS: IH 94 WB STAGE 3	SHEET	E

FILE NAME : P:\UZ\W\WITNW\142428\CIVIL 3D\10220706\SHEETSPLAN\CROSS SECTIONS\XS_TC STG 3-02.DWG
LAYOUT NAME - 090152_XS WB

PLOT DATE : 2/12/2018 5:34 PM PLOT BY : SAVANNAH STEHN PLOT NAME : PLOT SCALE : 1 IN:20 FT HORZ. / 1 IN:20 FT VERT.

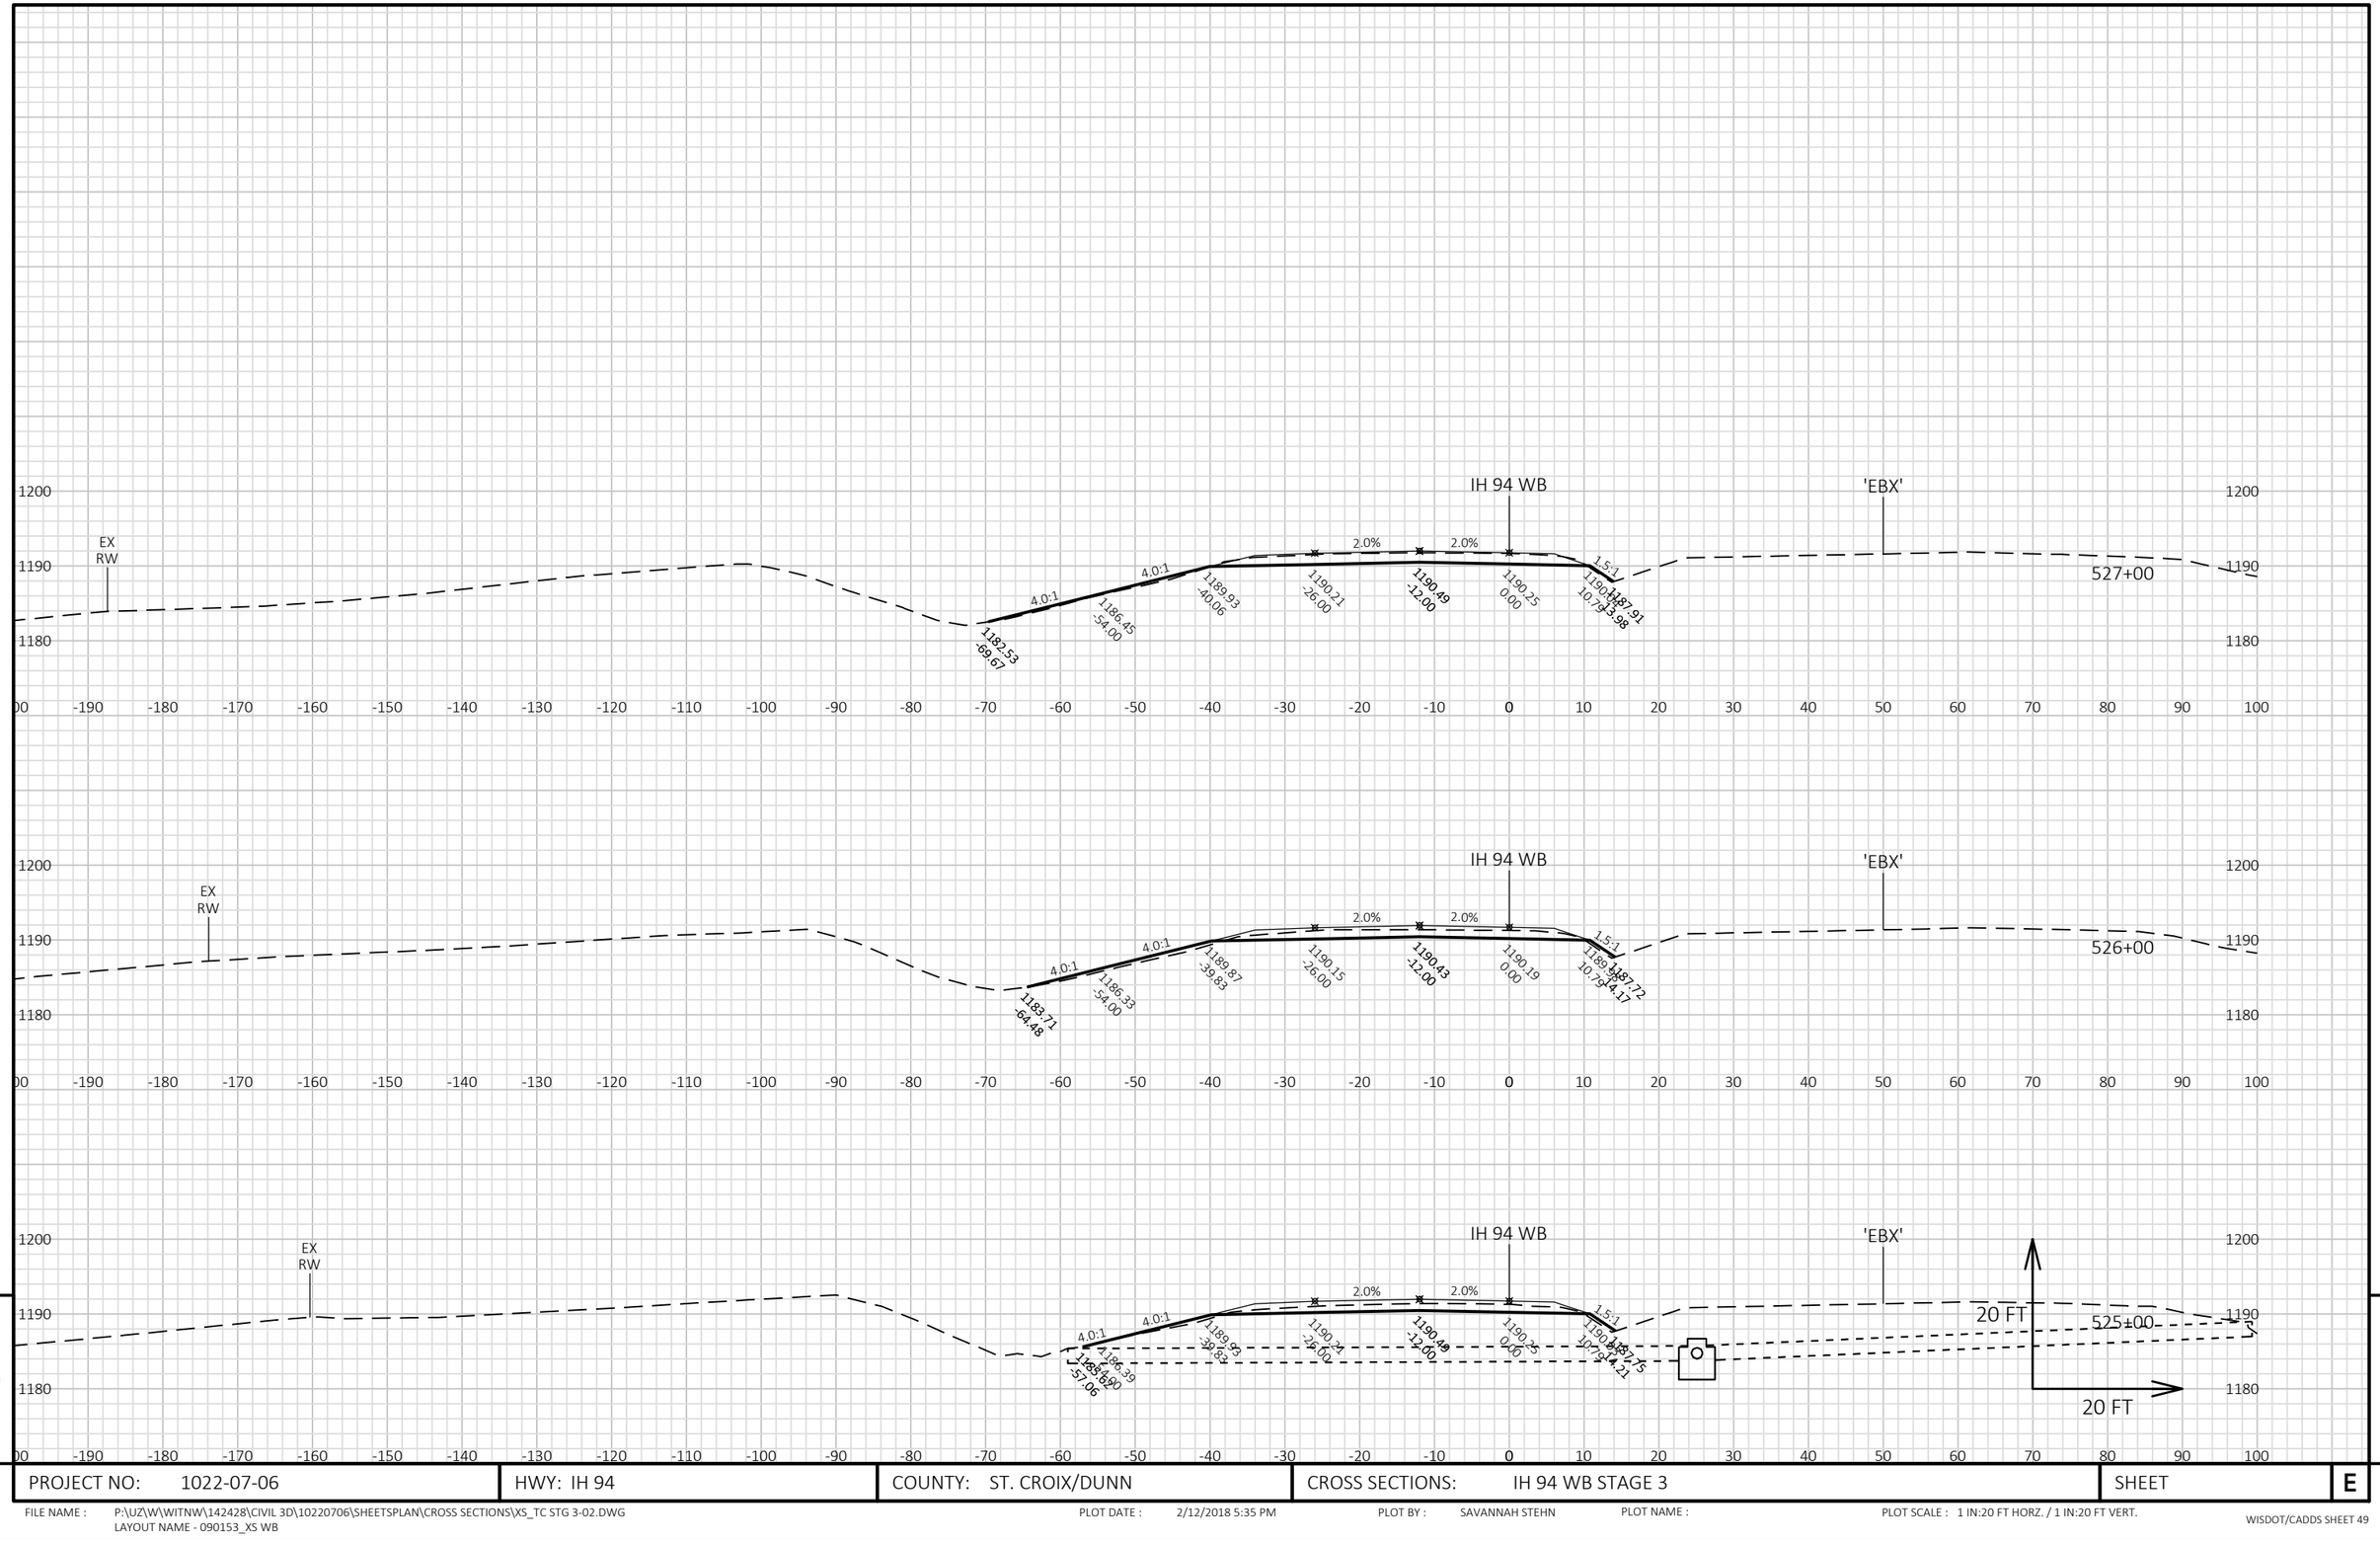


9

9

PROJECT NO: 1022-07-06	HWY: IH 94	COUNTY: ST. CROIX/DUNN	CROSS SECTIONS: IH 94 WB STAGE 3	SHEET E

FILE NAME : P:\UZ\W\WITNW\142428\CIVIL 3D\10220706\SHEETSPLAN\CROSS SECTIONS\XS_TC STG 3-02.DWG
LAYOUT NAME - 090153_XS WB

PLOT DATE : 2/12/2018 5:35 PM PLOT BY : SAVANNAH STEHN PLOT NAME : PLOT SCALE : 1 IN:20 FT HORZ. / 1 IN:20 FT VERT.

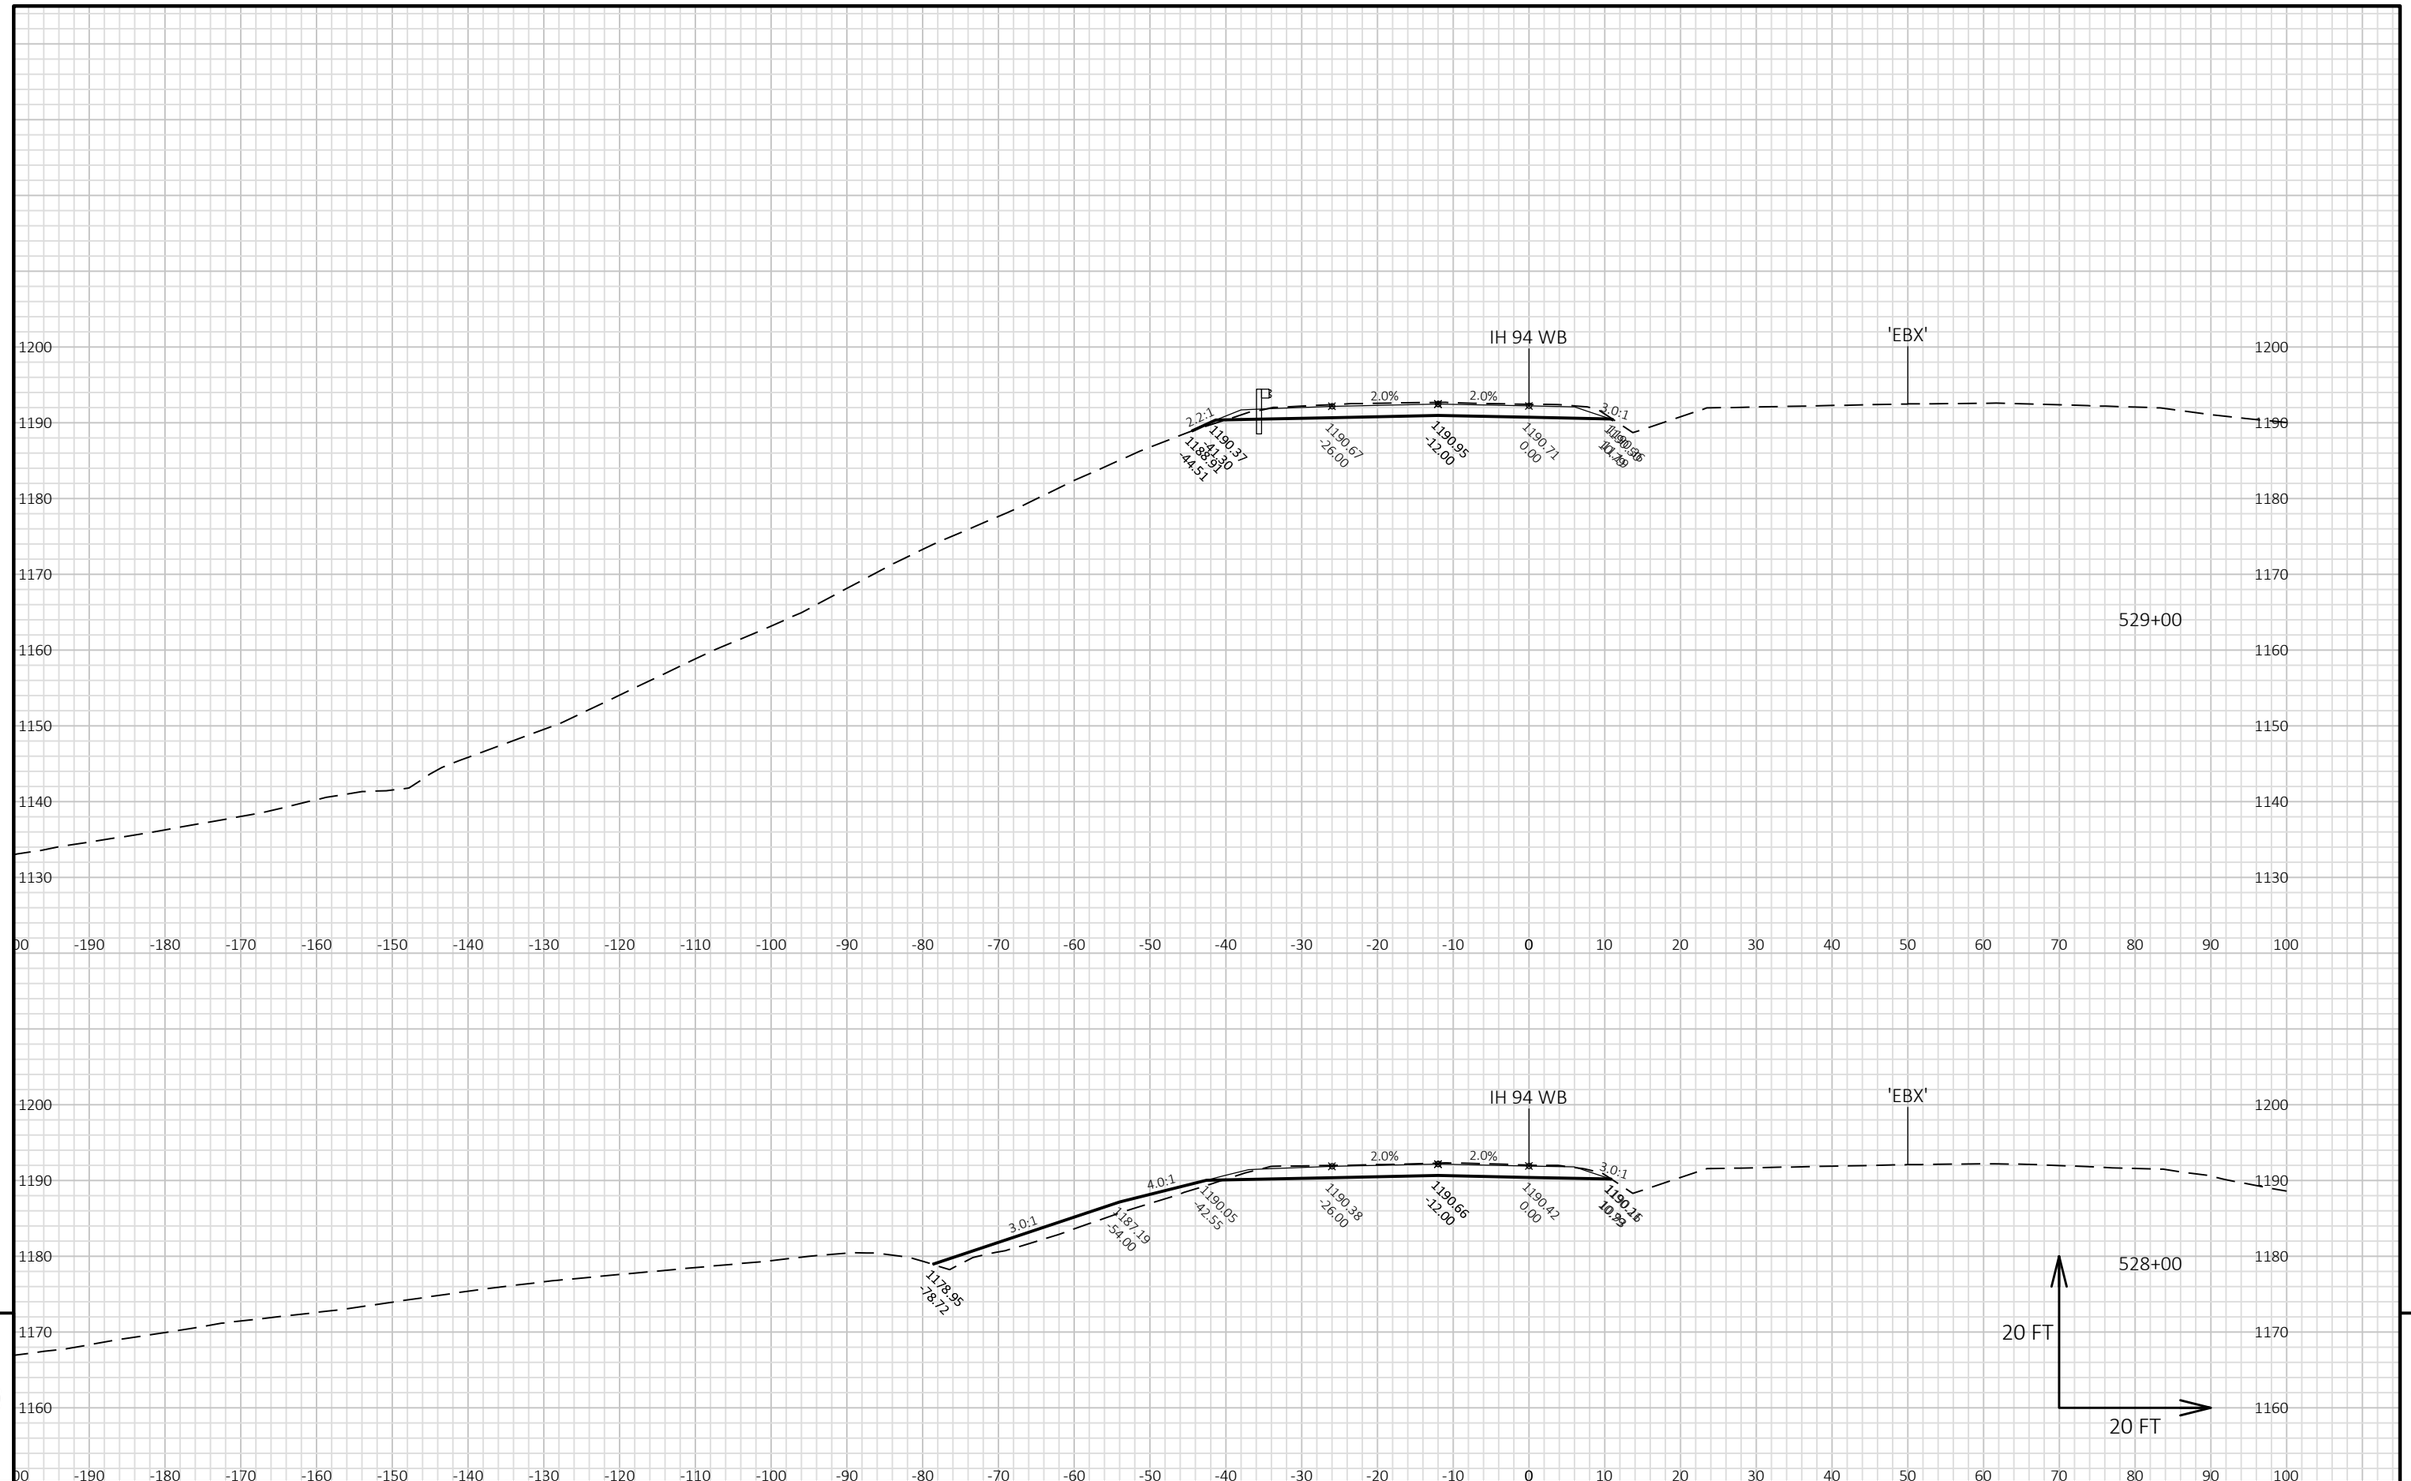


9

9

PROJECT NO: 1022-07-06	HWY: IH 94	COUNTY: ST. CROIX/DUNN	CROSS SECTIONS: IH 94 WB STAGE 3	SHEET	E

FILE NAME : P:\UZ\W\WITNW\142428\CIVIL 3D\10220706\SHEETSPLAN\CROSS SECTIONS\XS_TC STG 3-02.DWG
LAYOUT NAME - 090154_XS WB

PLOT DATE : 2/12/2018 5:35 PM PLOT BY : SAVANNAH STEHN PLOT NAME : PLOT SCALE : 1 IN:20 FT HORZ. / 1 IN:20 FT VERT.

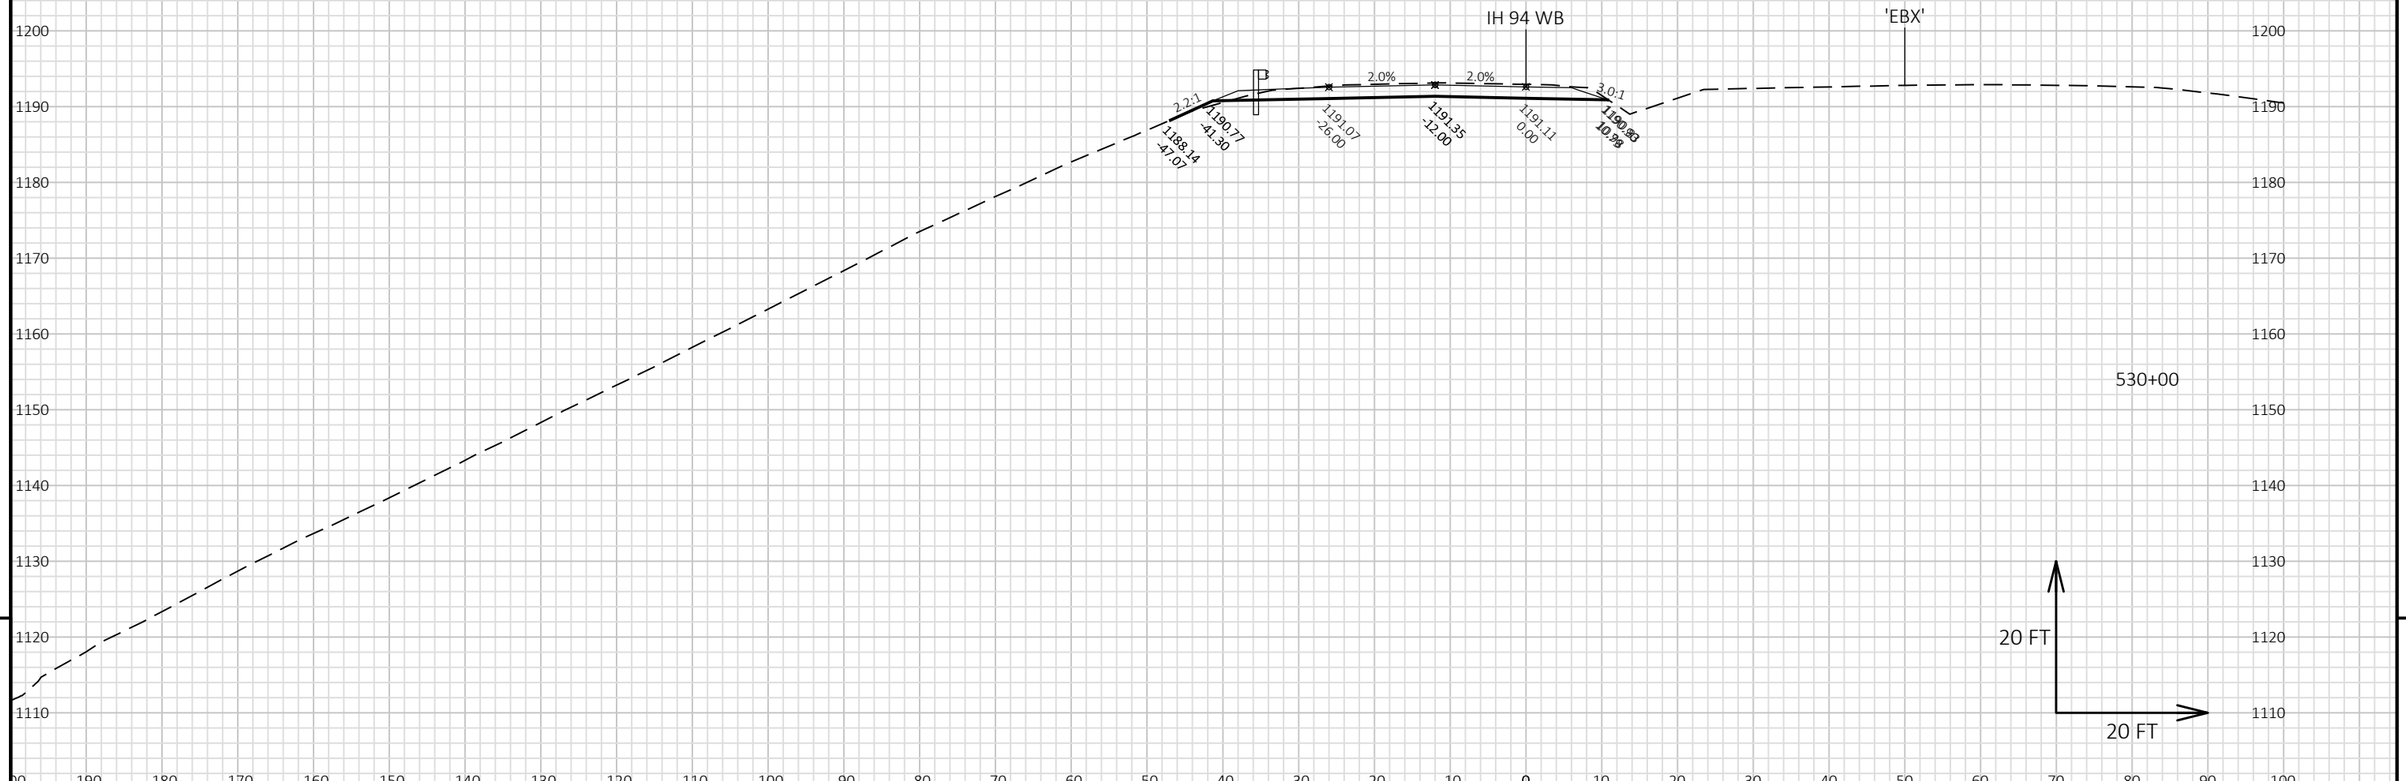


9 9

PROJECT NO: 1022-07-06	HWY: IH 94	COUNTY: ST. CROIX/DUNN	CROSS SECTIONS: IH 94 WB STAGE 3	SHEET	E

FILE NAME : P:\UZ\W\WITNW\142428\CIVIL 3D\10220706\SHEETSPLAN\CROSS SECTIONS\XS_TC STG 3-02.DWG
LAYOUT NAME - 090155_XS WB

PLOT DATE : 2/12/2018 5:35 PM PLOT BY : SAVANNAH STEHN PLOT NAME : PLOT SCALE : 1 IN:20 FT HORZ. / 1 IN:20 FT VERT.

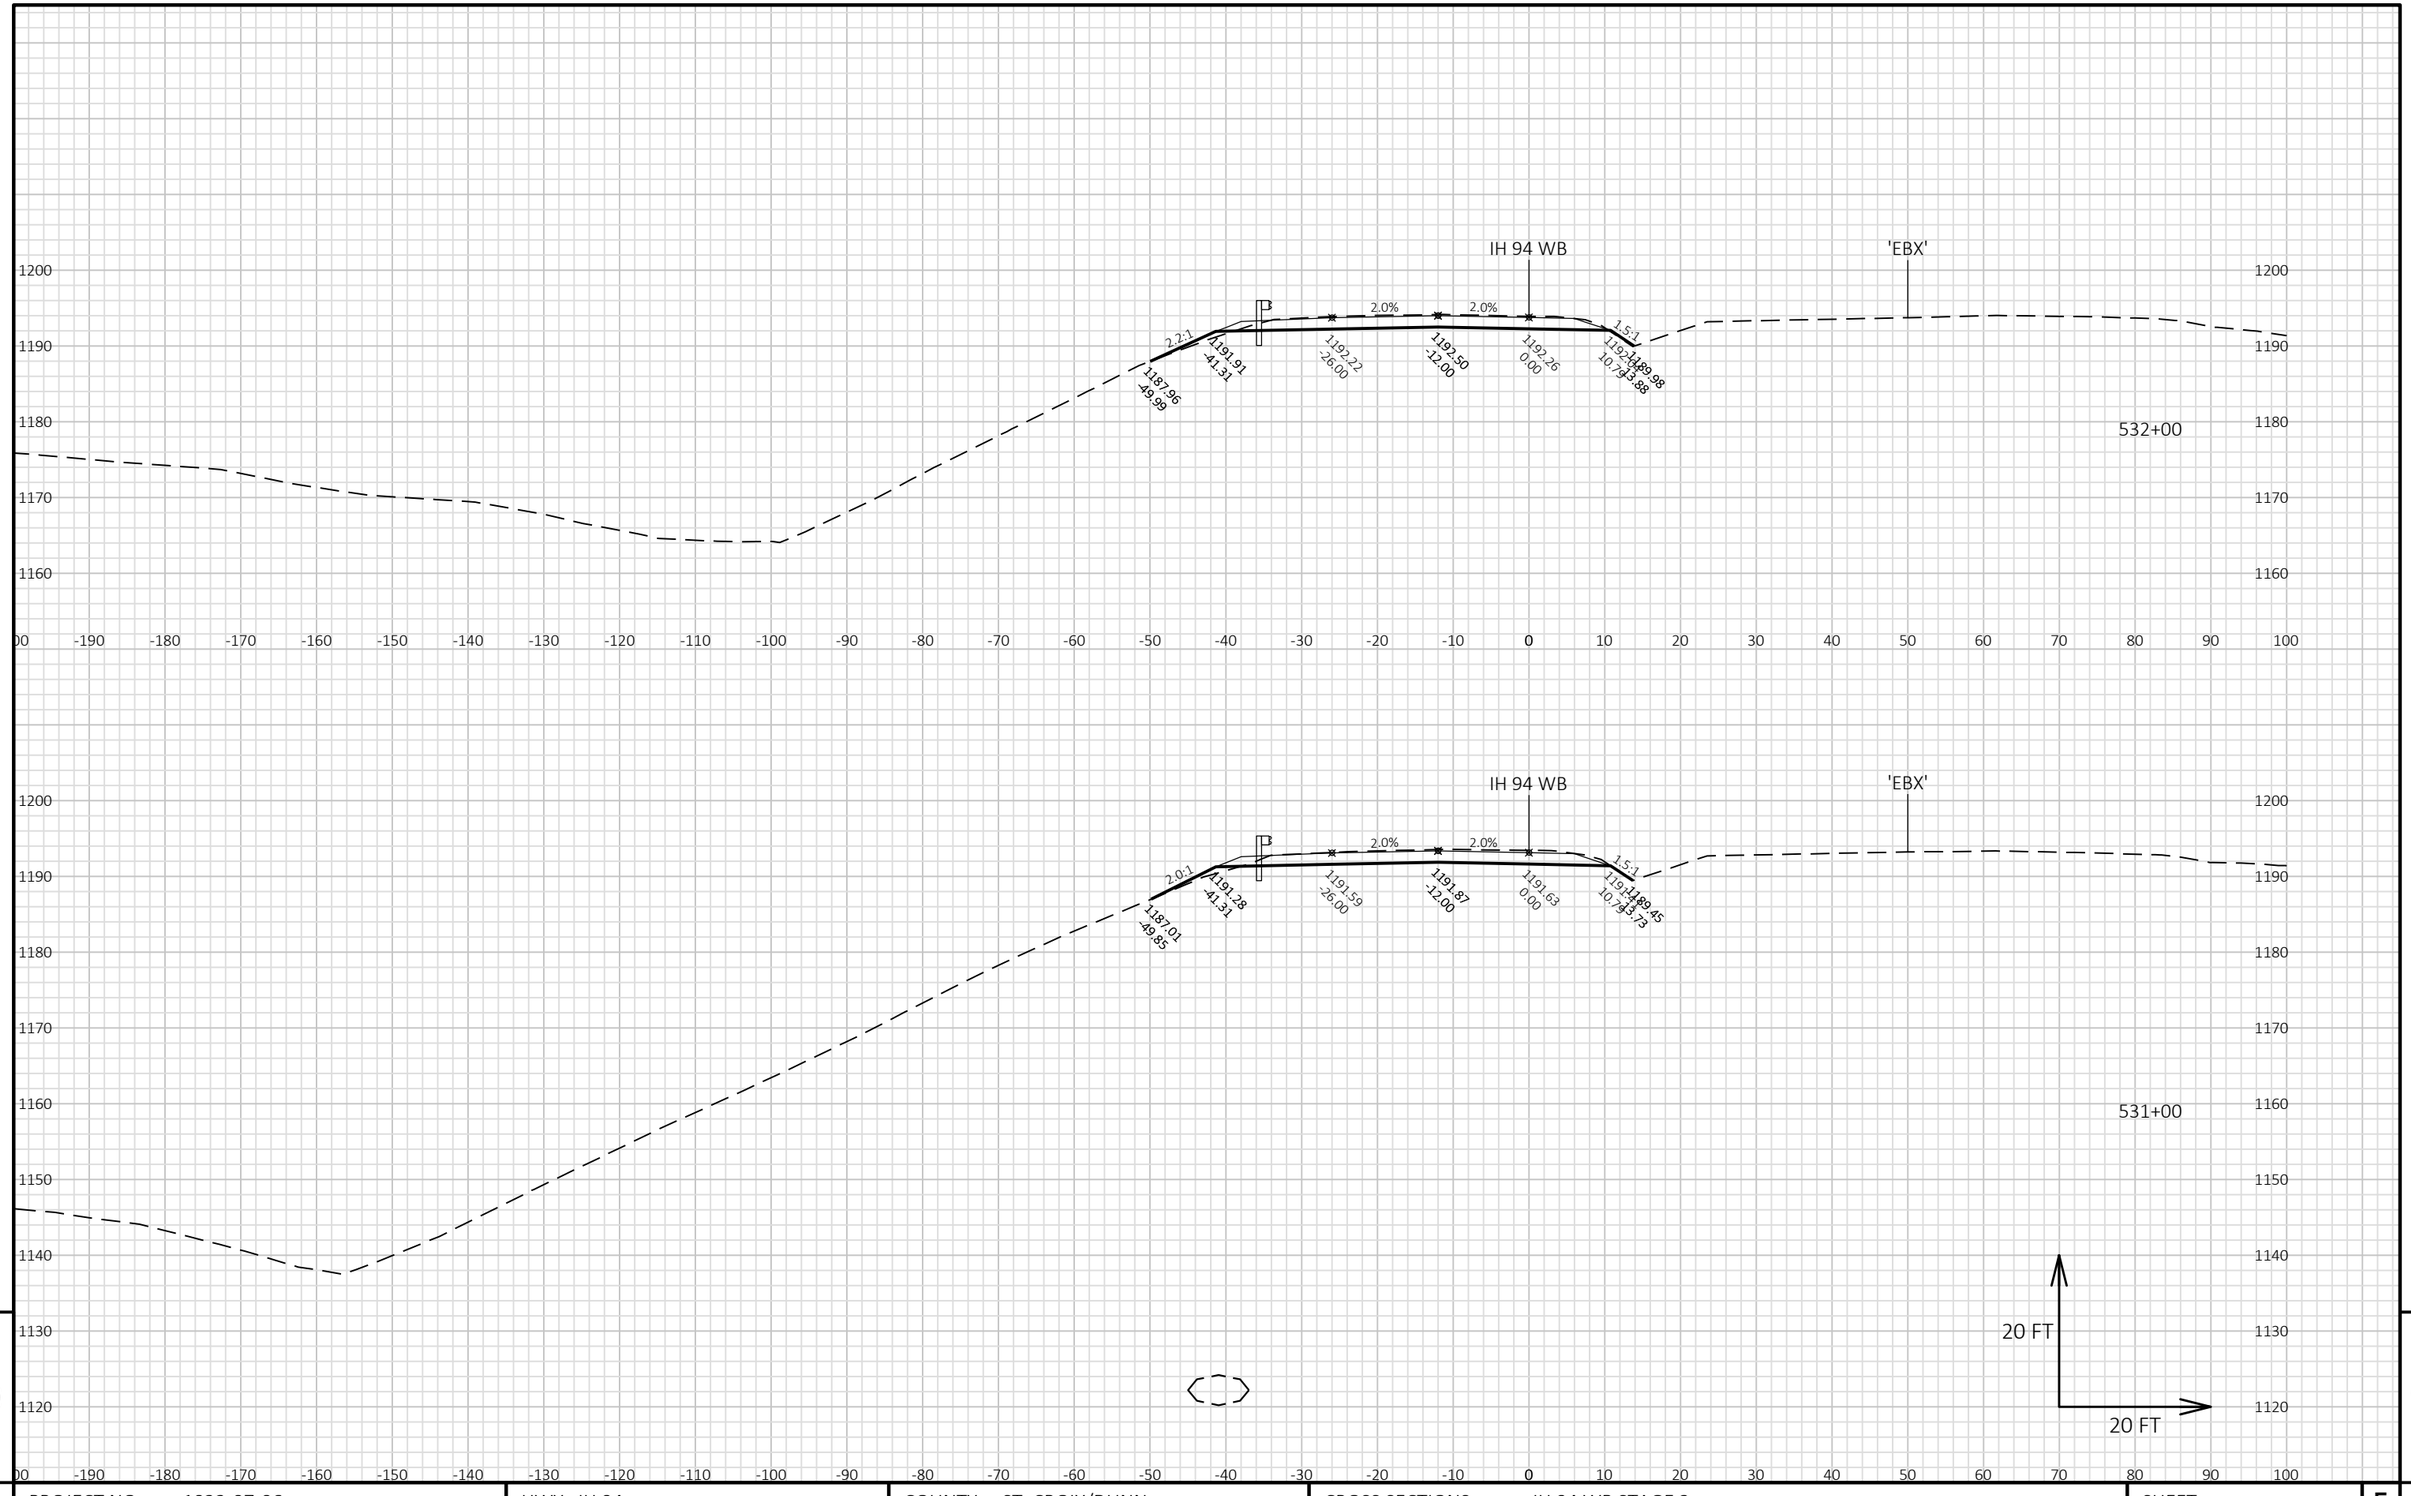


9 9

PROJECT NO: 1022-07-06	HWY: IH 94	COUNTY: ST. CROIX/DUNN	CROSS SECTIONS: IH 94 WB STAGE 3	SHEET E

FILE NAME : P:\UZ\W\WITNW\142428\CIVIL 3D\10220706\SHEETSPLAN\CROSS SECTIONS\XS_TC STG 3-02.DWG
LAYOUT NAME - 090156_XS WB

PLOT DATE : 2/12/2018 5:35 PM PLOT BY : SAVANNAH STEHN PLOT NAME : PLOT SCALE : 1 IN:20 FT HORZ. / 1 IN:20 FT VERT.

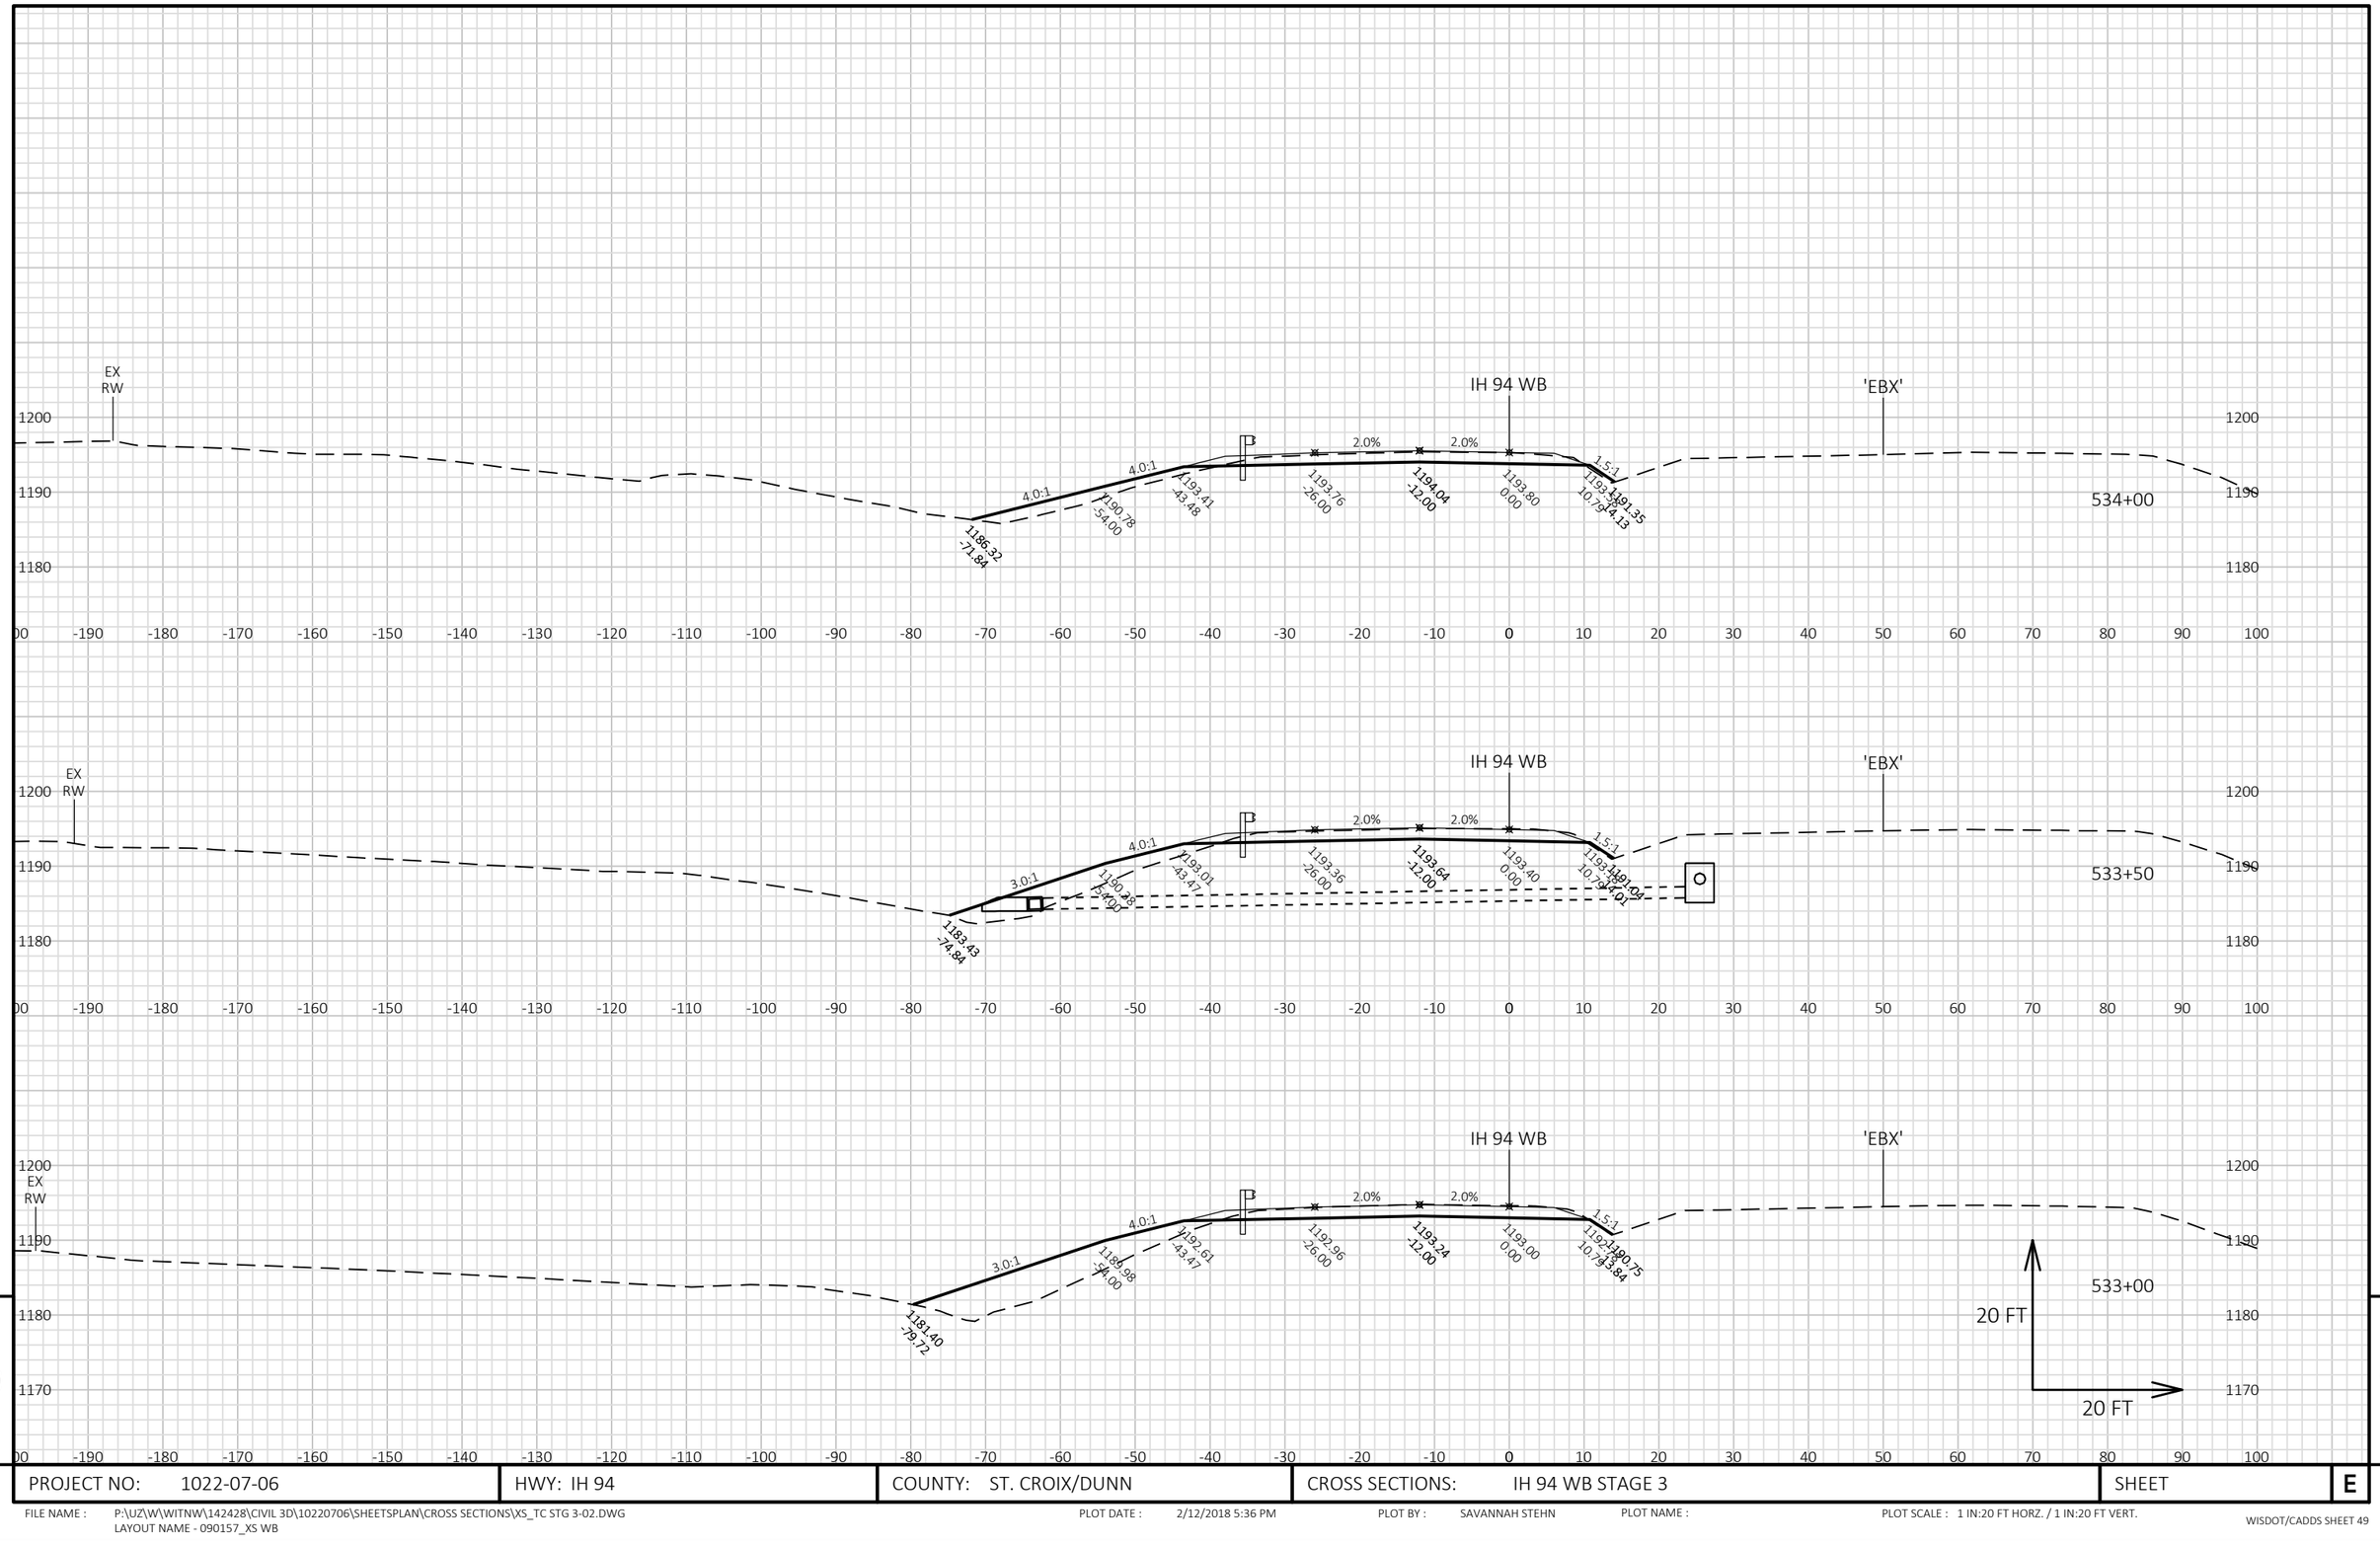

9

9

PROJECT NO: 1022-07-06	HWY: IH 94	COUNTY: ST. CROIX/DUNN	CROSS SECTIONS: IH 94 WB STAGE 3	SHEET	E


FILE NAME : P:\UZ\W\WITNW\142428\CIVIL 3D\10220706\SHEETSPLAN\CROSS SECTIONS\XS_TC STG 3-02.DWG
LAYOUT NAME - 090157_XS WB

PLOT DATE : 2/12/2018 5:36 PM

PLOT BY : SAVANNAH STEHN

PLOT NAME :

PLOT SCALE : 1 IN:20 FT HORZ. / 1 IN:20 FT VERT.

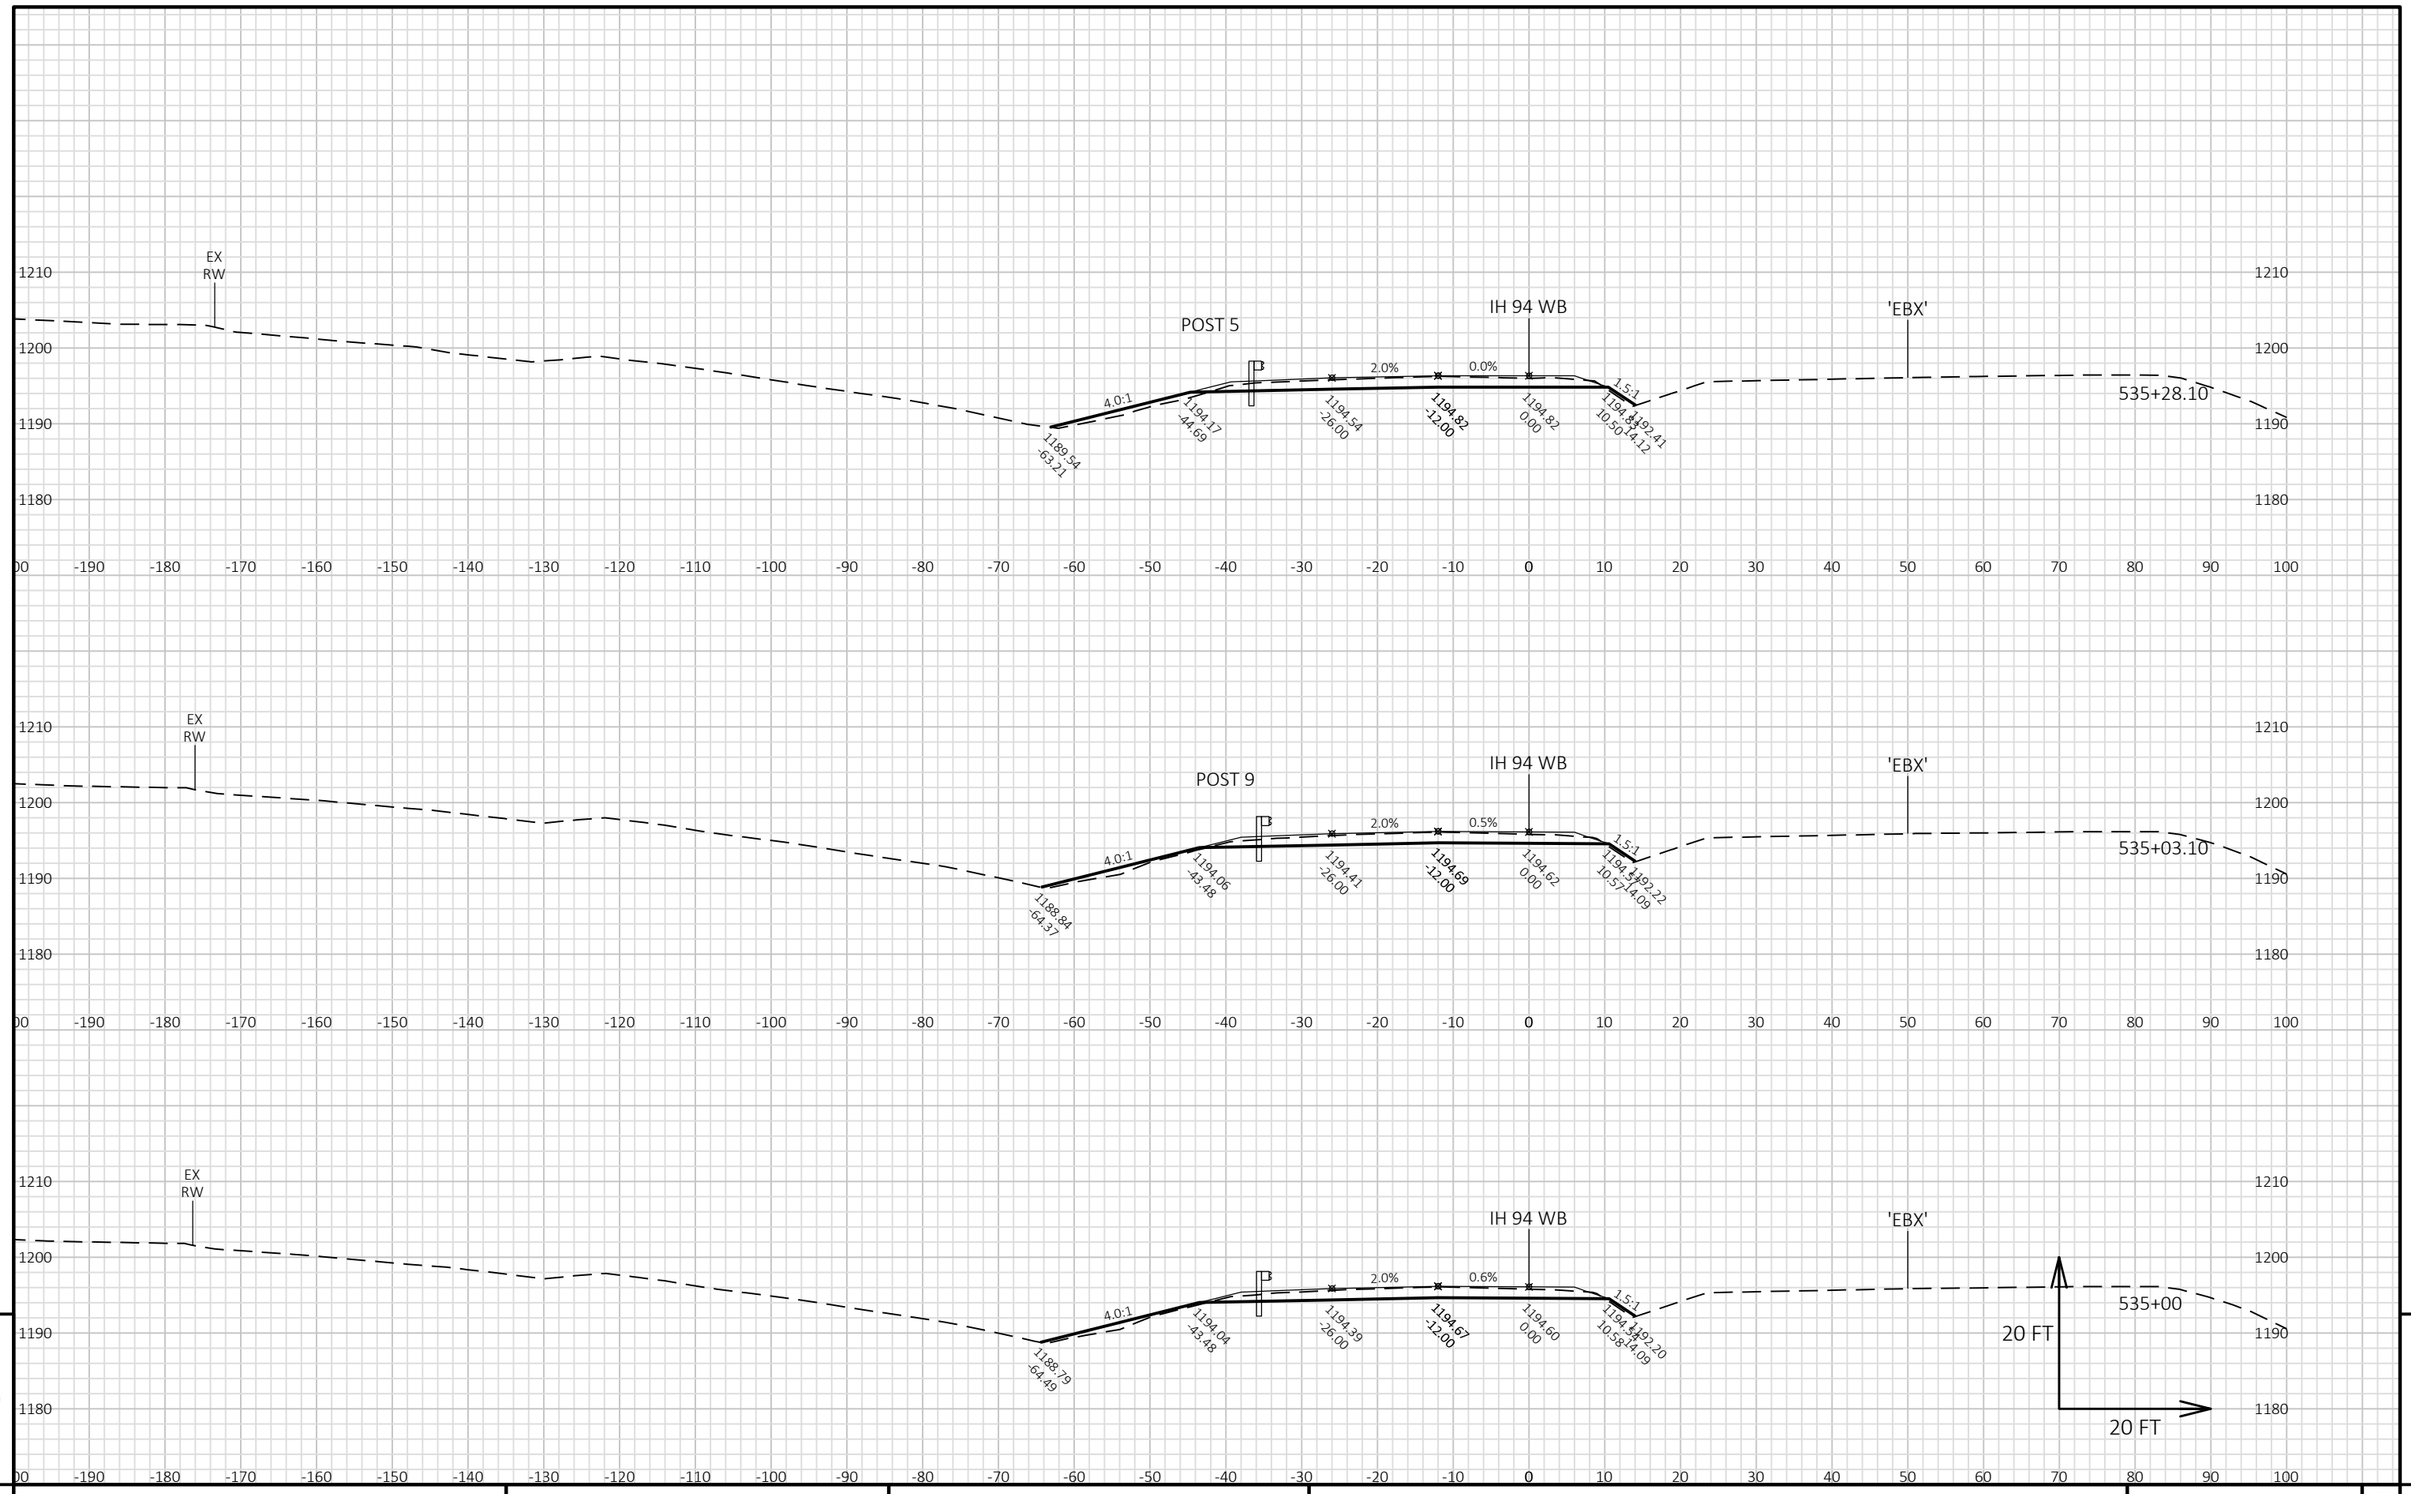


9

9

PROJECT NO: 1022-07-06	HWY: IH 94	COUNTY: ST. CROIX/DUNN	CROSS SECTIONS: IH 94 WB STAGE 3	SHEET E

FILE NAME : P:\UZ\W\WITNW\142428\CIVIL 3D\10220706\SHEETSPLAN\CROSS SECTIONS\XS_TC STG 3-02.DWG
LAYOUT NAME - 090158_XS WB

PLOT DATE : 2/12/2018 5:36 PM PLOT BY : SAVANNAH STEHN PLOT NAME : PLOT SCALE : 1 IN:20 FT HORZ. / 1 IN:20 FT VERT.

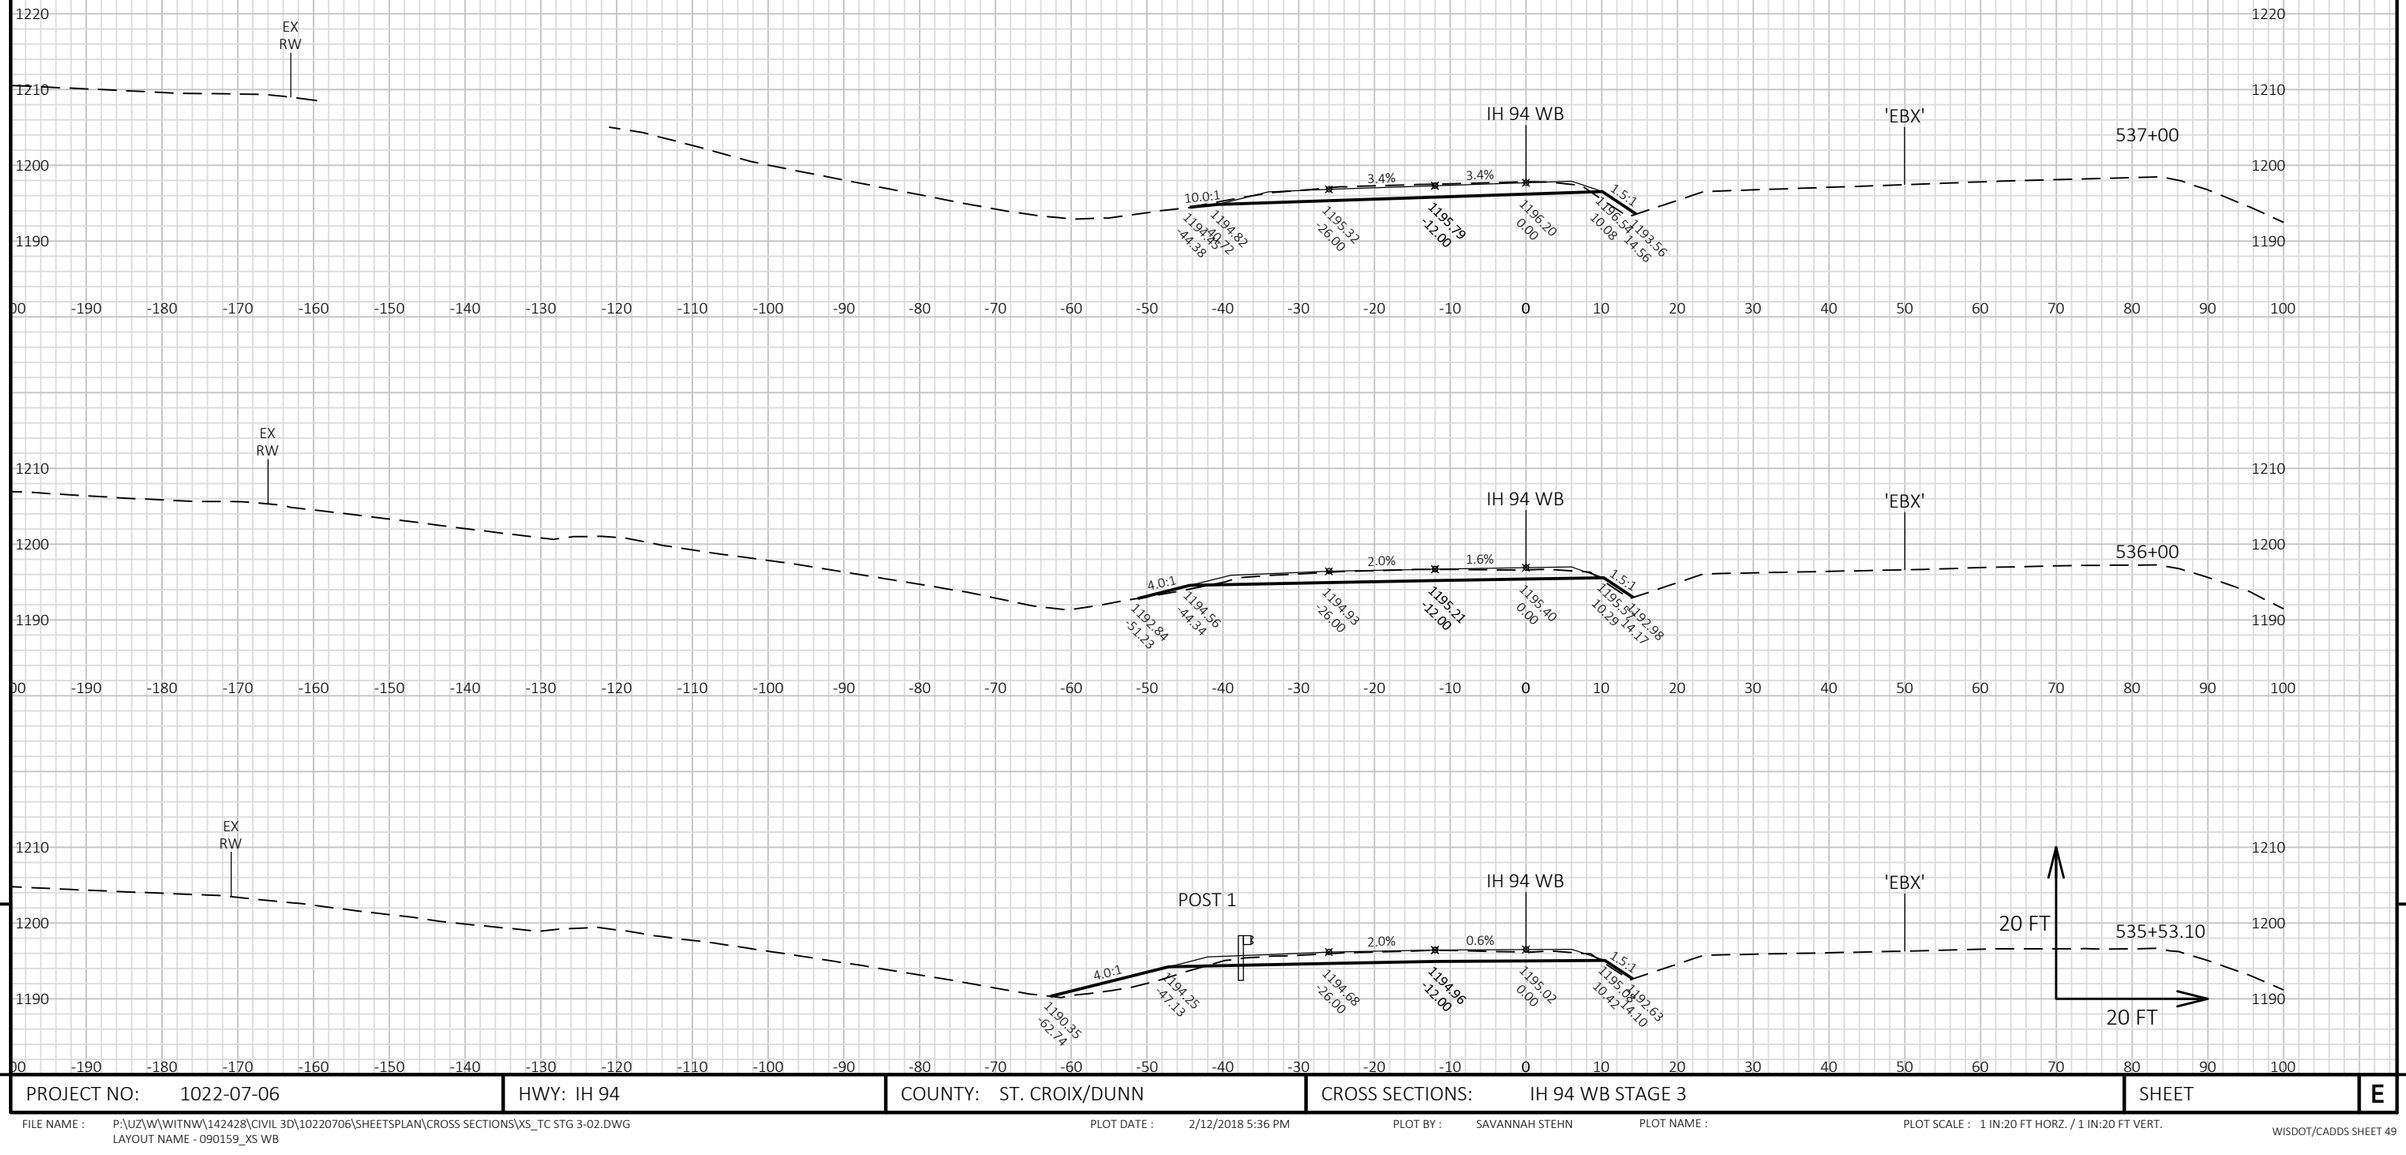

9

9

PROJECT NO: 1022-07-06	HWY: IH 94	COUNTY: ST. CROIX/DUNN	CROSS SECTIONS: IH 94 WB STAGE 3	SHEET	E


FILE NAME : P:\UZ\W\WITNW\142428\CIVIL 3D\10220706\SHEETSPLAN\CROSS SECTIONS\XS_TC STG 3-02.DWG
LAYOUT NAME - 090159_XS WB

PLOT DATE : 2/12/2018 5:36 PM

PLOT BY : SAVANNAH STEHN

PLOT NAME :

PLOT SCALE : 1 IN:20 FT HORZ. / 1 IN:20 FT VERT.

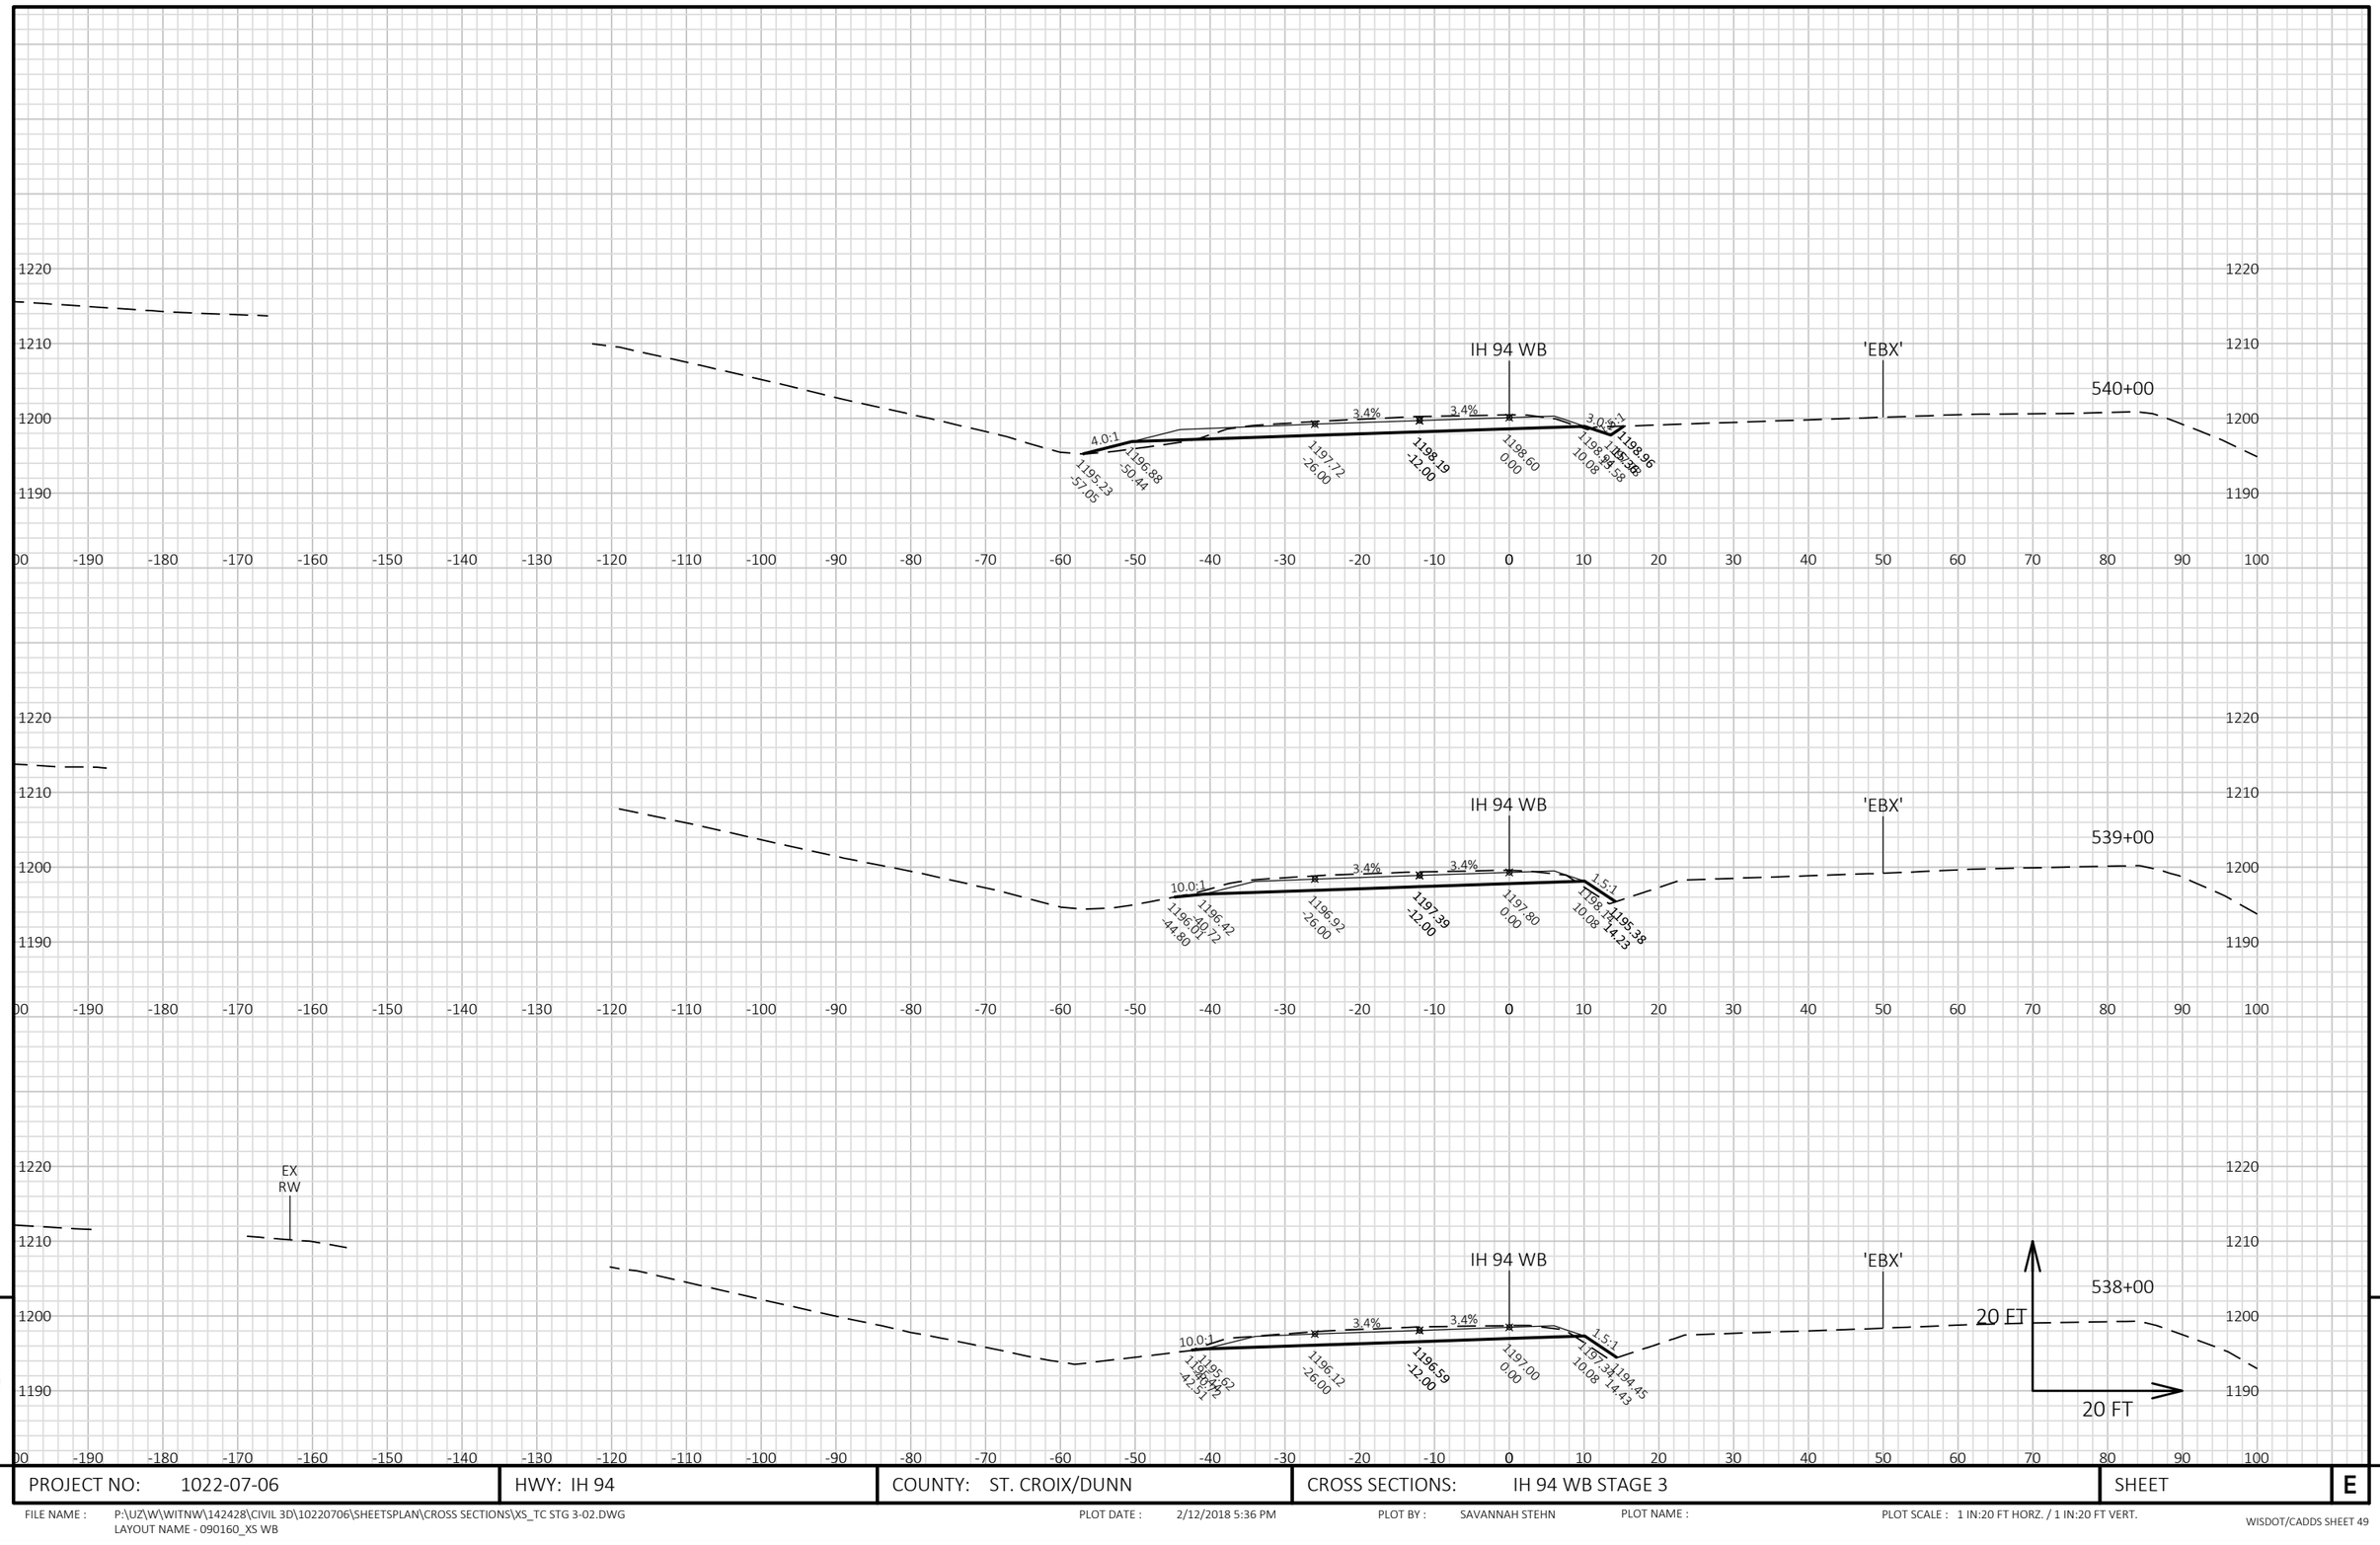


PROJECT NO: 1022-07-06	HWY: IH 94	COUNTY: ST. CROIX/DUNN	CROSS SECTIONS: IH 94 WB STAGE 3	SHEET E

FILE NAME : P:\UZ\W\WITNW\142428\CIVIL 3D\10220706\SHEETSPLAN\CROSS SECTIONS\XS_TC STG 3-02.DWG
LAYOUT NAME - 090160_XS WB

PLOT DATE : 2/12/2018 5:36 PM PLOT BY : SAVANNAH STEHN PLOT NAME : PLOT SCALE : 1 IN:20 FT HORZ. / 1 IN:20 FT VERT.

WISDOT/CADDS SHEET 49

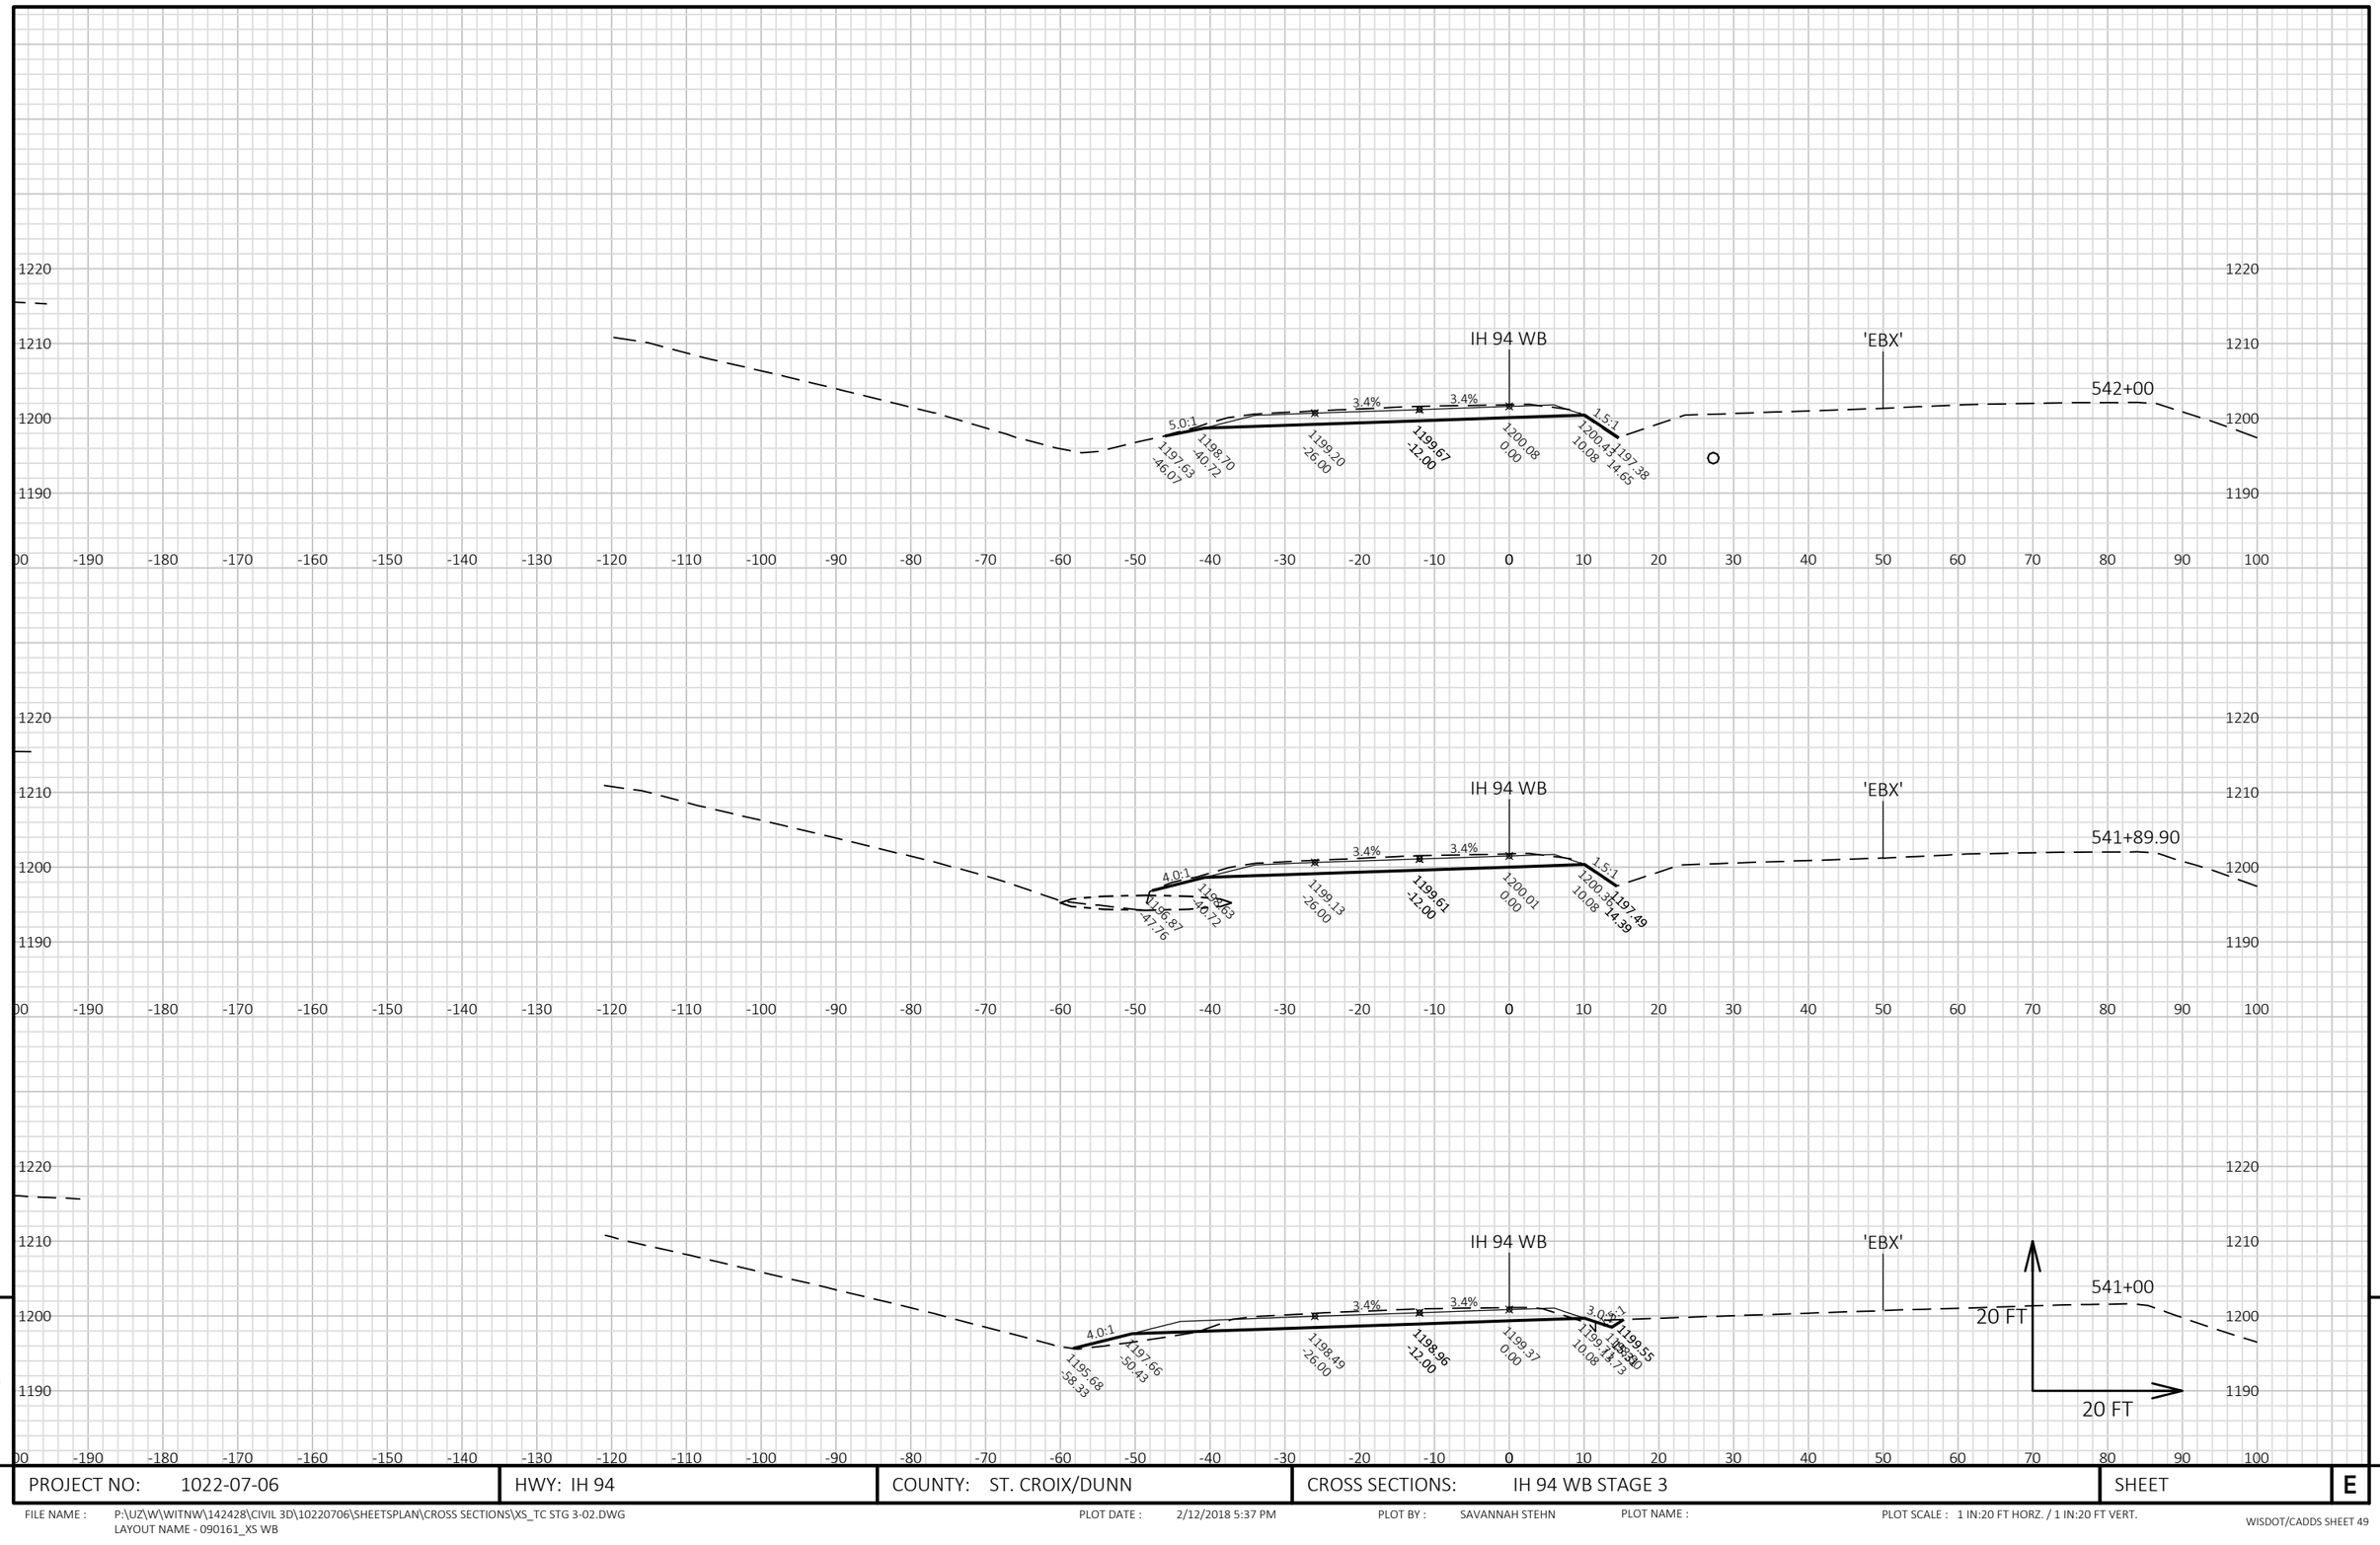

9

9

PROJECT NO: 1022-07-06	HWY: IH 94	COUNTY: ST. CROIX/DUNN	CROSS SECTIONS: IH 94 WB STAGE 3	SHEET	E

FILE NAME : P:\UZ\W\WITNW\142428\CIVIL 3D\10220706\SHEETSPLAN\CROSS SECTIONS\XS_TC STG 3-02.DWG
LAYOUT NAME - 090161_XS WB

PLOT DATE : 2/12/2018 5:37 PM

PLOT BY : SAVANNAH STEHN

PLOT NAME :

PLOT SCALE : 1 IN:20 FT HORZ. / 1 IN:20 FT VERT.


9


9


PROJECT NO: 1022-07-06	HWY: IH 94	COUNTY: ST. CROIX/DUNN	CROSS SECTIONS: IH 94 WB STAGE 3	SHEET E

FILE NAME : P:\UZ\W\WITNW\142428\CIVIL 3D\10220706\SHEETSPLAN\CROSS SECTIONS\XS_TC STG 3-02.DWG
LAYOUT NAME - 090162_XS WB

PLOT DATE : 2/12/2018 5:37 PM PLOT BY : SAVANNAH STEHN PLOT NAME : PLOT SCALE : 1 IN:20 FT HORZ. / 1 IN:20 FT VERT.

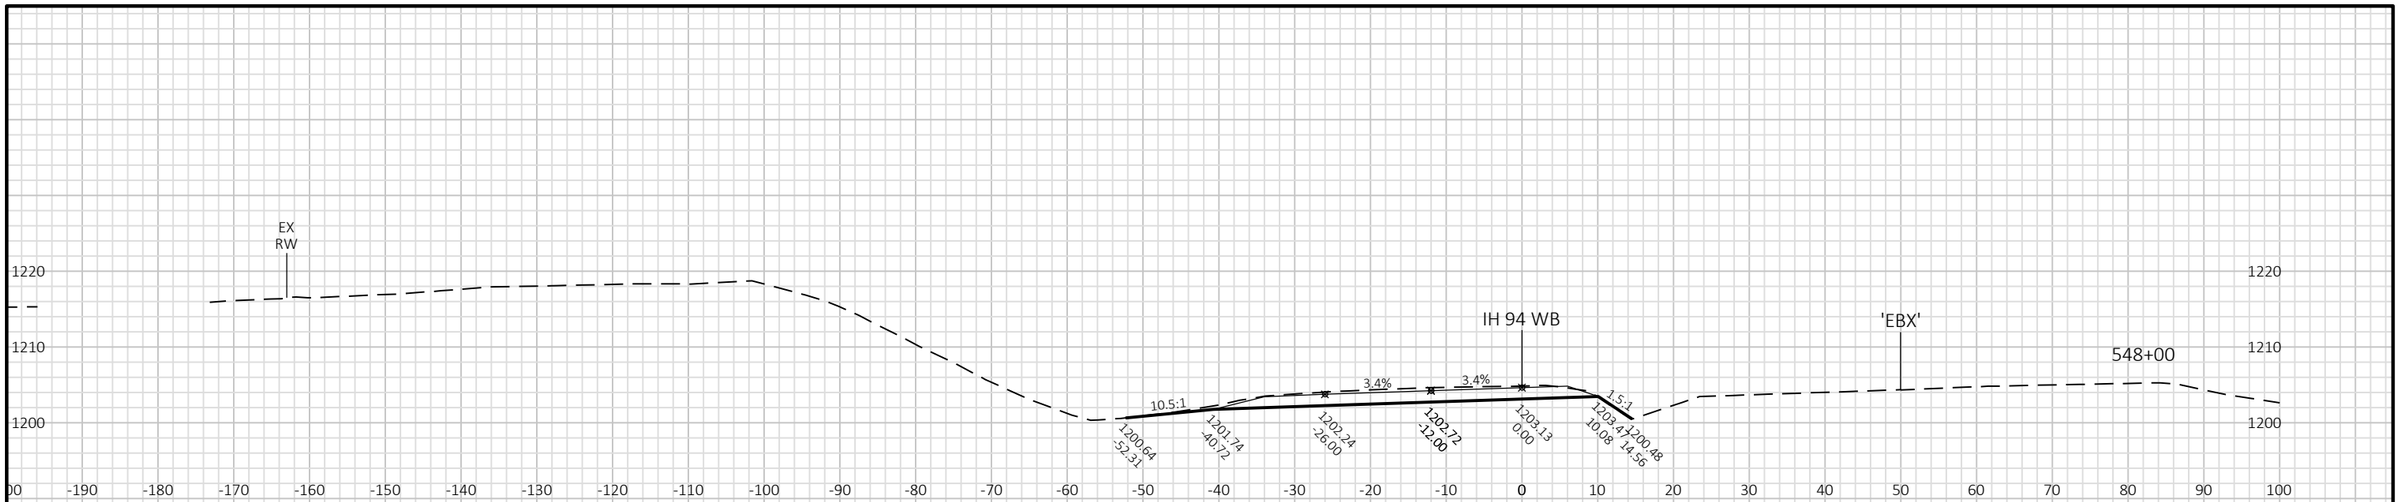

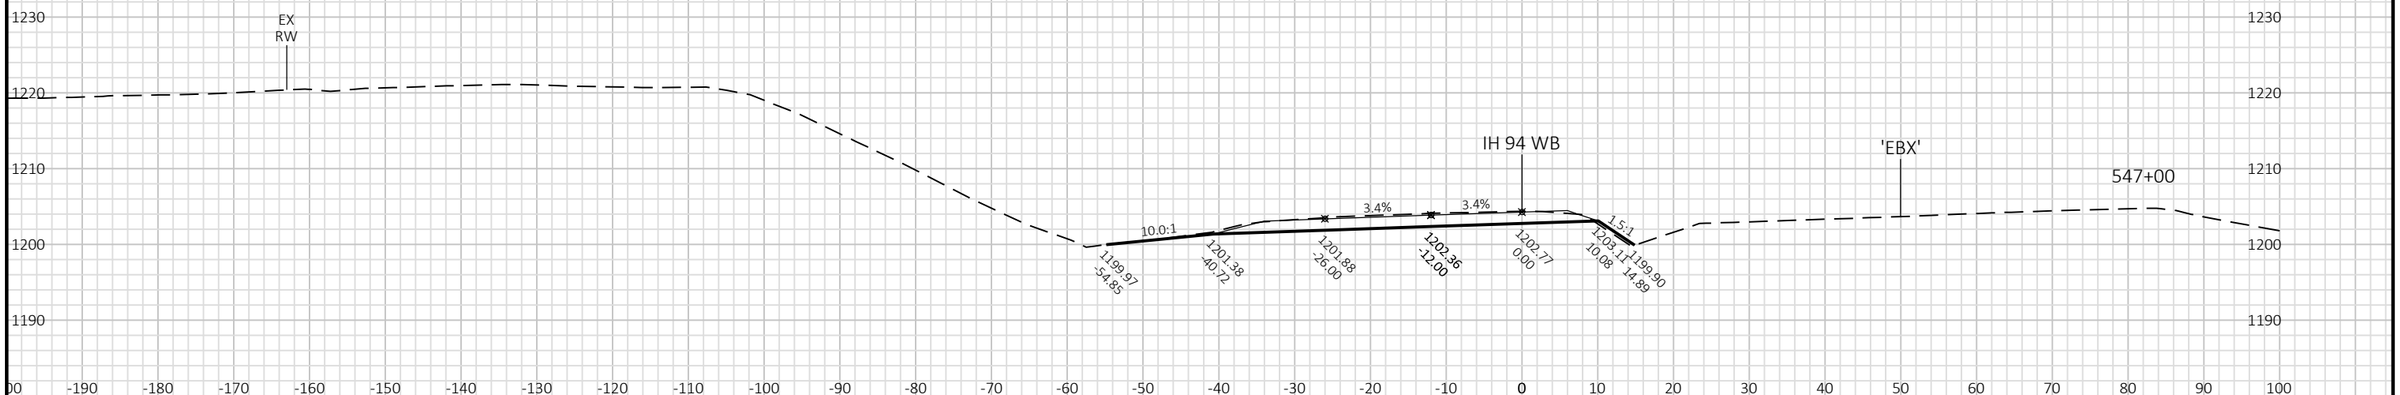

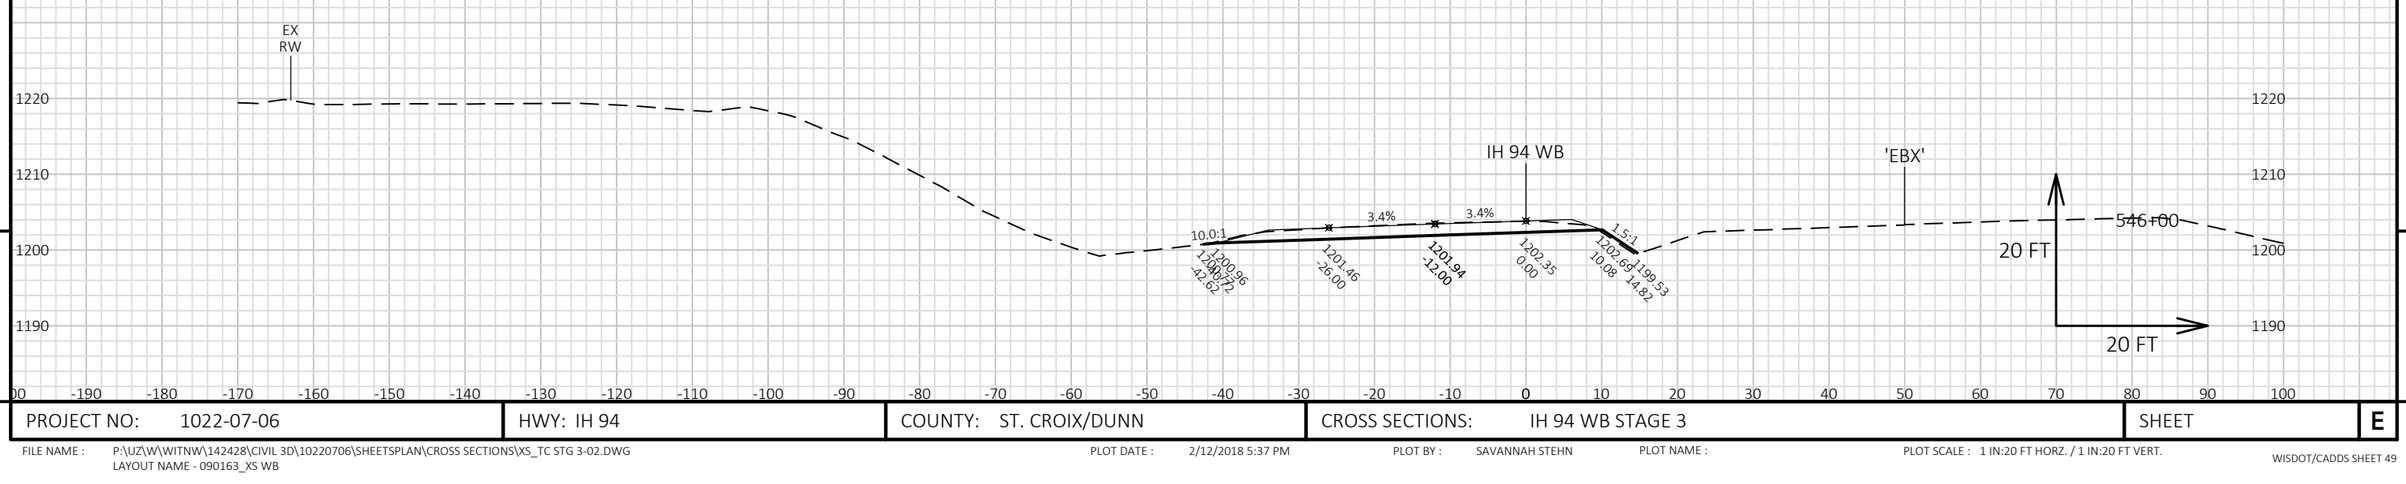



9 9


PROJECT NO: 1022-07-06	HWY: IH 94	COUNTY: ST. CROIX/DUNN	CROSS SECTIONS: IH 94 WB STAGE 3	SHEET E

FILE NAME : P:\UZ\W\WITNW\142428\CIVIL 3D\10220706\SHEETSPLAN\CROSS SECTIONS\XS_TC STG 3-02.DWG
LAYOUT NAME - 090163_XS WB

PLOT DATE : 2/12/2018 5:37 PM PLOT BY : SAVANNAH STEHN PLOT NAME : PLOT SCALE : 1 IN:20 FT HORZ. / 1 IN:20 FT VERT.

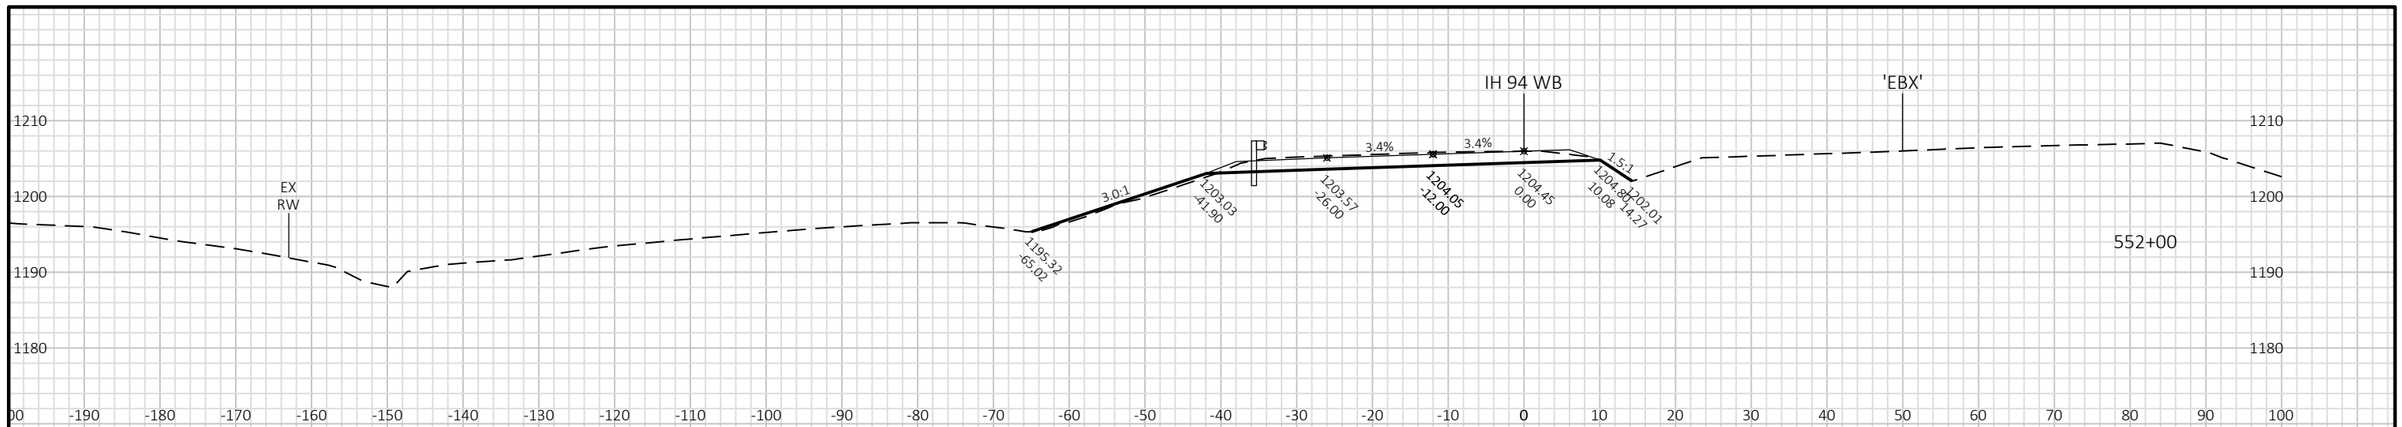

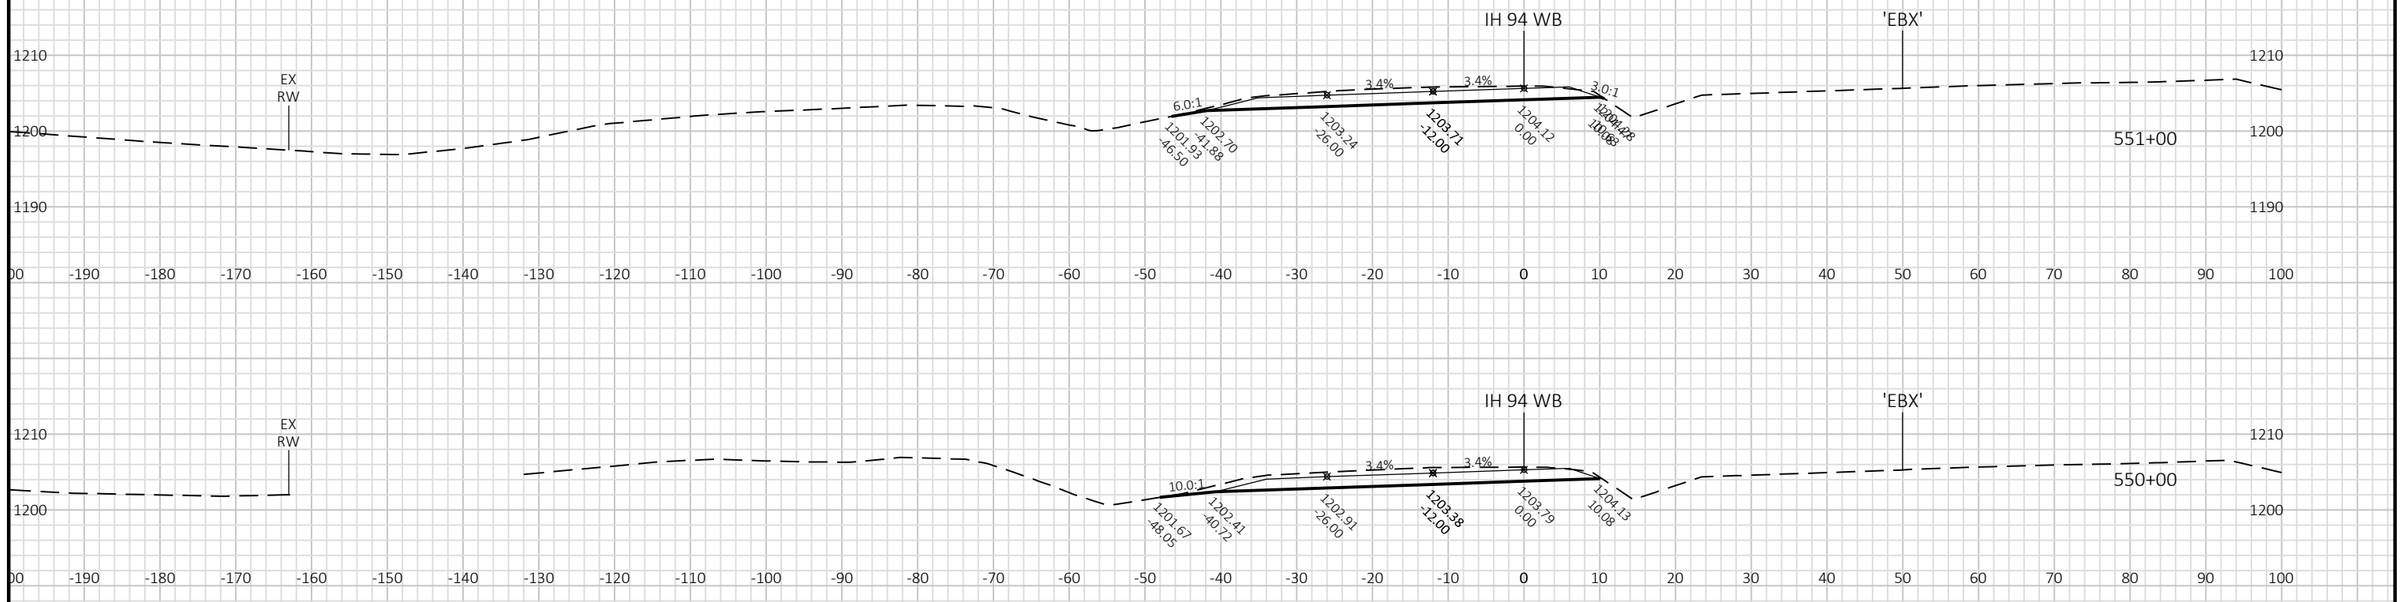

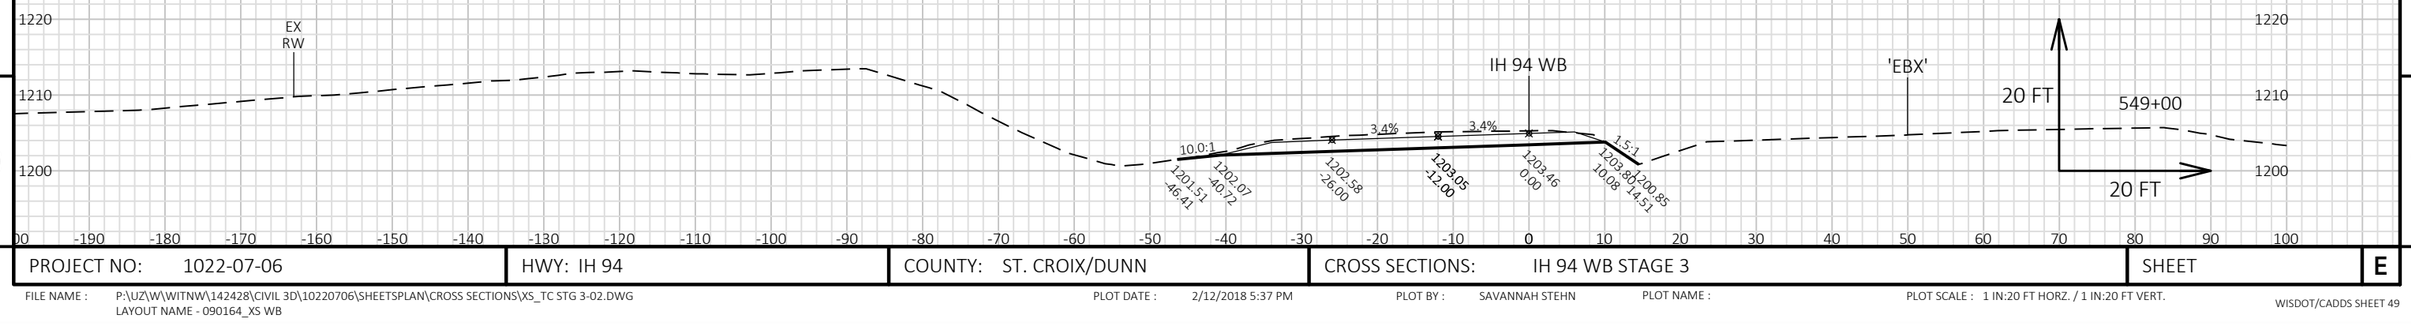


9


9


PROJECT NO: 1022-07-06	HWY: IH 94	COUNTY: ST. CROIX/DUNN	CROSS SECTIONS: IH 94 WB STAGE 3	SHEET	E

FILE NAME : P:\UZ\W\WITNW\142428\CIVIL 3D\10220706\SHEETSPLAN\CROSS SECTIONS\XS_TC STG 3-02.DWG
LAYOUT NAME - 090164_XS WB

PLOT DATE : 2/12/2018 5:37 PM PLOT BY : SAVANNAH STEHN PLOT NAME : PLOT SCALE : 1 IN:20 FT HORZ. / 1 IN:20 FT VERT.

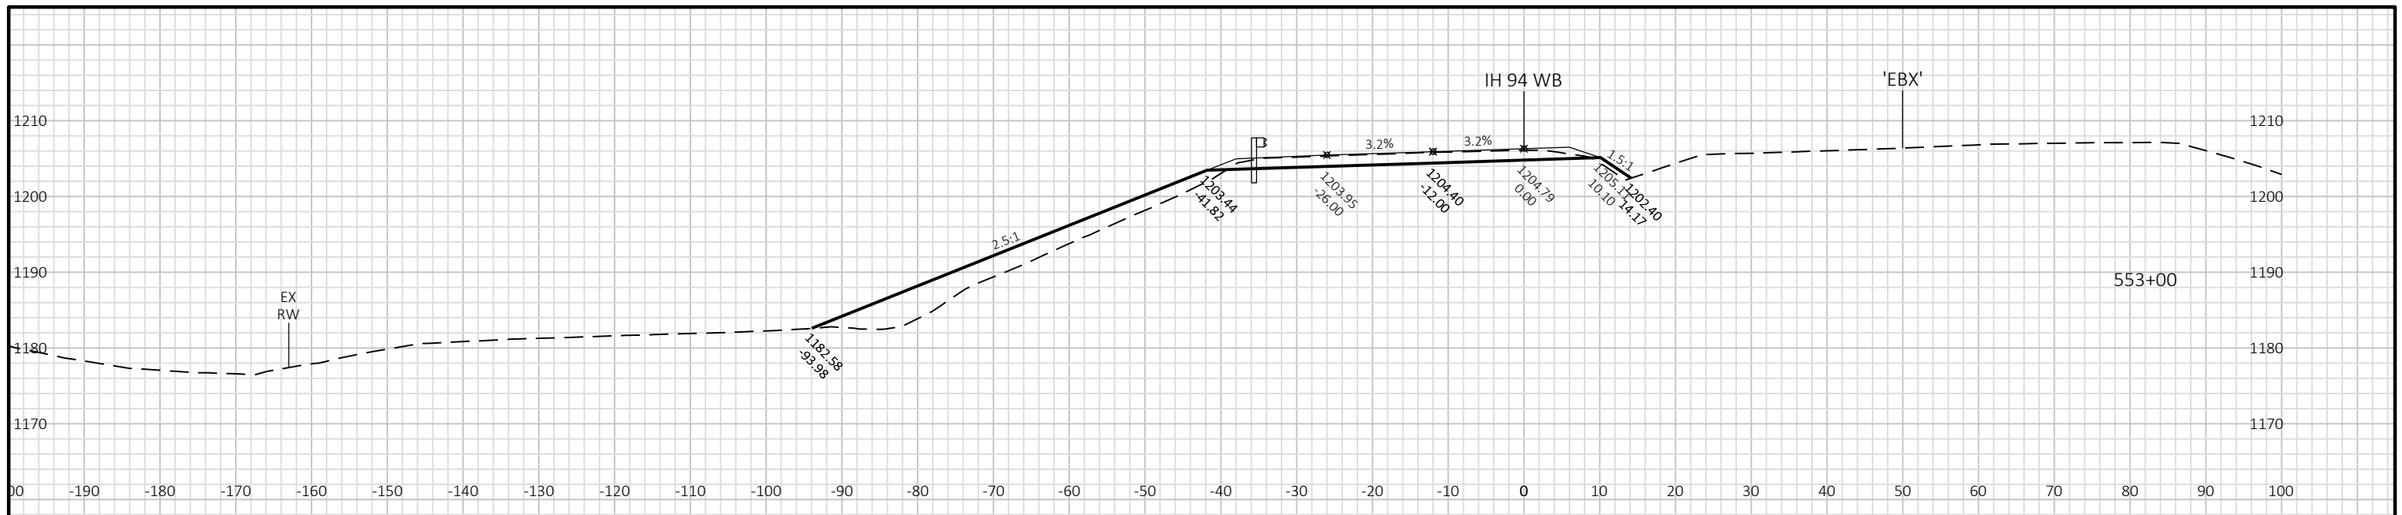

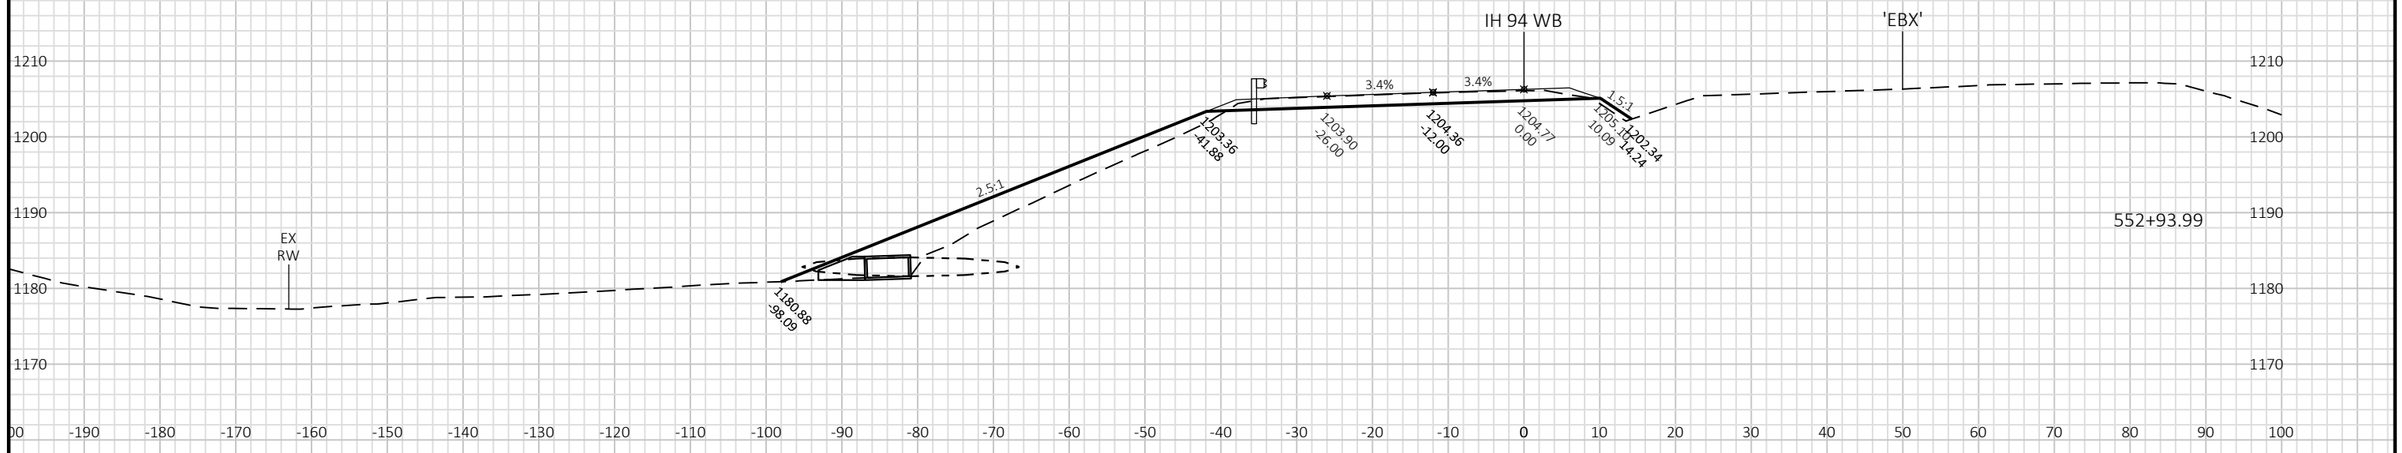

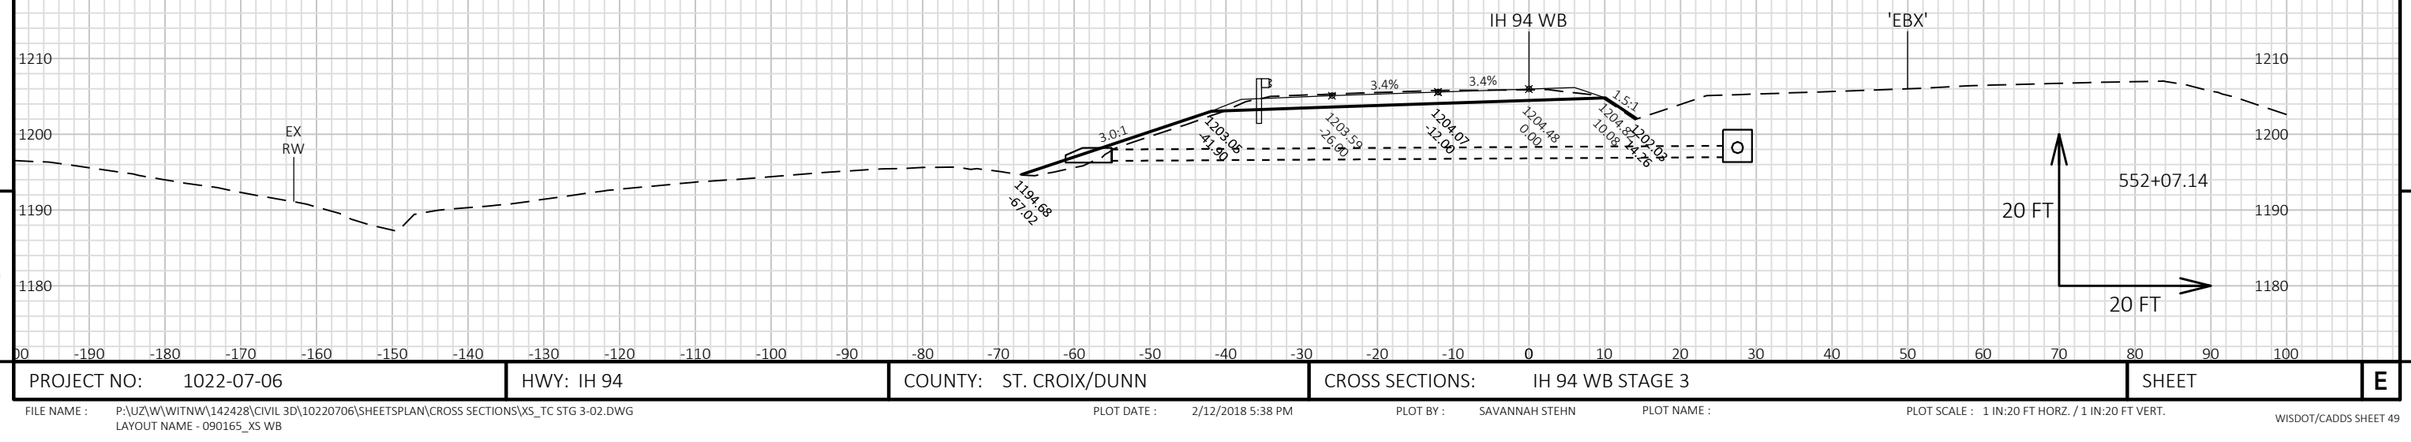


9

9

PROJECT NO: 1022-07-06	HWY: IH 94	COUNTY: ST. CROIX/DUNN	CROSS SECTIONS: IH 94 WB STAGE 3	SHEET	E

FILE NAME : P:\UZ\W\WITNW\142428\CIVIL 3D\10220706\SHEETSPLAN\CROSS SECTIONS\XS_TC STG 3-02.DWG
LAYOUT NAME - 090165_XS WB

PLOT DATE : 2/12/2018 5:38 PM PLOT BY : SAVANNAH STEHN PLOT NAME : PLOT SCALE : 1 IN:20 FT HORZ. / 1 IN:20 FT VERT.

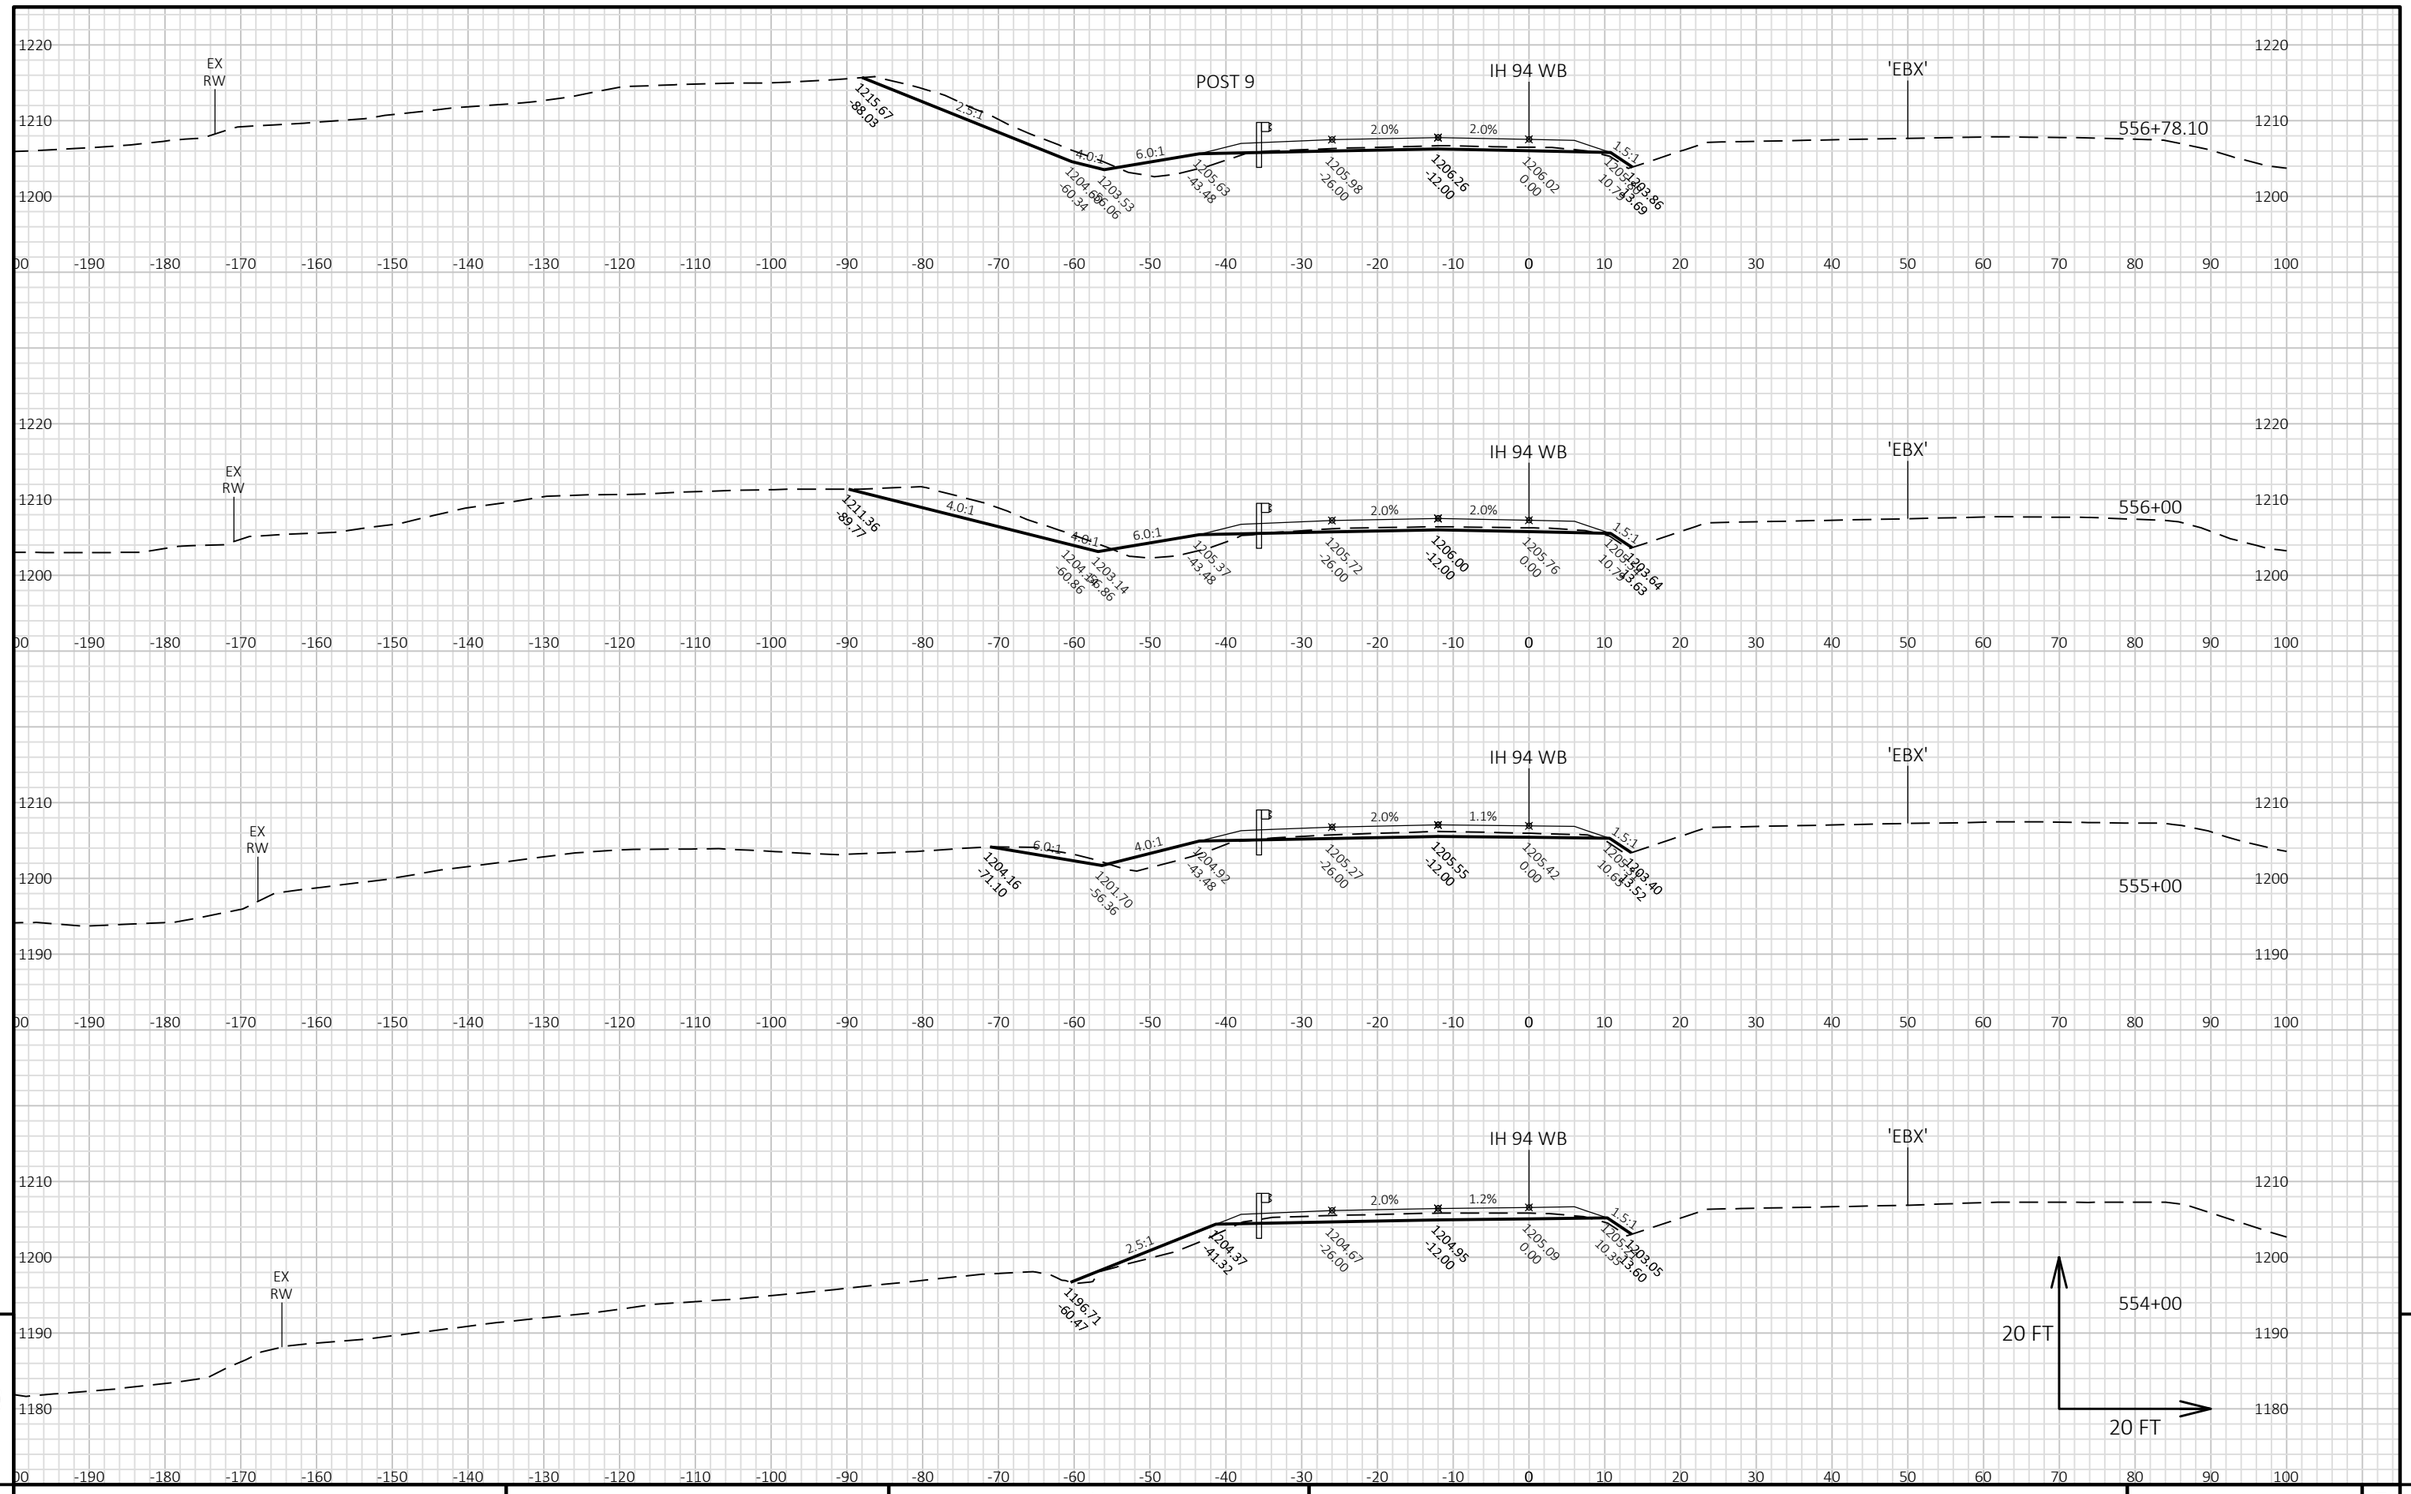


PROJECT NO: 1022-07-06	HWY: IH 94	COUNTY: ST. CROIX/DUNN	CROSS SECTIONS: IH 94 WB STAGE 3	SHEET E

FILE NAME : P:\UZ\W\WITNW\142428\CIVIL 3D\10220706\SHEETSPLAN\CROSS SECTIONS\XS_TC STG 3-02.DWG
LAYOUT NAME - 090166_XS WB

PLOT DATE : 2/12/2018 5:38 PM PLOT BY : SAVANNAH STEHN PLOT NAME : PLOT SCALE : 1 IN:20 FT HORZ. / 1 IN:20 FT VERT.

WISDOT/CADDS SHEET 49

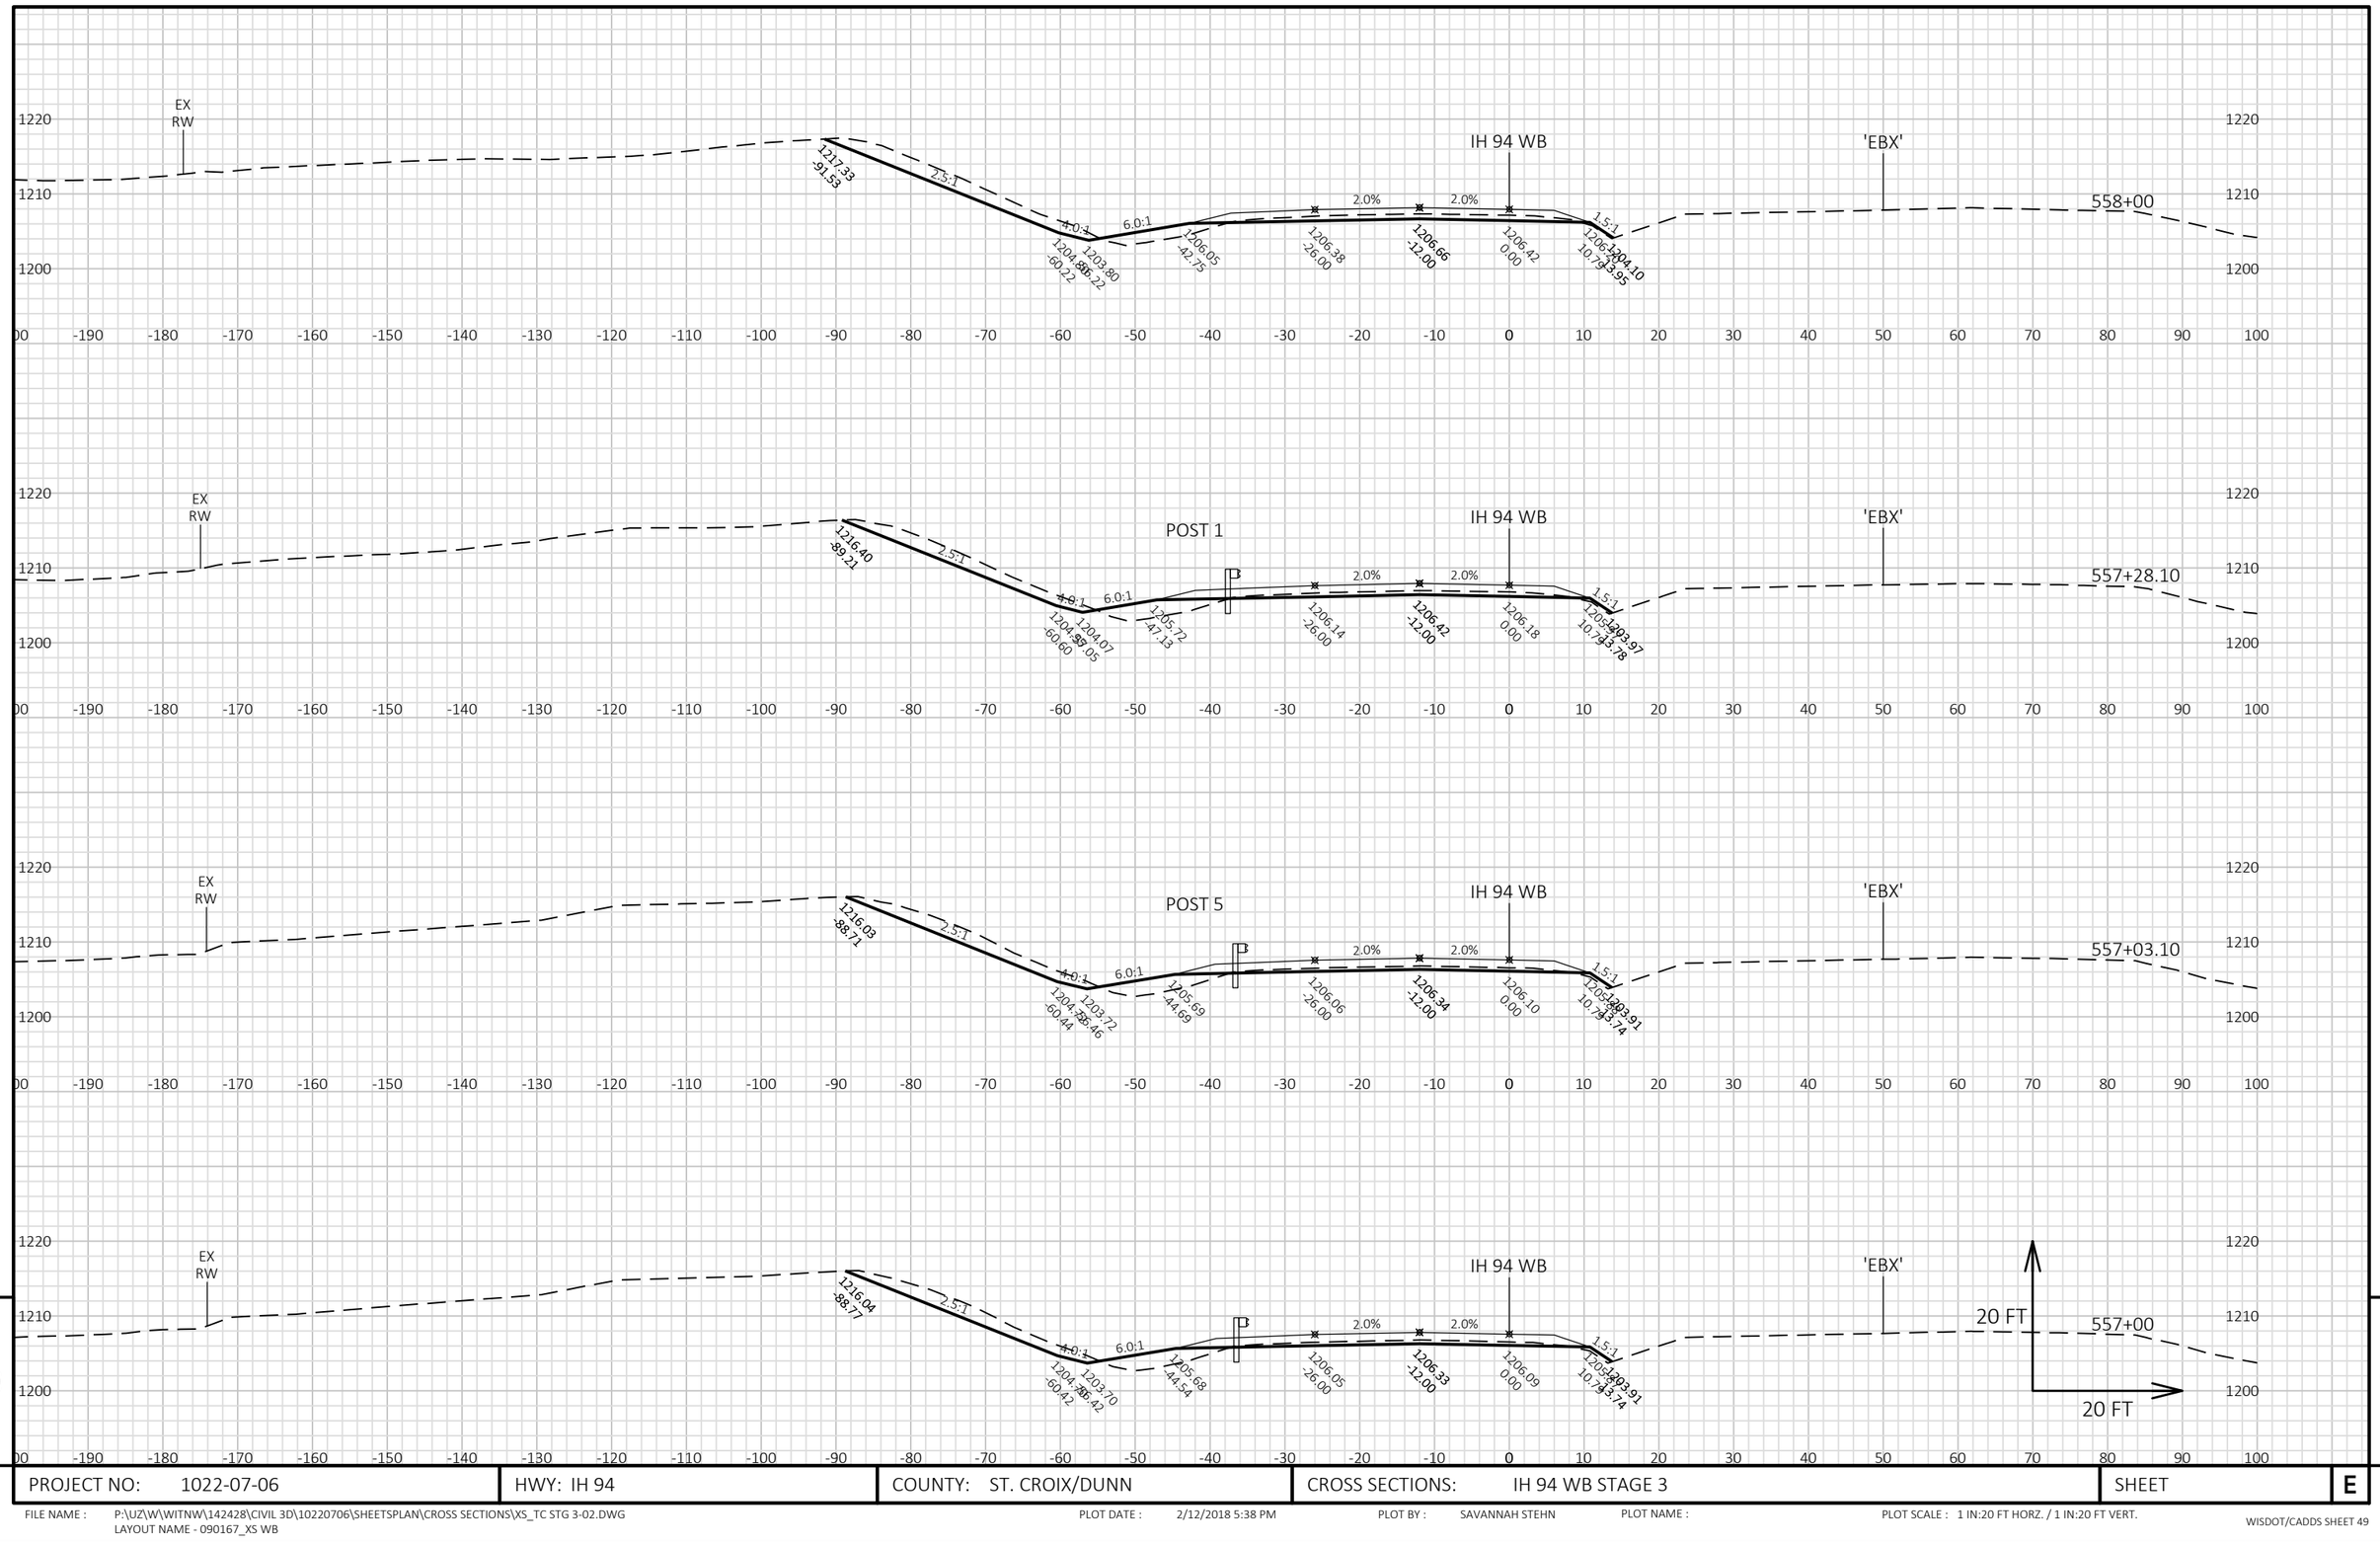


9

9

PROJECT NO: 1022-07-06	HWY: IH 94	COUNTY: ST. CROIX/DUNN	CROSS SECTIONS: IH 94 WB STAGE 3	SHEET	E

FILE NAME : P:\UZ\W\WITNW\142428\CIVIL 3D\10220706\SHEETSPLAN\CROSS SECTIONS\XS_TC STG 3-02.DWG
LAYOUT NAME - 090167_XS WB


PLOT DATE : 2/12/2018 5:38 PM PLOT BY : SAVANNAH STEHN PLOT NAME : PLOT SCALE : 1 IN:20 FT HORZ. / 1 IN:20 FT VERT.

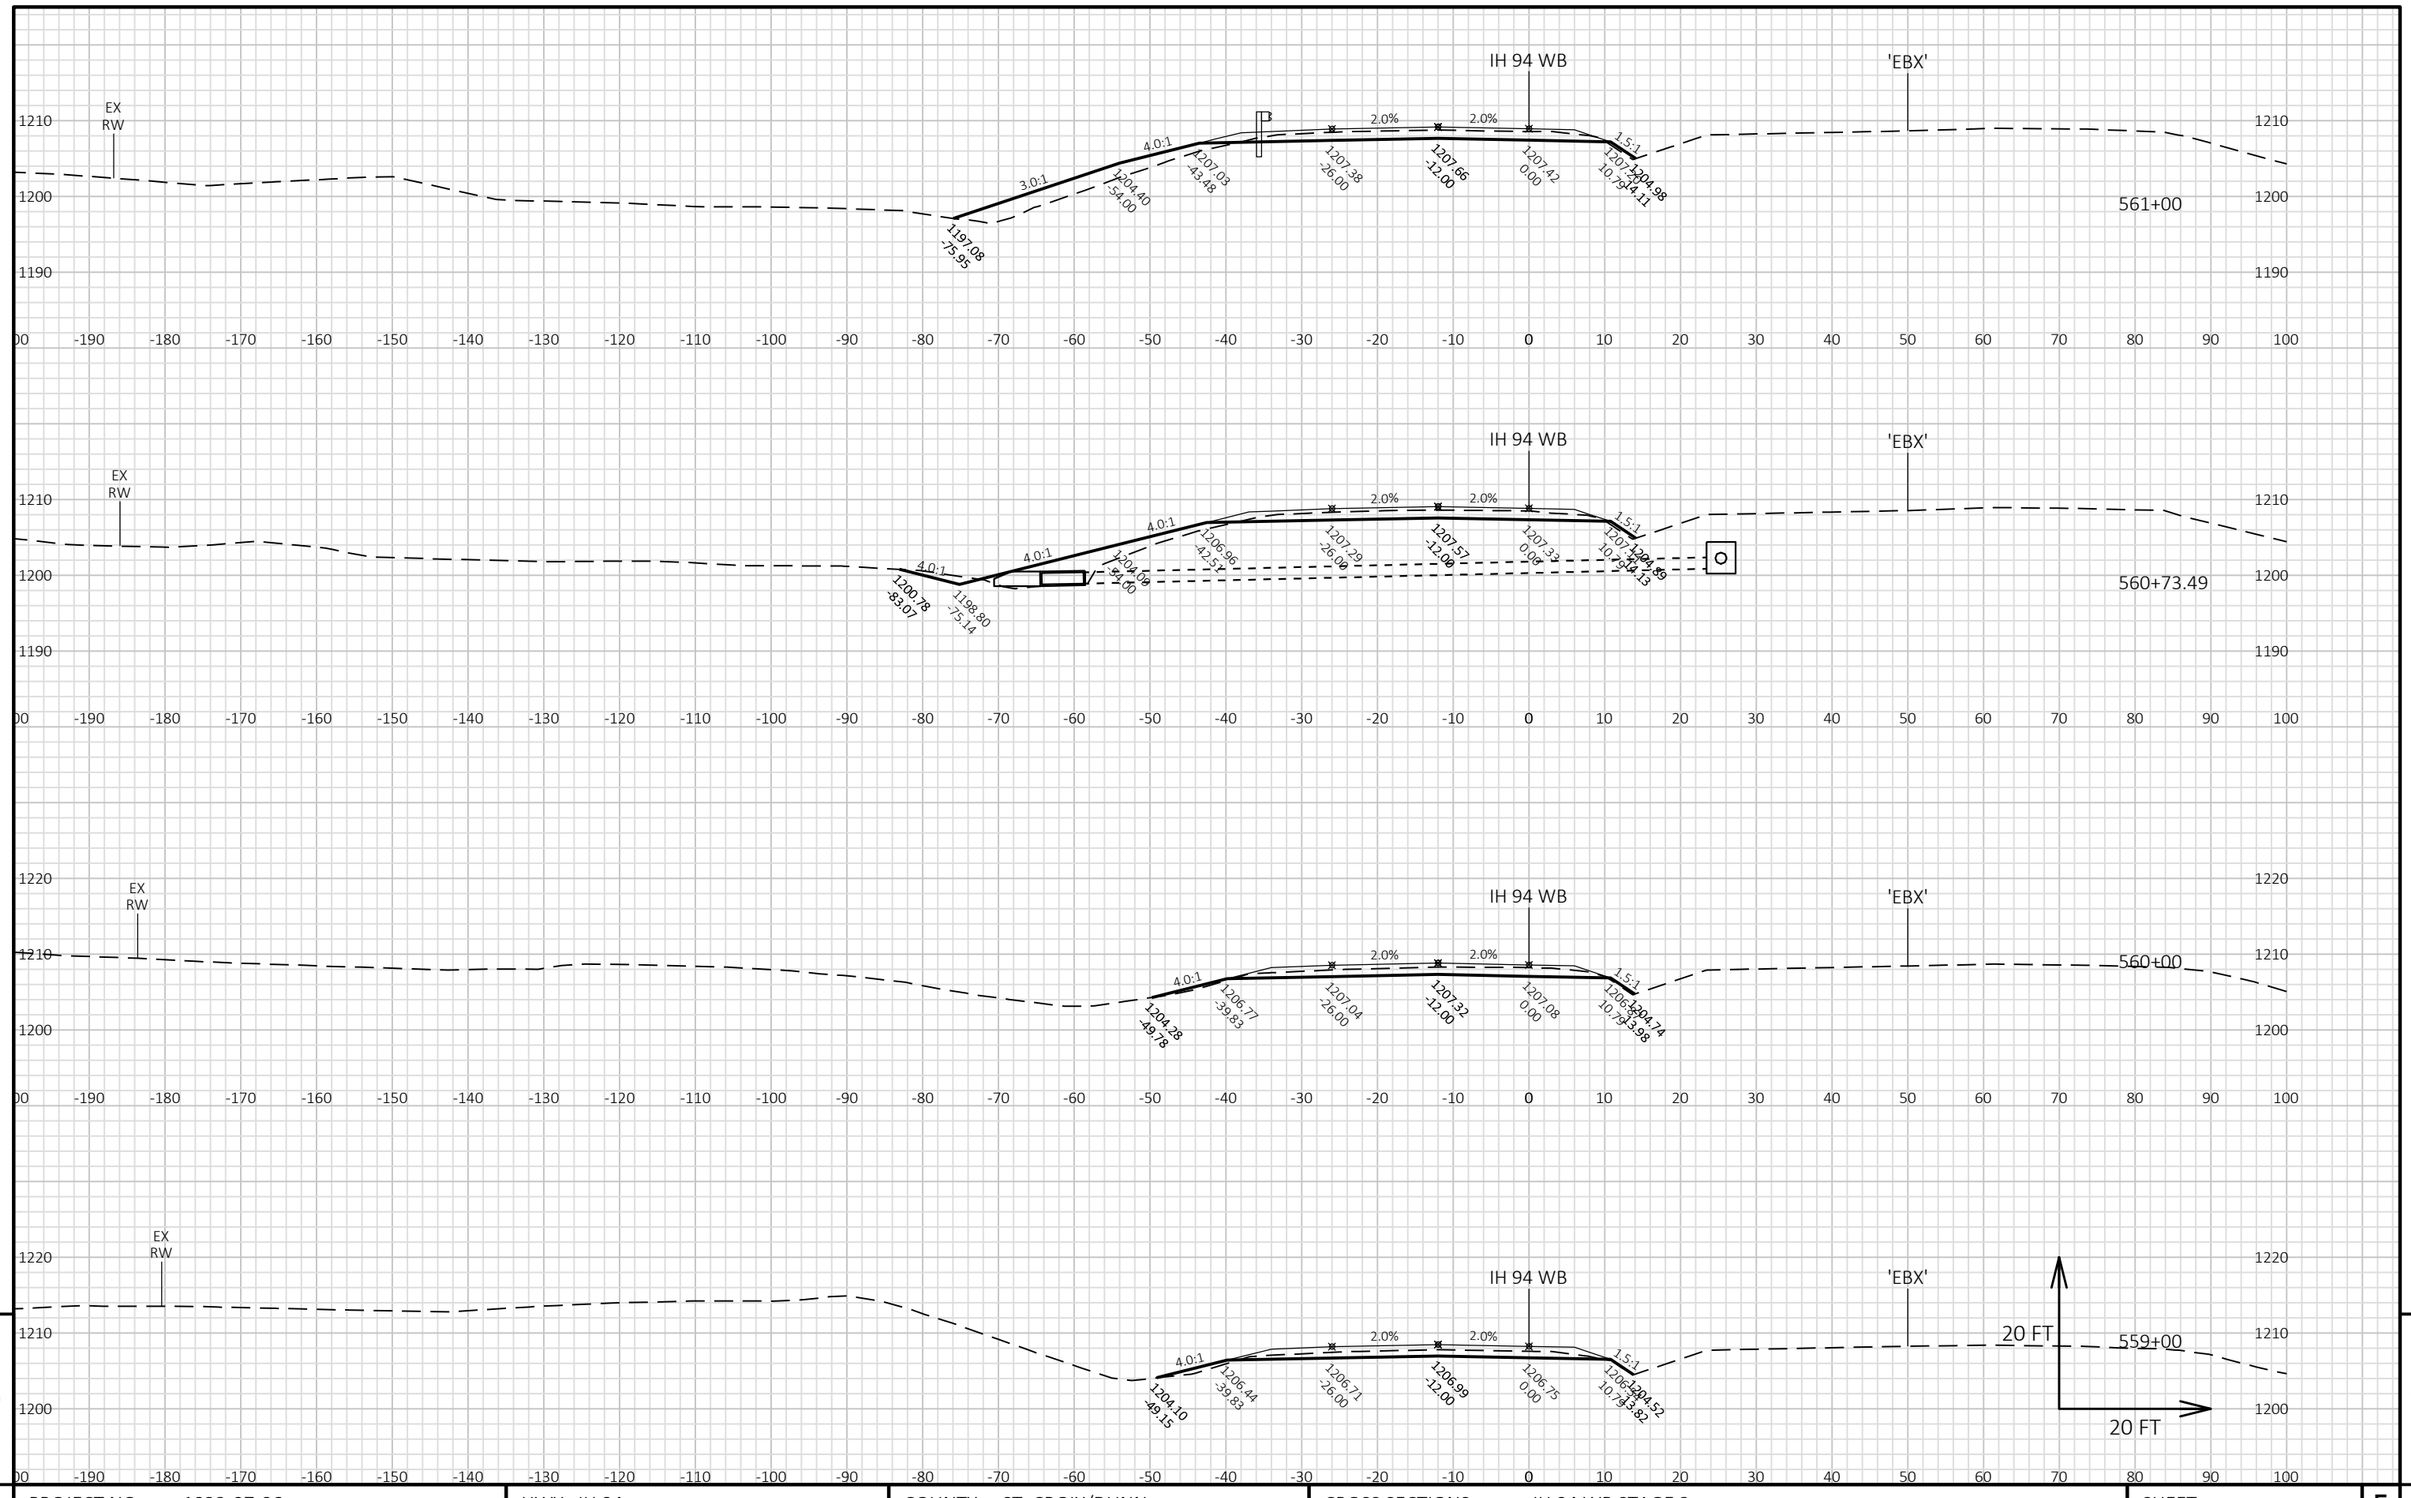

PROJECT NO: 1022-07-06	HWY: IH 94	COUNTY: ST. CROIX/DUNN	CROSS SECTIONS: IH 94 WB STAGE 3	SHEET E

FILE NAME : P:\UZ\W\WITNW\142428\CIVIL 3D\10220706\SHEETSPLAN\CROSS SECTIONS\XS_TC STG 3-02.DWG
LAYOUT NAME - 090168_XS WB

PLOT DATE : 2/12/2018 5:38 PM PLOT BY : SAVANNAH STEHN PLOT NAME : PLOT SCALE : 1 IN:20 FT HORZ. / 1 IN:20 FT VERT.

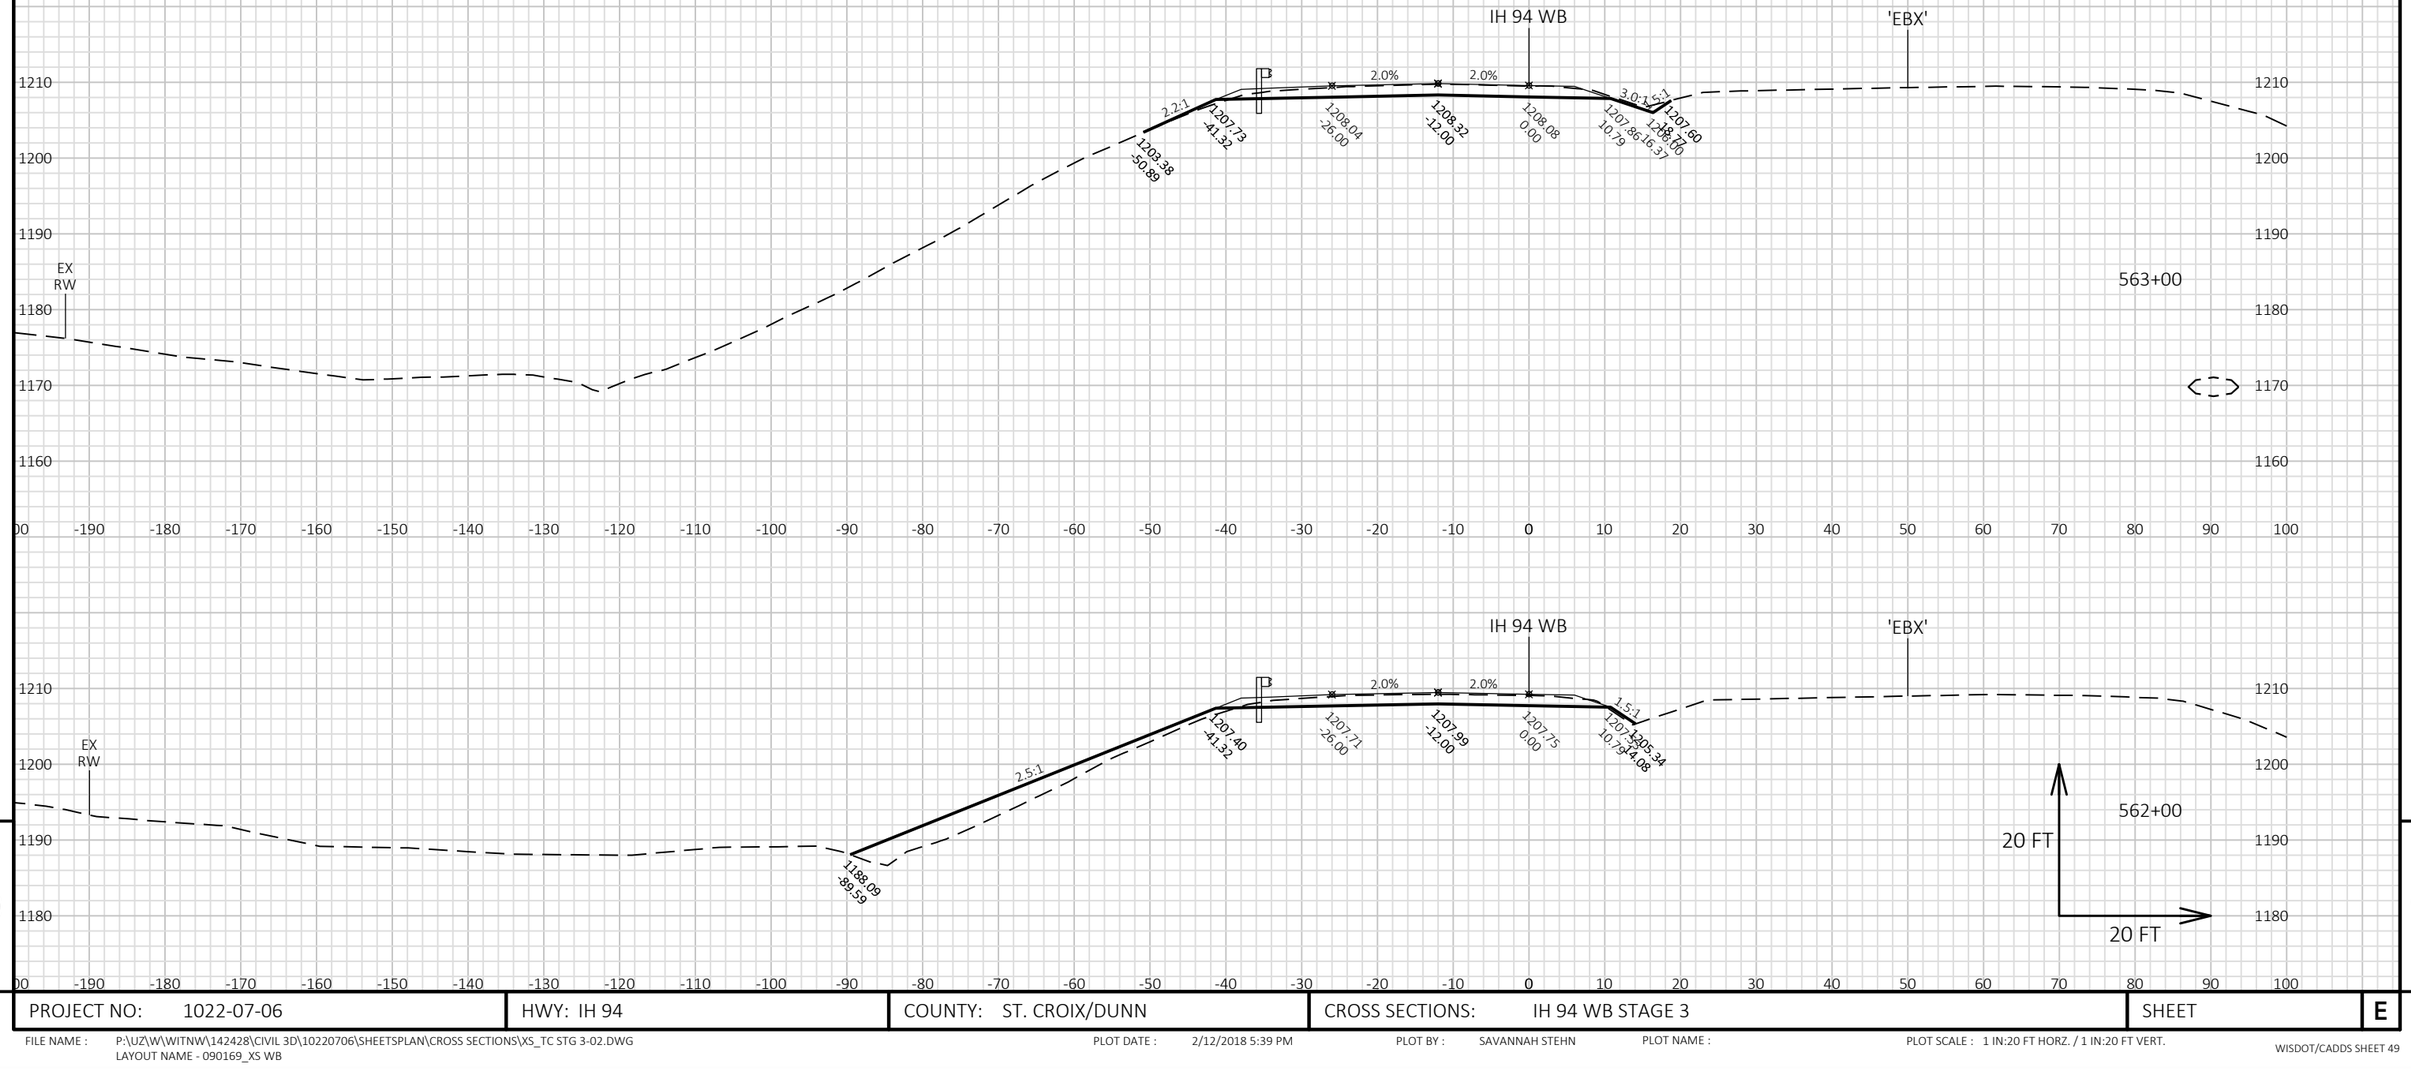


9

9

PROJECT NO: 1022-07-06	HWY: IH 94	COUNTY: ST. CROIX/DUNN	CROSS SECTIONS: IH 94 WB STAGE 3	SHEET	E

FILE NAME : P:\UZ\W\WITNW\142428\CIVIL 3D\10220706\SHEETSPLAN\CROSS SECTIONS\XS_TC STG 3-02.DWG
LAYOUT NAME - 090169_XS WB

PLOT DATE : 2/12/2018 5:39 PM PLOT BY : SAVANNAH STEHN PLOT NAME : PLOT SCALE : 1 IN:20 FT HORZ. / 1 IN:20 FT VERT.

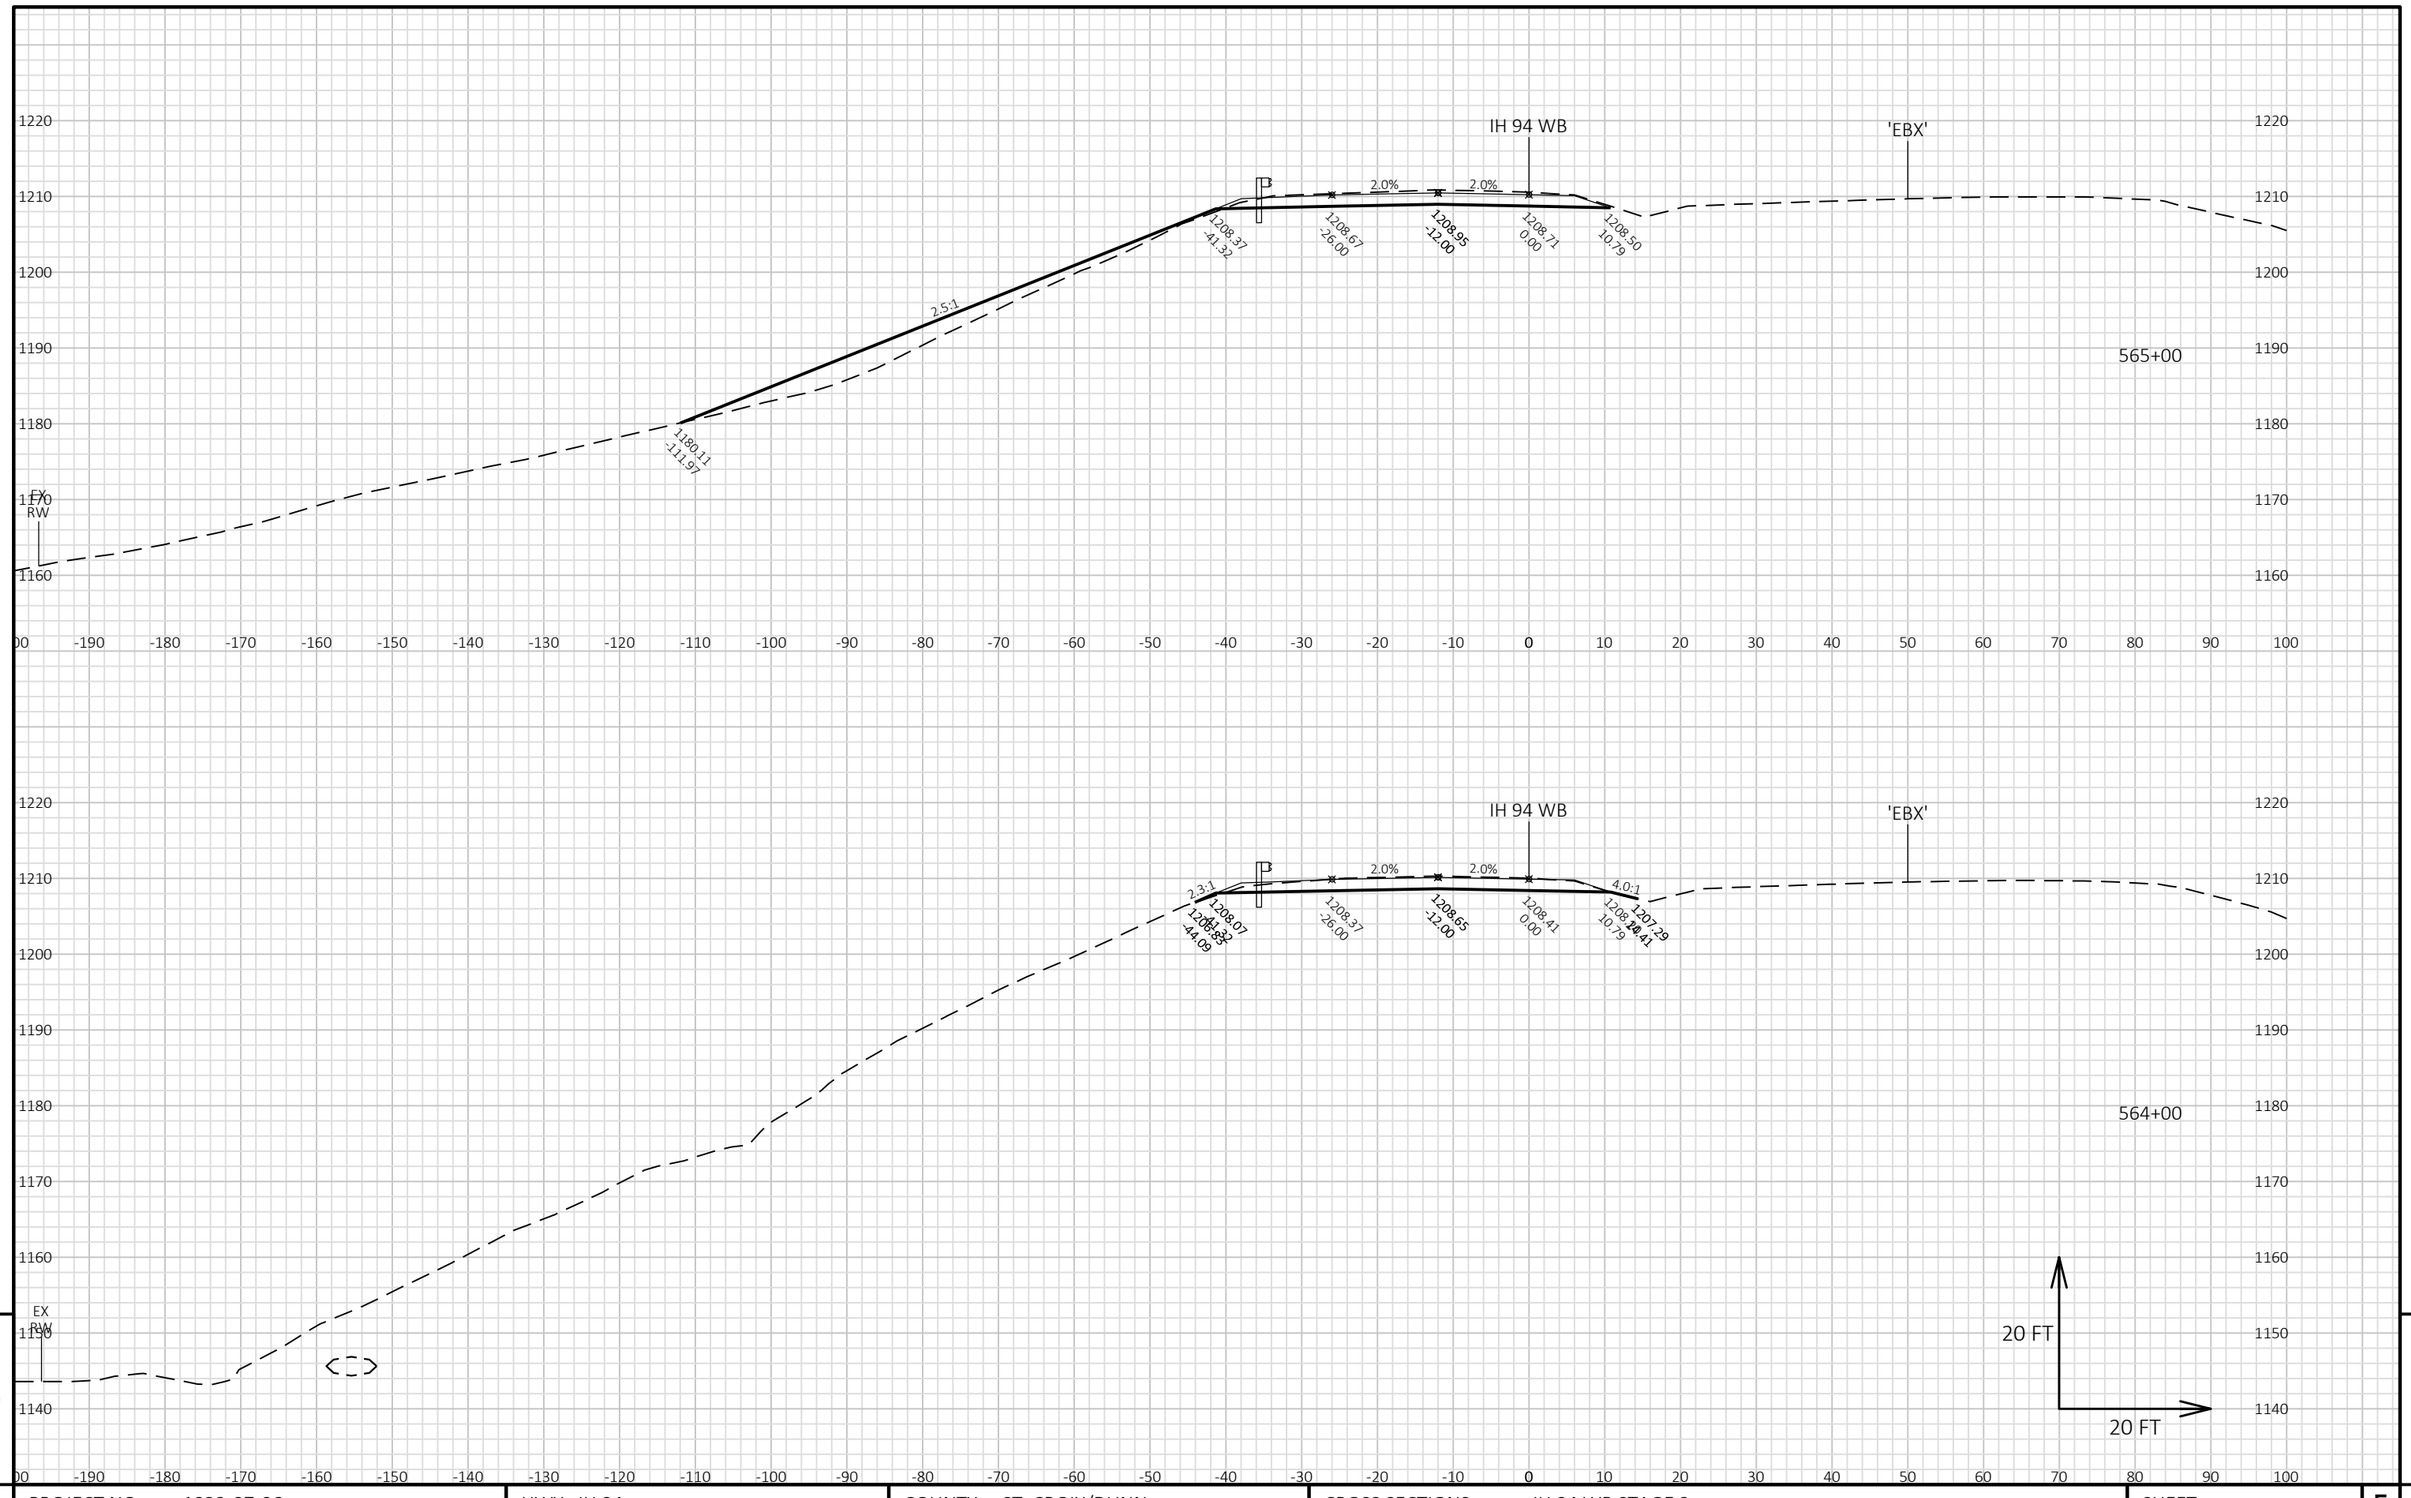


PROJECT NO: 1022-07-06	HWY: IH 94	COUNTY: ST. CROIX/DUNN	CROSS SECTIONS: IH 94 WB STAGE 3	SHEET	E

FILE NAME : P:\UZ\W\WITNW\142428\CIVIL 3D\10220706\SHEETSPLAN\CROSS SECTIONS\XS_TC STG 3-02.DWG
LAYOUT NAME - 090170_XS WB

PLOT DATE : 2/12/2018 5:39 PM PLOT BY : SAVANNAH STEHN PLOT NAME : PLOT SCALE : 1 IN:20 FT HORZ. / 1 IN:20 FT VERT.

WISDOT/CADDS SHEET 49

9 9

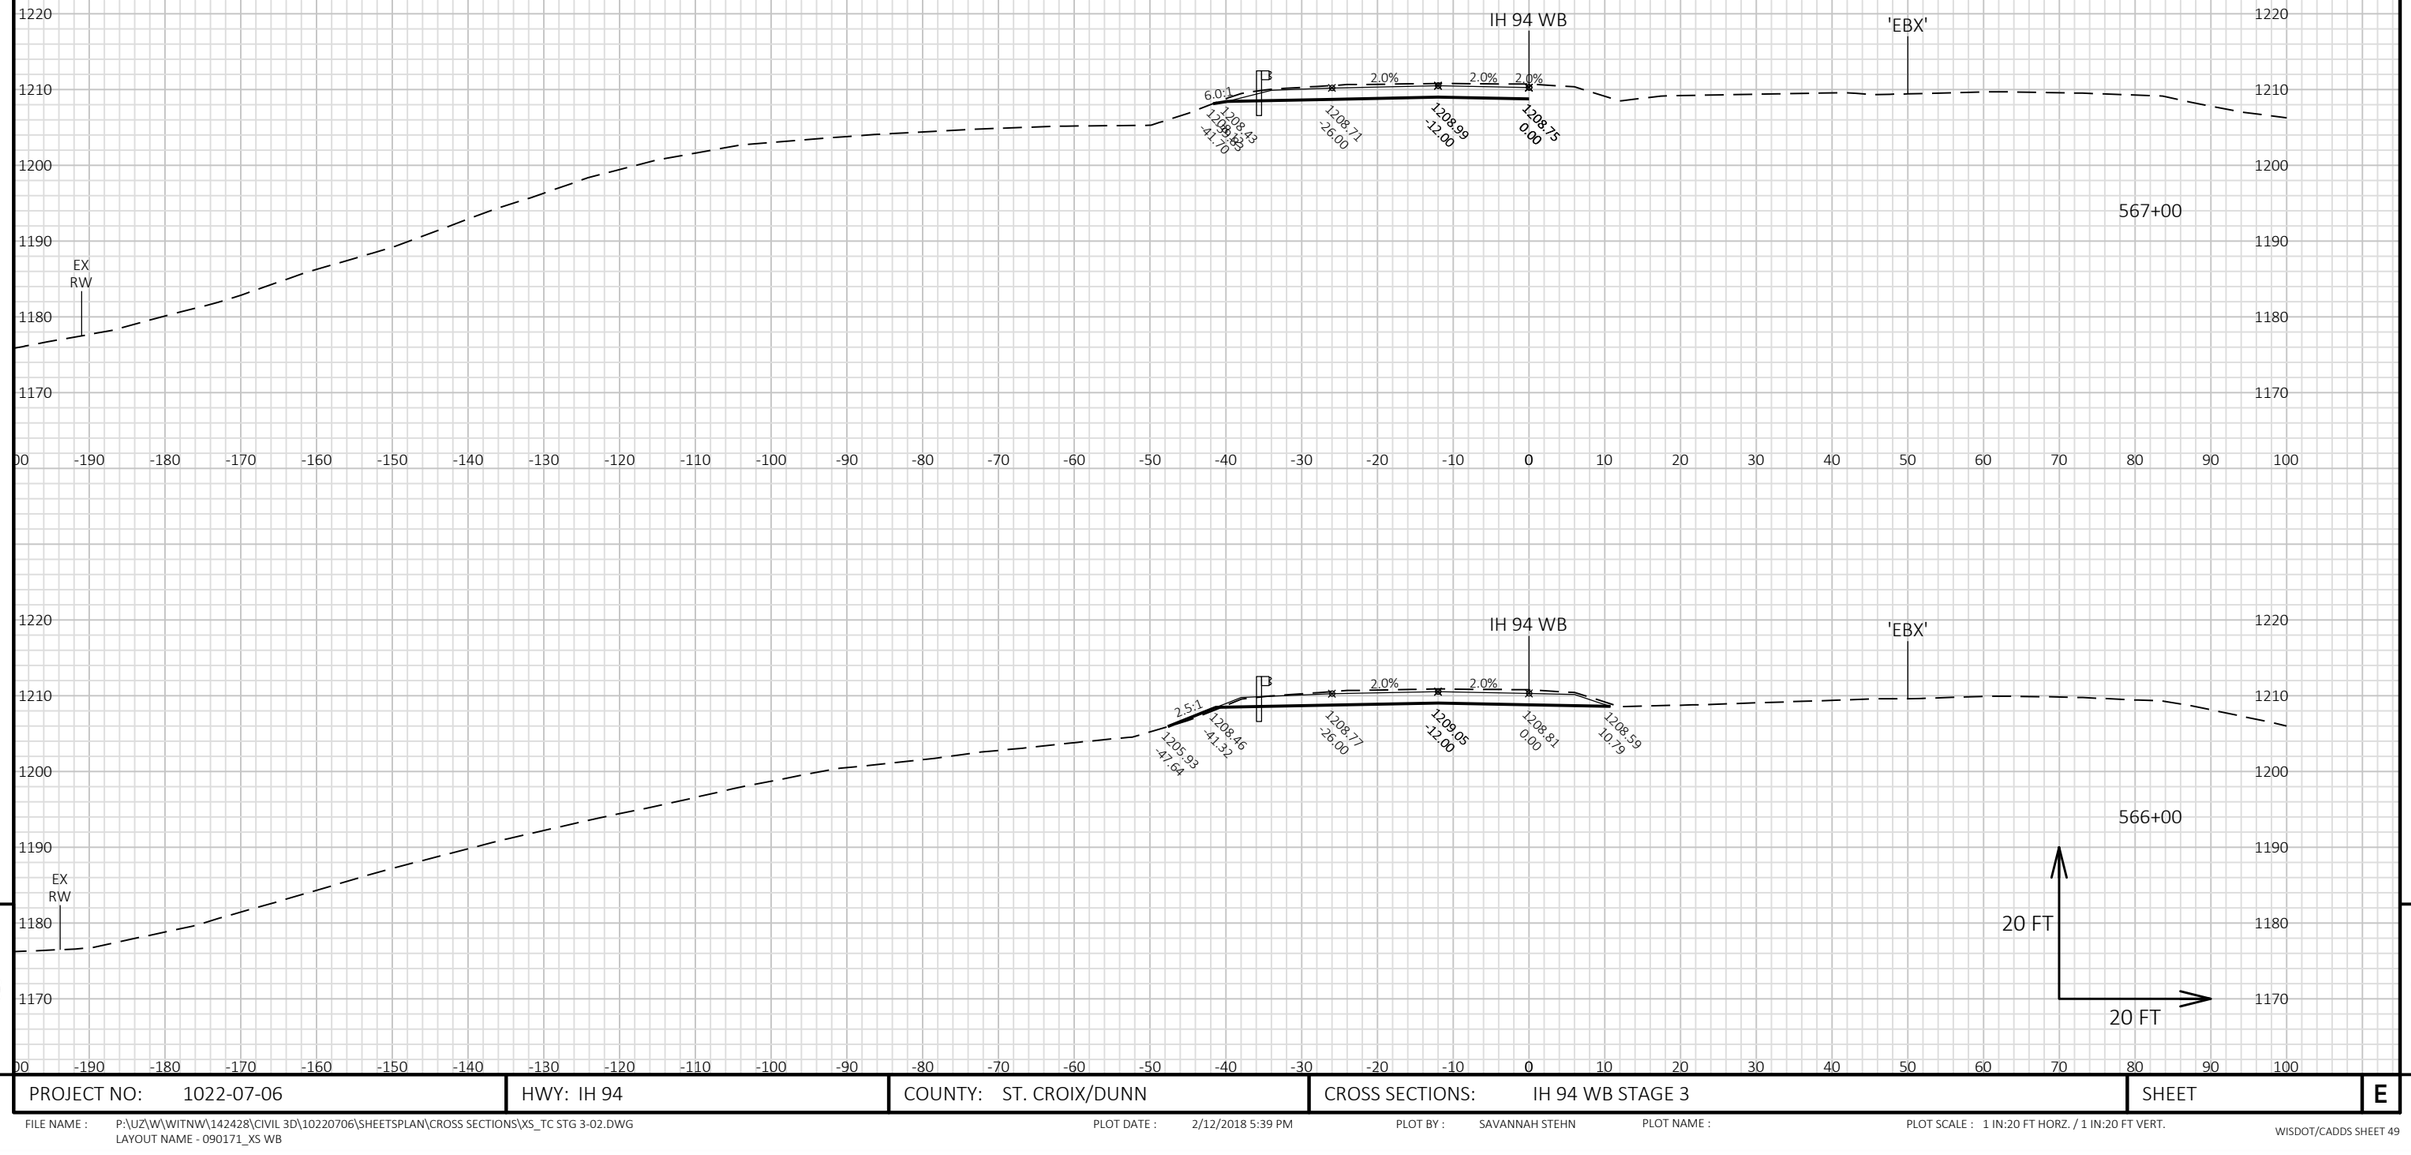

9


9

PROJECT NO: 1022-07-06	HWY: IH 94	COUNTY: ST. CROIX/DUNN	CROSS SECTIONS: IH 94 WB STAGE 3	SHEET	E

FILE NAME : P:\UZ\W\WITNW\142428\CIVIL 3D\10220706\SHEETSPLAN\CROSS SECTIONS\XS_TC STG 3-02.DWG
LAYOUT NAME - 090171_XS WB

PLOT DATE : 2/12/2018 5:39 PM PLOT BY : SAVANNAH STEHN PLOT NAME : PLOT SCALE : 1 IN:20 FT HORZ. / 1 IN:20 FT VERT.

WISDOT/CADDS SHEET 49

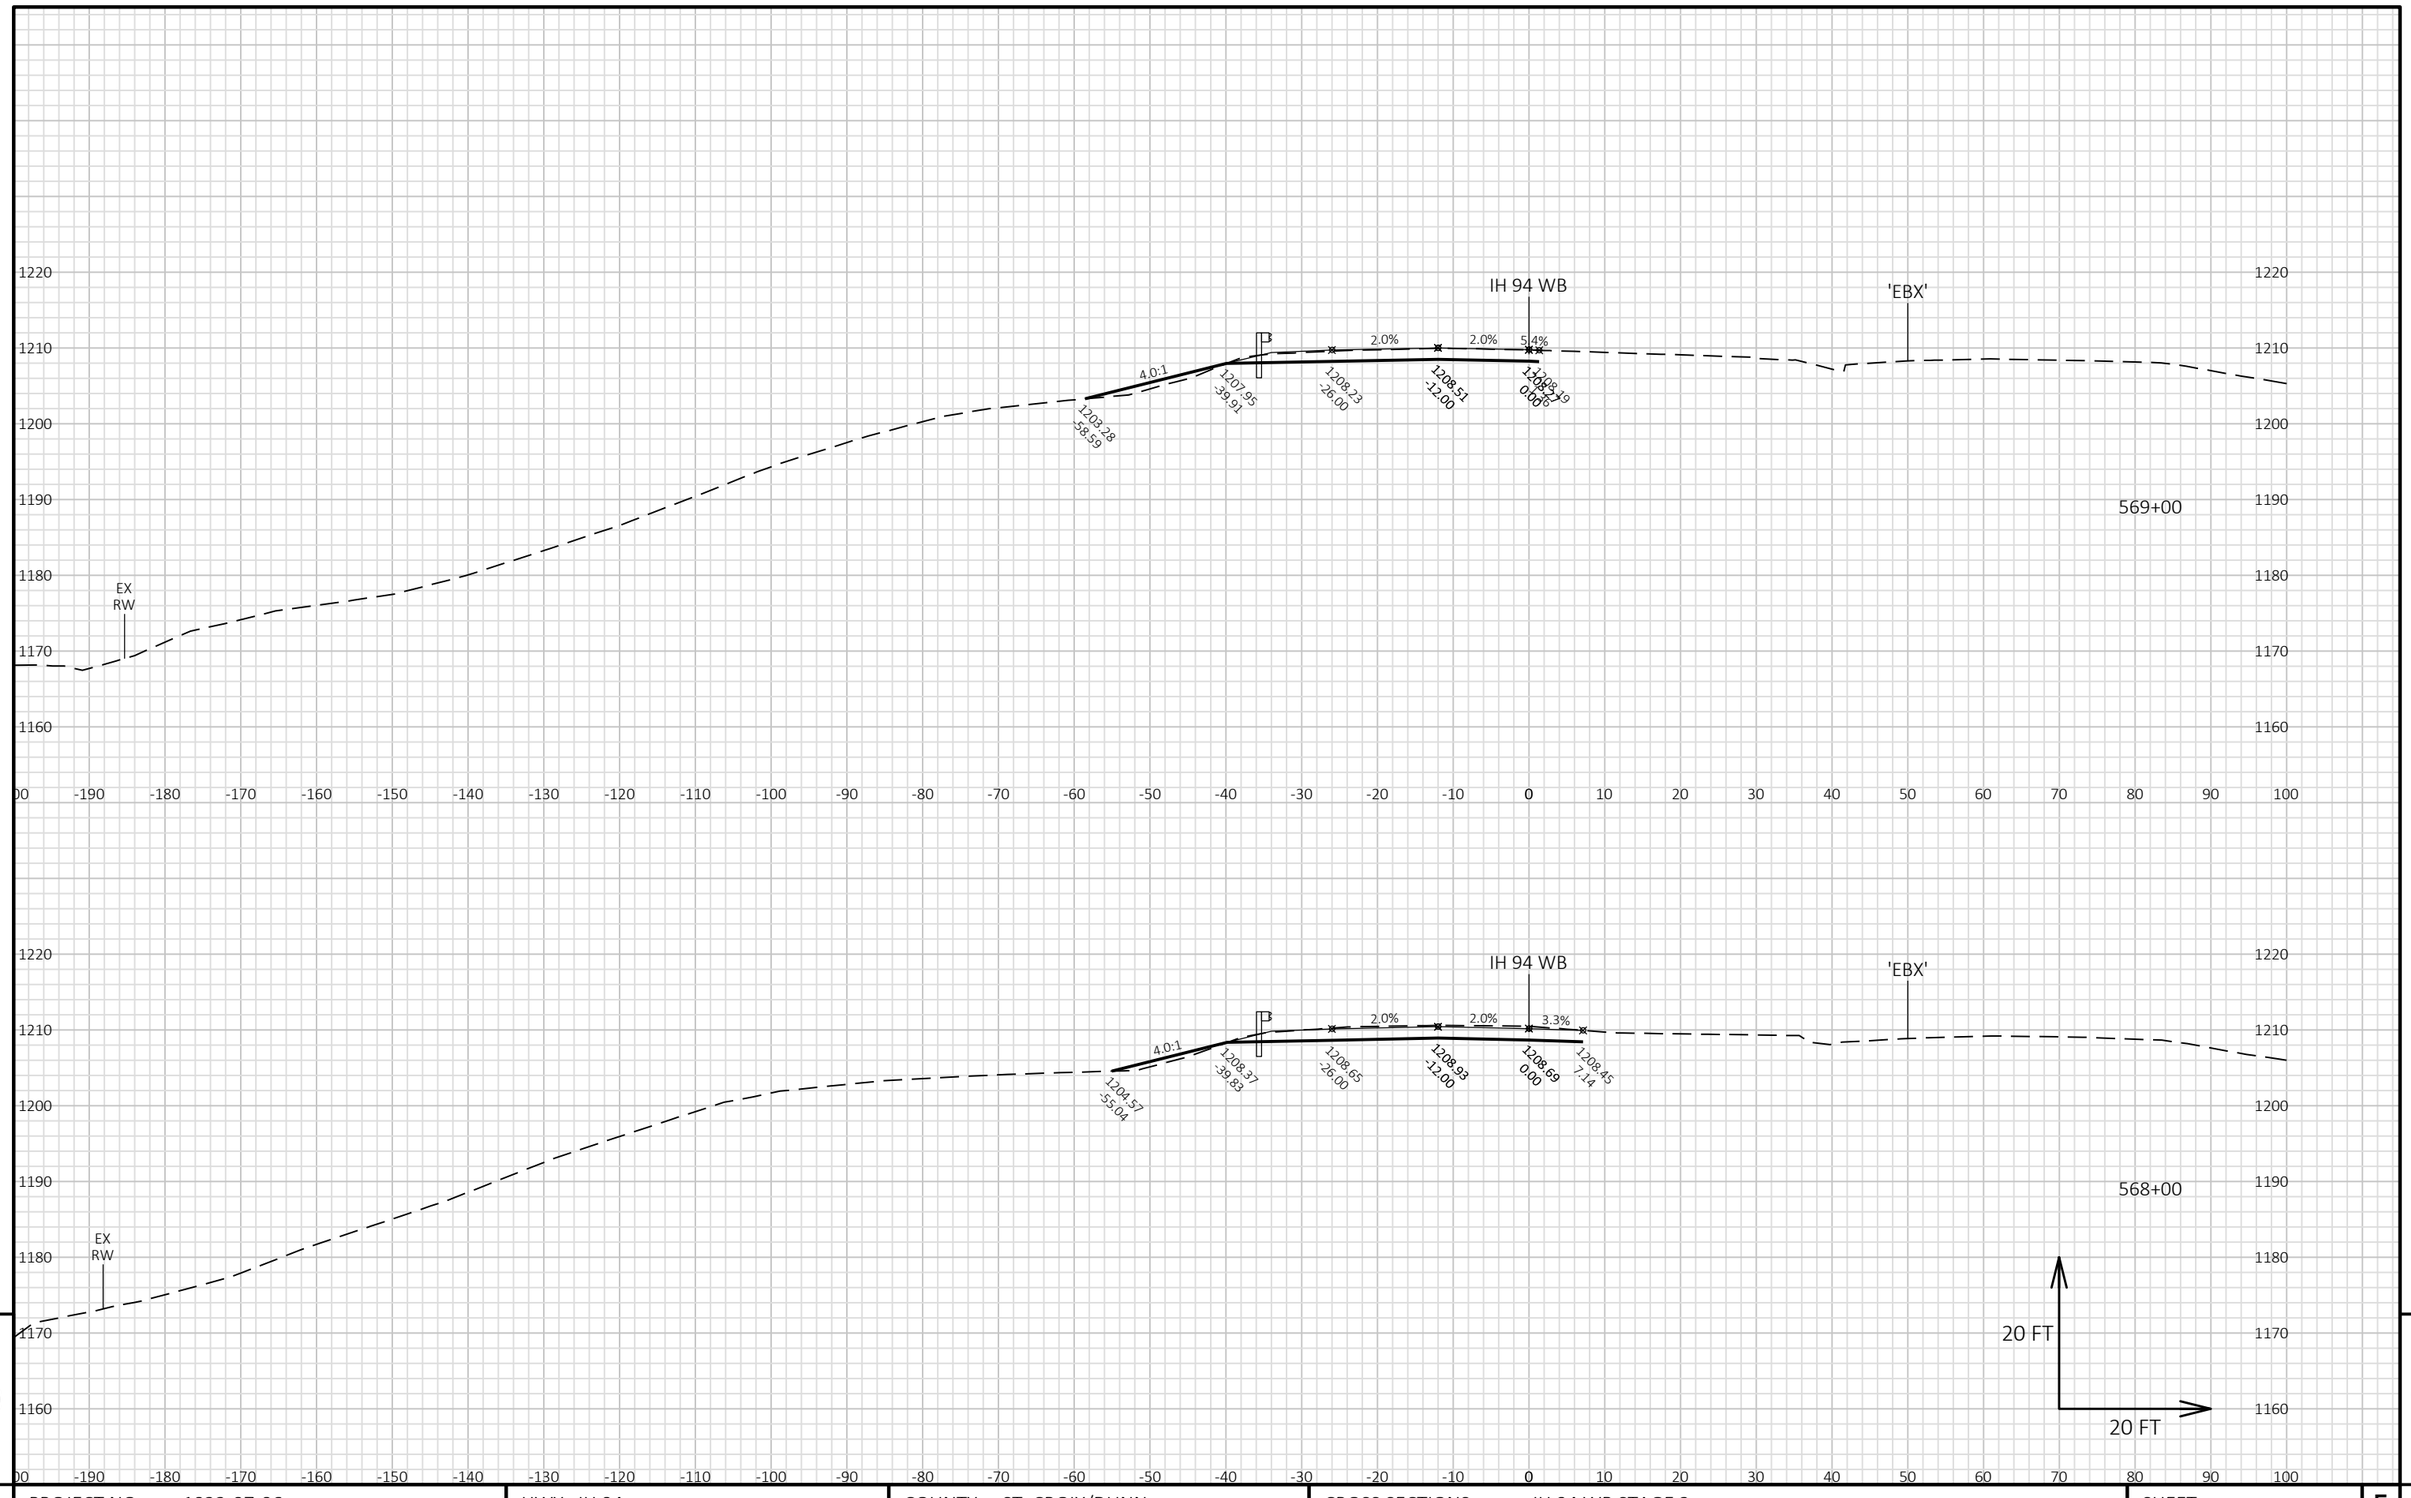


9

9

PROJECT NO: 1022-07-06	HWY: IH 94	COUNTY: ST. CROIX/DUNN	CROSS SECTIONS: IH 94 WB STAGE 3	SHEET E

FILE NAME : P:\UZ\W\WITNW\142428\CIVIL 3D\10220706\SHEETSPLAN\CROSS SECTIONS\XS_TC STG 3-02.DWG
LAYOUT NAME - 090172_XS WB

PLOT DATE : 2/12/2018 5:39 PM PLOT BY : SAVANNAH STEHN PLOT NAME : PLOT SCALE : 1 IN:20 FT HORZ. / 1 IN:20 FT VERT.

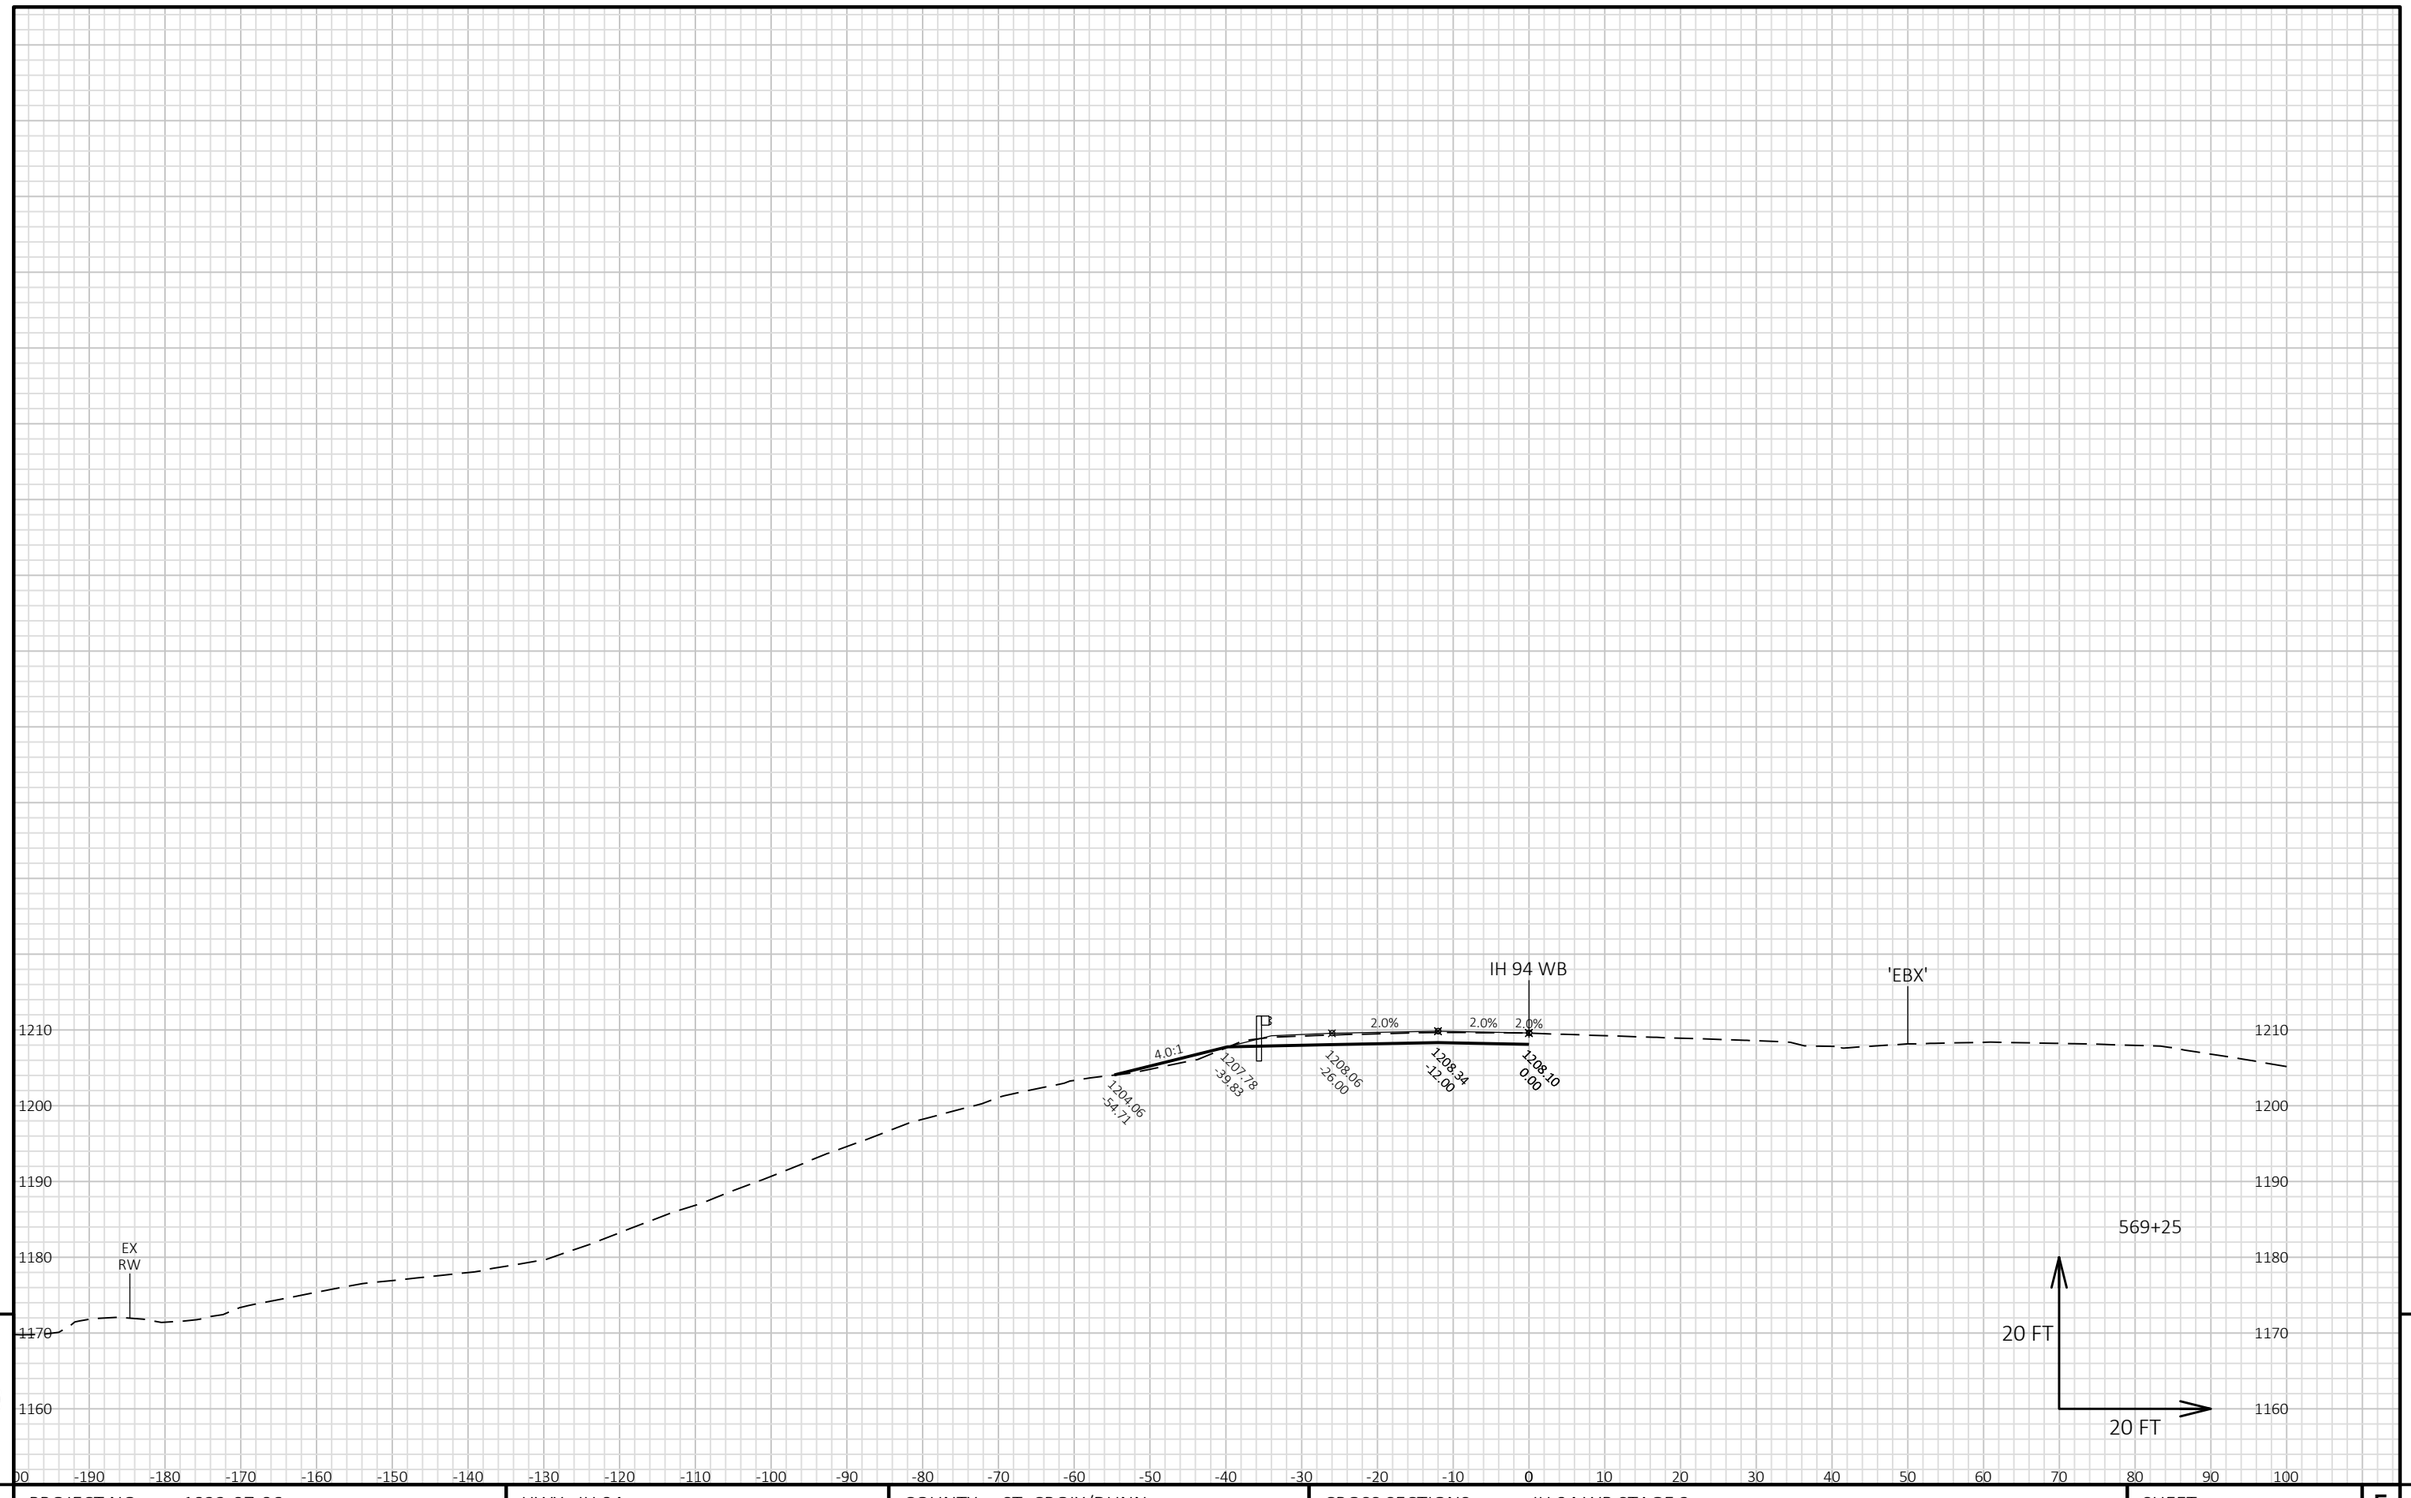


9 9

PROJECT NO: 1022-07-06	HWY: IH 94	COUNTY: ST. CROIX/DUNN	CROSS SECTIONS: IH 94 WB STAGE 3	SHEET E

FILE NAME : P:\UZ\W\WITNW\142428\CIVIL 3D\10220706\SHEETSPLAN\CROSS SECTIONS\XS_TC STG 3-02.DWG
LAYOUT NAME - 090173_XS WB

PLOT DATE : 2/12/2018 5:40 PM PLOT BY : SAVANNAH STEHN PLOT NAME : PLOT SCALE : 1 IN:20 FT HORZ. / 1 IN:20 FT VERT.

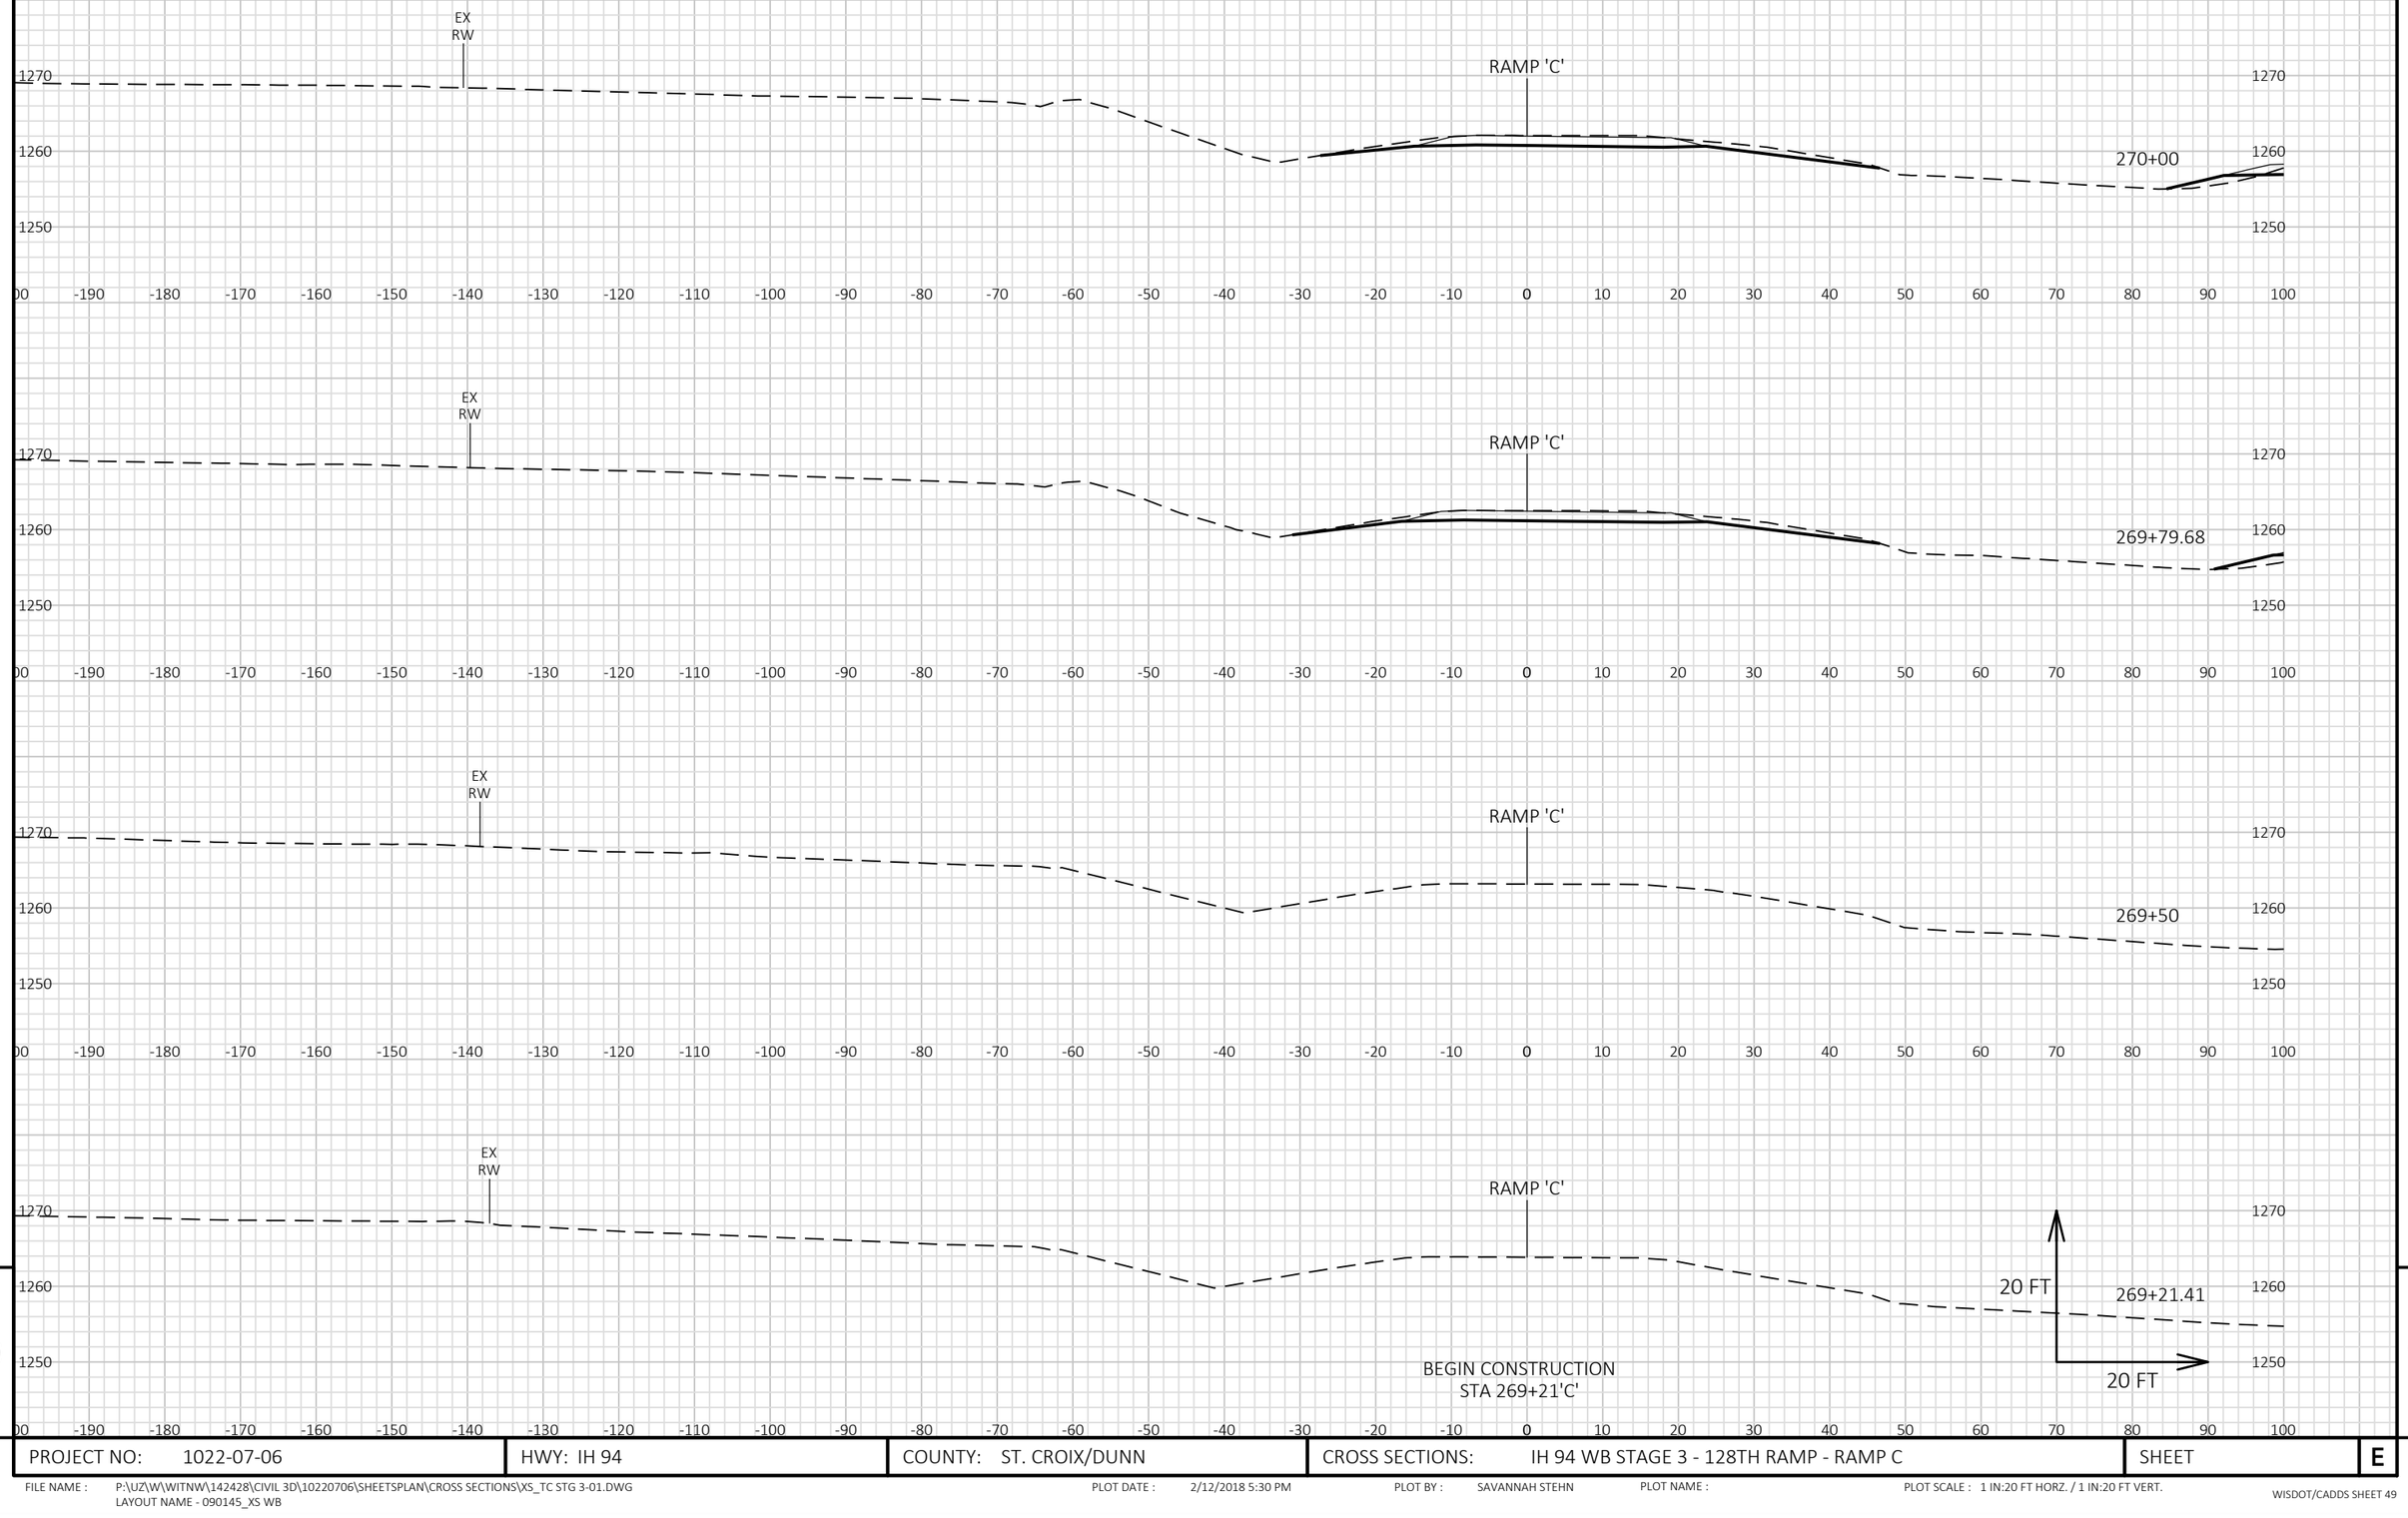


9

9

PROJECT NO: 1022-07-06	HWY: IH 94	COUNTY: ST. CROIX/DUNN	CROSS SECTIONS: IH 94 WB STAGE 3 - 128TH RAMP - RAMP C	SHEET	E

FILE NAME : P:\UZ\W\WITNW\142428\CIVIL 3D\10220706\SHEETSPLAN\CROSS SECTIONS\XS_TC STG 3-01.DWG
LAYOUT NAME - 090145_XS WB

PLOT DATE : 2/12/2018 5:30 PM PLOT BY : SAVANNAH STEHN PLOT NAME : PLOT SCALE : 1 IN:20 FT HORZ. / 1 IN:20 FT VERT.

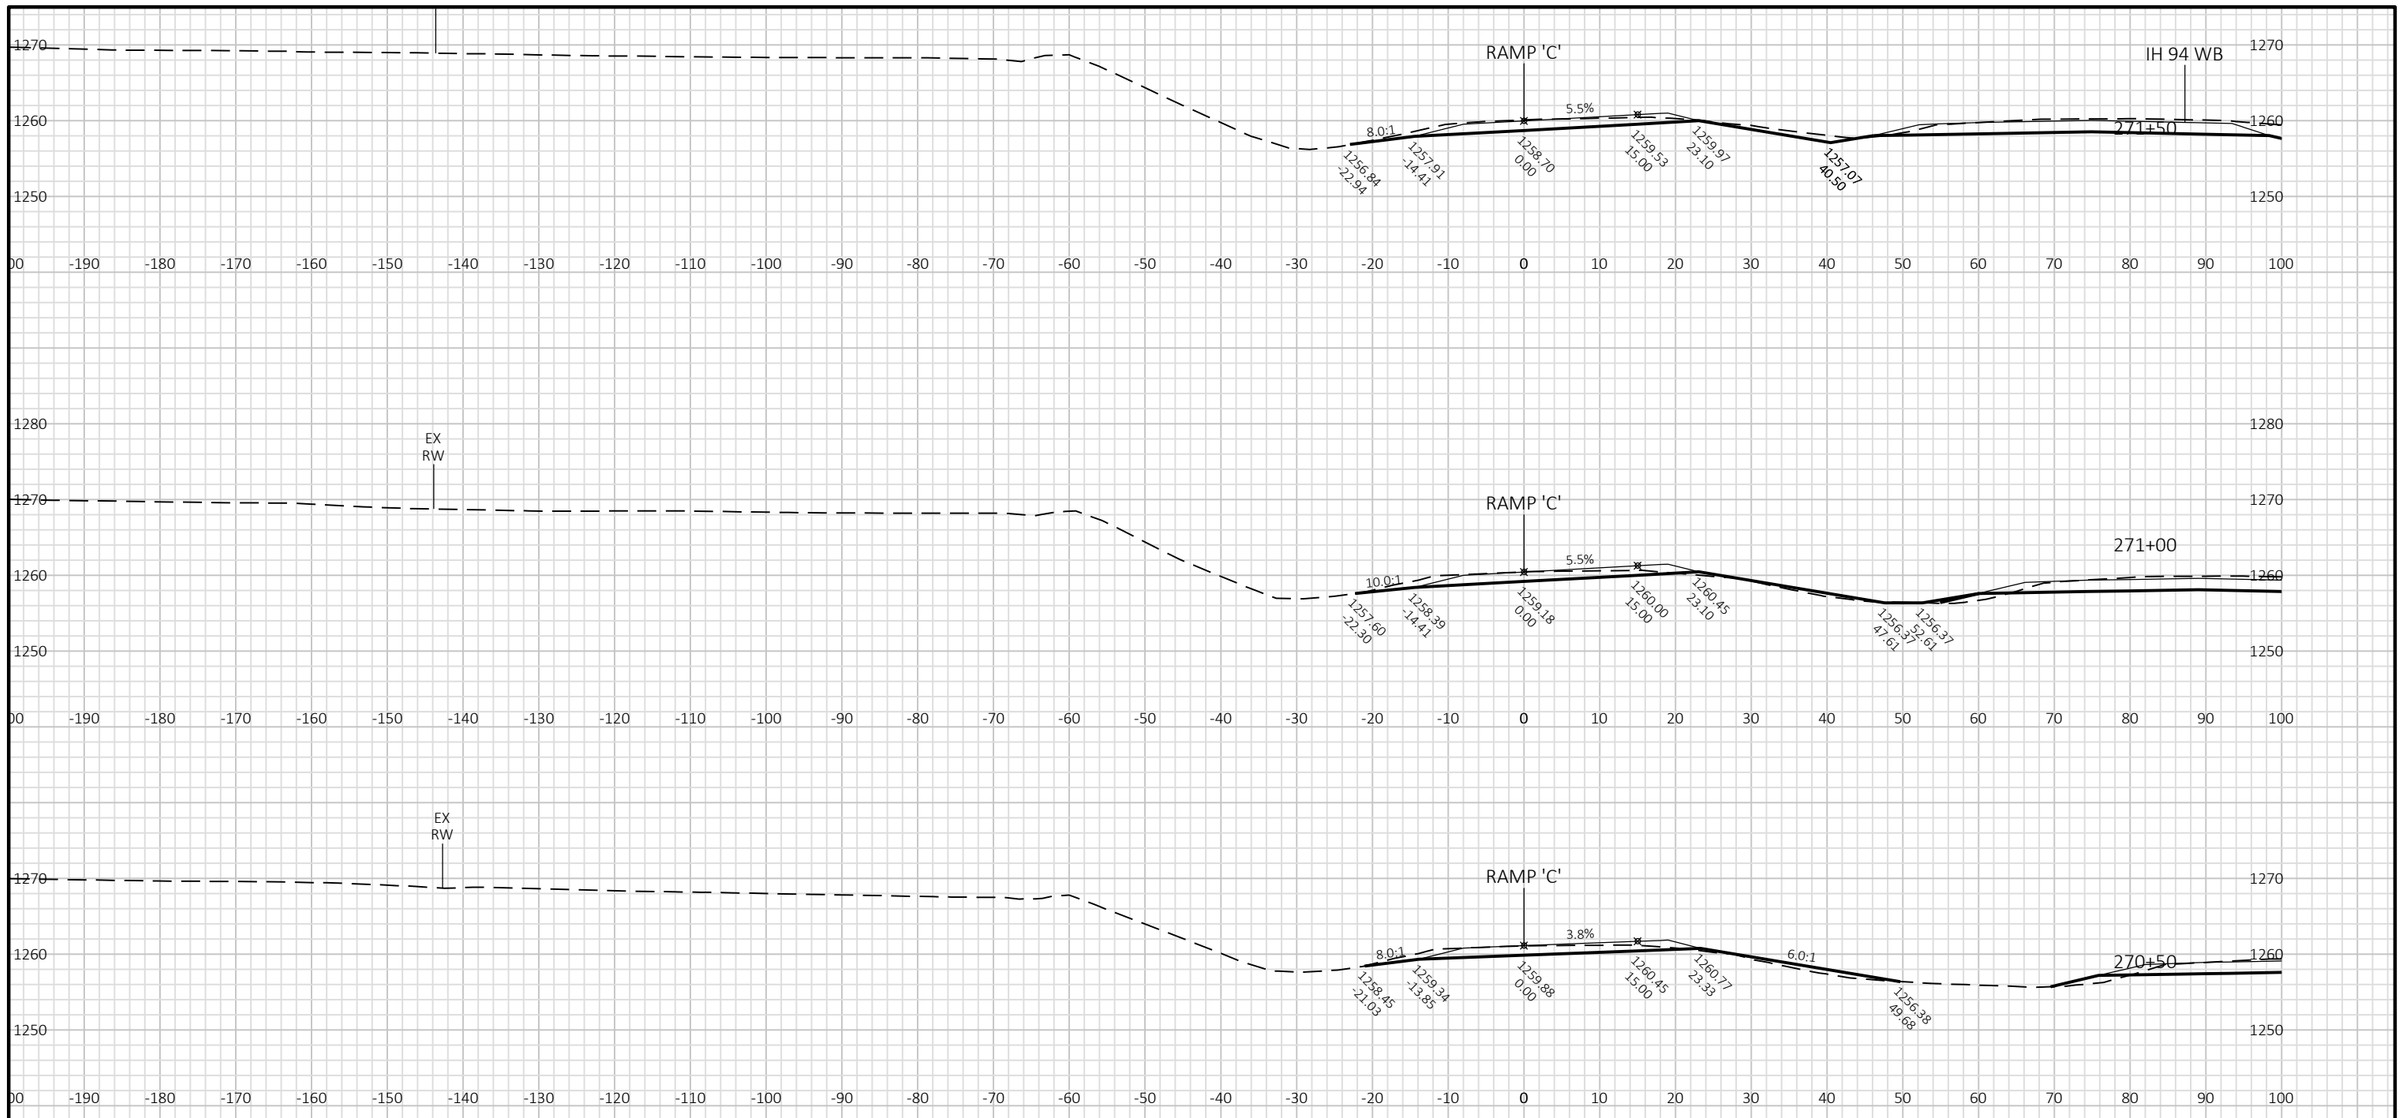


9


9

PROJECT NO: 1022-07-06	HWY: IH 94	COUNTY: ST. CROIX/DUNN	CROSS SECTIONS: IH 94 WB STAGE 3 - 128TH RAMP - RAMP C	SHEET	E

FILE NAME : P:\UZ\W\WITNW\142428\CIVIL 3D\10220706\SHEETSPLAN\CROSS SECTIONS\XS_TC STG 3-01.DWG
LAYOUT NAME - 090146_XS WB

PLOT DATE : 2/12/2018 5:30 PM PLOT BY : SAVANNAH STEHN PLOT NAME : PLOT SCALE : 1 IN:20 FT HORZ. / 1 IN:20 FT VERT.

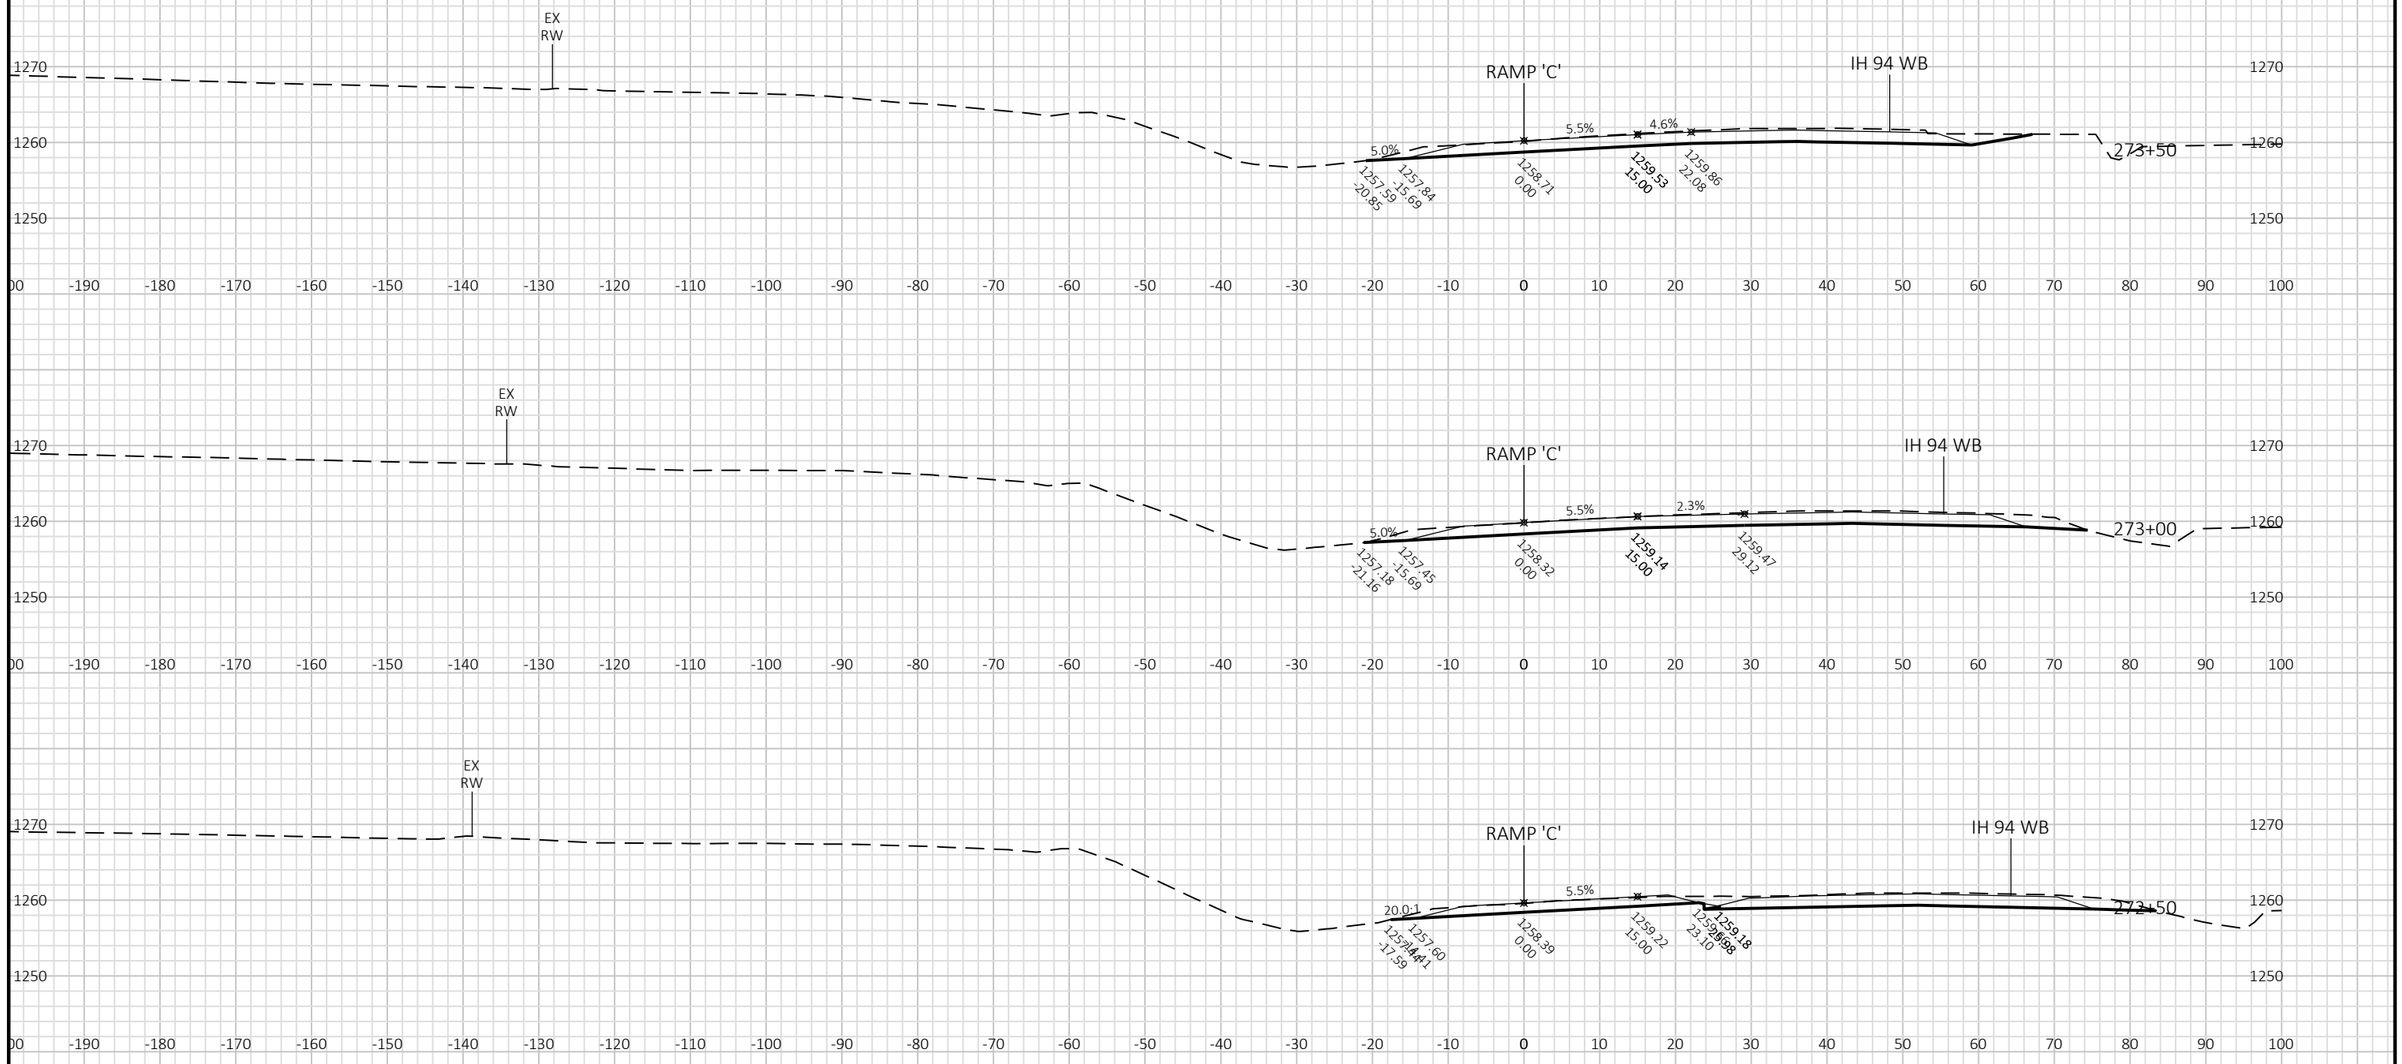

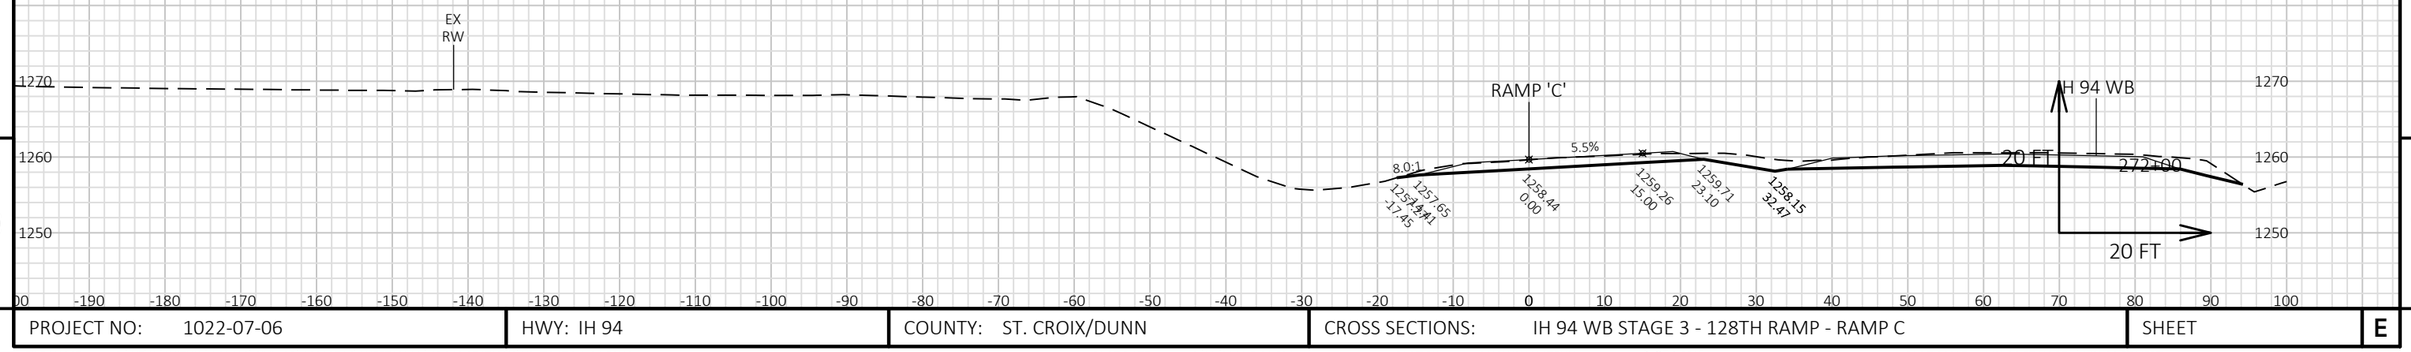

9


9


PROJECT NO: 1022-07-06	HWY: IH 94	COUNTY: ST. CROIX/DUNN	CROSS SECTIONS: IH 94 WB STAGE 3 - 128TH RAMP - RAMP C	SHEET	E


FILE NAME : P:\UZ\W\WITNW\142428\CIVIL 3D\10220706\SHEETSPLAN\CROSS SECTIONS\XS_TC STG 3-01.DWG
LAYOUT NAME - 090147_XS WB


PLOT DATE : 2/12/2018 5:30 PM PLOT BY : SAVANNAH STEHN PLOT NAME : PLOT SCALE : 1 IN:20 FT HORZ. / 1 IN:20 FT VERT.

END CONSTRUCTION
STA 275+45'C'

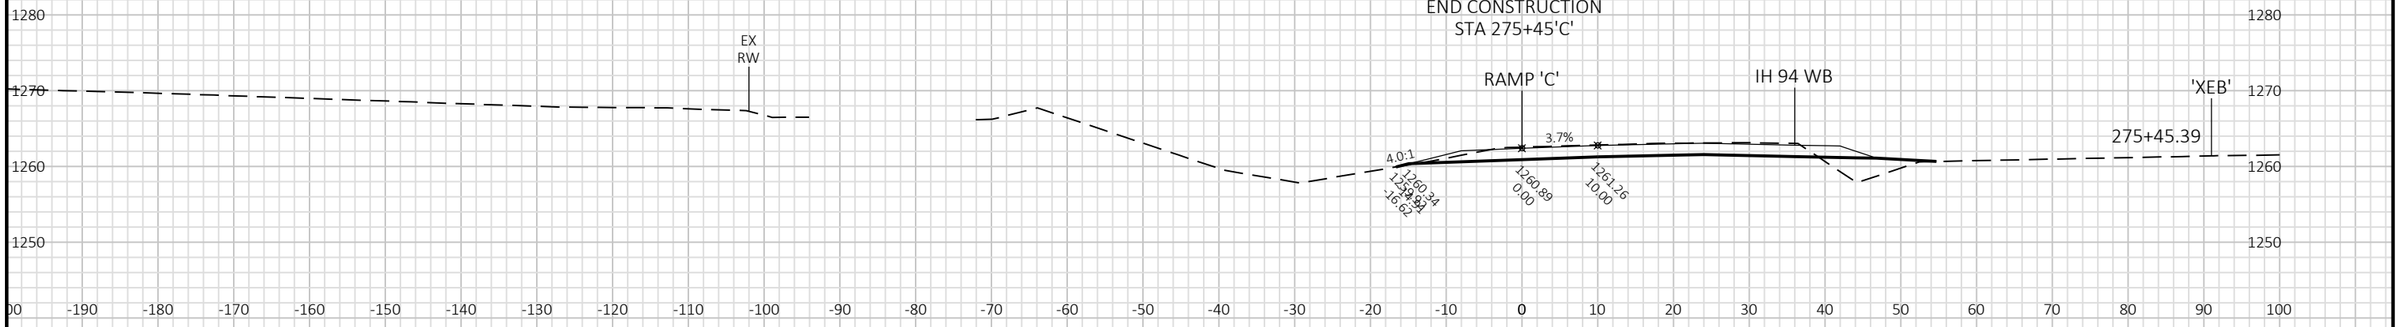

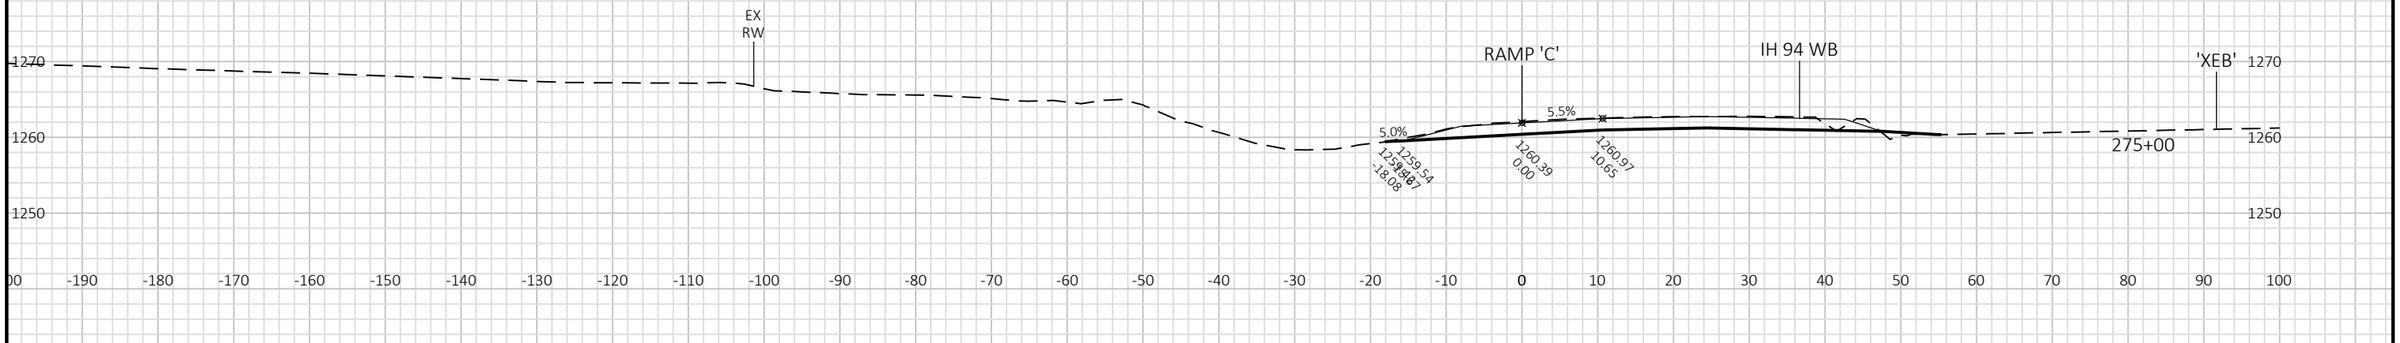

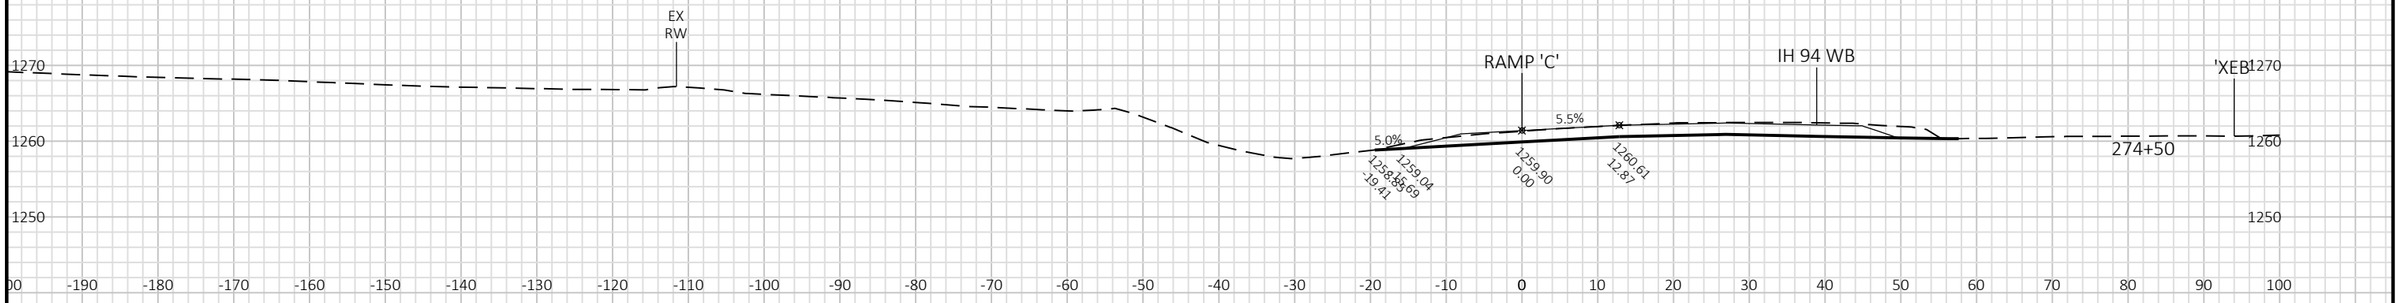

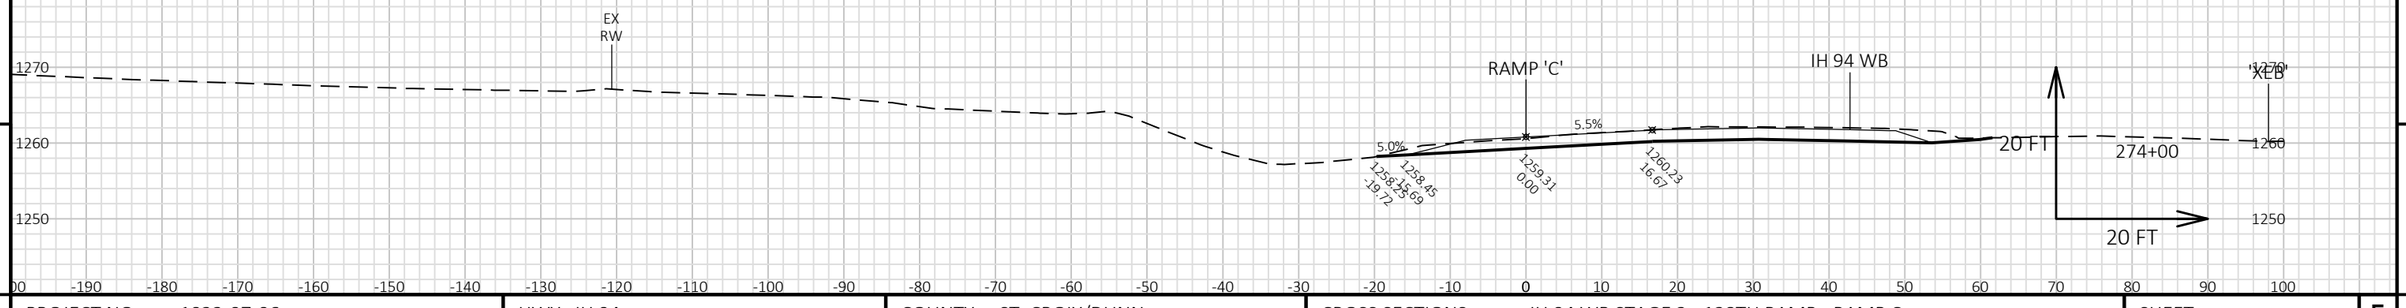

9

9

PROJECT NO: 1022-07-06	HWY: IH 94	COUNTY: ST. CROIX/DUNN	CROSS SECTIONS: IH 94 WB STAGE 3 - 128TH RAMP - RAMP C	SHEET	E

FILE NAME : P:\UZ\W\WITNW\142428\CIVIL 3D\10220706\SHEETSPLAN\CROSS SECTIONS\XS_TC STG 3-01.DWG
LAYOUT NAME - 090148_XS WB

PLOT DATE : 2/12/2018 5:30 PM PLOT BY : SAVANNAH STEHN PLOT NAME : PLOT SCALE : 1 IN:20 FT HORZ. / 1 IN:20 FT VERT.


9


9

PROJECT NO: 1022-07-06	HWY: IH 94	COUNTY: ST. CROIX/DUNN	CROSS SECTIONS: IH 94 WB STAGE 3 - CTH Q NW RAMP	SHEET E

FILE NAME : P:\UZ\W\WITNW\142428\CIVIL 3D\10220706\SHEETSPLAN\CROSS SECTIONS\XS_TC STG 3-02.DWG
LAYOUT NAME - 090101_XS NW

PLOT DATE : 2/12/2018 5:40 PM PLOT BY : SAVANNAH STEHN PLOT NAME : PLOT SCALE : 1 IN:20 FT HORZ. / 1 IN:20 FT VERT.

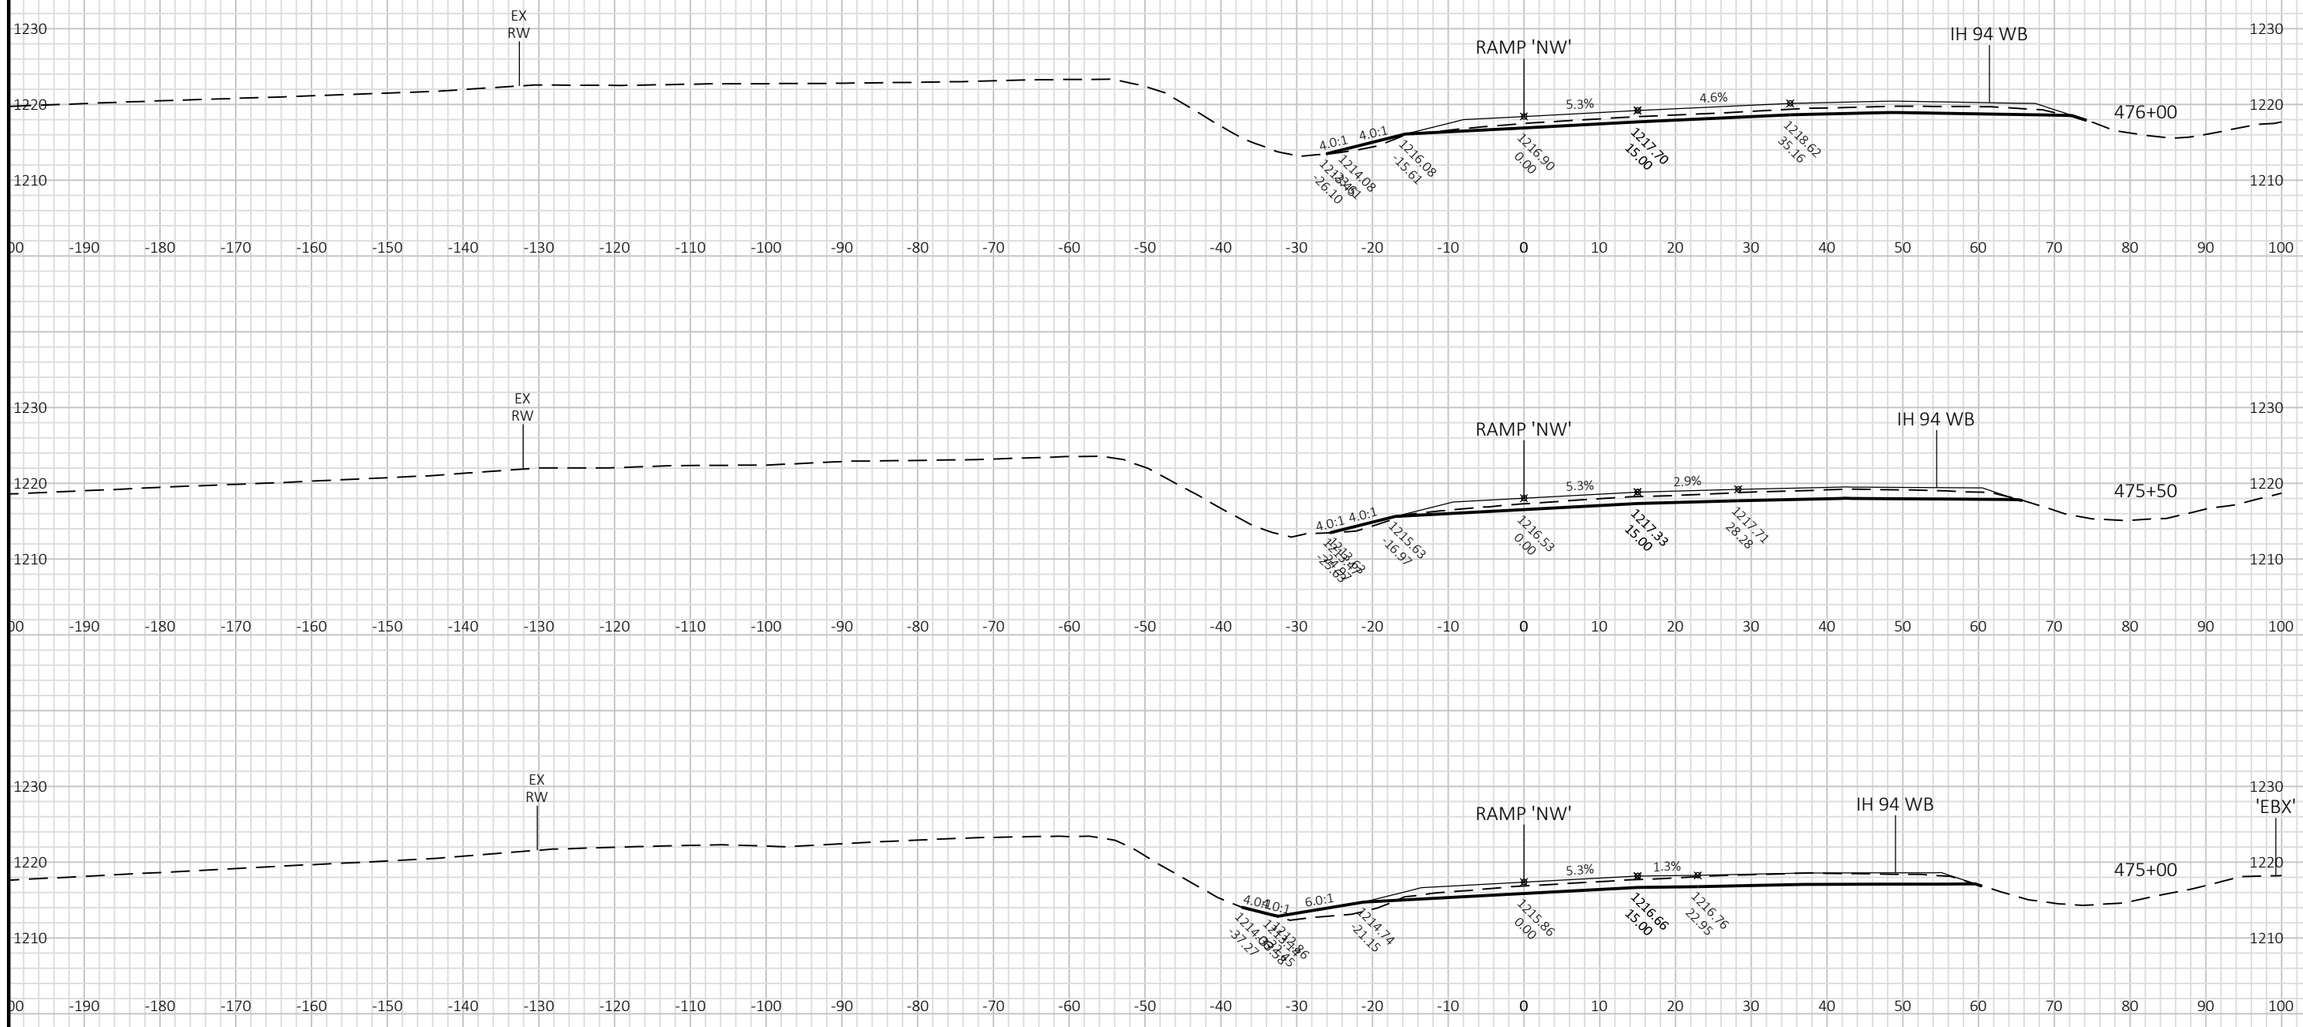

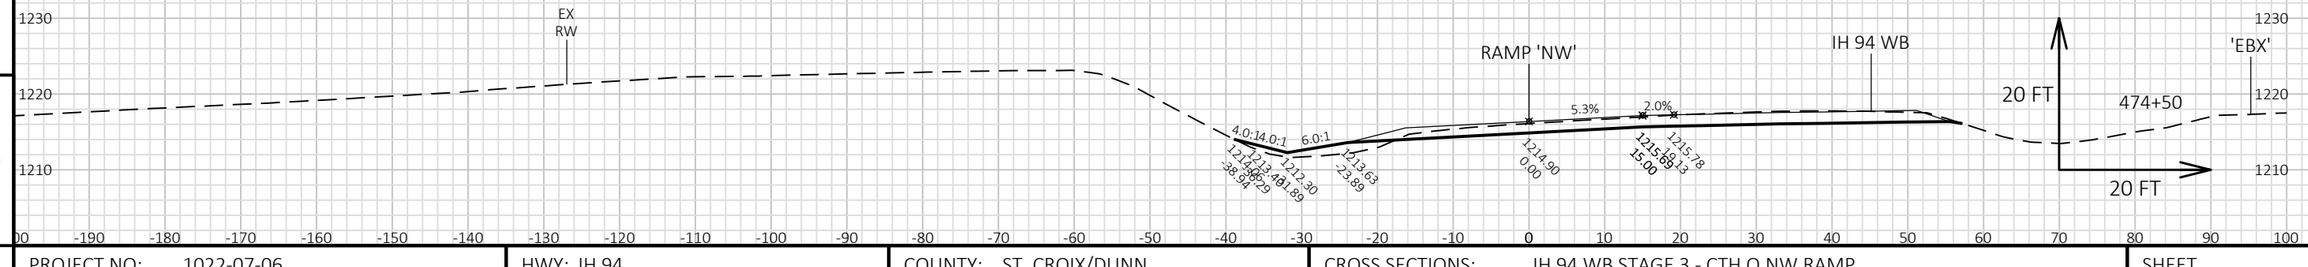


9

9

PROJECT NO: 1022-07-06	HWY: IH 94	COUNTY: ST. CROIX/DUNN	CROSS SECTIONS: IH 94 WB STAGE 3 - CTH Q NW RAMP	SHEET	E

FILE NAME : P:\UZ\W\WITNW\142428\CIVIL 3D\10220706\SHEETSPLAN\CROSS SECTIONS\XS_TC STG 3-02.DWG
LAYOUT NAME - 090102_XS NW

PLOT DATE : 2/12/2018 5:40 PM PLOT BY : SAVANNAH STEHN PLOT NAME : PLOT SCALE : 1 IN:20 FT HORZ. / 1 IN:20 FT VERT.

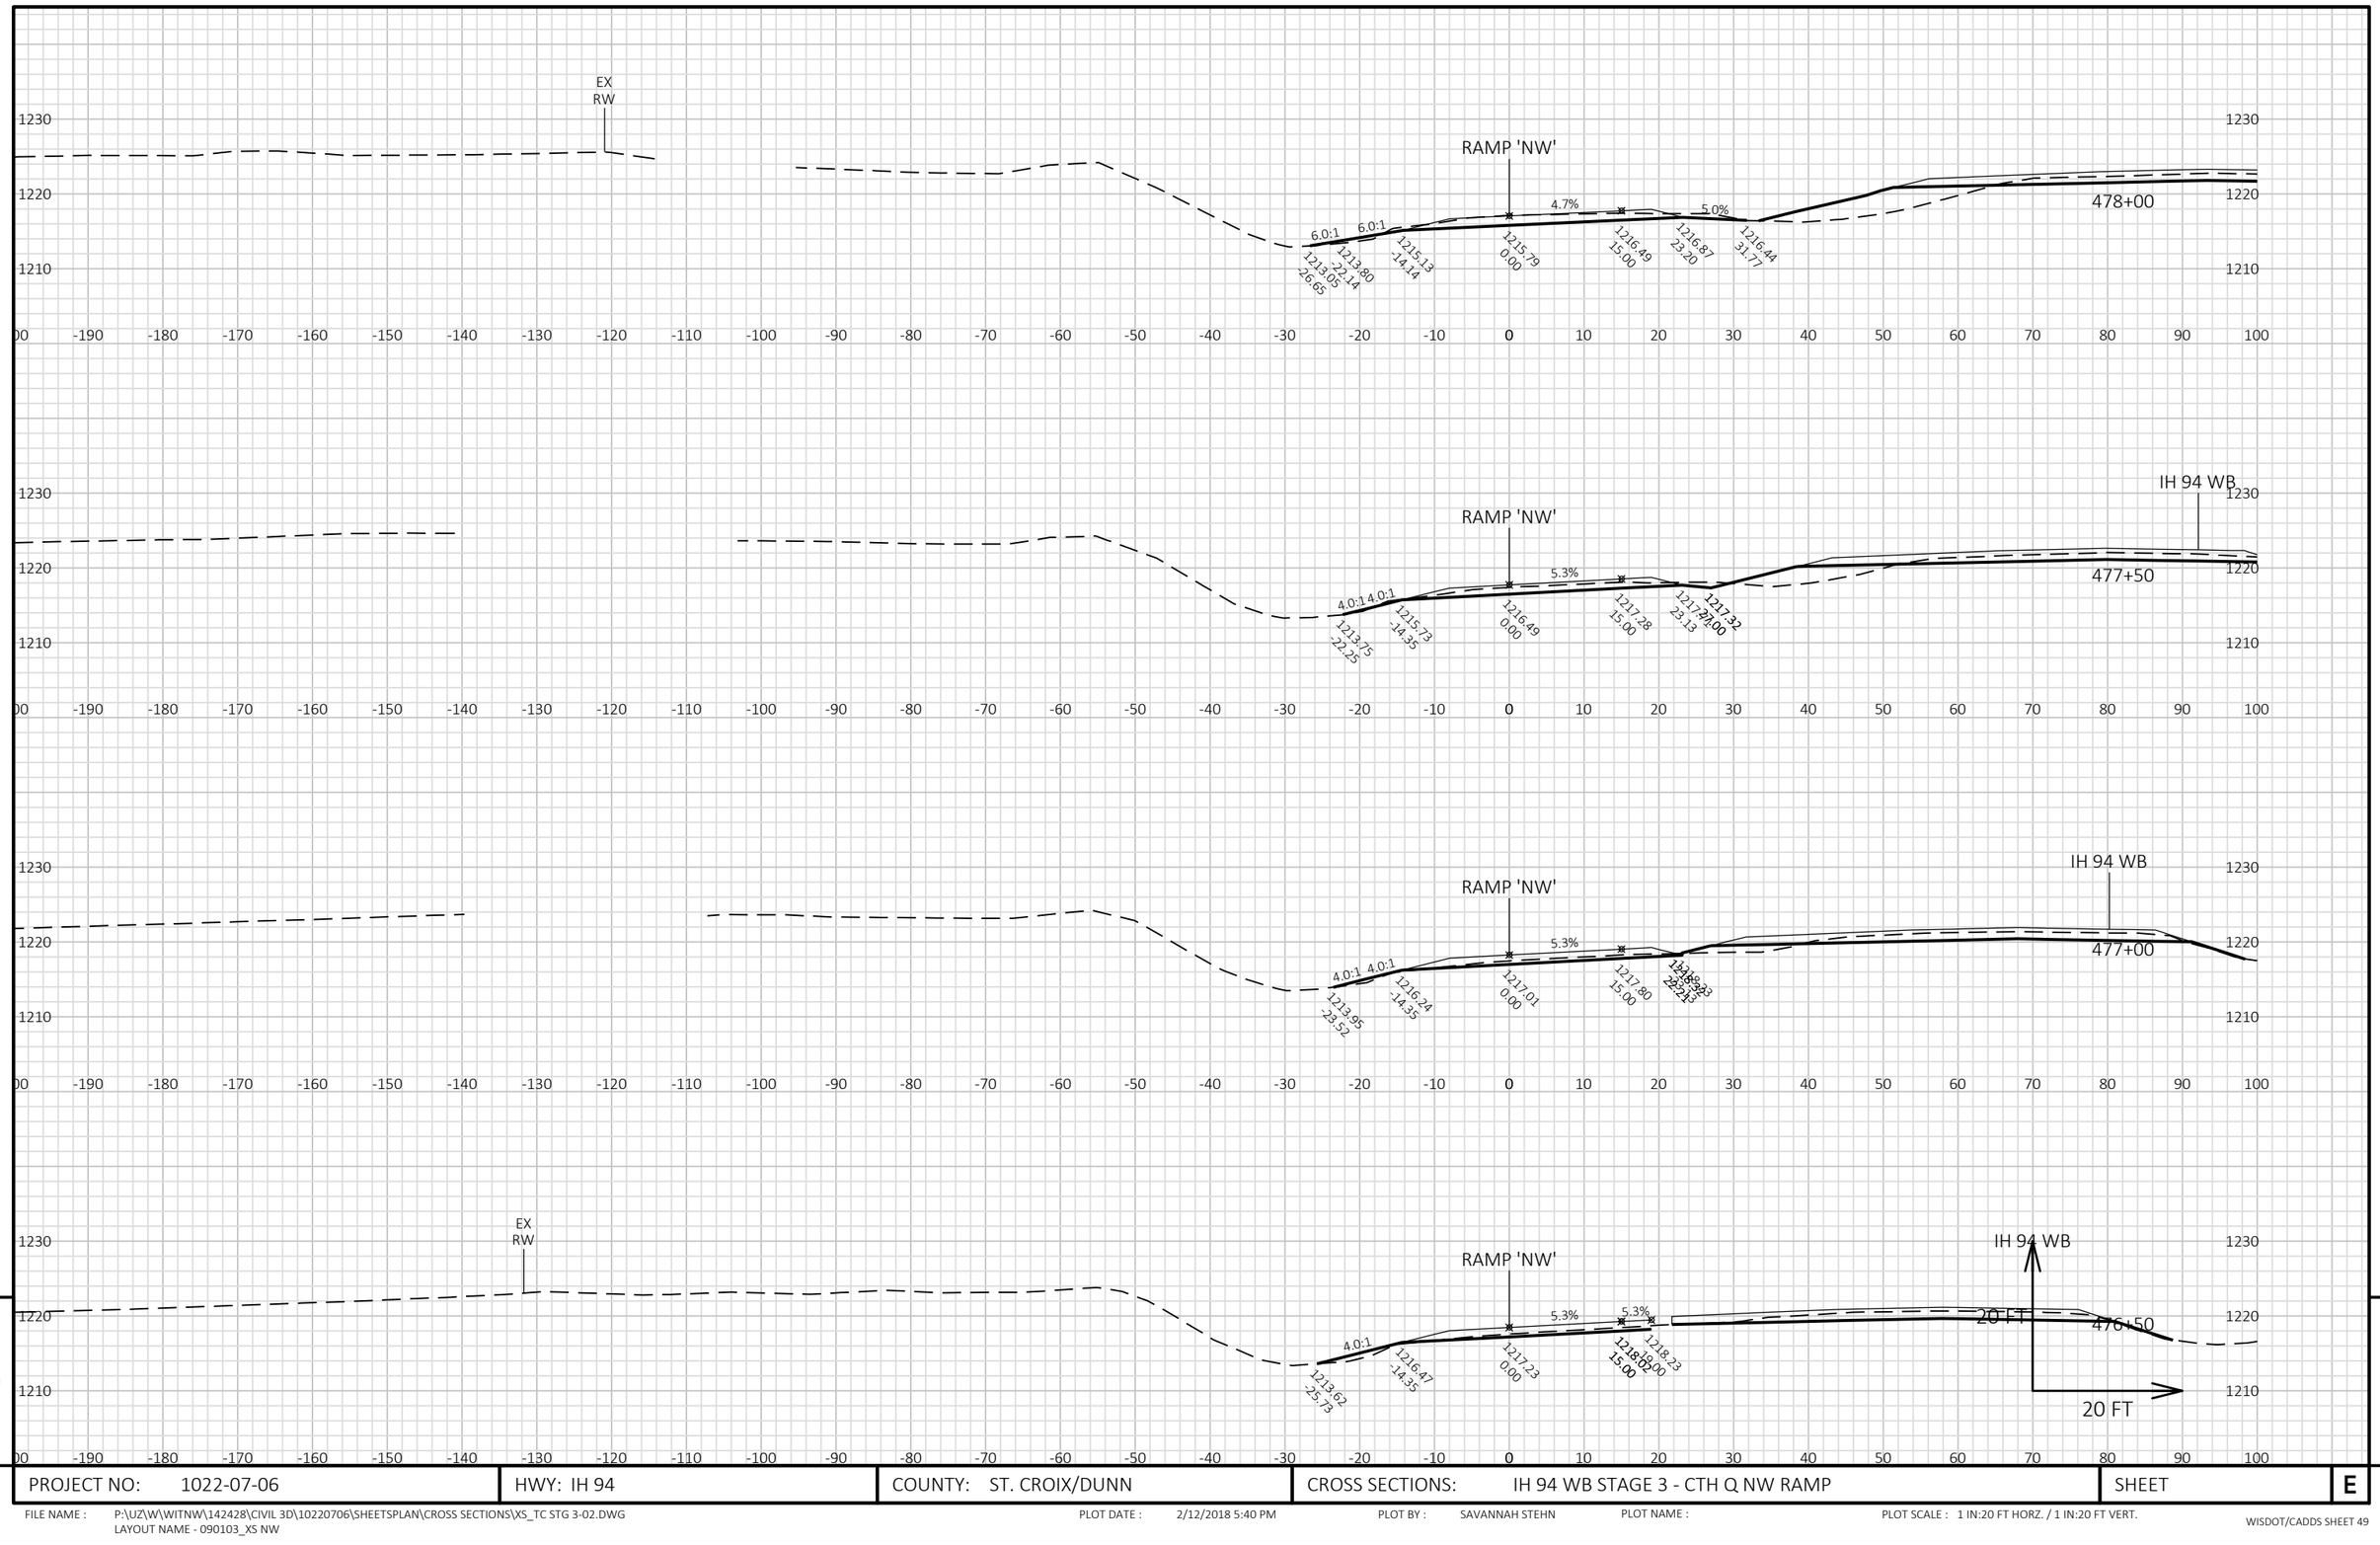


9

9

PROJECT NO: 1022-07-06	HWY: IH 94	COUNTY: ST. CROIX/DUNN	CROSS SECTIONS: IH 94 WB STAGE 3 - CTH Q NW RAMP	SHEET	E

FILE NAME : P:\UZ\W\WITNW\142428\CIVIL 3D\10220706\SHEETSPLAN\CROSS SECTIONS\XS_TC STG 3-02.DWG
LAYOUT NAME - 090103_XS NW

PLOT DATE : 2/12/2018 5:40 PM PLOT BY : SAVANNAH STEHN PLOT NAME : PLOT SCALE : 1 IN:20 FT HORZ. / 1 IN:20 FT VERT.

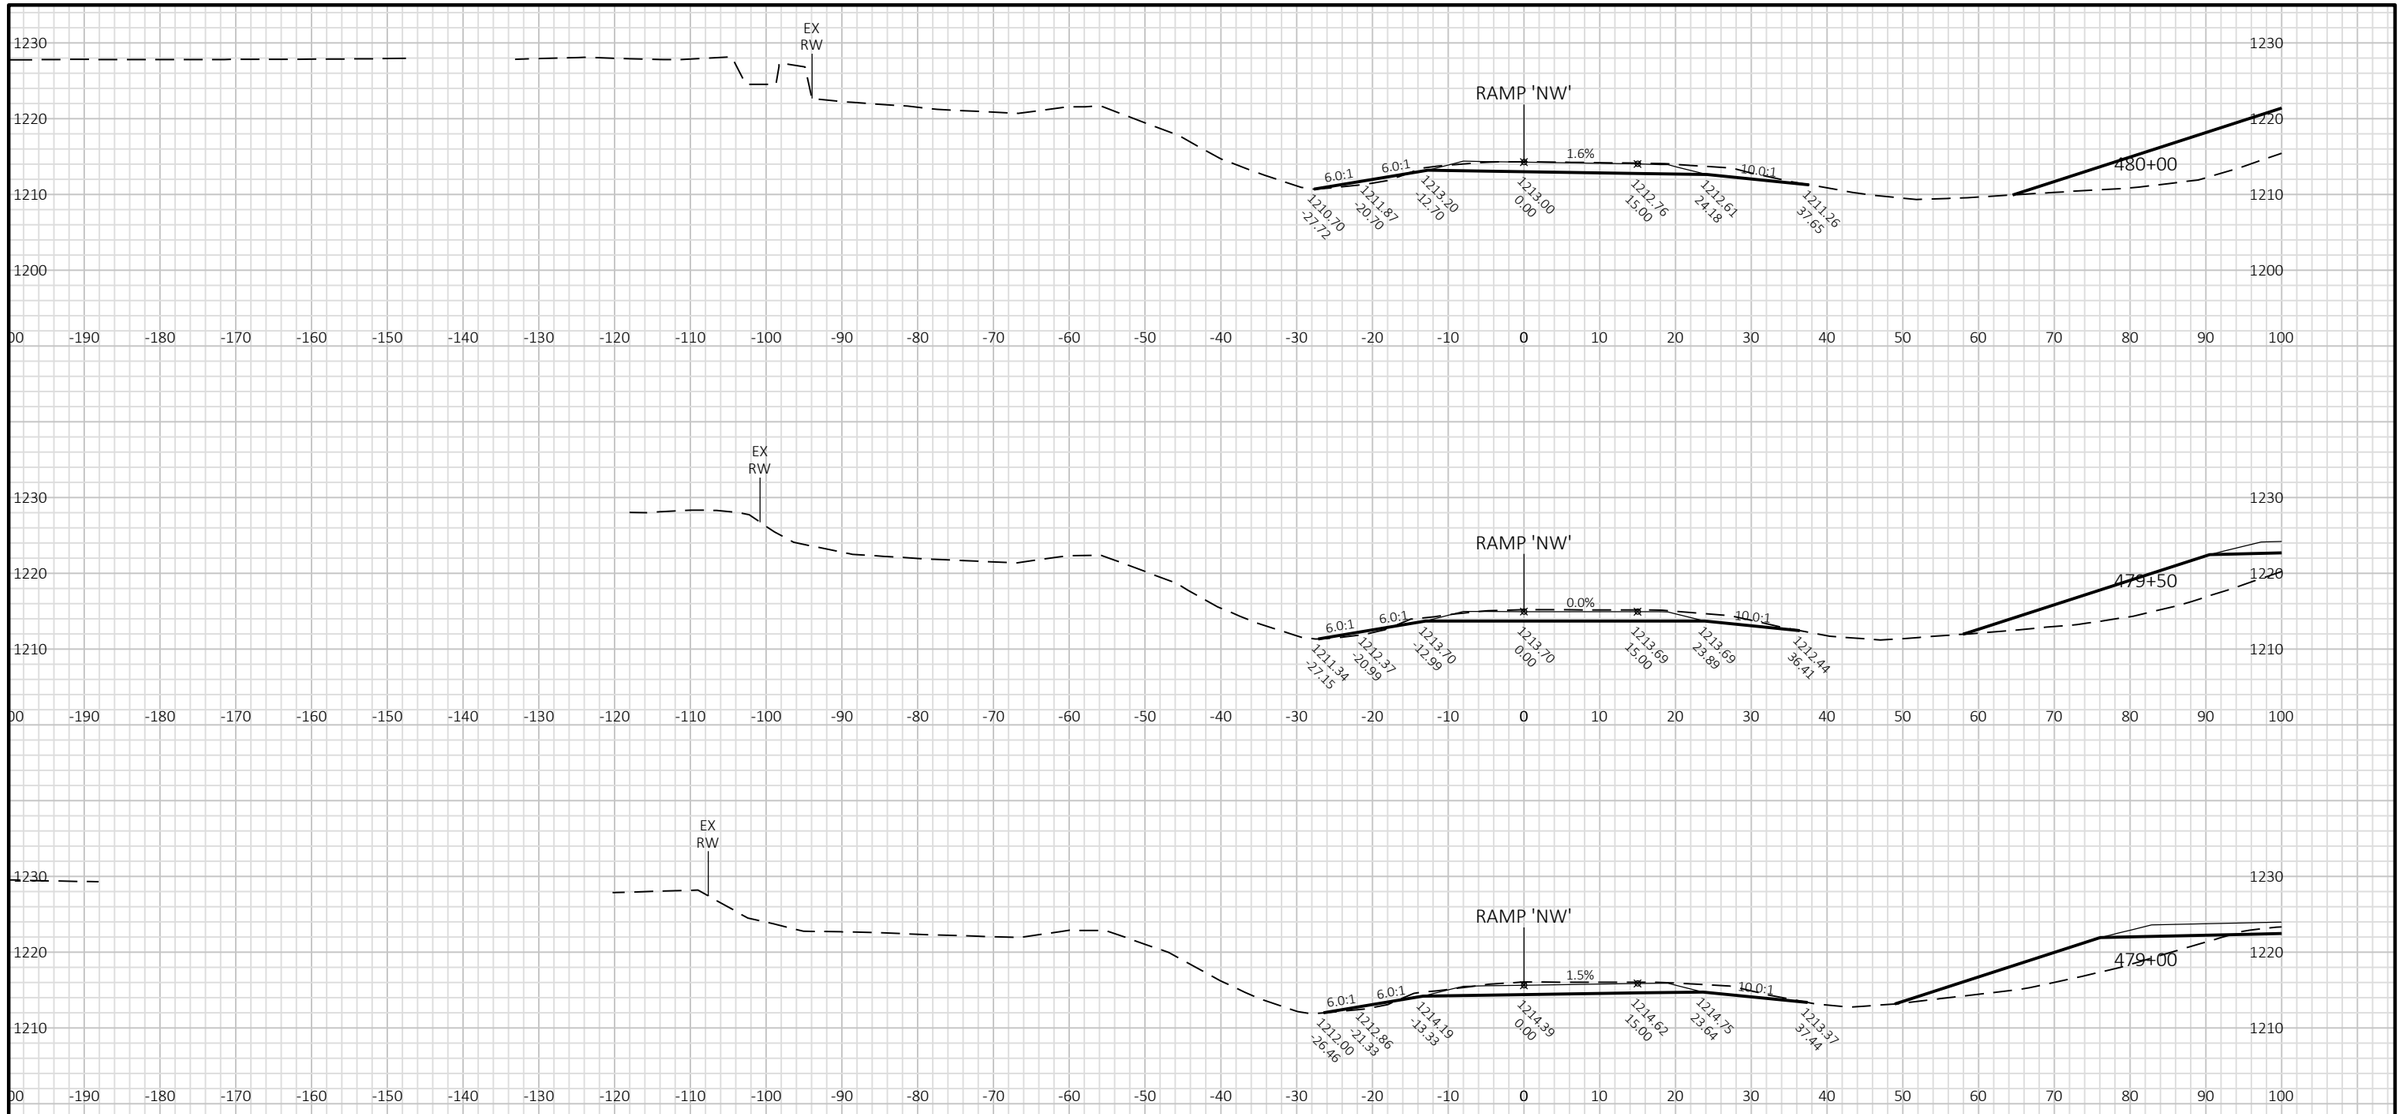


9

9

PROJECT NO: 1022-07-06	HWY: IH 94	COUNTY: ST. CROIX/DUNN	CROSS SECTIONS: IH 94 WB STAGE 3 - CTH Q NW RAMP	SHEET	E

FILE NAME : P:\UZ\W\WITNW\142428\CIVIL 3D\10220706\SHEETSPLAN\CROSS SECTIONS\XS_TC STG 3-02.DWG
LAYOUT NAME - 090104_XS NW

PLOT DATE : 2/12/2018 5:41 PM PLOT BY : SAVANNAH STEHN PLOT NAME : PLOT SCALE : 1 IN:20 FT HORZ. / 1 IN:20 FT VERT.

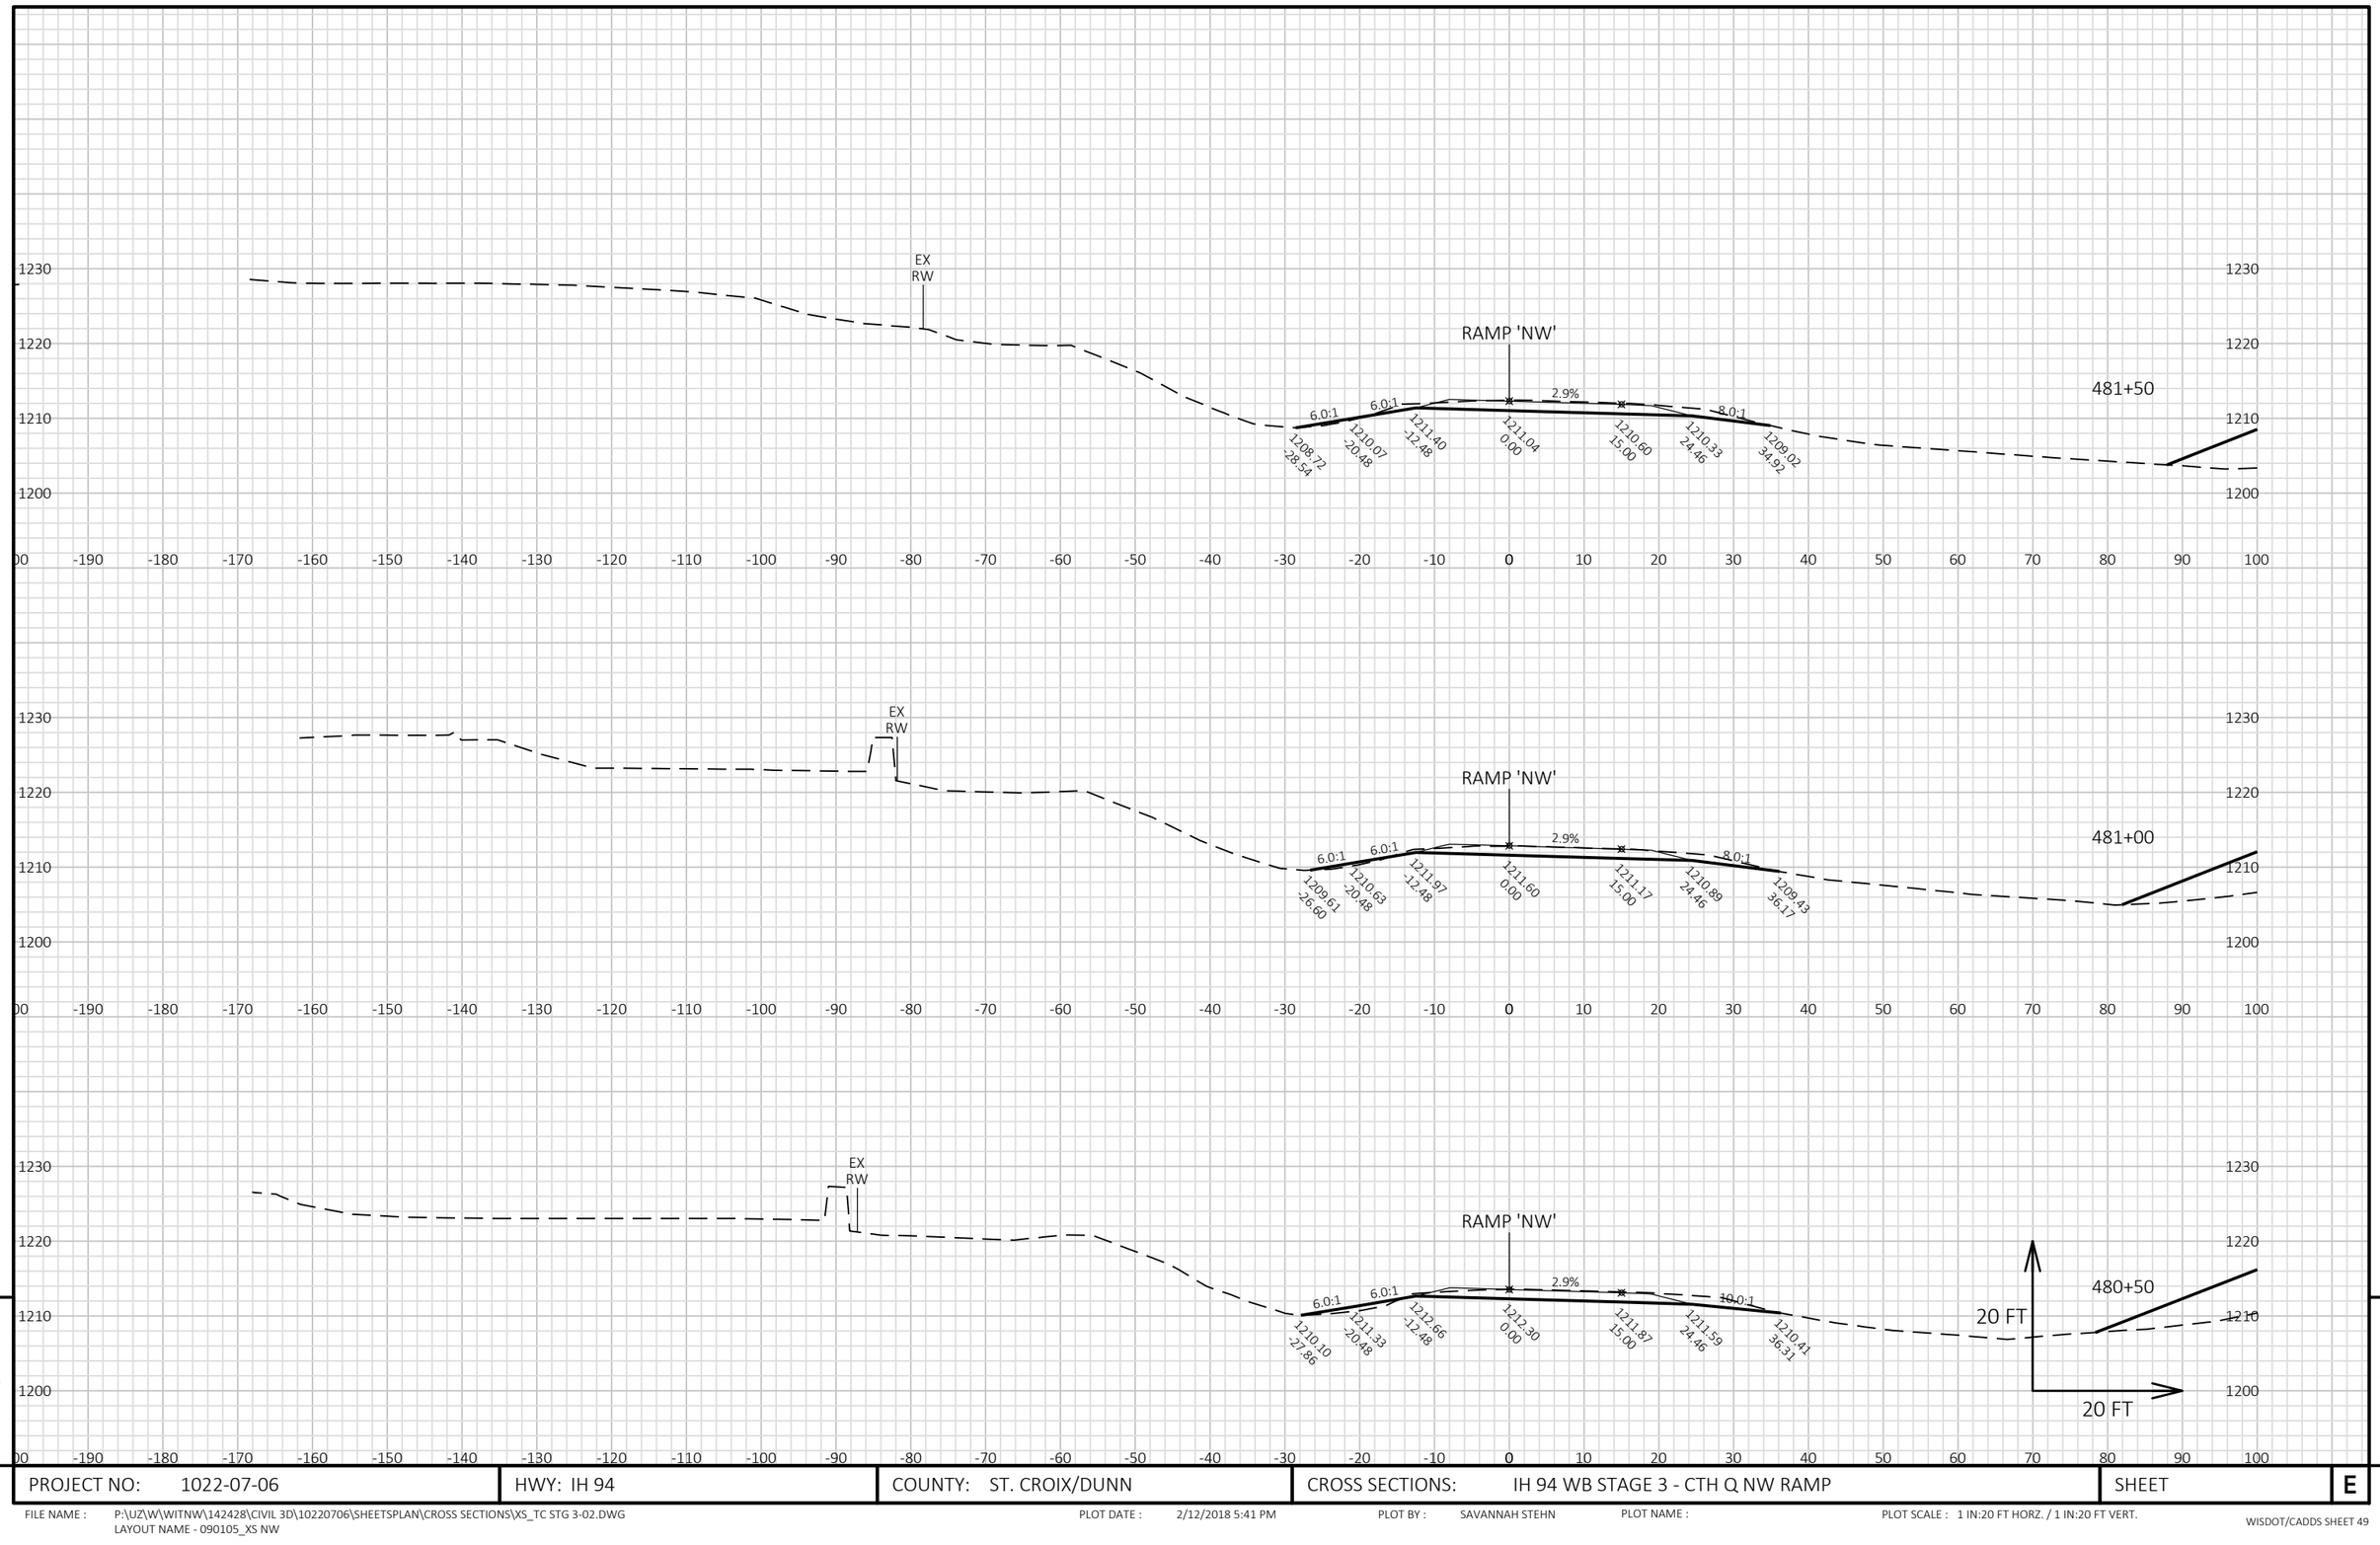


9

9

PROJECT NO: 1022-07-06	HWY: IH 94	COUNTY: ST. CROIX/DUNN	CROSS SECTIONS: IH 94 WB STAGE 3 - CTH Q NW RAMP	SHEET	E

FILE NAME : P:\UZ\W\WITNW\142428\CIVIL 3D\10220706\SHEETSPLAN\CROSS SECTIONS\XS_TC STG 3-02.DWG
LAYOUT NAME - 090105_XS NW

PLOT DATE : 2/12/2018 5:41 PM PLOT BY : SAVANNAH STEHN PLOT NAME : PLOT SCALE : 1 IN:20 FT HORZ. / 1 IN:20 FT VERT.

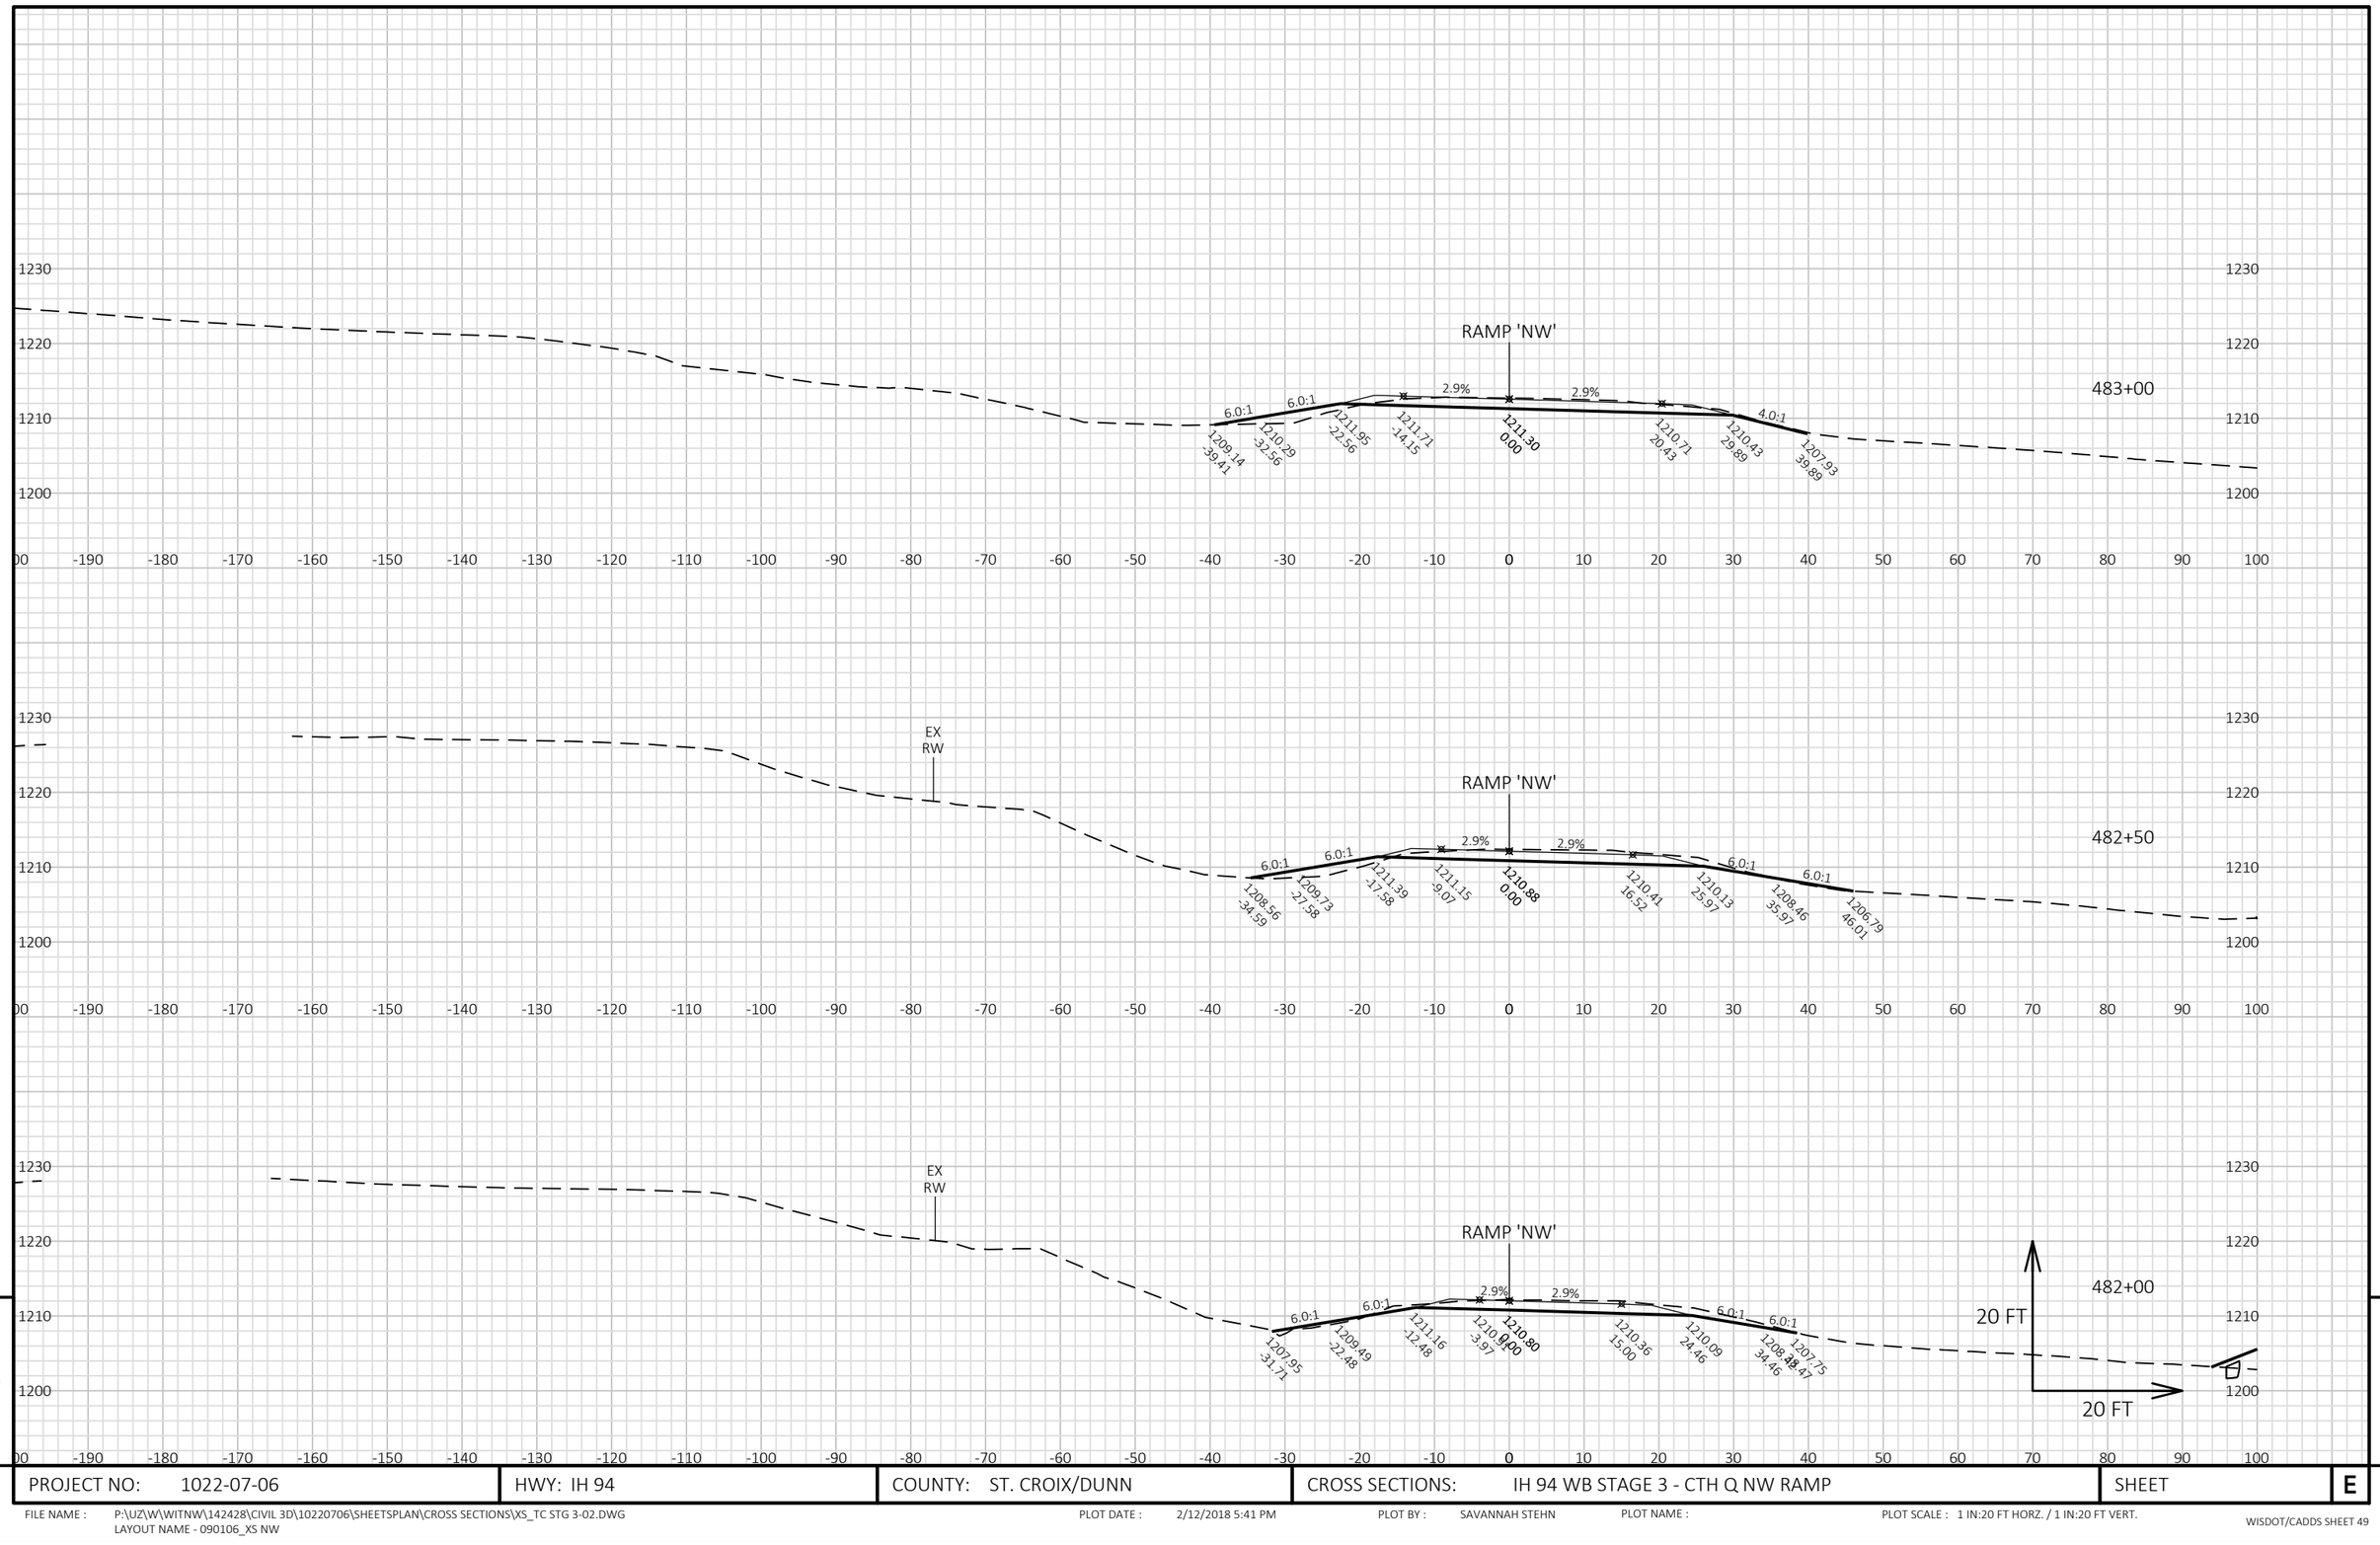


9

9

PROJECT NO: 1022-07-06	HWY: IH 94	COUNTY: ST. CROIX/DUNN	CROSS SECTIONS: IH 94 WB STAGE 3 - CTH Q NW RAMP	SHEET	E

FILE NAME : P:\UZ\W\WITNW\142428\CIVIL 3D\10220706\SHEETSPLAN\CROSS SECTIONS\XS_TC STG 3-02.DWG
LAYOUT NAME - 090106_XS NW

PLOT DATE : 2/12/2018 5:41 PM PLOT BY : SAVANNAH STEHN PLOT NAME : PLOT SCALE : 1 IN:20 FT HORZ. / 1 IN:20 FT VERT.

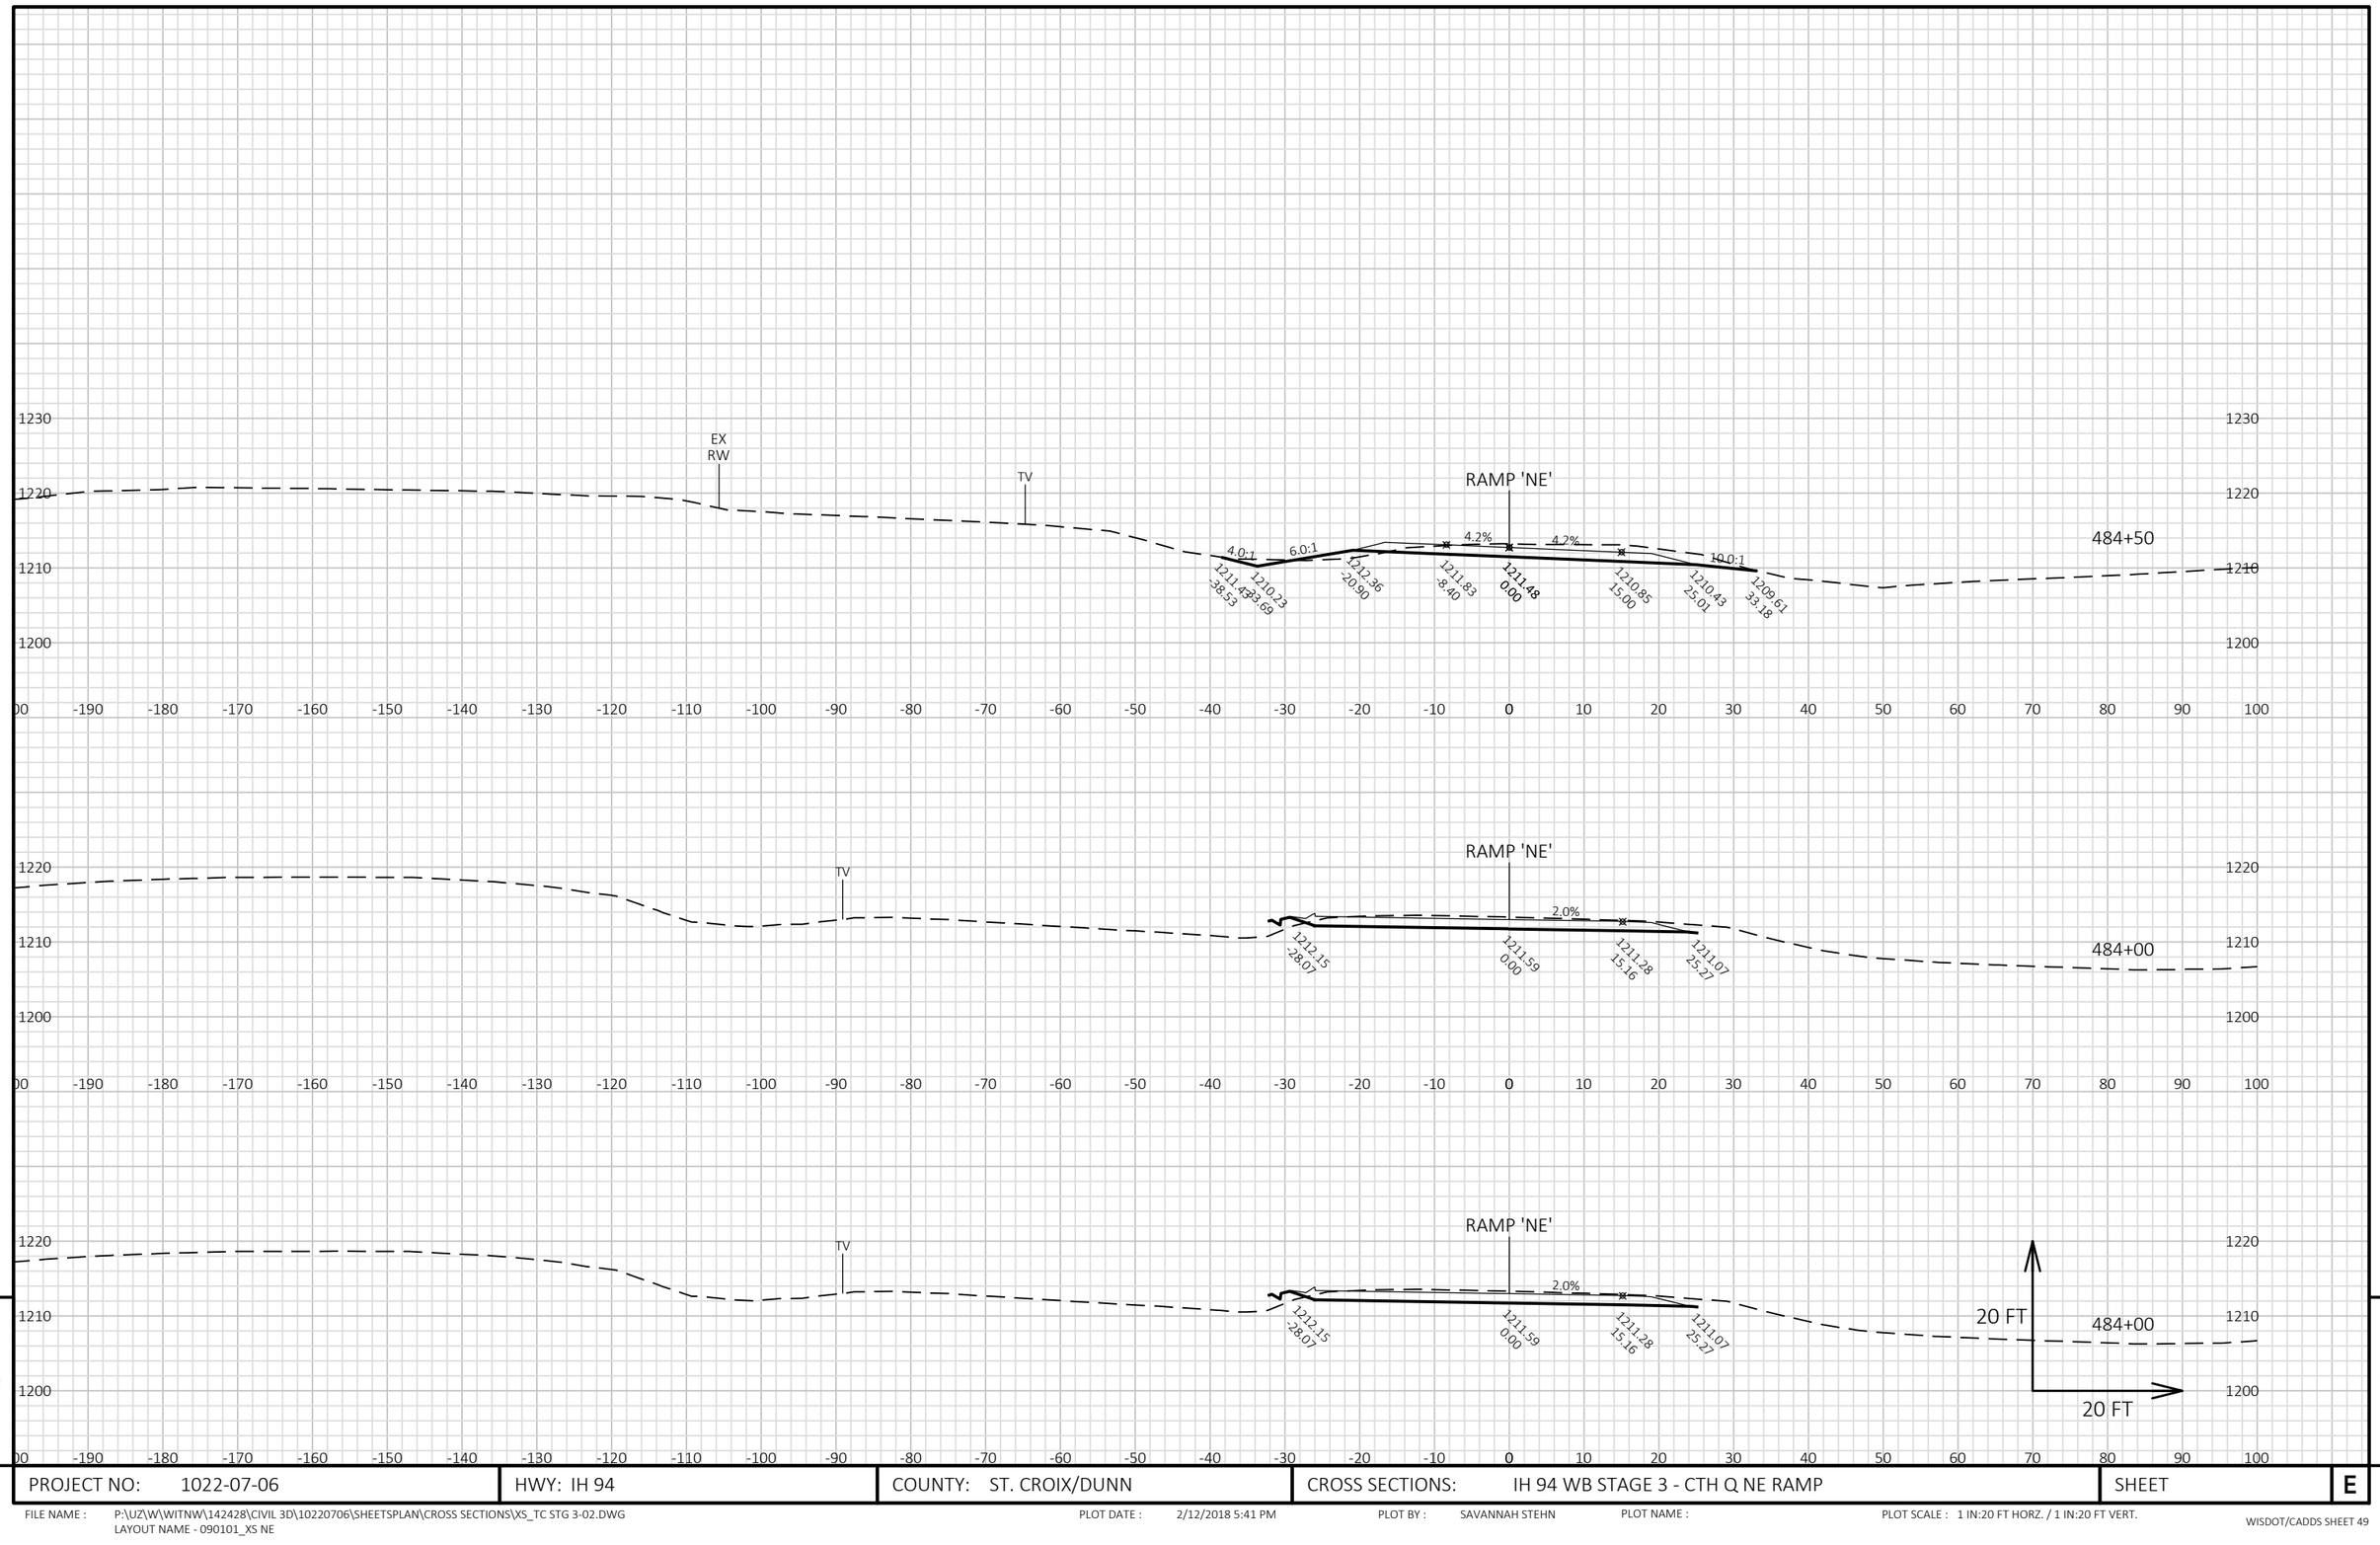


9

9

PROJECT NO: 1022-07-06	HWY: IH 94	COUNTY: ST. CROIX/DUNN	CROSS SECTIONS: IH 94 WB STAGE 3 - CTH Q NE RAMP	SHEET E

FILE NAME : P:\UZ\W\WITNW\142428\CIVIL 3D\10220706\SHEETSPLAN\CROSS SECTIONS\XS_TC STG 3-02.DWG
LAYOUT NAME - 090101_XS NE

PLOT DATE : 2/12/2018 5:41 PM PLOT BY : SAVANNAH STEHN PLOT NAME : PLOT SCALE : 1 IN:20 FT HORZ. / 1 IN:20 FT VERT.

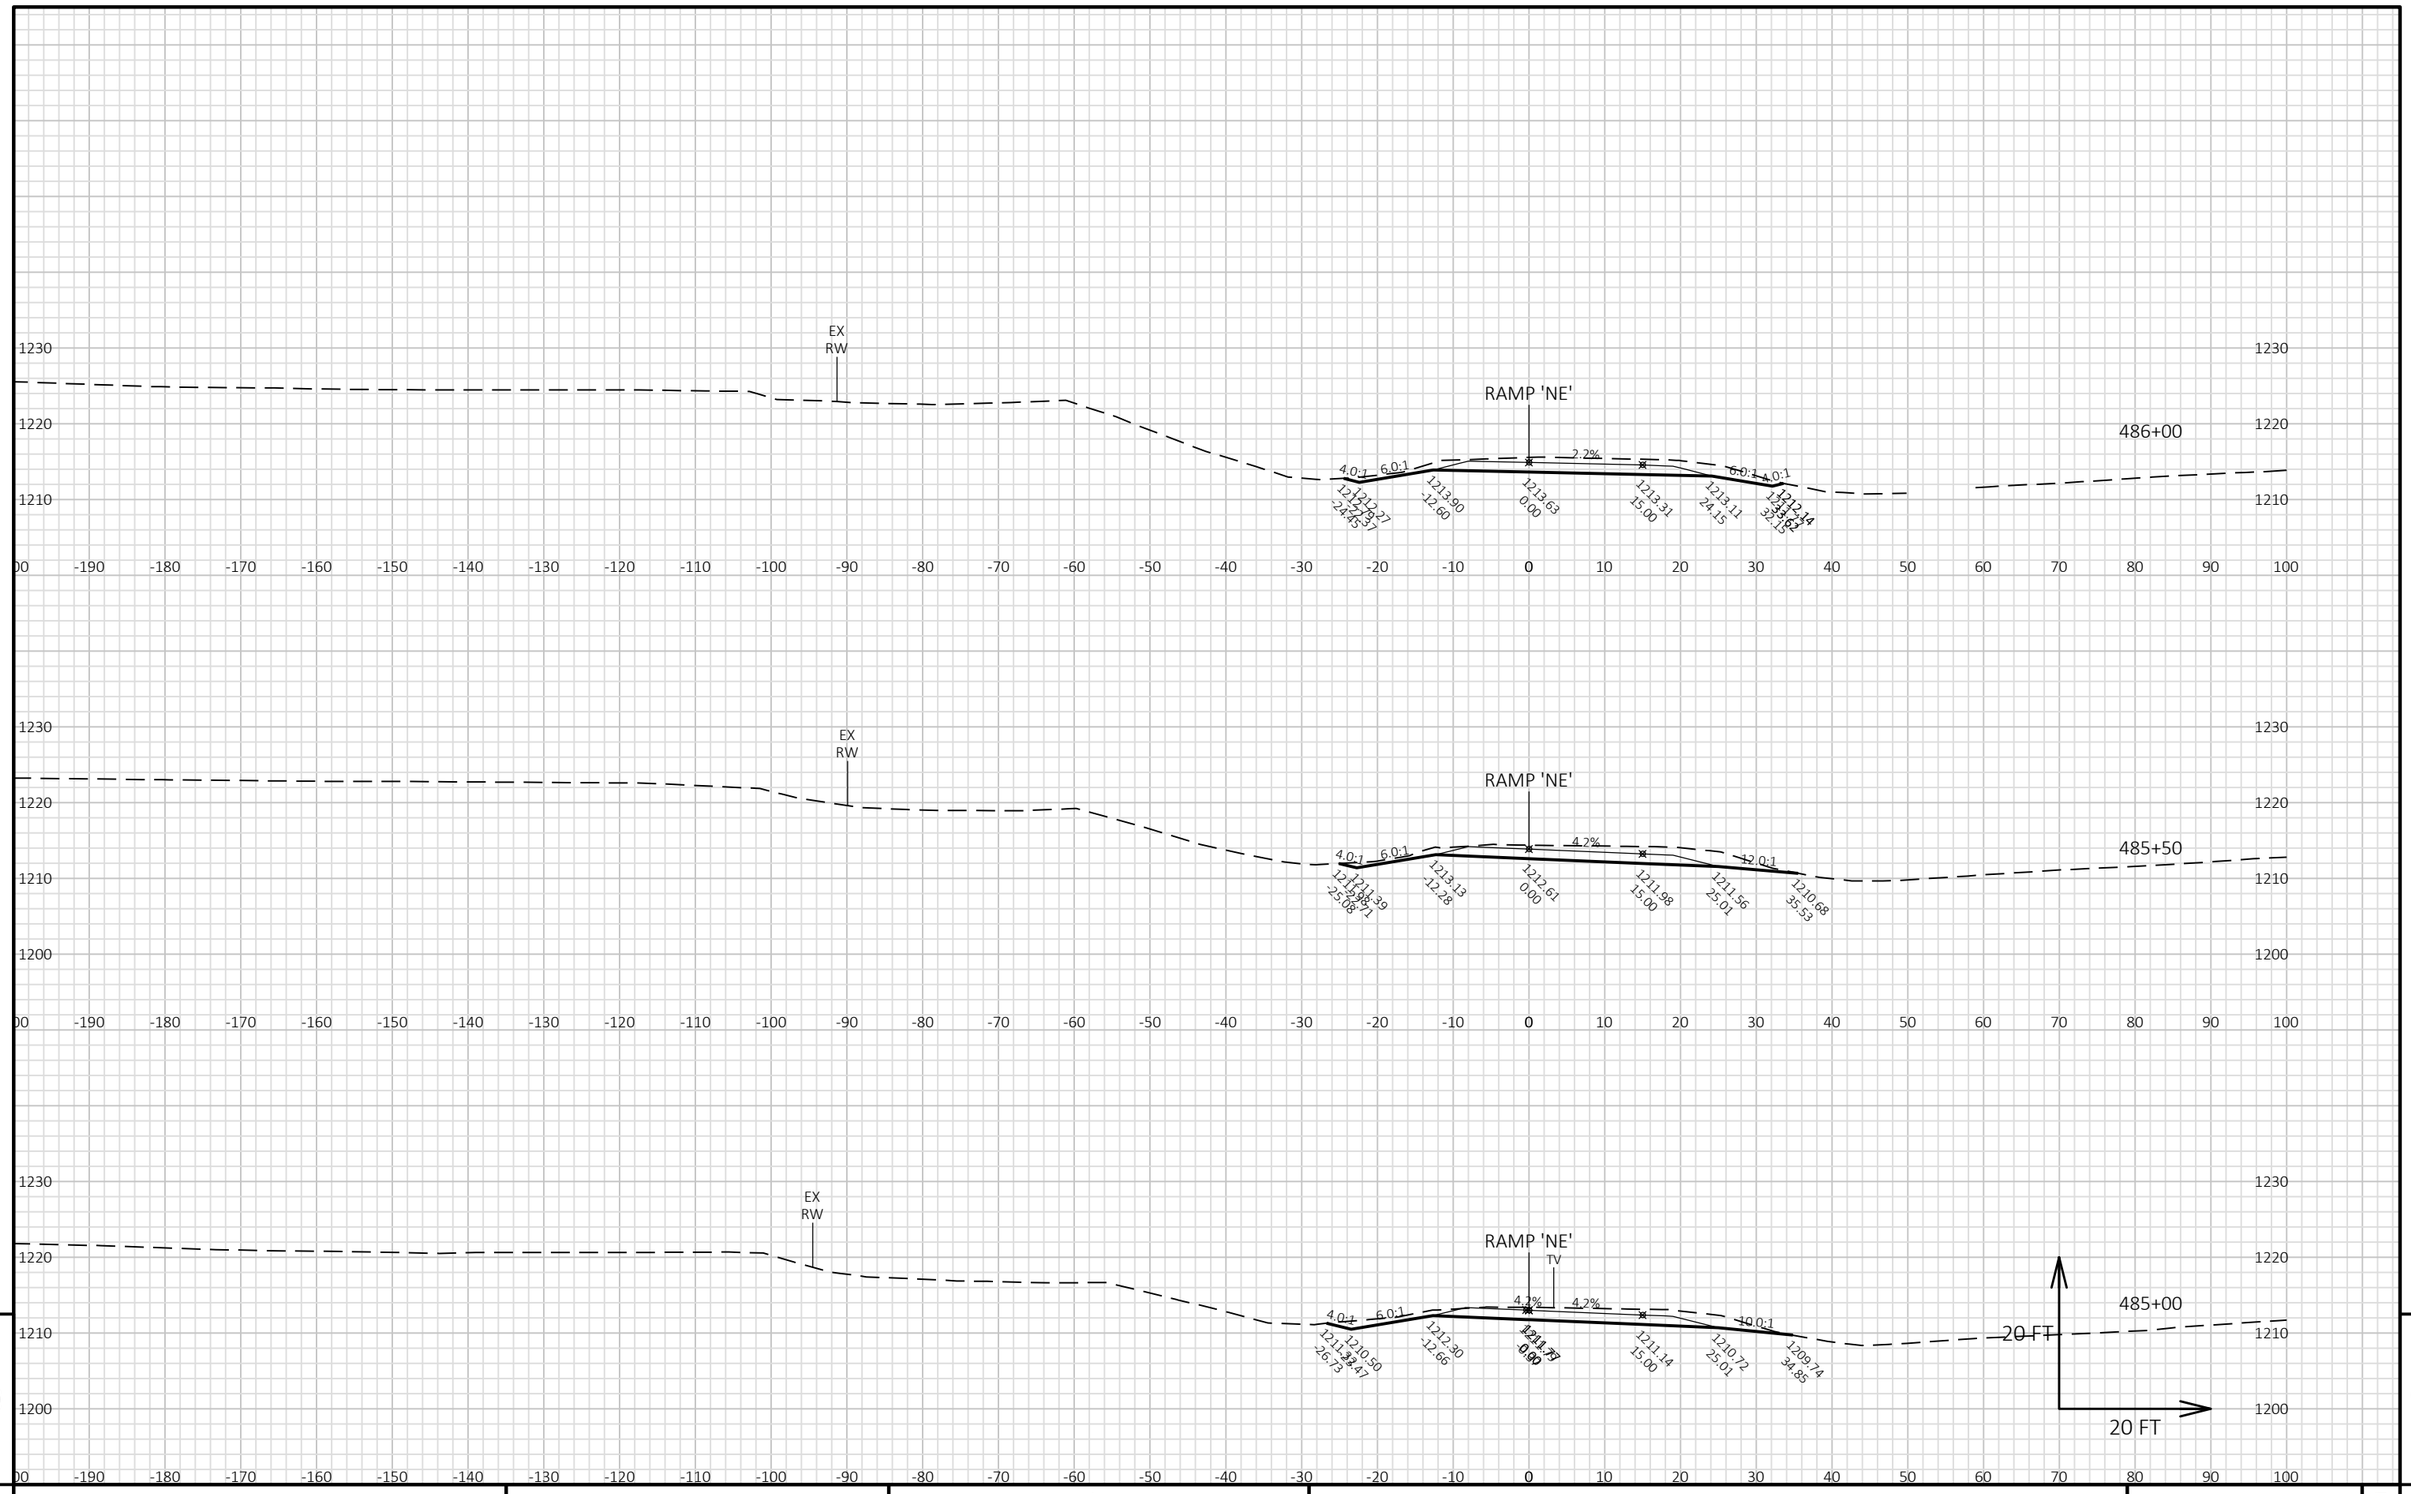


9

9

PROJECT NO: 1022-07-06	HWY: IH 94	COUNTY: ST. CROIX/DUNN	CROSS SECTIONS: IH 94 WB STAGE 3 - CTH Q NE RAMP	SHEET	E

FILE NAME : P:\UZ\W\WITNW\142428\CIVIL 3D\10220706\SHEETSPLAN\CROSS SECTIONS\XS_TC STG 3-02.DWG
LAYOUT NAME - 090102_XS NE

PLOT DATE : 2/12/2018 5:42 PM PLOT BY : SAVANNAH STEHN PLOT NAME : PLOT SCALE : 1 IN:20 FT HORZ. / 1 IN:20 FT VERT.

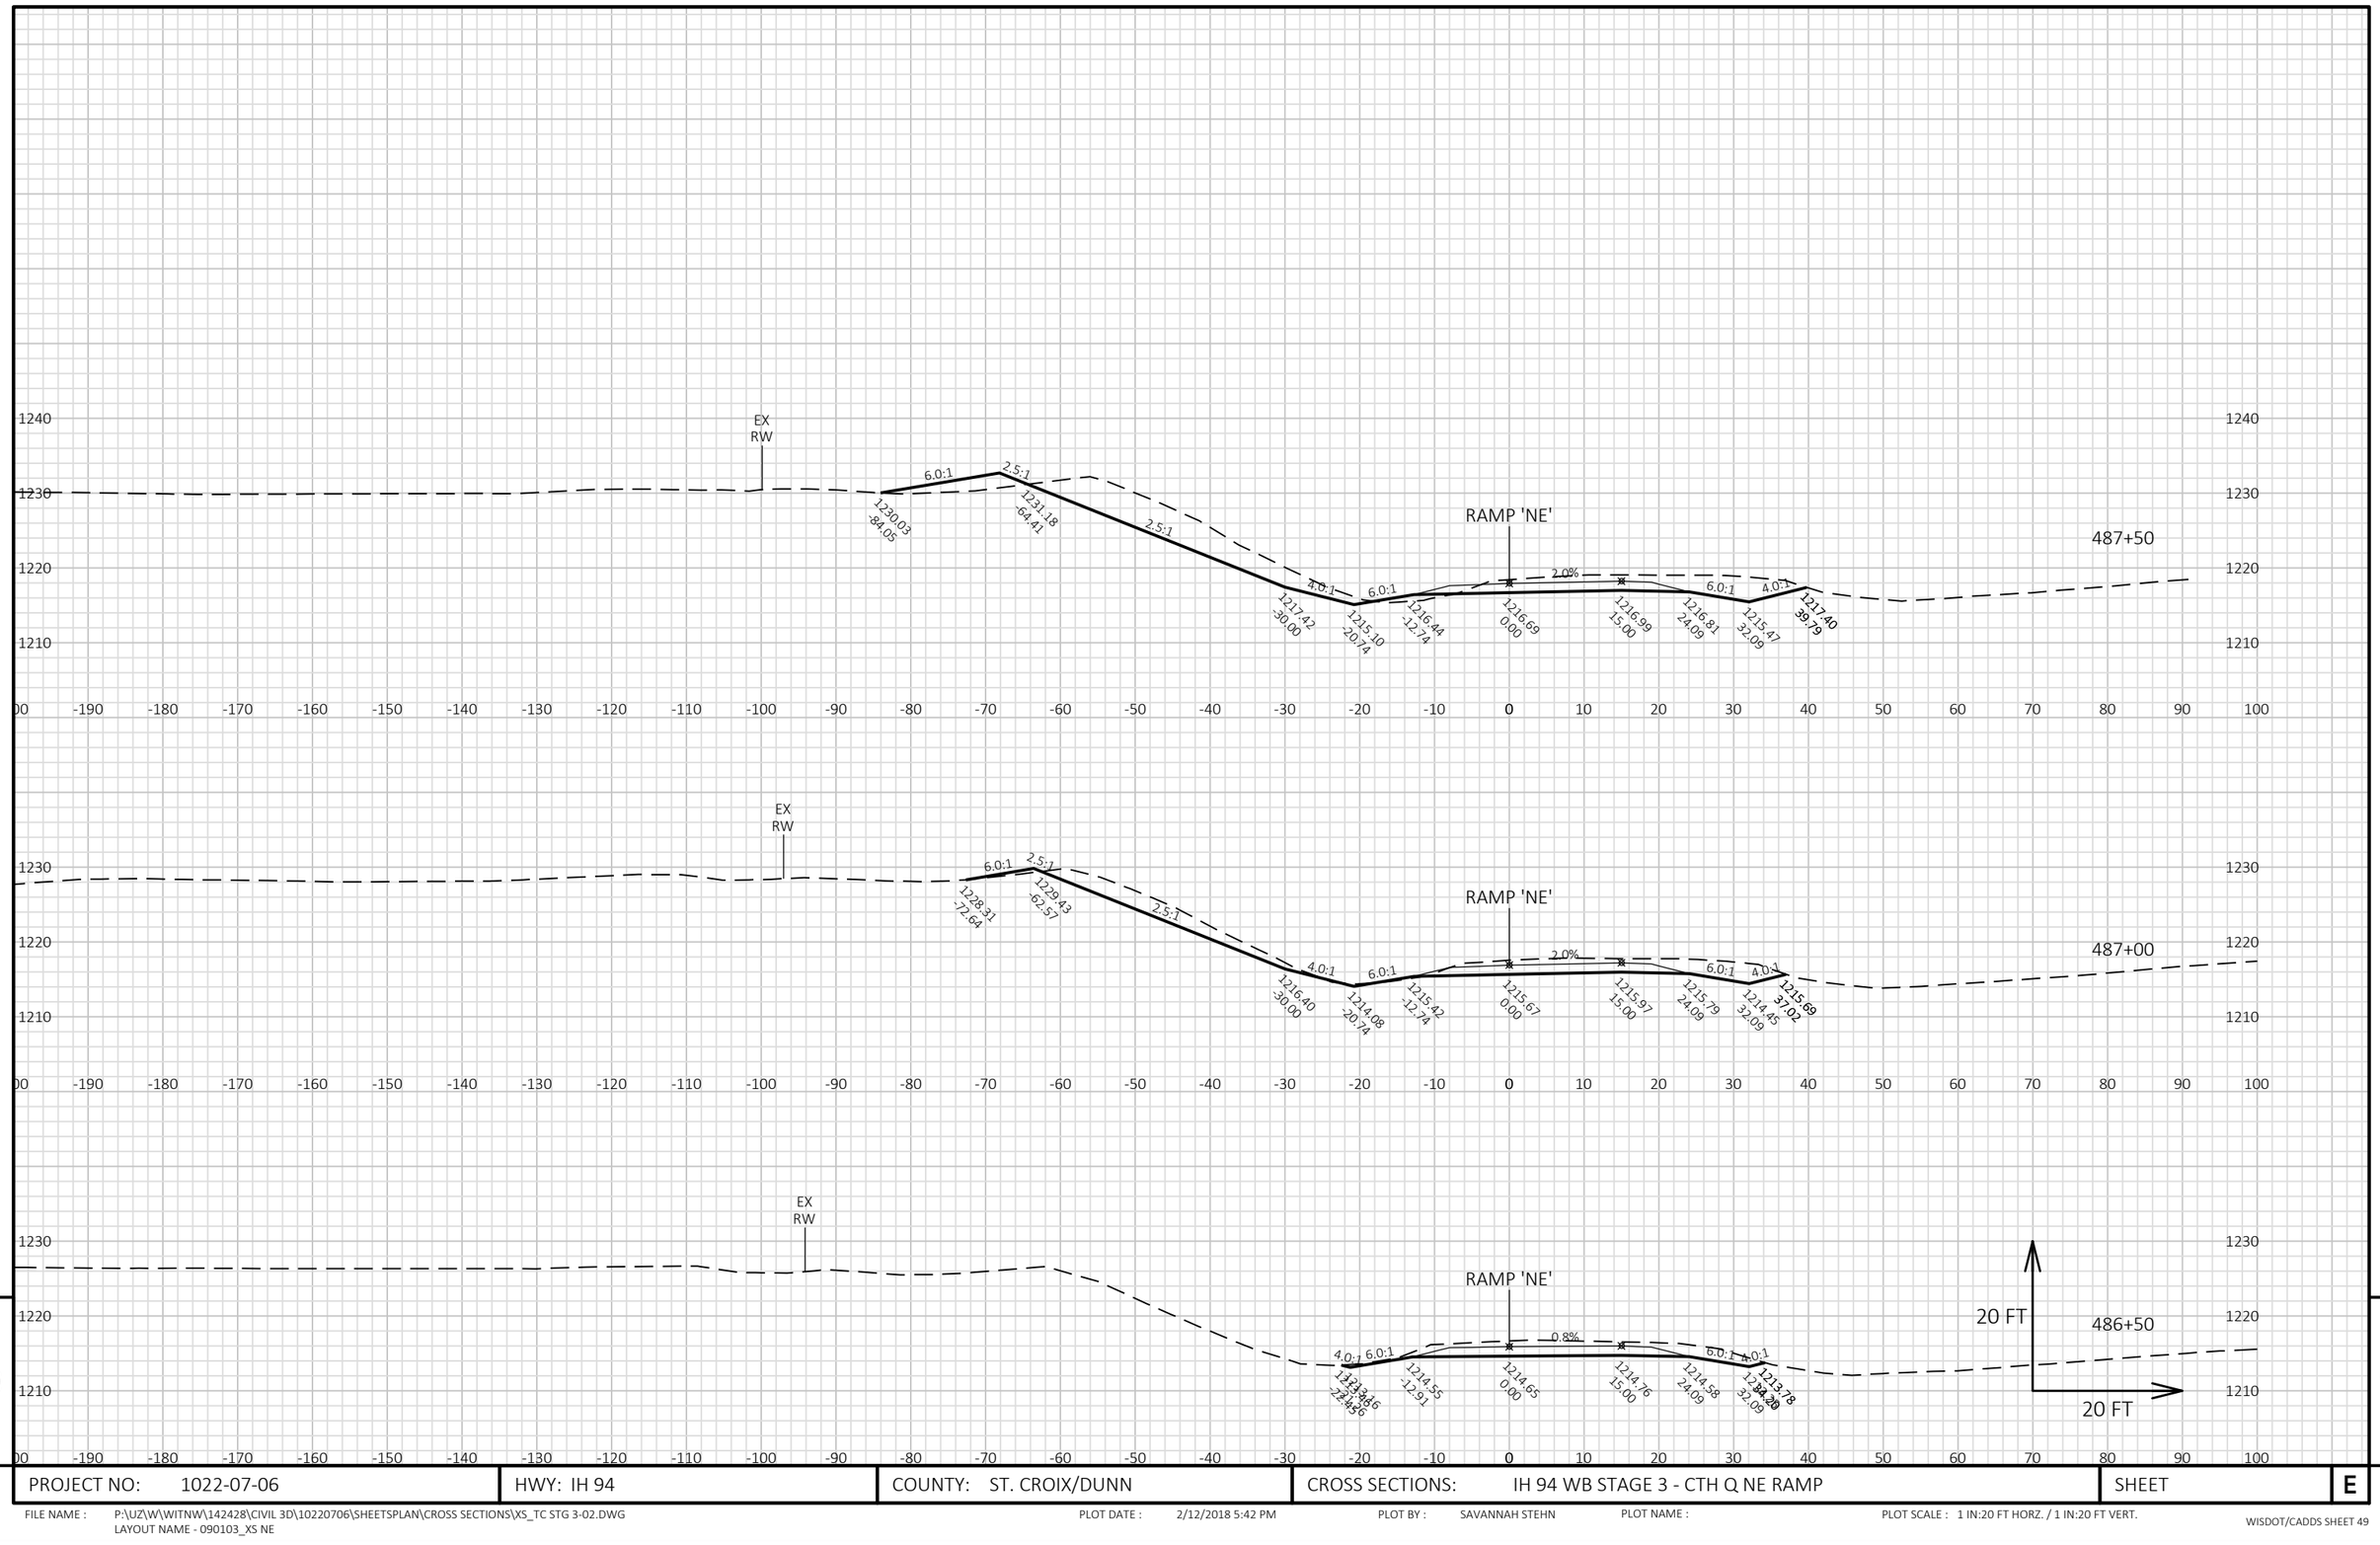


9

9

PROJECT NO: 1022-07-06	HWY: IH 94	COUNTY: ST. CROIX/DUNN	CROSS SECTIONS: IH 94 WB STAGE 3 - CTH Q NE RAMP	SHEET E

FILE NAME : P:\UZ\W\WITNW\142428\CIVIL 3D\10220706\SHEETSPLAN\CROSS SECTIONS\XS_TC STG 3-02.DWG
LAYOUT NAME - 090103_XS NE

PLOT DATE : 2/12/2018 5:42 PM PLOT BY : SAVANNAH STEHN PLOT NAME : PLOT SCALE : 1 IN:20 FT HORZ. / 1 IN:20 FT VERT.

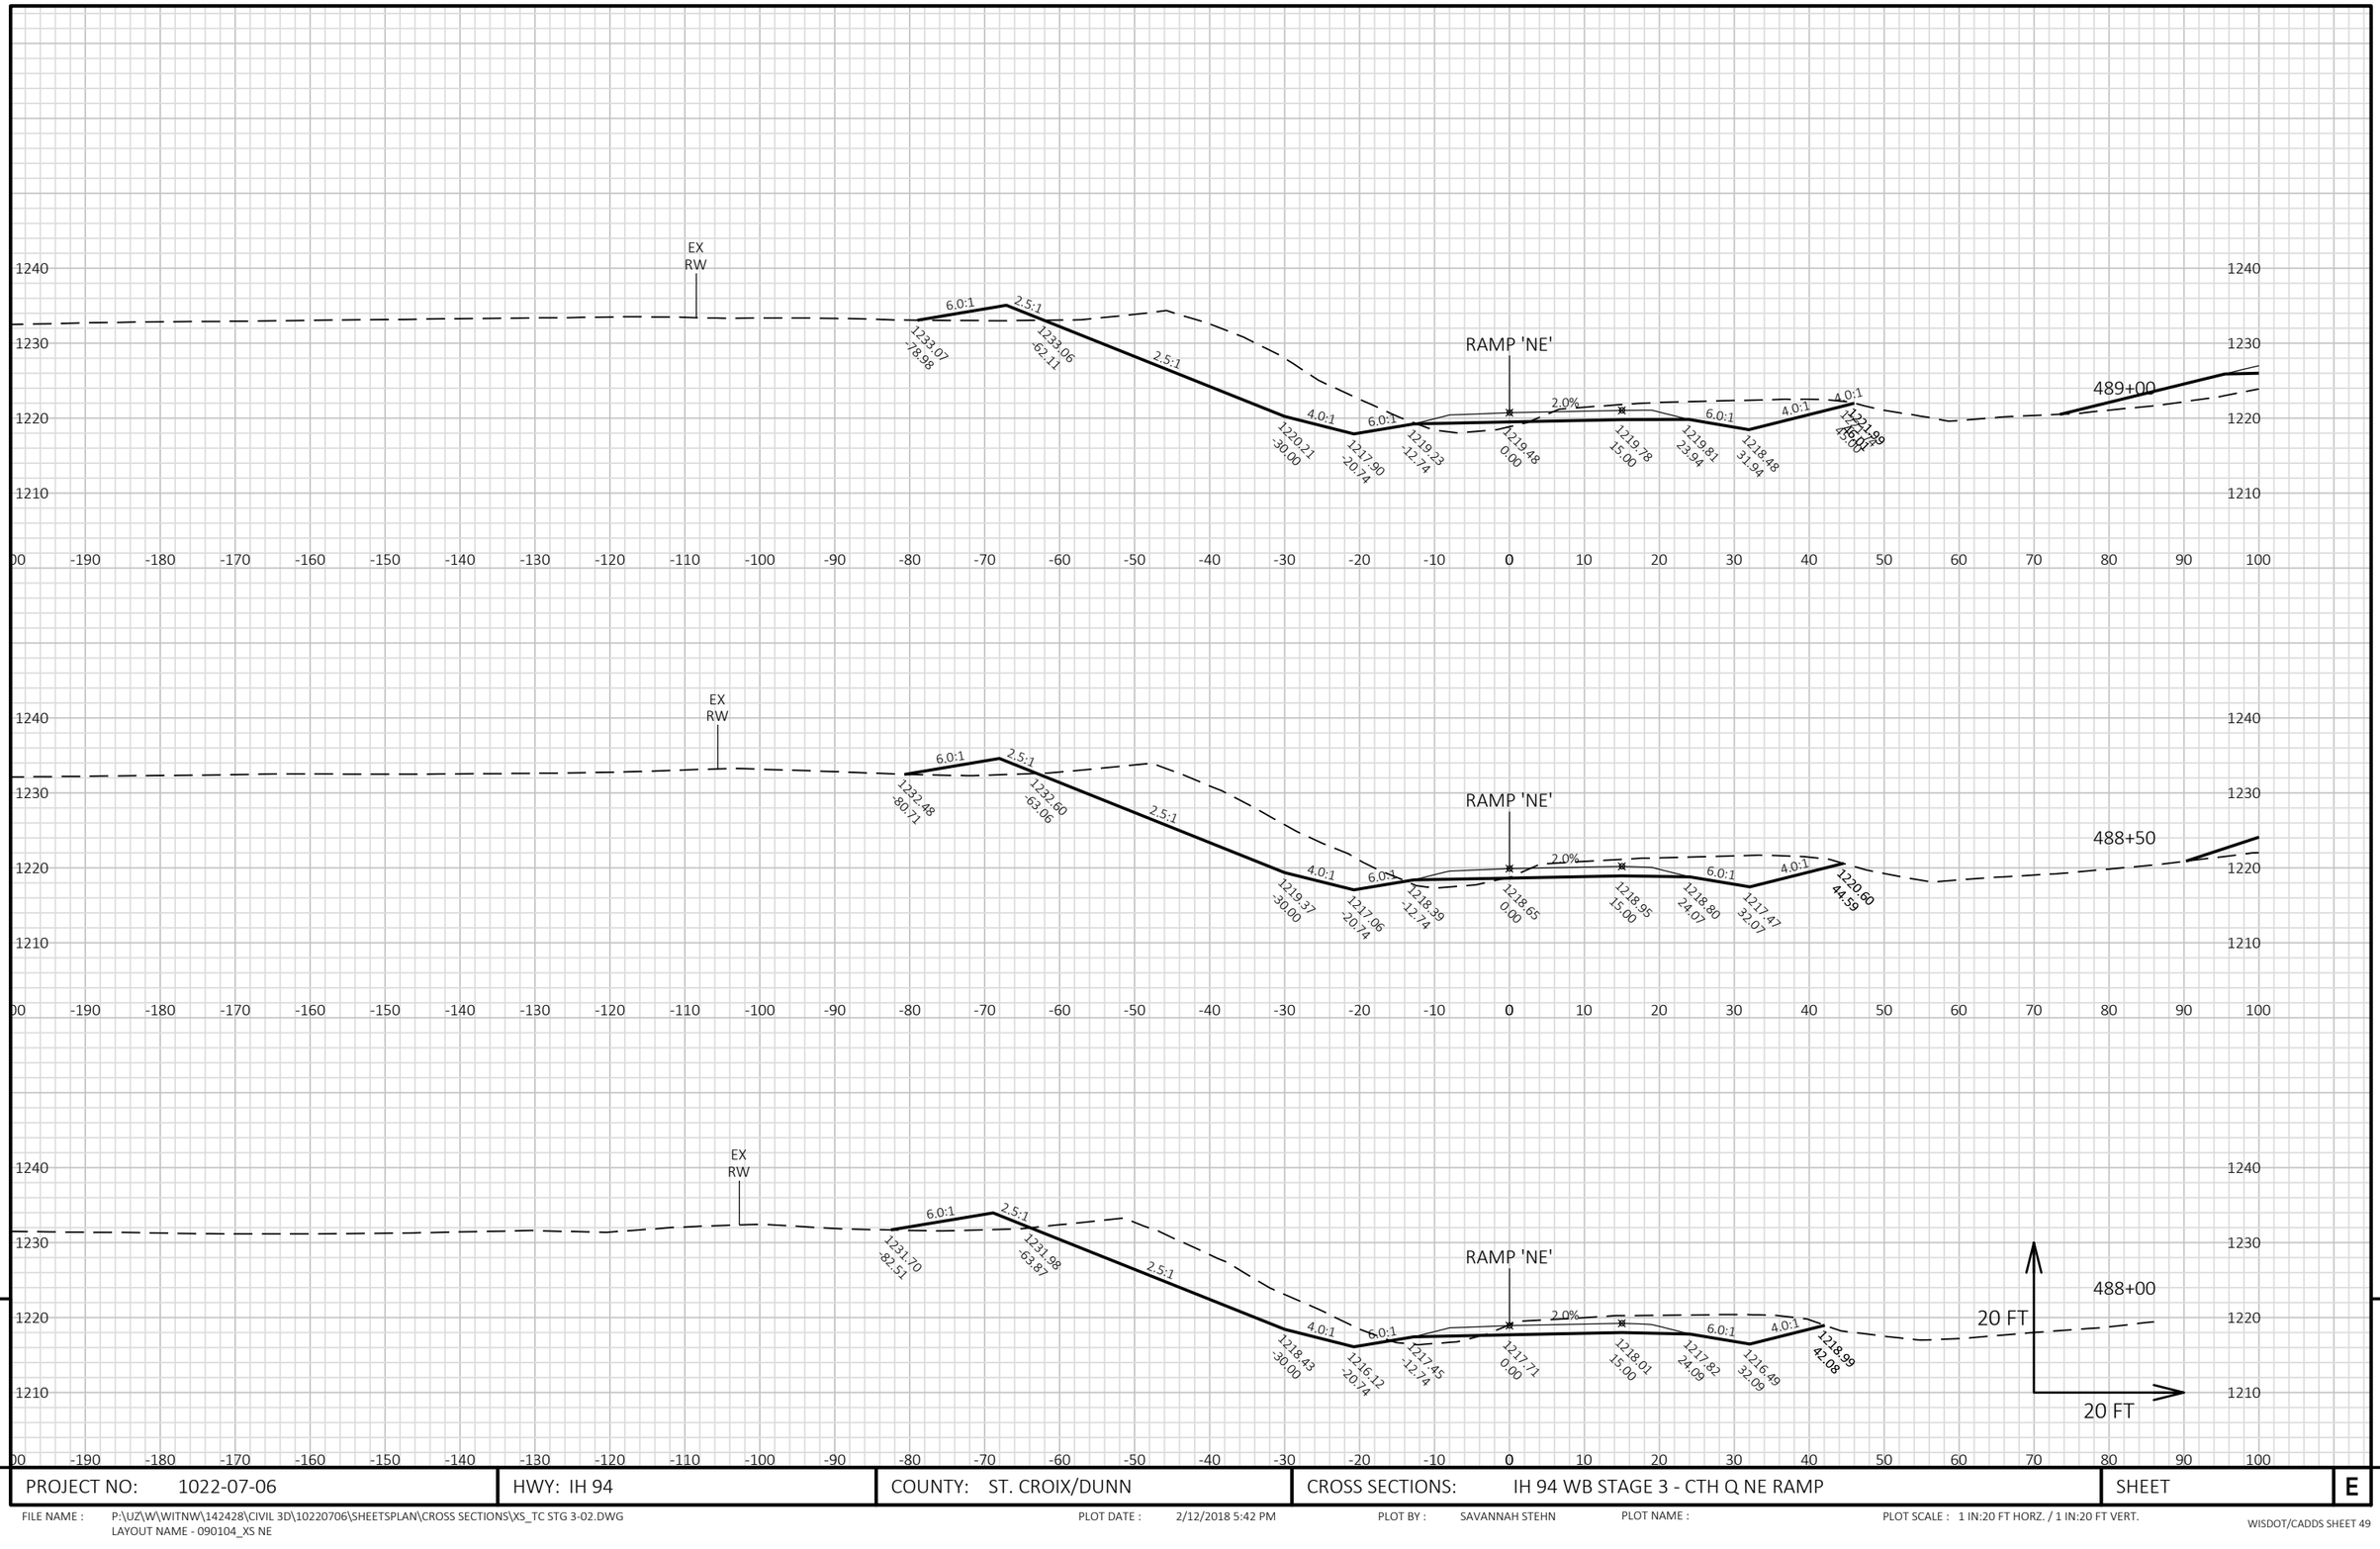

9

9

PROJECT NO: 1022-07-06	HWY: IH 94	COUNTY: ST. CROIX/DUNN	CROSS SECTIONS: IH 94 WB STAGE 3 - CTH Q NE RAMP	SHEET	E

FILE NAME : P:\UZ\W\WITNW\142428\CIVIL 3D\10220706\SHEETSPLAN\CROSS SECTIONS\XS_TC STG 3-02.DWG
LAYOUT NAME - 090104_XS NE

PLOT DATE : 2/12/2018 5:42 PM PLOT BY : SAVANNAH STEHN PLOT NAME : PLOT SCALE : 1 IN:20 FT HORZ. / 1 IN:20 FT VERT.


9


9

PROJECT NO: 1022-07-06	HWY: IH 94	COUNTY: ST. CROIX/DUNN	CROSS SECTIONS: IH 94 WB STAGE 3 - CTH Q NE RAMP	SHEET	E

FILE NAME : P:\UZ\W\WITNW\142428\CIVIL 3D\10220706\SHEETSPLAN\CROSS SECTIONS\XS_TC STG 3-02.DWG
LAYOUT NAME - 090105_XS NE

PLOT DATE : 2/12/2018 5:42 PM PLOT BY : SAVANNAH STEHN PLOT NAME : PLOT SCALE : 1 IN:20 FT HORZ. / 1 IN:20 FT VERT.

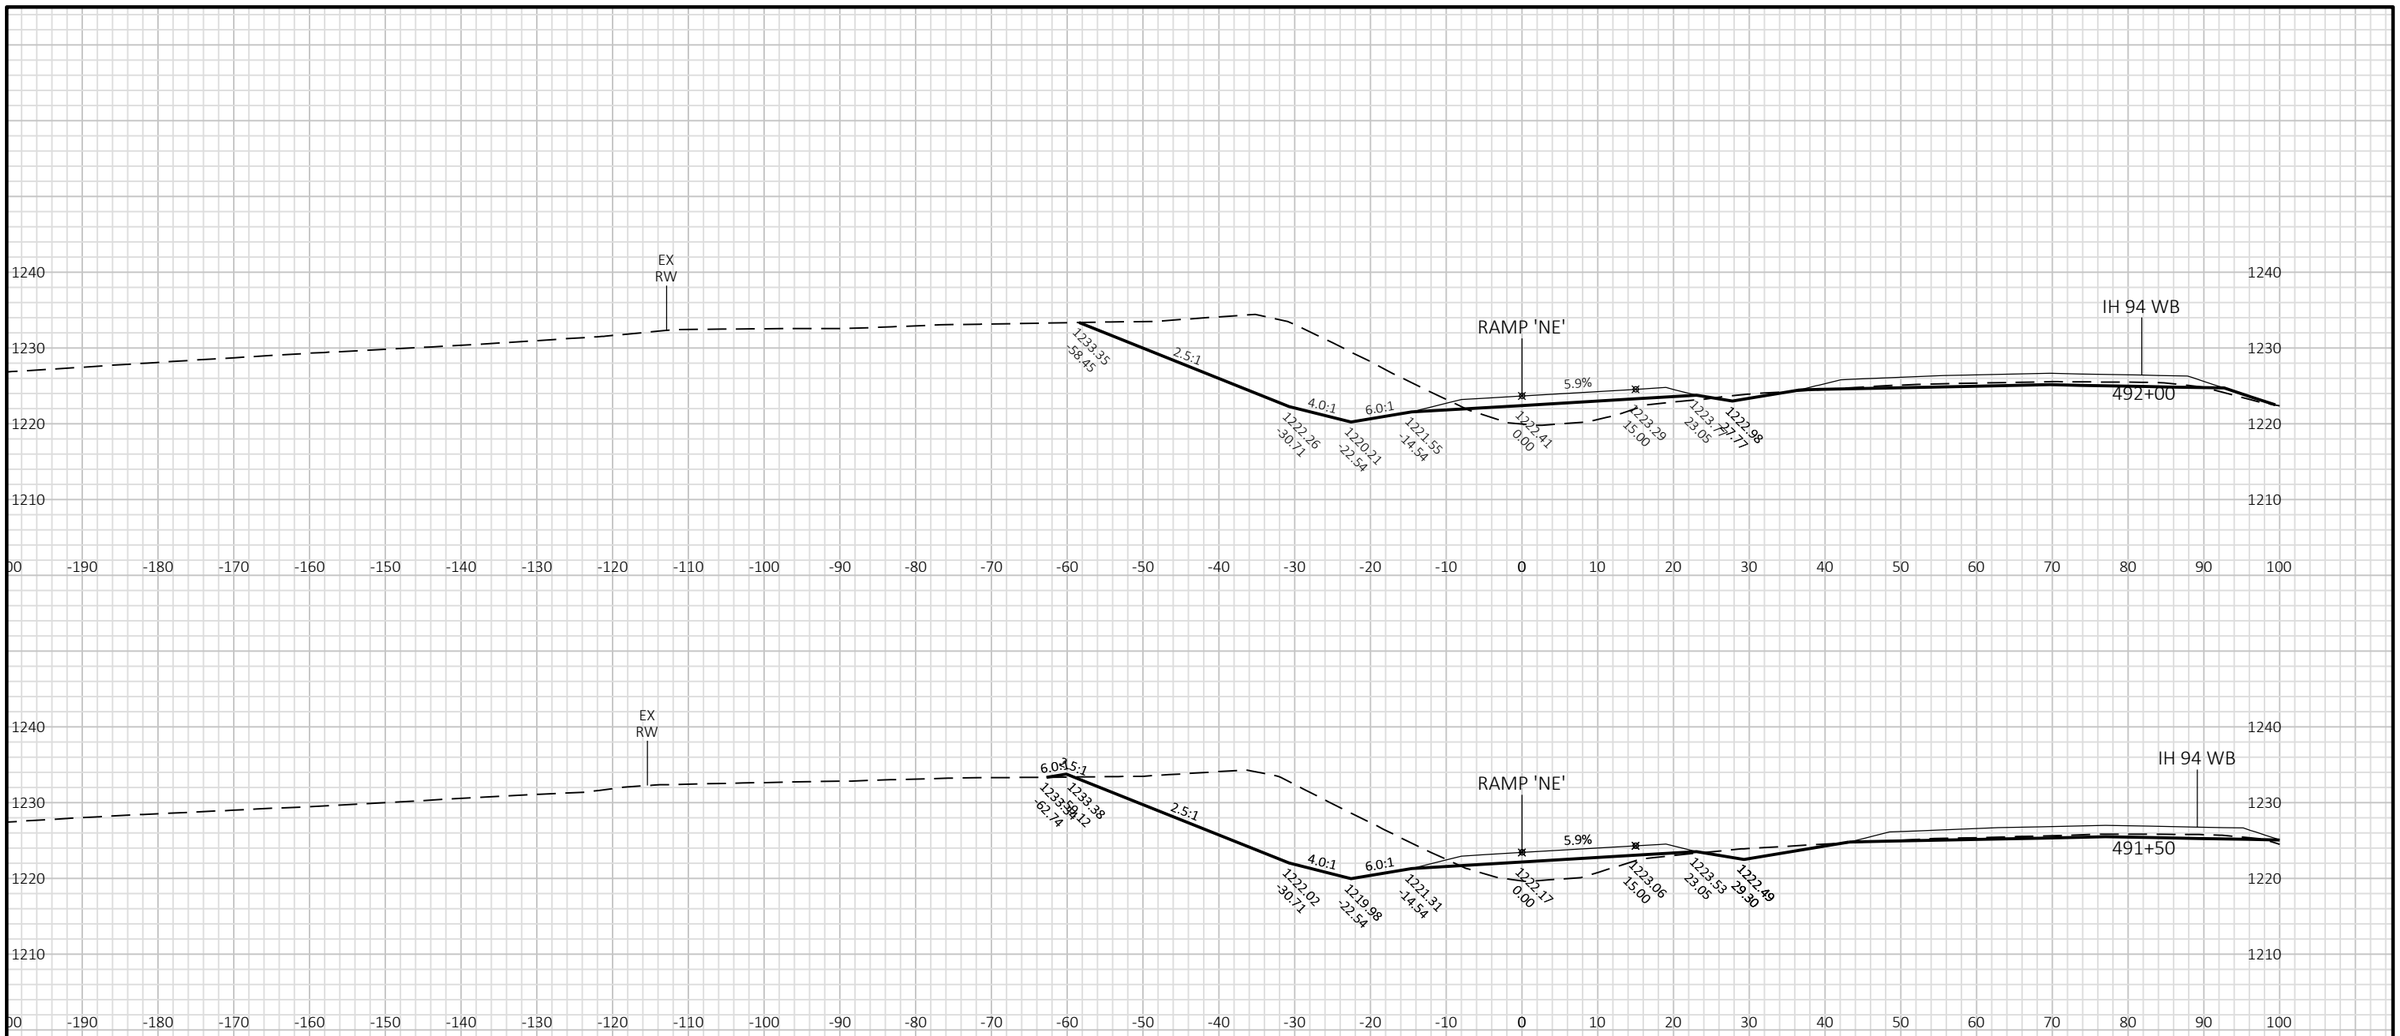

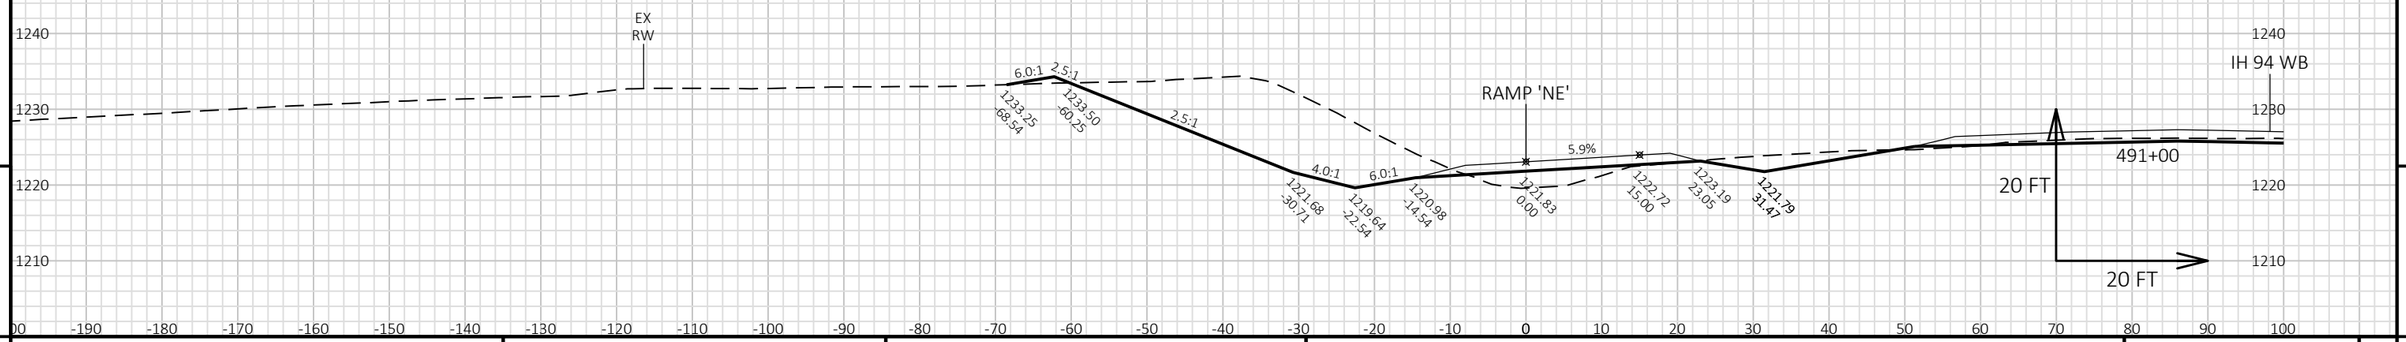

9

9

PROJECT NO: 1022-07-06	HWY: IH 94	COUNTY: ST. CROIX/DUNN	CROSS SECTIONS: IH 94 WB STAGE 3 - CTH Q NE RAMP	SHEET	E

FILE NAME : P:\UZ\W\WITNW\142428\CIVIL 3D\10220706\SHEETSPLAN\CROSS SECTIONS\XS_TC STG 3-02.DWG
LAYOUT NAME - 090106_XS NE

PLOT DATE : 2/12/2018 5:43 PM PLOT BY : SAVANNAH STEHN PLOT NAME : PLOT SCALE : 1 IN:20 FT HORZ. / 1 IN:20 FT VERT.


9

9

PROJECT NO: 1022-07-06	HWY: IH 94	COUNTY: ST. CROIX/DUNN	CROSS SECTIONS: IH 94 WB STAGE 3 - CTH Q NE RAMP	SHEET	E

FILE NAME : P:\UZ\W\WITNW\142428\CIVIL 3D\10220706\SHEETSPLAN\CROSS SECTIONS\XS_TC STG 3-02.DWG
LAYOUT NAME - 090107_XS NE

PLOT DATE : 2/12/2018 5:43 PM PLOT BY : SAVANNAH STEHN PLOT NAME : PLOT SCALE : 1 IN:20 FT HORZ. / 1 IN:20 FT VERT.

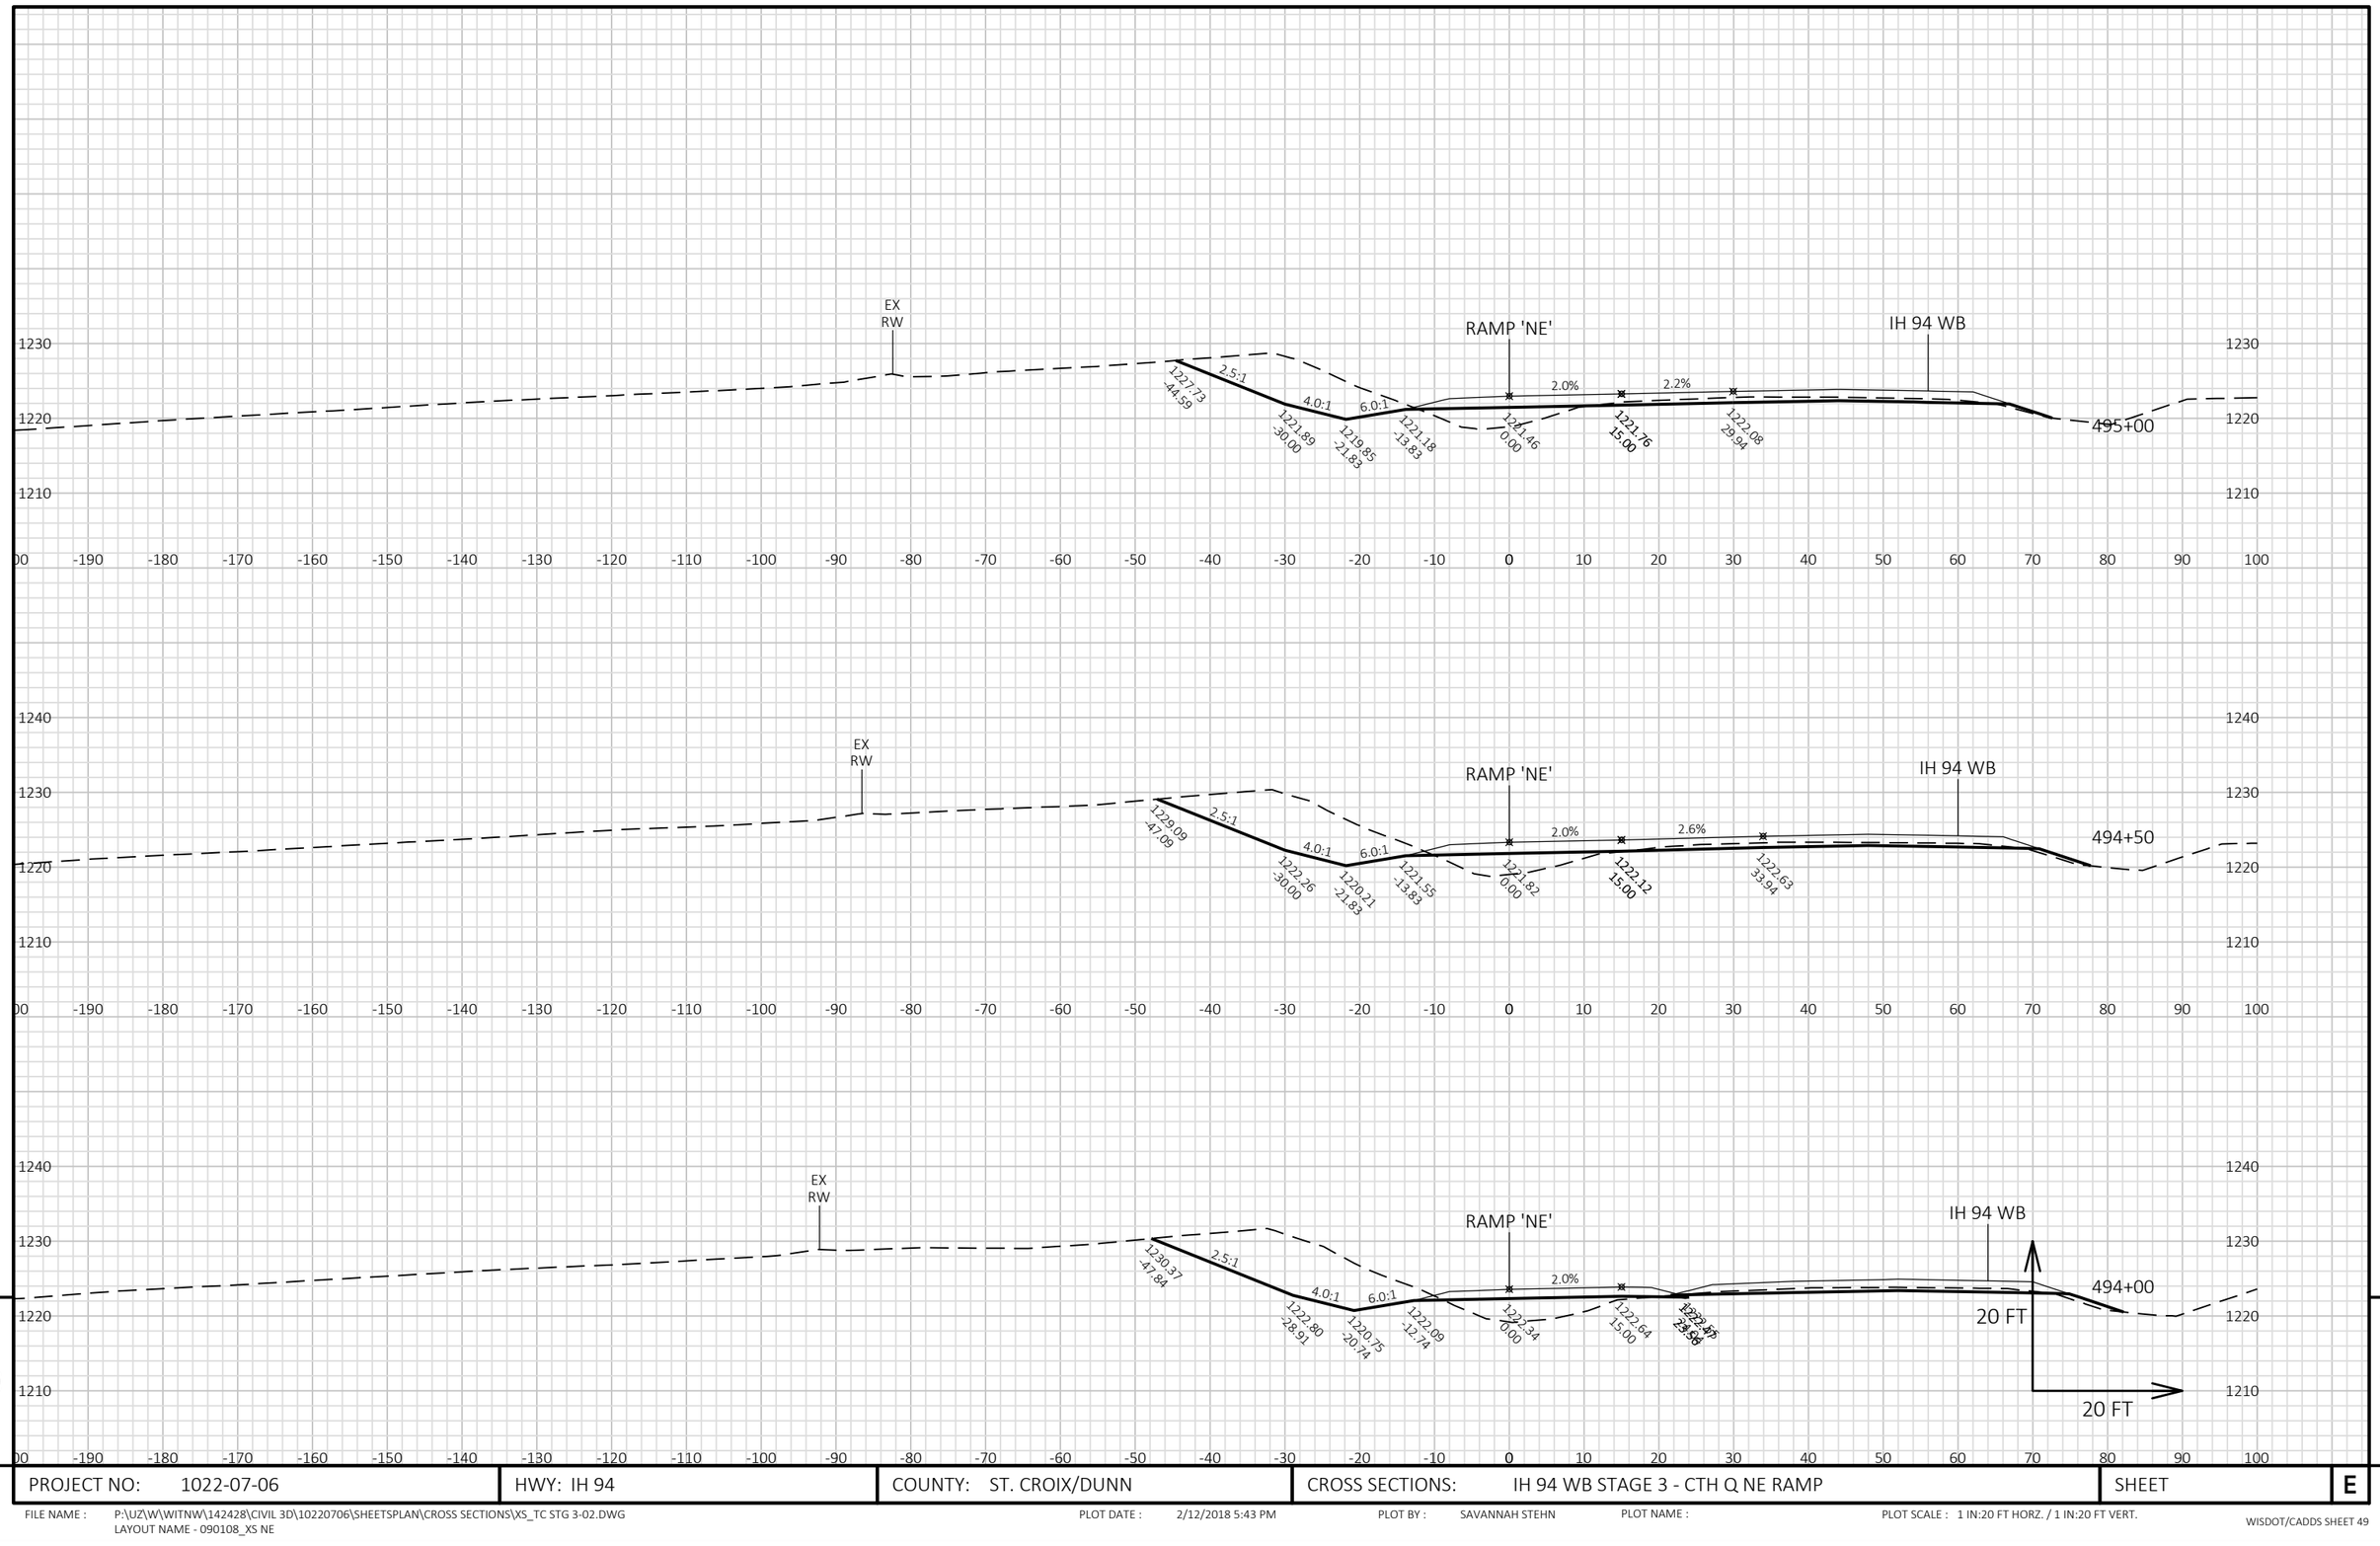


9


9

PROJECT NO: 1022-07-06	HWY: IH 94	COUNTY: ST. CROIX/DUNN	CROSS SECTIONS: IH 94 WB STAGE 3 - CTH Q NE RAMP	SHEET	E

FILE NAME : P:\UZ\W\WITNW\142428\CIVIL 3D\10220706\SHEETSPLAN\CROSS SECTIONS\XS_TC STG 3-02.DWG
LAYOUT NAME - 090108_XS NE

PLOT DATE : 2/12/2018 5:43 PM PLOT BY : SAVANNAH STEHN PLOT NAME : PLOT SCALE : 1 IN:20 FT HORZ. / 1 IN:20 FT VERT.

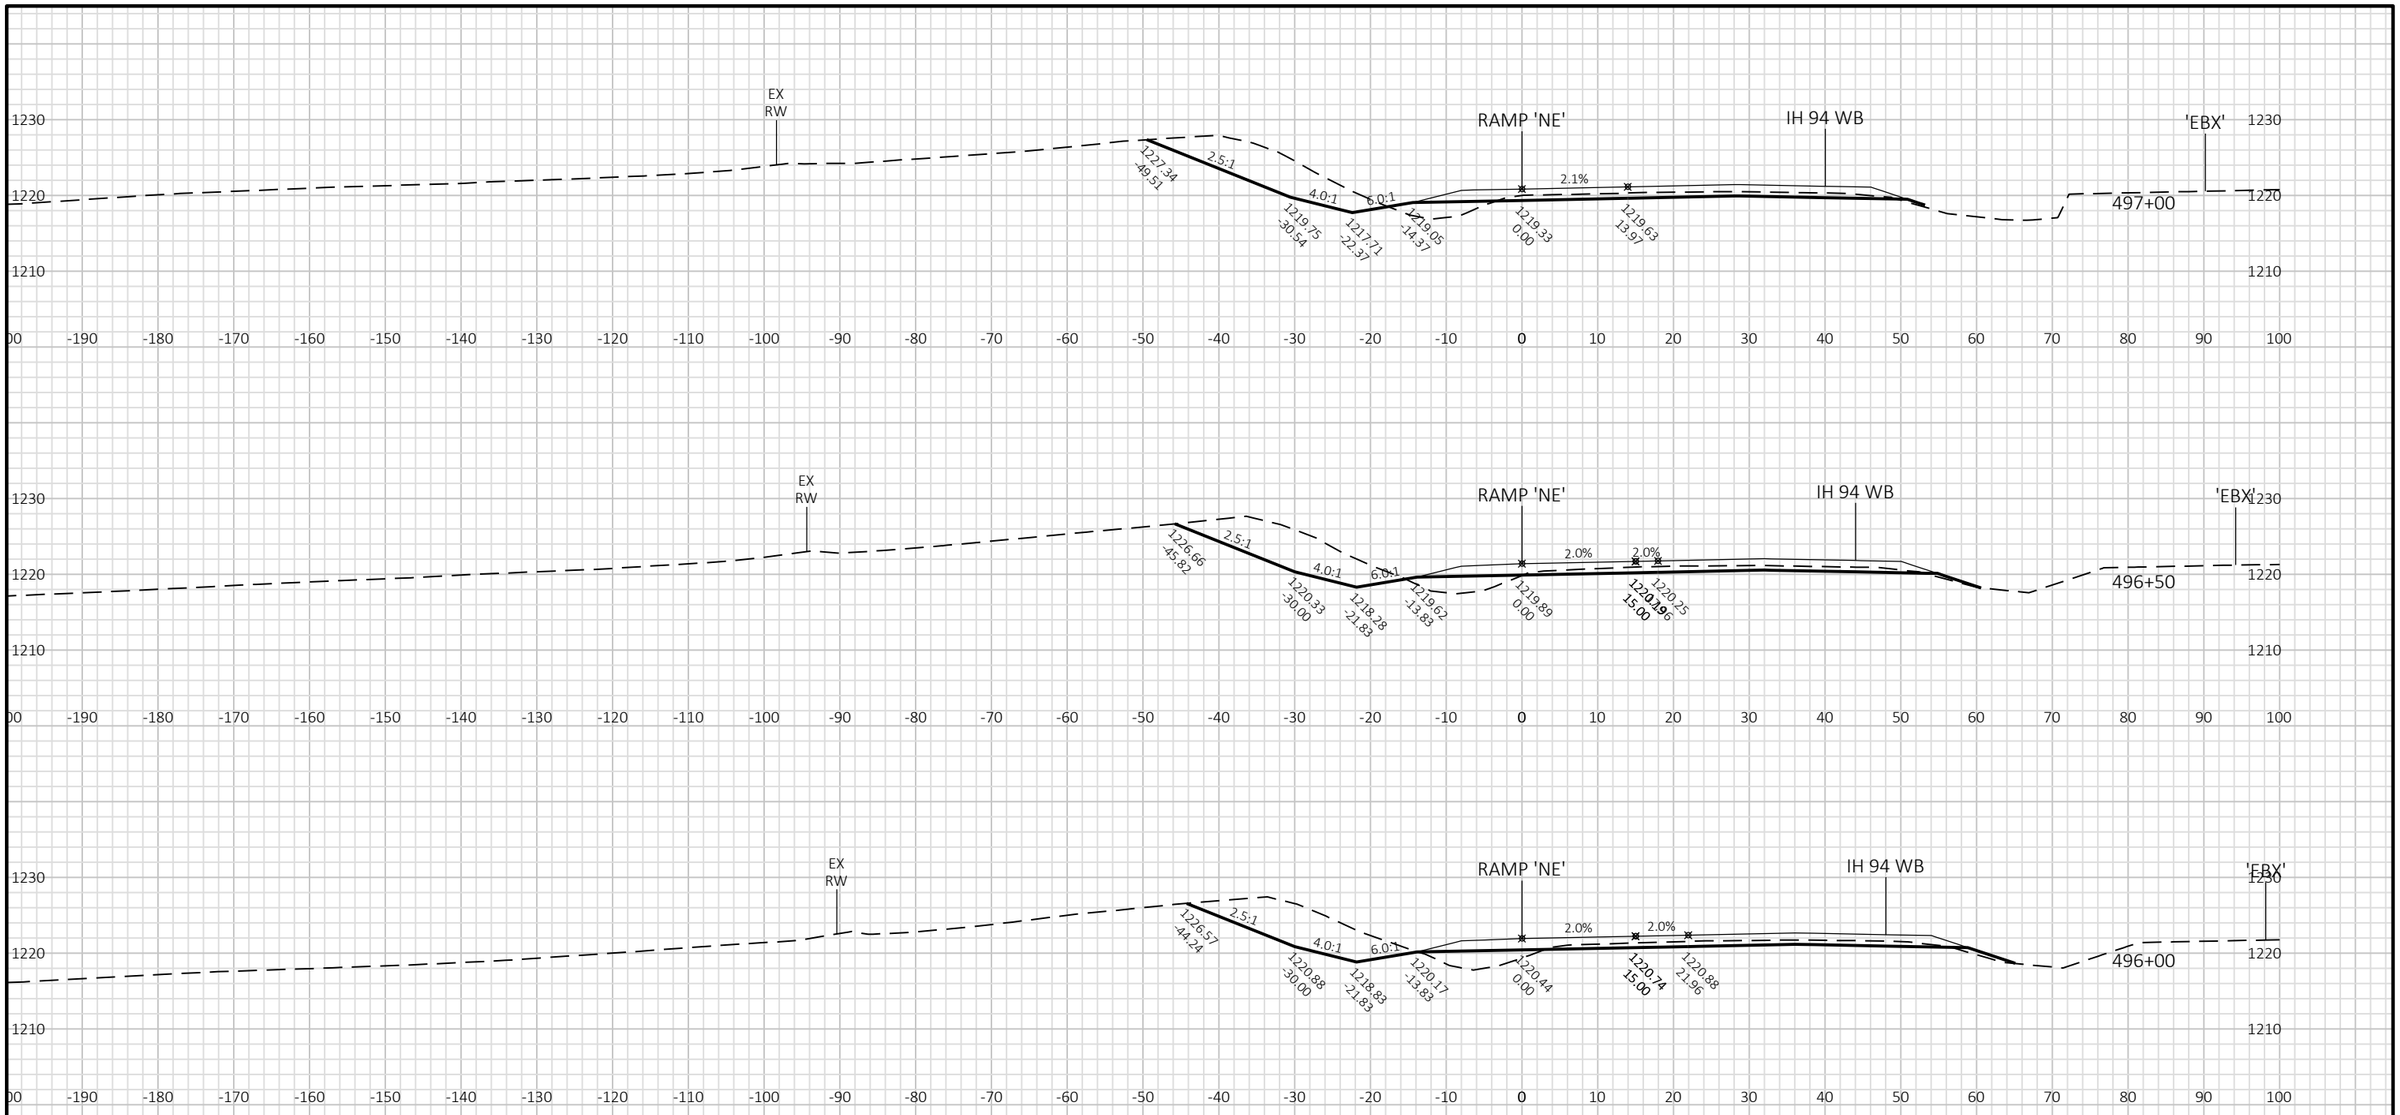

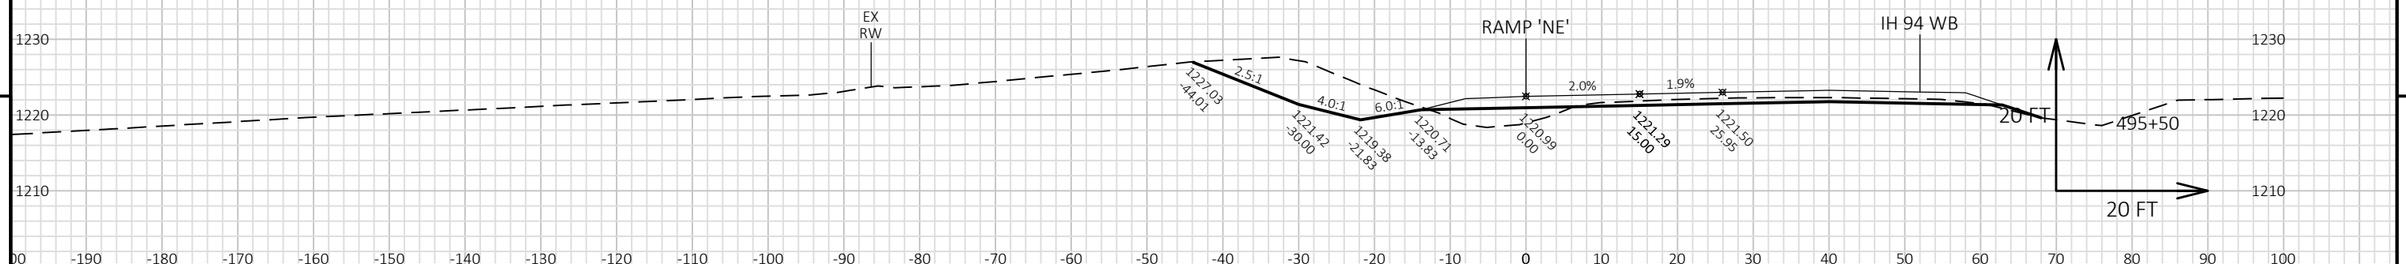


9

9

PROJECT NO: 1022-07-06	HWY: IH 94	COUNTY: ST. CROIX/DUNN	CROSS SECTIONS: IH 94 WB STAGE 3 - CTH Q NE RAMP	SHEET	E

FILE NAME : P:\UZ\W\WITNW\142428\CIVIL 3D\10220706\SHEETSPLAN\CROSS SECTIONS\XS_TC STG 3-02.DWG
LAYOUT NAME - 090109_XS NE

PLOT DATE : 2/12/2018 5:43 PM PLOT BY : SAVANNAH STEHN PLOT NAME : PLOT SCALE : 1 IN:20 FT HORZ. / 1 IN:20 FT VERT.

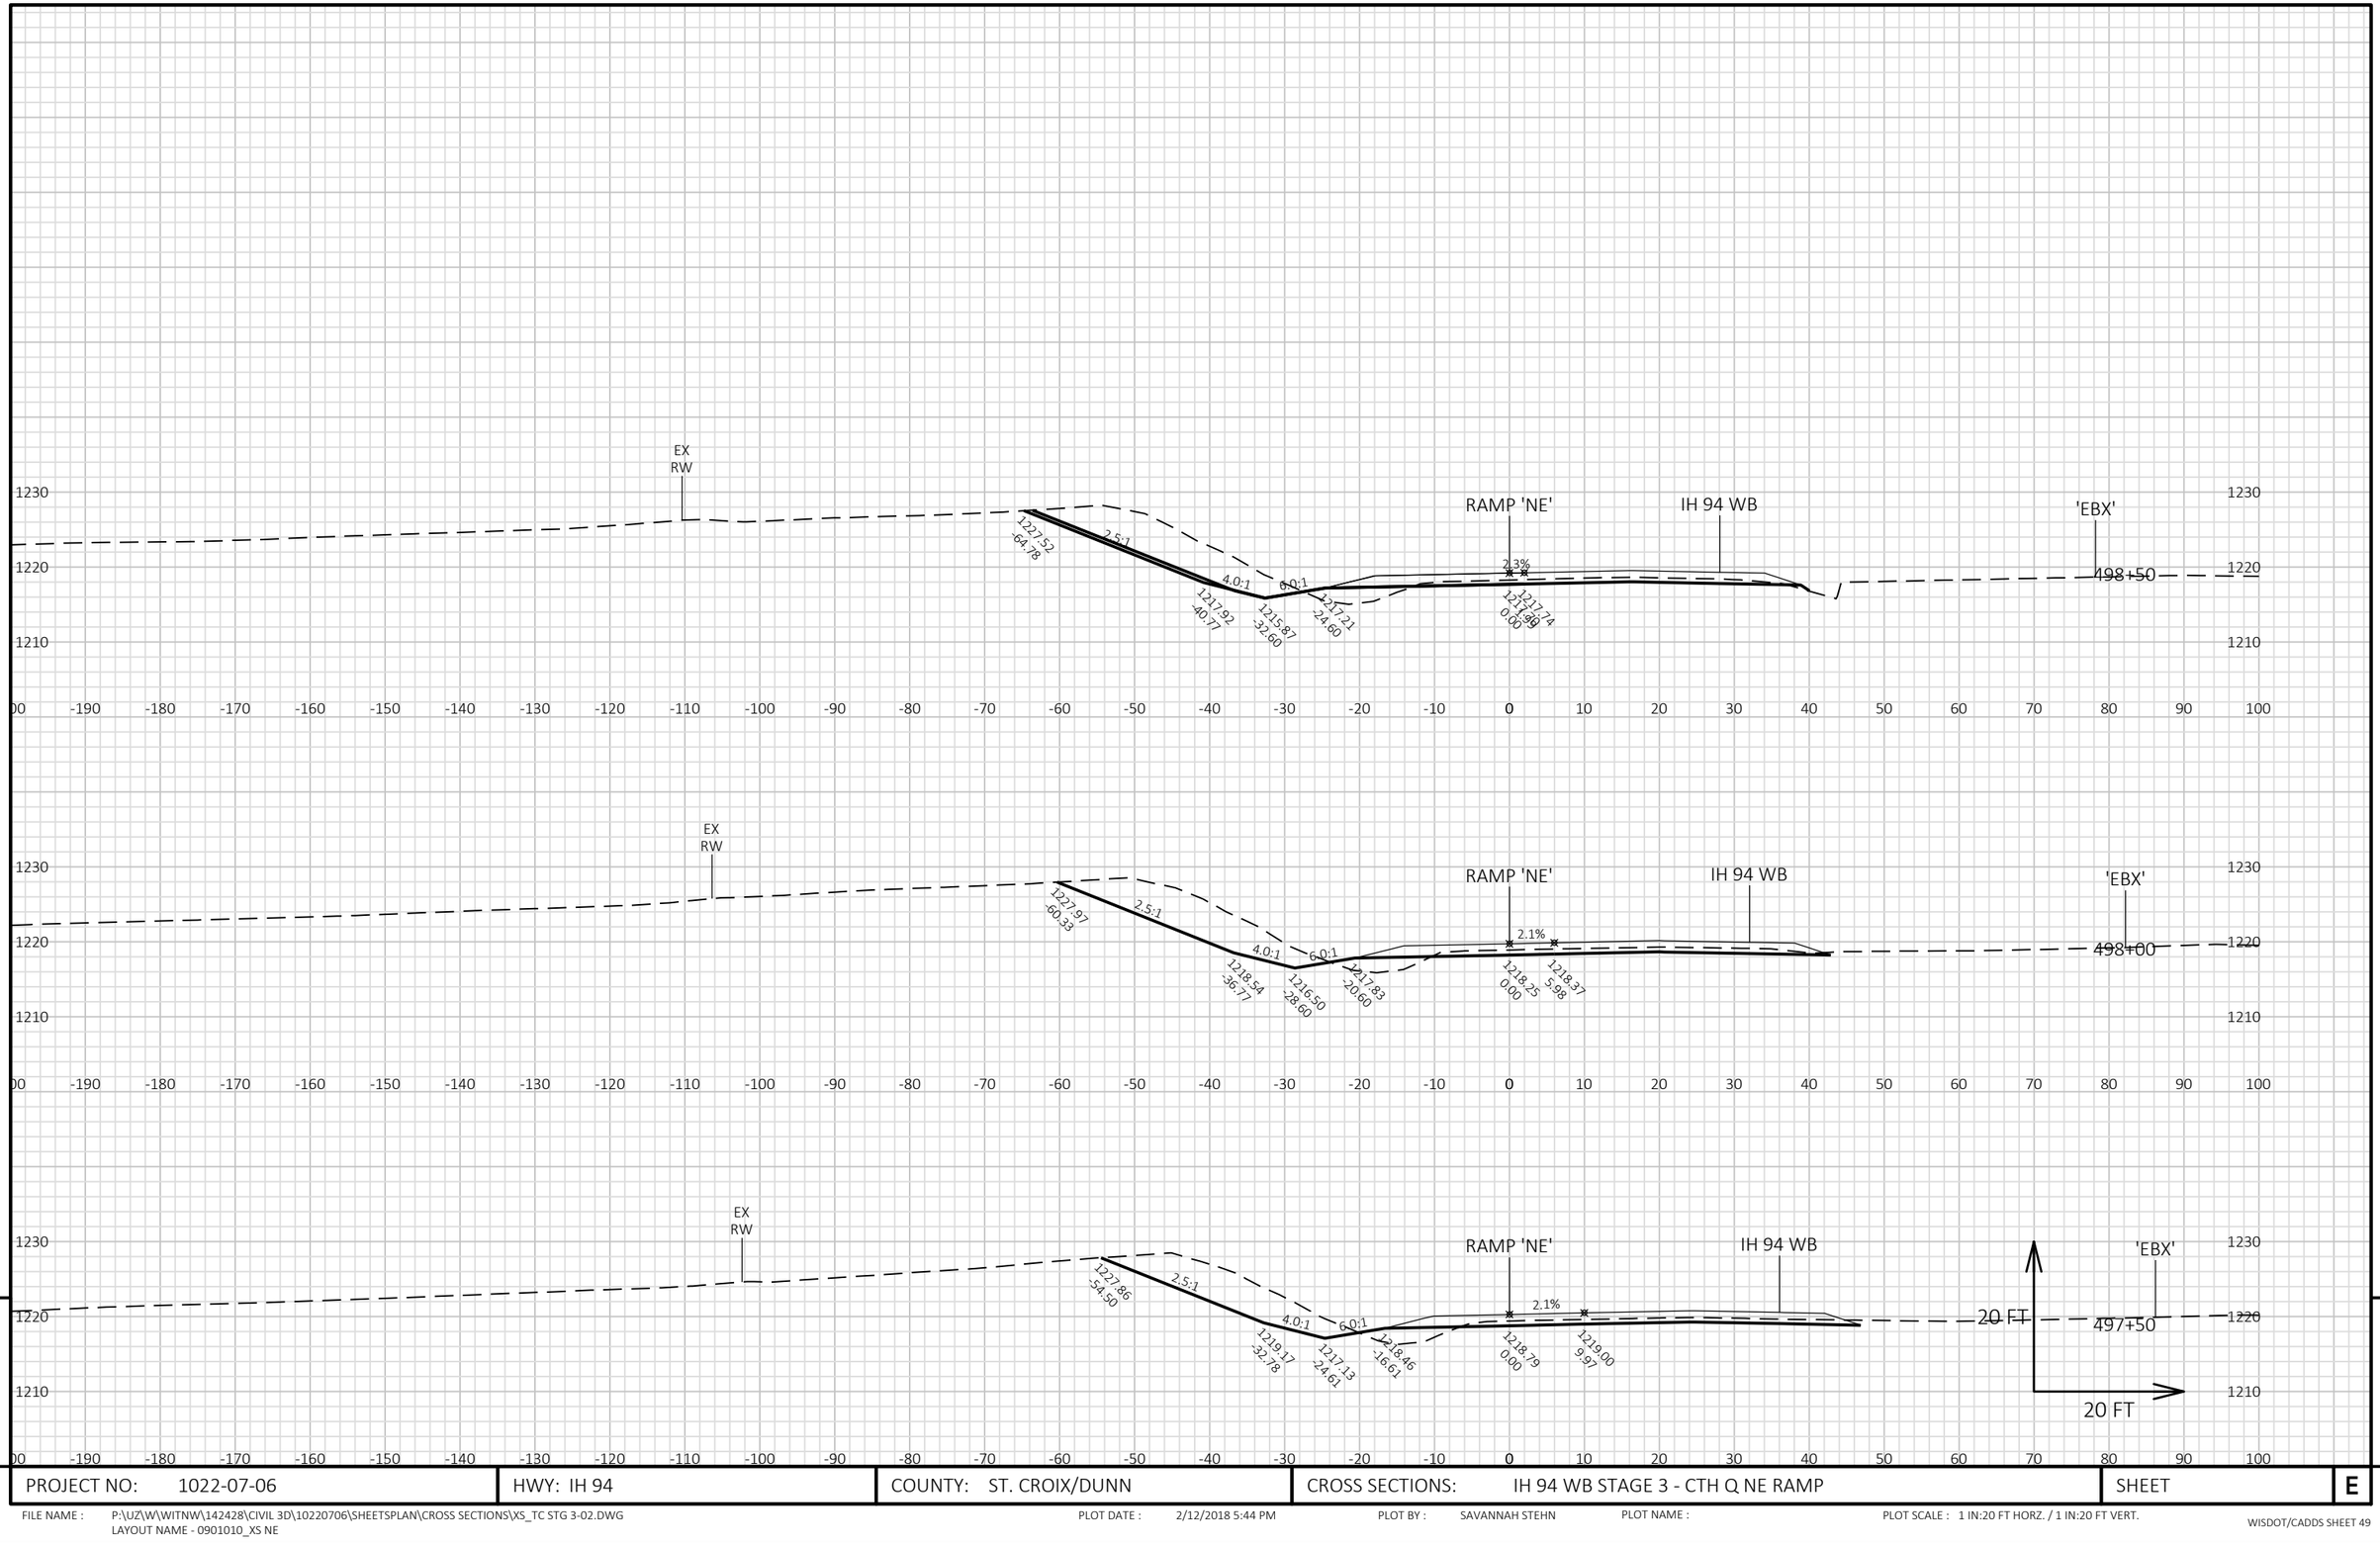


9

9

PROJECT NO: 1022-07-06	HWY: IH 94	COUNTY: ST. CROIX/DUNN	CROSS SECTIONS: IH 94 WB STAGE 3 - CTH Q NE RAMP	SHEET	E

FILE NAME : P:\UZ\W\WITNW\142428\CIVIL 3D\10220706\SHEETSPLAN\CROSS SECTIONS\XS_TC STG 3-02.DWG
LAYOUT NAME - 0901010_XS NE

PLOT DATE : 2/12/2018 5:44 PM PLOT BY : SAVANNAH STEHN PLOT NAME : PLOT SCALE : 1 IN:20 FT HORZ. / 1 IN:20 FT VERT.

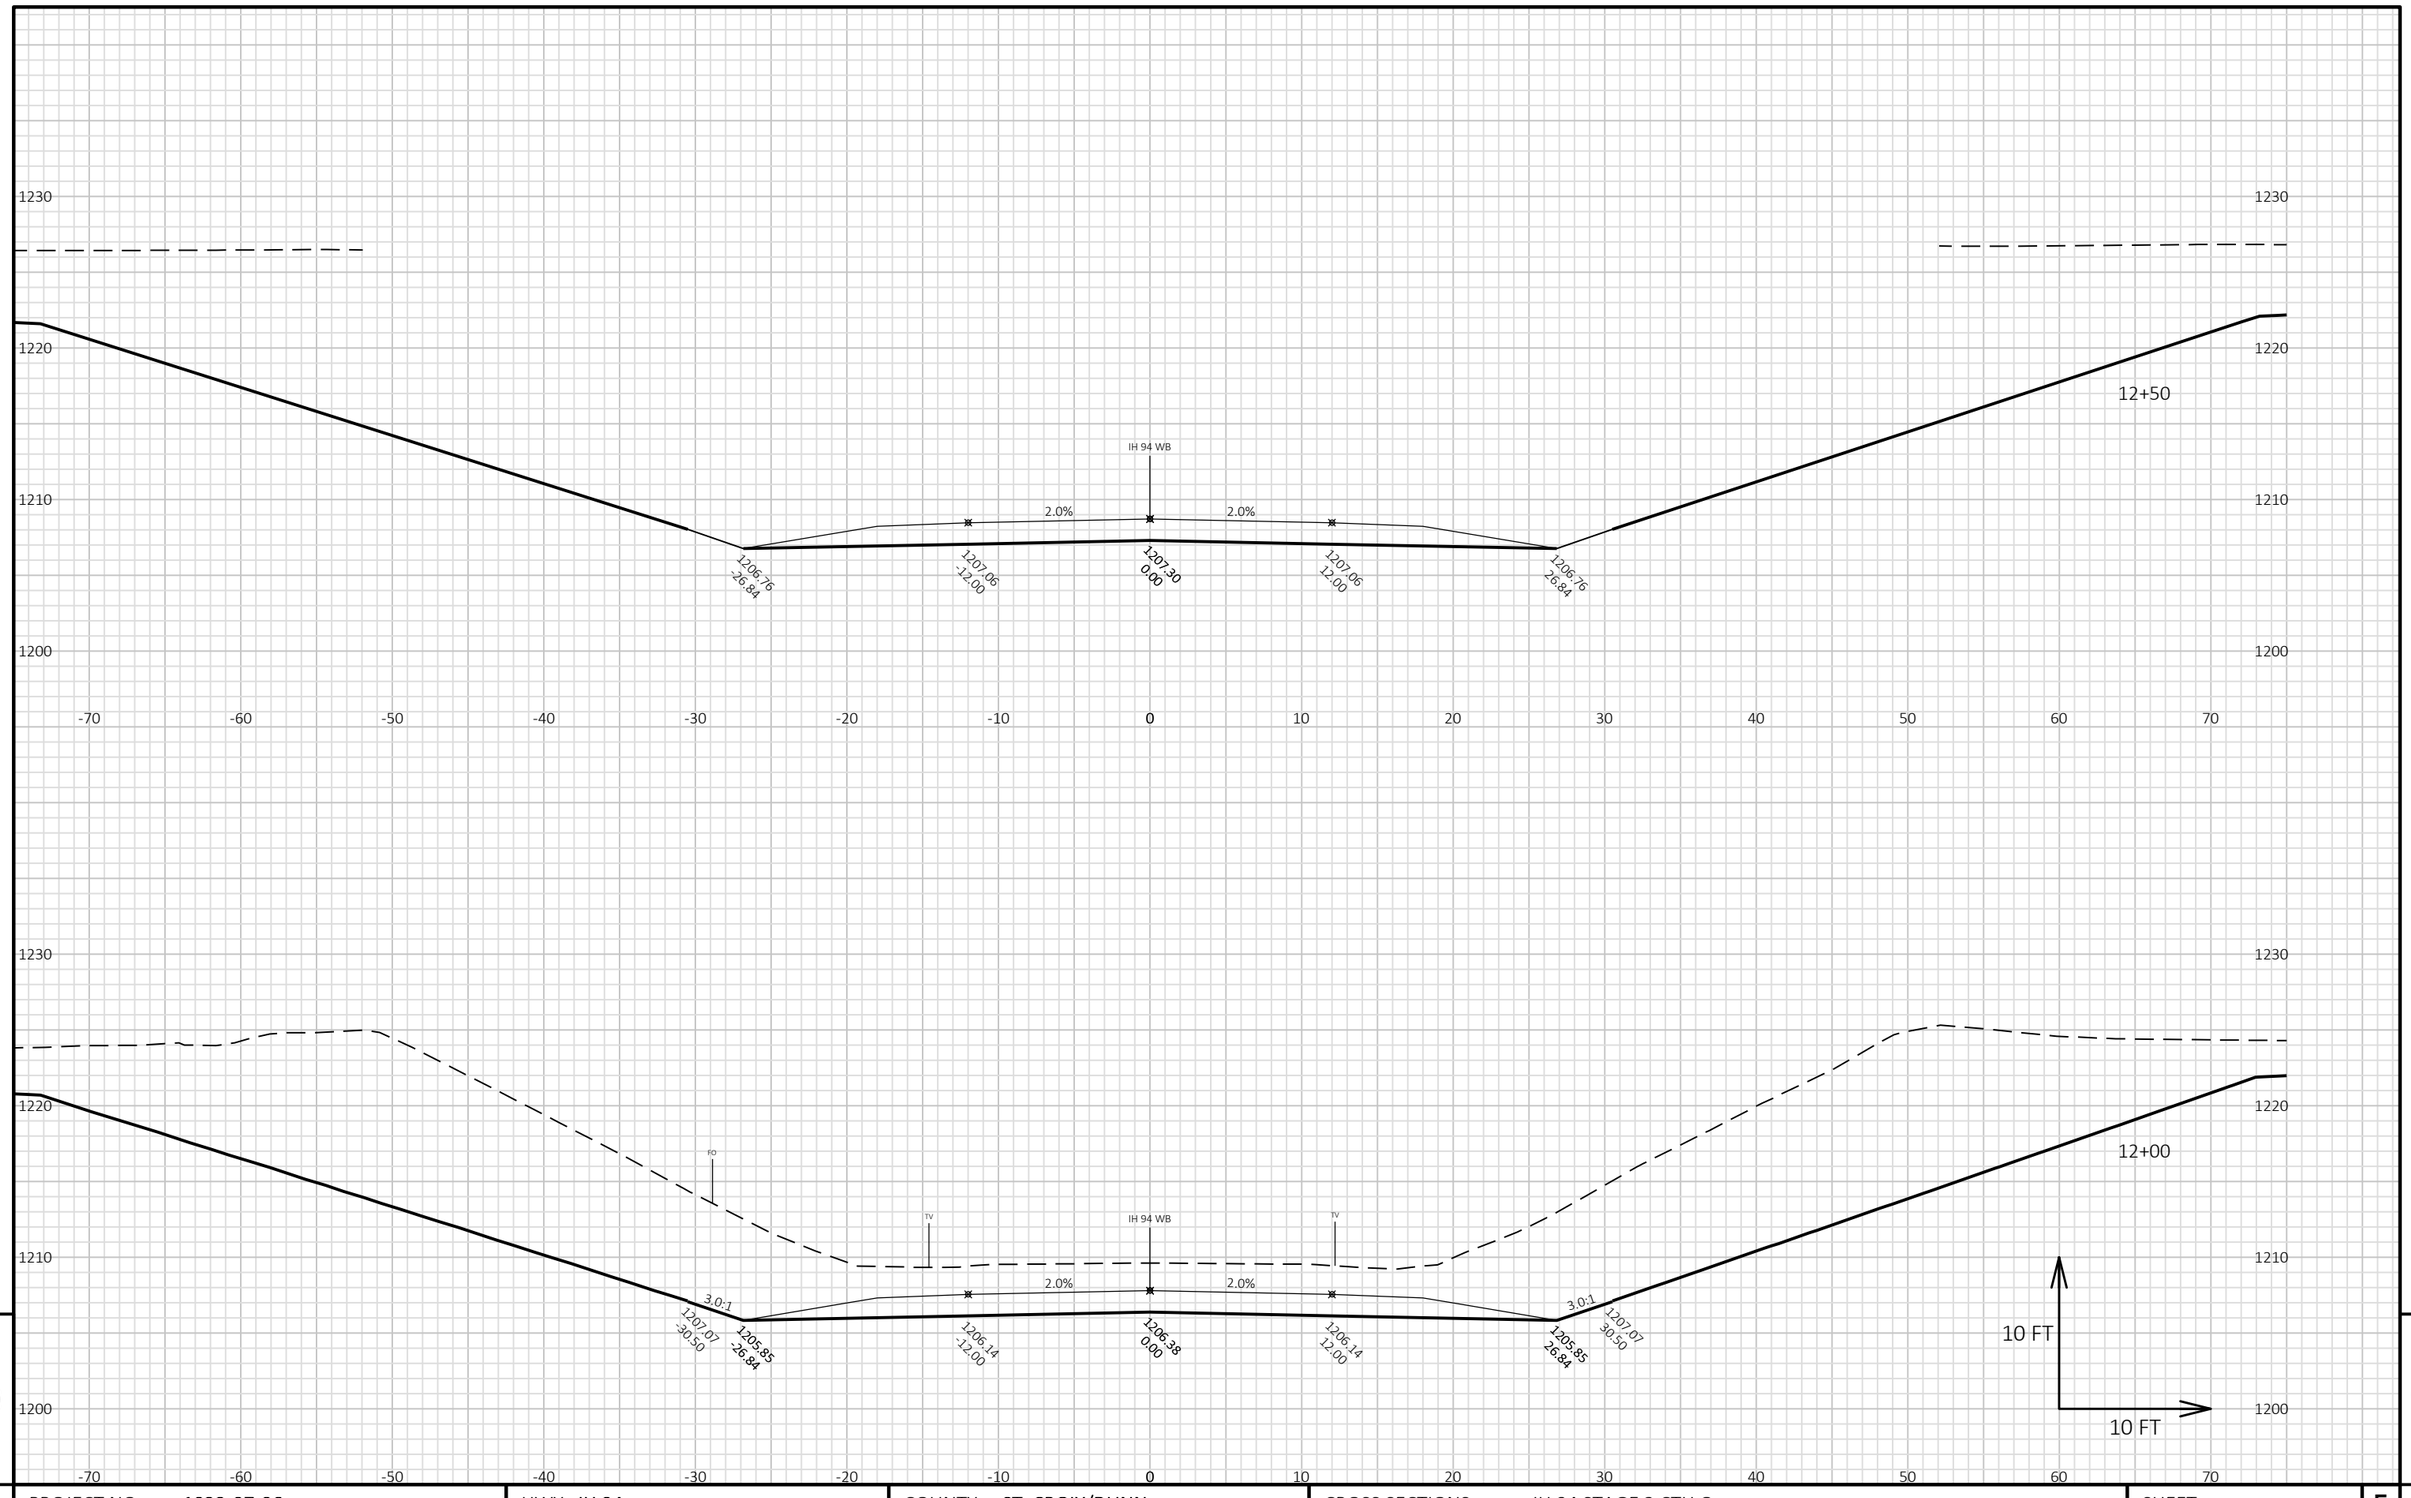


PROJECT NO: 1022-07-06	HWY: IH 94	COUNTY: ST. CROIX/DUNN	CROSS SECTIONS: IH 94 STAGE 3 CTH Q	SHEET	E

FILE NAME : P:\UZ\W\WITNW\142428\CIVIL 3D\10220706\SHEETSPLAN\CROSS SECTIONS\XS_TC STG 3-02_CTH Q.DWG
LAYOUT NAME - 090101_xs Q

PLOT DATE : 2/13/2018 5:17 PM PLOT BY : SAVANNAH STEHN PLOT NAME : **PLOT SCALE :** 1 IN:10 FT HORZ. / 1 IN:10 FT VERT.

WISDOT/CADDS SHEET 49

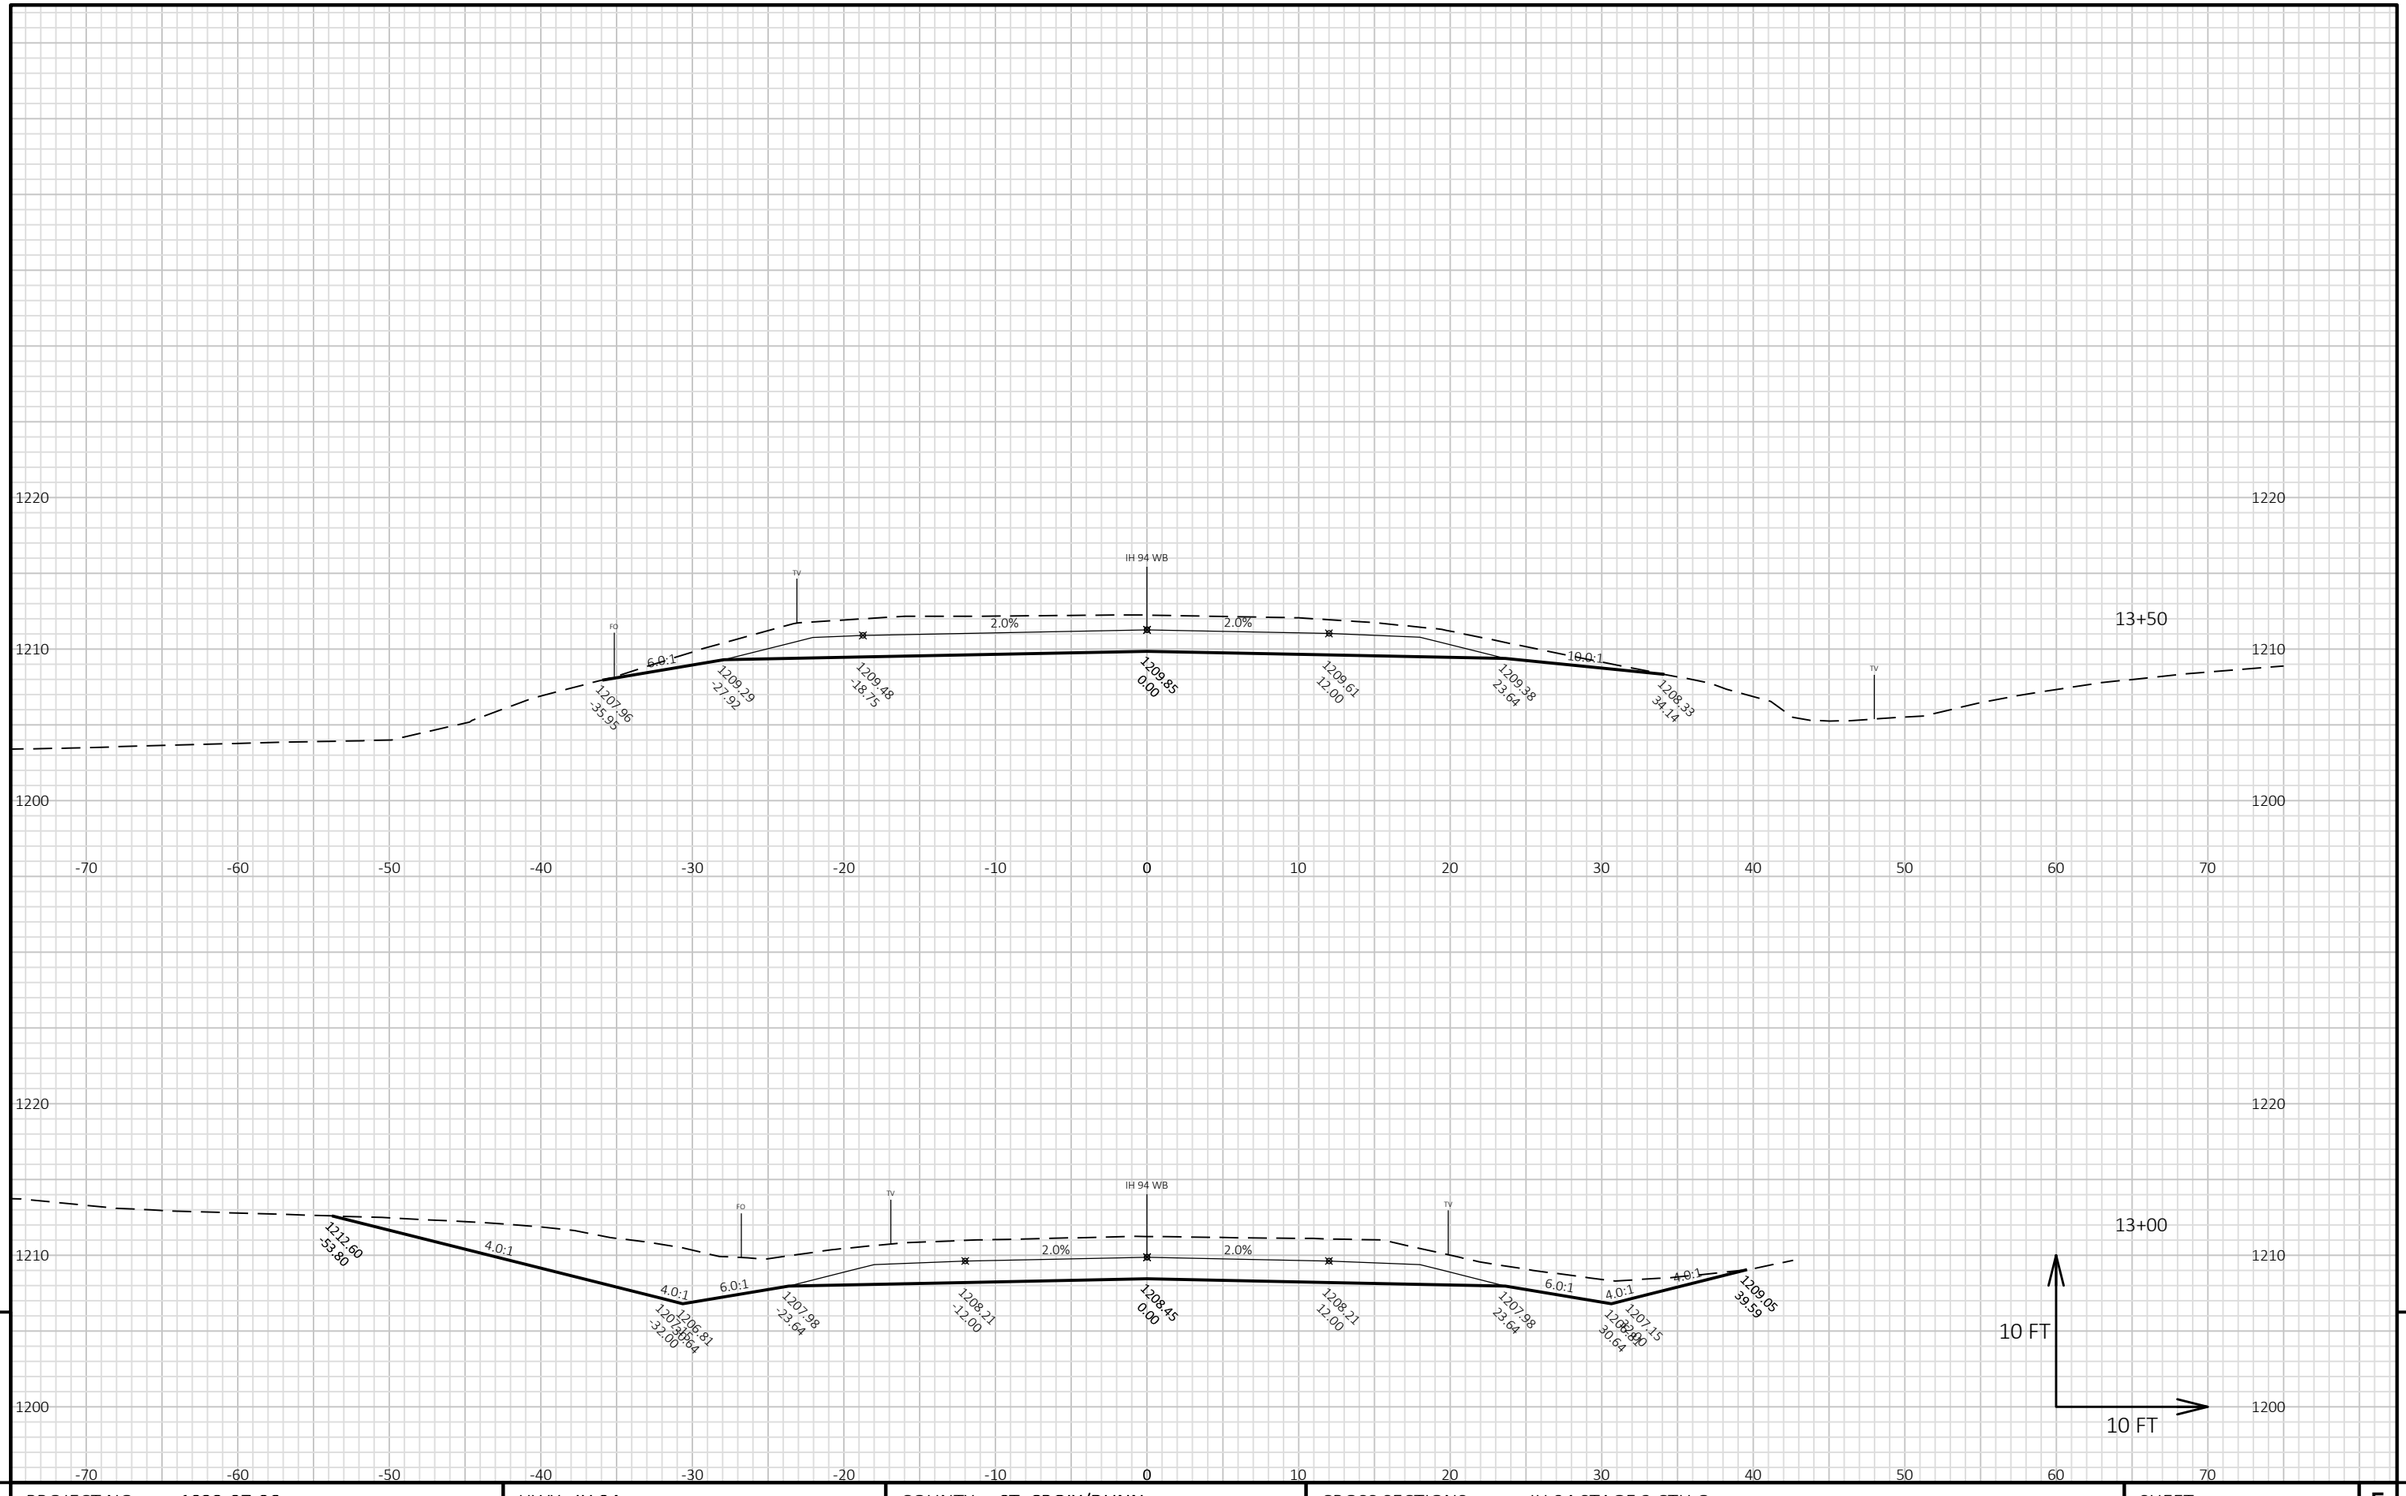

9


9


PROJECT NO: 1022-07-06	HWY: IH 94	COUNTY: ST. CROIX/DUNN	CROSS SECTIONS: IH 94 STAGE 3 CTH Q	SHEET	E


FILE NAME : P:\UZ\W\WITNW\142428\CIVIL 3D\10220706\SHEETSPLAN\CROSS SECTIONS\XS_TC STG 3-02_CTH Q.DWG
LAYOUT NAME - 090102_xs Q

PLOT DATE : 2/13/2018 4:33 PM PLOT BY : SAVANNAH STEHN PLOT NAME :

PLOT SCALE : 1 IN:10 FT HORZ. / 1 IN:10 FT VERT.

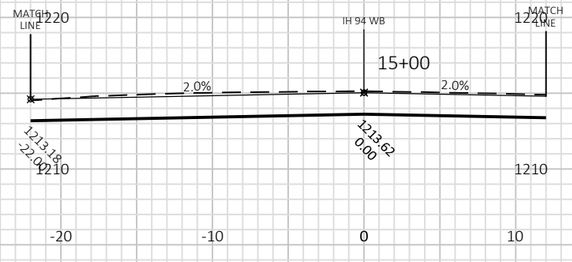

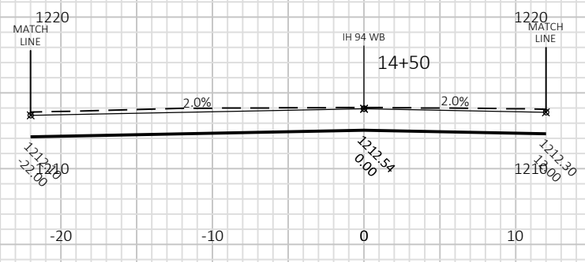

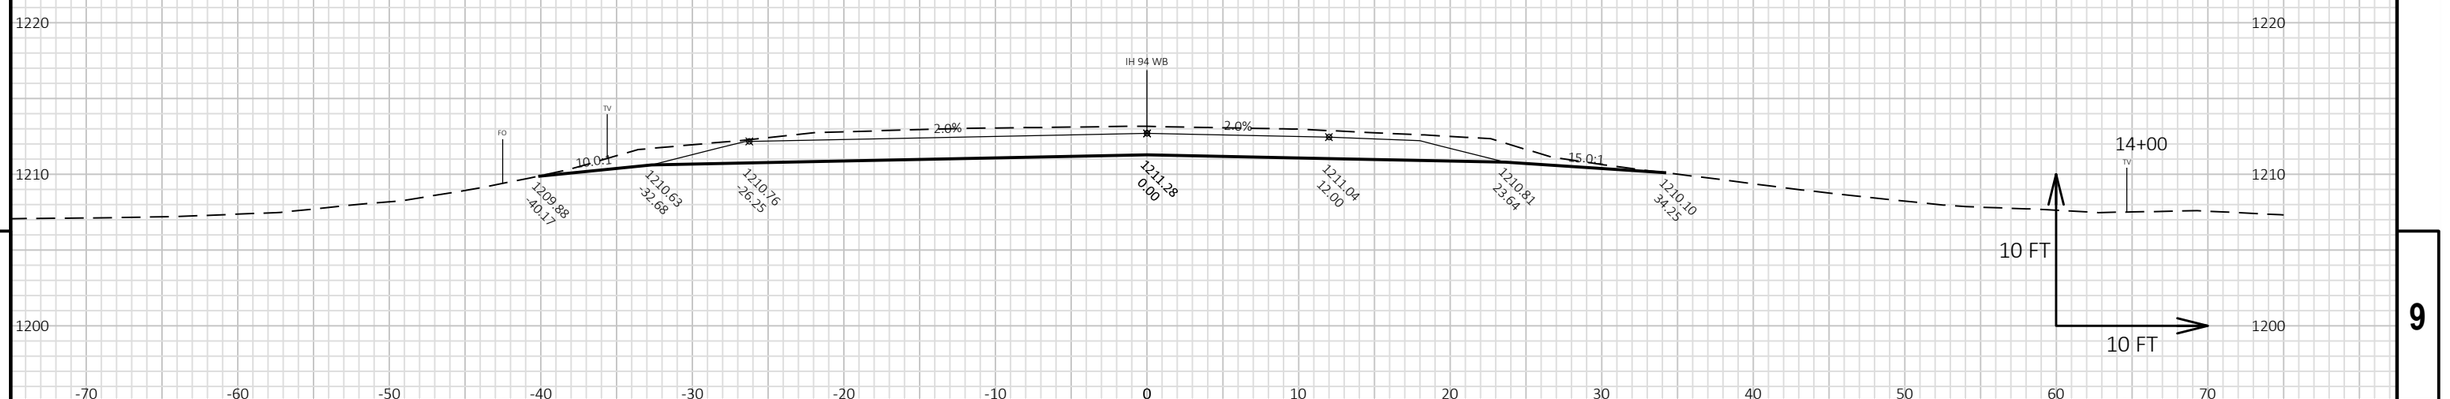


9

9

PROJECT NO: 1022-07-06	HWY: IH 94	COUNTY: ST. CROIX/DUNN	CROSS SECTIONS: IH 94 STAGE 3 CTH Q	SHEET	E

FILE NAME : P:\UZ\W\WITNW\142428\CIVIL 3D\10220706\SHEETSPLAN\CROSS SECTIONS\XS_TC STG 3-02_CTH Q.DWG
LAYOUT NAME - 090103_xs Q

PLOT DATE : 2/13/2018 4:34 PM PLOT BY : SAVANNAH STEHN PLOT NAME : **PLOT SCALE :** 1 IN:10 FT HORZ. / 1 IN:10 FT VERT.

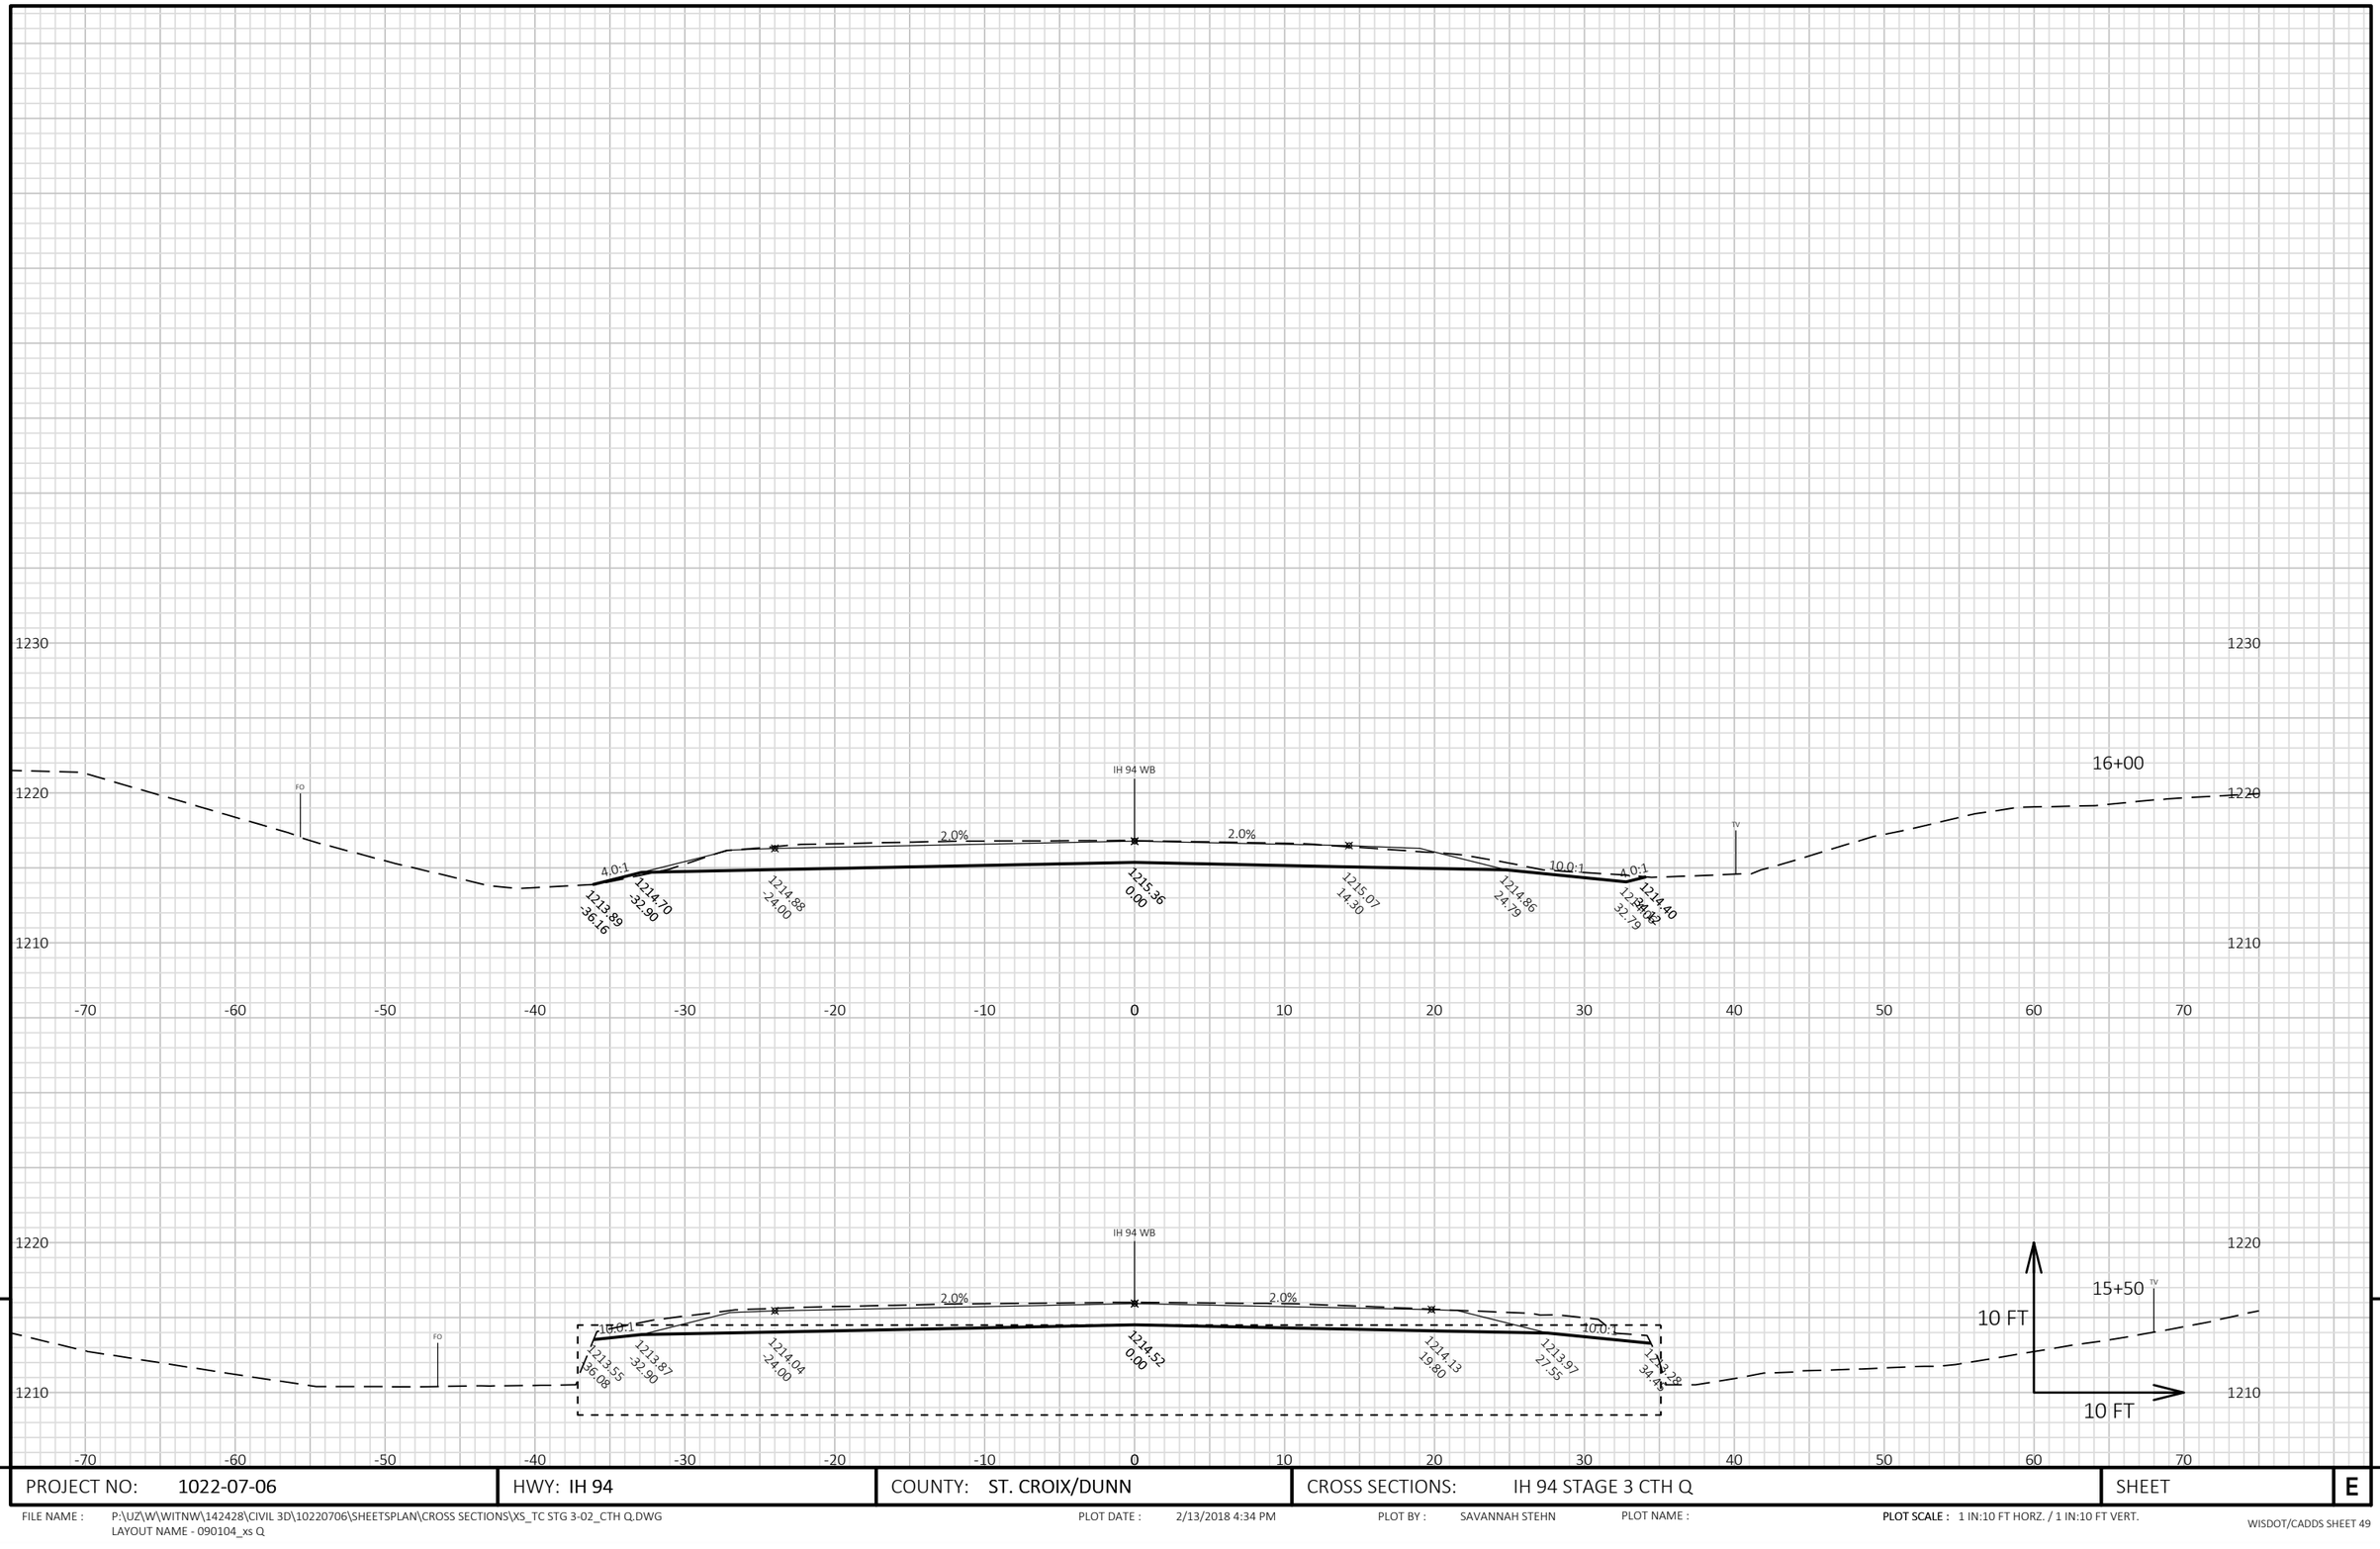

9


PROJECT NO: 1022-07-06	HWY: IH 94	COUNTY: ST. CROIX/DUNN	CROSS SECTIONS: IH 94 STAGE 3 CTH Q	SHEET	E

FILE NAME : P:\UZ\W\WITNW\142428\CIVIL 3D\10220706\SHEETSPLAN\CROSS SECTIONS\XS_TC STG 3-02_CTH Q.DWG
LAYOUT NAME - 090104_xs Q

PLOT DATE : 2/13/2018 4:34 PM PLOT BY : SAVANNAH STEHN PLOT NAME : **PLOT SCALE :** 1 IN:10 FT HORZ. / 1 IN:10 FT VERT.

WISDOT/CADDS SHEET 49

END CONSTRUCTION
STA 16+21

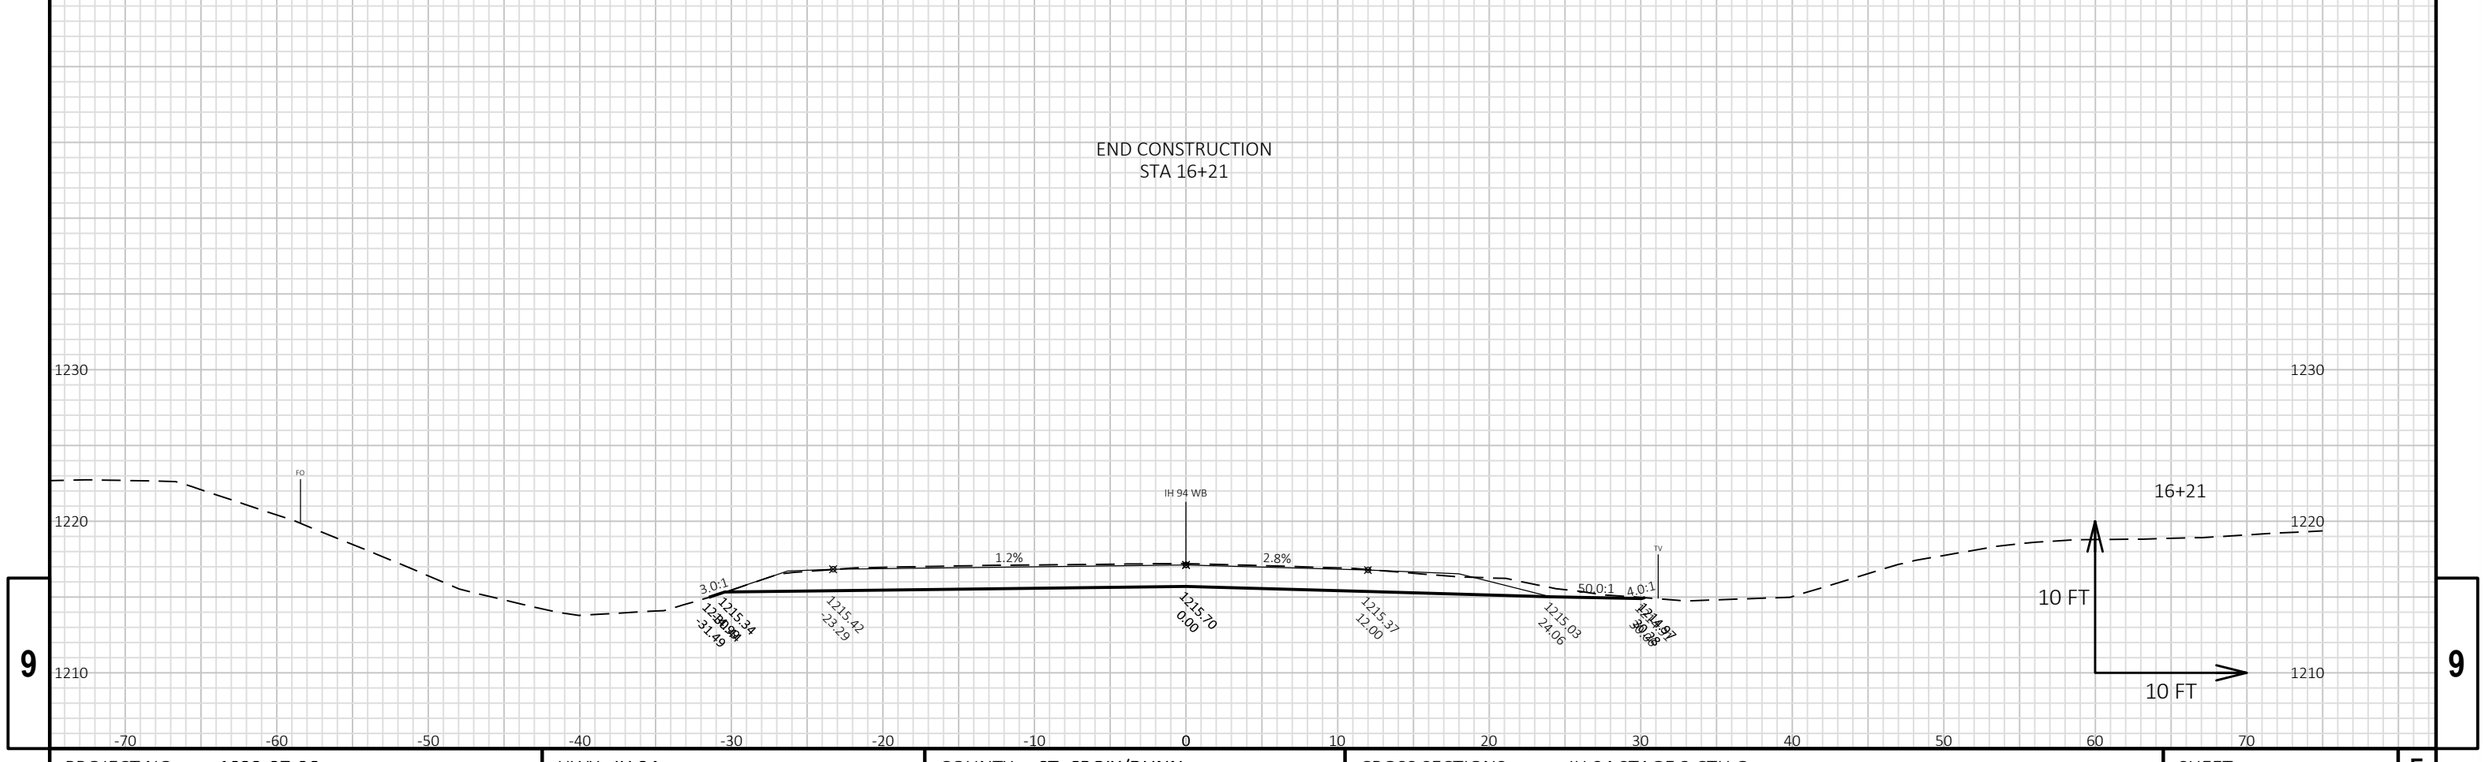


9 9


PROJECT NO: 1022-07-06	HWY: IH 94	COUNTY: ST. CROIX/DUNN	CROSS SECTIONS: IH 94 STAGE 3 CTH Q	SHEET	E


FILE NAME : P:\UZ\W\WITNW\142428\CIVIL 3D\10220706\SHEETSPLAN\CROSS SECTIONS\XS_TC STG 3-02_CTH Q.DWG
LAYOUT NAME - 090105_xs Q


PLOT DATE : 2/13/2018 5:17 PM PLOT BY : SAVANNAH STEHN PLOT NAME : **PLOT SCALE :** 1 IN:10 FT HORZ. / 1 IN:10 FT VERT.

BEGIN CONSTRUCTION
STA 256+50

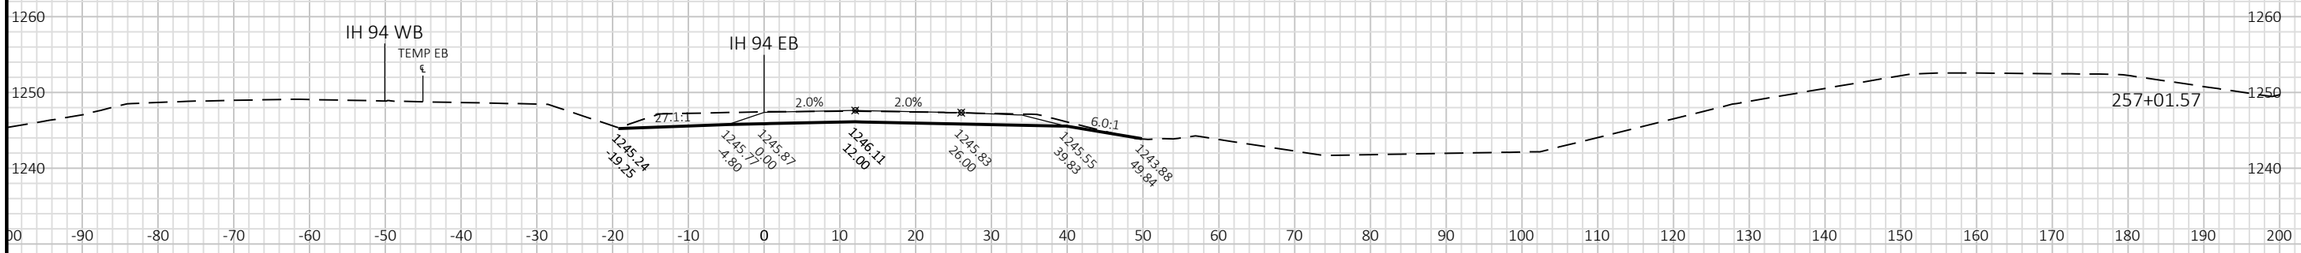

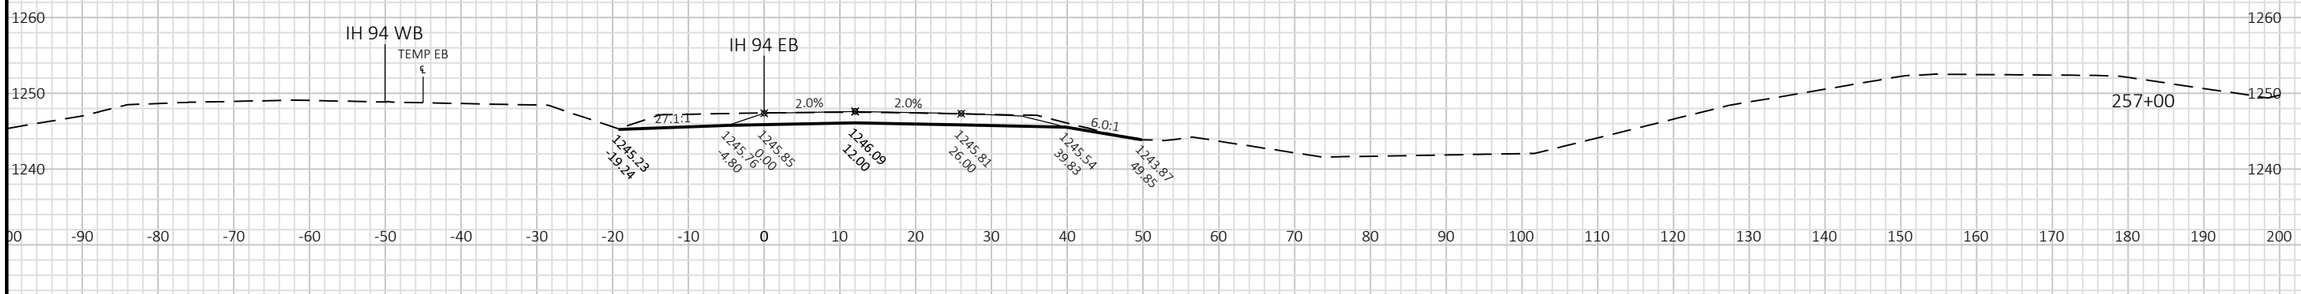

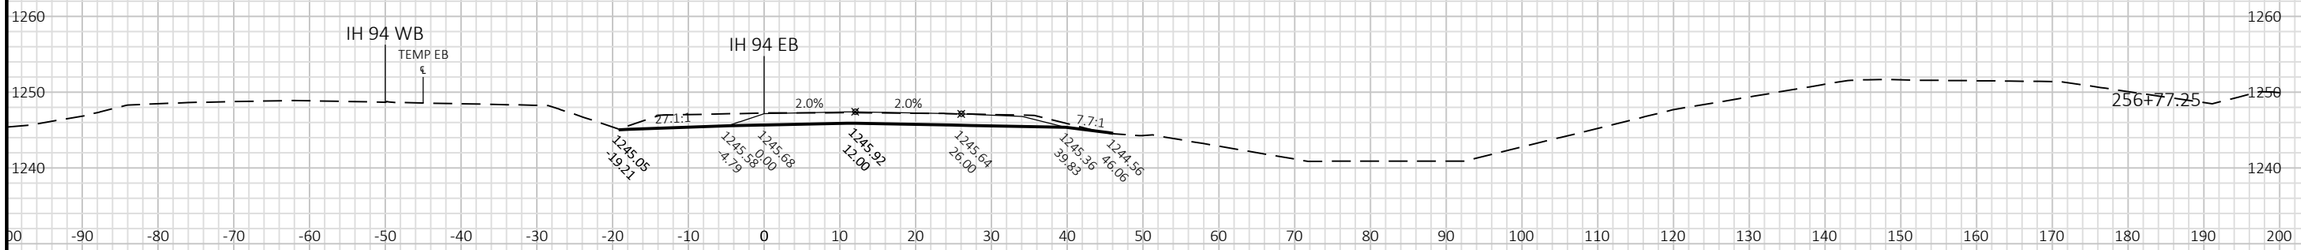

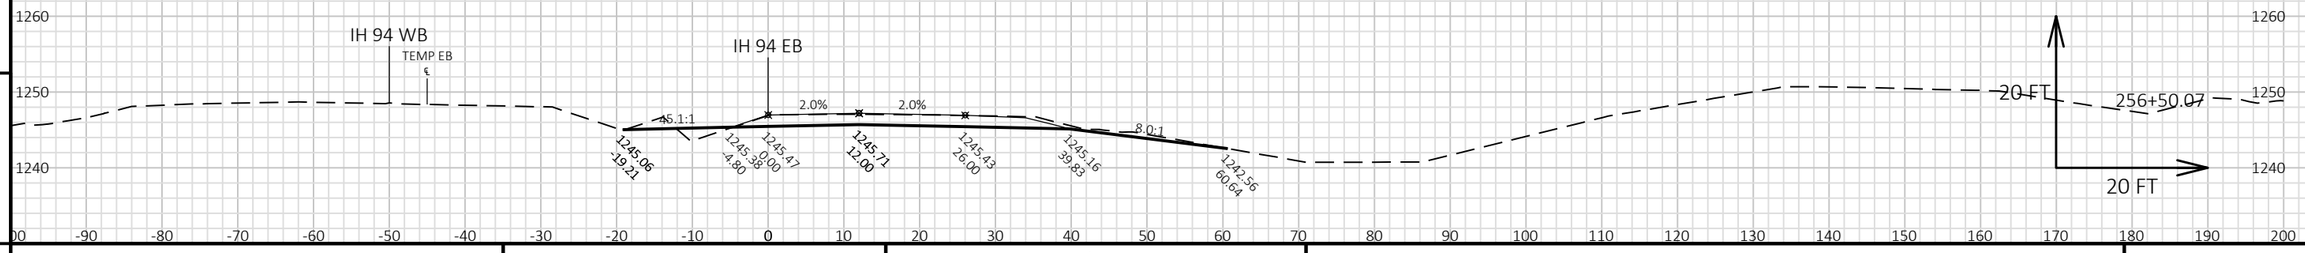


9 9

PROJECT NO: 1022-07-06	HWY: IH 94	COUNTY: ST. CROIX/DUNN	CROSS SECTIONS: IH 94 EB STAGE 5	SHEET E

FILE NAME : P:\UZ\W\WITNW\142428\CIVIL 3D\10220706\SHEETSPLAN\CROSS SECTIONS\XS_TC STG 5.DWG
LAYOUT NAME - 09011_XS EB

PLOT DATE : 2/13/2018 8:00 AM PLOT BY : SAVANNAH STEHN PLOT NAME : PLOT SCALE : 1 IN:20 FT HORZ. / 1 IN:20 FT VERT.

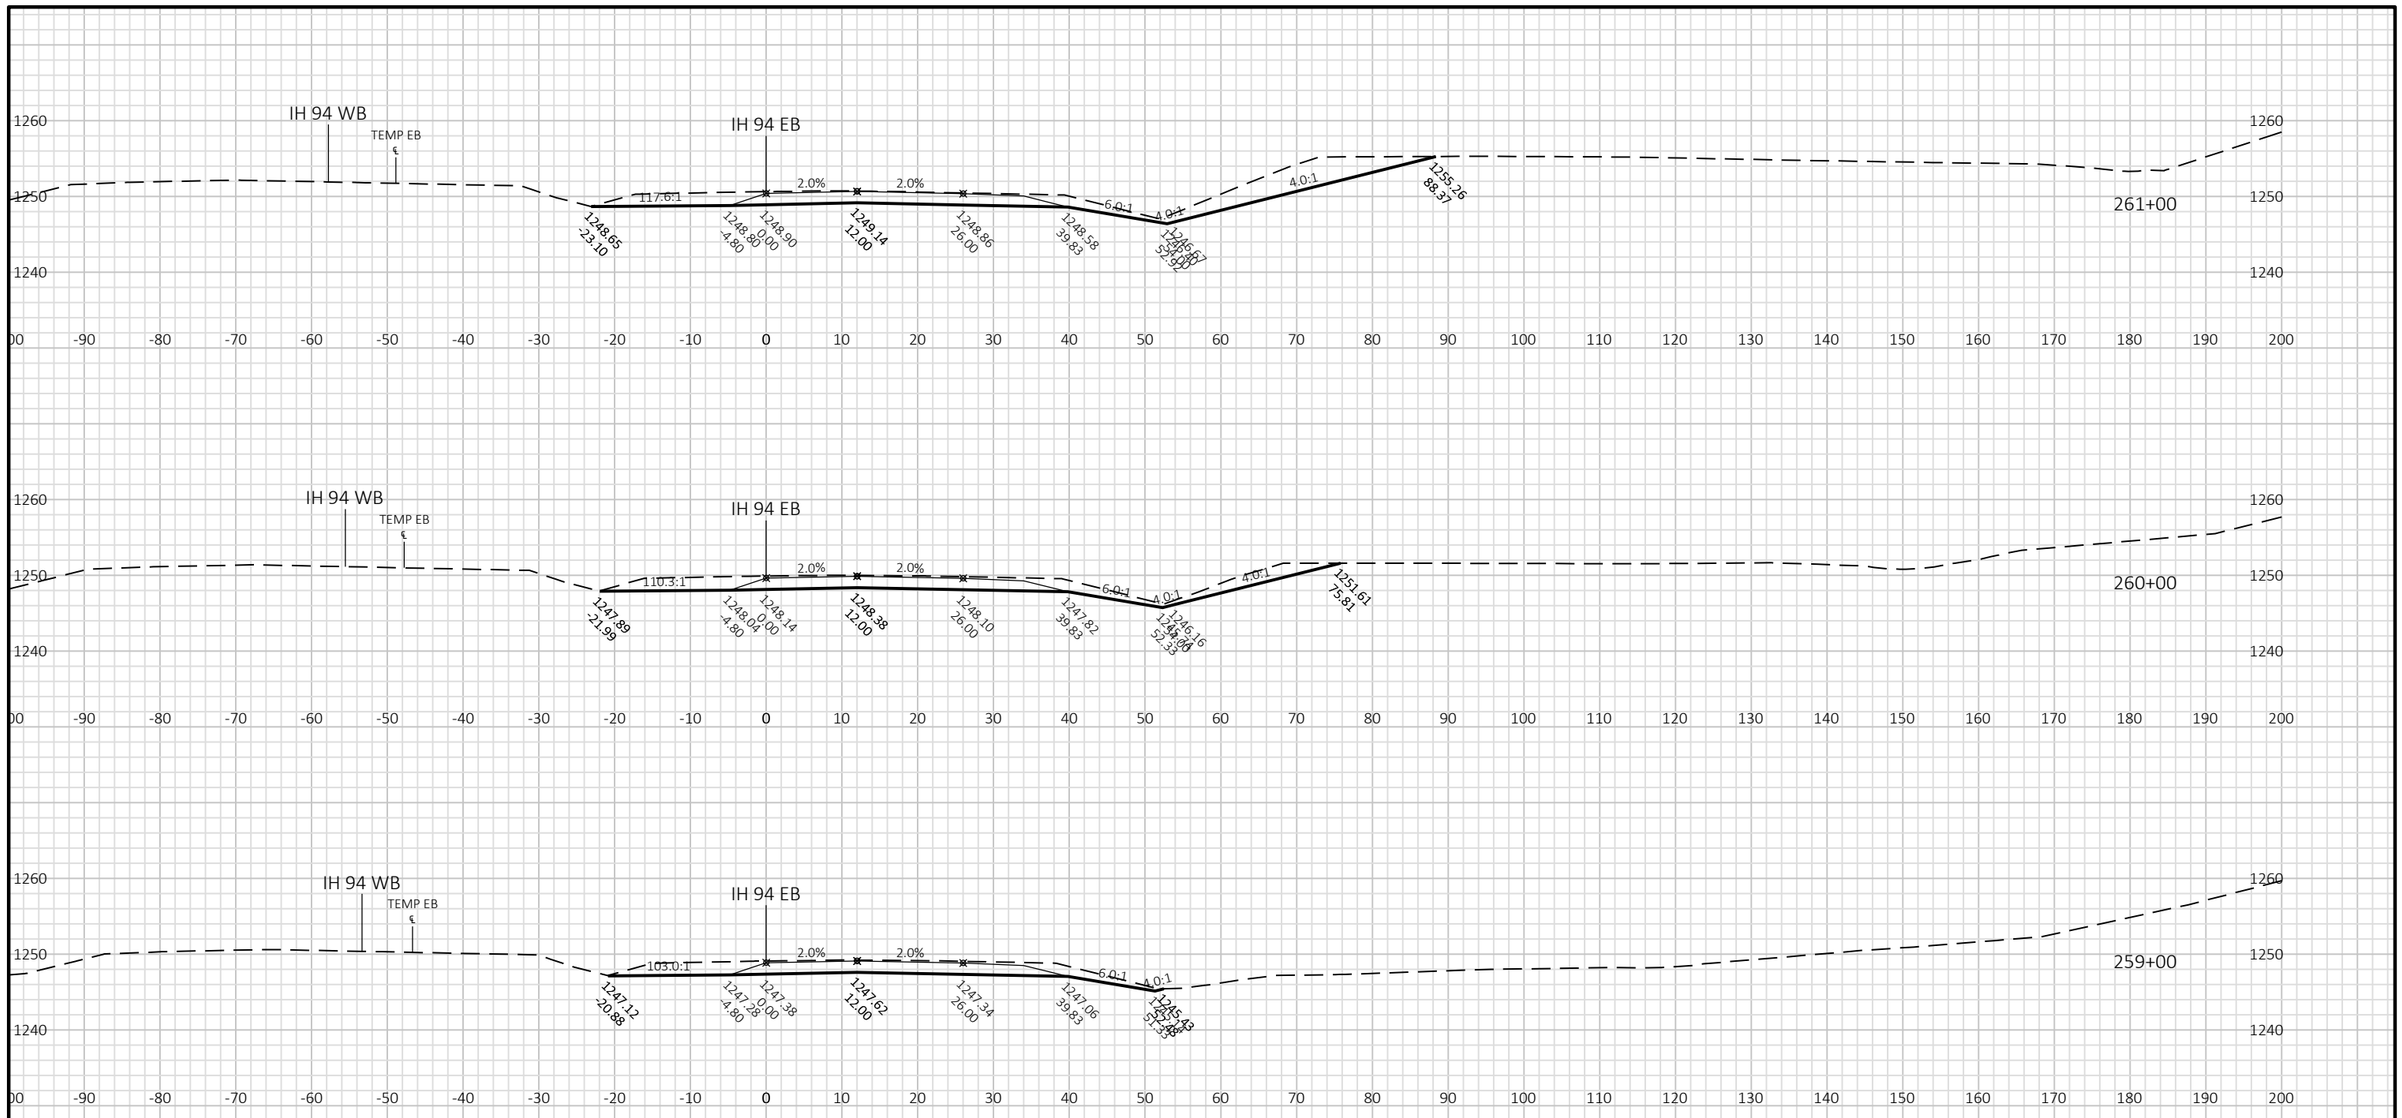


PROJECT NO: 1022-07-06	HWY: IH 94	COUNTY: ST. CROIX/DUNN	CROSS SECTIONS: IH 94 EB STAGE 5	SHEET E

FILE NAME : P:\UZ\W\WITNW\142428\CIVIL 3D\10220706\SHEETSPLAN\CROSS SECTIONS\XS_TC STG 5.DWG
LAYOUT NAME - 09012_XS EB

PLOT DATE : 2/13/2018 8:00 AM PLOT BY : SAVANNAH STEHN PLOT NAME : PLOT SCALE : 1 IN:20 FT HORZ. / 1 IN:20 FT VERT.

WISDOT/CADDS SHEET 49

9

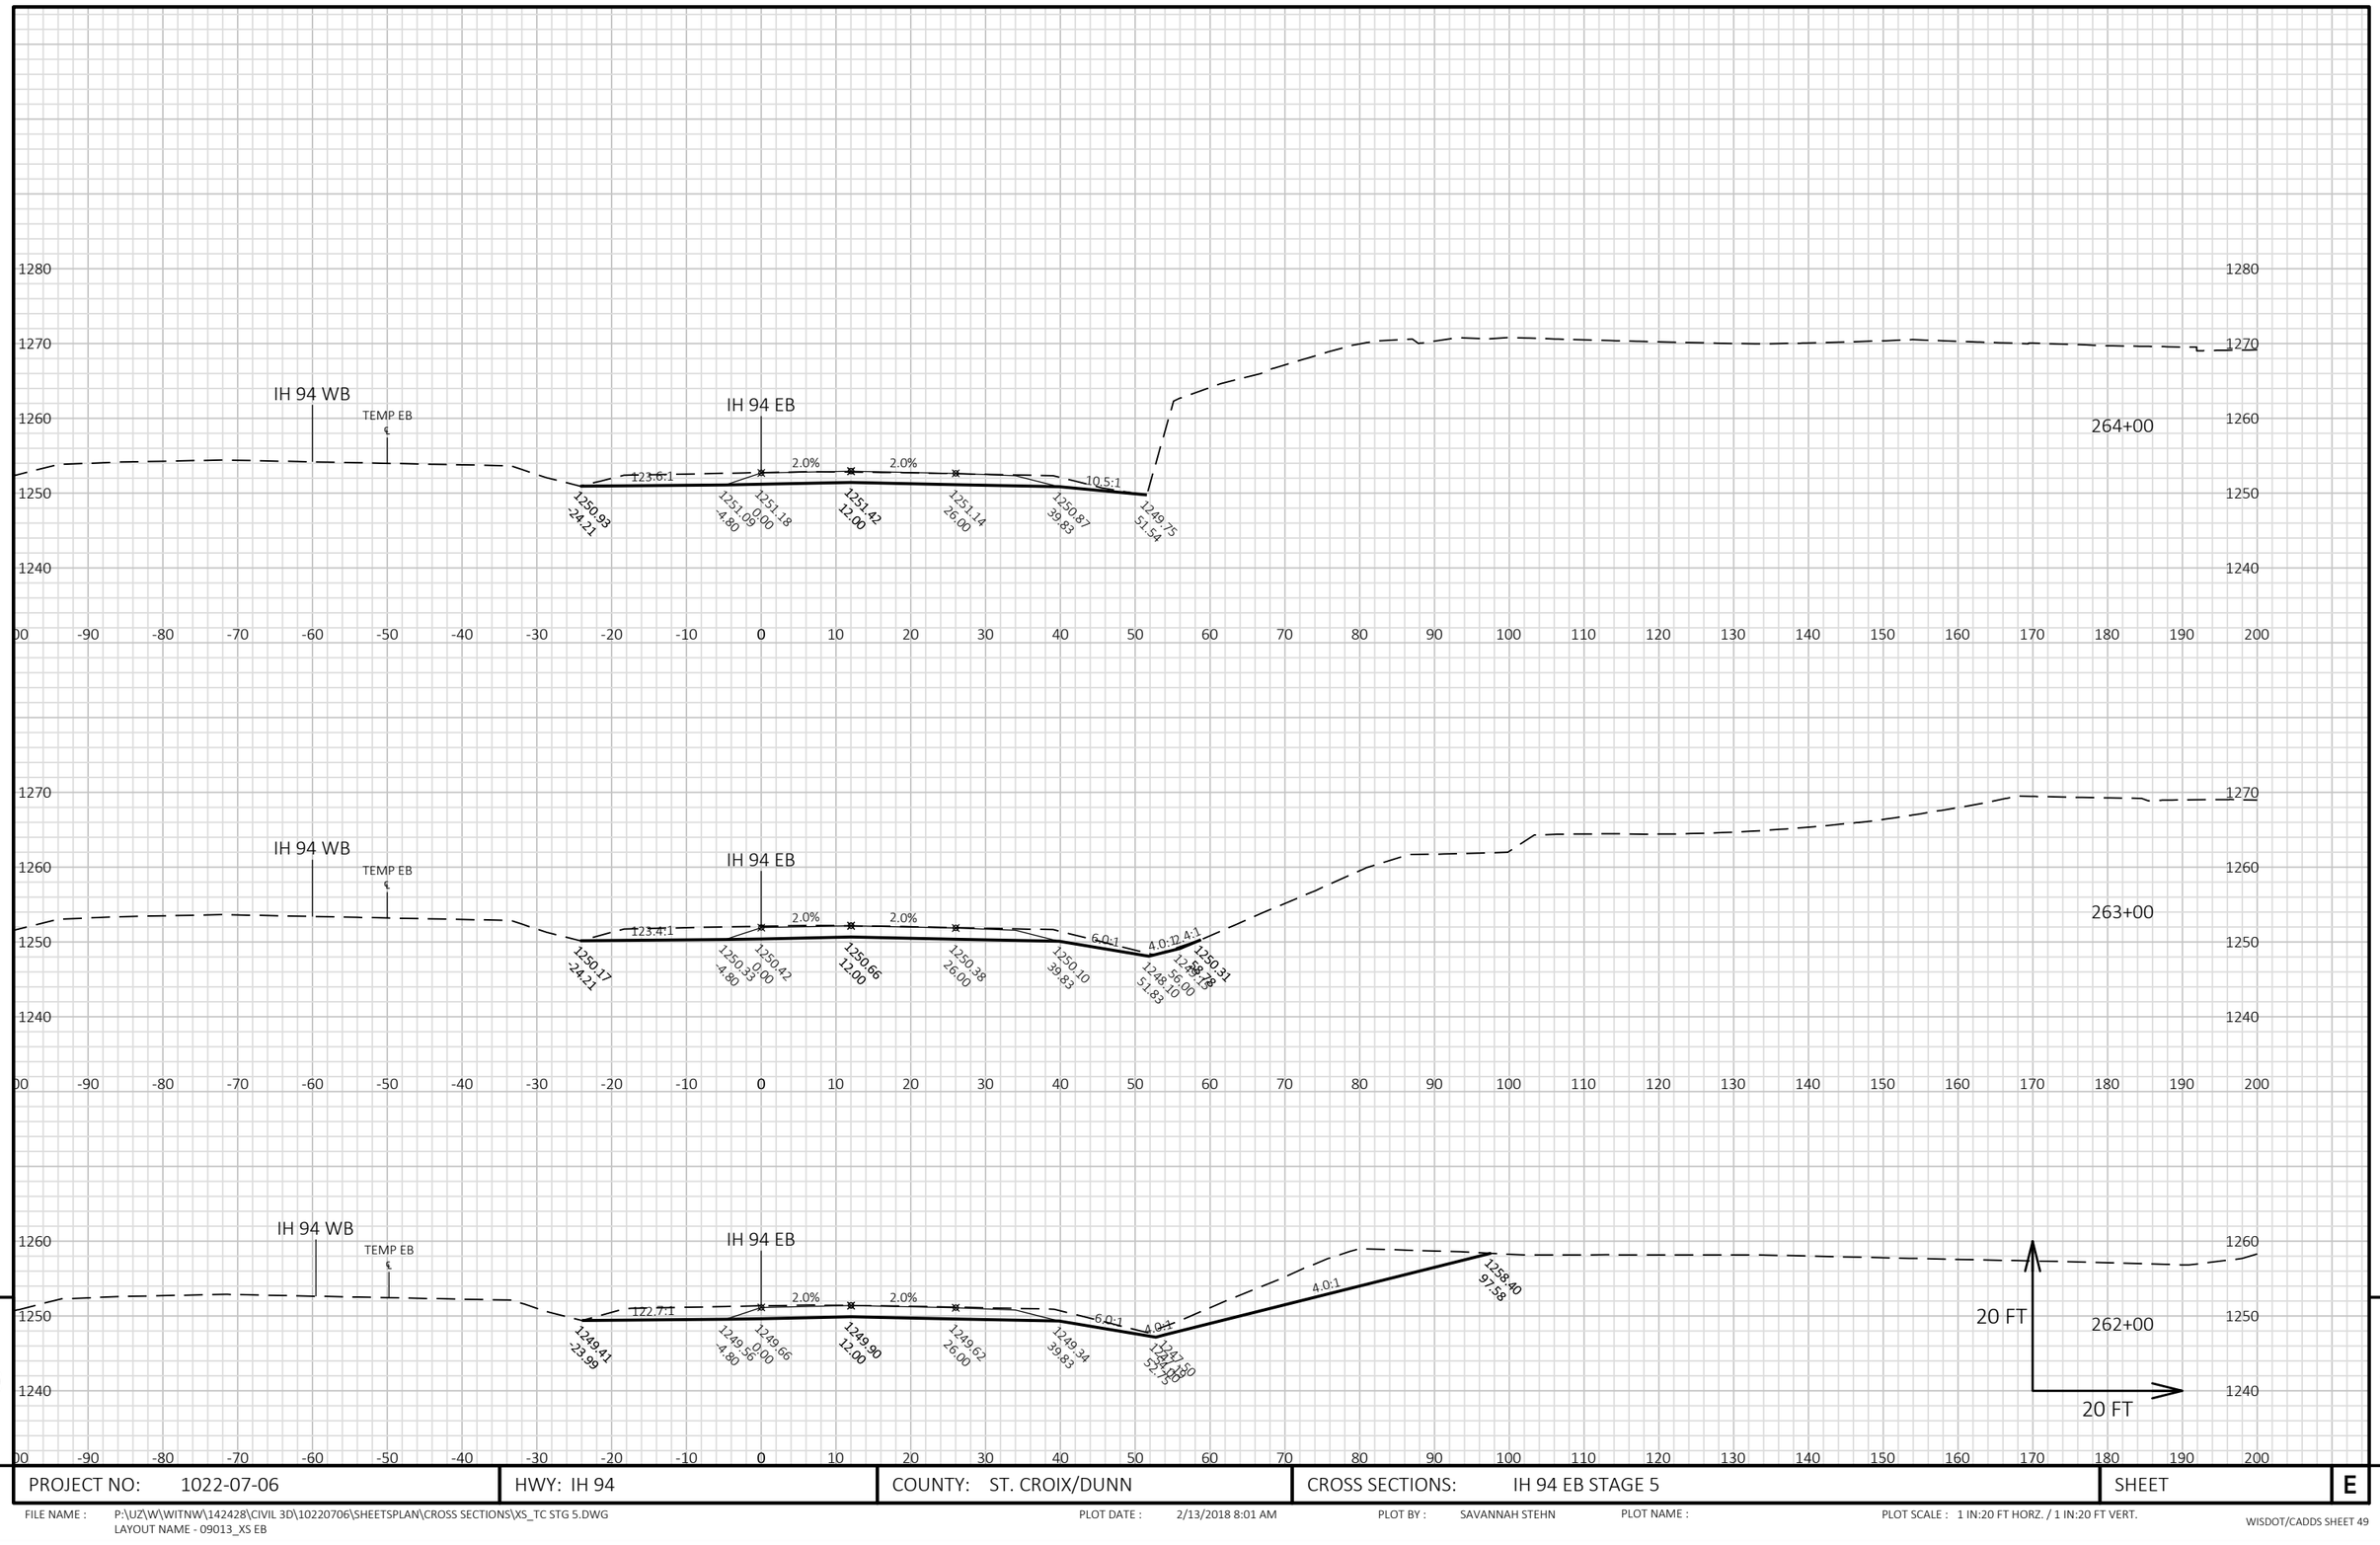


PROJECT NO: 1022-07-06	HWY: IH 94	COUNTY: ST. CROIX/DUNN	CROSS SECTIONS: IH 94 EB STAGE 5	SHEET	E

FILE NAME : P:\UZ\W\WITNW\142428\CIVIL 3D\10220706\SHEETSPLAN\CROSS SECTIONS\XS_TC STG 5.DWG
LAYOUT NAME - 09013_XS EB

PLOT DATE : 2/13/2018 8:01 AM PLOT BY : SAVANNAH STEHN PLOT NAME : PLOT SCALE : 1 IN:20 FT HORZ. / 1 IN:20 FT VERT.

WISDOT/CADDS SHEET 49

9

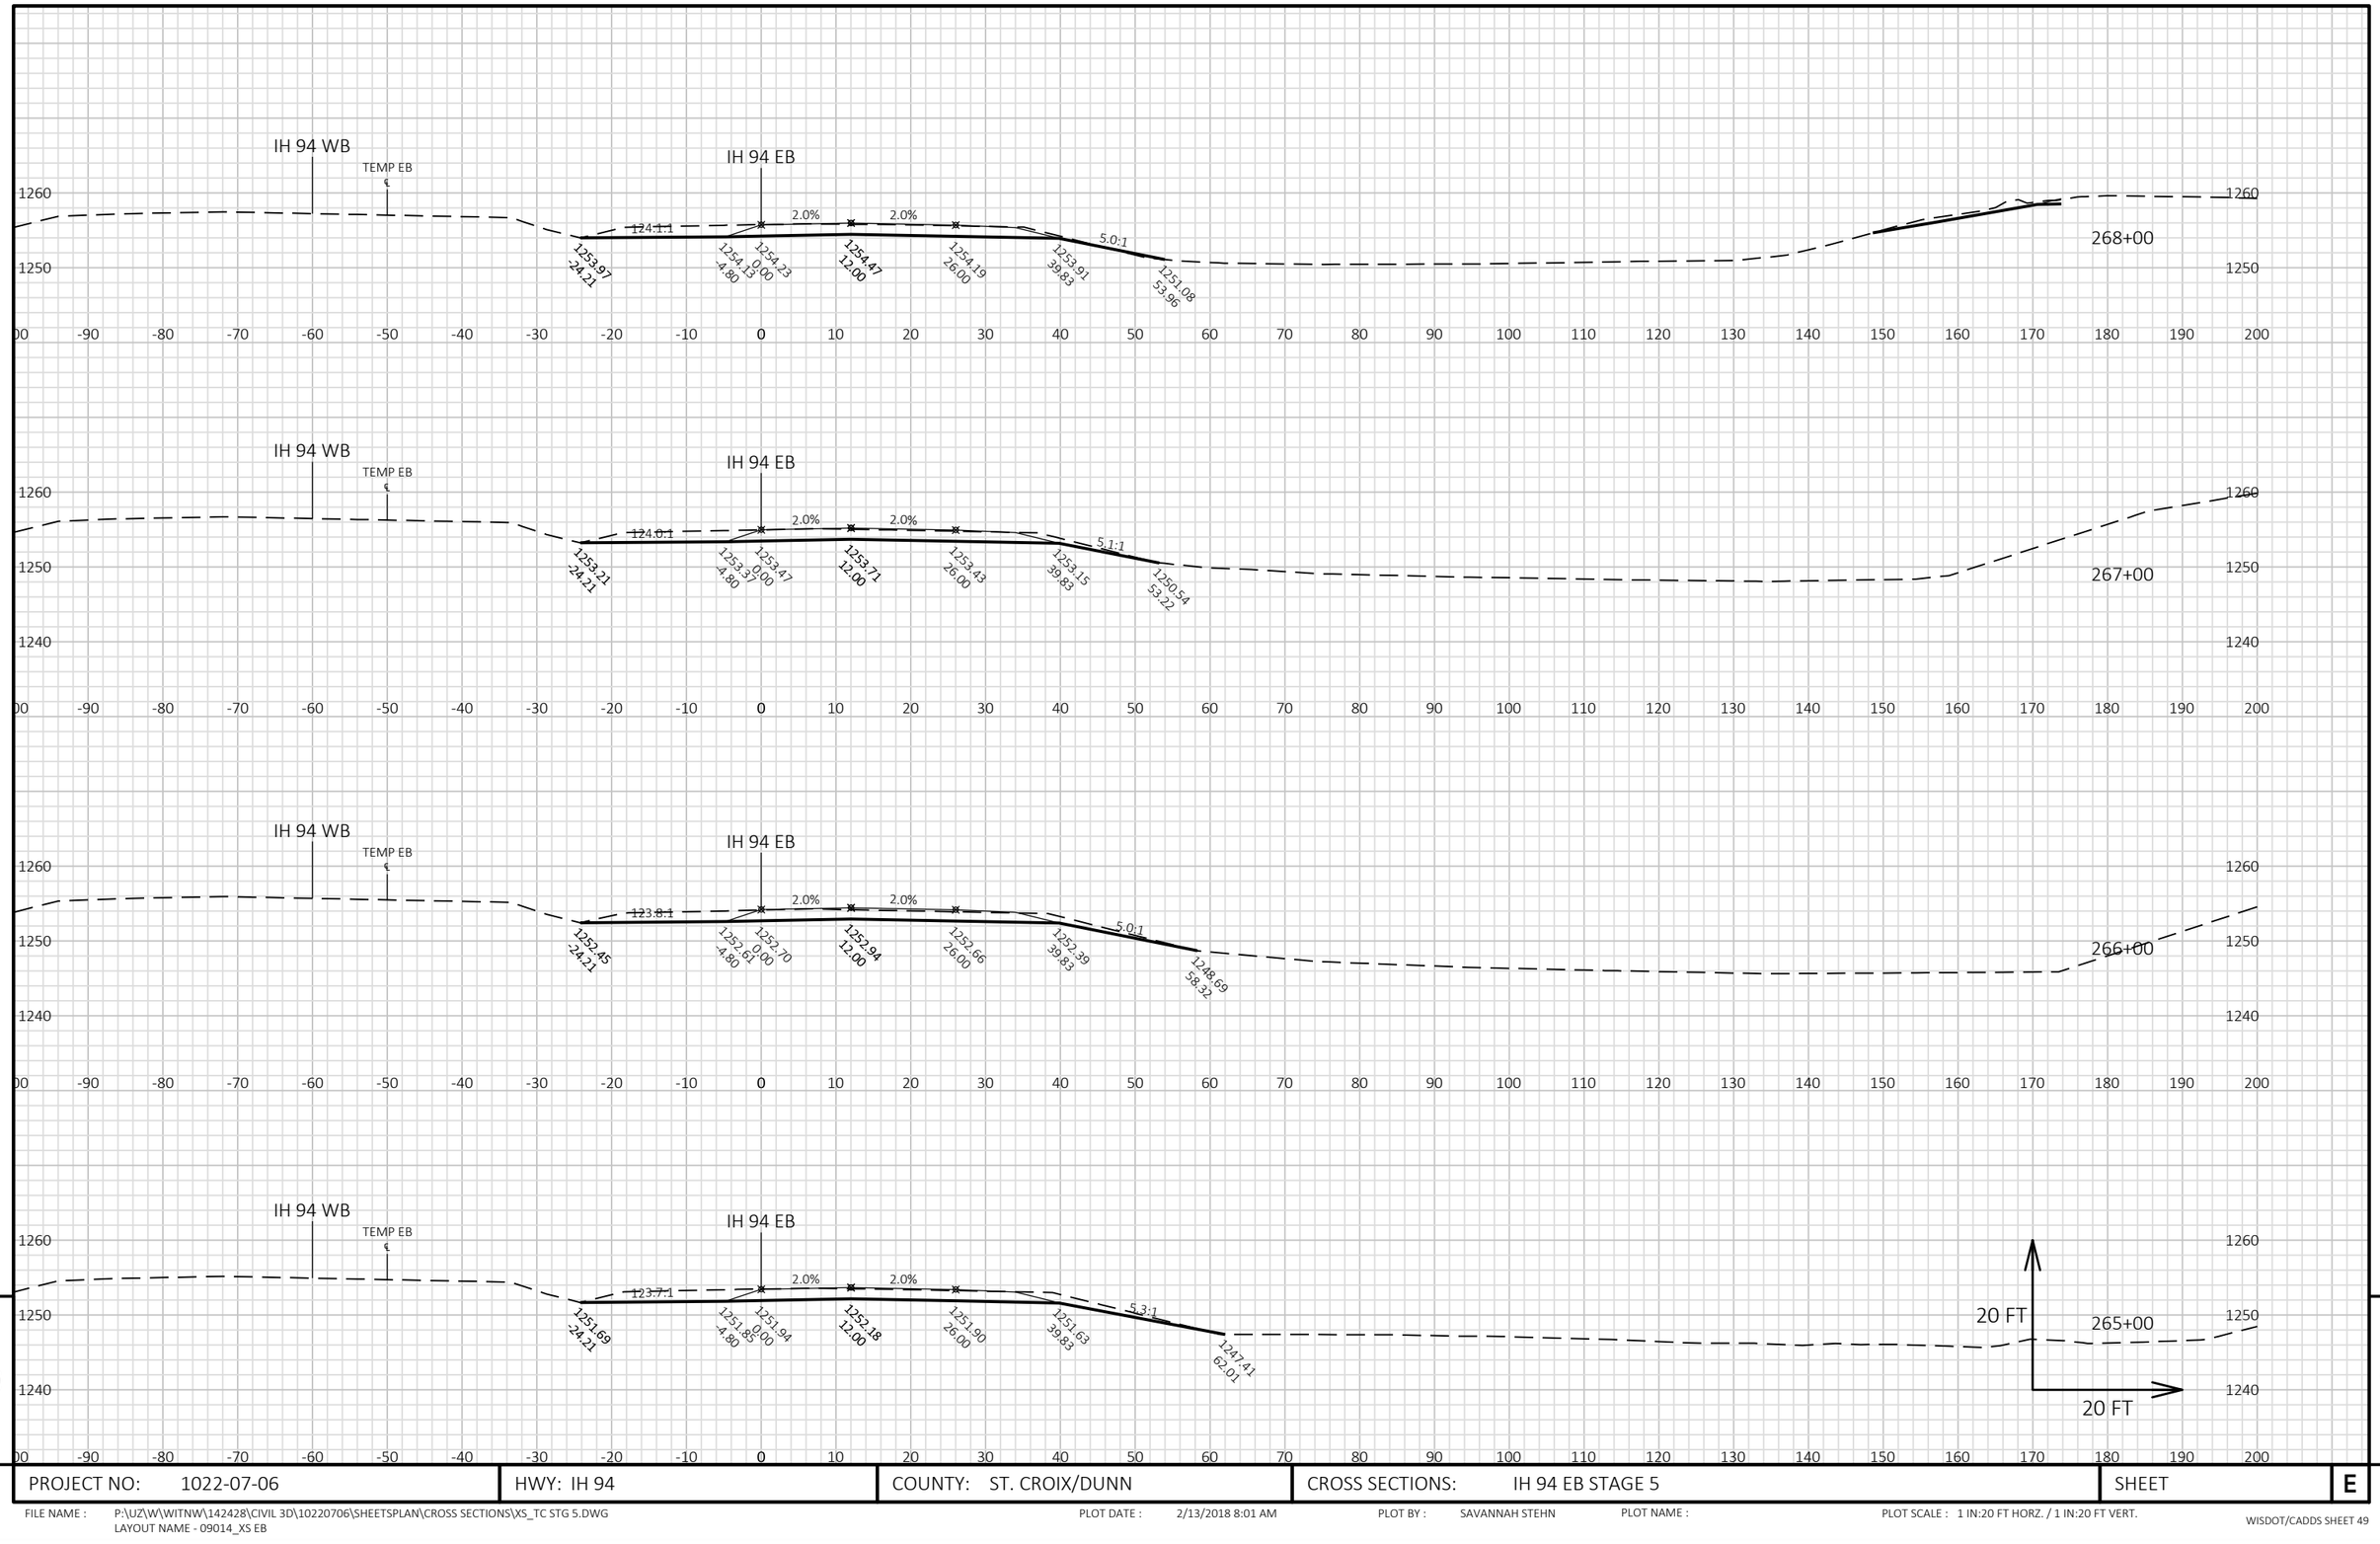


9

9

PROJECT NO: 1022-07-06	HWY: IH 94	COUNTY: ST. CROIX/DUNN	CROSS SECTIONS: IH 94 EB STAGE 5	SHEET	E

FILE NAME : P:\UZ\W\WITNW\142428\CIVIL 3D\10220706\SHEETSPLAN\CROSS SECTIONS\XS_TC STG 5.DWG
LAYOUT NAME - 09014_XS EB

PLOT DATE : 2/13/2018 8:01 AM PLOT BY : SAVANNAH STEHN PLOT NAME : PLOT SCALE : 1 IN:20 FT HORZ. / 1 IN:20 FT VERT.

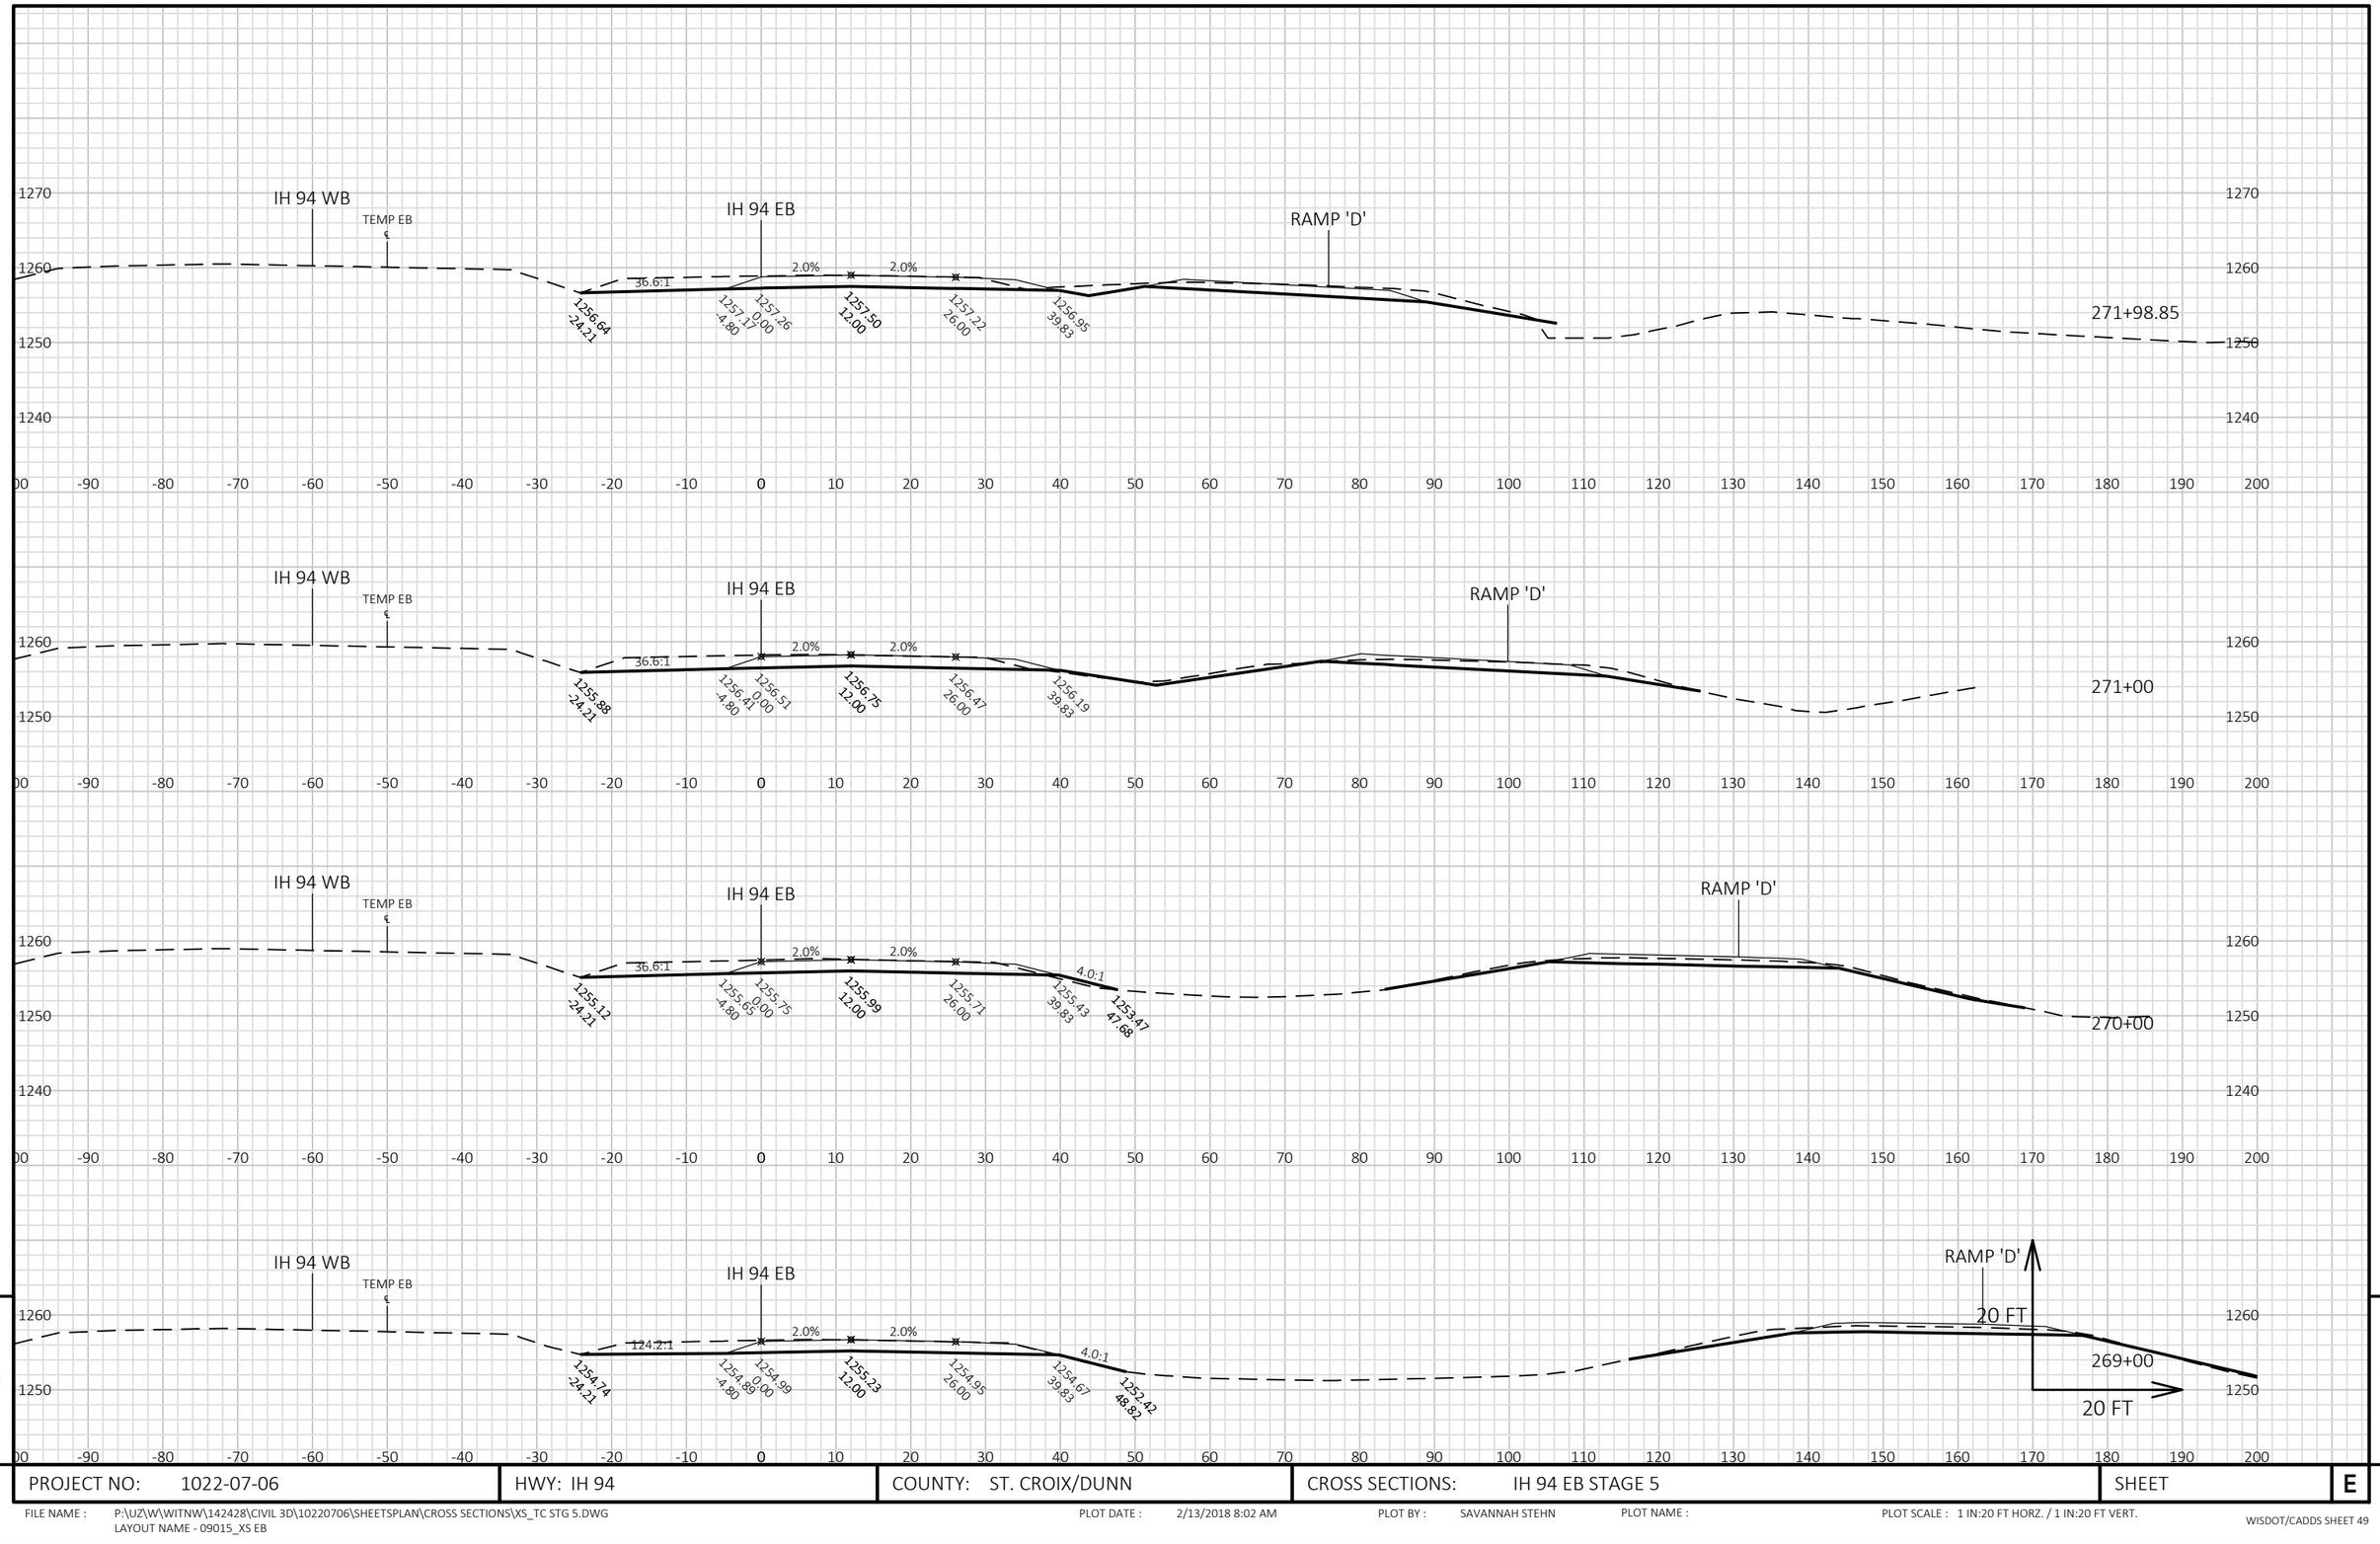


PROJECT NO: 1022-07-06	HWY: IH 94	COUNTY: ST. CROIX/DUNN	CROSS SECTIONS: IH 94 EB STAGE 5	SHEET E


FILE NAME : P:\UZ\W\WITNW\142428\CIVIL 3D\10220706\SHEETSPLAN\CROSS SECTIONS\XS_TC STG 5.DWG
LAYOUT NAME - 09015_XS EB

PLOT DATE : 2/13/2018 8:02 AM PLOT BY : SAVANNAH STEHN PLOT NAME : PLOT SCALE : 1 IN:20 FT HORZ. / 1 IN:20 FT VERT.

WISDOT/CADDS SHEET 49

9

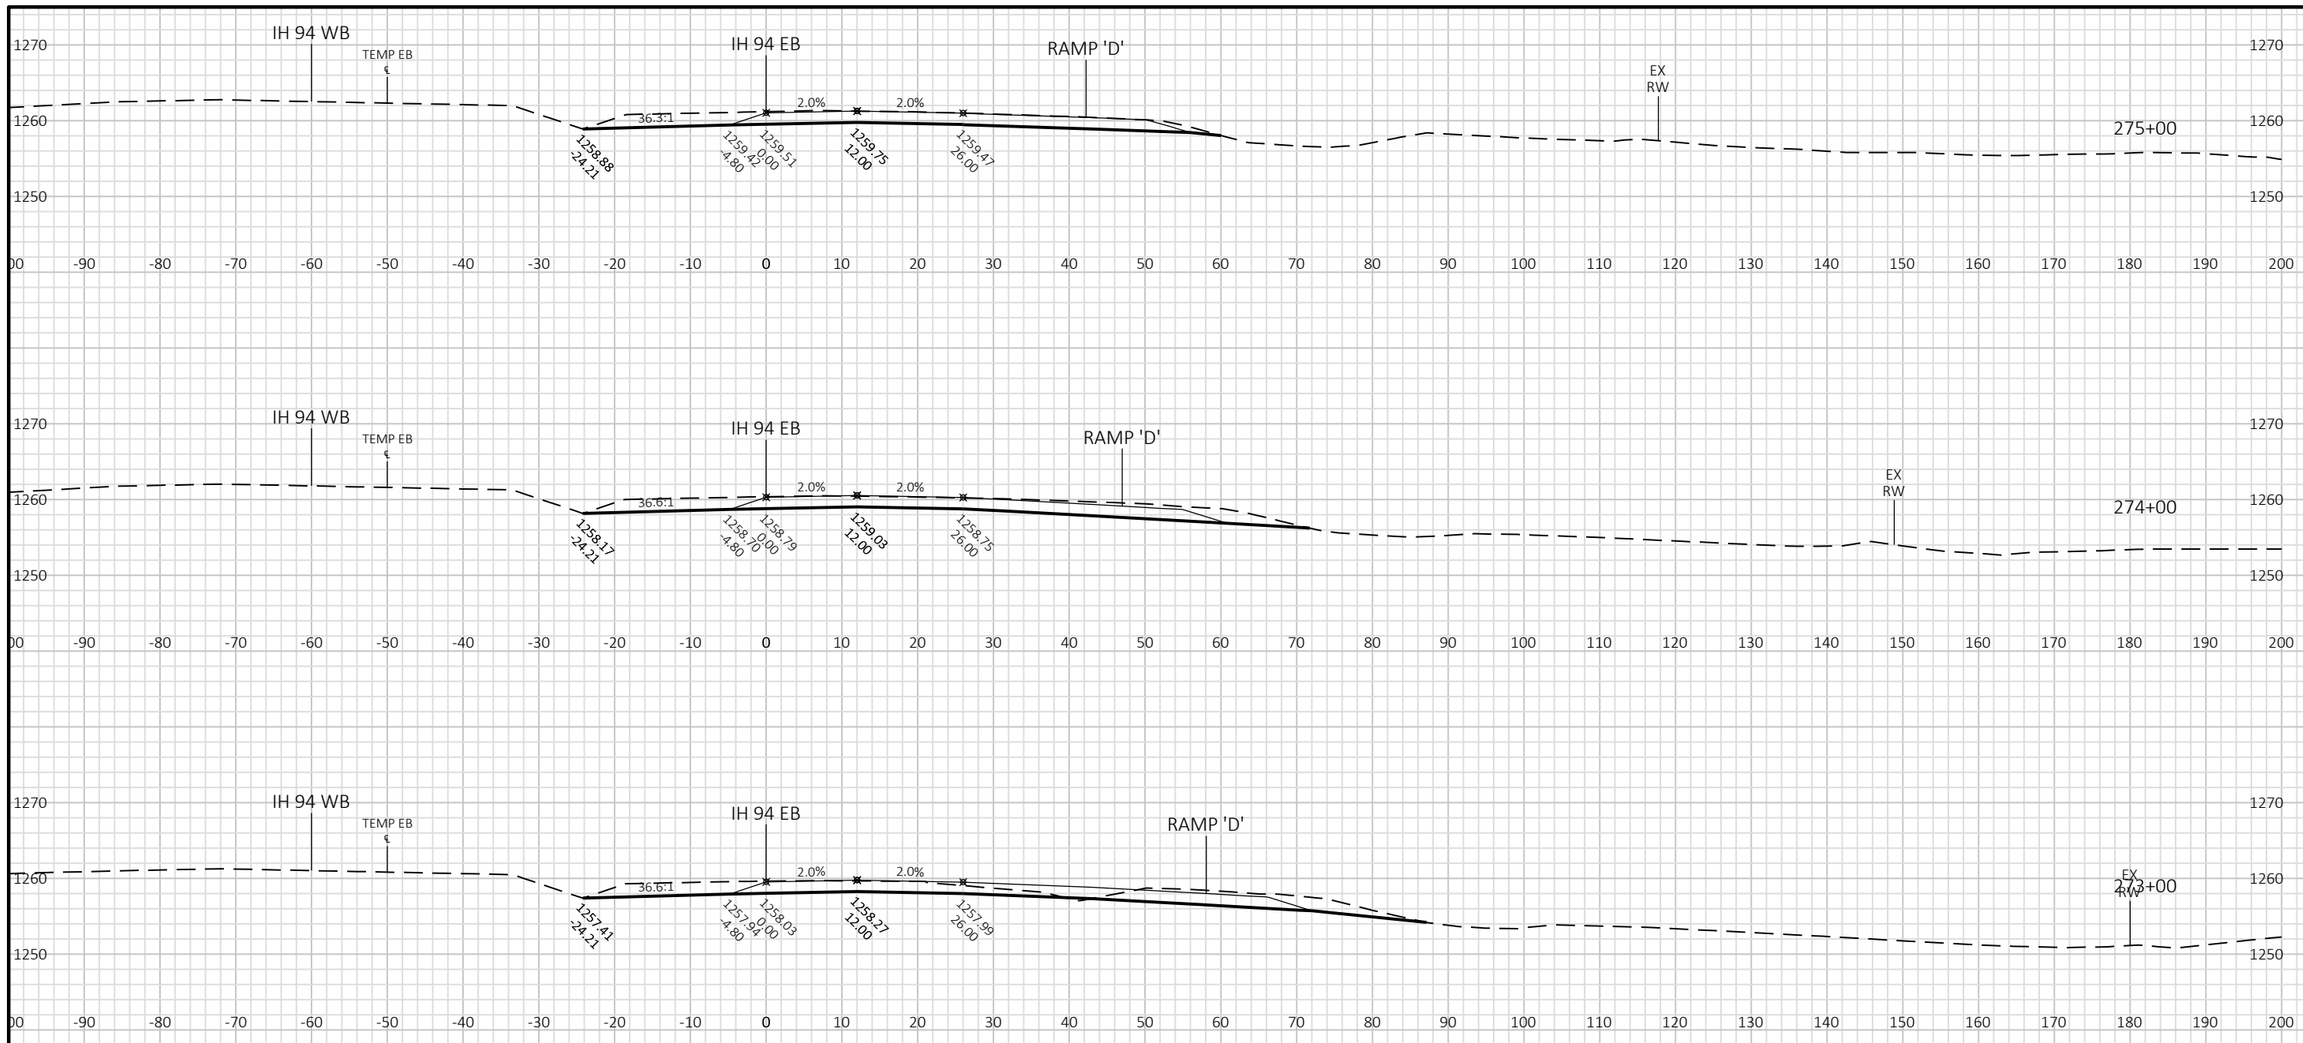

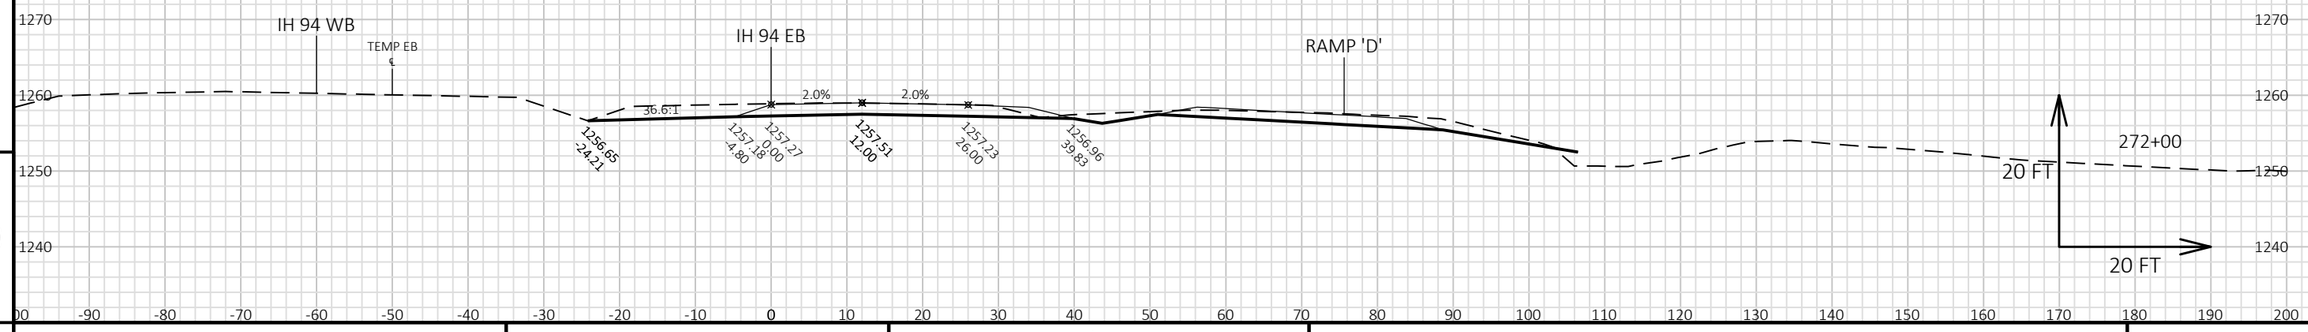


9


9

PROJECT NO: 1022-07-06	HWY: IH 94	COUNTY: ST. CROIX/DUNN	CROSS SECTIONS: IH 94 EB STAGE 5	SHEET	E

FILE NAME : P:\UZ\W\WITNW\142428\CIVIL 3D\10220706\SHEETSPLAN\CROSS SECTIONS\XS_TC STG 5.DWG
LAYOUT NAME - 09016_XS EB

PLOT DATE : 2/13/2018 8:02 AM PLOT BY : SAVANNAH STEHN PLOT NAME : PLOT SCALE : 1 IN:20 FT HORZ. / 1 IN:20 FT VERT.

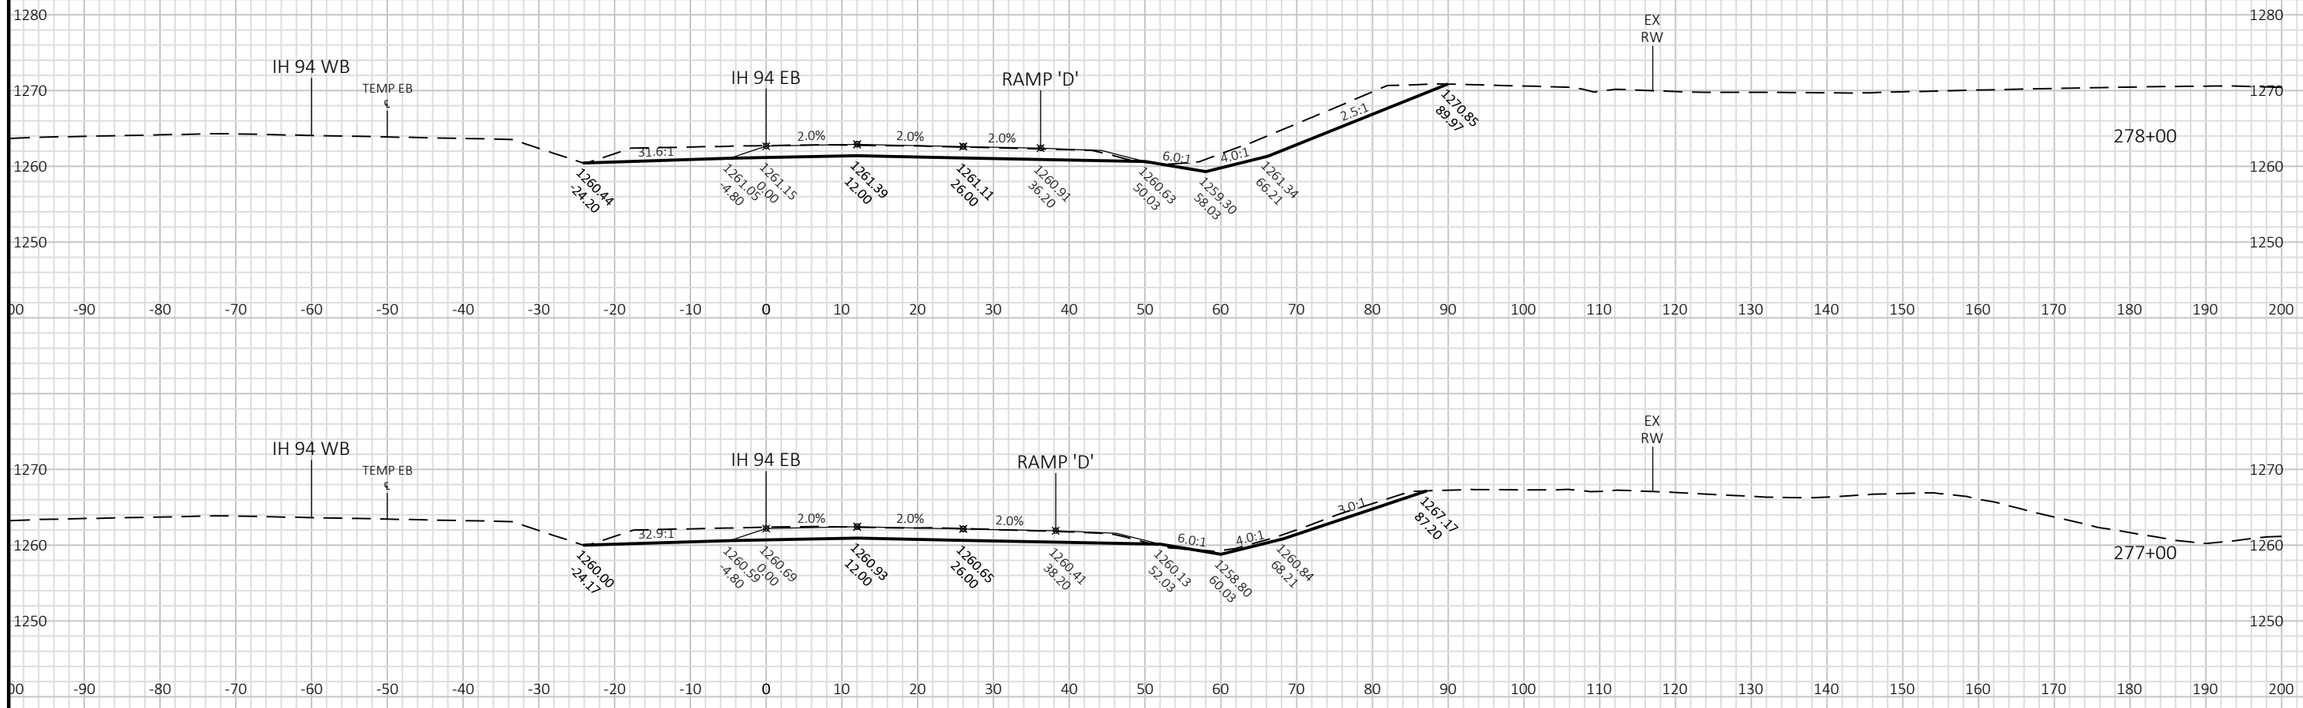

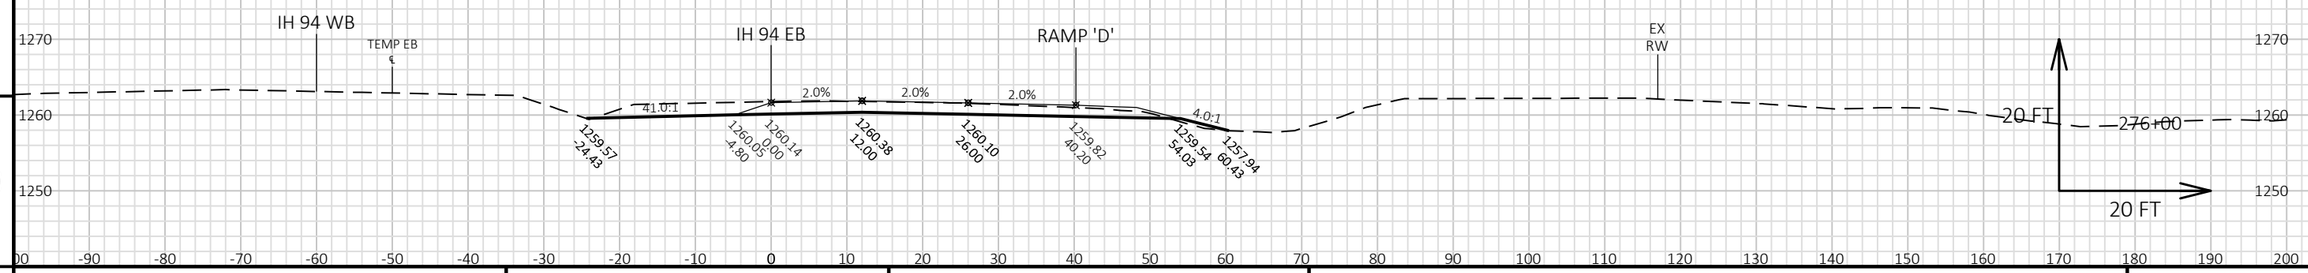


9

9

PROJECT NO: 1022-07-06	HWY: IH 94	COUNTY: ST. CROIX/DUNN	CROSS SECTIONS: IH 94 EB STAGE 5	SHEET	E

FILE NAME : P:\UZ\W\WITNW\142428\CIVIL 3D\10220706\SHEETSPLAN\CROSS SECTIONS\XS_TC STG 5.DWG
LAYOUT NAME - 09017_XS EB

PLOT DATE : 2/13/2018 8:03 AM PLOT BY : SAVANNAH STEHN PLOT NAME : PLOT SCALE : 1 IN:20 FT HORZ. / 1 IN:20 FT VERT.

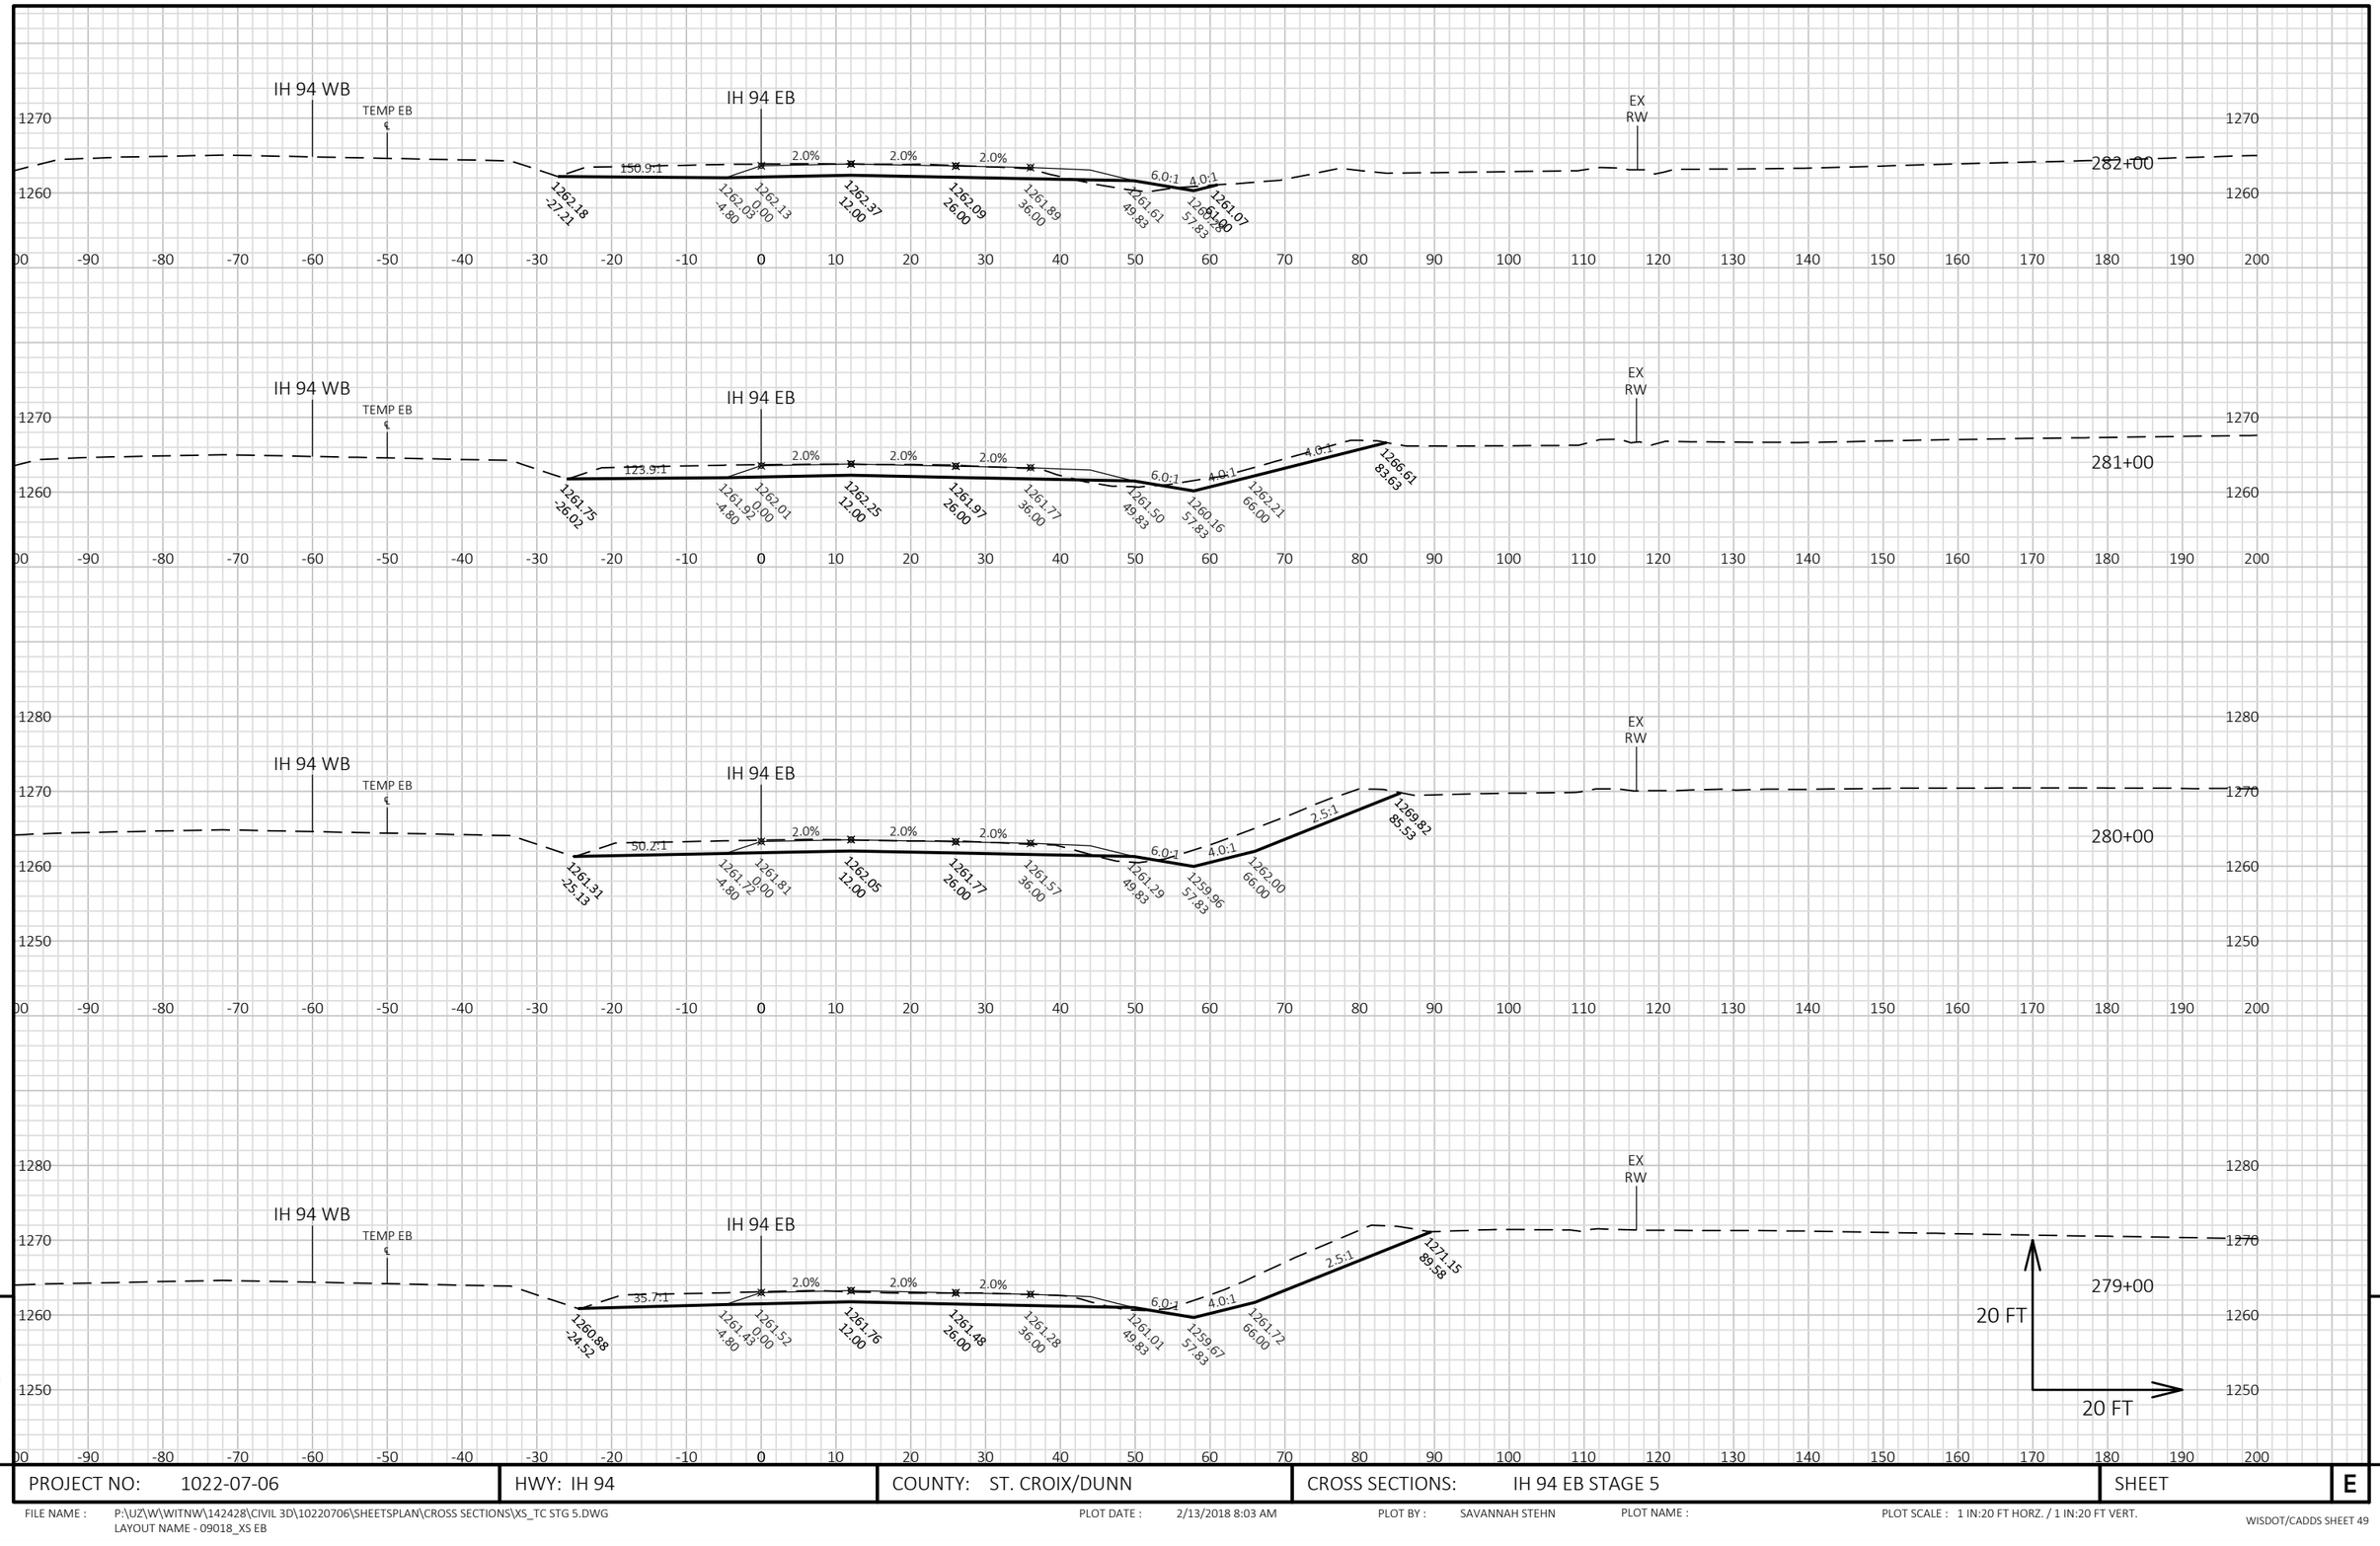


PROJECT NO: 1022-07-06	HWY: IH 94	COUNTY: ST. CROIX/DUNN	CROSS SECTIONS: IH 94 EB STAGE 5	SHEET	E

FILE NAME : P:\UZ\W\WITNW\142428\CIVIL 3D\10220706\SHEETSPLAN\CROSS SECTIONS\XS_TC STG 5.DWG
LAYOUT NAME - 09018_XS EB

PLOT DATE : 2/13/2018 8:03 AM PLOT BY : SAVANNAH STEHN PLOT NAME : PLOT SCALE : 1 IN:20 FT HORZ. / 1 IN:20 FT VERT.

WISDOT/CADDS SHEET 49

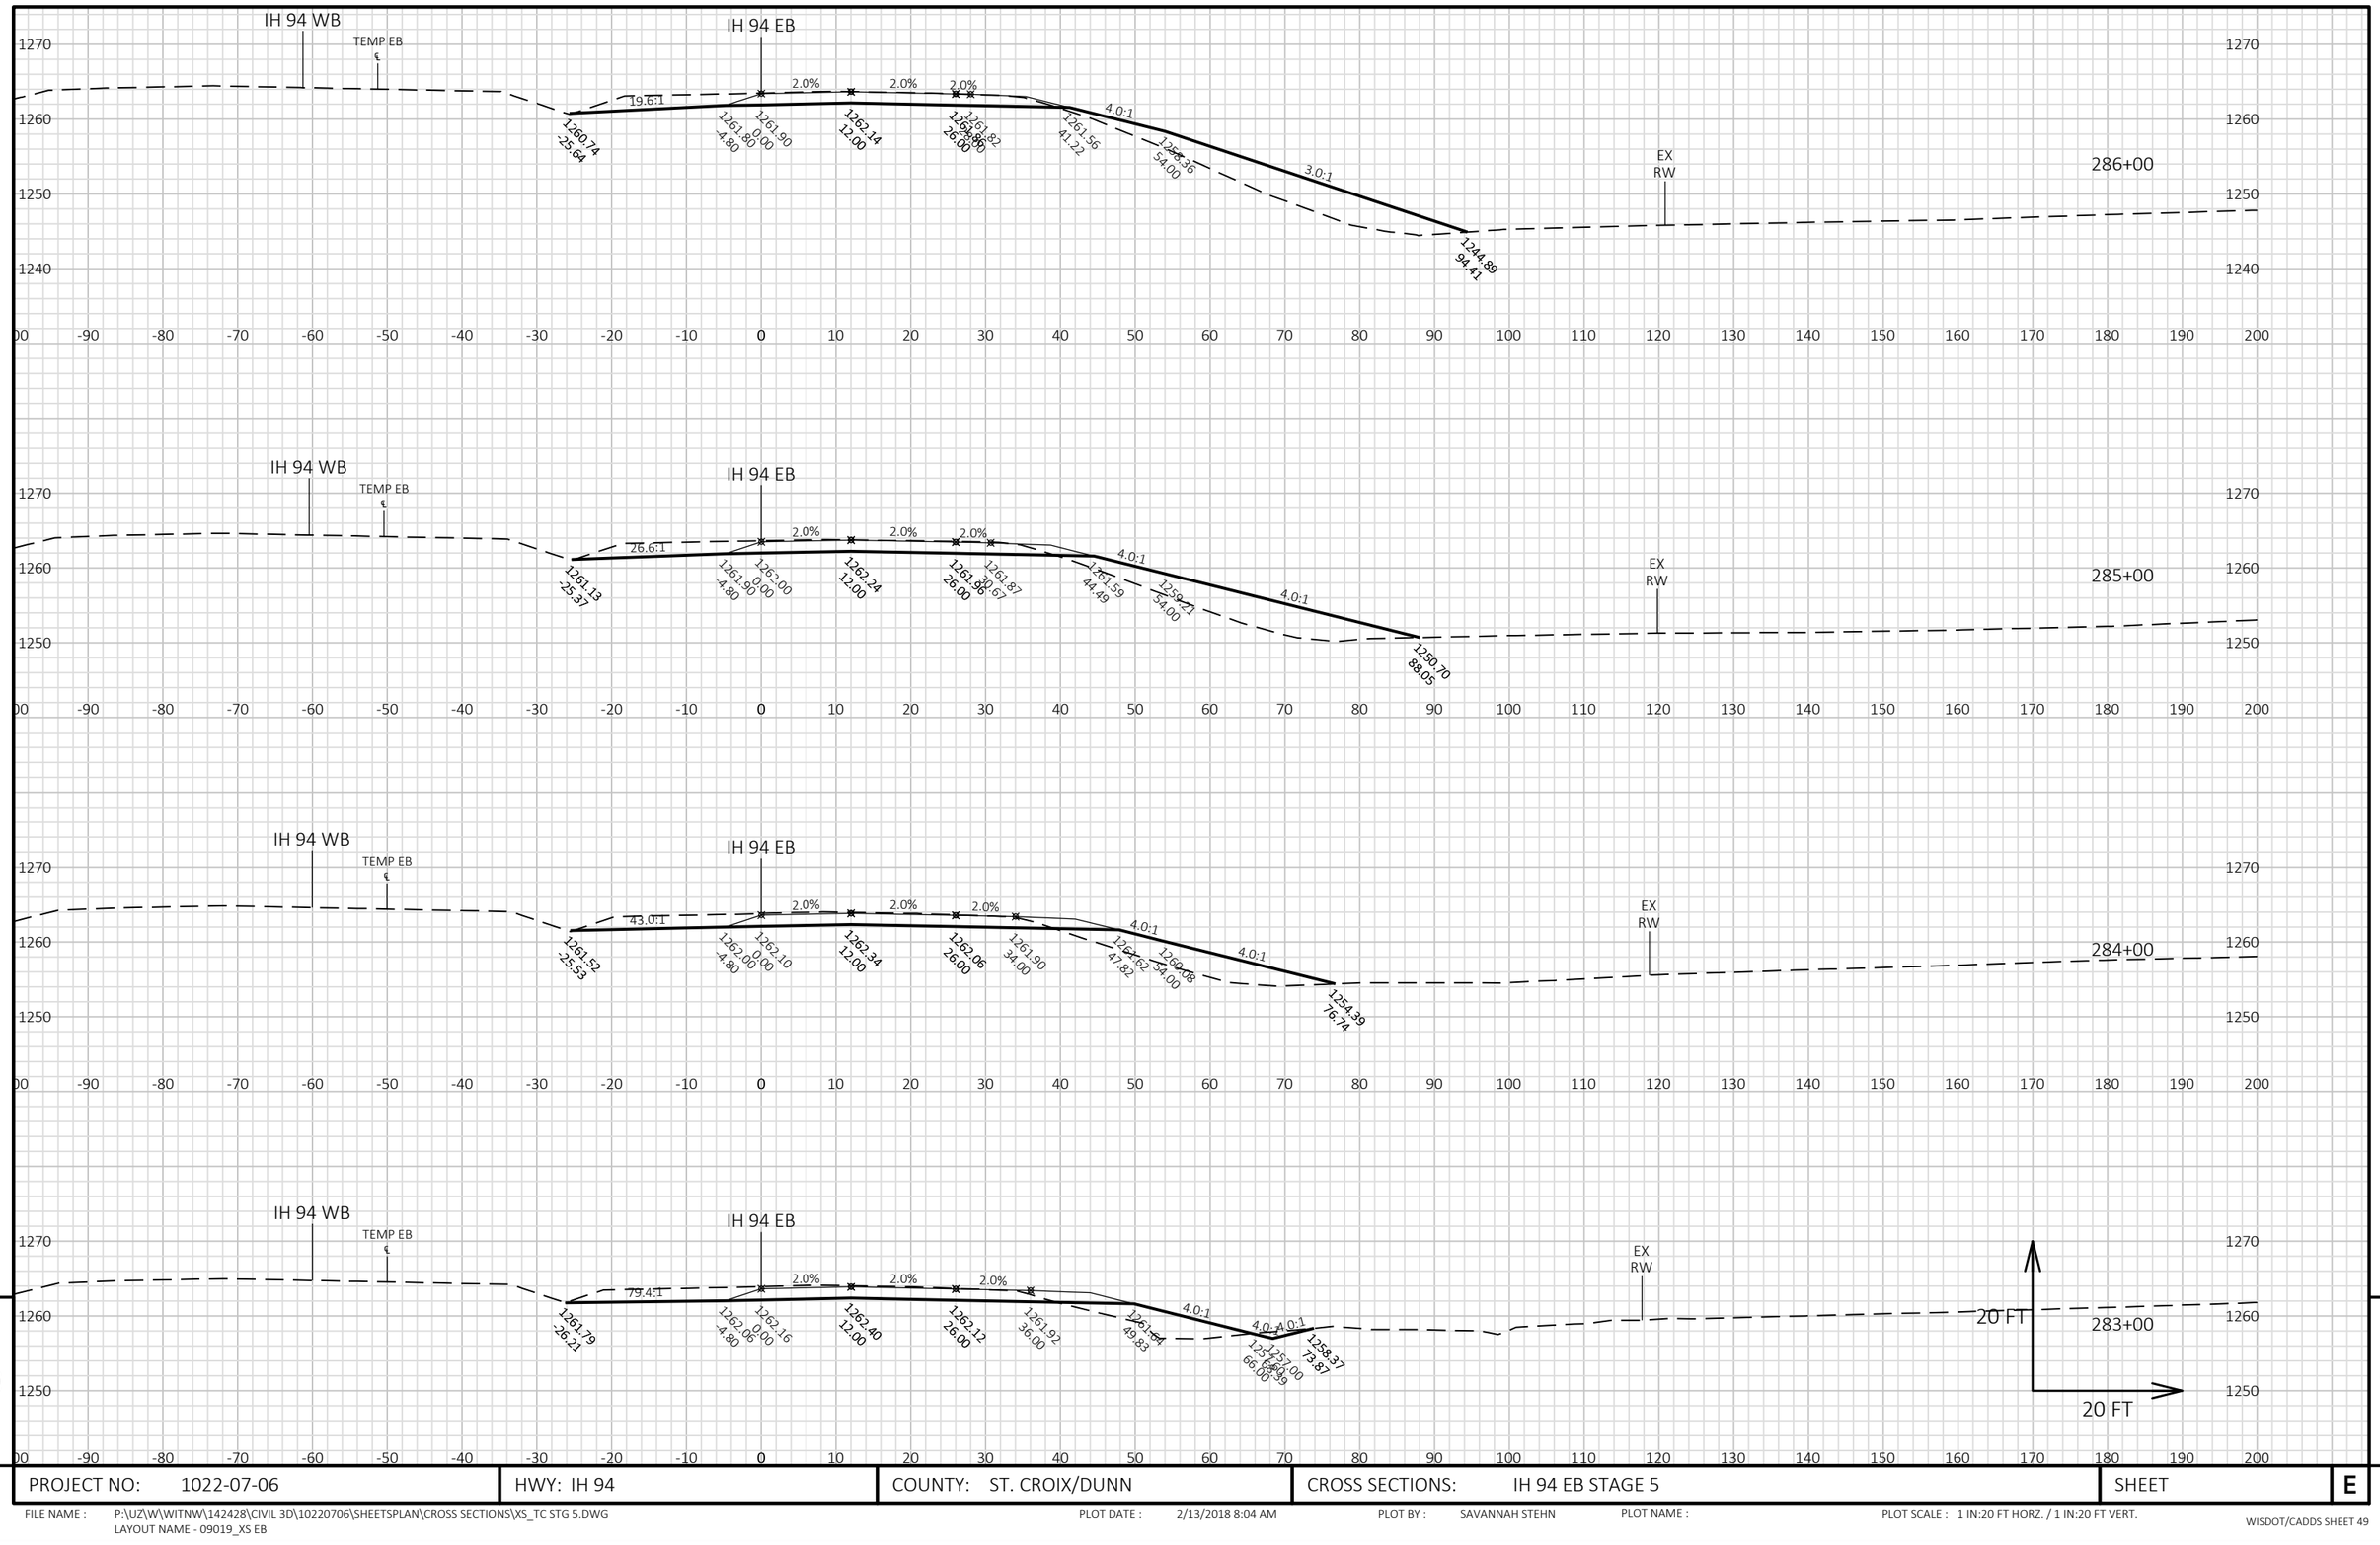

9


9

PROJECT NO: 1022-07-06	HWY: IH 94	COUNTY: ST. CROIX/DUNN	CROSS SECTIONS: IH 94 EB STAGE 5	SHEET E

FILE NAME : P:\UZ\W\WITNW\142428\CIVIL 3D\10220706\SHEETSPLAN\CROSS SECTIONS\XS_TC STG 5.DWG
LAYOUT NAME - 09019_XS EB

PLOT DATE : 2/13/2018 8:04 AM PLOT BY : SAVANNAH STEHN PLOT NAME : PLOT SCALE : 1 IN:20 FT HORZ. / 1 IN:20 FT VERT.



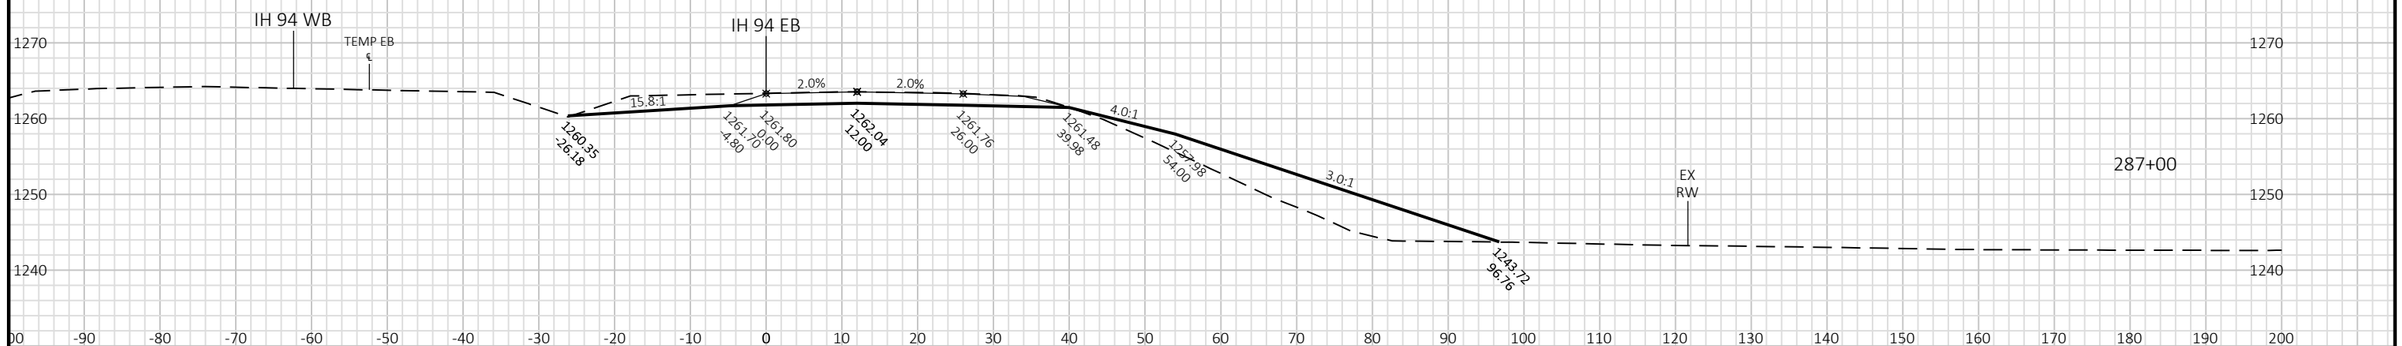



9


9


PROJECT NO: 1022-07-06	HWY: IH 94	COUNTY: ST. CROIX/DUNN	CROSS SECTIONS: IH 94 EB STAGE 5	SHEET	E

FILE NAME : P:\UZ\W\WITNW\142428\CIVIL 3D\10220706\SHEETSPLAN\CROSS SECTIONS\XS_TC STG 5.DWG
LAYOUT NAME - 090110_XS EB

PLOT DATE : 2/13/2018 8:04 AM PLOT BY : SAVANNAH STEHN PLOT NAME : PLOT SCALE : 1 IN:20 FT HORZ. / 1 IN:20 FT VERT.



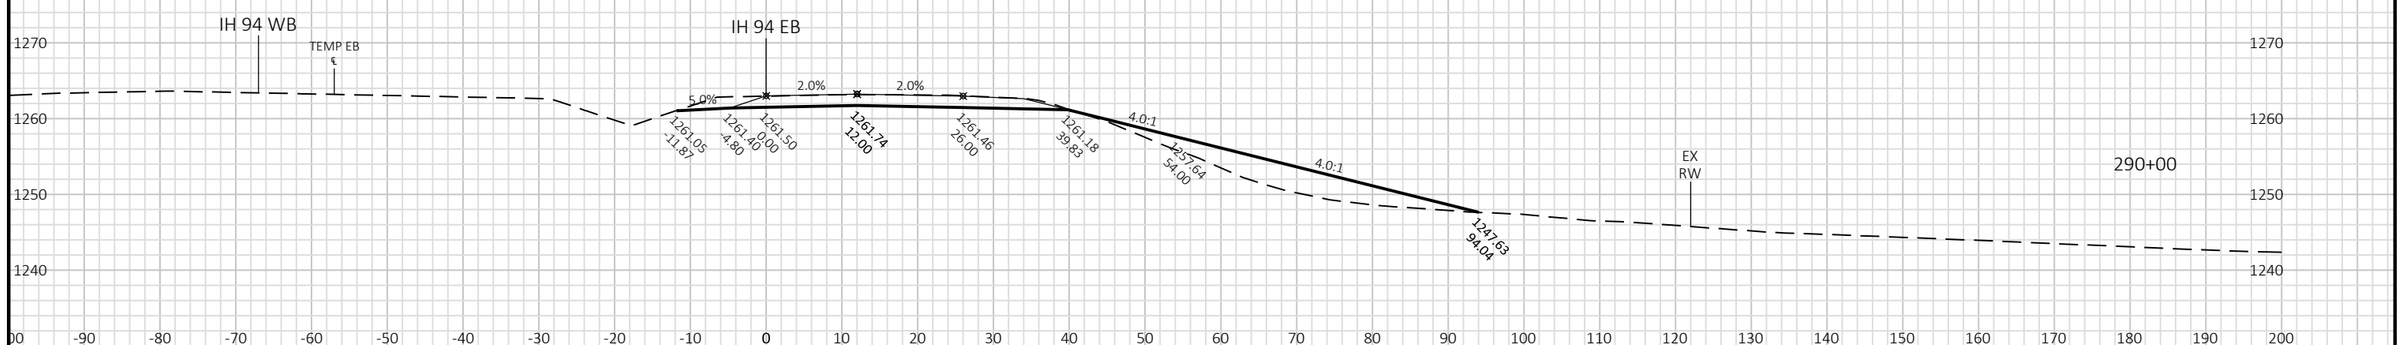

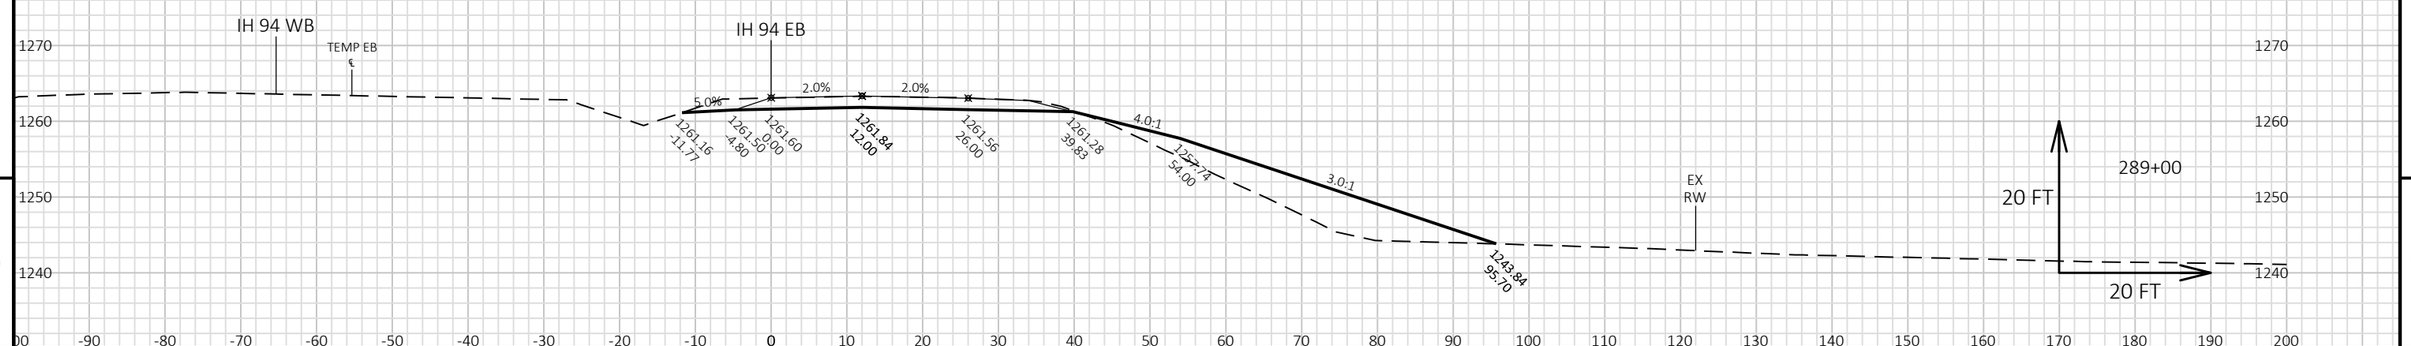


9

9

PROJECT NO: 1022-07-06	HWY: IH 94	COUNTY: ST. CROIX/DUNN	CROSS SECTIONS: IH 94 EB STAGE 5	SHEET	E

FILE NAME : P:\UZ\W\WITNW\142428\CIVIL 3D\10220706\SHEETSPLAN\CROSS SECTIONS\XS_TC STG 5.DWG
LAYOUT NAME - 090111_XS EB

PLOT DATE : 2/13/2018 8:05 AM PLOT BY : SAVANNAH STEHN PLOT NAME : PLOT SCALE : 1 IN:20 FT HORZ. / 1 IN:20 FT VERT.

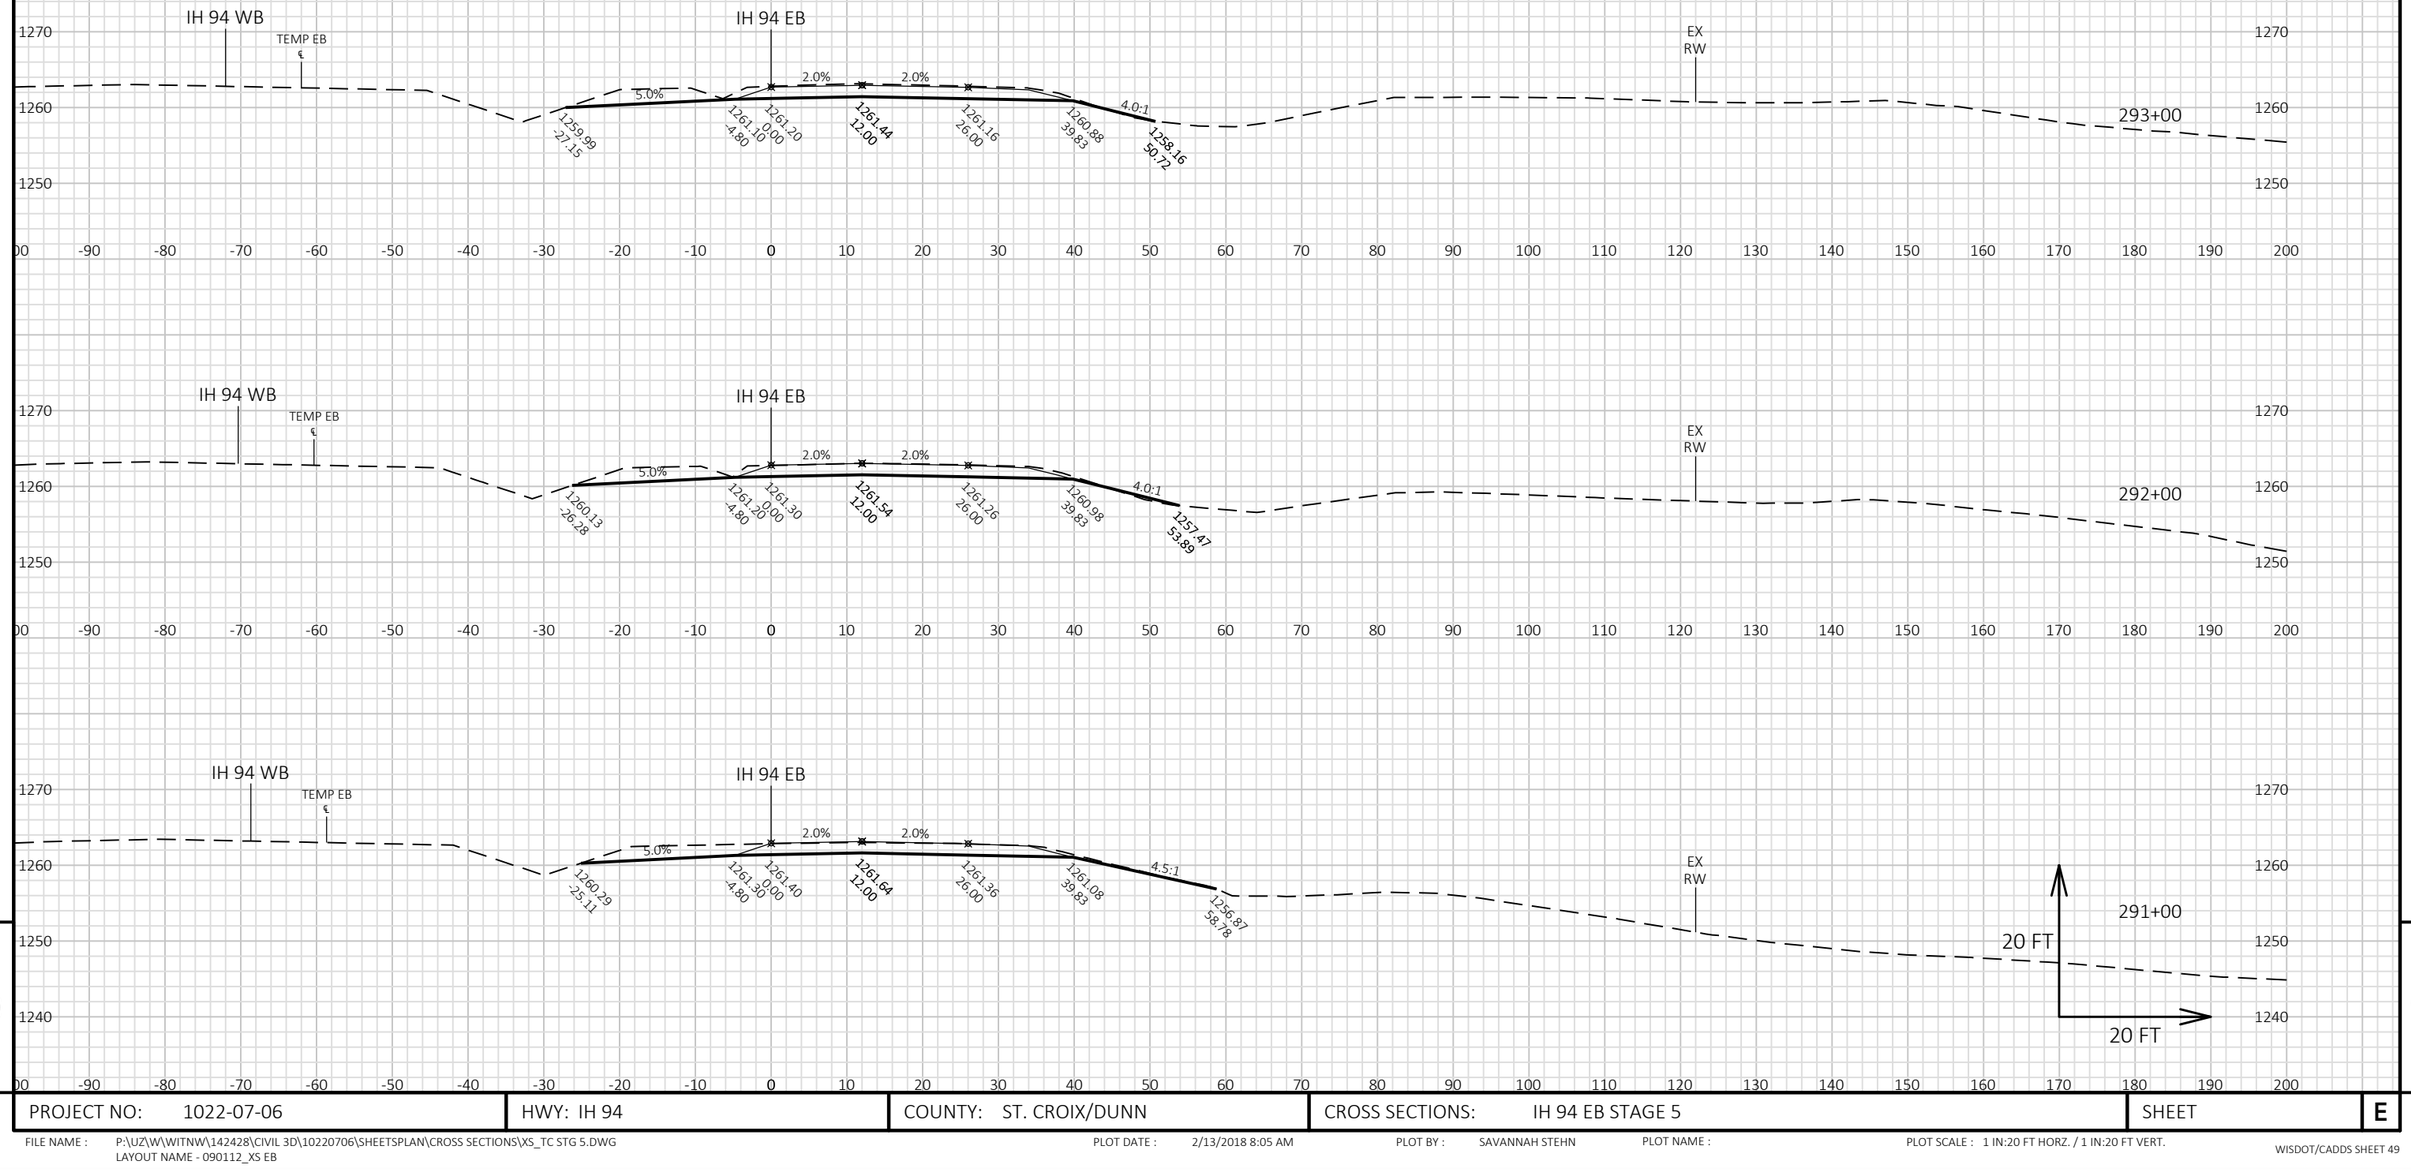

9


9


PROJECT NO: 1022-07-06	HWY: IH 94	COUNTY: ST. CROIX/DUNN	CROSS SECTIONS: IH 94 EB STAGE 5	SHEET	E

FILE NAME : P:\UZ\W\WITNW\142428\CIVIL 3D\10220706\SHEETSPLAN\CROSS SECTIONS\XS_TC STG 5.DWG
LAYOUT NAME - 090112_XS EB

PLOT DATE : 2/13/2018 8:05 AM PLOT BY : SAVANNAH STEHN PLOT NAME : PLOT SCALE : 1 IN:20 FT HORZ. / 1 IN:20 FT VERT.



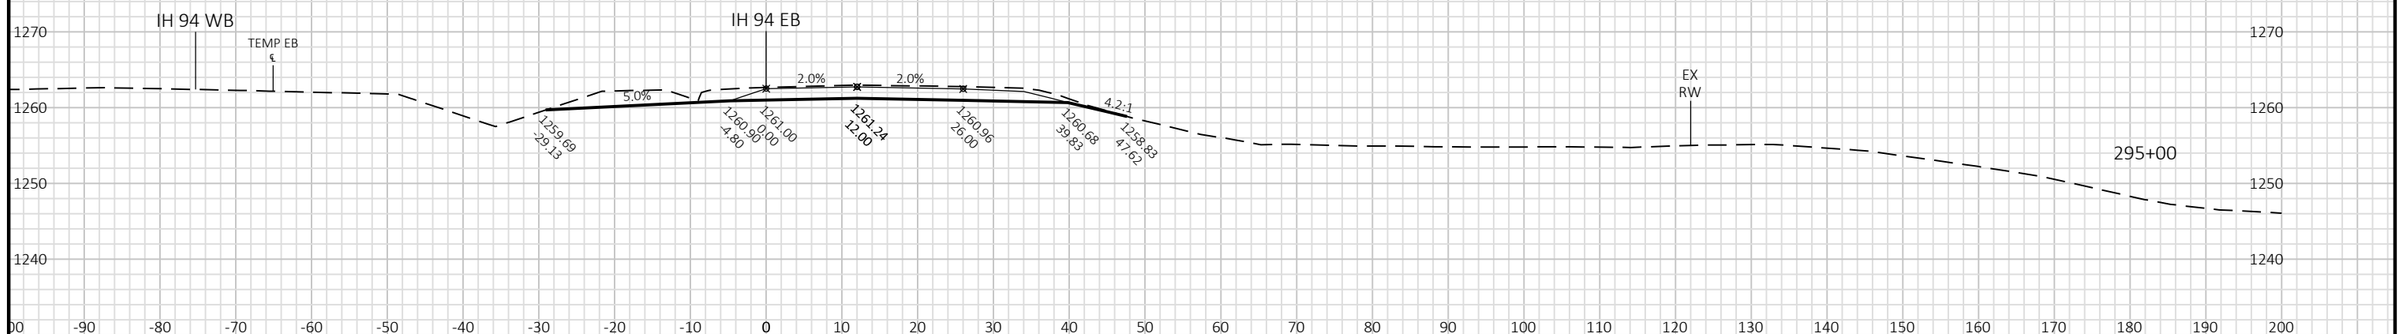

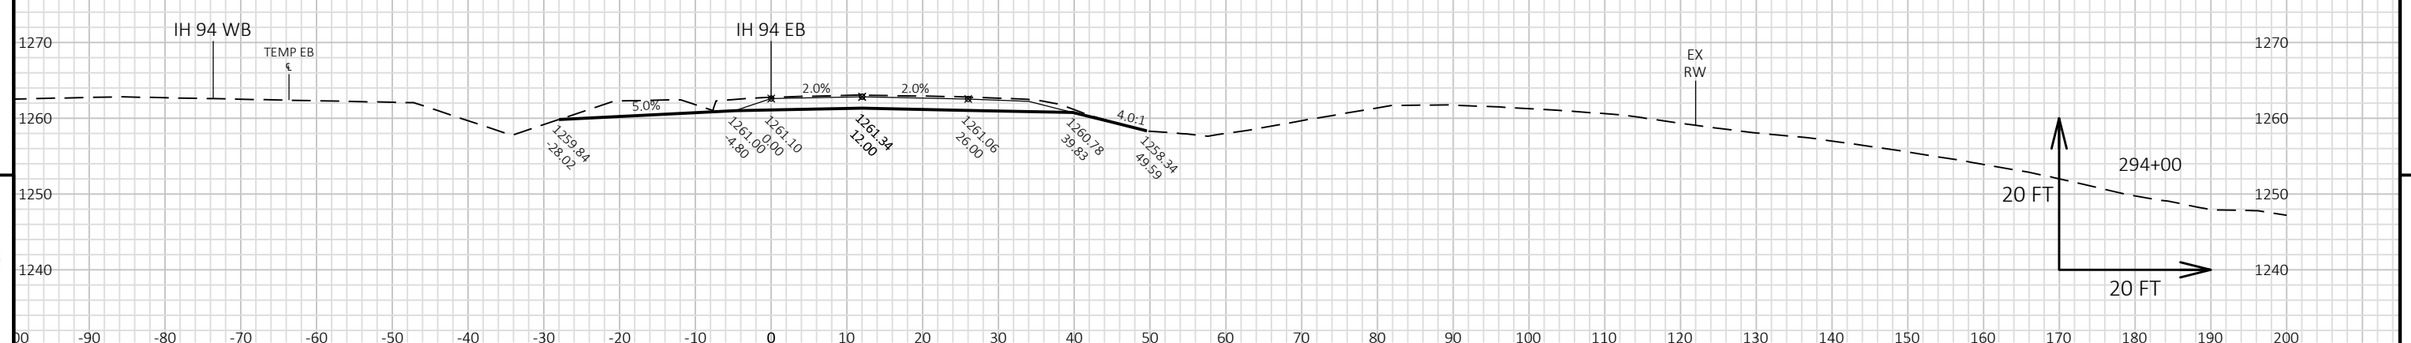


9

9

PROJECT NO: 1022-07-06	HWY: IH 94	COUNTY: ST. CROIX/DUNN	CROSS SECTIONS: IH 94 EB STAGE 5	SHEET	E

FILE NAME : P:\UZ\W\WITNW\142428\CIVIL 3D\10220706\SHEETSPLAN\CROSS SECTIONS\XS_TC STG 5.DWG
LAYOUT NAME - 090113_XS EB

PLOT DATE : 2/13/2018 8:06 AM PLOT BY : SAVANNAH STEHN PLOT NAME : PLOT SCALE : 1 IN:20 FT HORZ. / 1 IN:20 FT VERT.

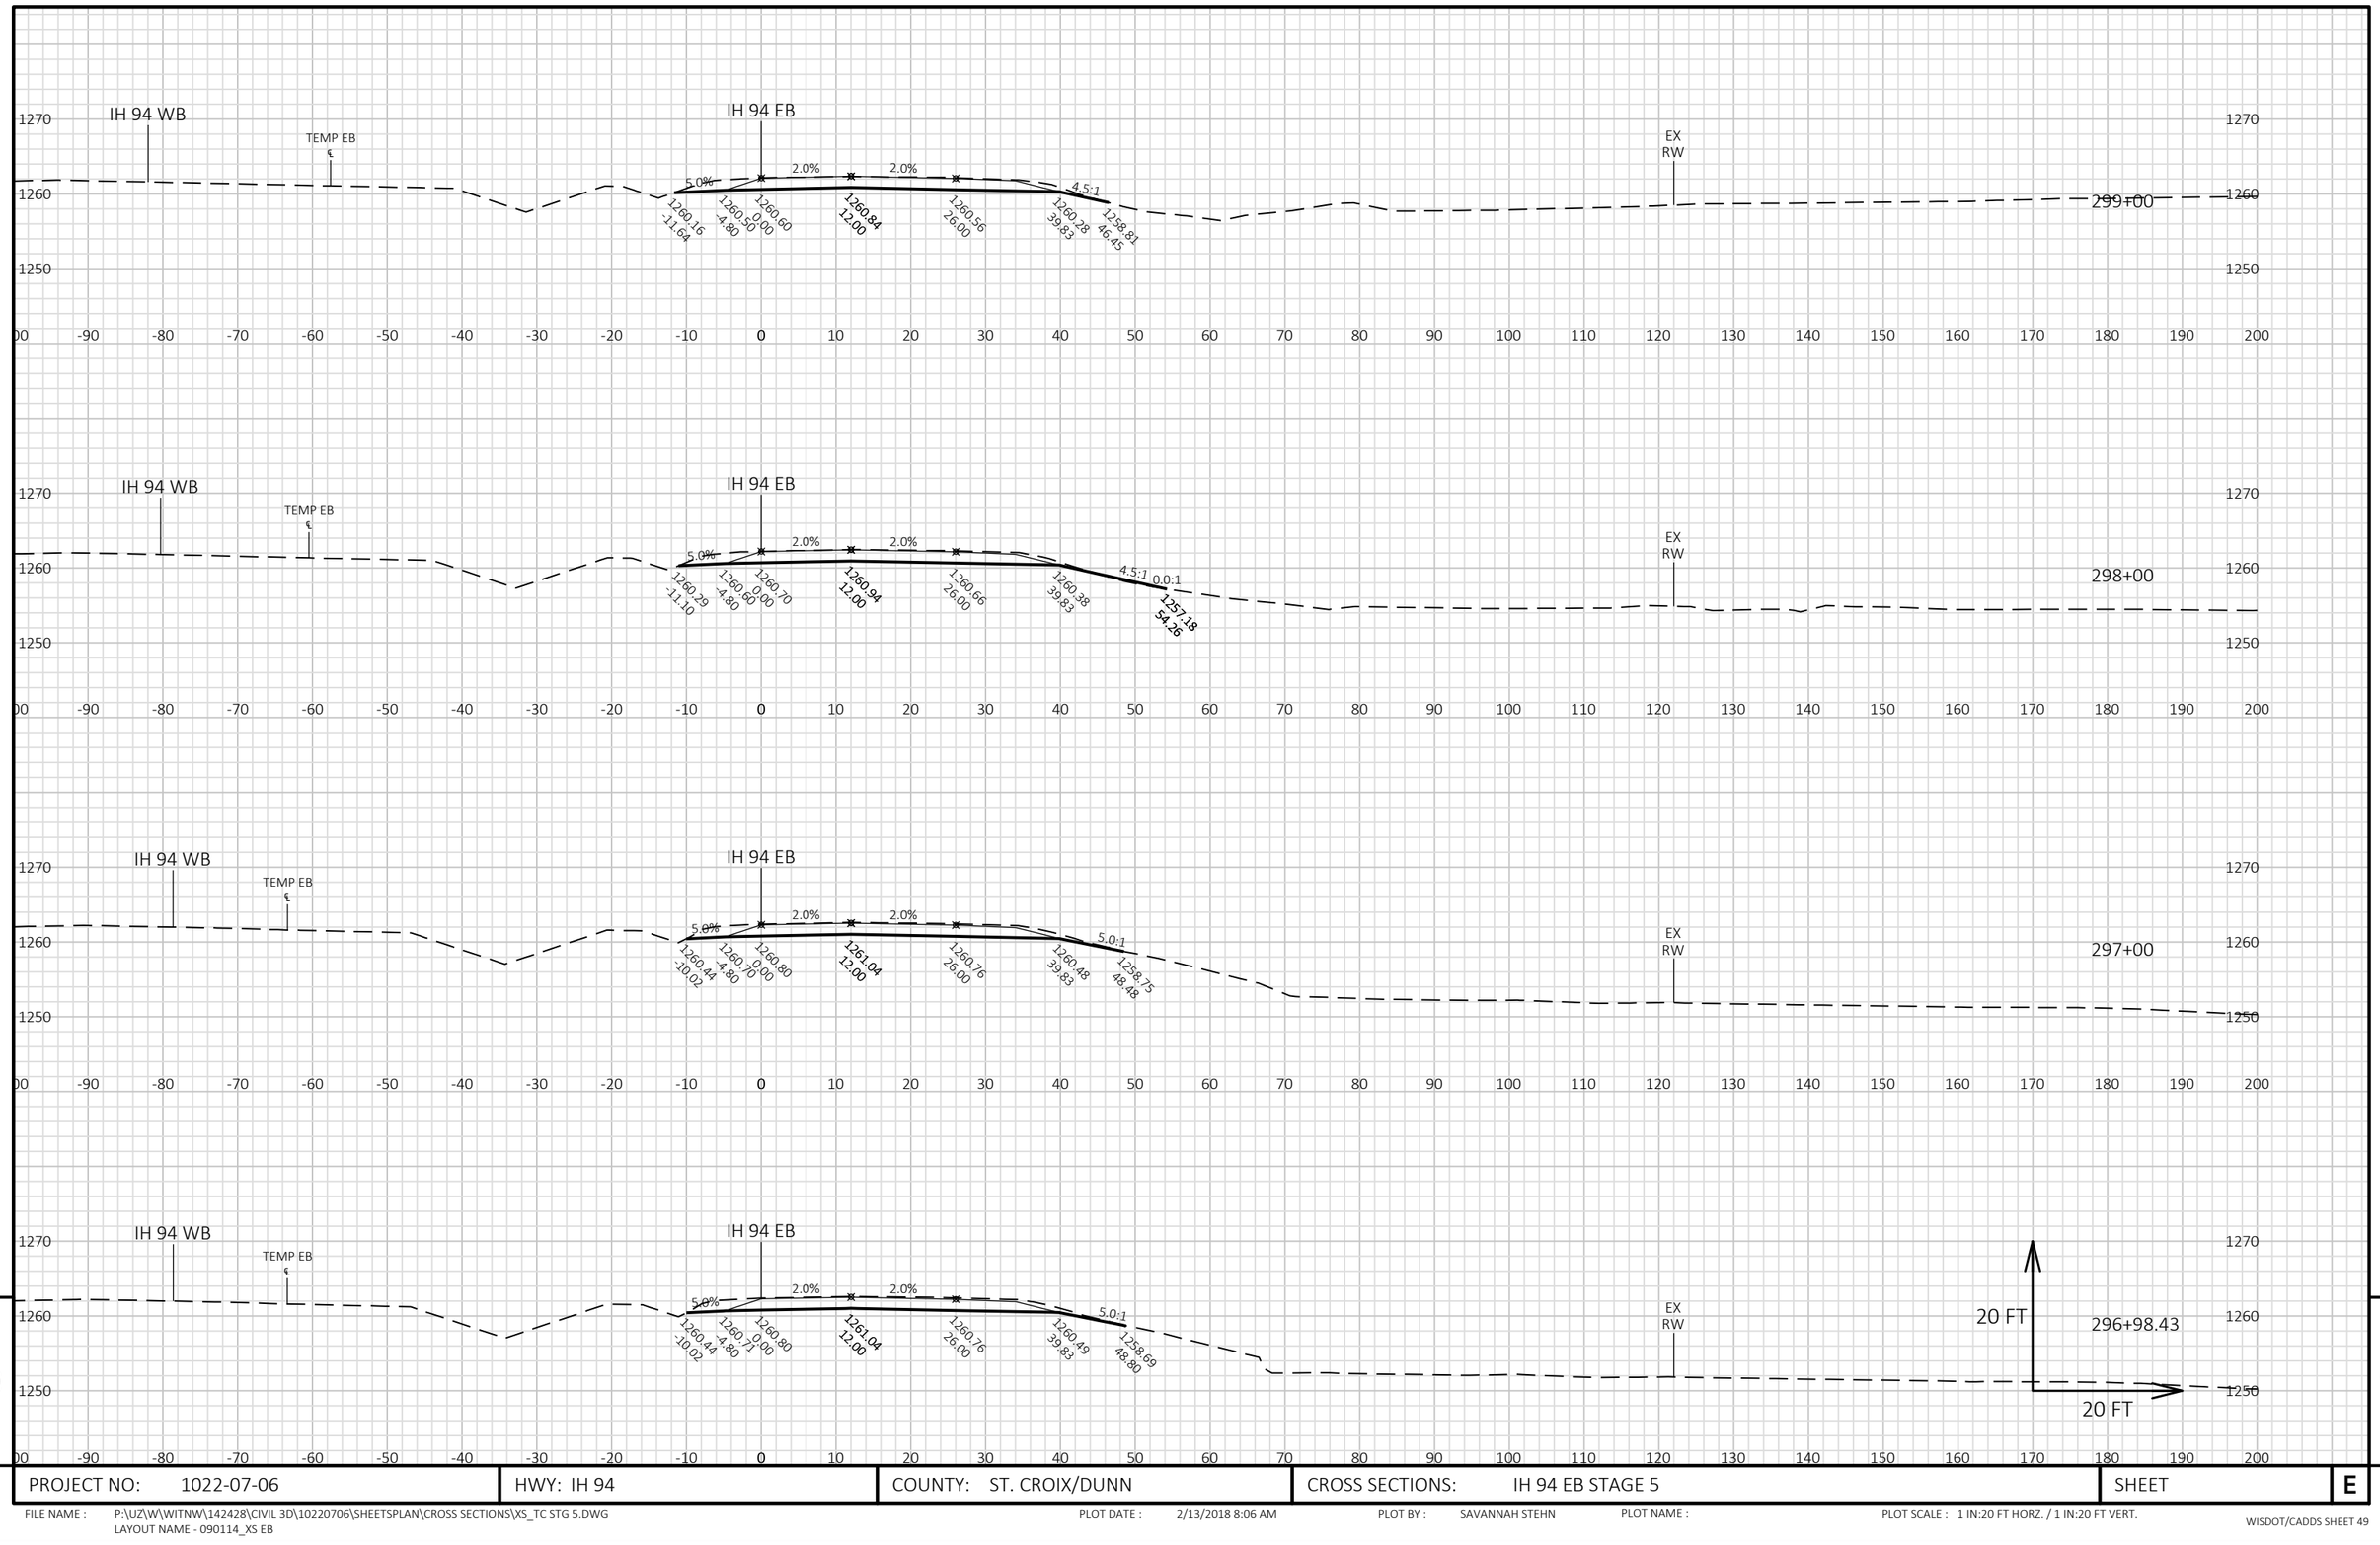


9

9

PROJECT NO: 1022-07-06	HWY: IH 94	COUNTY: ST. CROIX/DUNN	CROSS SECTIONS: IH 94 EB STAGE 5	SHEET	E

FILE NAME : P:\UZ\W\WITNW\142428\CIVIL 3D\10220706\SHEETSPLAN\CROSS SECTIONS\XS_TC STG 5.DWG
LAYOUT NAME - 090114_XS EB

PLOT DATE : 2/13/2018 8:06 AM PLOT BY : SAVANNAH STEHN PLOT NAME : PLOT SCALE : 1 IN:20 FT HORZ. / 1 IN:20 FT VERT.

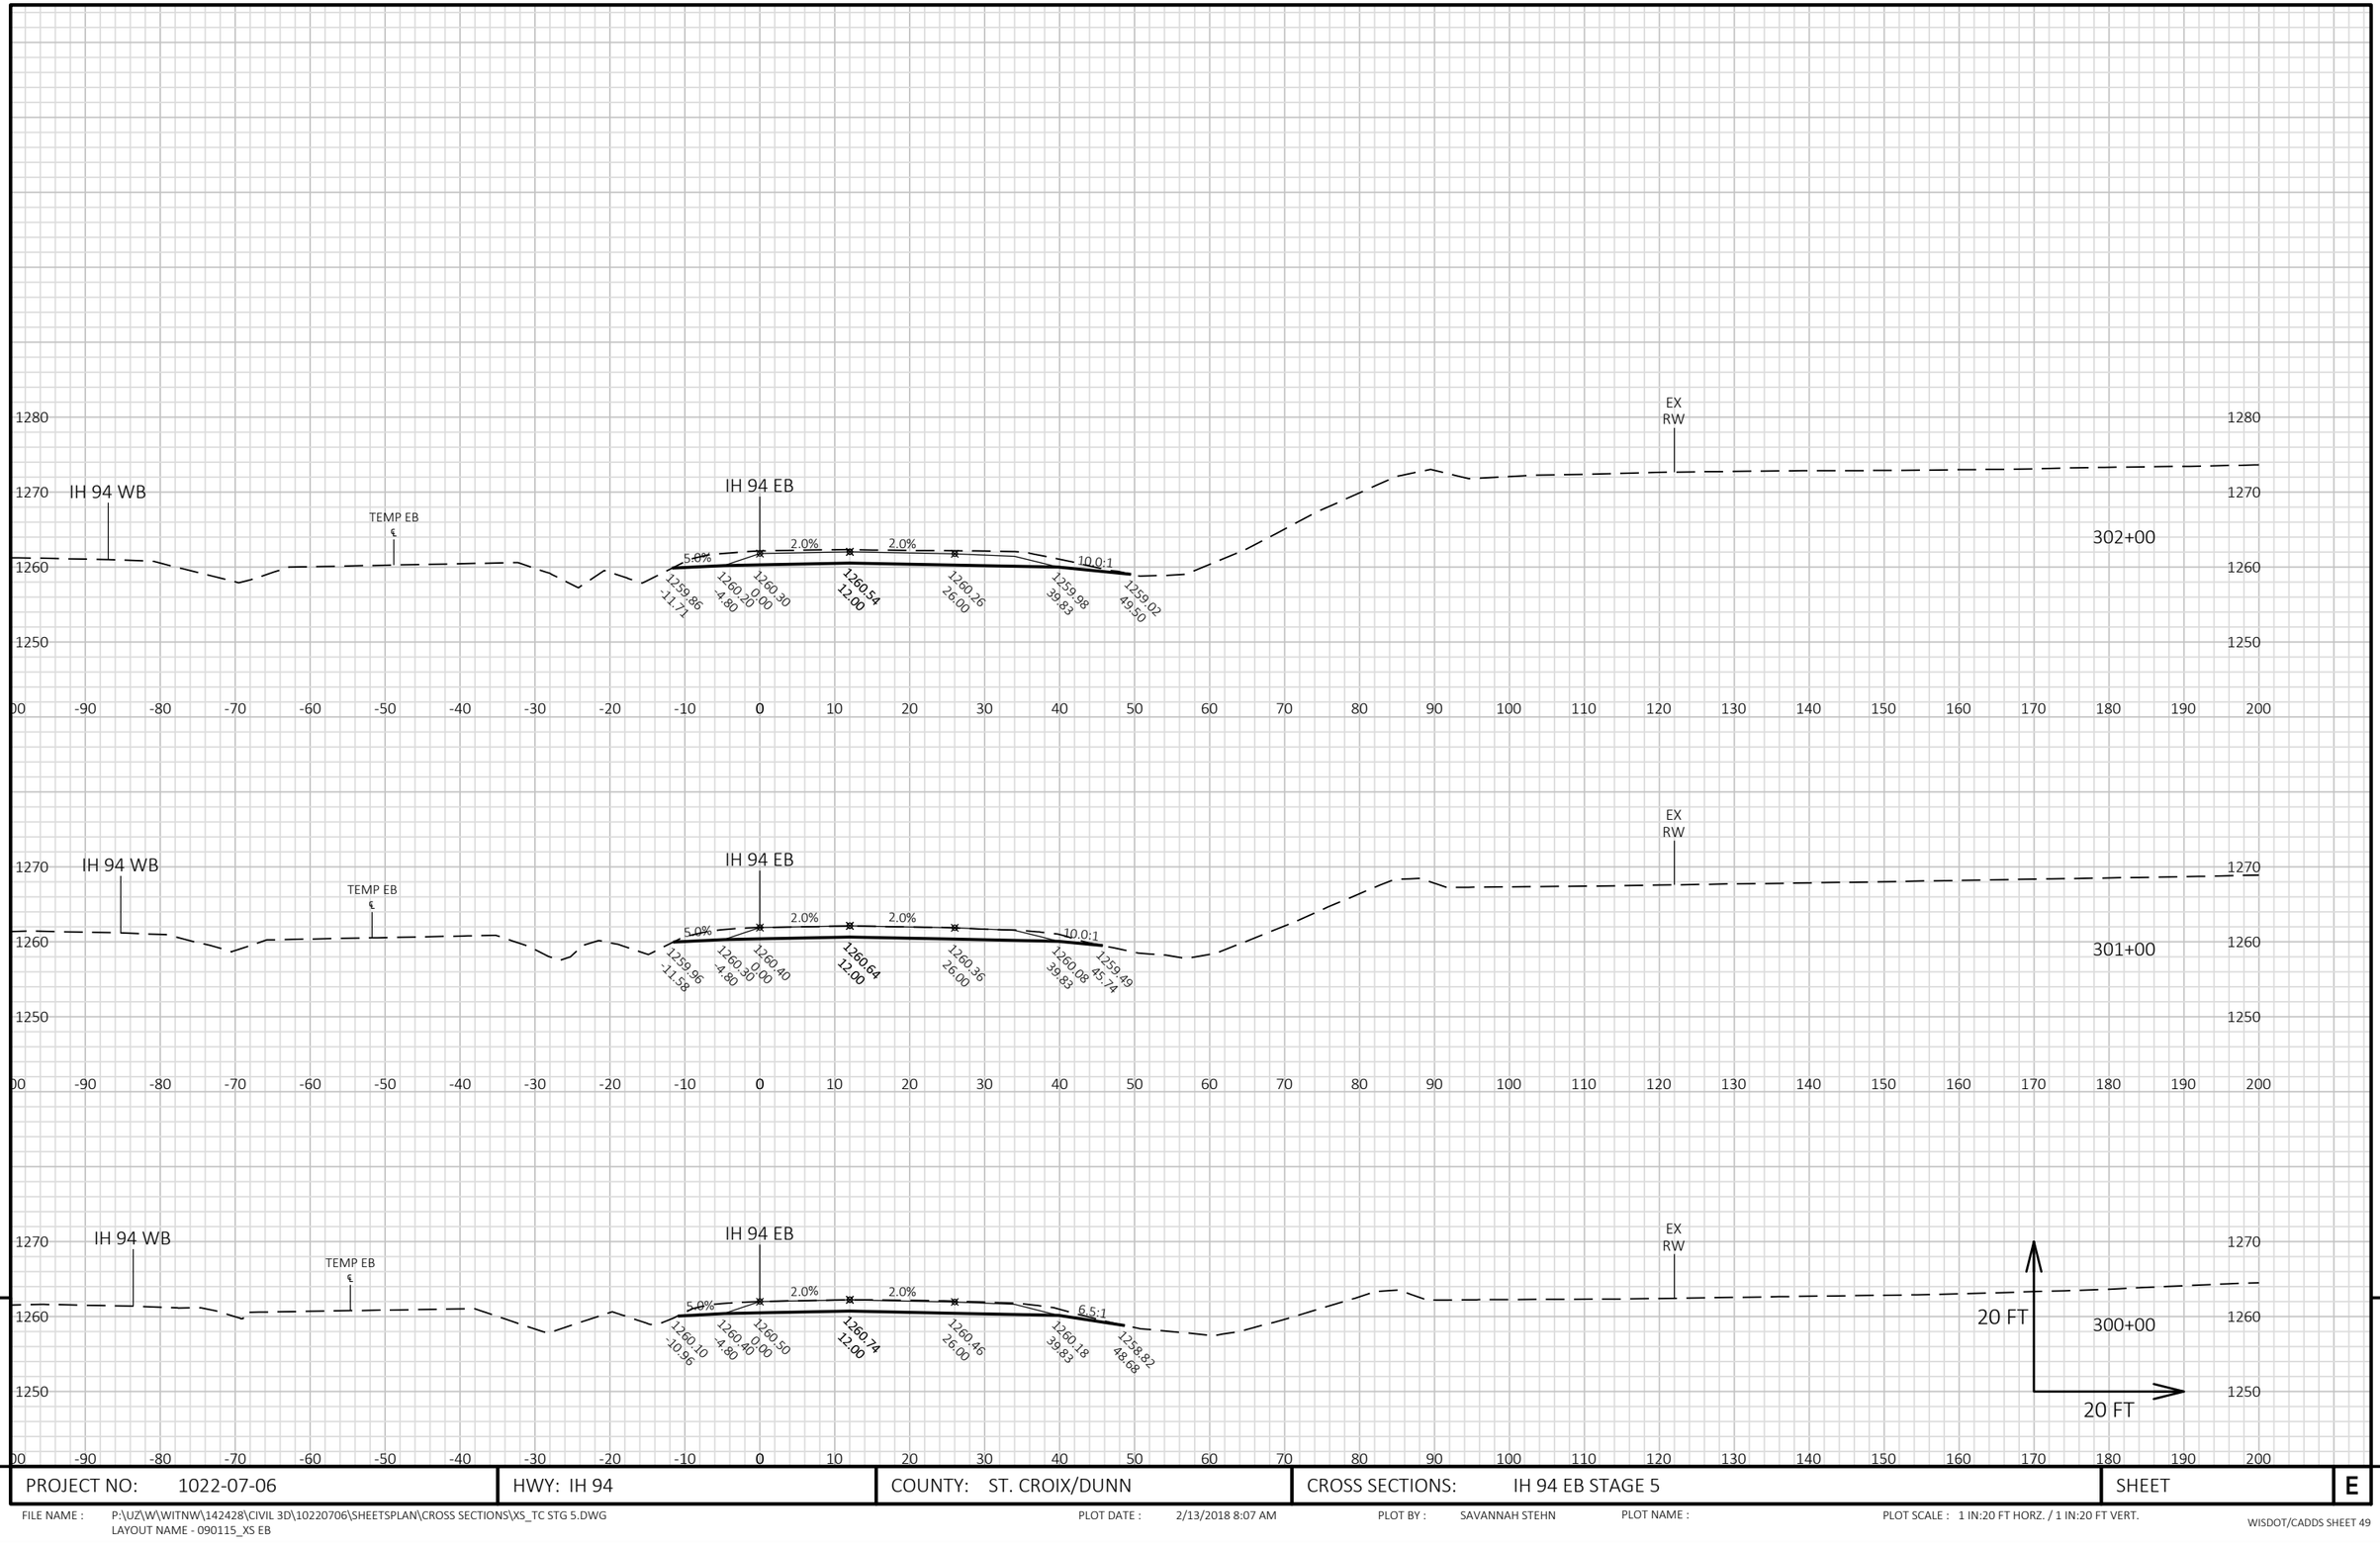


9

9

PROJECT NO: 1022-07-06	HWY: IH 94	COUNTY: ST. CROIX/DUNN	CROSS SECTIONS: IH 94 EB STAGE 5	SHEET	E

FILE NAME : P:\UZ\W\WITNW\142428\CIVIL 3D\10220706\SHEETSPLAN\CROSS SECTIONS\XS_TC STG 5.DWG
LAYOUT NAME - 090115_XS EB

PLOT DATE : 2/13/2018 8:07 AM PLOT BY : SAVANNAH STEHN PLOT NAME : PLOT SCALE : 1 IN:20 FT HORZ. / 1 IN:20 FT VERT.

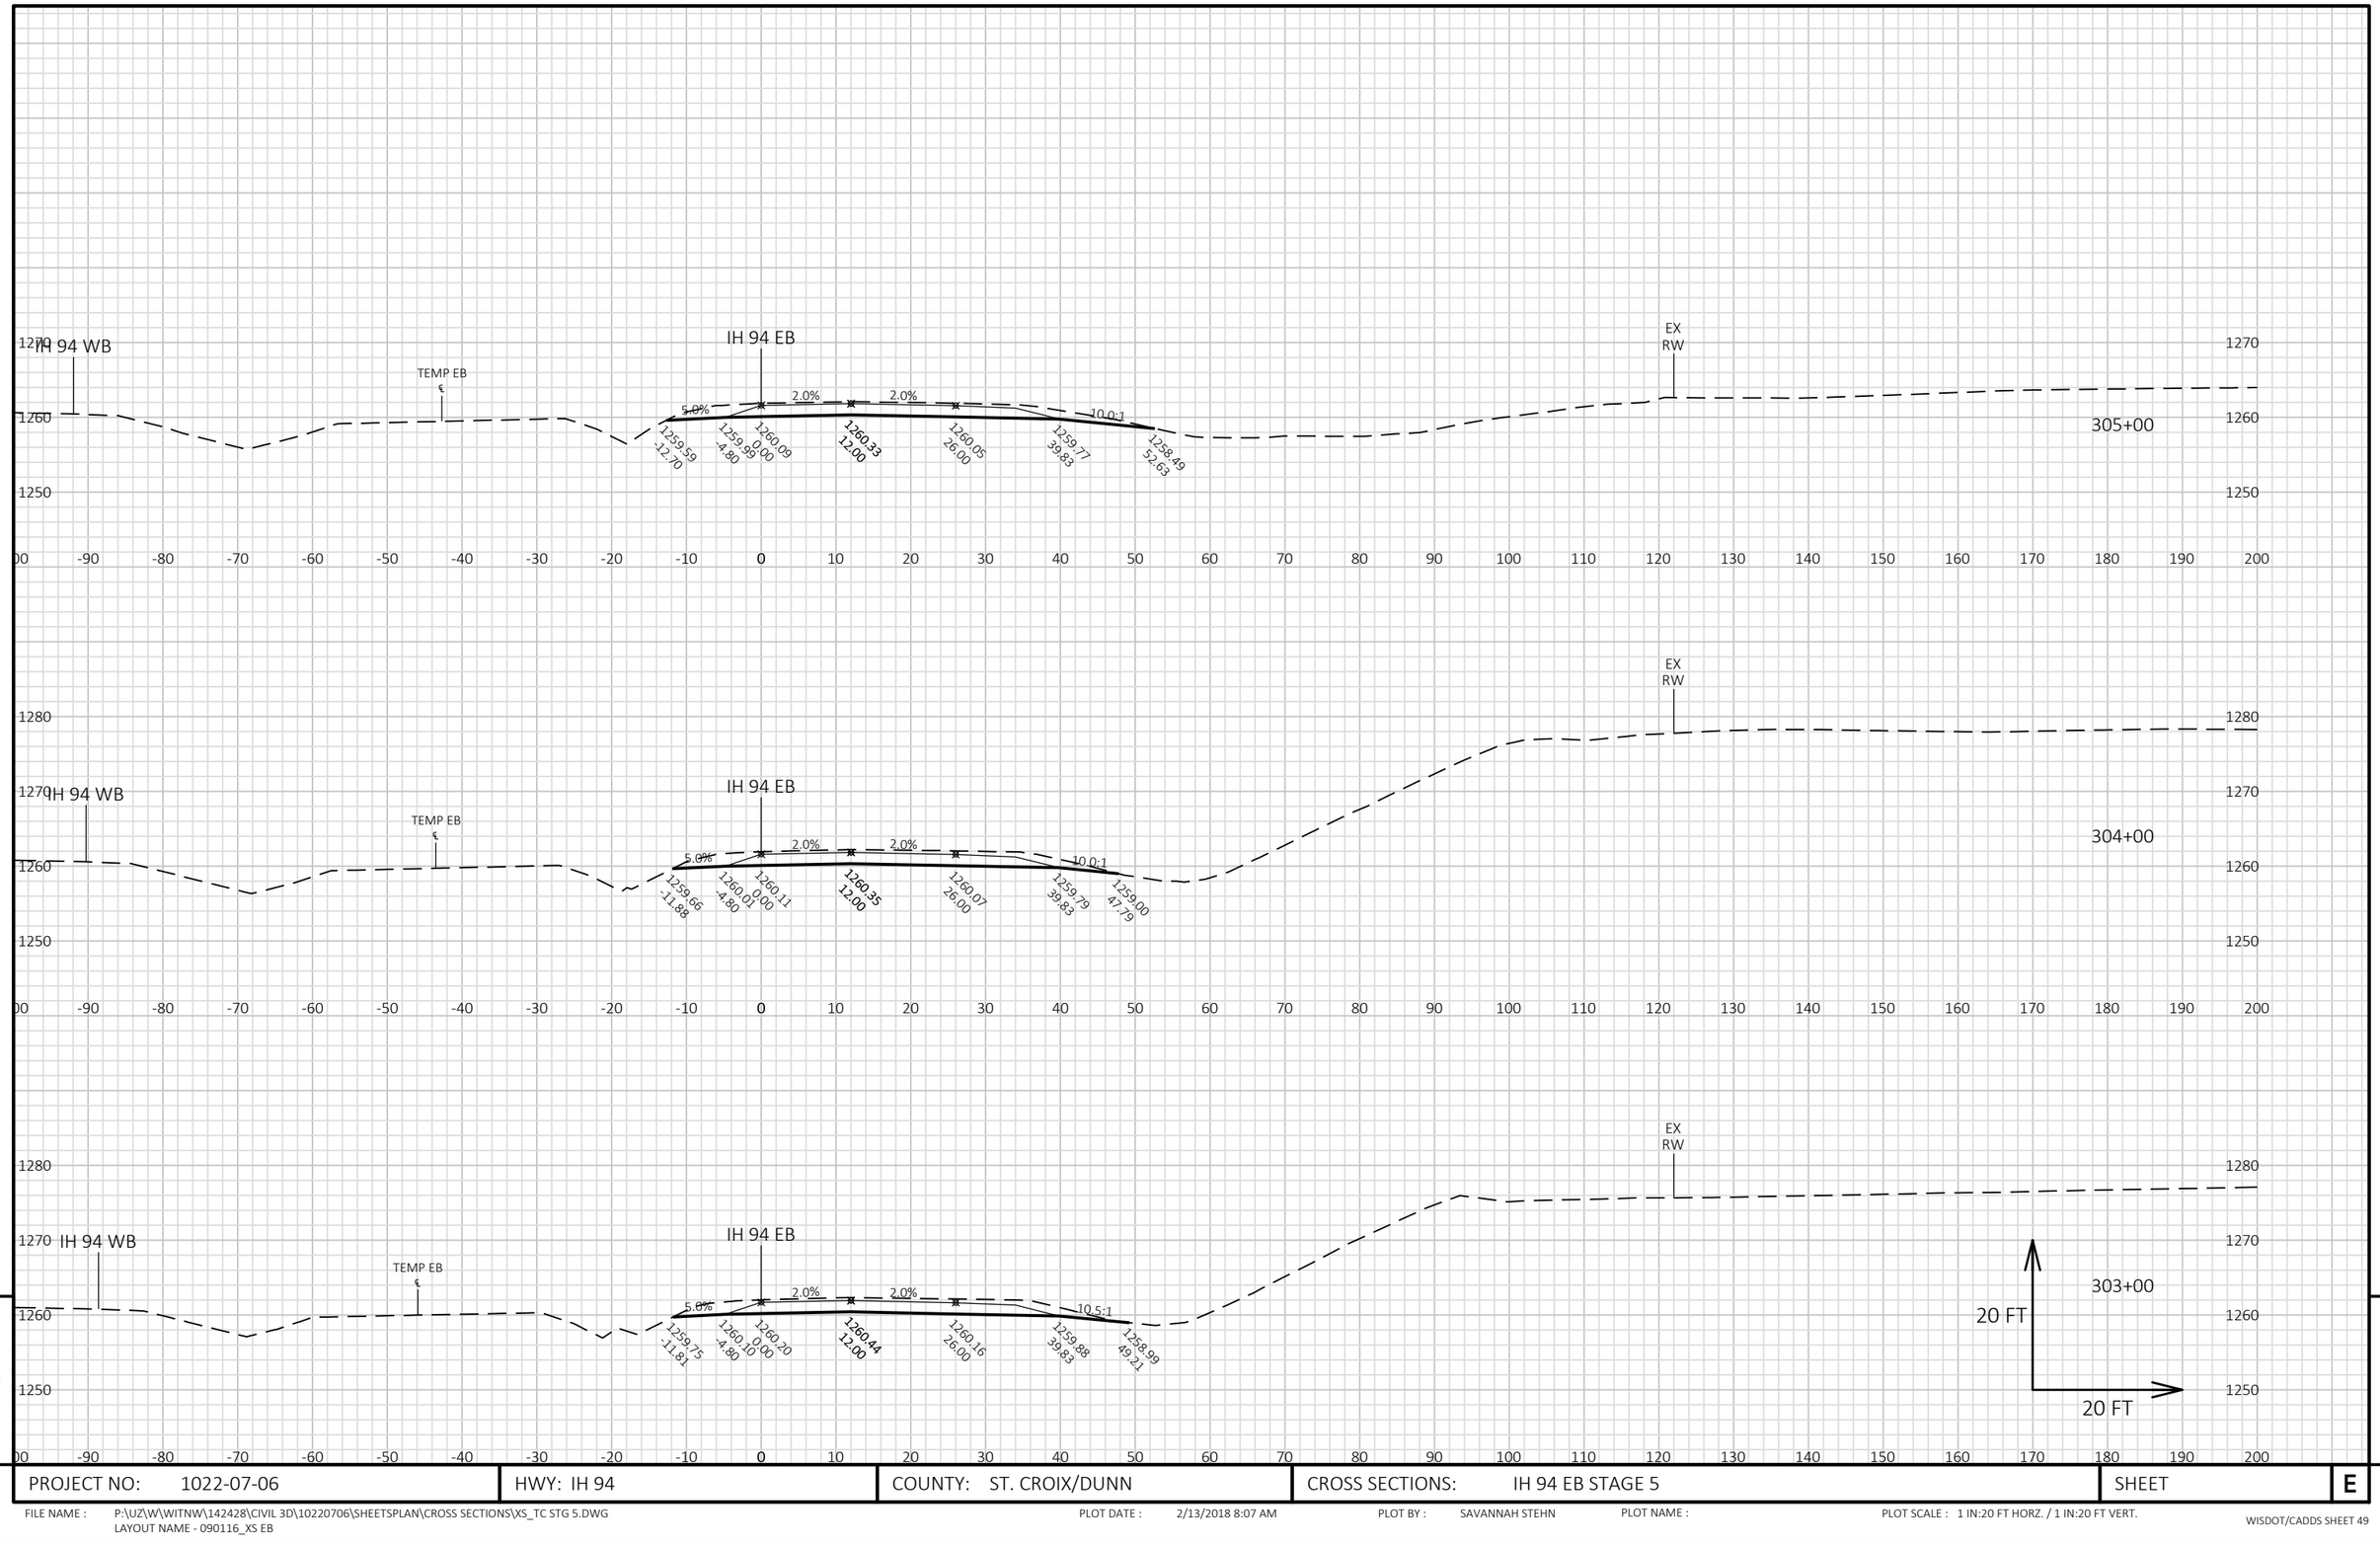

9

PROJECT NO: 1022-07-06	HWY: IH 94	COUNTY: ST. CROIX/DUNN	CROSS SECTIONS: IH 94 EB STAGE 5	SHEET	E

9

FILE NAME : P:\UZ\W\WITNW\142428\CIVIL 3D\10220706\SHEETSPLAN\CROSS SECTIONS\XS_TC STG 5.DWG
LAYOUT NAME - 090116_XS EB


PLOT DATE : 2/13/2018 8:07 AM


PLOT BY : SAVANNAH STEHN

PLOT NAME :

PLOT SCALE : 1 IN:20 FT HORZ. / 1 IN:20 FT VERT.

WISDOT/CADDS SHEET 49

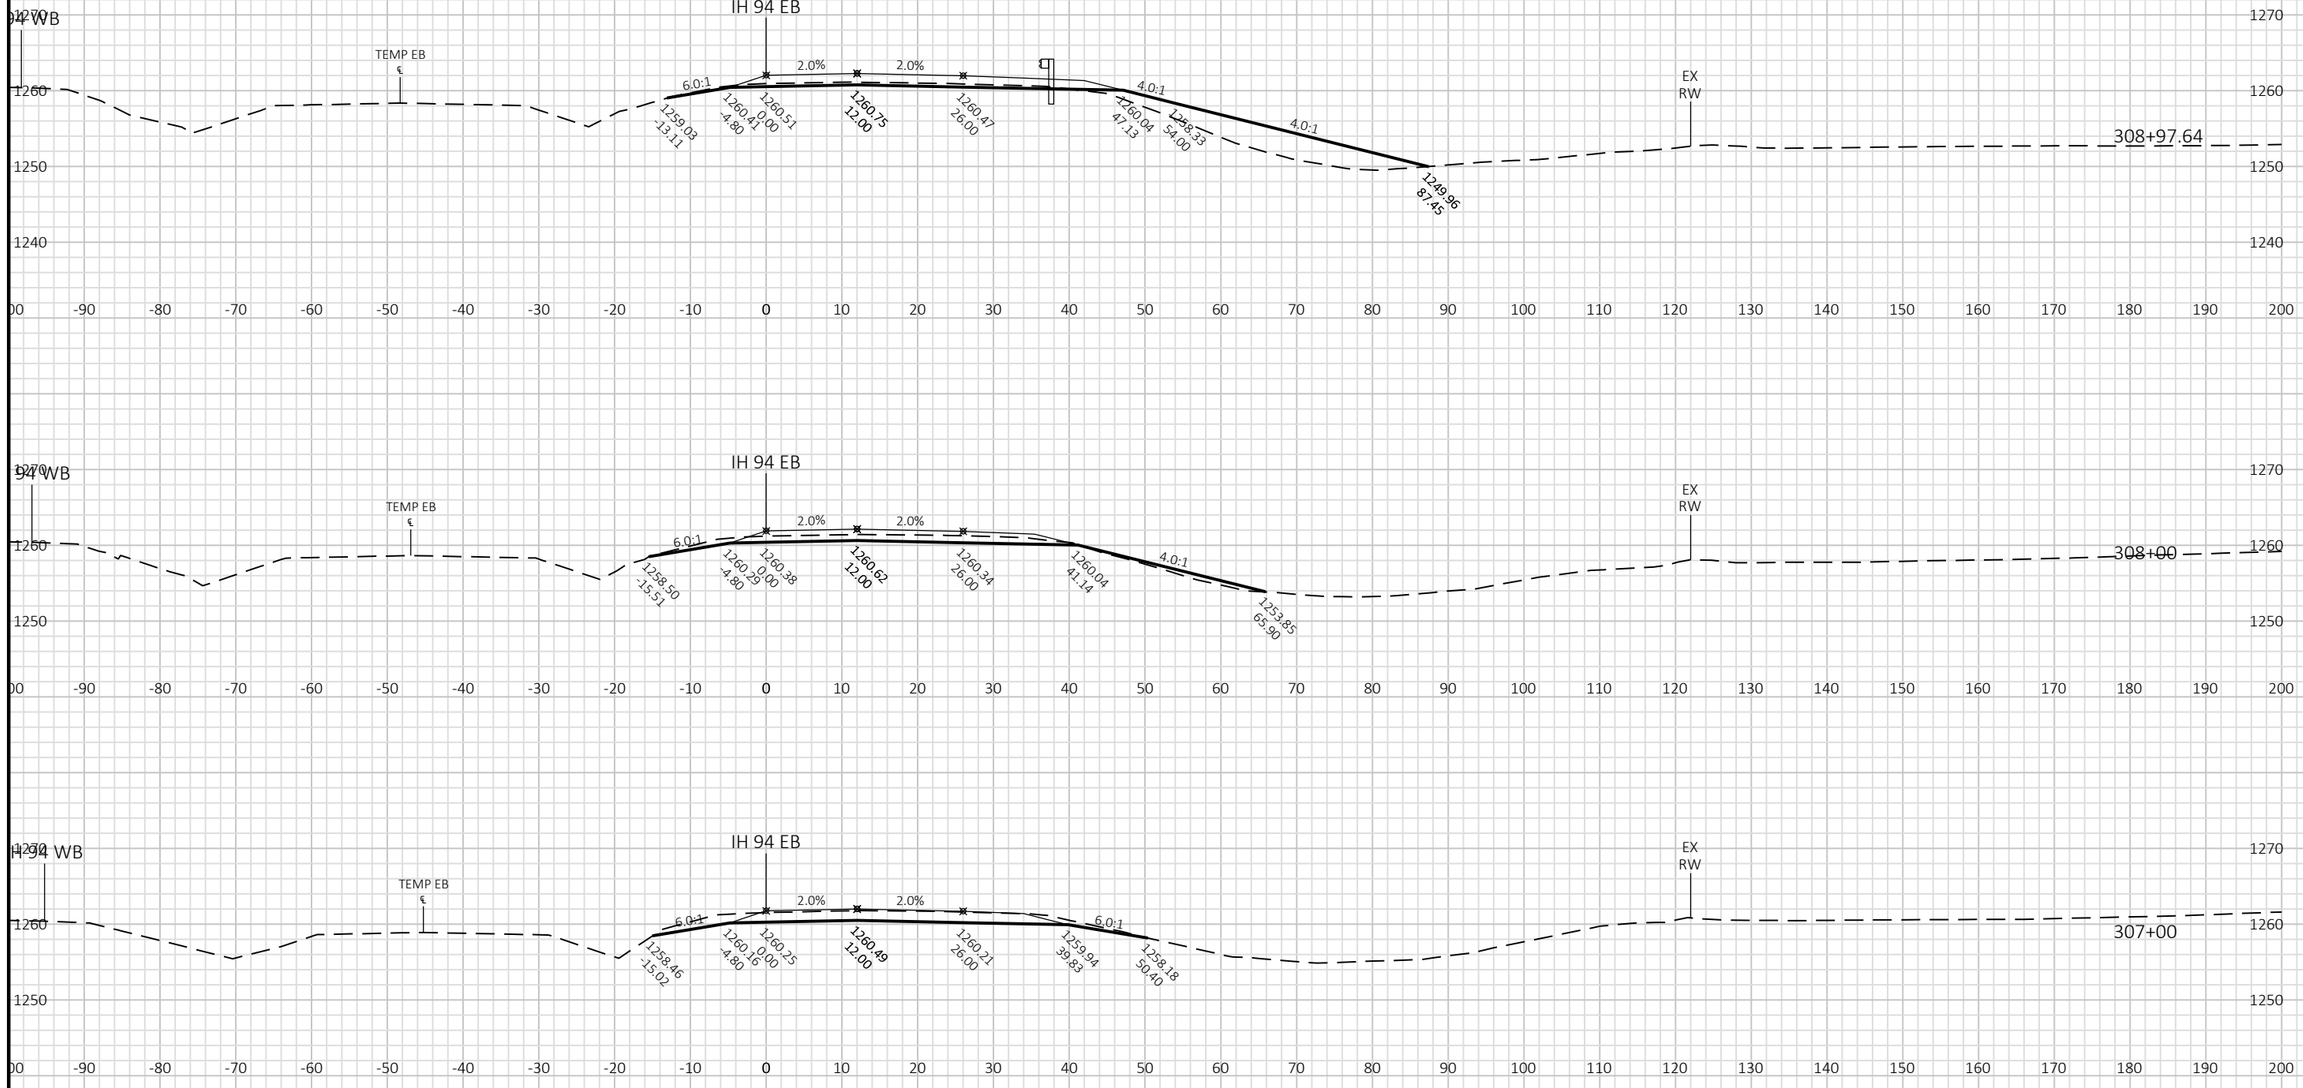

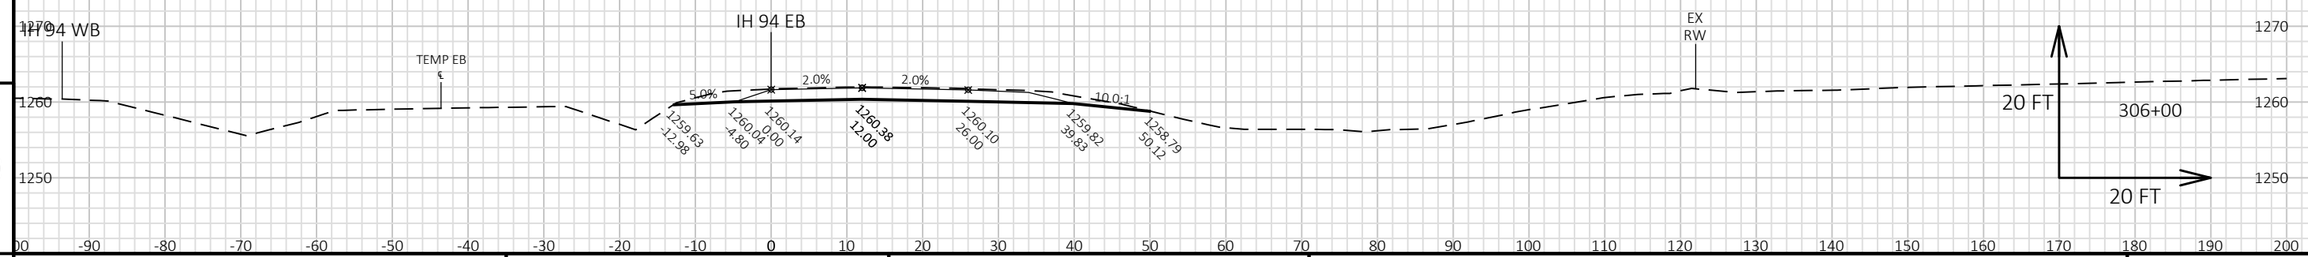

9

9

PROJECT NO: 1022-07-06	HWY: IH 94	COUNTY: ST. CROIX/DUNN	CROSS SECTIONS: IH 94 EB STAGE 5	SHEET	E

FILE NAME : P:\UZ\W\WITNW\142428\CIVIL 3D\10220706\SHEETSPLAN\CROSS SECTIONS\XS_TC STG 5.DWG
LAYOUT NAME - 090117_XS EB

PLOT DATE : 2/13/2018 8:08 AM PLOT BY : SAVANNAH STEHN PLOT NAME : PLOT SCALE : 1 IN:20 FT HORZ. / 1 IN:20 FT VERT.


9

9

PROJECT NO: 1022-07-06	HWY: IH 94	COUNTY: ST. CROIX/DUNN	CROSS SECTIONS: IH 94 EB STAGE 5	SHEET	E

FILE NAME : P:\UZ\W\WITNW\142428\CIVIL 3D\10220706\SHEETSPLAN\CROSS SECTIONS\XS_TC STG 5.DWG
LAYOUT NAME - 090118_XS EB

PLOT DATE : 2/13/2018 8:08 AM PLOT BY : SAVANNAH STEHN PLOT NAME : PLOT SCALE : 1 IN:20 FT HORZ. / 1 IN:20 FT VERT.

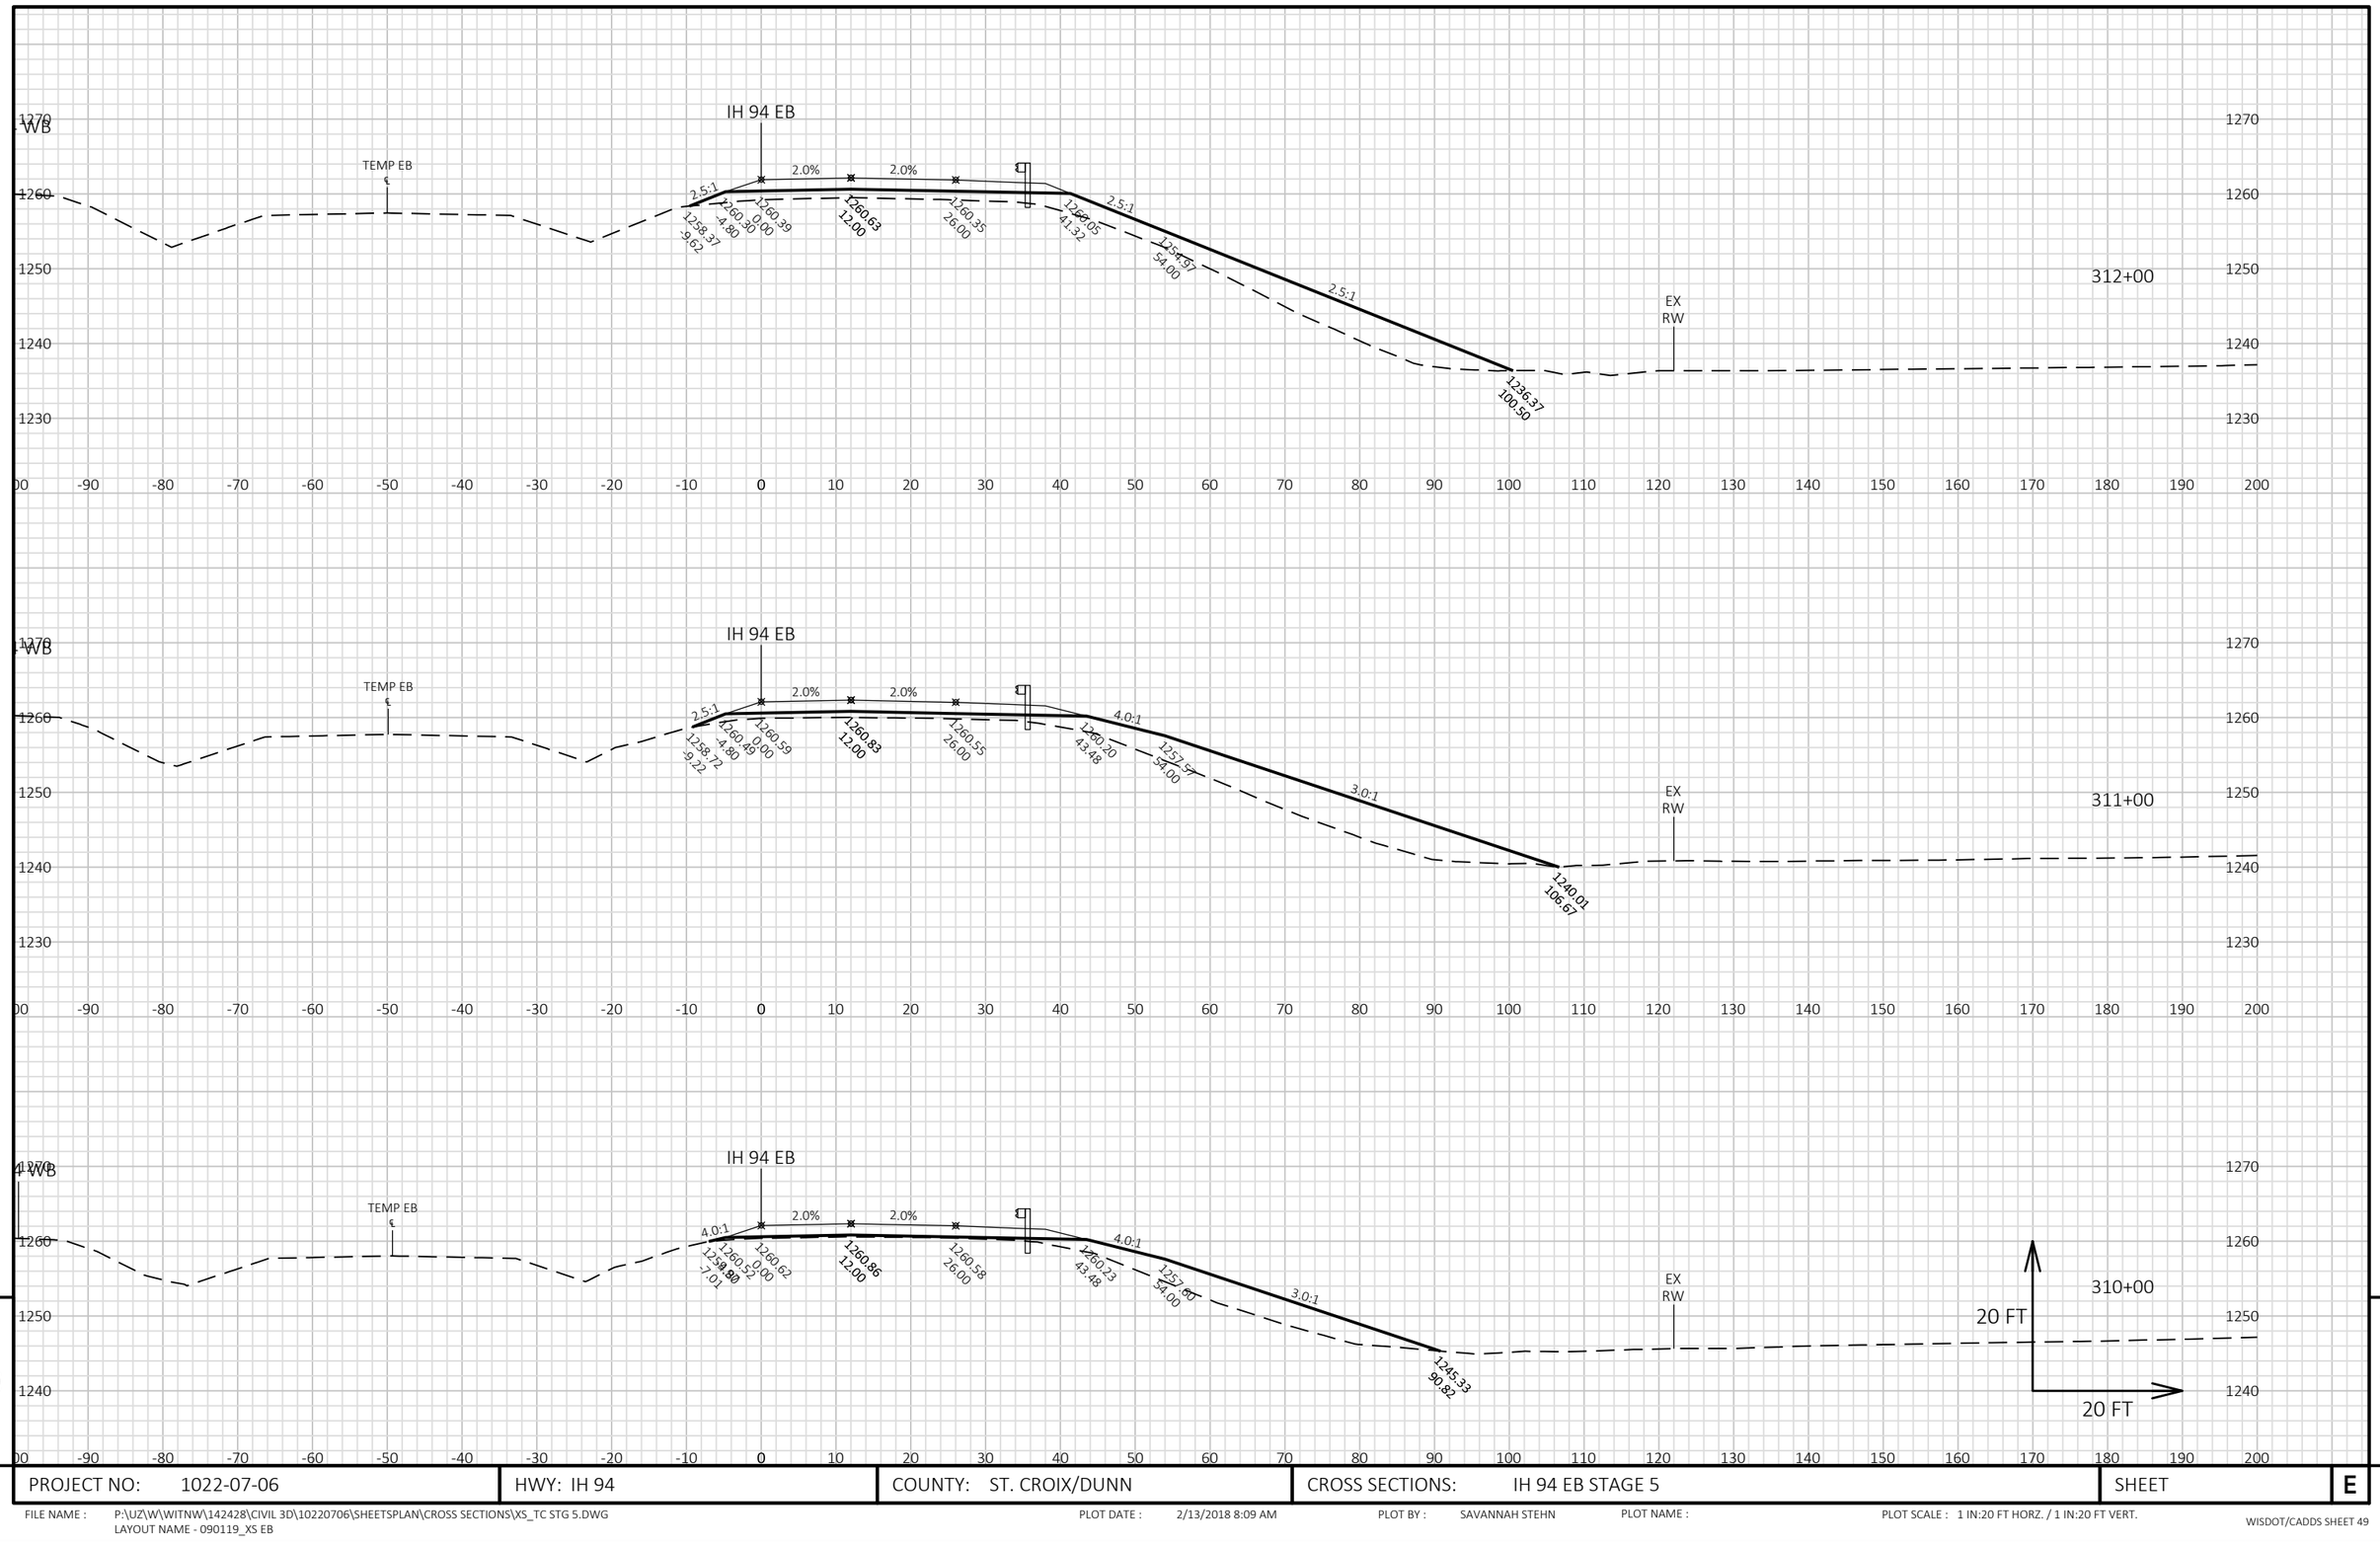


9

9

PROJECT NO: 1022-07-06	HWY: IH 94	COUNTY: ST. CROIX/DUNN	CROSS SECTIONS: IH 94 EB STAGE 5	SHEET	E

FILE NAME : P:\UZ\W\WITNW\142428\CIVIL 3D\10220706\SHEETSPLAN\CROSS SECTIONS\XS_TC STG 5.DWG
LAYOUT NAME - 090119_XS EB


PLOT DATE : 2/13/2018 8:09 AM PLOT BY : SAVANNAH STEHN PLOT NAME : PLOT SCALE : 1 IN:20 FT HORZ. / 1 IN:20 FT VERT.

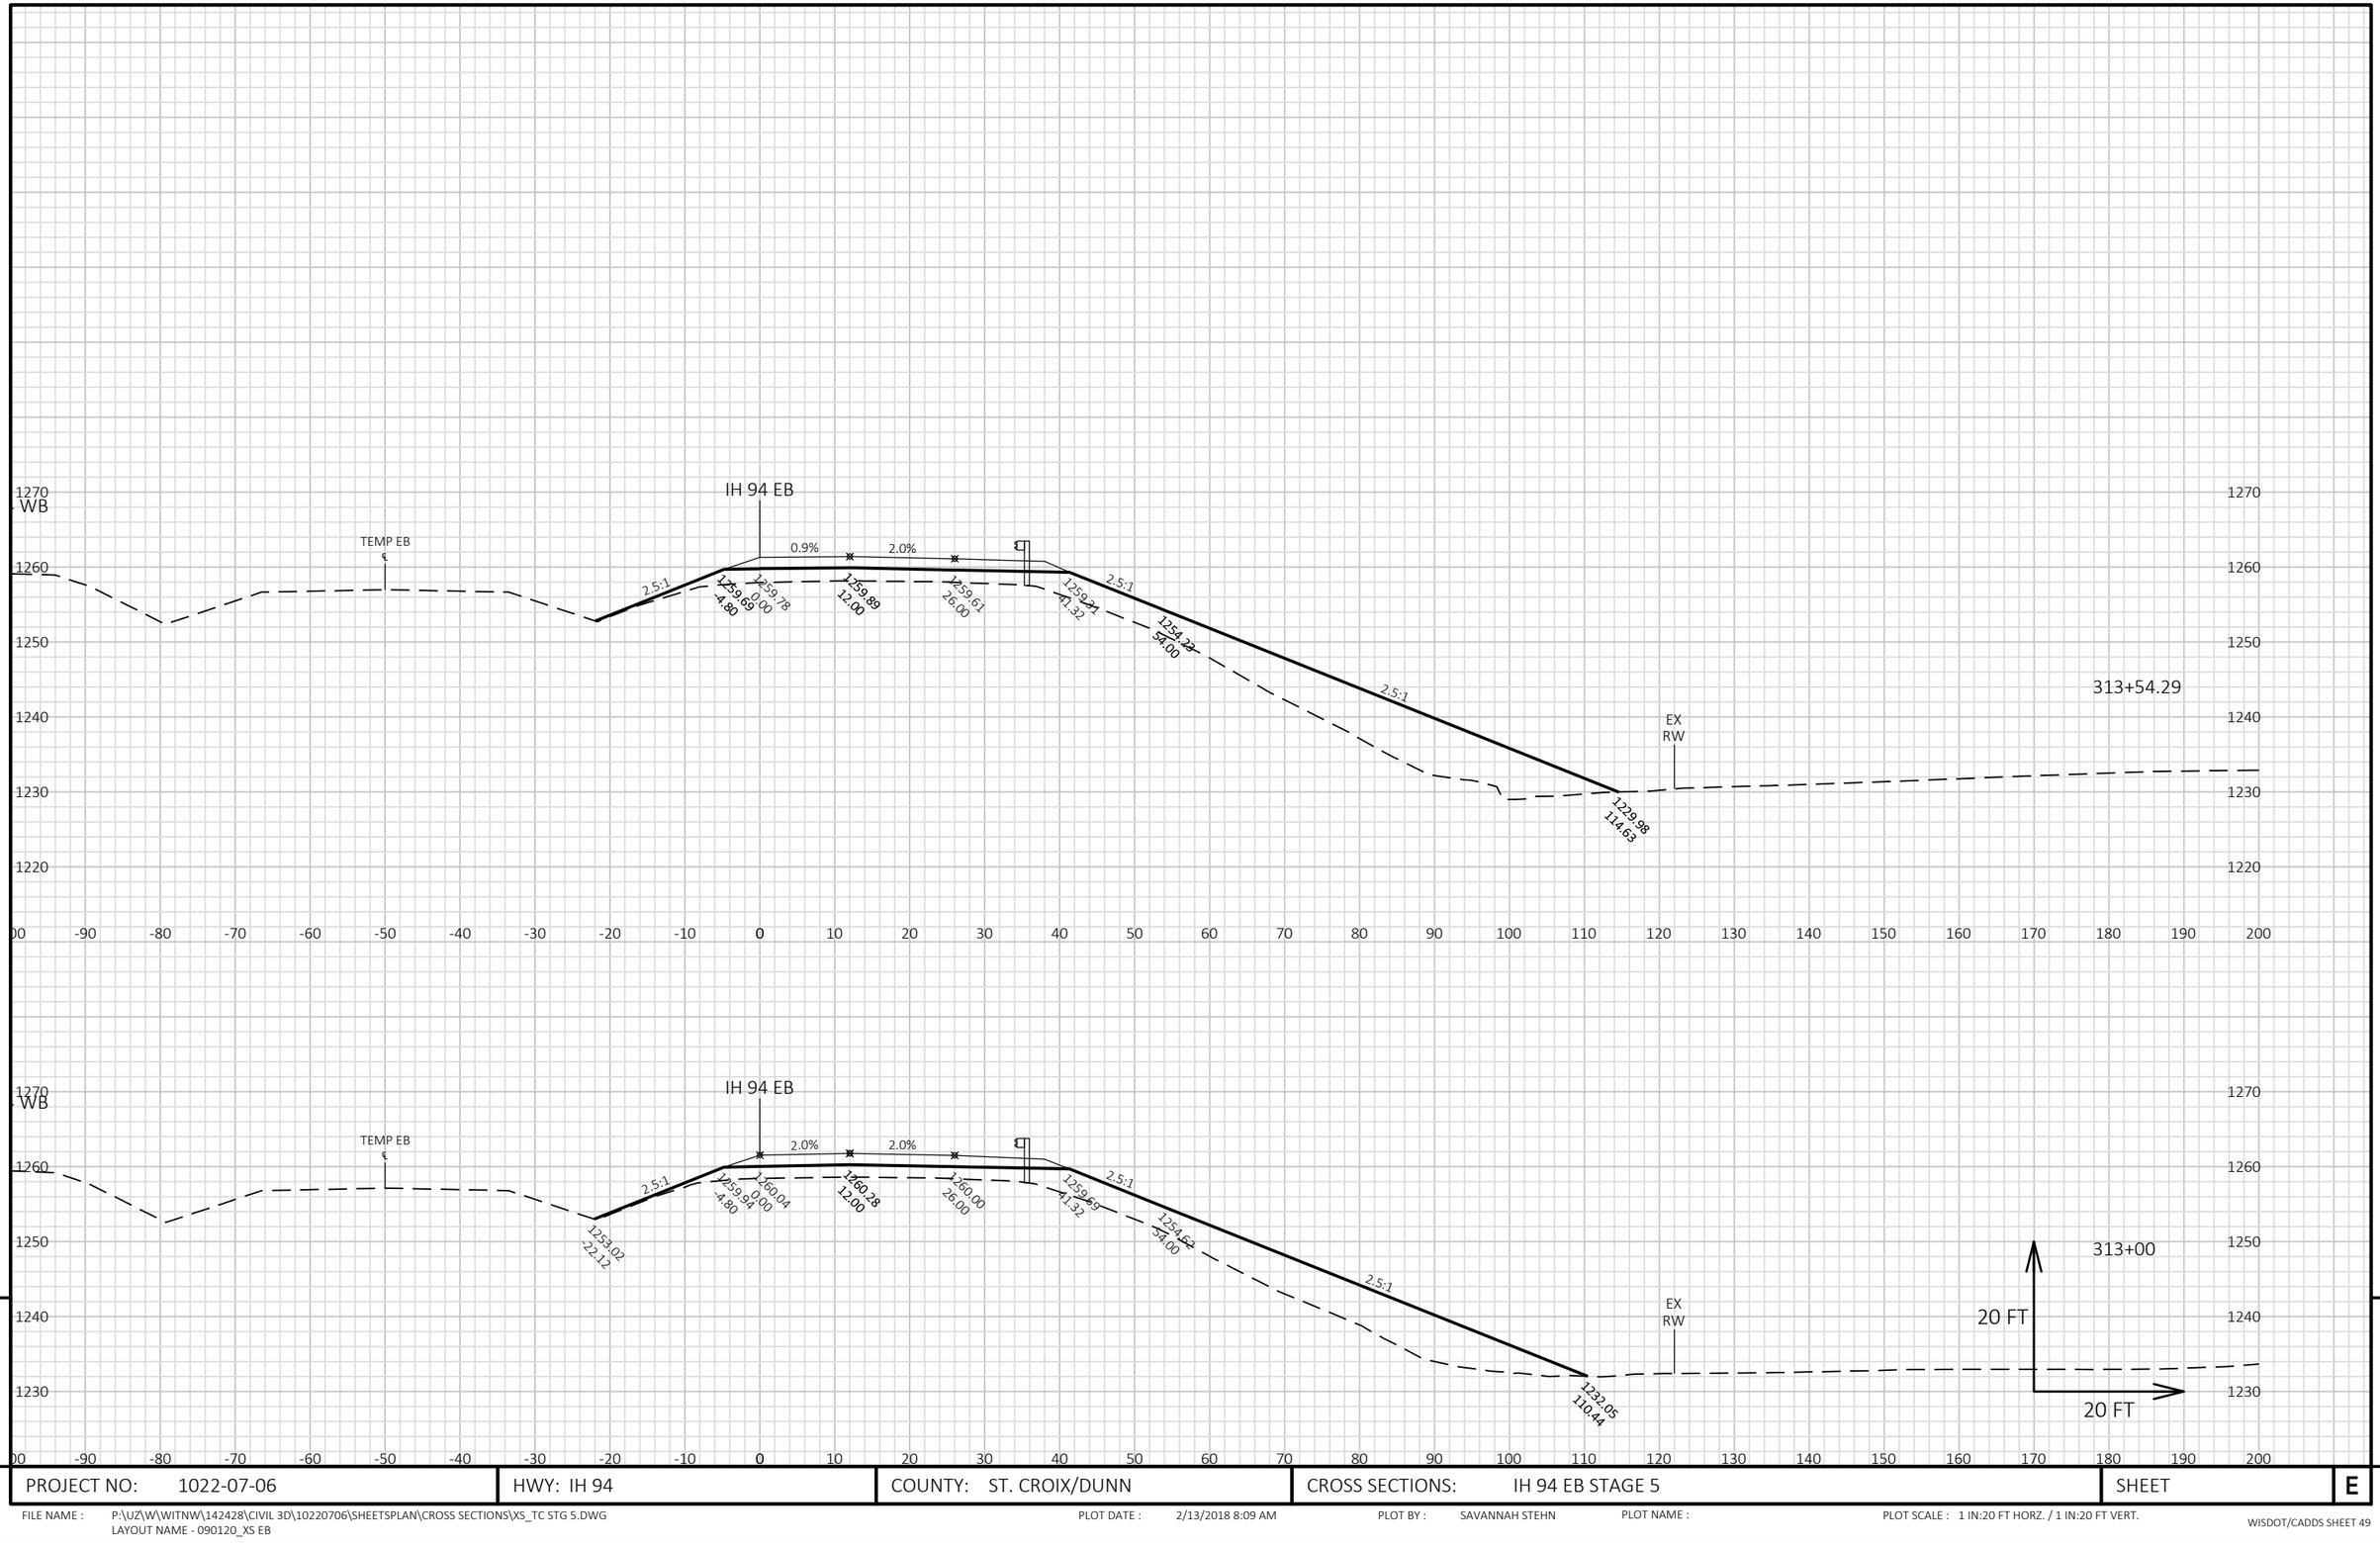

PROJECT NO: 1022-07-06	HWY: IH 94	COUNTY: ST. CROIX/DUNN	CROSS SECTIONS: IH 94 EB STAGE 5	SHEET	E

FILE NAME : P:\UZ\W\WITNW\142428\CIVIL 3D\10220706\SHEETSPLAN\CROSS SECTIONS\XS_TC STG 5.DWG
LAYOUT NAME - 090120_XS EB

PLOT DATE : 2/13/2018 8:09 AM PLOT BY : SAVANNAH STEHN PLOT NAME : PLOT SCALE : 1 IN:20 FT HORZ. / 1 IN:20 FT VERT.

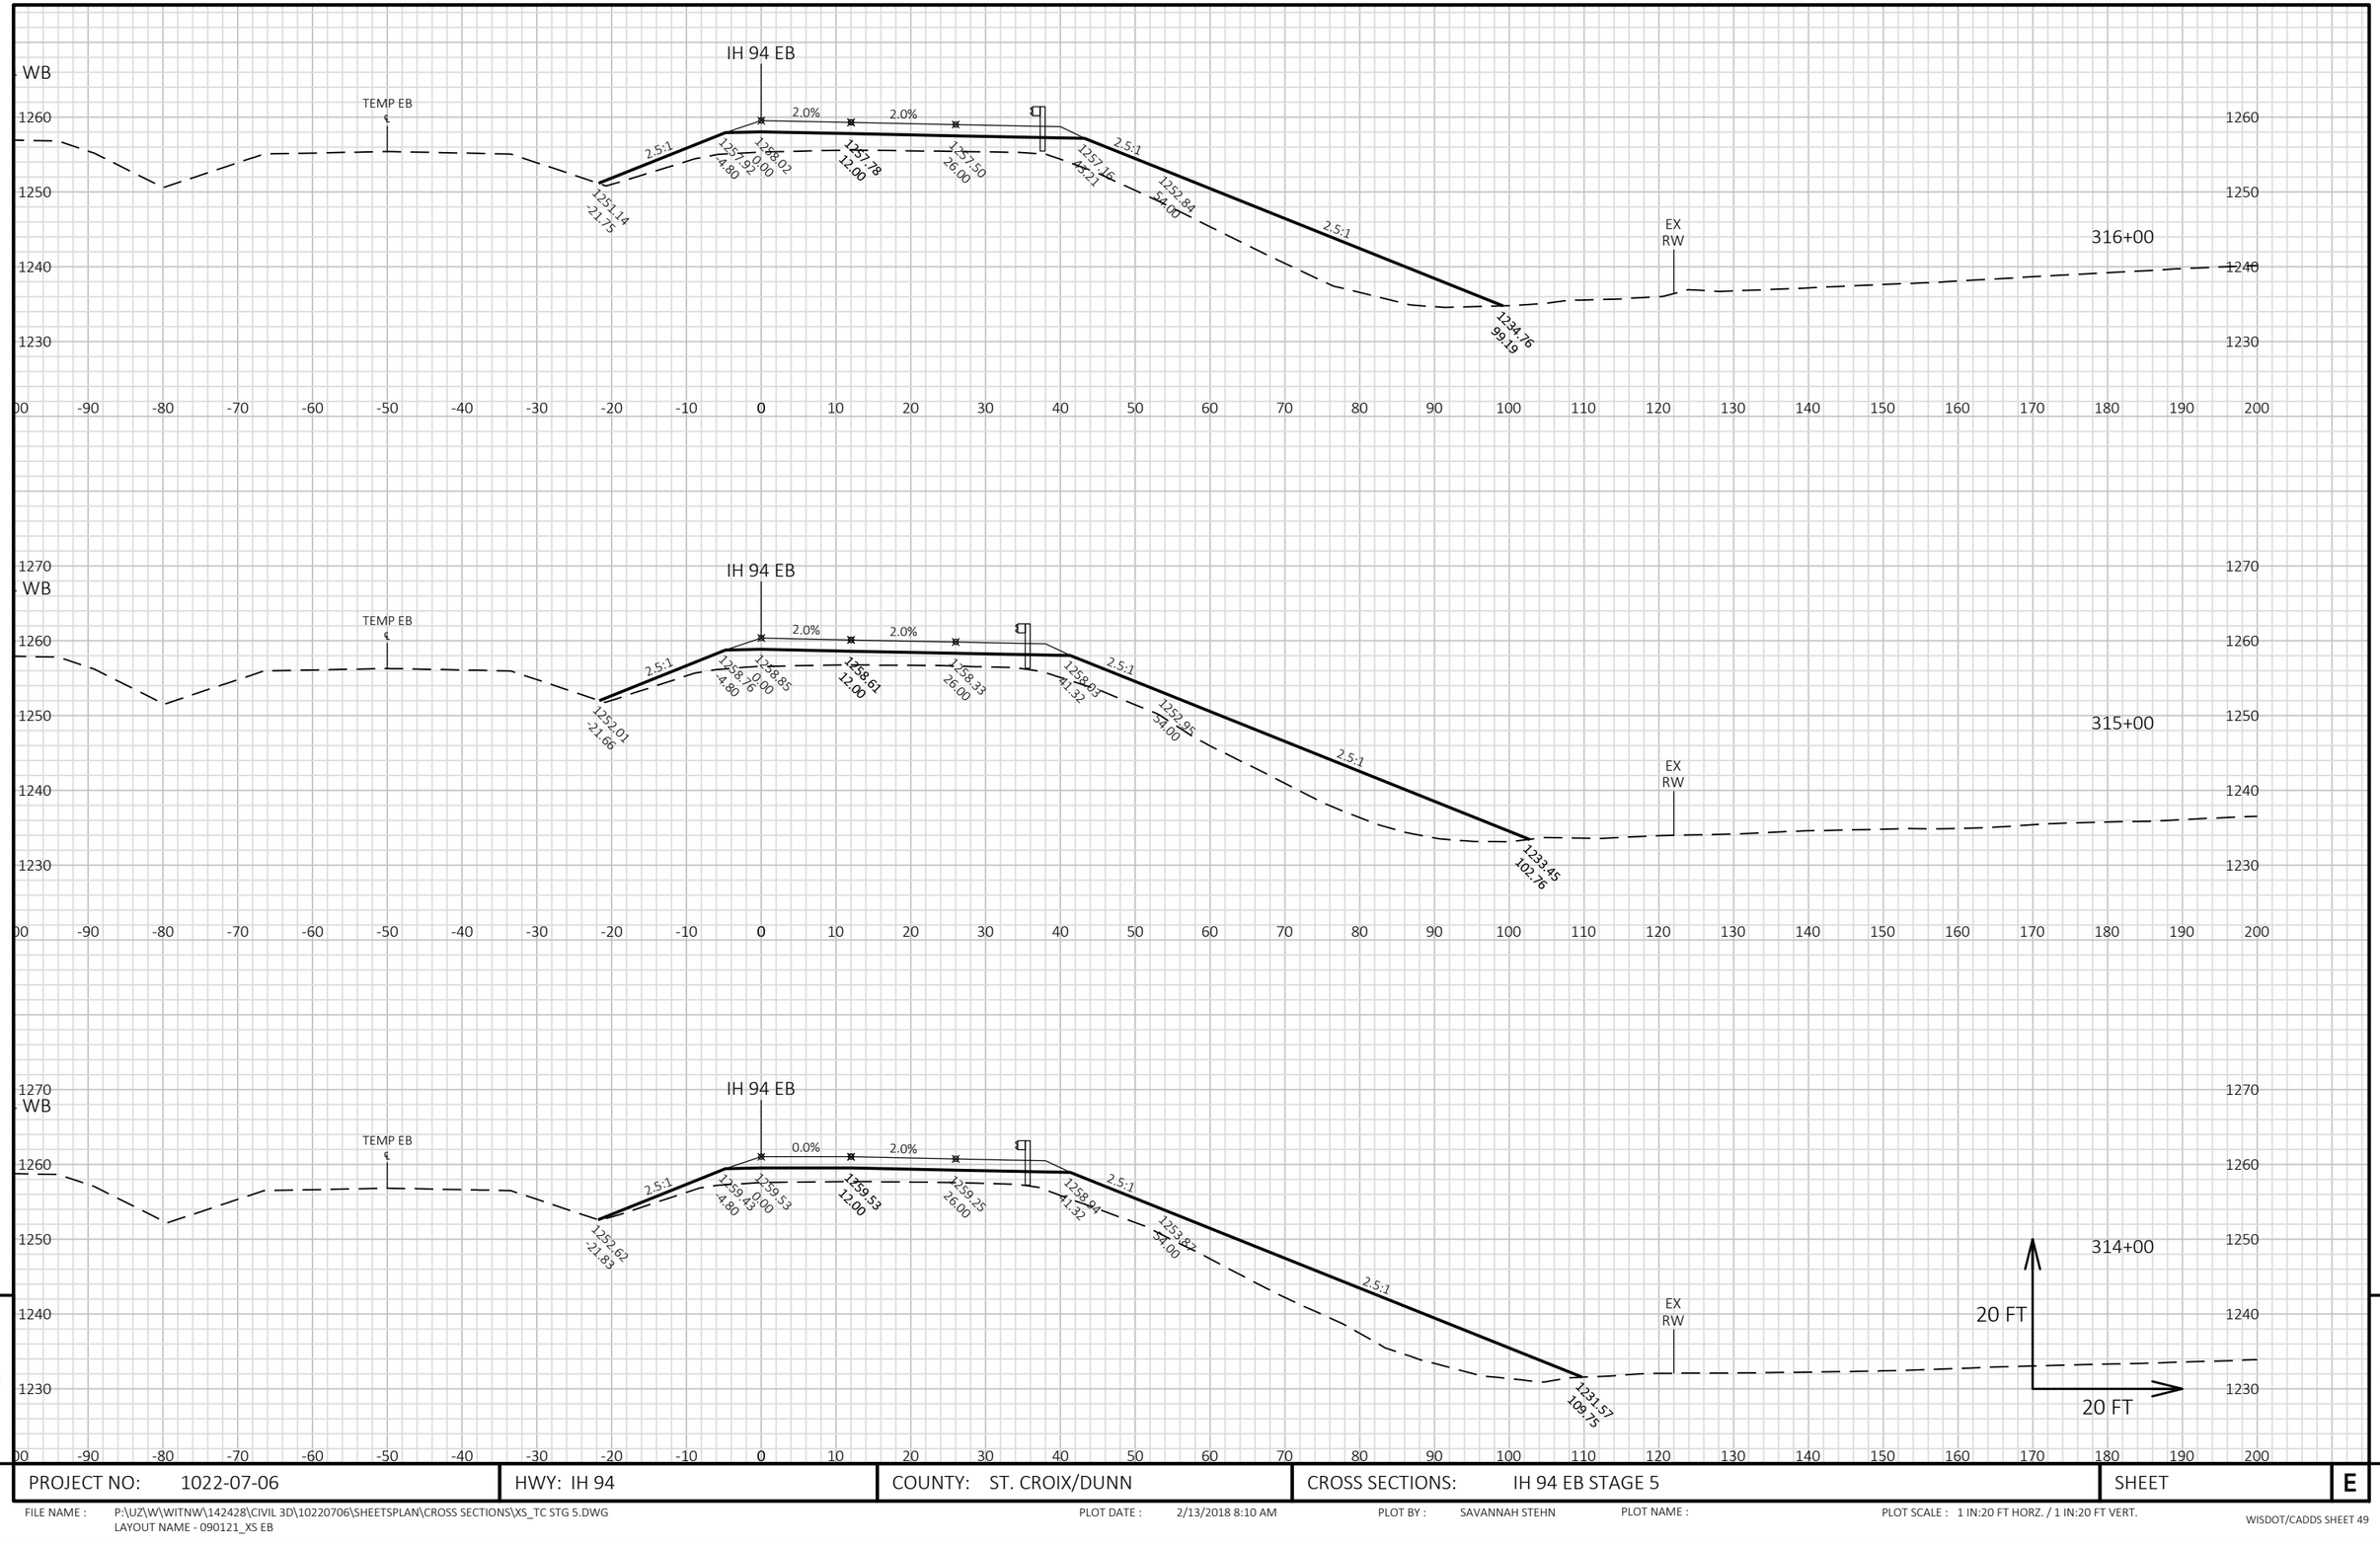


9

9

PROJECT NO: 1022-07-06	HWY: IH 94	COUNTY: ST. CROIX/DUNN	CROSS SECTIONS: IH 94 EB STAGE 5	SHEET	E

FILE NAME : P:\UZ\W\WITNW\142428\CIVIL 3D\10220706\SHEETSPLAN\CROSS SECTIONS\XS_TC STG 5.DWG
LAYOUT NAME - 090121_XS EB

PLOT DATE : 2/13/2018 8:10 AM PLOT BY : SAVANNAH STEHN PLOT NAME : PLOT SCALE : 1 IN:20 FT HORZ. / 1 IN:20 FT VERT.

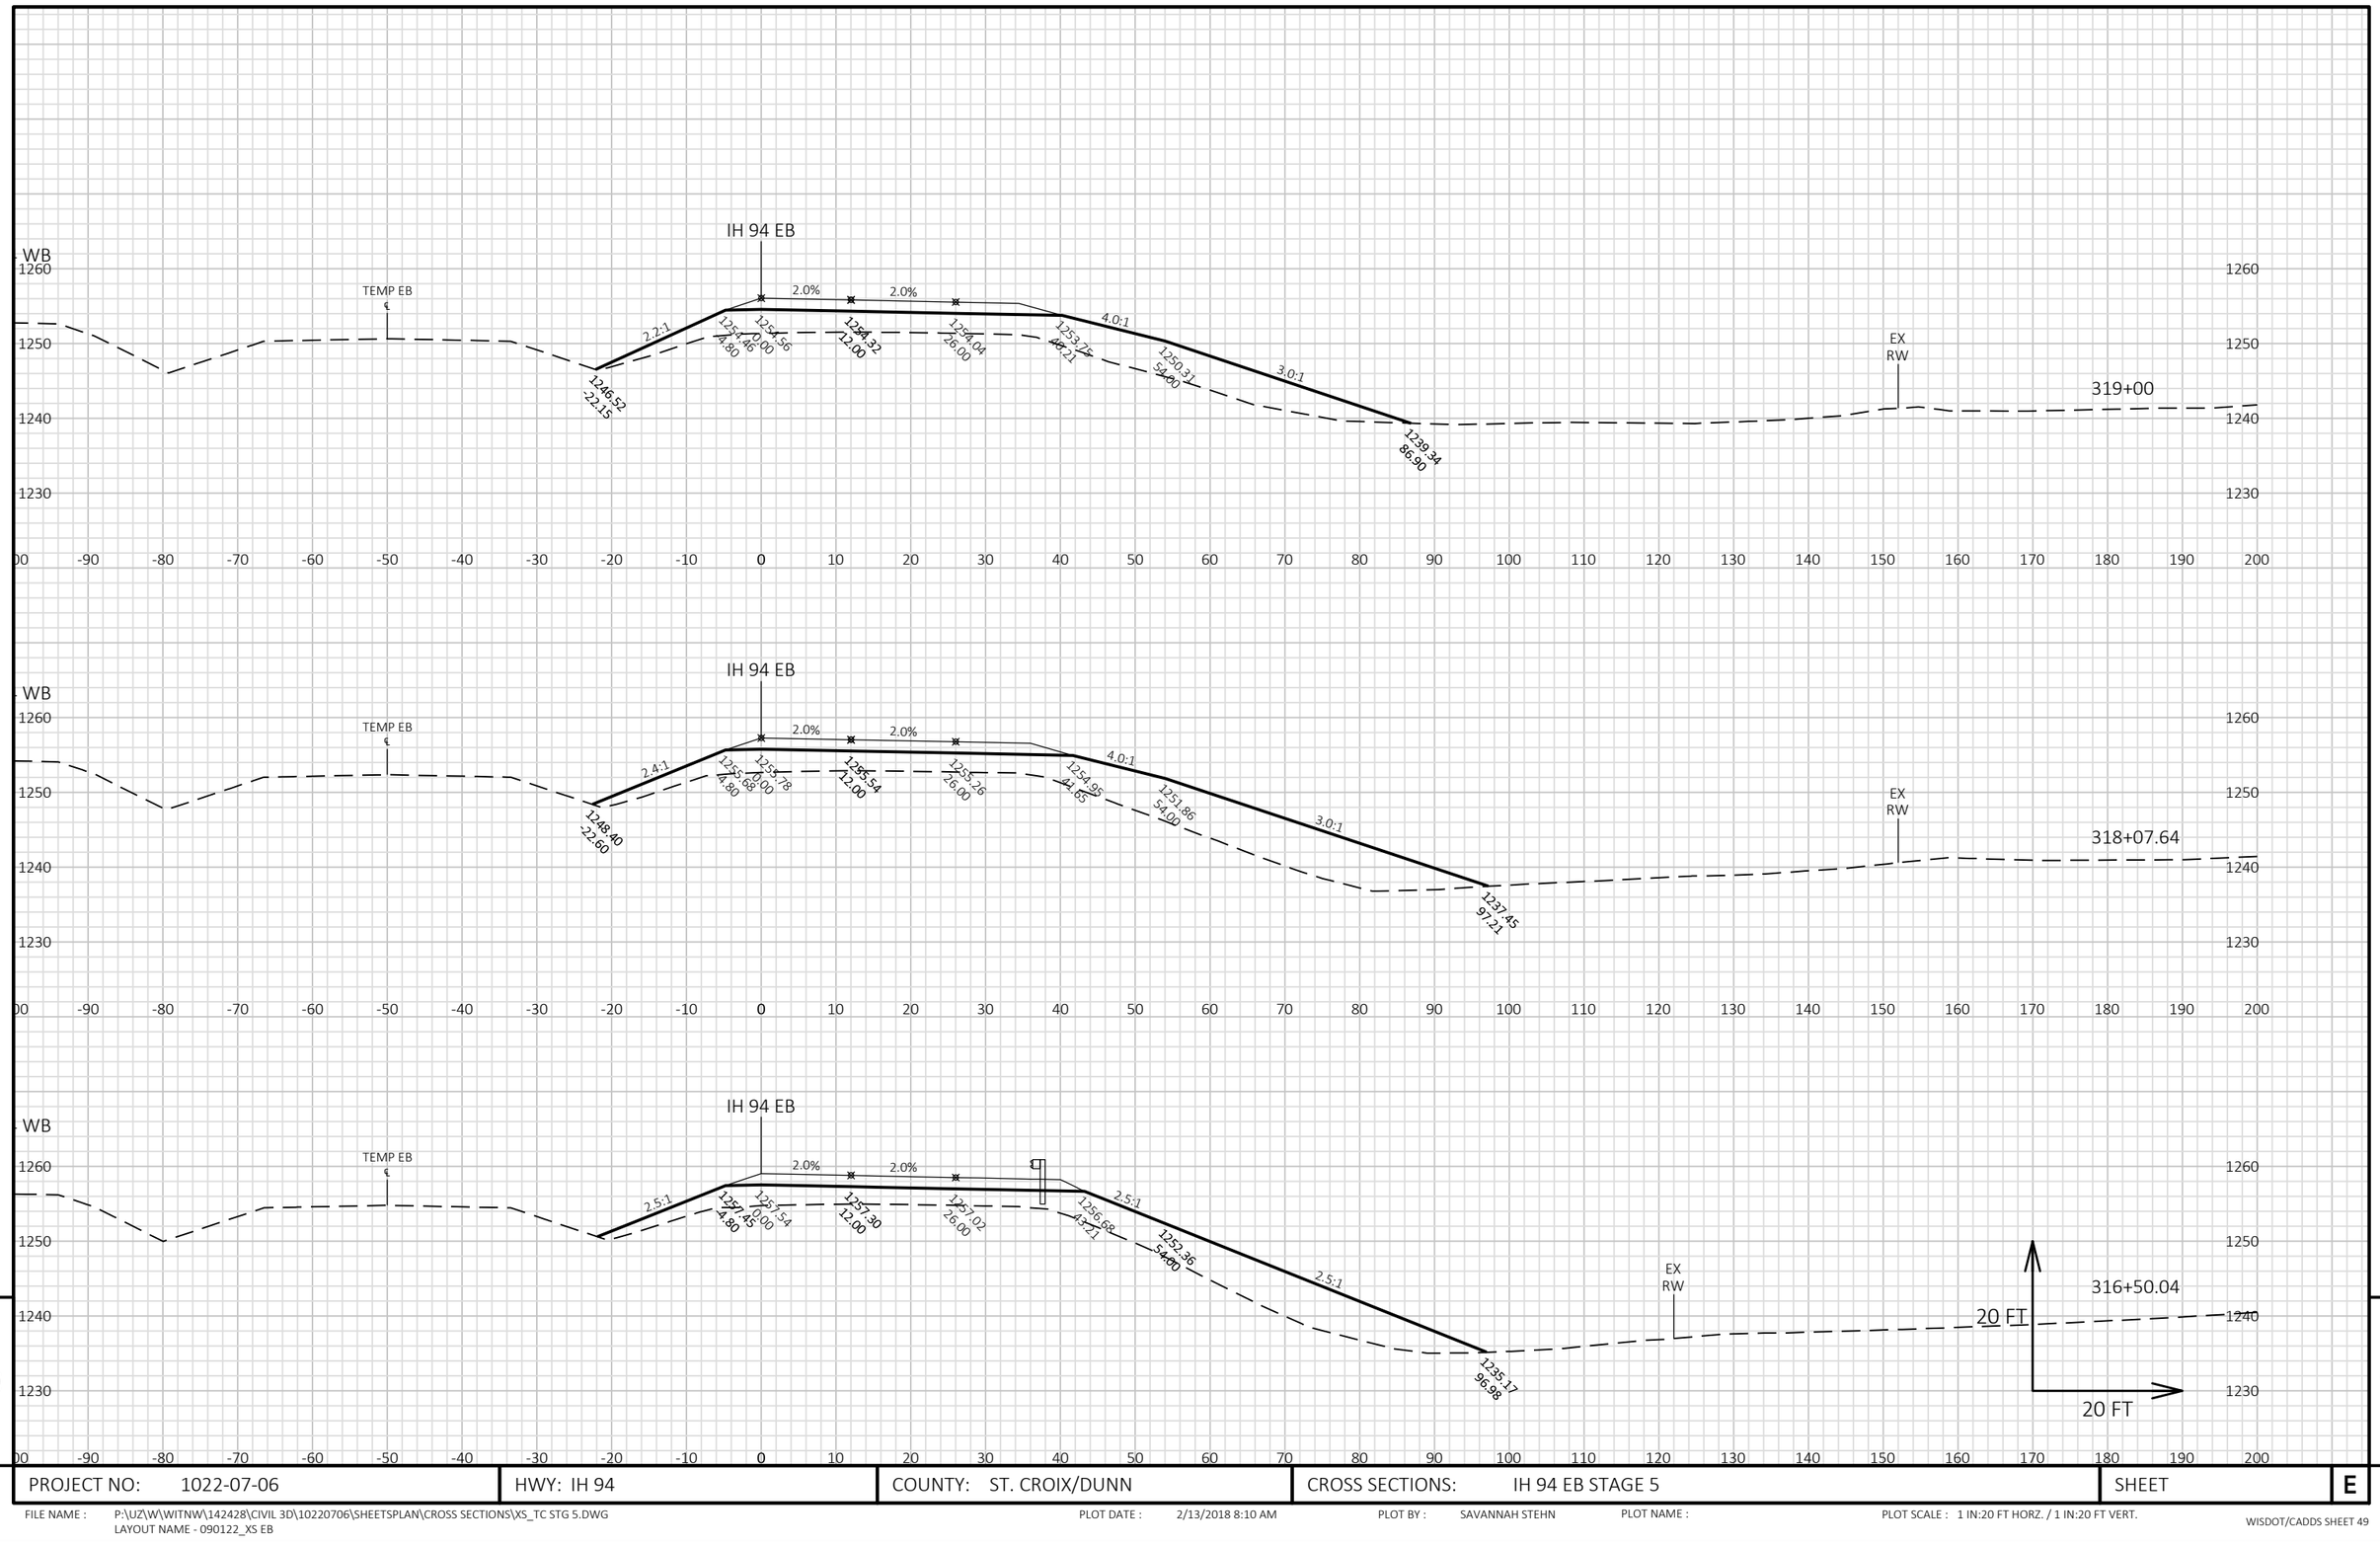


9 9

PROJECT NO: 1022-07-06	HWY: IH 94	COUNTY: ST. CROIX/DUNN	CROSS SECTIONS: IH 94 EB STAGE 5	SHEET E

FILE NAME : P:\UZ\W\WITNW\142428\CIVIL 3D\10220706\SHEETSPLAN\CROSS SECTIONS\XS_TC STG 5.DWG
LAYOUT NAME - 090122_XS EB

PLOT DATE : 2/13/2018 8:10 AM PLOT BY : SAVANNAH STEHN PLOT NAME : PLOT SCALE : 1 IN:20 FT HORZ. / 1 IN:20 FT VERT.

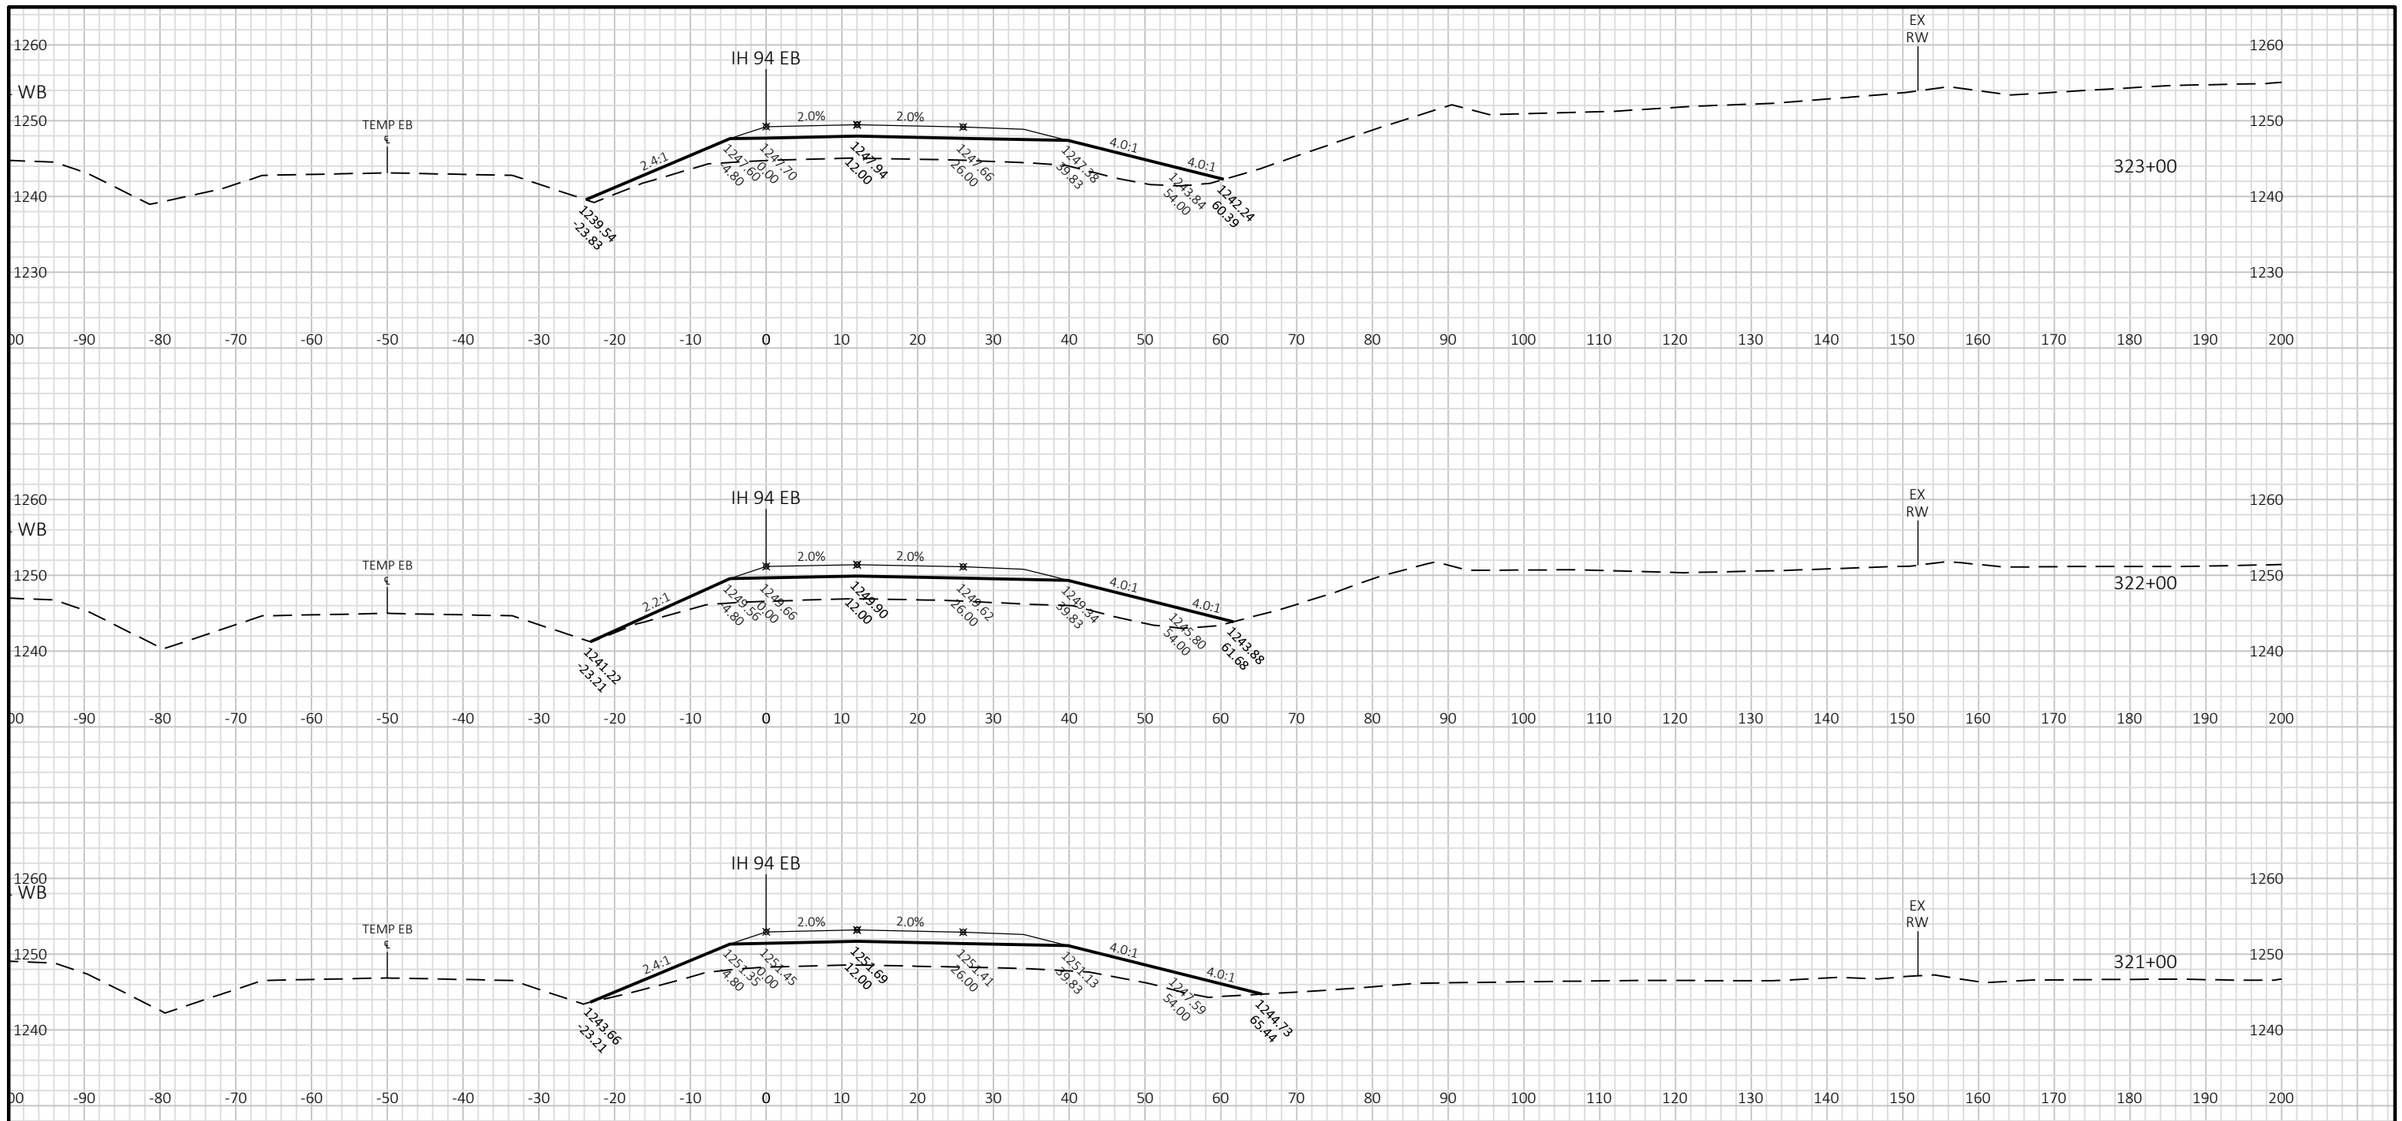


9


9


PROJECT NO: 1022-07-06	HWY: IH 94	COUNTY: ST. CROIX/DUNN	CROSS SECTIONS: IH 94 EB STAGE 5	SHEET	E


FILE NAME : P:\UZ\W\WITNW\142428\CIVIL 3D\10220706\SHEETSPLAN\CROSS SECTIONS\XS_TC STG 5.DWG
LAYOUT NAME - 090123_XS EB

PLOT DATE : 2/13/2018 8:11 AM PLOT BY : SAVANNAH STEHN PLOT NAME : PLOT SCALE : 1 IN:20 FT HORZ. / 1 IN:20 FT VERT.

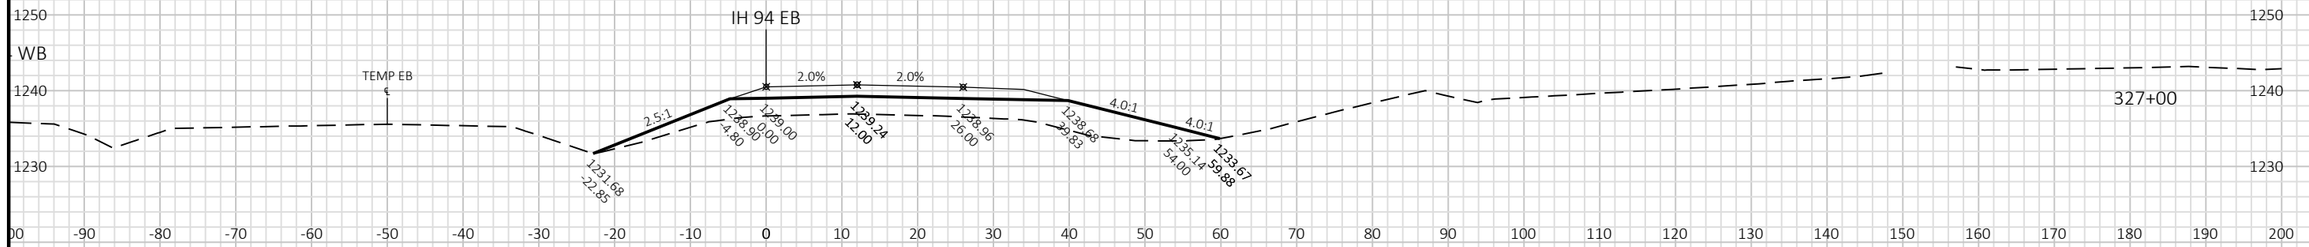

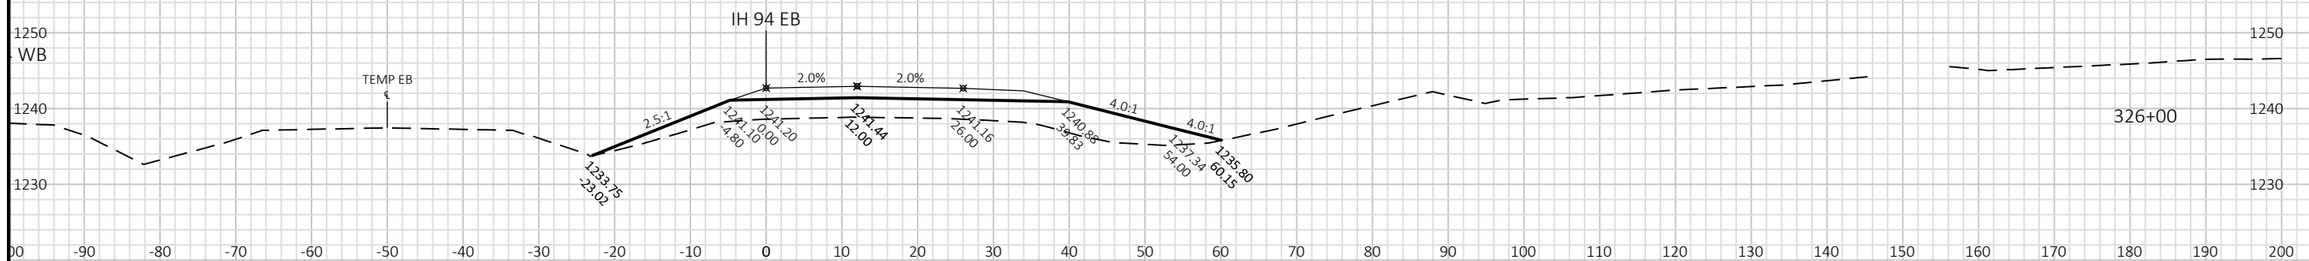

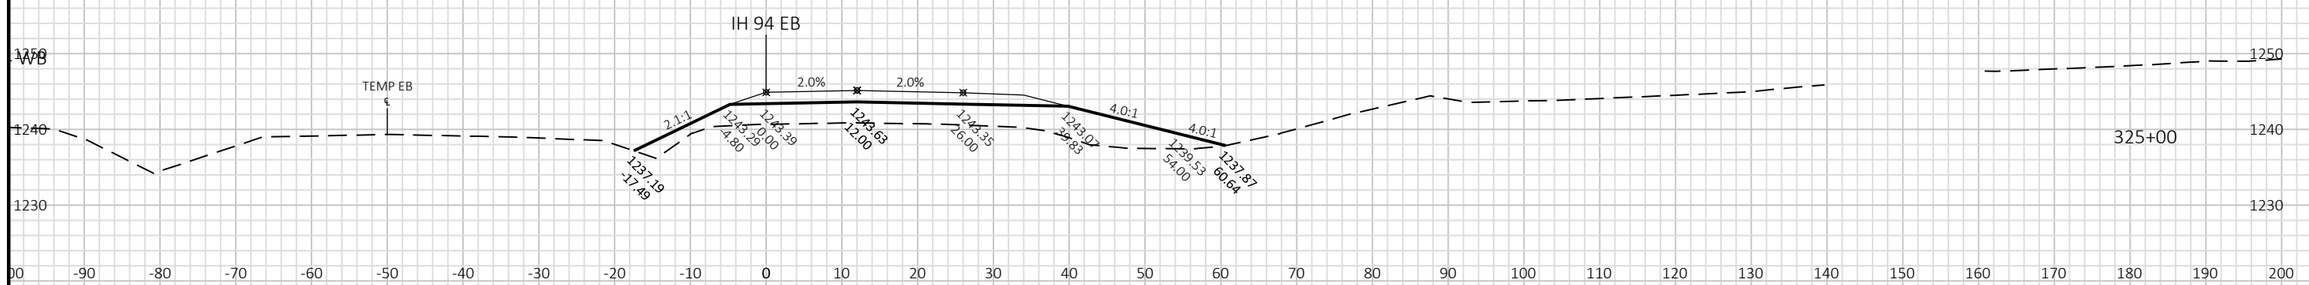

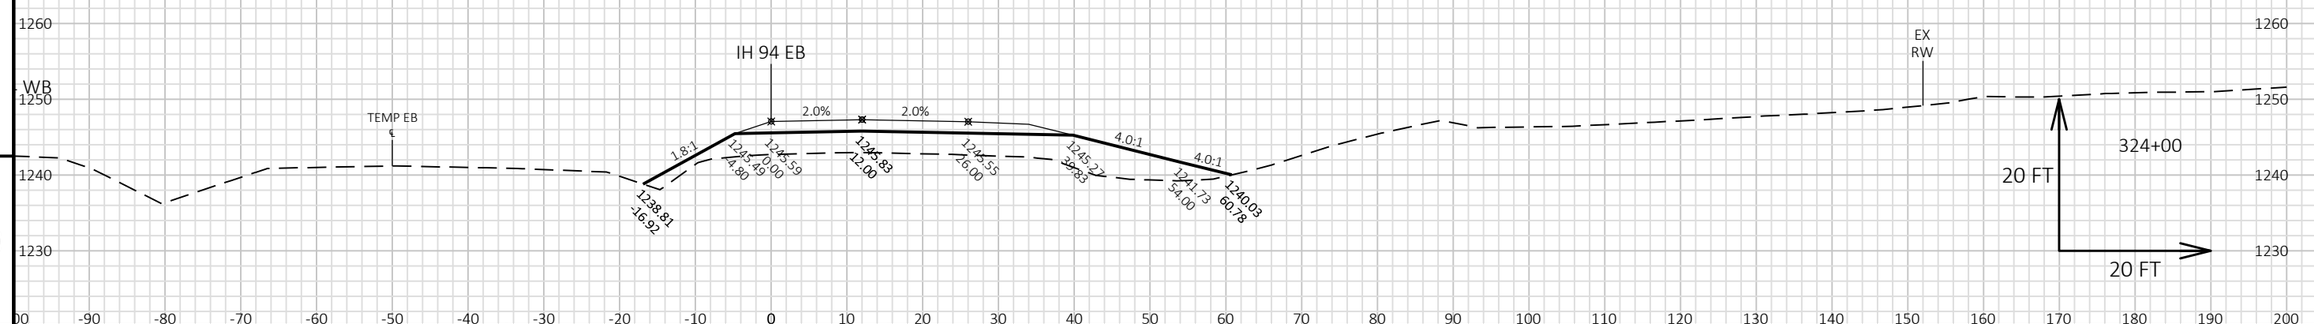


9

9

PROJECT NO: 1022-07-06	HWY: IH 94	COUNTY: ST. CROIX/DUNN	CROSS SECTIONS: IH 94 EB STAGE 5	SHEET	E

FILE NAME : P:\UZ\W\WITNW\142428\CIVIL 3D\10220706\SHEETSPLAN\CROSS SECTIONS\XS_TC STG 5.DWG
LAYOUT NAME - 090124_XS EB

PLOT DATE : 2/13/2018 8:11 AM PLOT BY : SAVANNAH STEHN PLOT NAME : PLOT SCALE : 1 IN:20 FT HORZ. / 1 IN:20 FT VERT.

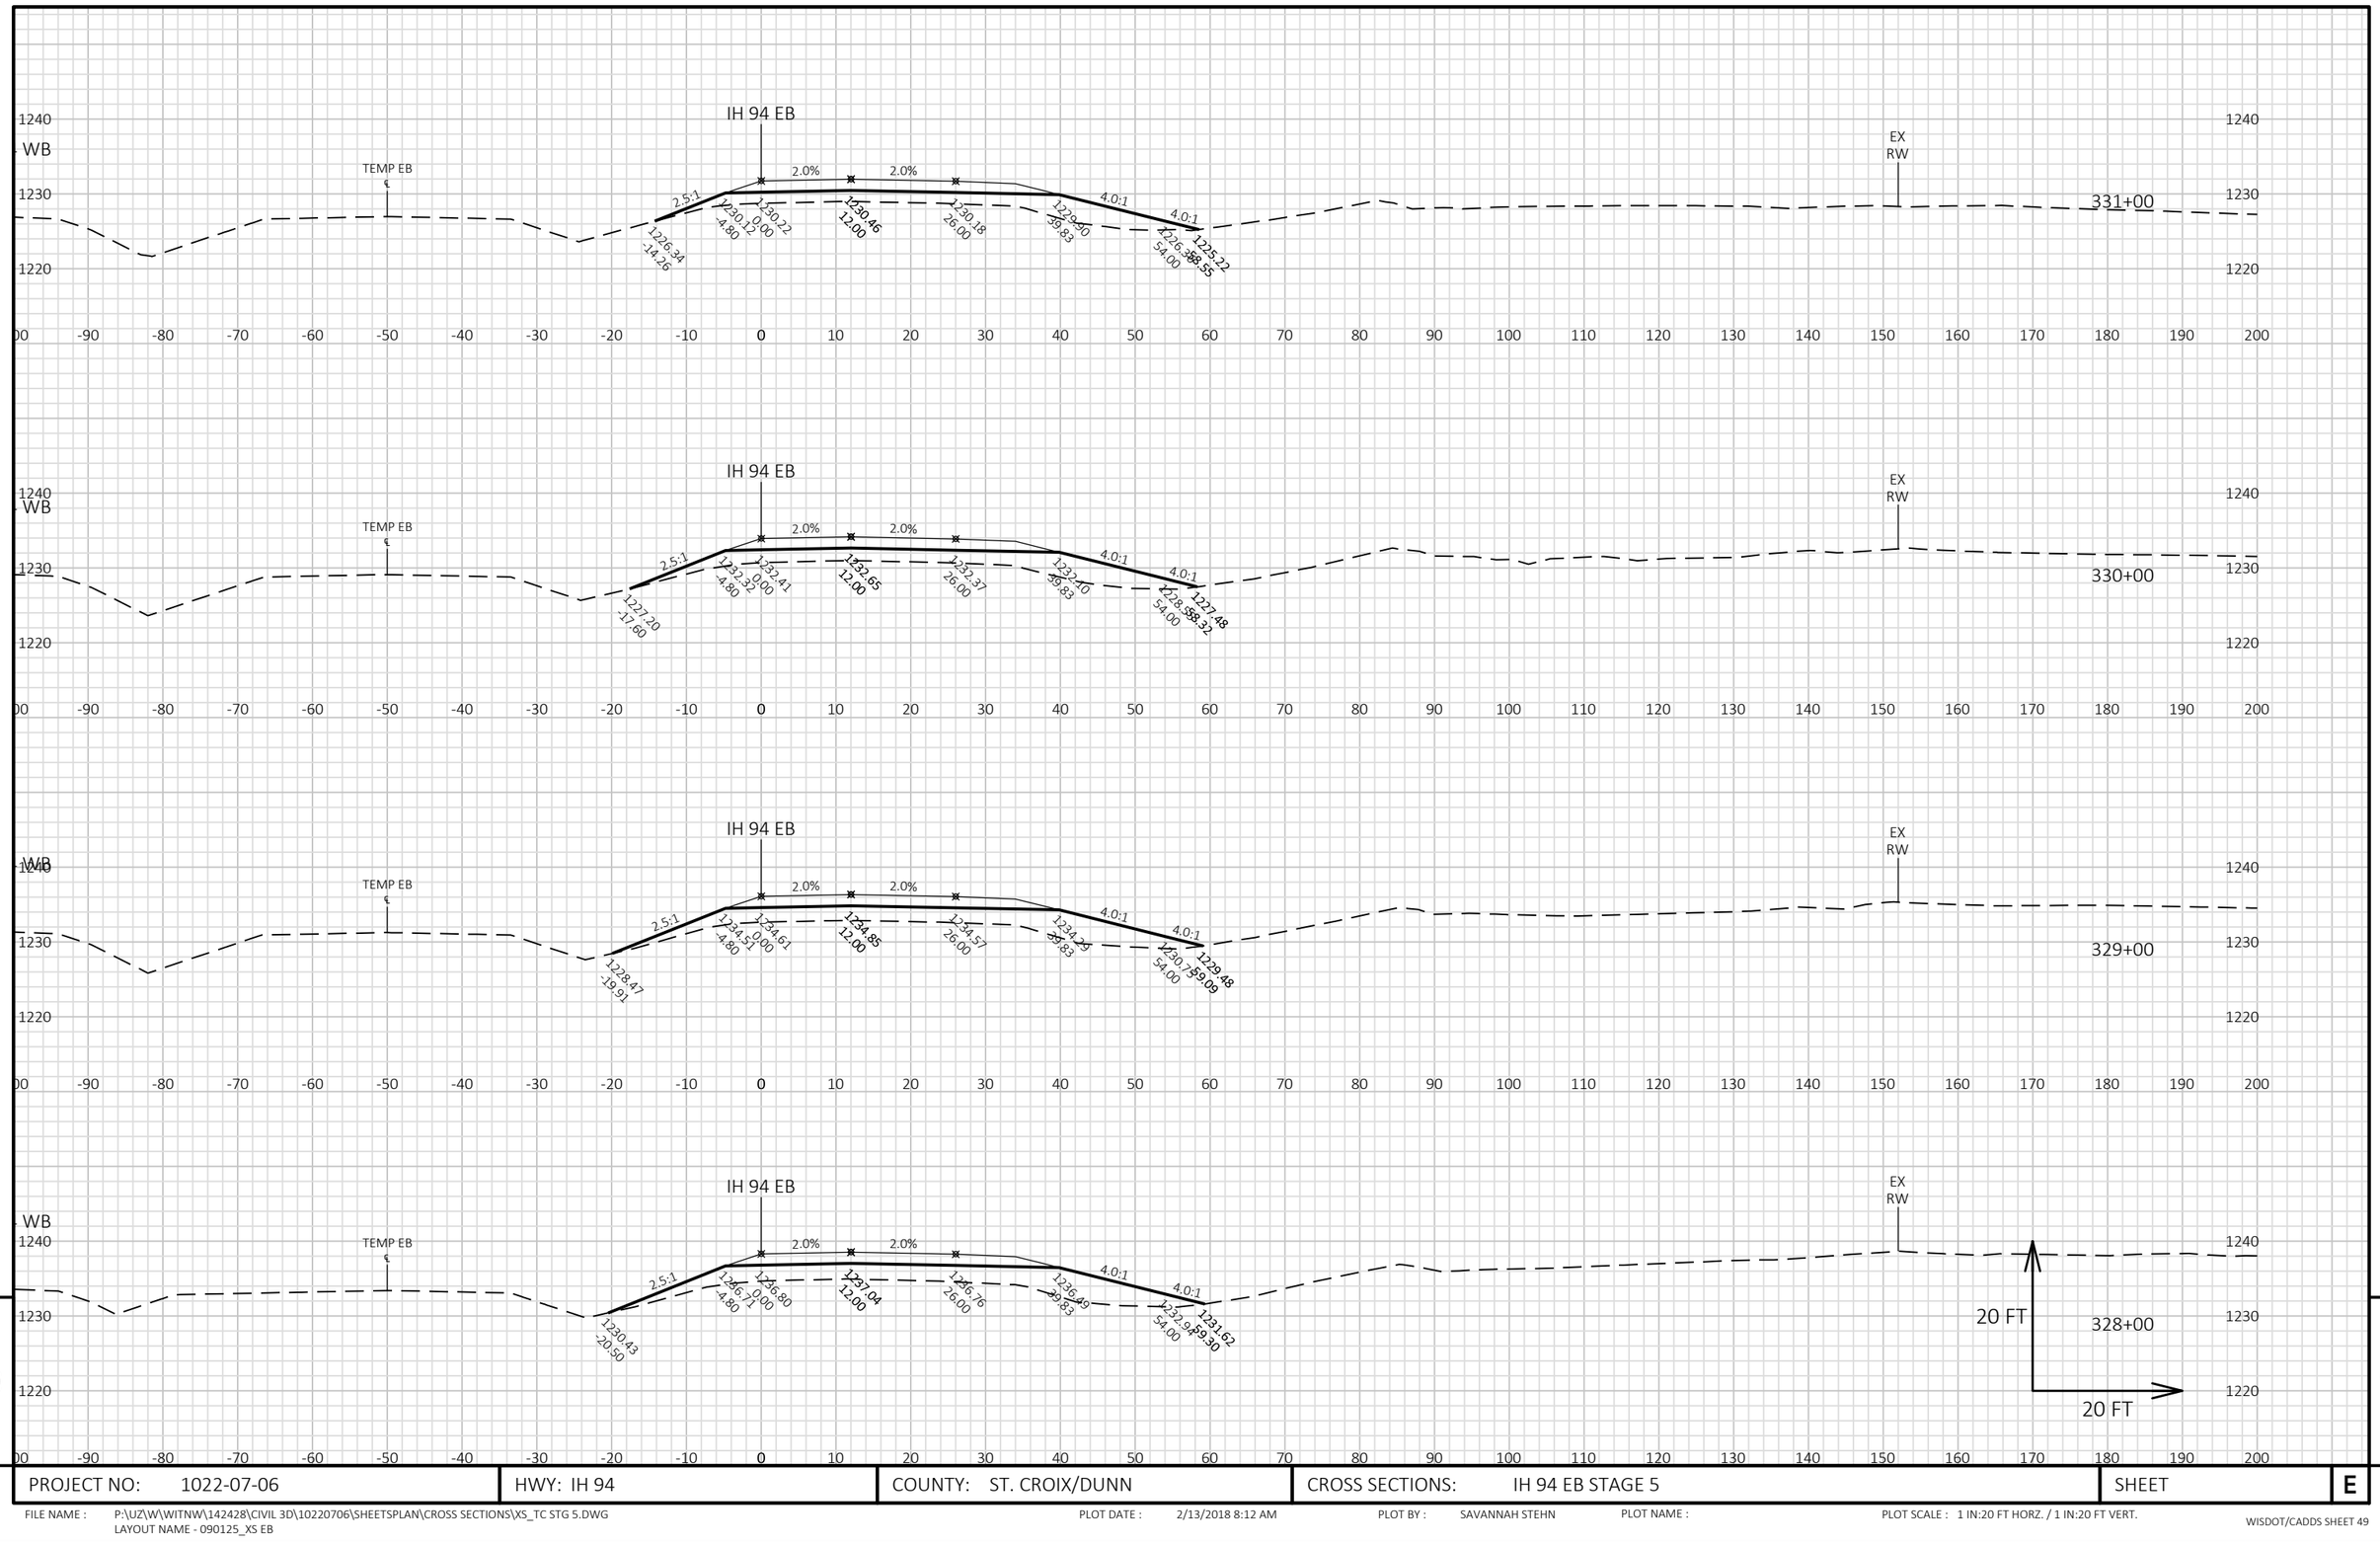


9

PROJECT NO: 1022-07-06	HWY: IH 94	COUNTY: ST. CROIX/DUNN	CROSS SECTIONS: IH 94 EB STAGE 5	SHEET	E

FILE NAME : P:\UZ\W\WITNW\142428\CIVIL 3D\10220706\SHEETSPLAN\CROSS SECTIONS\XS_TC STG 5.DWG
LAYOUT NAME - 090125_XS EB

PLOT DATE : 2/13/2018 8:12 AM PLOT BY : SAVANNAH STEHN PLOT NAME : PLOT SCALE : 1 IN:20 FT HORZ. / 1 IN:20 FT VERT.

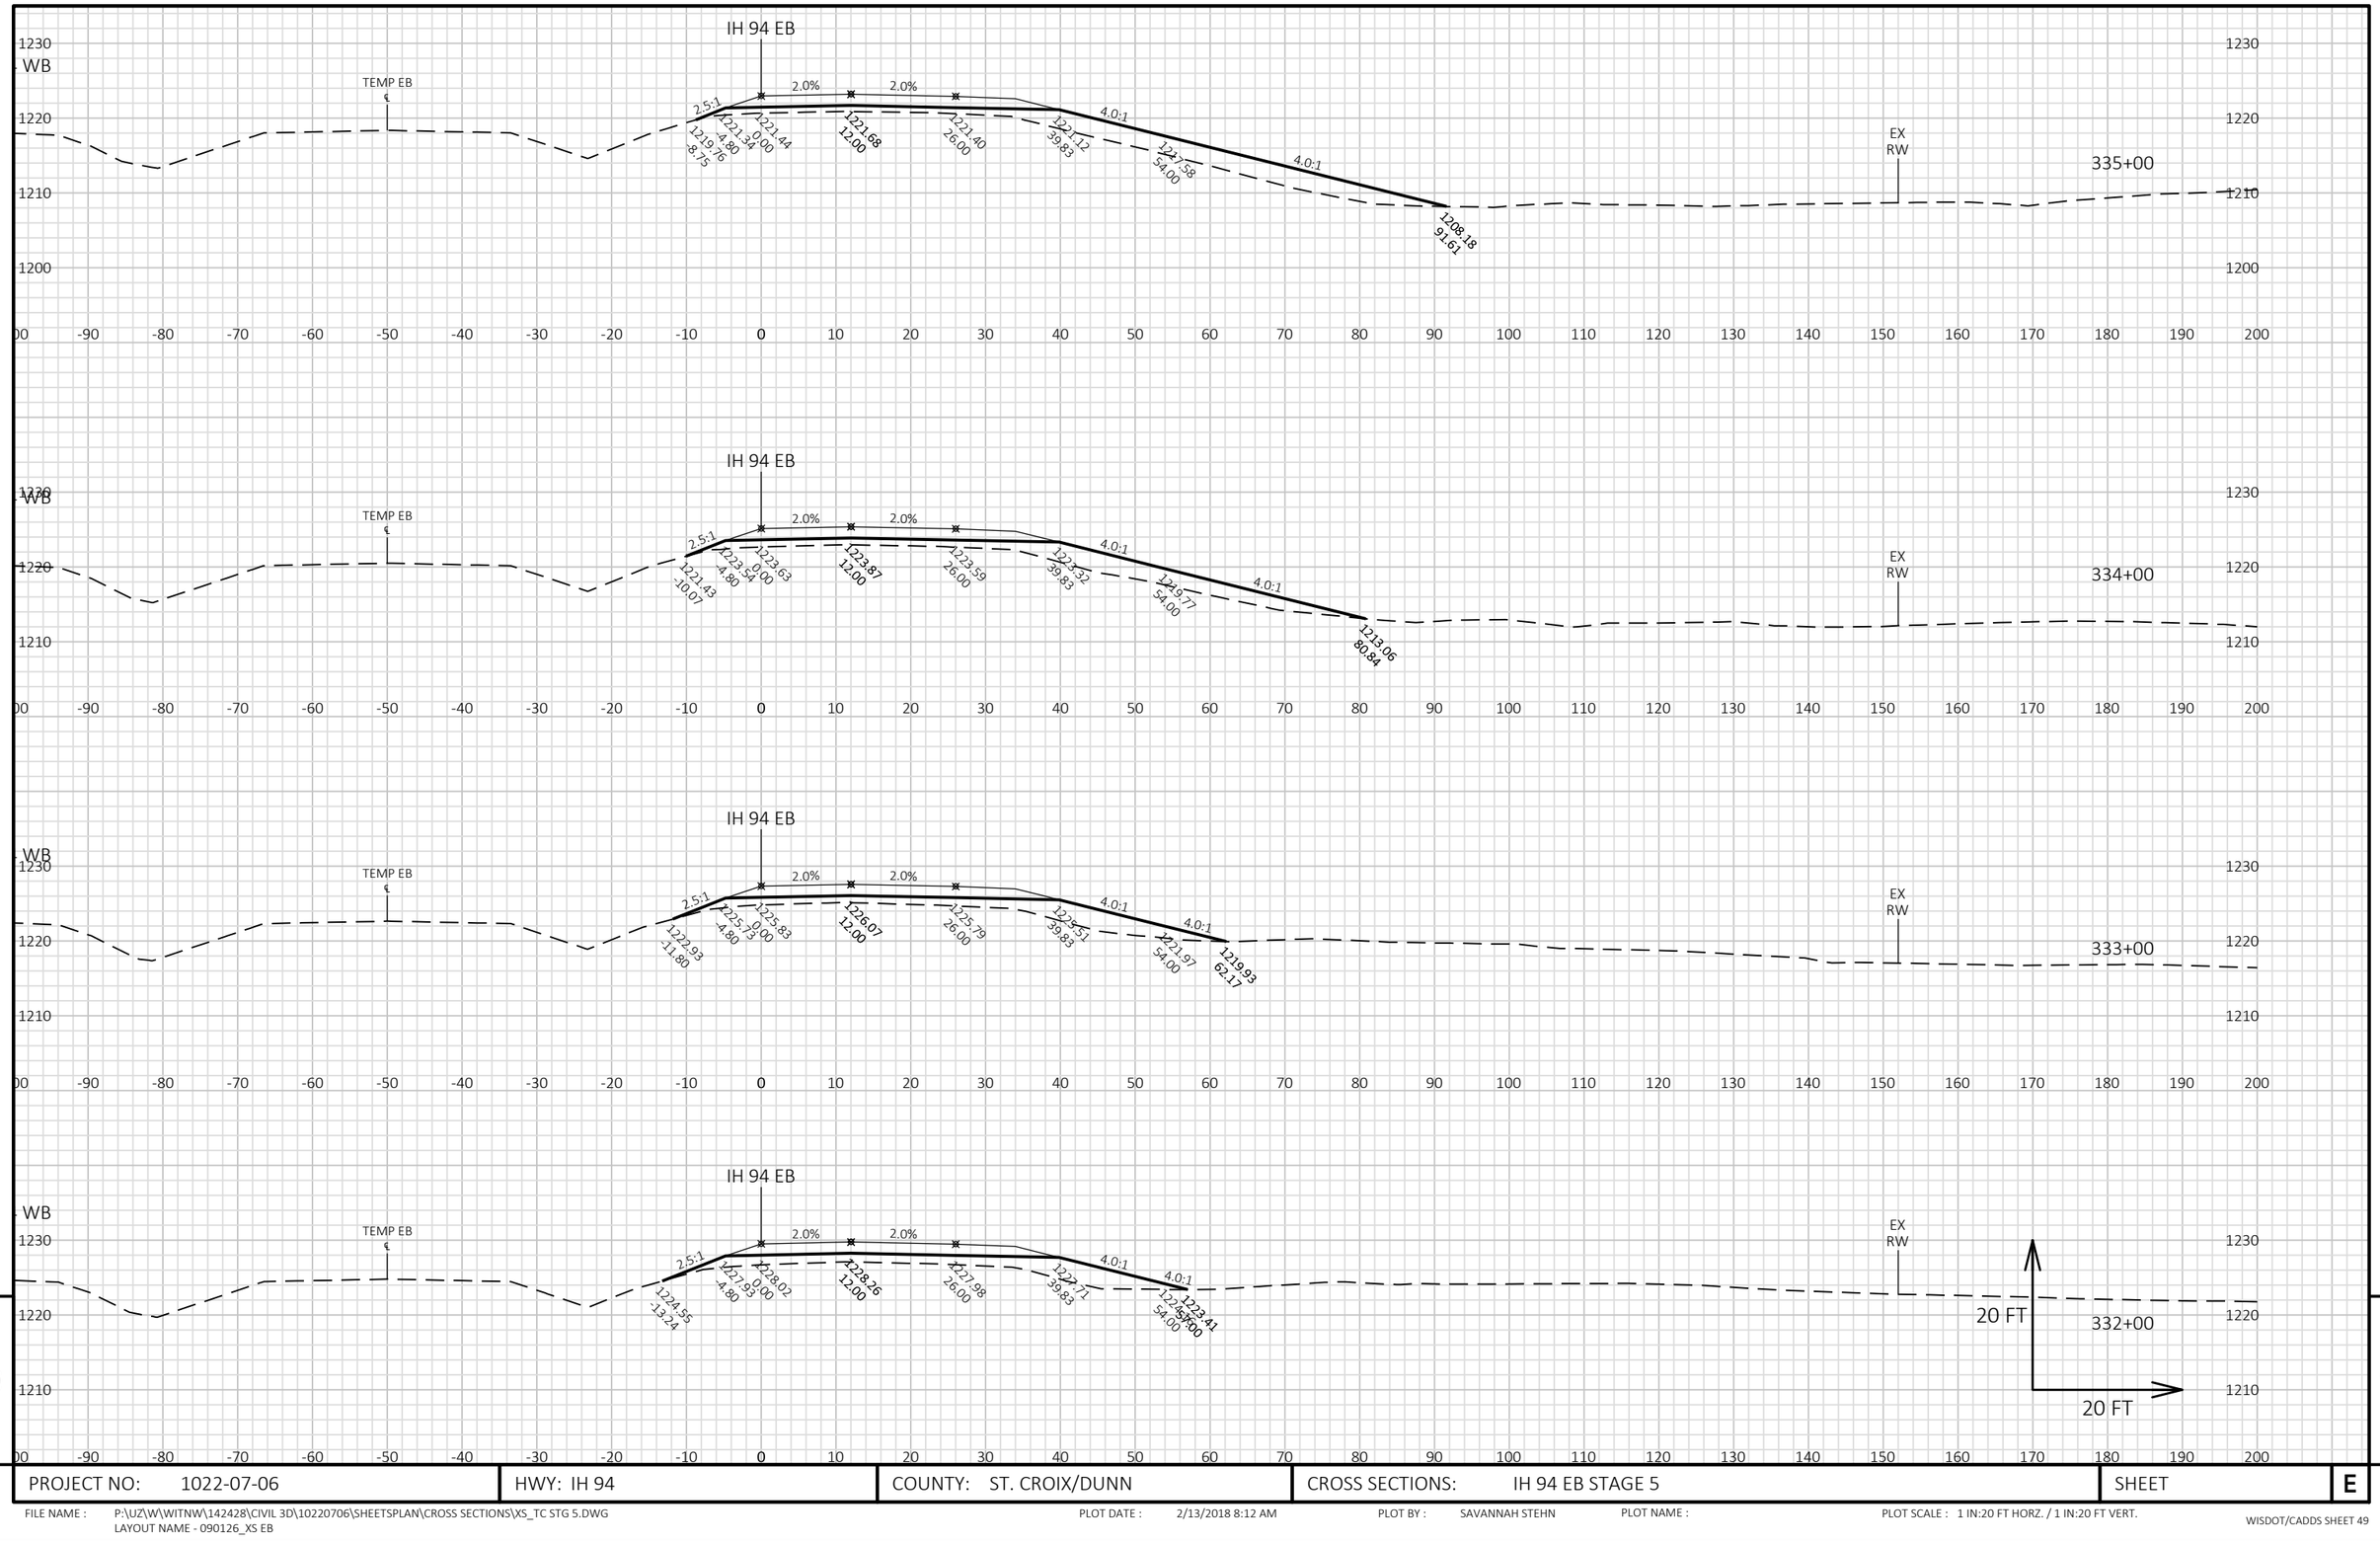


9

9

PROJECT NO: 1022-07-06	HWY: IH 94	COUNTY: ST. CROIX/DUNN	CROSS SECTIONS: IH 94 EB STAGE 5	SHEET E

FILE NAME : P:\UZ\W\WITNW\142428\CIVIL 3D\10220706\SHEETSPLAN\CROSS SECTIONS\XS_TC STG 5.DWG
LAYOUT NAME - 090126_XS EB

PLOT DATE : 2/13/2018 8:12 AM PLOT BY : SAVANNAH STEHN PLOT NAME : PLOT SCALE : 1 IN:20 FT HORZ. / 1 IN:20 FT VERT.

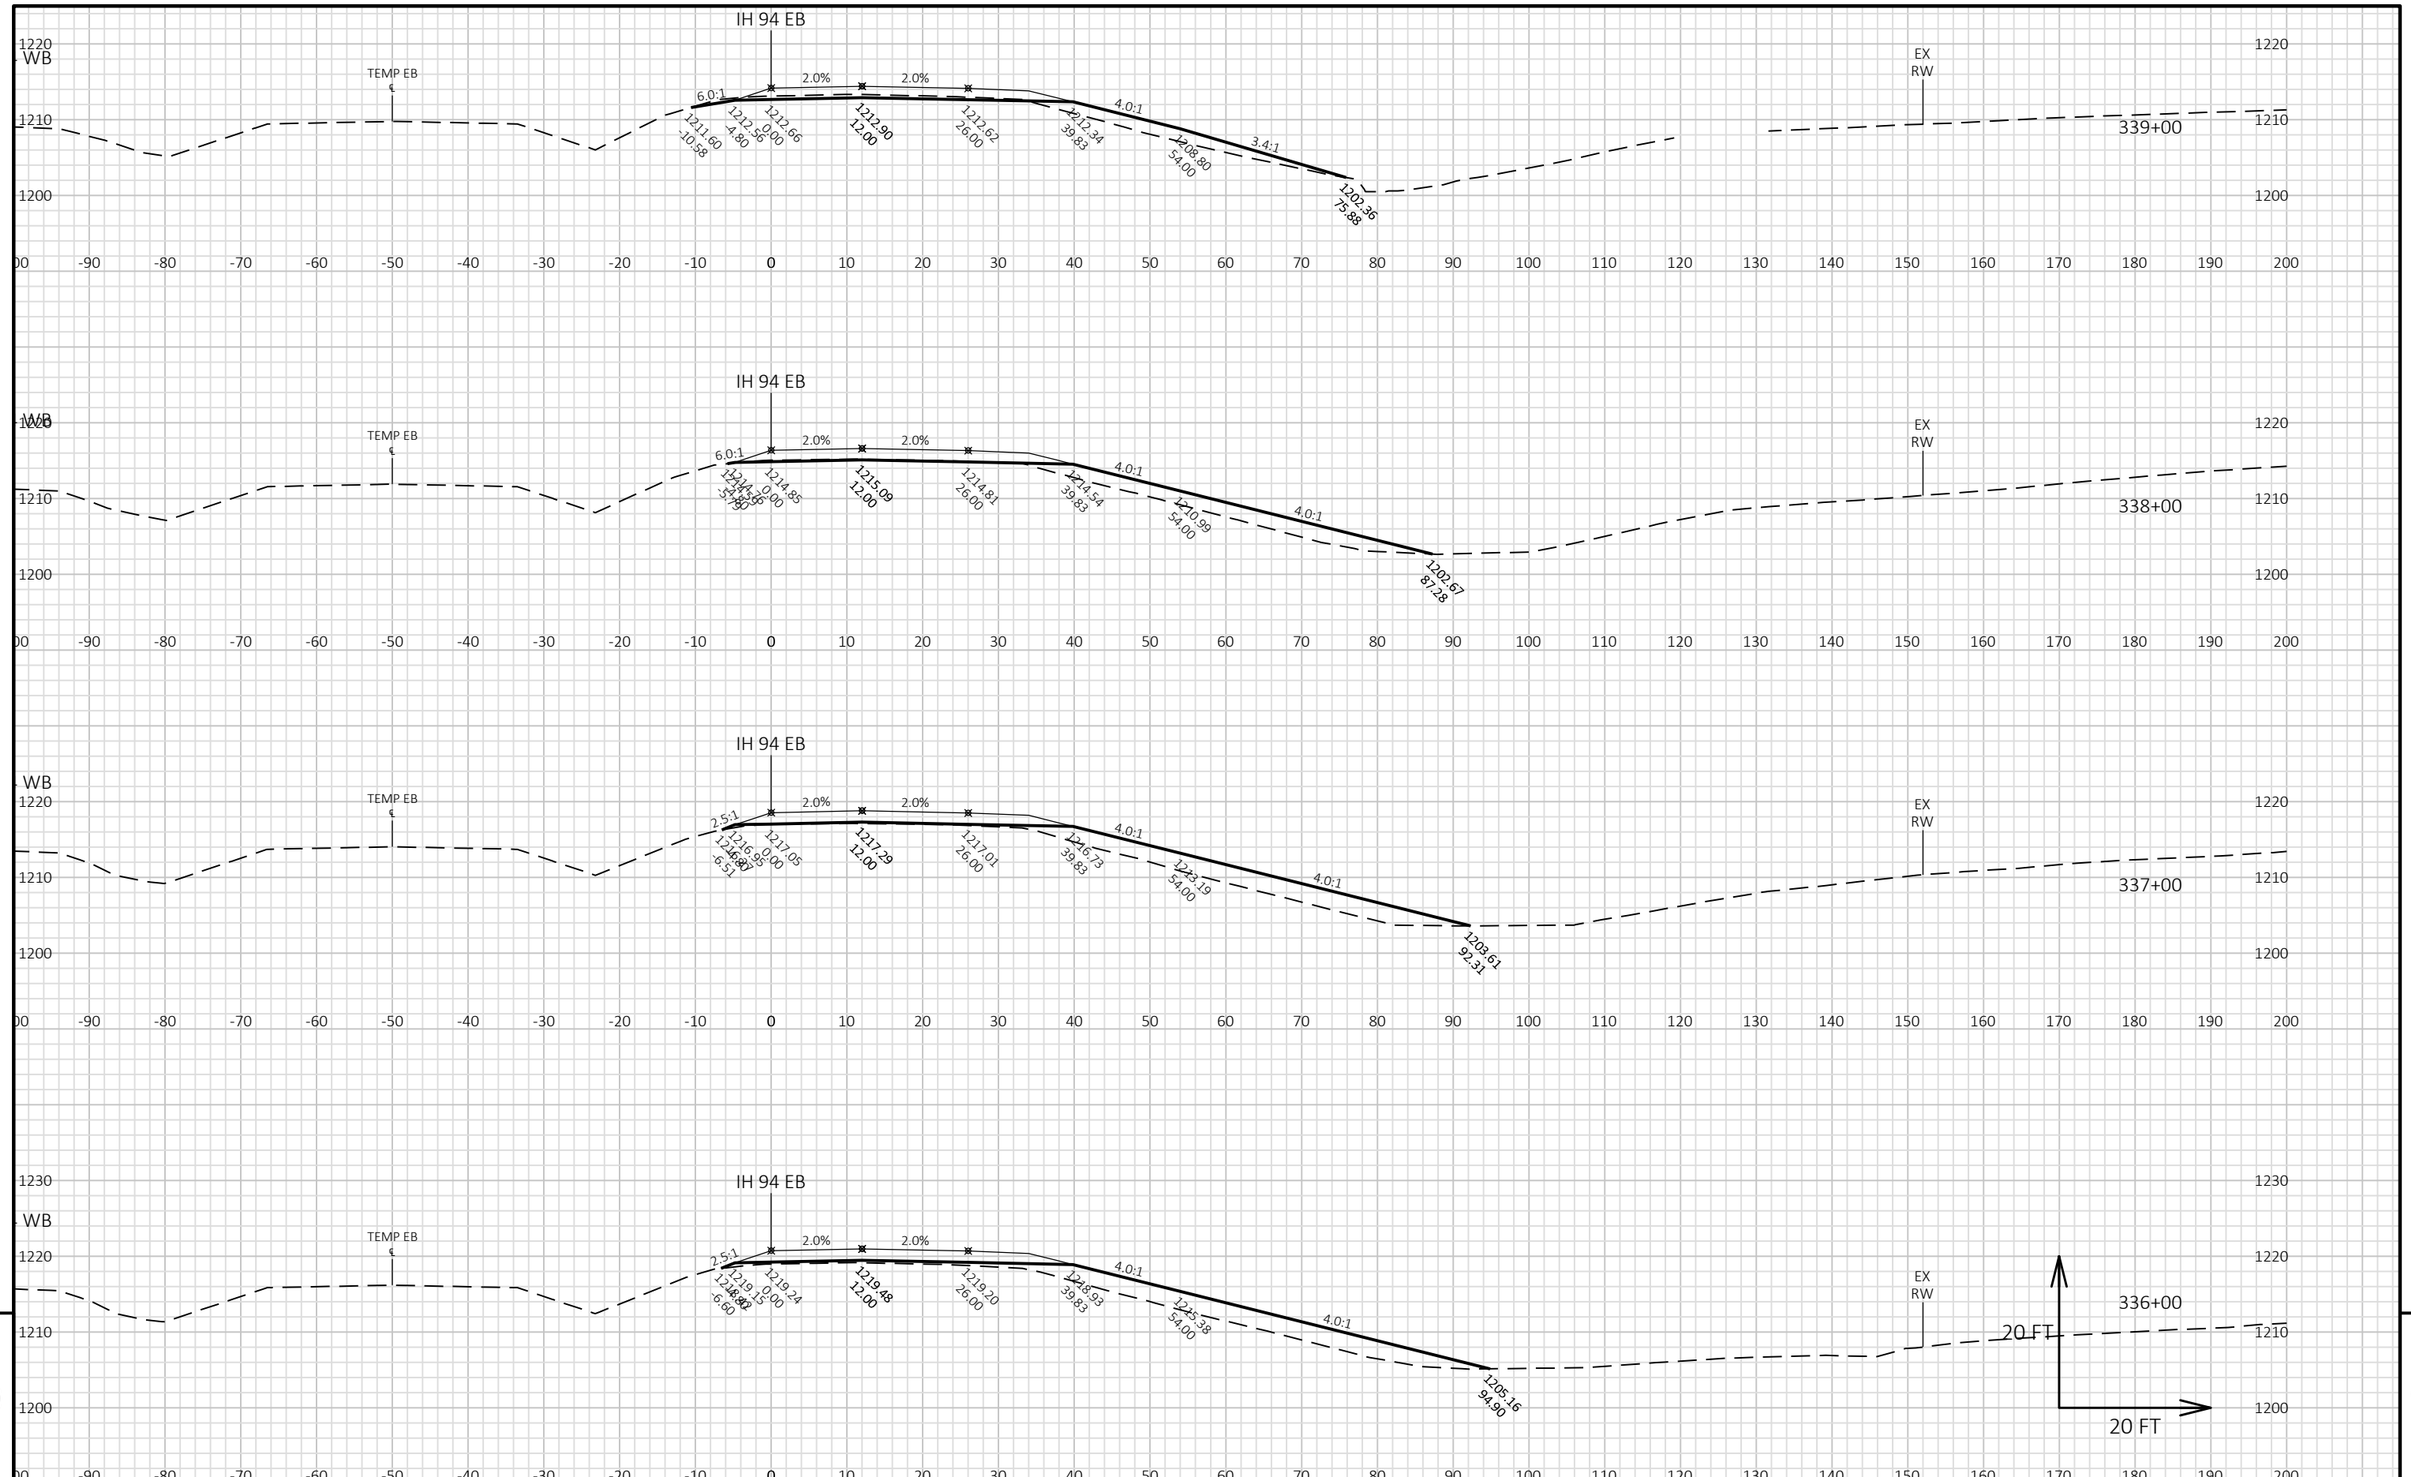


9

9

PROJECT NO: 1022-07-06	HWY: IH 94	COUNTY: ST. CROIX/DUNN	CROSS SECTIONS: IH 94 EB STAGE 5	SHEET	E

FILE NAME : P:\UZ\W\WITNW\142428\CIVIL 3D\10220706\SHEETSPLAN\CROSS SECTIONS\XS_TC STG 5.DWG
LAYOUT NAME - 090127_XS EB

PLOT DATE : 2/13/2018 8:13 AM PLOT BY : SAVANNAH STEHN PLOT NAME : PLOT SCALE : 1 IN:20 FT HORZ. / 1 IN:20 FT VERT.

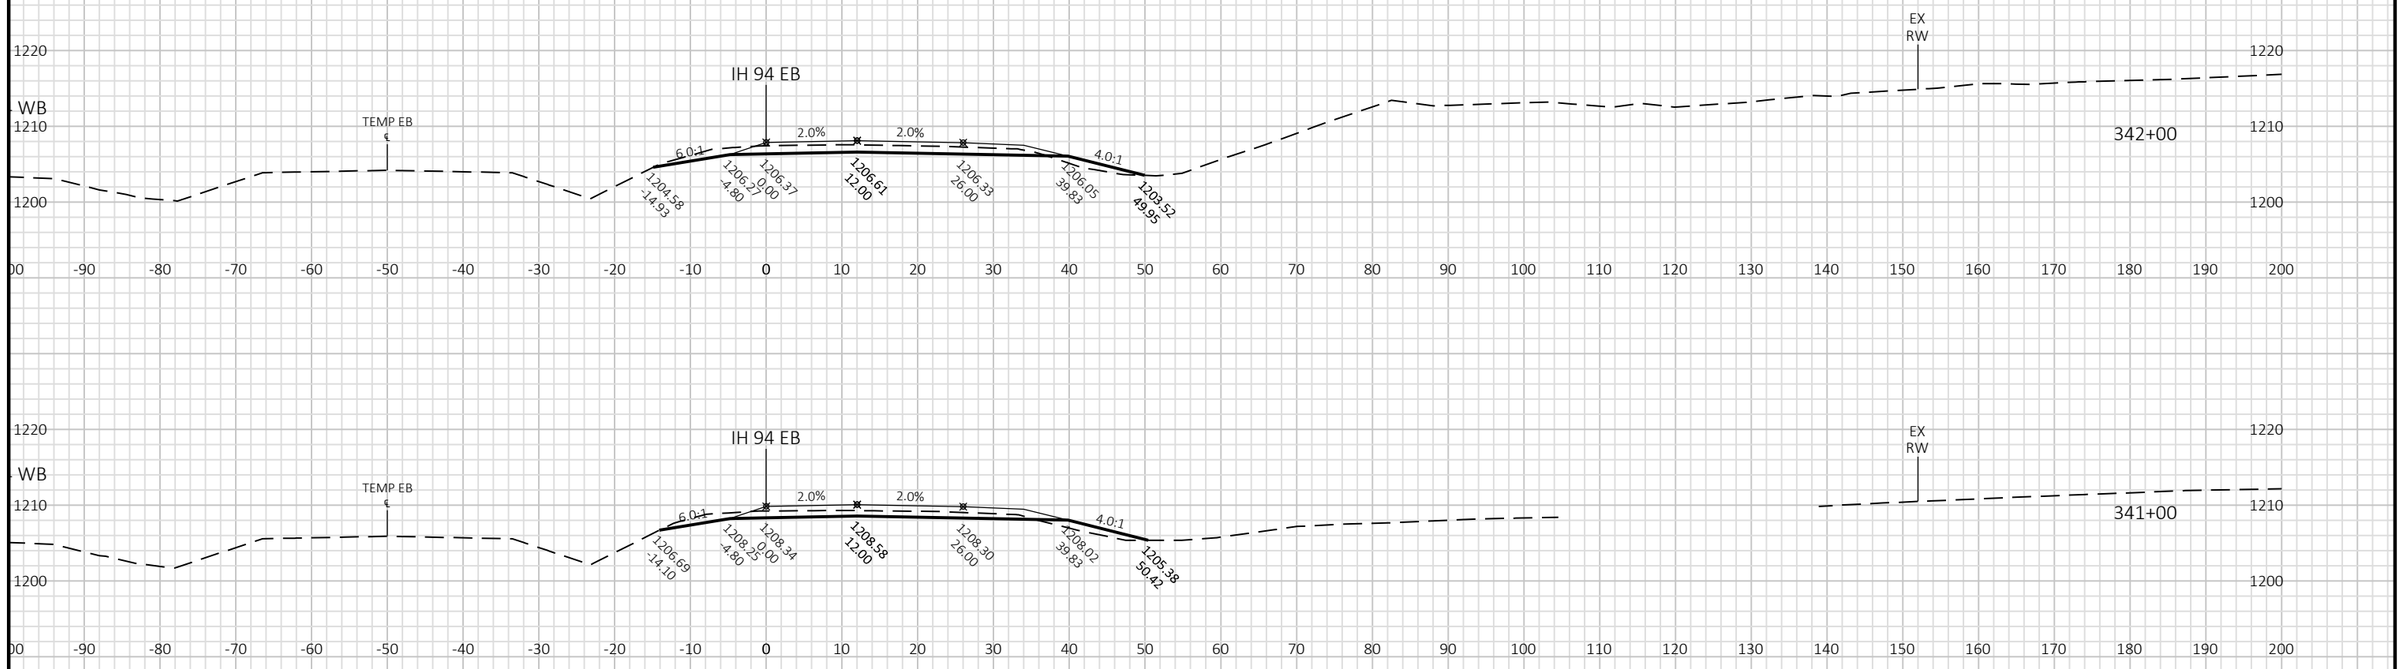


9


9


PROJECT NO: 1022-07-06	HWY: IH 94	COUNTY: ST. CROIX/DUNN	CROSS SECTIONS: IH 94 EB STAGE 5	SHEET	E

FILE NAME : P:\UZ\W\WITNW\142428\CIVIL 3D\10220706\SHEETSPLAN\CROSS SECTIONS\XS_TC STG 5.DWG
LAYOUT NAME - 090128_XS EB

PLOT DATE : 2/13/2018 8:13 AM PLOT BY : SAVANNAH STEHN PLOT NAME : PLOT SCALE : 1 IN:20 FT HORZ. / 1 IN:20 FT VERT.

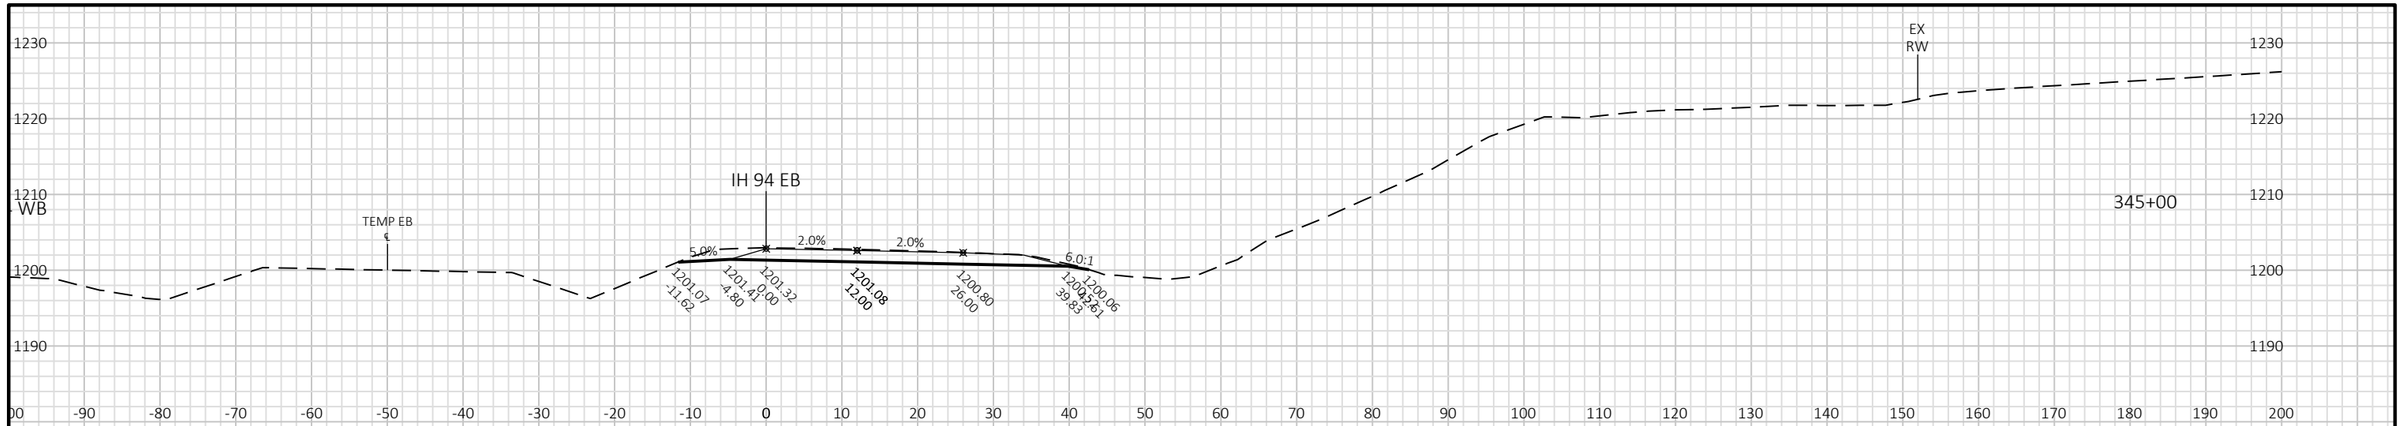

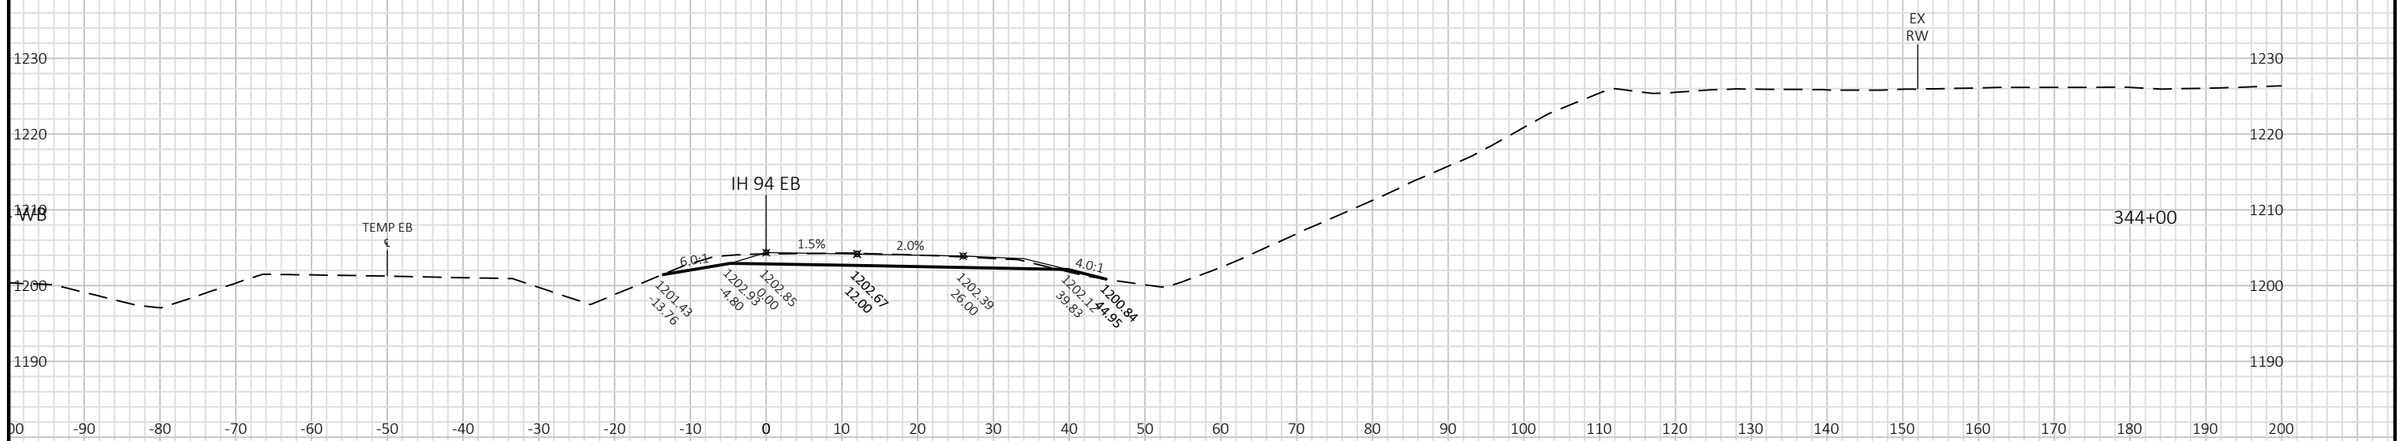

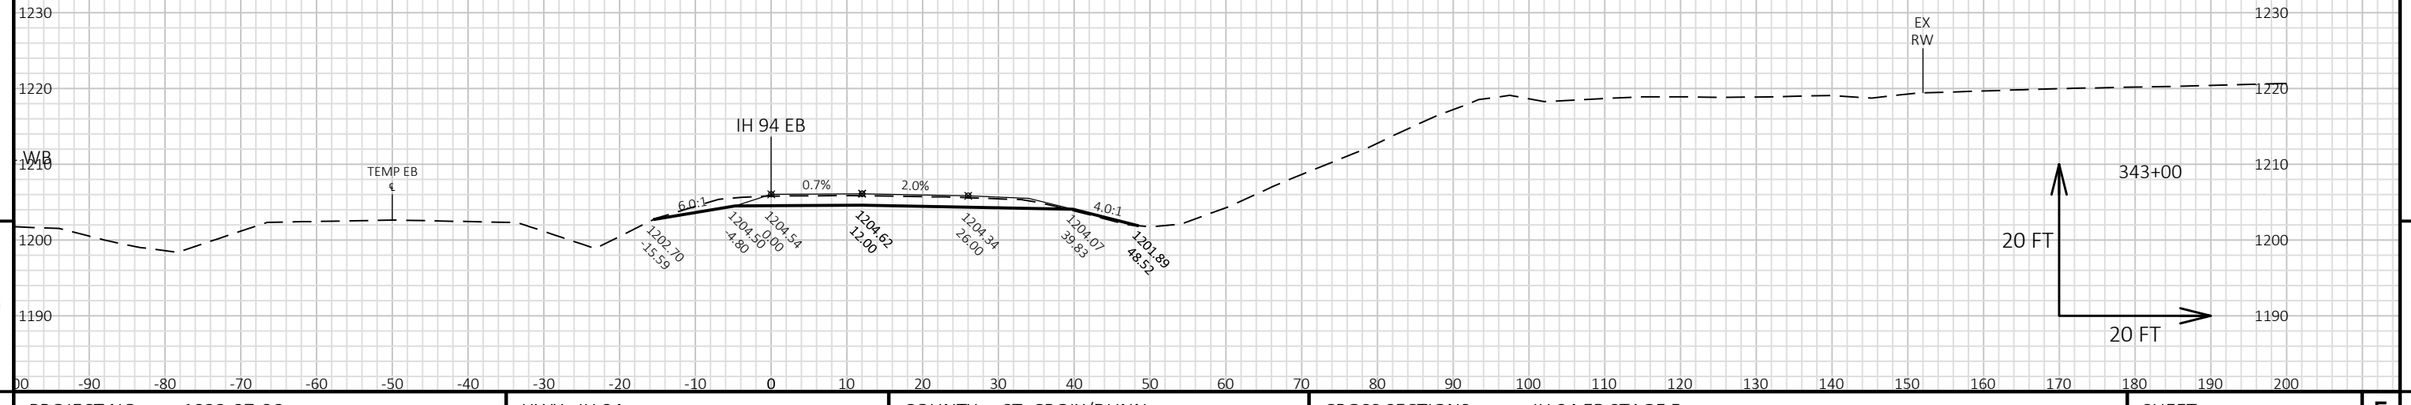


9

9

PROJECT NO: 1022-07-06	HWY: IH 94	COUNTY: ST. CROIX/DUNN	CROSS SECTIONS: IH 94 EB STAGE 5	SHEET	E

FILE NAME : P:\UZ\W\WITNW\142428\CIVIL 3D\10220706\SHEETSPLAN\CROSS SECTIONS\XS_TC STG 5.DWG
LAYOUT NAME - 090129_XS EB

PLOT DATE : 2/13/2018 8:14 AM PLOT BY : SAVANNAH STEHN PLOT NAME : PLOT SCALE : 1 IN:20 FT HORZ. / 1 IN:20 FT VERT.

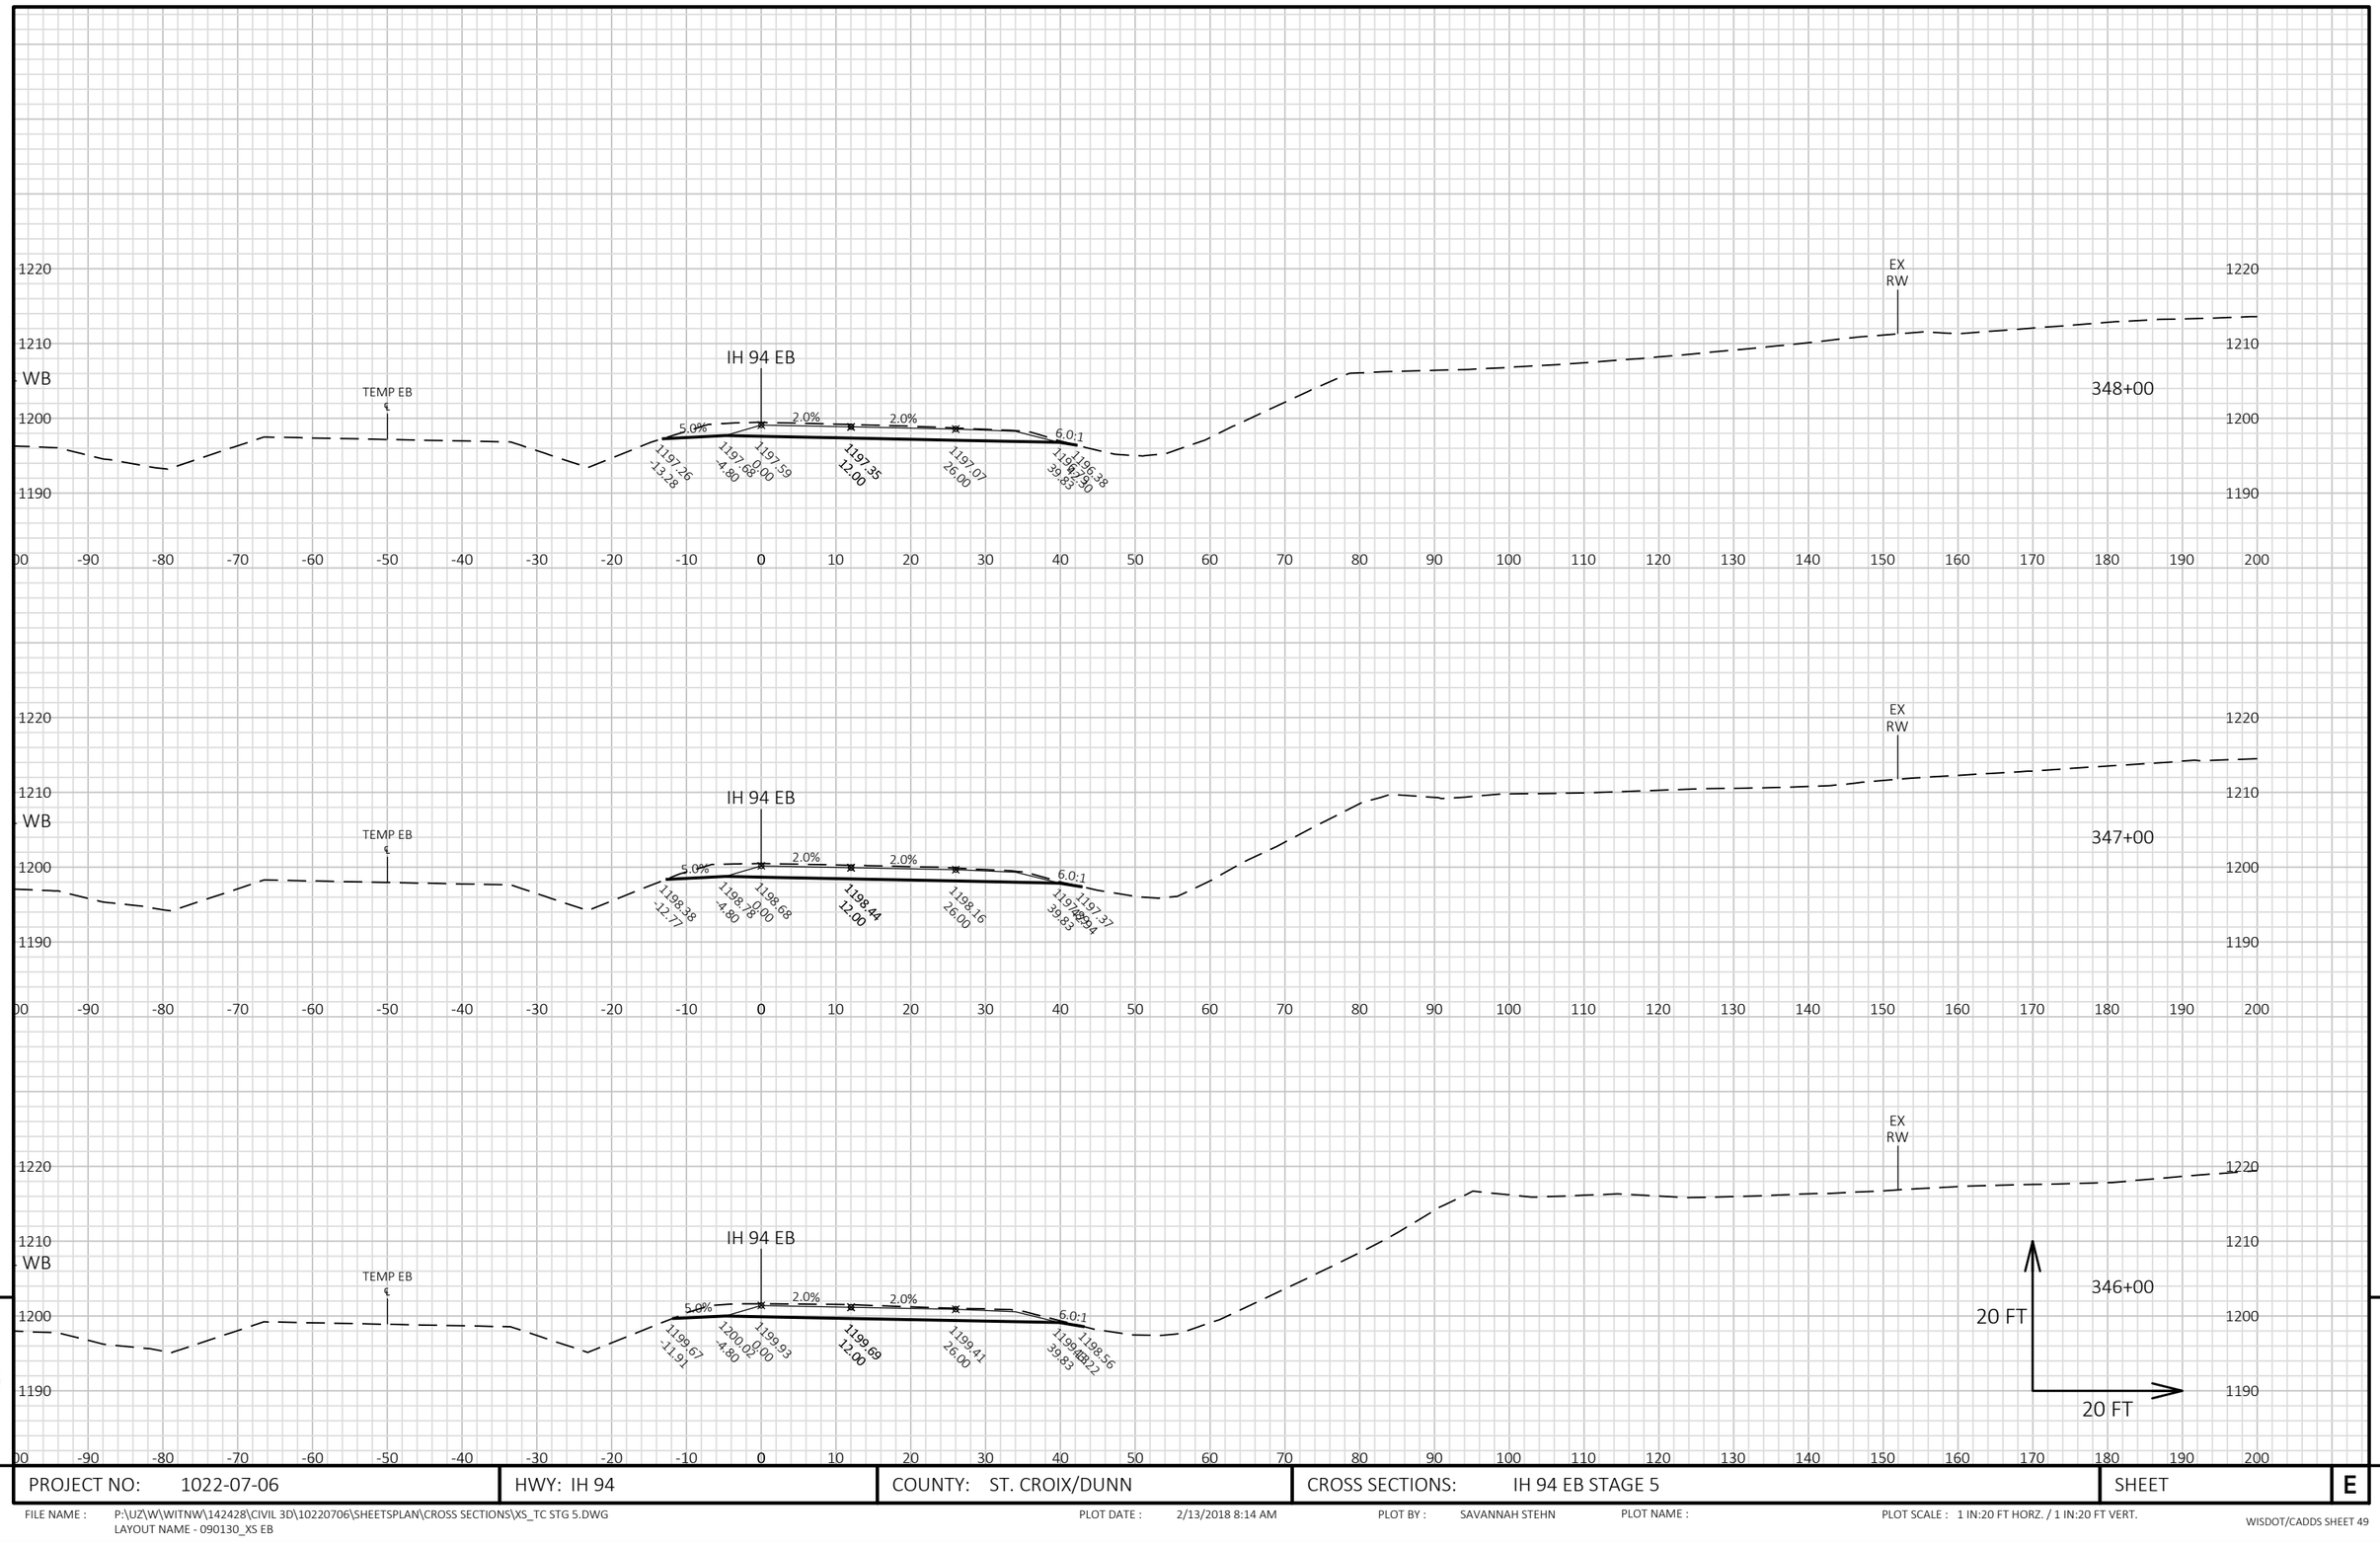


9

9

PROJECT NO: 1022-07-06	HWY: IH 94	COUNTY: ST. CROIX/DUNN	CROSS SECTIONS: IH 94 EB STAGE 5	SHEET	E

FILE NAME : P:\UZ\W\WITNW\142428\CIVIL 3D\10220706\SHEETSPLAN\CROSS SECTIONS\XS_TC STG 5.DWG
LAYOUT NAME - 090130_XS EB


PLOT DATE : 2/13/2018 8:14 AM PLOT BY : SAVANNAH STEHN PLOT NAME : PLOT SCALE : 1 IN:20 FT HORZ. / 1 IN:20 FT VERT.

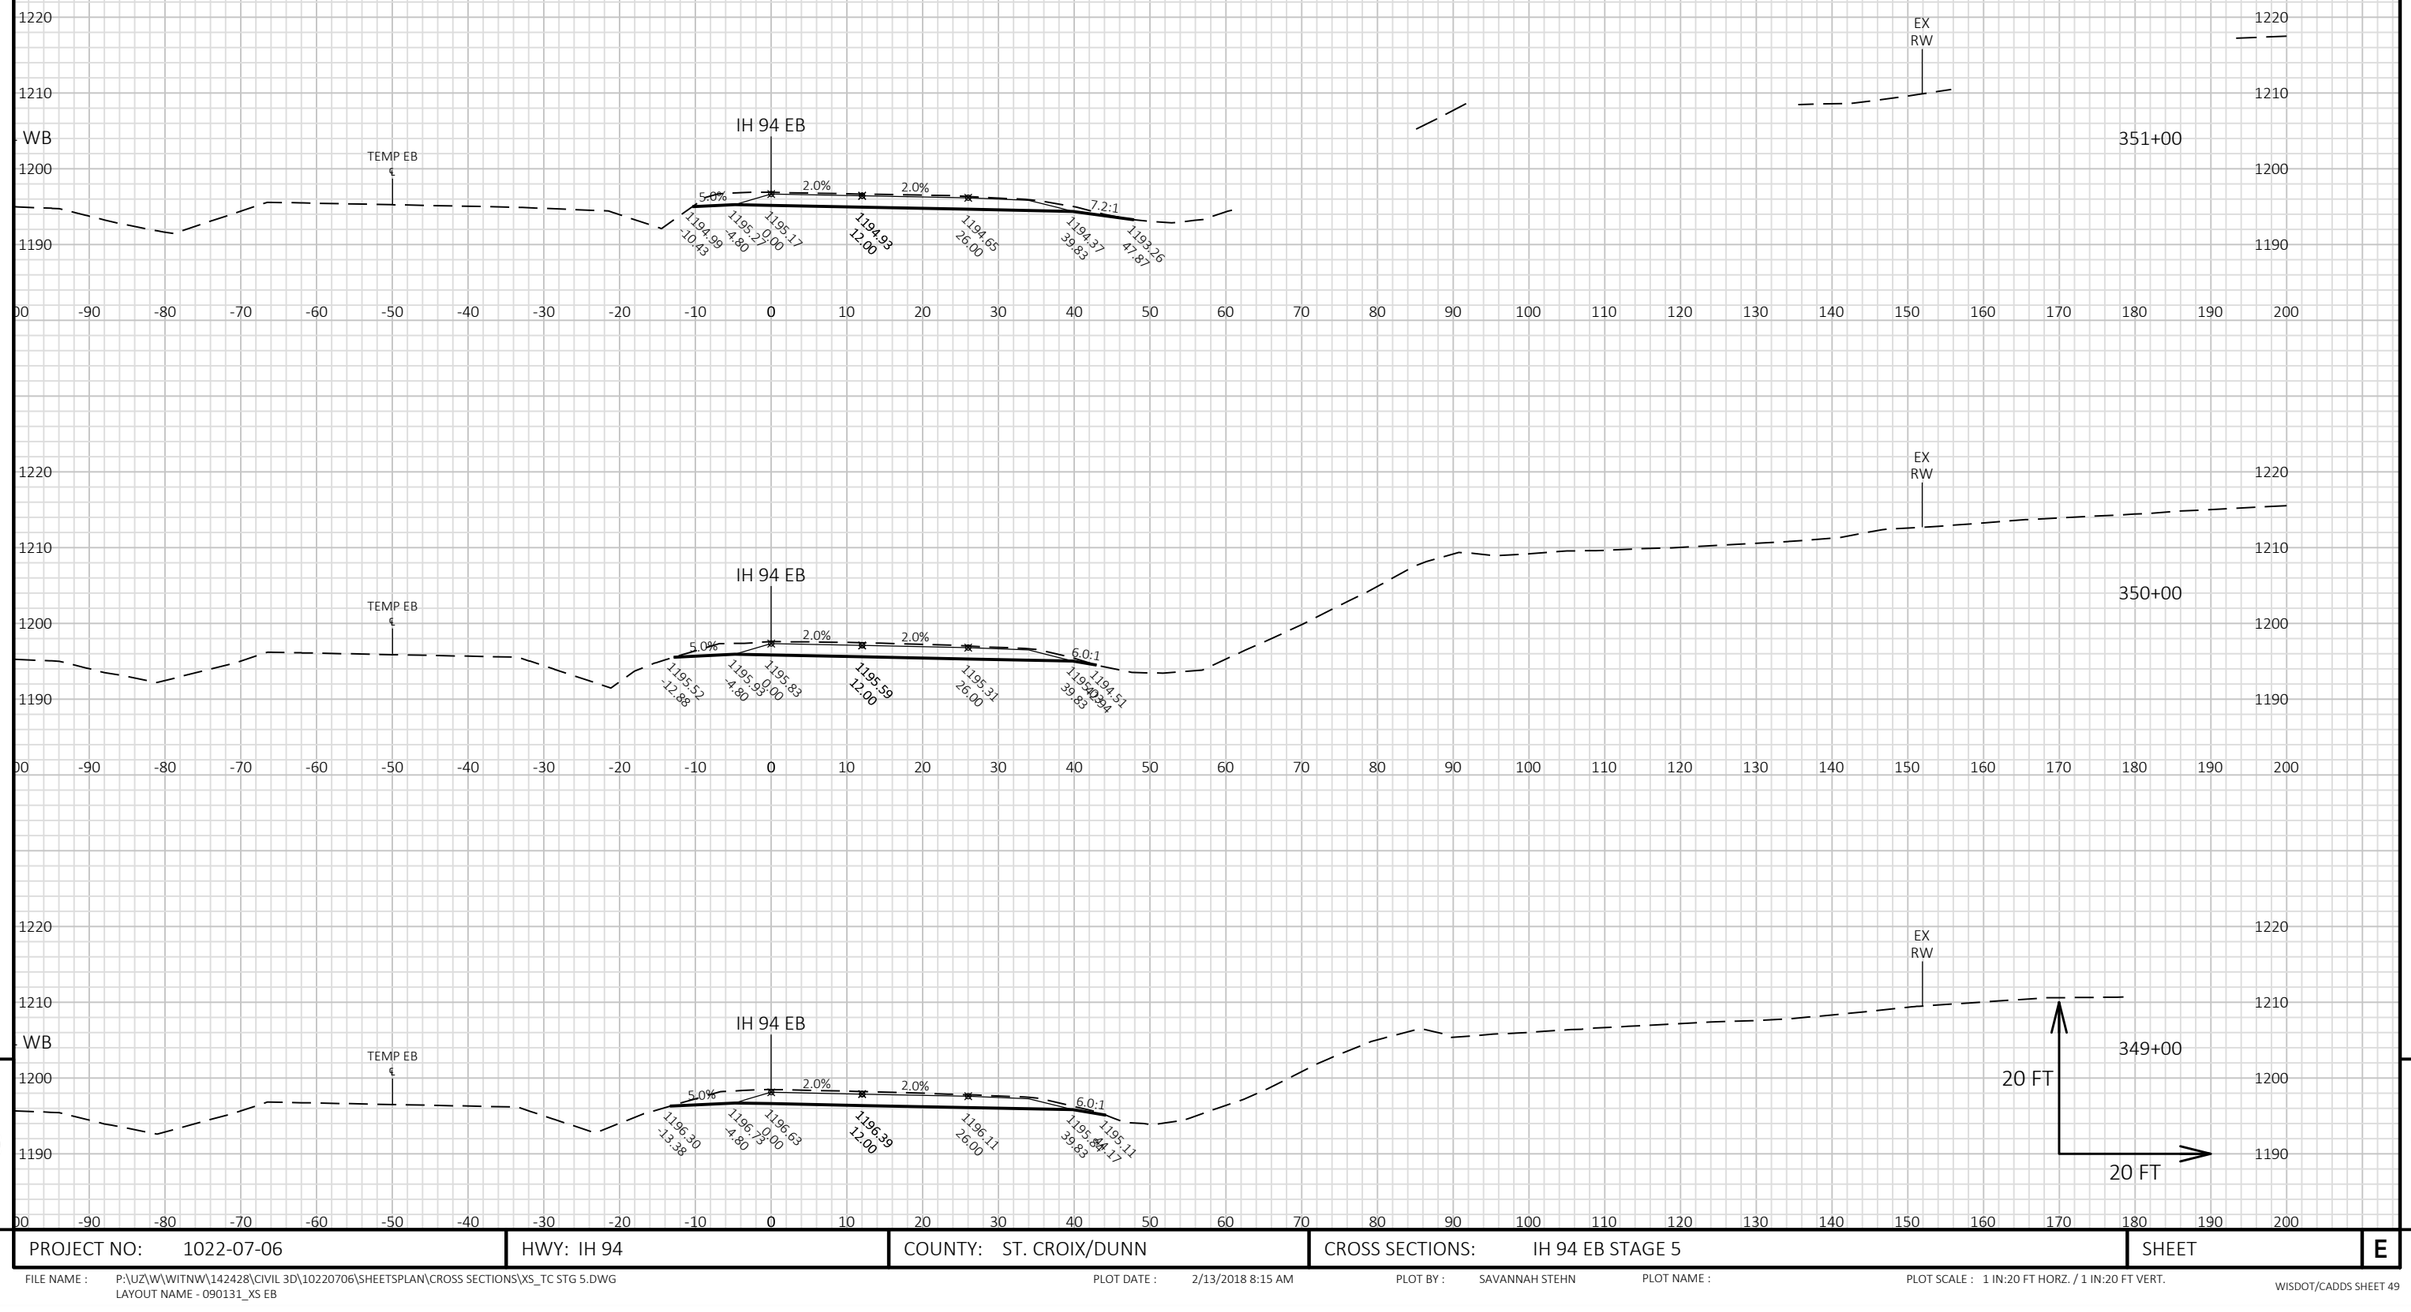

PROJECT NO: 1022-07-06	HWY: IH 94	COUNTY: ST. CROIX/DUNN	CROSS SECTIONS: IH 94 EB STAGE 5	SHEET E

FILE NAME : P:\UZ\W\WITNW\142428\CIVIL 3D\10220706\SHEETSPLAN\CROSS SECTIONS\XS_TC STG 5.DWG
LAYOUT NAME - 090131_XS EB

PLOT DATE : 2/13/2018 8:15 AM PLOT BY : SAVANNAH STEHN PLOT NAME : PLOT SCALE : 1 IN:20 FT HORZ. / 1 IN:20 FT VERT.

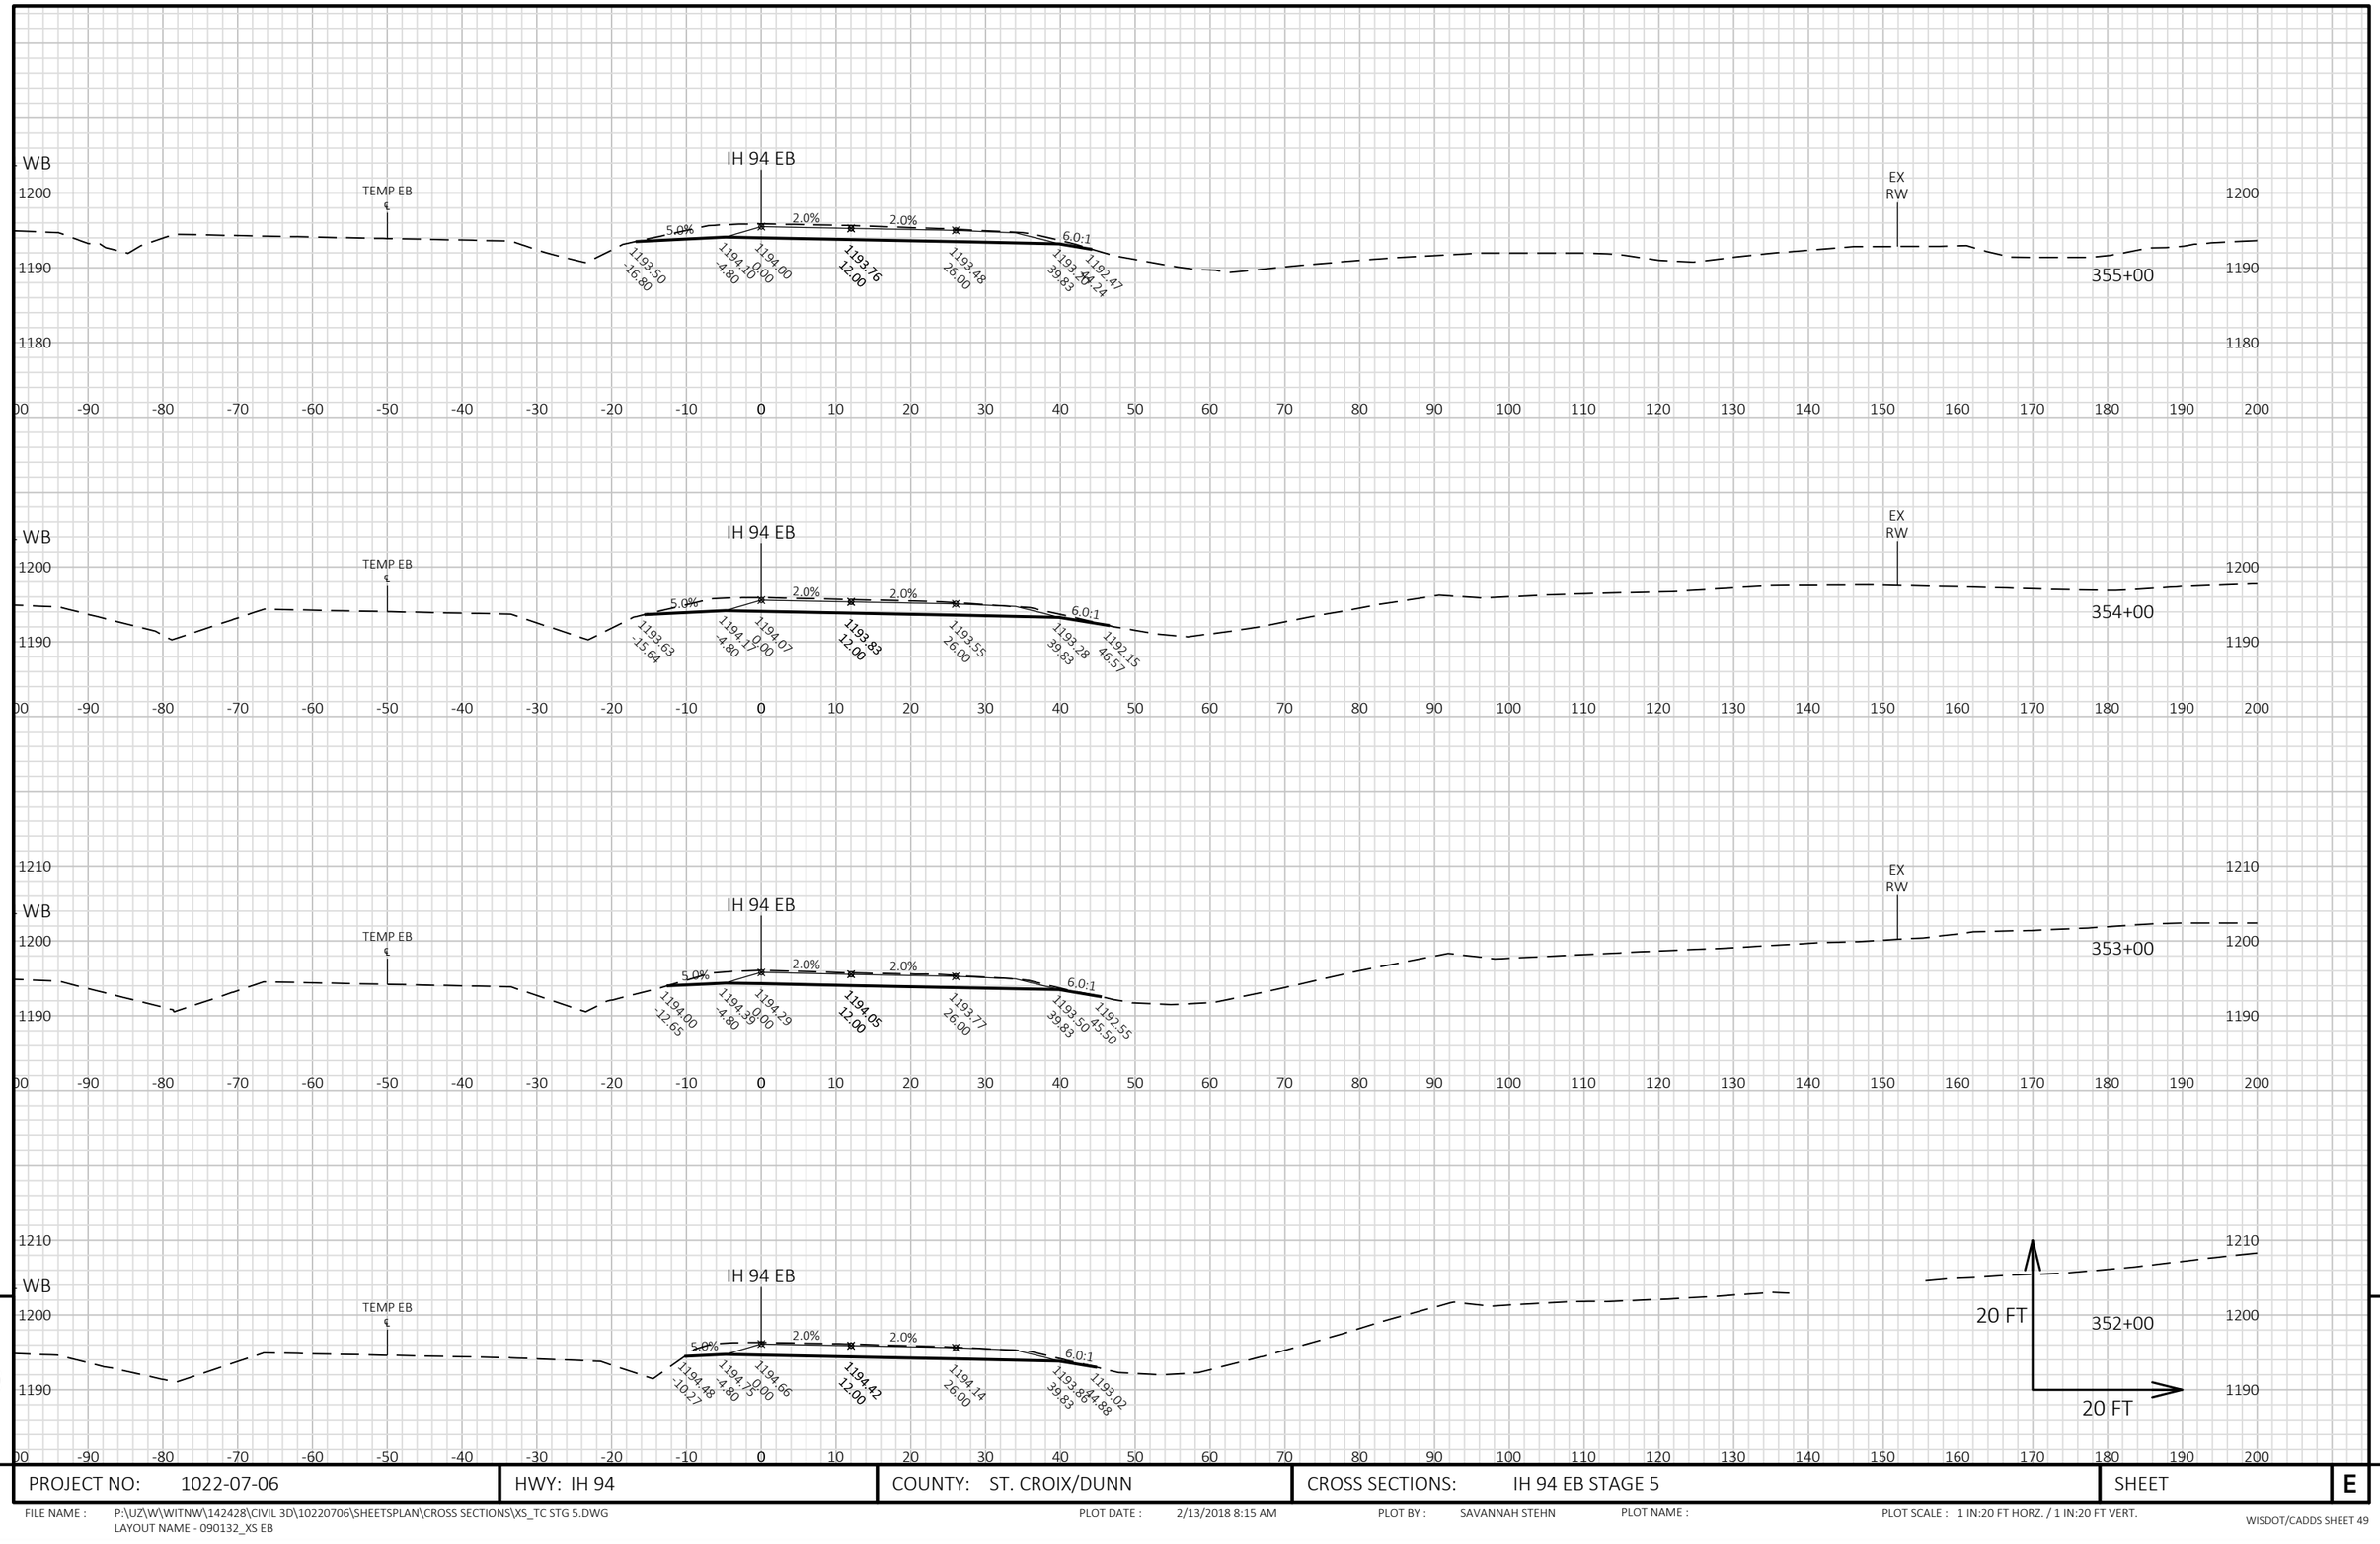


9

9

PROJECT NO: 1022-07-06	HWY: IH 94	COUNTY: ST. CROIX/DUNN	CROSS SECTIONS: IH 94 EB STAGE 5	SHEET	E

FILE NAME : P:\UZ\W\WITNW\142428\CIVIL 3D\10220706\SHEETSPLAN\CROSS SECTIONS\XS_TC STG 5.DWG
LAYOUT NAME - 090132_XS EB

PLOT DATE : 2/13/2018 8:15 AM PLOT BY : SAVANNAH STEHN PLOT NAME : PLOT SCALE : 1 IN:20 FT HORZ. / 1 IN:20 FT VERT.

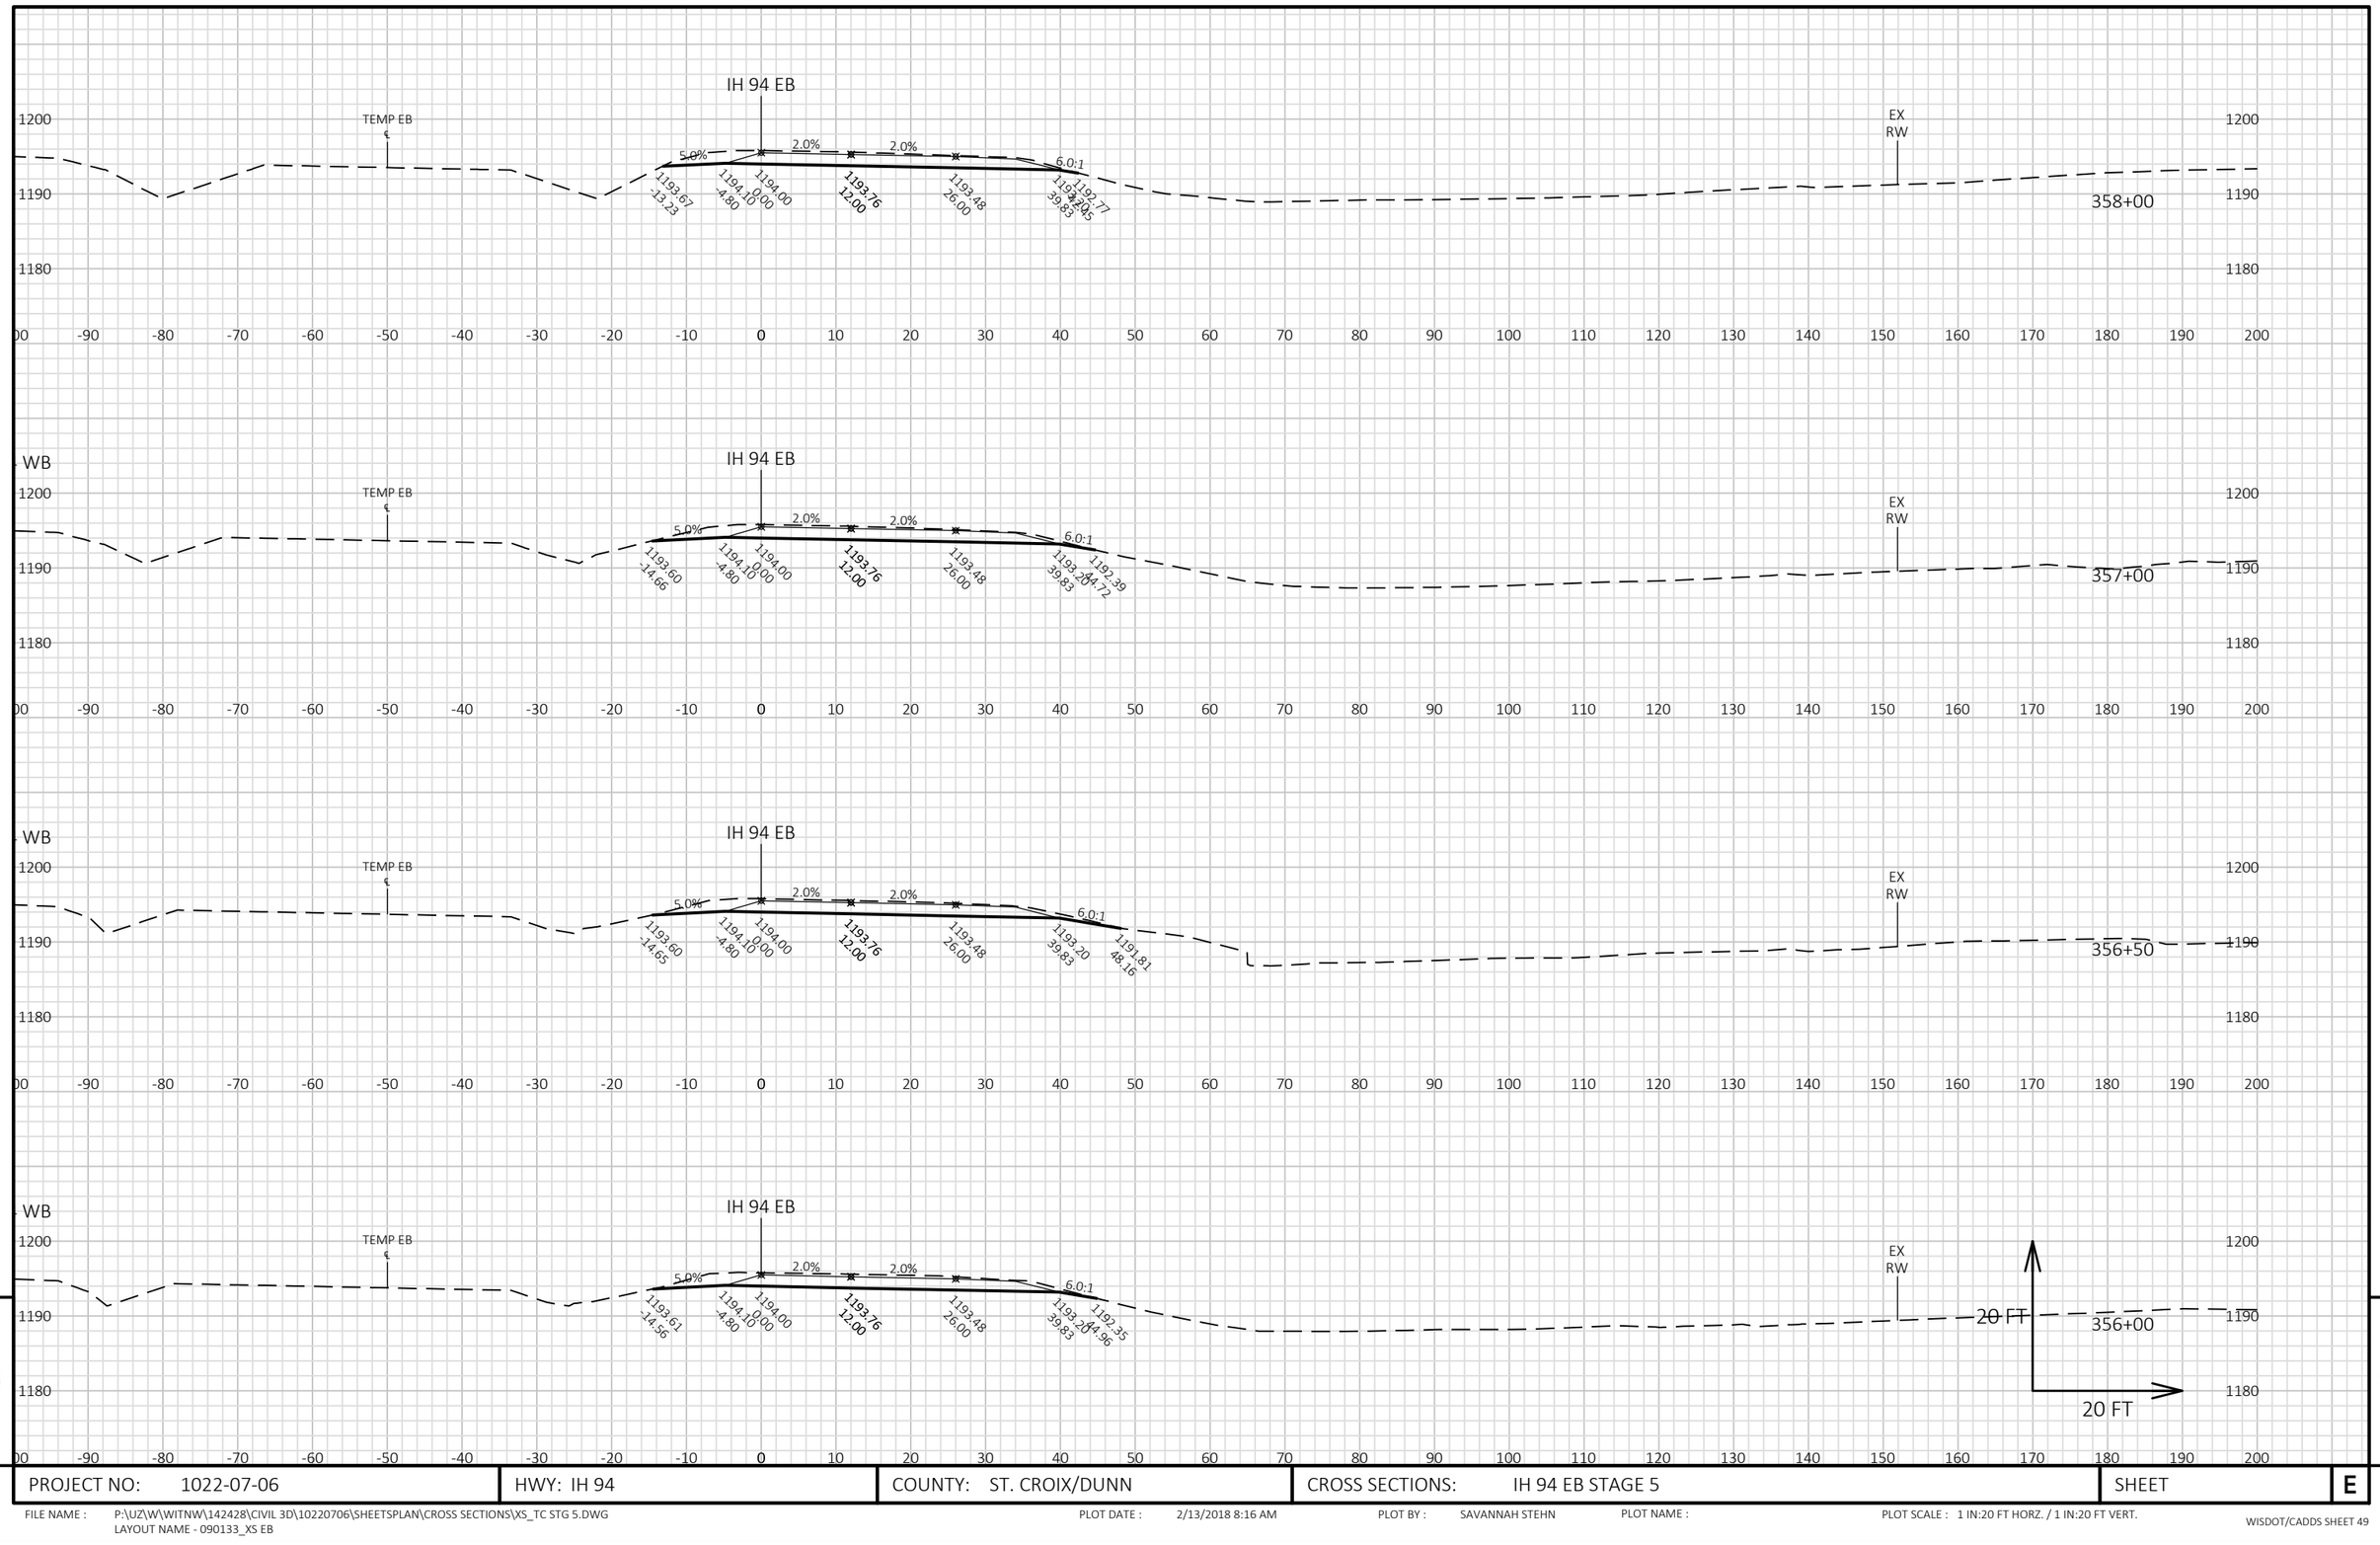


9

9

PROJECT NO: 1022-07-06	HWY: IH 94	COUNTY: ST. CROIX/DUNN	CROSS SECTIONS: IH 94 EB STAGE 5	SHEET	E

FILE NAME : P:\UZ\W\WITNW\142428\CIVIL 3D\10220706\SHEETSPLAN\CROSS SECTIONS\XS_TC STG 5.DWG
LAYOUT NAME - 090133_XS EB

PLOT DATE : 2/13/2018 8:16 AM PLOT BY : SAVANNAH STEHN PLOT NAME : PLOT SCALE : 1 IN:20 FT HORZ. / 1 IN:20 FT VERT.

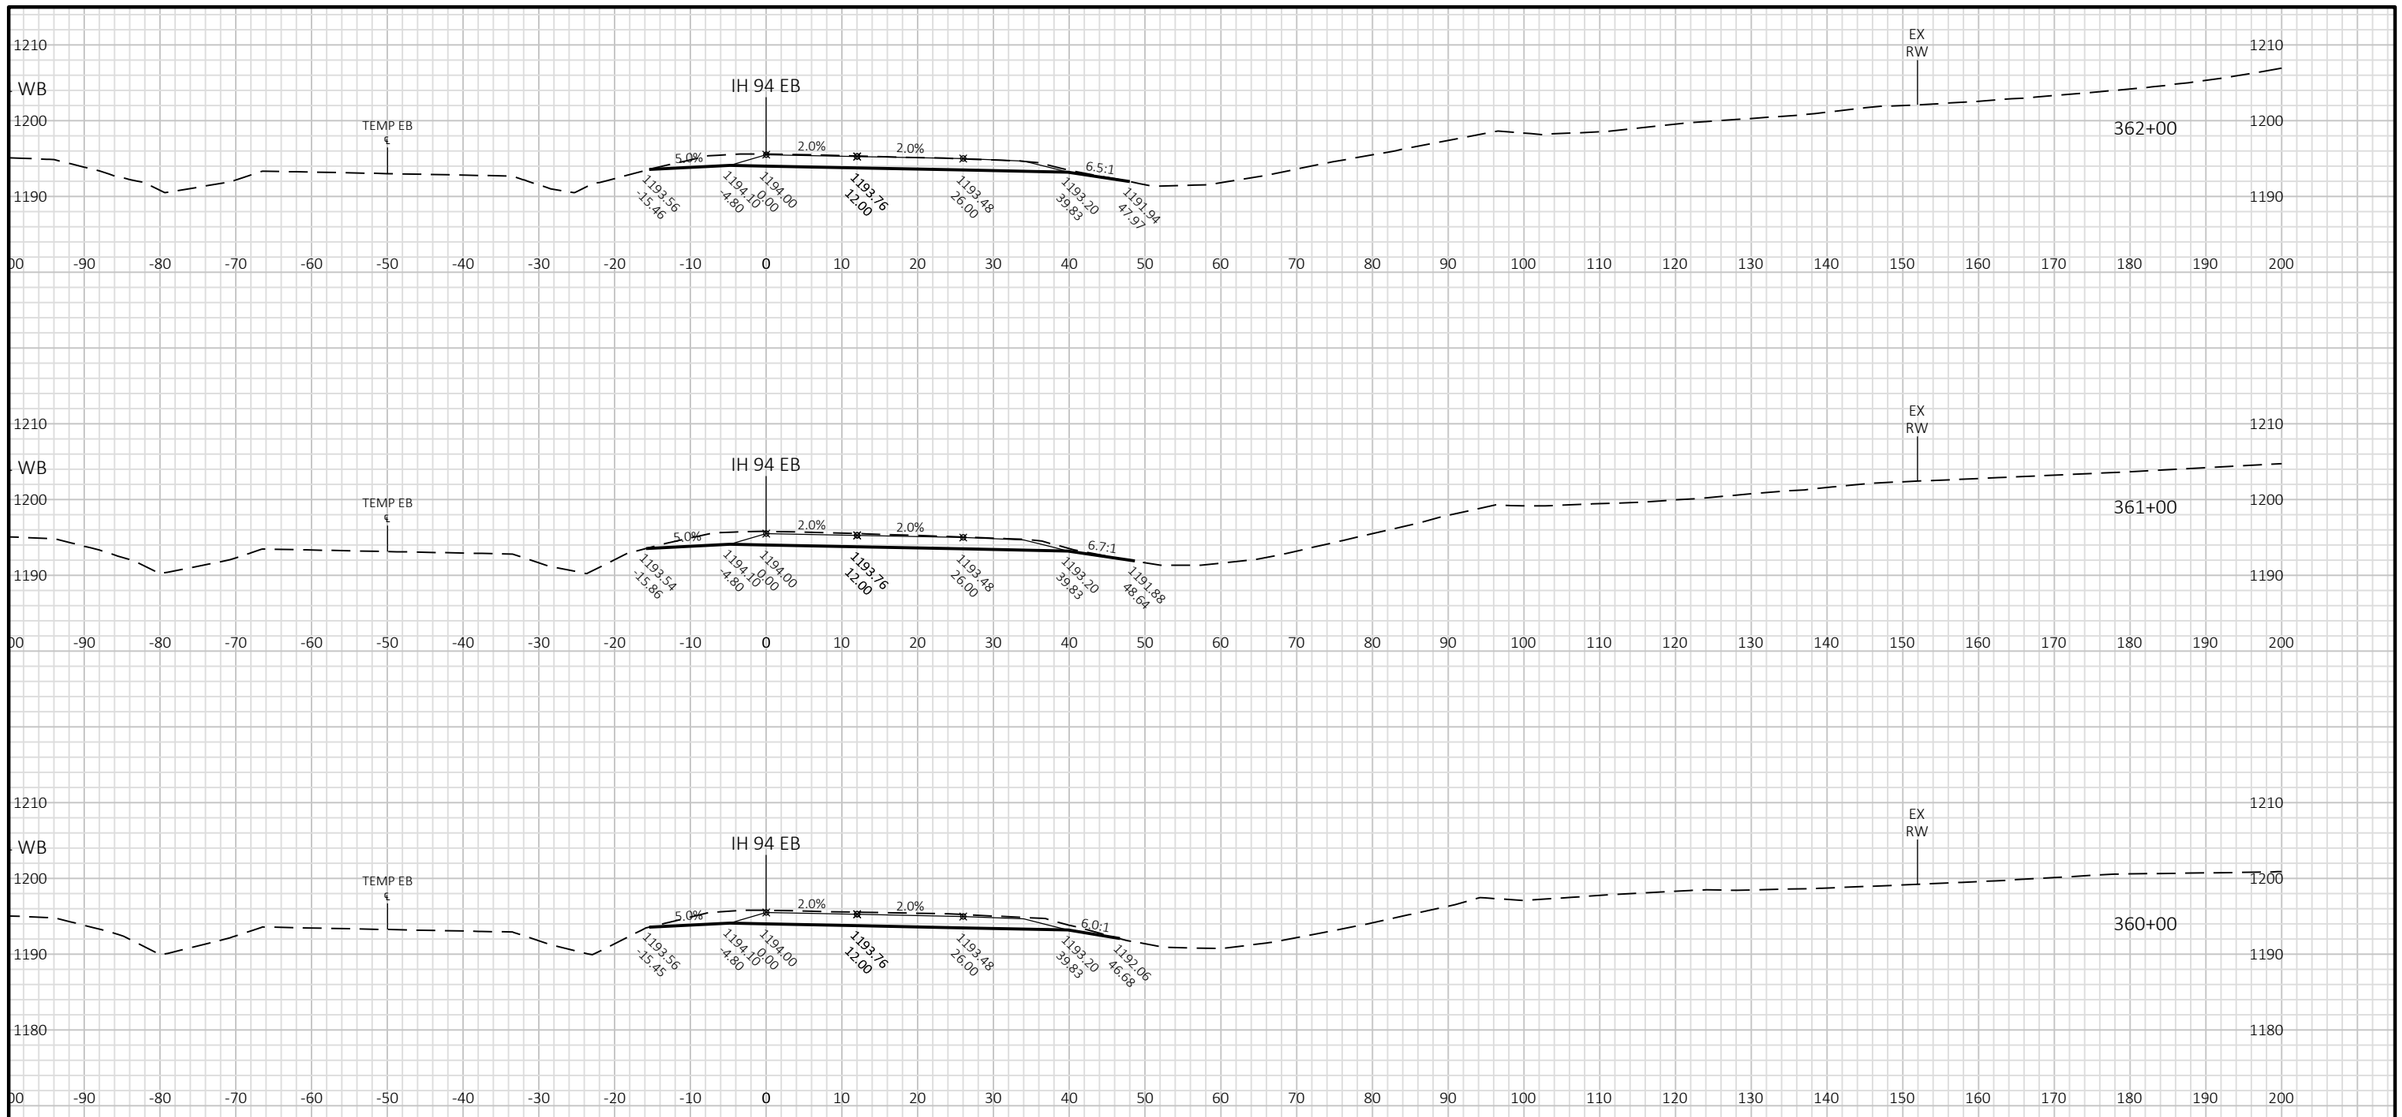



9 9

PROJECT NO: 1022-07-06	HWY: IH 94	COUNTY: ST. CROIX/DUNN	CROSS SECTIONS: IH 94 EB STAGE 5	SHEET E

FILE NAME : P:\UZ\W\WITNW\142428\CIVIL 3D\10220706\SHEETSPLAN\CROSS SECTIONS\XS_TC STG 5.DWG
LAYOUT NAME - 090134_XS EB

PLOT DATE : 2/13/2018 8:16 AM PLOT BY : SAVANNAH STEHN PLOT NAME : PLOT SCALE : 1 IN:20 FT HORZ. / 1 IN:20 FT VERT.

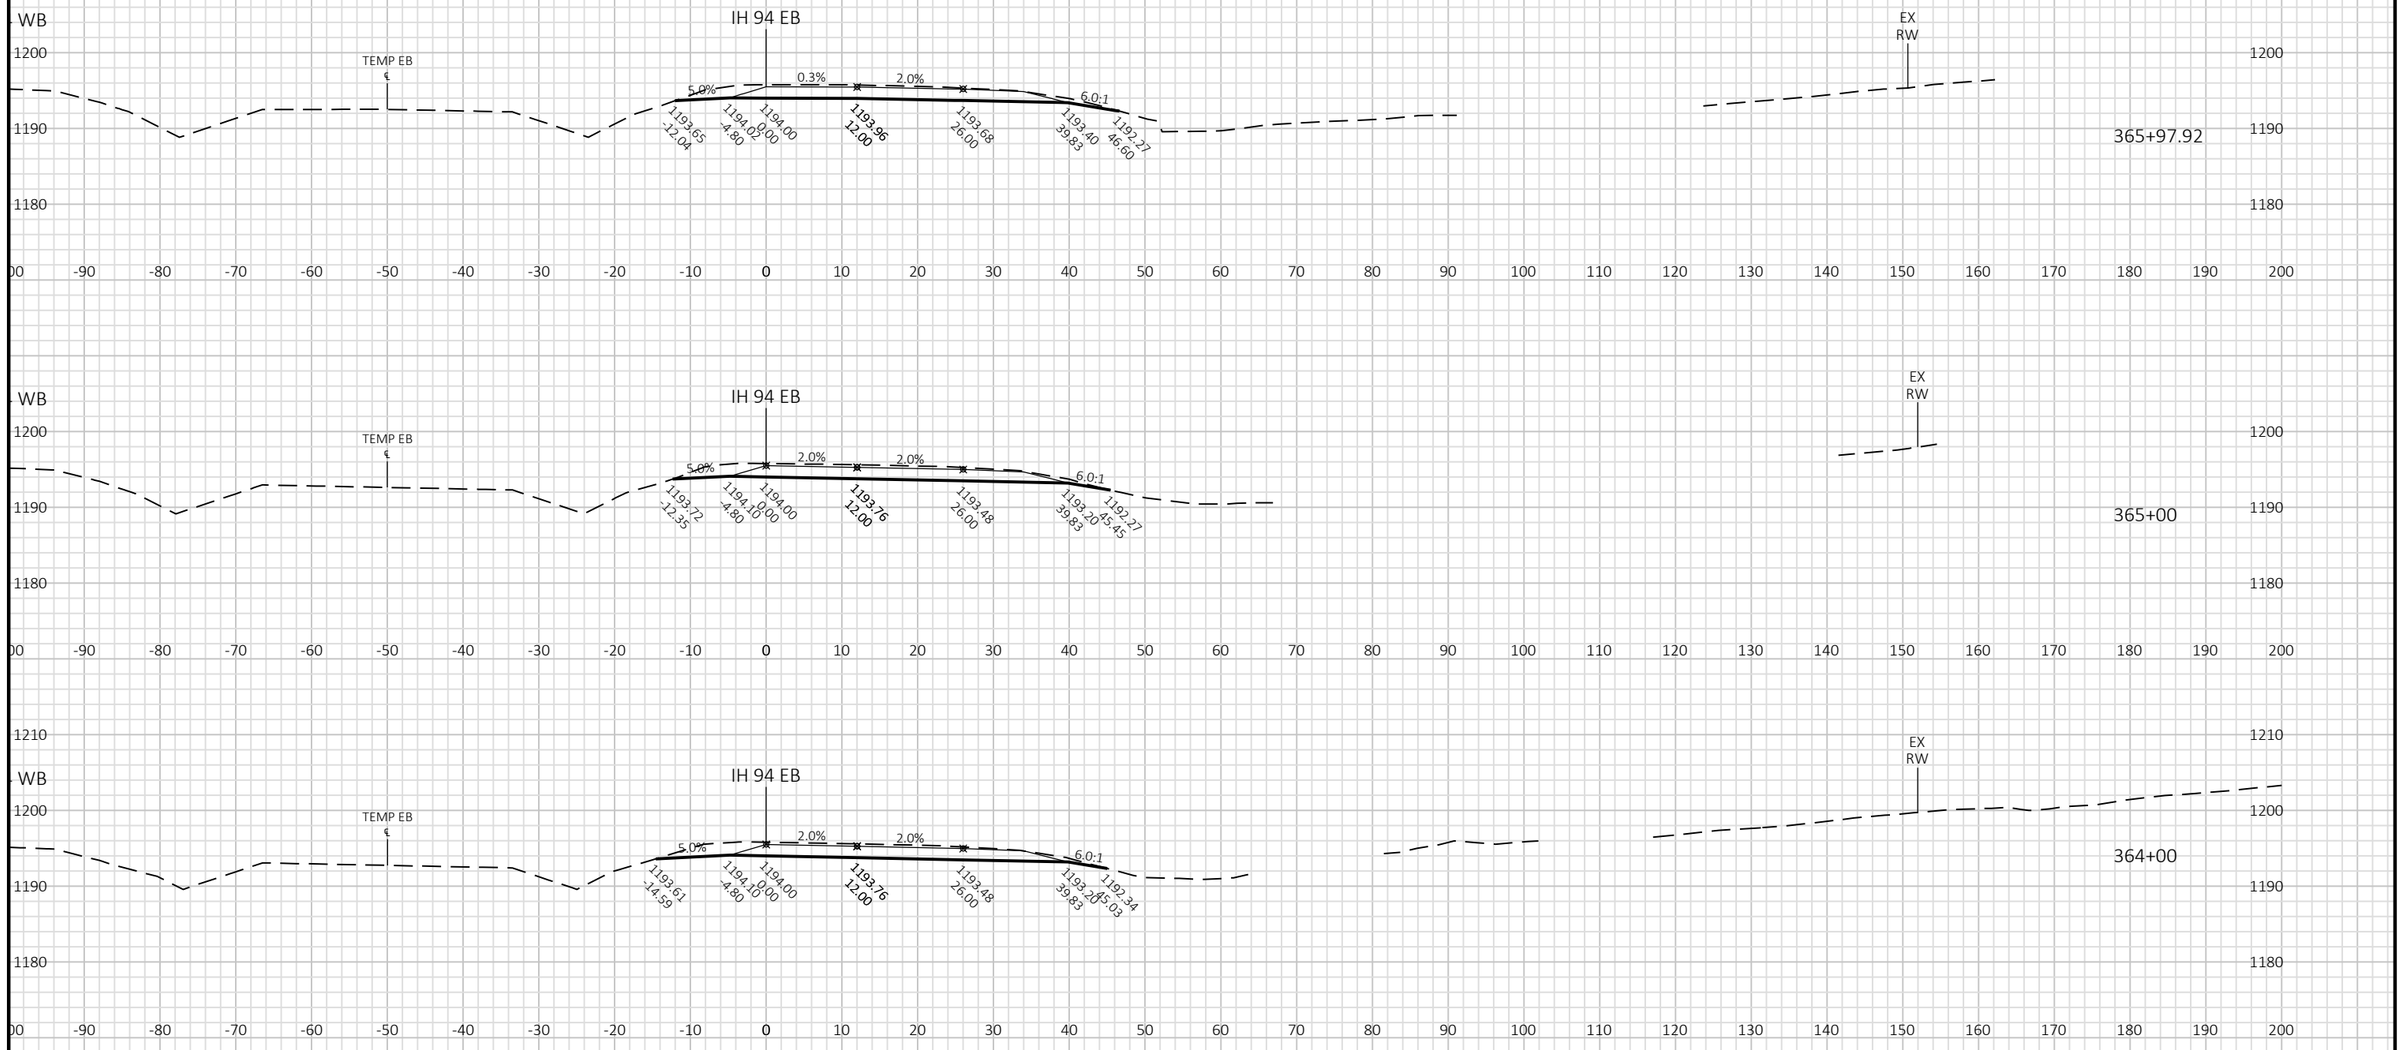

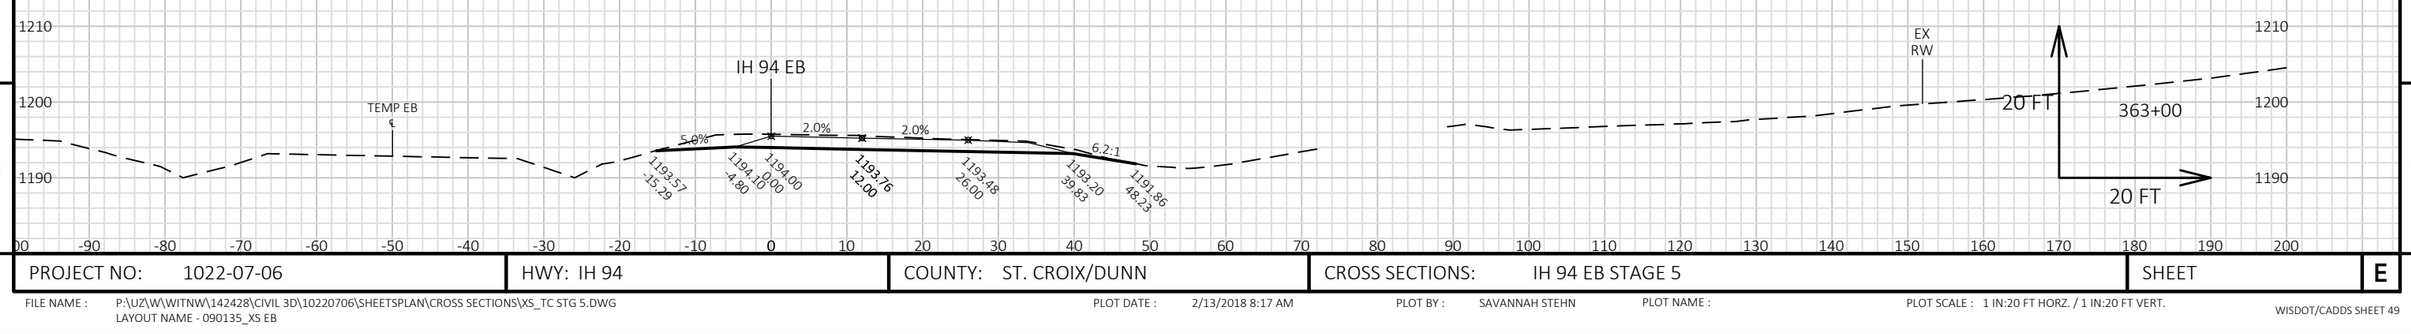

9

9

PROJECT NO: 1022-07-06	HWY: IH 94	COUNTY: ST. CROIX/DUNN	CROSS SECTIONS: IH 94 EB STAGE 5	SHEET	E


FILE NAME : P:\UZ\W\WITNW\142428\CIVIL 3D\10220706\SHEETSPLAN\CROSS SECTIONS\XS_TC STG 5.DWG
LAYOUT NAME - 090135_XS EB

PLOT DATE : 2/13/2018 8:17 AM

PLOT BY : SAVANNAH STEHN

PLOT NAME :

PLOT SCALE : 1 IN:20 FT HORZ. / 1 IN:20 FT VERT.

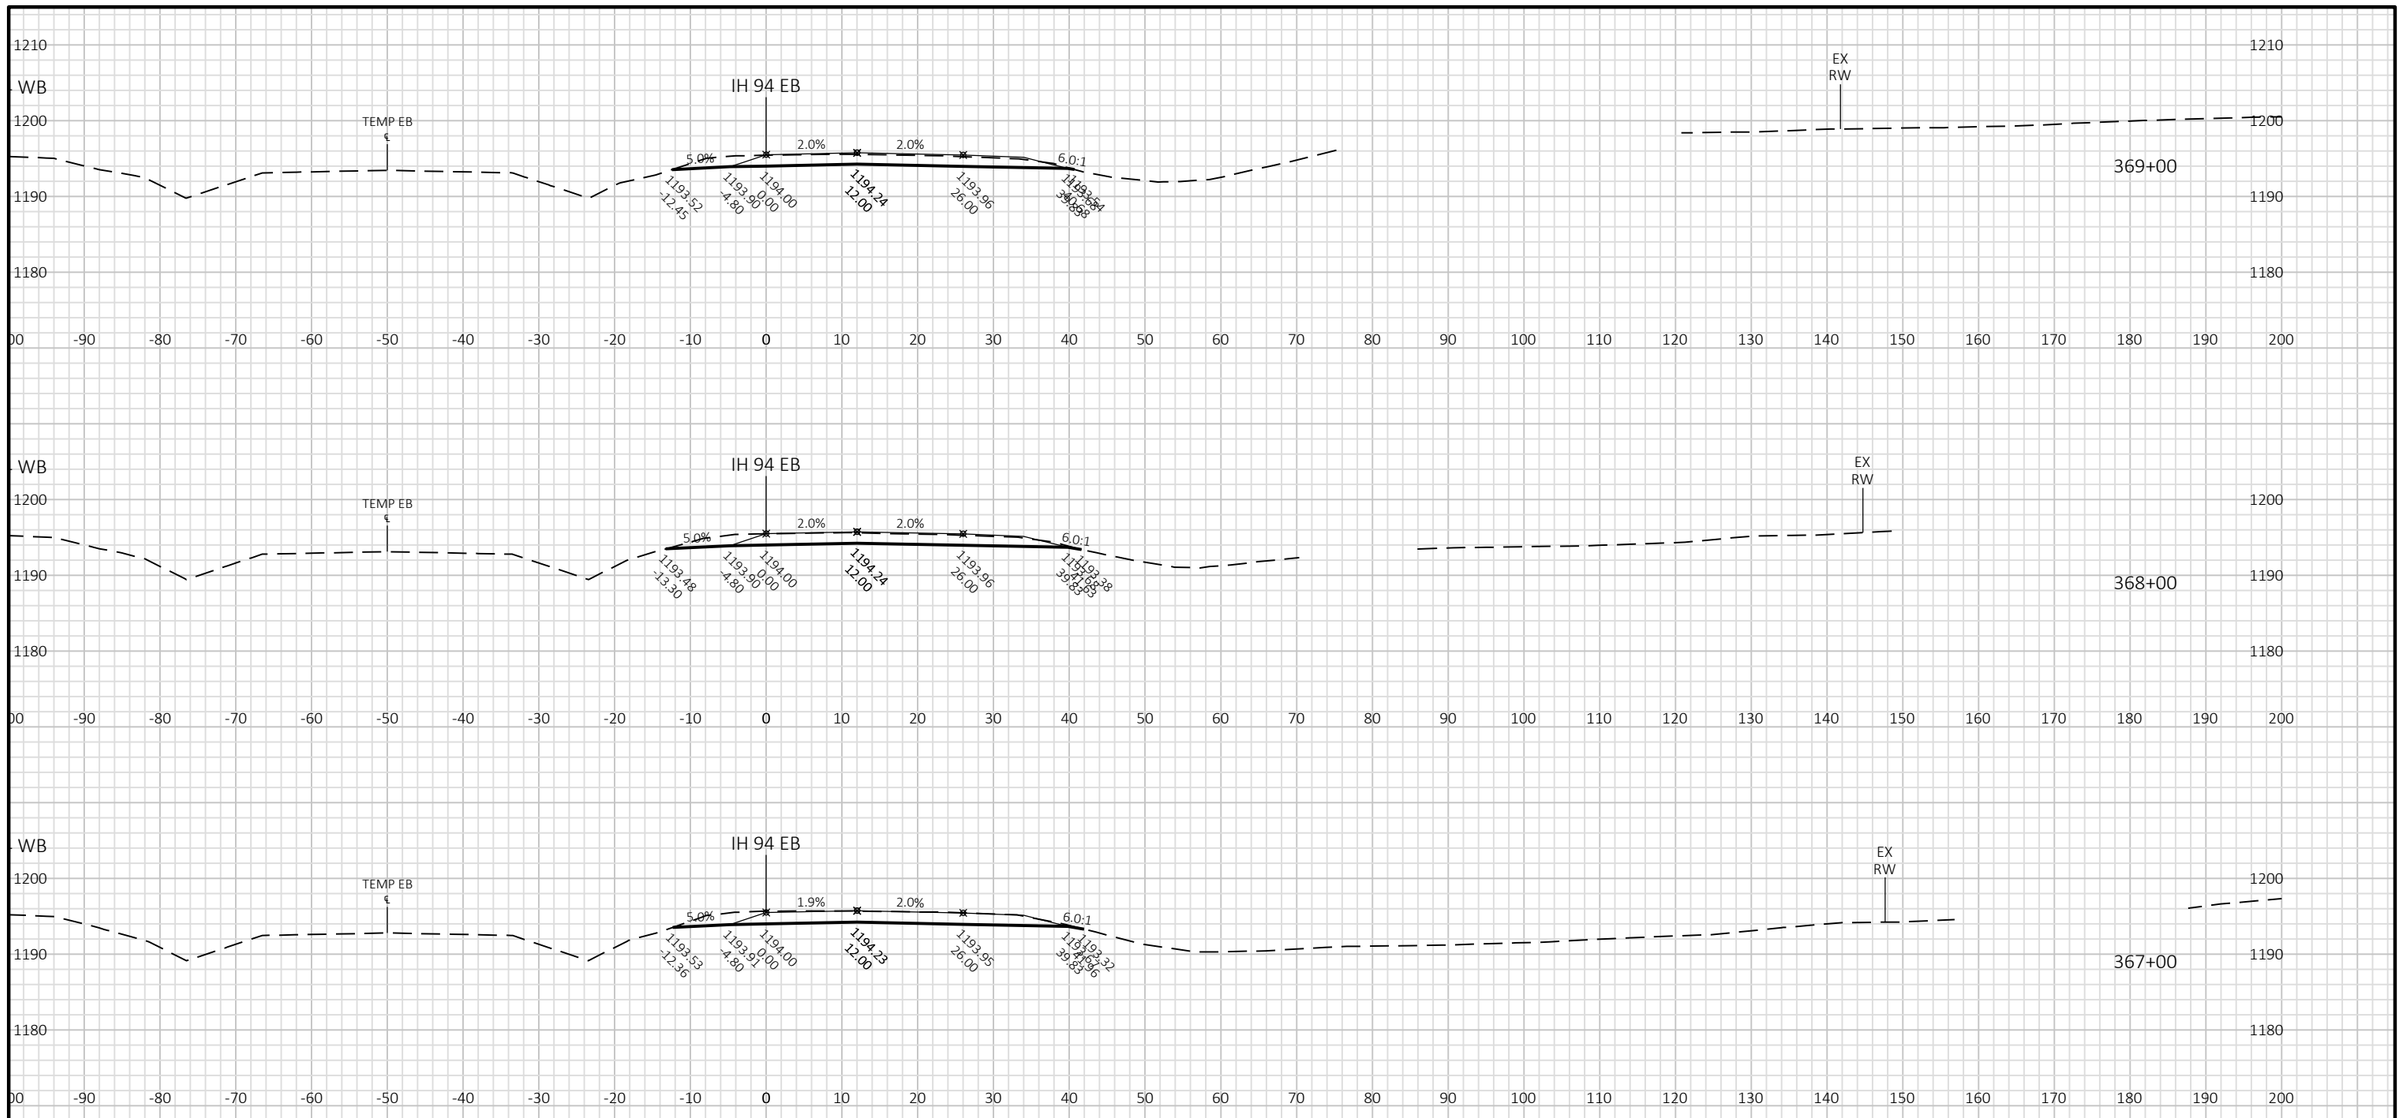


PROJECT NO: 1022-07-06	HWY: IH 94	COUNTY: ST. CROIX/DUNN	CROSS SECTIONS: IH 94 EB STAGE 5	SHEET E

FILE NAME : P:\UZ\W\WITNW\142428\CIVIL 3D\10220706\SHEETSPLAN\CROSS SECTIONS\XS_TC STG 5.DWG
LAYOUT NAME - 090136_XS EB

PLOT DATE : 2/13/2018 8:17 AM PLOT BY : SAVANNAH STEHN PLOT NAME : PLOT SCALE : 1 IN:20 FT HORZ. / 1 IN:20 FT VERT.

9

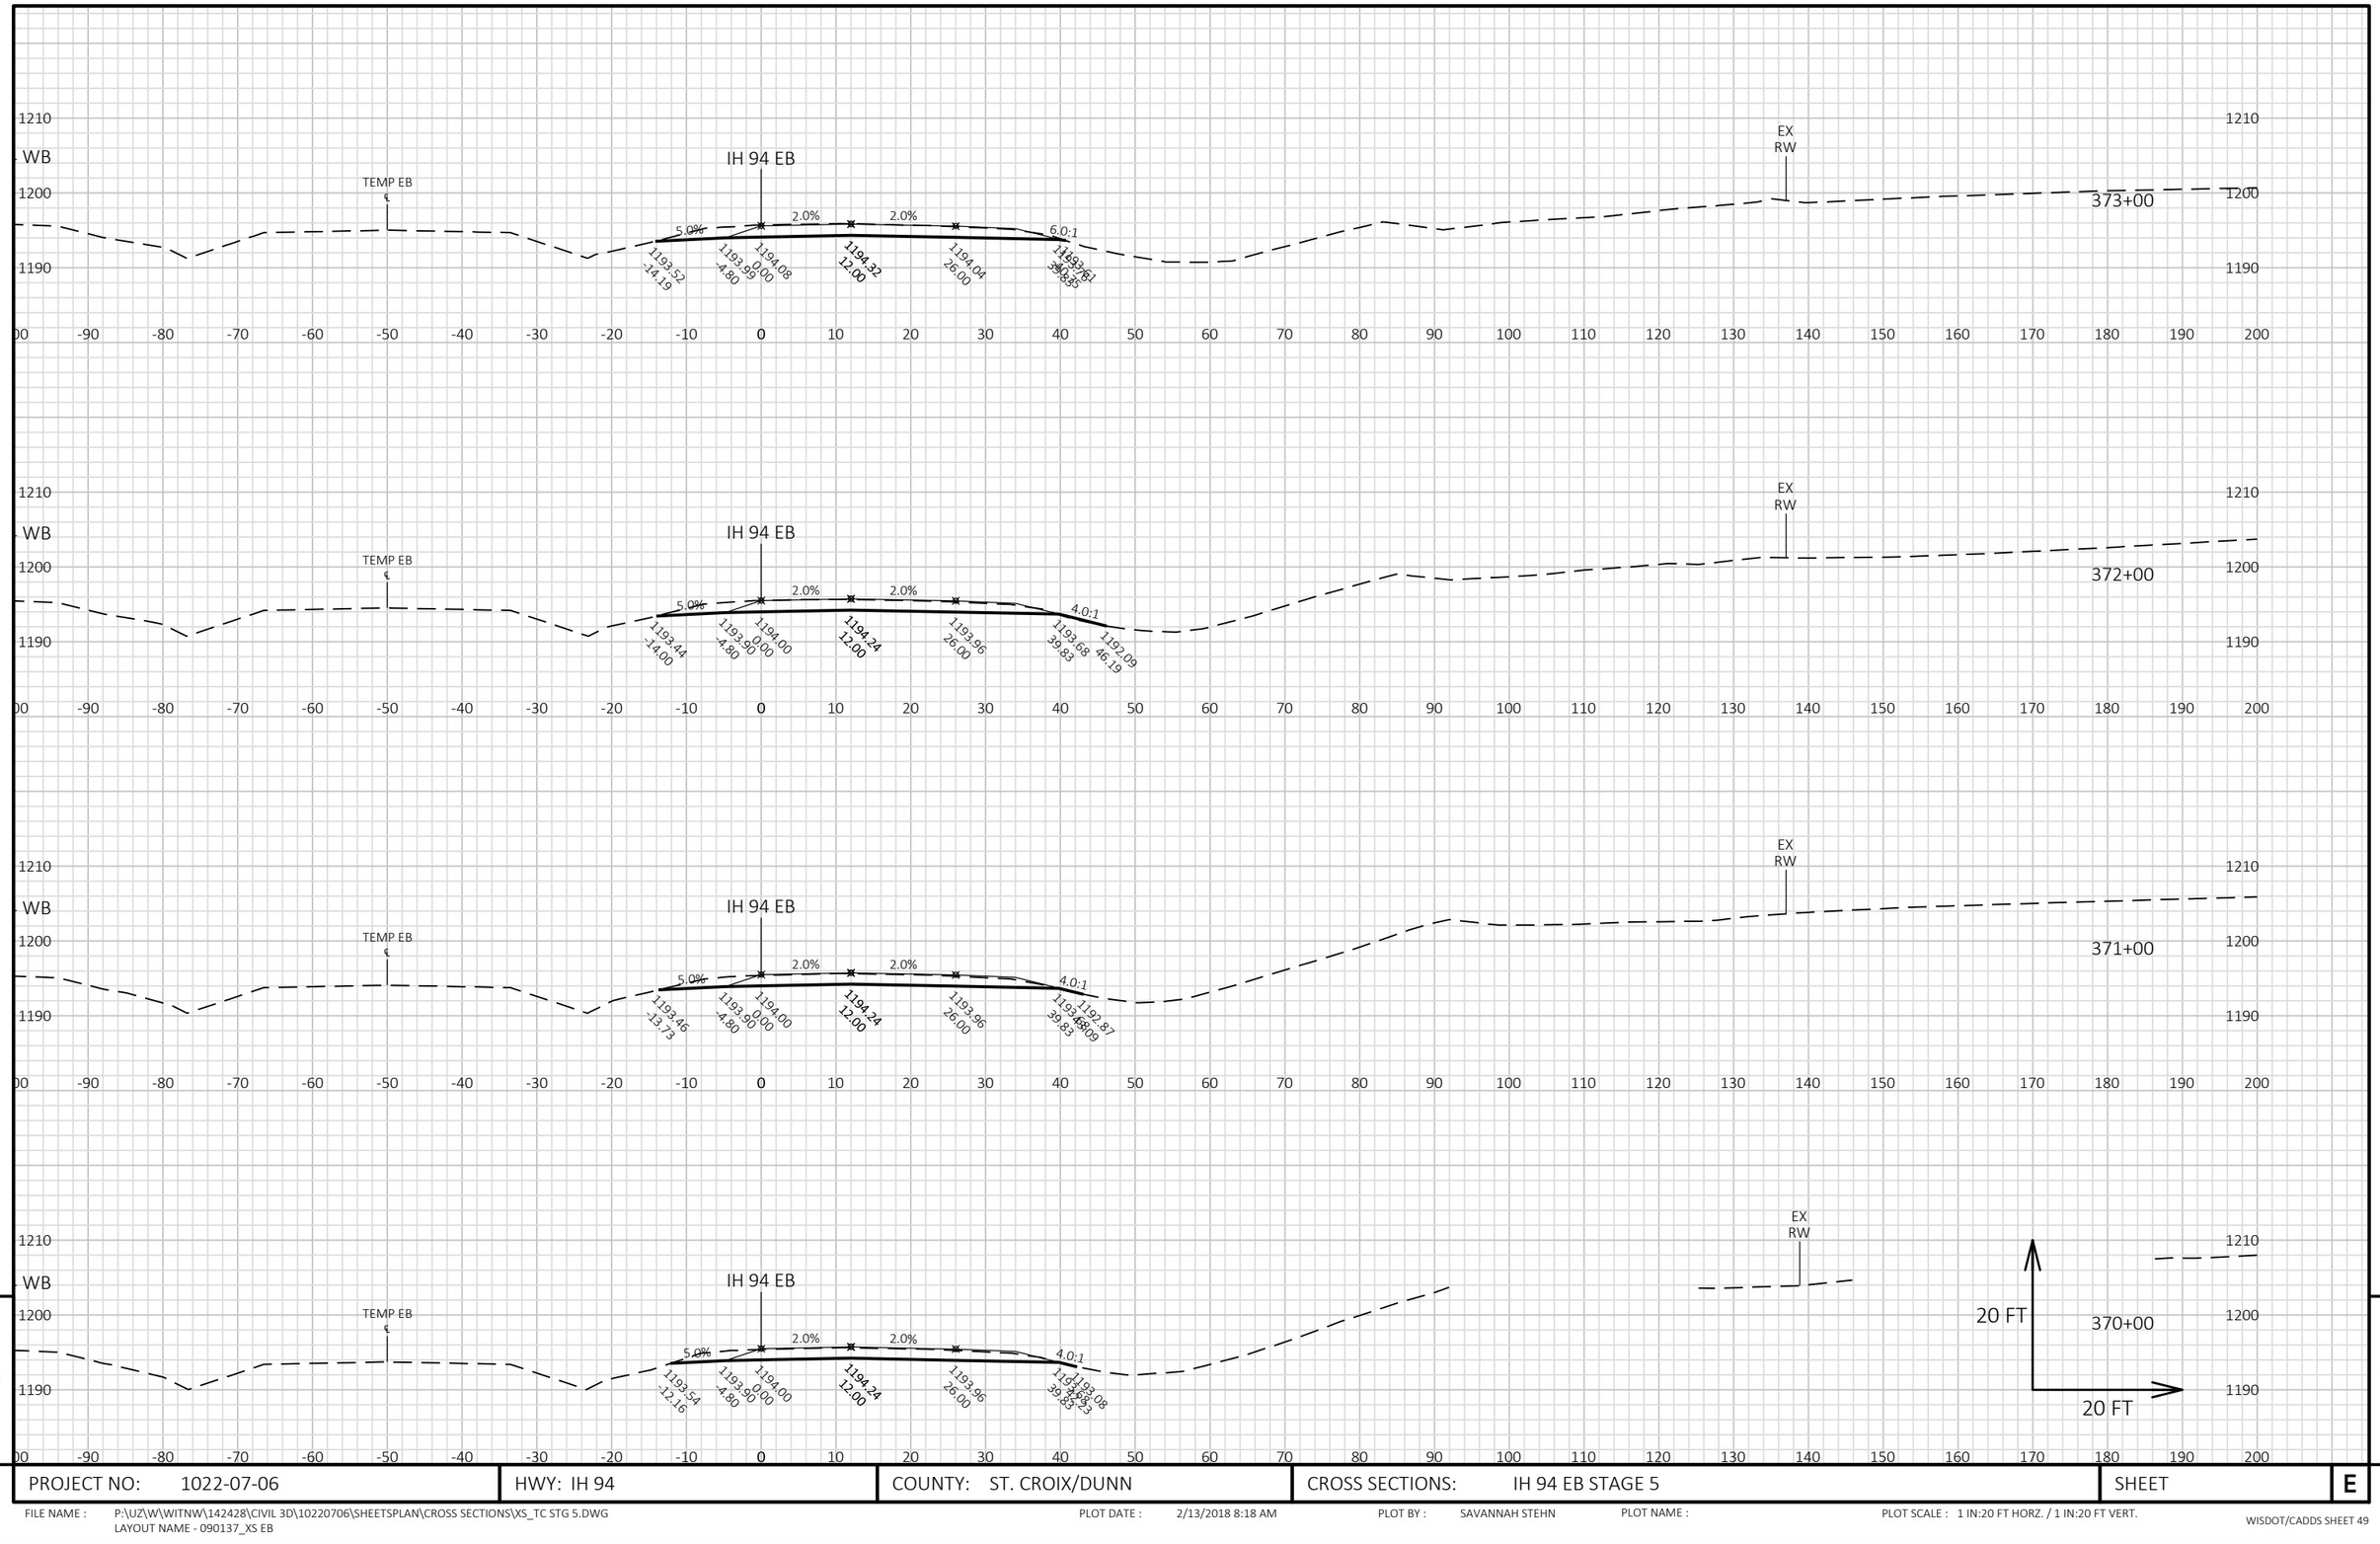

9

9

PROJECT NO: 1022-07-06	HWY: IH 94	COUNTY: ST. CROIX/DUNN	CROSS SECTIONS: IH 94 EB STAGE 5	SHEET	E


FILE NAME : P:\UZ\W\WITNW\142428\CIVIL 3D\10220706\SHEETSPLAN\CROSS SECTIONS\XS_TC STG 5.DWG
LAYOUT NAME - 090137_XS EB

PLOT DATE : 2/13/2018 8:18 AM

PLOT BY : SAVANNAH STEHN

PLOT NAME :

PLOT SCALE : 1 IN:20 FT HORZ. / 1 IN:20 FT VERT.

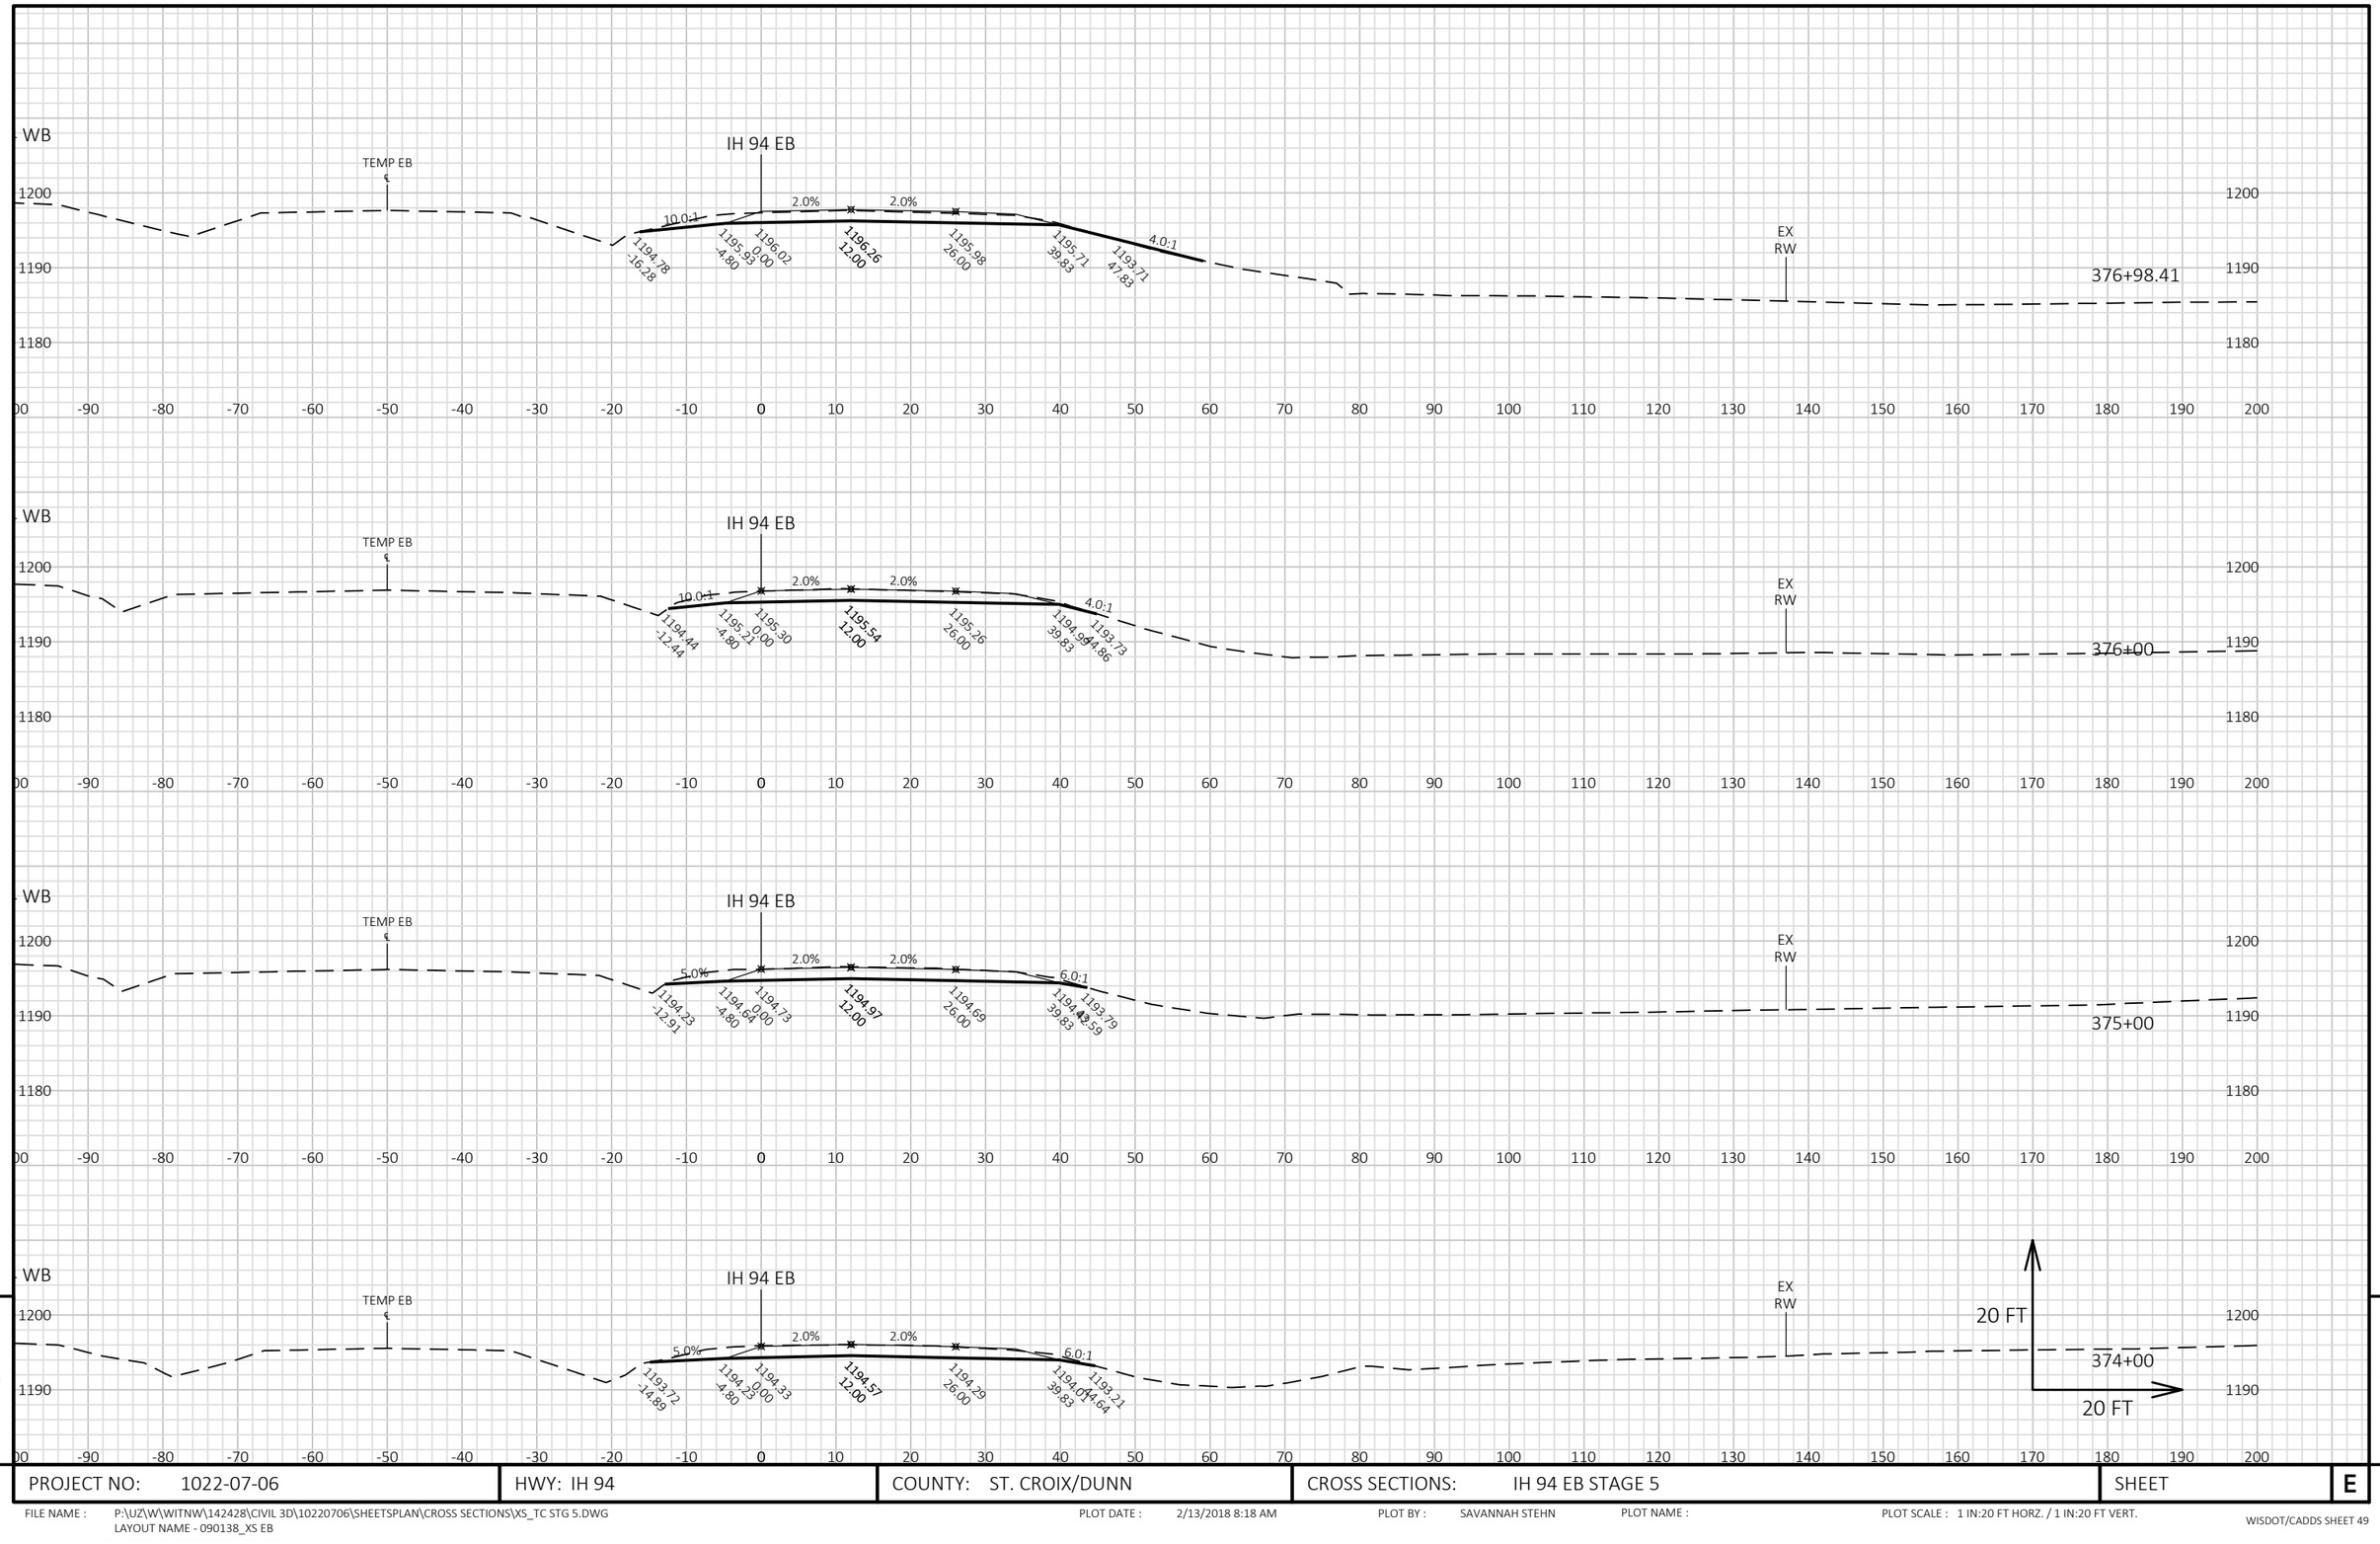


9

9

PROJECT NO: 1022-07-06	HWY: IH 94	COUNTY: ST. CROIX/DUNN	CROSS SECTIONS: IH 94 EB STAGE 5	SHEET E

FILE NAME : P:\UZ\W\WITNW\142428\CIVIL 3D\10220706\SHEETSPLAN\CROSS SECTIONS\XS_TC STG 5.DWG
LAYOUT NAME - 090138_XS EB

PLOT DATE : 2/13/2018 8:18 AM PLOT BY : SAVANNAH STEHN PLOT NAME : PLOT SCALE : 1 IN:20 FT HORZ. / 1 IN:20 FT VERT.

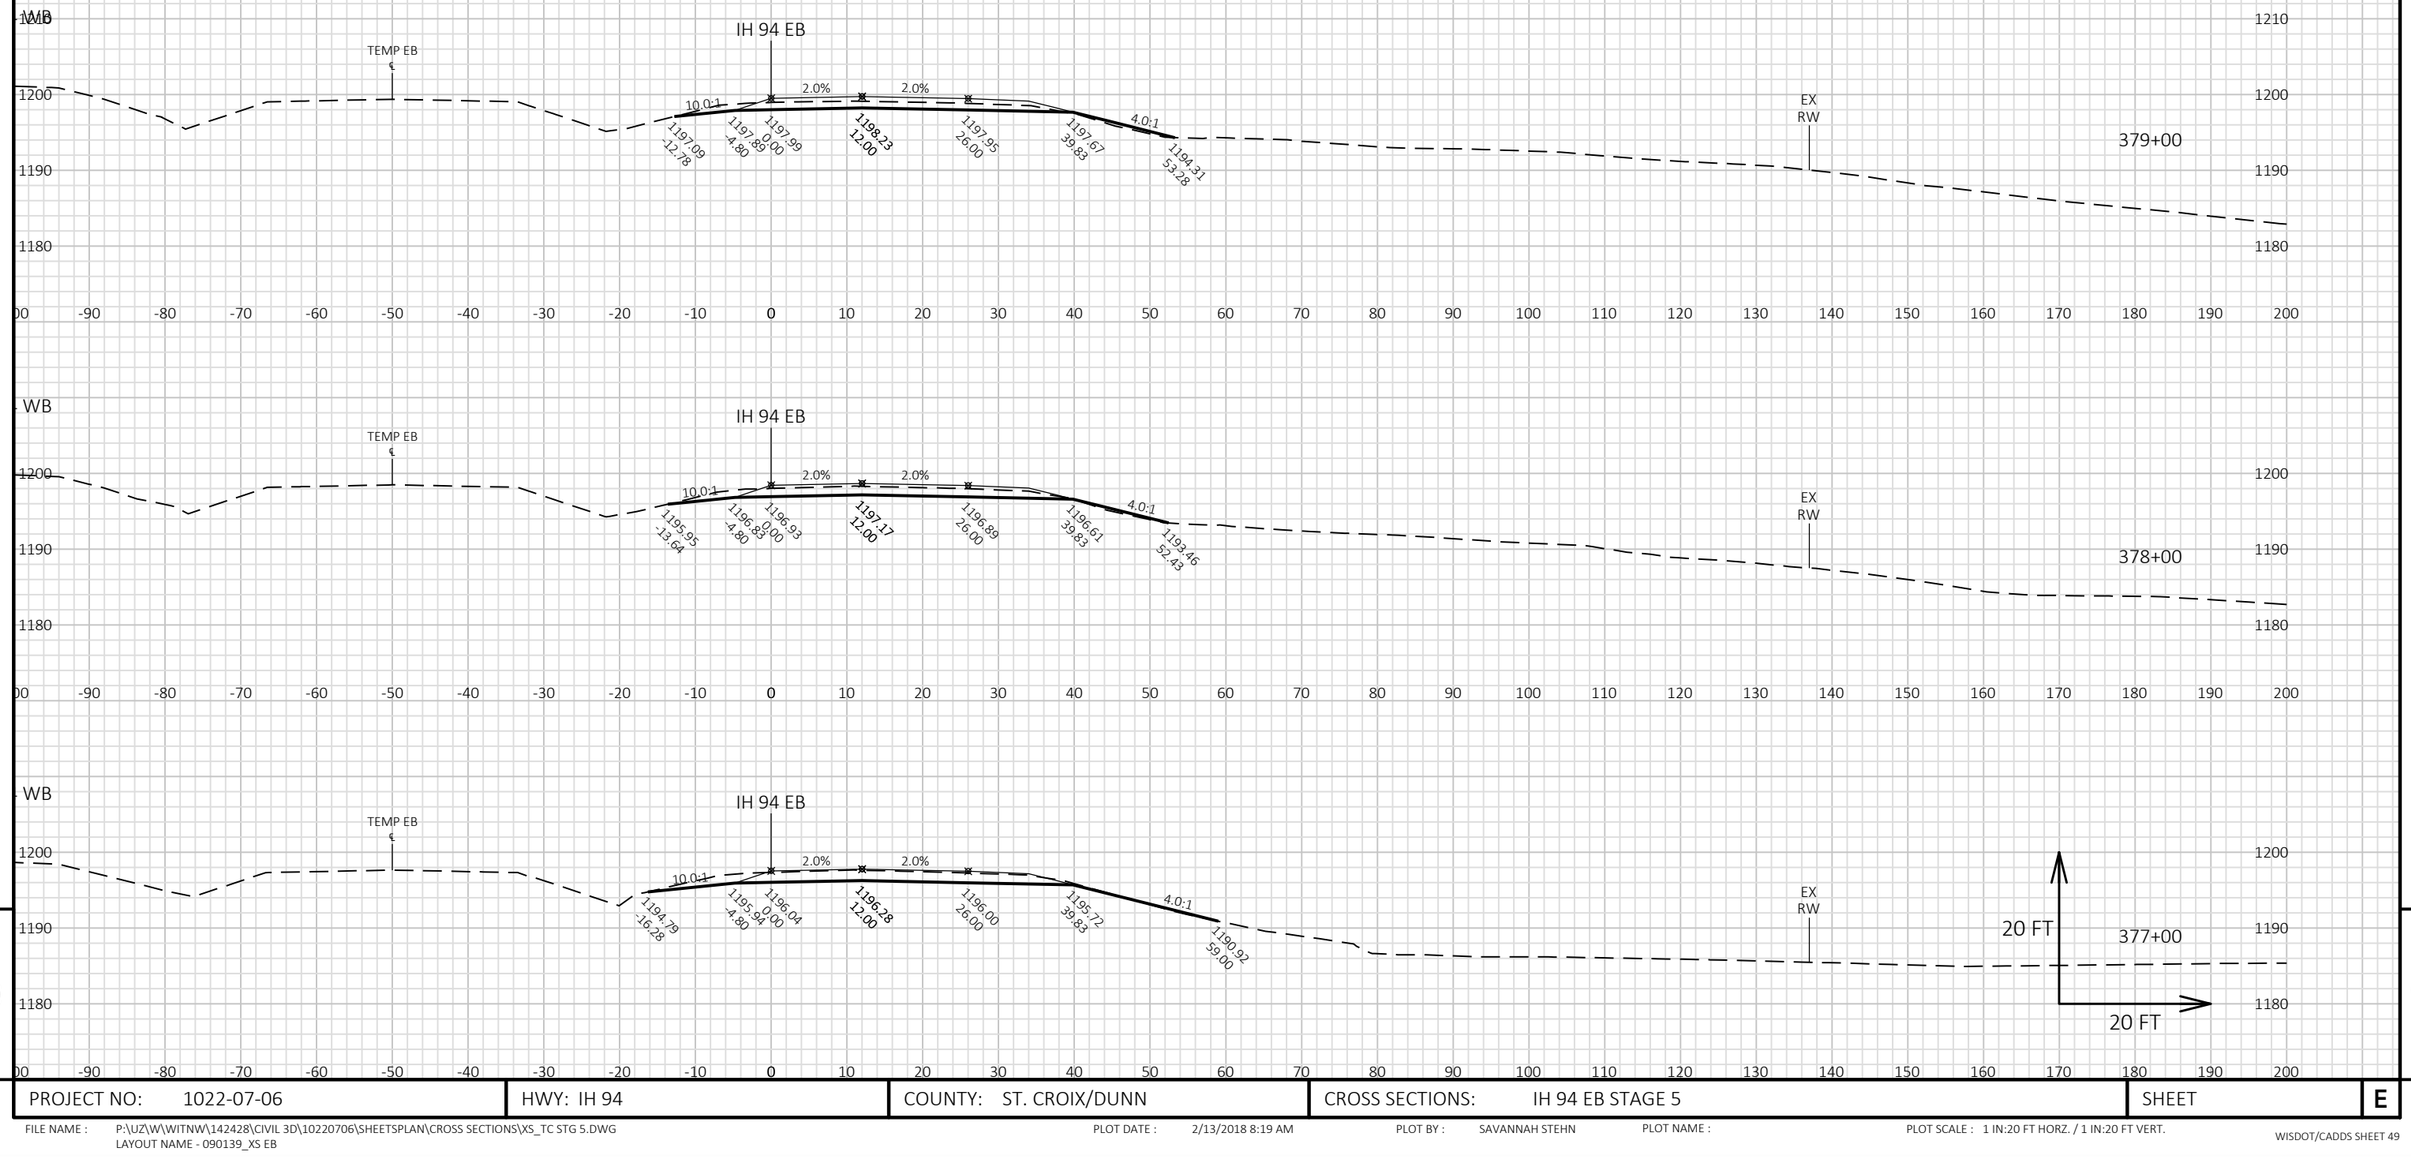


PROJECT NO: 1022-07-06	HWY: IH 94	COUNTY: ST. CROIX/DUNN	CROSS SECTIONS: IH 94 EB STAGE 5	SHEET E

FILE NAME : P:\UZ\W\WITNW\142428\CIVIL 3D\10220706\SHEETSPLAN\CROSS SECTIONS\XS_TC STG 5.DWG
LAYOUT NAME - 090139_XS EB

PLOT DATE : 2/13/2018 8:19 AM PLOT BY : SAVANNAH STEHN PLOT NAME : PLOT SCALE : 1 IN:20 FT HORZ. / 1 IN:20 FT VERT.

WISDOT/CADDS SHEET 49

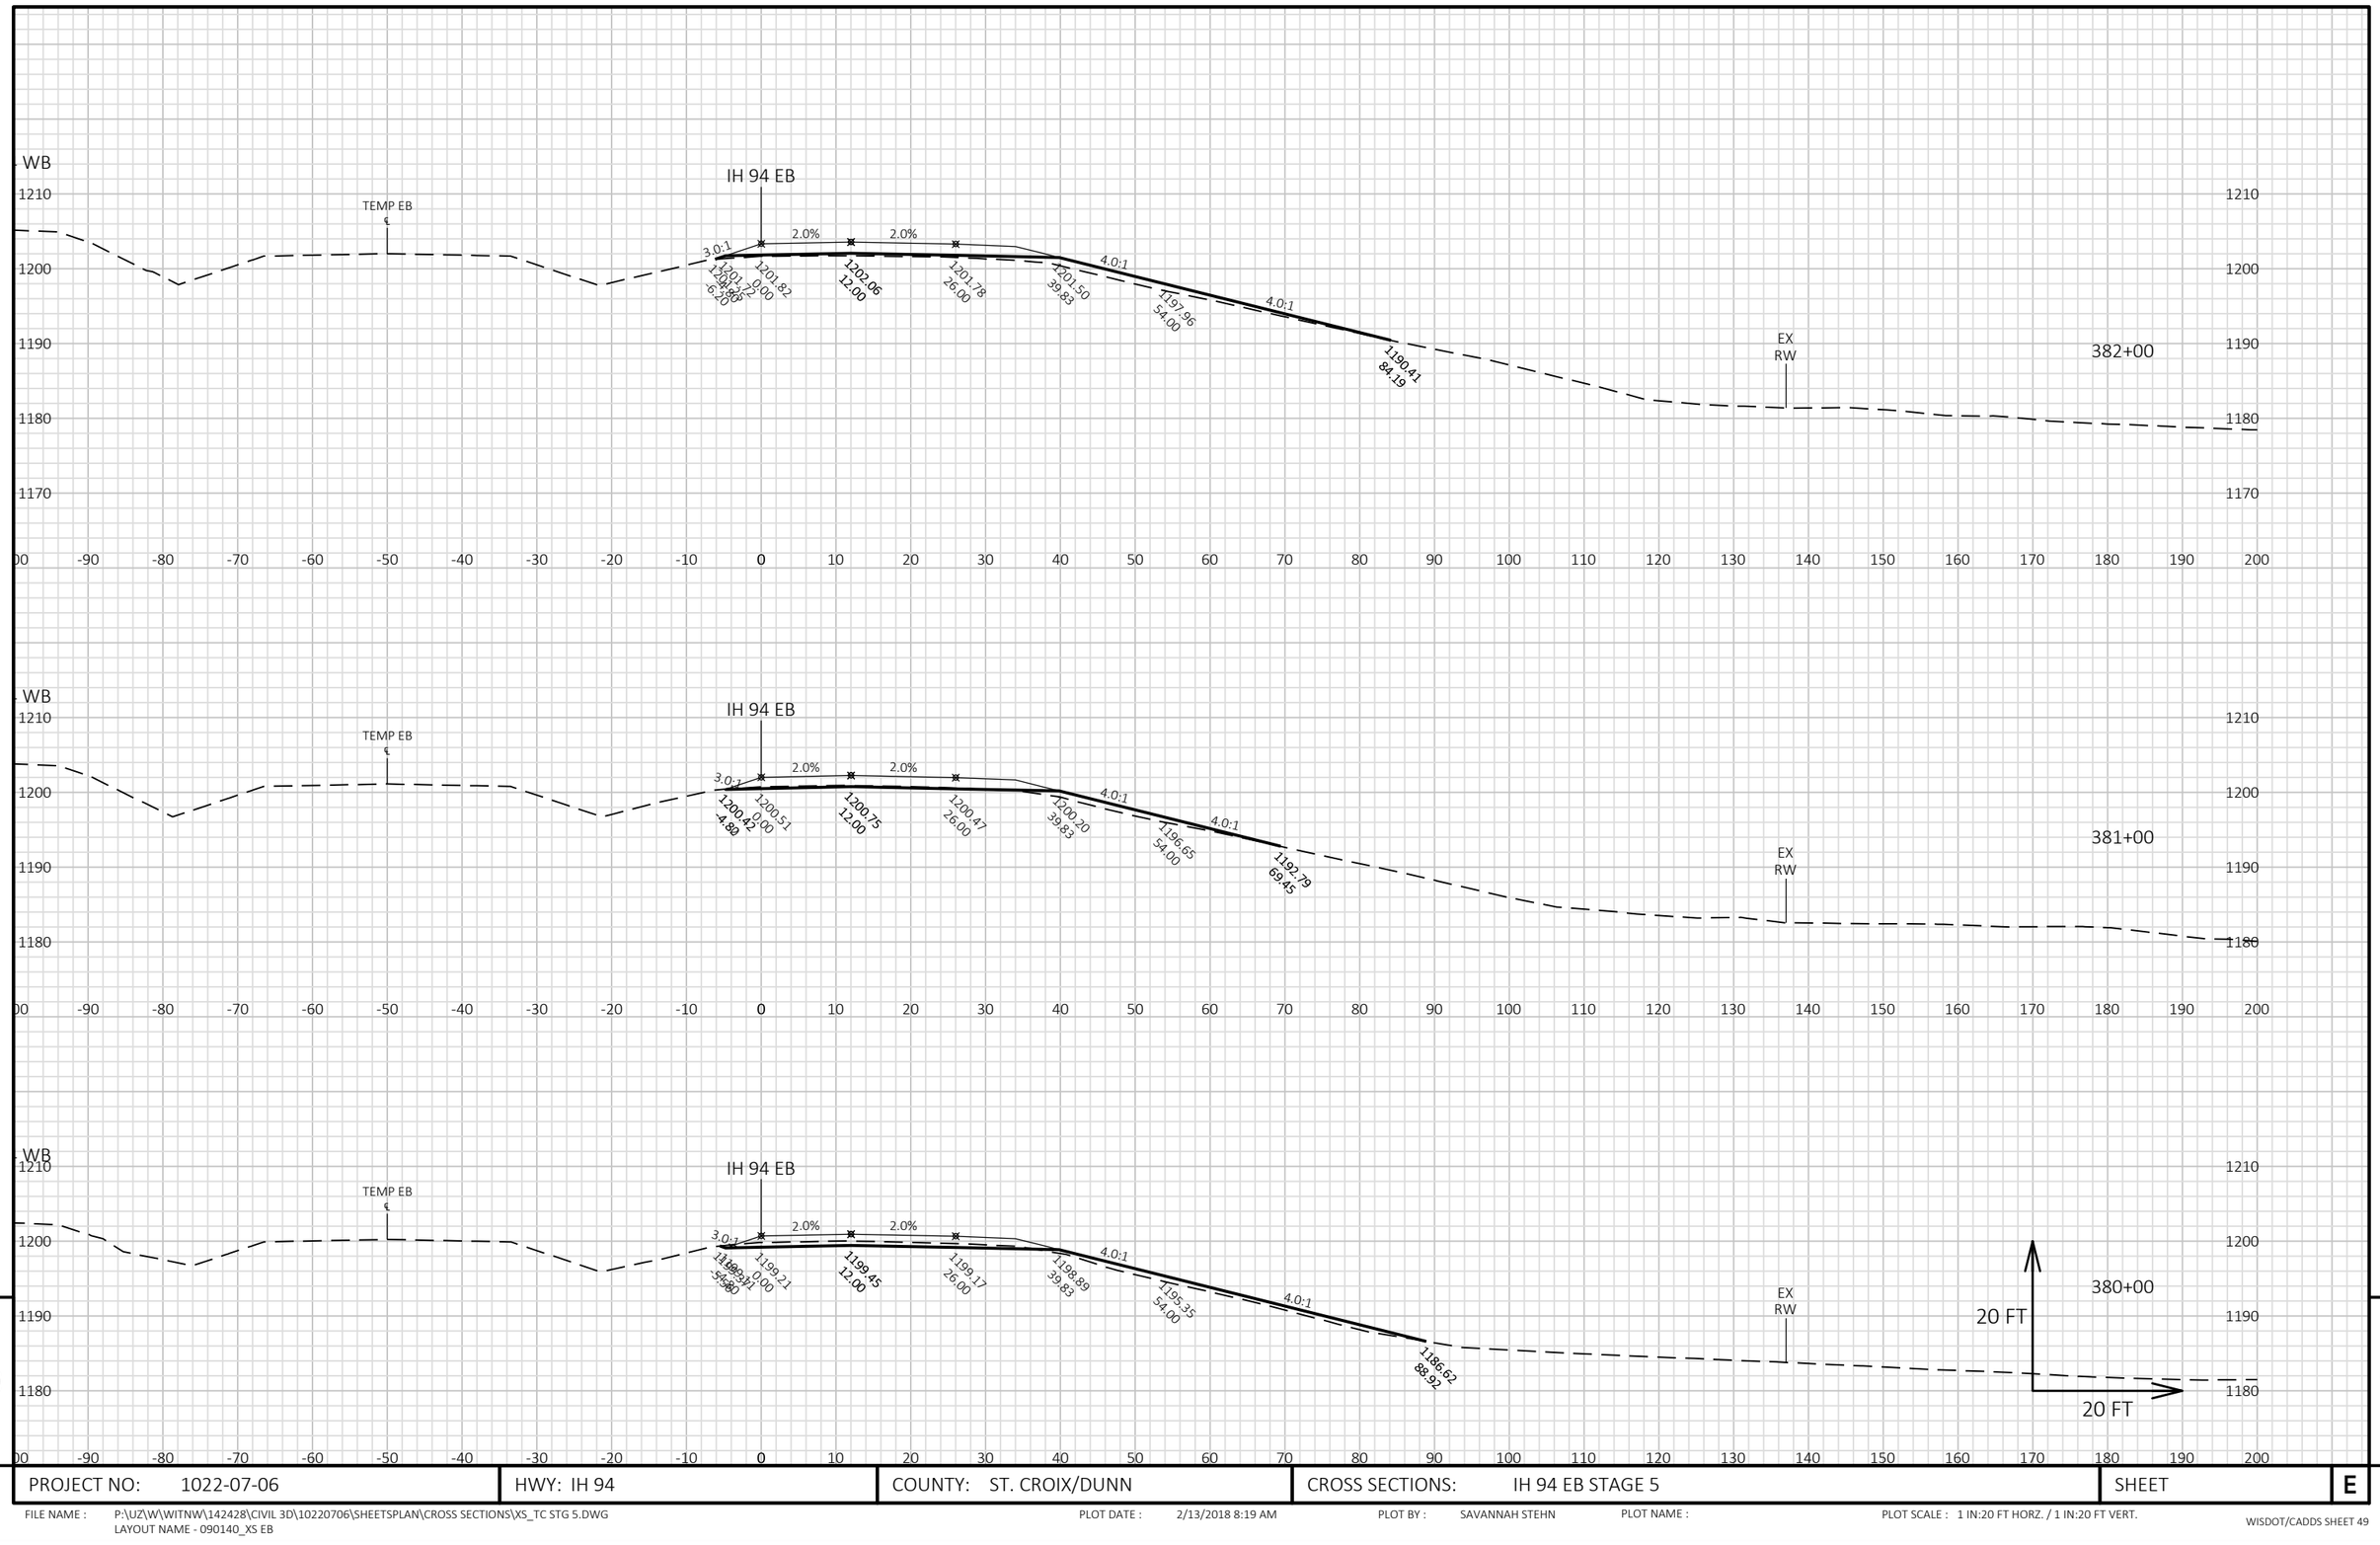


9 9

PROJECT NO: 1022-07-06	HWY: IH 94	COUNTY: ST. CROIX/DUNN	CROSS SECTIONS: IH 94 EB STAGE 5	SHEET E

FILE NAME : P:\UZ\W\WITNW\142428\CIVIL 3D\10220706\SHEETSPLAN\CROSS SECTIONS\XS_TC STG 5.DWG
LAYOUT NAME - 090140_XS EB

PLOT DATE : 2/13/2018 8:19 AM PLOT BY : SAVANNAH STEHN PLOT NAME : PLOT SCALE : 1 IN:20 FT HORZ. / 1 IN:20 FT VERT.

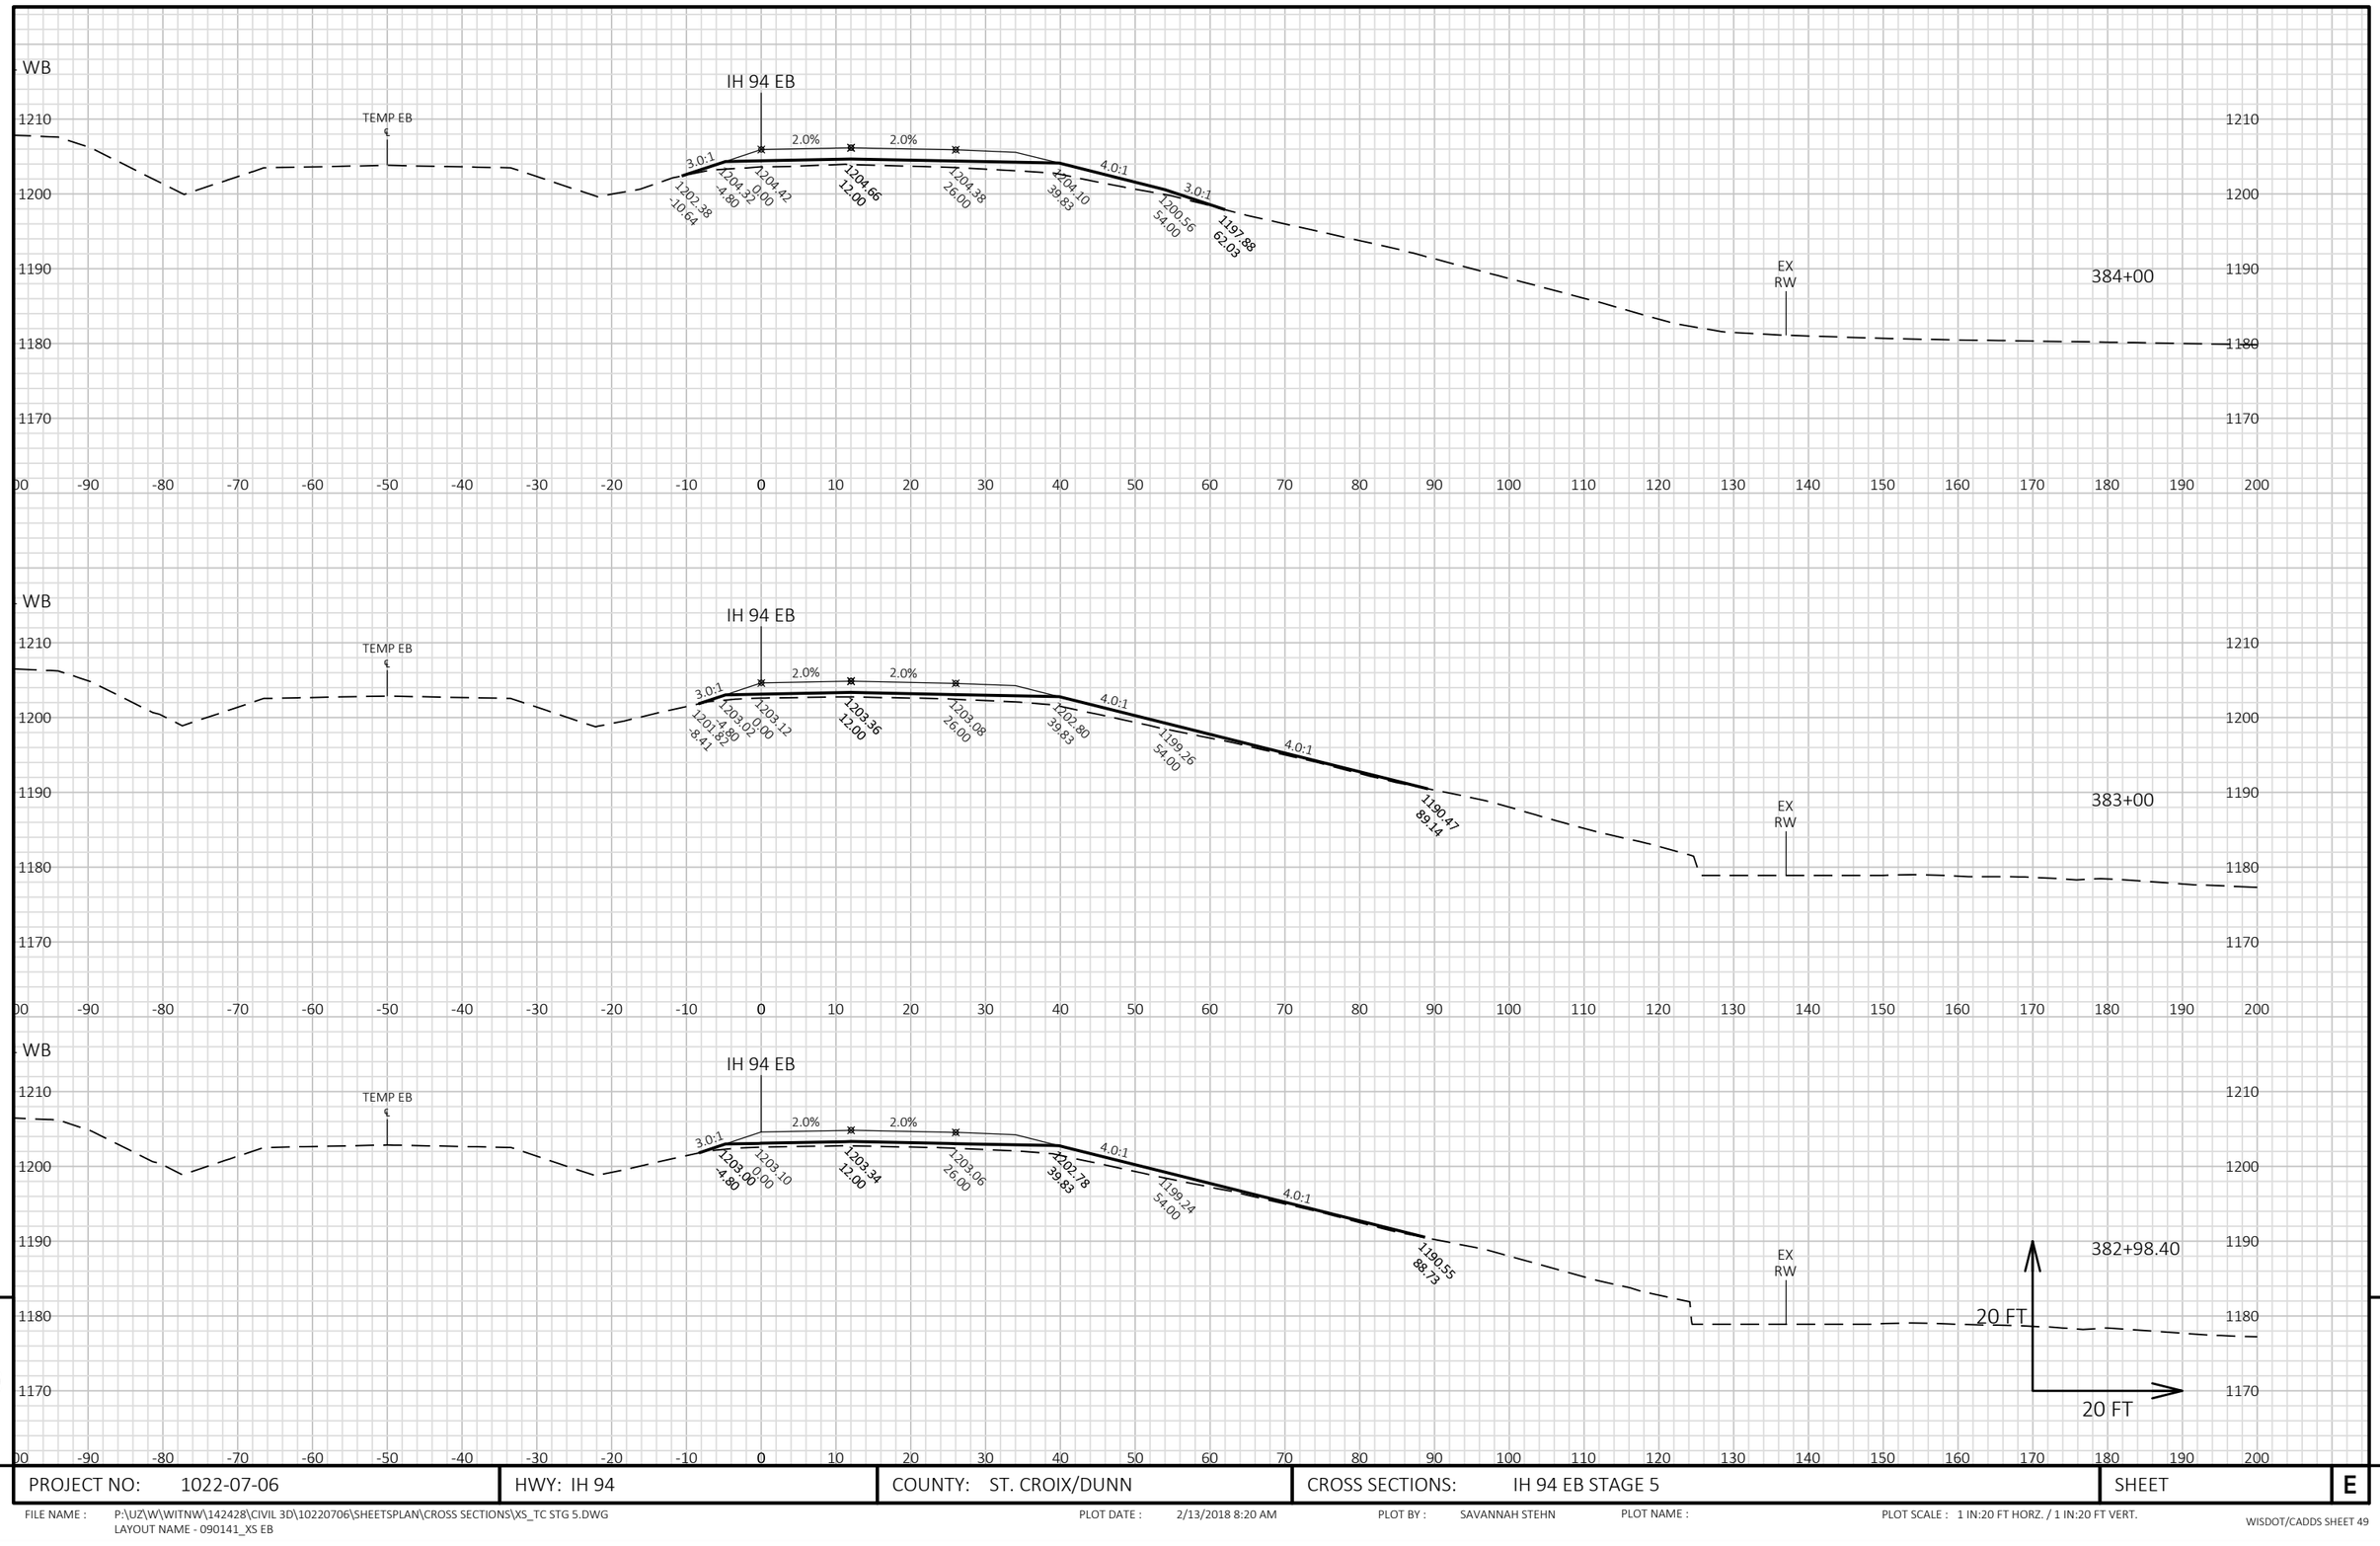


9

PROJECT NO: 1022-07-06	HWY: IH 94	COUNTY: ST. CROIX/DUNN	CROSS SECTIONS: IH 94 EB STAGE 5	SHEET	E

FILE NAME : P:\UZ\W\WITNW\142428\CIVIL 3D\10220706\SHEETSPLAN\CROSS SECTIONS\XS_TC STG 5.DWG
LAYOUT NAME - 090141_XS EB

PLOT DATE : 2/13/2018 8:20 AM PLOT BY : SAVANNAH STEHN PLOT NAME : PLOT SCALE : 1 IN:20 FT HORZ. / 1 IN:20 FT VERT.

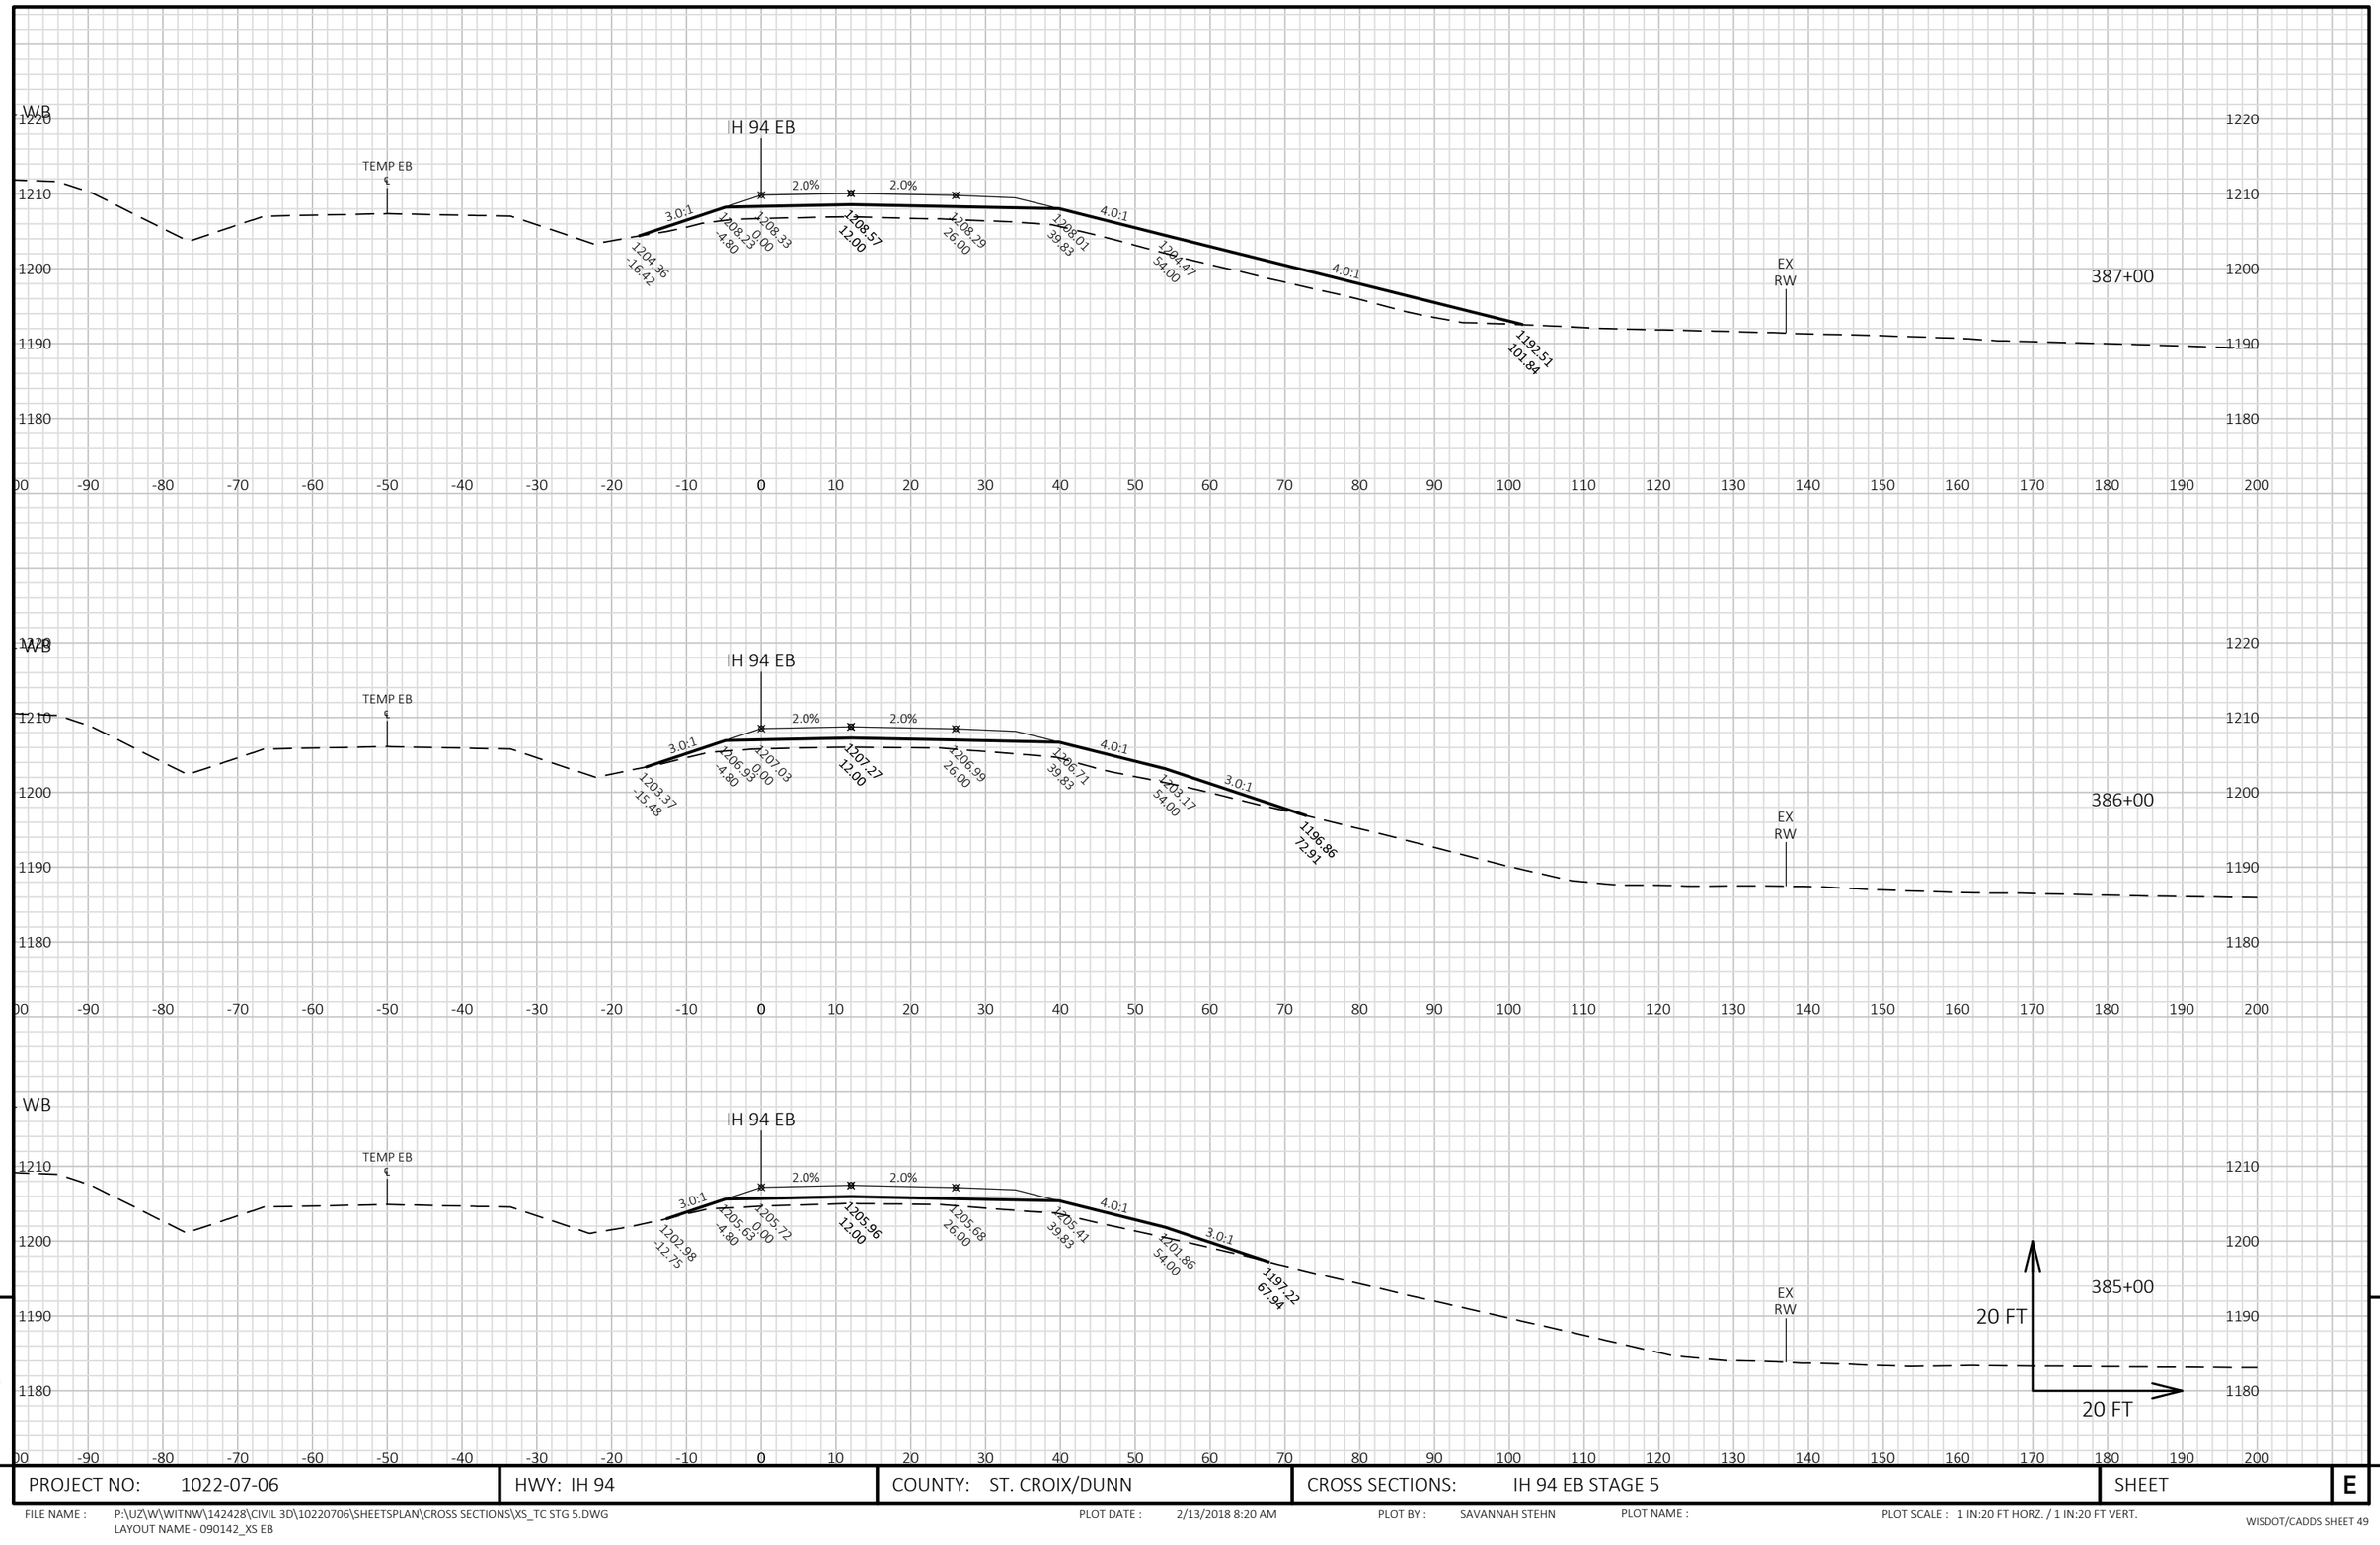

9

9

PROJECT NO: 1022-07-06	HWY: IH 94	COUNTY: ST. CROIX/DUNN	CROSS SECTIONS: IH 94 EB STAGE 5	SHEET	E

FILE NAME : P:\UZ\W\WITNW\142428\CIVIL 3D\10220706\SHEETSPLAN\CROSS SECTIONS\XS_TC STG 5.DWG
LAYOUT NAME - 090142_XS EB

PLOT DATE : 2/13/2018 8:20 AM PLOT BY : SAVANNAH STEHN PLOT NAME : PLOT SCALE : 1 IN:20 FT HORZ. / 1 IN:20 FT VERT.

9

9

PROJECT NO: 1022-07-06	HWY: IH 94	COUNTY: ST. CROIX/DUNN	CROSS SECTIONS: IH 94 EB STAGE 5	SHEET	E

FILE NAME : P:\UZ\W\WITNW\142428\CIVIL 3D\10220706\SHEETSPLAN\CROSS SECTIONS\XS_TC STG 5.DWG
LAYOUT NAME - 090143_XS EB


PLOT DATE : 2/13/2018 8:21 AM PLOT BY : SAVANNAH STEHN PLOT NAME : PLOT SCALE : 1 IN:20 FT HORZ. / 1 IN:20 FT VERT.

9

PROJECT NO: 1022-07-06	HWY: IH 94	COUNTY: ST. CROIX/DUNN	CROSS SECTIONS: IH 94 EB STAGE 5	SHEET E

FILE NAME : P:\UZ\W\WITNW\142428\CIVIL 3D\10220706\SHEETSPLAN\CROSS SECTIONS\XS_TC STG 5.DWG
LAYOUT NAME - 090144_XS EB

PLOT DATE : 2/13/2018 8:21 AM PLOT BY : SAVANNAH STEHN PLOT NAME : PLOT SCALE : 1 IN:20 FT HORZ. / 1 IN:20 FT VERT.

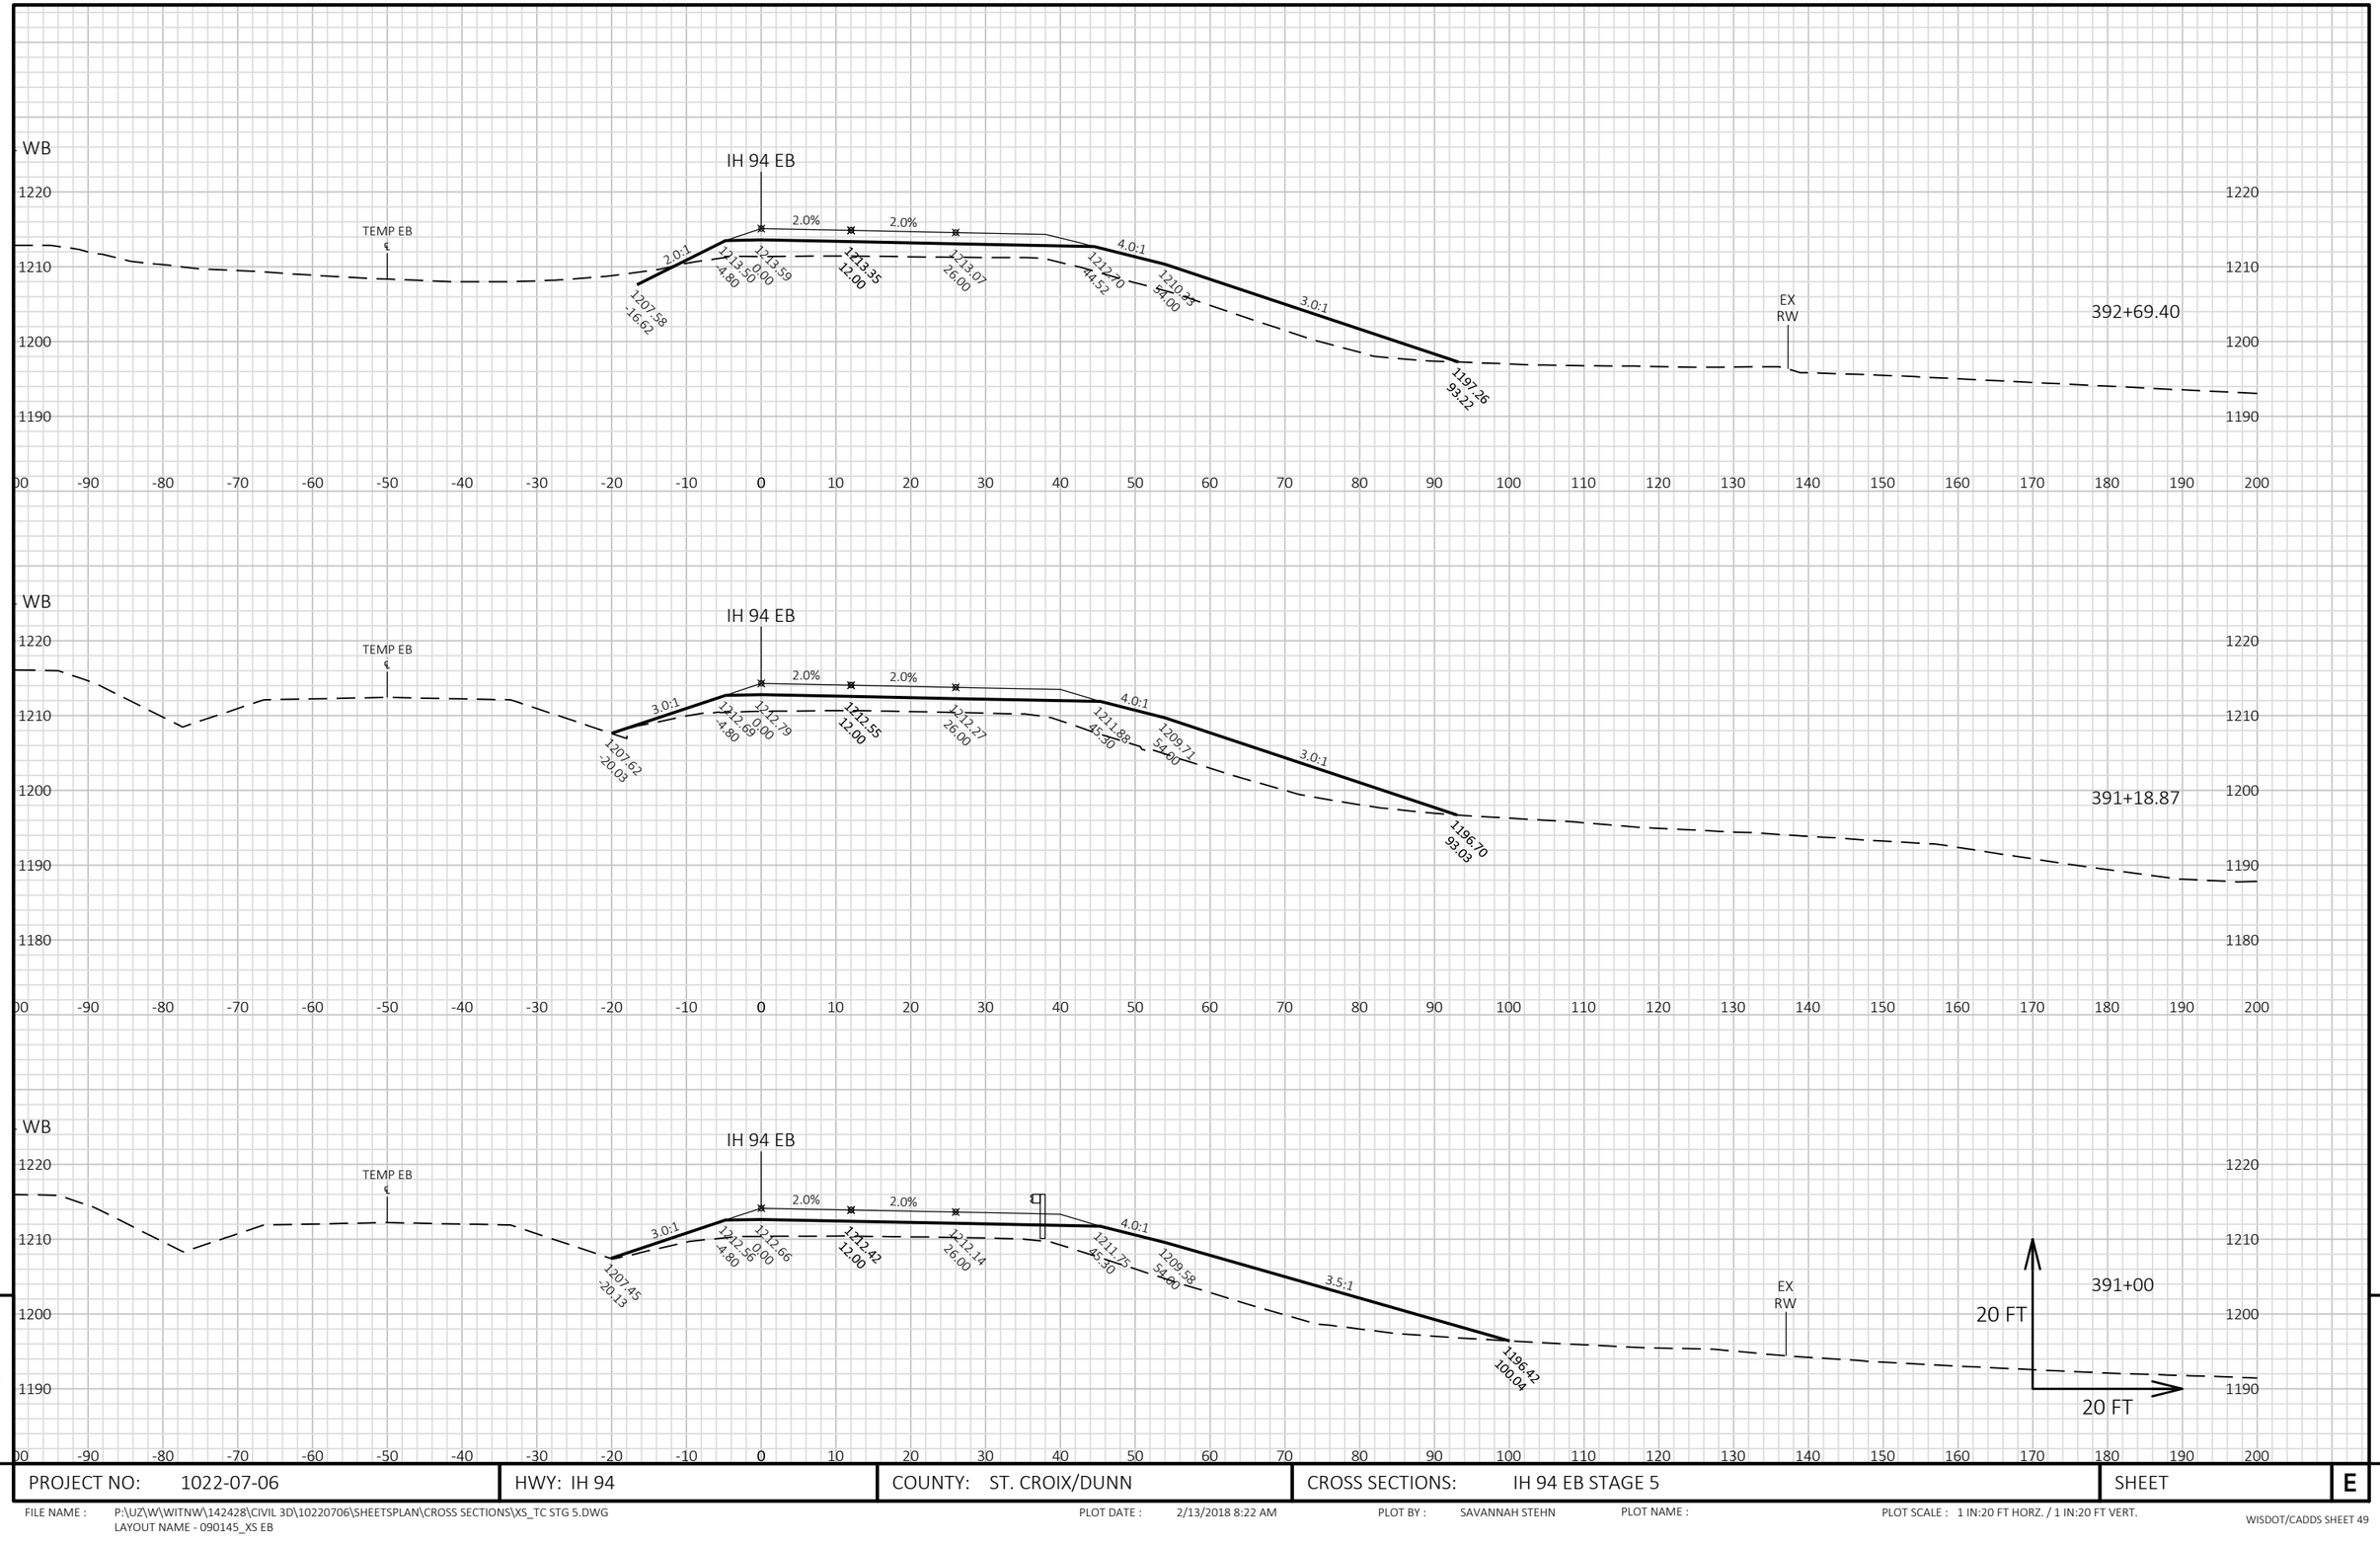


9

9

PROJECT NO: 1022-07-06	HWY: IH 94	COUNTY: ST. CROIX/DUNN	CROSS SECTIONS: IH 94 EB STAGE 5	SHEET	E

FILE NAME : P:\UZ\W\WITNW\142428\CIVIL 3D\10220706\SHEETSPLAN\CROSS SECTIONS\XS_TC STG 5.DWG
LAYOUT NAME - 090145_XS EB

PLOT DATE : 2/13/2018 8:22 AM PLOT BY : SAVANNAH STEHN PLOT NAME : PLOT SCALE : 1 IN:20 FT HORZ. / 1 IN:20 FT VERT.

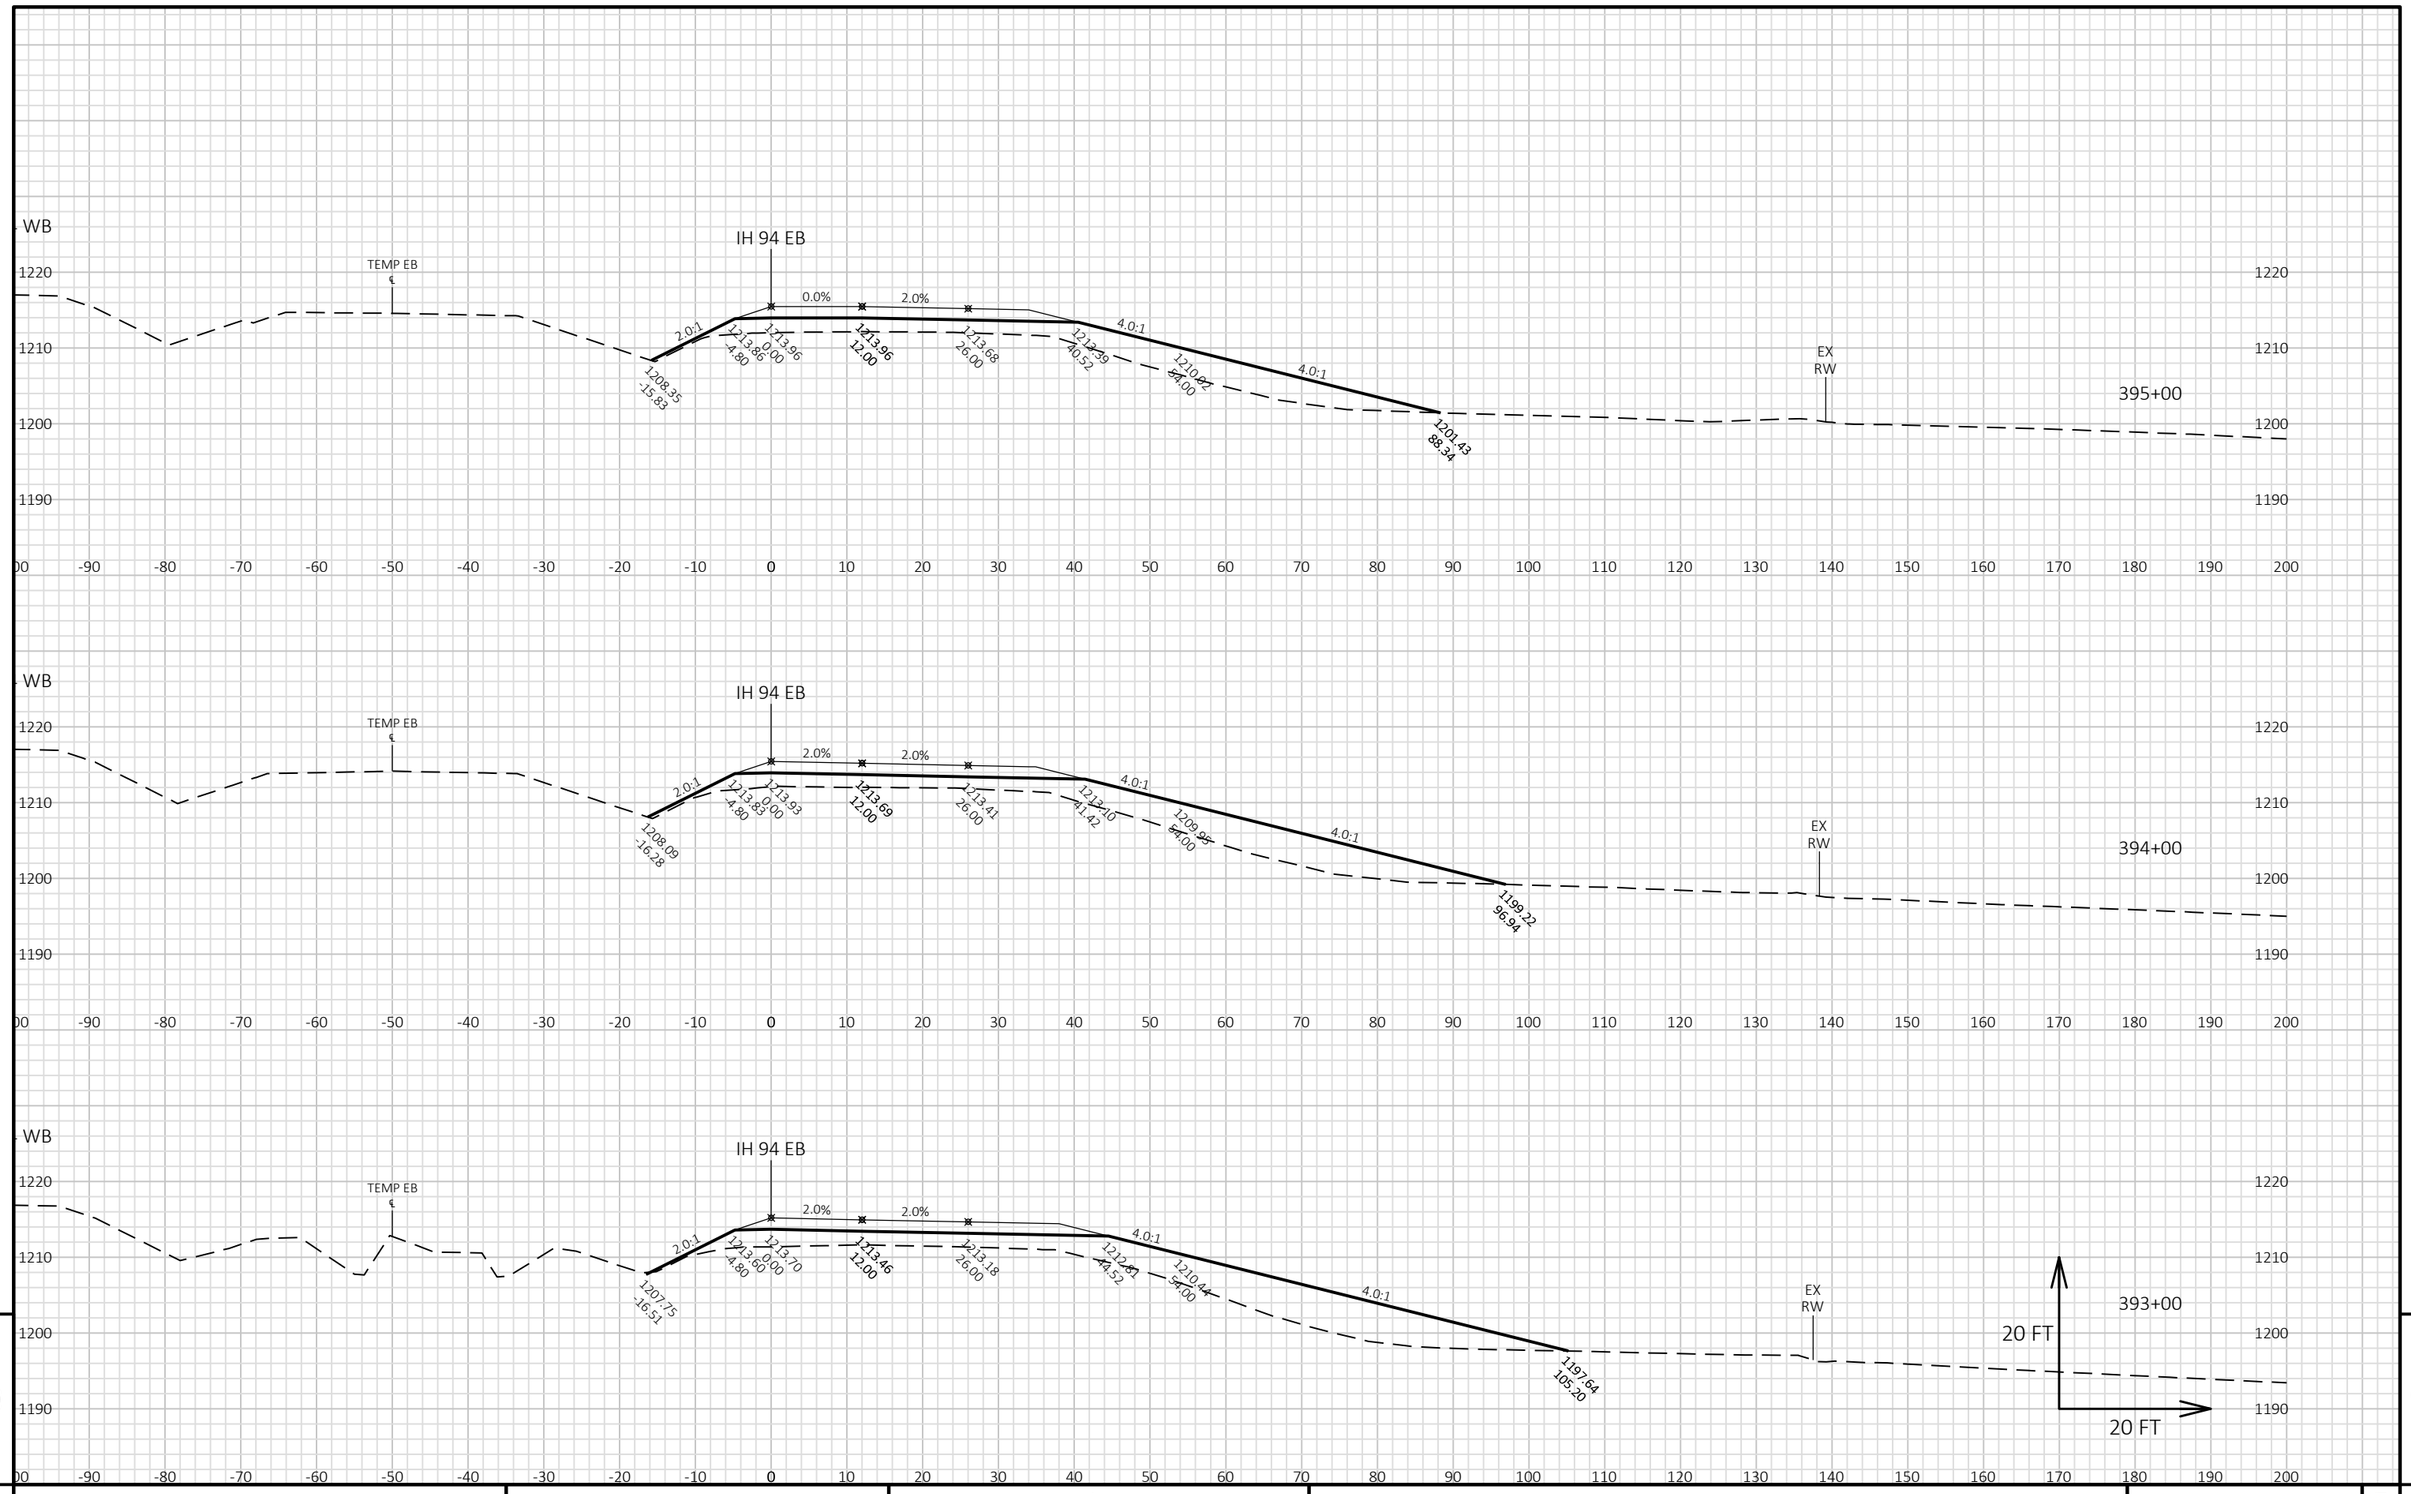


PROJECT NO: 1022-07-06	HWY: IH 94	COUNTY: ST. CROIX/DUNN	CROSS SECTIONS: IH 94 EB STAGE 5	SHEET	E

FILE NAME : P:\UZ\W\WITNW\142428\CIVIL 3D\10220706\SHEETSPLAN\CROSS SECTIONS\XS_TC STG 5.DWG
LAYOUT NAME - 090146_XS EB

PLOT DATE : 2/13/2018 8:22 AM PLOT BY : SAVANNAH STEHN PLOT NAME : PLOT SCALE : 1 IN:20 FT HORZ. / 1 IN:20 FT VERT.

WISDOT/CADDS SHEET 49

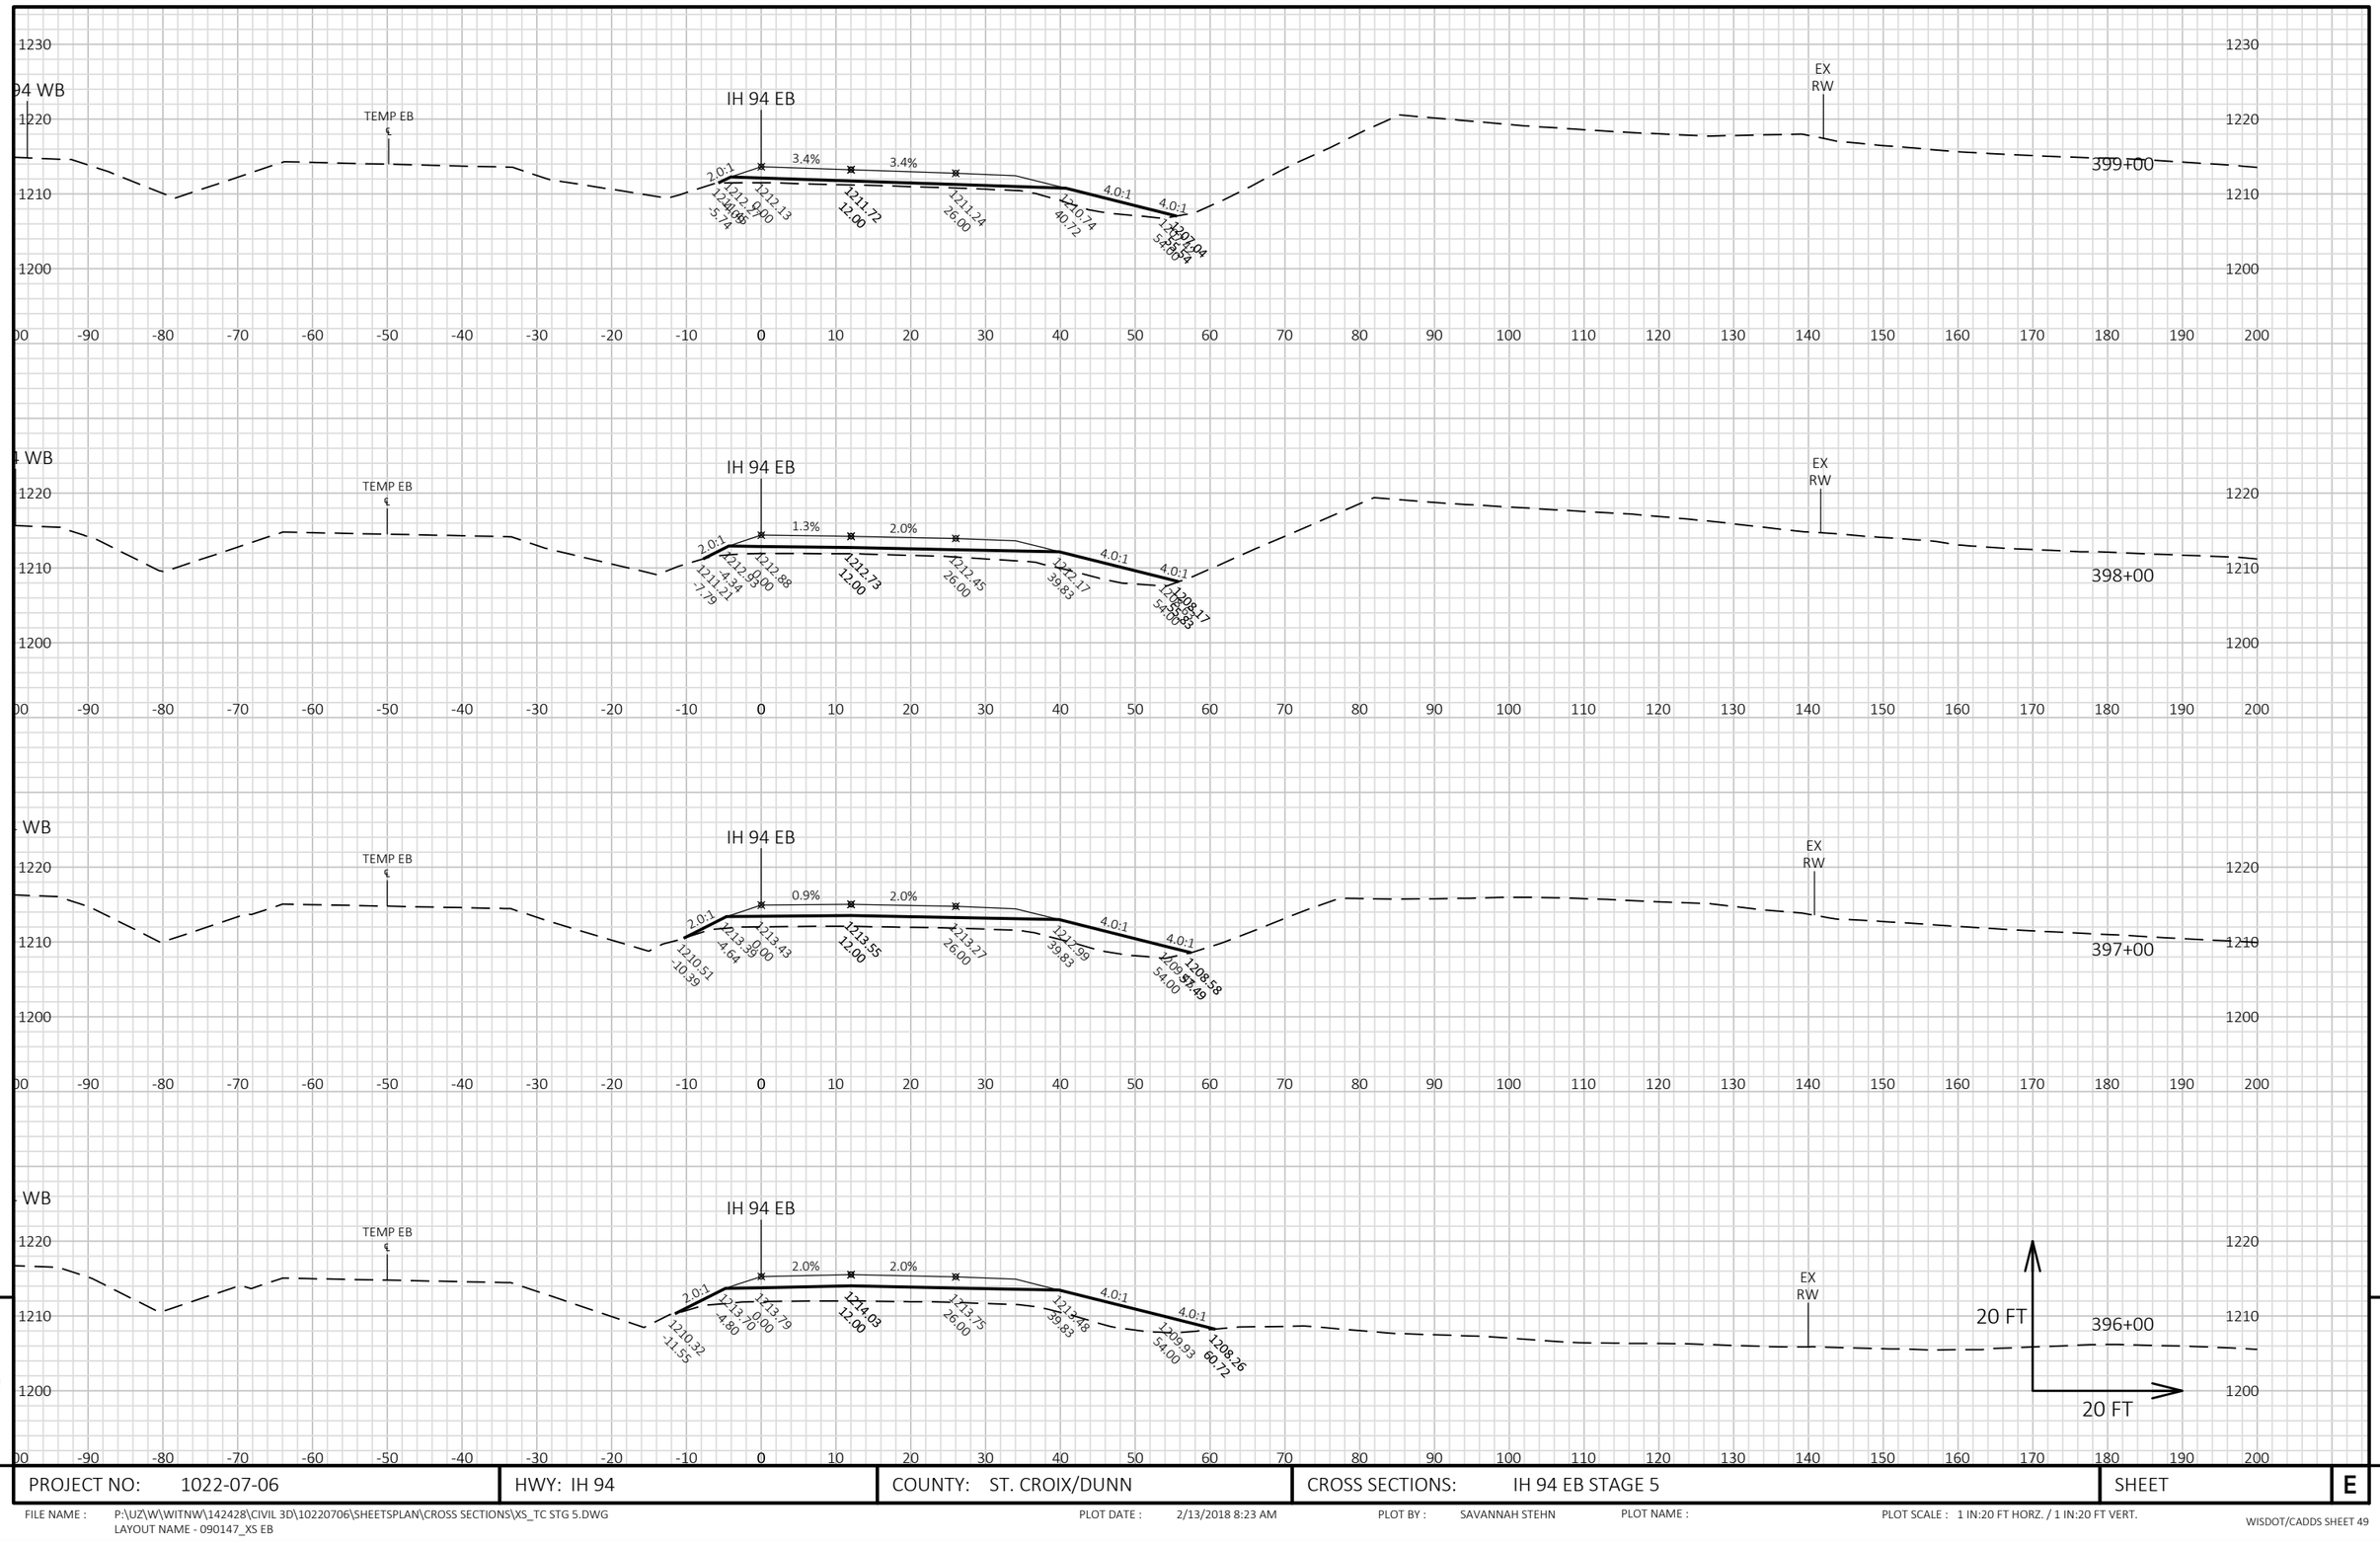


9

PROJECT NO: 1022-07-06	HWY: IH 94	COUNTY: ST. CROIX/DUNN	CROSS SECTIONS: IH 94 EB STAGE 5	SHEET E

FILE NAME : P:\UZ\W\WITNW\142428\CIVIL 3D\10220706\SHEETSPLAN\CROSS SECTIONS\XS_TC STG 5.DWG
LAYOUT NAME - 090147_XS EB

PLOT DATE : 2/13/2018 8:23 AM PLOT BY : SAVANNAH STEHN PLOT NAME : PLOT SCALE : 1 IN:20 FT HORZ. / 1 IN:20 FT VERT.

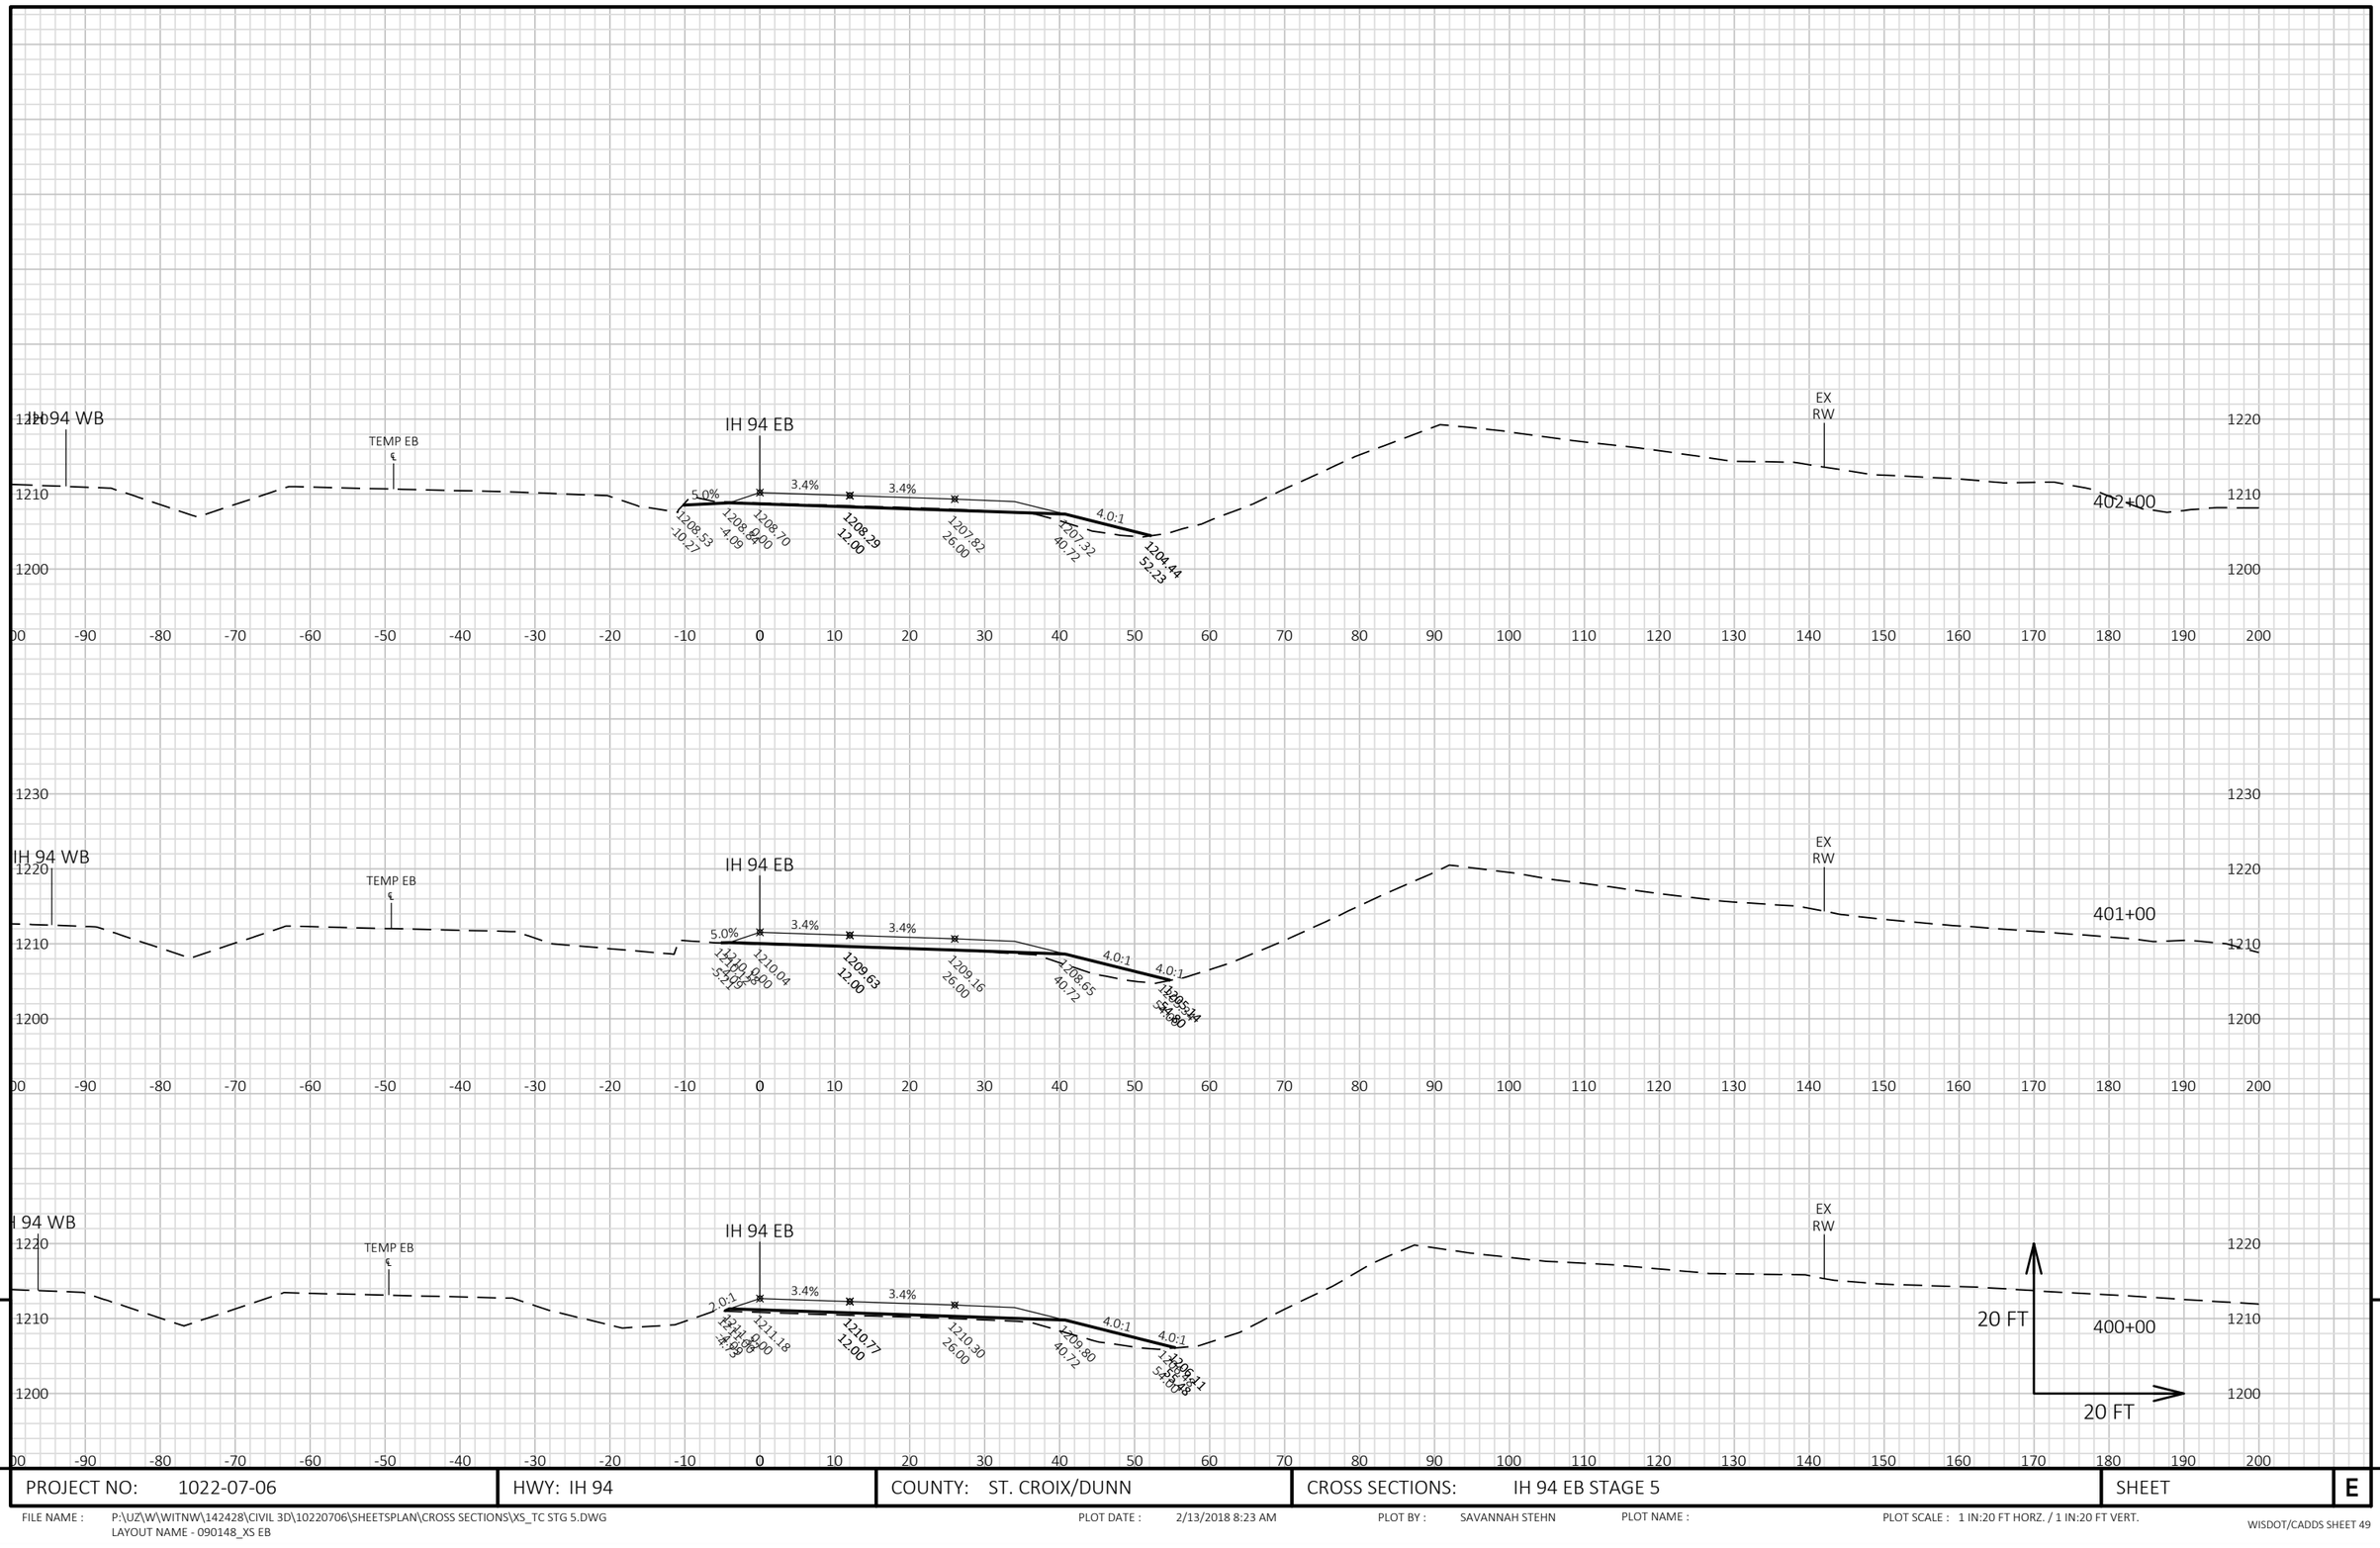

9

9

PROJECT NO: 1022-07-06	HWY: IH 94	COUNTY: ST. CROIX/DUNN	CROSS SECTIONS: IH 94 EB STAGE 5	SHEET	E


FILE NAME : P:\UZ\W\WITNW\142428\CIVIL 3D\10220706\SHEETSPLAN\CROSS SECTIONS\XS_TC STG 5.DWG
LAYOUT NAME - 090148_XS EB

PLOT DATE : 2/13/2018 8:23 AM

PLOT BY : SAVANNAH STEHN

PLOT NAME :

PLOT SCALE : 1 IN:20 FT HORZ. / 1 IN:20 FT VERT.

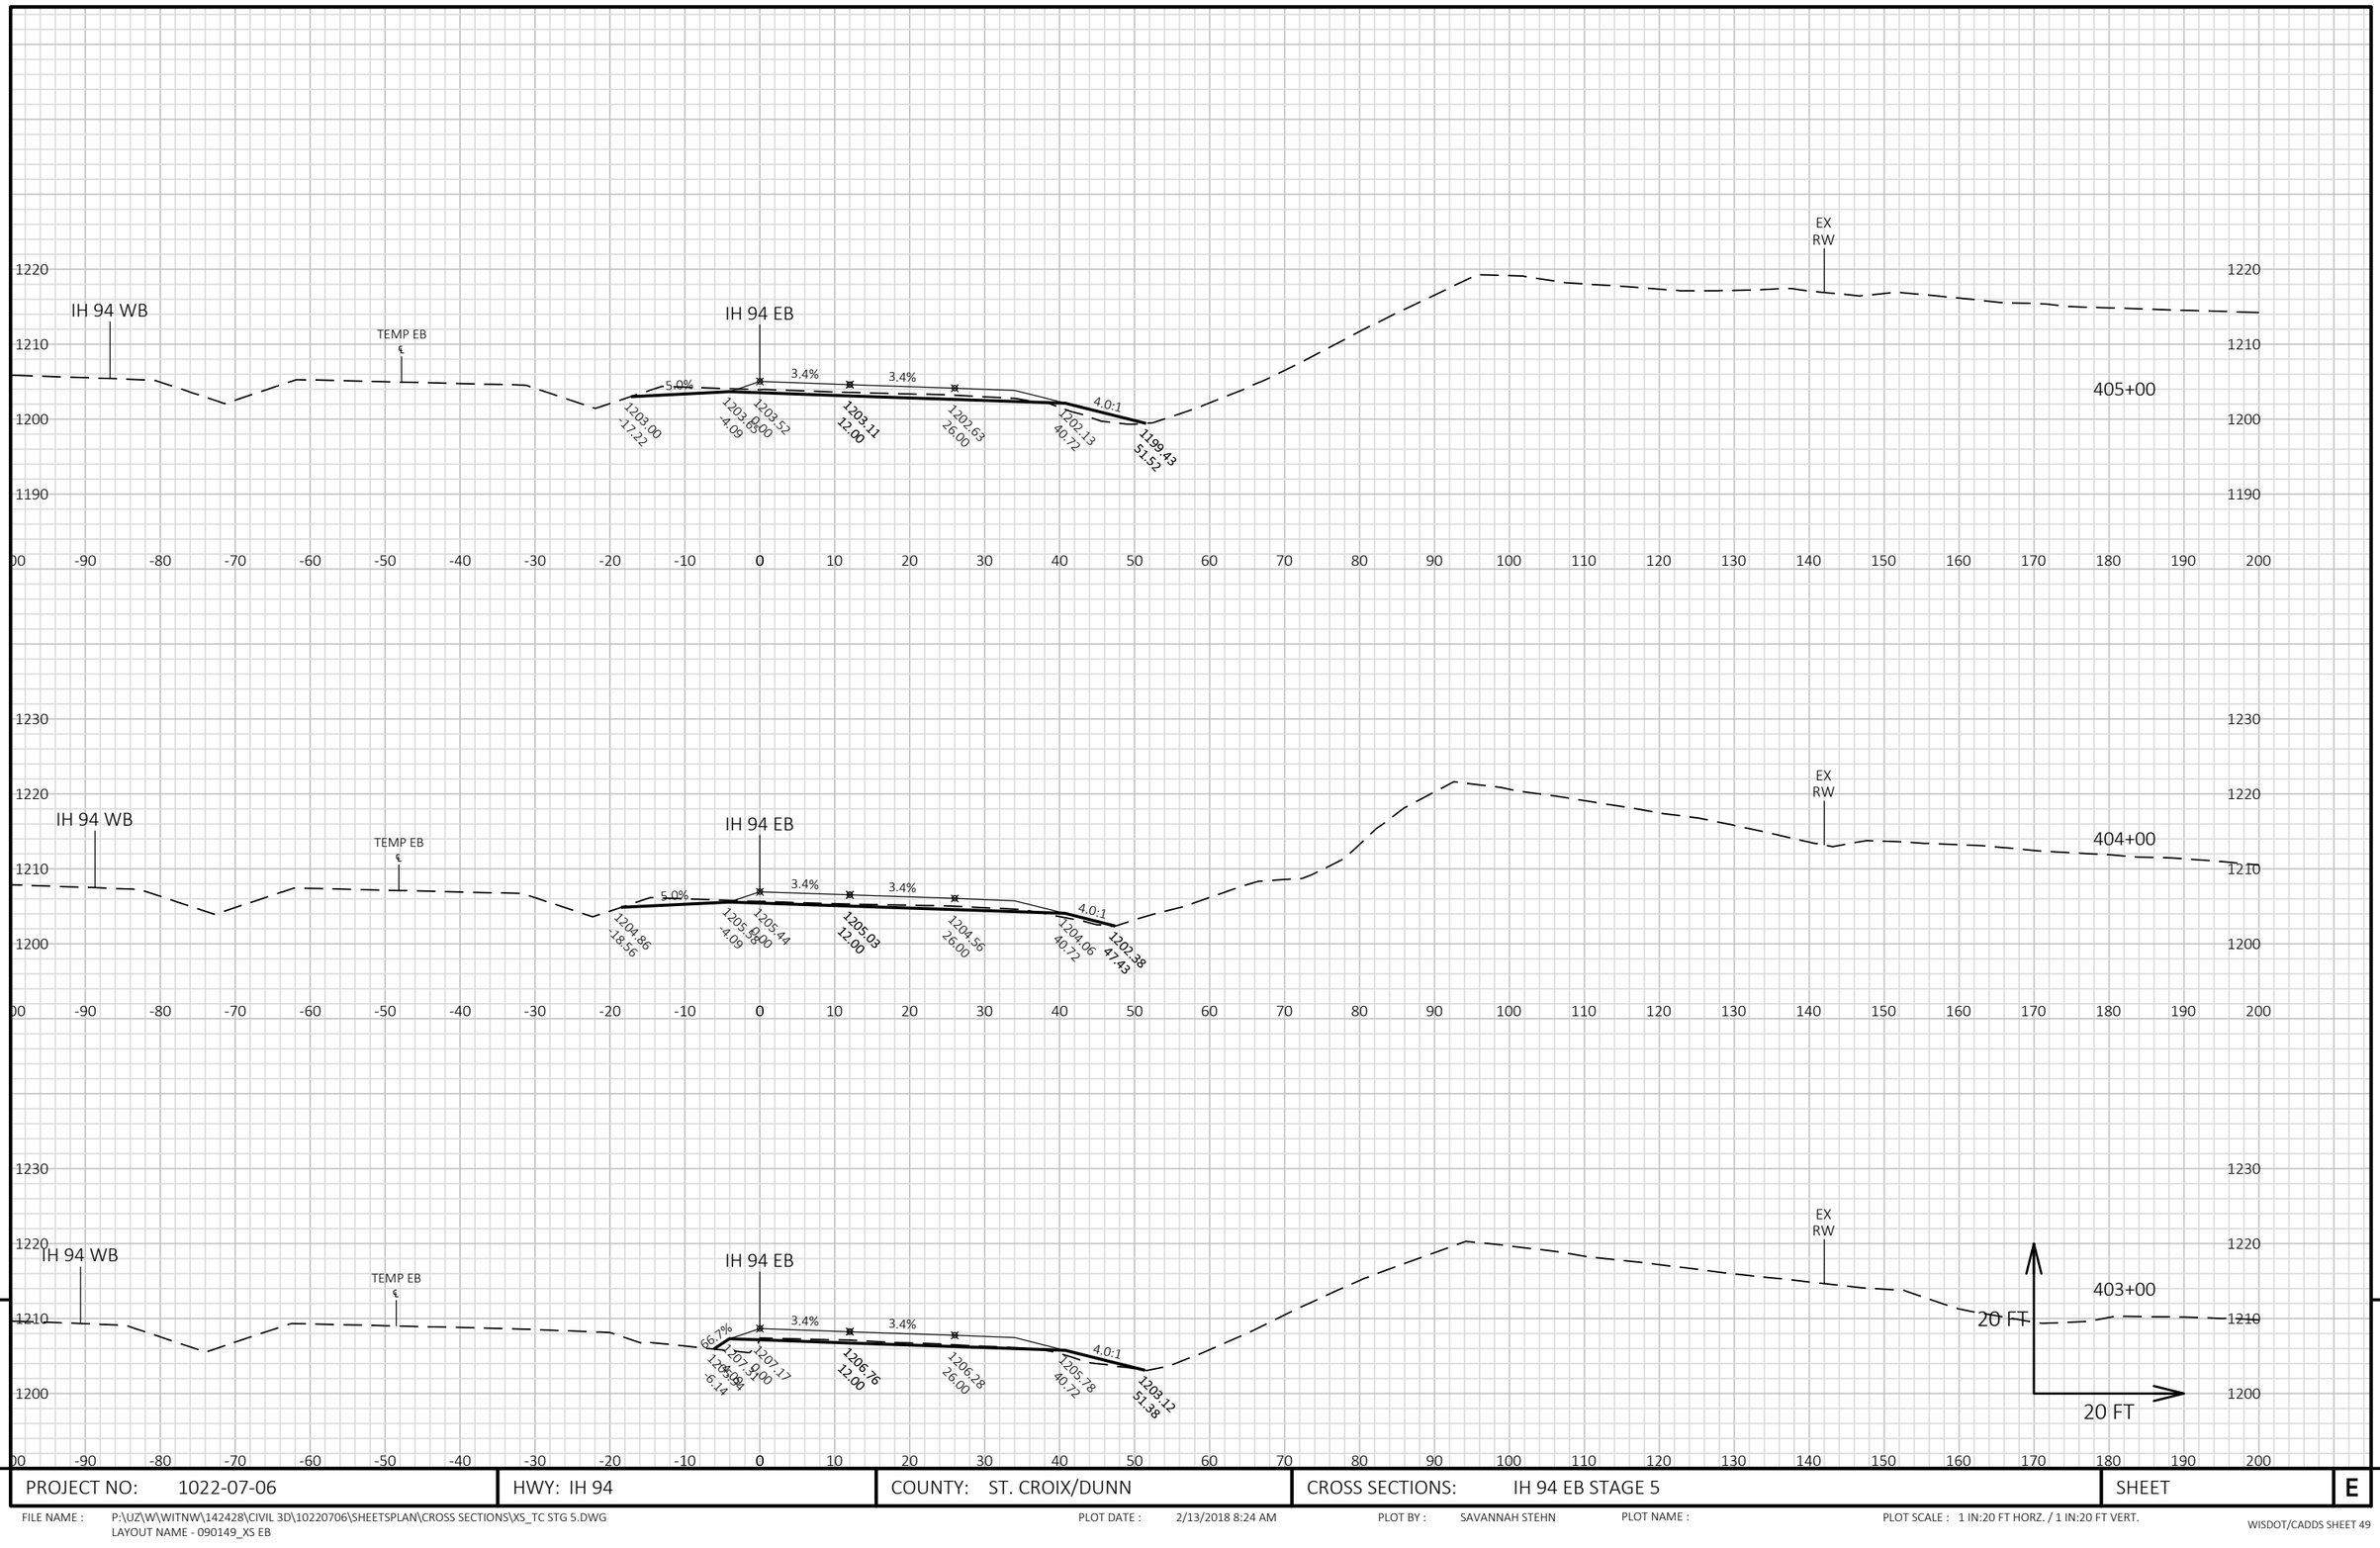

PROJECT NO: 1022-07-06	HWY: IH 94	COUNTY: ST. CROIX/DUNN	CROSS SECTIONS: IH 94 EB STAGE 5	SHEET	E


FILE NAME : P:\UZ\W\WITNW\142428\CIVIL 3D\10220706\SHEETSPLAN\CROSS SECTIONS\XS_TC STG 5.DWG
LAYOUT NAME - 090149_XS EB

PLOT DATE : 2/13/2018 8:24 AM PLOT BY : SAVANNAH STEHN PLOT NAME : PLOT SCALE : 1 IN:20 FT HORZ. / 1 IN:20 FT VERT.


WISDOT/CADDS SHEET 49


9


9

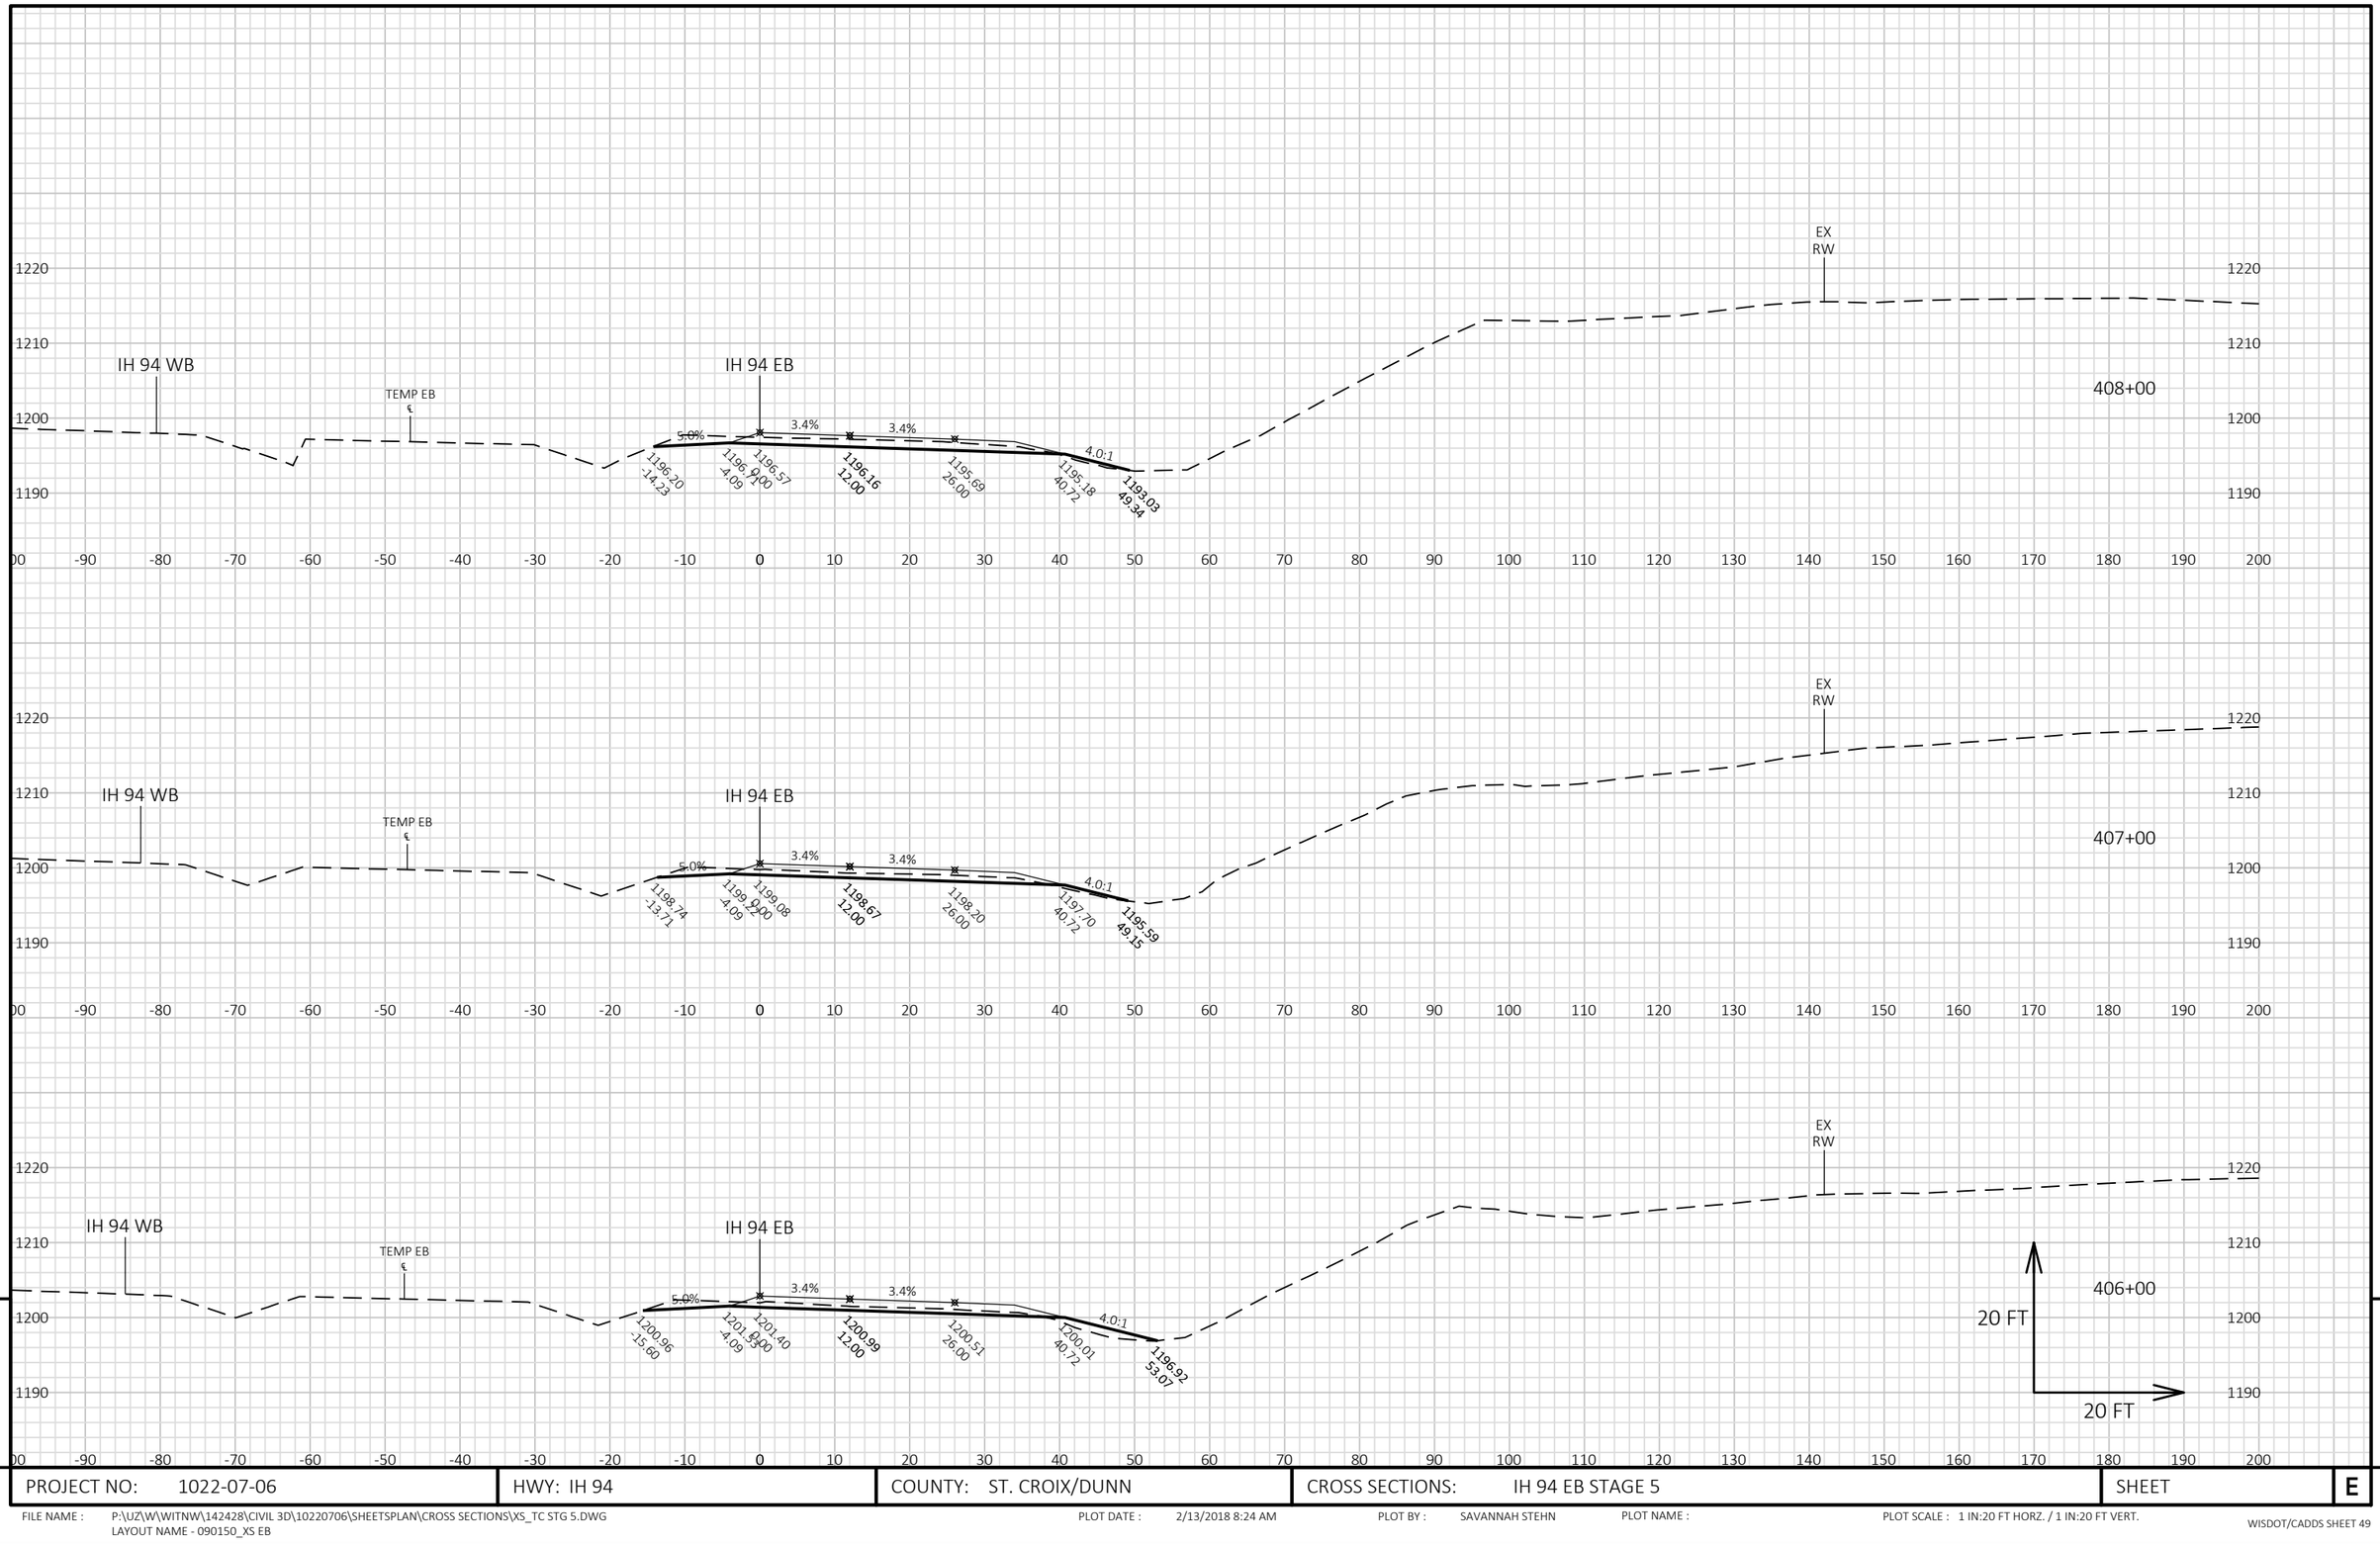

PROJECT NO: 1022-07-06	HWY: IH 94	COUNTY: ST. CROIX/DUNN	CROSS SECTIONS: IH 94 EB STAGE 5	SHEET	E

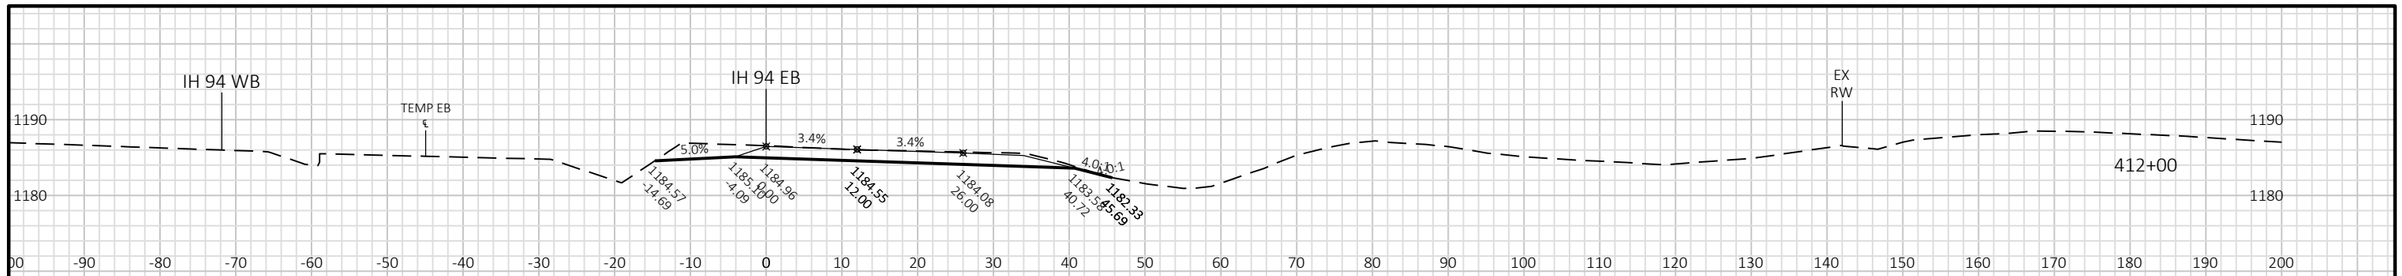

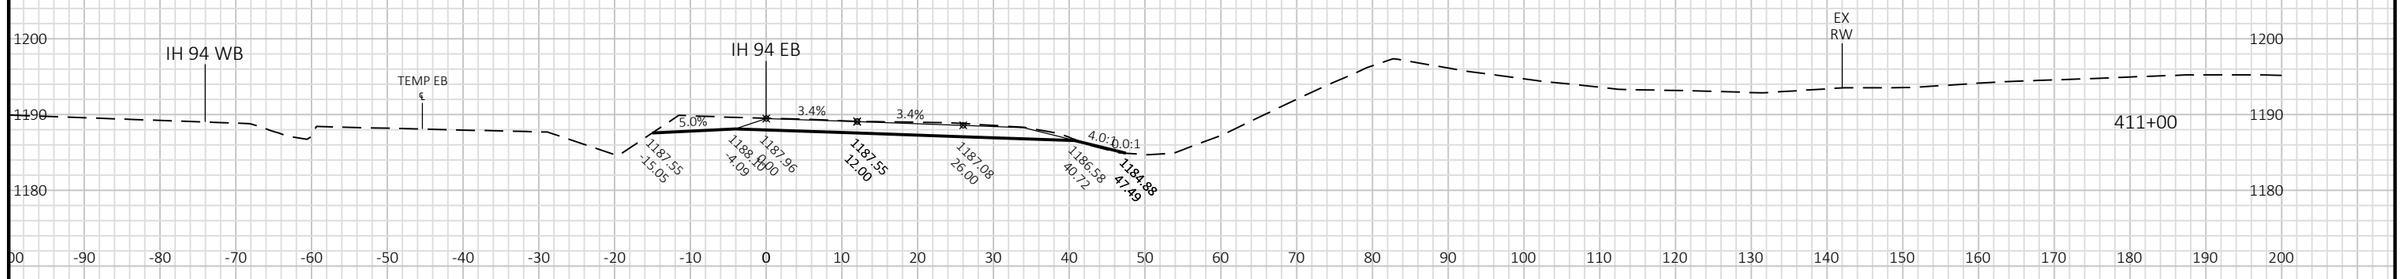


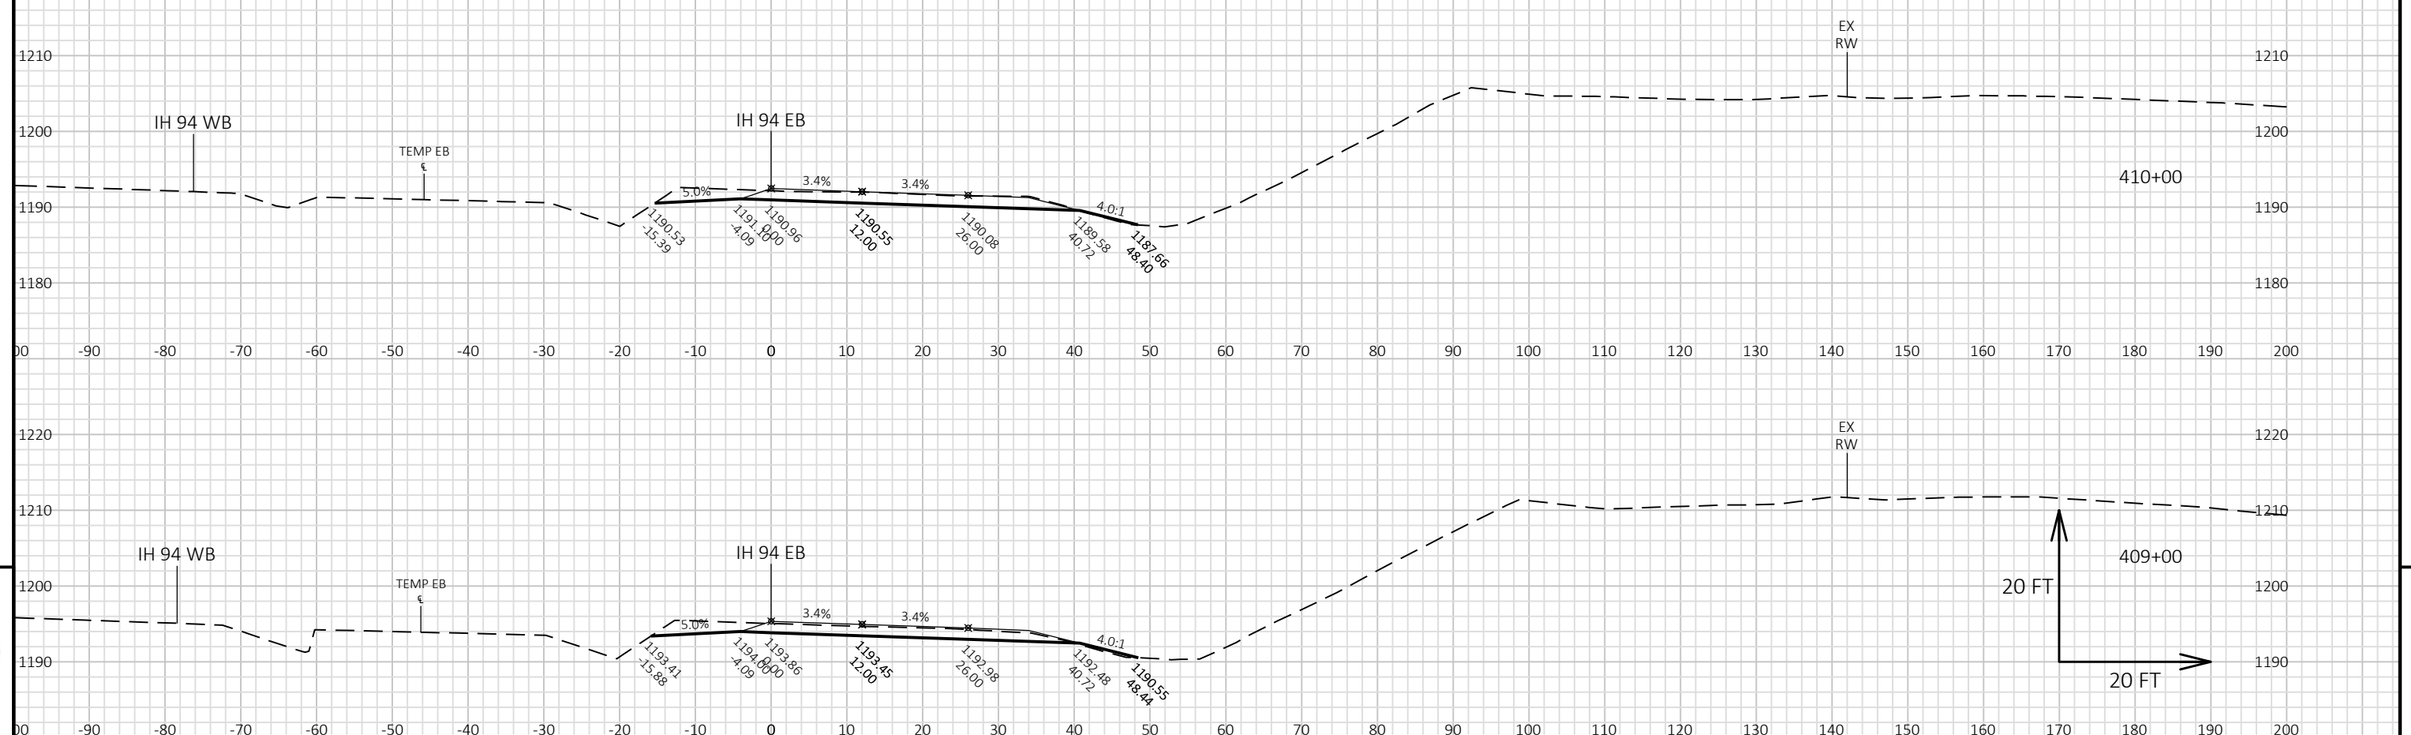

PROJECT NO: 1022-07-06	HWY: IH 94	COUNTY: ST. CROIX/DUNN	CROSS SECTIONS: IH 94 EB STAGE 5	SHEET	E

FILE NAME : P:\UZ\W\WITNW\142428\CIVIL 3D\10220706\SHEETSPLAN\CROSS SECTIONS\XS_TC STG 5.DWG
LAYOUT NAME - 090151_XS EB

PLOT DATE : 2/13/2018 8:25 AM PLOT BY : SAVANNAH STEHN PLOT NAME : PLOT SCALE : 1 IN:20 FT HORZ. / 1 IN:20 FT VERT.

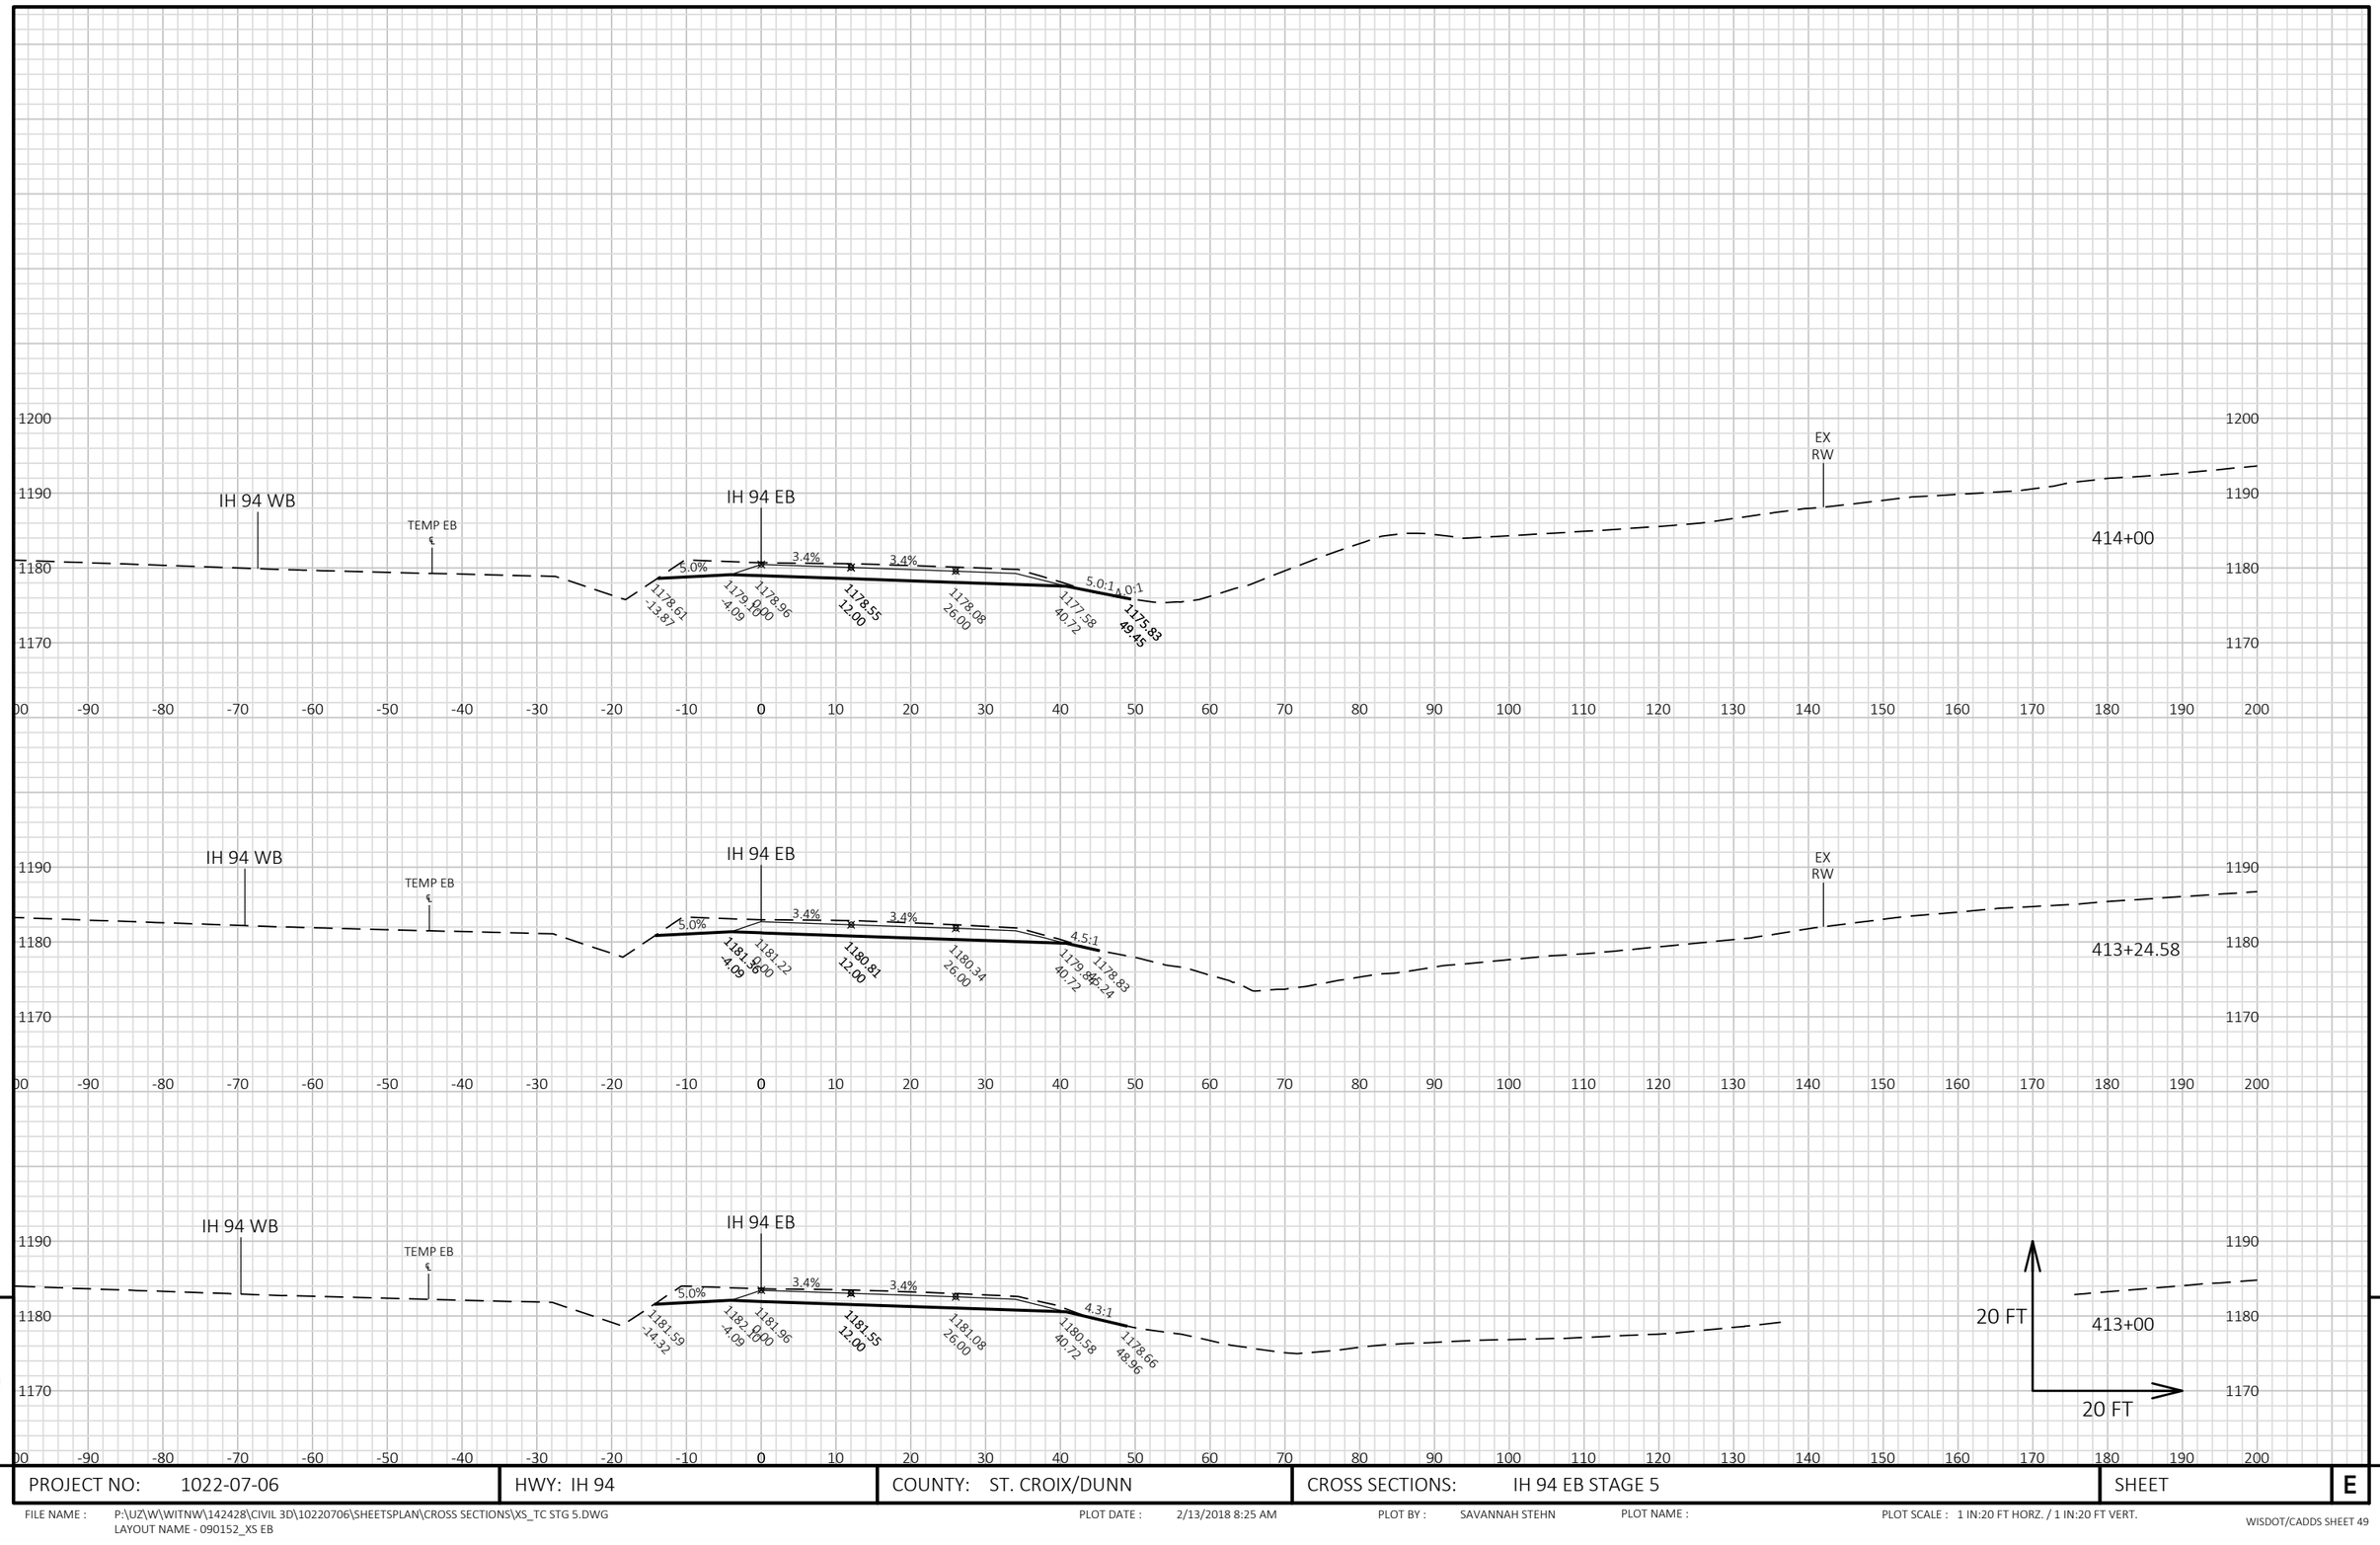


9


9


PROJECT NO: 1022-07-06	HWY: IH 94	COUNTY: ST. CROIX/DUNN	CROSS SECTIONS: IH 94 EB STAGE 5	SHEET	E

FILE NAME : P:\UZ\W\WITNW\142428\CIVIL 3D\10220706\SHEETSPLAN\CROSS SECTIONS\XS_TC STG 5.DWG
LAYOUT NAME - 090152_XS EB

PLOT DATE : 2/13/2018 8:25 AM PLOT BY : SAVANNAH STEHN PLOT NAME : PLOT SCALE : 1 IN:20 FT HORZ. / 1 IN:20 FT VERT.

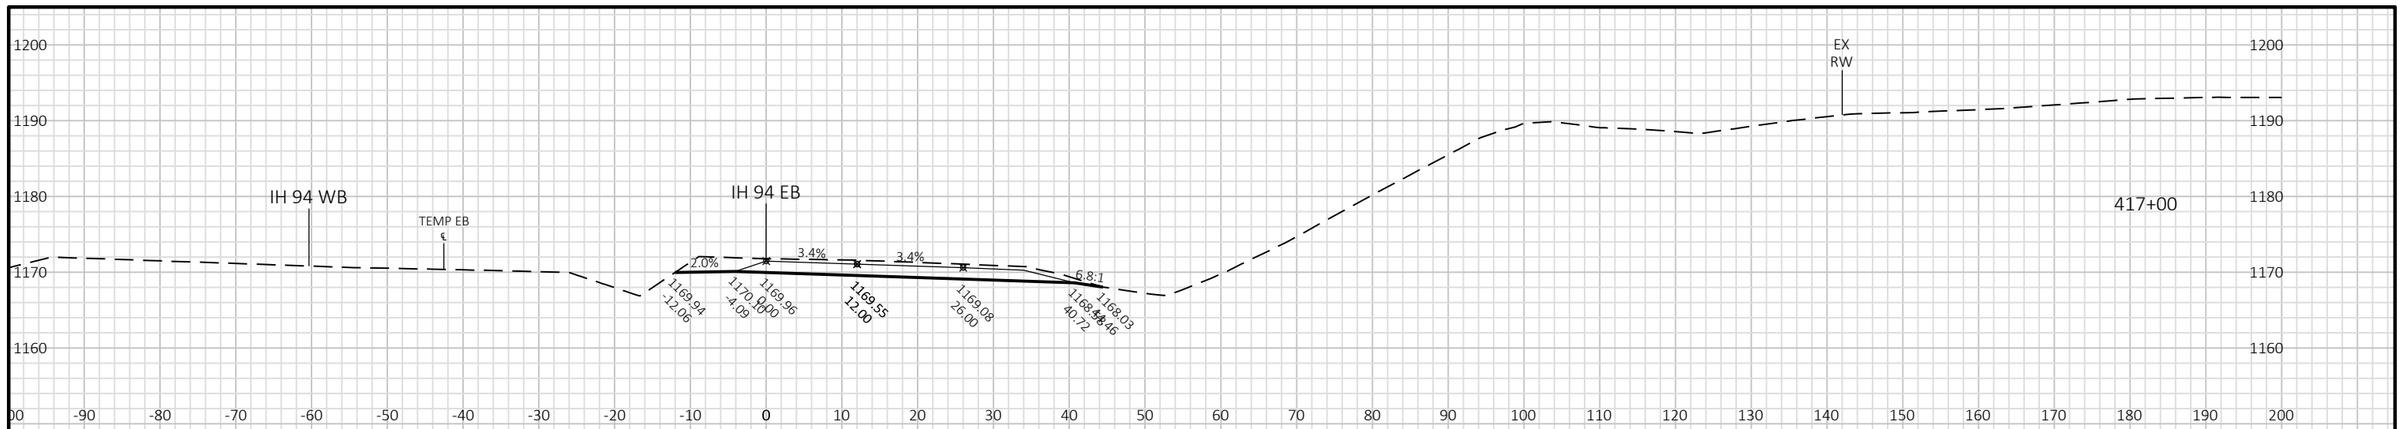

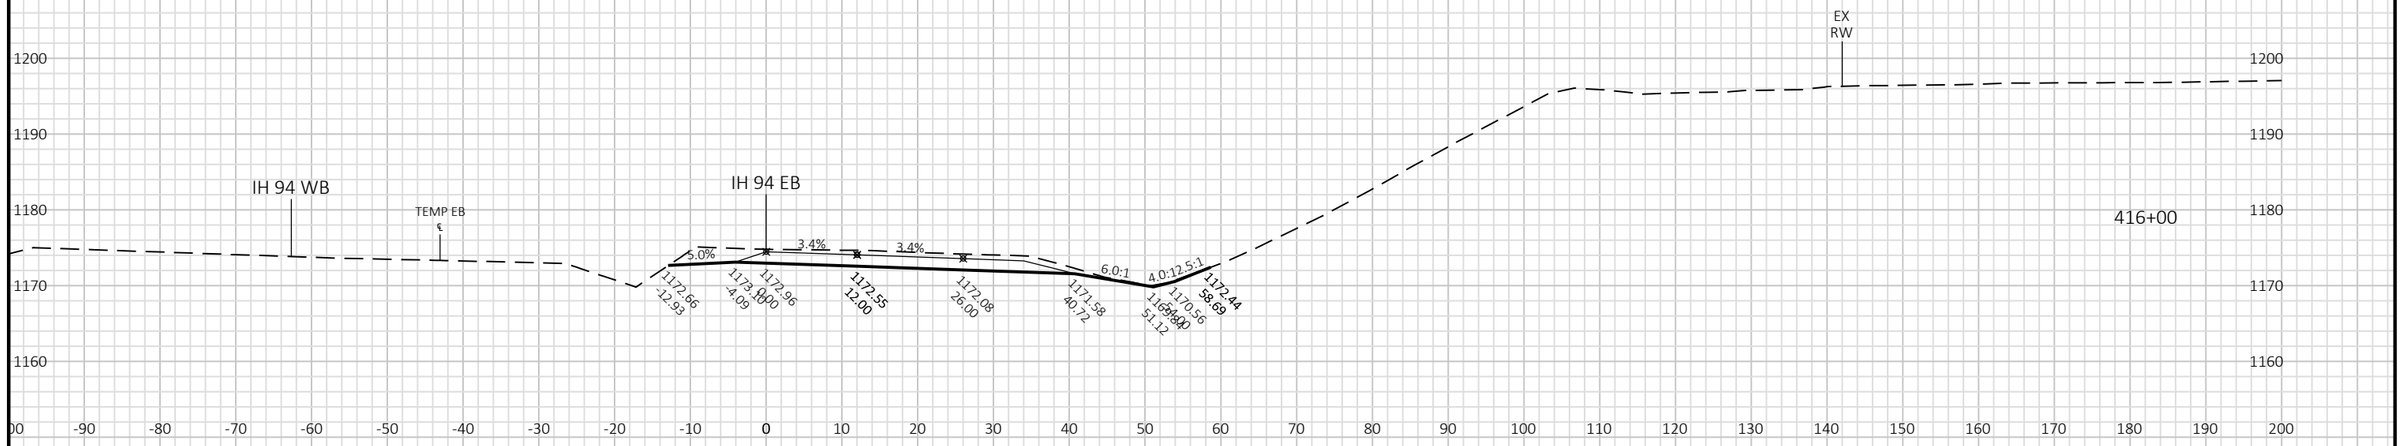

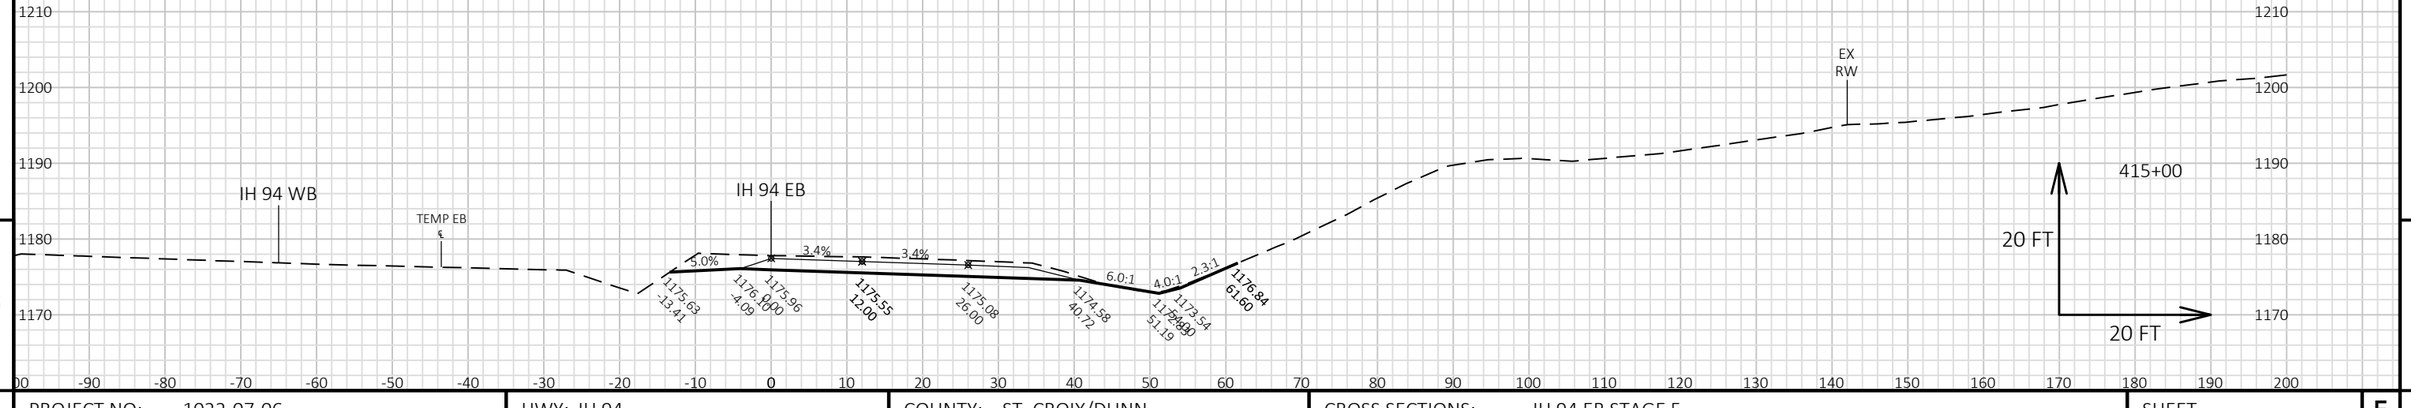


9

9

PROJECT NO: 1022-07-06	HWY: IH 94	COUNTY: ST. CROIX/DUNN	CROSS SECTIONS: IH 94 EB STAGE 5	SHEET	E

FILE NAME : P:\UZ\W\WITNW\142428\CIVIL 3D\10220706\SHEETSPLAN\CROSS SECTIONS\XS_TC STG 5.DWG
LAYOUT NAME - 090153_XS EB

PLOT DATE : 2/13/2018 8:26 AM PLOT BY : SAVANNAH STEHN PLOT NAME : PLOT SCALE : 1 IN:20 FT HORZ. / 1 IN:20 FT VERT.

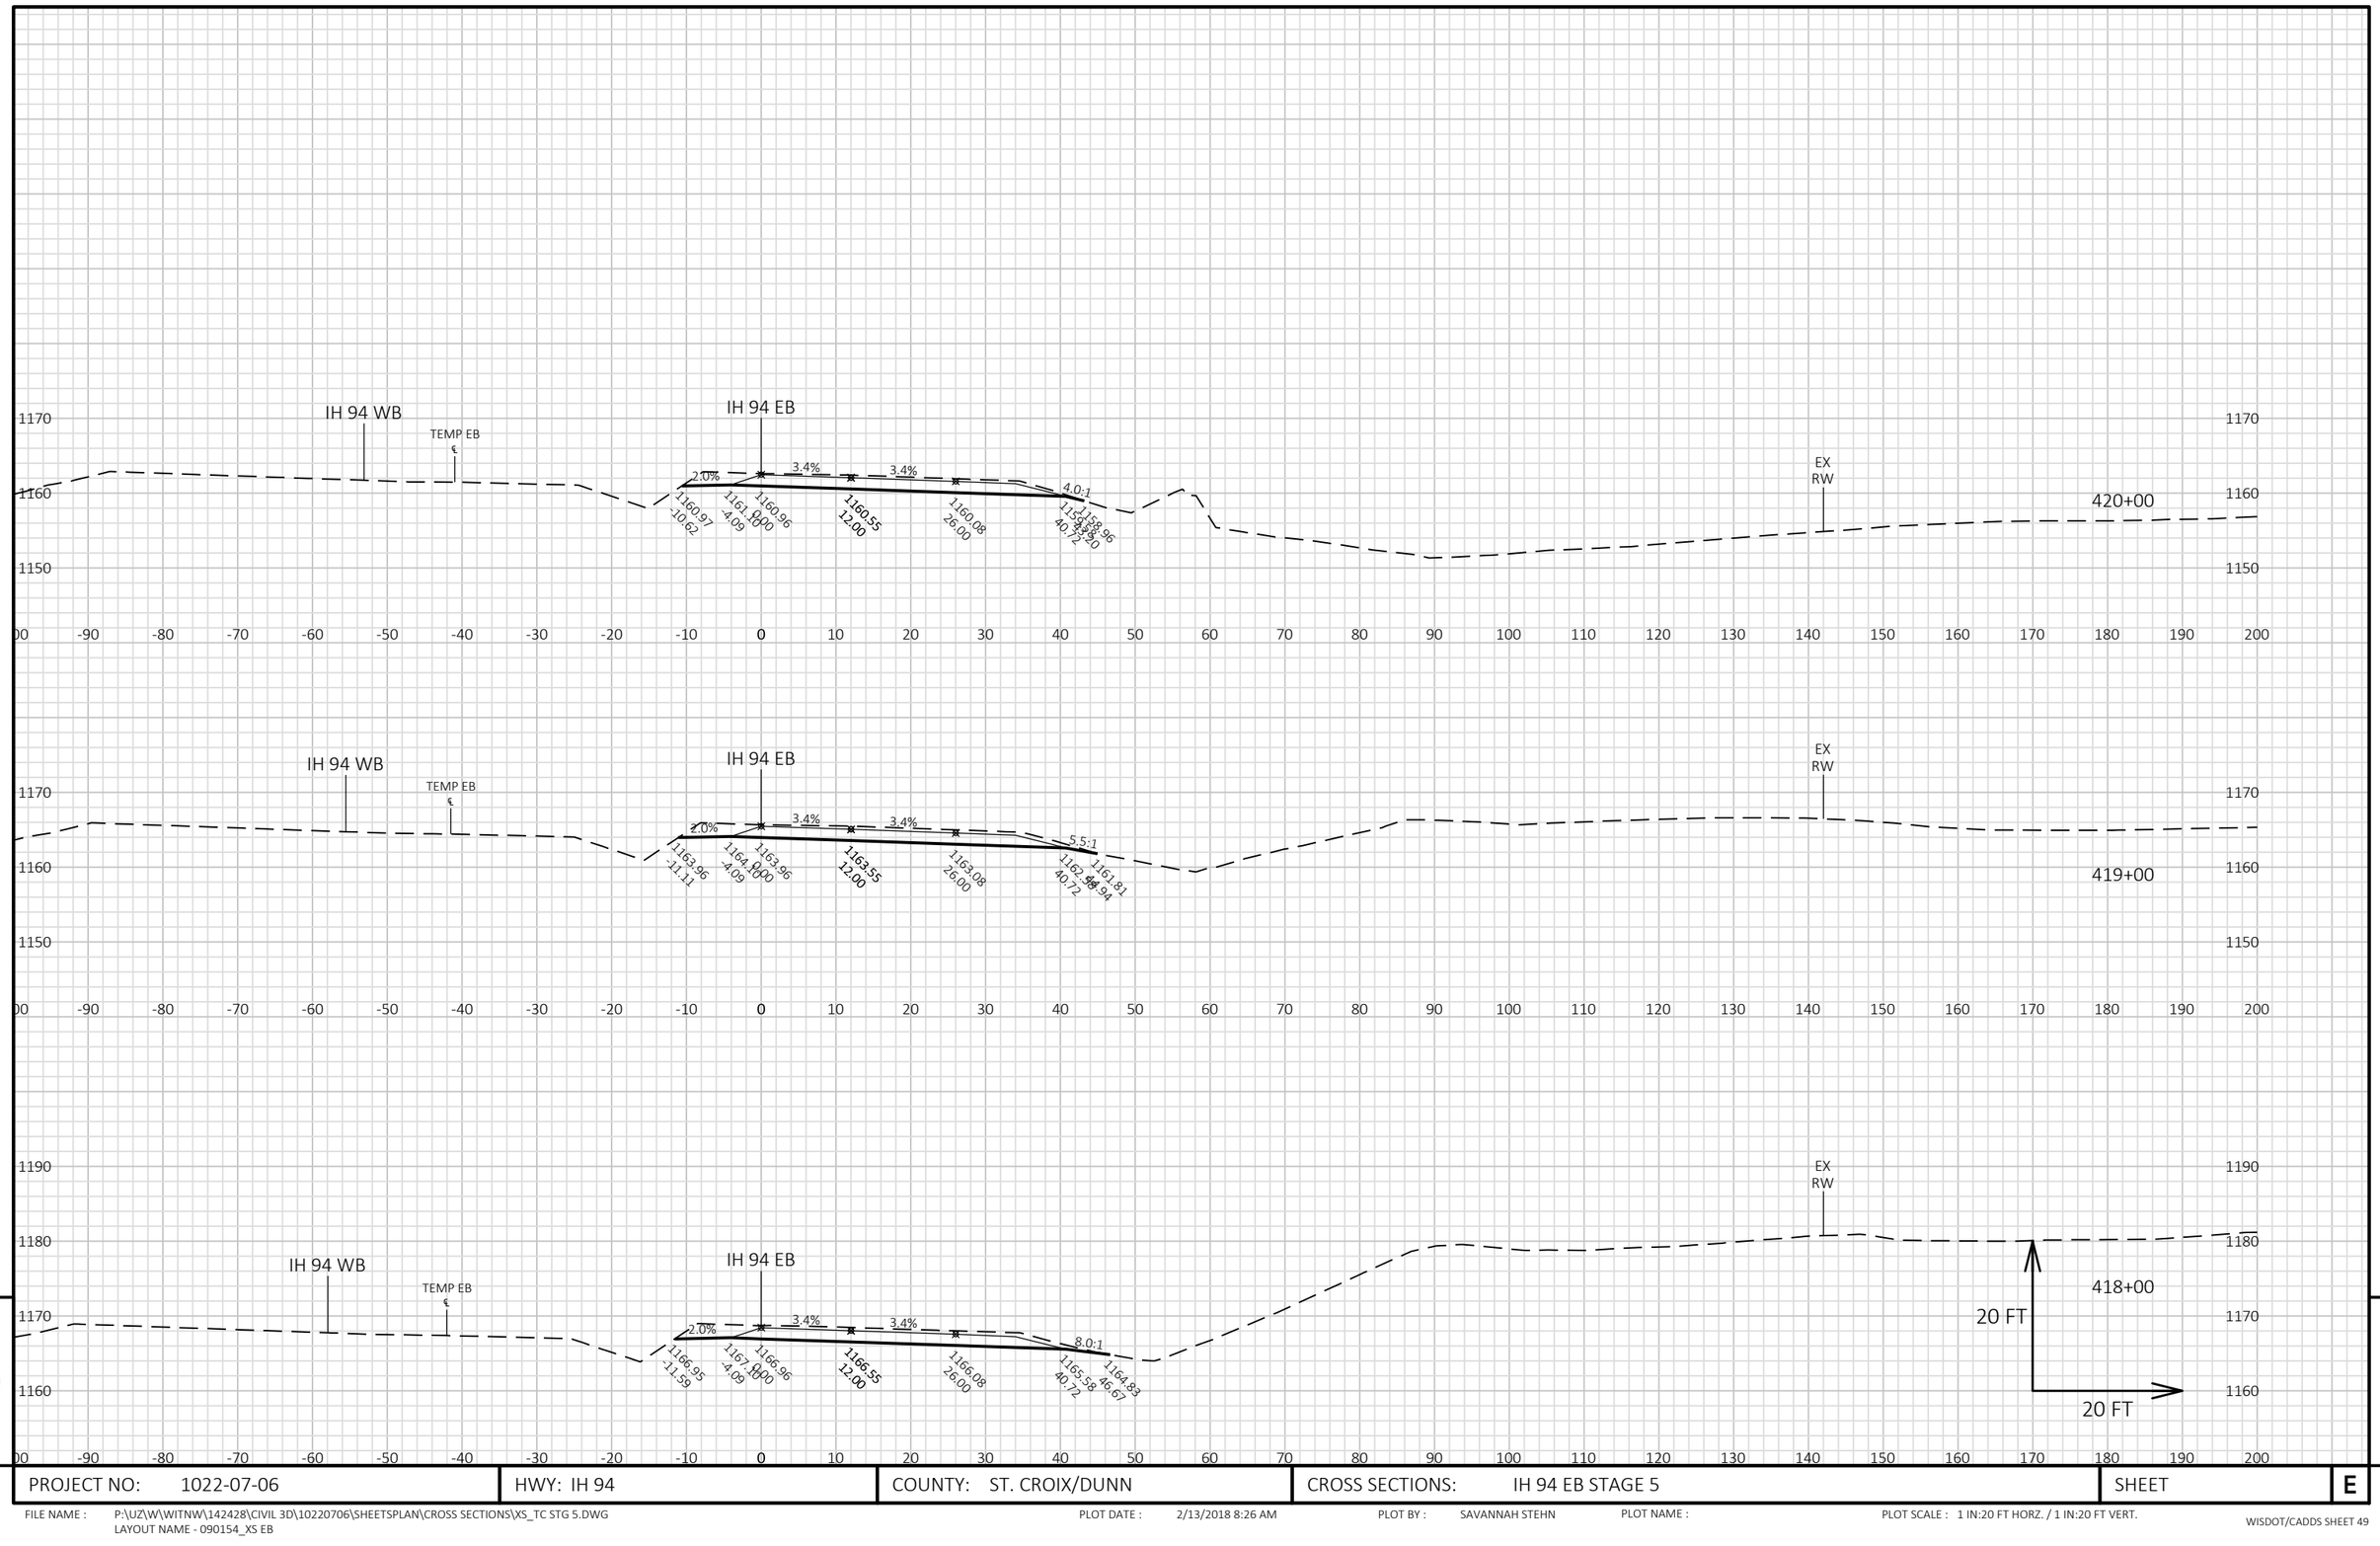


9

9

PROJECT NO: 1022-07-06	HWY: IH 94	COUNTY: ST. CROIX/DUNN	CROSS SECTIONS: IH 94 EB STAGE 5	SHEET	E

FILE NAME : P:\UZ\W\WITNW\142428\CIVIL 3D\10220706\SHEETSPLAN\CROSS SECTIONS\XS_TC STG 5.DWG
LAYOUT NAME - 090154_XS EB

PLOT DATE : 2/13/2018 8:26 AM PLOT BY : SAVANNAH STEHN PLOT NAME : PLOT SCALE : 1 IN:20 FT HORZ. / 1 IN:20 FT VERT.

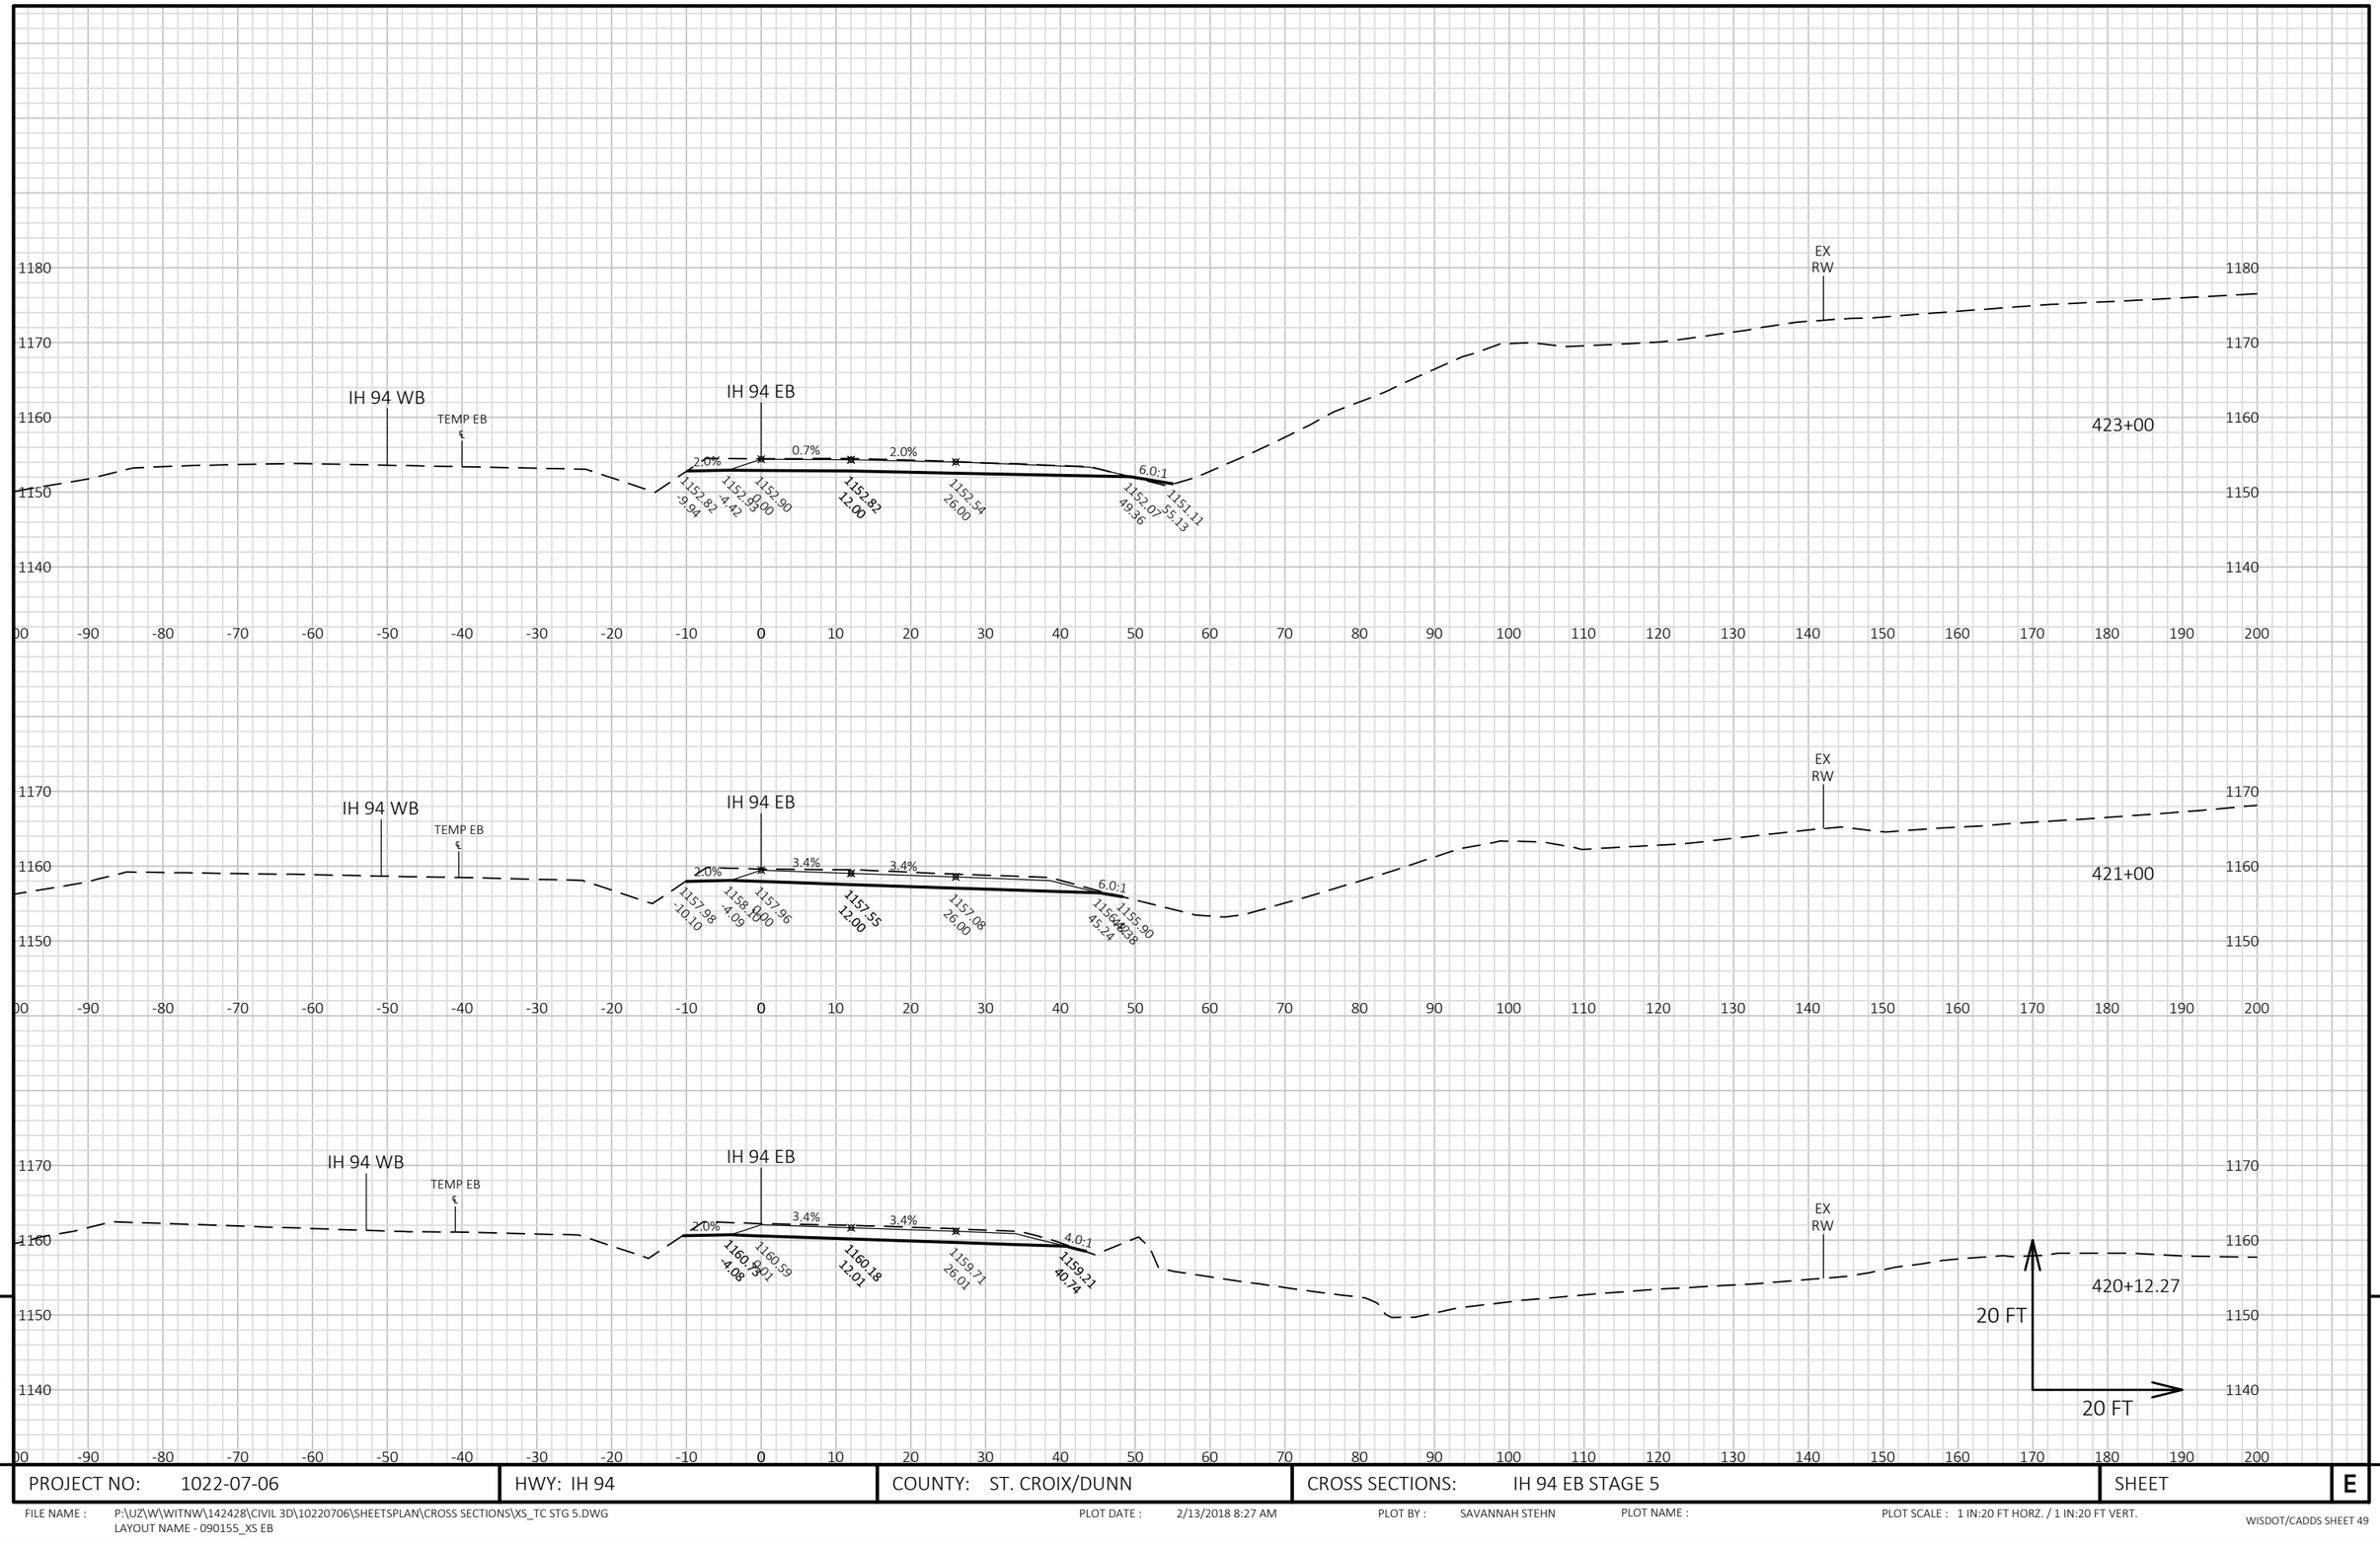


9

PROJECT NO: 1022-07-06	HWY: IH 94	COUNTY: ST. CROIX/DUNN	CROSS SECTIONS: IH 94 EB STAGE 5	SHEET	E

FILE NAME : P:\UZ\W\WITNW\142428\CIVIL 3D\10220706\SHEETSPLAN\CROSS SECTIONS\XS_TC STG 5.DWG
LAYOUT NAME - 090155_XS EB

PLOT DATE : 2/13/2018 8:27 AM PLOT BY : SAVANNAH STEHN PLOT NAME : PLOT SCALE : 1 IN:20 FT HORZ. / 1 IN:20 FT VERT.

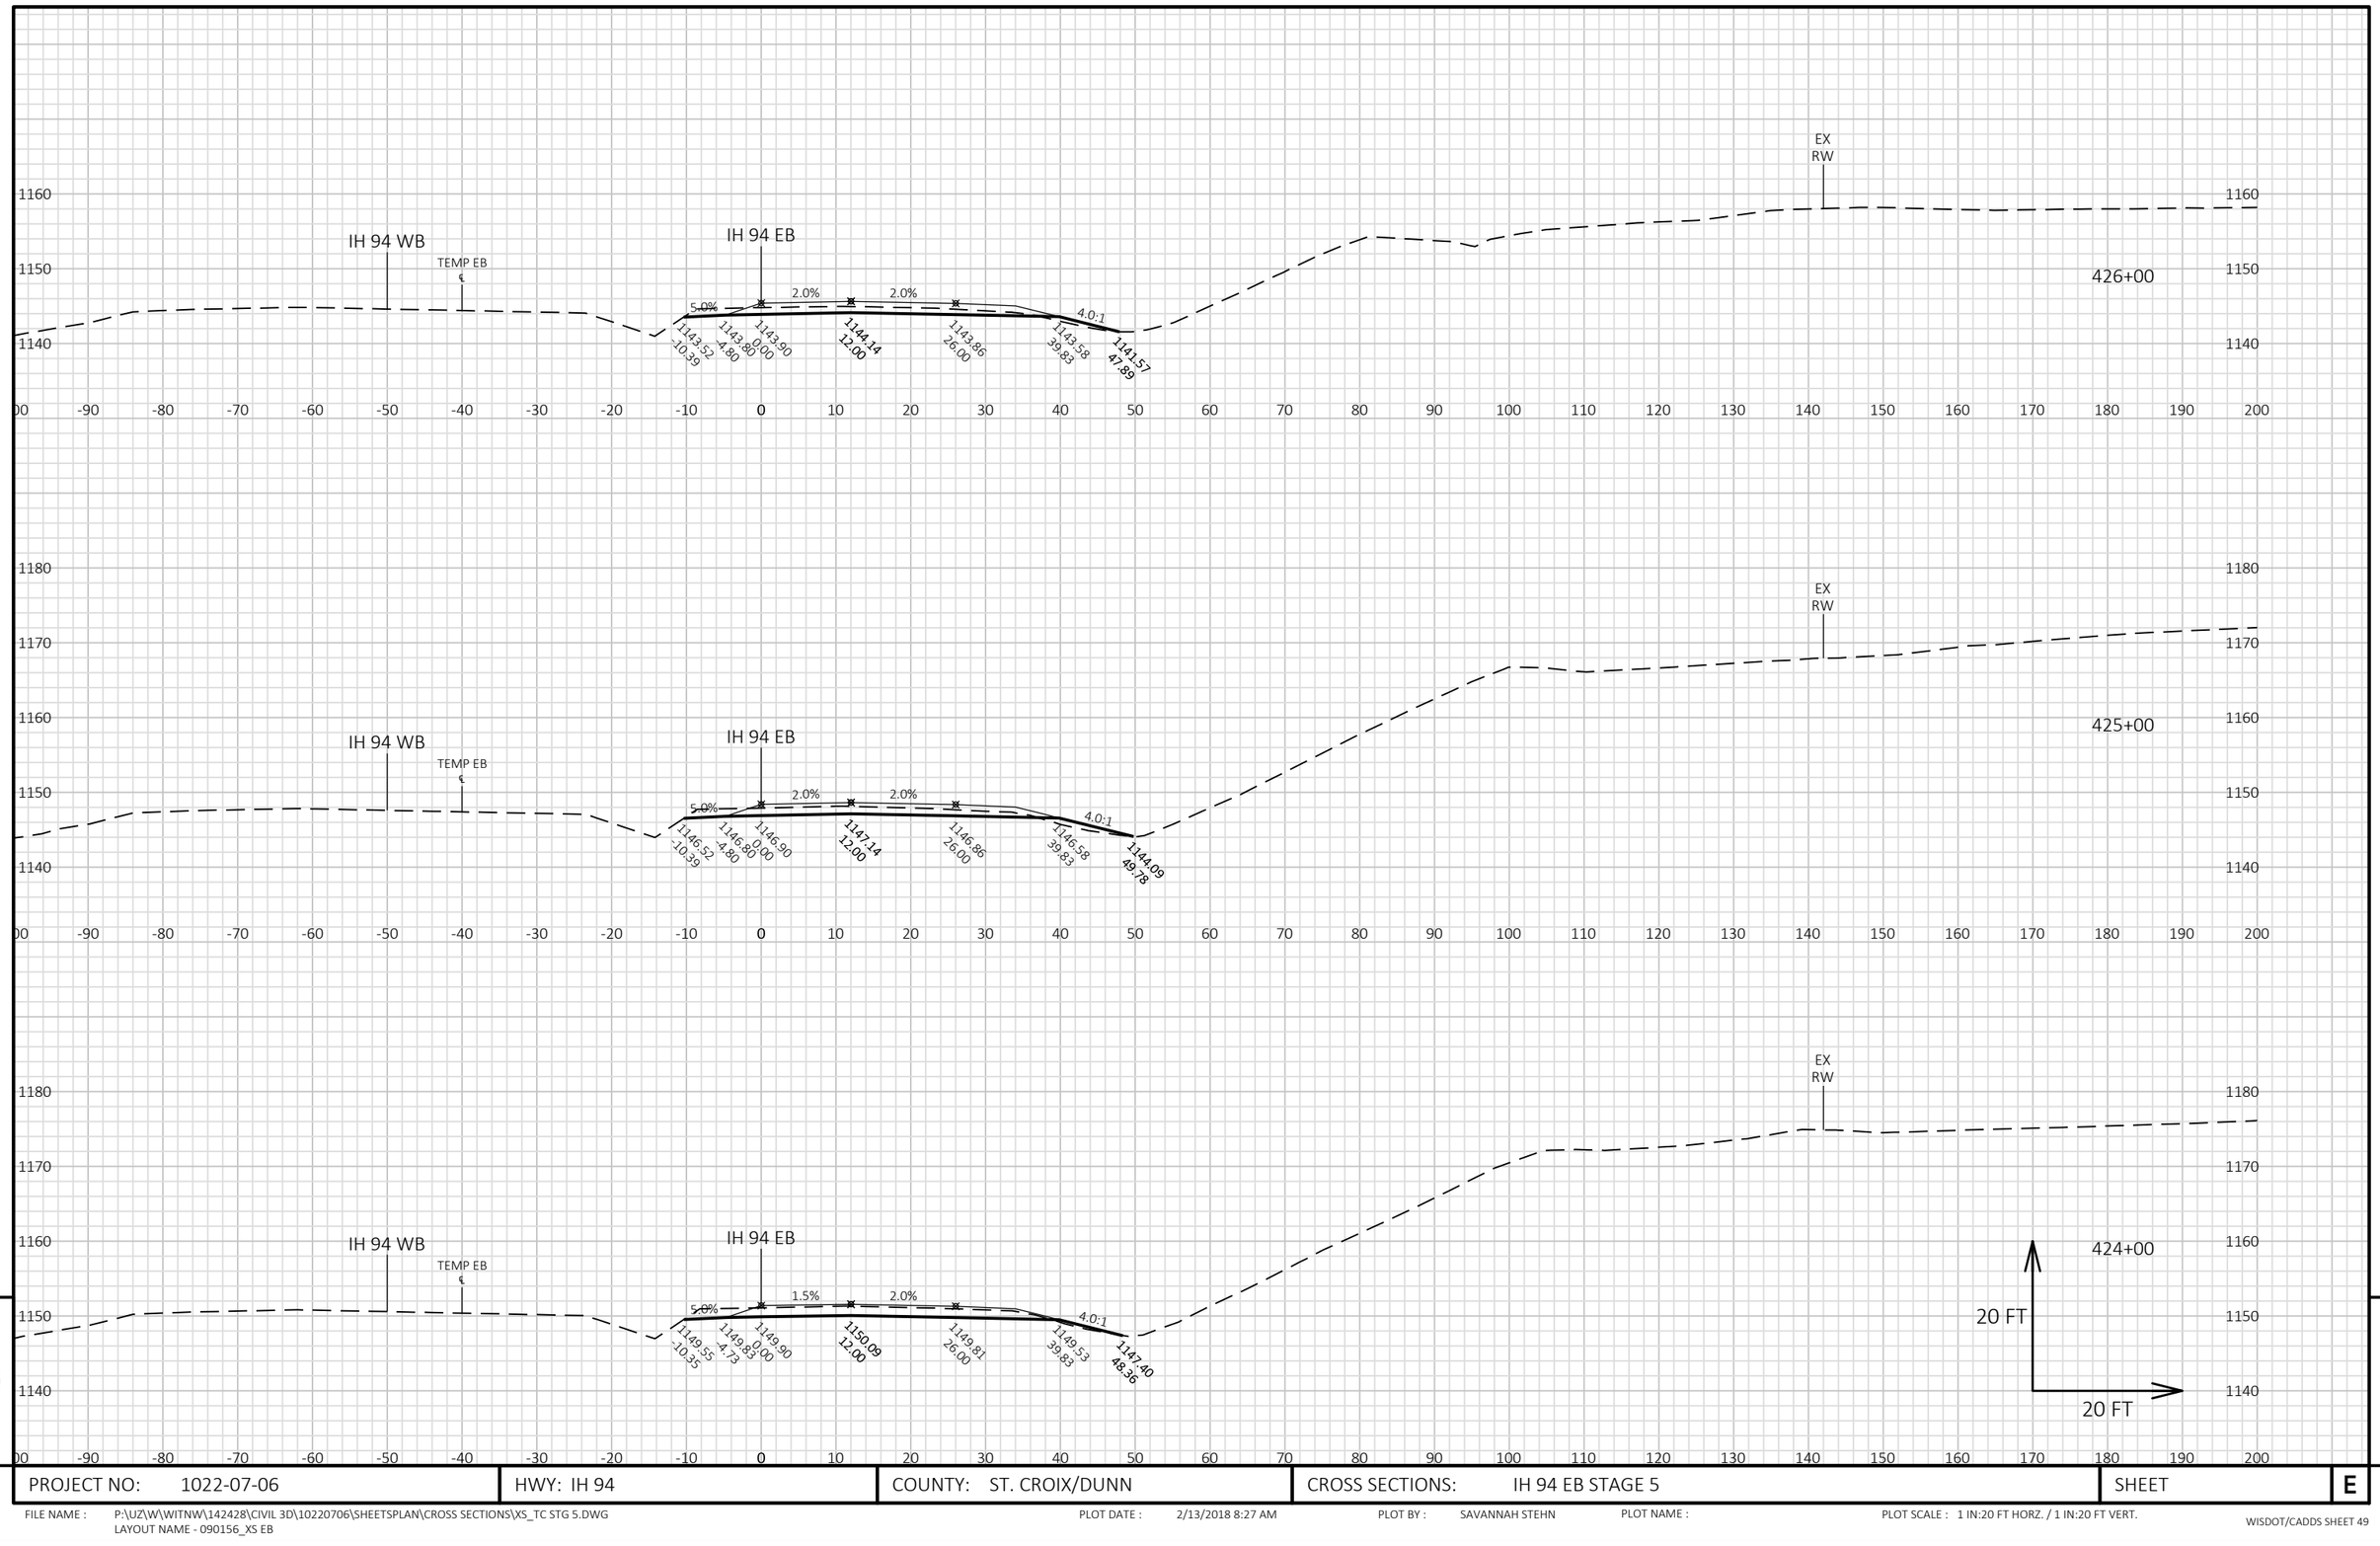


9


9


PROJECT NO: 1022-07-06	HWY: IH 94	COUNTY: ST. CROIX/DUNN	CROSS SECTIONS: IH 94 EB STAGE 5	SHEET	E

FILE NAME : P:\UZ\W\WITNW\142428\CIVIL 3D\10220706\SHEETSPLAN\CROSS SECTIONS\XS_TC STG 5.DWG
LAYOUT NAME - 090156_XS EB

PLOT DATE : 2/13/2018 8:27 AM PLOT BY : SAVANNAH STEHN PLOT NAME : PLOT SCALE : 1 IN:20 FT HORZ. / 1 IN:20 FT VERT.

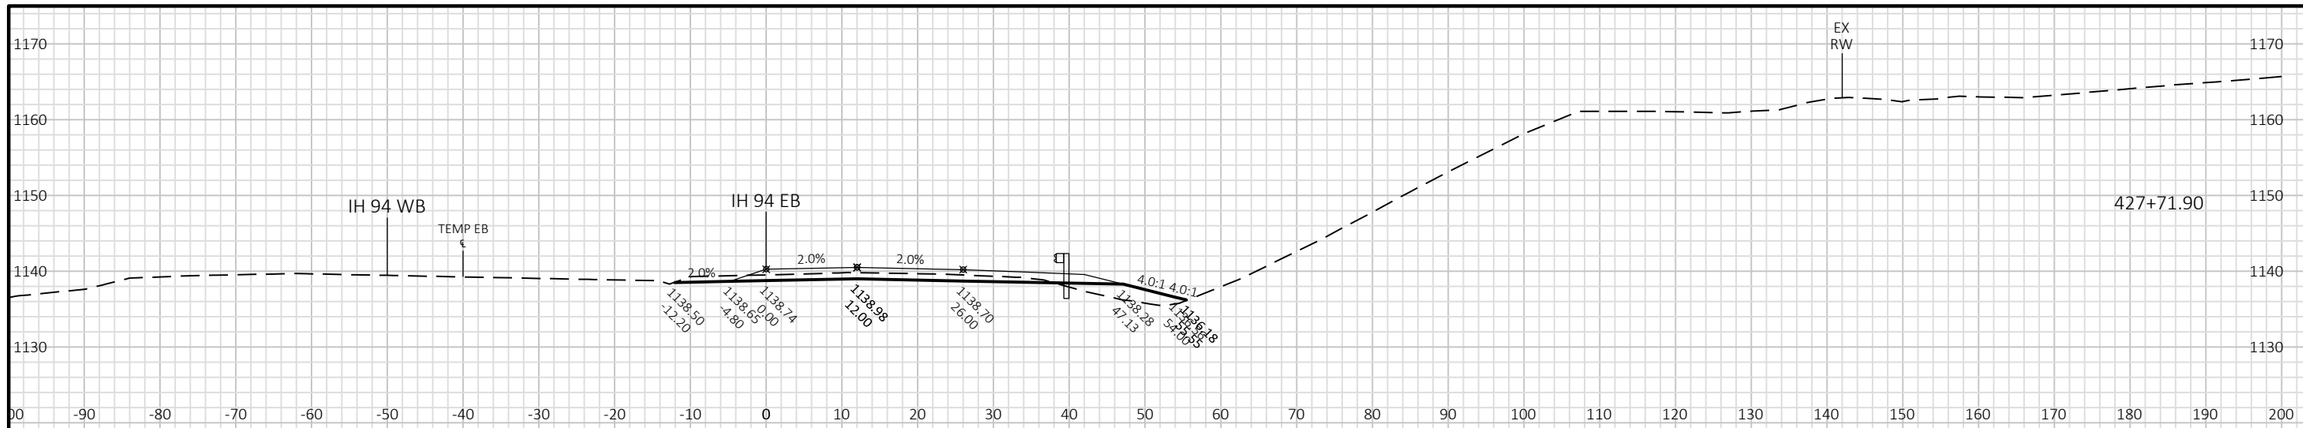

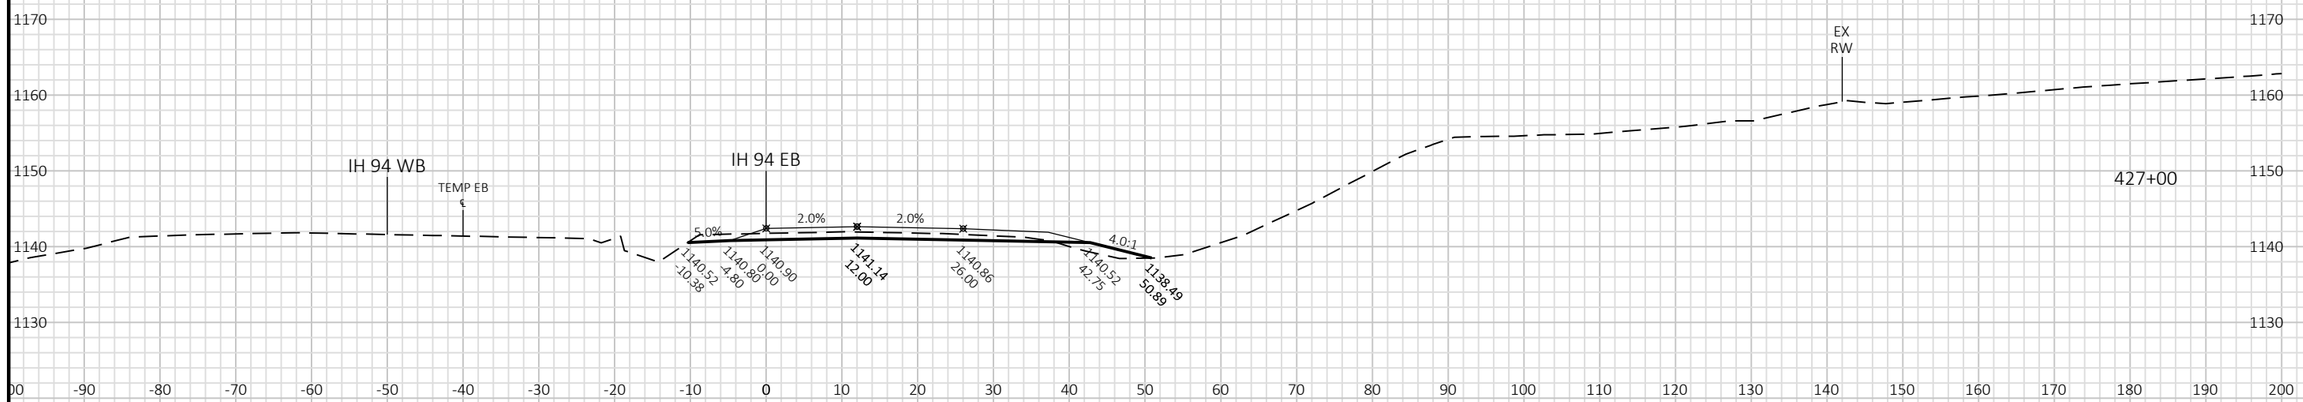

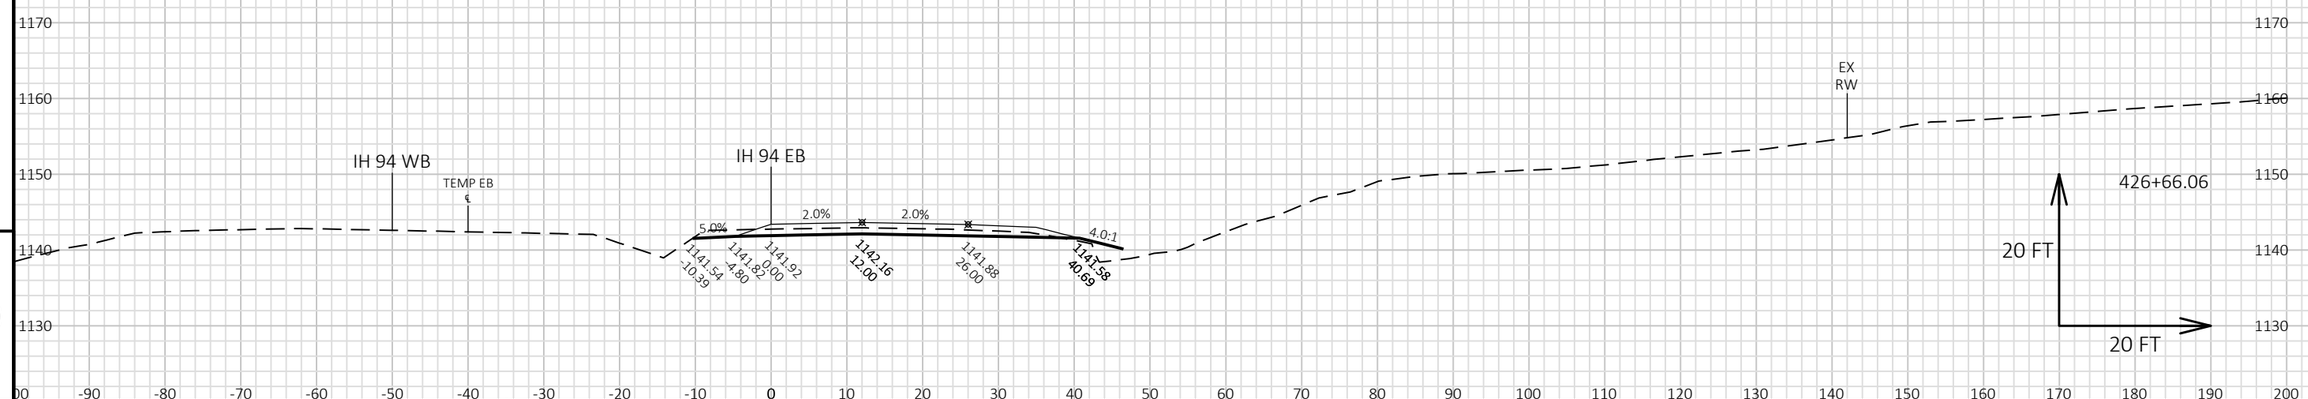


9


9


PROJECT NO: 1022-07-06	HWY: IH 94	COUNTY: ST. CROIX/DUNN	CROSS SECTIONS: IH 94 EB STAGE 5	SHEET	E

FILE NAME : P:\UZ\W\WITNW\142428\CIVIL 3D\10220706\SHEETSPLAN\CROSS SECTIONS\XS_TC STG 5.DWG
LAYOUT NAME - 090157_XS EB

PLOT DATE : 2/13/2018 8:28 AM PLOT BY : SAVANNAH STEHN PLOT NAME : PLOT SCALE : 1 IN:20 FT HORZ. / 1 IN:20 FT VERT.

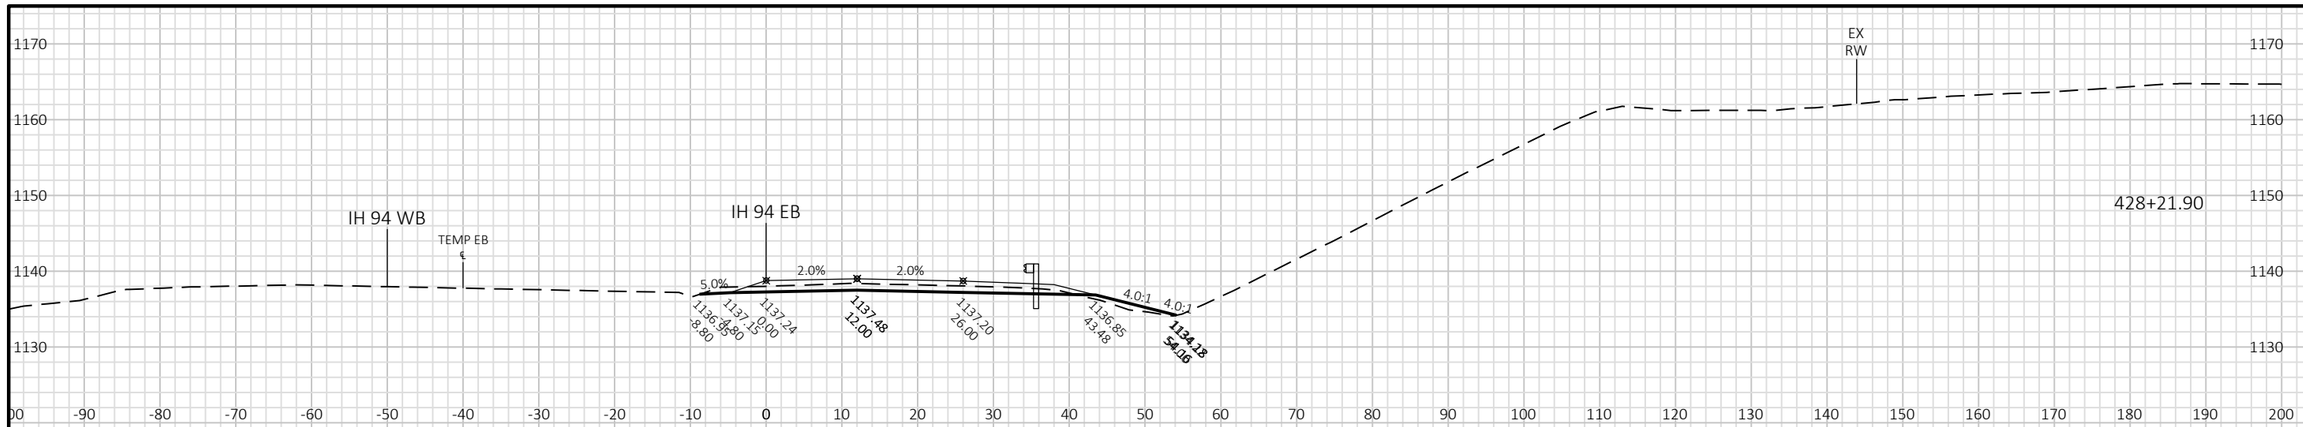

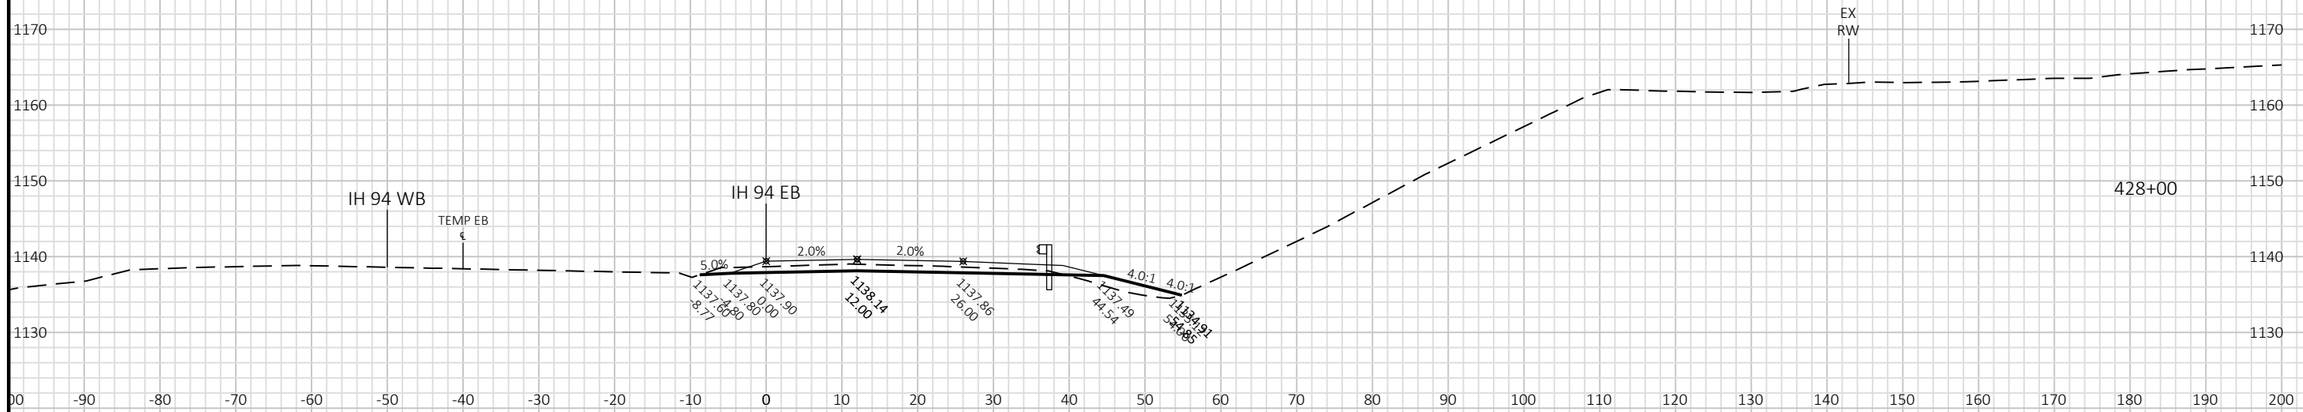

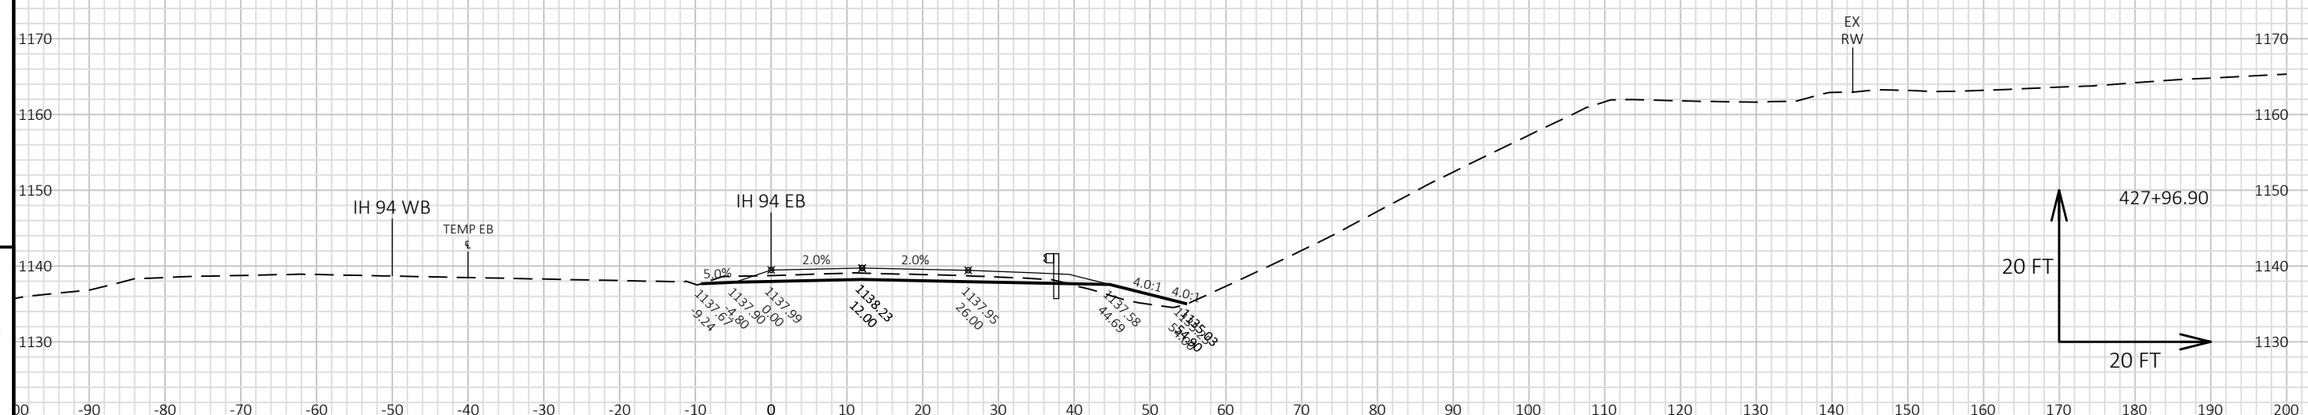


9

9

PROJECT NO: 1022-07-06	HWY: IH 94	COUNTY: ST. CROIX/DUNN	CROSS SECTIONS: IH 94 EB STAGE 5	SHEET E

FILE NAME : P:\UZ\W\WITNW\142428\CIVIL 3D\10220706\SHEETSPLAN\CROSS SECTIONS\XS_TC STG 5.DWG
LAYOUT NAME - 090158_XS EB

PLOT DATE : 2/13/2018 8:28 AM PLOT BY : SAVANNAH STEHN PLOT NAME : PLOT SCALE : 1 IN:20 FT HORZ. / 1 IN:20 FT VERT.

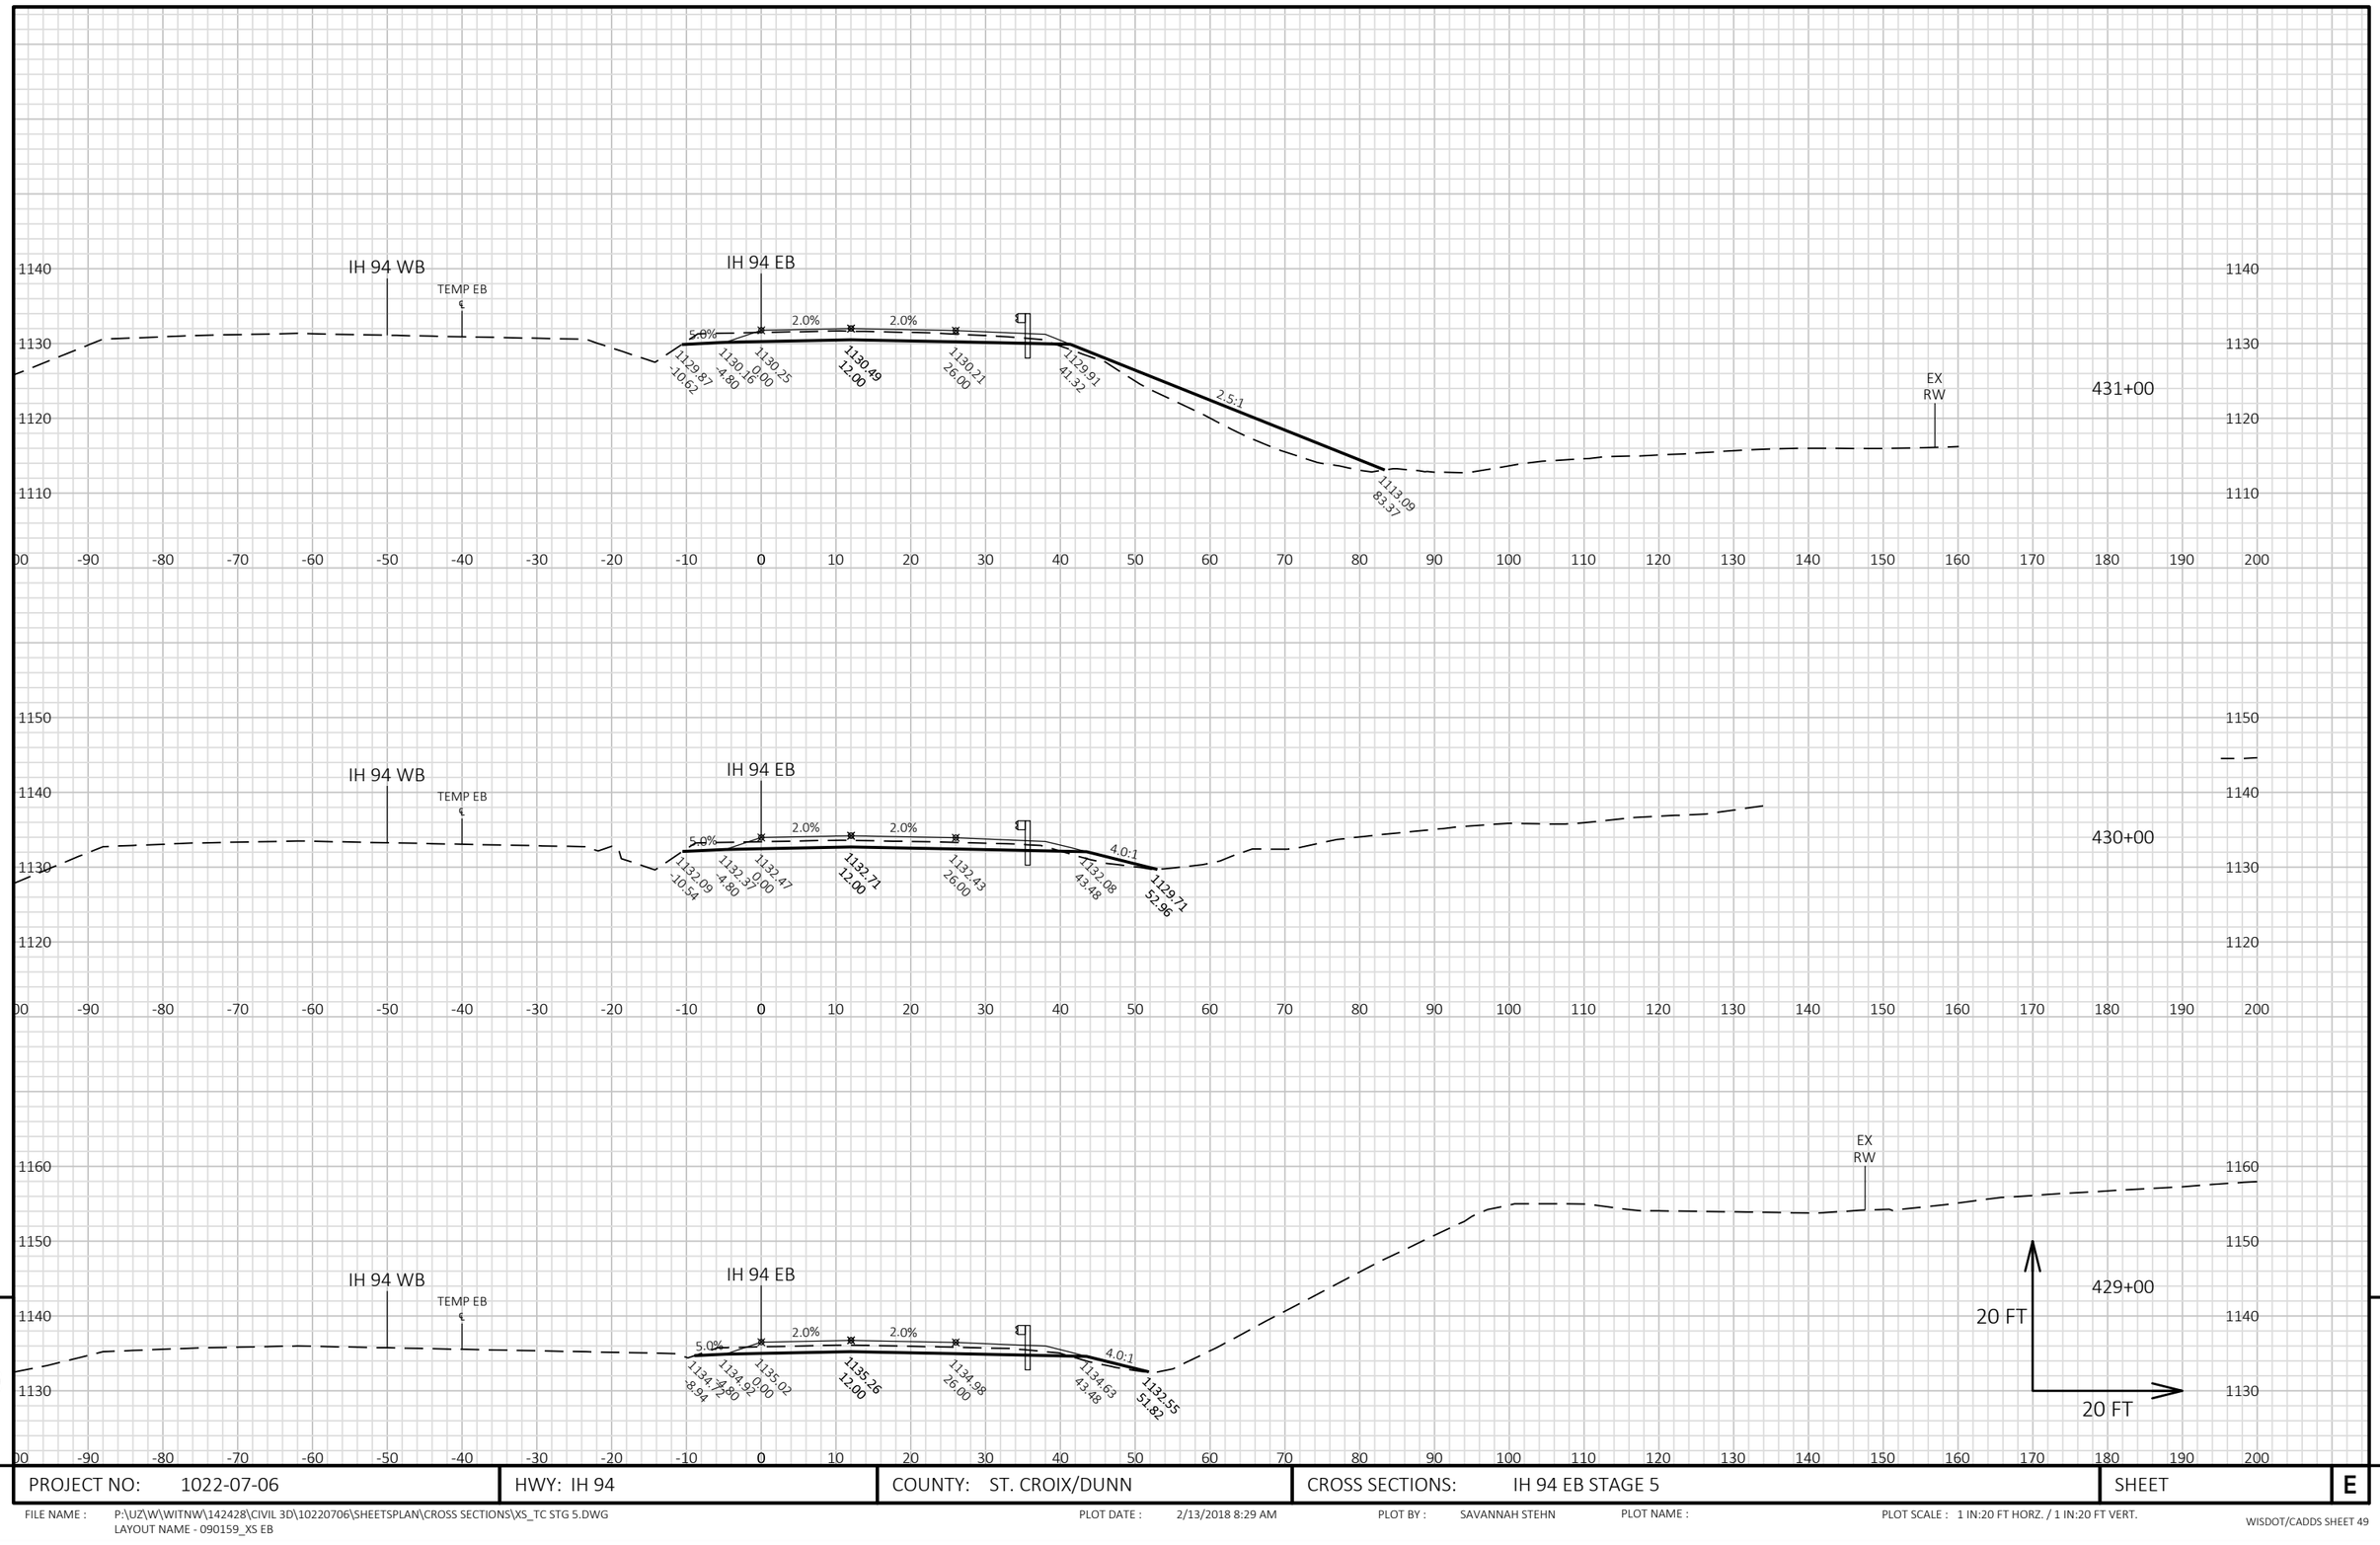


9

9

PROJECT NO: 1022-07-06	HWY: IH 94	COUNTY: ST. CROIX/DUNN	CROSS SECTIONS: IH 94 EB STAGE 5	SHEET	E

FILE NAME : P:\UZ\W\WITNW\142428\CIVIL 3D\10220706\SHEETSPLAN\CROSS SECTIONS\XS_TC STG 5.DWG
LAYOUT NAME - 090159_XS EB

PLOT DATE : 2/13/2018 8:29 AM PLOT BY : SAVANNAH STEHN PLOT NAME : PLOT SCALE : 1 IN:20 FT HORZ. / 1 IN:20 FT VERT.

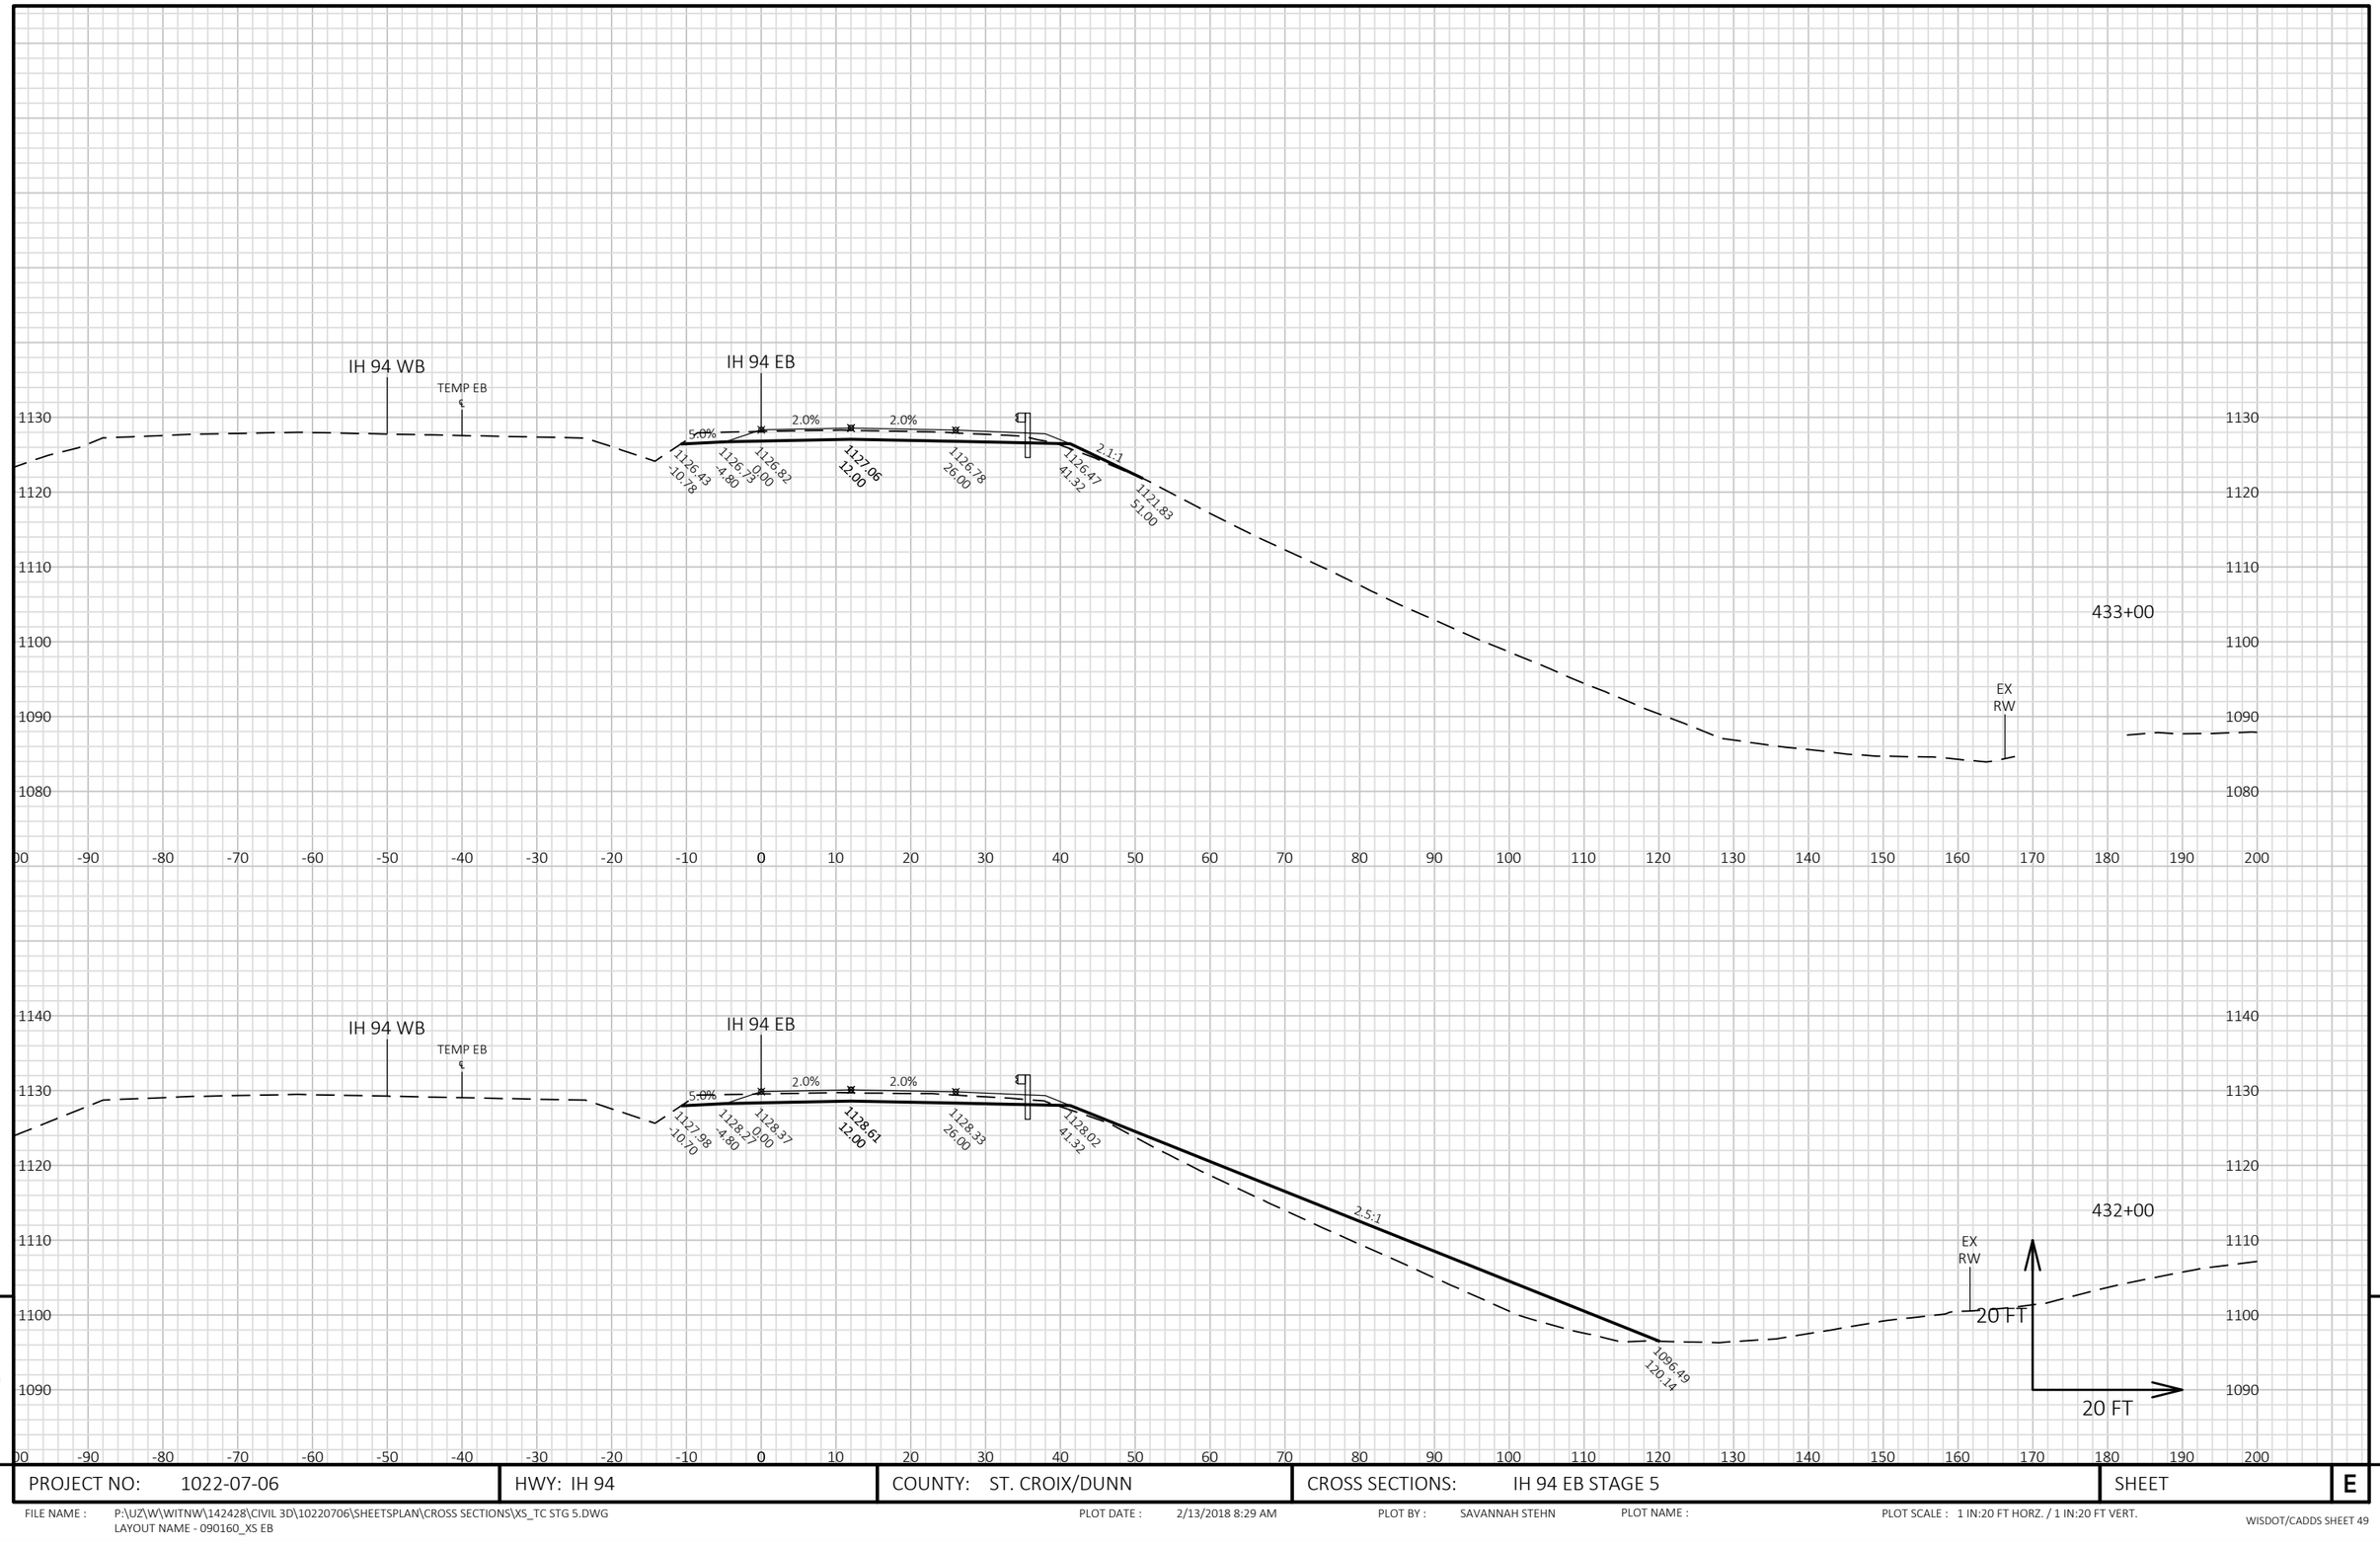


9

9

PROJECT NO: 1022-07-06	HWY: IH 94	COUNTY: ST. CROIX/DUNN	CROSS SECTIONS: IH 94 EB STAGE 5	SHEET	E

FILE NAME : P:\UZ\W\WITNW\142428\CIVIL 3D\10220706\SHEETSPLAN\CROSS SECTIONS\XS_TC STG 5.DWG
LAYOUT NAME - 090160_XS EB

PLOT DATE : 2/13/2018 8:29 AM PLOT BY : SAVANNAH STEHN PLOT NAME : PLOT SCALE : 1 IN:20 FT HORZ. / 1 IN:20 FT VERT.

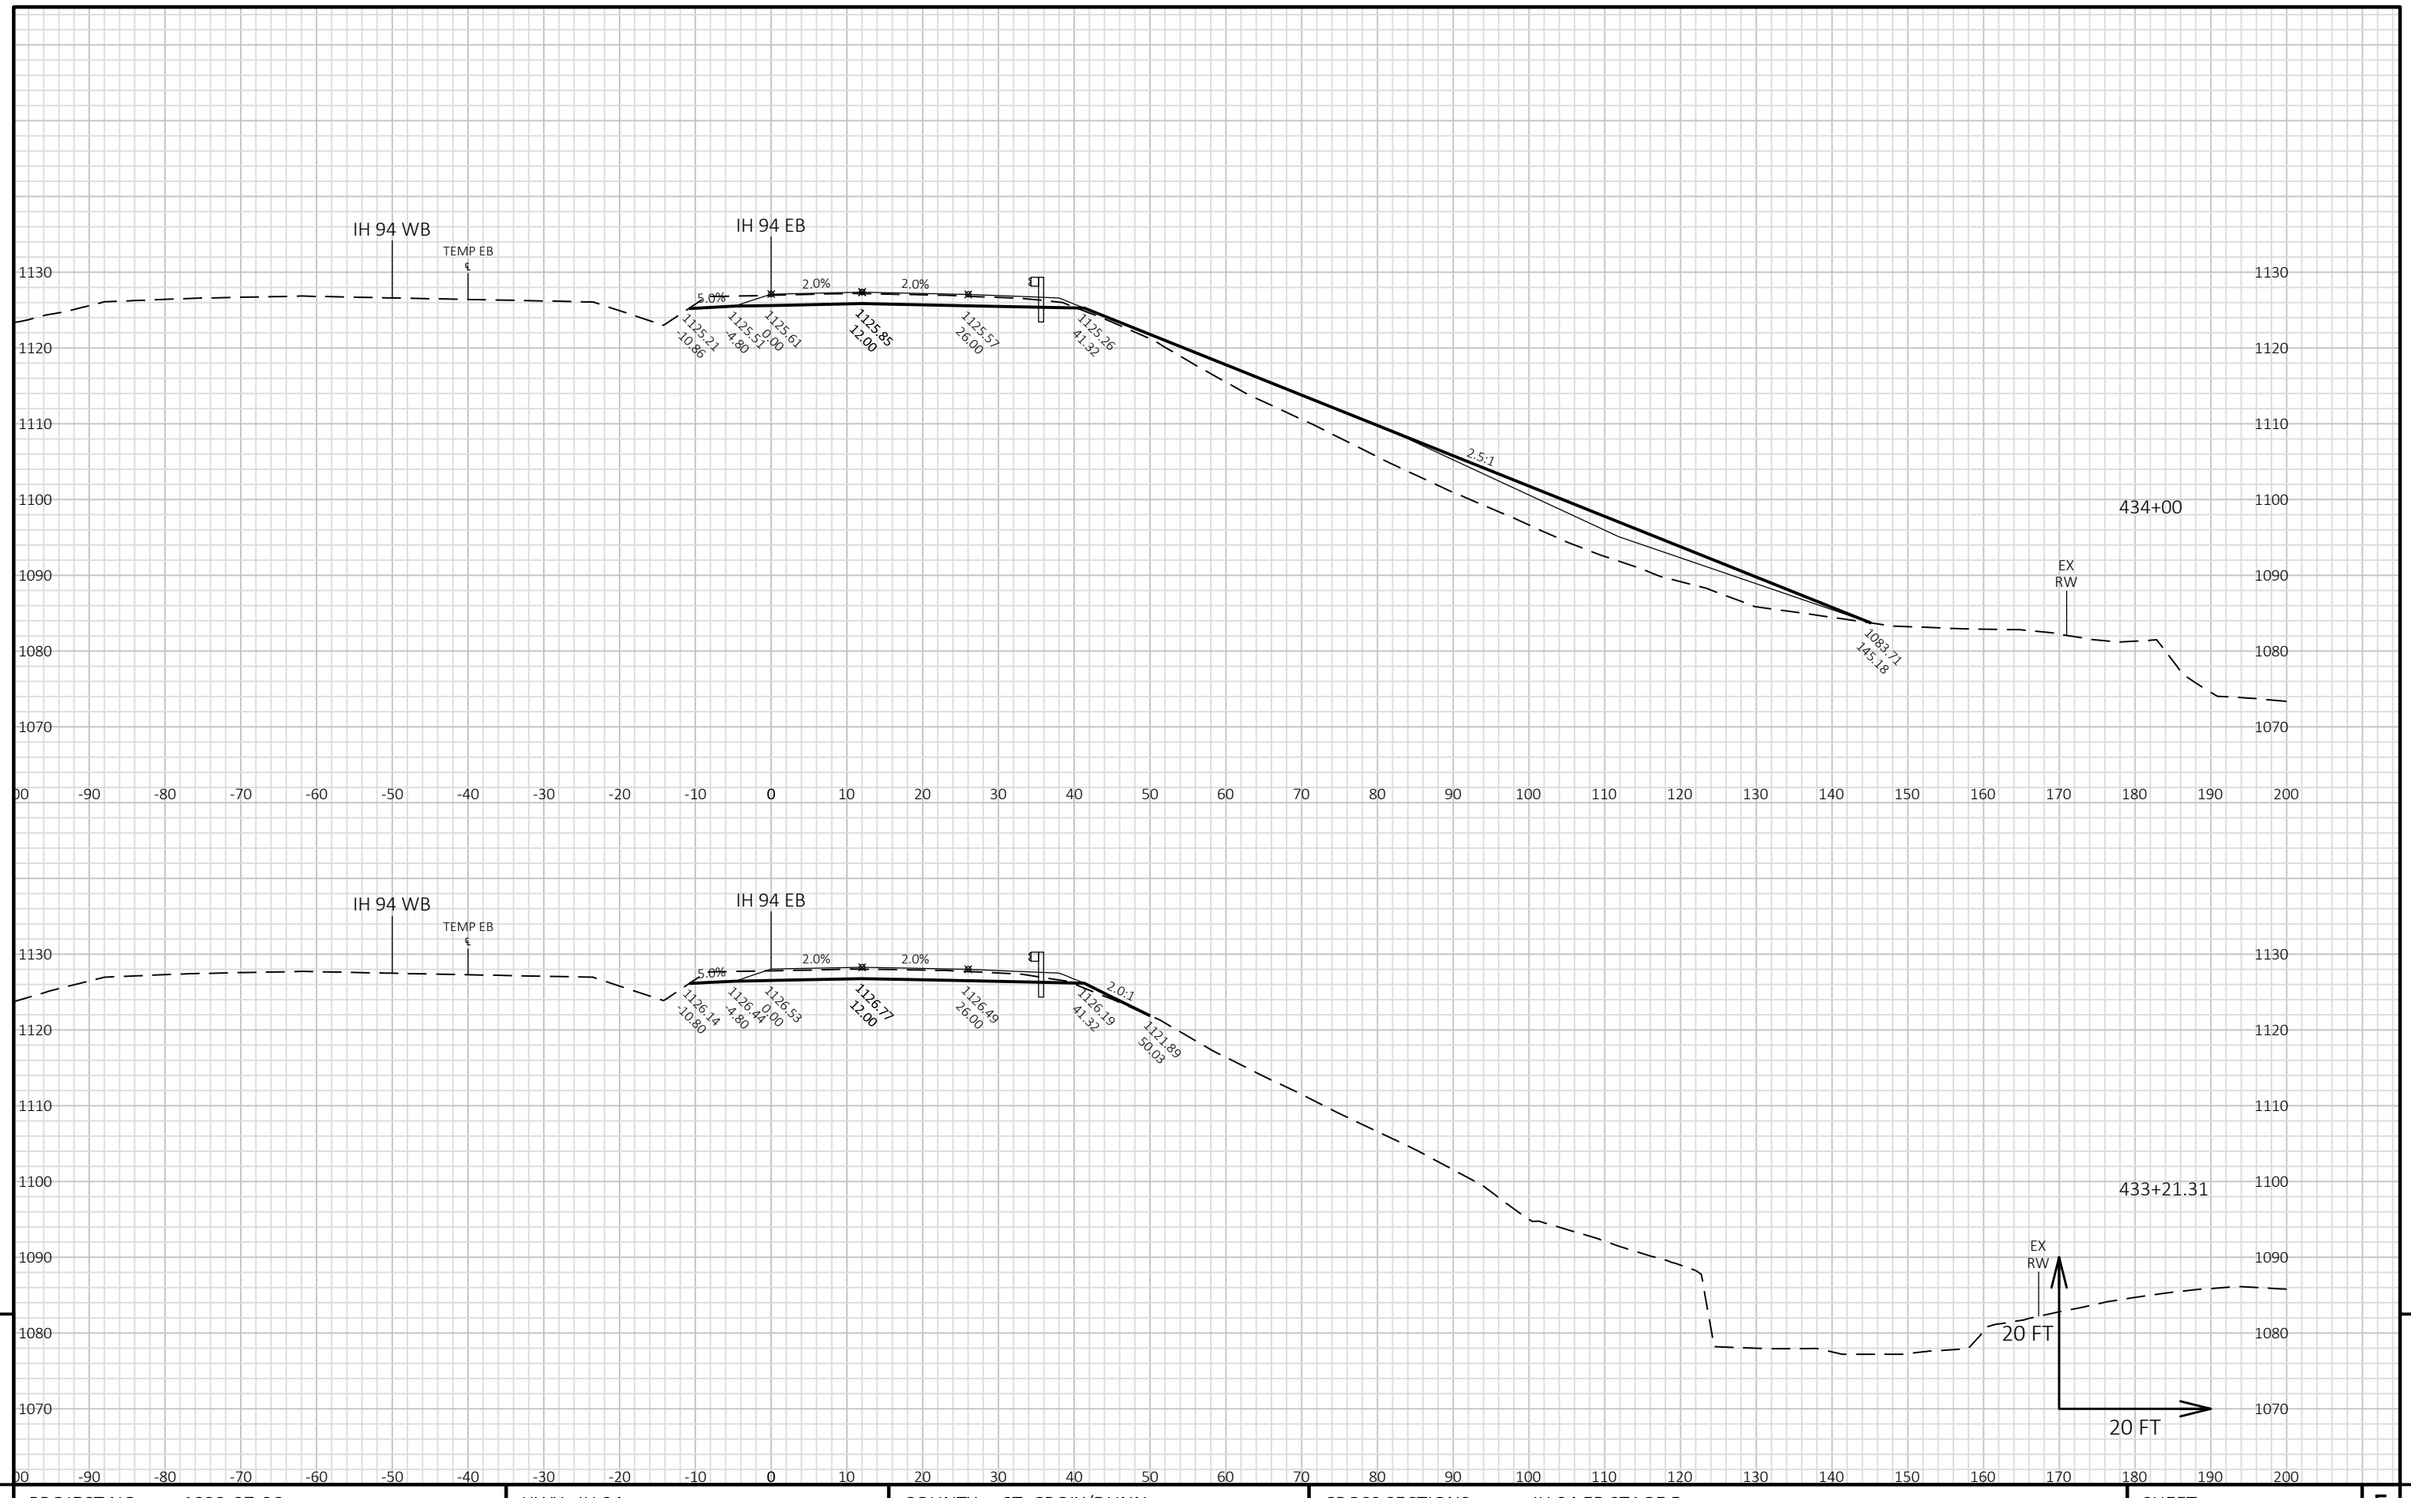


9 9

PROJECT NO: 1022-07-06	HWY: IH 94	COUNTY: ST. CROIX/DUNN	CROSS SECTIONS: IH 94 EB STAGE 5	SHEET E

FILE NAME : P:\UZ\W\WITNW\142428\CIVIL 3D\10220706\SHEETSPLAN\CROSS SECTIONS\XS_TC STG 5.DWG
LAYOUT NAME - 090161_XS EB

PLOT DATE : 2/13/2018 8:30 AM PLOT BY : SAVANNAH STEHN PLOT NAME : PLOT SCALE : 1 IN:20 FT HORZ. / 1 IN:20 FT VERT.

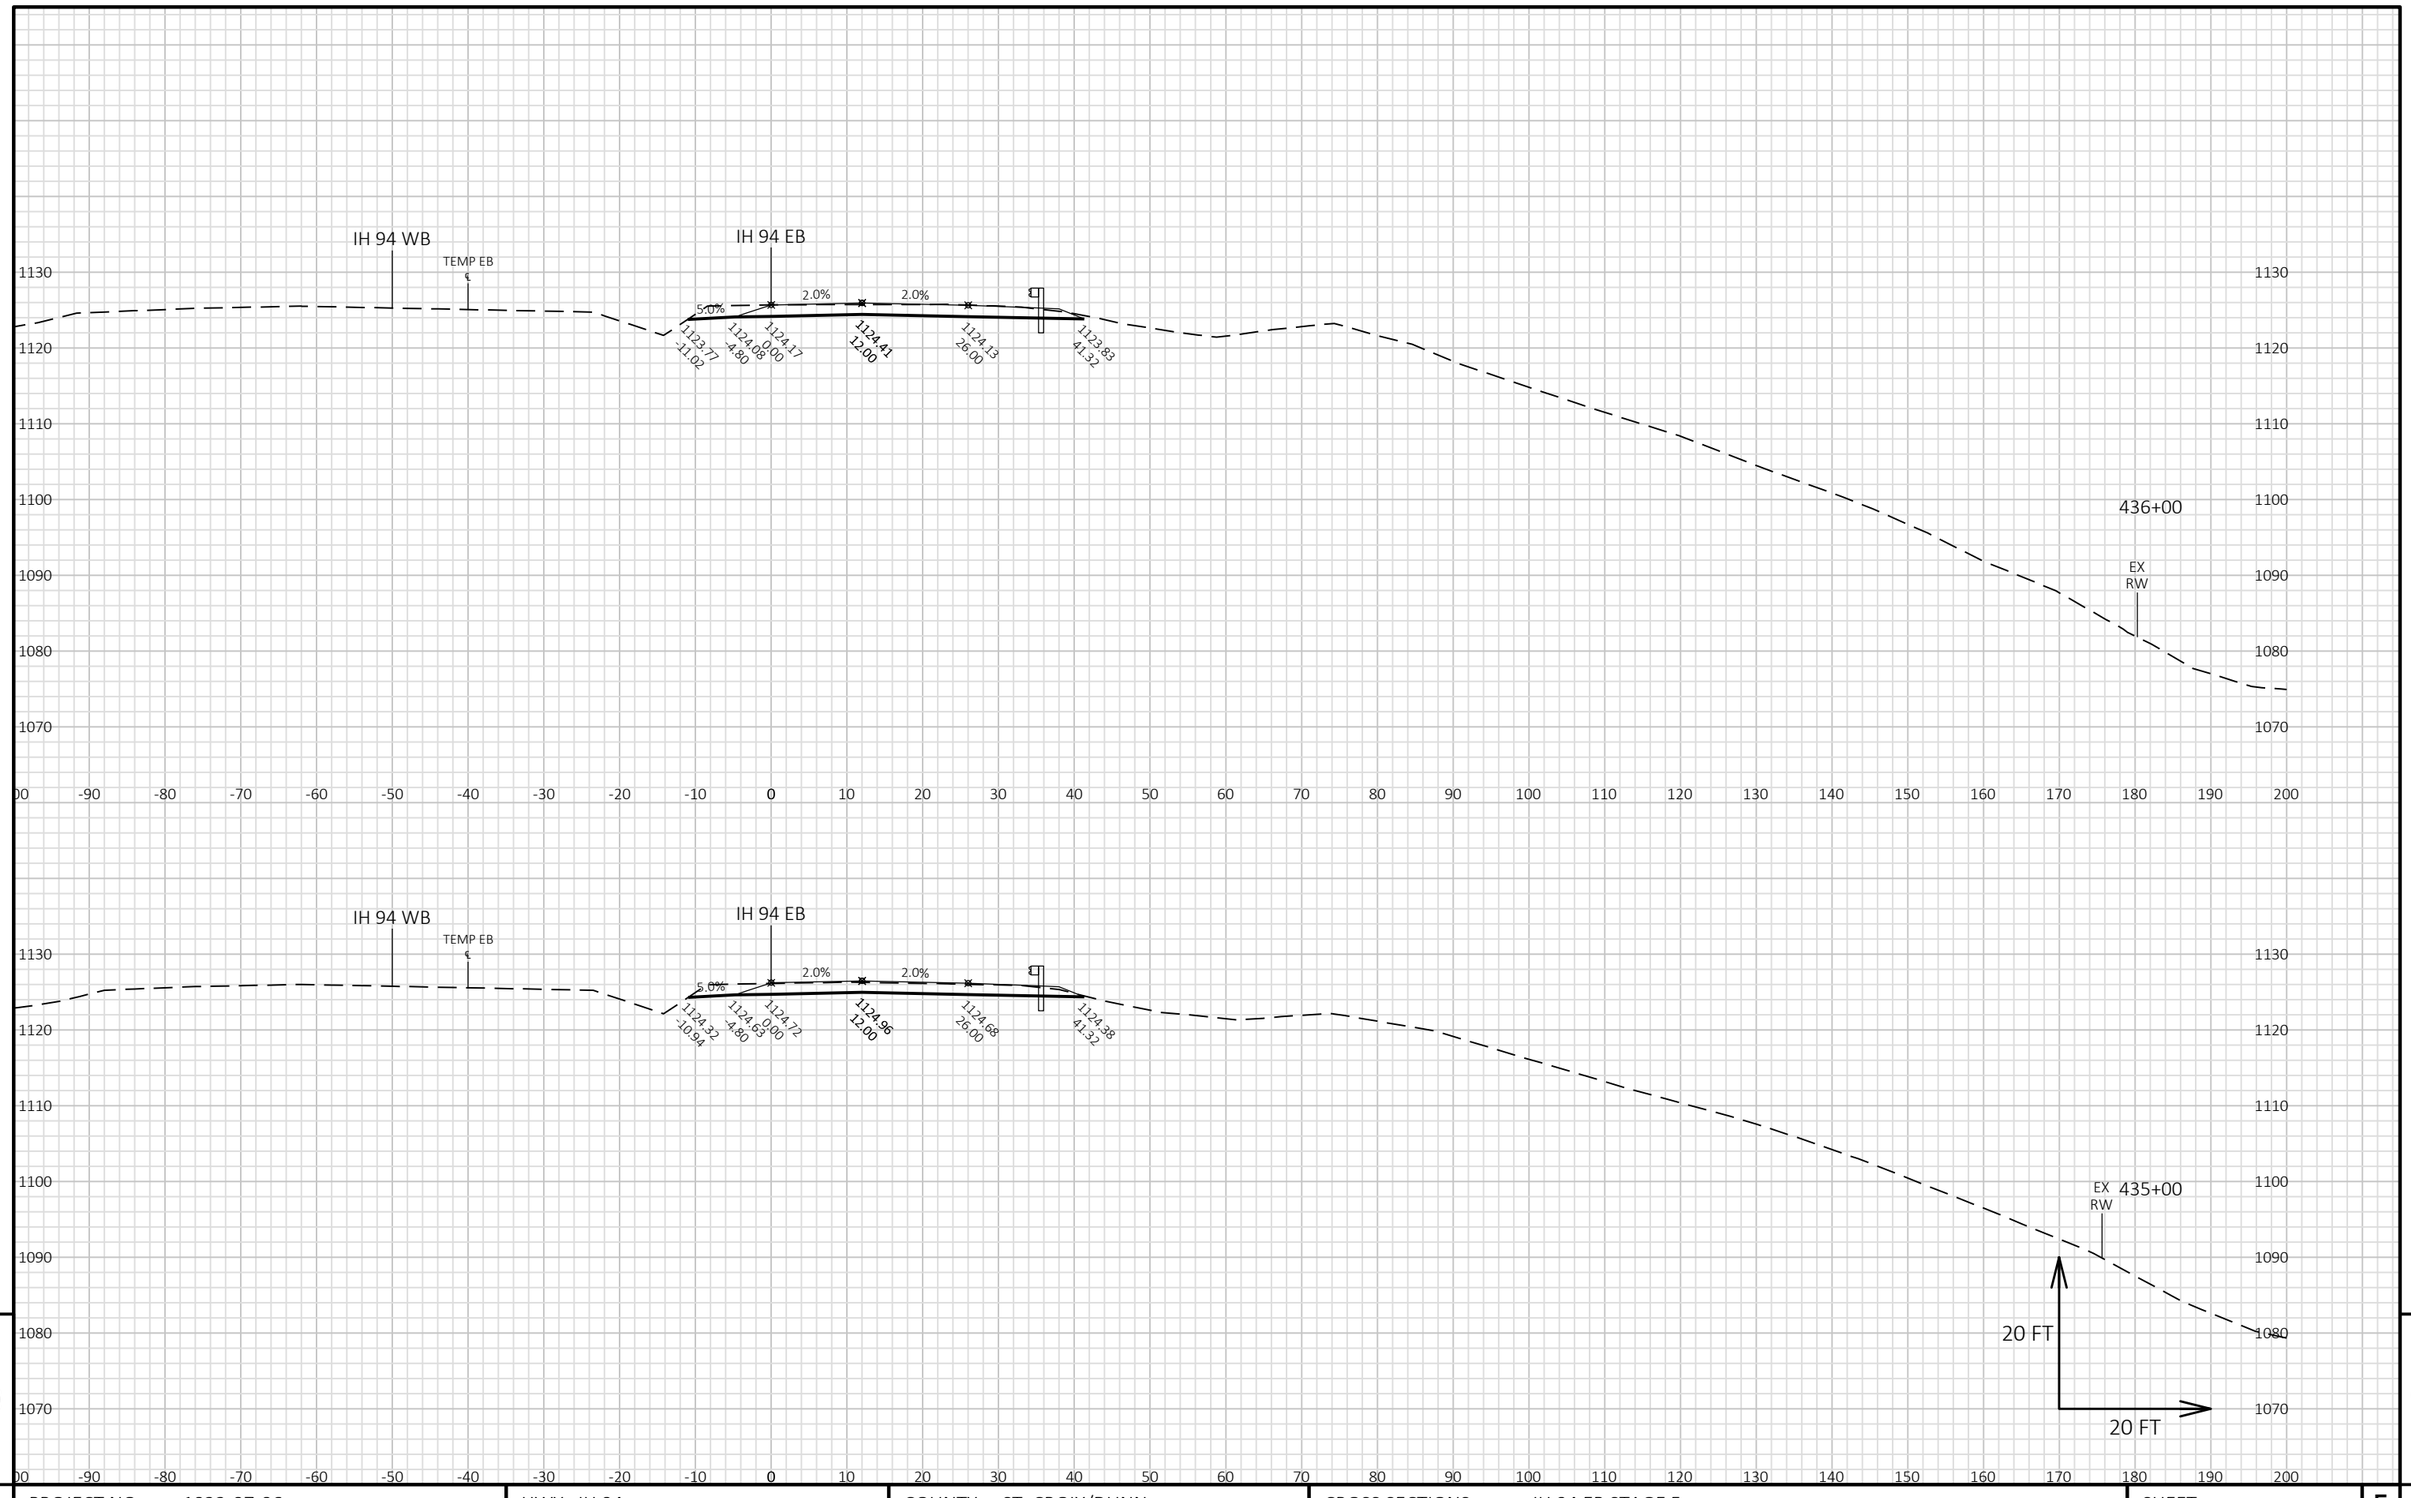


9 9

PROJECT NO: 1022-07-06	HWY: IH 94	COUNTY: ST. CROIX/DUNN	CROSS SECTIONS: IH 94 EB STAGE 5	SHEET E

FILE NAME : P:\UZ\W\WITNW\142428\CIVIL 3D\10220706\SHEETSPLAN\CROSS SECTIONS\XS_TC STG 5.DWG
LAYOUT NAME - 090162_XS EB


PLOT DATE : 2/13/2018 8:30 AM PLOT BY : SAVANNAH STEHN PLOT NAME : PLOT SCALE : 1 IN:20 FT HORZ. / 1 IN:20 FT VERT.

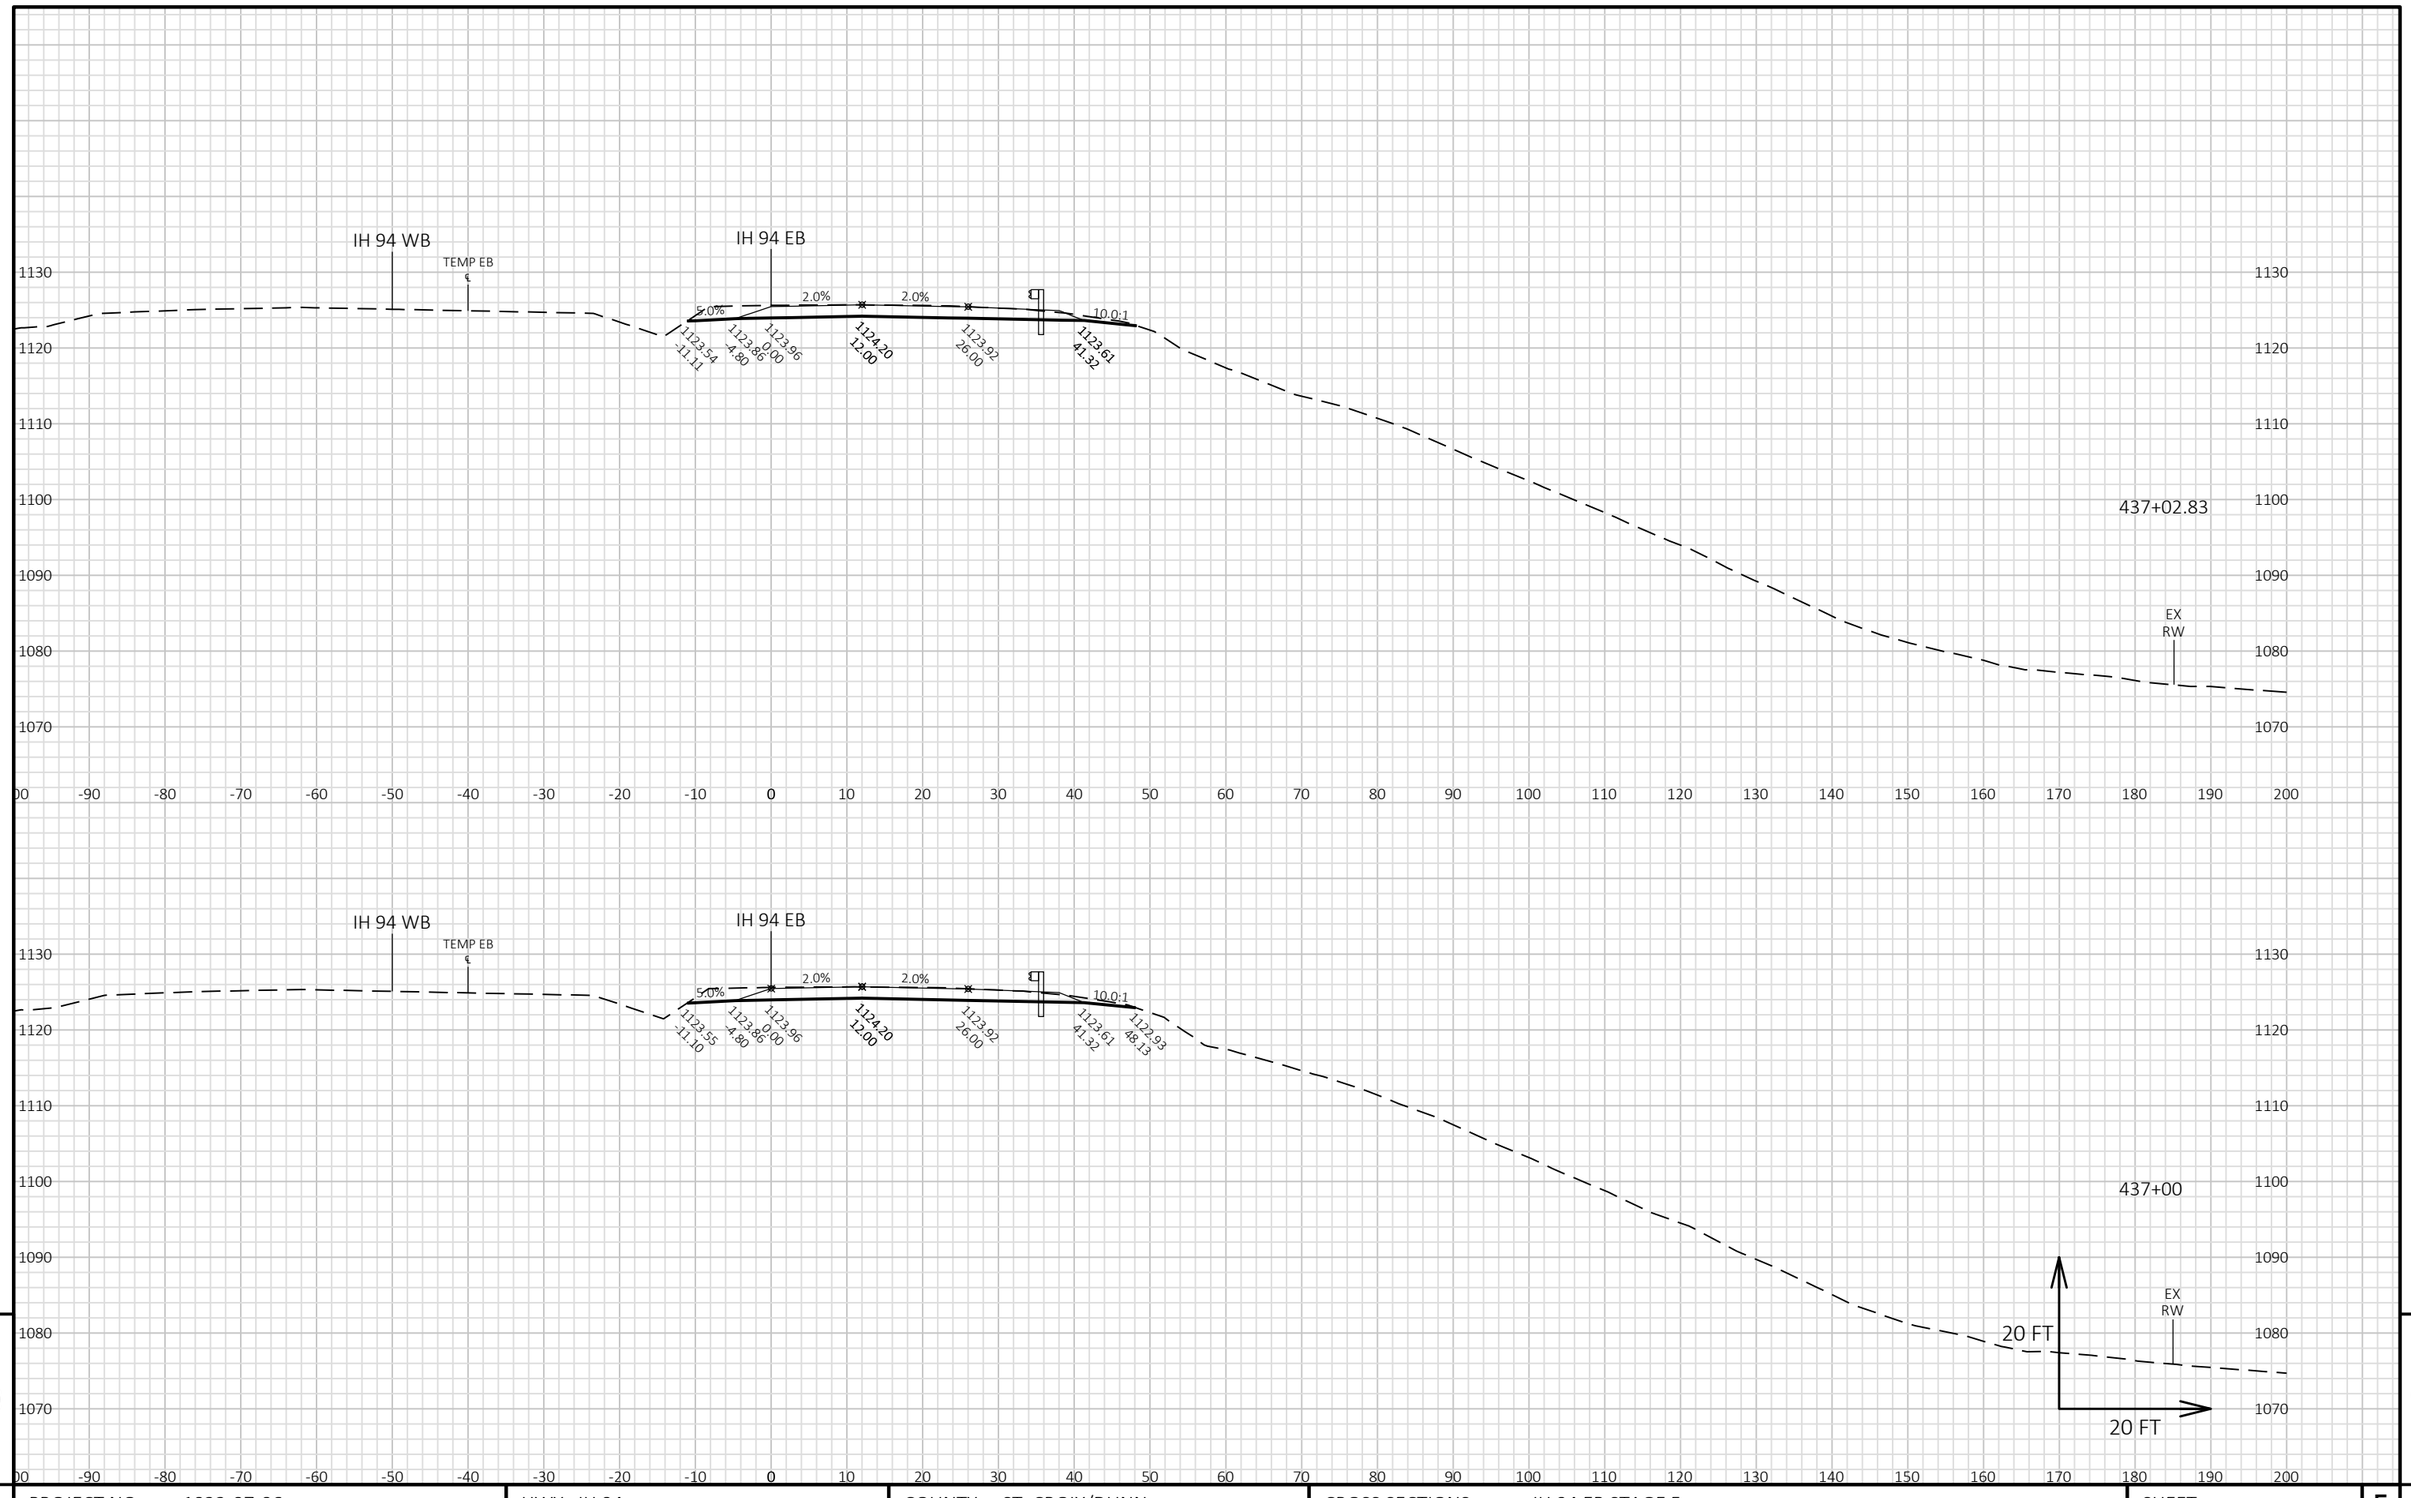

PROJECT NO: 1022-07-06	HWY: IH 94	COUNTY: ST. CROIX/DUNN	CROSS SECTIONS: IH 94 EB STAGE 5	SHEET E

FILE NAME : P:\UZ\W\WITNW\142428\CIVIL 3D\10220706\SHEETSPLAN\CROSS SECTIONS\XS_TC STG 5.DWG
LAYOUT NAME - 090163_XS EB

PLOT DATE : 2/13/2018 8:31 AM PLOT BY : SAVANNAH STEHN PLOT NAME : PLOT SCALE : 1 IN:20 FT HORZ. / 1 IN:20 FT VERT.

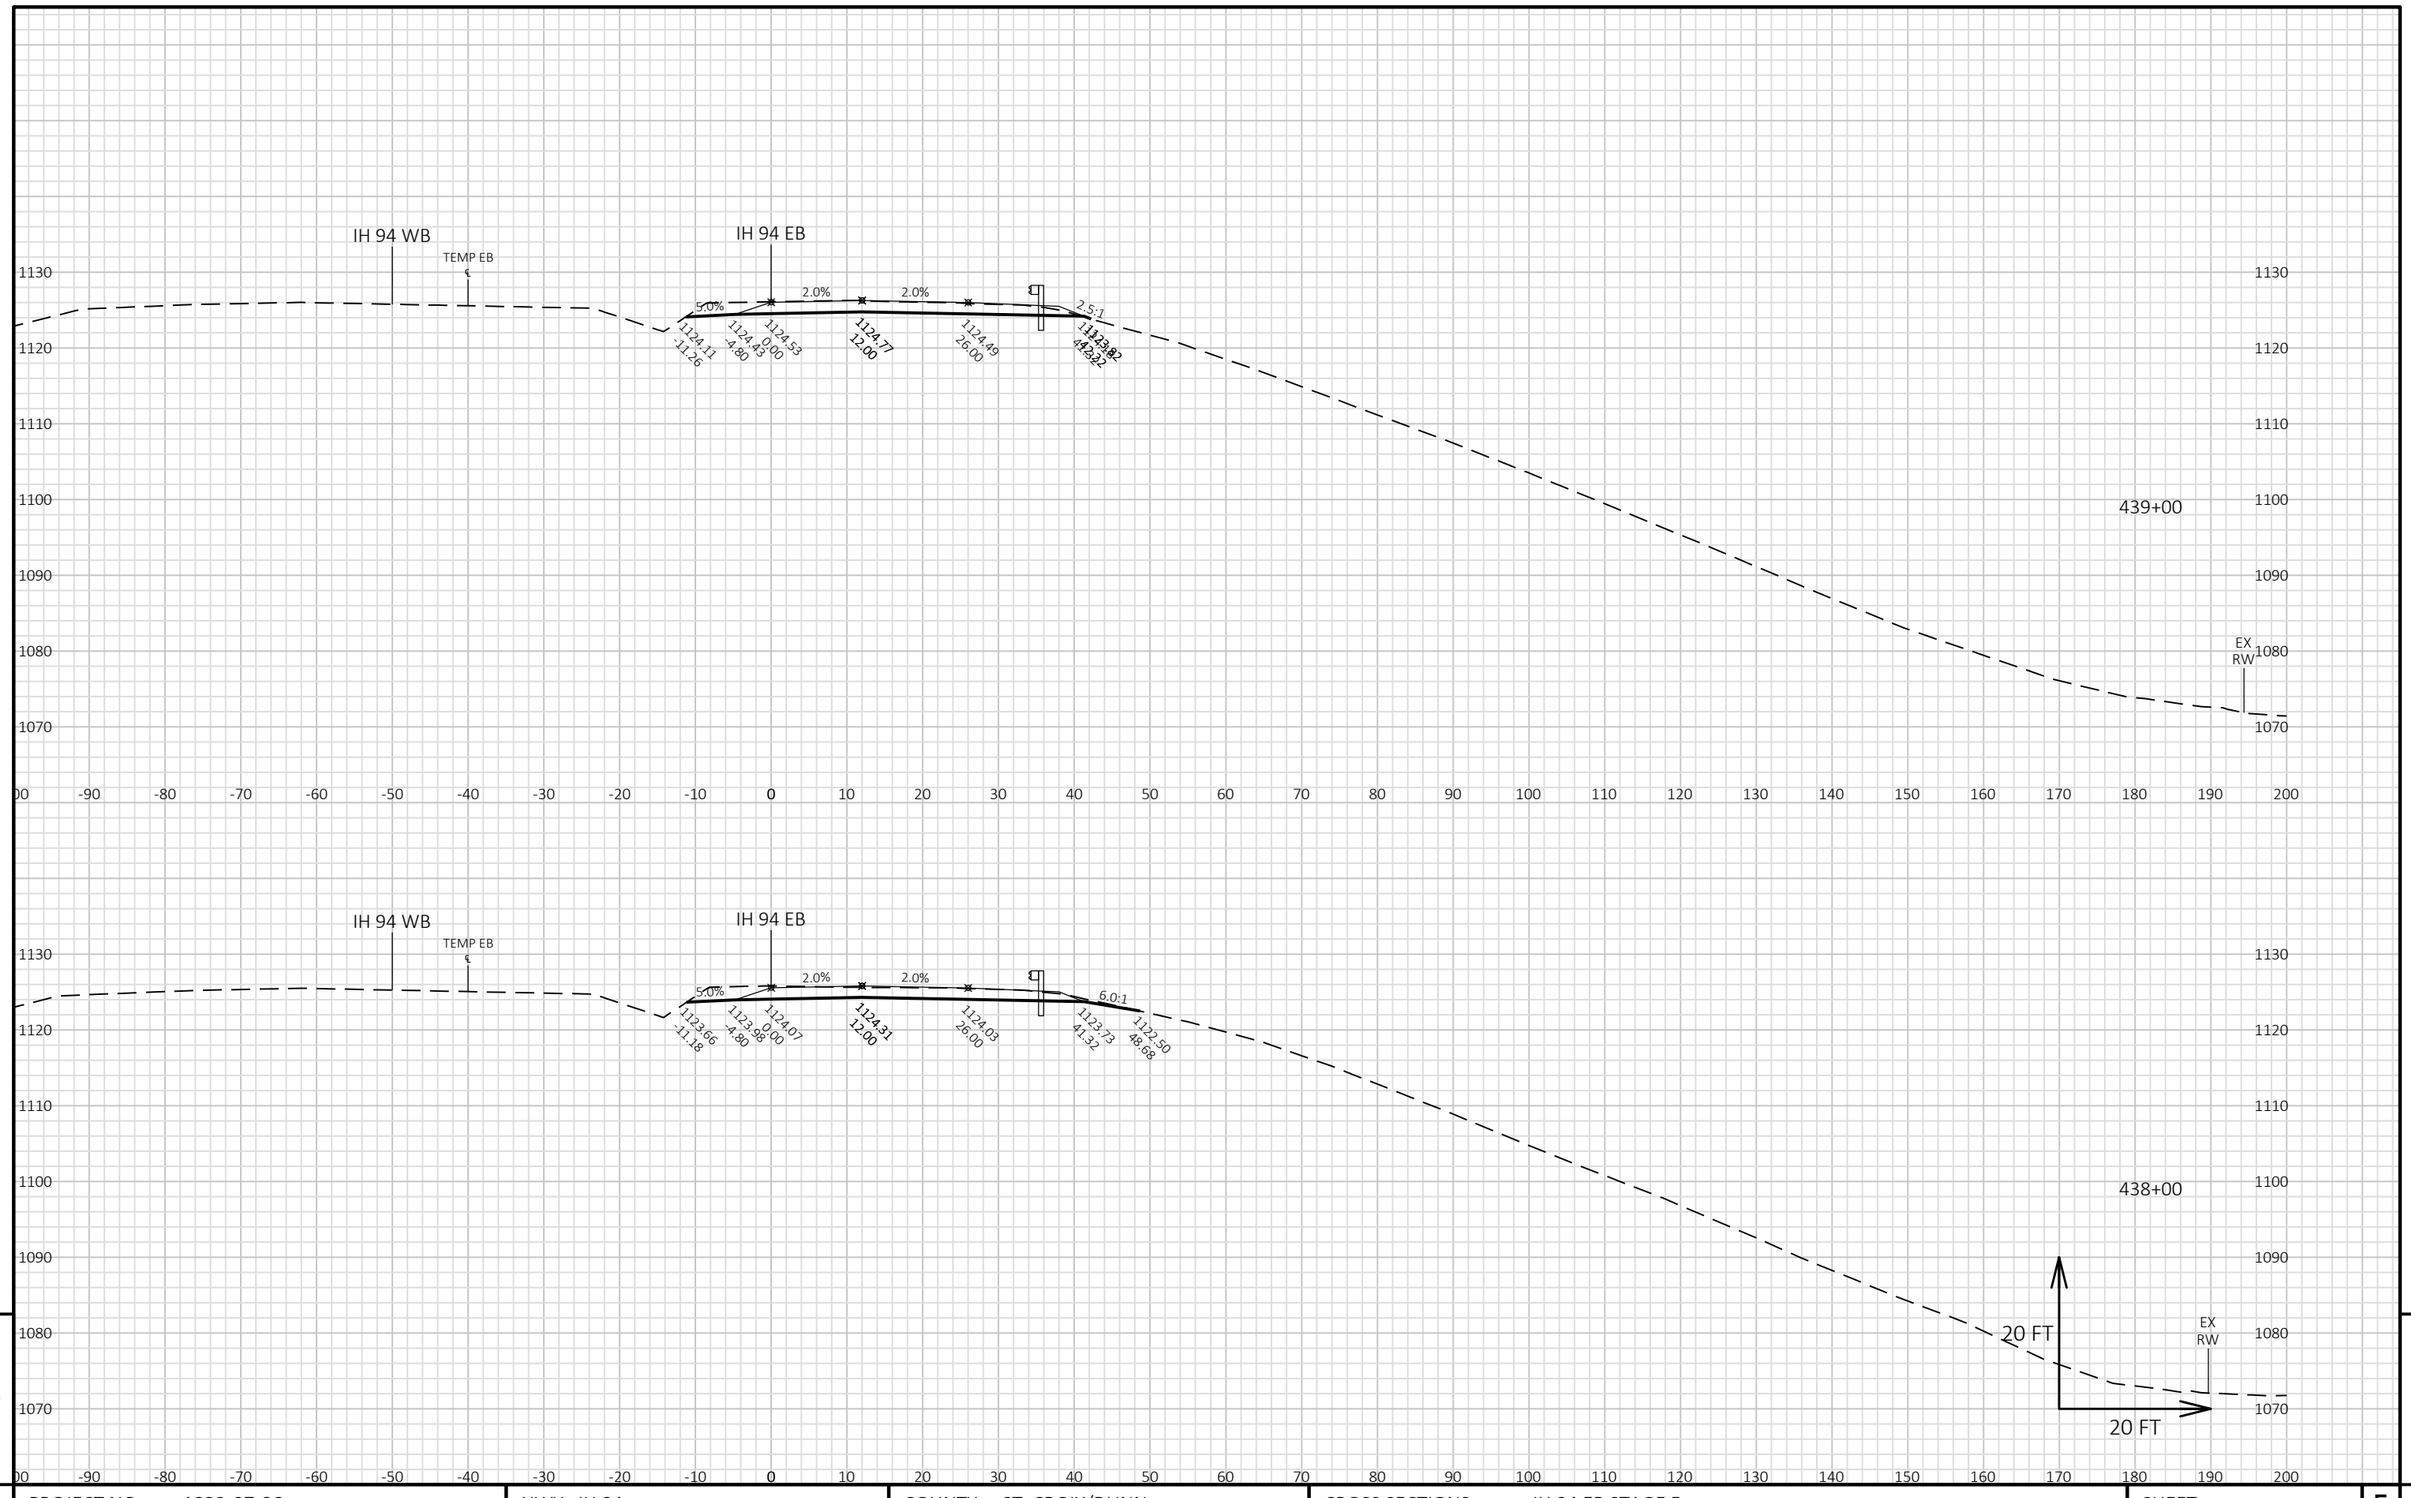


PROJECT NO: 1022-07-06	HWY: IH 94	COUNTY: ST. CROIX/DUNN	CROSS SECTIONS: IH 94 EB STAGE 5	SHEET	E

FILE NAME : P:\UZ\W\WITNW\142428\CIVIL 3D\10220706\SHEETSPLAN\CROSS SECTIONS\XS_TC STG 5.DWG
LAYOUT NAME - 090164_XS EB

PLOT DATE : 2/13/2018 8:31 AM PLOT BY : SAVANNAH STEHN PLOT NAME : PLOT SCALE : 1 IN:20 FT HORZ. / 1 IN:20 FT VERT.

WISDOT/CADDS SHEET 49

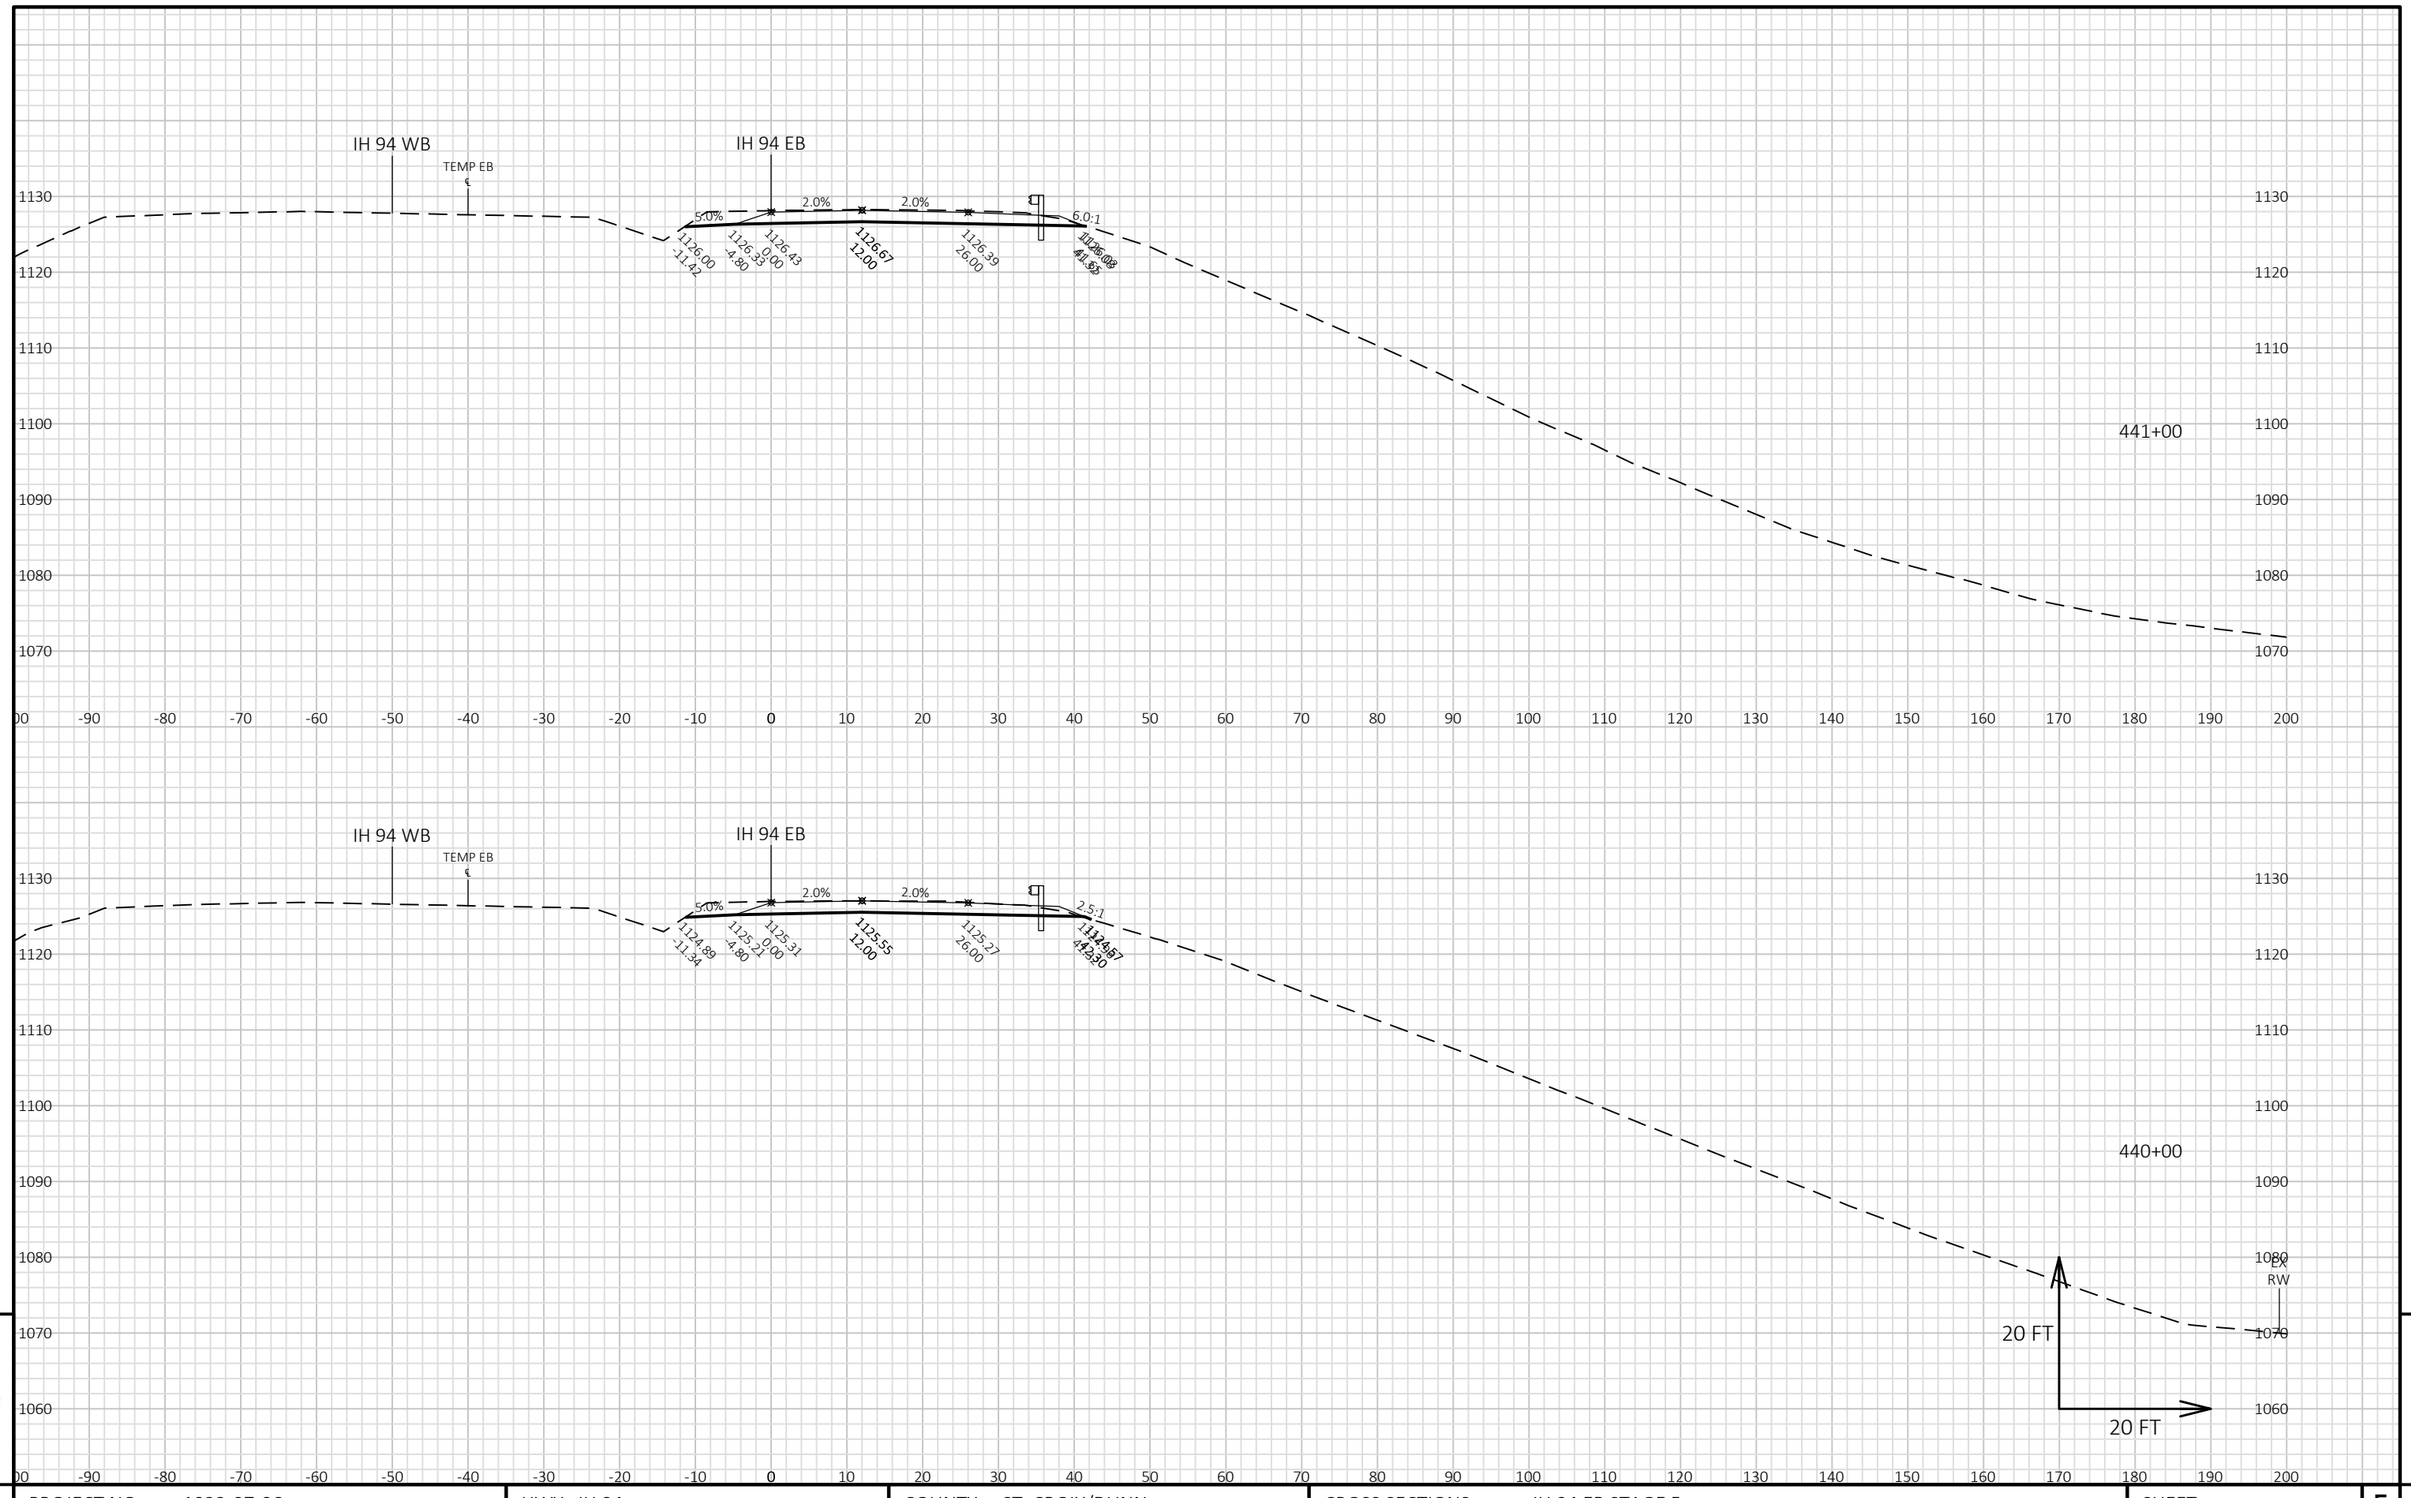


9 9

PROJECT NO: 1022-07-06	HWY: IH 94	COUNTY: ST. CROIX/DUNN	CROSS SECTIONS: IH 94 EB STAGE 5	SHEET E

FILE NAME : P:\UZ\W\WITNW\142428\CIVIL 3D\10220706\SHEETSPLAN\CROSS SECTIONS\XS_TC STG 5.DWG
LAYOUT NAME - 090165_XS EB

PLOT DATE : 2/13/2018 8:32 AM PLOT BY : SAVANNAH STEHN PLOT NAME : PLOT SCALE : 1 IN:20 FT HORZ. / 1 IN:20 FT VERT.

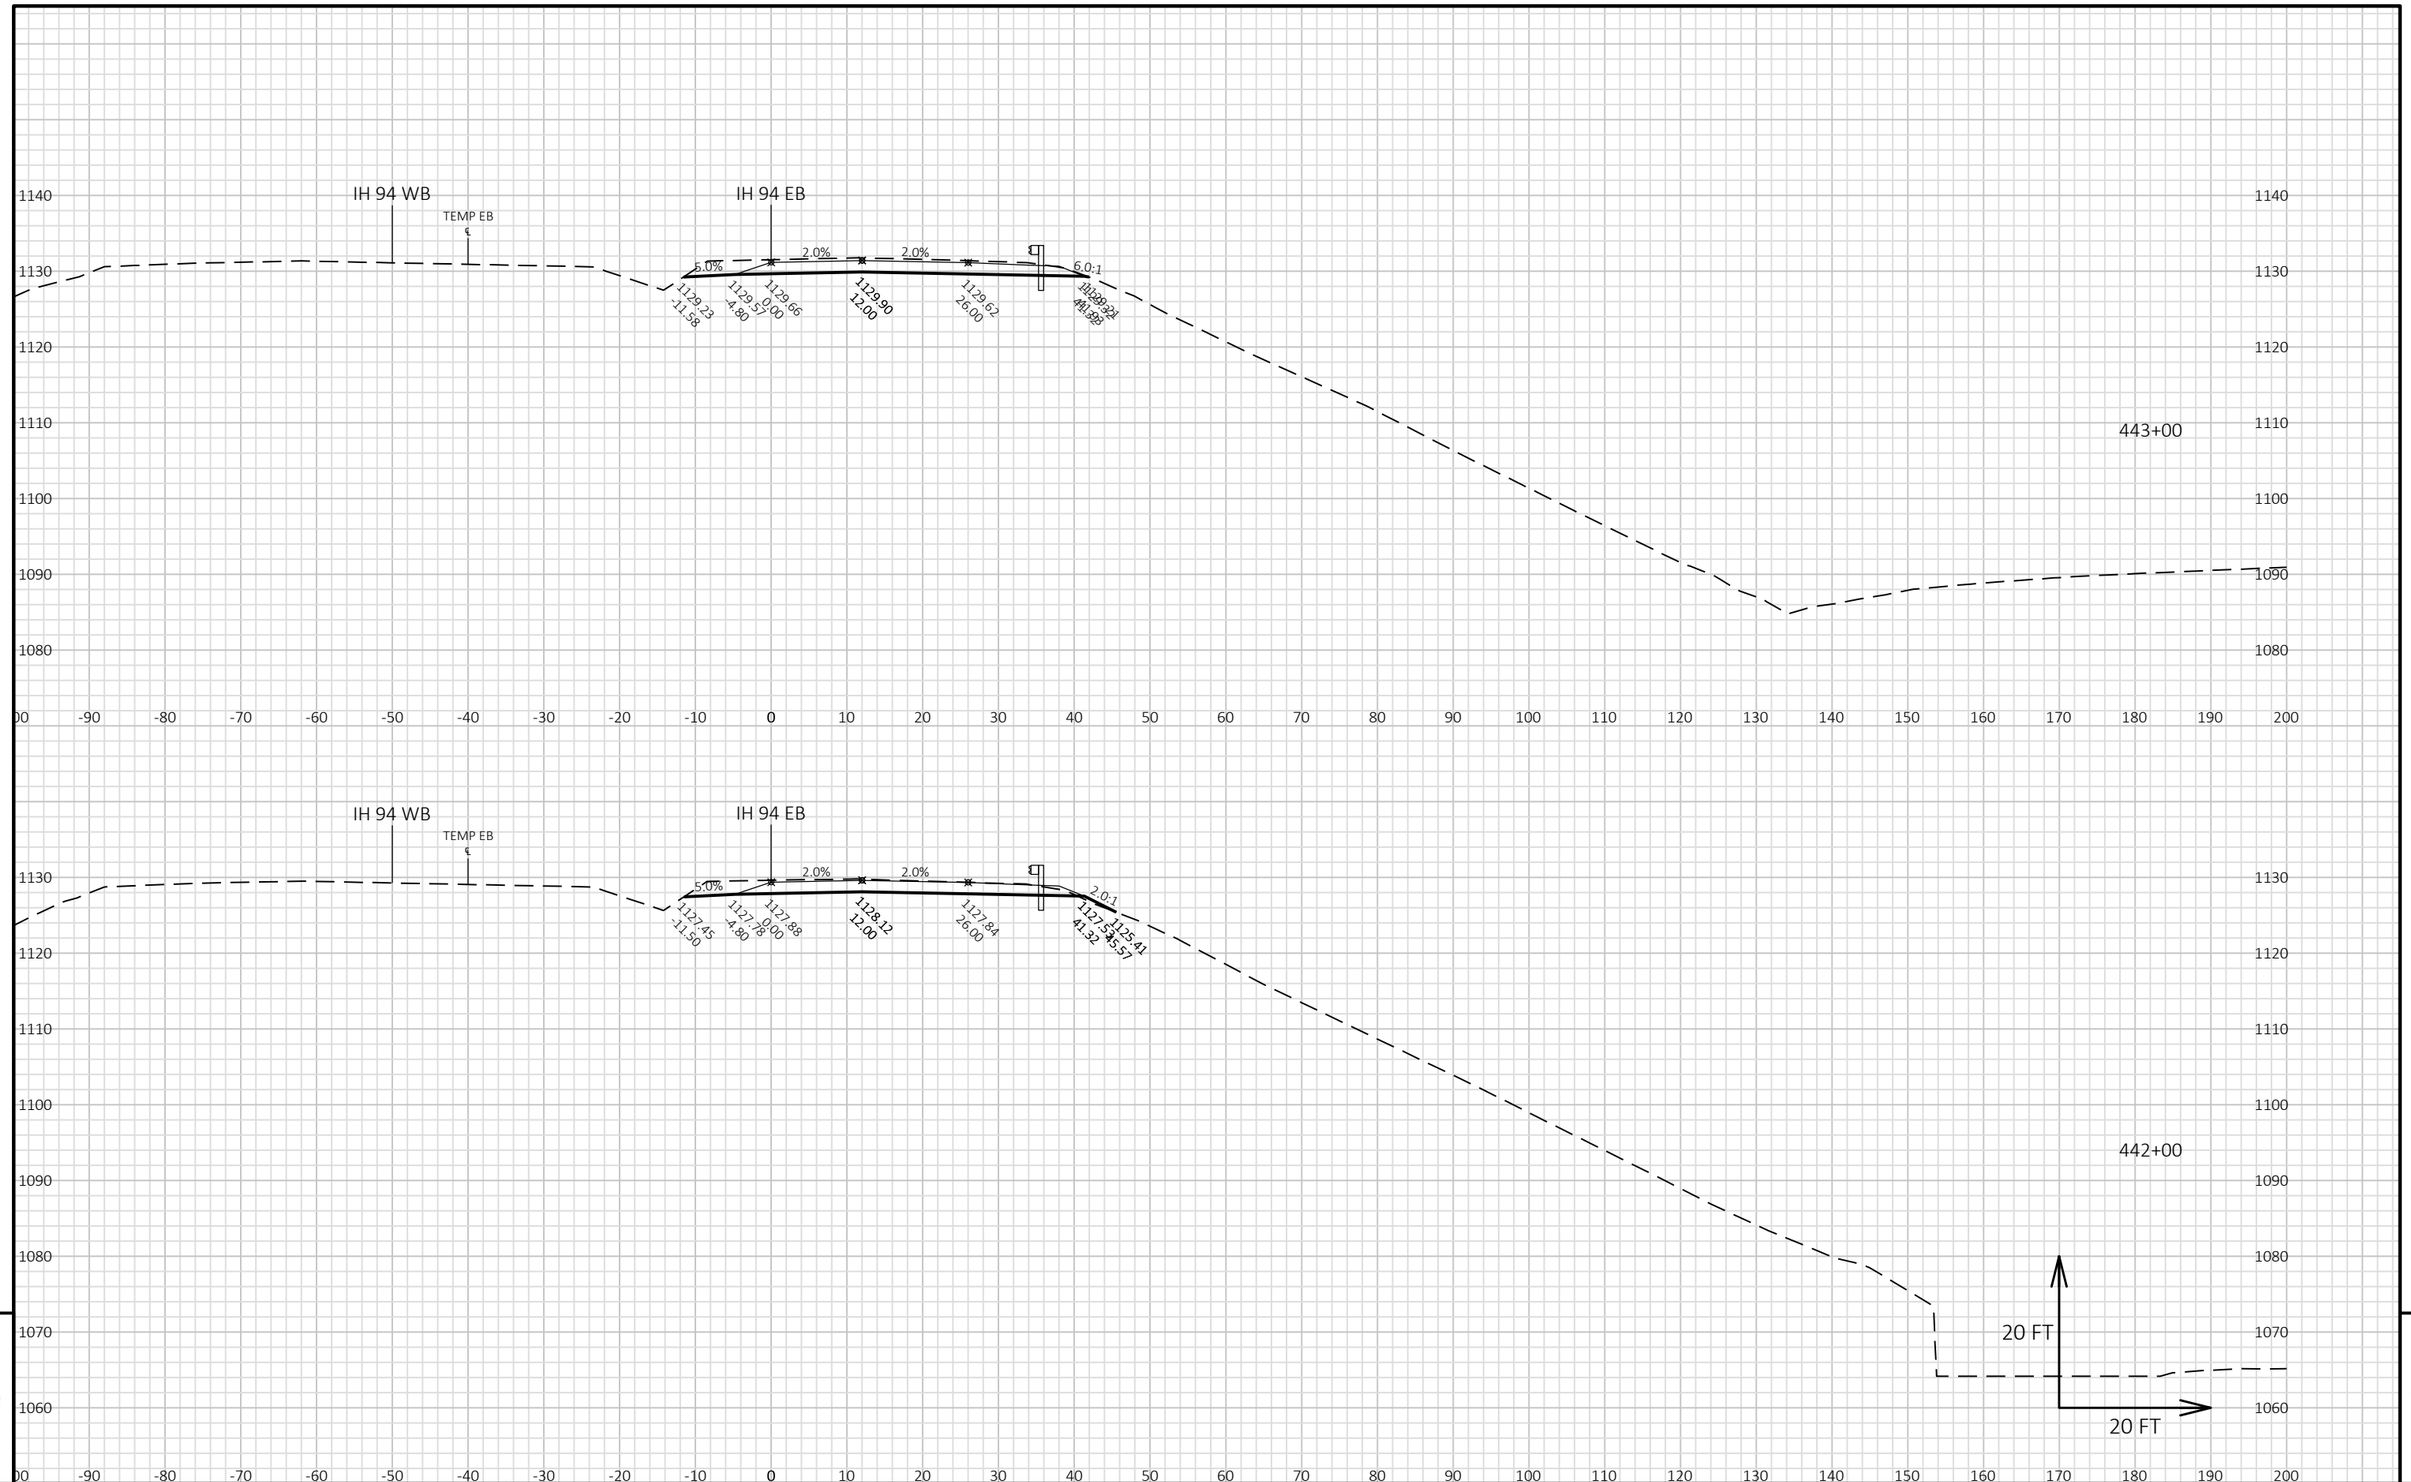


9 9

PROJECT NO: 1022-07-06	HWY: IH 94	COUNTY: ST. CROIX/DUNN	CROSS SECTIONS: IH 94 EB STAGE 5	SHEET E

FILE NAME : P:\UZ\W\WITNW\142428\CIVIL 3D\10220706\SHEETSPLAN\CROSS SECTIONS\XS_TC STG 5.DWG
LAYOUT NAME - 090166_XS EB

PLOT DATE : 2/13/2018 8:32 AM PLOT BY : SAVANNAH STEHN PLOT NAME : PLOT SCALE : 1 IN:20 FT HORZ. / 1 IN:20 FT VERT.

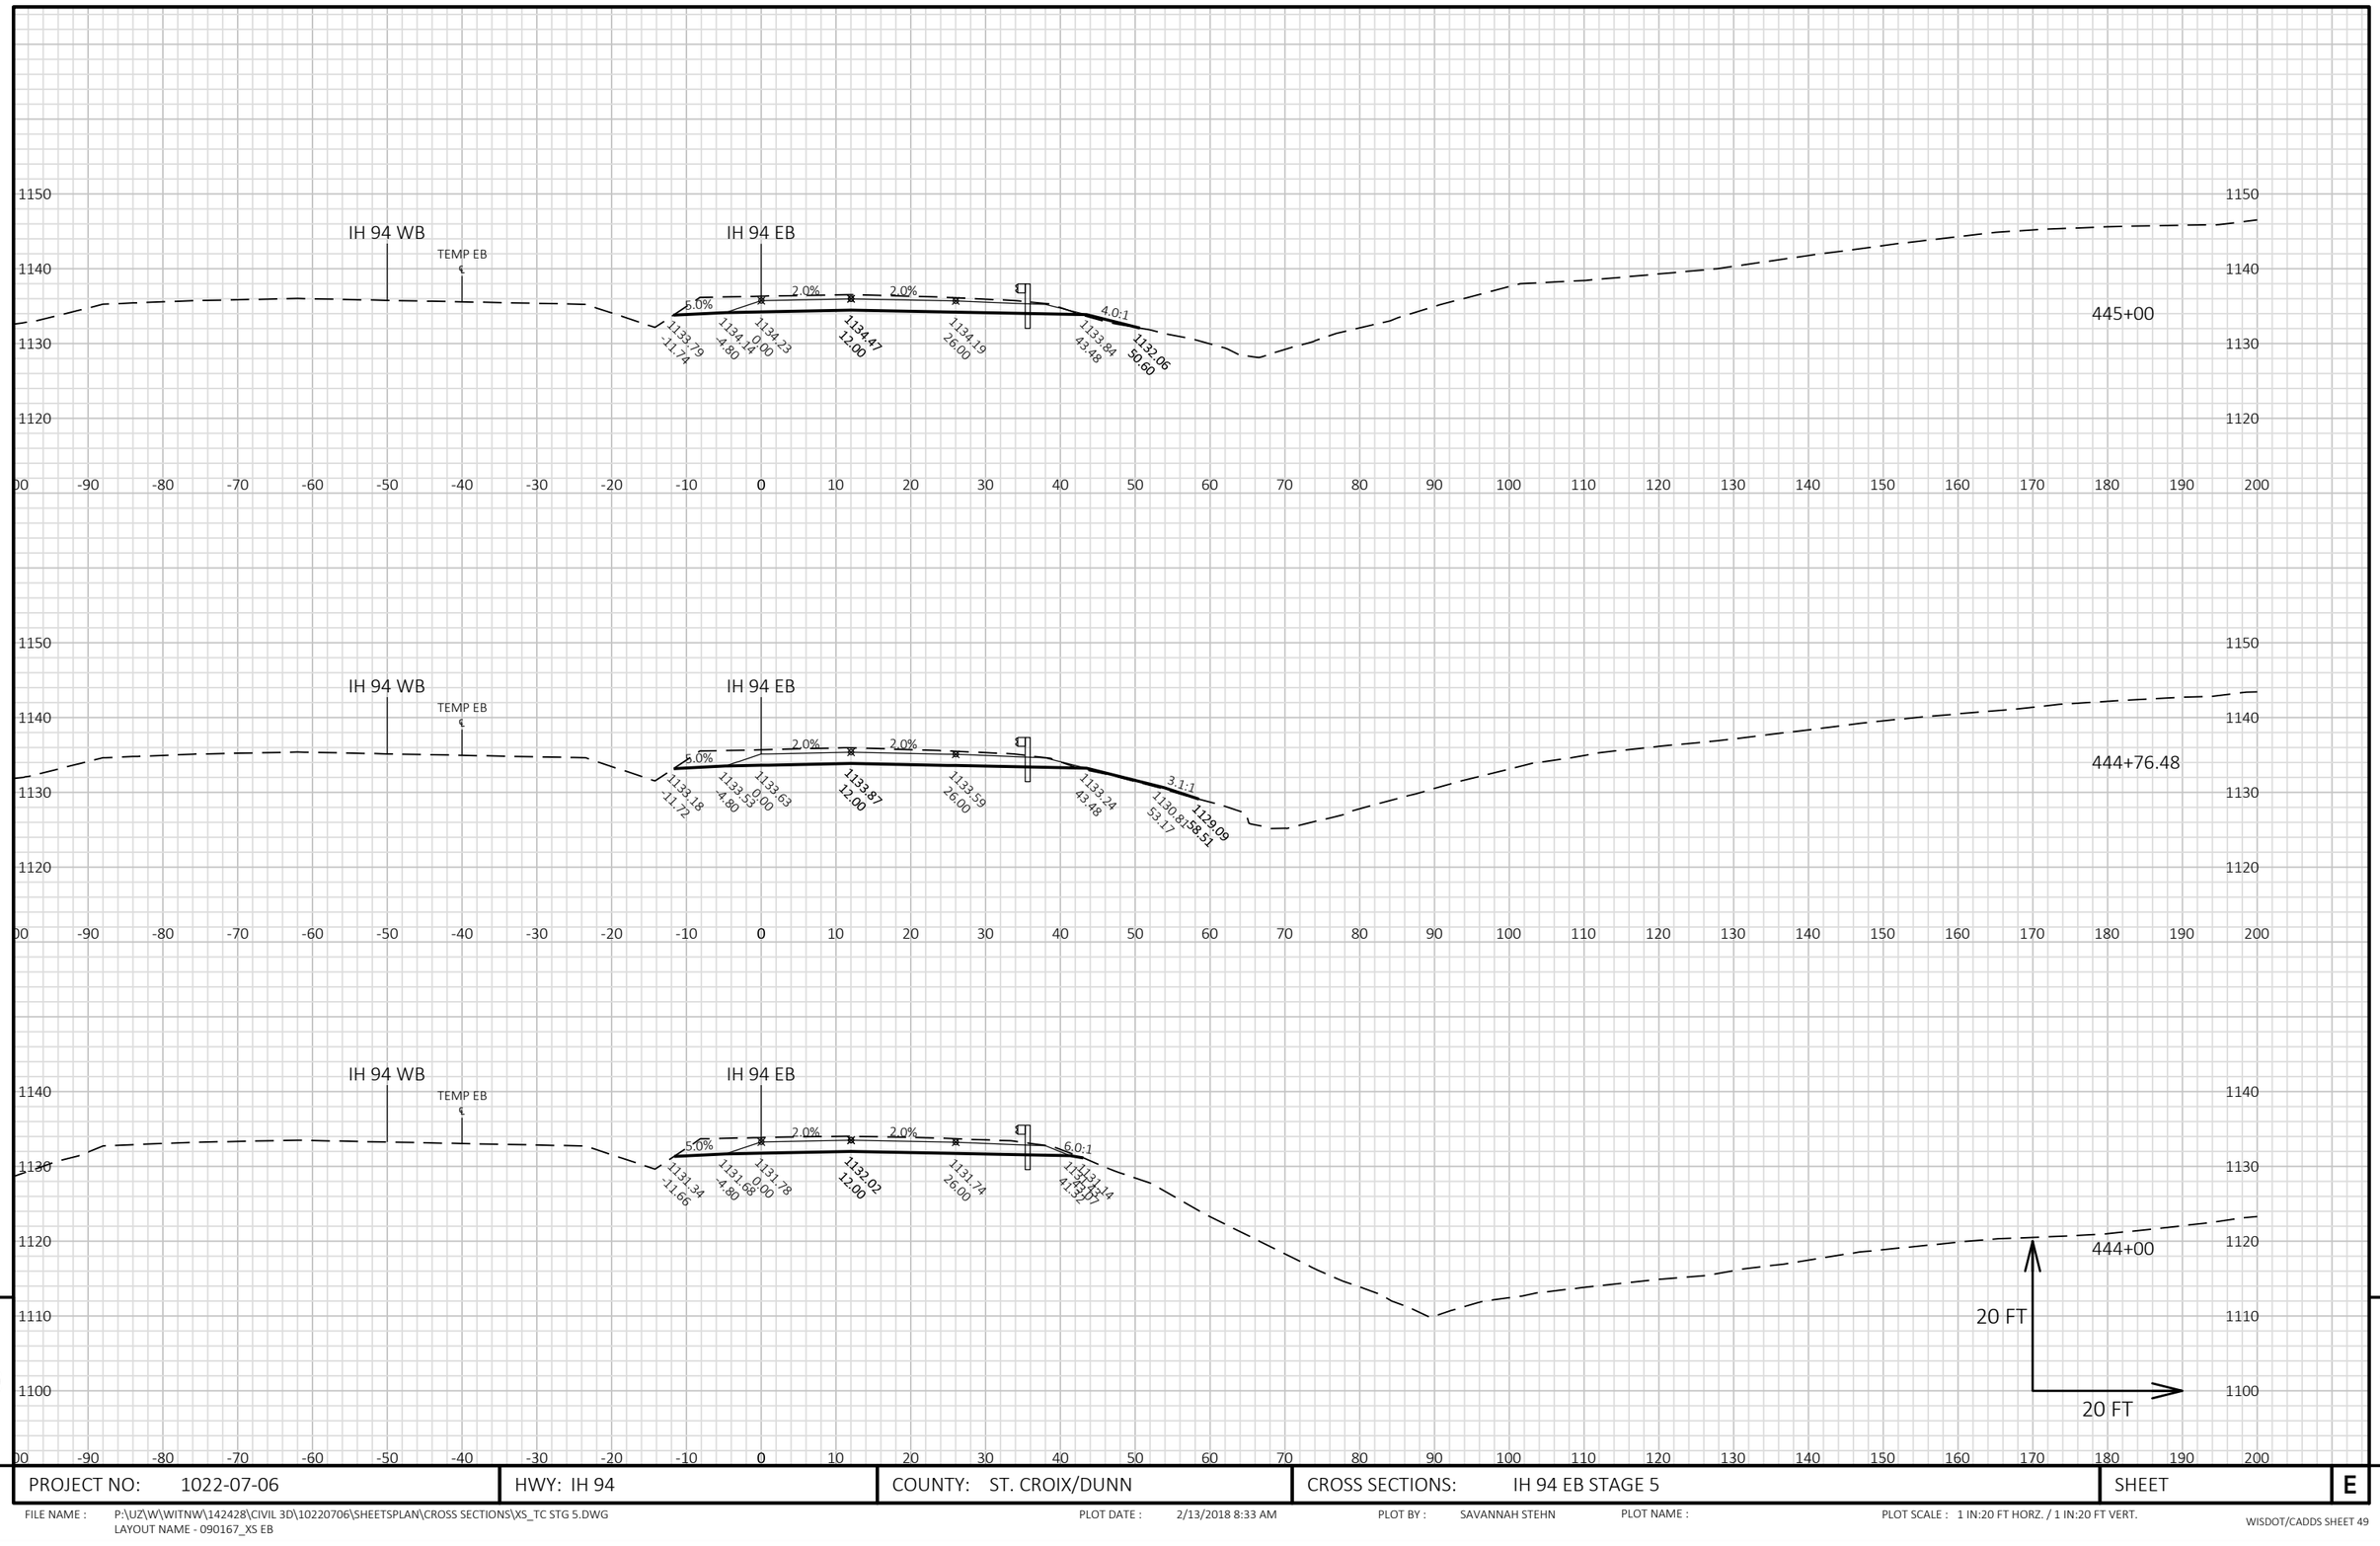


9


9


PROJECT NO: 1022-07-06	HWY: IH 94	COUNTY: ST. CROIX/DUNN	CROSS SECTIONS: IH 94 EB STAGE 5	SHEET	E

FILE NAME : P:\UZ\W\WITNW\142428\CIVIL 3D\10220706\SHEETSPLAN\CROSS SECTIONS\XS_TC STG 5.DWG
LAYOUT NAME - 090167_XS EB

PLOT DATE : 2/13/2018 8:33 AM PLOT BY : SAVANNAH STEHN PLOT NAME : PLOT SCALE : 1 IN:20 FT HORZ. / 1 IN:20 FT VERT.

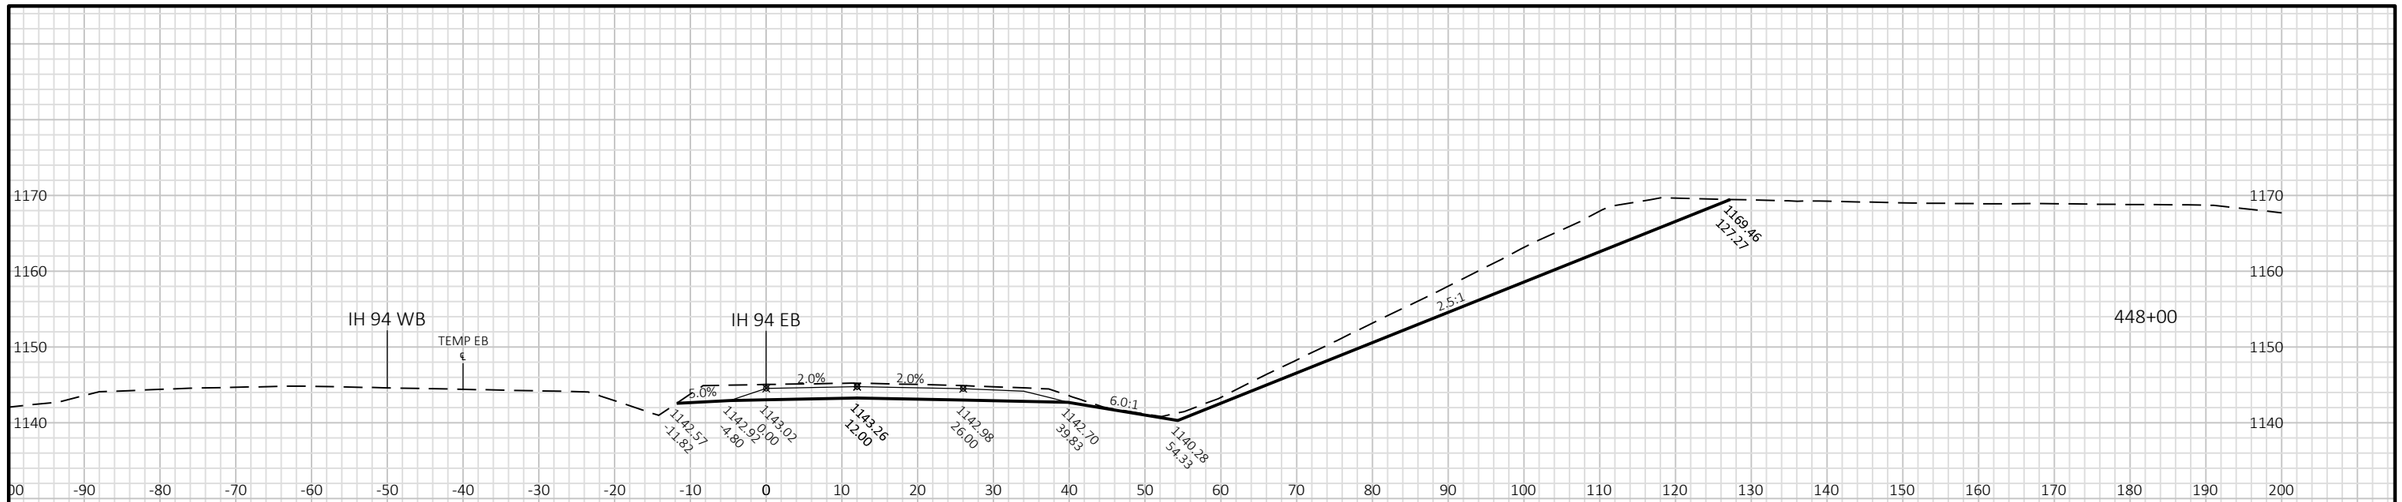

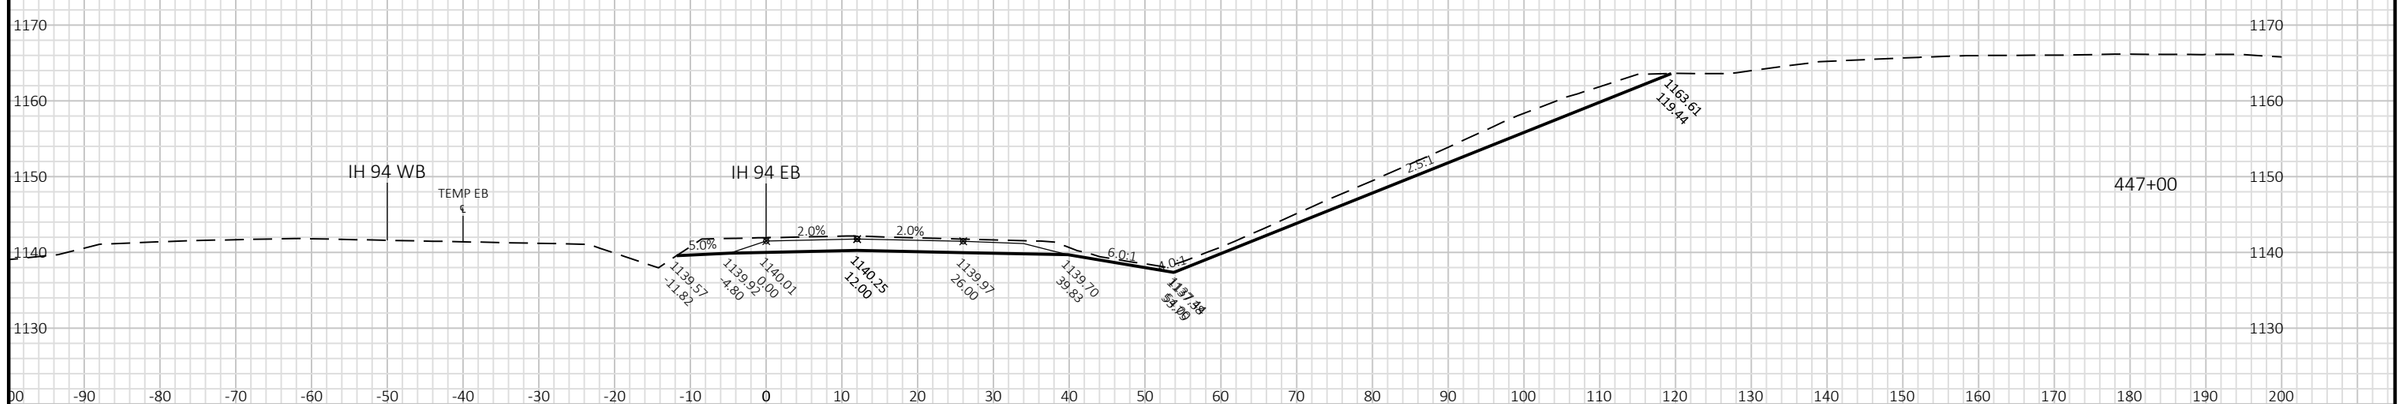

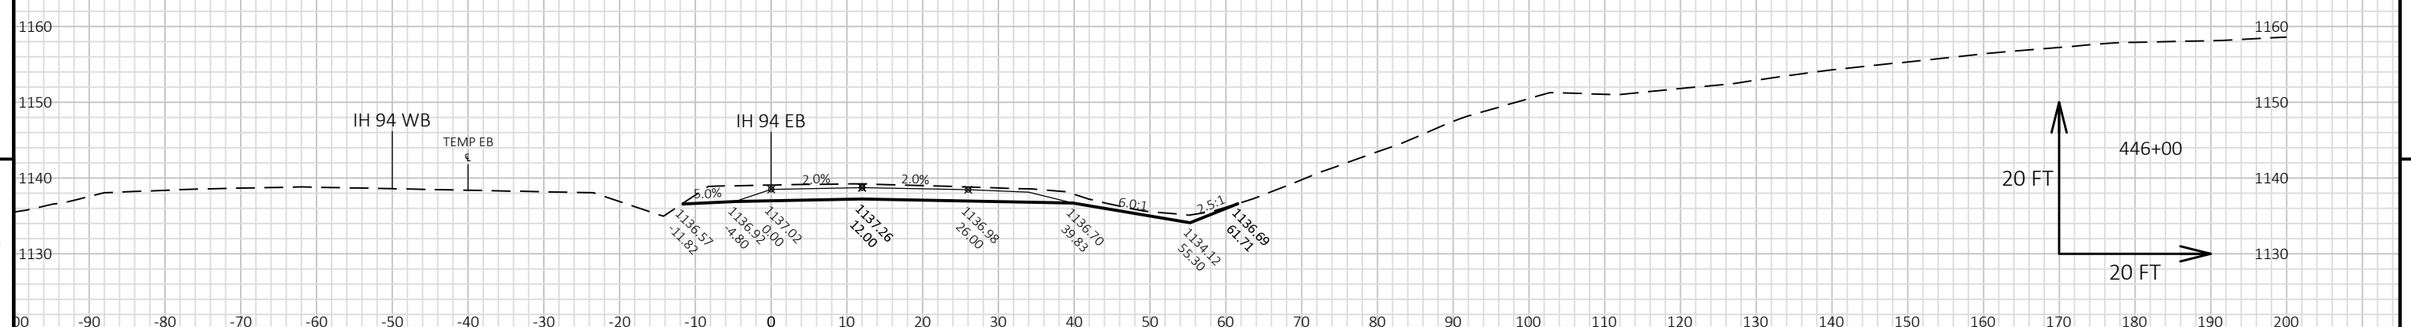

9

9

PROJECT NO: 1022-07-06	HWY: IH 94	COUNTY: ST. CROIX/DUNN	CROSS SECTIONS: IH 94 EB STAGE 5	SHEET	E

FILE NAME : P:\UZ\W\WITNW\142428\CIVIL 3D\10220706\SHEETSPLAN\CROSS SECTIONS\XS_TC STG 5.DWG
LAYOUT NAME - 090168_XS EB


PLOT DATE : 2/13/2018 8:33 AM

PLOT BY : SAVANNAH STEHN

PLOT NAME :

PLOT SCALE : 1 IN:20 FT HORZ. / 1 IN:20 FT VERT.

WISDOT/CADDS SHEET 49

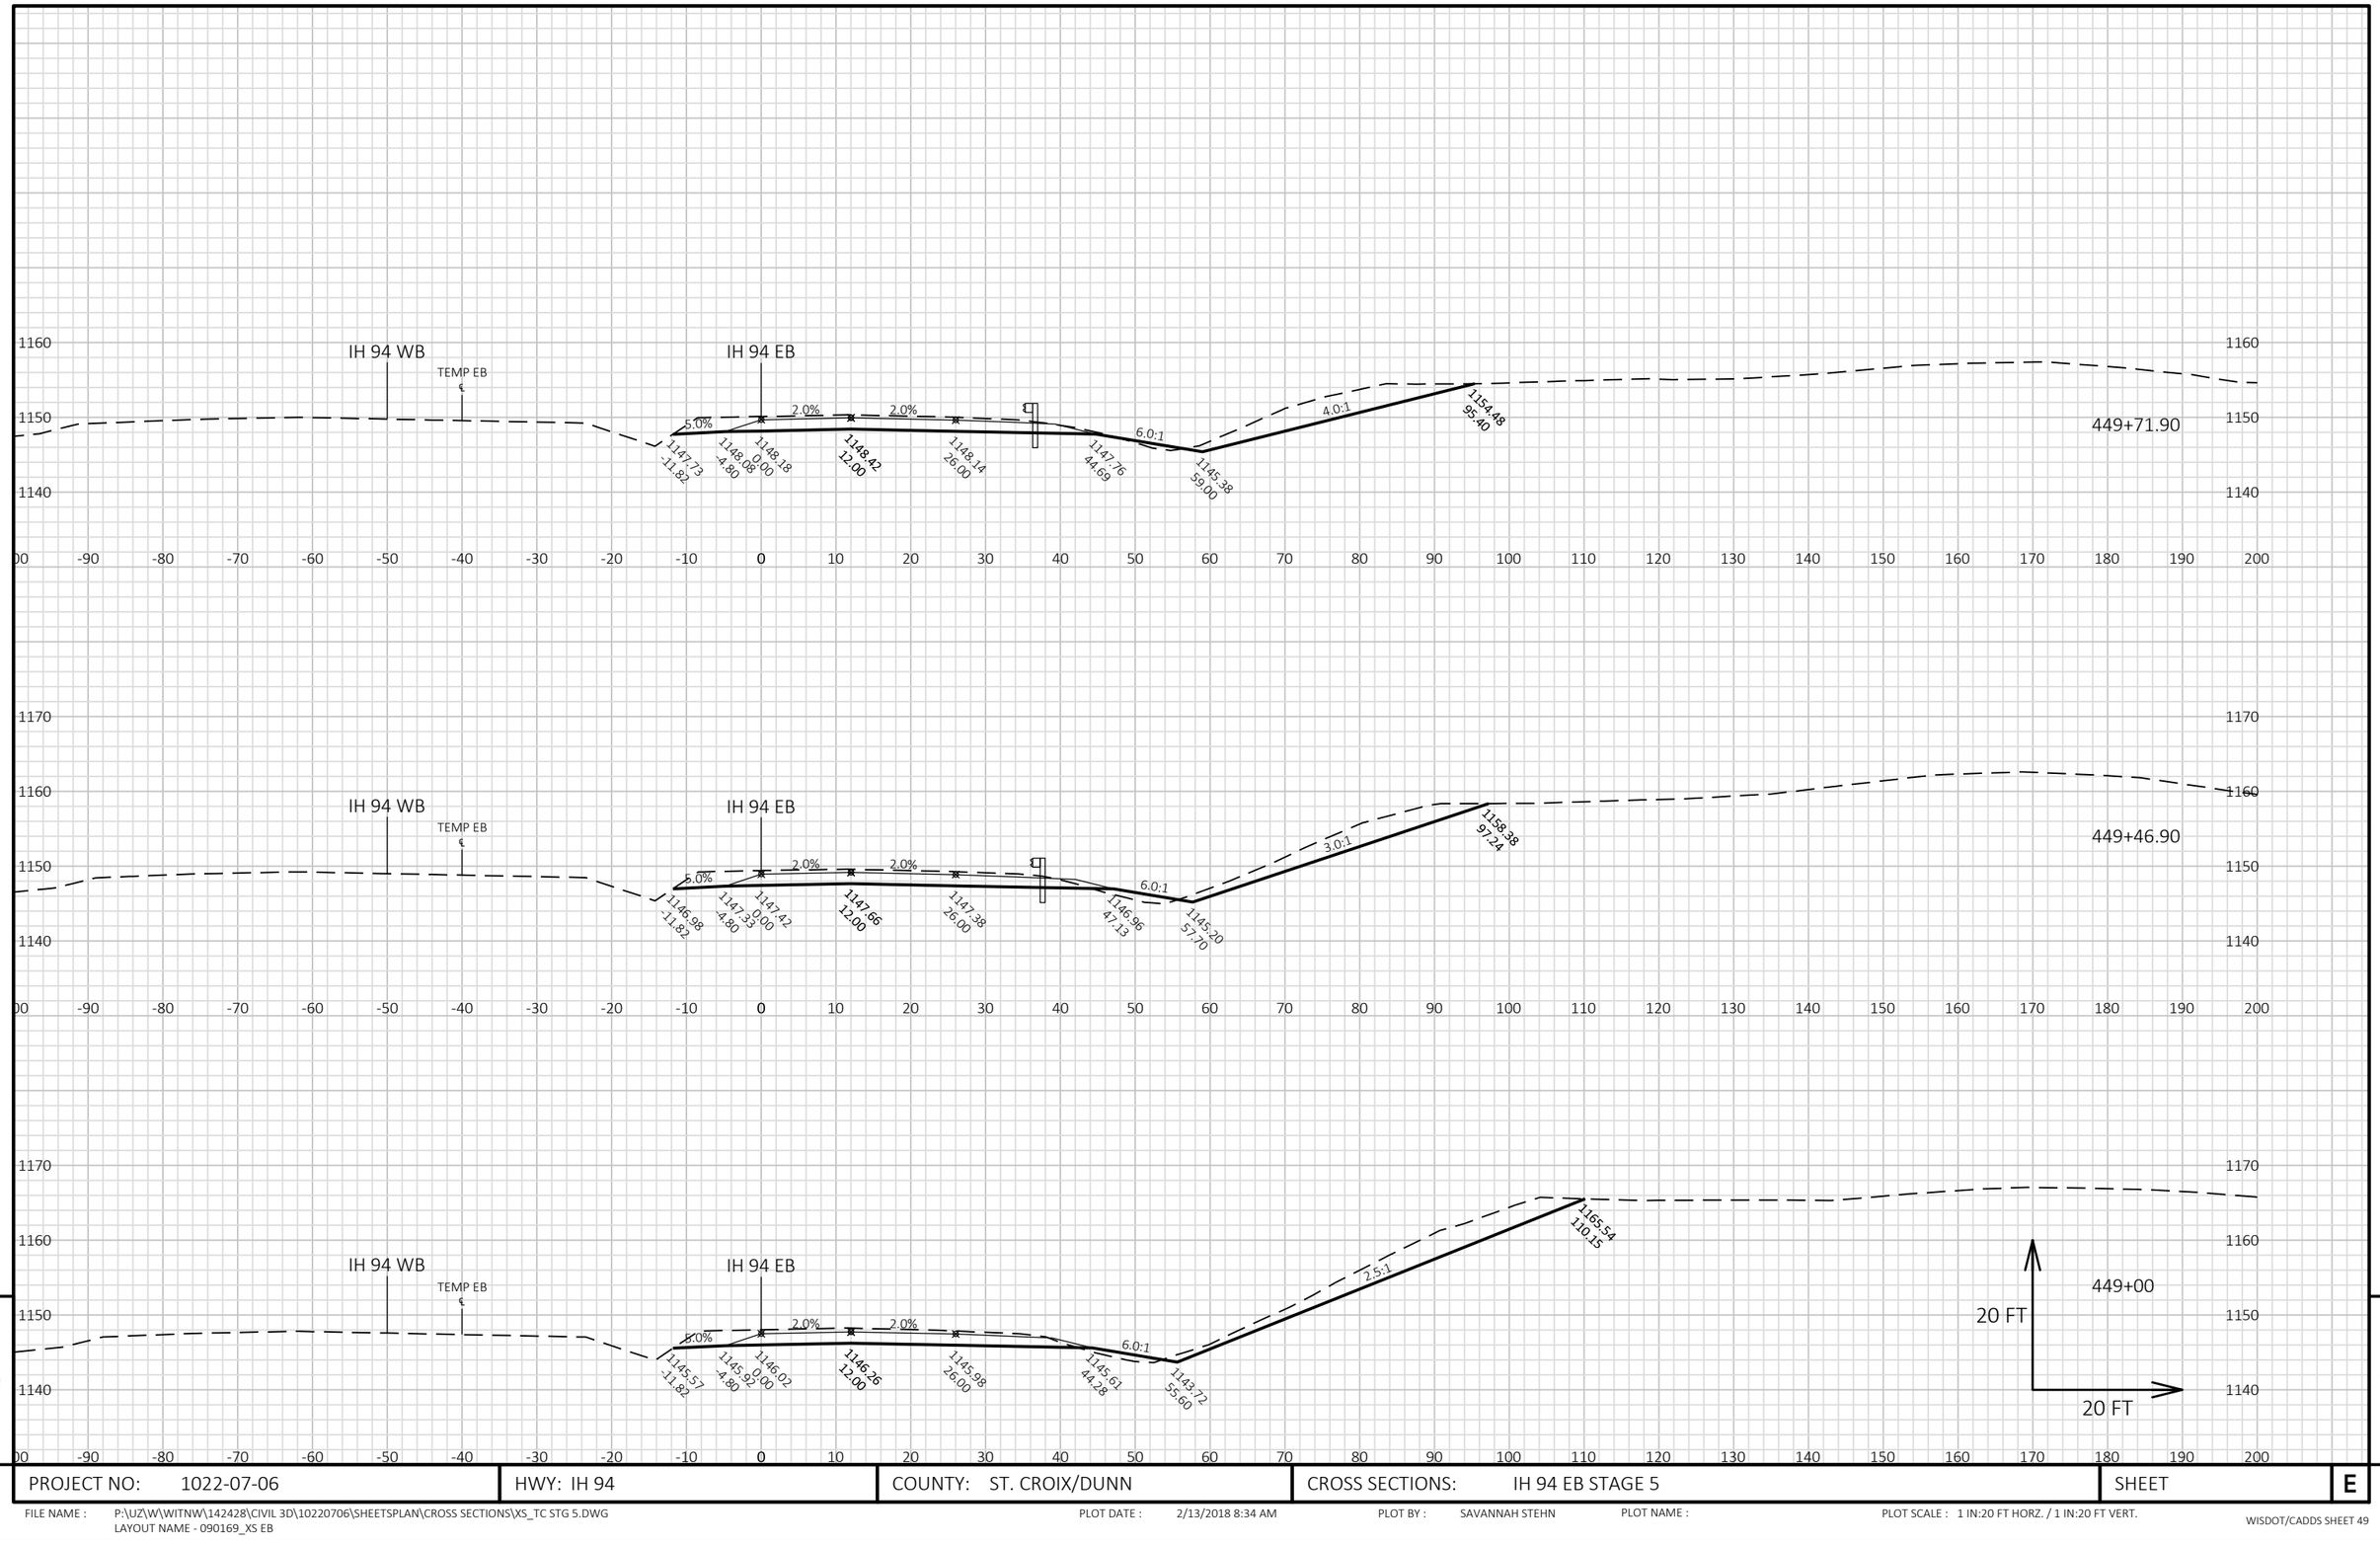


PROJECT NO: 1022-07-06	HWY: IH 94	COUNTY: ST. CROIX/DUNN	CROSS SECTIONS: IH 94 EB STAGE 5	SHEET E

FILE NAME : P:\UZ\W\WITNW\142428\CIVIL 3D\10220706\SHEETSPLAN\CROSS SECTIONS\XS_TC STG 5.DWG
LAYOUT NAME - 090169_XS EB

PLOT DATE : 2/13/2018 8:34 AM PLOT BY : SAVANNAH STEHN PLOT NAME : PLOT SCALE : 1 IN:20 FT HORZ. / 1 IN:20 FT VERT.

WISDOT/CADDS SHEET 49

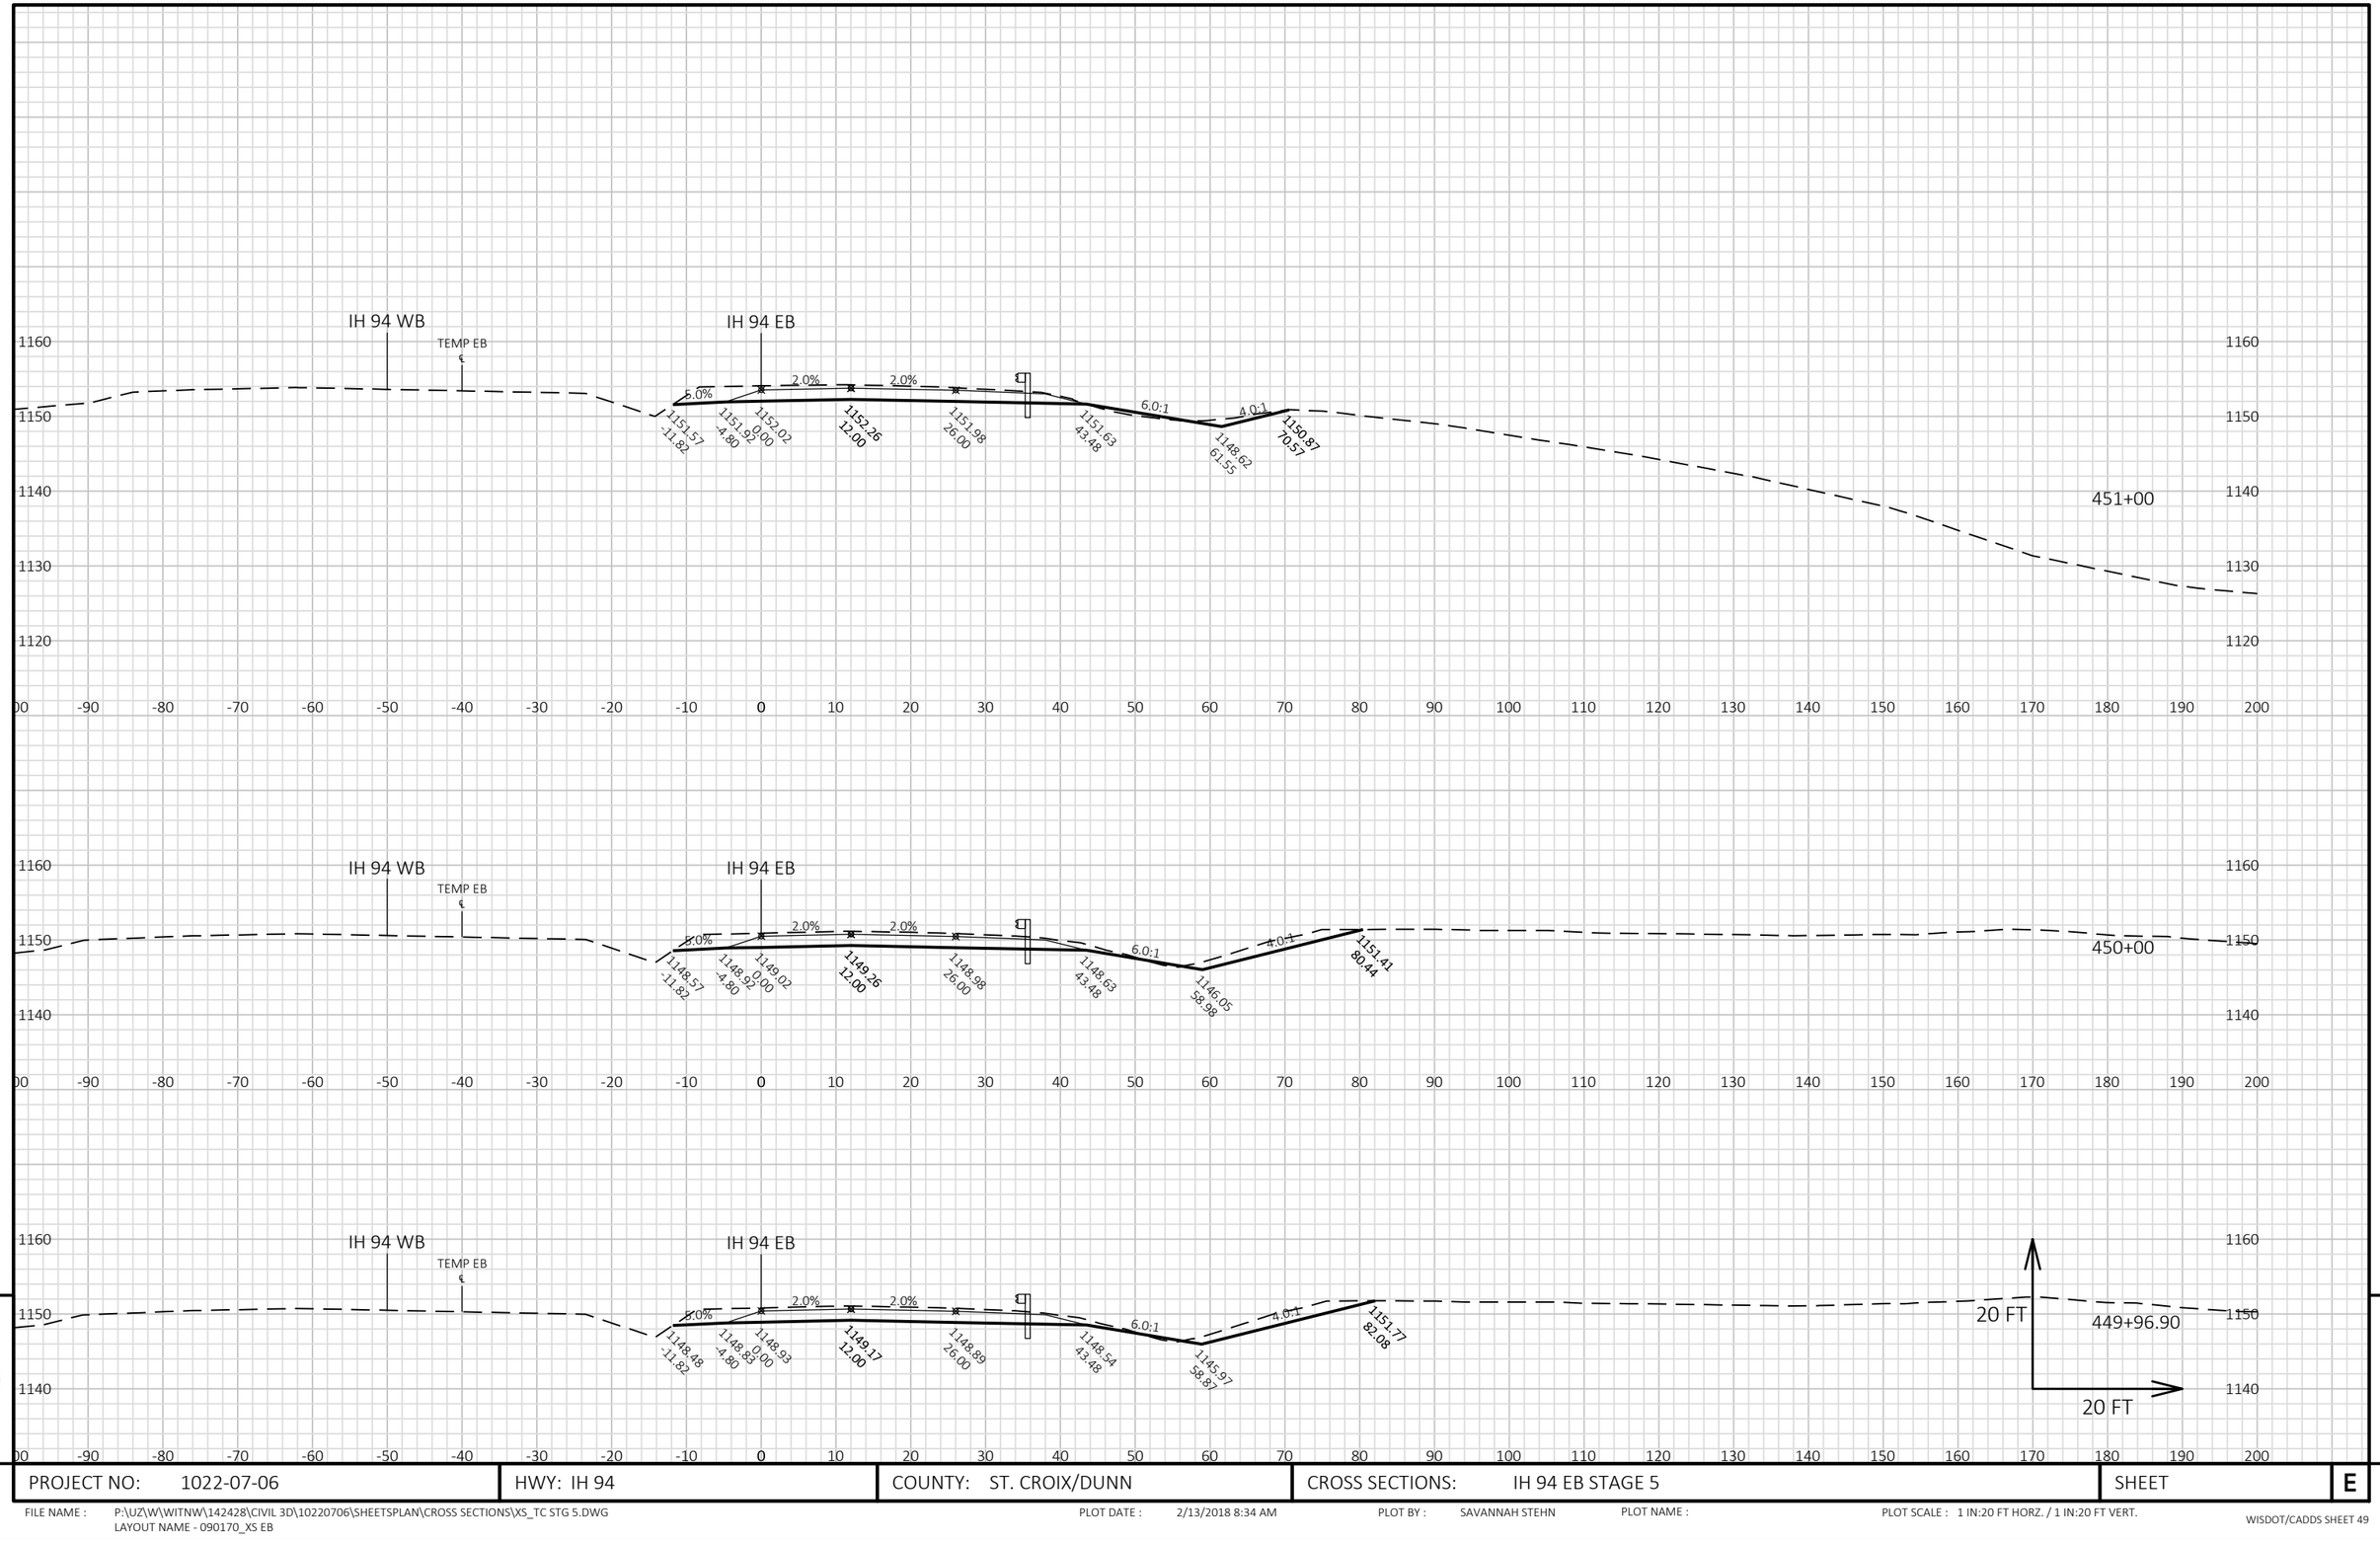


9

9

PROJECT NO: 1022-07-06	HWY: IH 94	COUNTY: ST. CROIX/DUNN	CROSS SECTIONS: IH 94 EB STAGE 5	SHEET E

FILE NAME : P:\UZ\W\WITNW\142428\CIVIL 3D\10220706\SHEETSPLAN\CROSS SECTIONS\XS_TC STG 5.DWG
LAYOUT NAME - 090170_XS EB

PLOT DATE : 2/13/2018 8:34 AM PLOT BY : SAVANNAH STEHN PLOT NAME : PLOT SCALE : 1 IN:20 FT HORZ. / 1 IN:20 FT VERT.

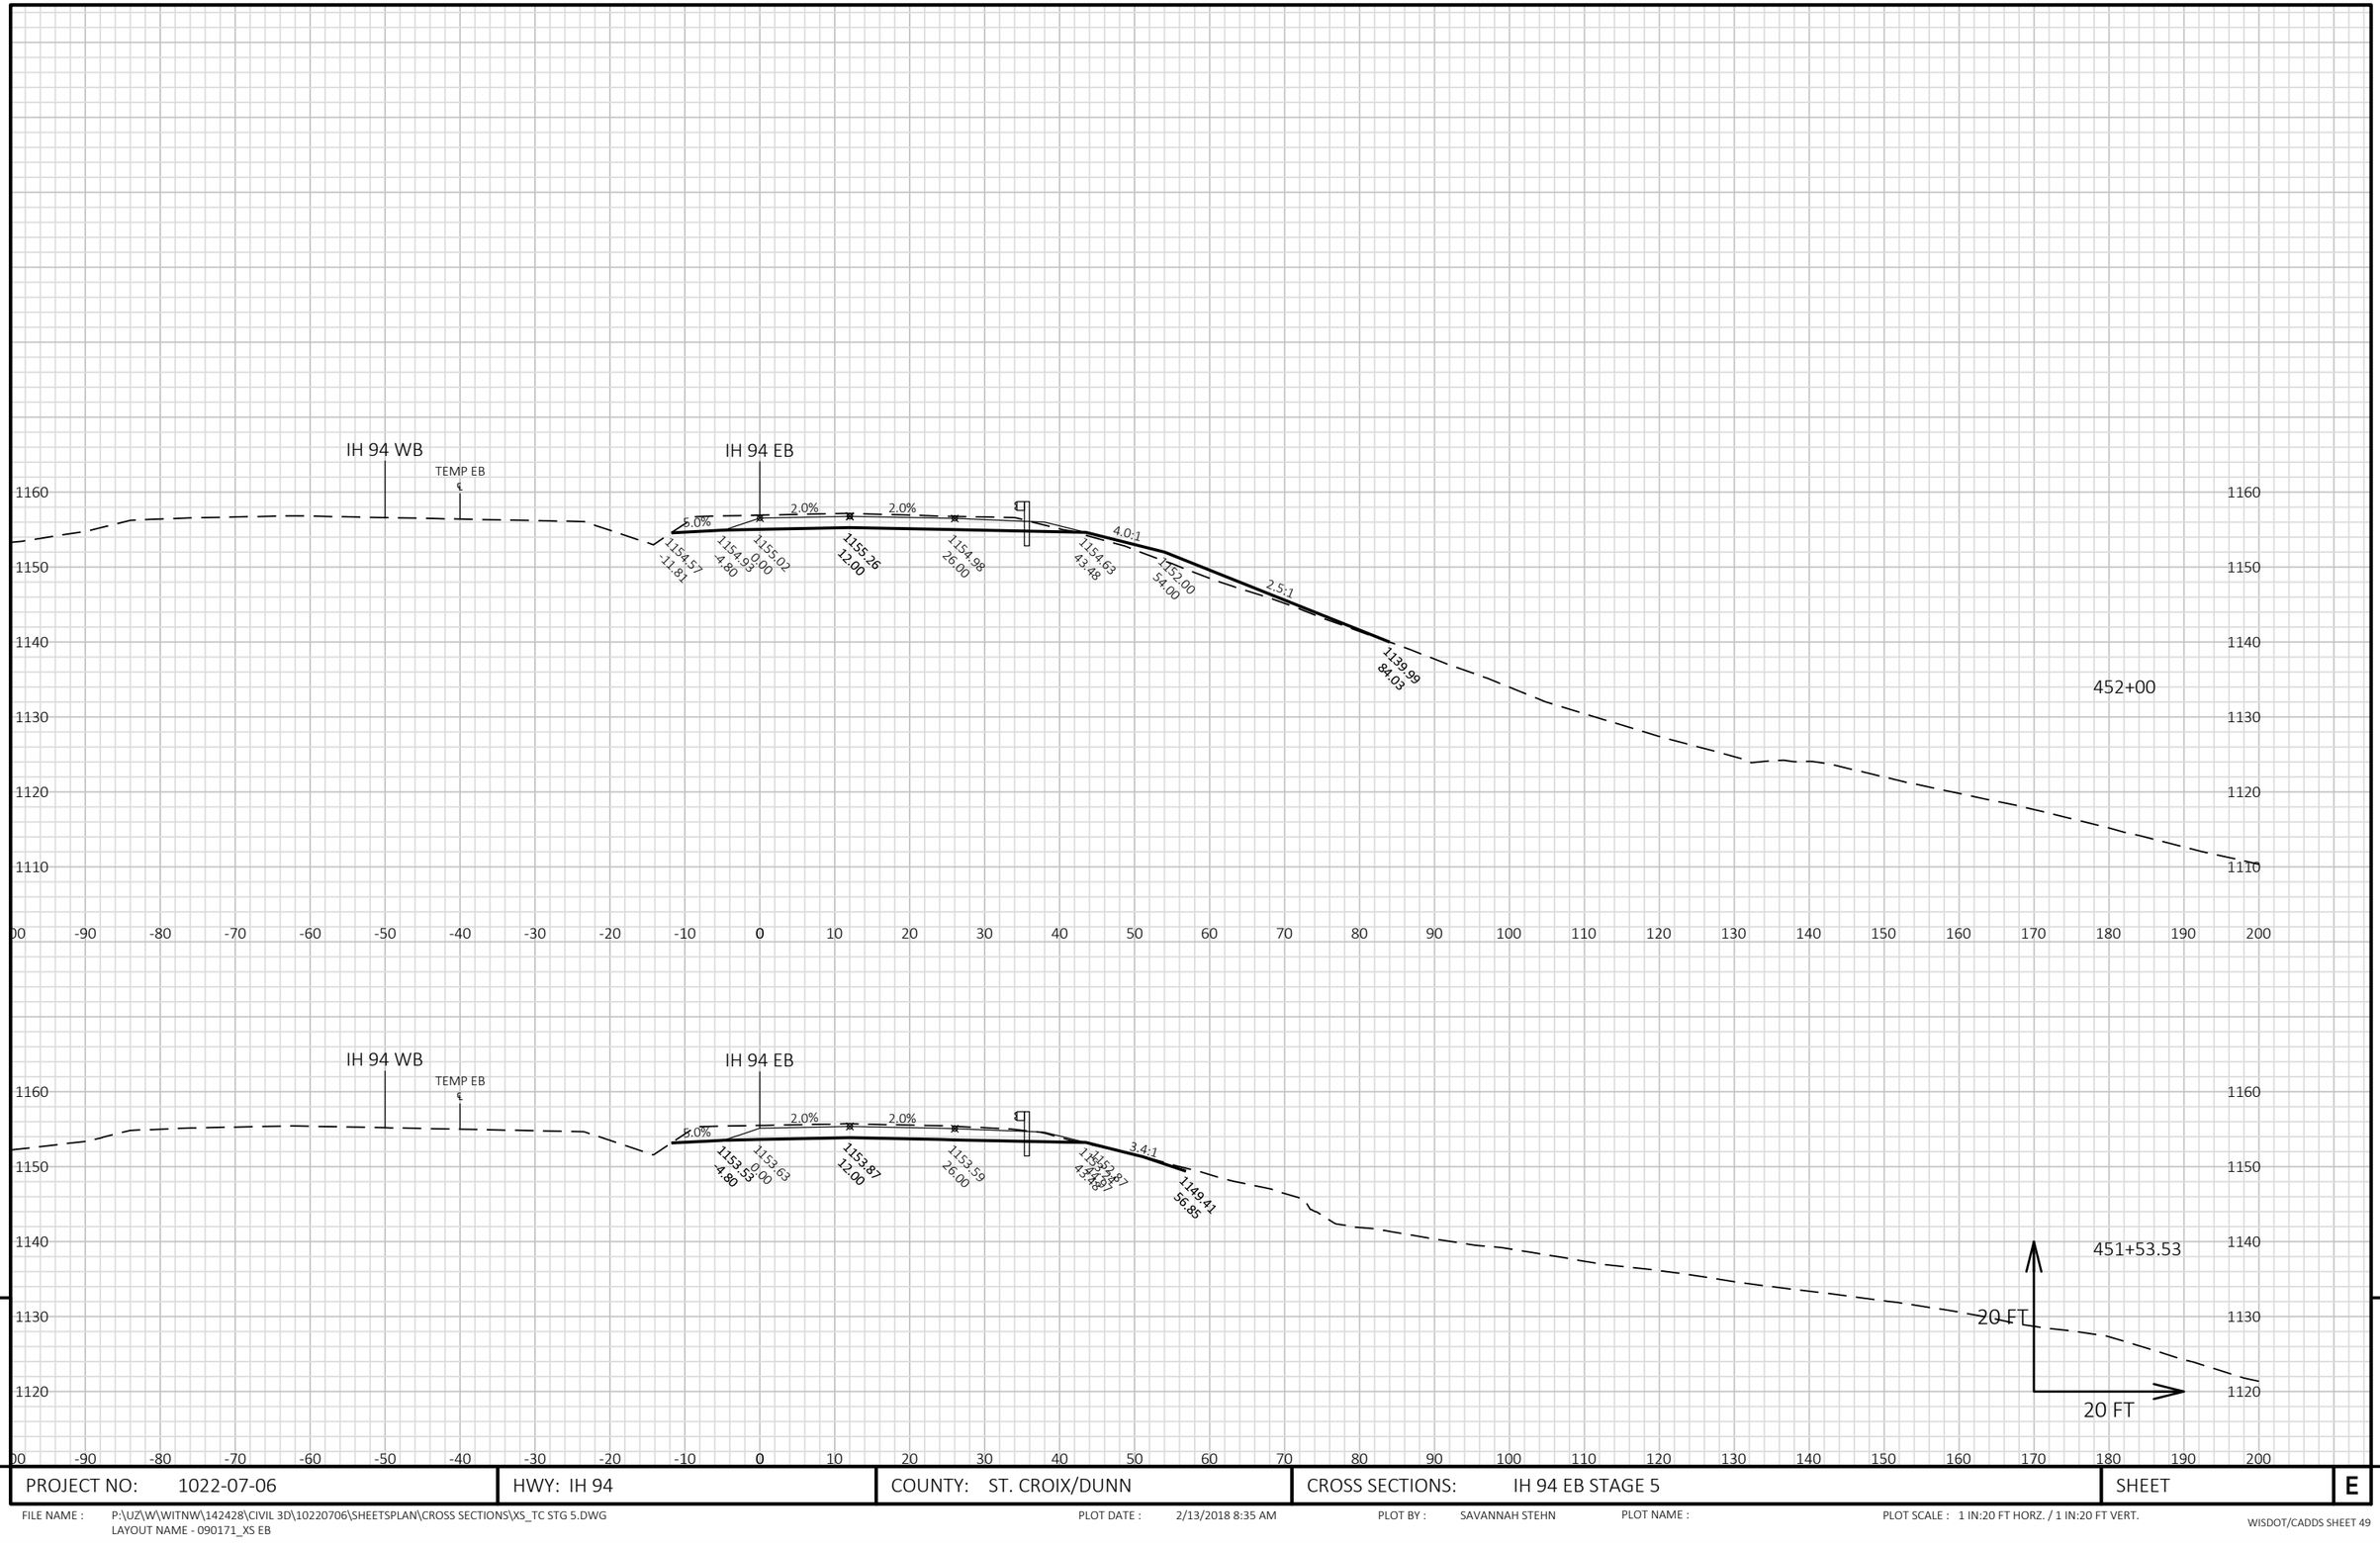


9

9

PROJECT NO: 1022-07-06	HWY: IH 94	COUNTY: ST. CROIX/DUNN	CROSS SECTIONS: IH 94 EB STAGE 5	SHEET	E

FILE NAME : P:\UZ\W\WITNW\142428\CIVIL 3D\10220706\SHEETSPLAN\CROSS SECTIONS\XS_TC STG 5.DWG
LAYOUT NAME - 090171_XS EB

PLOT DATE : 2/13/2018 8:35 AM PLOT BY : SAVANNAH STEHN PLOT NAME : PLOT SCALE : 1 IN:20 FT HORZ. / 1 IN:20 FT VERT.

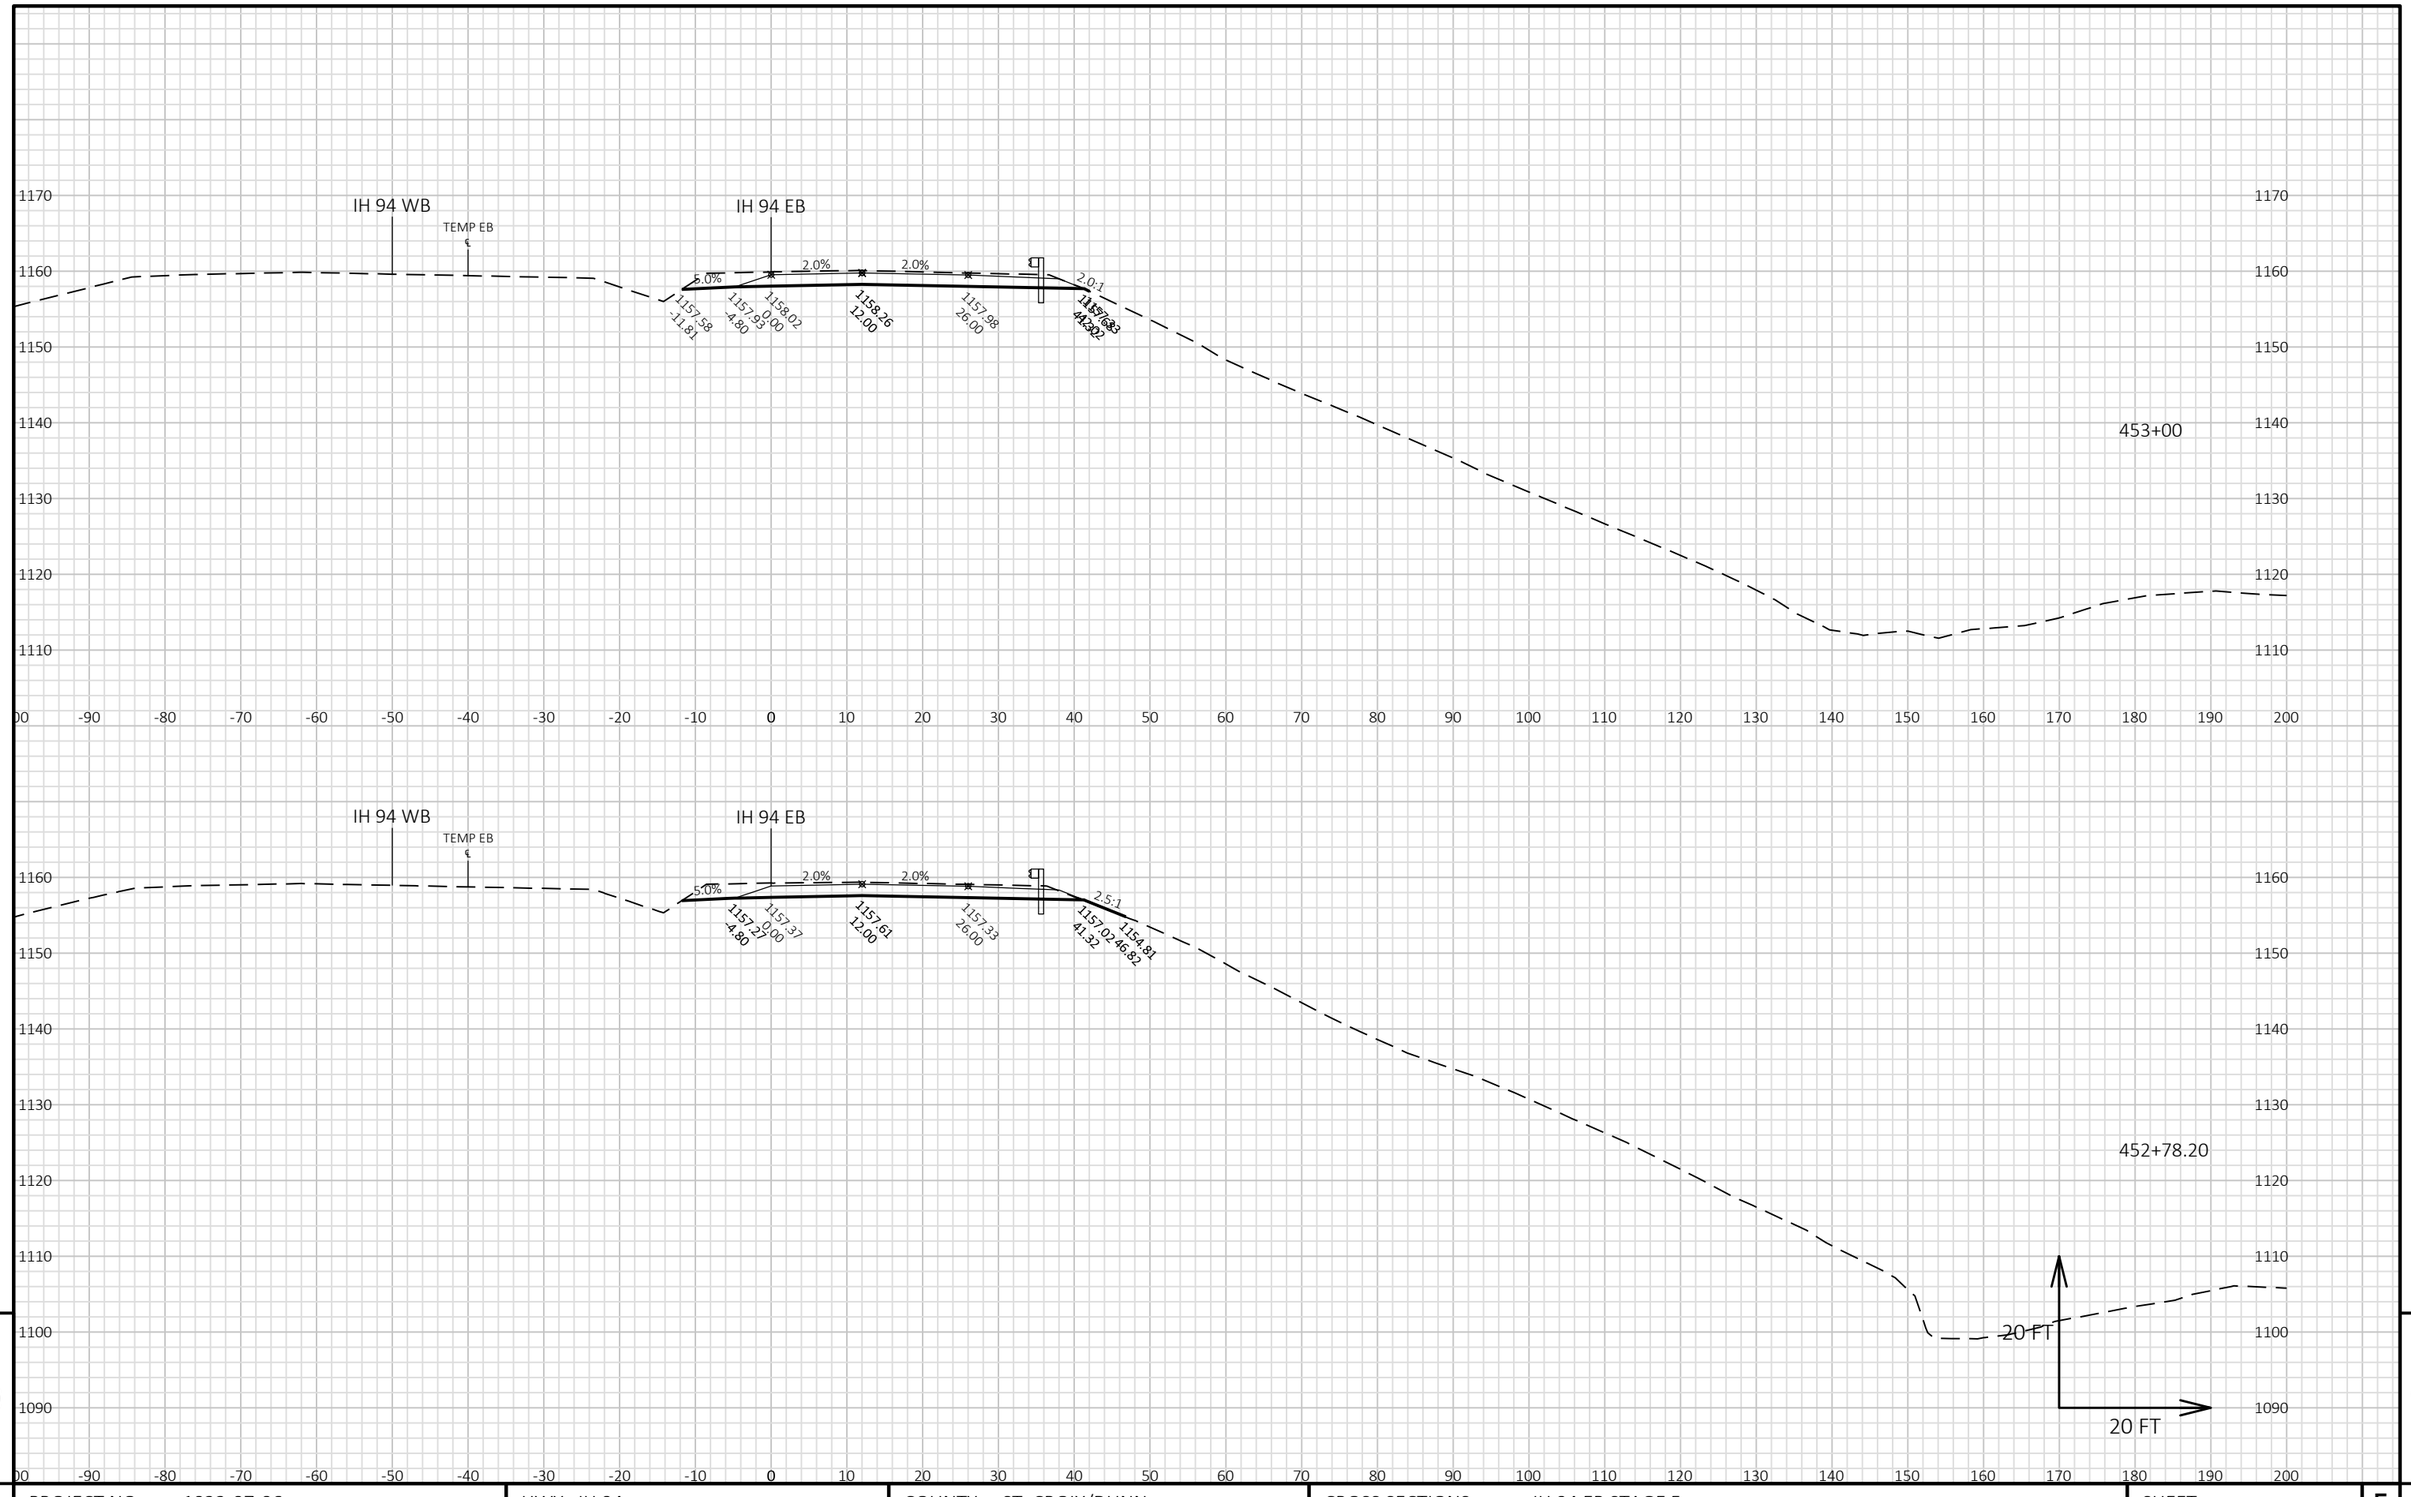


9 9

PROJECT NO: 1022-07-06	HWY: IH 94	COUNTY: ST. CROIX/DUNN	CROSS SECTIONS: IH 94 EB STAGE 5	SHEET E

FILE NAME : P:\UZ\W\WITNW\142428\CIVIL 3D\10220706\SHEETSPLAN\CROSS SECTIONS\XS_TC STG 5.DWG
LAYOUT NAME - 090172_XS EB


PLOT DATE : 2/13/2018 8:35 AM PLOT BY : SAVANNAH STEHN PLOT NAME : PLOT SCALE : 1 IN:20 FT HORZ. / 1 IN:20 FT VERT.

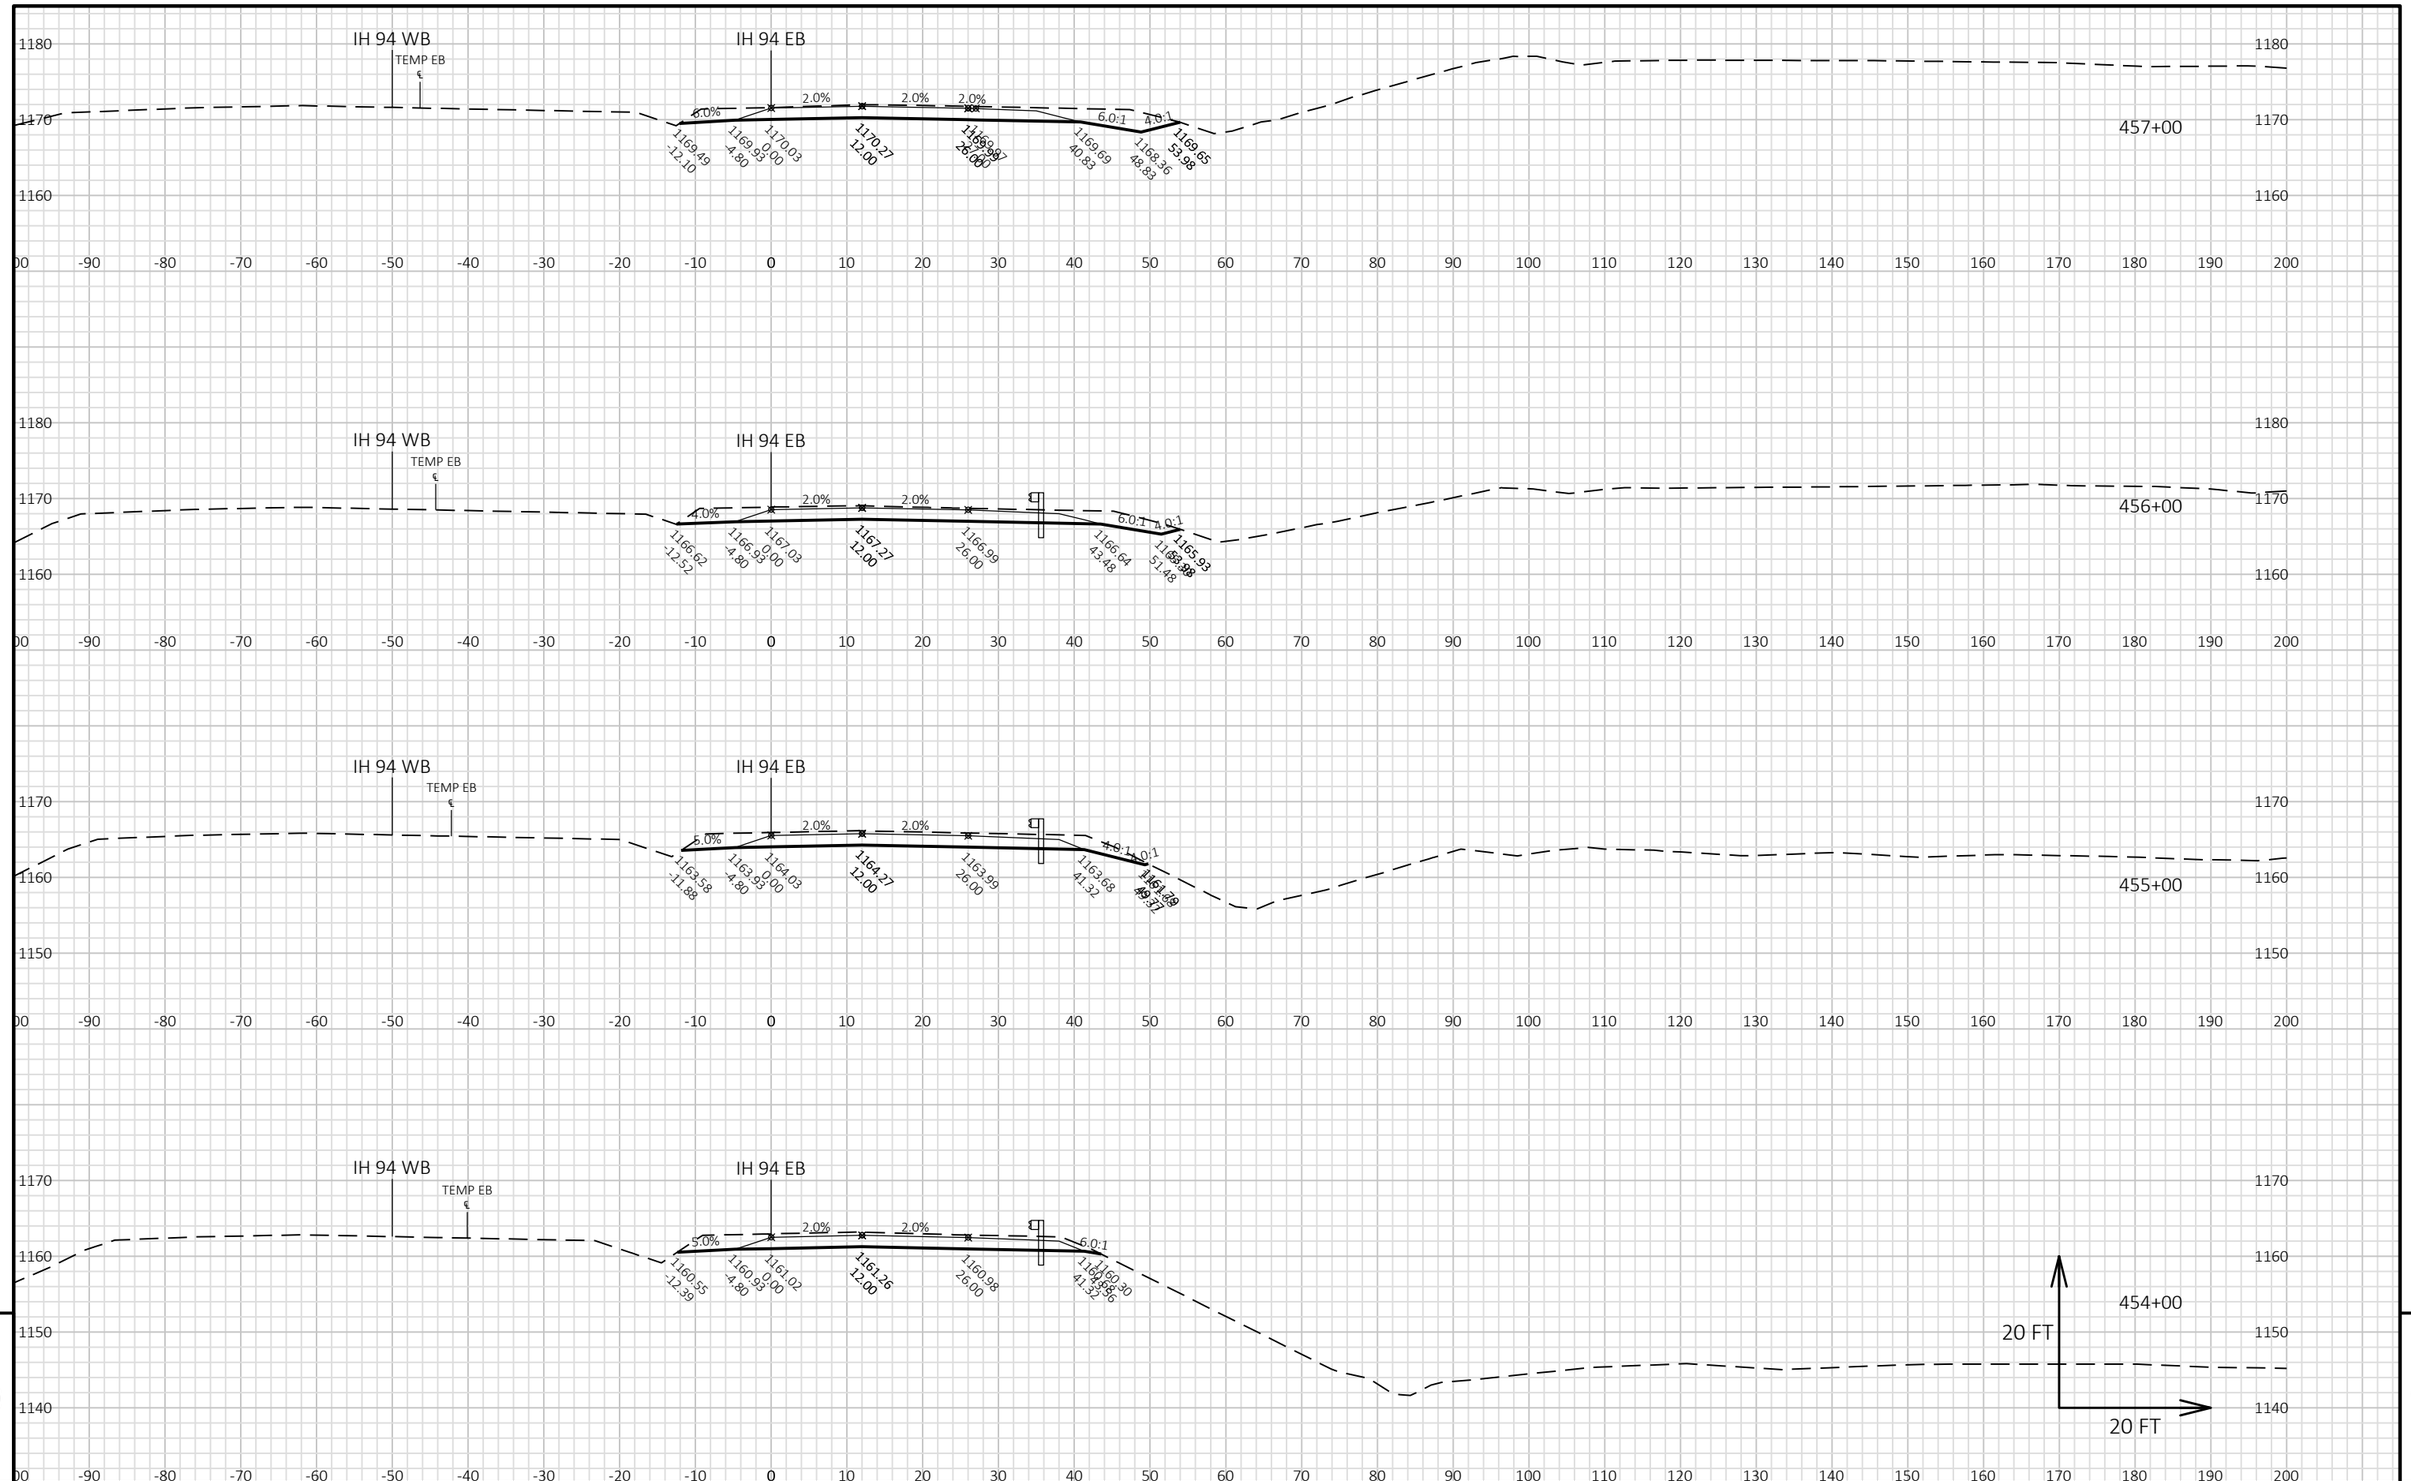

PROJECT NO: 1022-07-06	HWY: IH 94	COUNTY: ST. CROIX/DUNN	CROSS SECTIONS: IH 94 EB STAGE 5	SHEET E

FILE NAME : P:\UZ\W\WITNW\142428\CIVIL 3D\10220706\SHEETSPLAN\CROSS SECTIONS\XS_TC STG 5.DWG
LAYOUT NAME - 090173_XS EB

PLOT DATE : 2/13/2018 8:36 AM PLOT BY : SAVANNAH STEHN PLOT NAME : PLOT SCALE : 1 IN:20 FT HORZ. / 1 IN:20 FT VERT.

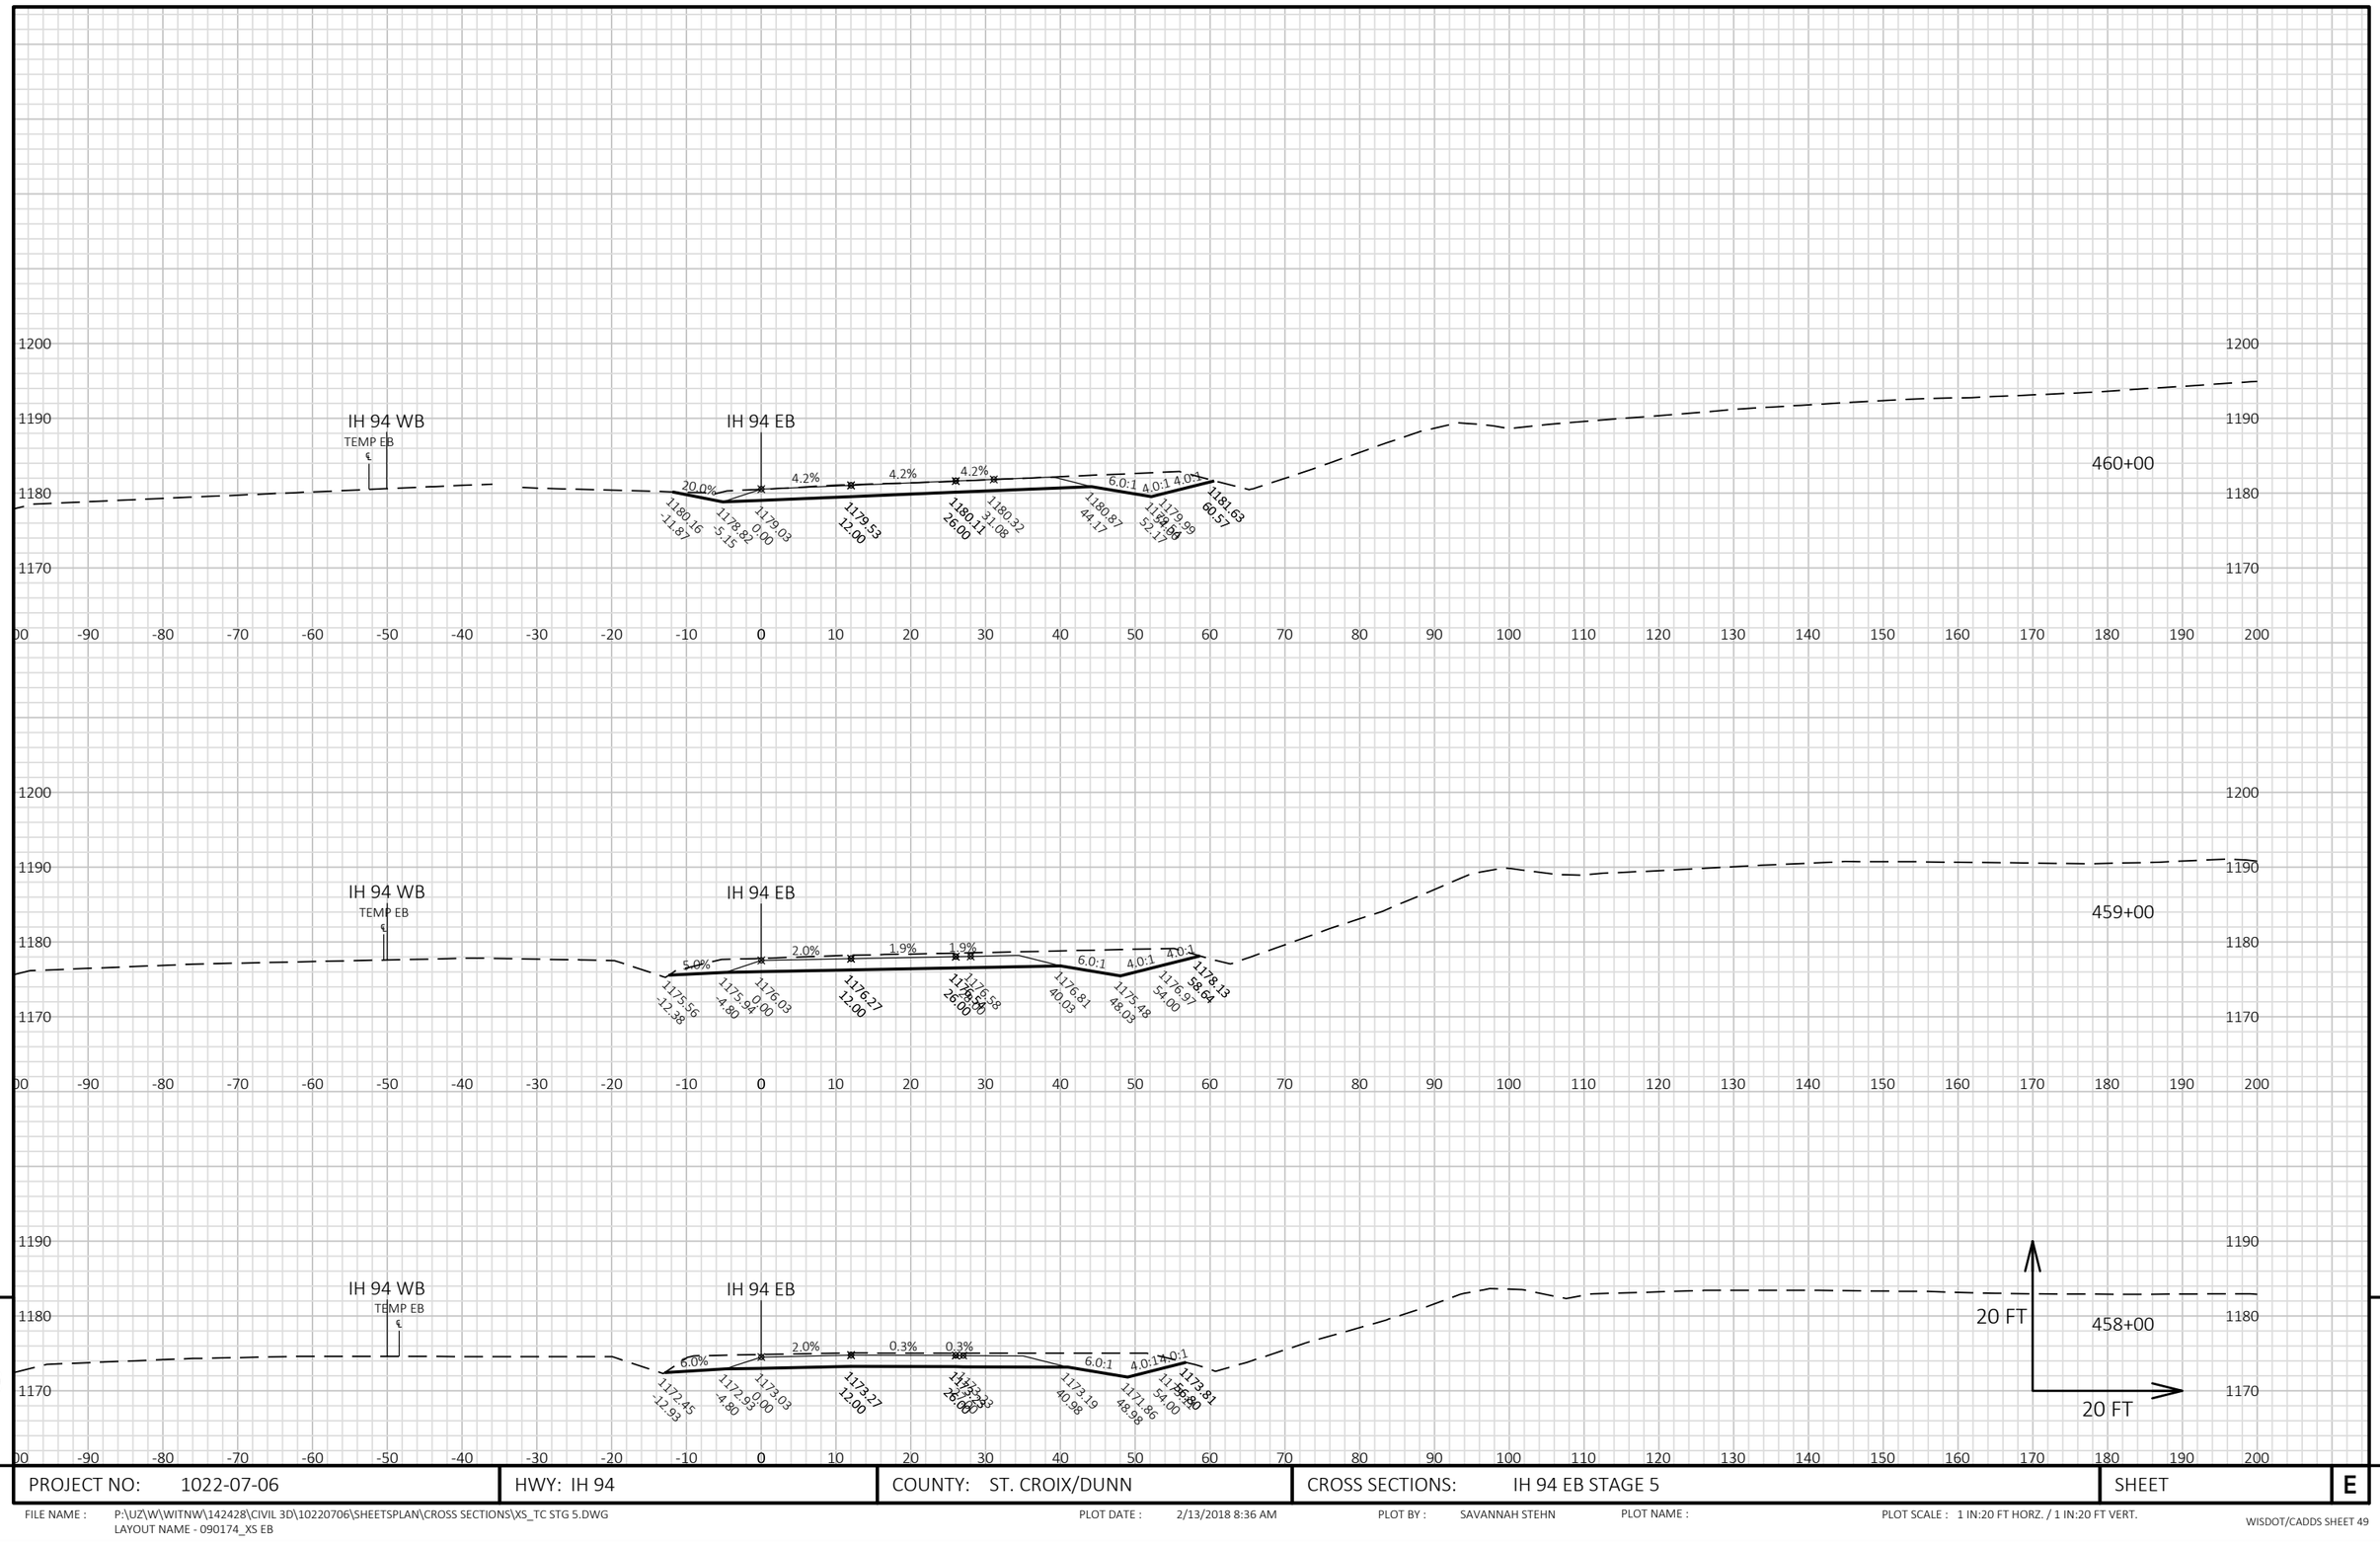


9

9

PROJECT NO: 1022-07-06	HWY: IH 94	COUNTY: ST. CROIX/DUNN	CROSS SECTIONS: IH 94 EB STAGE 5	SHEET E

FILE NAME : P:\UZ\W\WITNW\142428\CIVIL 3D\10220706\SHEETSPLAN\CROSS SECTIONS\XS_TC STG 5.DWG
LAYOUT NAME - 090174_XS EB

PLOT DATE : 2/13/2018 8:36 AM PLOT BY : SAVANNAH STEHN PLOT NAME : PLOT SCALE : 1 IN:20 FT HORZ. / 1 IN:20 FT VERT.

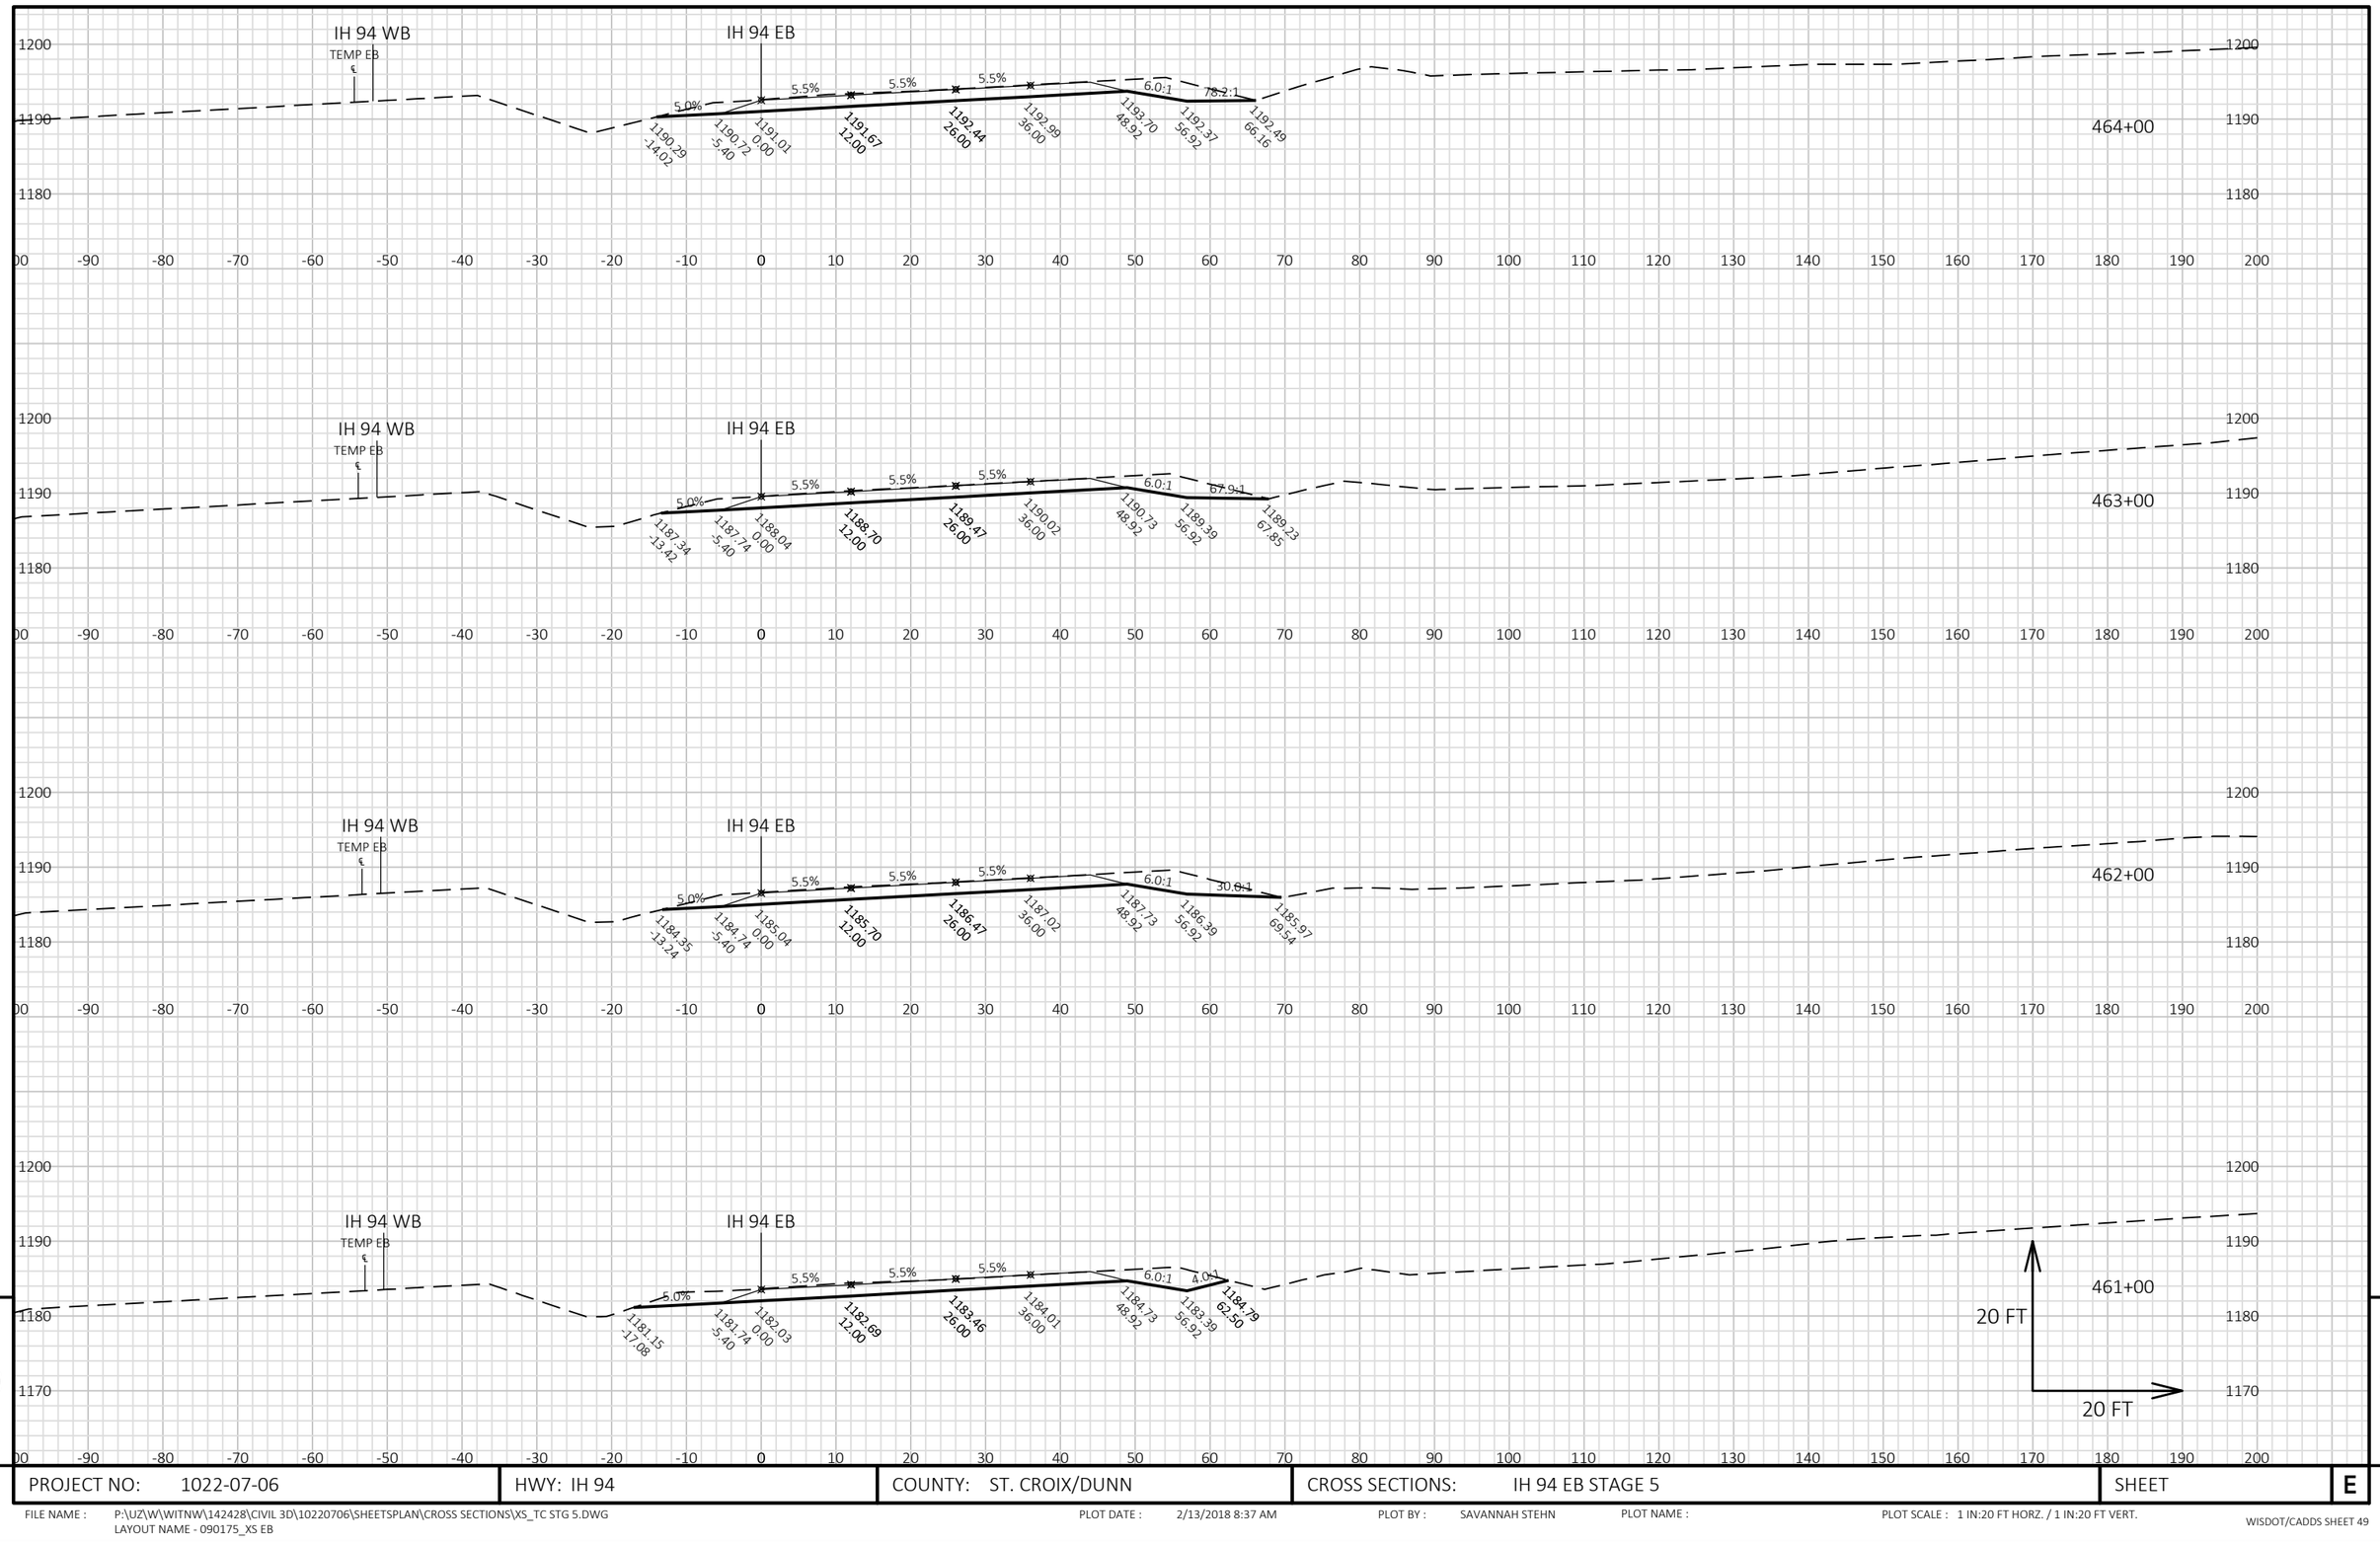


9

9

PROJECT NO: 1022-07-06	HWY: IH 94	COUNTY: ST. CROIX/DUNN	CROSS SECTIONS: IH 94 EB STAGE 5	SHEET	E

FILE NAME : P:\UZ\W\WITNW\142428\CIVIL 3D\10220706\SHEETSPLAN\CROSS SECTIONS\XS_TC STG 5.DWG
LAYOUT NAME - 090175_XS EB

PLOT DATE : 2/13/2018 8:37 AM PLOT BY : SAVANNAH STEHN PLOT NAME : PLOT SCALE : 1 IN:20 FT HORZ. / 1 IN:20 FT VERT.

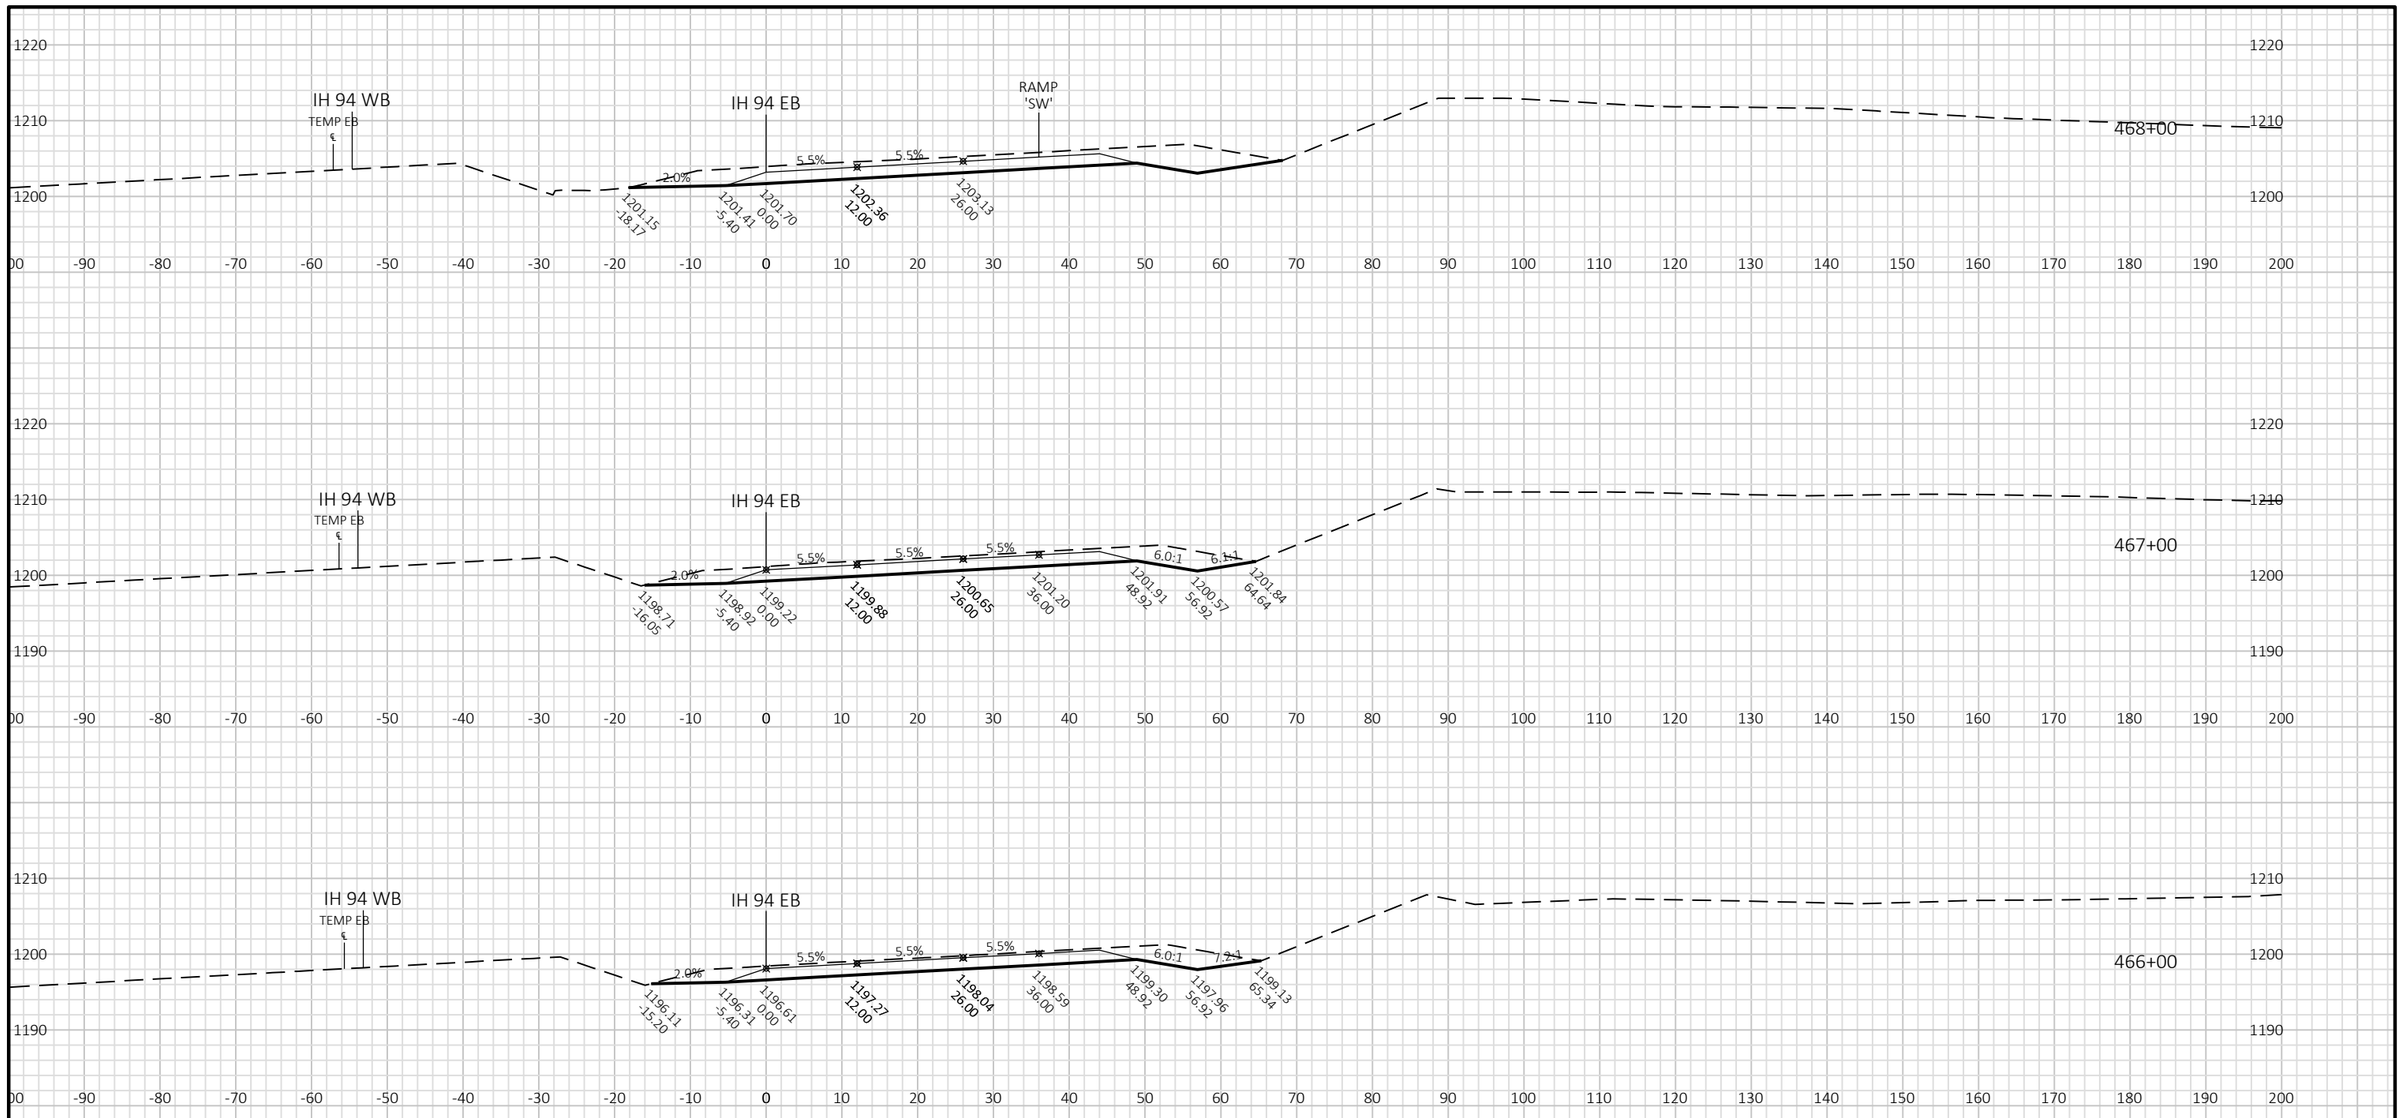


9


9

PROJECT NO: 1022-07-06	HWY: IH 94	COUNTY: ST. CROIX/DUNN	CROSS SECTIONS: IH 94 EB STAGE 5	SHEET E

FILE NAME : P:\UZ\W\WITNW\142428\CIVIL 3D\10220706\SHEETSPLAN\CROSS SECTIONS\XS_TC STG 5.DWG
LAYOUT NAME - 090176_XS EB

PLOT DATE : 2/13/2018 8:37 AM PLOT BY : SAVANNAH STEHN PLOT NAME : PLOT SCALE : 1 IN:20 FT HORZ. / 1 IN:20 FT VERT.

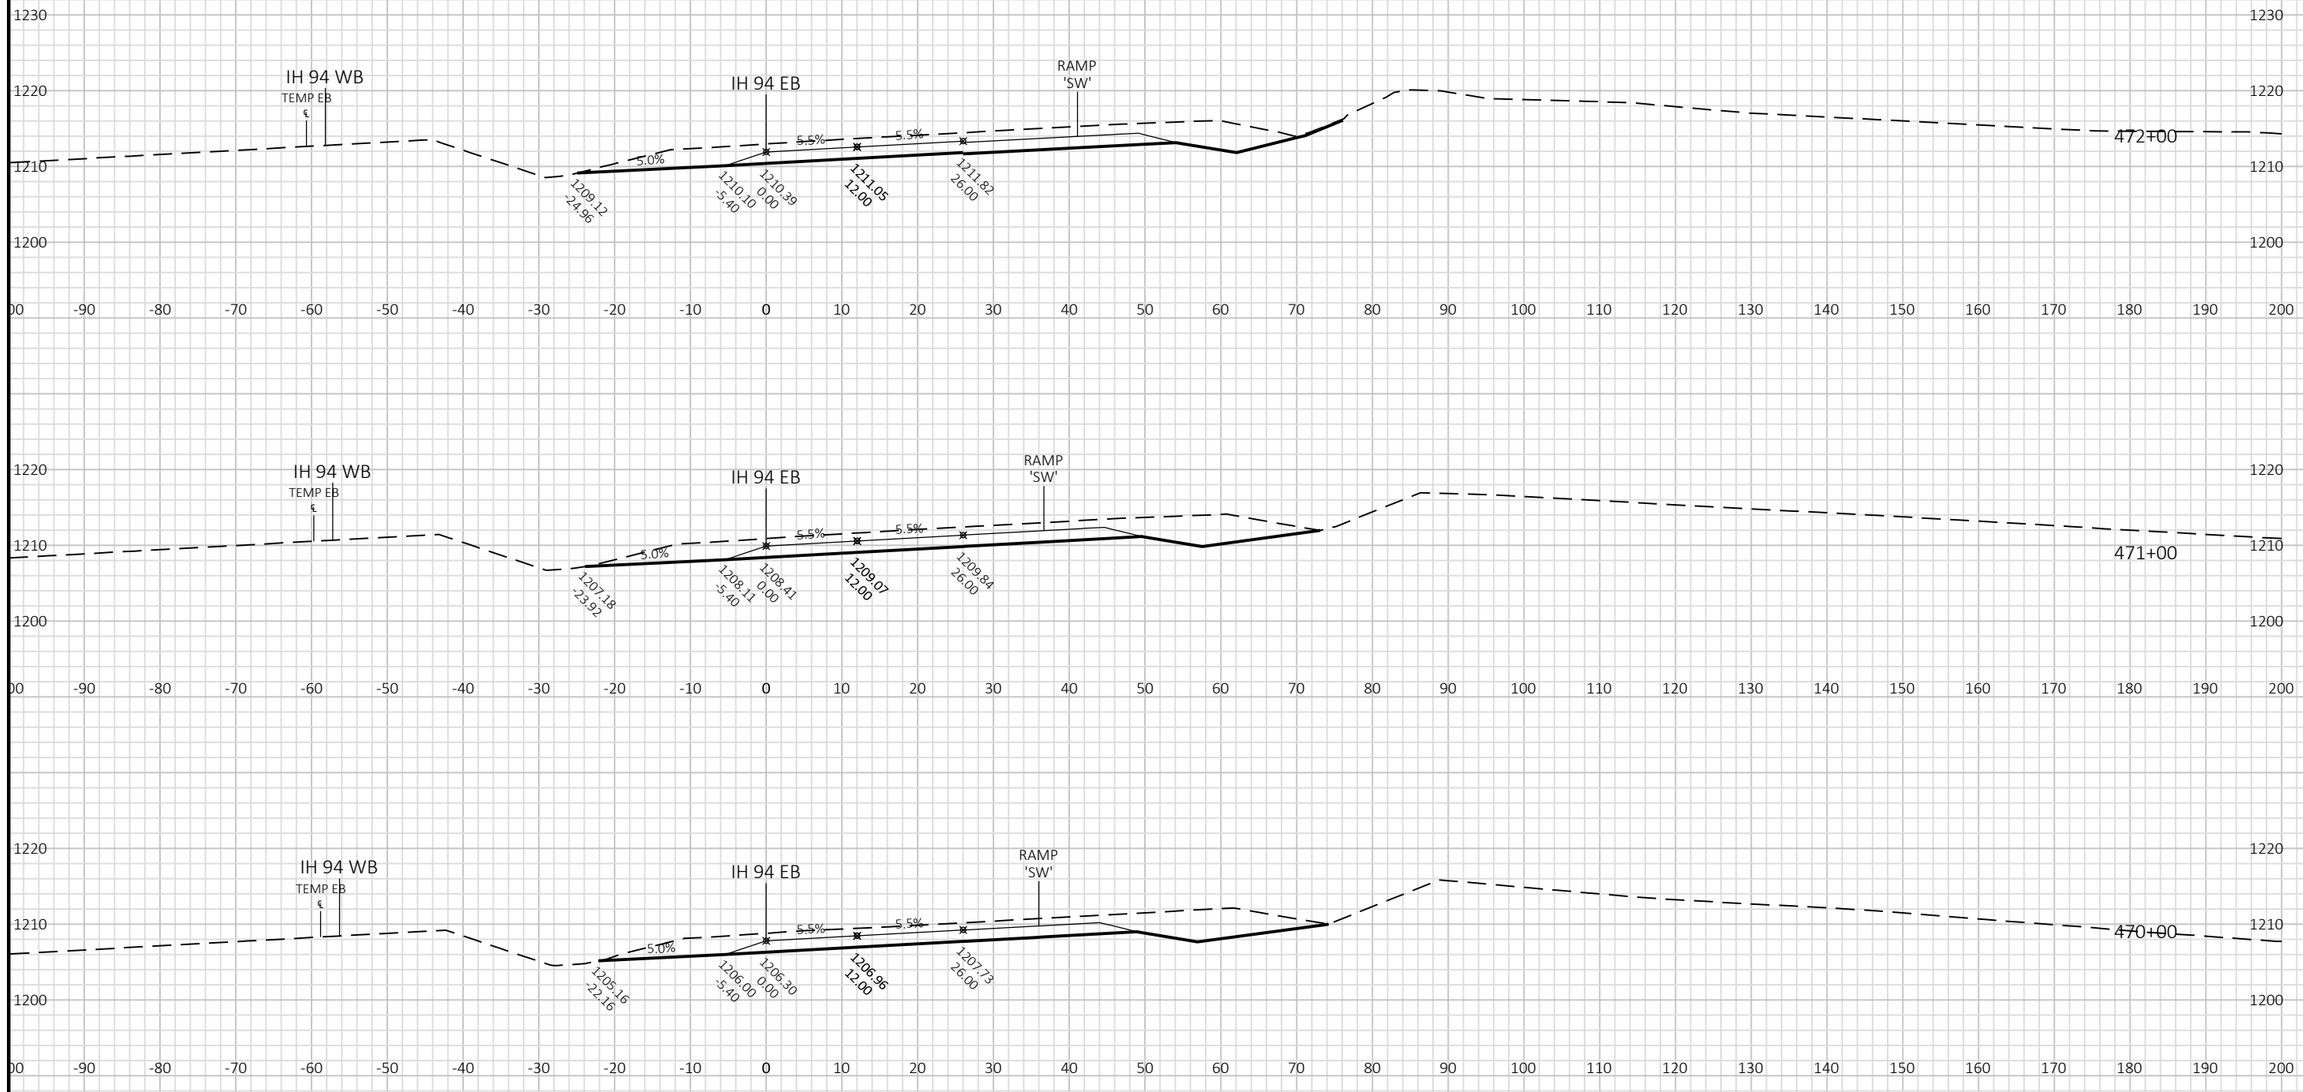

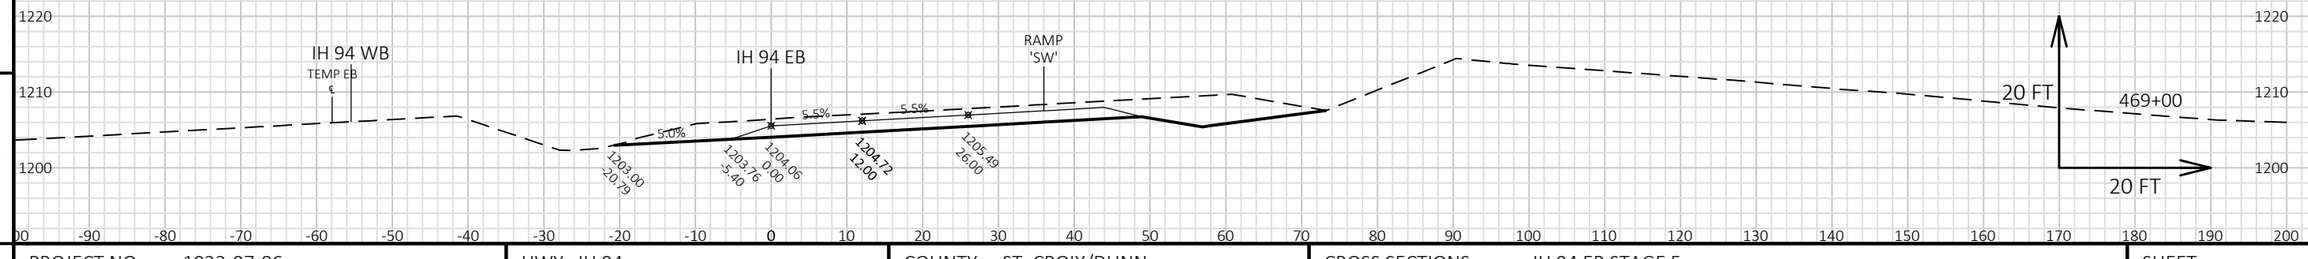


9

9

PROJECT NO: 1022-07-06	HWY: IH 94	COUNTY: ST. CROIX/DUNN	CROSS SECTIONS: IH 94 EB STAGE 5	SHEET	E

FILE NAME : P:\UZ\W\WITNW\142428\CIVIL 3D\10220706\SHEETSPLAN\CROSS SECTIONS\XS_TC STG 5.DWG
LAYOUT NAME - 090177_XS EB

PLOT DATE : 2/13/2018 8:38 AM PLOT BY : SAVANNAH STEHN PLOT NAME : PLOT SCALE : 1 IN:20 FT HORZ. / 1 IN:20 FT VERT.

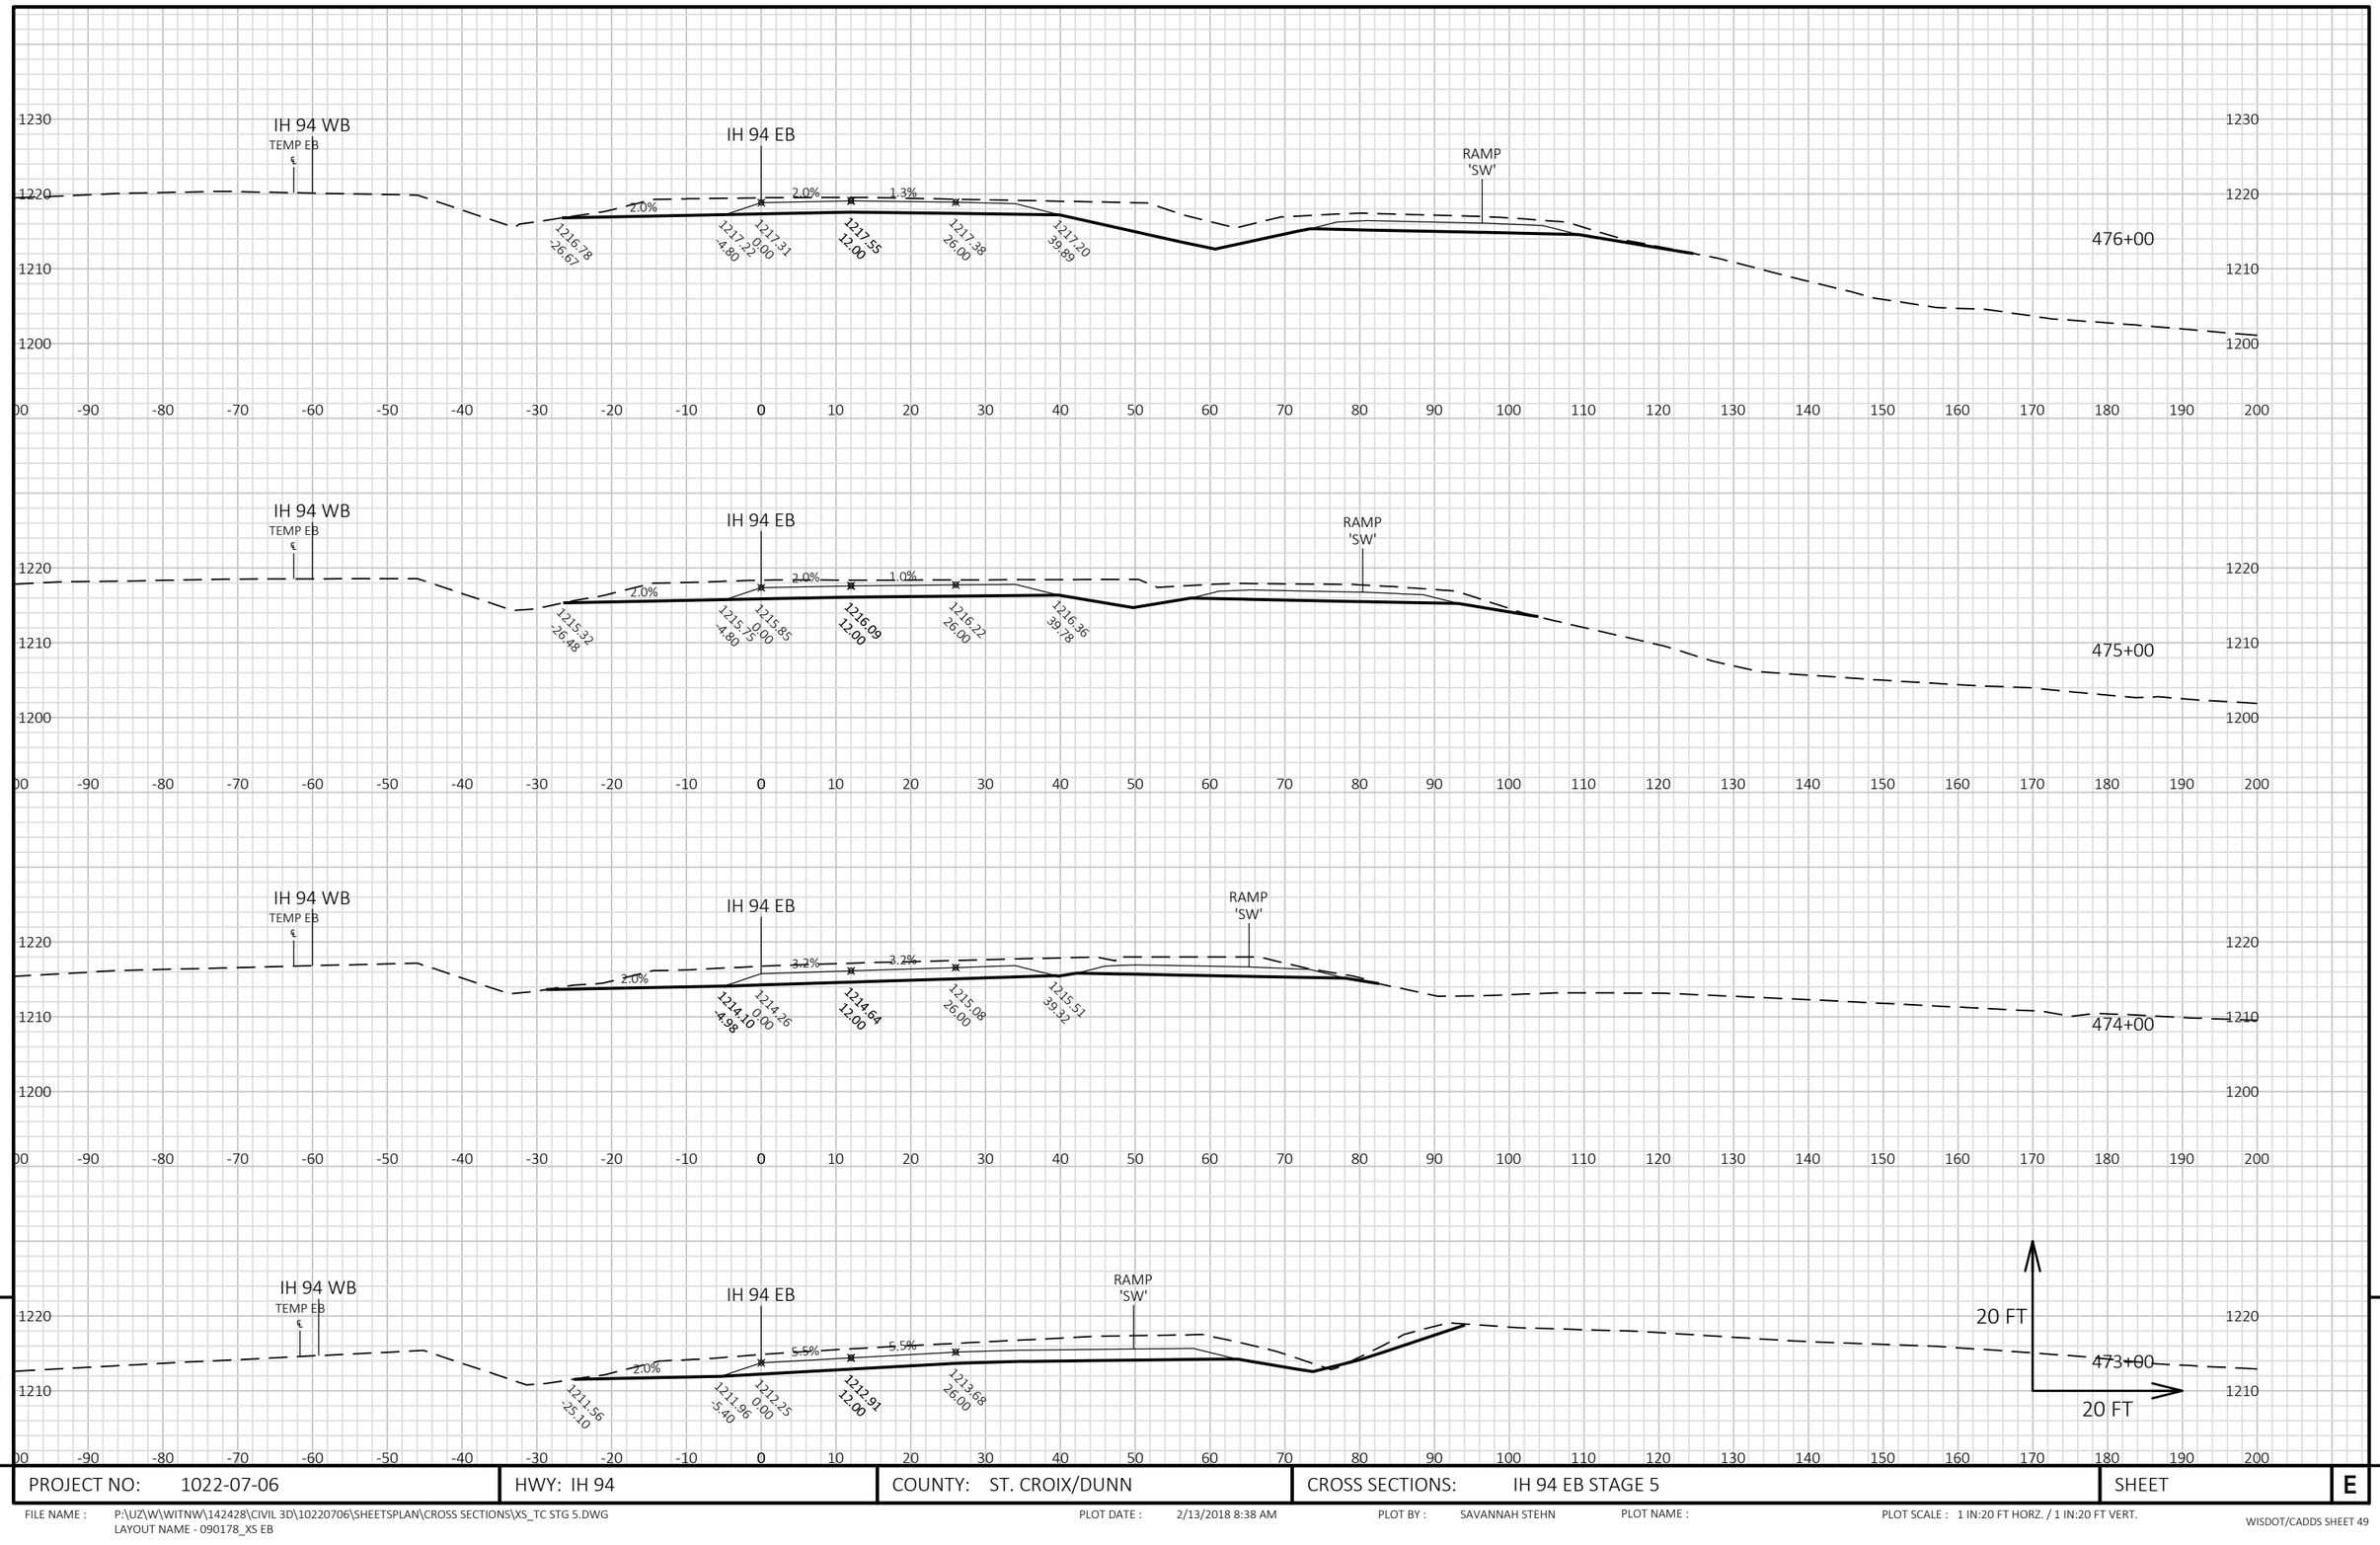

PROJECT NO: 1022-07-06	HWY: IH 94	COUNTY: ST. CROIX/DUNN	CROSS SECTIONS: IH 94 EB STAGE 5	SHEET	E

FILE NAME : P:\UZ\W\WITNW\142428\CIVIL 3D\10220706\SHEETSPLAN\CROSS SECTIONS\XS_TC STG 5.DWG
LAYOUT NAME - 090178_XS EB

PLOT DATE : 2/13/2018 8:38 AM PLOT BY : SAVANNAH STEHN PLOT NAME : PLOT SCALE : 1 IN:20 FT HORZ. / 1 IN:20 FT VERT.

WISDOT/CADDS SHEET 49

9

9

9


9

PROJECT NO: 1022-07-06	HWY: IH 94	COUNTY: ST. CROIX/DUNN	CROSS SECTIONS: IH 94 EB STAGE 5	SHEET	E

FILE NAME : P:\UZ\W\WITNW\142428\CIVIL 3D\10220706\SHEETSPLAN\CROSS SECTIONS\XS_TC STG 5.DWG
LAYOUT NAME - 090179_XS EB

PLOT DATE : 2/13/2018 8:39 AM PLOT BY : SAVANNAH STEHN PLOT NAME : PLOT SCALE : 1 IN:20 FT HORZ. / 1 IN:20 FT VERT.



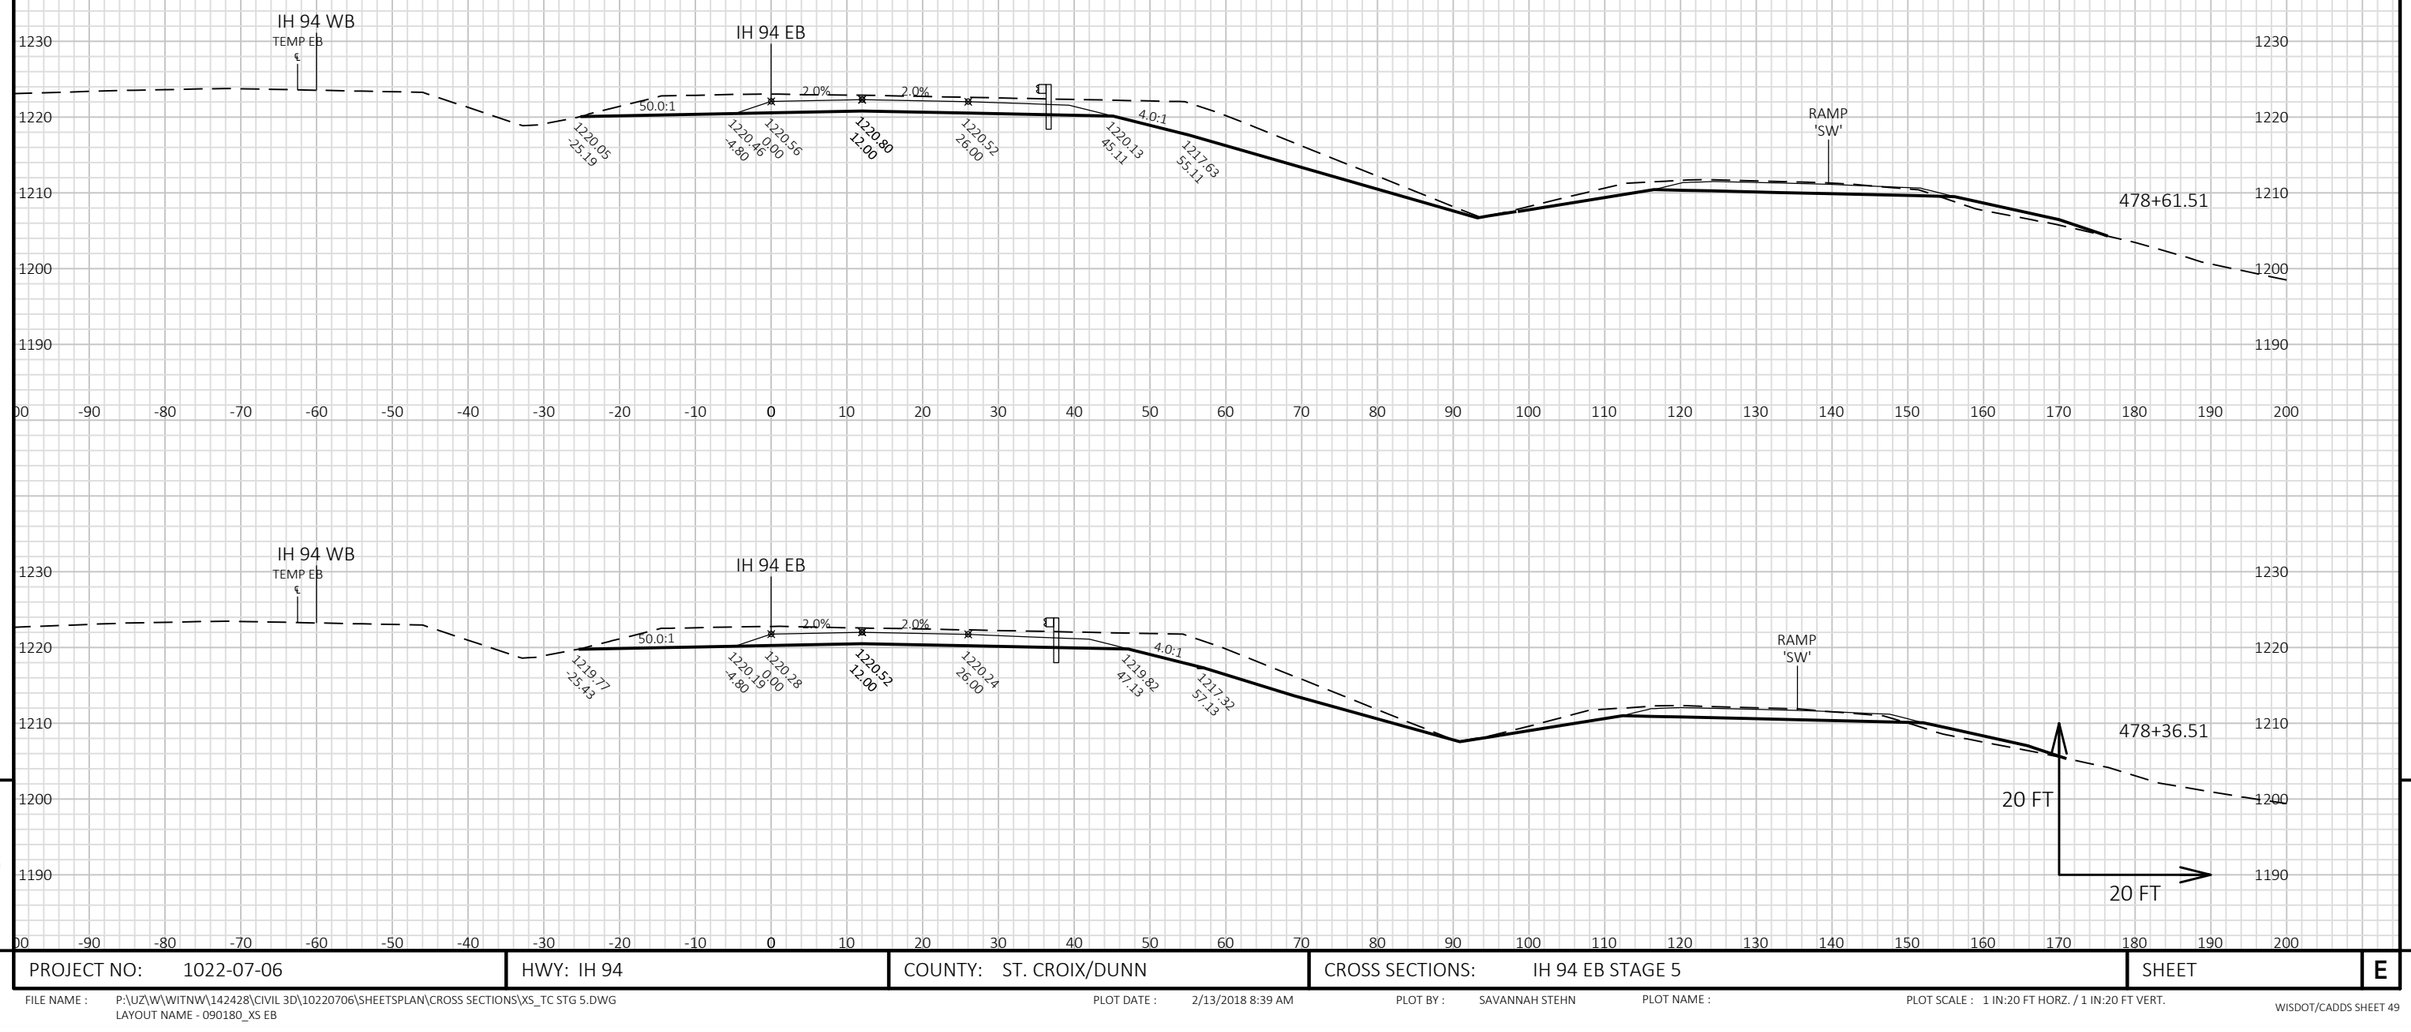


9

9

PROJECT NO: 1022-07-06	HWY: IH 94	COUNTY: ST. CROIX/DUNN	CROSS SECTIONS: IH 94 EB STAGE 5	SHEET	E

FILE NAME : P:\UZ\W\WITNW\142428\CIVIL 3D\10220706\SHEETSPLAN\CROSS SECTIONS\XS_TC STG 5.DWG
LAYOUT NAME - 090180_XS EB

PLOT DATE : 2/13/2018 8:39 AM PLOT BY : SAVANNAH STEHN PLOT NAME : PLOT SCALE : 1 IN:20 FT HORZ. / 1 IN:20 FT VERT.

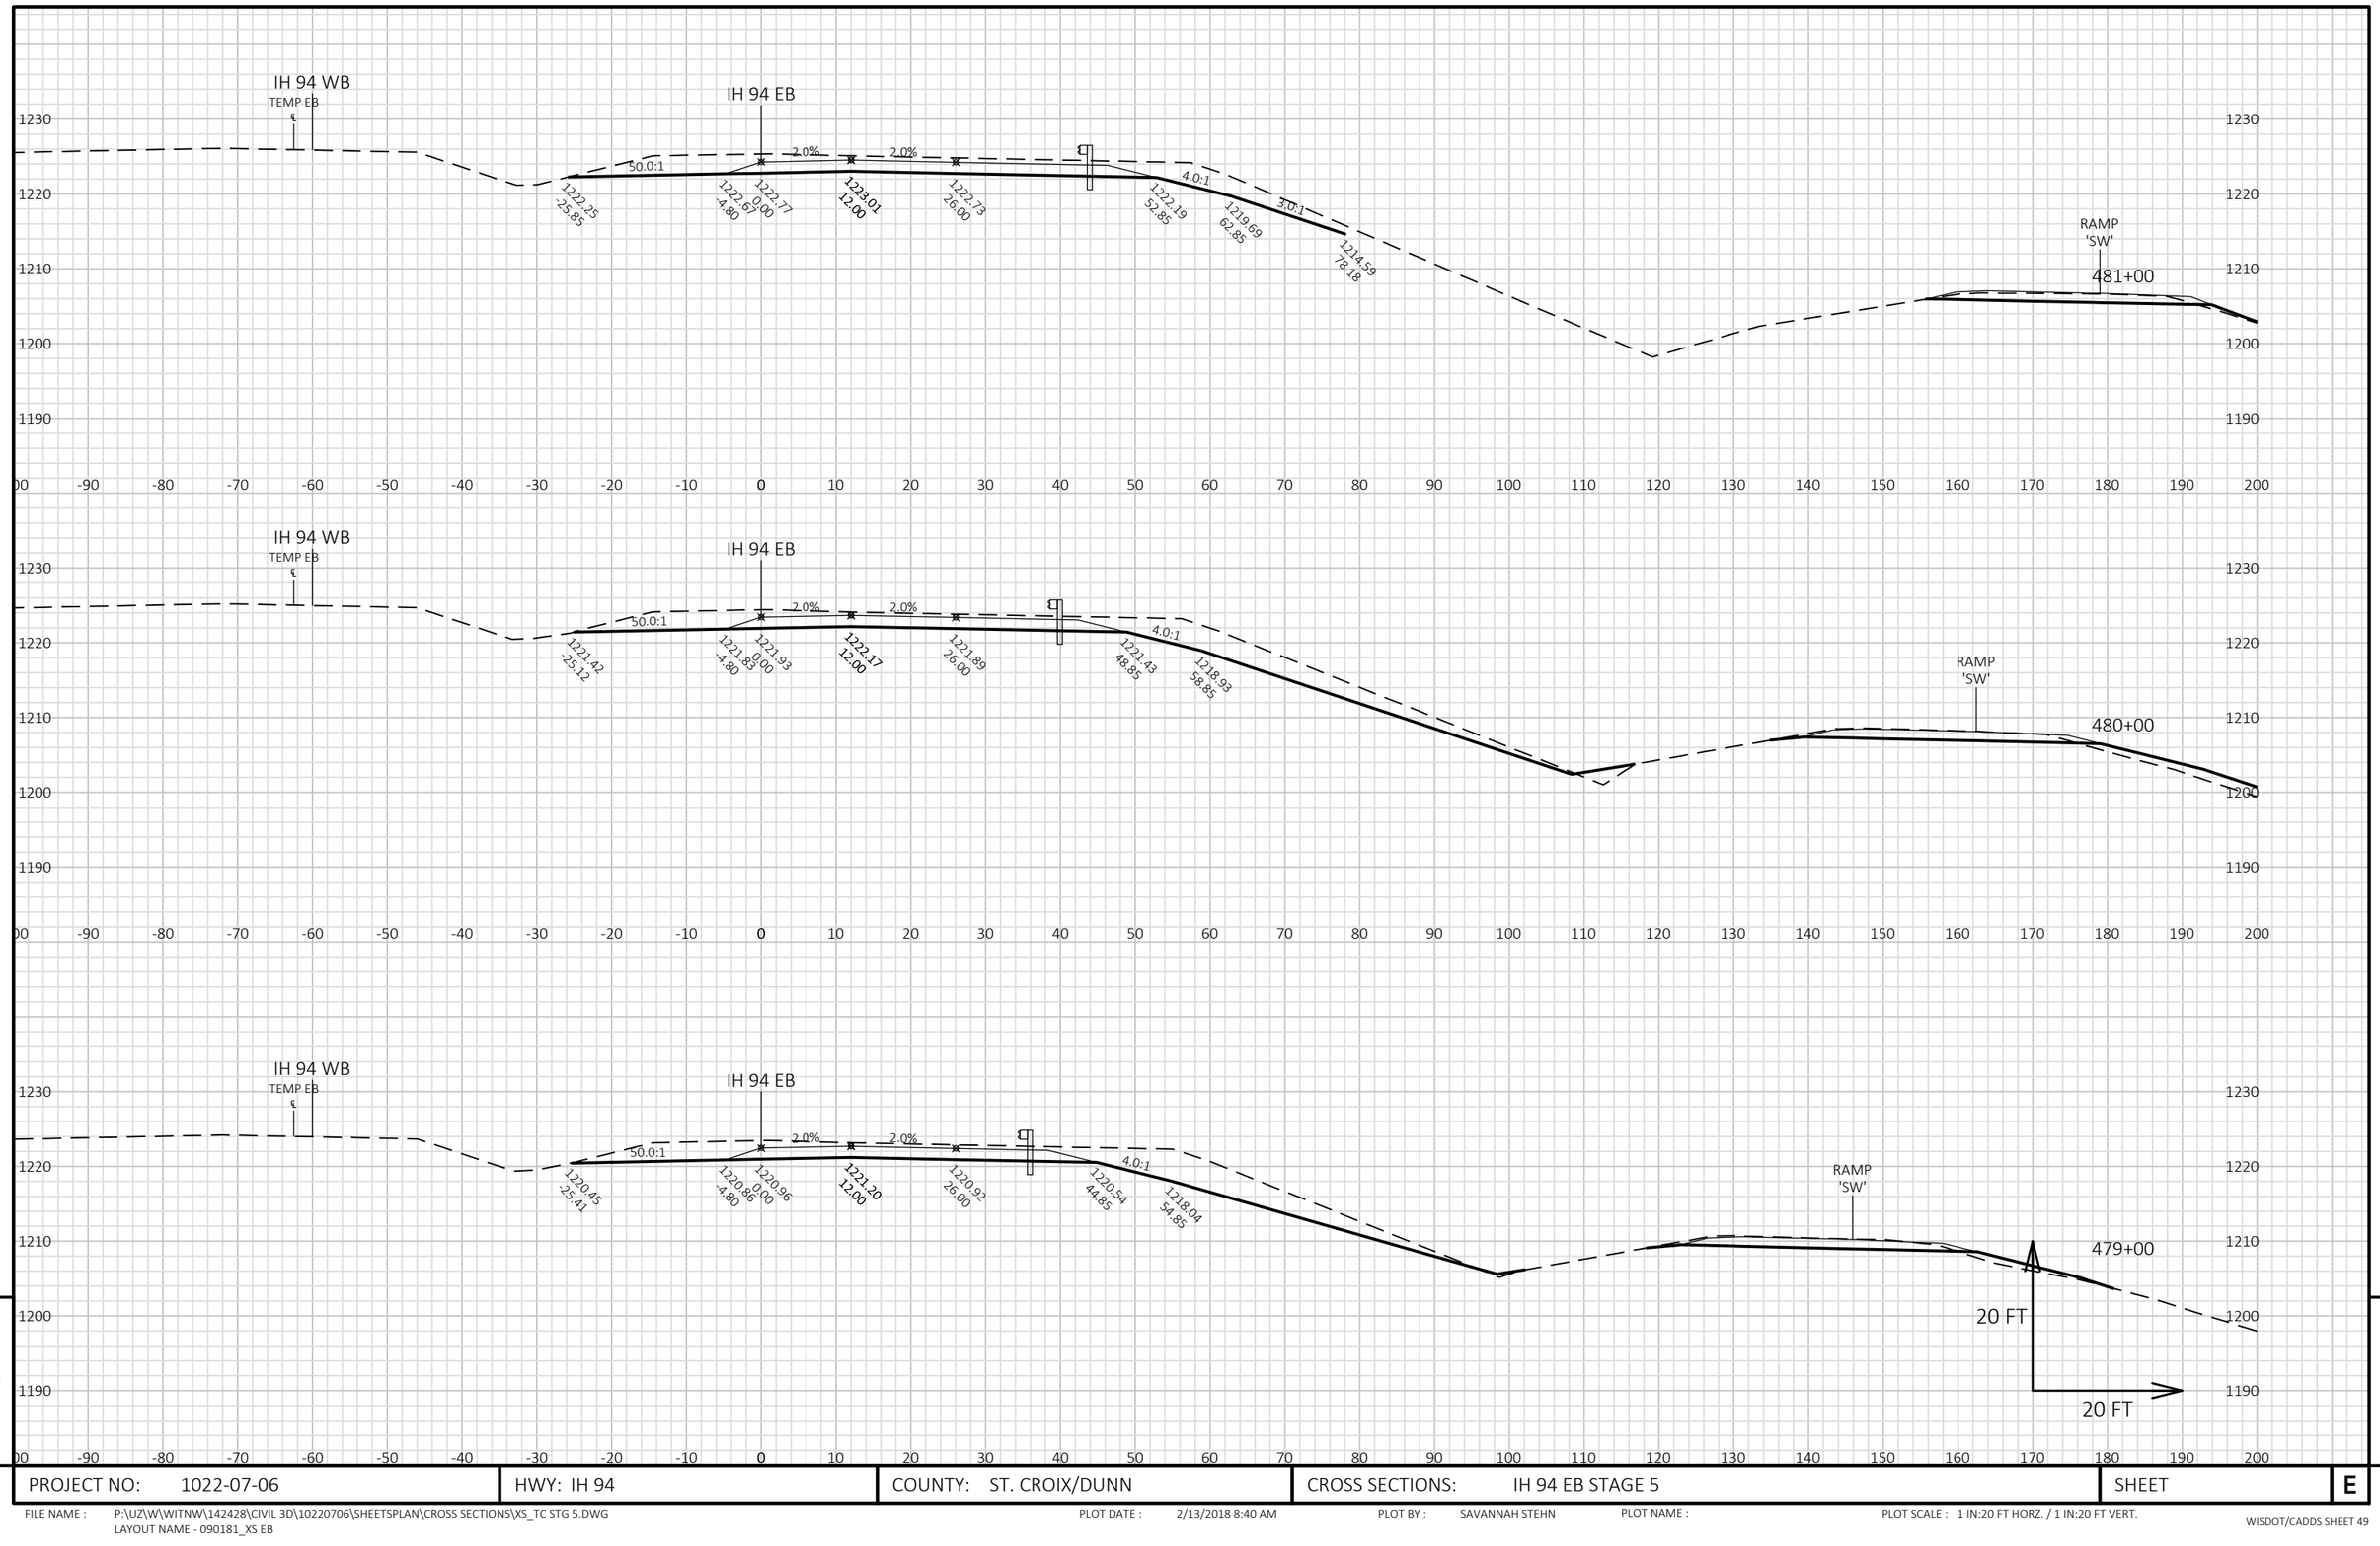


9

9

PROJECT NO: 1022-07-06	HWY: IH 94	COUNTY: ST. CROIX/DUNN	CROSS SECTIONS: IH 94 EB STAGE 5	SHEET	E

FILE NAME : P:\UZ\W\WITNW\142428\CIVIL 3D\10220706\SHEETSPLAN\CROSS SECTIONS\XS_TC STG 5.DWG
LAYOUT NAME - 090181_XS EB

PLOT DATE : 2/13/2018 8:40 AM PLOT BY : SAVANNAH STEHN PLOT NAME : PLOT SCALE : 1 IN:20 FT HORZ. / 1 IN:20 FT VERT.

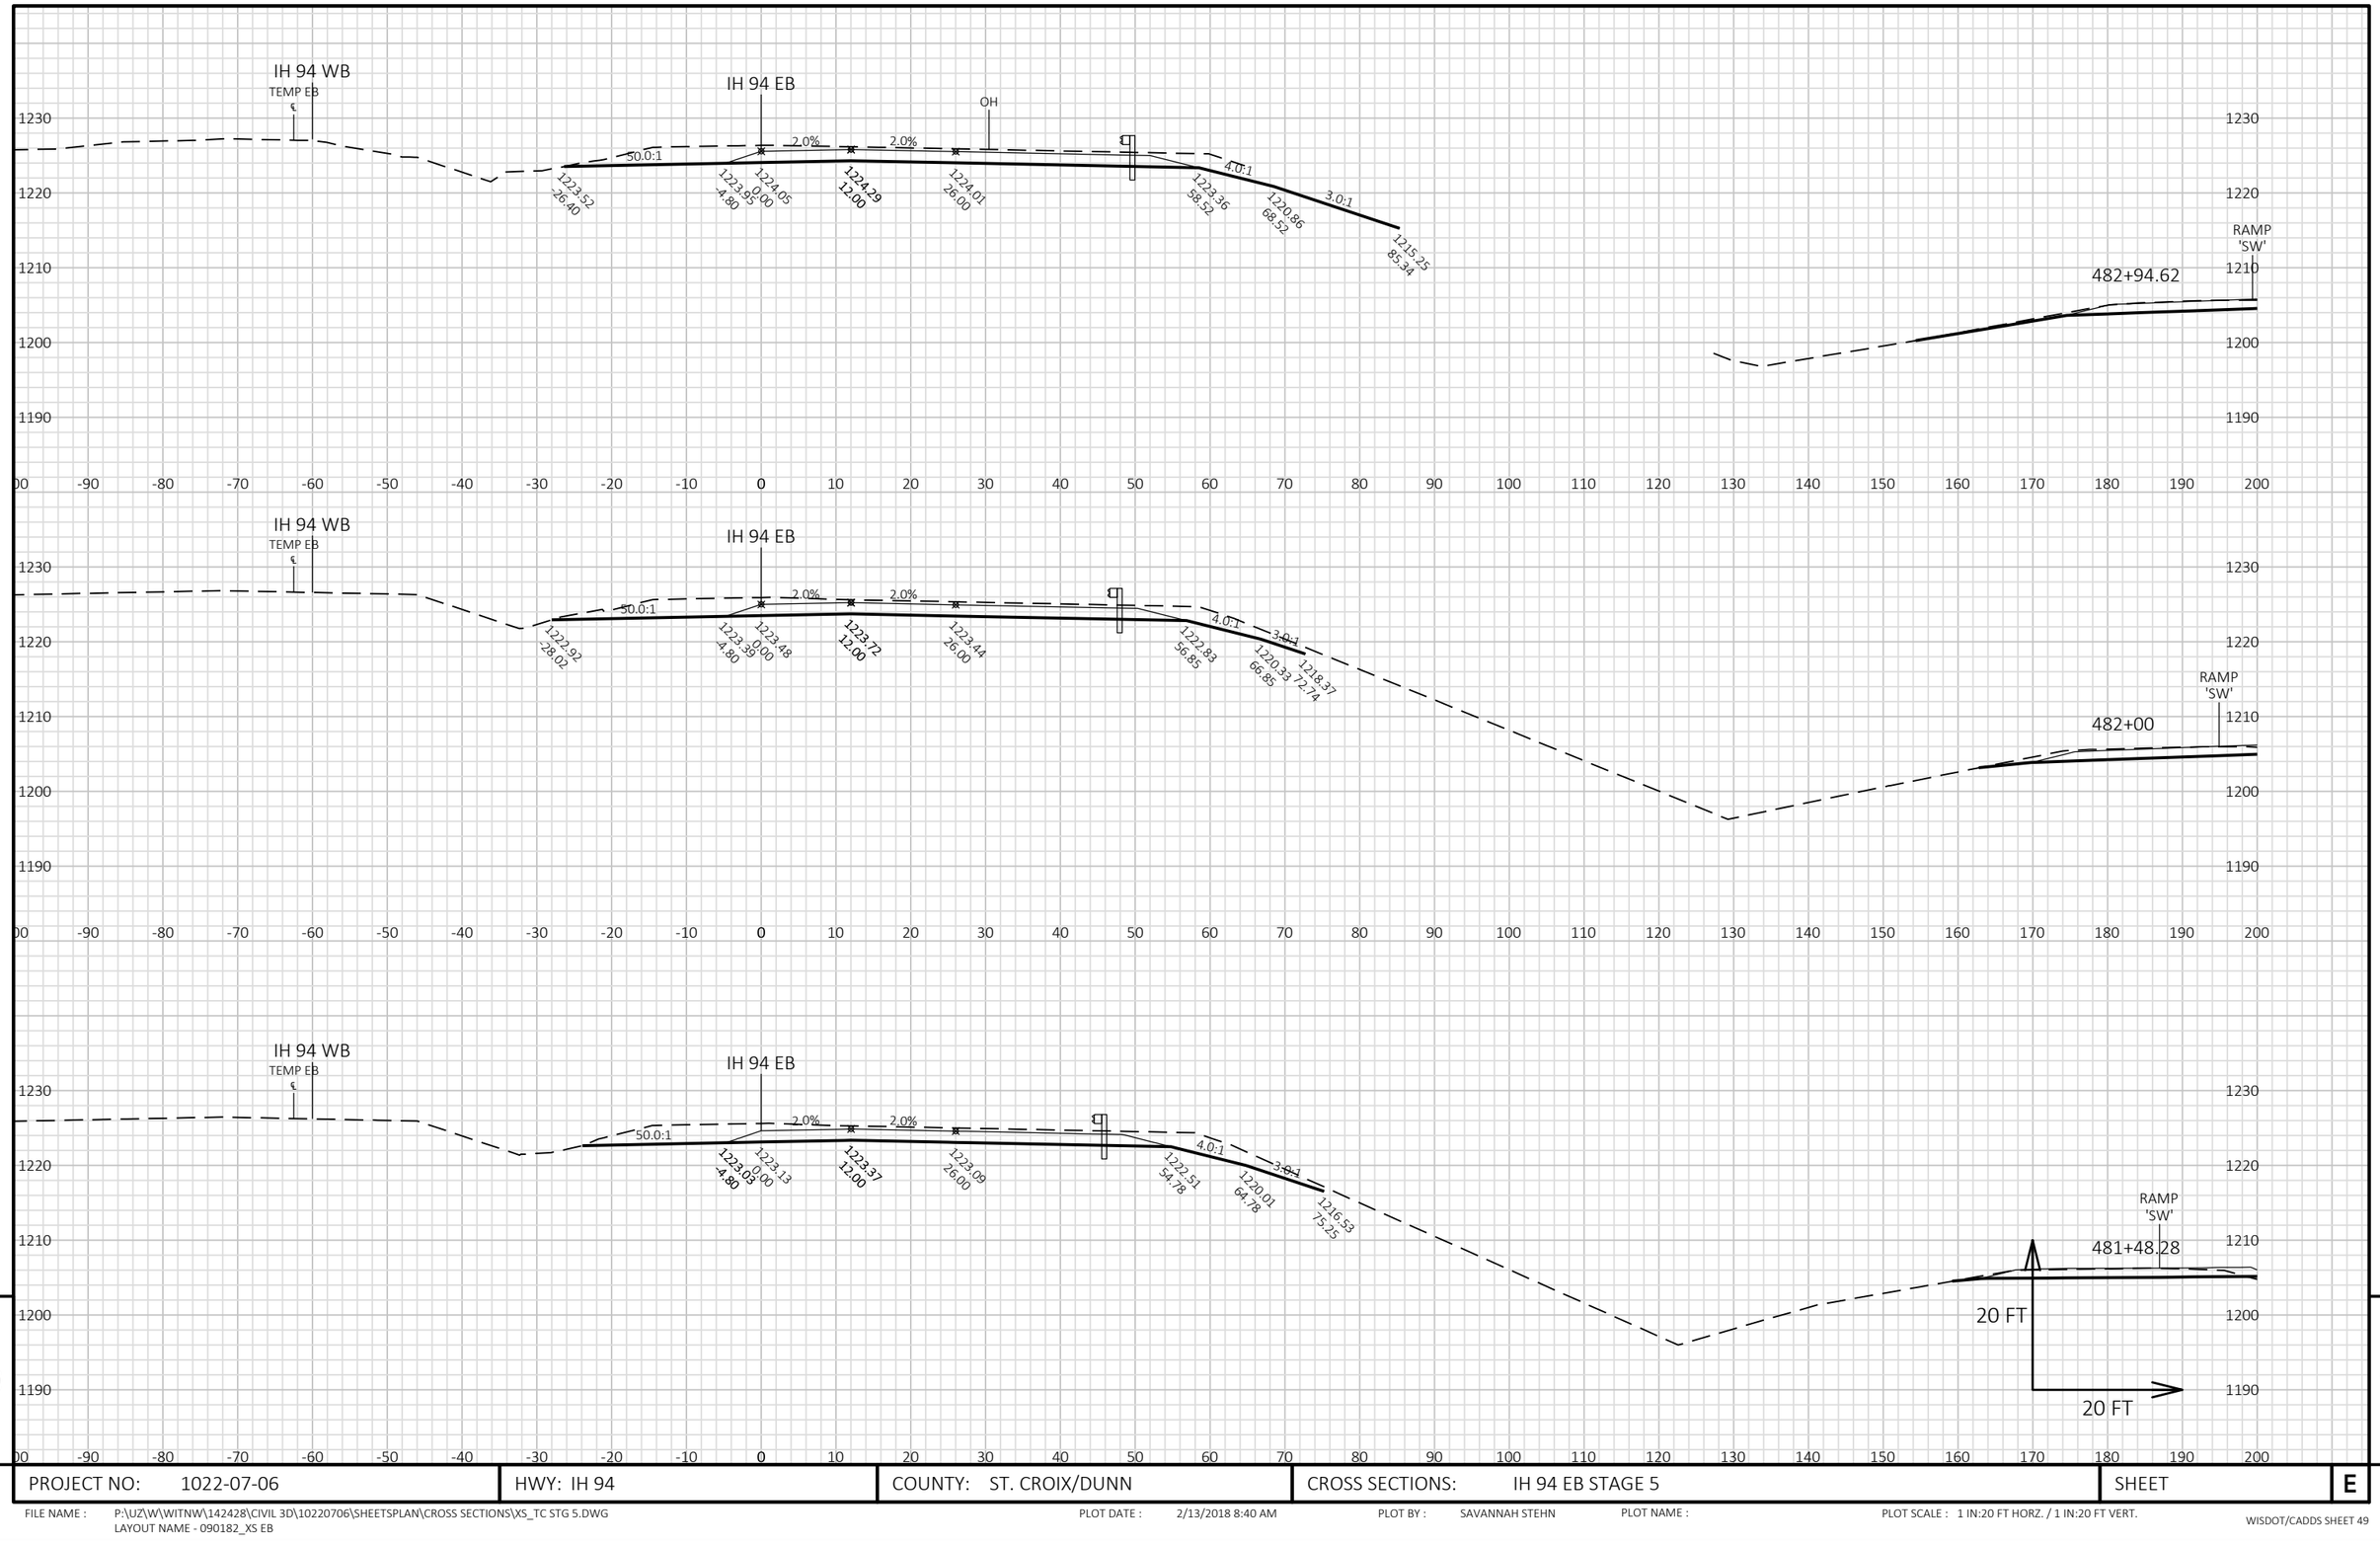

9

9

PROJECT NO: 1022-07-06	HWY: IH 94	COUNTY: ST. CROIX/DUNN	CROSS SECTIONS: IH 94 EB STAGE 5	SHEET	E

FILE NAME : P:\UZ\W\WITNW\142428\CIVIL 3D\10220706\SHEETSPLAN\CROSS SECTIONS\XS_TC STG 5.DWG
LAYOUT NAME - 090182_XS EB

PLOT DATE : 2/13/2018 8:40 AM PLOT BY : SAVANNAH STEHN PLOT NAME : PLOT SCALE : 1 IN:20 FT HORZ. / 1 IN:20 FT VERT.


9

9

PROJECT NO: 1022-07-06	HWY: IH 94	COUNTY: ST. CROIX/DUNN	CROSS SECTIONS: IH 94 EB STAGE 5	SHEET	E

FILE NAME : P:\UZ\W\WITNW\142428\CIVIL 3D\10220706\SHEETSPLAN\CROSS SECTIONS\XS_TC STG 5.DWG
LAYOUT NAME - 090183_XS EB


PLOT DATE : 2/13/2018 8:41 AM PLOT BY : SAVANNAH STEHN PLOT NAME : PLOT SCALE : 1 IN:20 FT HORZ. / 1 IN:20 FT VERT.

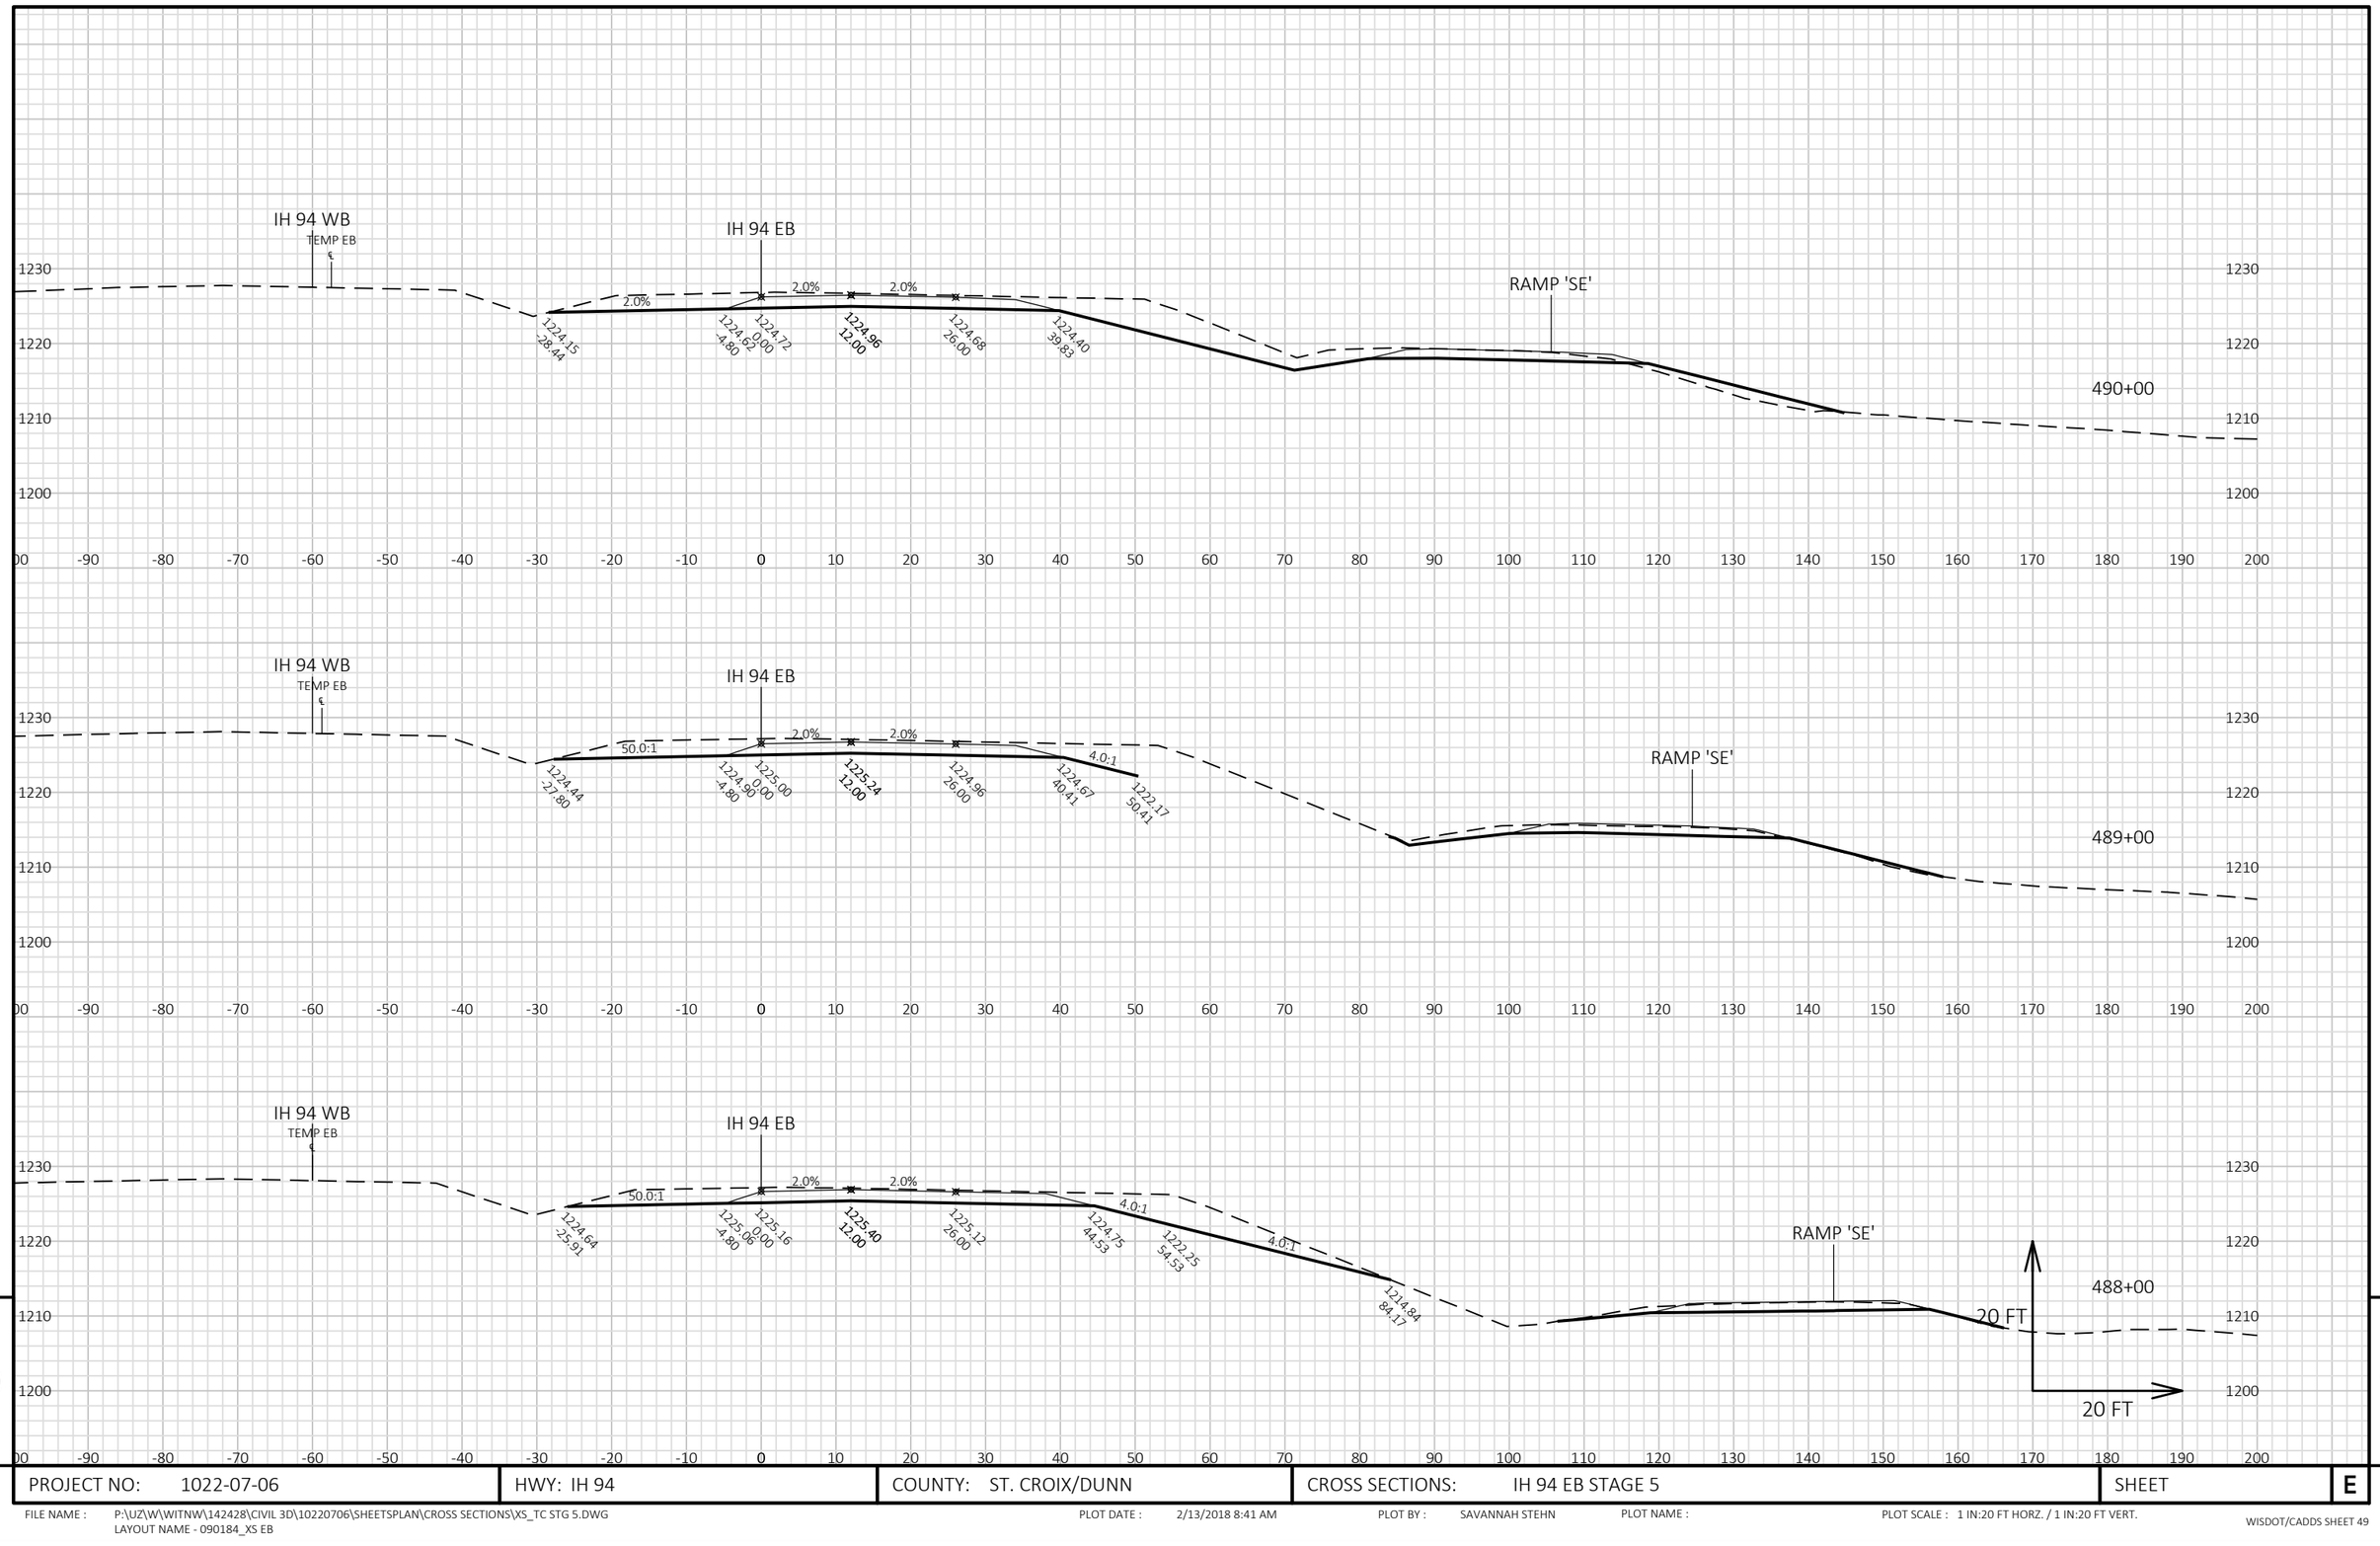

PROJECT NO: 1022-07-06	HWY: IH 94	COUNTY: ST. CROIX/DUNN	CROSS SECTIONS: IH 94 EB STAGE 5	SHEET	E

FILE NAME : P:\UZ\W\WITNW\142428\CIVIL 3D\10220706\SHEETSPLAN\CROSS SECTIONS\XS_TC STG 5.DWG
LAYOUT NAME - 090184_XS EB

PLOT DATE : 2/13/2018 8:41 AM PLOT BY : SAVANNAH STEHN PLOT NAME : PLOT SCALE : 1 IN:20 FT HORZ. / 1 IN:20 FT VERT.

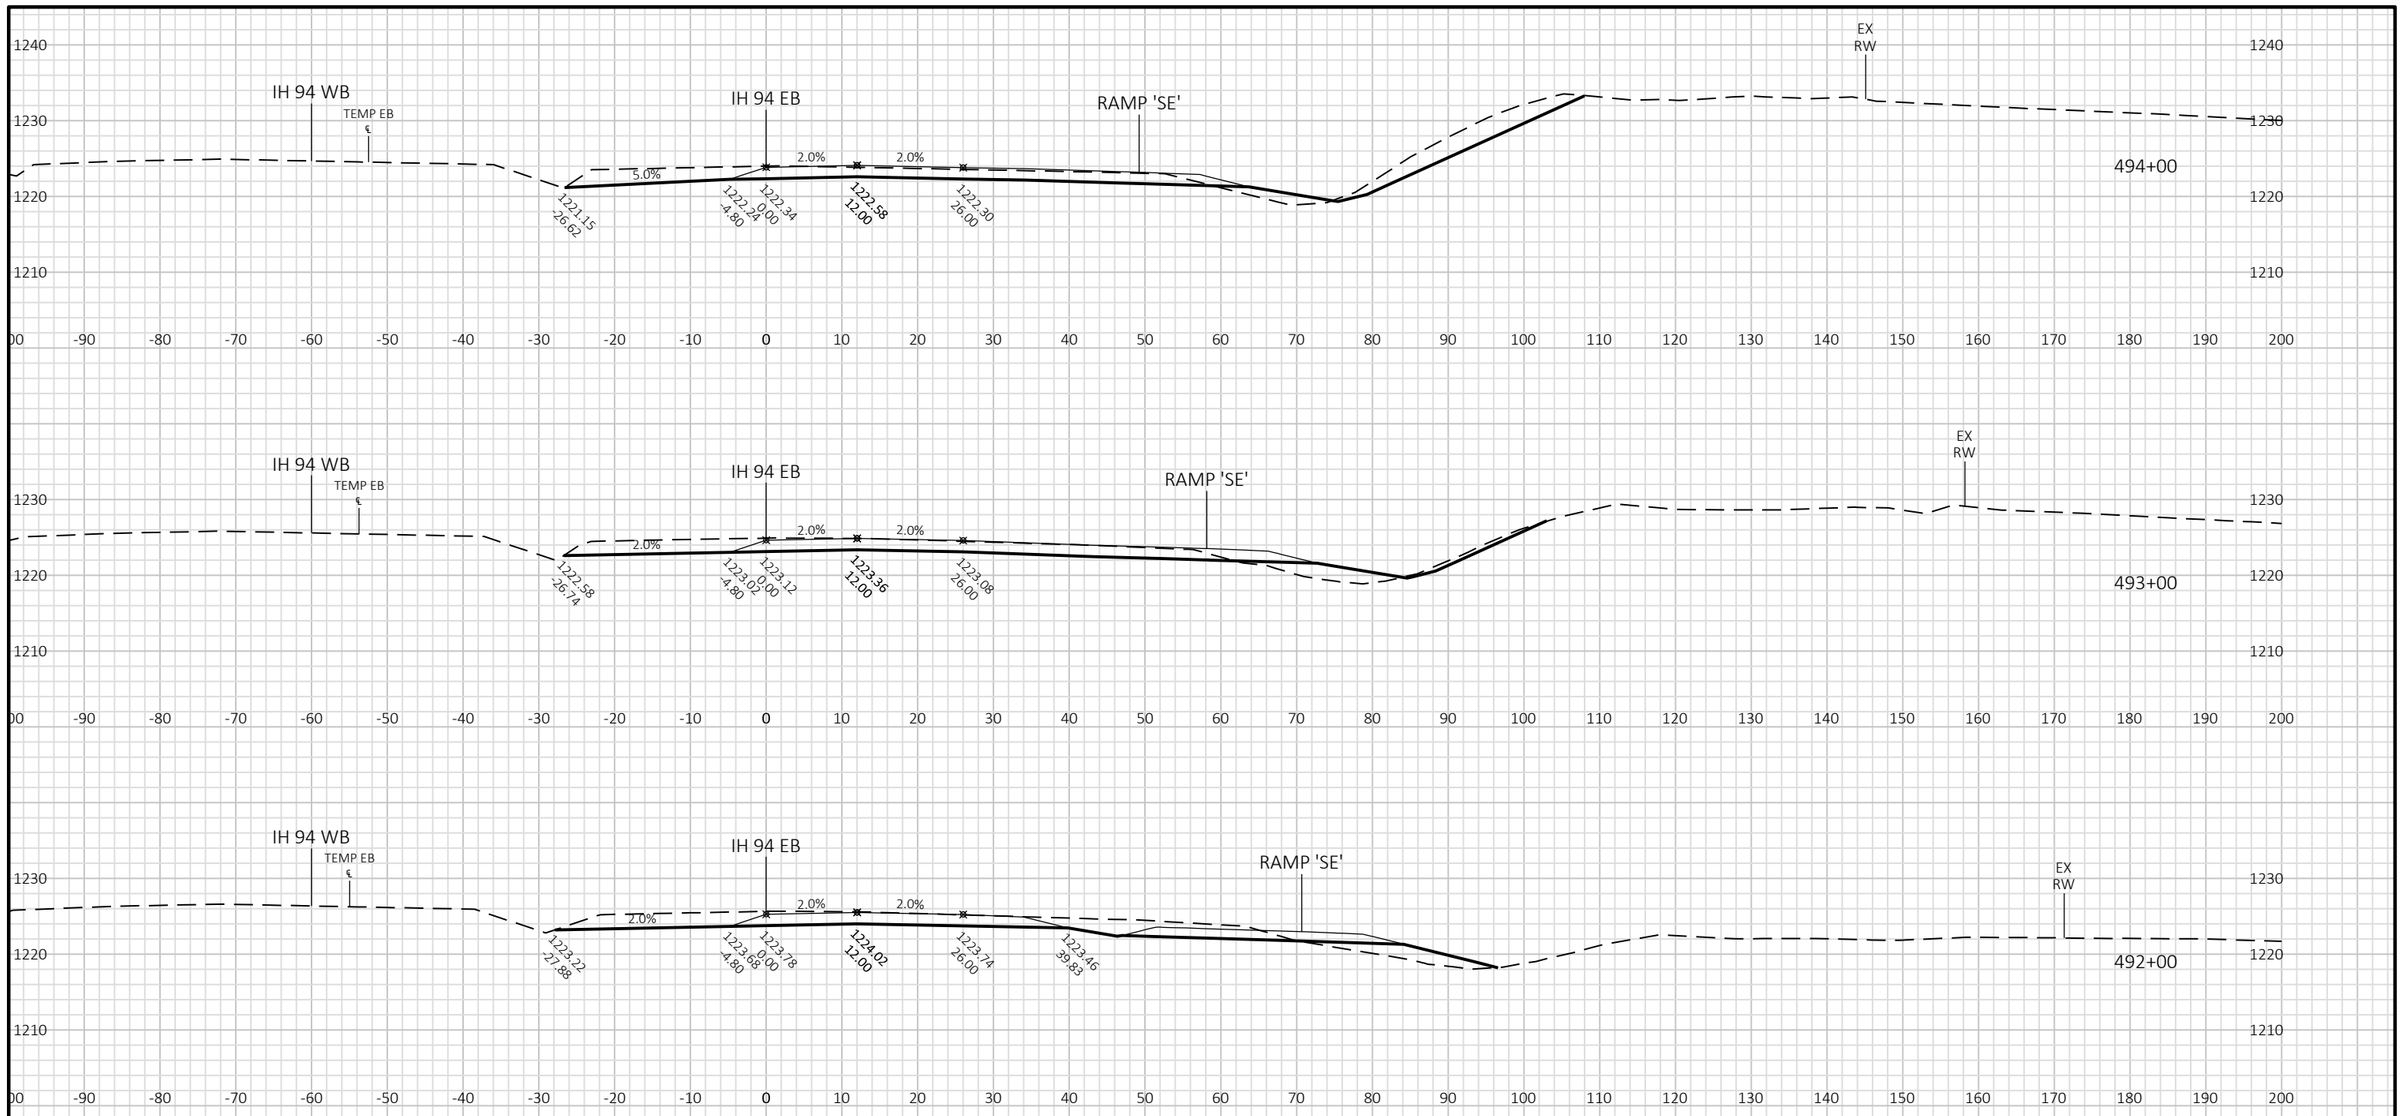


9


9


PROJECT NO: 1022-07-06	HWY: IH 94	COUNTY: ST. CROIX/DUNN	CROSS SECTIONS: IH 94 EB STAGE 5	SHEET	E

FILE NAME : P:\UZ\W\WITNW\142428\CIVIL 3D\10220706\SHEETSPLAN\CROSS SECTIONS\XS_TC STG 5.DWG
LAYOUT NAME - 090185_XS EB

PLOT DATE : 2/13/2018 8:42 AM PLOT BY : SAVANNAH STEHN PLOT NAME : PLOT SCALE : 1 IN:20 FT HORZ. / 1 IN:20 FT VERT.

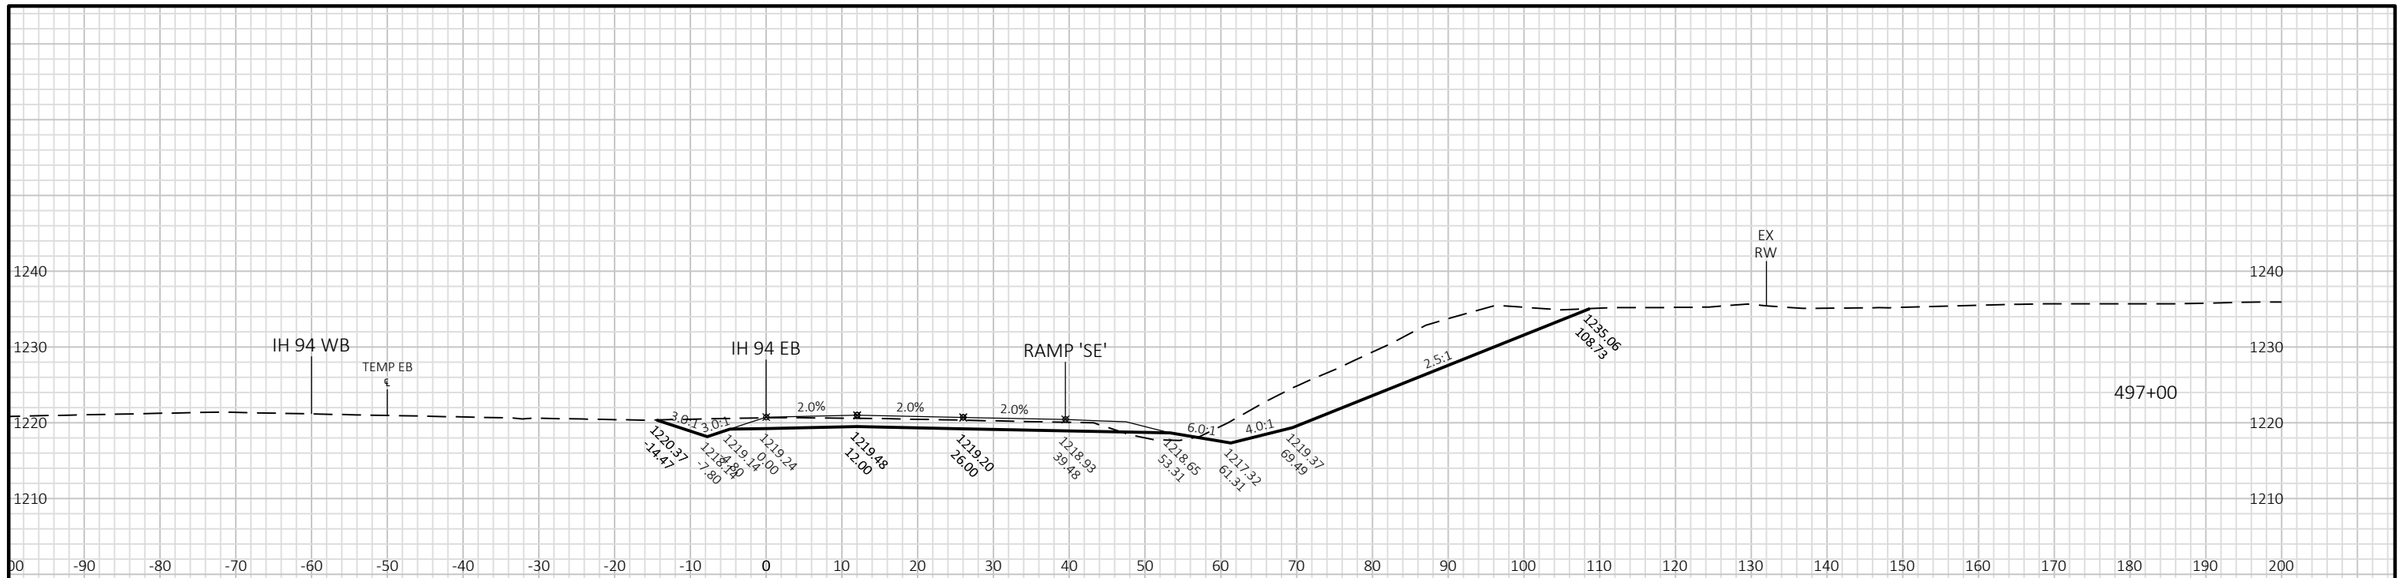

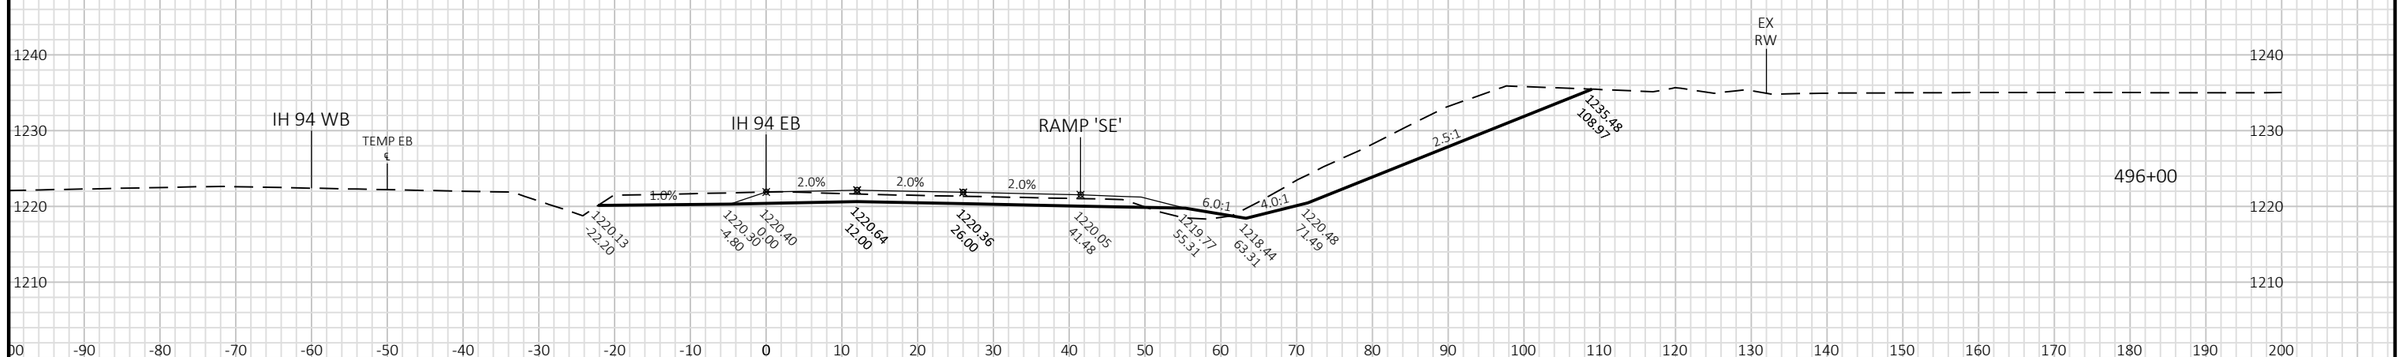

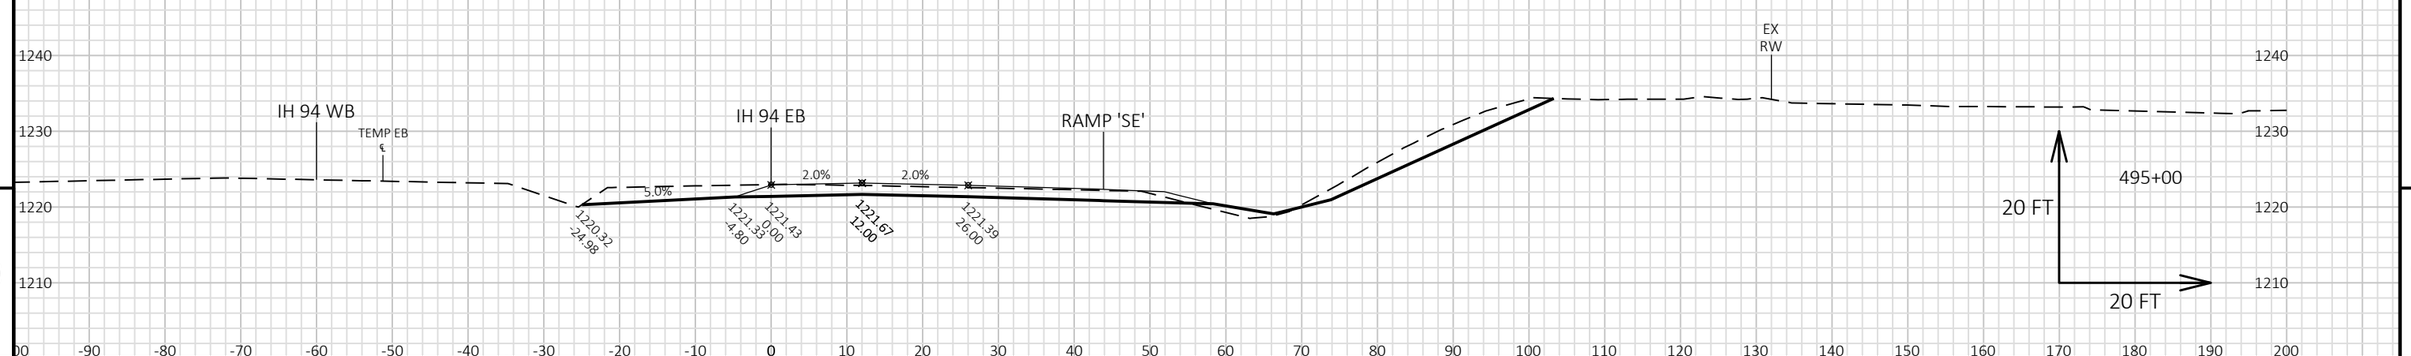


9


9

PROJECT NO: 1022-07-06	HWY: IH 94	COUNTY: ST. CROIX/DUNN	CROSS SECTIONS: IH 94 EB STAGE 5	SHEET	E

FILE NAME : P:\UZ\W\WITNW\142428\CIVIL 3D\10220706\SHEETSPLAN\CROSS SECTIONS\XS_TC STG 5.DWG
LAYOUT NAME - 090186_XS EB

PLOT DATE : 2/13/2018 8:42 AM PLOT BY : SAVANNAH STEHN PLOT NAME : PLOT SCALE : 1 IN:20 FT HORZ. / 1 IN:20 FT VERT.

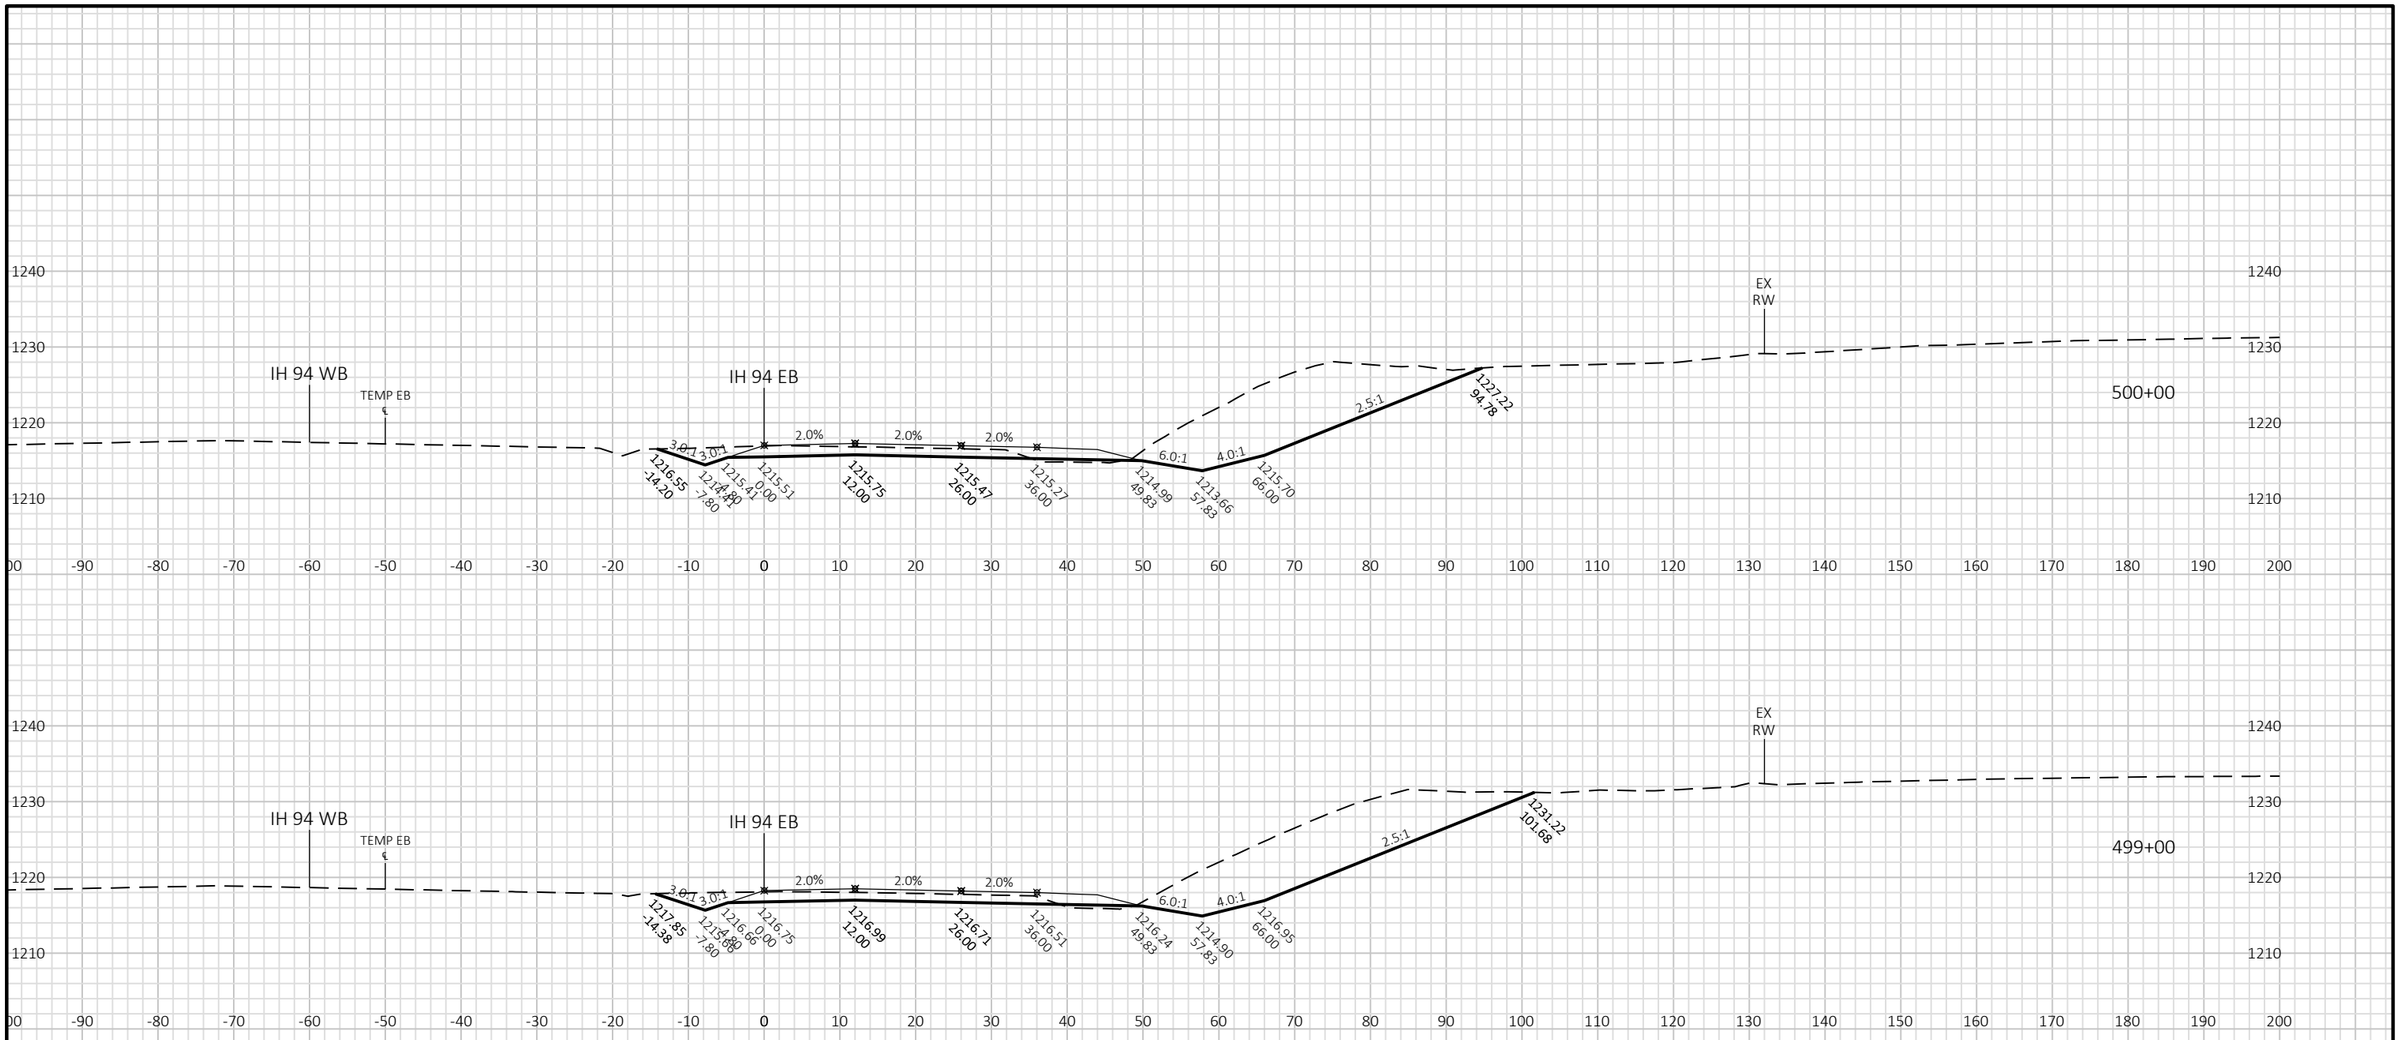

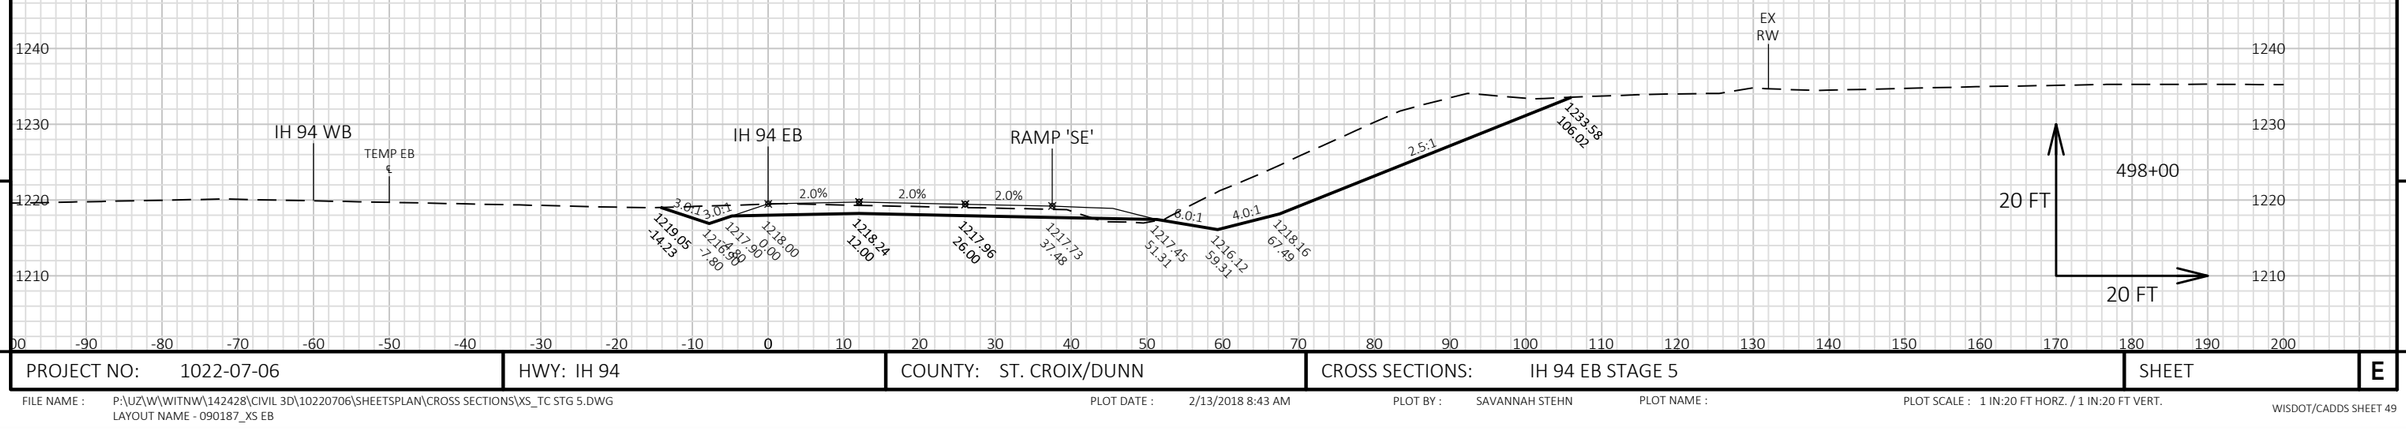


9

9

PROJECT NO: 1022-07-06	HWY: IH 94	COUNTY: ST. CROIX/DUNN	CROSS SECTIONS: IH 94 EB STAGE 5	SHEET E

FILE NAME : P:\UZ\W\WITNW\142428\CIVIL 3D\10220706\SHEETSPLAN\CROSS SECTIONS\XS_TC STG 5.DWG
LAYOUT NAME - 090187_XS EB

PLOT DATE : 2/13/2018 8:43 AM PLOT BY : SAVANNAH STEHN PLOT NAME : PLOT SCALE : 1 IN:20 FT HORZ. / 1 IN:20 FT VERT.

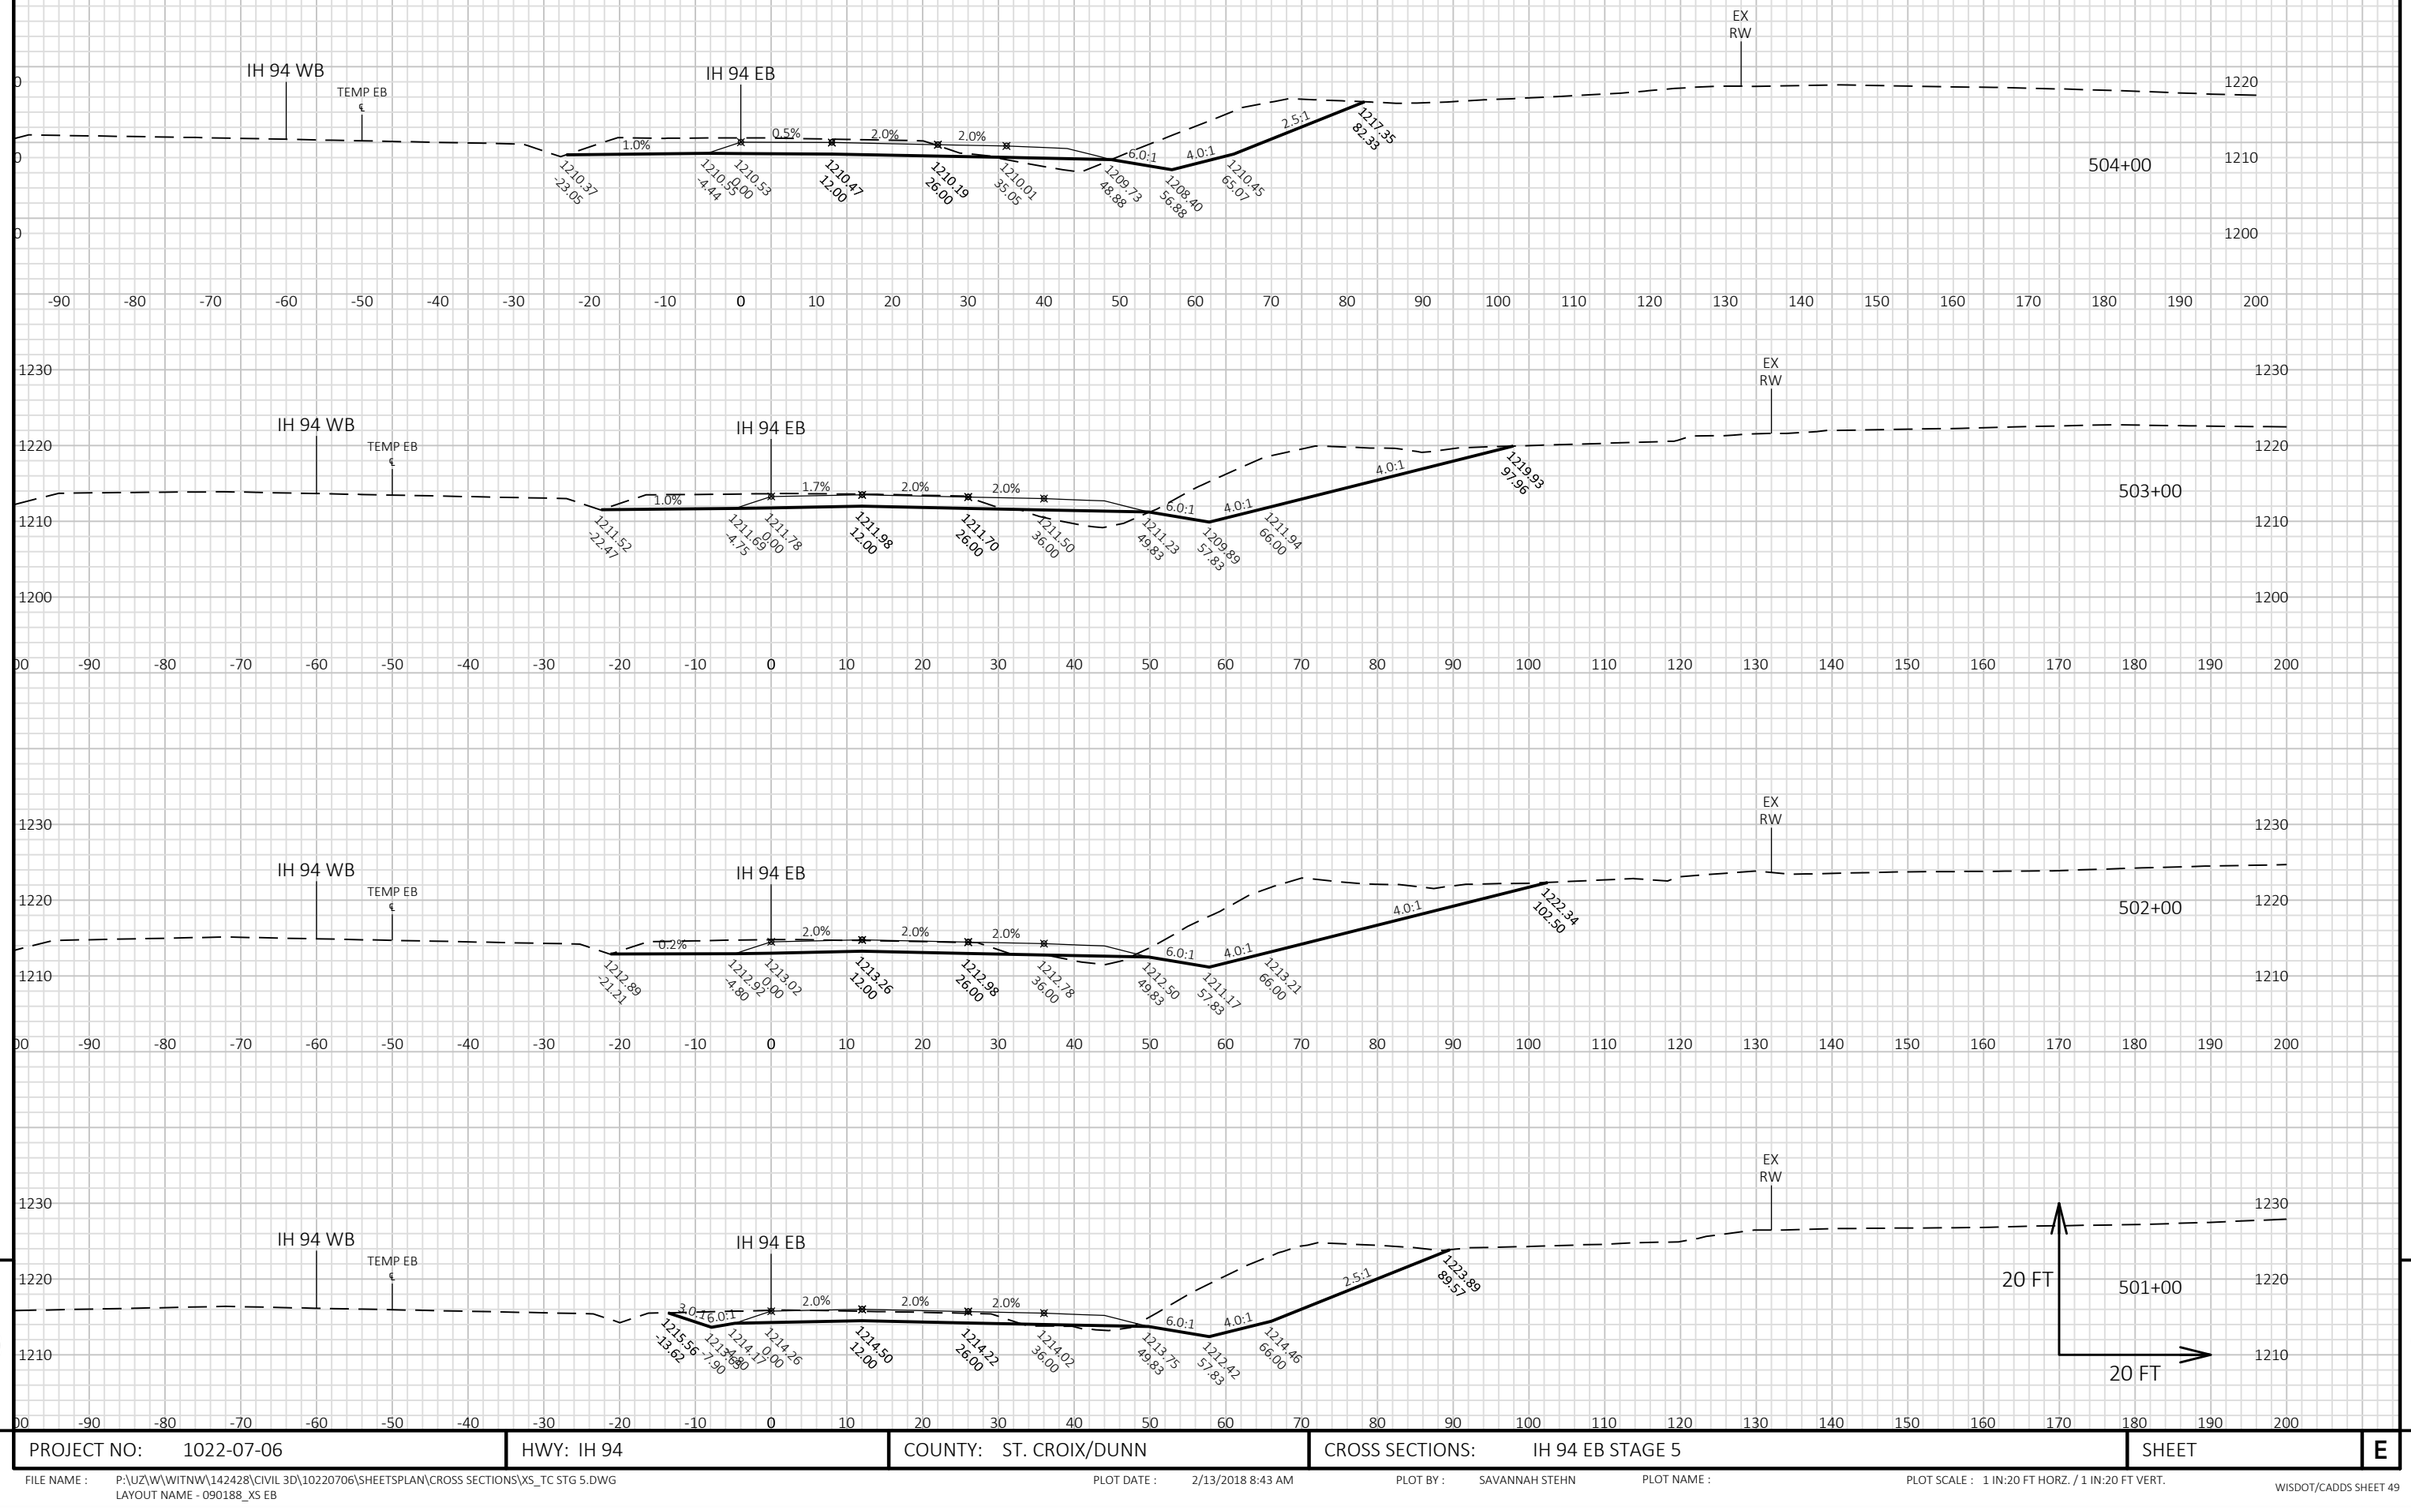


9

9

PROJECT NO: 1022-07-06	HWY: IH 94	COUNTY: ST. CROIX/DUNN	CROSS SECTIONS: IH 94 EB STAGE 5	SHEET	E

FILE NAME : P:\UZ\W\WITNW\142428\CIVIL 3D\10220706\SHEETSPLAN\CROSS SECTIONS\XS_TC STG 5.DWG
LAYOUT NAME - 090188_XS EB

PLOT DATE : 2/13/2018 8:43 AM PLOT BY : SAVANNAH STEHN PLOT NAME : PLOT SCALE : 1 IN:20 FT HORZ. / 1 IN:20 FT VERT.

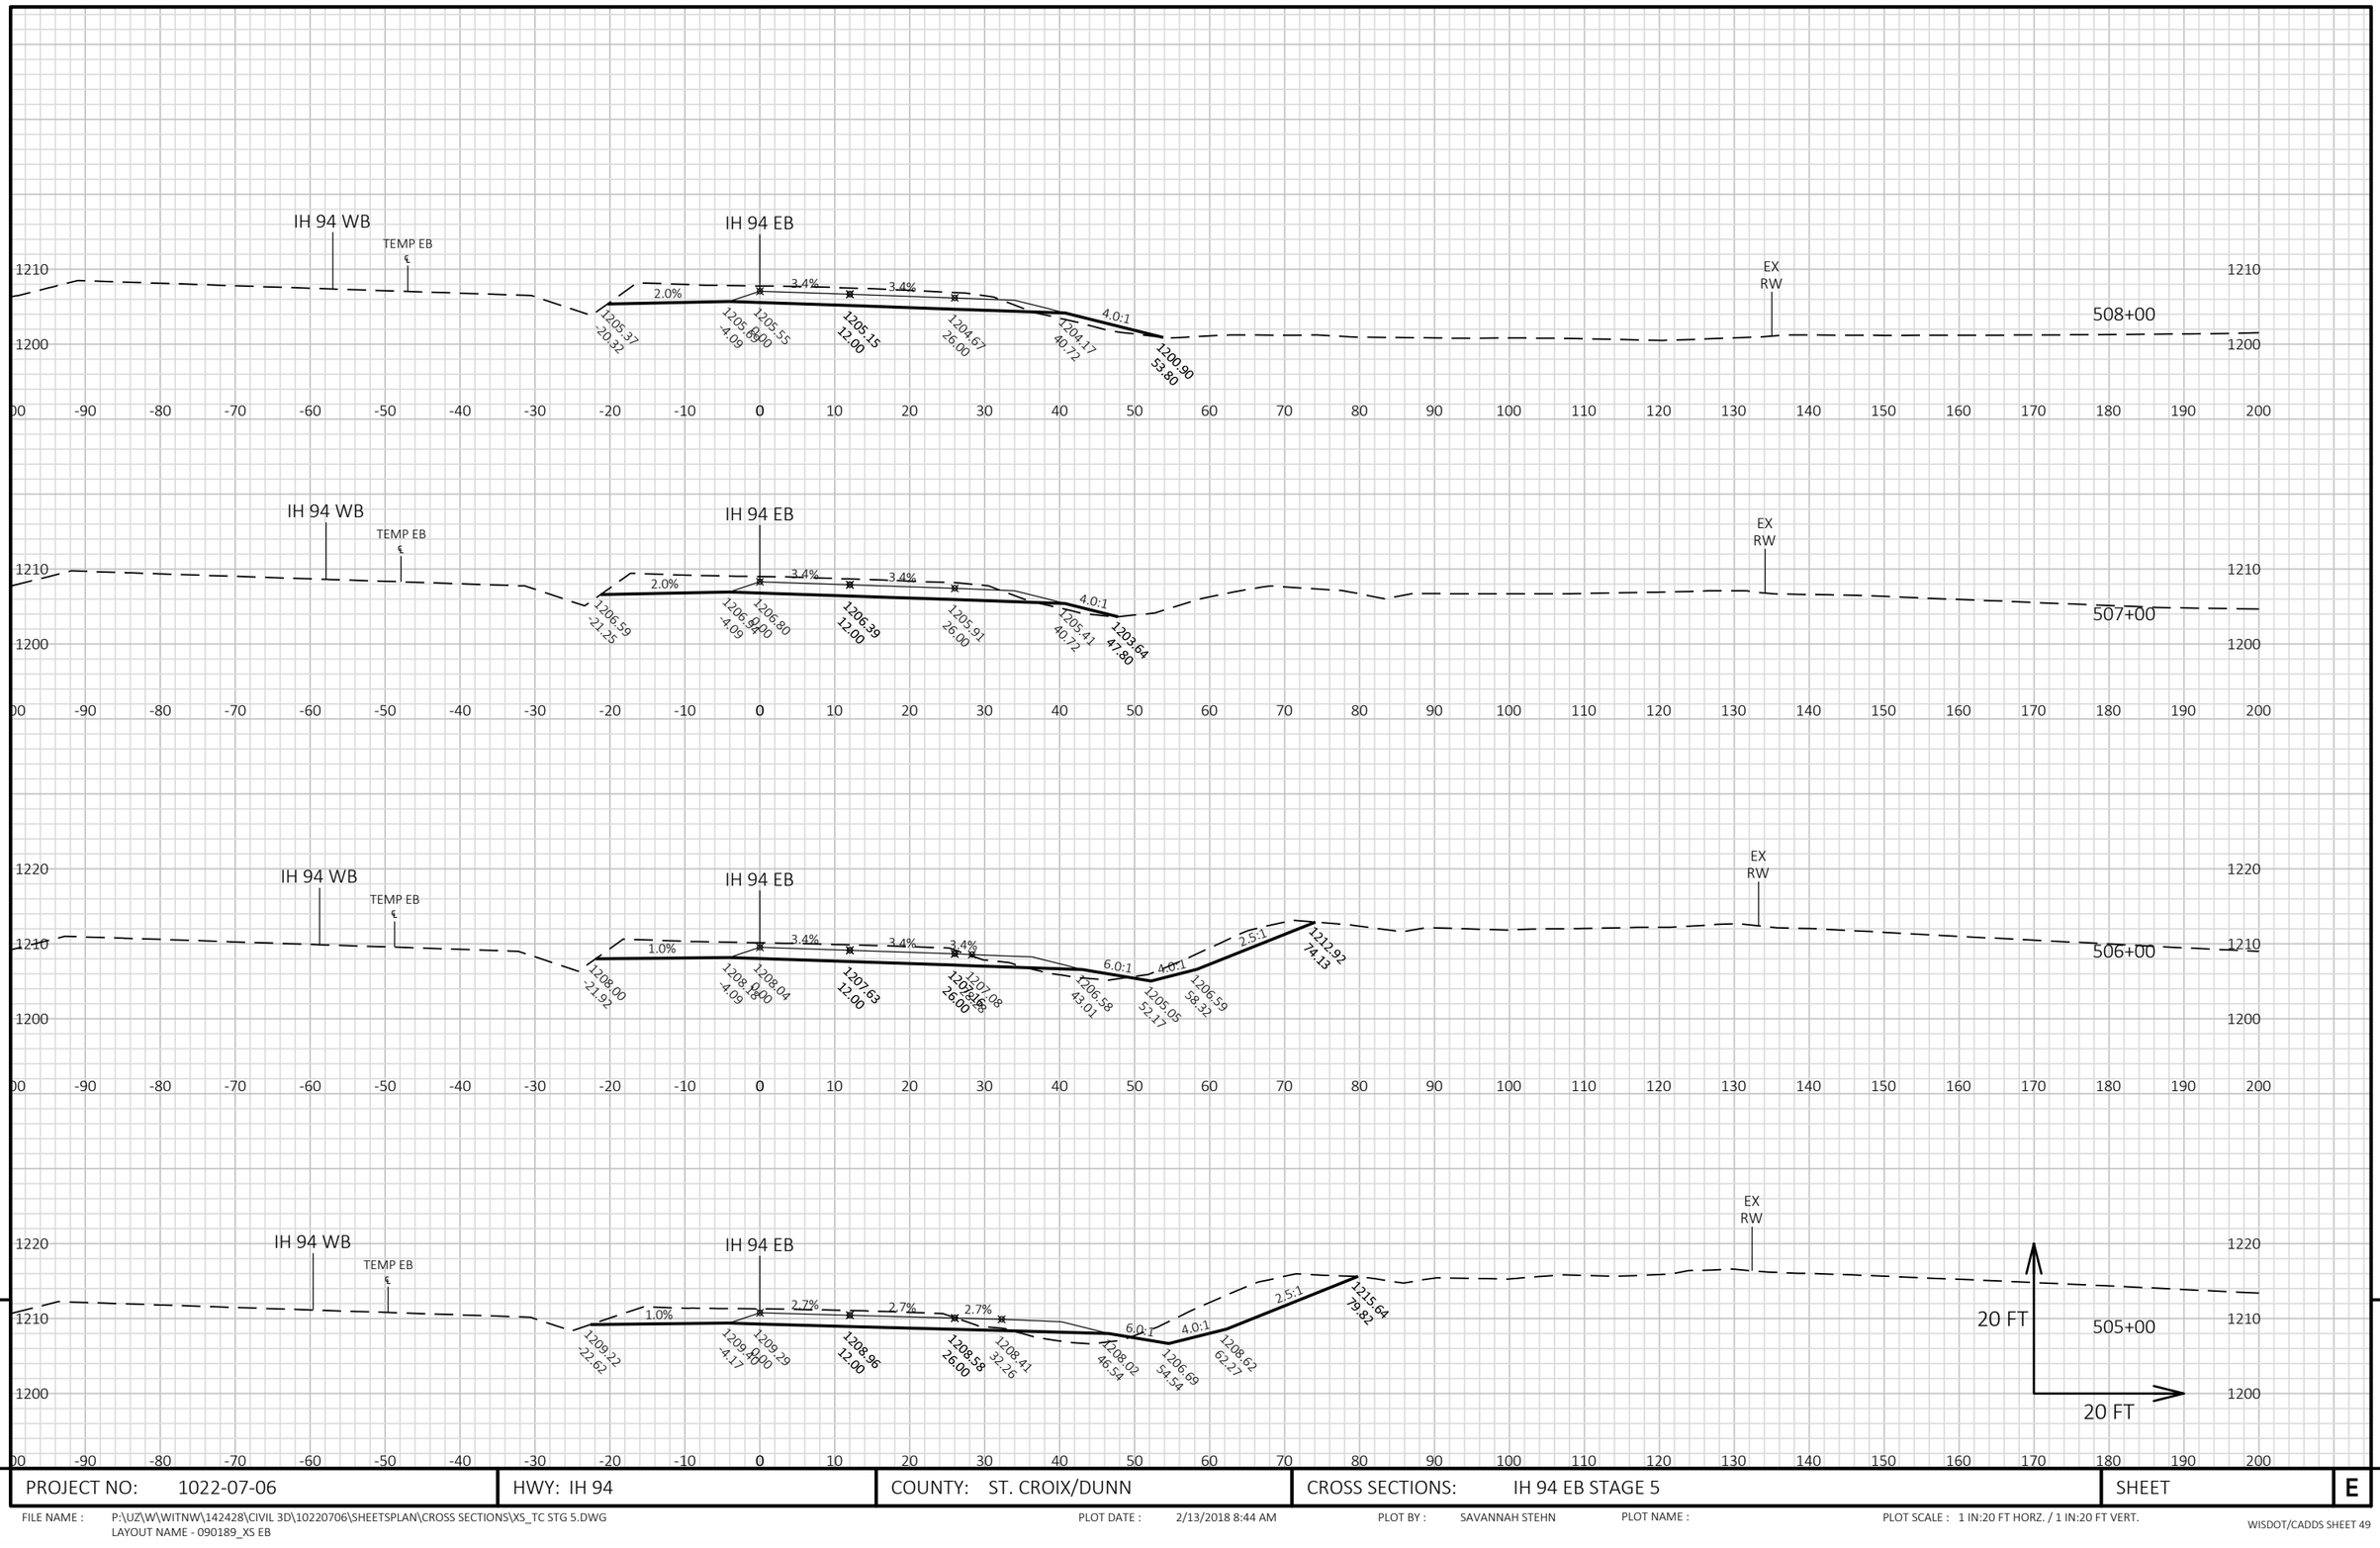


PROJECT NO: 1022-07-06	HWY: IH 94	COUNTY: ST. CROIX/DUNN	CROSS SECTIONS: IH 94 EB STAGE 5	SHEET E


FILE NAME : P:\UZ\W\WITNW\142428\CIVIL 3D\10220706\SHEETSPLAN\CROSS SECTIONS\XS_TC STG 5.DWG
LAYOUT NAME - 090189_XS EB

PLOT DATE : 2/13/2018 8:44 AM PLOT BY : SAVANNAH STEHN PLOT NAME : PLOT SCALE : 1 IN:20 FT HORZ. / 1 IN:20 FT VERT.

WISDOT/CADDS SHEET 49

9

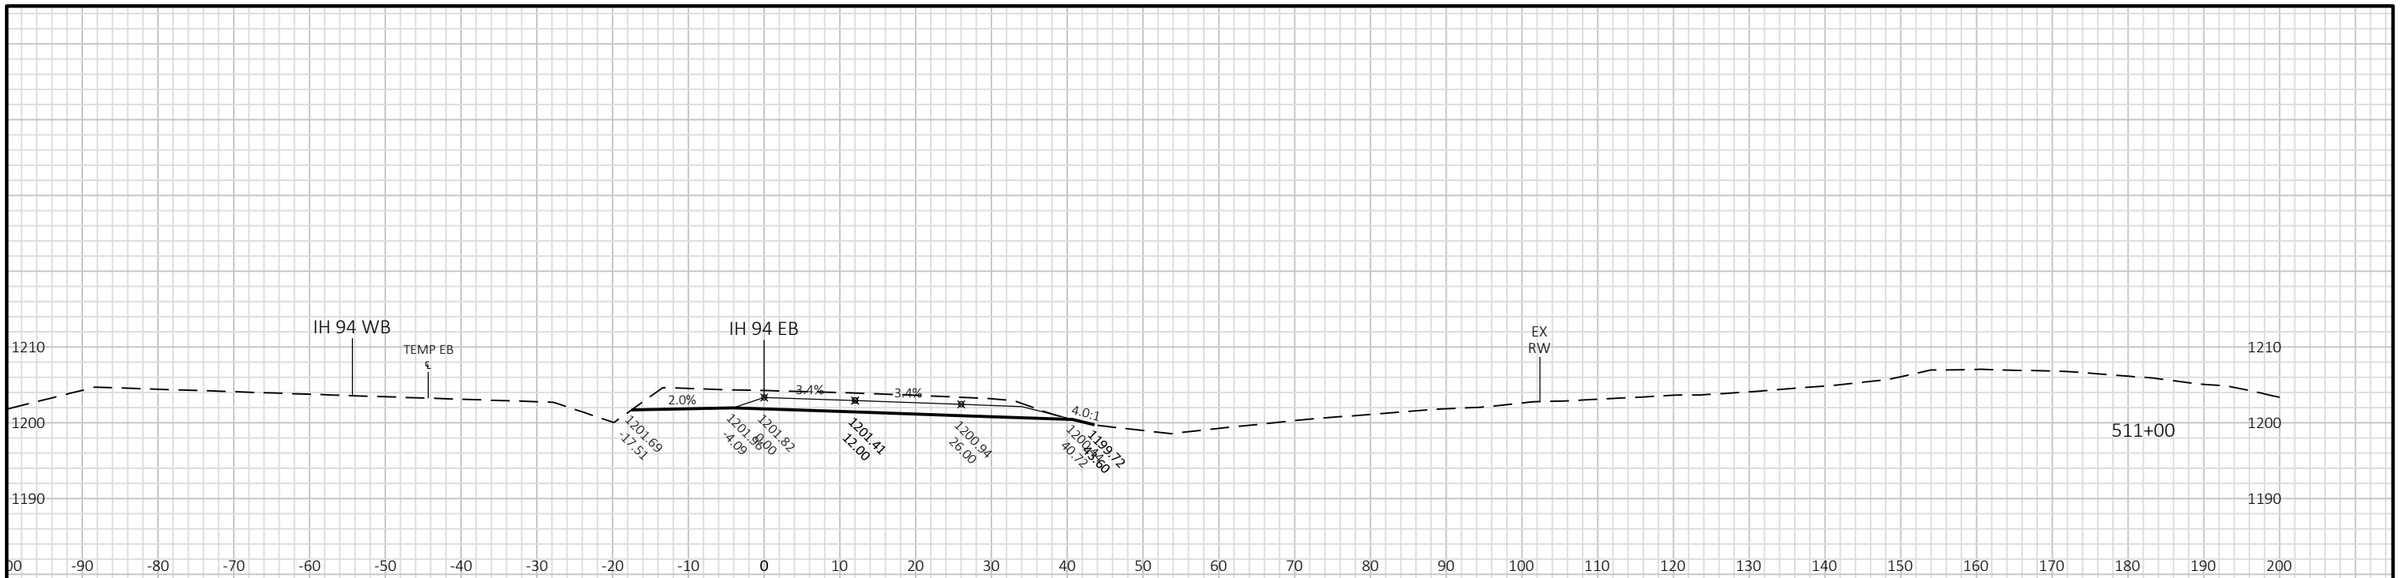

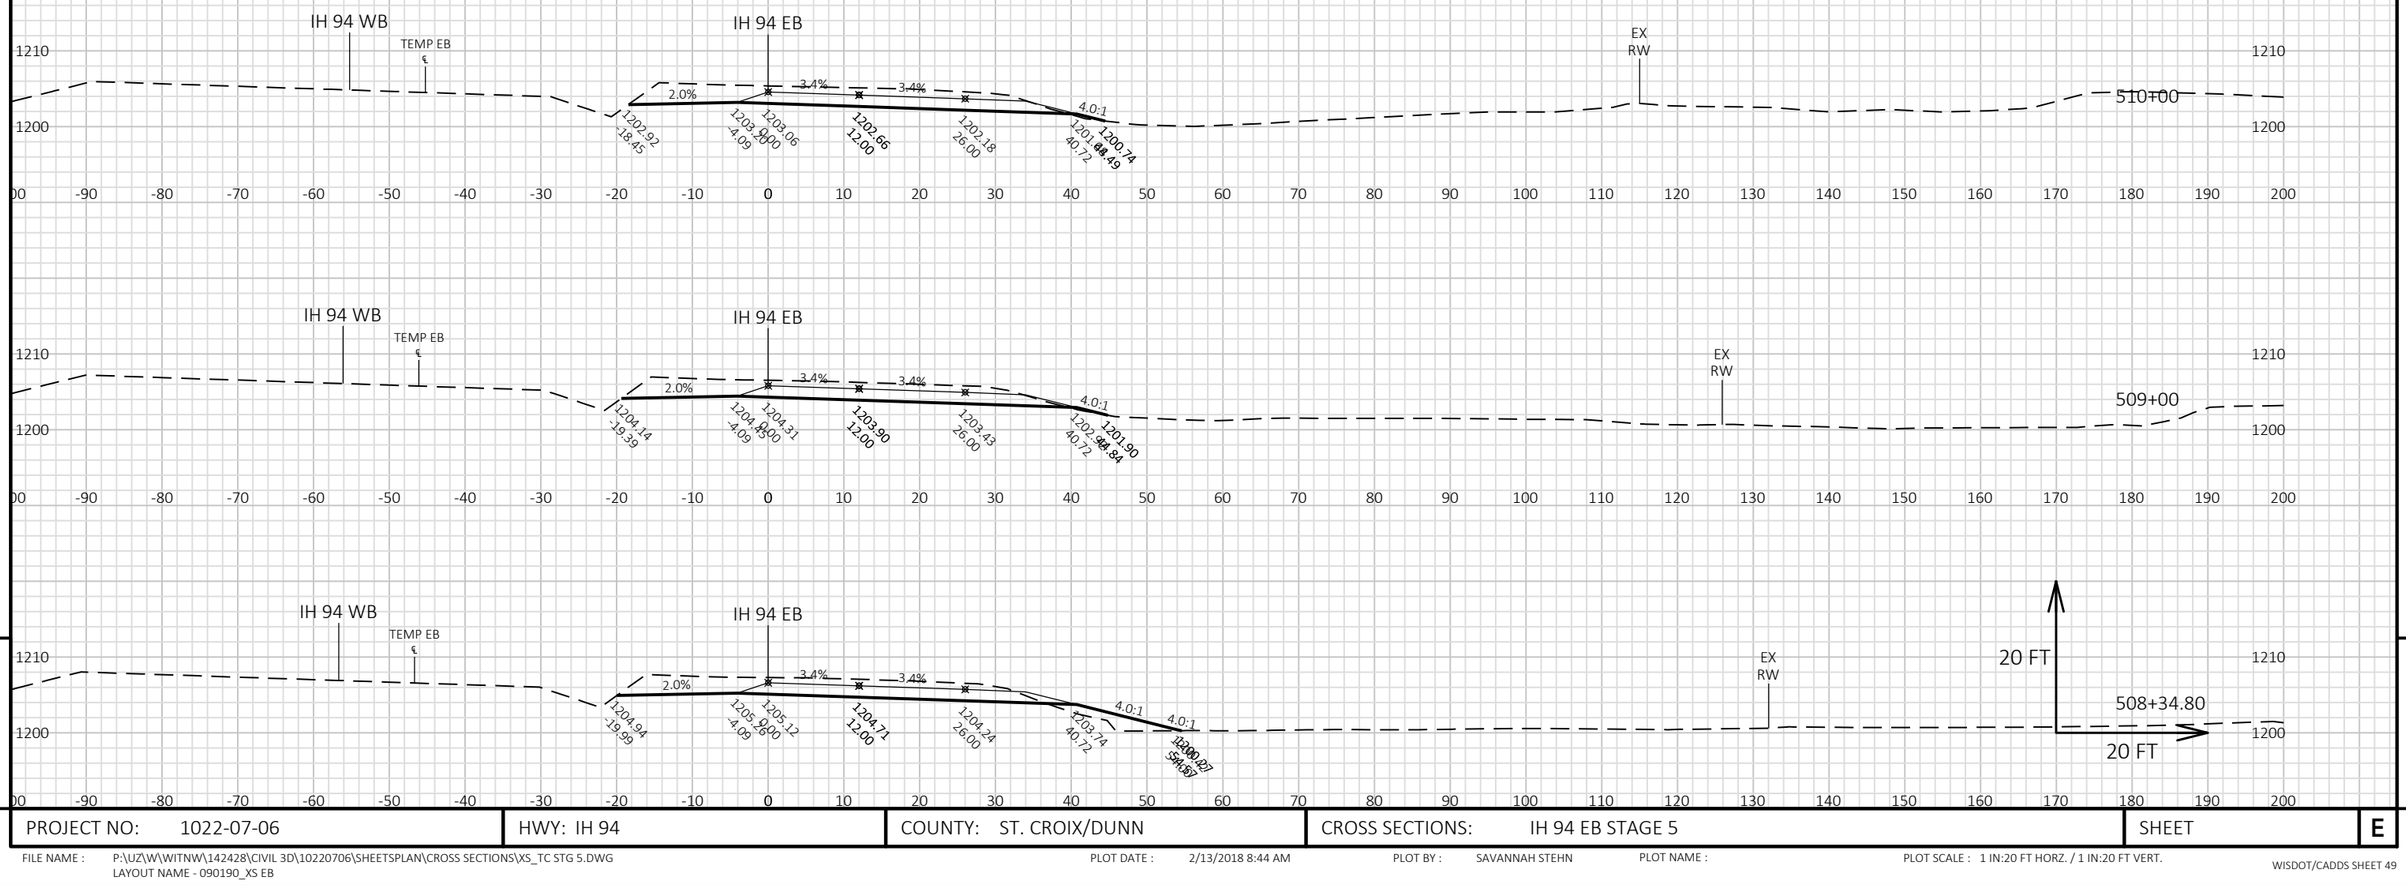


9

9

PROJECT NO: 1022-07-06	HWY: IH 94	COUNTY: ST. CROIX/DUNN	CROSS SECTIONS: IH 94 EB STAGE 5	SHEET	E

FILE NAME : P:\UZ\W\WITNW\142428\CIVIL 3D\10220706\SHEETSPLAN\CROSS SECTIONS\XS_TC STG 5.DWG
LAYOUT NAME - 090190_XS EB

PLOT DATE : 2/13/2018 8:44 AM PLOT BY : SAVANNAH STEHN PLOT NAME : PLOT SCALE : 1 IN:20 FT HORZ. / 1 IN:20 FT VERT.

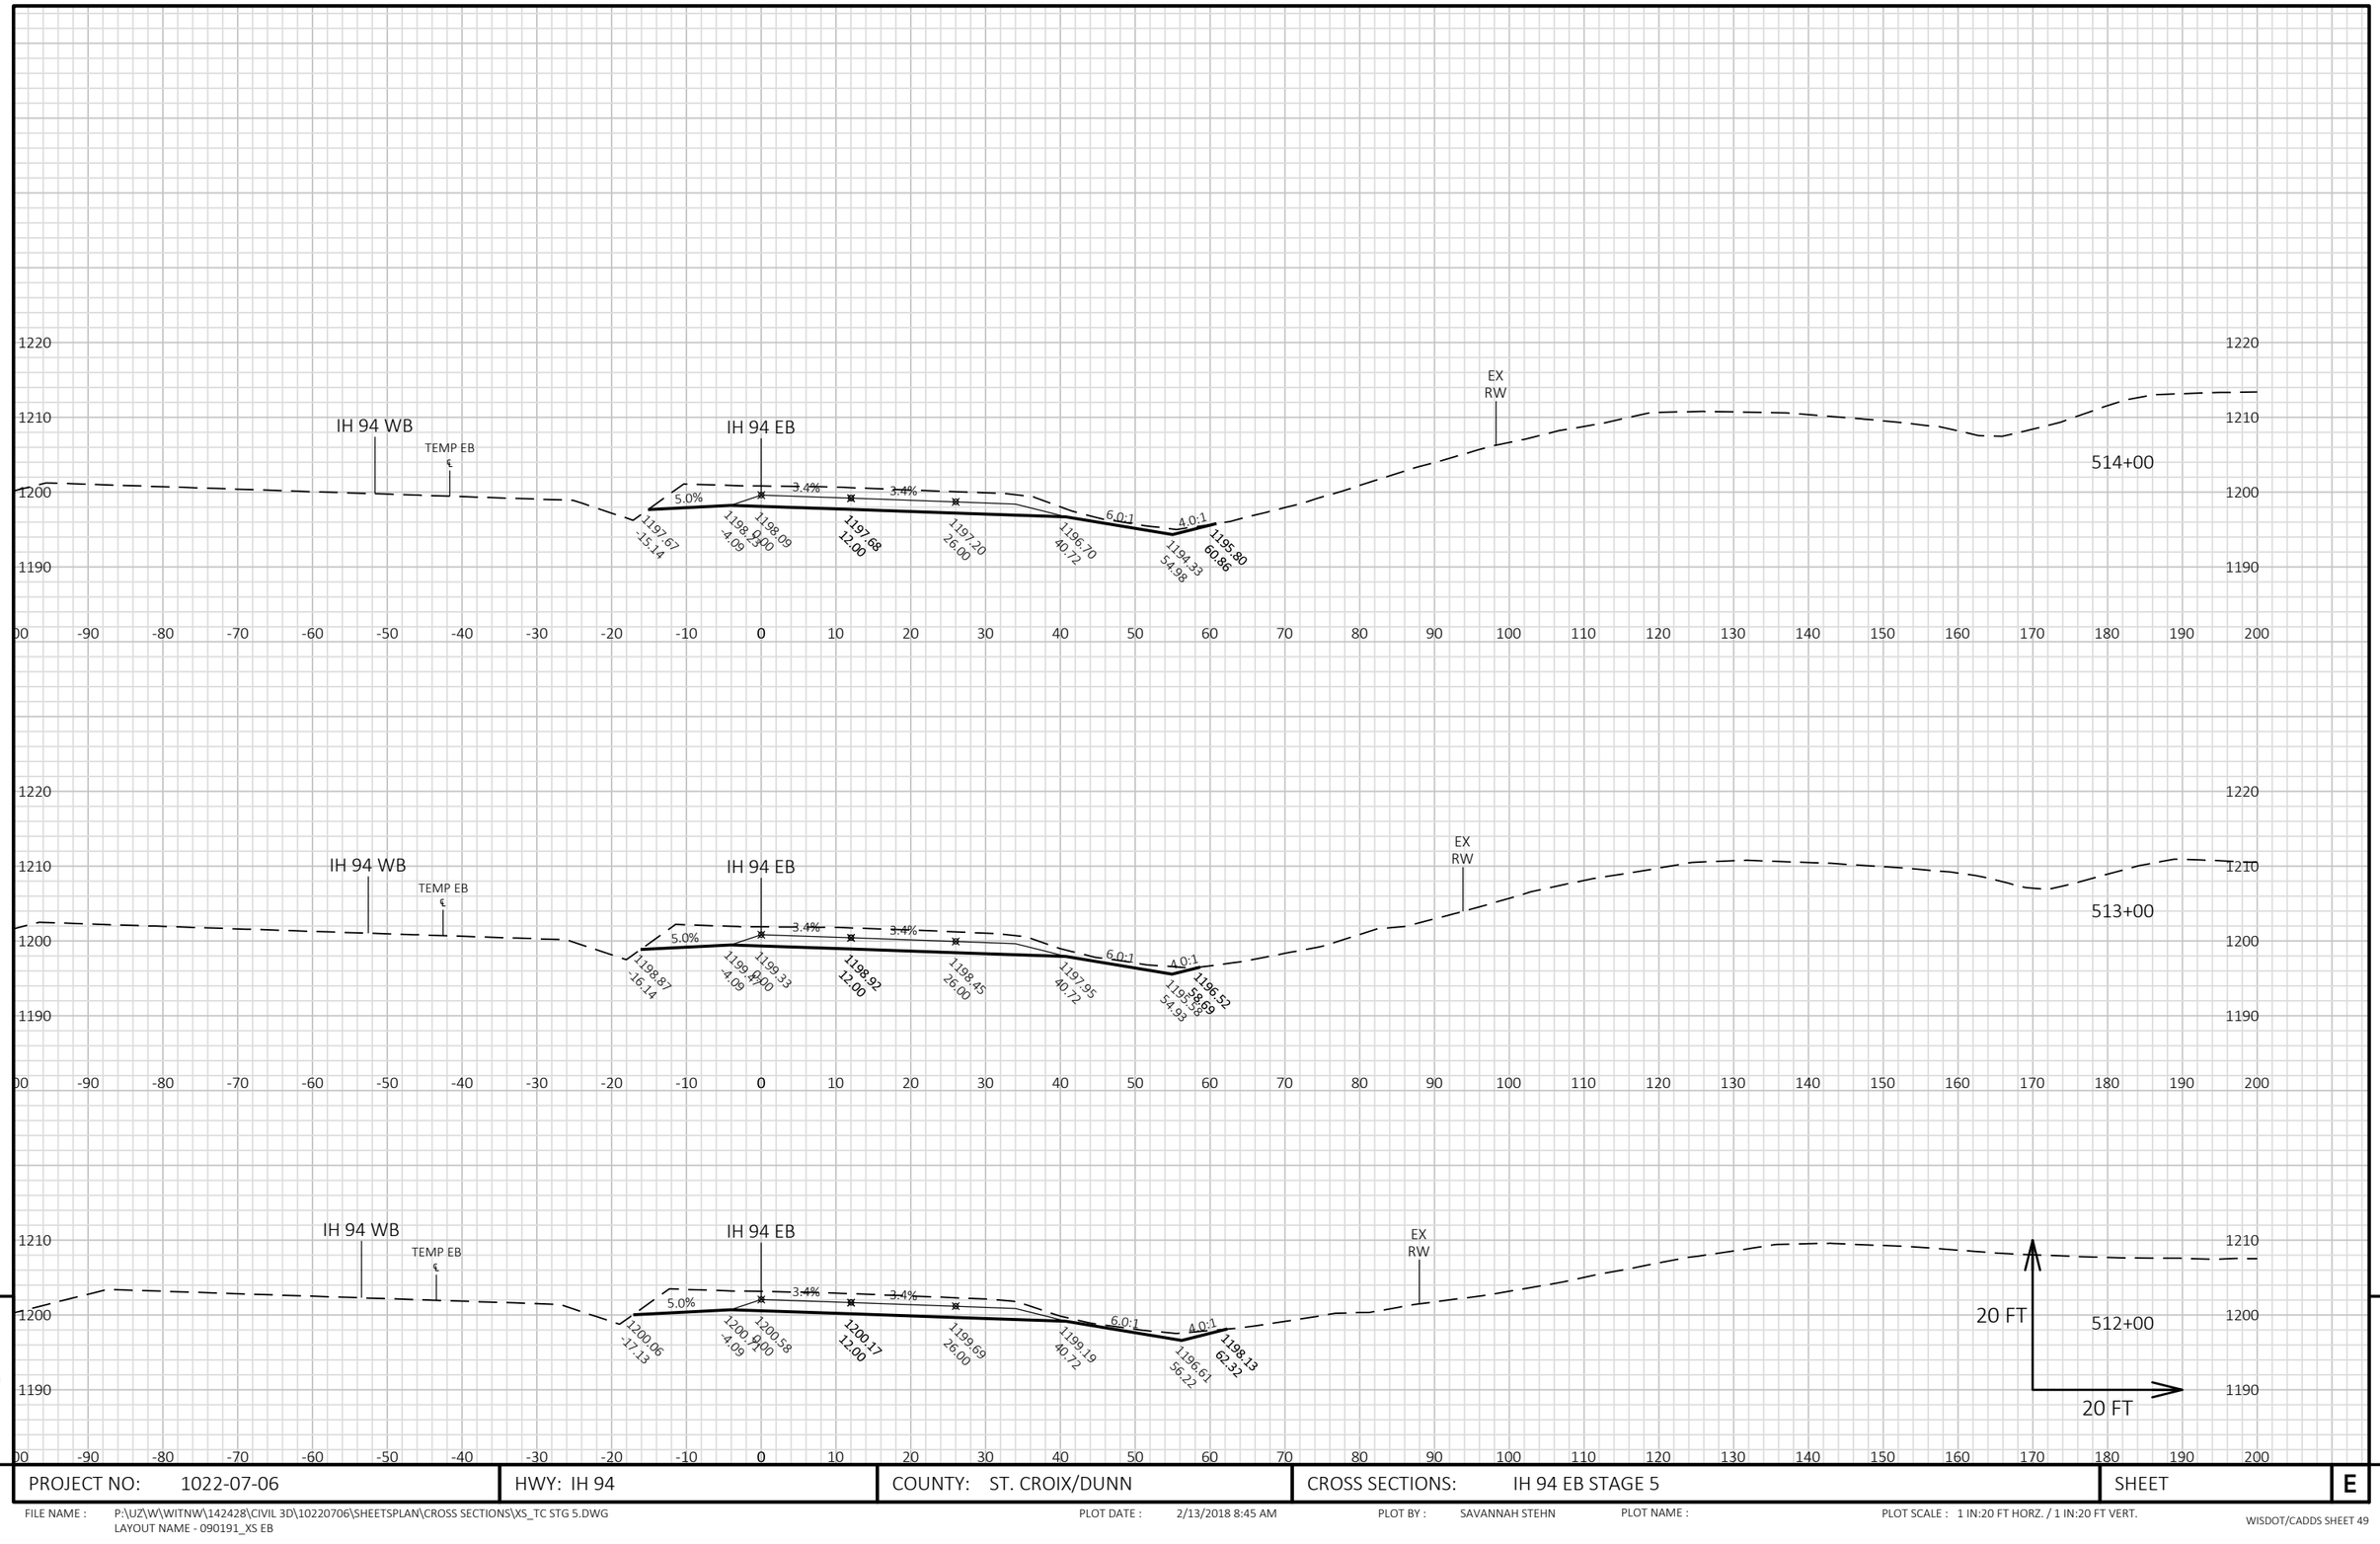


9

9

PROJECT NO: 1022-07-06	HWY: IH 94	COUNTY: ST. CROIX/DUNN	CROSS SECTIONS: IH 94 EB STAGE 5	SHEET	E

FILE NAME : P:\UZ\W\WITNW\142428\CIVIL 3D\10220706\SHEETSPLAN\CROSS SECTIONS\XS_TC STG 5.DWG
LAYOUT NAME - 090191_XS EB

PLOT DATE : 2/13/2018 8:45 AM PLOT BY : SAVANNAH STEHN PLOT NAME : PLOT SCALE : 1 IN:20 FT HORZ. / 1 IN:20 FT VERT.

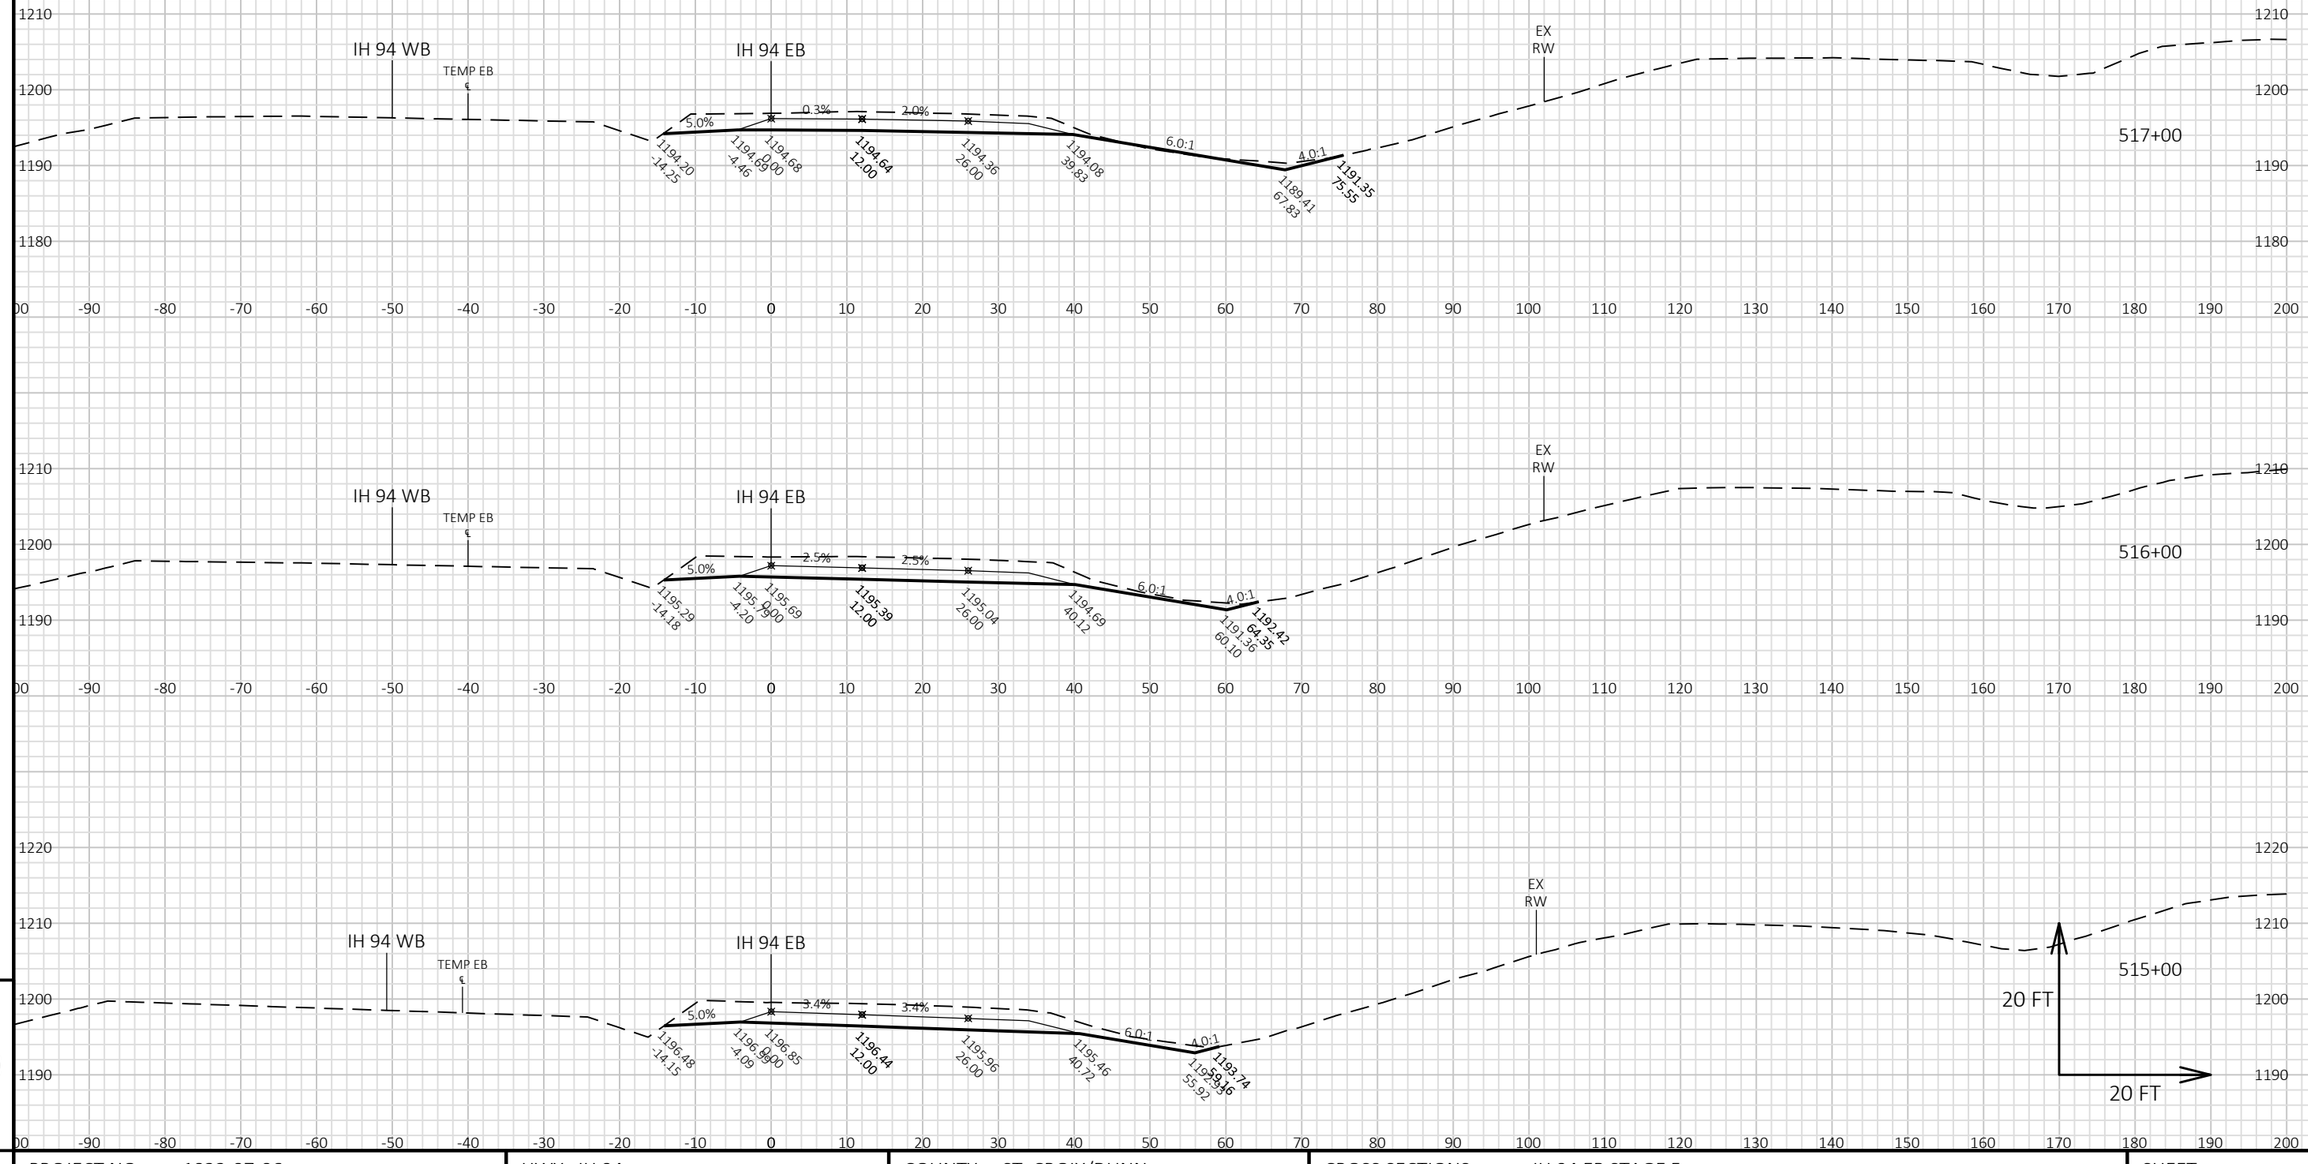


9

9

PROJECT NO: 1022-07-06	HWY: IH 94	COUNTY: ST. CROIX/DUNN	CROSS SECTIONS: IH 94 EB STAGE 5	SHEET E

FILE NAME : P:\UZ\W\WITNW\142428\CIVIL 3D\10220706\SHEETSPLAN\CROSS SECTIONS\XS_TC STG 5.DWG
LAYOUT NAME - 090192_XS EB

PLOT DATE : 2/13/2018 8:45 AM PLOT BY : SAVANNAH STEHN PLOT NAME : PLOT SCALE : 1 IN:20 FT HORZ. / 1 IN:20 FT VERT.

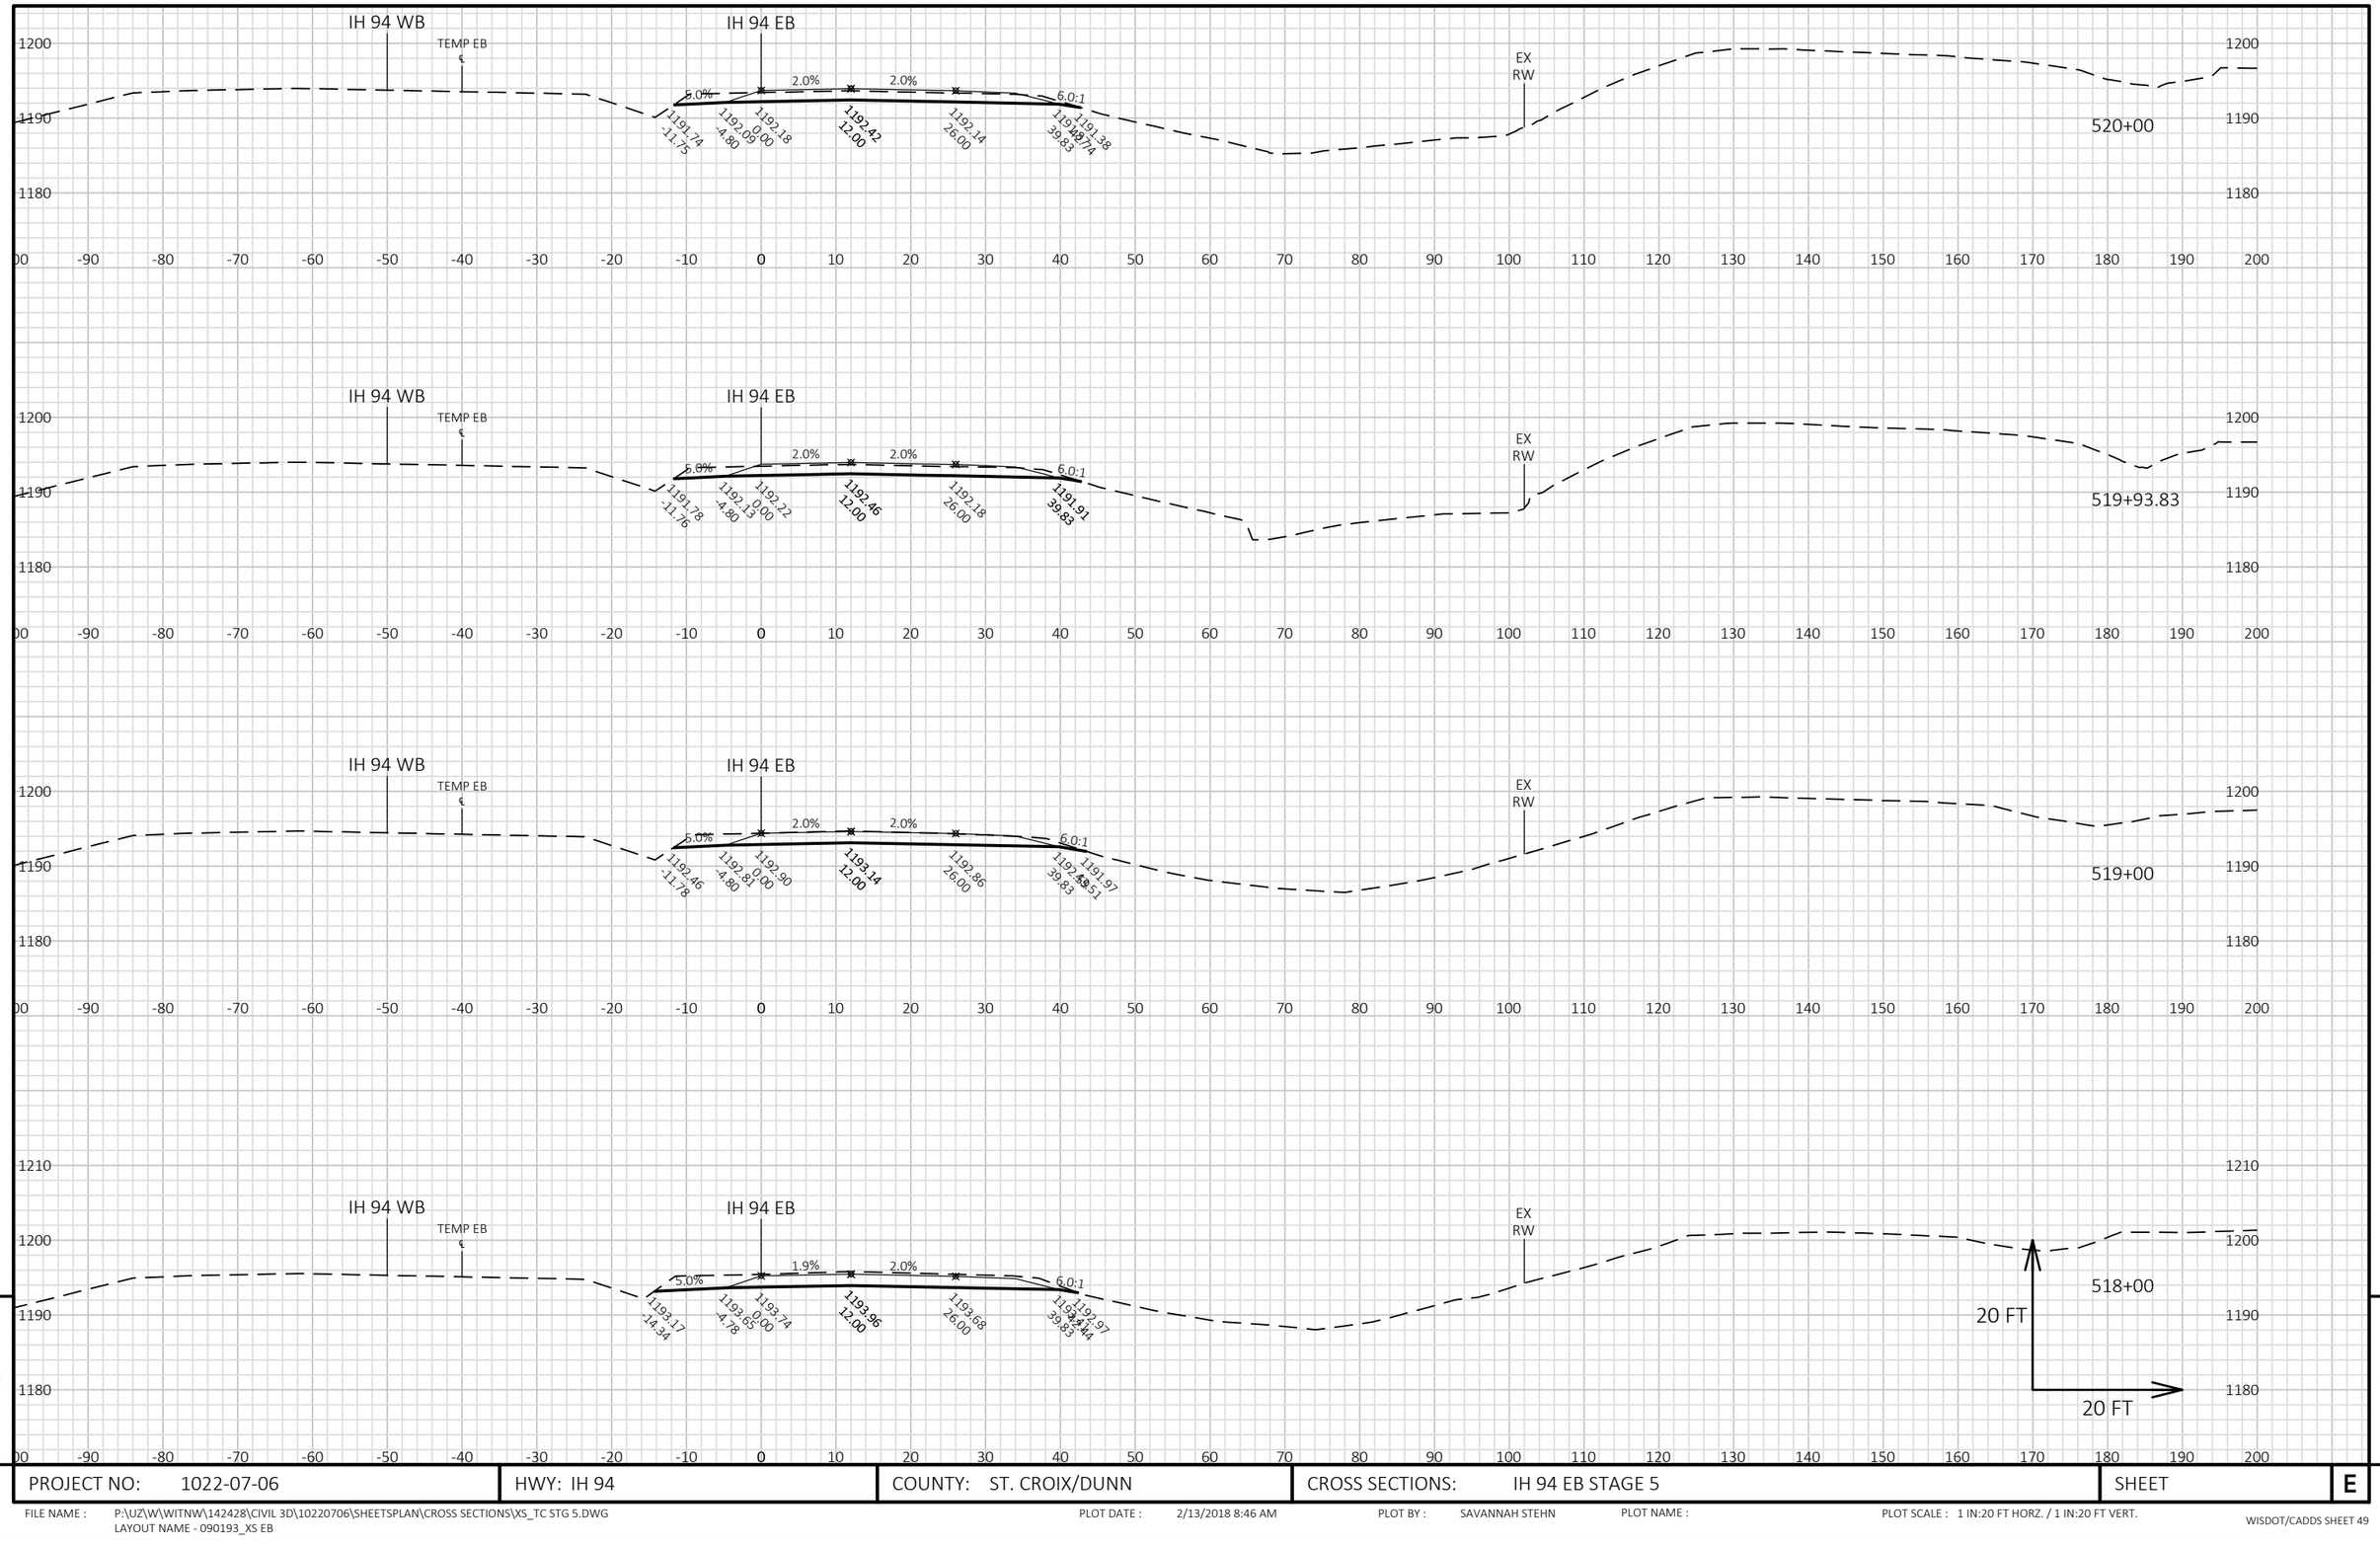


9


9


PROJECT NO: 1022-07-06	HWY: IH 94	COUNTY: ST. CROIX/DUNN	CROSS SECTIONS: IH 94 EB STAGE 5	SHEET	E

FILE NAME : P:\UZ\W\WITNW\142428\CIVIL 3D\10220706\SHEETSPLAN\CROSS SECTIONS\XS_TC STG 5.DWG
LAYOUT NAME - 090193_XS EB

PLOT DATE : 2/13/2018 8:46 AM PLOT BY : SAVANNAH STEHN PLOT NAME : PLOT SCALE : 1 IN:20 FT HORZ. / 1 IN:20 FT VERT.

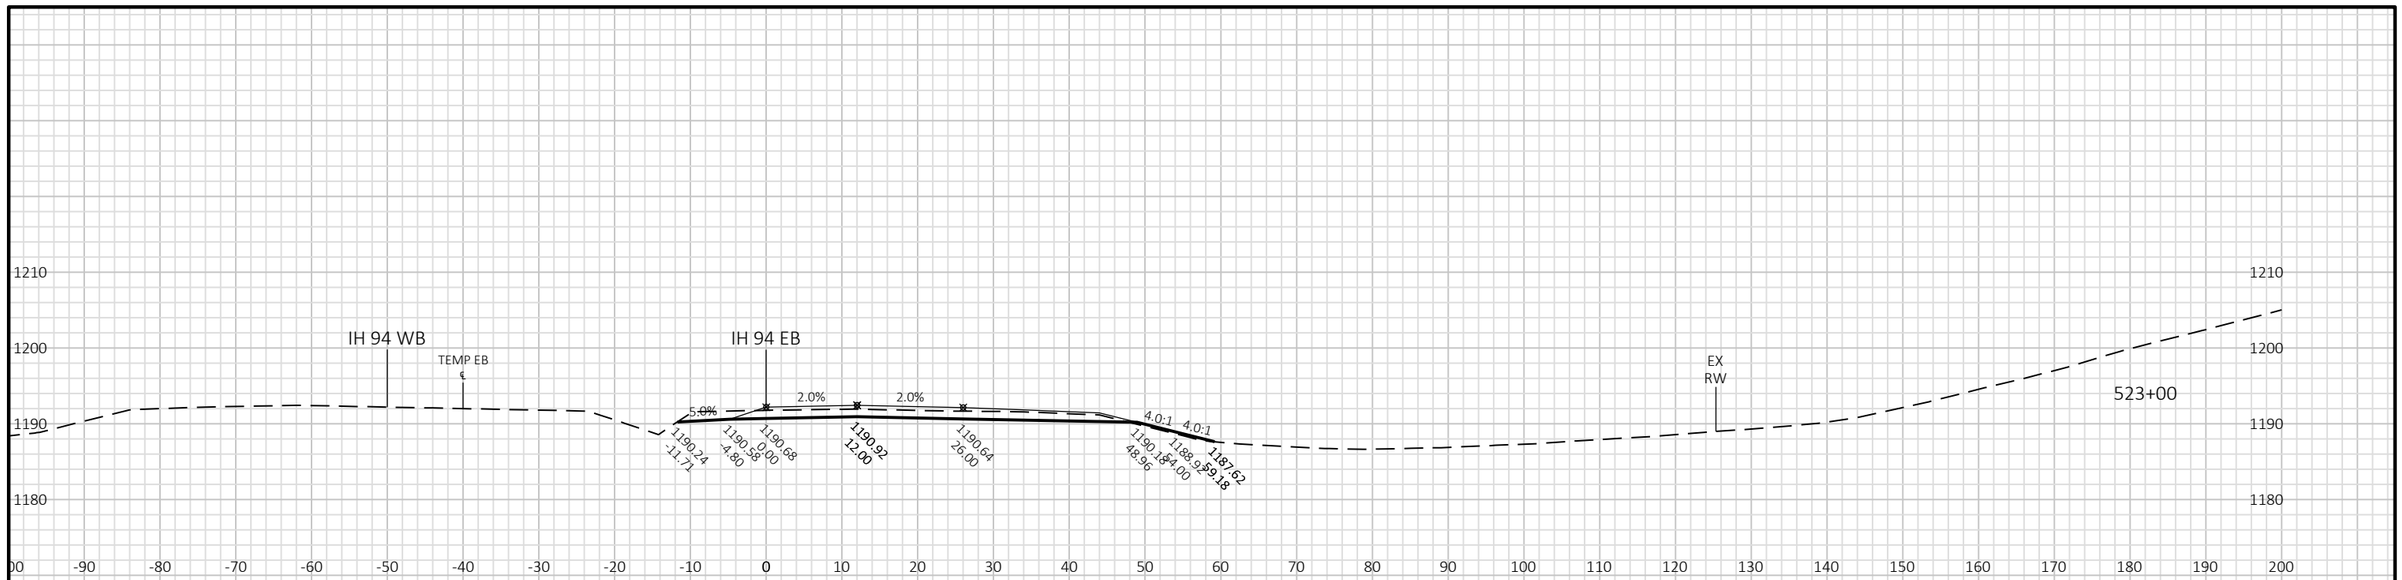

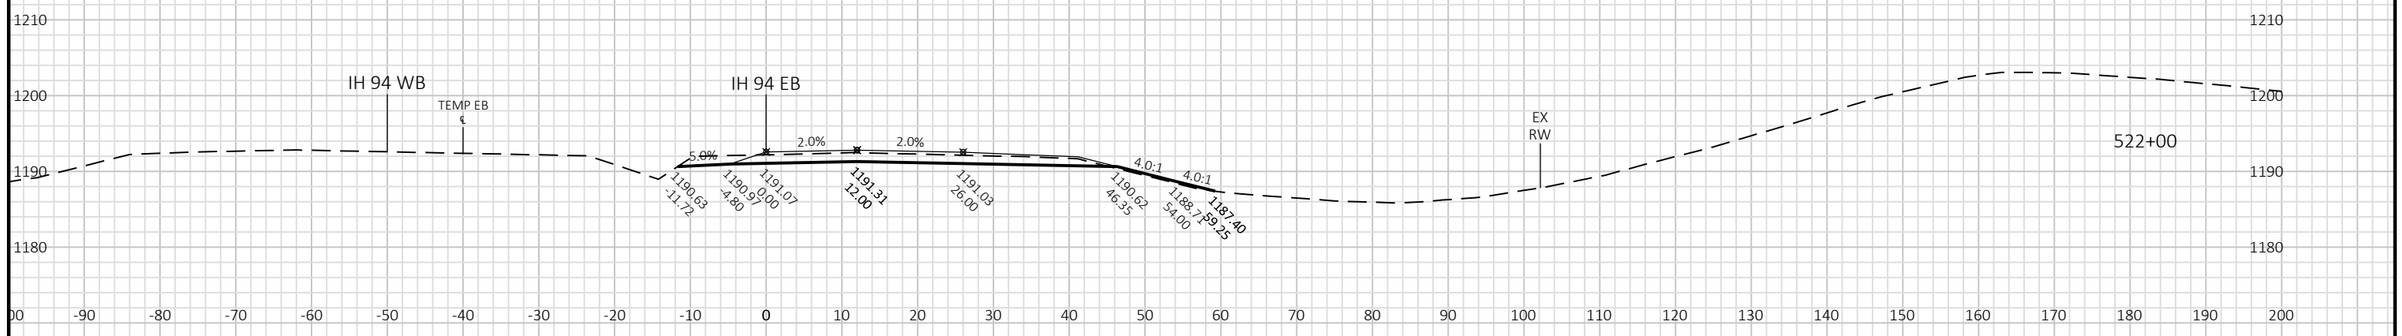

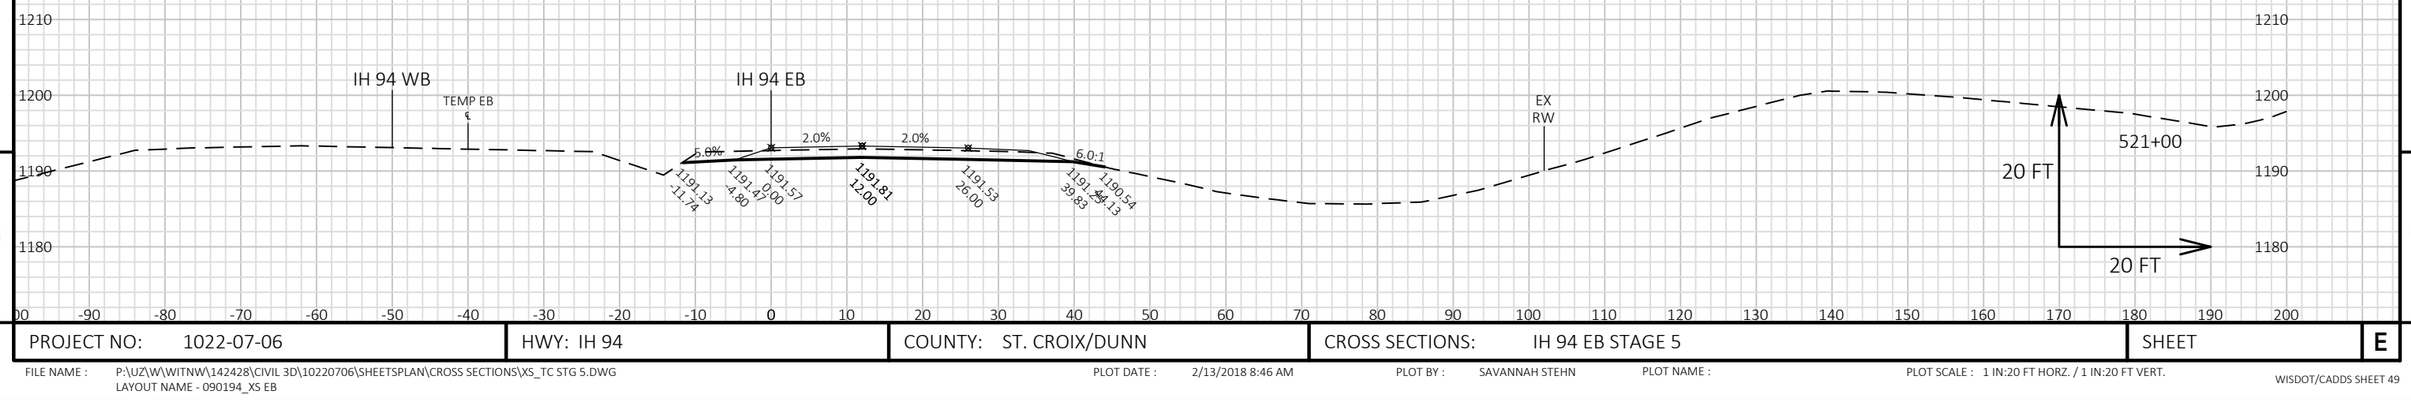

9

9

PROJECT NO: 1022-07-06	HWY: IH 94	COUNTY: ST. CROIX/DUNN	CROSS SECTIONS: IH 94 EB STAGE 5	SHEET	E


FILE NAME : P:\UZ\W\WITNW\142428\CIVIL 3D\10220706\SHEETSPLAN\CROSS SECTIONS\XS_TC STG 5.DWG
LAYOUT NAME - 090194_XS EB

PLOT DATE : 2/13/2018 8:46 AM

PLOT BY : SAVANNAH STEHN

PLOT NAME :

PLOT SCALE : 1 IN:20 FT HORZ. / 1 IN:20 FT VERT.

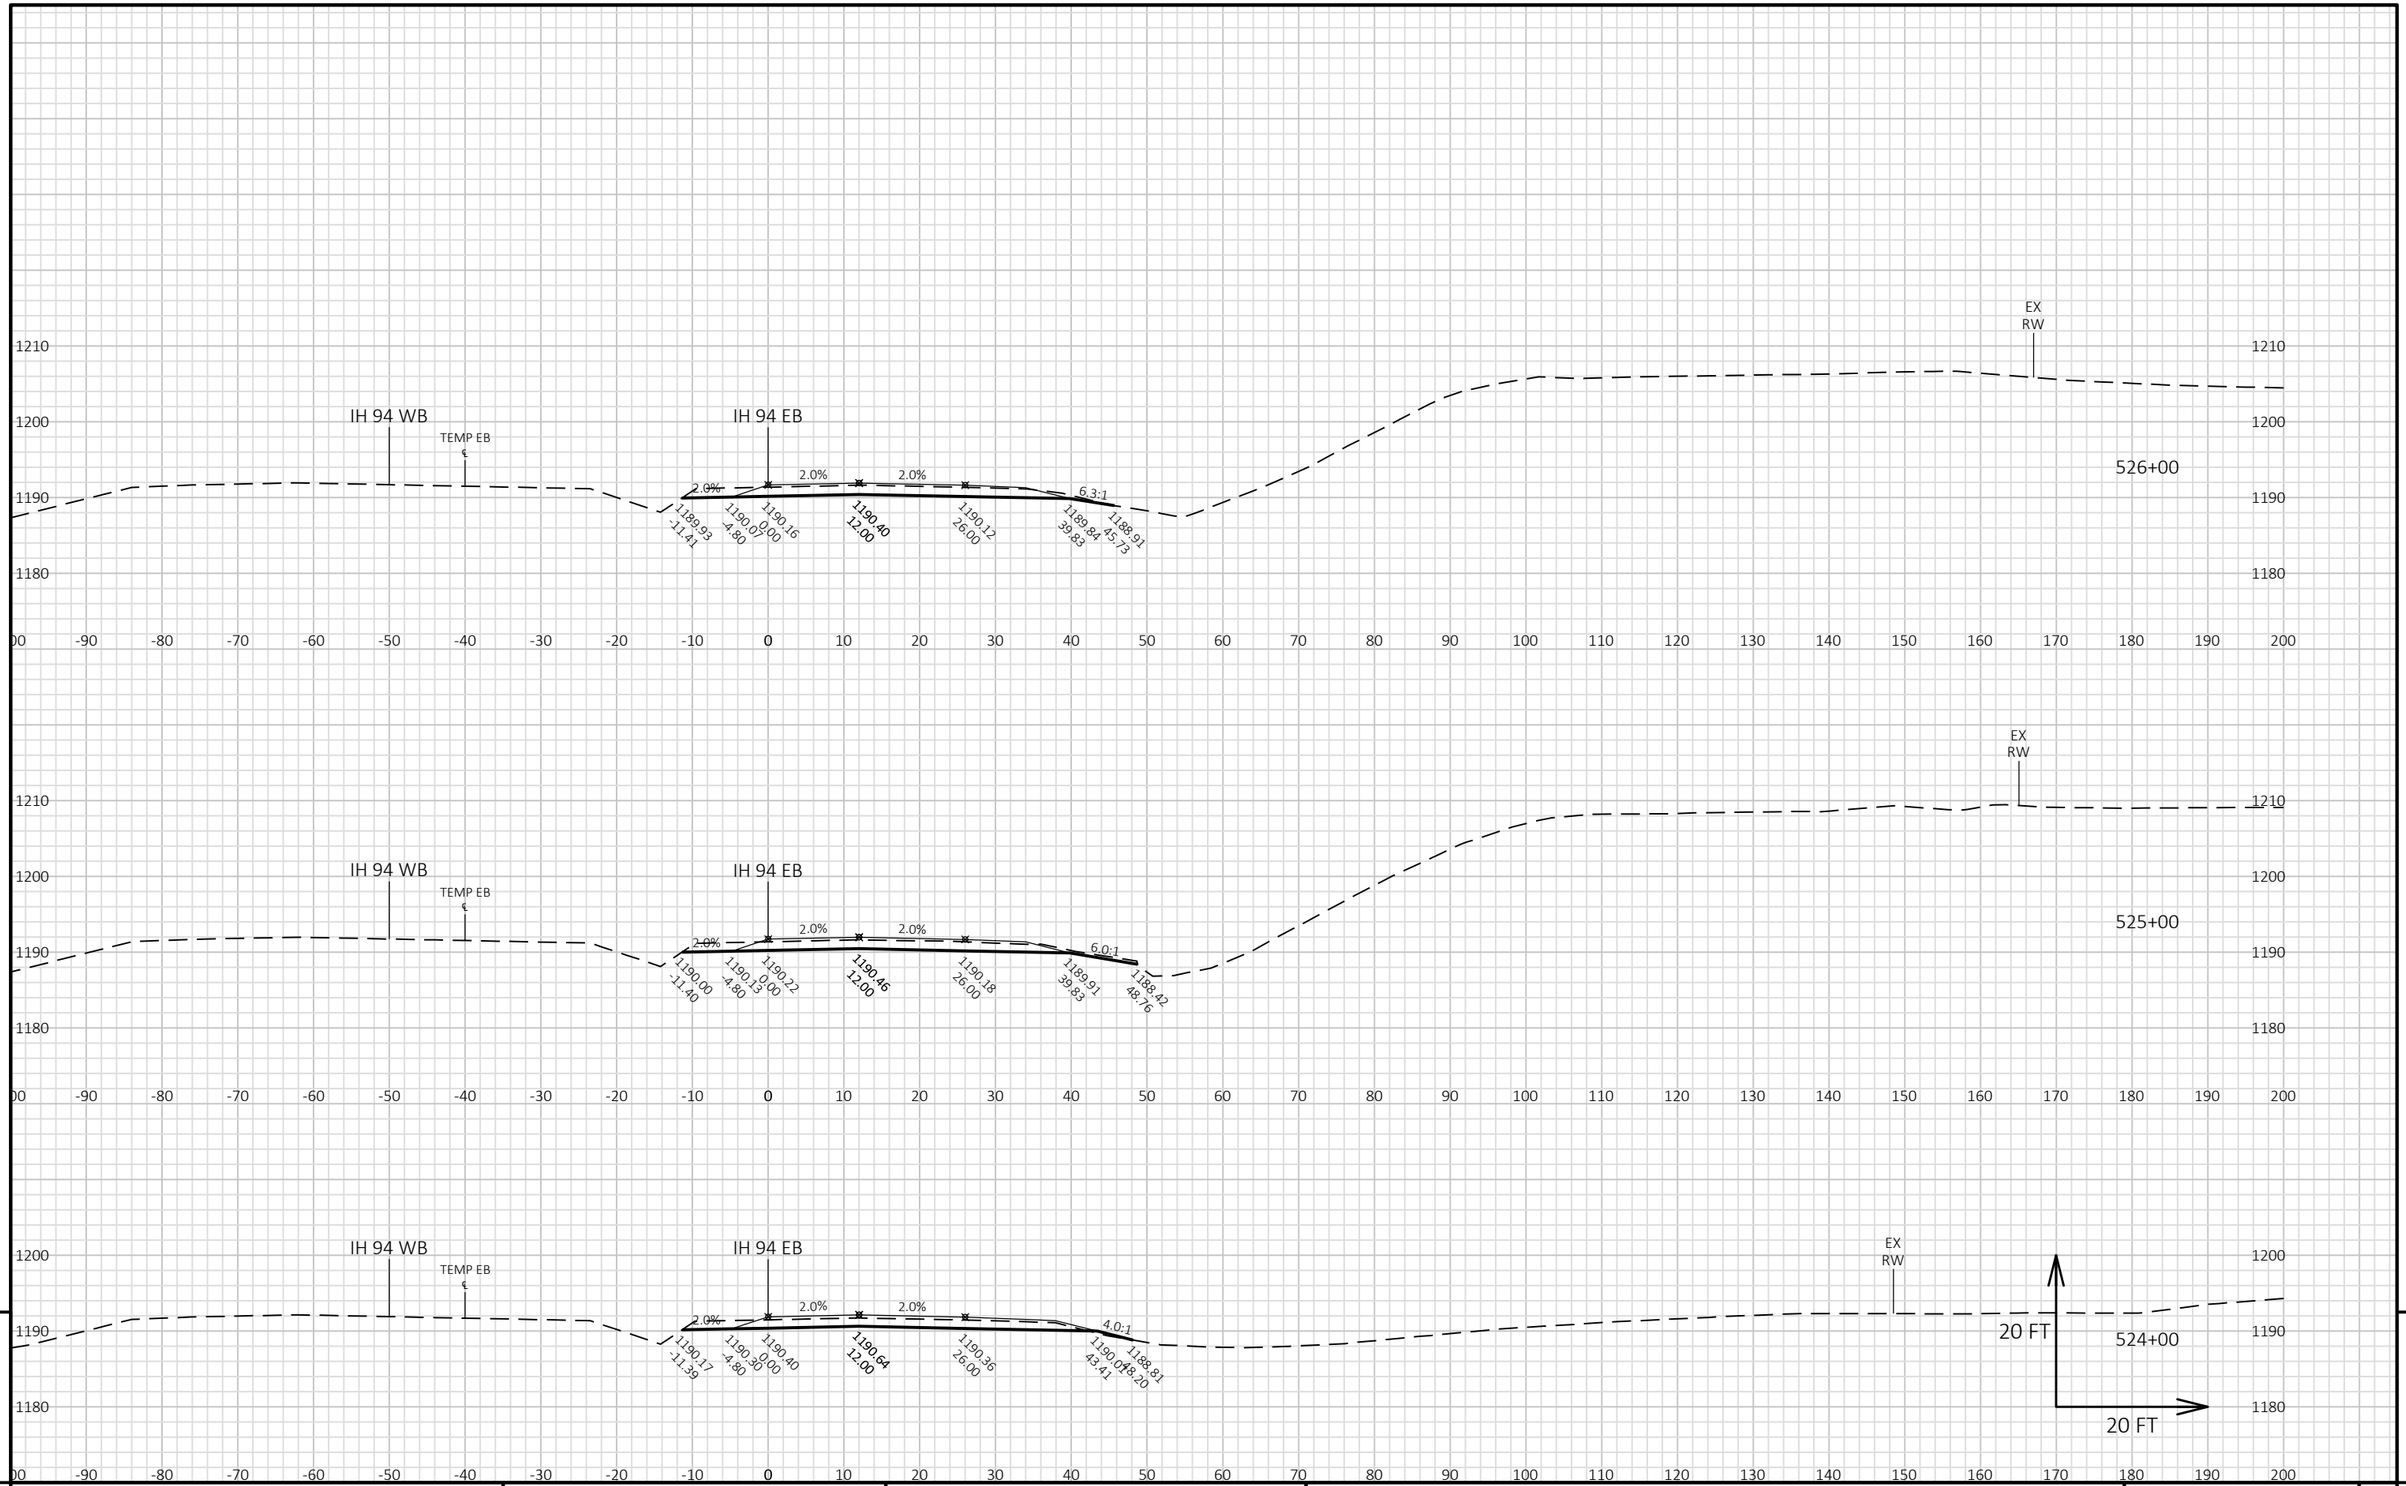


9

9

PROJECT NO: 1022-07-06	HWY: IH 94	COUNTY: ST. CROIX/DUNN	CROSS SECTIONS: IH 94 EB STAGE 5	SHEET	E

FILE NAME : P:\UZ\W\WITNW\142428\CIVIL 3D\10220706\SHEETSPLAN\CROSS SECTIONS\XS_TC STG 5.DWG
LAYOUT NAME - 090195_XS EB

PLOT DATE : 2/13/2018 8:47 AM PLOT BY : SAVANNAH STEHN PLOT NAME : PLOT SCALE : 1 IN:20 FT HORZ. / 1 IN:20 FT VERT.

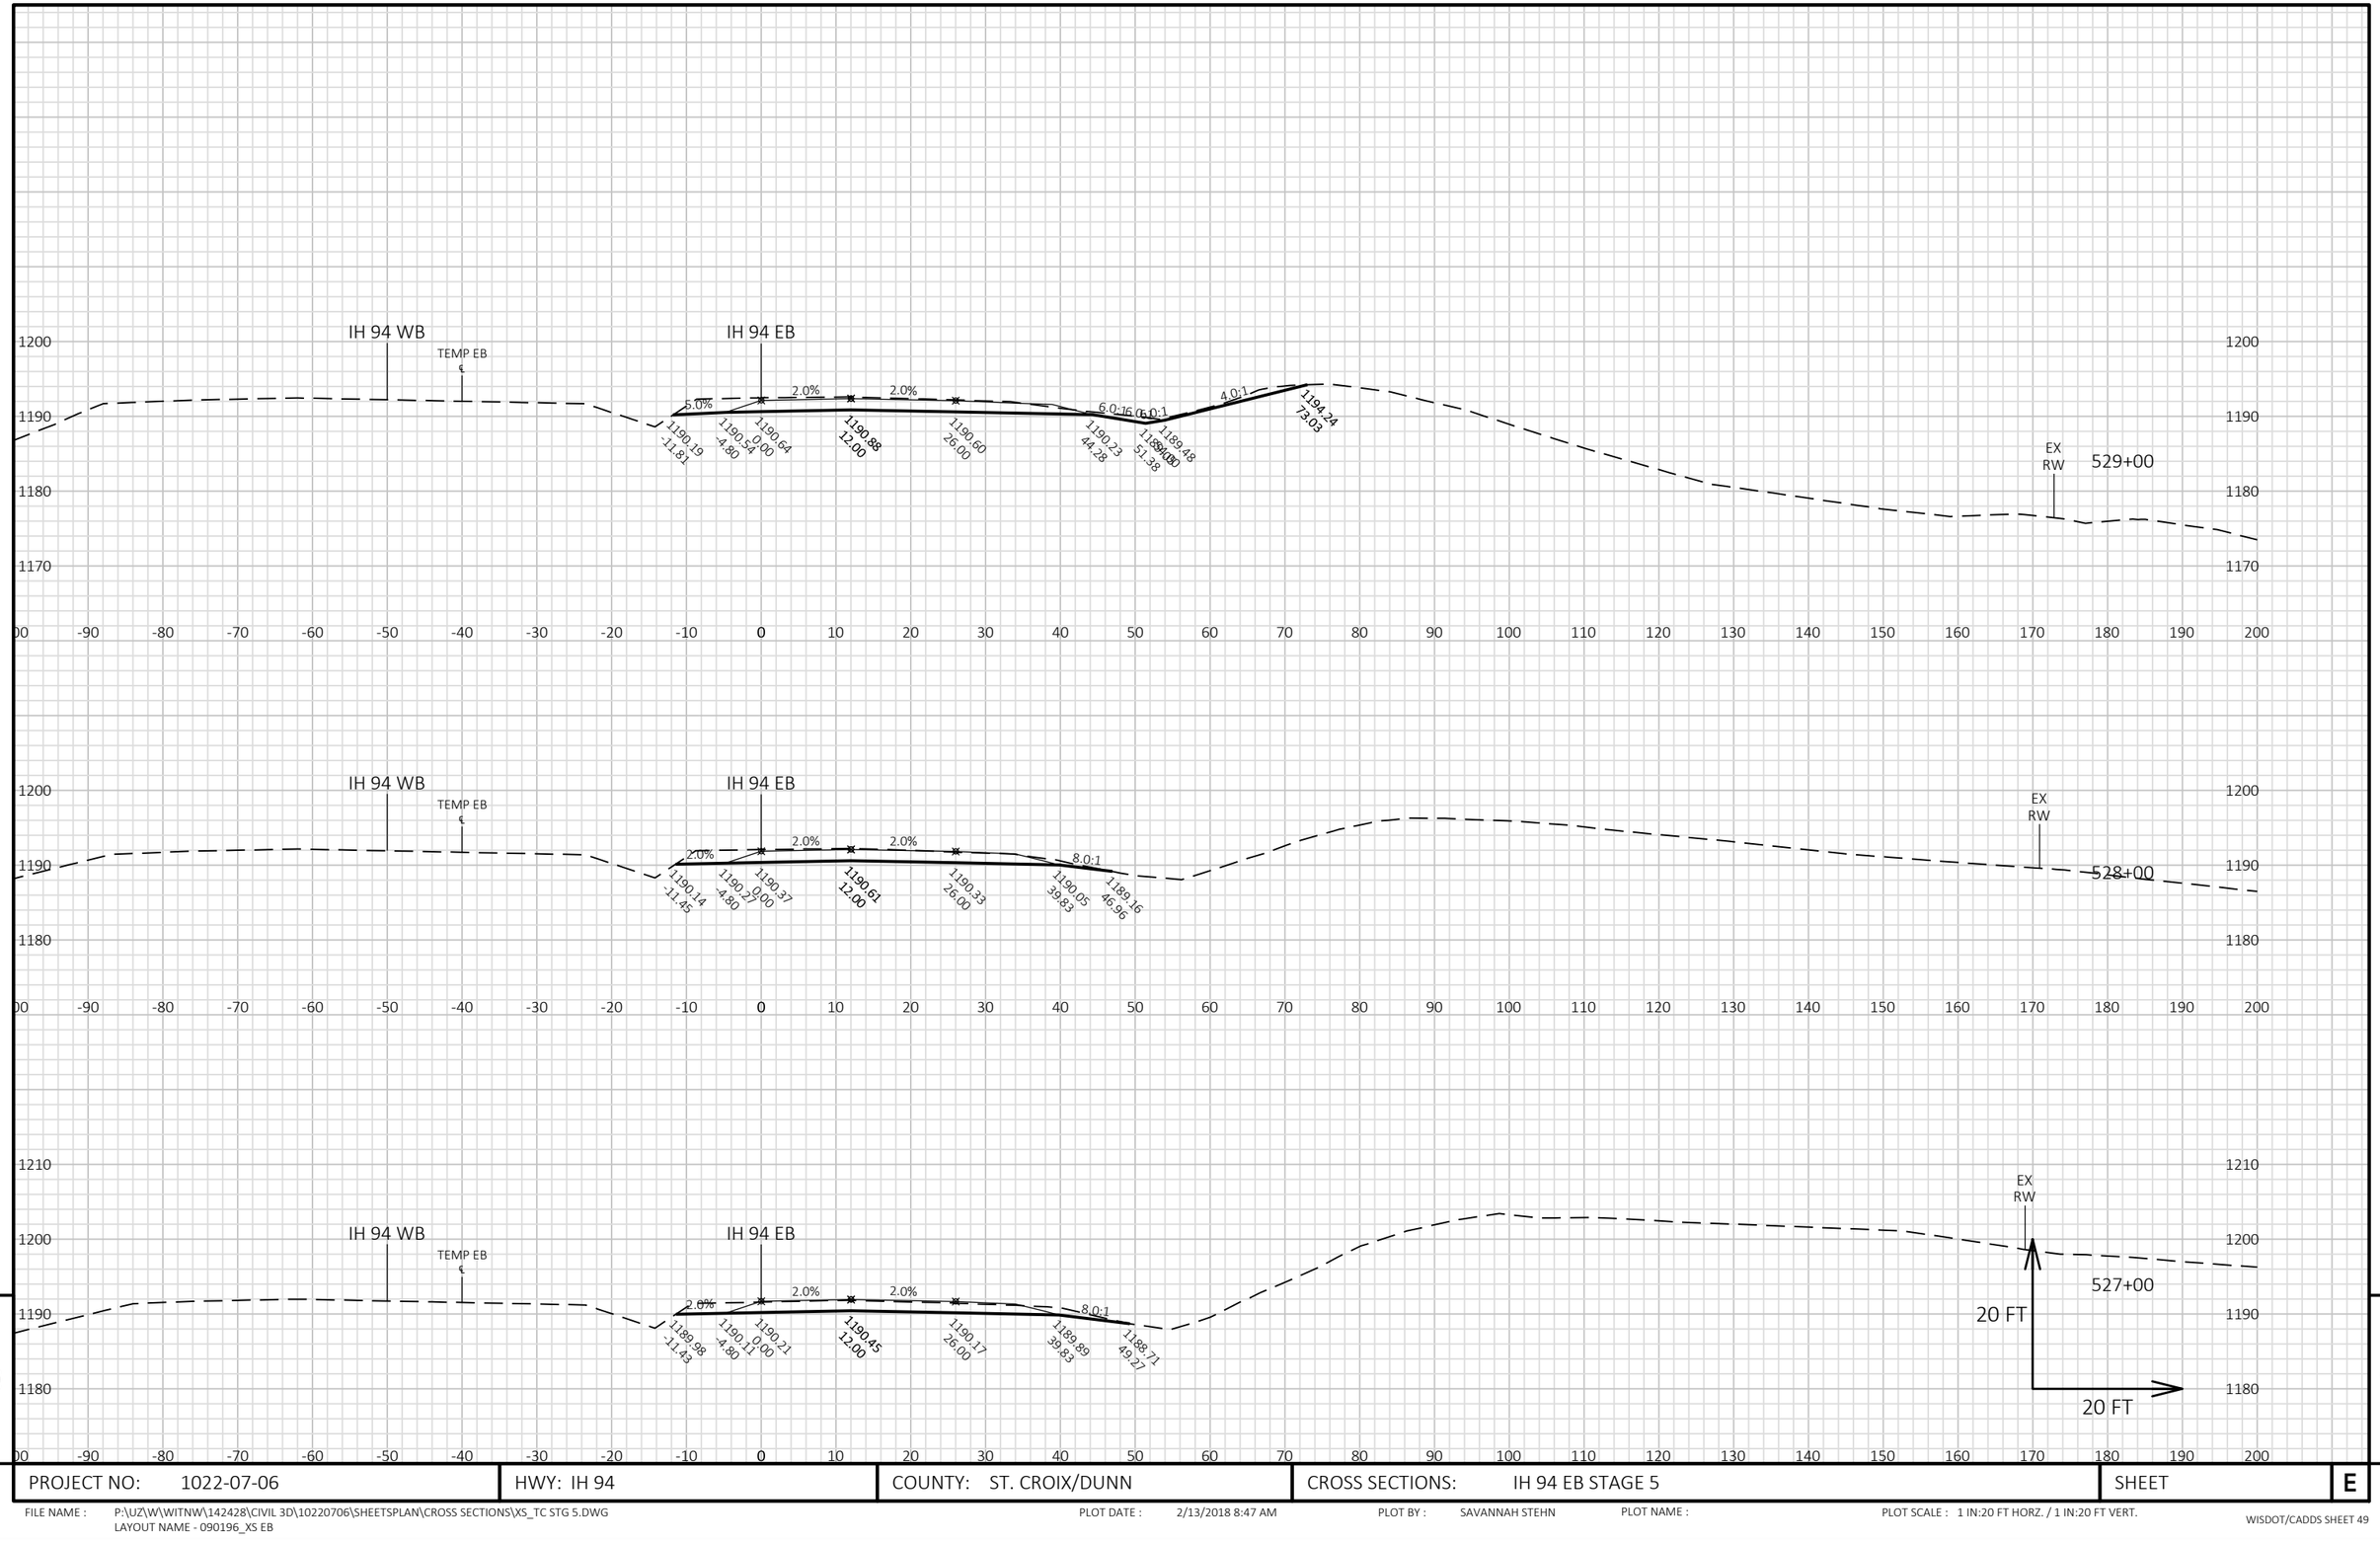


9


9

PROJECT NO: 1022-07-06	HWY: IH 94	COUNTY: ST. CROIX/DUNN	CROSS SECTIONS: IH 94 EB STAGE 5	SHEET	E

FILE NAME : P:\UZ\W\WITNW\142428\CIVIL 3D\10220706\SHEETSPLAN\CROSS SECTIONS\XS_TC STG 5.DWG
LAYOUT NAME - 090196_XS EB

PLOT DATE : 2/13/2018 8:47 AM PLOT BY : SAVANNAH STEHN PLOT NAME : PLOT SCALE : 1 IN:20 FT HORZ. / 1 IN:20 FT VERT.

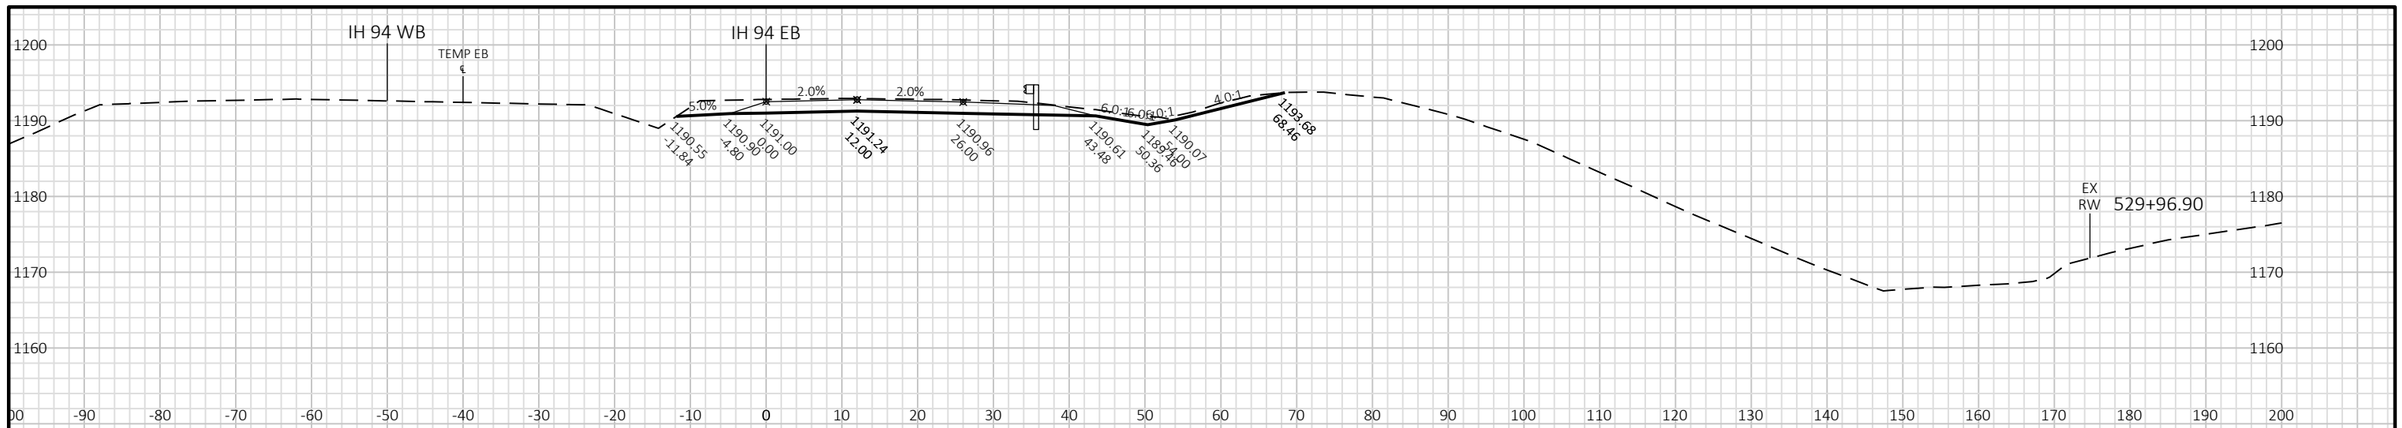

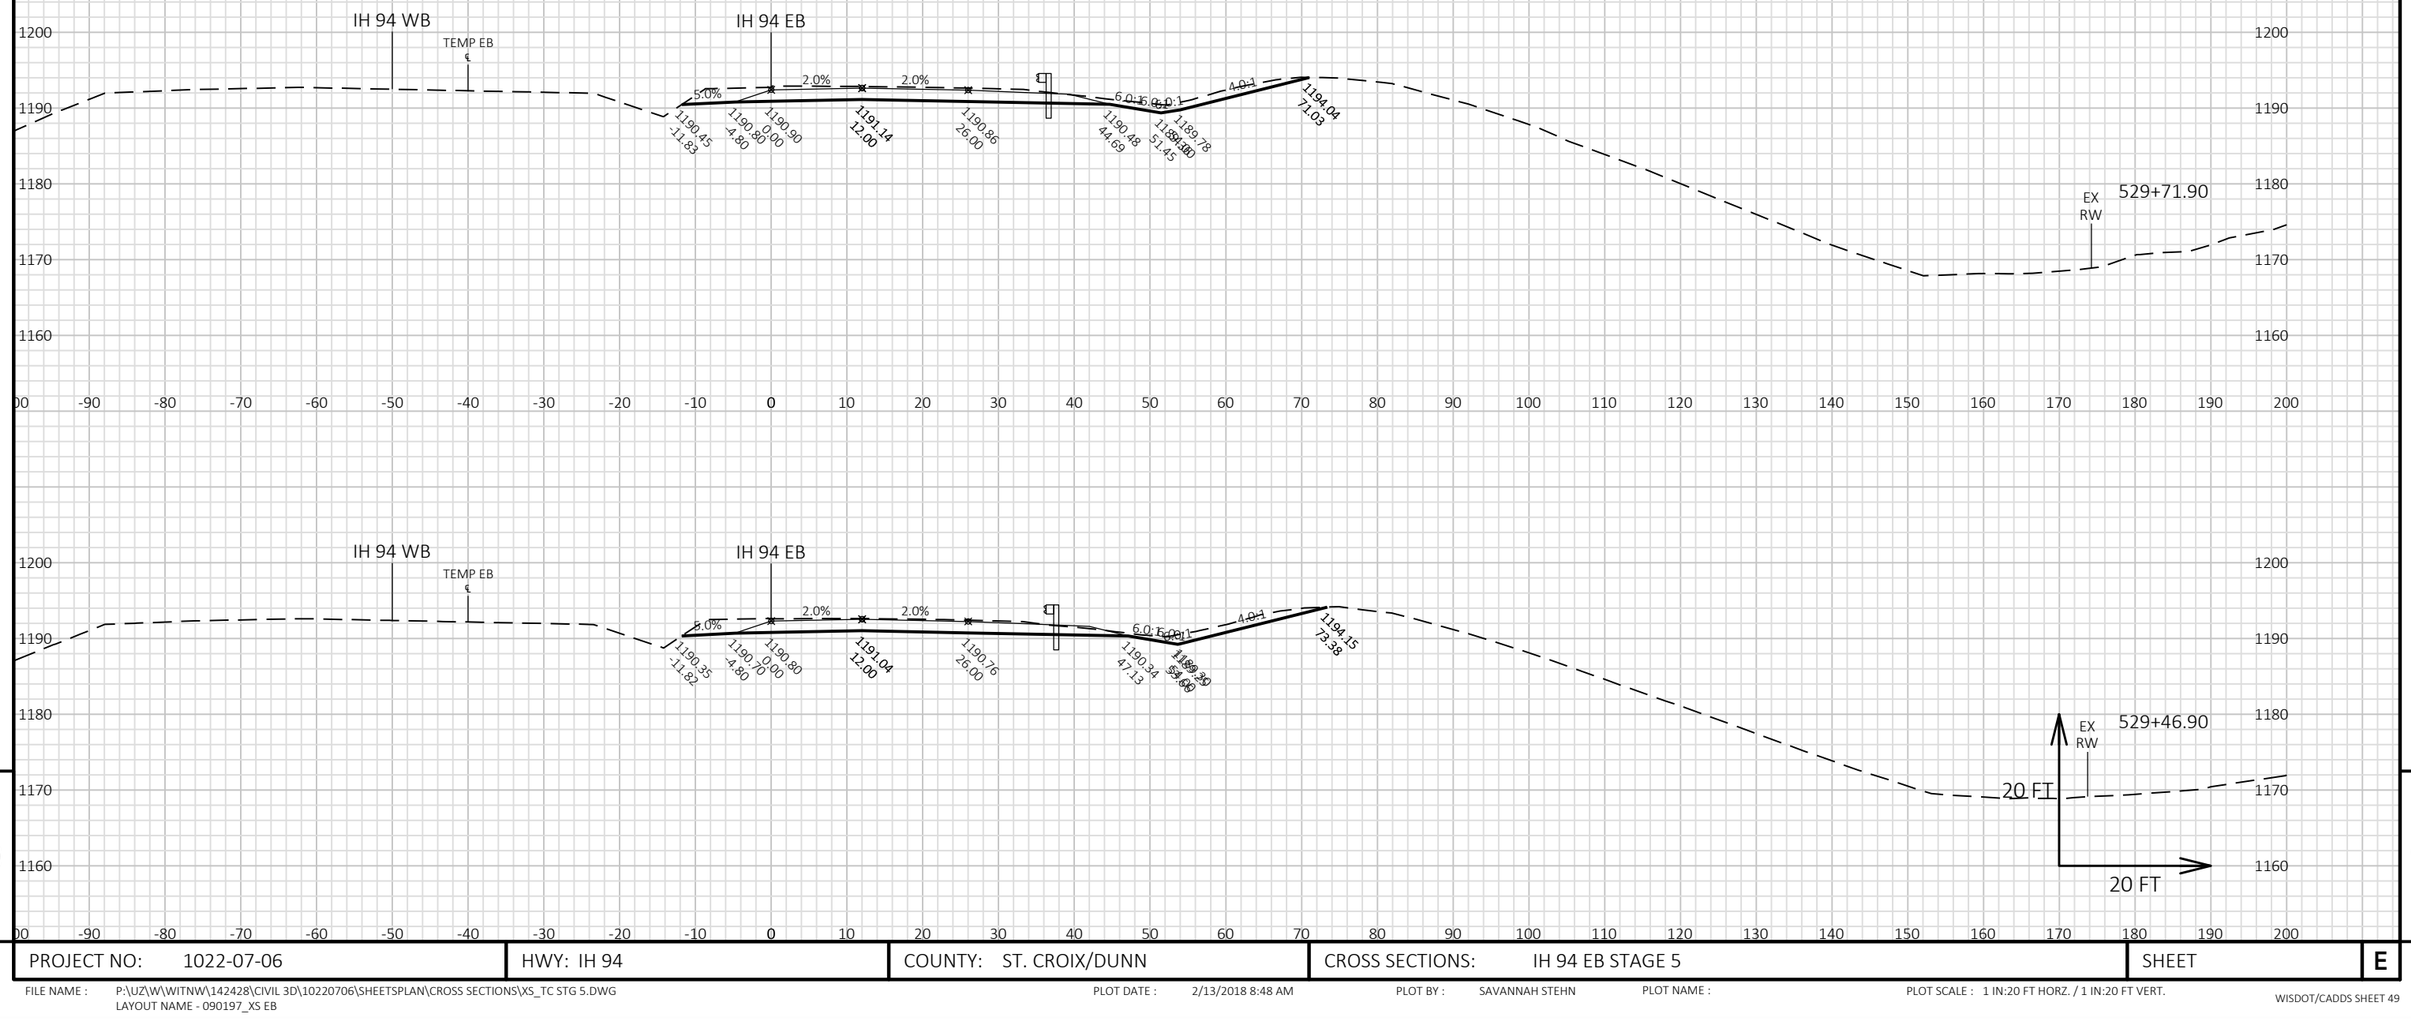


9

9

PROJECT NO: 1022-07-06	HWY: IH 94	COUNTY: ST. CROIX/DUNN	CROSS SECTIONS: IH 94 EB STAGE 5	SHEET	E

FILE NAME : P:\UZ\W\WITNW\142428\CIVIL 3D\10220706\SHEETSPLAN\CROSS SECTIONS\XS_TC STG 5.DWG
LAYOUT NAME - 090197_XS EB

PLOT DATE : 2/13/2018 8:48 AM PLOT BY : SAVANNAH STEHN PLOT NAME : PLOT SCALE : 1 IN:20 FT HORZ. / 1 IN:20 FT VERT.

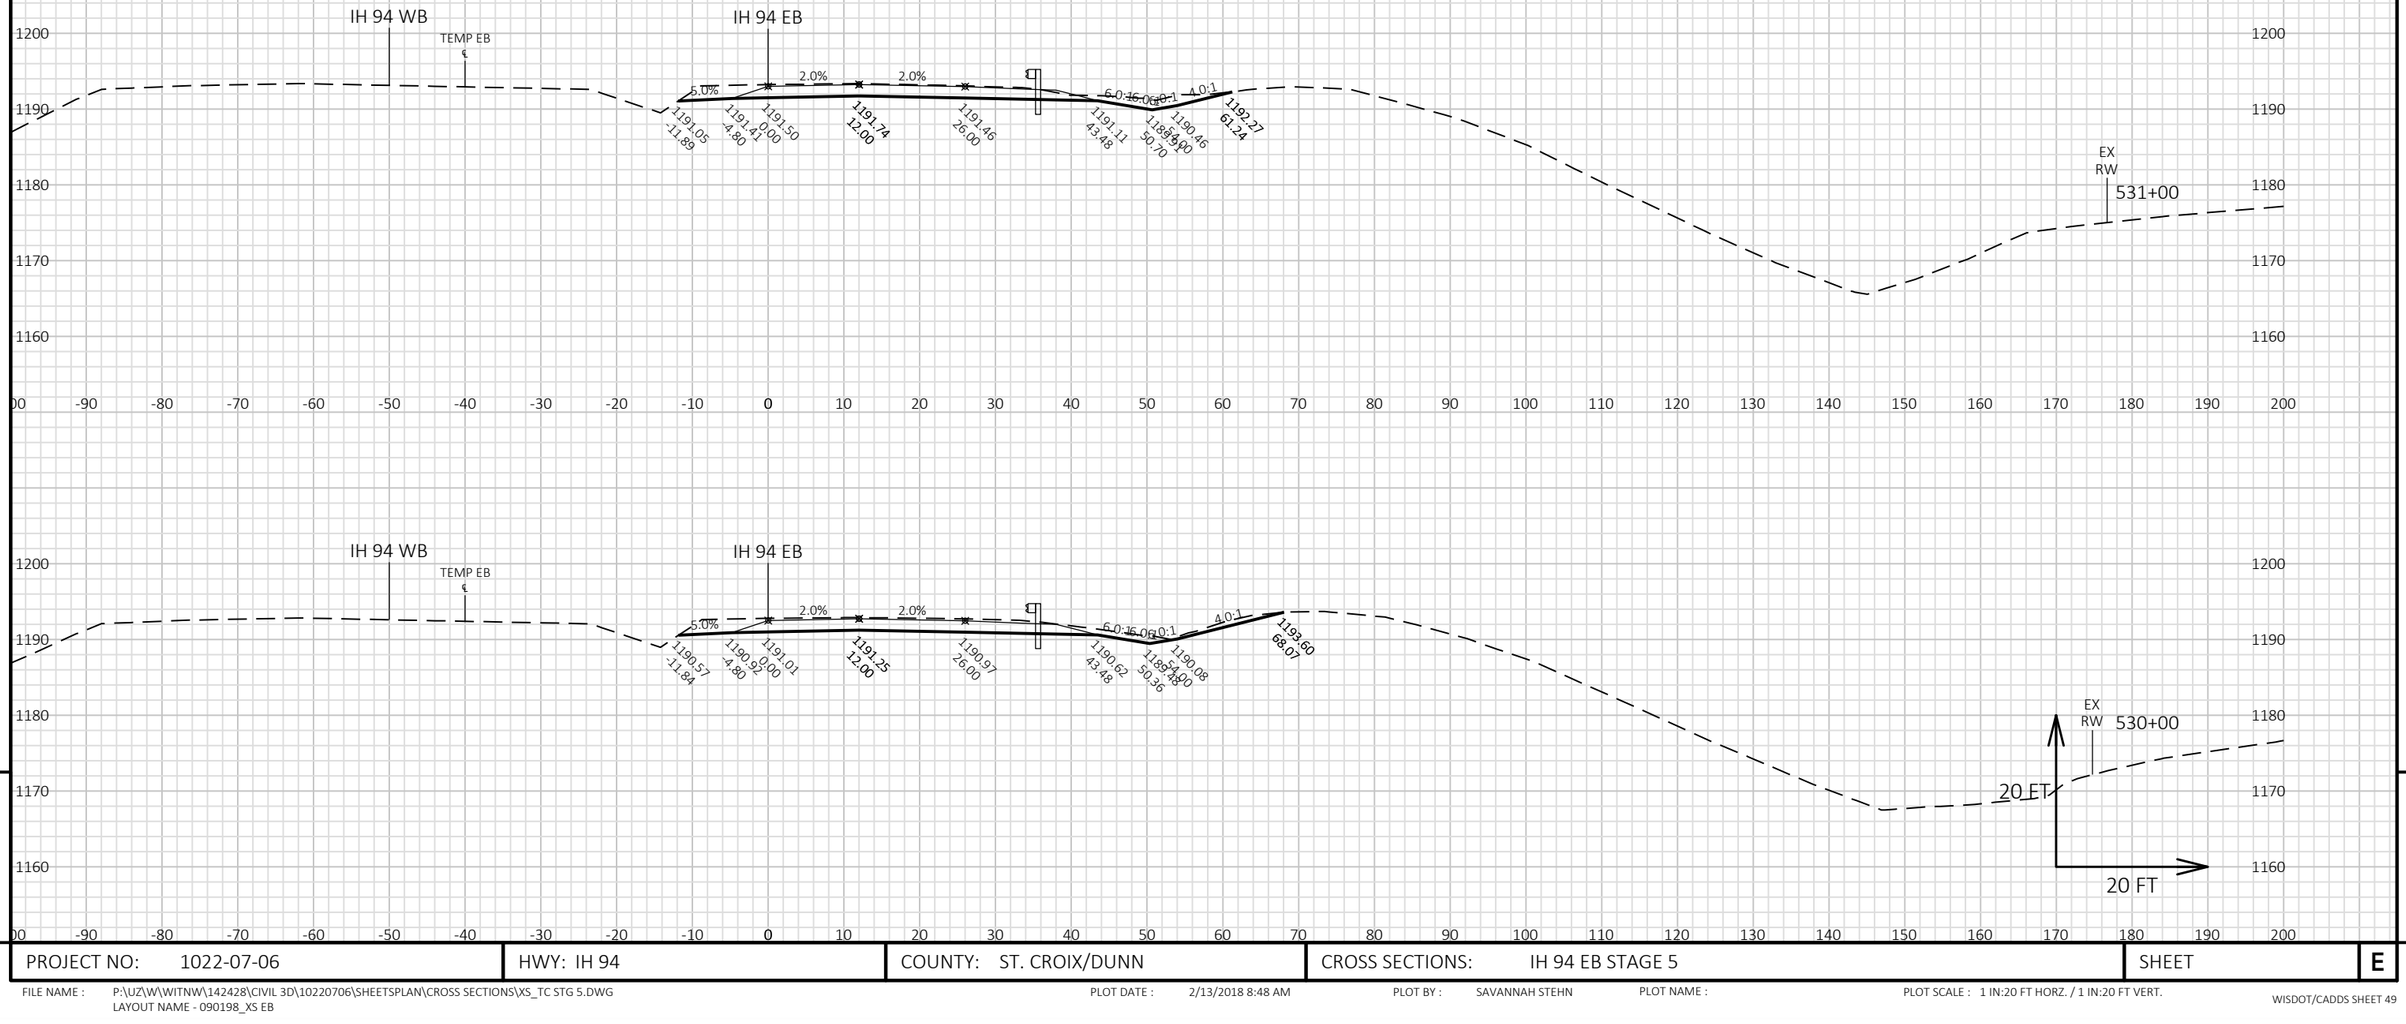


9

9

PROJECT NO: 1022-07-06	HWY: IH 94	COUNTY: ST. CROIX/DUNN	CROSS SECTIONS: IH 94 EB STAGE 5	SHEET	E

FILE NAME : P:\UZ\W\WITNW\142428\CIVIL 3D\10220706\SHEETSPLAN\CROSS SECTIONS\XS_TC STG 5.DWG
LAYOUT NAME - 090198_XS EB

PLOT DATE : 2/13/2018 8:48 AM PLOT BY : SAVANNAH STEHN PLOT NAME : PLOT SCALE : 1 IN:20 FT HORZ. / 1 IN:20 FT VERT.

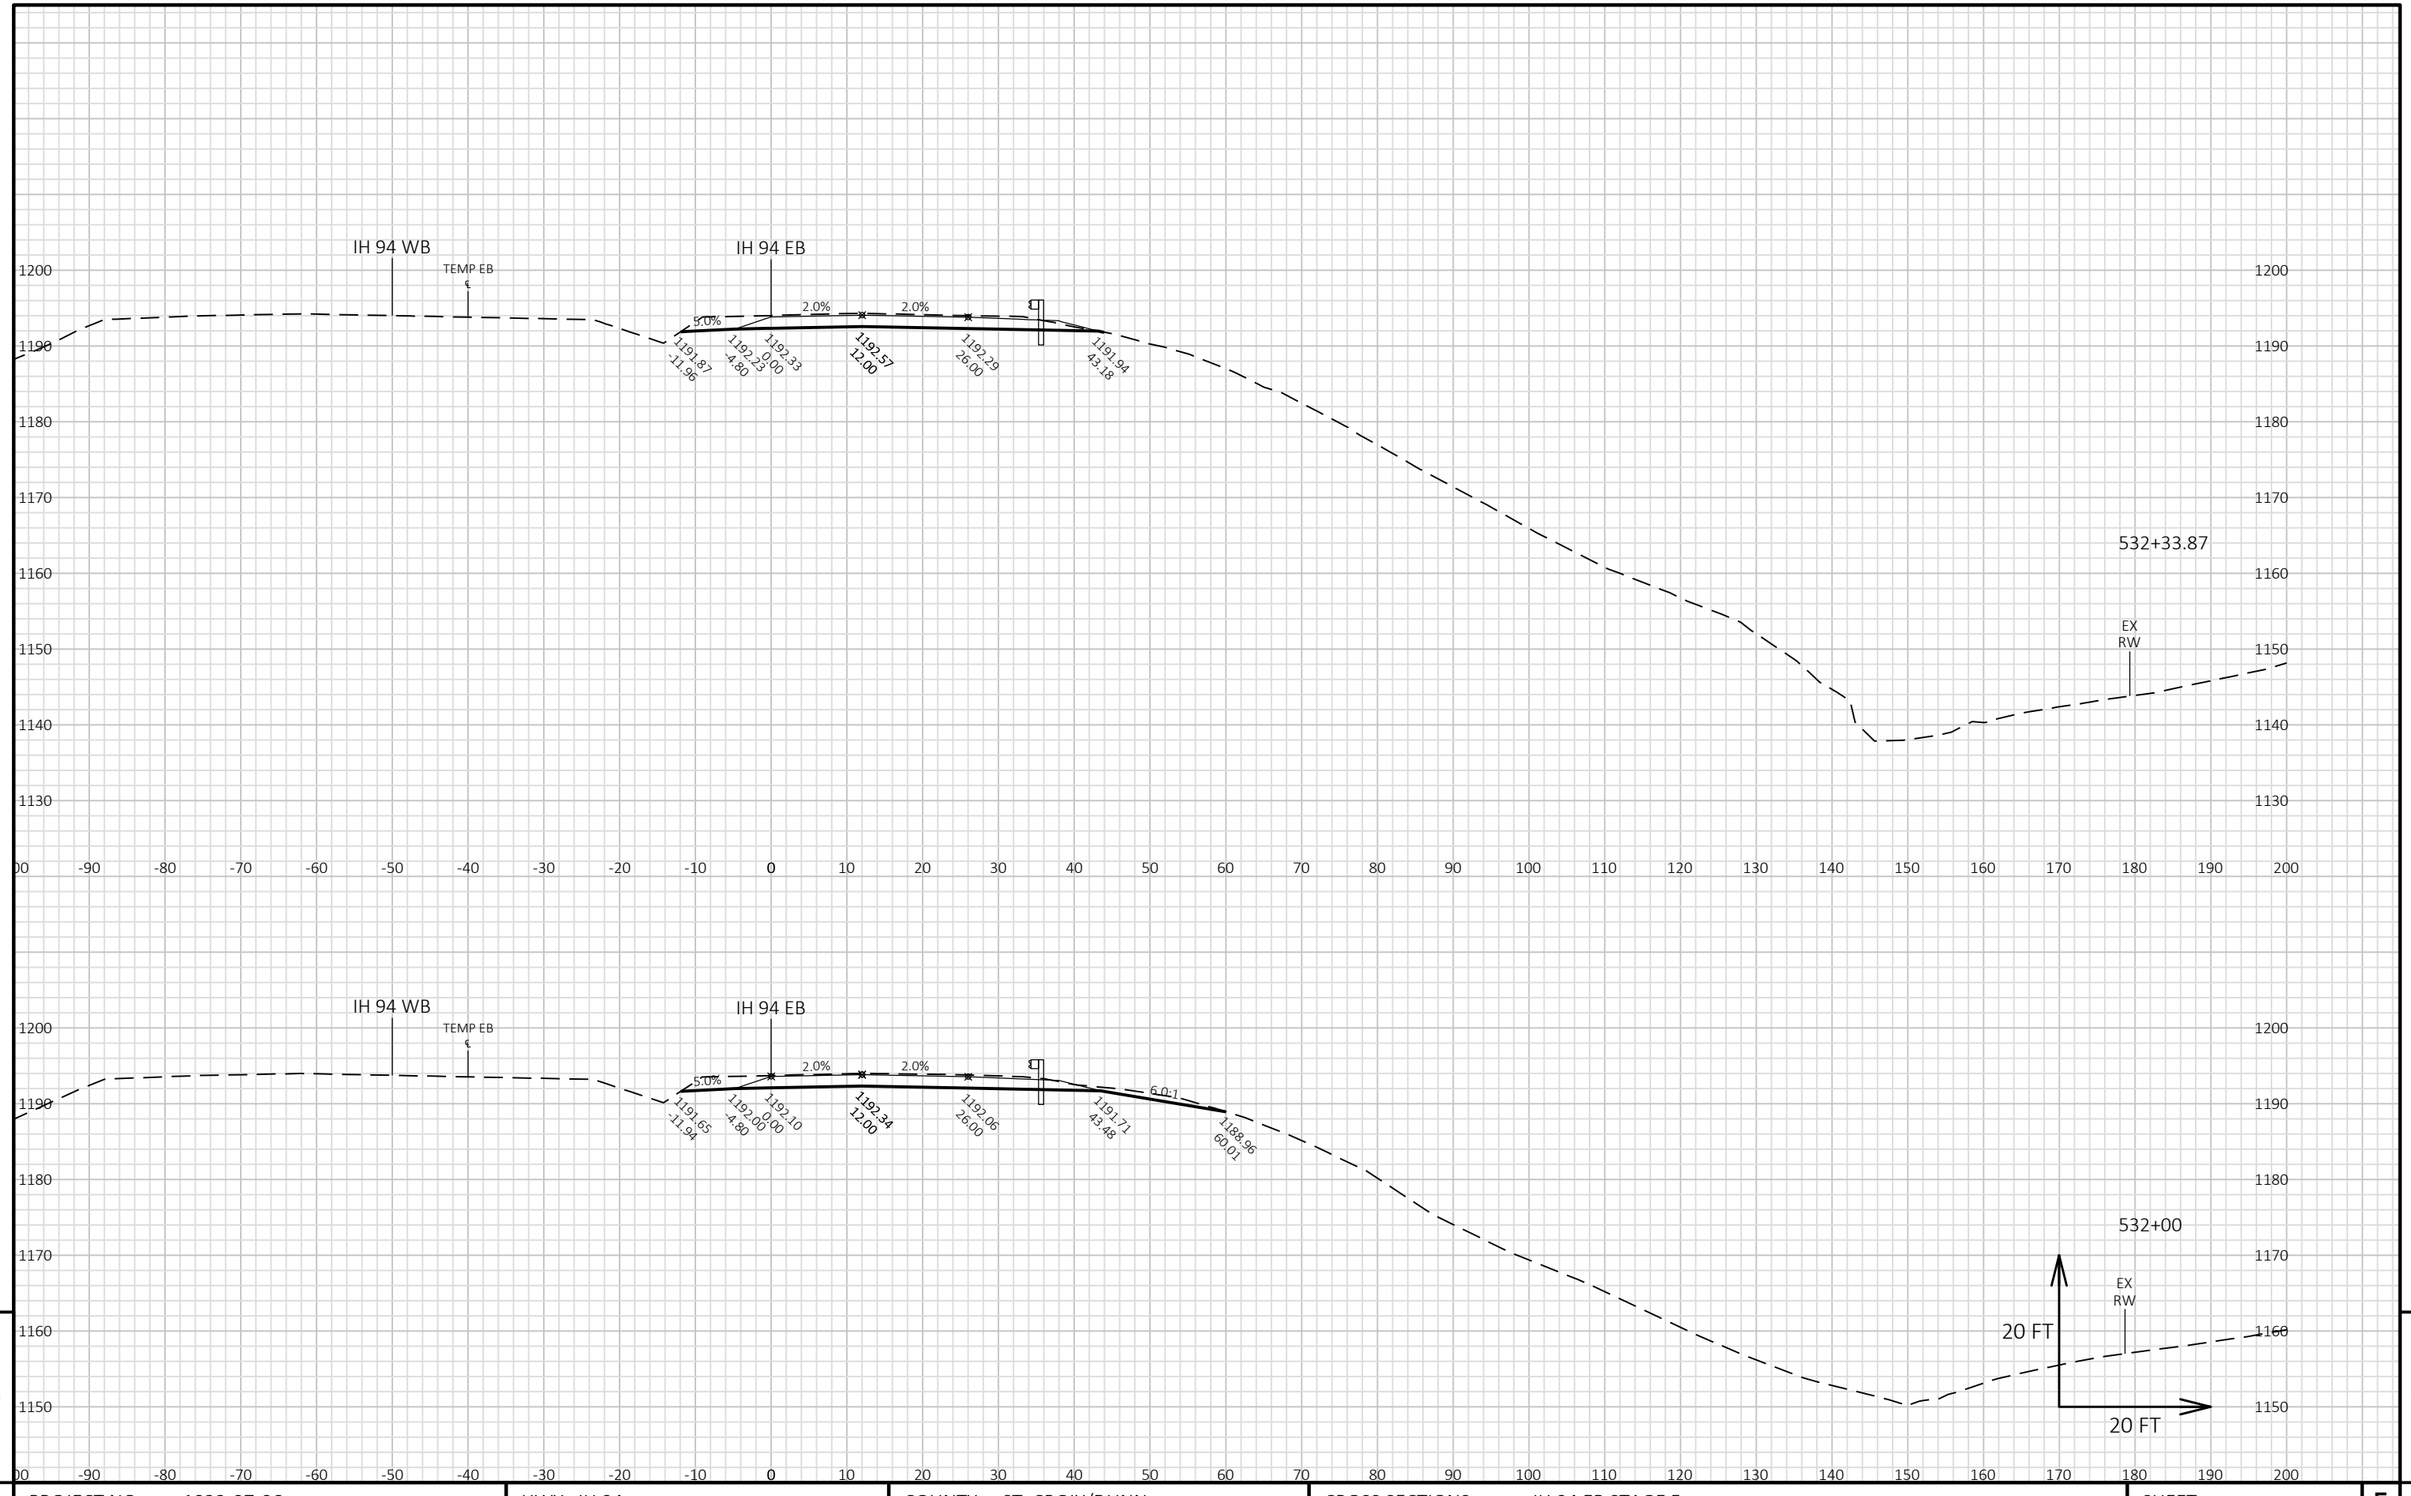


PROJECT NO: 1022-07-06	HWY: IH 94	COUNTY: ST. CROIX/DUNN	CROSS SECTIONS: IH 94 EB STAGE 5	SHEET E

FILE NAME : P:\UZ\W\WITNW\142428\CIVIL 3D\10220706\SHEETSPLAN\CROSS SECTIONS\XS_TC STG 5.DWG
LAYOUT NAME - 090199_XS EB

PLOT DATE : 2/13/2018 8:49 AM PLOT BY : SAVANNAH STEHN PLOT NAME : PLOT SCALE : 1 IN:20 FT HORZ. / 1 IN:20 FT VERT.

WISDOT/CADDS SHEET 49

9 9

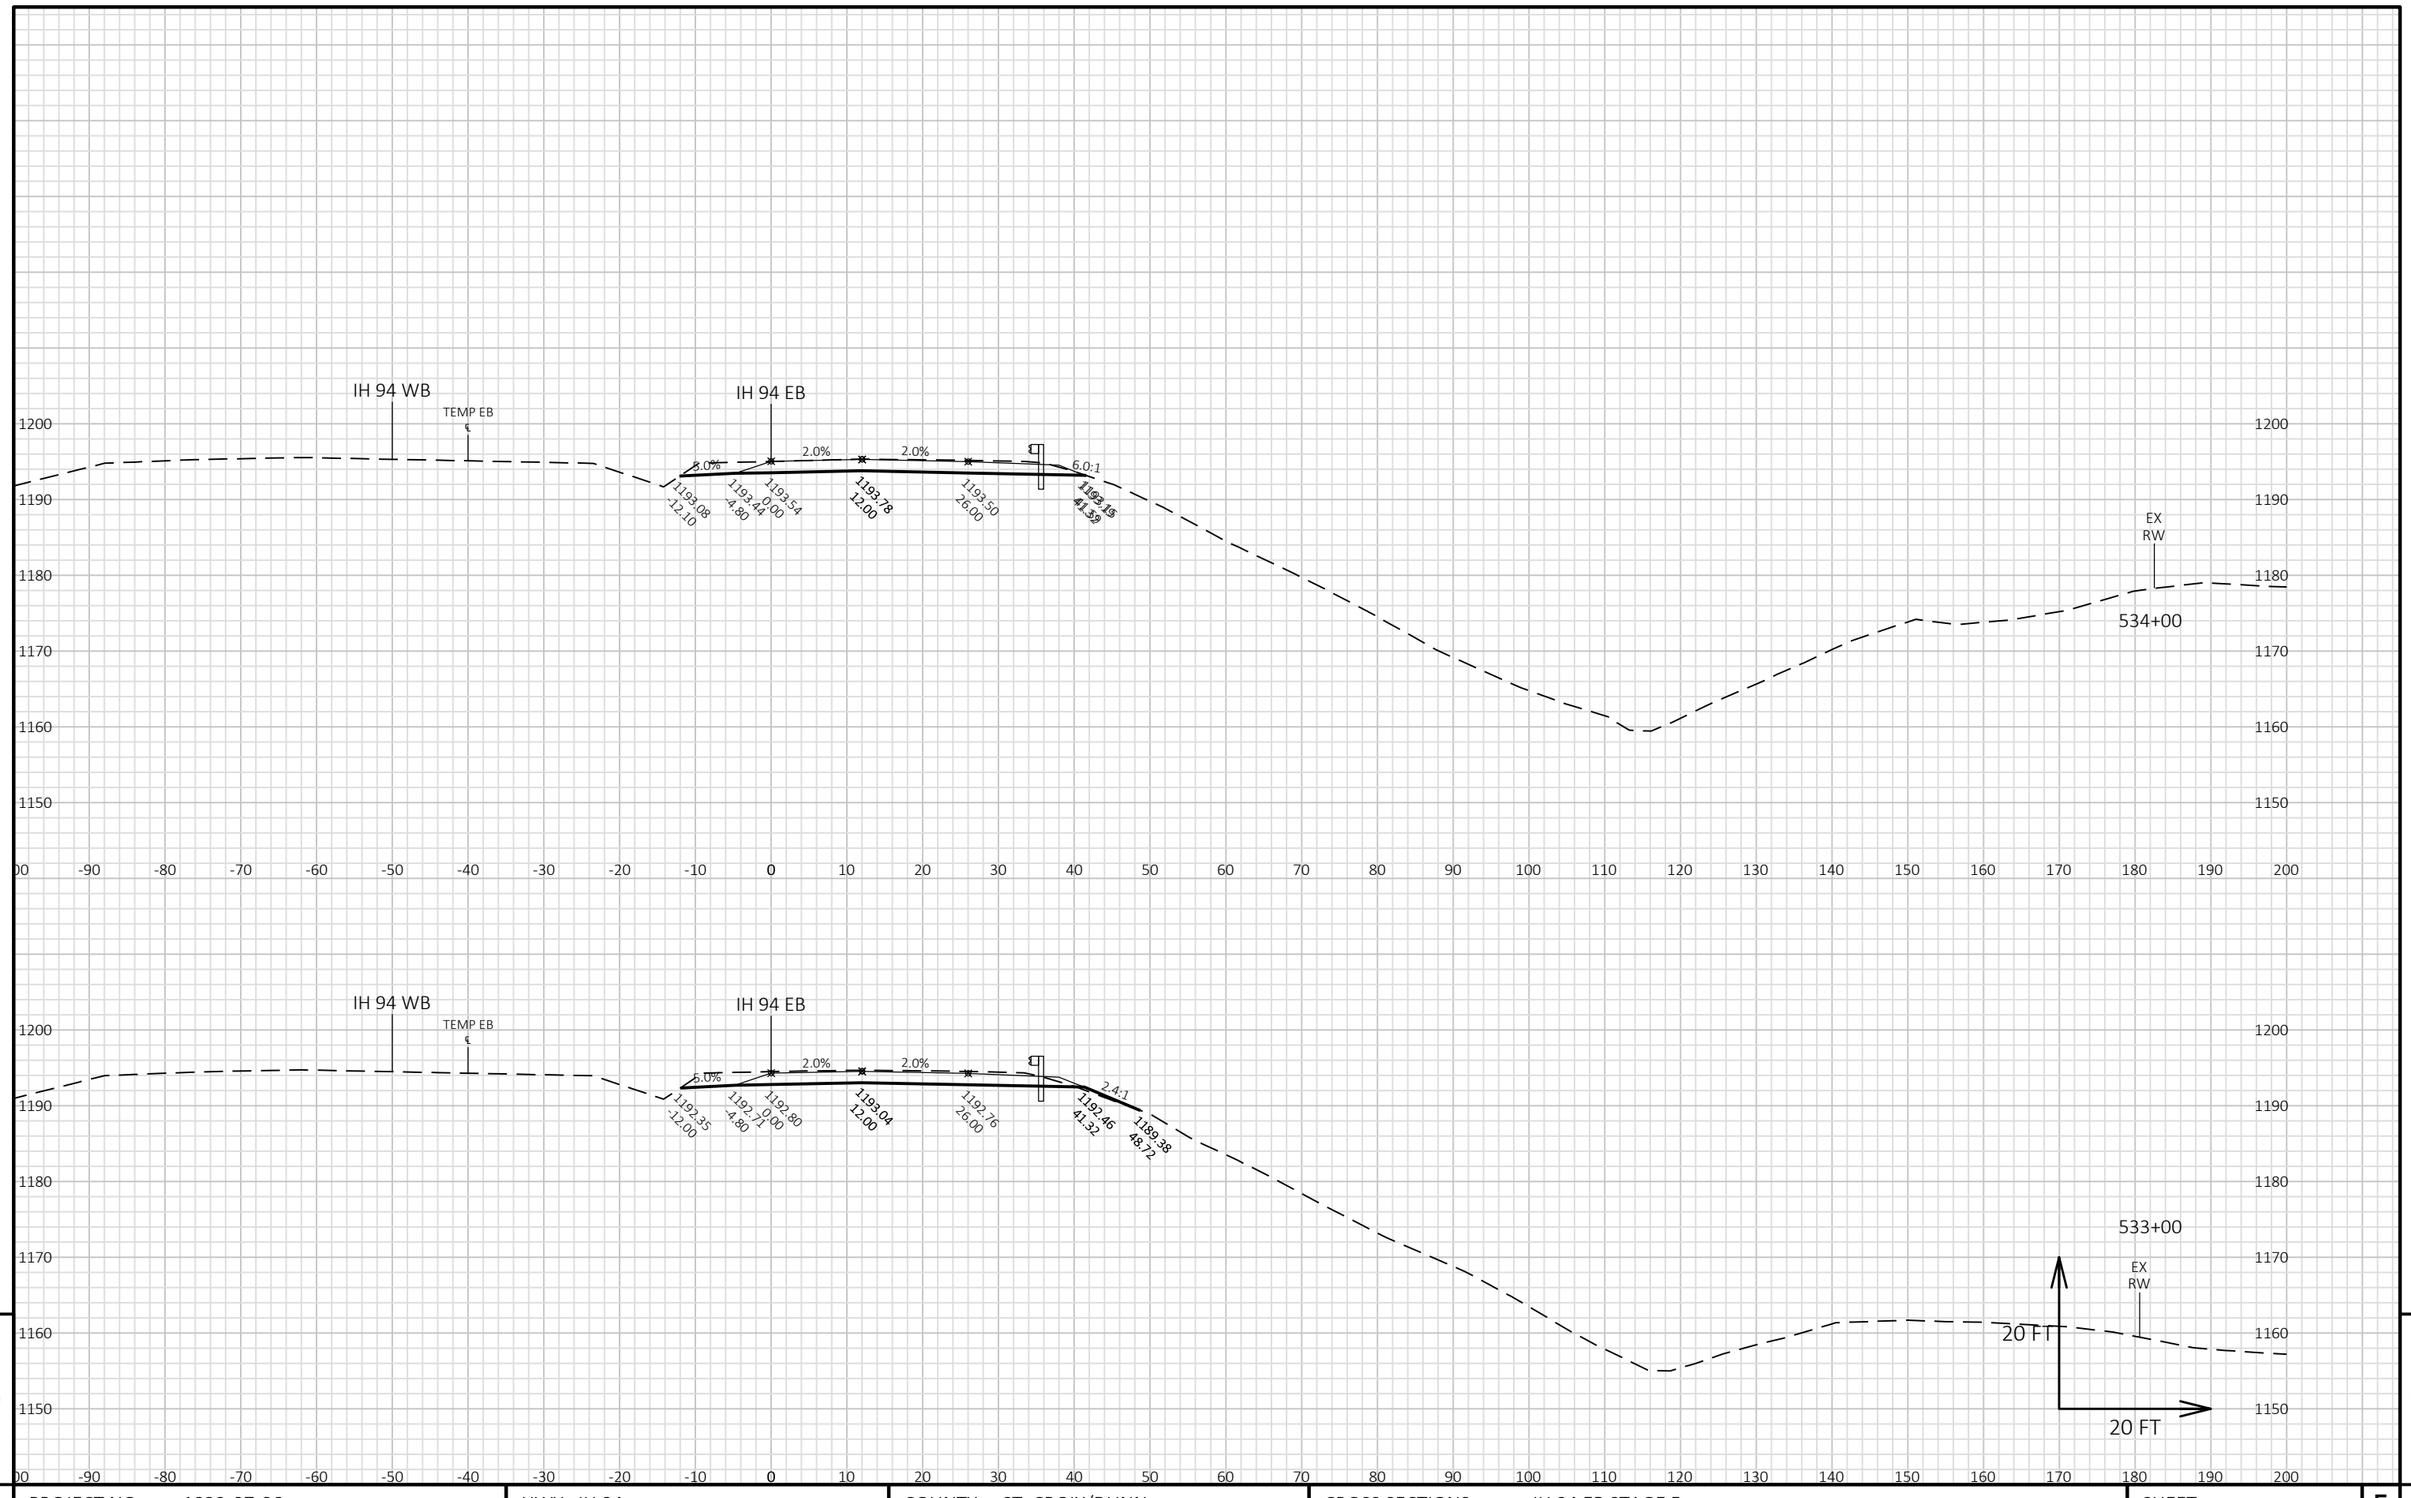


PROJECT NO: 1022-07-06	HWY: IH 94	COUNTY: ST. CROIX/DUNN	CROSS SECTIONS: IH 94 EB STAGE 5	SHEET E

FILE NAME : P:\UZ\W\WITNW\142428\CIVIL 3D\10220706\SHEETSPLAN\CROSS SECTIONS\XS_TC STG 5.DWG
LAYOUT NAME - 0901100_XS EB

PLOT DATE : 2/13/2018 8:49 AM PLOT BY : SAVANNAH STEHN PLOT NAME : PLOT SCALE : 1 IN:20 FT HORZ. / 1 IN:20 FT VERT.

WISDOT/CADDS SHEET 49

9 9

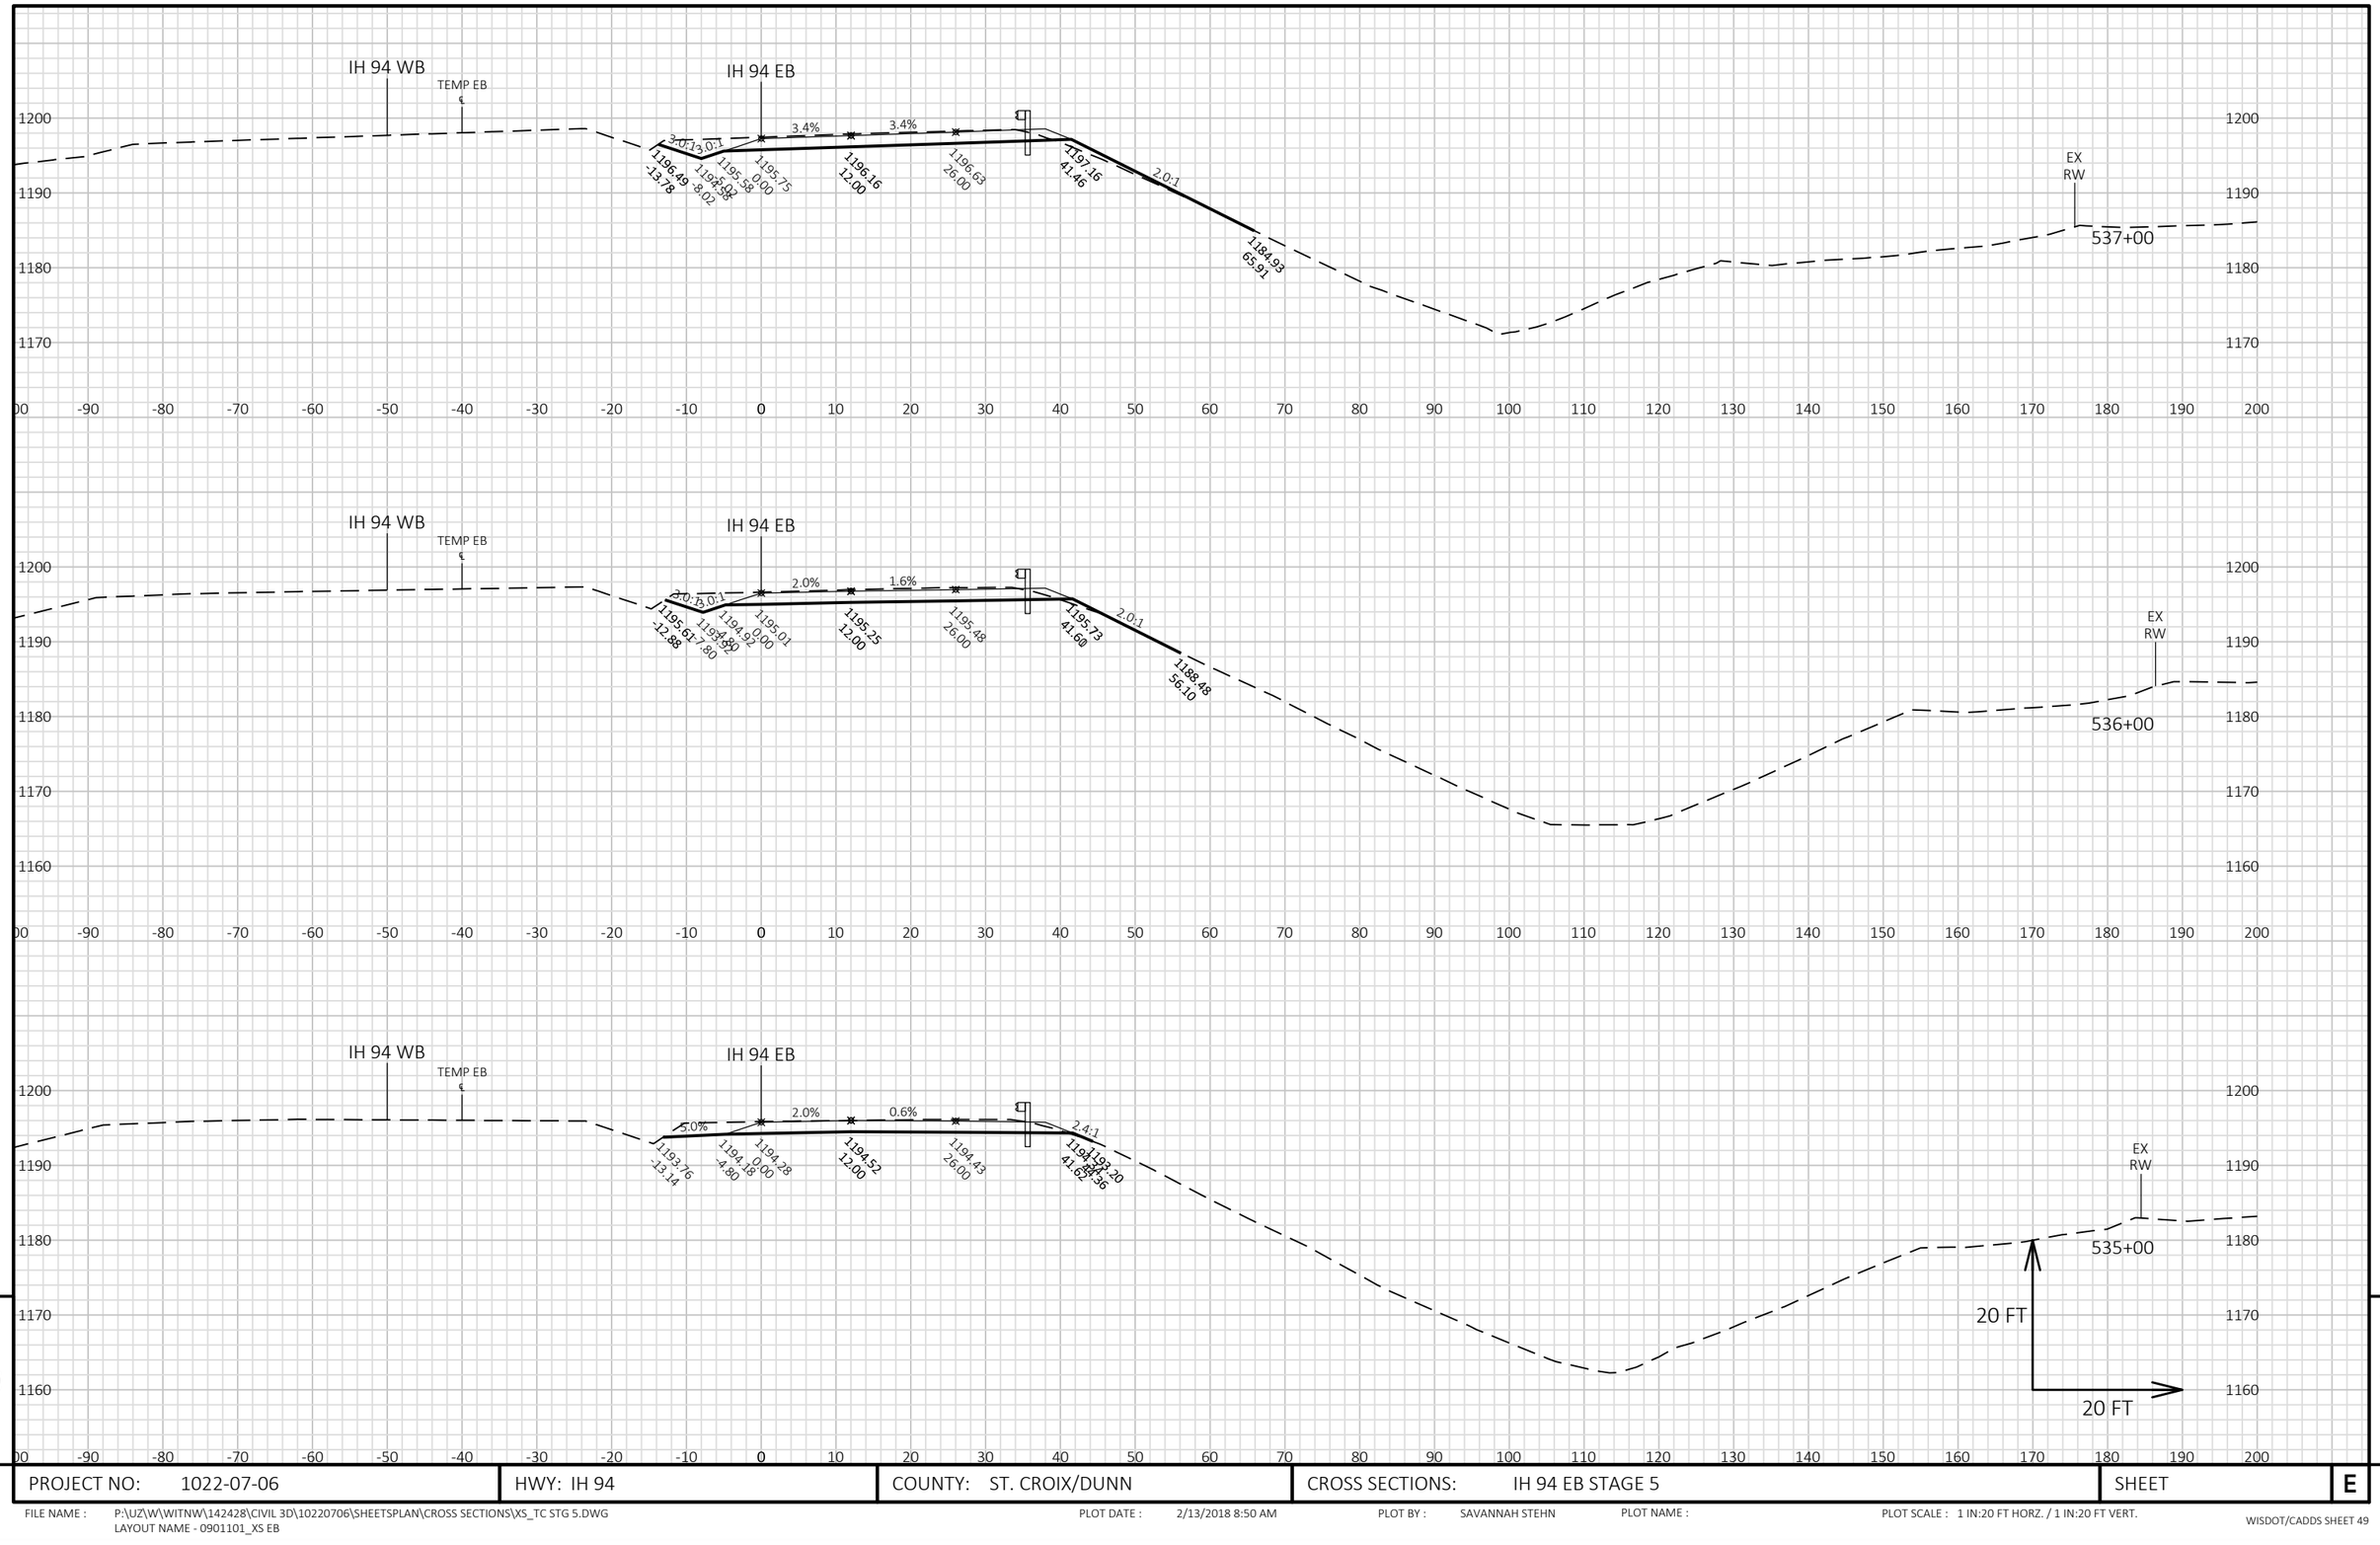


9

9

PROJECT NO: 1022-07-06	HWY: IH 94	COUNTY: ST. CROIX/DUNN	CROSS SECTIONS: IH 94 EB STAGE 5	SHEET	E

FILE NAME : P:\UZ\W\WITNW\142428\CIVIL 3D\10220706\SHEETSPLAN\CROSS SECTIONS\XS_TC STG 5.DWG
LAYOUT NAME - 0901101_XS EB

PLOT DATE : 2/13/2018 8:50 AM PLOT BY : SAVANNAH STEHN PLOT NAME : PLOT SCALE : 1 IN:20 FT HORZ. / 1 IN:20 FT VERT.

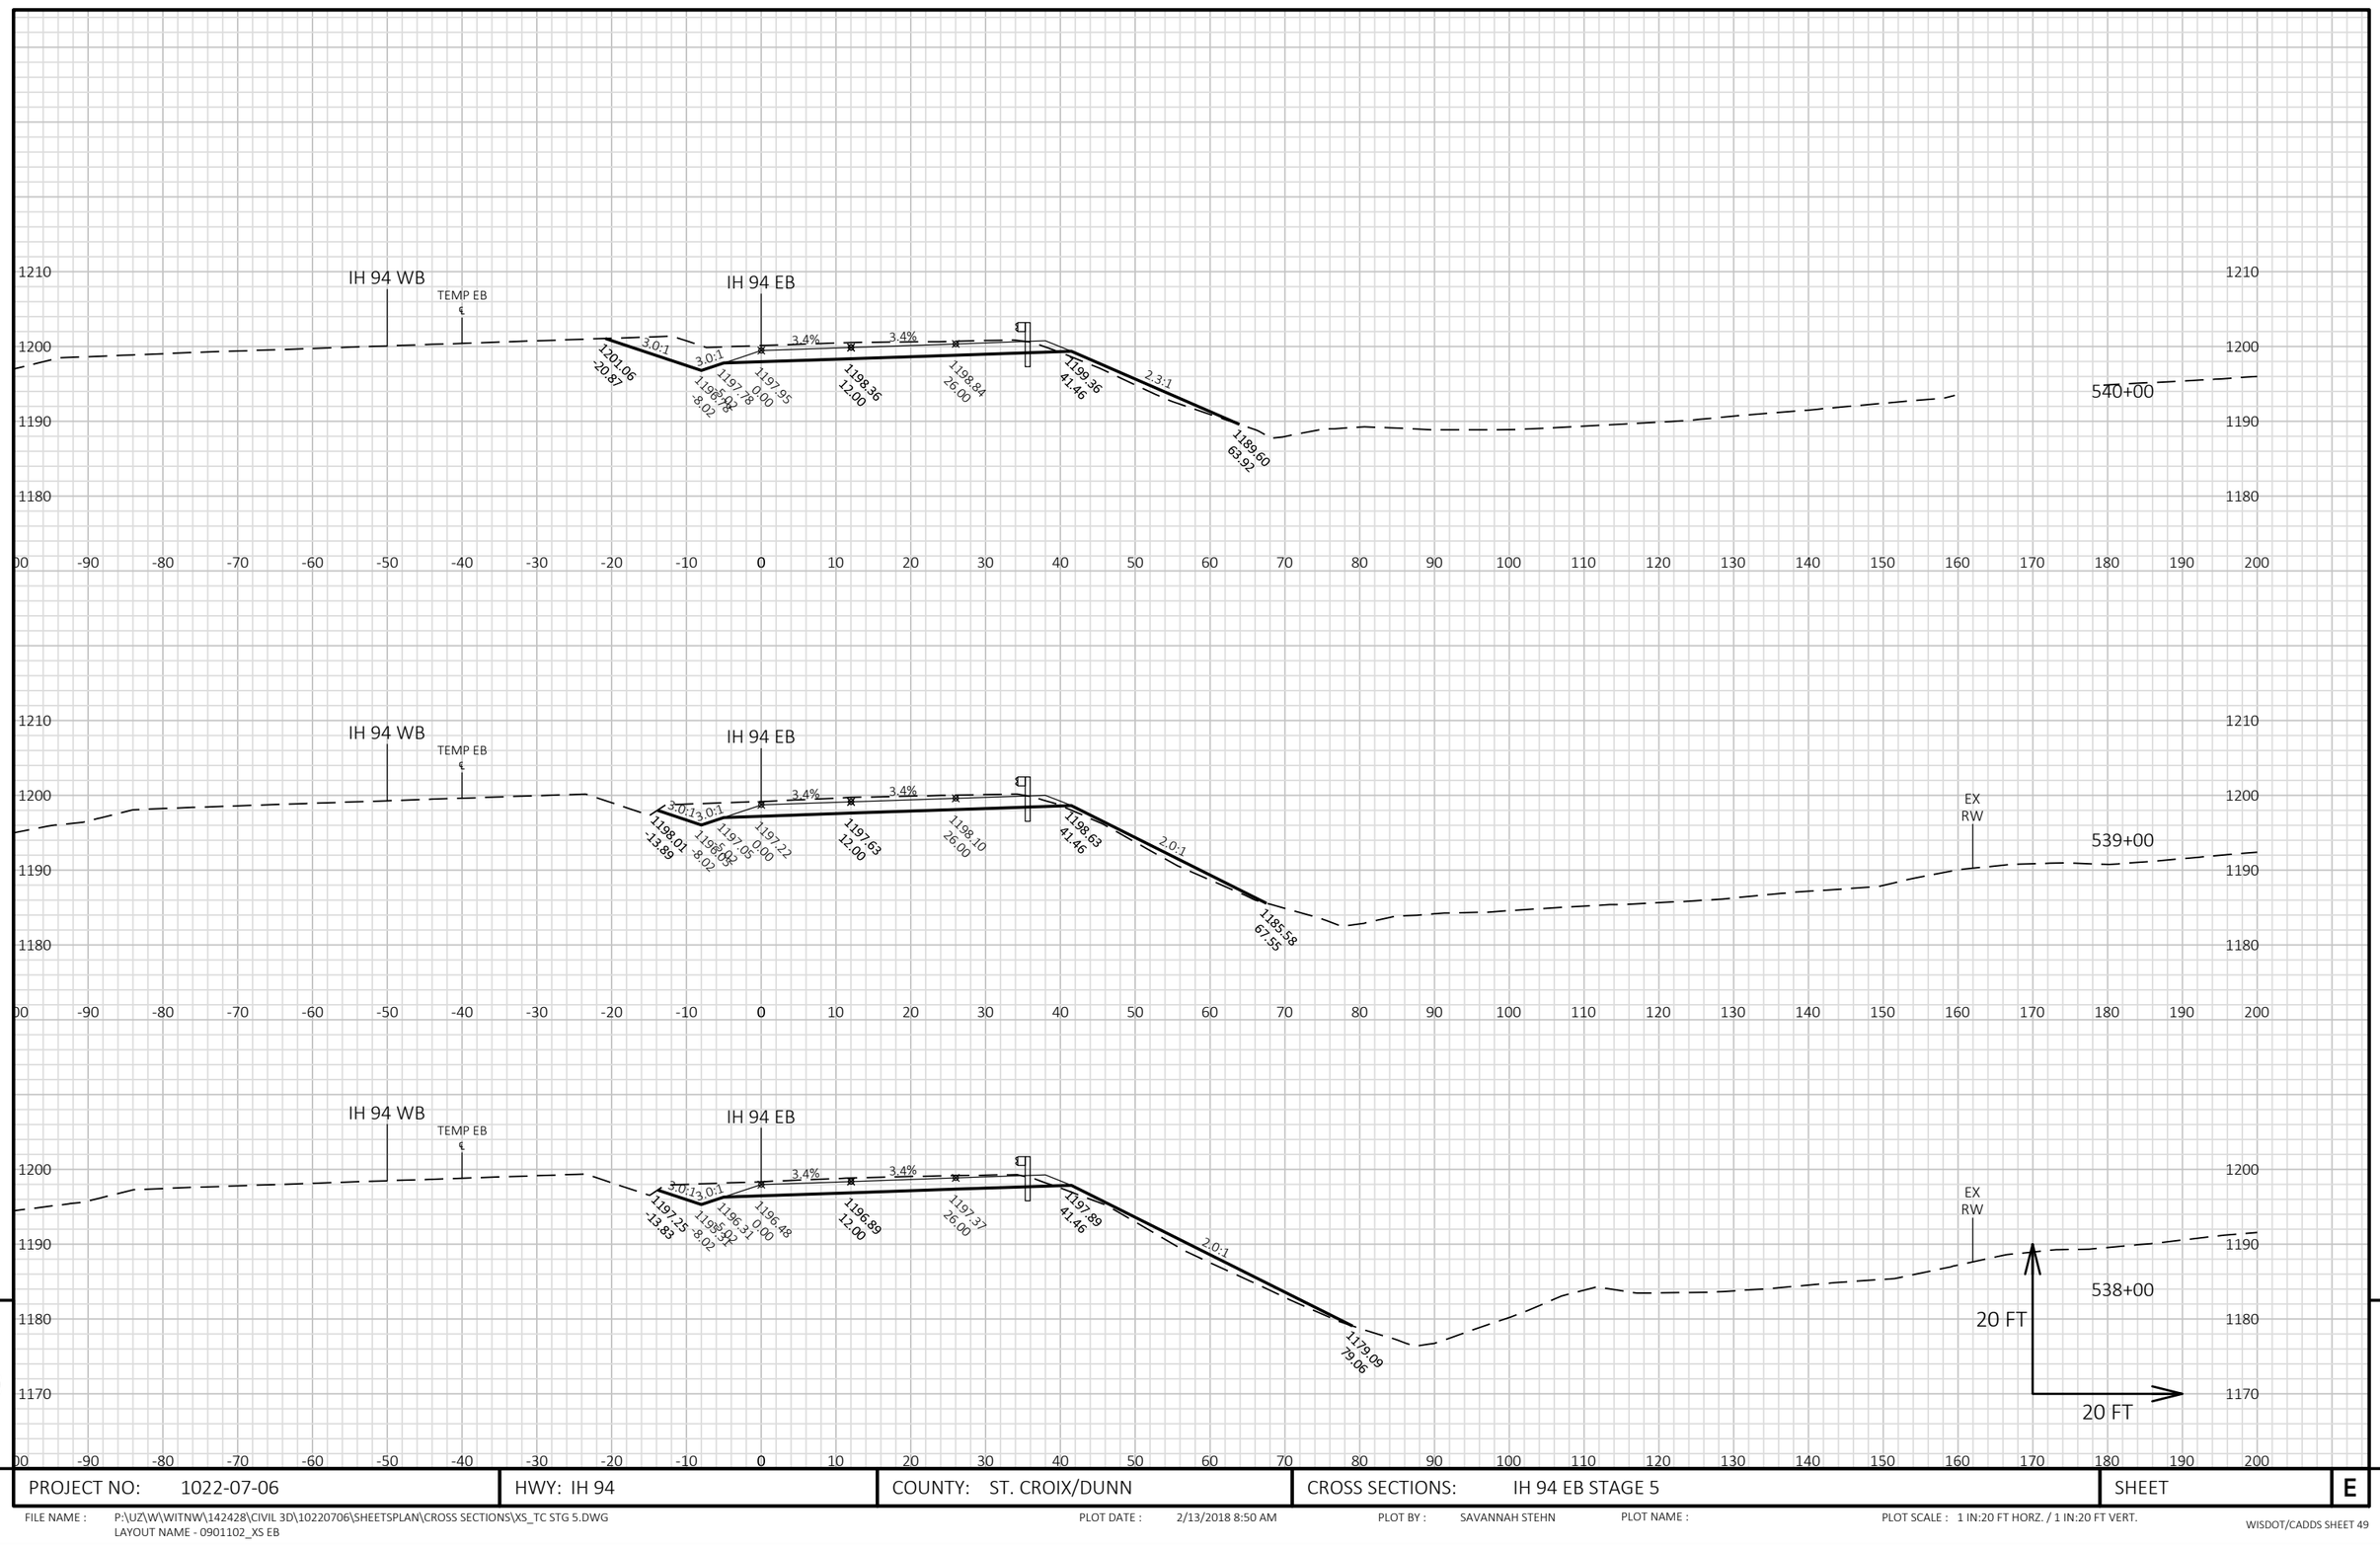


9

9

PROJECT NO: 1022-07-06	HWY: IH 94	COUNTY: ST. CROIX/DUNN	CROSS SECTIONS: IH 94 EB STAGE 5	SHEET	E

FILE NAME : P:\UZ\W\WITNW\142428\CIVIL 3D\10220706\SHEETSPLAN\CROSS SECTIONS\XS_TC STG 5.DWG
LAYOUT NAME - 0901102_XS EB

PLOT DATE : 2/13/2018 8:50 AM PLOT BY : SAVANNAH STEHN PLOT NAME : PLOT SCALE : 1 IN:20 FT HORZ. / 1 IN:20 FT VERT.

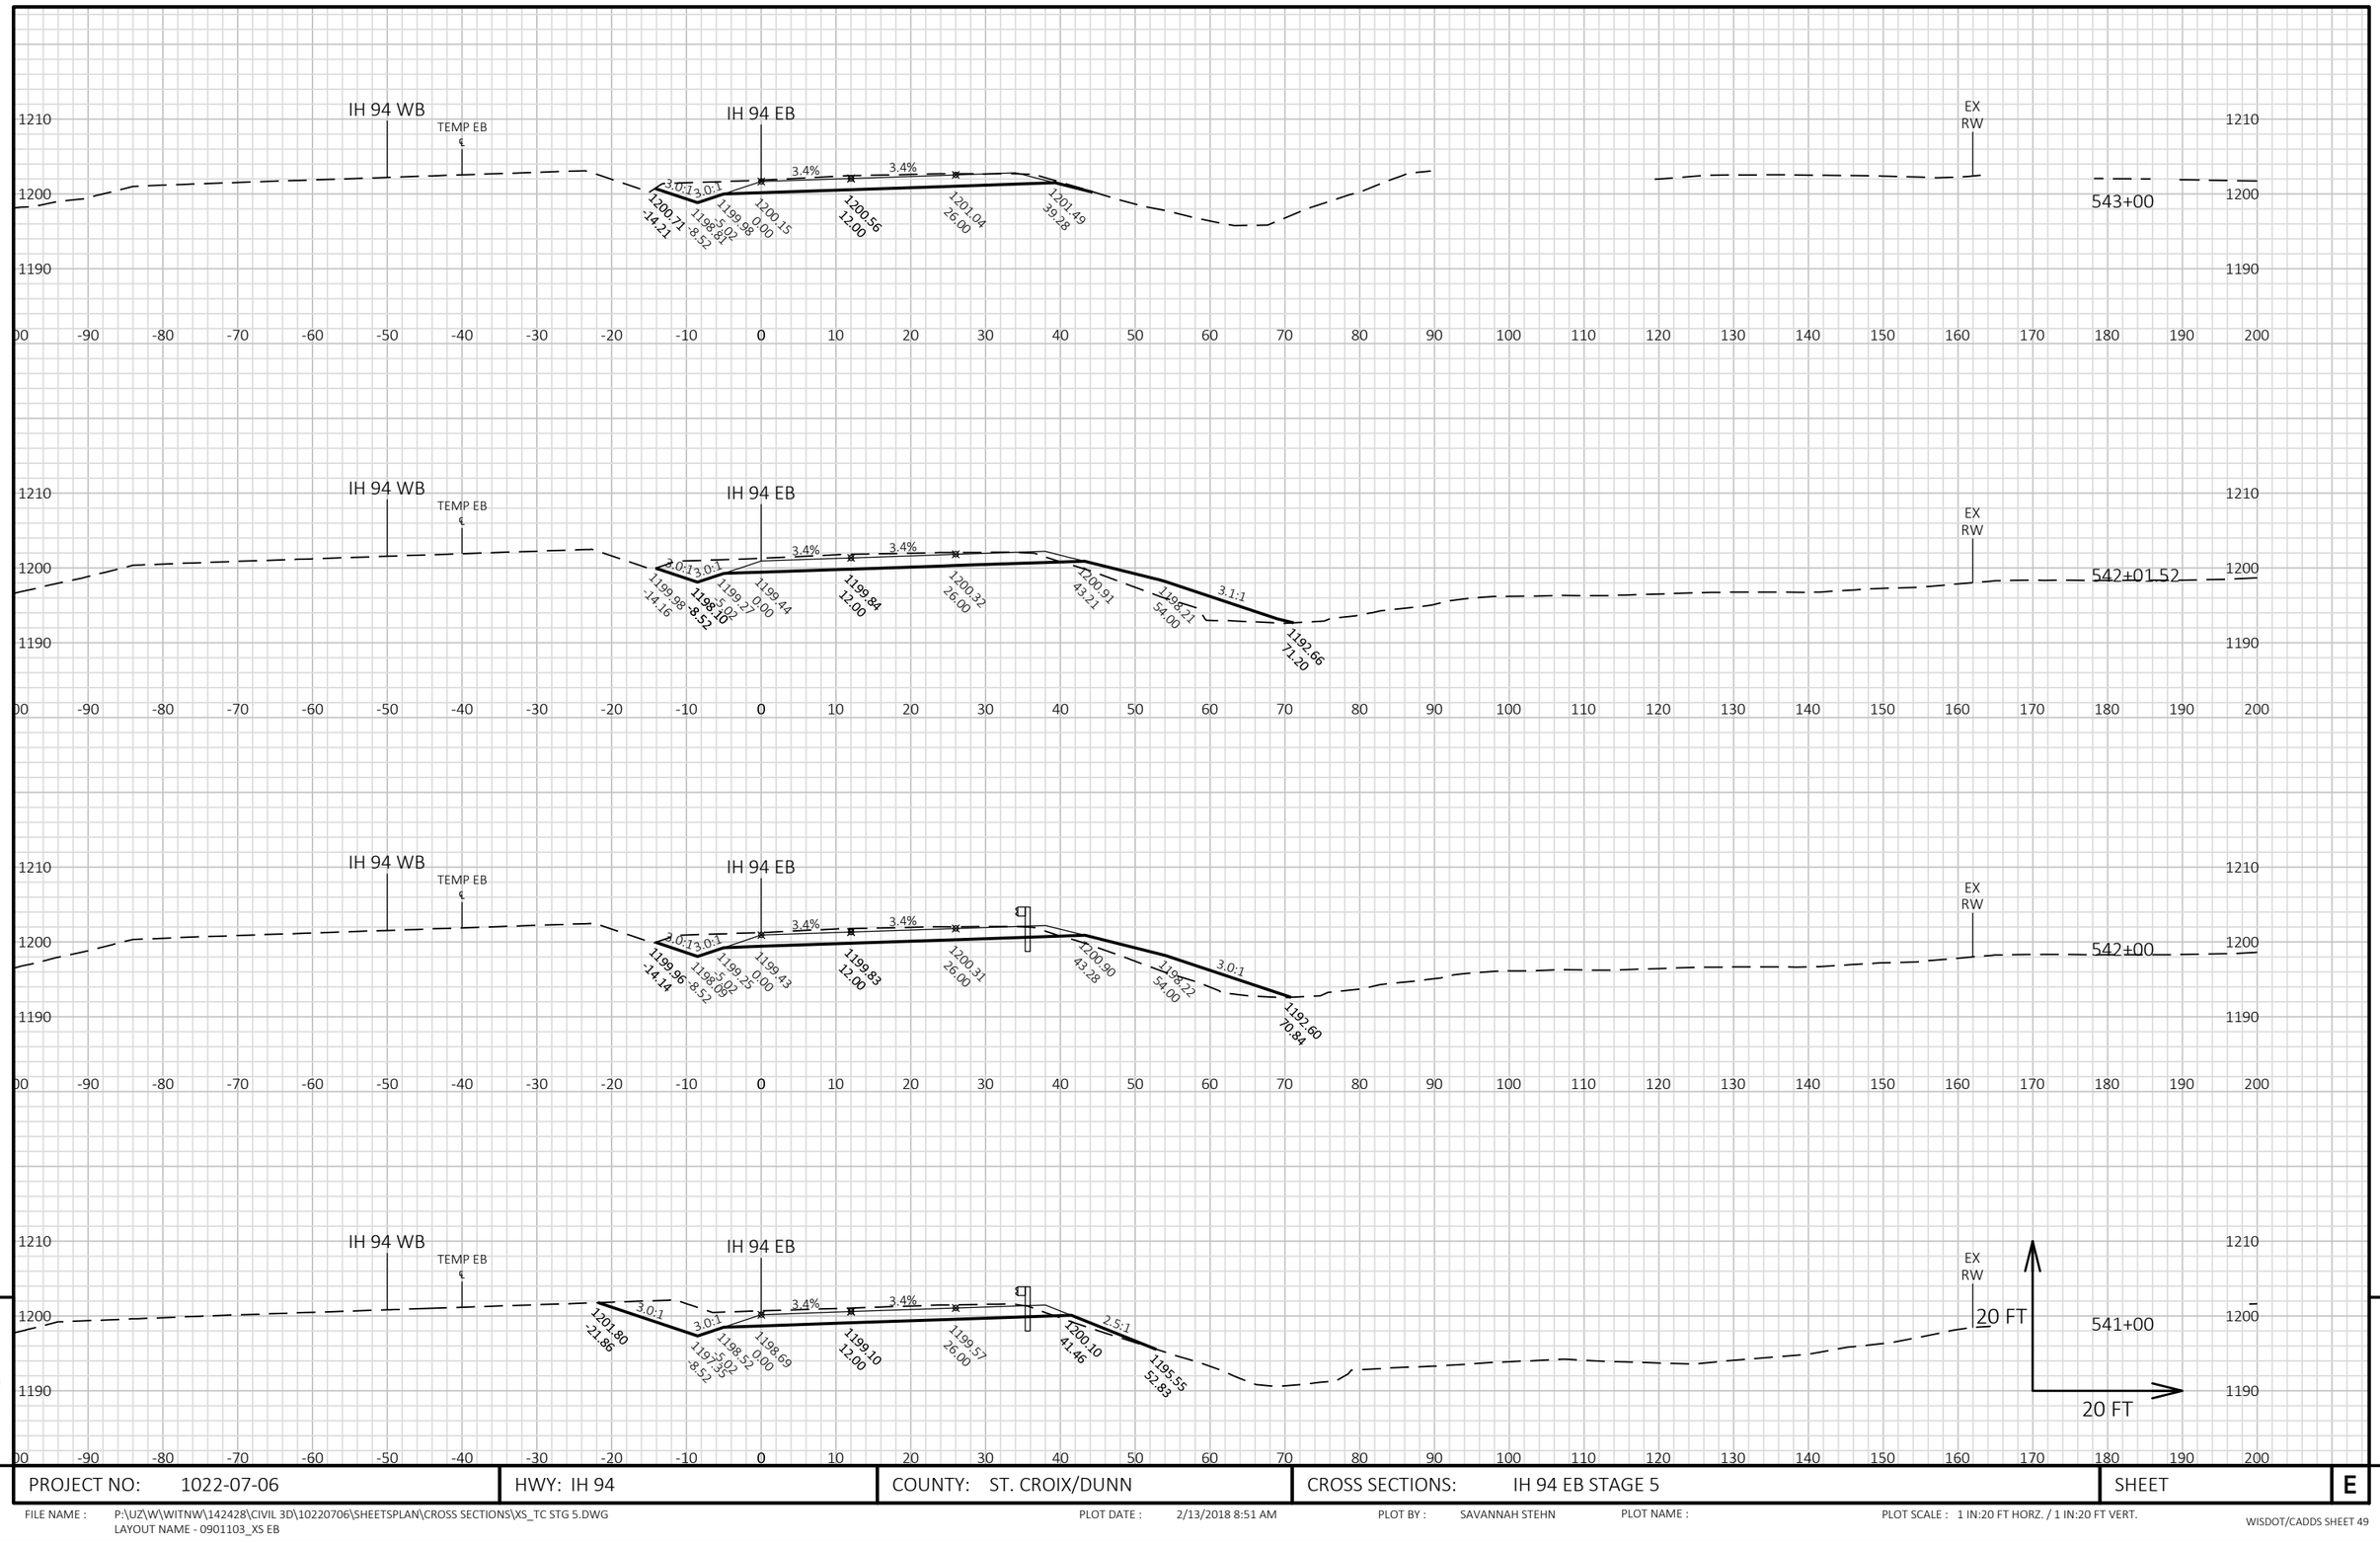


9


9


PROJECT NO: 1022-07-06	HWY: IH 94	COUNTY: ST. CROIX/DUNN	CROSS SECTIONS: IH 94 EB STAGE 5	SHEET	E

FILE NAME : P:\UZ\W\WITNW\142428\CIVIL 3D\10220706\SHEETSPLAN\CROSS SECTIONS\XS_TC STG 5.DWG
LAYOUT NAME - 0901103_XS EB

PLOT DATE : 2/13/2018 8:51 AM PLOT BY : SAVANNAH STEHN PLOT NAME : PLOT SCALE : 1 IN:20 FT HORZ. / 1 IN:20 FT VERT.

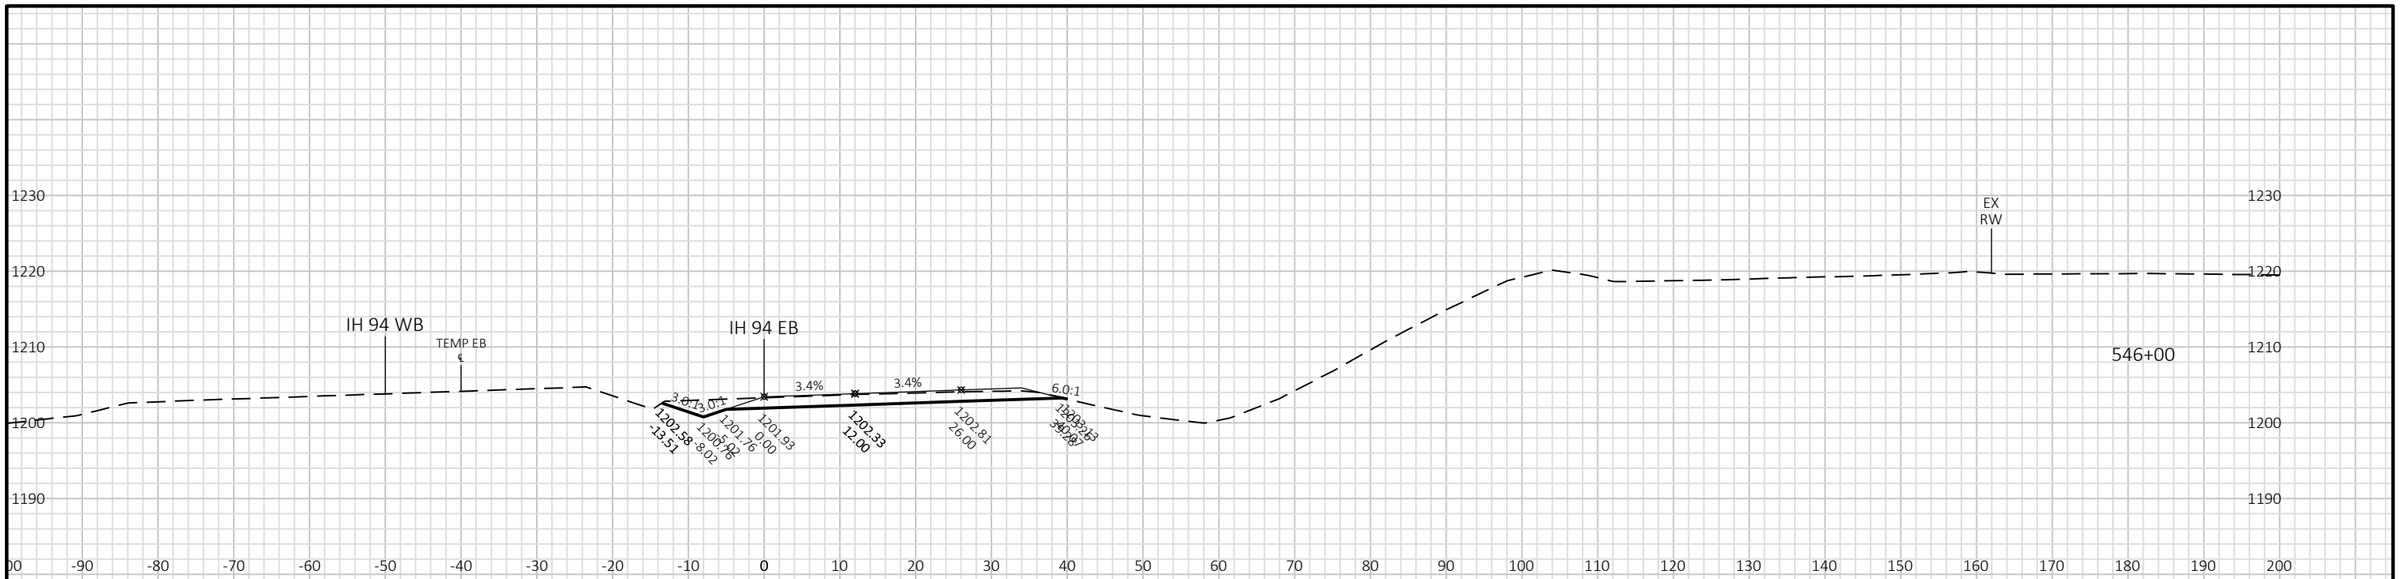

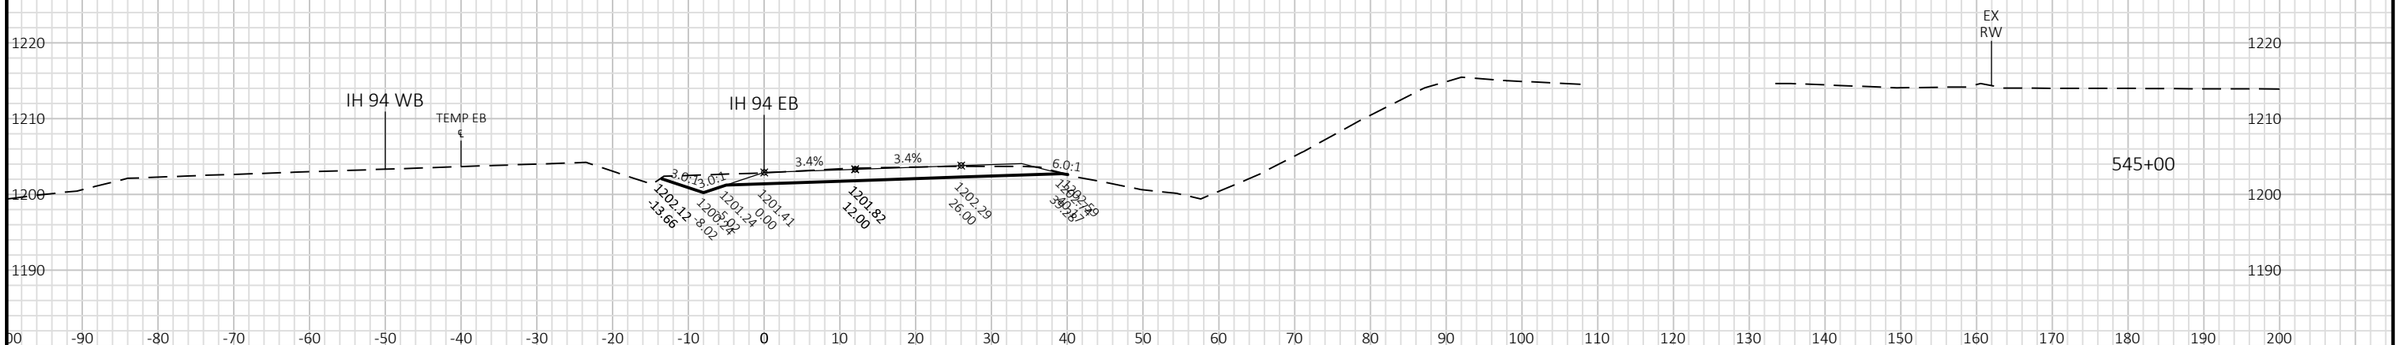

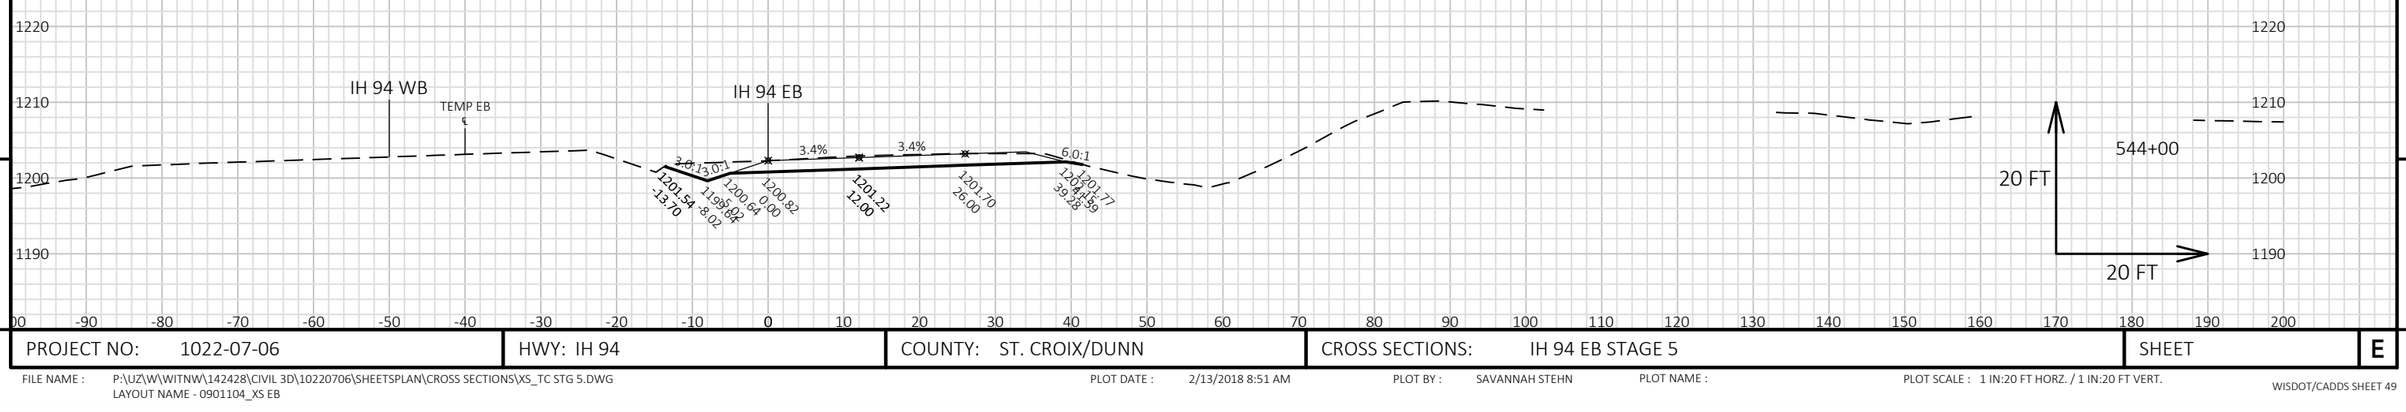

9

9

PROJECT NO: 1022-07-06	HWY: IH 94	COUNTY: ST. CROIX/DUNN	CROSS SECTIONS: IH 94 EB STAGE 5	SHEET	E


FILE NAME : P:\UZ\W\WITNW\142428\CIVIL 3D\10220706\SHEETSPLAN\CROSS SECTIONS\XS_TC STG 5.DWG
LAYOUT NAME - 0901104_XS EB

PLOT DATE : 2/13/2018 8:51 AM

PLOT BY : SAVANNAH STEHN

PLOT NAME :

PLOT SCALE : 1 IN:20 FT HORZ. / 1 IN:20 FT VERT.

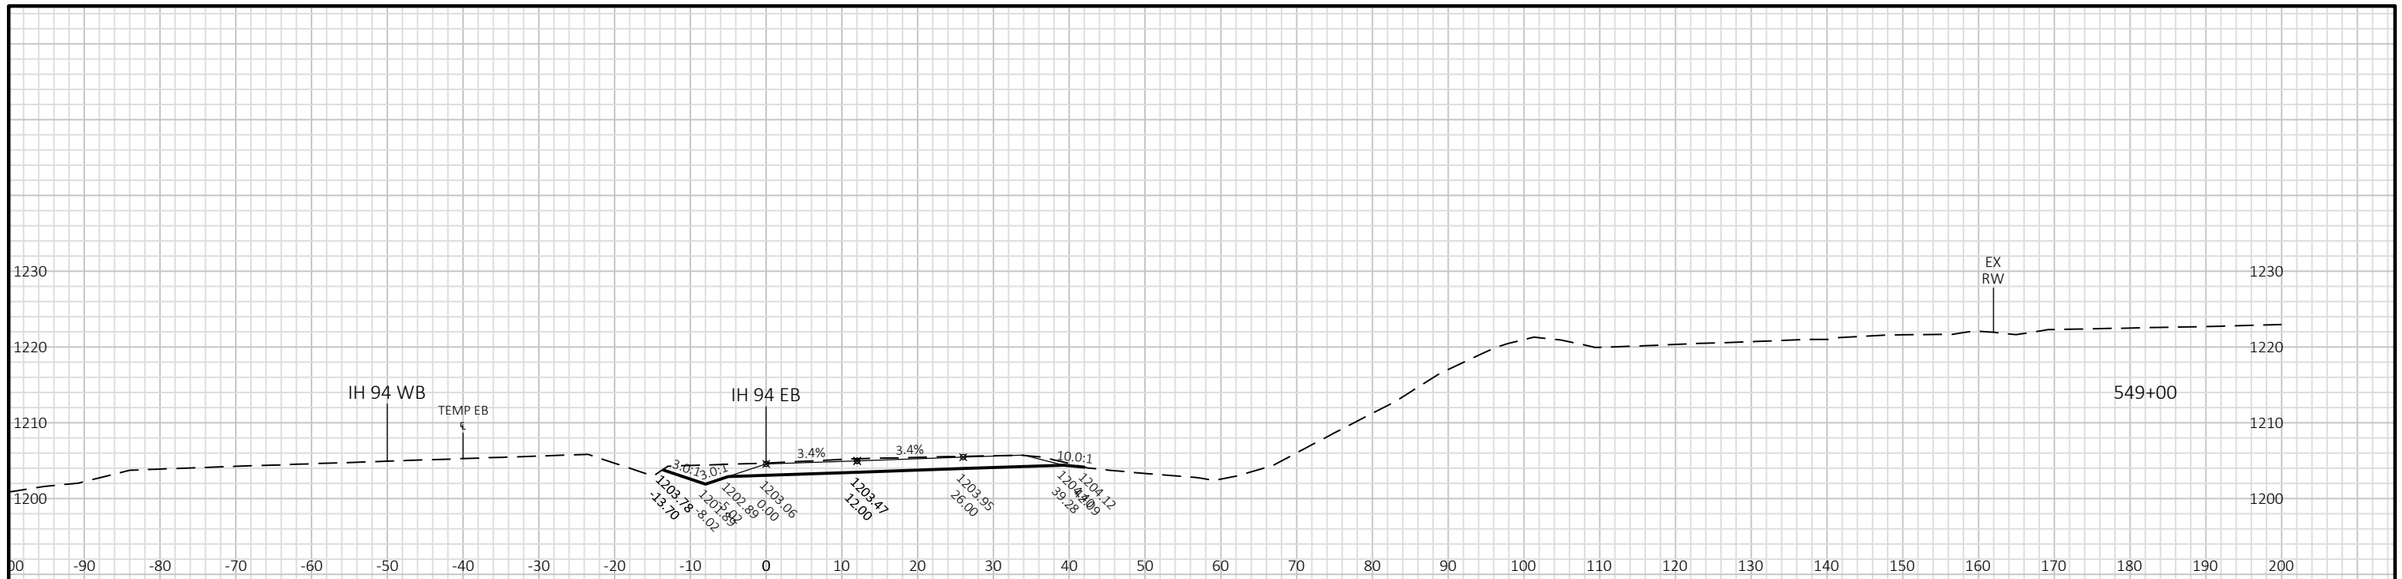


9

9

PROJECT NO: 1022-07-06	HWY: IH 94	COUNTY: ST. CROIX/DUNN	CROSS SECTIONS: IH 94 EB STAGE 5	SHEET	E

FILE NAME : P:\UZ\W\WITNW\142428\CIVIL 3D\10220706\SHEETSPLAN\CROSS SECTIONS\XS_TC STG 5.DWG
LAYOUT NAME - 0901105_XS EB


PLOT DATE : 2/13/2018 8:52 AM PLOT BY : SAVANNAH STEHN PLOT NAME : PLOT SCALE : 1 IN:20 FT HORZ. / 1 IN:20 FT VERT.

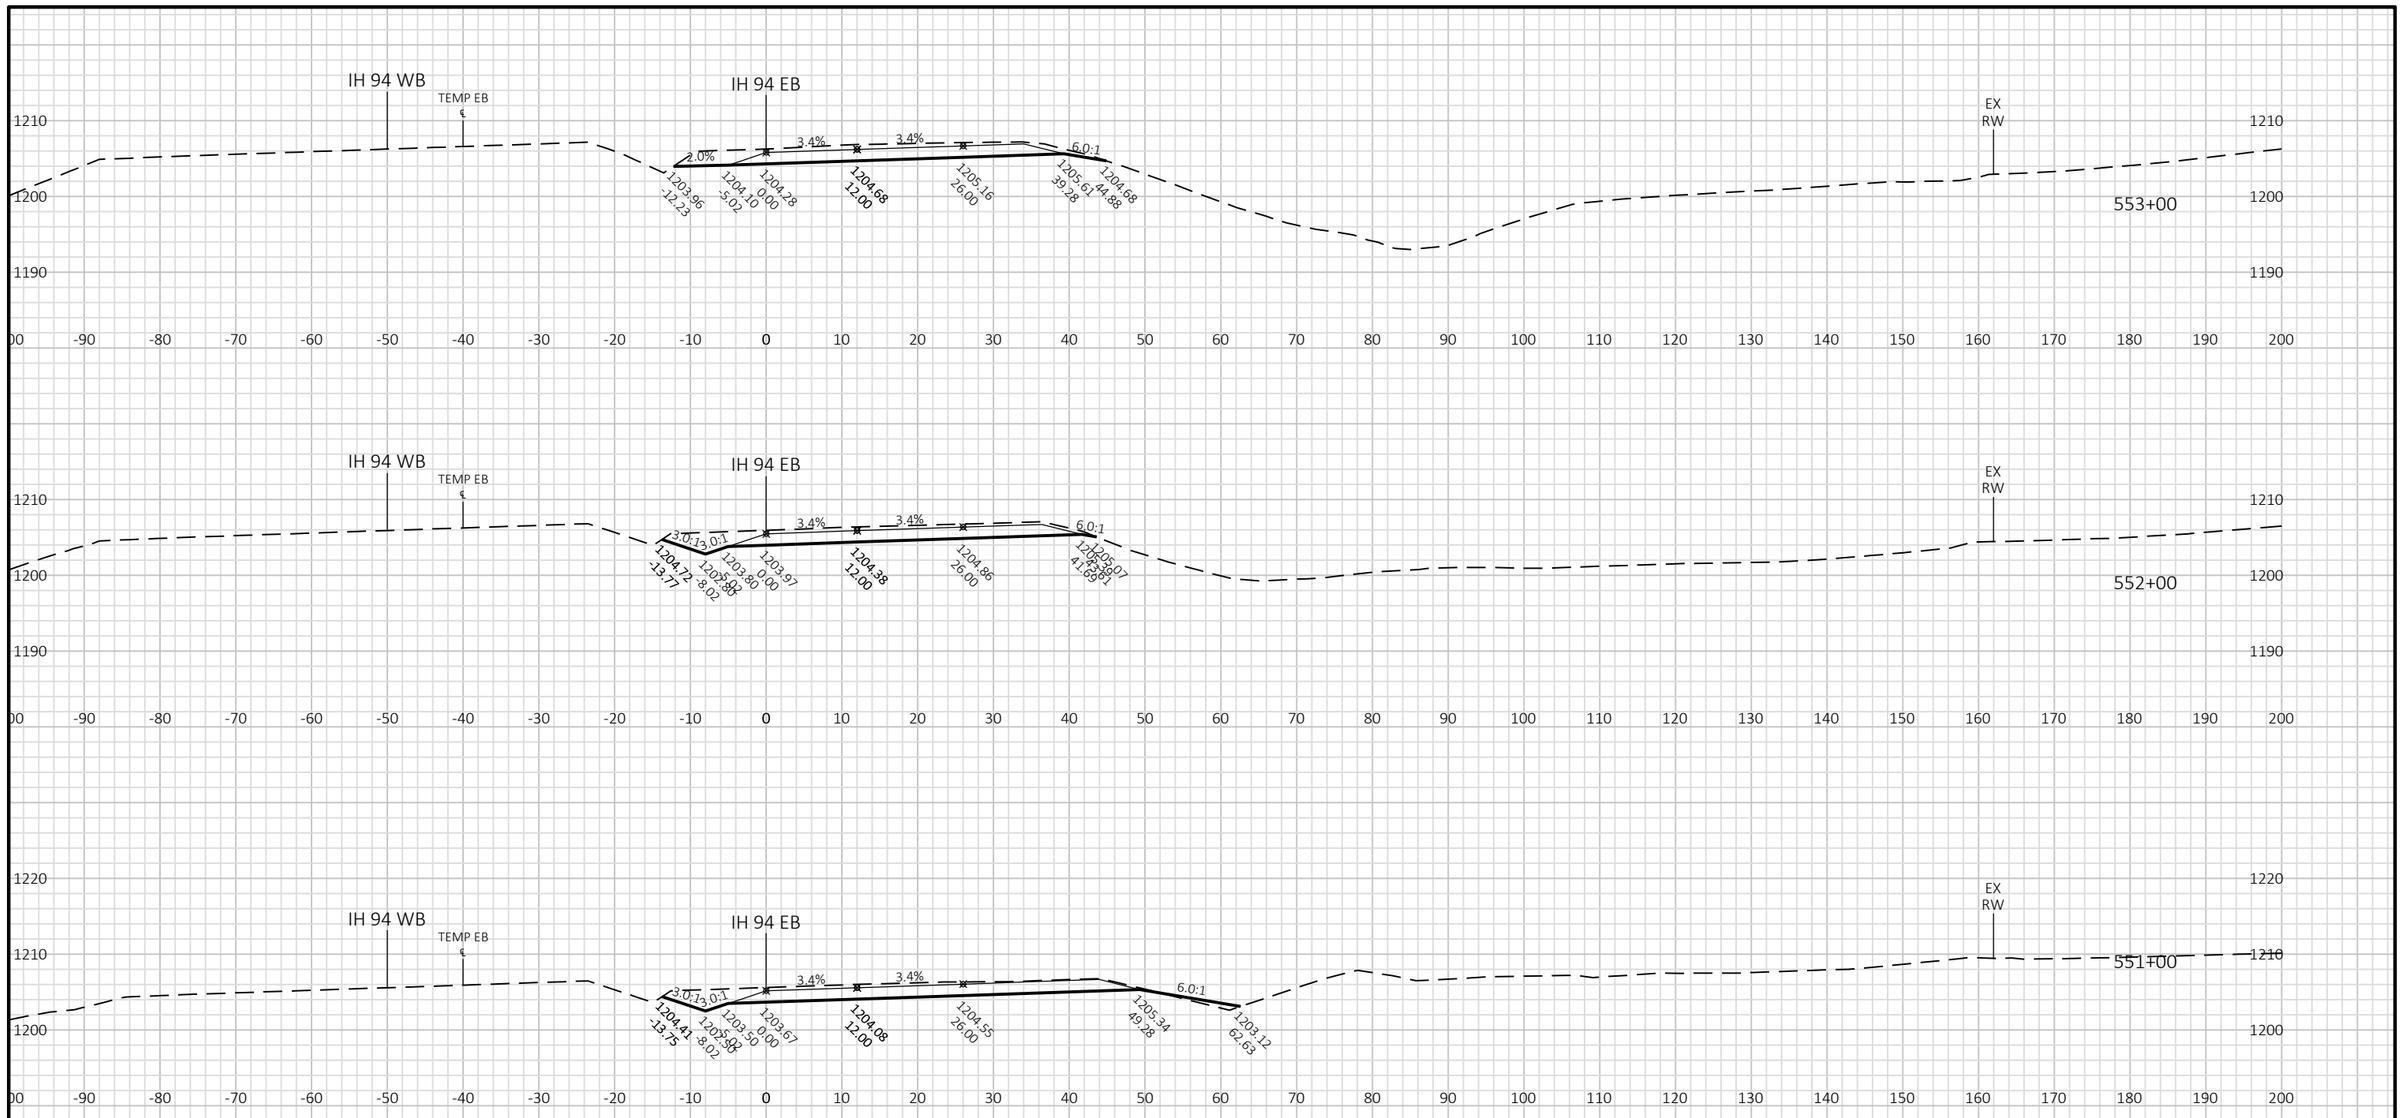

PROJECT NO: 1022-07-06	HWY: IH 94	COUNTY: ST. CROIX/DUNN	CROSS SECTIONS: IH 94 EB STAGE 5	SHEET E

FILE NAME : P:\UZ\W\WITNW\142428\CIVIL 3D\10220706\SHEETSPLAN\CROSS SECTIONS\XS_TC STG 5.DWG
LAYOUT NAME - 0901106_XS EB

PLOT DATE : 2/13/2018 8:52 AM PLOT BY : SAVANNAH STEHN PLOT NAME : PLOT SCALE : 1 IN:20 FT HORZ. / 1 IN:20 FT VERT.

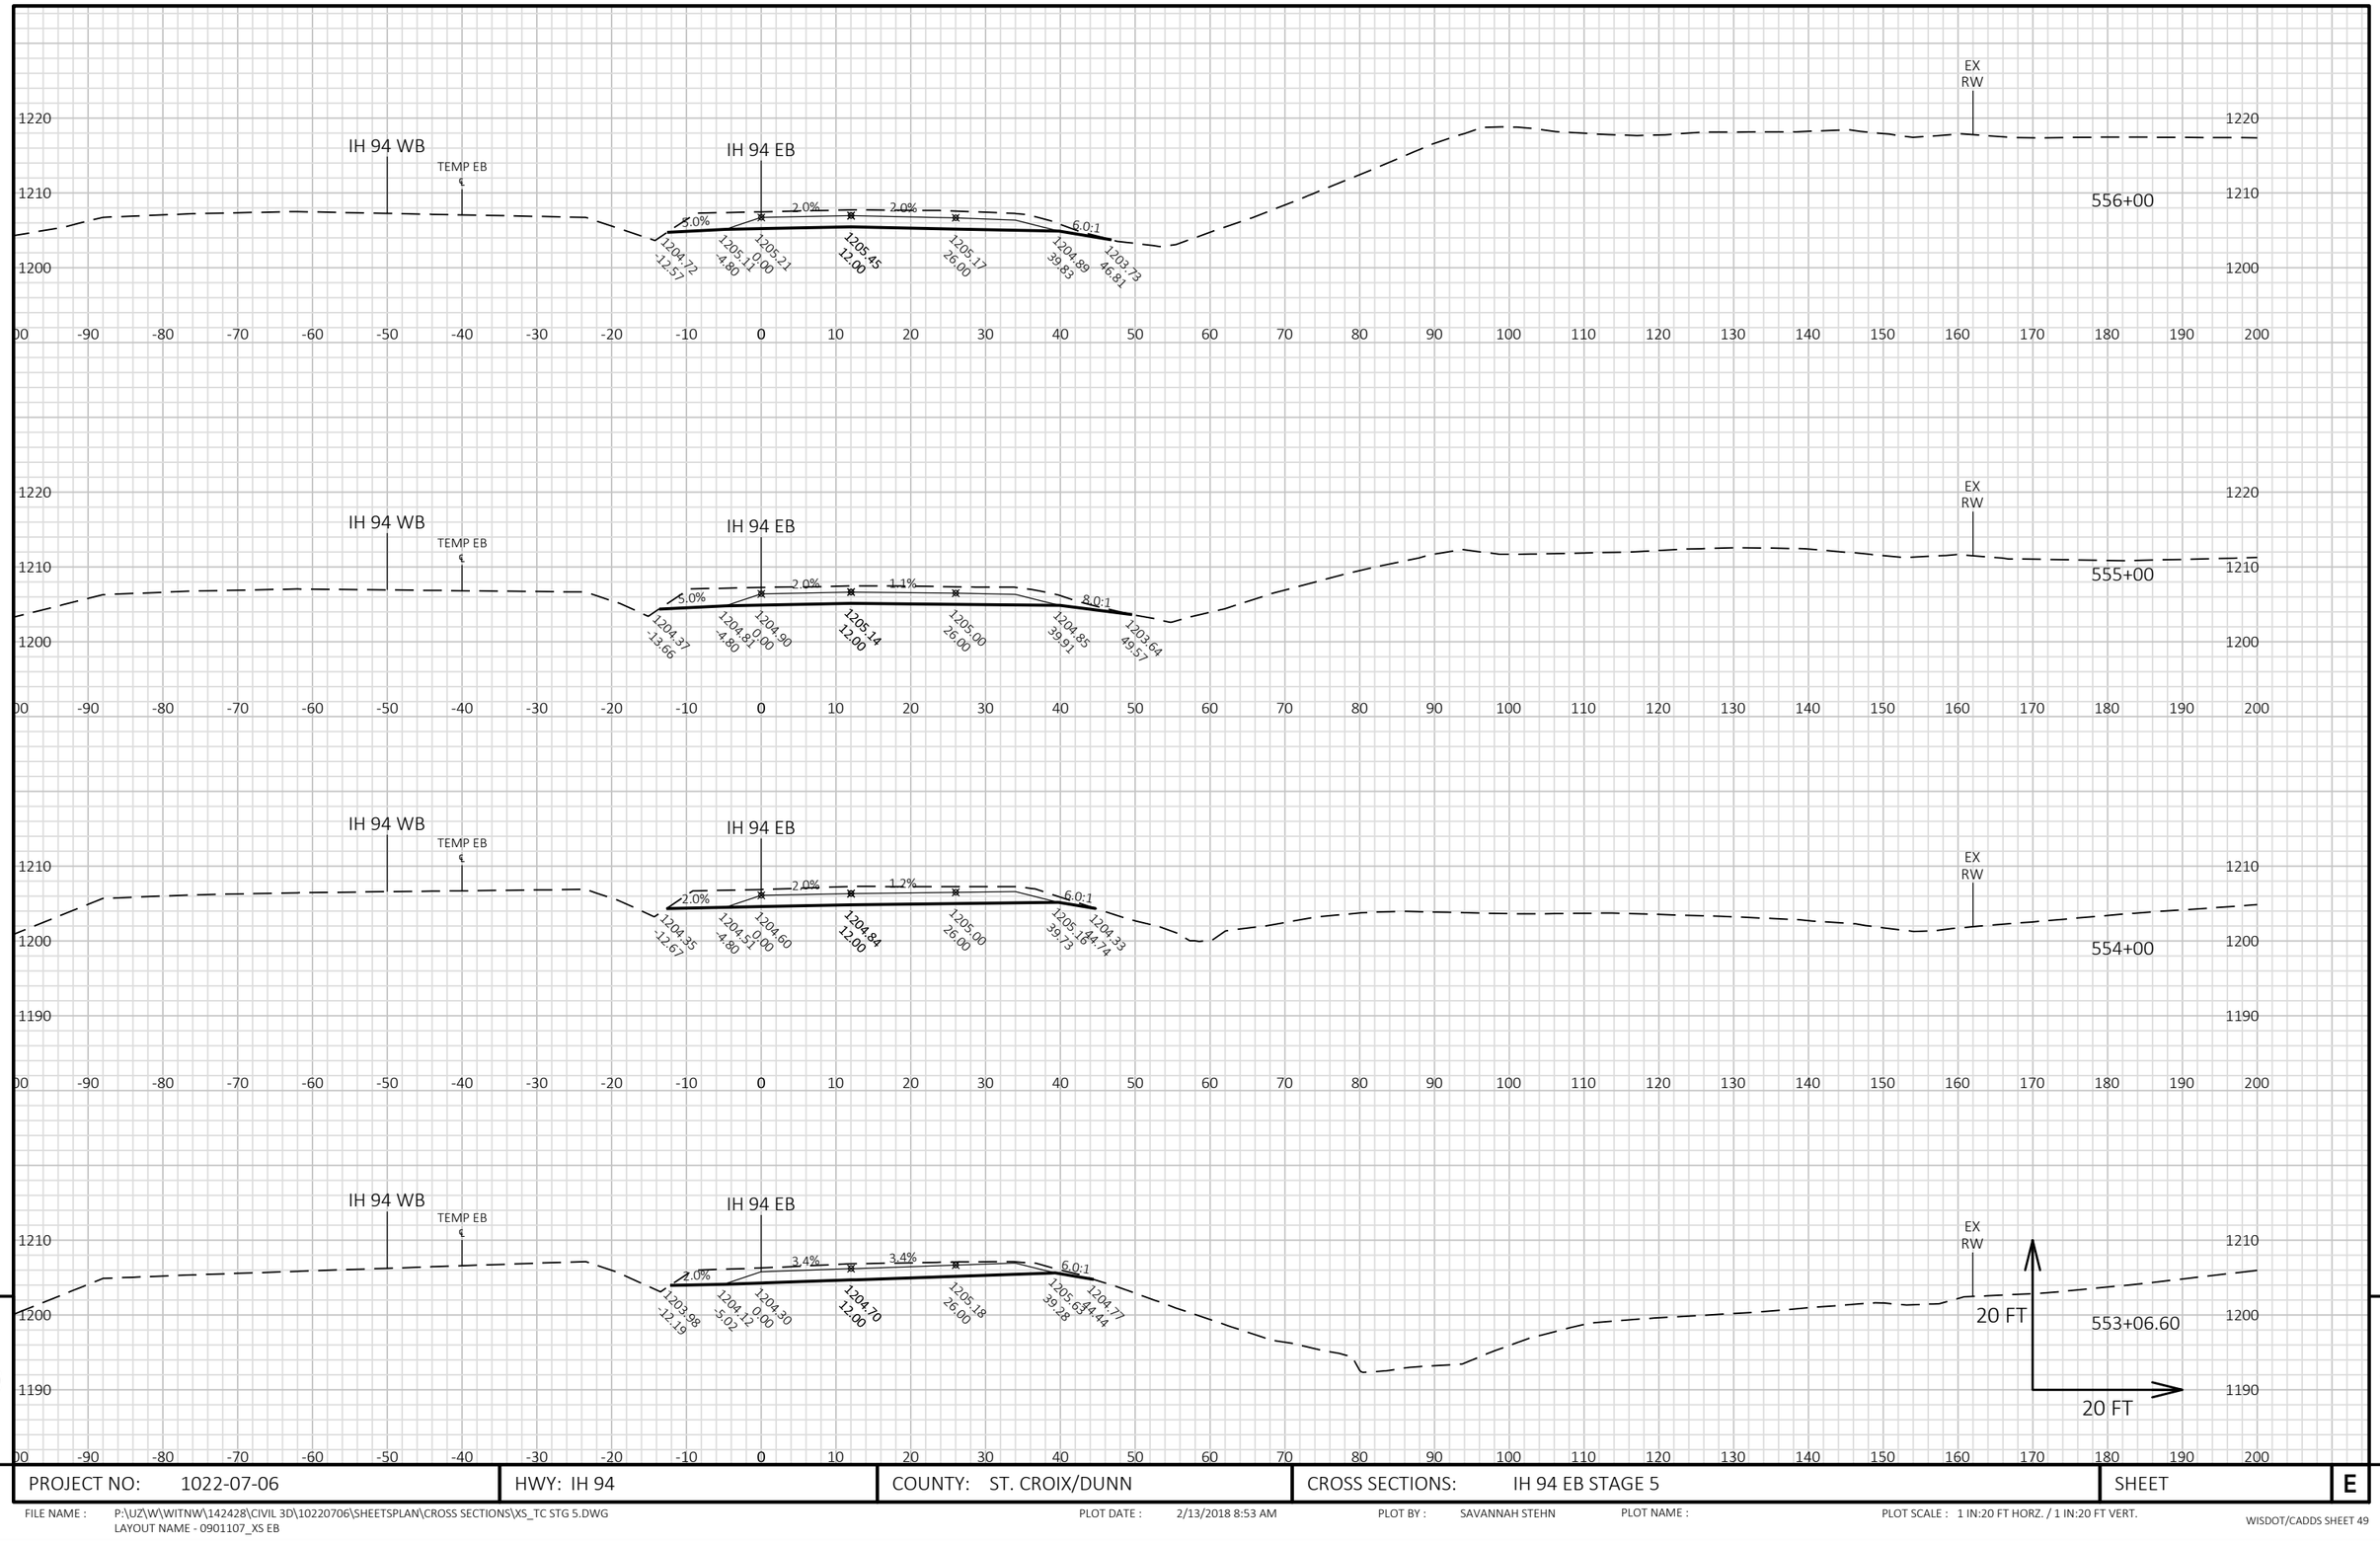


9

9

PROJECT NO: 1022-07-06	HWY: IH 94	COUNTY: ST. CROIX/DUNN	CROSS SECTIONS: IH 94 EB STAGE 5	SHEET	E

FILE NAME : P:\UZ\W\WITNW\142428\CIVIL 3D\10220706\SHEETSPLAN\CROSS SECTIONS\XS_TC STG 5.DWG
LAYOUT NAME - 0901107_XS EB

PLOT DATE : 2/13/2018 8:53 AM PLOT BY : SAVANNAH STEHN PLOT NAME : PLOT SCALE : 1 IN:20 FT HORZ. / 1 IN:20 FT VERT.

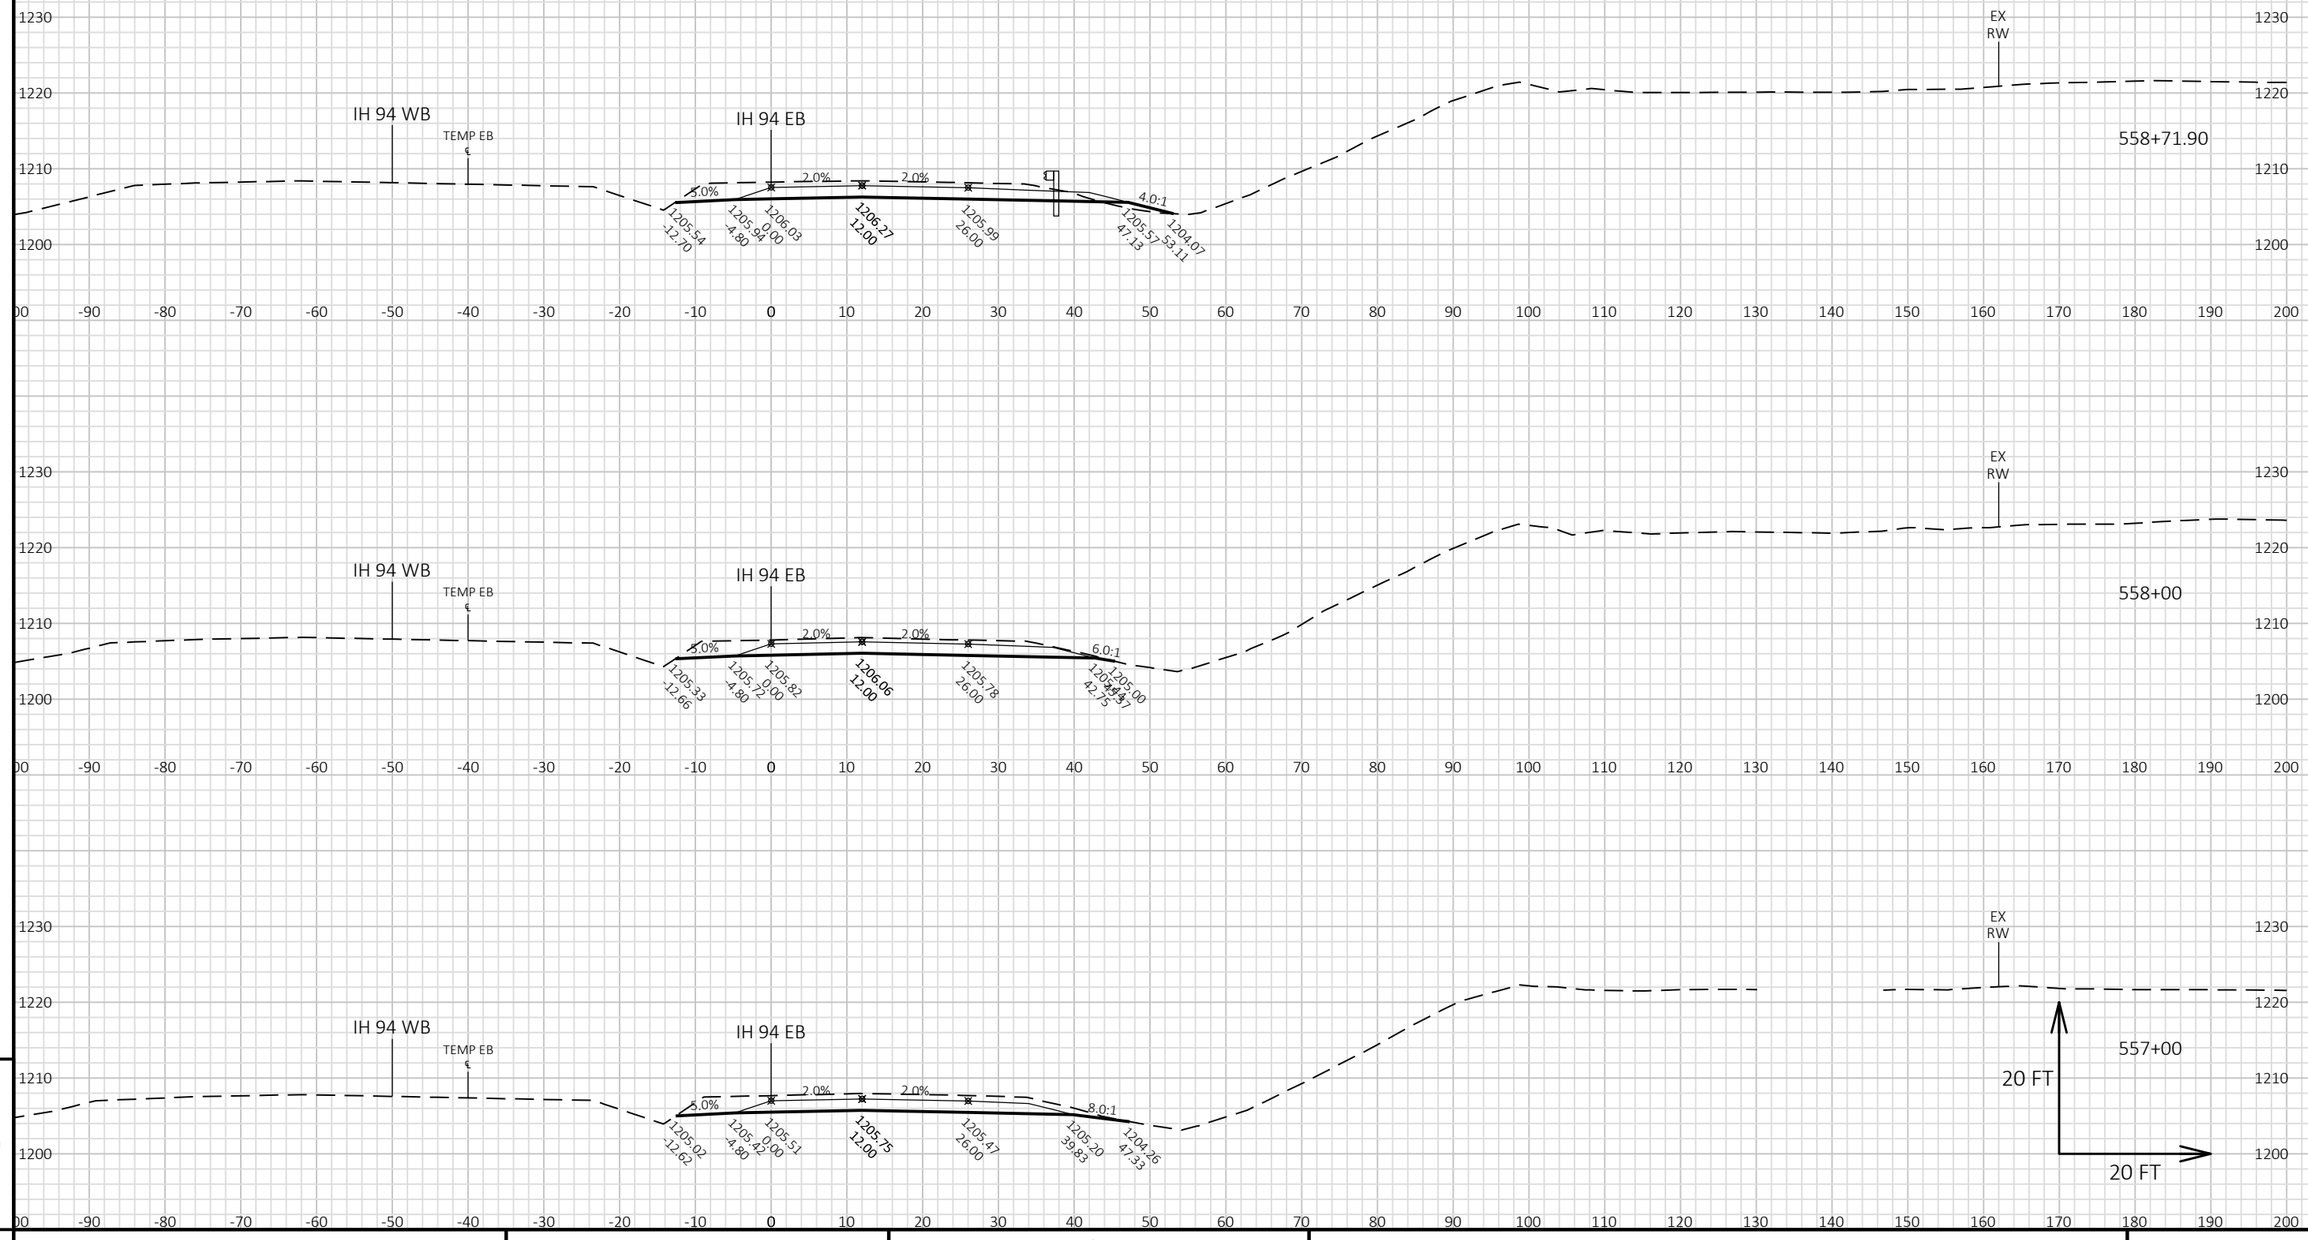

9

9

PROJECT NO: 1022-07-06	HWY: IH 94	COUNTY: ST. CROIX/DUNN	CROSS SECTIONS: IH 94 EB STAGE 5	SHEET	E

FILE NAME : P:\UZ\W\WITNW\142428\CIVIL 3D\10220706\SHEETSPLAN\CROSS SECTIONS\XS_TC STG 5.DWG
LAYOUT NAME - 0901108_XS EB


PLOT DATE : 2/13/2018 8:53 AM PLOT BY : SAVANNAH STEHN PLOT NAME : PLOT SCALE : 1 IN:20 FT HORZ. / 1 IN:20 FT VERT.

9

PROJECT NO: 1022-07-06	HWY: IH 94	COUNTY: ST. CROIX/DUNN	CROSS SECTIONS: IH 94 EB STAGE 5	SHEET	E

FILE NAME : P:\UZ\W\WITNW\142428\CIVIL 3D\10220706\SHEETSPLAN\CROSS SECTIONS\XS_TC STG 5.DWG
LAYOUT NAME - 0901109_XS EB

PLOT DATE : 2/13/2018 8:54 AM PLOT BY : SAVANNAH STEHN PLOT NAME : PLOT SCALE : 1 IN:20 FT HORZ. / 1 IN:20 FT VERT.

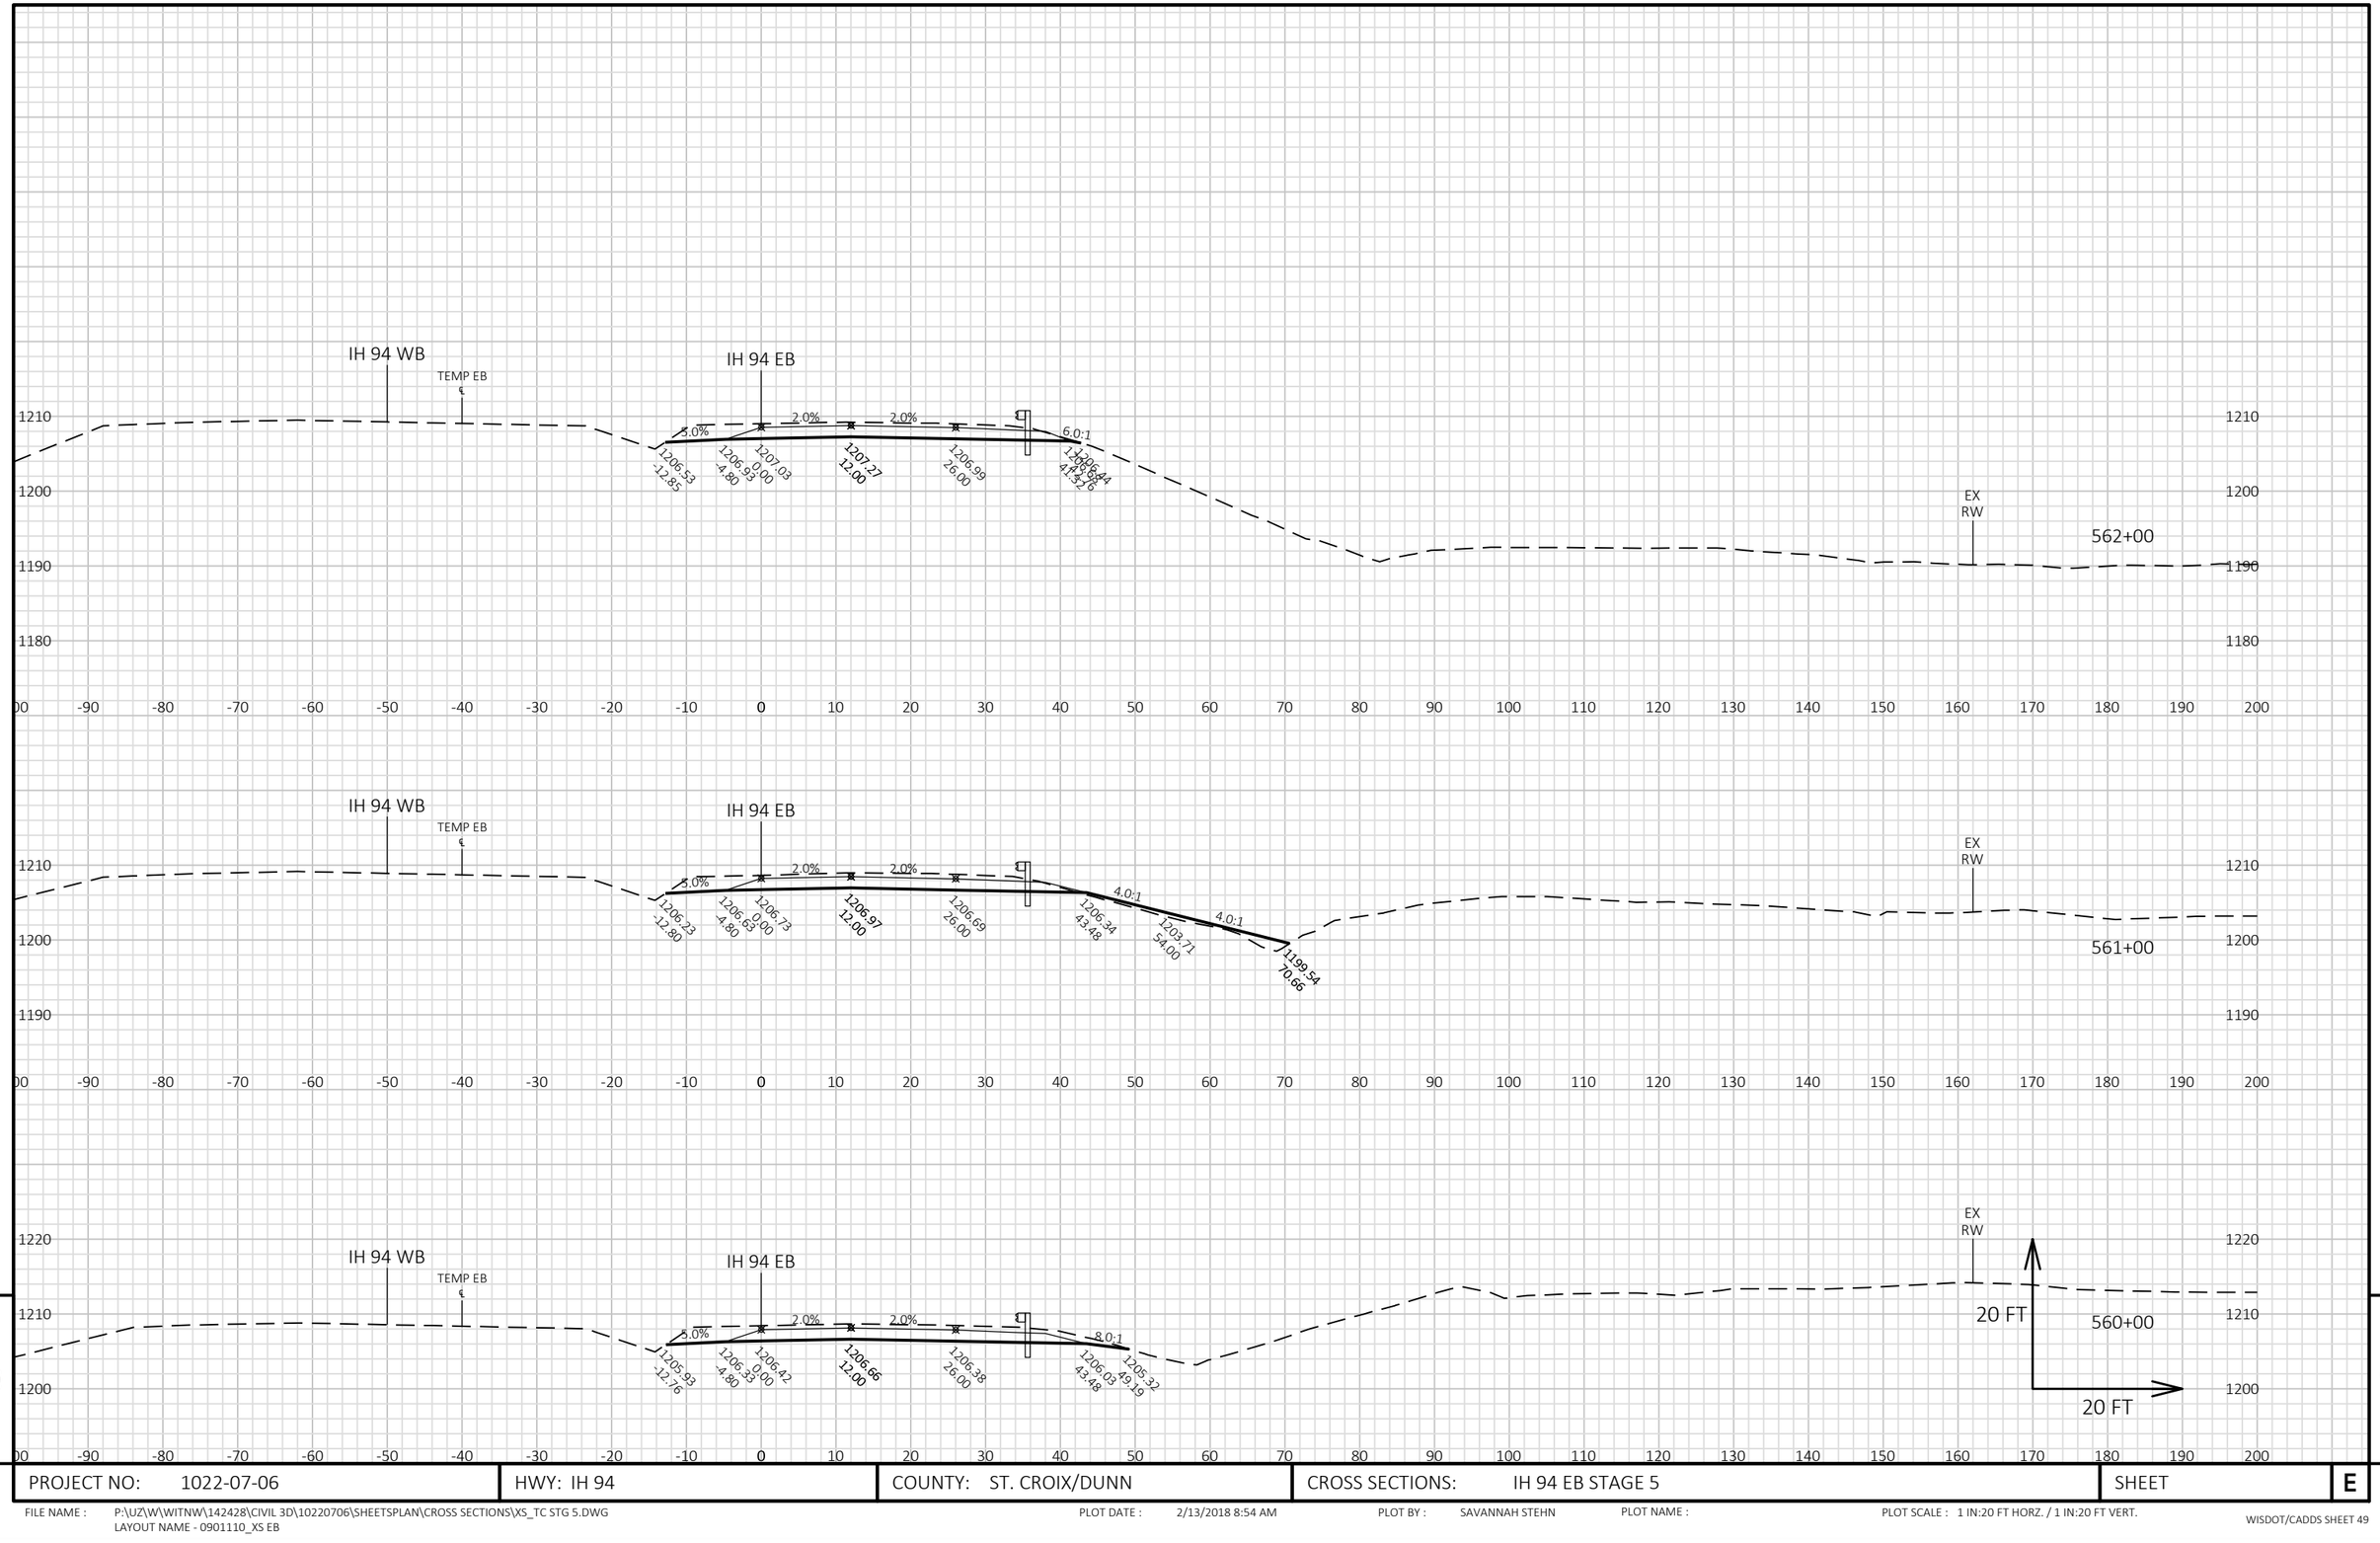


9

9

PROJECT NO: 1022-07-06	HWY: IH 94	COUNTY: ST. CROIX/DUNN	CROSS SECTIONS: IH 94 EB STAGE 5	SHEET	E

FILE NAME : P:\UZ\W\WITNW\142428\CIVIL 3D\10220706\SHEETSPLAN\CROSS SECTIONS\XS_TC STG 5.DWG
LAYOUT NAME - 0901110_XS EB

PLOT DATE : 2/13/2018 8:54 AM PLOT BY : SAVANNAH STEHN PLOT NAME : PLOT SCALE : 1 IN:20 FT HORZ. / 1 IN:20 FT VERT.

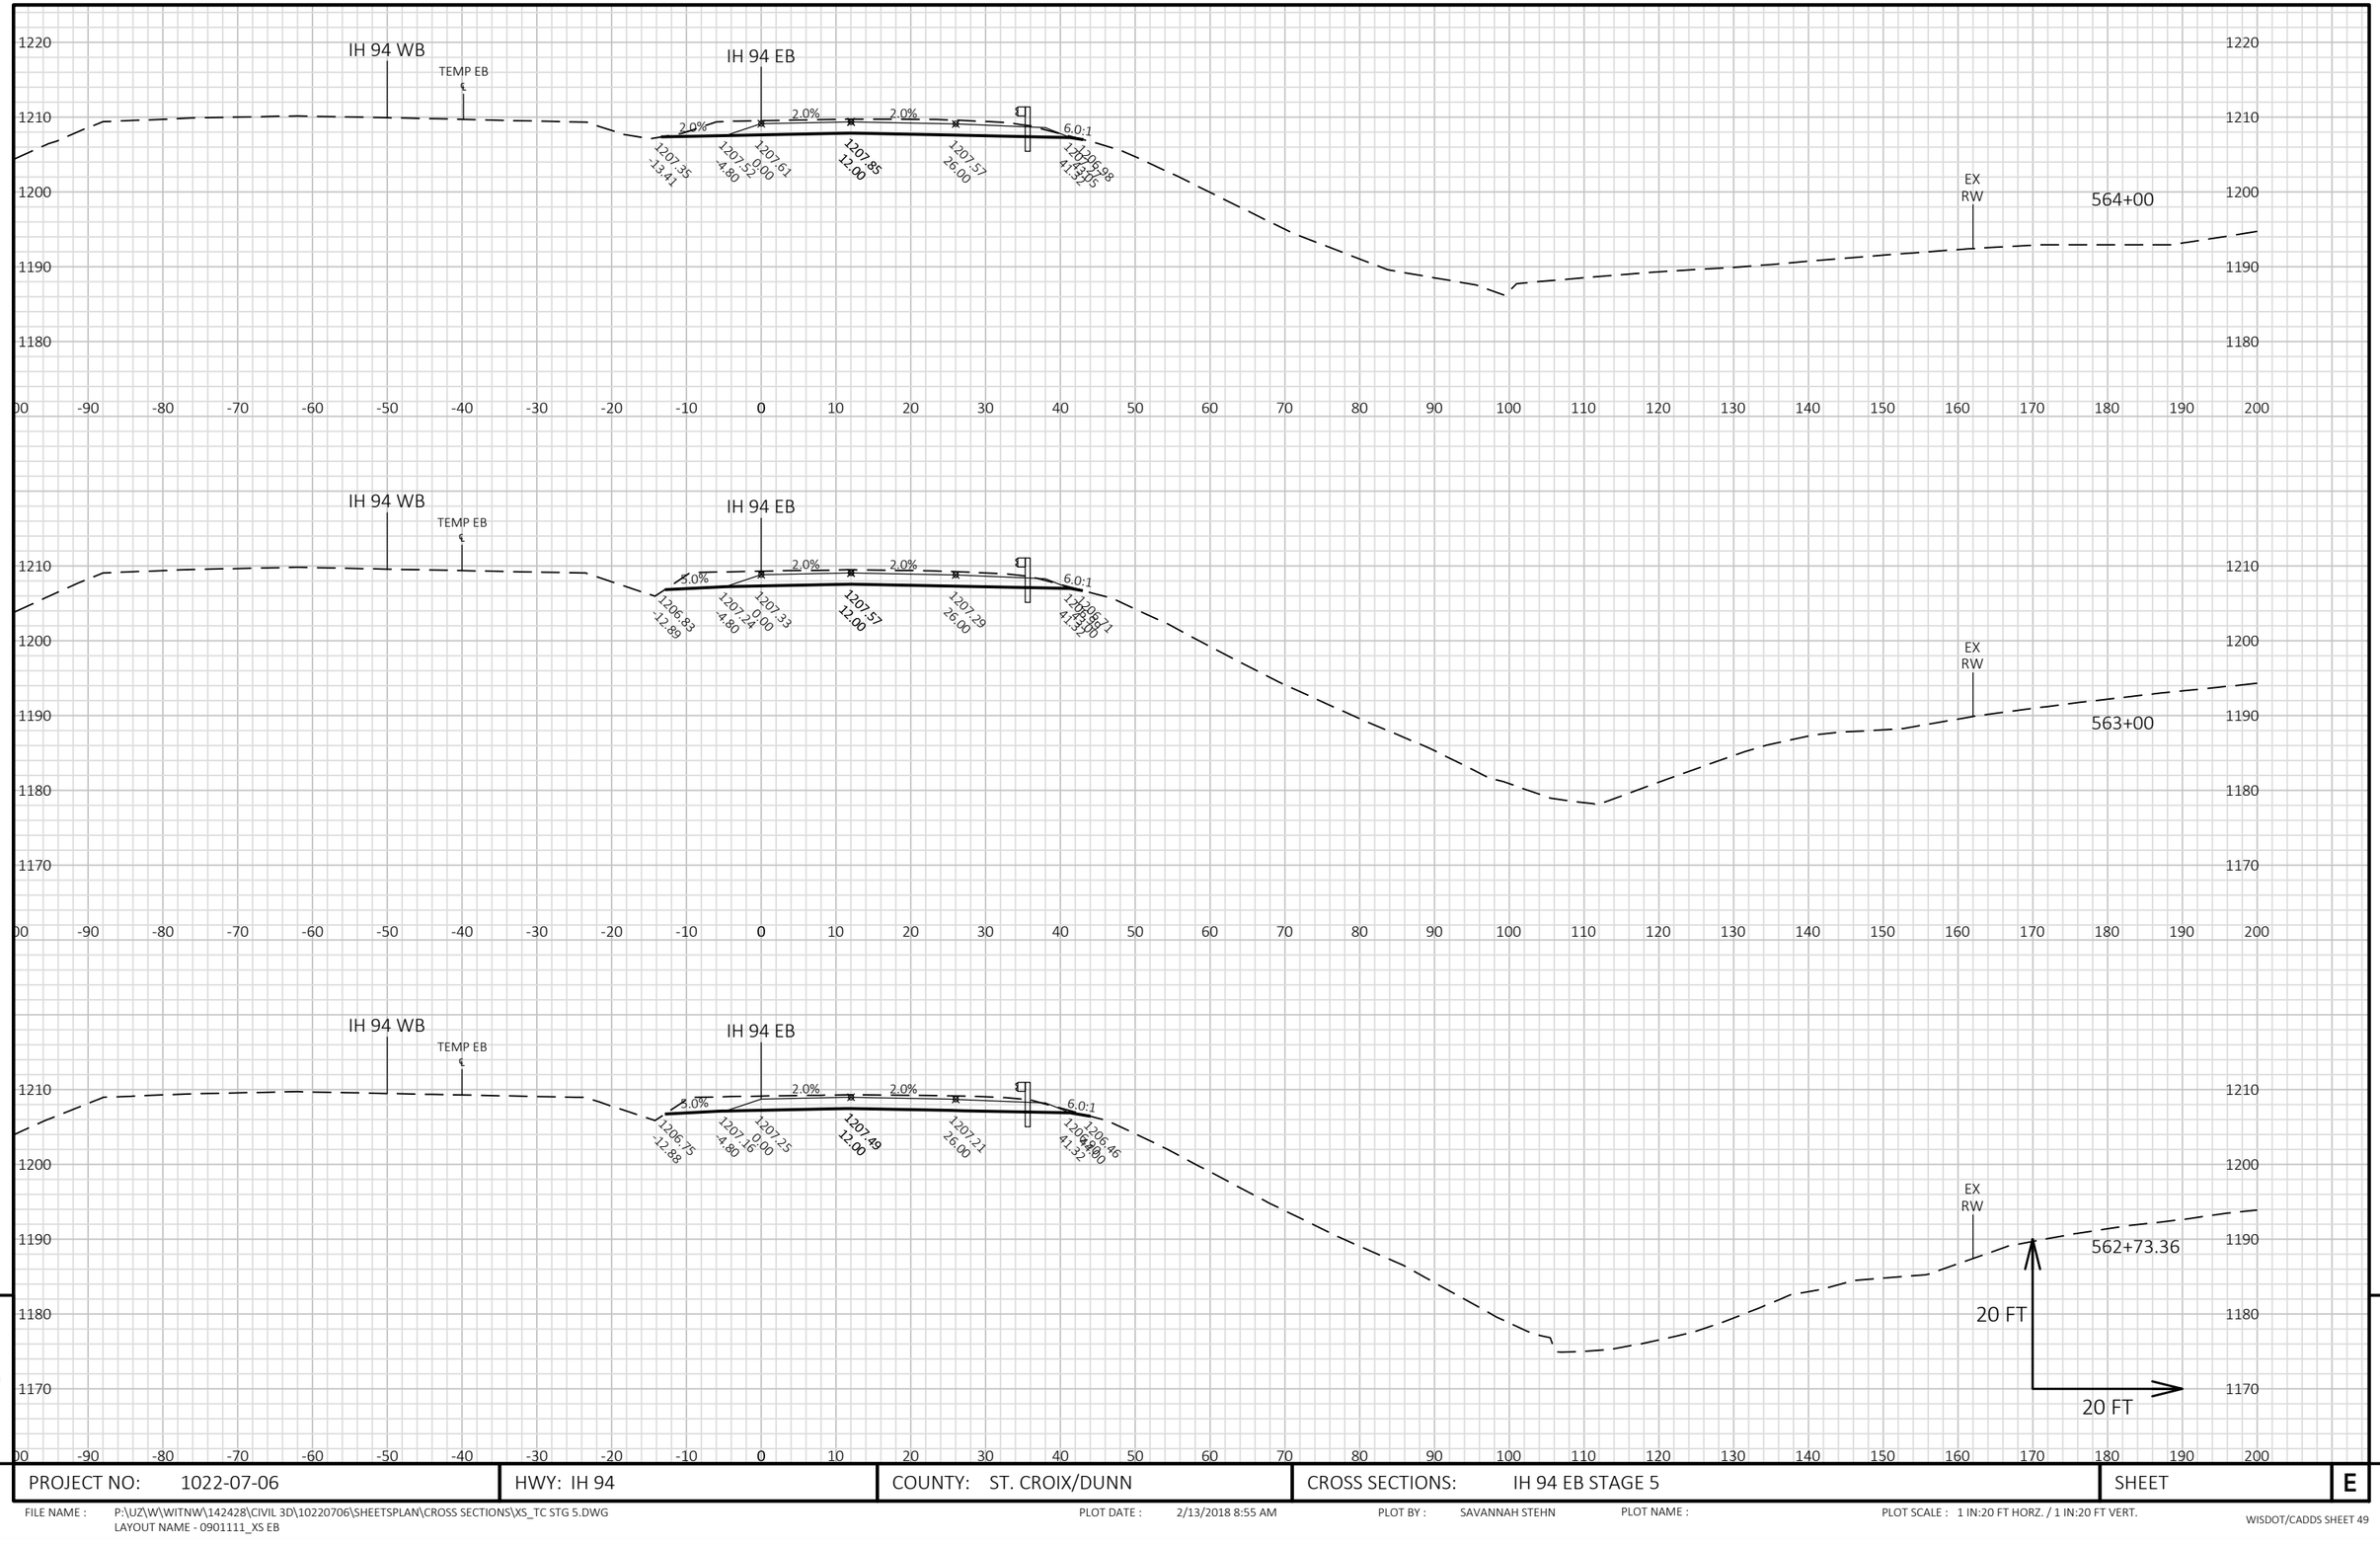


9

9

PROJECT NO: 1022-07-06	HWY: IH 94	COUNTY: ST. CROIX/DUNN	CROSS SECTIONS: IH 94 EB STAGE 5	SHEET	E

FILE NAME : P:\UZ\W\WITNW\142428\CIVIL 3D\10220706\SHEETSPLAN\CROSS SECTIONS\XS_TC STG 5.DWG
LAYOUT NAME - 0901111_XS EB

PLOT DATE : 2/13/2018 8:55 AM PLOT BY : SAVANNAH STEHN PLOT NAME : PLOT SCALE : 1 IN:20 FT HORZ. / 1 IN:20 FT VERT.

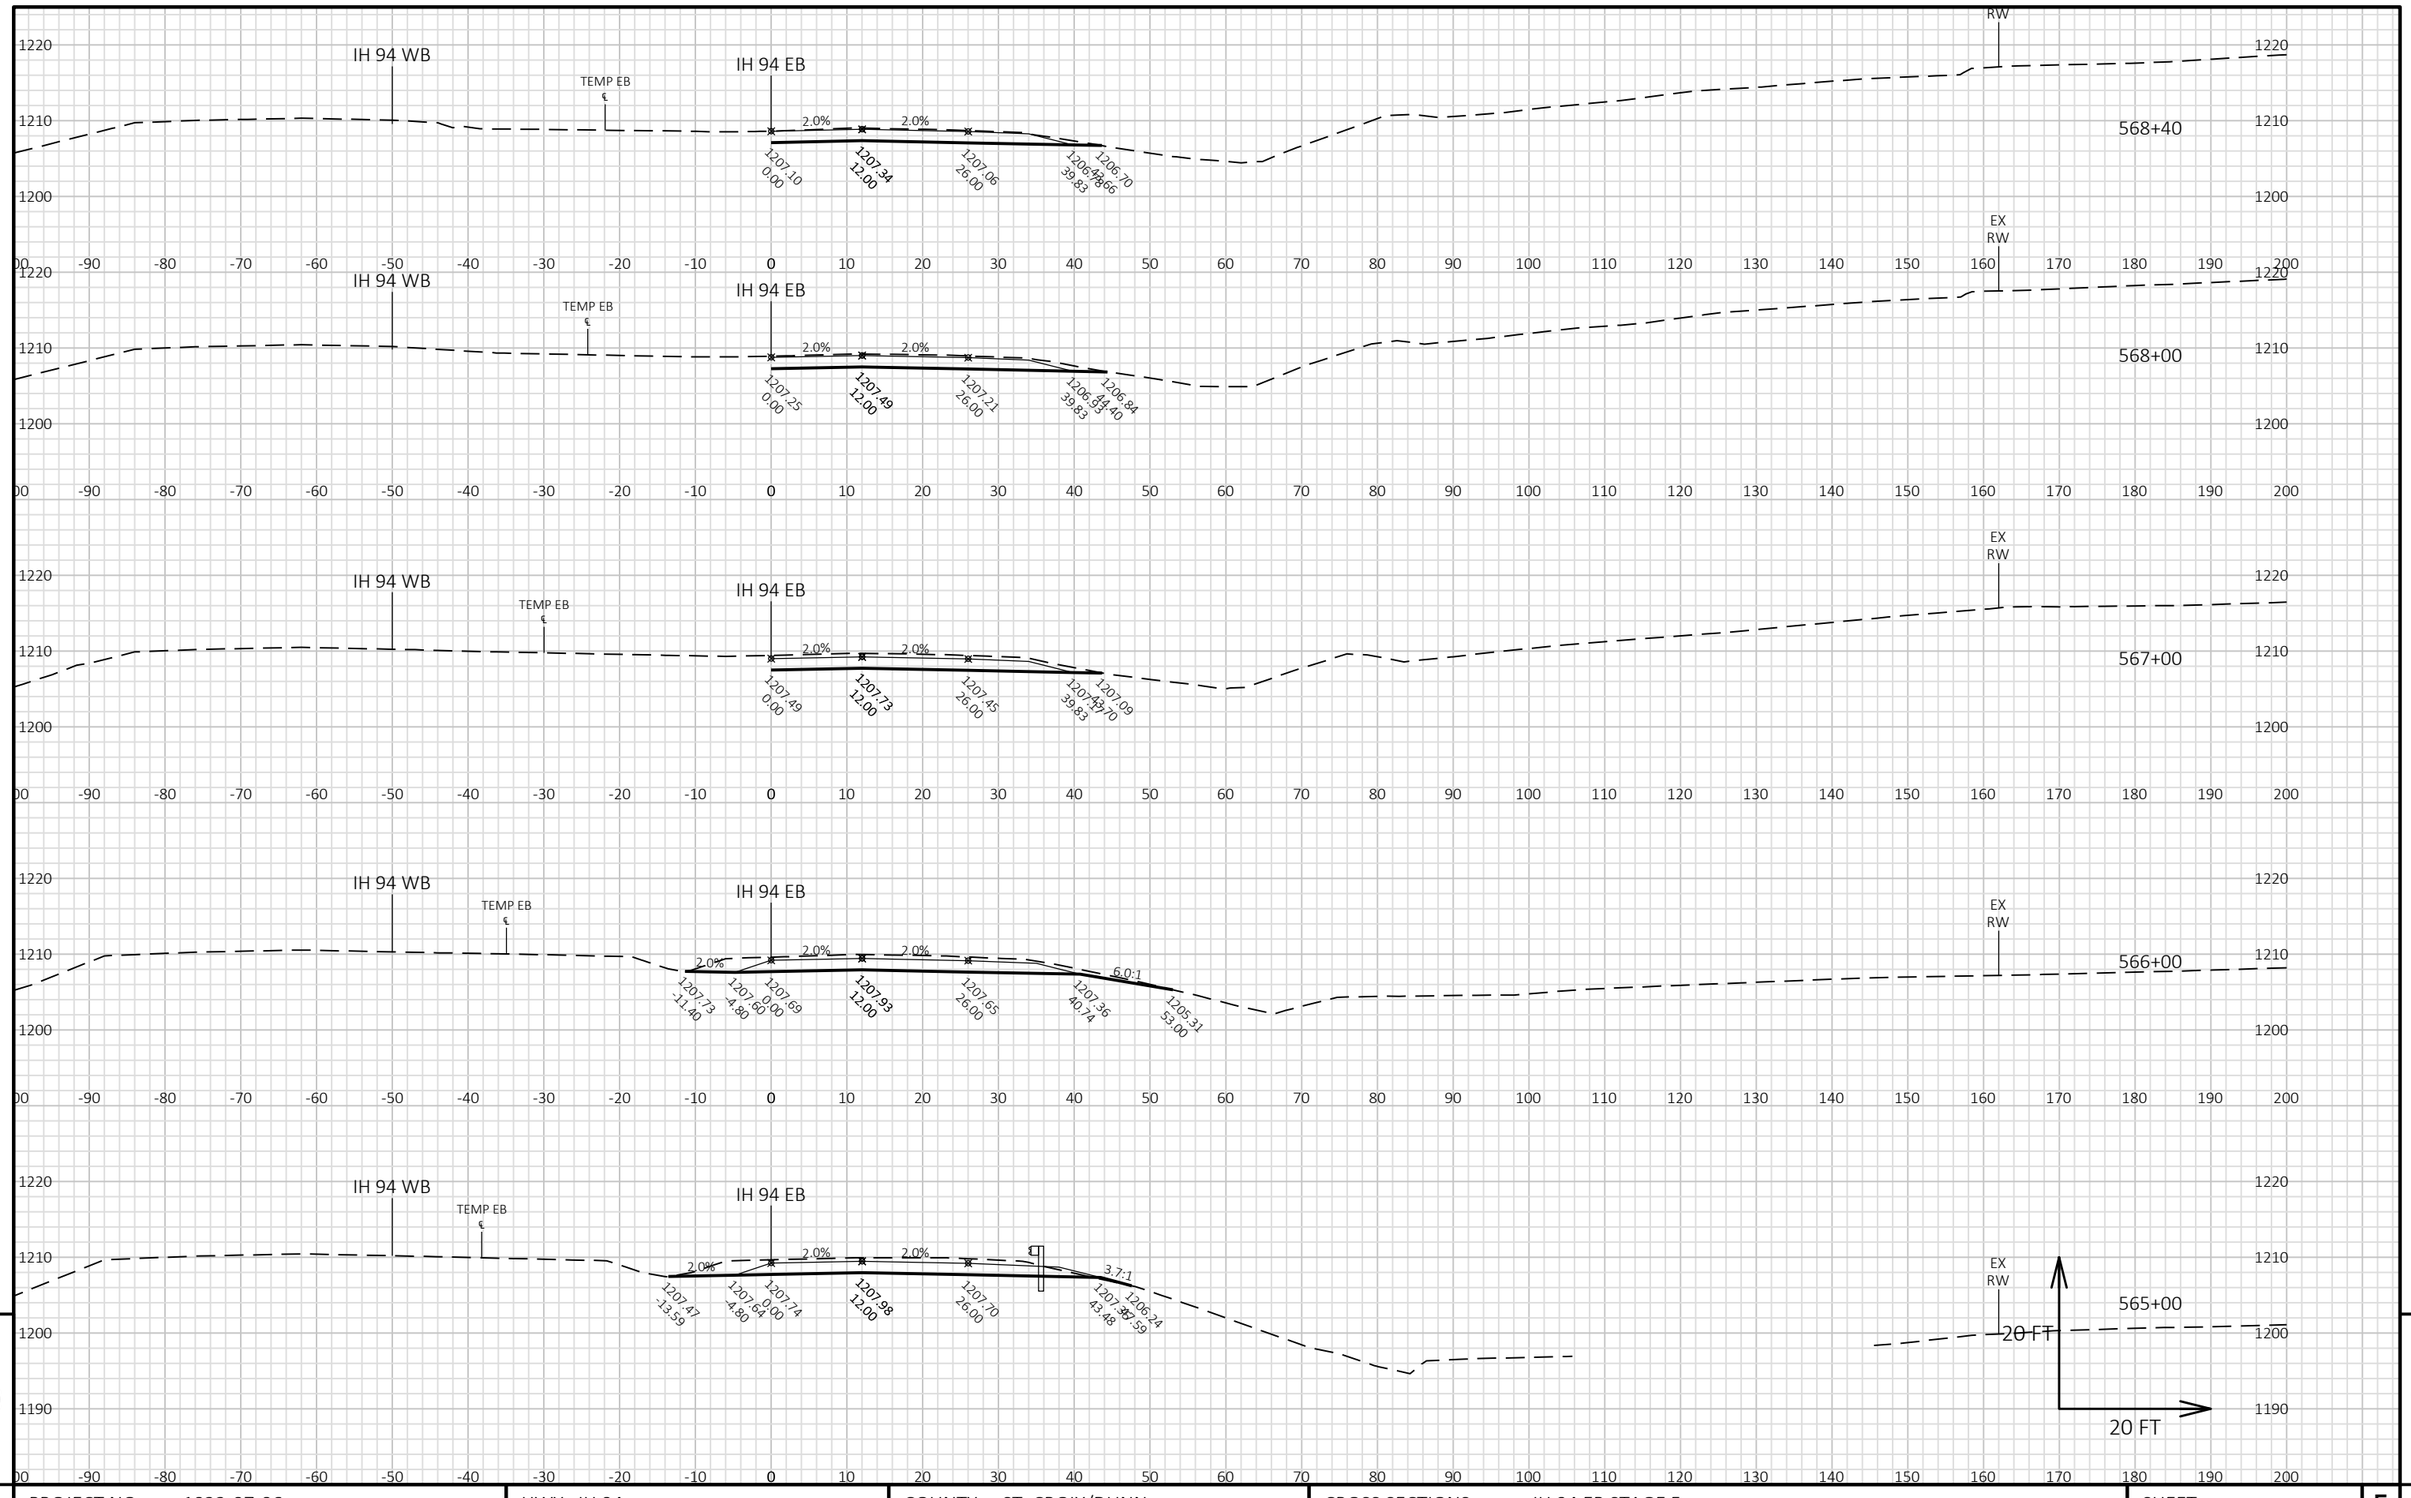


9

9

PROJECT NO: 1022-07-06	HWY: IH 94	COUNTY: ST. CROIX/DUNN	CROSS SECTIONS: IH 94 EB STAGE 5	SHEET	E

FILE NAME : P:\UZ\W\WITNW\142428\CIVIL 3D\10220706\SHEETSPLAN\CROSS SECTIONS\XS_TC STG 5.DWG
LAYOUT NAME - 0901112_XS EB

PLOT DATE : 2/13/2018 8:55 AM PLOT BY : SAVANNAH STEHN PLOT NAME : PLOT SCALE : 1 IN:20 FT HORZ. / 1 IN:20 FT VERT.

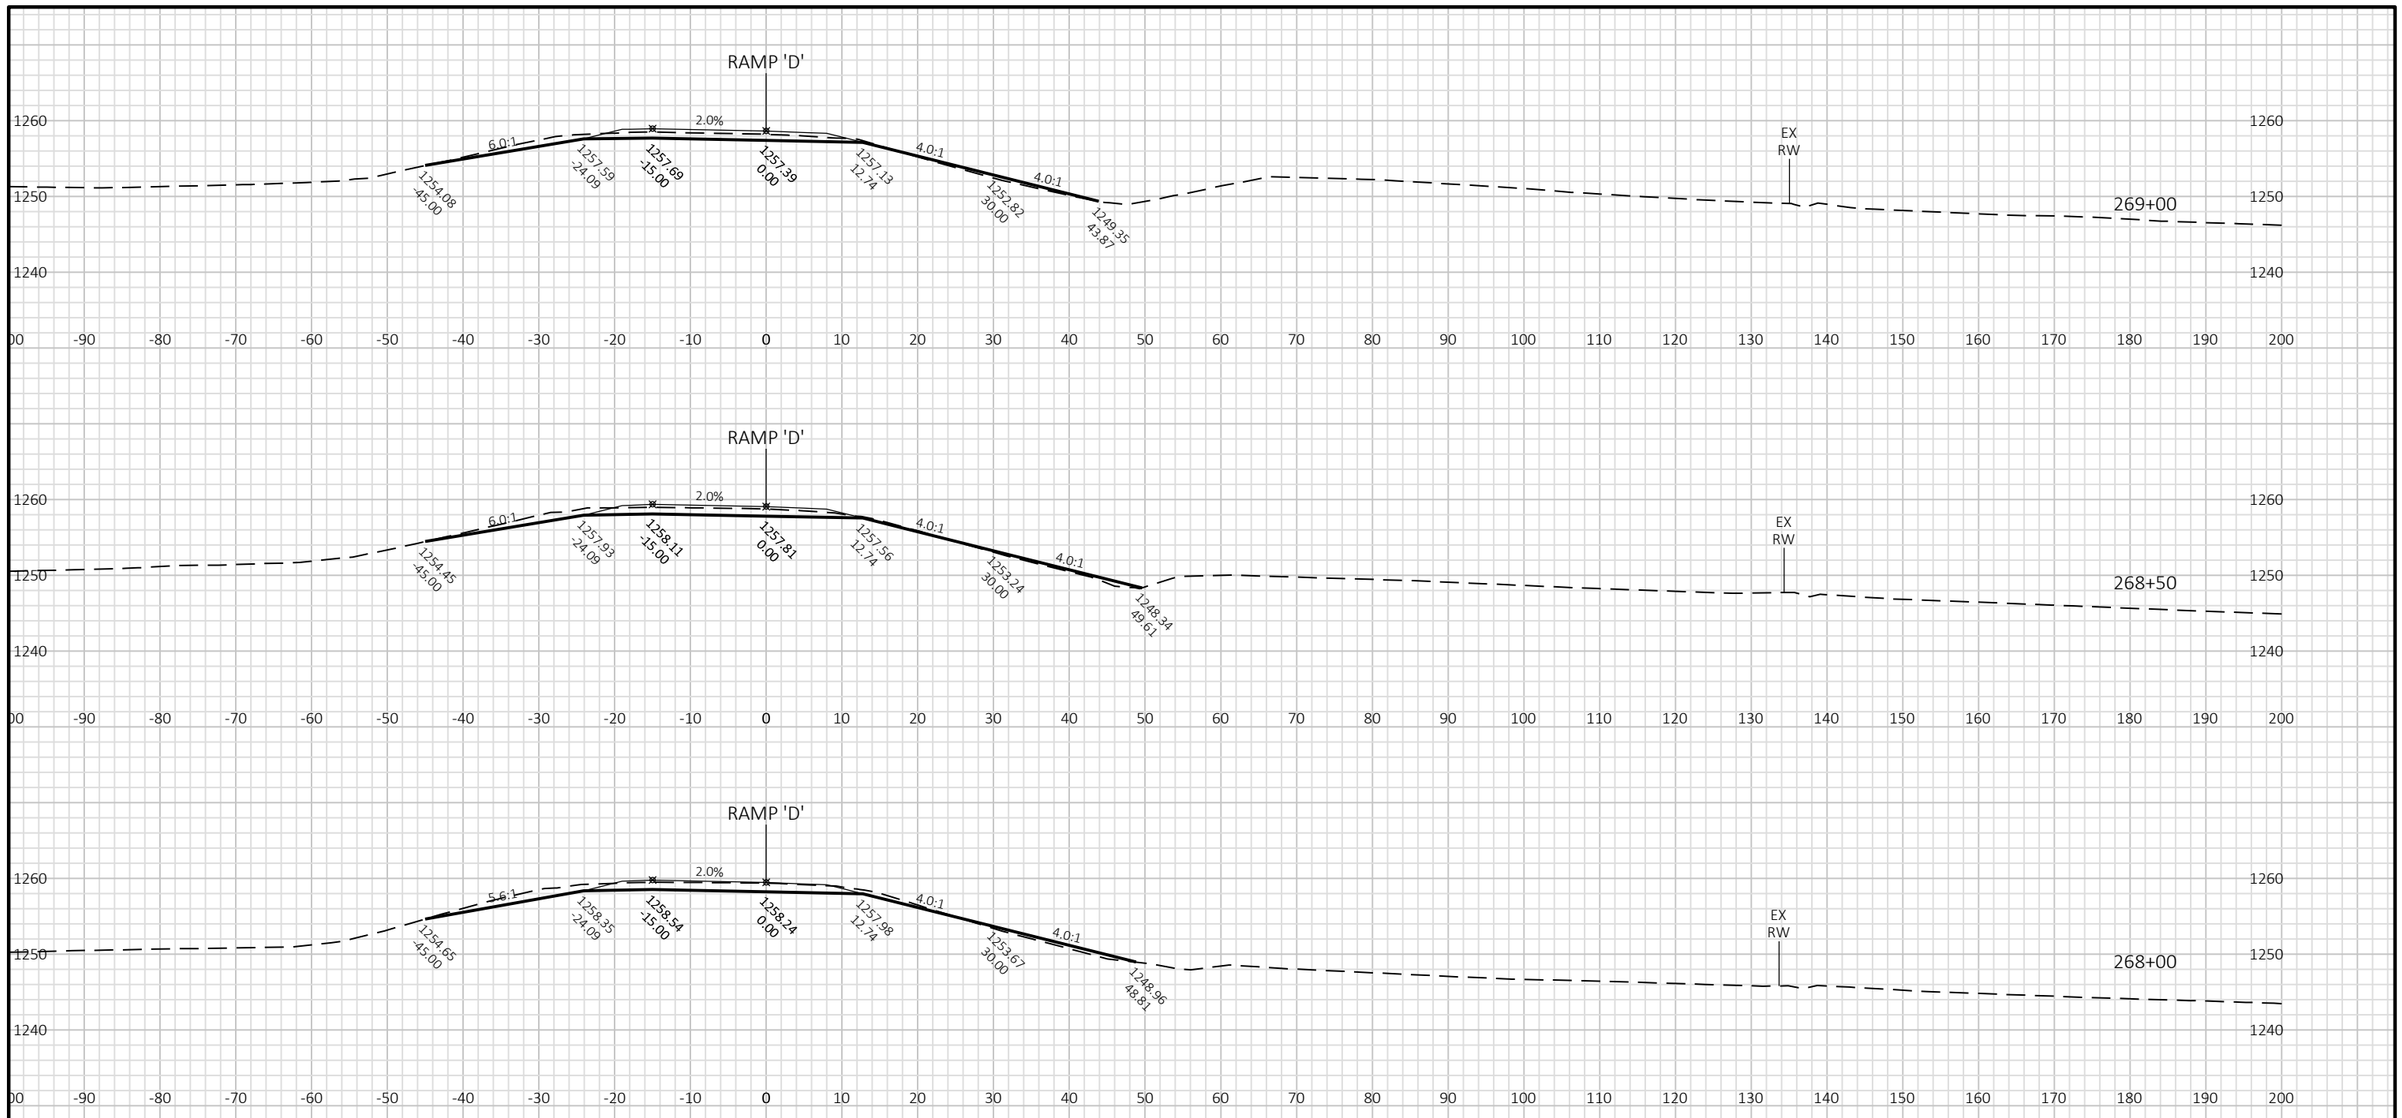


9

9

PROJECT NO: 1022-07-06	HWY: IH 94	COUNTY: ST. CROIX/DUNN	CROSS SECTIONS: IH 94 EB STAGE 5 - 128TH RAMP	SHEET	E

FILE NAME : P:\UZ\W\WITNW\142428\CIVIL 3D\10220706\SHEETSPLAN\CROSS SECTIONS\XS_TC STG 5.DWG
LAYOUT NAME - 090101_xs RAMP D

PLOT DATE : 2/13/2018 8:56 AM PLOT BY : SAVANNAH STEHN PLOT NAME : PLOT SCALE : 1 IN:20 FT HORZ. / 1 IN:20 FT VERT.

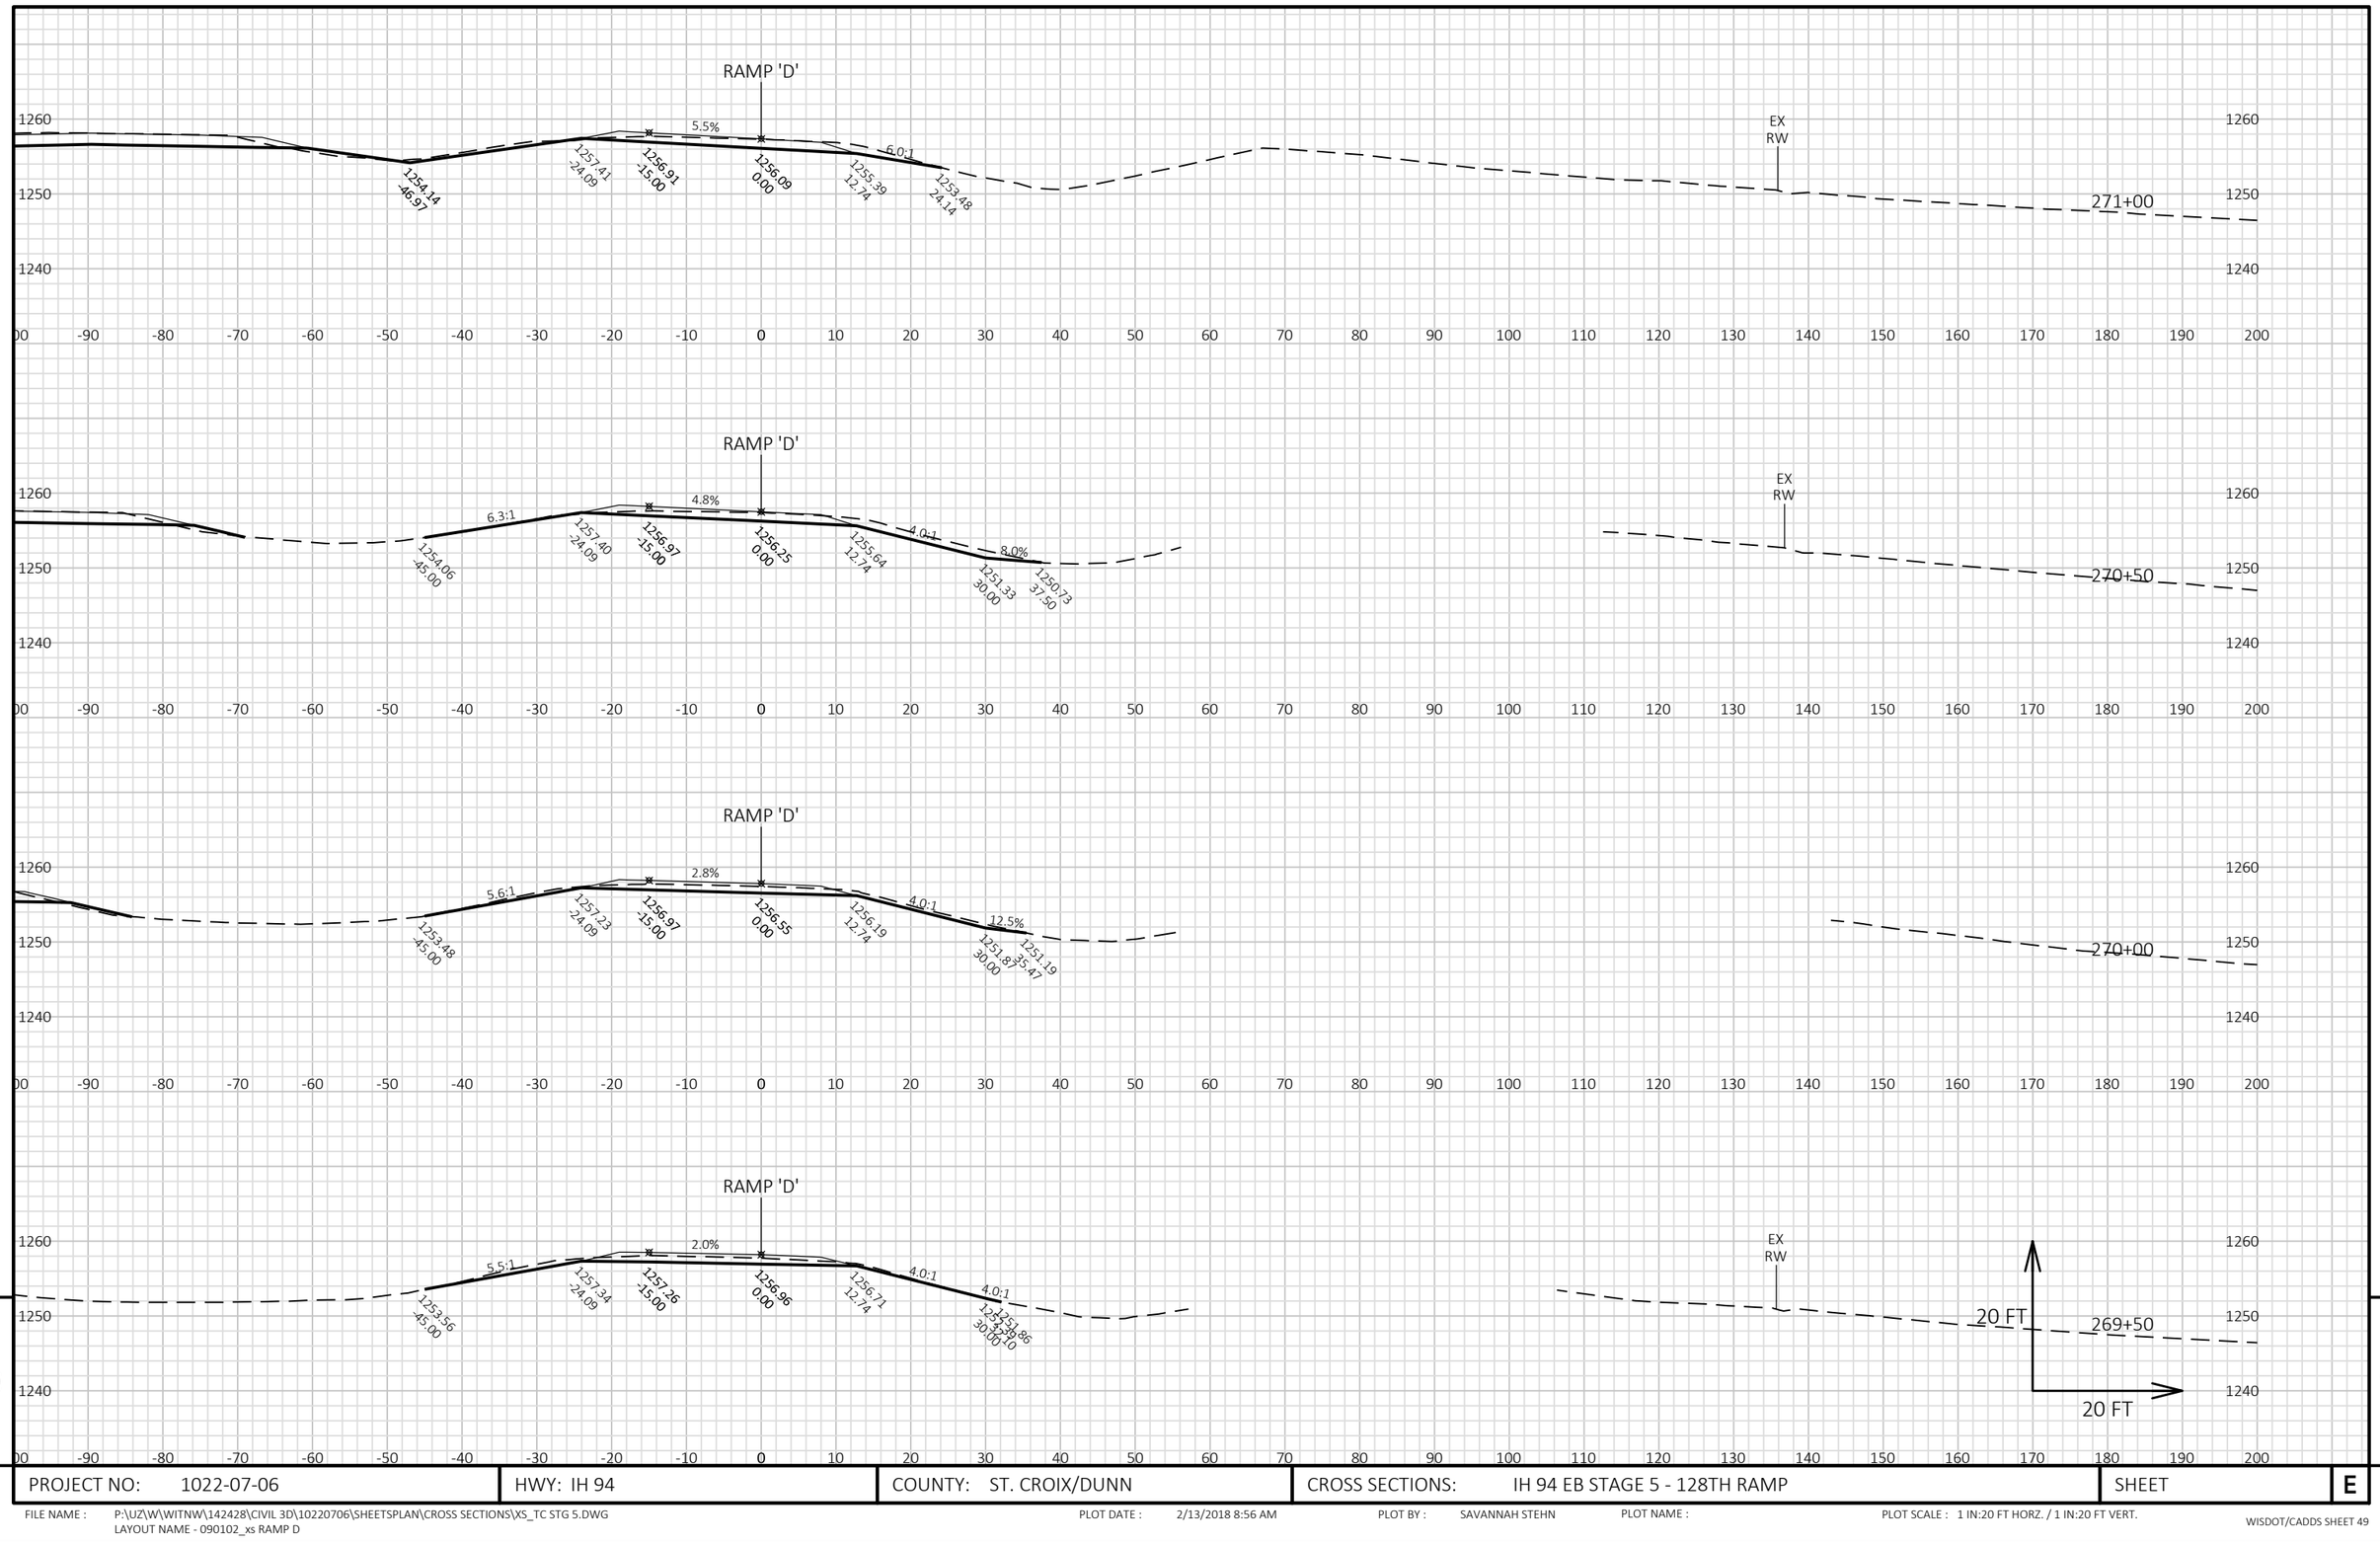


9

9

PROJECT NO: 1022-07-06	HWY: IH 94	COUNTY: ST. CROIX/DUNN	CROSS SECTIONS: IH 94 EB STAGE 5 - 128TH RAMP	SHEET	E

FILE NAME : P:\UZ\W\WITNW\142428\CIVIL 3D\10220706\SHEETSPLAN\CROSS SECTIONS\XS_TC STG 5.DWG
LAYOUT NAME - 090102_xs RAMP D

PLOT DATE : 2/13/2018 8:56 AM PLOT BY : SAVANNAH STEHN PLOT NAME : PLOT SCALE : 1 IN:20 FT HORZ. / 1 IN:20 FT VERT.

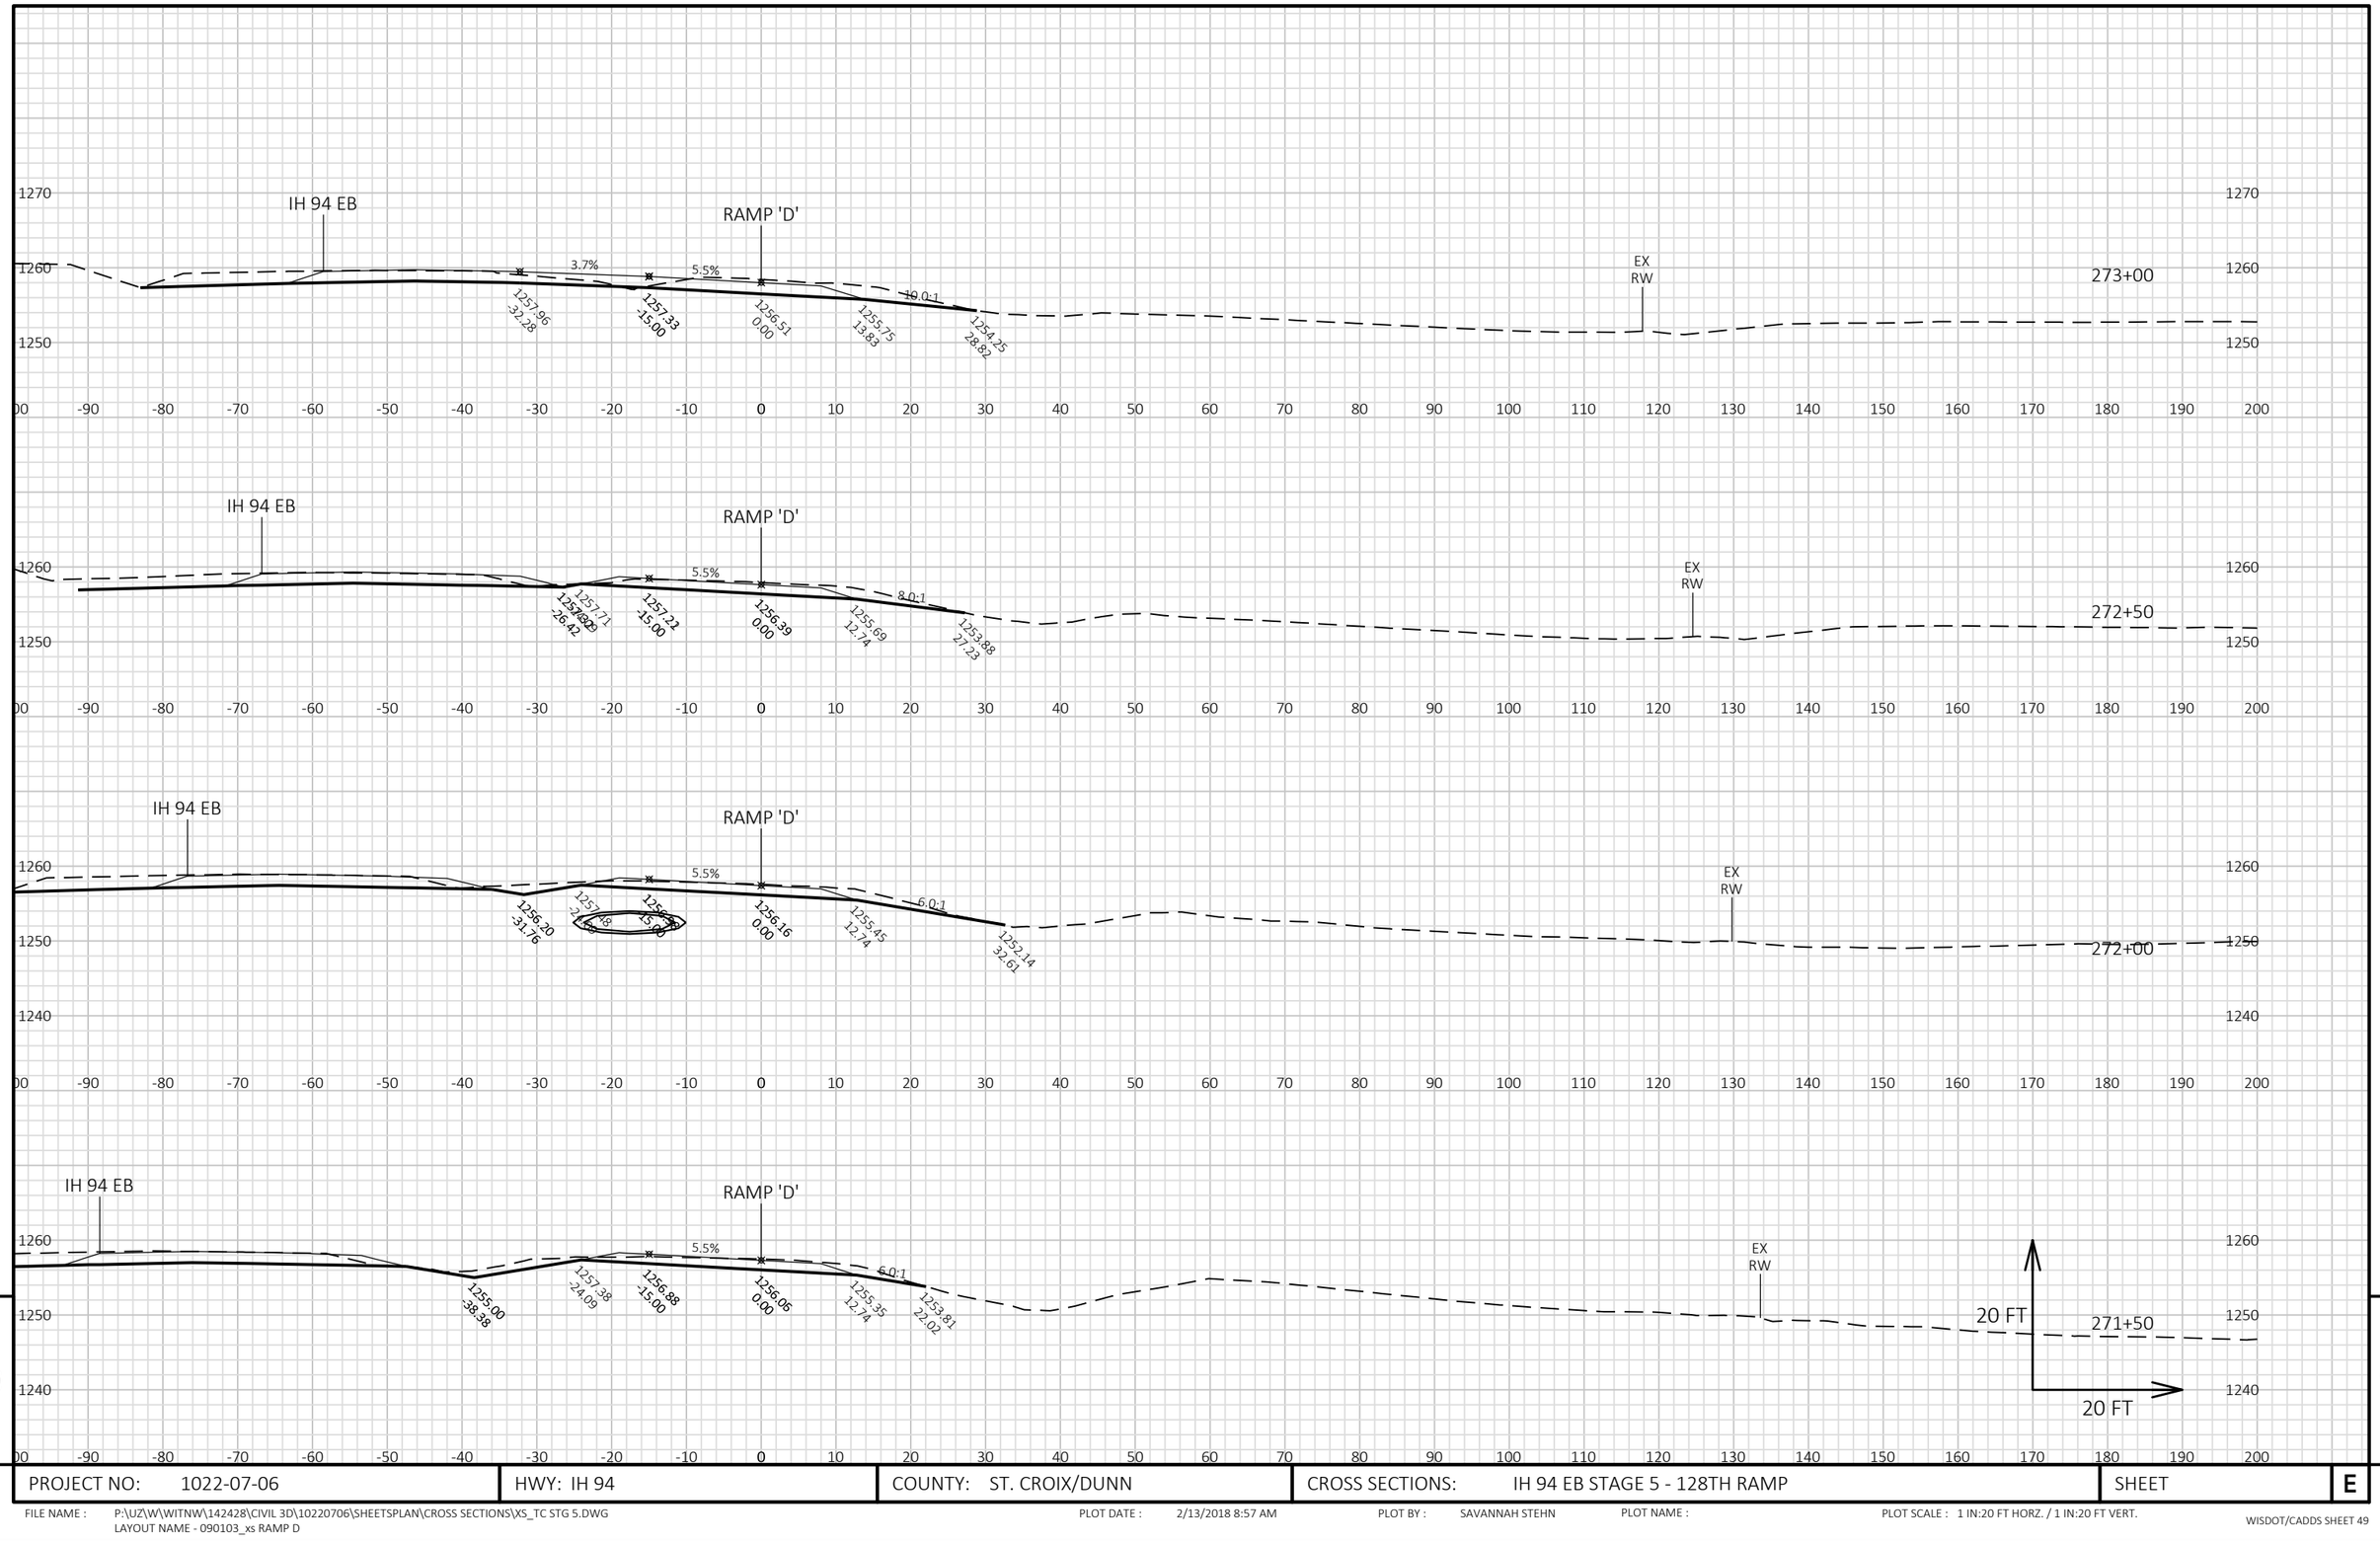



PROJECT NO: 1022-07-06	HWY: IH 94	COUNTY: ST. CROIX/DUNN	CROSS SECTIONS: IH 94 EB STAGE 5 - 128TH RAMP	SHEET	E

FILE NAME : P:\UZ\W\WITNW\142428\CIVIL 3D\10220706\SHEETSPLAN\CROSS SECTIONS\XS_TC STG 5.DWG
LAYOUT NAME - 090103_xs RAMP D

PLOT DATE : 2/13/2018 8:57 AM PLOT BY : SAVANNAH STEHN PLOT NAME : PLOT SCALE : 1 IN:20 FT HORZ. / 1 IN:20 FT VERT.

WISDOT/CADDS SHEET 49

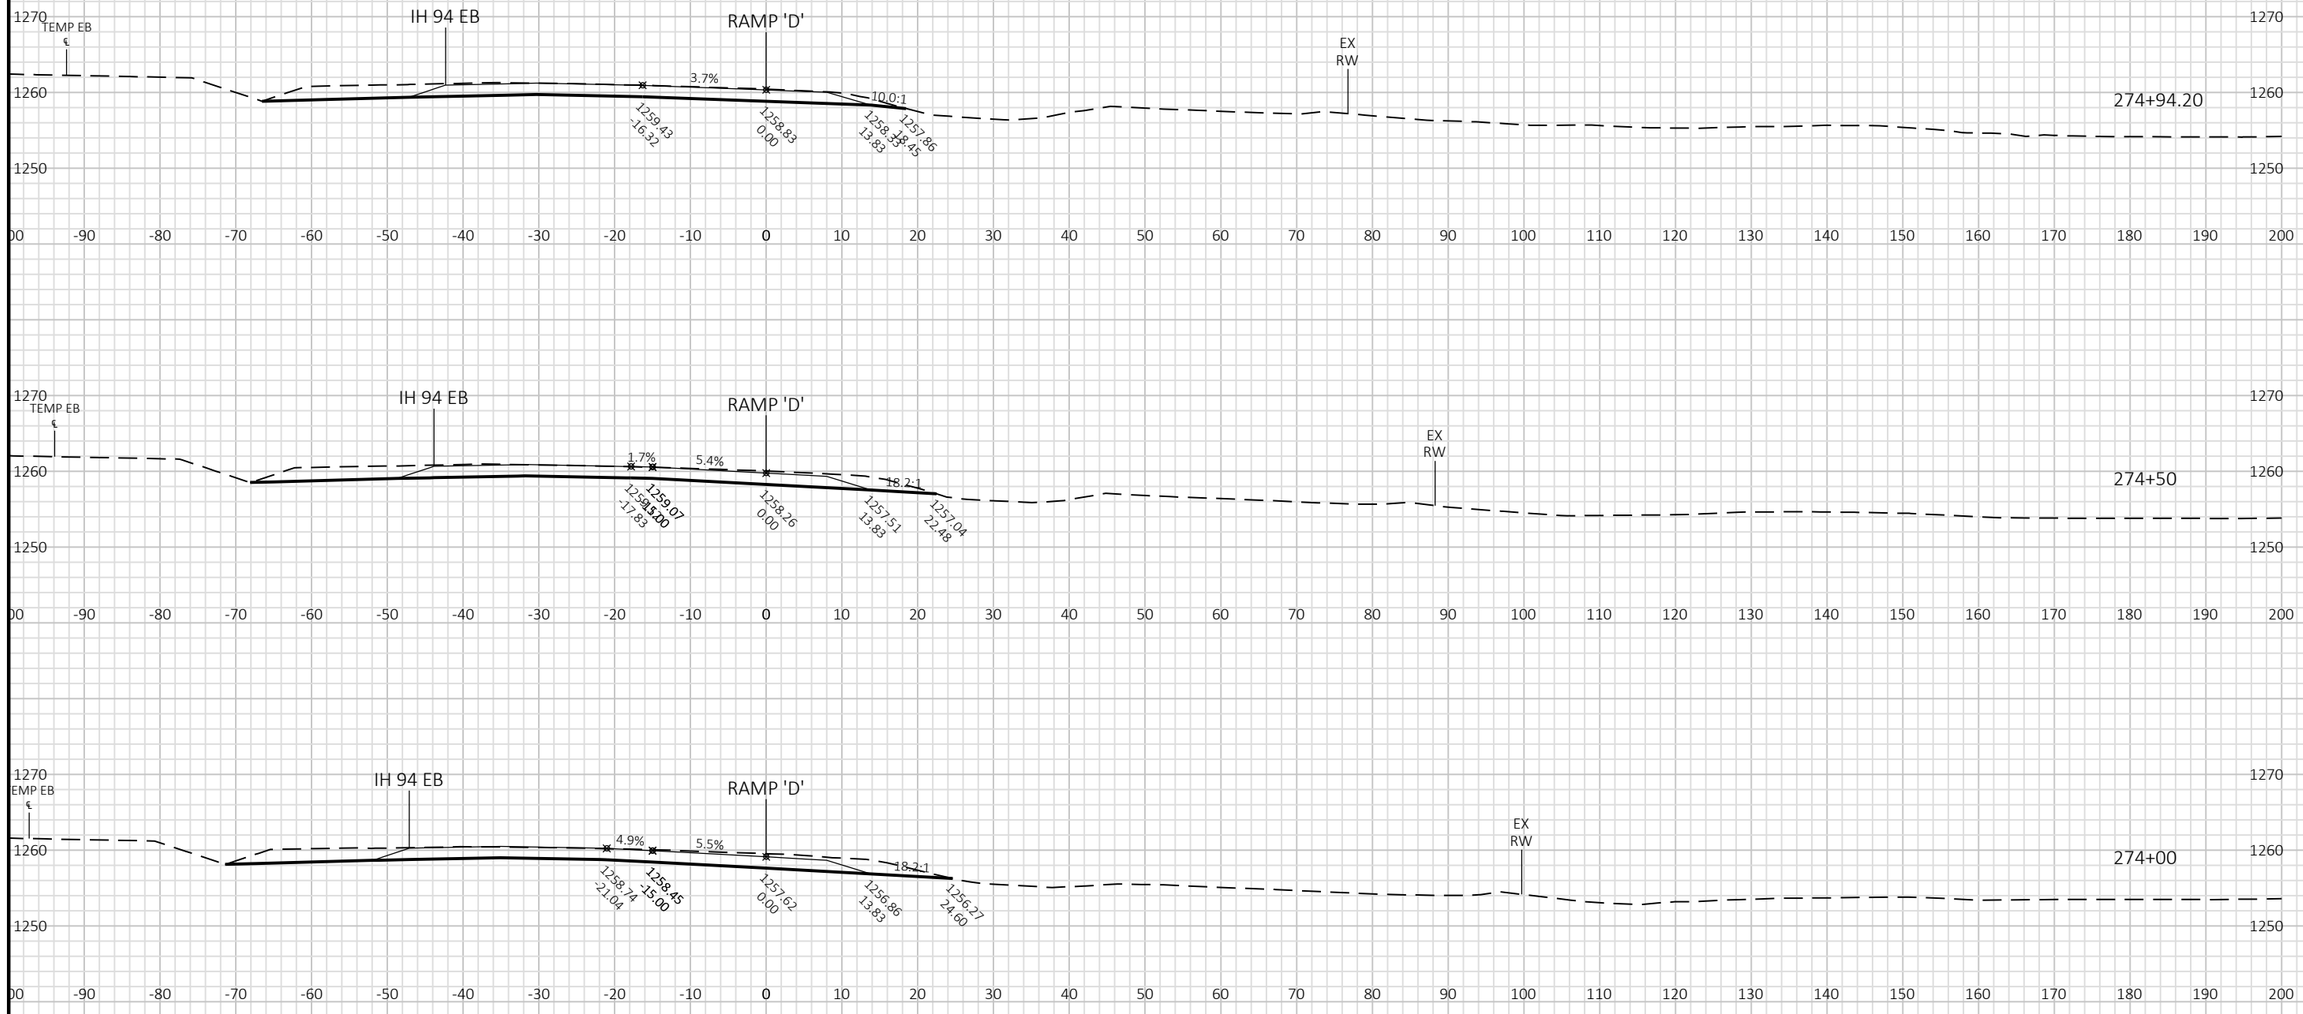

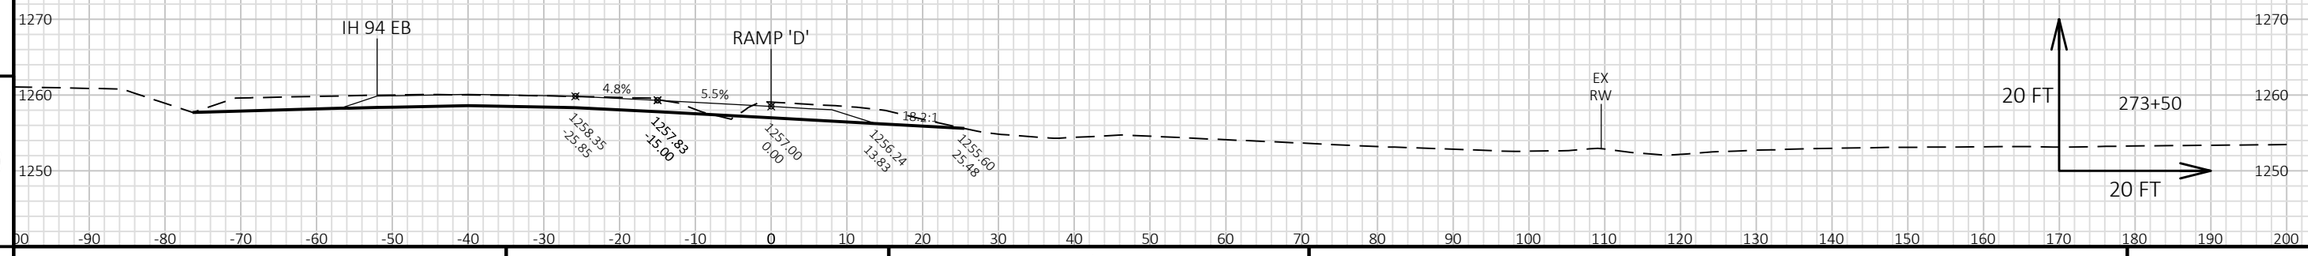


9 9

PROJECT NO: 1022-07-06	HWY: IH 94	COUNTY: ST. CROIX/DUNN	CROSS SECTIONS: IH 94 EB STAGE 5 - 128TH RAMP	SHEET	E

FILE NAME : P:\UZ\W\WITNW\142428\CIVIL 3D\10220706\SHEETSPLAN\CROSS SECTIONS\XS_TC STG 5.DWG
LAYOUT NAME - 090104_xs RAMP D

PLOT DATE : 2/13/2018 8:57 AM PLOT BY : SAVANNAH STEHN PLOT NAME : PLOT SCALE : 1 IN:20 FT HORZ. / 1 IN:20 FT VERT.

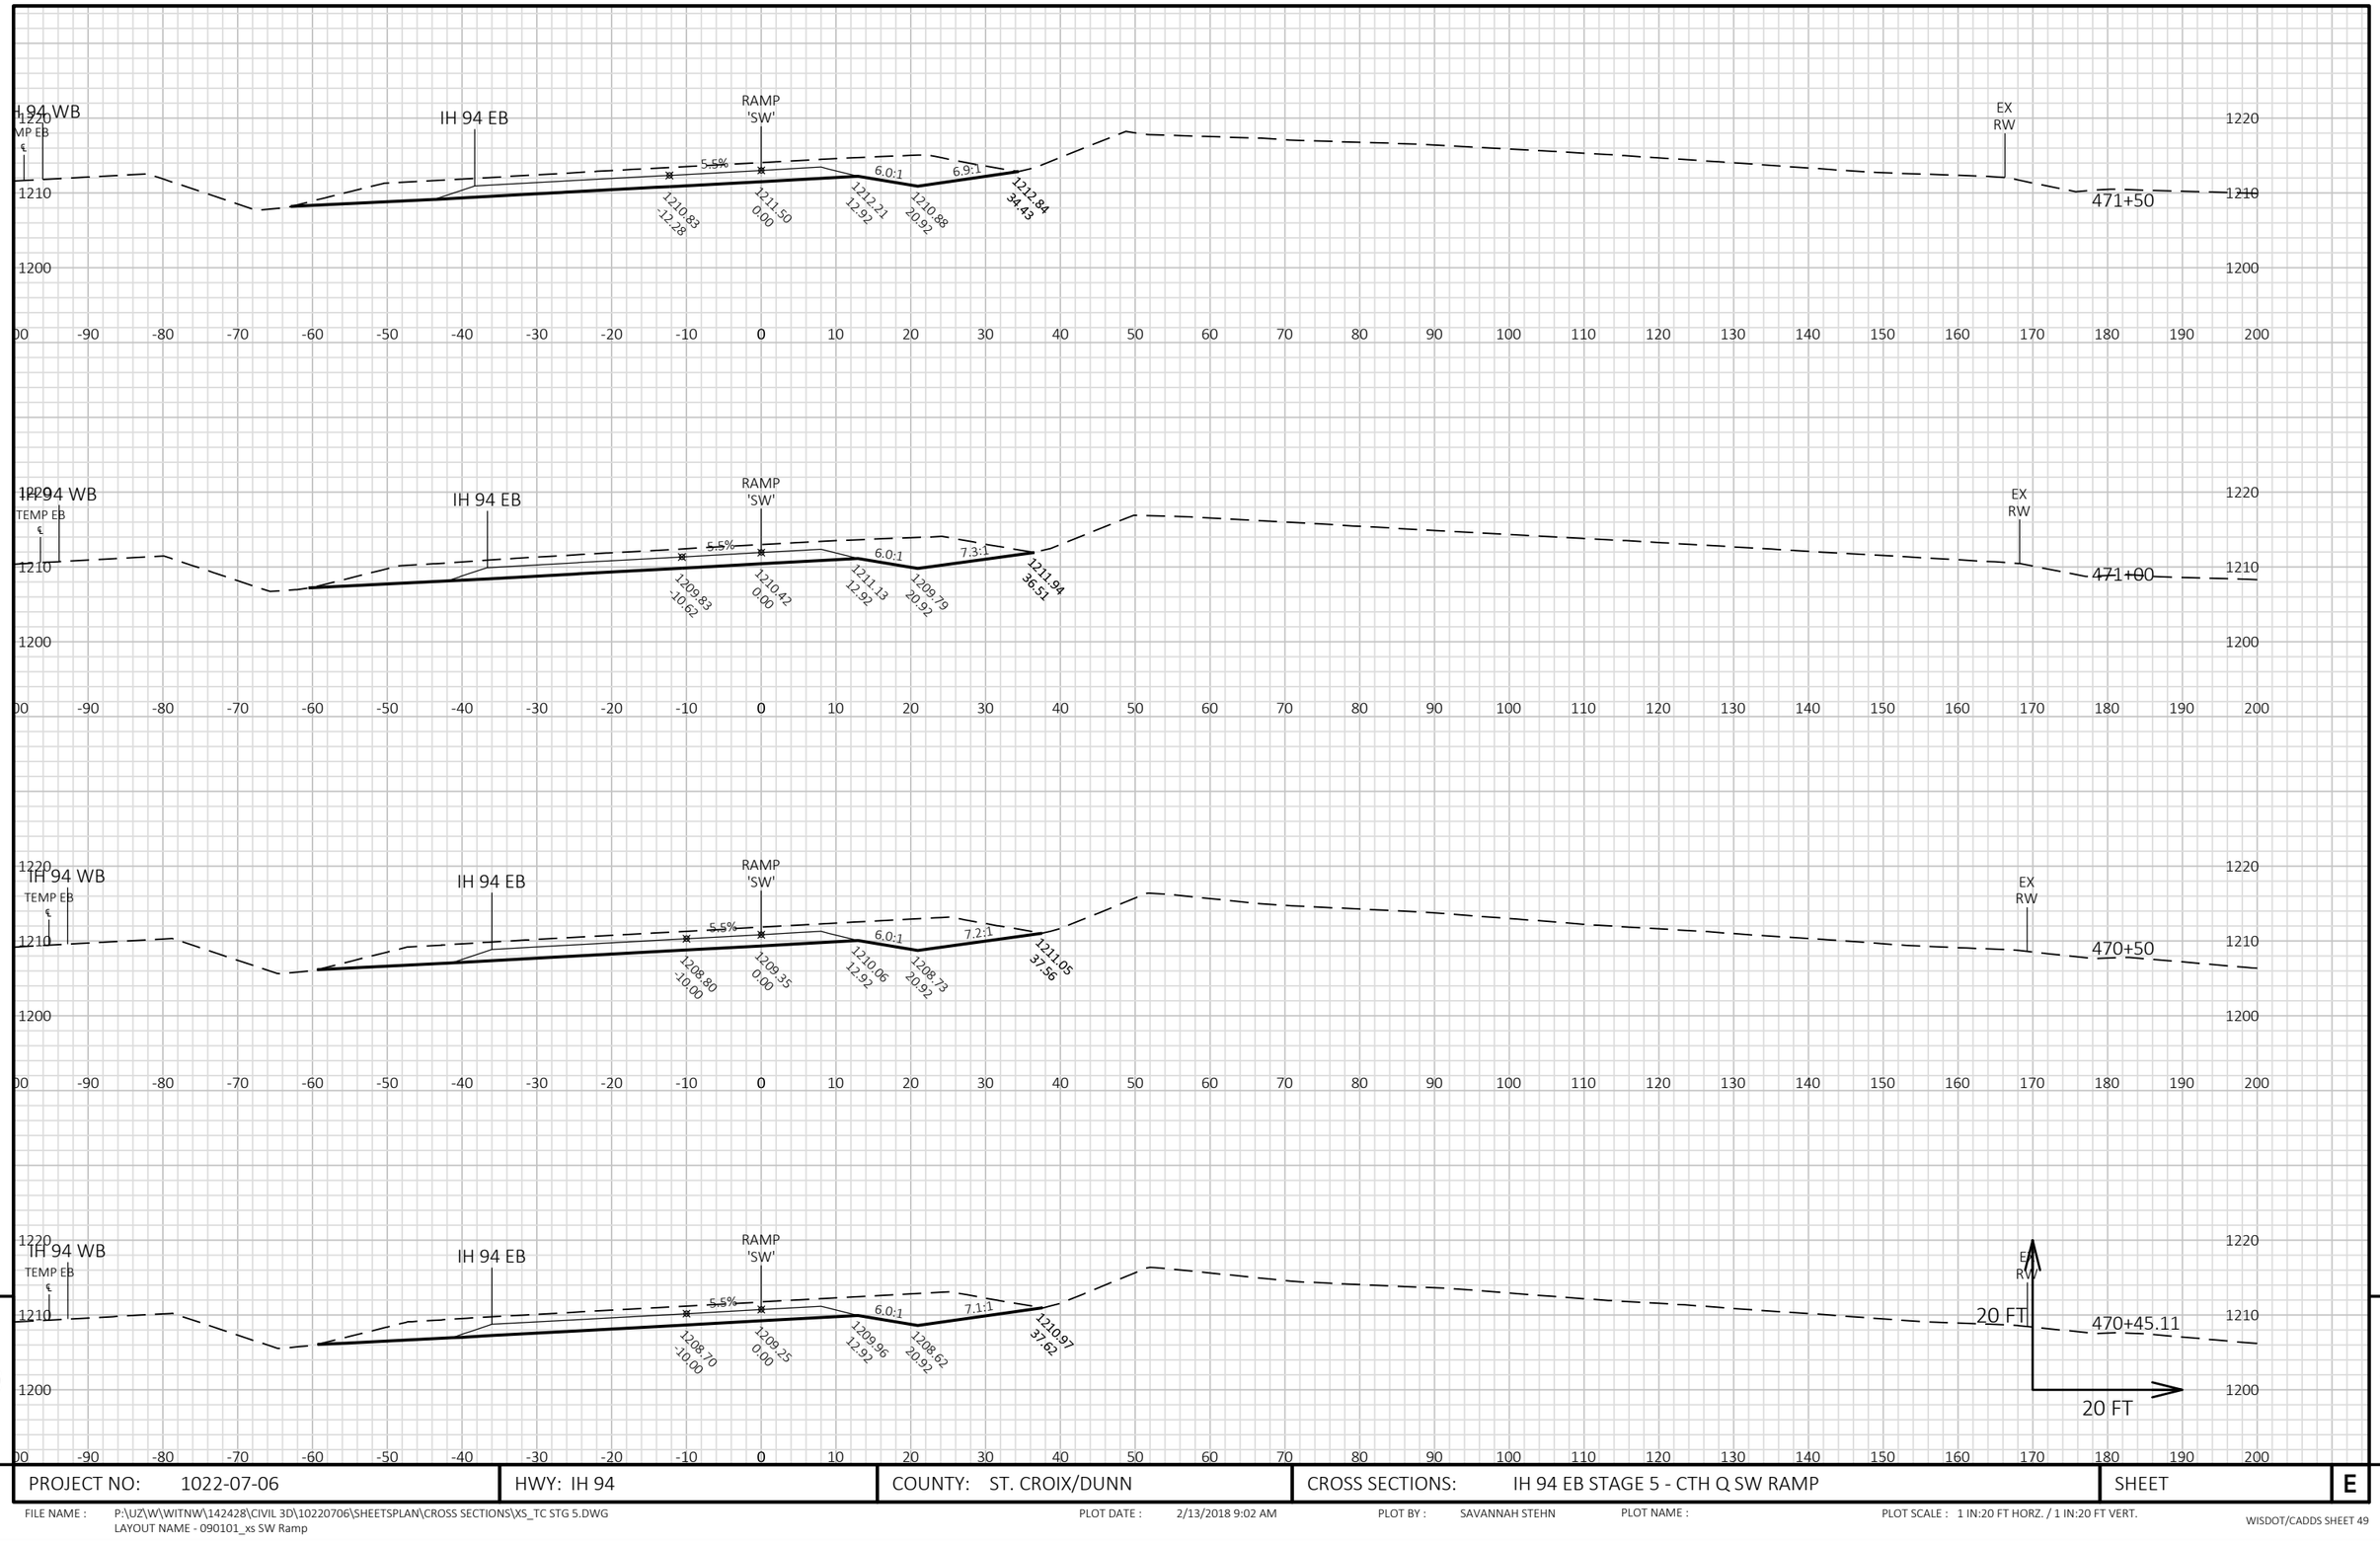


9

9

PROJECT NO: 1022-07-06	HWY: IH 94	COUNTY: ST. CROIX/DUNN	CROSS SECTIONS: IH 94 EB STAGE 5 - CTH Q SW RAMP	SHEET	E

FILE NAME : P:\UZ\W\WITNW\142428\CIVIL 3D\10220706\SHEETSPLAN\CROSS SECTIONS\XS_TC STG 5.DWG
LAYOUT NAME - 090101_xs SW Ramp

PLOT DATE : 2/13/2018 9:02 AM PLOT BY : SAVANNAH STEHN PLOT NAME : PLOT SCALE : 1 IN:20 FT HORZ. / 1 IN:20 FT VERT.

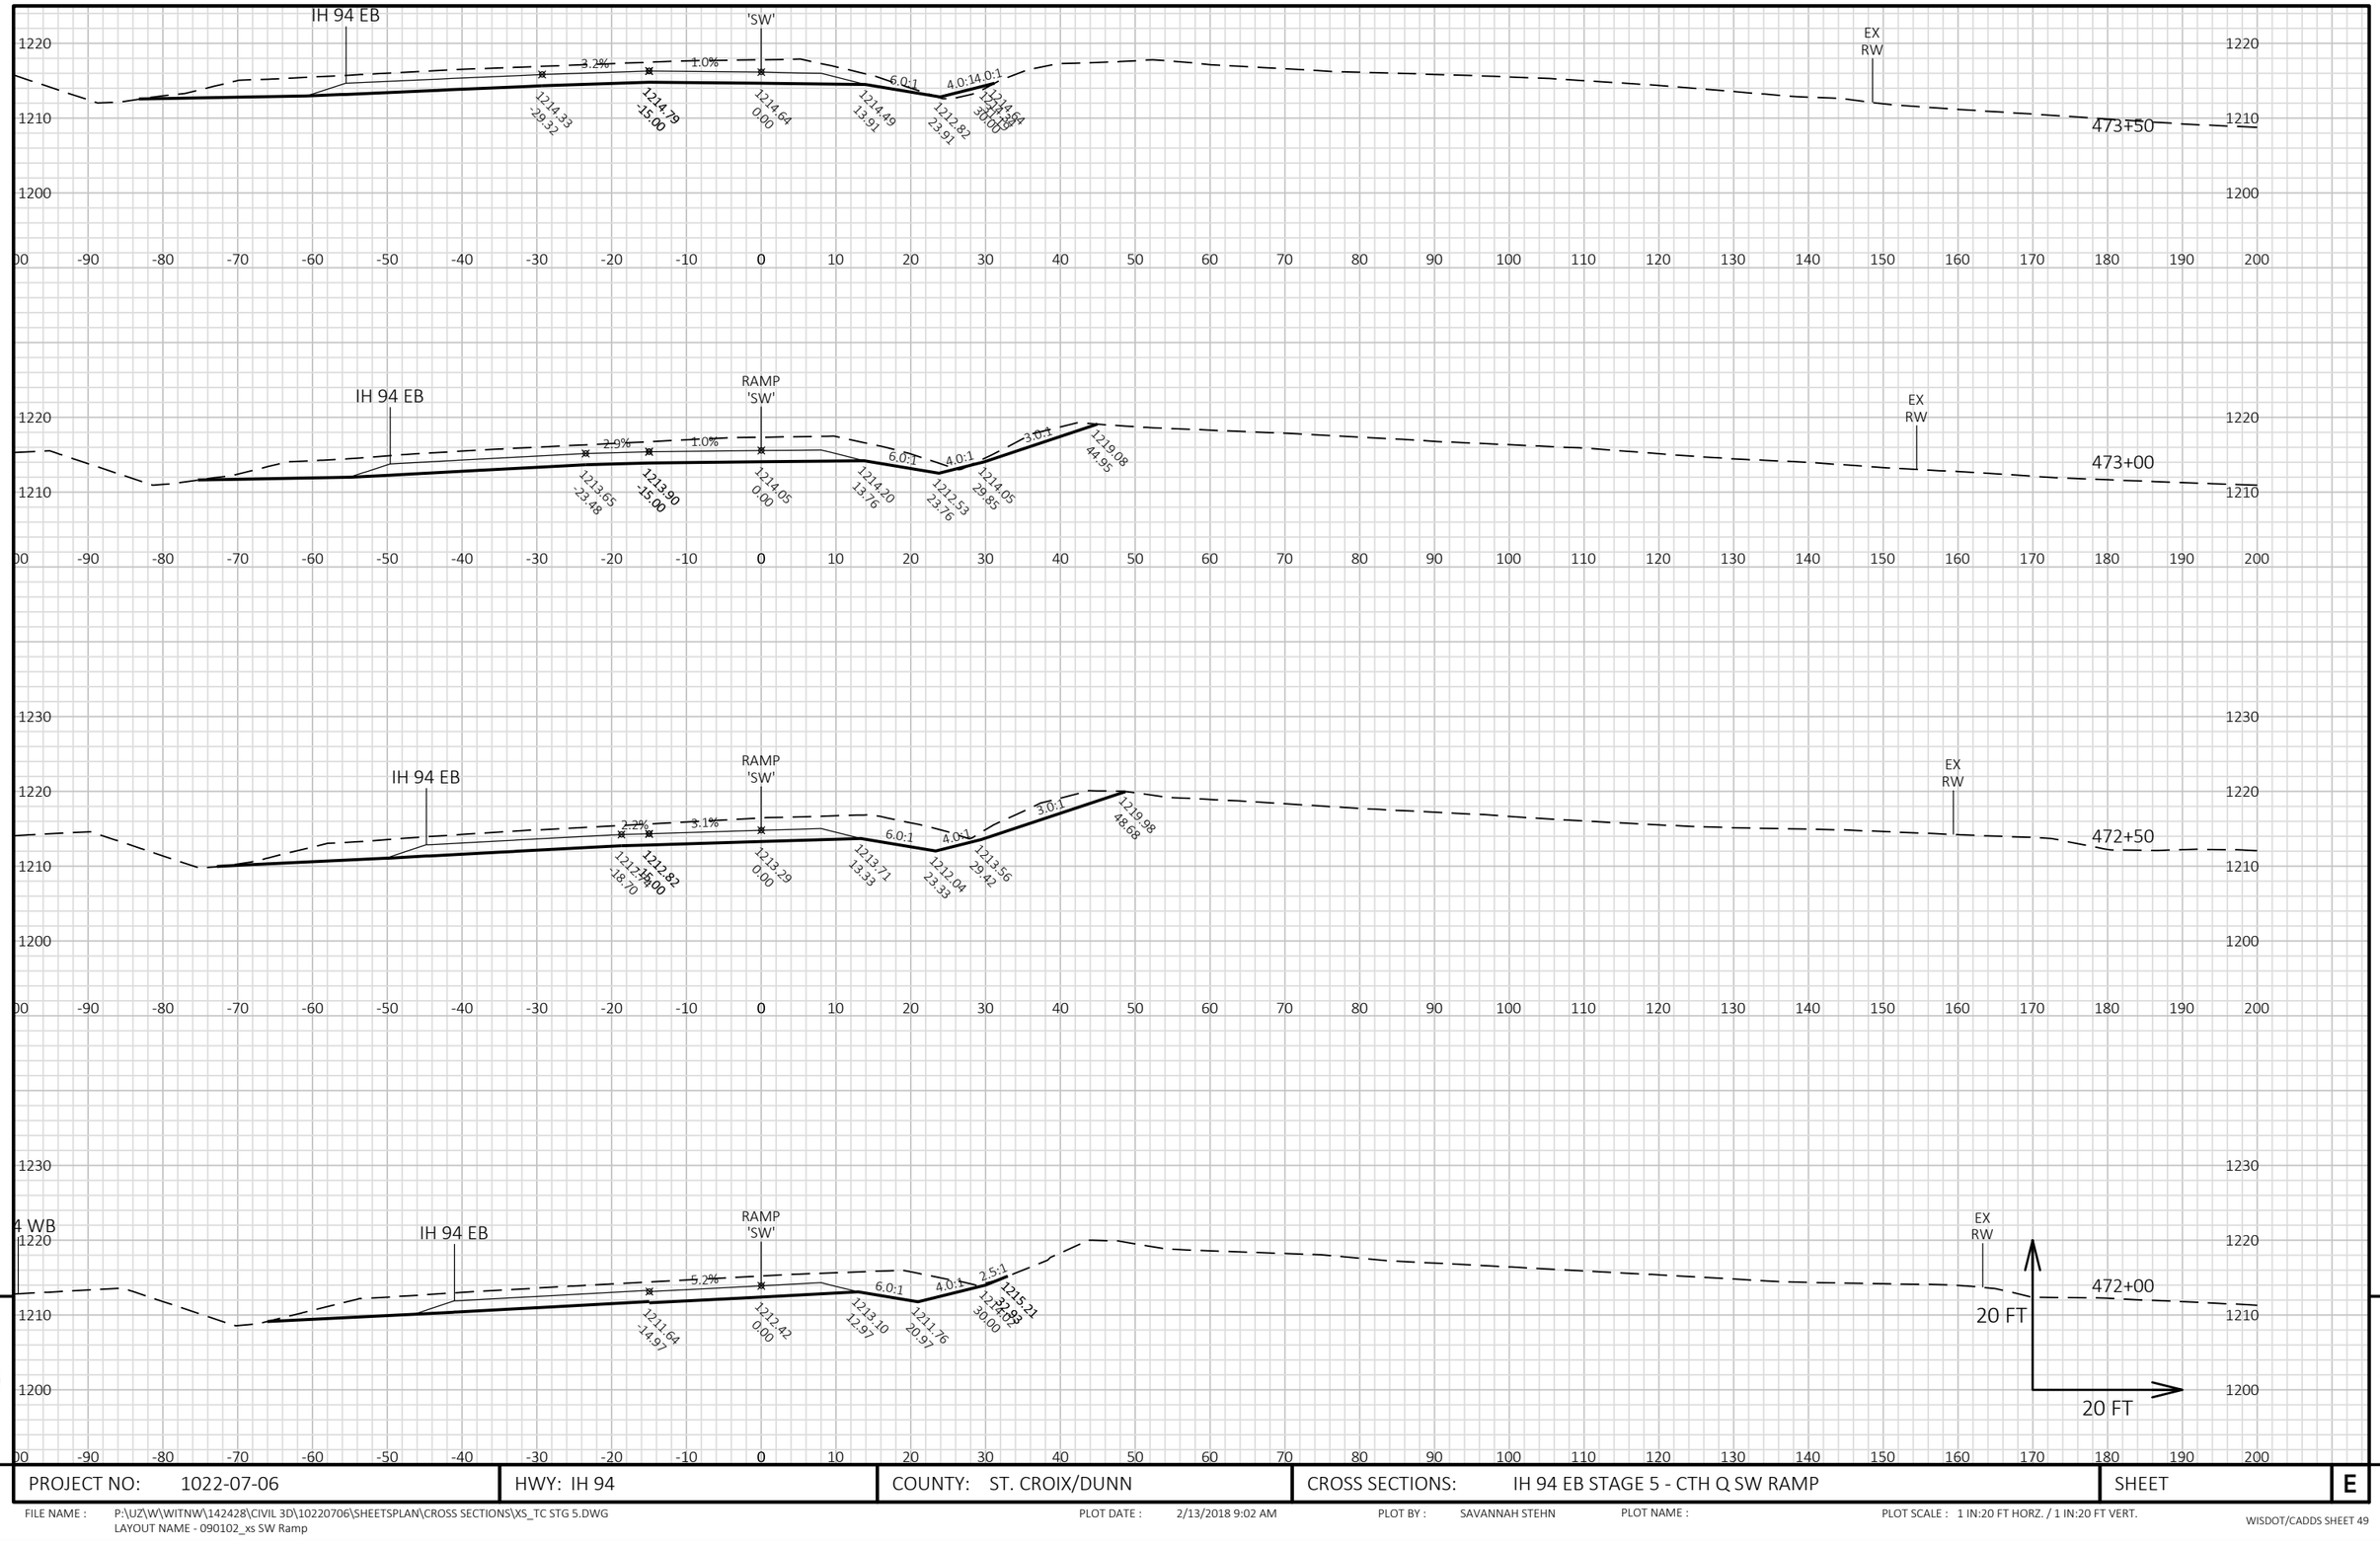


9

9

PROJECT NO: 1022-07-06	HWY: IH 94	COUNTY: ST. CROIX/DUNN	CROSS SECTIONS: IH 94 EB STAGE 5 - CTH Q SW RAMP	SHEET	E

FILE NAME : P:\UZ\W\WITNW\142428\CIVIL 3D\10220706\SHEETSPLAN\CROSS SECTIONS\XS_TC STG 5.DWG
LAYOUT NAME - 090102_xs SW Ramp

PLOT DATE : 2/13/2018 9:02 AM PLOT BY : SAVANNAH STEHN PLOT NAME : PLOT SCALE : 1 IN:20 FT HORZ. / 1 IN:20 FT VERT.

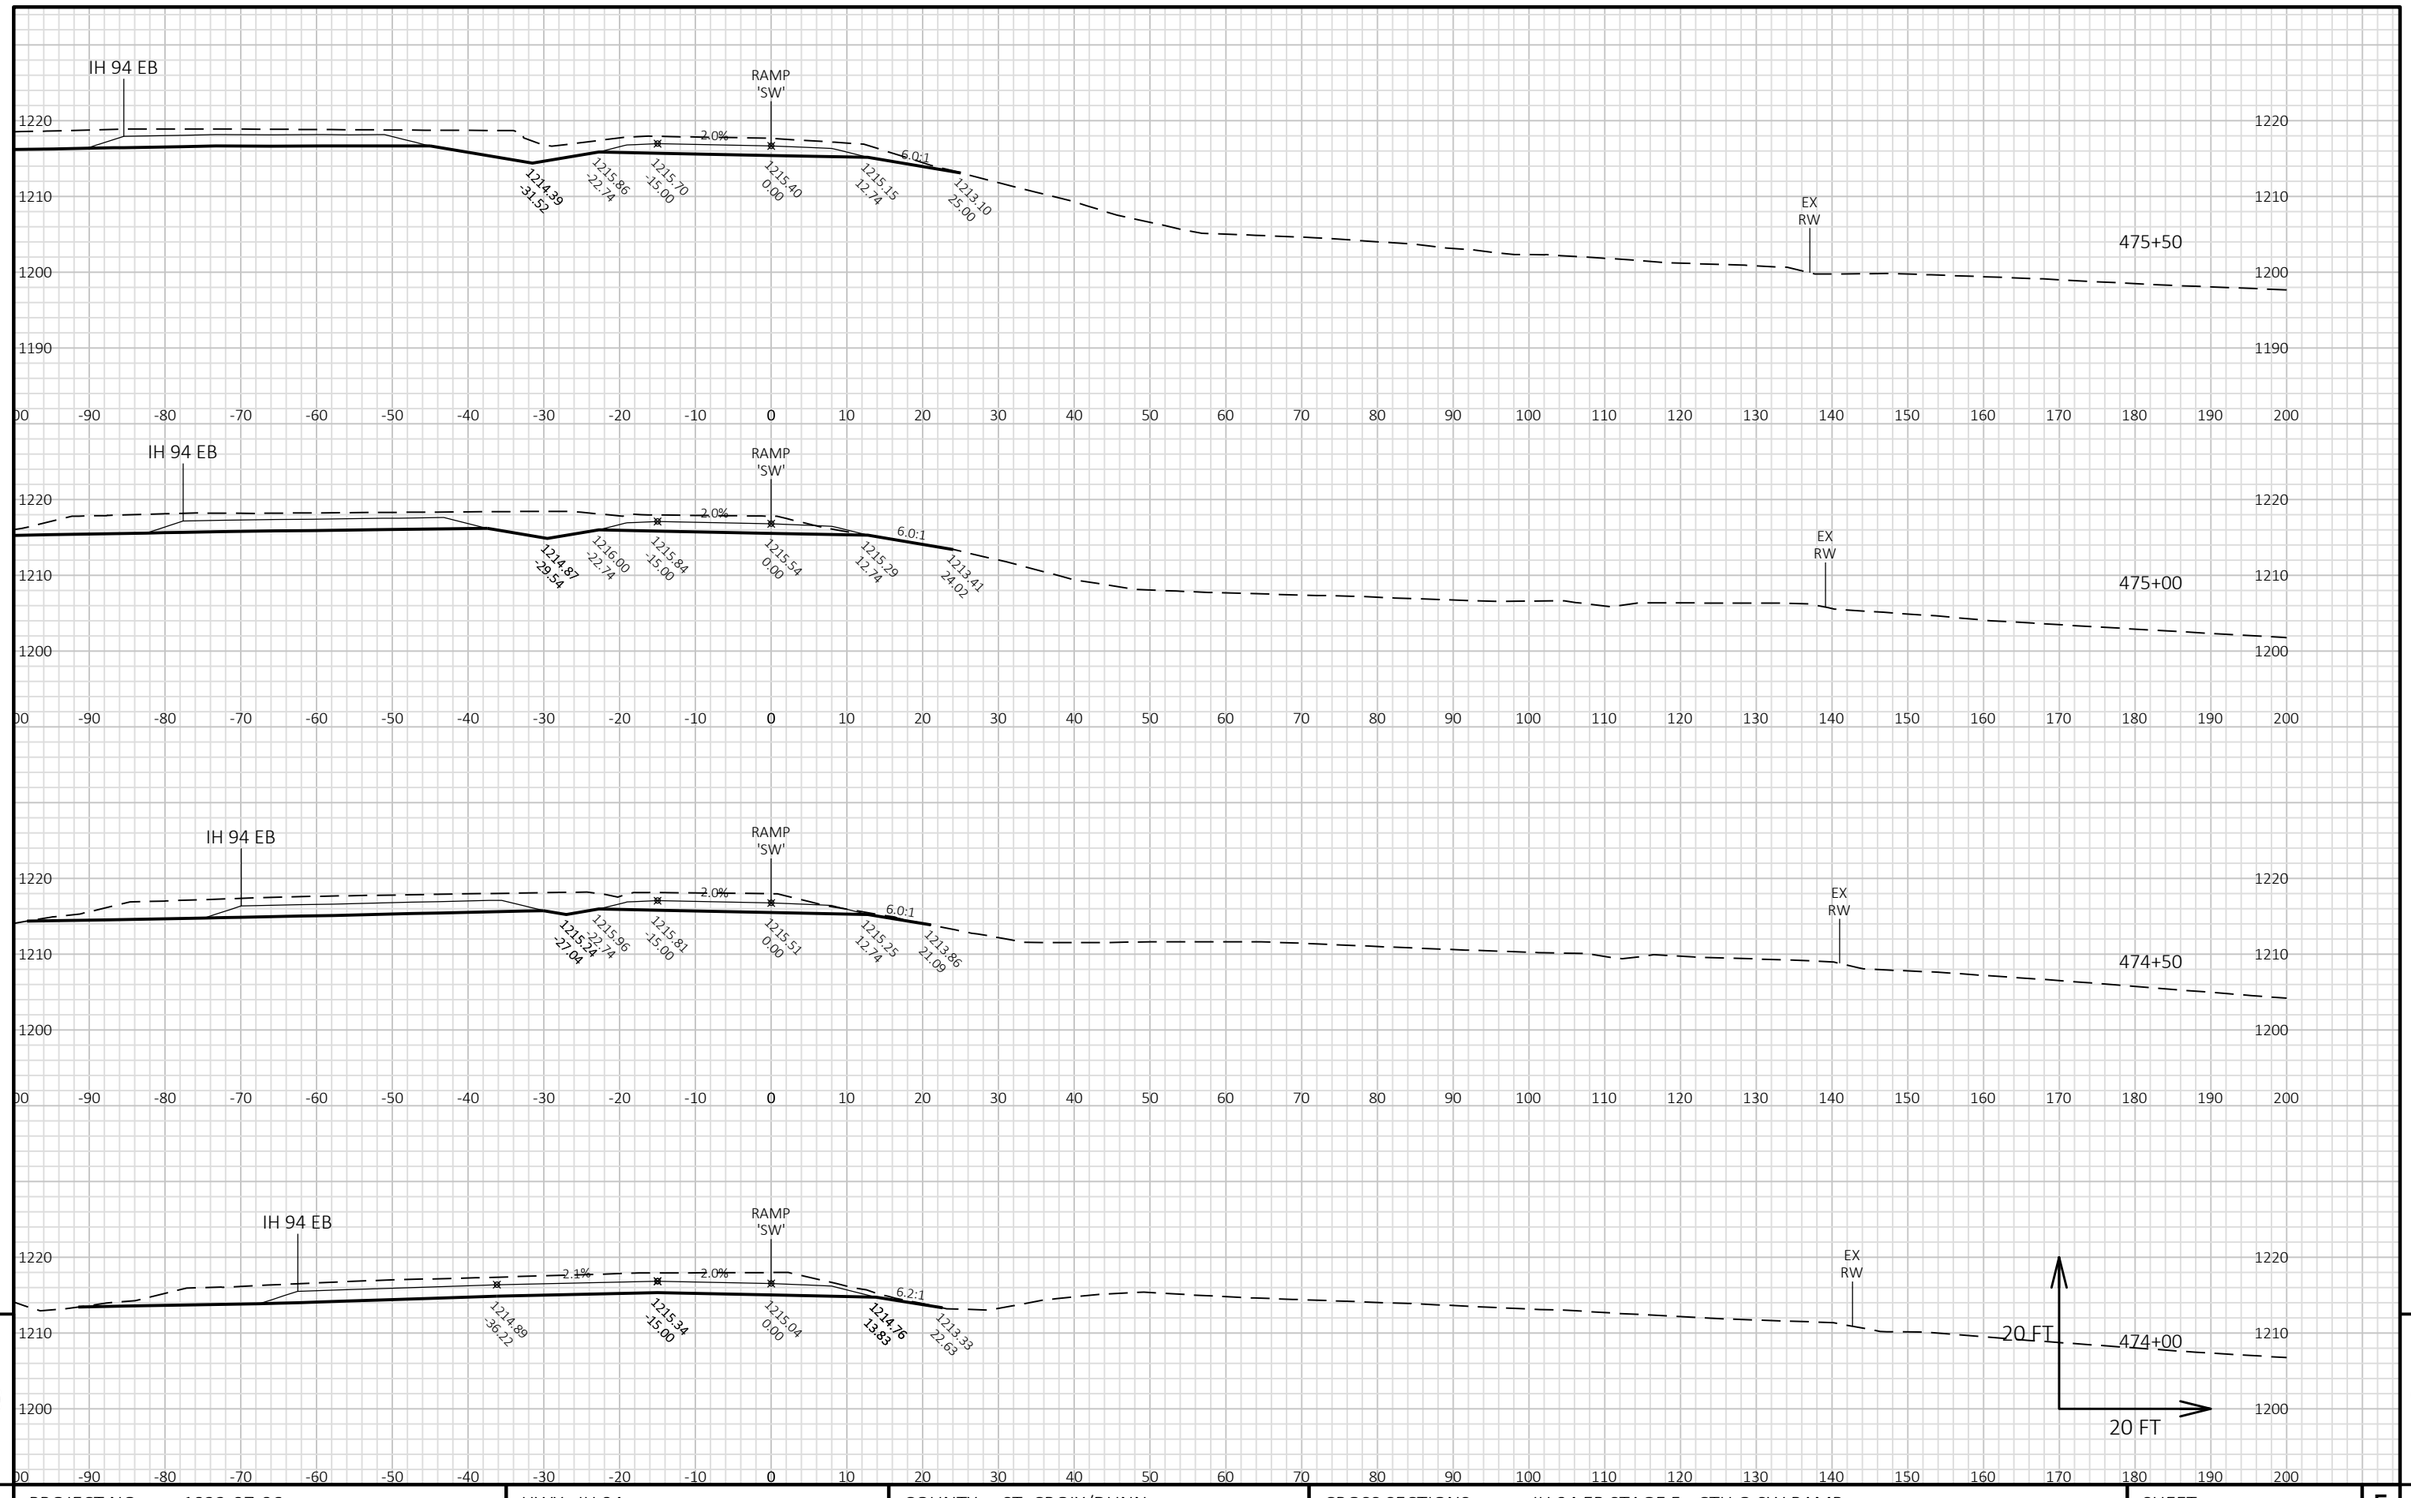


9

PROJECT NO: 1022-07-06	HWY: IH 94	COUNTY: ST. CROIX/DUNN	CROSS SECTIONS: IH 94 EB STAGE 5 - CTH Q SW RAMP	SHEET	E

FILE NAME : P:\UZ\W\WITNW\142428\CIVIL 3D\10220706\SHEETSPLAN\CROSS SECTIONS\XS_TC STG 5.DWG
LAYOUT NAME - 090103_xs SW Ramp

PLOT DATE : 2/13/2018 9:03 AM PLOT BY : SAVANNAH STEHN PLOT NAME : PLOT SCALE : 1 IN:20 FT HORZ. / 1 IN:20 FT VERT.

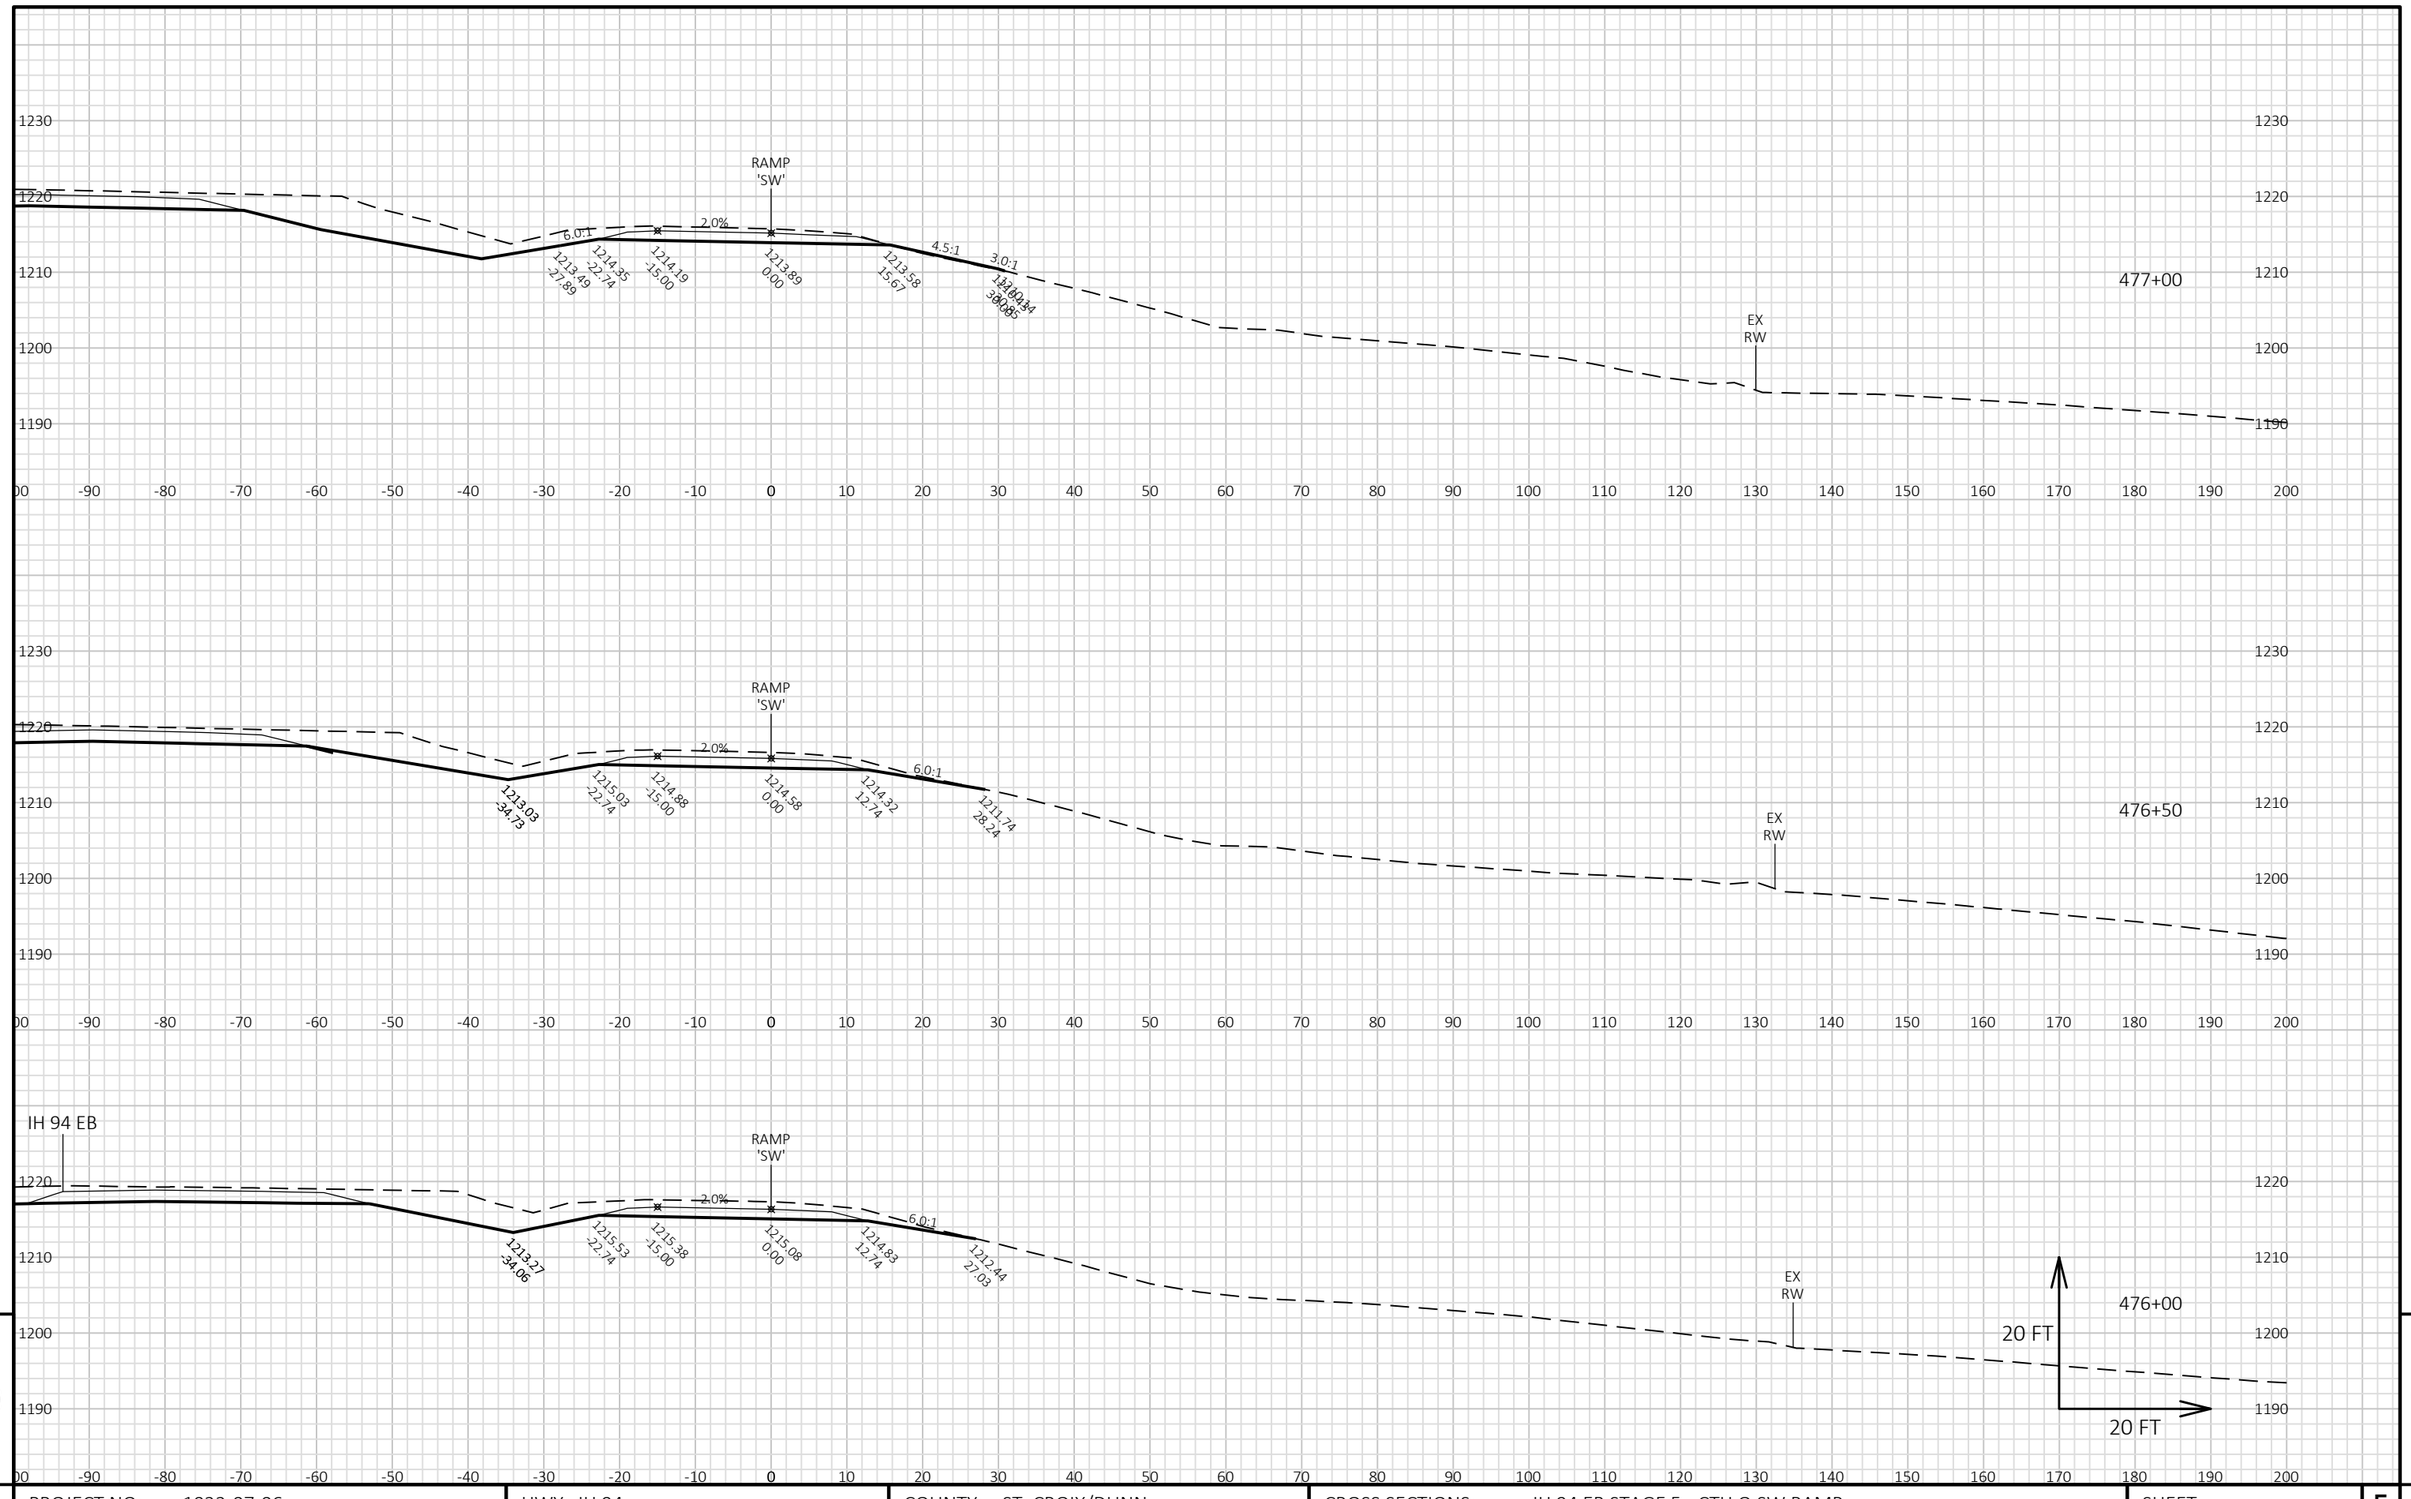


9

9

PROJECT NO: 1022-07-06	HWY: IH 94	COUNTY: ST. CROIX/DUNN	CROSS SECTIONS: IH 94 EB STAGE 5 - CTH Q SW RAMP	SHEET	E

FILE NAME : P:\UZ\W\WITNW\142428\CIVIL 3D\10220706\SHEETSPLAN\CROSS SECTIONS\XS_TC STG 5.DWG
LAYOUT NAME - 090104_xs SW Ramp

PLOT DATE : 2/13/2018 9:03 AM PLOT BY : SAVANNAH STEHN PLOT NAME : PLOT SCALE : 1 IN:20 FT HORZ. / 1 IN:20 FT VERT.

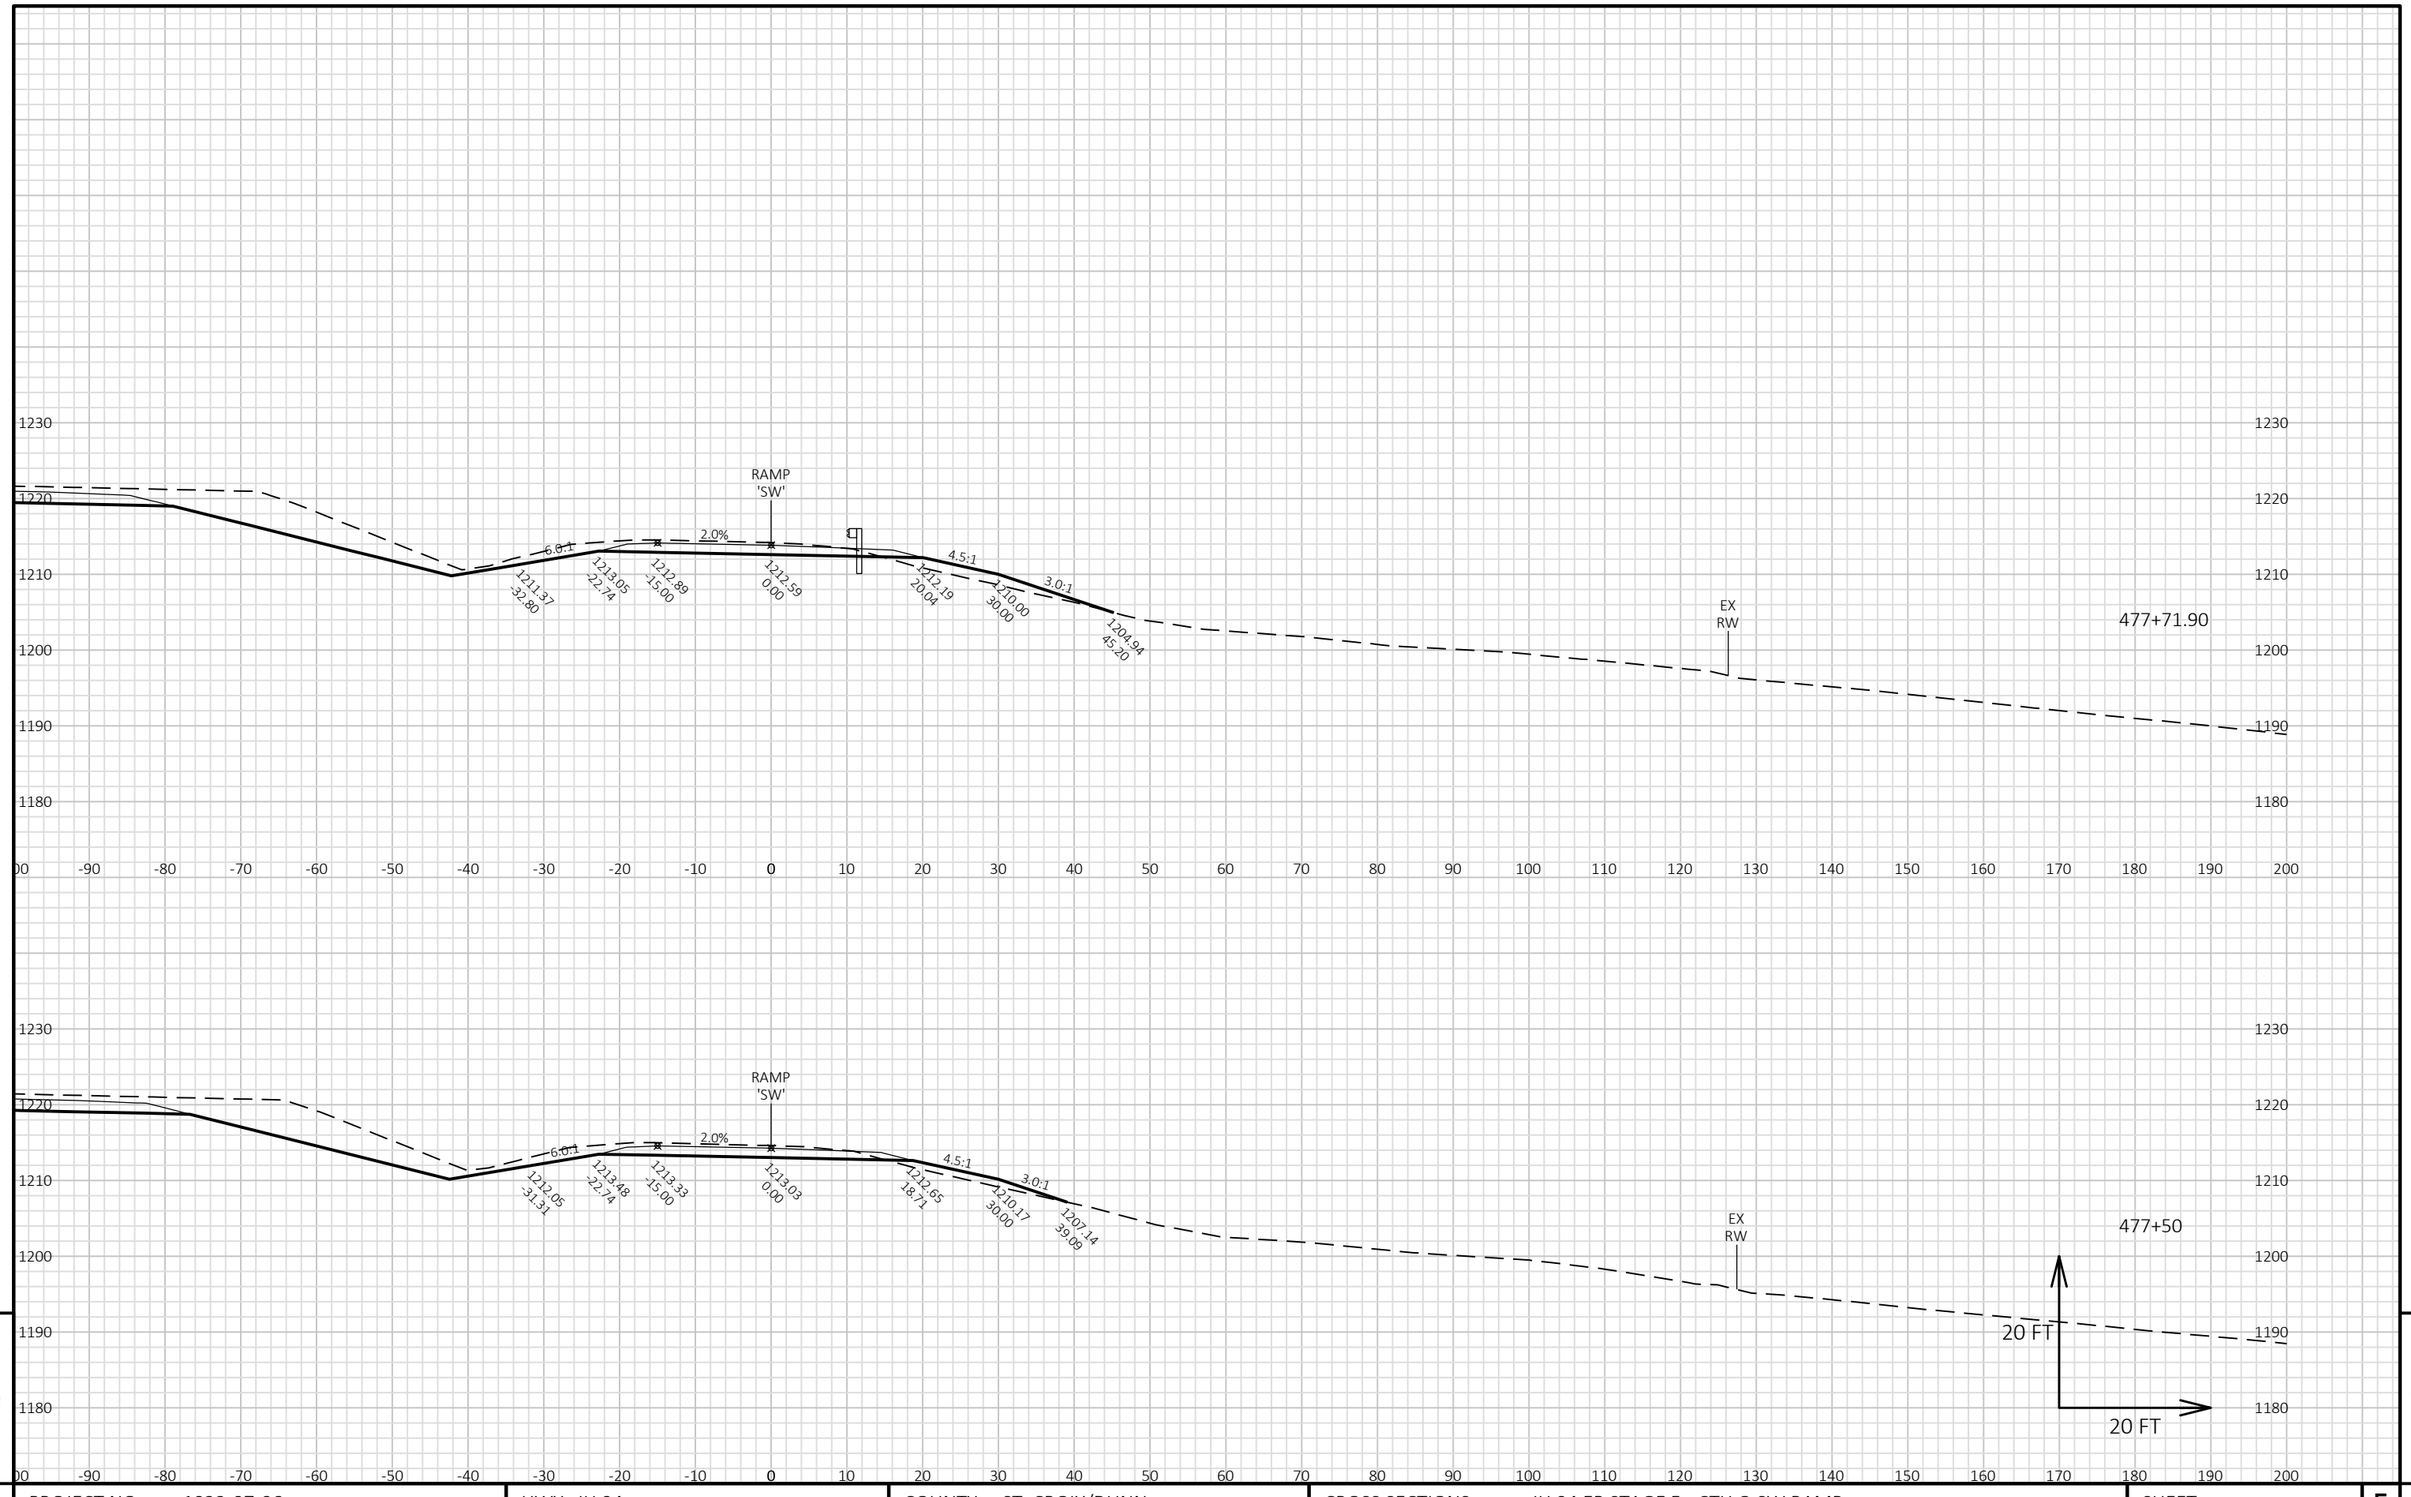


9

9

PROJECT NO: 1022-07-06	HWY: IH 94	COUNTY: ST. CROIX/DUNN	CROSS SECTIONS: IH 94 EB STAGE 5 - CTH Q SW RAMP	SHEET	E

FILE NAME : P:\UZ\W\WITNW\142428\CIVIL 3D\10220706\SHEETSPLAN\CROSS SECTIONS\XS_TC STG 5.DWG
LAYOUT NAME - 090105_xs SW Ramp

PLOT DATE : 2/13/2018 9:04 AM PLOT BY : SAVANNAH STEHN PLOT NAME : PLOT SCALE : 1 IN:20 FT HORZ. / 1 IN:20 FT VERT.

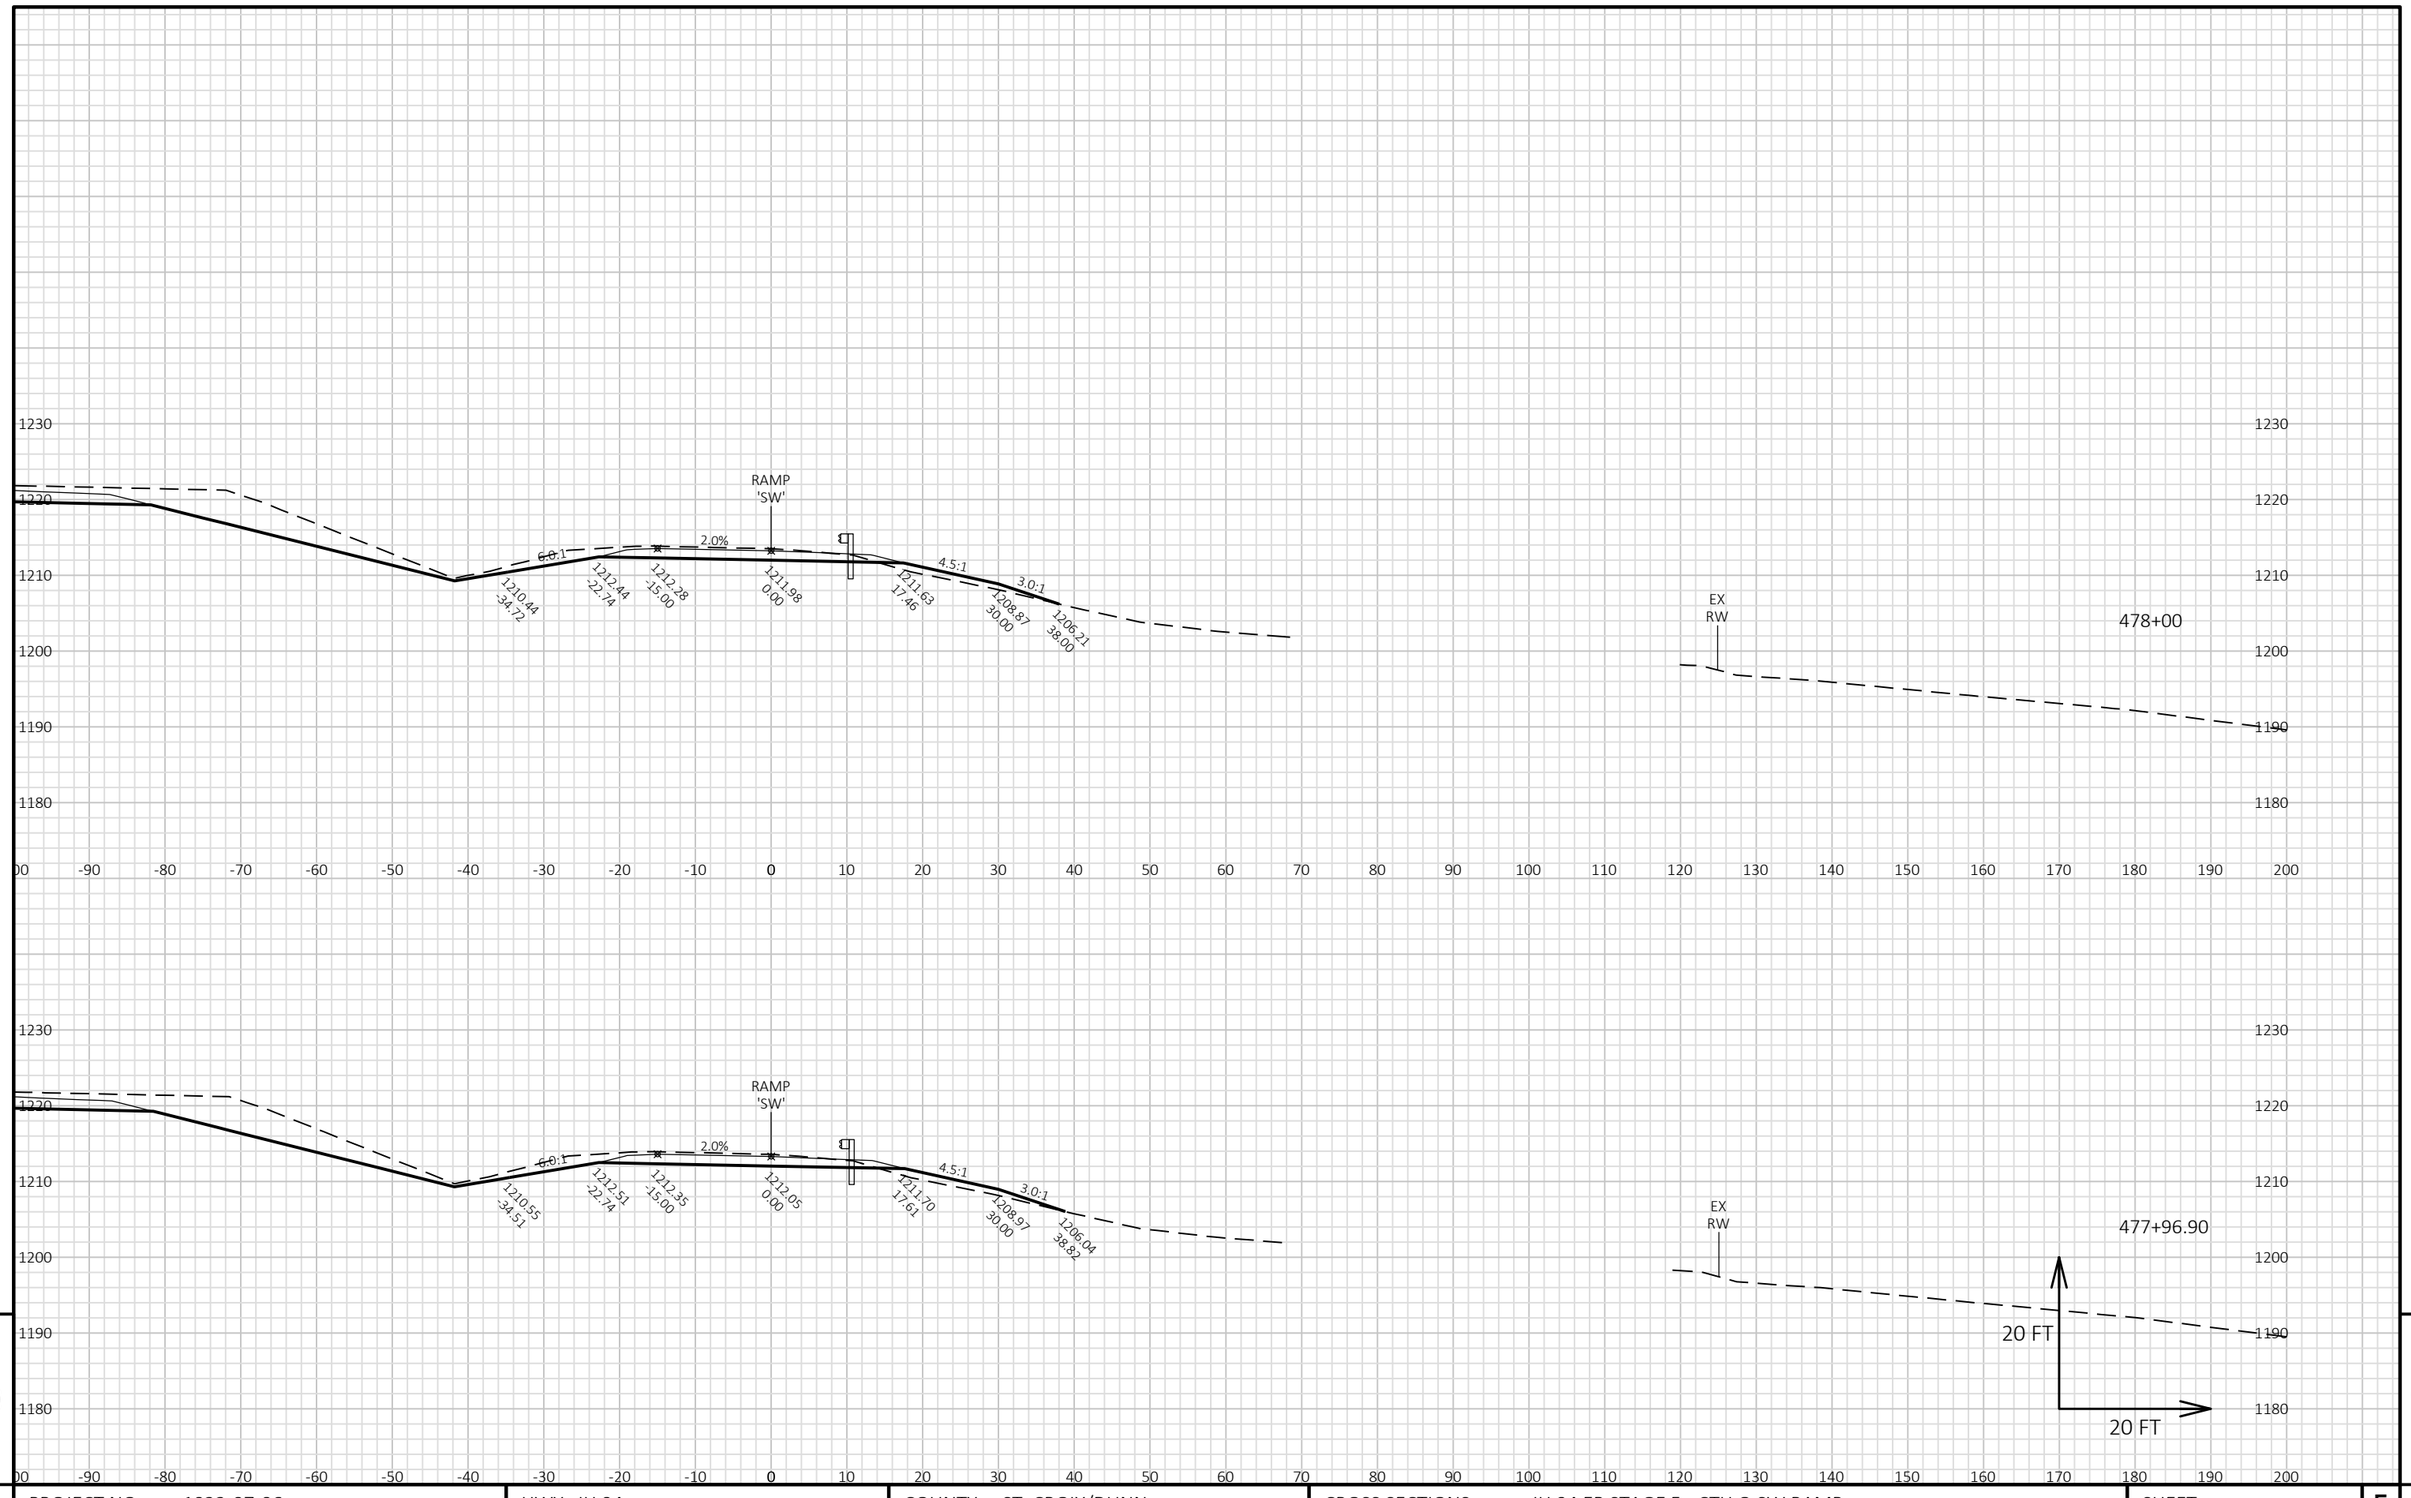


9 9

PROJECT NO: 1022-07-06	HWY: IH 94	COUNTY: ST. CROIX/DUNN	CROSS SECTIONS: IH 94 EB STAGE 5 - CTH Q SW RAMP	SHEET	E

FILE NAME : P:\UZ\W\WITNW\142428\CIVIL 3D\10220706\SHEETSPLAN\CROSS SECTIONS\XS_TC STG 5.DWG
LAYOUT NAME - 090106_xs SW Ramp

PLOT DATE : 2/13/2018 9:04 AM PLOT BY : SAVANNAH STEHN PLOT NAME : PLOT SCALE : 1 IN:20 FT HORZ. / 1 IN:20 FT VERT.

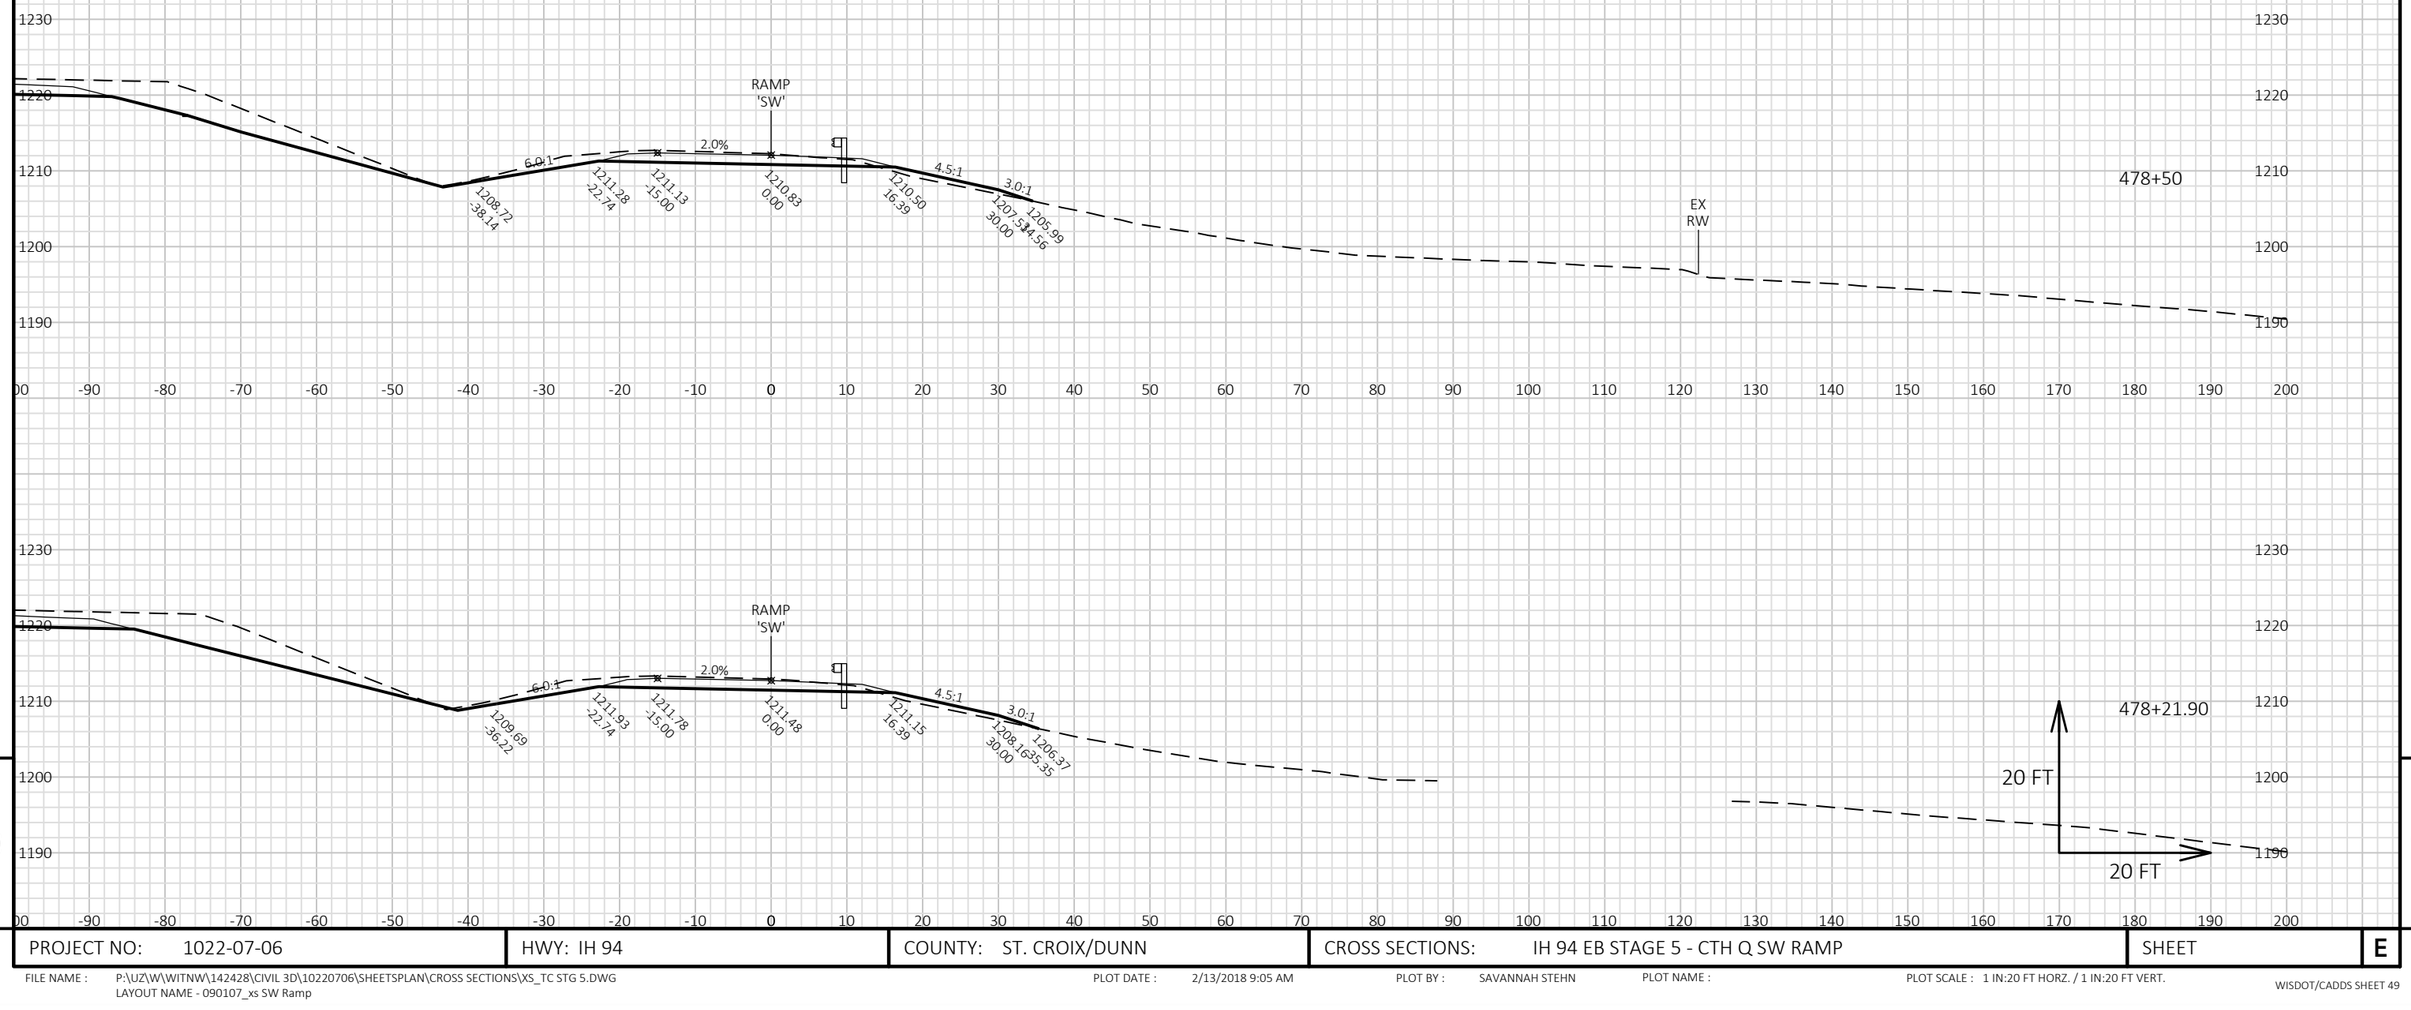


9

9

PROJECT NO: 1022-07-06	HWY: IH 94	COUNTY: ST. CROIX/DUNN	CROSS SECTIONS: IH 94 EB STAGE 5 - CTH Q SW RAMP	SHEET	E

FILE NAME : P:\UZ\W\WITNW\142428\CIVIL 3D\10220706\SHEETSPLAN\CROSS SECTIONS\XS_TC STG 5.DWG
LAYOUT NAME - 090107_xs SW Ramp

PLOT DATE : 2/13/2018 9:05 AM PLOT BY : SAVANNAH STEHN PLOT NAME : PLOT SCALE : 1 IN:20 FT HORZ. / 1 IN:20 FT VERT.

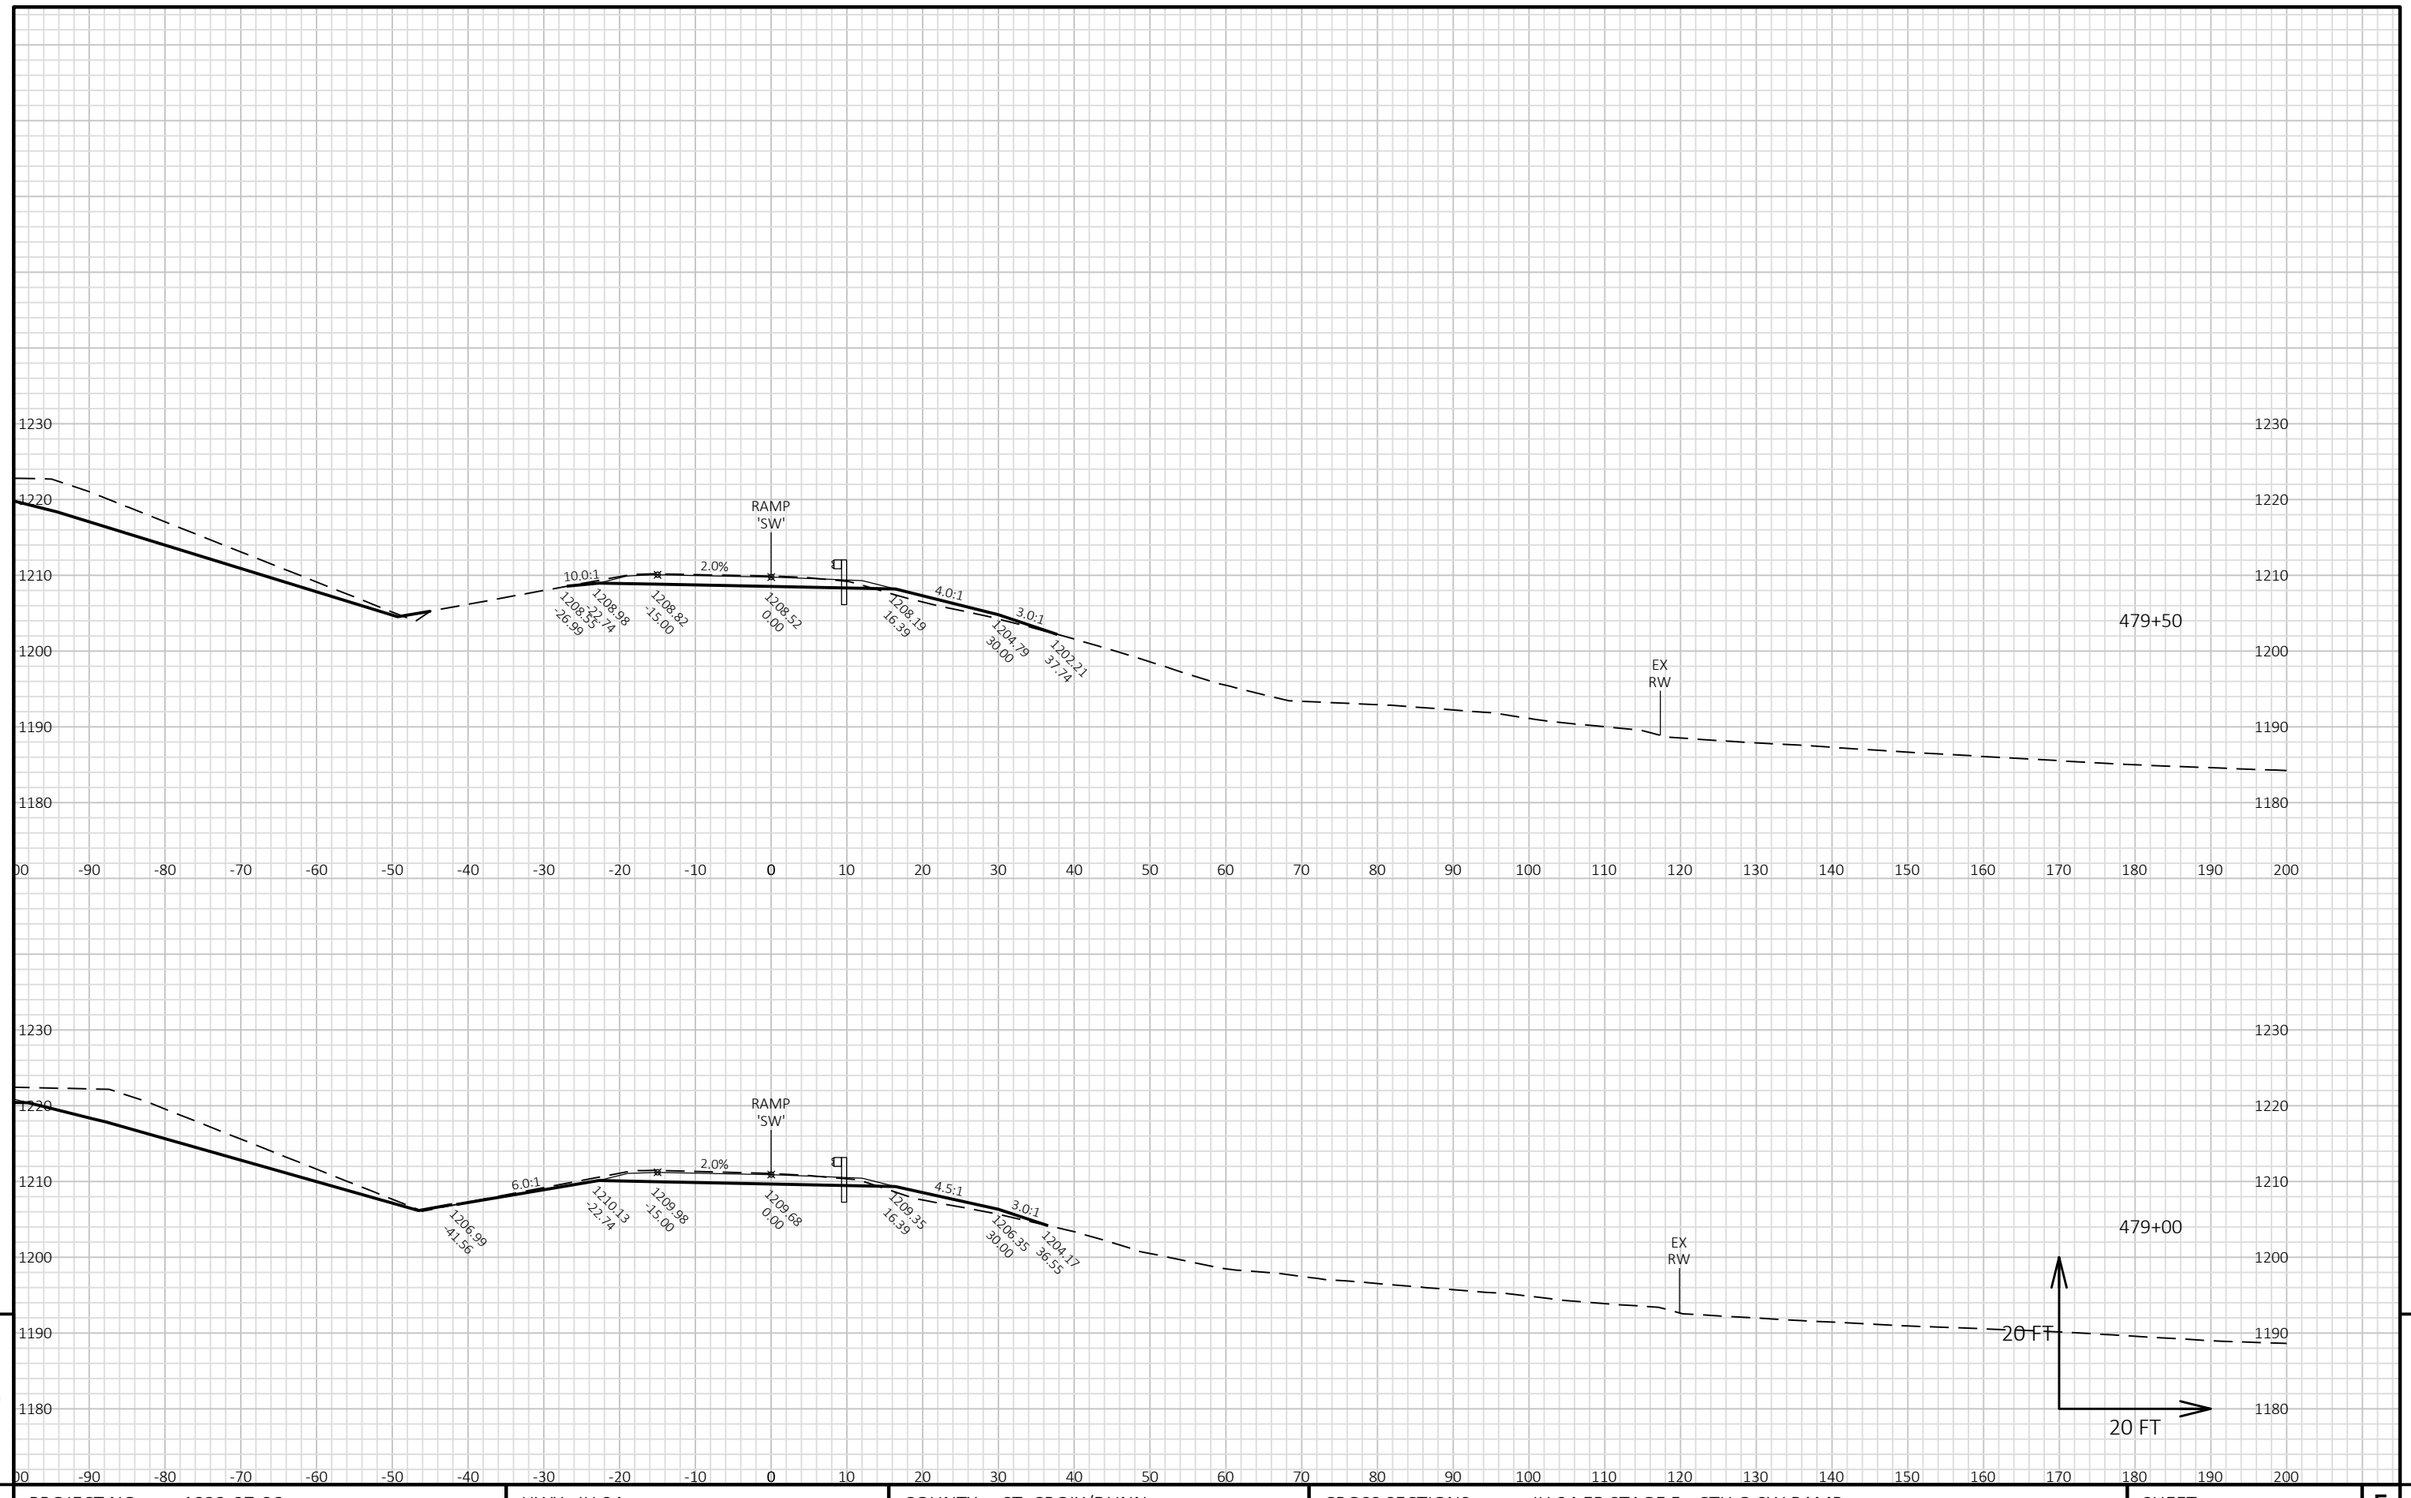


9

9

PROJECT NO: 1022-07-06	HWY: IH 94	COUNTY: ST. CROIX/DUNN	CROSS SECTIONS: IH 94 EB STAGE 5 - CTH Q SW RAMP	SHEET	E

FILE NAME : P:\UZ\W\WITNW\142428\CIVIL 3D\10220706\SHEETSPLAN\CROSS SECTIONS\XS_TC STG 5.DWG
LAYOUT NAME - 090108_xs SW Ramp

PLOT DATE : 2/13/2018 9:05 AM PLOT BY : SAVANNAH STEHN PLOT NAME : PLOT SCALE : 1 IN:20 FT HORZ. / 1 IN:20 FT VERT.

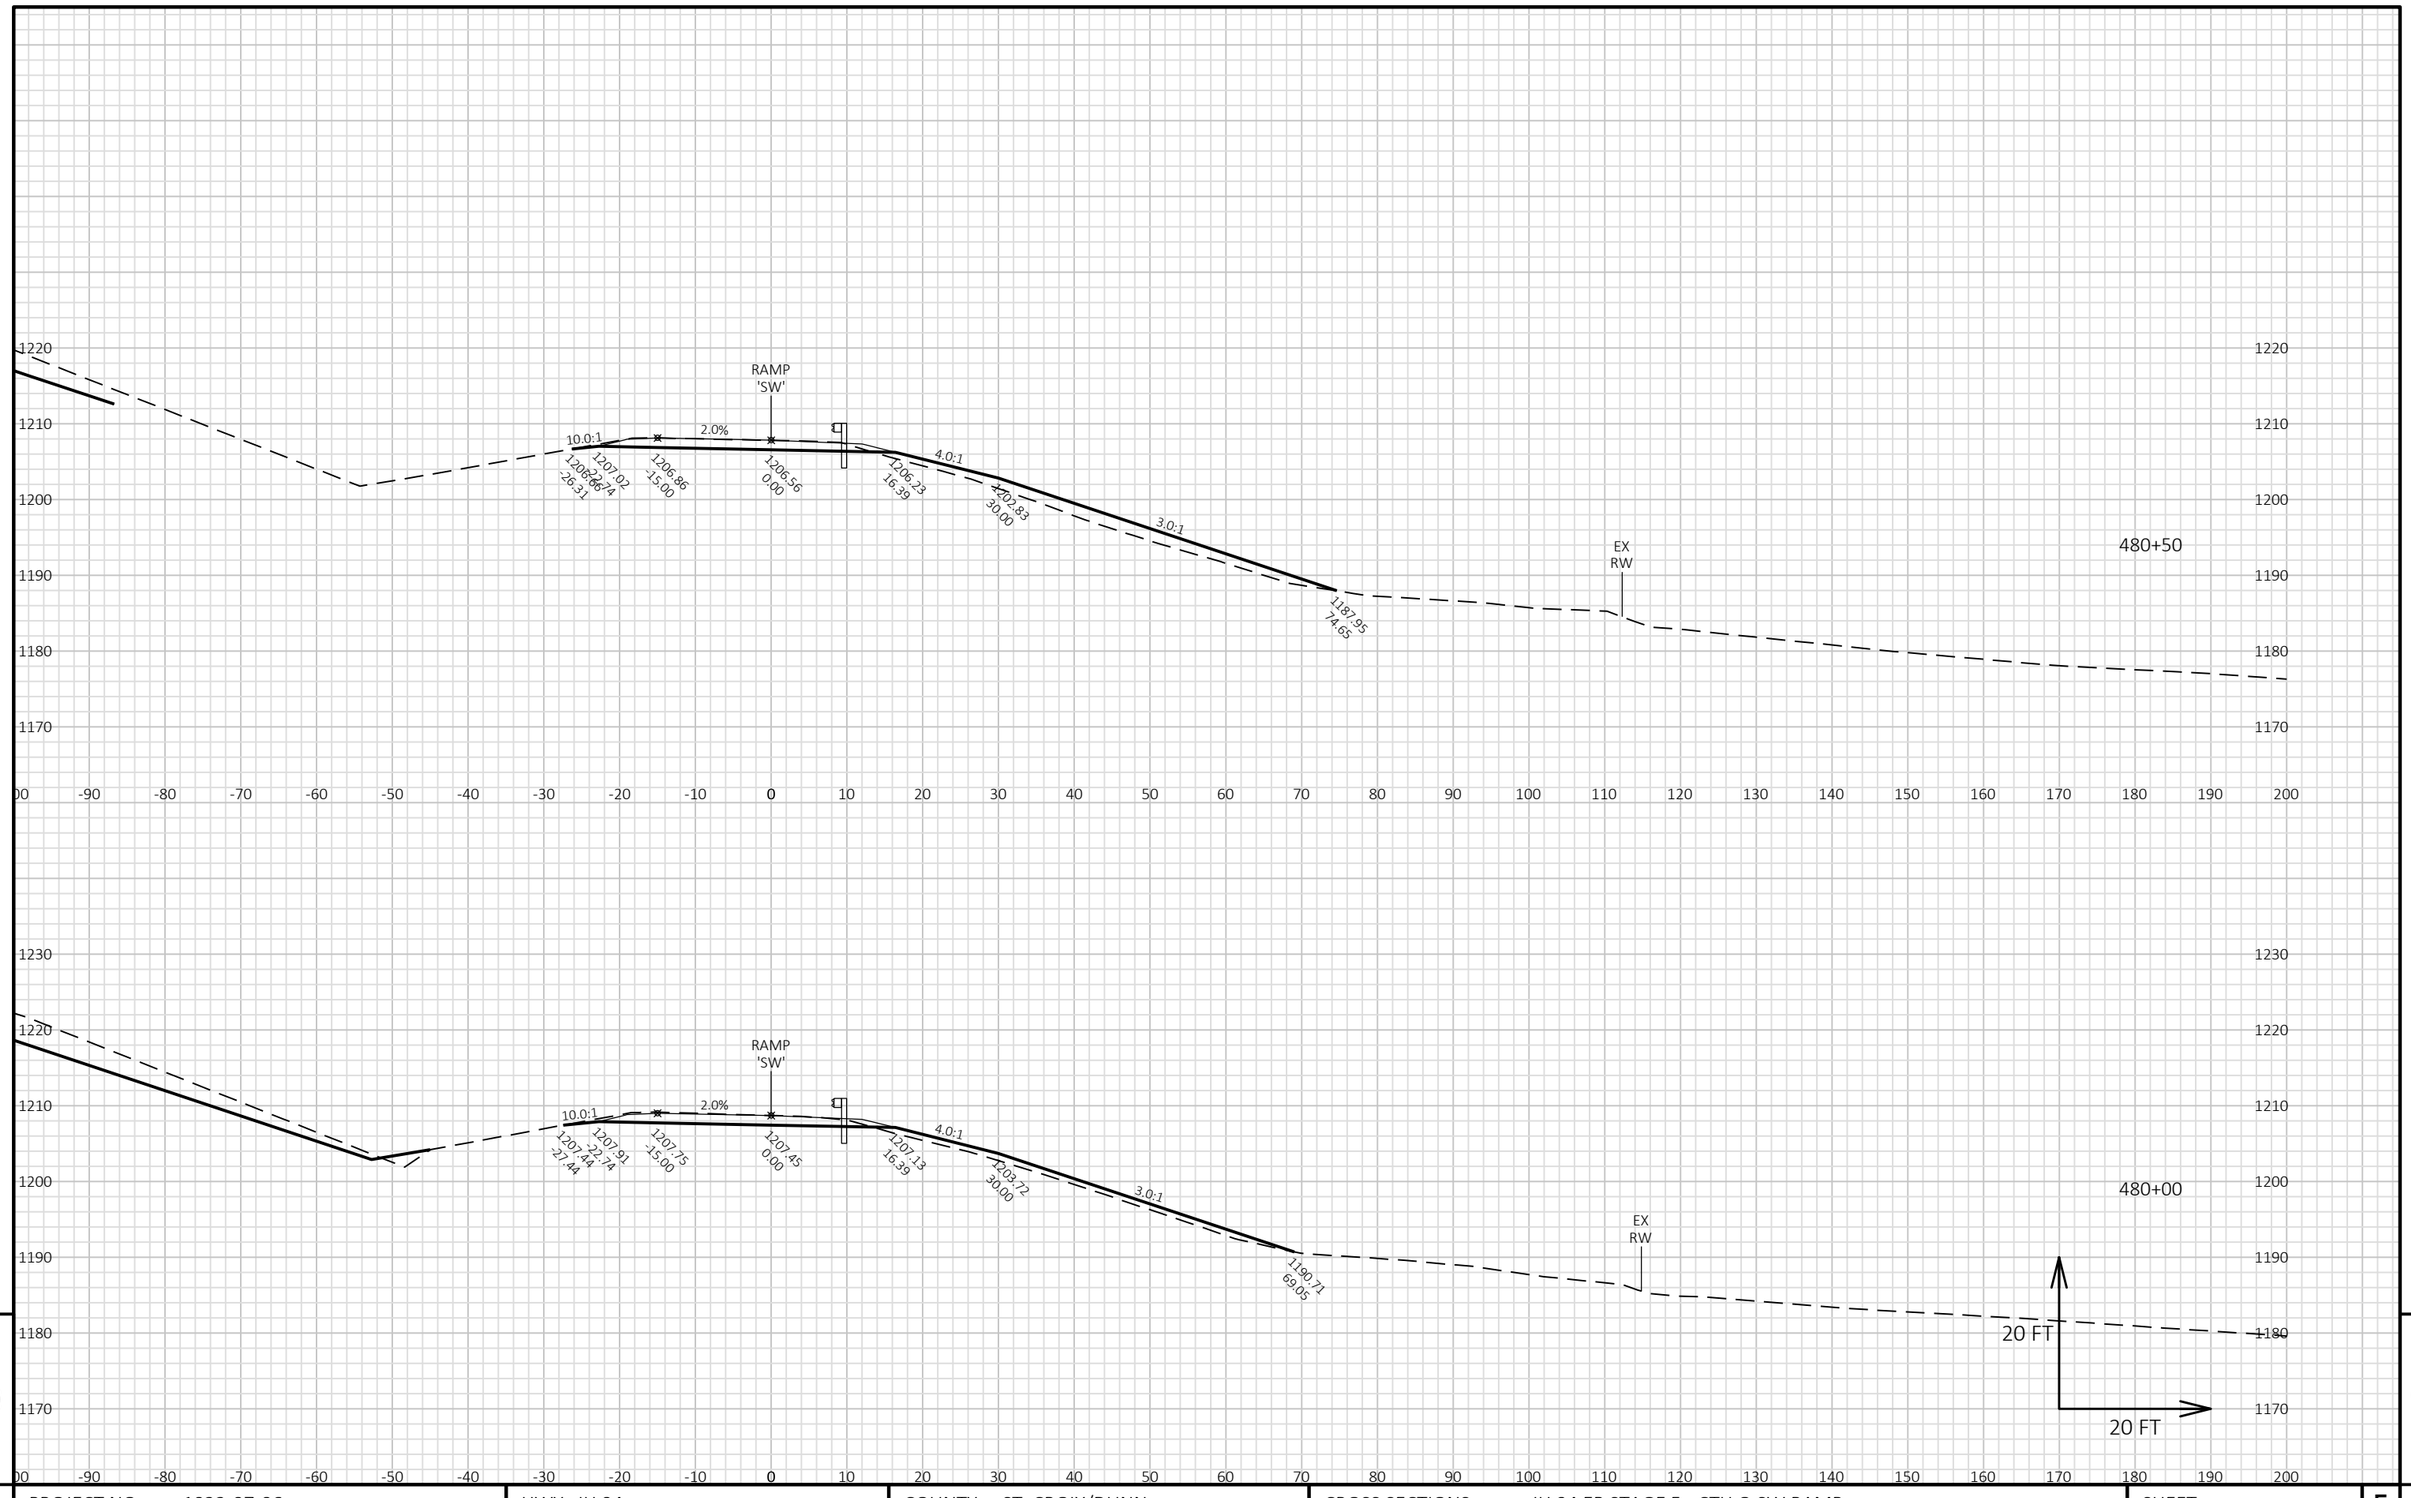


PROJECT NO: 1022-07-06	HWY: IH 94	COUNTY: ST. CROIX/DUNN	CROSS SECTIONS: IH 94 EB STAGE 5 - CTH Q SW RAMP	SHEET	E

FILE NAME : P:\UZ\W\WITNW\142428\CIVIL 3D\10220706\SHEETSPLAN\CROSS SECTIONS\XS_TC STG 5.DWG
LAYOUT NAME - 090109_xs SW Ramp

PLOT DATE : 2/13/2018 9:06 AM PLOT BY : SAVANNAH STEHN PLOT NAME : PLOT SCALE : 1 IN:20 FT HORZ. / 1 IN:20 FT VERT.

WISDOT/CADDS SHEET 49

9

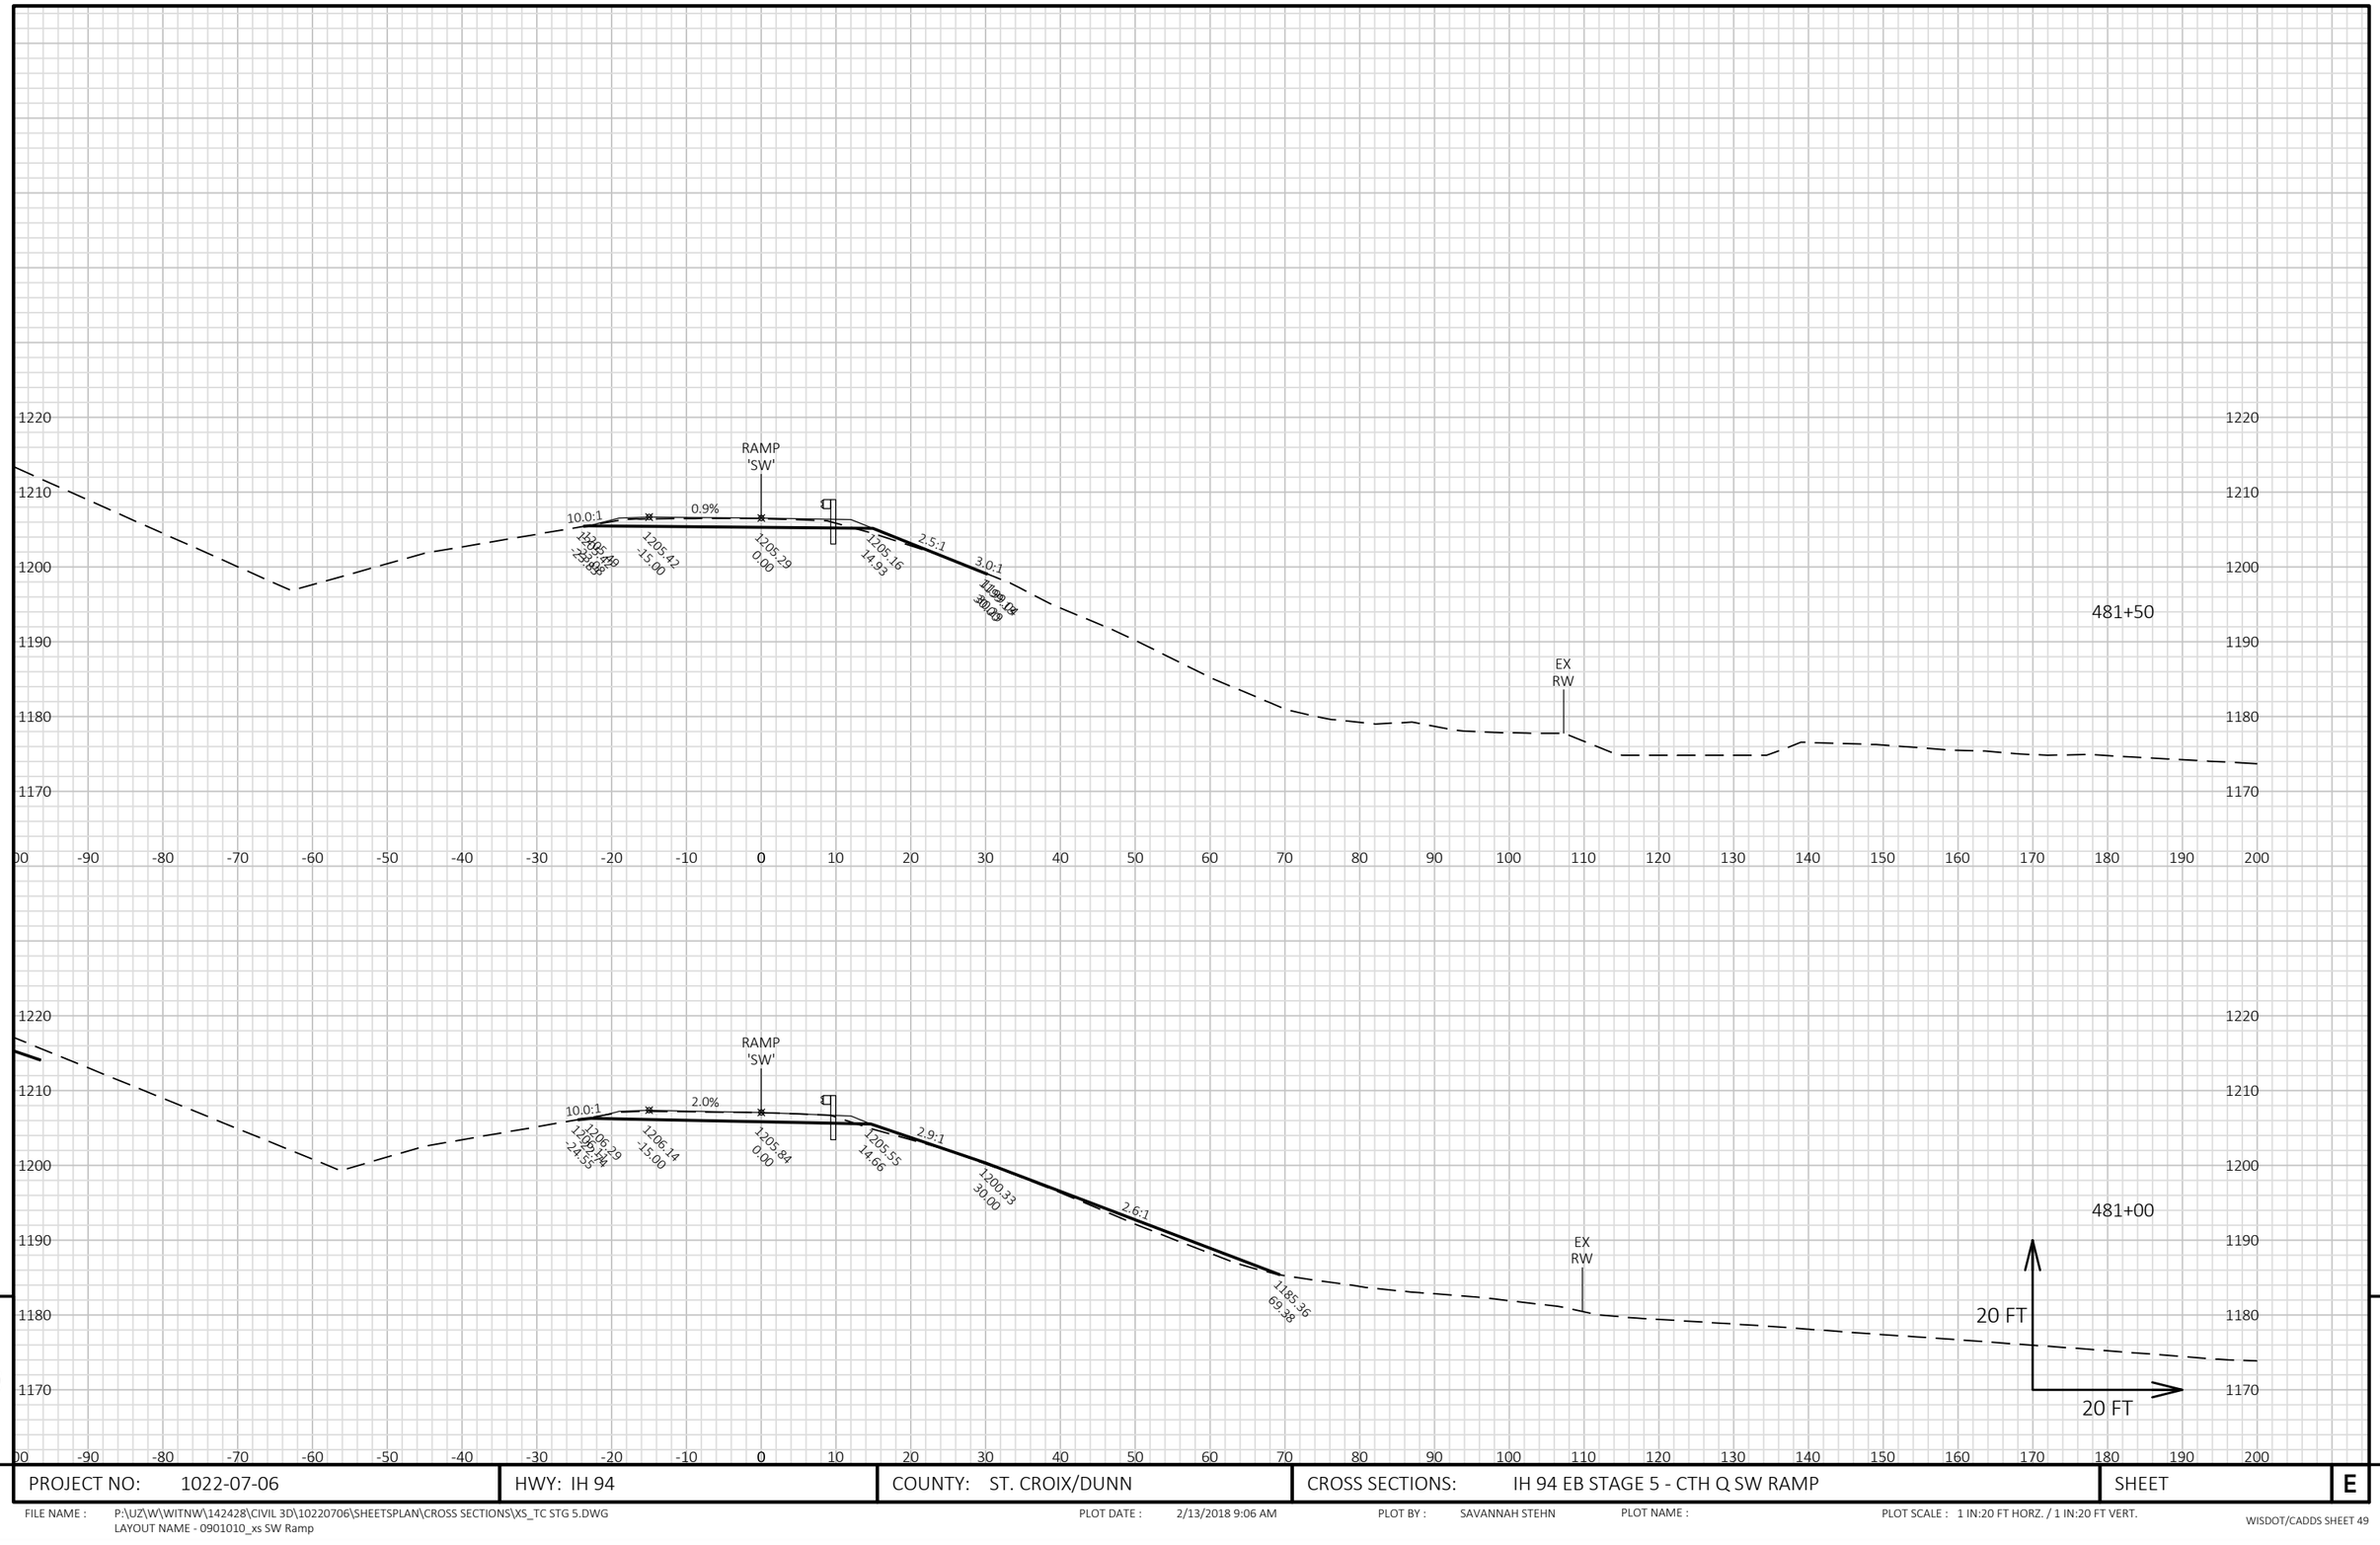


9

9

PROJECT NO: 1022-07-06	HWY: IH 94	COUNTY: ST. CROIX/DUNN	CROSS SECTIONS: IH 94 EB STAGE 5 - CTH Q SW RAMP	SHEET	E

FILE NAME : P:\UZ\W\WITNW\142428\CIVIL 3D\10220706\SHEETSPLAN\CROSS SECTIONS\XS_TC STG 5.DWG
LAYOUT NAME - 0901010_xs SW Ramp


PLOT DATE : 2/13/2018 9:06 AM PLOT BY : SAVANNAH STEHN PLOT NAME : PLOT SCALE : 1 IN:20 FT HORZ. / 1 IN:20 FT VERT.

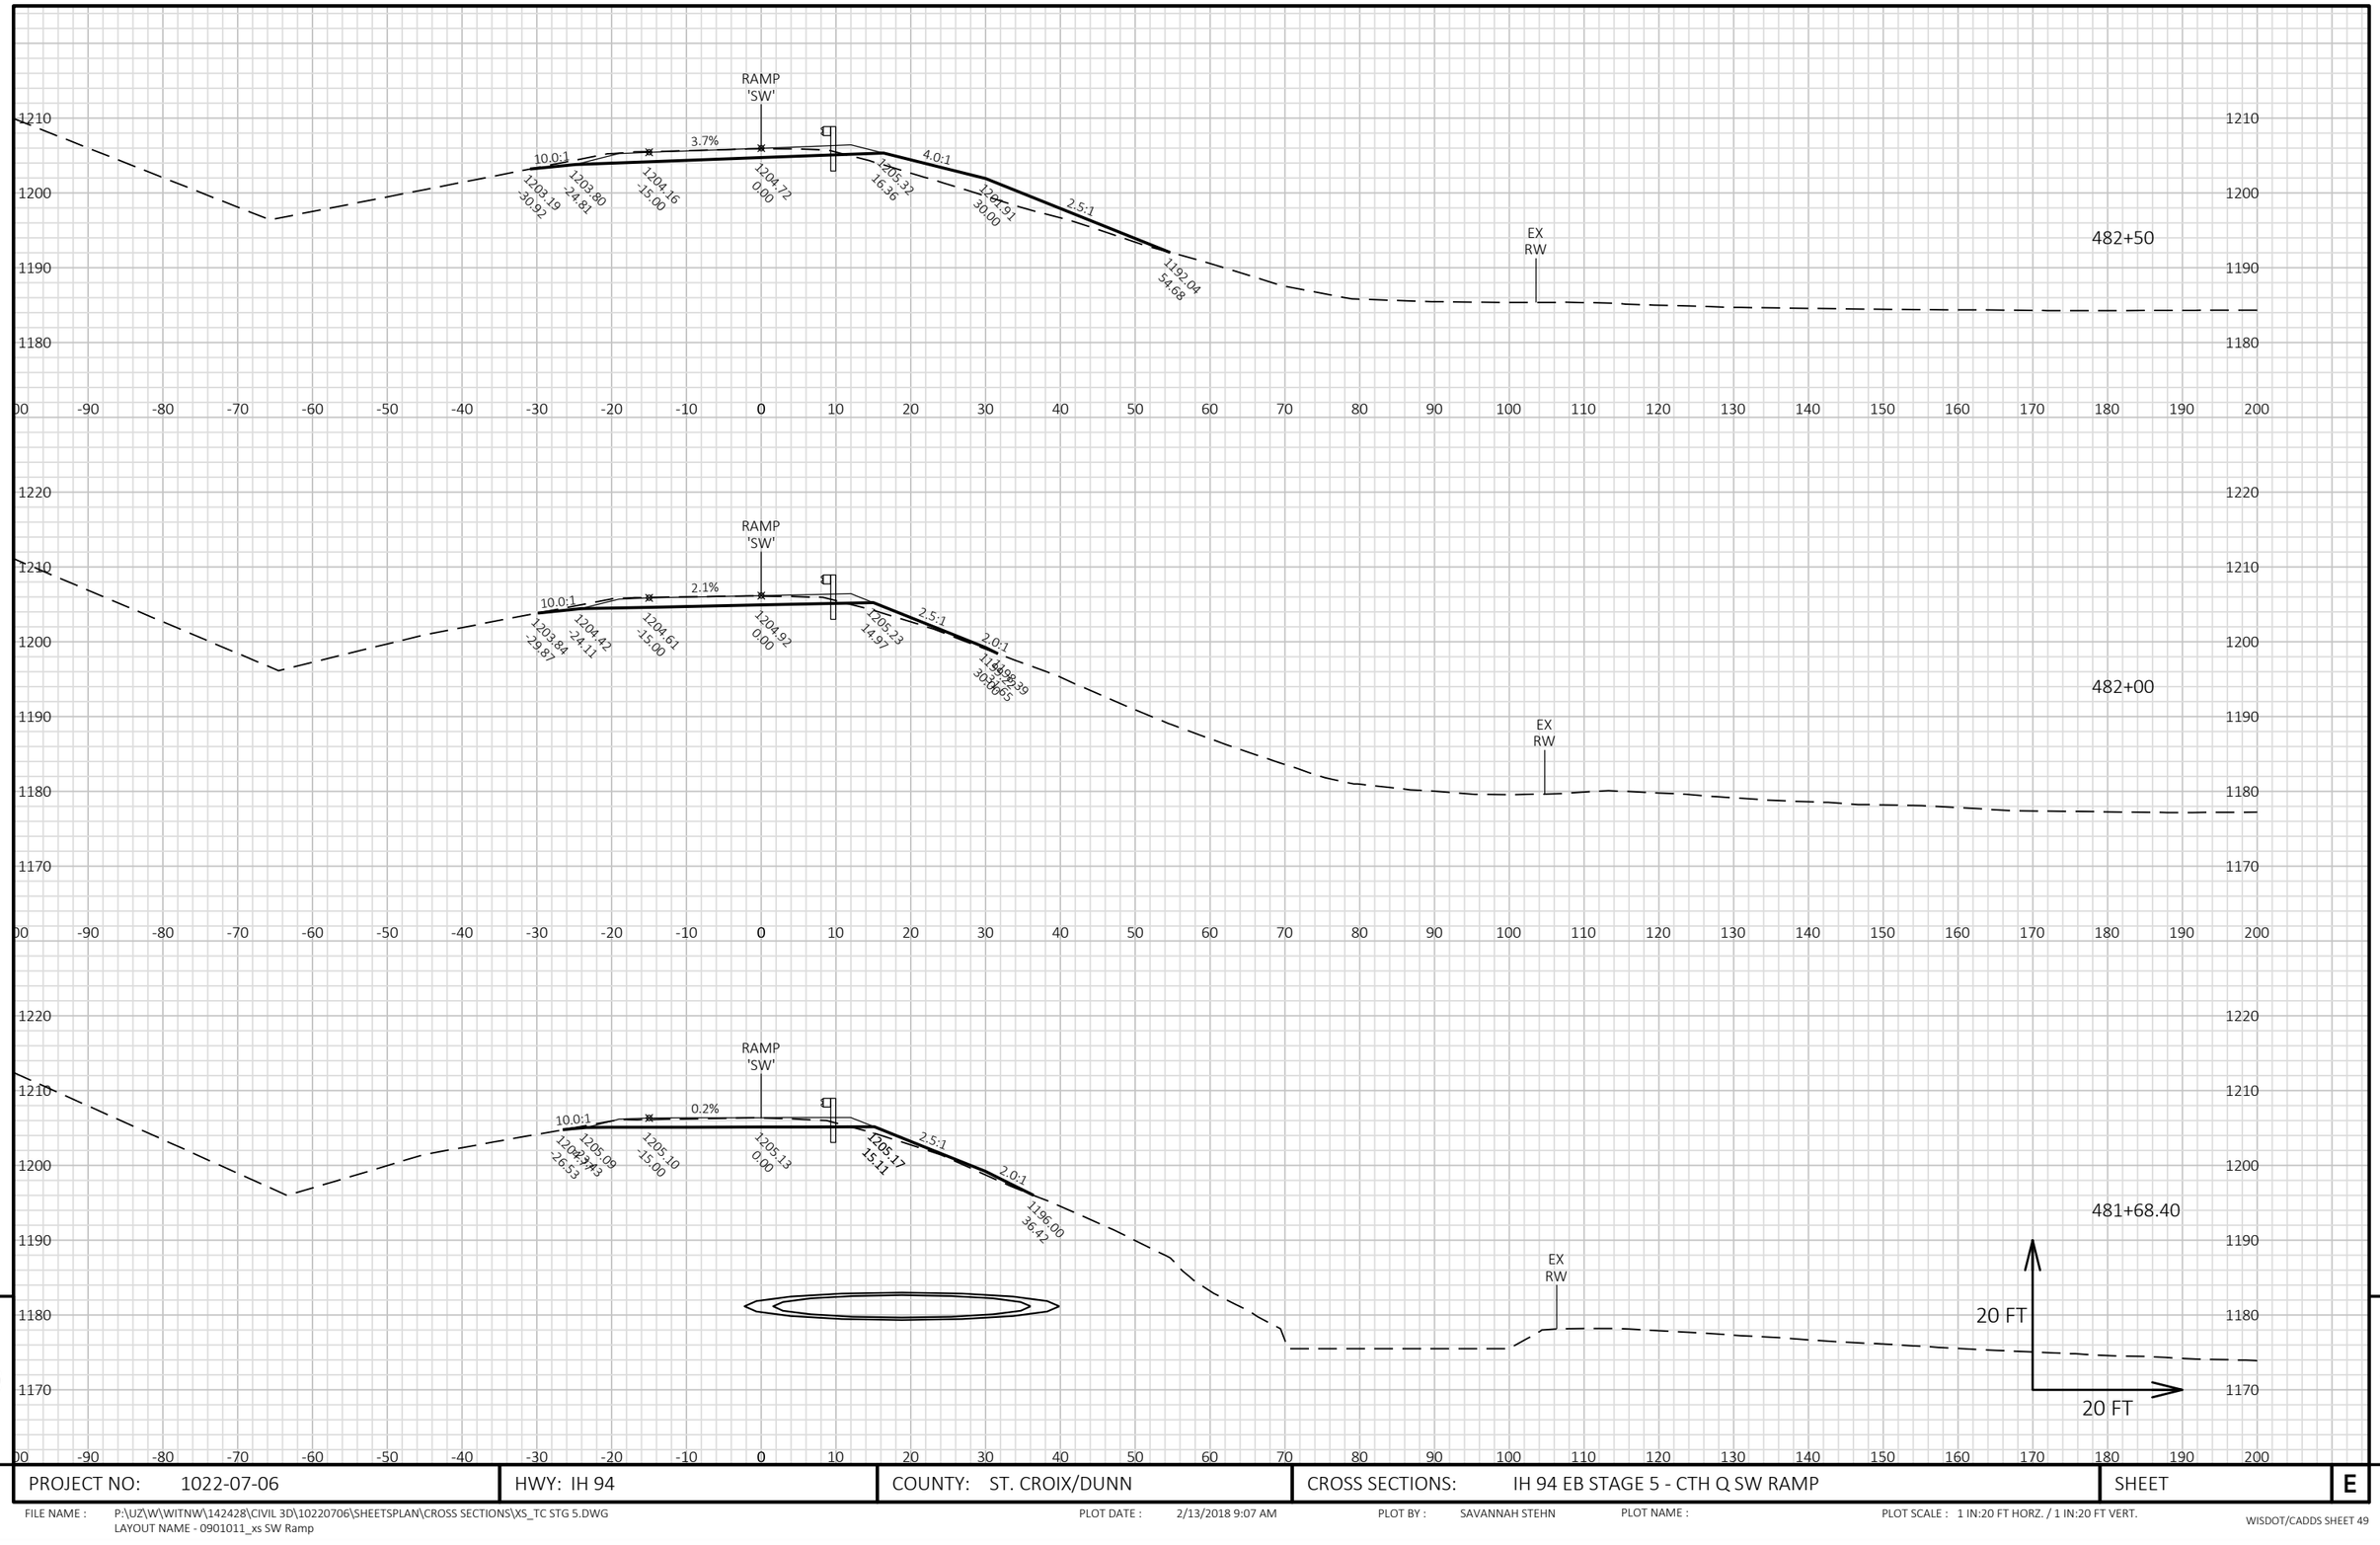

PROJECT NO: 1022-07-06	HWY: IH 94	COUNTY: ST. CROIX/DUNN	CROSS SECTIONS: IH 94 EB STAGE 5 - CTH Q SW RAMP	SHEET	E

FILE NAME : P:\UZ\W\WITNW\142428\CIVIL 3D\10220706\SHEETSPLAN\CROSS SECTIONS\XS_TC STG 5.DWG
LAYOUT NAME - 0901011_xs SW Ramp

PLOT DATE : 2/13/2018 9:07 AM PLOT BY : SAVANNAH STEHN PLOT NAME : PLOT SCALE : 1 IN:20 FT HORZ. / 1 IN:20 FT VERT.

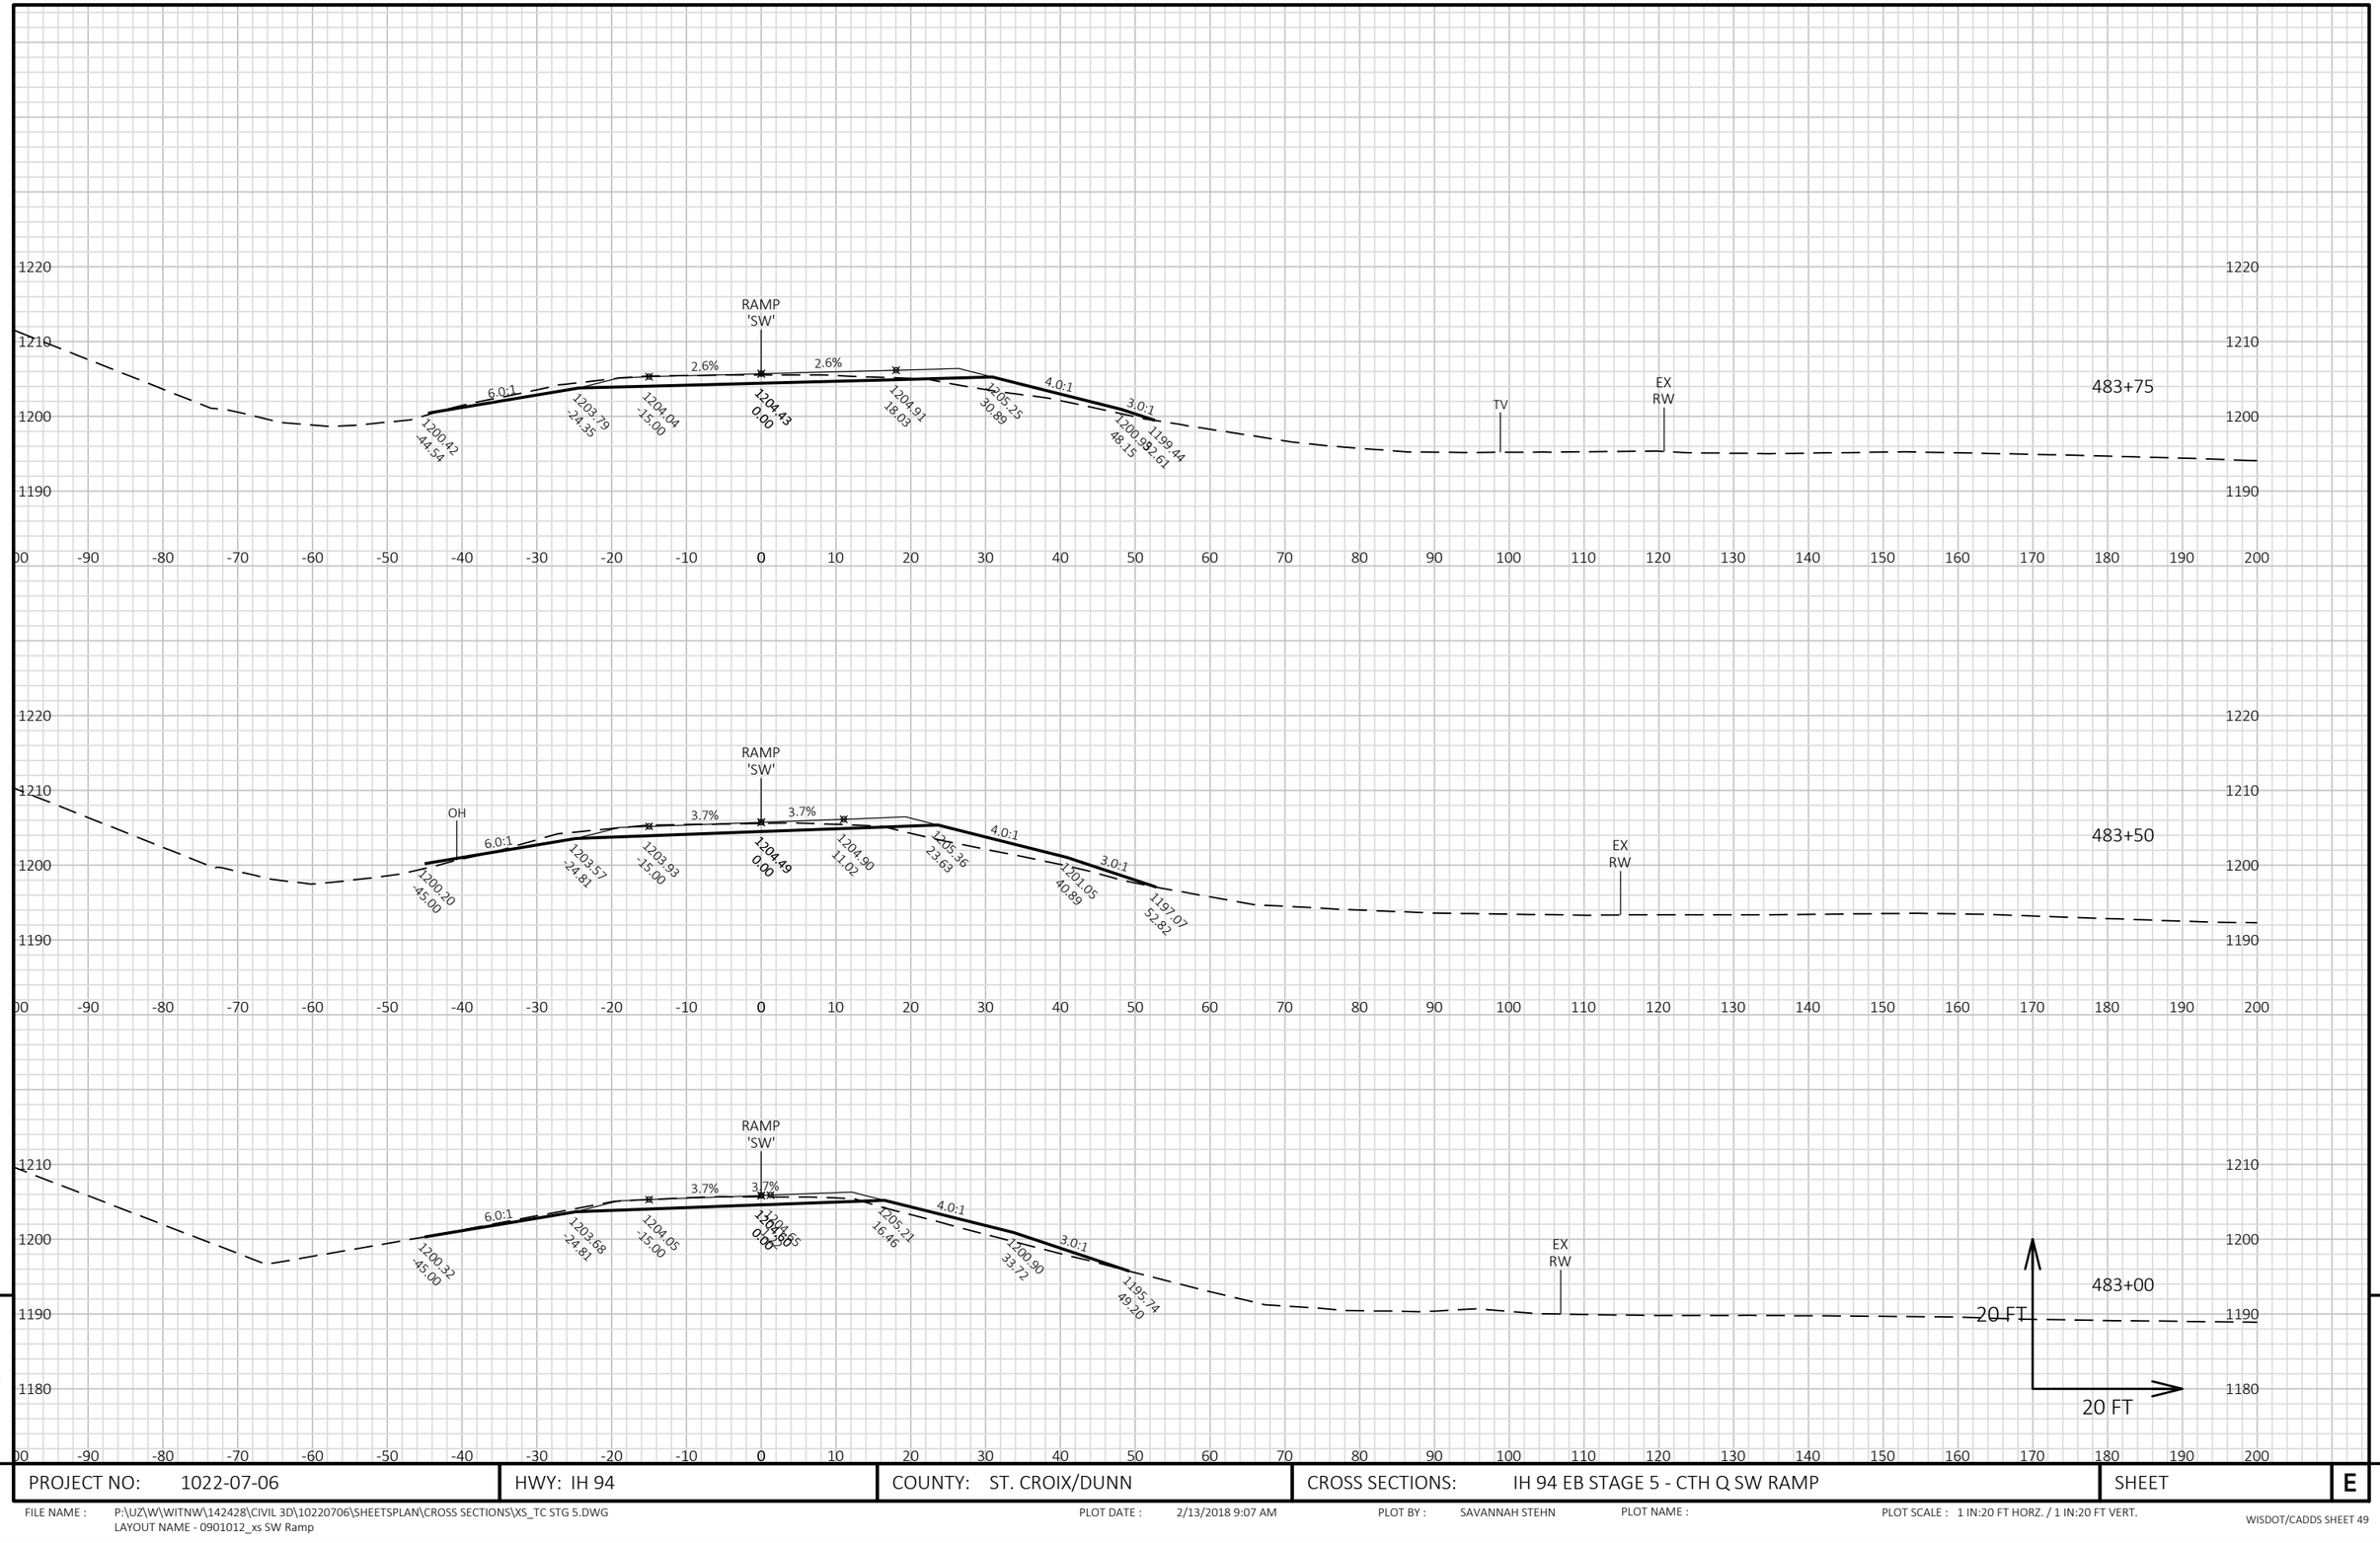

9

9

PROJECT NO: 1022-07-06	HWY: IH 94	COUNTY: ST. CROIX/DUNN	CROSS SECTIONS: IH 94 EB STAGE 5 - CTH Q SW RAMP	SHEET	E

FILE NAME : P:\UZ\W\WITNW\142428\CIVIL 3D\10220706\SHEETSPLAN\CROSS SECTIONS\XS_TC STG 5.DWG
LAYOUT NAME - 0901012_xs SW Ramp

PLOT DATE : 2/13/2018 9:07 AM

PLOT BY : SAVANNAH STEHN

PLOT NAME :

PLOT SCALE : 1 IN:20 FT HORZ. / 1 IN:20 FT VERT.

WISDOT/CADDS SHEET 49


9

PROJECT NO: 1022-07-06	HWY: IH 94	COUNTY: ST. CROIX/DUNN	CROSS SECTIONS: IH 94 EB STAGE 5 - CTH Q SE RAMP	SHEET	E

FILE NAME : P:\UZ\W\WITNW\142428\CIVIL 3D\10220706\SHEETSPLAN\CROSS SECTIONS\XS_TC STG 5.DWG
LAYOUT NAME - 090101_xs SE Ramp

PLOT DATE : 2/13/2018 8:58 AM PLOT BY : SAVANNAH STEHN PLOT NAME : PLOT SCALE : 1 IN:20 FT HORZ. / 1 IN:20 FT VERT.

WISDOT/CADDS SHEET 49

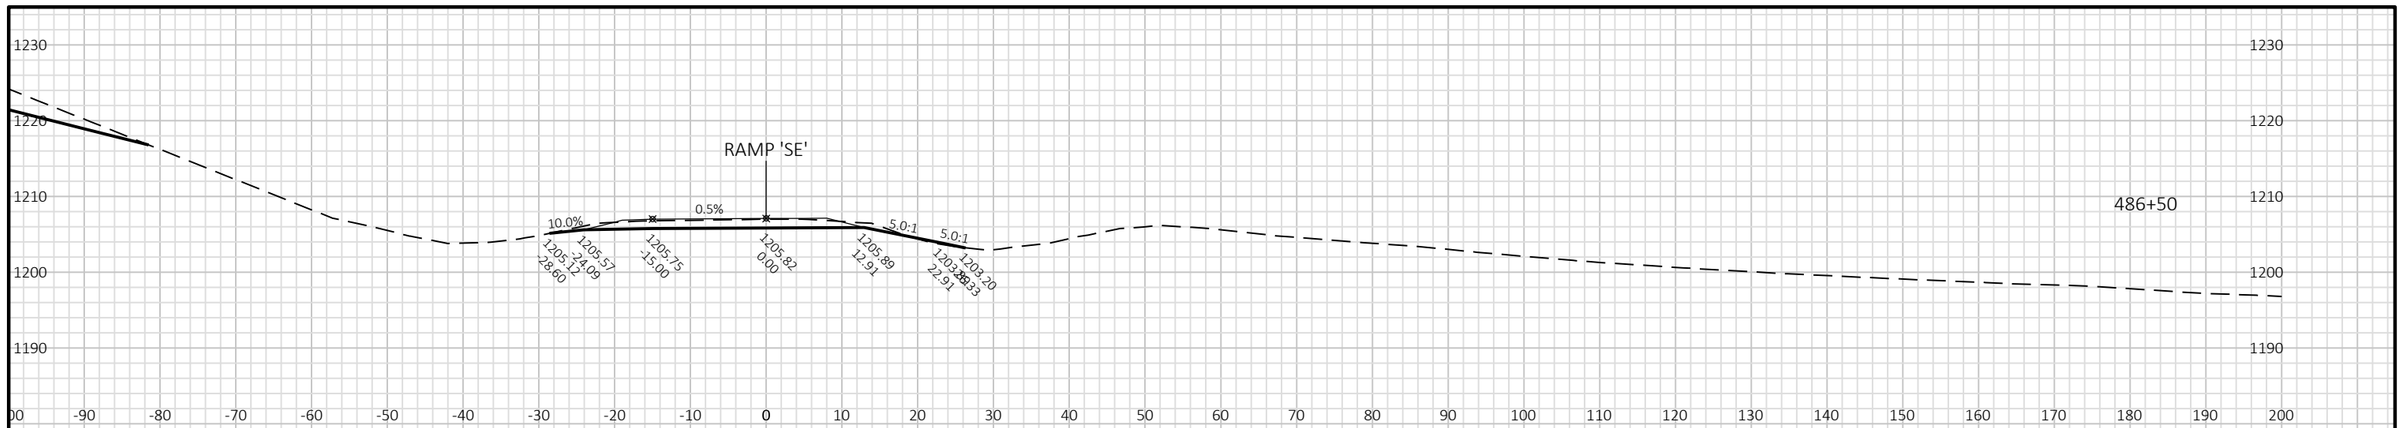


9


9

PROJECT NO: 1022-07-06	HWY: IH 94	COUNTY: ST. CROIX/DUNN	CROSS SECTIONS: IH 94 EB STAGE 5 - CTH Q SE RAMP	SHEET	E

FILE NAME : P:\UZ\W\WITNW\142428\CIVIL 3D\10220706\SHEETSPLAN\CROSS SECTIONS\XS_TC STG 5.DWG
LAYOUT NAME - 090102_xs SE Ramp

PLOT DATE : 2/13/2018 8:58 AM PLOT BY : SAVANNAH STEHN PLOT NAME : PLOT SCALE : 1 IN:20 FT HORZ. / 1 IN:20 FT VERT.

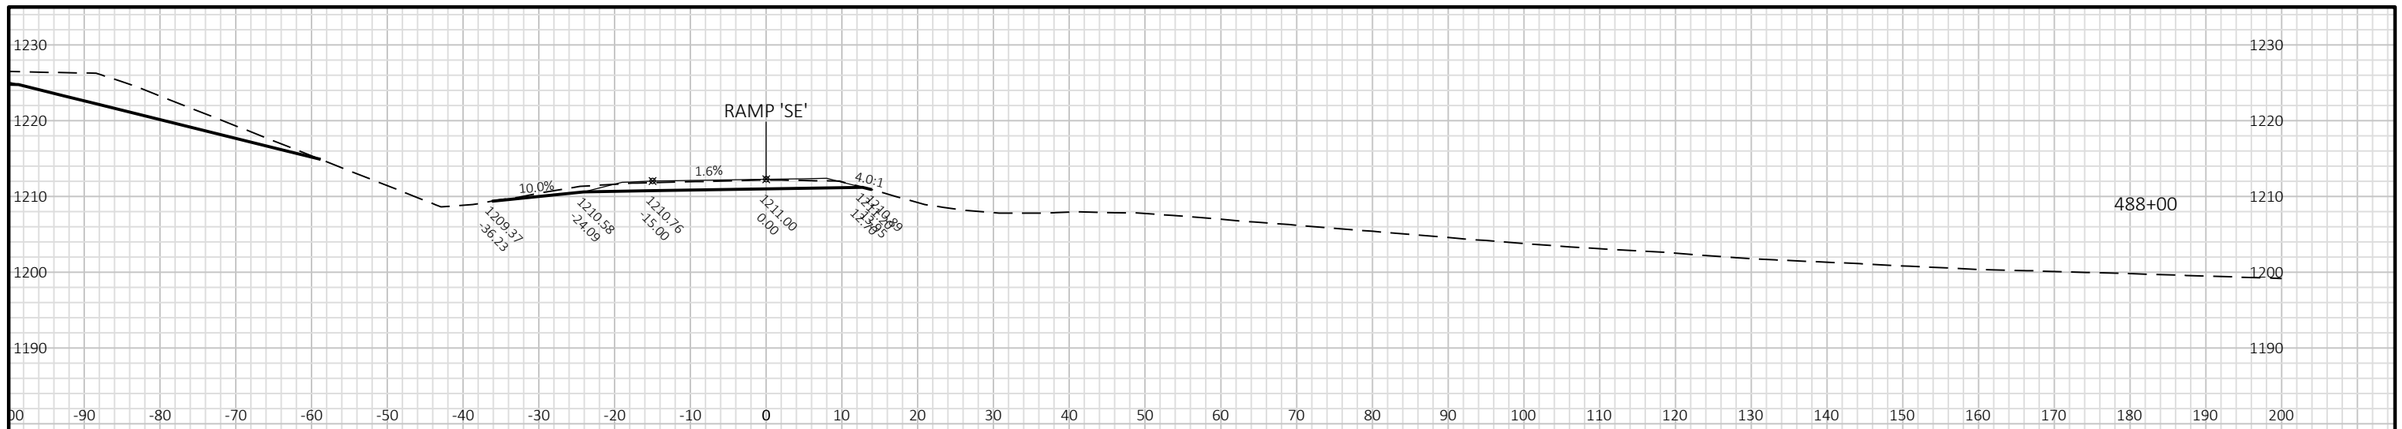

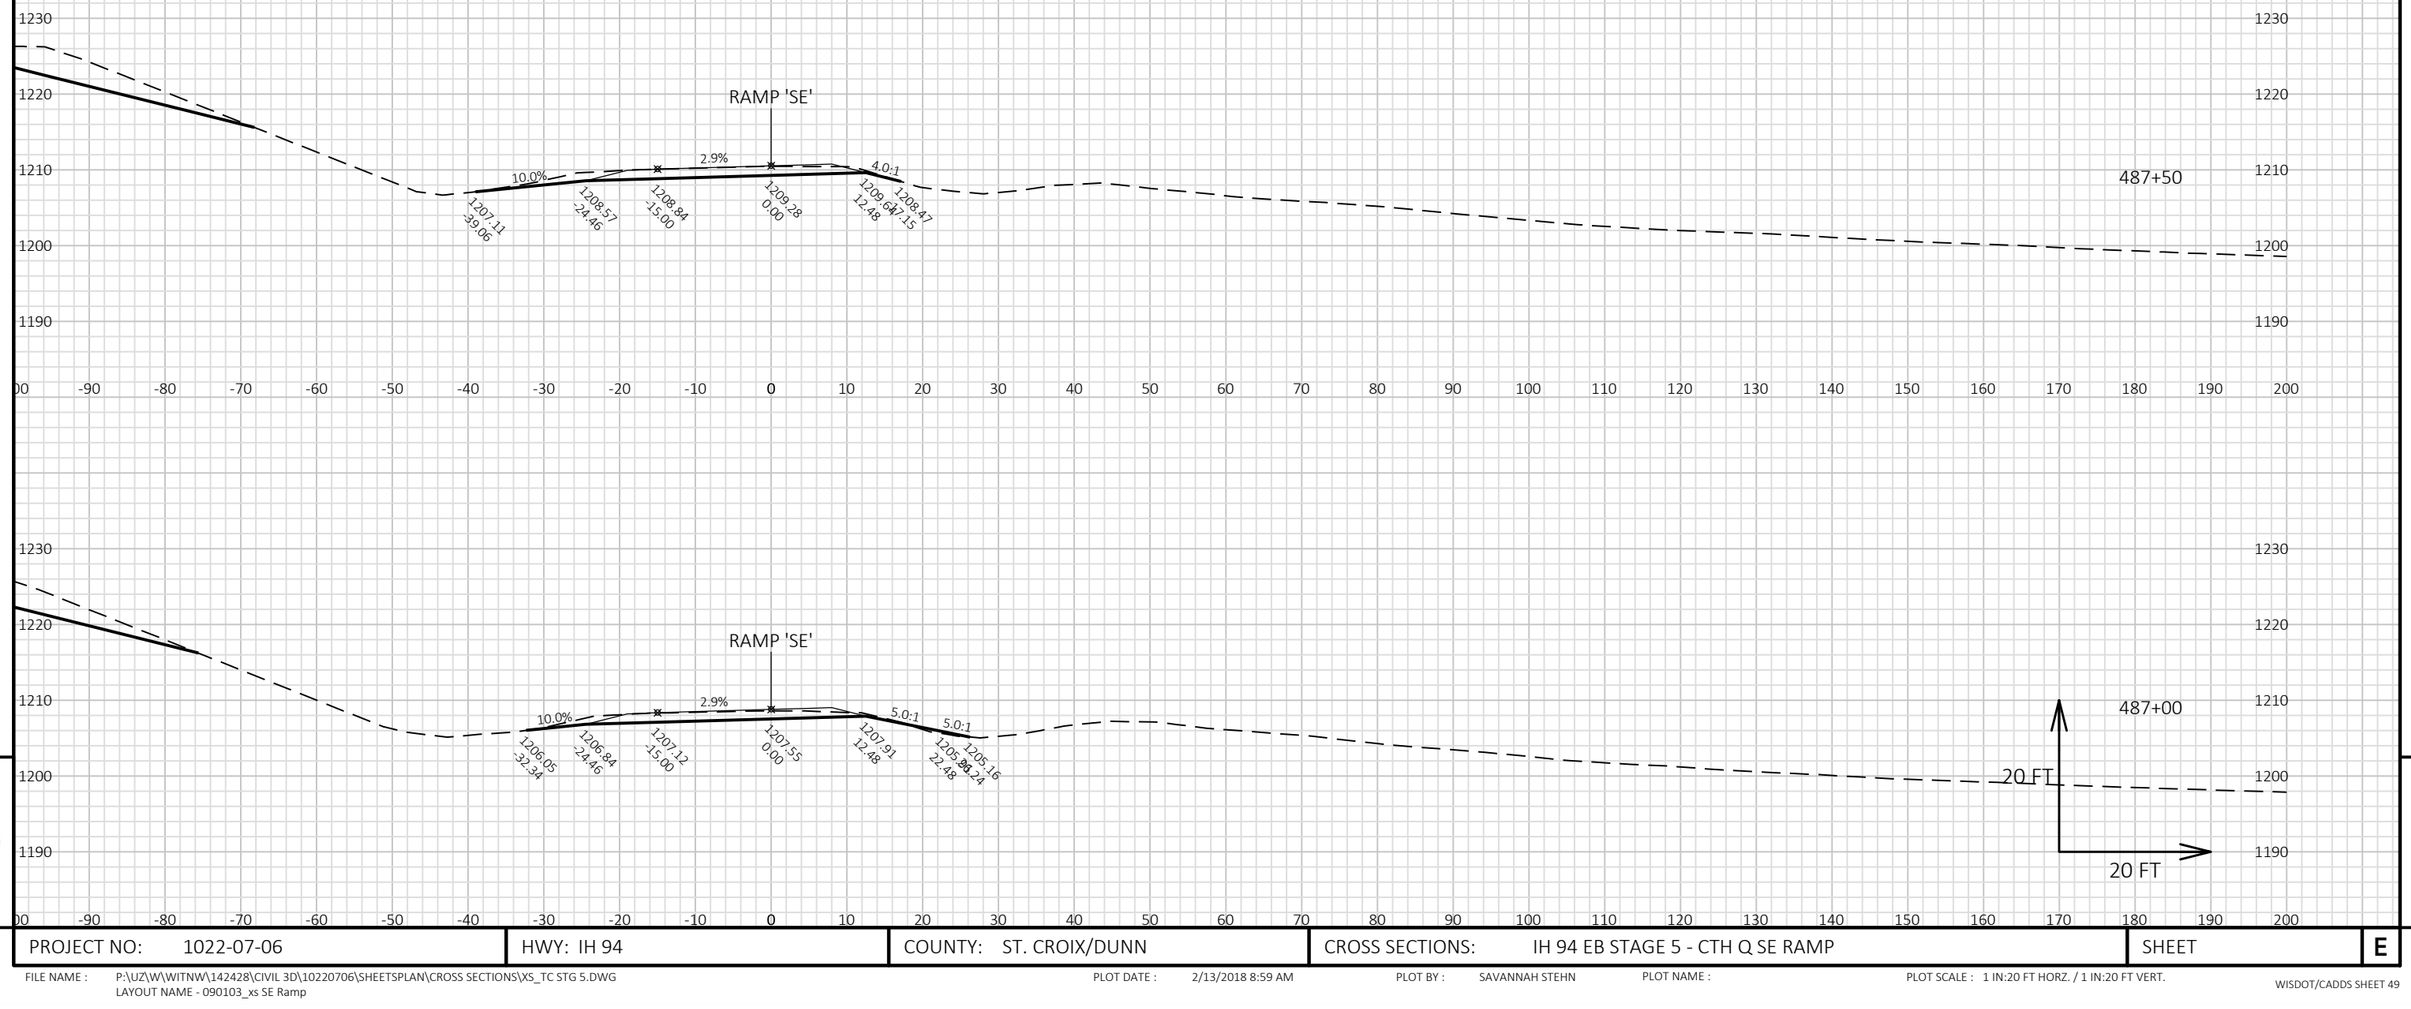


9

9

PROJECT NO: 1022-07-06	HWY: IH 94	COUNTY: ST. CROIX/DUNN	CROSS SECTIONS: IH 94 EB STAGE 5 - CTH Q SE RAMP	SHEET	E

FILE NAME : P:\UZ\W\WITNW\142428\CIVIL 3D\10220706\SHEETSPLAN\CROSS SECTIONS\XS_TC STG 5.DWG
LAYOUT NAME - 090103_xs SE Ramp

PLOT DATE : 2/13/2018 8:59 AM PLOT BY : SAVANNAH STEHN PLOT NAME : PLOT SCALE : 1 IN:20 FT HORZ. / 1 IN:20 FT VERT.

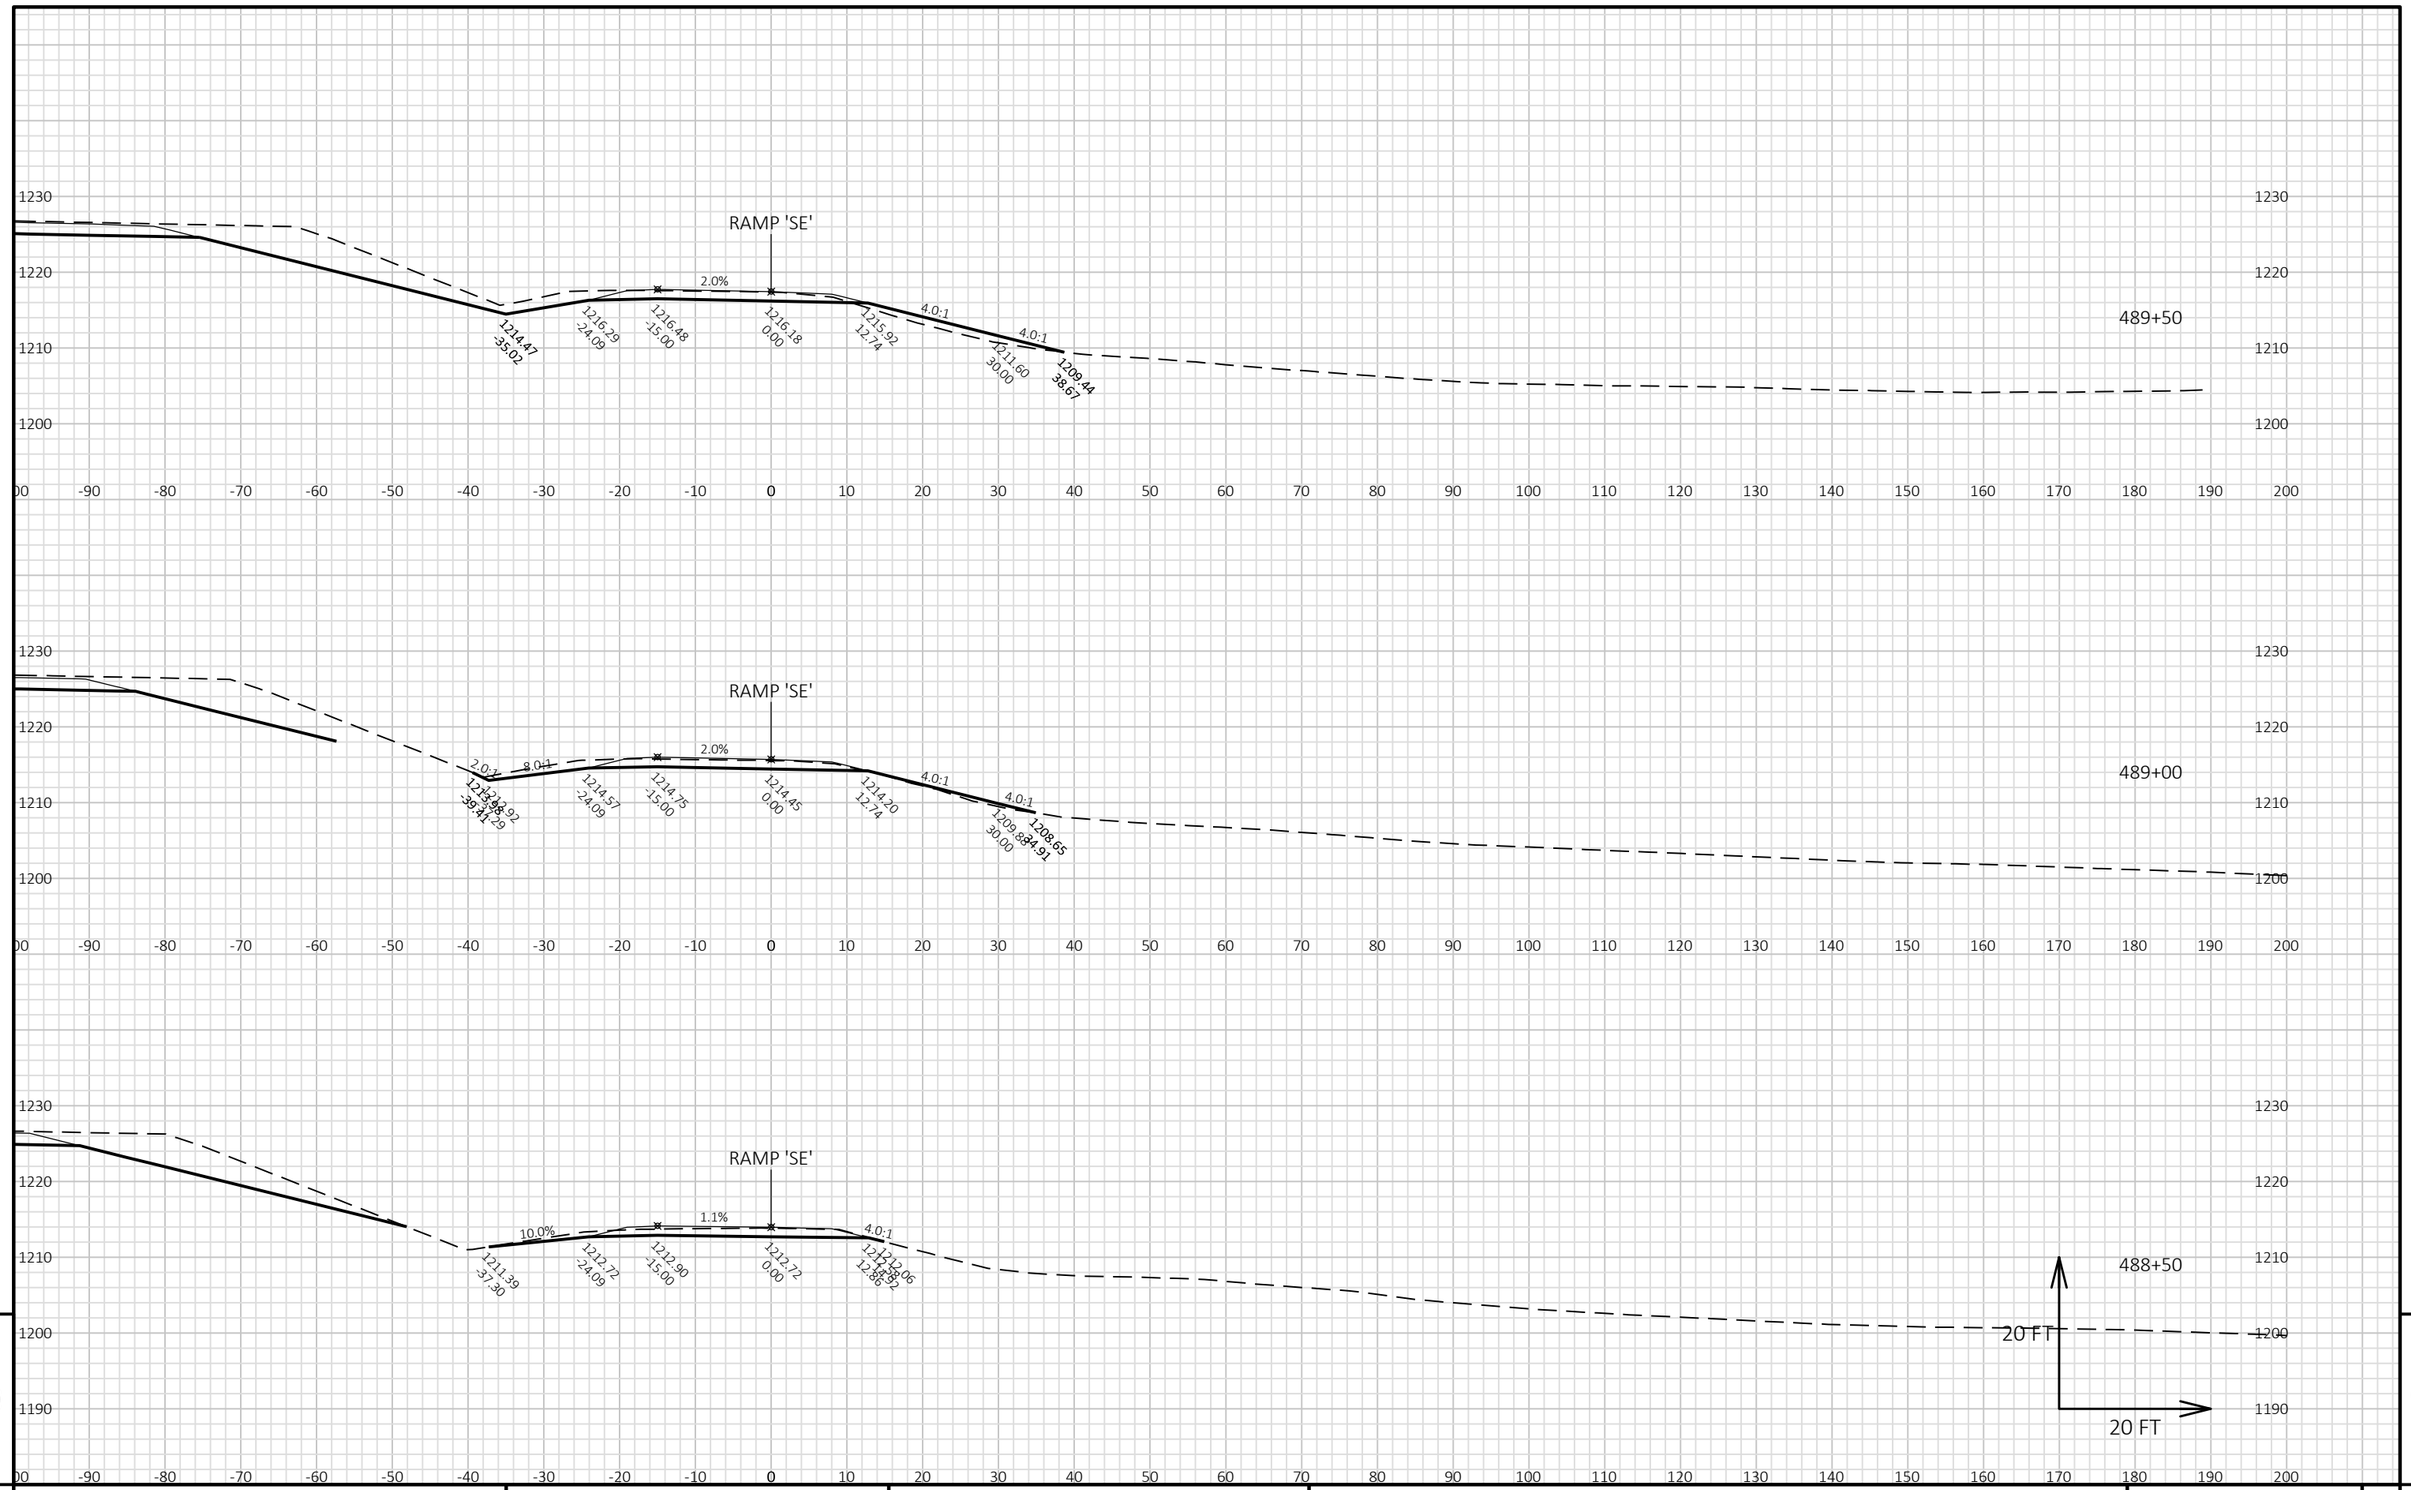


9

9

PROJECT NO: 1022-07-06	HWY: IH 94	COUNTY: ST. CROIX/DUNN	CROSS SECTIONS: IH 94 EB STAGE 5 - CTH Q SE RAMP	SHEET	E

FILE NAME : P:\UZ\W\WITNW\142428\CIVIL 3D\10220706\SHEETSPLAN\CROSS SECTIONS\XS_TC STG 5.DWG
LAYOUT NAME - 090104_xs SE Ramp

PLOT DATE : 2/13/2018 8:59 AM PLOT BY : SAVANNAH STEHN PLOT NAME : PLOT SCALE : 1 IN:20 FT HORZ. / 1 IN:20 FT VERT.

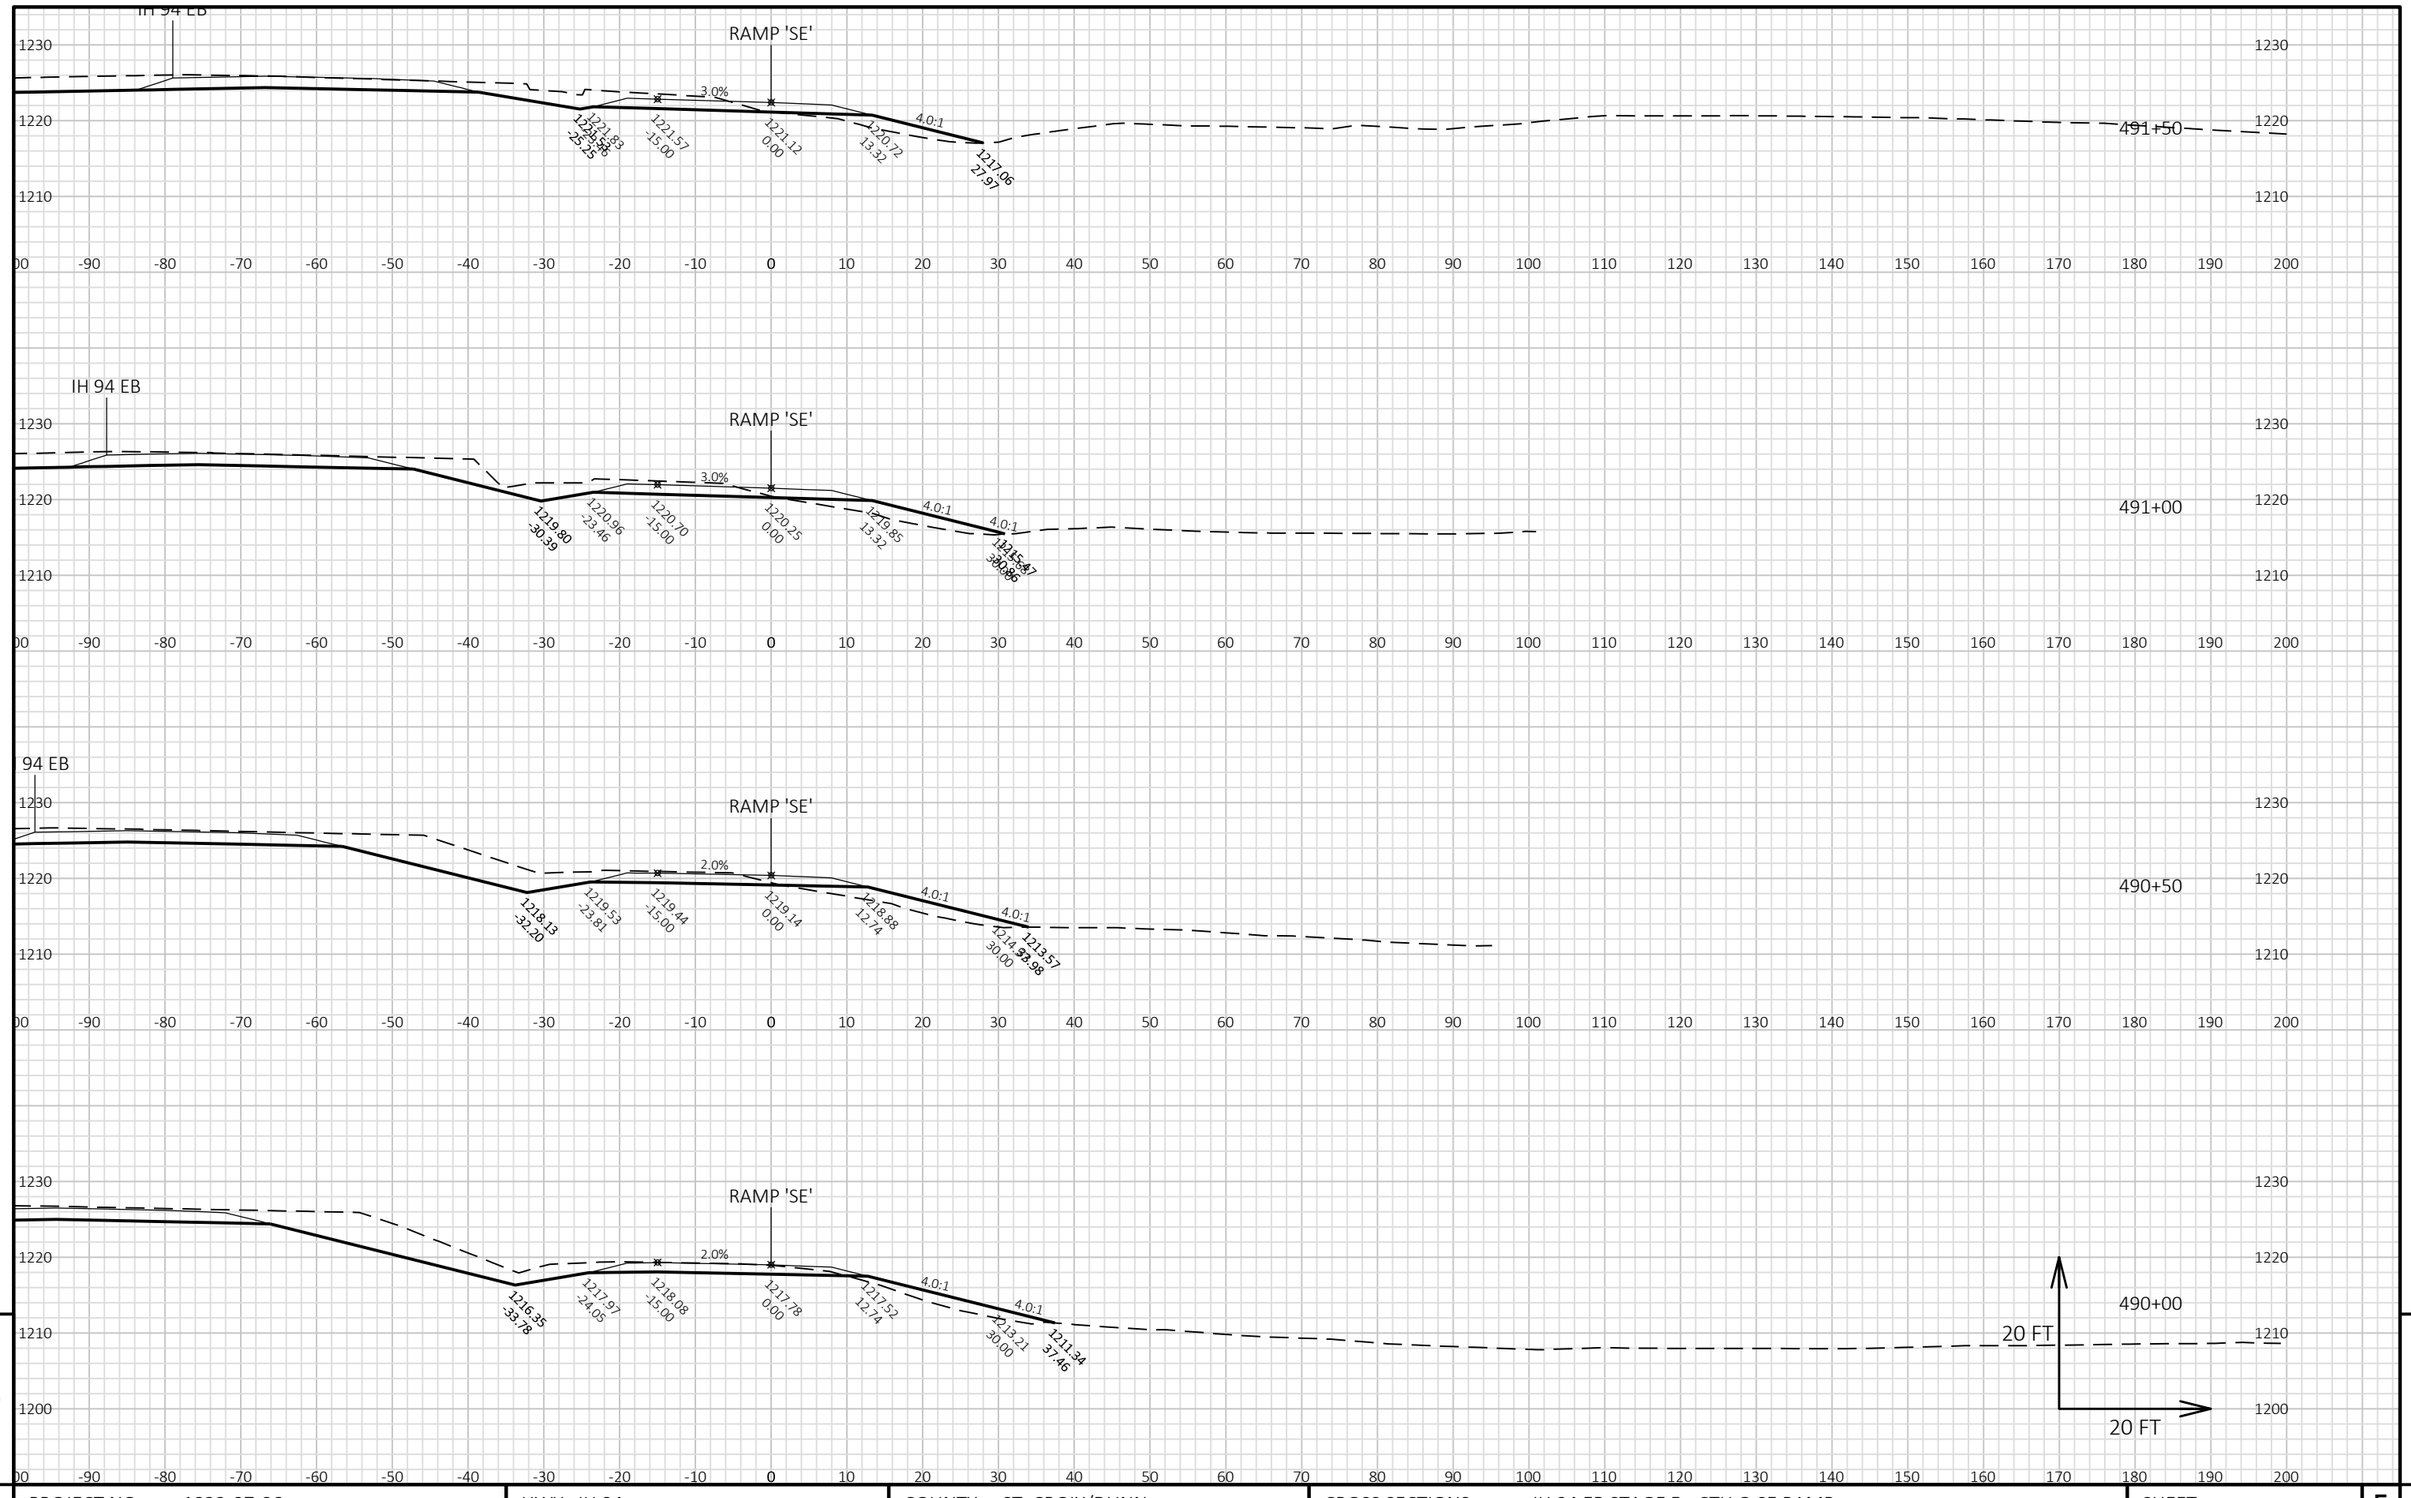


9

9

PROJECT NO: 1022-07-06	HWY: IH 94	COUNTY: ST. CROIX/DUNN	CROSS SECTIONS: IH 94 EB STAGE 5 - CTH Q SE RAMP	SHEET	E

FILE NAME : P:\UZ\W\WITNW\142428\CIVIL 3D\10220706\SHEETSPLAN\CROSS SECTIONS\XS_TC STG 5.DWG
LAYOUT NAME - 090105_xs SE Ramp

PLOT DATE : 2/13/2018 9:00 AM PLOT BY : SAVANNAH STEHN PLOT NAME : PLOT SCALE : 1 IN:20 FT HORZ. / 1 IN:20 FT VERT.

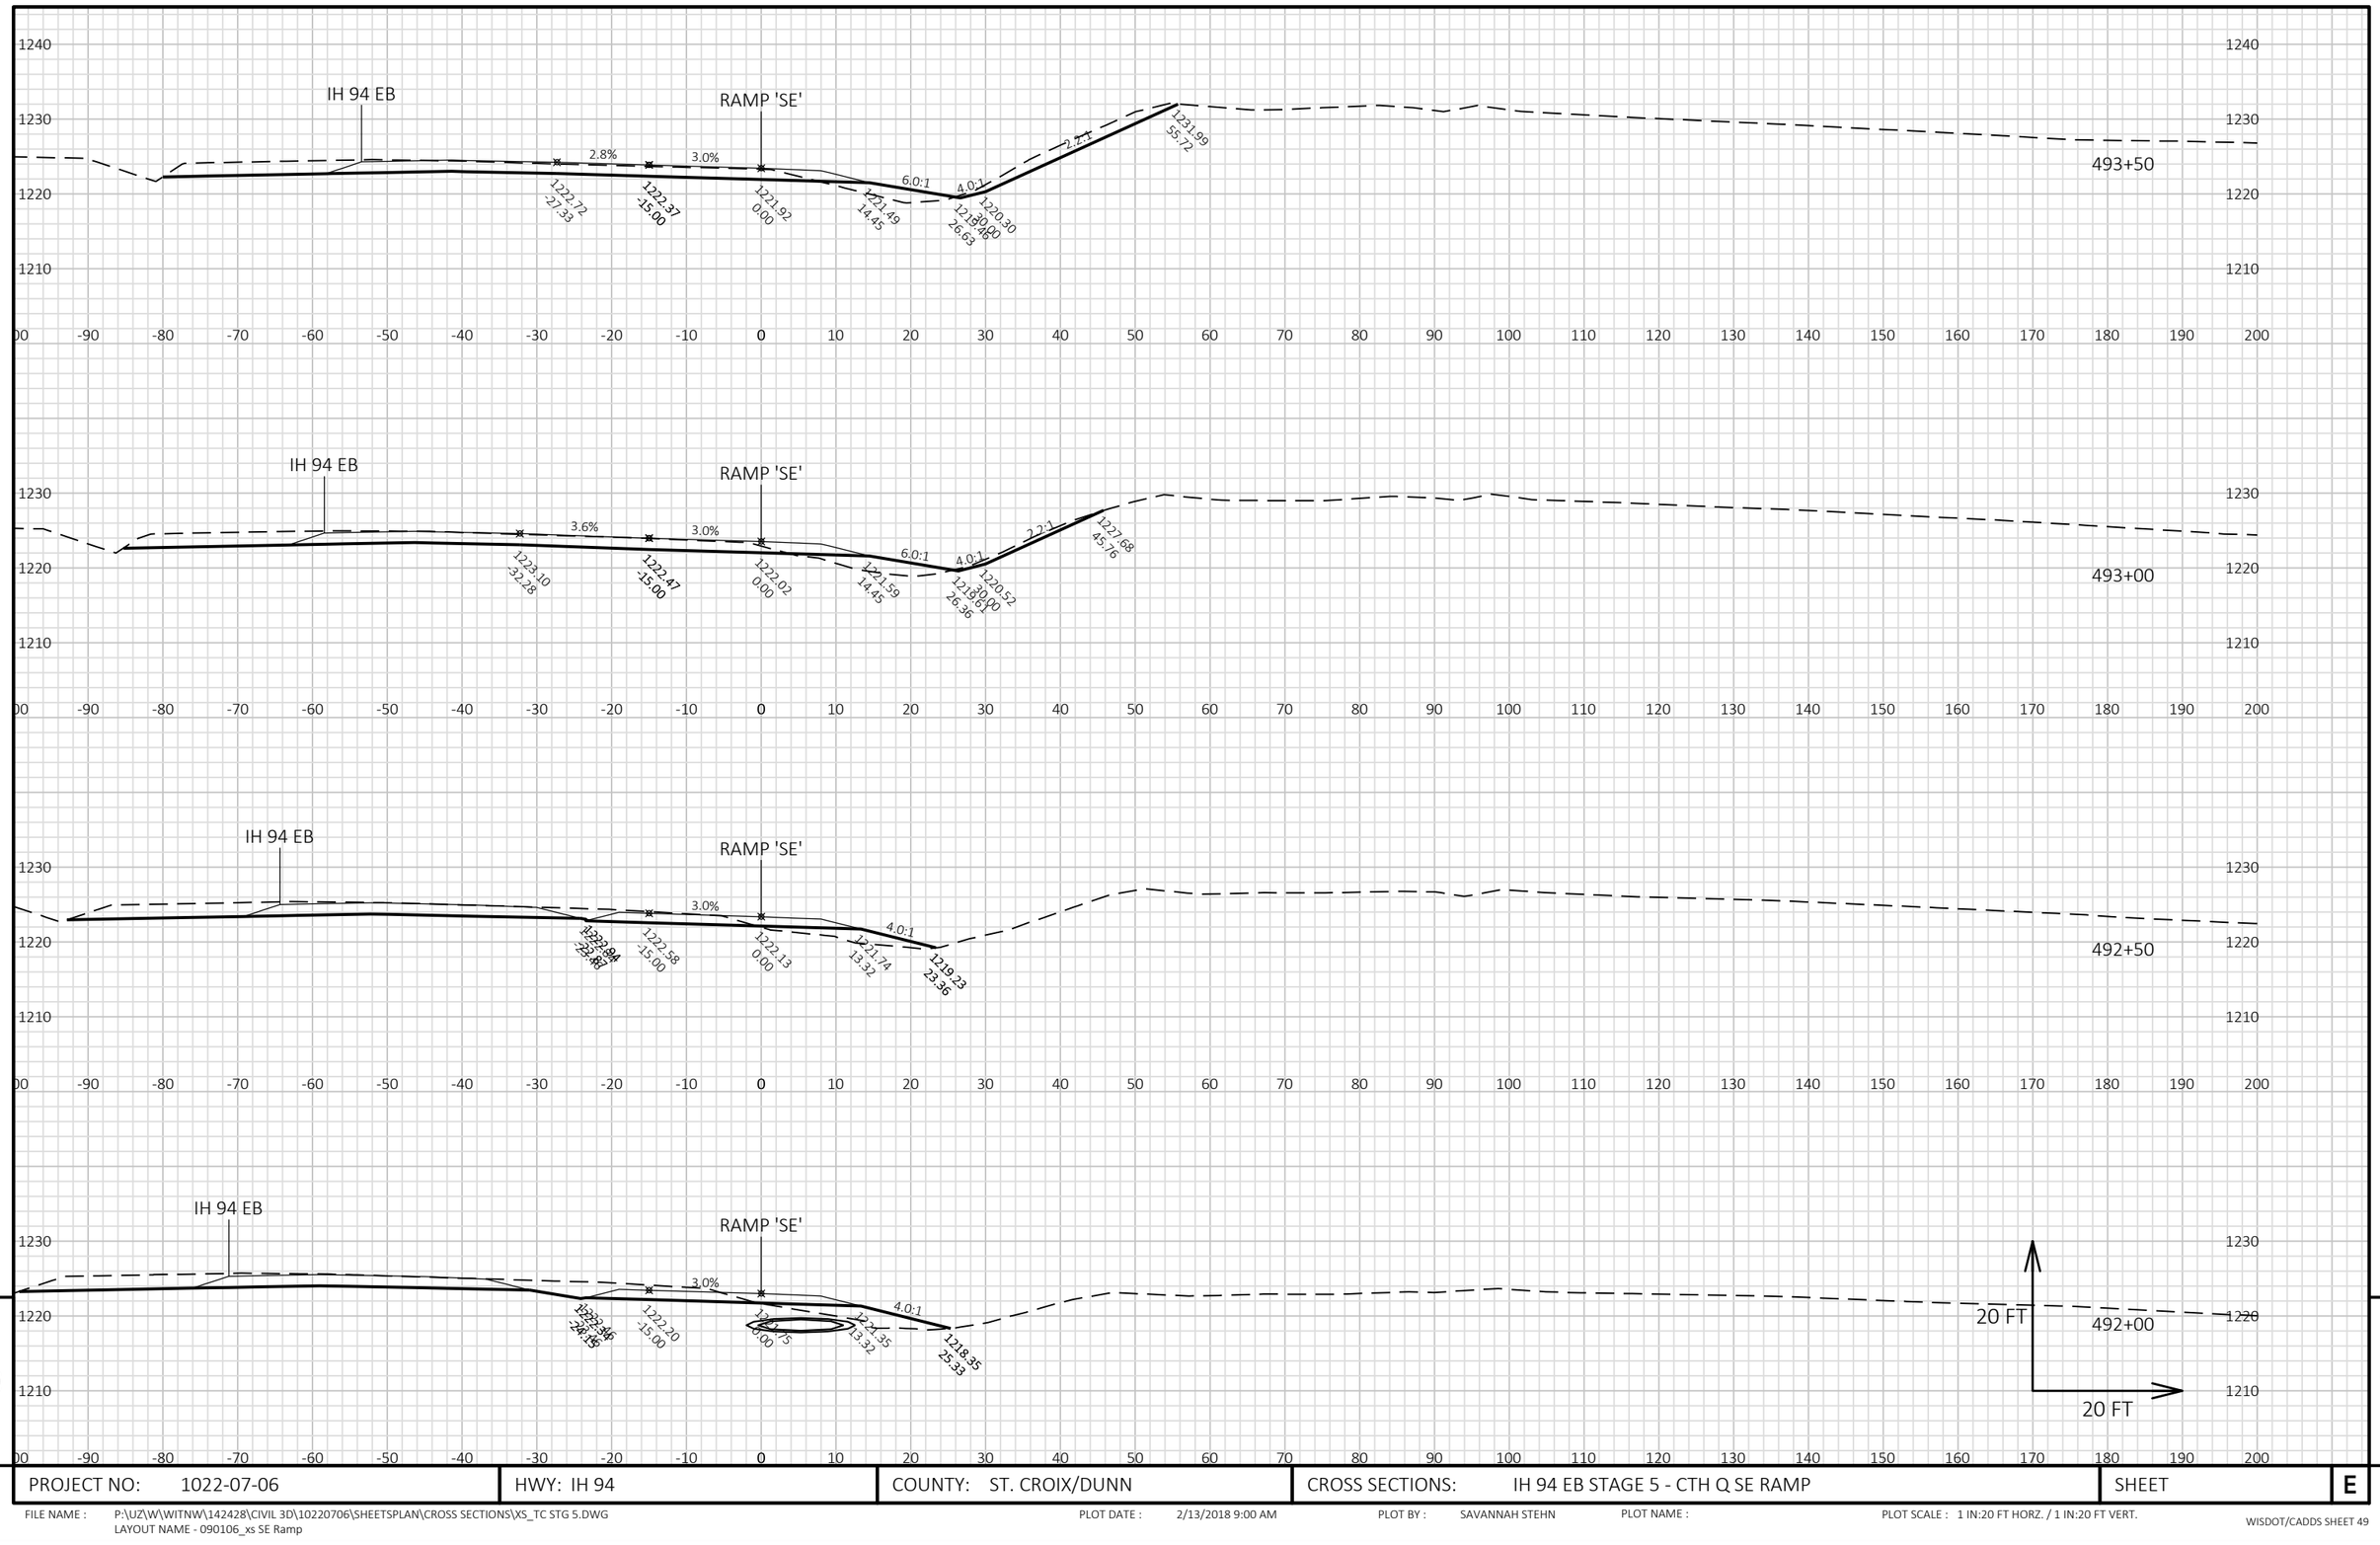

9


9


PROJECT NO: 1022-07-06	HWY: IH 94	COUNTY: ST. CROIX/DUNN	CROSS SECTIONS: IH 94 EB STAGE 5 - CTH Q SE RAMP	SHEET	E

FILE NAME : P:\UZ\W\WITNW\142428\CIVIL 3D\10220706\SHEETSPLAN\CROSS SECTIONS\XS_TC STG 5.DWG
LAYOUT NAME - 090106_xs SE Ramp

PLOT DATE : 2/13/2018 9:00 AM PLOT BY : SAVANNAH STEHN PLOT NAME : PLOT SCALE : 1 IN:20 FT HORZ. / 1 IN:20 FT VERT.



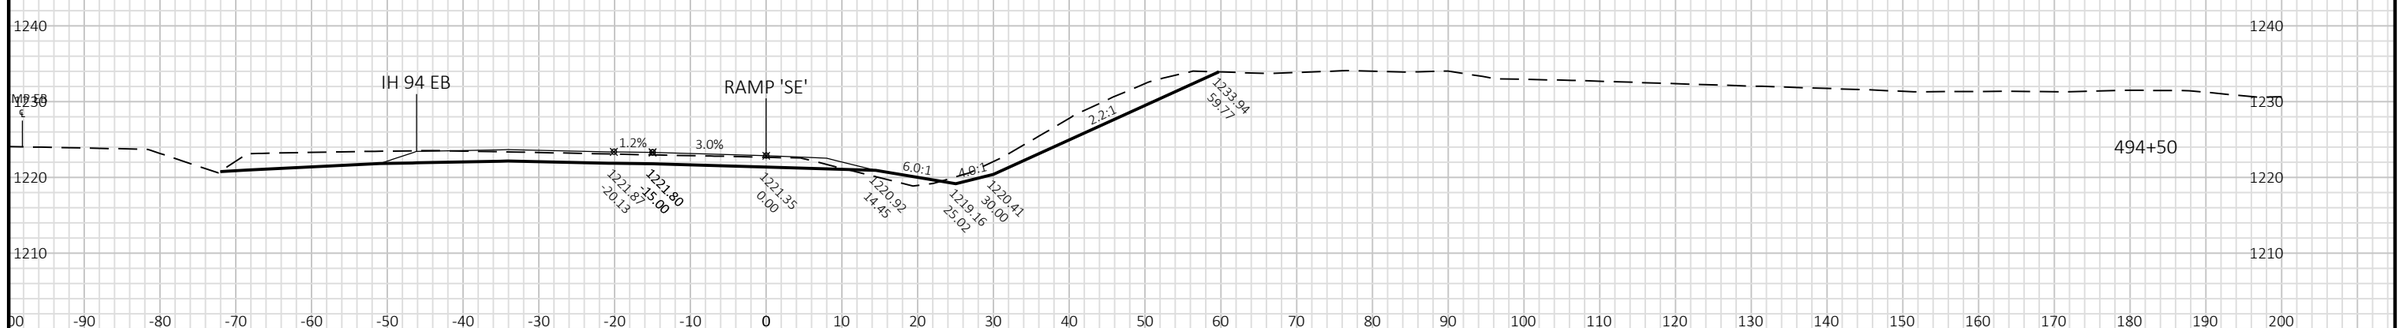

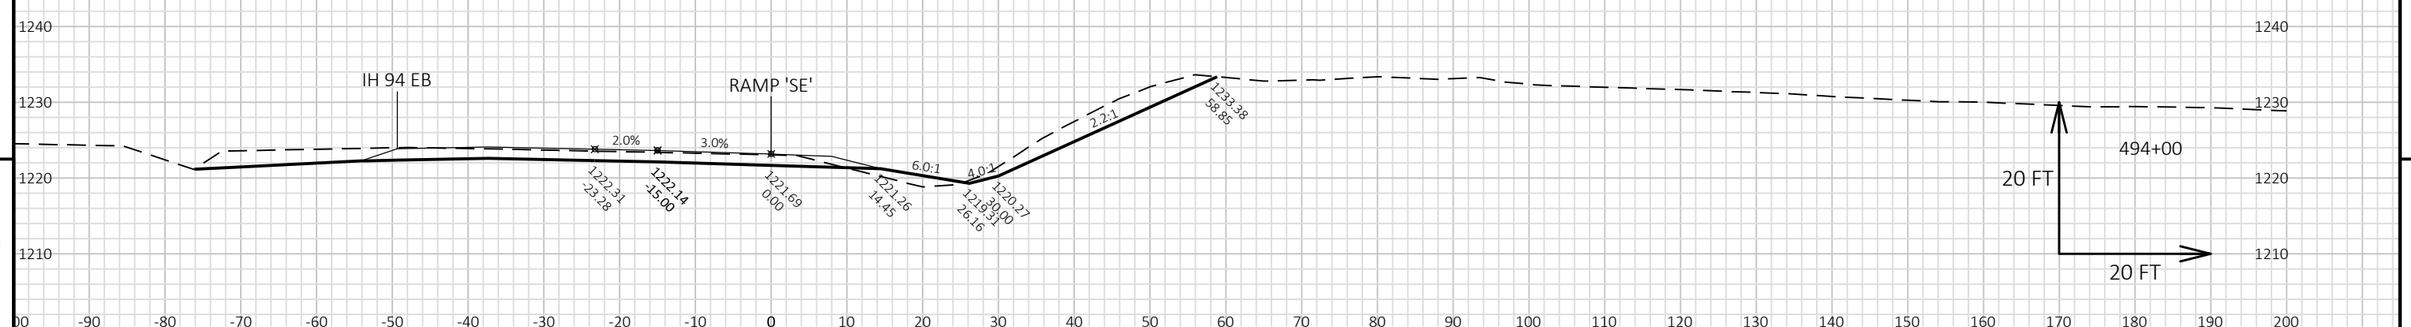


9

9

PROJECT NO: 1022-07-06	HWY: IH 94	COUNTY: ST. CROIX/DUNN	CROSS SECTIONS: IH 94 EB STAGE 5 - CTH Q SE RAMP	SHEET	E

FILE NAME : P:\UZ\W\WITNW\142428\CIVIL 3D\10220706\SHEETSPLAN\CROSS SECTIONS\XS_TC STG 5.DWG
LAYOUT NAME - 090107_xs SE Ramp

PLOT DATE : 2/13/2018 9:01 AM PLOT BY : SAVANNAH STEHN PLOT NAME : PLOT SCALE : 1 IN:20 FT HORZ. / 1 IN:20 FT VERT.

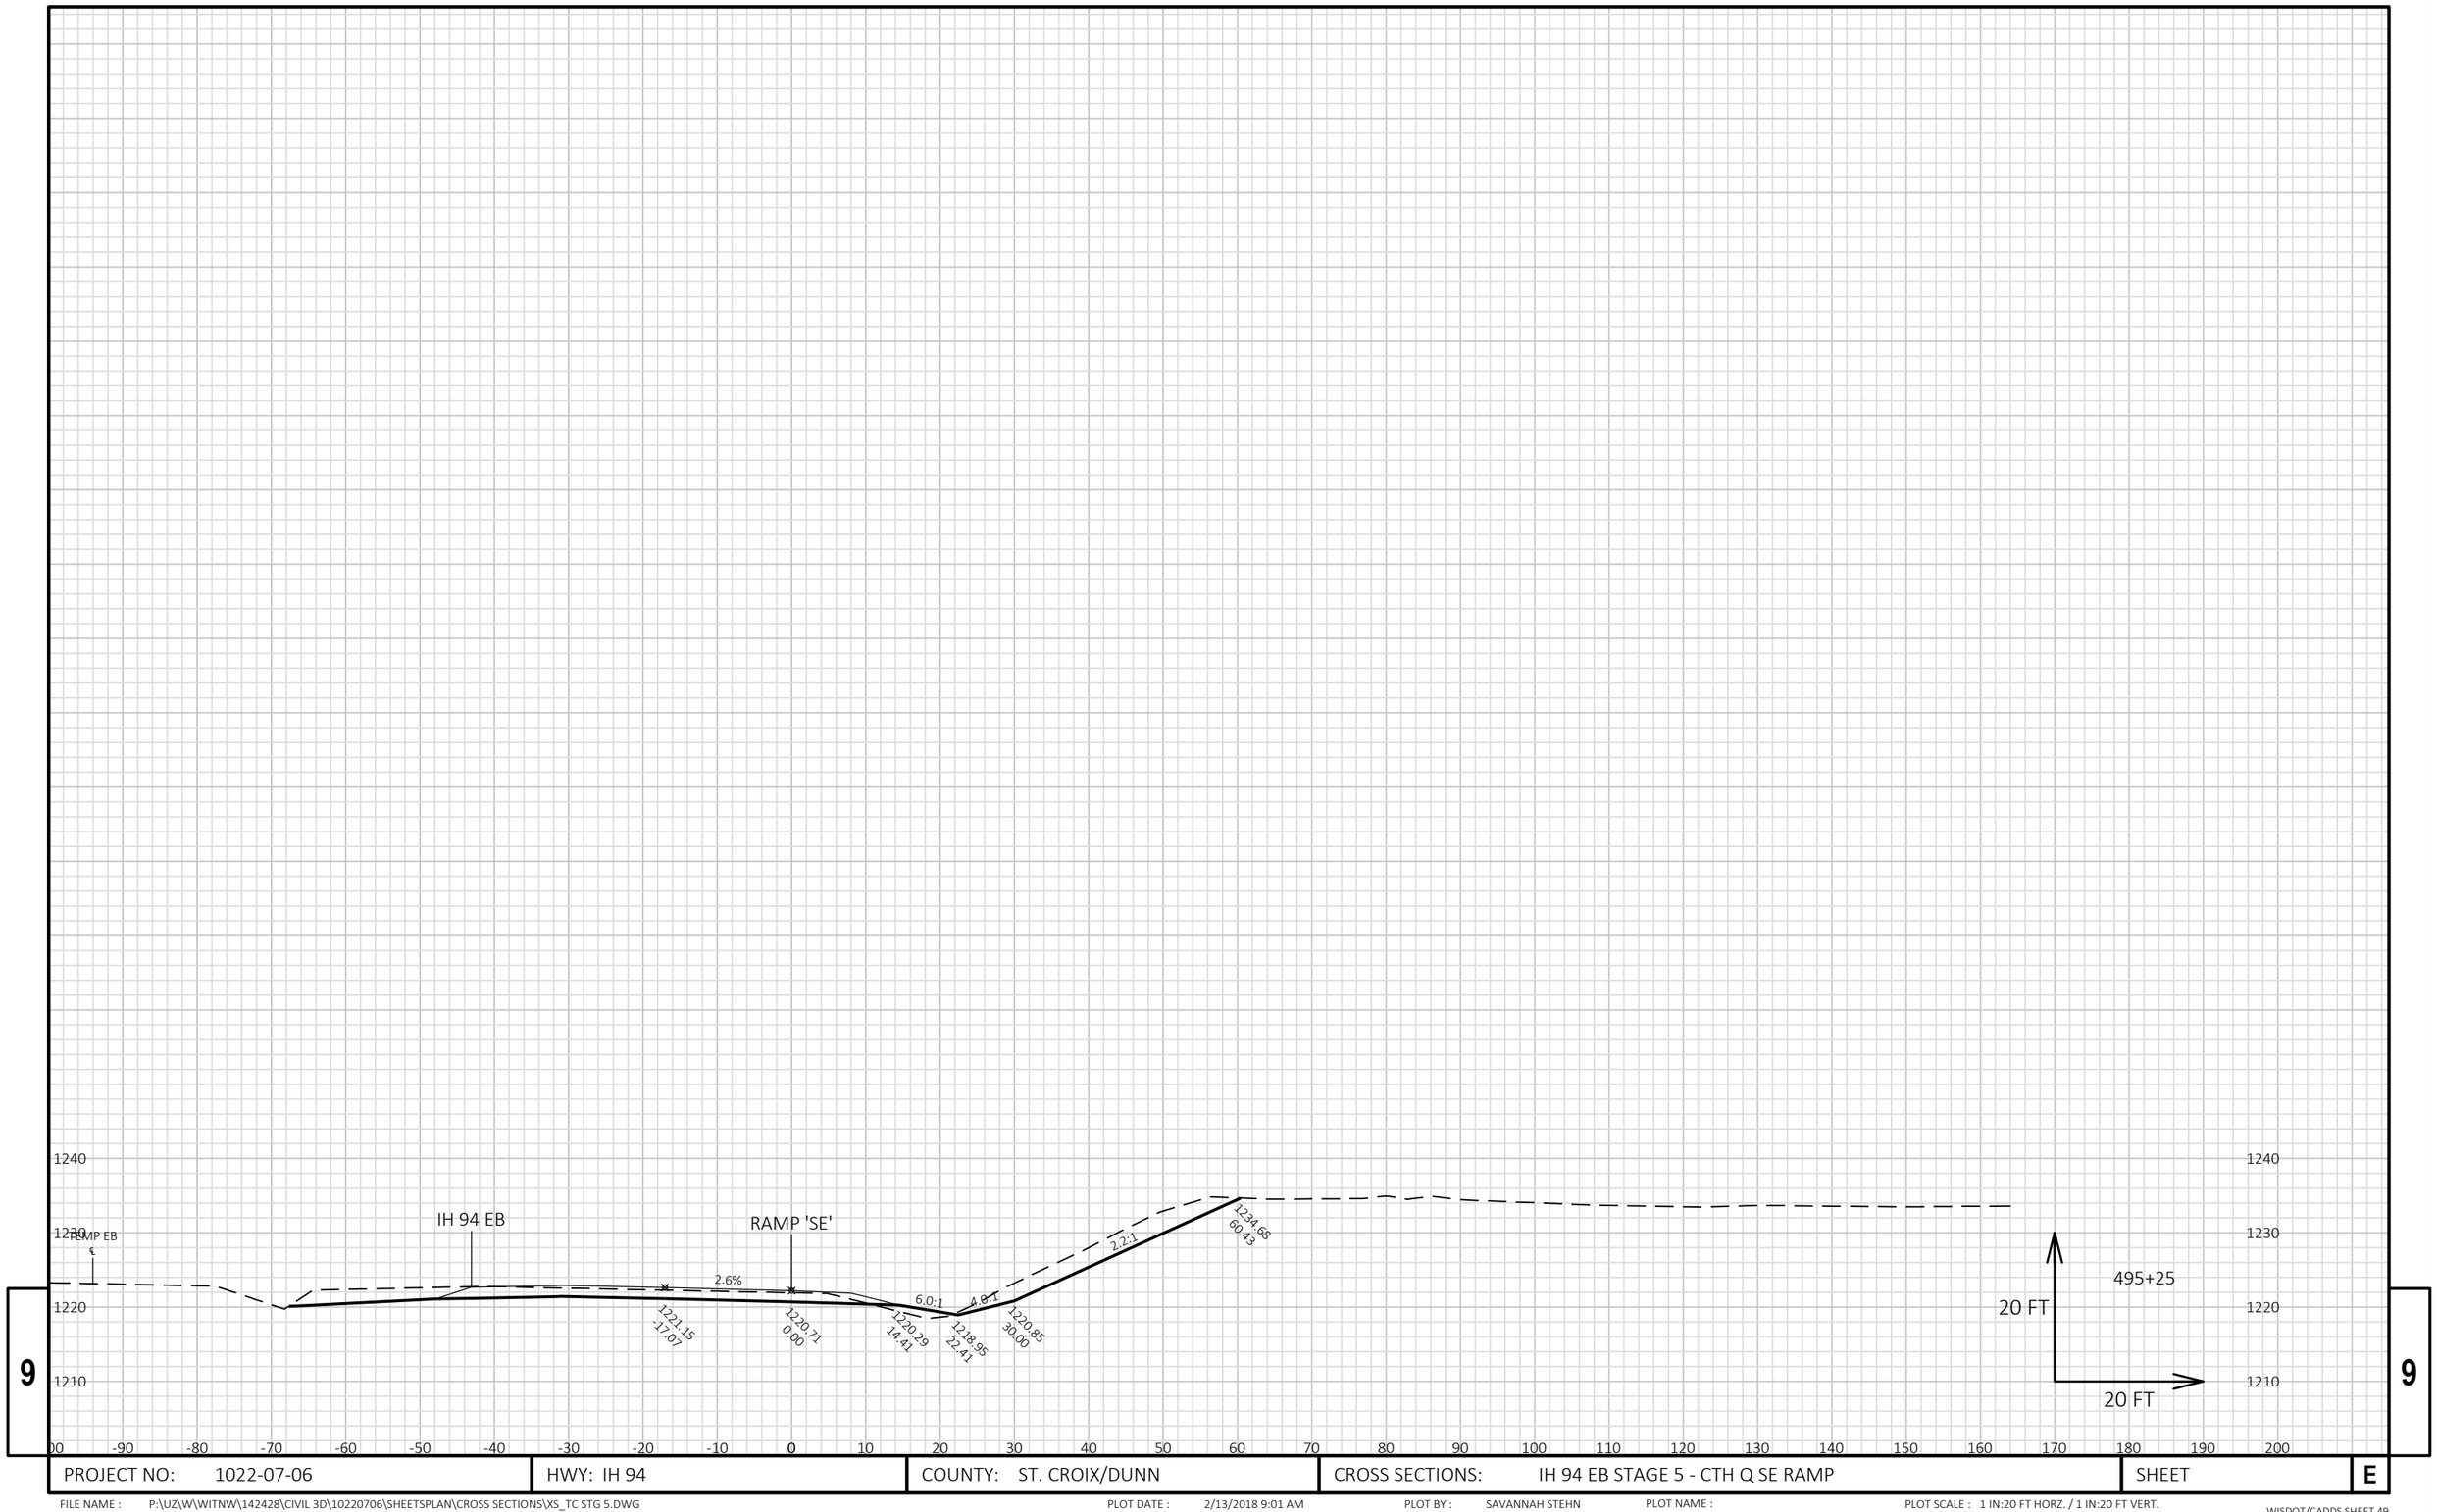


9

9

PROJECT NO: 1022-07-06	HWY: IH 94	COUNTY: ST. CROIX/DUNN	CROSS SECTIONS: IH 94 EB STAGE 5 - CTH Q SE RAMP	SHEET	E

FILE NAME : P:\UZ\W\WITNW\142428\CIVIL 3D\10220706\SHEETSPLAN\CROSS SECTIONS\XS_TC STG 5.DWG
LAYOUT NAME - 090108_xs SE Ramp

PLOT DATE : 2/13/2018 9:01 AM PLOT BY : SAVANNAH STEHN PLOT NAME : PLOT SCALE : 1 IN:20 FT HORZ. / 1 IN:20 FT VERT.

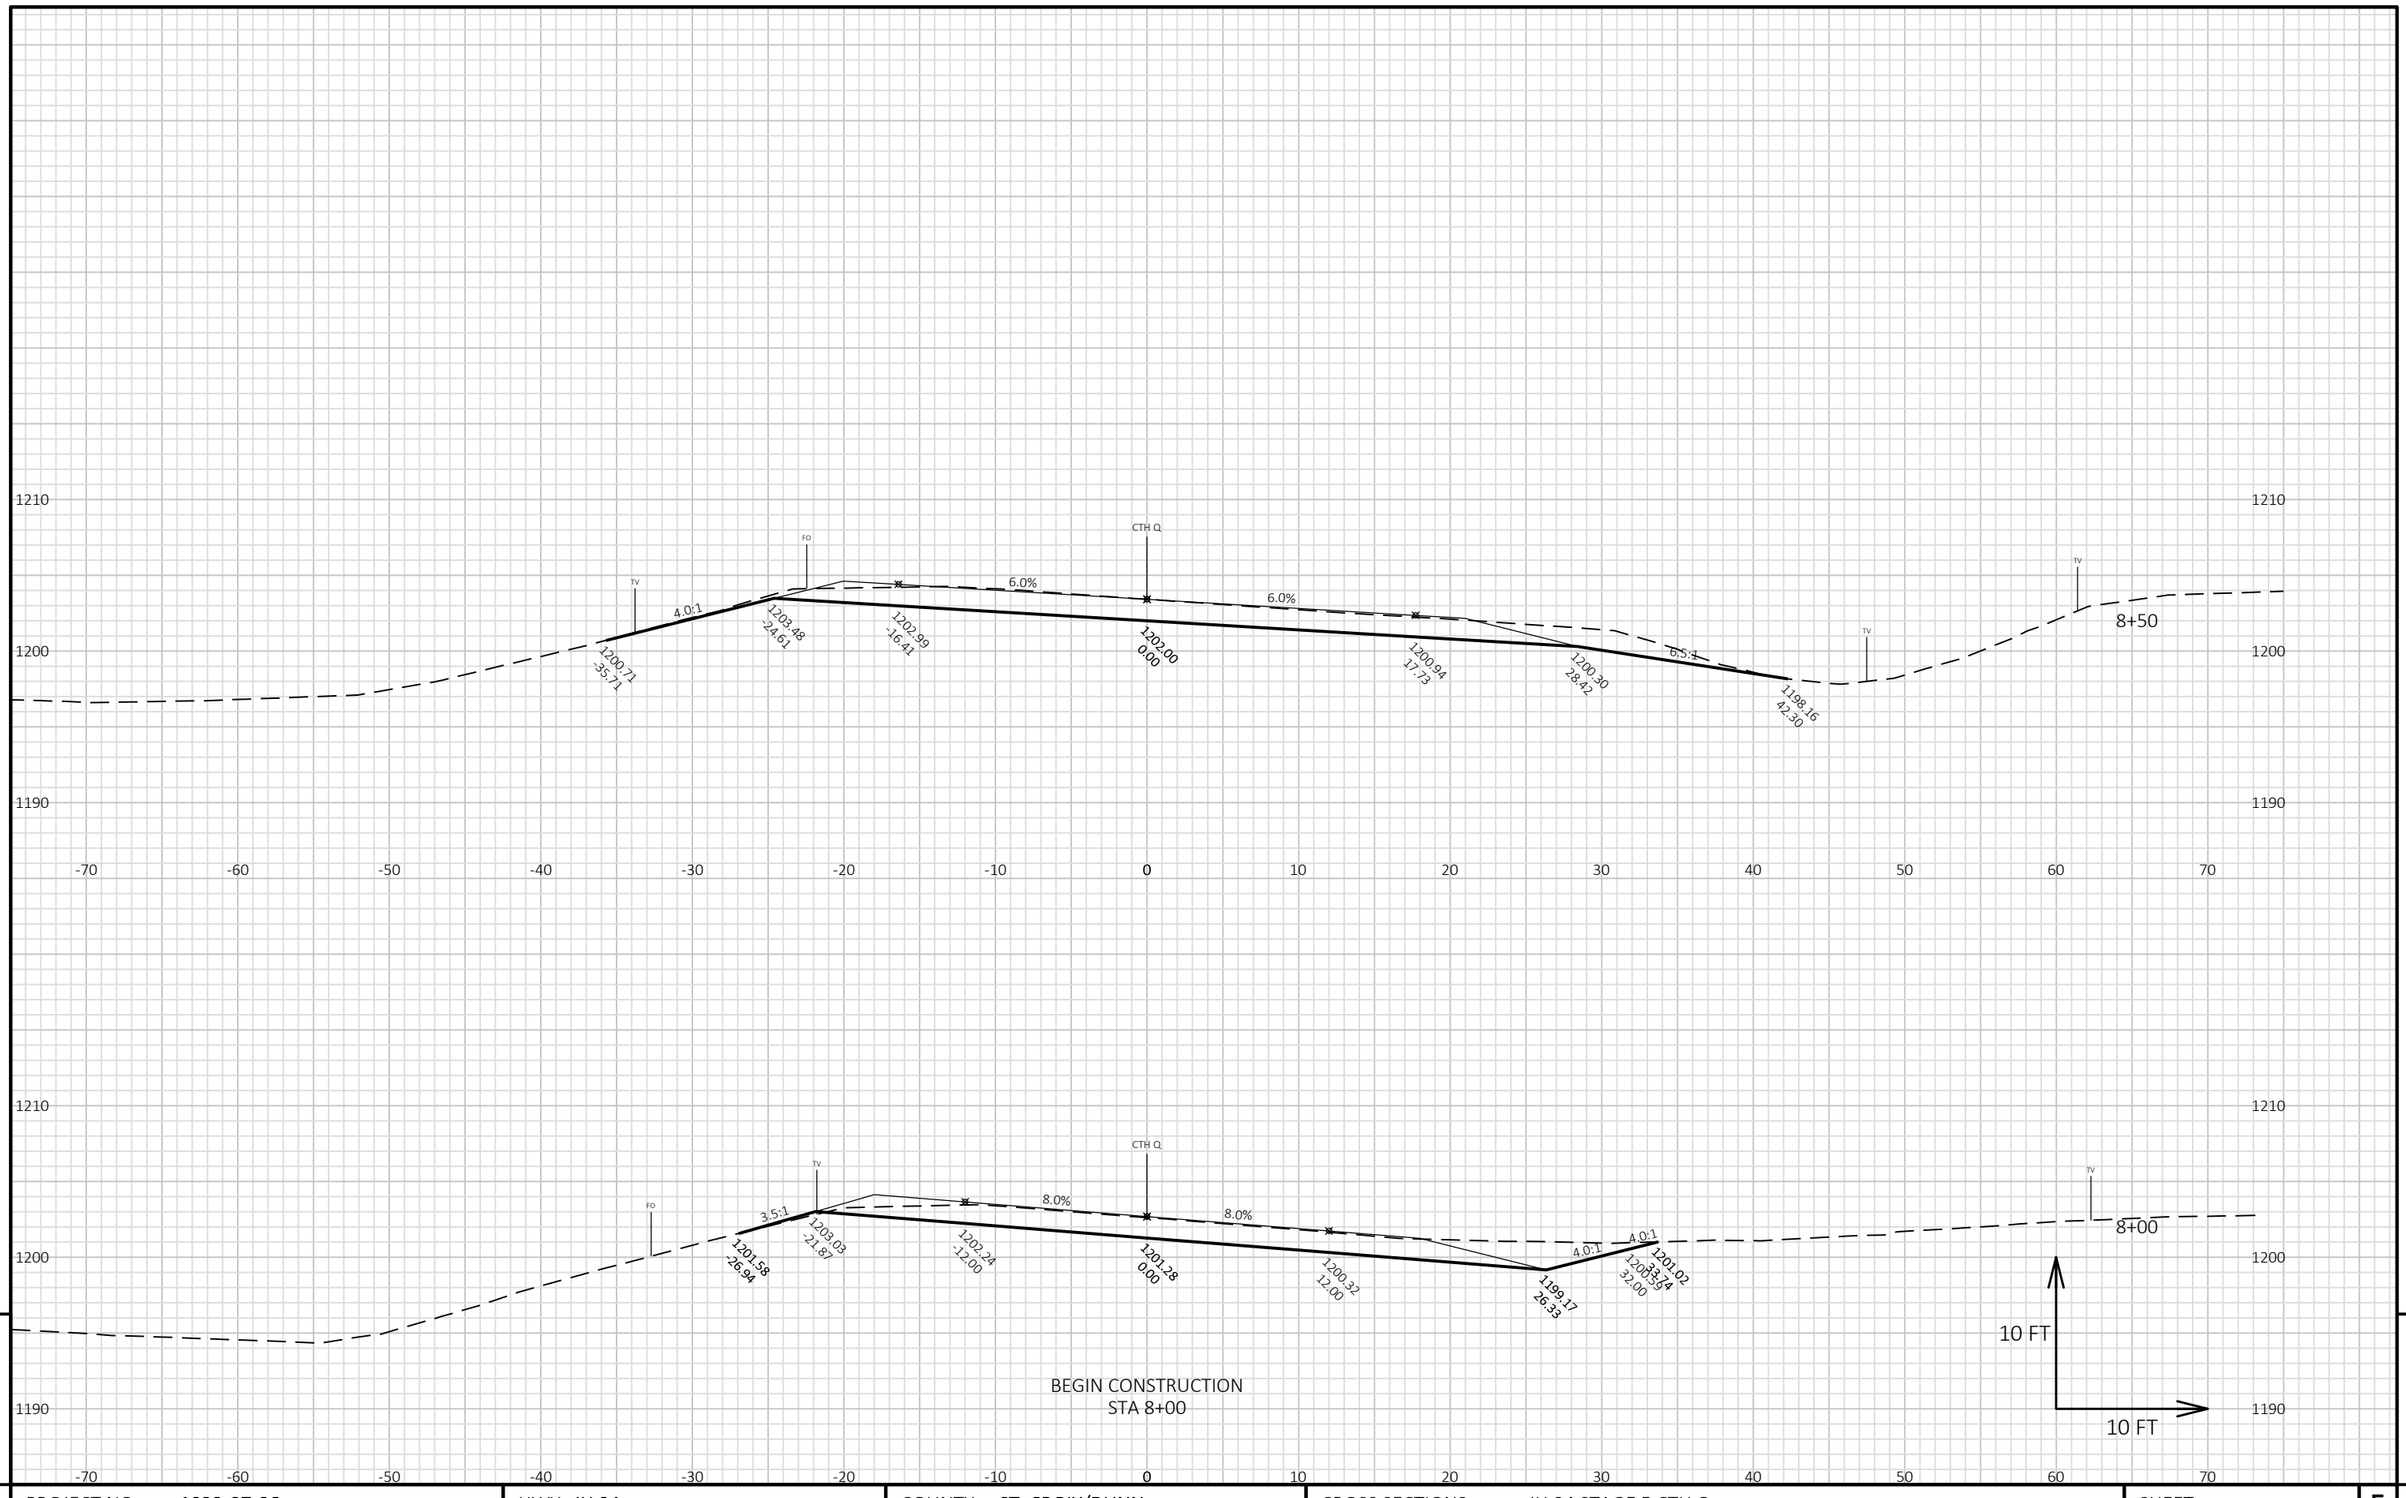

9


9


PROJECT NO: 1022-07-06	HWY: IH 94	COUNTY: ST. CROIX/DUNN	CROSS SECTIONS: IH 94 STAGE 5 CTH Q	SHEET	E


FILE NAME : P:\UZ\W\WITNW\142428\CIVIL 3D\10220706\SHEETSPLAN\CROSS SECTIONS\XS_TC STG 5_CTH Q.DWG
LAYOUT NAME - 090101_xs Q

PLOT DATE : 2/13/2018 5:06 PM PLOT BY : SAVANNAH STEHN PLOT NAME :

PLOT SCALE : 1 IN:10 FT HORZ. / 1 IN:10 FT VERT.

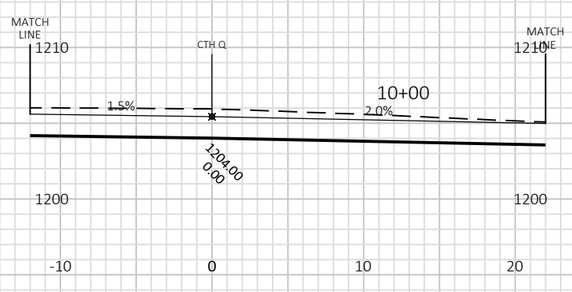

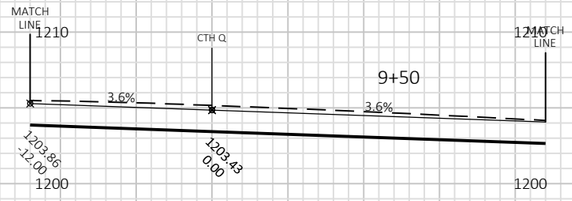

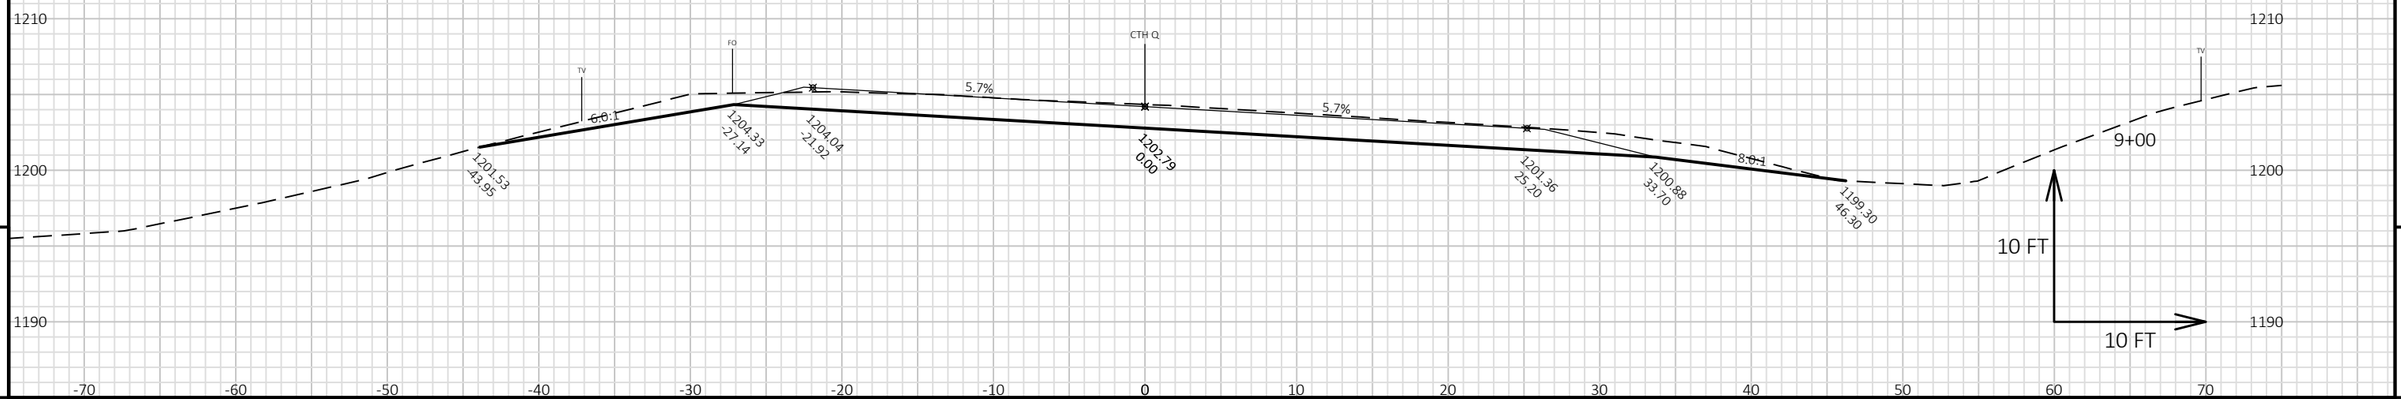


9

9

PROJECT NO: 1022-07-06	HWY: IH 94	COUNTY: ST. CROIX/DUNN	CROSS SECTIONS: IH 94 STAGE 5 CTH Q	SHEET	E

FILE NAME : P:\UZ\W\WITNW\142428\CIVIL 3D\10220706\SHEETSPLAN\CROSS SECTIONS\XS_TC STG 5_CTH Q.DWG
LAYOUT NAME - 090102_xs Q

PLOT DATE : 2/13/2018 5:07 PM PLOT BY : SAVANNAH STEHN PLOT NAME : **PLOT SCALE :** 1 IN:10 FT HORZ. / 1 IN:10 FT VERT.

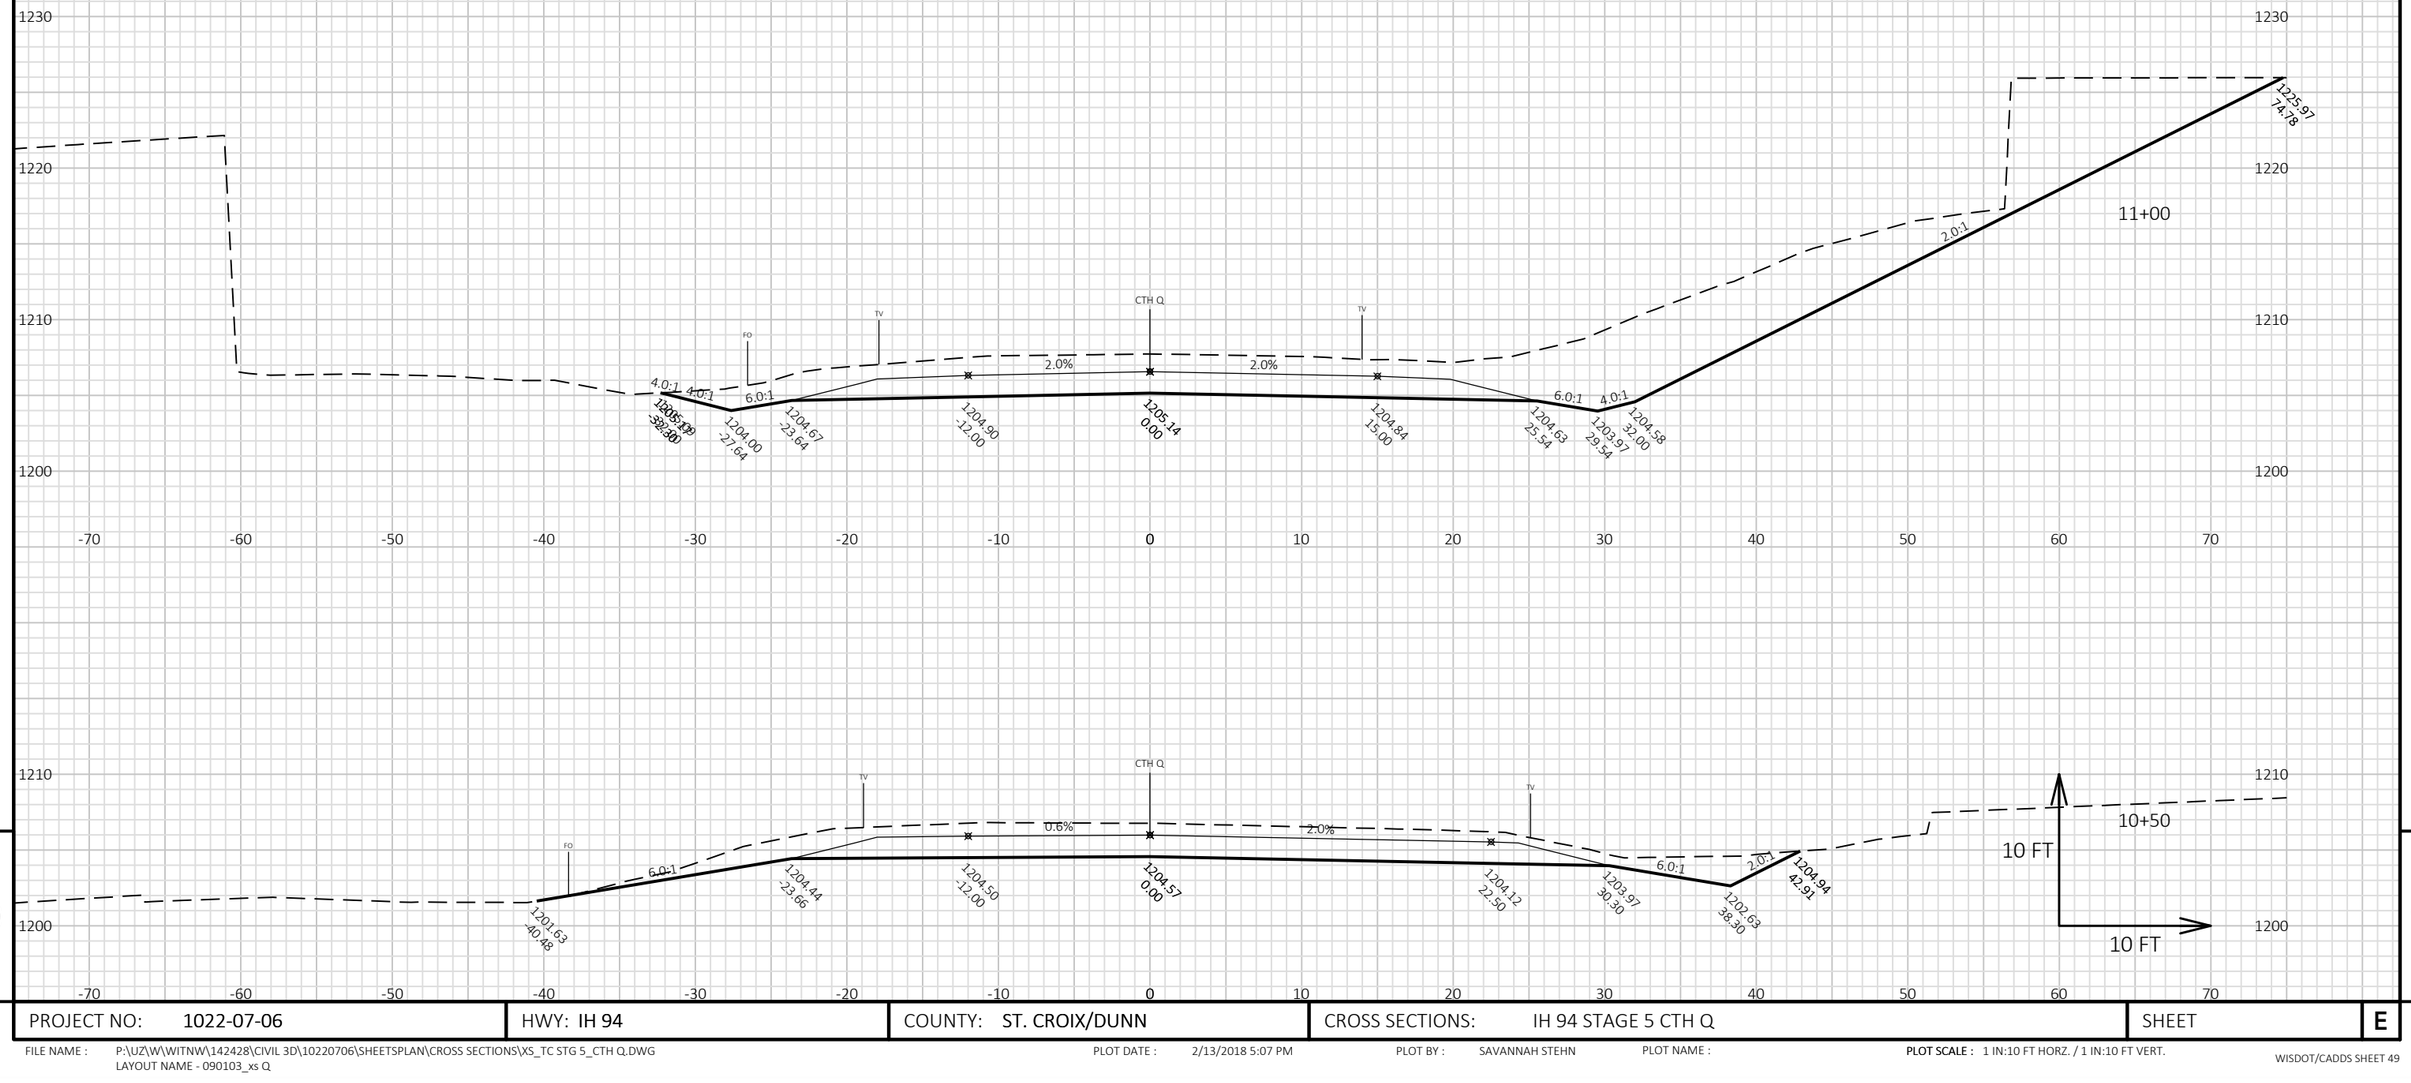


9

9

PROJECT NO: 1022-07-06	HWY: IH 94	COUNTY: ST. CROIX/DUNN	CROSS SECTIONS: IH 94 STAGE 5 CTH Q	SHEET	E

FILE NAME : P:\UZ\W\WITNW\142428\CIVIL 3D\10220706\SHEETSPLAN\CROSS SECTIONS\XS_TC STG 5_CTH Q.DWG
LAYOUT NAME - 090103_xs Q

PLOT DATE : 2/13/2018 5:07 PM PLOT BY : SAVANNAH STEHN PLOT NAME : **PLOT SCALE :** 1 IN:10 FT HORZ. / 1 IN:10 FT VERT.

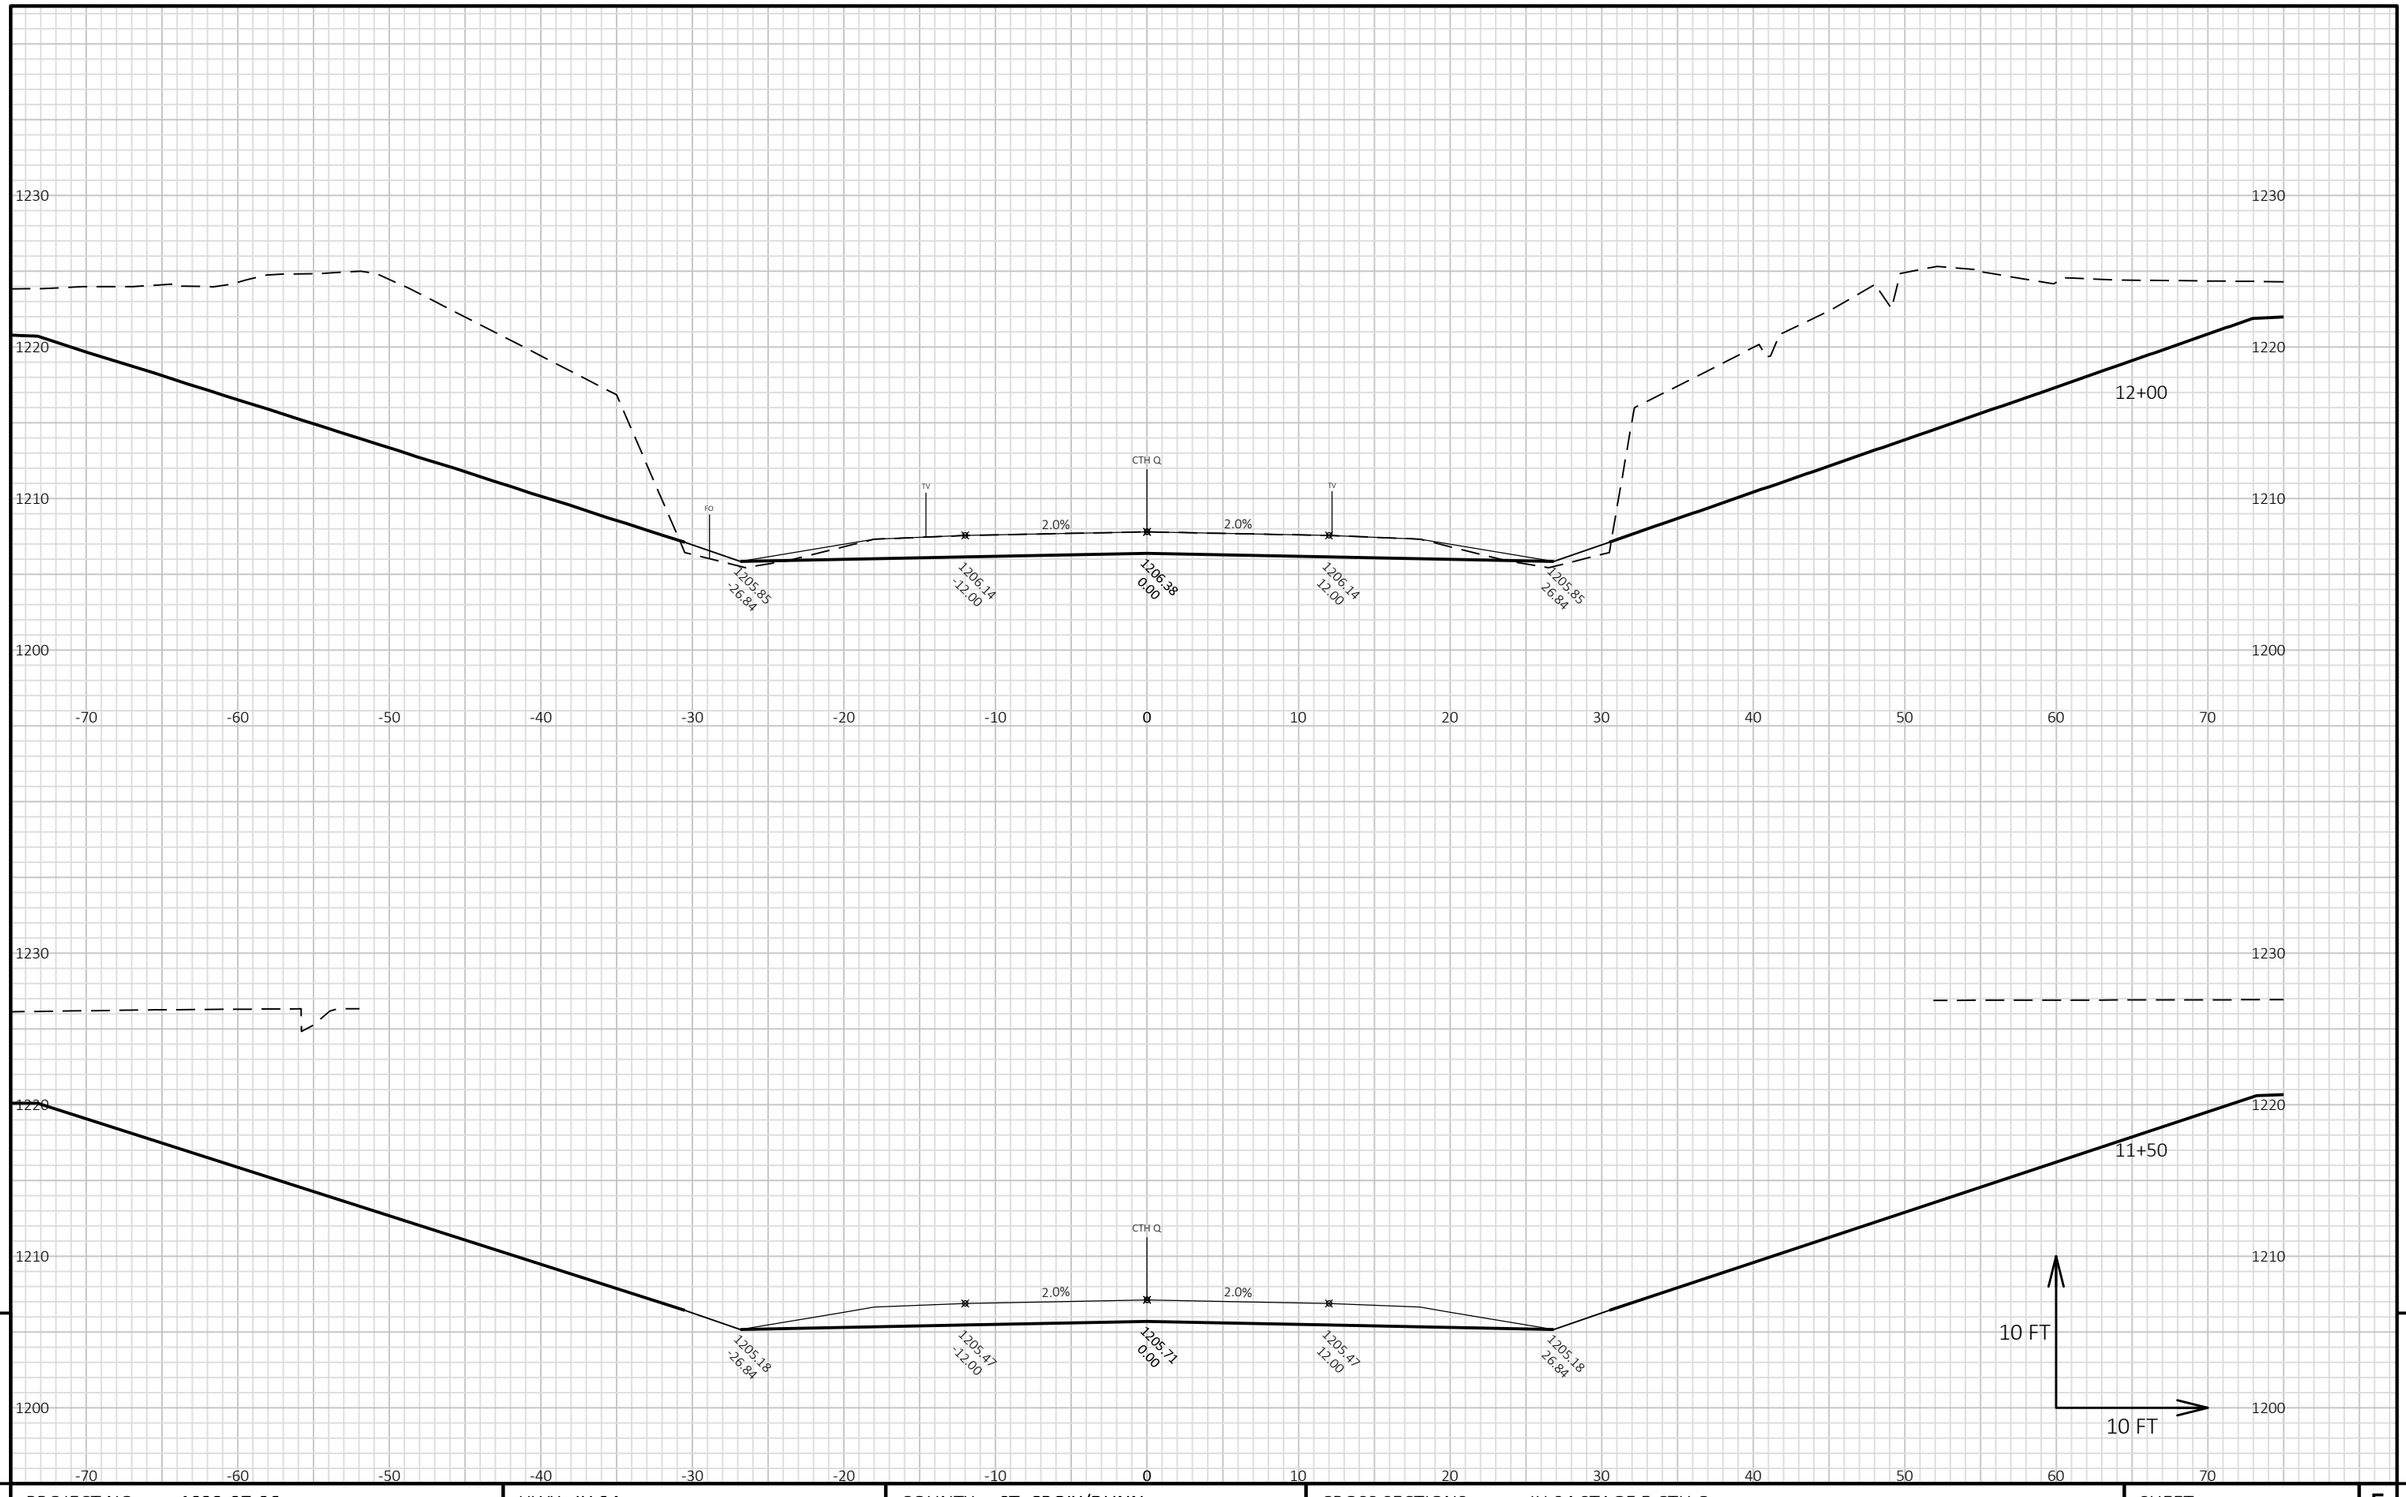

9

9

PROJECT NO: 1022-07-06	HWY: IH 94	COUNTY: ST. CROIX/DUNN	CROSS SECTIONS: IH 94 STAGE 5 CTH Q	SHEET	E


FILE NAME : P:\UZ\W\WITNW\142428\CIVIL 3D\10220706\SHEETSPLAN\CROSS SECTIONS\XS_TC STG 5_CTH Q.DWG
LAYOUT NAME - 090104_xs Q

PLOT DATE : 2/13/2018 5:07 PM

PLOT BY : SAVANNAH STEHN

PLOT NAME :

PLOT SCALE : 1 IN:10 FT HORZ. / 1 IN:10 FT VERT.

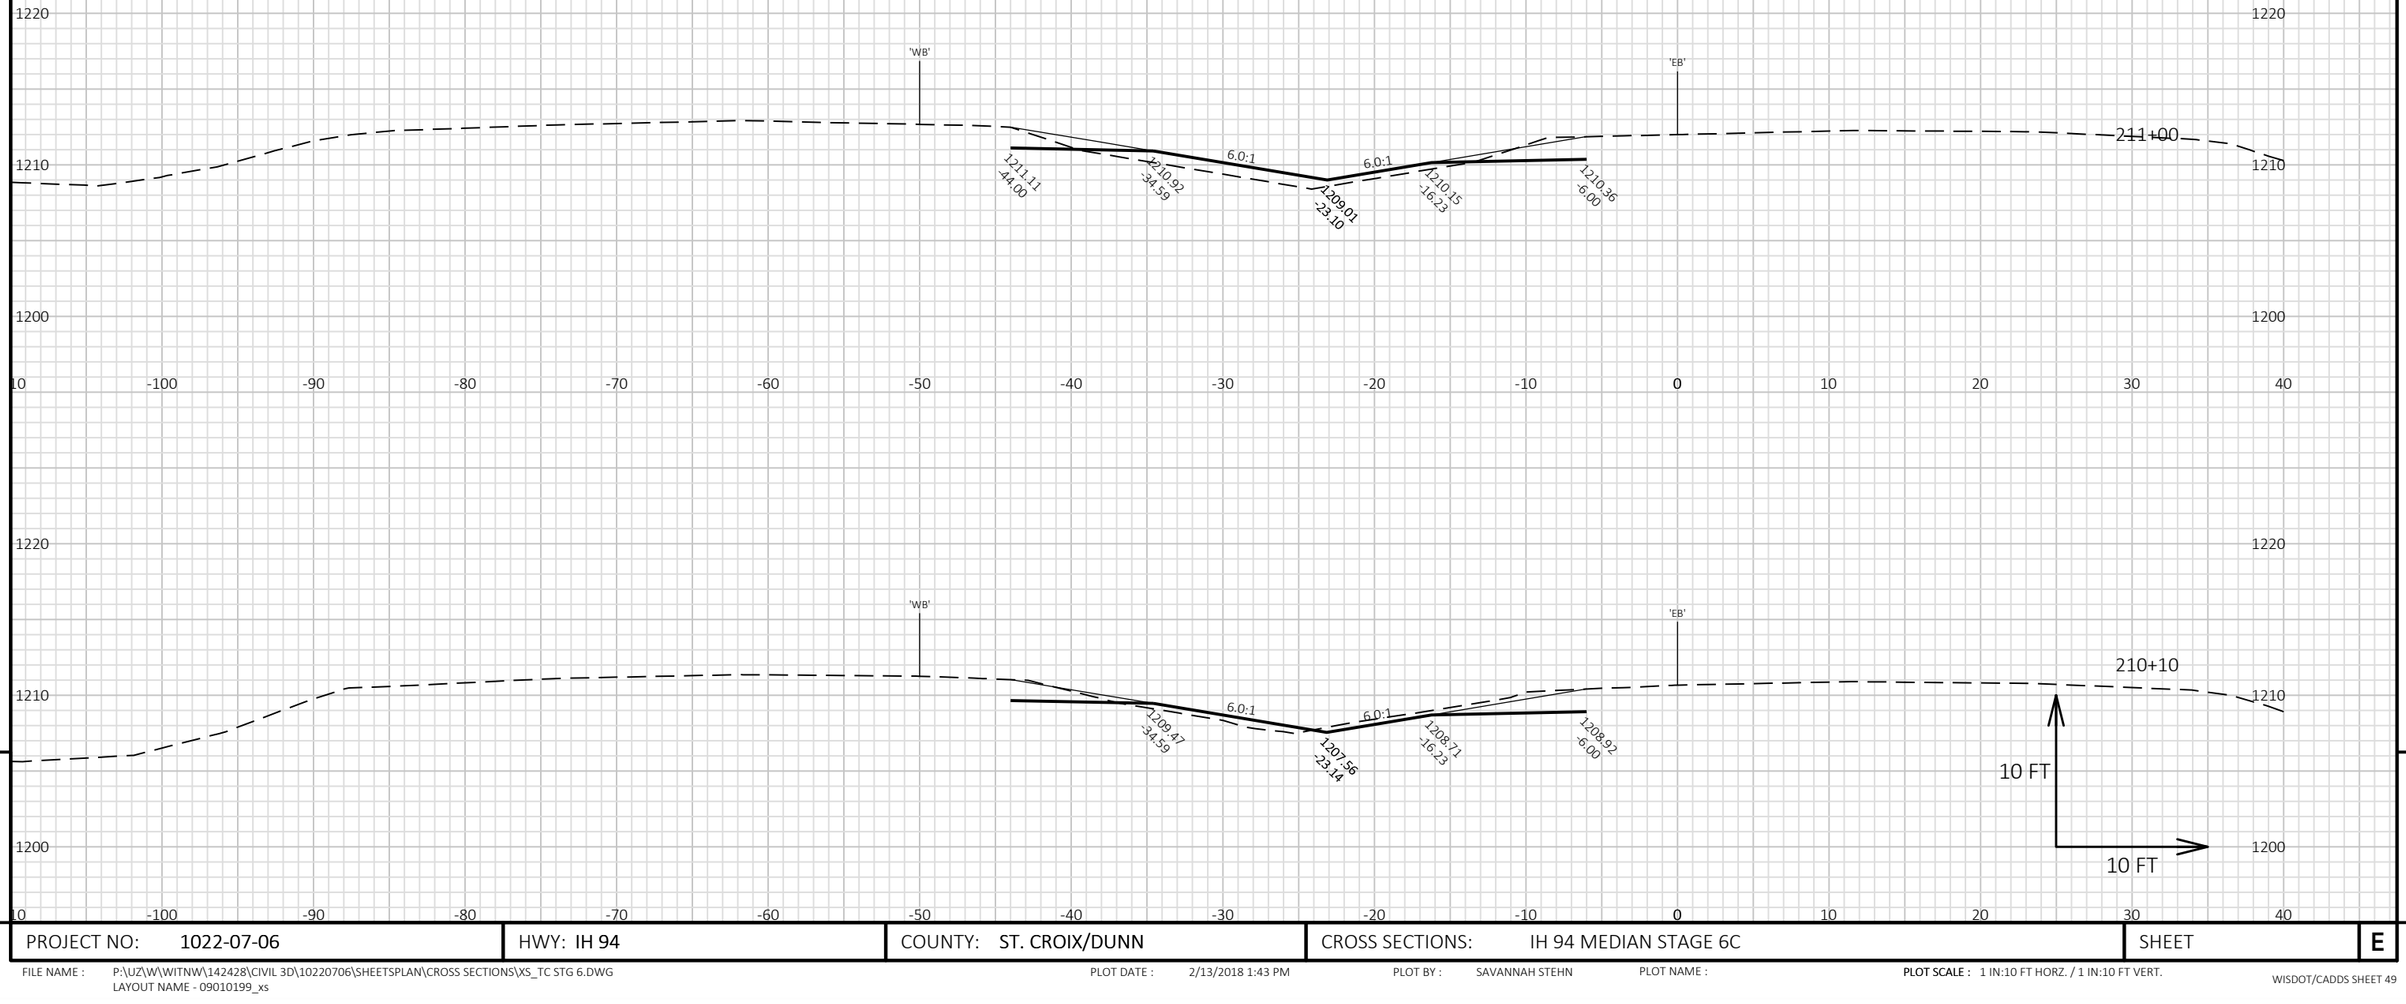


9

9

PROJECT NO: 1022-07-06	HWY: IH 94	COUNTY: ST. CROIX/DUNN	CROSS SECTIONS: IH 94 MEDIAN STAGE 6C	SHEET	E

FILE NAME : P:\UZ\W\WITNW\142428\CIVIL 3D\10220706\SHEETSPLAN\CROSS SECTIONS\XS_TC STG 6.DWG
LAYOUT NAME - 09010199_xs

PLOT DATE : 2/13/2018 1:43 PM PLOT BY : SAVANNAH STEHN PLOT NAME : **PLOT SCALE :** 1 IN:10 FT HORZ. / 1 IN:10 FT VERT.

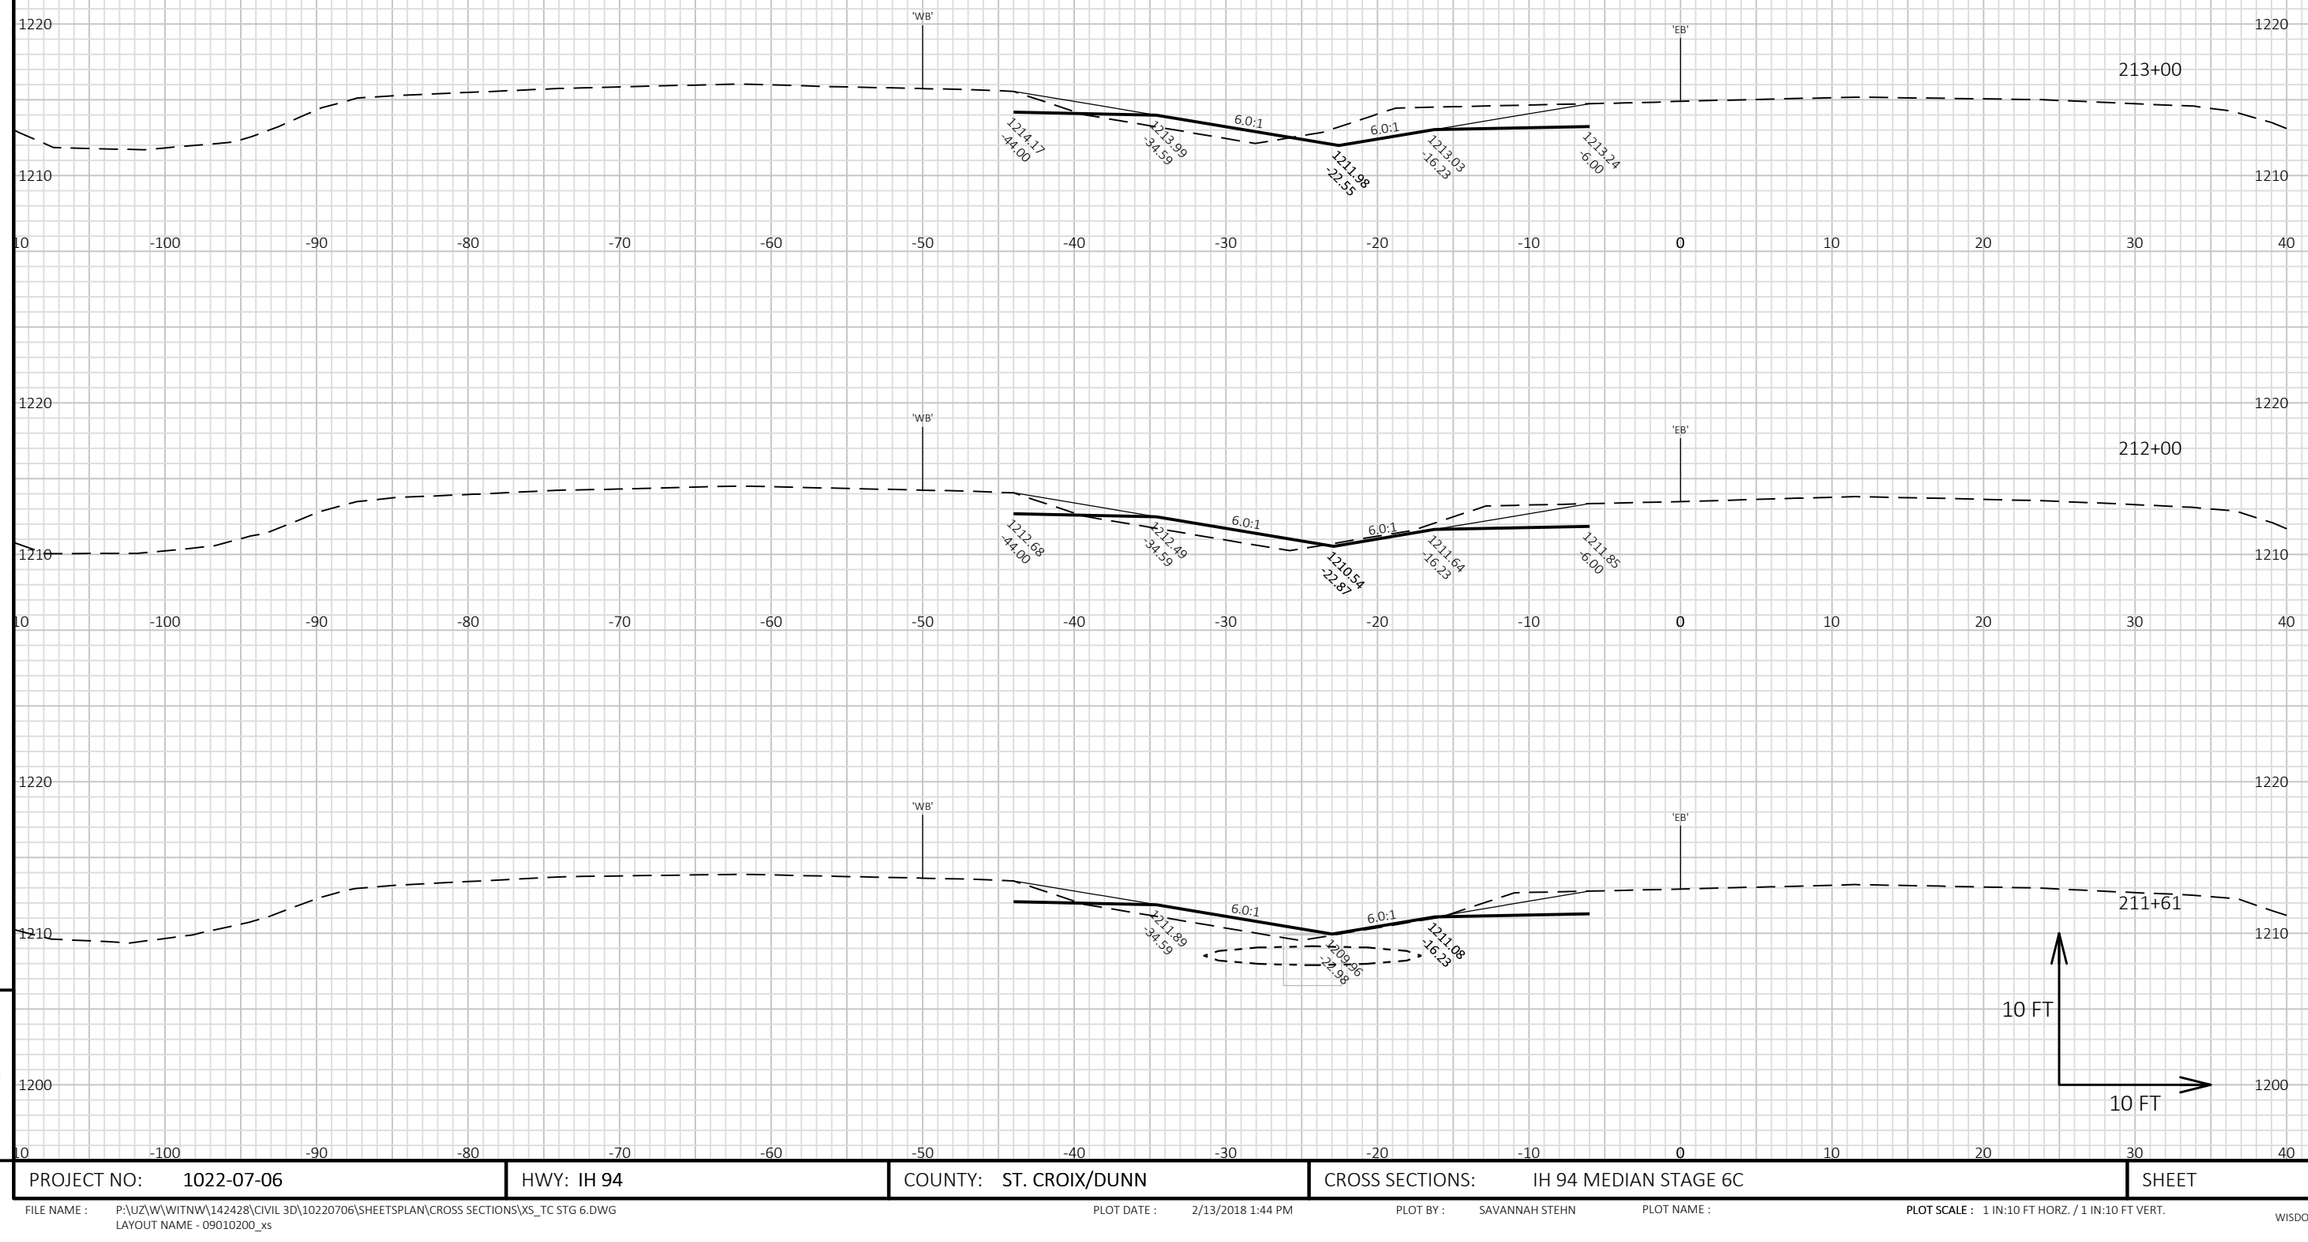

9


9

PROJECT NO: 1022-07-06	HWY: IH 94	COUNTY: ST. CROIX/DUNN	CROSS SECTIONS: IH 94 MEDIAN STAGE 6C	SHEET	E

FILE NAME : P:\UZ\W\WITNW\142428\CIVIL 3D\10220706\SHEETSPLAN\CROSS SECTIONS\XS_TC STG 6.DWG
LAYOUT NAME - 09010200_xs

PLOT DATE : 2/13/2018 1:44 PM PLOT BY : SAVANNAH STEHN PLOT NAME :

PLOT SCALE : 1 IN:10 FT HORZ. / 1 IN:10 FT VERT.

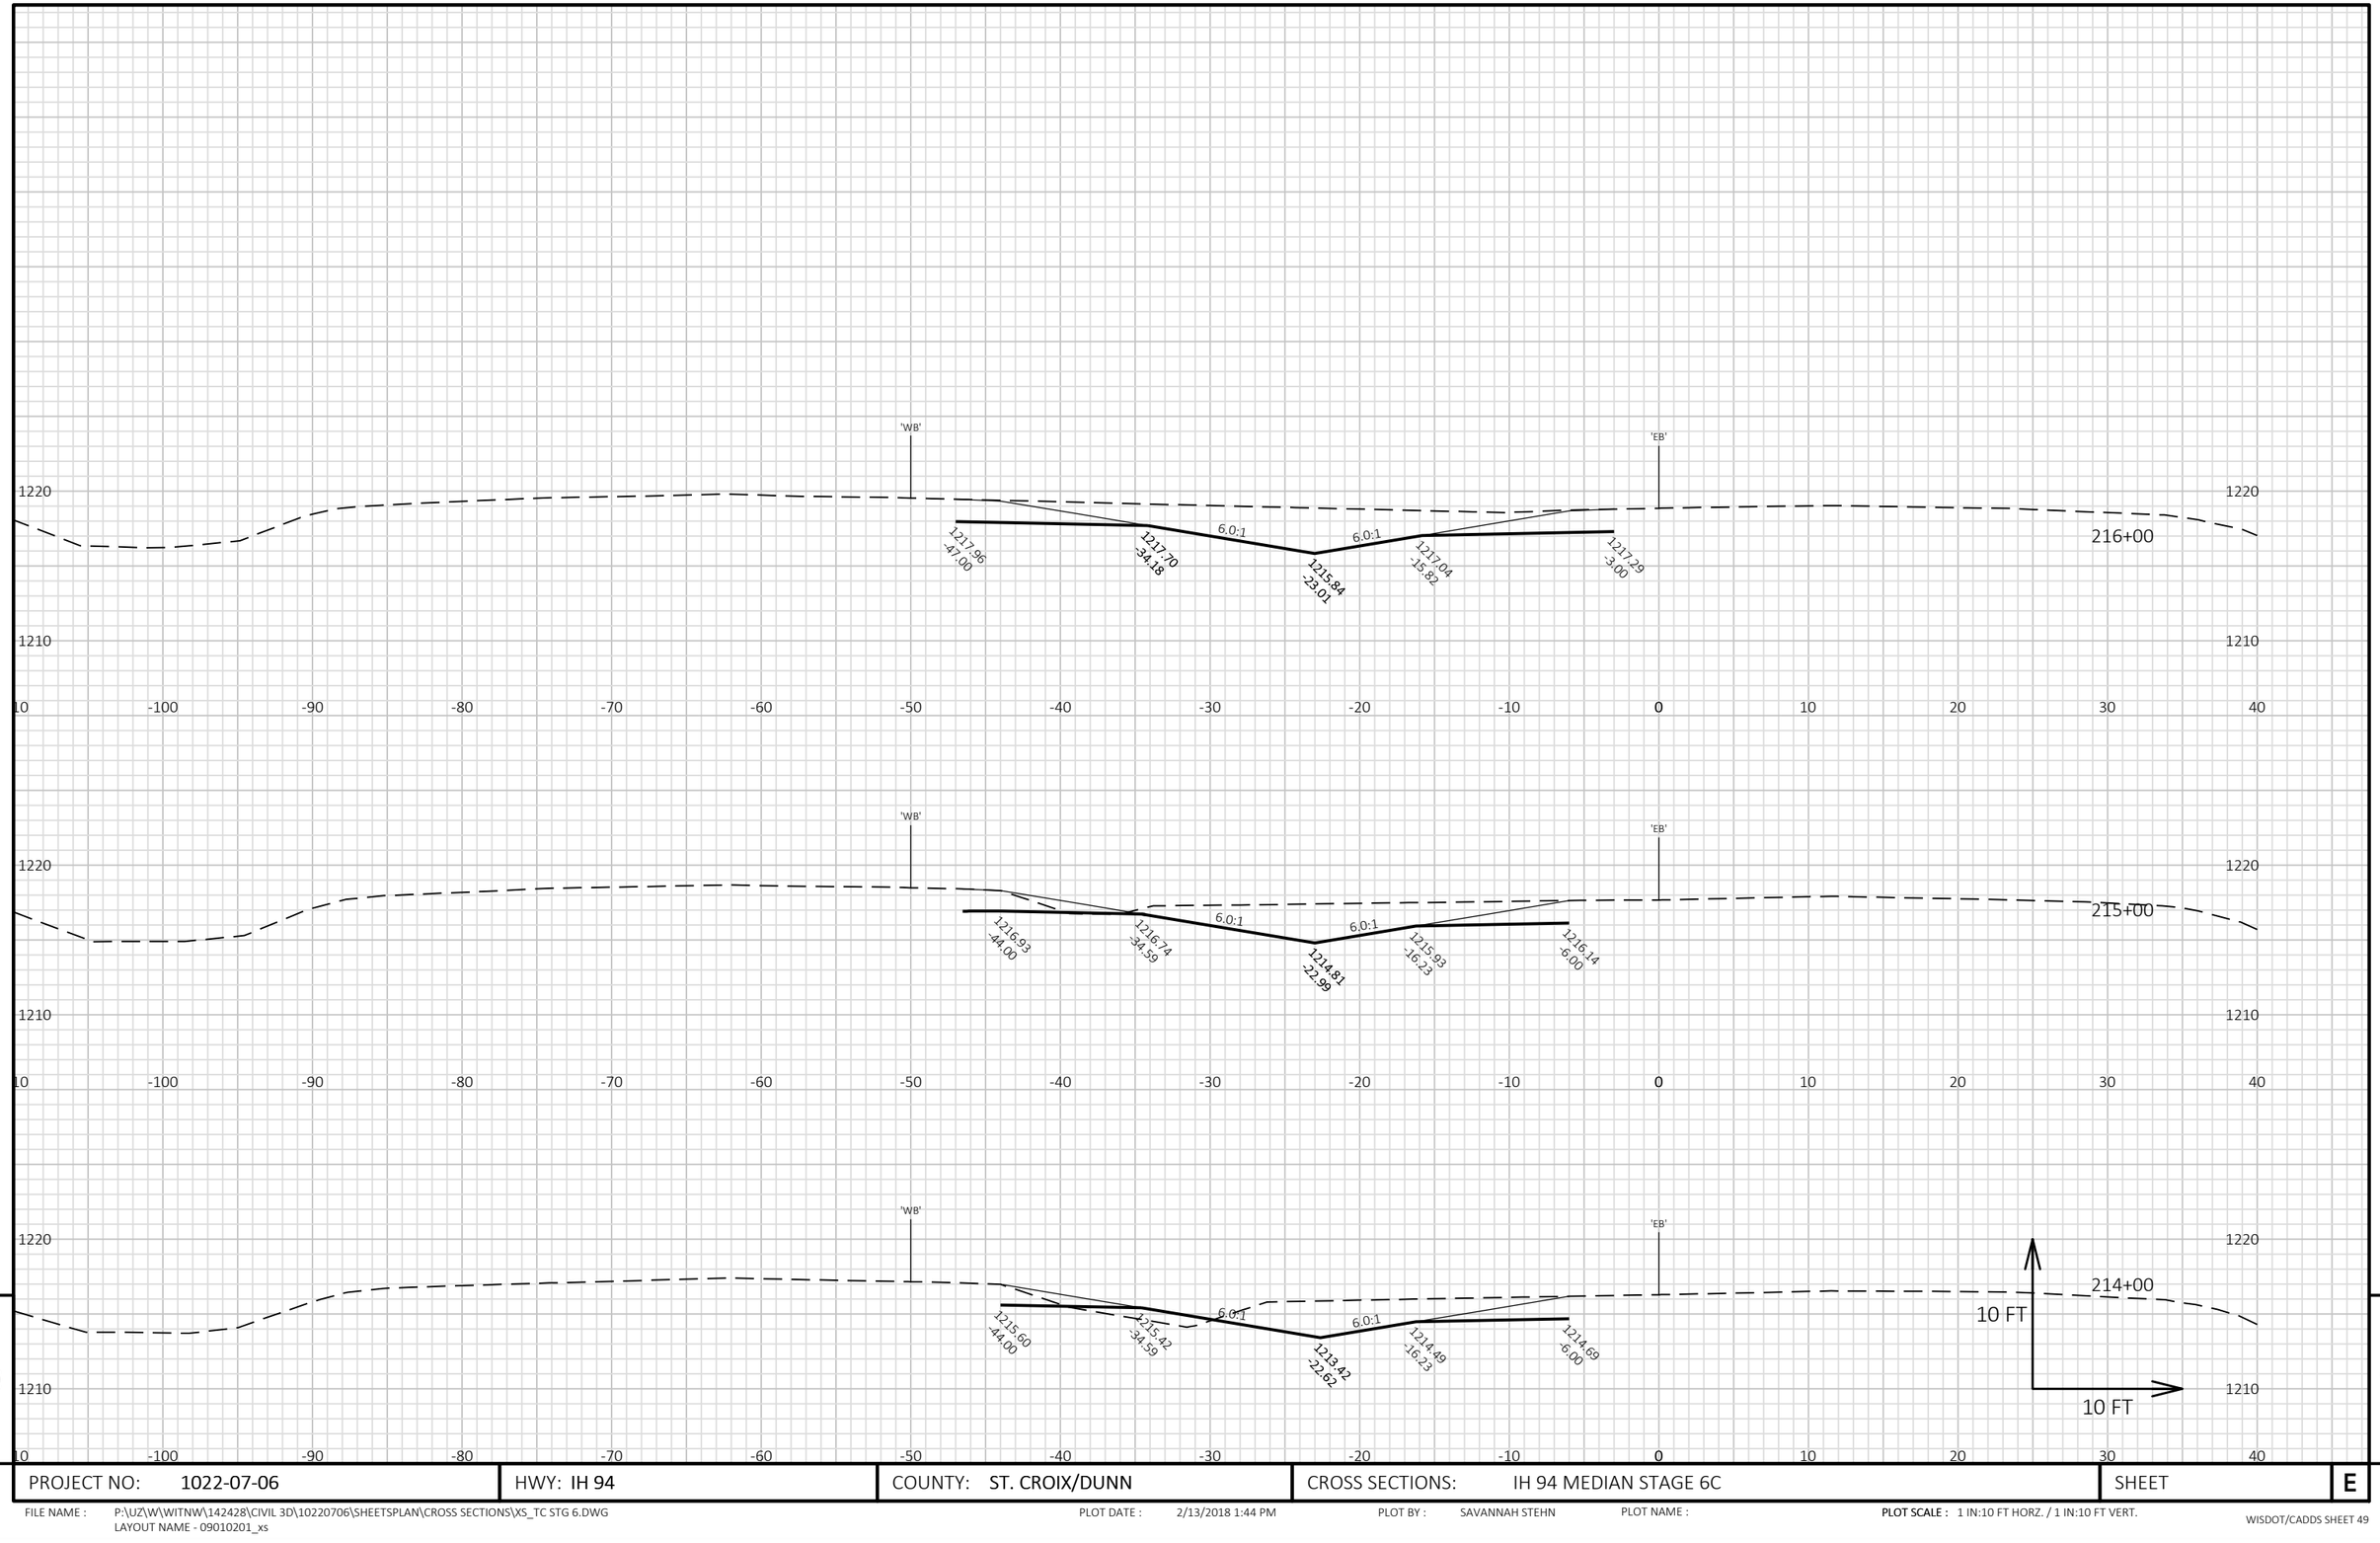

9

9

PROJECT NO: 1022-07-06	HWY: IH 94	COUNTY: ST. CROIX/DUNN	CROSS SECTIONS: IH 94 MEDIAN STAGE 6C	SHEET	E


FILE NAME : P:\UZ\W\WITNW\142428\CIVIL 3D\10220706\SHEETSPLAN\CROSS SECTIONS\XS_TC STG 6.DWG
LAYOUT NAME - 09010201_xs

PLOT DATE : 2/13/2018 1:44 PM

PLOT BY : SAVANNAH STEHN

PLOT NAME :

PLOT SCALE : 1 IN:10 FT HORZ. / 1 IN:10 FT VERT.

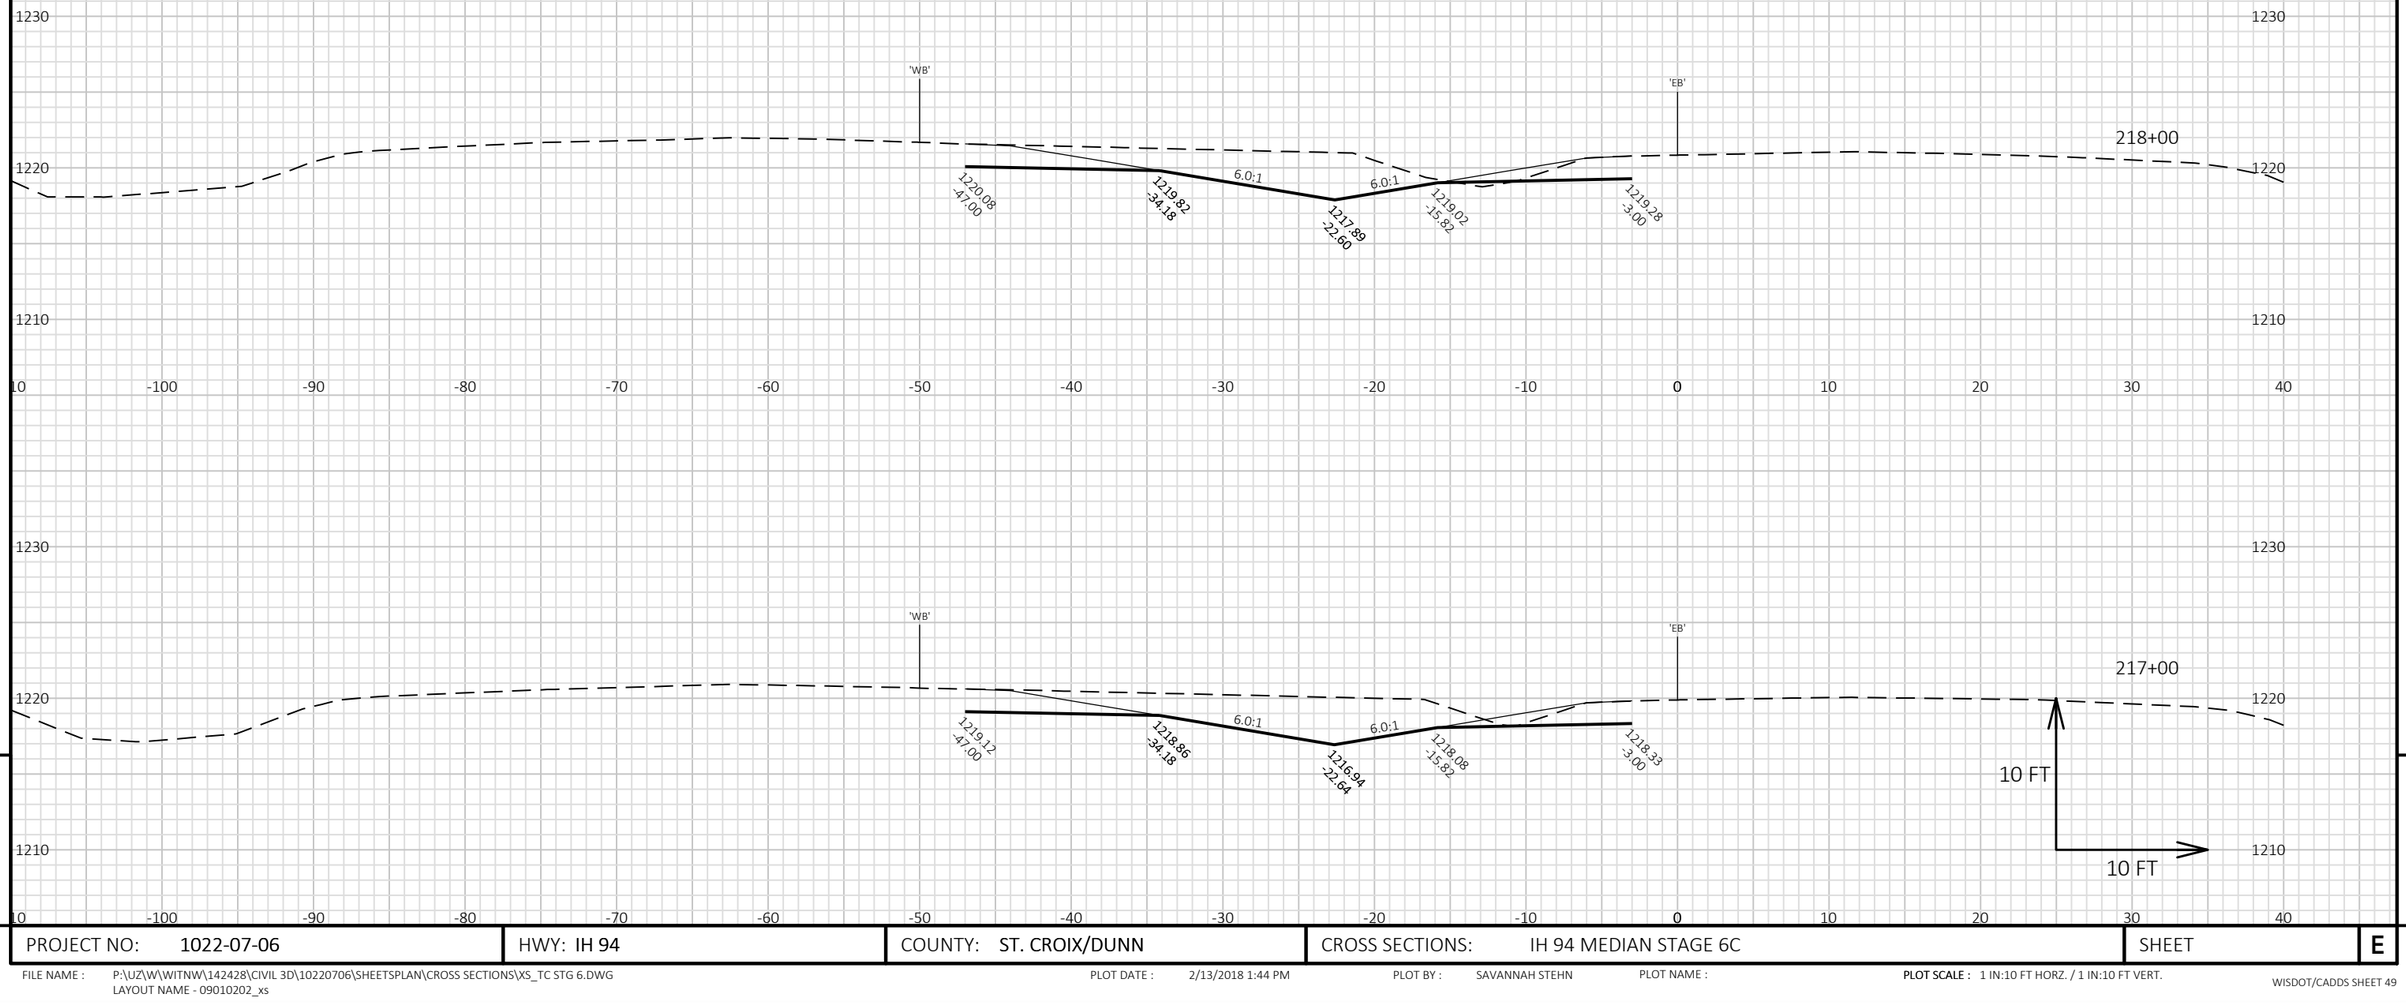


9

9

PROJECT NO: 1022-07-06	HWY: IH 94	COUNTY: ST. CROIX/DUNN	CROSS SECTIONS: IH 94 MEDIAN STAGE 6C	SHEET	E

FILE NAME : P:\UZ\W\WITNW\142428\CIVIL 3D\10220706\SHEETSPLAN\CROSS SECTIONS\XS_TC STG 6.DWG
LAYOUT NAME - 09010202_xs

PLOT DATE : 2/13/2018 1:44 PM PLOT BY : SAVANNAH STEHN PLOT NAME : **PLOT SCALE :** 1 IN:10 FT HORZ. / 1 IN:10 FT VERT.

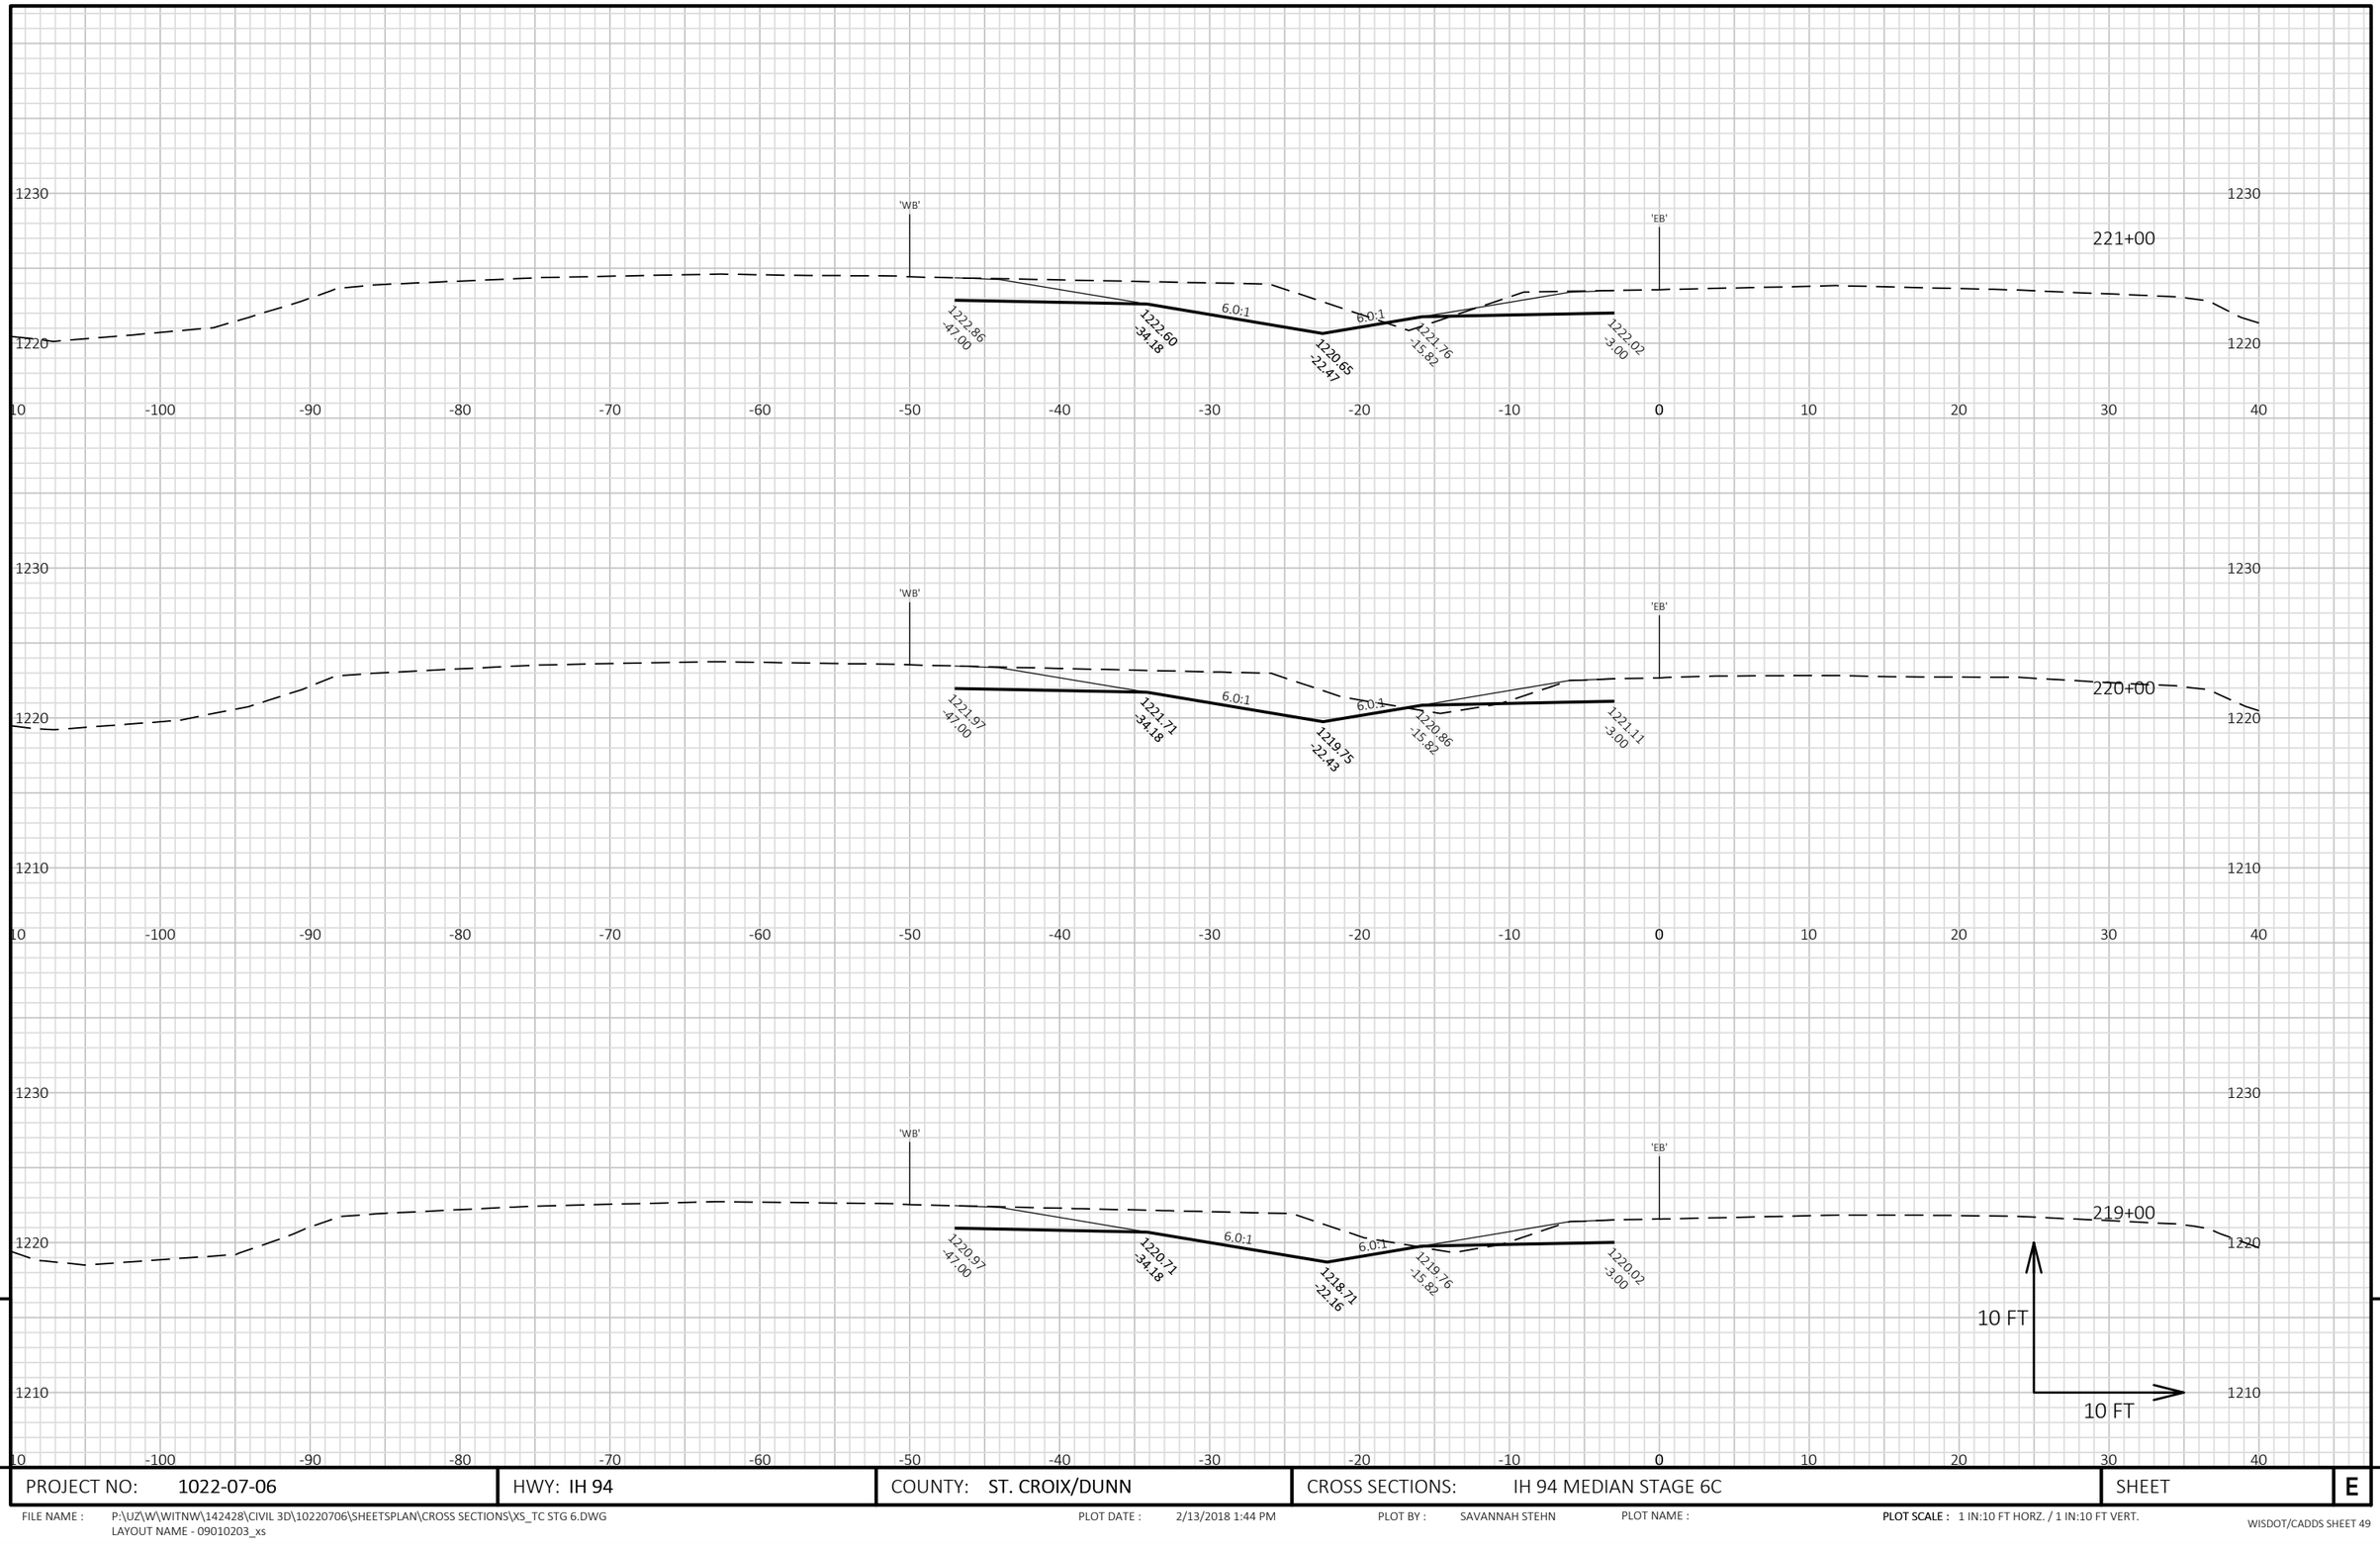

9

9

PROJECT NO: 1022-07-06	HWY: IH 94	COUNTY: ST. CROIX/DUNN	CROSS SECTIONS: IH 94 MEDIAN STAGE 6C	SHEET	E


FILE NAME : P:\UZ\W\WITNW\142428\CIVIL 3D\10220706\SHEETSPLAN\CROSS SECTIONS\XS_TC STG 6.DWG
LAYOUT NAME - 09010203_xs

PLOT DATE : 2/13/2018 1:44 PM

PLOT BY : SAVANNAH STEHN

PLOT NAME :

PLOT SCALE : 1 IN:10 FT HORZ. / 1 IN:10 FT VERT.

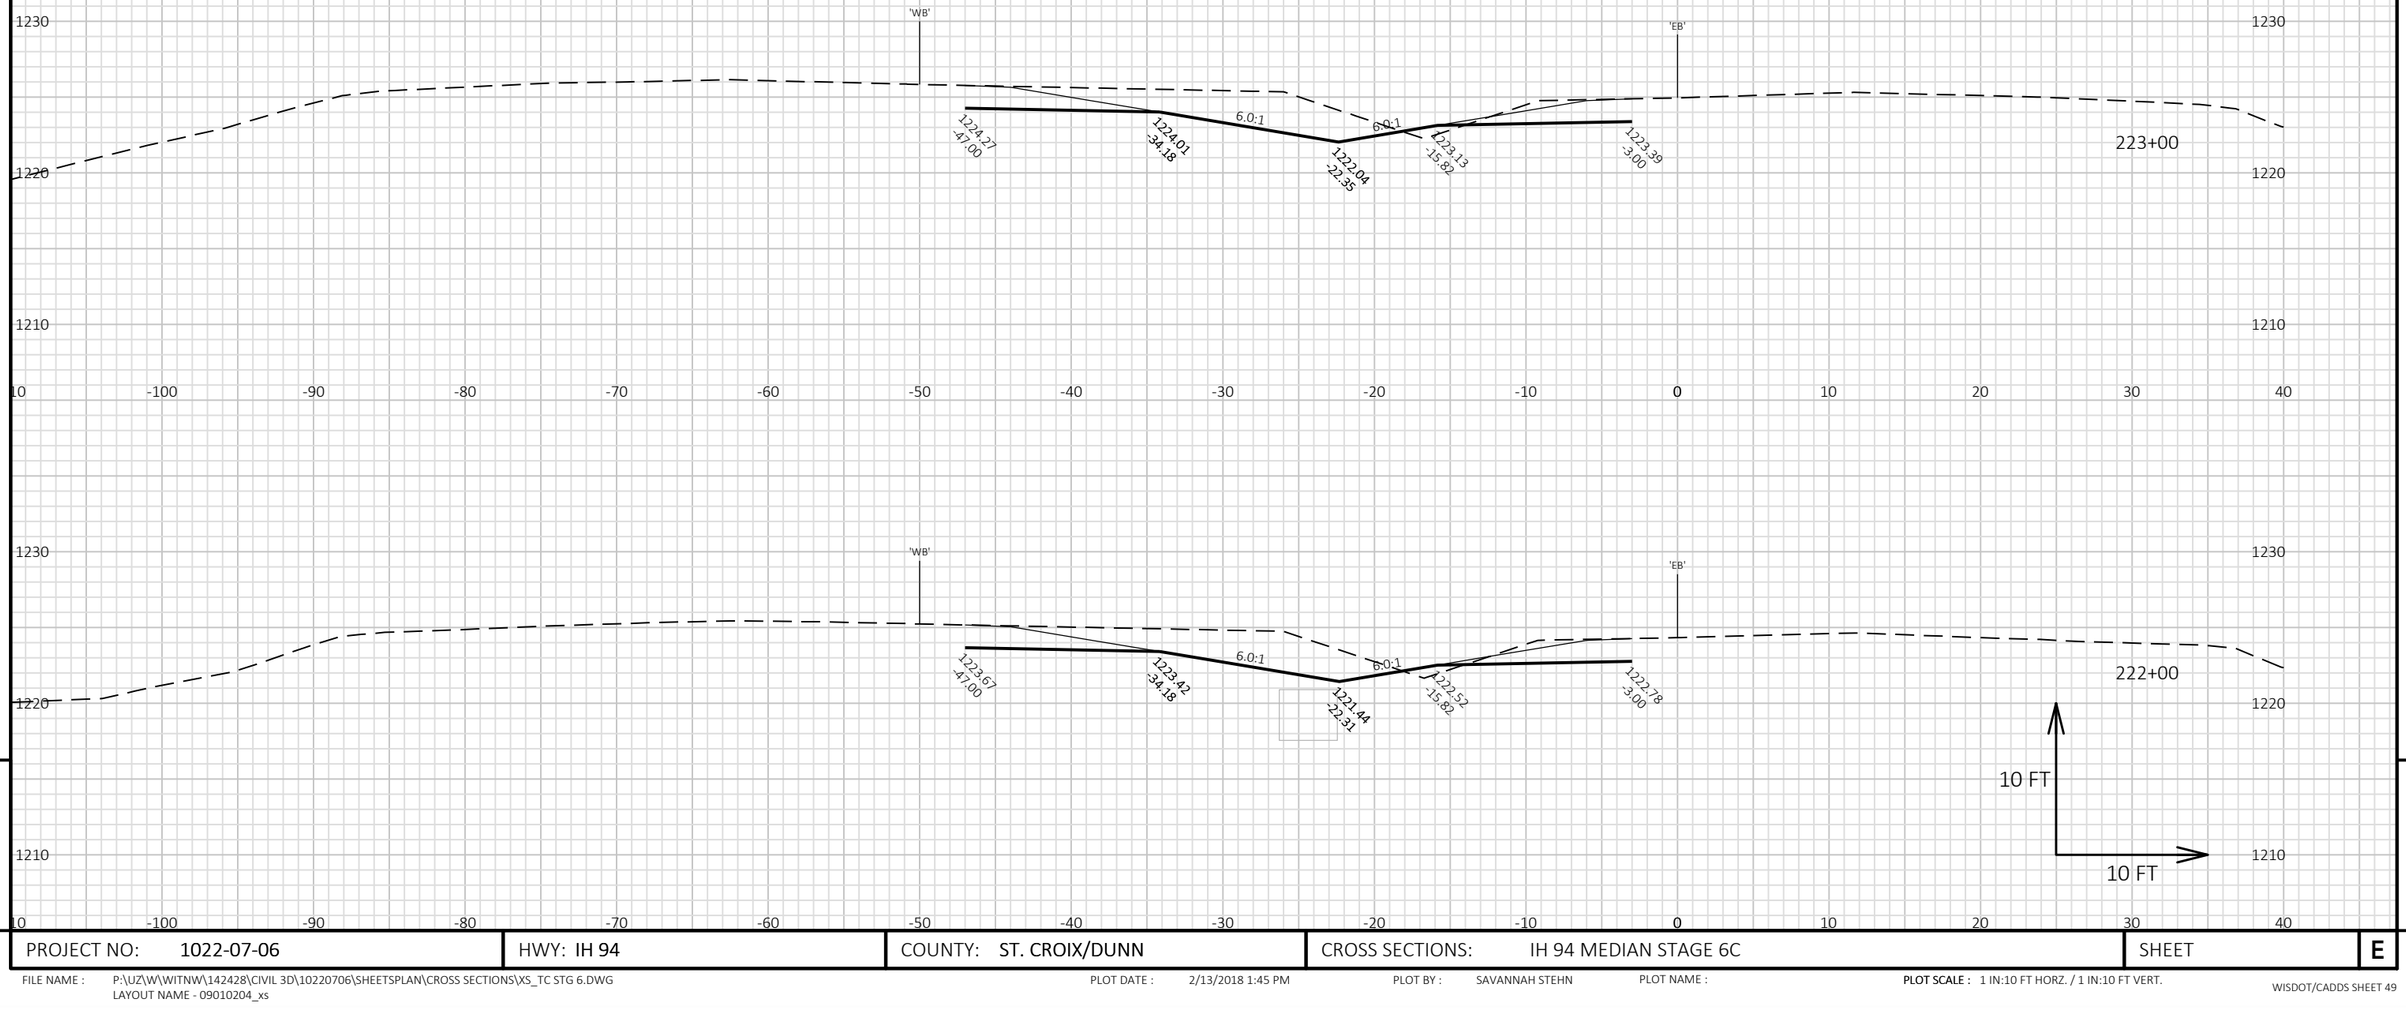

9

9

PROJECT NO: 1022-07-06	HWY: IH 94	COUNTY: ST. CROIX/DUNN	CROSS SECTIONS: IH 94 MEDIAN STAGE 6C	SHEET	E


FILE NAME : P:\UZ\W\WITNW\142428\CIVIL 3D\10220706\SHEETSPLAN\CROSS SECTIONS\XS_TC STG 6.DWG
LAYOUT NAME - 09010204_xs

PLOT DATE : 2/13/2018 1:45 PM

PLOT BY : SAVANNAH STEHN

PLOT NAME :

PLOT SCALE : 1 IN:10 FT HORZ. / 1 IN:10 FT VERT.

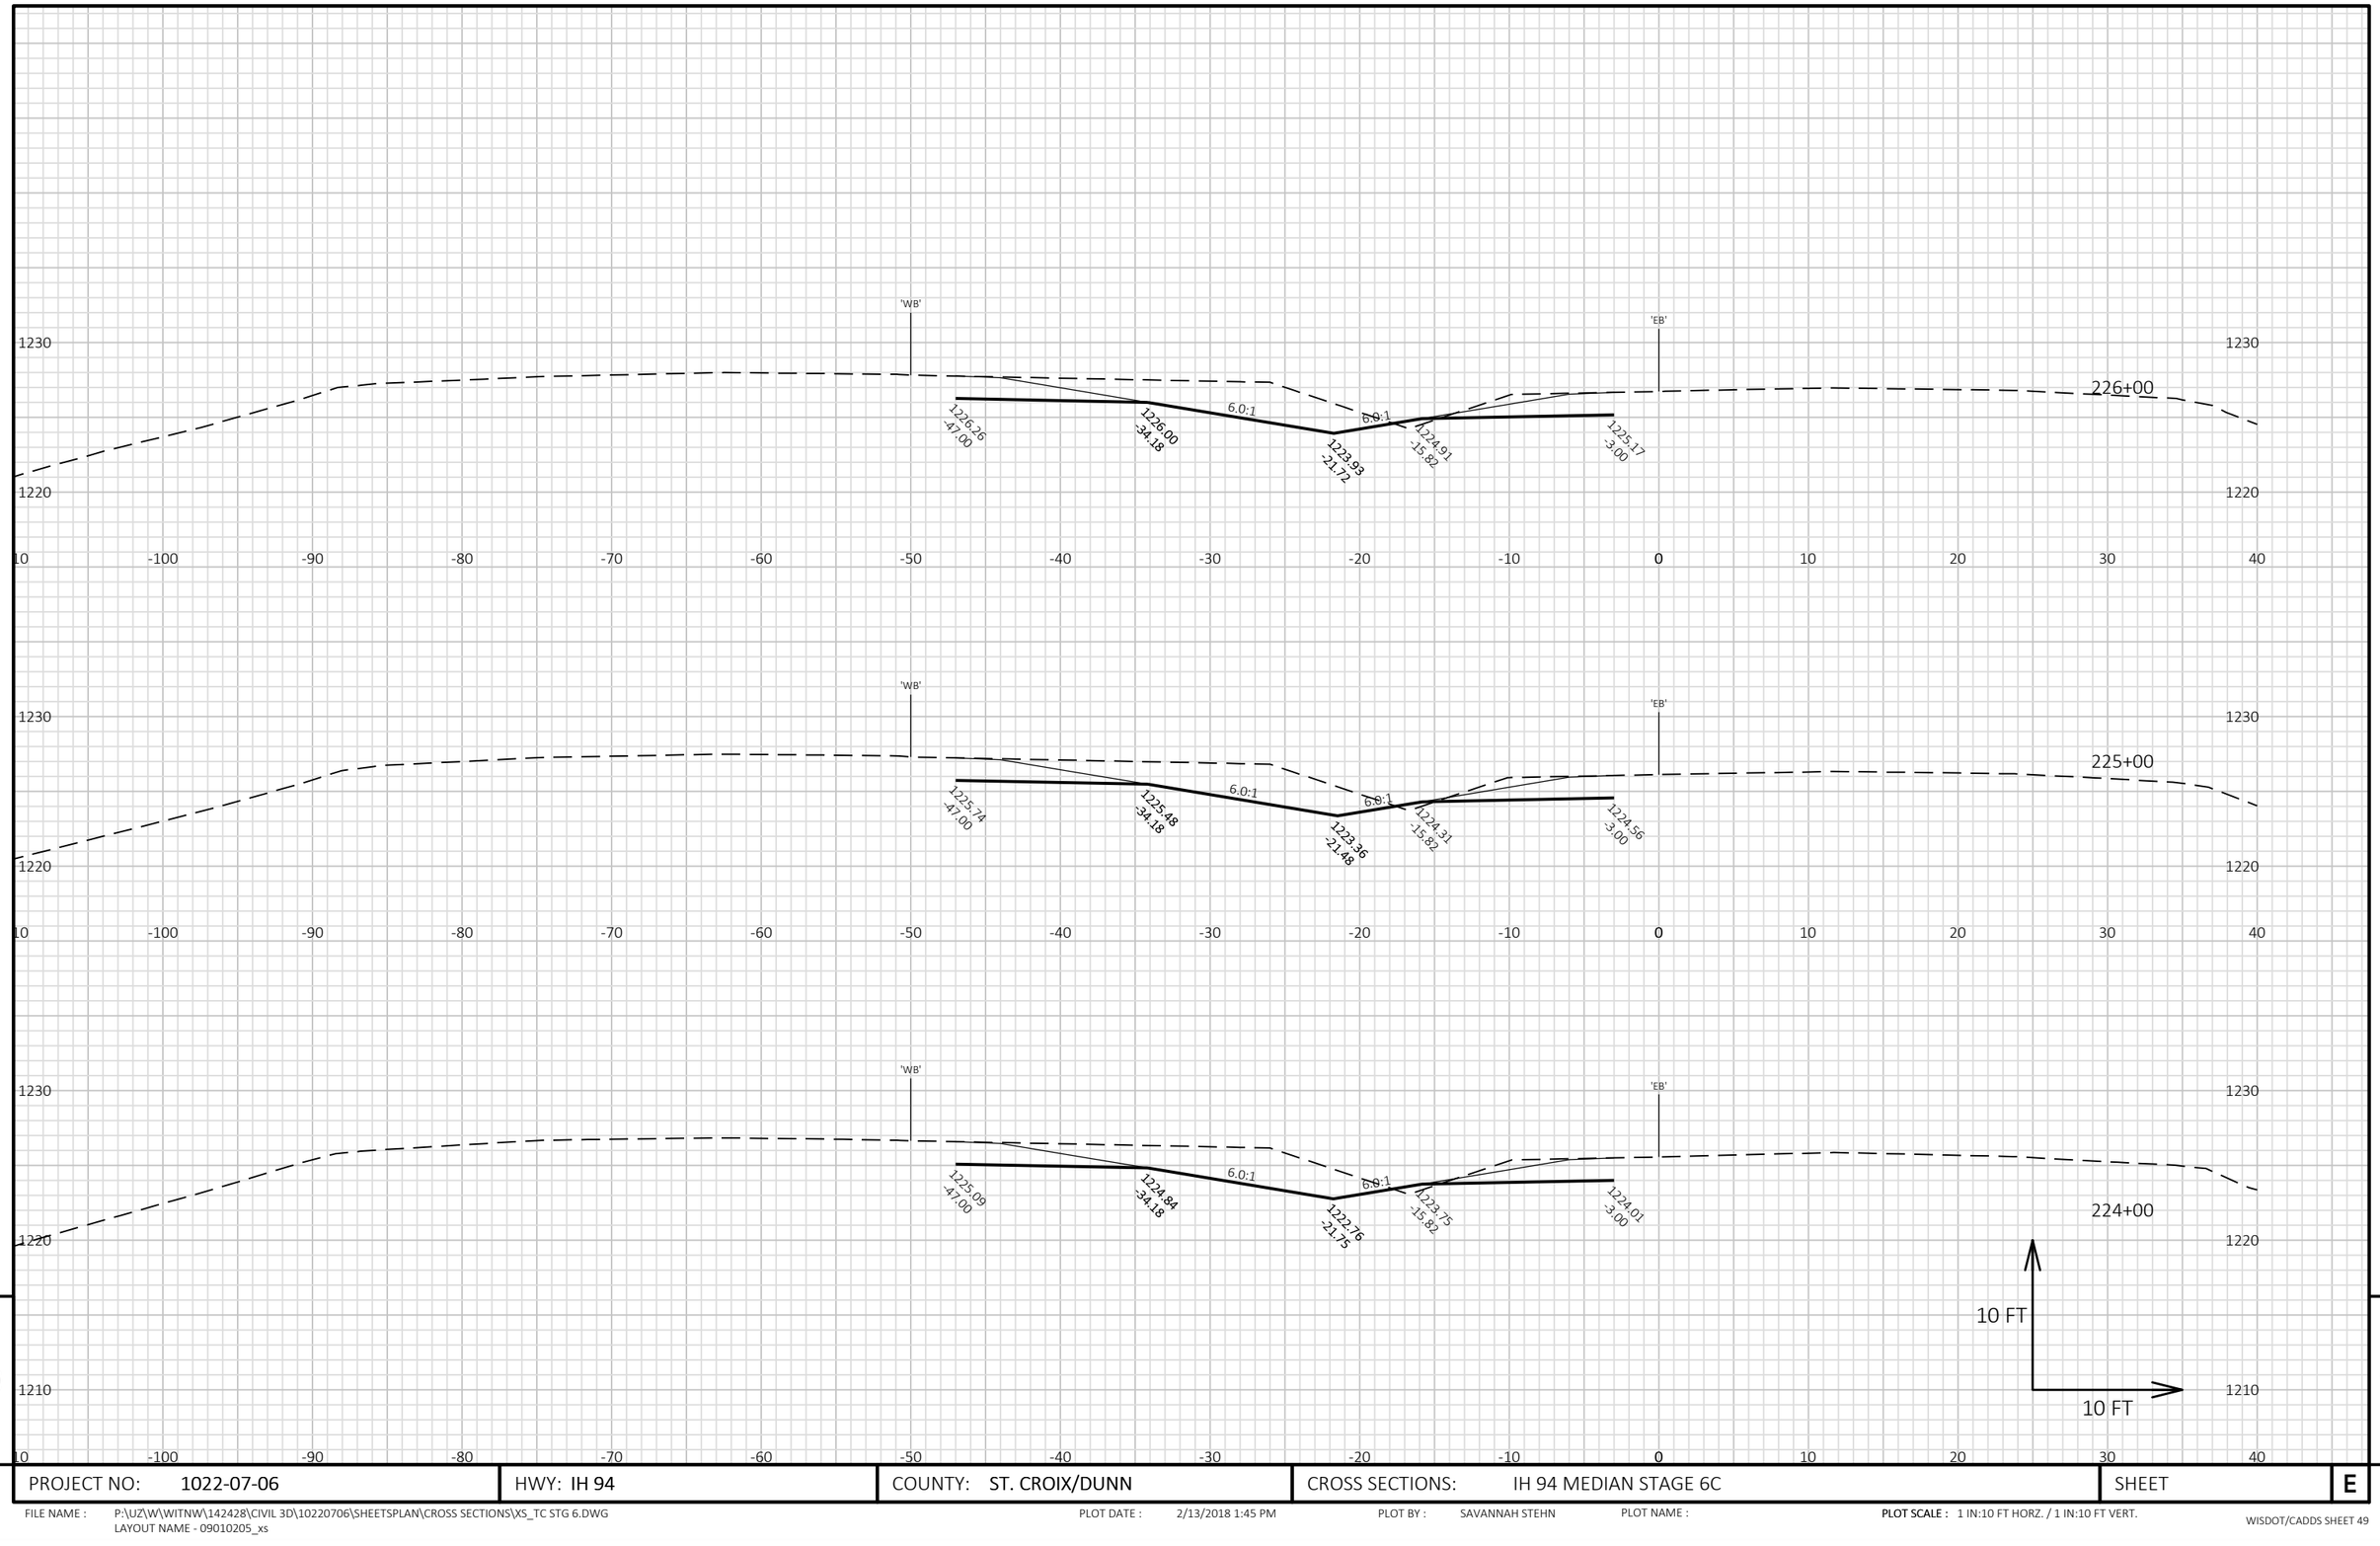


9

9

PROJECT NO: 1022-07-06	HWY: IH 94	COUNTY: ST. CROIX/DUNN	CROSS SECTIONS: IH 94 MEDIAN STAGE 6C	SHEET	E

FILE NAME : P:\UZ\W\WITNW\142428\CIVIL 3D\10220706\SHEETSPLAN\CROSS SECTIONS\XS_TC STG 6.DWG
LAYOUT NAME - 09010205_xs

PLOT DATE : 2/13/2018 1:45 PM PLOT BY : SAVANNAH STEHN PLOT NAME : **PLOT SCALE :** 1 IN:10 FT HORZ. / 1 IN:10 FT VERT.

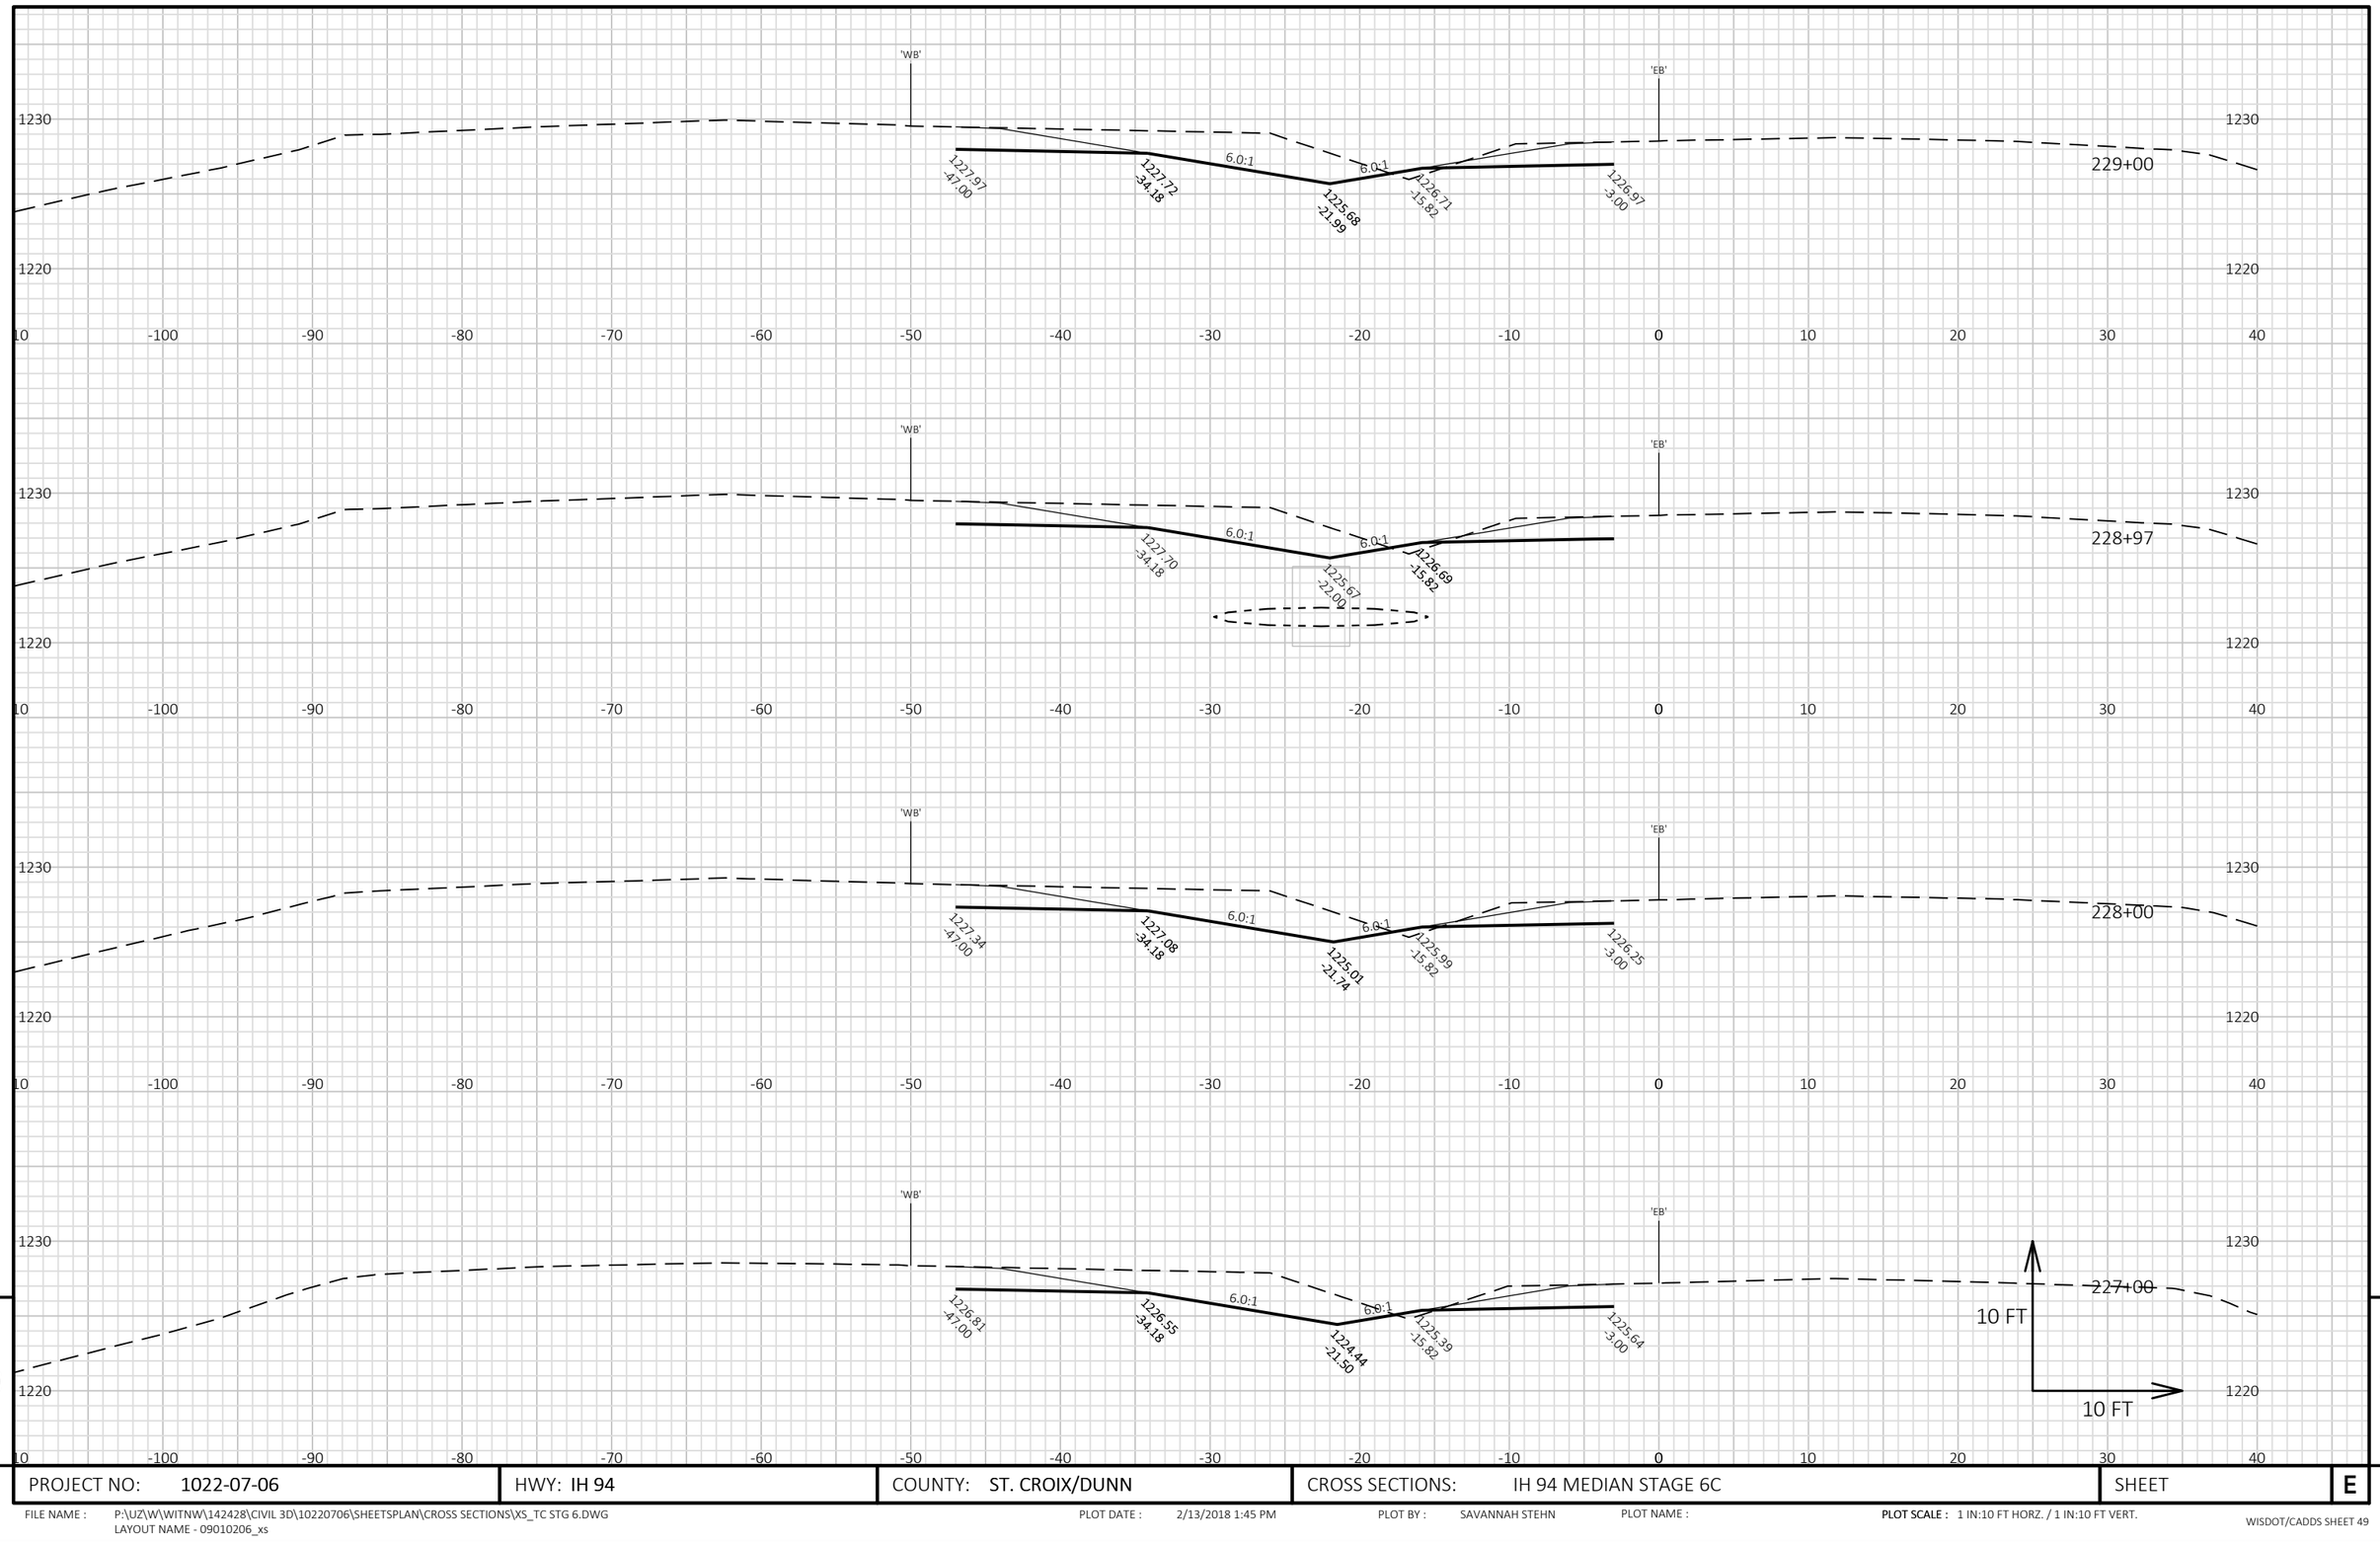

9

9

PROJECT NO: 1022-07-06	HWY: IH 94	COUNTY: ST. CROIX/DUNN	CROSS SECTIONS: IH 94 MEDIAN STAGE 6C	SHEET	E


FILE NAME : P:\UZ\W\WITNW\142428\CIVIL 3D\10220706\SHEETSPLAN\CROSS SECTIONS\XS_TC STG 6.DWG
LAYOUT NAME - 09010206_xs

PLOT DATE : 2/13/2018 1:45 PM

PLOT BY : SAVANNAH STEHN

PLOT NAME :

PLOT SCALE : 1 IN:10 FT HORZ. / 1 IN:10 FT VERT.

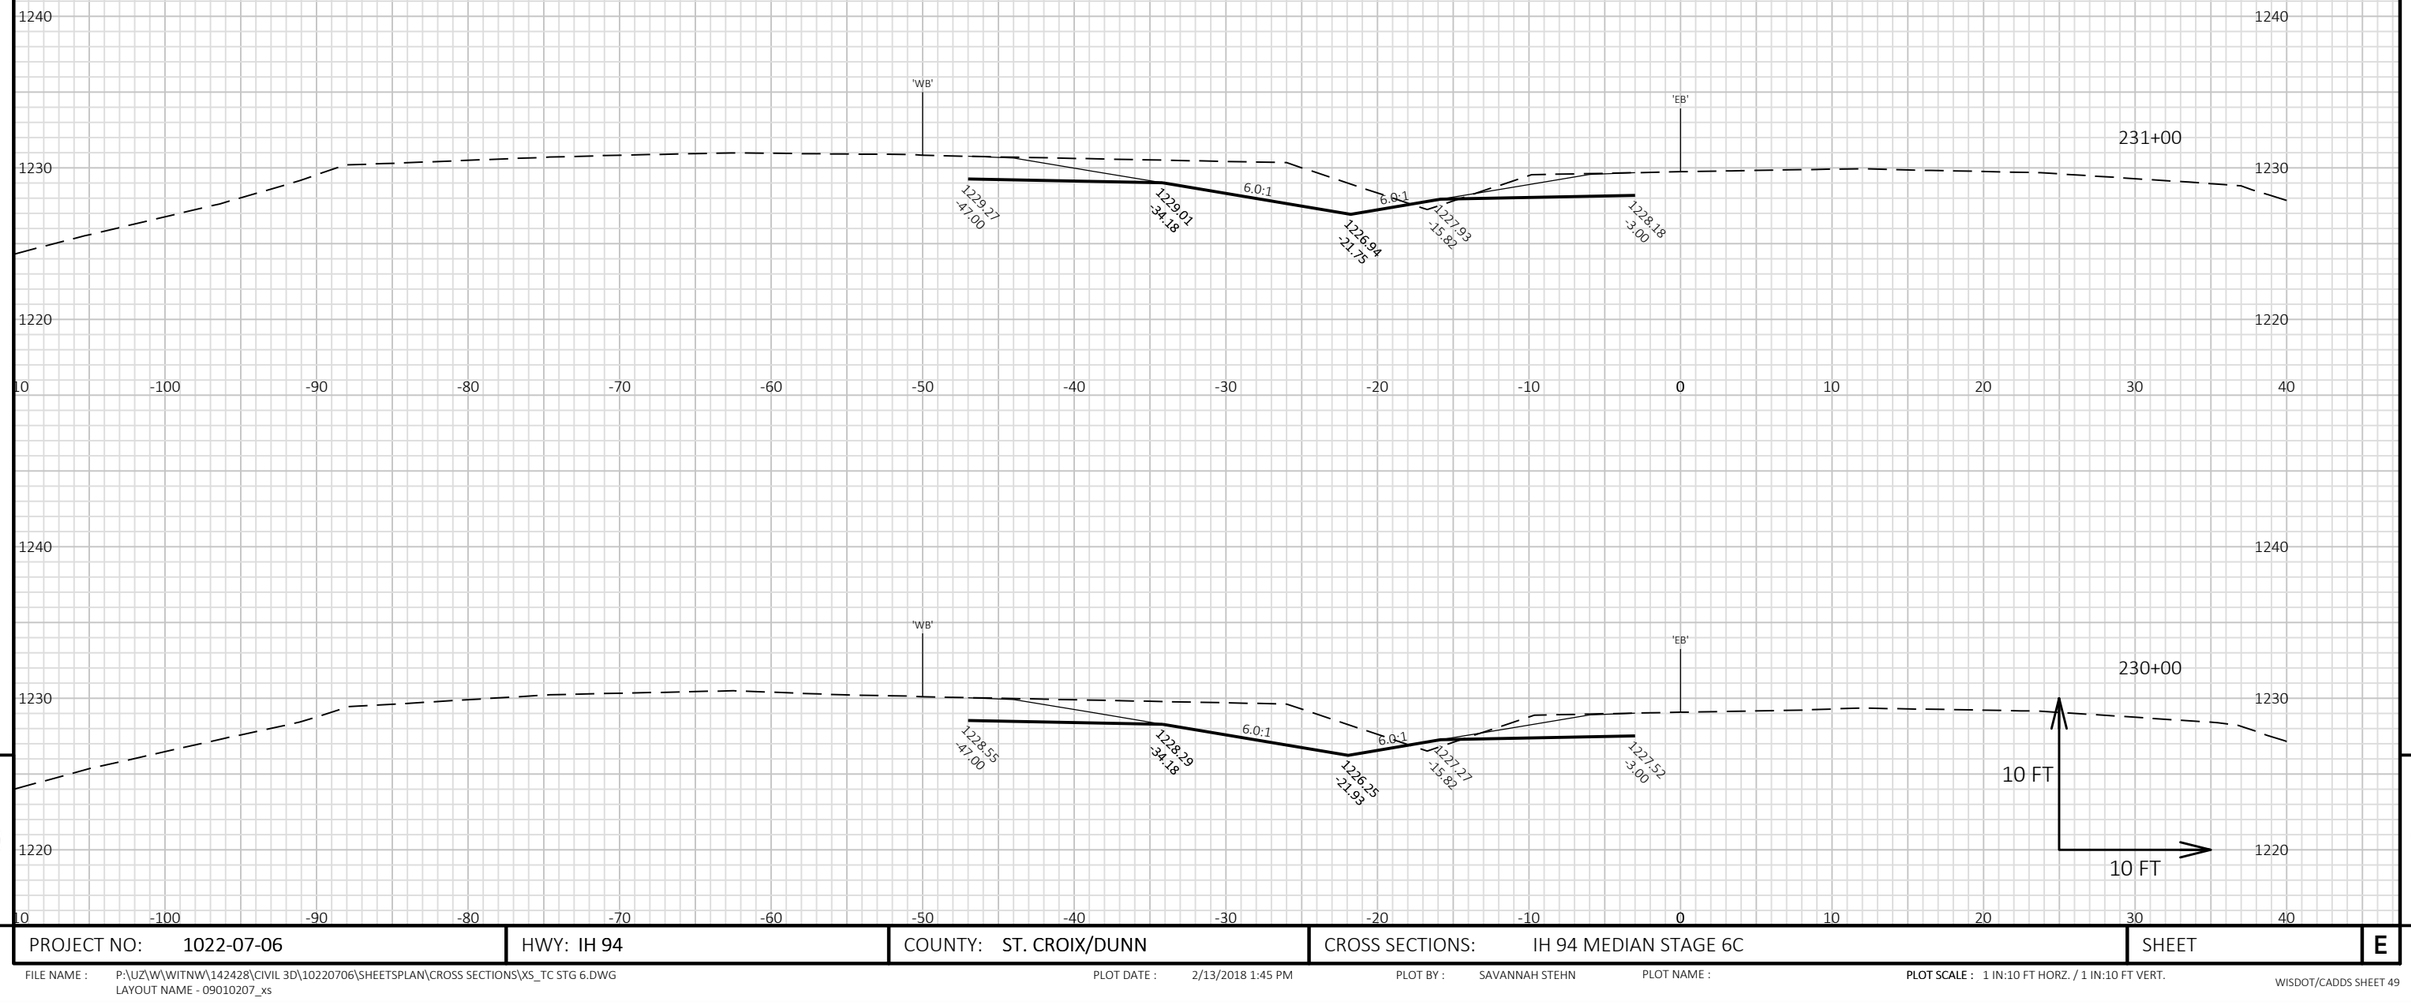


9

9

PROJECT NO: 1022-07-06	HWY: IH 94	COUNTY: ST. CROIX/DUNN	CROSS SECTIONS: IH 94 MEDIAN STAGE 6C	SHEET	E

FILE NAME : P:\UZ\W\WITNW\142428\CIVIL 3D\10220706\SHEETSPLAN\CROSS SECTIONS\XS_TC STG 6.DWG
LAYOUT NAME - 09010207_xs

PLOT DATE : 2/13/2018 1:45 PM PLOT BY : SAVANNAH STEHN PLOT NAME : **PLOT SCALE :** 1 IN:10 FT HORZ. / 1 IN:10 FT VERT.

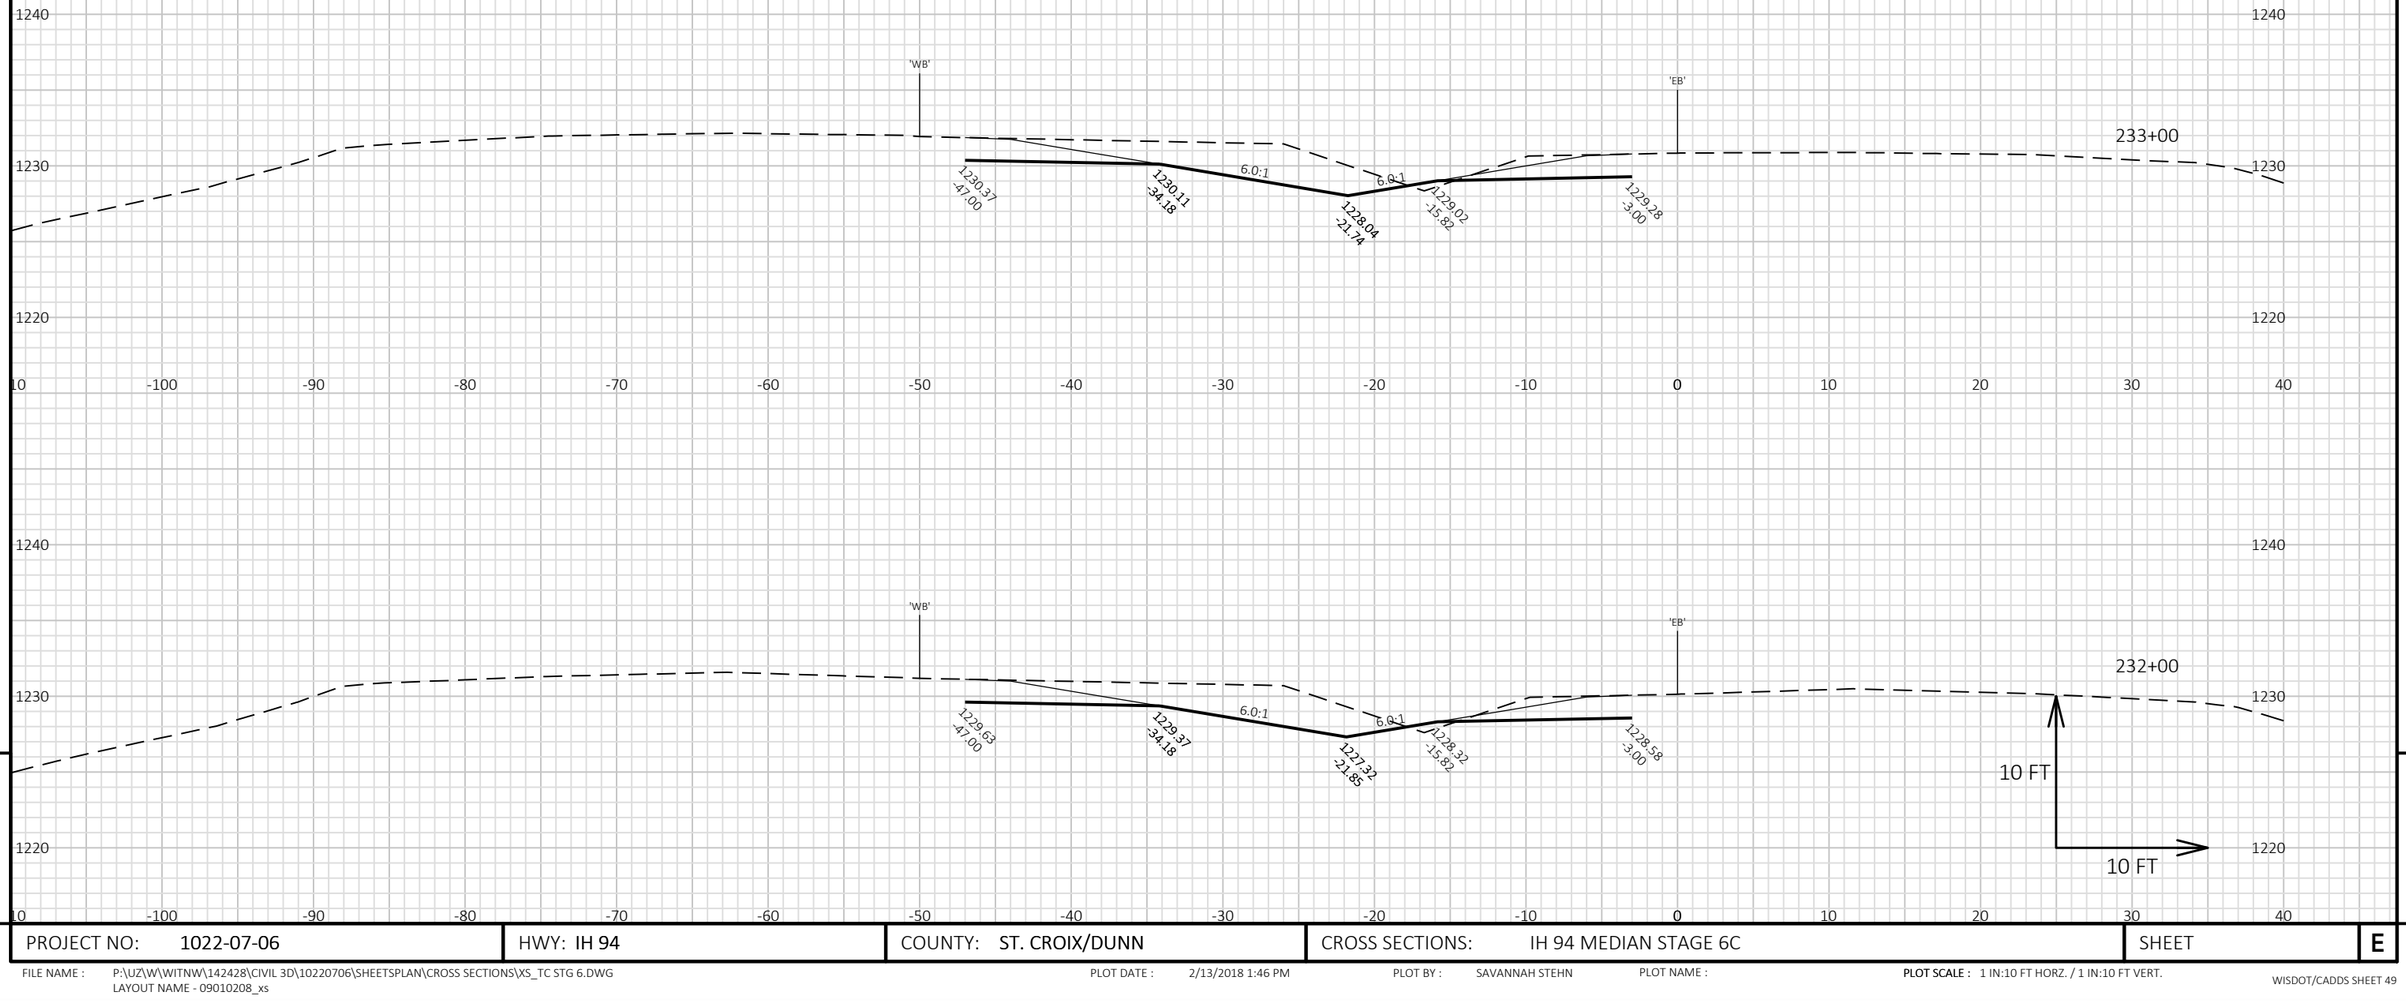


9

9

PROJECT NO: 1022-07-06	HWY: IH 94	COUNTY: ST. CROIX/DUNN	CROSS SECTIONS: IH 94 MEDIAN STAGE 6C	SHEET	E

FILE NAME : P:\UZ\W\WITNW\142428\CIVIL 3D\10220706\SHEETSPLAN\CROSS SECTIONS\XS_TC STG 6.DWG
LAYOUT NAME - 09010208_xs

PLOT DATE : 2/13/2018 1:46 PM PLOT BY : SAVANNAH STEHN PLOT NAME : **PLOT SCALE :** 1 IN:10 FT HORZ. / 1 IN:10 FT VERT.

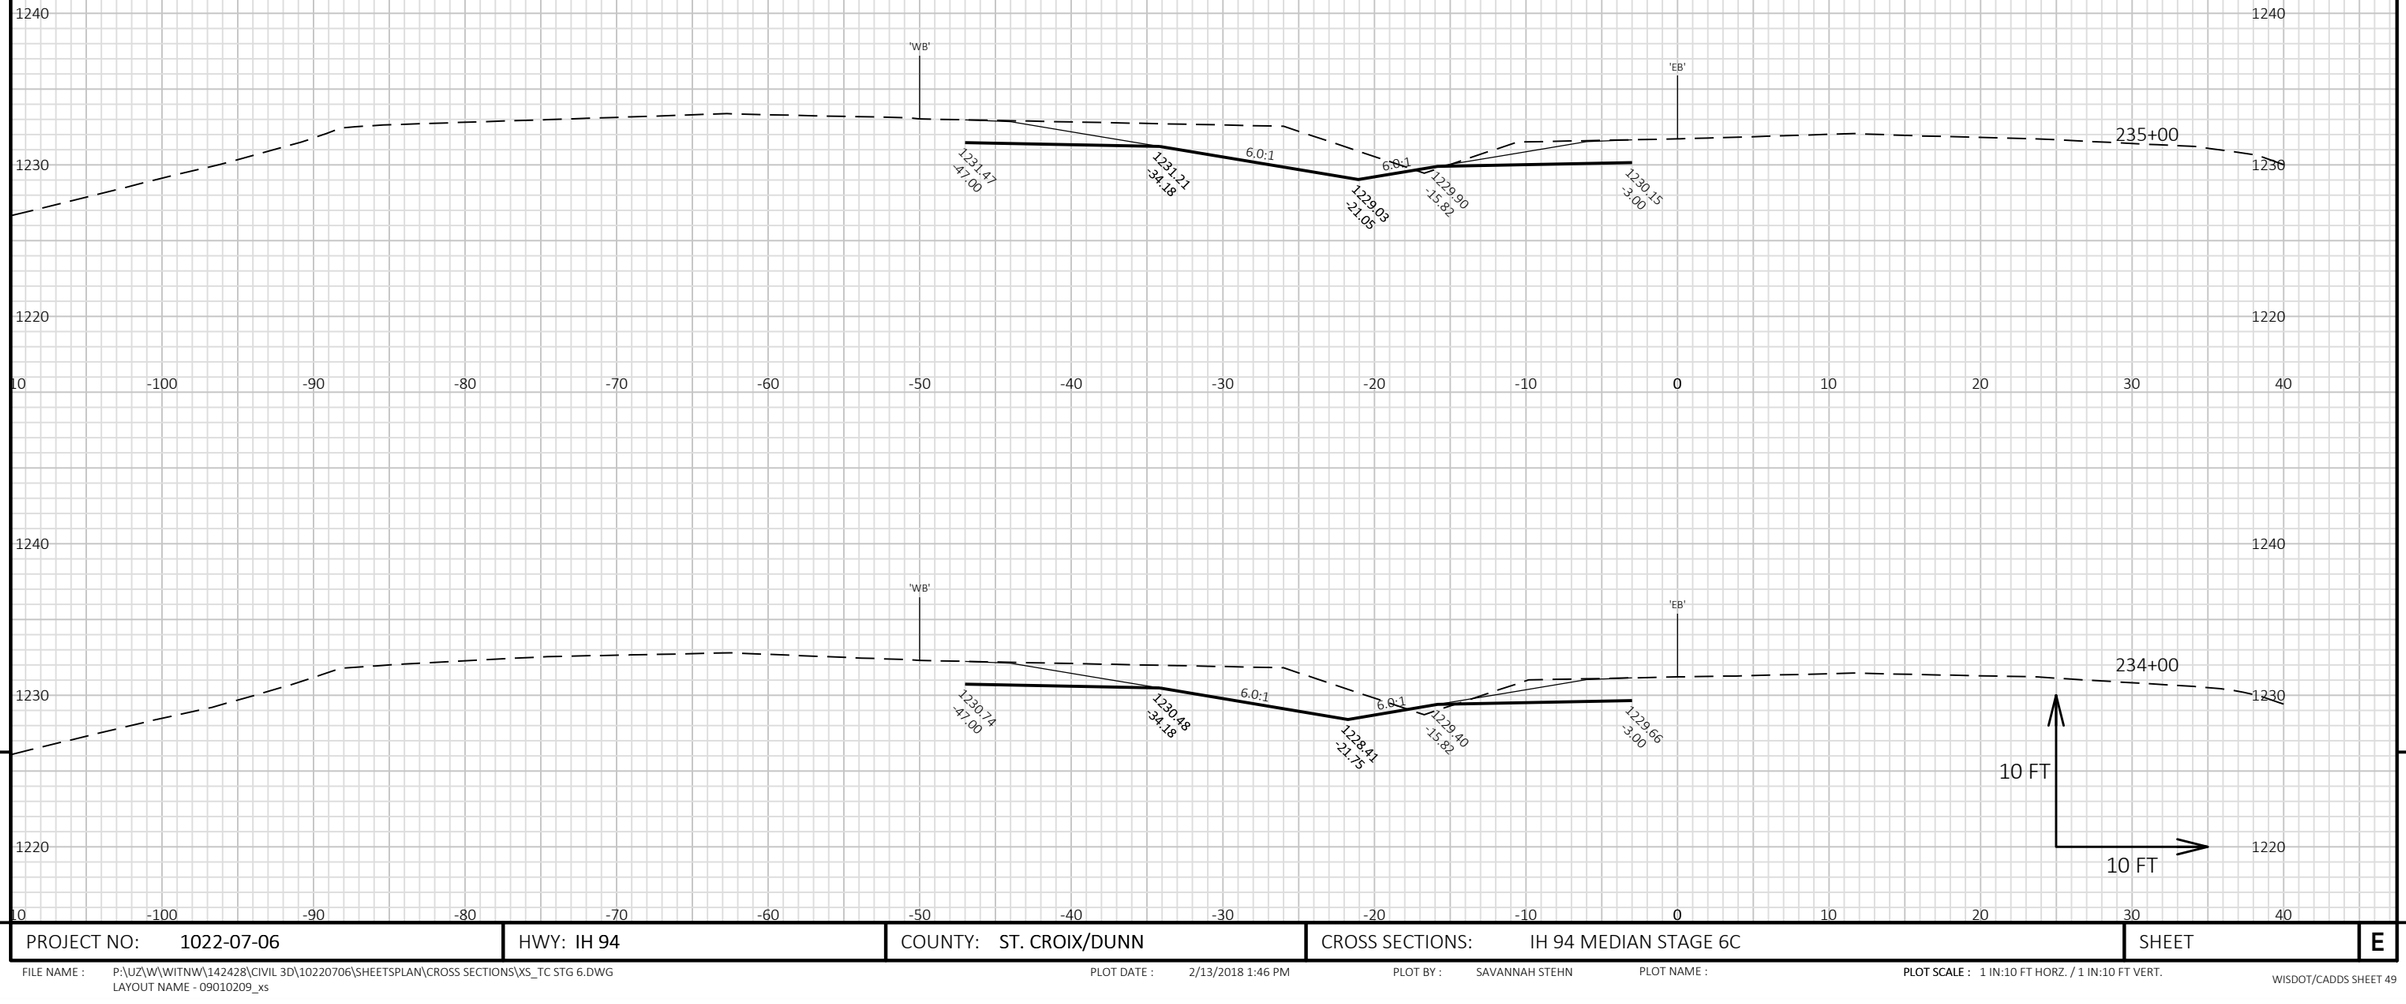

9


9

PROJECT NO: 1022-07-06	HWY: IH 94	COUNTY: ST. CROIX/DUNN	CROSS SECTIONS: IH 94 MEDIAN STAGE 6C	SHEET	E

FILE NAME : P:\UZ\W\WITNW\142428\CIVIL 3D\10220706\SHEETSPLAN\CROSS SECTIONS\XS_TC STG 6.DWG
LAYOUT NAME - 09010209_xs

PLOT DATE : 2/13/2018 1:46 PM PLOT BY : SAVANNAH STEHN PLOT NAME :

PLOT SCALE : 1 IN:10 FT HORZ. / 1 IN:10 FT VERT.

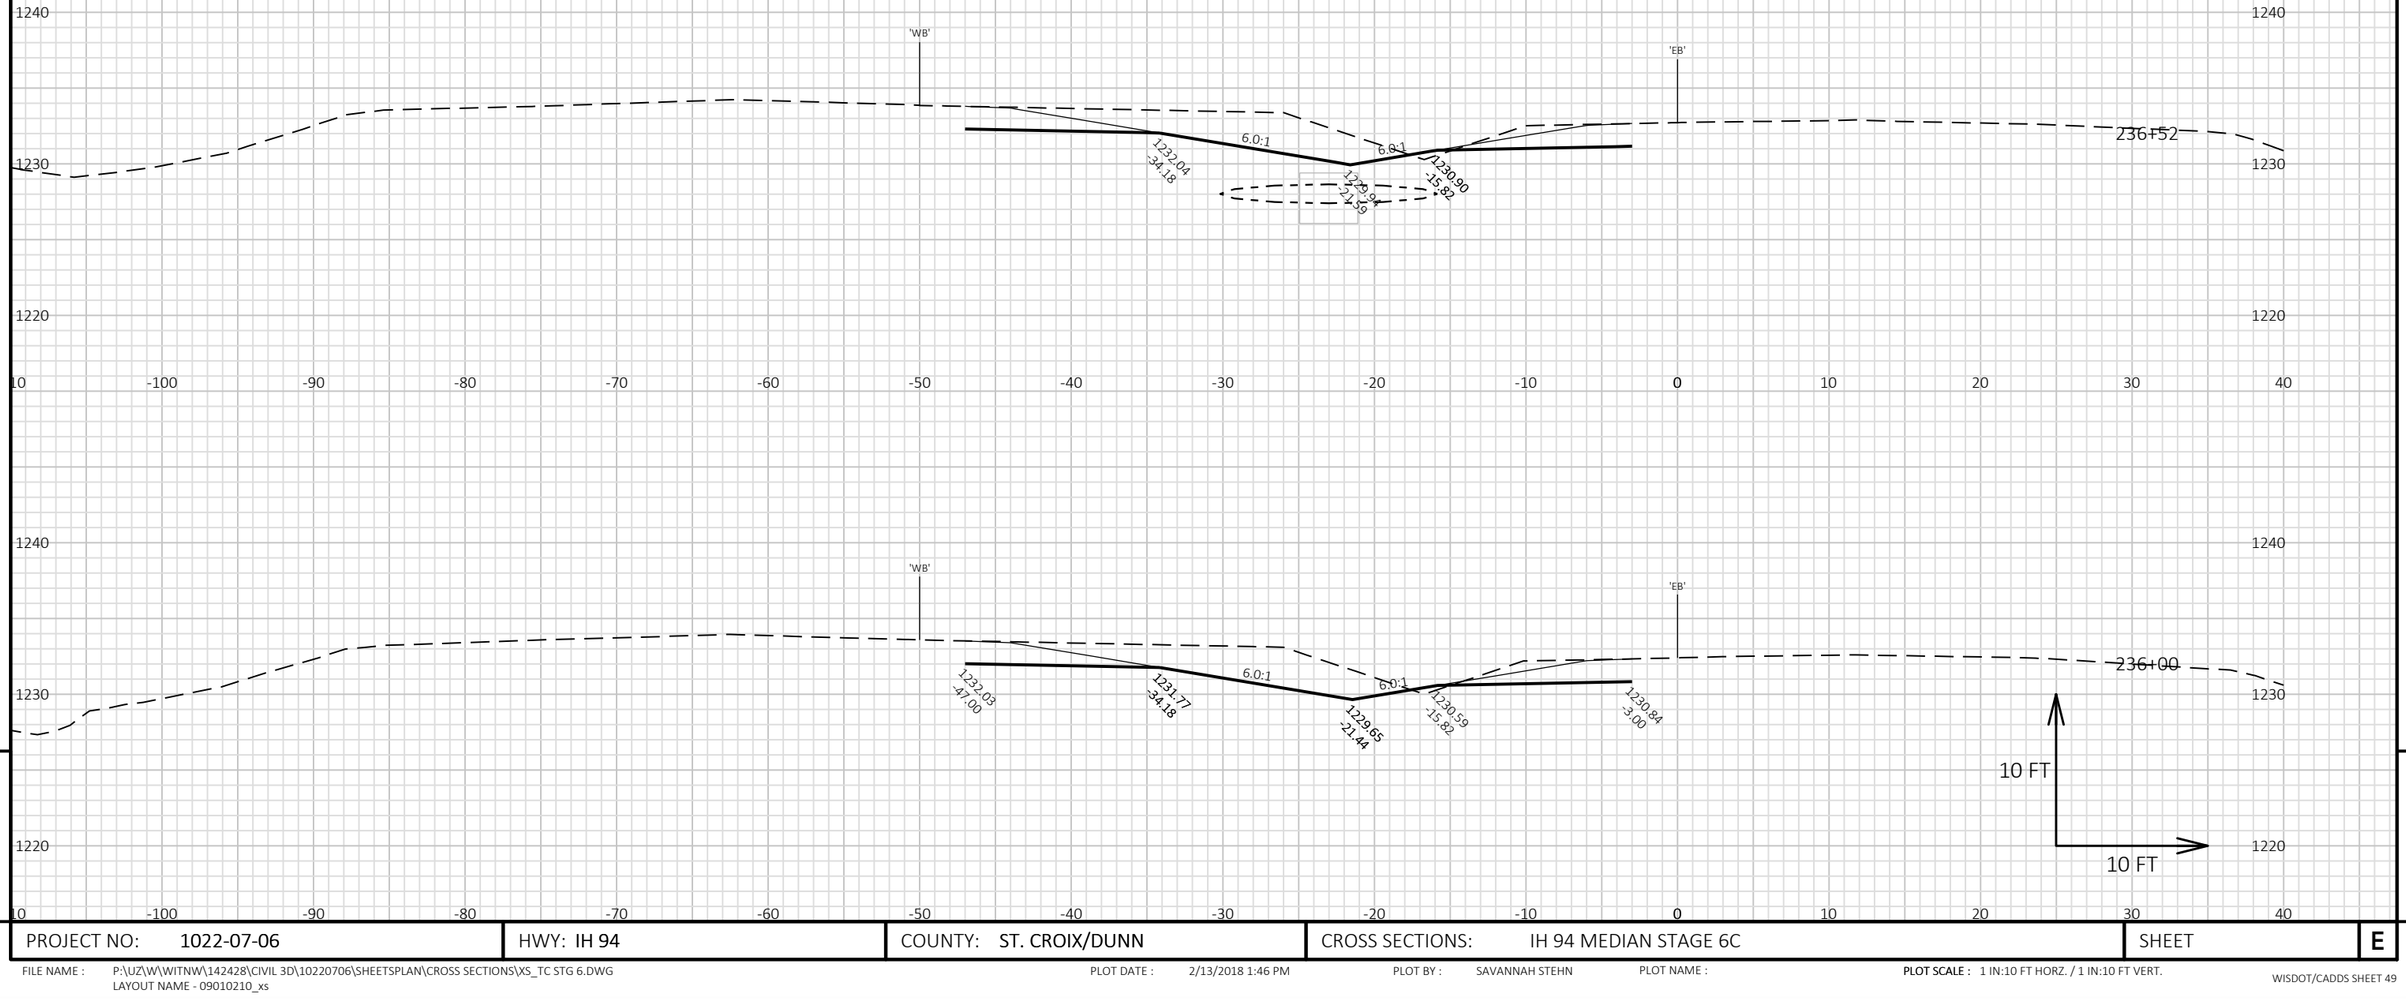


9

9

PROJECT NO: 1022-07-06	HWY: IH 94	COUNTY: ST. CROIX/DUNN	CROSS SECTIONS: IH 94 MEDIAN STAGE 6C	SHEET	E

FILE NAME : P:\UZ\W\WITNW\142428\CIVIL 3D\10220706\SHEETSPLAN\CROSS SECTIONS\XS_TC STG 6.DWG
LAYOUT NAME - 09010210_xs

PLOT DATE : 2/13/2018 1:46 PM PLOT BY : SAVANNAH STEHN PLOT NAME : **PLOT SCALE :** 1 IN:10 FT HORZ. / 1 IN:10 FT VERT.

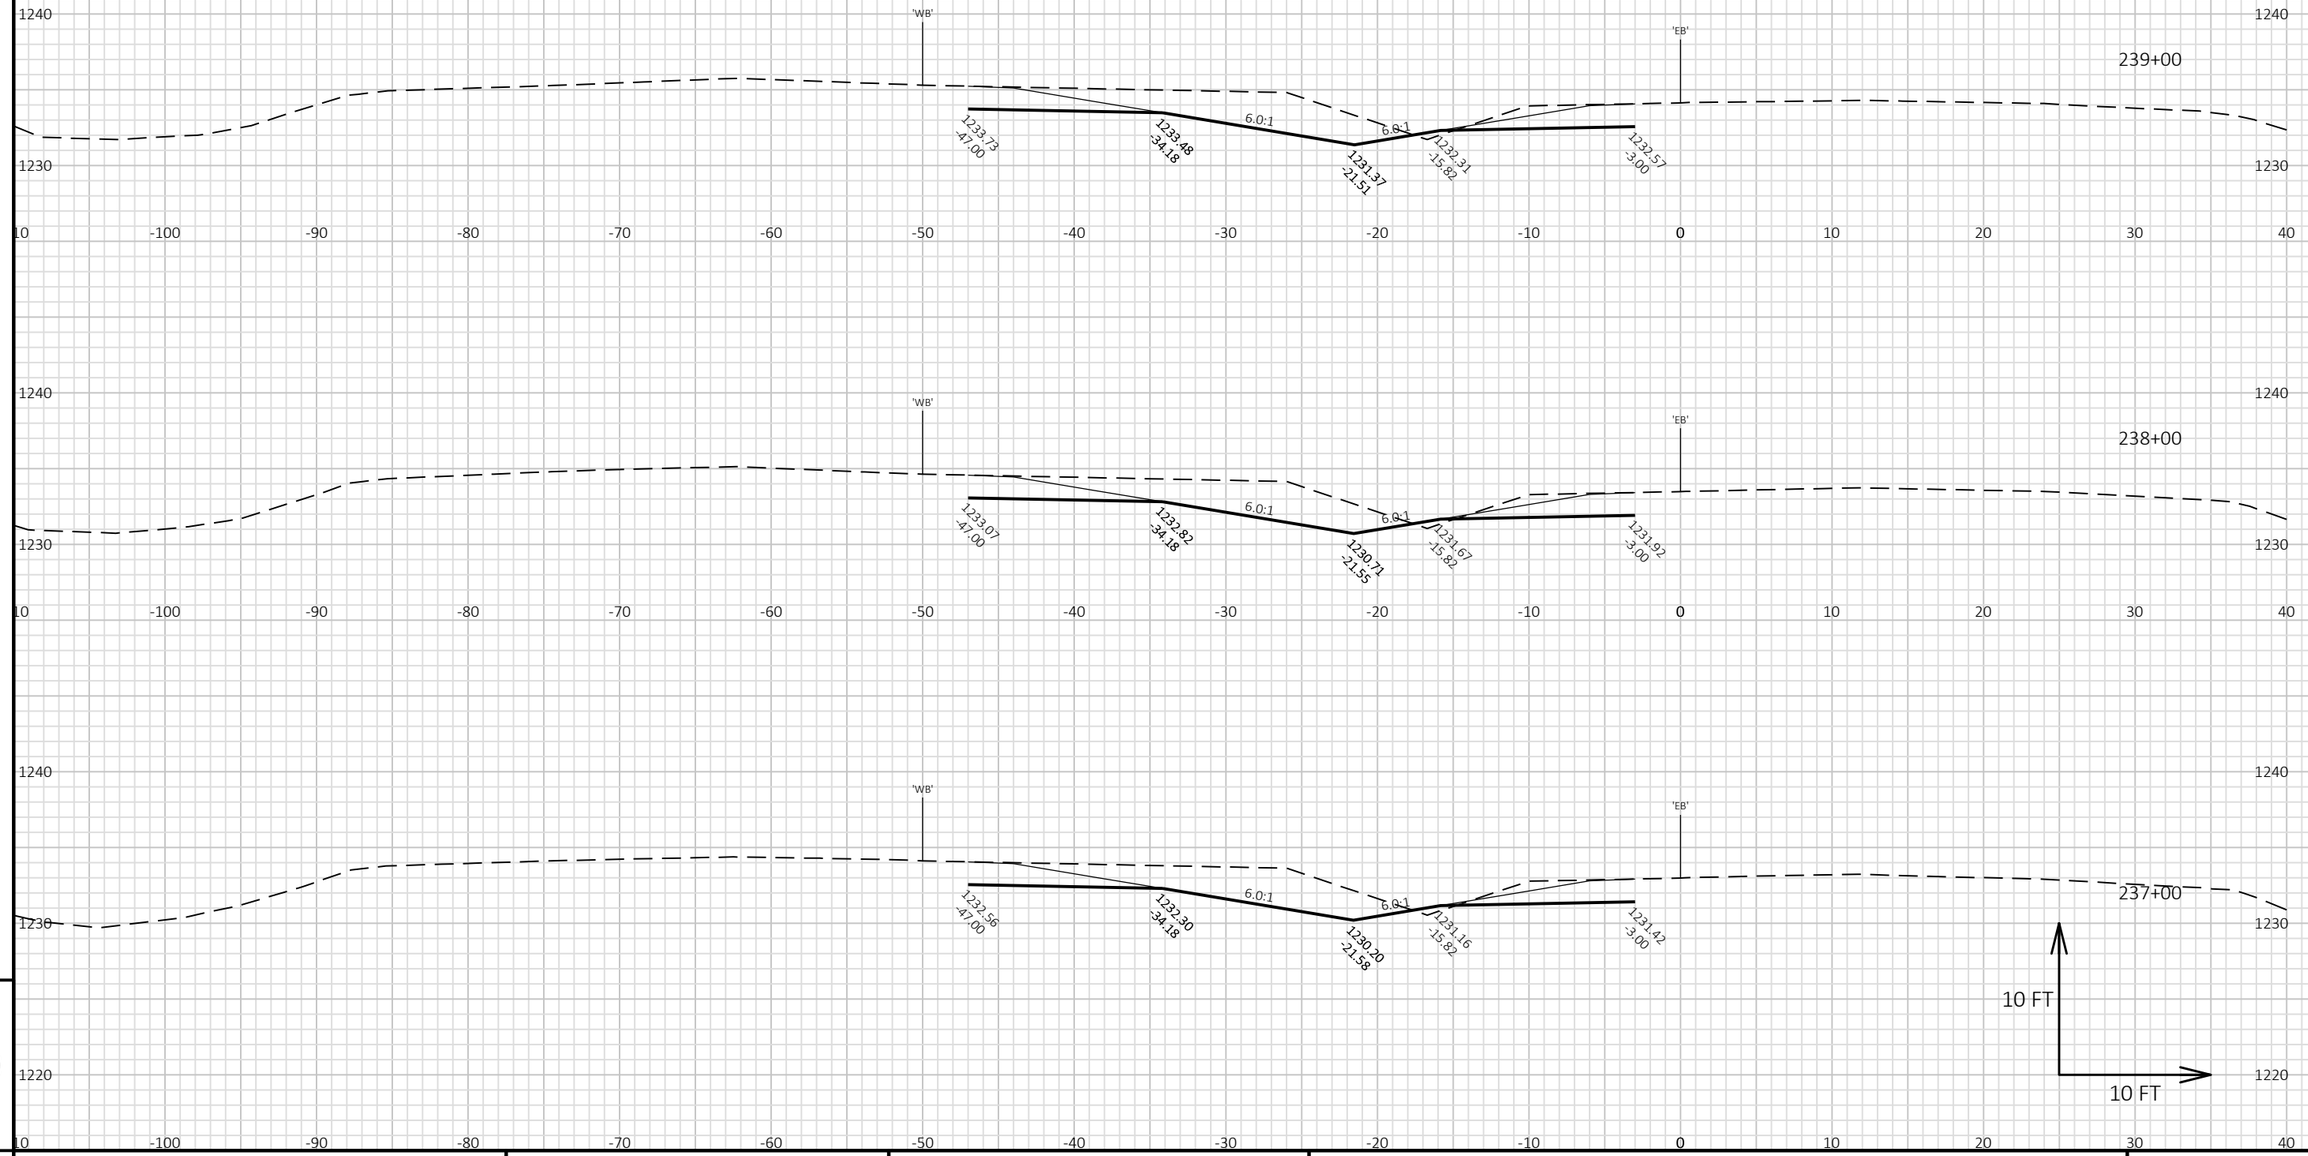

9


9

PROJECT NO: 1022-07-06	HWY: IH 94	COUNTY: ST. CROIX/DUNN	CROSS SECTIONS: IH 94 MEDIAN STAGE 6C	SHEET E

FILE NAME : P:\UZ\W\WITNW\142428\CIVIL 3D\10220706\SHEETSPLAN\CROSS SECTIONS\XS_TC STG 6.DWG
LAYOUT NAME - 09010211_xs

PLOT DATE : 2/13/2018 1:46 PM PLOT BY : SAVANNAH STEHN PLOT NAME :

PLOT SCALE : 1 IN:10 FT HORZ. / 1 IN:10 FT VERT.

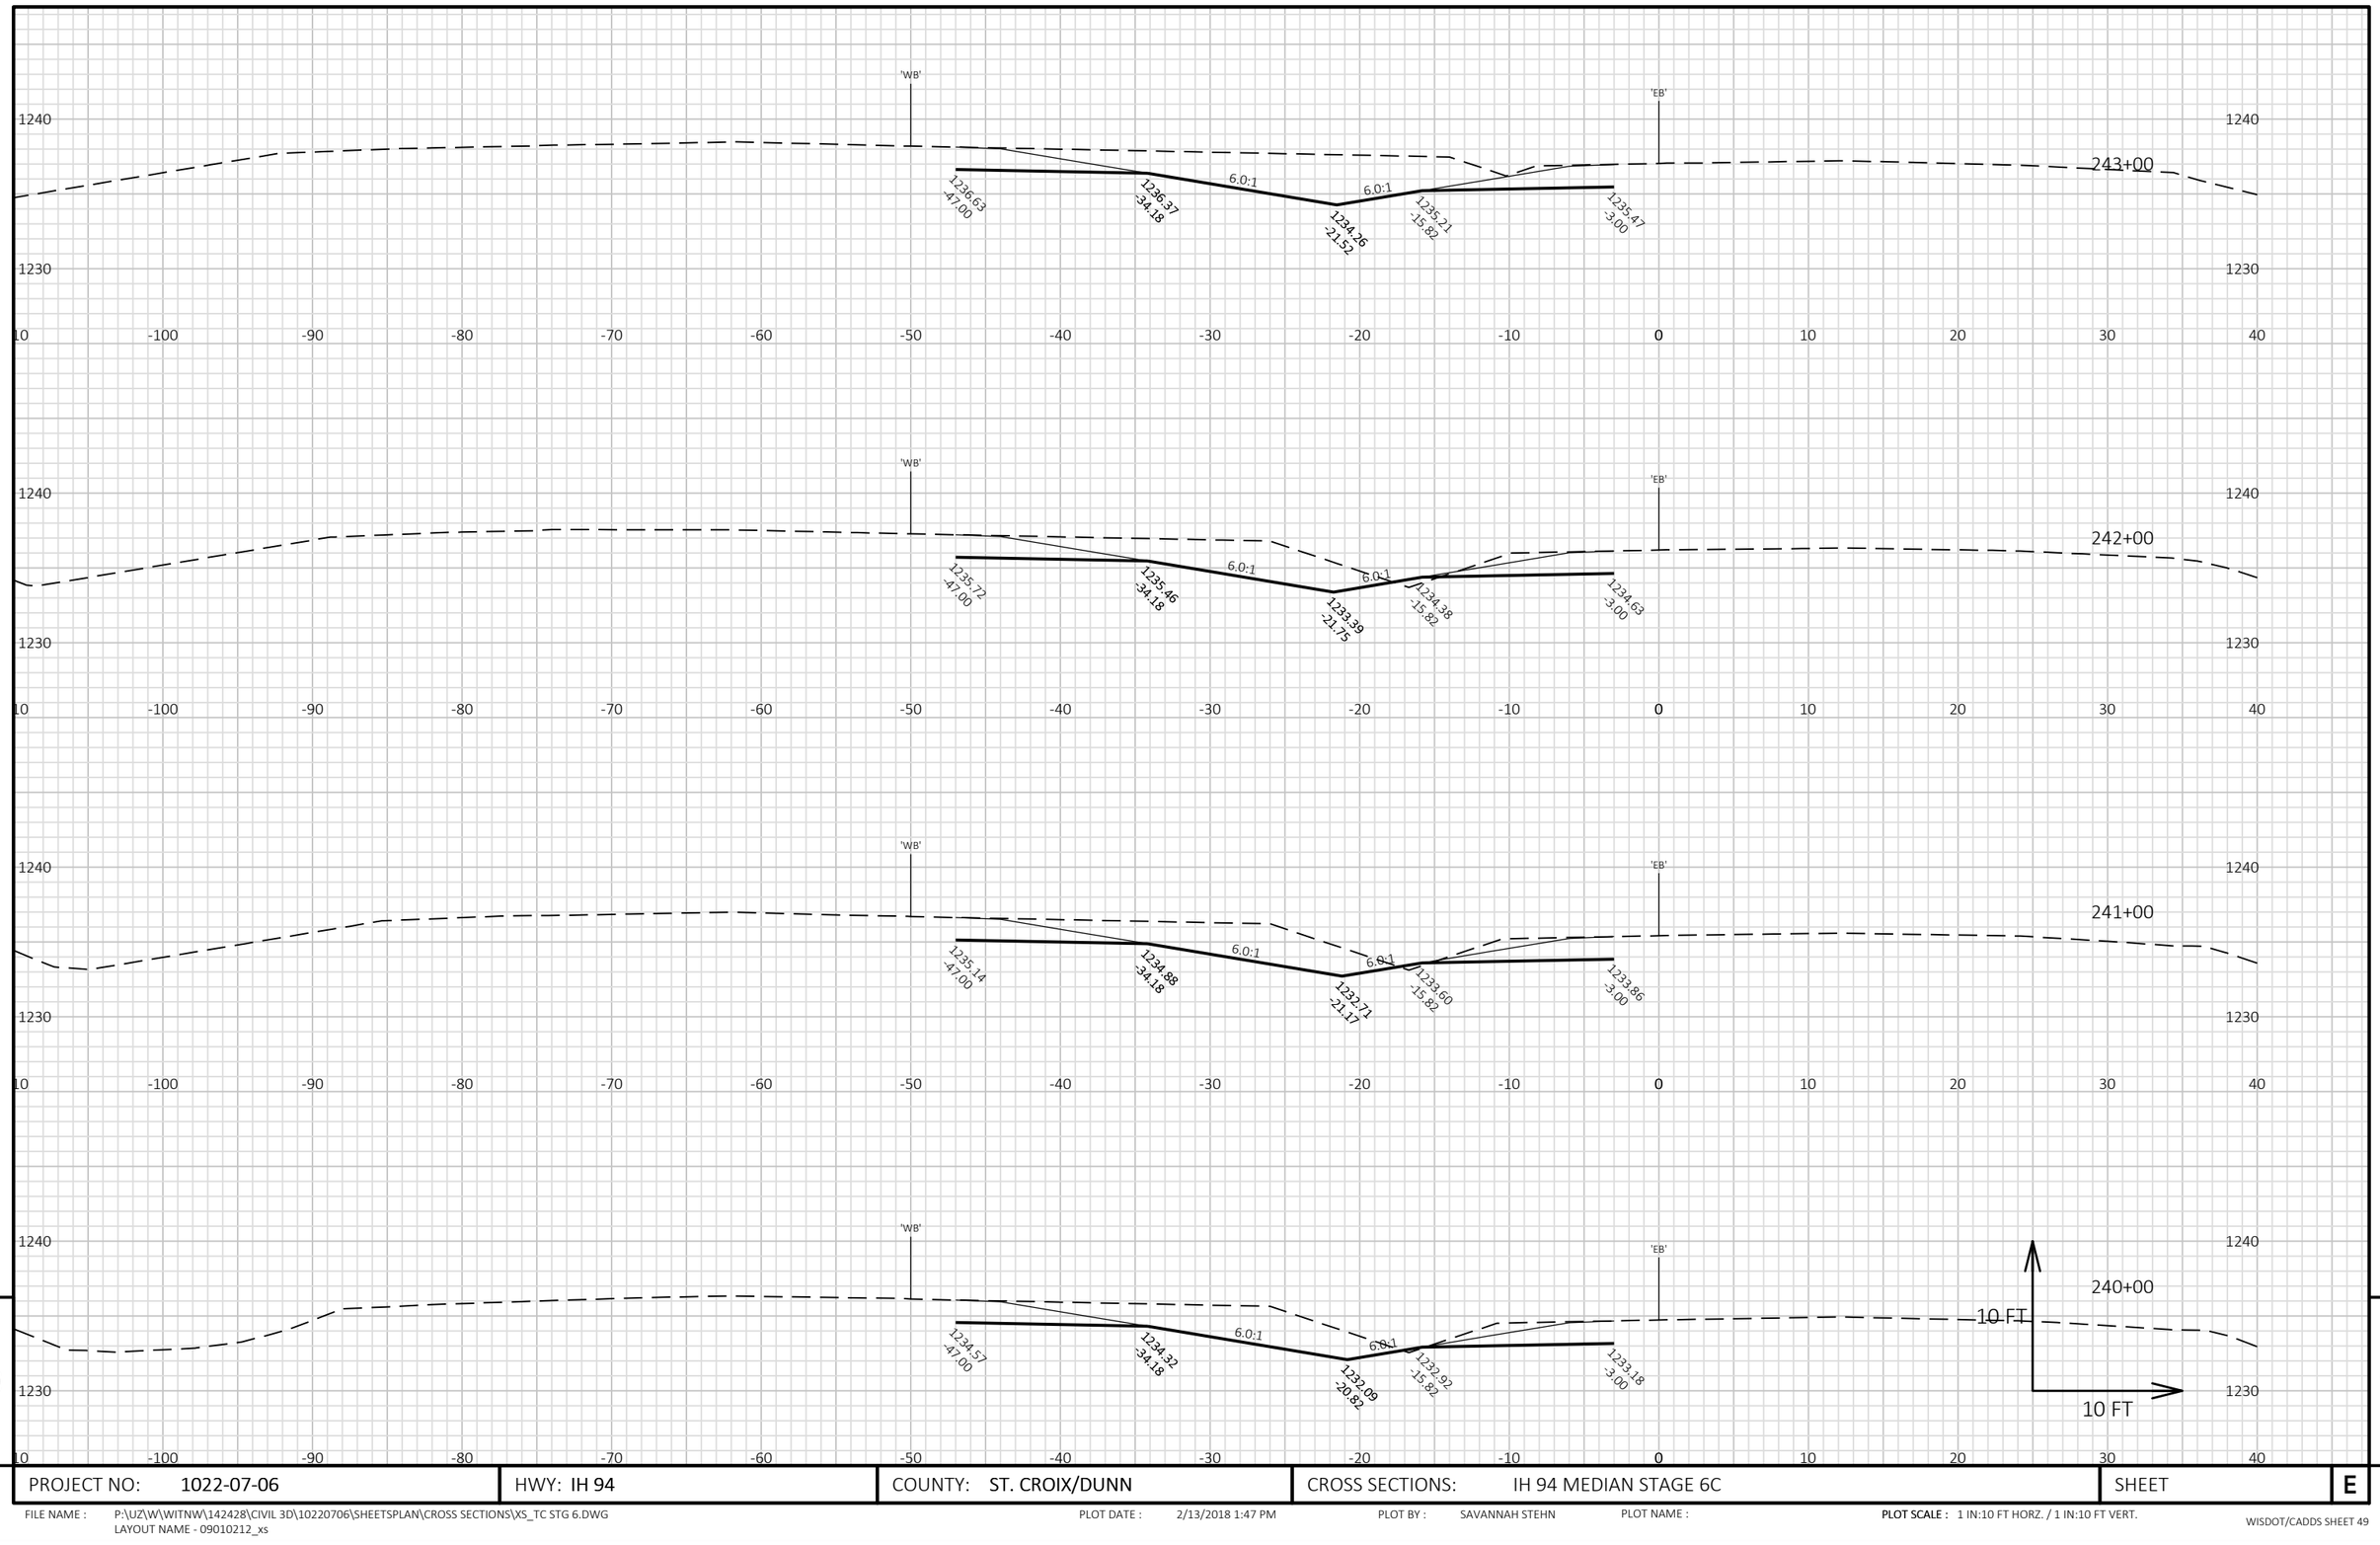

9

9

PROJECT NO: 1022-07-06	HWY: IH 94	COUNTY: ST. CROIX/DUNN	CROSS SECTIONS: IH 94 MEDIAN STAGE 6C	SHEET	E


FILE NAME : P:\UZ\W\WITNW\142428\CIVIL 3D\10220706\SHEETSPLAN\CROSS SECTIONS\XS_TC STG 6.DWG
LAYOUT NAME - 09010212_xs

PLOT DATE : 2/13/2018 1:47 PM

PLOT BY : SAVANNAH STEHN

PLOT NAME :

PLOT SCALE : 1 IN:10 FT HORZ. / 1 IN:10 FT VERT.

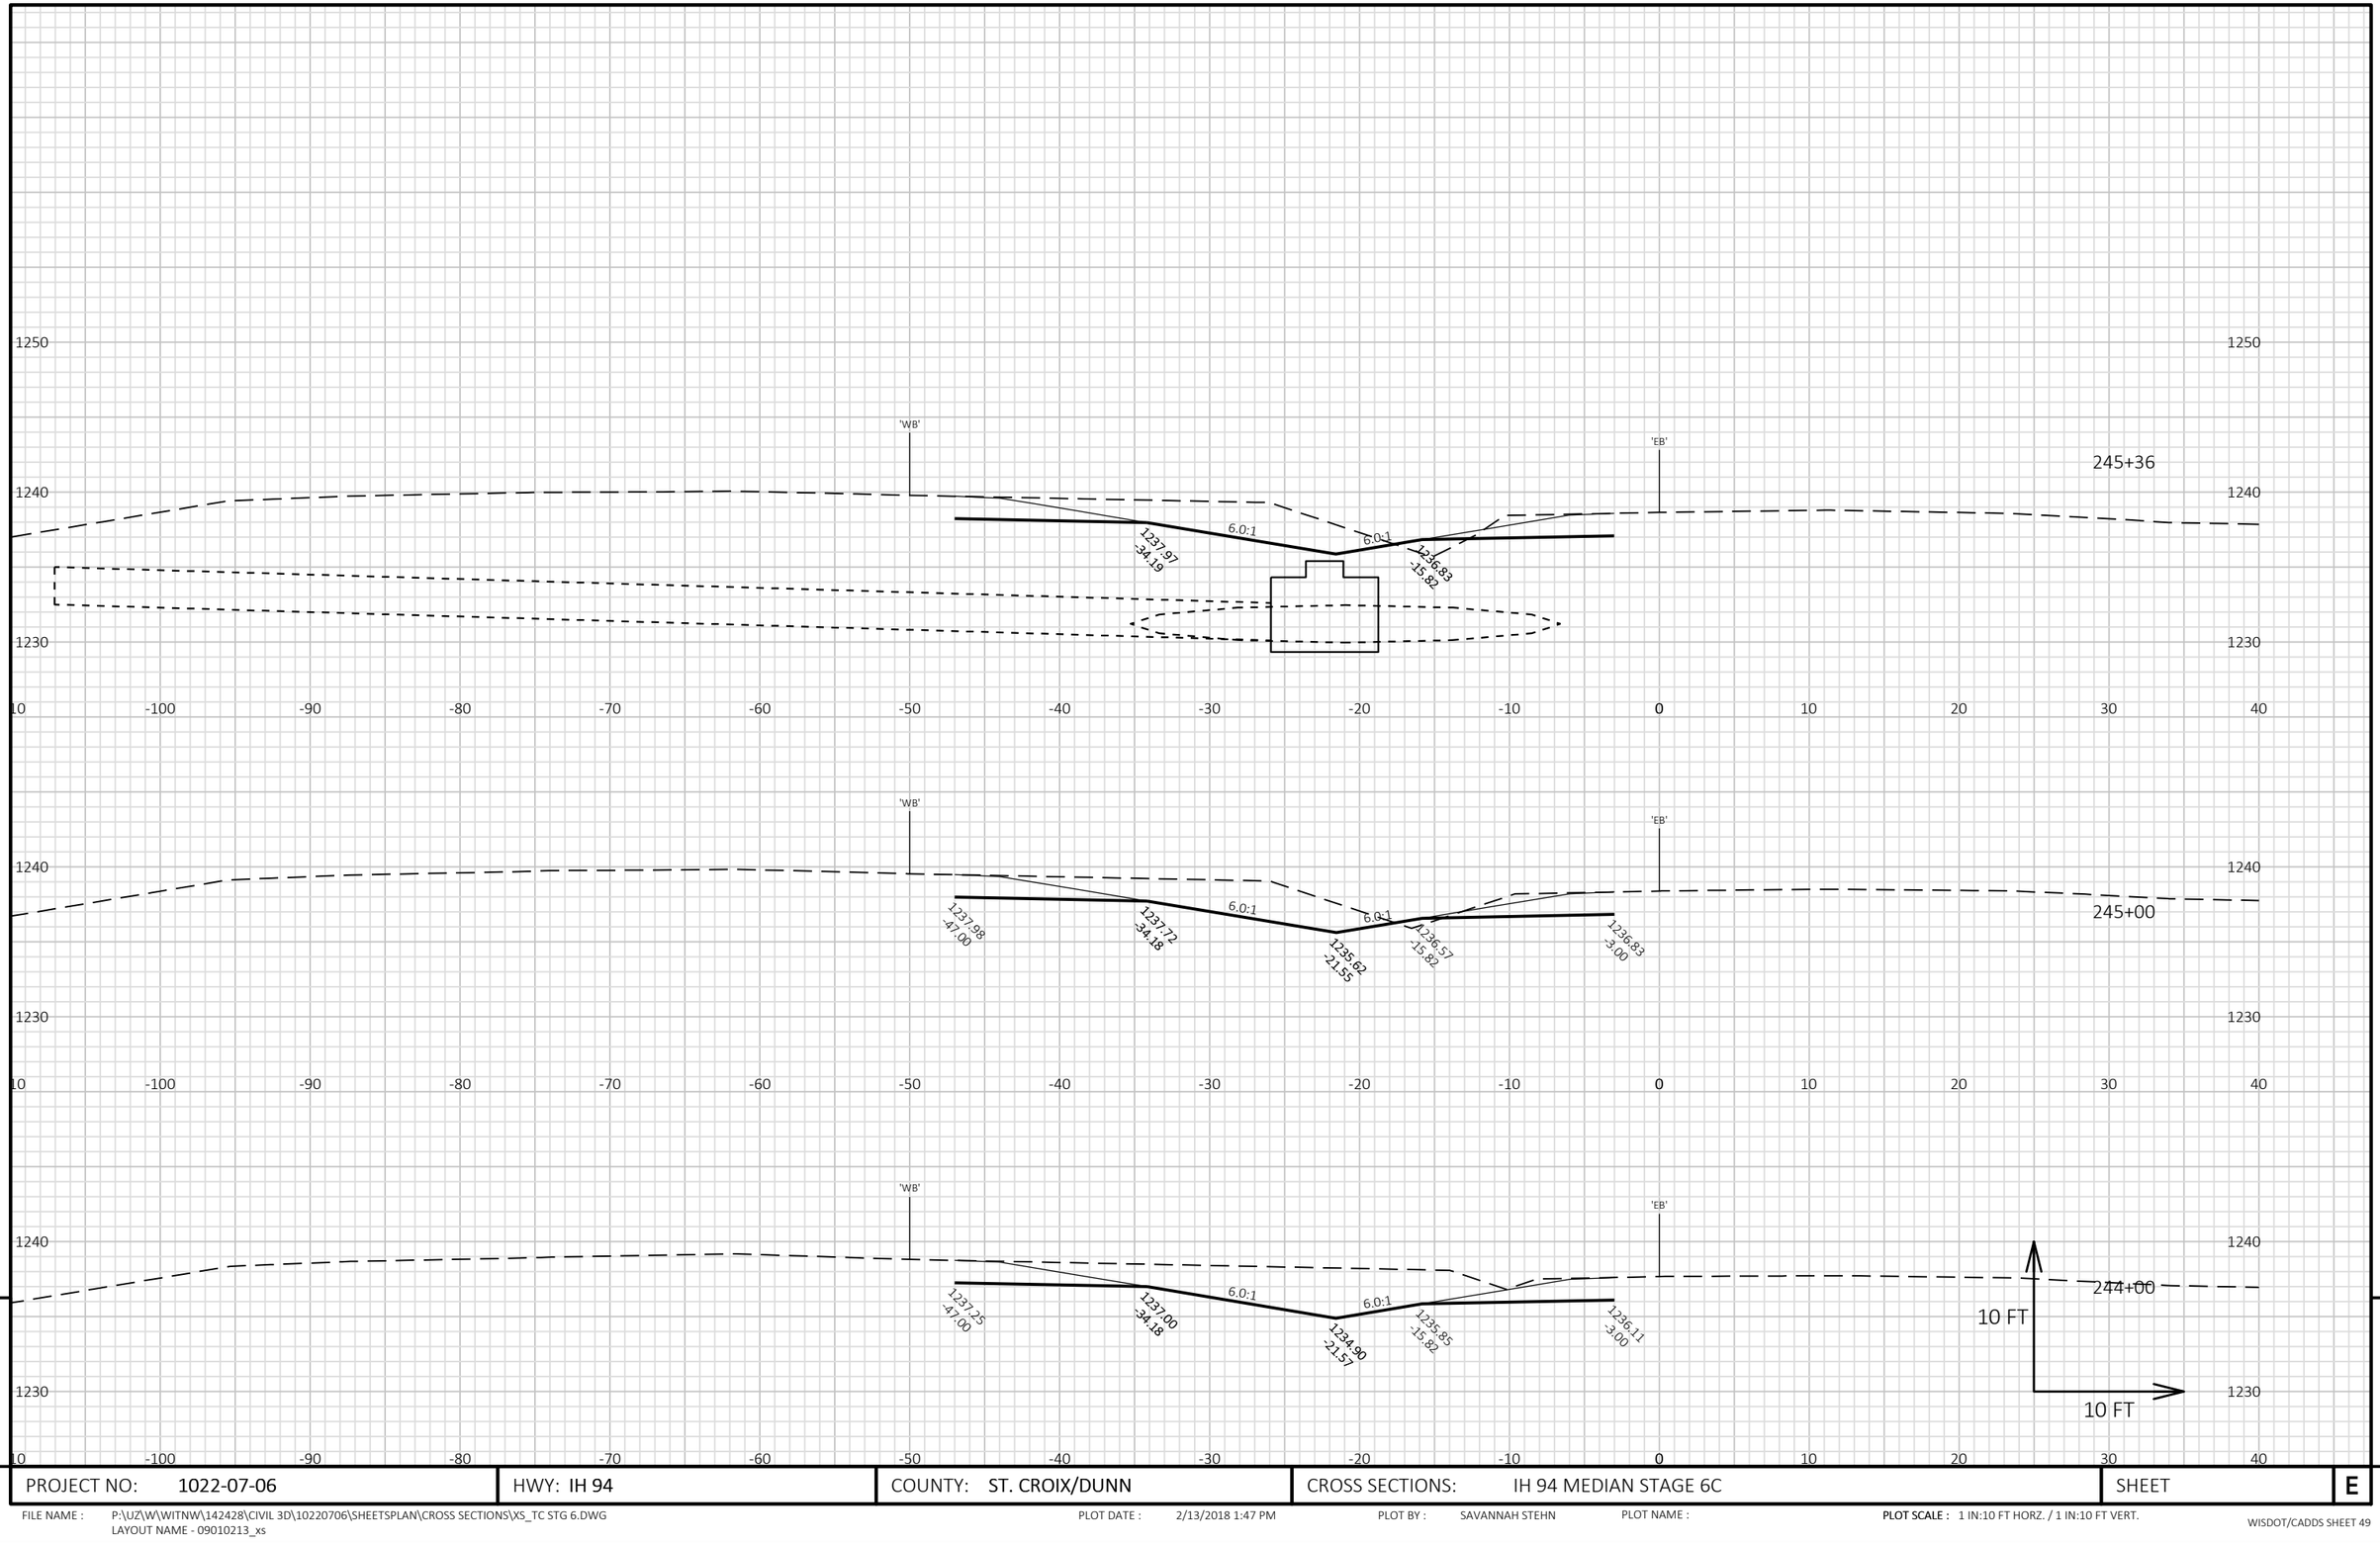

9

9

PROJECT NO: 1022-07-06	HWY: IH 94	COUNTY: ST. CROIX/DUNN	CROSS SECTIONS: IH 94 MEDIAN STAGE 6C	SHEET	E


FILE NAME : P:\UZ\W\WITNW\142428\CIVIL 3D\10220706\SHEETSPLAN\CROSS SECTIONS\XS_TC STG 6.DWG
LAYOUT NAME - 09010213_xs

PLOT DATE : 2/13/2018 1:47 PM

PLOT BY : SAVANNAH STEHN

PLOT NAME :

PLOT SCALE : 1 IN:10 FT HORZ. / 1 IN:10 FT VERT.

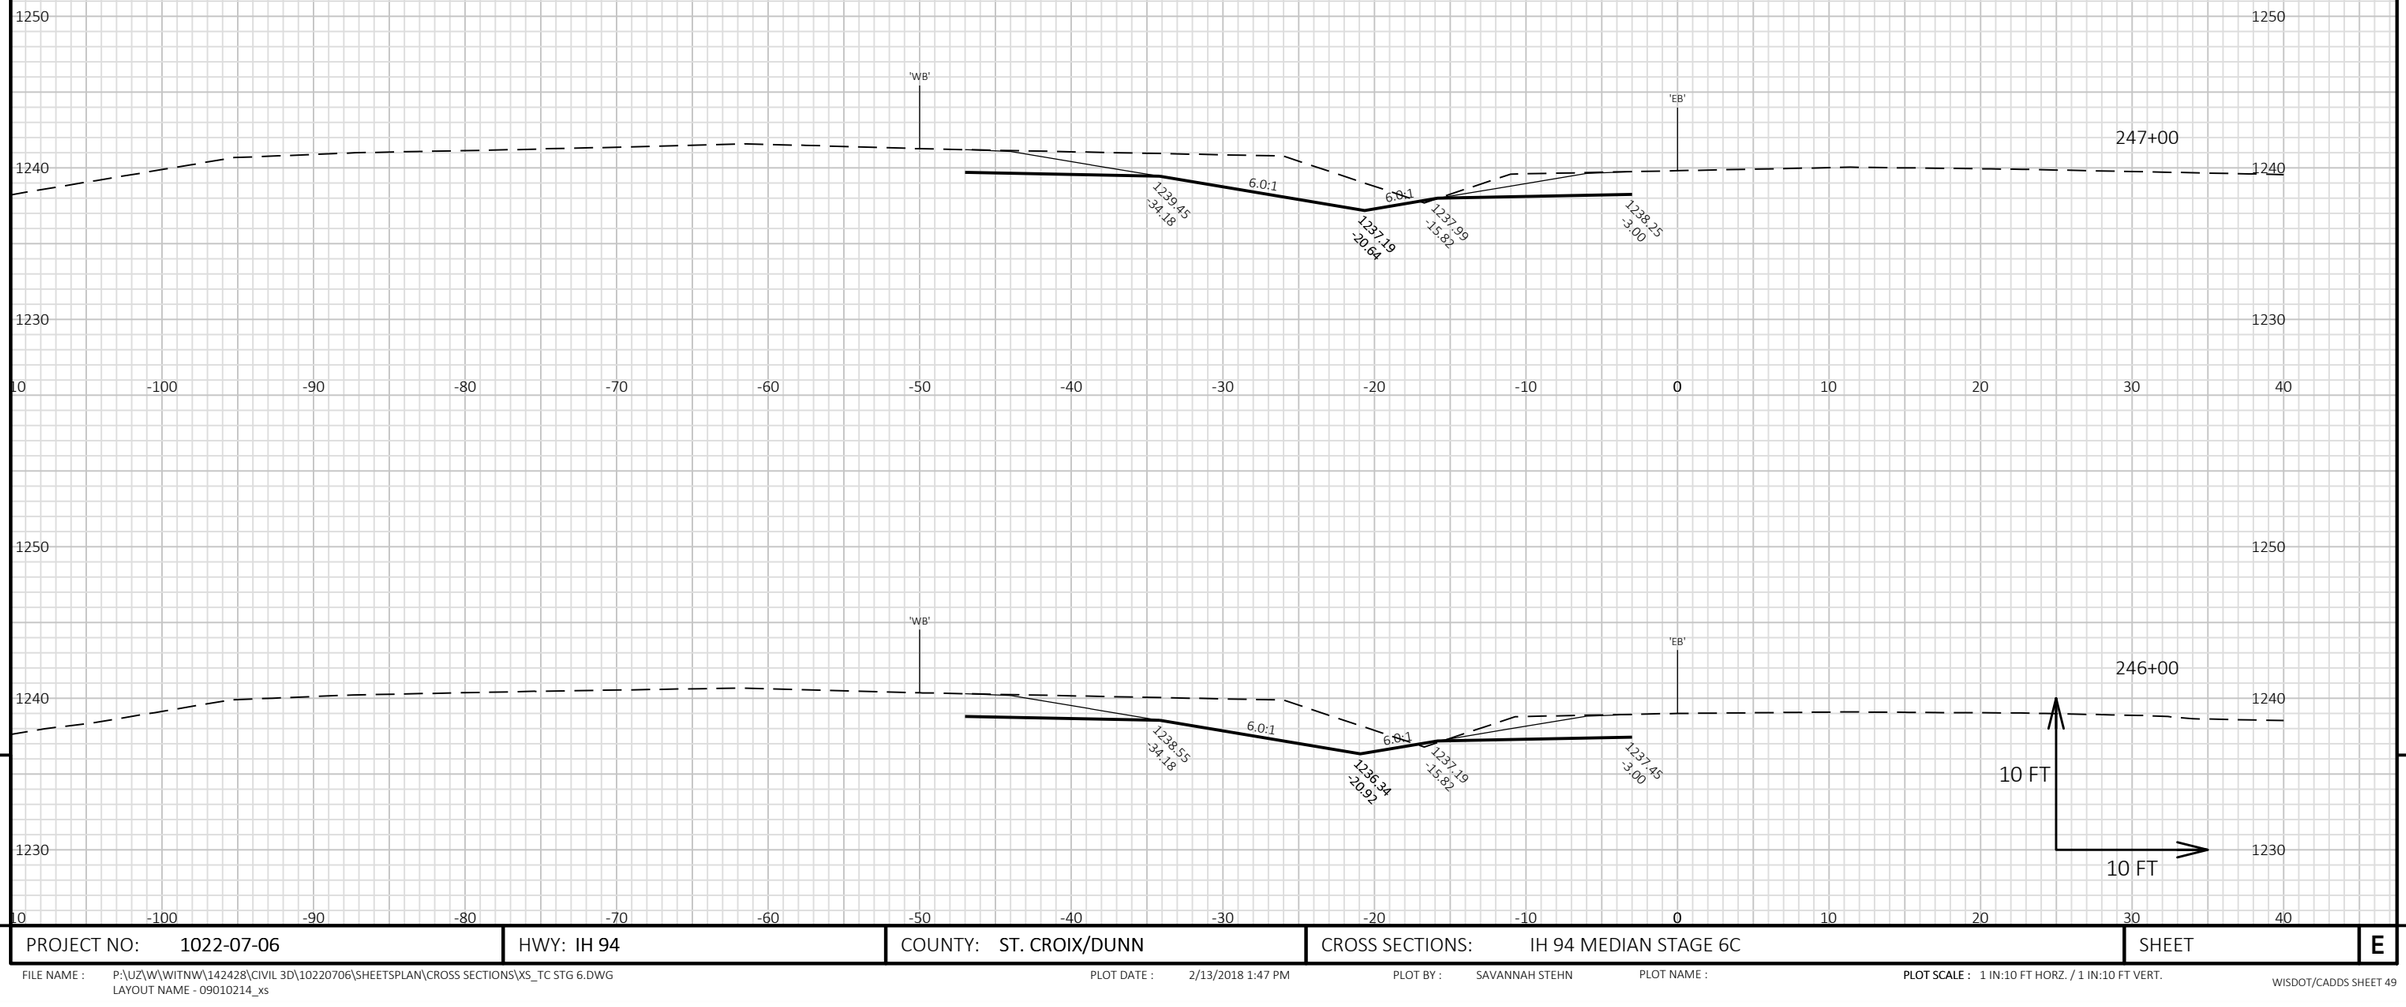

9

9

PROJECT NO: 1022-07-06	HWY: IH 94	COUNTY: ST. CROIX/DUNN	CROSS SECTIONS: IH 94 MEDIAN STAGE 6C	SHEET	E


FILE NAME : P:\UZ\W\WITNW\142428\CIVIL 3D\10220706\SHEETSPLAN\CROSS SECTIONS\XS_TC STG 6.DWG
LAYOUT NAME - 09010214_xs

PLOT DATE : 2/13/2018 1:47 PM

PLOT BY : SAVANNAH STEHN

PLOT NAME :

PLOT SCALE : 1 IN:10 FT HORZ. / 1 IN:10 FT VERT.

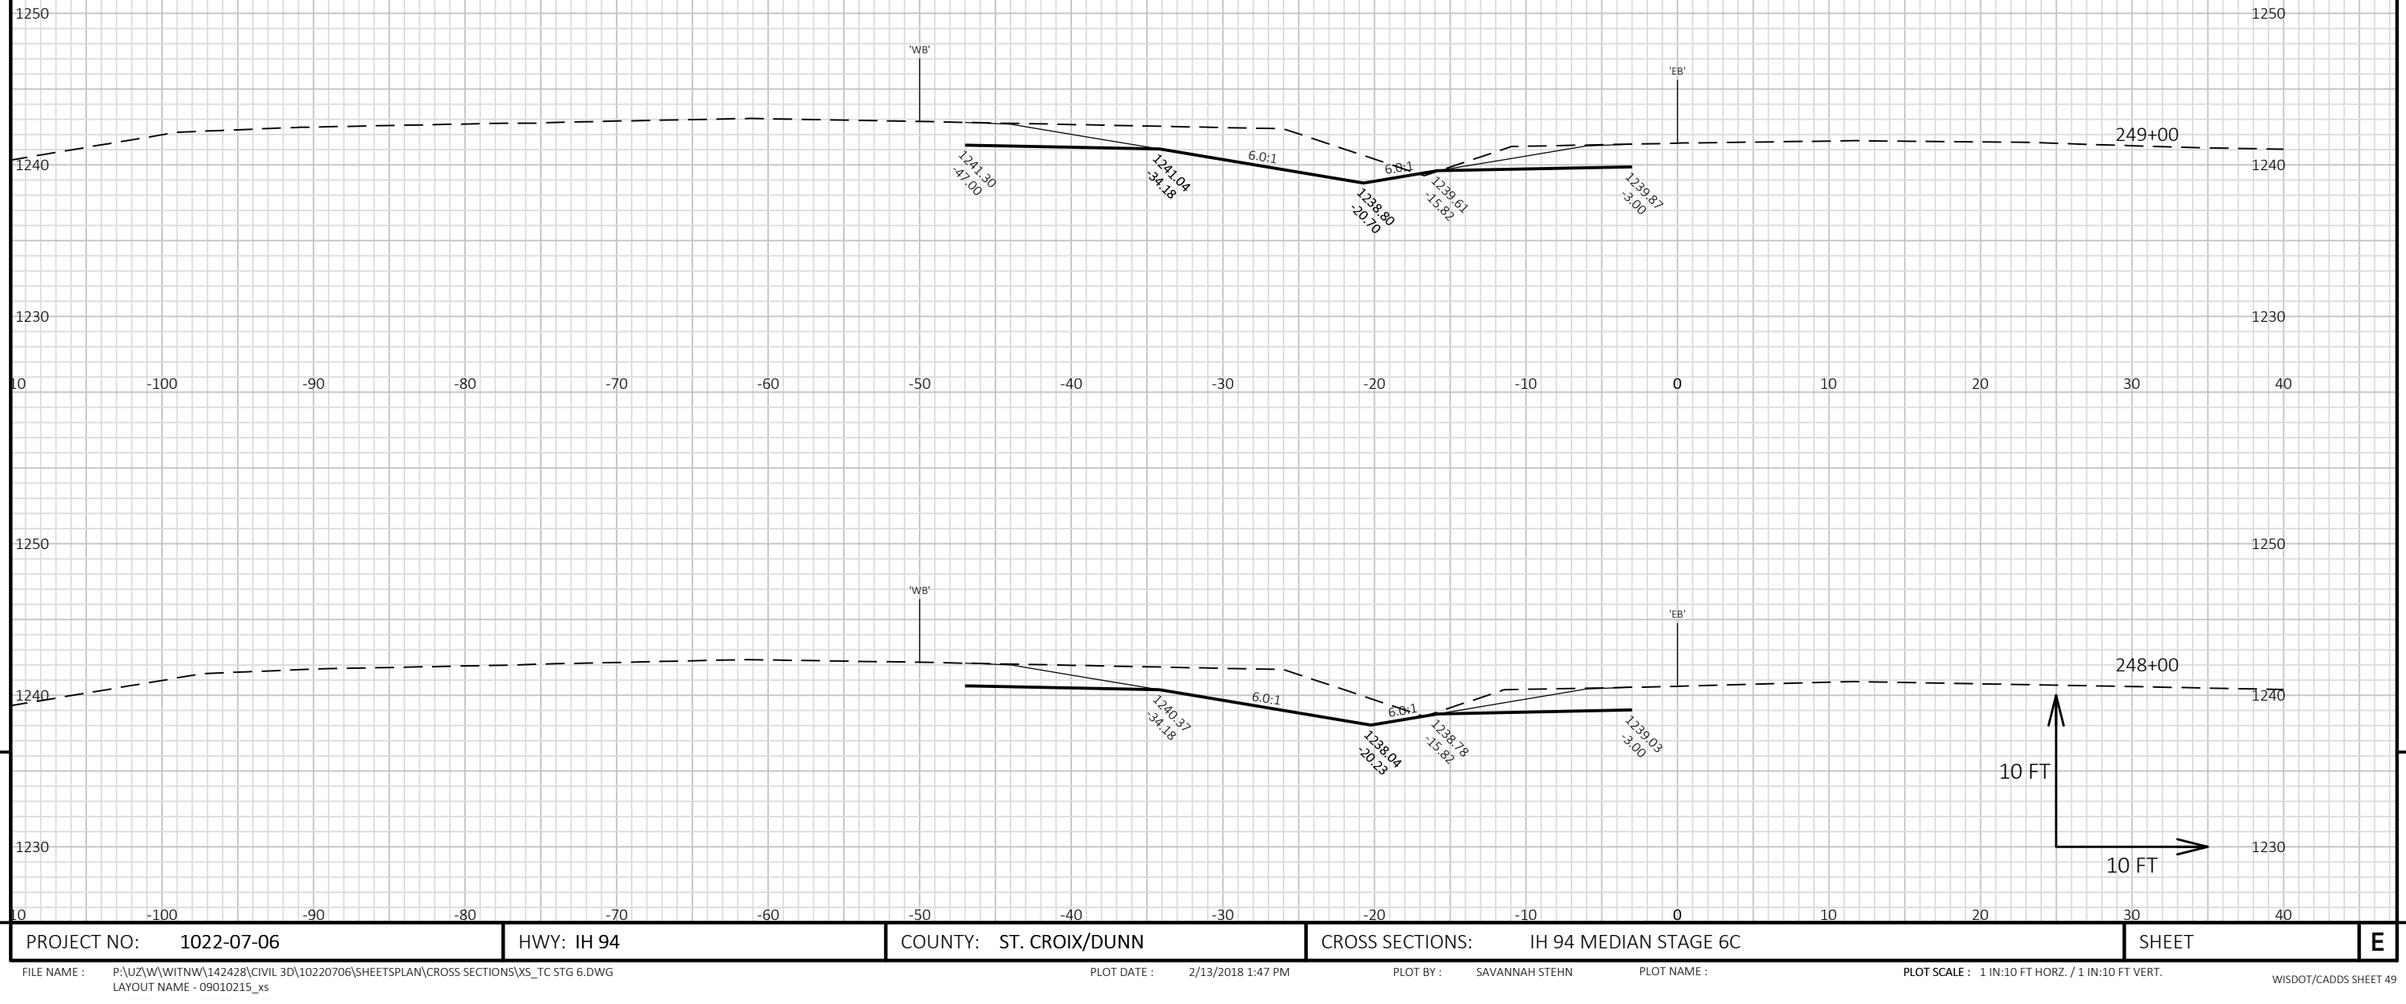

9


9

PROJECT NO: 1022-07-06	HWY: IH 94	COUNTY: ST. CROIX/DUNN	CROSS SECTIONS: IH 94 MEDIAN STAGE 6C	SHEET	E

FILE NAME : P:\UZ\W\WITNW\142428\CIVIL 3D\10220706\SHEETSPLAN\CROSS SECTIONS\XS_TC STG 6.DWG
LAYOUT NAME - 09010215_xs

PLOT DATE : 2/13/2018 1:47 PM PLOT BY : SAVANNAH STEHN PLOT NAME :

PLOT SCALE : 1 IN:10 FT HORZ. / 1 IN:10 FT VERT.

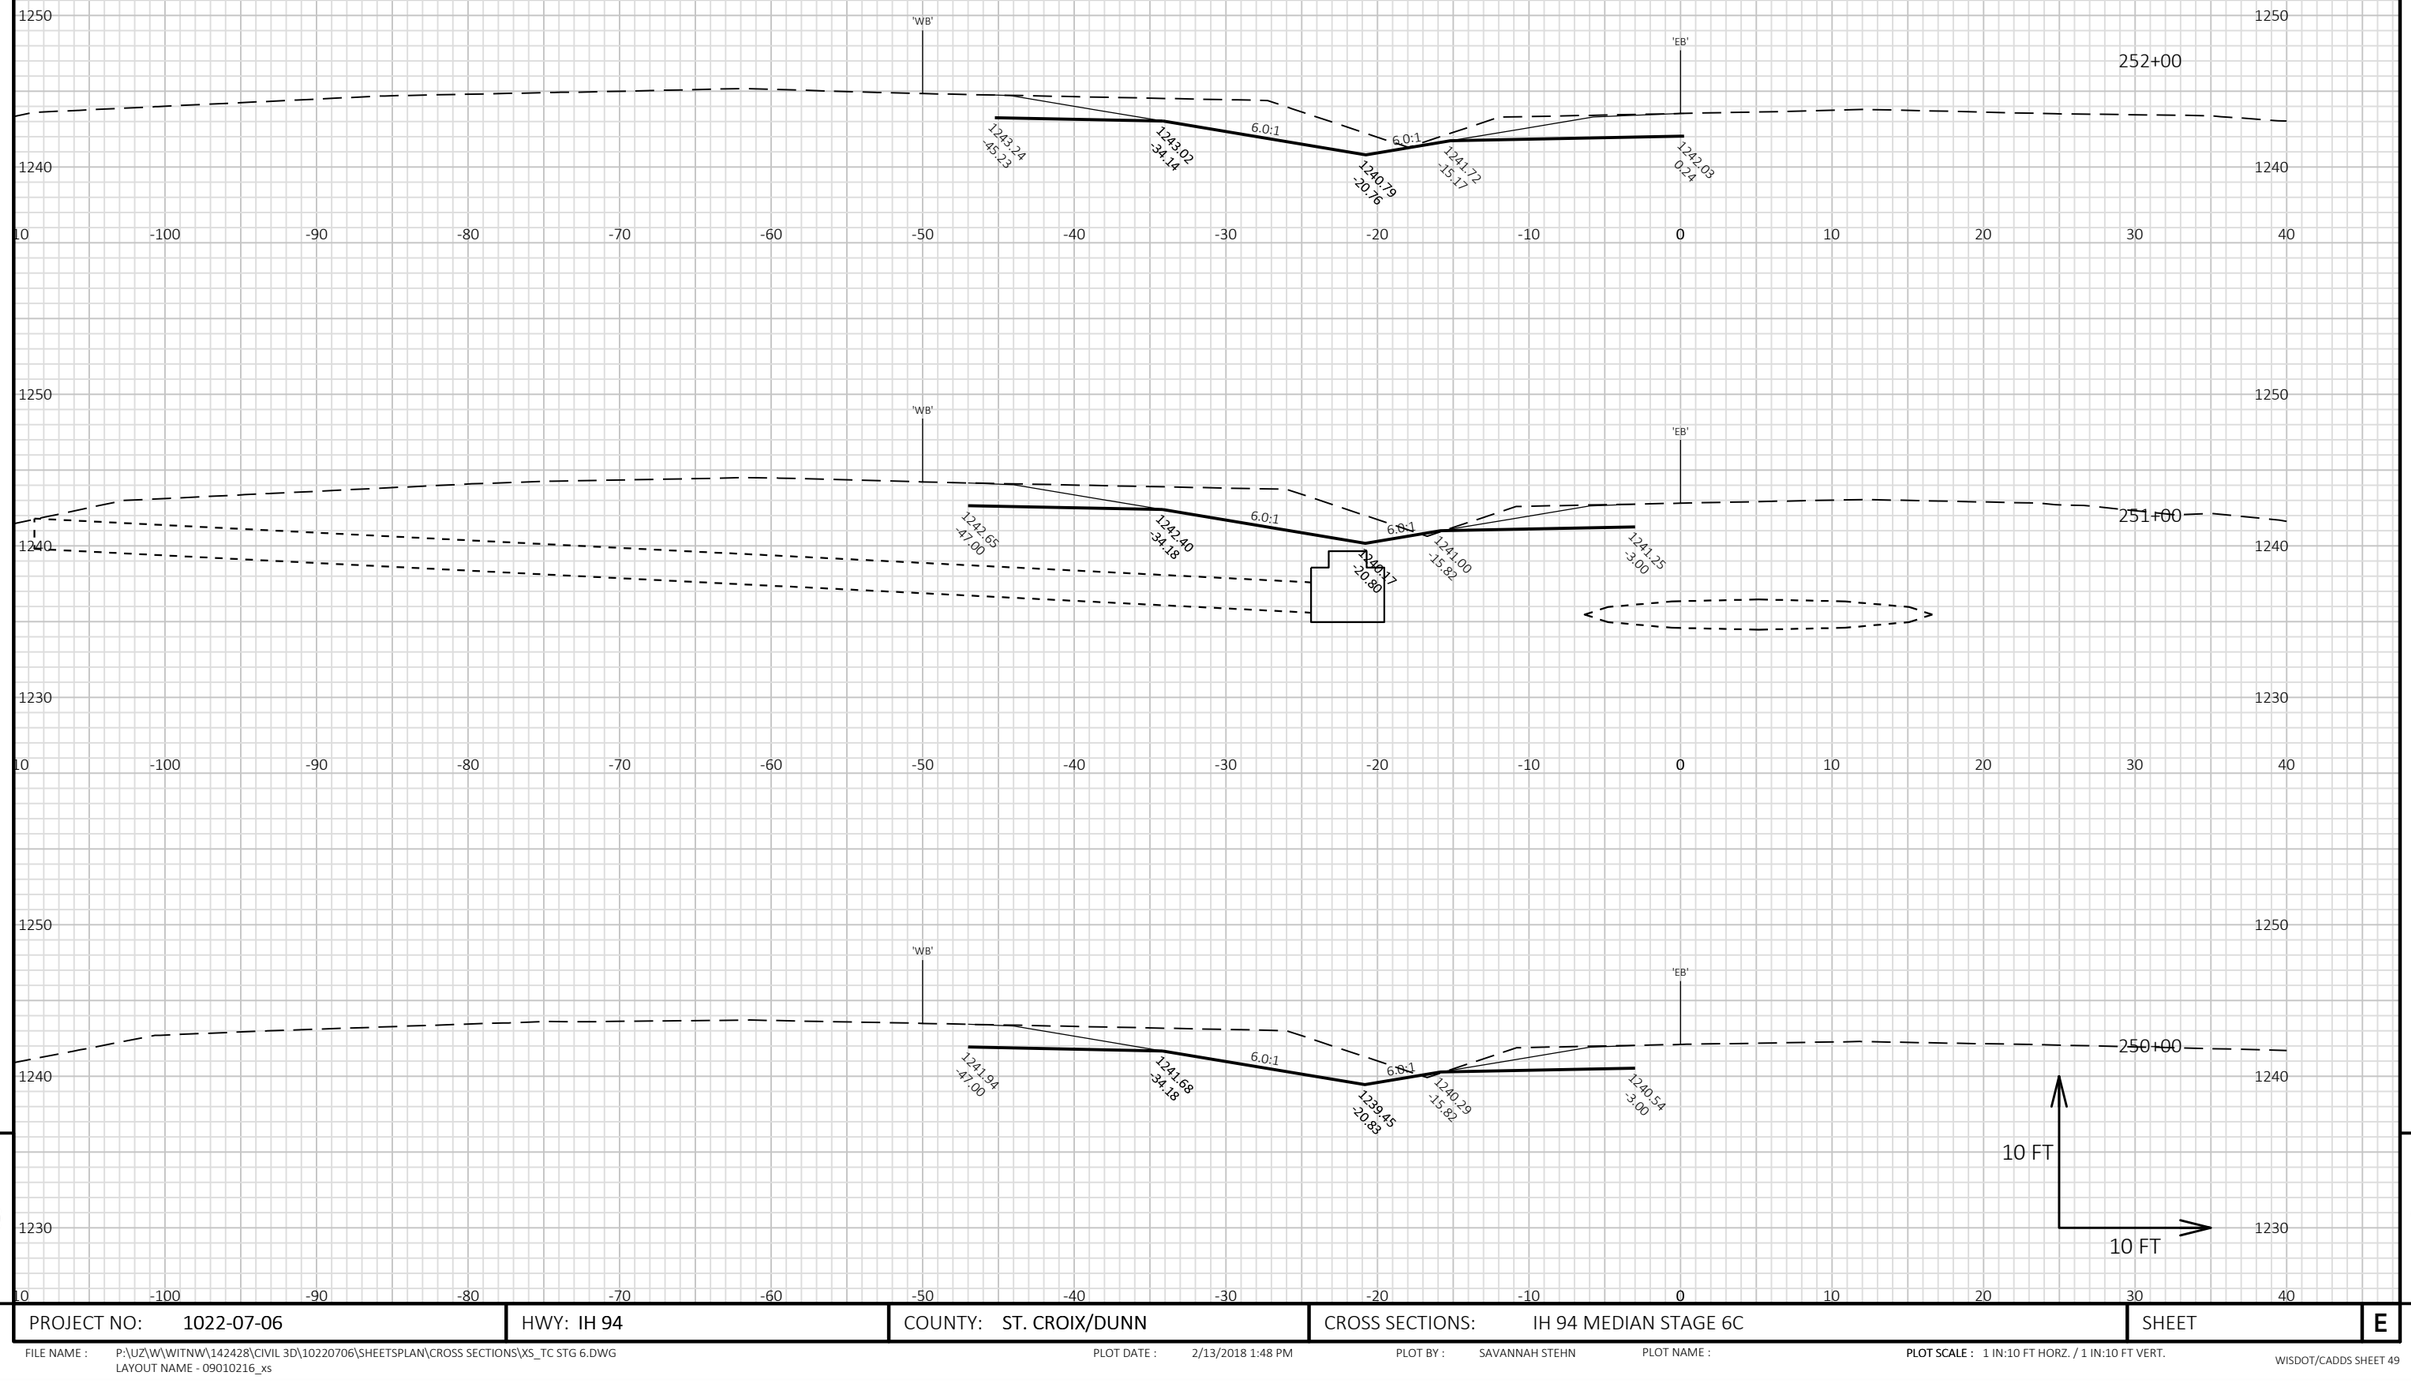


9

9

PROJECT NO: 1022-07-06	HWY: IH 94	COUNTY: ST. CROIX/DUNN	CROSS SECTIONS: IH 94 MEDIAN STAGE 6C	SHEET	E

FILE NAME : P:\UZ\W\WITNW\142428\CIVIL 3D\10220706\SHEETSPLAN\CROSS SECTIONS\XS_TC STG 6.DWG
LAYOUT NAME - 09010216_xs

PLOT DATE : 2/13/2018 1:48 PM PLOT BY : SAVANNAH STEHN PLOT NAME : **PLOT SCALE :** 1 IN:10 FT HORZ. / 1 IN:10 FT VERT.

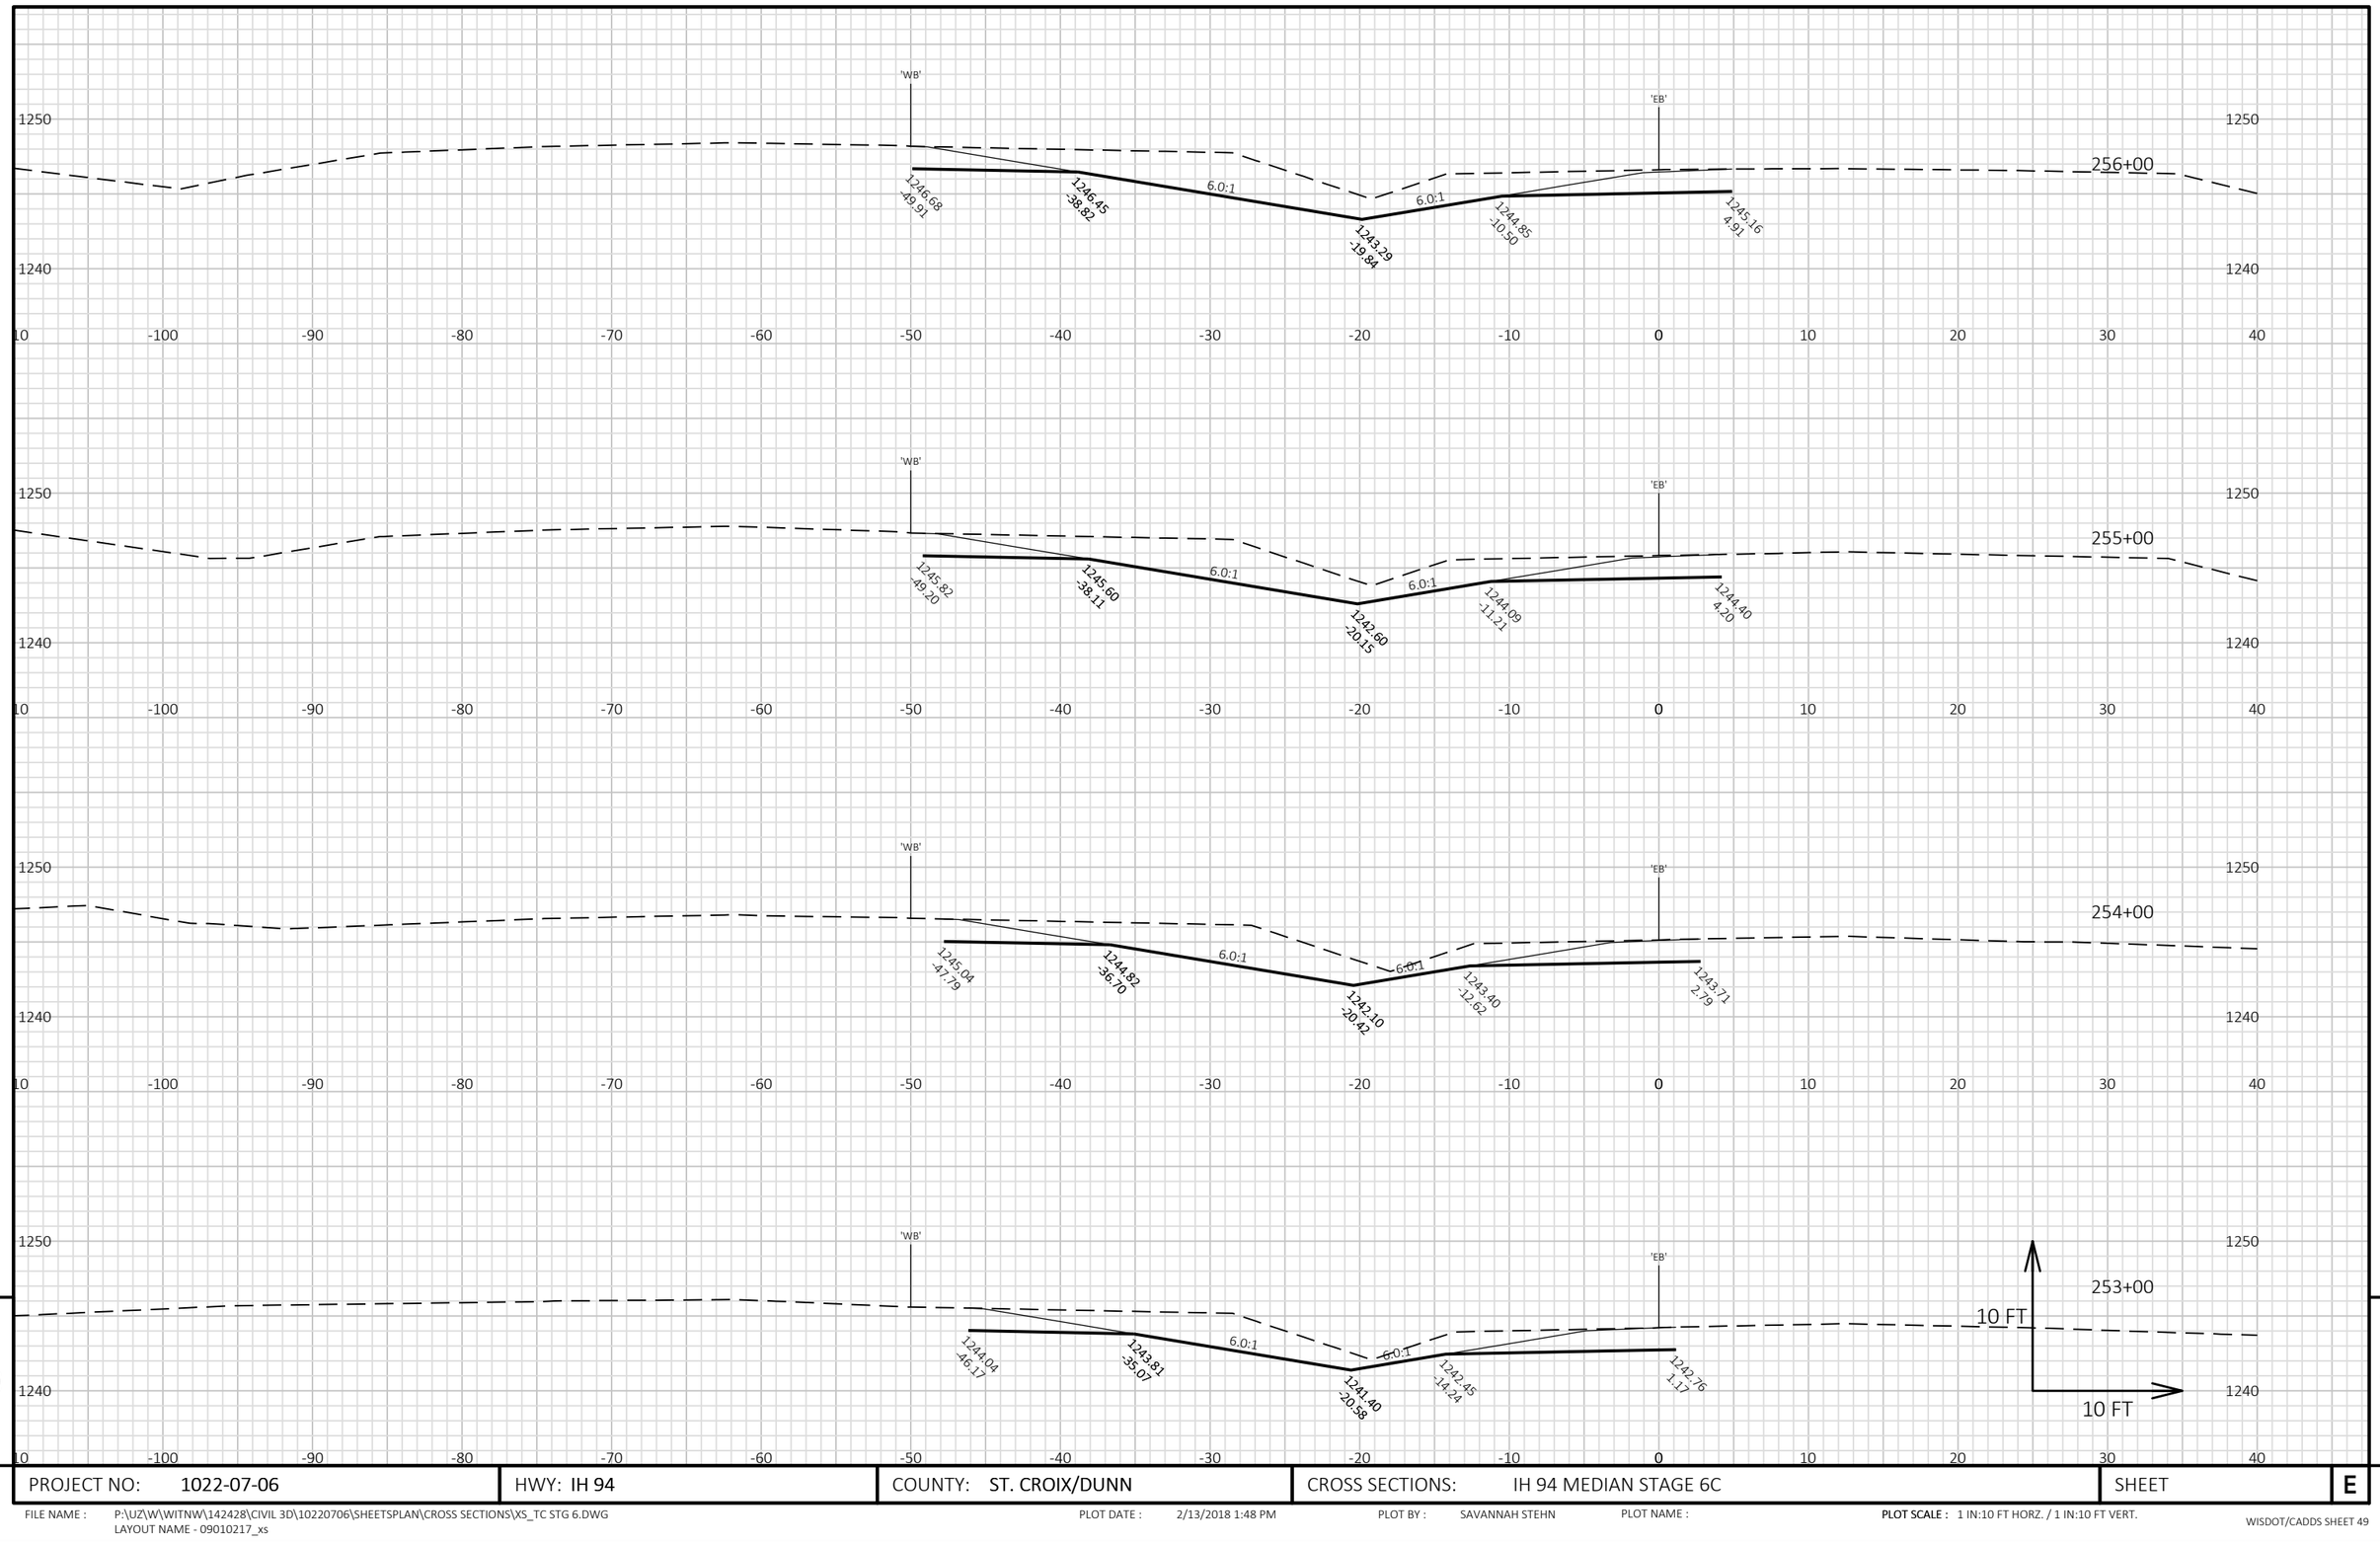

9

9

PROJECT NO: 1022-07-06	HWY: IH 94	COUNTY: ST. CROIX/DUNN	CROSS SECTIONS: IH 94 MEDIAN STAGE 6C	SHEET	E


FILE NAME : P:\UZ\W\WITNW\142428\CIVIL 3D\10220706\SHEETSPLAN\CROSS SECTIONS\XS_TC STG 6.DWG
LAYOUT NAME - 09010217_xs

PLOT DATE : 2/13/2018 1:48 PM

PLOT BY : SAVANNAH STEHN

PLOT NAME :

PLOT SCALE : 1 IN:10 FT HORZ. / 1 IN:10 FT VERT.

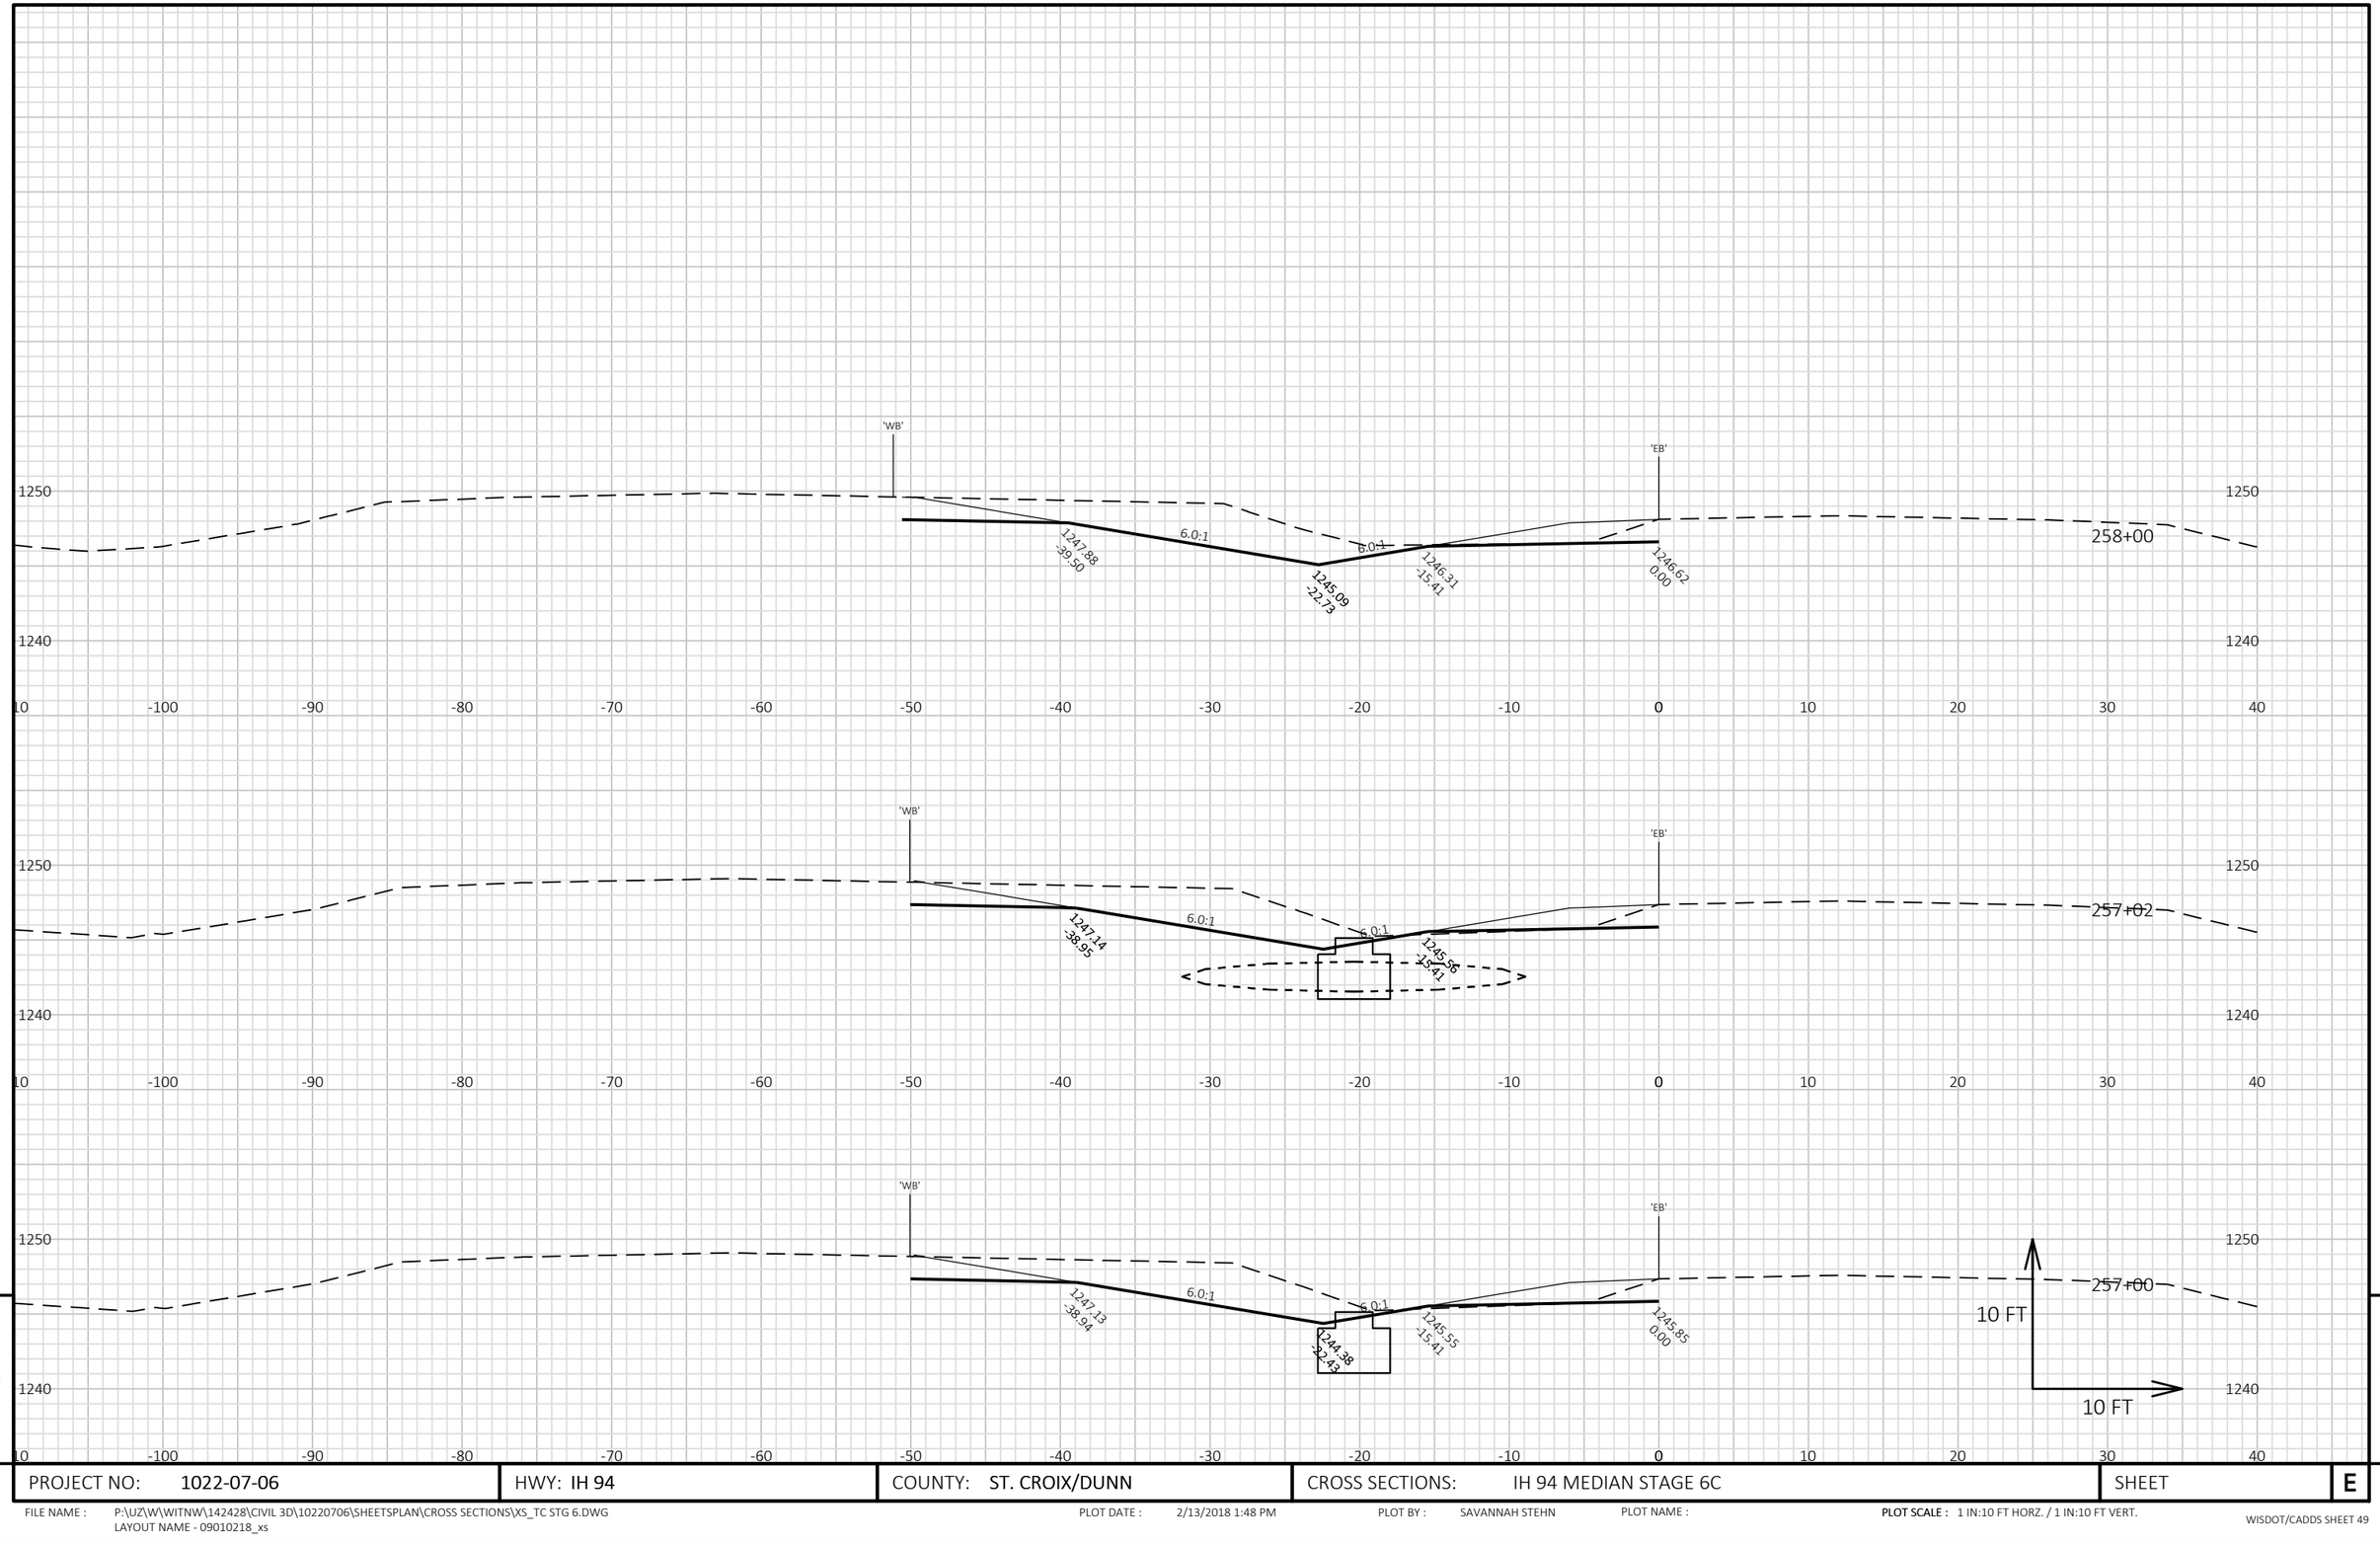

9

9

PROJECT NO: 1022-07-06	HWY: IH 94	COUNTY: ST. CROIX/DUNN	CROSS SECTIONS: IH 94 MEDIAN STAGE 6C	SHEET	E


FILE NAME : P:\UZ\W\WITNW\142428\CIVIL 3D\10220706\SHEETSPLAN\CROSS SECTIONS\XS_TC STG 6.DWG
LAYOUT NAME - 09010218_xs

PLOT DATE : 2/13/2018 1:48 PM

PLOT BY : SAVANNAH STEHN

PLOT NAME :

PLOT SCALE : 1 IN:10 FT HORZ. / 1 IN:10 FT VERT.

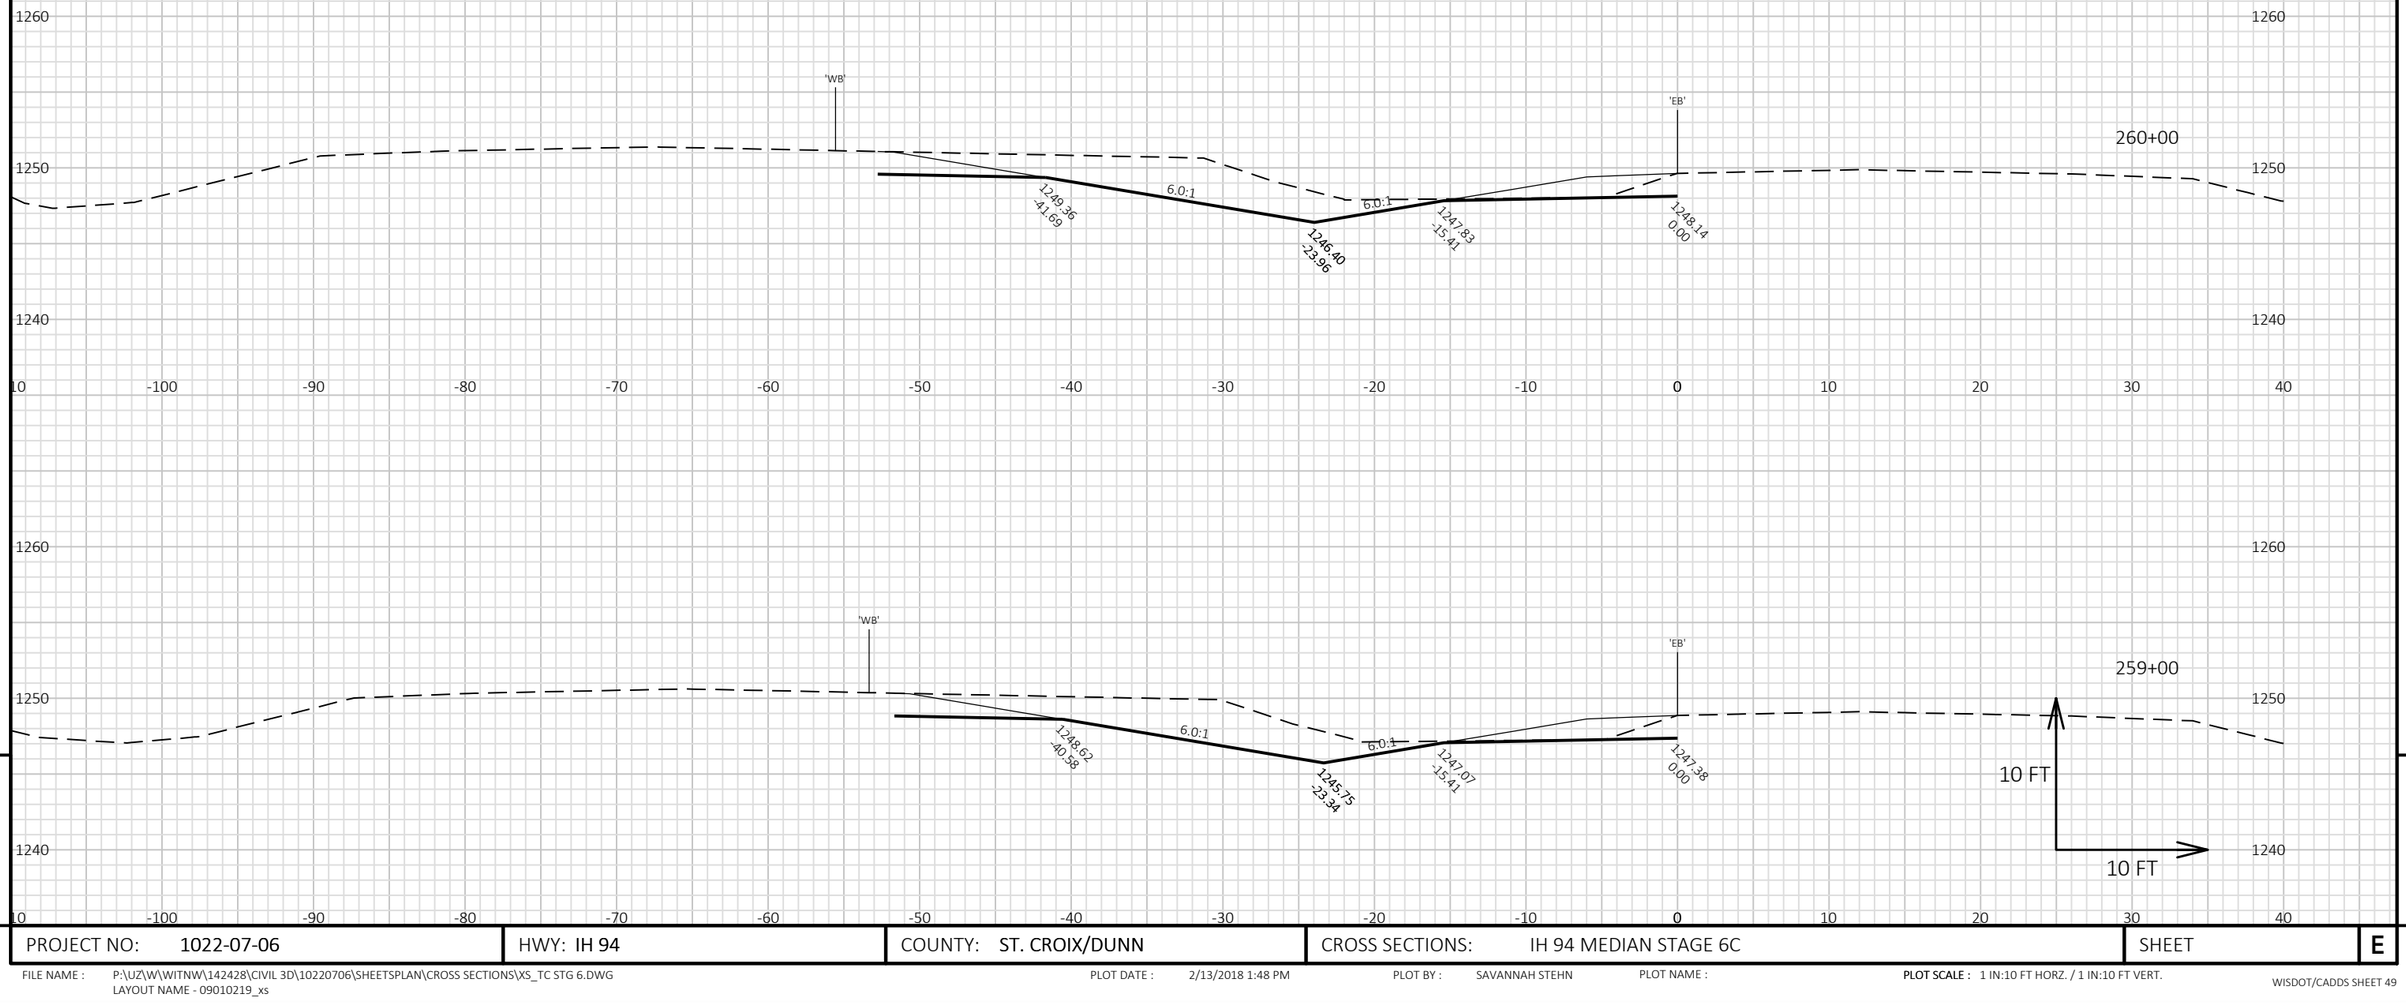


PROJECT NO: 1022-07-06	HWY: IH 94	COUNTY: ST. CROIX/DUNN	CROSS SECTIONS: IH 94 MEDIAN STAGE 6C	SHEET	E

FILE NAME : P:\UZ\W\WITNW\142428\CIVIL 3D\10220706\SHEETSPLAN\CROSS SECTIONS\XS_TC STG 6.DWG
LAYOUT NAME - 09010219_xs

PLOT DATE : 2/13/2018 1:48 PM PLOT BY : SAVANNAH STEHN PLOT NAME : **PLOT SCALE :** 1 IN:10 FT HORZ. / 1 IN:10 FT VERT.

WISDOT/CADDS SHEET 49

9 9

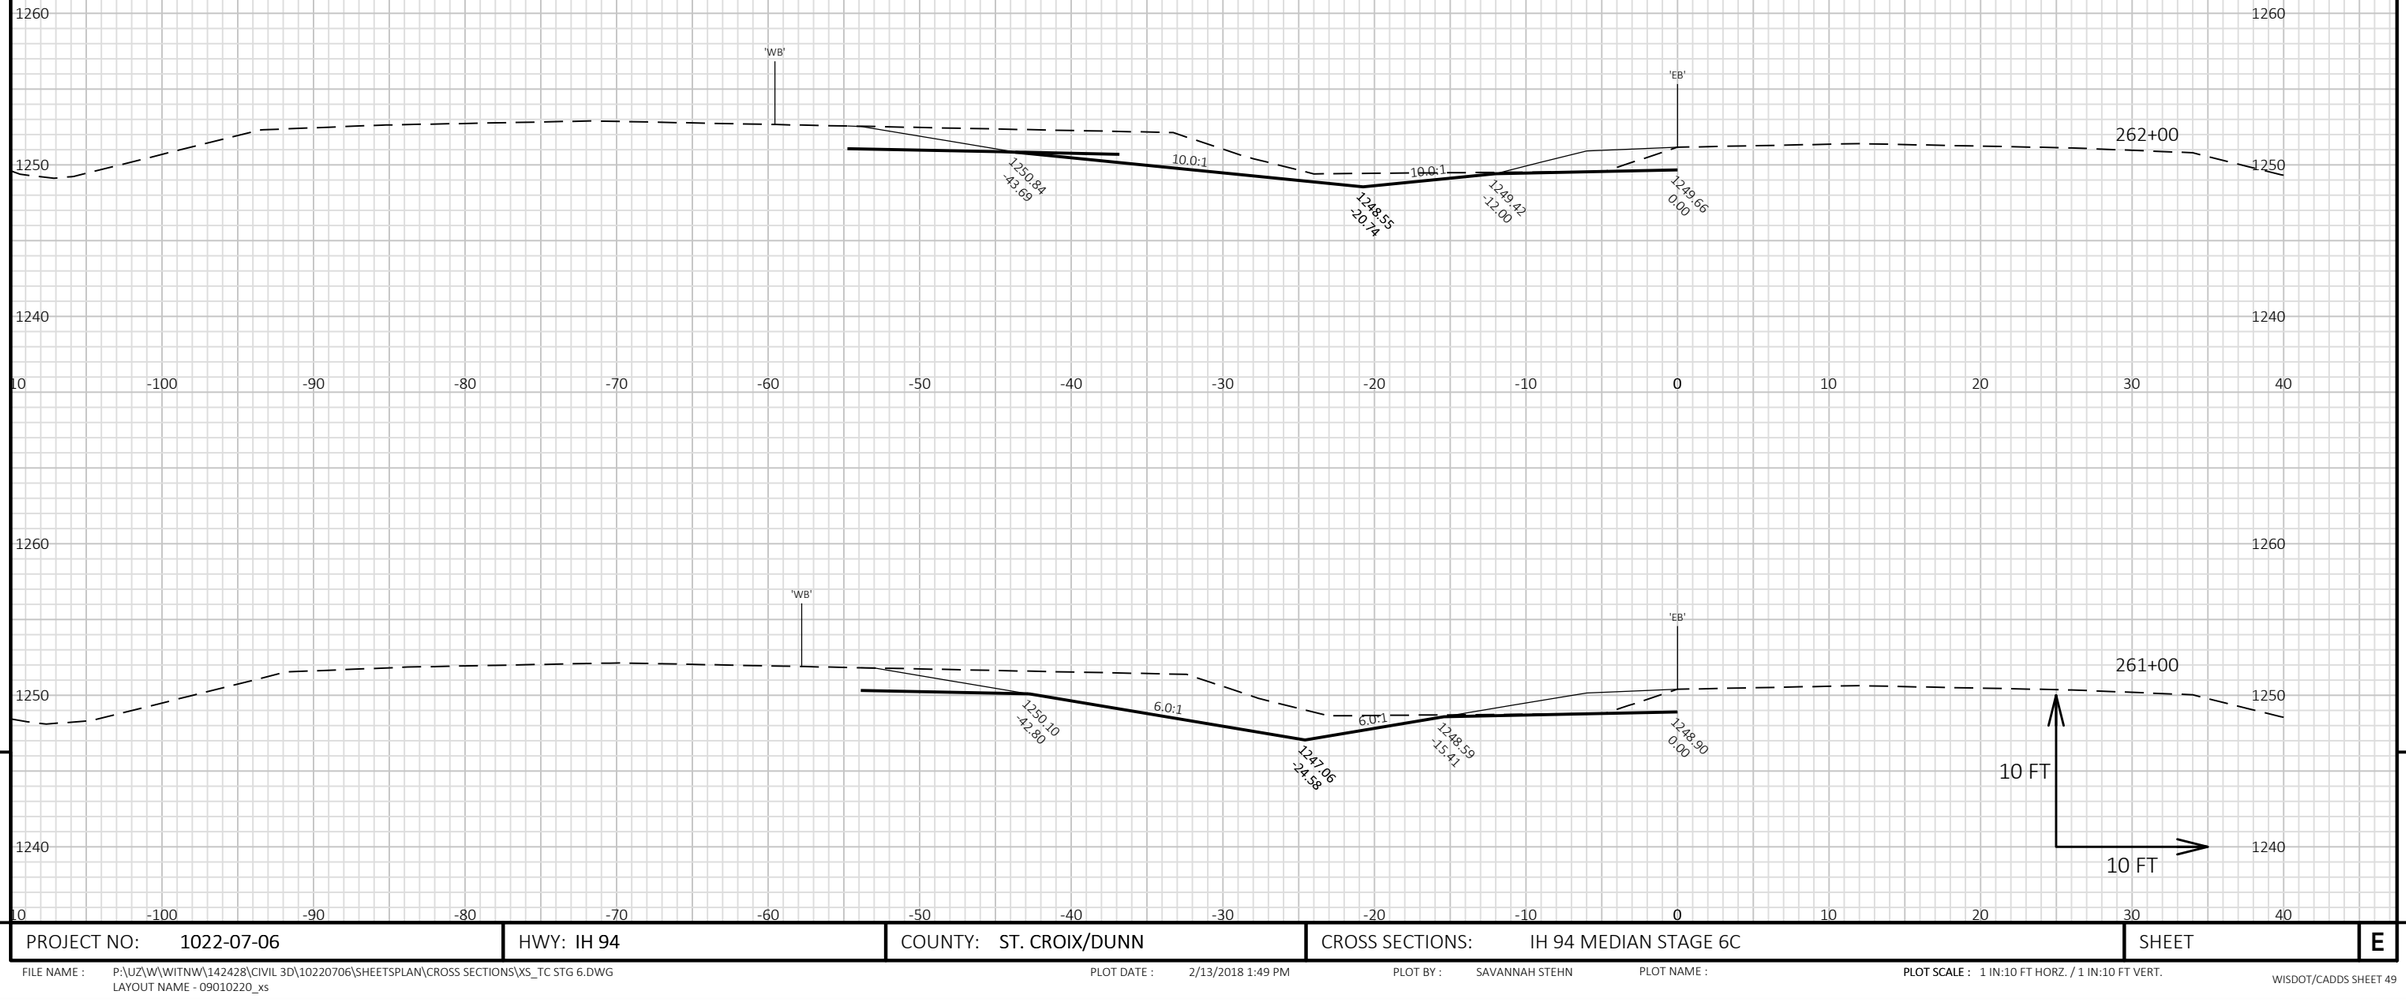

9

9


PROJECT NO: 1022-07-06	HWY: IH 94	COUNTY: ST. CROIX/DUNN	CROSS SECTIONS: IH 94 MEDIAN STAGE 6C	SHEET	E

FILE NAME : P:\UZ\W\WITNW\142428\CIVIL 3D\10220706\SHEETSPLAN\CROSS SECTIONS\XS_TC STG 6.DWG
LAYOUT NAME - 09010220_xs

PLOT DATE : 2/13/2018 1:49 PM PLOT BY : SAVANNAH STEHN PLOT NAME :

PLOT SCALE : 1 IN:10 FT HORZ. / 1 IN:10 FT VERT.

WISDOT/CADDS SHEET 49

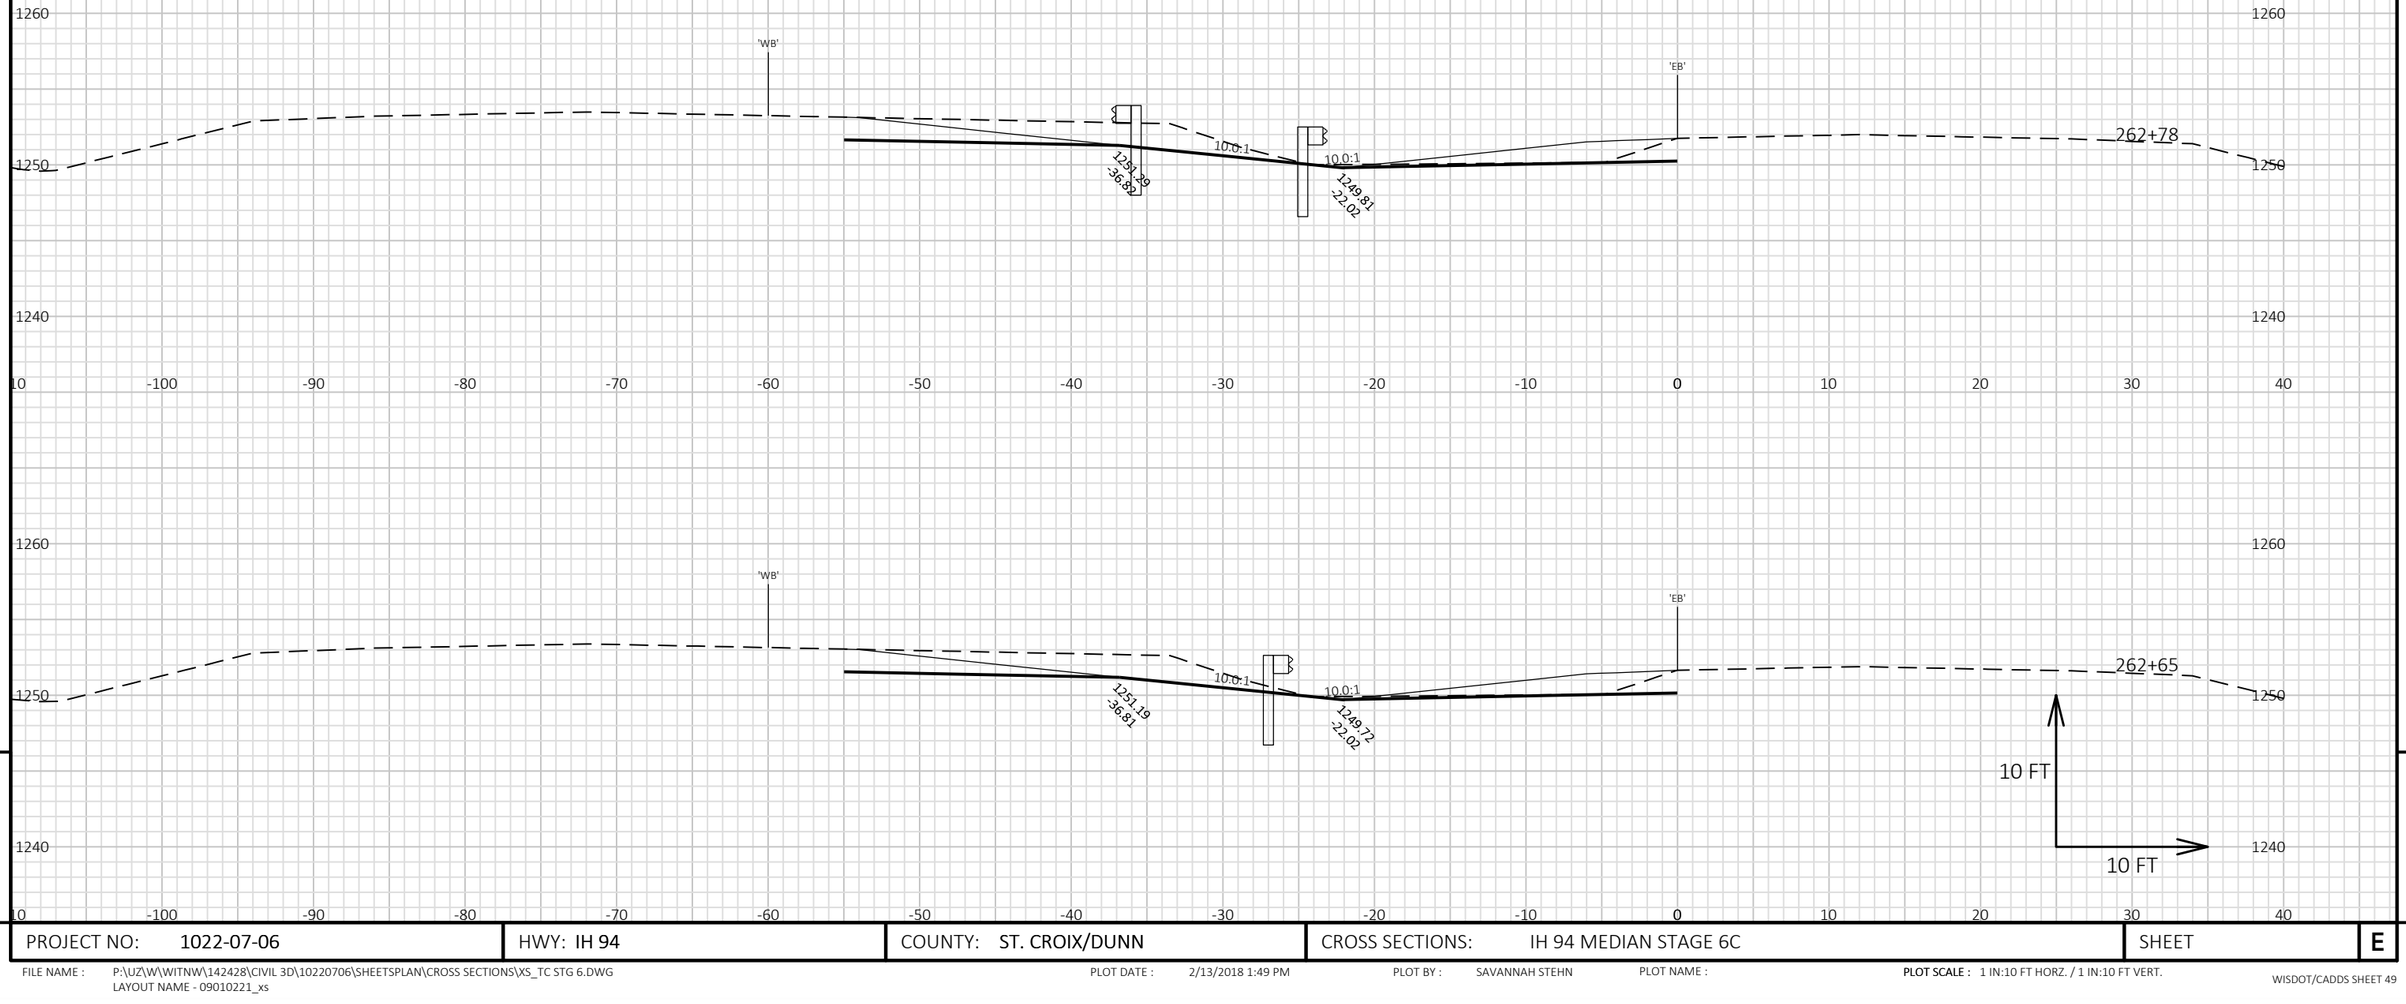

9

9

PROJECT NO: 1022-07-06	HWY: IH 94	COUNTY: ST. CROIX/DUNN	CROSS SECTIONS: IH 94 MEDIAN STAGE 6C	SHEET	E

FILE NAME : P:\UZ\W\WITNW\142428\CIVIL 3D\10220706\SHEETSPLAN\CROSS SECTIONS\XS_TC STG 6.DWG
LAYOUT NAME - 09010221_xs

PLOT DATE : 2/13/2018 1:49 PM PLOT BY : SAVANNAH STEHN PLOT NAME : **PLOT SCALE :** 1 IN:10 FT HORZ. / 1 IN:10 FT VERT.

WISDOT/CADDS SHEET 49








9

9

PROJECT NO: 1022-07-06	HWY: IH 94	COUNTY: ST. CROIX/DUNN	CROSS SECTIONS: IH 94 MEDIAN STAGE 6C	SHEET	E

FILE NAME : P:\UZ\W\WITNW\142428\CIVIL 3D\10220706\SHEETSPLAN\CROSS SECTIONS\XS_TC STG 6.DWG
LAYOUT NAME - 09010222_xs

PLOT DATE : 2/13/2018 1:49 PM PLOT BY : SAVANNAH STEHN PLOT NAME : PLOT SCALE : 1 IN:10 FT HORZ. / 1 IN:10 FT VERT.

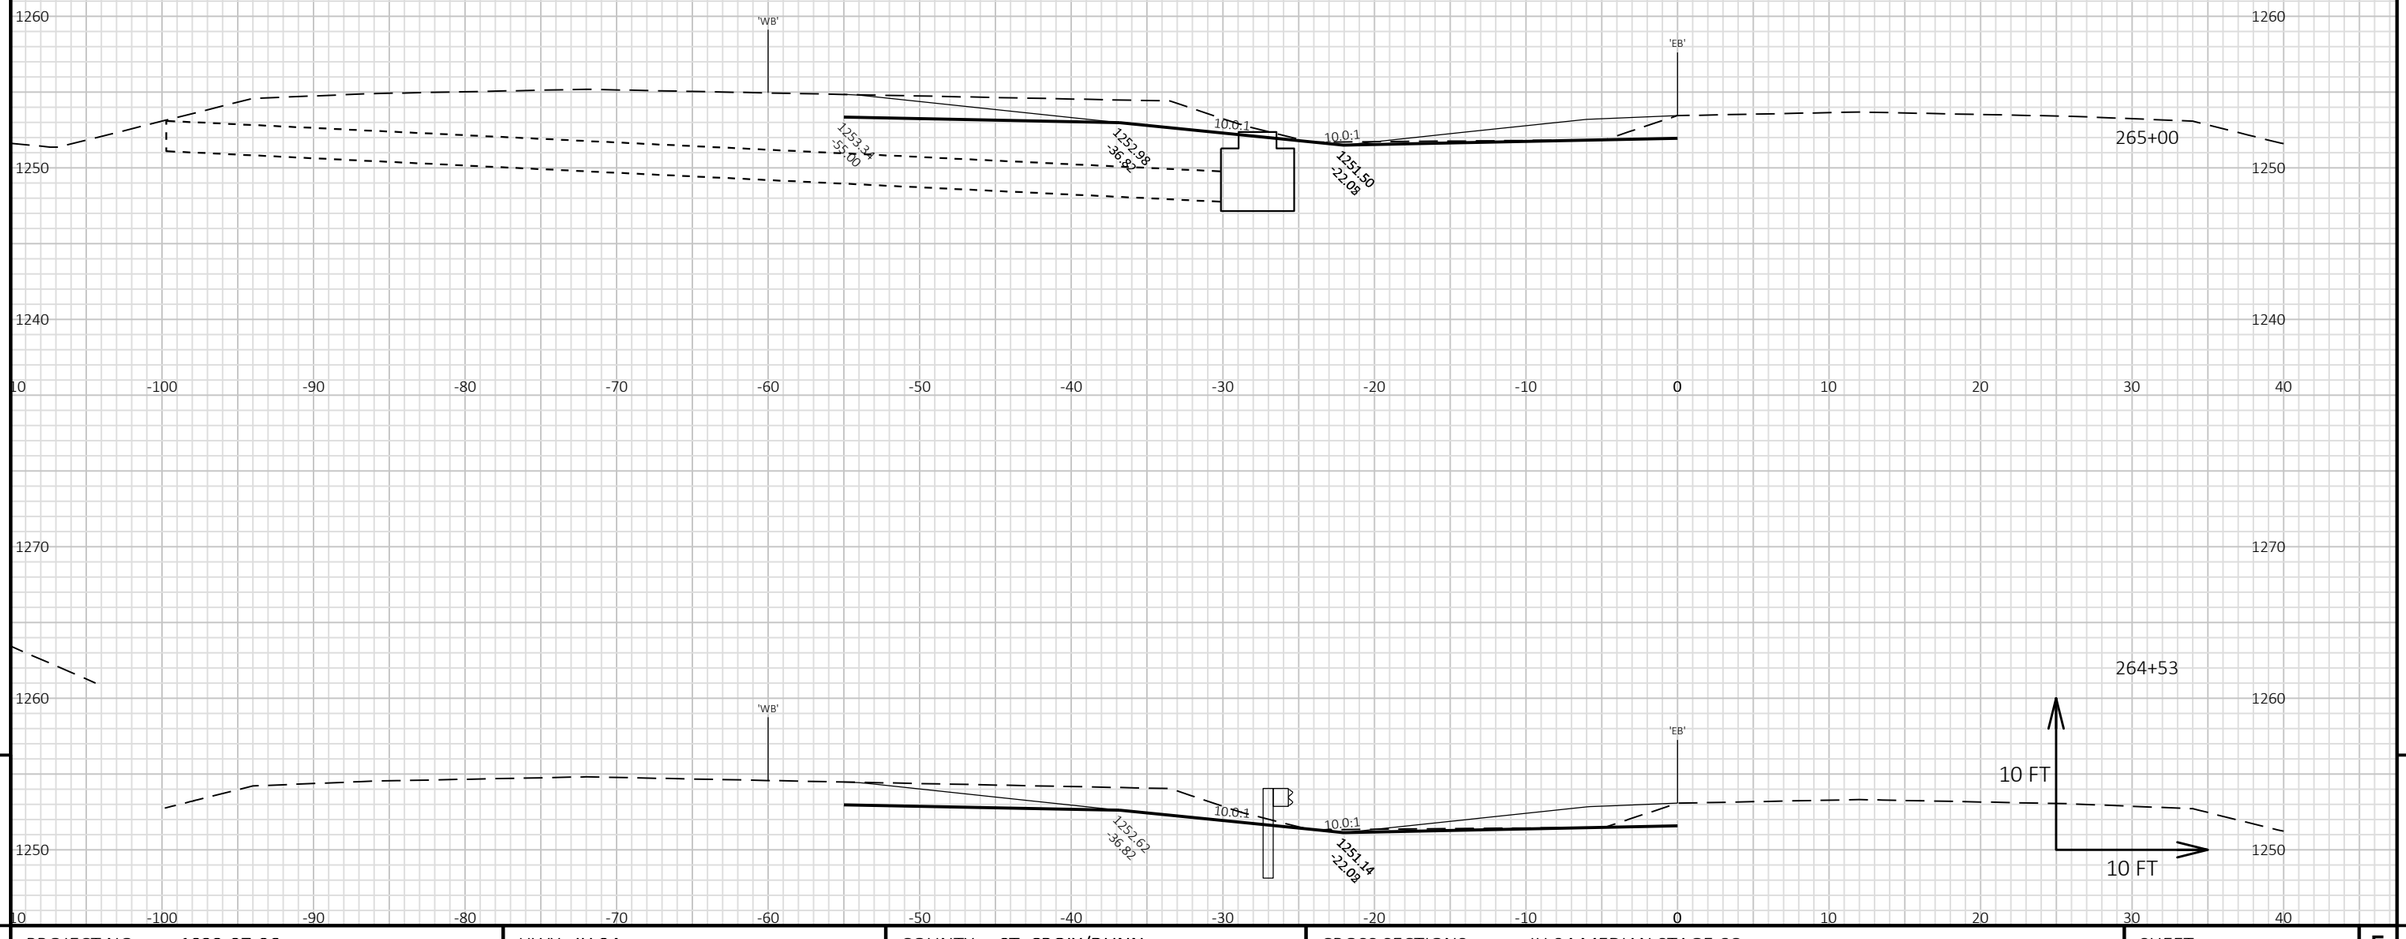


PROJECT NO: 1022-07-06	HWY: IH 94	COUNTY: ST. CROIX/DUNN	CROSS SECTIONS: IH 94 MEDIAN STAGE 6C	SHEET	E


FILE NAME : P:\UZ\W\WITNW\142428\CIVIL 3D\10220706\SHEETSPLAN\CROSS SECTIONS\XS_TC STG 6.DWG
LAYOUT NAME - 09010223_xs

PLOT DATE : 2/13/2018 1:49 PM PLOT BY : SAVANNAH STEHN PLOT NAME : **PLOT SCALE :** 1 IN:10 FT HORZ. / 1 IN:10 FT VERT.

WISDOT/CADDS SHEET 49

9 9

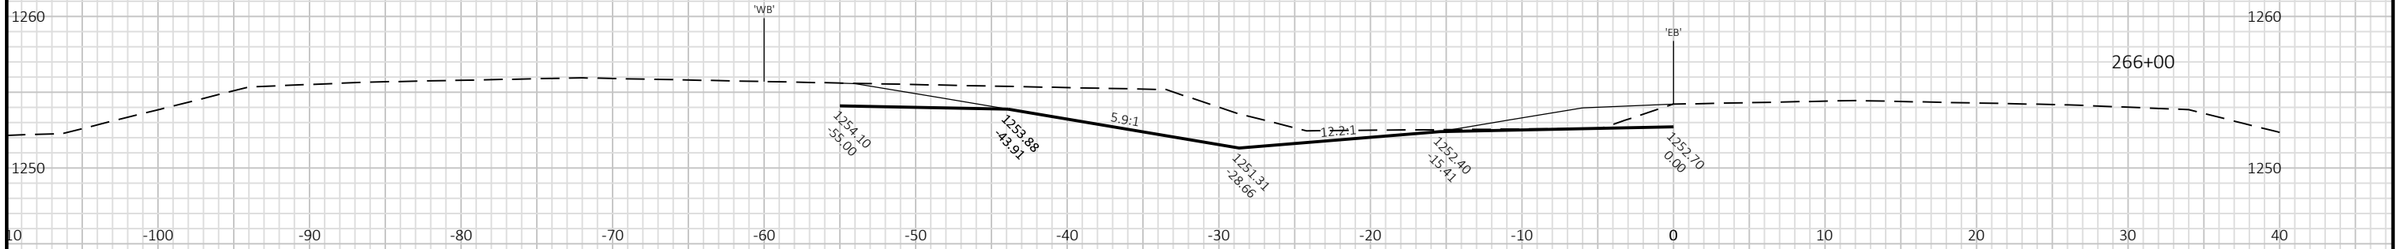

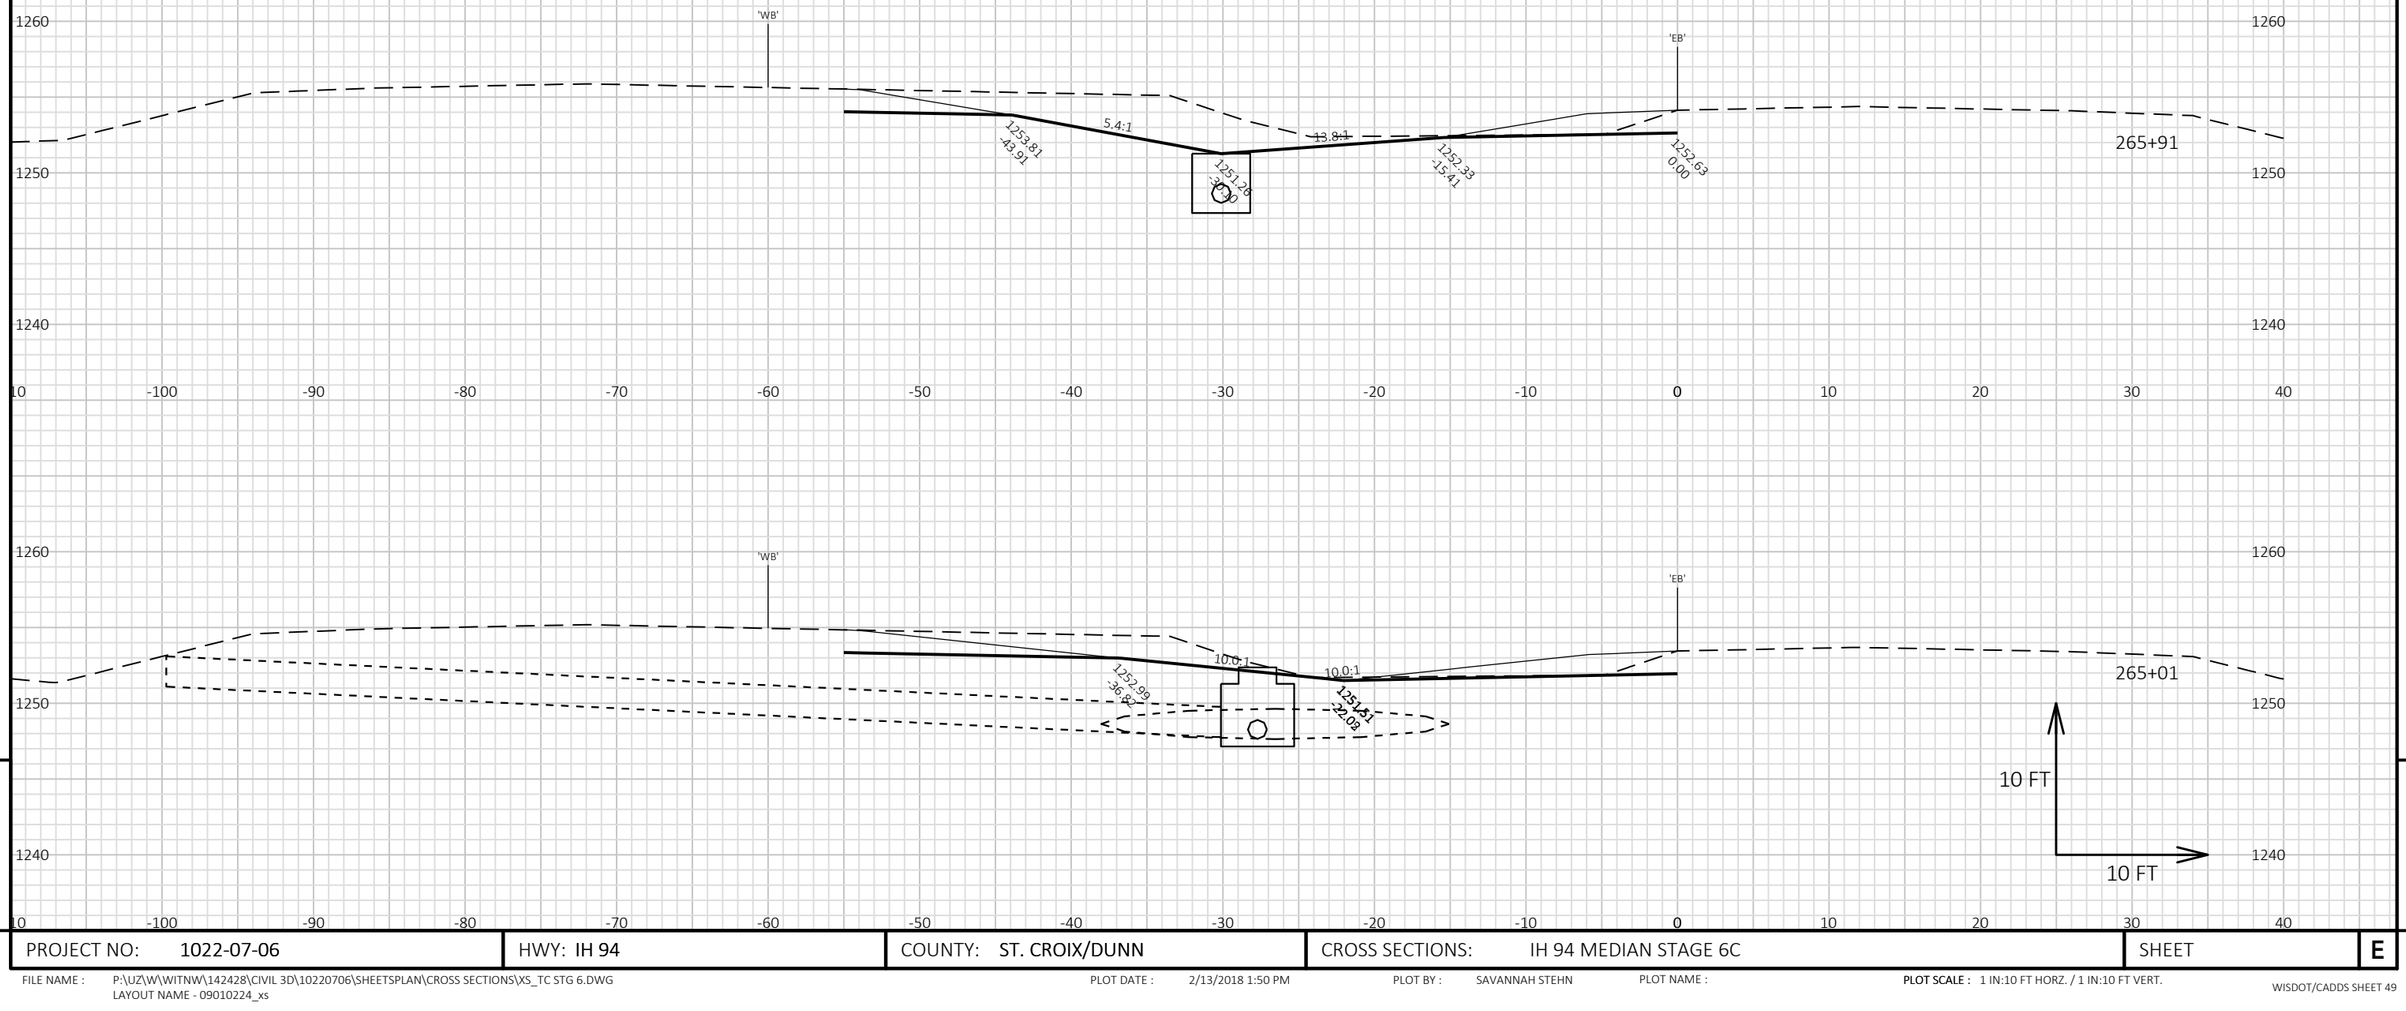


9

9

PROJECT NO: 1022-07-06	HWY: IH 94	COUNTY: ST. CROIX/DUNN	CROSS SECTIONS: IH 94 MEDIAN STAGE 6C	SHEET	E

FILE NAME : P:\UZ\W\WITNW\142428\CIVIL 3D\10220706\SHEETSPLAN\CROSS SECTIONS\XS_TC STG 6.DWG
LAYOUT NAME - 09010224_xs

PLOT DATE : 2/13/2018 1:50 PM PLOT BY : SAVANNAH STEHN PLOT NAME : **PLOT SCALE :** 1 IN:10 FT HORZ. / 1 IN:10 FT VERT.

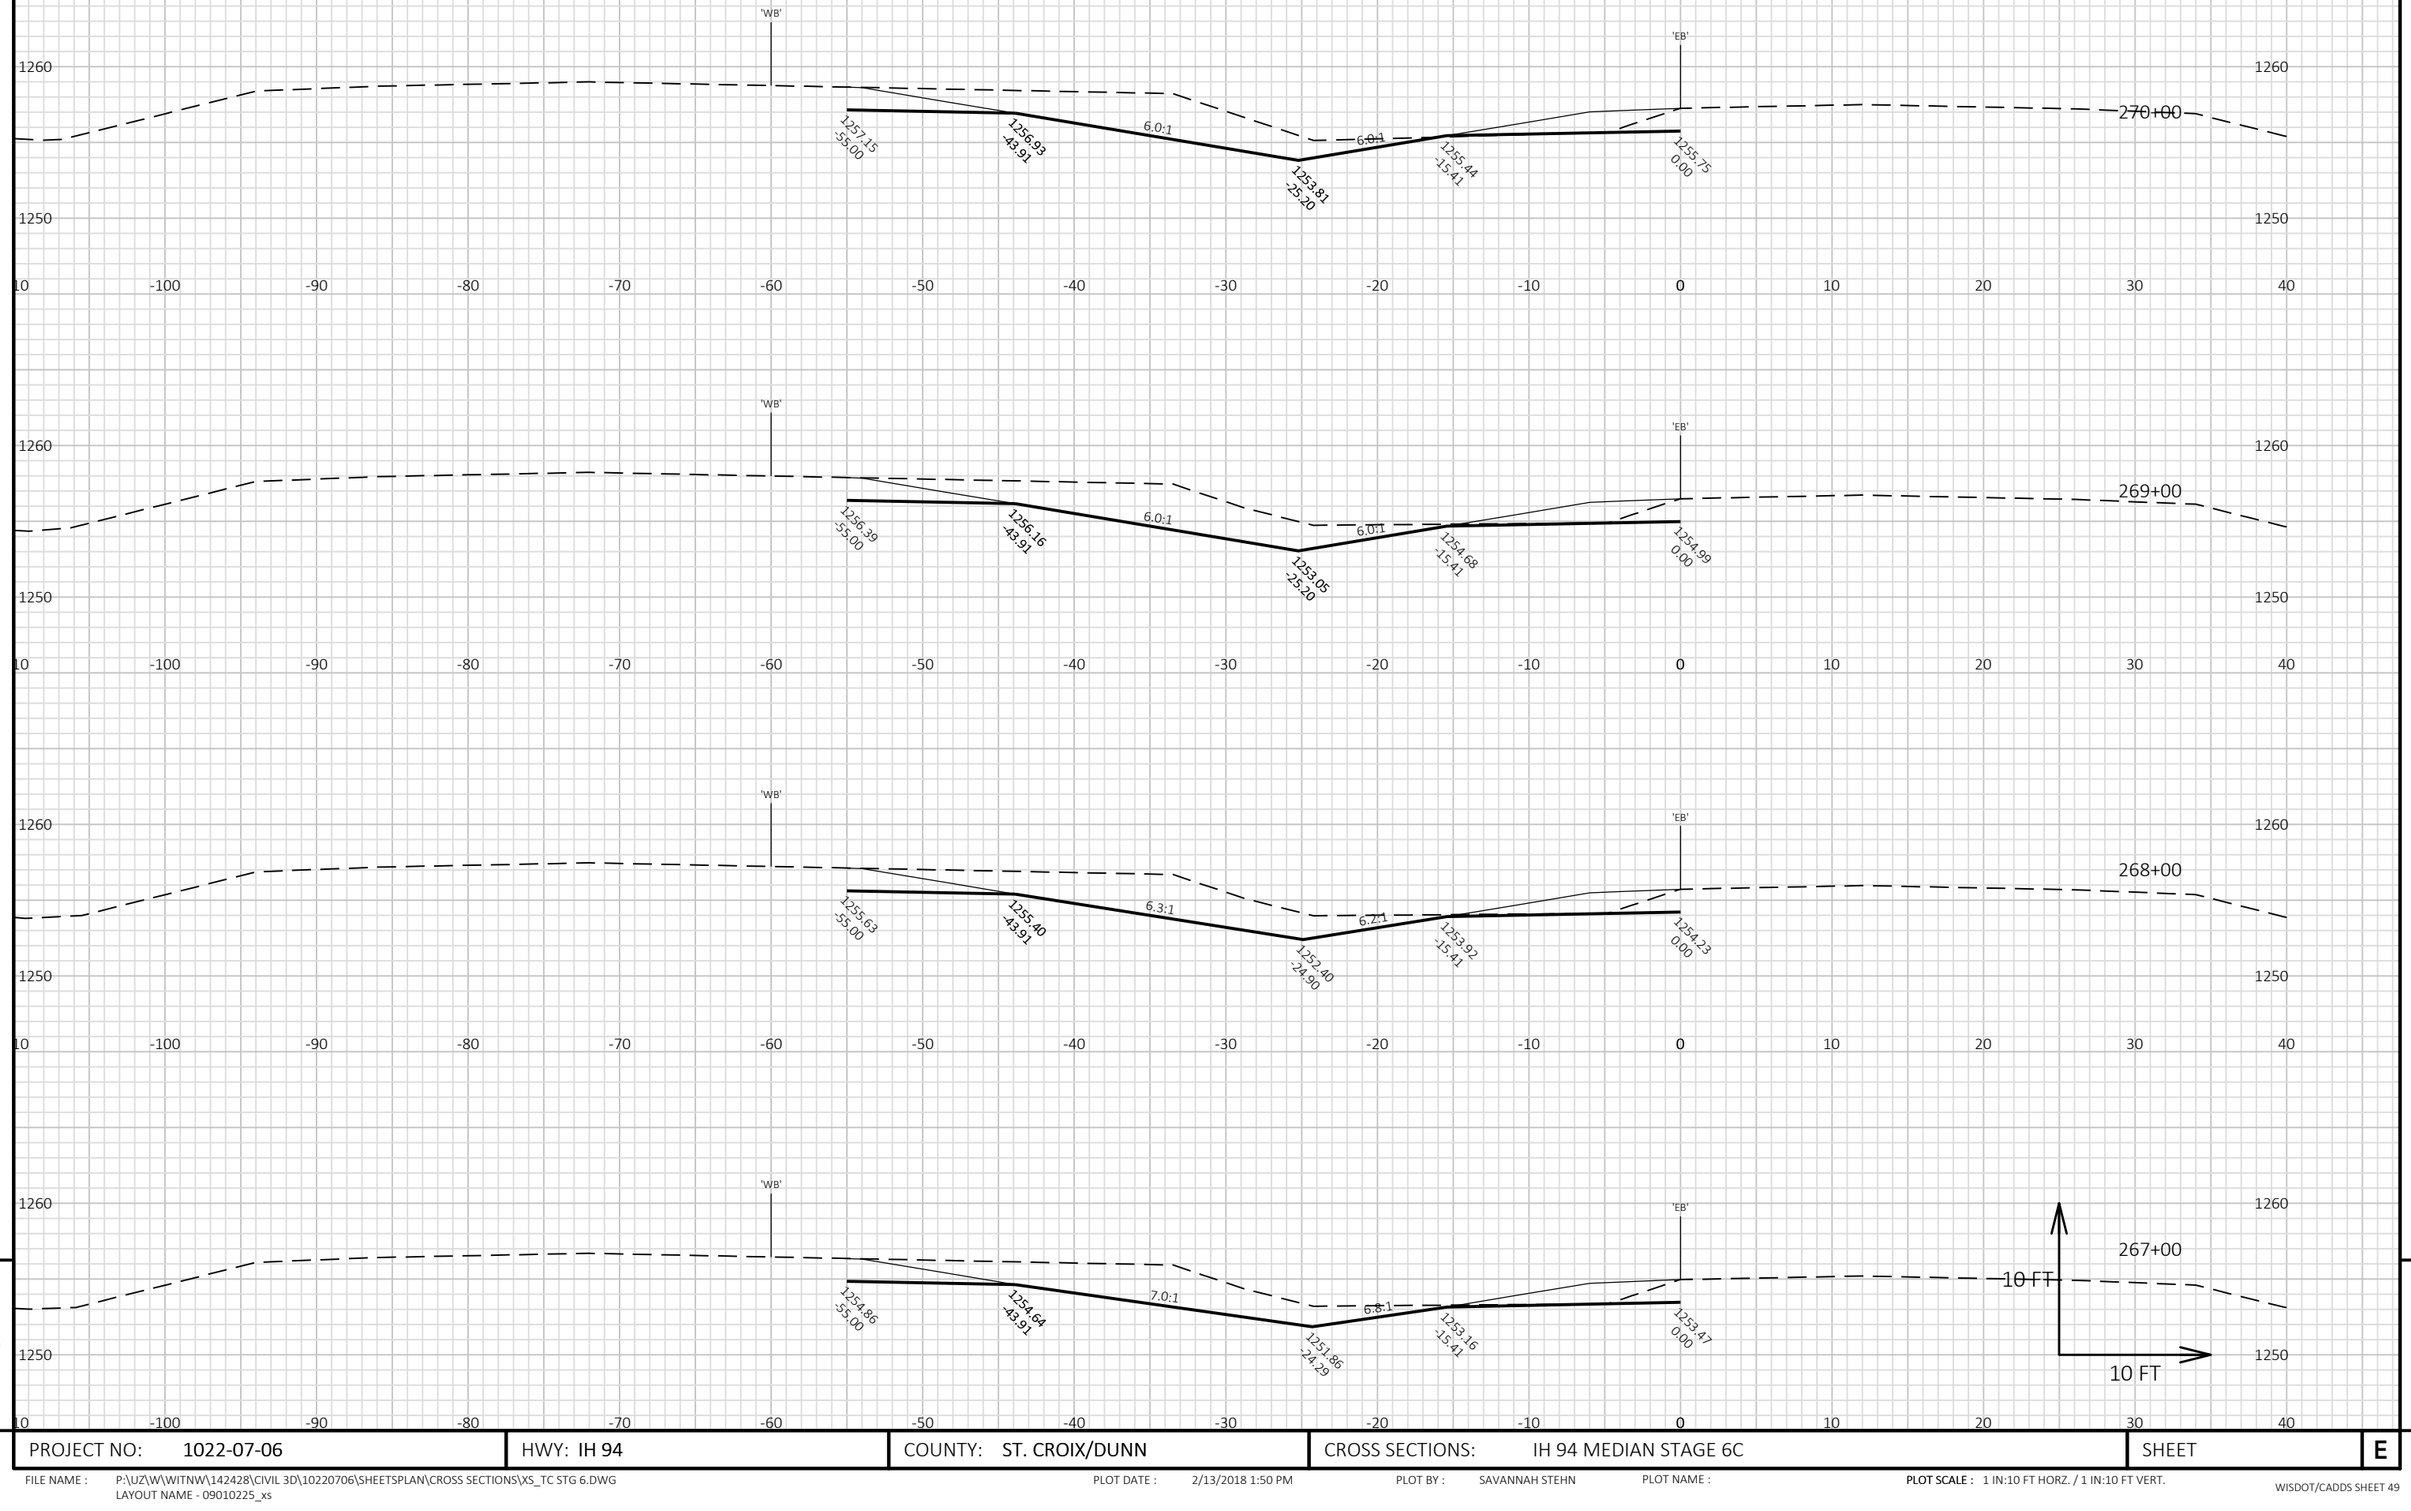

9

9

PROJECT NO: 1022-07-06	HWY: IH 94	COUNTY: ST. CROIX/DUNN	CROSS SECTIONS: IH 94 MEDIAN STAGE 6C	SHEET	E


FILE NAME : P:\UZ\W\WITNW\142428\CIVIL 3D\10220706\SHEETSPLAN\CROSS SECTIONS\XS_TC STG 6.DWG
LAYOUT NAME - 09010225_xs

PLOT DATE : 2/13/2018 1:50 PM

PLOT BY : SAVANNAH STEHN

PLOT NAME :

PLOT SCALE : 1 IN:10 FT HORZ. / 1 IN:10 FT VERT.

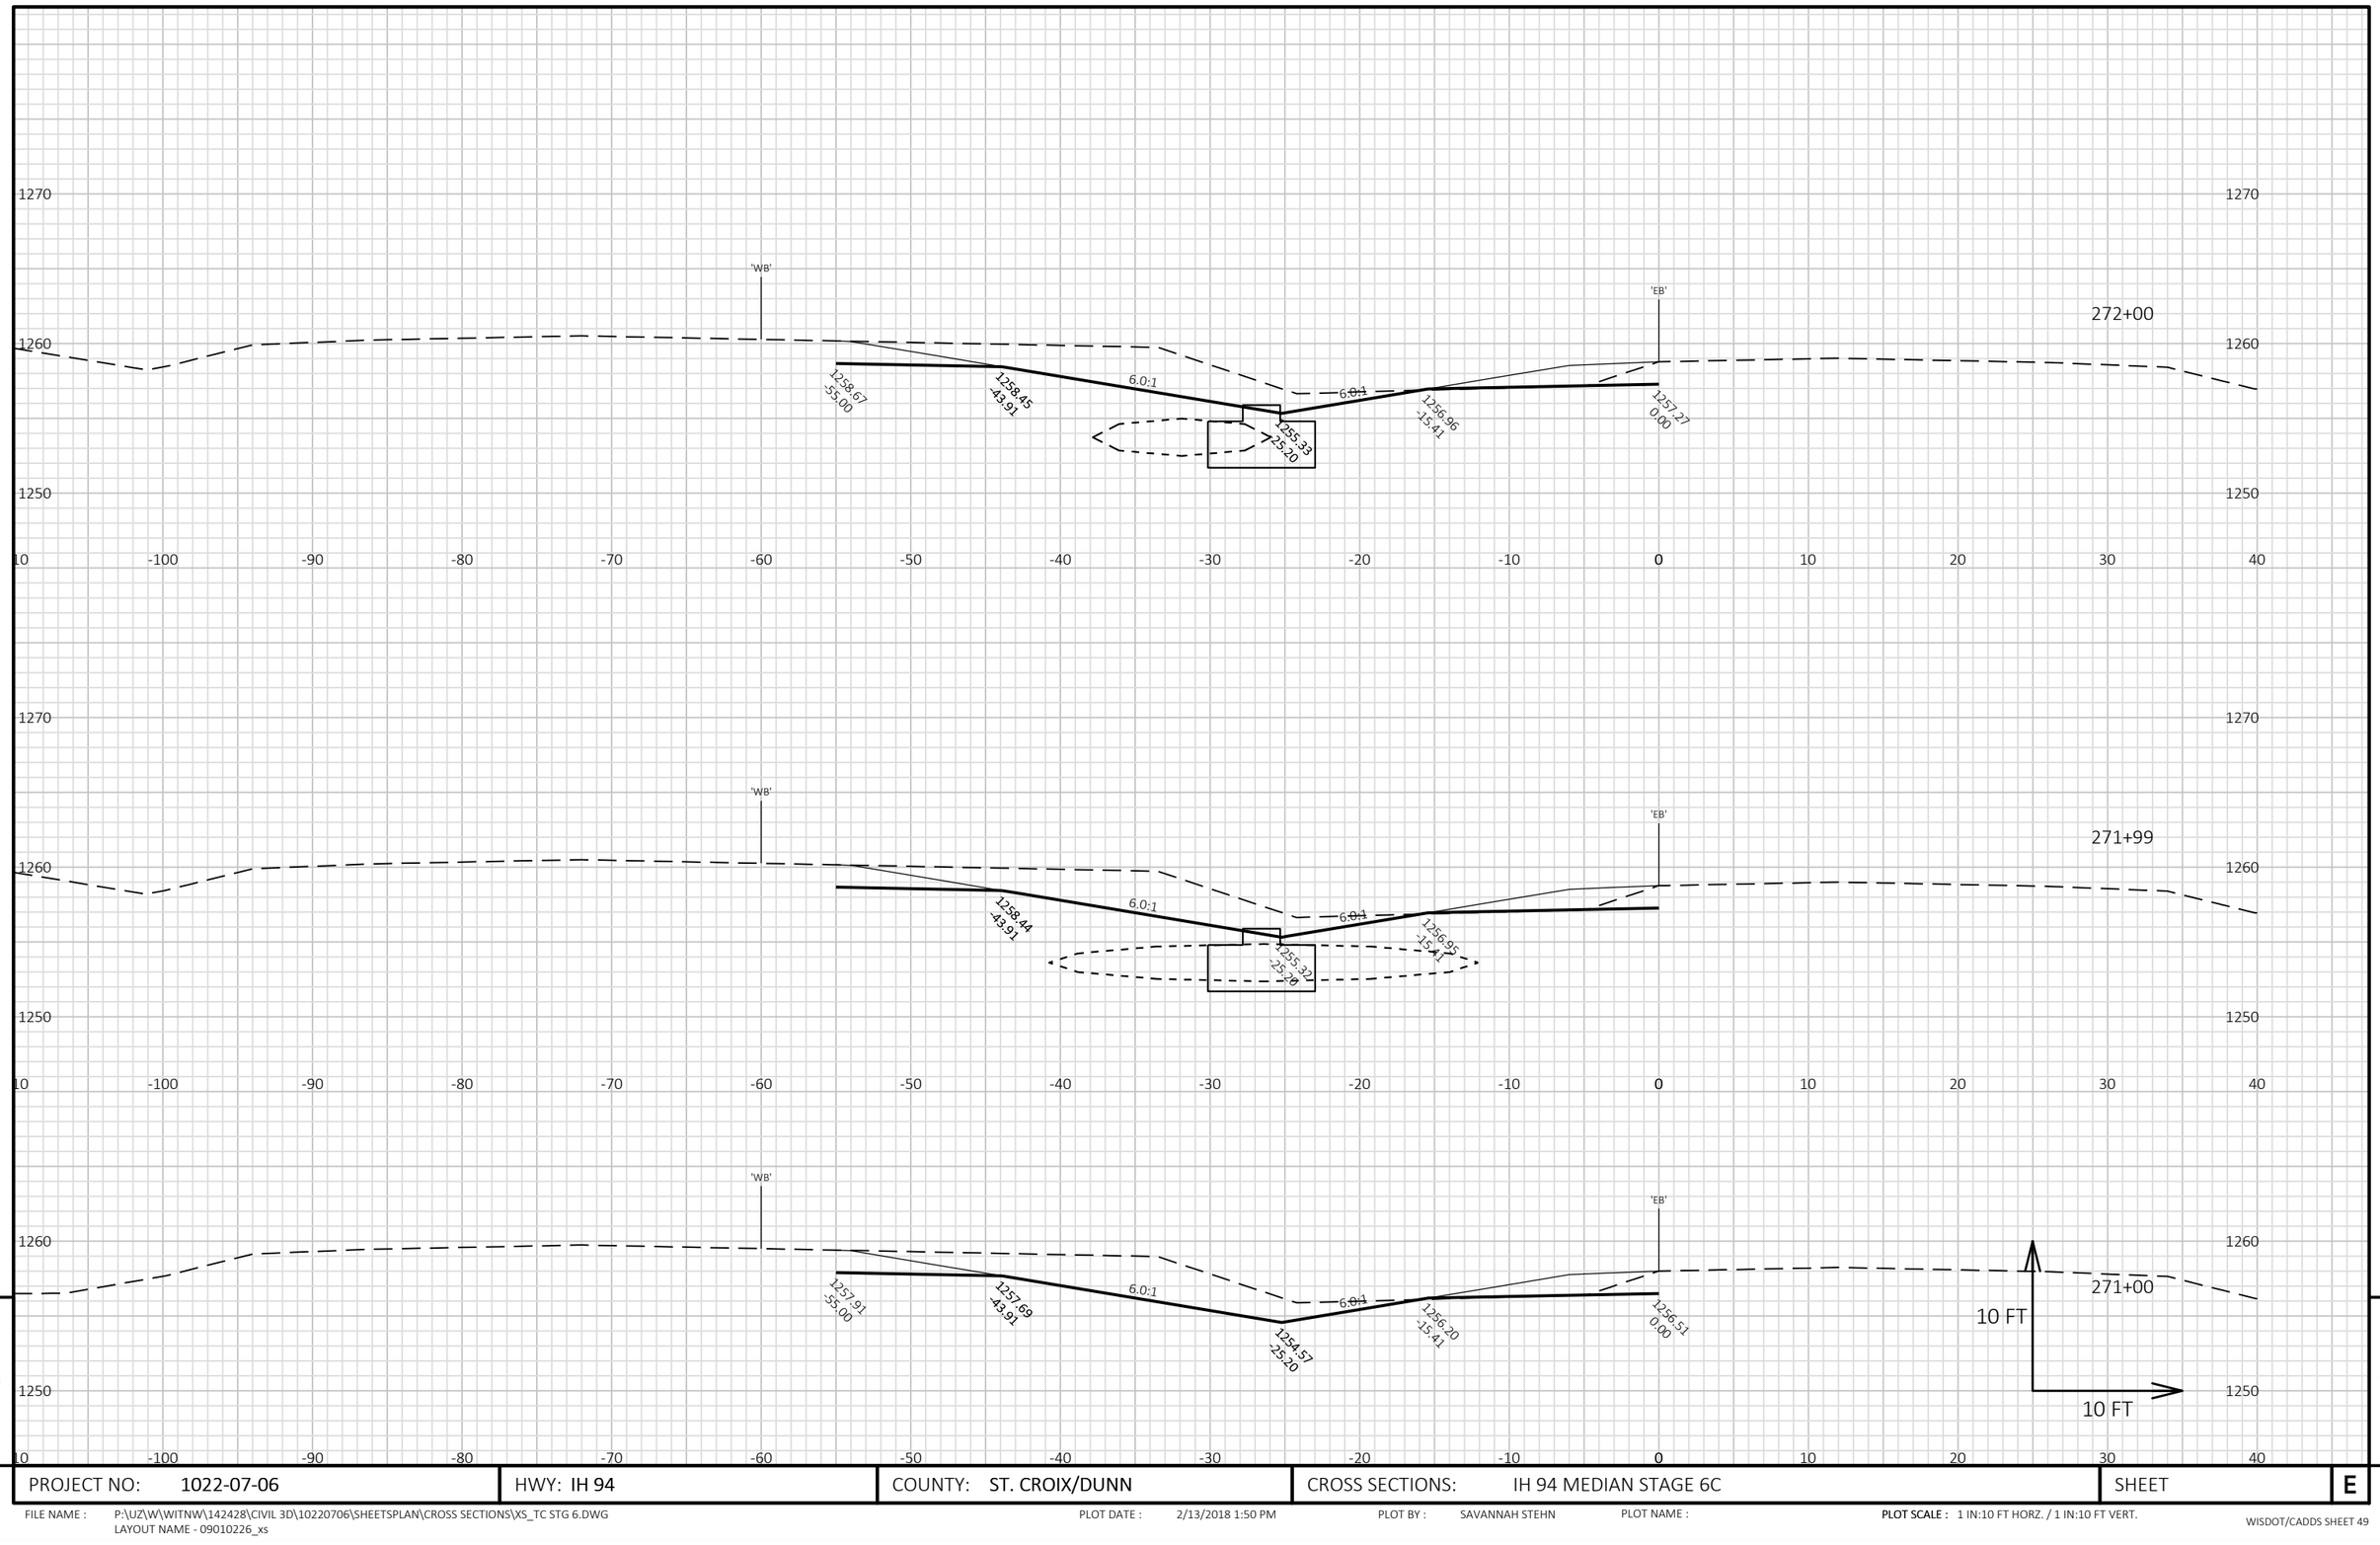


PROJECT NO: 1022-07-06	HWY: IH 94	COUNTY: ST. CROIX/DUNN	CROSS SECTIONS: IH 94 MEDIAN STAGE 6C	SHEET	E

FILE NAME : P:\UZ\W\WITNW\142428\CIVIL 3D\10220706\SHEETSPLAN\CROSS SECTIONS\XS_TC STG 6.DWG
LAYOUT NAME - 09010226_xs

PLOT DATE : 2/13/2018 1:50 PM PLOT BY : SAVANNAH STEHN PLOT NAME : **PLOT SCALE :** 1 IN:10 FT HORZ. / 1 IN:10 FT VERT.

WISDOT/CADDS SHEET 49

9 9

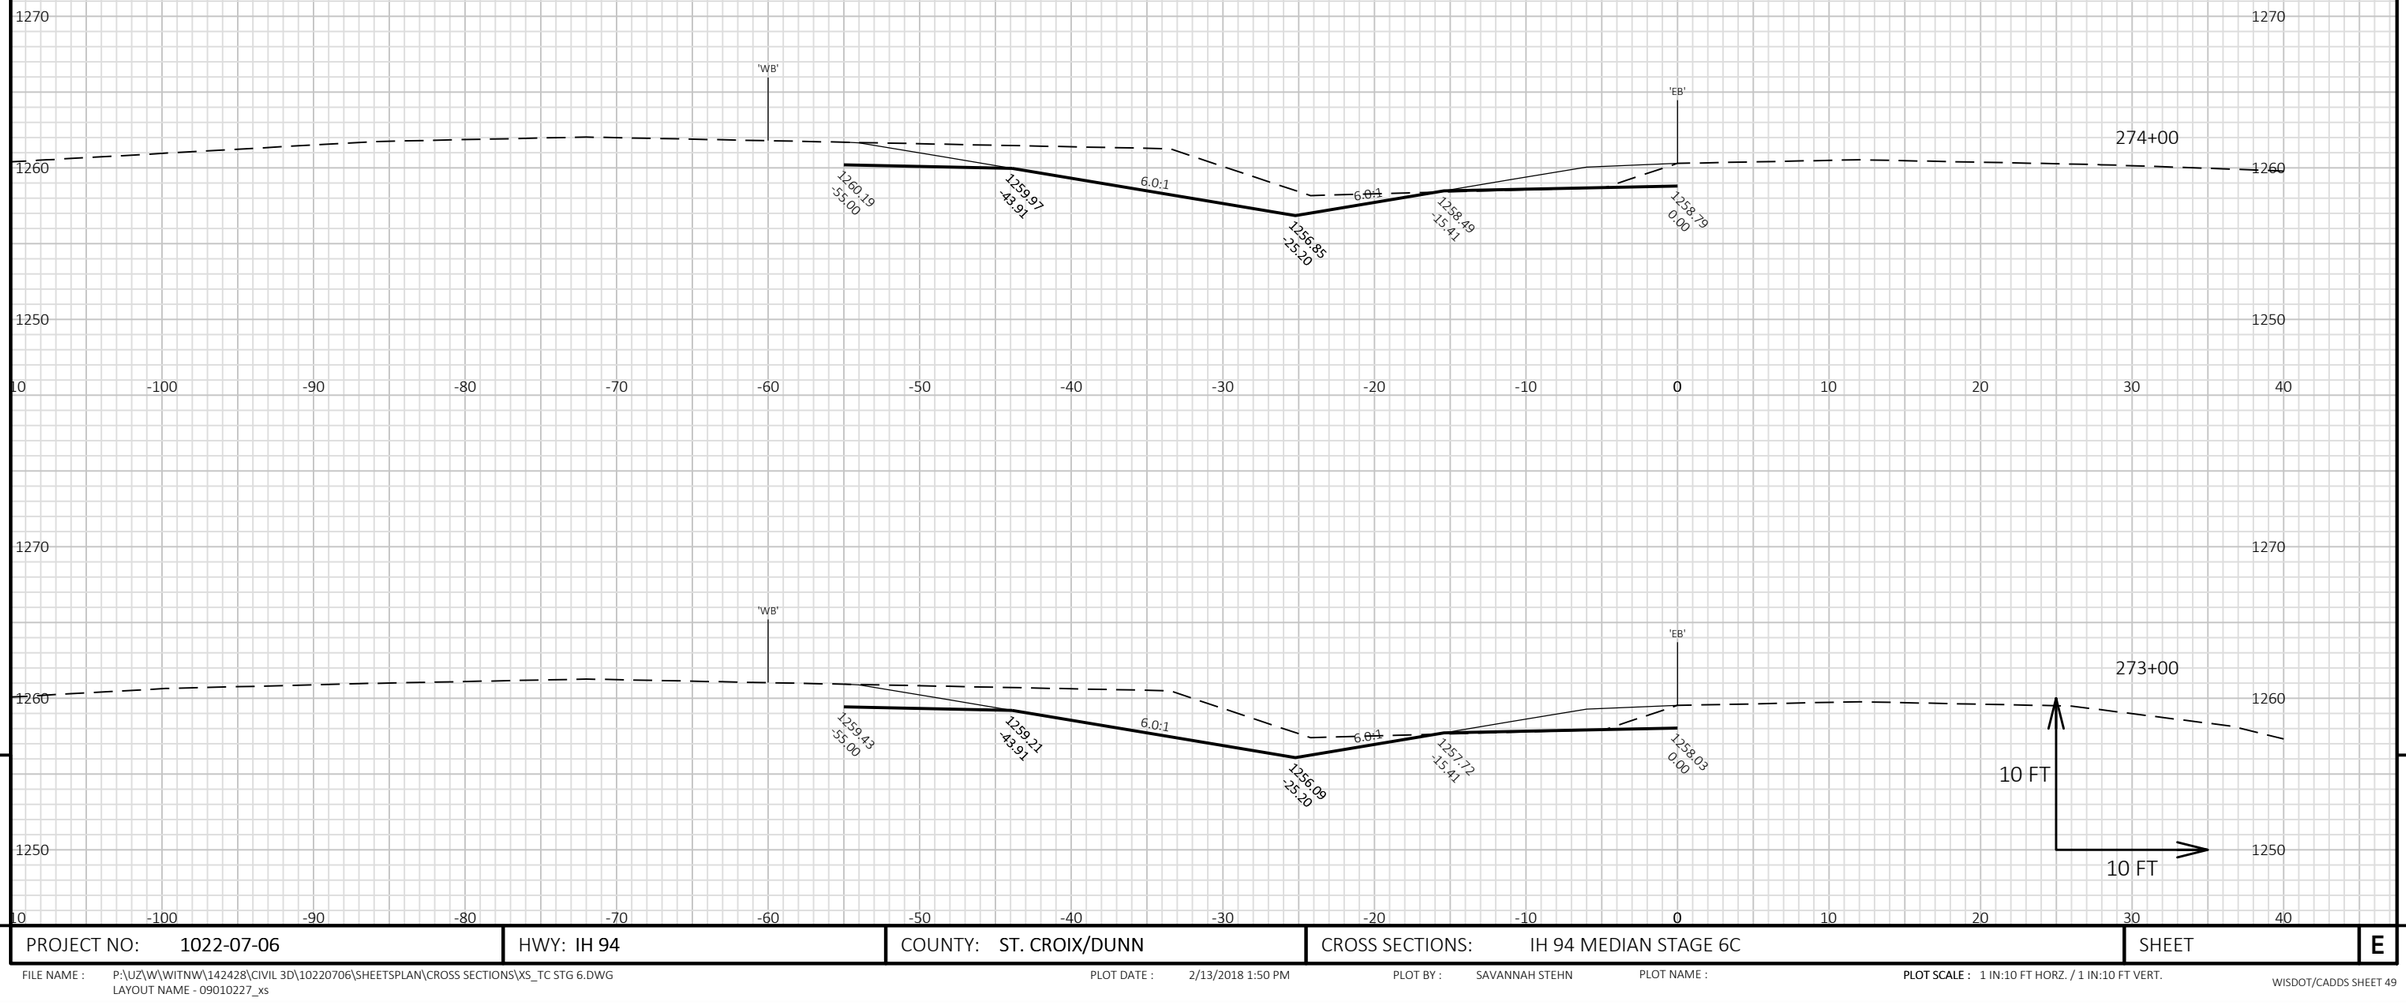


9

9

PROJECT NO: 1022-07-06	HWY: IH 94	COUNTY: ST. CROIX/DUNN	CROSS SECTIONS: IH 94 MEDIAN STAGE 6C	SHEET	E

FILE NAME : P:\UZ\W\WITNW\142428\CIVIL 3D\10220706\SHEETSPLAN\CROSS SECTIONS\XS_TC STG 6.DWG
LAYOUT NAME - 09010227_xs

PLOT DATE : 2/13/2018 1:50 PM PLOT BY : SAVANNAH STEHN PLOT NAME : **PLOT SCALE :** 1 IN:10 FT HORZ. / 1 IN:10 FT VERT.

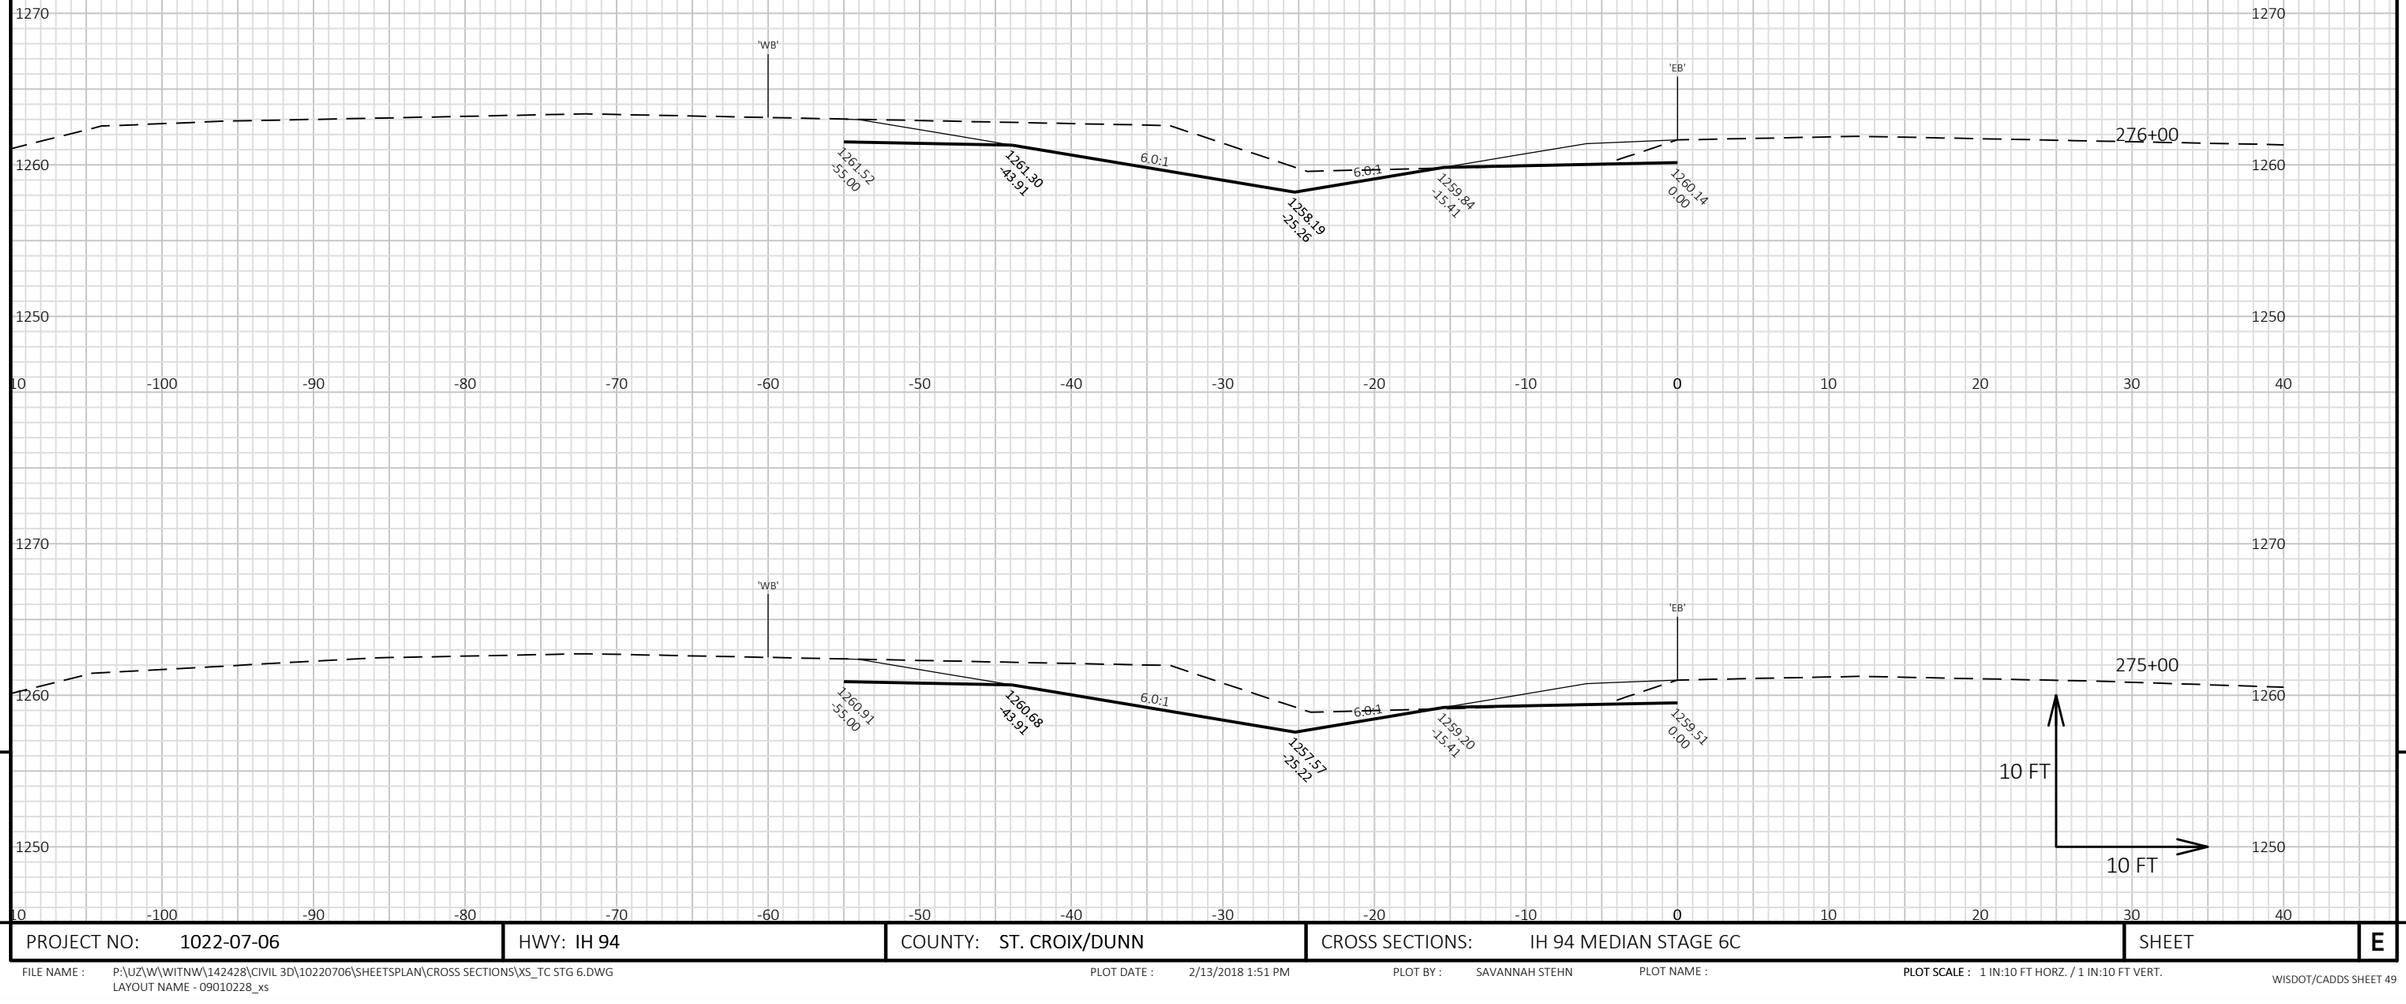

9

9

PROJECT NO: 1022-07-06	HWY: IH 94	COUNTY: ST. CROIX/DUNN	CROSS SECTIONS: IH 94 MEDIAN STAGE 6C	SHEET	E


FILE NAME : P:\UZ\W\WITNW\142428\CIVIL 3D\10220706\SHEETSPLAN\CROSS SECTIONS\XS_TC STG 6.DWG
LAYOUT NAME - 09010228_xs

PLOT DATE : 2/13/2018 1:51 PM

PLOT BY : SAVANNAH STEHN

PLOT NAME :

PLOT SCALE : 1 IN:10 FT HORZ. / 1 IN:10 FT VERT.

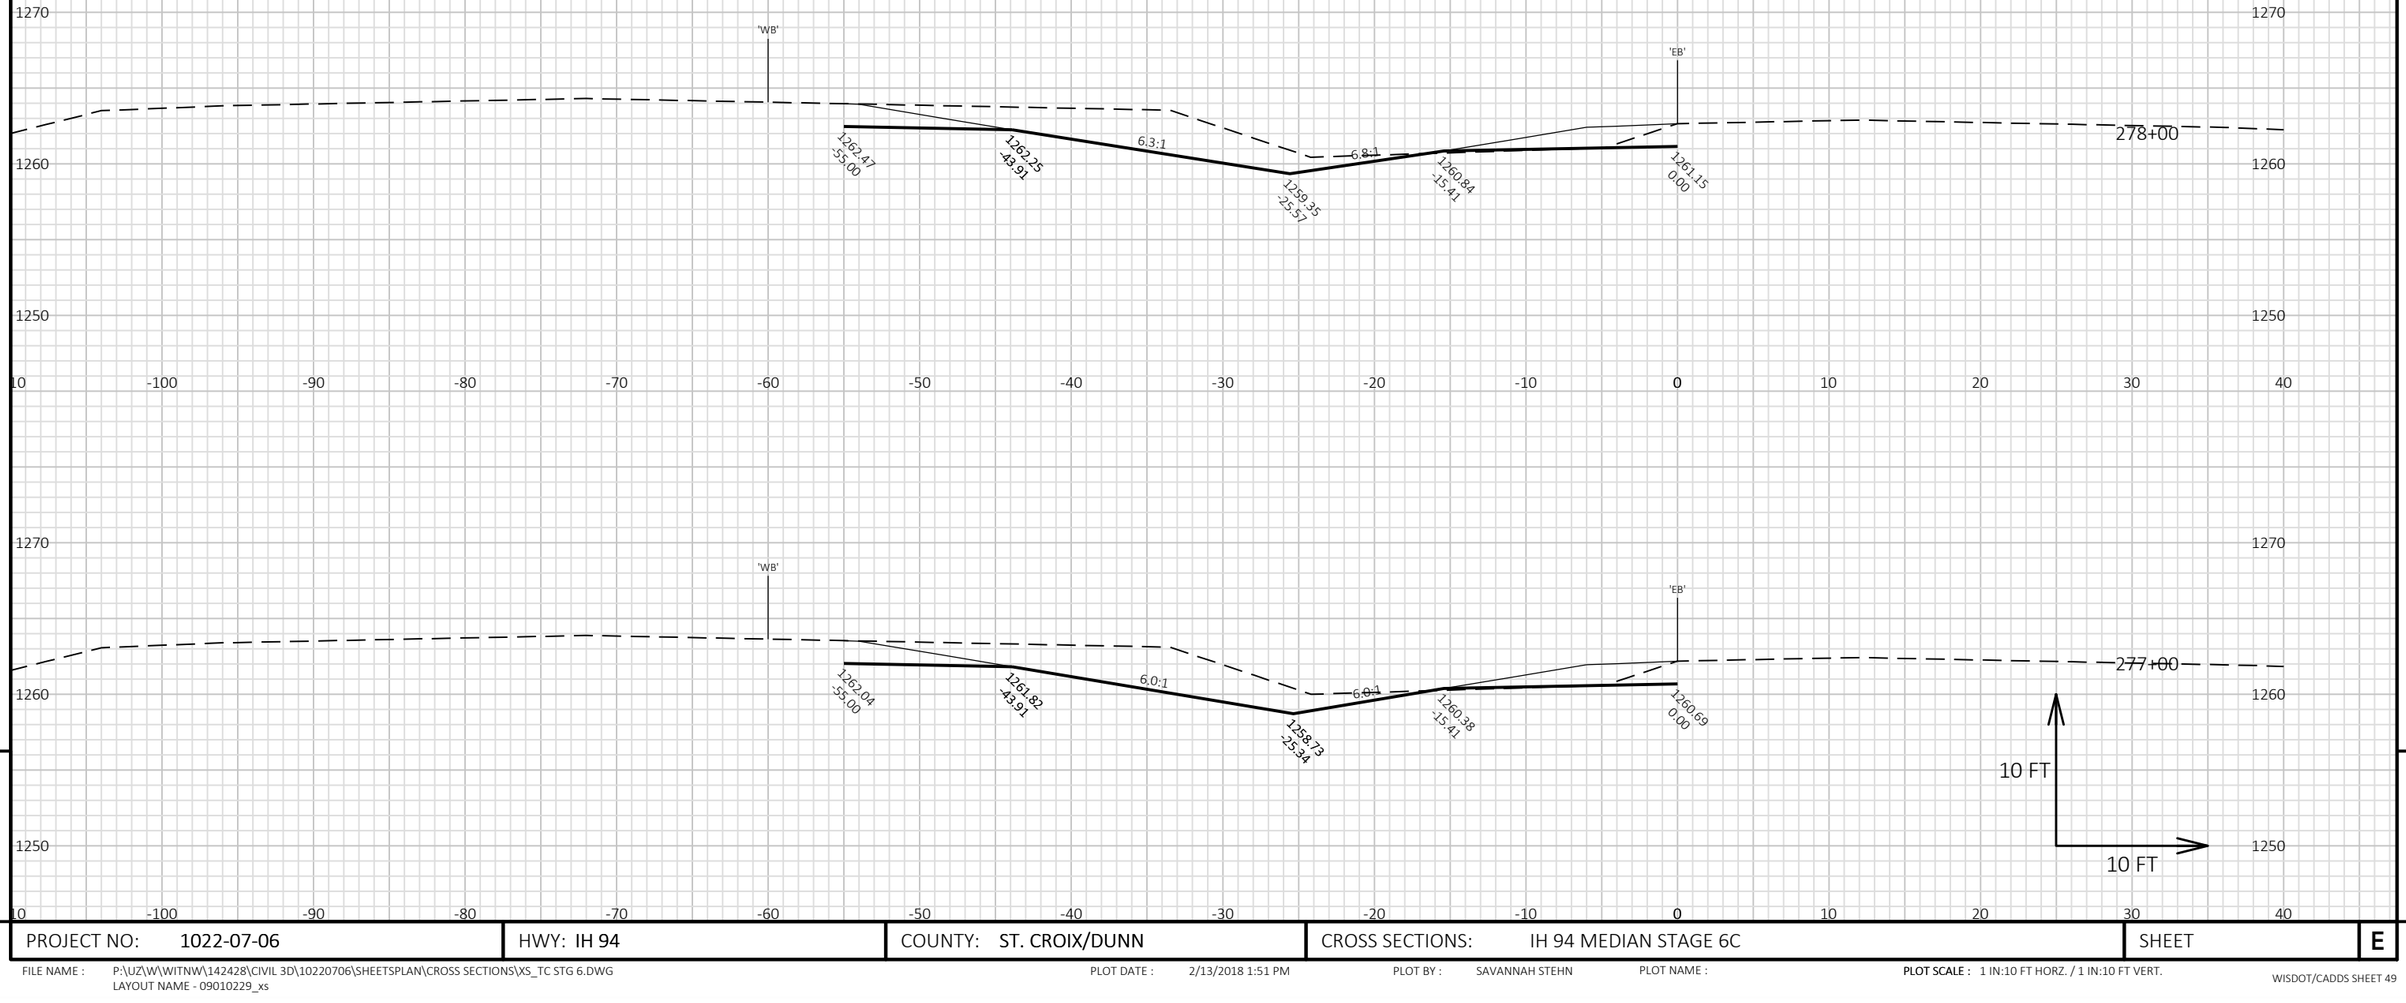


9

9

PROJECT NO: 1022-07-06	HWY: IH 94	COUNTY: ST. CROIX/DUNN	CROSS SECTIONS: IH 94 MEDIAN STAGE 6C	SHEET	E

FILE NAME : P:\UZ\W\WITNW\142428\CIVIL 3D\10220706\SHEETSPLAN\CROSS SECTIONS\XS_TC STG 6.DWG
LAYOUT NAME - 09010229_xs

PLOT DATE : 2/13/2018 1:51 PM PLOT BY : SAVANNAH STEHN PLOT NAME : **PLOT SCALE :** 1 IN:10 FT HORZ. / 1 IN:10 FT VERT.

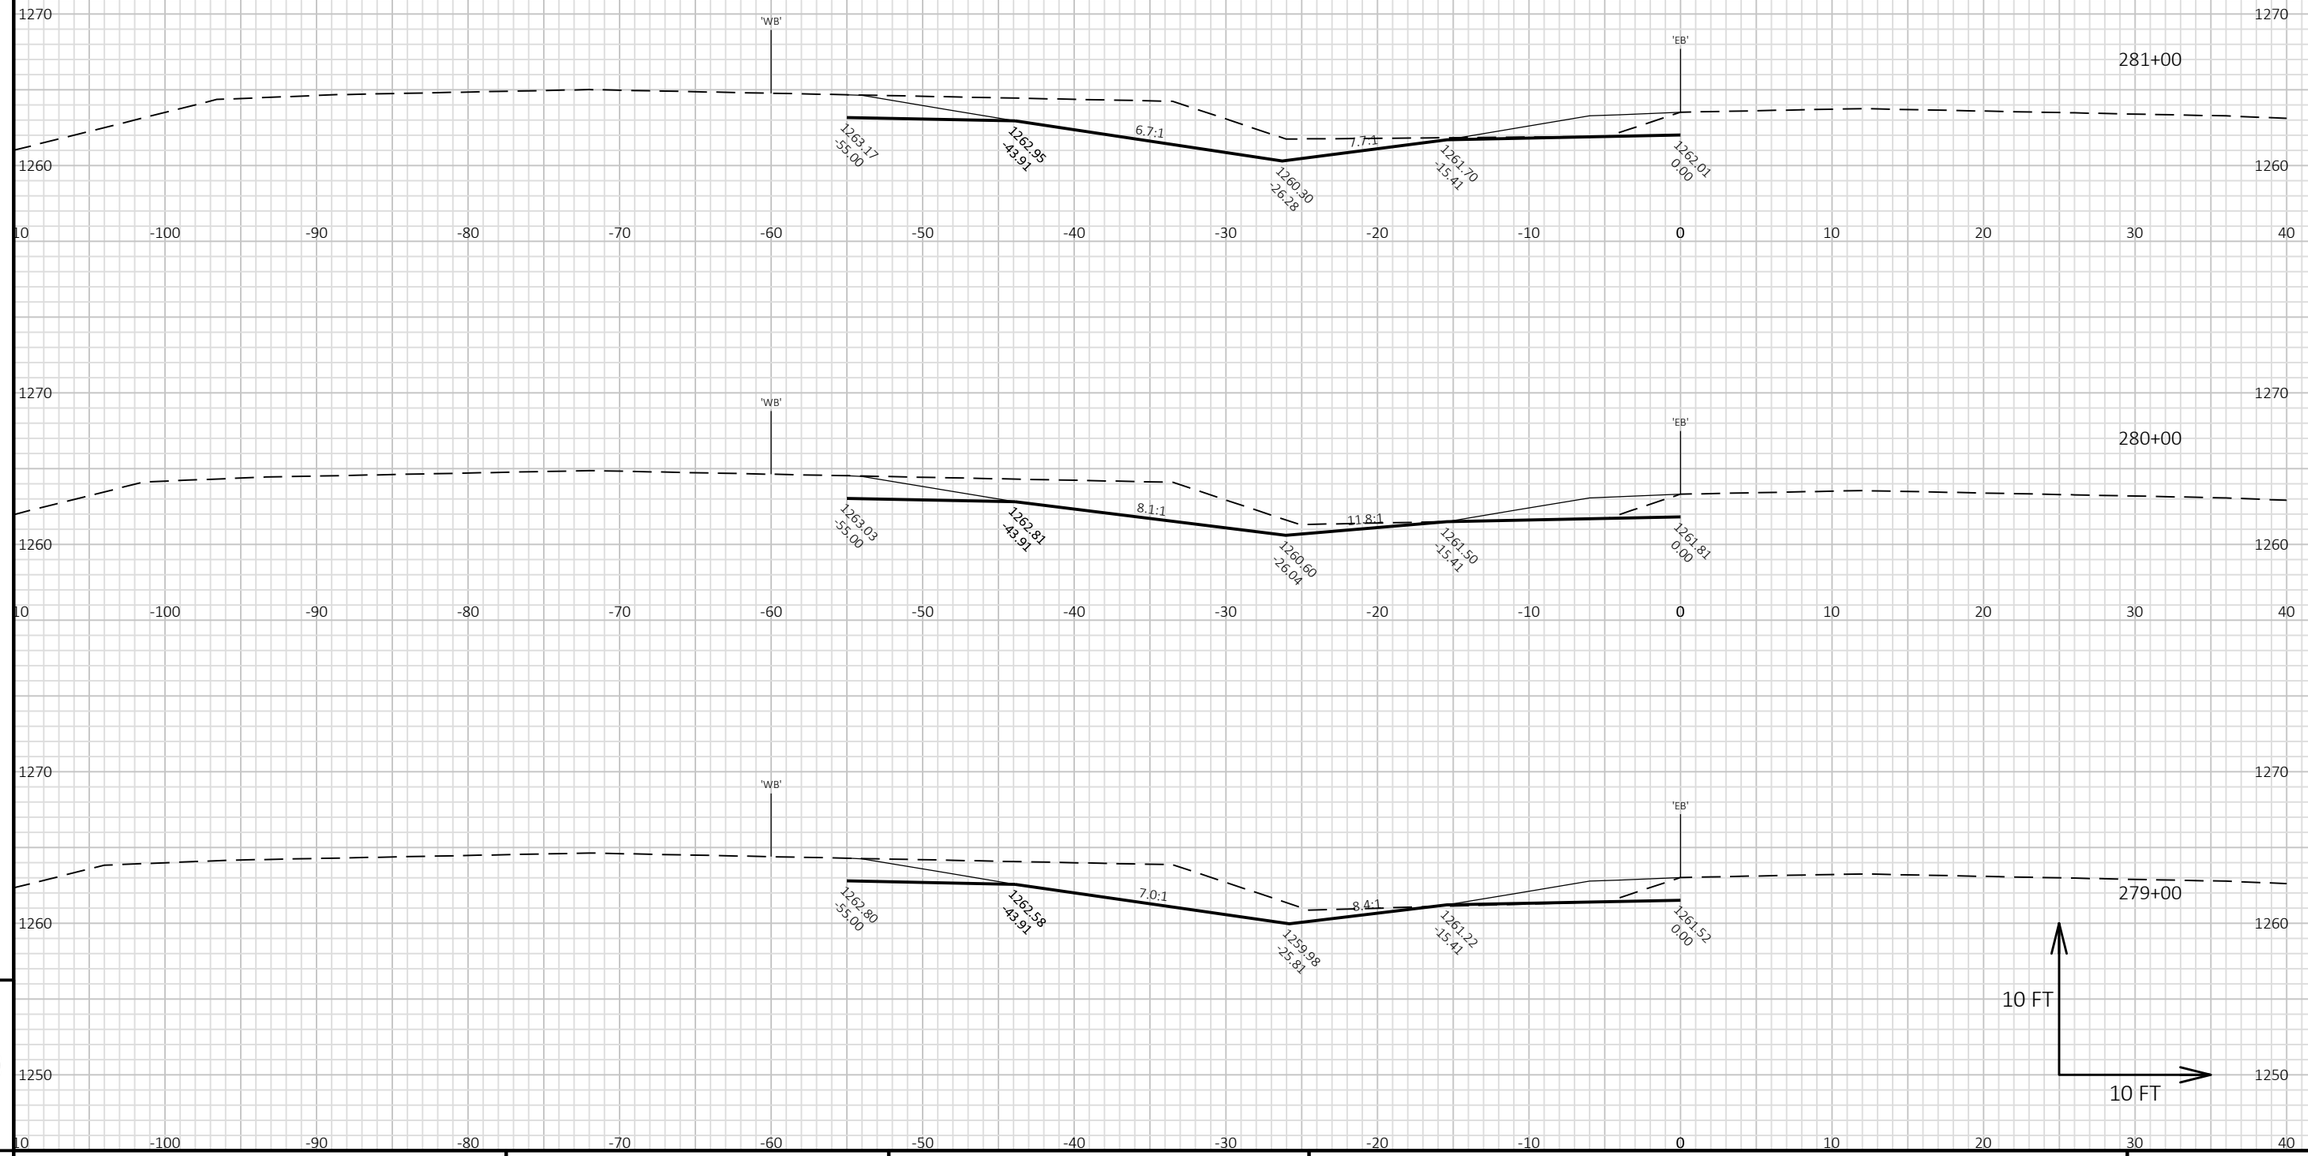

9

PROJECT NO: 1022-07-06	HWY: IH 94	COUNTY: ST. CROIX/DUNN	CROSS SECTIONS: IH 94 MEDIAN STAGE 6C	SHEET	E

FILE NAME : P:\UZ\W\WITNW\142428\CIVIL 3D\10220706\SHEETSPLAN\CROSS SECTIONS\XS_TC STG 6.DWG
LAYOUT NAME - 09010230_xs

PLOT DATE : 2/13/2018 1:51 PM PLOT BY : SAVANNAH STEHN PLOT NAME :

PLOT SCALE : 1 IN:10 FT HORZ. / 1 IN:10 FT VERT.

9

PROJECT NO: 1022-07-06	HWY: IH 94	COUNTY: ST. CROIX/DUNN	CROSS SECTIONS: IH 94 MEDIAN STAGE 6C	SHEET	E

FILE NAME : P:\UZ\W\WITNW\142428\CIVIL 3D\10220706\SHEETSPLAN\CROSS SECTIONS\XS_TC STG 6.DWG
LAYOUT NAME - 09010231_xs

PLOT DATE : 2/13/2018 1:51 PM PLOT BY : SAVANNAH STEHN PLOT NAME :

PLOT SCALE : 1 IN:10 FT HORZ. / 1 IN:10 FT VERT.


9

PROJECT NO: 1022-07-06	HWY: IH 94	COUNTY: ST. CROIX/DUNN	CROSS SECTIONS: IH 94 MEDIAN STAGE 6C	SHEET	E

FILE NAME : P:\UZ\W\WITNW\142428\CIVIL 3D\10220706\SHEETSPLAN\CROSS SECTIONS\XS_TC STG 6.DWG
LAYOUT NAME - 09010232_xs

PLOT DATE : 2/13/2018 1:52 PM PLOT BY : SAVANNAH STEHN PLOT NAME : PLOT SCALE : 1 IN:10 FT HORZ. / 1 IN:10 FT VERT.

9

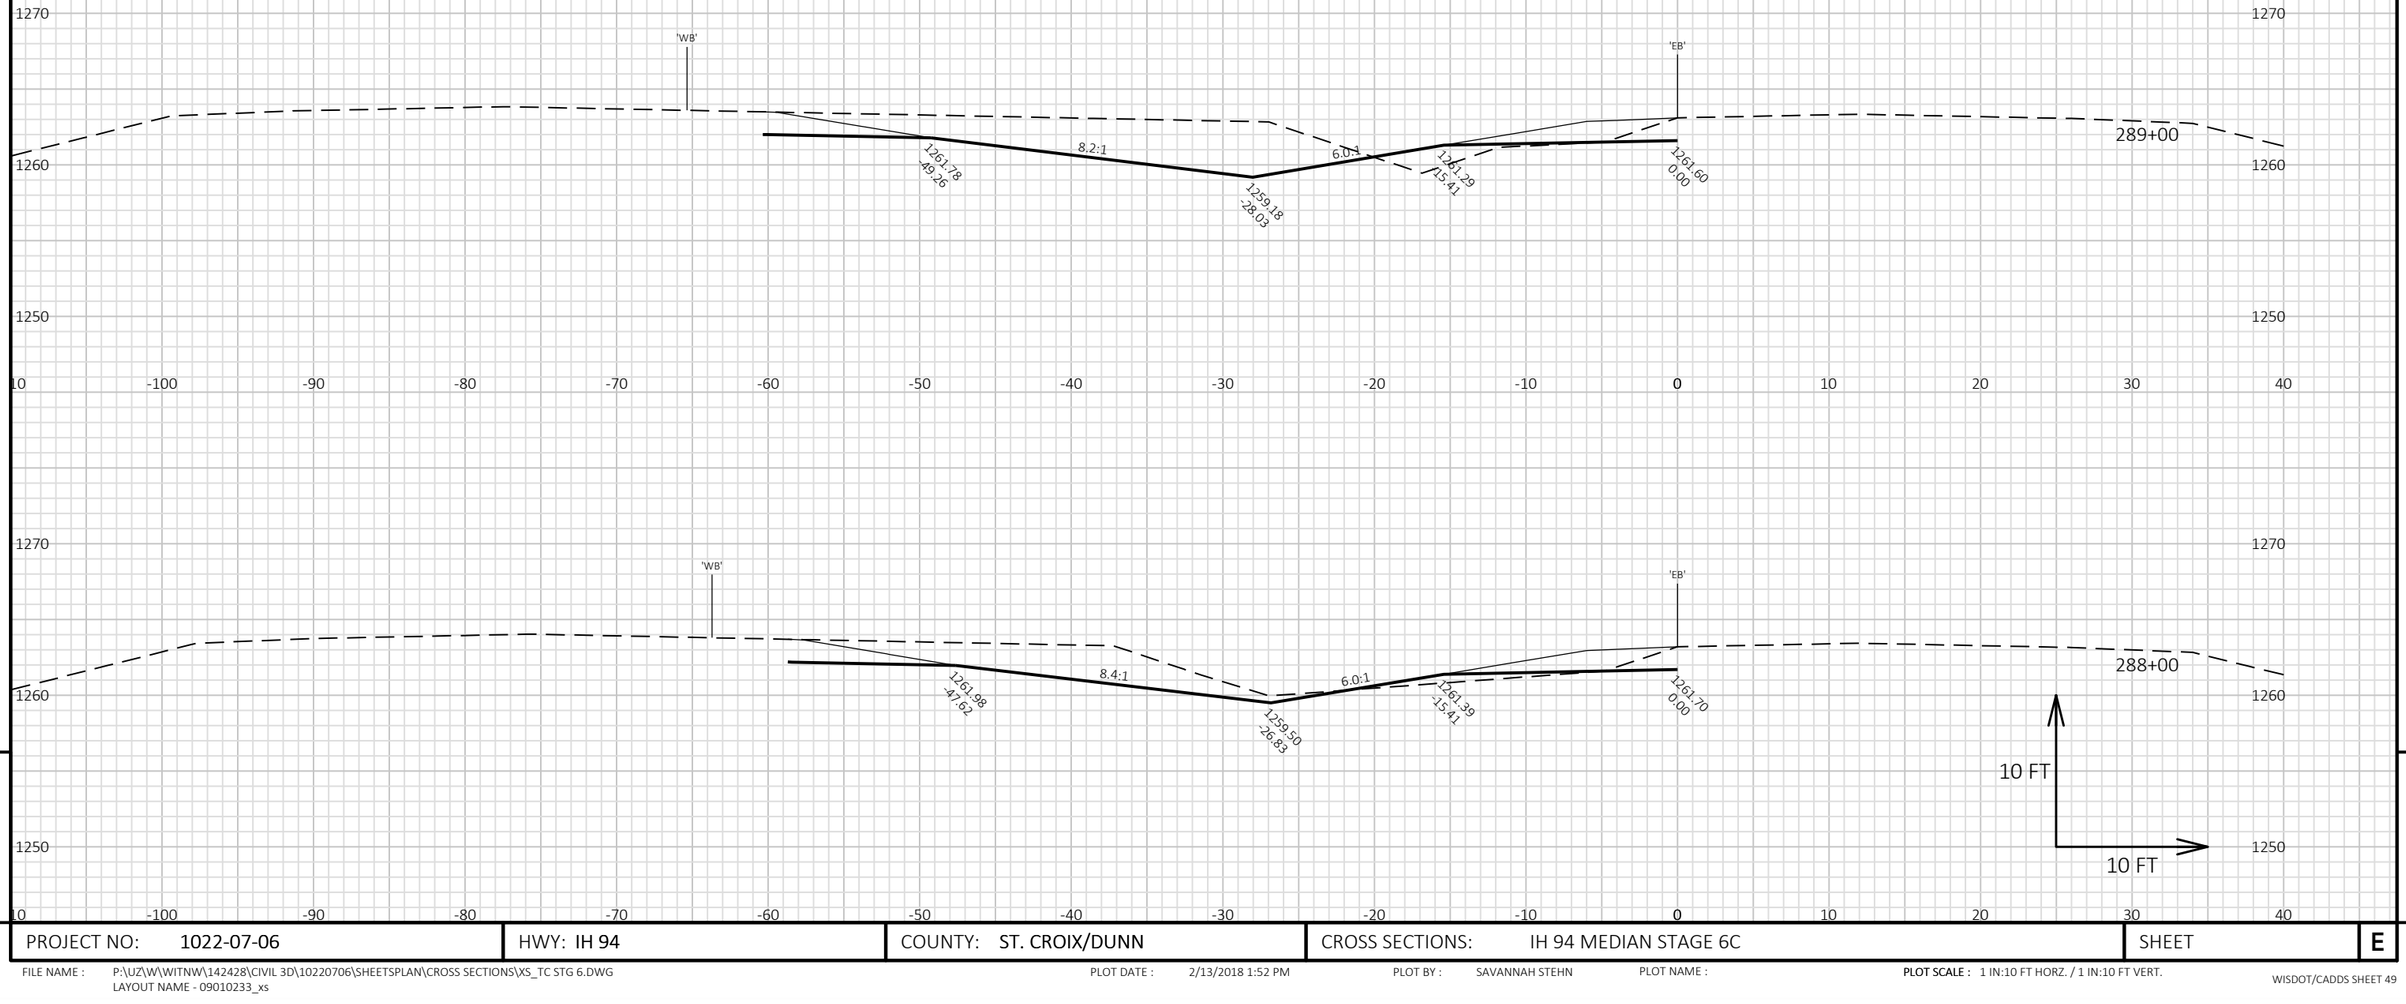

9


9

PROJECT NO: 1022-07-06	HWY: IH 94	COUNTY: ST. CROIX/DUNN	CROSS SECTIONS: IH 94 MEDIAN STAGE 6C	SHEET	E

FILE NAME : P:\UZ\W\WITNW\142428\CIVIL 3D\10220706\SHEETSPLAN\CROSS SECTIONS\XS_TC STG 6.DWG
LAYOUT NAME - 09010233_xs

PLOT DATE : 2/13/2018 1:52 PM PLOT BY : SAVANNAH STEHN PLOT NAME :

PLOT SCALE : 1 IN:10 FT HORZ. / 1 IN:10 FT VERT.

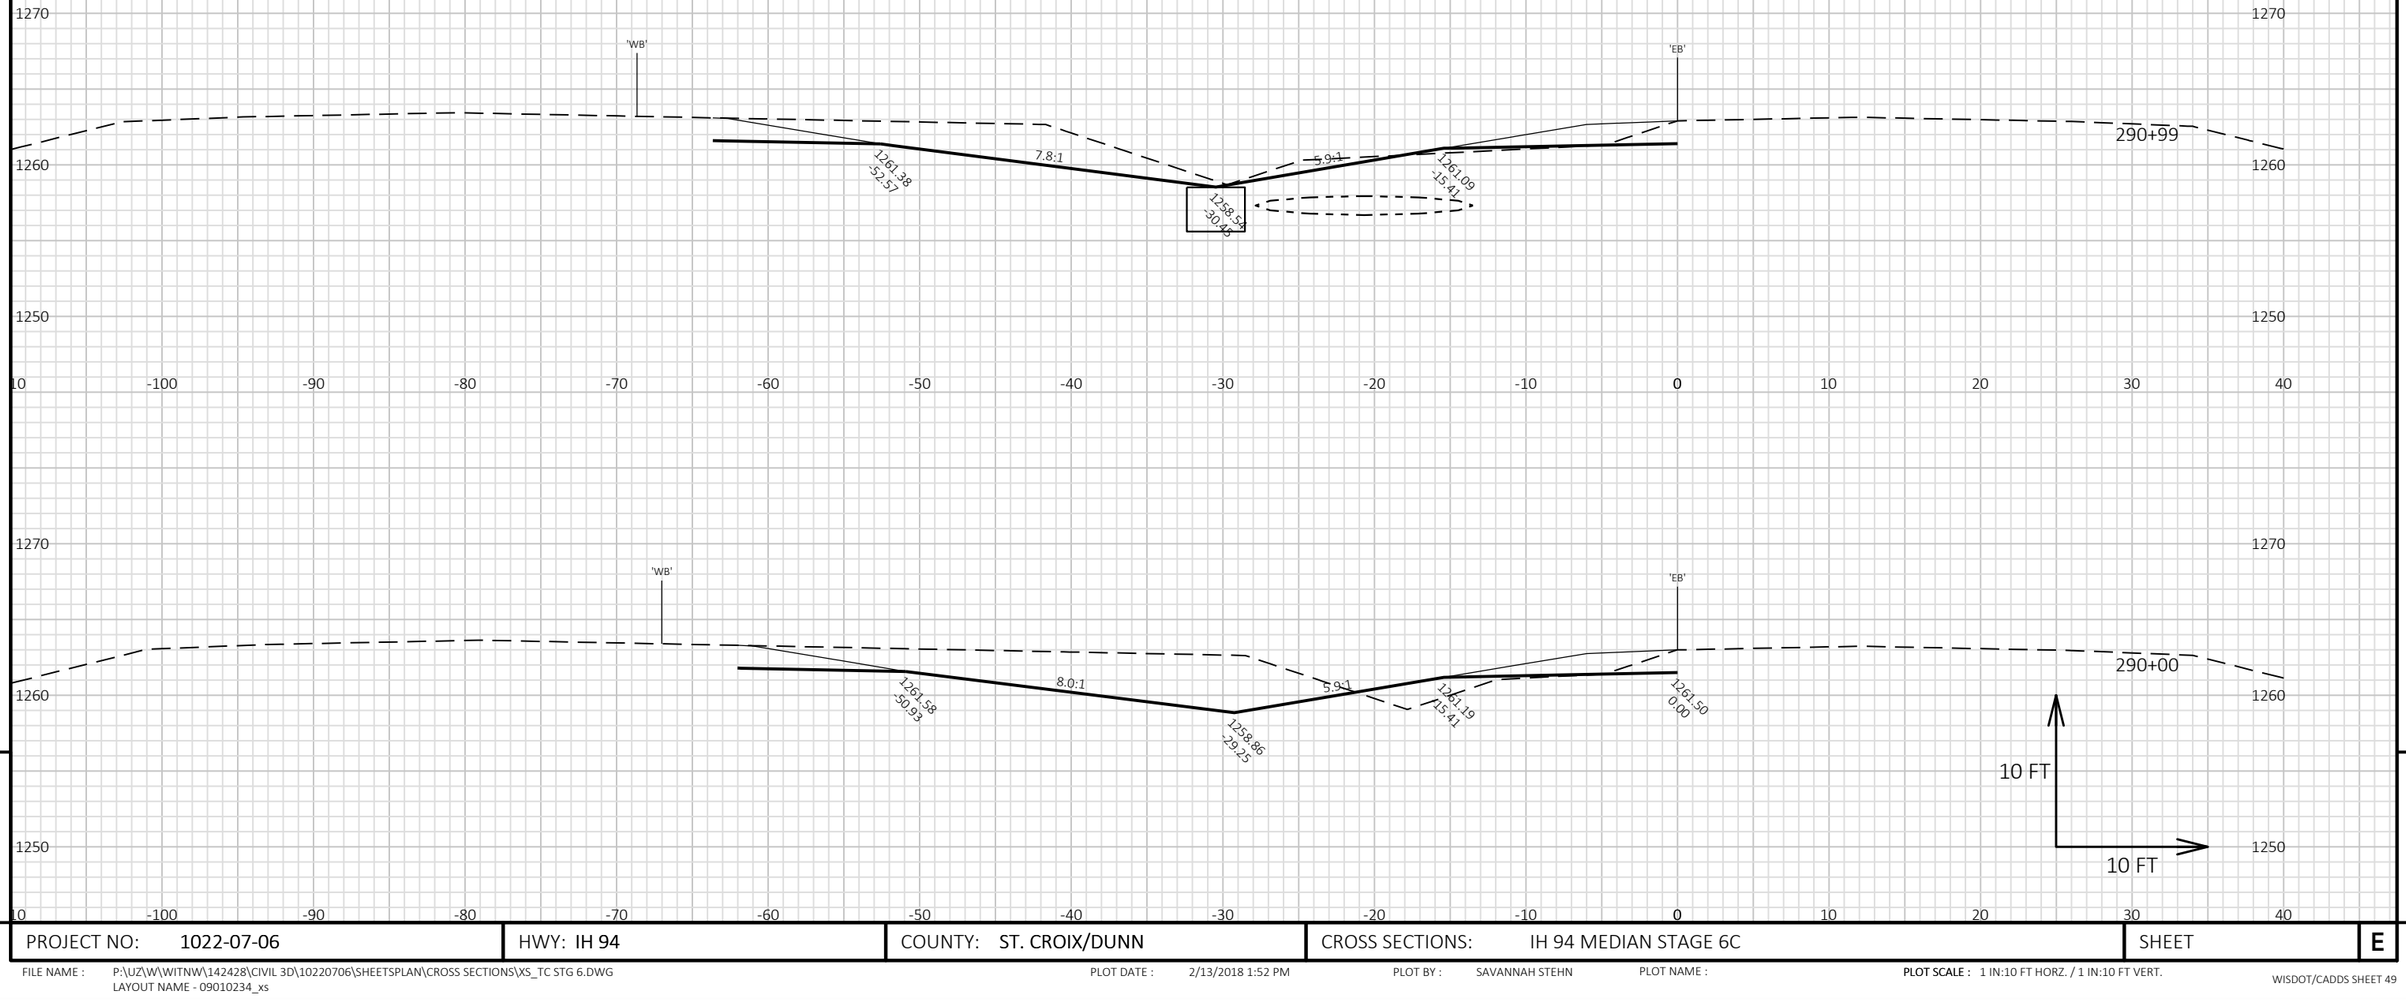

9


9

PROJECT NO: 1022-07-06	HWY: IH 94	COUNTY: ST. CROIX/DUNN	CROSS SECTIONS: IH 94 MEDIAN STAGE 6C	SHEET	E

FILE NAME : P:\UZ\W\WITNW\142428\CIVIL 3D\10220706\SHEETSPLAN\CROSS SECTIONS\XS_TC STG 6.DWG
LAYOUT NAME - 09010234_xs

PLOT DATE : 2/13/2018 1:52 PM PLOT BY : SAVANNAH STEHN PLOT NAME :

PLOT SCALE : 1 IN:10 FT HORZ. / 1 IN:10 FT VERT.

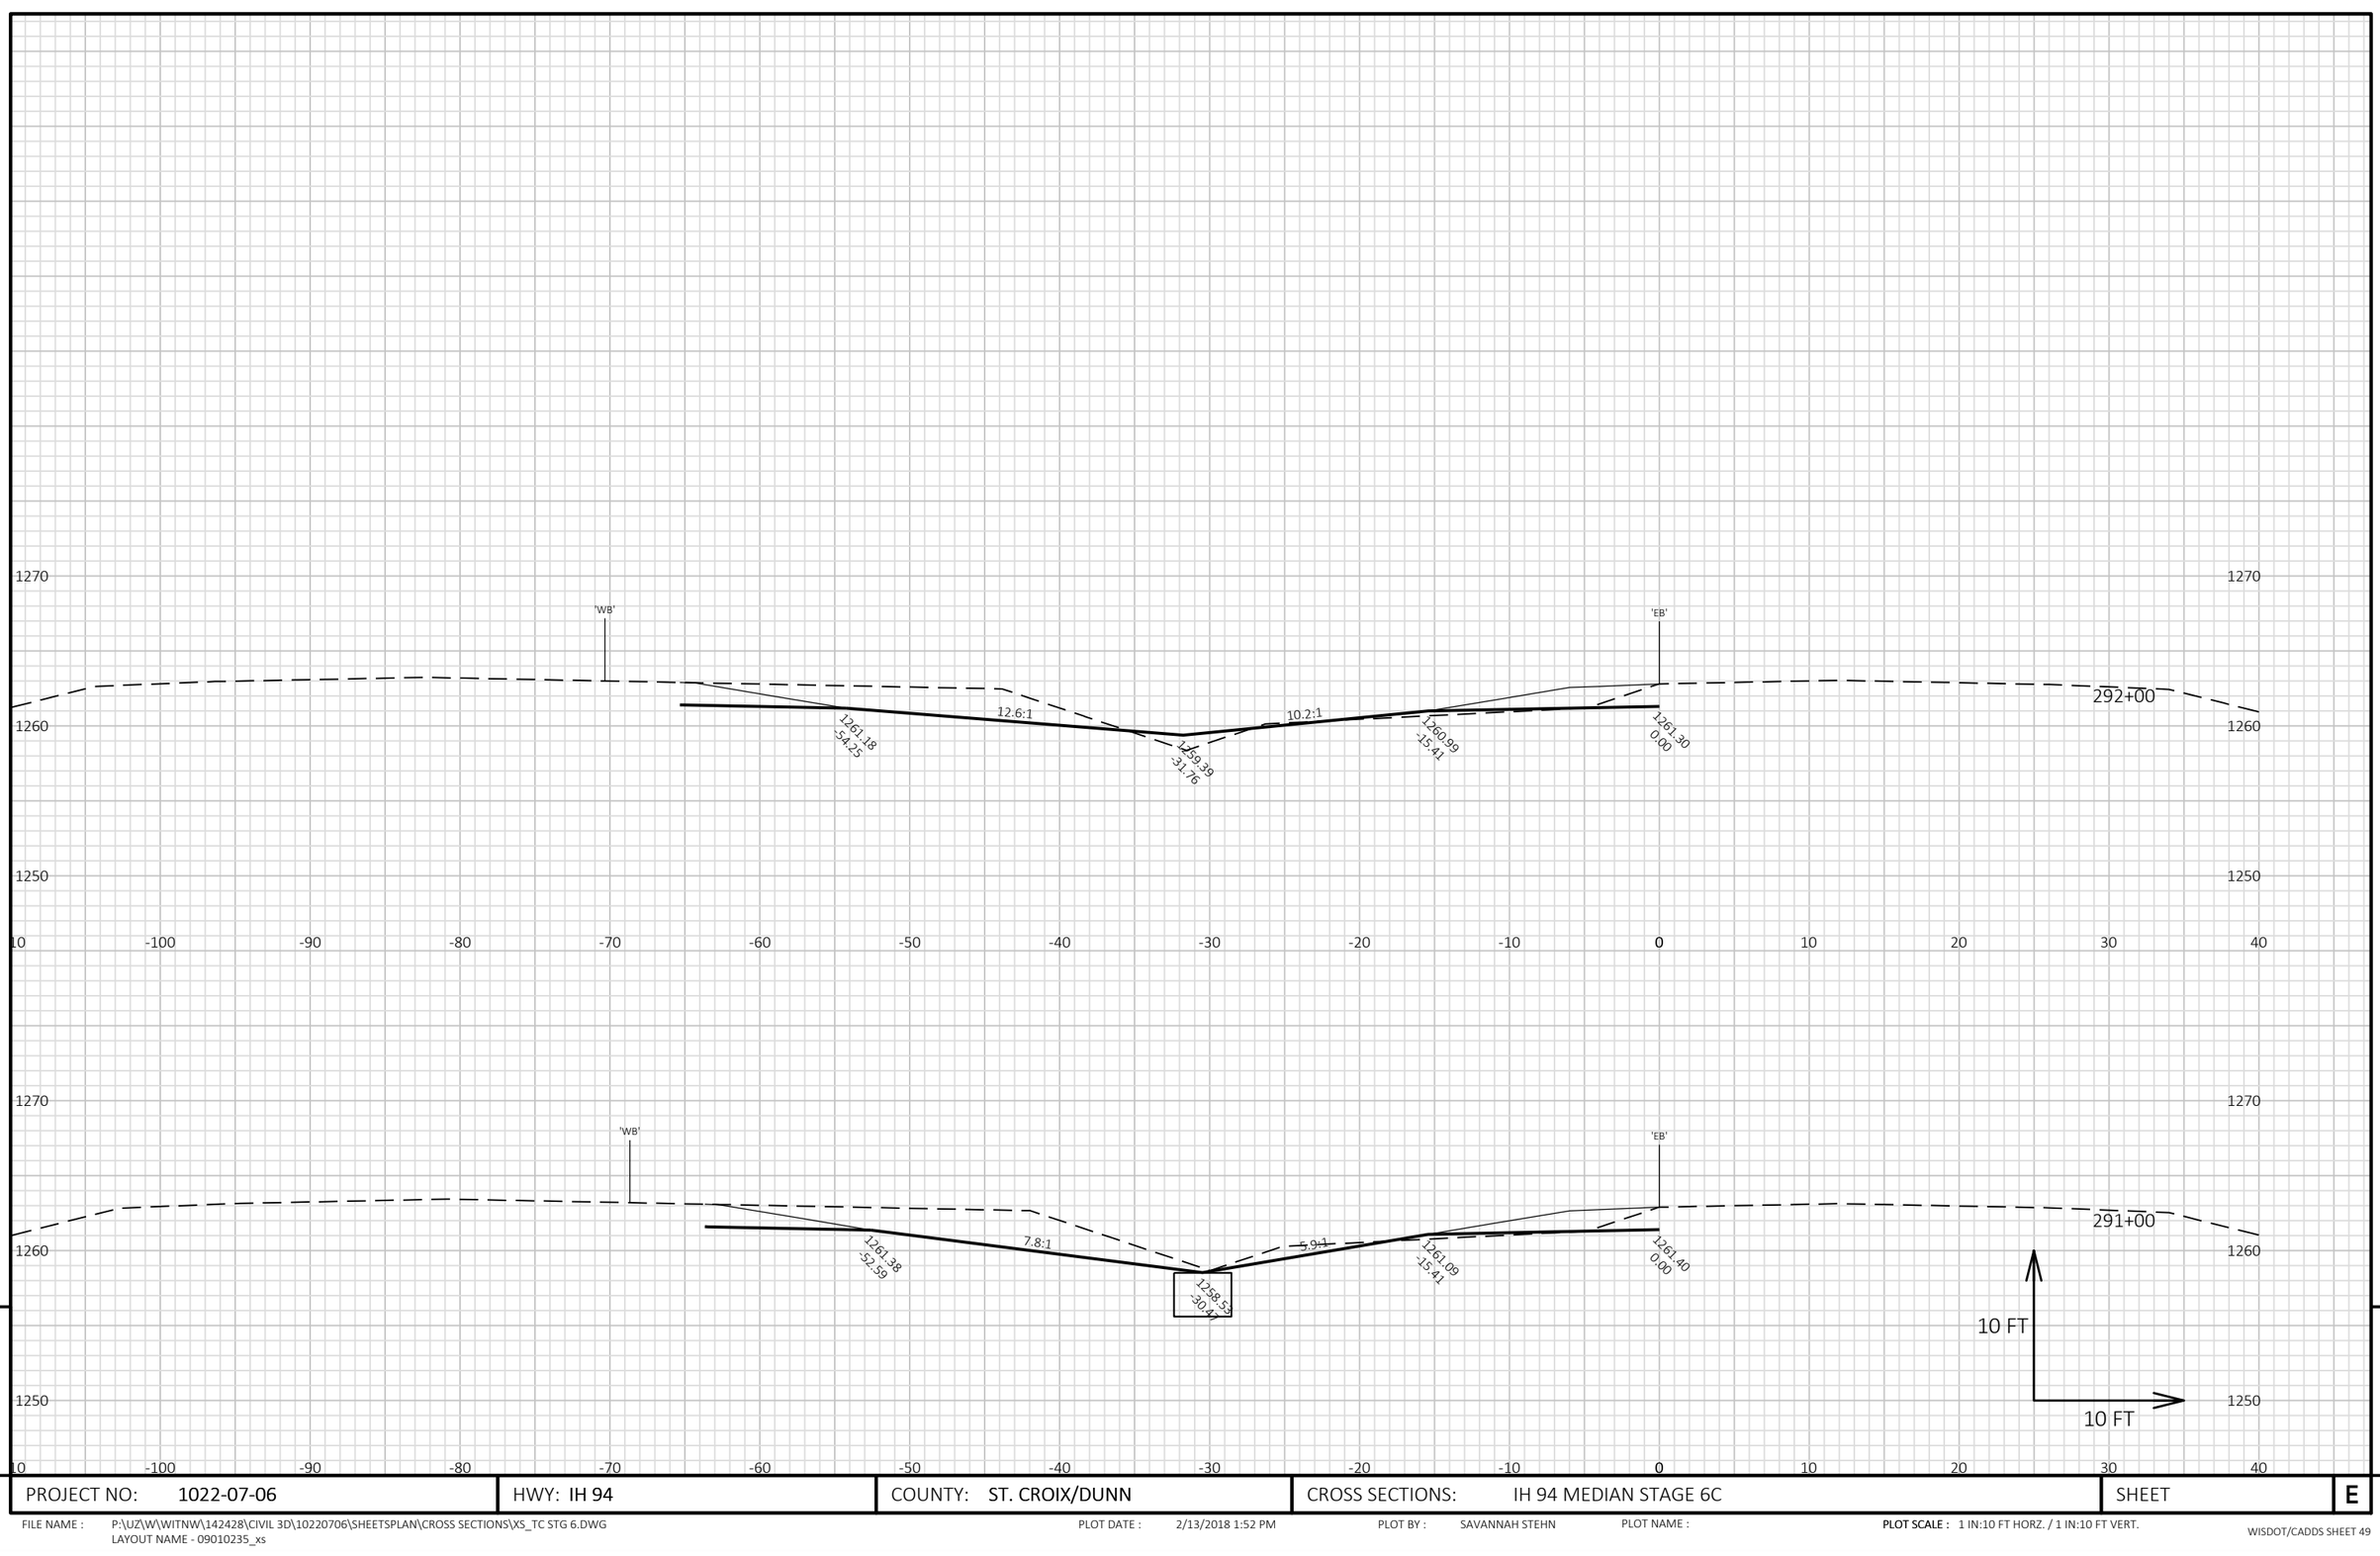

9

9

PROJECT NO: 1022-07-06	HWY: IH 94	COUNTY: ST. CROIX/DUNN	CROSS SECTIONS: IH 94 MEDIAN STAGE 6C	SHEET	E

FILE NAME : P:\UZ\W\WITNW\142428\CIVIL 3D\10220706\SHEETSPLAN\CROSS SECTIONS\XS_TC STG 6.DWG
LAYOUT NAME - 09010235_xs


PLOT DATE : 2/13/2018 1:52 PM

PLOT BY : SAVANNAH STEHN

PLOT NAME :

PLOT SCALE : 1 IN:10 FT HORZ. / 1 IN:10 FT VERT.

WISDOT/CADDS SHEET 49

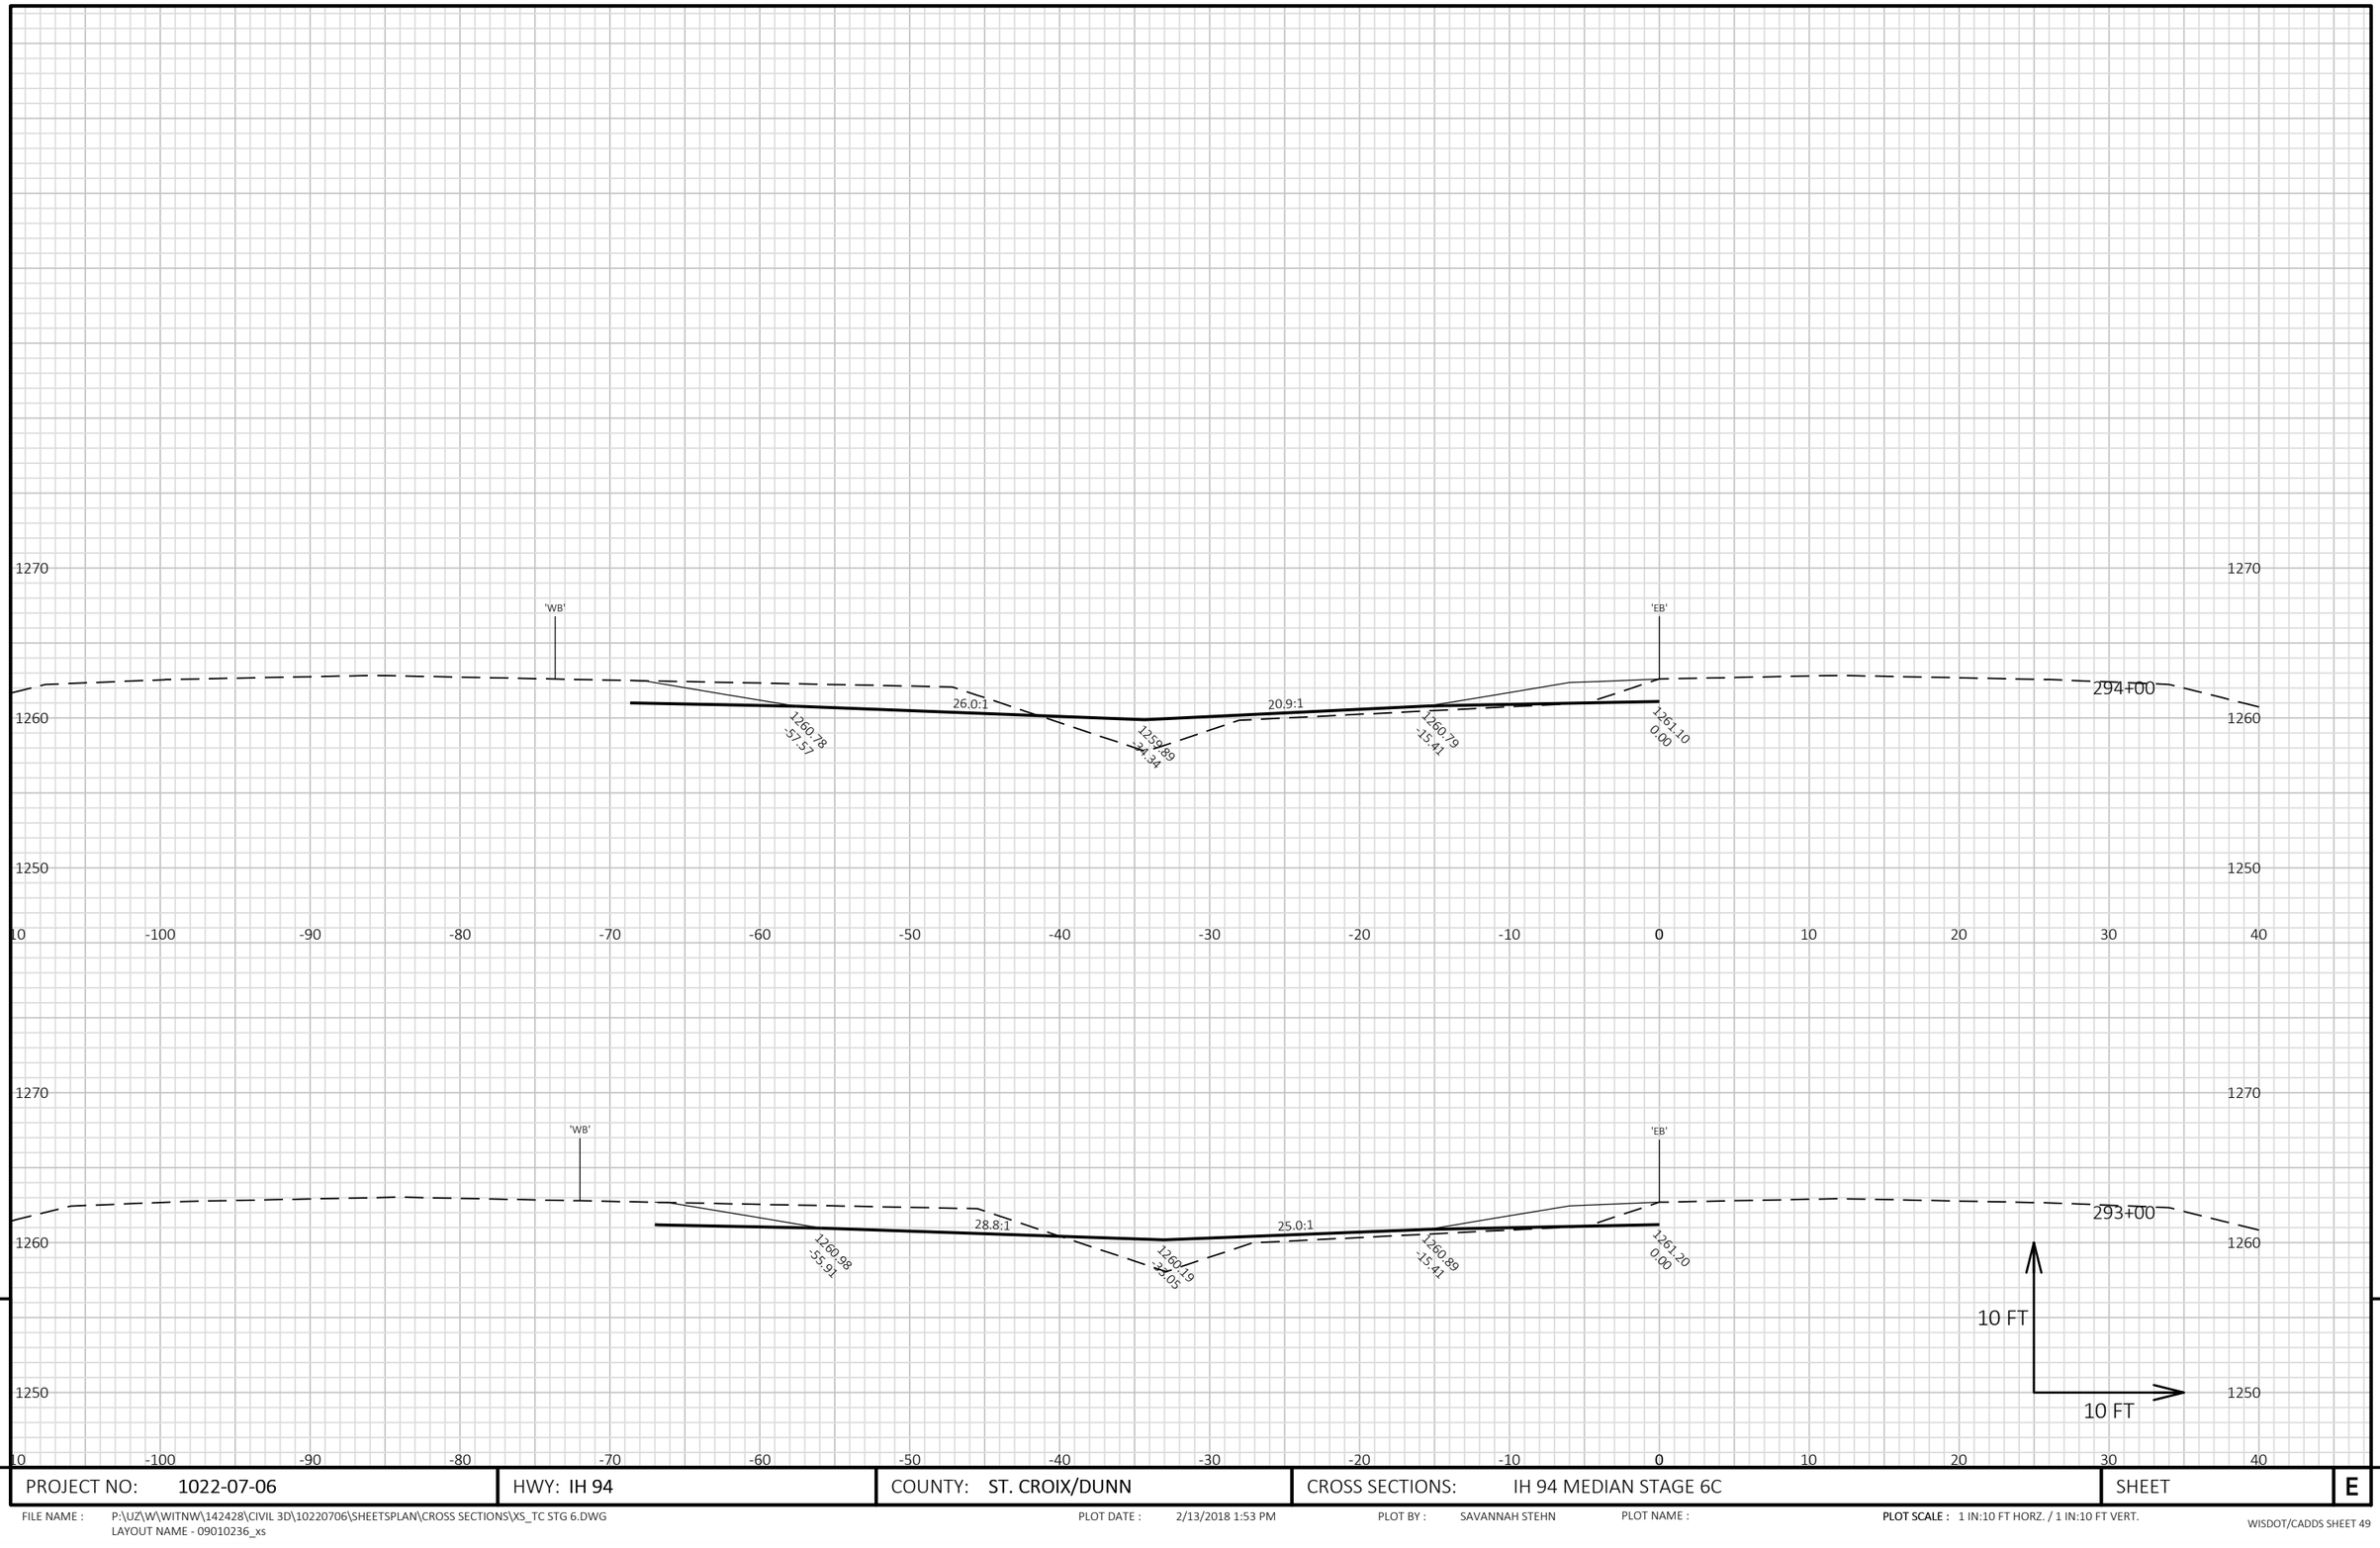


9

9

PROJECT NO: 1022-07-06	HWY: IH 94	COUNTY: ST. CROIX/DUNN	CROSS SECTIONS: IH 94 MEDIAN STAGE 6C	SHEET	E

FILE NAME : P:\UZ\W\WITNW\142428\CIVIL 3D\10220706\SHEETSPLAN\CROSS SECTIONS\XS_TC STG 6.DWG
LAYOUT NAME - 09010236_xs

PLOT DATE : 2/13/2018 1:53 PM PLOT BY : SAVANNAH STEHN PLOT NAME : **PLOT SCALE :** 1 IN:10 FT HORZ. / 1 IN:10 FT VERT.

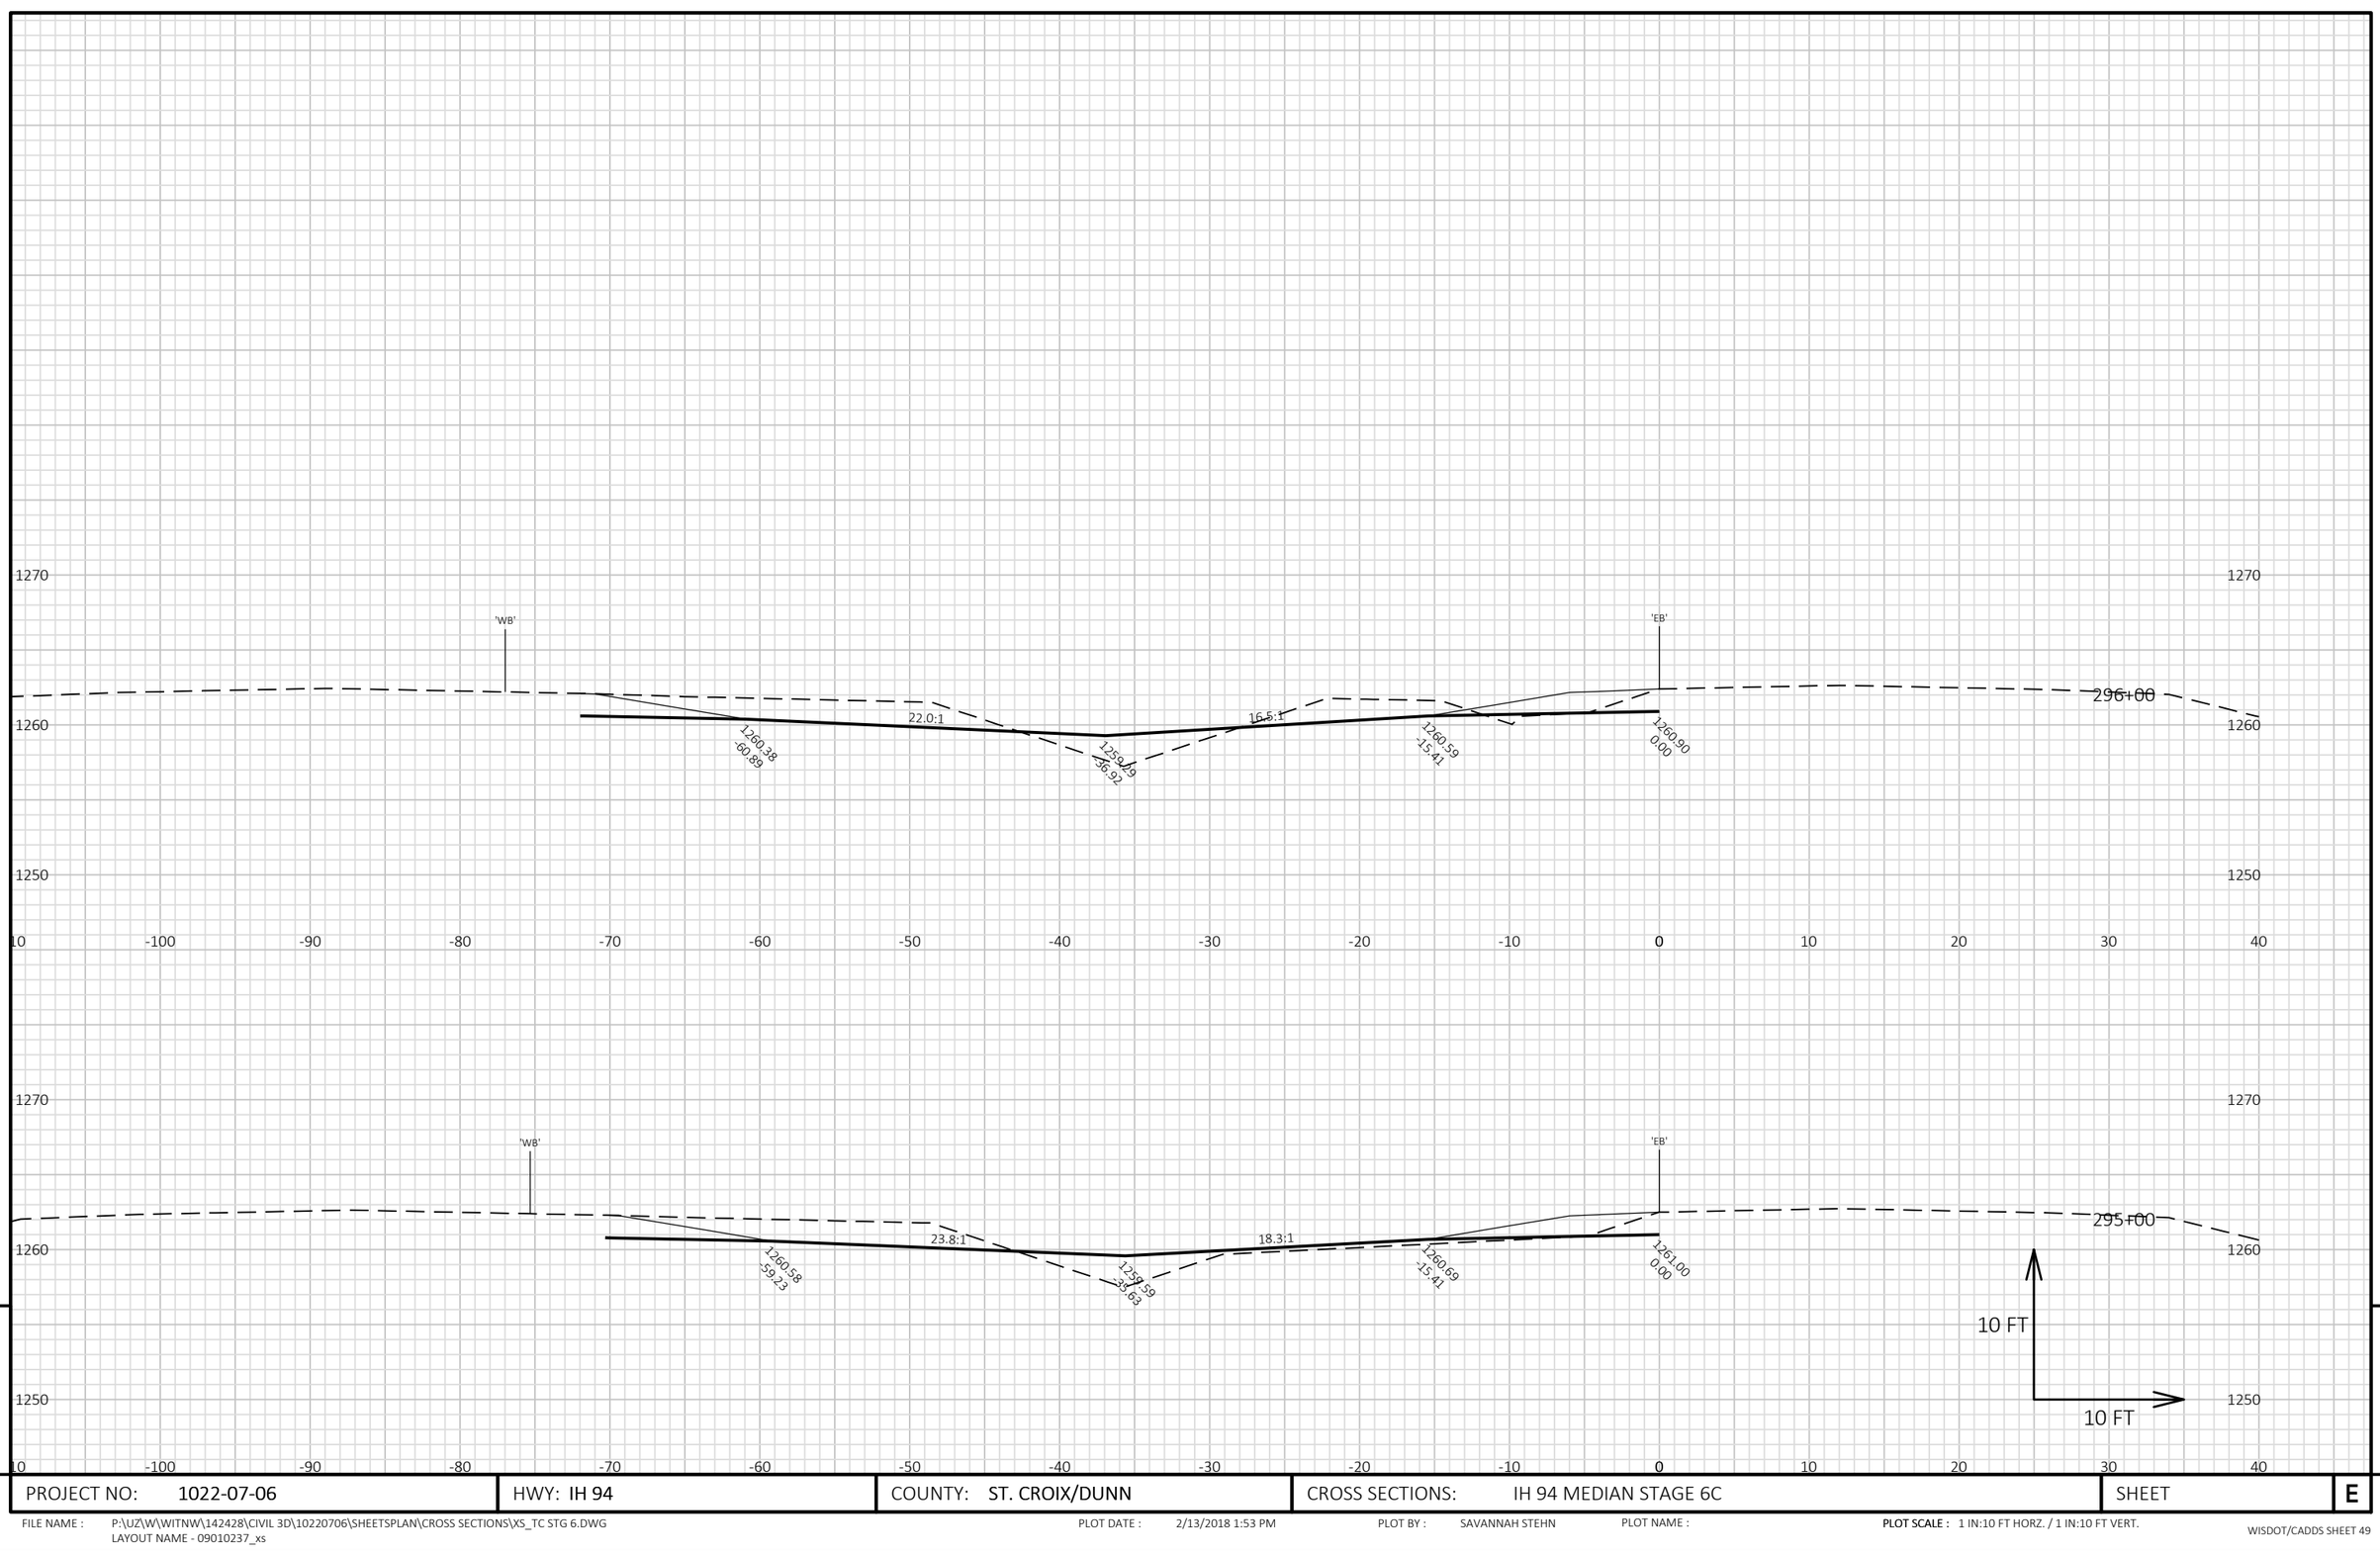


9

9

PROJECT NO: 1022-07-06	HWY: IH 94	COUNTY: ST. CROIX/DUNN	CROSS SECTIONS: IH 94 MEDIAN STAGE 6C	SHEET	E

FILE NAME : P:\UZ\W\WITNW\142428\CIVIL 3D\10220706\SHEETSPLAN\CROSS SECTIONS\XS_TC STG 6.DWG
LAYOUT NAME - 09010237_xs

PLOT DATE : 2/13/2018 1:53 PM PLOT BY : SAVANNAH STEHN PLOT NAME : **PLOT SCALE :** 1 IN:10 FT HORZ. / 1 IN:10 FT VERT.

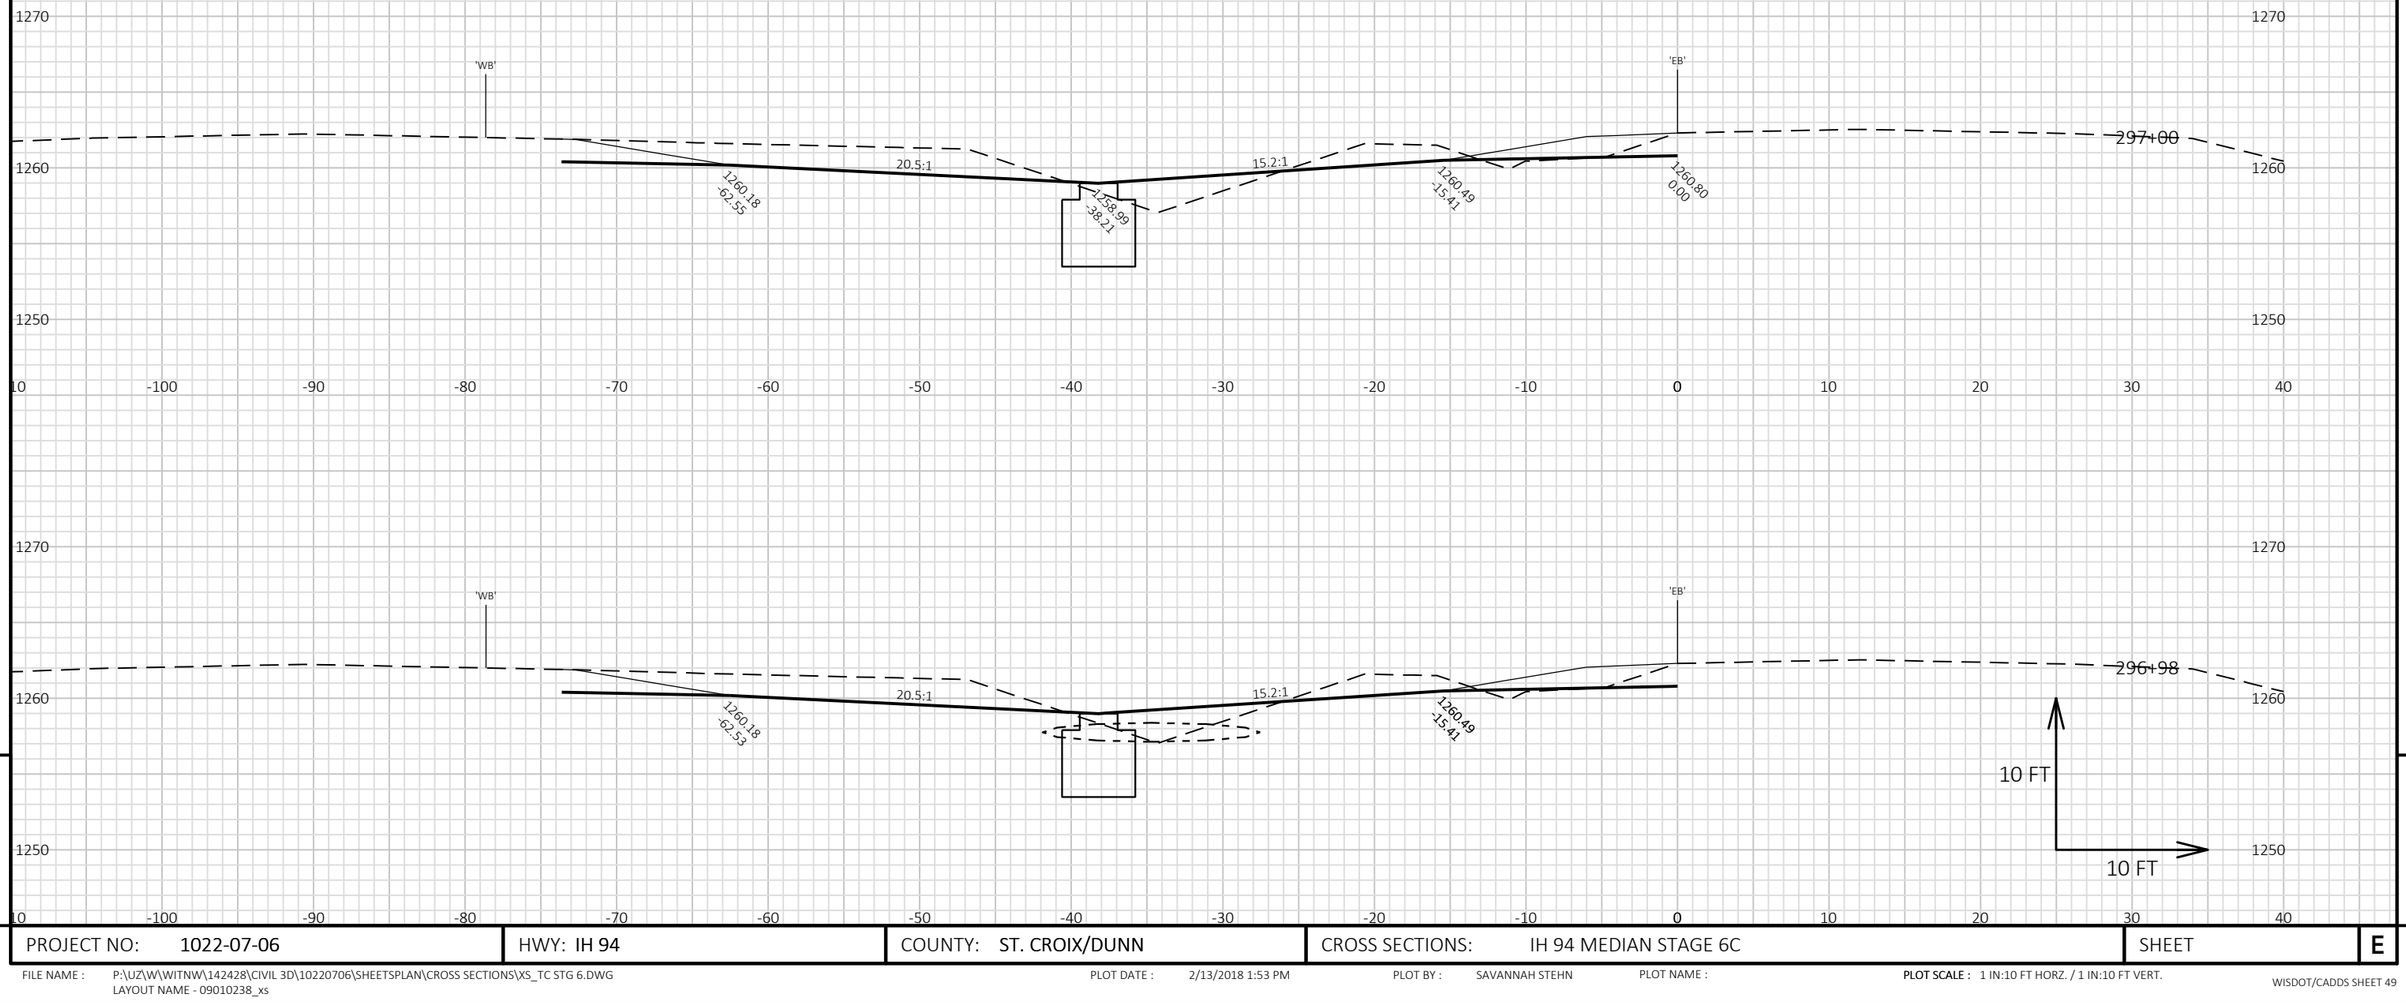


9

9

PROJECT NO: 1022-07-06	HWY: IH 94	COUNTY: ST. CROIX/DUNN	CROSS SECTIONS: IH 94 MEDIAN STAGE 6C	SHEET	E

FILE NAME : P:\UZ\W\WITNW\142428\CIVIL 3D\10220706\SHEETSPLAN\CROSS SECTIONS\XS_TC STG 6.DWG
LAYOUT NAME - 09010238_xs

PLOT DATE : 2/13/2018 1:53 PM PLOT BY : SAVANNAH STEHN PLOT NAME : **PLOT SCALE :** 1 IN:10 FT HORZ. / 1 IN:10 FT VERT.

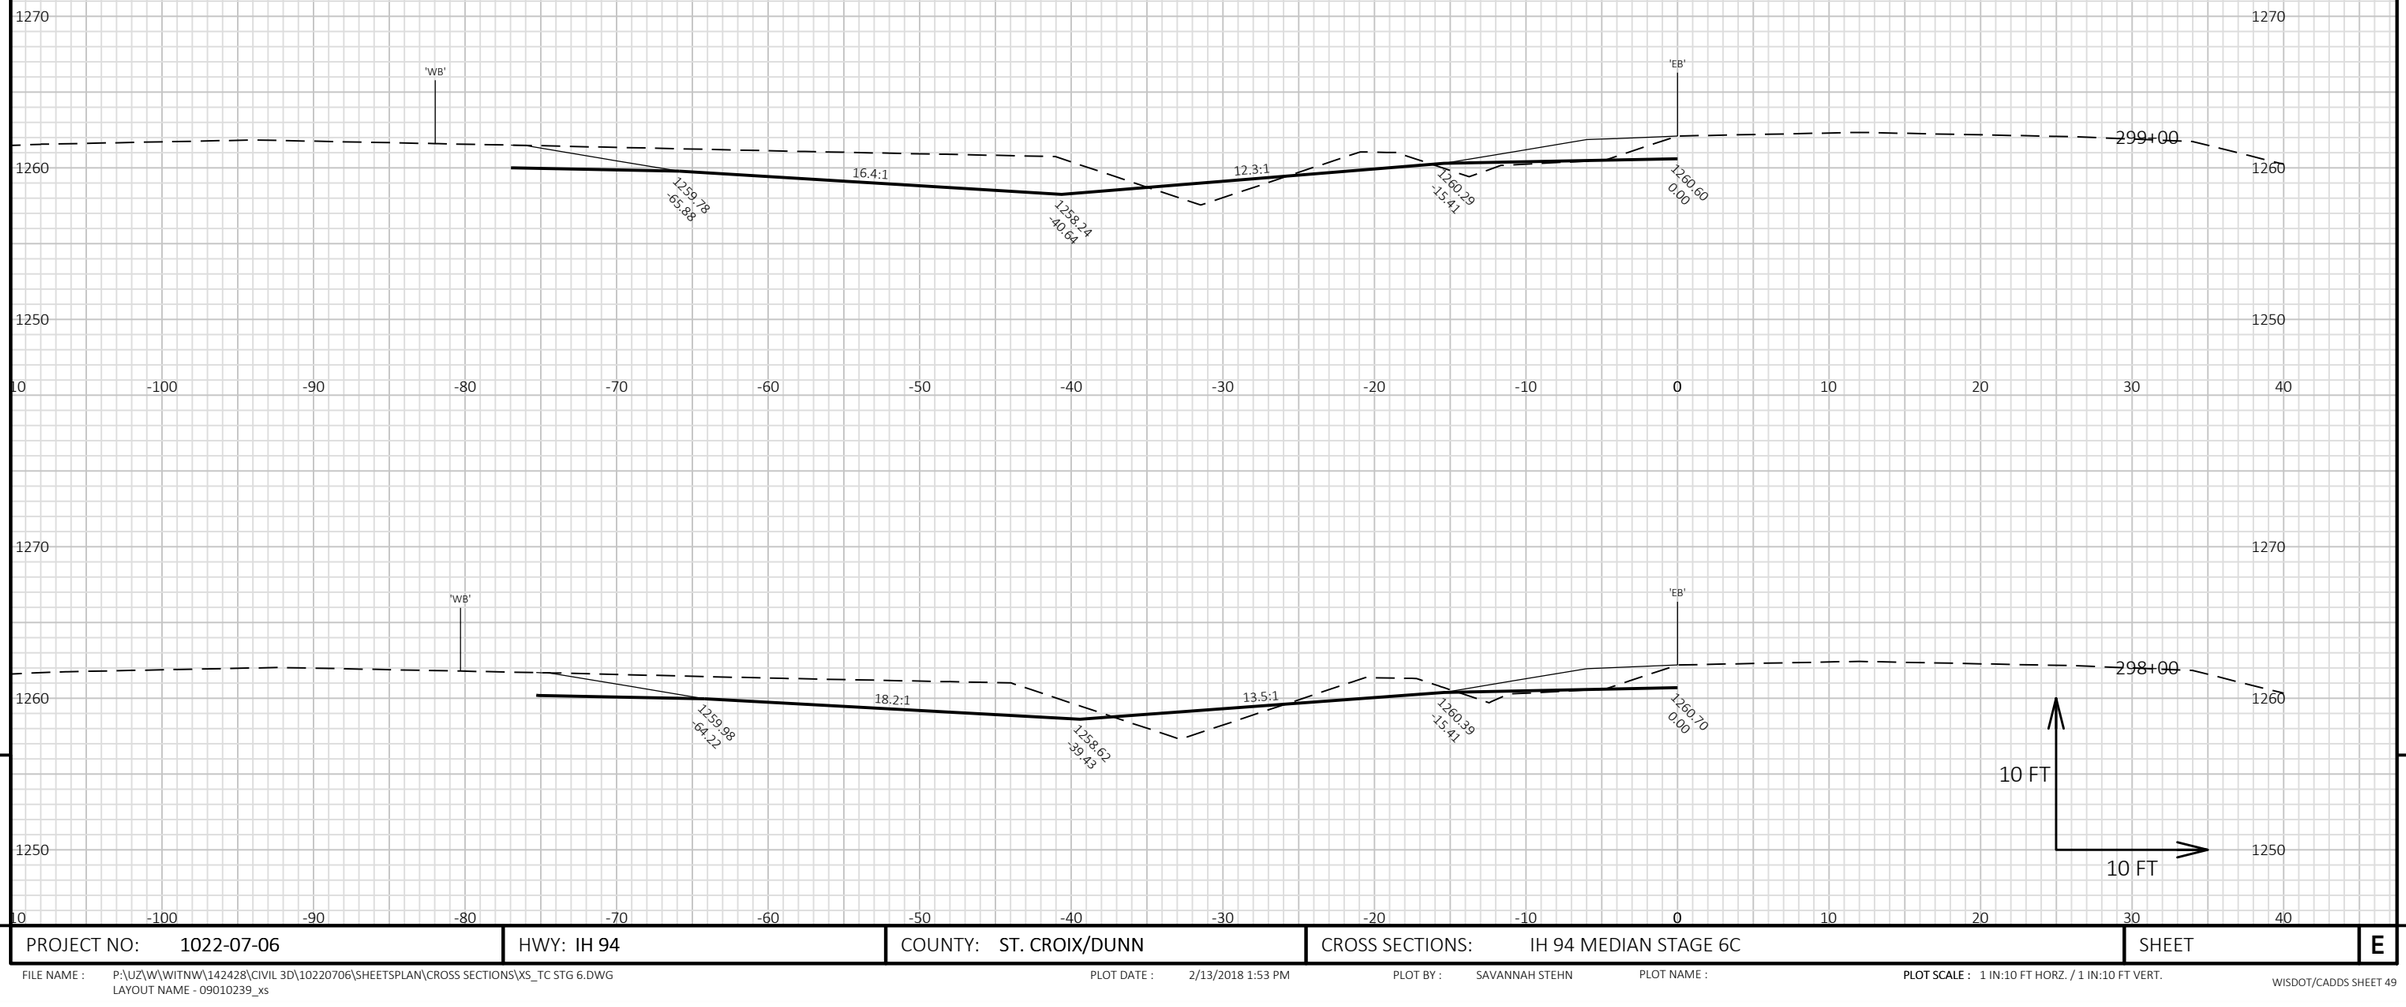

9

9

PROJECT NO: 1022-07-06	HWY: IH 94	COUNTY: ST. CROIX/DUNN	CROSS SECTIONS: IH 94 MEDIAN STAGE 6C	SHEET	E


FILE NAME : P:\UZ\W\WITNW\142428\CIVIL 3D\10220706\SHEETSPLAN\CROSS SECTIONS\XS_TC STG 6.DWG
LAYOUT NAME - 09010239_xs

PLOT DATE : 2/13/2018 1:53 PM

PLOT BY : SAVANNAH STEHN

PLOT NAME :

PLOT SCALE : 1 IN:10 FT HORZ. / 1 IN:10 FT VERT.

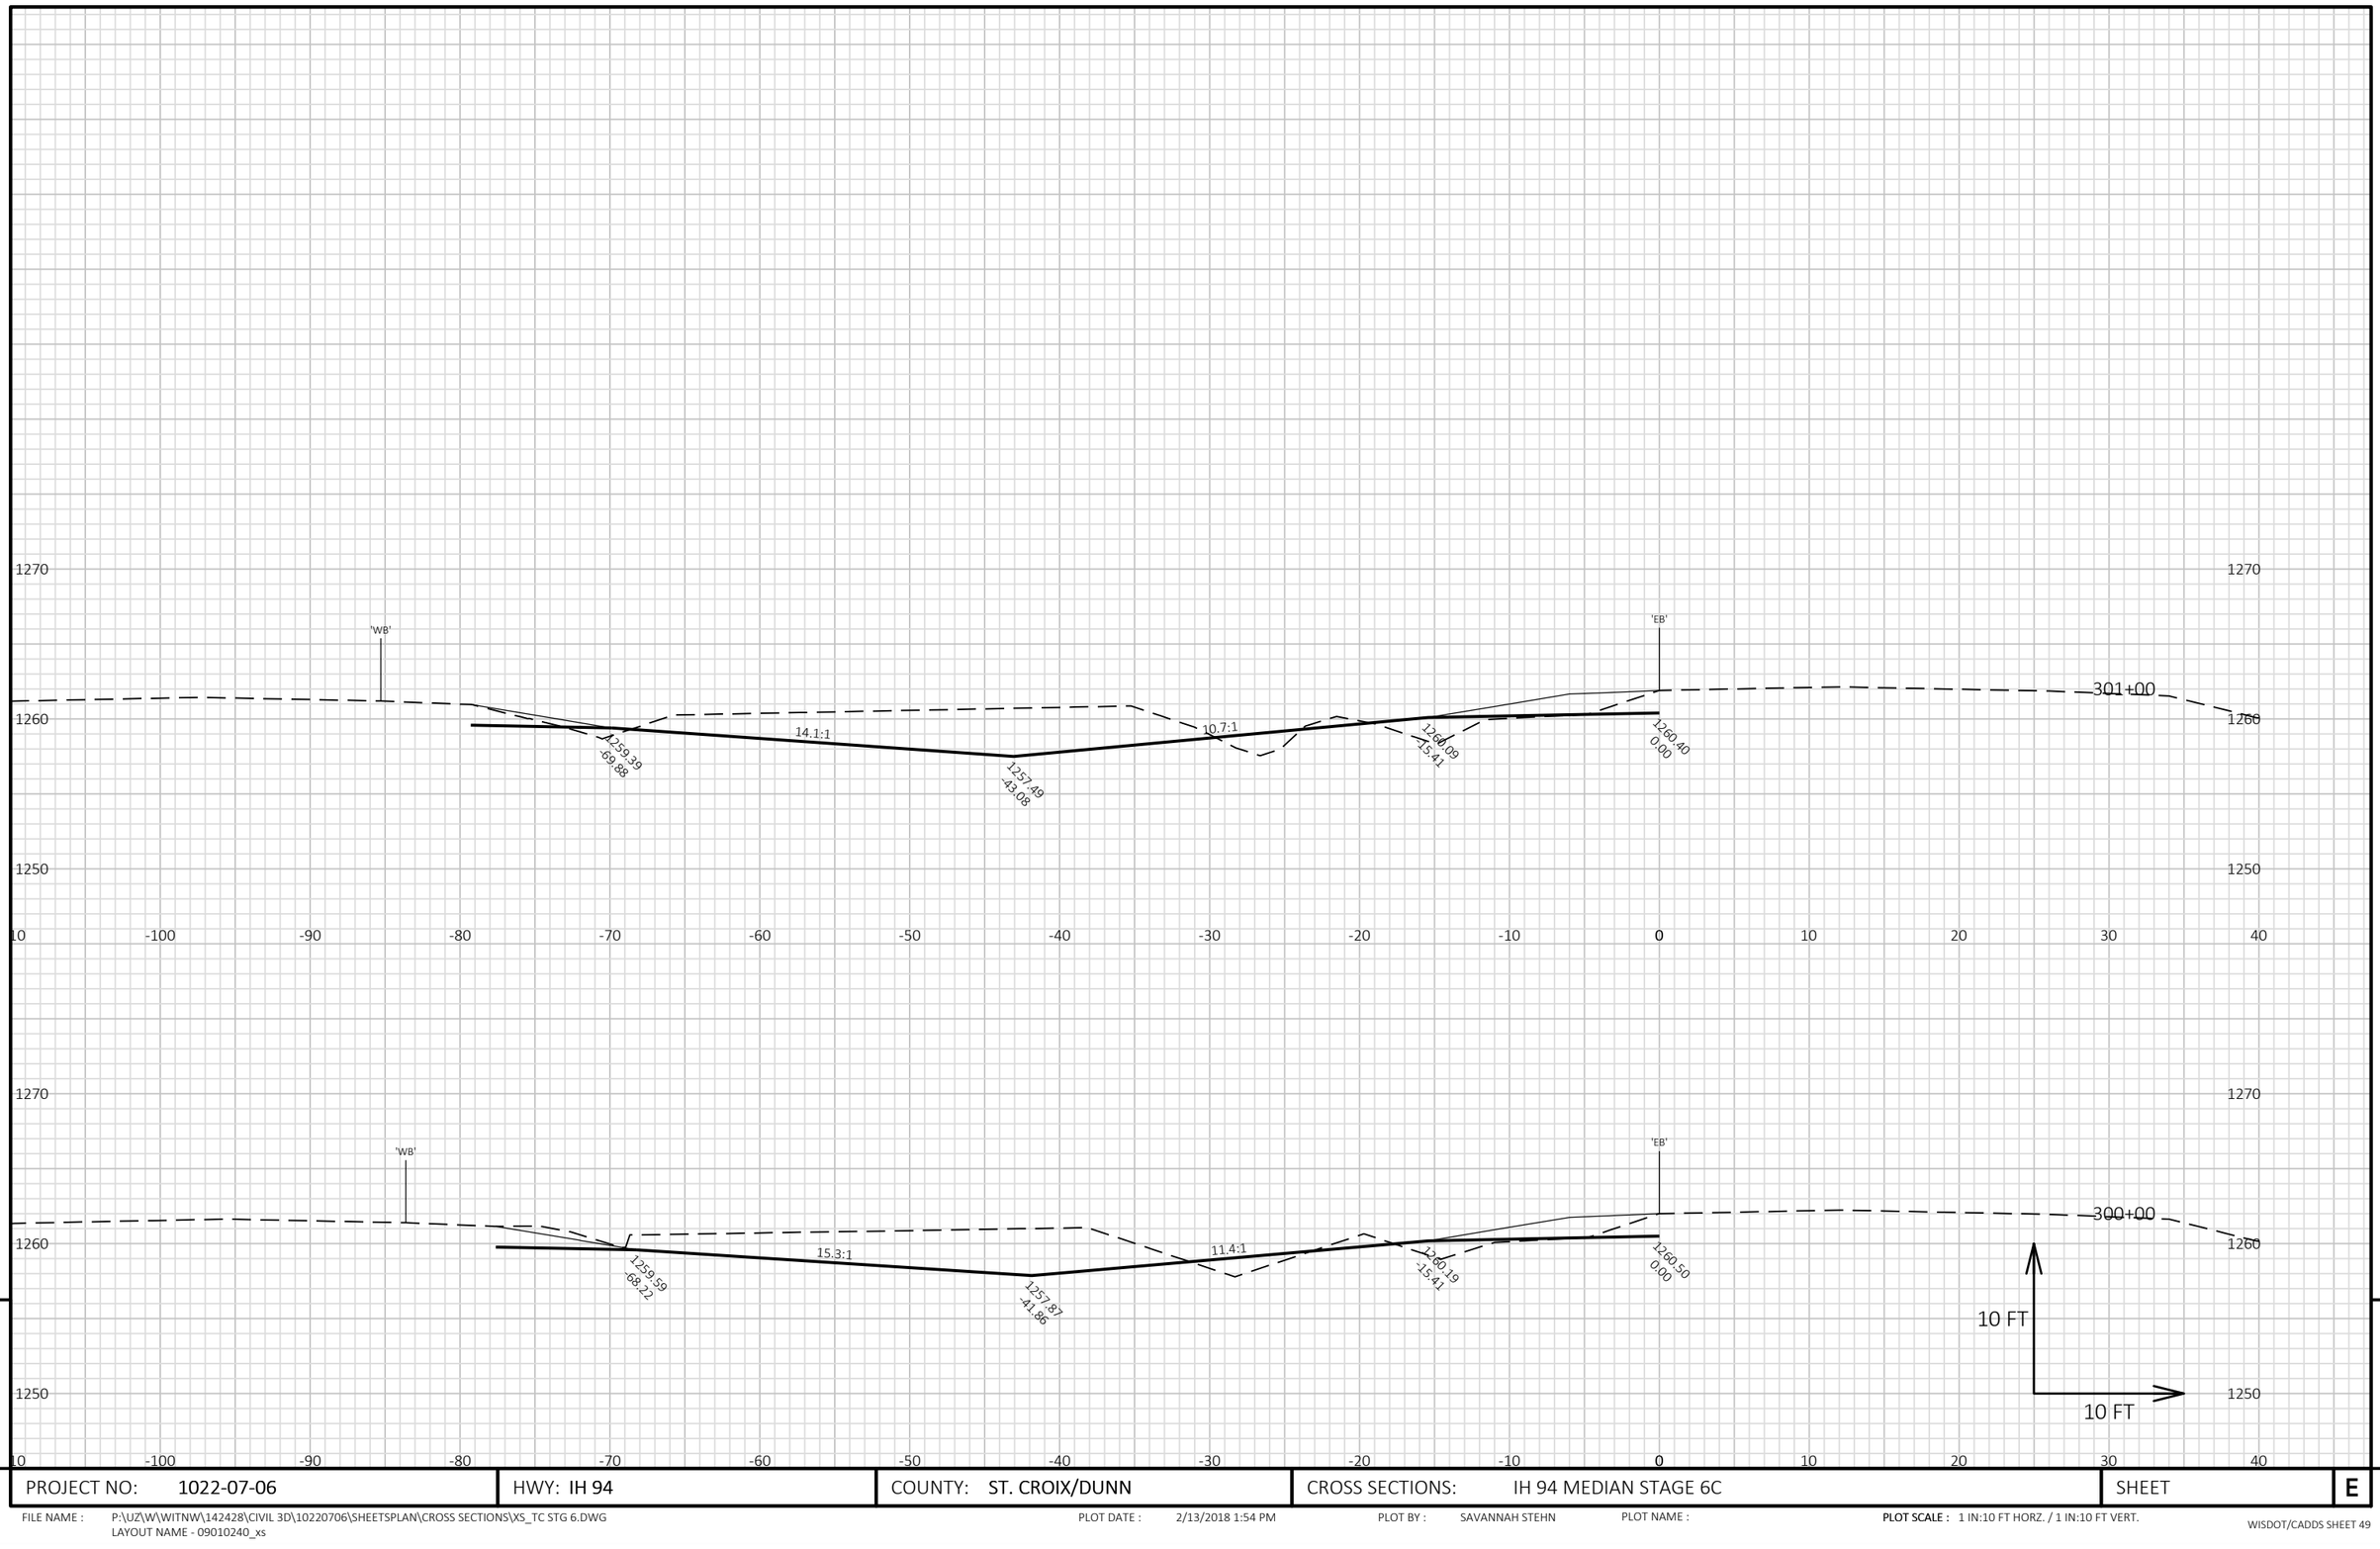


9

9

PROJECT NO: 1022-07-06	HWY: IH 94	COUNTY: ST. CROIX/DUNN	CROSS SECTIONS: IH 94 MEDIAN STAGE 6C	SHEET	E

FILE NAME : P:\UZ\W\WITNW\142428\CIVIL 3D\10220706\SHEETSPLAN\CROSS SECTIONS\XS_TC STG 6.DWG
LAYOUT NAME - 09010240_xs

PLOT DATE : 2/13/2018 1:54 PM PLOT BY : SAVANNAH STEHN PLOT NAME : **PLOT SCALE :** 1 IN:10 FT HORZ. / 1 IN:10 FT VERT.

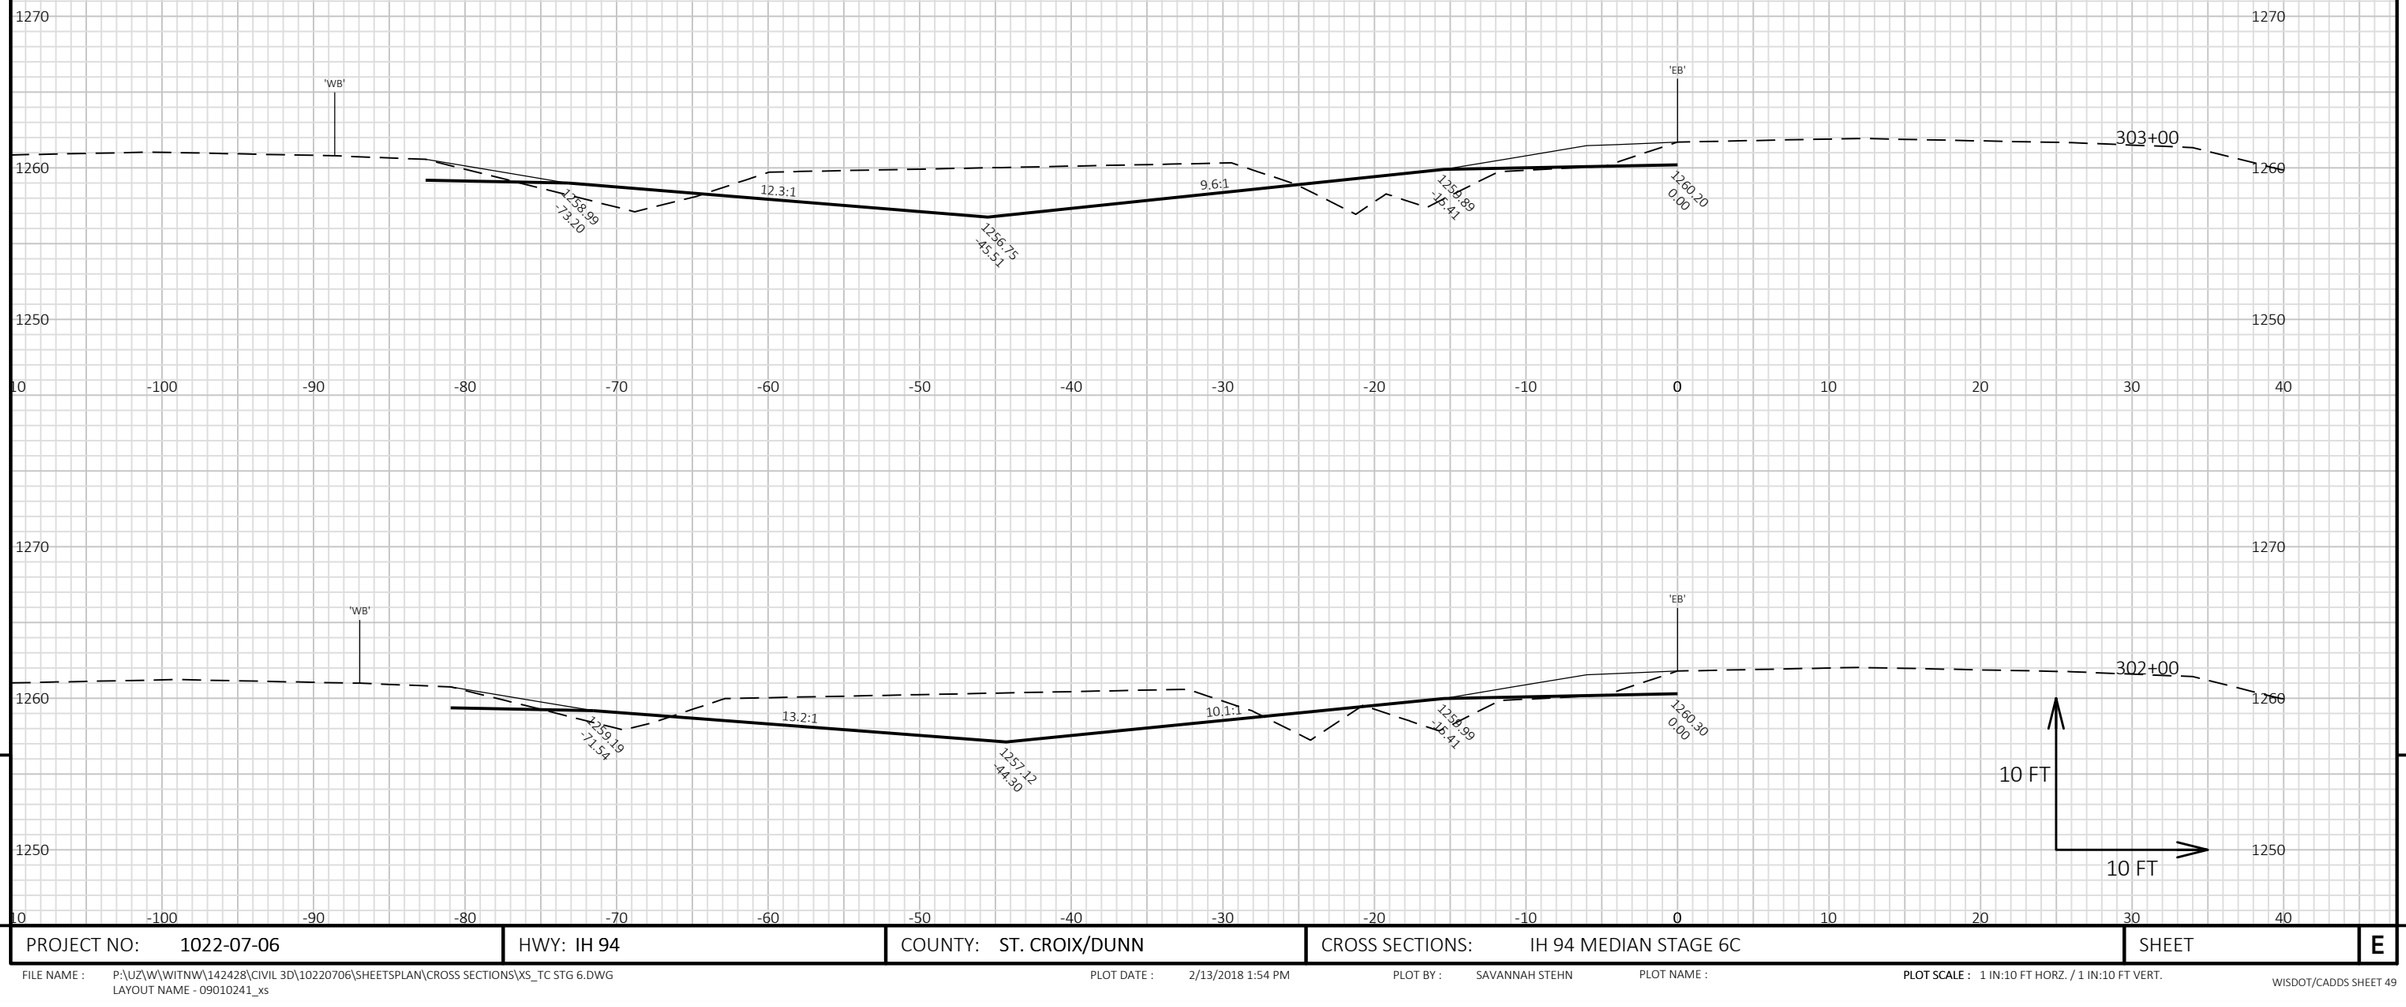

9

9

PROJECT NO: 1022-07-06	HWY: IH 94	COUNTY: ST. CROIX/DUNN	CROSS SECTIONS: IH 94 MEDIAN STAGE 6C	SHEET	E


FILE NAME : P:\UZ\W\WITNW\142428\CIVIL 3D\10220706\SHEETSPLAN\CROSS SECTIONS\XS_TC STG 6.DWG
LAYOUT NAME - 09010241_xs

PLOT DATE : 2/13/2018 1:54 PM

PLOT BY : SAVANNAH STEHN

PLOT NAME :

PLOT SCALE : 1 IN:10 FT HORZ. / 1 IN:10 FT VERT.

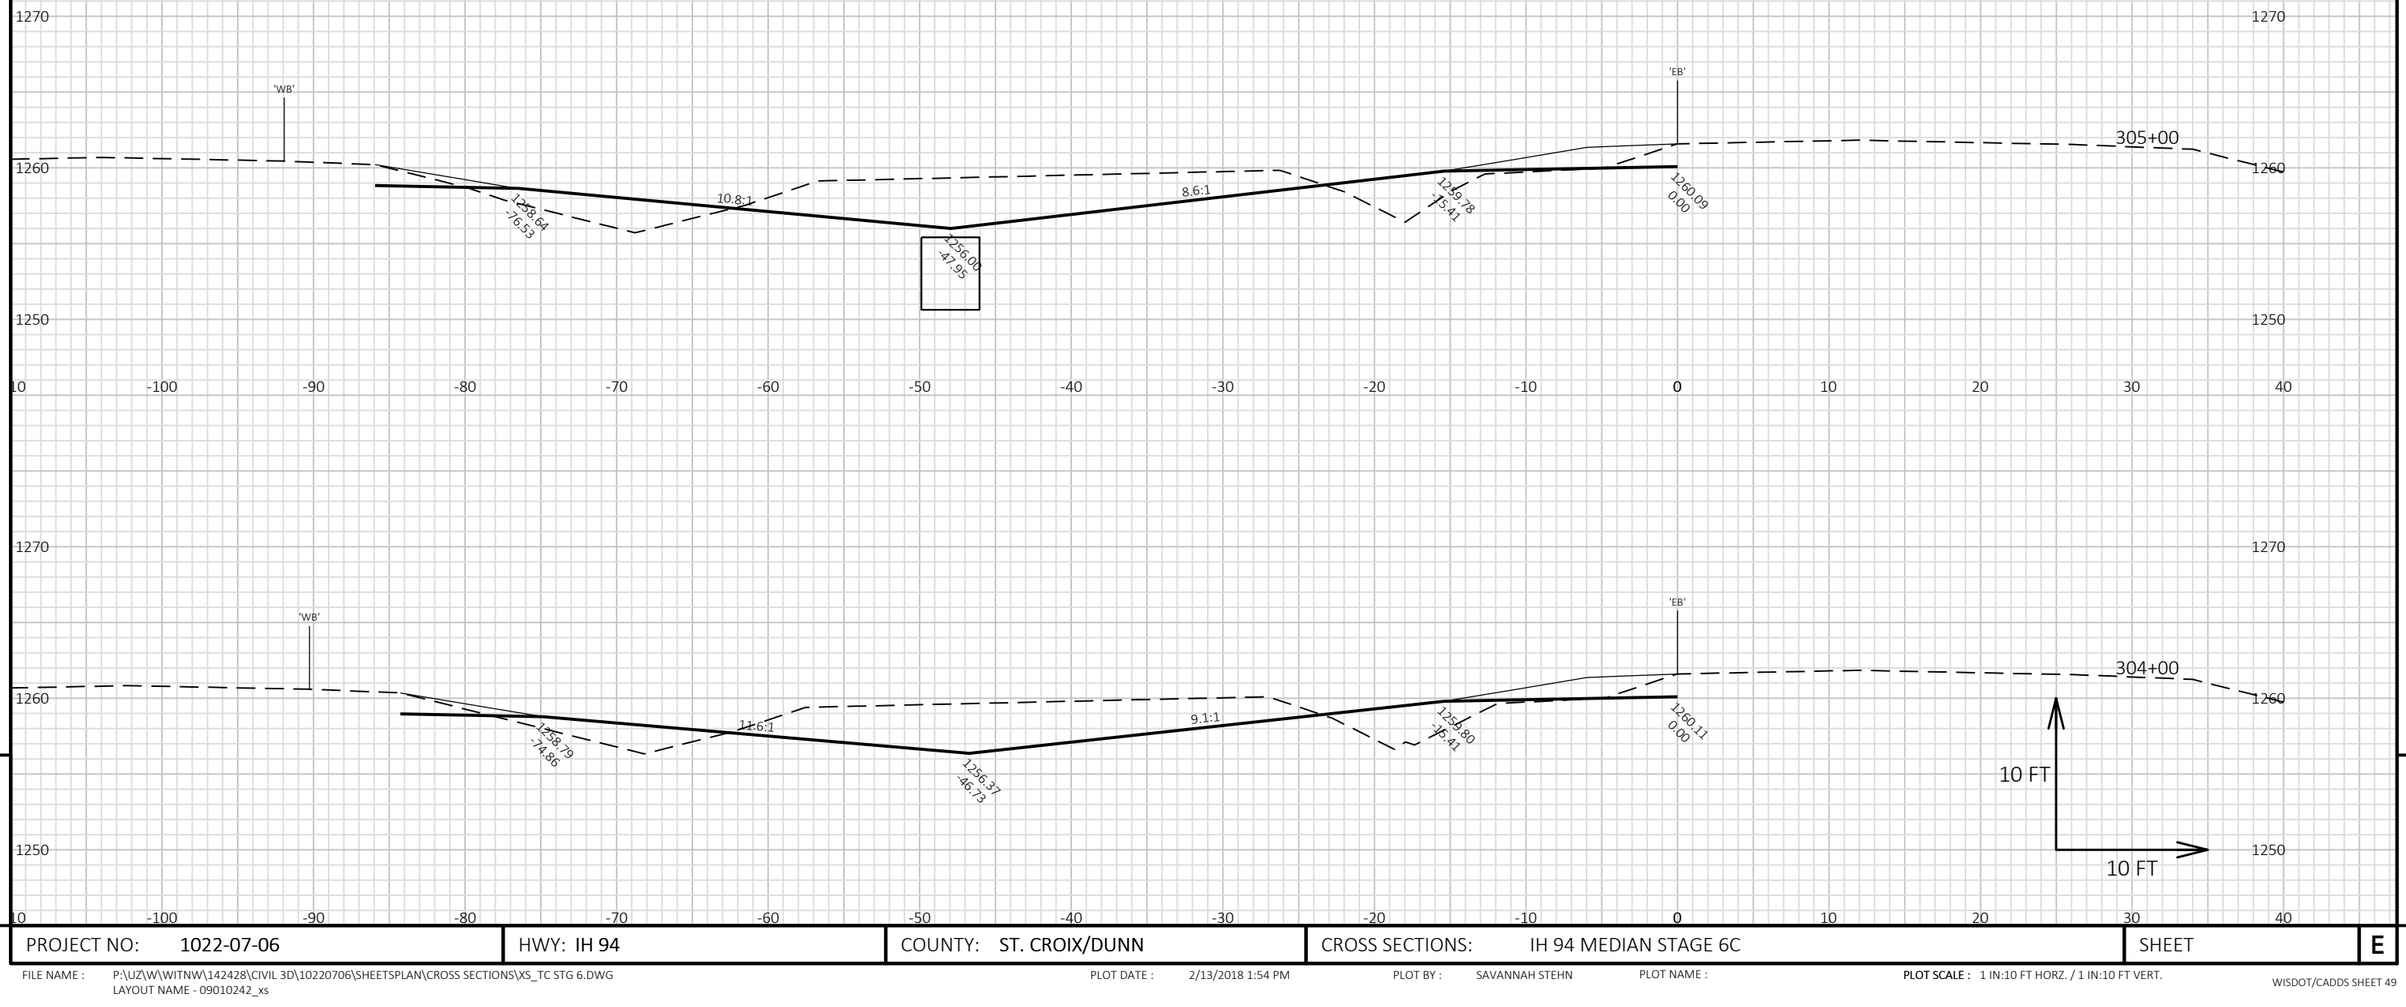


PROJECT NO: 1022-07-06	HWY: IH 94	COUNTY: ST. CROIX/DUNN	CROSS SECTIONS: IH 94 MEDIAN STAGE 6C	SHEET	E

FILE NAME : P:\UZ\W\WITNW\142428\CIVIL 3D\10220706\SHEETSPLAN\CROSS SECTIONS\XS_TC STG 6.DWG
LAYOUT NAME - 09010242_xs

PLOT DATE : 2/13/2018 1:54 PM PLOT BY : SAVANNAH STEHN PLOT NAME : **PLOT SCALE :** 1 IN:10 FT HORZ. / 1 IN:10 FT VERT.

WISDOT/CADDS SHEET 49

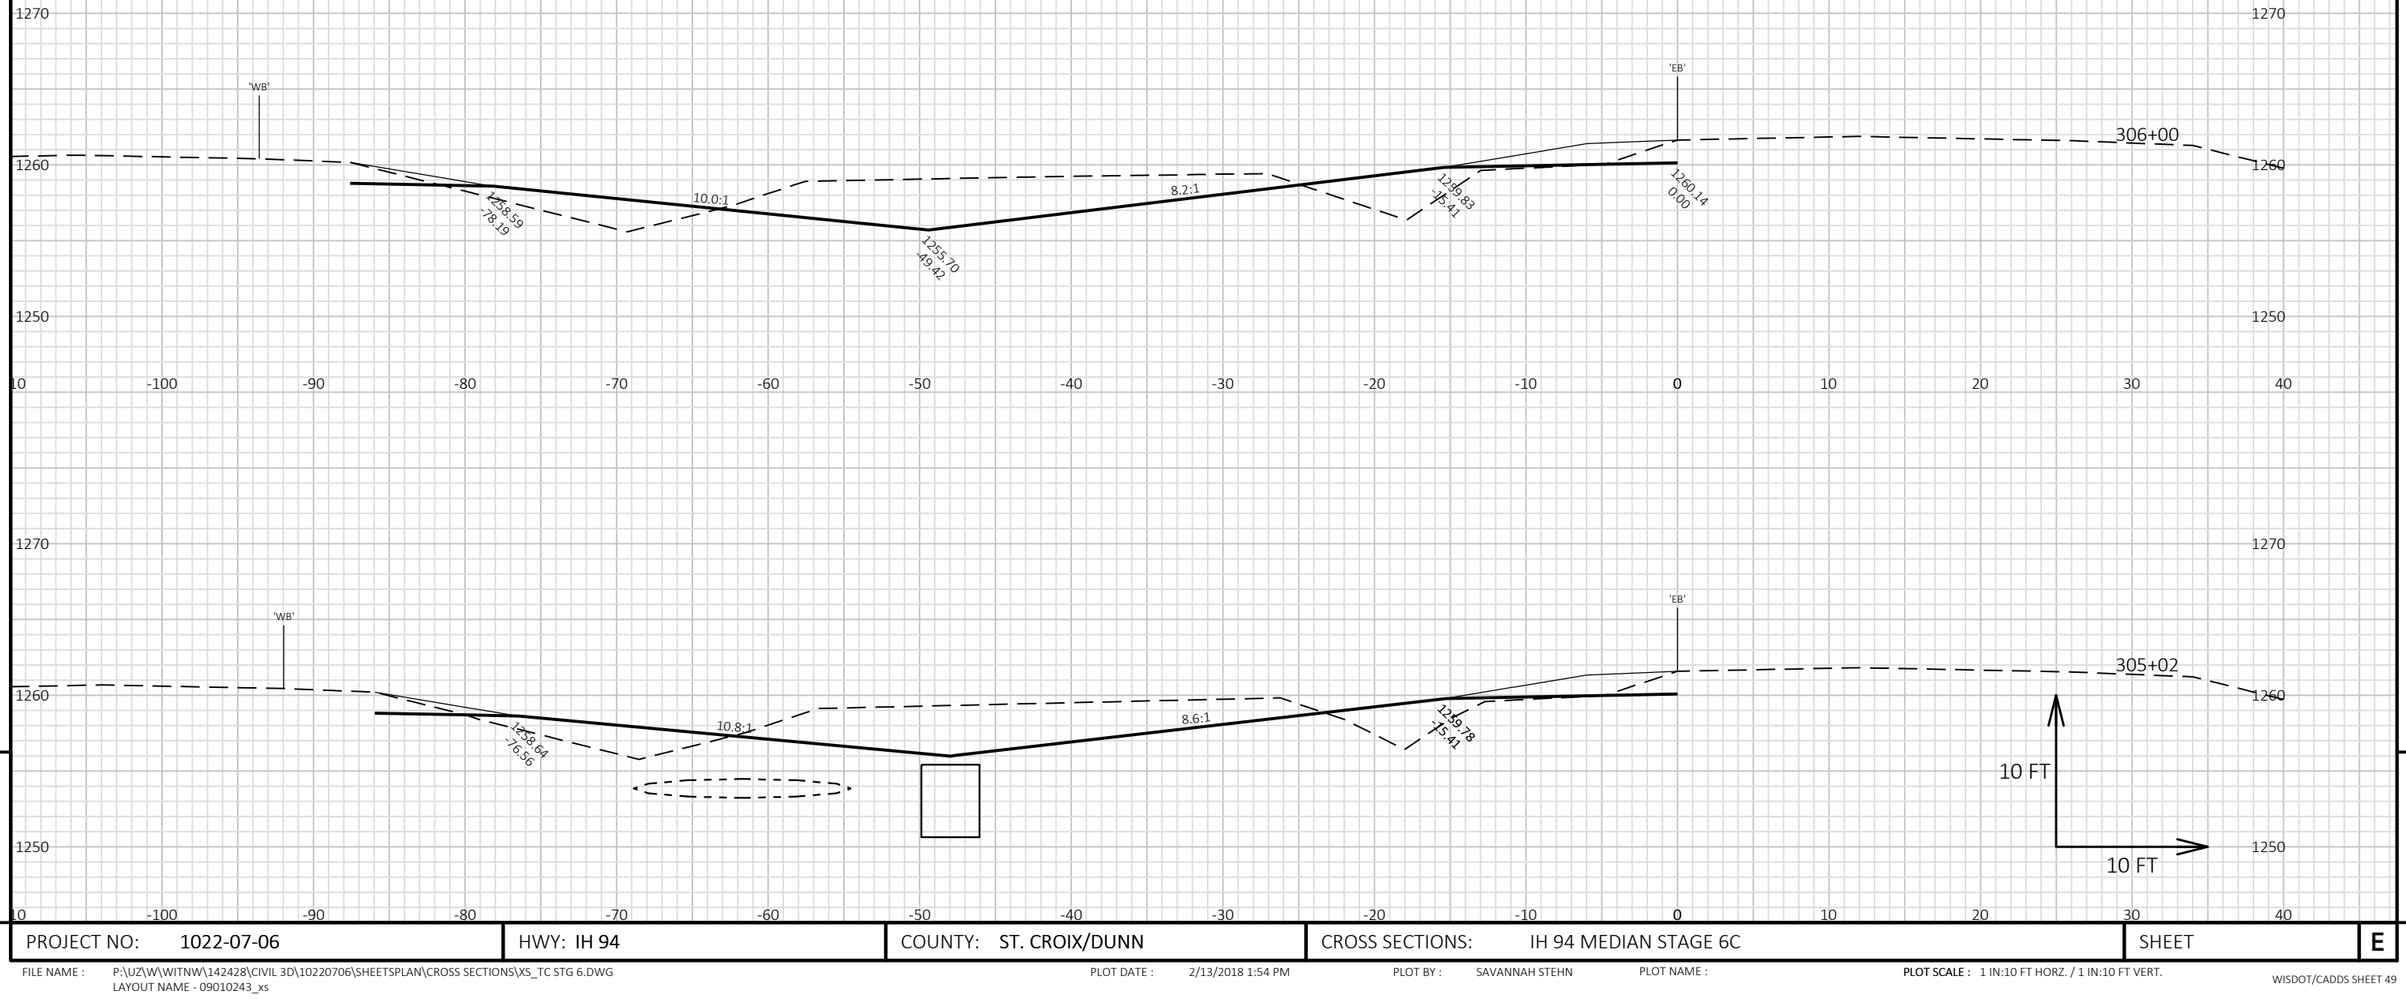


9

9

PROJECT NO: 1022-07-06	HWY: IH 94	COUNTY: ST. CROIX/DUNN	CROSS SECTIONS: IH 94 MEDIAN STAGE 6C	SHEET	E

FILE NAME : P:\UZ\W\WITNW\142428\CIVIL 3D\10220706\SHEETSPLAN\CROSS SECTIONS\XS_TC STG 6.DWG
LAYOUT NAME - 09010243_xs

PLOT DATE : 2/13/2018 1:54 PM PLOT BY : SAVANNAH STEHN PLOT NAME : **PLOT SCALE :** 1 IN:10 FT HORZ. / 1 IN:10 FT VERT.

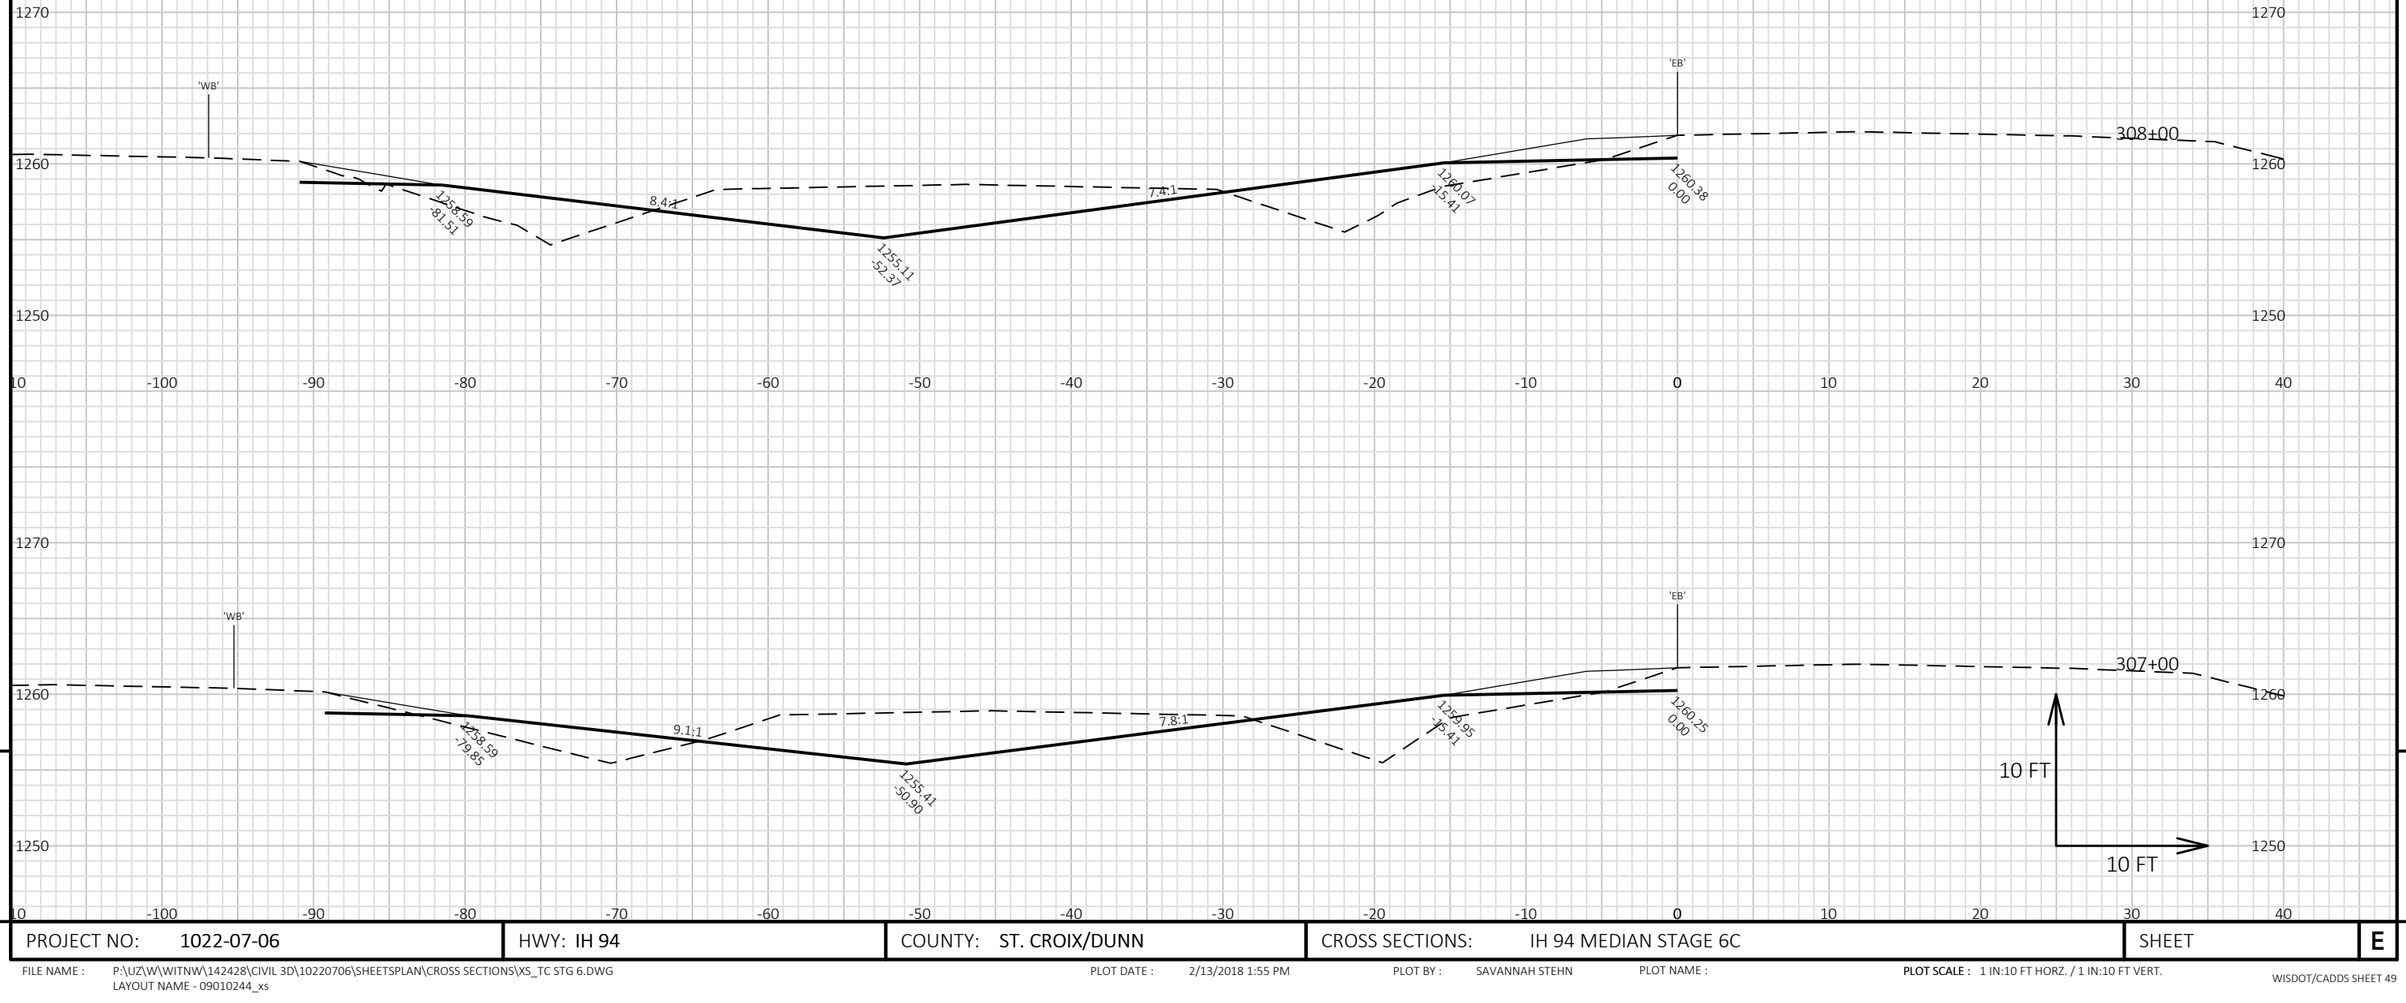


9

9

PROJECT NO: 1022-07-06	HWY: IH 94	COUNTY: ST. CROIX/DUNN	CROSS SECTIONS: IH 94 MEDIAN STAGE 6C	SHEET	E

FILE NAME : P:\UZ\W\WITNW\142428\CIVIL 3D\10220706\SHEETSPLAN\CROSS SECTIONS\XS_TC STG 6.DWG
LAYOUT NAME - 09010244_xs

PLOT DATE : 2/13/2018 1:55 PM PLOT BY : SAVANNAH STEHN PLOT NAME : **PLOT SCALE :** 1 IN:10 FT HORZ. / 1 IN:10 FT VERT.

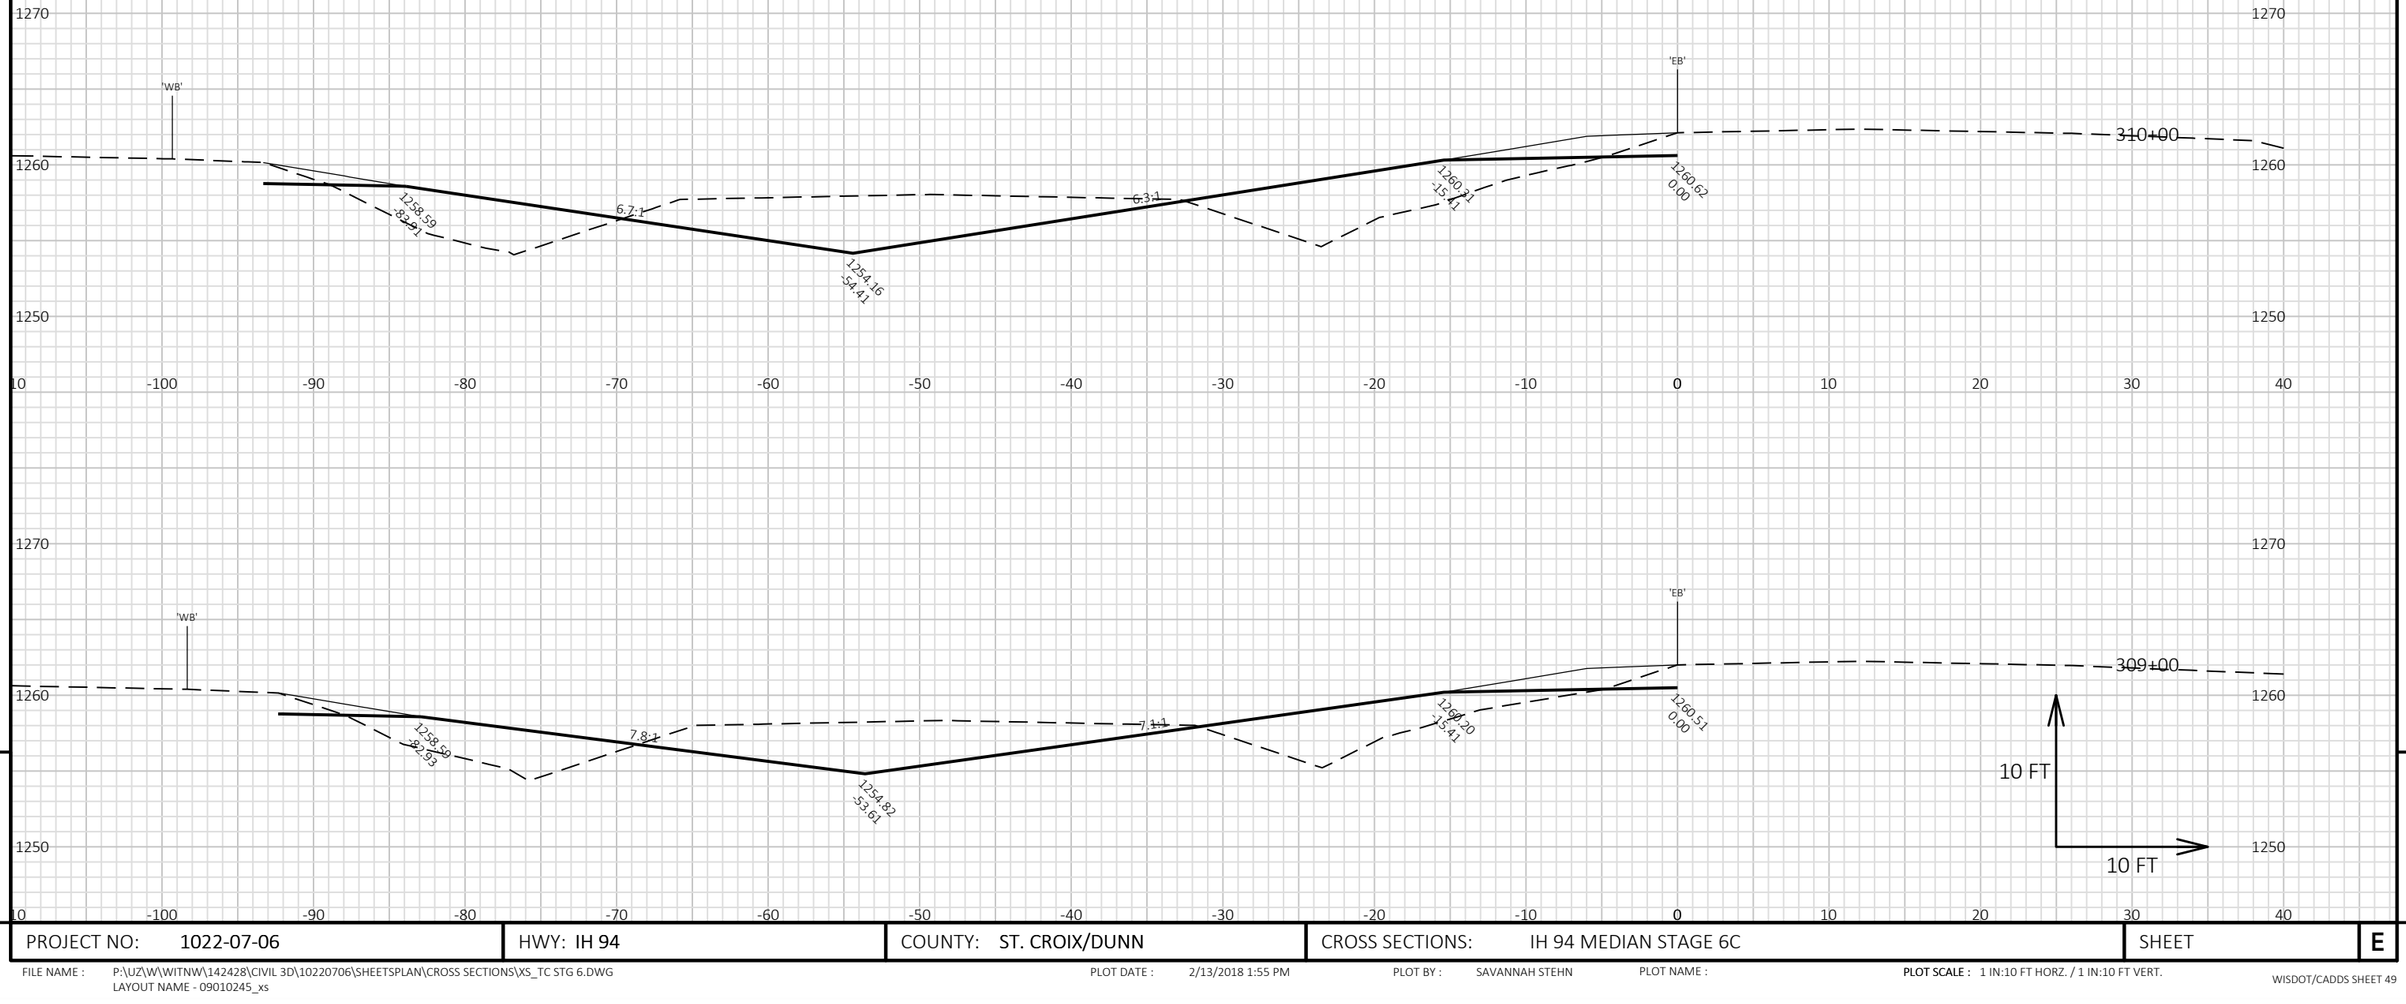


9

9

PROJECT NO: 1022-07-06	HWY: IH 94	COUNTY: ST. CROIX/DUNN	CROSS SECTIONS: IH 94 MEDIAN STAGE 6C	SHEET	E

FILE NAME : P:\UZ\W\WITNW\142428\CIVIL 3D\10220706\SHEETSPLAN\CROSS SECTIONS\XS_TC STG 6.DWG
LAYOUT NAME - 09010245_xs


PLOT DATE : 2/13/2018 1:55 PM PLOT BY : SAVANNAH STEHN PLOT NAME : **PLOT SCALE :** 1 IN:10 FT HORZ. / 1 IN:10 FT VERT.

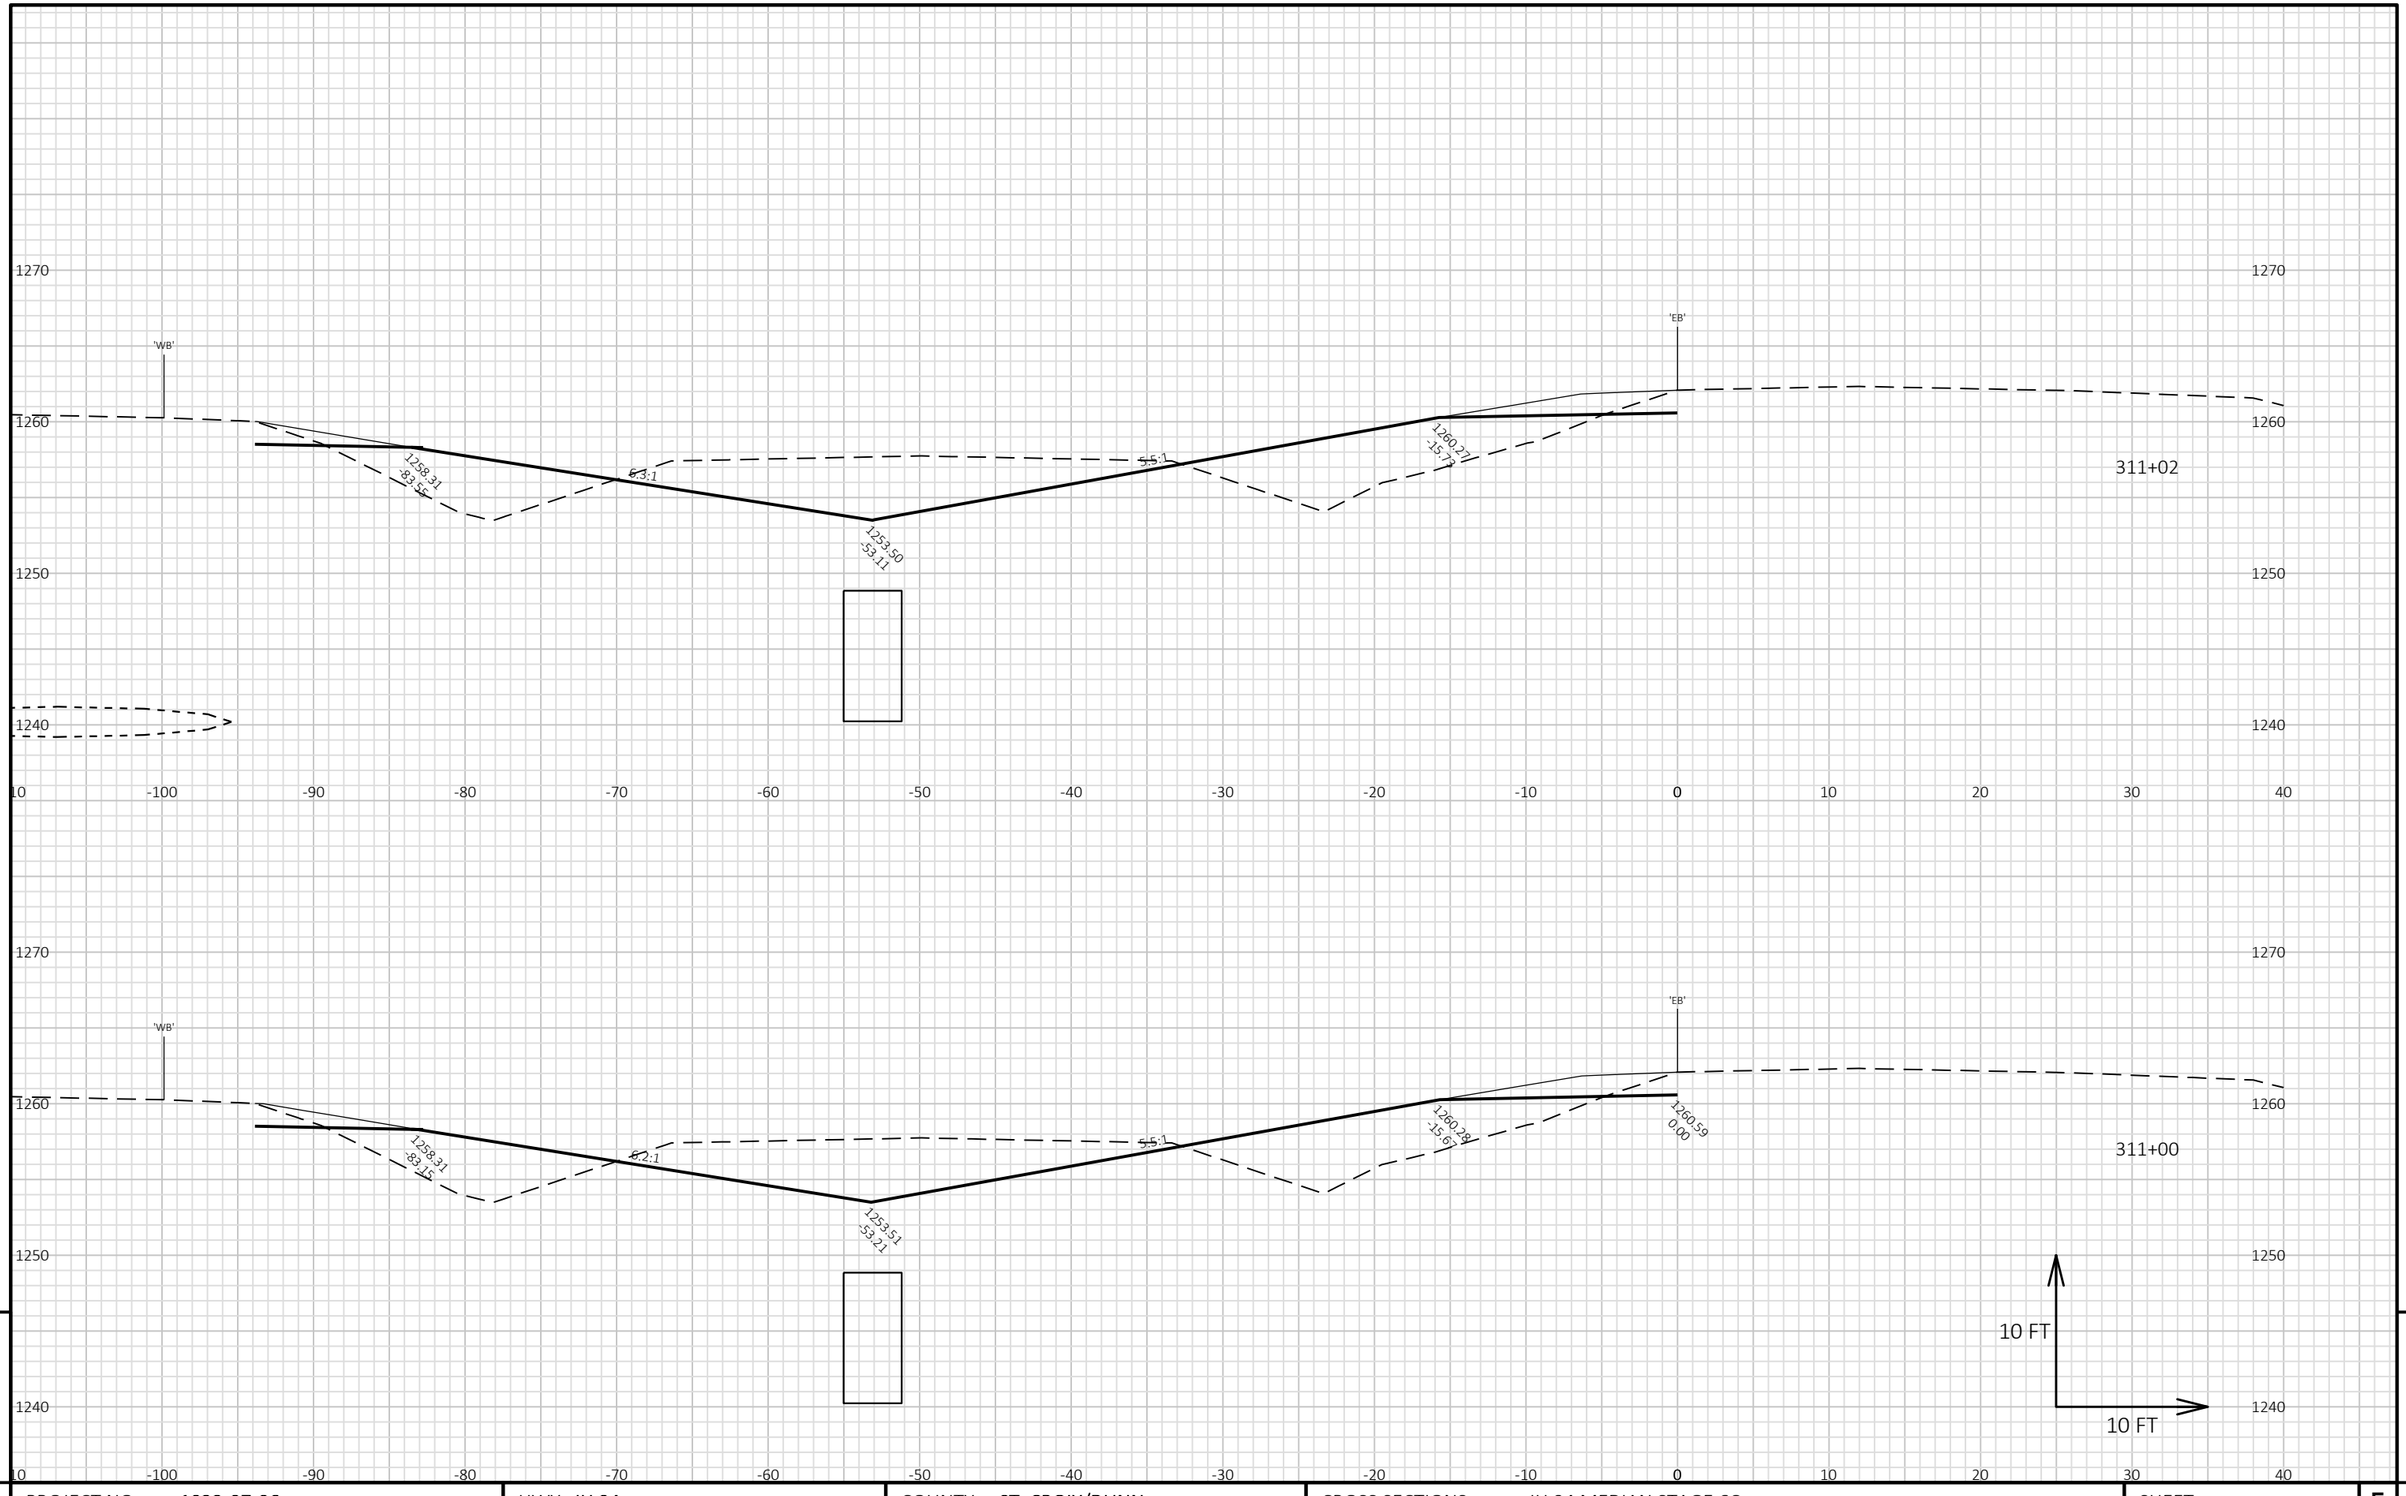

PROJECT NO: 1022-07-06	HWY: IH 94	COUNTY: ST. CROIX/DUNN	CROSS SECTIONS: IH 94 MEDIAN STAGE 6C	SHEET	E

FILE NAME : P:\UZ\W\WITNW\142428\CIVIL 3D\10220706\SHEETSPLAN\CROSS SECTIONS\XS_TC STG 6.DWG
LAYOUT NAME - 09010246_xs

PLOT DATE : 2/13/2018 1:55 PM PLOT BY : SAVANNAH STEHN PLOT NAME : PLOT SCALE : 1 IN:10 FT HORZ. / 1 IN:10 FT VERT.

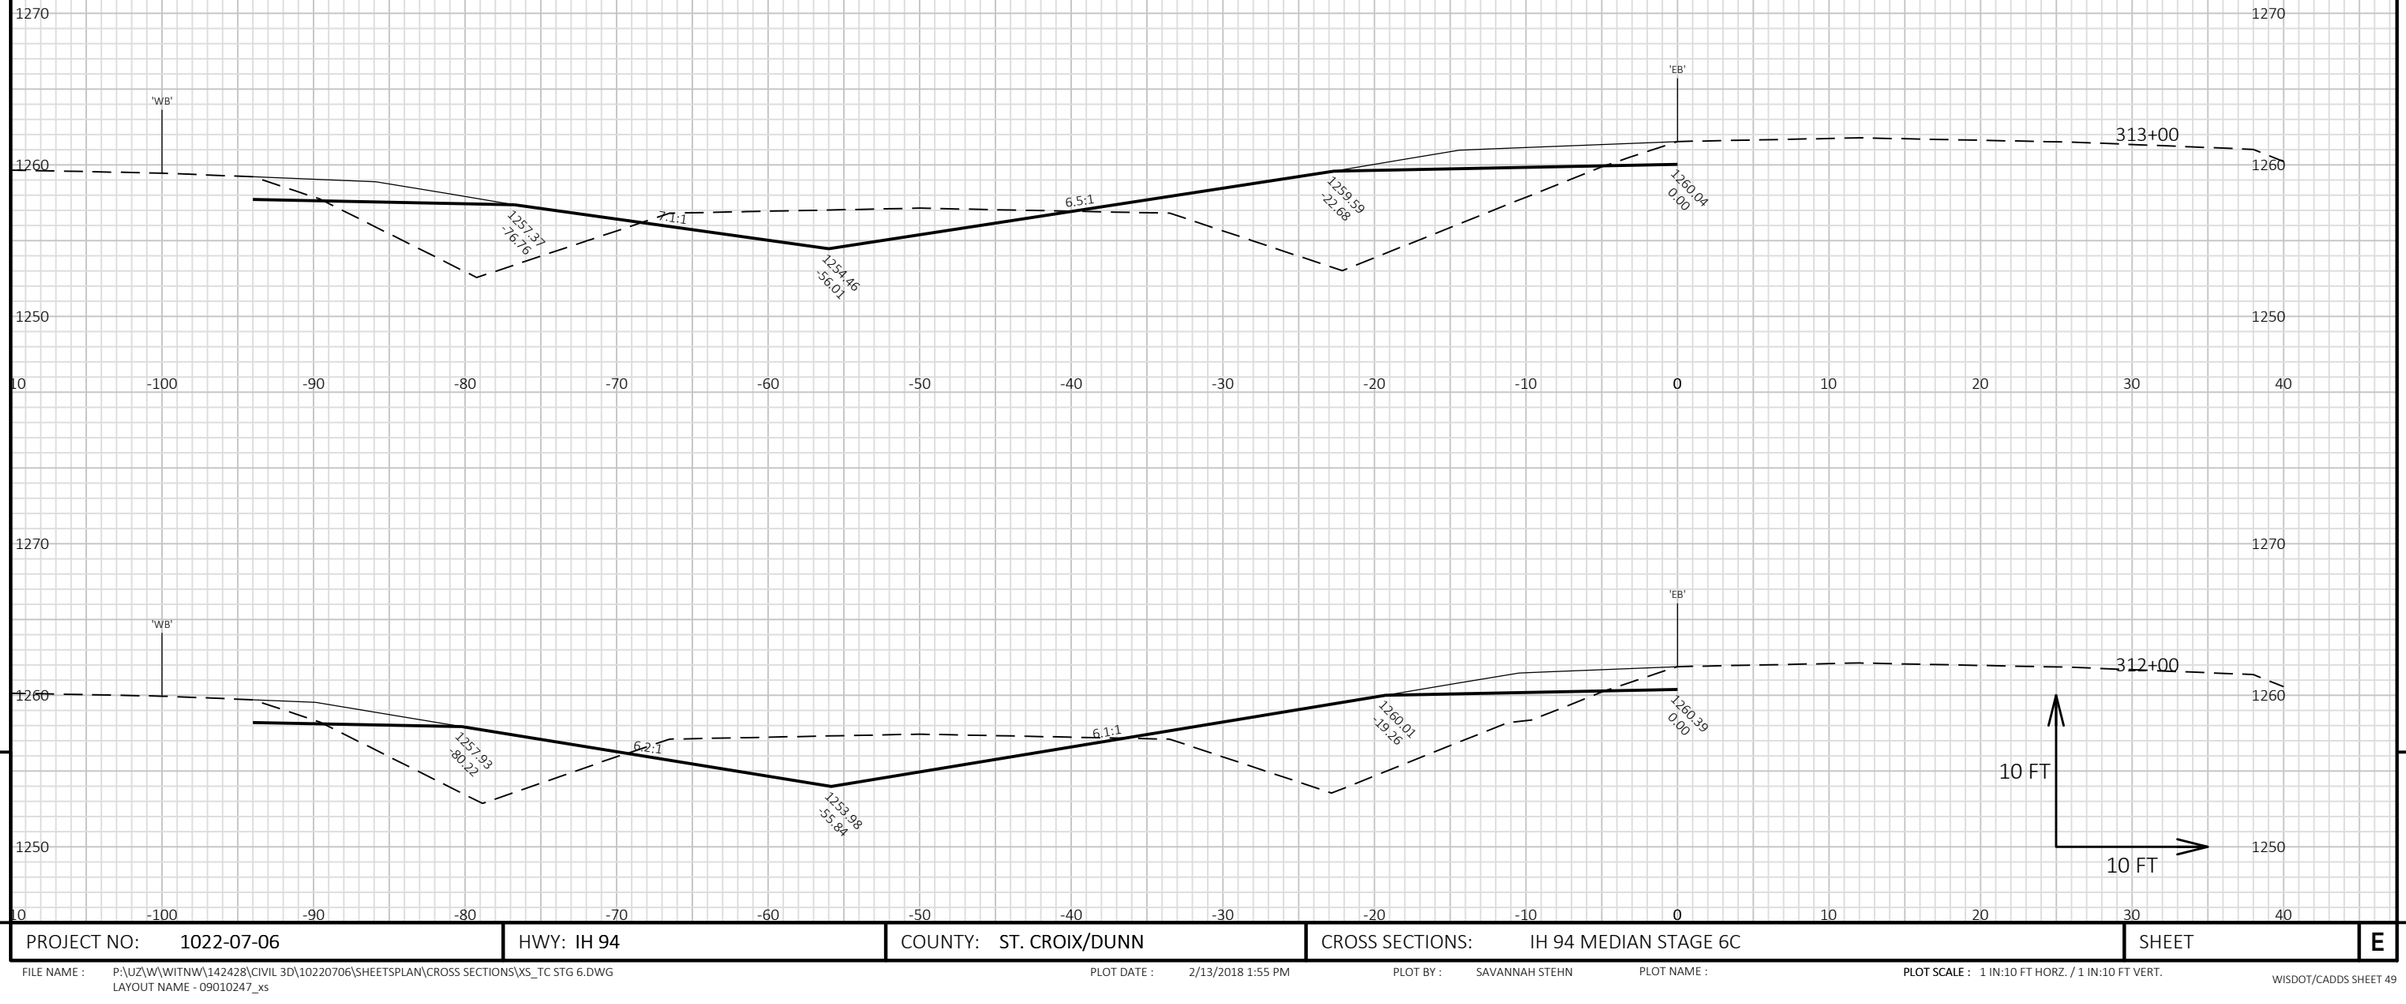

9

9

PROJECT NO: 1022-07-06	HWY: IH 94	COUNTY: ST. CROIX/DUNN	CROSS SECTIONS: IH 94 MEDIAN STAGE 6C	SHEET	E

FILE NAME : P:\UZ\W\WITNW\142428\CIVIL 3D\10220706\SHEETSPLAN\CROSS SECTIONS\XS_TC STG 6.DWG
LAYOUT NAME - 09010247_xs

PLOT DATE : 2/13/2018 1:55 PM PLOT BY : SAVANNAH STEHN PLOT NAME : **PLOT SCALE :** 1 IN:10 FT HORZ. / 1 IN:10 FT VERT.

9


9

PROJECT NO: 1022-07-06	HWY: IH 94	COUNTY: ST. CROIX/DUNN	CROSS SECTIONS: IH 94 MEDIAN STAGE 6C	SHEET	E

FILE NAME : P:\UZ\W\WITNW\142428\CIVIL 3D\10220706\SHEETSPLAN\CROSS SECTIONS\XS_TC STG 6.DWG
LAYOUT NAME - 09010248_xs

PLOT DATE : 2/13/2018 1:56 PM PLOT BY : SAVANNAH STEHN PLOT NAME :

PLOT SCALE : 1 IN:10 FT HORZ. / 1 IN:10 FT VERT.

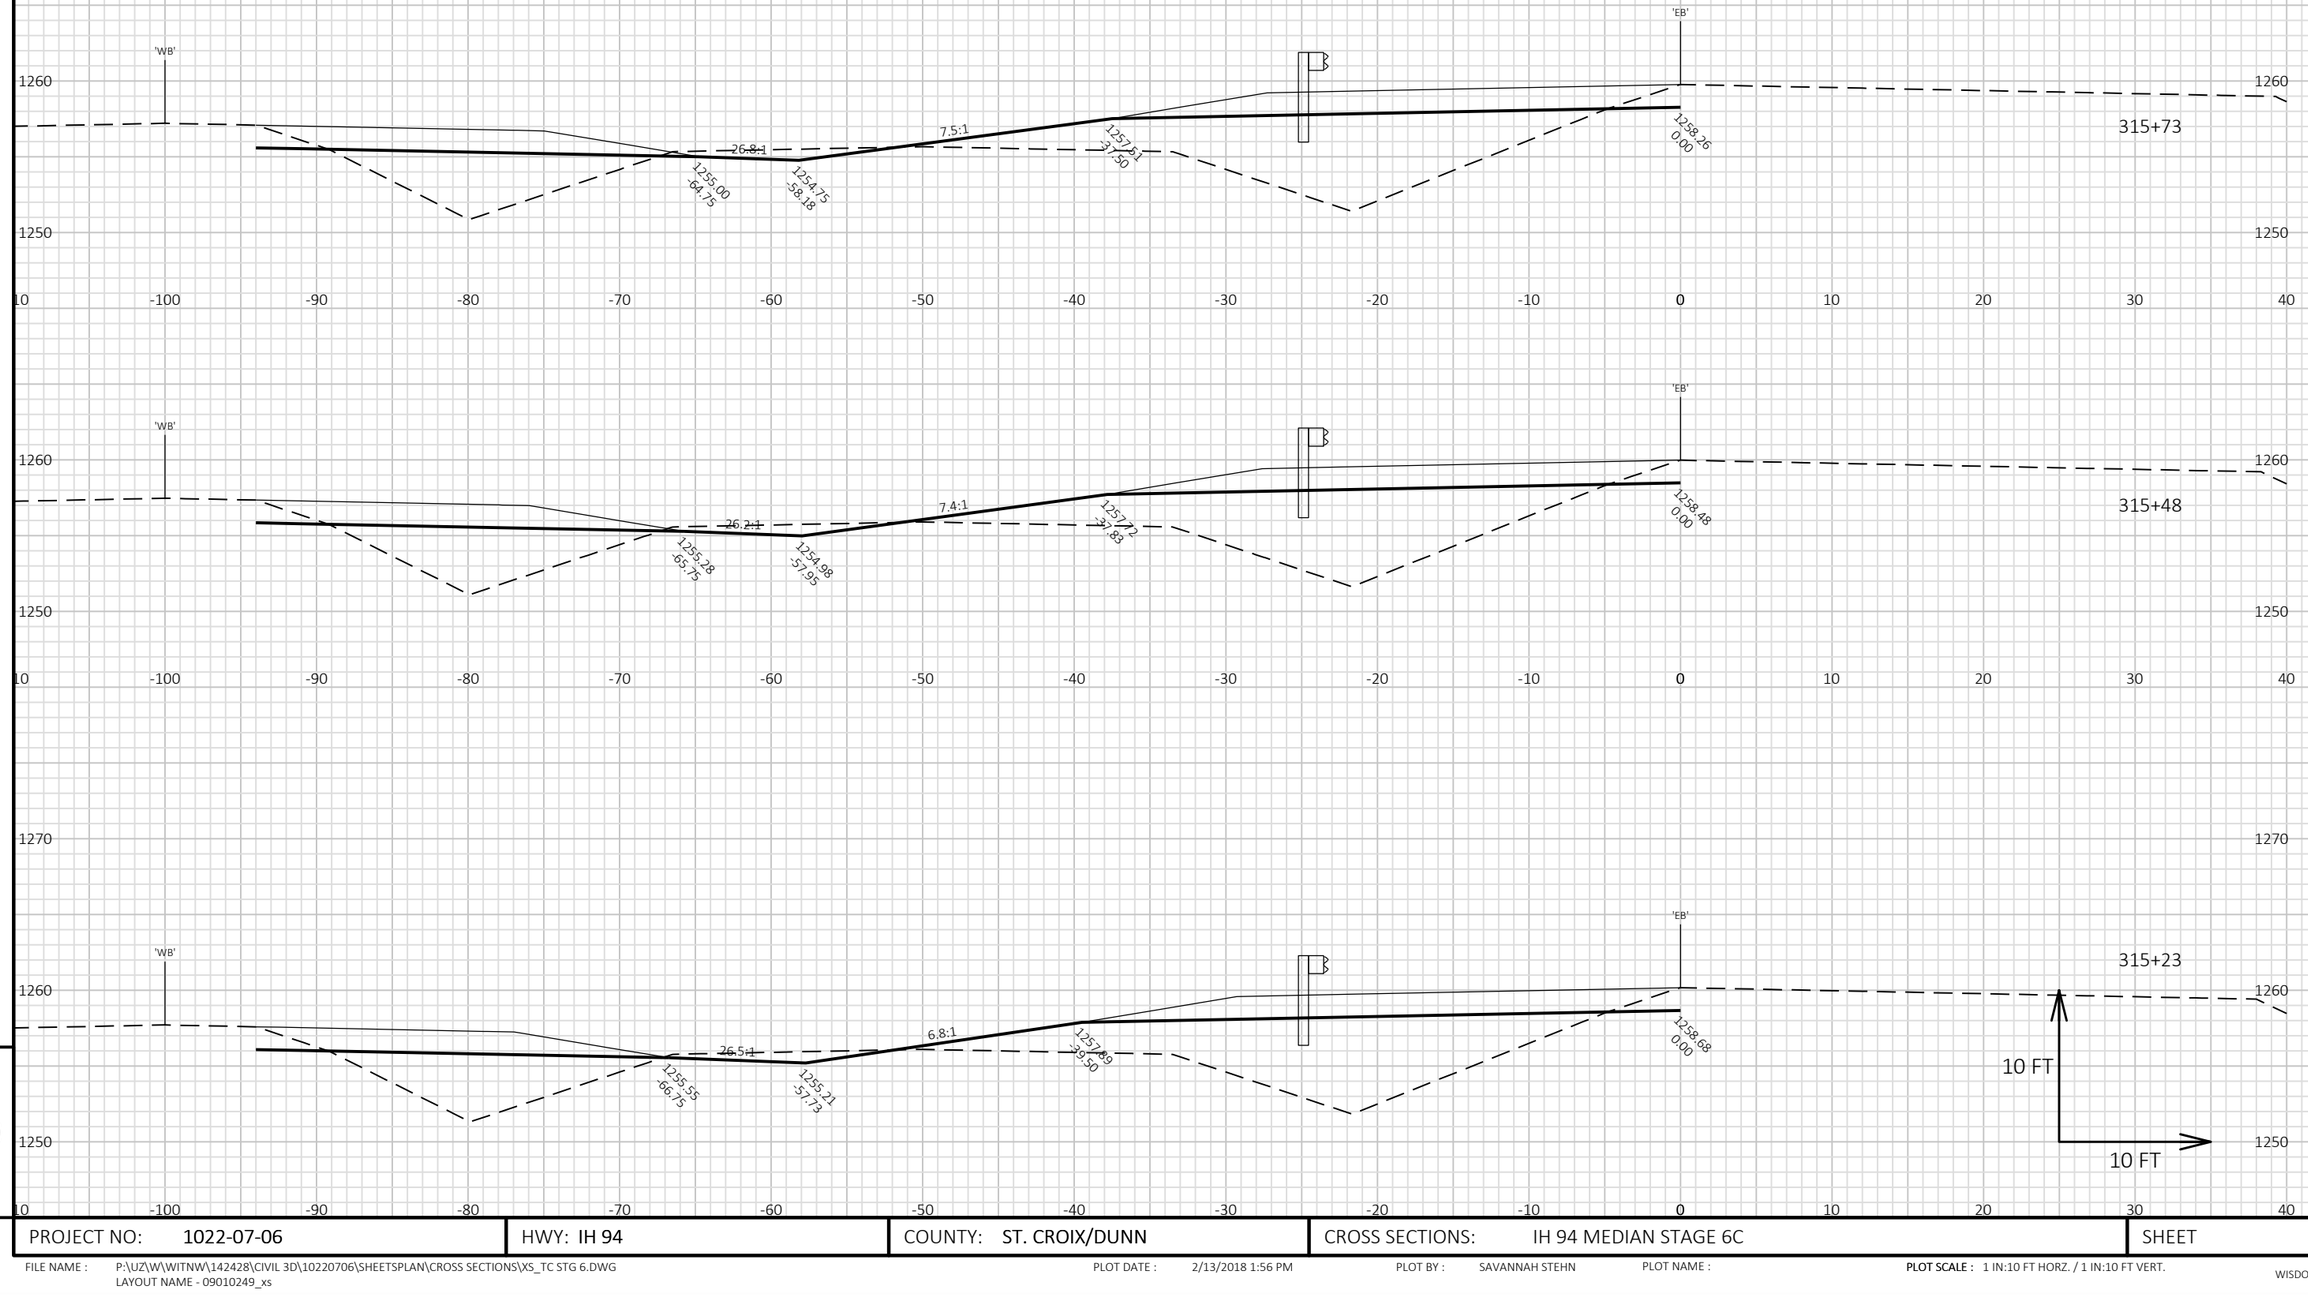


9

9

PROJECT NO: 1022-07-06	HWY: IH 94	COUNTY: ST. CROIX/DUNN	CROSS SECTIONS: IH 94 MEDIAN STAGE 6C	SHEET	E

FILE NAME : P:\UZ\W\WITNW\142428\CIVIL 3D\10220706\SHEETSPLAN\CROSS SECTIONS\XS_TC STG 6.DWG
LAYOUT NAME - 09010249_xs

PLOT DATE : 2/13/2018 1:56 PM PLOT BY : SAVANNAH STEHN PLOT NAME : **PLOT SCALE :** 1 IN:10 FT HORZ. / 1 IN:10 FT VERT.

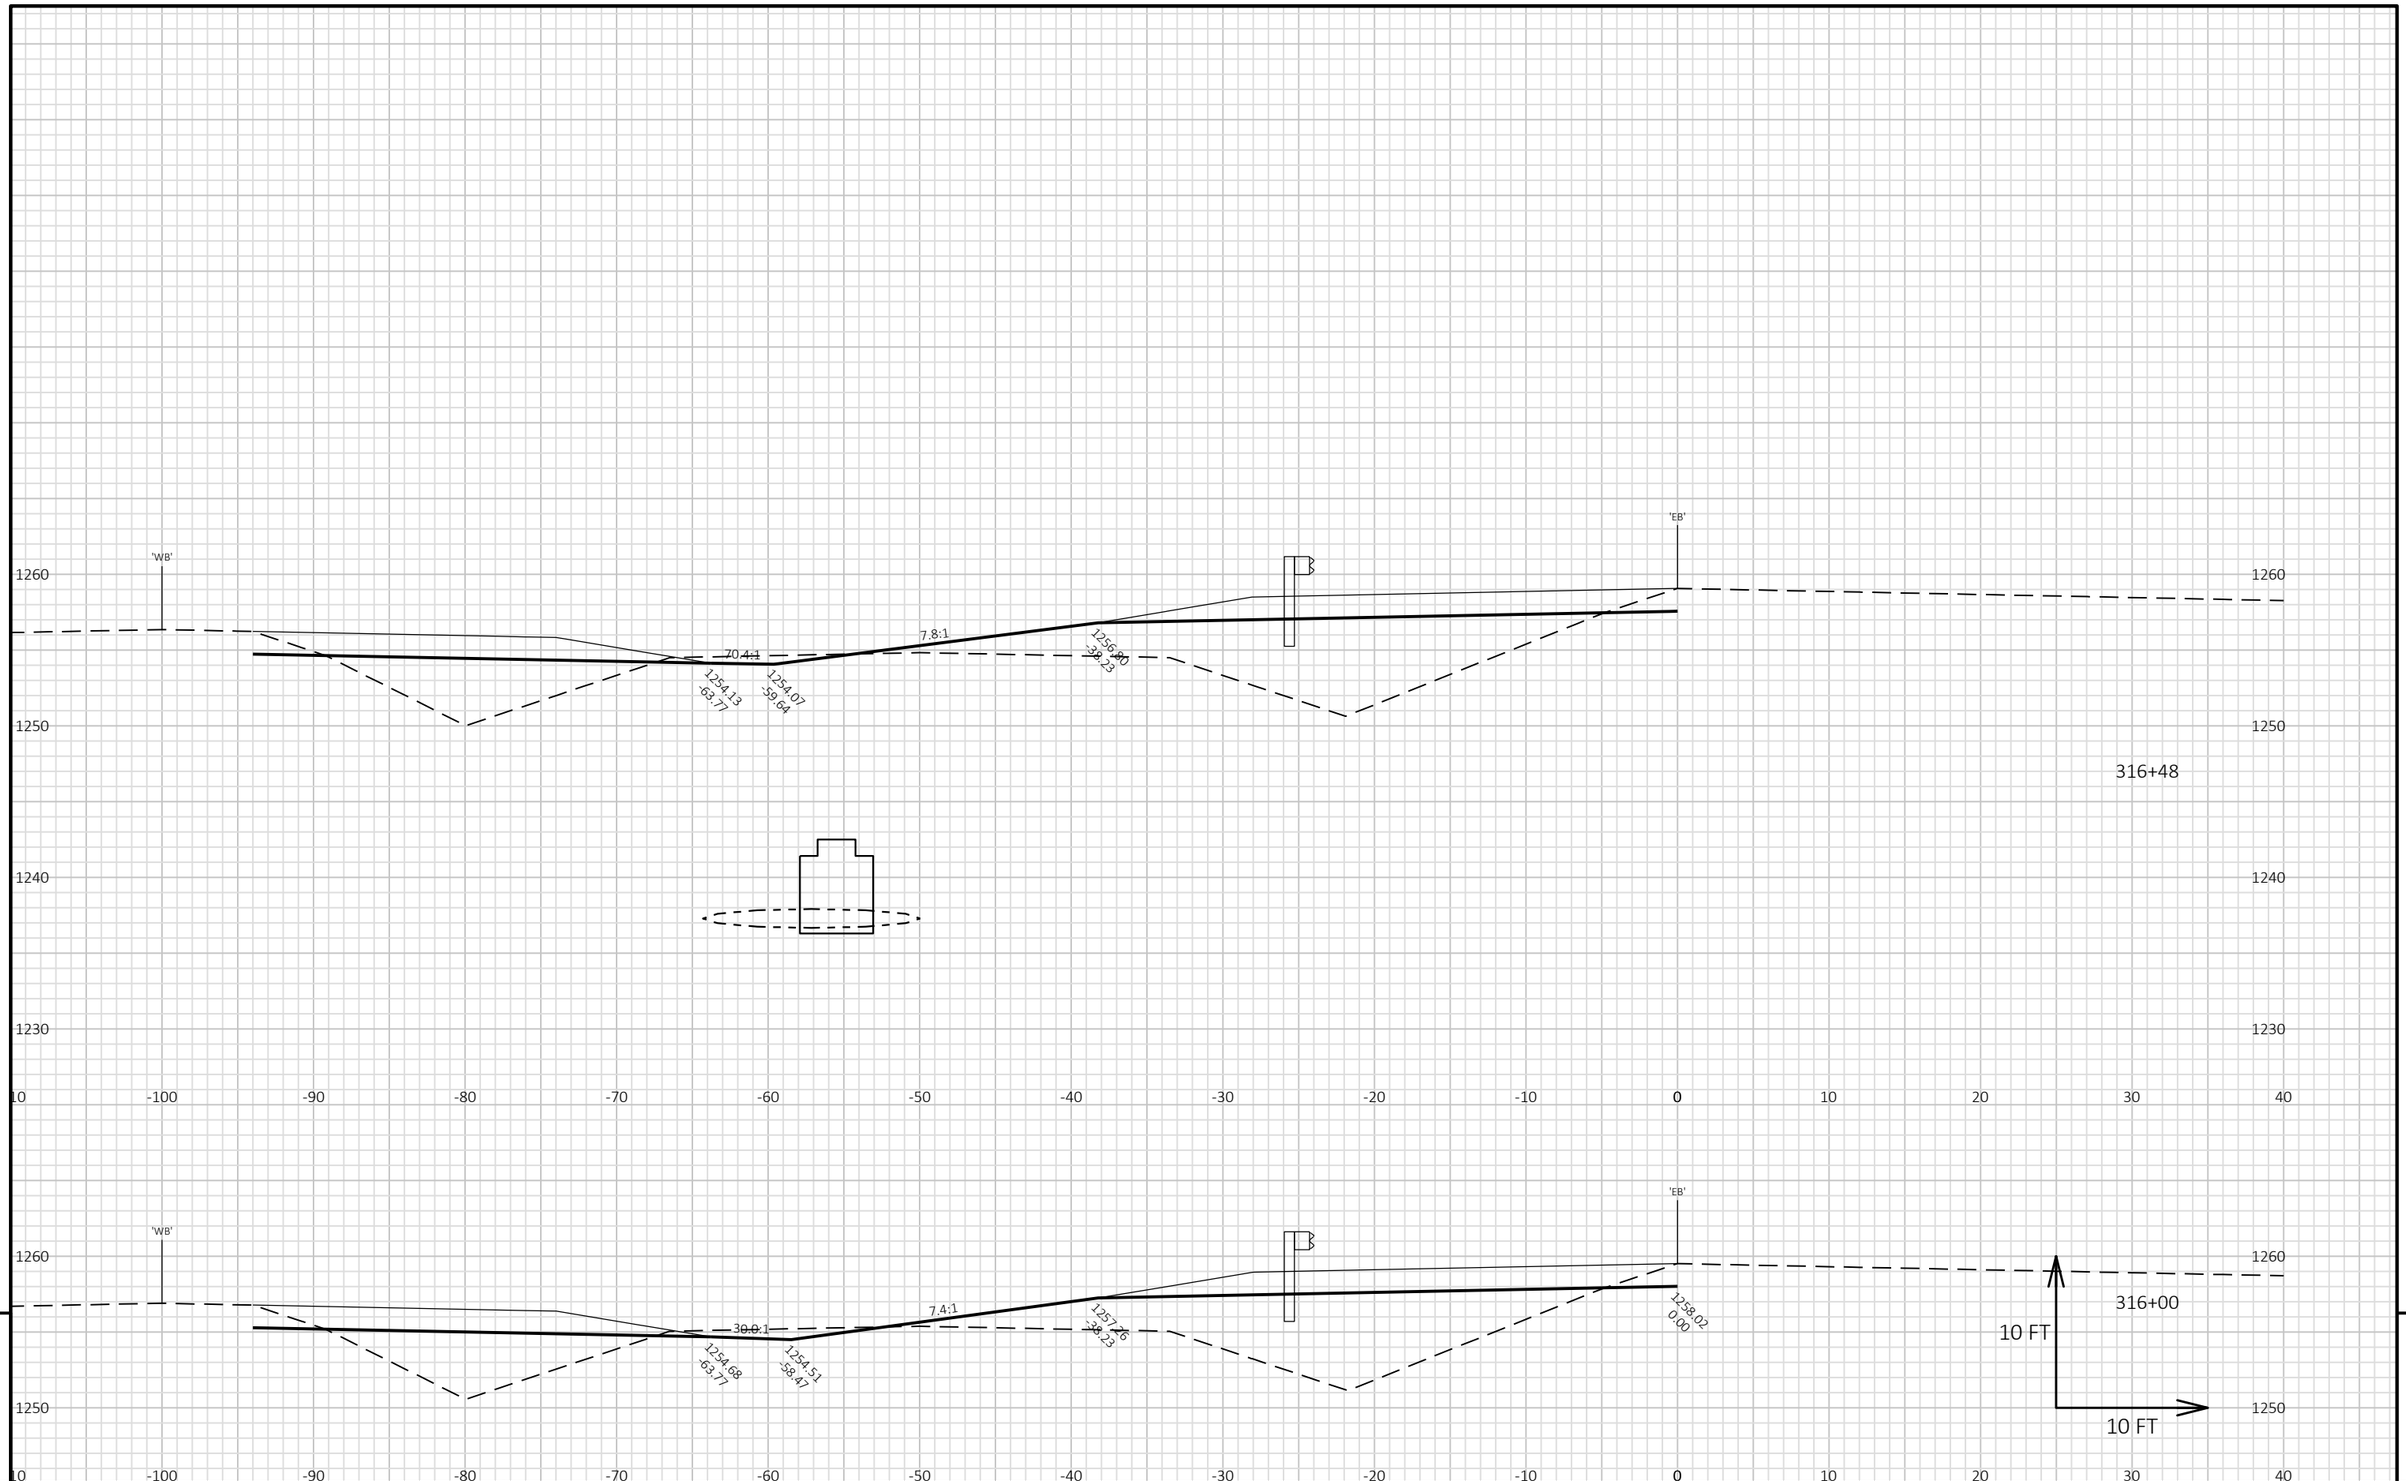

9

9

PROJECT NO: 1022-07-06	HWY: IH 94	COUNTY: ST. CROIX/DUNN	CROSS SECTIONS: IH 94 MEDIAN STAGE 6C	SHEET	E


FILE NAME : P:\UZ\W\WITNW\142428\CIVIL 3D\10220706\SHEETSPLAN\CROSS SECTIONS\XS_TC STG 6.DWG
LAYOUT NAME - 09010250_xs

PLOT DATE : 2/13/2018 1:56 PM

PLOT BY : SAVANNAH STEHN

PLOT NAME :

PLOT SCALE : 1 IN:10 FT HORZ. / 1 IN:10 FT VERT.

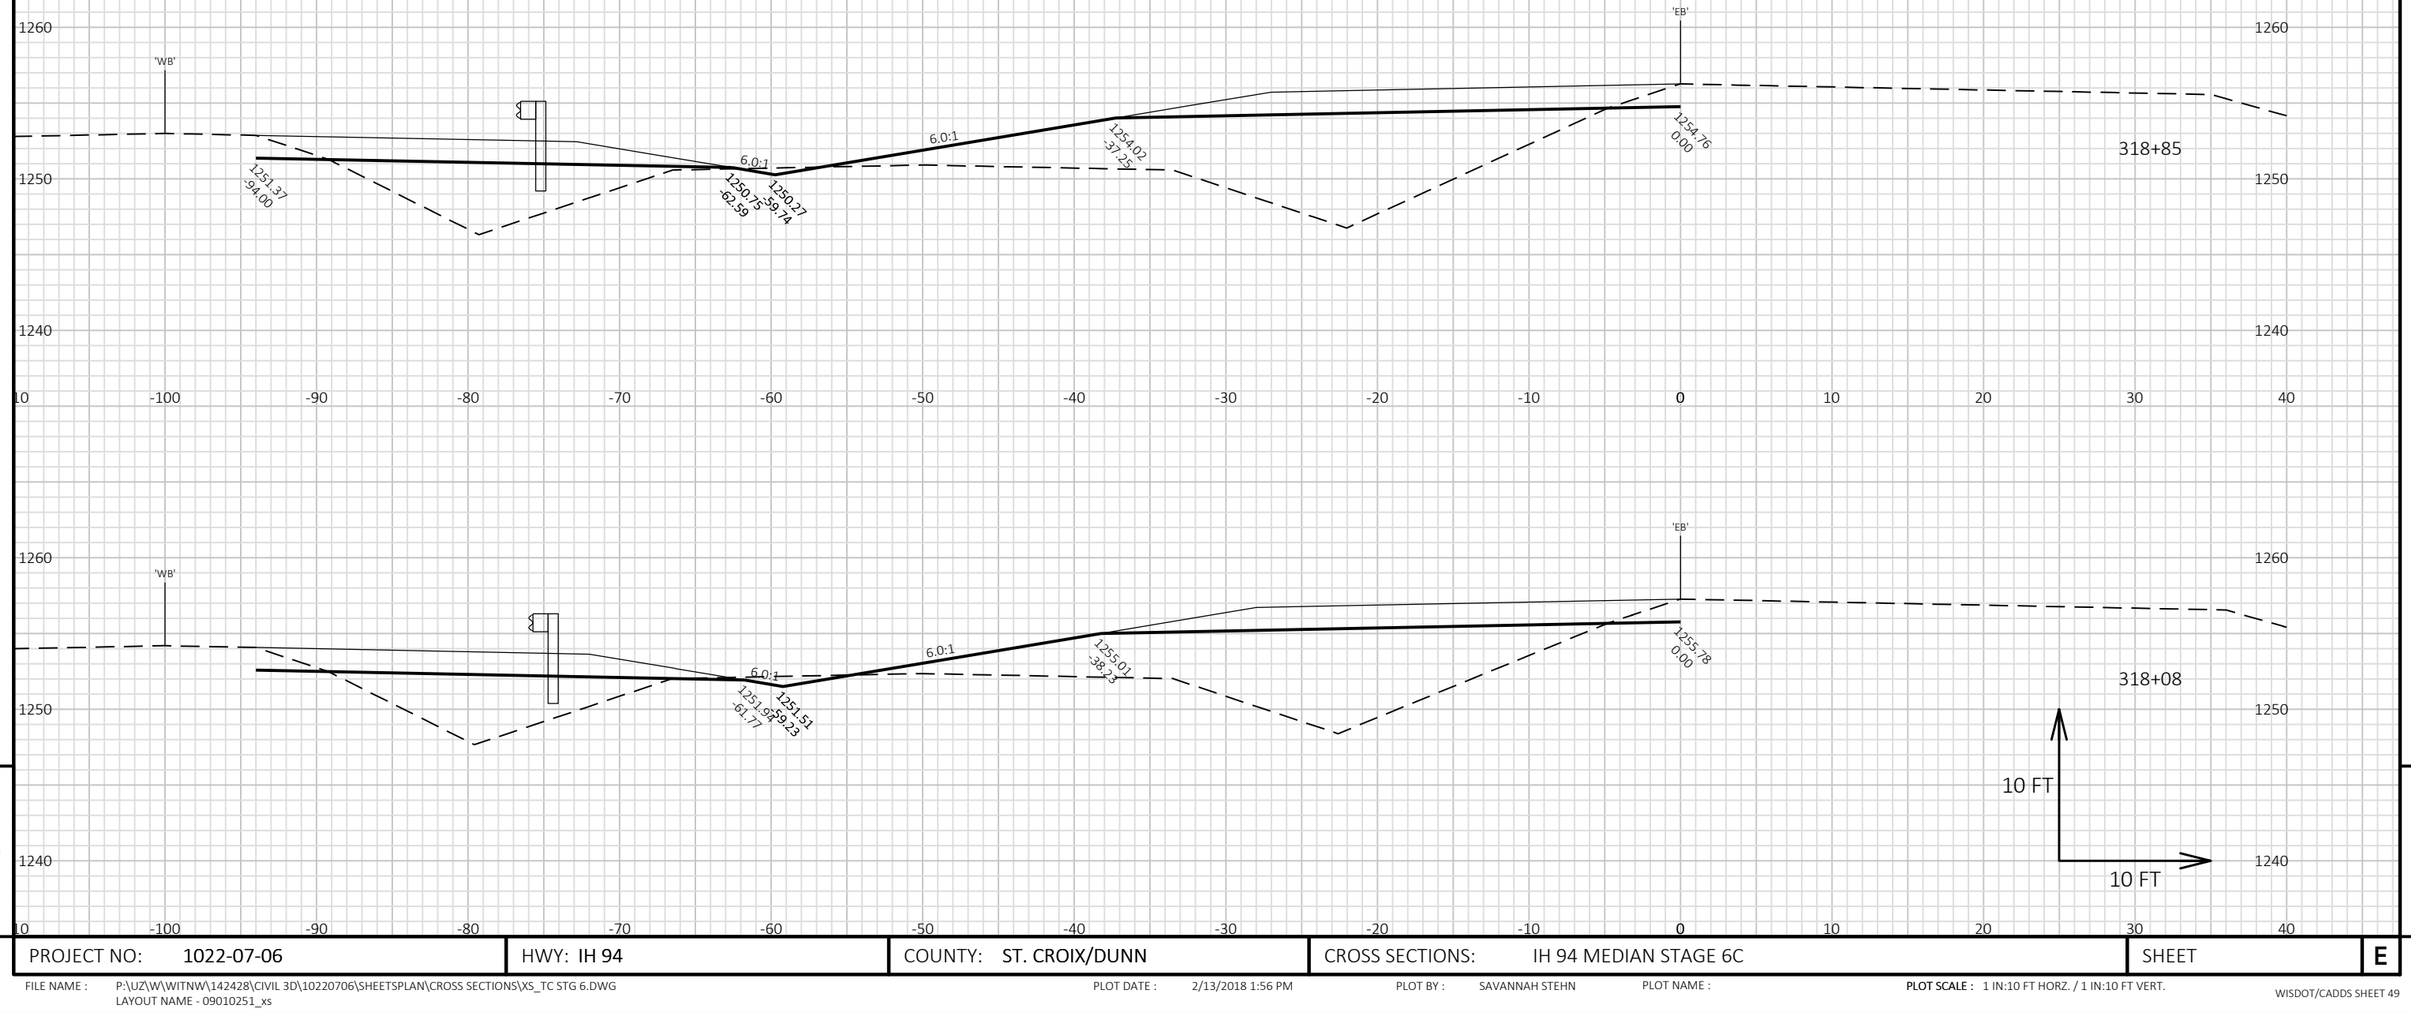


9

9

PROJECT NO: 1022-07-06	HWY: IH 94	COUNTY: ST. CROIX/DUNN	CROSS SECTIONS: IH 94 MEDIAN STAGE 6C	SHEET	E

FILE NAME : P:\UZ\W\WITNW\142428\CIVIL 3D\10220706\SHEETSPLAN\CROSS SECTIONS\XS_TC STG 6.DWG
LAYOUT NAME - 09010251_xs

PLOT DATE : 2/13/2018 1:56 PM PLOT BY : SAVANNAH STEHN PLOT NAME : **PLOT SCALE :** 1 IN:10 FT HORZ. / 1 IN:10 FT VERT.

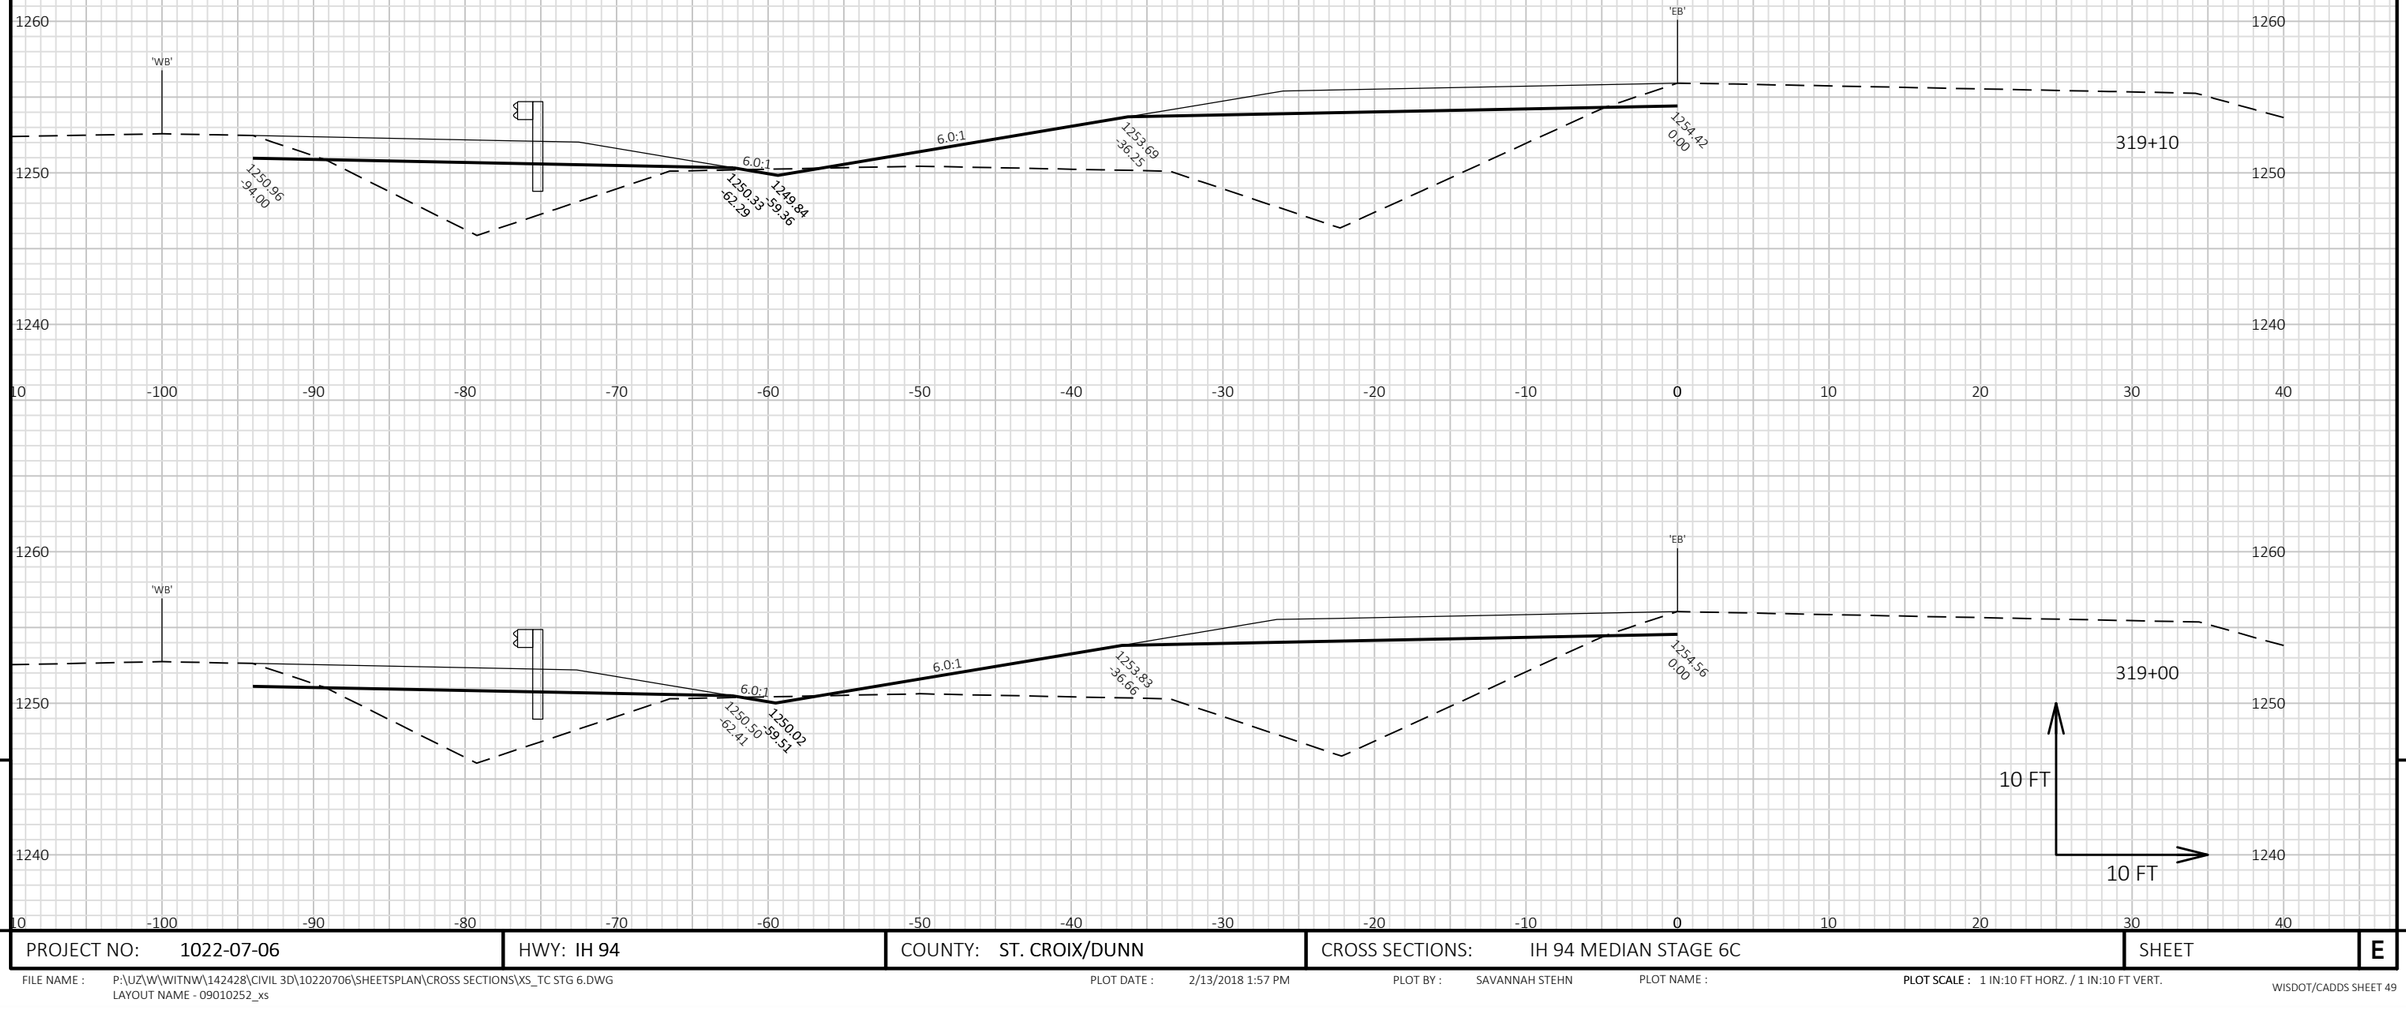


9

9

PROJECT NO: 1022-07-06	HWY: IH 94	COUNTY: ST. CROIX/DUNN	CROSS SECTIONS: IH 94 MEDIAN STAGE 6C	SHEET	E

FILE NAME : P:\UZ\W\WITNW\142428\CIVIL 3D\10220706\SHEETSPLAN\CROSS SECTIONS\XS_TC STG 6.DWG
LAYOUT NAME - 09010252_xs

PLOT DATE : 2/13/2018 1:57 PM PLOT BY : SAVANNAH STEHN PLOT NAME : **PLOT SCALE :** 1 IN:10 FT HORZ. / 1 IN:10 FT VERT.

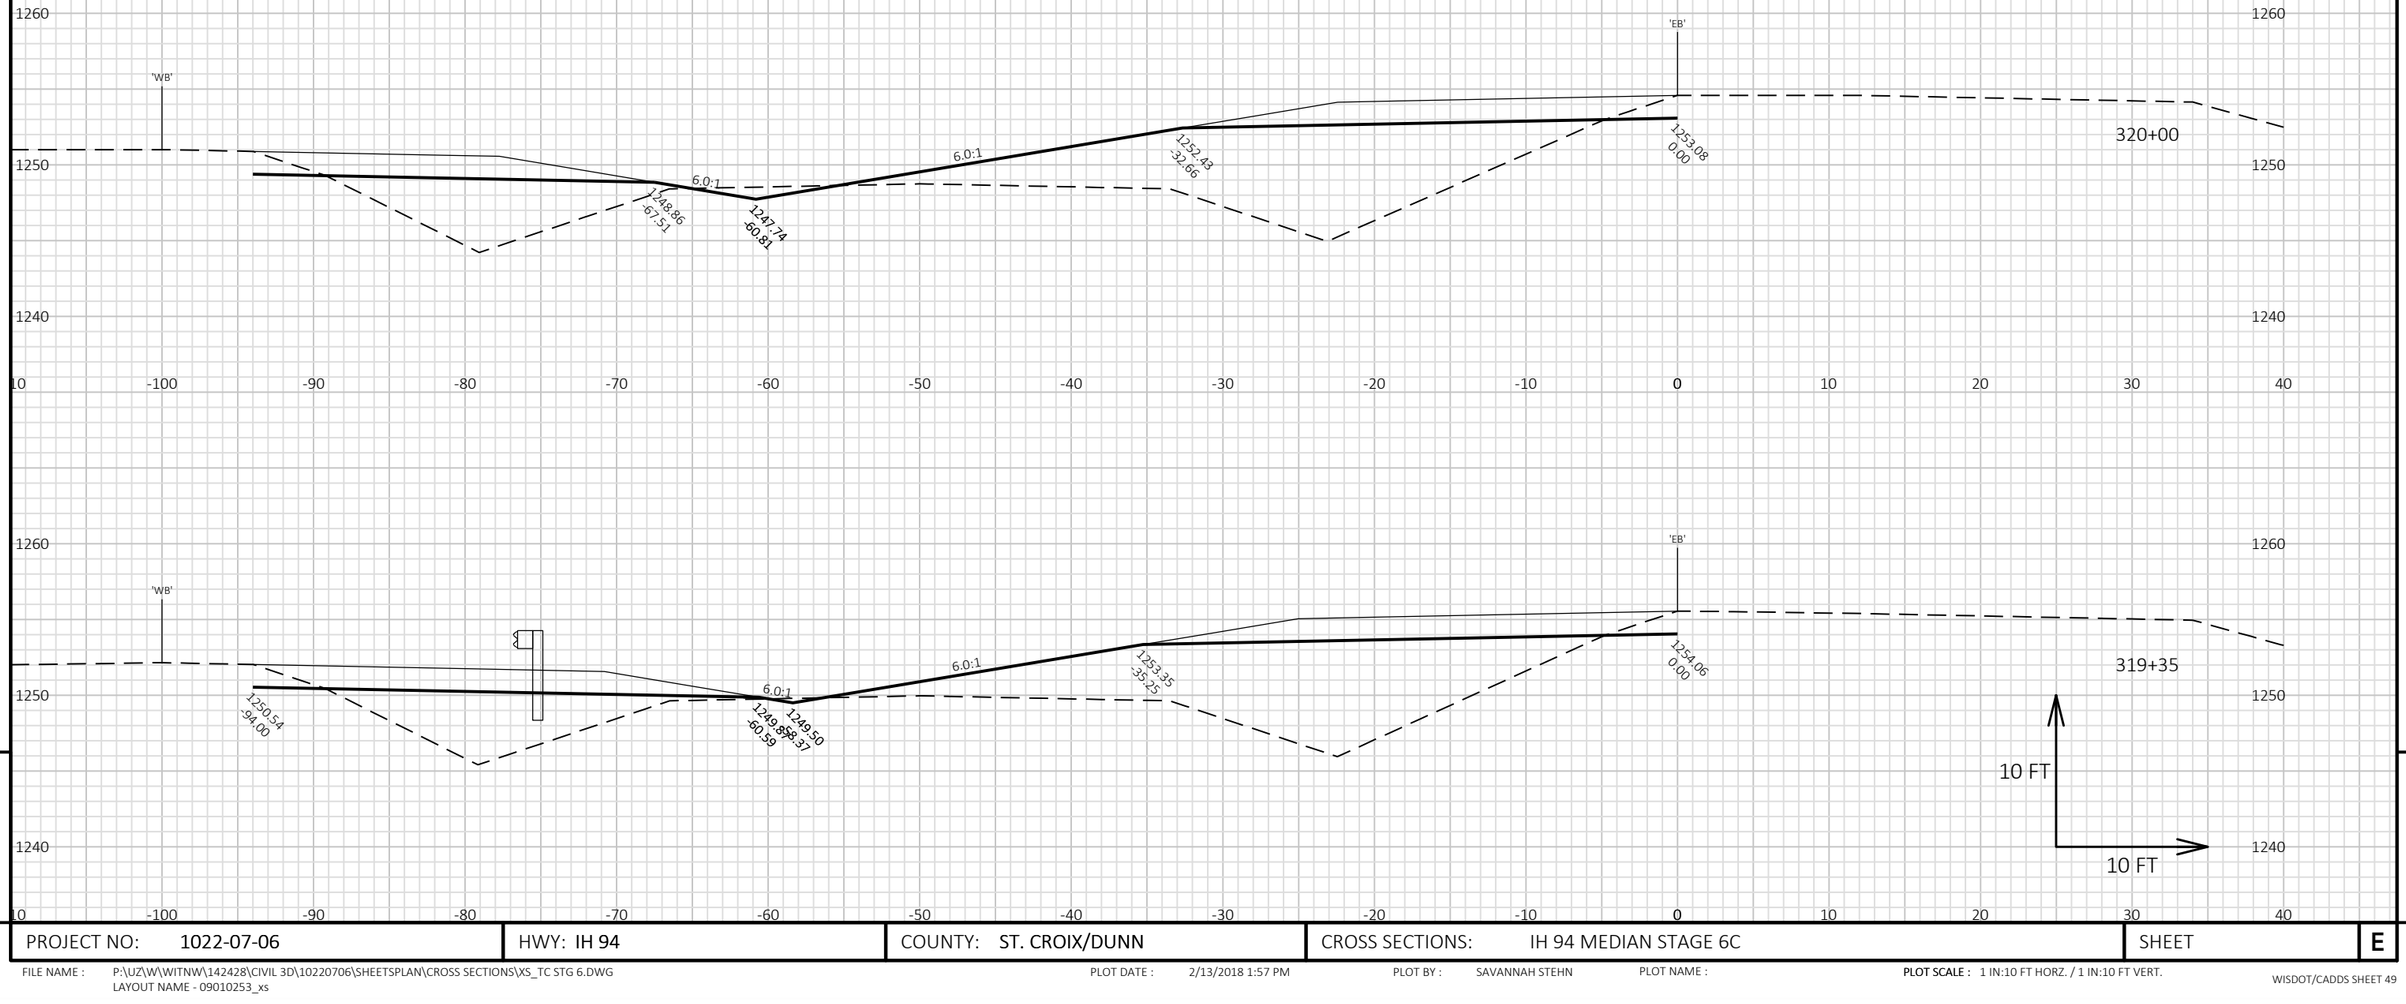


9

9

PROJECT NO: 1022-07-06	HWY: IH 94	COUNTY: ST. CROIX/DUNN	CROSS SECTIONS: IH 94 MEDIAN STAGE 6C	SHEET	E

FILE NAME : P:\UZ\W\WITNW\142428\CIVIL 3D\10220706\SHEETSPLAN\CROSS SECTIONS\XS_TC STG 6.DWG
LAYOUT NAME - 09010253_xs

PLOT DATE : 2/13/2018 1:57 PM PLOT BY : SAVANNAH STEHN PLOT NAME : **PLOT SCALE :** 1 IN:10 FT HORZ. / 1 IN:10 FT VERT.

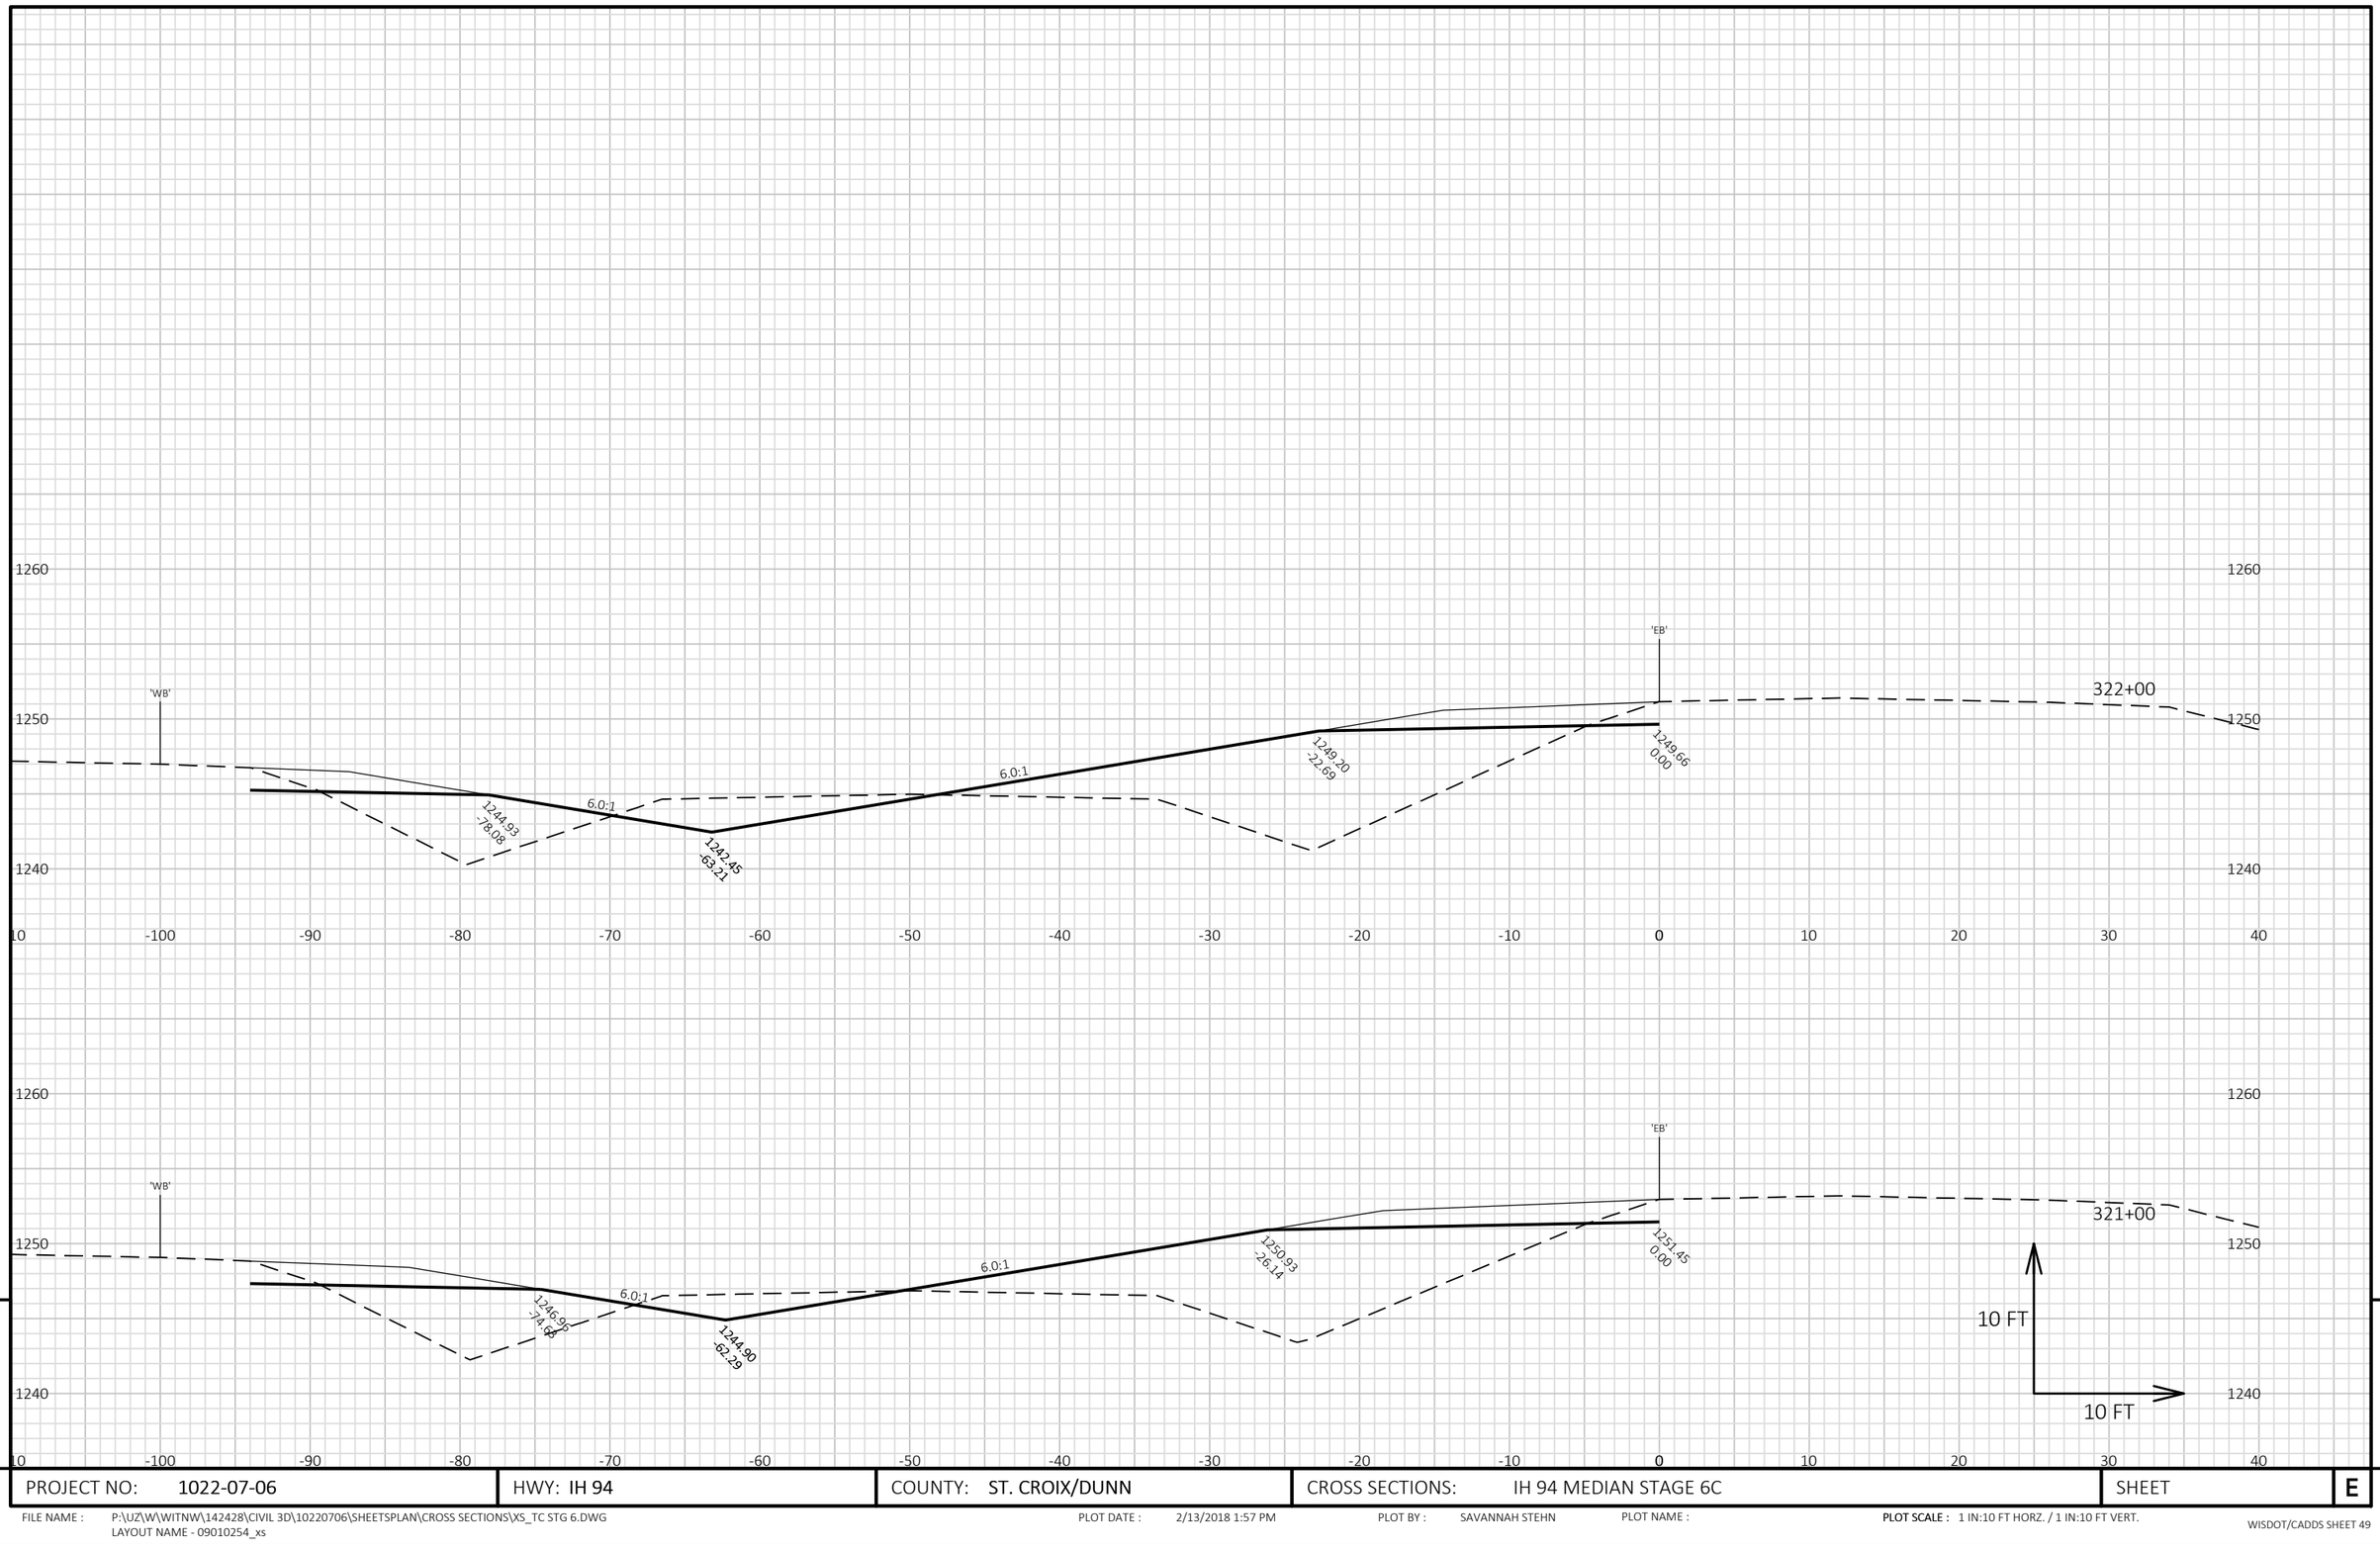


9

9

PROJECT NO: 1022-07-06	HWY: IH 94	COUNTY: ST. CROIX/DUNN	CROSS SECTIONS: IH 94 MEDIAN STAGE 6C	SHEET	E

FILE NAME : P:\UZ\W\WITNW\142428\CIVIL 3D\10220706\SHEETSPLAN\CROSS SECTIONS\XS_TC STG 6.DWG
LAYOUT NAME - 09010254_xs

PLOT DATE : 2/13/2018 1:57 PM PLOT BY : SAVANNAH STEHN PLOT NAME : **PLOT SCALE :** 1 IN:10 FT HORZ. / 1 IN:10 FT VERT.

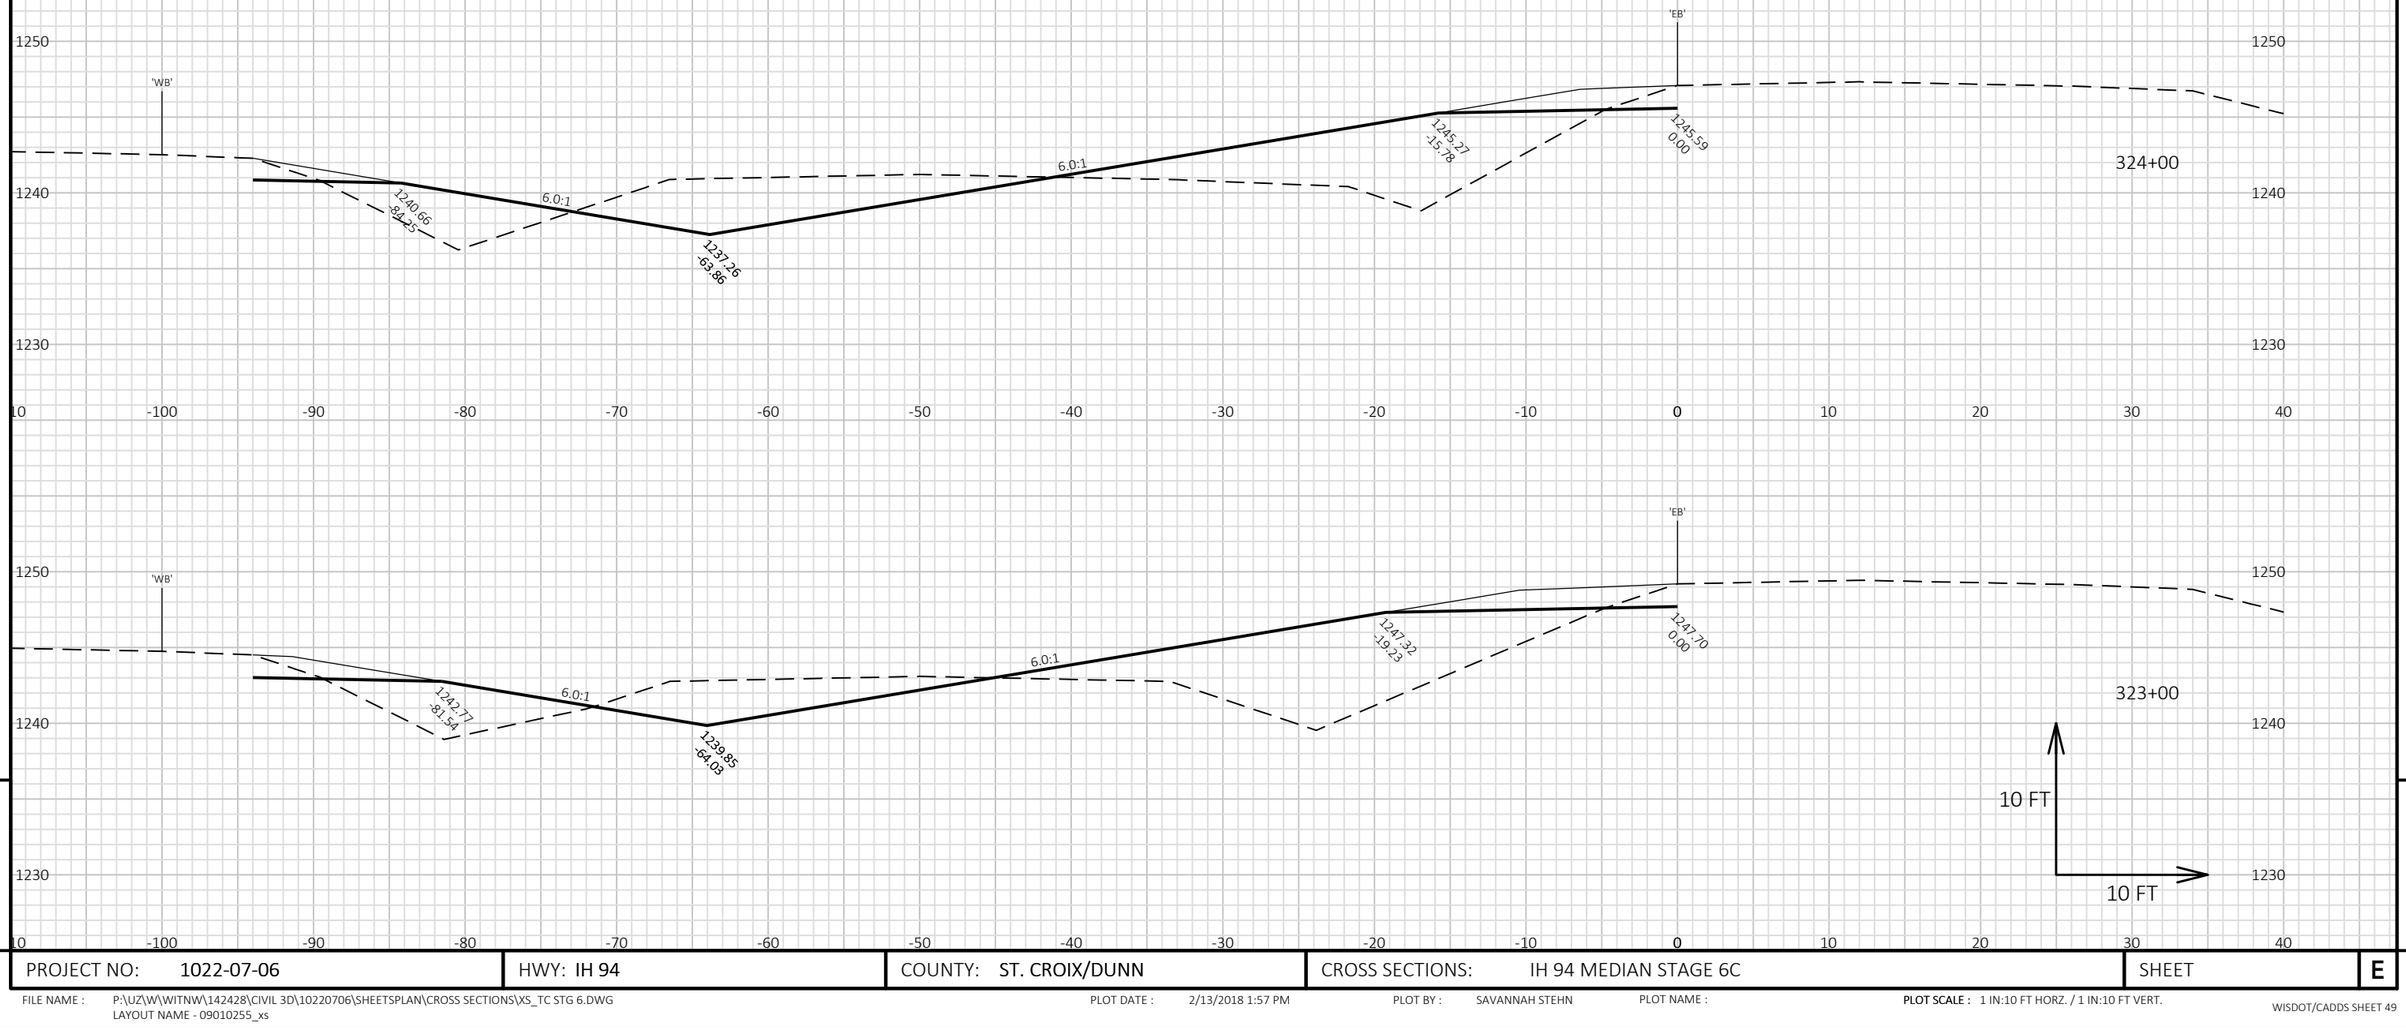


9

PROJECT NO: 1022-07-06	HWY: IH 94	COUNTY: ST. CROIX/DUNN	CROSS SECTIONS: IH 94 MEDIAN STAGE 6C	SHEET	E

FILE NAME : P:\UZ\W\WITNW\142428\CIVIL 3D\10220706\SHEETSPLAN\CROSS SECTIONS\XS_TC STG 6.DWG
LAYOUT NAME - 09010255_xs

PLOT DATE : 2/13/2018 1:57 PM PLOT BY : SAVANNAH STEHN PLOT NAME : **PLOT SCALE :** 1 IN:10 FT HORZ. / 1 IN:10 FT VERT.

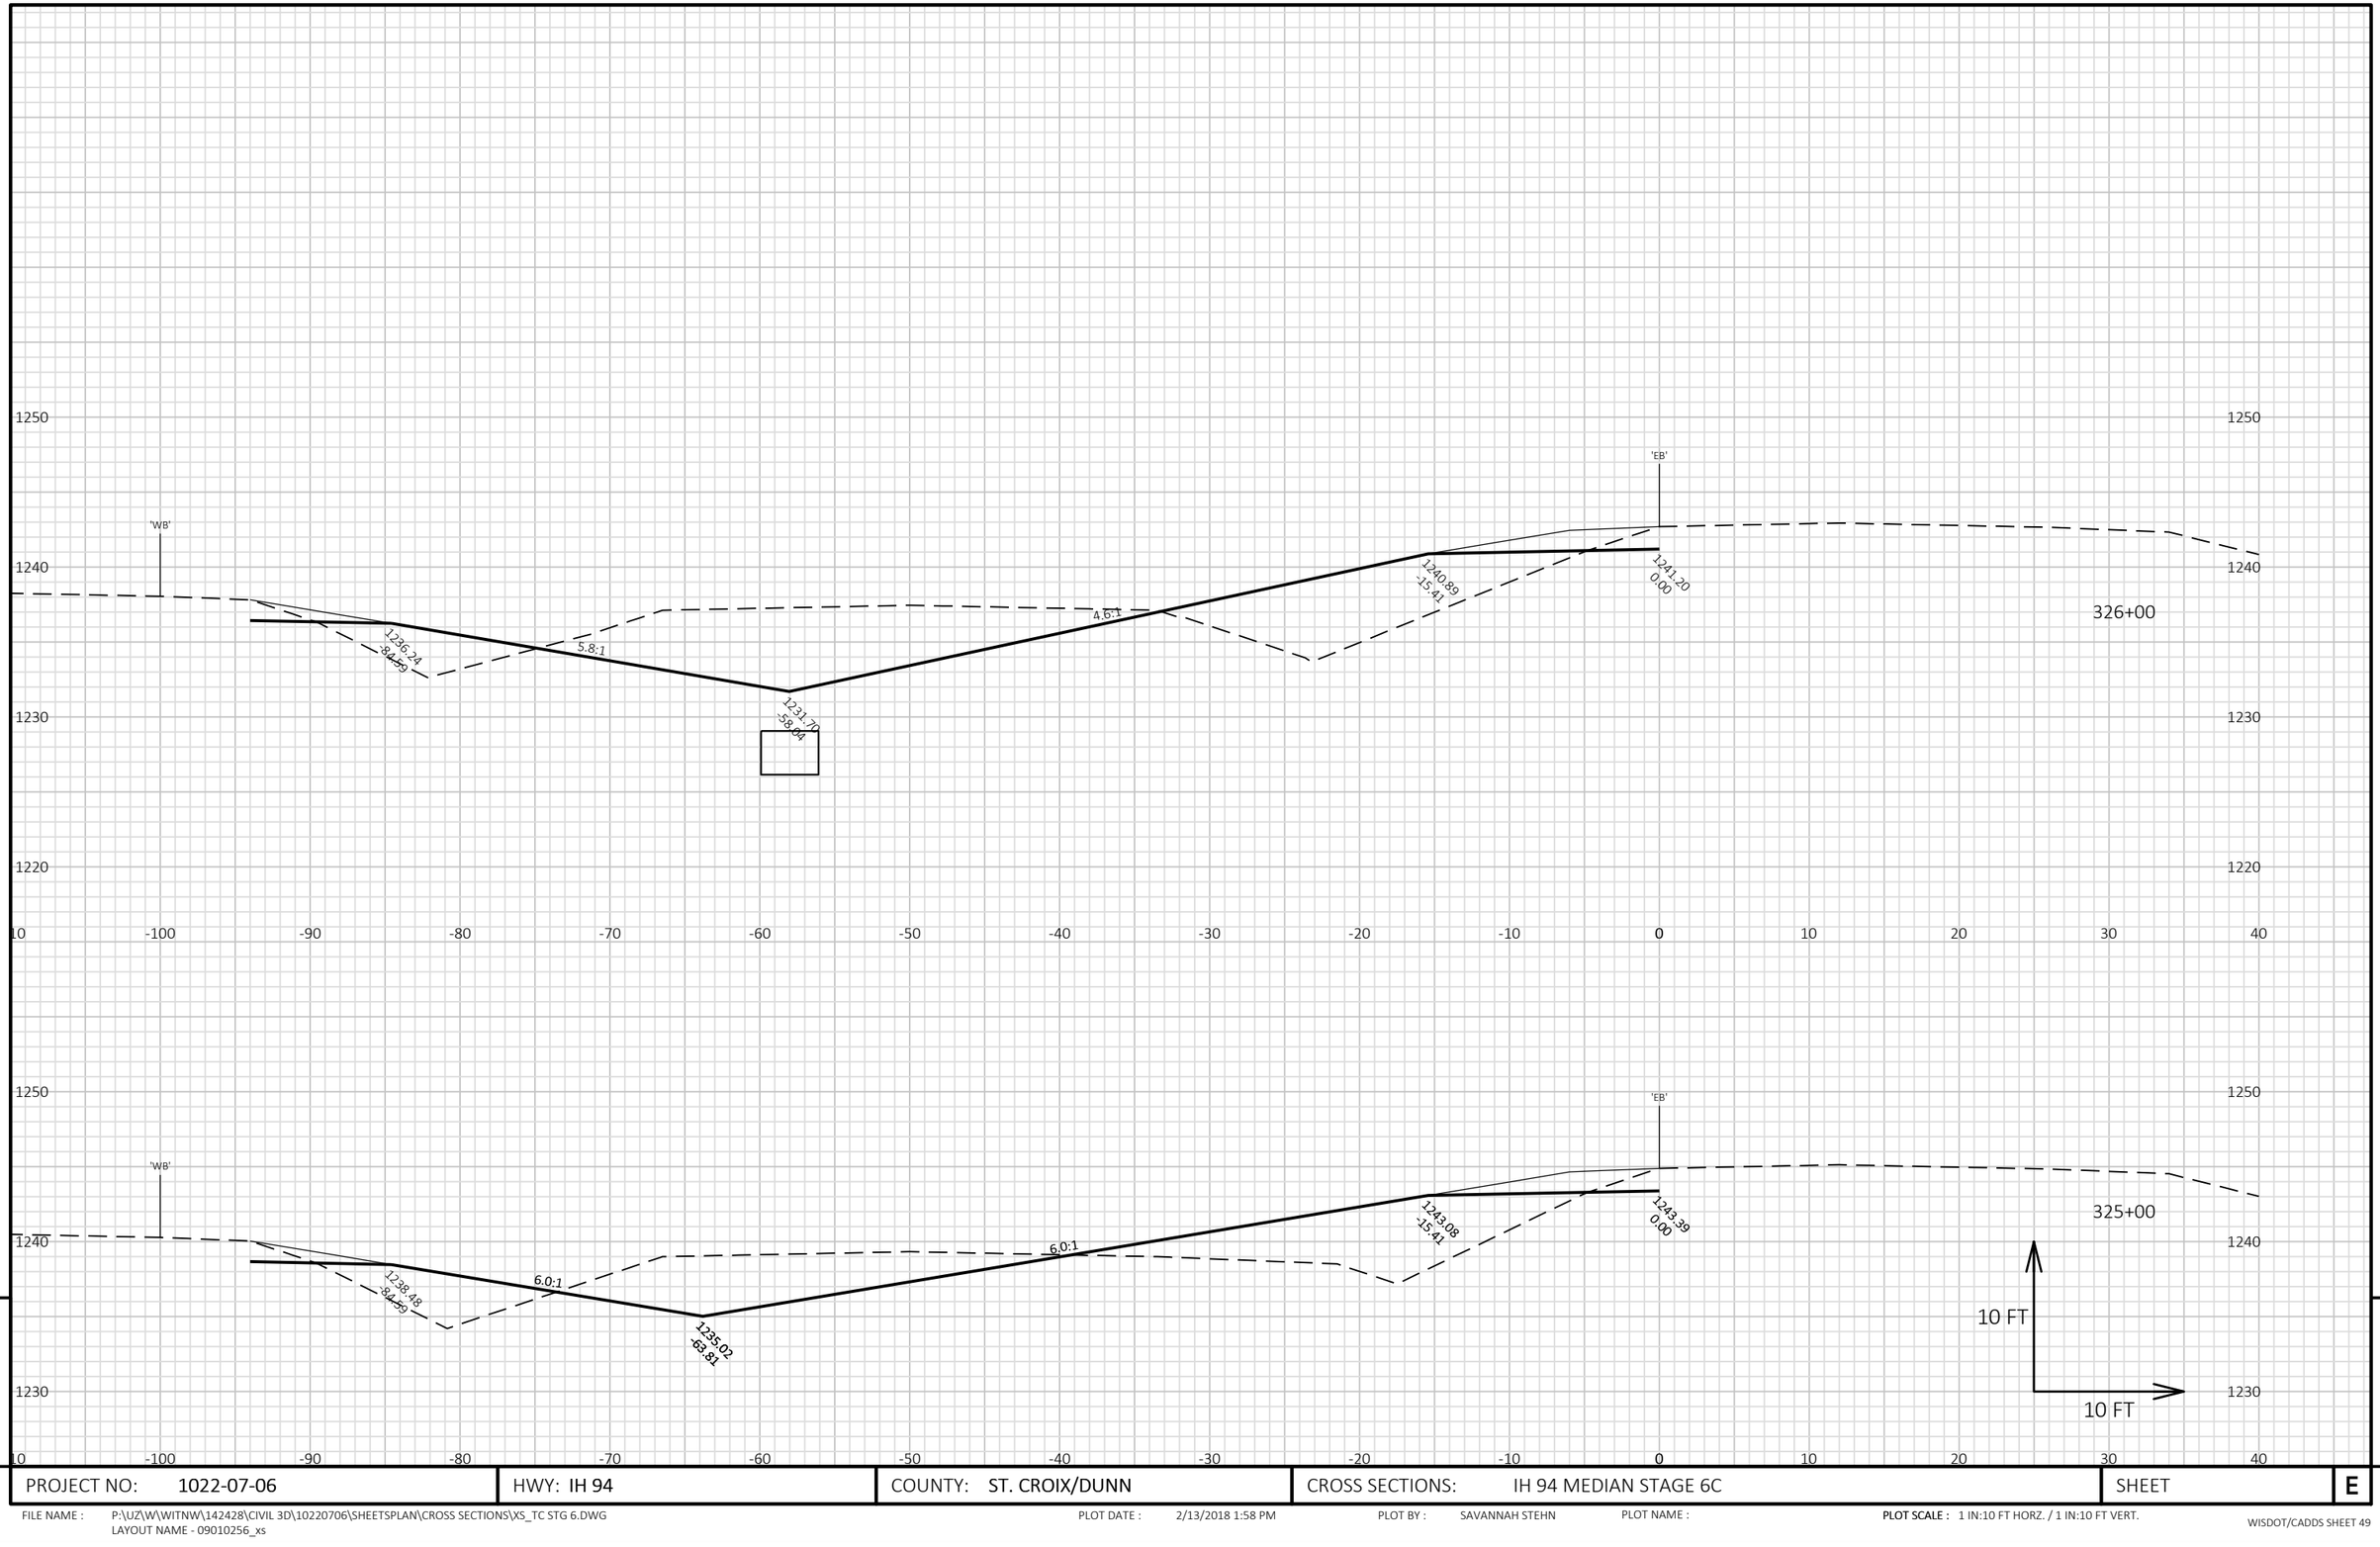


9

9

PROJECT NO: 1022-07-06	HWY: IH 94	COUNTY: ST. CROIX/DUNN	CROSS SECTIONS: IH 94 MEDIAN STAGE 6C	SHEET	E

FILE NAME : P:\UZ\W\WITNW\142428\CIVIL 3D\10220706\SHEETSPLAN\CROSS SECTIONS\XS_TC STG 6.DWG
LAYOUT NAME - 09010256_xs

PLOT DATE : 2/13/2018 1:58 PM PLOT BY : SAVANNAH STEHN PLOT NAME : PLOT SCALE : 1 IN:10 FT HORZ. / 1 IN:10 FT VERT.

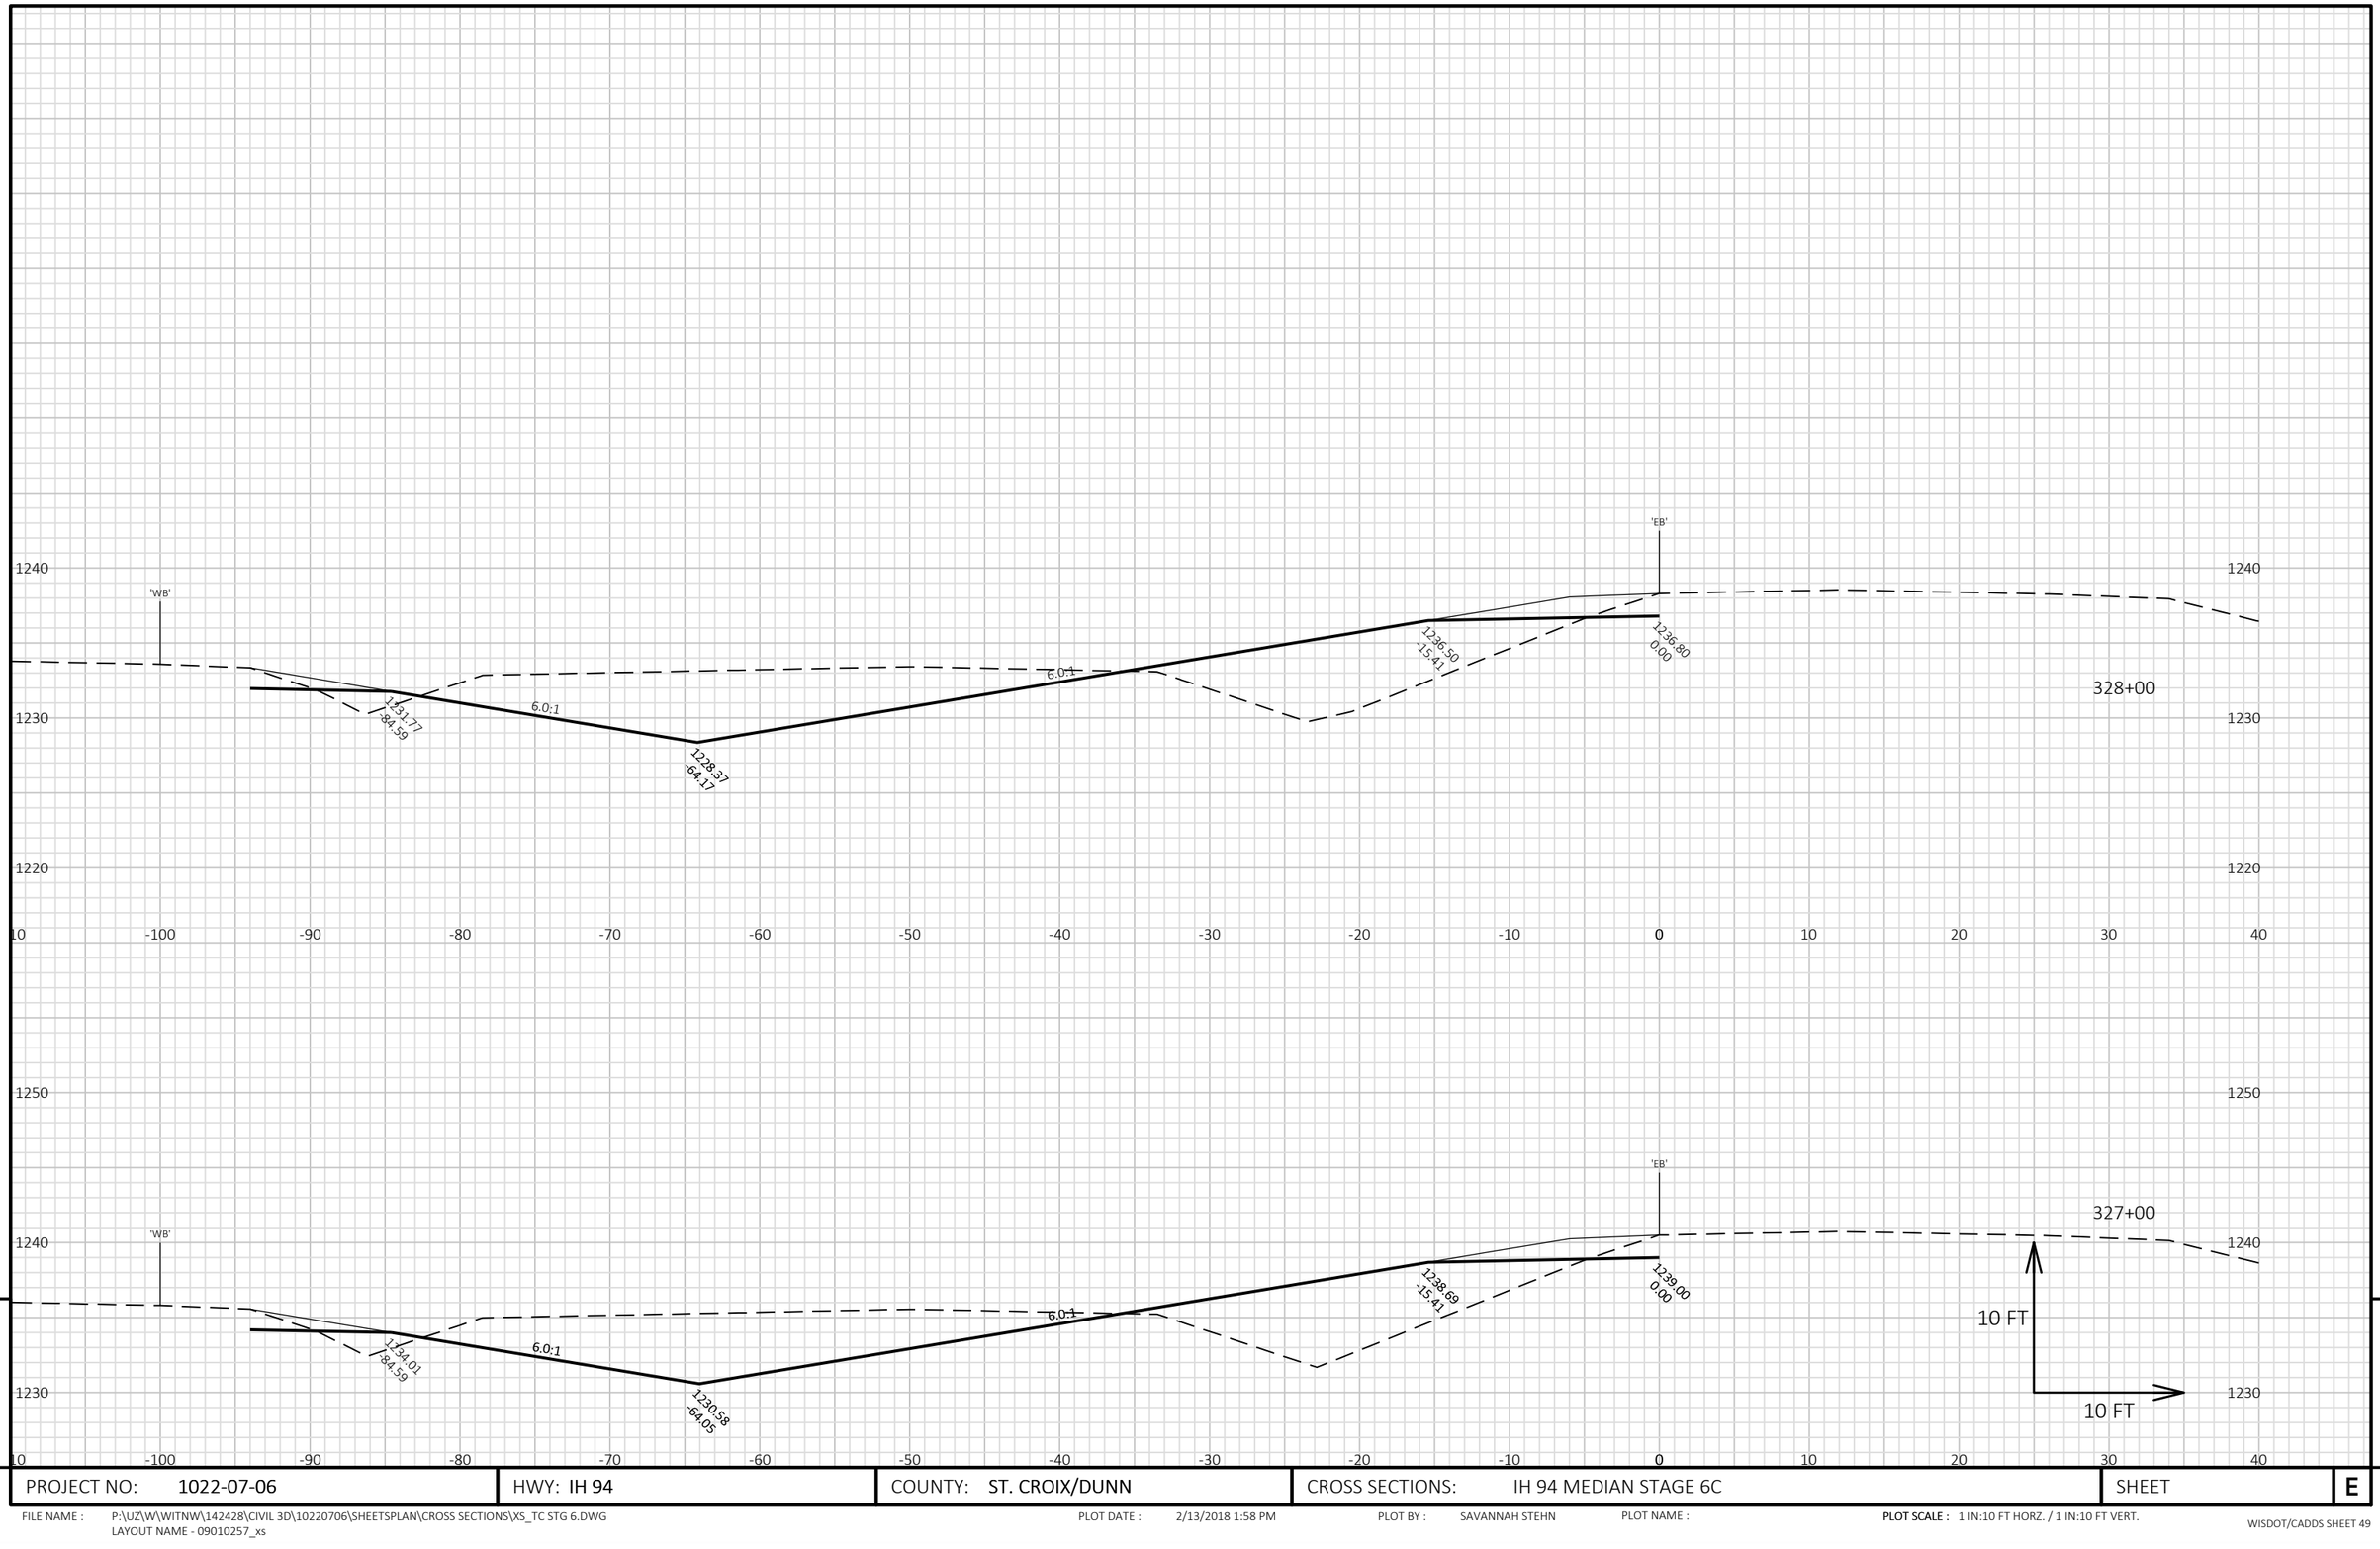

9


9

PROJECT NO: 1022-07-06	HWY: IH 94	COUNTY: ST. CROIX/DUNN	CROSS SECTIONS: IH 94 MEDIAN STAGE 6C	SHEET	E

FILE NAME : P:\UZ\W\WITNW\142428\CIVIL 3D\10220706\SHEETSPLAN\CROSS SECTIONS\XS_TC STG 6.DWG
LAYOUT NAME - 09010257_xs

PLOT DATE : 2/13/2018 1:58 PM PLOT BY : SAVANNAH STEHN PLOT NAME : PLOT SCALE : 1 IN:10 FT HORZ. / 1 IN:10 FT VERT.

WISDOT/CADDS SHEET 49

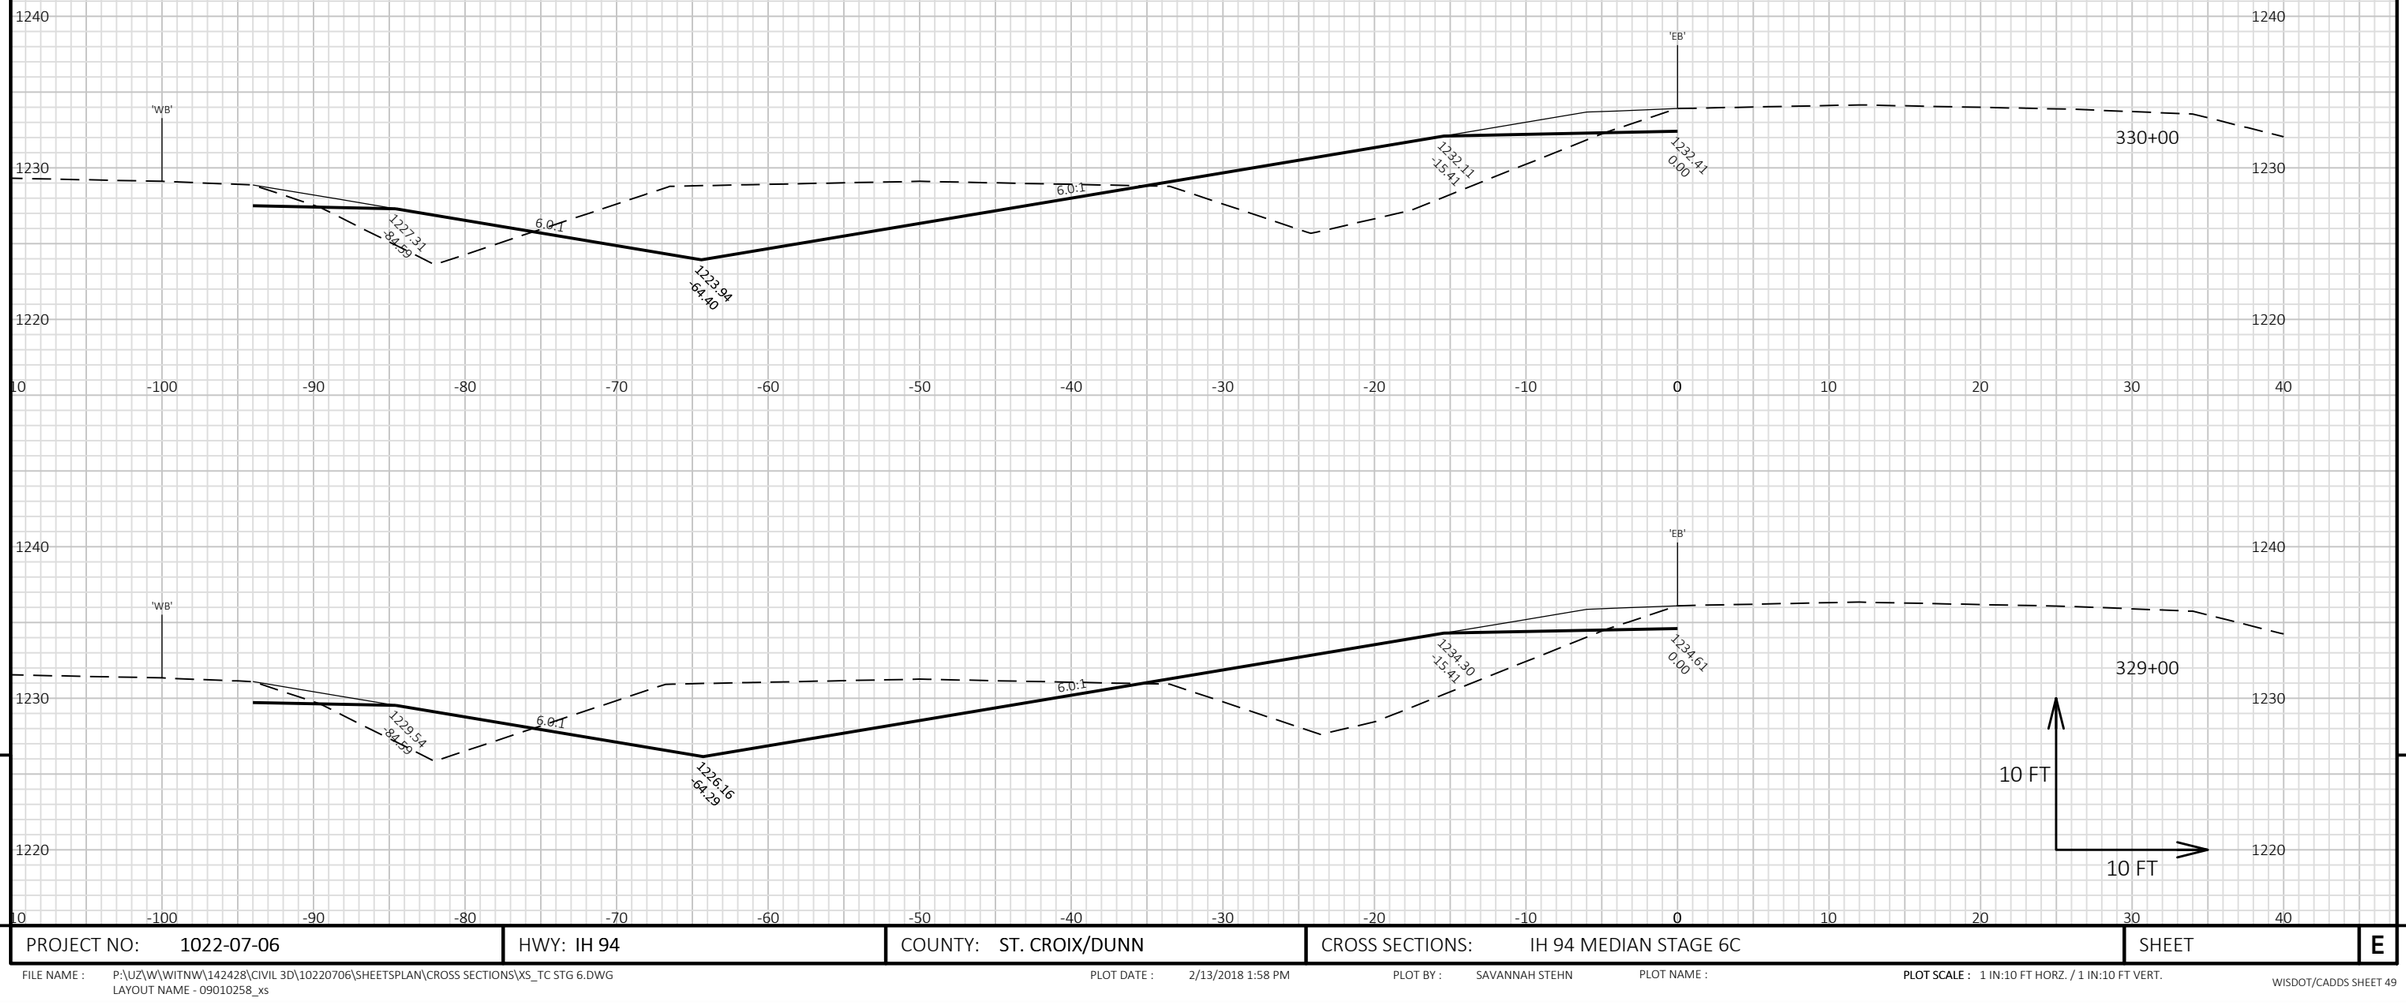


9

PROJECT NO: 1022-07-06	HWY: IH 94	COUNTY: ST. CROIX/DUNN	CROSS SECTIONS: IH 94 MEDIAN STAGE 6C	SHEET	E

FILE NAME : P:\UZ\W\WITNW\142428\CIVIL 3D\10220706\SHEETSPLAN\CROSS SECTIONS\XS_TC STG 6.DWG
LAYOUT NAME - 09010258_xs

PLOT DATE : 2/13/2018 1:58 PM PLOT BY : SAVANNAH STEHN PLOT NAME : **PLOT SCALE :** 1 IN:10 FT HORZ. / 1 IN:10 FT VERT.

WISDOT/CADDS SHEET 49

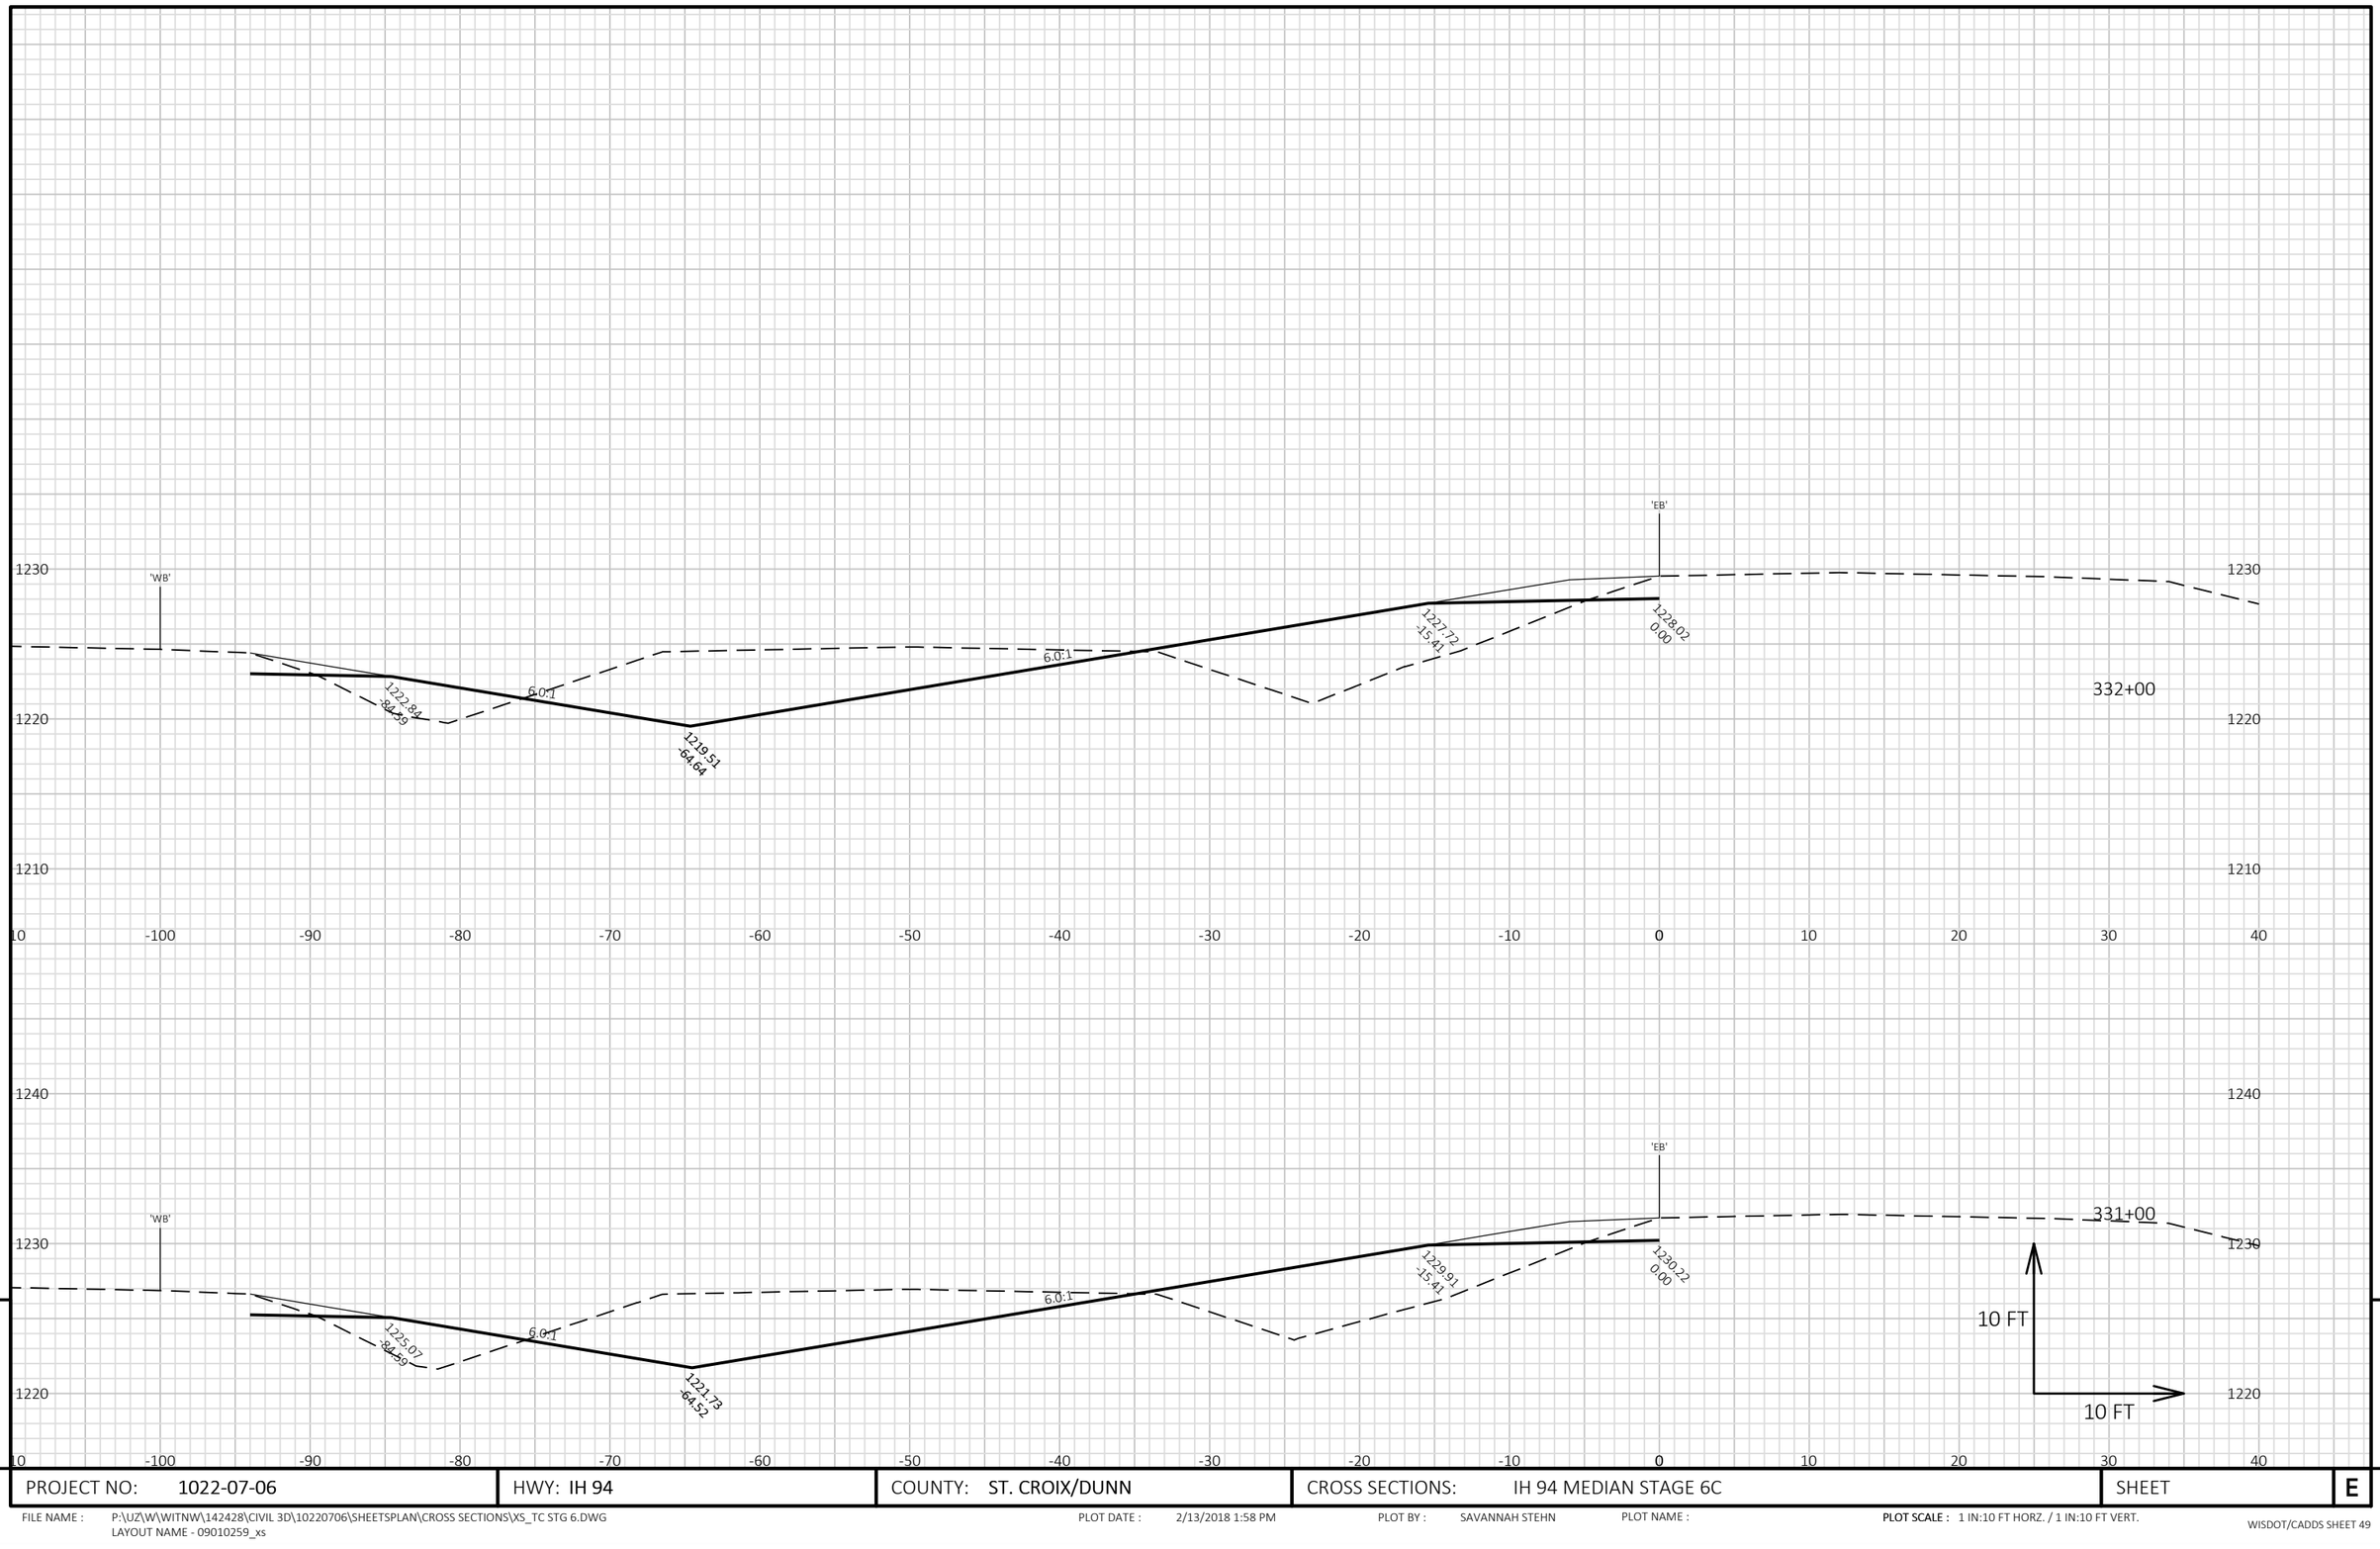

9

9

PROJECT NO: 1022-07-06	HWY: IH 94	COUNTY: ST. CROIX/DUNN	CROSS SECTIONS: IH 94 MEDIAN STAGE 6C	SHEET	E


FILE NAME : P:\UZ\W\WITNW\142428\CIVIL 3D\10220706\SHEETSPLAN\CROSS SECTIONS\XS_TC STG 6.DWG
LAYOUT NAME - 09010259_xs

PLOT DATE : 2/13/2018 1:58 PM

PLOT BY : SAVANNAH STEHN

PLOT NAME :

PLOT SCALE : 1 IN:10 FT HORZ. / 1 IN:10 FT VERT.

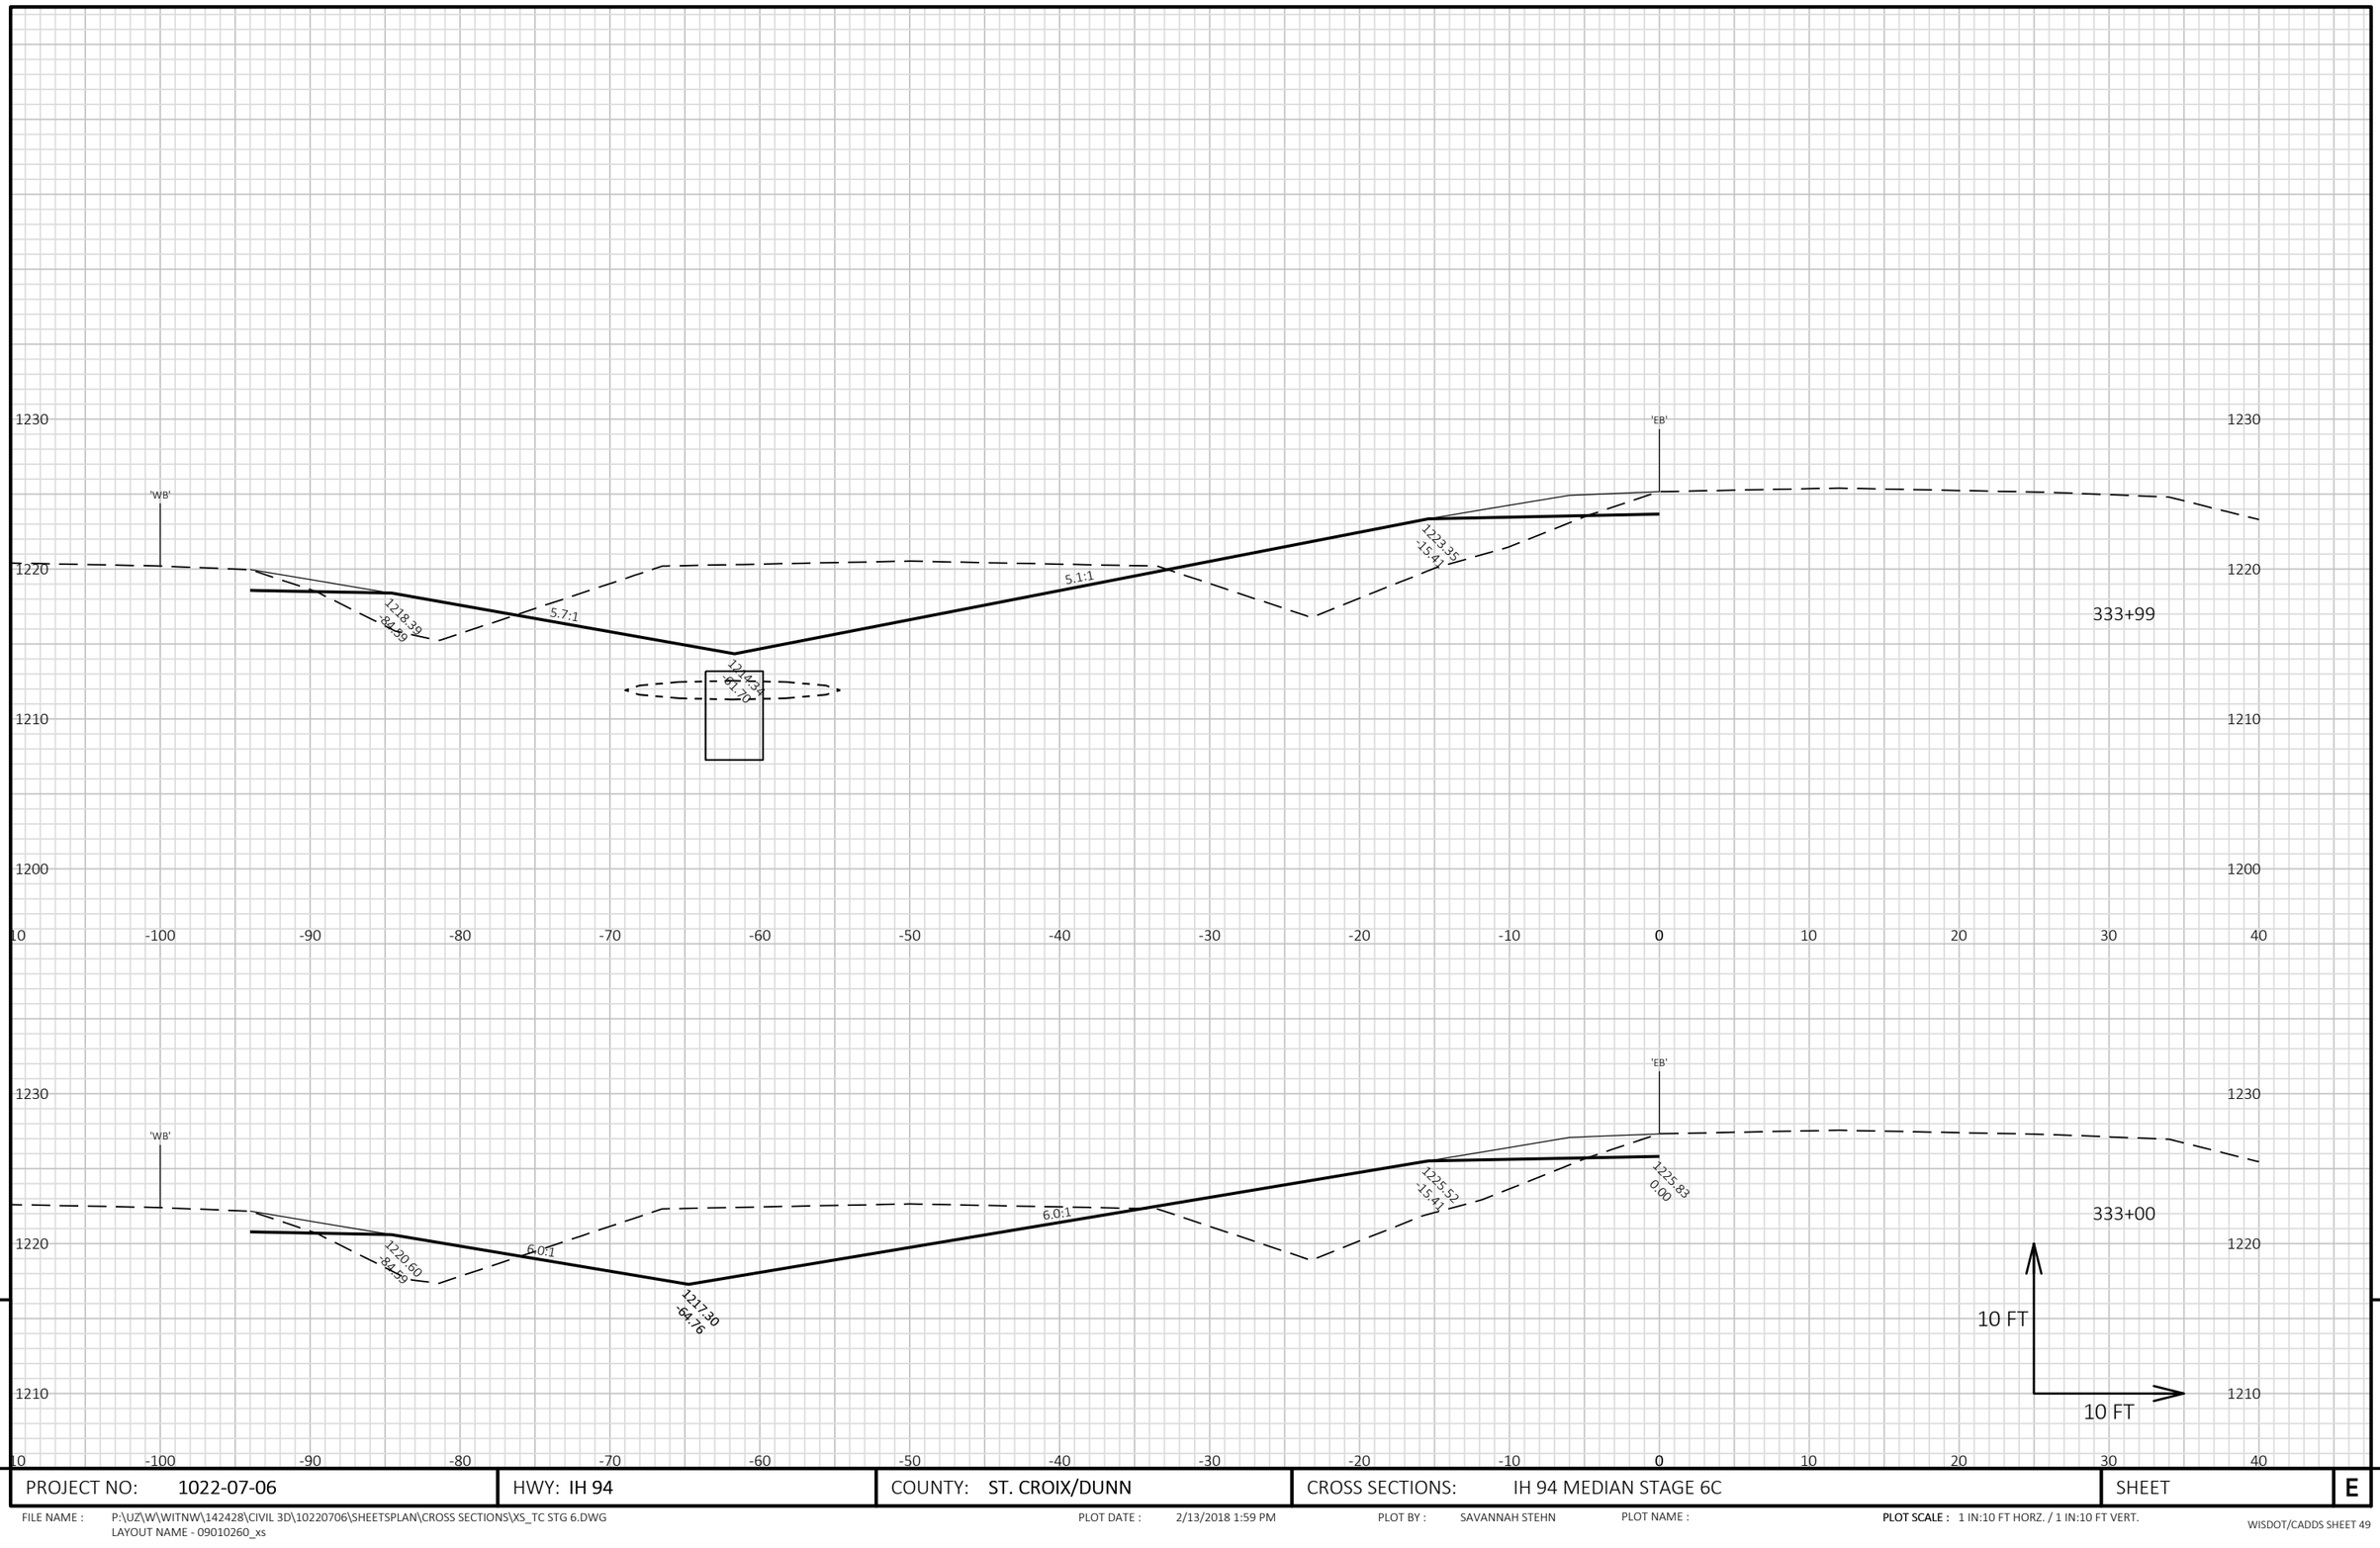

9

9

PROJECT NO: 1022-07-06	HWY: IH 94	COUNTY: ST. CROIX/DUNN	CROSS SECTIONS: IH 94 MEDIAN STAGE 6C	SHEET	E


FILE NAME : P:\UZ\W\WITNW\142428\CIVIL 3D\10220706\SHEETSPLAN\CROSS SECTIONS\XS_TC STG 6.DWG
LAYOUT NAME - 09010260_xs

PLOT DATE : 2/13/2018 1:59 PM

PLOT BY : SAVANNAH STEHN

PLOT NAME :

PLOT SCALE : 1 IN:10 FT HORZ. / 1 IN:10 FT VERT.

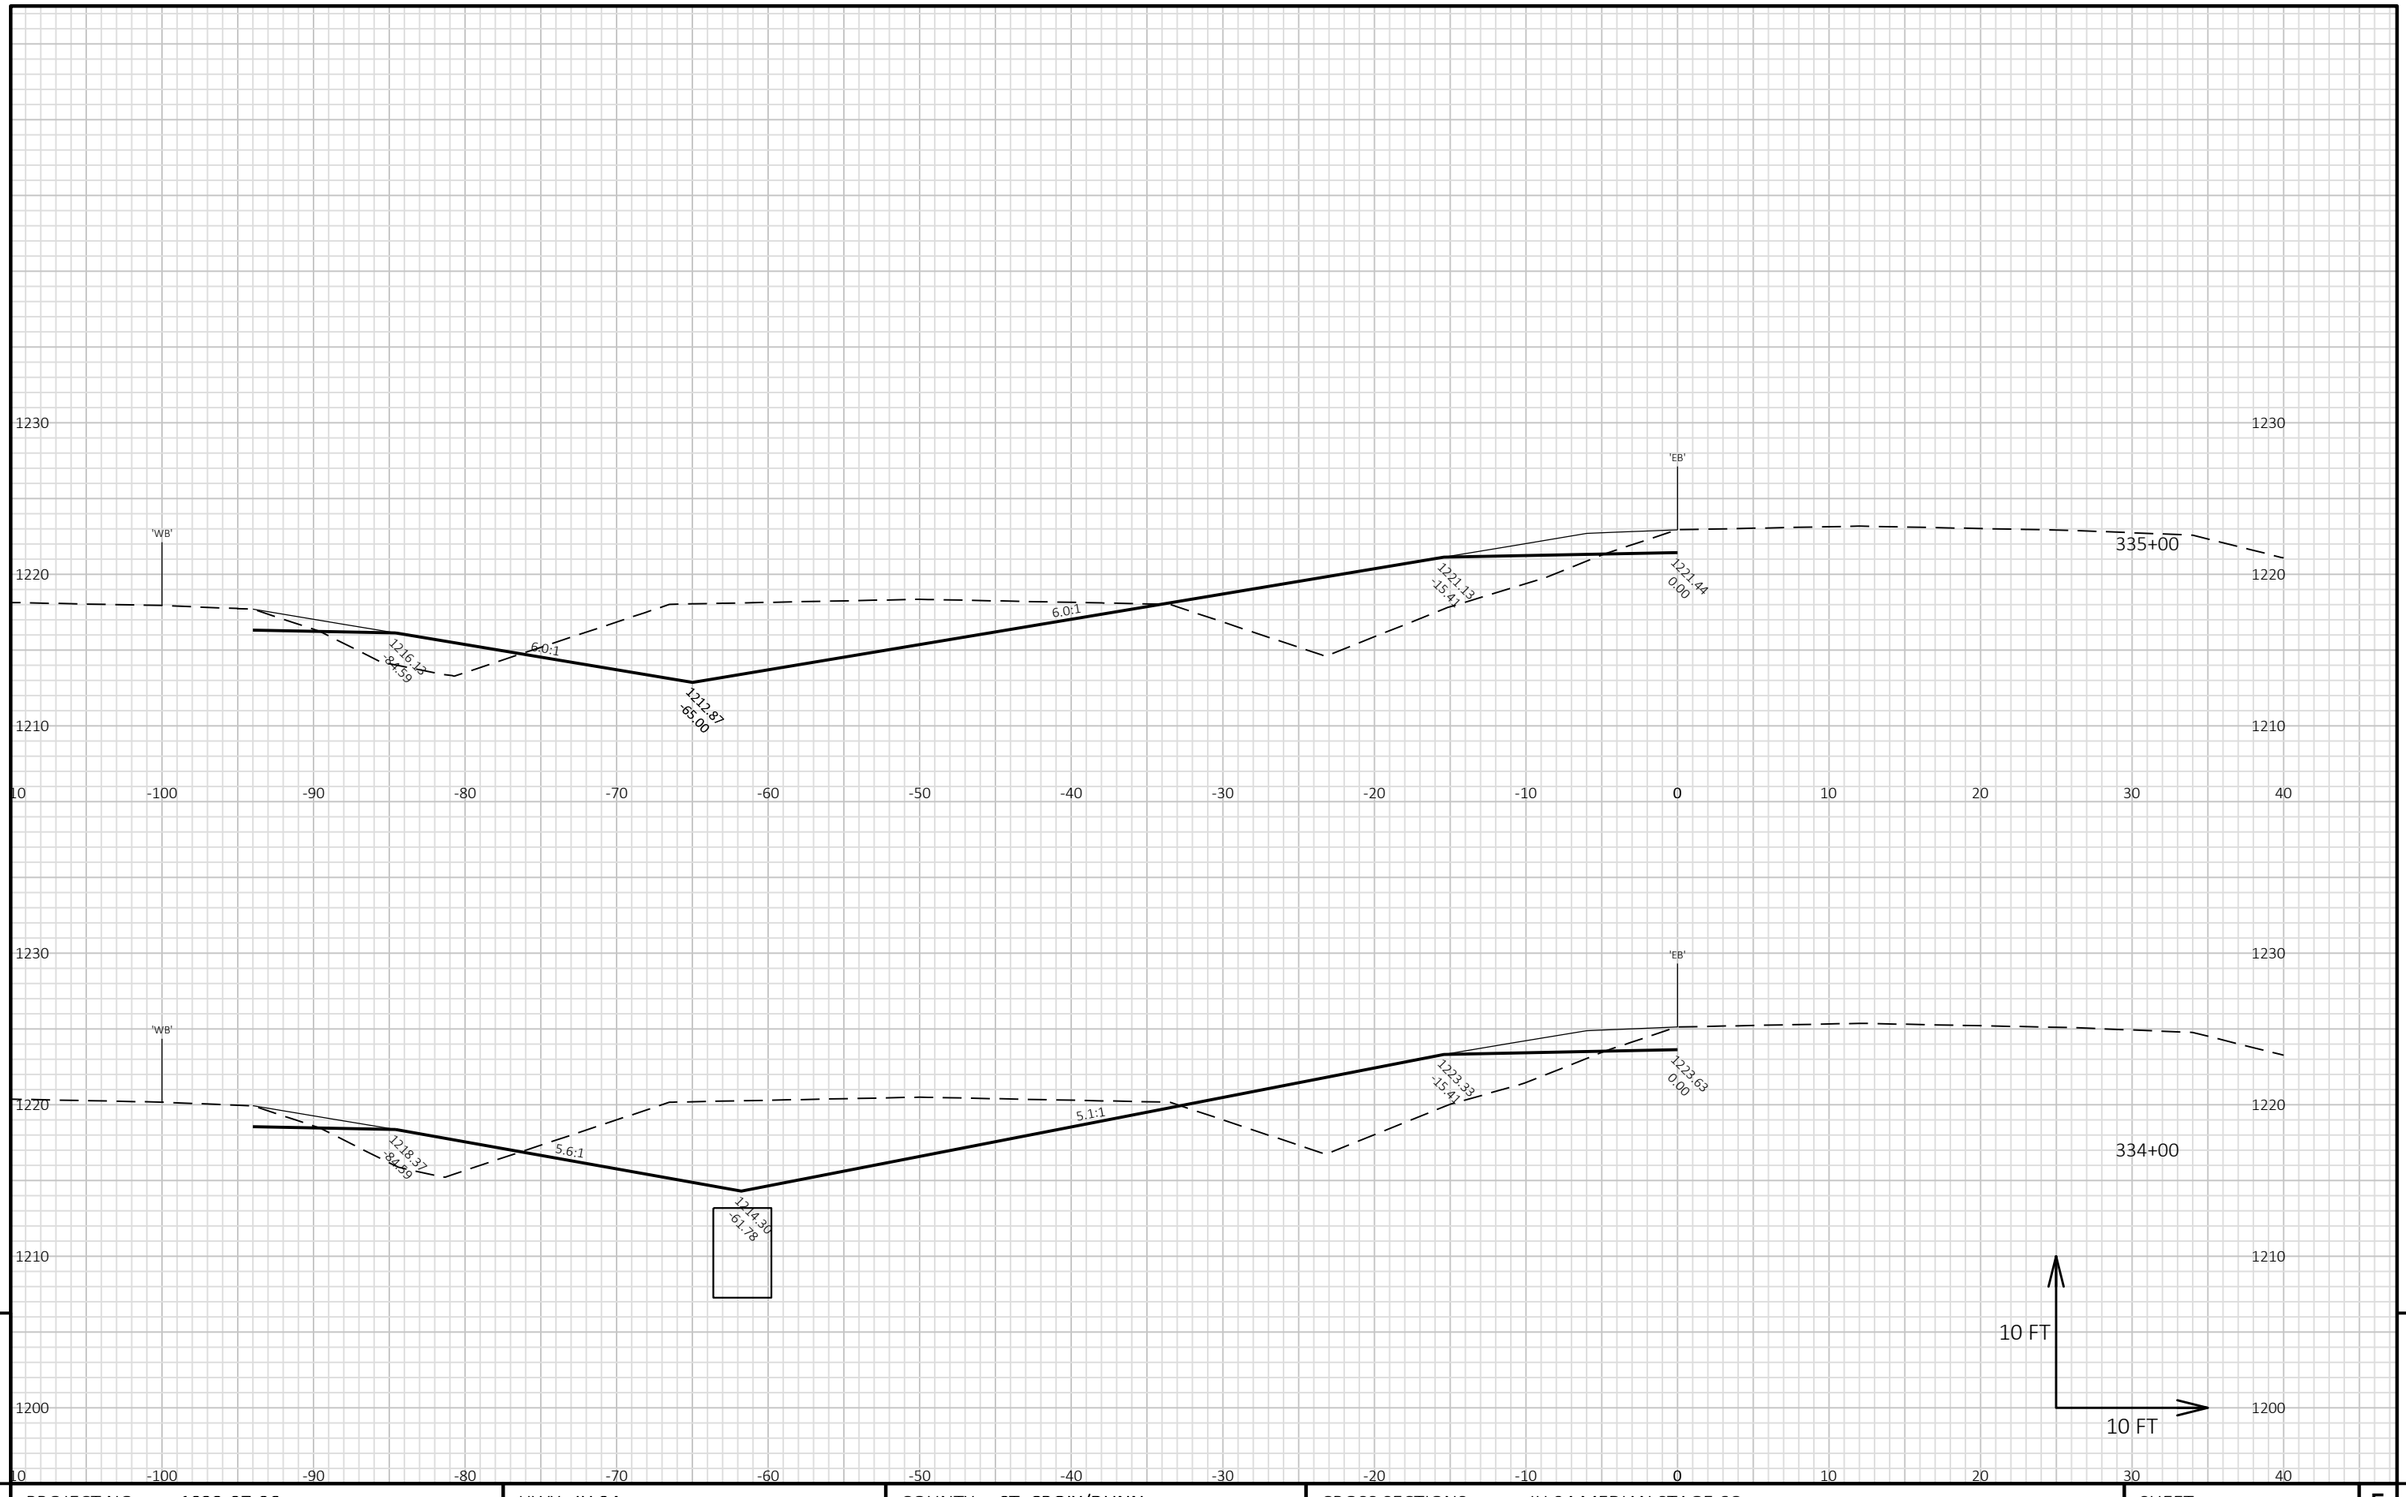

9


9

PROJECT NO: 1022-07-06	HWY: IH 94	COUNTY: ST. CROIX/DUNN	CROSS SECTIONS: IH 94 MEDIAN STAGE 6C	SHEET E

FILE NAME : P:\UZ\W\WITNW\142428\CIVIL 3D\10220706\SHEETSPLAN\CROSS SECTIONS\XS_TC STG 6.DWG
LAYOUT NAME - 09010261_xs

PLOT DATE : 2/13/2018 1:59 PM PLOT BY : SAVANNAH STEHN PLOT NAME :

PLOT SCALE : 1 IN:10 FT HORZ. / 1 IN:10 FT VERT.

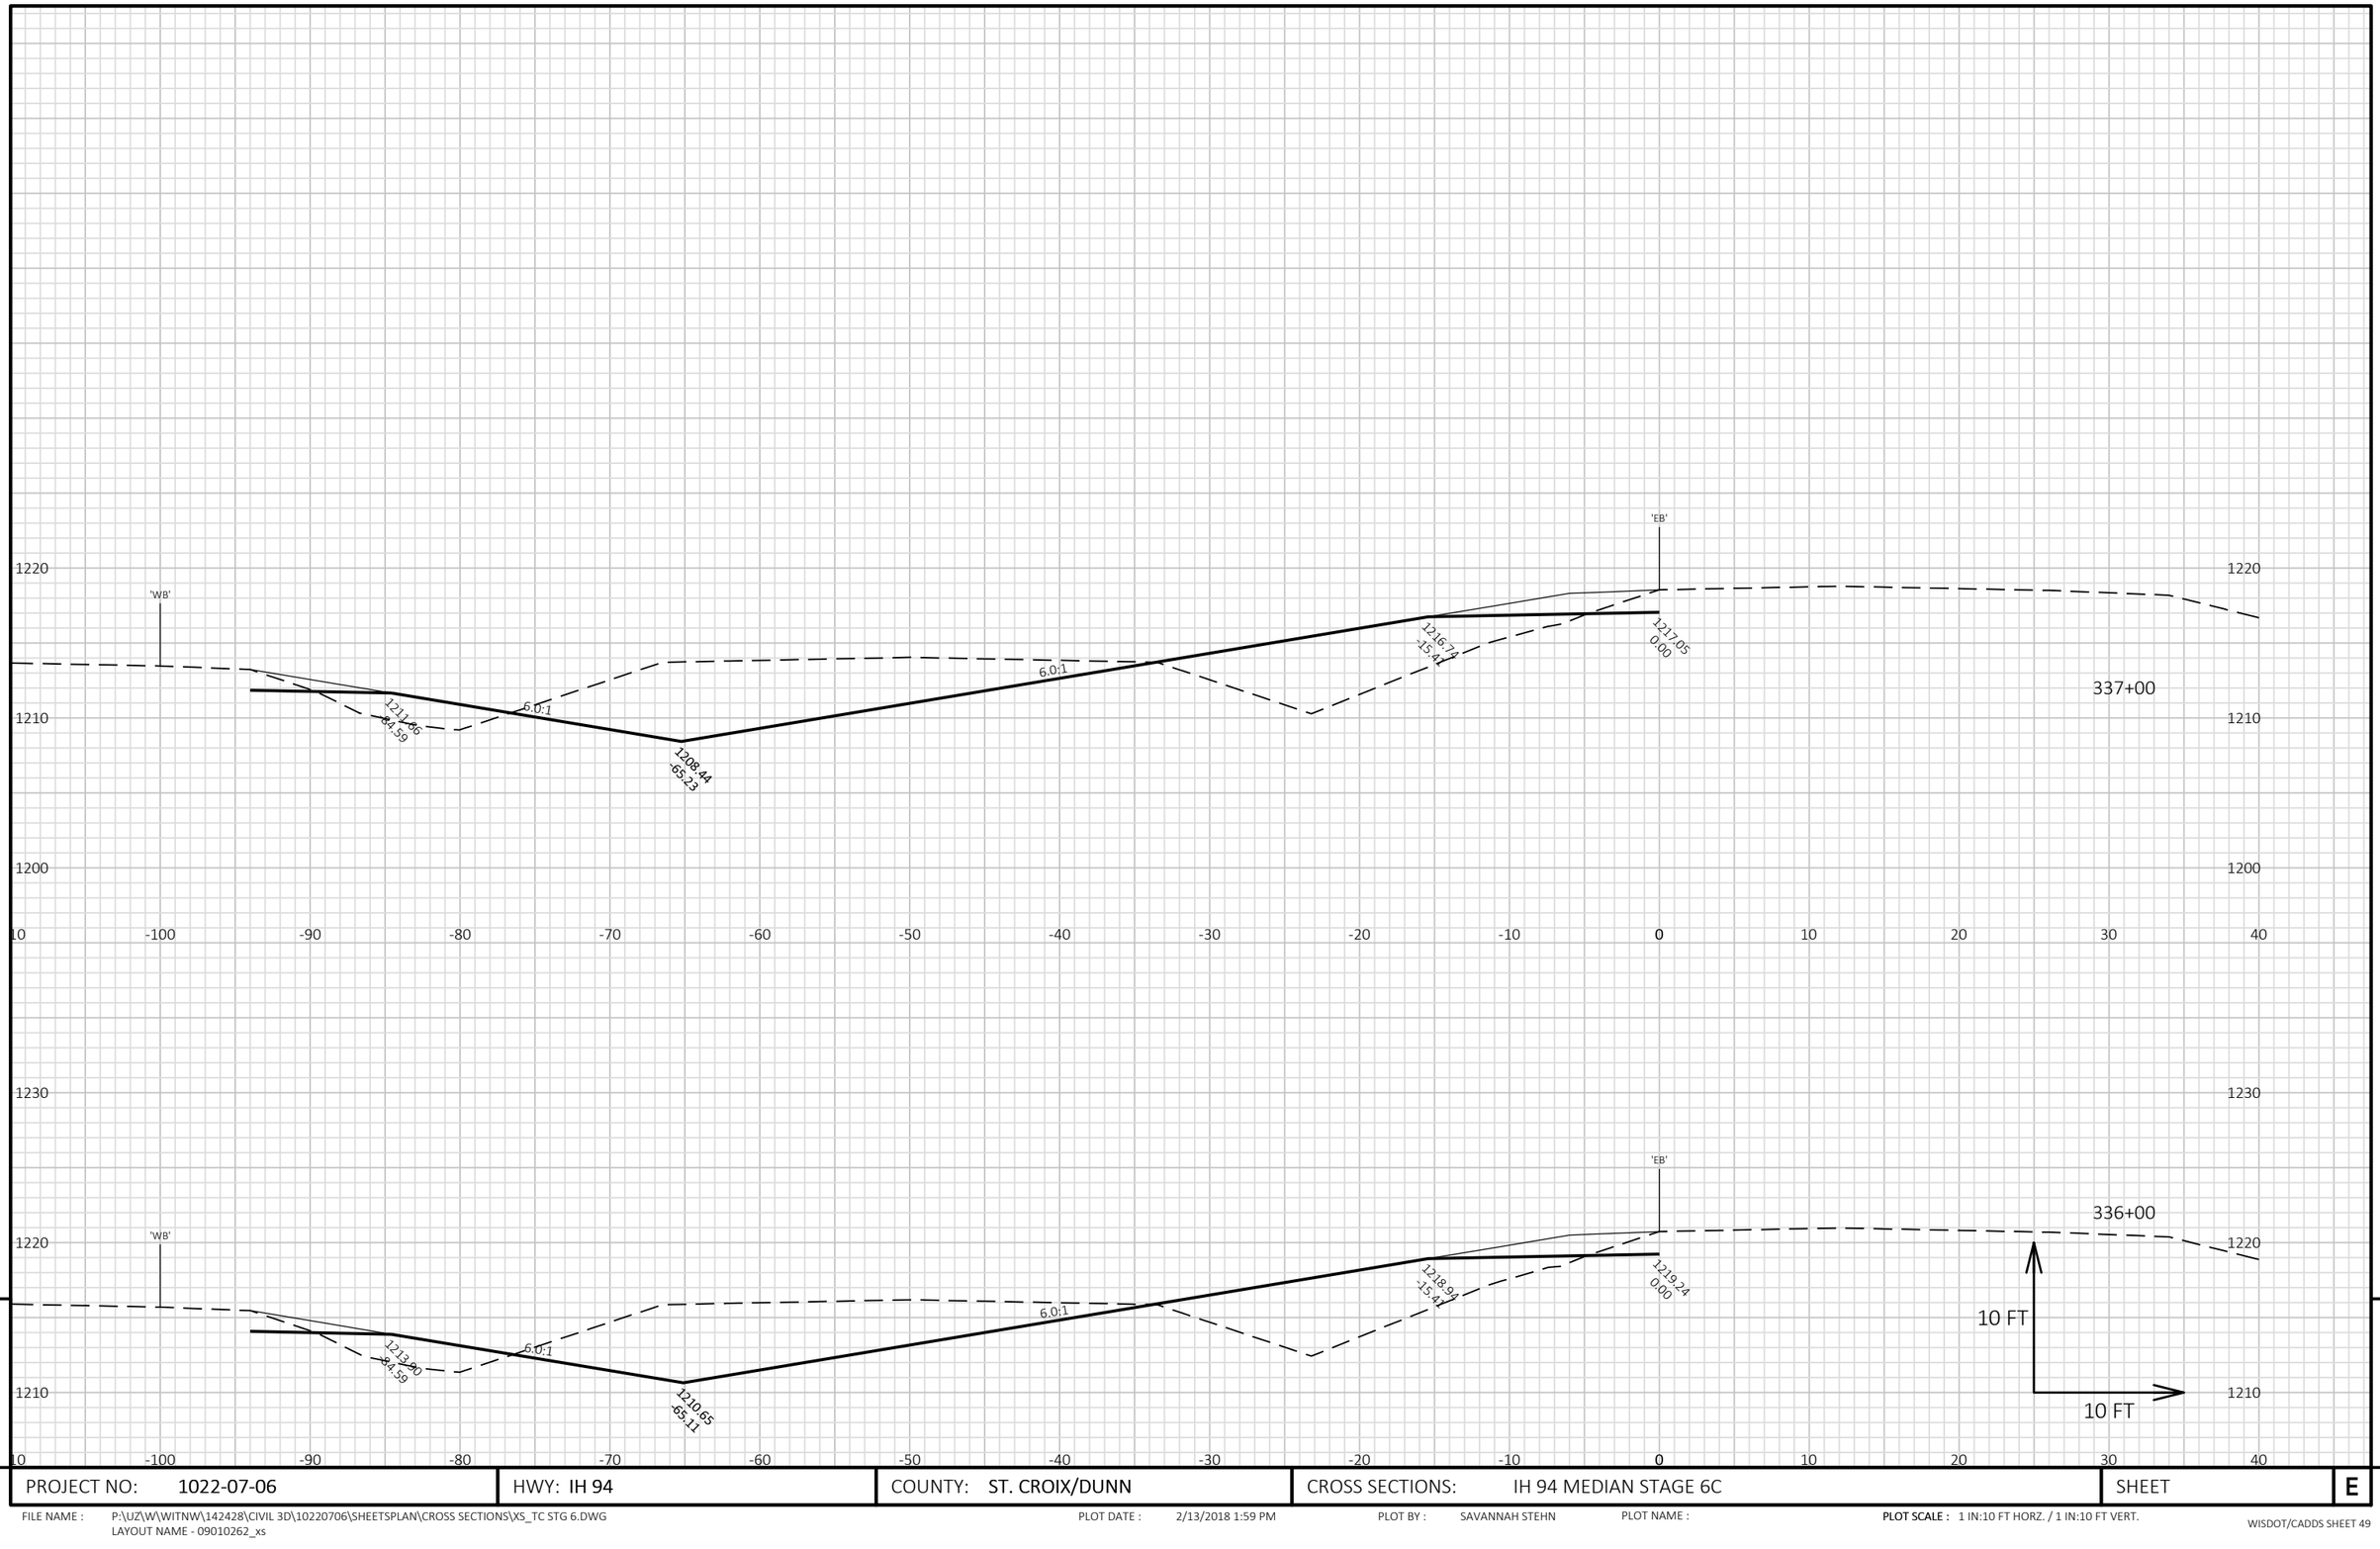

9


9

PROJECT NO: 1022-07-06	HWY: IH 94	COUNTY: ST. CROIX/DUNN	CROSS SECTIONS: IH 94 MEDIAN STAGE 6C	SHEET	E

FILE NAME : P:\UZ\W\WITNW\142428\CIVIL 3D\10220706\SHEETSPLAN\CROSS SECTIONS\XS_TC STG 6.DWG
LAYOUT NAME - 09010262_xs

PLOT DATE : 2/13/2018 1:59 PM PLOT BY : SAVANNAH STEHN PLOT NAME : PLOT SCALE : 1 IN:10 FT HORZ. / 1 IN:10 FT VERT.

WISDOT/CADDS SHEET 49

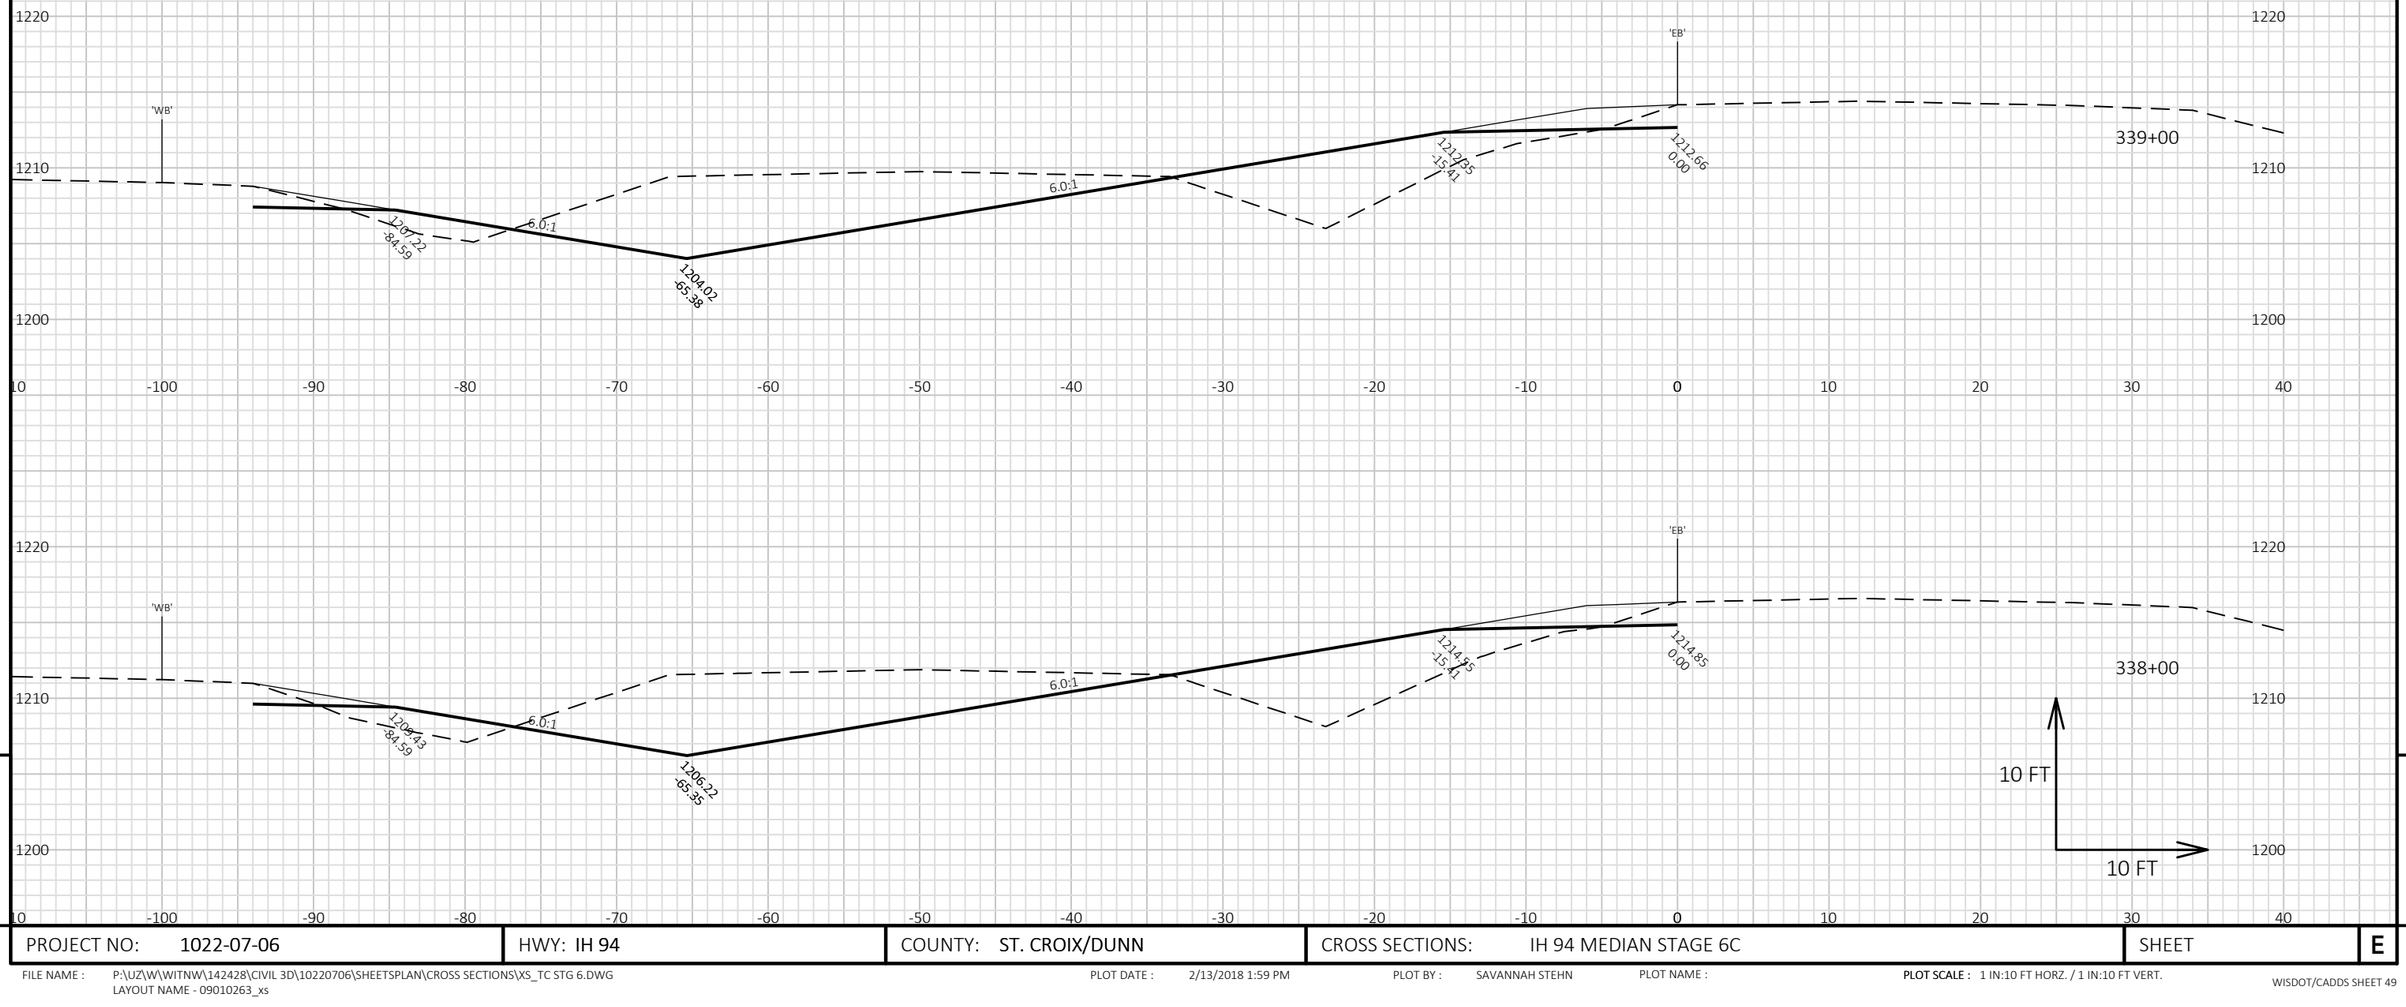


PROJECT NO: 1022-07-06	HWY: IH 94	COUNTY: ST. CROIX/DUNN	CROSS SECTIONS: IH 94 MEDIAN STAGE 6C	SHEET E

FILE NAME : P:\UZ\W\WITNW\142428\CIVIL 3D\10220706\SHEETSPLAN\CROSS SECTIONS\XS_TC STG 6.DWG
LAYOUT NAME - 09010263_xs

PLOT DATE : 2/13/2018 1:59 PM PLOT BY : SAVANNAH STEHN PLOT NAME : **PLOT SCALE :** 1 IN:10 FT HORZ. / 1 IN:10 FT VERT.

WISDOT/CADDS SHEET 49

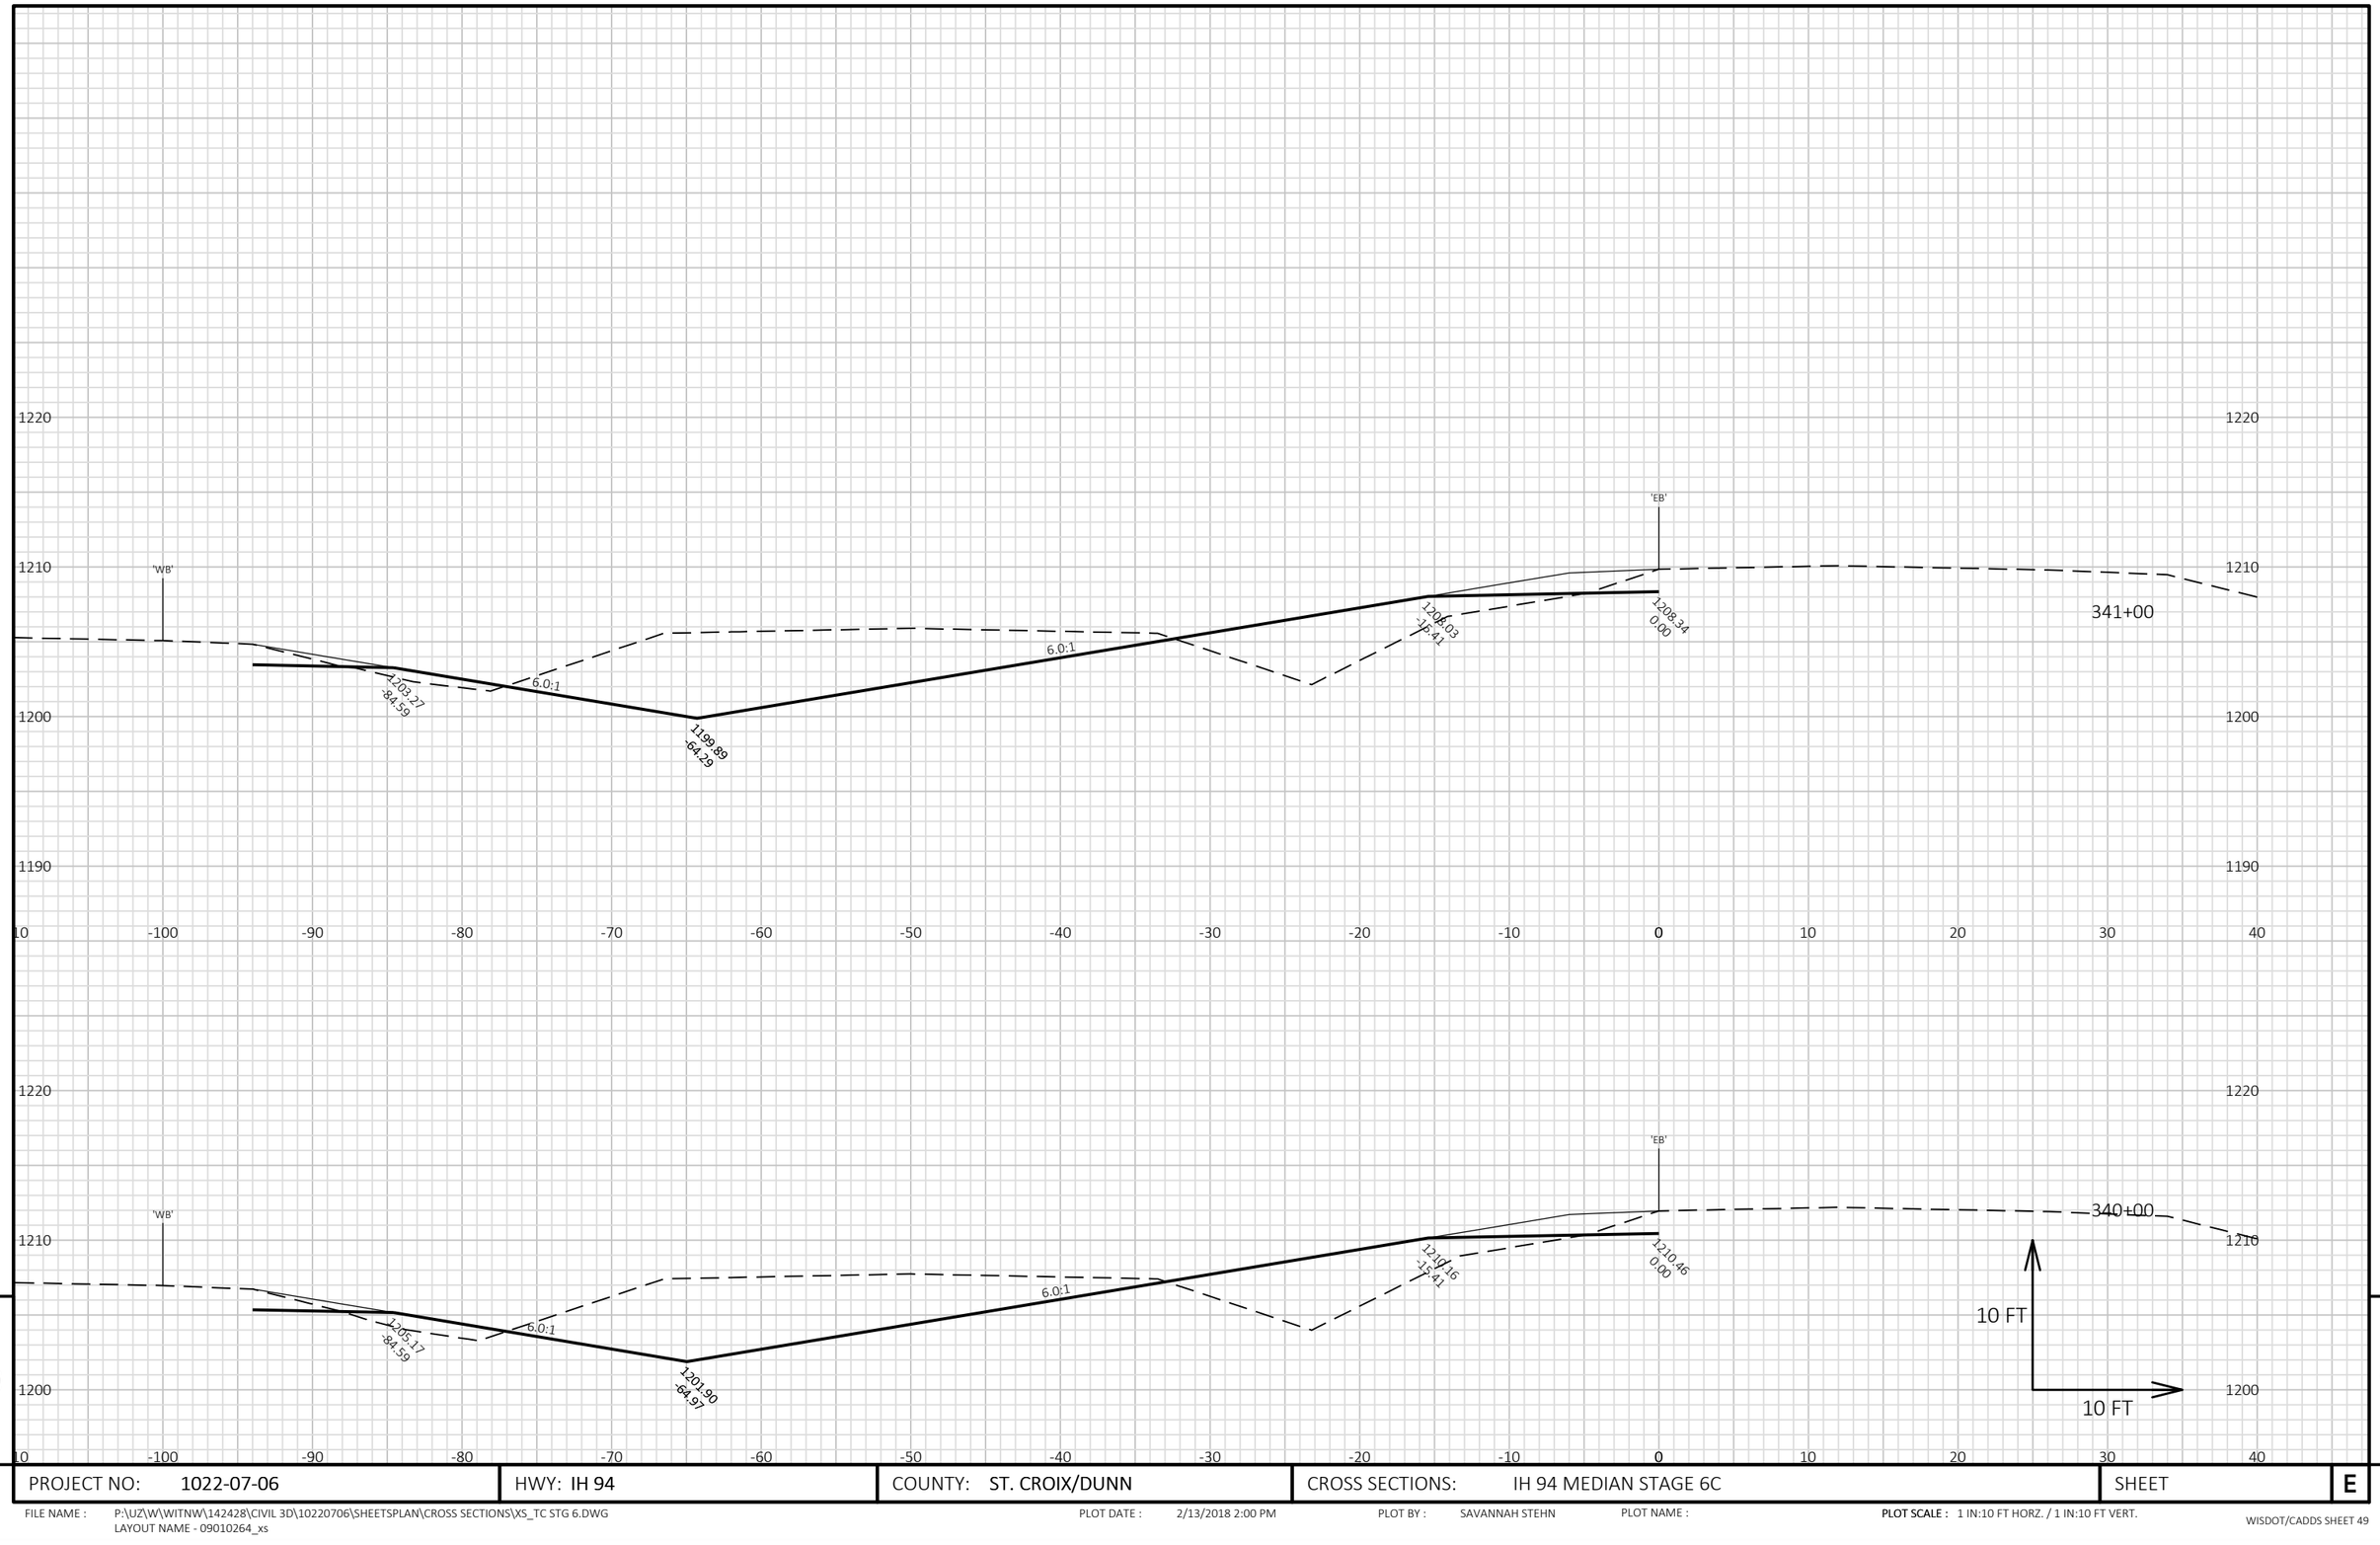


9

9

PROJECT NO: 1022-07-06	HWY: IH 94	COUNTY: ST. CROIX/DUNN	CROSS SECTIONS: IH 94 MEDIAN STAGE 6C	SHEET	E

FILE NAME : P:\UZ\W\WITNW\142428\CIVIL 3D\10220706\SHEETSPLAN\CROSS SECTIONS\XS_TC STG 6.DWG
LAYOUT NAME - 09010264_xs

PLOT DATE : 2/13/2018 2:00 PM PLOT BY : SAVANNAH STEHN PLOT NAME : **PLOT SCALE :** 1 IN:10 FT HORZ. / 1 IN:10 FT VERT.

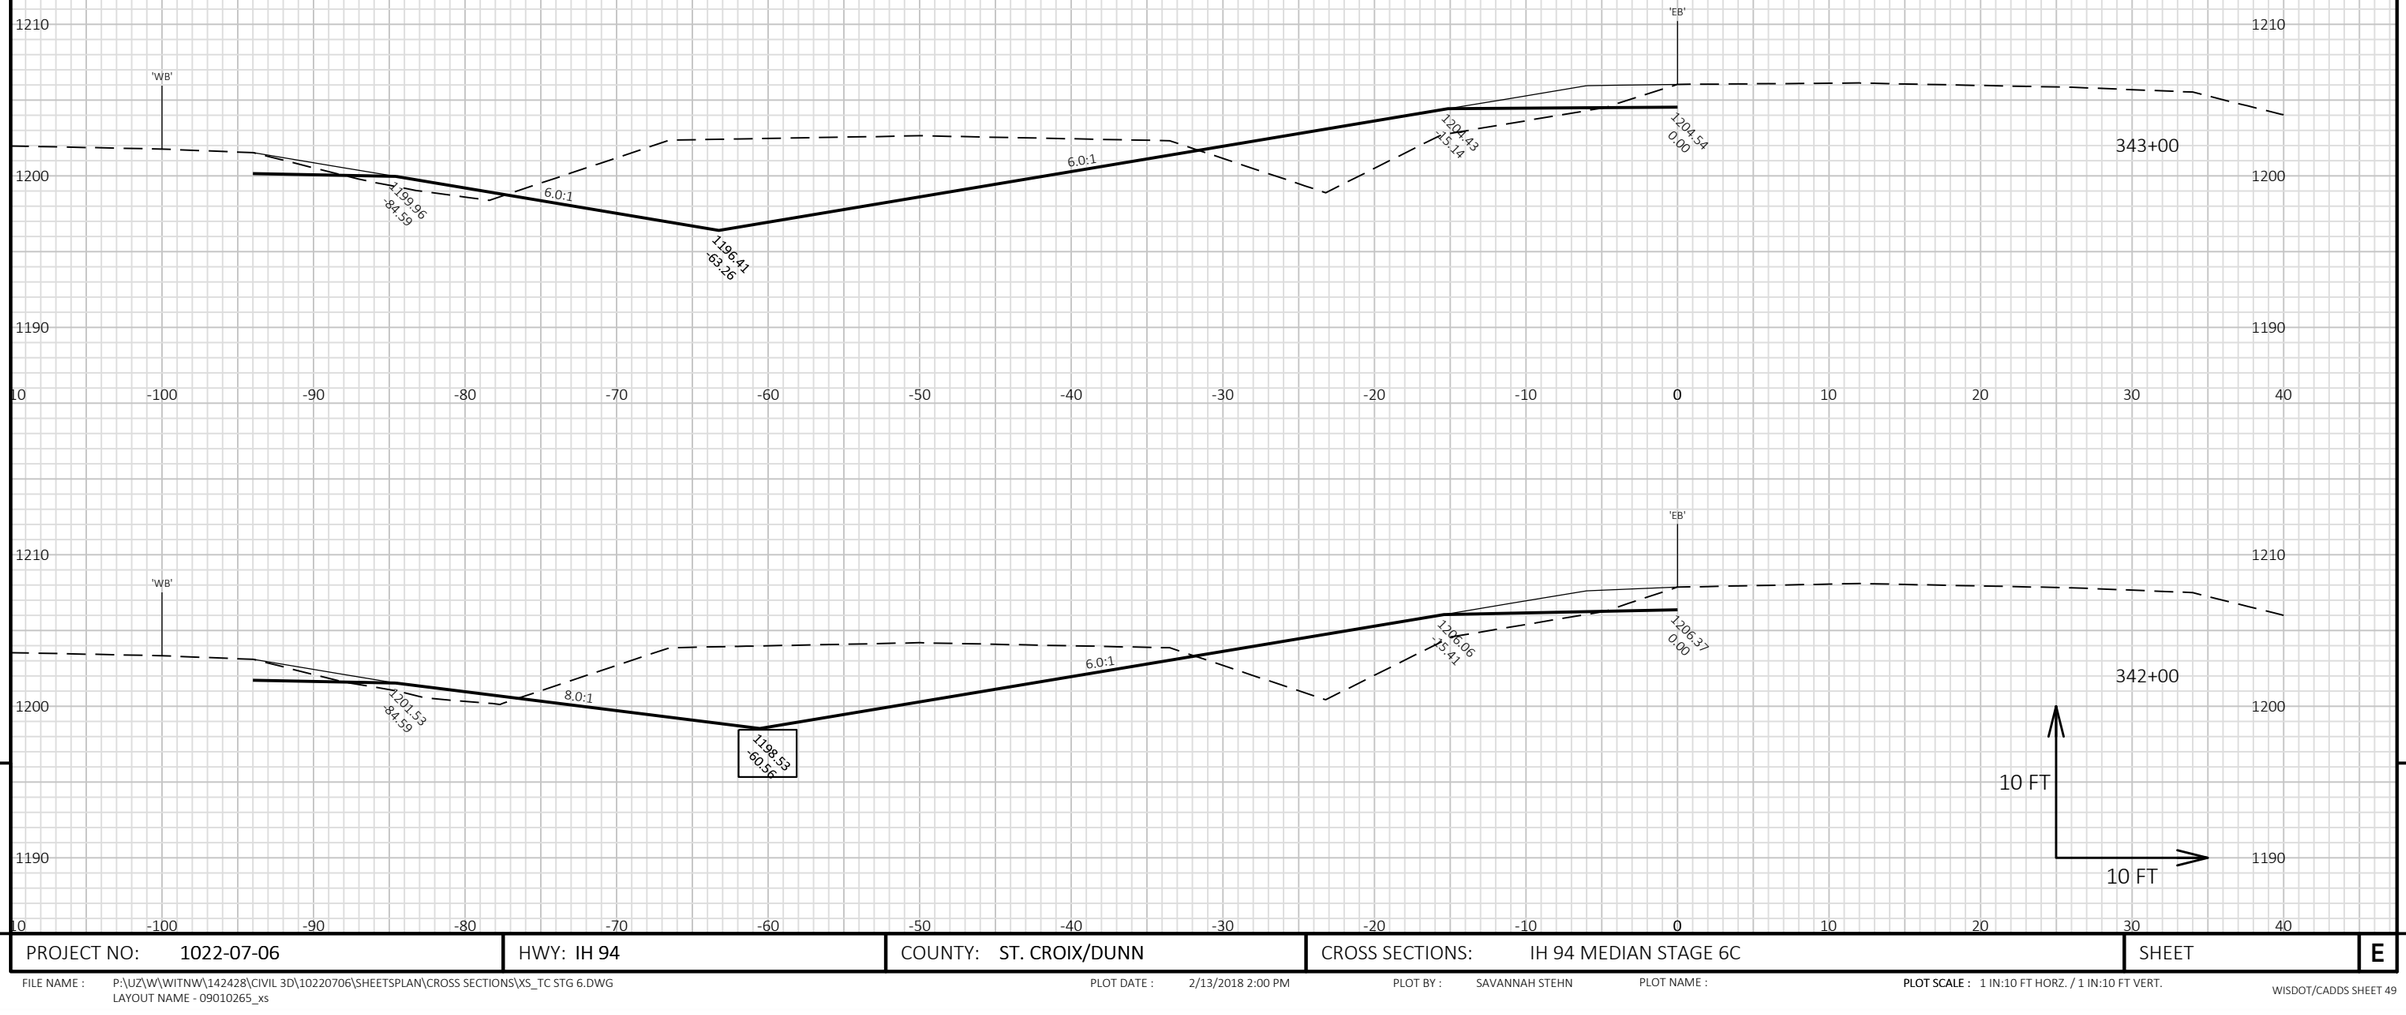


9

9

PROJECT NO: 1022-07-06	HWY: IH 94	COUNTY: ST. CROIX/DUNN	CROSS SECTIONS: IH 94 MEDIAN STAGE 6C	SHEET	E

FILE NAME : P:\UZ\W\WITNW\142428\CIVIL 3D\10220706\SHEETSPLAN\CROSS SECTIONS\XS_TC STG 6.DWG
LAYOUT NAME - 09010265_xs

PLOT DATE : 2/13/2018 2:00 PM PLOT BY : SAVANNAH STEHN PLOT NAME : **PLOT SCALE :** 1 IN:10 FT HORZ. / 1 IN:10 FT VERT.

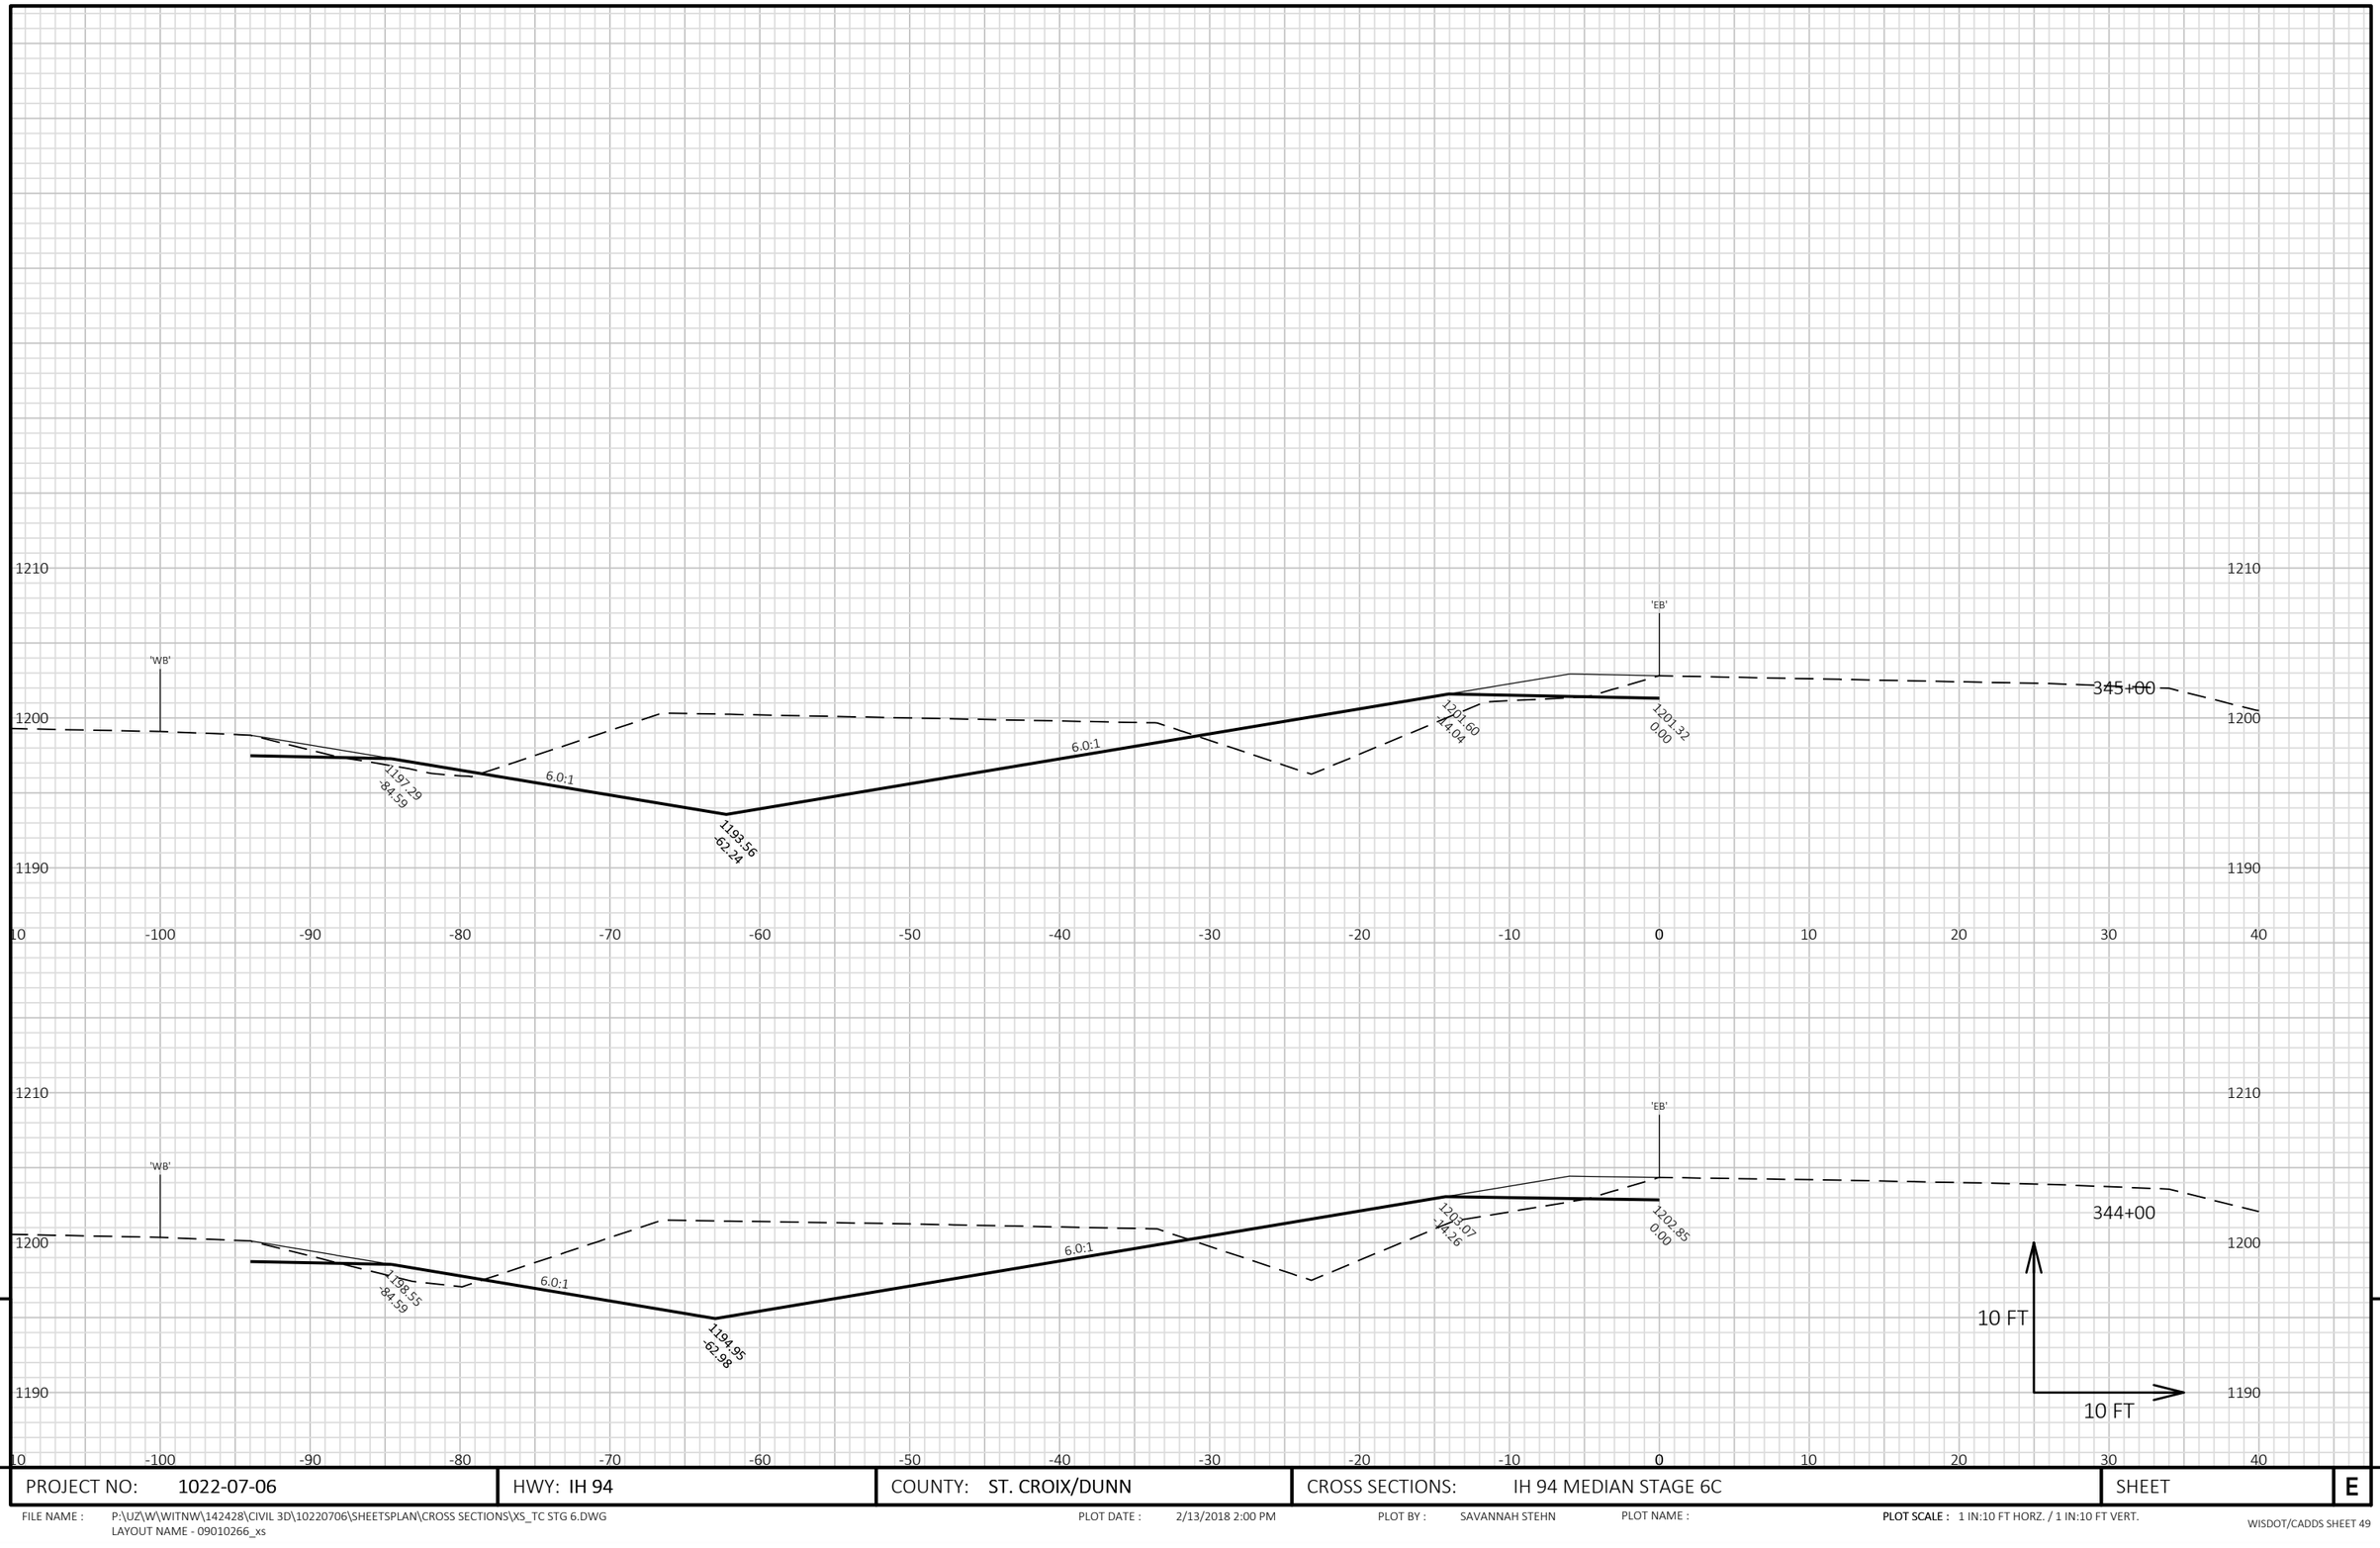


9

9

PROJECT NO: 1022-07-06	HWY: IH 94	COUNTY: ST. CROIX/DUNN	CROSS SECTIONS: IH 94 MEDIAN STAGE 6C	SHEET	E

FILE NAME : P:\UZ\W\WITNW\142428\CIVIL 3D\10220706\SHEETSPLAN\CROSS SECTIONS\XS_TC STG 6.DWG
LAYOUT NAME - 09010266_xs

PLOT DATE : 2/13/2018 2:00 PM PLOT BY : SAVANNAH STEHN PLOT NAME : **PLOT SCALE :** 1 IN:10 FT HORZ. / 1 IN:10 FT VERT.

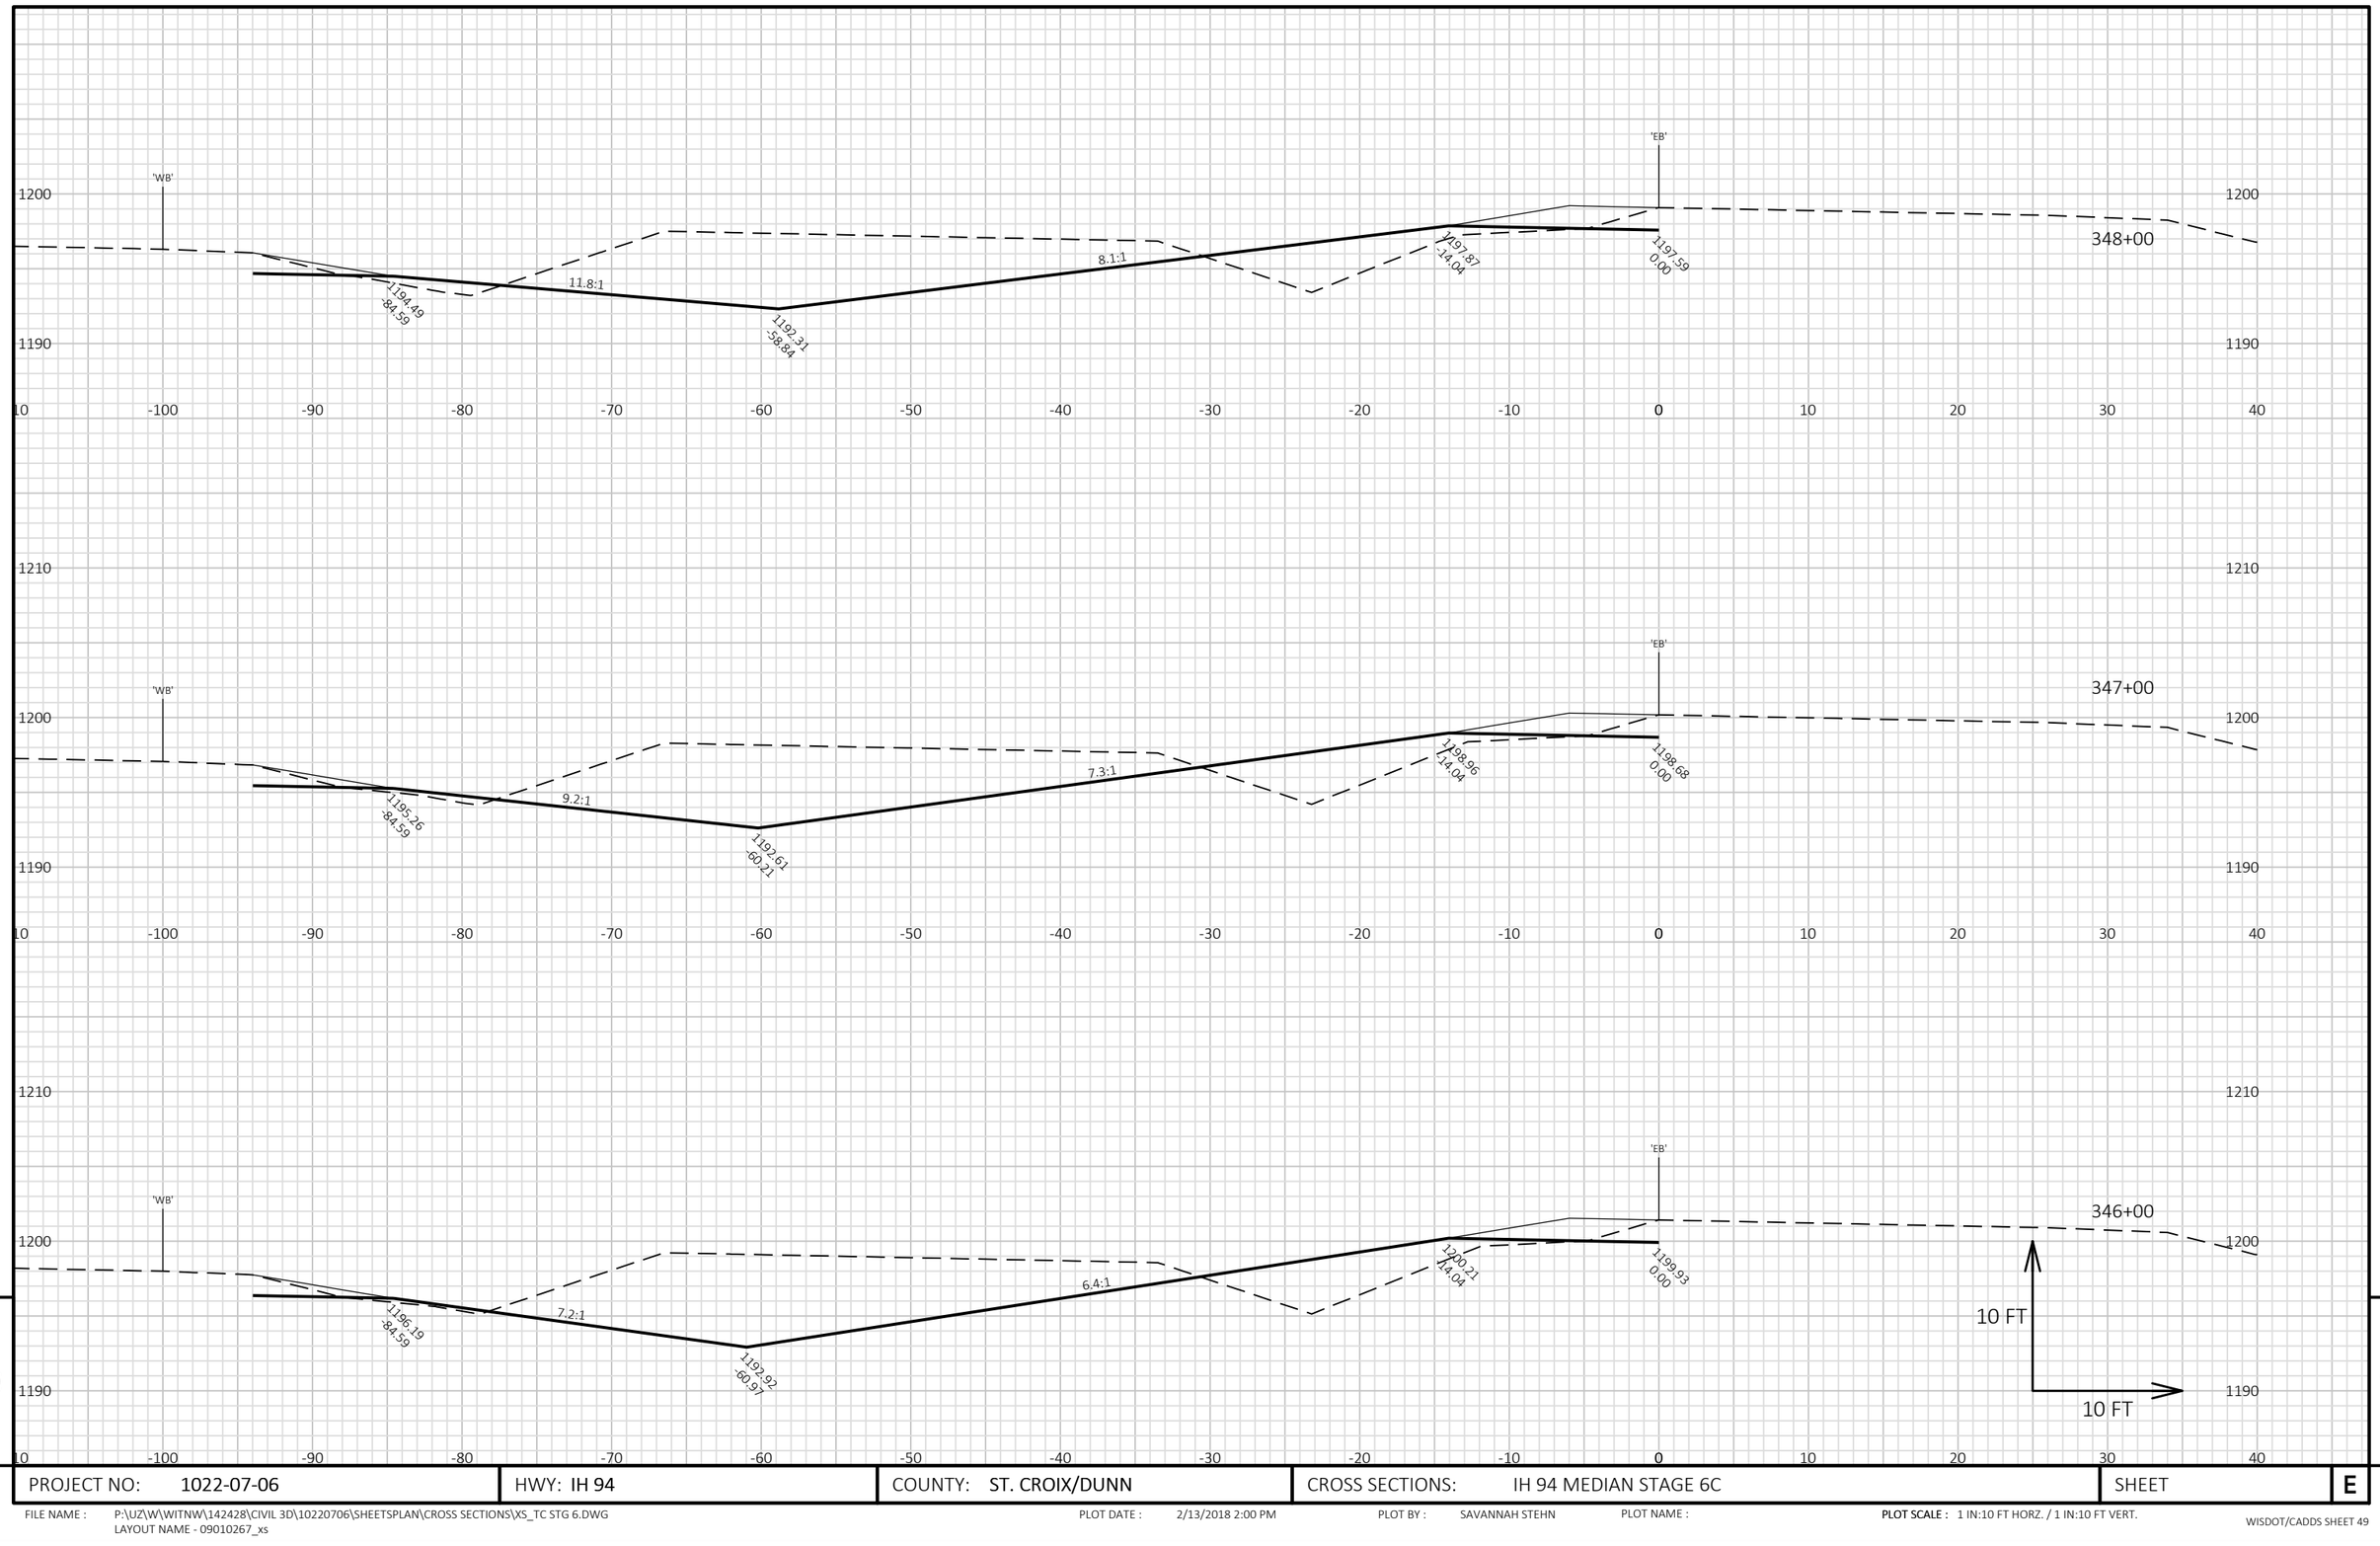

9

PROJECT NO: 1022-07-06	HWY: IH 94	COUNTY: ST. CROIX/DUNN	CROSS SECTIONS: IH 94 MEDIAN STAGE 6C	SHEET	E


FILE NAME : P:\UZ\W\WITNW\142428\CIVIL 3D\10220706\SHEETSPLAN\CROSS SECTIONS\XS_TC STG 6.DWG
LAYOUT NAME - 09010267_xs

PLOT DATE : 2/13/2018 2:00 PM PLOT BY : SAVANNAH STEHN PLOT NAME :

PLOT SCALE : 1 IN:10 FT HORZ. / 1 IN:10 FT VERT.

WISDOT/CADDS SHEET 49

9

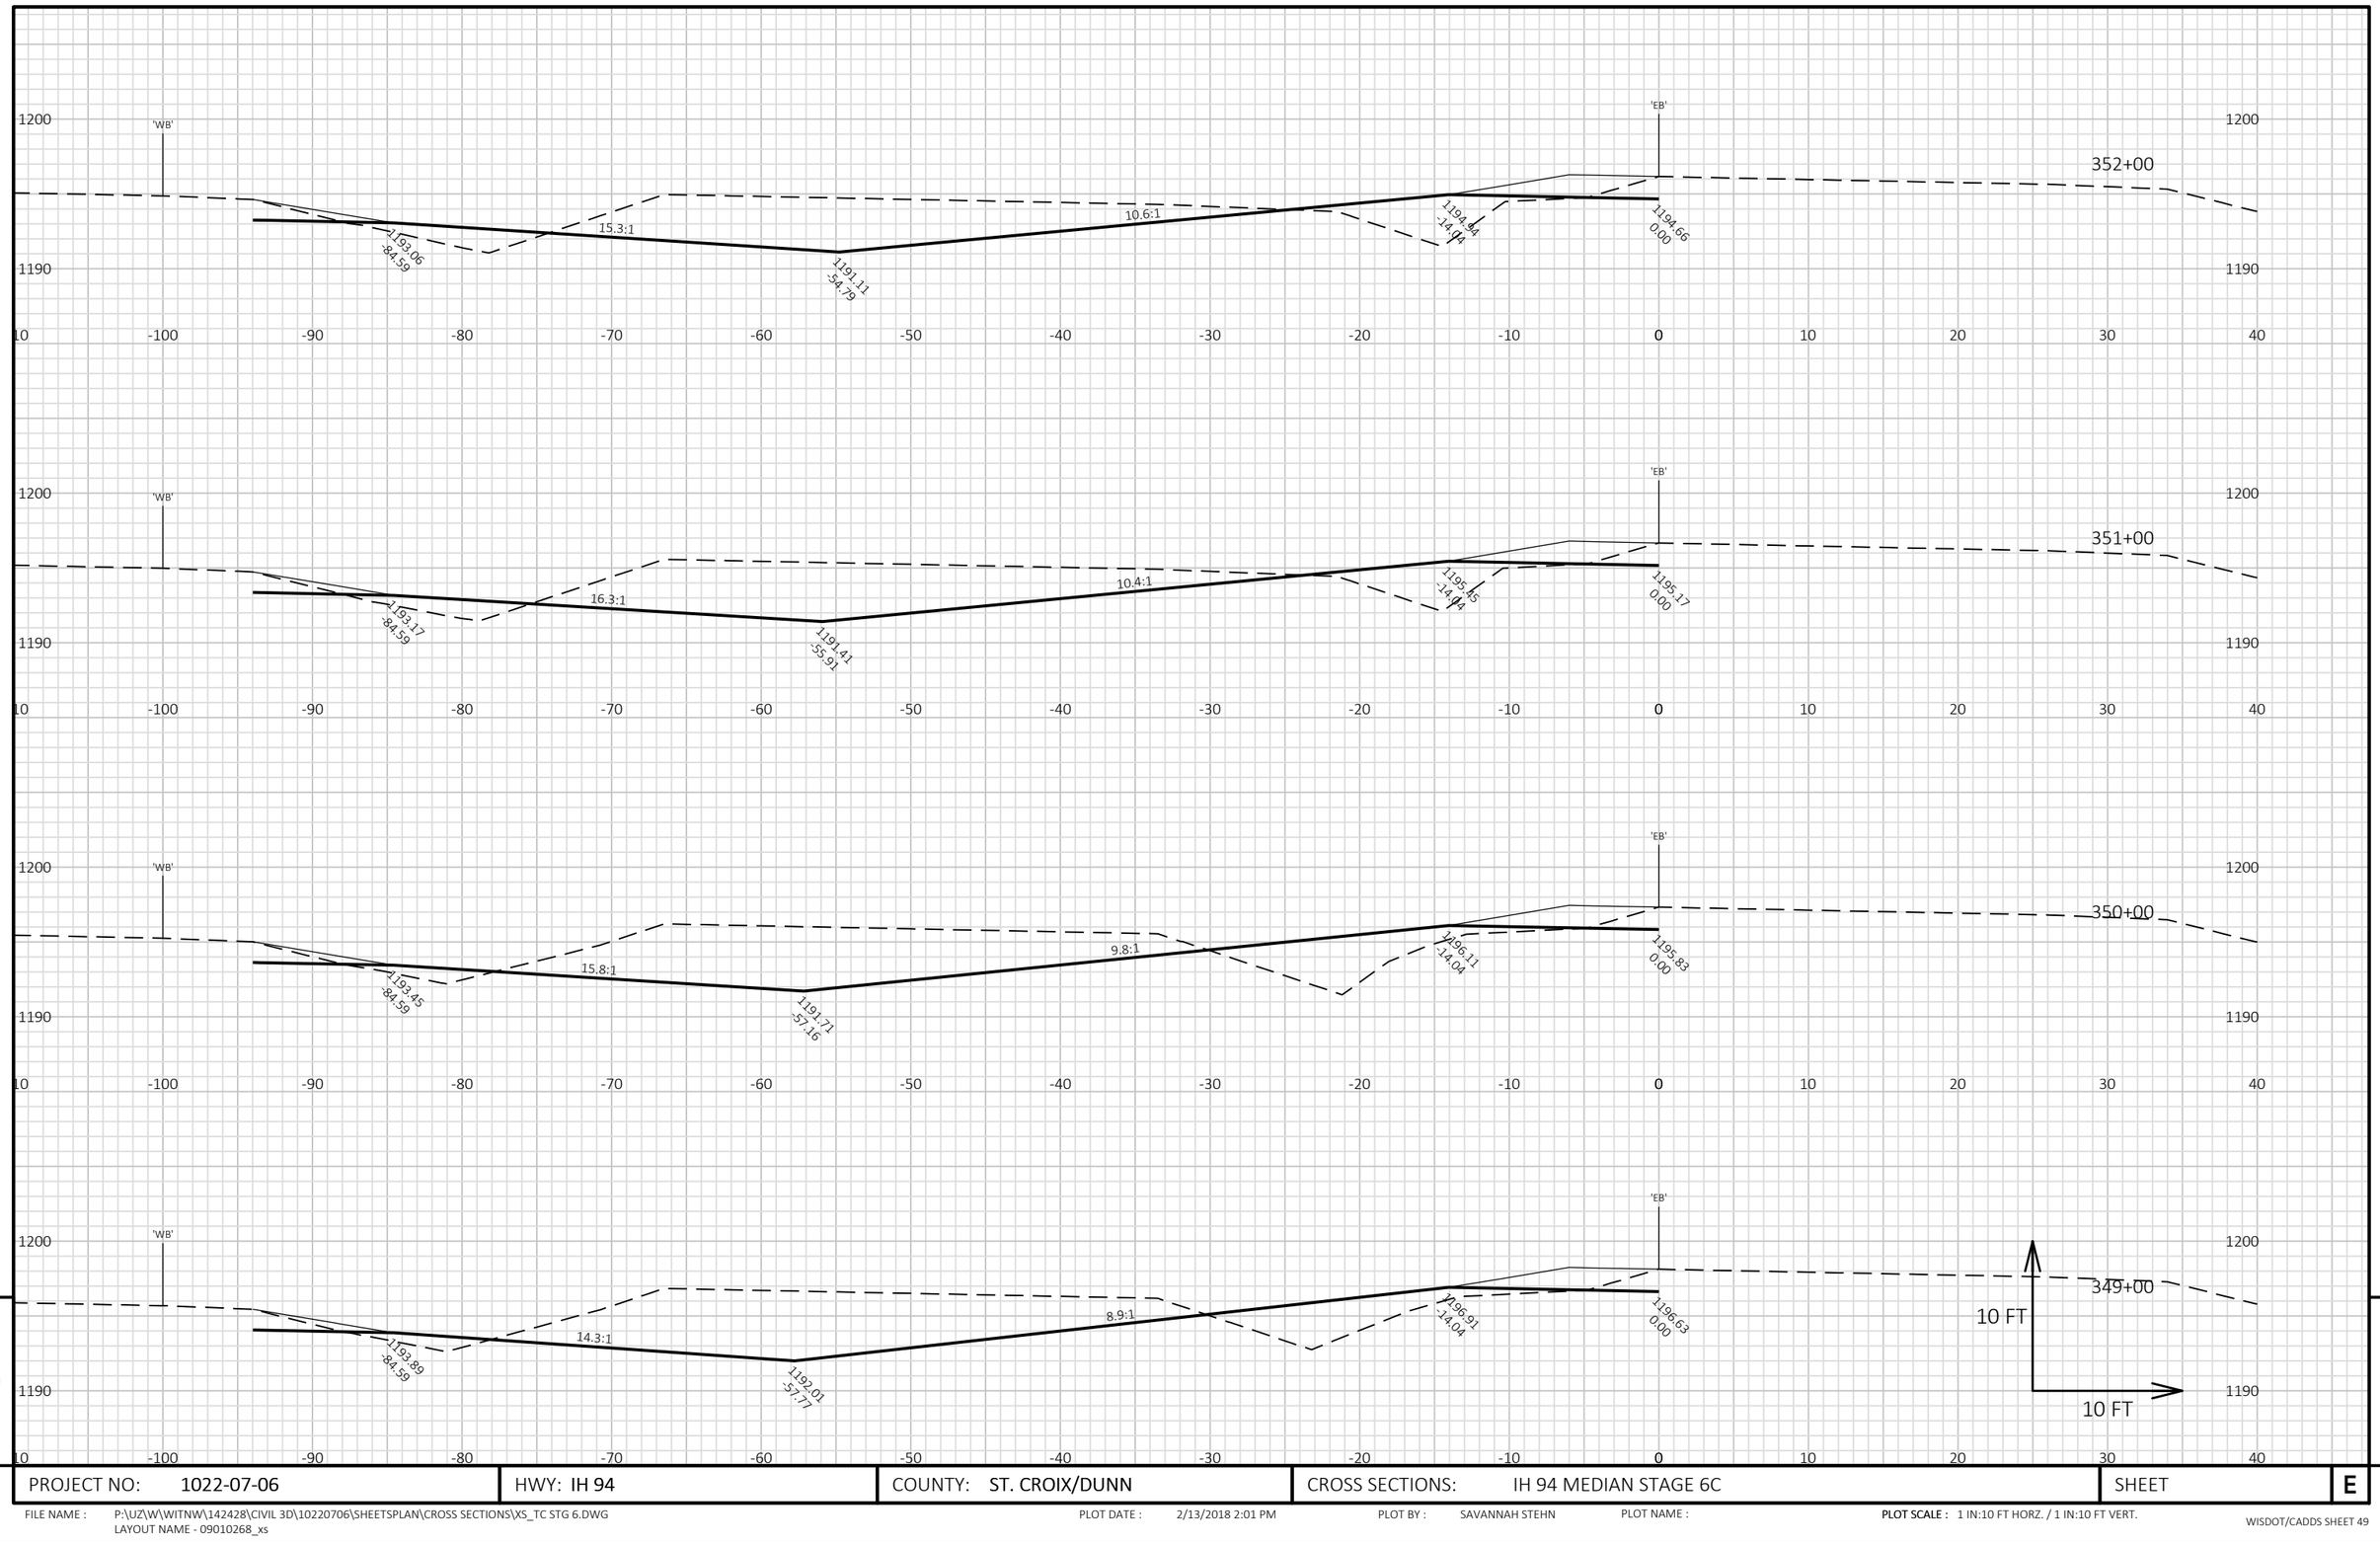

9

9

PROJECT NO: 1022-07-06	HWY: IH 94	COUNTY: ST. CROIX/DUNN	CROSS SECTIONS: IH 94 MEDIAN STAGE 6C	SHEET	E

FILE NAME : P:\UZ\W\WITNW\142428\CIVIL 3D\10220706\SHEETSPLAN\CROSS SECTIONS\XS_TC STG 6.DWG
LAYOUT NAME - 09010268_xs

PLOT DATE : 2/13/2018 2:01 PM

PLOT BY : SAVANNAH STEHN

PLOT NAME :

PLOT SCALE : 1 IN:10 FT HORZ. / 1 IN:10 FT VERT.

9


9

PROJECT NO: 1022-07-06	HWY: IH 94	COUNTY: ST. CROIX/DUNN	CROSS SECTIONS: IH 94 MEDIAN STAGE 6C	SHEET	E

FILE NAME : P:\UZ\W\WITNW\142428\CIVIL 3D\10220706\SHEETSPLAN\CROSS SECTIONS\XS_TC STG 6.DWG
LAYOUT NAME - 09010269_xs

PLOT DATE : 2/13/2018 2:01 PM PLOT BY : SAVANNAH STEHN PLOT NAME :

PLOT SCALE : 1 IN:10 FT HORZ. / 1 IN:10 FT VERT.

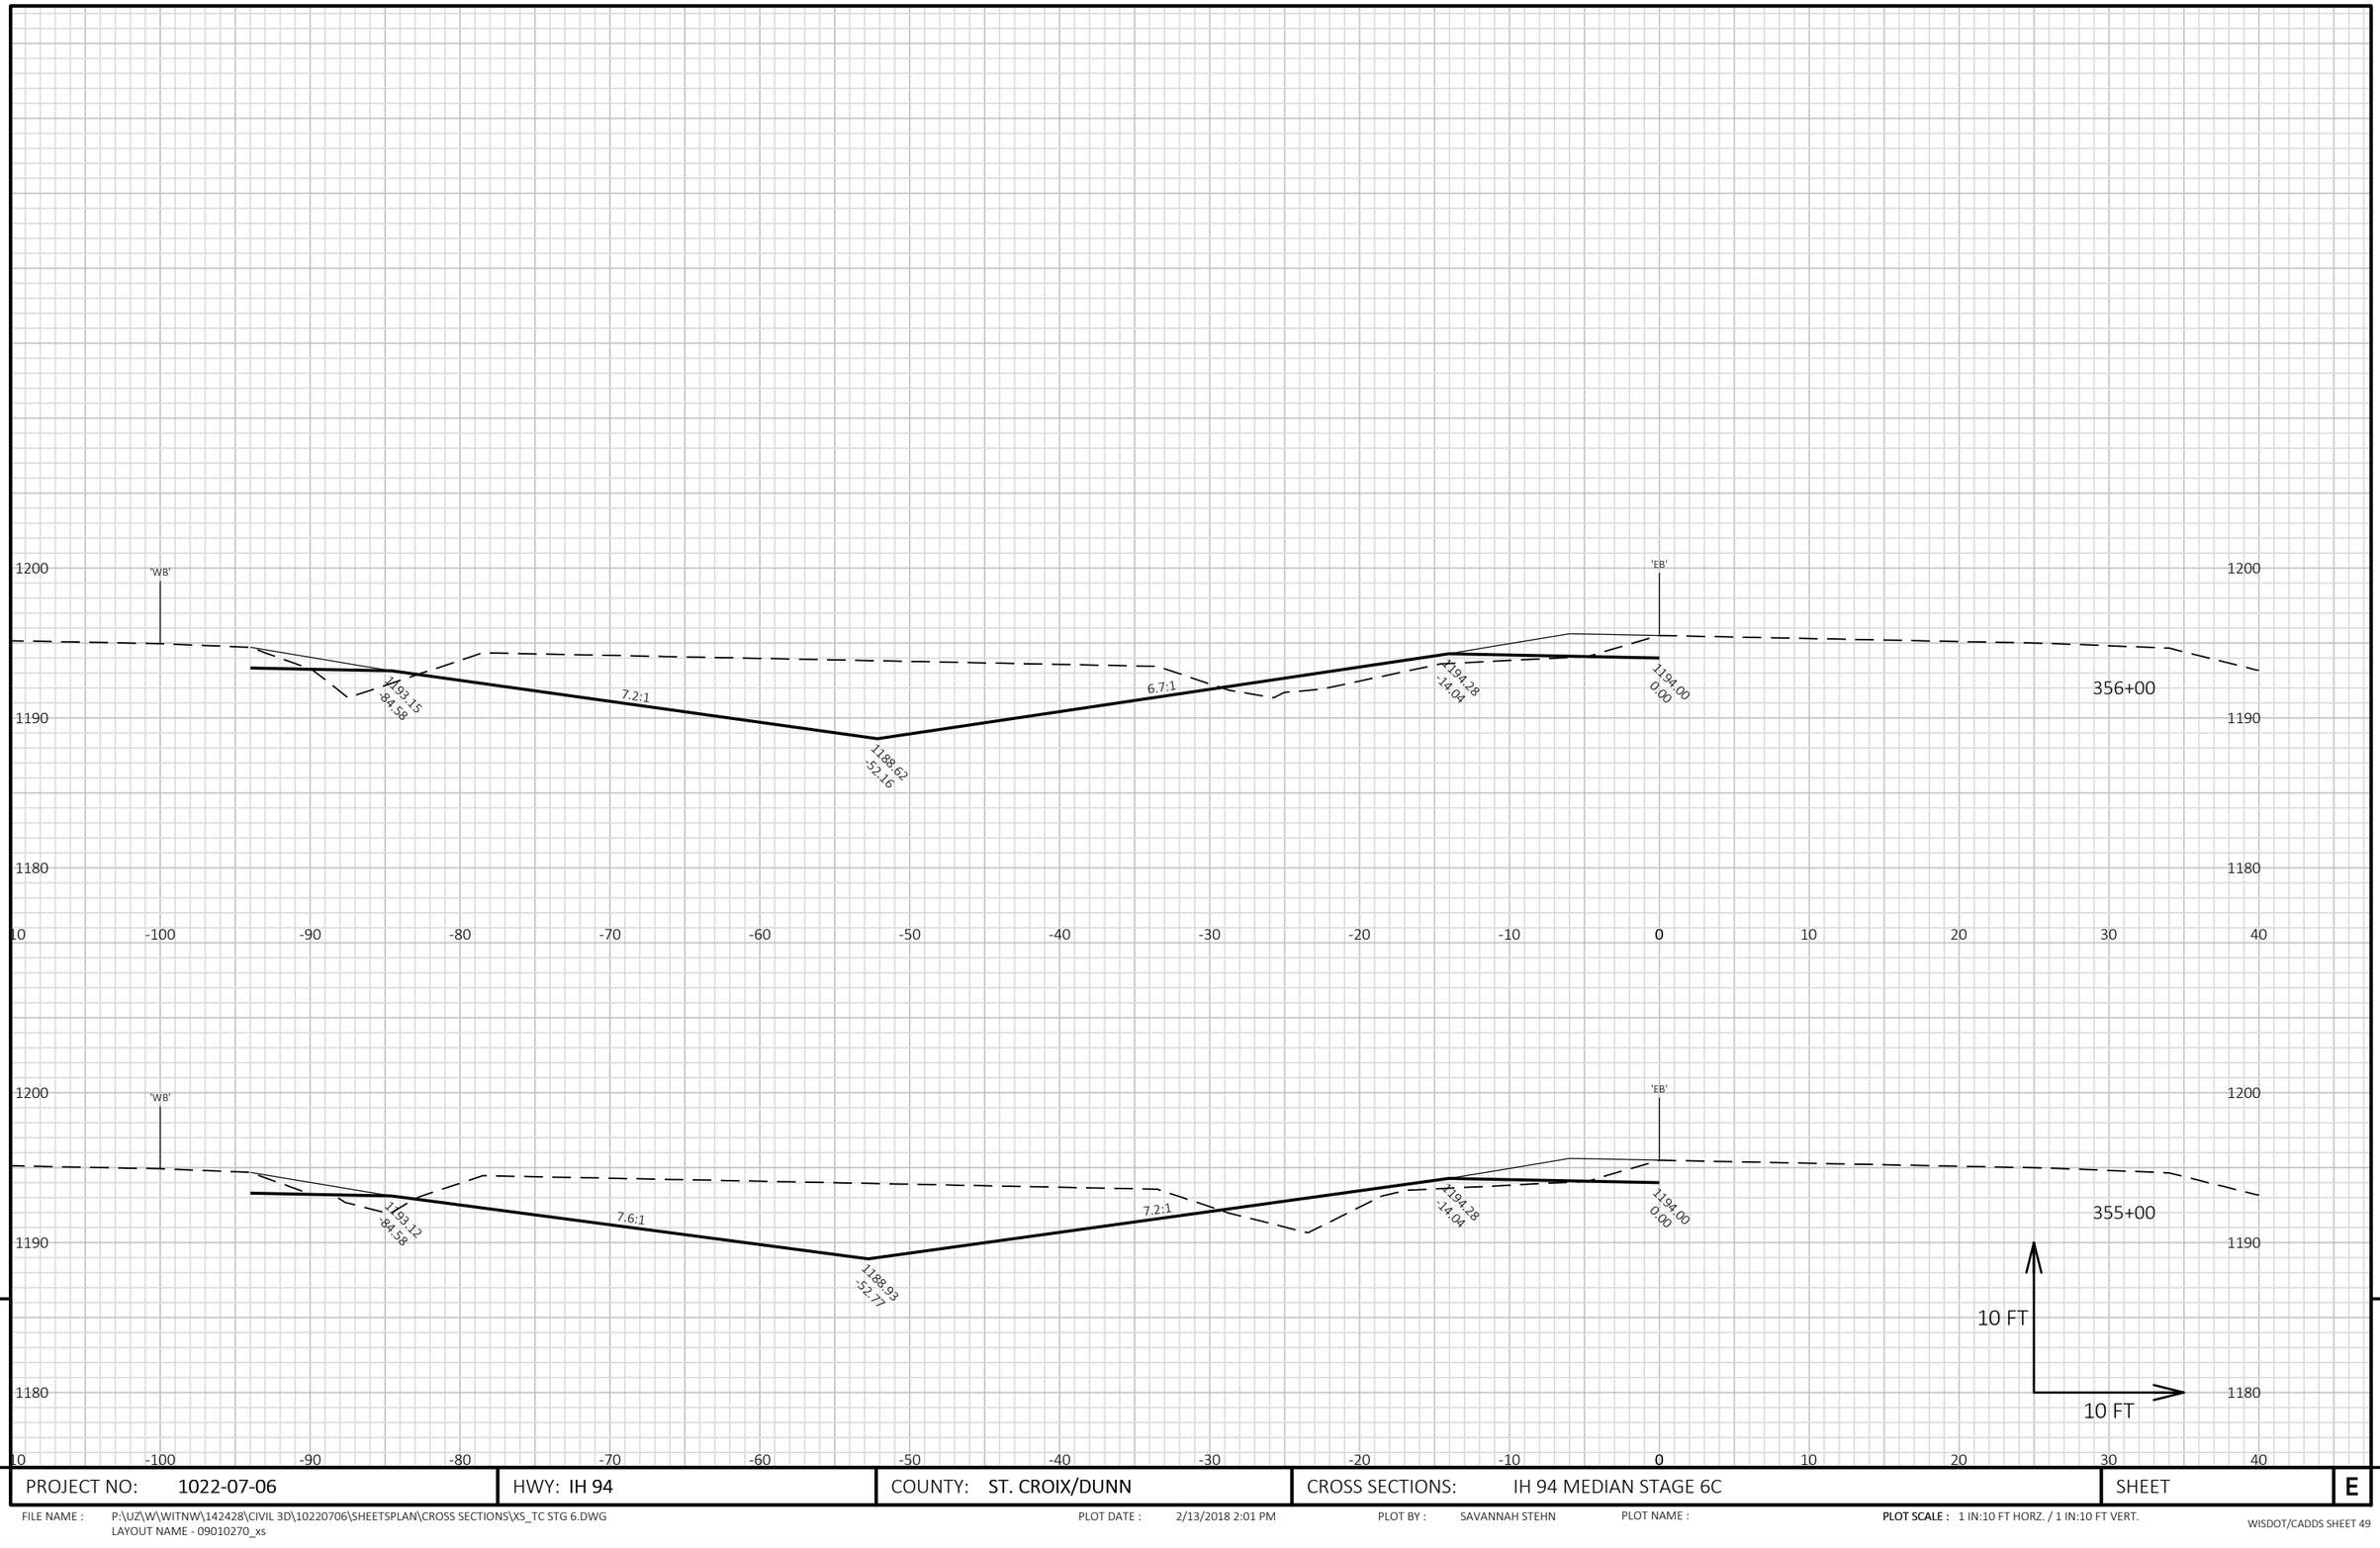


9

9

PROJECT NO: 1022-07-06	HWY: IH 94	COUNTY: ST. CROIX/DUNN	CROSS SECTIONS: IH 94 MEDIAN STAGE 6C	SHEET	E

FILE NAME : P:\UZ\W\WITNW\142428\CIVIL 3D\10220706\SHEETSPLAN\CROSS SECTIONS\XS_TC STG 6.DWG
LAYOUT NAME - 09010270_xs

PLOT DATE : 2/13/2018 2:01 PM PLOT BY : SAVANNAH STEHN PLOT NAME : **PLOT SCALE :** 1 IN:10 FT HORZ. / 1 IN:10 FT VERT.

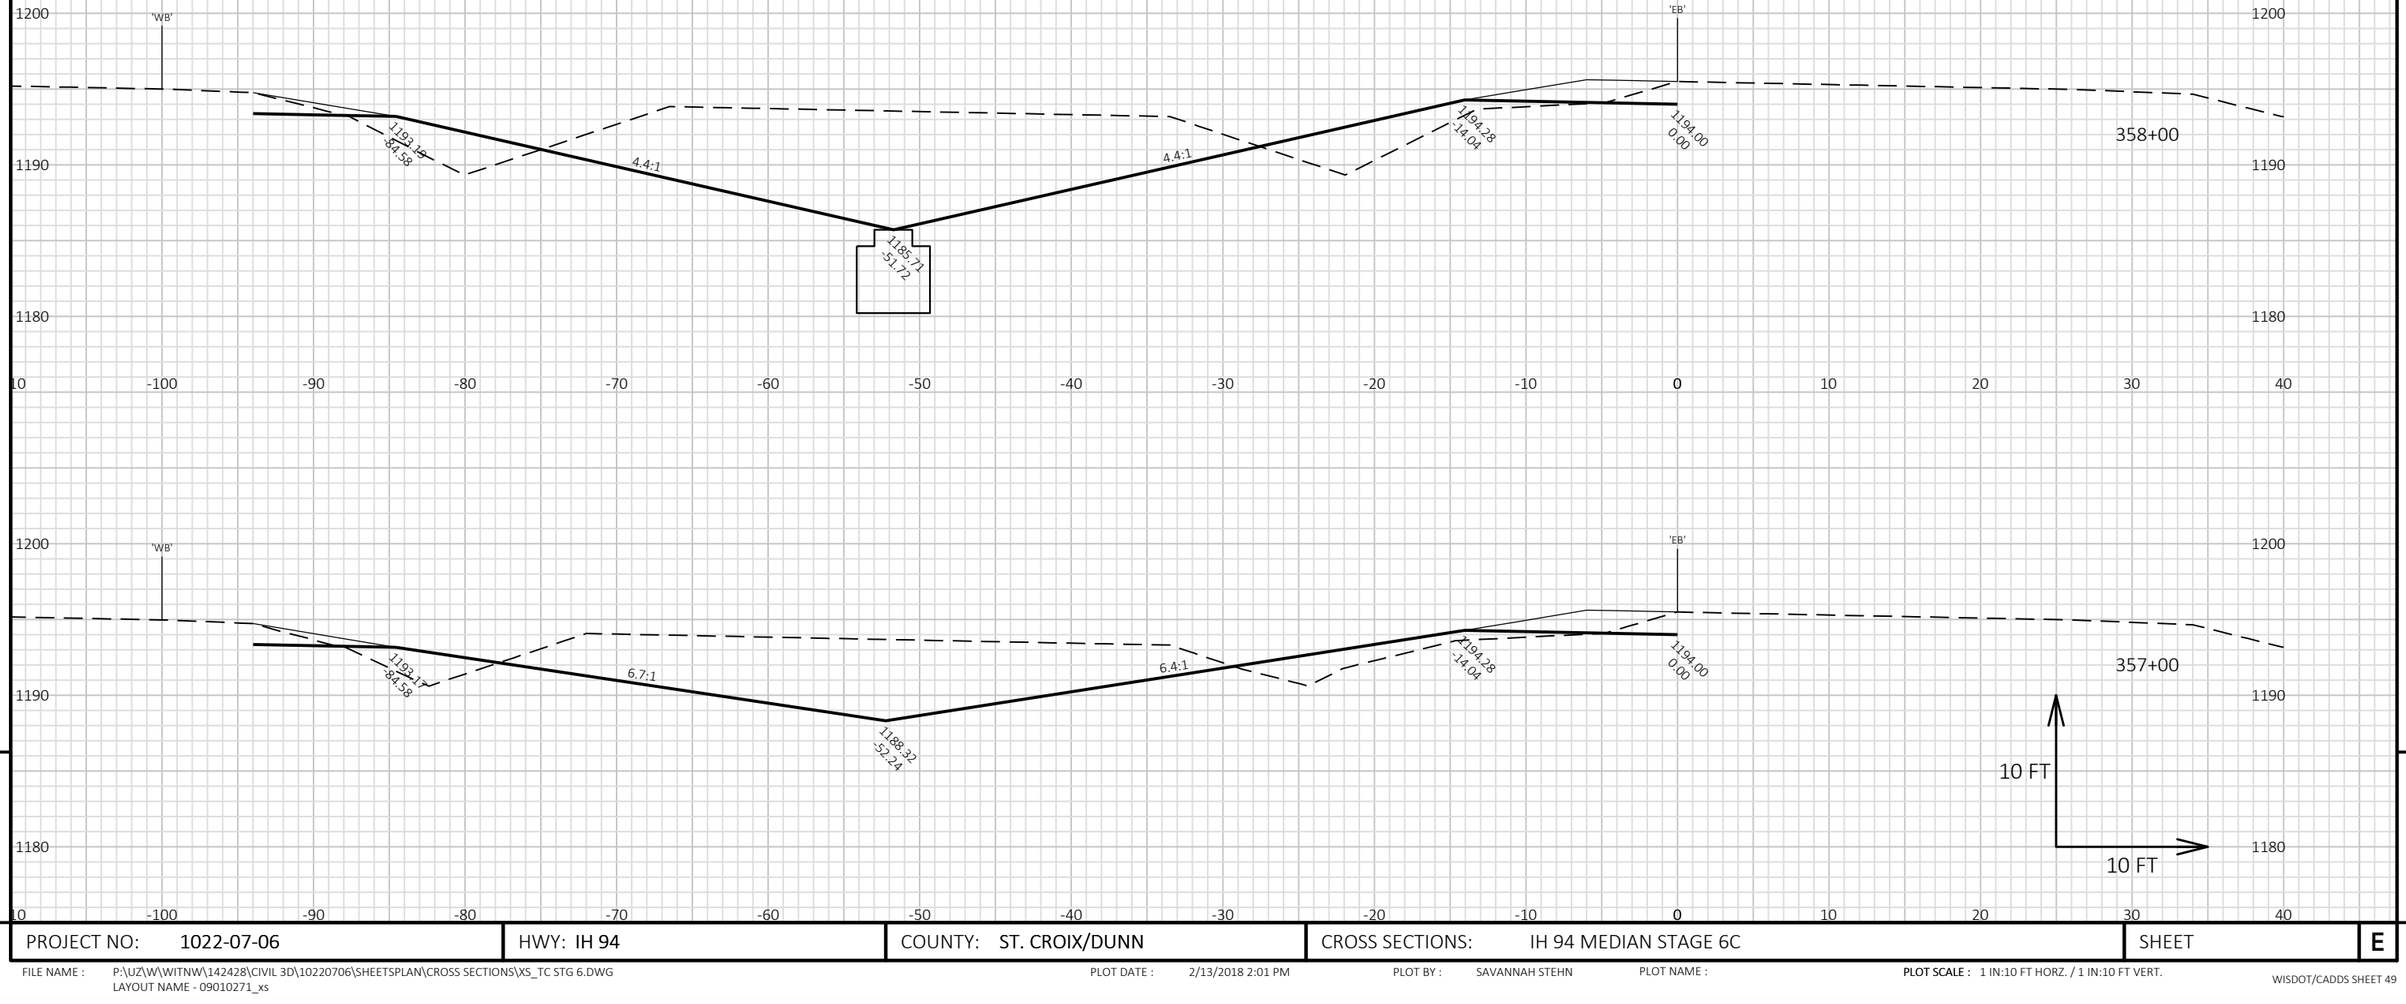

9

9

PROJECT NO: 1022-07-06	HWY: IH 94	COUNTY: ST. CROIX/DUNN	CROSS SECTIONS: IH 94 MEDIAN STAGE 6C	SHEET	E


FILE NAME : P:\UZ\W\WITNW\142428\CIVIL 3D\10220706\SHEETSPLAN\CROSS SECTIONS\XS_TC STG 6.DWG
LAYOUT NAME - 09010271_xs

PLOT DATE : 2/13/2018 2:01 PM

PLOT BY : SAVANNAH STEHN

PLOT NAME :

PLOT SCALE : 1 IN:10 FT HORZ. / 1 IN:10 FT VERT.

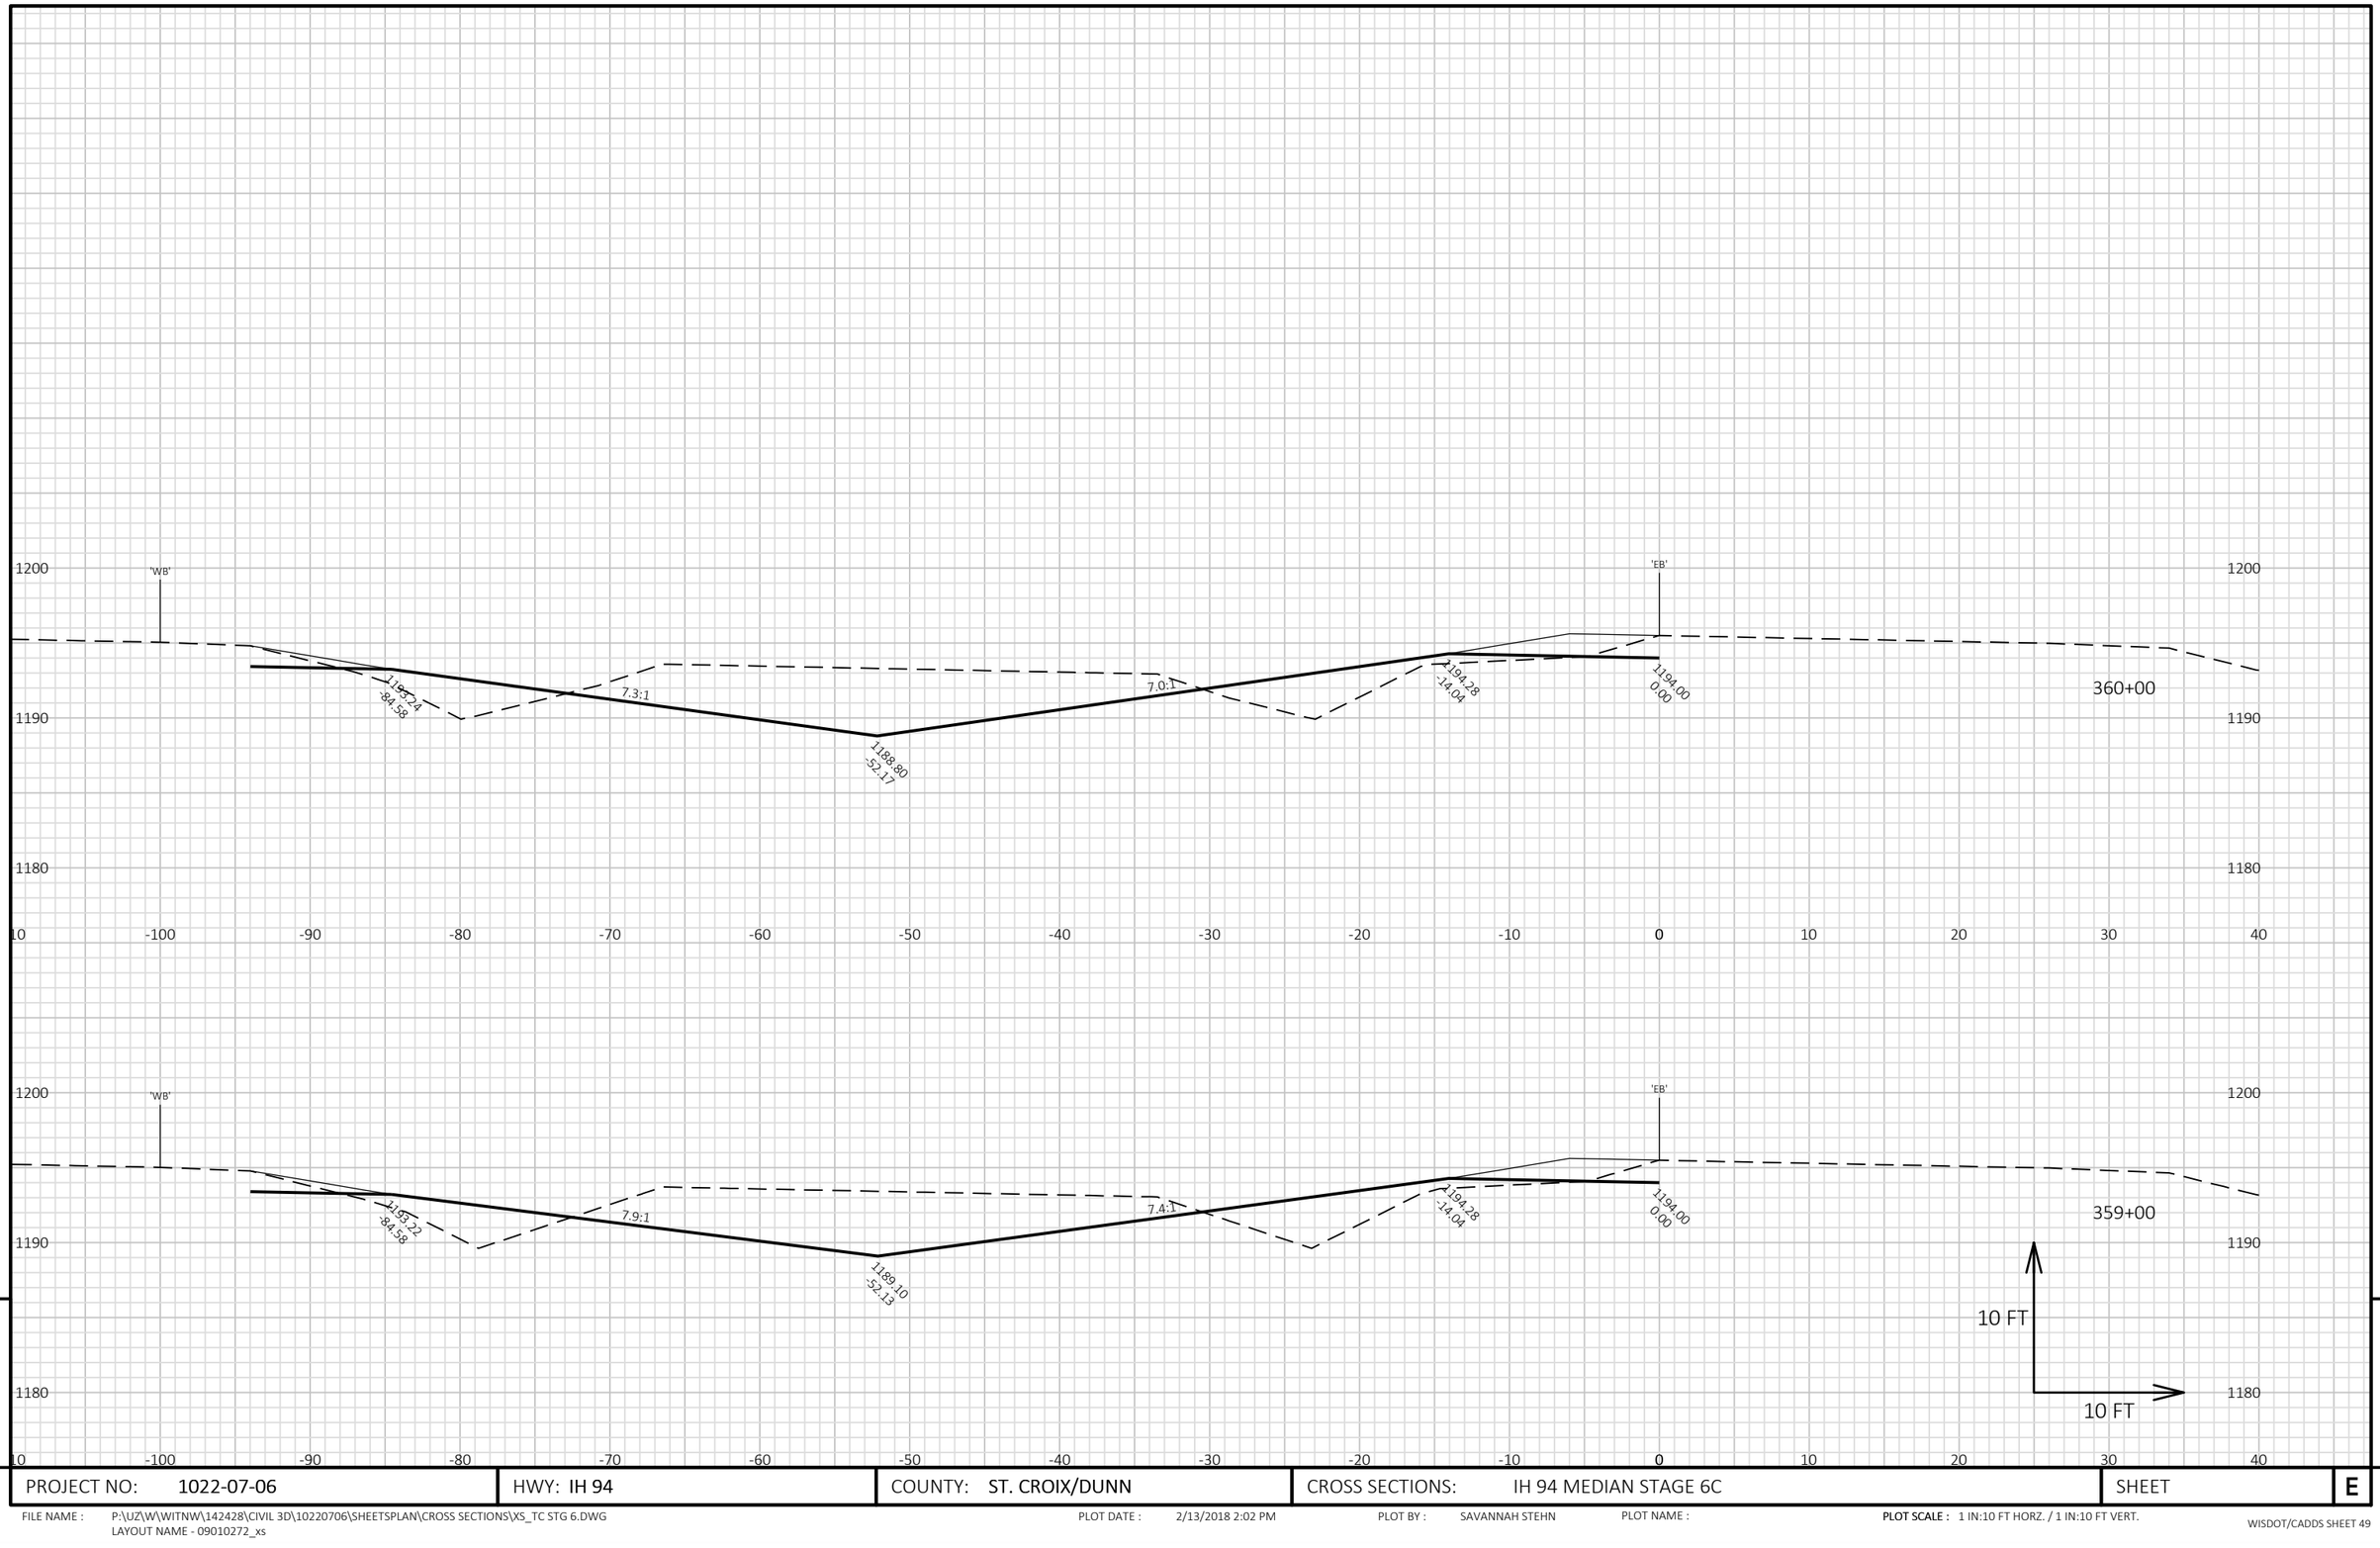


PROJECT NO: 1022-07-06	HWY: IH 94	COUNTY: ST. CROIX/DUNN	CROSS SECTIONS: IH 94 MEDIAN STAGE 6C	SHEET E

FILE NAME : P:\UZ\W\WITNW\142428\CIVIL 3D\10220706\SHEETSPLAN\CROSS SECTIONS\XS_TC STG 6.DWG
LAYOUT NAME - 09010272_xs

PLOT DATE : 2/13/2018 2:02 PM PLOT BY : SAVANNAH STEHN PLOT NAME : PLOT SCALE : 1 IN:10 FT HORZ. / 1 IN:10 FT VERT.

WISDOT/CADDS SHEET 49

9

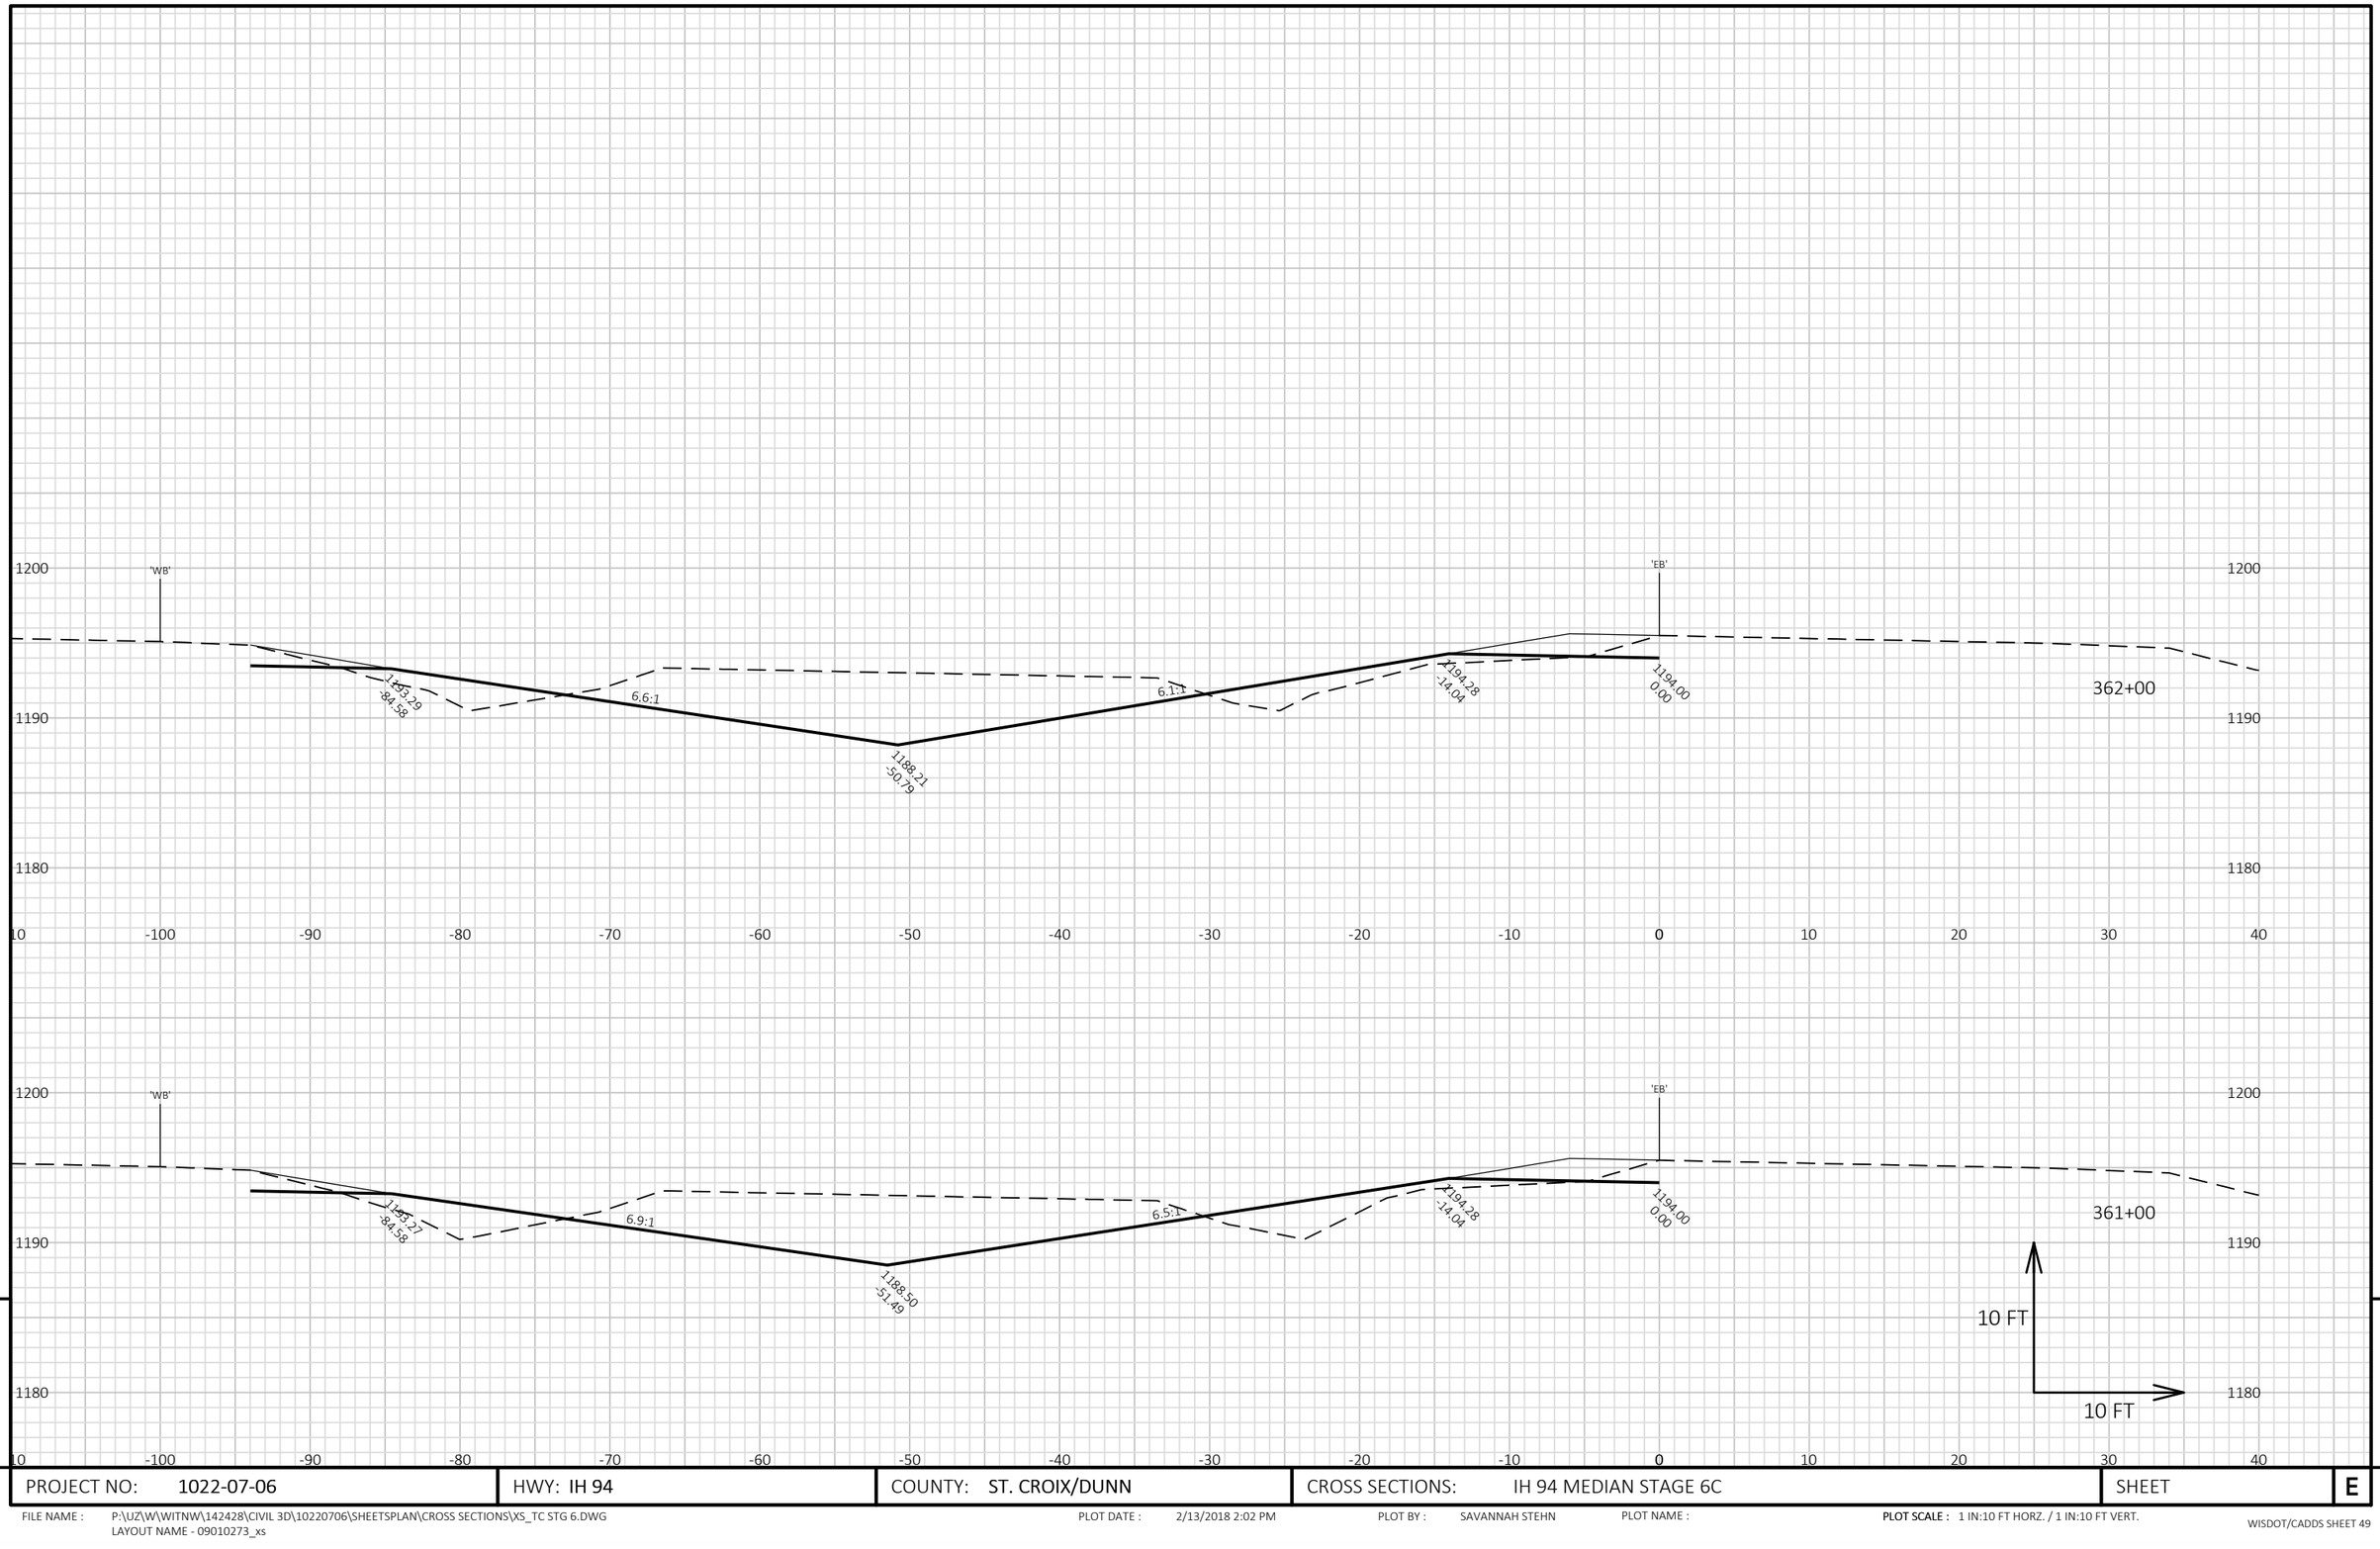

9

9

PROJECT NO: 1022-07-06	HWY: IH 94	COUNTY: ST. CROIX/DUNN	CROSS SECTIONS: IH 94 MEDIAN STAGE 6C	SHEET	E


FILE NAME : P:\UZ\W\WITNW\142428\CIVIL 3D\10220706\SHEETSPLAN\CROSS SECTIONS\XS_TC STG 6.DWG
LAYOUT NAME - 09010273_xs

PLOT DATE : 2/13/2018 2:02 PM

PLOT BY : SAVANNAH STEHN

PLOT NAME :

PLOT SCALE : 1 IN:10 FT HORZ. / 1 IN:10 FT VERT.

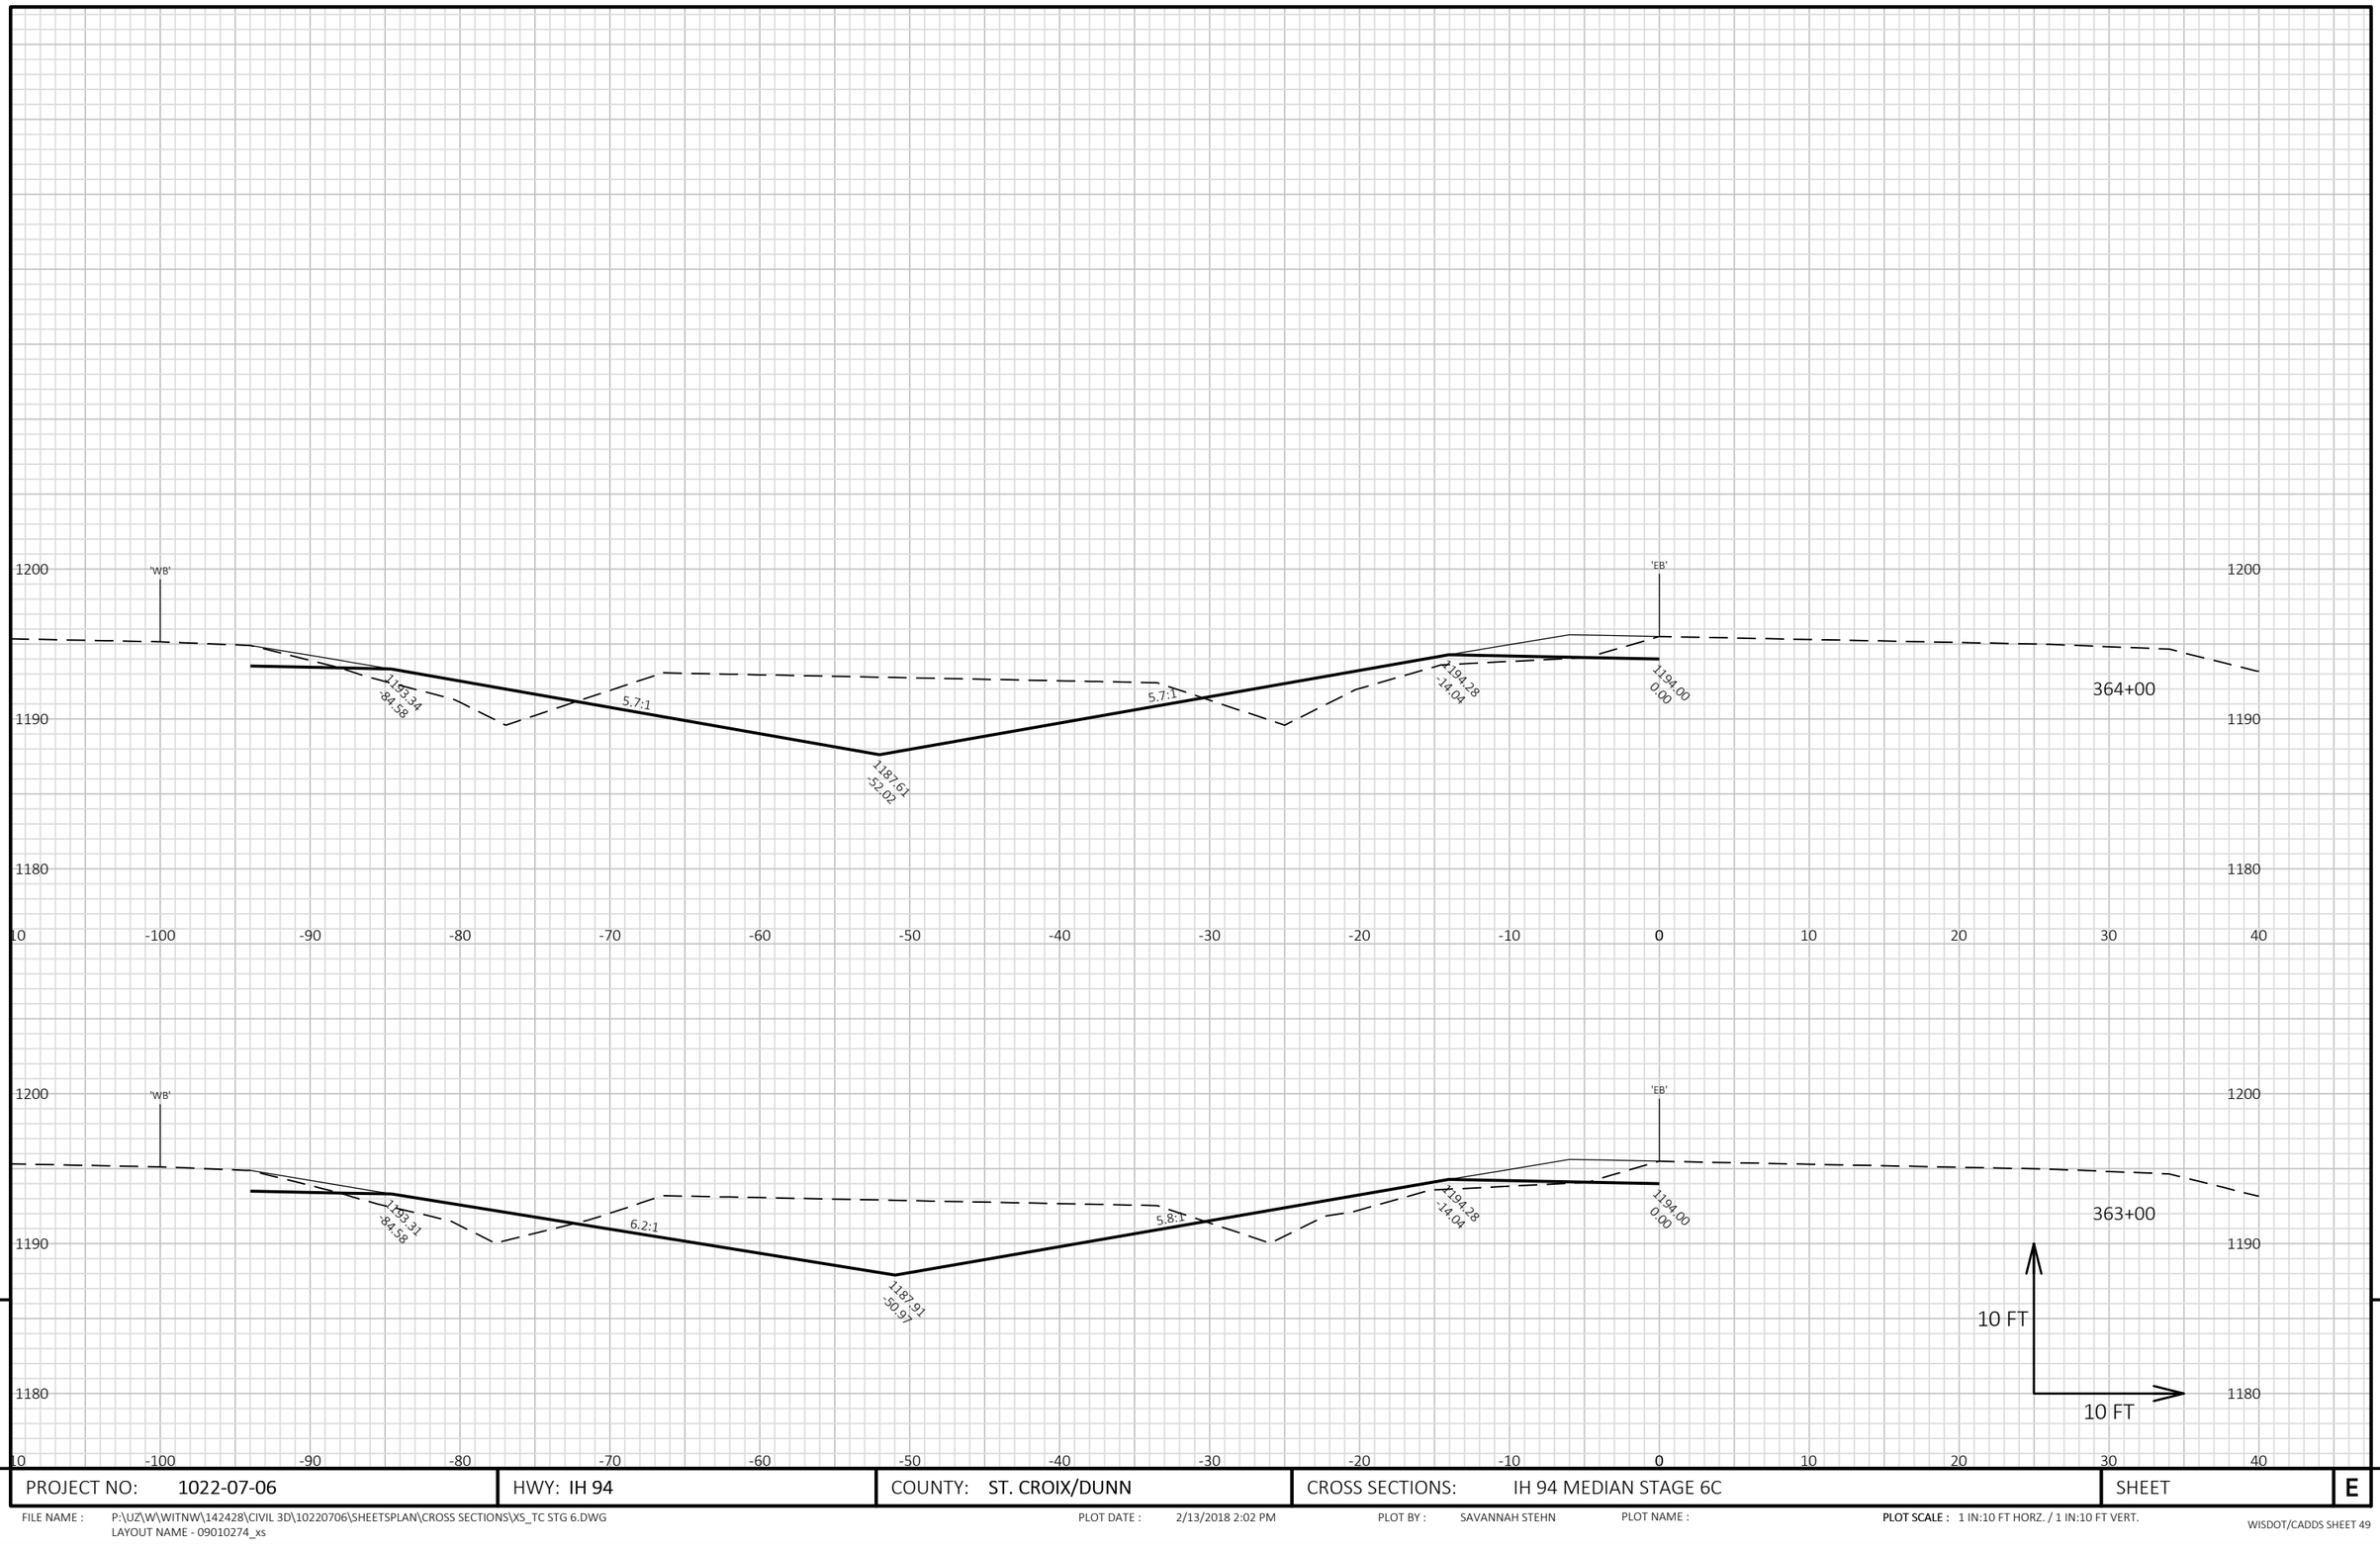


9

9

PROJECT NO: 1022-07-06	HWY: IH 94	COUNTY: ST. CROIX/DUNN	CROSS SECTIONS: IH 94 MEDIAN STAGE 6C	SHEET	E

FILE NAME : P:\UZ\W\WITNW\142428\CIVIL 3D\10220706\SHEETSPLAN\CROSS SECTIONS\XS_TC STG 6.DWG
LAYOUT NAME - 09010274_xs

PLOT DATE : 2/13/2018 2:02 PM PLOT BY : SAVANNAH STEHN PLOT NAME : **PLOT SCALE :** 1 IN:10 FT HORZ. / 1 IN:10 FT VERT.

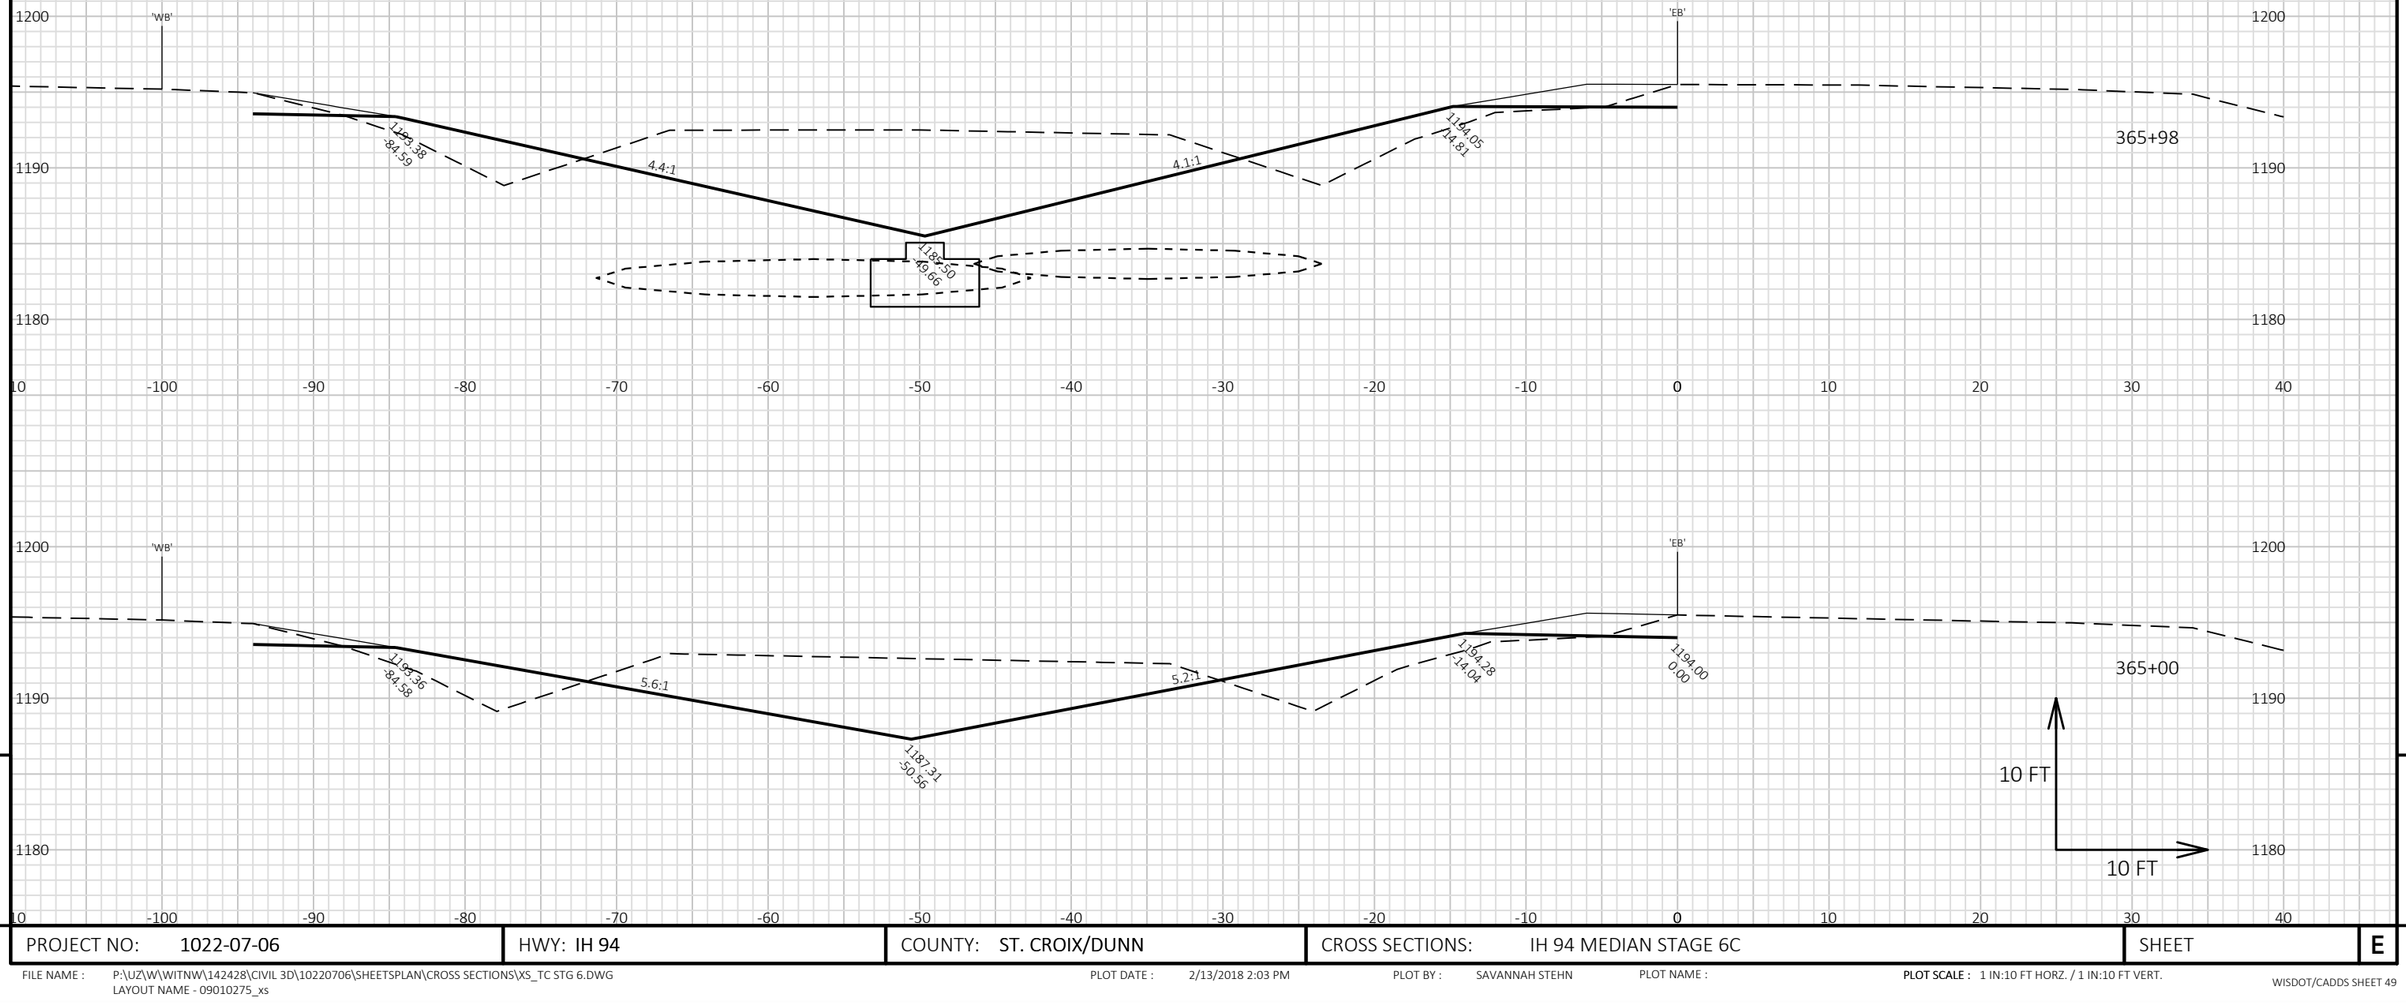

9

9

PROJECT NO: 1022-07-06	HWY: IH 94	COUNTY: ST. CROIX/DUNN	CROSS SECTIONS: IH 94 MEDIAN STAGE 6C	SHEET	E


FILE NAME : P:\UZ\W\WITNW\142428\CIVIL 3D\10220706\SHEETSPLAN\CROSS SECTIONS\XS_TC STG 6.DWG
LAYOUT NAME - 09010275_xs

PLOT DATE : 2/13/2018 2:03 PM

PLOT BY : SAVANNAH STEHN

PLOT NAME :

PLOT SCALE : 1 IN:10 FT HORZ. / 1 IN:10 FT VERT.

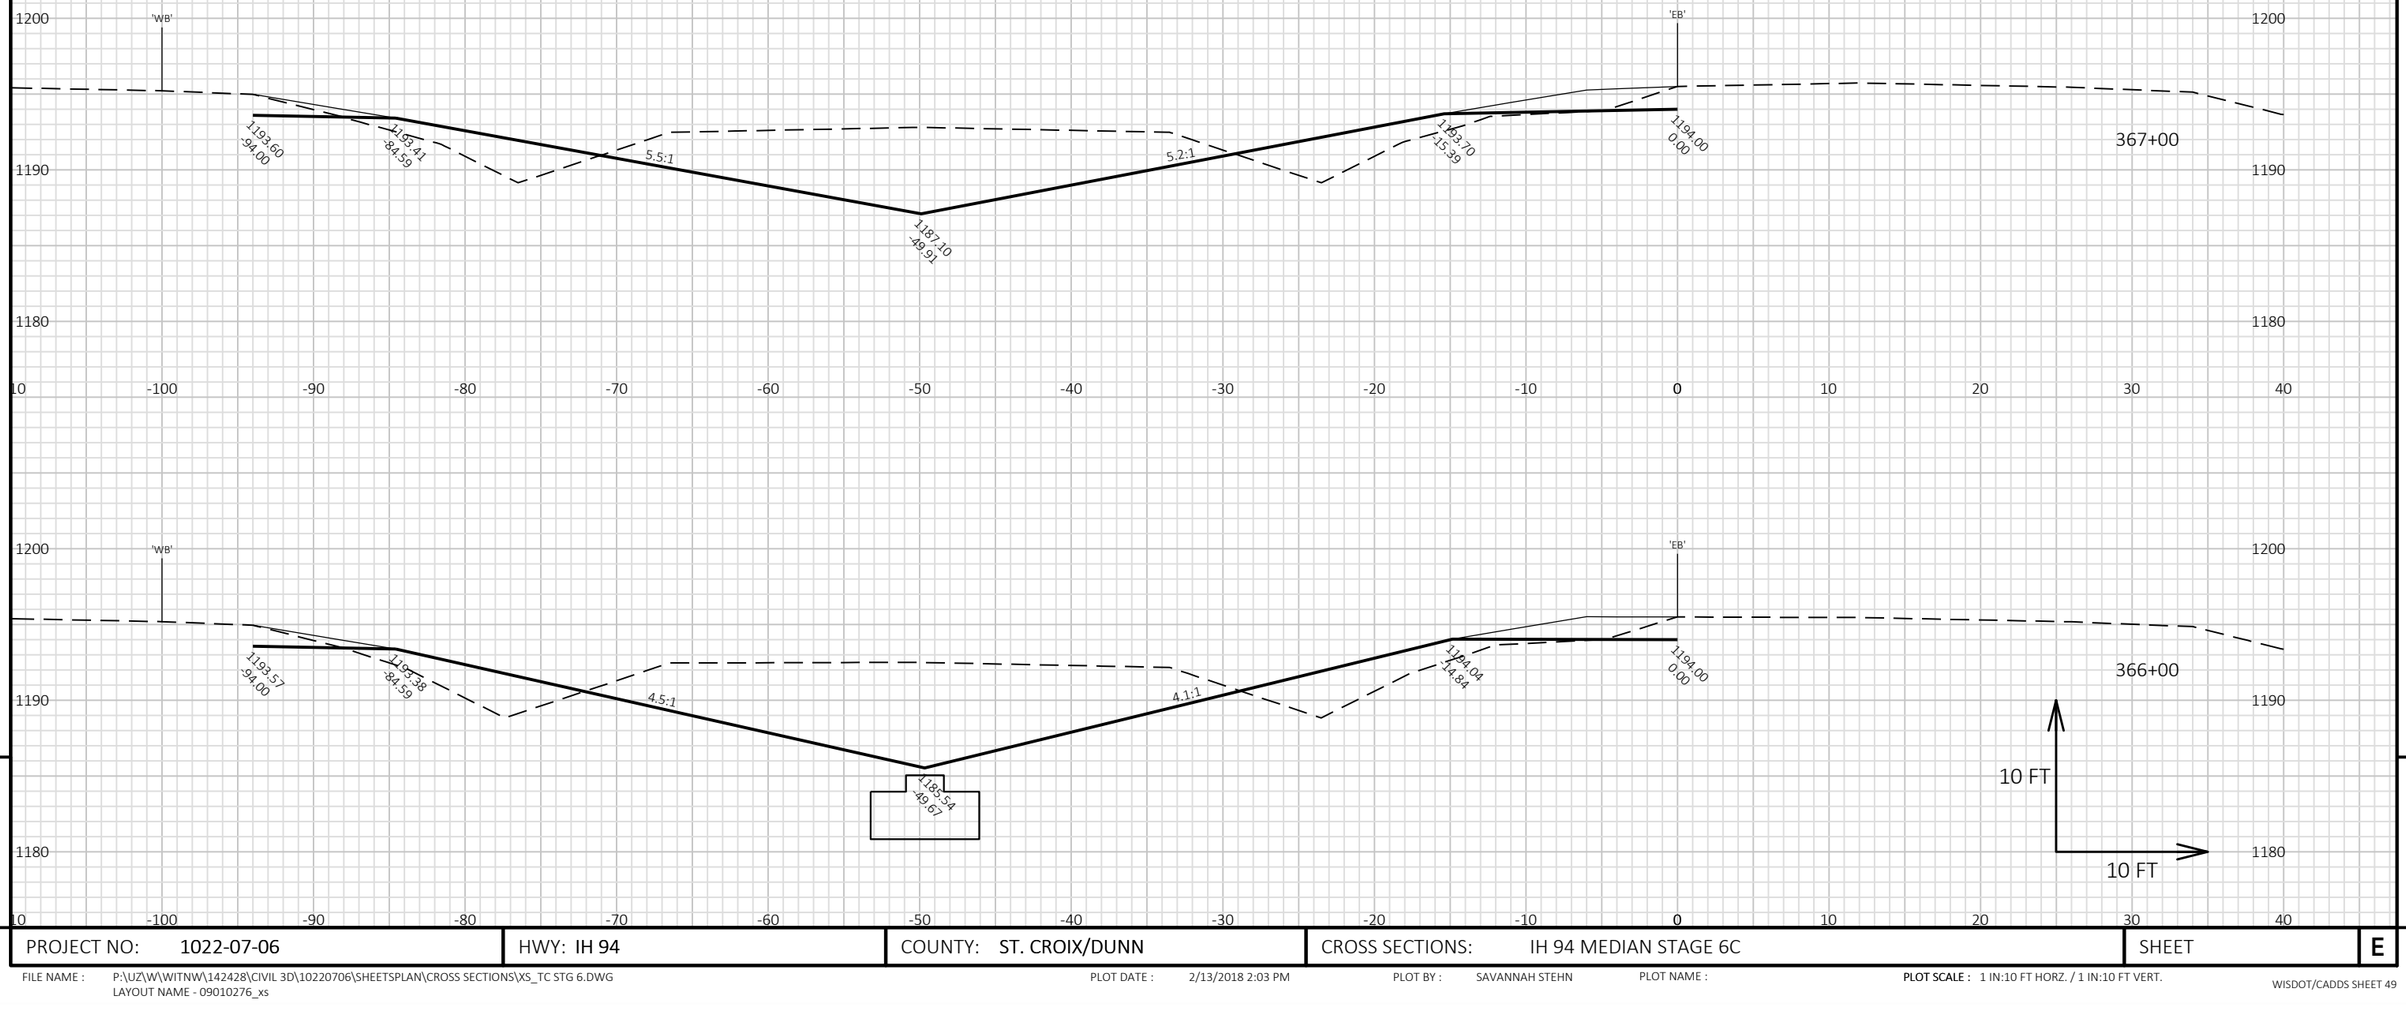


9

PROJECT NO: 1022-07-06	HWY: IH 94	COUNTY: ST. CROIX/DUNN	CROSS SECTIONS: IH 94 MEDIAN STAGE 6C	SHEET	E

FILE NAME : P:\UZ\W\WITNW\142428\CIVIL 3D\10220706\SHEETSPLAN\CROSS SECTIONS\XS_TC STG 6.DWG
LAYOUT NAME - 09010276_xs

PLOT DATE : 2/13/2018 2:03 PM PLOT BY : SAVANNAH STEHN PLOT NAME : **PLOT SCALE :** 1 IN:10 FT HORZ. / 1 IN:10 FT VERT.

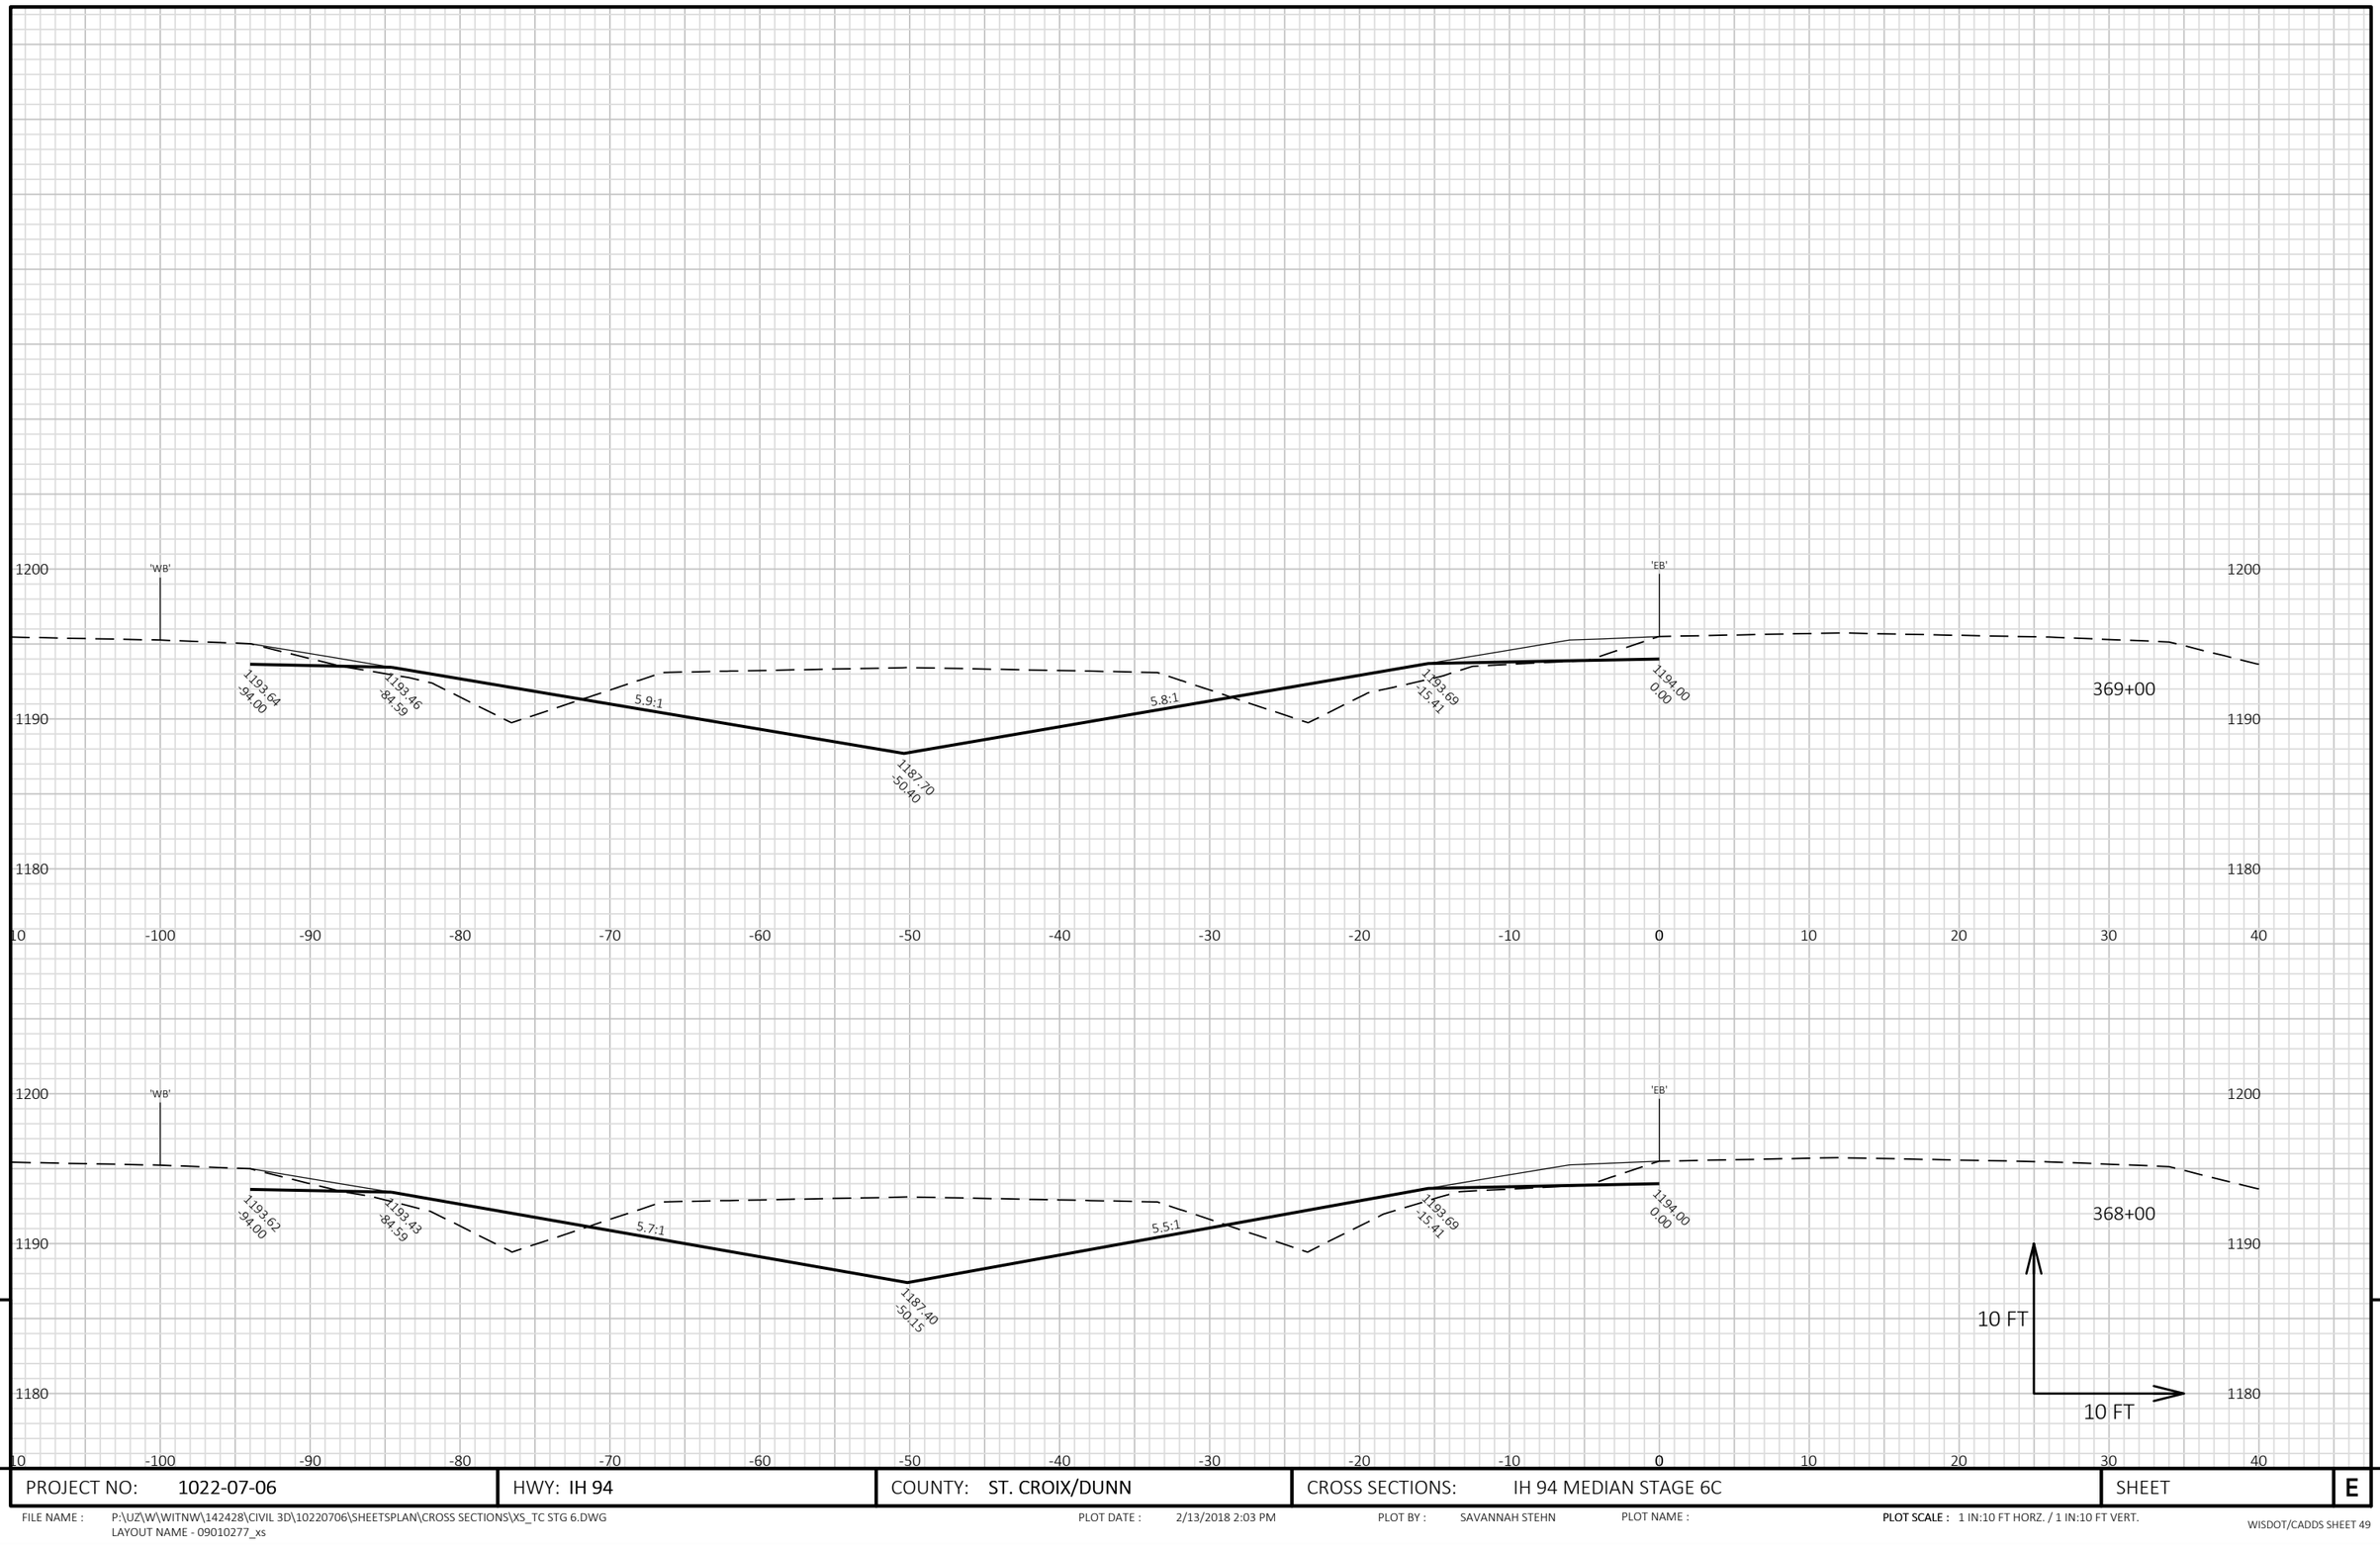


9

9

PROJECT NO: 1022-07-06	HWY: IH 94	COUNTY: ST. CROIX/DUNN	CROSS SECTIONS: IH 94 MEDIAN STAGE 6C	SHEET	E

FILE NAME : P:\UZ\W\WITNW\142428\CIVIL 3D\10220706\SHEETSPLAN\CROSS SECTIONS\XS_TC STG 6.DWG
LAYOUT NAME - 09010277_xs


PLOT DATE : 2/13/2018 2:03 PM PLOT BY : SAVANNAH STEHN PLOT NAME : **PLOT SCALE :** 1 IN:10 FT HORZ. / 1 IN:10 FT VERT.

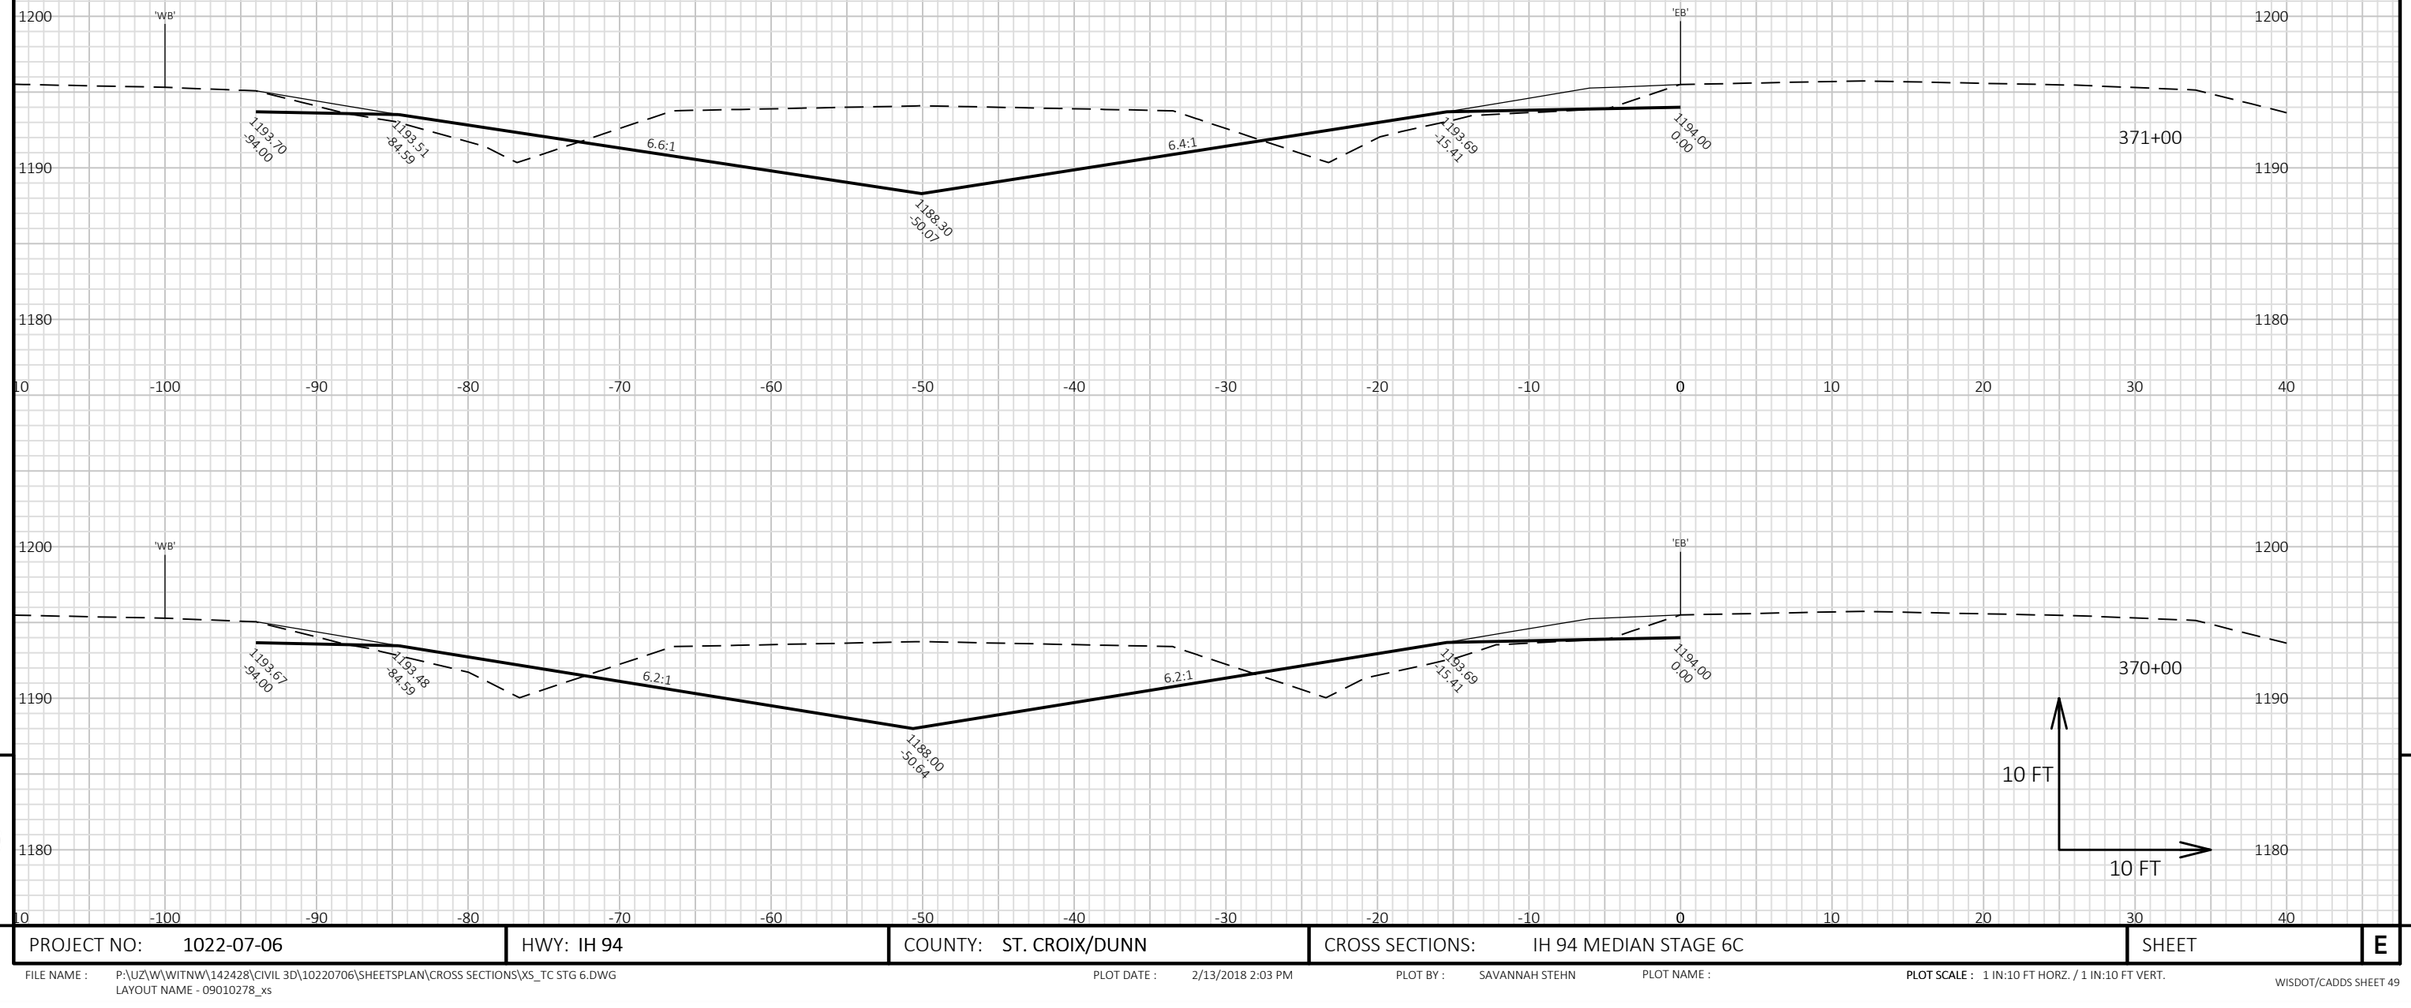

PROJECT NO: 1022-07-06	HWY: IH 94	COUNTY: ST. CROIX/DUNN	CROSS SECTIONS: IH 94 MEDIAN STAGE 6C	SHEET	E

FILE NAME : P:\UZ\W\WITNW\142428\CIVIL 3D\10220706\SHEETSPLAN\CROSS SECTIONS\XS_TC STG 6.DWG
LAYOUT NAME - 09010278_xs

PLOT DATE : 2/13/2018 2:03 PM PLOT BY : SAVANNAH STEHN PLOT NAME : **PLOT SCALE :** 1 IN:10 FT HORZ. / 1 IN:10 FT VERT.

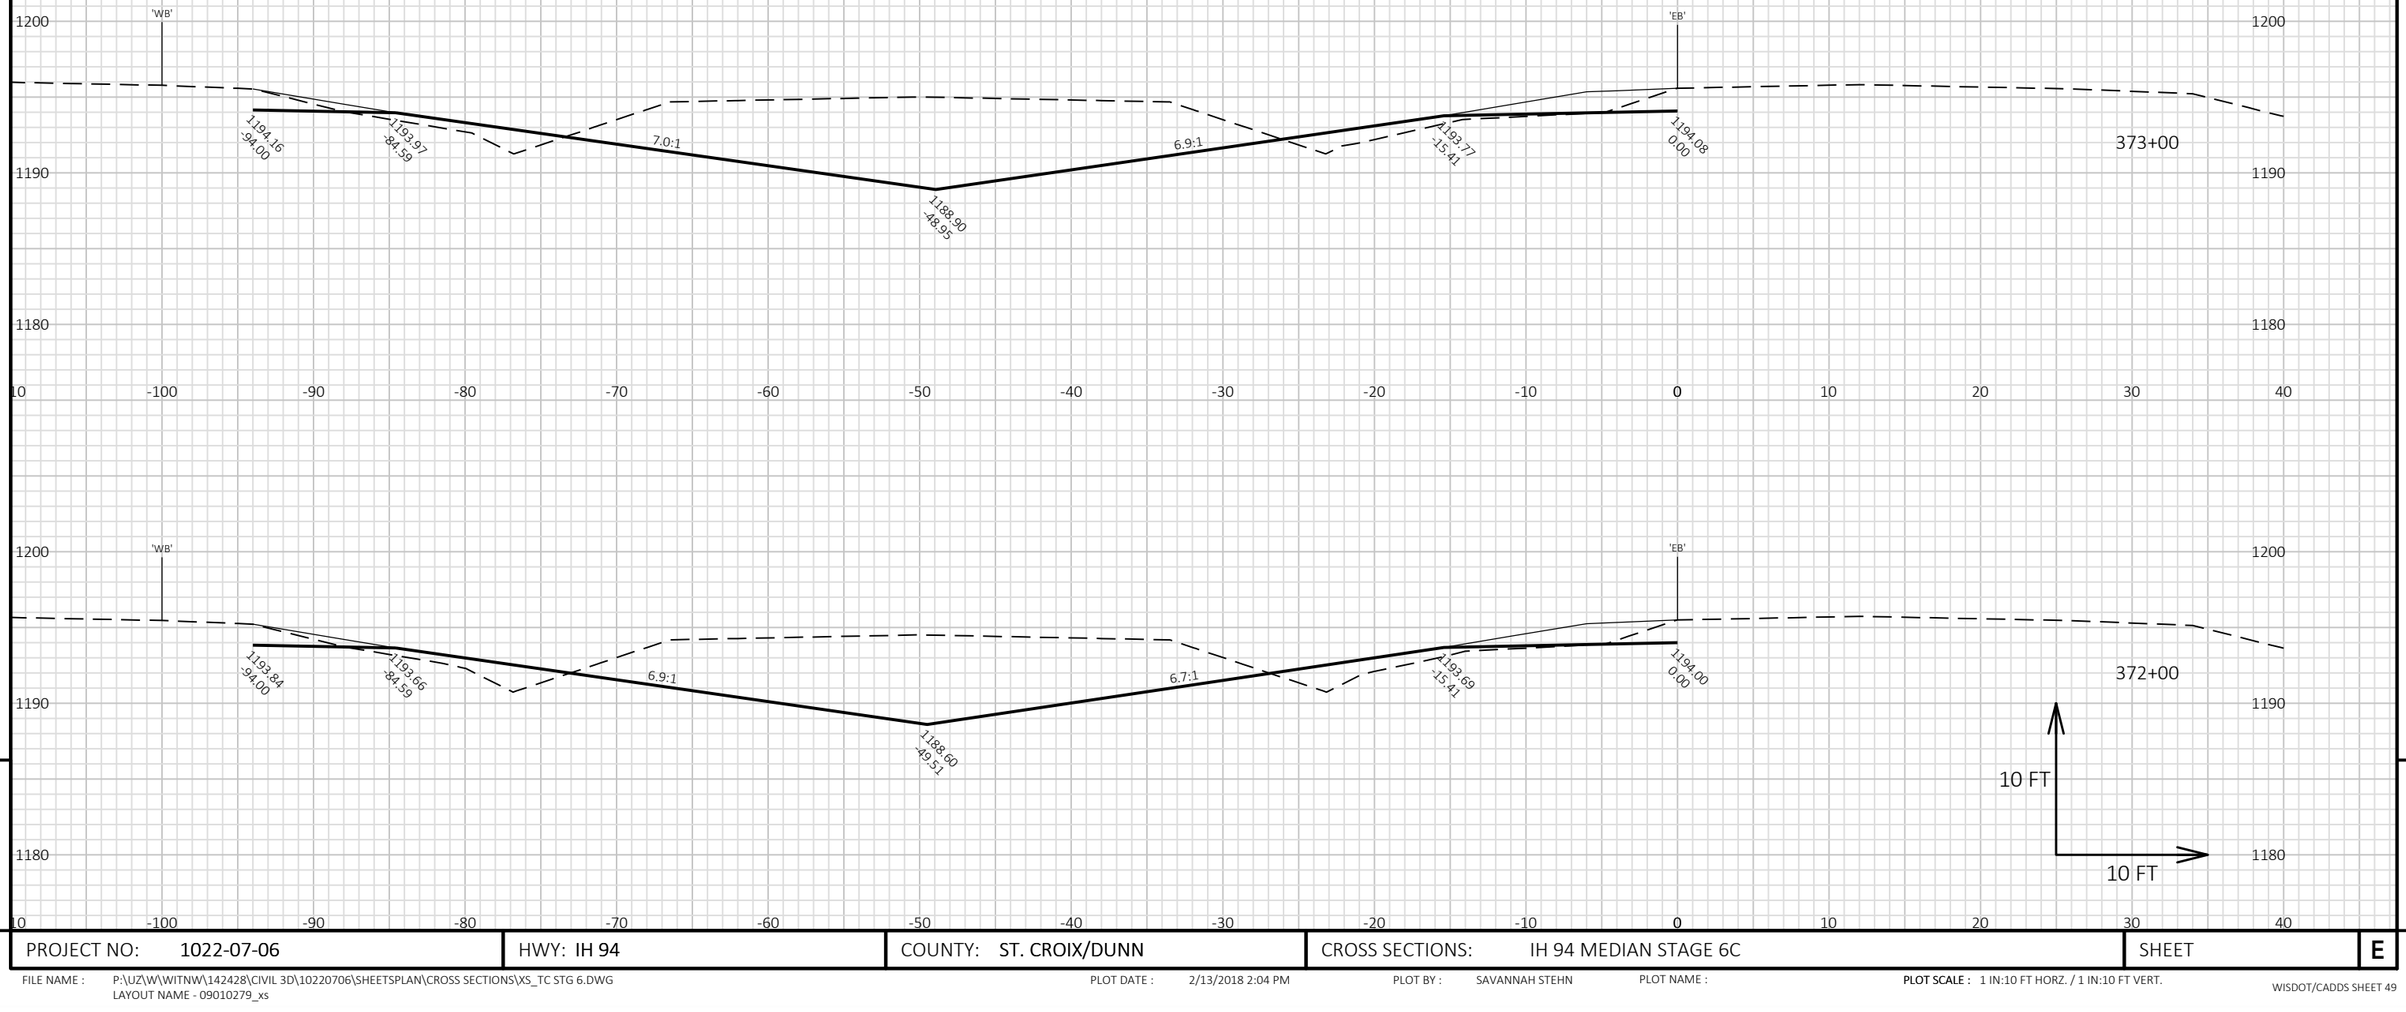

9

9

PROJECT NO: 1022-07-06	HWY: IH 94	COUNTY: ST. CROIX/DUNN	CROSS SECTIONS: IH 94 MEDIAN STAGE 6C	SHEET	E


FILE NAME : P:\UZ\W\WITNW\142428\CIVIL 3D\10220706\SHEETSPLAN\CROSS SECTIONS\XS_TC STG 6.DWG
LAYOUT NAME - 09010279_xs

PLOT DATE : 2/13/2018 2:04 PM

PLOT BY : SAVANNAH STEHN

PLOT NAME :

PLOT SCALE : 1 IN:10 FT HORZ. / 1 IN:10 FT VERT.

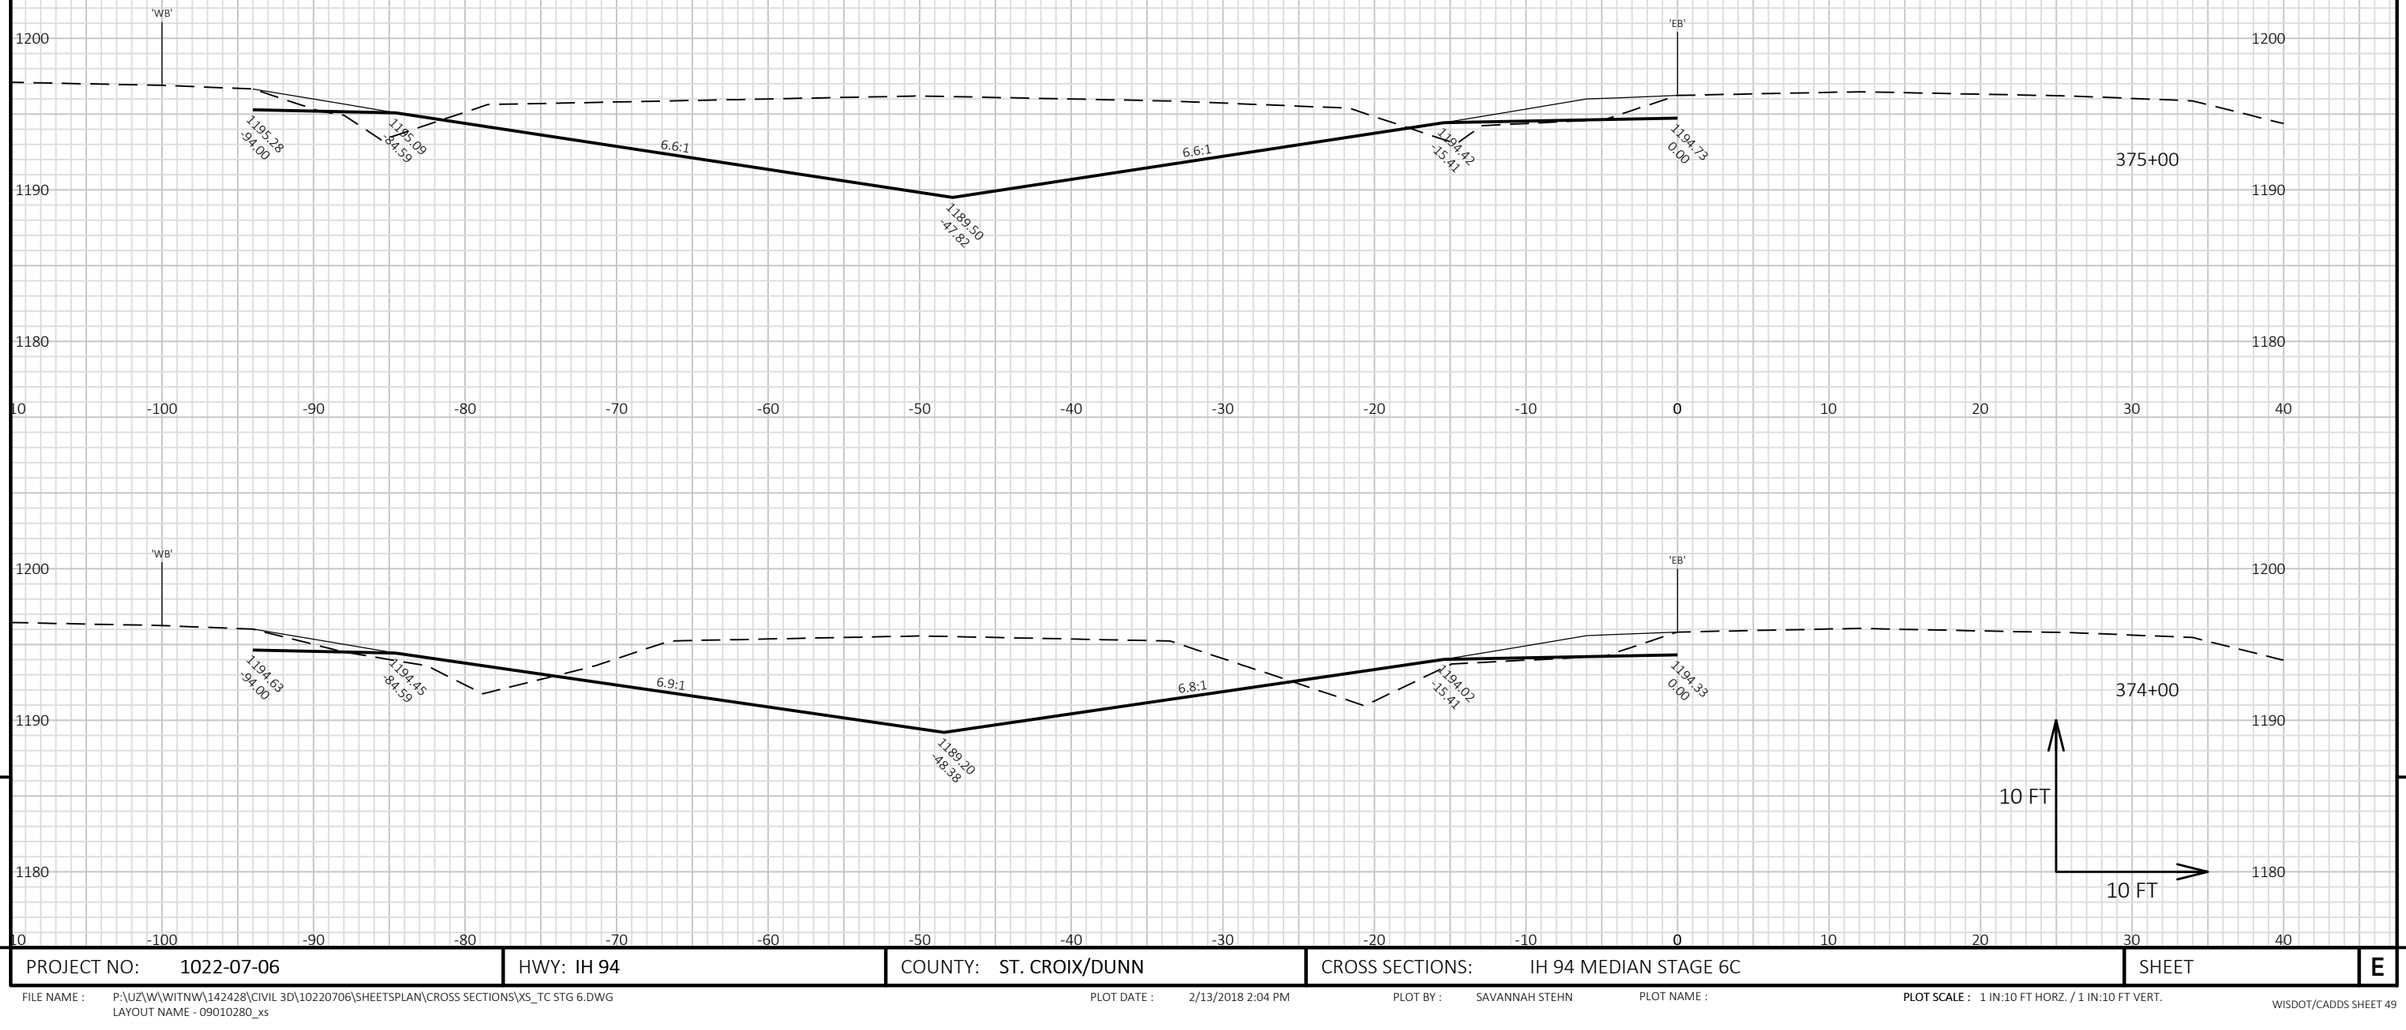

9


9

PROJECT NO: 1022-07-06	HWY: IH 94	COUNTY: ST. CROIX/DUNN	CROSS SECTIONS: IH 94 MEDIAN STAGE 6C	SHEET	E

FILE NAME : P:\UZ\W\WITNW\142428\CIVIL 3D\10220706\SHEETSPLAN\CROSS SECTIONS\XS_TC STG 6.DWG
LAYOUT NAME - 09010280_xs

PLOT DATE : 2/13/2018 2:04 PM PLOT BY : SAVANNAH STEHN PLOT NAME : **PLOT SCALE :** 1 IN:10 FT HORZ. / 1 IN:10 FT VERT.


WISDOT/CADDS SHEET 49

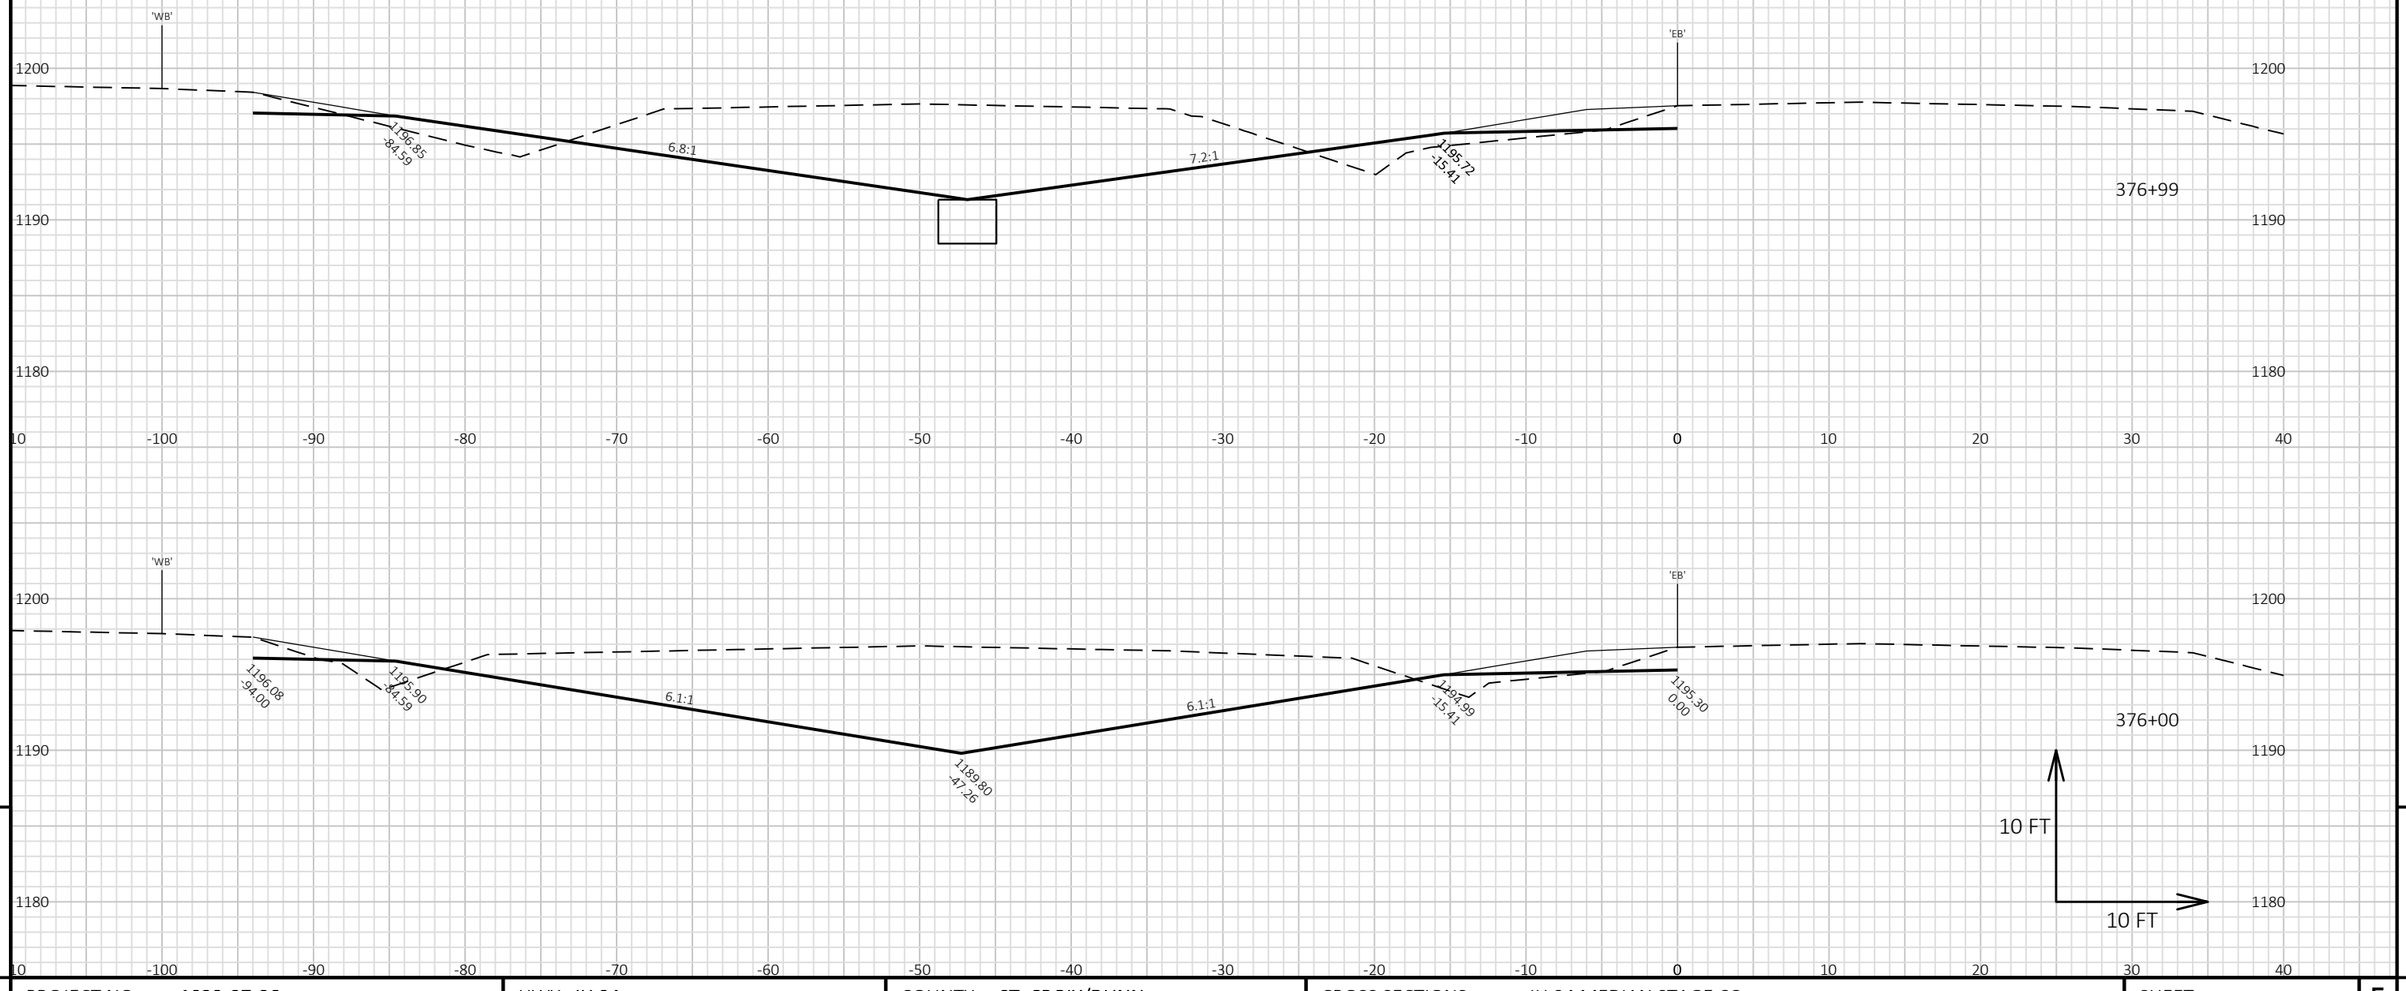

PROJECT NO: 1022-07-06	HWY: IH 94	COUNTY: ST. CROIX/DUNN	CROSS SECTIONS: IH 94 MEDIAN STAGE 6C	SHEET E

FILE NAME : P:\UZ\W\WITNW\142428\CIVIL 3D\10220706\SHEETSPLAN\CROSS SECTIONS\XS_TC STG 6.DWG
LAYOUT NAME - 09010281_xs

PLOT DATE : 2/13/2018 2:04 PM PLOT BY : SAVANNAH STEHN PLOT NAME : PLOT SCALE : 1 IN:10 FT HORZ. / 1 IN:10 FT VERT.

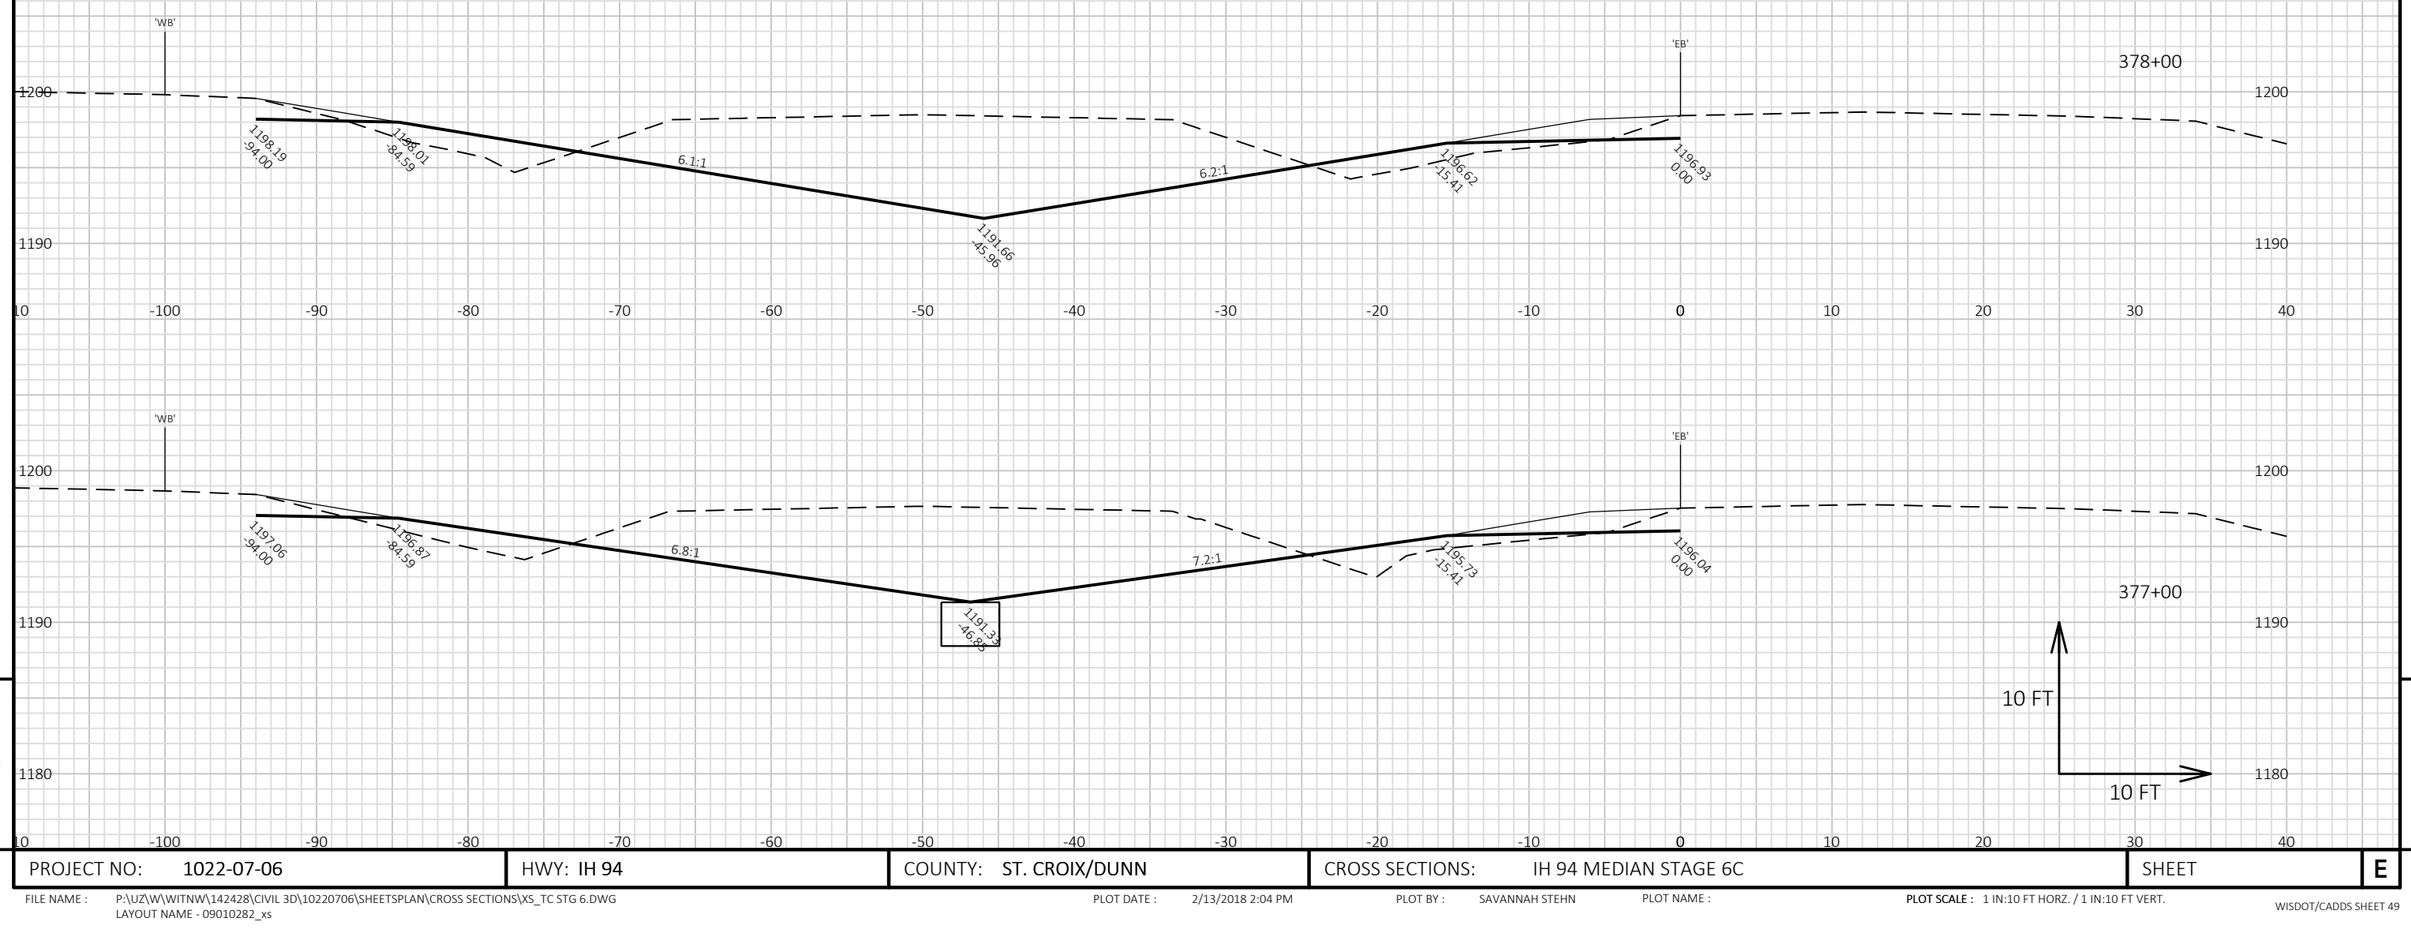


9

9

PROJECT NO: 1022-07-06	HWY: IH 94	COUNTY: ST. CROIX/DUNN	CROSS SECTIONS: IH 94 MEDIAN STAGE 6C	SHEET	E

FILE NAME : P:\UZ\W\WITNW\142428\CIVIL 3D\10220706\SHEETSPLAN\CROSS SECTIONS\XS_TC STG 6.DWG
LAYOUT NAME - 09010282_xs

PLOT DATE : 2/13/2018 2:04 PM PLOT BY : SAVANNAH STEHN PLOT NAME : PLOT SCALE : 1 IN:10 FT HORZ. / 1 IN:10 FT VERT.

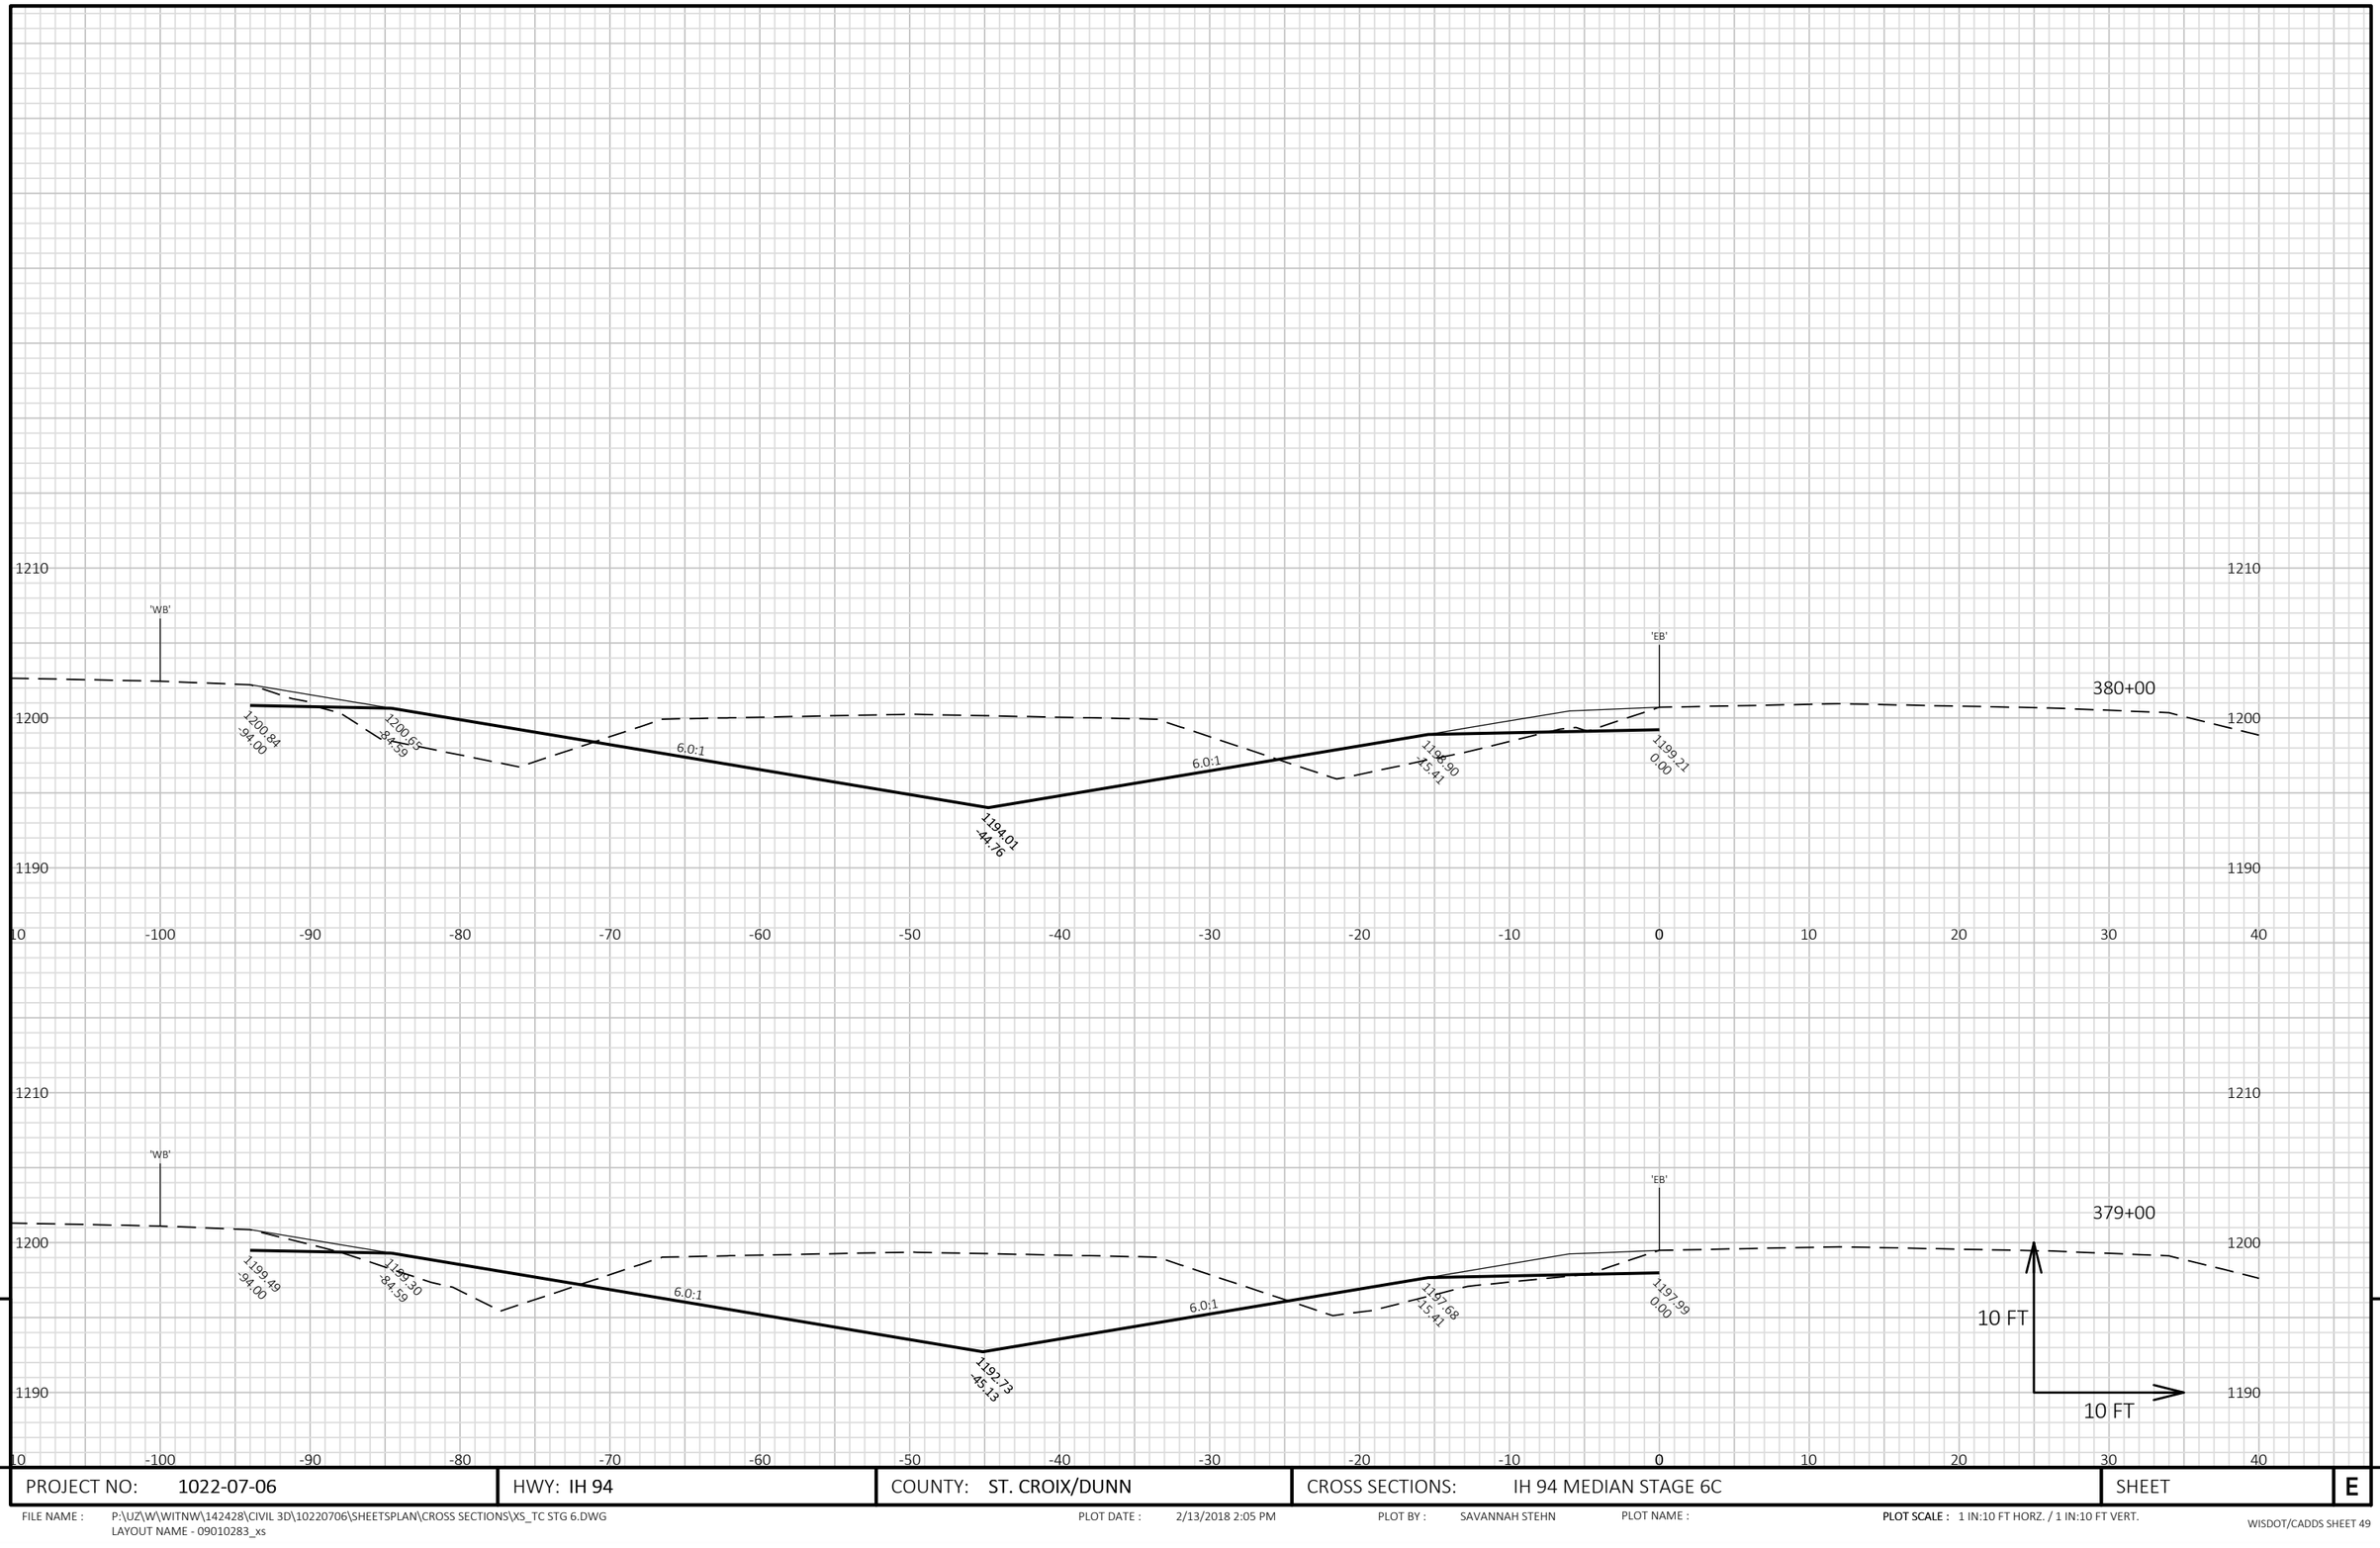


9

9

PROJECT NO: 1022-07-06	HWY: IH 94	COUNTY: ST. CROIX/DUNN	CROSS SECTIONS: IH 94 MEDIAN STAGE 6C	SHEET	E

FILE NAME : P:\UZ\W\WITNW\142428\CIVIL 3D\10220706\SHEETSPLAN\CROSS SECTIONS\XS_TC STG 6.DWG
LAYOUT NAME - 09010283_xs

PLOT DATE : 2/13/2018 2:05 PM PLOT BY : SAVANNAH STEHN PLOT NAME : **PLOT SCALE :** 1 IN:10 FT HORZ. / 1 IN:10 FT VERT.

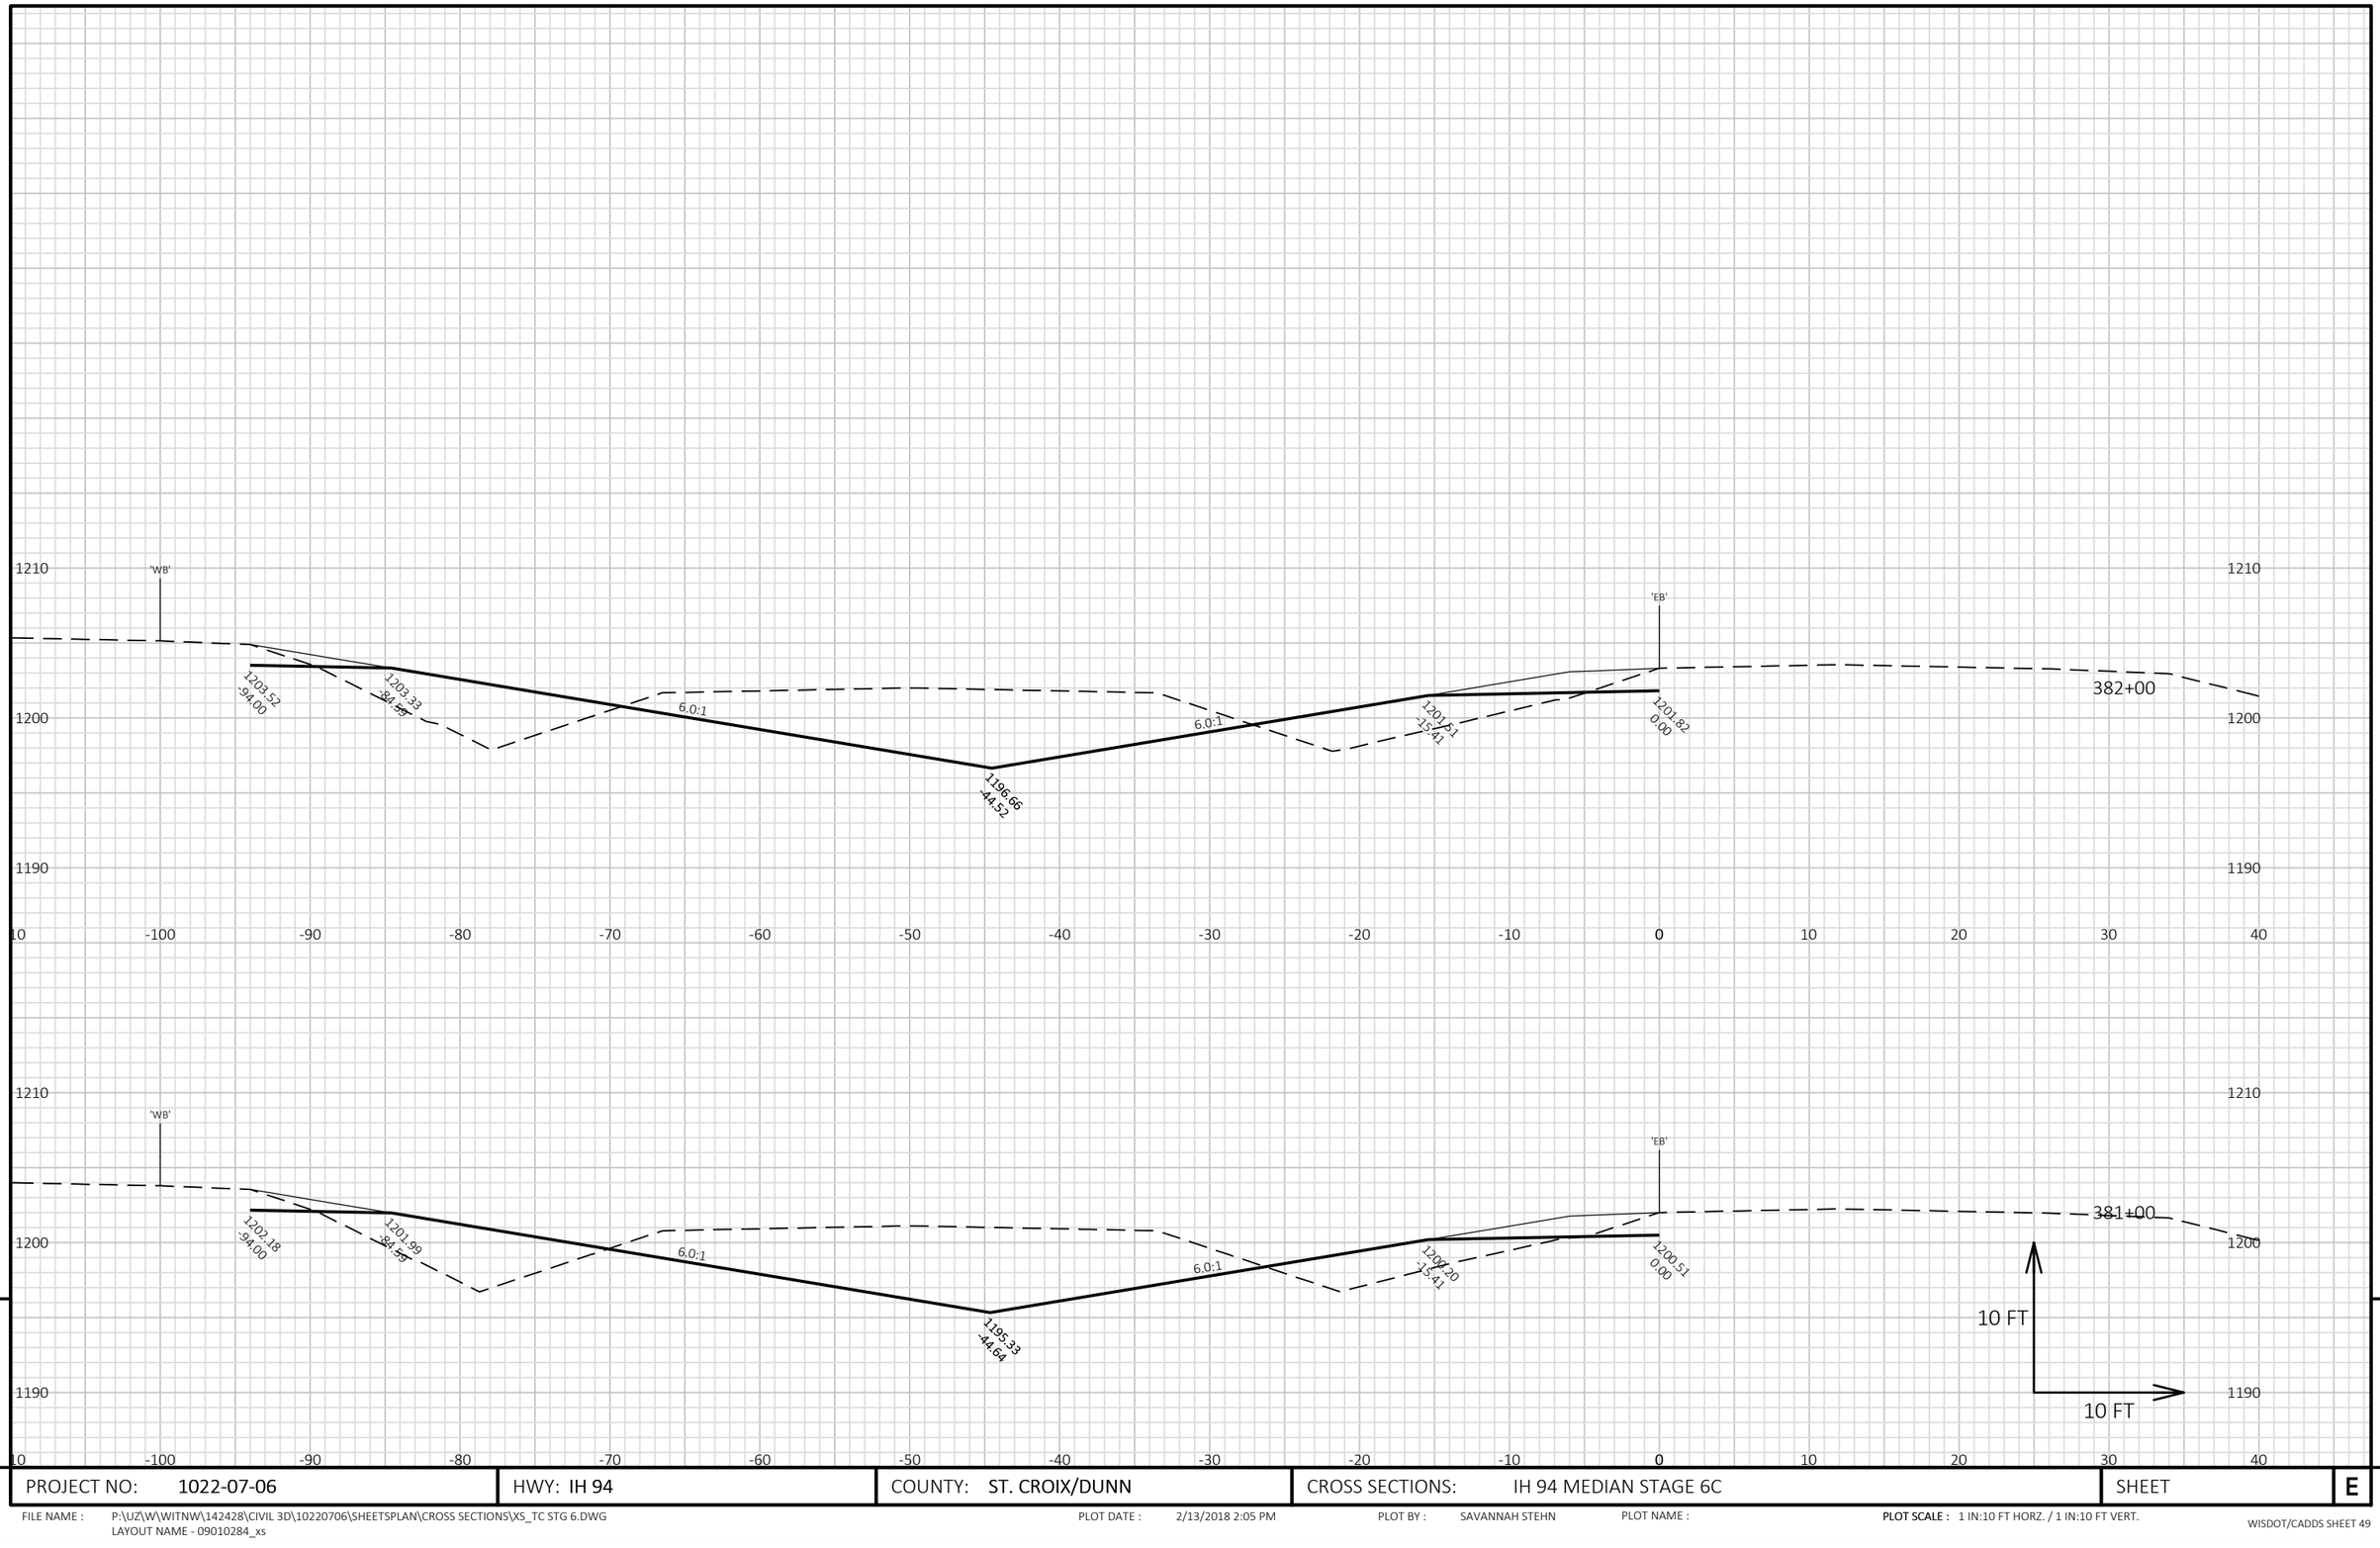


9

9

PROJECT NO: 1022-07-06	HWY: IH 94	COUNTY: ST. CROIX/DUNN	CROSS SECTIONS: IH 94 MEDIAN STAGE 6C	SHEET	E

FILE NAME : P:\UZ\W\WITNW\142428\CIVIL 3D\10220706\SHEETSPLAN\CROSS SECTIONS\XS_TC STG 6.DWG
LAYOUT NAME - 09010284_xs

PLOT DATE : 2/13/2018 2:05 PM PLOT BY : SAVANNAH STEHN PLOT NAME : **PLOT SCALE :** 1 IN:10 FT HORZ. / 1 IN:10 FT VERT.

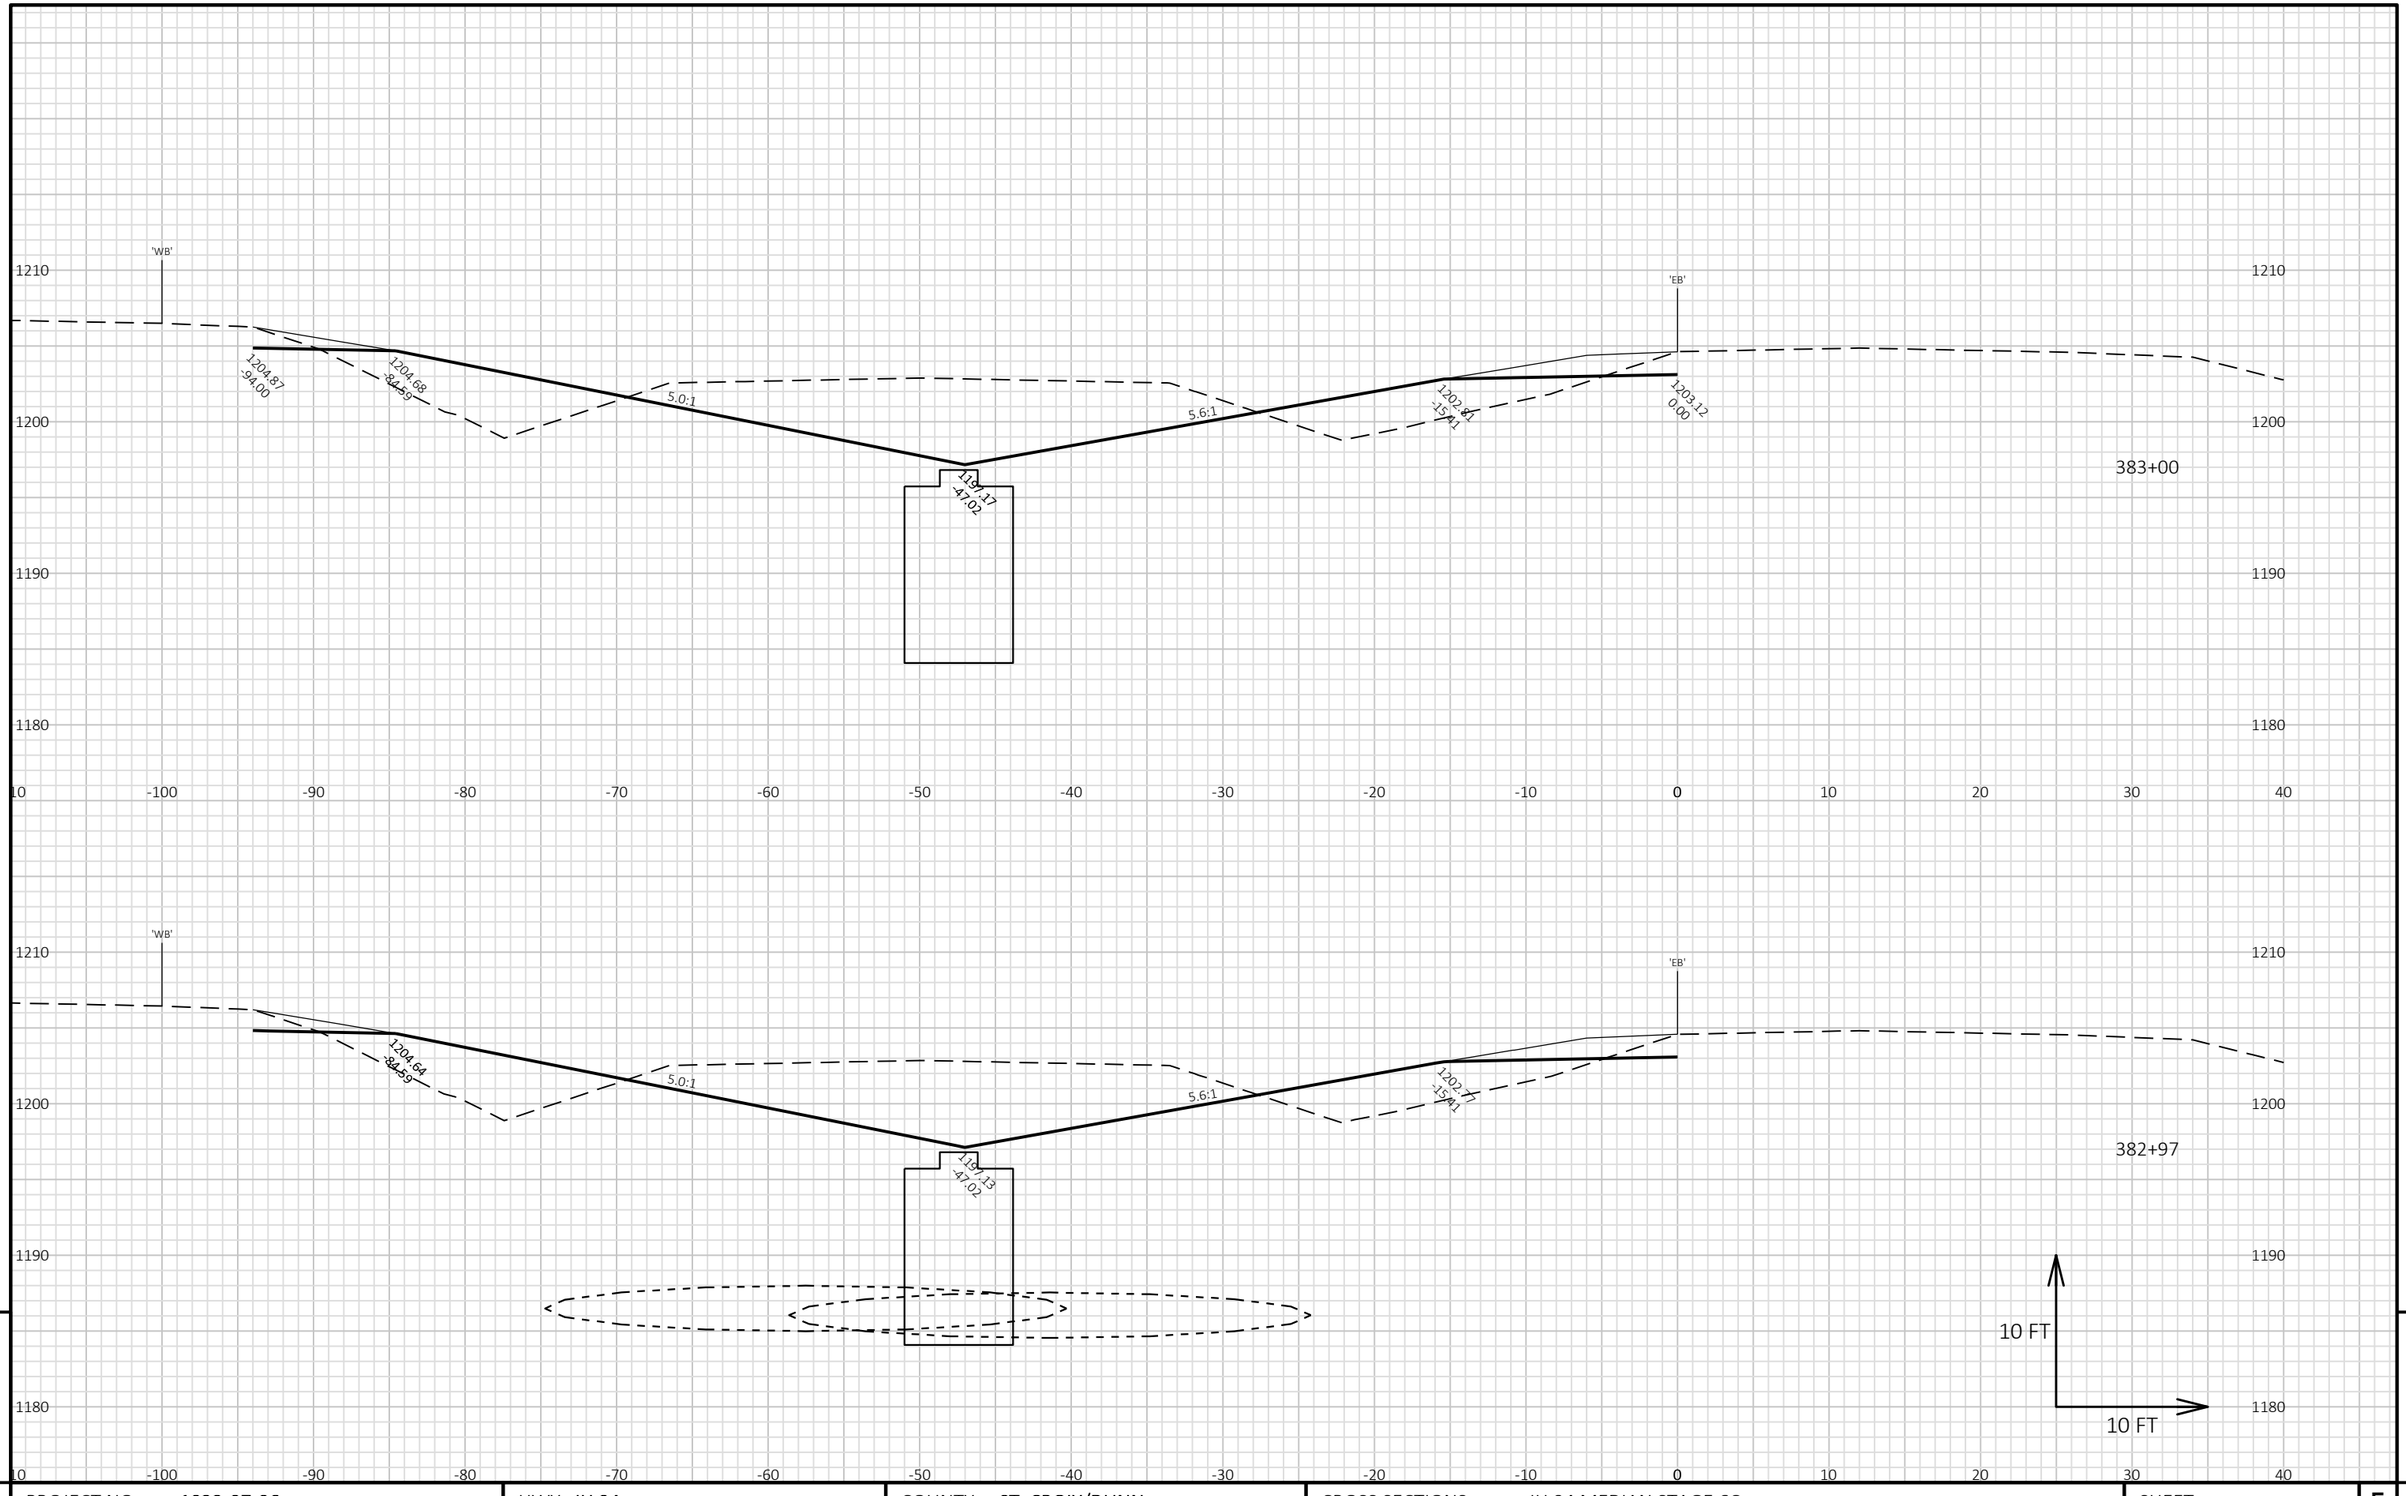

9

9


PROJECT NO: 1022-07-06	HWY: IH 94	COUNTY: ST. CROIX/DUNN	CROSS SECTIONS: IH 94 MEDIAN STAGE 6C	SHEET E

FILE NAME : P:\UZ\W\WITNW\142428\CIVIL 3D\10220706\SHEETSPLAN\CROSS SECTIONS\XS_TC STG 6.DWG
LAYOUT NAME - 09010285_xs

PLOT DATE : 2/13/2018 2:05 PM PLOT BY : SAVANNAH STEHN PLOT NAME :

PLOT SCALE : 1 IN:10 FT HORZ. / 1 IN:10 FT VERT.

WISDOT/CADDS SHEET 49

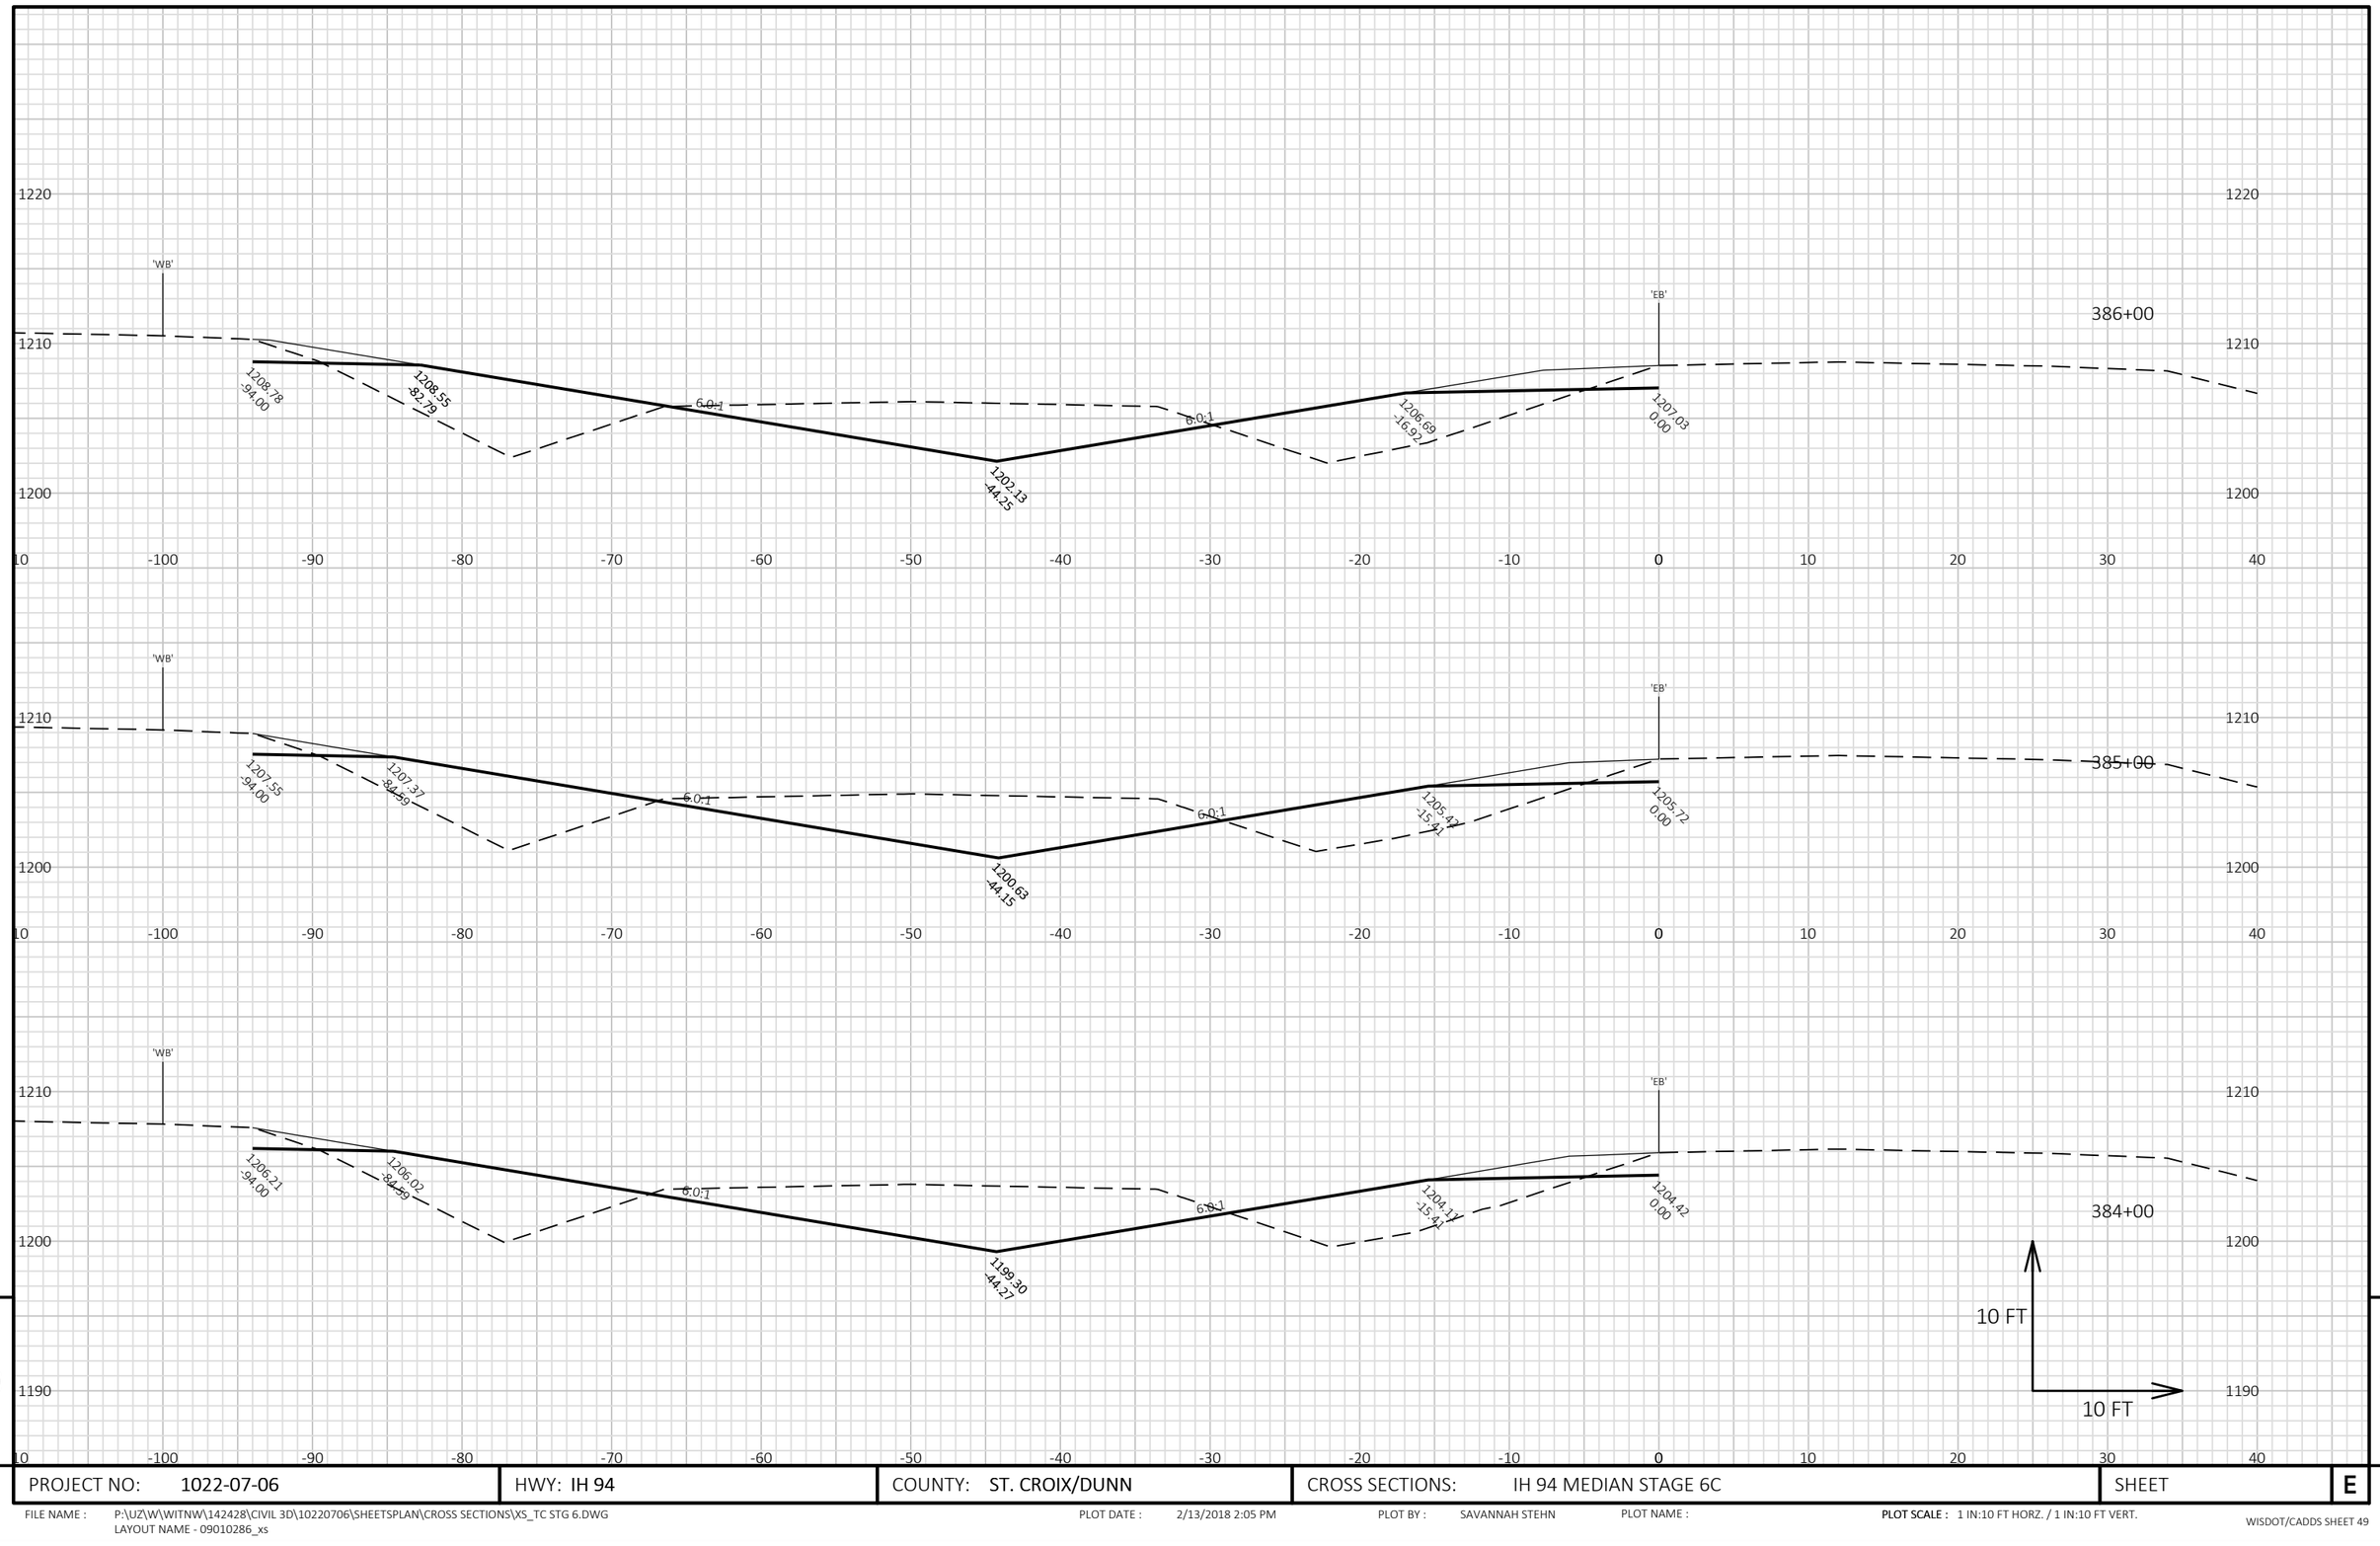

9

9

PROJECT NO: 1022-07-06	HWY: IH 94	COUNTY: ST. CROIX/DUNN	CROSS SECTIONS: IH 94 MEDIAN STAGE 6C	SHEET	E


FILE NAME : P:\UZ\W\WITNW\142428\CIVIL 3D\10220706\SHEETSPLAN\CROSS SECTIONS\XS_TC STG 6.DWG
LAYOUT NAME - 09010286_xs

PLOT DATE : 2/13/2018 2:05 PM

PLOT BY : SAVANNAH STEHN

PLOT NAME :

PLOT SCALE : 1 IN:10 FT HORZ. / 1 IN:10 FT VERT.

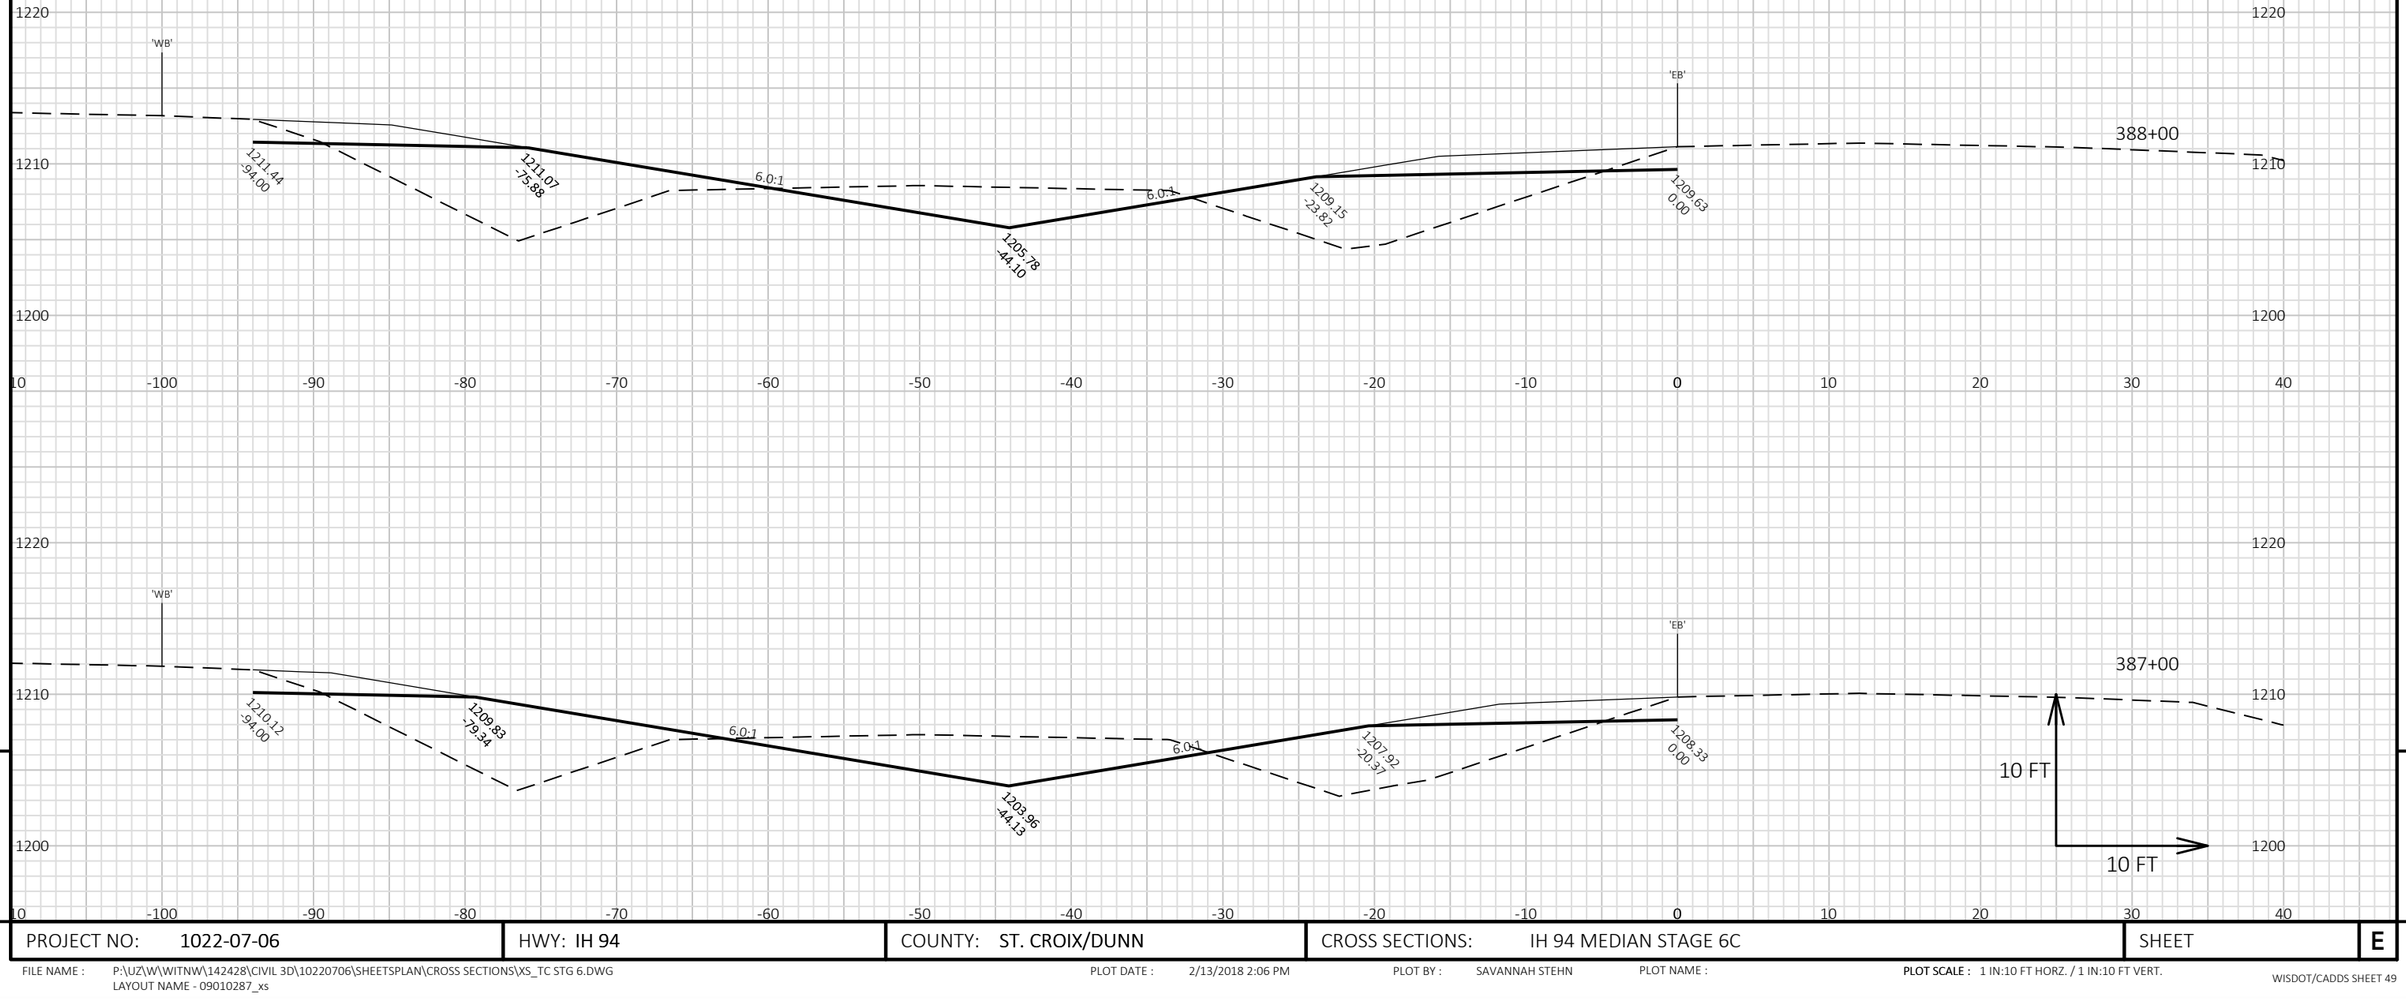

9


9

PROJECT NO: 1022-07-06	HWY: IH 94	COUNTY: ST. CROIX/DUNN	CROSS SECTIONS: IH 94 MEDIAN STAGE 6C	SHEET	E

FILE NAME : P:\UZ\W\WITNW\142428\CIVIL 3D\10220706\SHEETSPLAN\CROSS SECTIONS\XS_TC STG 6.DWG
LAYOUT NAME - 09010287_xs

PLOT DATE : 2/13/2018 2:06 PM PLOT BY : SAVANNAH STEHN PLOT NAME :

PLOT SCALE : 1 IN:10 FT HORZ. / 1 IN:10 FT VERT.

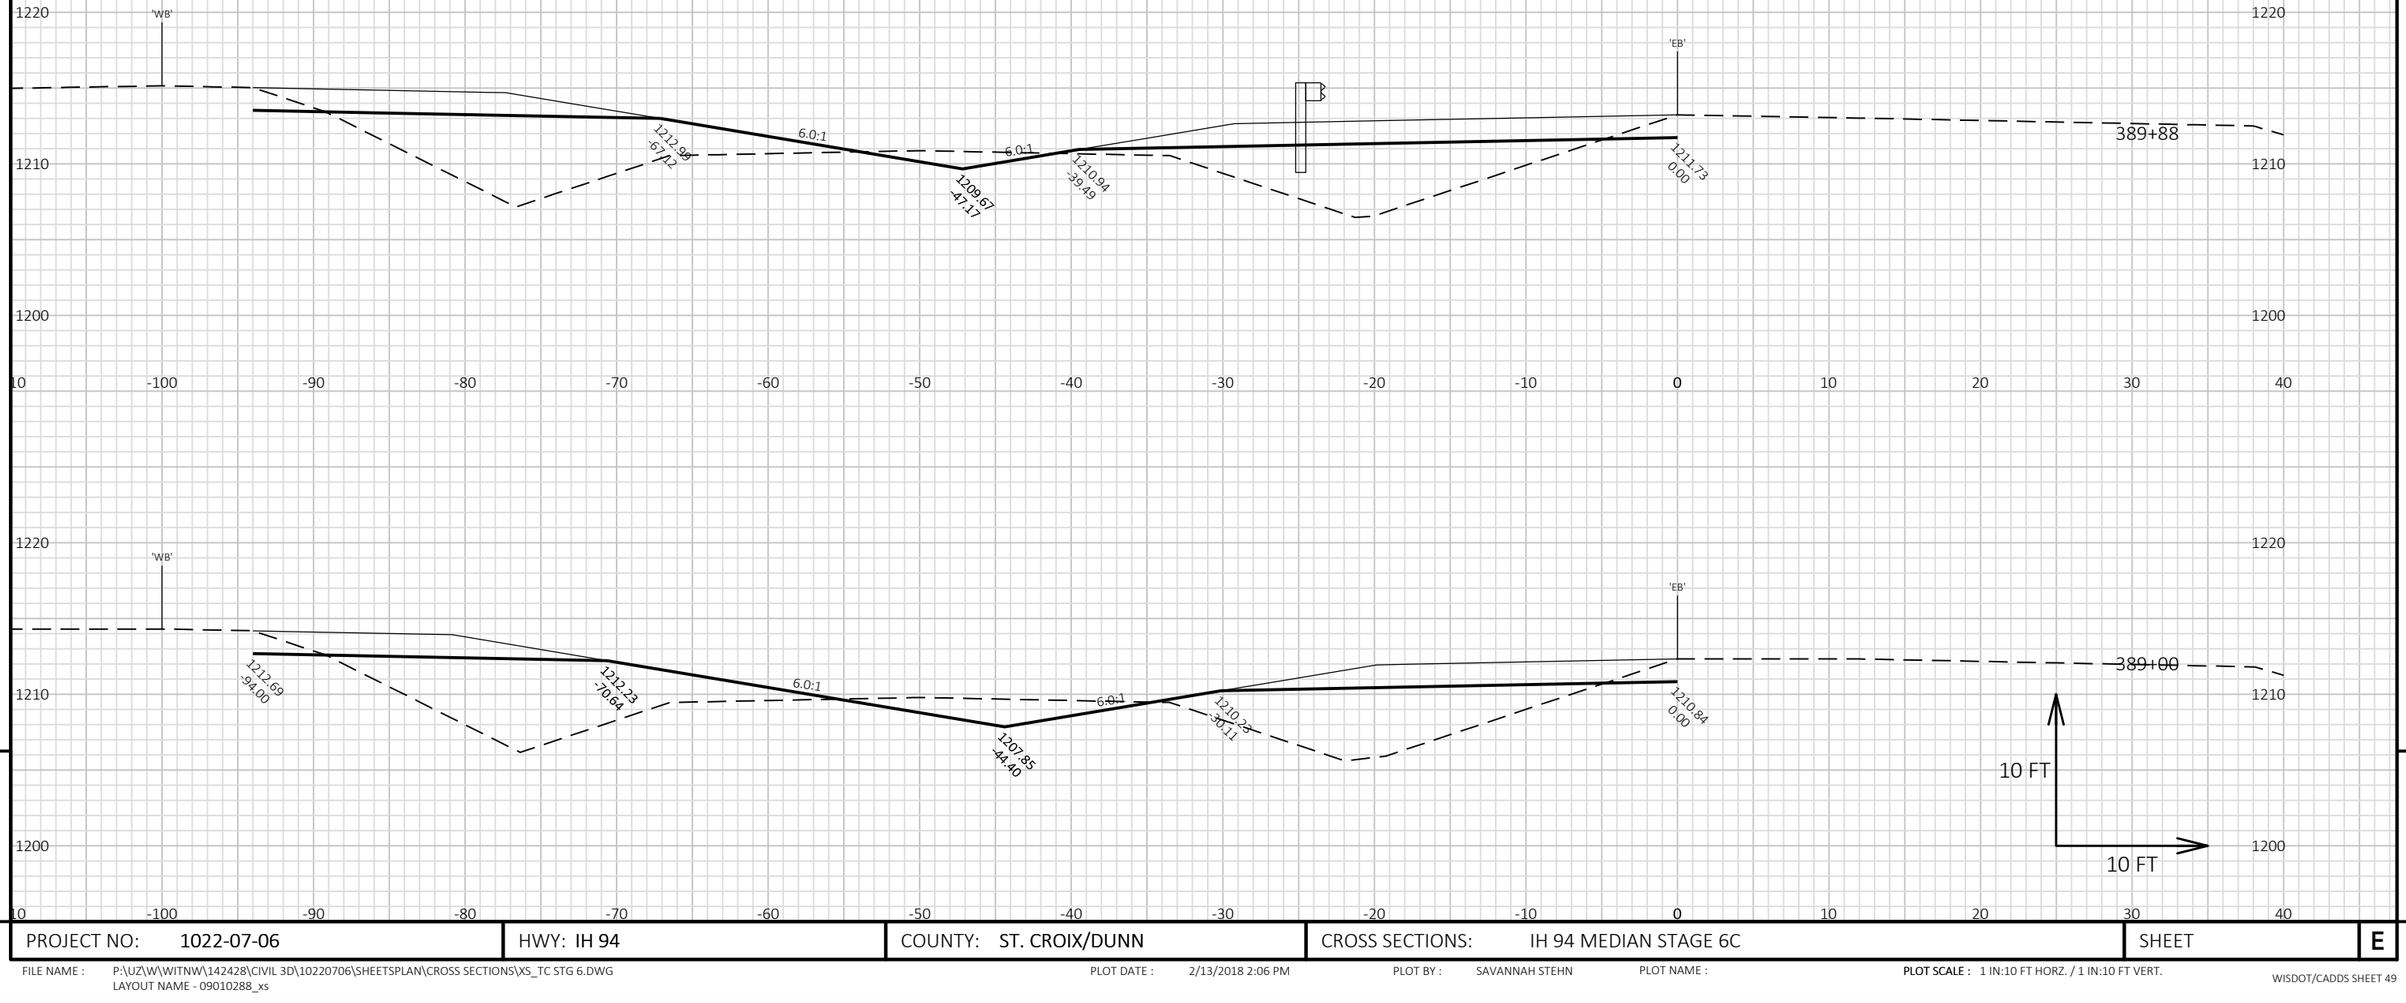


9

9

PROJECT NO: 1022-07-06	HWY: IH 94	COUNTY: ST. CROIX/DUNN	CROSS SECTIONS: IH 94 MEDIAN STAGE 6C	SHEET	E

FILE NAME : P:\UZ\W\WITNW\142428\CIVIL 3D\10220706\SHEETSPLAN\CROSS SECTIONS\XS_TC STG 6.DWG
LAYOUT NAME - 09010288_xs

PLOT DATE : 2/13/2018 2:06 PM PLOT BY : SAVANNAH STEHN PLOT NAME : **PLOT SCALE :** 1 IN:10 FT HORZ. / 1 IN:10 FT VERT.

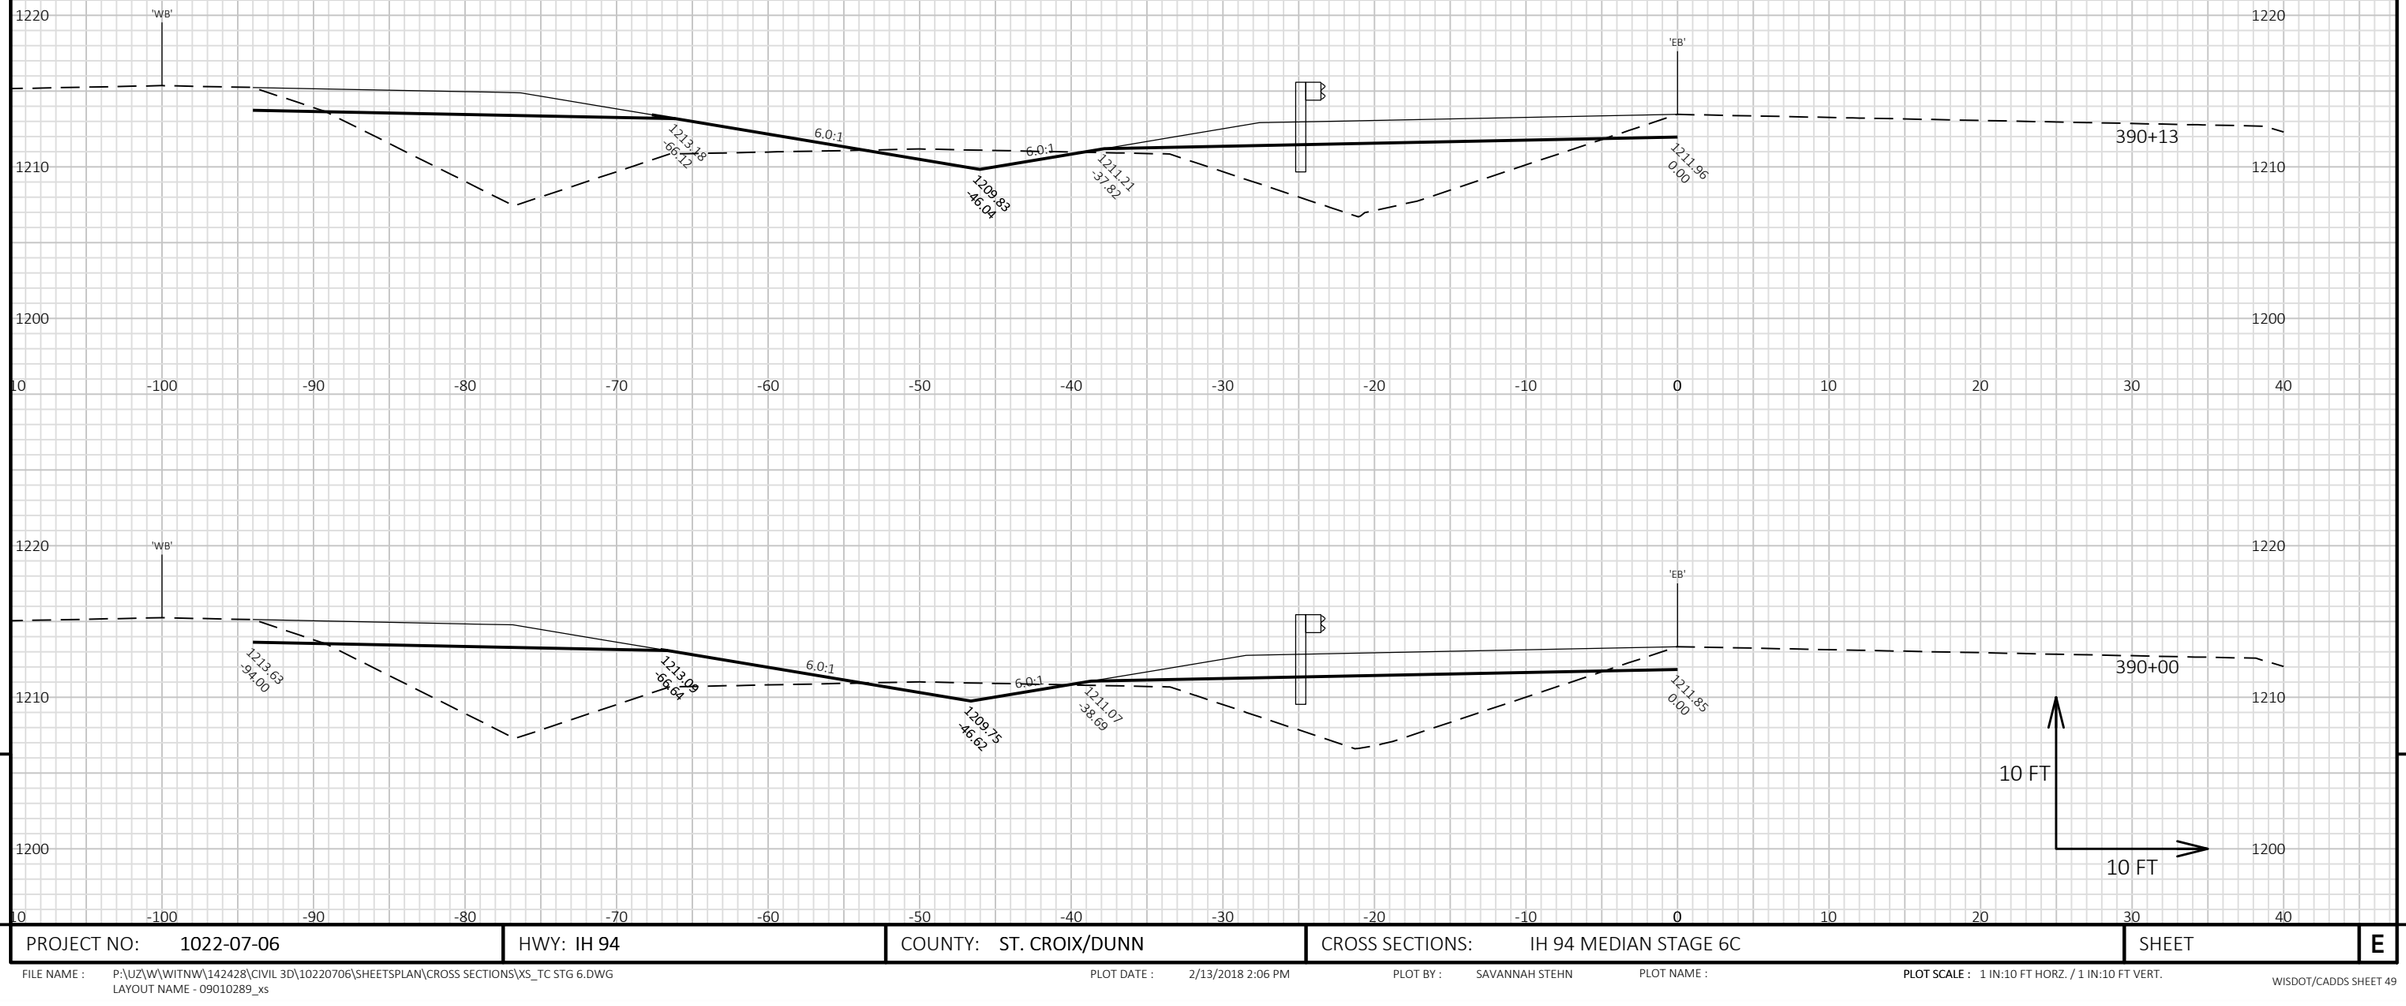

9


9

PROJECT NO: 1022-07-06	HWY: IH 94	COUNTY: ST. CROIX/DUNN	CROSS SECTIONS: IH 94 MEDIAN STAGE 6C	SHEET	E

FILE NAME : P:\UZ\W\WITNW\142428\CIVIL 3D\10220706\SHEETSPLAN\CROSS SECTIONS\XS_TC STG 6.DWG
LAYOUT NAME - 09010289_xs

PLOT DATE : 2/13/2018 2:06 PM PLOT BY : SAVANNAH STEHN PLOT NAME : **PLOT SCALE :** 1 IN:10 FT HORZ. / 1 IN:10 FT VERT.

WISDOT/CADDS SHEET 49

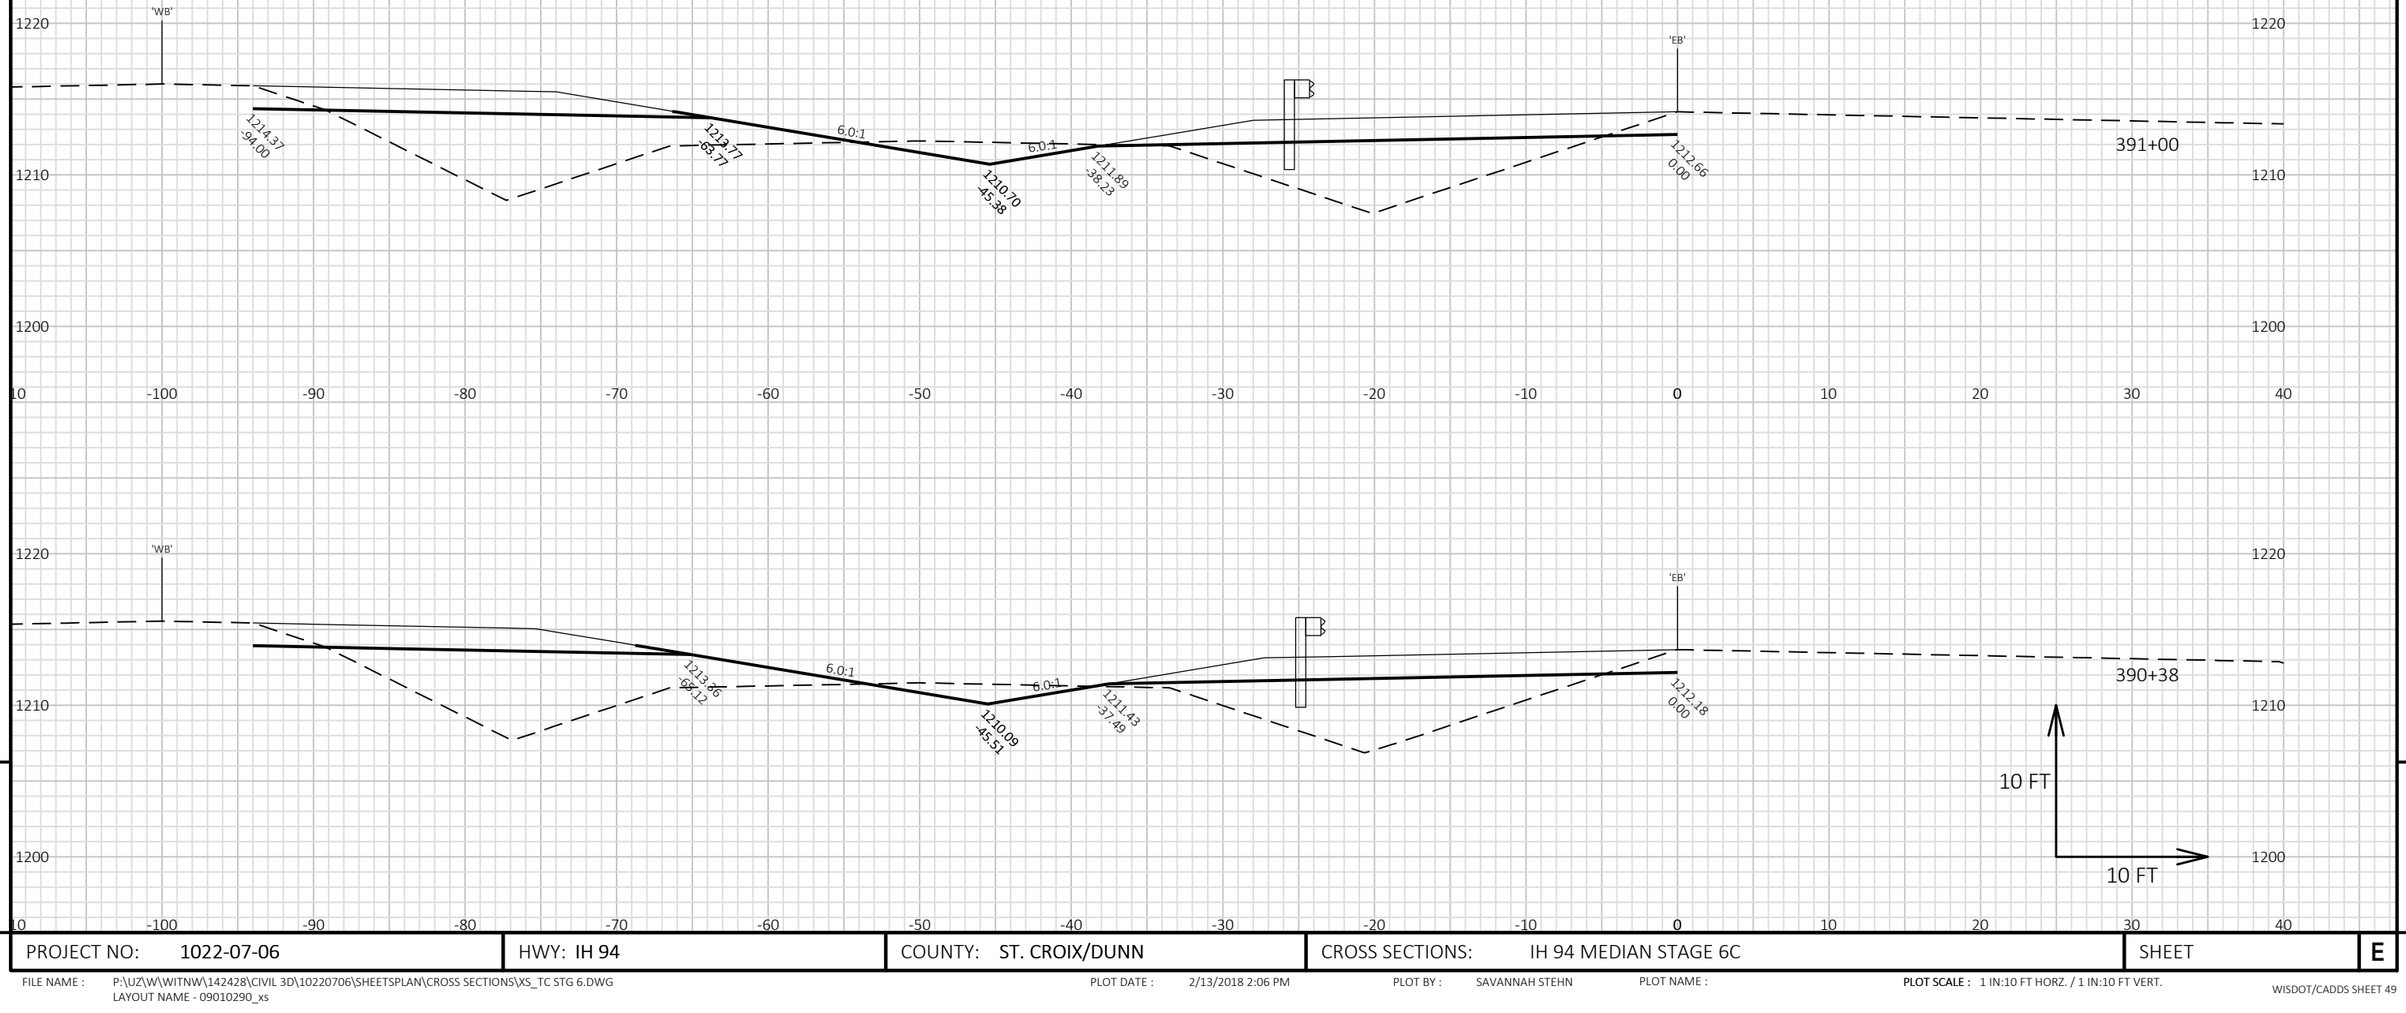

9

9

PROJECT NO: 1022-07-06	HWY: IH 94	COUNTY: ST. CROIX/DUNN	CROSS SECTIONS: IH 94 MEDIAN STAGE 6C	SHEET	E


FILE NAME : P:\UZ\W\WITNW\142428\CIVIL 3D\10220706\SHEETSPLAN\CROSS SECTIONS\XS_TC STG 6.DWG
LAYOUT NAME - 09010290_xs

PLOT DATE : 2/13/2018 2:06 PM

PLOT BY : SAVANNAH STEHN

PLOT NAME :

PLOT SCALE : 1 IN:10 FT HORZ. / 1 IN:10 FT VERT.

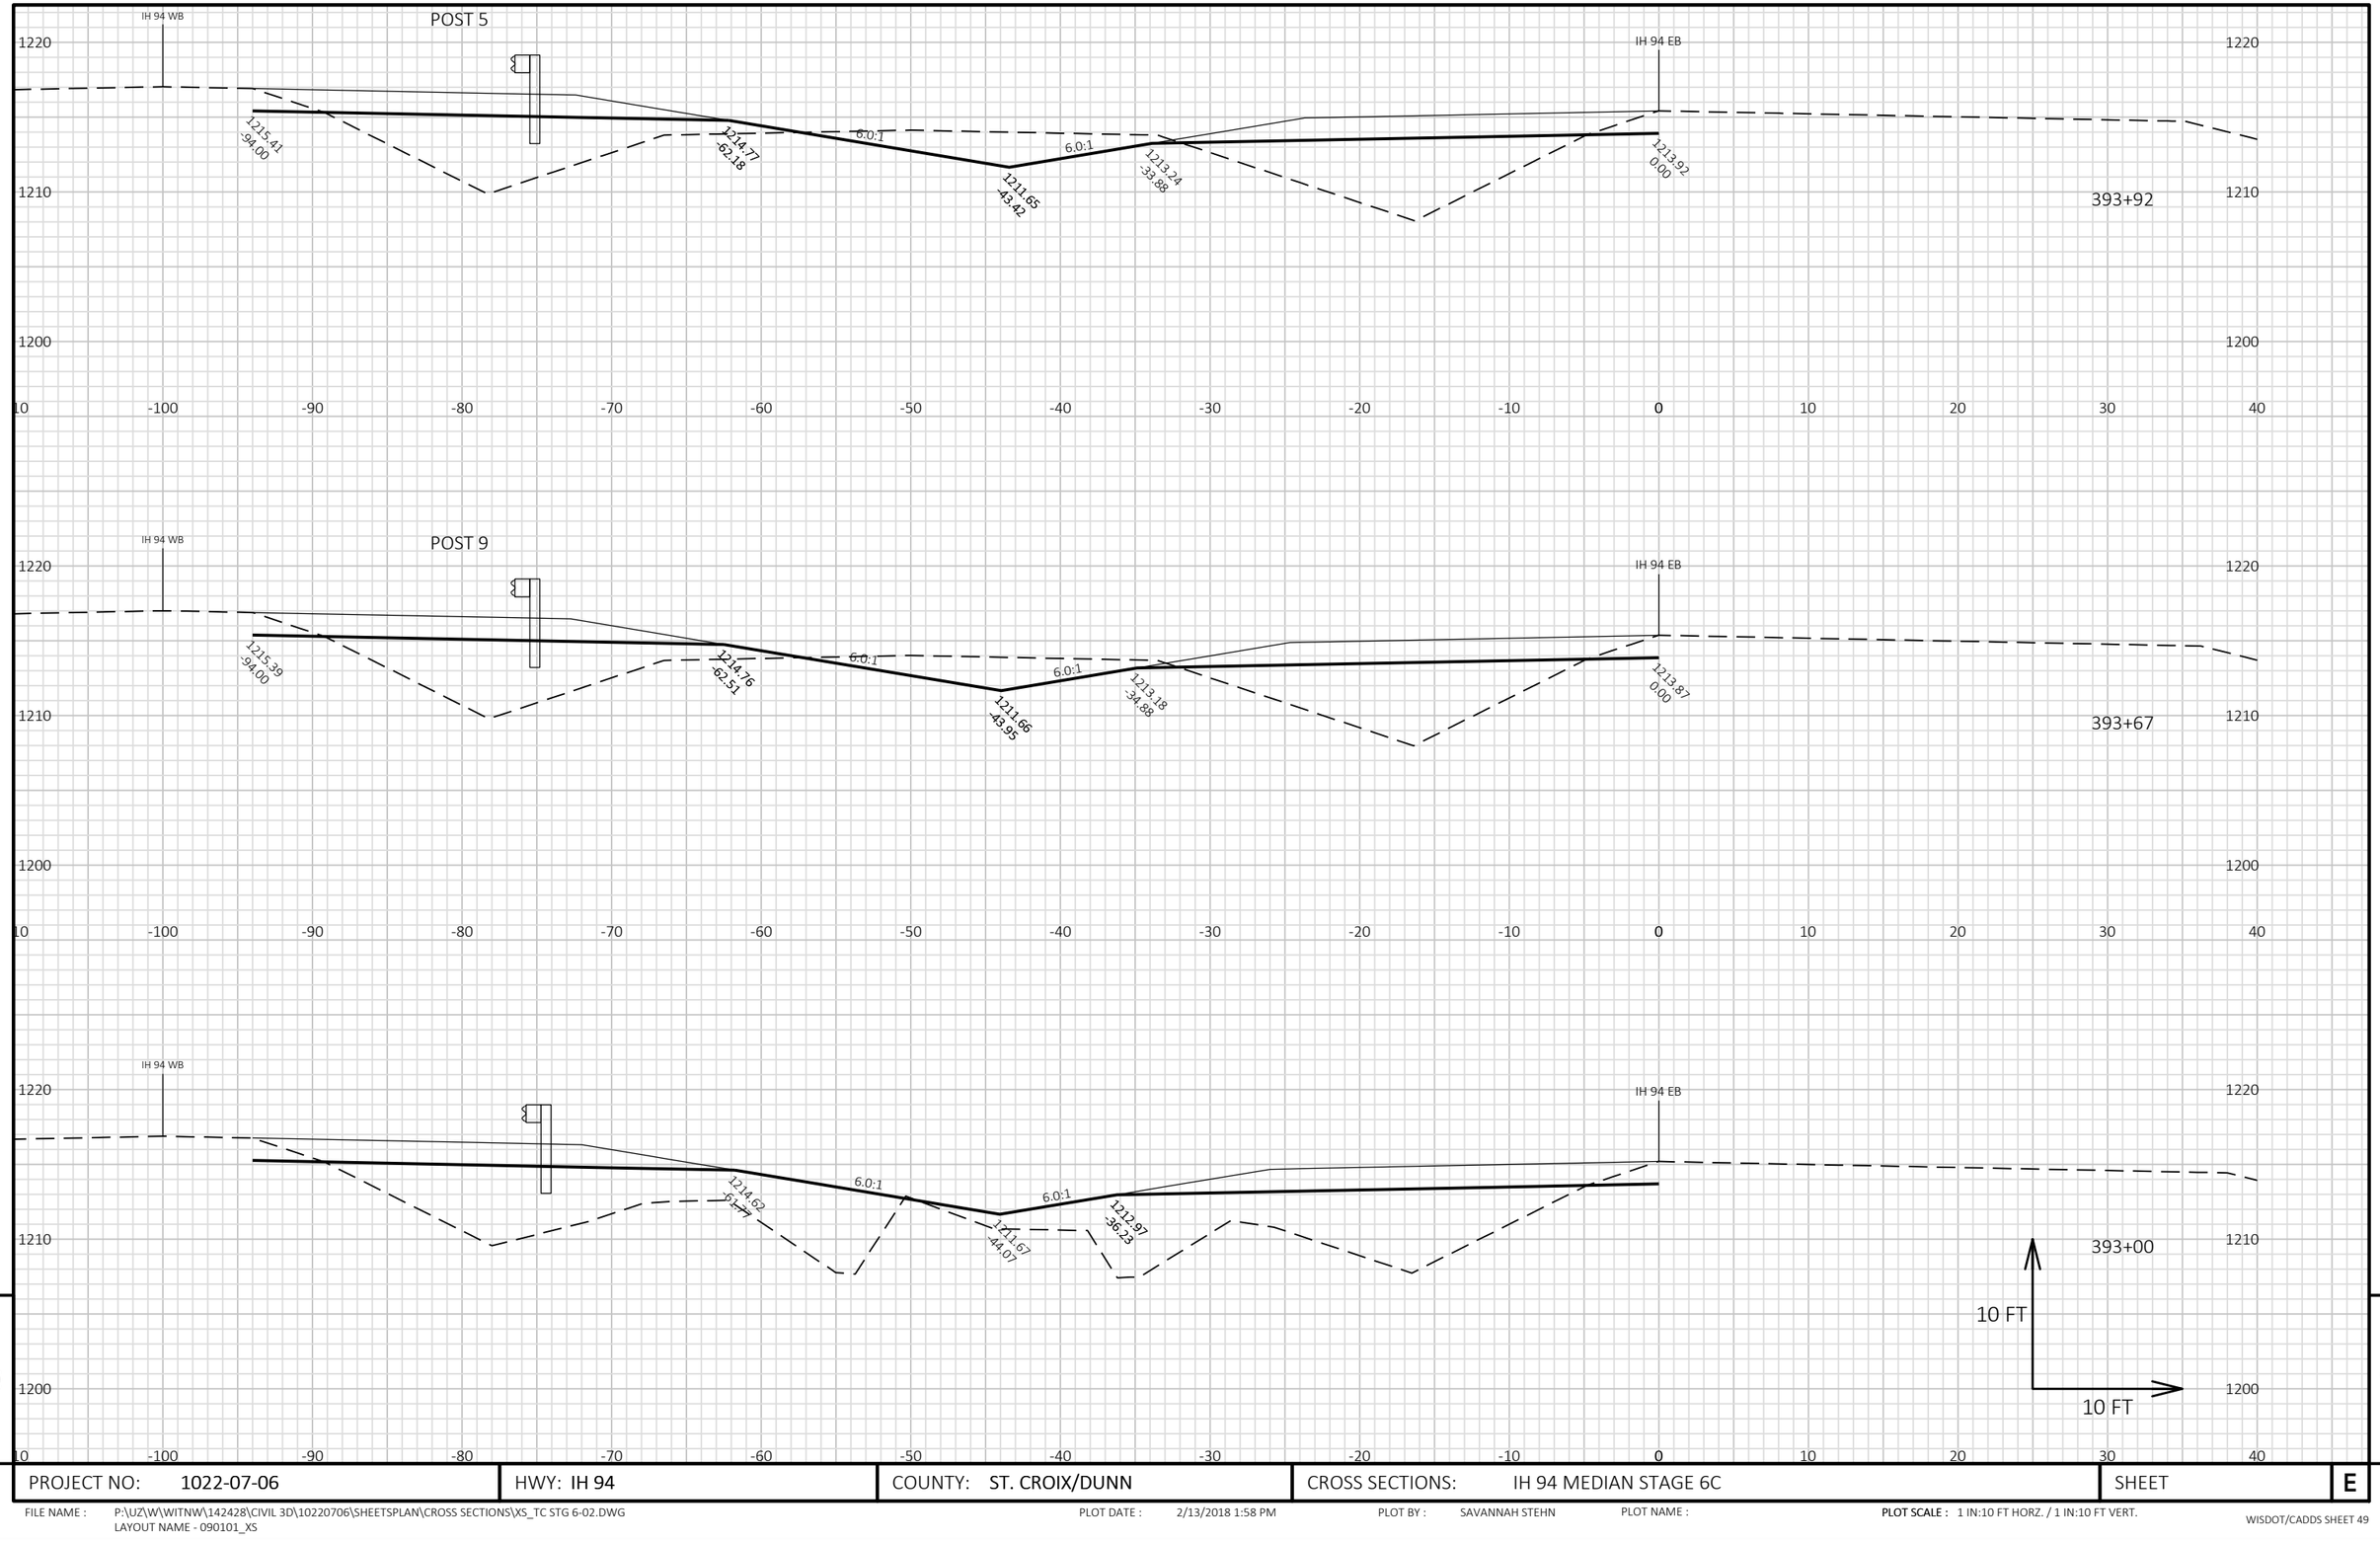

9

9

PROJECT NO: 1022-07-06	HWY: IH 94	COUNTY: ST. CROIX/DUNN	CROSS SECTIONS: IH 94 MEDIAN STAGE 6C	SHEET	E


FILE NAME : P:\UZ\W\WITNW\142428\CIVIL 3D\10220706\SHEETSPLAN\CROSS SECTIONS\XS_TC STG 6-02.DWG
LAYOUT NAME - 090101_XS

PLOT DATE : 2/13/2018 1:58 PM

PLOT BY : SAVANNAH STEHN

PLOT NAME :

PLOT SCALE : 1 IN:10 FT HORZ. / 1 IN:10 FT VERT.

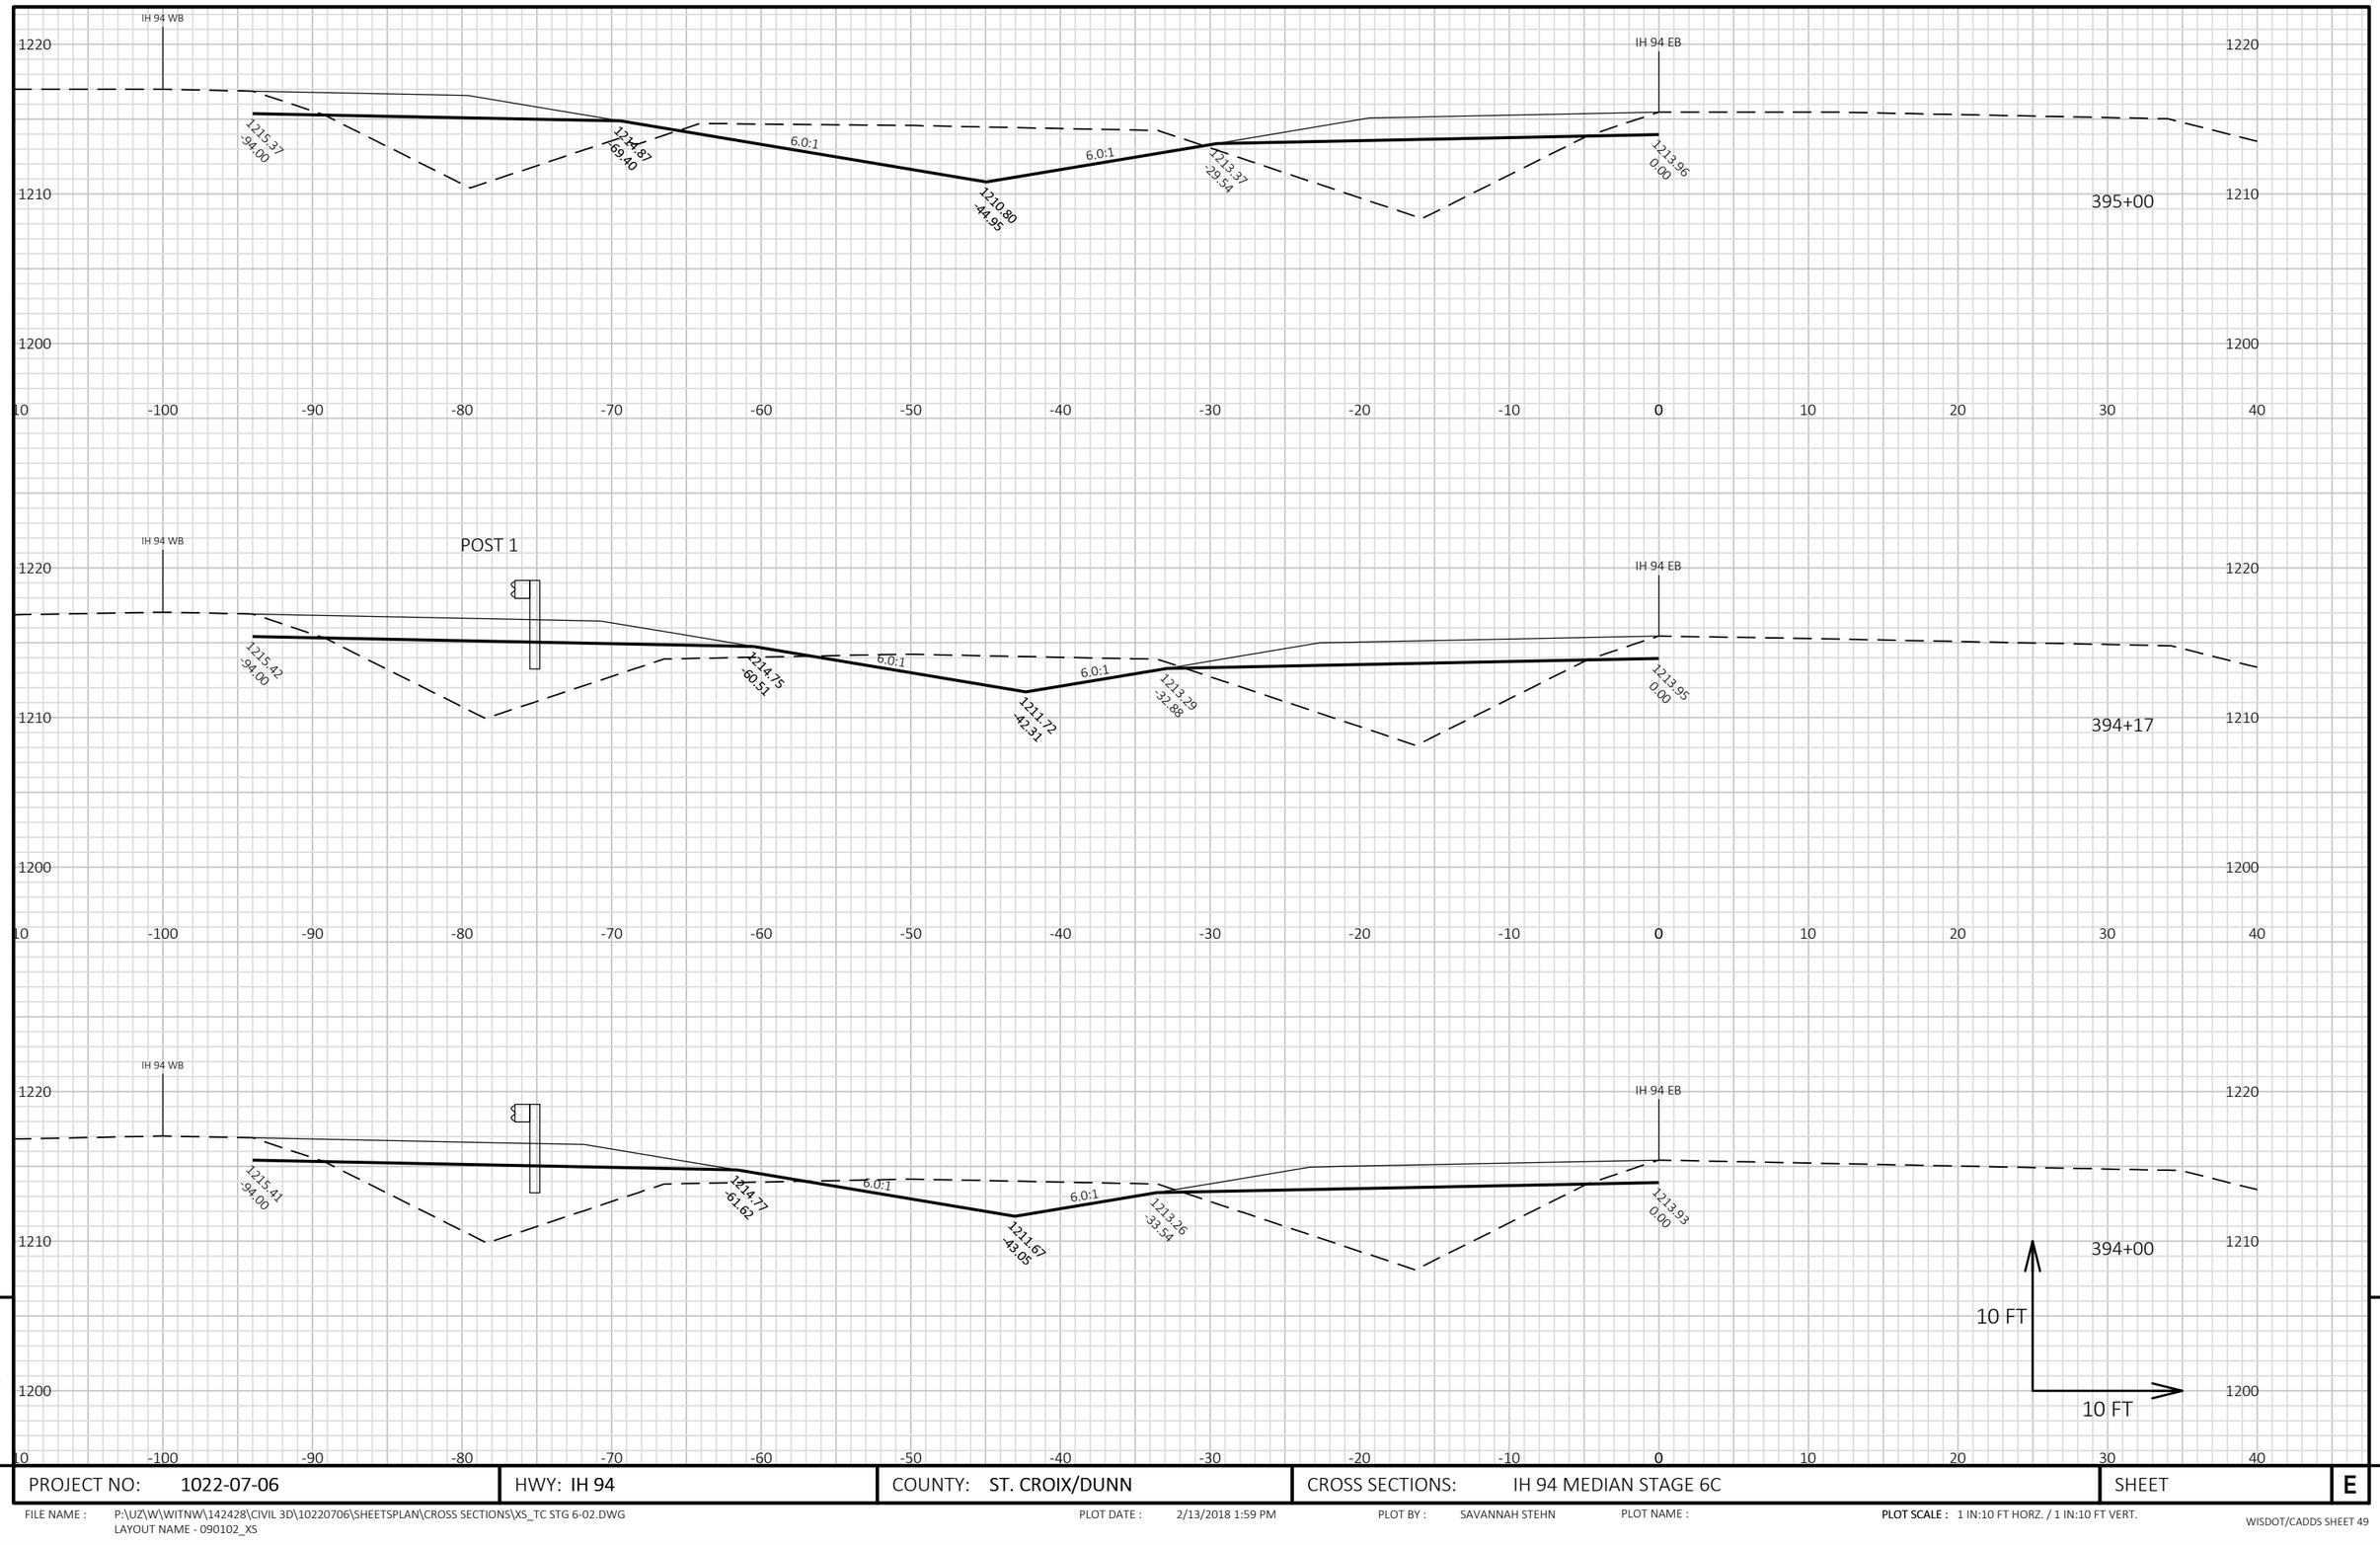

9

9

PROJECT NO: 1022-07-06	HWY: IH 94	COUNTY: ST. CROIX/DUNN	CROSS SECTIONS: IH 94 MEDIAN STAGE 6C	SHEET	E


FILE NAME : P:\UZ\W\WITNW\142428\CIVIL 3D\10220706\SHEETSPLAN\CROSS SECTIONS\XS_TC STG 6-02.DWG
LAYOUT NAME - 090102_XS

PLOT DATE : 2/13/2018 1:59 PM

PLOT BY : SAVANNAH STEHN

PLOT NAME :

PLOT SCALE : 1 IN:10 FT HORZ. / 1 IN:10 FT VERT.

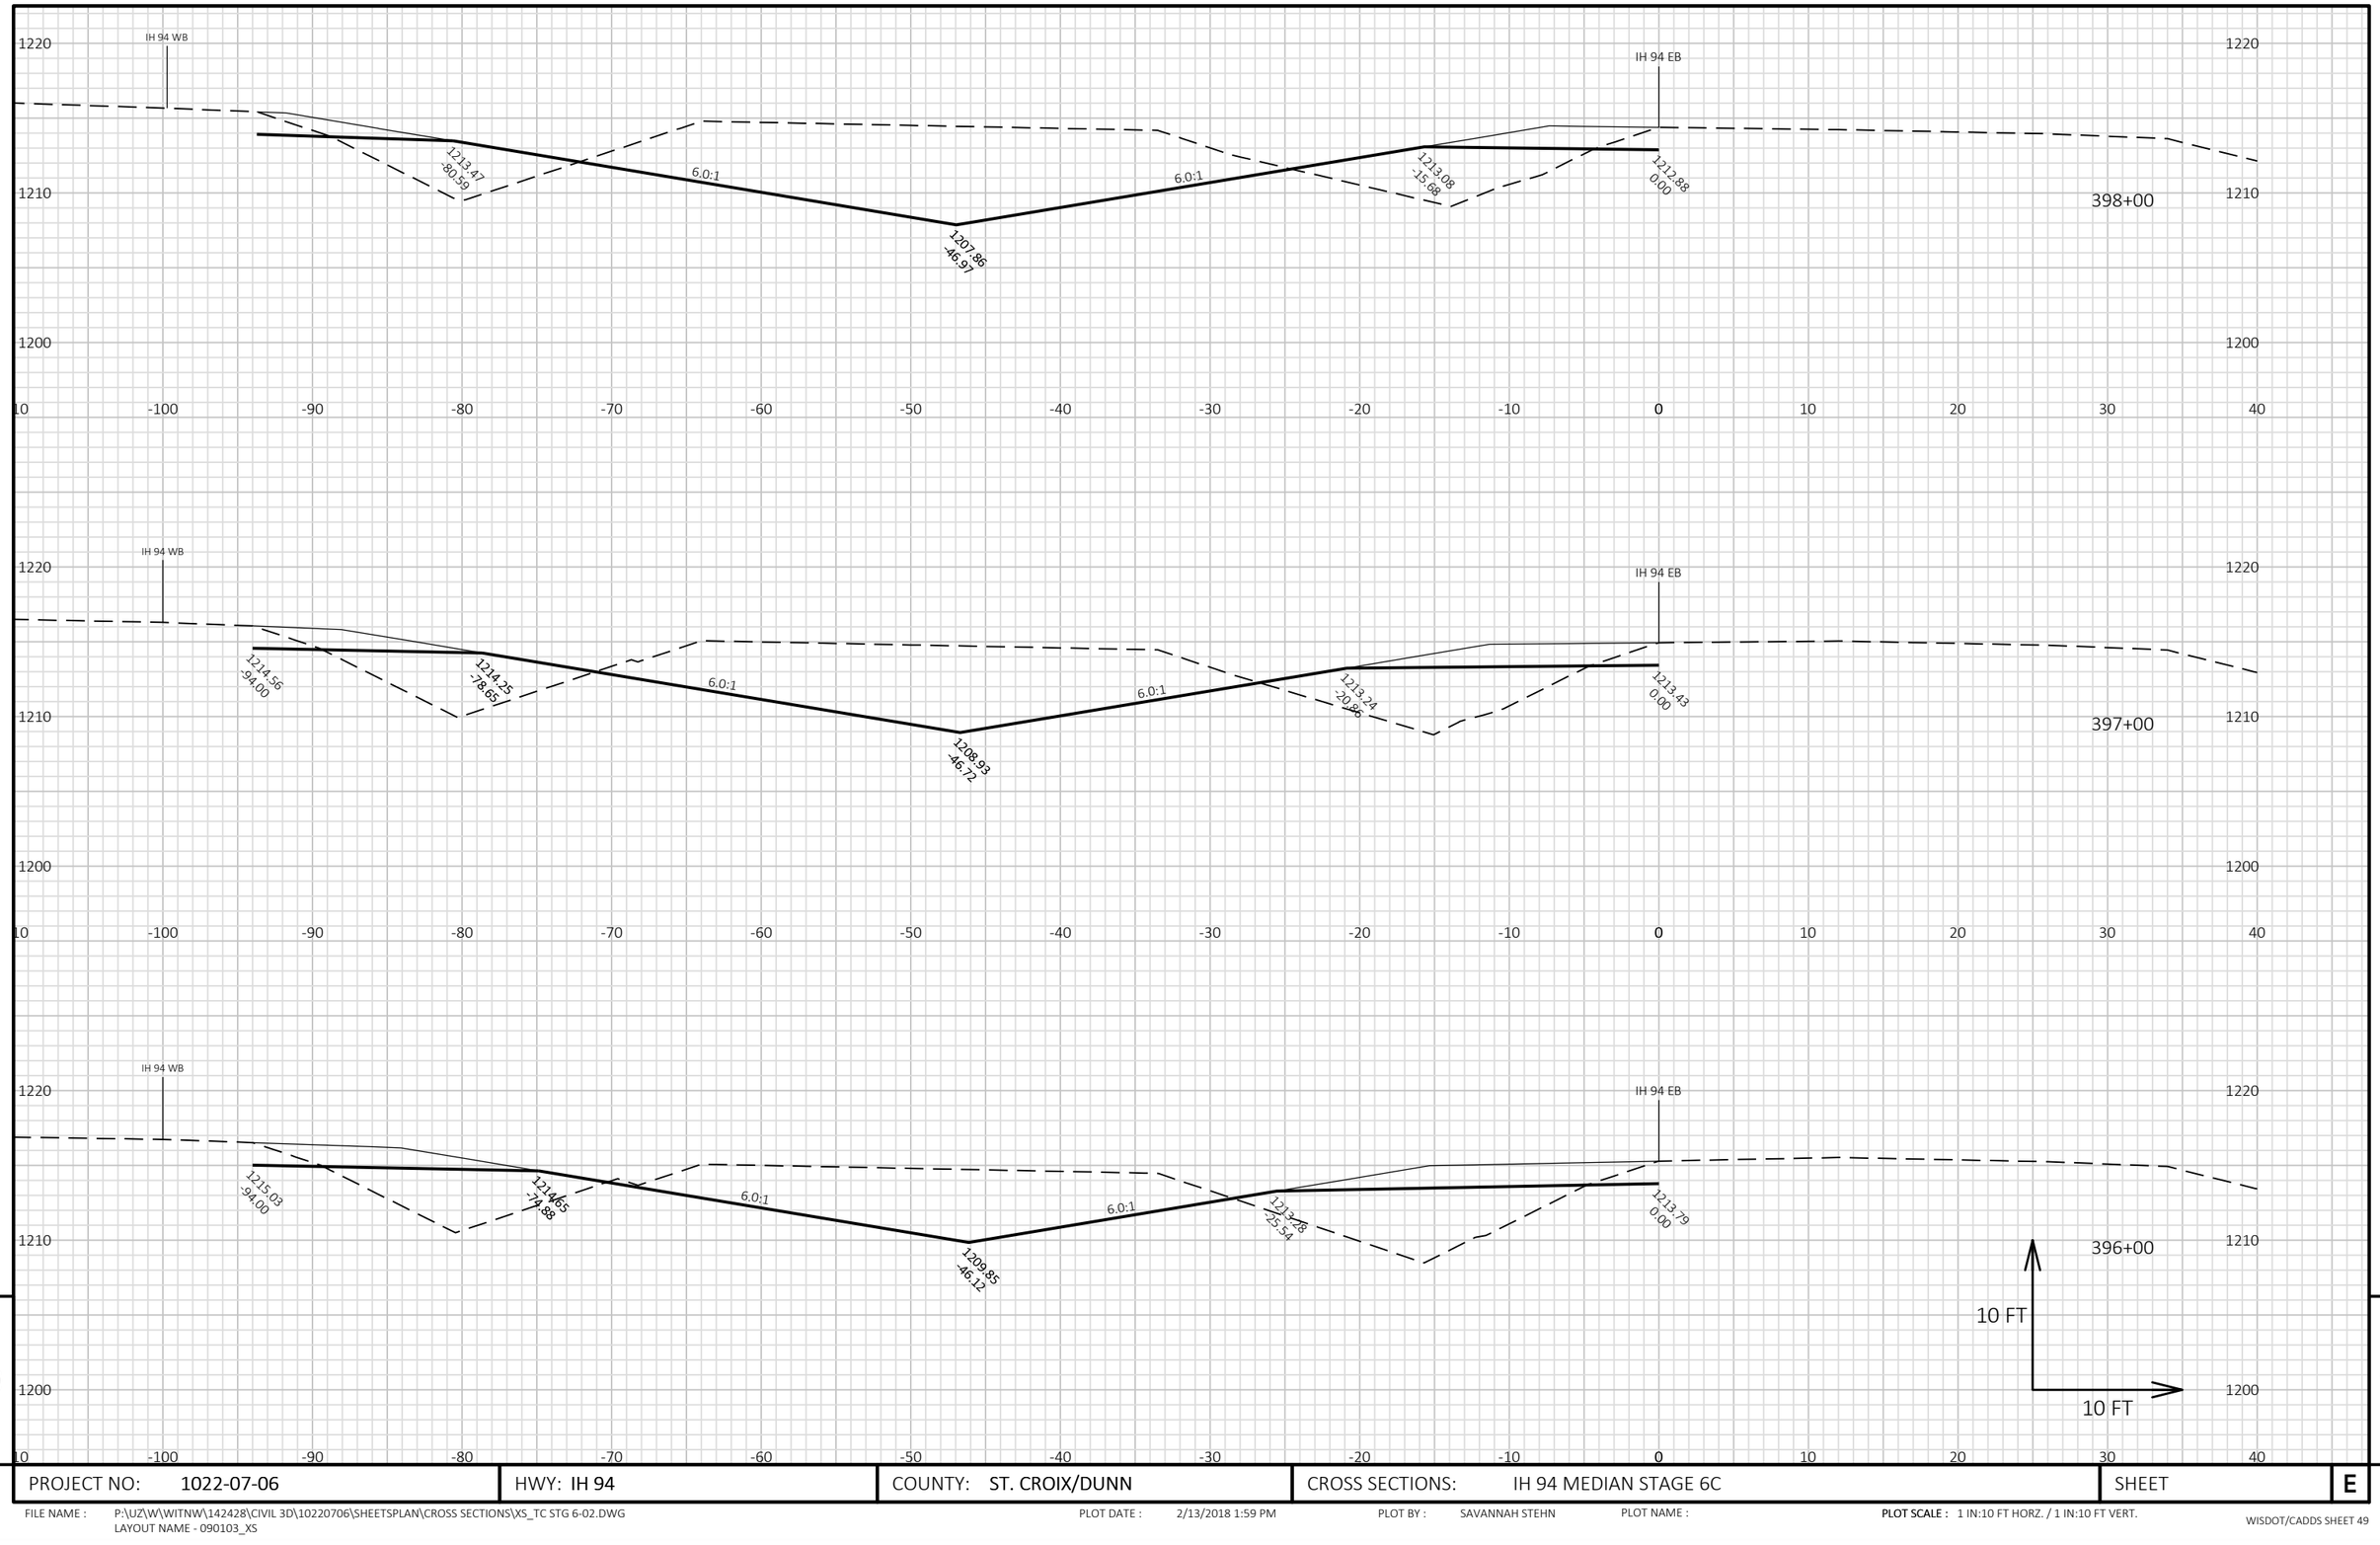

9

9

PROJECT NO: 1022-07-06	HWY: IH 94	COUNTY: ST. CROIX/DUNN	CROSS SECTIONS: IH 94 MEDIAN STAGE 6C	SHEET	E


FILE NAME : P:\UZ\W\WITNW\142428\CIVIL 3D\10220706\SHEETSPLAN\CROSS SECTIONS\XS_TC STG 6-02.DWG
LAYOUT NAME - 090103_XS

PLOT DATE : 2/13/2018 1:59 PM

PLOT BY : SAVANNAH STEHN

PLOT NAME :

PLOT SCALE : 1 IN:10 FT HORZ. / 1 IN:10 FT VERT.

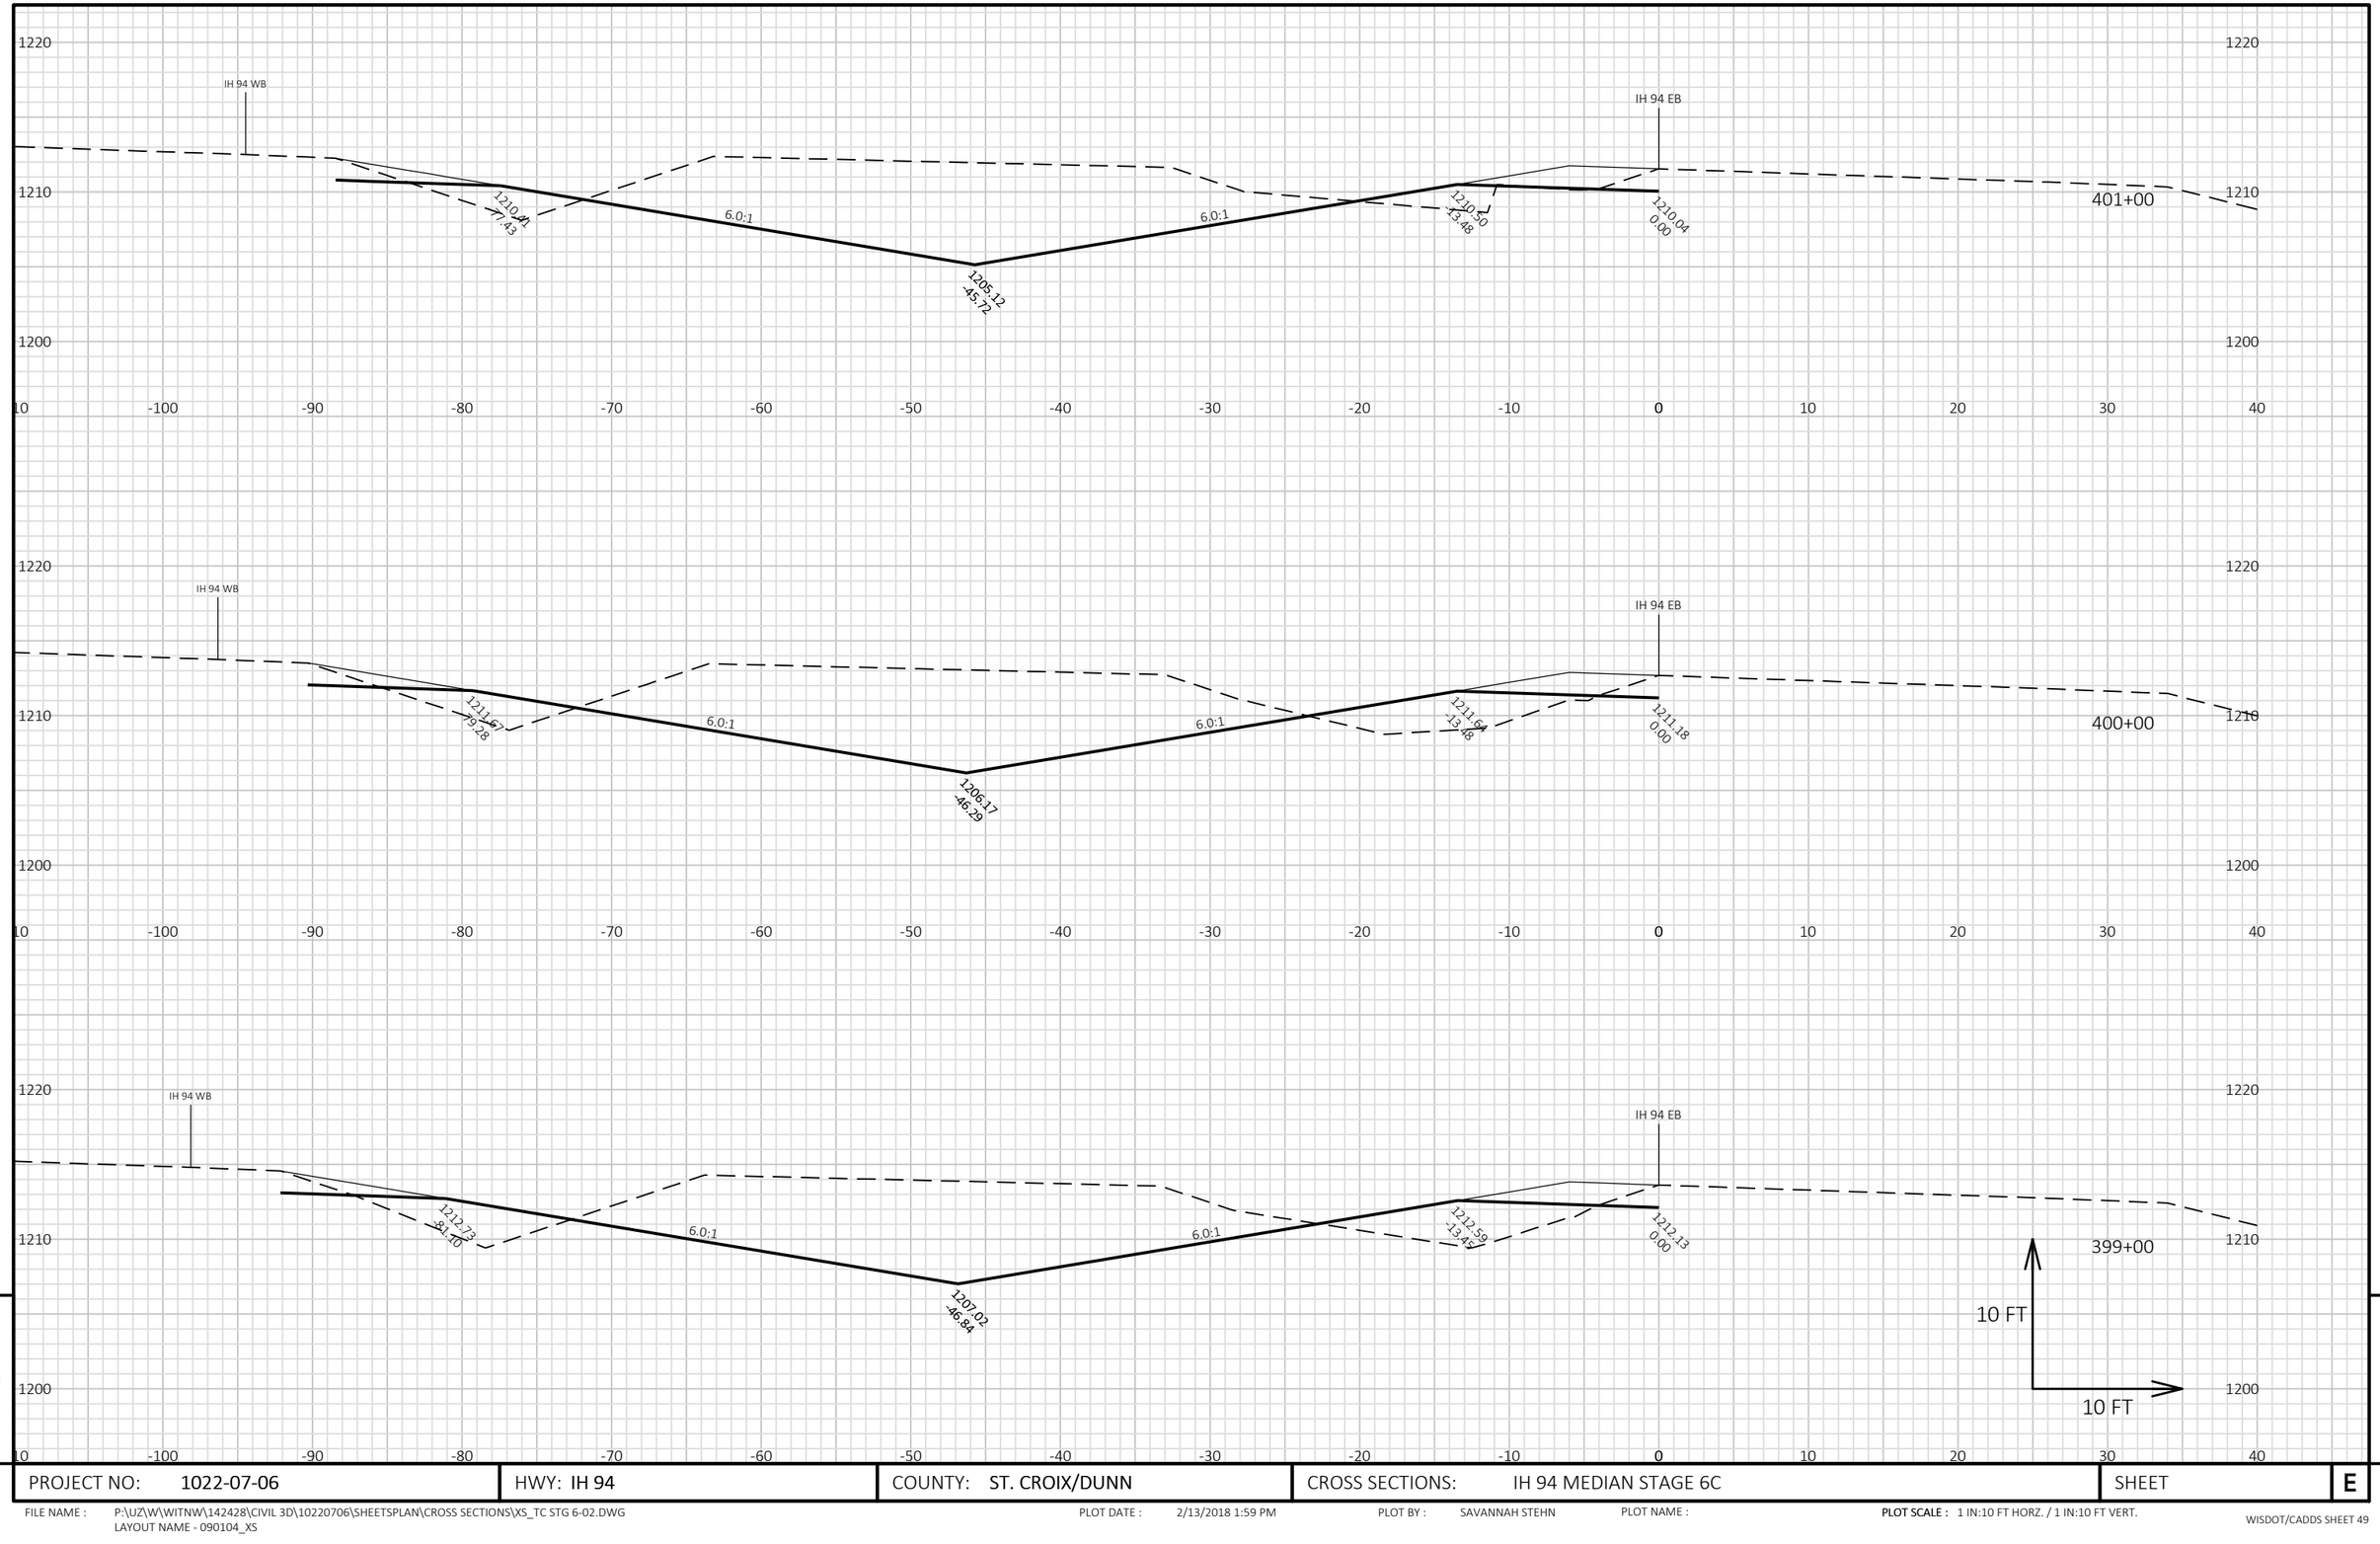


9

9

PROJECT NO: 1022-07-06	HWY: IH 94	COUNTY: ST. CROIX/DUNN	CROSS SECTIONS: IH 94 MEDIAN STAGE 6C	SHEET	E

FILE NAME : P:\UZ\W\WITNW\142428\CIVIL 3D\10220706\SHEETSPLAN\CROSS SECTIONS\XS_TC STG 6-02.DWG
LAYOUT NAME - 090104_XS

PLOT DATE : 2/13/2018 1:59 PM PLOT BY : SAVANNAH STEHN PLOT NAME : **PLOT SCALE :** 1 IN:10 FT HORZ. / 1 IN:10 FT VERT.

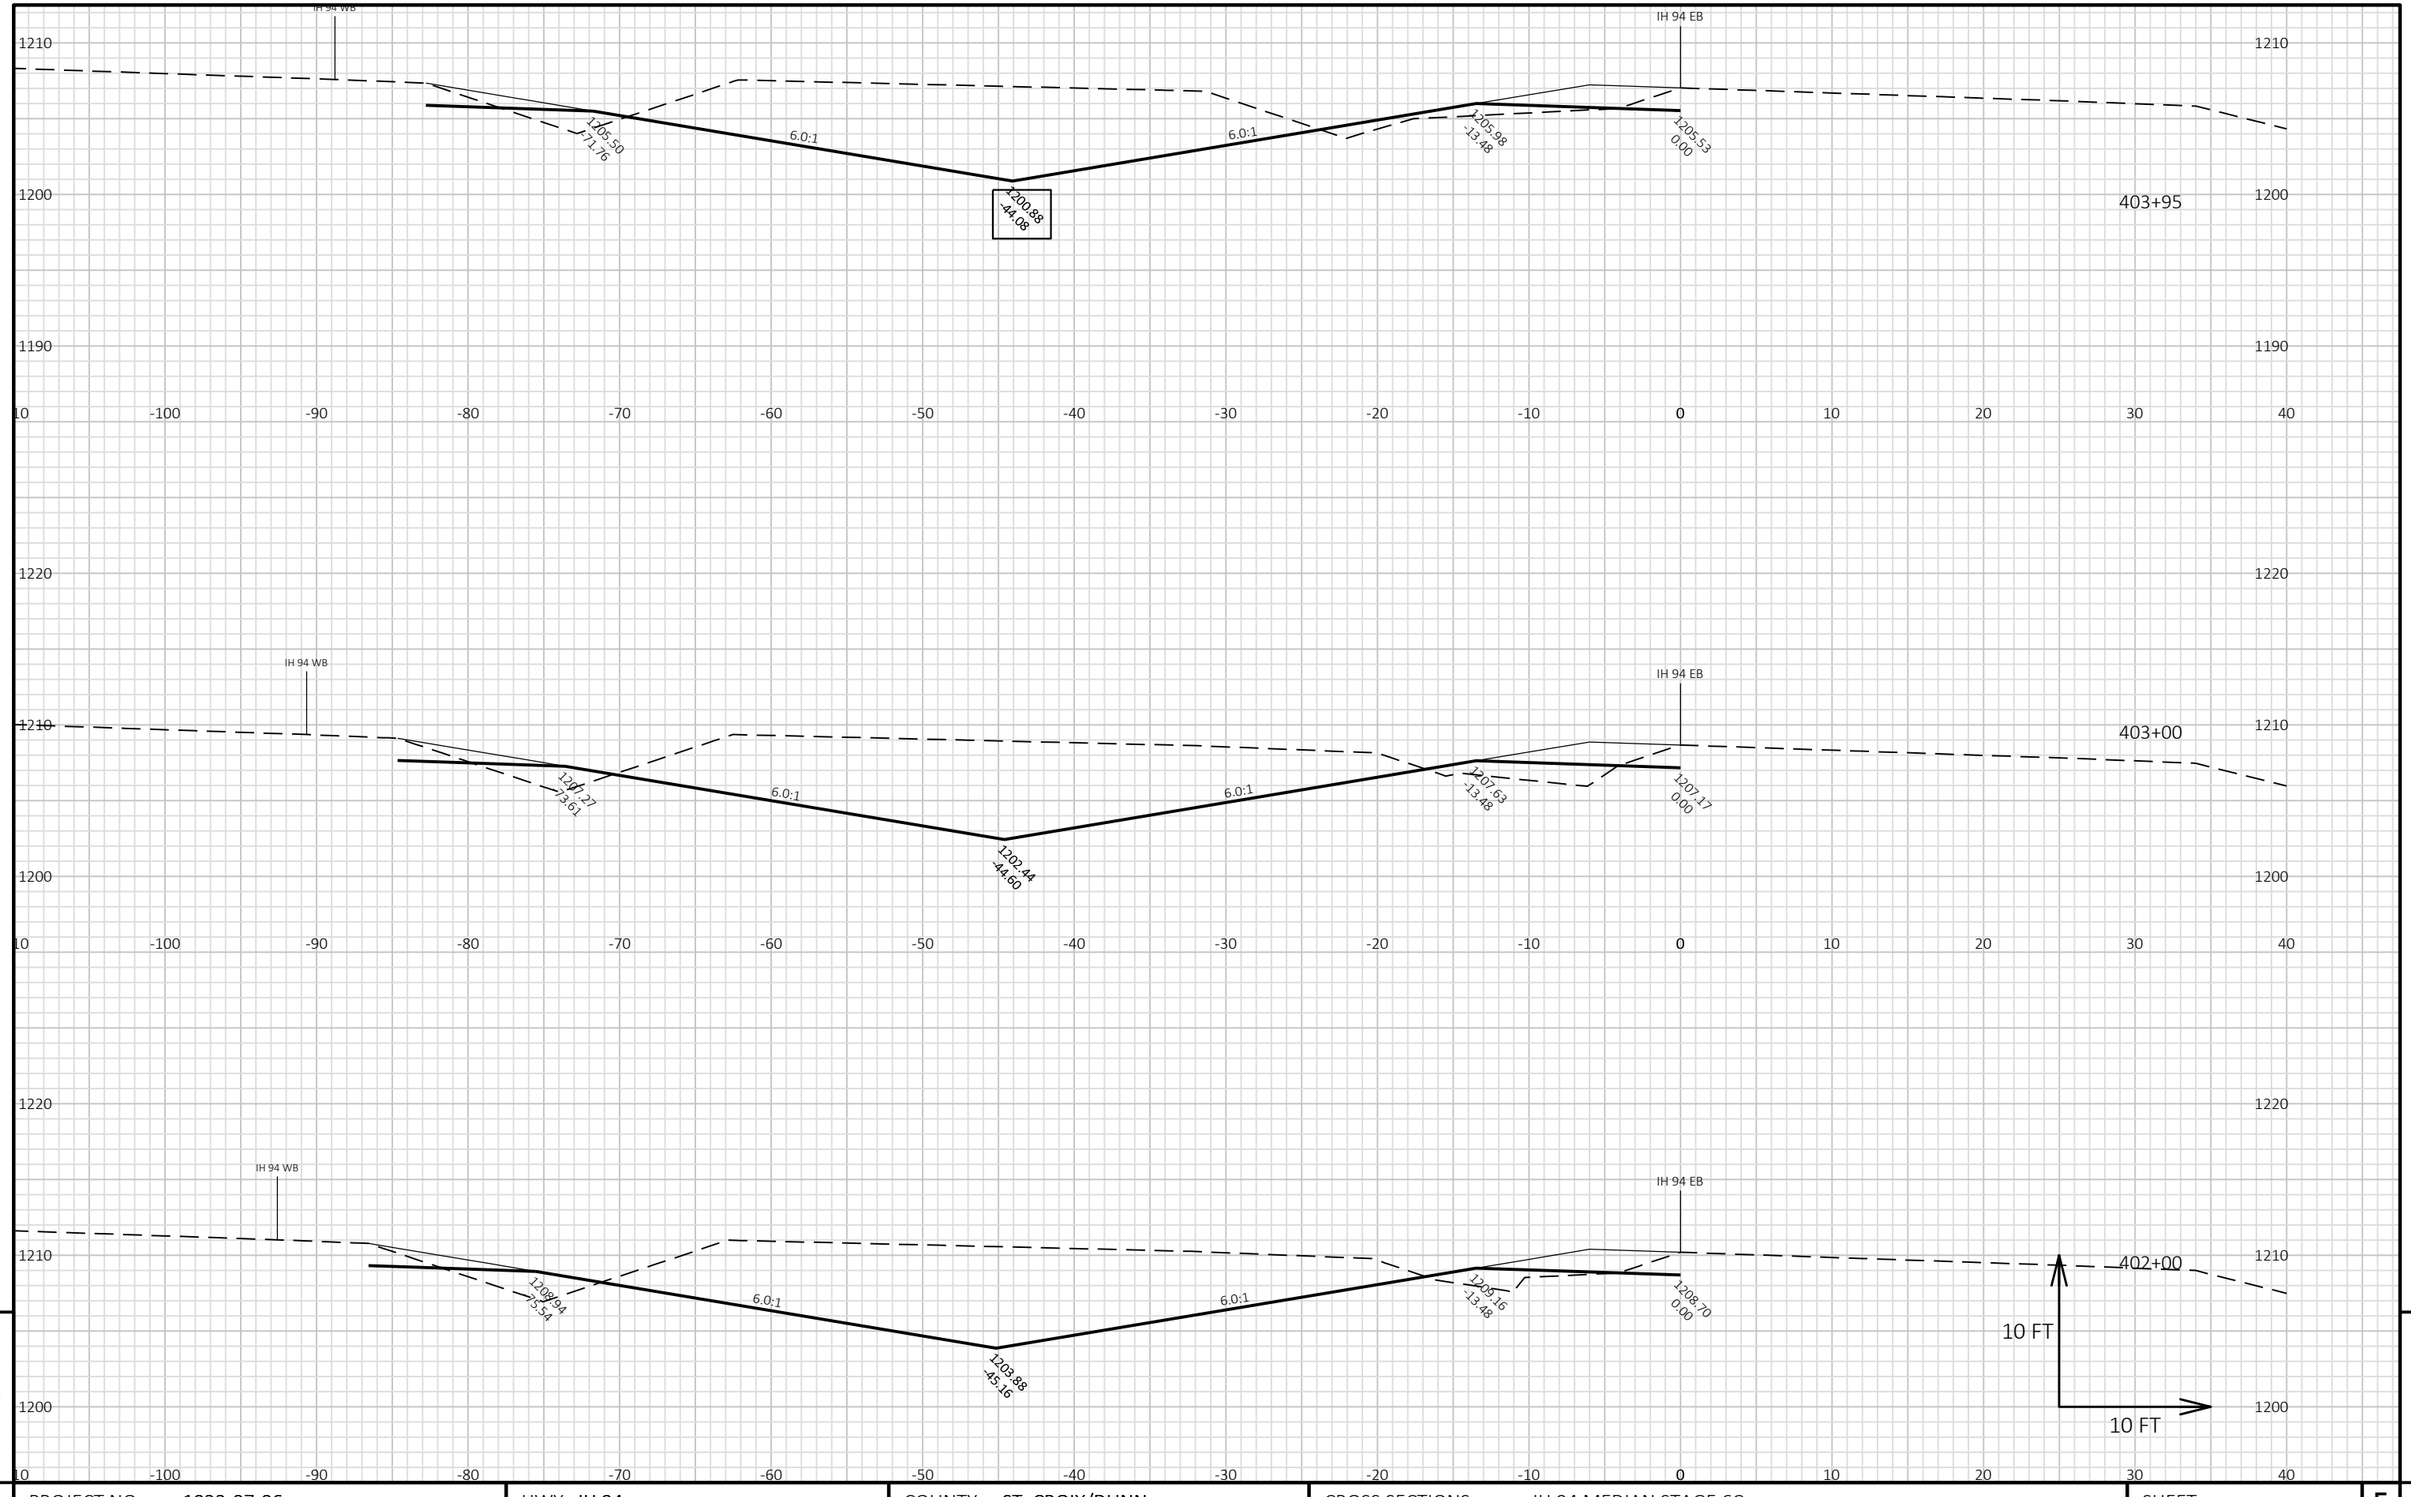

9

9

PROJECT NO: 1022-07-06	HWY: IH 94	COUNTY: ST. CROIX/DUNN	CROSS SECTIONS: IH 94 MEDIAN STAGE 6C	SHEET	E

FILE NAME : P:\UZ\W\WITNW\142428\CIVIL 3D\10220706\SHEETSPLAN\CROSS SECTIONS\XS_TC STG 6-02.DWG
LAYOUT NAME - 090105_XS

PLOT DATE : 2/13/2018 1:59 PM PLOT BY : SAVANNAH STEHN PLOT NAME :

PLOT SCALE : 1 IN:10 FT HORZ. / 1 IN:10 FT VERT.

9


9

PROJECT NO: 1022-07-06	HWY: IH 94	COUNTY: ST. CROIX/DUNN	CROSS SECTIONS: IH 94 MEDIAN STAGE 6C	SHEET	E

FILE NAME : P:\UZ\W\WITNW\142428\CIVIL 3D\10220706\SHEETSPLAN\CROSS SECTIONS\XS_TC STG 6-02.DWG
LAYOUT NAME - 090106_XS

PLOT DATE : 2/13/2018 2:00 PM PLOT BY : SAVANNAH STEHN PLOT NAME :

PLOT SCALE : 1 IN:10 FT HORZ. / 1 IN:10 FT VERT.

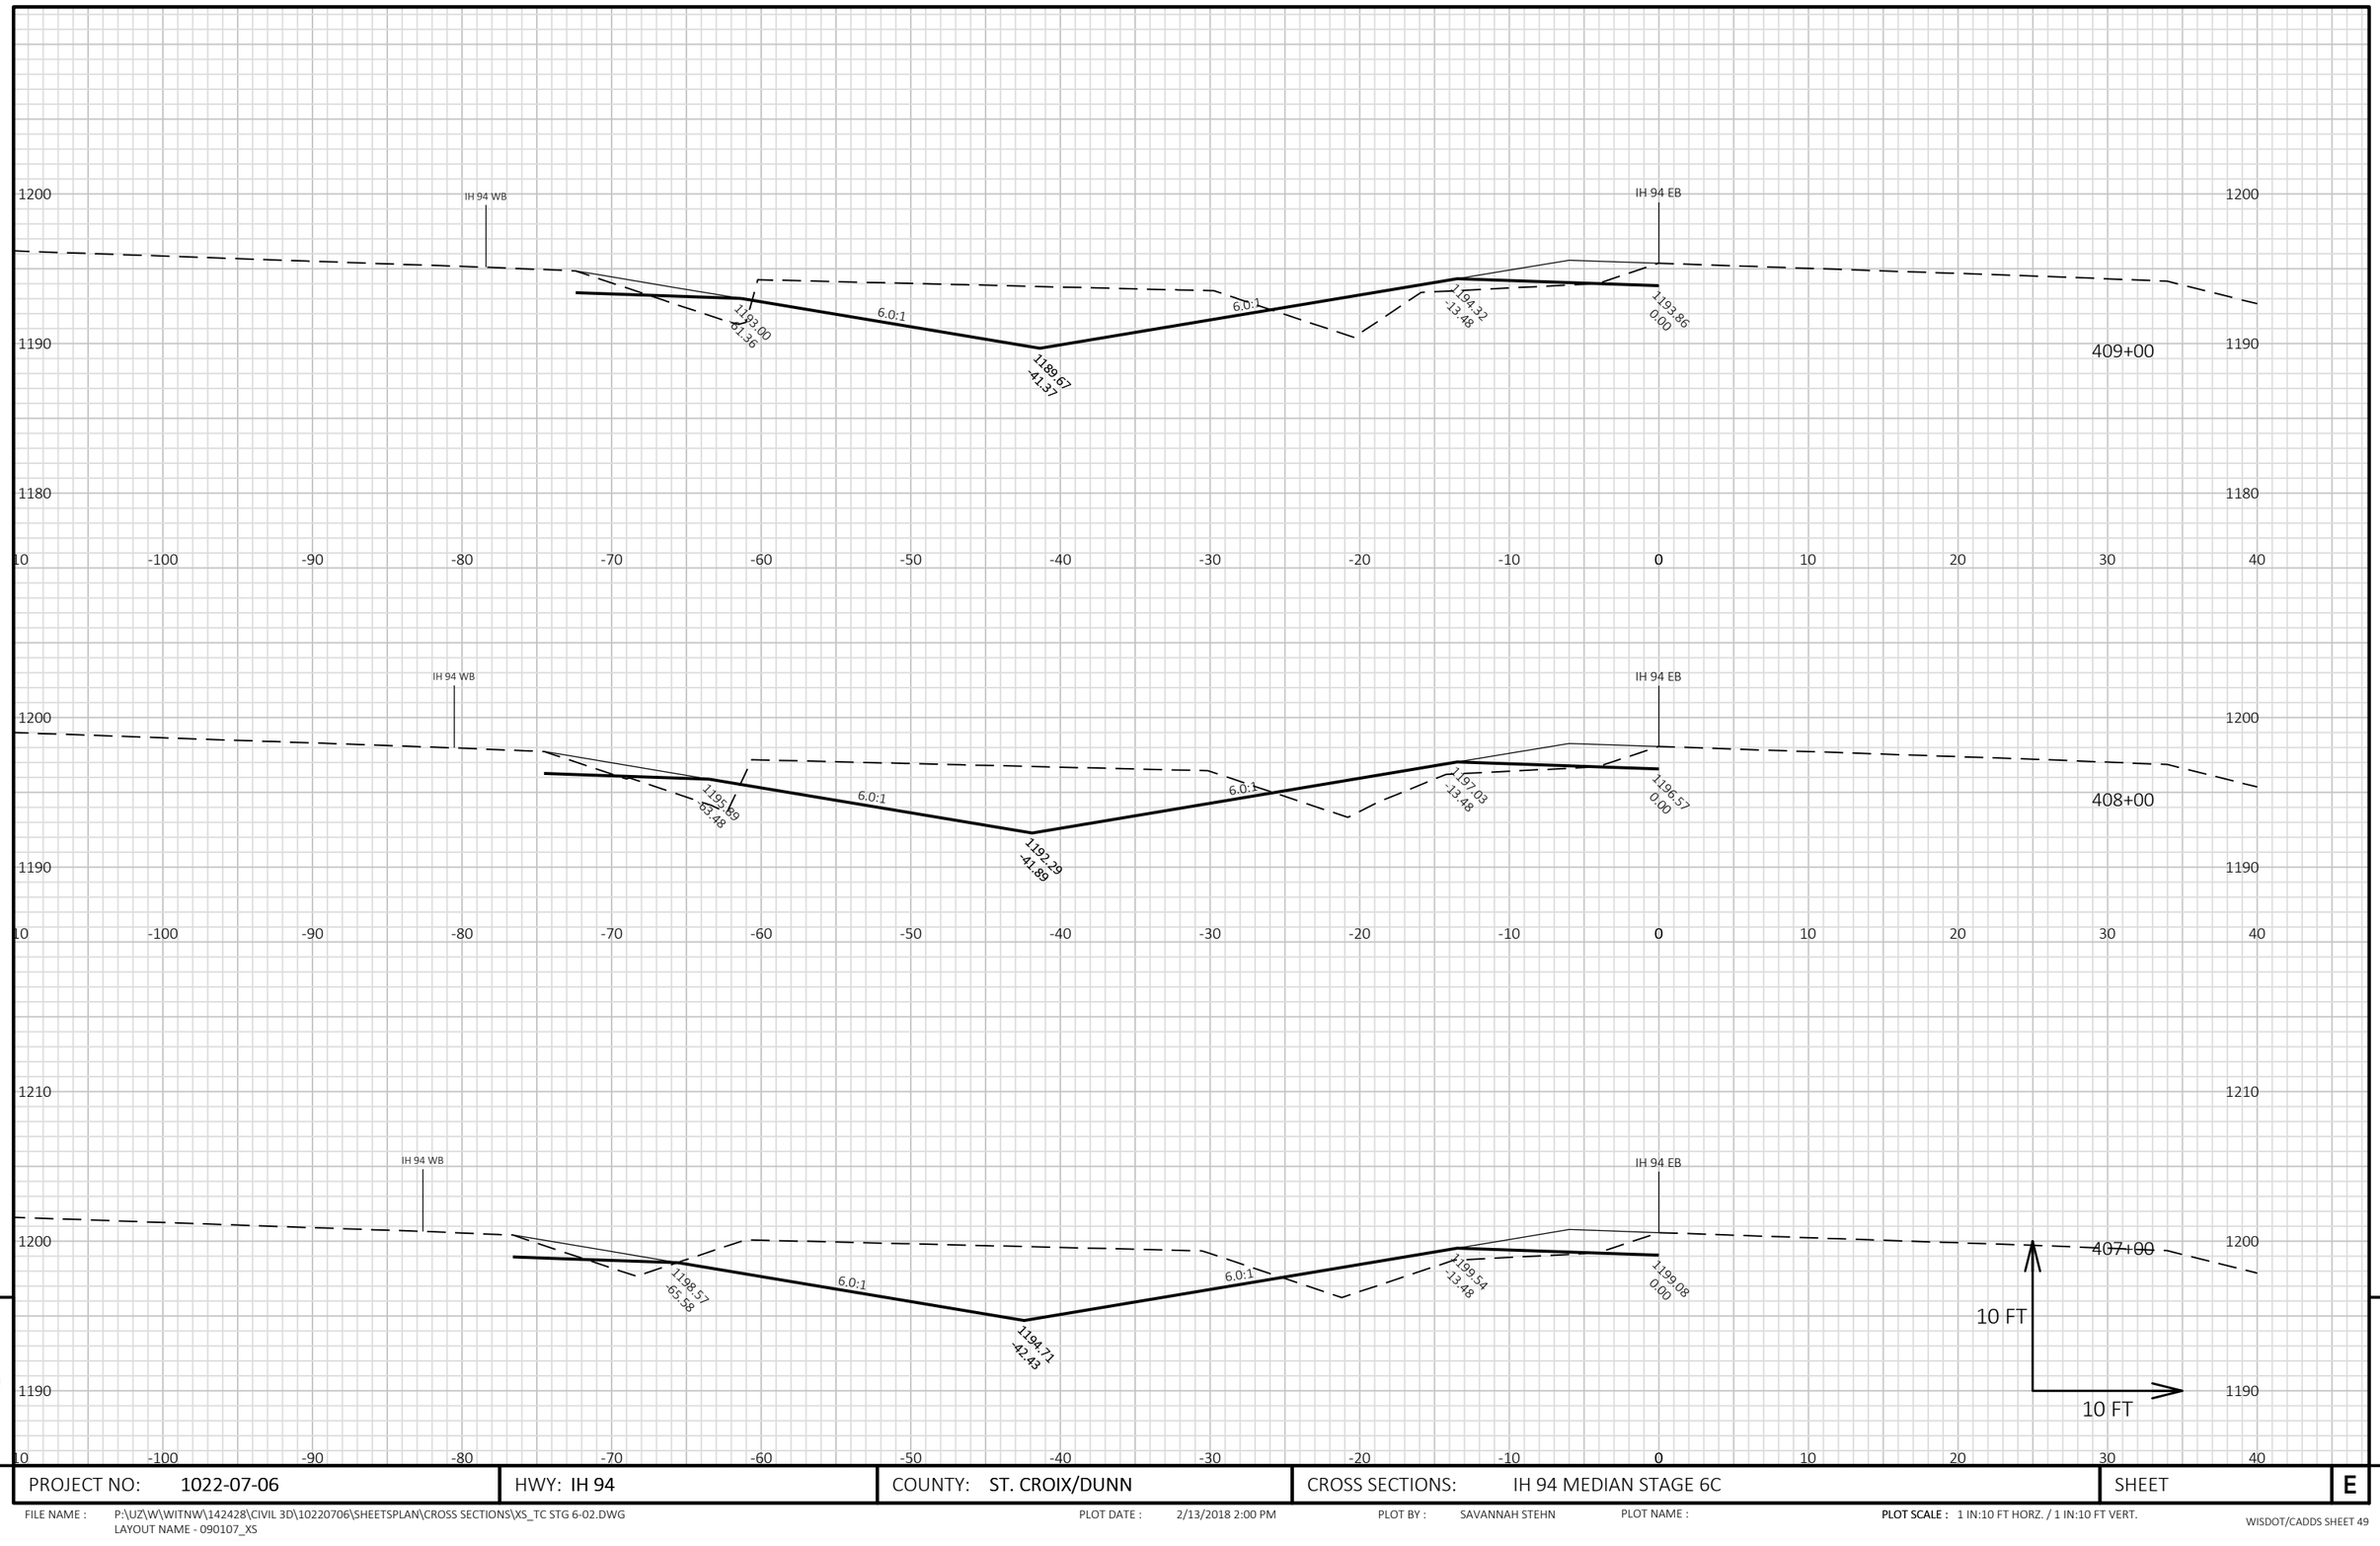

9


9

PROJECT NO: 1022-07-06	HWY: IH 94	COUNTY: ST. CROIX/DUNN	CROSS SECTIONS: IH 94 MEDIAN STAGE 6C	SHEET	E

FILE NAME : P:\UZ\W\WITNW\142428\CIVIL 3D\10220706\SHEETSPLAN\CROSS SECTIONS\XS_TC STG 6-02.DWG
LAYOUT NAME - 090107_XS

PLOT DATE : 2/13/2018 2:00 PM PLOT BY : SAVANNAH STEHN PLOT NAME :

PLOT SCALE : 1 IN:10 FT HORZ. / 1 IN:10 FT VERT.

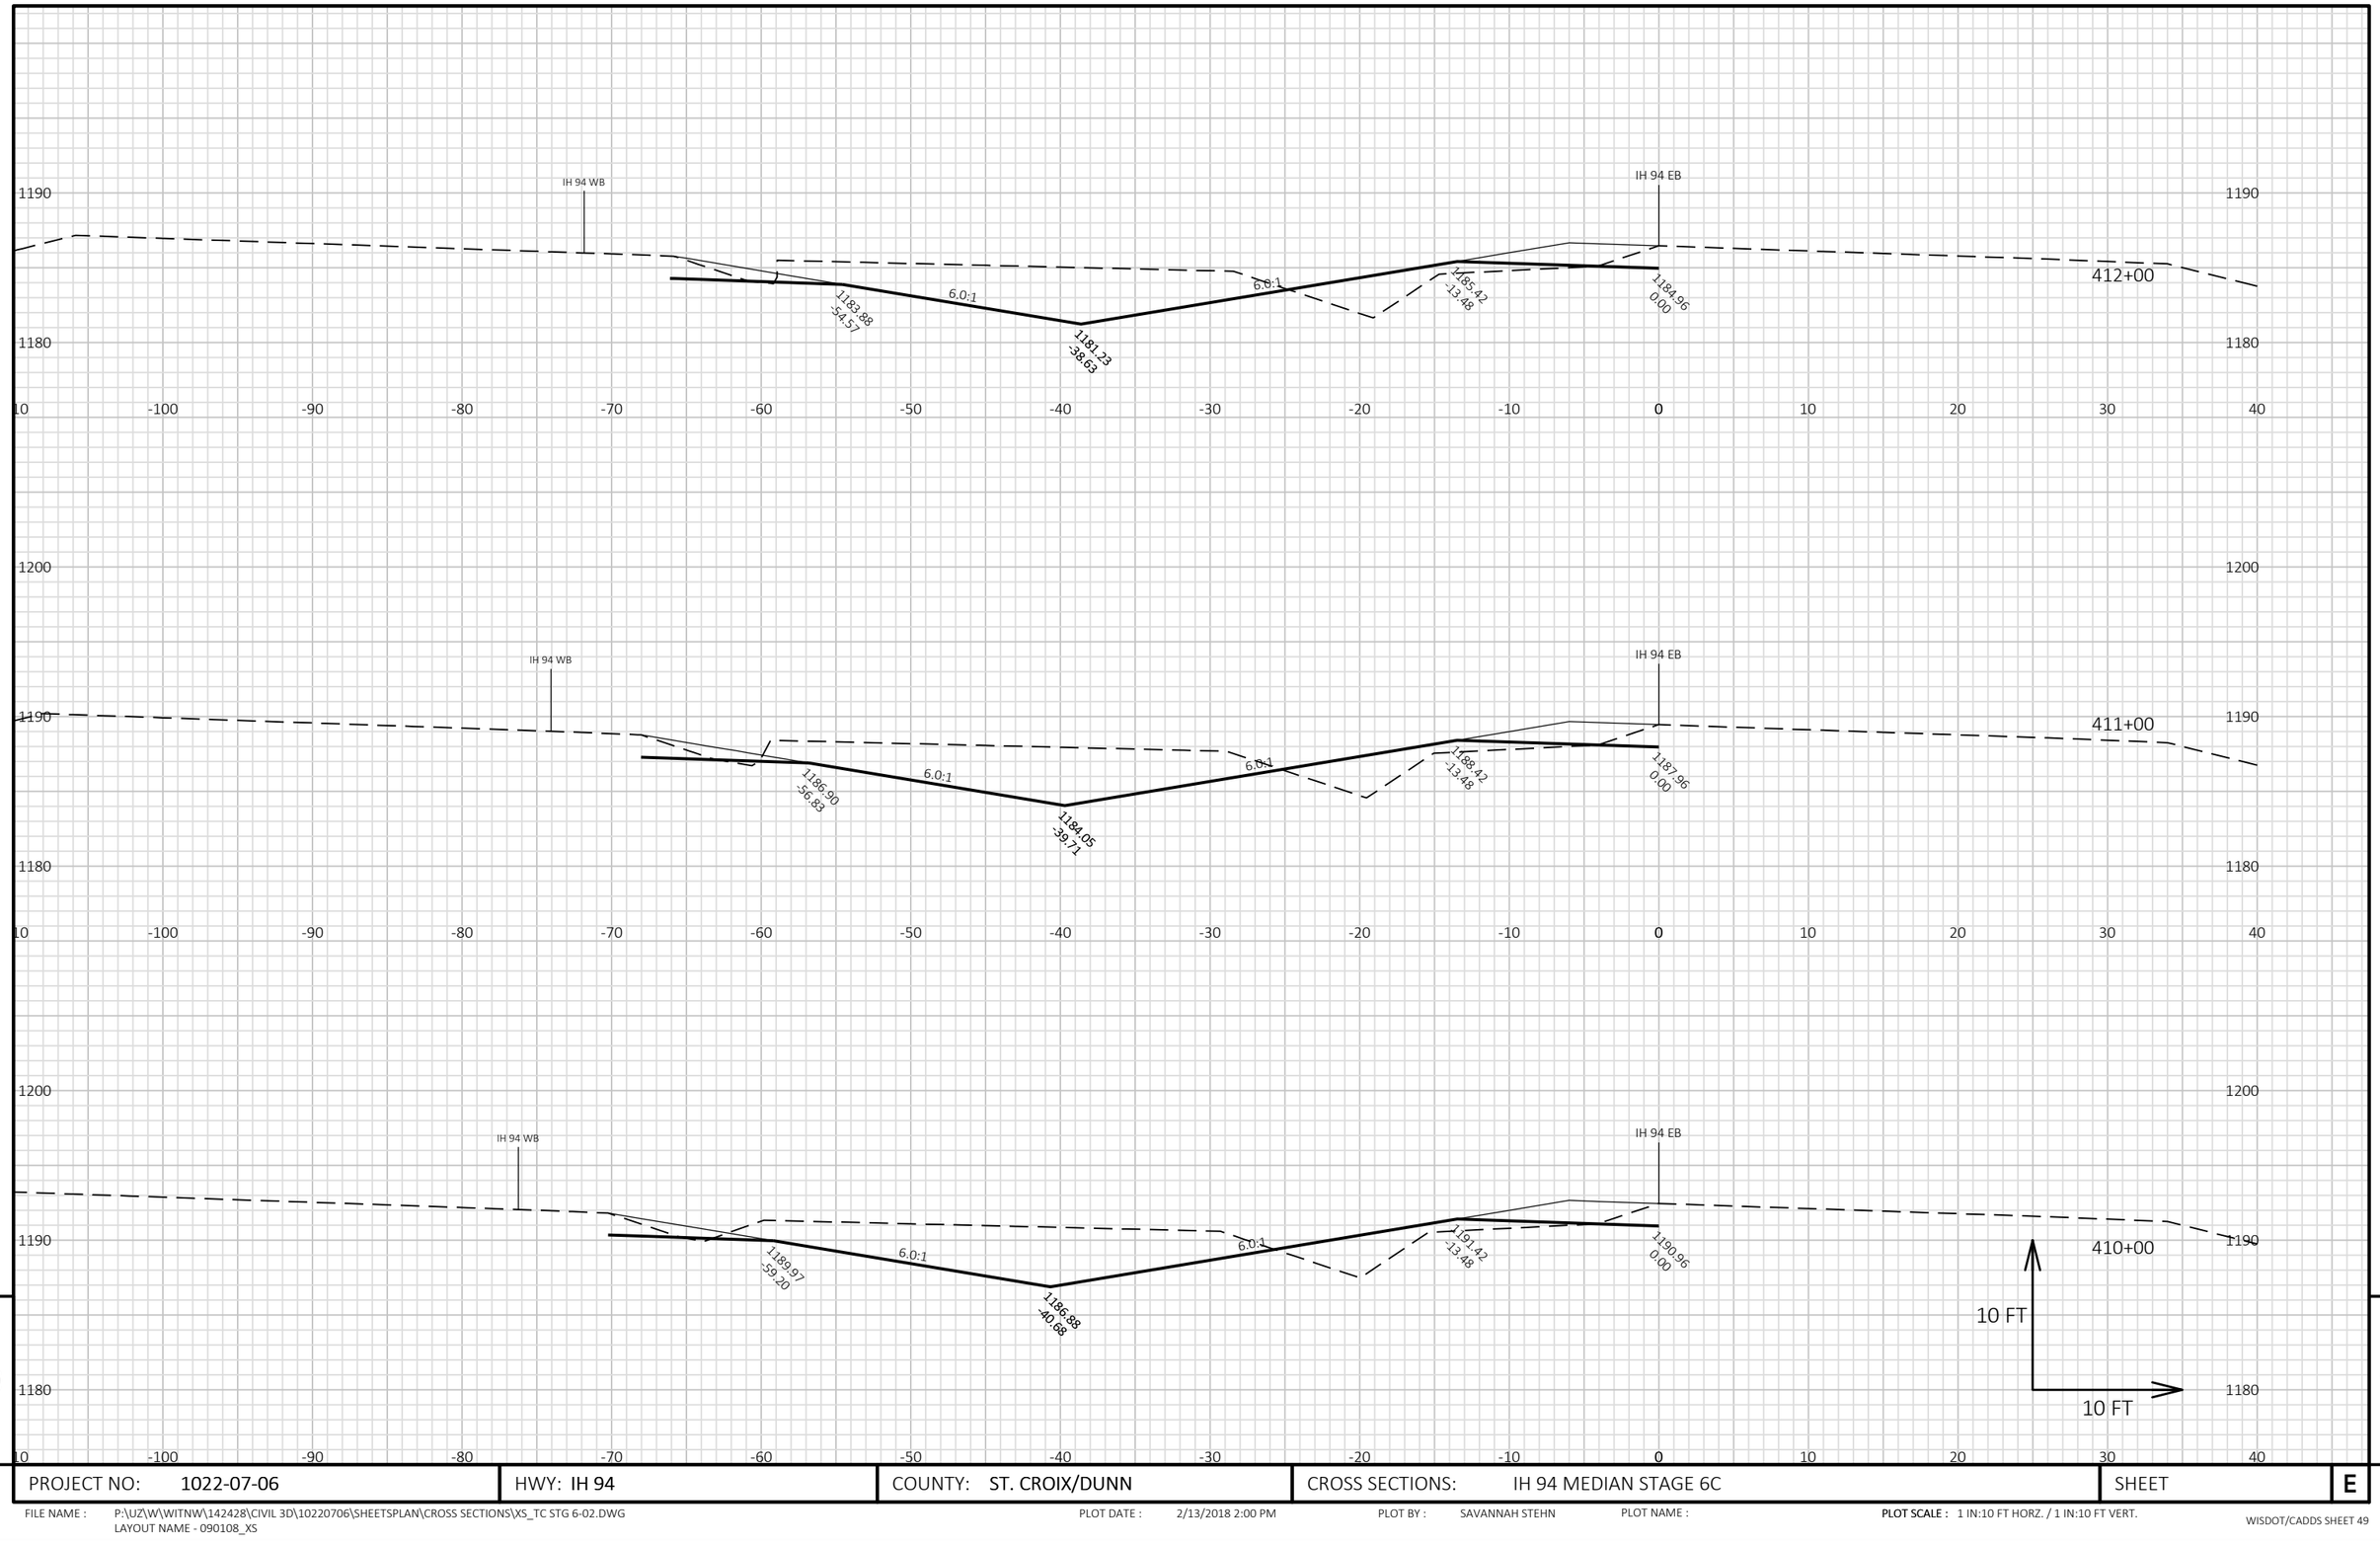


9

PROJECT NO: 1022-07-06	HWY: IH 94	COUNTY: ST. CROIX/DUNN	CROSS SECTIONS: IH 94 MEDIAN STAGE 6C	SHEET	E

FILE NAME : P:\UZ\W\WITNW\142428\CIVIL 3D\10220706\SHEETSPLAN\CROSS SECTIONS\XS_TC STG 6-02.DWG
LAYOUT NAME - 090108_XS

PLOT DATE : 2/13/2018 2:00 PM PLOT BY : SAVANNAH STEHN PLOT NAME : **PLOT SCALE :** 1 IN:10 FT HORZ. / 1 IN:10 FT VERT.

WISDOT/CADDS SHEET 49

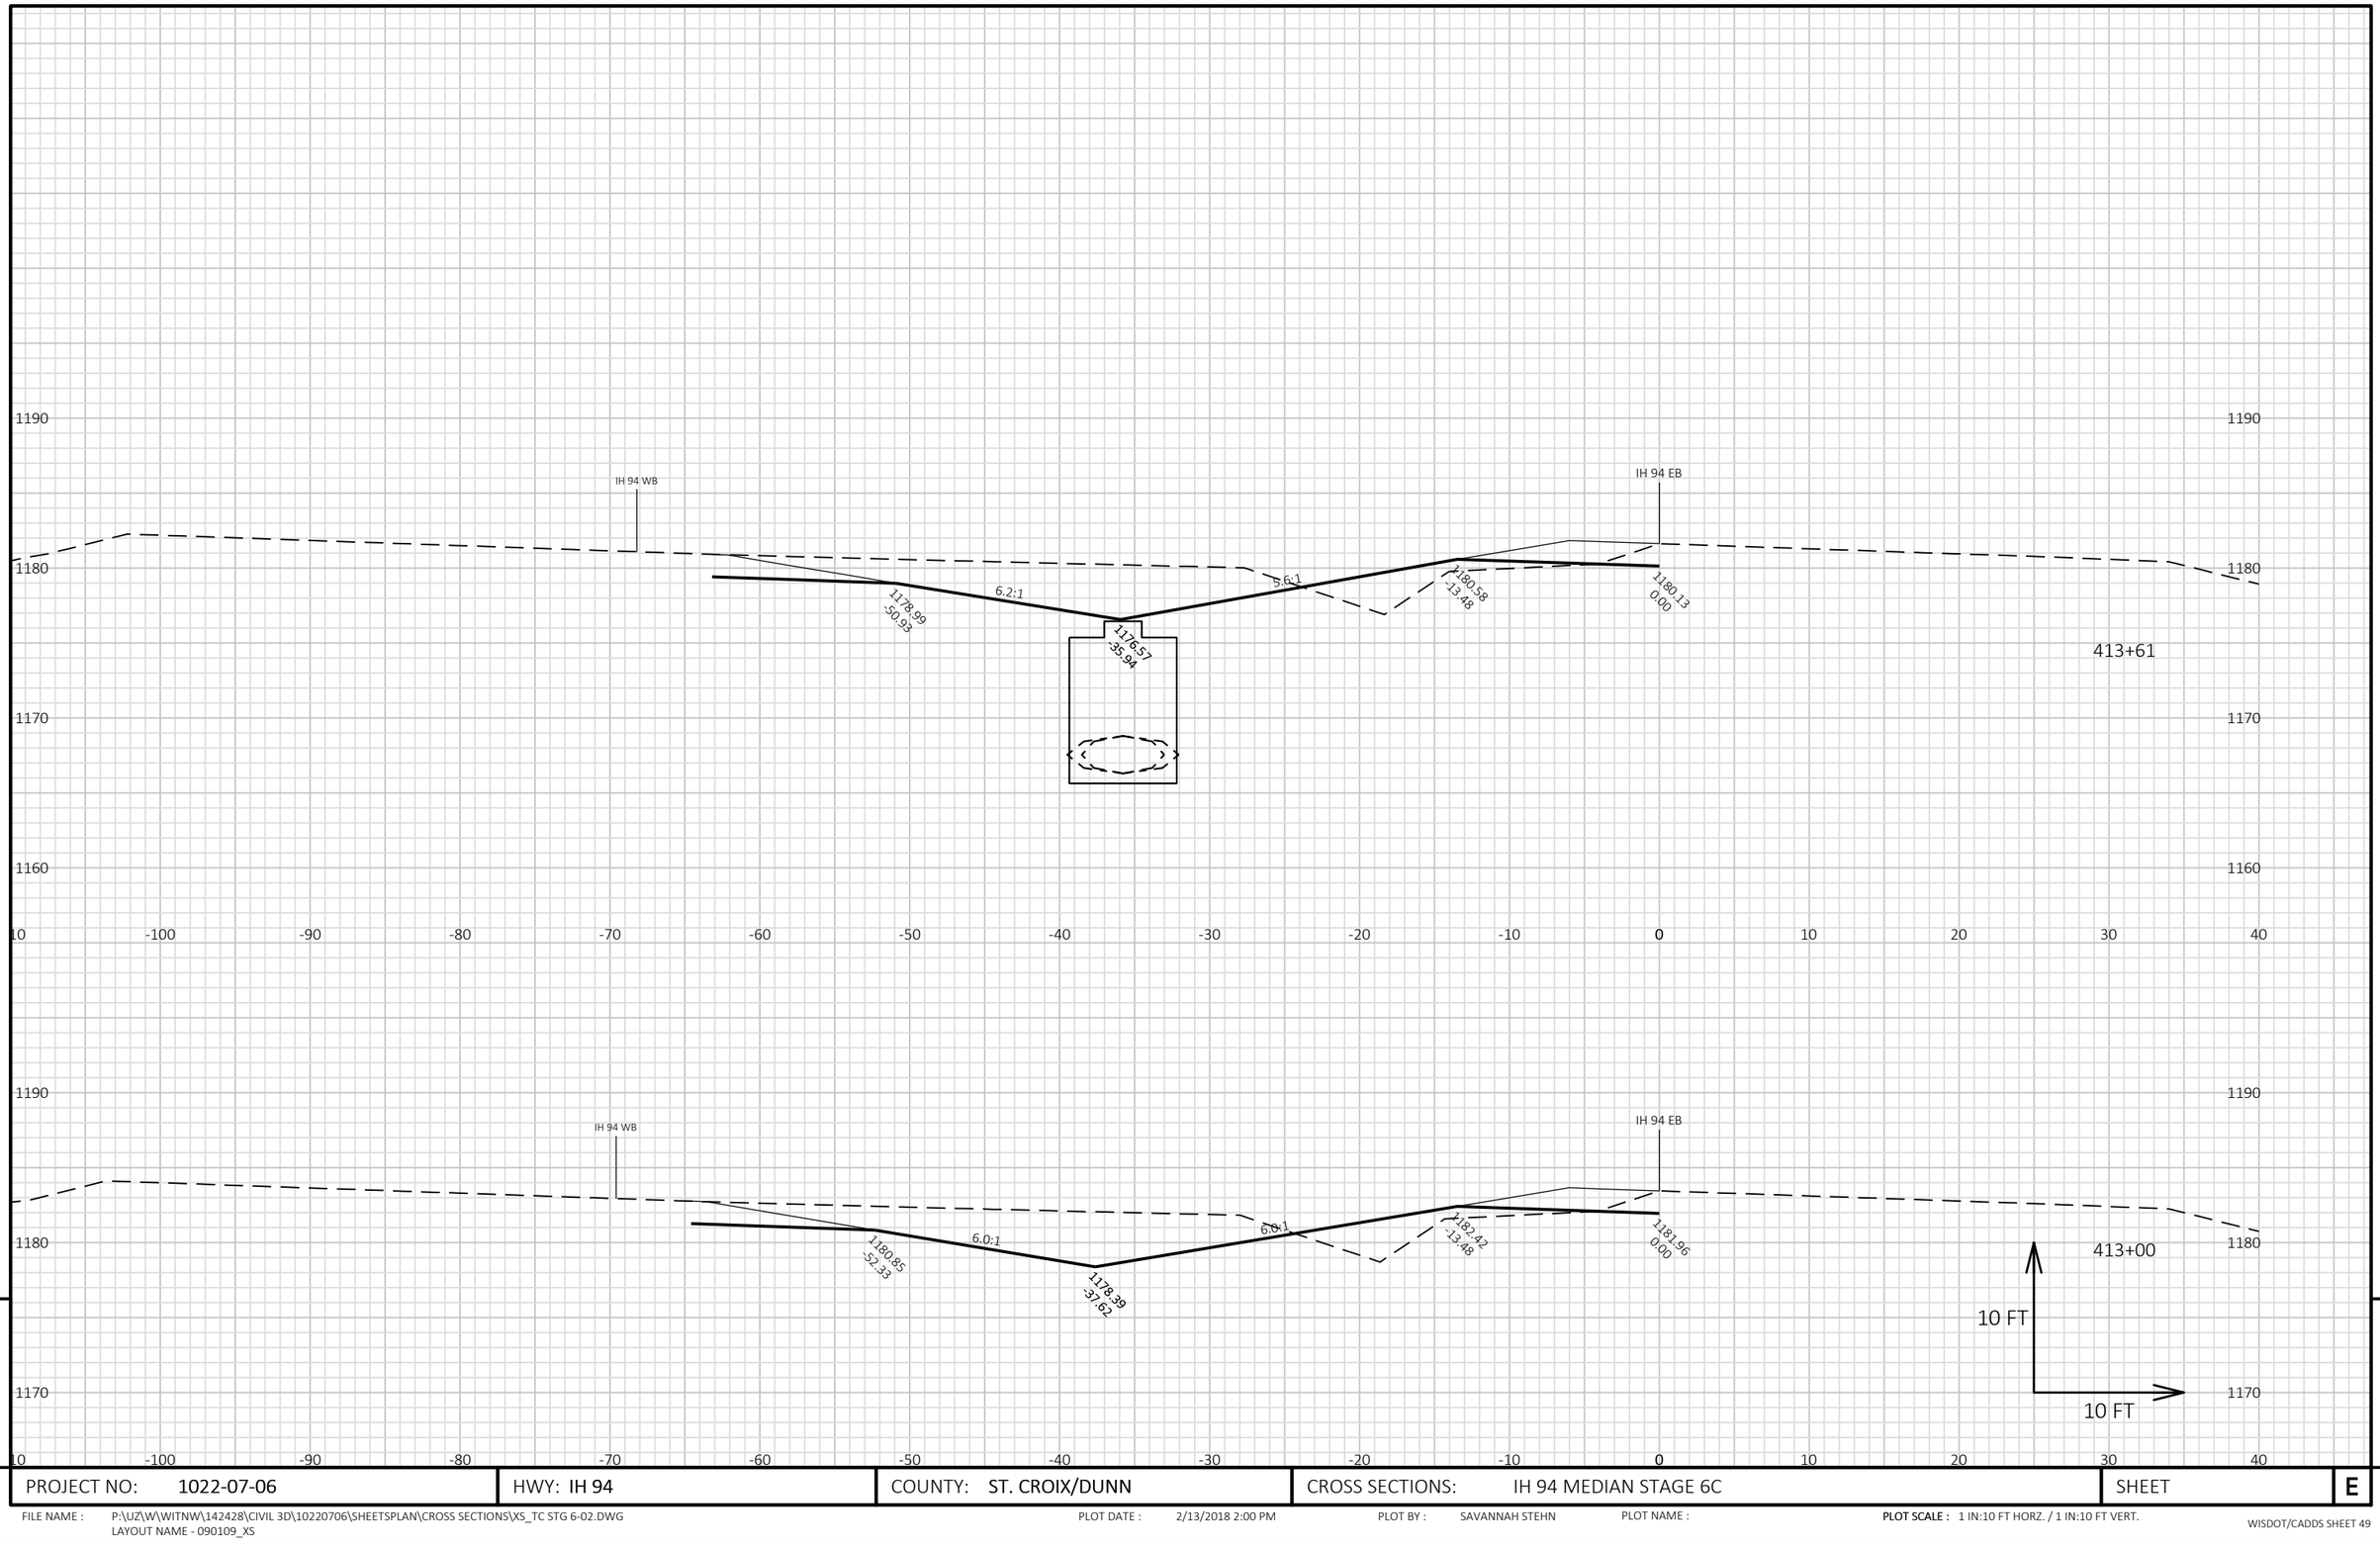

9

9


PROJECT NO: 1022-07-06	HWY: IH 94	COUNTY: ST. CROIX/DUNN	CROSS SECTIONS: IH 94 MEDIAN STAGE 6C	SHEET	E

FILE NAME : P:\UZ\W\WITNW\142428\CIVIL 3D\10220706\SHEETSPLAN\CROSS SECTIONS\XS_TC STG 6-02.DWG
LAYOUT NAME - 090109_XS

PLOT DATE : 2/13/2018 2:00 PM PLOT BY : SAVANNAH STEHN PLOT NAME :

PLOT SCALE : 1 IN:10 FT HORZ. / 1 IN:10 FT VERT.

WISDOT/CADDS SHEET 49

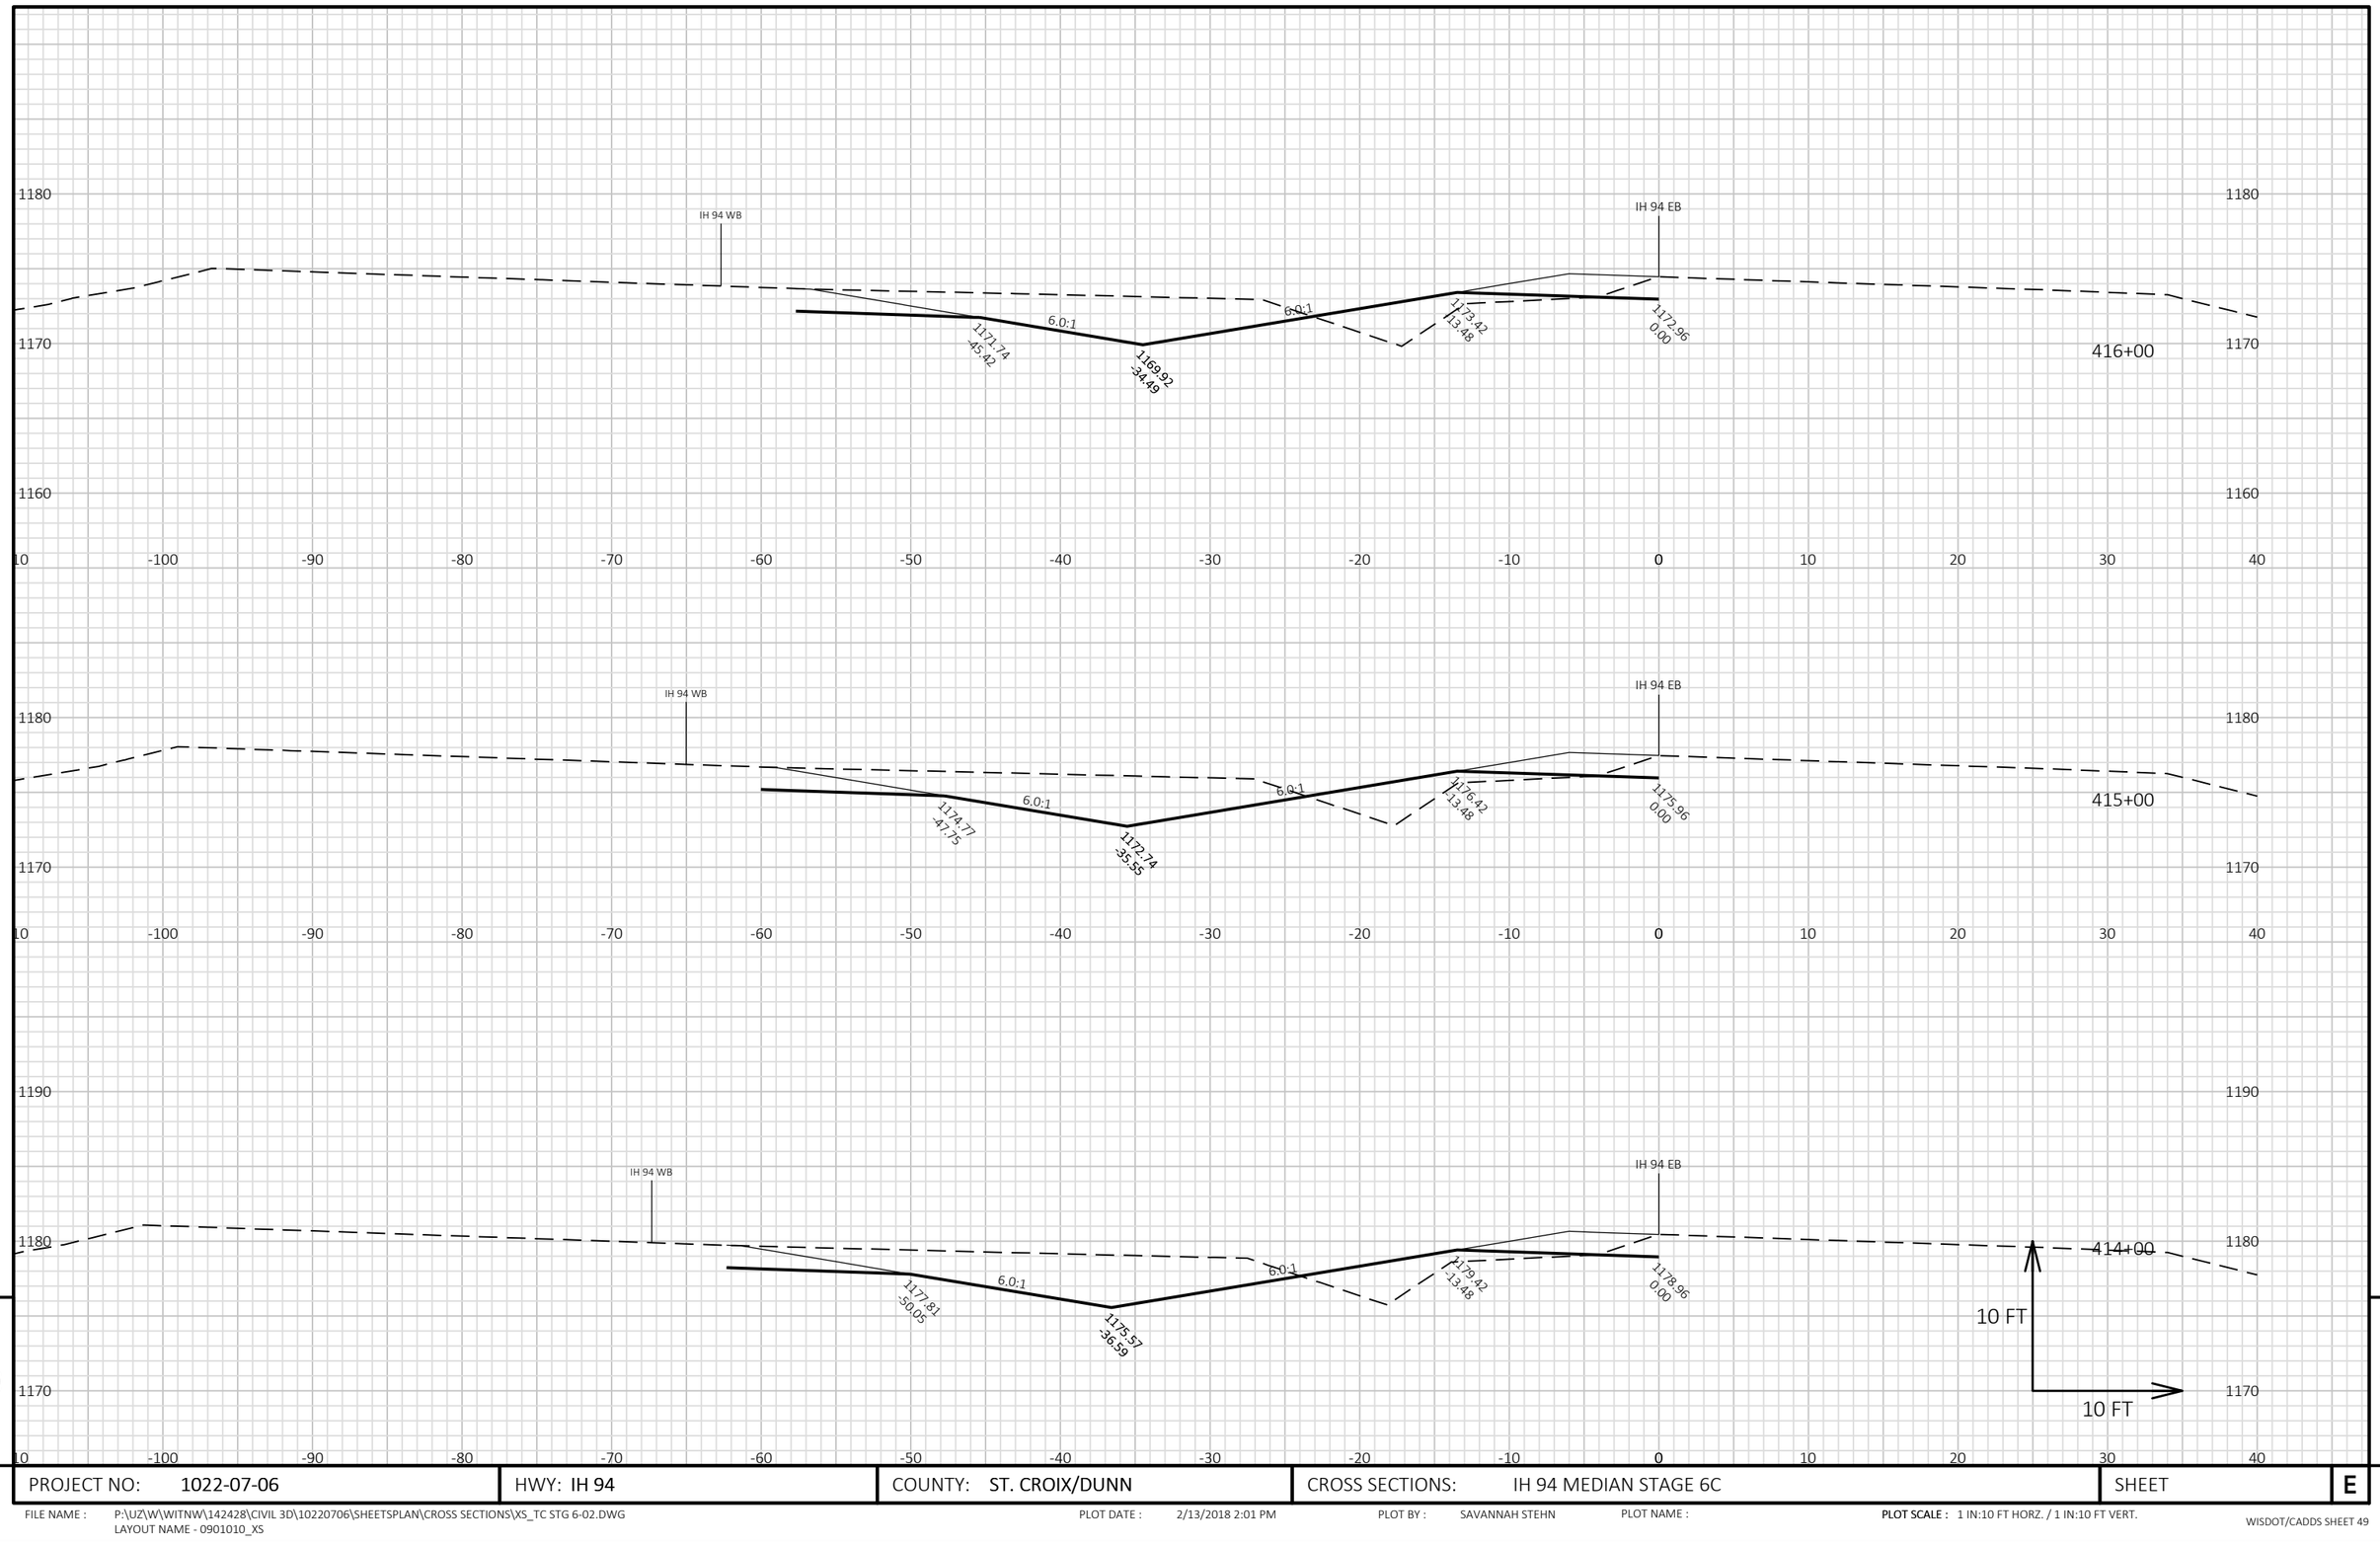

9


9


PROJECT NO: 1022-07-06	HWY: IH 94	COUNTY: ST. CROIX/DUNN	CROSS SECTIONS: IH 94 MEDIAN STAGE 6C	SHEET	E

FILE NAME : P:\UZ\W\WITNW\142428\CIVIL 3D\10220706\SHEETSPLAN\CROSS SECTIONS\XS_TC STG 6-02.DWG
LAYOUT NAME - 0901010_XS

PLOT DATE : 2/13/2018 2:01 PM PLOT BY : SAVANNAH STEHN PLOT NAME :

PLOT SCALE : 1 IN:10 FT HORZ. / 1 IN:10 FT VERT.

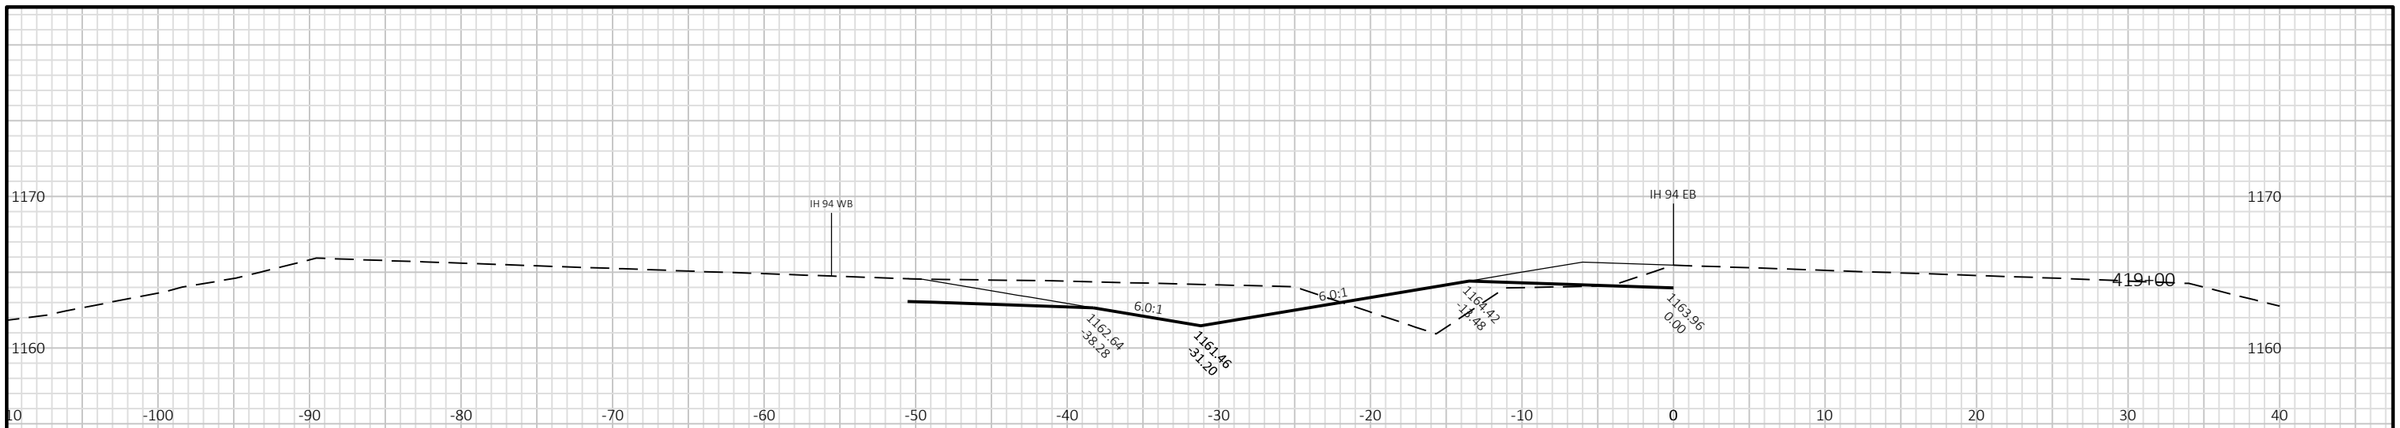

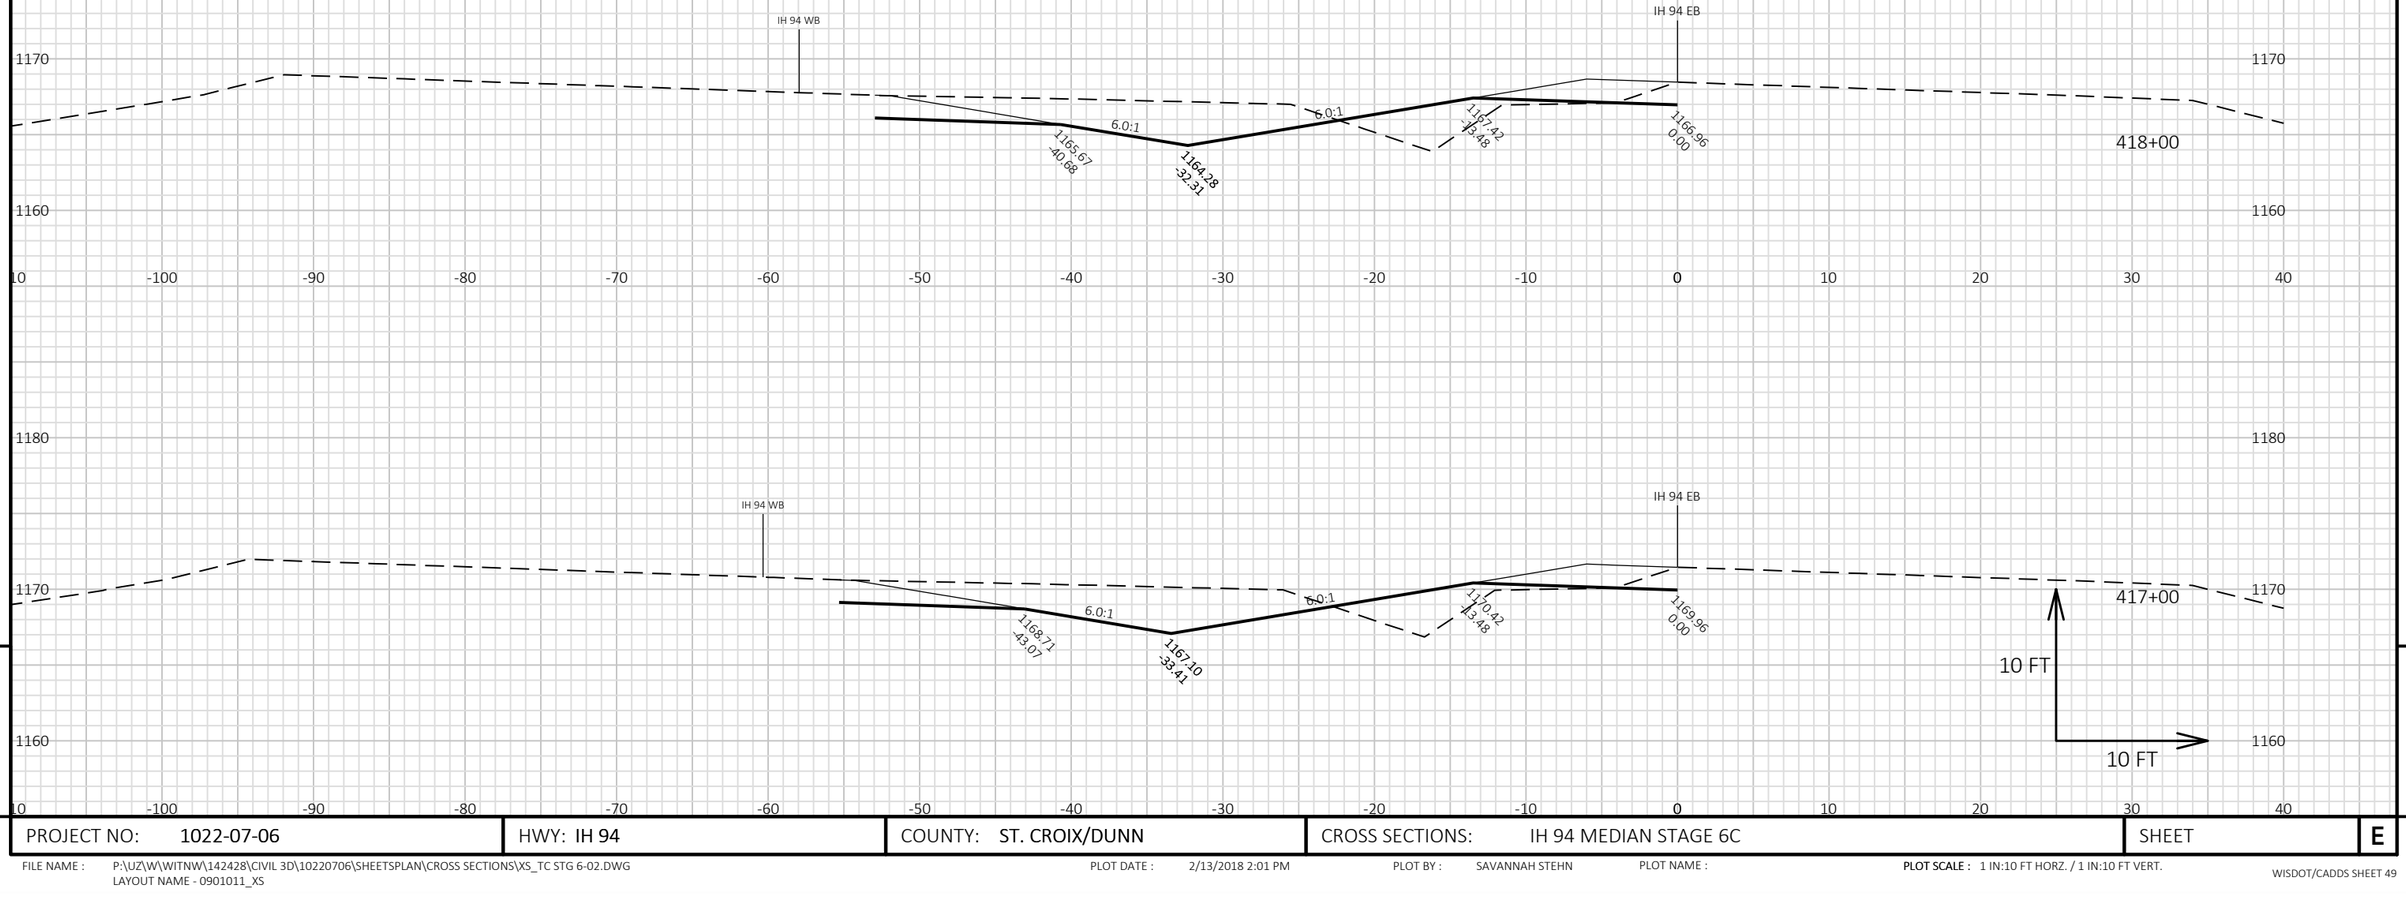

9

9

PROJECT NO: 1022-07-06	HWY: IH 94	COUNTY: ST. CROIX/DUNN	CROSS SECTIONS: IH 94 MEDIAN STAGE 6C	SHEET	E


FILE NAME : P:\UZ\W\WITNW\142428\CIVIL 3D\10220706\SHEETSPLAN\CROSS SECTIONS\XS_TC STG 6-02.DWG
LAYOUT NAME - 0901011_XS

PLOT DATE : 2/13/2018 2:01 PM

PLOT BY : SAVANNAH STEHN

PLOT NAME :

PLOT SCALE : 1 IN:10 FT HORZ. / 1 IN:10 FT VERT.

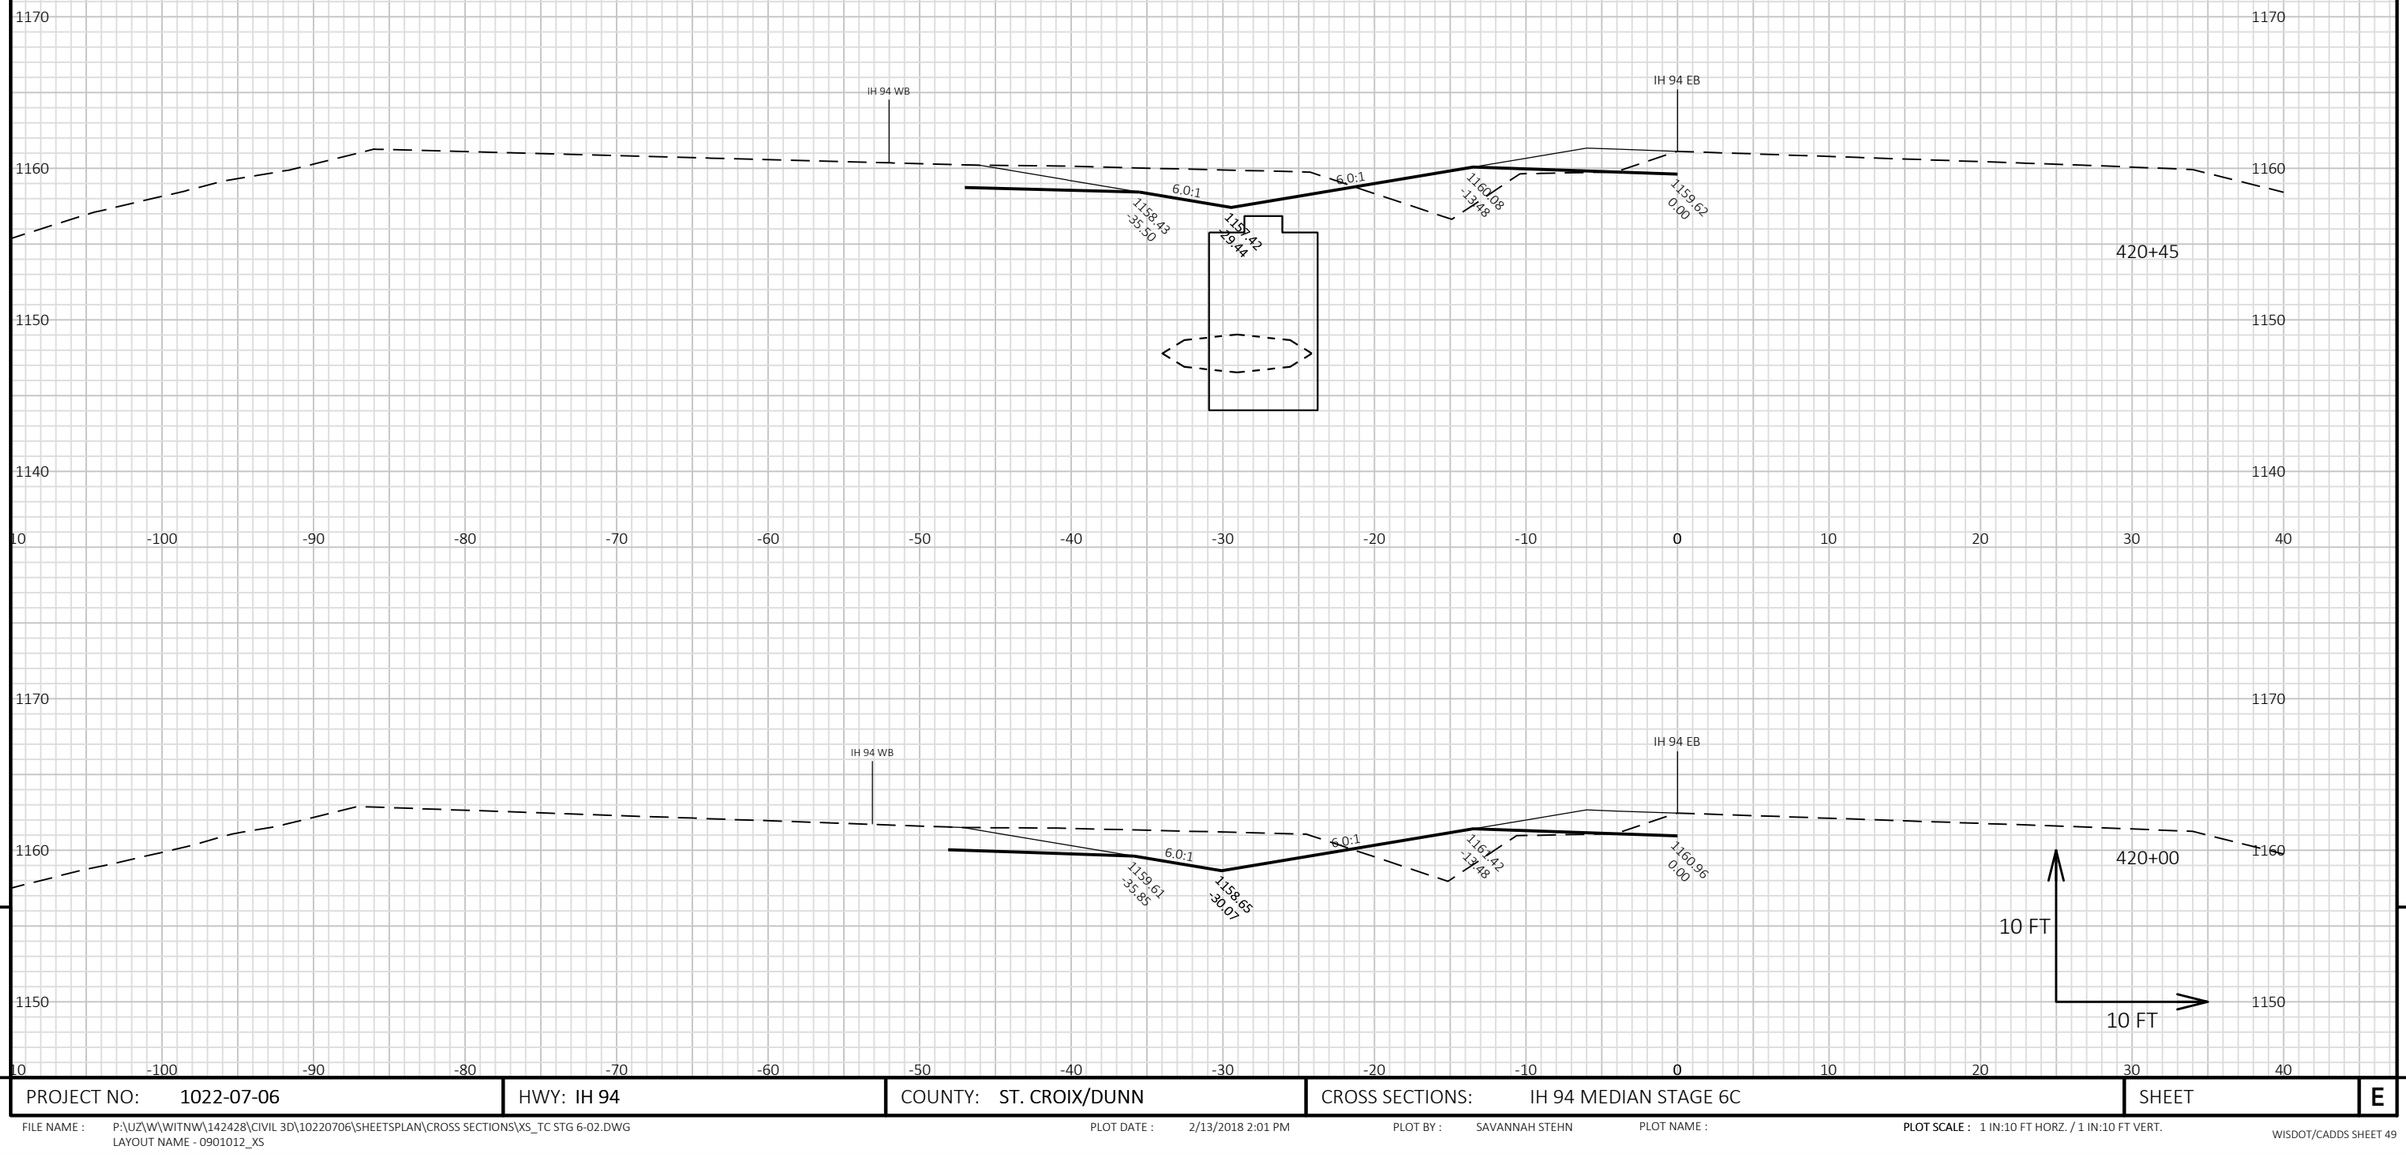

9

9

PROJECT NO: 1022-07-06	HWY: IH 94	COUNTY: ST. CROIX/DUNN	CROSS SECTIONS: IH 94 MEDIAN STAGE 6C	SHEET	E


FILE NAME : P:\UZ\W\WITNW\142428\CIVIL 3D\10220706\SHEETSPLAN\CROSS SECTIONS\XS_TC STG 6-02.DWG
LAYOUT NAME - 0901012_XS

PLOT DATE : 2/13/2018 2:01 PM

PLOT BY : SAVANNAH STEHN

PLOT NAME :

PLOT SCALE : 1 IN:10 FT HORZ. / 1 IN:10 FT VERT.

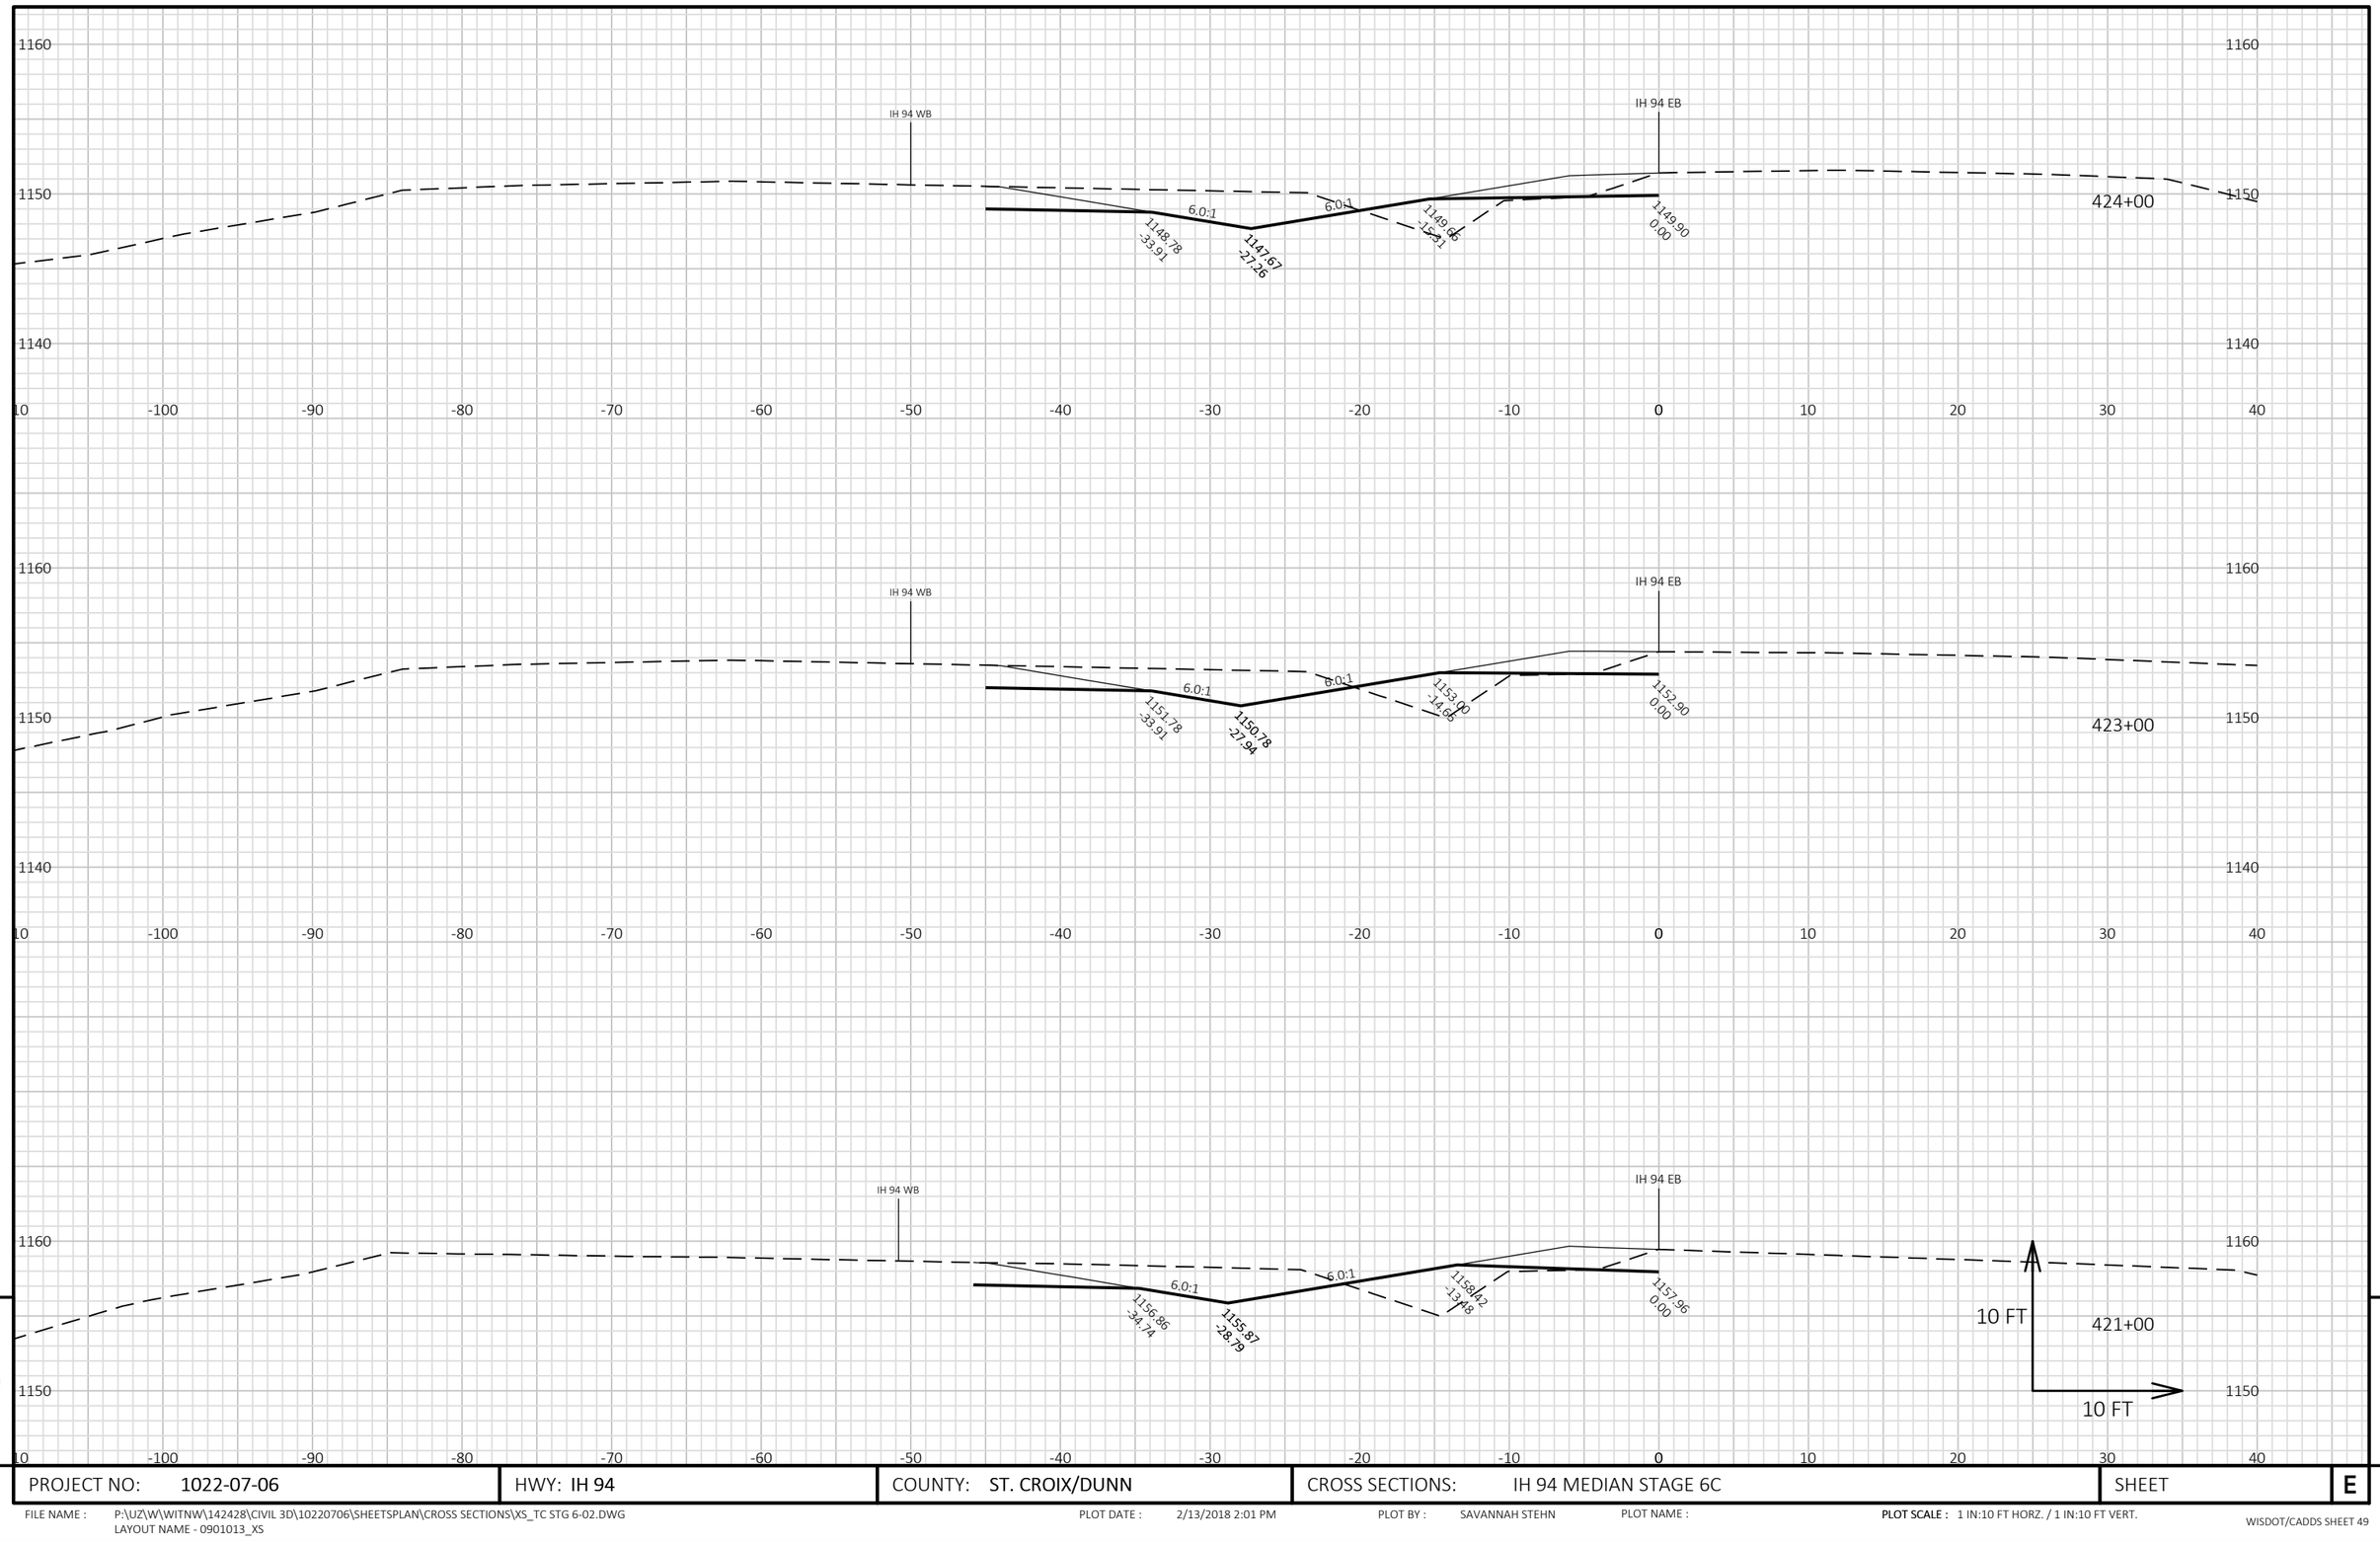

PROJECT NO: 1022-07-06	HWY: IH 94	COUNTY: ST. CROIX/DUNN	CROSS SECTIONS: IH 94 MEDIAN STAGE 6C	SHEET	E


FILE NAME : P:\UZ\W\WITNW\142428\CIVIL 3D\10220706\SHEETSPLAN\CROSS SECTIONS\XS_TC STG 6-02.DWG
LAYOUT NAME - 0901013_XS

PLOT DATE : 2/13/2018 2:01 PM PLOT BY : SAVANNAH STEHN PLOT NAME :

PLOT SCALE : 1 IN:10 FT HORZ. / 1 IN:10 FT VERT.

WISDOT/CADDS SHEET 49

9

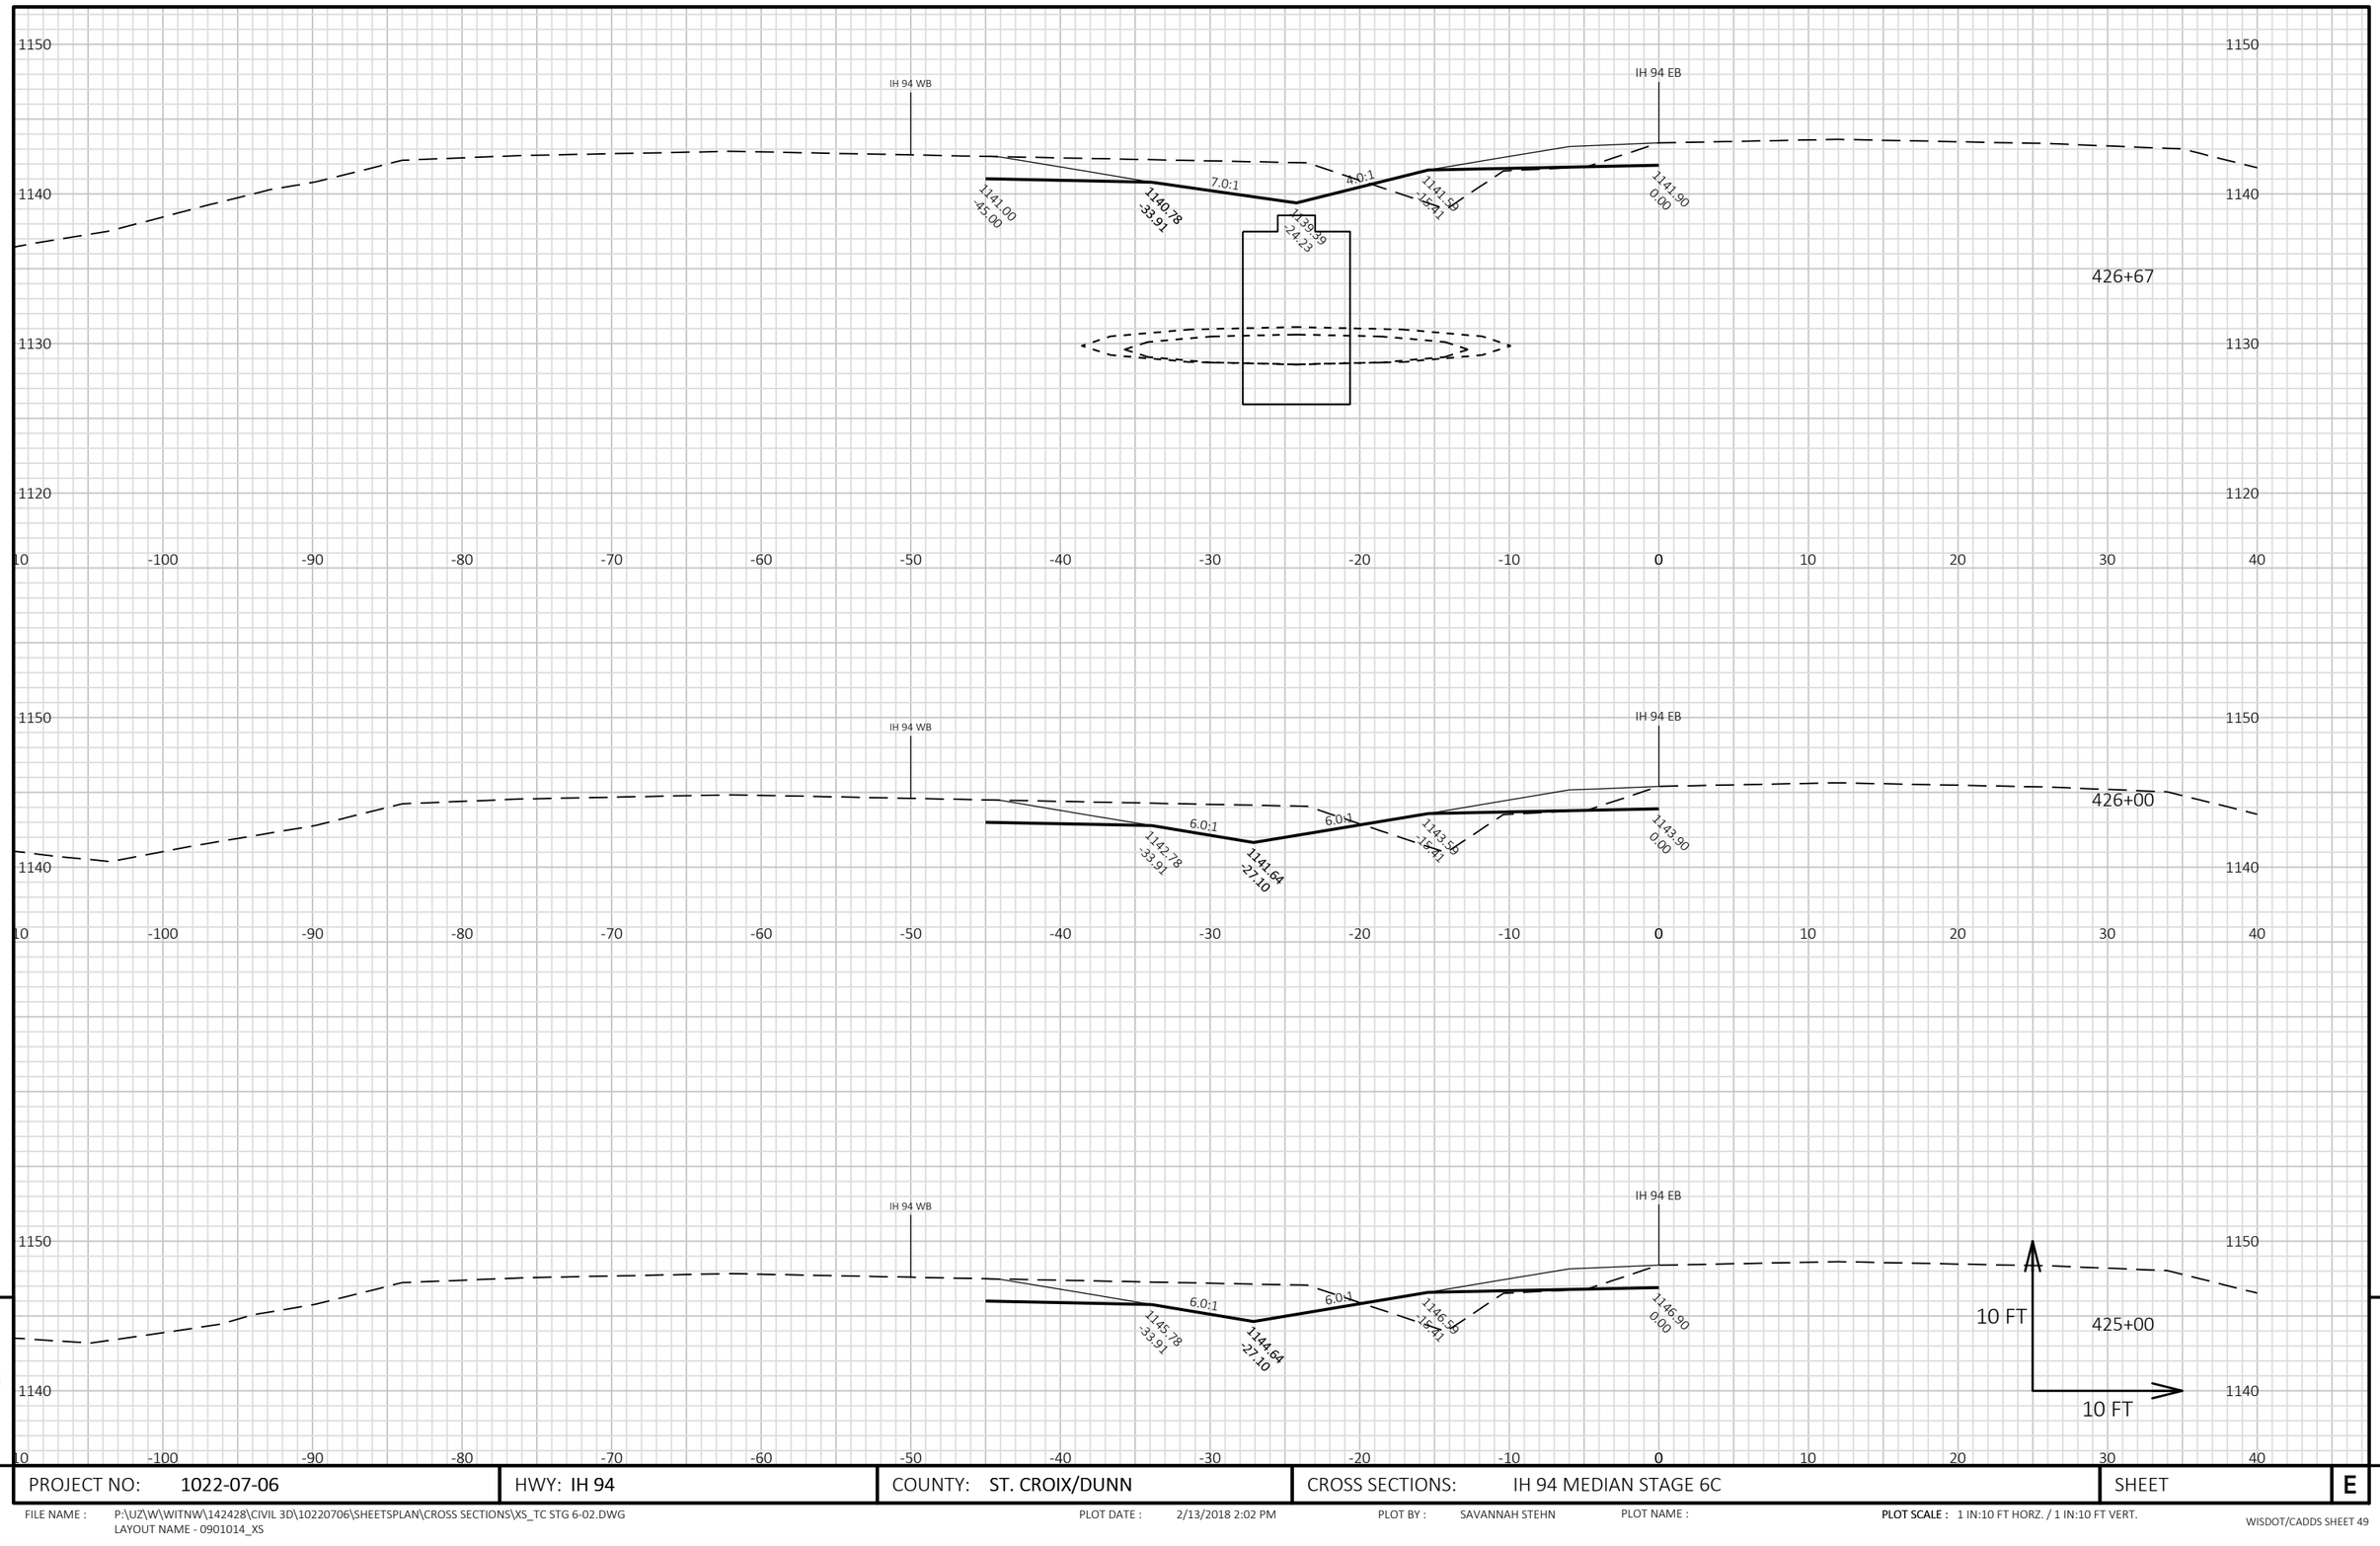

9

PROJECT NO: 1022-07-06	HWY: IH 94	COUNTY: ST. CROIX/DUNN	CROSS SECTIONS: IH 94 MEDIAN STAGE 6C	SHEET	E


FILE NAME : P:\UZ\W\WITNW\142428\CIVIL 3D\10220706\SHEETSPLAN\CROSS SECTIONS\XS_TC STG 6-02.DWG
LAYOUT NAME - 0901014_XS


PLOT DATE : 2/13/2018 2:02 PM PLOT BY : SAVANNAH STEHN PLOT NAME :

PLOT SCALE : 1 IN:10 FT HORZ. / 1 IN:10 FT VERT.

WISDOT/CADDS SHEET 49

9

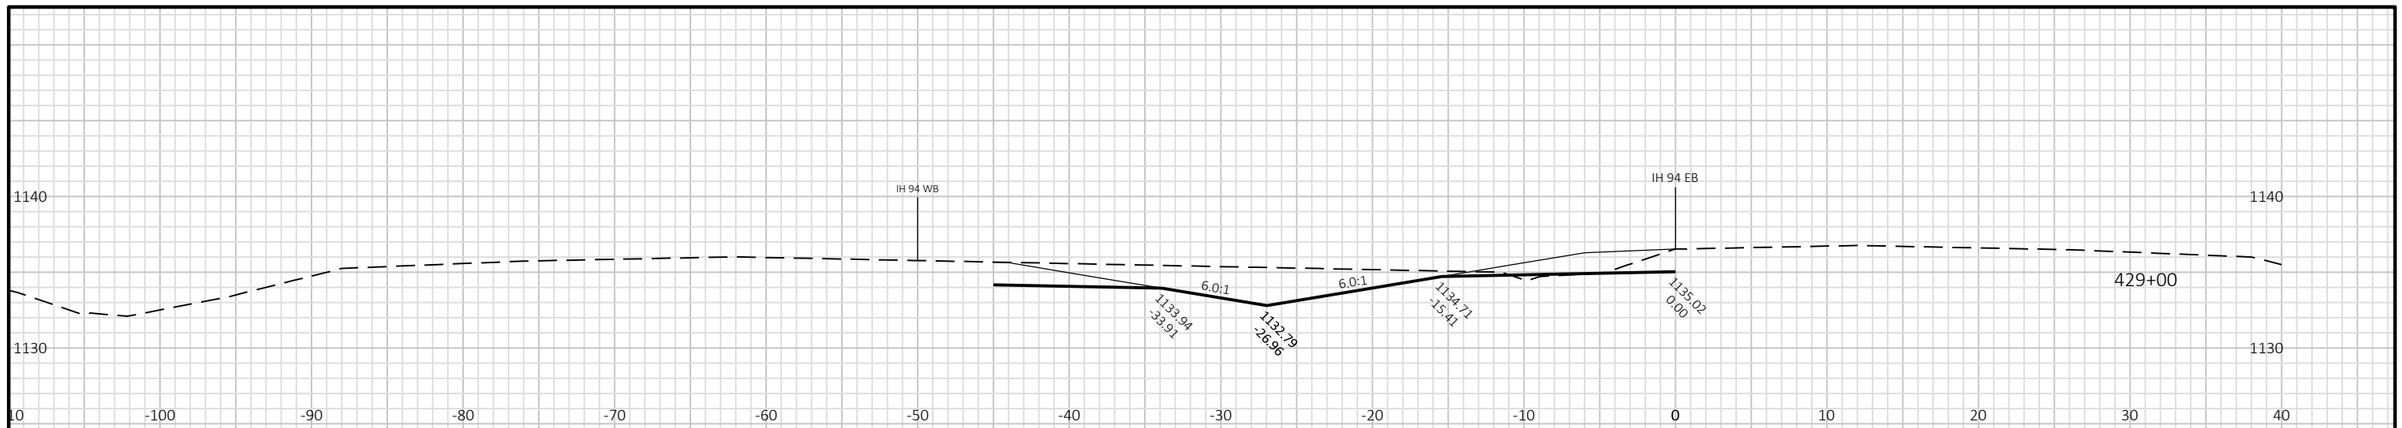

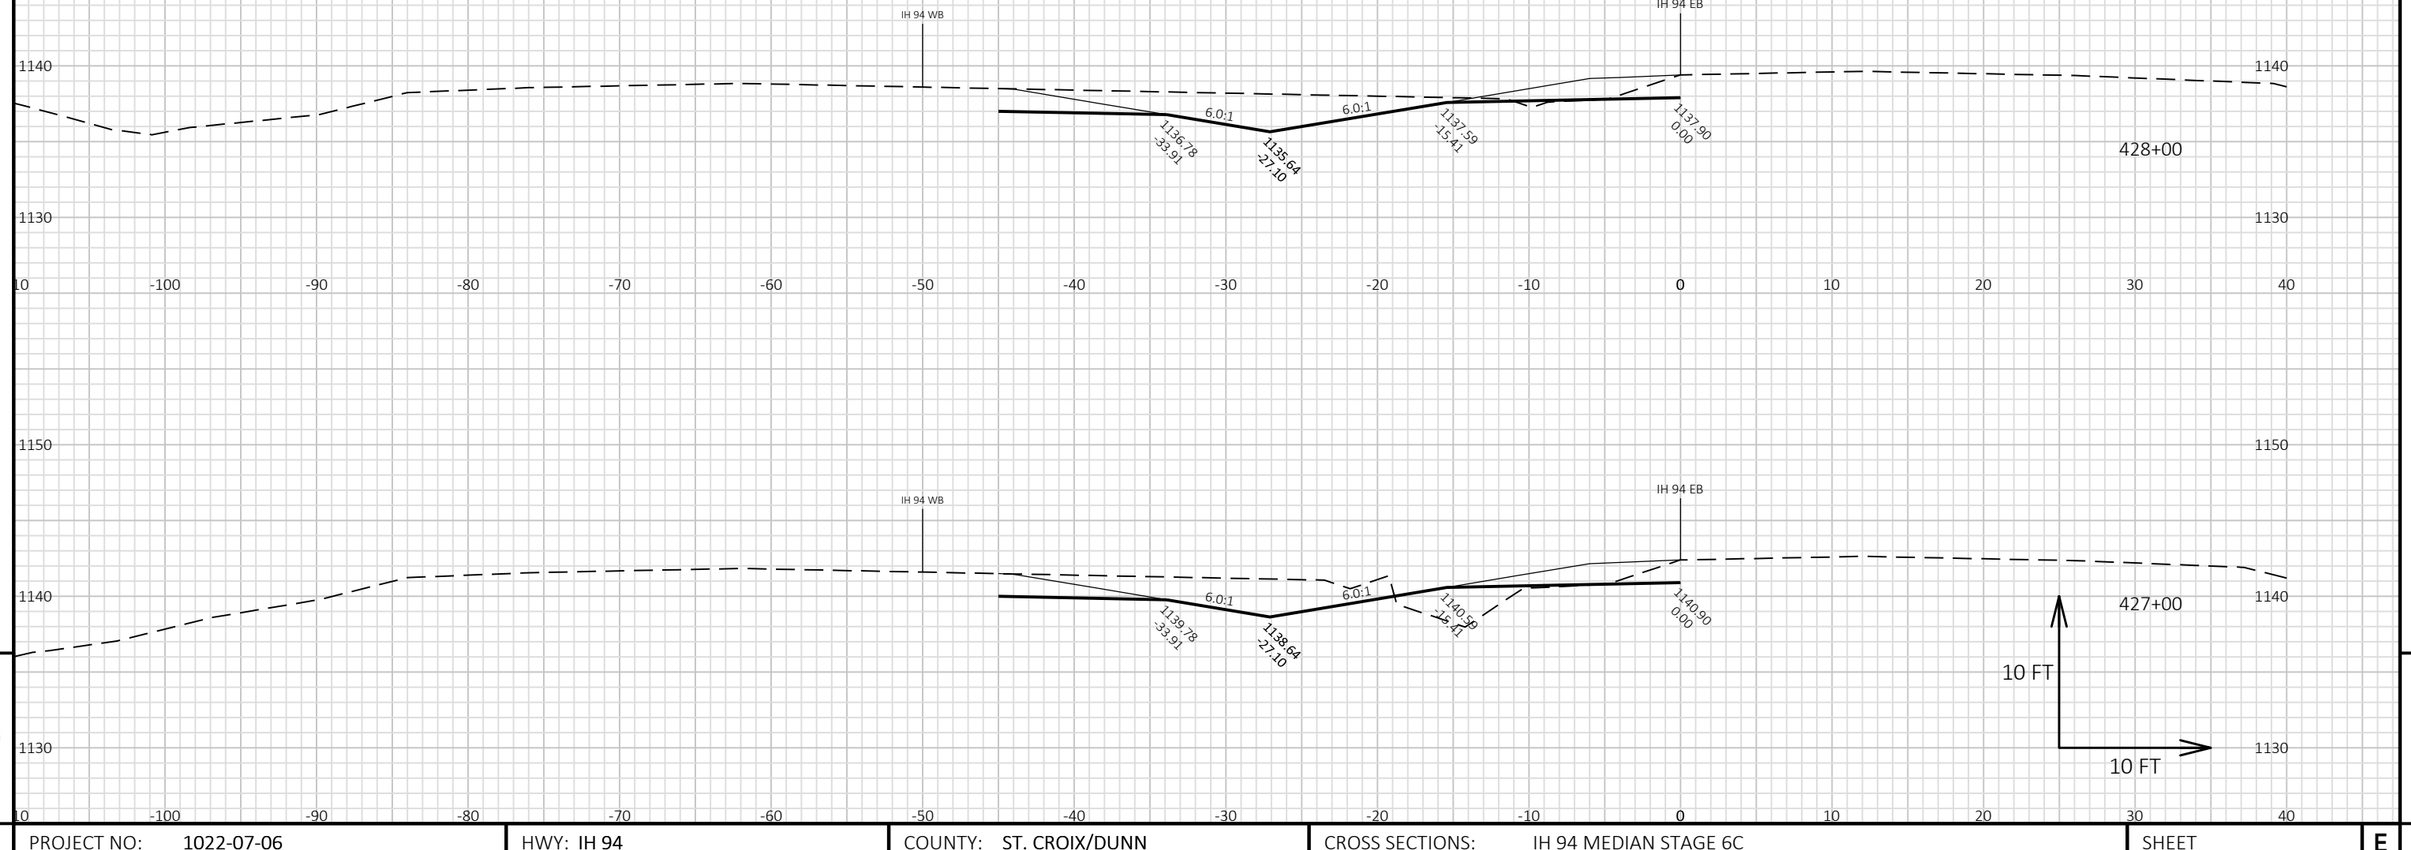

9


9

PROJECT NO: 1022-07-06	HWY: IH 94	COUNTY: ST. CROIX/DUNN	CROSS SECTIONS: IH 94 MEDIAN STAGE 6C	SHEET	E

FILE NAME : P:\UZ\W\WITNW\142428\CIVIL 3D\10220706\SHEETSPLAN\CROSS SECTIONS\XS_TC STG 6-02.DWG
LAYOUT NAME - 0901015_XS

PLOT DATE : 2/13/2018 2:02 PM PLOT BY : SAVANNAH STEHN PLOT NAME :

PLOT SCALE : 1 IN:10 FT HORZ. / 1 IN:10 FT VERT.

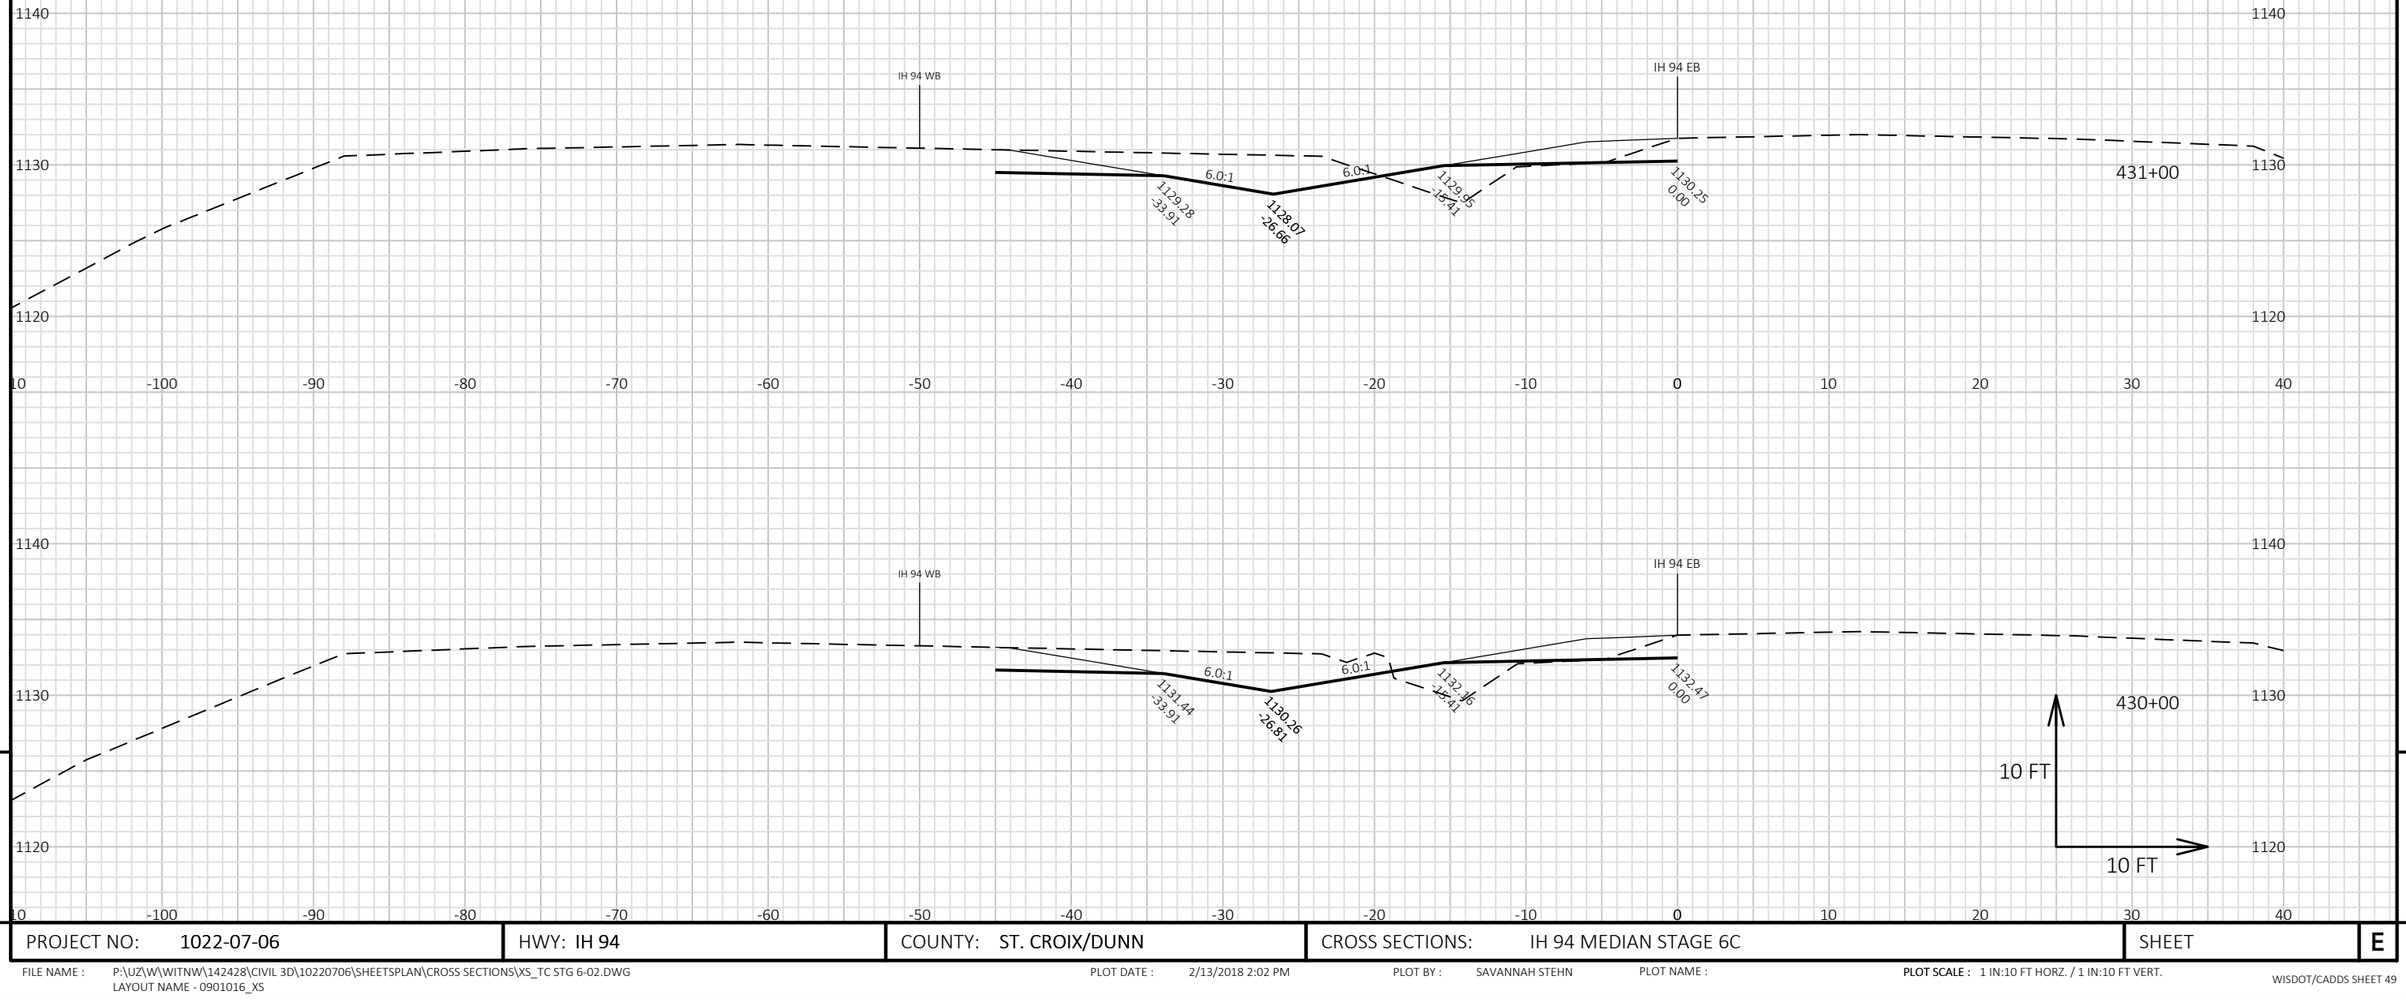


9

9

PROJECT NO: 1022-07-06	HWY: IH 94	COUNTY: ST. CROIX/DUNN	CROSS SECTIONS: IH 94 MEDIAN STAGE 6C	SHEET	E

FILE NAME : P:\UZ\W\WITNW\142428\CIVIL 3D\10220706\SHEETSPLAN\CROSS SECTIONS\XS_TC STG 6-02.DWG
LAYOUT NAME - 0901016_XS

PLOT DATE : 2/13/2018 2:02 PM PLOT BY : SAVANNAH STEHN PLOT NAME : **PLOT SCALE :** 1 IN:10 FT HORZ. / 1 IN:10 FT VERT.

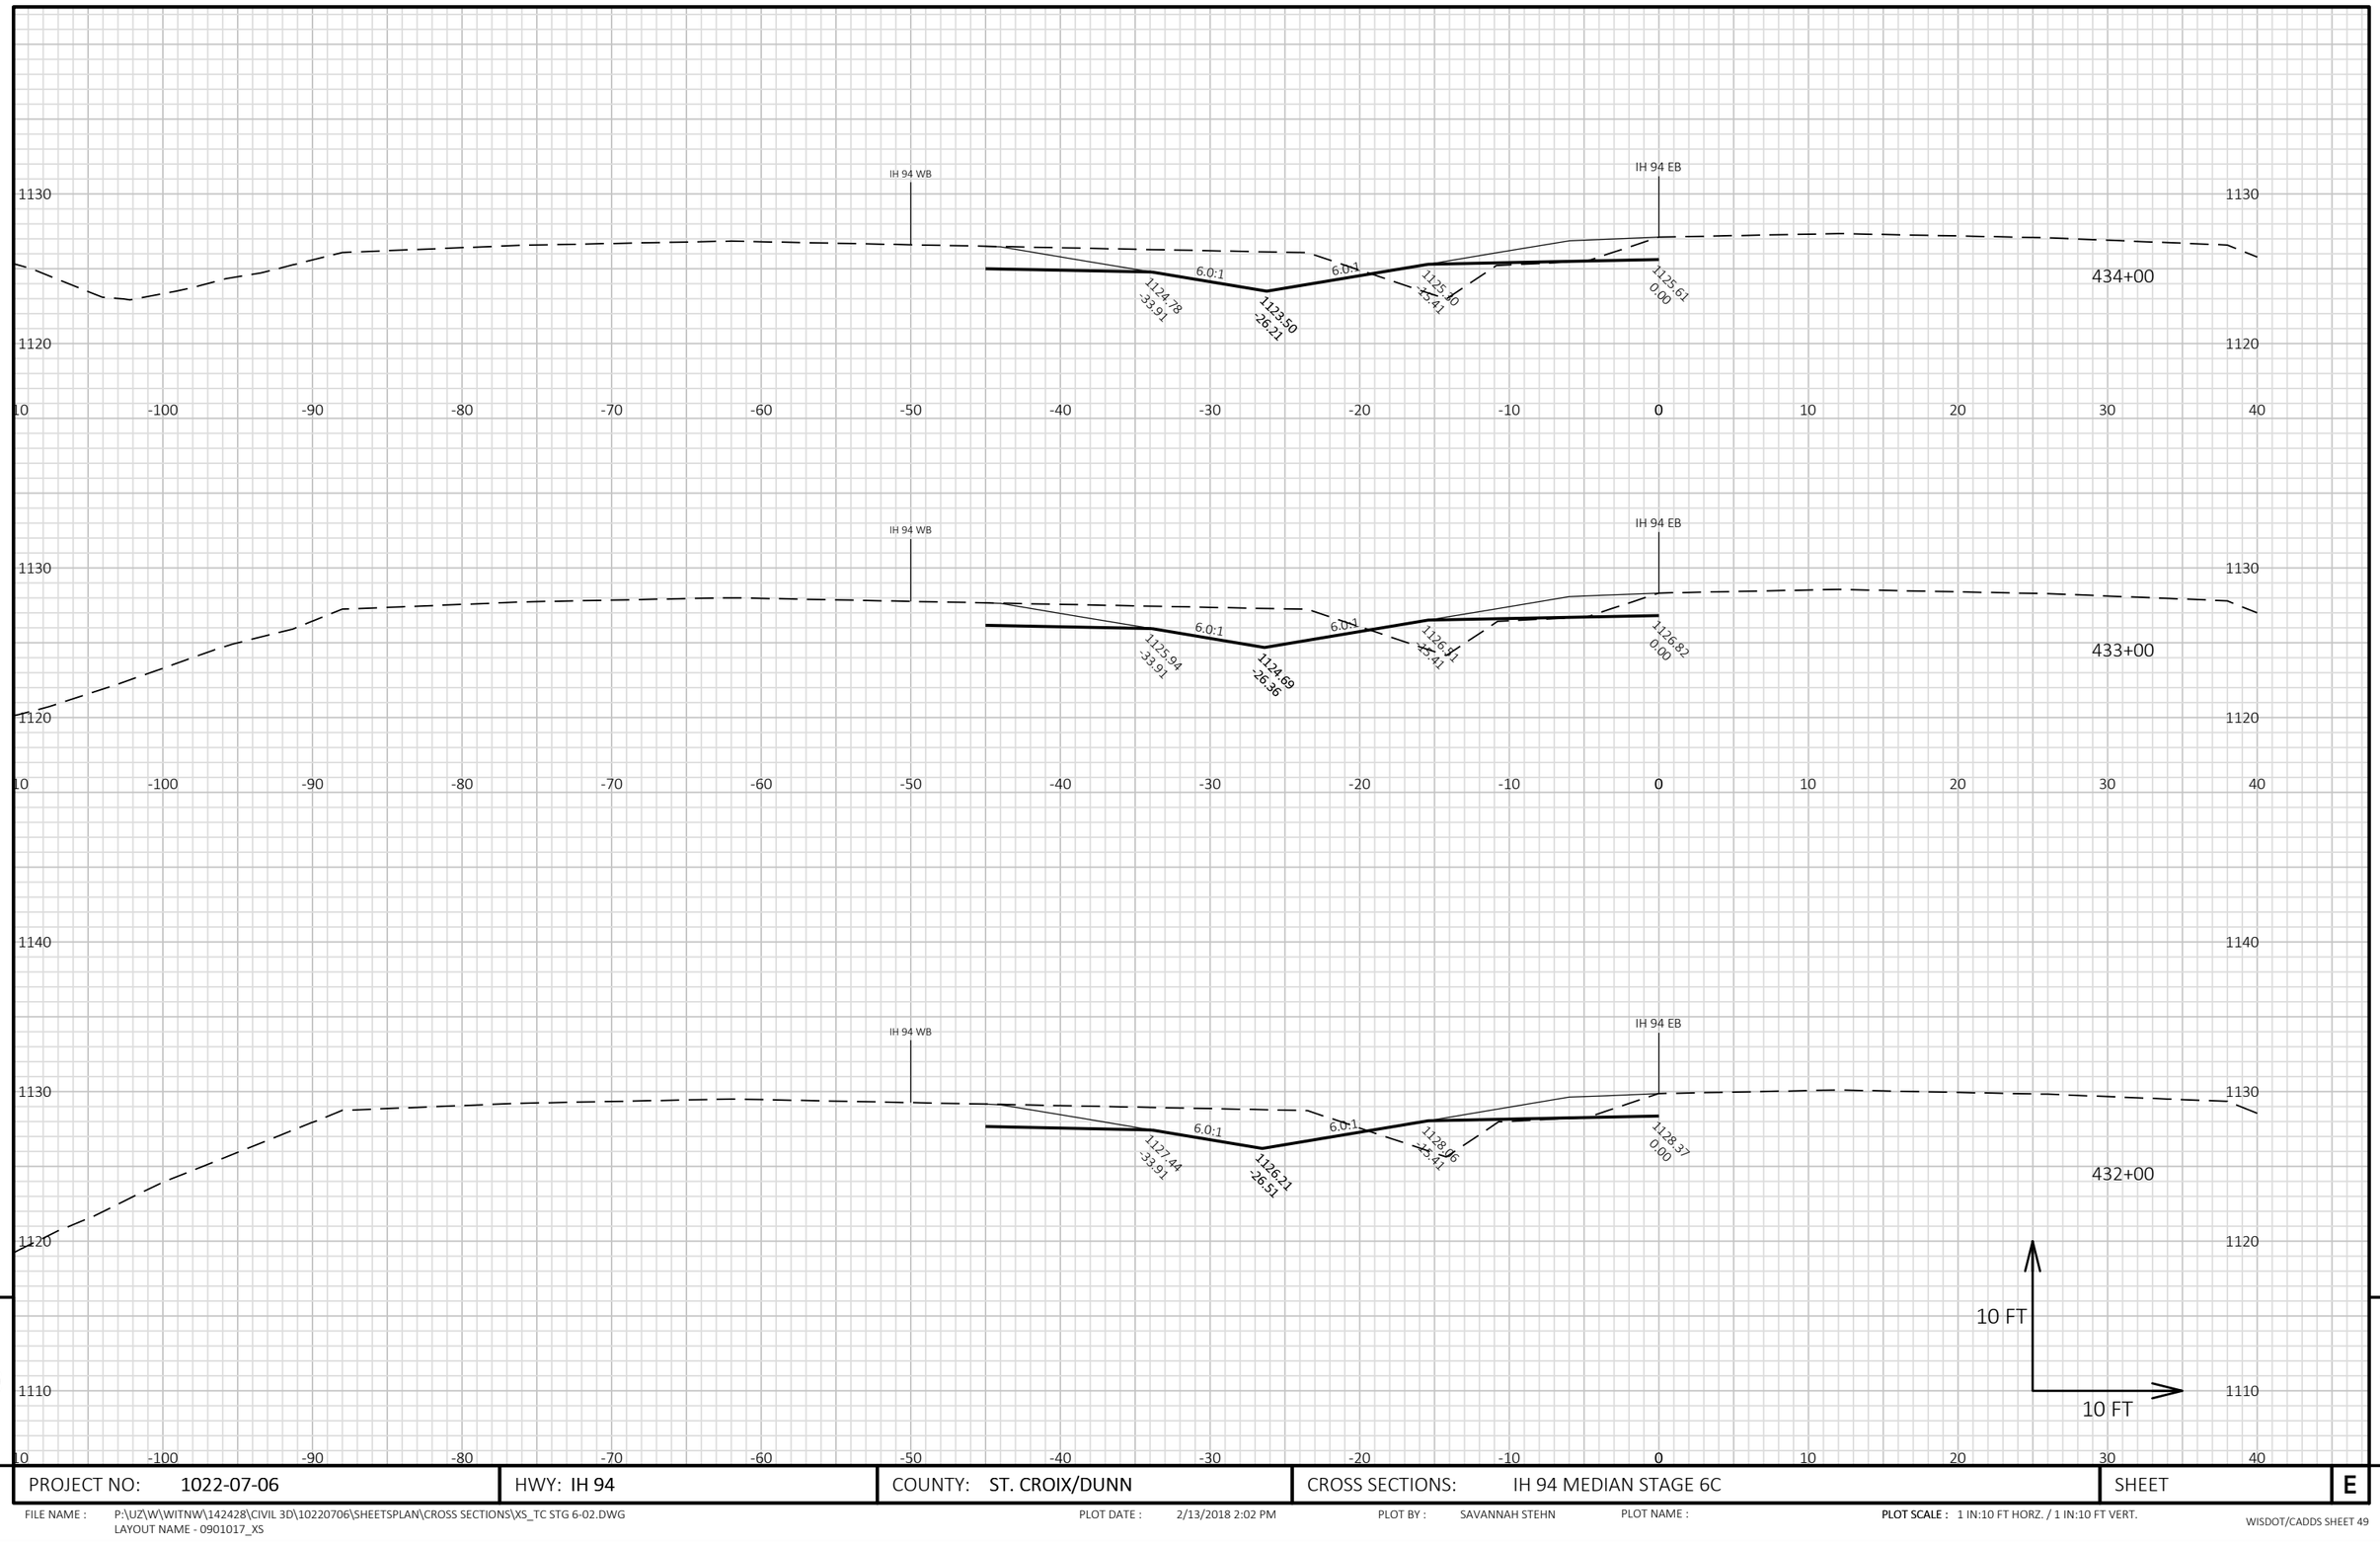

9

9

PROJECT NO: 1022-07-06	HWY: IH 94	COUNTY: ST. CROIX/DUNN	CROSS SECTIONS: IH 94 MEDIAN STAGE 6C	SHEET	E

FILE NAME : P:\UZ\W\WITNW\142428\CIVIL 3D\10220706\SHEETSPLAN\CROSS SECTIONS\XS_TC STG 6-02.DWG
LAYOUT NAME - 0901017_XS


PLOT DATE : 2/13/2018 2:02 PM

PLOT BY : SAVANNAH STEHN

PLOT NAME :

PLOT SCALE : 1 IN:10 FT HORZ. / 1 IN:10 FT VERT.

WISDOT/CADDS SHEET 49

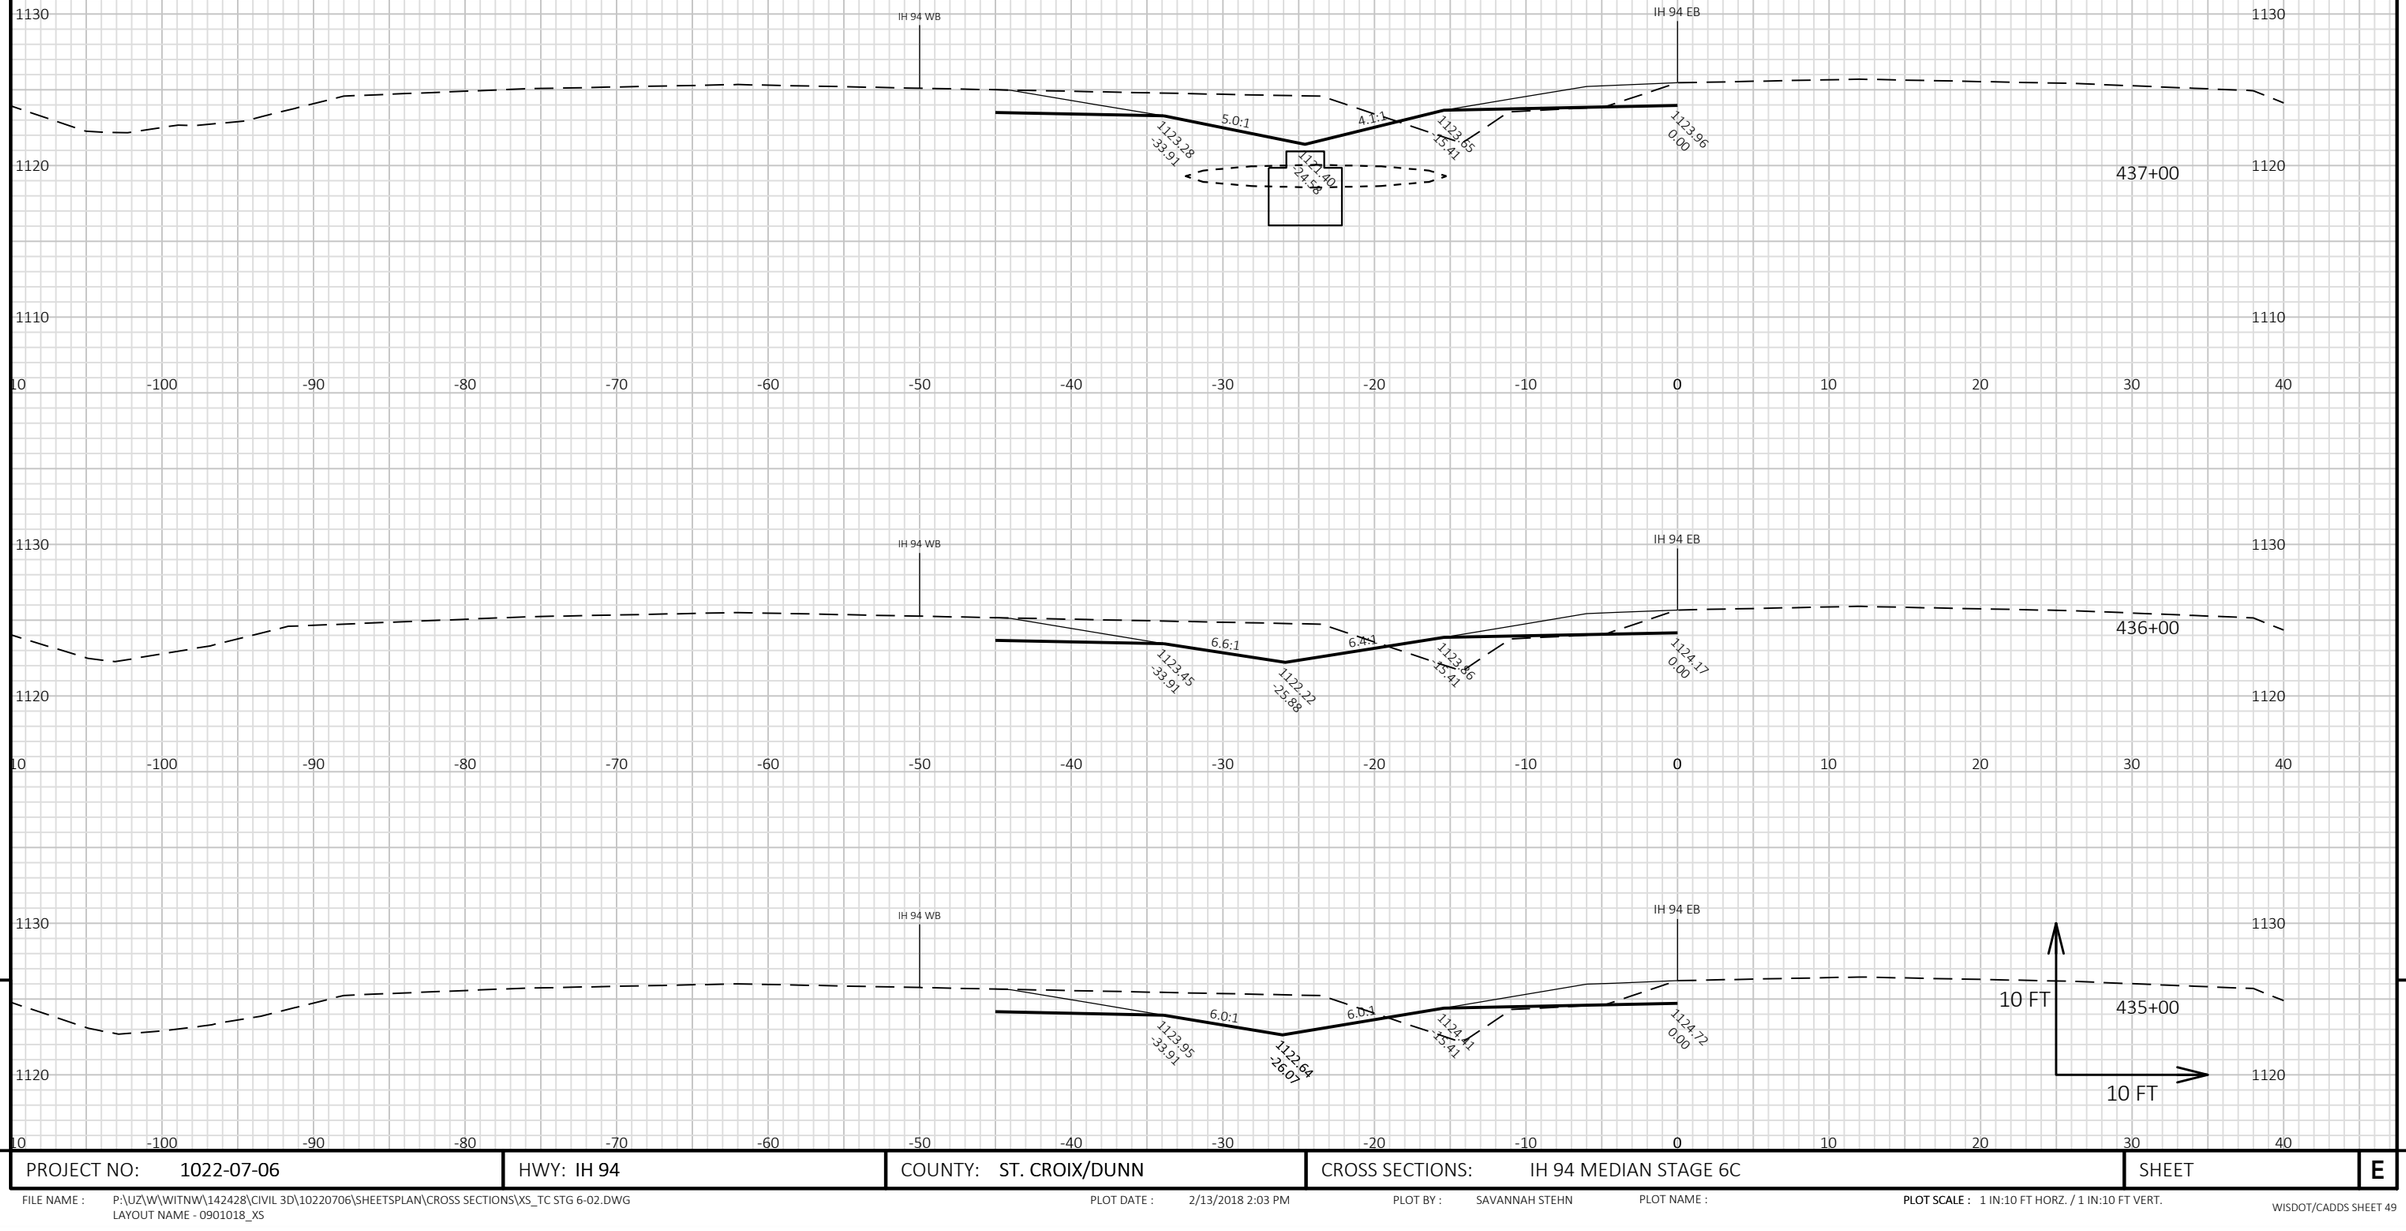

9

9

PROJECT NO: 1022-07-06	HWY: IH 94	COUNTY: ST. CROIX/DUNN	CROSS SECTIONS: IH 94 MEDIAN STAGE 6C	SHEET	E


FILE NAME : P:\UZ\W\WITNW\142428\CIVIL 3D\10220706\SHEETSPLAN\CROSS SECTIONS\XS_TC STG 6-02.DWG
LAYOUT NAME - 0901018_XS

PLOT DATE : 2/13/2018 2:03 PM

PLOT BY : SAVANNAH STEHN

PLOT NAME :

PLOT SCALE : 1 IN:10 FT HORZ. / 1 IN:10 FT VERT.

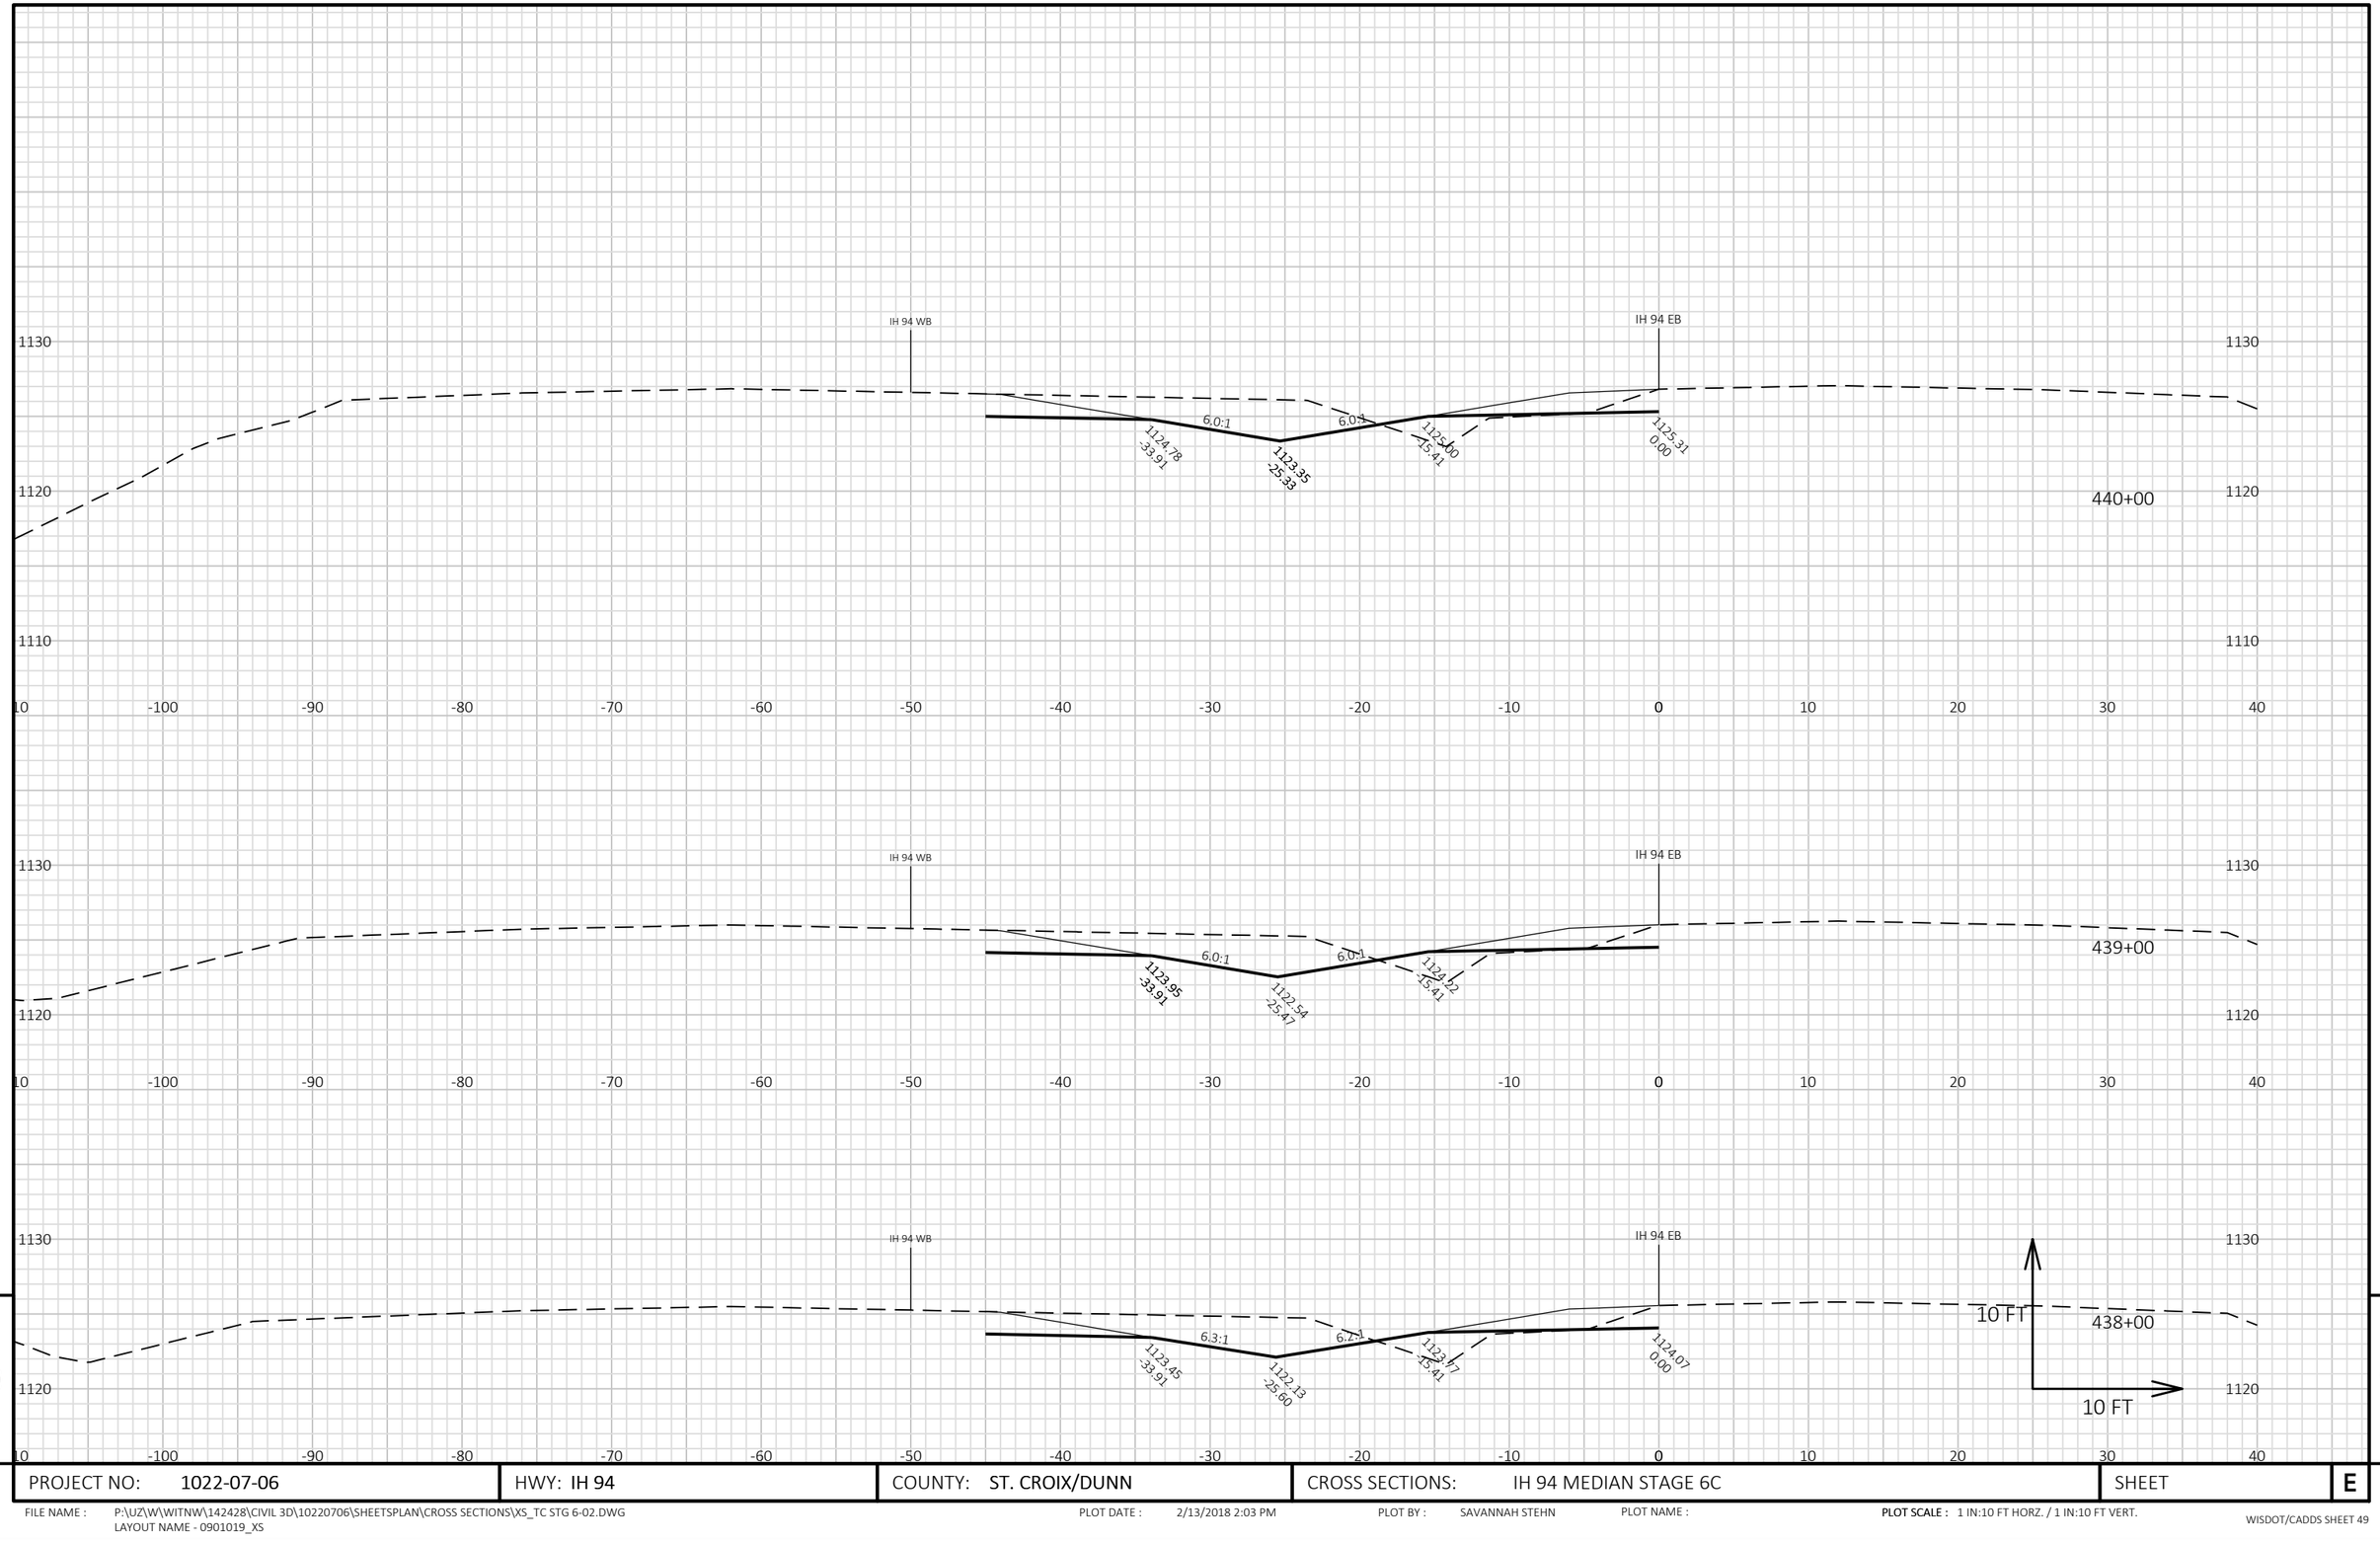

9

9

PROJECT NO: 1022-07-06	HWY: IH 94	COUNTY: ST. CROIX/DUNN	CROSS SECTIONS: IH 94 MEDIAN STAGE 6C	SHEET	E


FILE NAME : P:\UZ\W\WITNW\142428\CIVIL 3D\10220706\SHEETSPLAN\CROSS SECTIONS\XS_TC STG 6-02.DWG
LAYOUT NAME - 0901019_XS

PLOT DATE : 2/13/2018 2:03 PM

PLOT BY : SAVANNAH STEHN

PLOT NAME :

PLOT SCALE : 1 IN:10 FT HORZ. / 1 IN:10 FT VERT.

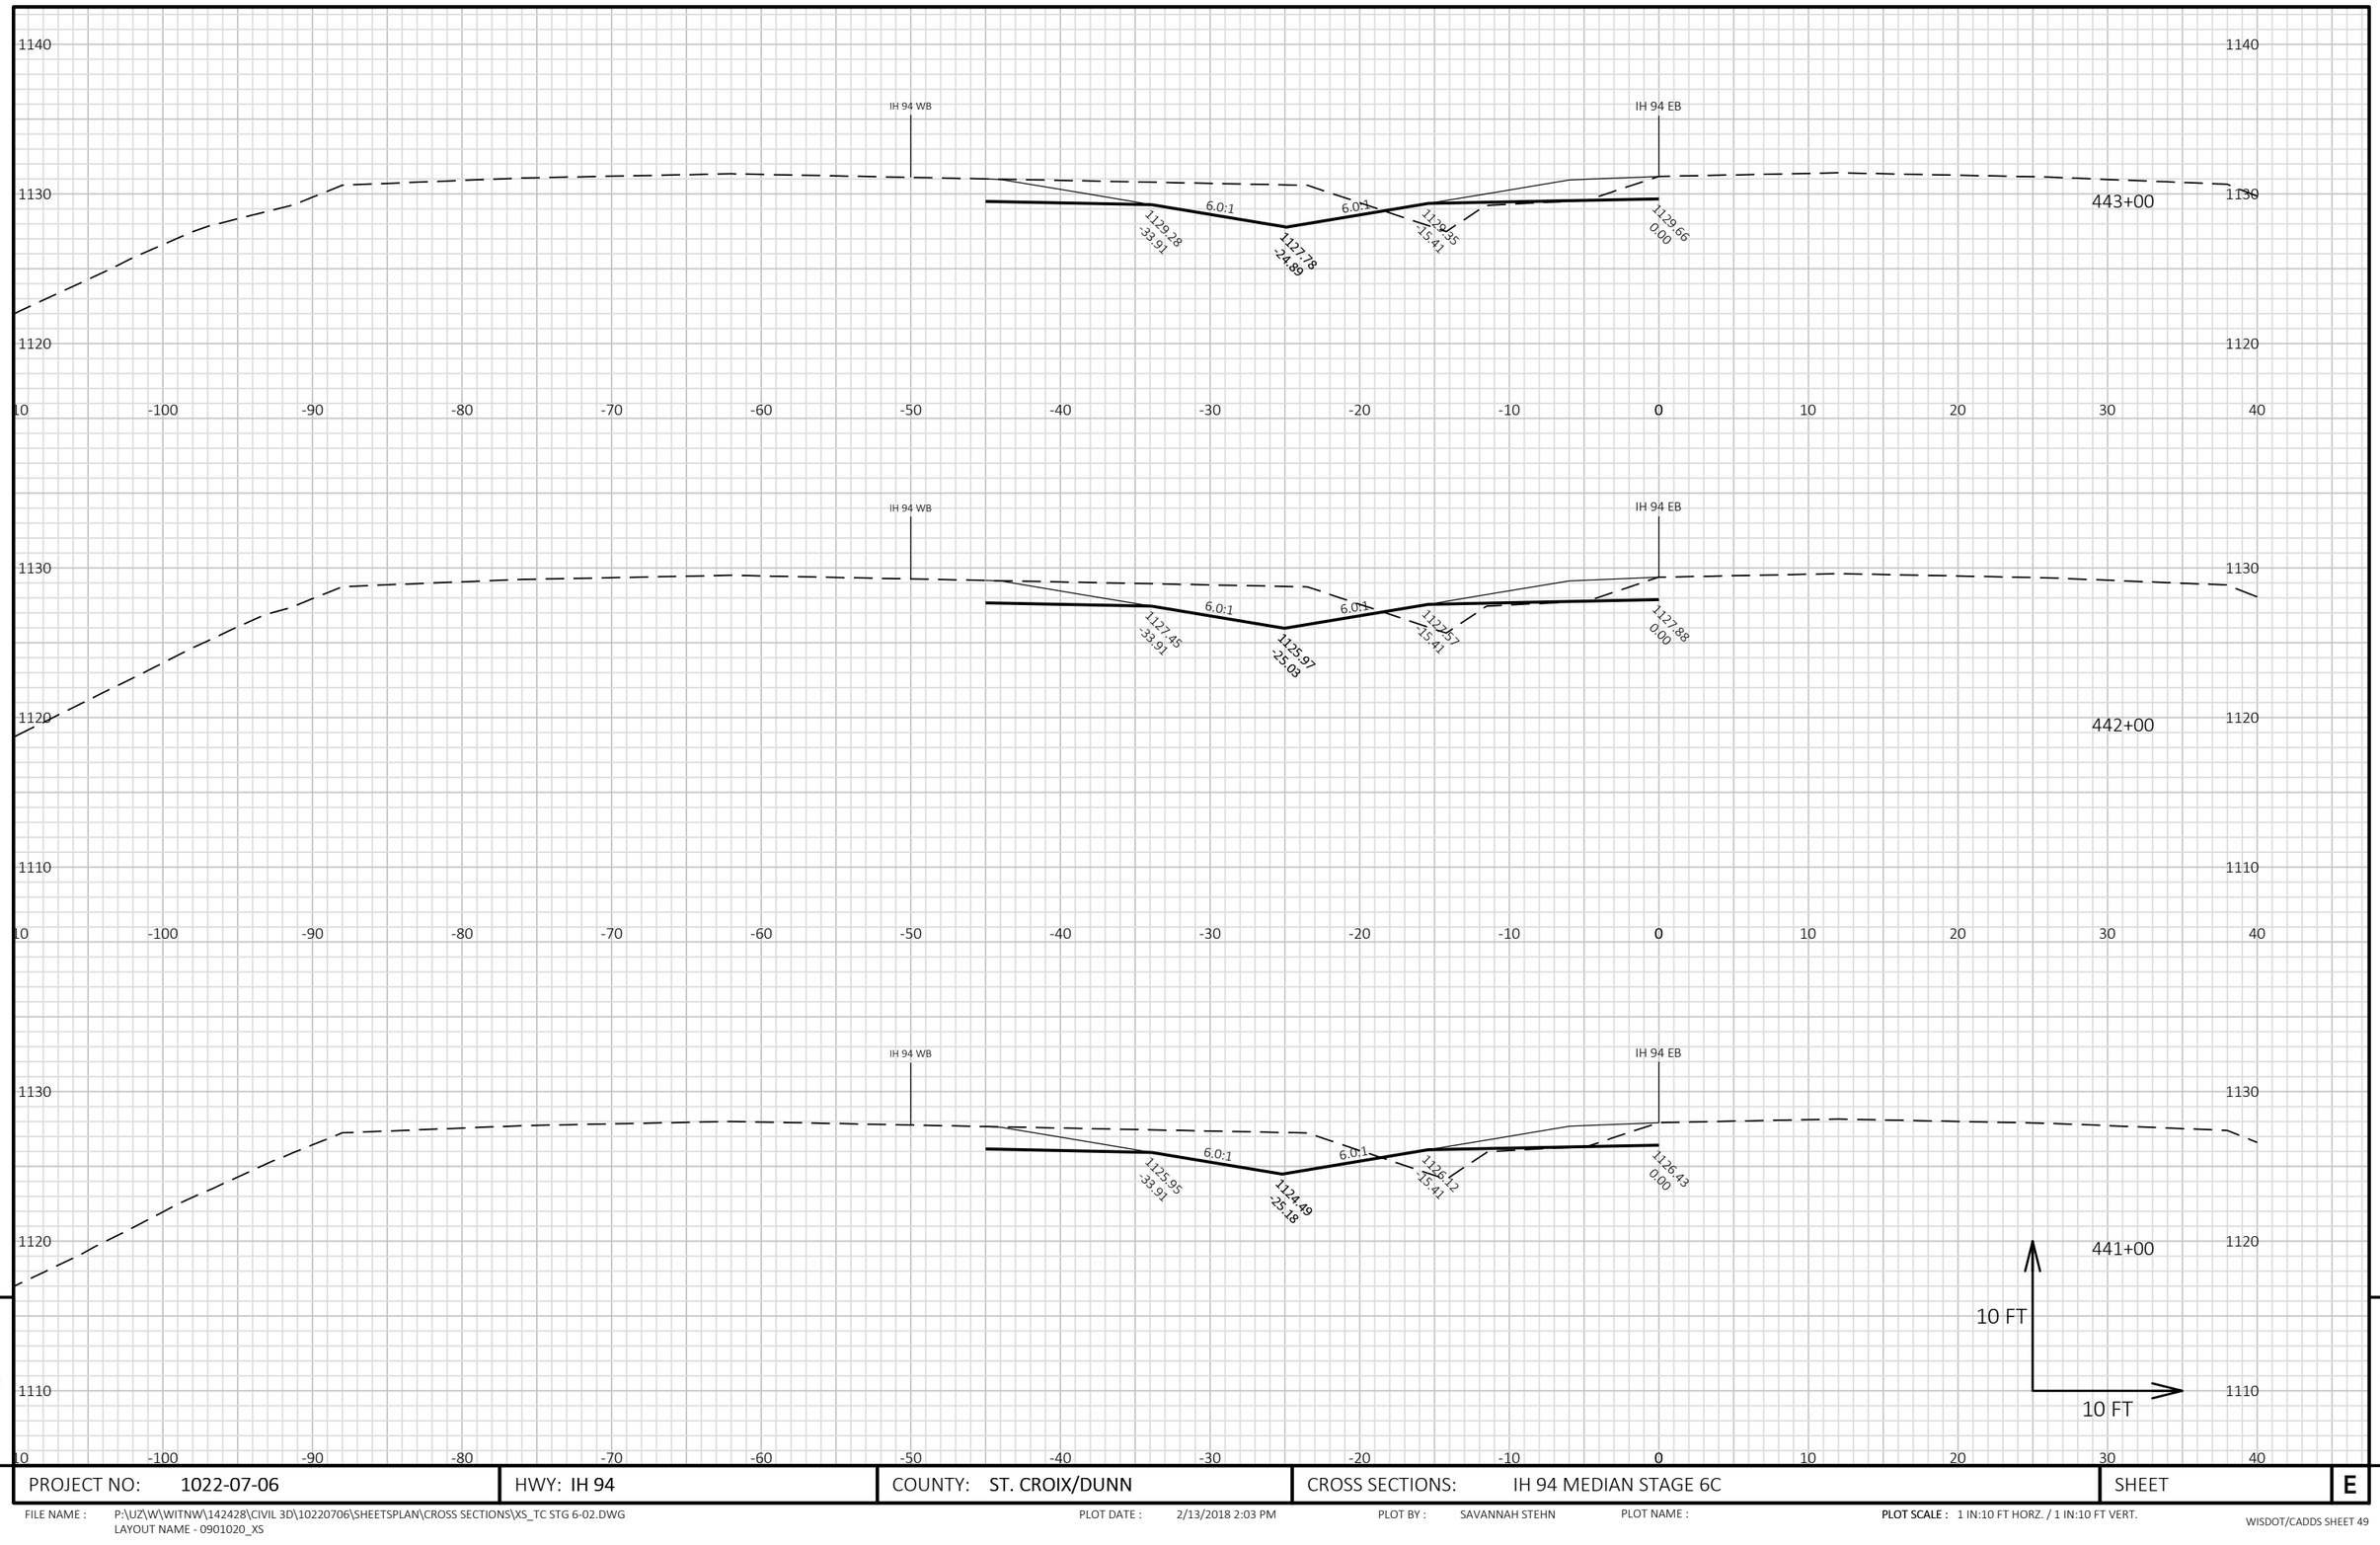


PROJECT NO: 1022-07-06	HWY: IH 94	COUNTY: ST. CROIX/DUNN	CROSS SECTIONS: IH 94 MEDIAN STAGE 6C	SHEET E

FILE NAME : P:\UZ\W\WITNW\142428\CIVIL 3D\10220706\SHEETSPLAN\CROSS SECTIONS\XS_TC STG 6-02.DWG
LAYOUT NAME - 0901020_XS

PLOT DATE : 2/13/2018 2:03 PM PLOT BY : SAVANNAH STEHN PLOT NAME :

PLOT SCALE : 1 IN:10 FT HORZ. / 1 IN:10 FT VERT.

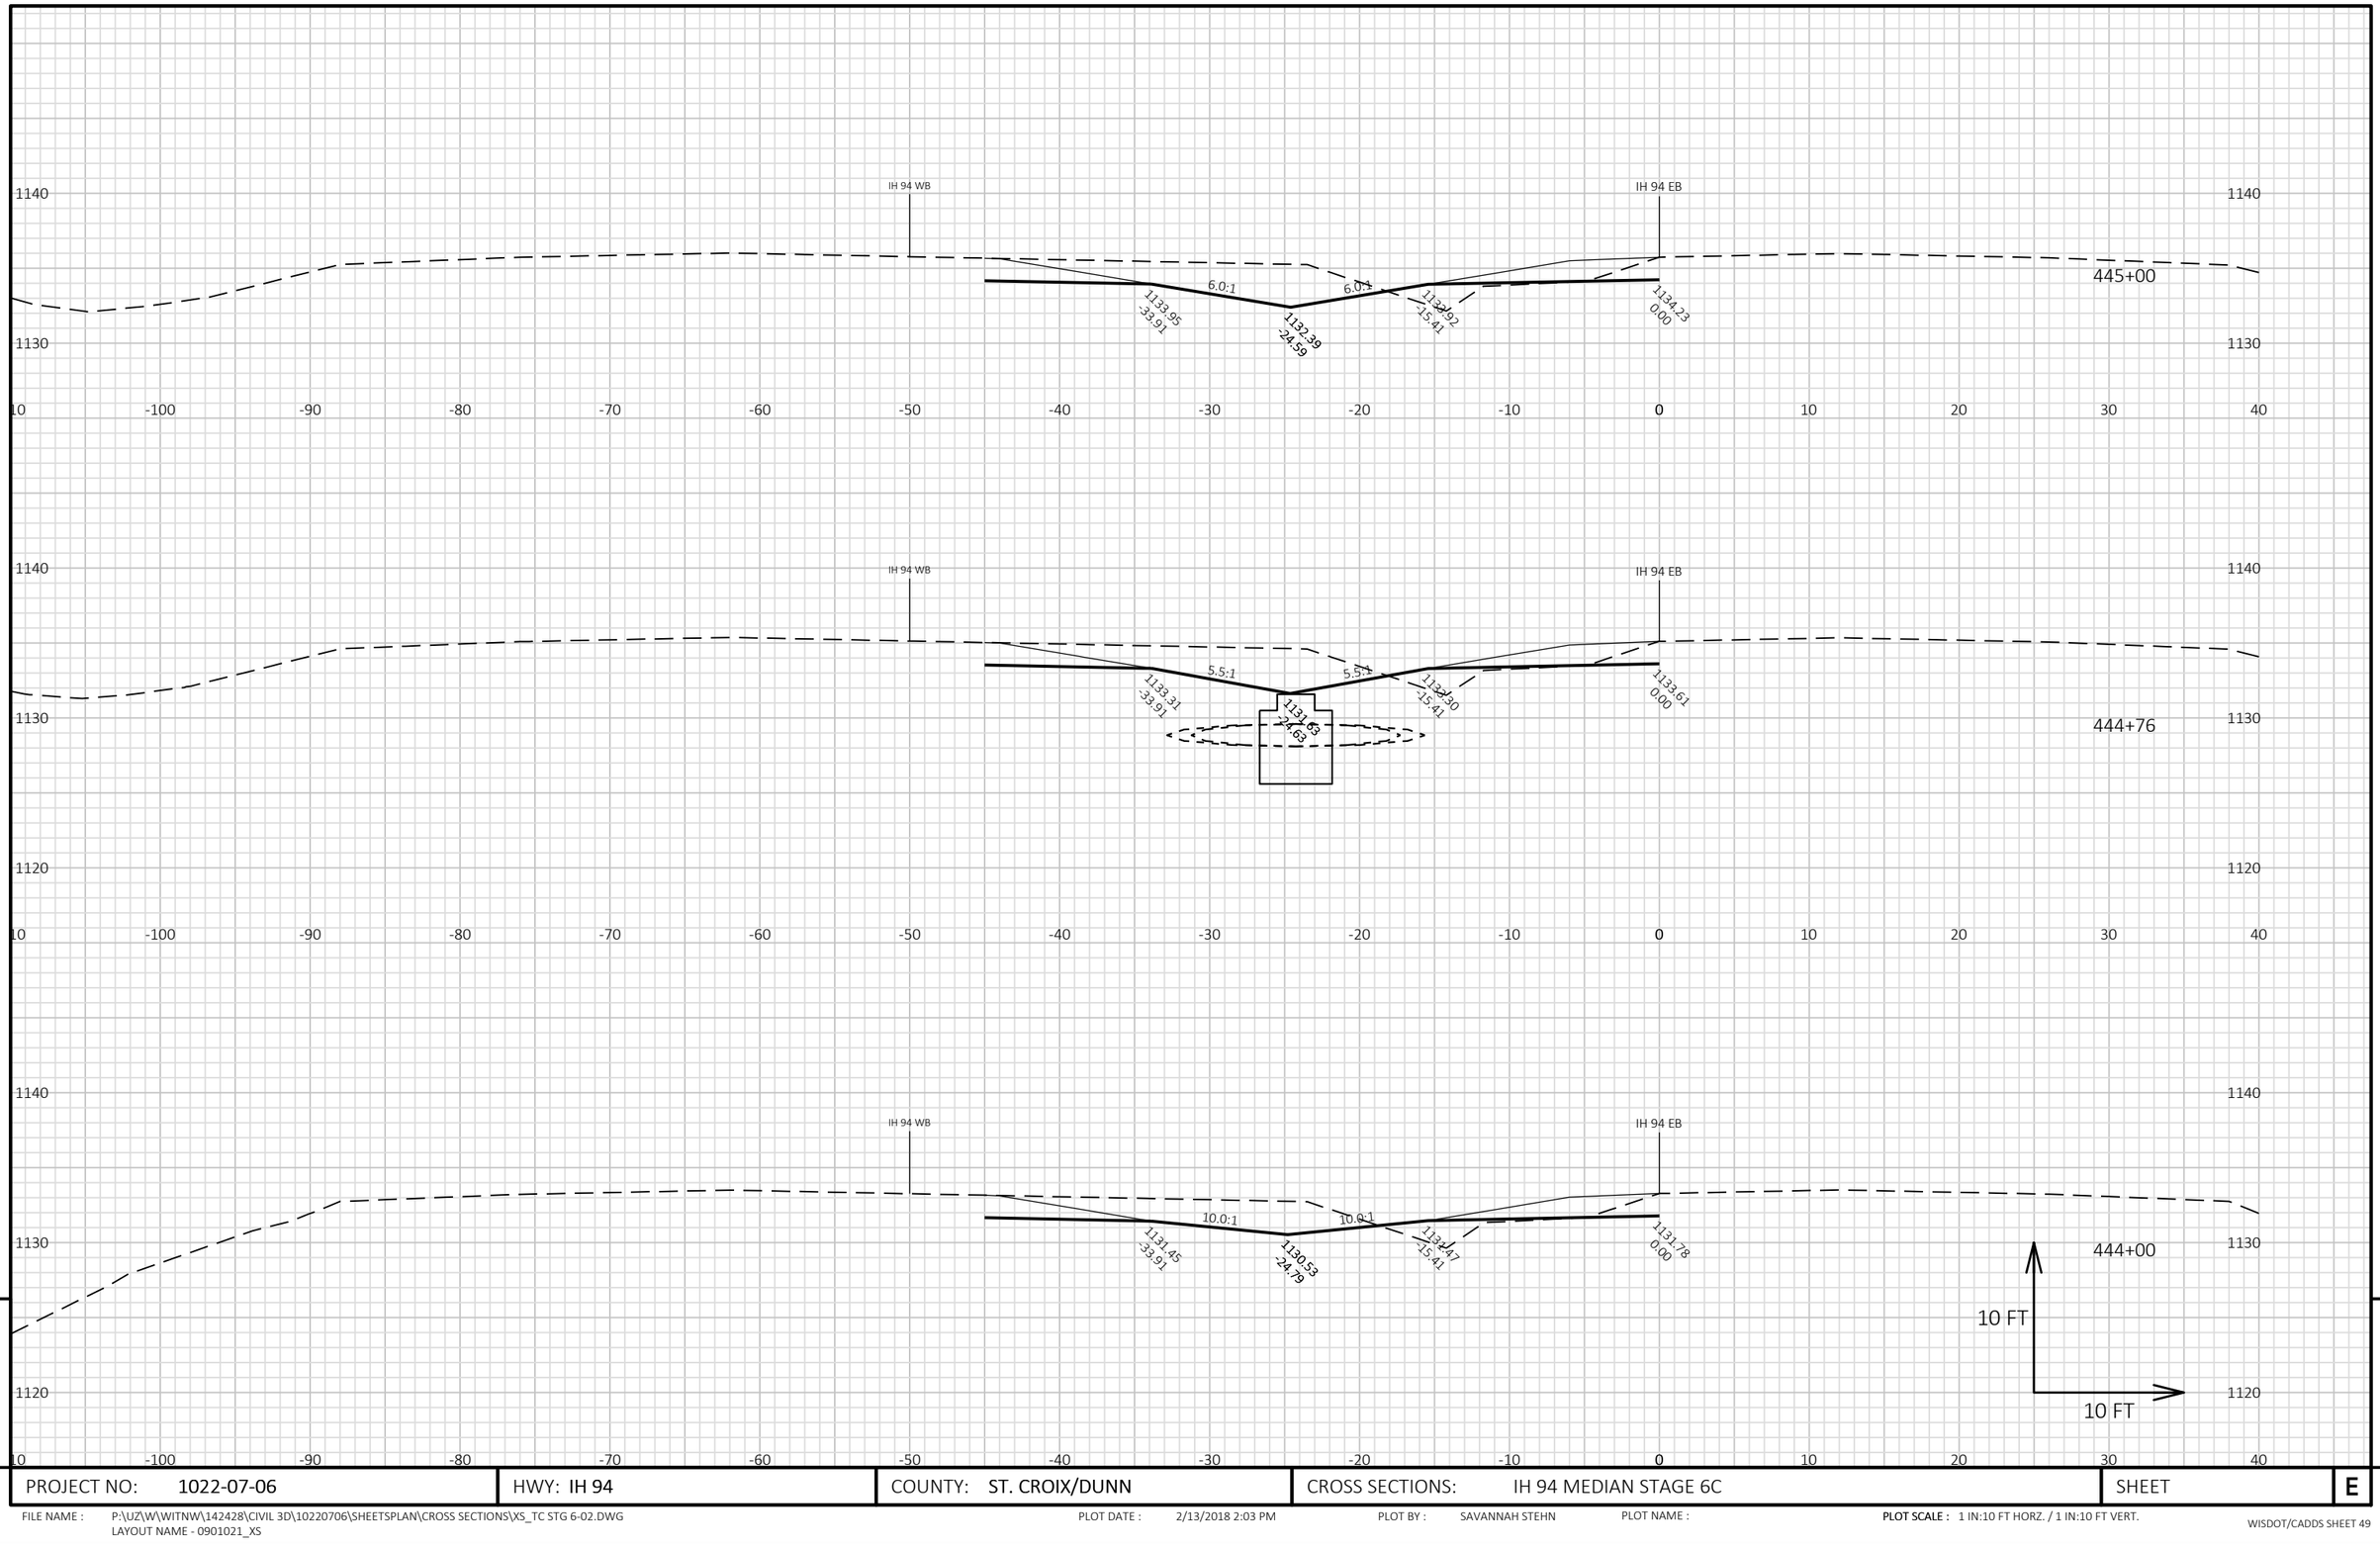

9


9

PROJECT NO: 1022-07-06	HWY: IH 94	COUNTY: ST. CROIX/DUNN	CROSS SECTIONS: IH 94 MEDIAN STAGE 6C	SHEET	E

FILE NAME : P:\UZ\W\WITNW\142428\CIVIL 3D\10220706\SHEETSPLAN\CROSS SECTIONS\XS_TC STG 6-02.DWG
LAYOUT NAME - 0901021_XS

PLOT DATE : 2/13/2018 2:03 PM PLOT BY : SAVANNAH STEHN PLOT NAME :

PLOT SCALE : 1 IN:10 FT HORZ. / 1 IN:10 FT VERT.

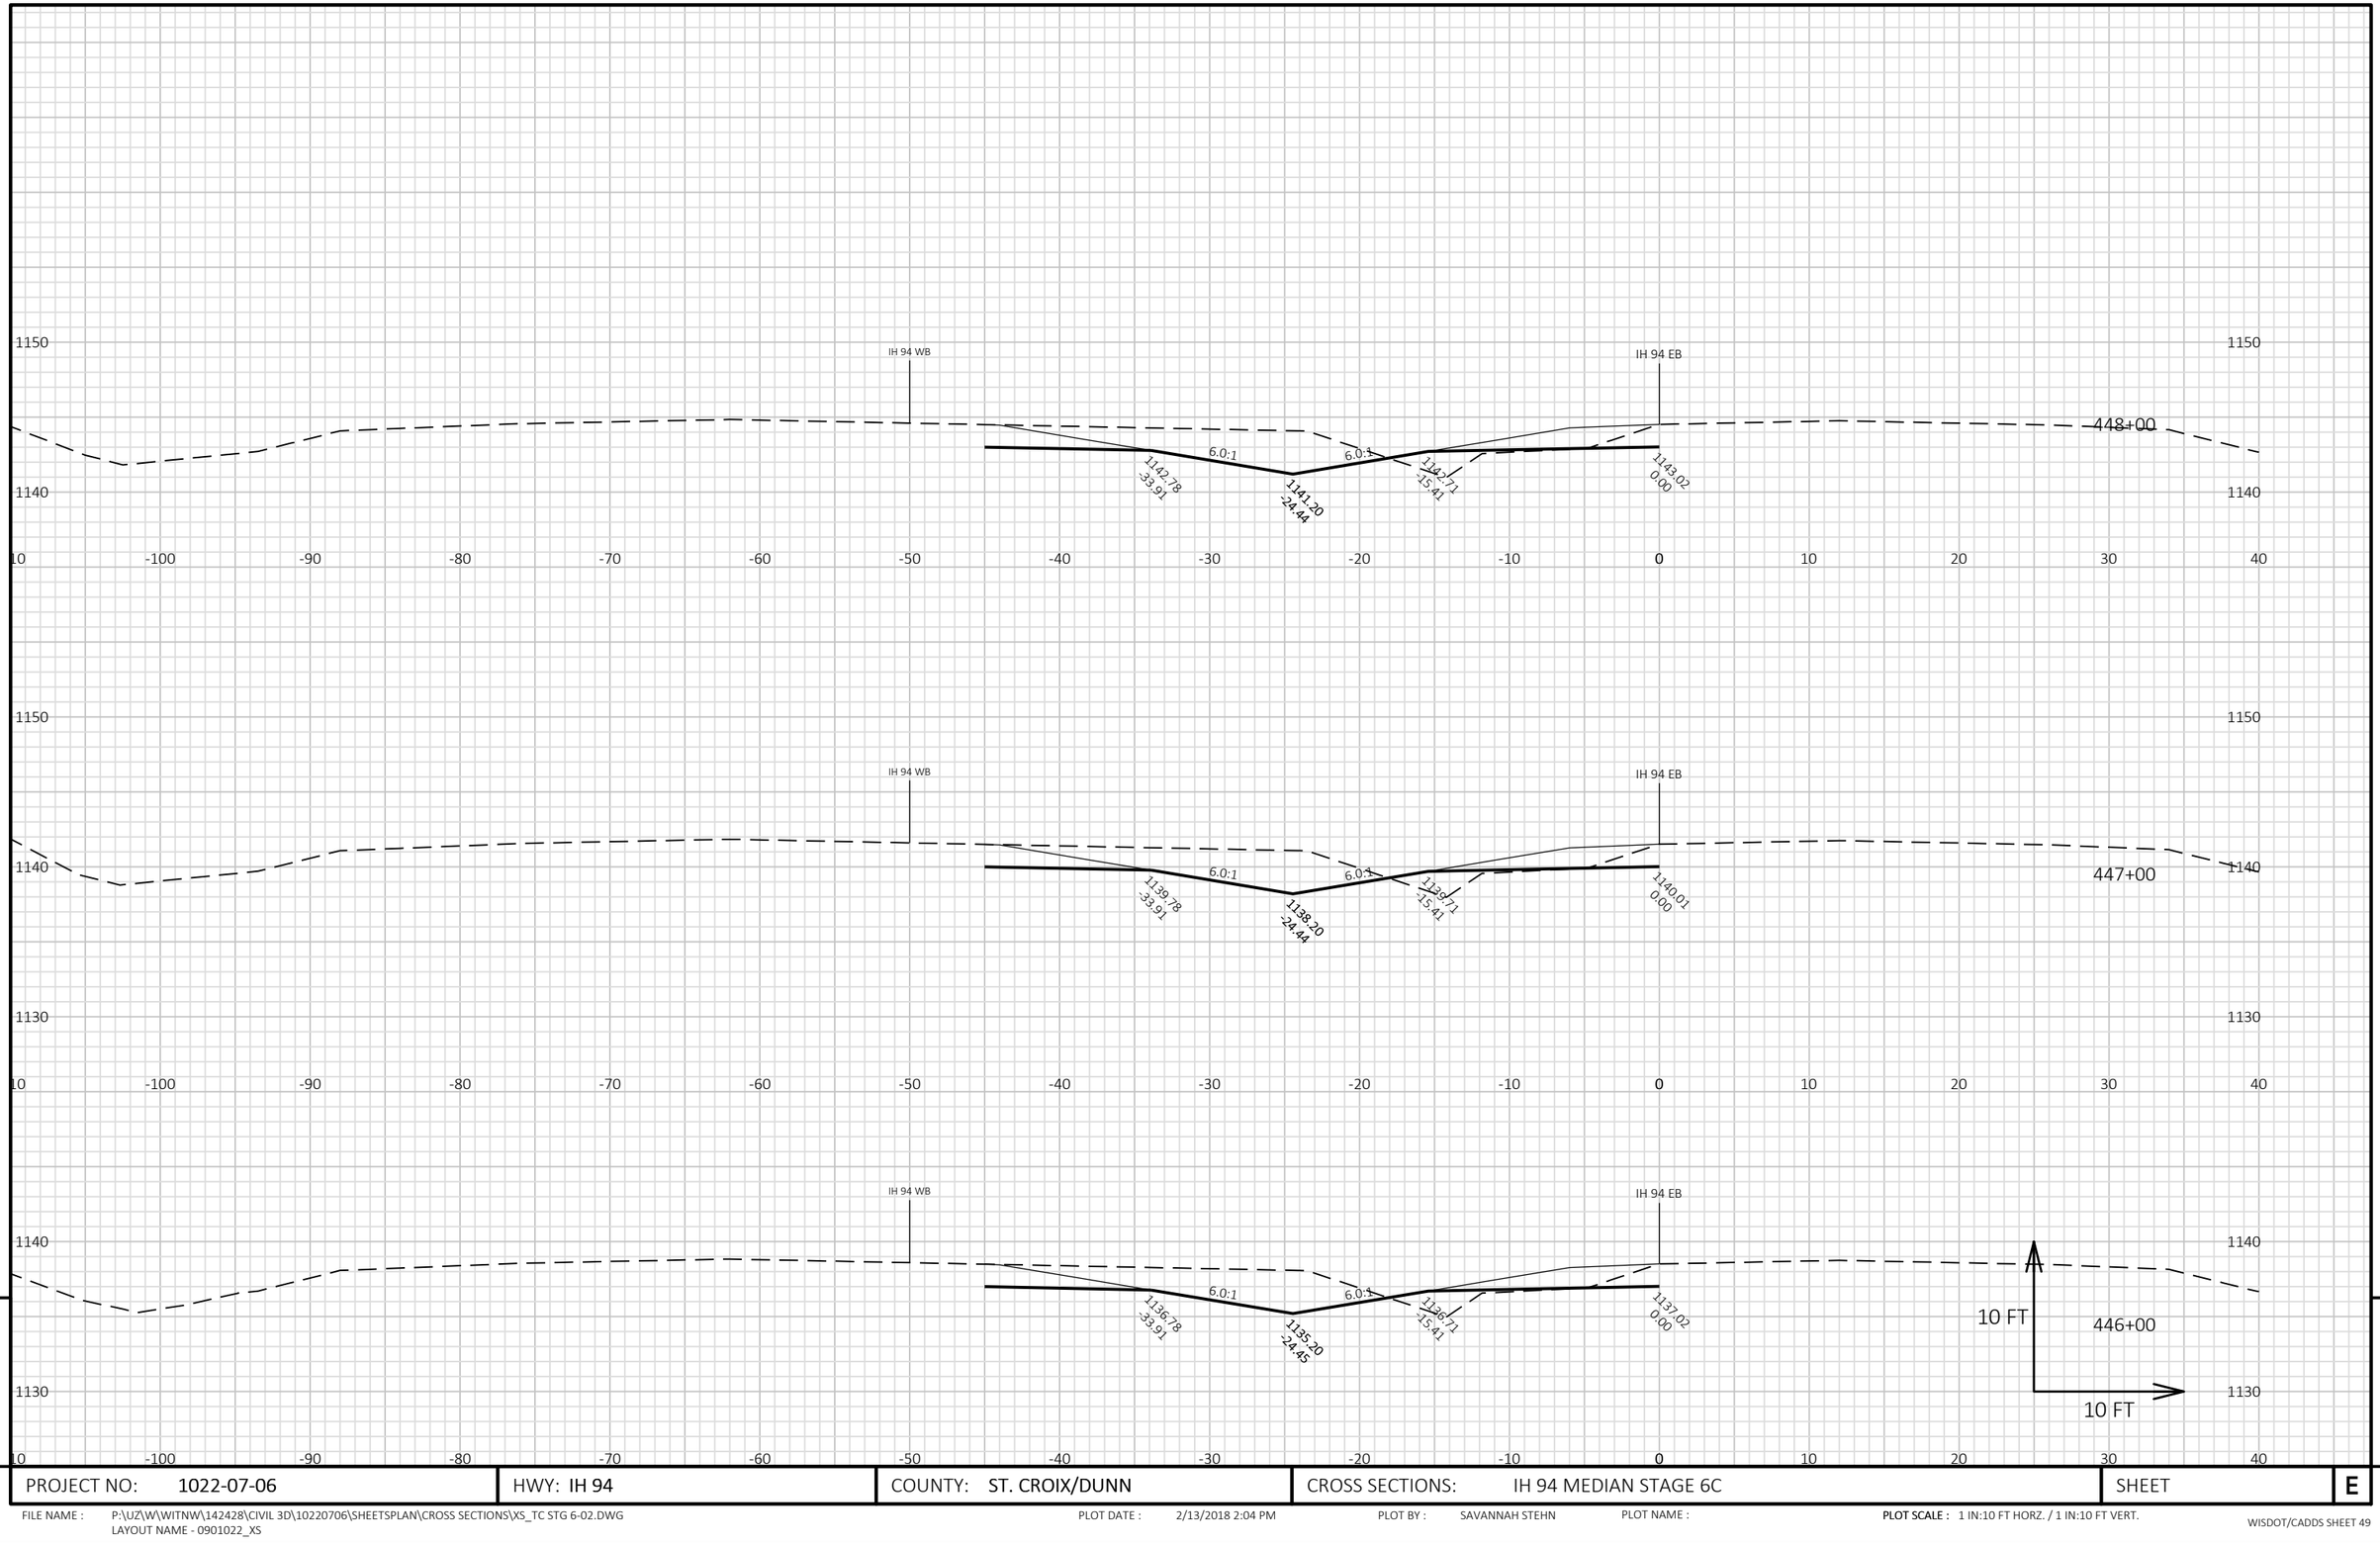


9 9

PROJECT NO: 1022-07-06	HWY: IH 94	COUNTY: ST. CROIX/DUNN	CROSS SECTIONS: IH 94 MEDIAN STAGE 6C	SHEET E

FILE NAME : P:\UZ\W\WITNW\142428\CIVIL 3D\10220706\SHEETSPLAN\CROSS SECTIONS\XS_TC STG 6-02.DWG
LAYOUT NAME - 0901022_XS

PLOT DATE : 2/13/2018 2:04 PM PLOT BY : SAVANNAH STEHN PLOT NAME : **PLOT SCALE :** 1 IN:10 FT HORZ. / 1 IN:10 FT VERT.

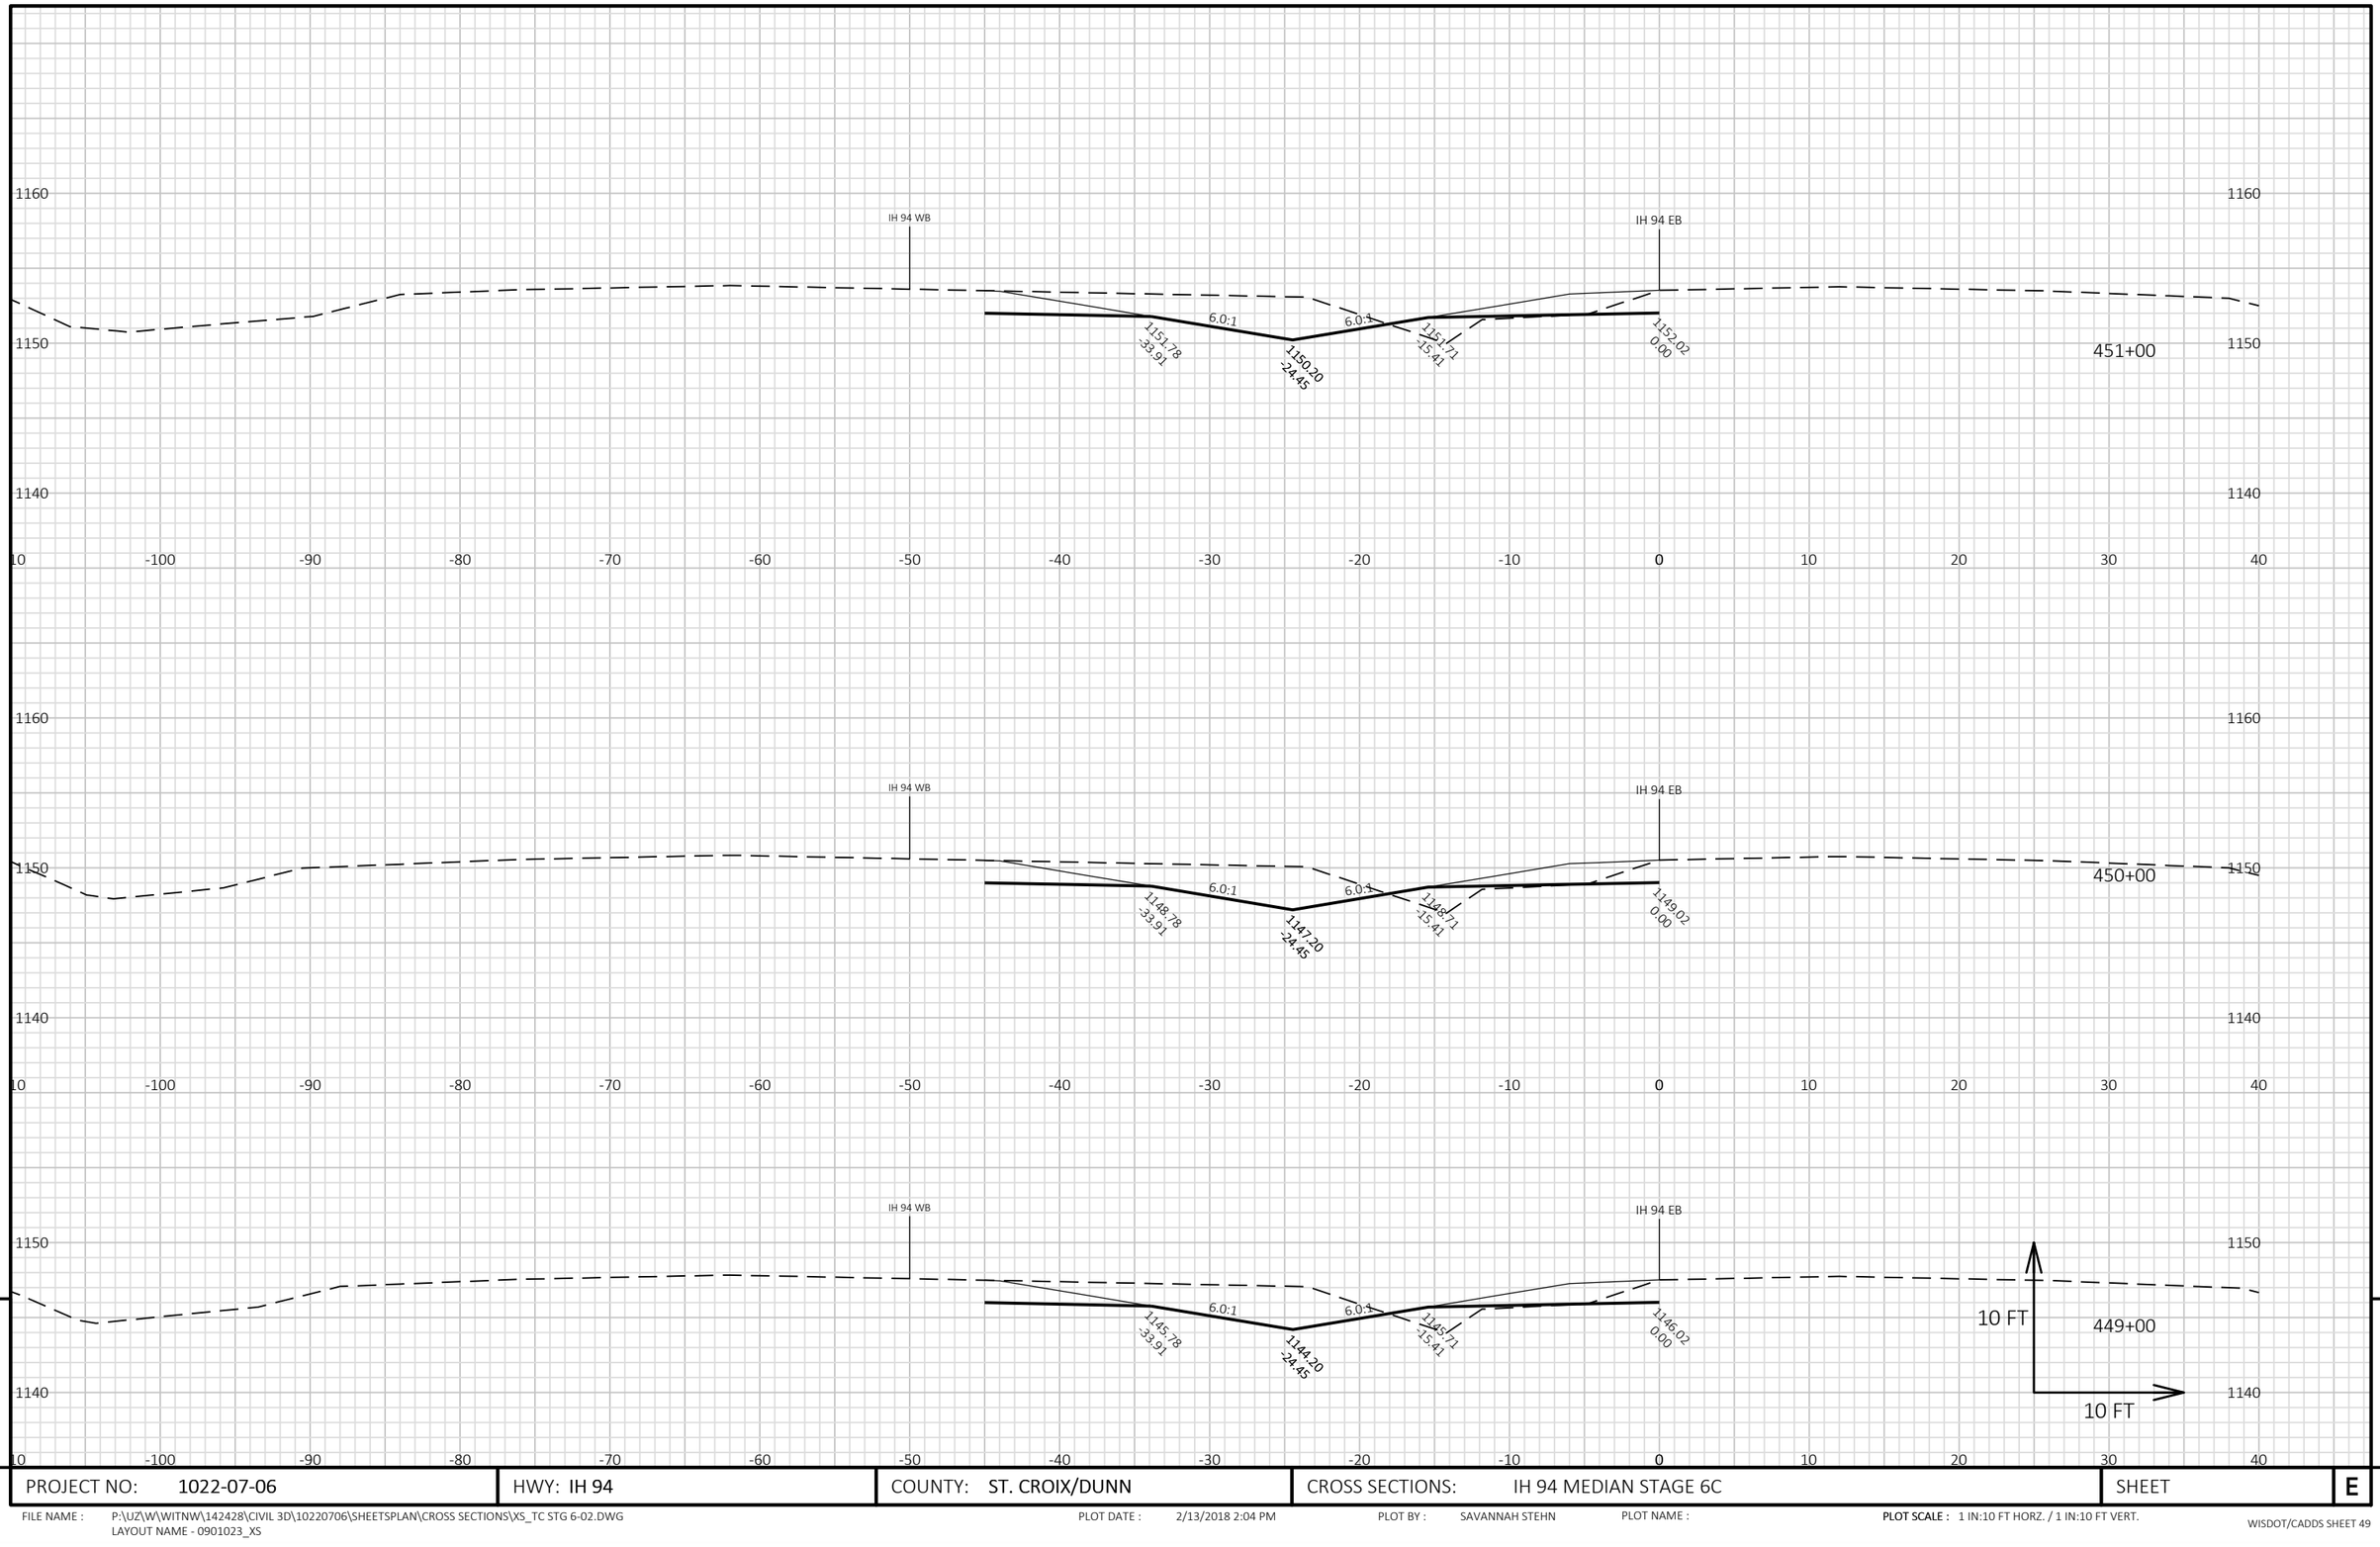


PROJECT NO: 1022-07-06	HWY: IH 94	COUNTY: ST. CROIX/DUNN	CROSS SECTIONS: IH 94 MEDIAN STAGE 6C	SHEET	E


FILE NAME : P:\UZ\W\WITNW\142428\CIVIL 3D\10220706\SHEETSPLAN\CROSS SECTIONS\XS_TC STG 6-02.DWG
LAYOUT NAME - 0901023_XS


PLOT DATE : 2/13/2018 2:04 PM PLOT BY : SAVANNAH STEHN PLOT NAME : PLOT SCALE : 1 IN:10 FT HORZ. / 1 IN:10 FT VERT.

WISDOT/CADDS SHEET 49

9 9

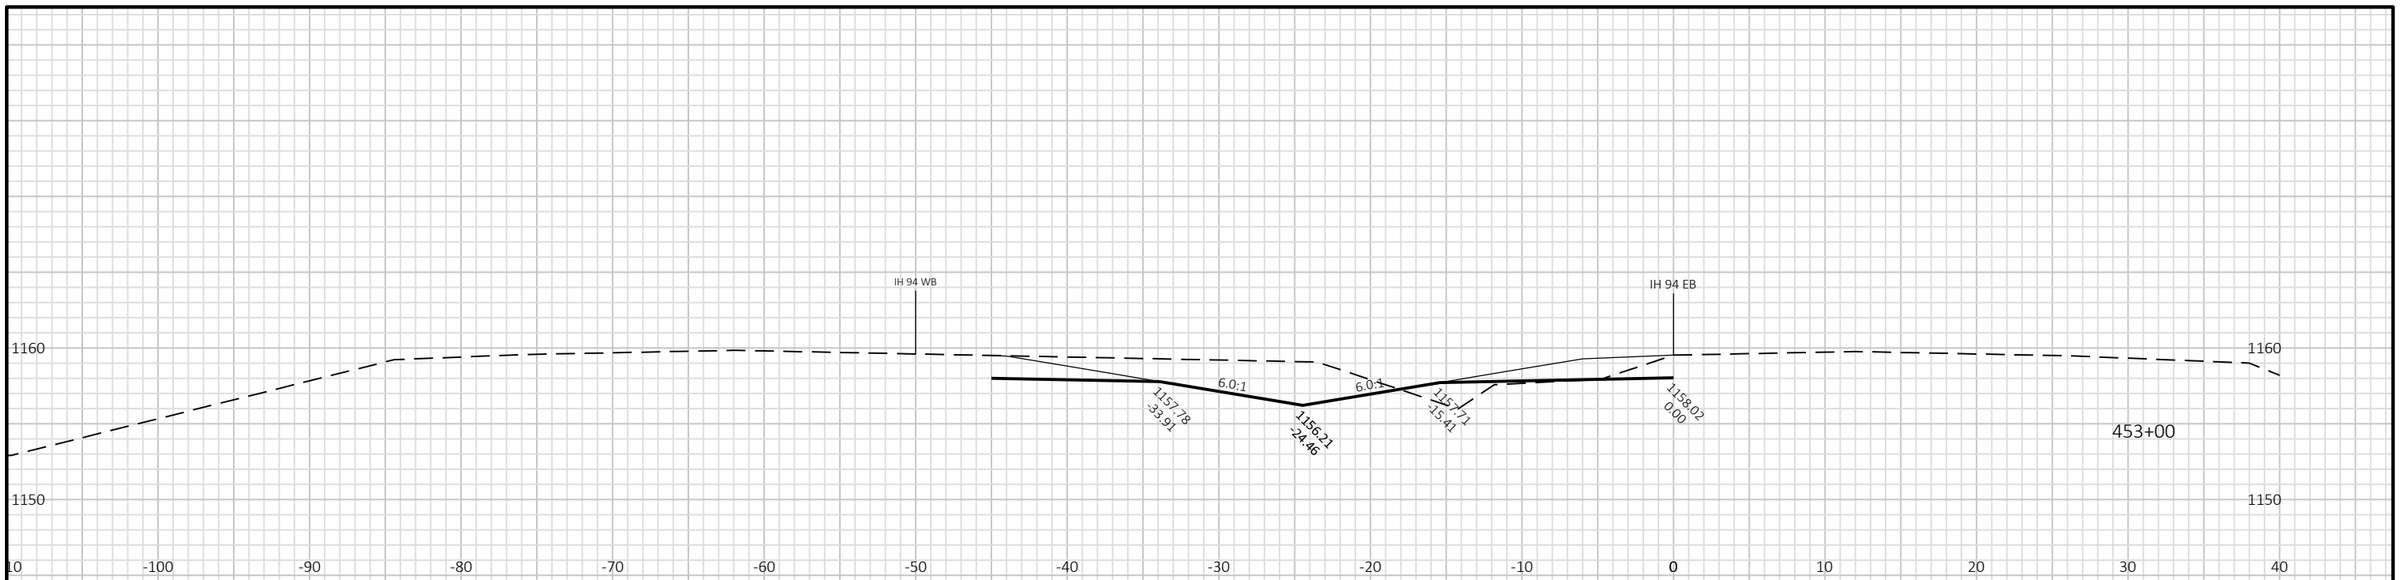

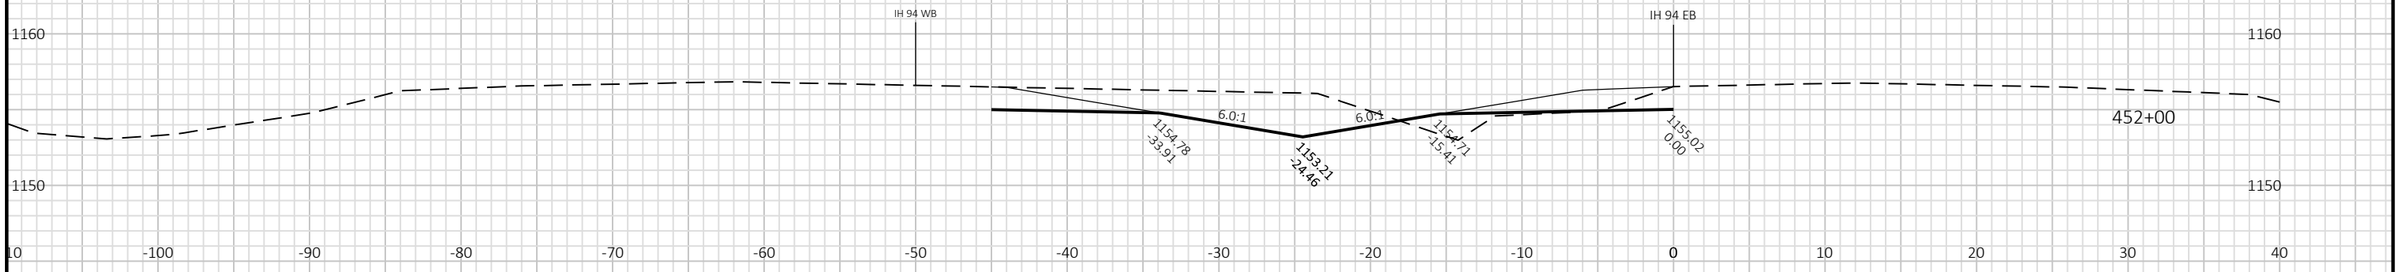

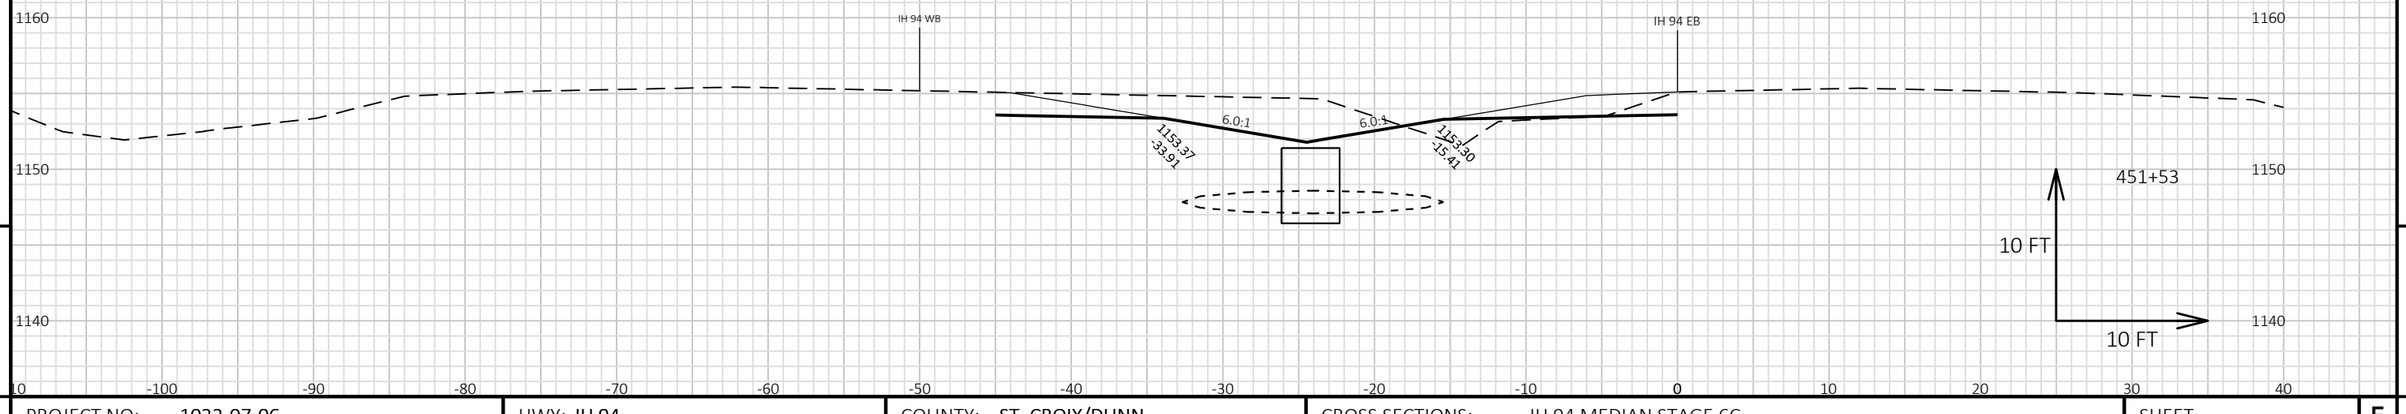

9

9


PROJECT NO: 1022-07-06	HWY: IH 94	COUNTY: ST. CROIX/DUNN	CROSS SECTIONS: IH 94 MEDIAN STAGE 6C	SHEET	E

FILE NAME : P:\UZ\W\WITNW\142428\CIVIL 3D\10220706\SHEETSPLAN\CROSS SECTIONS\XS_TC STG 6-02.DWG
LAYOUT NAME - 0901024_XS

PLOT DATE : 2/13/2018 2:04 PM PLOT BY : SAVANNAH STEHN PLOT NAME :

PLOT SCALE : 1 IN:10 FT HORZ. / 1 IN:10 FT VERT.

WISDOT/CADDS SHEET 49

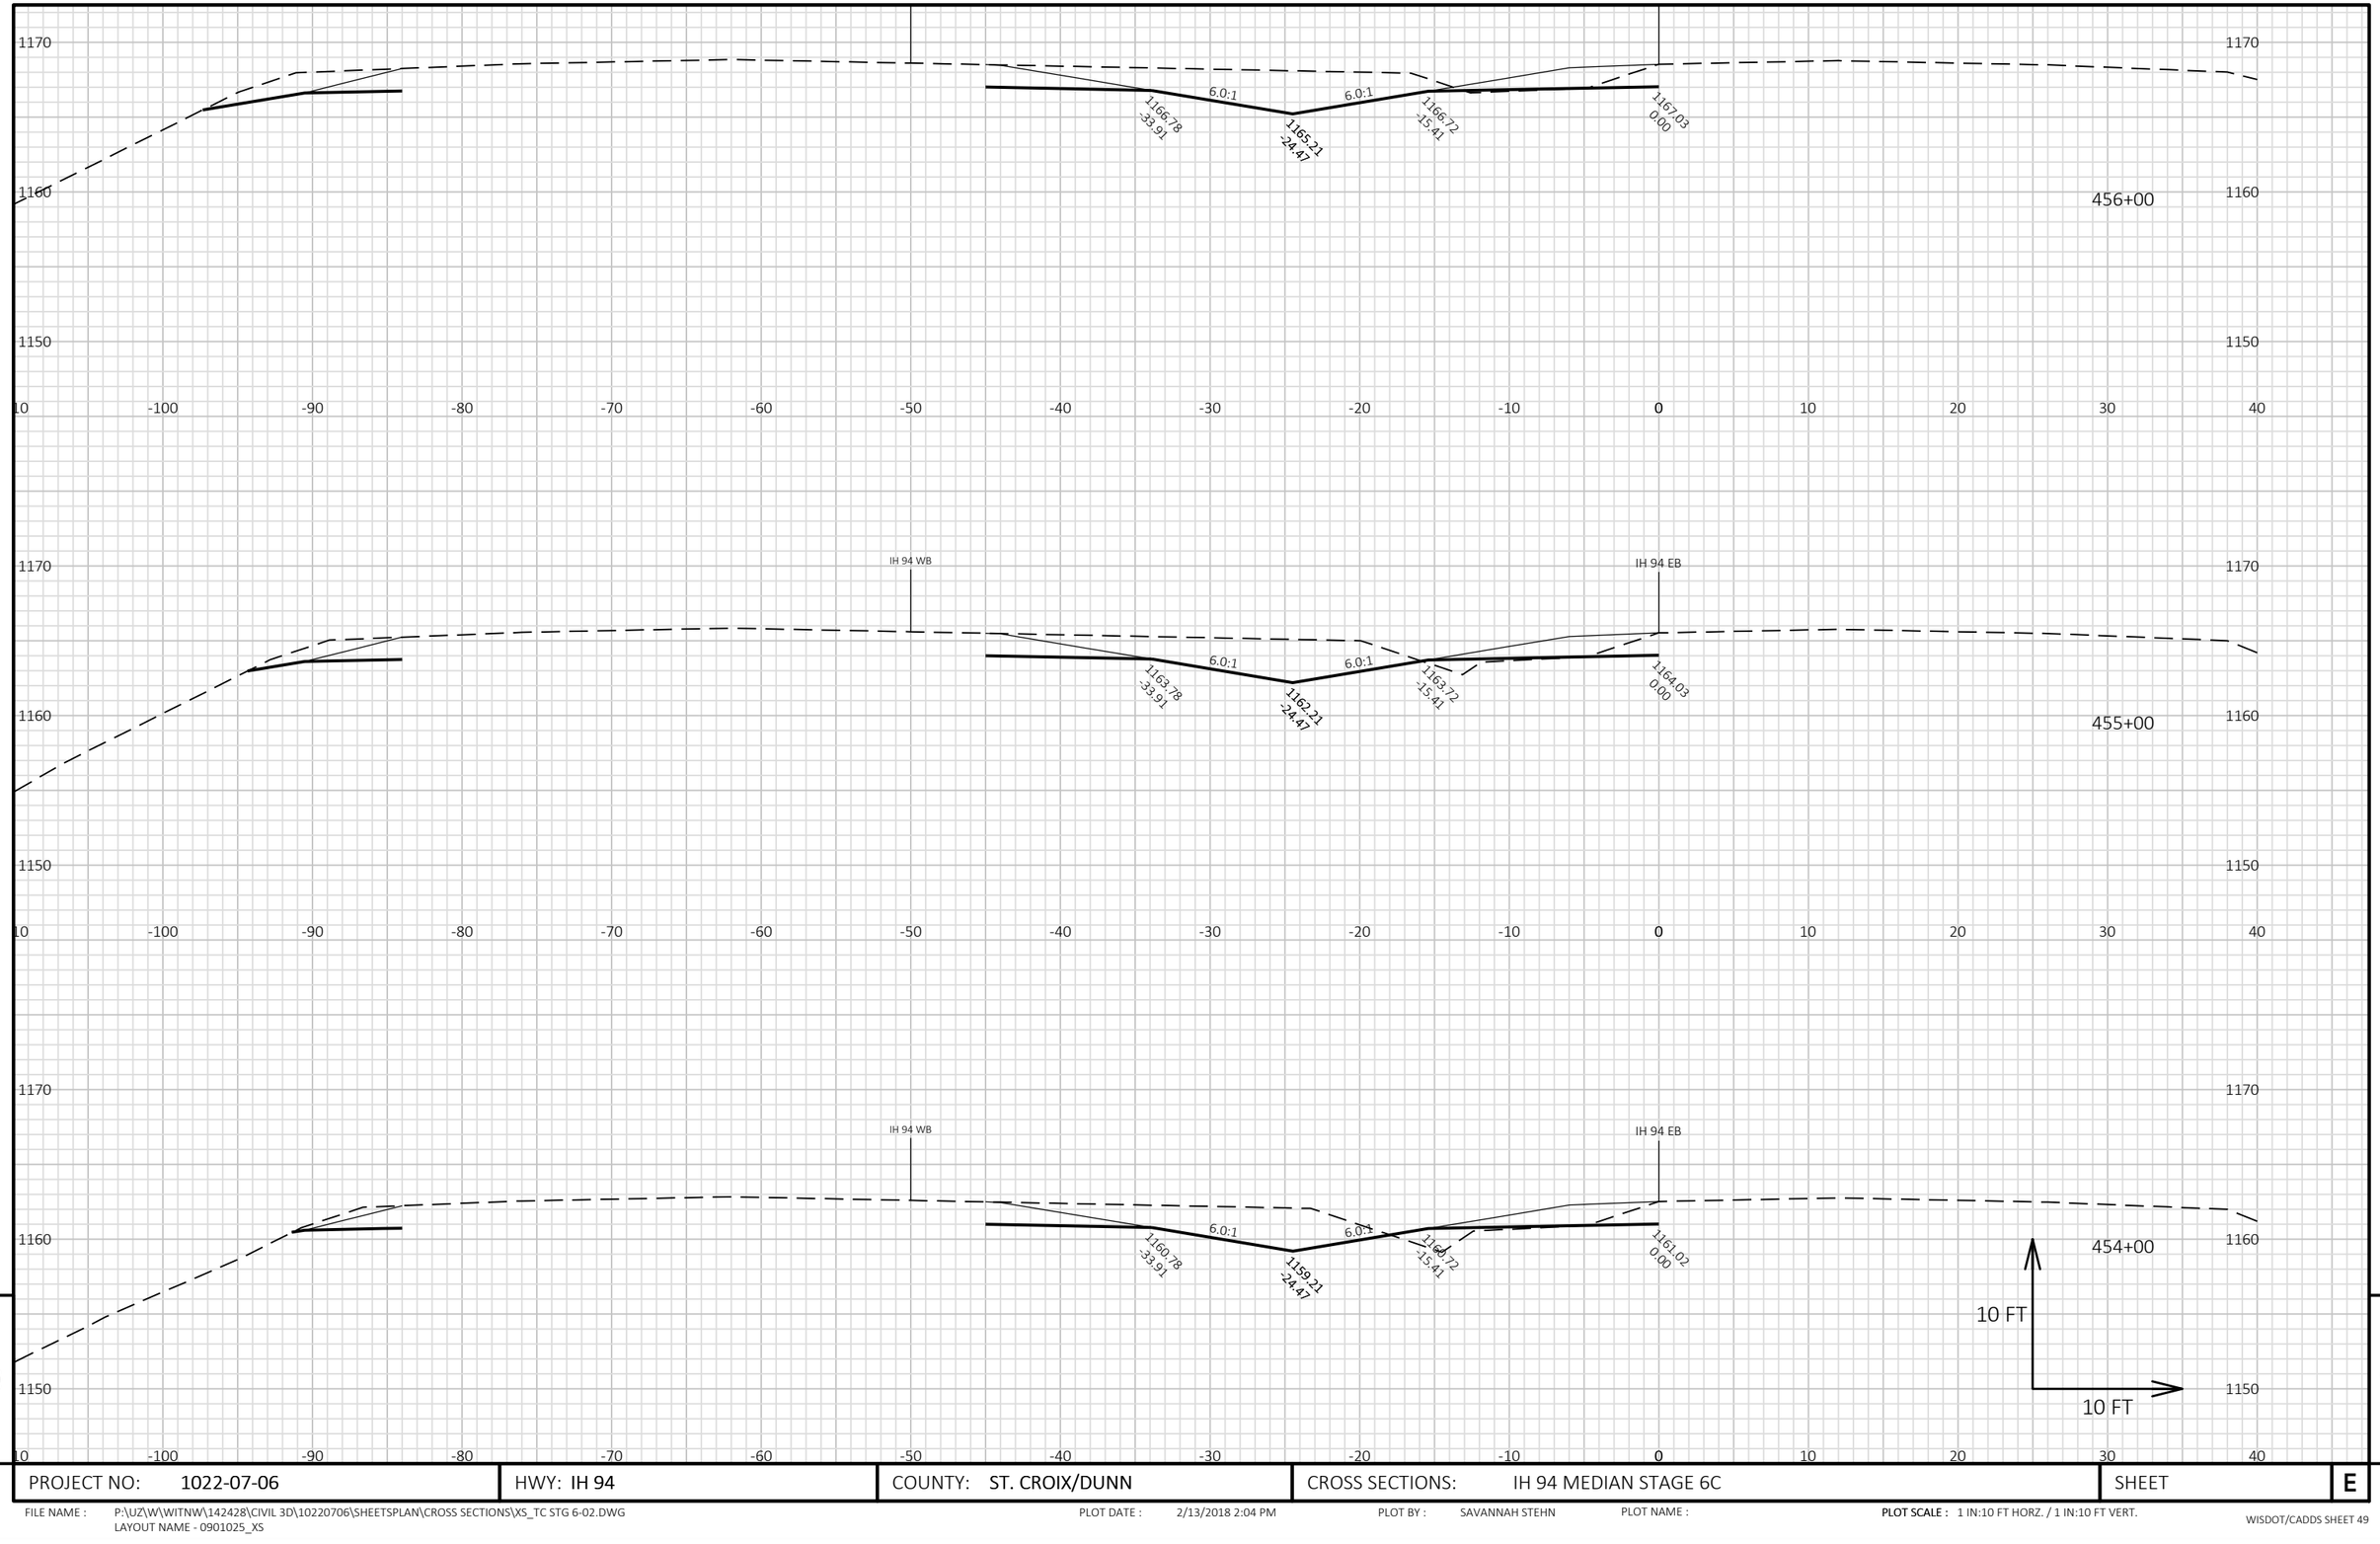


9

9

PROJECT NO: 1022-07-06	HWY: IH 94	COUNTY: ST. CROIX/DUNN	CROSS SECTIONS: IH 94 MEDIAN STAGE 6C	SHEET	E

FILE NAME : P:\UZ\W\WITNW\142428\CIVIL 3D\10220706\SHEETSPLAN\CROSS SECTIONS\XS_TC STG 6-02.DWG
LAYOUT NAME - 0901025_XS

PLOT DATE : 2/13/2018 2:04 PM PLOT BY : SAVANNAH STEHN PLOT NAME : **PLOT SCALE :** 1 IN:10 FT HORZ. / 1 IN:10 FT VERT.

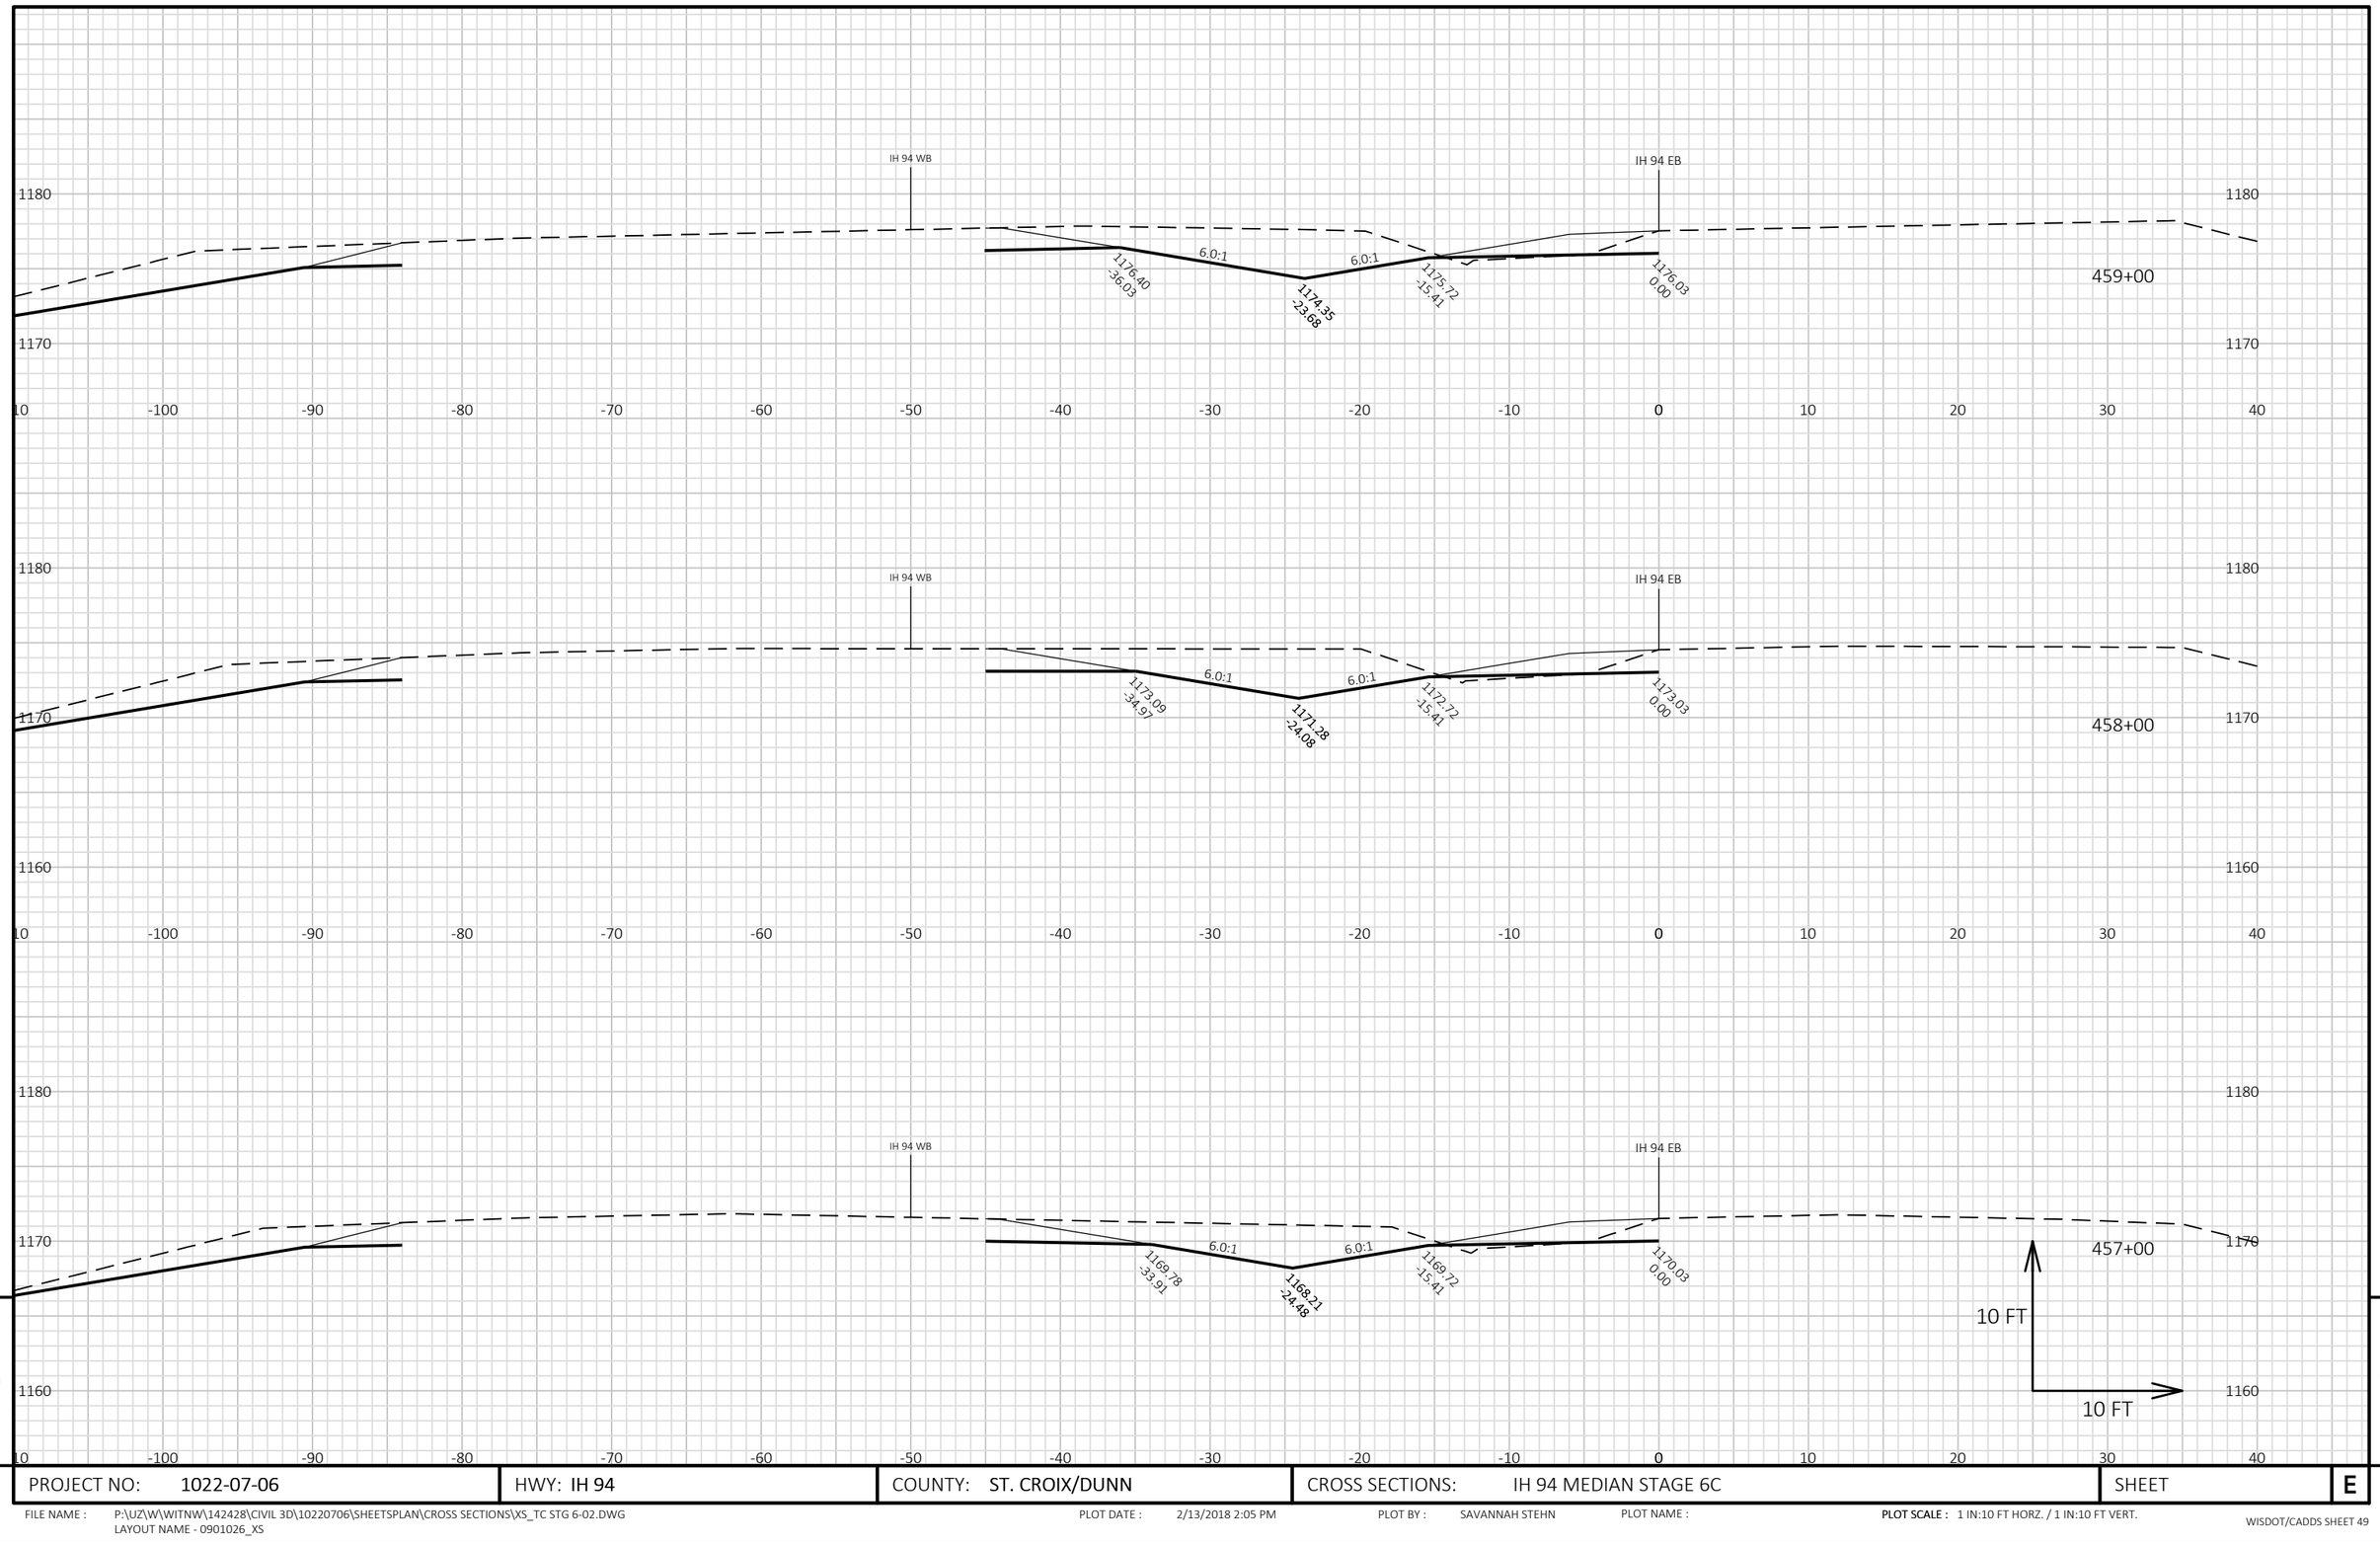

9


9

PROJECT NO: 1022-07-06	HWY: IH 94	COUNTY: ST. CROIX/DUNN	CROSS SECTIONS: IH 94 MEDIAN STAGE 6C	SHEET	E

FILE NAME : P:\UZ\W\WITNW\142428\CIVIL 3D\10220706\SHEETSPLAN\CROSS SECTIONS\XS_TC STG 6-02.DWG
LAYOUT NAME - 0901026_XS

PLOT DATE : 2/13/2018 2:05 PM PLOT BY : SAVANNAH STEHN PLOT NAME :

PLOT SCALE : 1 IN:10 FT HORZ. / 1 IN:10 FT VERT.

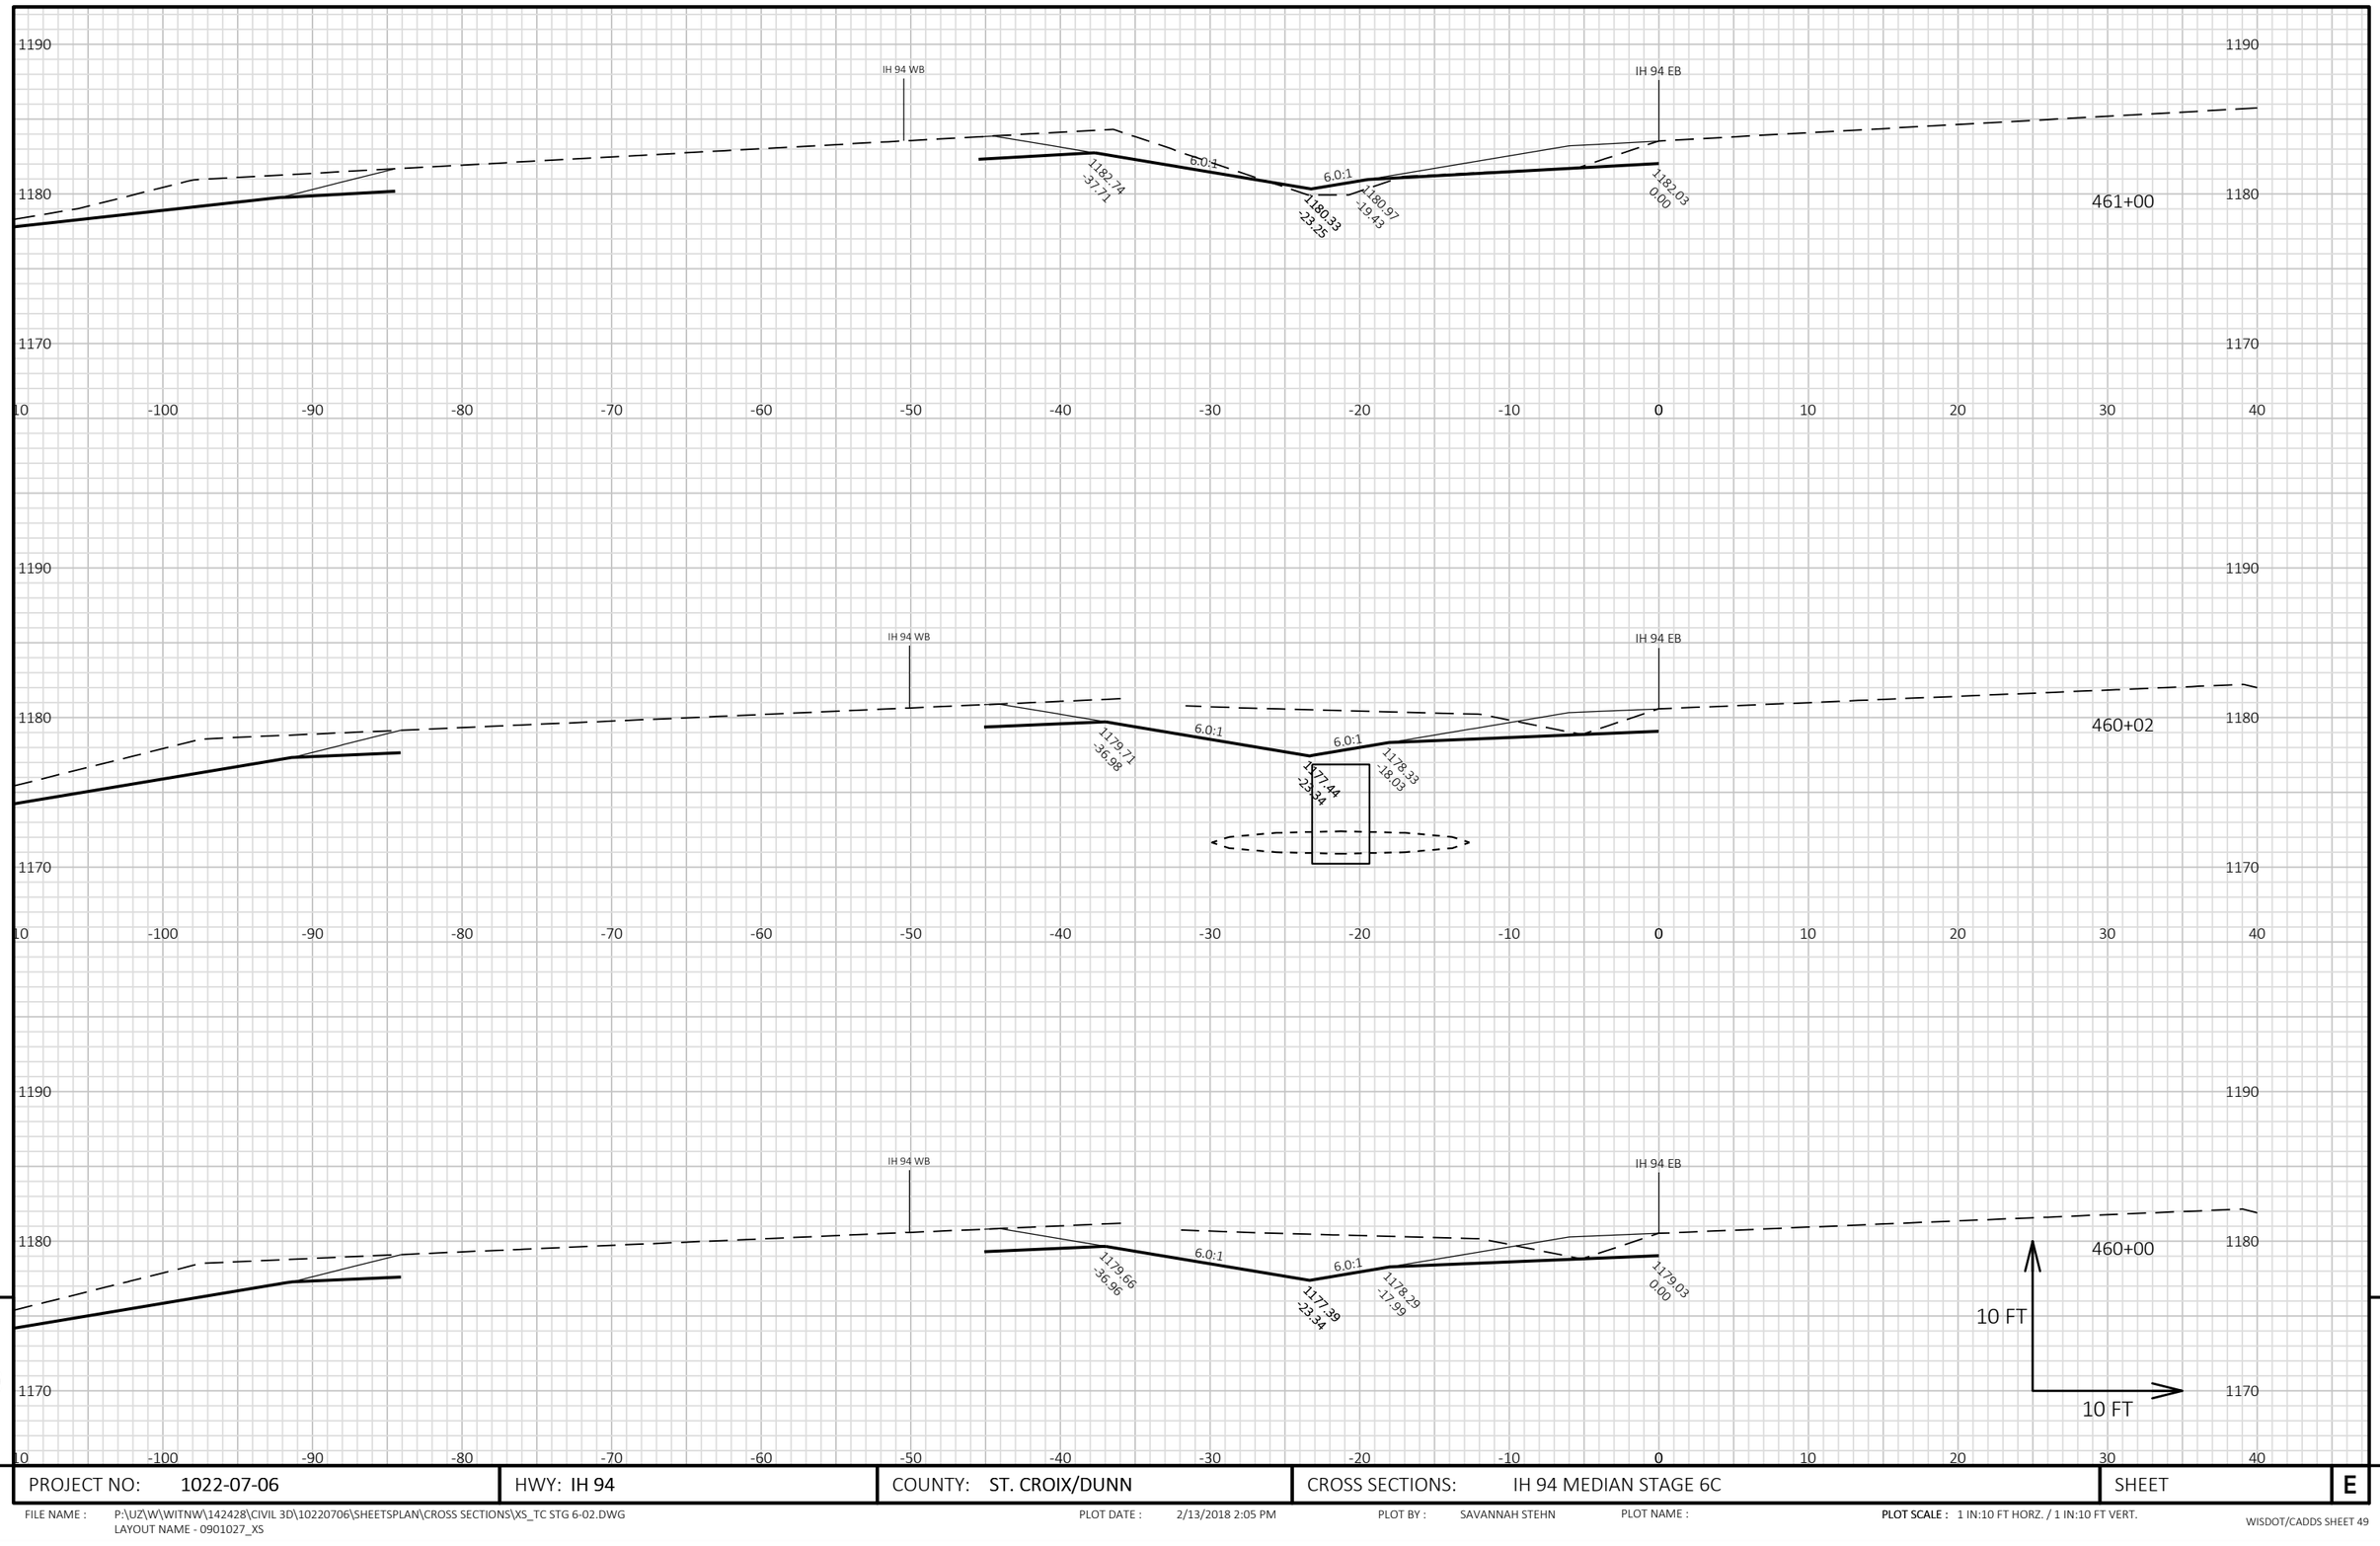


PROJECT NO: 1022-07-06	HWY: IH 94	COUNTY: ST. CROIX/DUNN	CROSS SECTIONS: IH 94 MEDIAN STAGE 6C	SHEET E

FILE NAME : P:\UZ\W\WITNW\142428\CIVIL 3D\10220706\SHEETSPLAN\CROSS SECTIONS\XS_TC STG 6-02.DWG
LAYOUT NAME - 0901027_XS

PLOT DATE : 2/13/2018 2:05 PM PLOT BY : SAVANNAH STEHN PLOT NAME : **PLOT SCALE :** 1 IN:10 FT HORZ. / 1 IN:10 FT VERT.

9

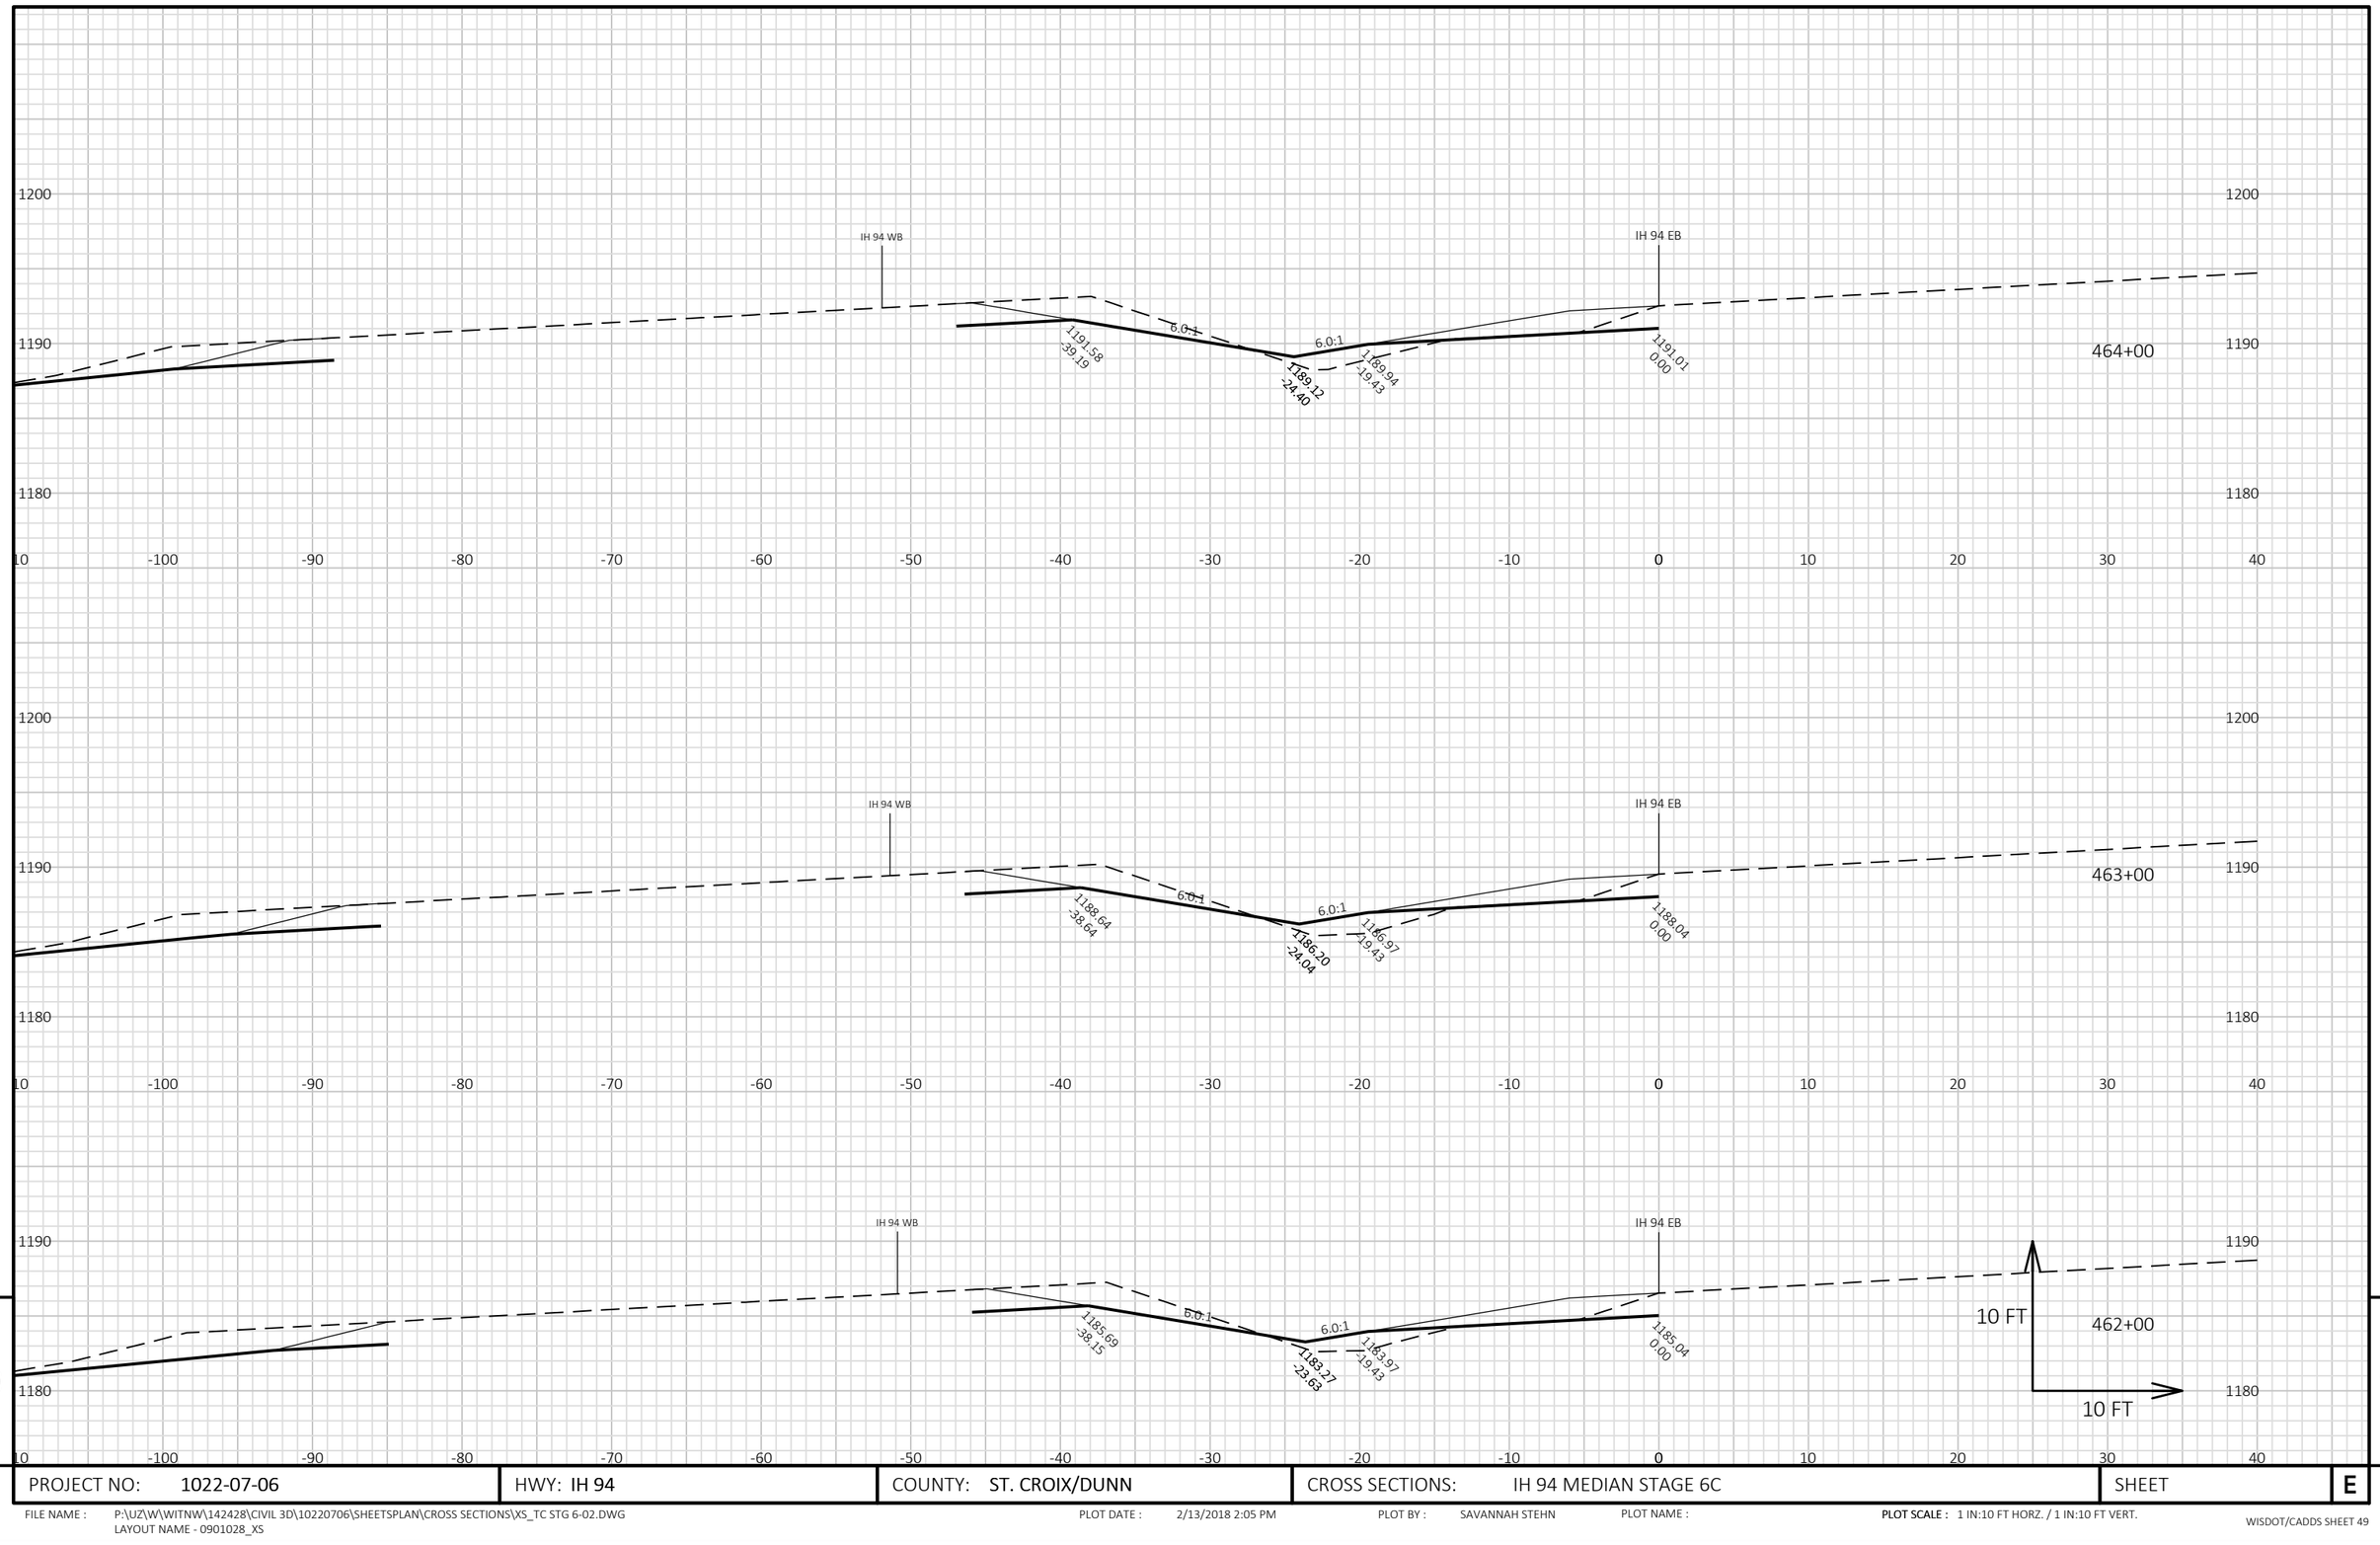

PROJECT NO: 1022-07-06	HWY: IH 94	COUNTY: ST. CROIX/DUNN	CROSS SECTIONS: IH 94 MEDIAN STAGE 6C	SHEET	E


FILE NAME : P:\UZ\W\WITNW\142428\CIVIL 3D\10220706\SHEETSPLAN\CROSS SECTIONS\XS_TC STG 6-02.DWG
LAYOUT NAME - 0901028_XS

PLOT DATE : 2/13/2018 2:05 PM PLOT BY : SAVANNAH STEHN PLOT NAME :

PLOT SCALE : 1 IN:10 FT HORZ. / 1 IN:10 FT VERT.

WISDOT/CADDS SHEET 49

9 9

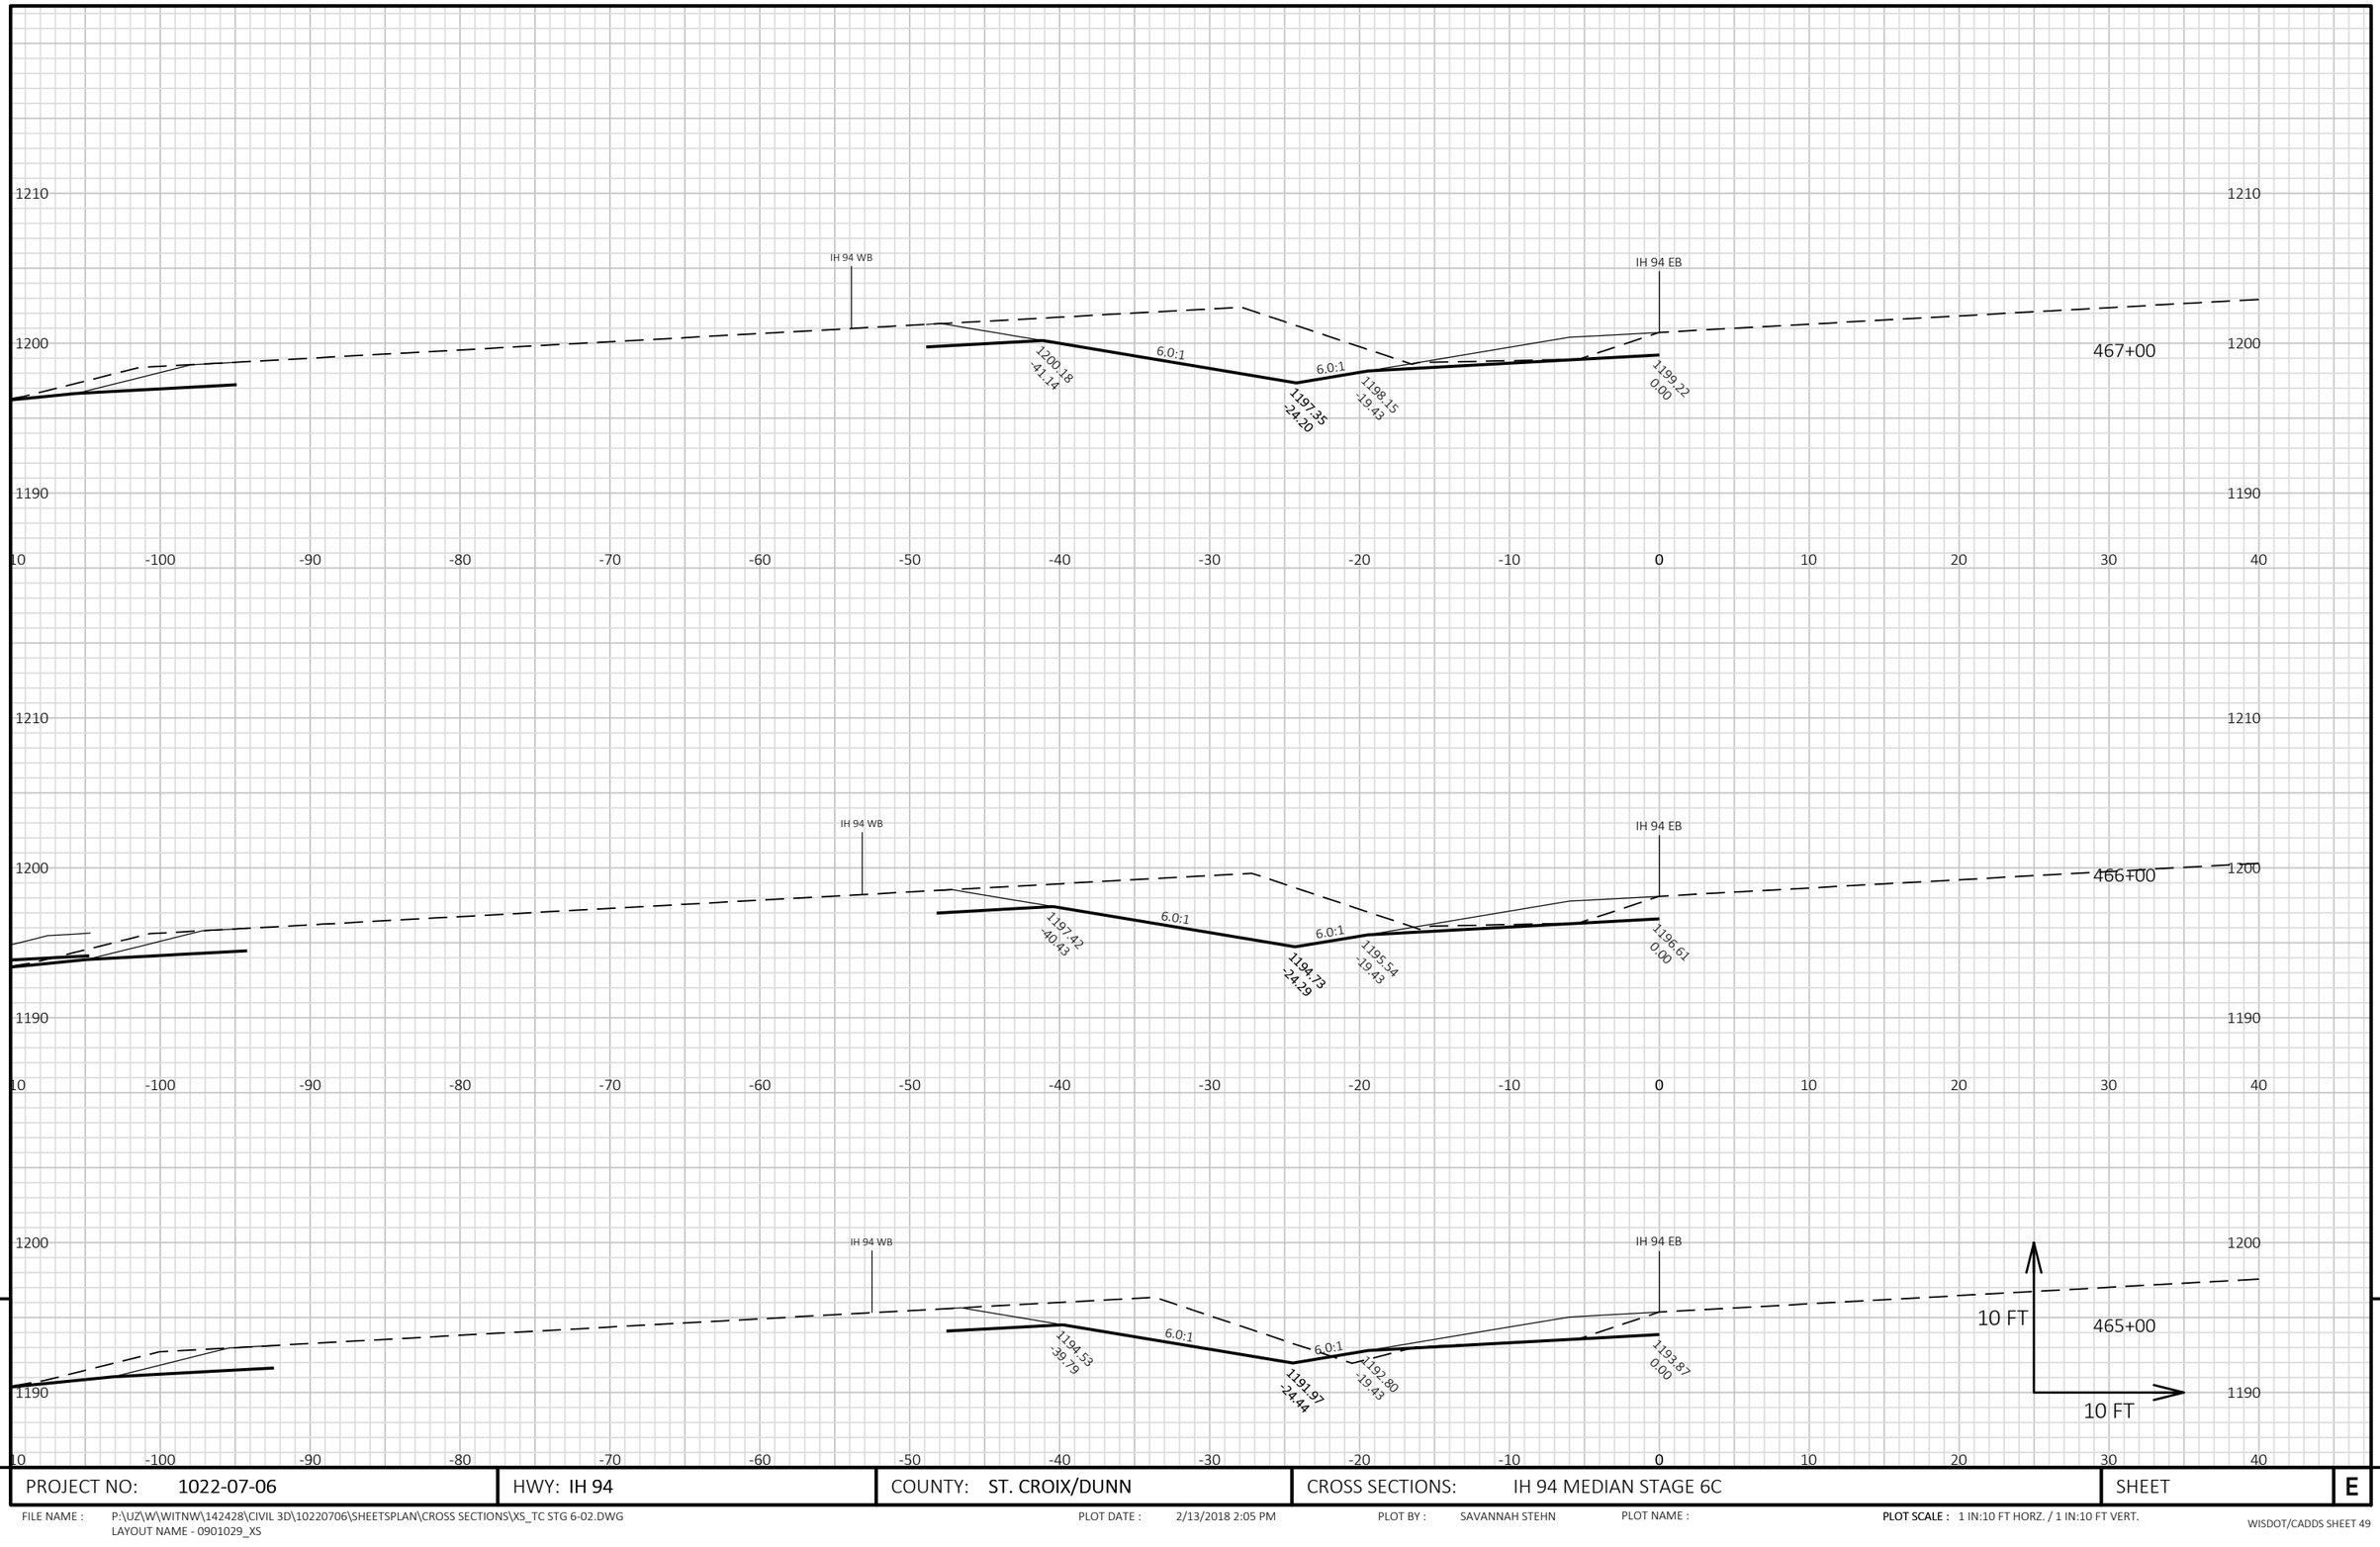

9

9

PROJECT NO: 1022-07-06	HWY: IH 94	COUNTY: ST. CROIX/DUNN	CROSS SECTIONS: IH 94 MEDIAN STAGE 6C	SHEET	E


FILE NAME : P:\UZ\W\WITNW\142428\CIVIL 3D\10220706\SHEETSPLAN\CROSS SECTIONS\XS_TC STG 6-02.DWG
LAYOUT NAME - 0901029_XS


PLOT DATE : 2/13/2018 2:05 PM


PLOT BY : SAVANNAH STEHN

PLOT NAME :

PLOT SCALE : 1 IN:10 FT HORZ. / 1 IN:10 FT VERT.

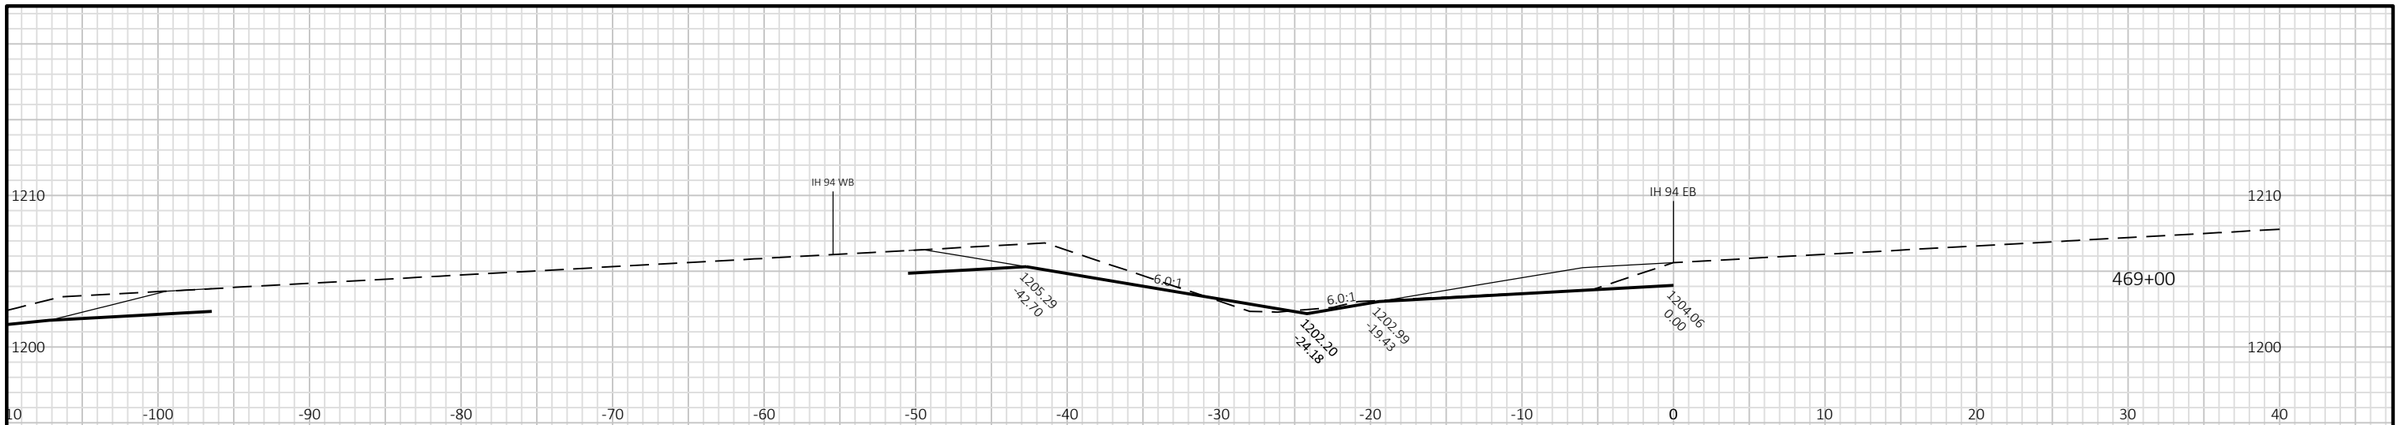

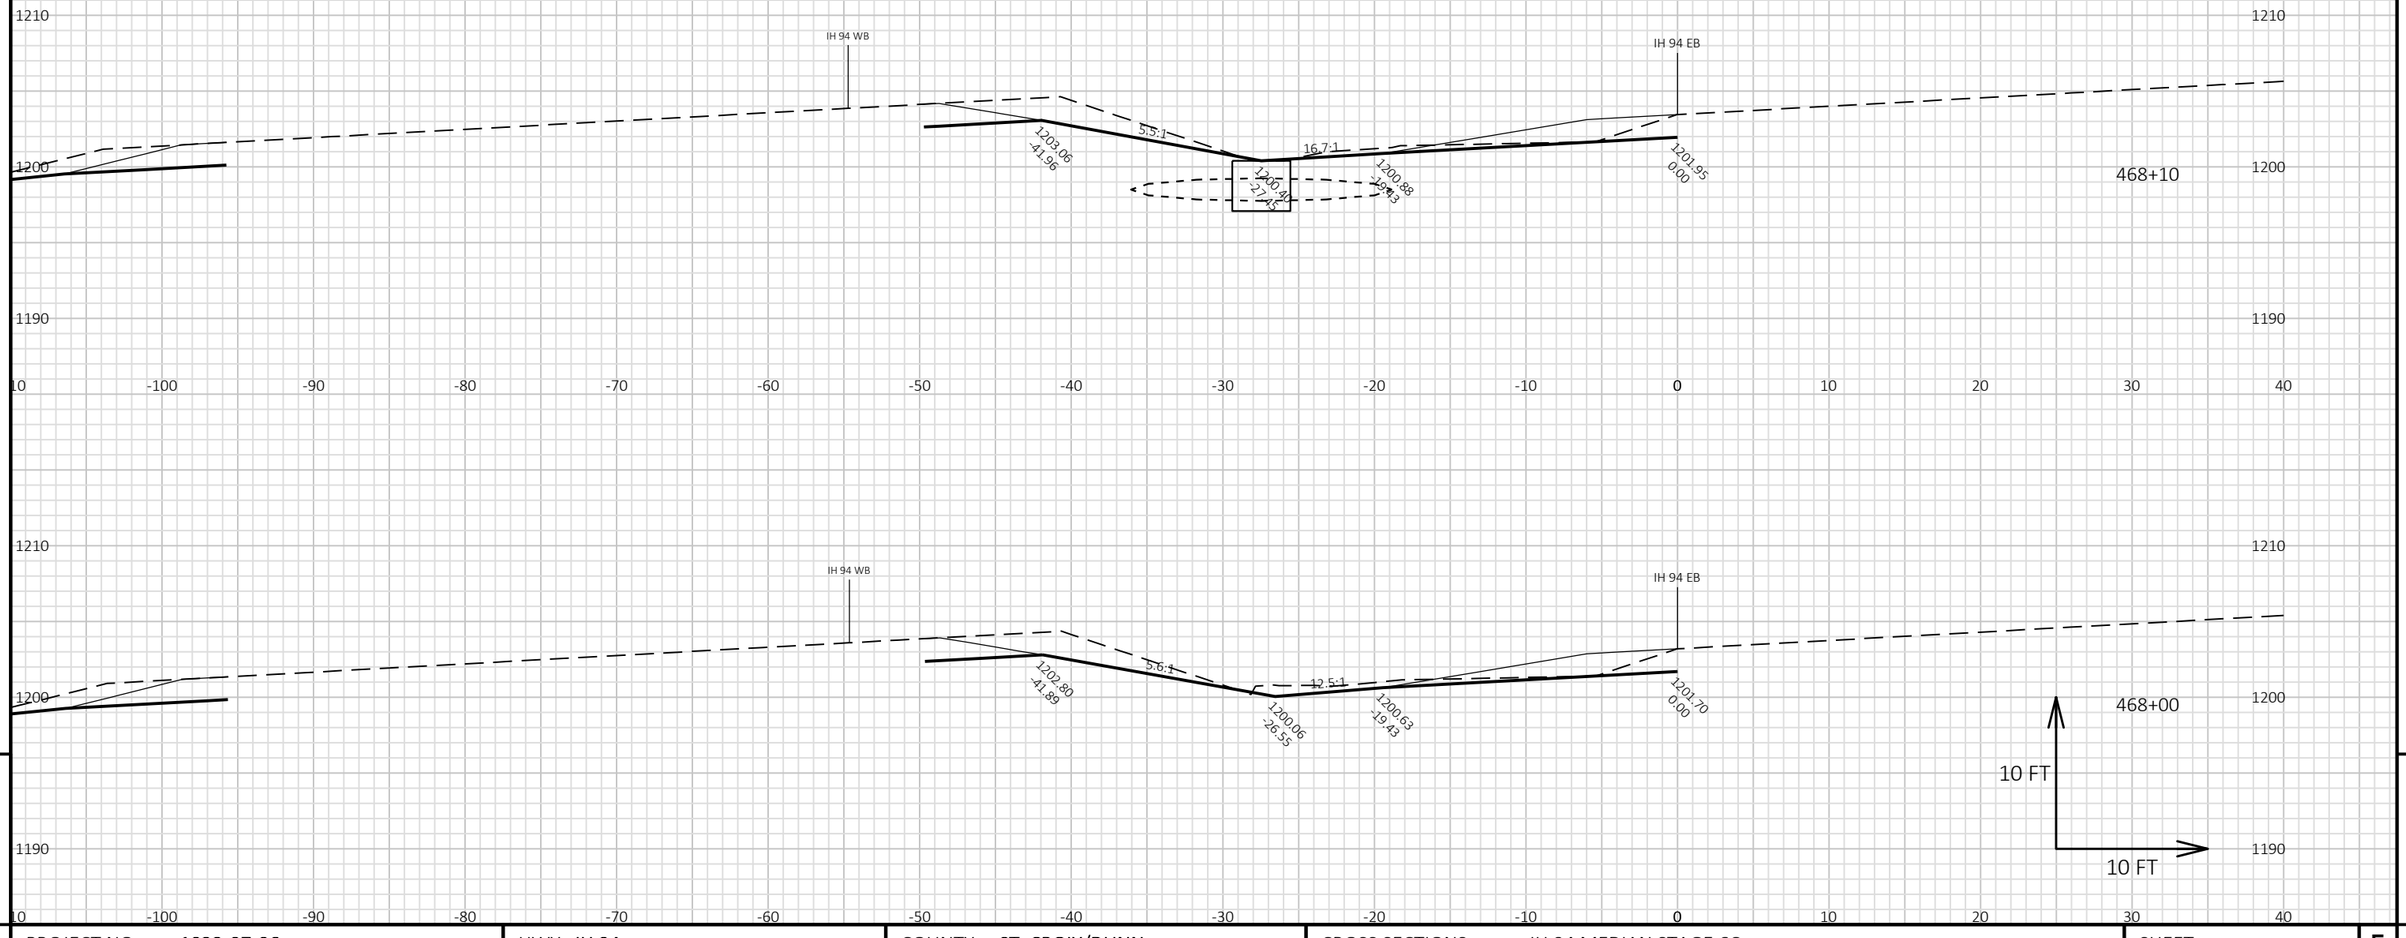

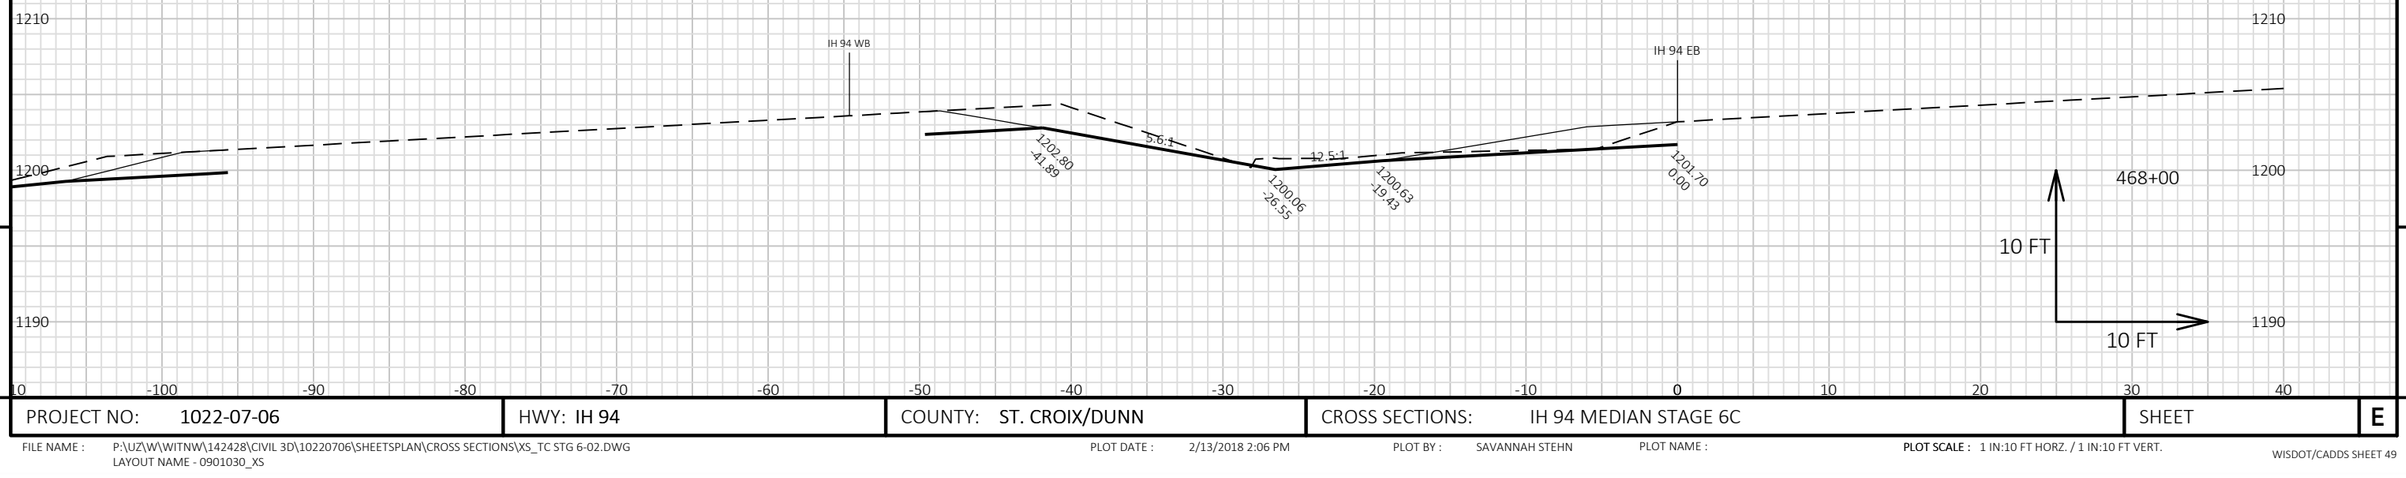

9


9

PROJECT NO: 1022-07-06	HWY: IH 94	COUNTY: ST. CROIX/DUNN	CROSS SECTIONS: IH 94 MEDIAN STAGE 6C	SHEET	E

FILE NAME : P:\UZ\W\WITNW\142428\CIVIL 3D\10220706\SHEETSPLAN\CROSS SECTIONS\XS_TC STG 6-02.DWG
LAYOUT NAME - 0901030_XS

PLOT DATE : 2/13/2018 2:06 PM PLOT BY : SAVANNAH STEHN PLOT NAME :

PLOT SCALE : 1 IN:10 FT HORZ. / 1 IN:10 FT VERT.

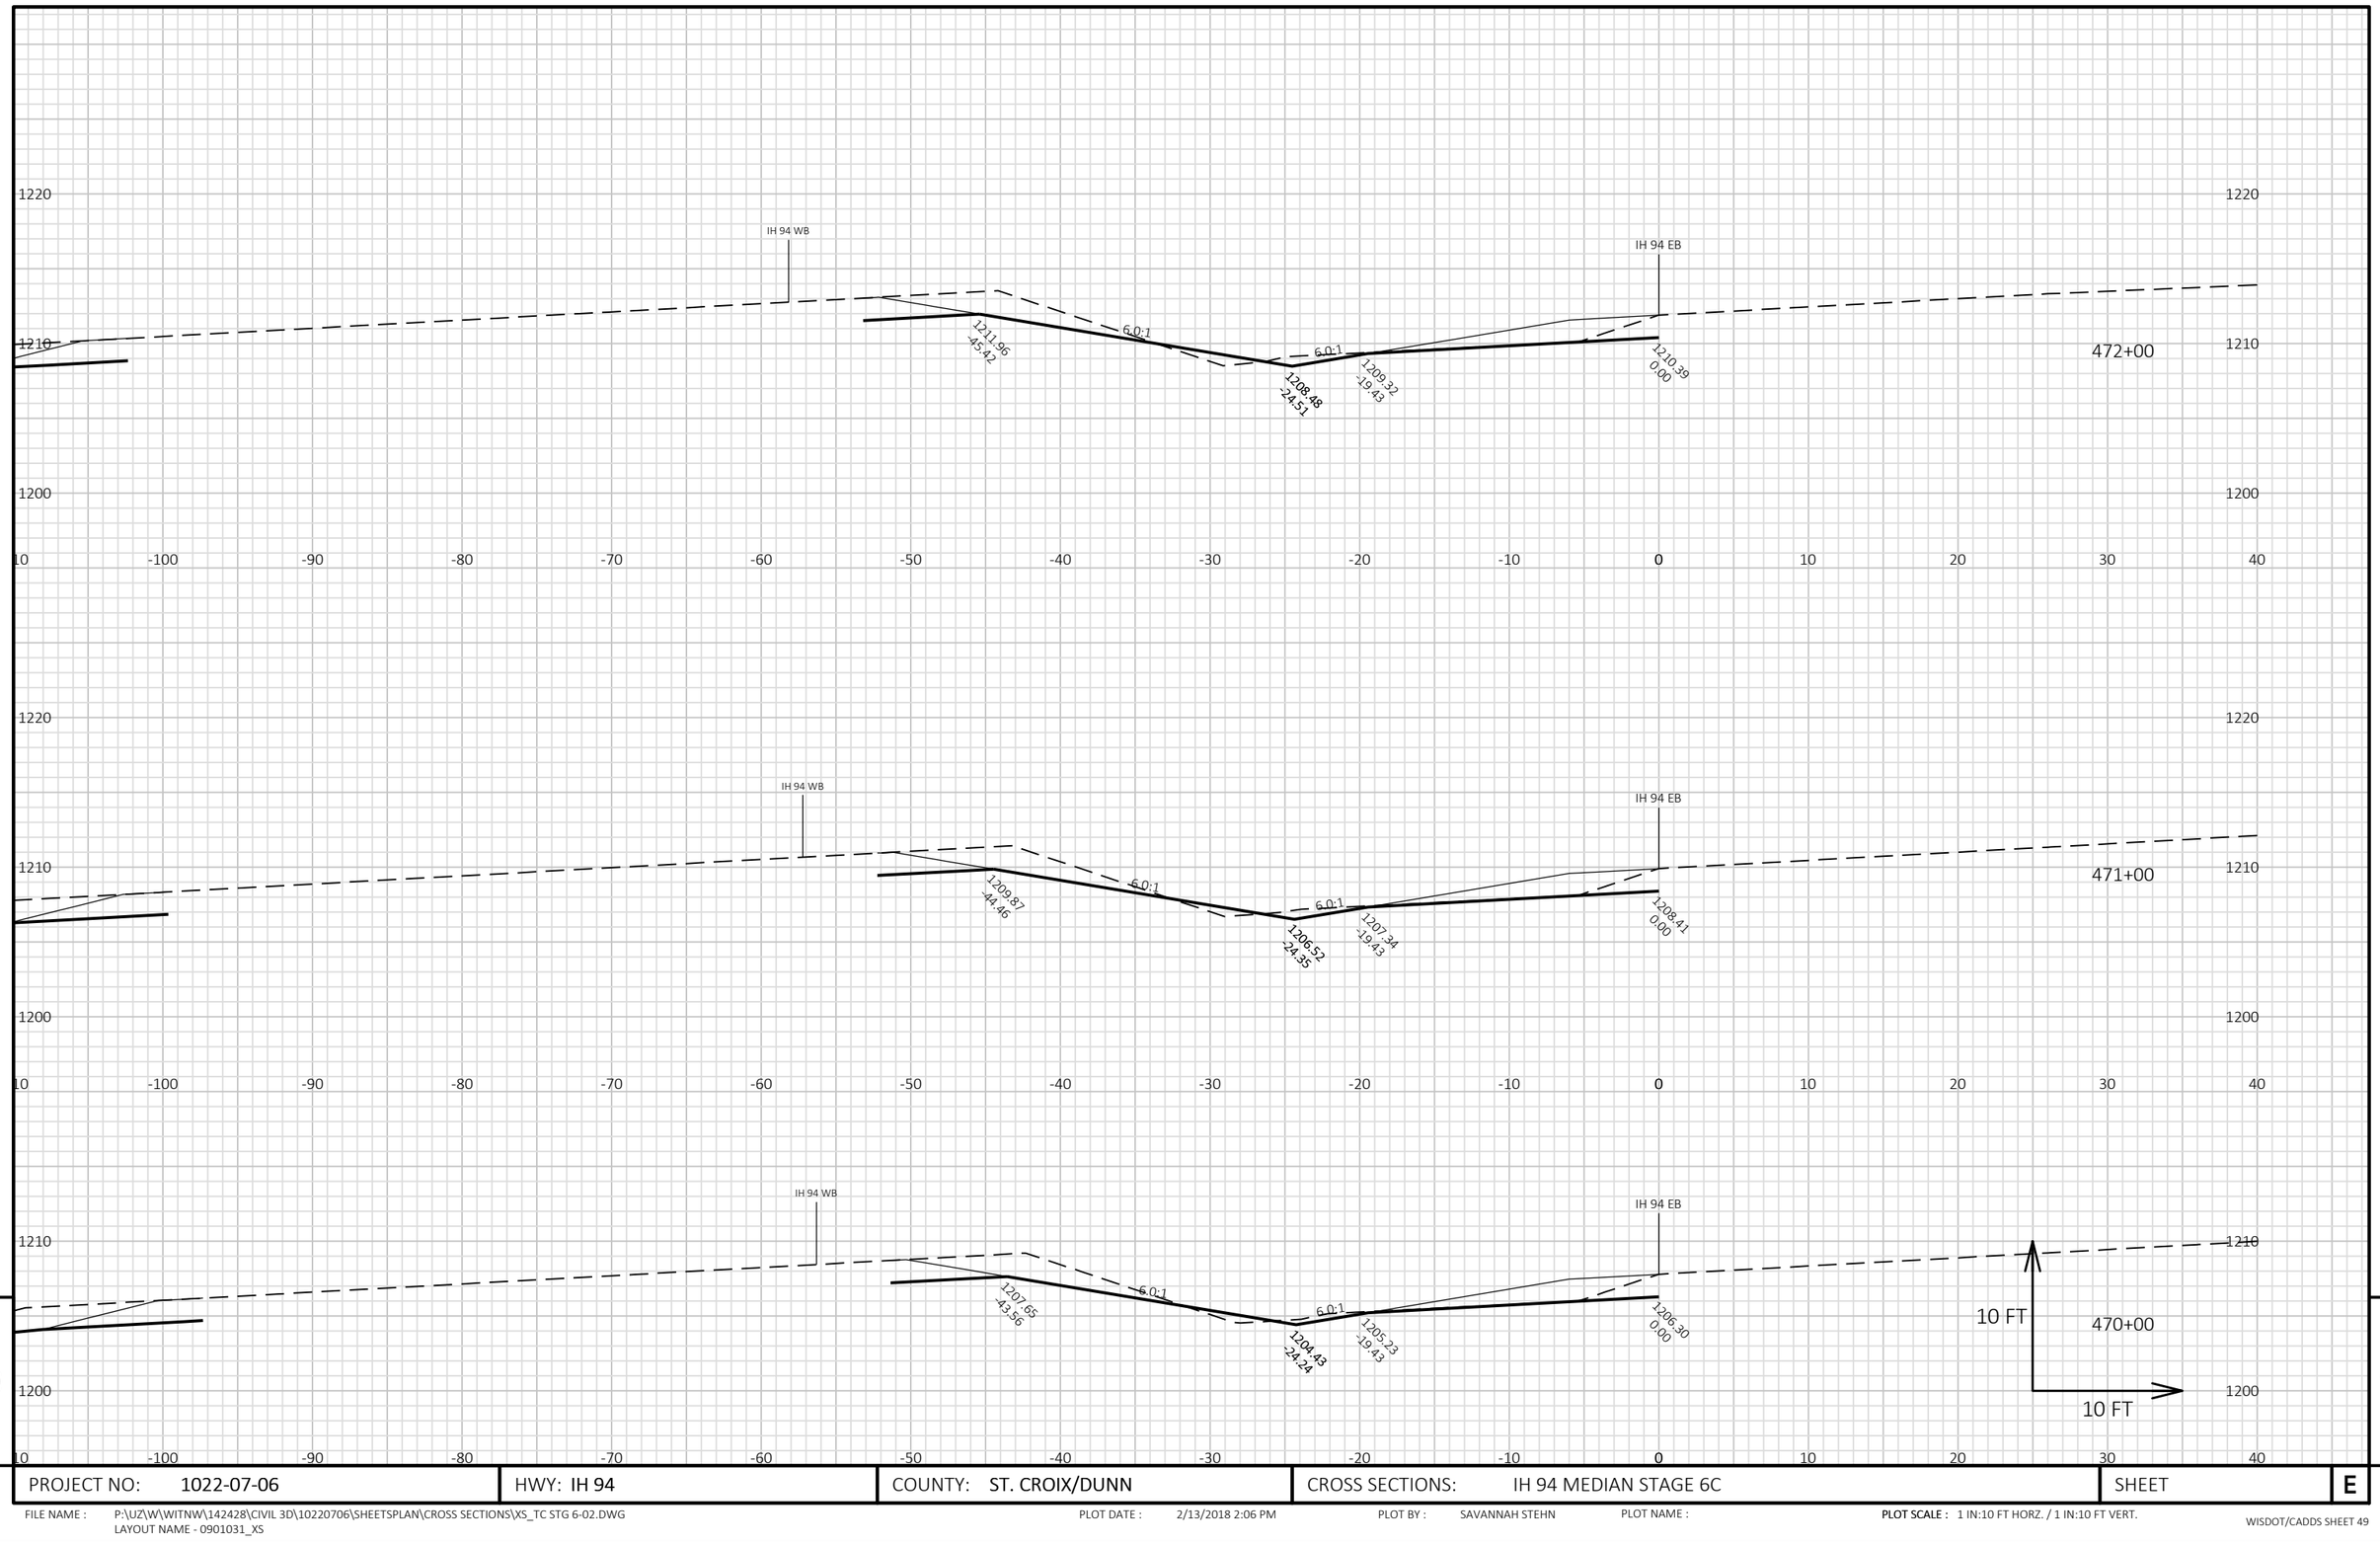

9

9

PROJECT NO: 1022-07-06	HWY: IH 94	COUNTY: ST. CROIX/DUNN	CROSS SECTIONS: IH 94 MEDIAN STAGE 6C	SHEET	E


FILE NAME : P:\UZ\W\WITNW\142428\CIVIL 3D\10220706\SHEETSPLAN\CROSS SECTIONS\XS_TC STG 6-02.DWG
LAYOUT NAME - 0901031_XS

PLOT DATE : 2/13/2018 2:06 PM

PLOT BY : SAVANNAH STEHN

PLOT NAME :

PLOT SCALE : 1 IN:10 FT HORZ. / 1 IN:10 FT VERT.

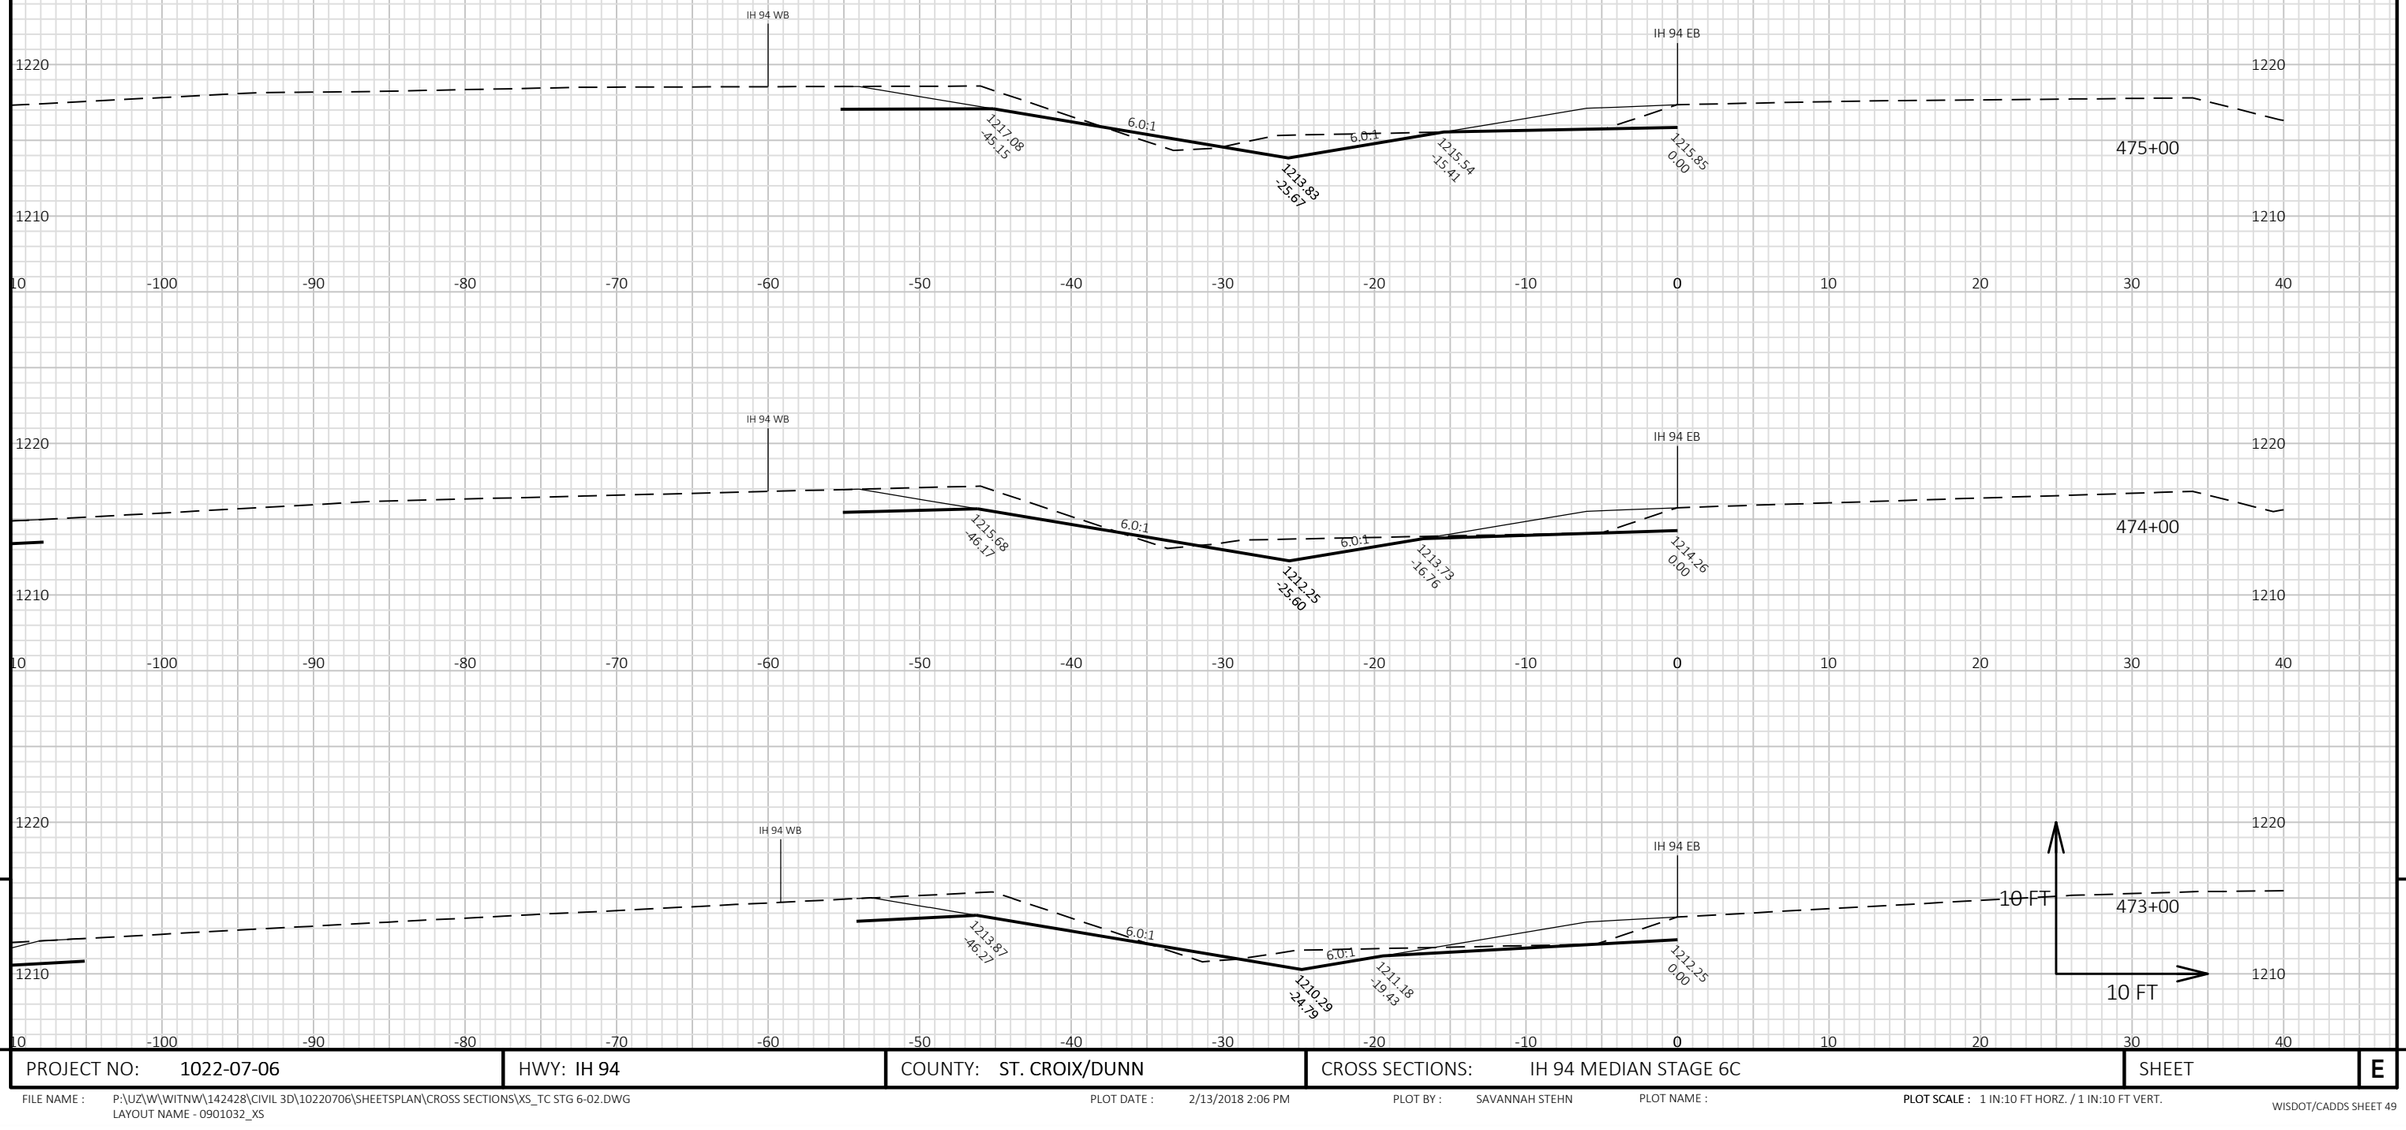

9

9

PROJECT NO: 1022-07-06	HWY: IH 94	COUNTY: ST. CROIX/DUNN	CROSS SECTIONS: IH 94 MEDIAN STAGE 6C	SHEET	E

FILE NAME : P:\UZ\W\WITNW\142428\CIVIL 3D\10220706\SHEETSPLAN\CROSS SECTIONS\XS_TC STG 6-02.DWG
LAYOUT NAME - 0901032_XS

PLOT DATE : 2/13/2018 2:06 PM

PLOT BY : SAVANNAH STEHN

PLOT NAME :

PLOT SCALE : 1 IN:10 FT HORZ. / 1 IN:10 FT VERT.

WISDOT/CADDS SHEET 49

9

9


PROJECT NO: 1022-07-06	HWY: IH 94	COUNTY: ST. CROIX/DUNN	CROSS SECTIONS: IH 94 MEDIAN STAGE 6C	SHEET	E

FILE NAME : P:\UZ\W\WITNW\142428\CIVIL 3D\10220706\SHEETSPLAN\CROSS SECTIONS\XS_TC STG 6-02.DWG
LAYOUT NAME - 0901033_XS

PLOT DATE : 2/13/2018 2:06 PM PLOT BY : SAVANNAH STEHN PLOT NAME :

PLOT SCALE : 1 IN:10 FT HORZ. / 1 IN:10 FT VERT.

WISDOT/CADDS SHEET 49

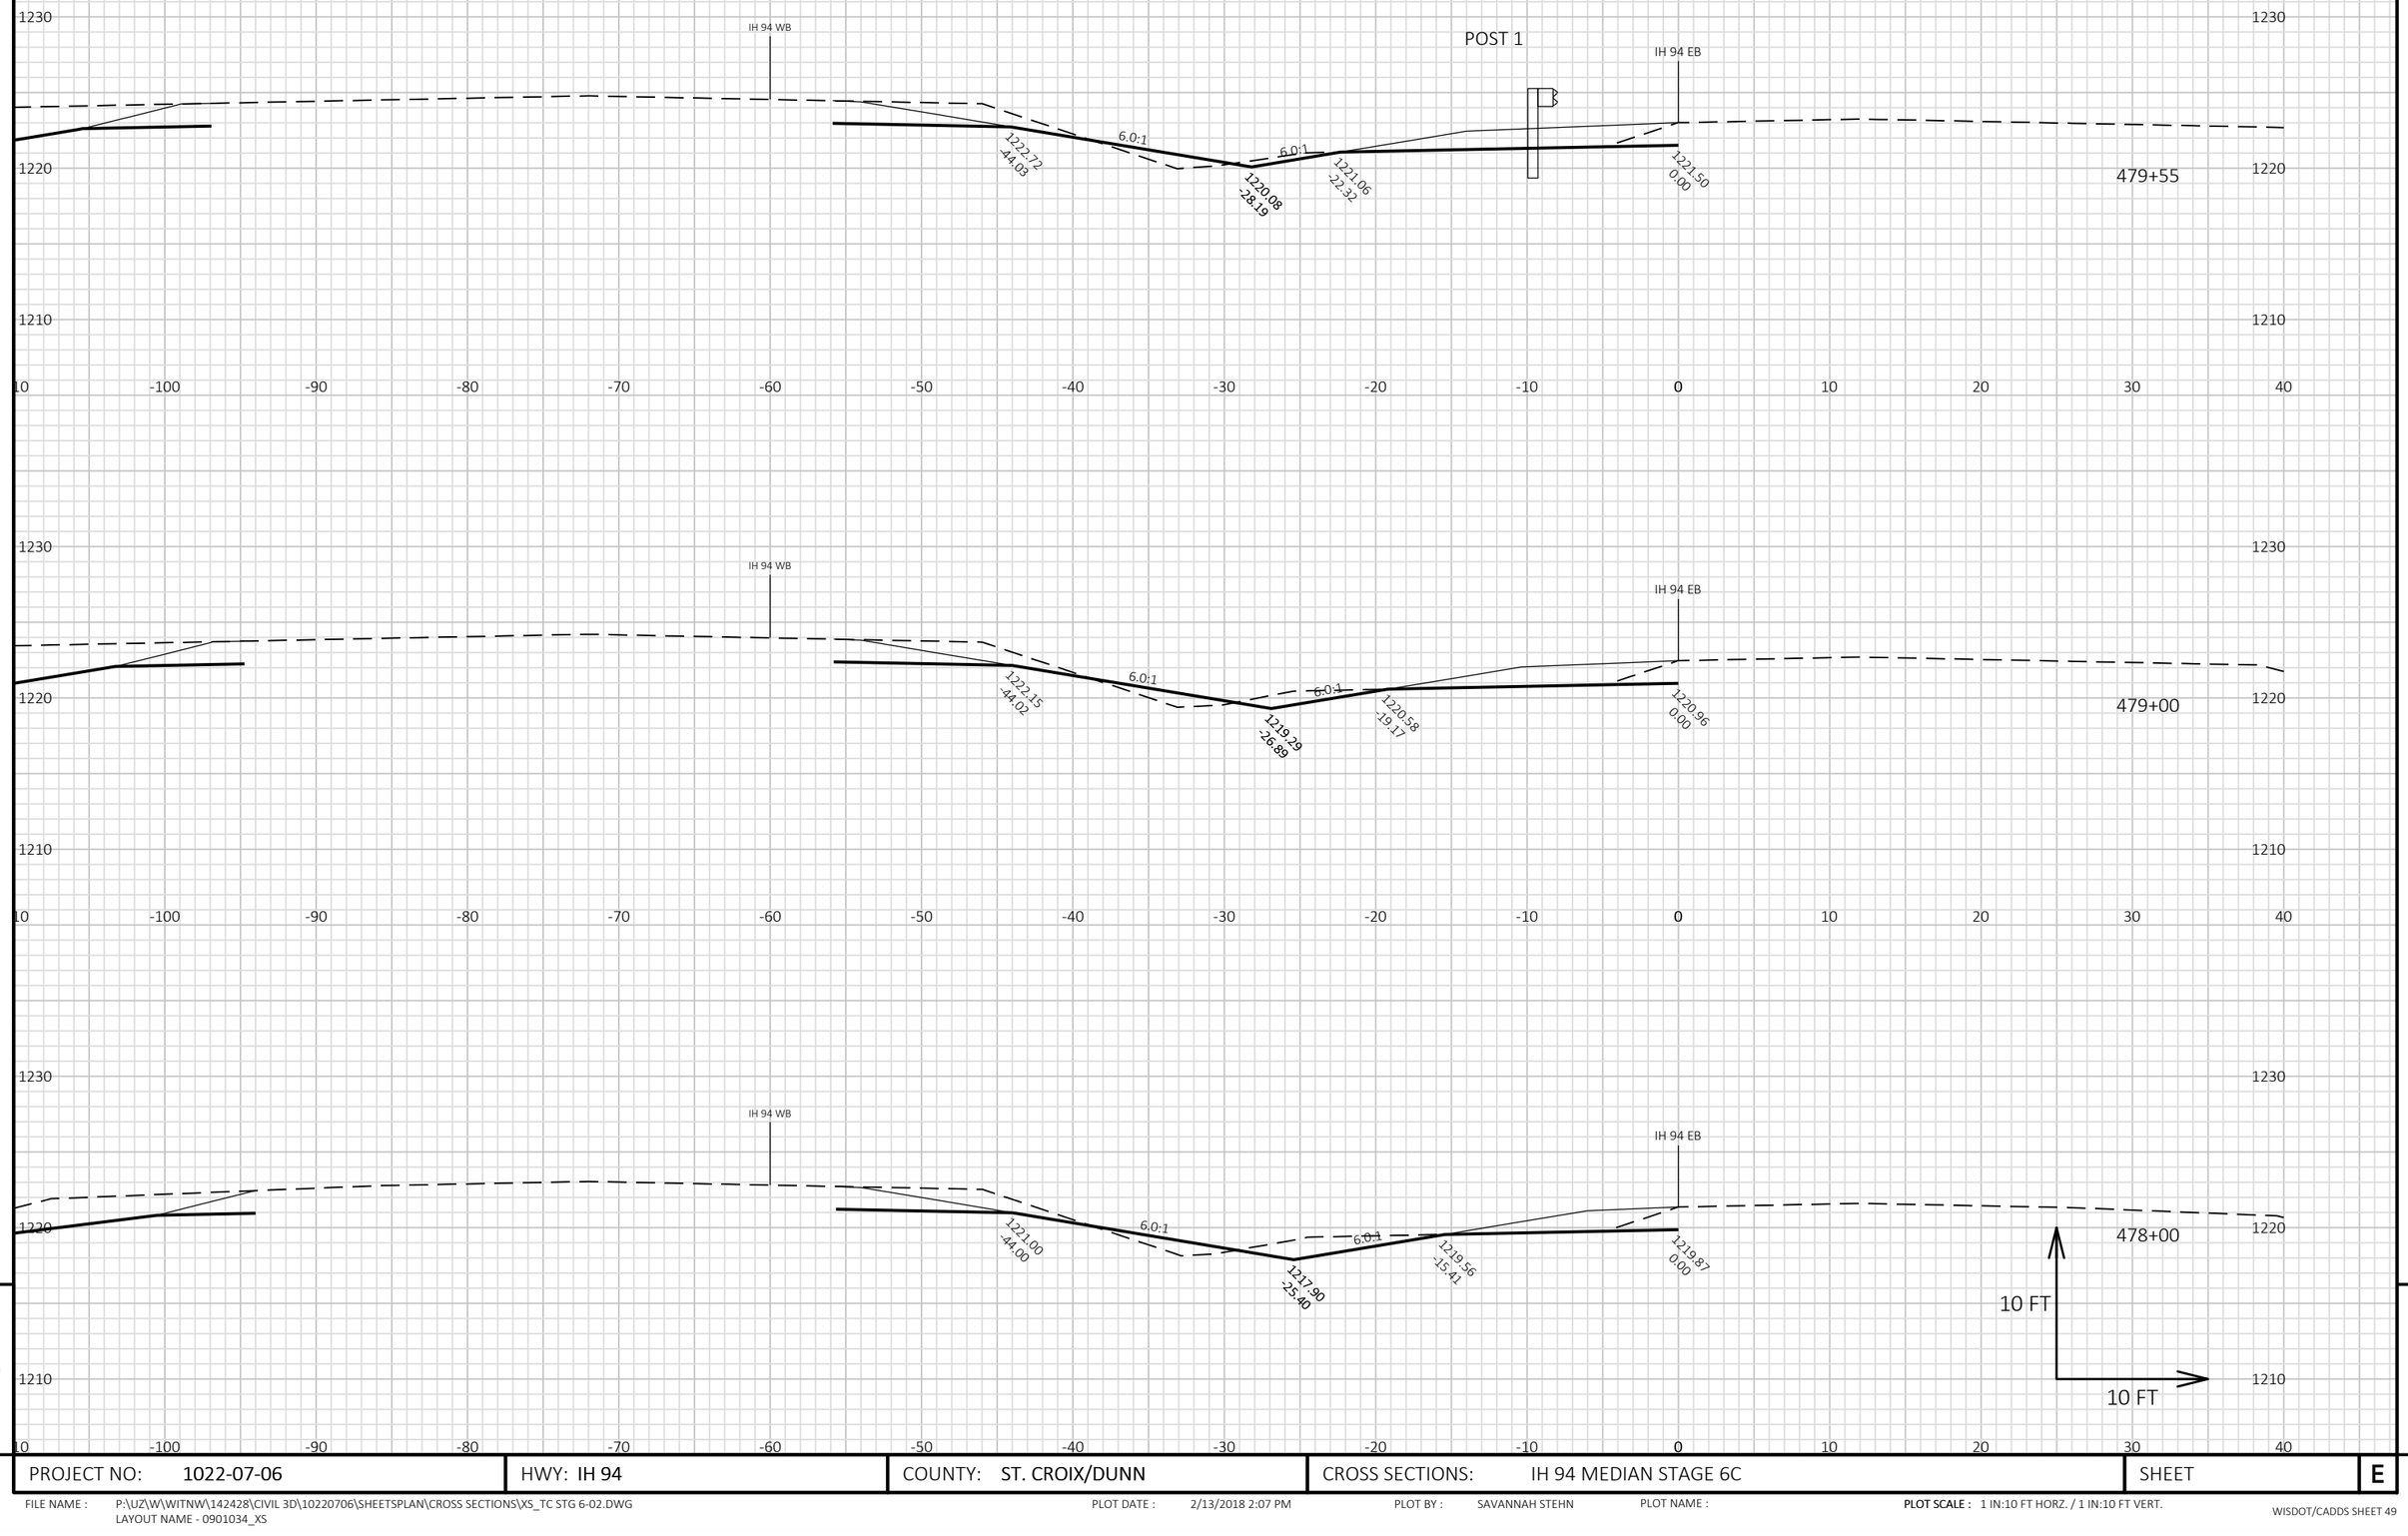


9

9

PROJECT NO: 1022-07-06	HWY: IH 94	COUNTY: ST. CROIX/DUNN	CROSS SECTIONS: IH 94 MEDIAN STAGE 6C	SHEET	E

FILE NAME : P:\UZ\W\WITNW\142428\CIVIL 3D\10220706\SHEETSPLAN\CROSS SECTIONS\XS_TC STG 6-02.DWG
LAYOUT NAME - 0901034_XS

PLOT DATE : 2/13/2018 2:07 PM PLOT BY : SAVANNAH STEHN PLOT NAME : **PLOT SCALE :** 1 IN:10 FT HORZ. / 1 IN:10 FT VERT.

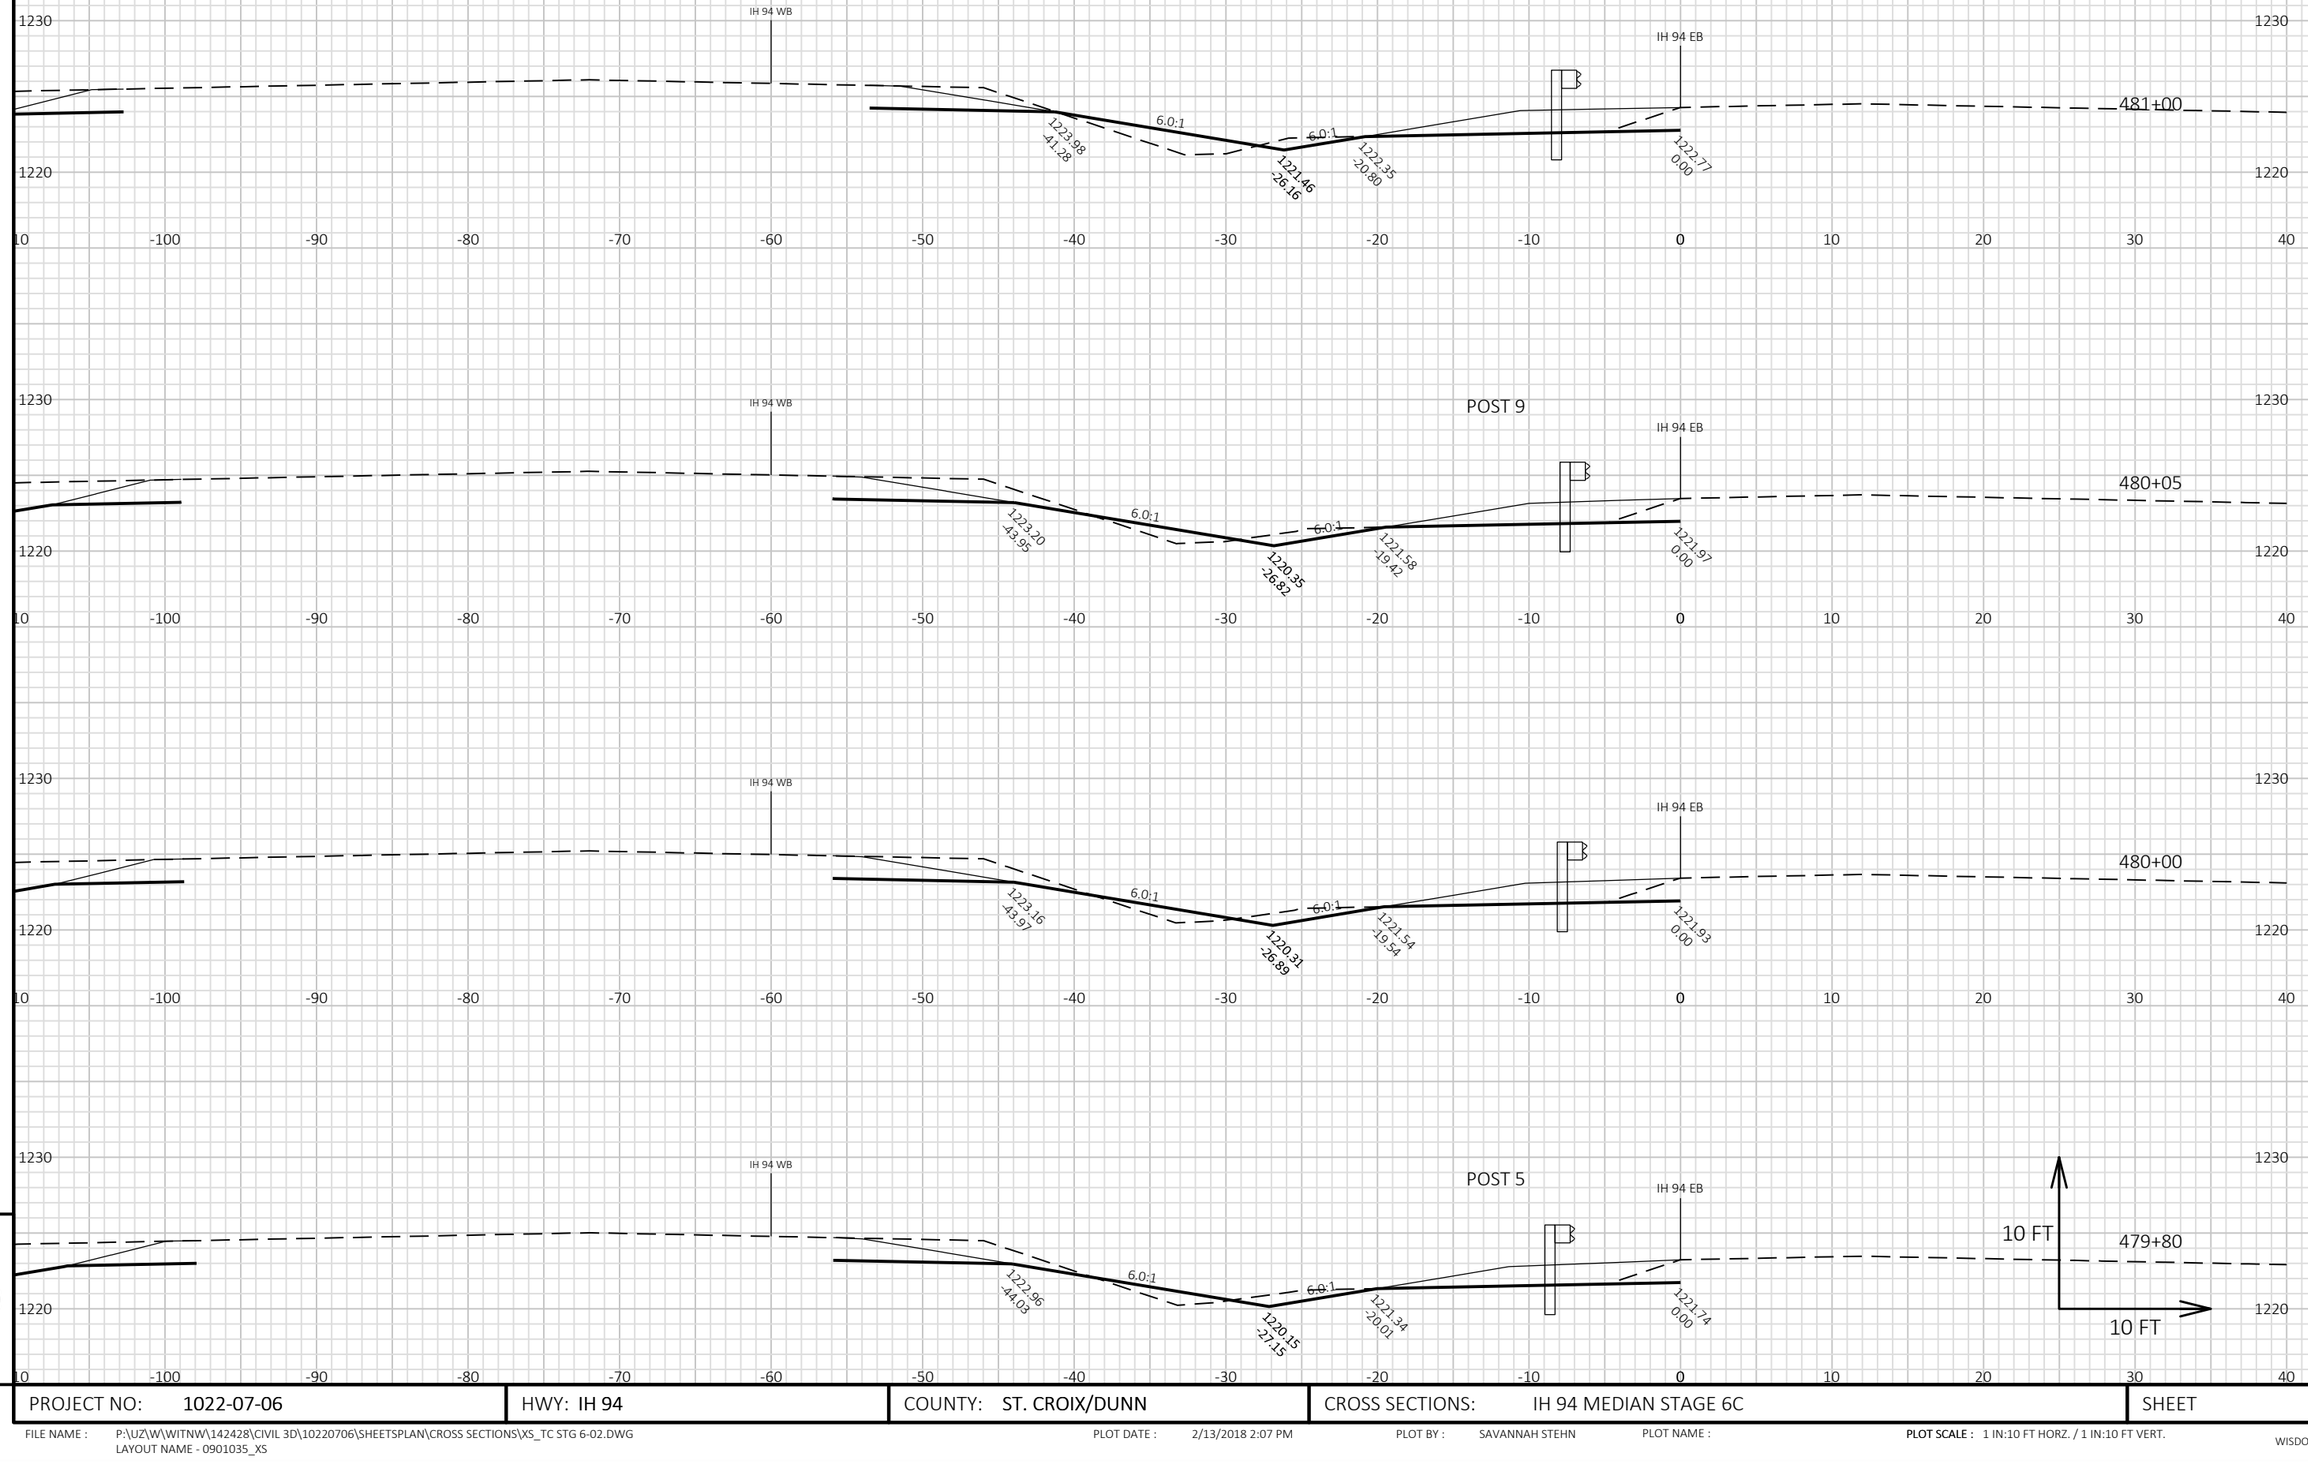


9

9

PROJECT NO: 1022-07-06	HWY: IH 94	COUNTY: ST. CROIX/DUNN	CROSS SECTIONS: IH 94 MEDIAN STAGE 6C	SHEET E

FILE NAME : P:\UZ\W\WITNW\142428\CIVIL 3D\10220706\SHEETSPLAN\CROSS SECTIONS\XS_TC STG 6-02.DWG
LAYOUT NAME - 0901035_XS

PLOT DATE : 2/13/2018 2:07 PM PLOT BY : SAVANNAH STEHN PLOT NAME : **PLOT SCALE :** 1 IN:10 FT HORZ. / 1 IN:10 FT VERT.

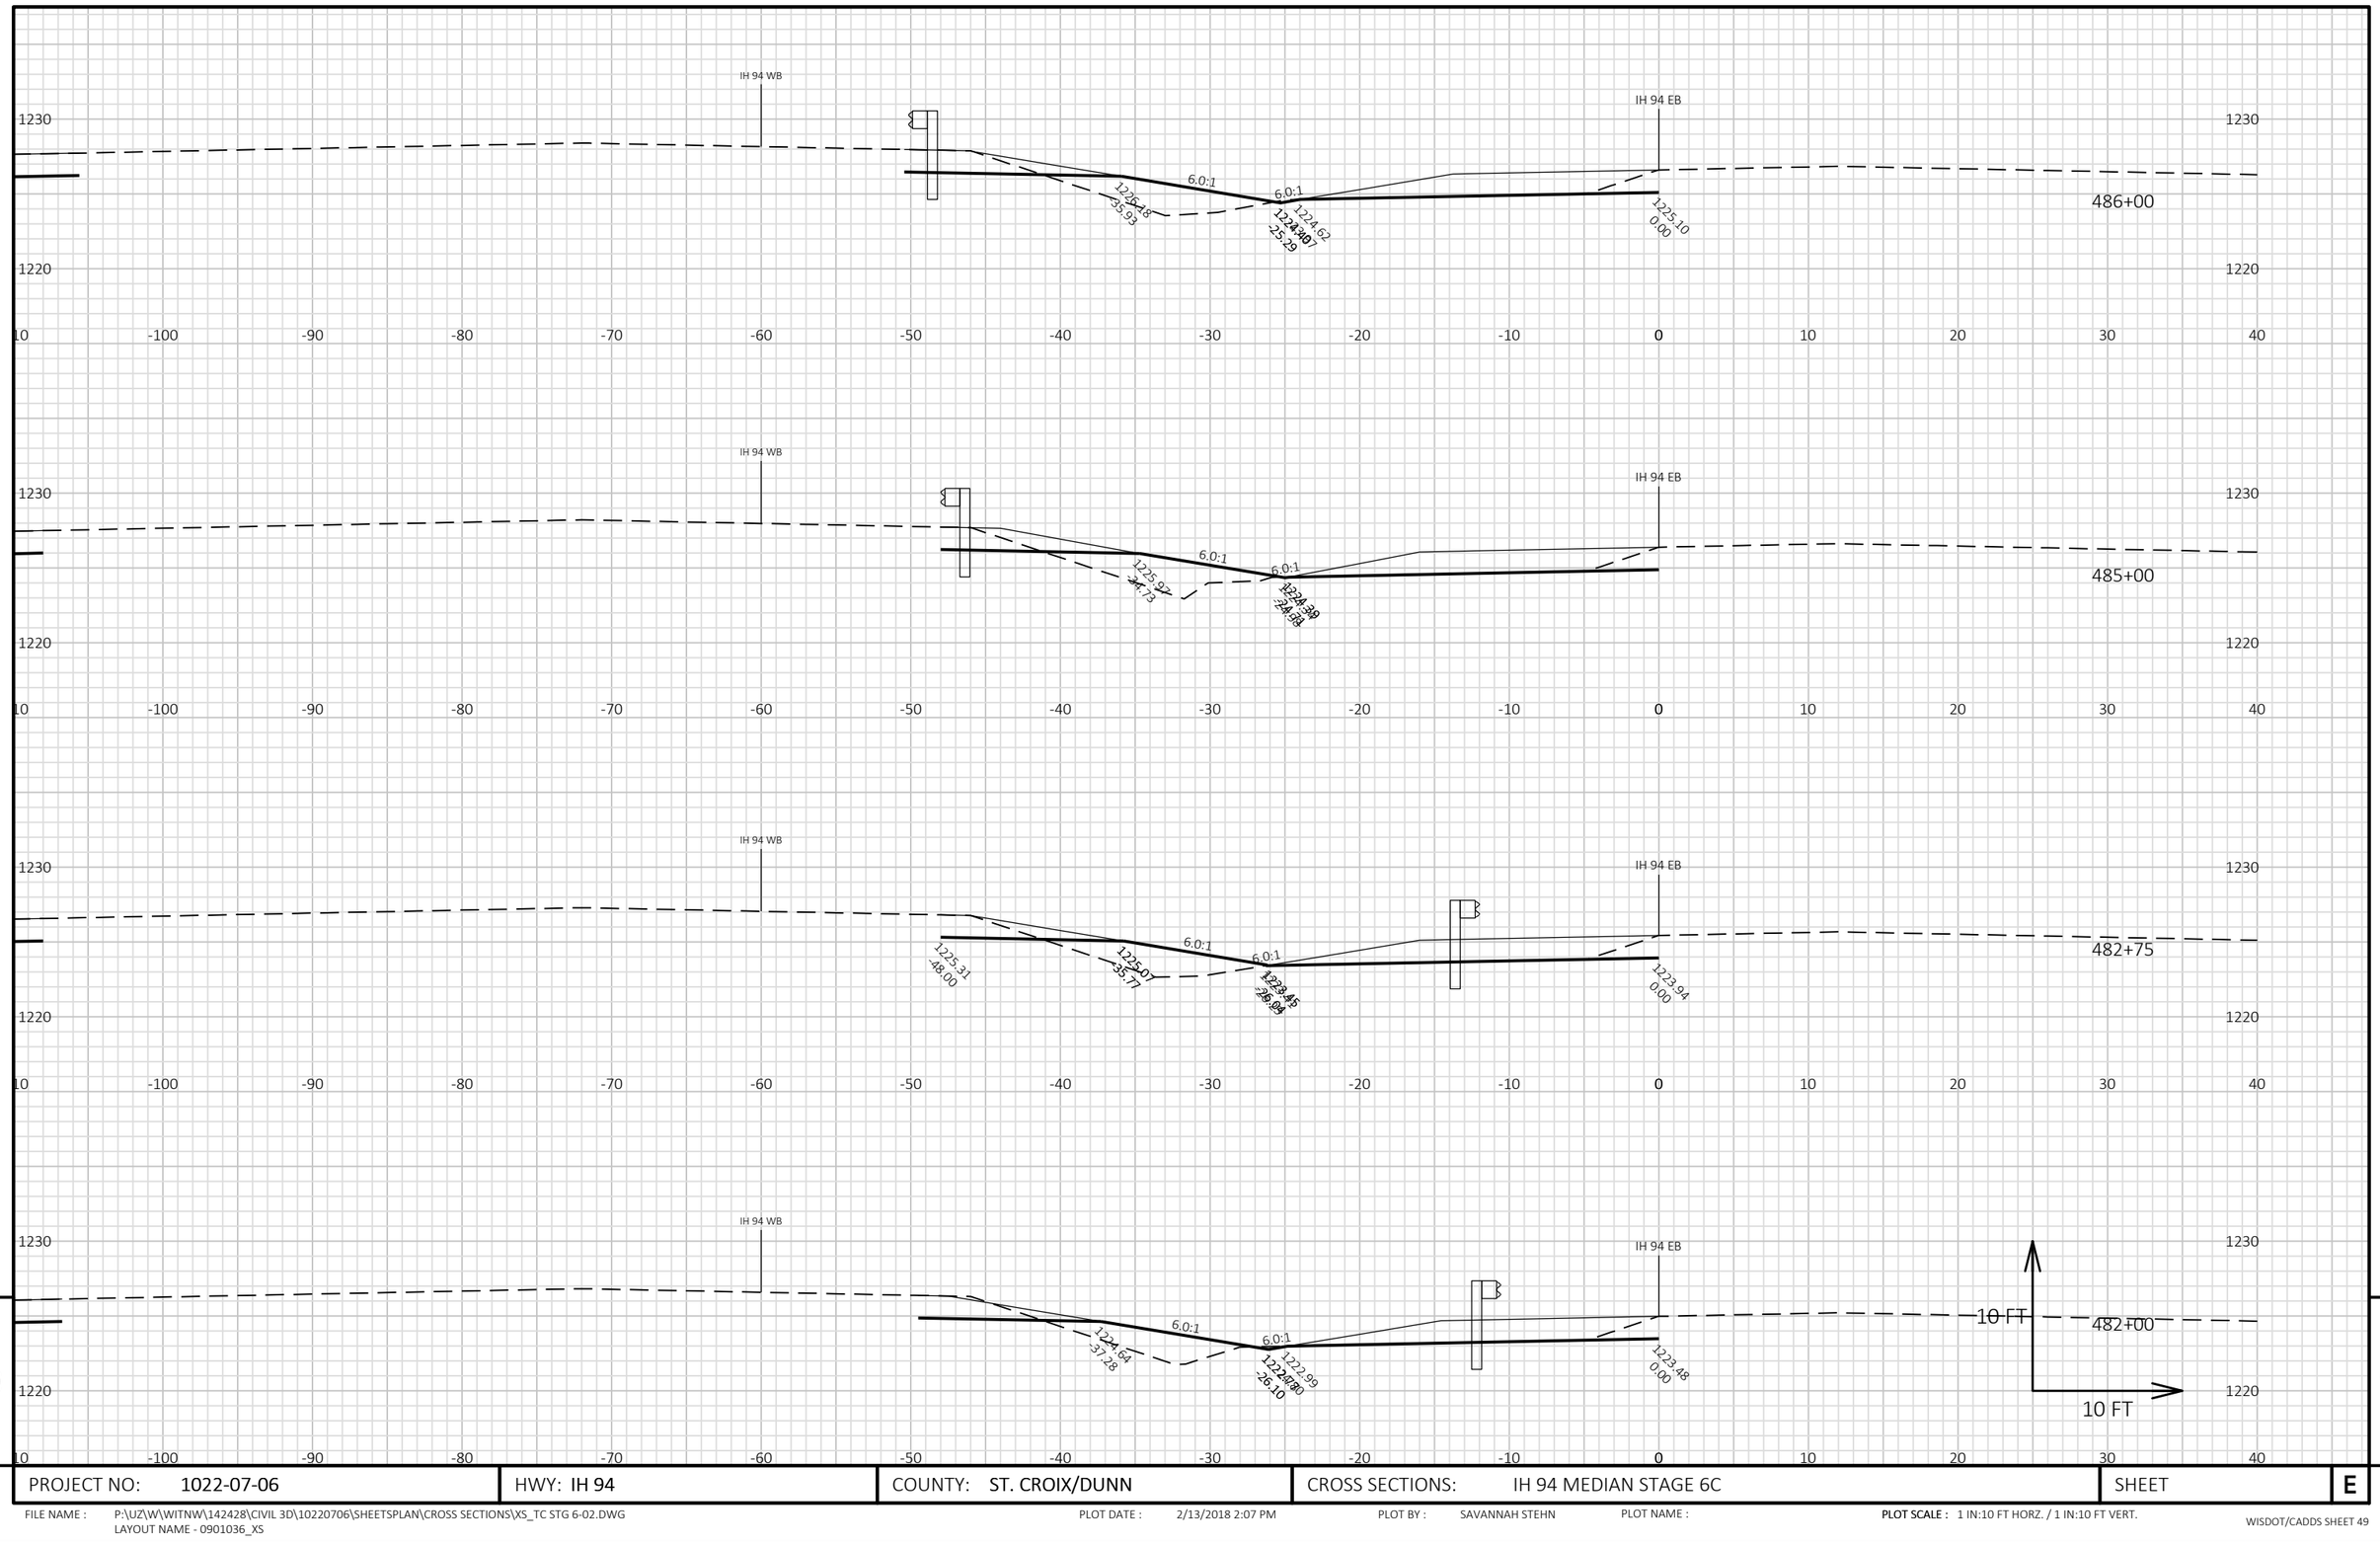

9


PROJECT NO: 1022-07-06	HWY: IH 94	COUNTY: ST. CROIX/DUNN	CROSS SECTIONS: IH 94 MEDIAN STAGE 6C	SHEET	E


FILE NAME : P:\UZ\W\WITNW\142428\CIVIL 3D\10220706\SHEETSPLAN\CROSS SECTIONS\XS_TC STG 6-02.DWG
LAYOUT NAME - 0901036_XS

PLOT DATE : 2/13/2018 2:07 PM PLOT BY : SAVANNAH STEHN PLOT NAME :


PLOT SCALE : 1 IN:10 FT HORZ. / 1 IN:10 FT VERT.

POST 5

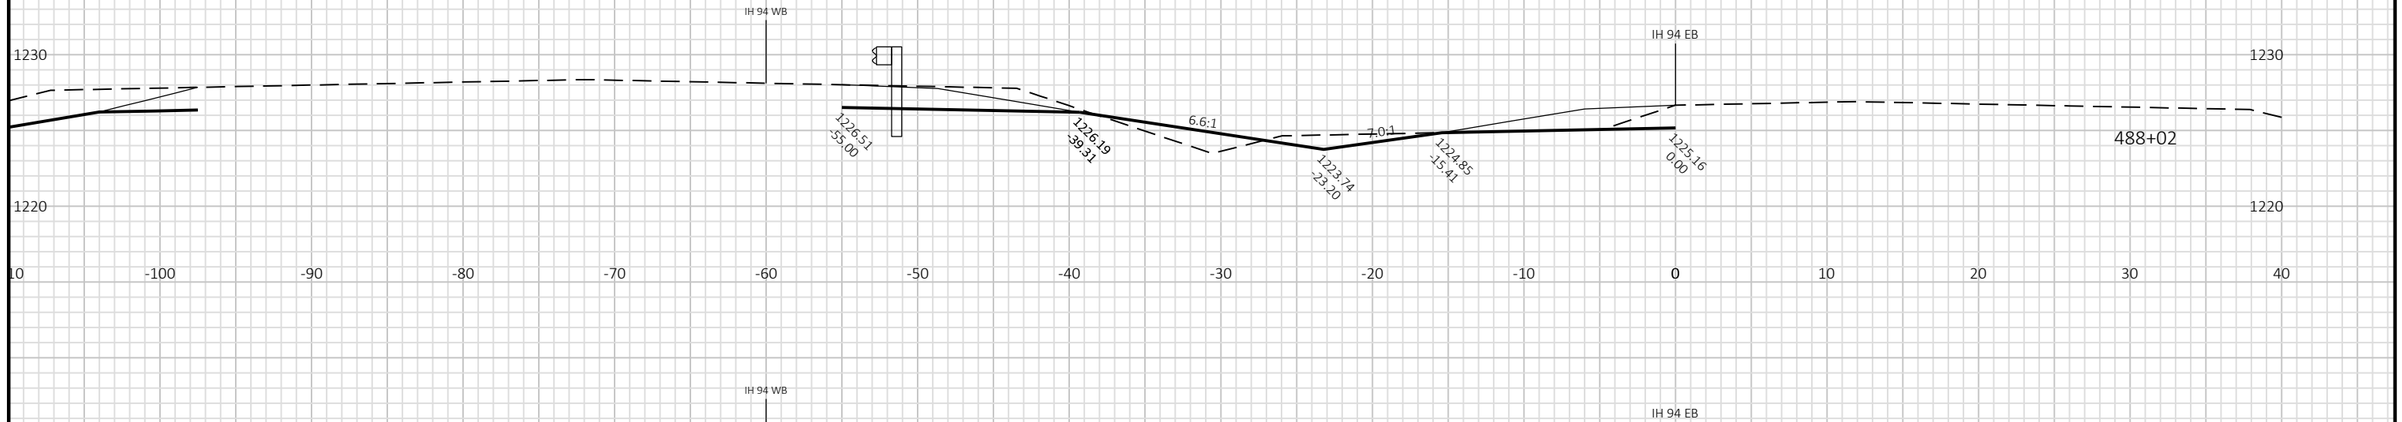

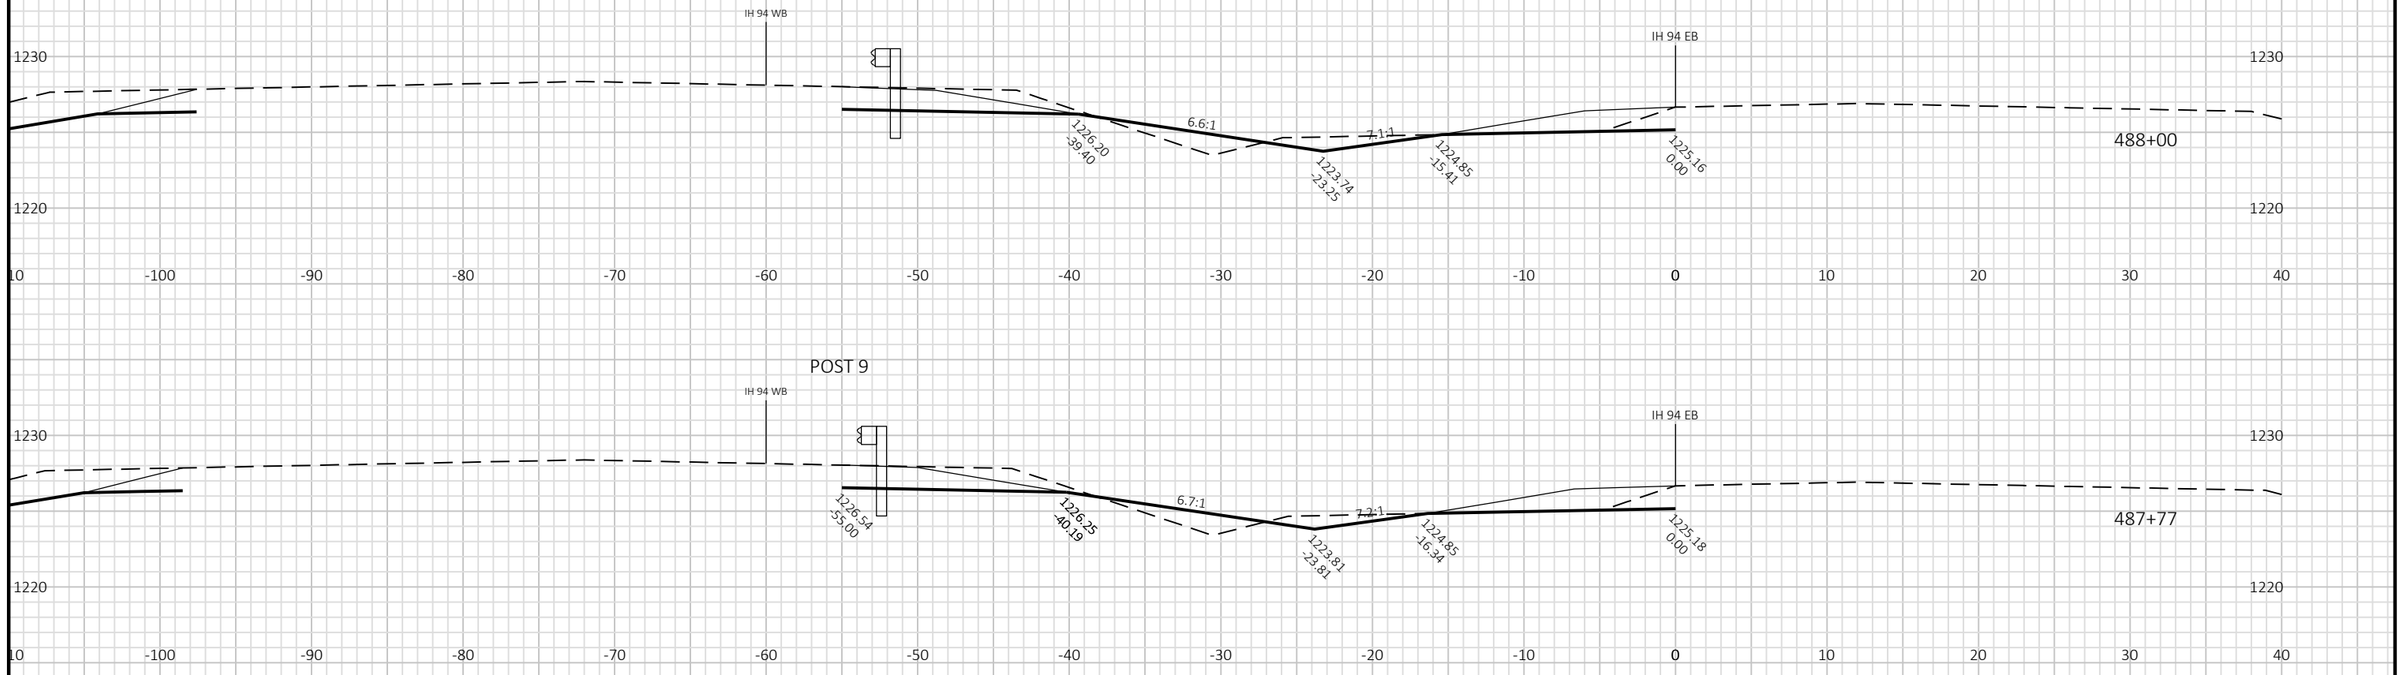

POST 9

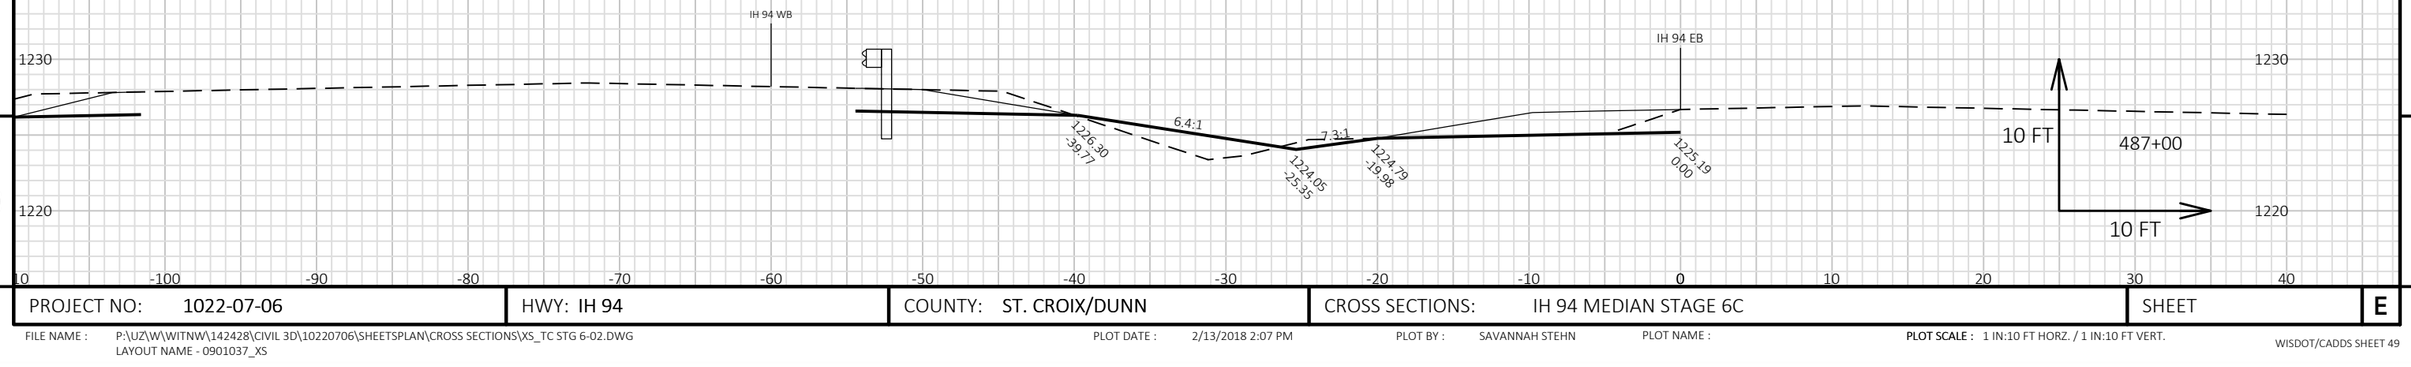

9

9

PROJECT NO: 1022-07-06	HWY: IH 94	COUNTY: ST. CROIX/DUNN	CROSS SECTIONS: IH 94 MEDIAN STAGE 6C	SHEET	E


FILE NAME : P:\UZ\W\WITNW\142428\CIVIL 3D\10220706\SHEETSPLAN\CROSS SECTIONS\XS_TC STG 6-02.DWG
LAYOUT NAME - 0901037_XS

PLOT DATE : 2/13/2018 2:07 PM

PLOT BY : SAVANNAH STEHN

PLOT NAME :

PLOT SCALE : 1 IN:10 FT HORZ. / 1 IN:10 FT VERT.

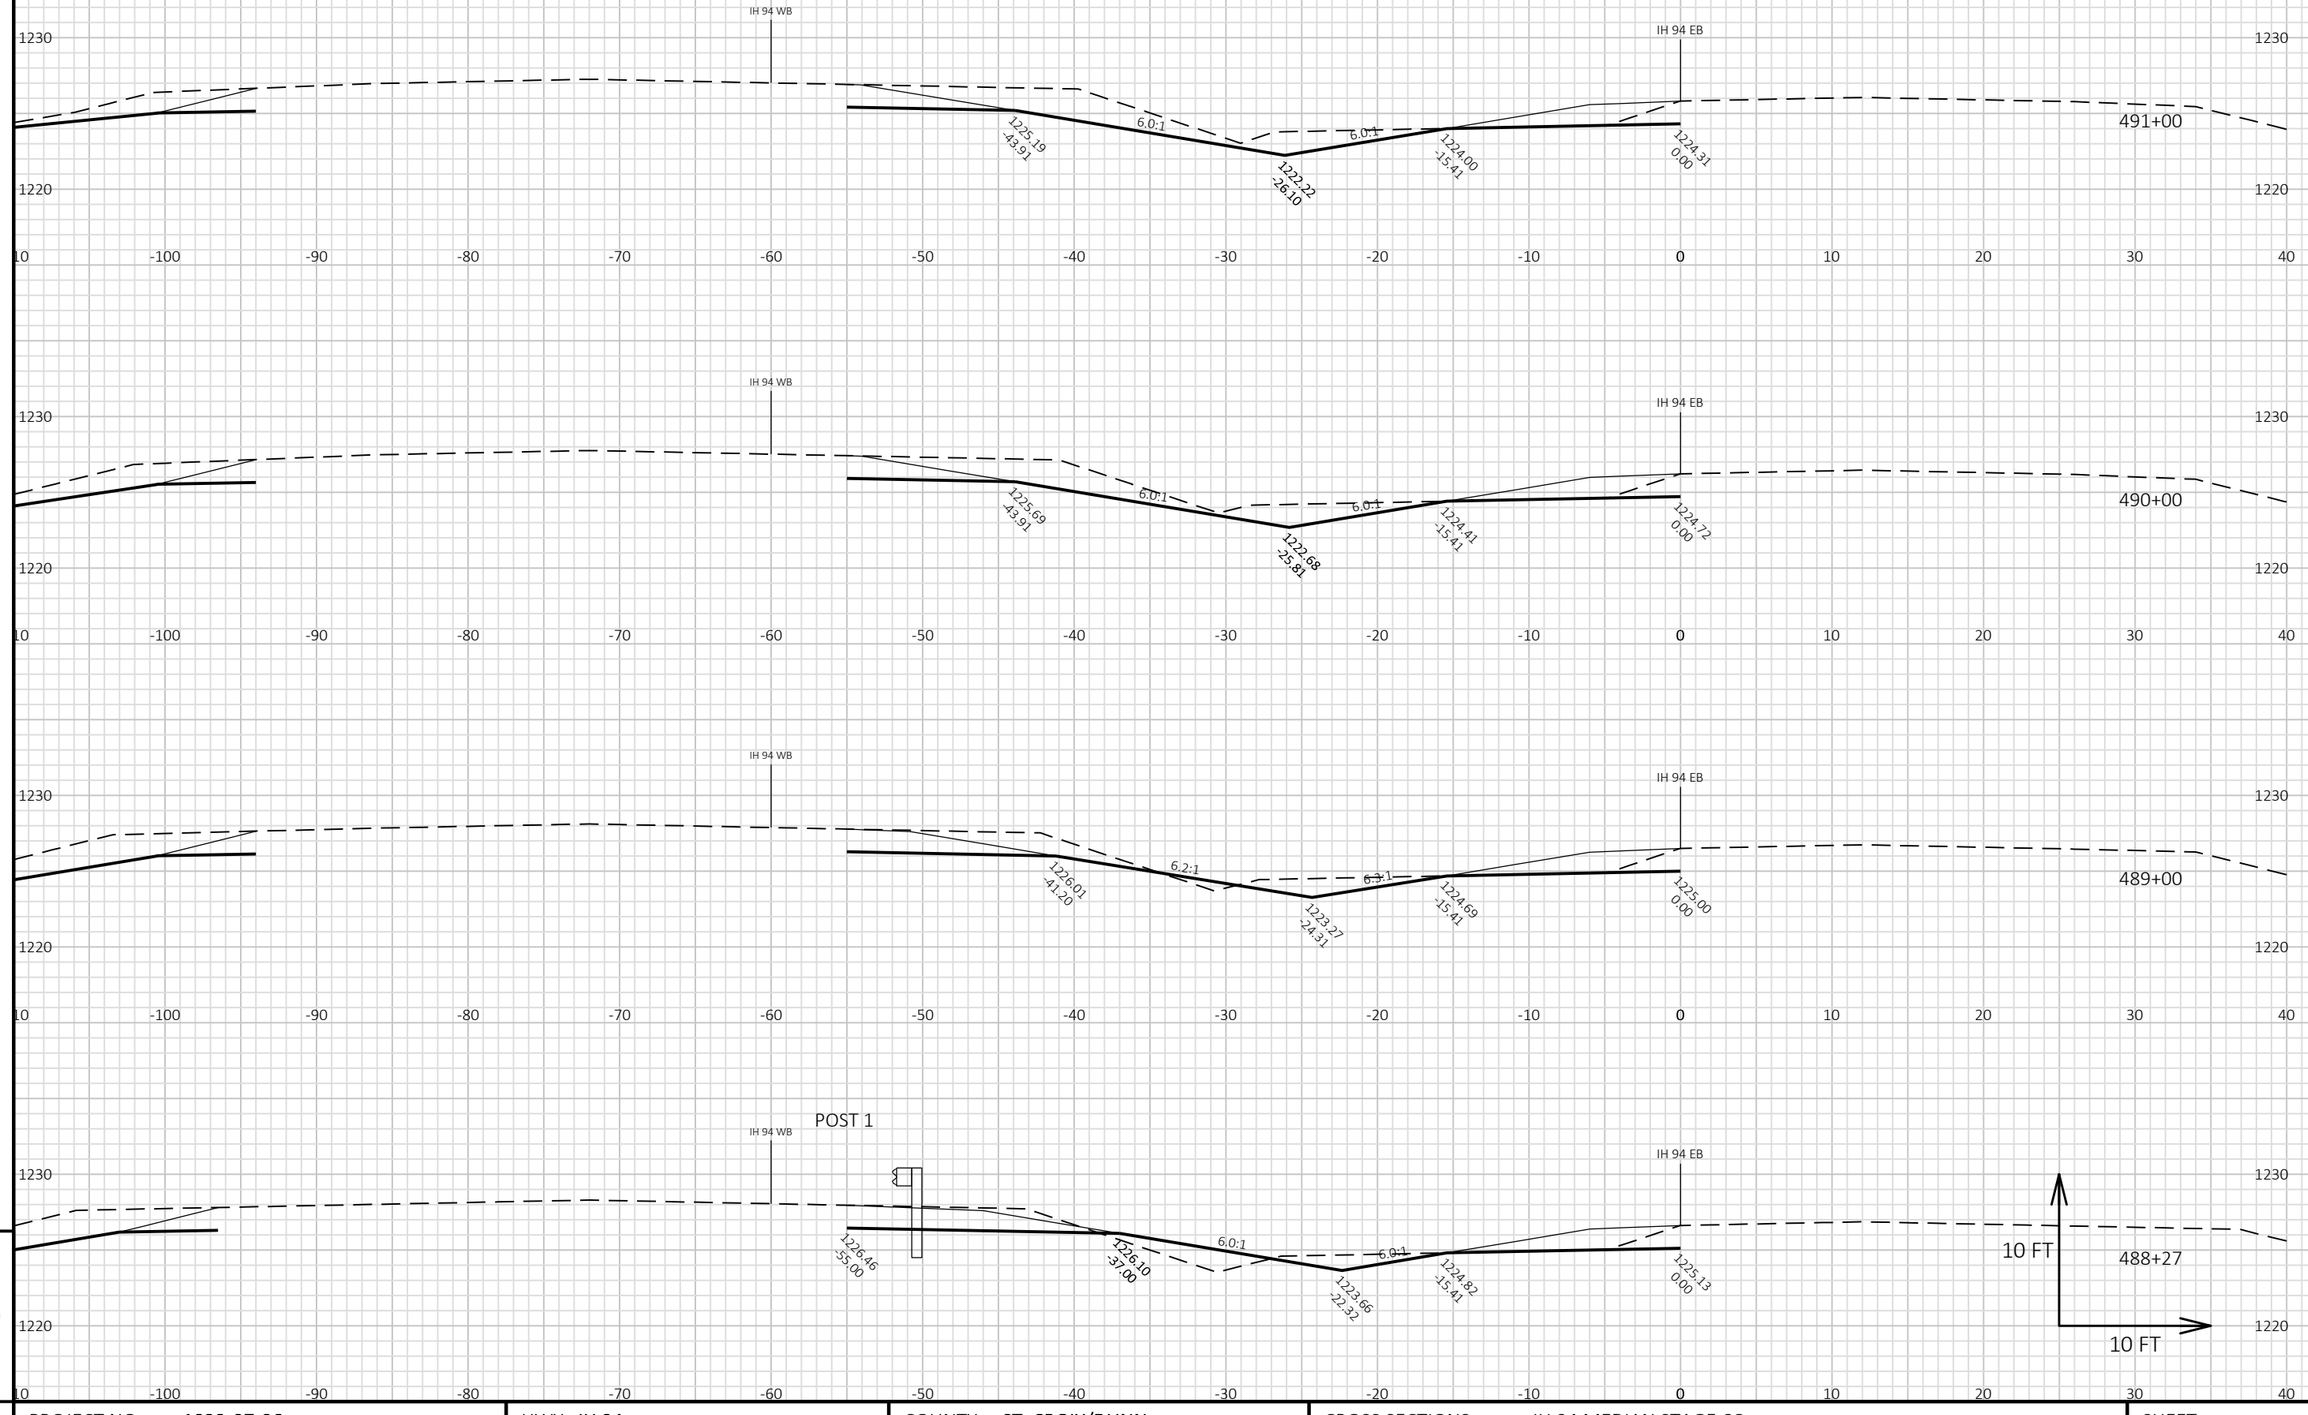

9

9

PROJECT NO: 1022-07-06	HWY: IH 94	COUNTY: ST. CROIX/DUNN	CROSS SECTIONS: IH 94 MEDIAN STAGE 6C	SHEET	E


FILE NAME : P:\UZ\W\WITNW\142428\CIVIL 3D\10220706\SHEETSPLAN\CROSS SECTIONS\XS_TC STG 6-02.DWG
LAYOUT NAME - 0901038_XS

PLOT DATE : 2/13/2018 2:08 PM

PLOT BY : SAVANNAH STEHN

PLOT NAME :

PLOT SCALE : 1 IN:10 FT HORZ. / 1 IN:10 FT VERT.

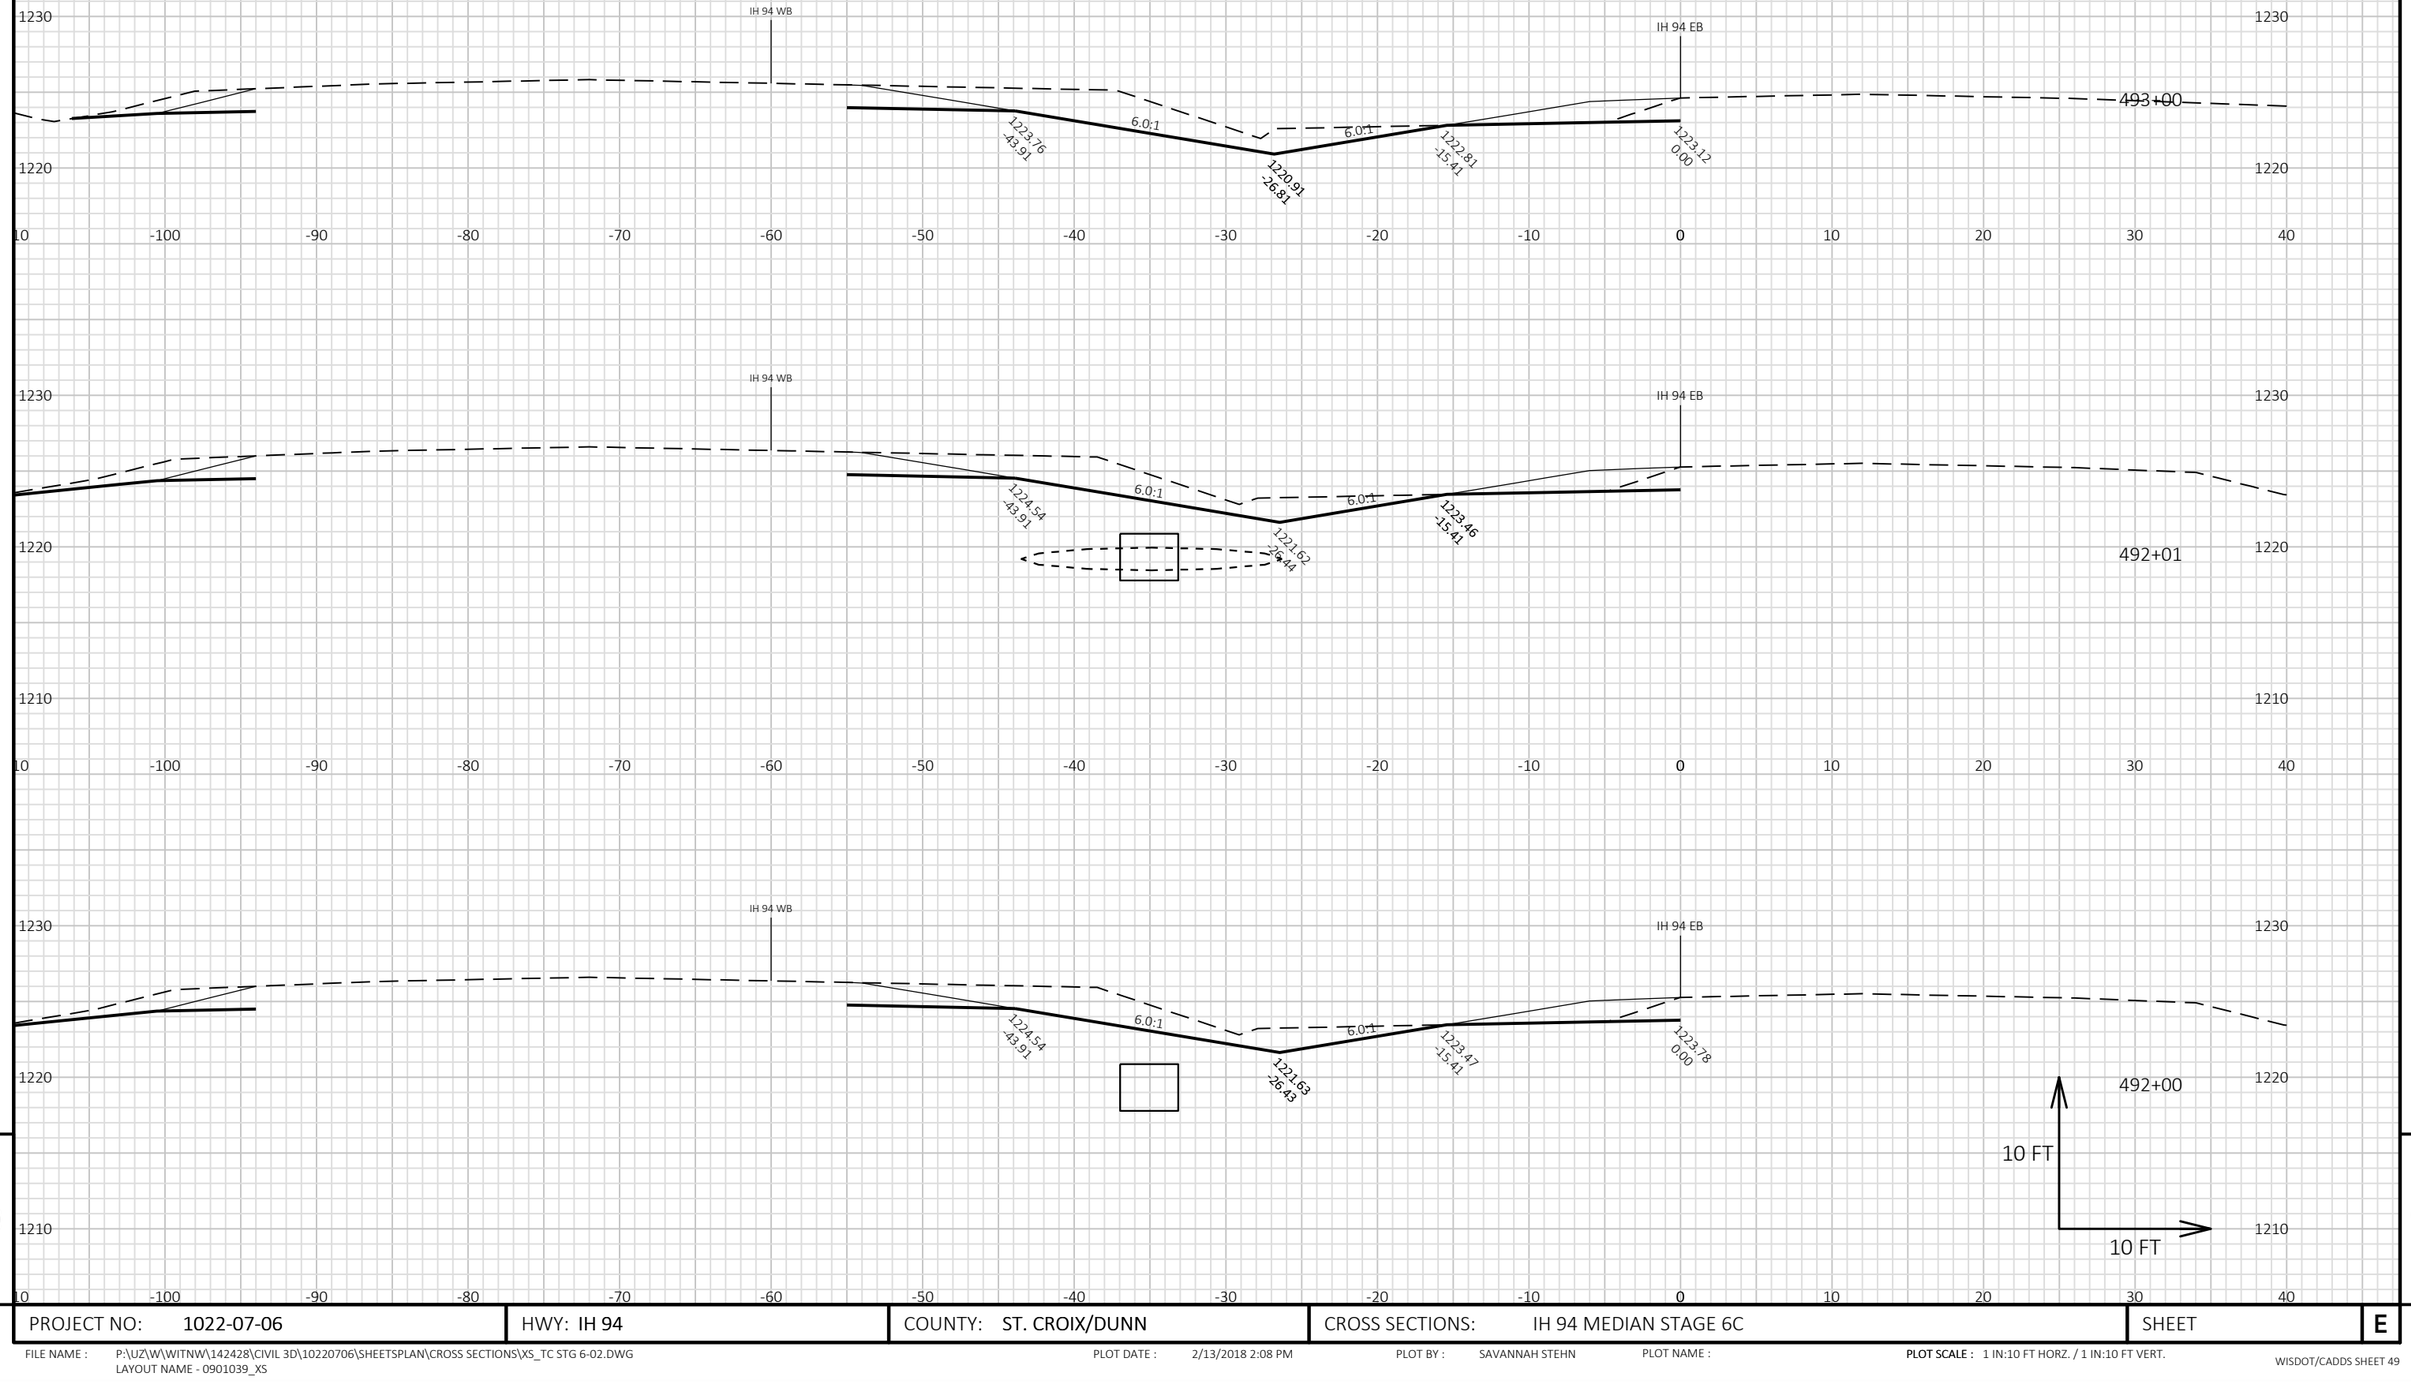

9

9

PROJECT NO: 1022-07-06	HWY: IH 94	COUNTY: ST. CROIX/DUNN	CROSS SECTIONS: IH 94 MEDIAN STAGE 6C	SHEET E

FILE NAME : P:\UZ\W\WITNW\142428\CIVIL 3D\10220706\SHEETSPLAN\CROSS SECTIONS\XS_TC STG 6-02.DWG
LAYOUT NAME - 0901039_XS

PLOT DATE : 2/13/2018 2:08 PM PLOT BY : SAVANNAH STEHN PLOT NAME :

PLOT SCALE : 1 IN:10 FT HORZ. / 1 IN:10 FT VERT.

WISDOT/CADDS SHEET 49

9

9

PROJECT NO: 1022-07-06	HWY: IH 94	COUNTY: ST. CROIX/DUNN	CROSS SECTIONS: IH 94 MEDIAN STAGE 6C	SHEET	E


FILE NAME : P:\UZ\W\WITNW\142428\CIVIL 3D\10220706\SHEETSPLAN\CROSS SECTIONS\XS_TC STG 6-02.DWG
LAYOUT NAME - 0901040_XS

PLOT DATE : 2/13/2018 2:08 PM

PLOT BY : SAVANNAH STEHN

PLOT NAME :

PLOT SCALE : 1 IN:10 FT HORZ. / 1 IN:10 FT VERT.

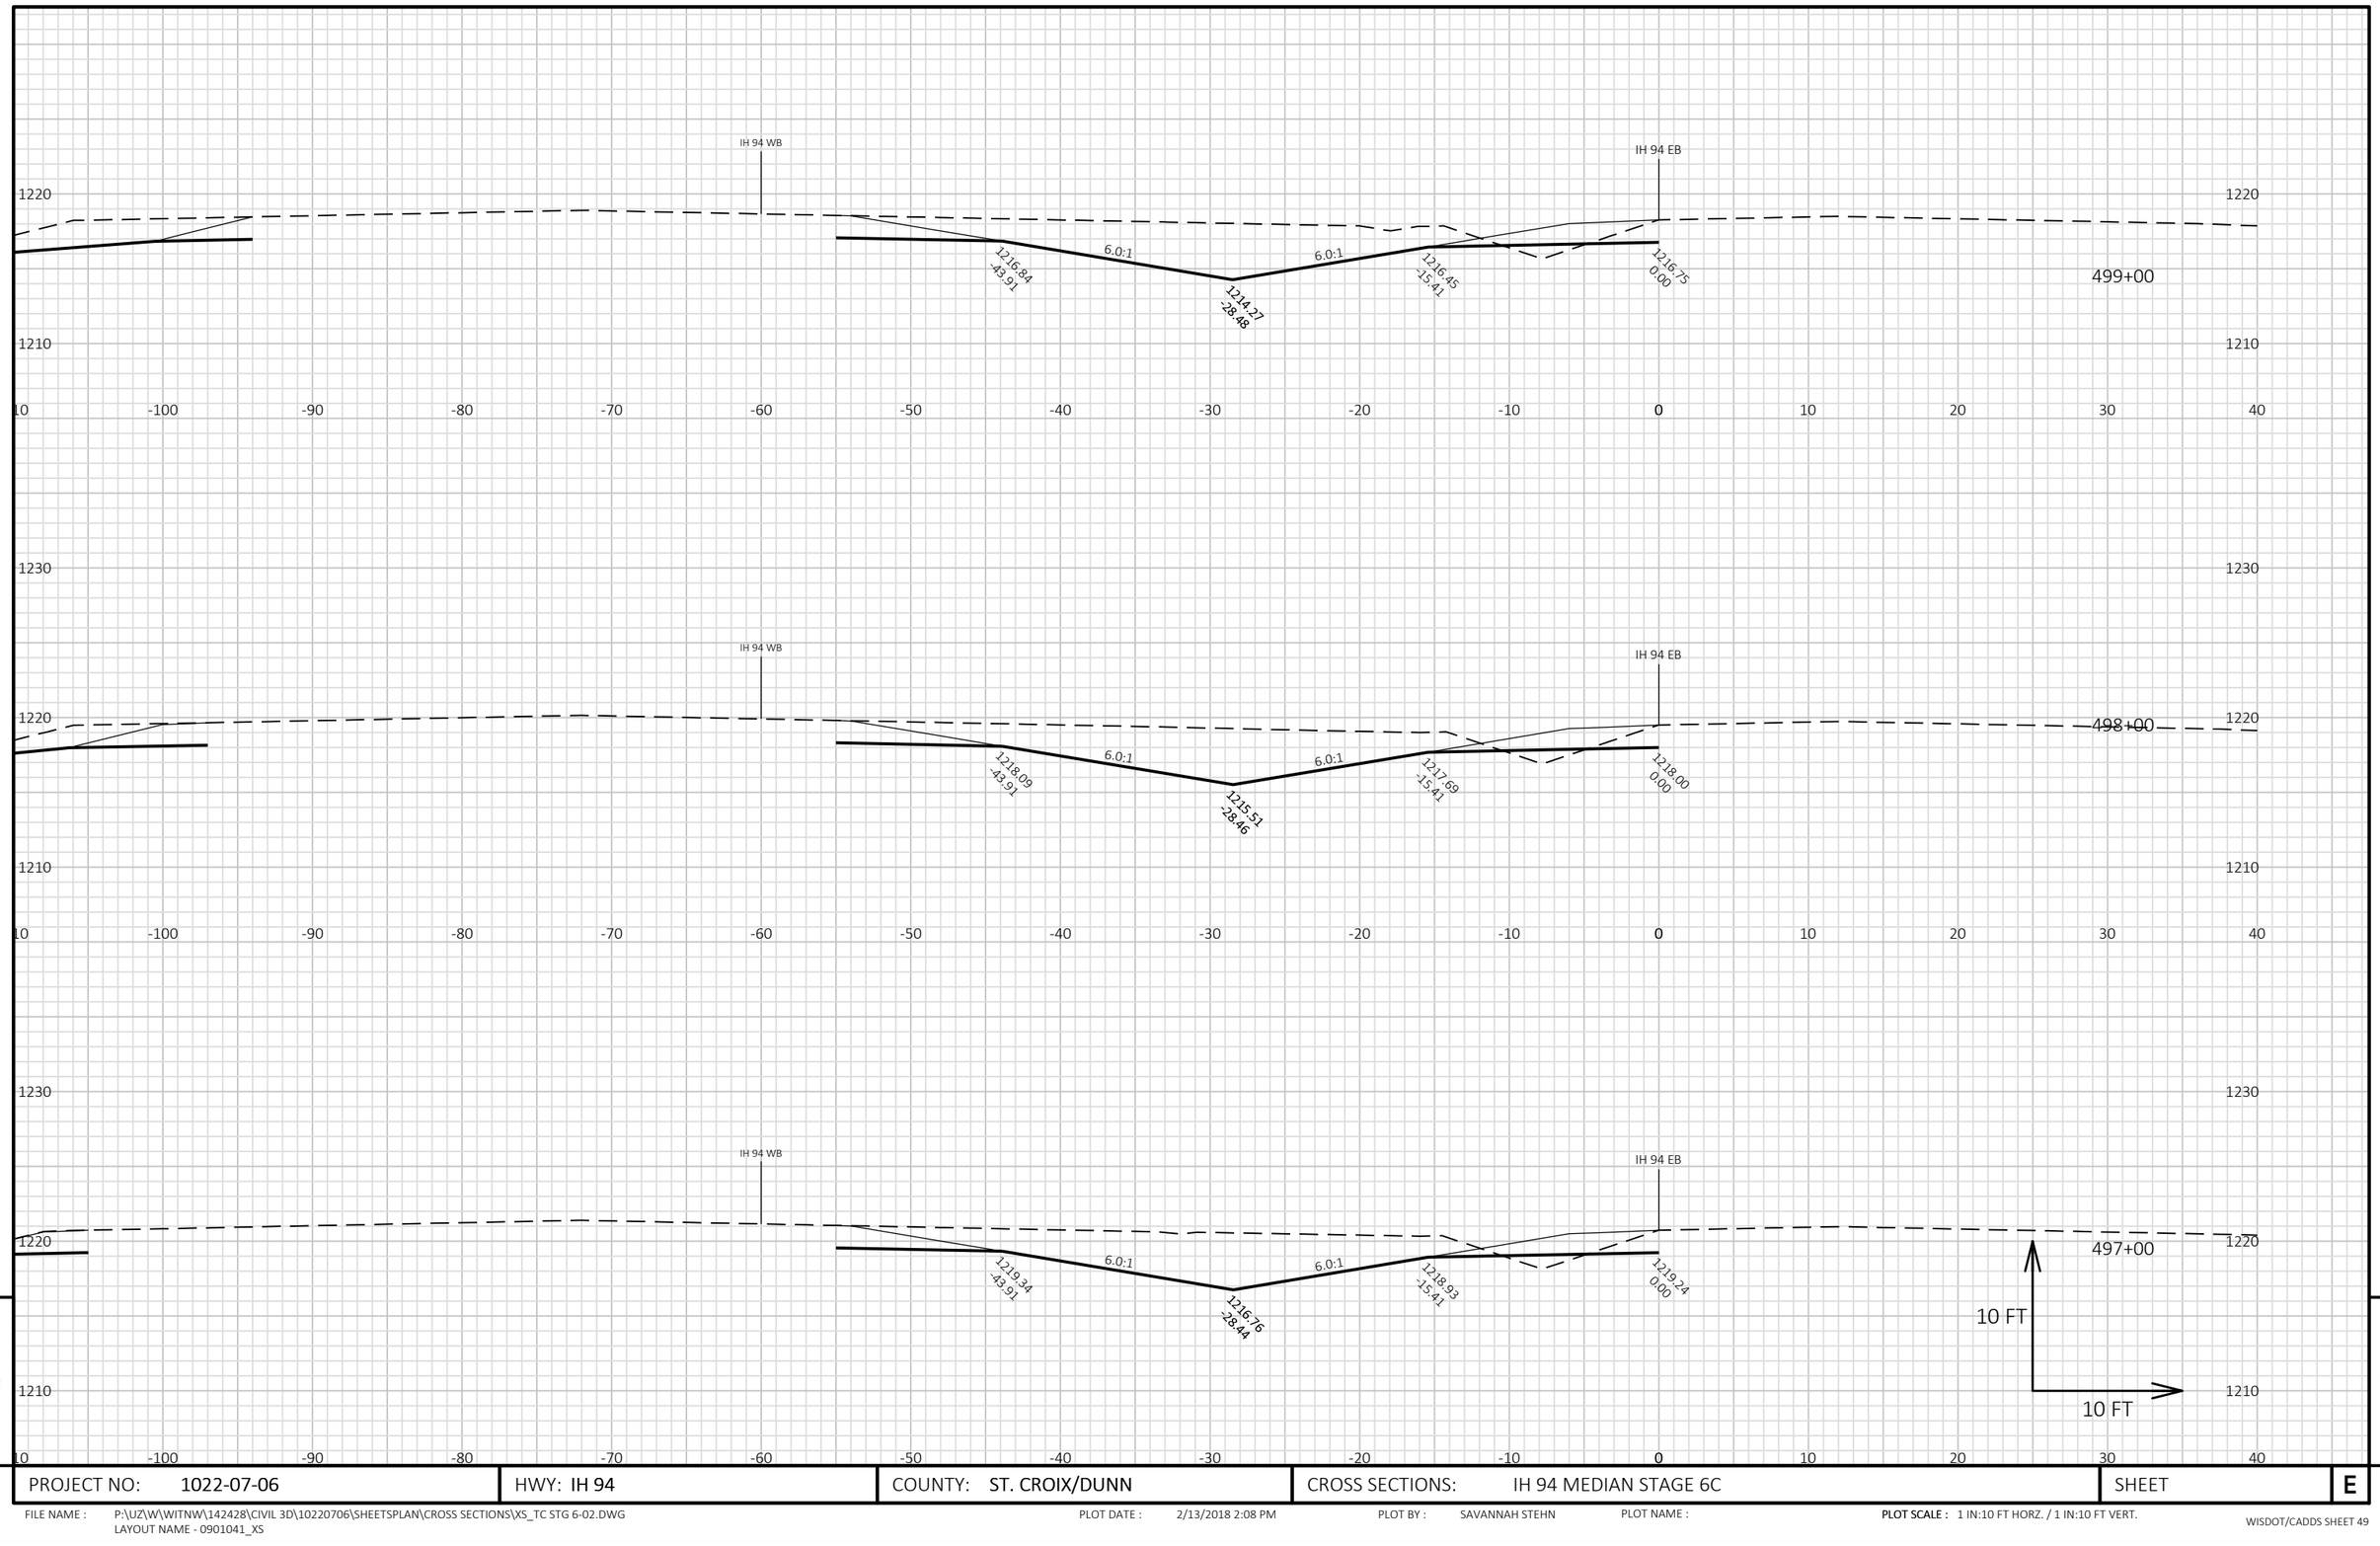

9


9

PROJECT NO: 1022-07-06	HWY: IH 94	COUNTY: ST. CROIX/DUNN	CROSS SECTIONS: IH 94 MEDIAN STAGE 6C	SHEET	E

FILE NAME : P:\UZ\W\WITNW\142428\CIVIL 3D\10220706\SHEETSPLAN\CROSS SECTIONS\XS_TC STG 6-02.DWG
LAYOUT NAME - 0901041_XS

PLOT DATE : 2/13/2018 2:08 PM PLOT BY : SAVANNAH STEHN PLOT NAME :

PLOT SCALE : 1 IN:10 FT HORZ. / 1 IN:10 FT VERT.

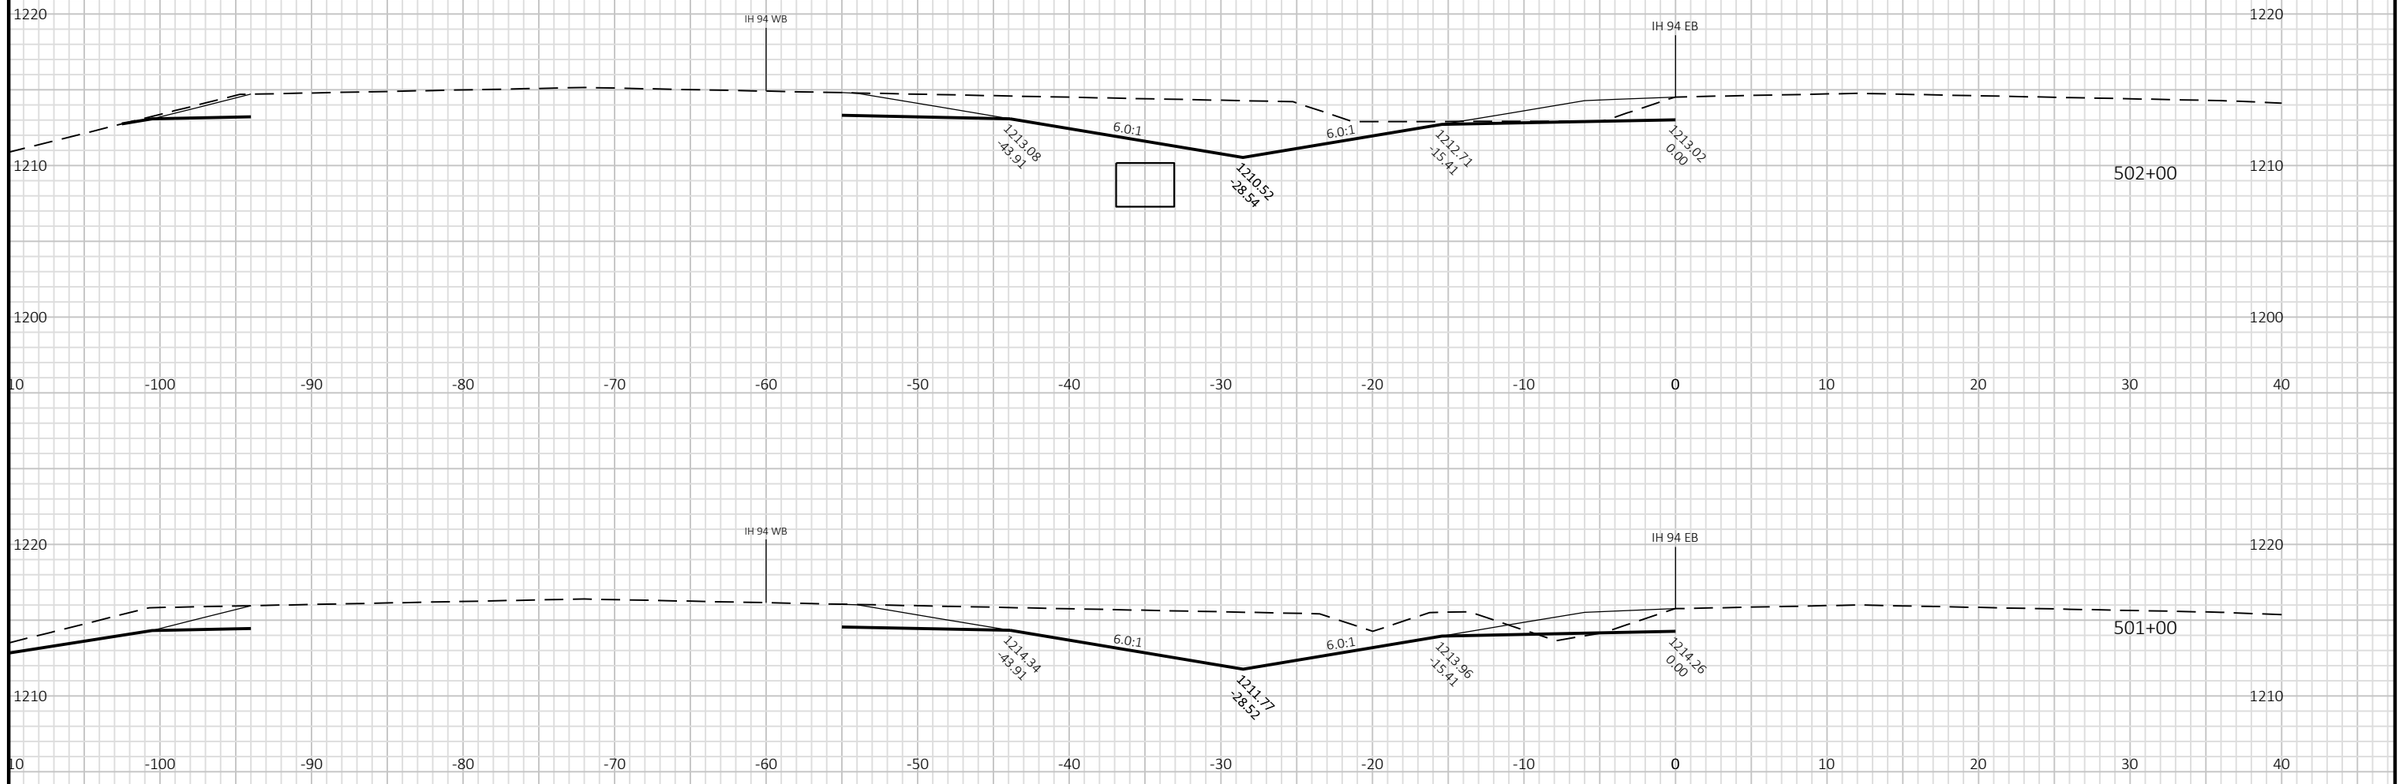



9

9

PROJECT NO: 1022-07-06	HWY: IH 94	COUNTY: ST. CROIX/DUNN	CROSS SECTIONS: IH 94 MEDIAN STAGE 6C	SHEET	E


FILE NAME : P:\UZ\W\WITNW\142428\CIVIL 3D\10220706\SHEETSPLAN\CROSS SECTIONS\XS_TC STG 6-02.DWG
LAYOUT NAME - 0901042_XS

PLOT DATE : 2/13/2018 2:09 PM

PLOT BY : SAVANNAH STEHN

PLOT NAME :

PLOT SCALE : 1 IN:10 FT HORZ. / 1 IN:10 FT VERT.

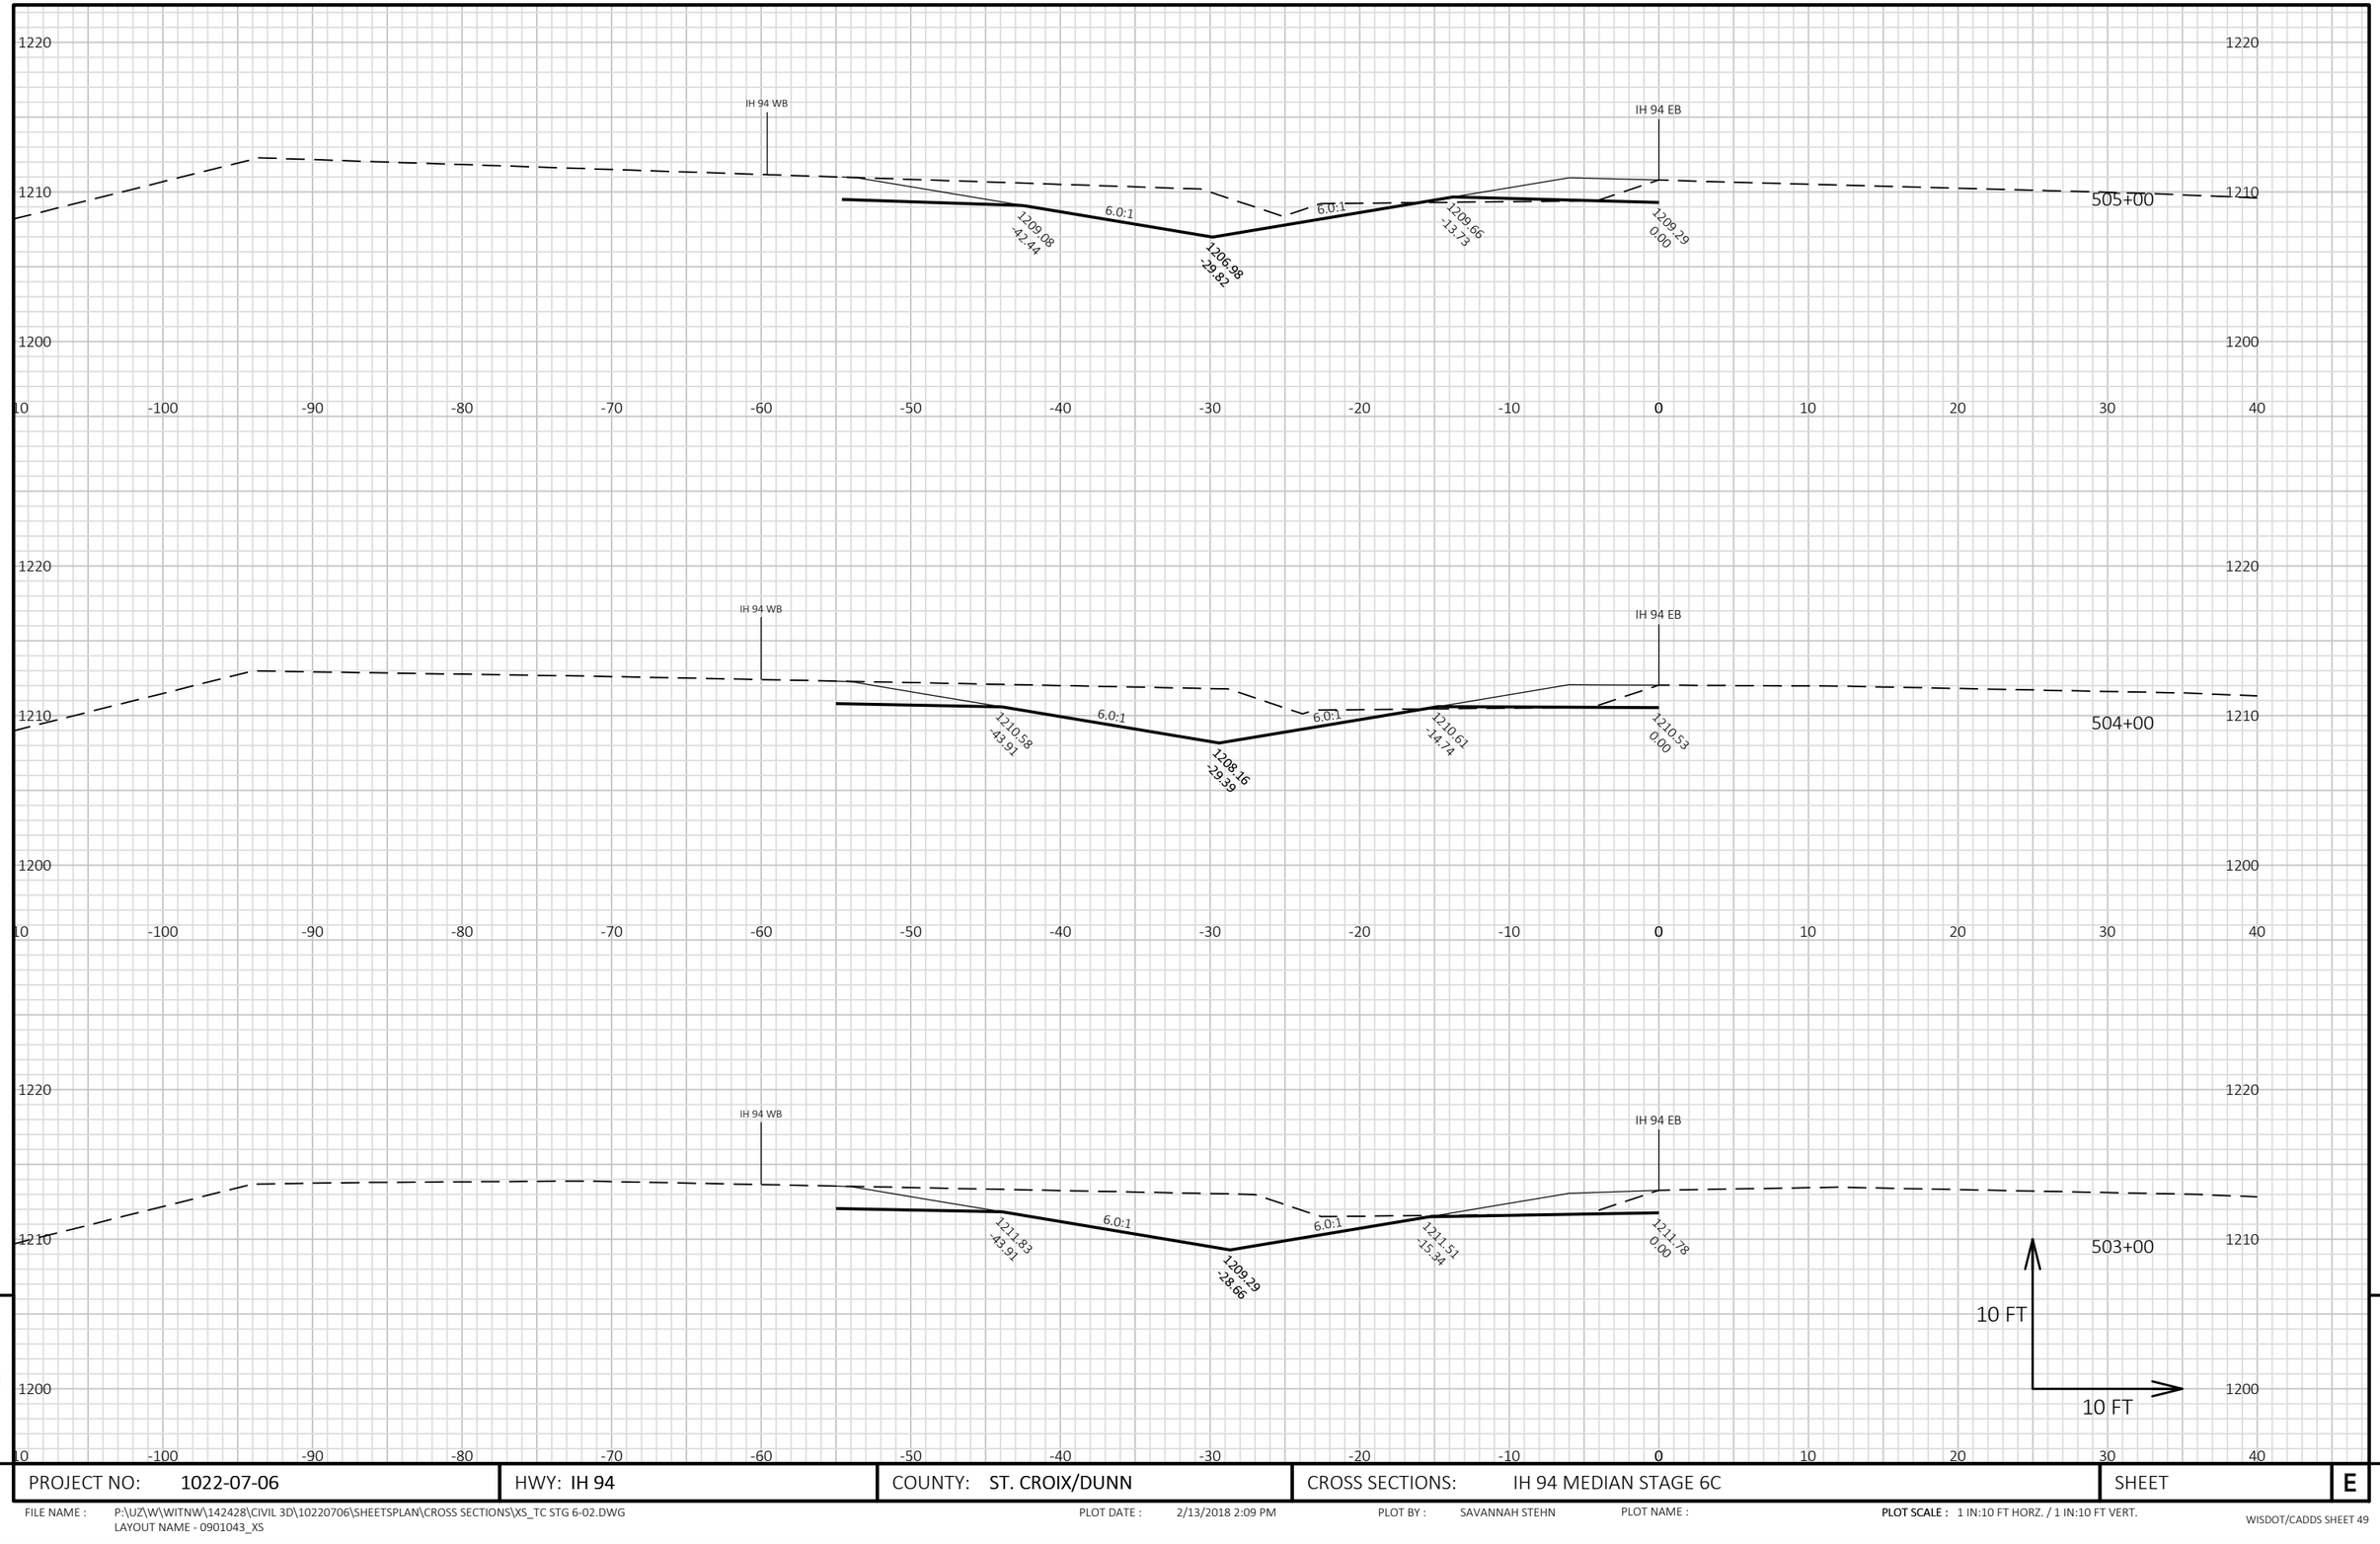


9

9

PROJECT NO: 1022-07-06	HWY: IH 94	COUNTY: ST. CROIX/DUNN	CROSS SECTIONS: IH 94 MEDIAN STAGE 6C	SHEET	E

FILE NAME : P:\UZ\W\WITNW\142428\CIVIL 3D\10220706\SHEETSPLAN\CROSS SECTIONS\XS_TC STG 6-02.DWG
LAYOUT NAME - 0901043_XS

PLOT DATE : 2/13/2018 2:09 PM PLOT BY : SAVANNAH STEHN PLOT NAME : **PLOT SCALE :** 1 IN:10 FT HORZ. / 1 IN:10 FT VERT.

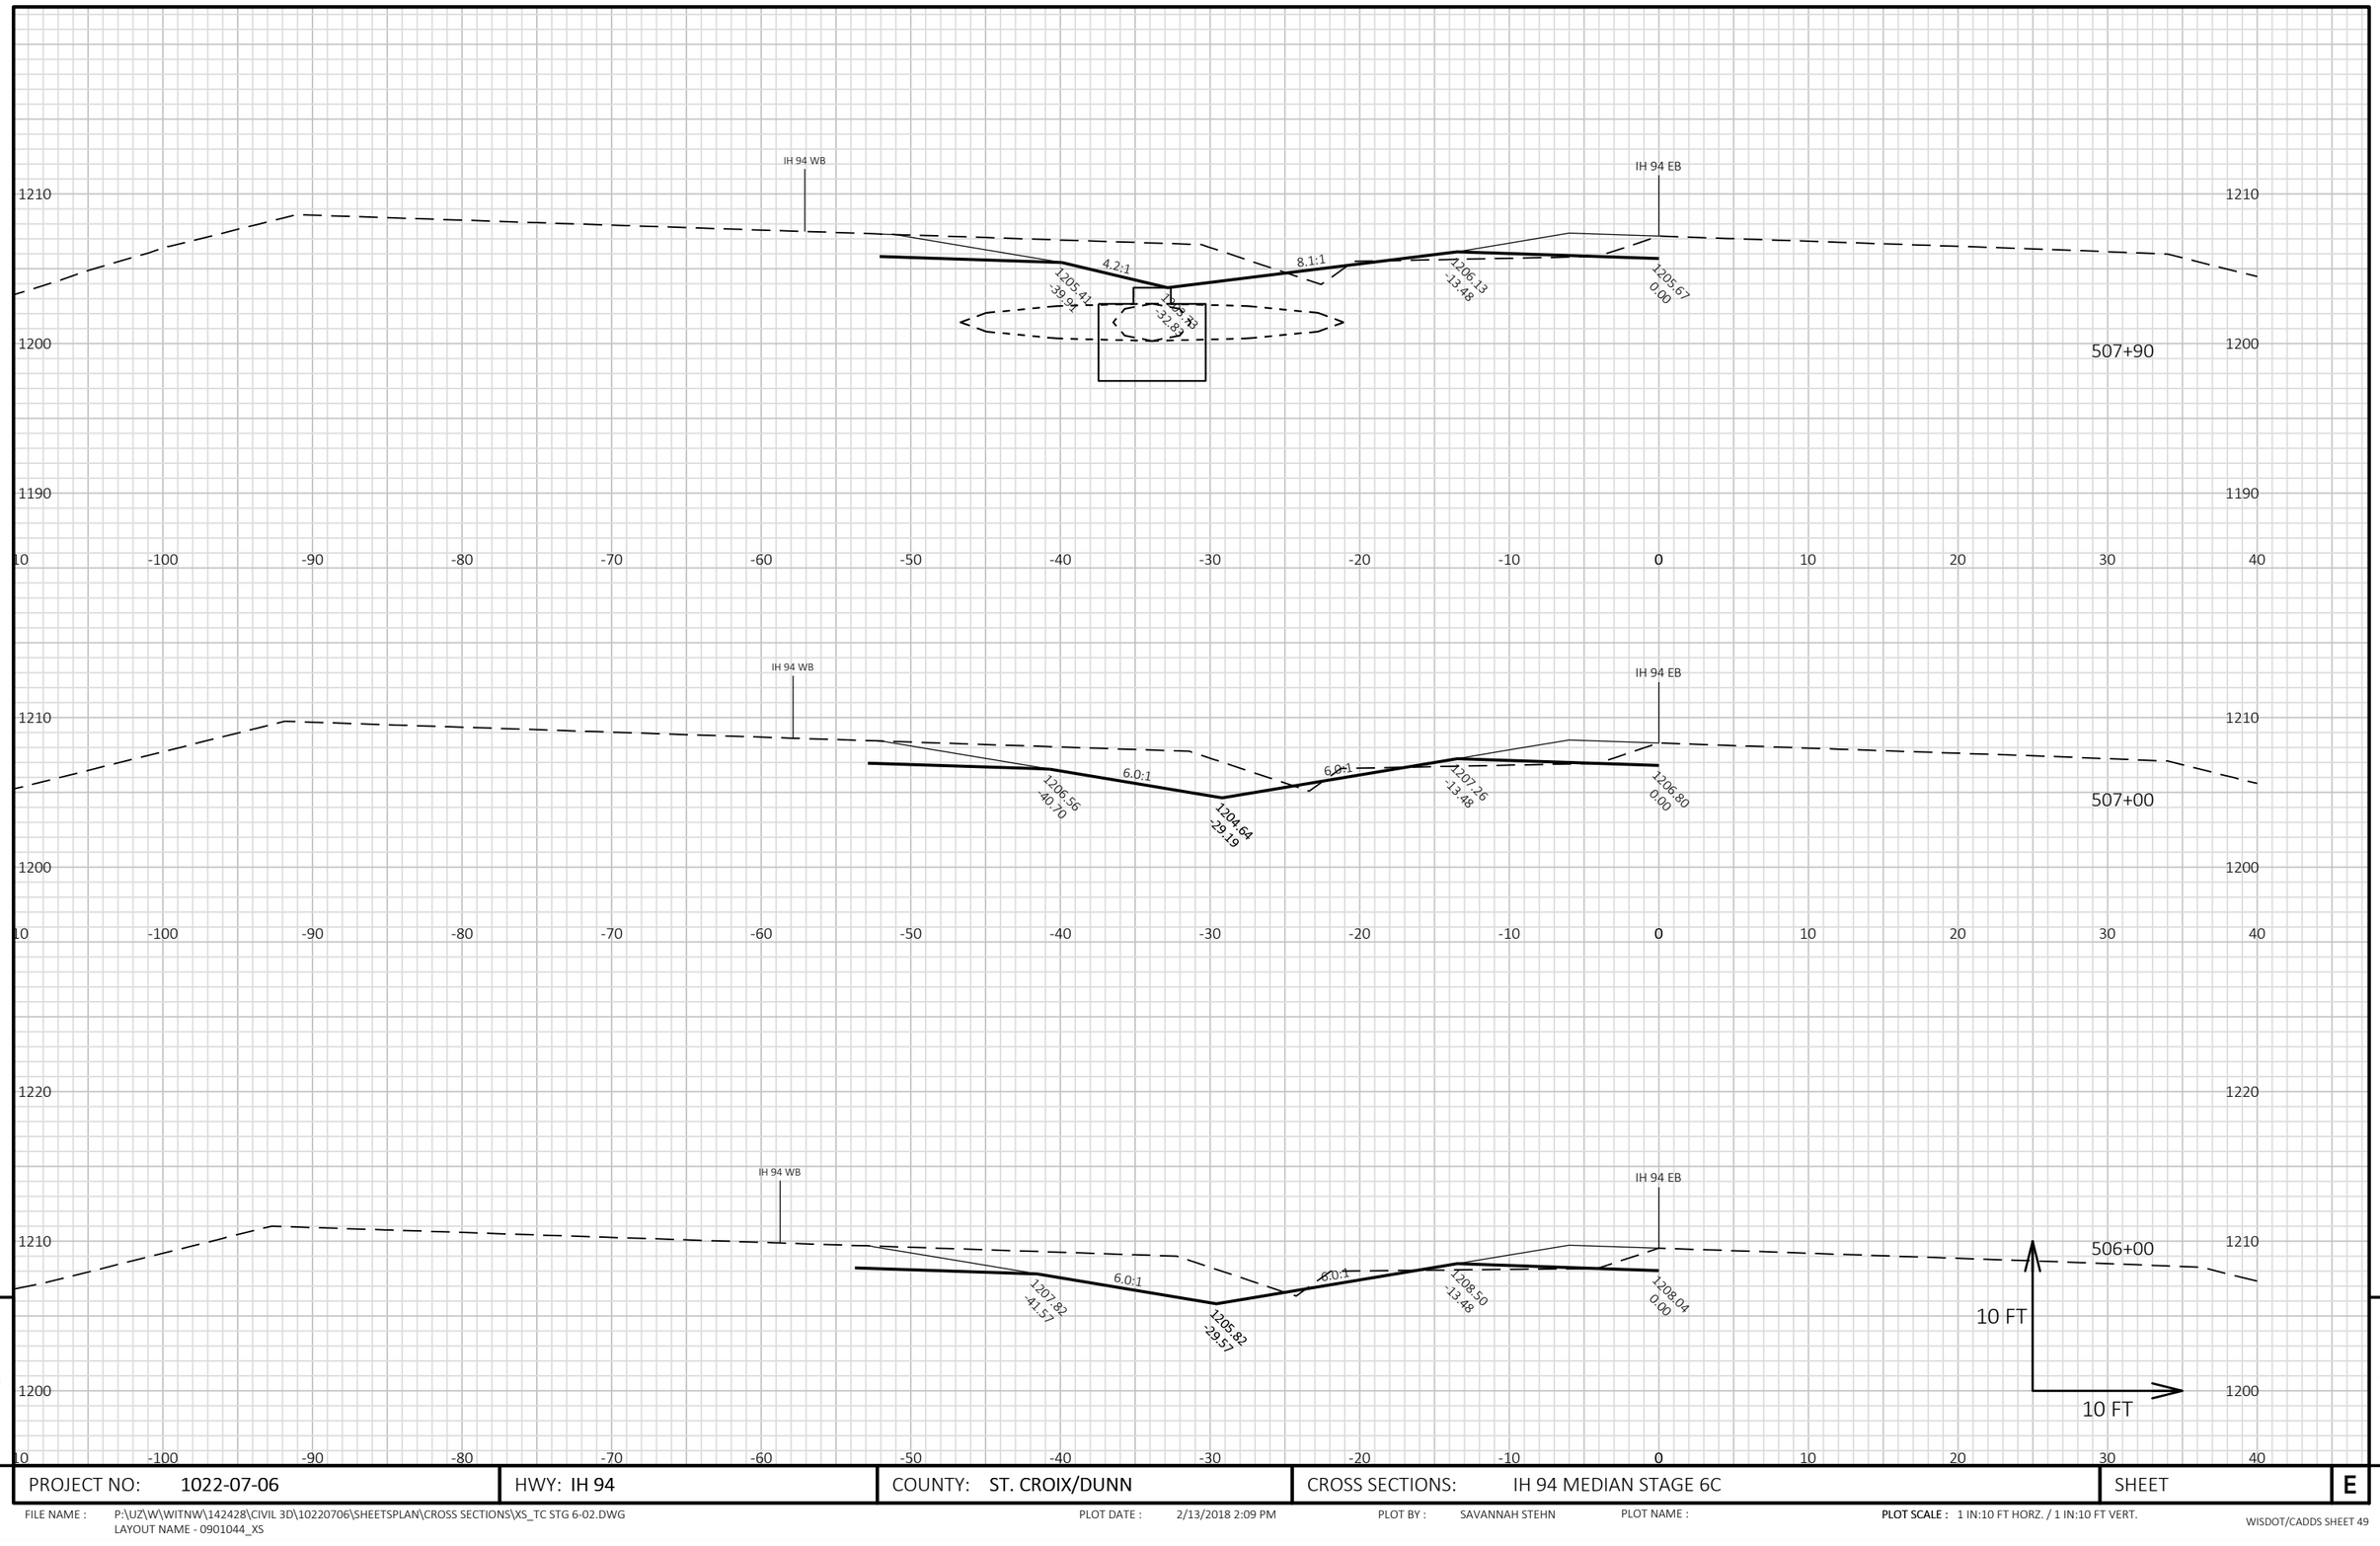

PROJECT NO: 1022-07-06	HWY: IH 94	COUNTY: ST. CROIX/DUNN	CROSS SECTIONS: IH 94 MEDIAN STAGE 6C	SHEET	E

FILE NAME : P:\UZ\W\WITNW\142428\CIVIL 3D\10220706\SHEETSPLAN\CROSS SECTIONS\XS_TC STG 6-02.DWG
LAYOUT NAME - 0901044_XS

PLOT DATE : 2/13/2018 2:09 PM PLOT BY : SAVANNAH STEHN PLOT NAME :

PLOT SCALE : 1 IN:10 FT HORZ. / 1 IN:10 FT VERT.

9

9

PROJECT NO: 1022-07-06	HWY: IH 94	COUNTY: ST. CROIX/DUNN	CROSS SECTIONS: IH 94 MEDIAN STAGE 6C	SHEET	E


FILE NAME : P:\UZ\W\WITNW\142428\CIVIL 3D\10220706\SHEETSPLAN\CROSS SECTIONS\XS_TC STG 6-02.DWG
LAYOUT NAME - 0901045_XS

PLOT DATE : 2/13/2018 2:09 PM

PLOT BY : SAVANNAH STEHN

PLOT NAME :

PLOT SCALE : 1 IN:10 FT HORZ. / 1 IN:10 FT VERT.

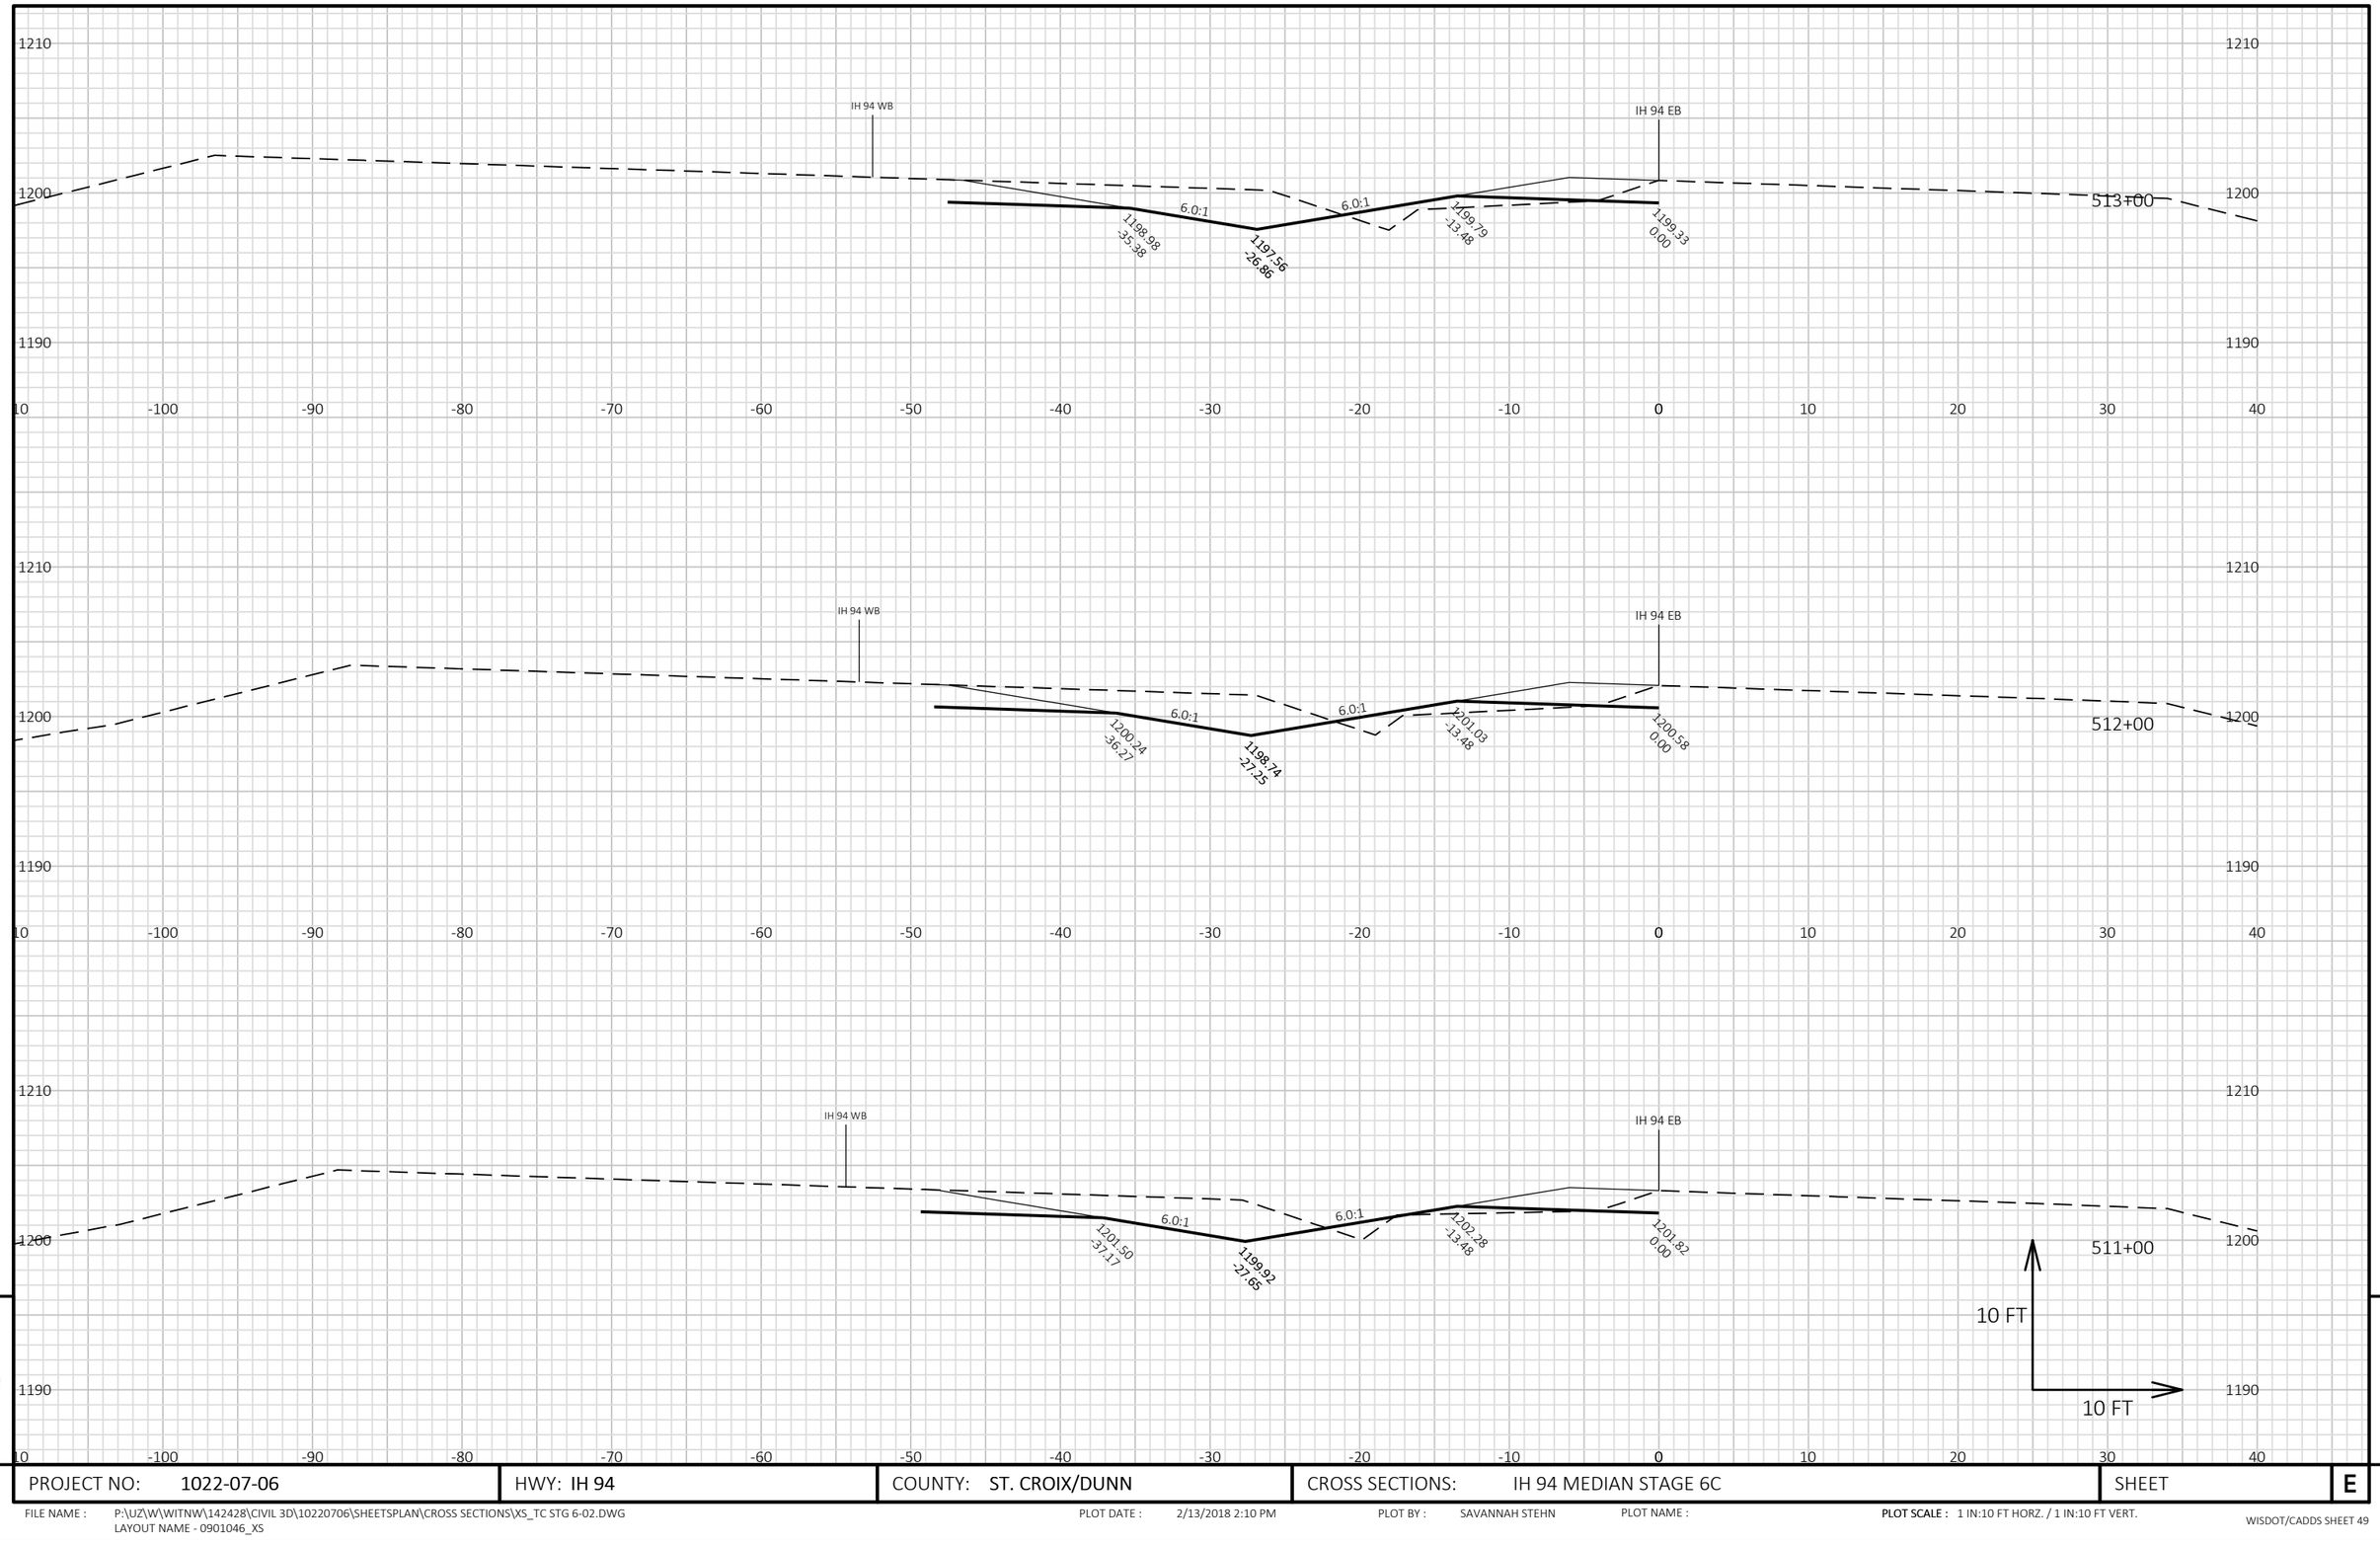

9

9

PROJECT NO: 1022-07-06	HWY: IH 94	COUNTY: ST. CROIX/DUNN	CROSS SECTIONS: IH 94 MEDIAN STAGE 6C	SHEET	E

FILE NAME : P:\UZ\W\WITNW\142428\CIVIL 3D\10220706\SHEETSPLAN\CROSS SECTIONS\XS_TC STG 6-02.DWG
LAYOUT NAME - 0901046_XS

PLOT DATE : 2/13/2018 2:10 PM PLOT BY : SAVANNAH STEHN PLOT NAME :


PLOT SCALE : 1 IN:10 FT HORZ. / 1 IN:10 FT VERT.

9

PROJECT NO: 1022-07-06	HWY: IH 94	COUNTY: ST. CROIX/DUNN	CROSS SECTIONS: IH 94 MEDIAN STAGE 6C	SHEET	E

FILE NAME : P:\UZ\W\WITNW\142428\CIVIL 3D\10220706\SHEETSPLAN\CROSS SECTIONS\XS_TC STG 6-02.DWG
LAYOUT NAME - 0901047_XS

PLOT DATE : 2/13/2018 2:10 PM PLOT BY : SAVANNAH STEHN PLOT NAME : PLOT SCALE : 1 IN:10 FT HORZ. / 1 IN:10 FT VERT.

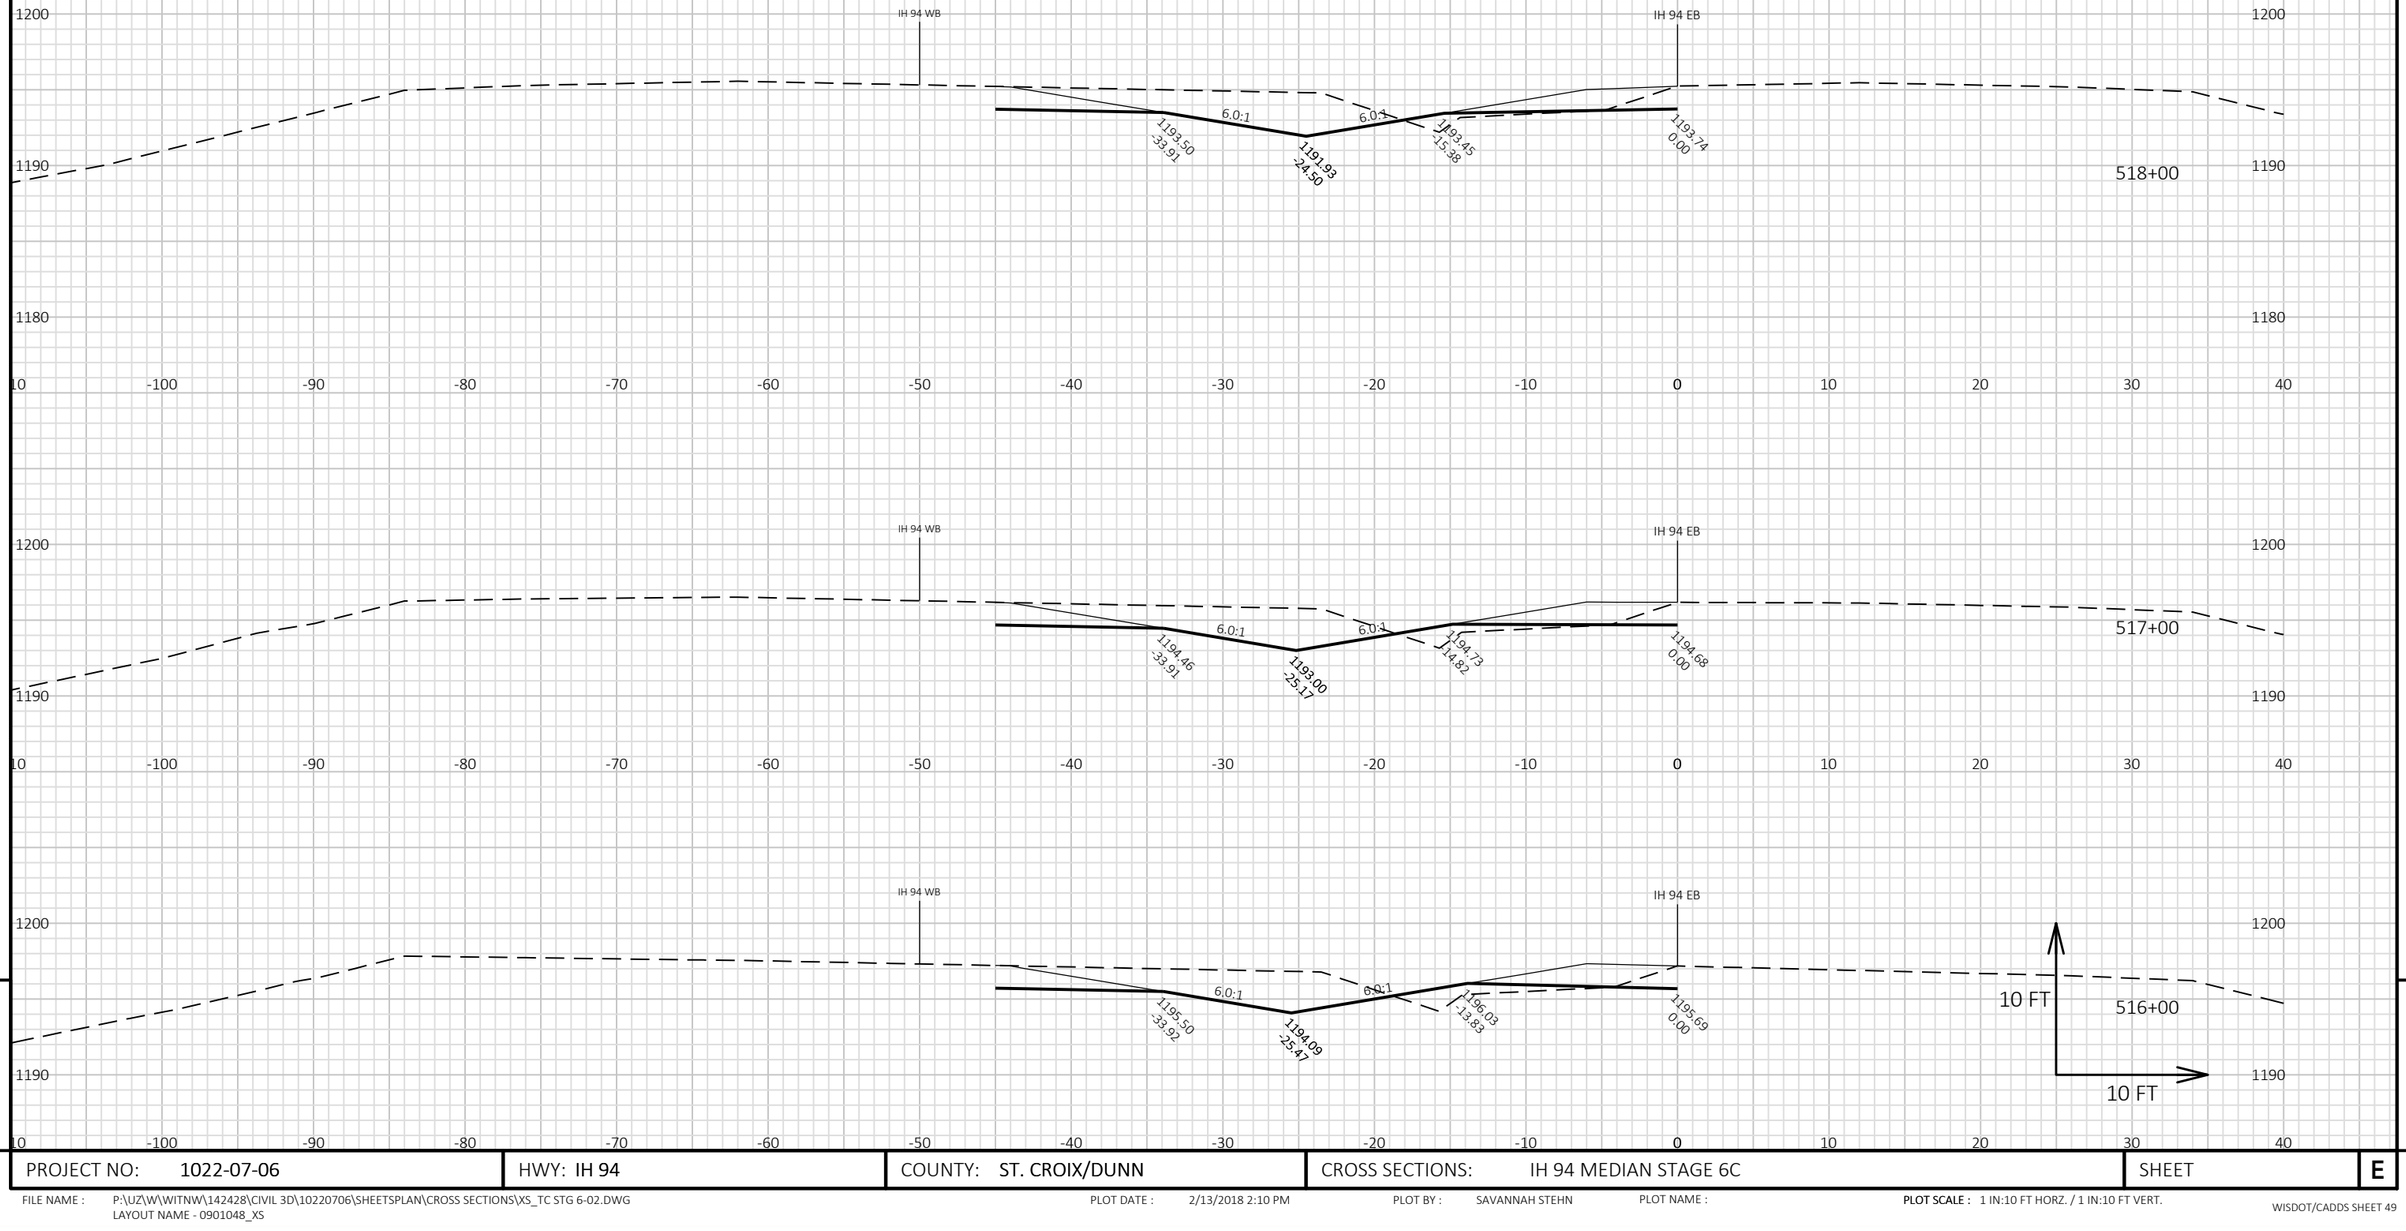

9

9

PROJECT NO: 1022-07-06	HWY: IH 94	COUNTY: ST. CROIX/DUNN	CROSS SECTIONS: IH 94 MEDIAN STAGE 6C	SHEET	E


FILE NAME : P:\UZ\W\WITNW\142428\CIVIL 3D\10220706\SHEETSPLAN\CROSS SECTIONS\XS_TC STG 6-02.DWG
LAYOUT NAME - 0901048_XS

PLOT DATE : 2/13/2018 2:10 PM

PLOT BY : SAVANNAH STEHN

PLOT NAME :

PLOT SCALE : 1 IN:10 FT HORZ. / 1 IN:10 FT VERT.

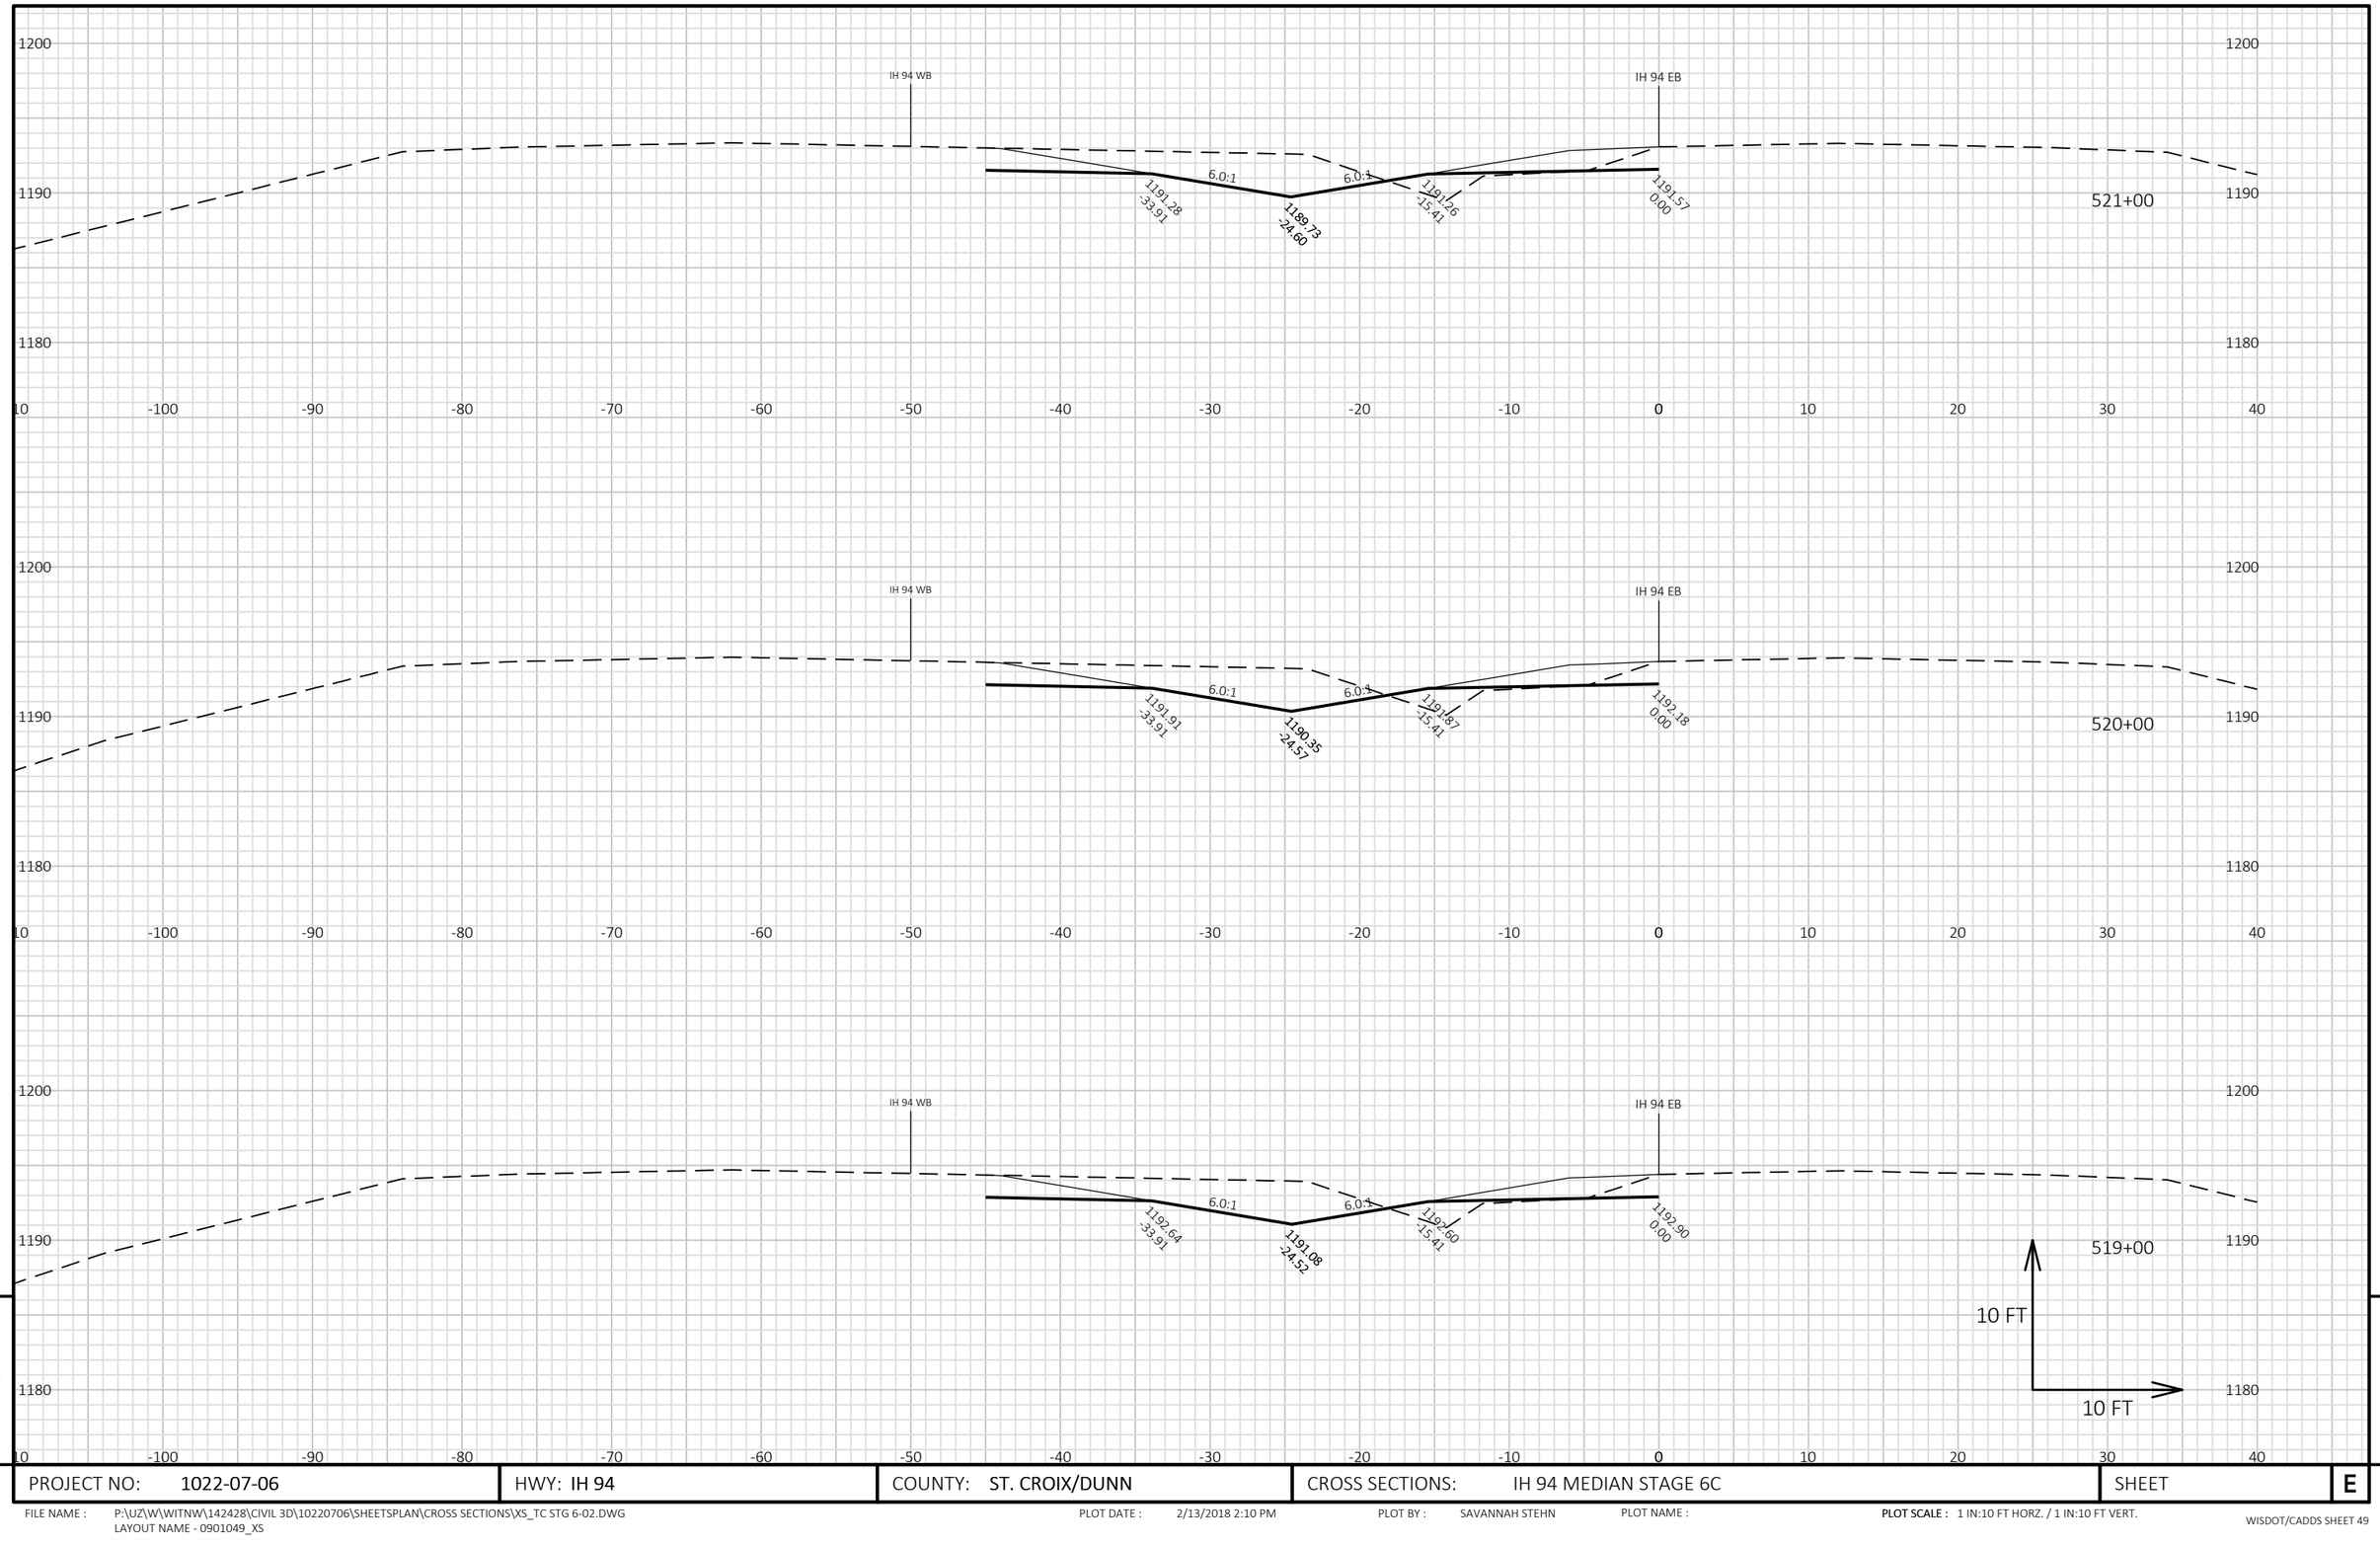

9

9

PROJECT NO: 1022-07-06	HWY: IH 94	COUNTY: ST. CROIX/DUNN	CROSS SECTIONS: IH 94 MEDIAN STAGE 6C	SHEET	E

FILE NAME : P:\UZ\W\WITNW\142428\CIVIL 3D\10220706\SHEETSPLAN\CROSS SECTIONS\XS_TC STG 6-02.DWG
LAYOUT NAME - 0901049_XS

PLOT DATE : 2/13/2018 2:10 PM PLOT BY : SAVANNAH STEHN PLOT NAME : **PLOT SCALE :** 1 IN:10 FT HORZ. / 1 IN:10 FT VERT.

WISDOT/CADDS SHEET 49

9

PROJECT NO: 1022-07-06	HWY: IH 94	COUNTY: ST. CROIX/DUNN	CROSS SECTIONS: IH 94 MEDIAN STAGE 6C	SHEET	E


FILE NAME : P:\UZ\W\WITNW\142428\CIVIL 3D\10220706\SHEETSPLAN\CROSS SECTIONS\XS_TC STG 6-02.DWG
LAYOUT NAME - 0901050_XS

PLOT DATE : 2/13/2018 2:11 PM PLOT BY : SAVANNAH STEHN PLOT NAME :

PLOT SCALE : 1 IN:10 FT HORZ. / 1 IN:10 FT VERT.

WISDOT/CADDS SHEET 49

9

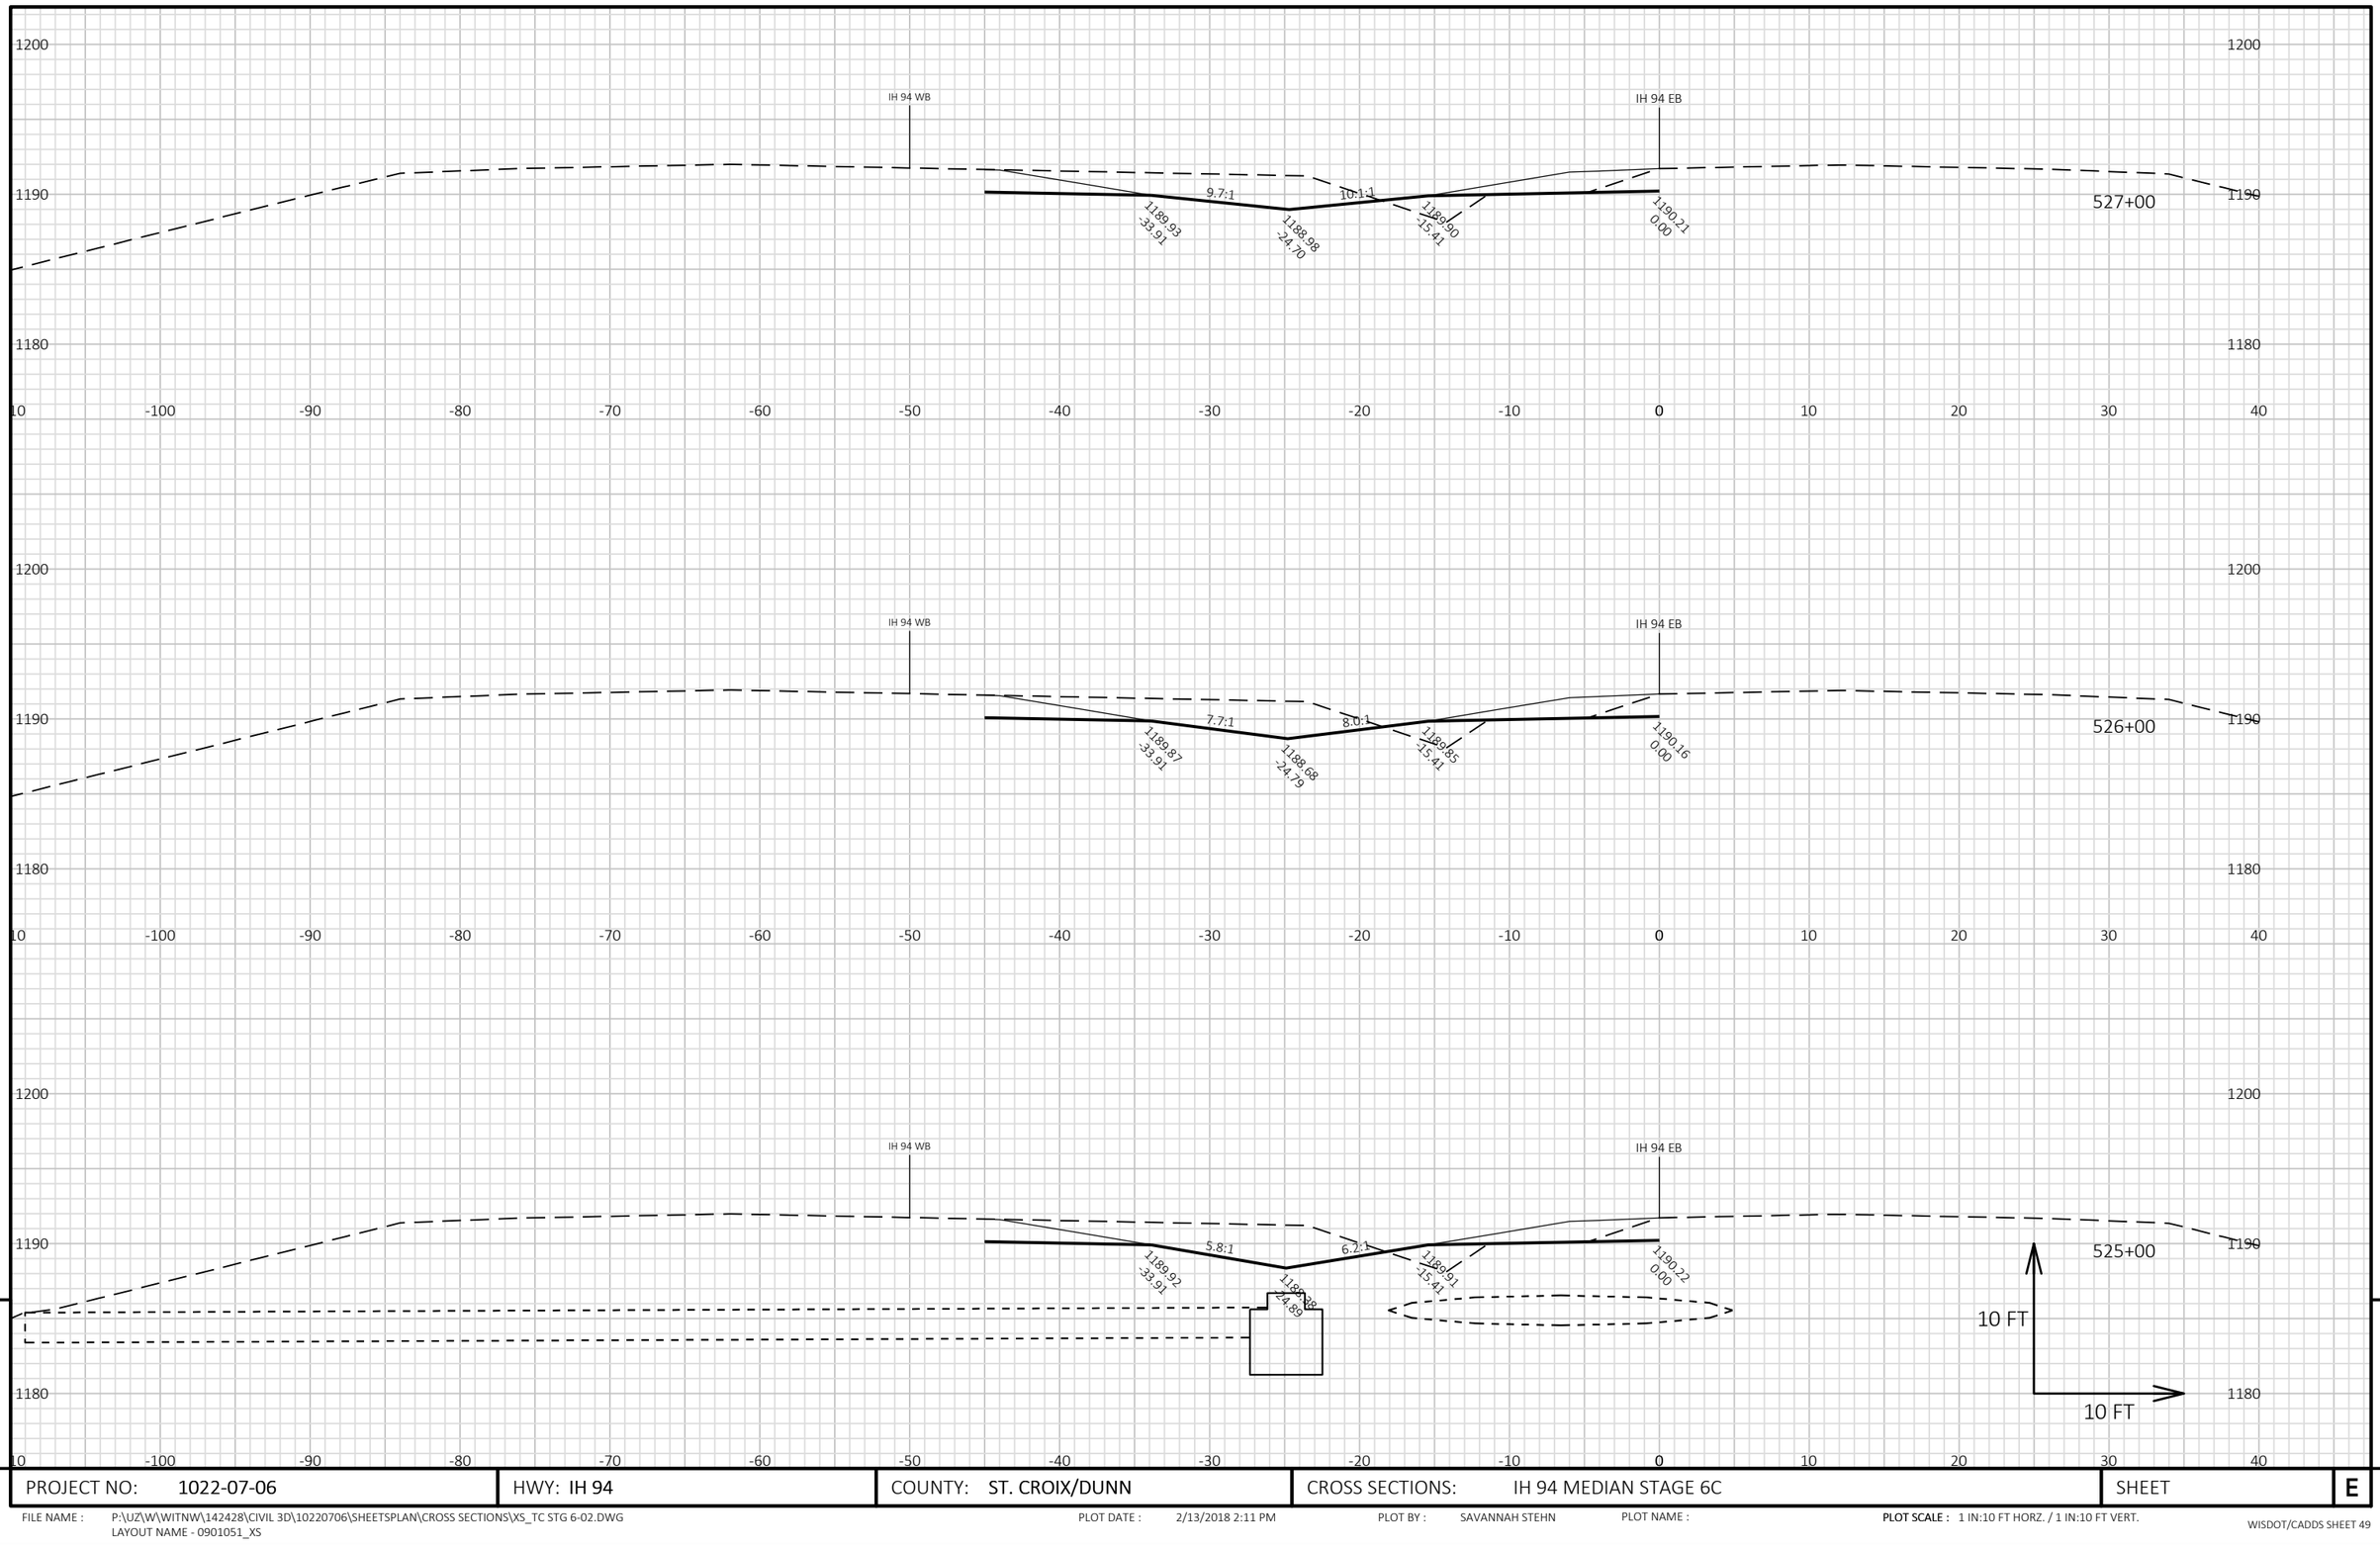


9

9

PROJECT NO: 1022-07-06	HWY: IH 94	COUNTY: ST. CROIX/DUNN	CROSS SECTIONS: IH 94 MEDIAN STAGE 6C	SHEET	E

FILE NAME : P:\UZ\W\WITNW\142428\CIVIL 3D\10220706\SHEETSPLAN\CROSS SECTIONS\XS_TC STG 6-02.DWG
LAYOUT NAME - 0901051_XS

PLOT DATE : 2/13/2018 2:11 PM PLOT BY : SAVANNAH STEHN PLOT NAME : **PLOT SCALE :** 1 IN:10 FT HORZ. / 1 IN:10 FT VERT.

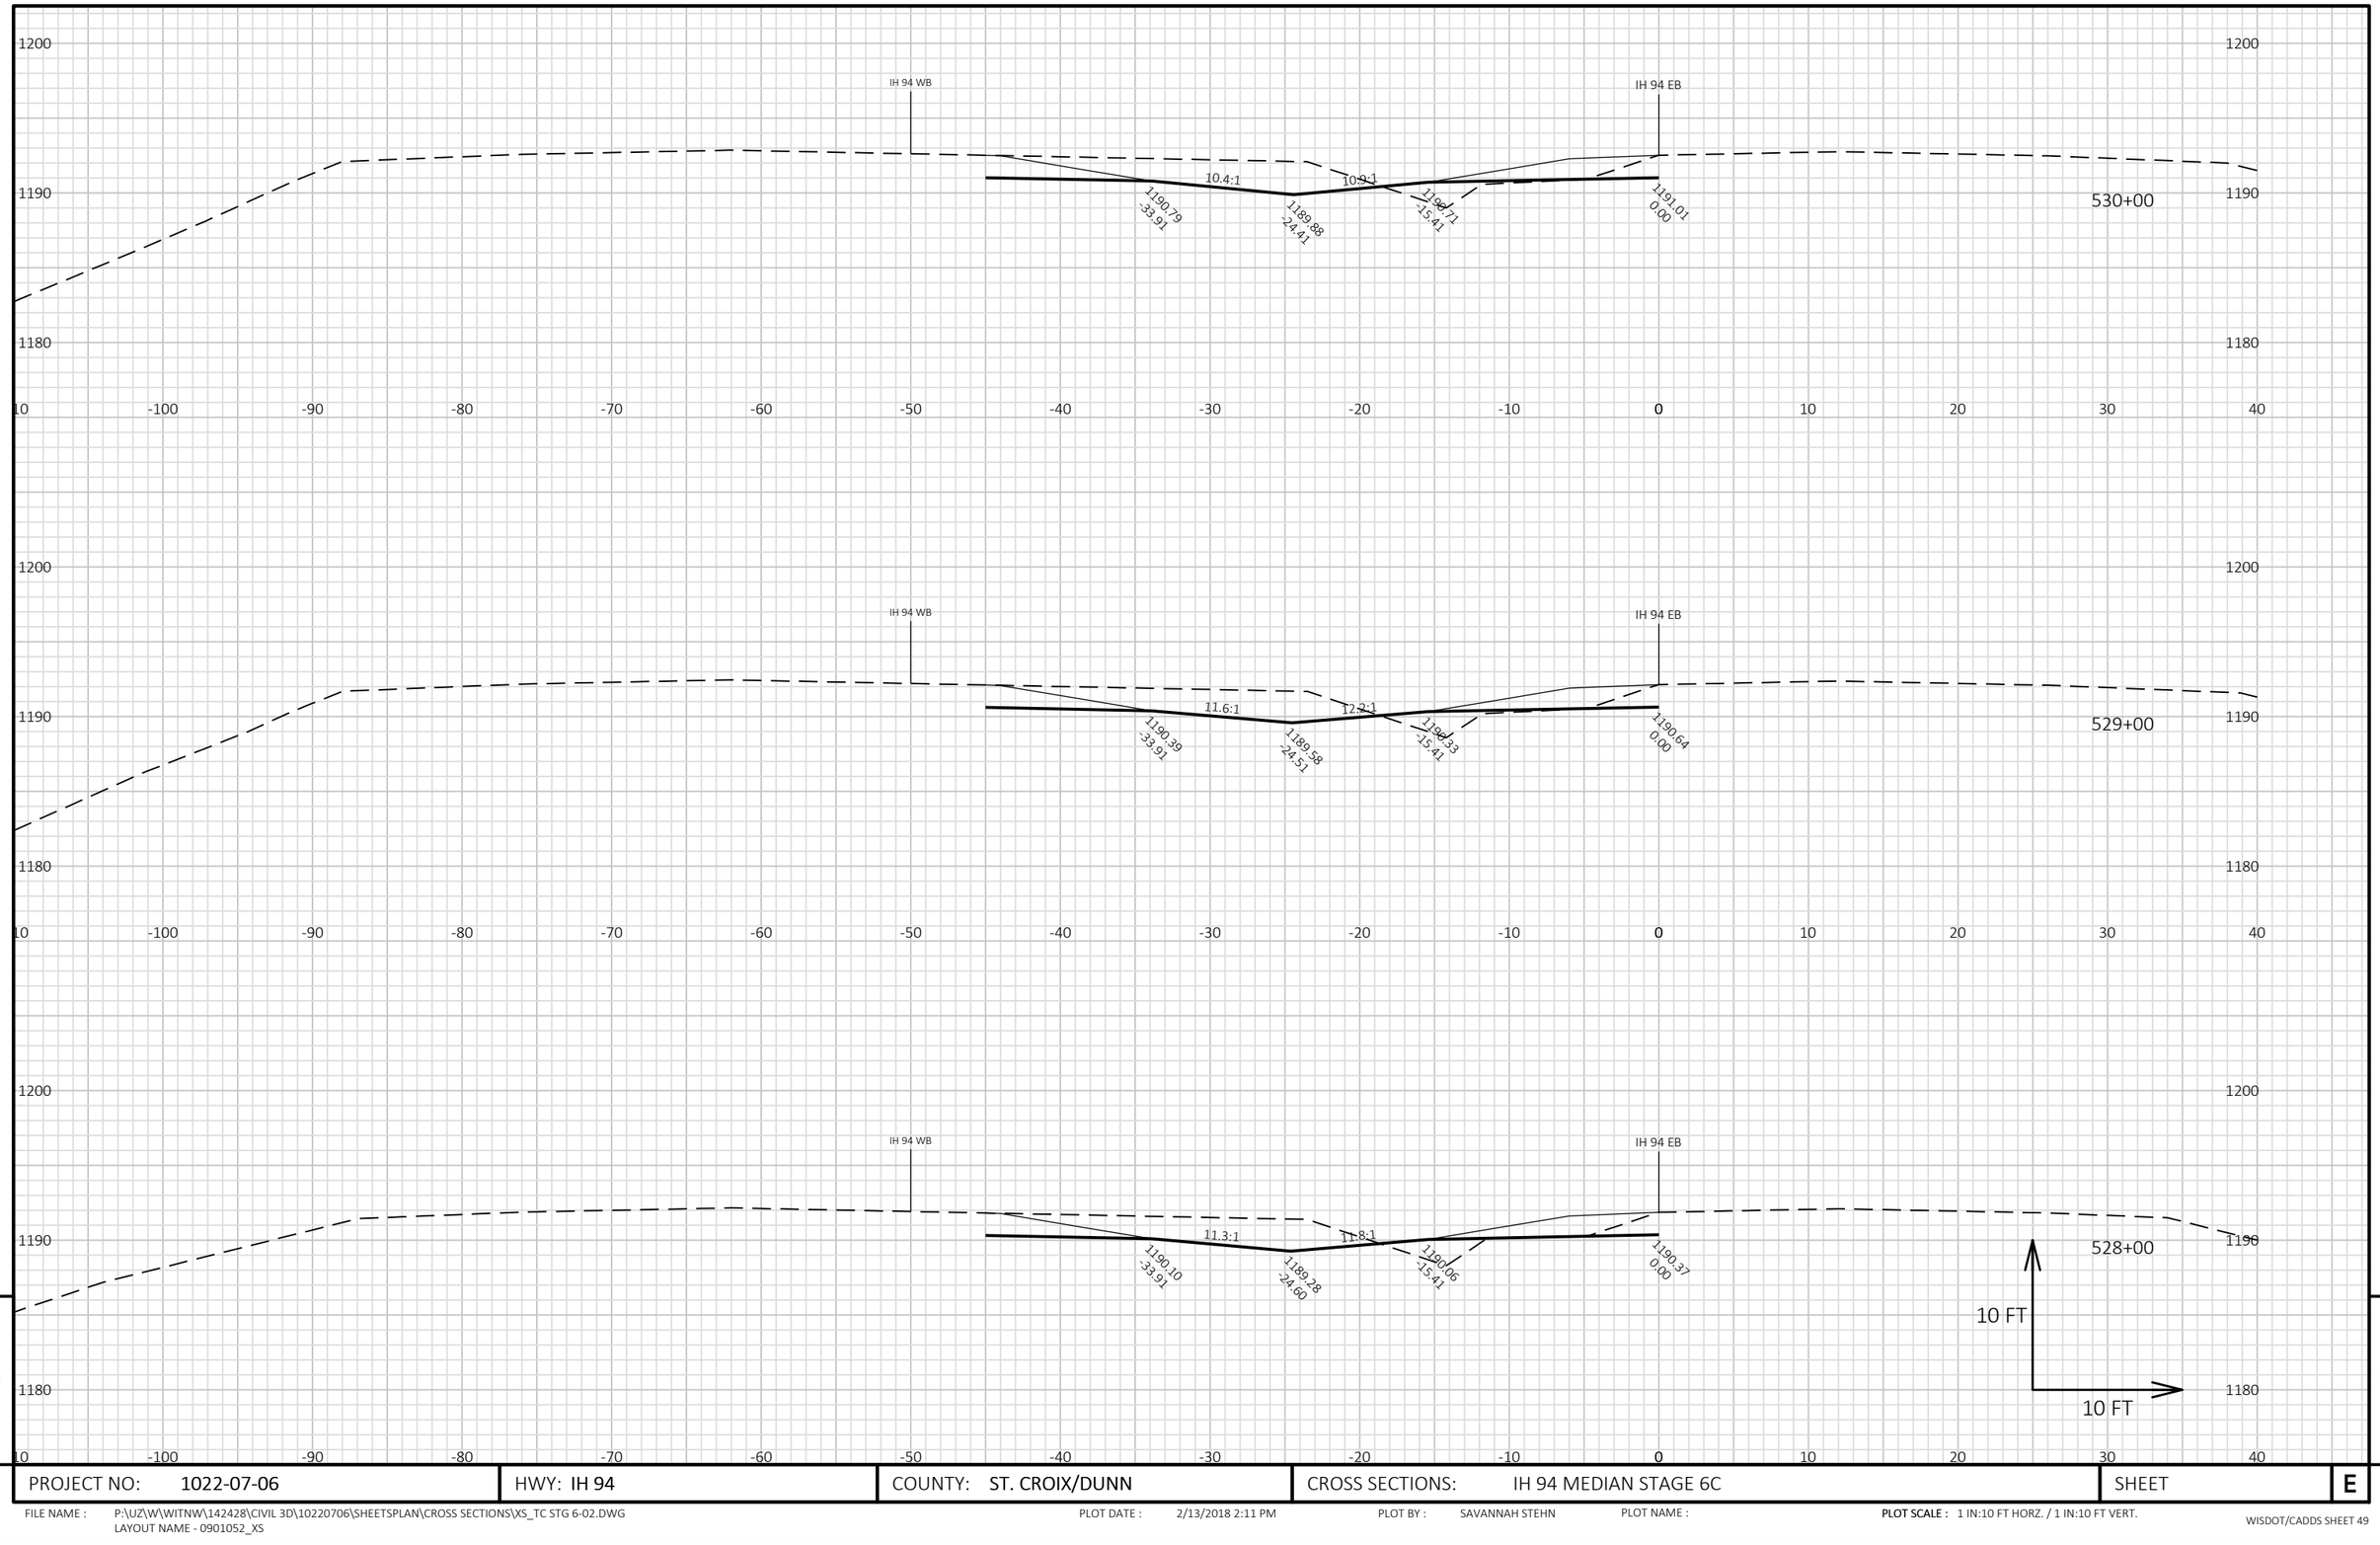


9

9

PROJECT NO: 1022-07-06	HWY: IH 94	COUNTY: ST. CROIX/DUNN	CROSS SECTIONS: IH 94 MEDIAN STAGE 6C	SHEET	E

FILE NAME : P:\UZ\W\WITNW\142428\CIVIL 3D\10220706\SHEETSPLAN\CROSS SECTIONS\XS_TC STG 6-02.DWG
LAYOUT NAME - 0901052_XS

PLOT DATE : 2/13/2018 2:11 PM PLOT BY : SAVANNAH STEHN PLOT NAME : **PLOT SCALE :** 1 IN:10 FT HORZ. / 1 IN:10 FT VERT.

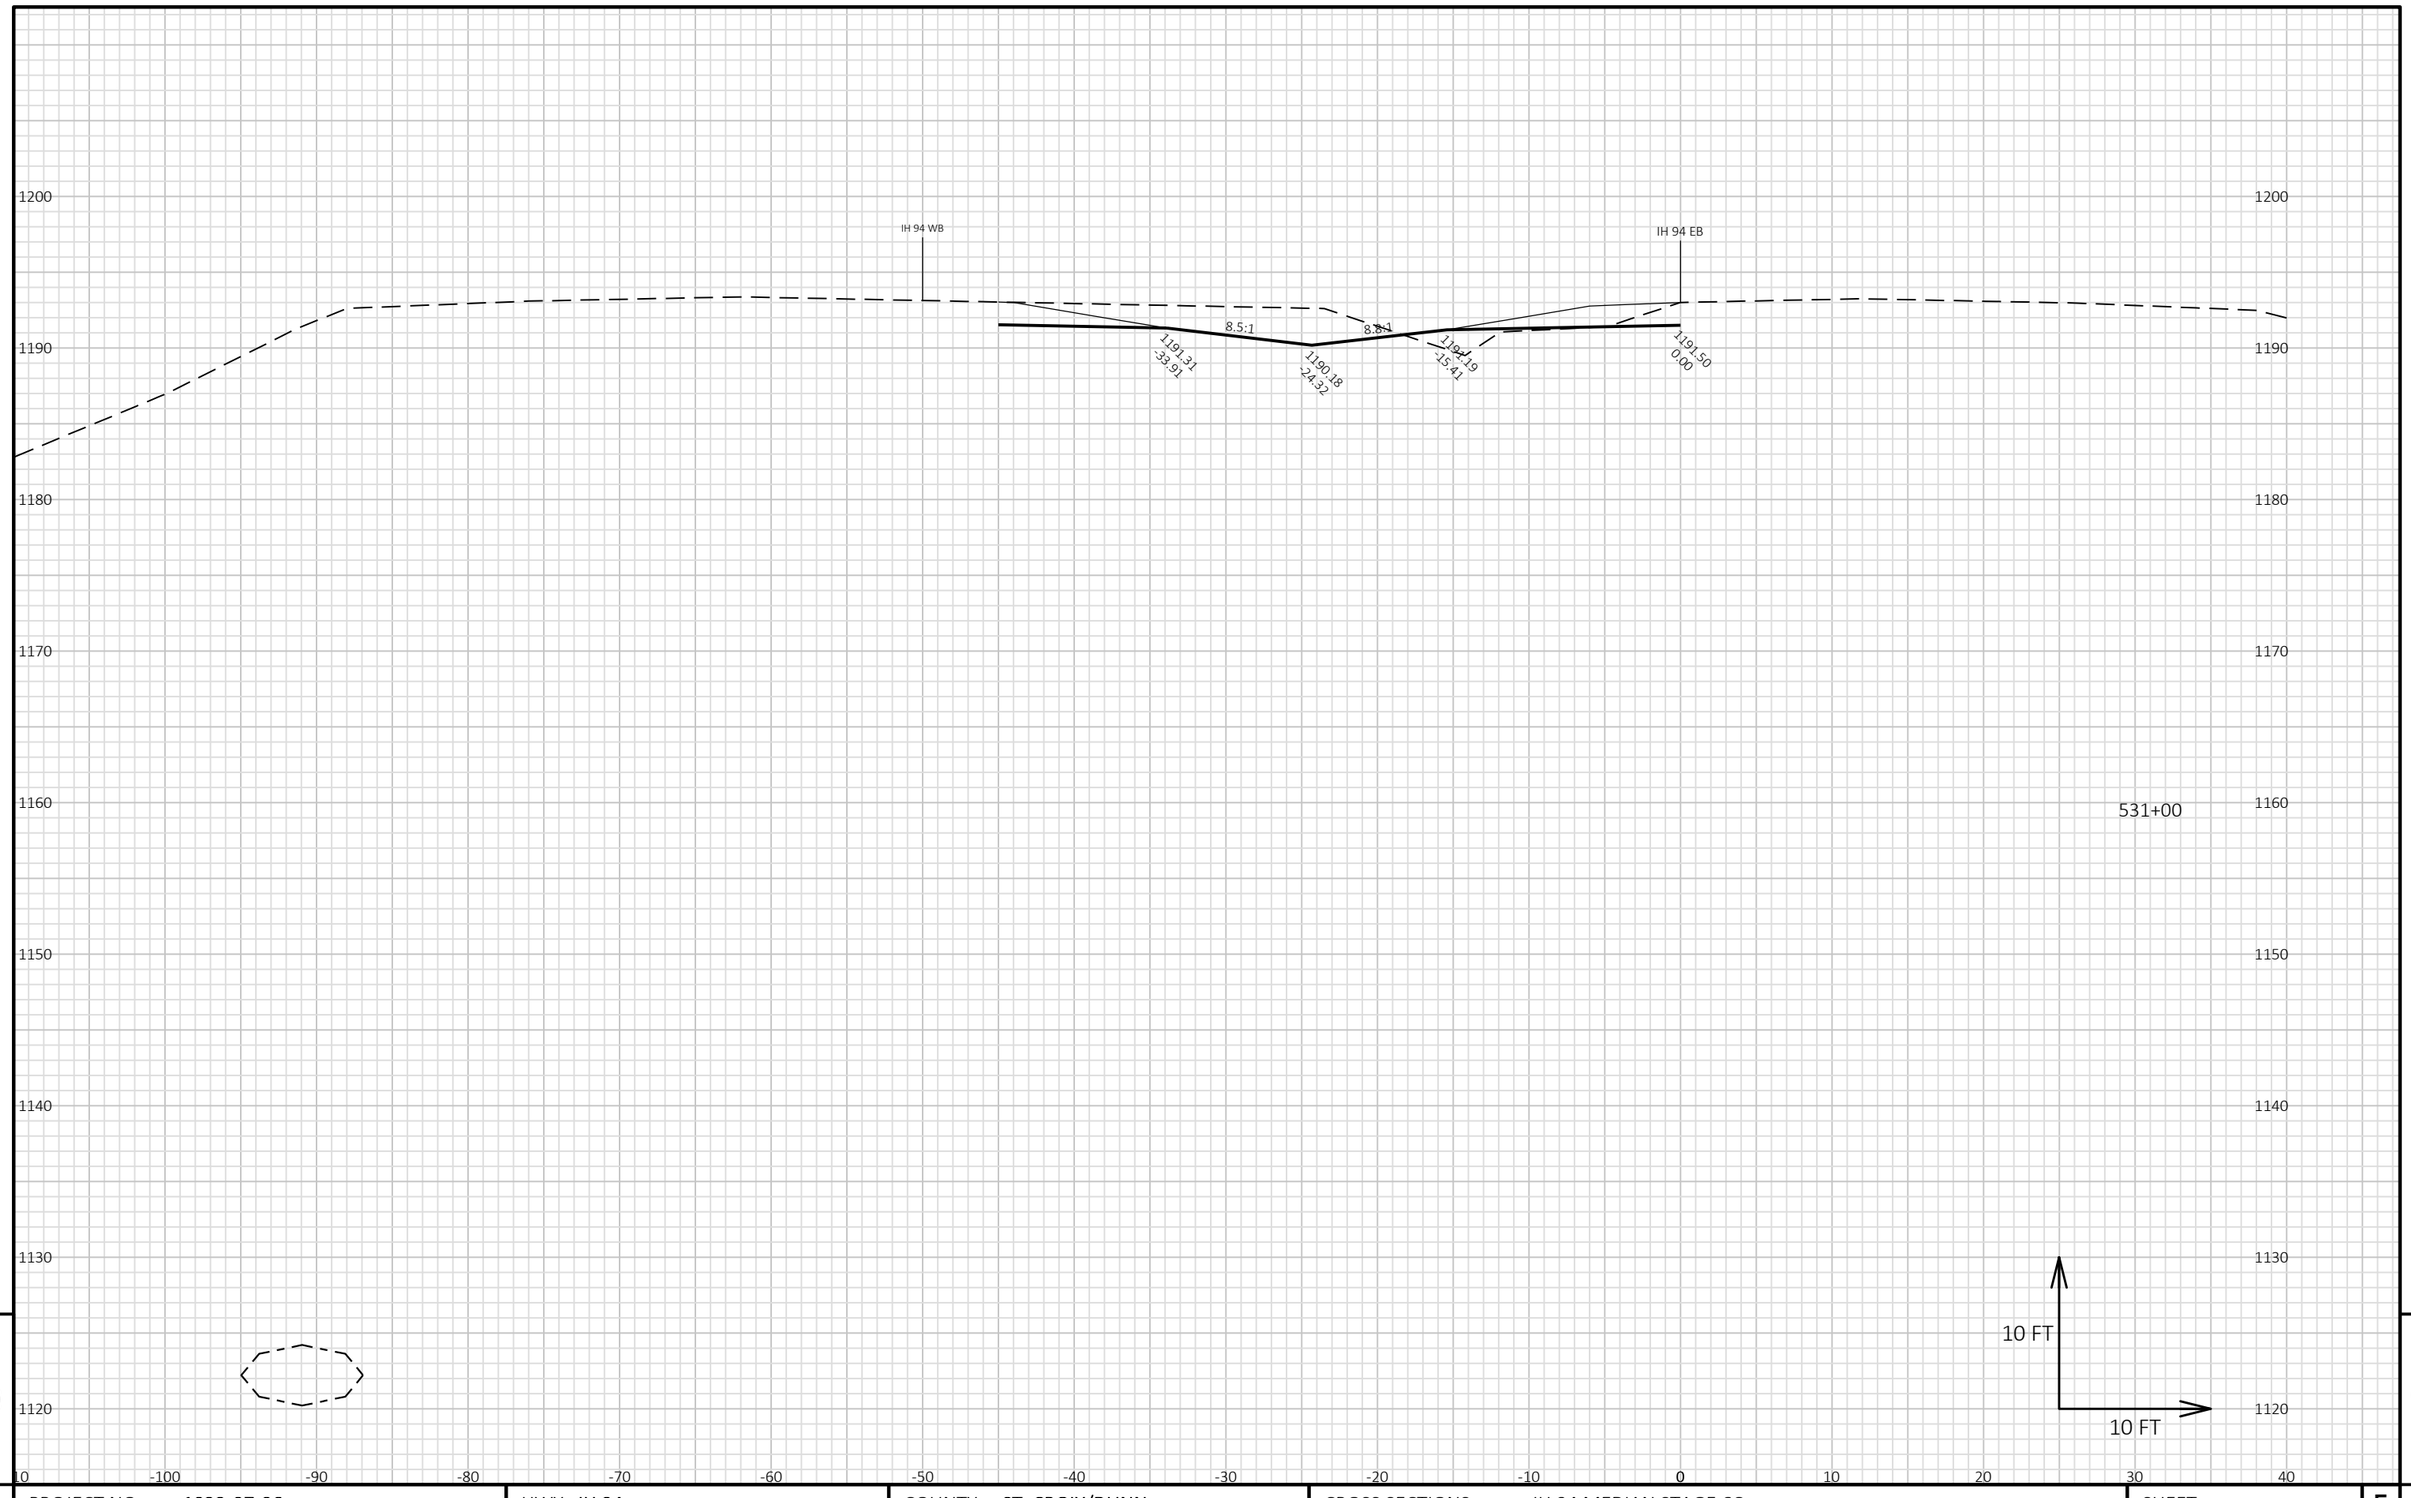

9


9

PROJECT NO: 1022-07-06	HWY: IH 94	COUNTY: ST. CROIX/DUNN	CROSS SECTIONS: IH 94 MEDIAN STAGE 6C	SHEET	E

FILE NAME : P:\UZ\W\WITNW\142428\CIVIL 3D\10220706\SHEETSPLAN\CROSS SECTIONS\XS_TC STG 6-02.DWG
LAYOUT NAME - 0901053_XS

PLOT DATE : 2/13/2018 2:11 PM PLOT BY : SAVANNAH STEHN PLOT NAME :

PLOT SCALE : 1 IN:10 FT HORZ. / 1 IN:10 FT VERT.

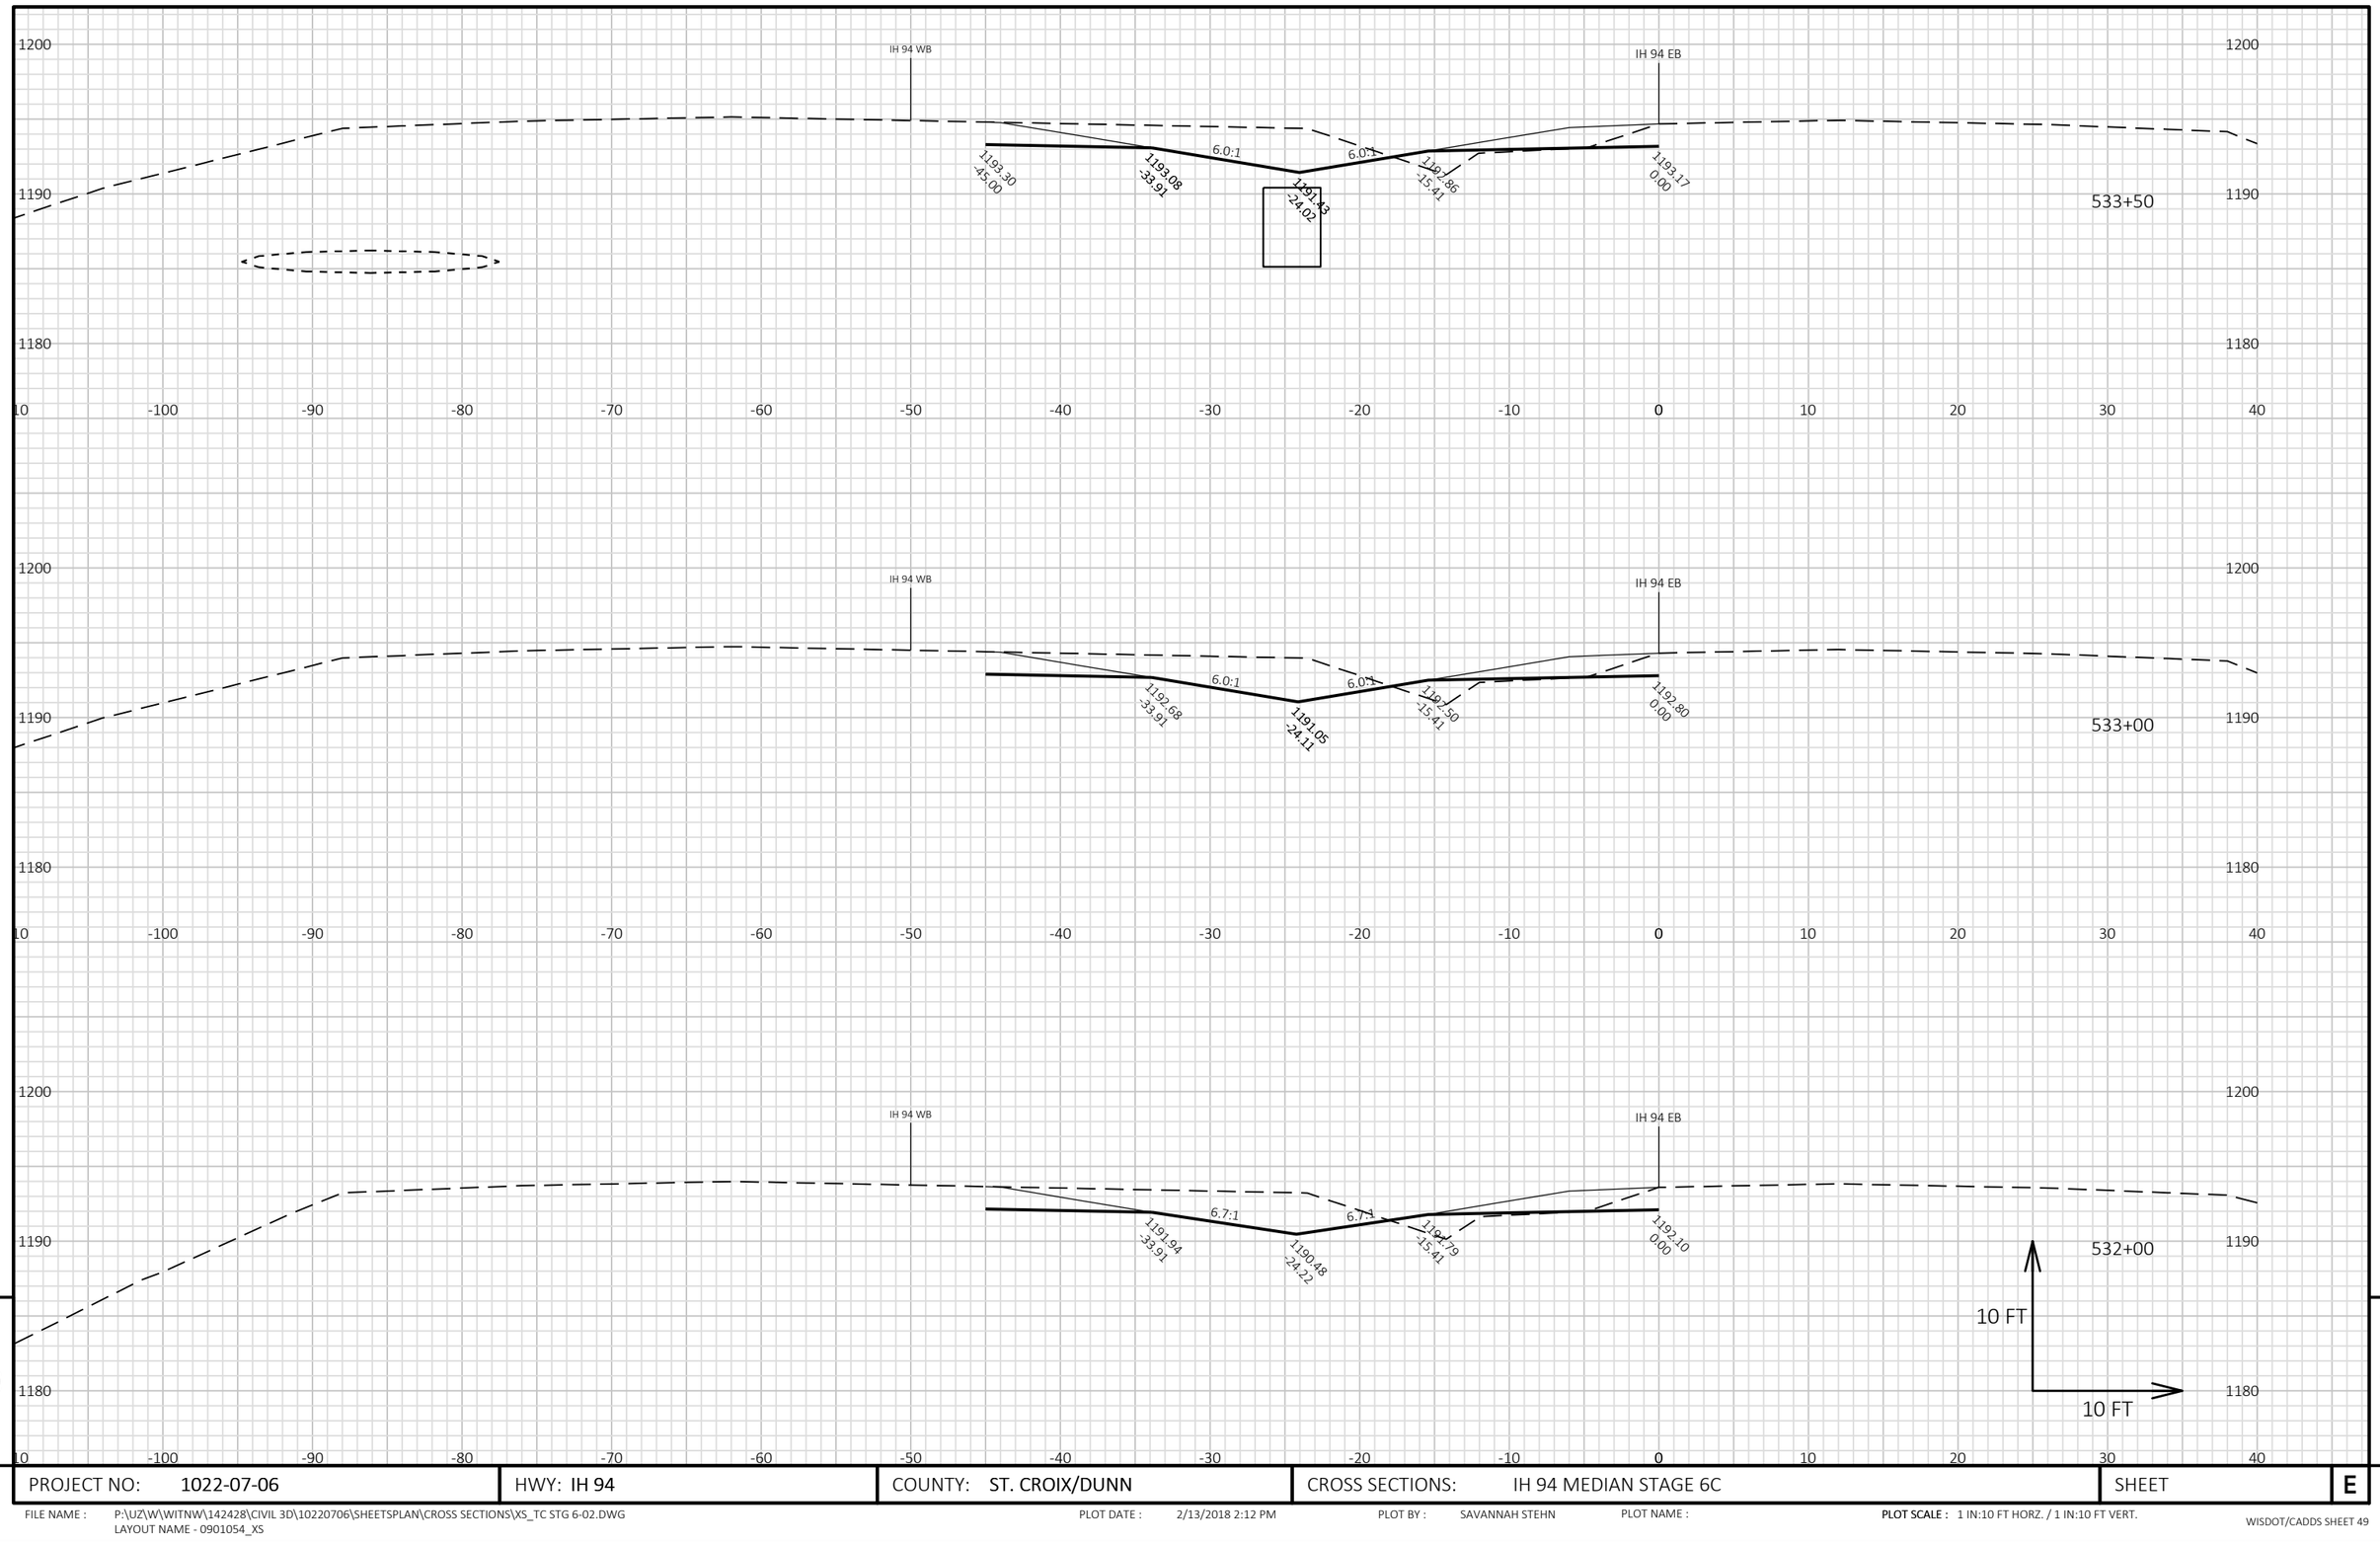

9


PROJECT NO: 1022-07-06	HWY: IH 94	COUNTY: ST. CROIX/DUNN	CROSS SECTIONS: IH 94 MEDIAN STAGE 6C	SHEET	E

FILE NAME : P:\UZ\W\WITNW\142428\CIVIL 3D\10220706\SHEETSPLAN\CROSS SECTIONS\XS_TC STG 6-02.DWG
LAYOUT NAME - 0901054_XS

PLOT DATE : 2/13/2018 2:12 PM PLOT BY : SAVANNAH STEHN PLOT NAME : **PLOT SCALE :** 1 IN:10 FT HORZ. / 1 IN:10 FT VERT.

WISDOT/CADDS SHEET 49

9

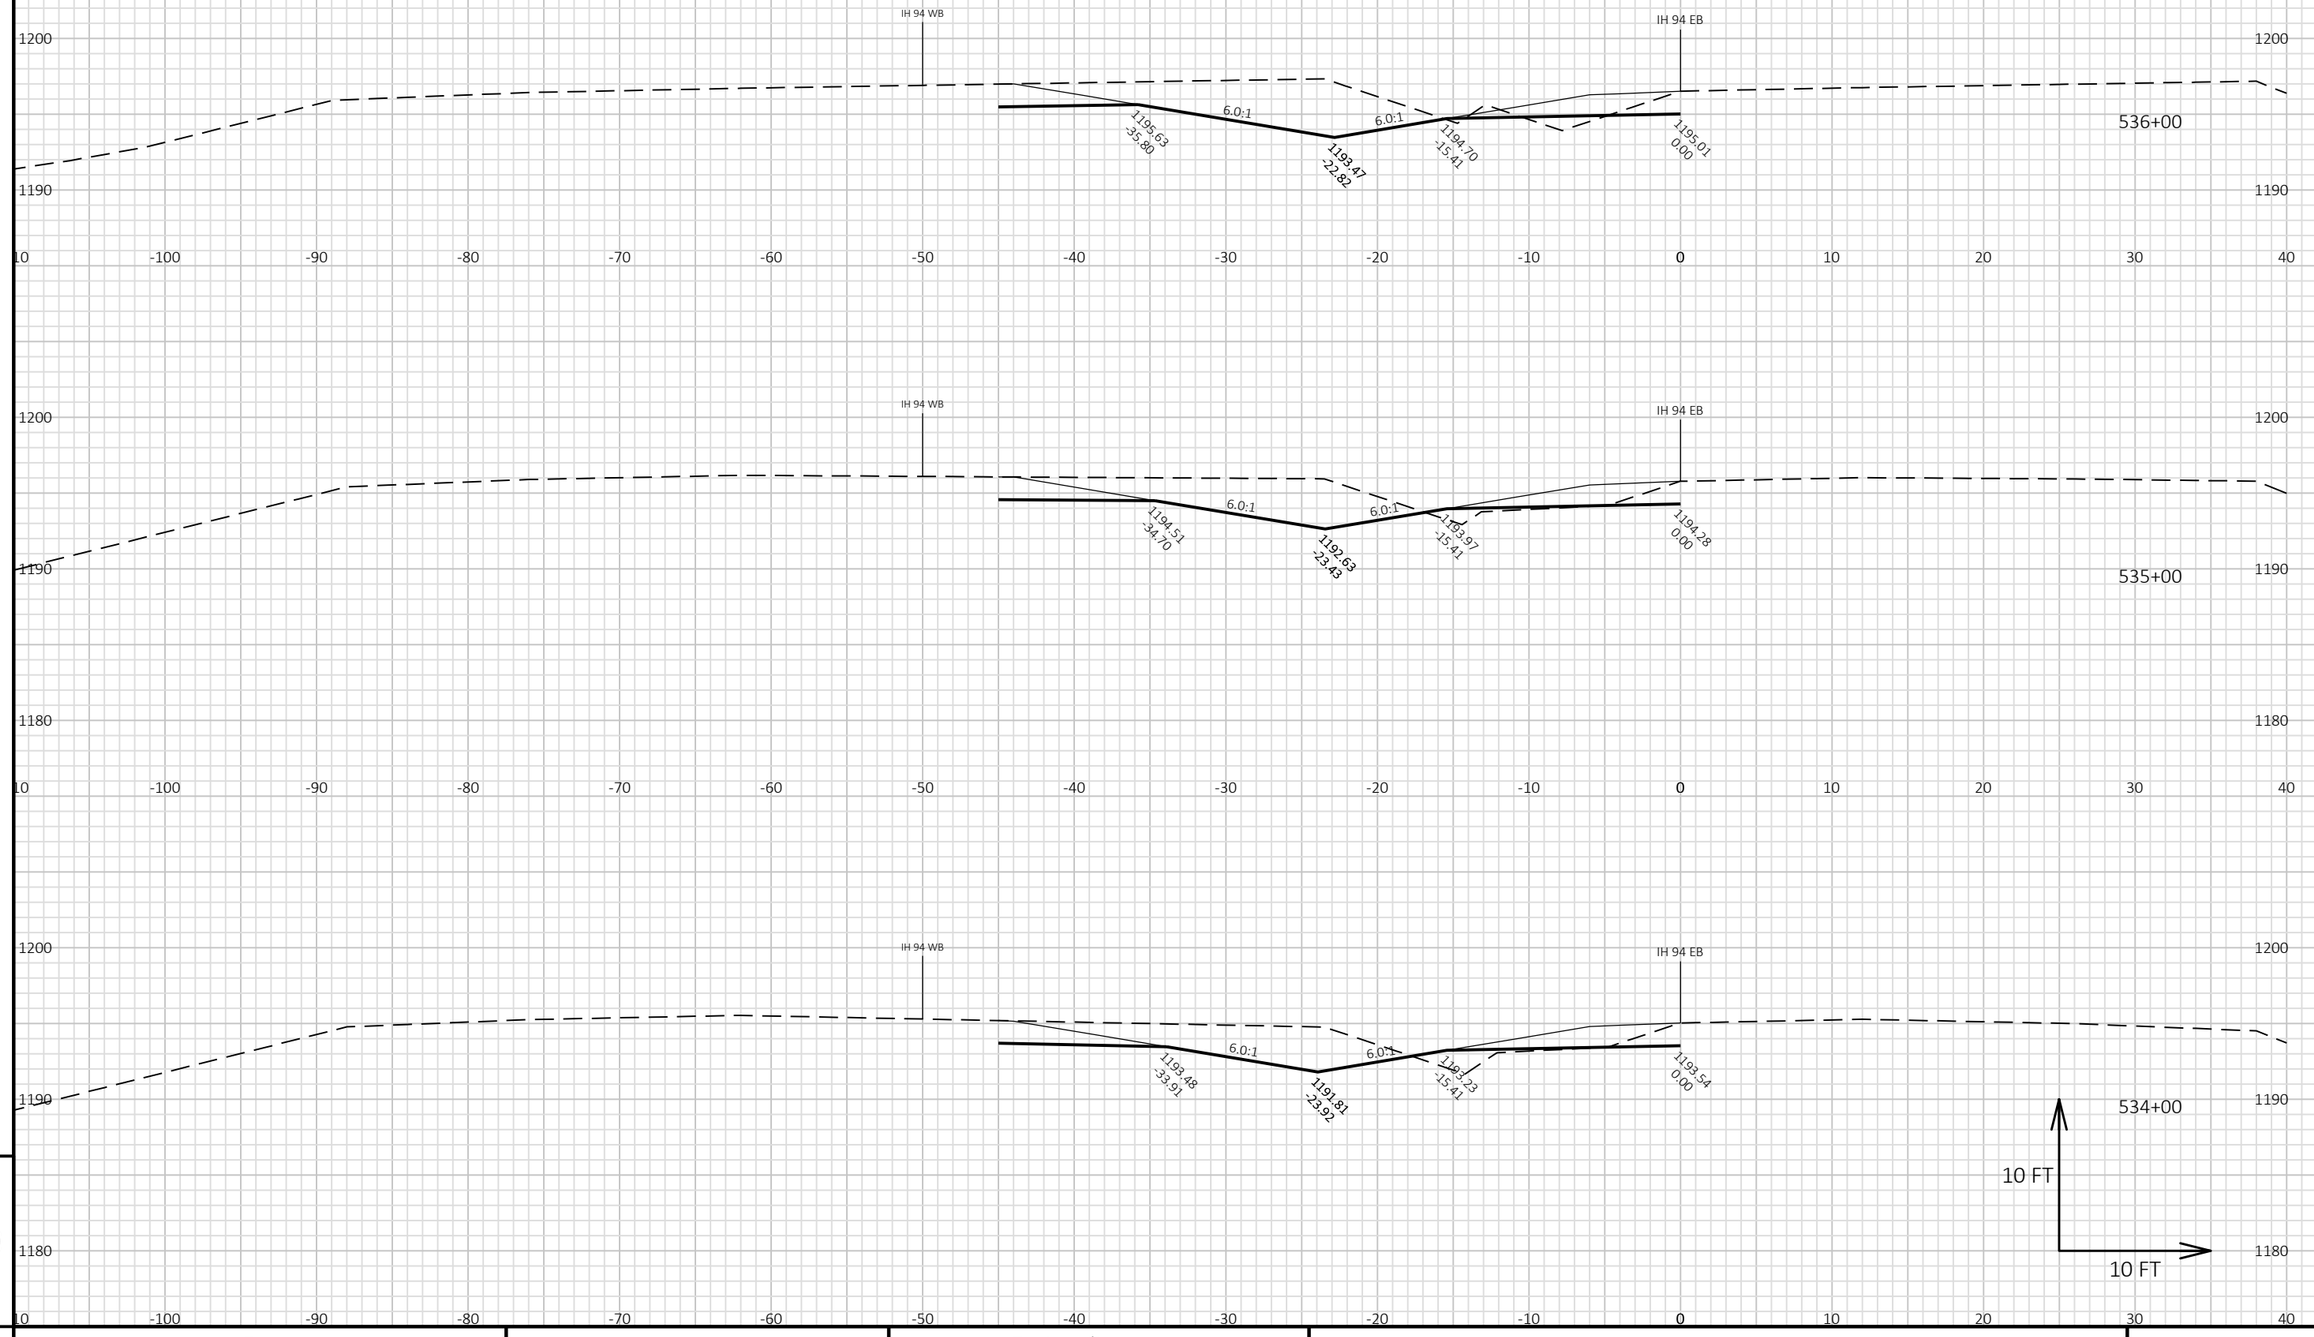

9

9

PROJECT NO: 1022-07-06	HWY: IH 94	COUNTY: ST. CROIX/DUNN	CROSS SECTIONS: IH 94 MEDIAN STAGE 6C	SHEET	E


FILE NAME : P:\UZ\W\WITNW\142428\CIVIL 3D\10220706\SHEETSPLAN\CROSS SECTIONS\XS_TC STG 6-02.DWG
LAYOUT NAME - 0901055_XS

PLOT DATE : 2/13/2018 2:12 PM

PLOT BY : SAVANNAH STEHN

PLOT NAME :


PLOT SCALE : 1 IN:10 FT HORZ. / 1 IN:10 FT VERT.

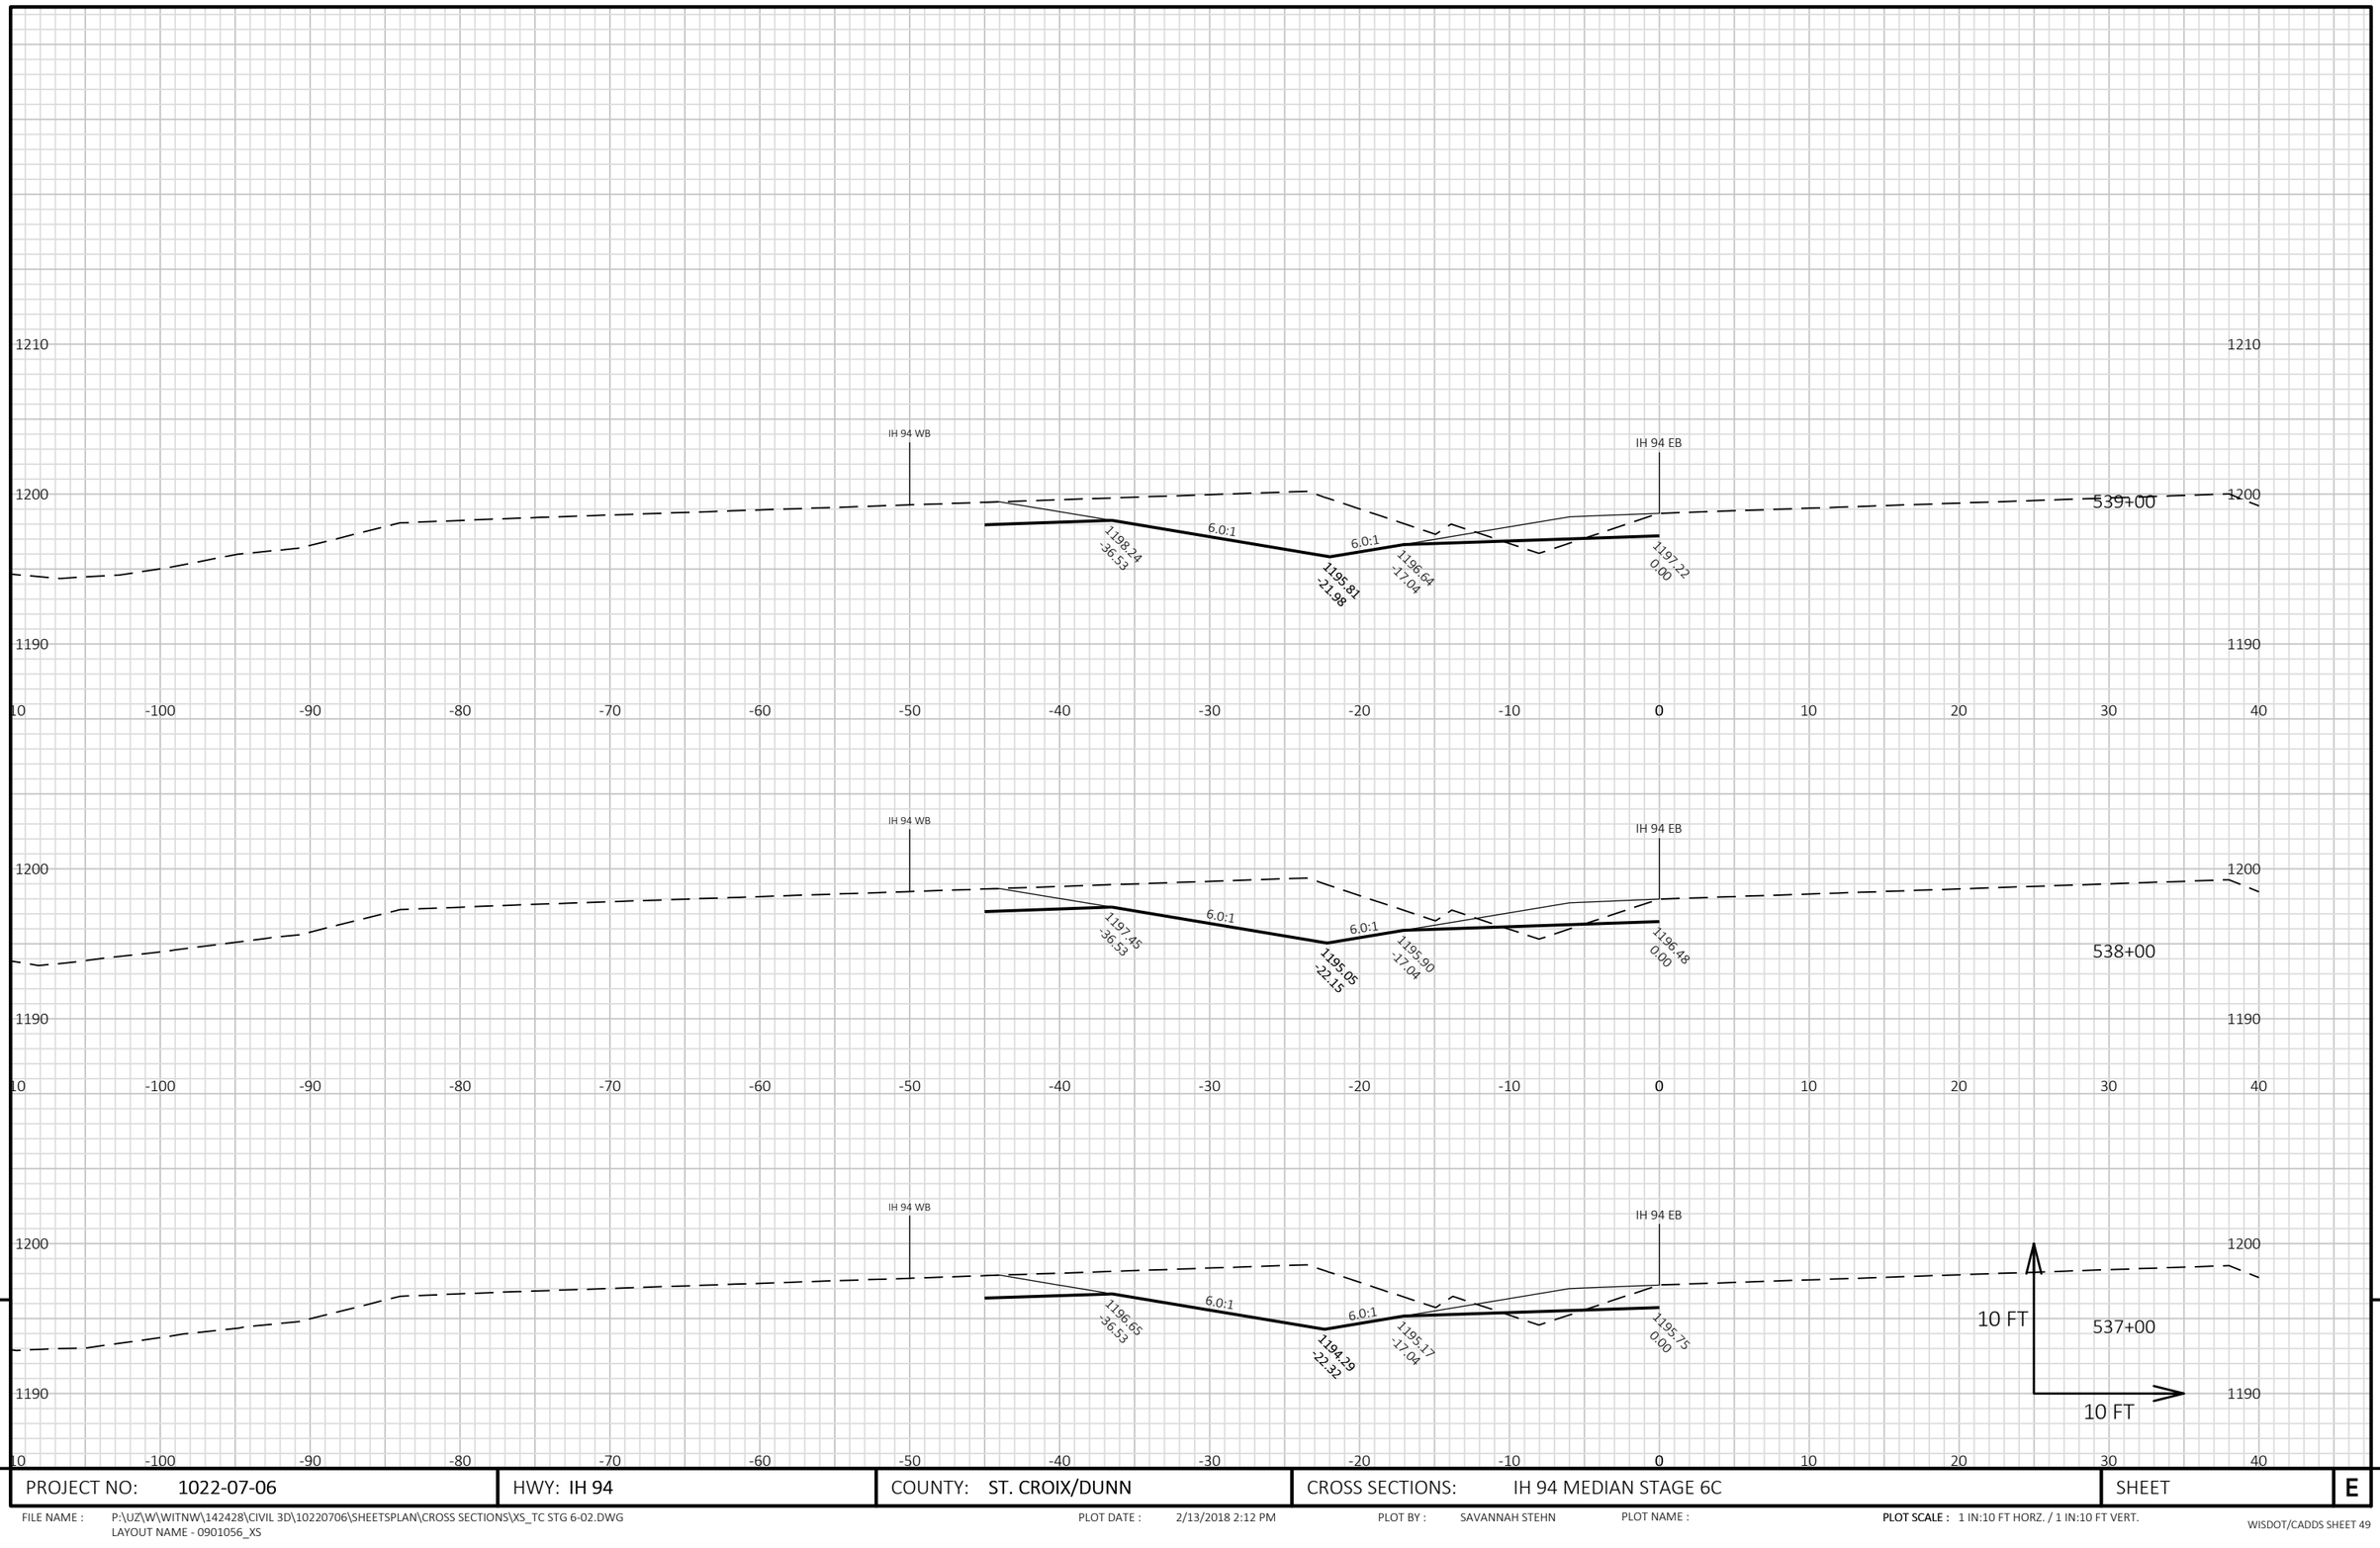

PROJECT NO: 1022-07-06	HWY: IH 94	COUNTY: ST. CROIX/DUNN	CROSS SECTIONS: IH 94 MEDIAN STAGE 6C	SHEET	E

FILE NAME : P:\UZ\W\WITNW\142428\CIVIL 3D\10220706\SHEETSPLAN\CROSS SECTIONS\XS_TC STG 6-02.DWG
LAYOUT NAME - 0901056_XS

PLOT DATE : 2/13/2018 2:12 PM PLOT BY : SAVANNAH STEHN PLOT NAME : **PLOT SCALE :** 1 IN:10 FT HORZ. / 1 IN:10 FT VERT.

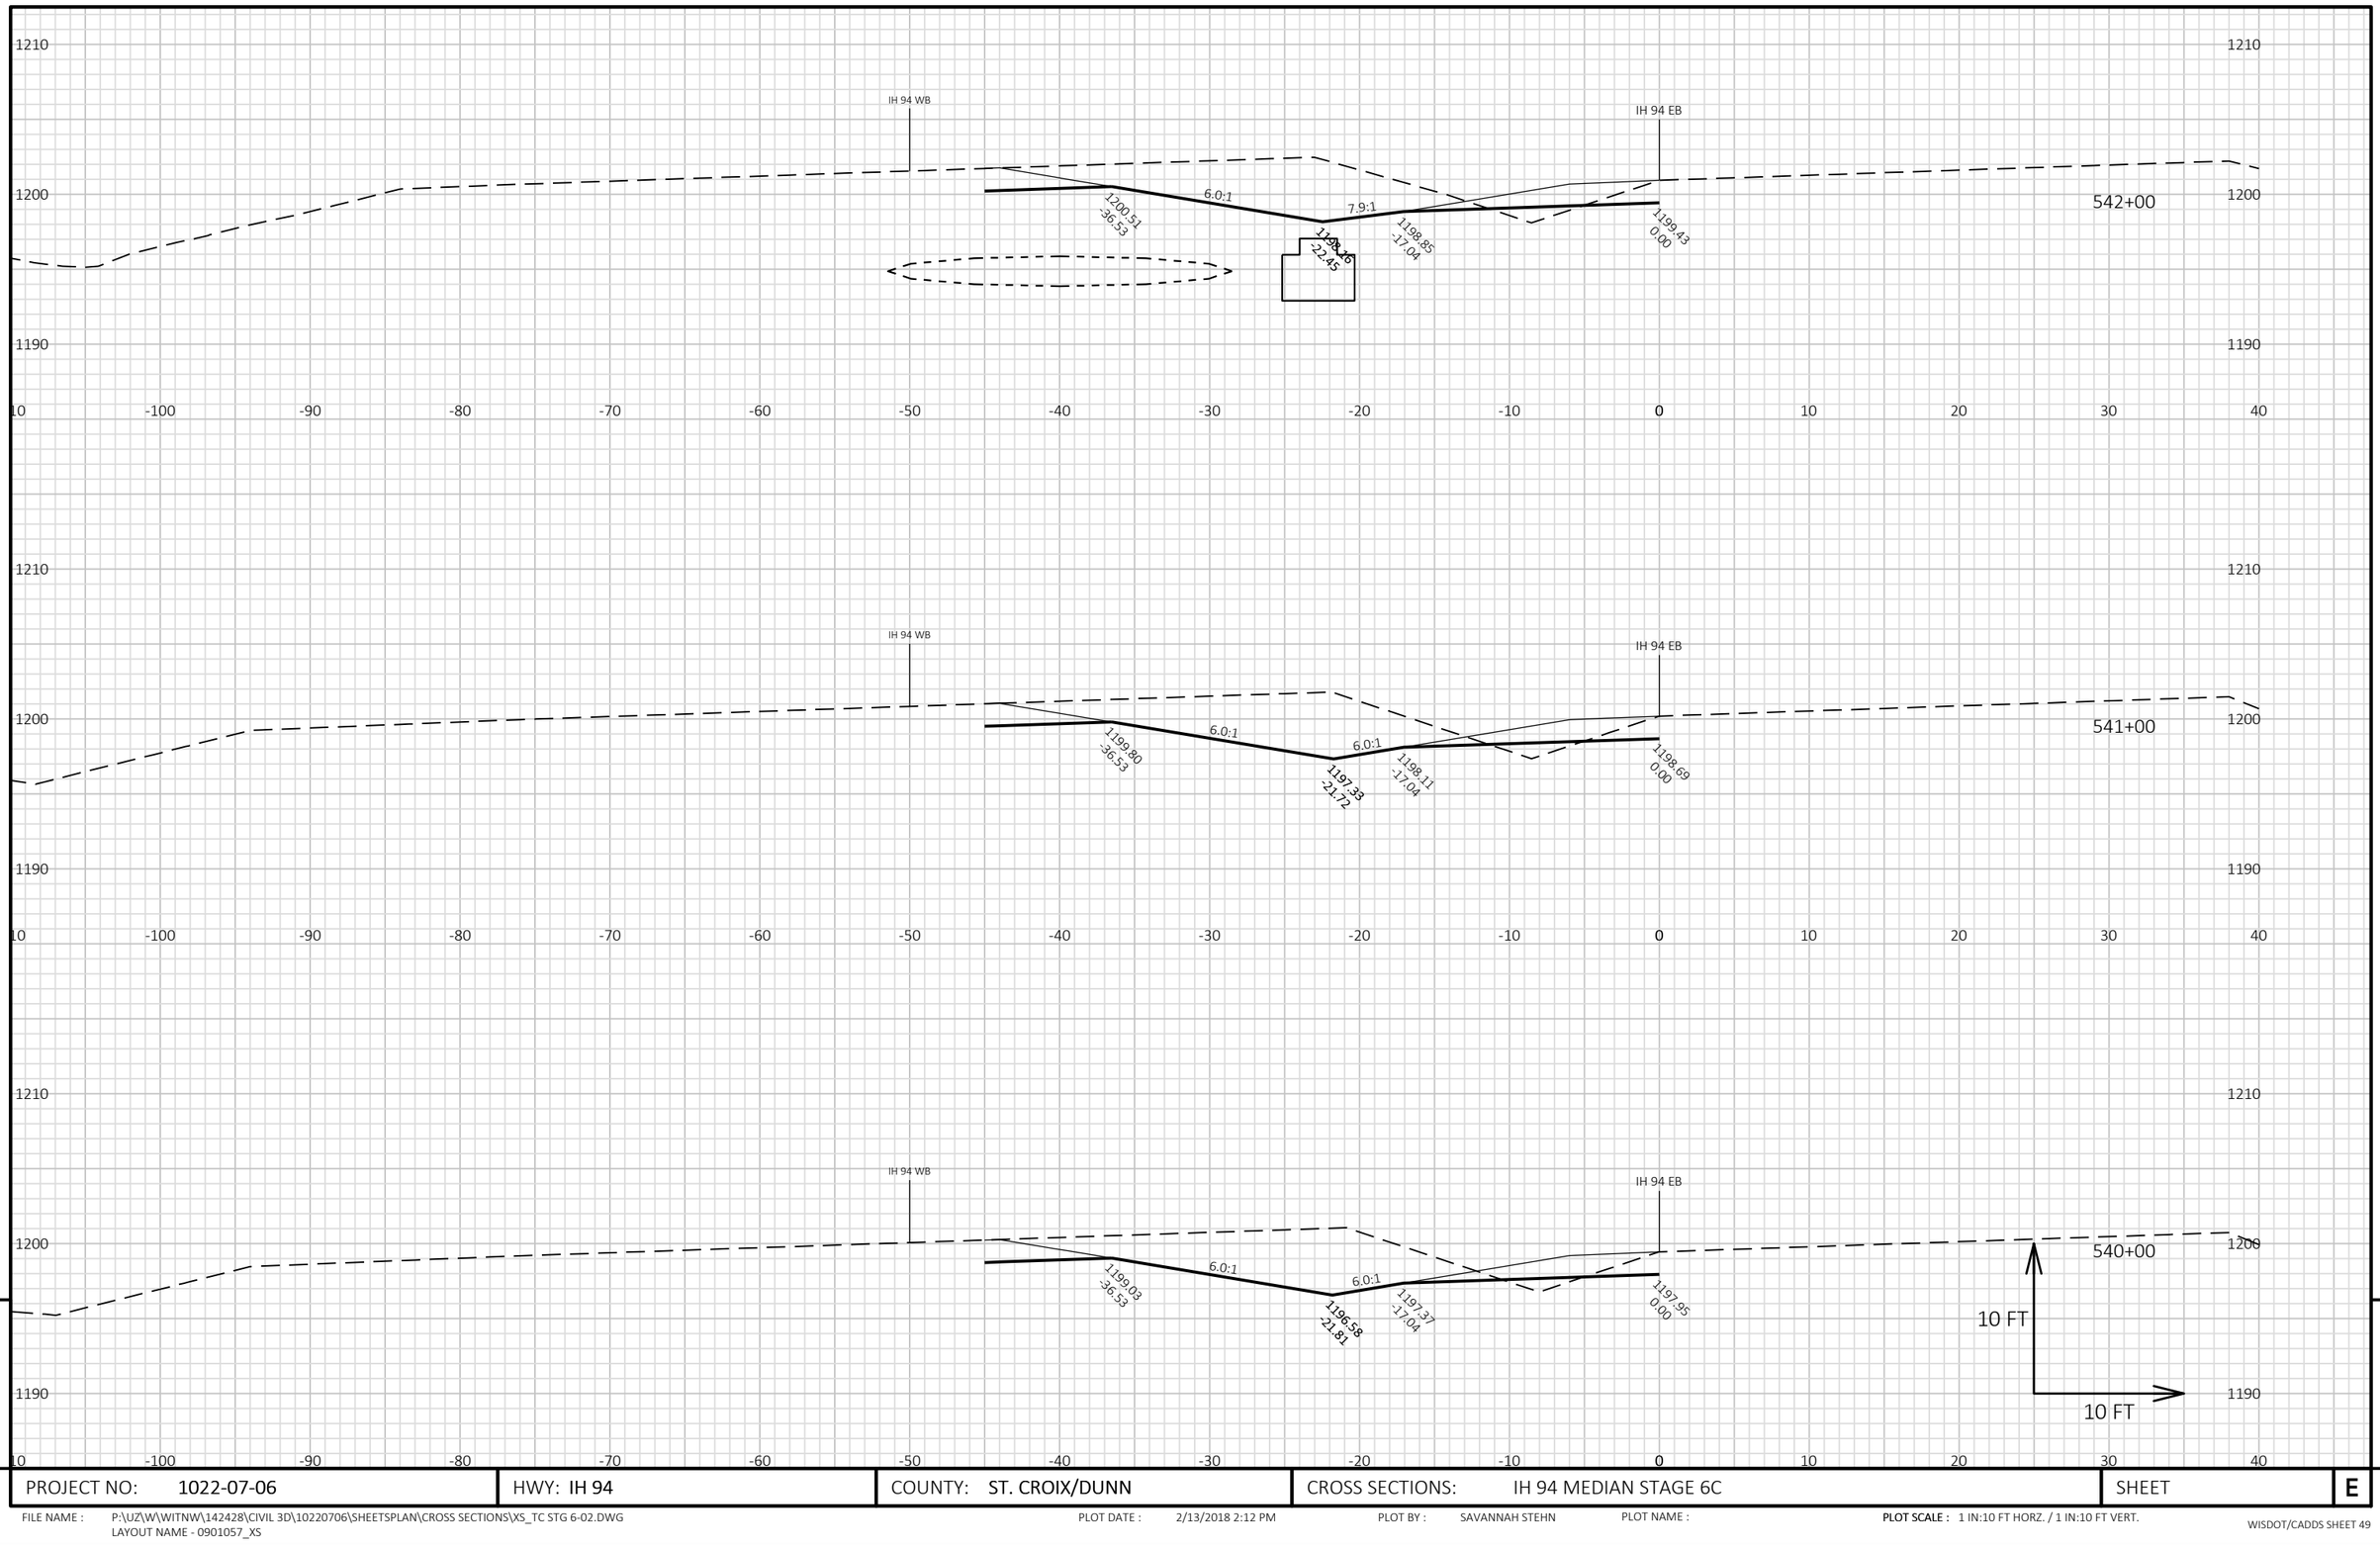


PROJECT NO: 1022-07-06	HWY: IH 94	COUNTY: ST. CROIX/DUNN	CROSS SECTIONS: IH 94 MEDIAN STAGE 6C	SHEET E

FILE NAME : P:\UZ\W\WITNW\142428\CIVIL 3D\10220706\SHEETSPLAN\CROSS SECTIONS\XS_TC STG 6-02.DWG
LAYOUT NAME - 0901057_XS

PLOT DATE : 2/13/2018 2:12 PM PLOT BY : SAVANNAH STEHN PLOT NAME : **PLOT SCALE :** 1 IN:10 FT HORZ. / 1 IN:10 FT VERT.

9

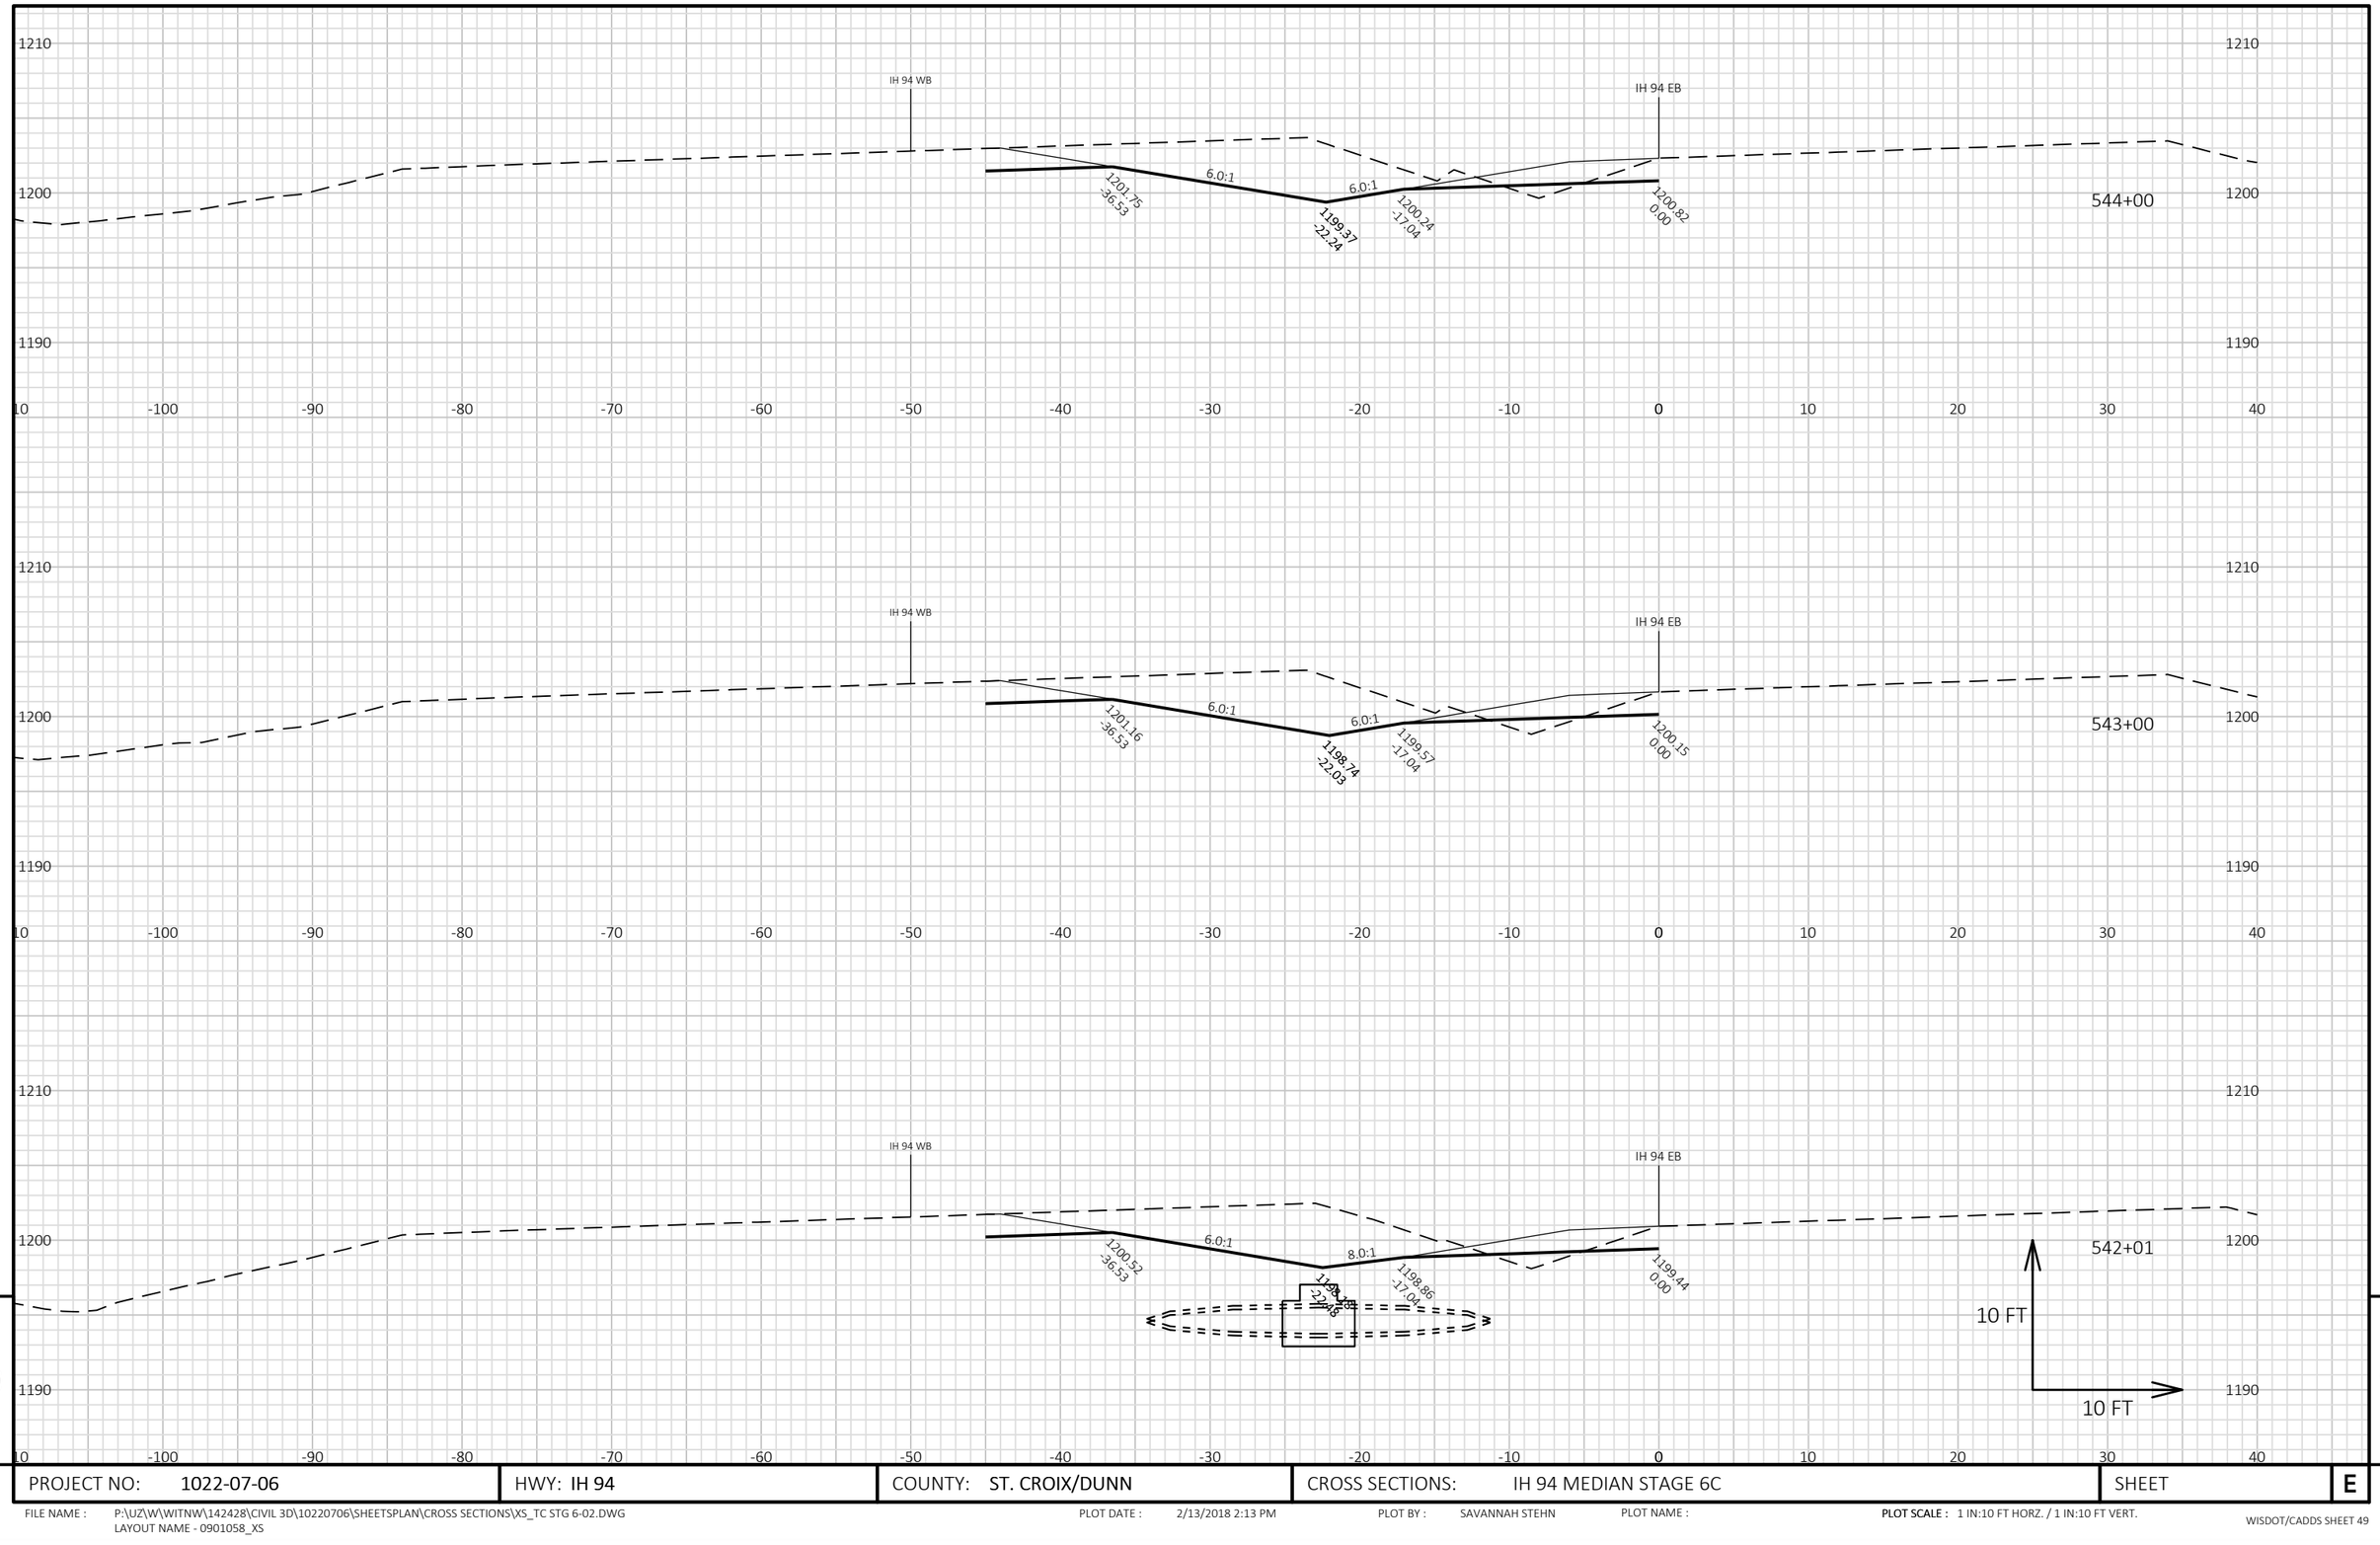

9


9

PROJECT NO: 1022-07-06	HWY: IH 94	COUNTY: ST. CROIX/DUNN	CROSS SECTIONS: IH 94 MEDIAN STAGE 6C	SHEET	E

FILE NAME : P:\UZ\W\WITNW\142428\CIVIL 3D\10220706\SHEETSPLAN\CROSS SECTIONS\XS_TC STG 6-02.DWG
LAYOUT NAME - 0901058_XS

PLOT DATE : 2/13/2018 2:13 PM PLOT BY : SAVANNAH STEHN PLOT NAME :

PLOT SCALE : 1 IN:10 FT HORZ. / 1 IN:10 FT VERT.

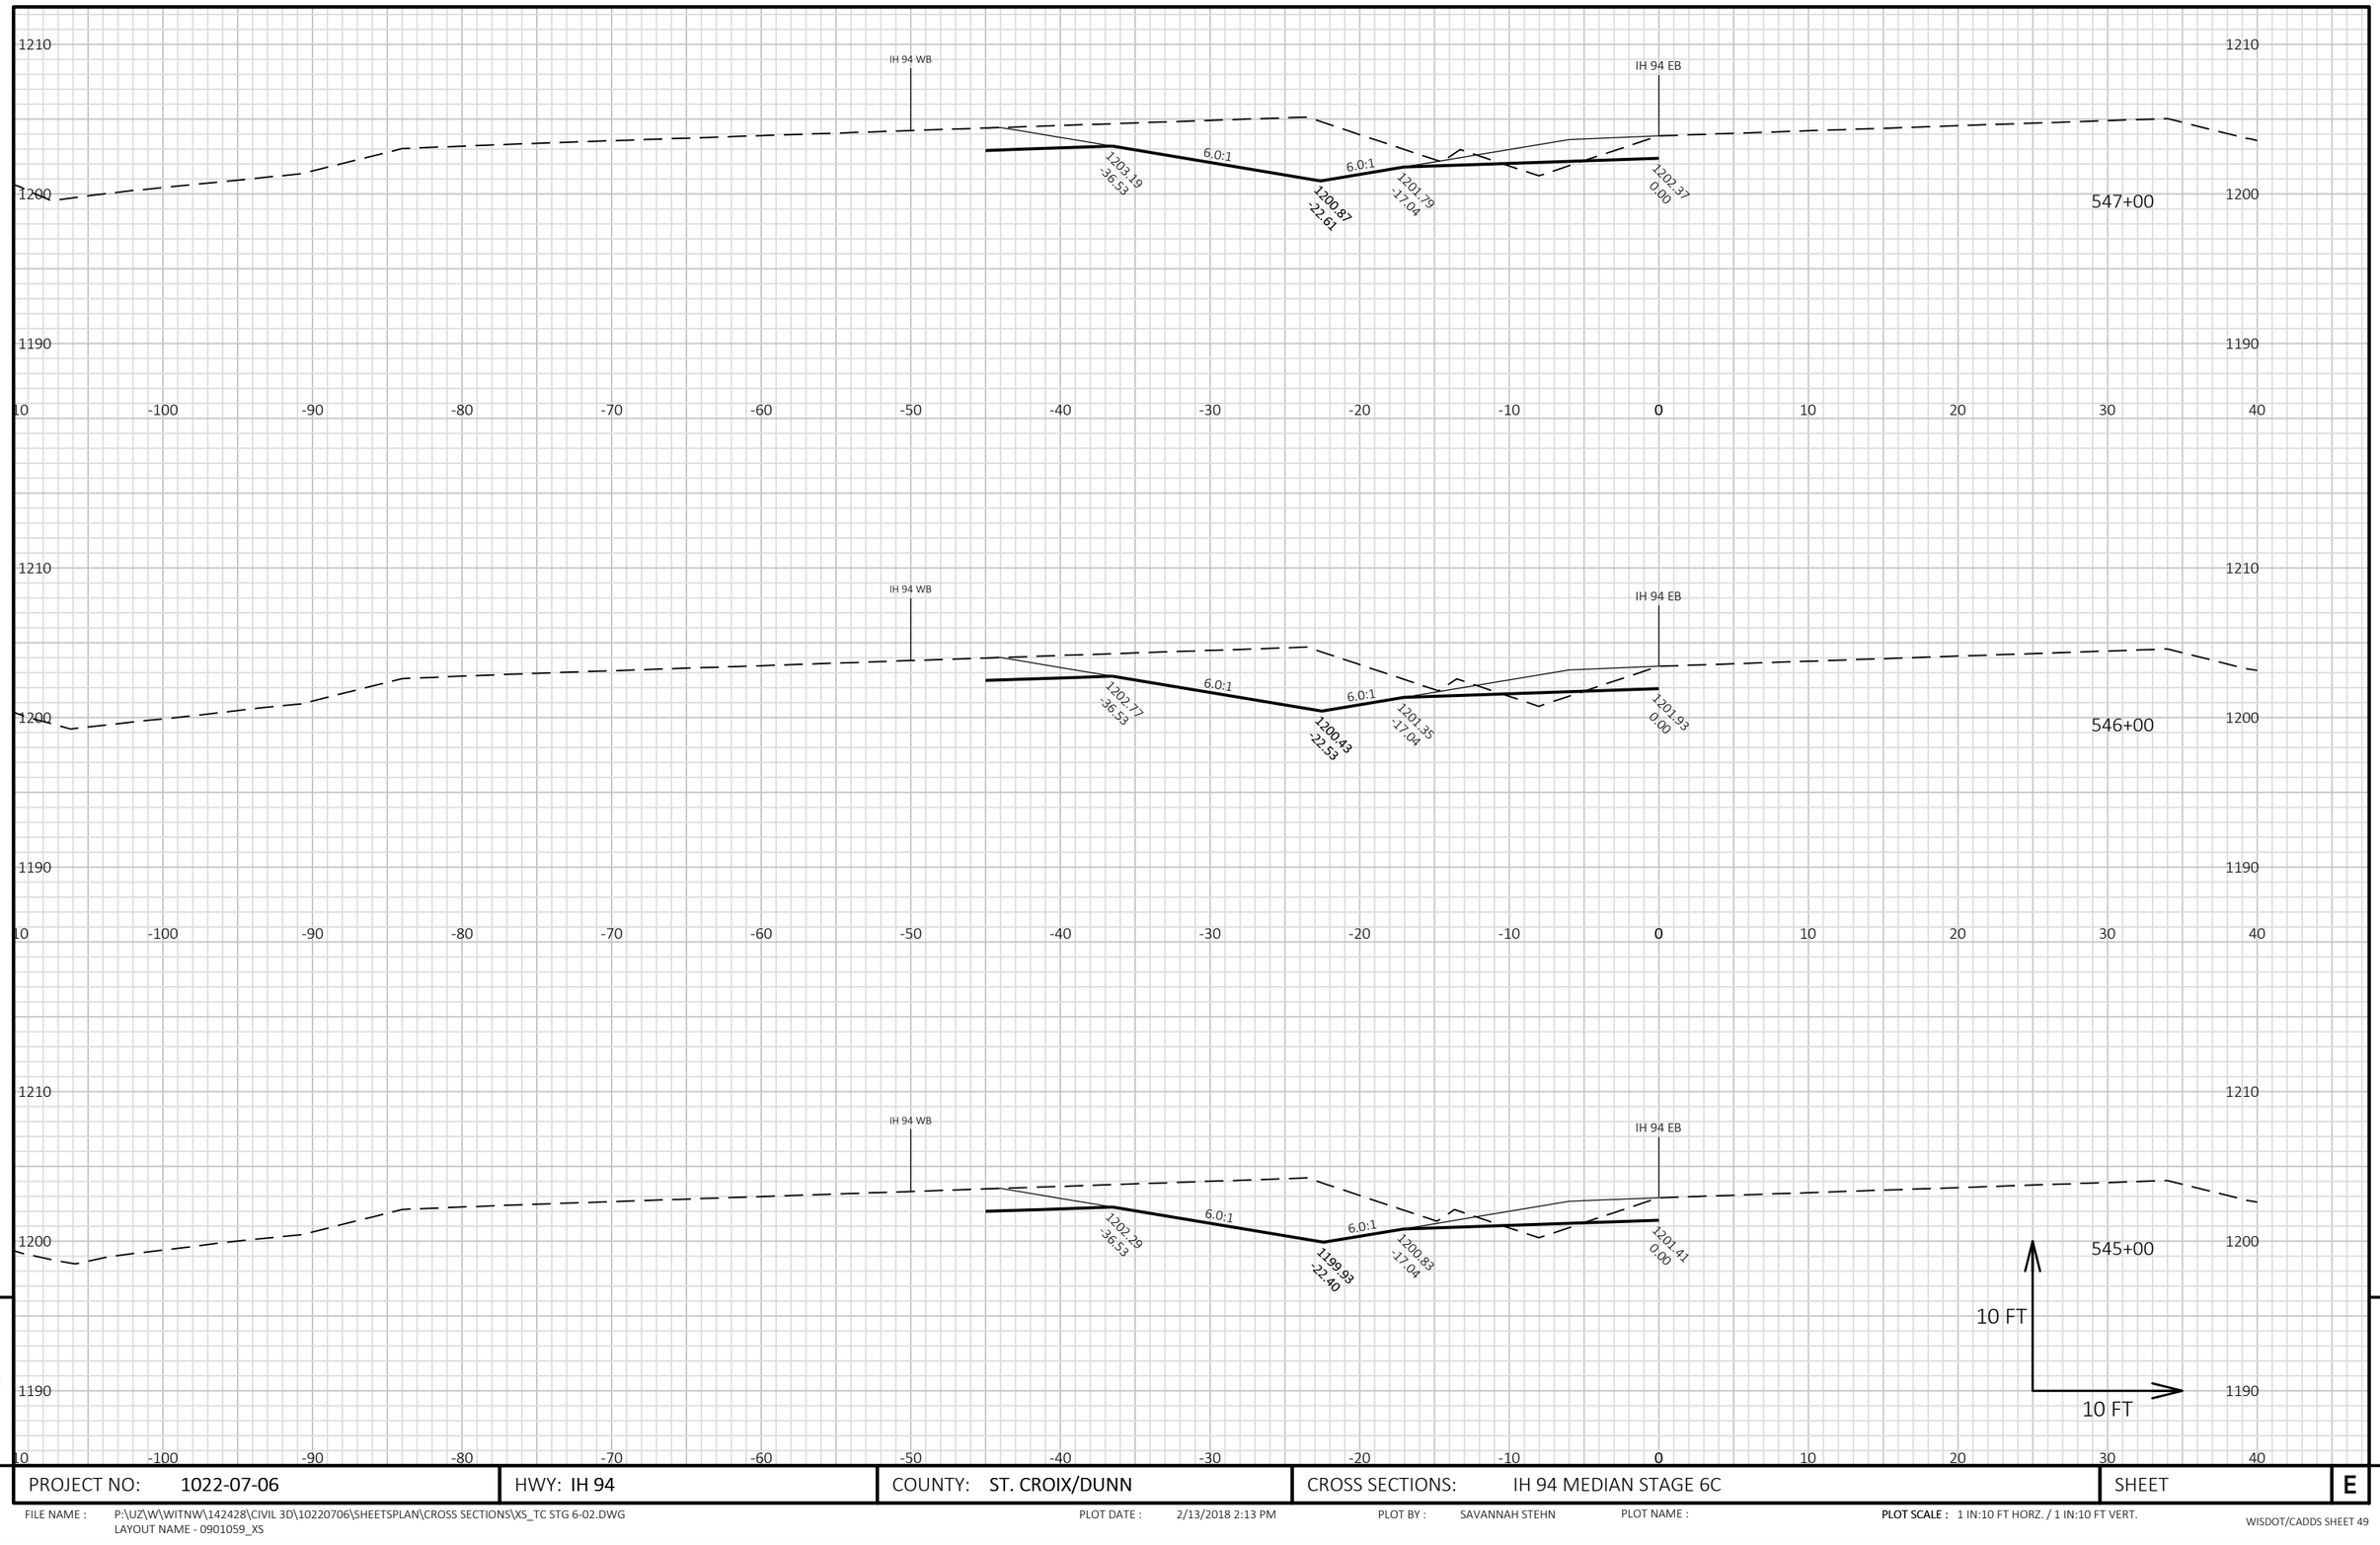

9

9

PROJECT NO: 1022-07-06	HWY: IH 94	COUNTY: ST. CROIX/DUNN	CROSS SECTIONS: IH 94 MEDIAN STAGE 6C	SHEET	E


FILE NAME : P:\UZ\W\WITNW\142428\CIVIL 3D\10220706\SHEETSPLAN\CROSS SECTIONS\XS_TC STG 6-02.DWG
LAYOUT NAME - 0901059_XS

PLOT DATE : 2/13/2018 2:13 PM

PLOT BY : SAVANNAH STEHN

PLOT NAME :

PLOT SCALE : 1 IN:10 FT HORZ. / 1 IN:10 FT VERT.

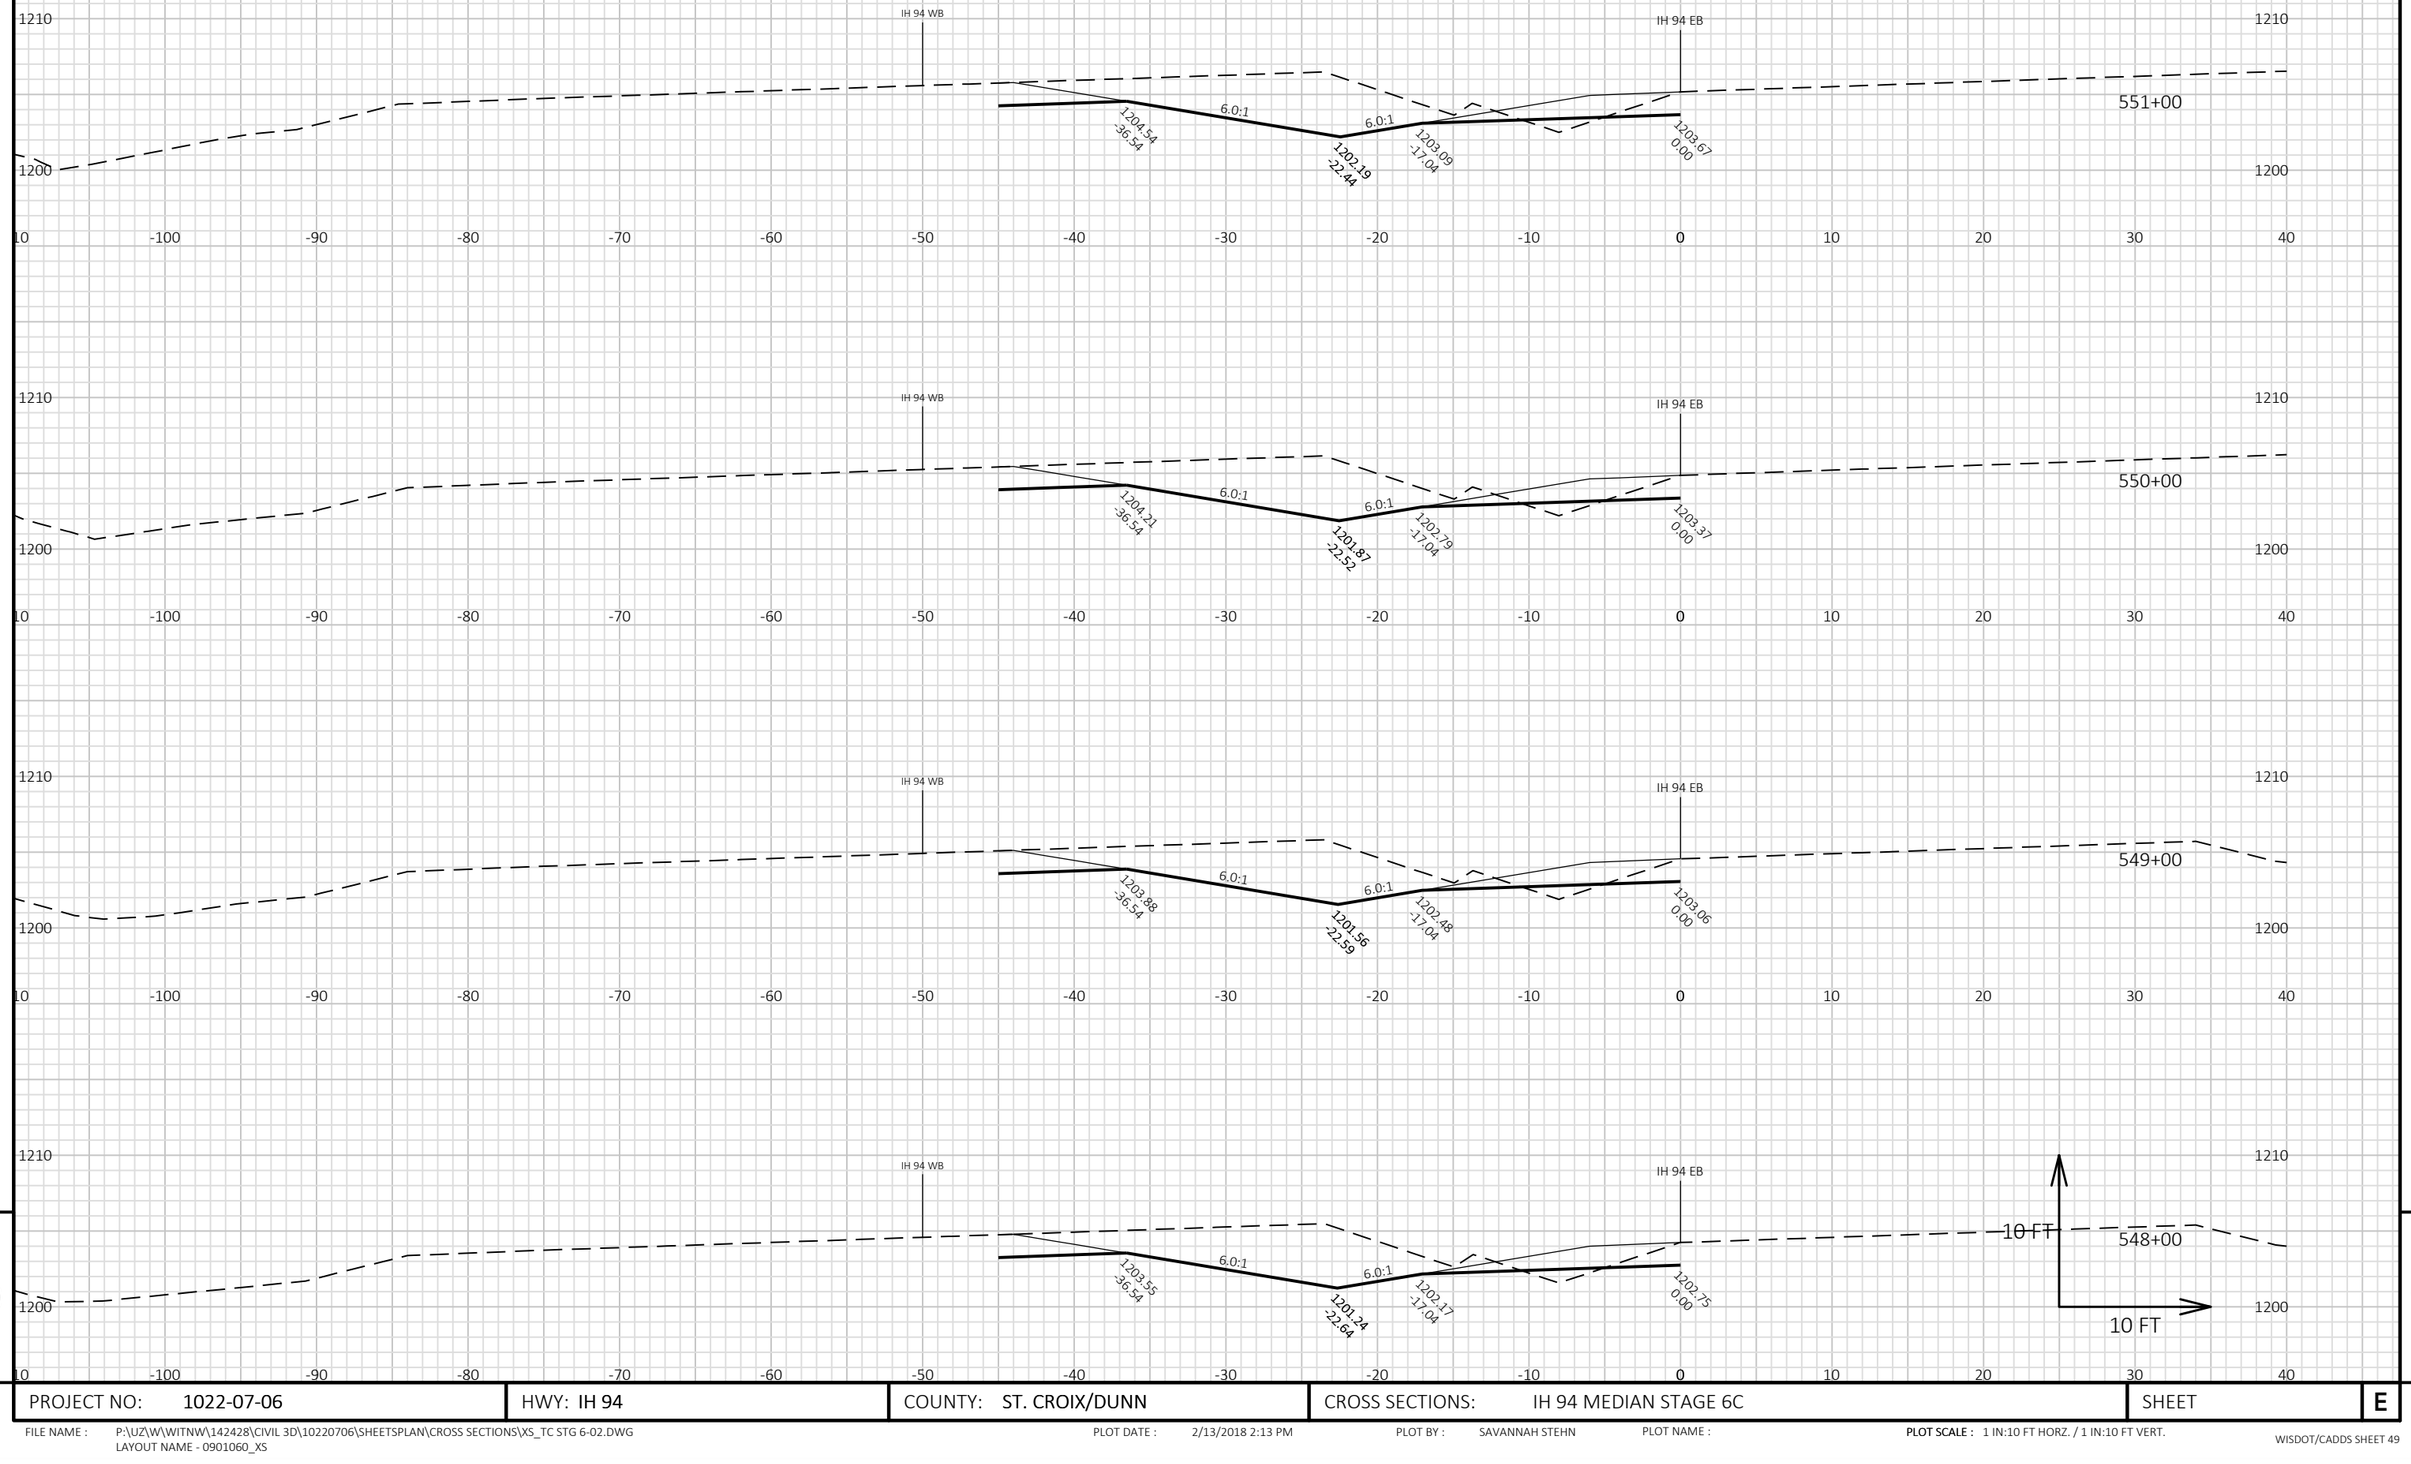

9

9

PROJECT NO: 1022-07-06	HWY: IH 94	COUNTY: ST. CROIX/DUNN	CROSS SECTIONS: IH 94 MEDIAN STAGE 6C	SHEET	E


FILE NAME : P:\UZ\W\WITNW\142428\CIVIL 3D\10220706\SHEETSPLAN\CROSS SECTIONS\XS_TC STG 6-02.DWG
LAYOUT NAME - 0901060_XS

PLOT DATE : 2/13/2018 2:13 PM

PLOT BY : SAVANNAH STEHN

PLOT NAME :

PLOT SCALE : 1 IN:10 FT HORZ. / 1 IN:10 FT VERT.

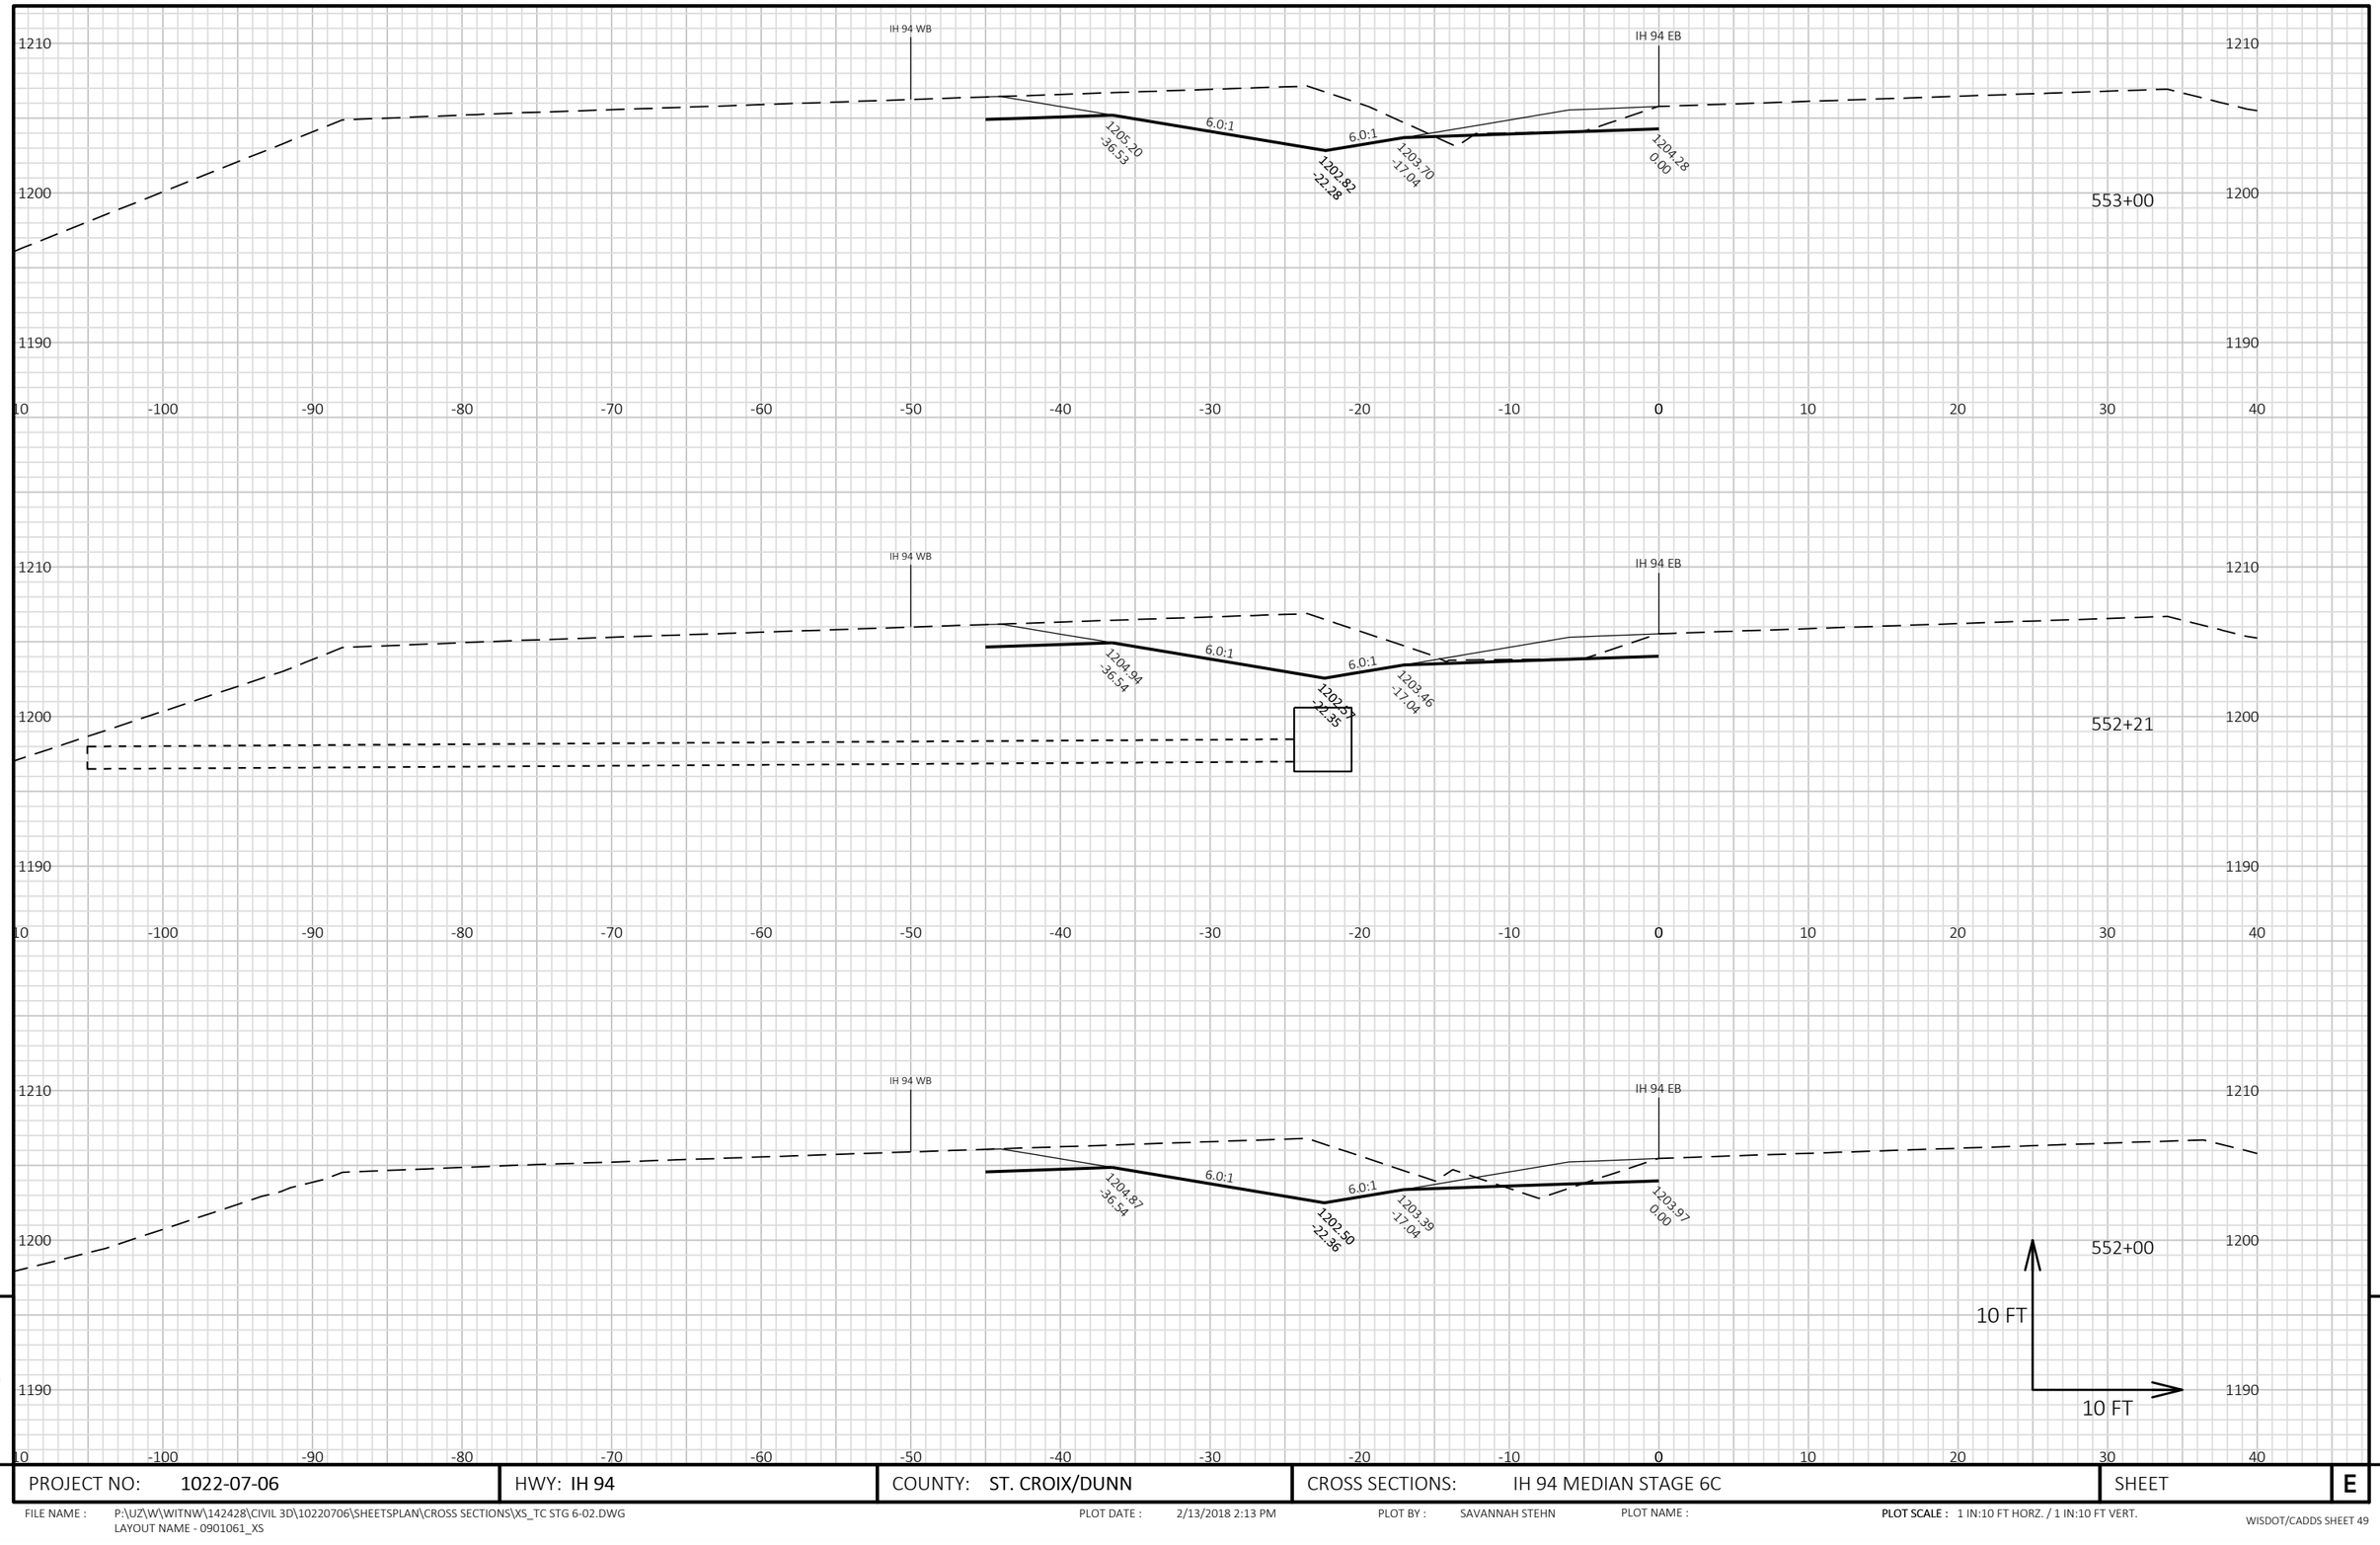

9


9


PROJECT NO: 1022-07-06	HWY: IH 94	COUNTY: ST. CROIX/DUNN	CROSS SECTIONS: IH 94 MEDIAN STAGE 6C	SHEET	E

FILE NAME : P:\UZ\W\WITNW\142428\CIVIL 3D\10220706\SHEETSPLAN\CROSS SECTIONS\XS_TC STG 6-02.DWG
LAYOUT NAME - 0901061_XS

PLOT DATE : 2/13/2018 2:13 PM PLOT BY : SAVANNAH STEHN PLOT NAME : **PLOT SCALE :** 1 IN:10 FT HORZ. / 1 IN:10 FT VERT.

WISDOT/CADDS SHEET 49

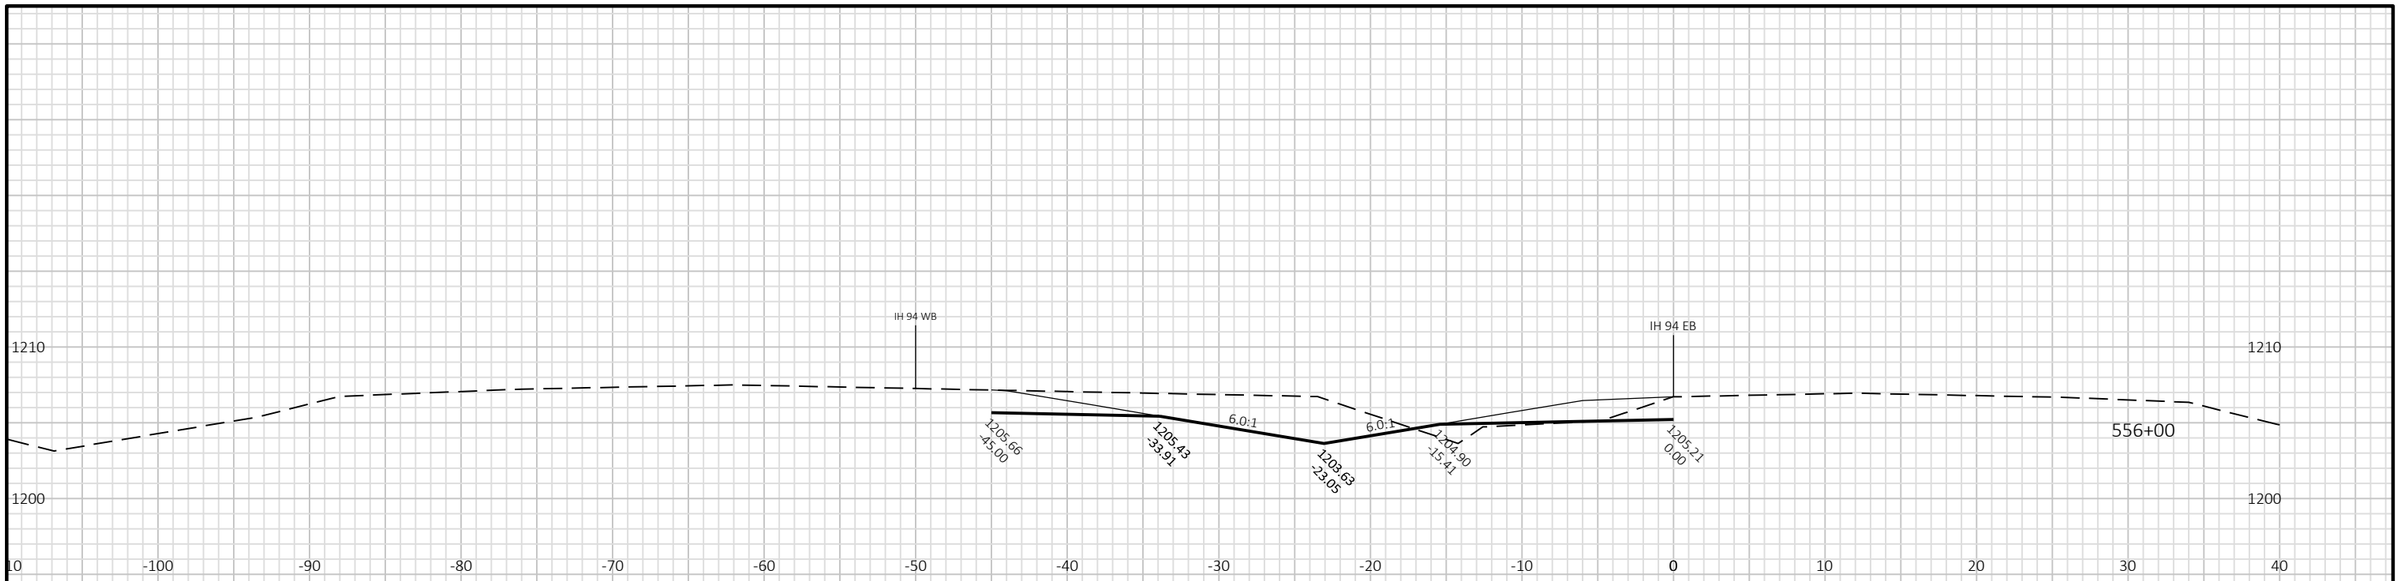

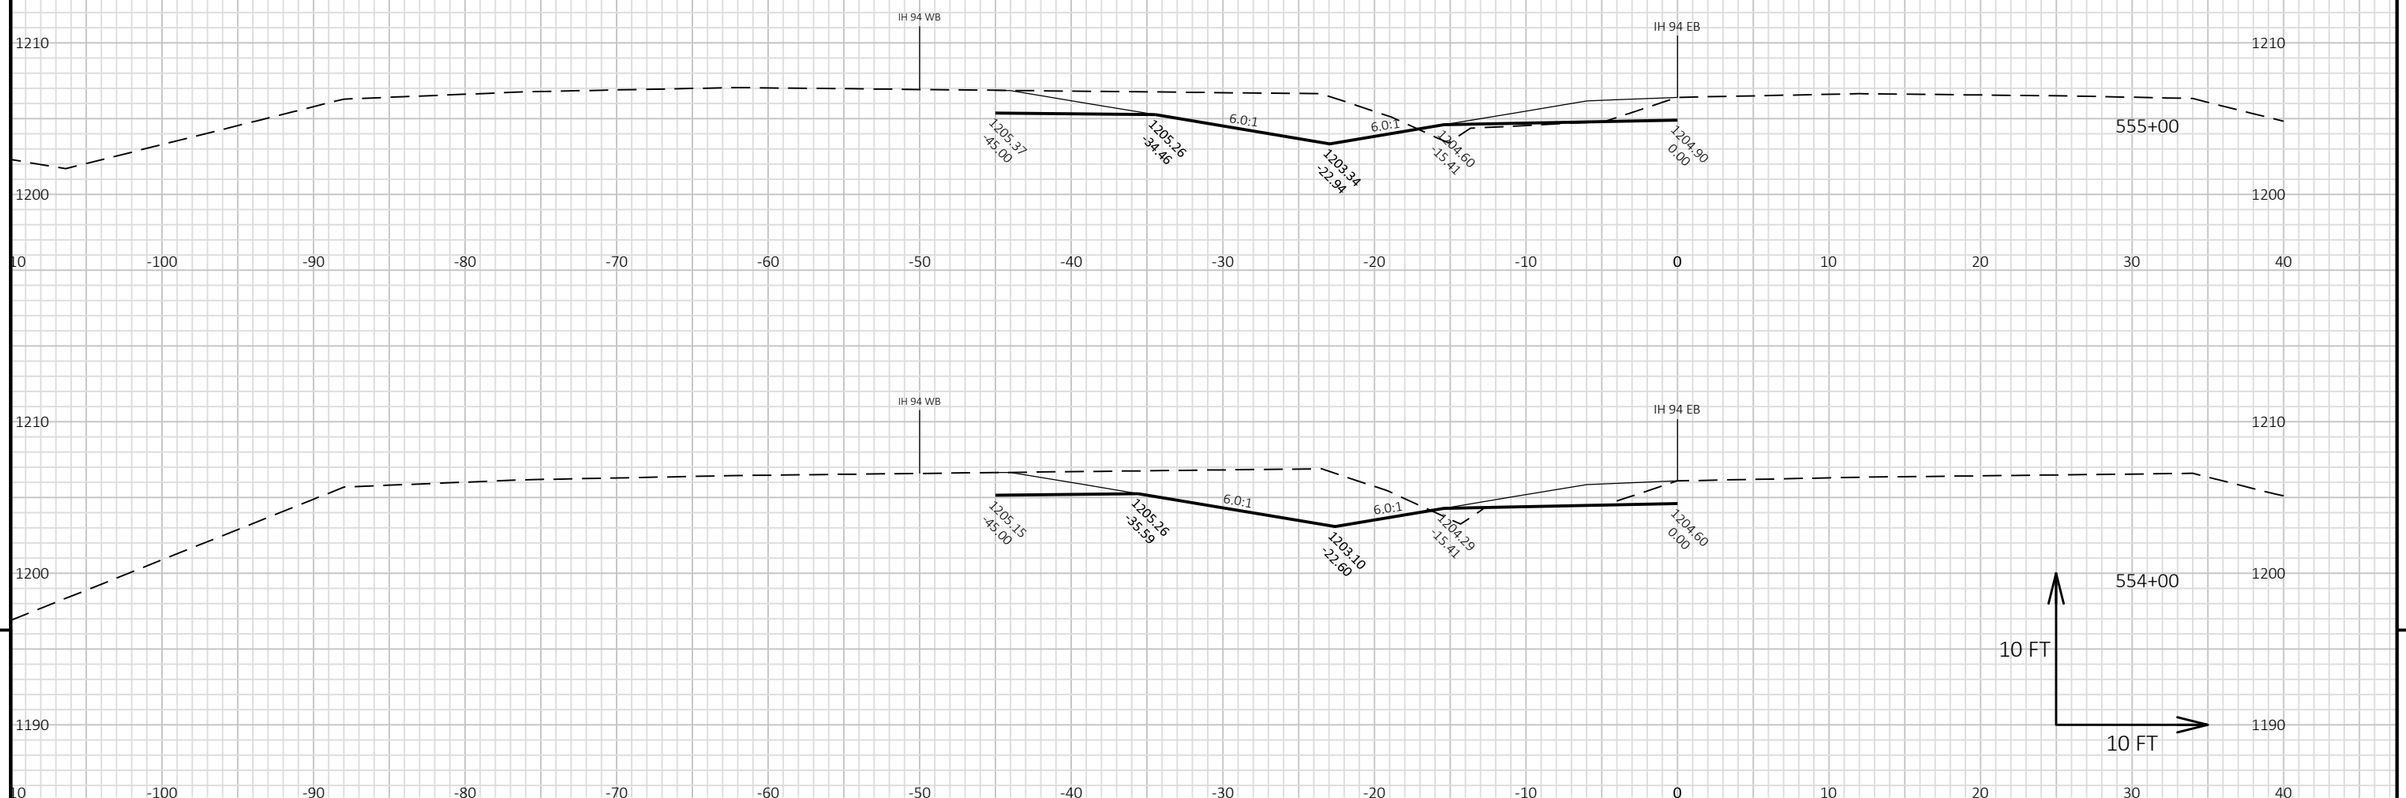

9

9

PROJECT NO: 1022-07-06	HWY: IH 94	COUNTY: ST. CROIX/DUNN	CROSS SECTIONS: IH 94 MEDIAN STAGE 6C	SHEET	E


FILE NAME : P:\UZ\W\WITNW\142428\CIVIL 3D\10220706\SHEETSPLAN\CROSS SECTIONS\XS_TC STG 6-02.DWG
LAYOUT NAME - 0901062_XS

PLOT DATE : 2/13/2018 2:14 PM

PLOT BY : SAVANNAH STEHN

PLOT NAME :

PLOT SCALE : 1 IN:10 FT HORZ. / 1 IN:10 FT VERT.

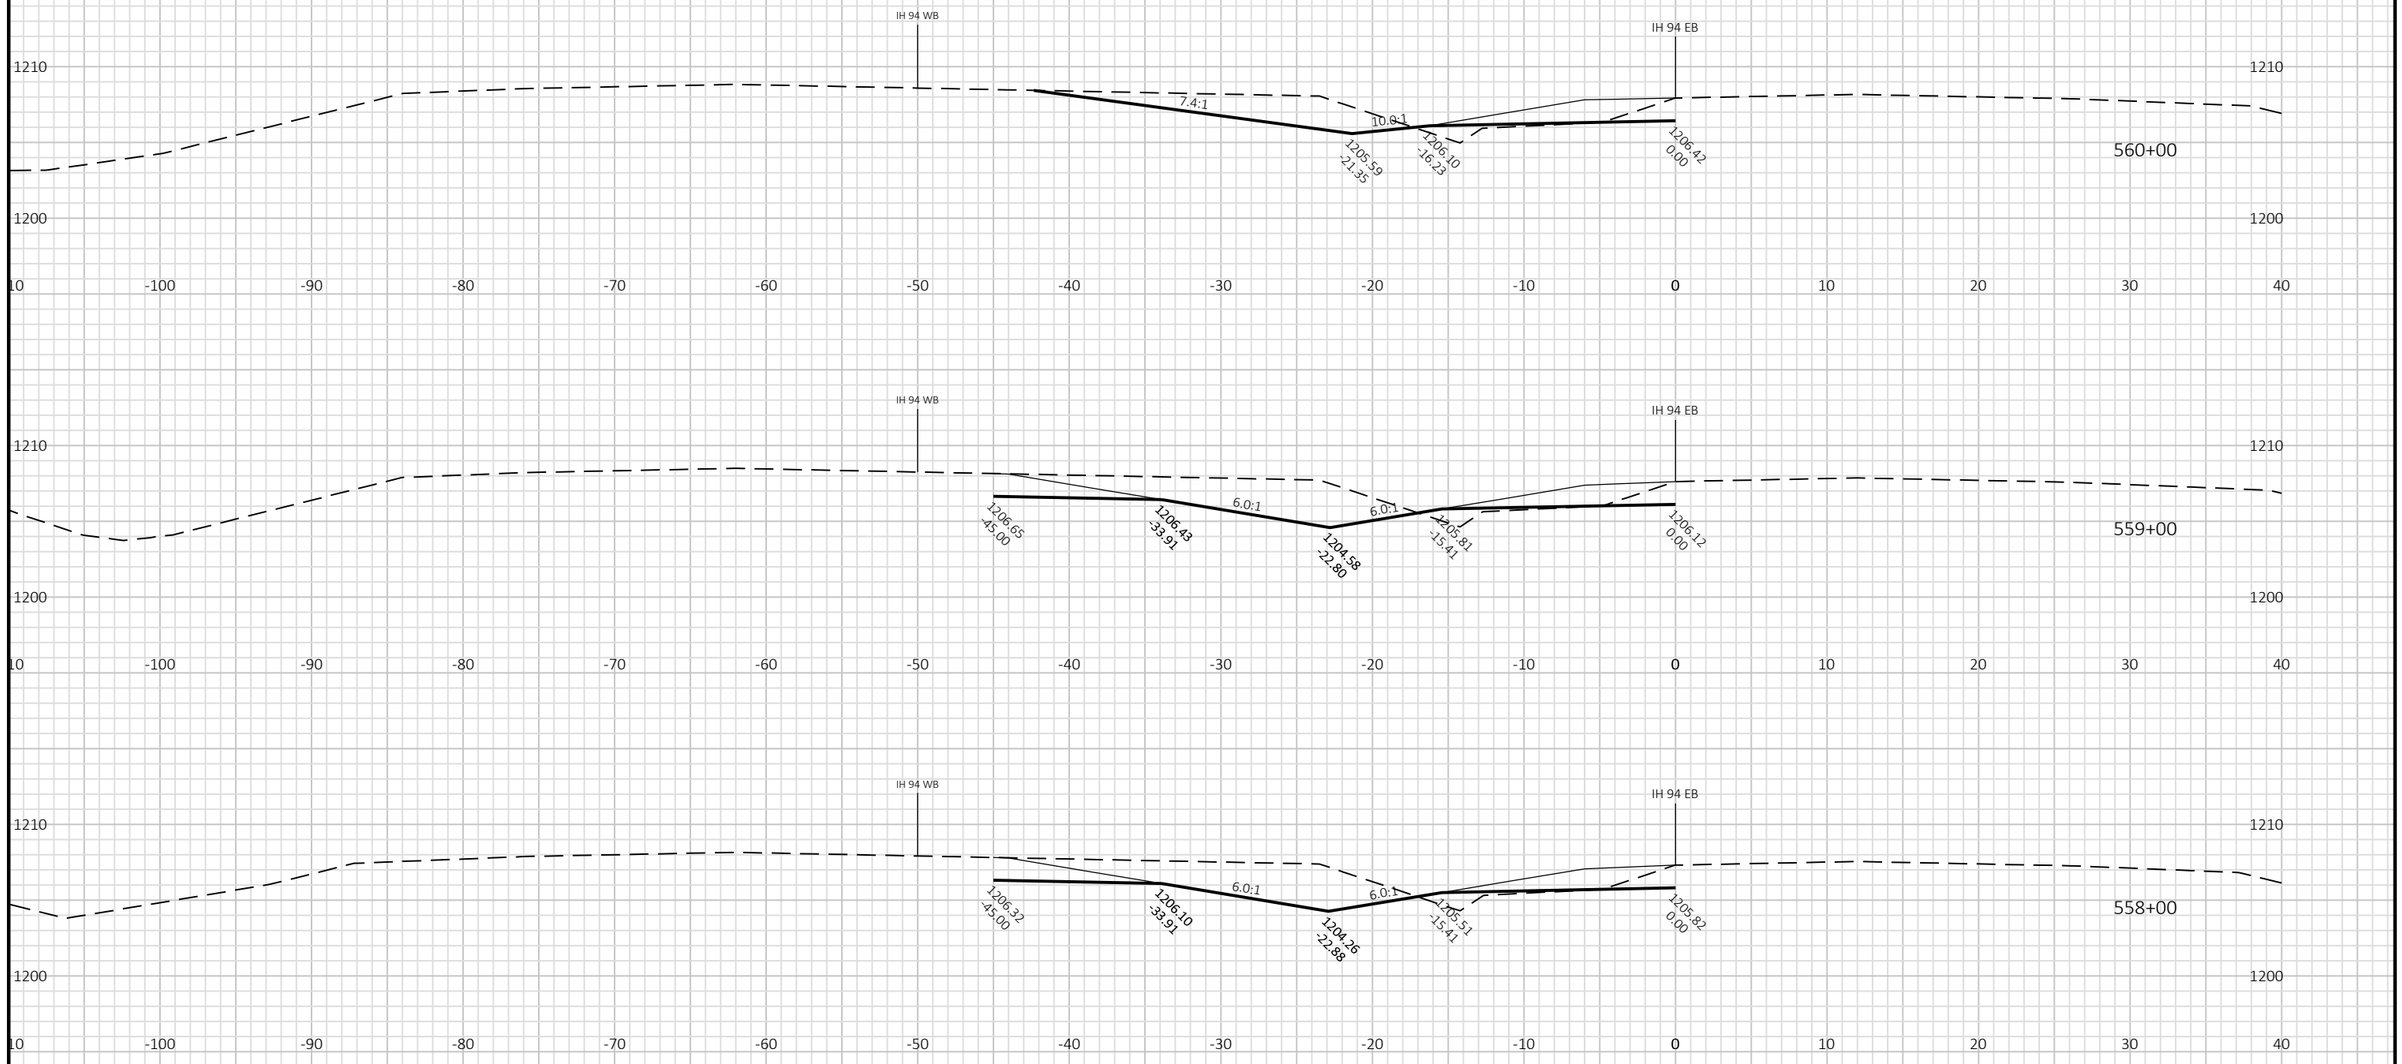

9

9

PROJECT NO: 1022-07-06	HWY: IH 94	COUNTY: ST. CROIX/DUNN	CROSS SECTIONS: IH 94 MEDIAN STAGE 6C	SHEET	E


FILE NAME : P:\UZ\W\WITNW\142428\CIVIL 3D\10220706\SHEETSPLAN\CROSS SECTIONS\XS_TC STG 6-02.DWG
LAYOUT NAME - 0901063_XS

PLOT DATE : 2/13/2018 2:14 PM

PLOT BY : SAVANNAH STEHN

PLOT NAME :

PLOT SCALE : 1 IN:10 FT HORZ. / 1 IN:10 FT VERT.

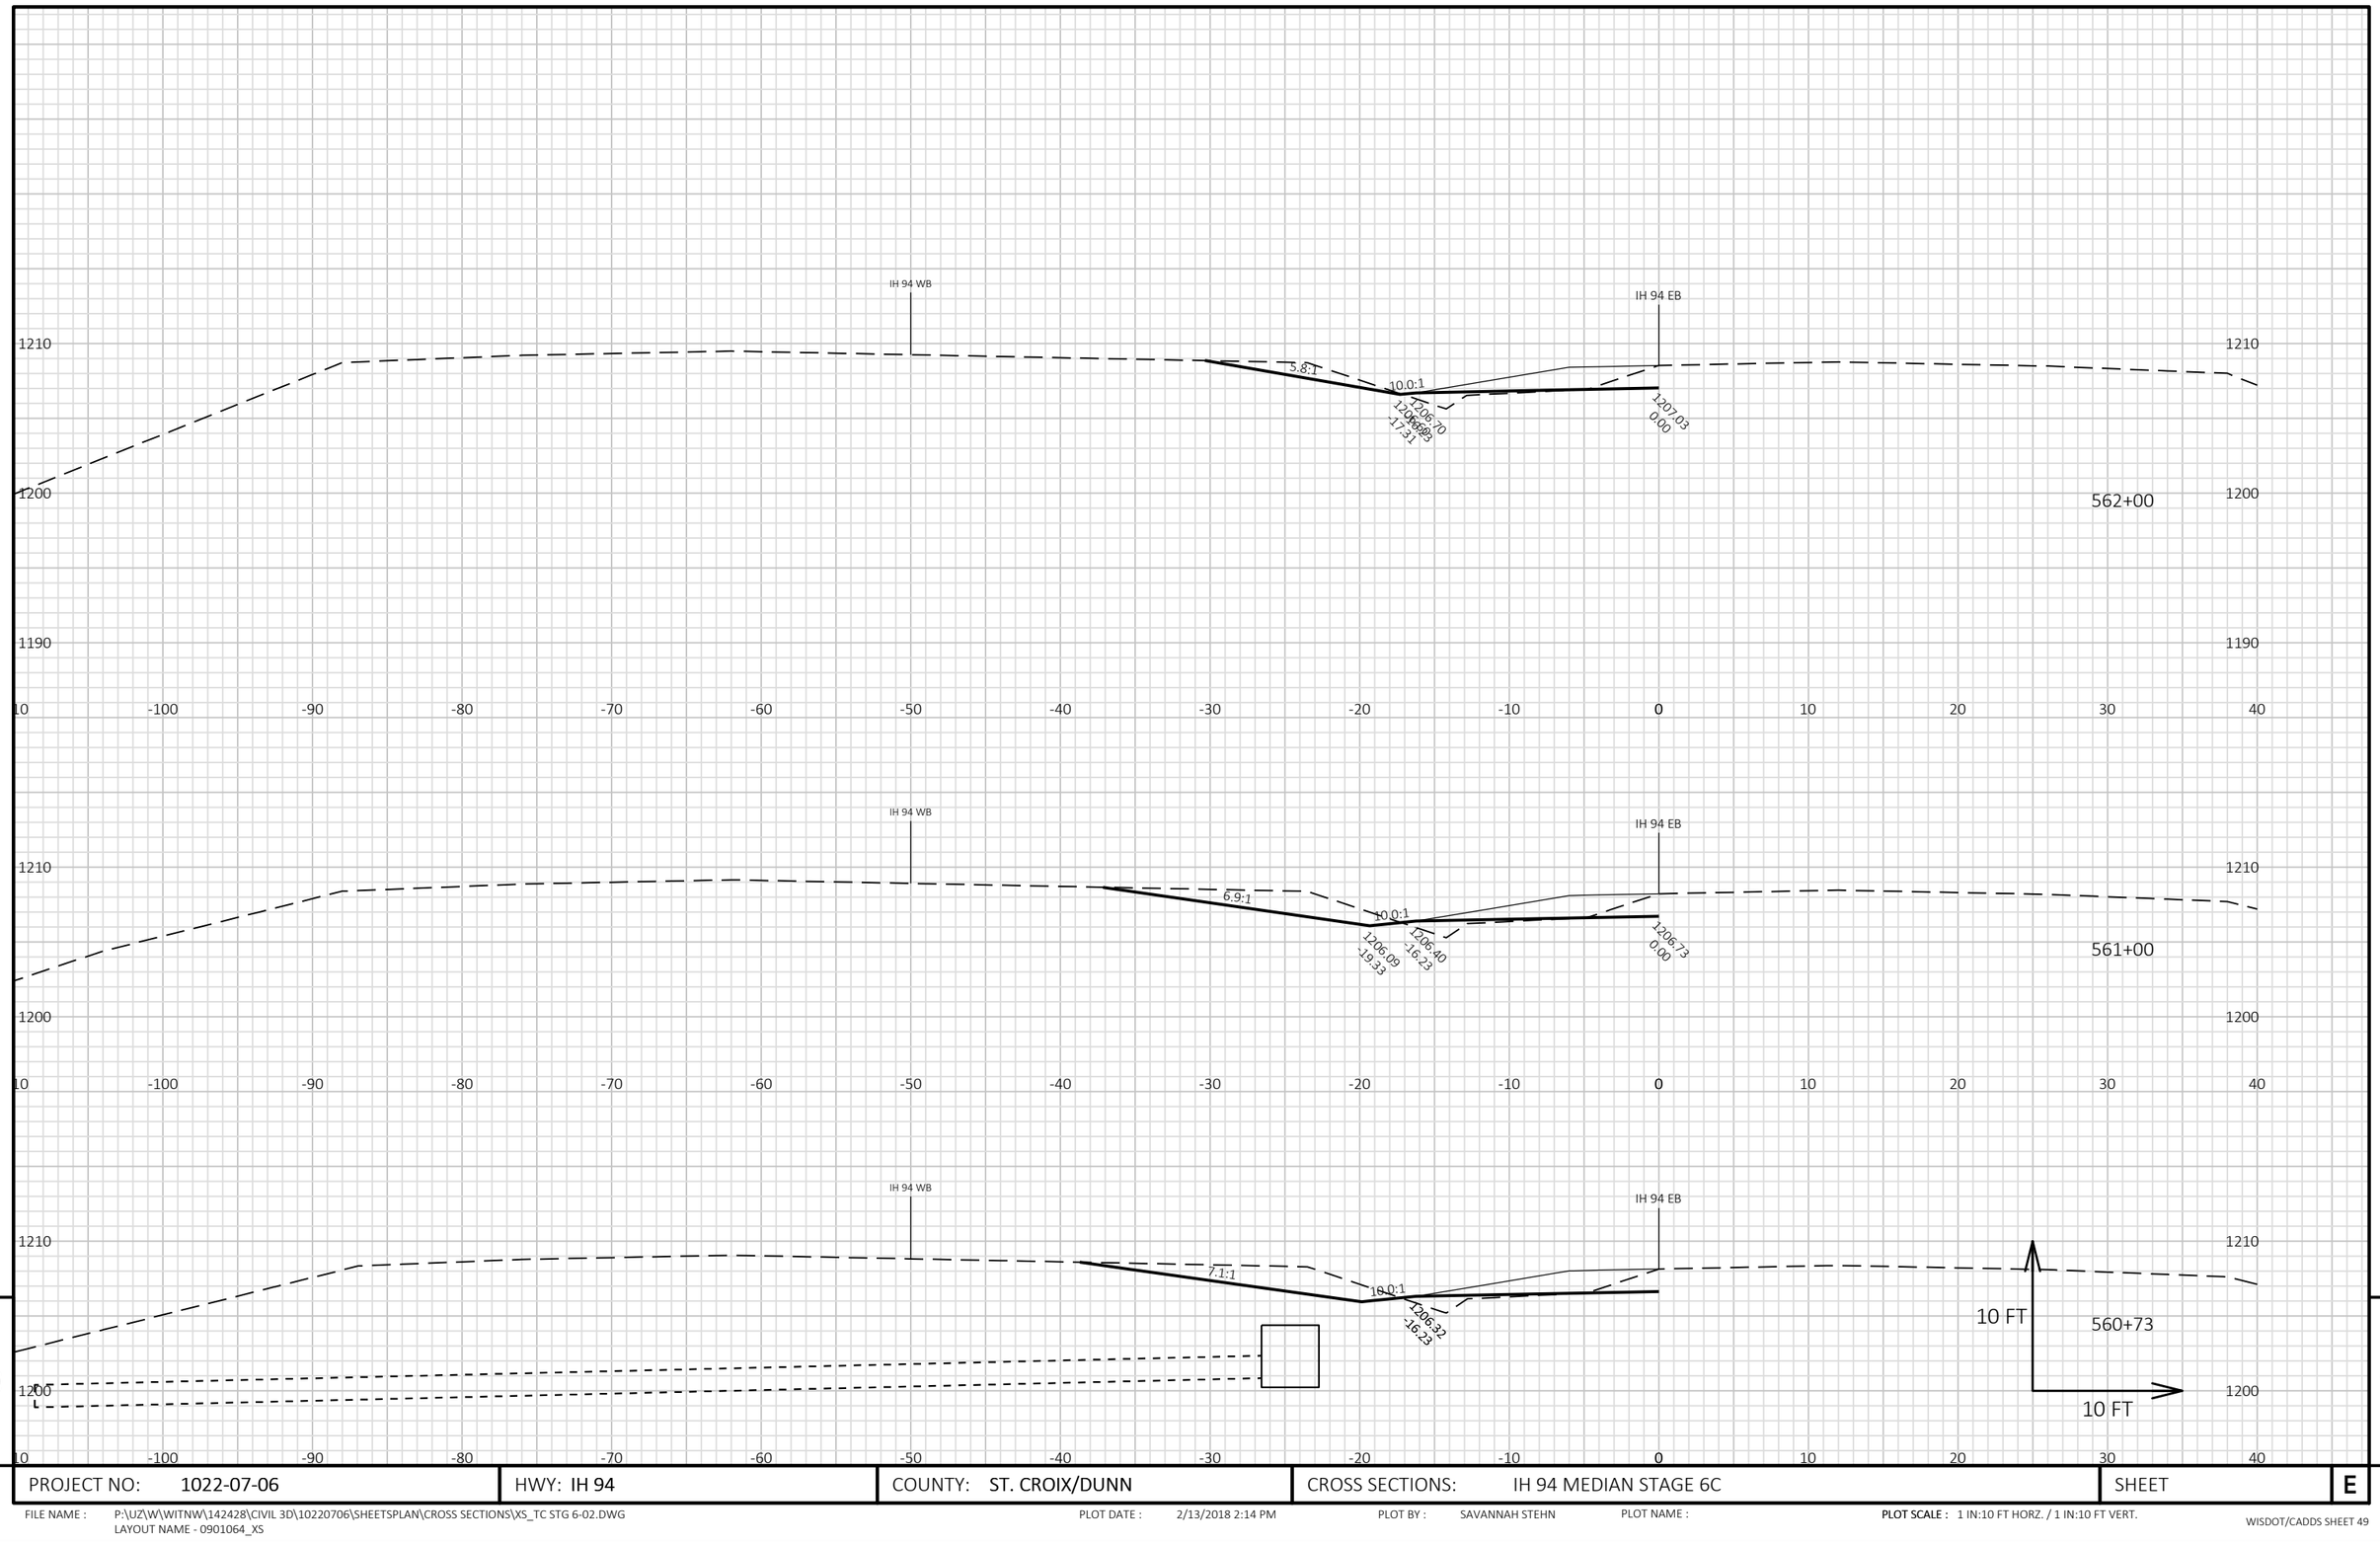

9

9

PROJECT NO: 1022-07-06	HWY: IH 94	COUNTY: ST. CROIX/DUNN	CROSS SECTIONS: IH 94 MEDIAN STAGE 6C	SHEET	E


FILE NAME : P:\UZ\W\WITNW\142428\CIVIL 3D\10220706\SHEETSPLAN\CROSS SECTIONS\XS_TC STG 6-02.DWG
LAYOUT NAME - 0901064_XS

PLOT DATE : 2/13/2018 2:14 PM

PLOT BY : SAVANNAH STEHN

PLOT NAME :

PLOT SCALE : 1 IN:10 FT HORZ. / 1 IN:10 FT VERT.

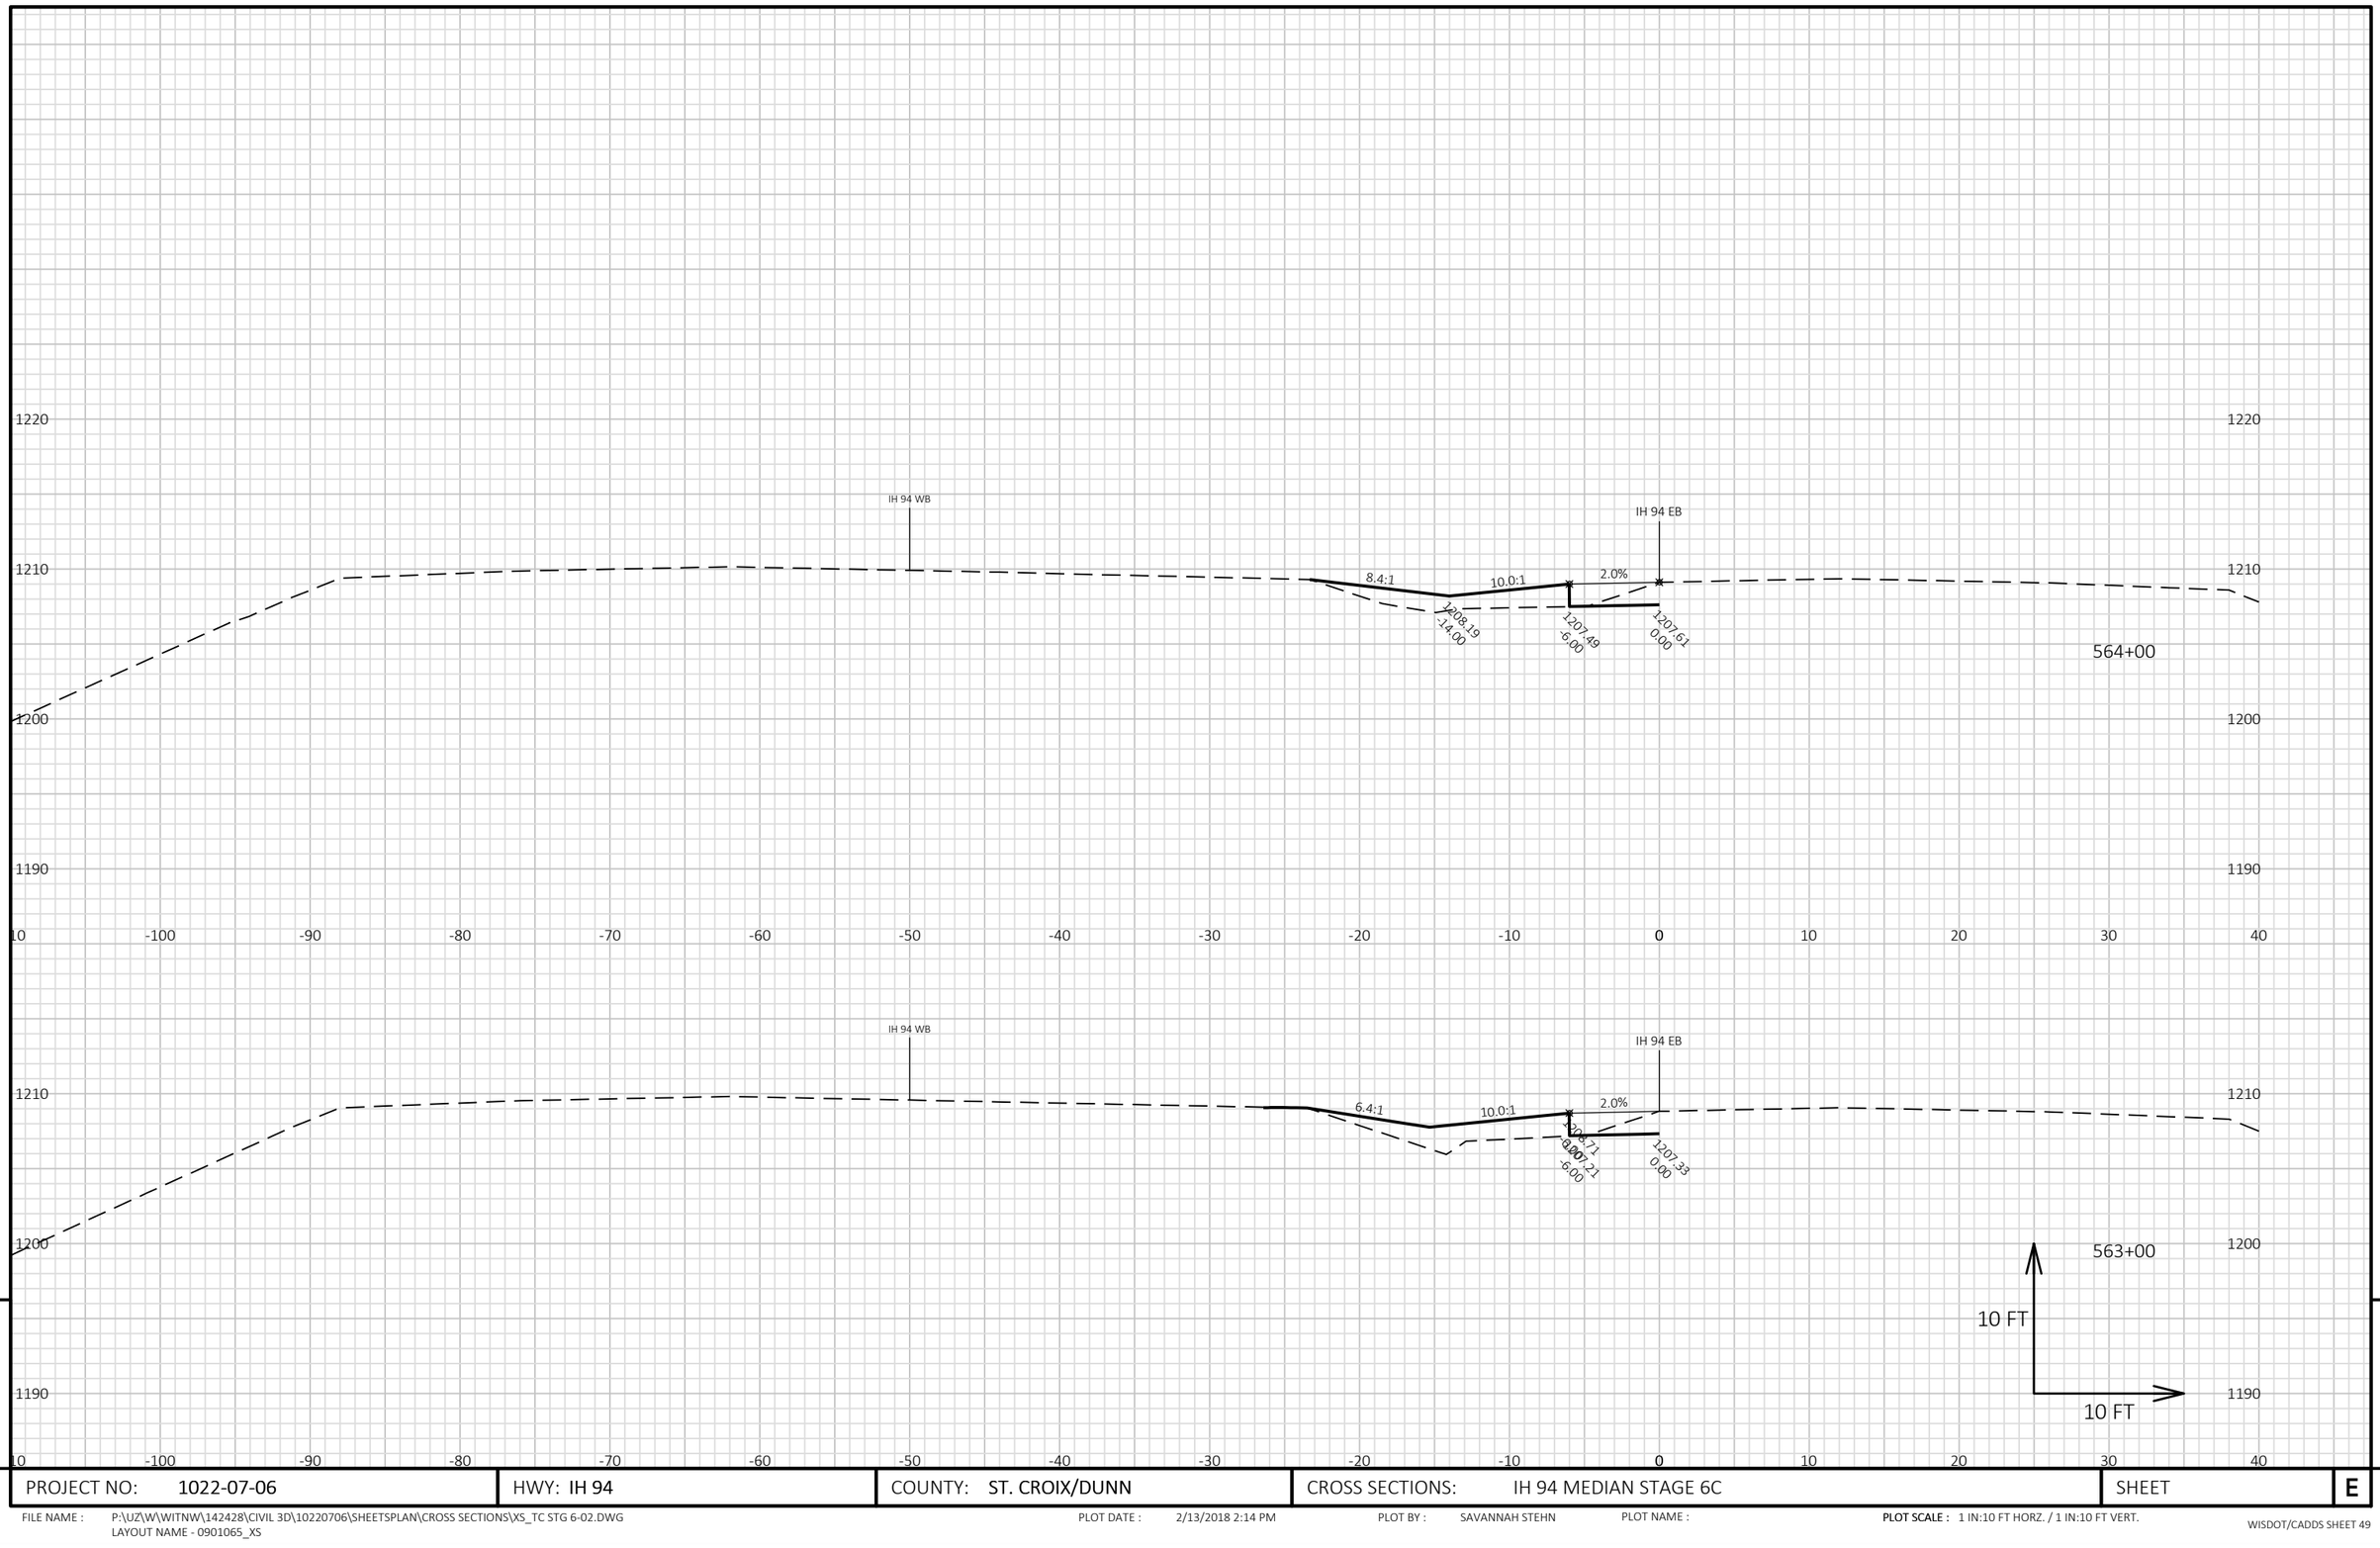

9

9

PROJECT NO: 1022-07-06	HWY: IH 94	COUNTY: ST. CROIX/DUNN	CROSS SECTIONS: IH 94 MEDIAN STAGE 6C	SHEET E

FILE NAME : P:\UZ\W\WITNW\142428\CIVIL 3D\10220706\SHEETSPLAN\CROSS SECTIONS\XS_TC STG 6-02.DWG
LAYOUT NAME - 0901065_XS

PLOT DATE : 2/13/2018 2:14 PM PLOT BY : SAVANNAH STEHN PLOT NAME : **PLOT SCALE :** 1 IN:10 FT HORZ. / 1 IN:10 FT VERT.

WISDOT/CADDS SHEET 49


9

9

PROJECT NO: 1022-07-06	HWY: IH 94	COUNTY: ST. CROIX/DUNN	CROSS SECTIONS: IH 94 MEDIAN STAGE 6C	SHEET	E

FILE NAME : P:\UZ\W\WITNW\142428\CIVIL 3D\10220706\SHEETSPLAN\CROSS SECTIONS\XS_TC STG 6-02.DWG
LAYOUT NAME - 0901066_XS

PLOT DATE : 2/13/2018 2:15 PM PLOT BY : SAVANNAH STEHN PLOT NAME : **PLOT SCALE :** 1 IN:10 FT HORZ. / 1 IN:10 FT VERT.

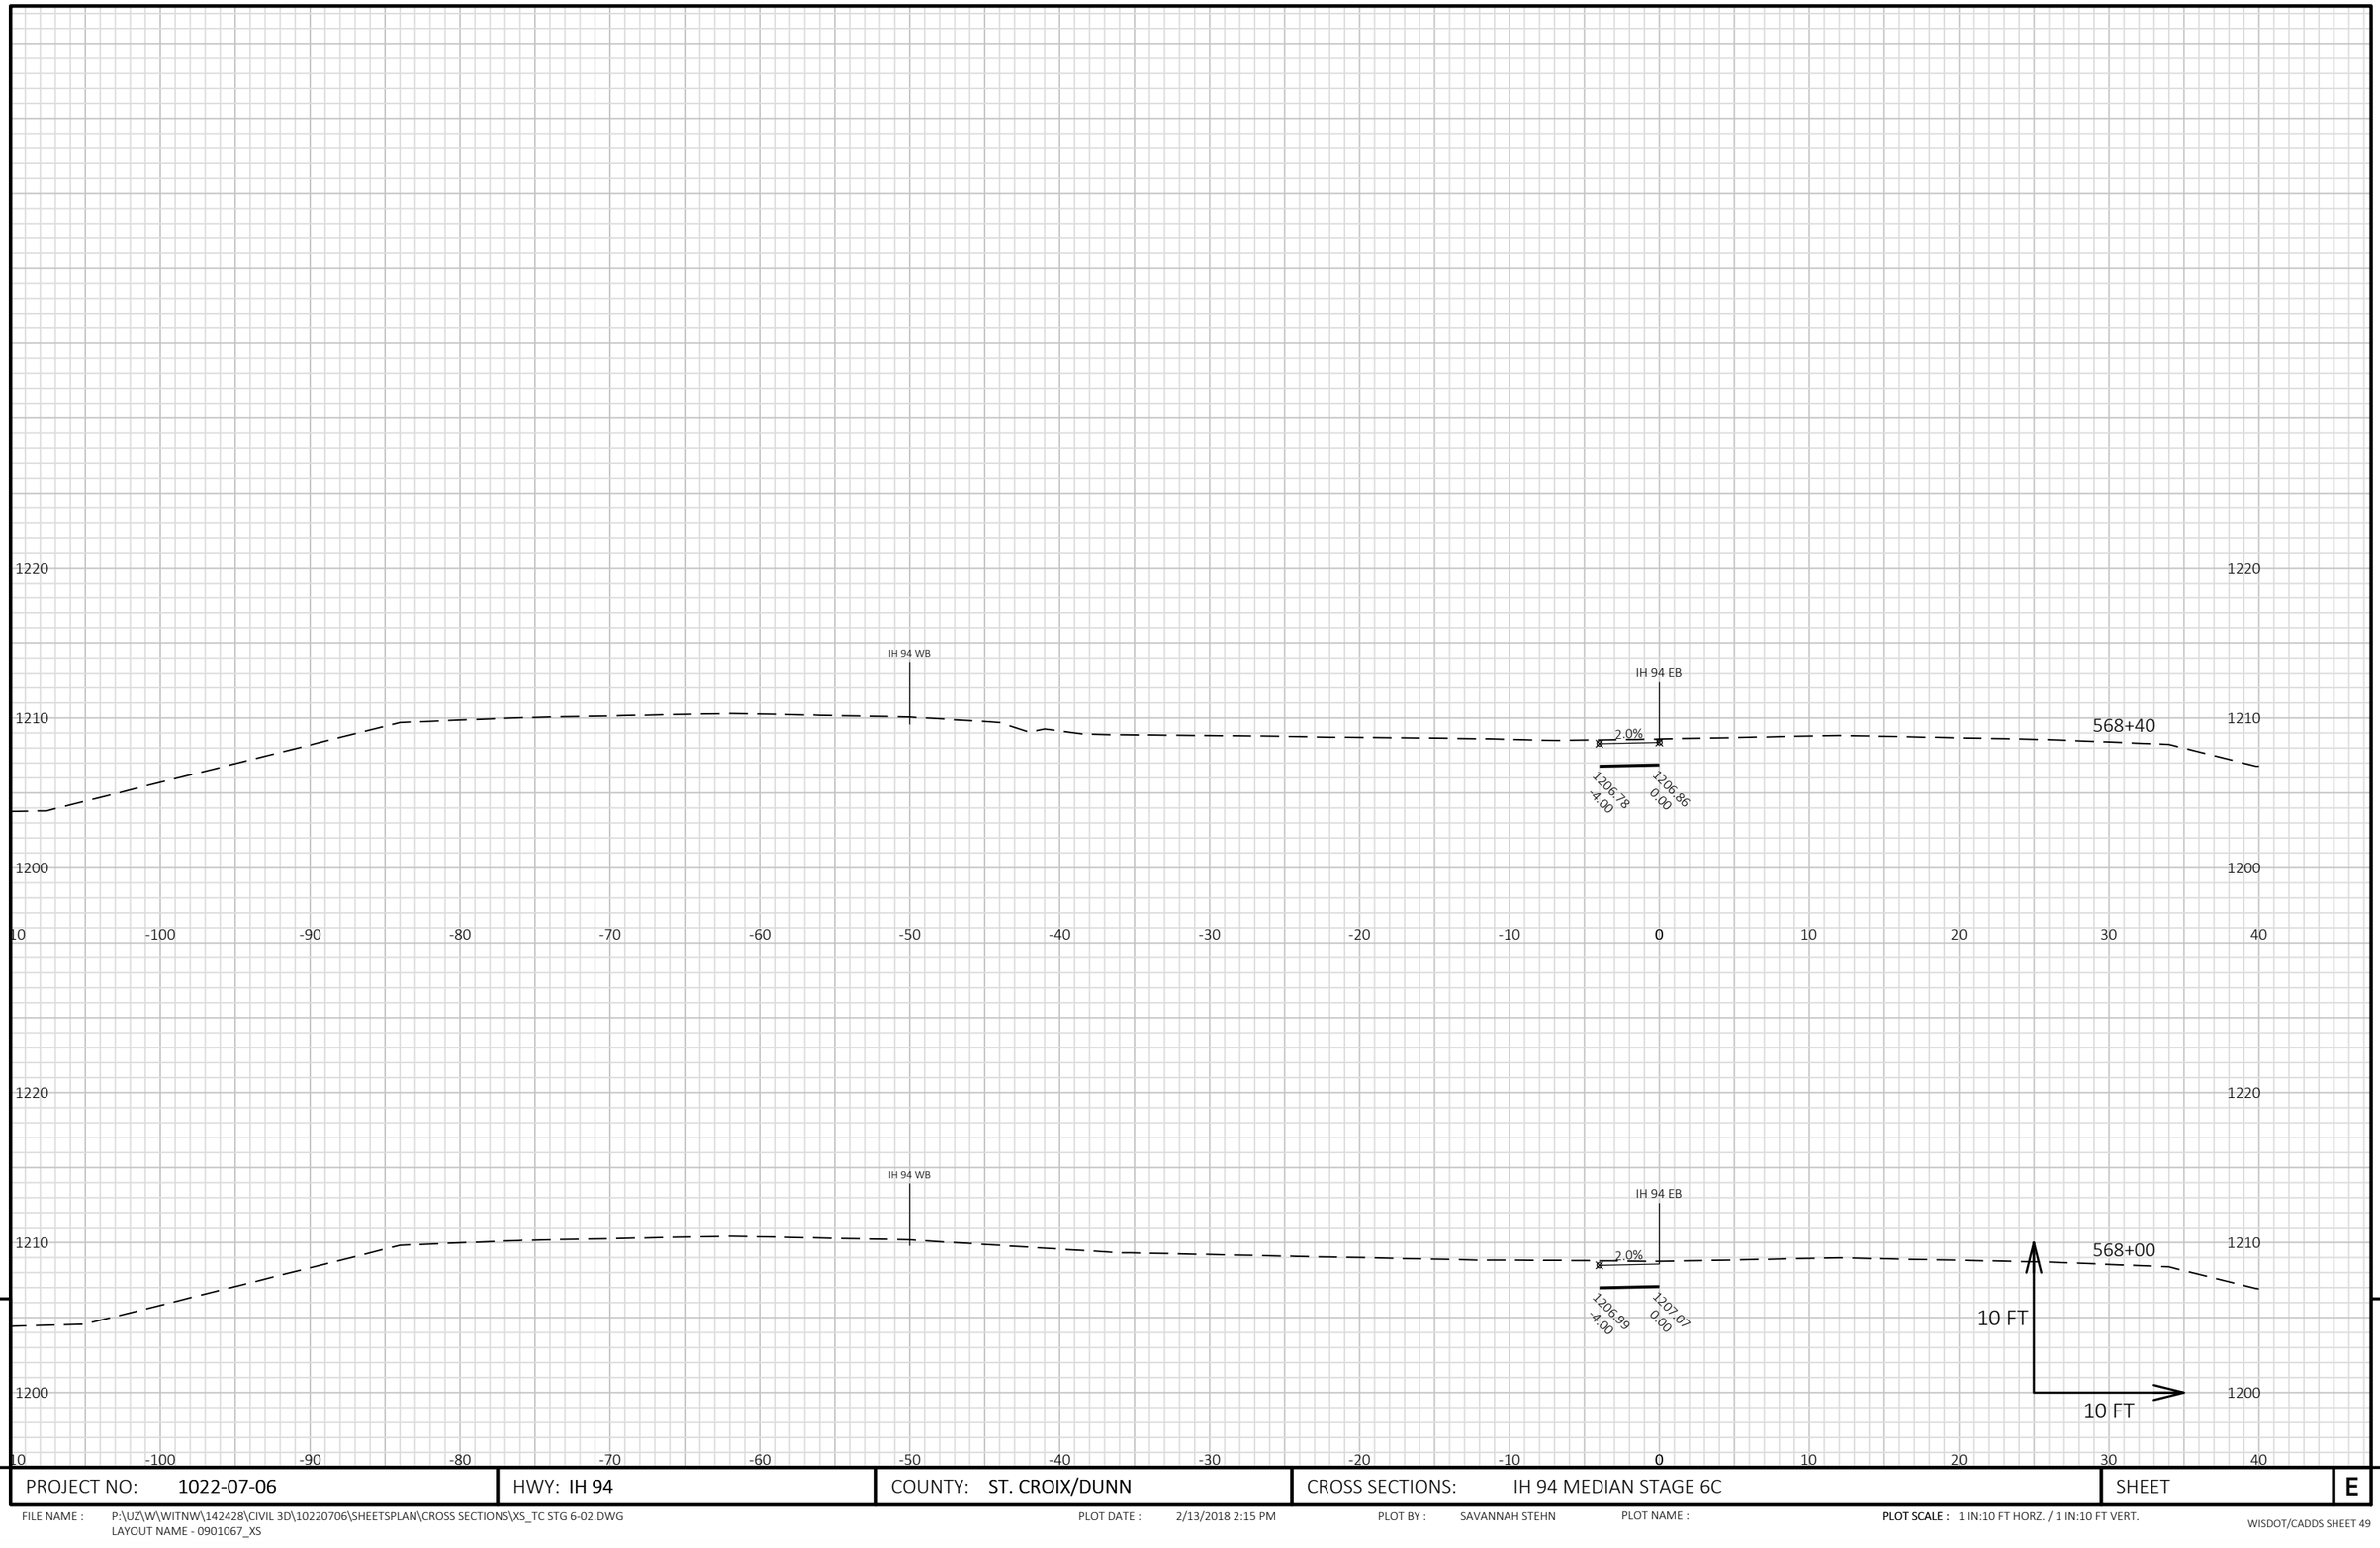


9

9

PROJECT NO: 1022-07-06	HWY: IH 94	COUNTY: ST. CROIX/DUNN	CROSS SECTIONS: IH 94 MEDIAN STAGE 6C	SHEET	E

FILE NAME : P:\UZ\W\WITNW\142428\CIVIL 3D\10220706\SHEETSPLAN\CROSS SECTIONS\XS_TC STG 6-02.DWG
LAYOUT NAME - 0901067_XS

PLOT DATE : 2/13/2018 2:15 PM PLOT BY : SAVANNAH STEHN PLOT NAME : **PLOT SCALE :** 1 IN:10 FT HORZ. / 1 IN:10 FT VERT.

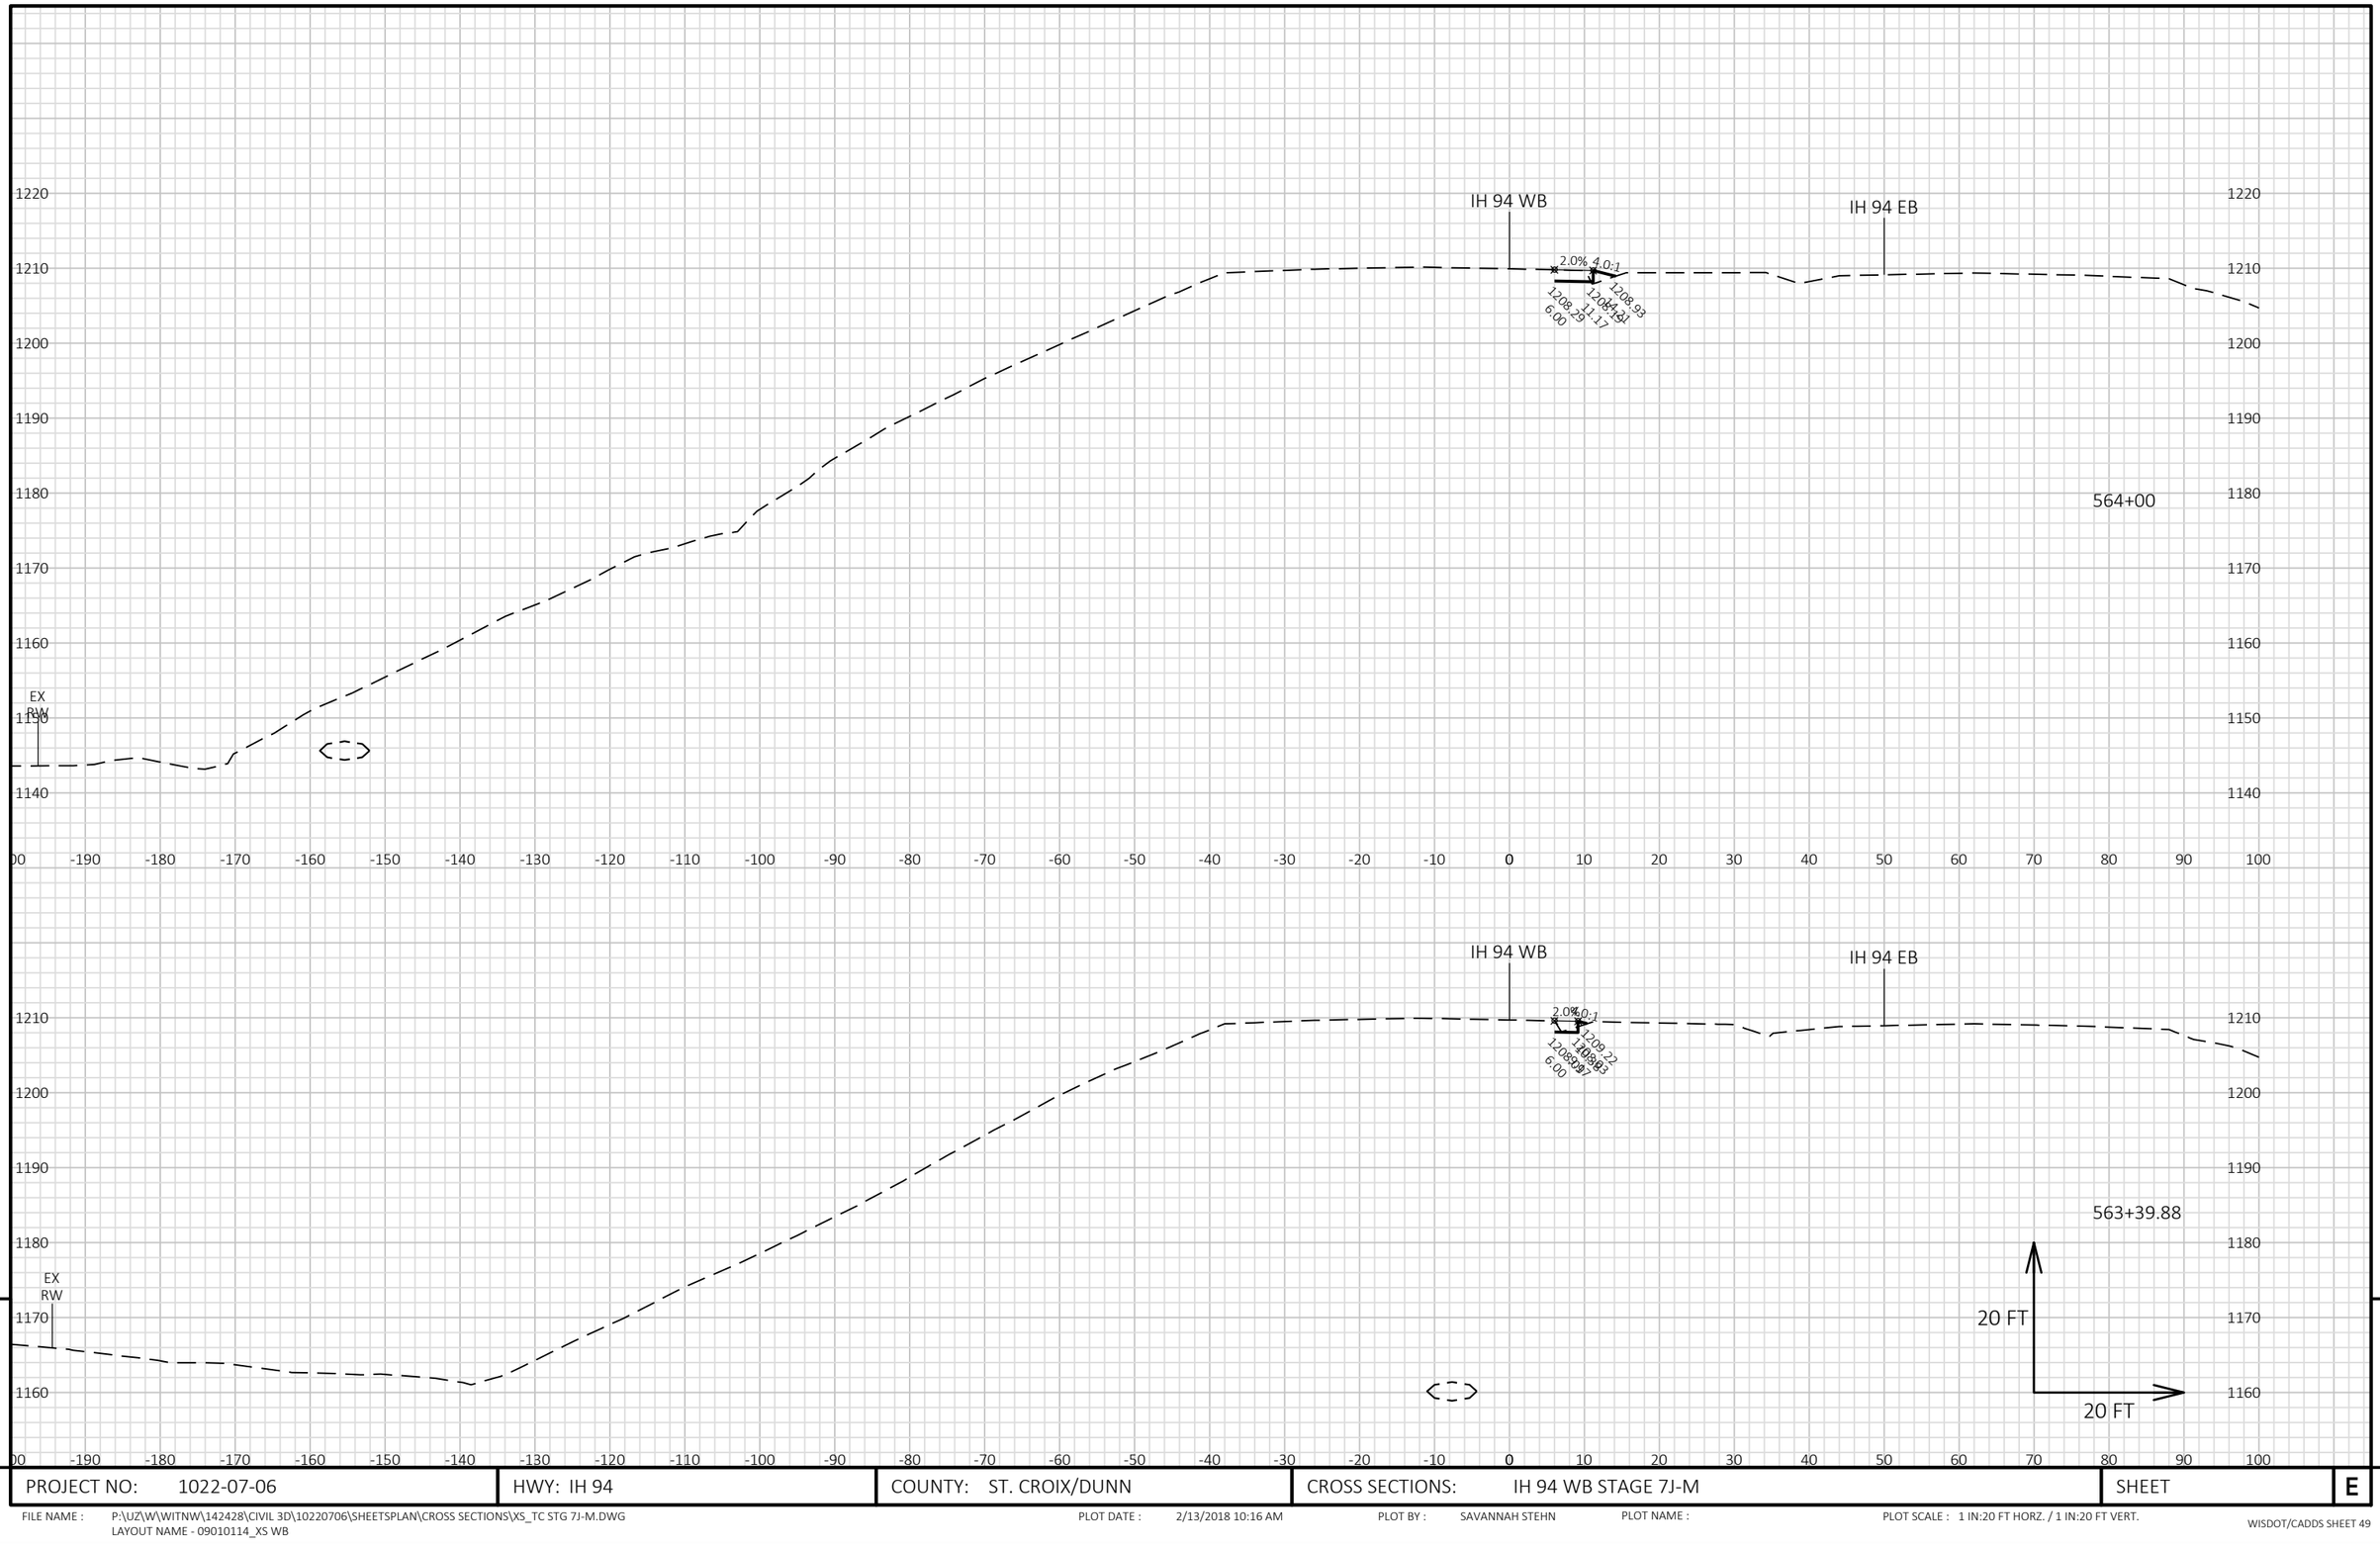


9

9

PROJECT NO: 1022-07-06	HWY: IH 94	COUNTY: ST. CROIX/DUNN	CROSS SECTIONS: IH 94 WB STAGE 7J-M	SHEET	E

FILE NAME : P:\UZ\W\WITNW\142428\CIVIL 3D\10220706\SHEETSPLAN\CROSS SECTIONS\XS_TC STG 7J-M.DWG
LAYOUT NAME - 09010114_XS WB

PLOT DATE : 2/13/2018 10:16 AM PLOT BY : SAVANNAH STEHN PLOT NAME : PLOT SCALE : 1 IN:20 FT HORZ. / 1 IN:20 FT VERT.

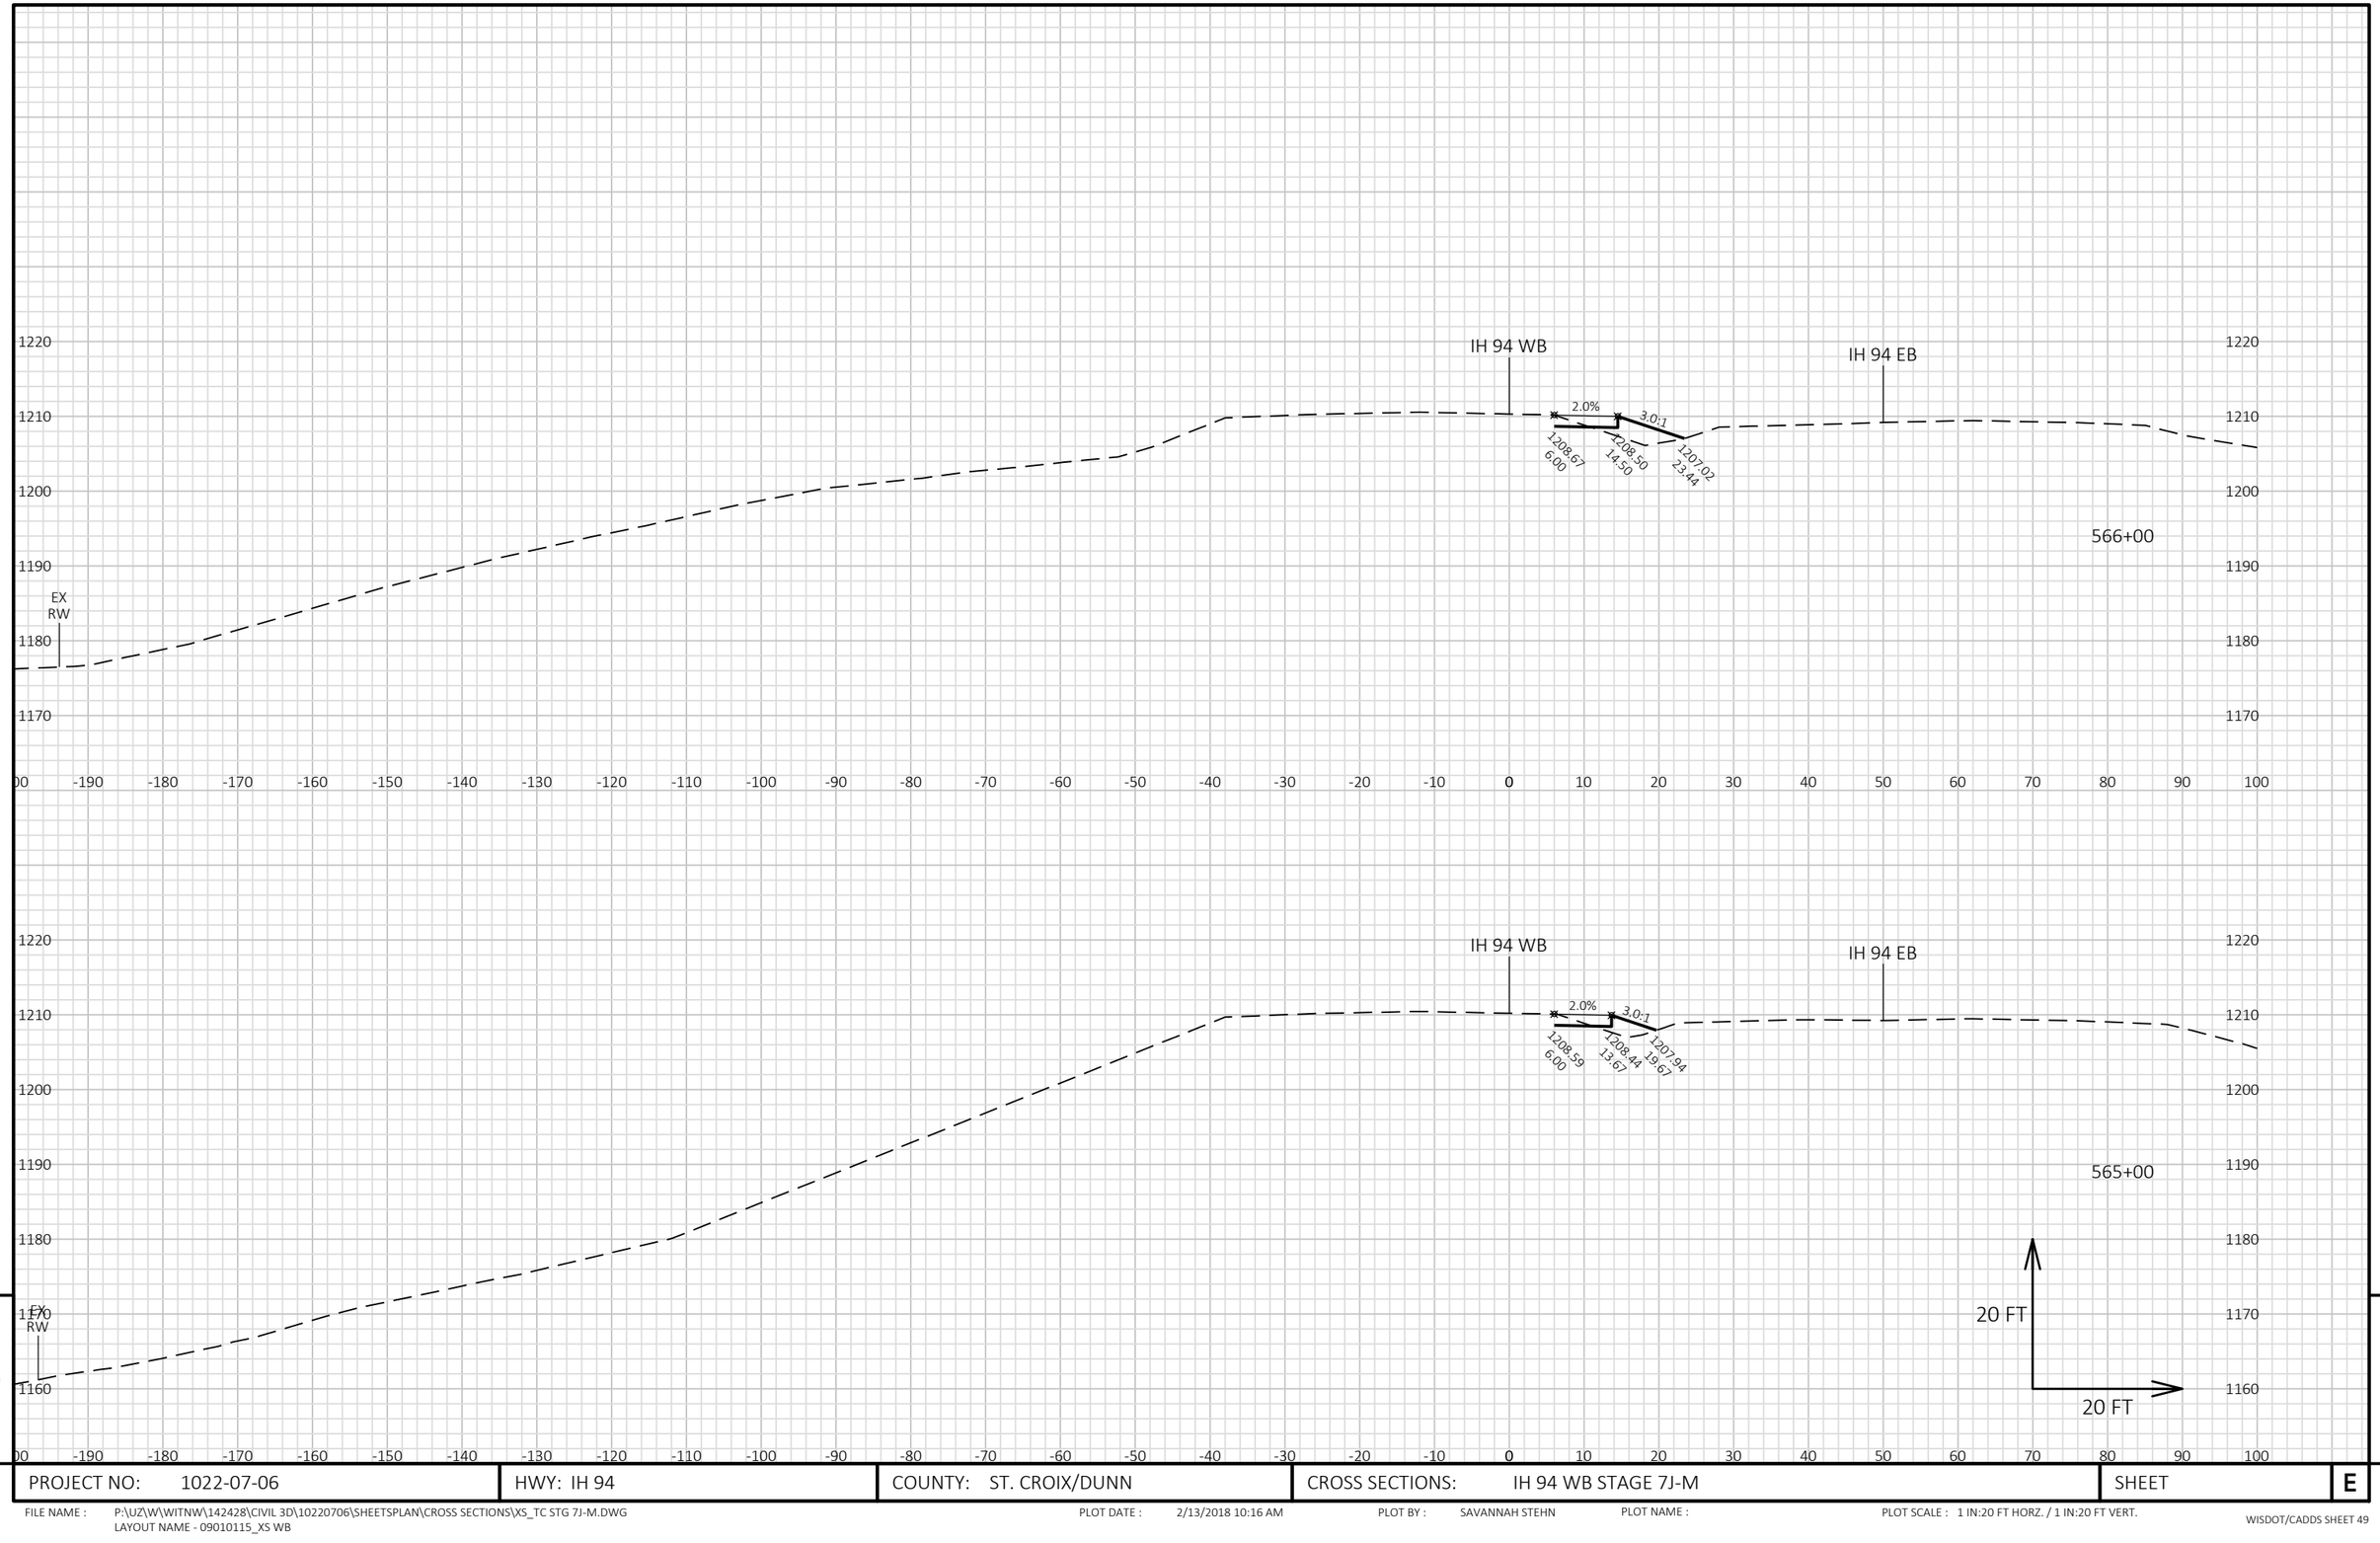


9

9

PROJECT NO: 1022-07-06	HWY: IH 94	COUNTY: ST. CROIX/DUNN	CROSS SECTIONS: IH 94 WB STAGE 7J-M	SHEET	E

FILE NAME : P:\UZ\W\WITNW\142428\CIVIL 3D\10220706\SHEETSPLAN\CROSS SECTIONS\XS_TC STG 7J-M.DWG
LAYOUT NAME - 09010115_XS WB

PLOT DATE : 2/13/2018 10:16 AM PLOT BY : SAVANNAH STEHN PLOT NAME : PLOT SCALE : 1 IN:20 FT HORZ. / 1 IN:20 FT VERT.

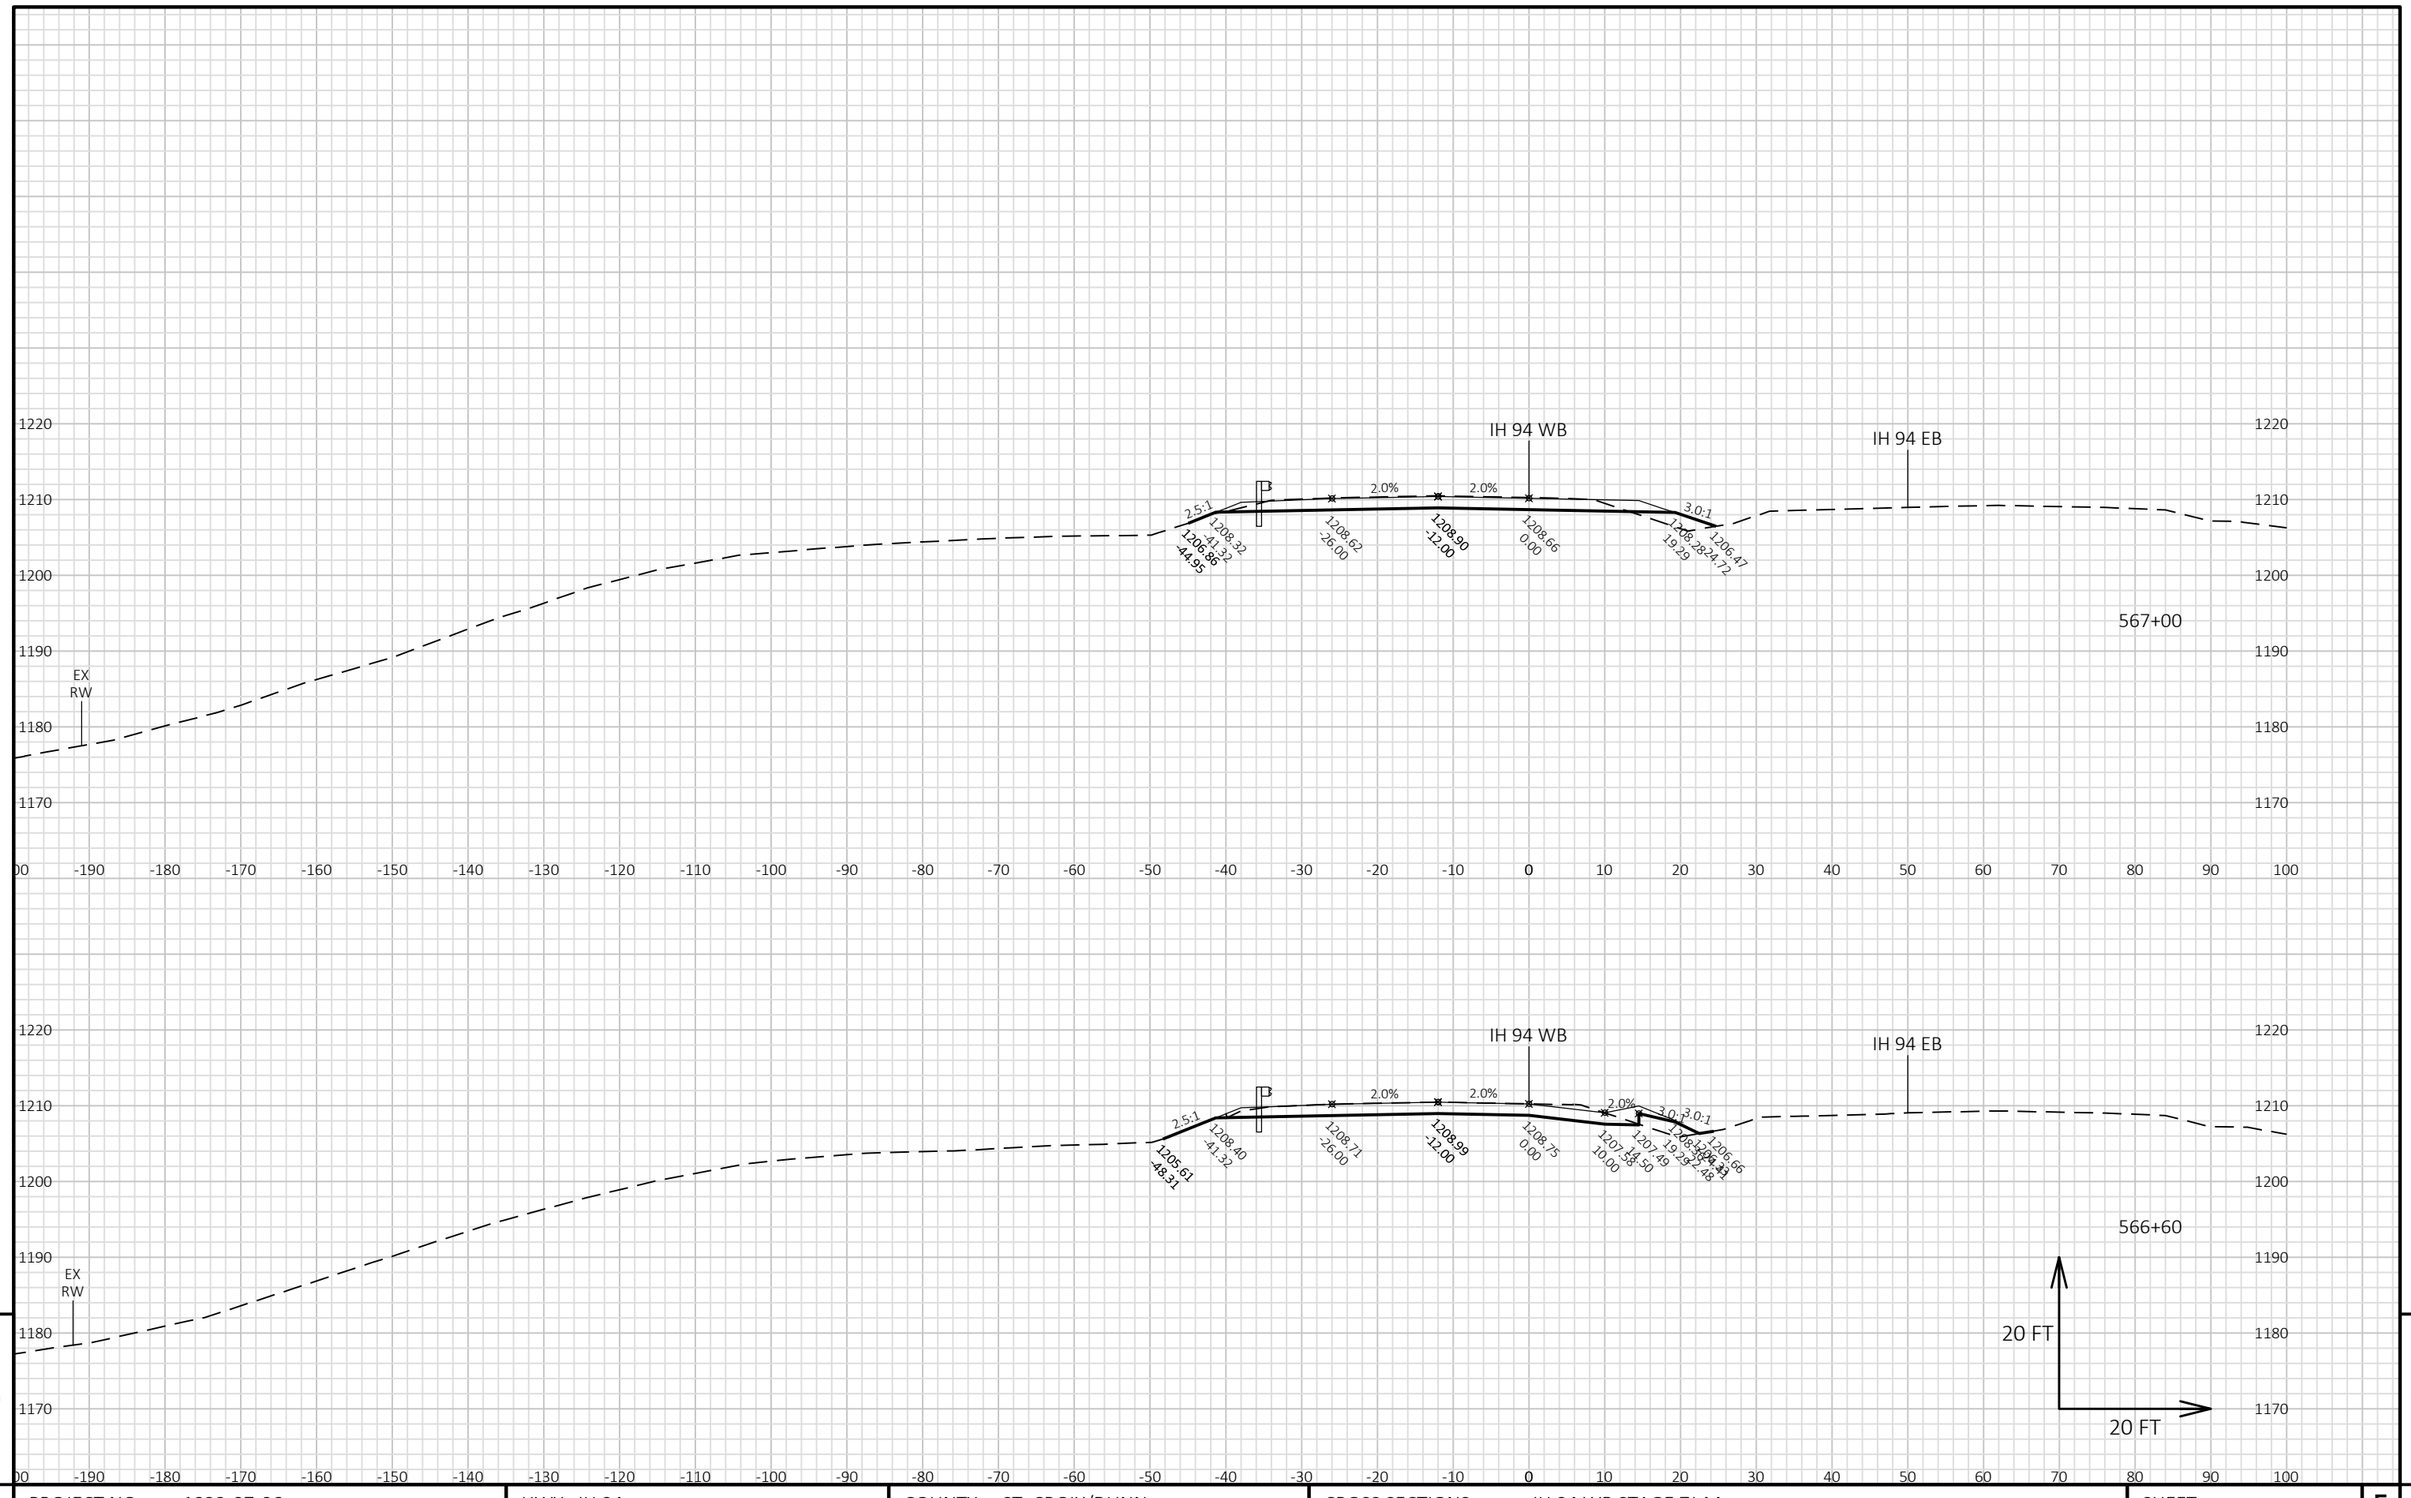

9


9

PROJECT NO: 1022-07-06	HWY: IH 94	COUNTY: ST. CROIX/DUNN	CROSS SECTIONS: IH 94 WB STAGE 7J-M	SHEET	E

FILE NAME : P:\UZ\W\WITNW\142428\CIVIL 3D\10220706\SHEETSPLAN\CROSS SECTIONS\XS_TC STG 7J-M.DWG
LAYOUT NAME - 09010116_XS WB

PLOT DATE : 2/13/2018 10:16 AM PLOT BY : SAVANNAH STEHN PLOT NAME :

PLOT SCALE : 1 IN:20 FT HORZ. / 1 IN:20 FT VERT.

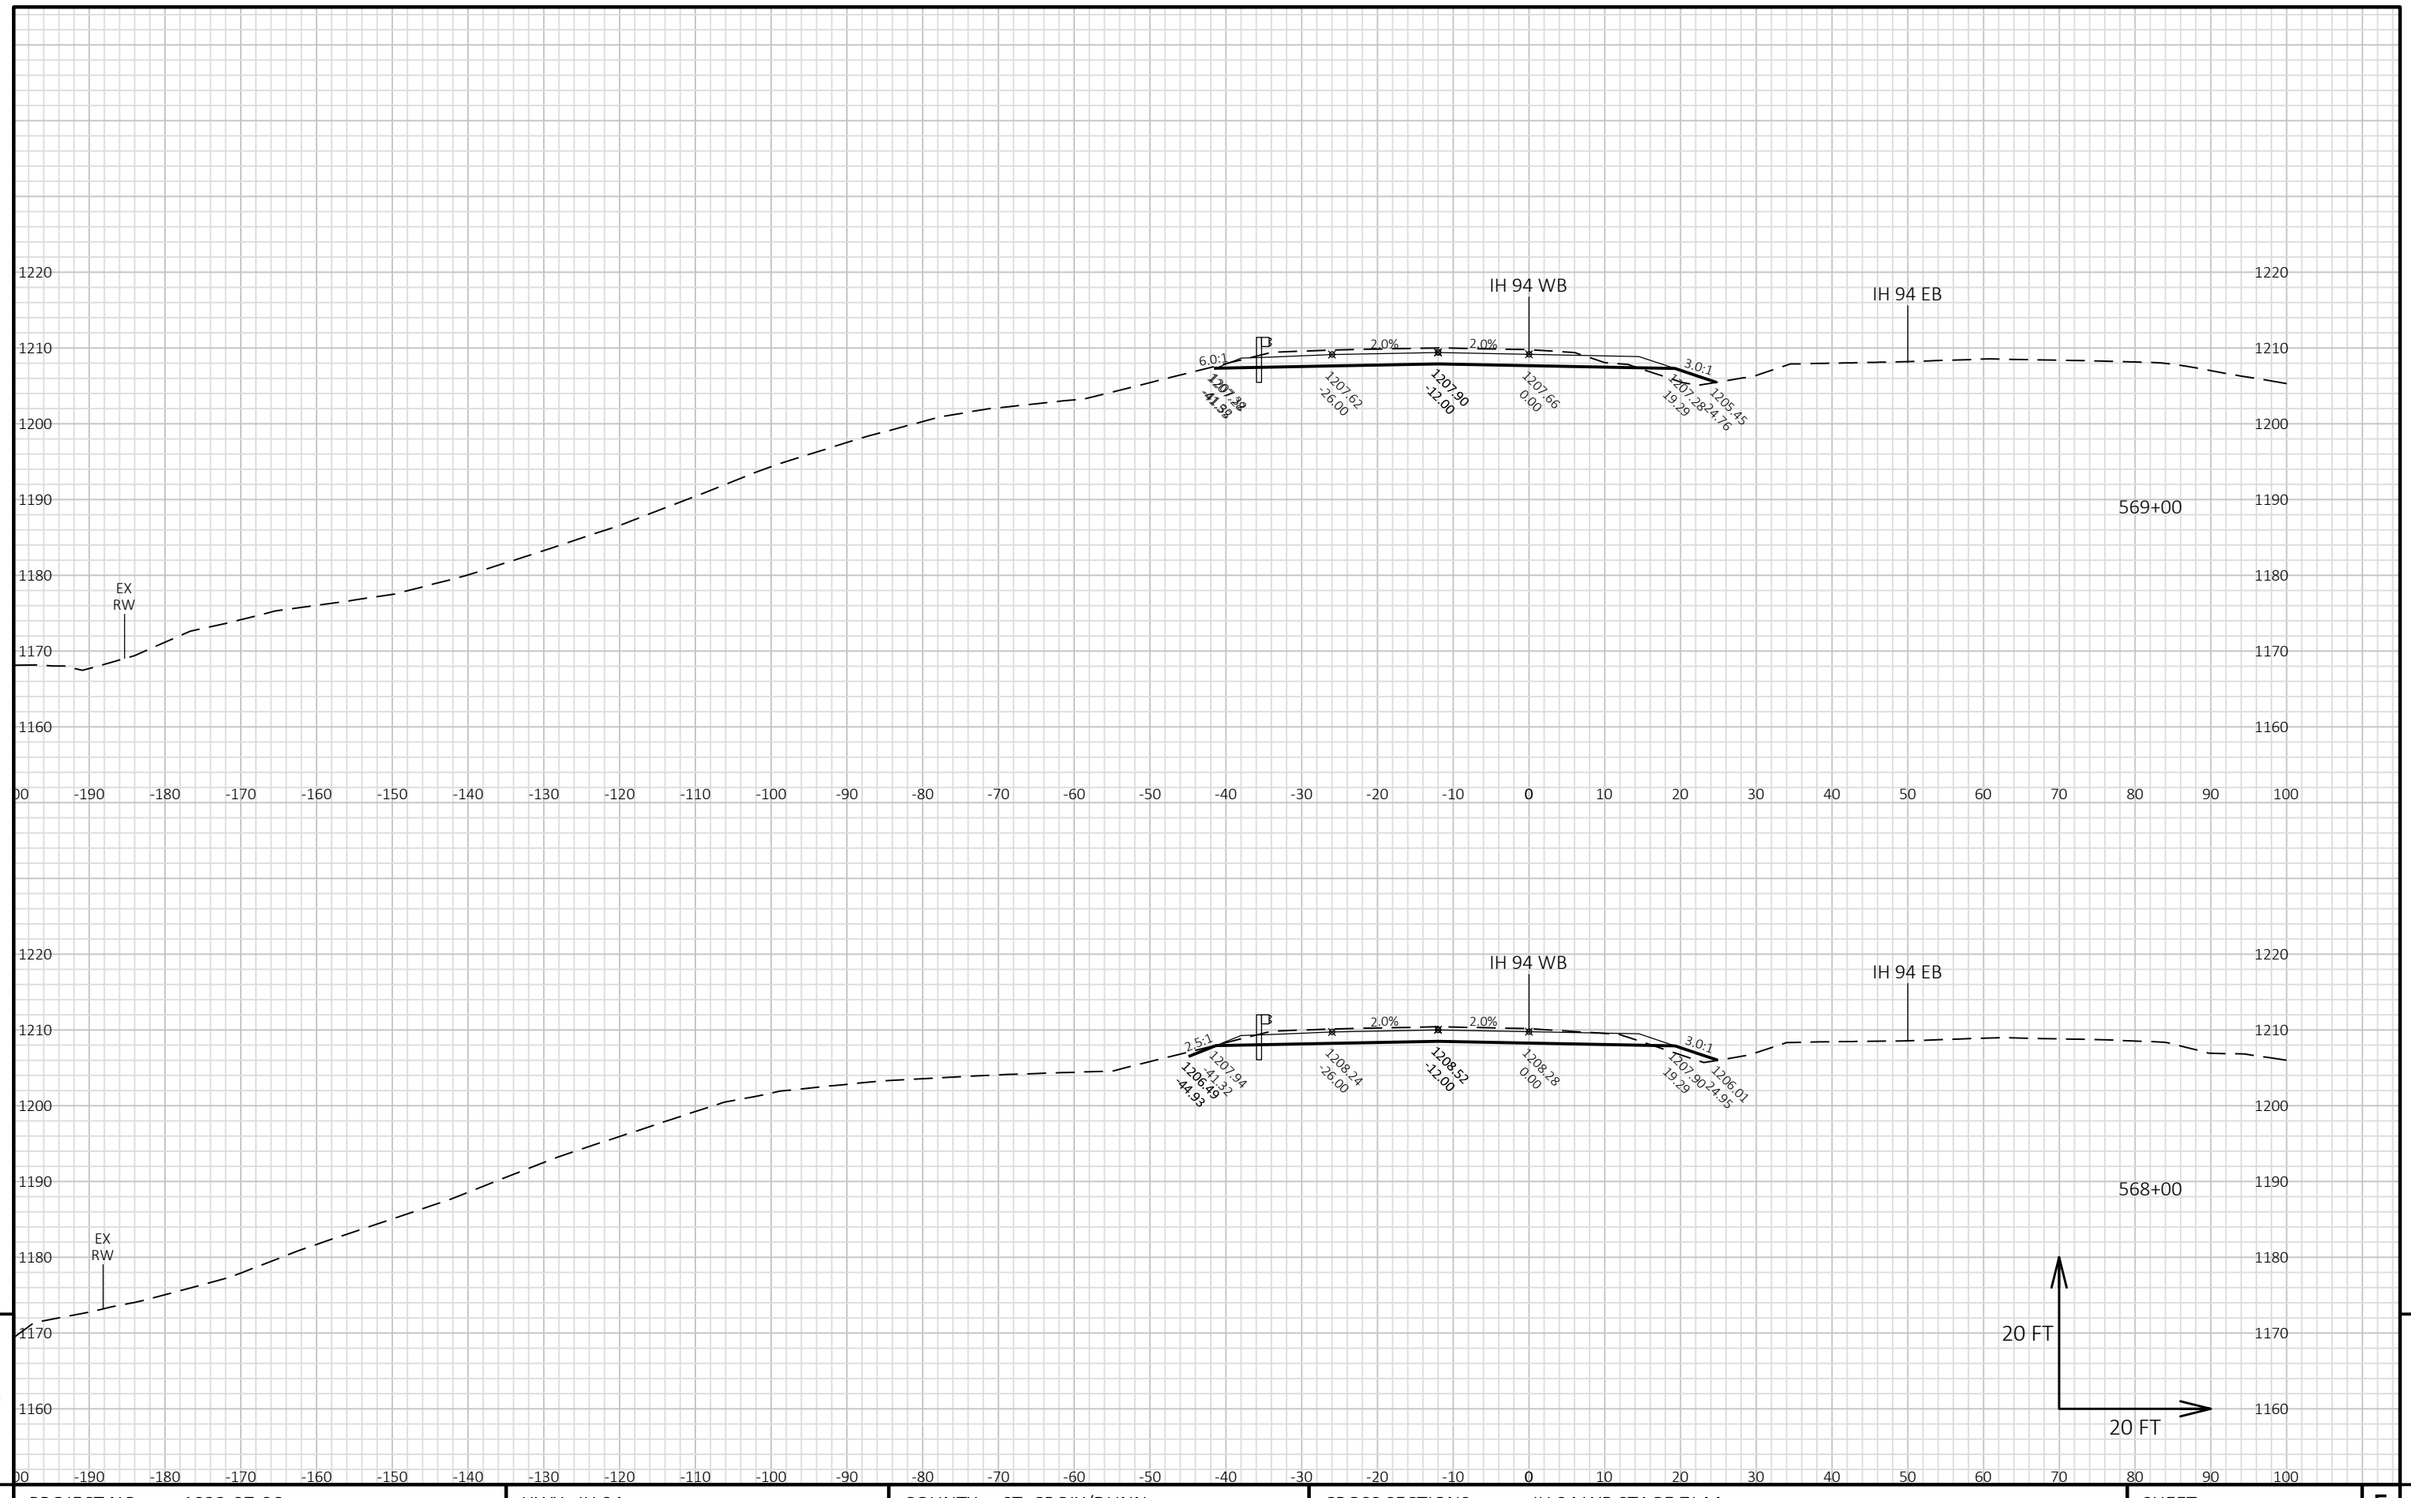


9

9

PROJECT NO: 1022-07-06	HWY: IH 94	COUNTY: ST. CROIX/DUNN	CROSS SECTIONS: IH 94 WB STAGE 7J-M	SHEET	E

FILE NAME : P:\UZ\W\WITNW\142428\CIVIL 3D\10220706\SHEETSPLAN\CROSS SECTIONS\XS_TC STG 7J-M.DWG
LAYOUT NAME - 09010117_XS WB

PLOT DATE : 2/13/2018 10:16 AM PLOT BY : SAVANNAH STEHN PLOT NAME : PLOT SCALE : 1 IN:20 FT HORZ. / 1 IN:20 FT VERT.

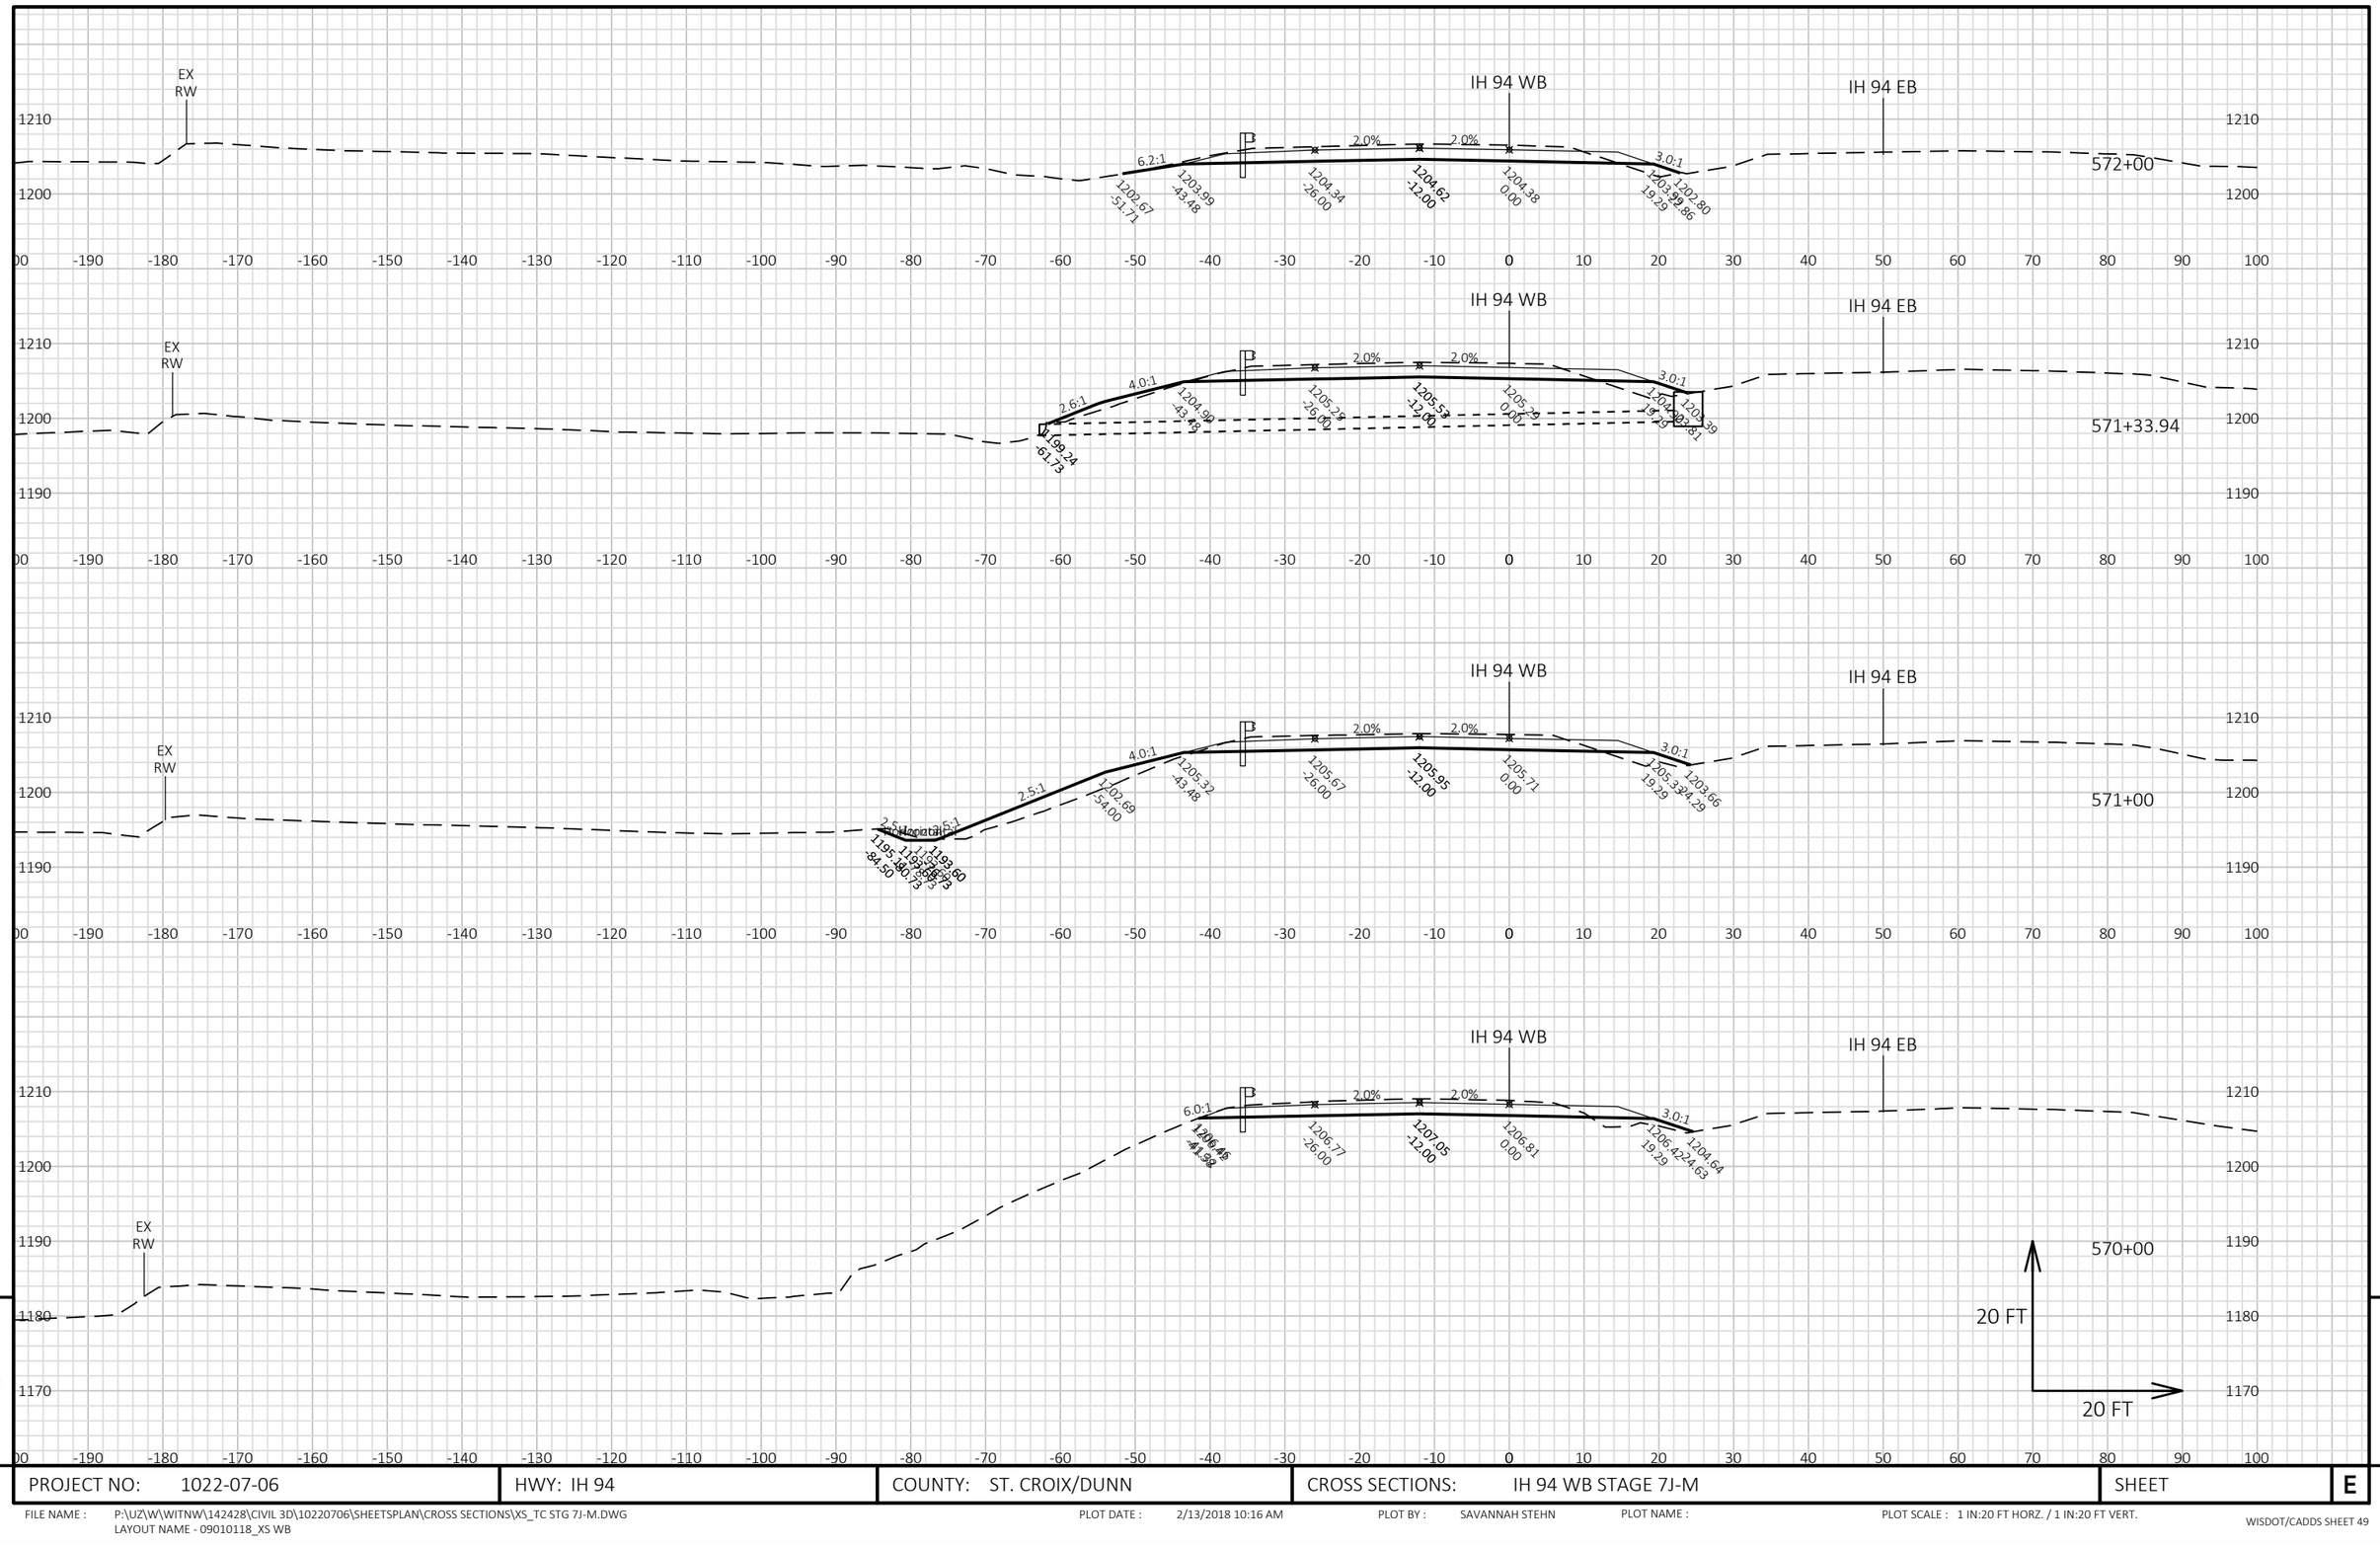


PROJECT NO: 1022-07-06	HWY: IH 94	COUNTY: ST. CROIX/DUNN	CROSS SECTIONS: IH 94 WB STAGE 7J-M	SHEET E

FILE NAME : P:\UZ\W\WITNW\142428\CIVIL 3D\10220706\SHEETSPLAN\CROSS SECTIONS\XS_TC STG 7J-M.DWG
LAYOUT NAME - 09010118_XS WB

PLOT DATE : 2/13/2018 10:16 AM PLOT BY : SAVANNAH STEHN PLOT NAME : PLOT SCALE : 1 IN:20 FT HORZ. / 1 IN:20 FT VERT.

WISDOT/CADDS SHEET 49

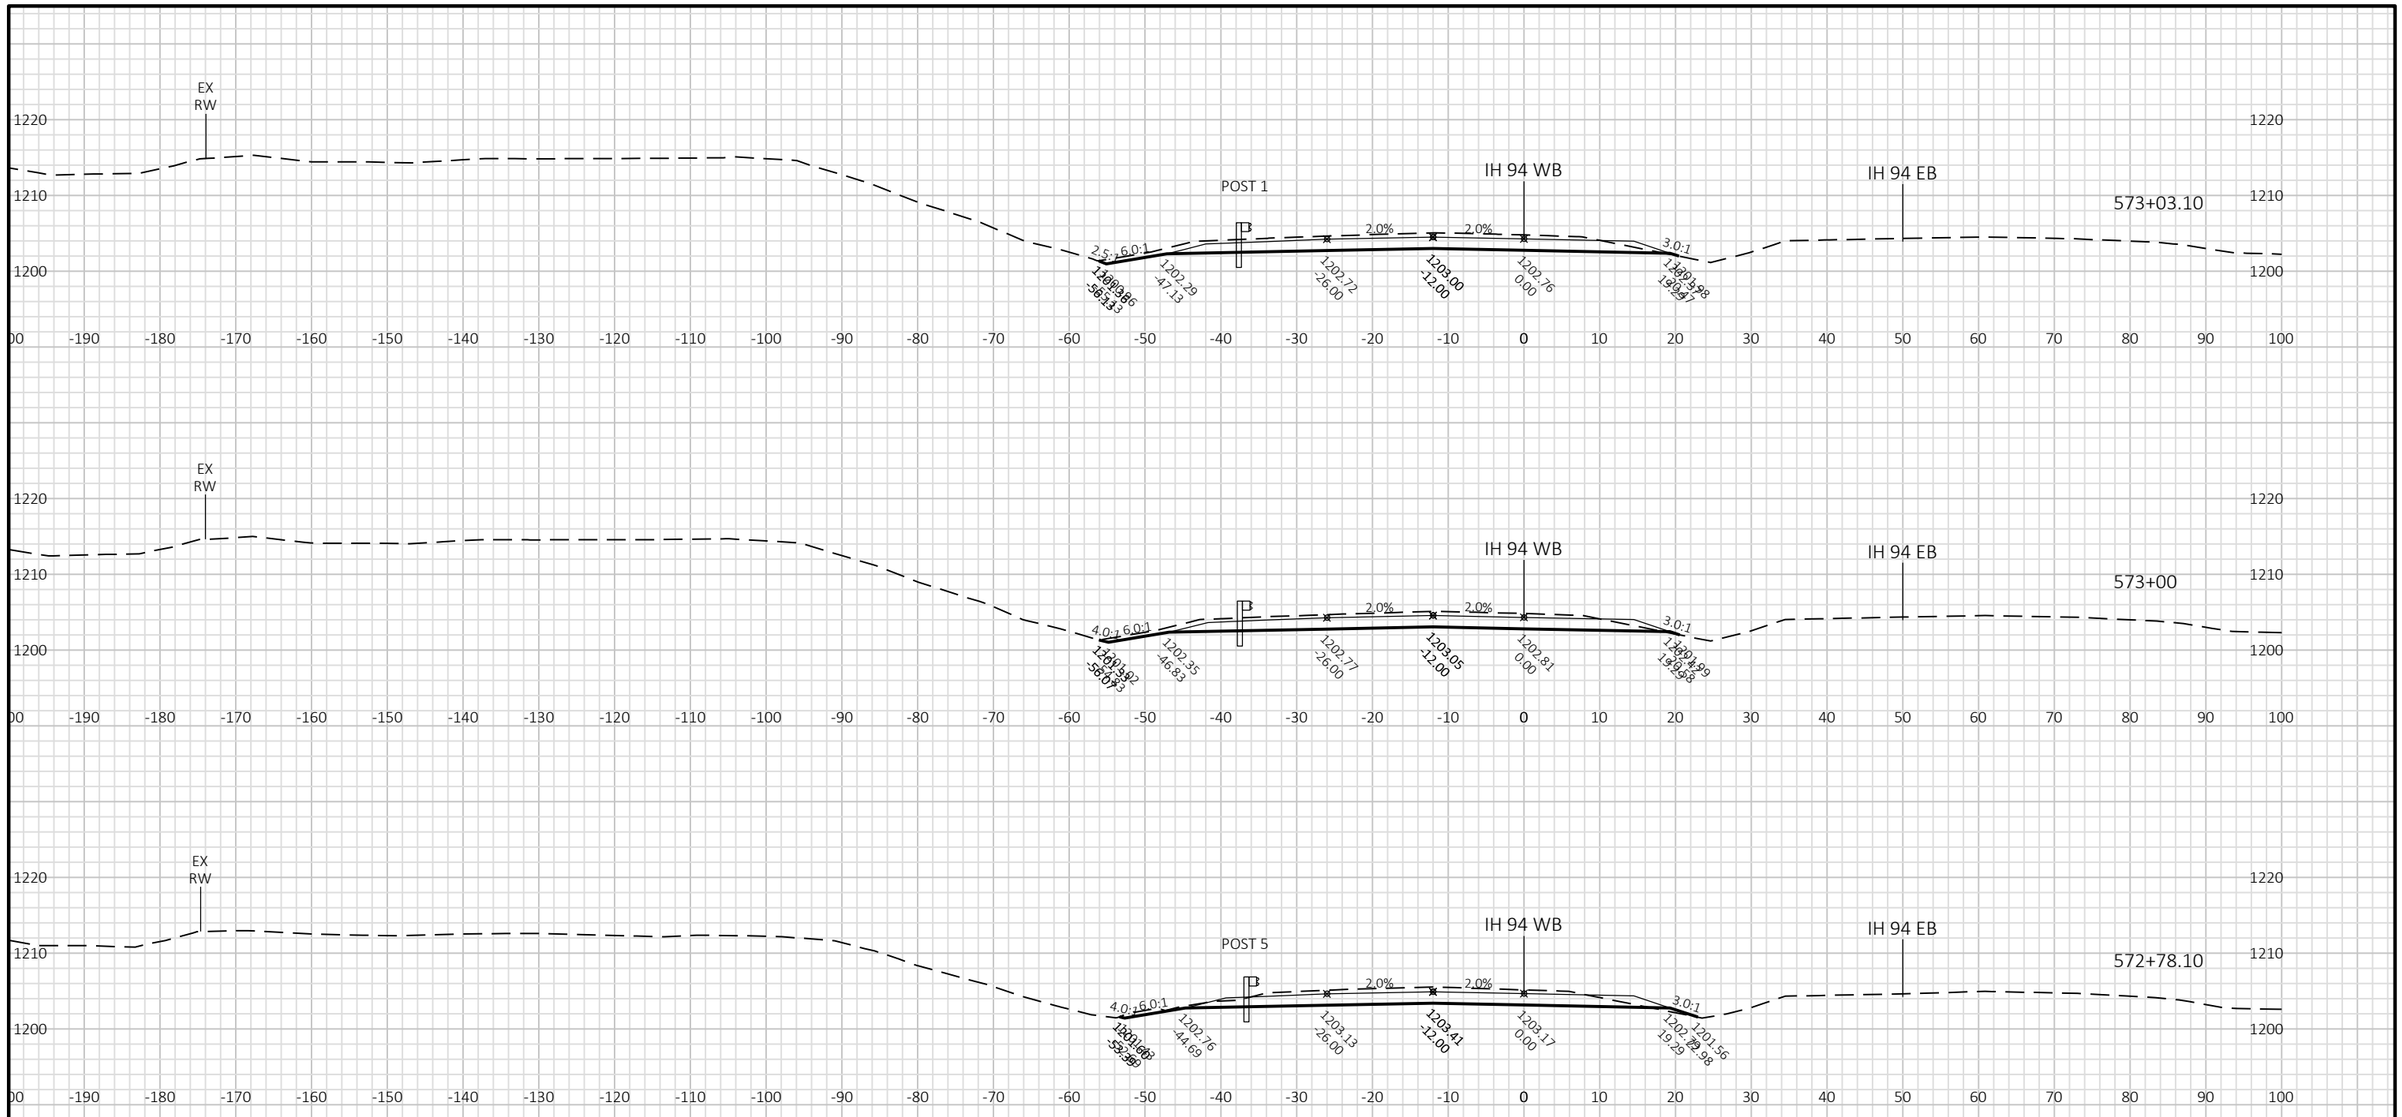



9 9


PROJECT NO: 1022-07-06	HWY: IH 94	COUNTY: ST. CROIX/DUNN	CROSS SECTIONS: IH 94 WB STAGE 7J-M	SHEET E

FILE NAME : P:\UZ\W\WITNW\142428\CIVIL 3D\10220706\SHEETSPLAN\CROSS SECTIONS\XS_TC STG 7J-M.DWG
LAYOUT NAME - 09010119_XS WB

PLOT DATE : 2/13/2018 10:16 AM PLOT BY : SAVANNAH STEHN PLOT NAME : PLOT SCALE : 1 IN:20 FT HORZ. / 1 IN:20 FT VERT.

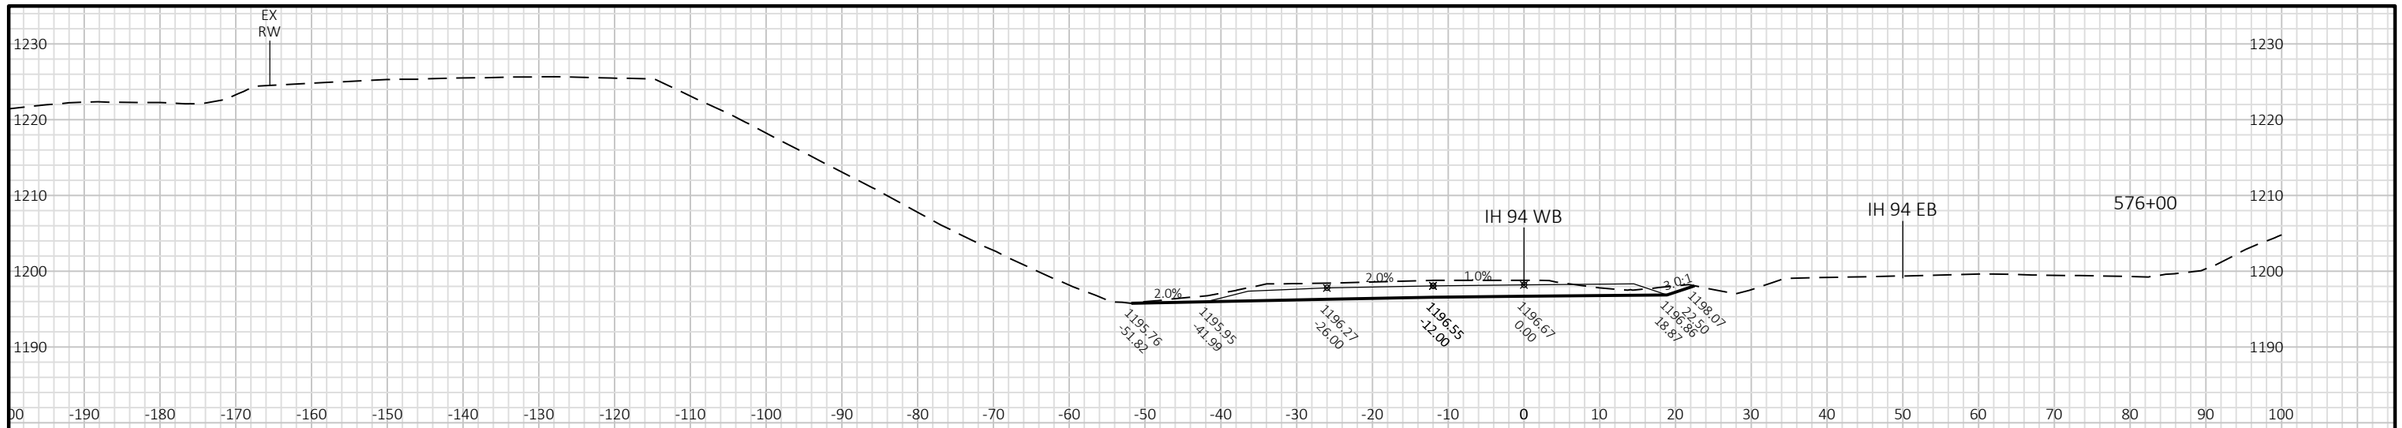

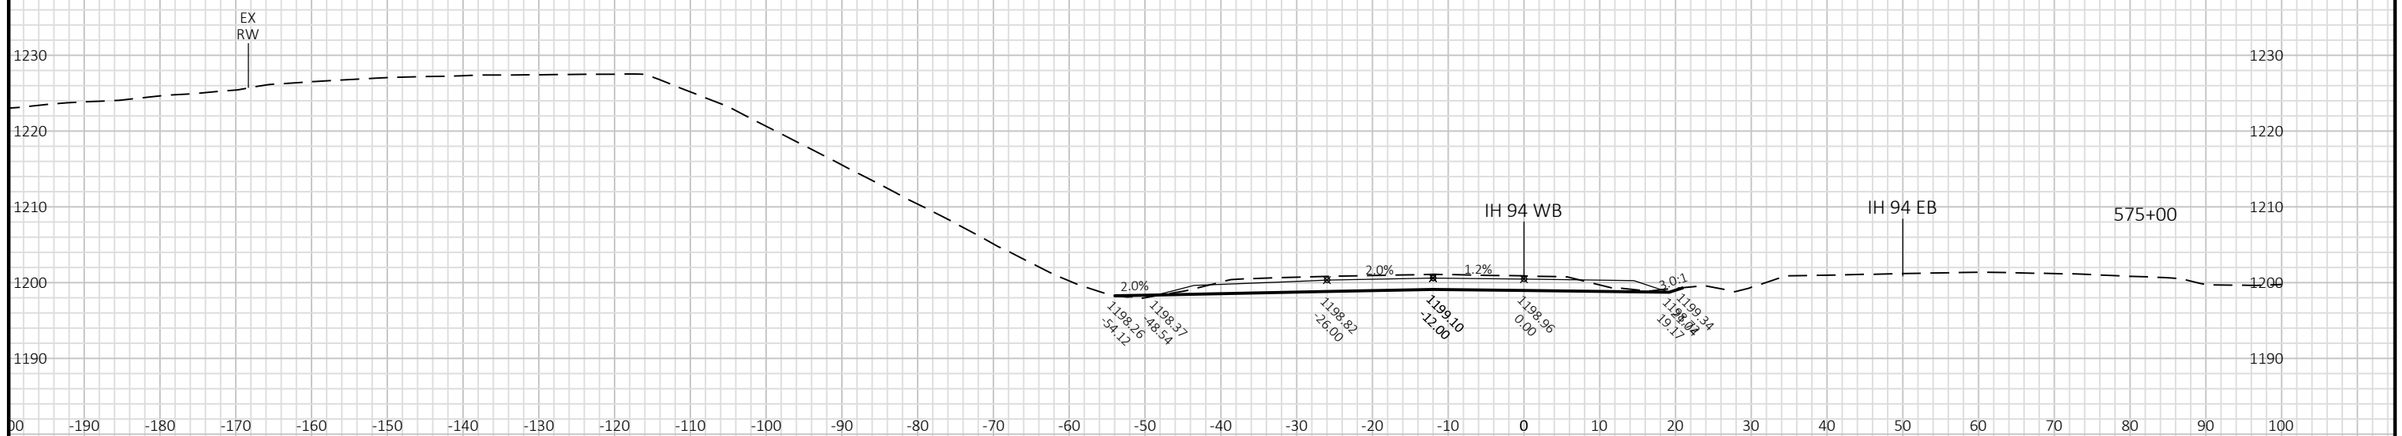

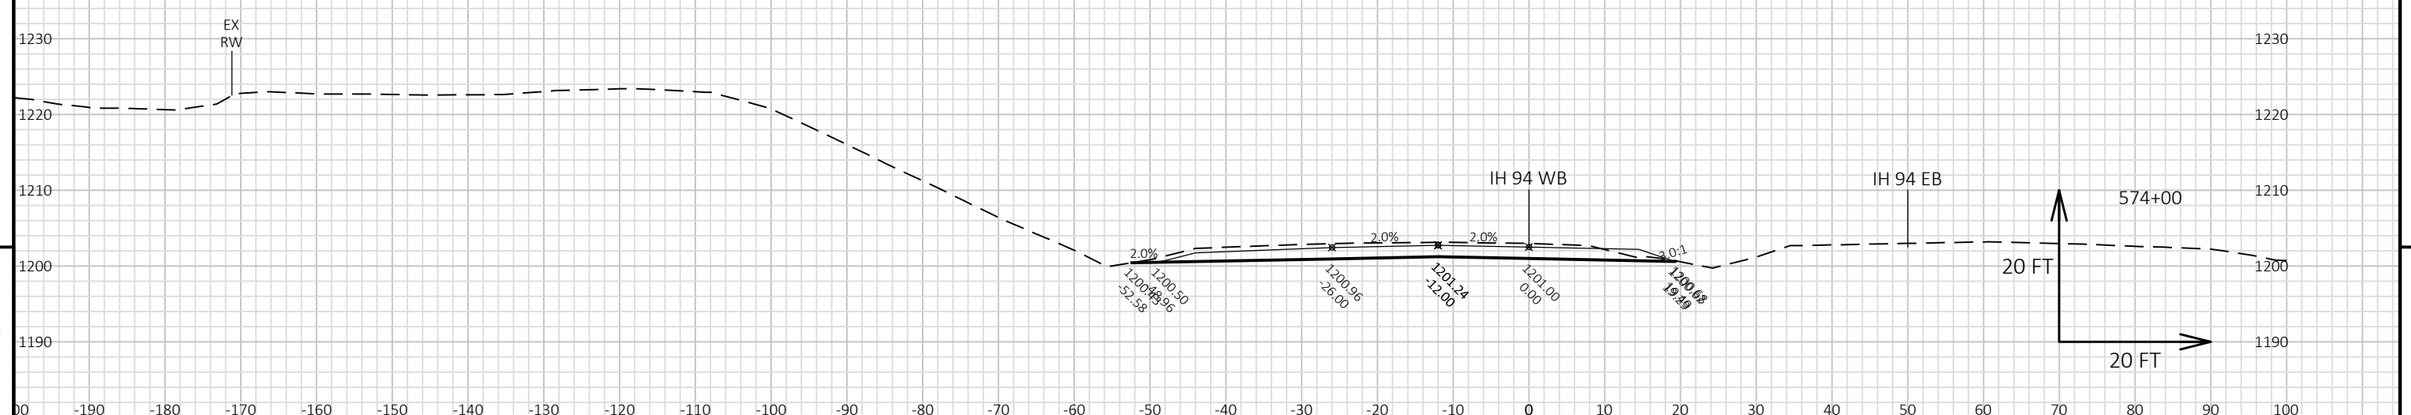


9


9


PROJECT NO: 1022-07-06	HWY: IH 94	COUNTY: ST. CROIX/DUNN	CROSS SECTIONS: IH 94 WB STAGE 7J-M	SHEET	E

FILE NAME : P:\UZ\W\WITNW\142428\CIVIL 3D\10220706\SHEETSPLAN\CROSS SECTIONS\XS_TC STG 7J-M.DWG
LAYOUT NAME - 09010120_XS WB

PLOT DATE : 2/13/2018 10:17 AM PLOT BY : SAVANNAH STEHN PLOT NAME : PLOT SCALE : 1 IN:20 FT HORZ. / 1 IN:20 FT VERT.

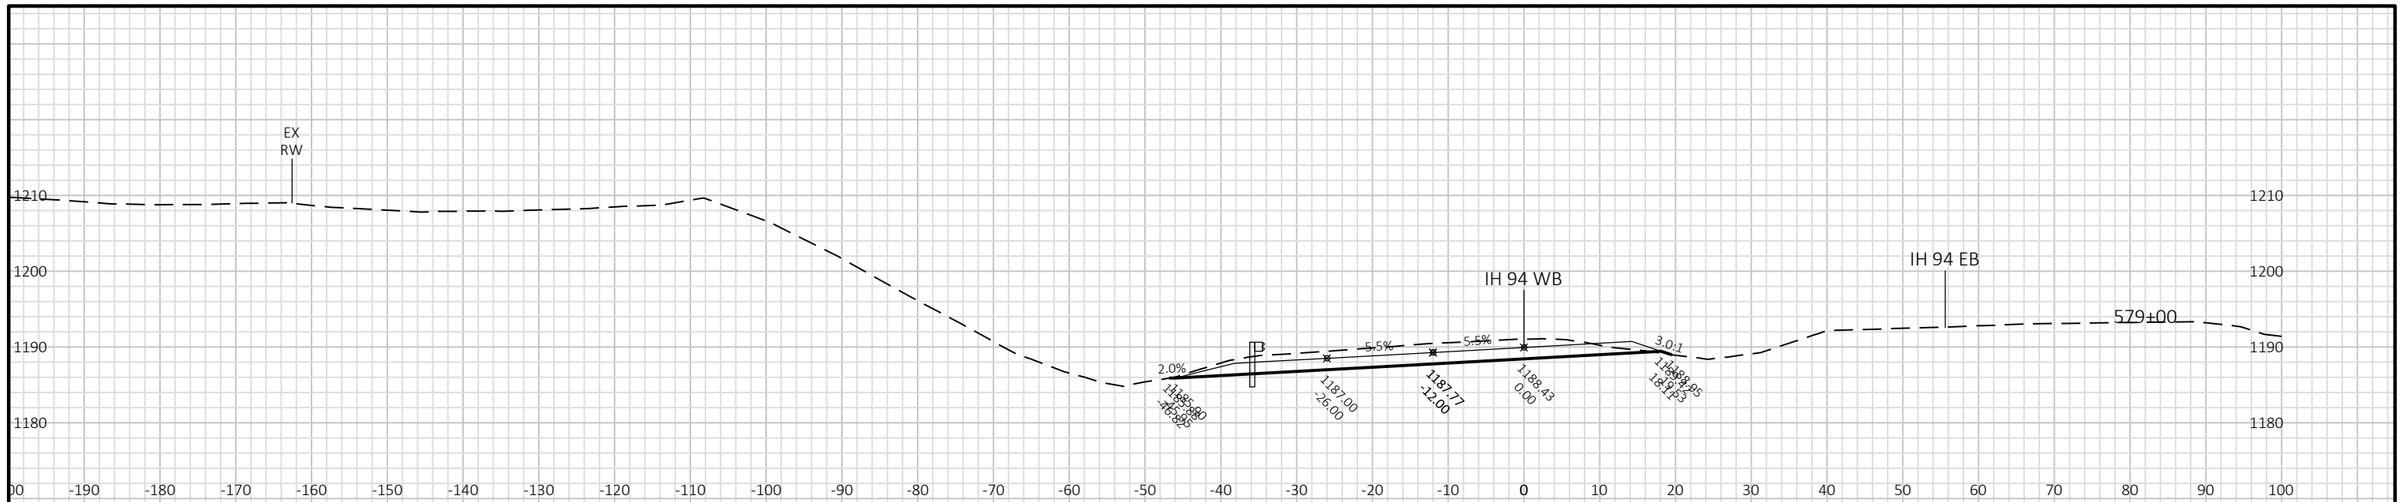

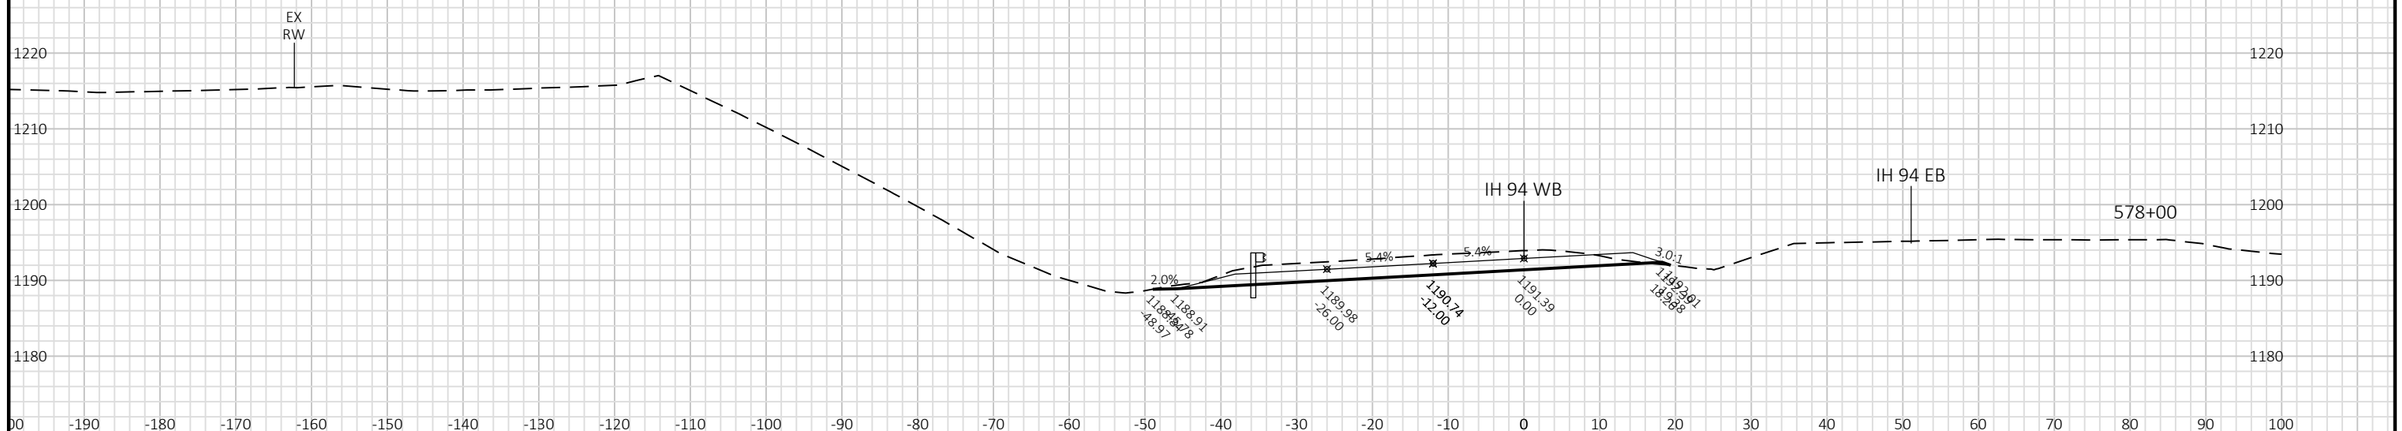

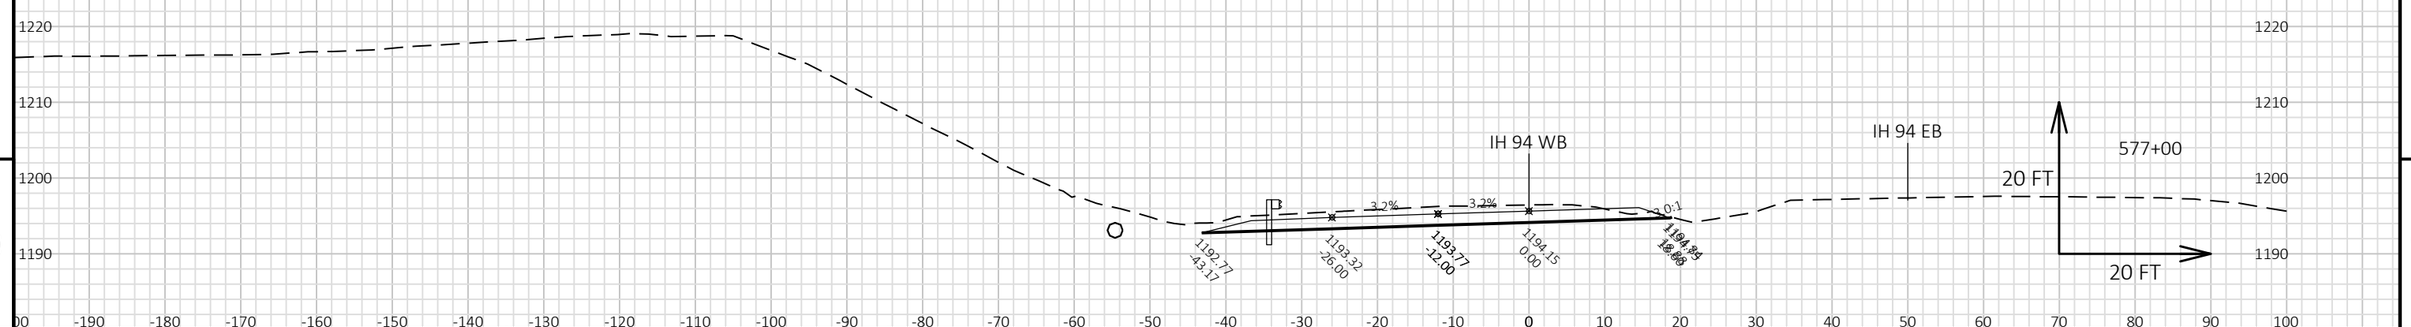


9

9

PROJECT NO: 1022-07-06	HWY: IH 94	COUNTY: ST. CROIX/DUNN	CROSS SECTIONS: IH 94 WB STAGE 7J-M	SHEET	E

FILE NAME : P:\UZ\W\WITNW\142428\CIVIL 3D\10220706\SHEETSPLAN\CROSS SECTIONS\XS_TC STG 7J-M.DWG
LAYOUT NAME - 09010121_XS WB

PLOT DATE : 2/13/2018 10:17 AM PLOT BY : SAVANNAH STEHN PLOT NAME : PLOT SCALE : 1 IN:20 FT HORZ. / 1 IN:20 FT VERT.

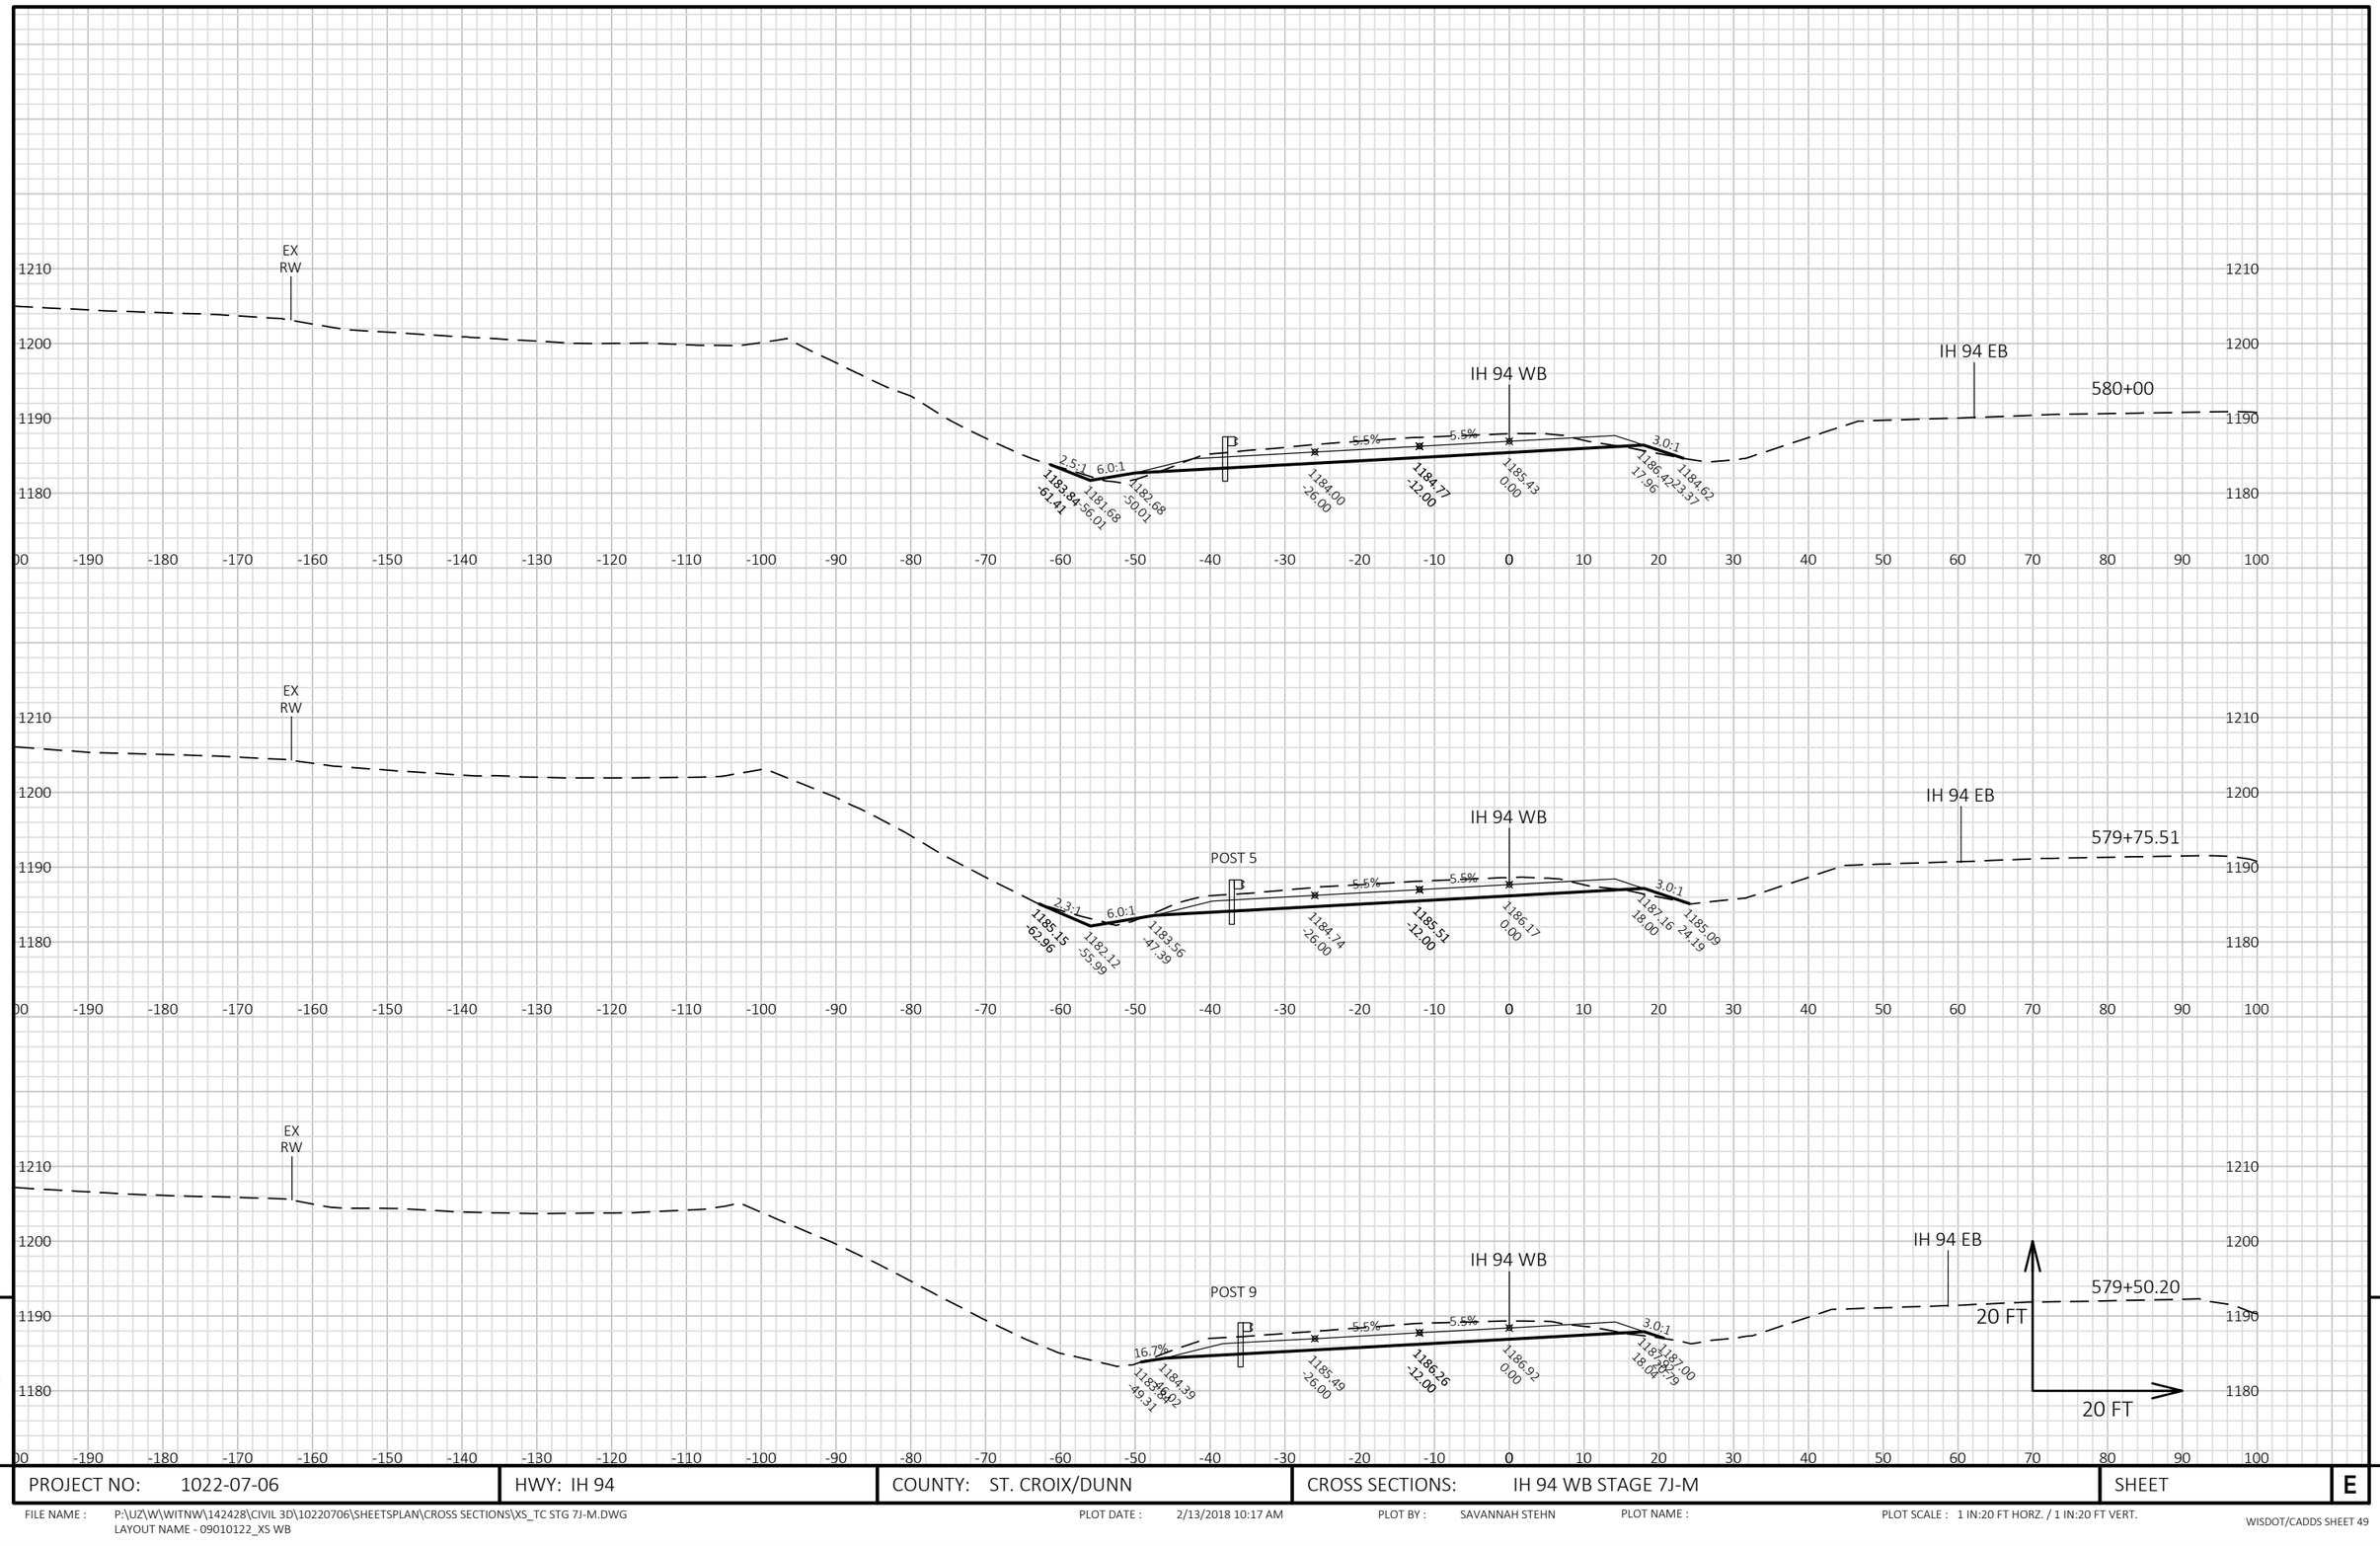


PROJECT NO: 1022-07-06	HWY: IH 94	COUNTY: ST. CROIX/DUNN	CROSS SECTIONS: IH 94 WB STAGE 7J-M	SHEET E


FILE NAME : P:\UZ\W\WITNW\142428\CIVIL 3D\10220706\SHEETSPLAN\CROSS SECTIONS\XS_TC STG 7J-M.DWG
LAYOUT NAME - 09010122_XS WB


PLOT DATE : 2/13/2018 10:17 AM PLOT BY : SAVANNAH STEHN PLOT NAME : PLOT SCALE : 1 IN:20 FT HORZ. / 1 IN:20 FT VERT.

WISDOT/CADDS SHEET 49

9

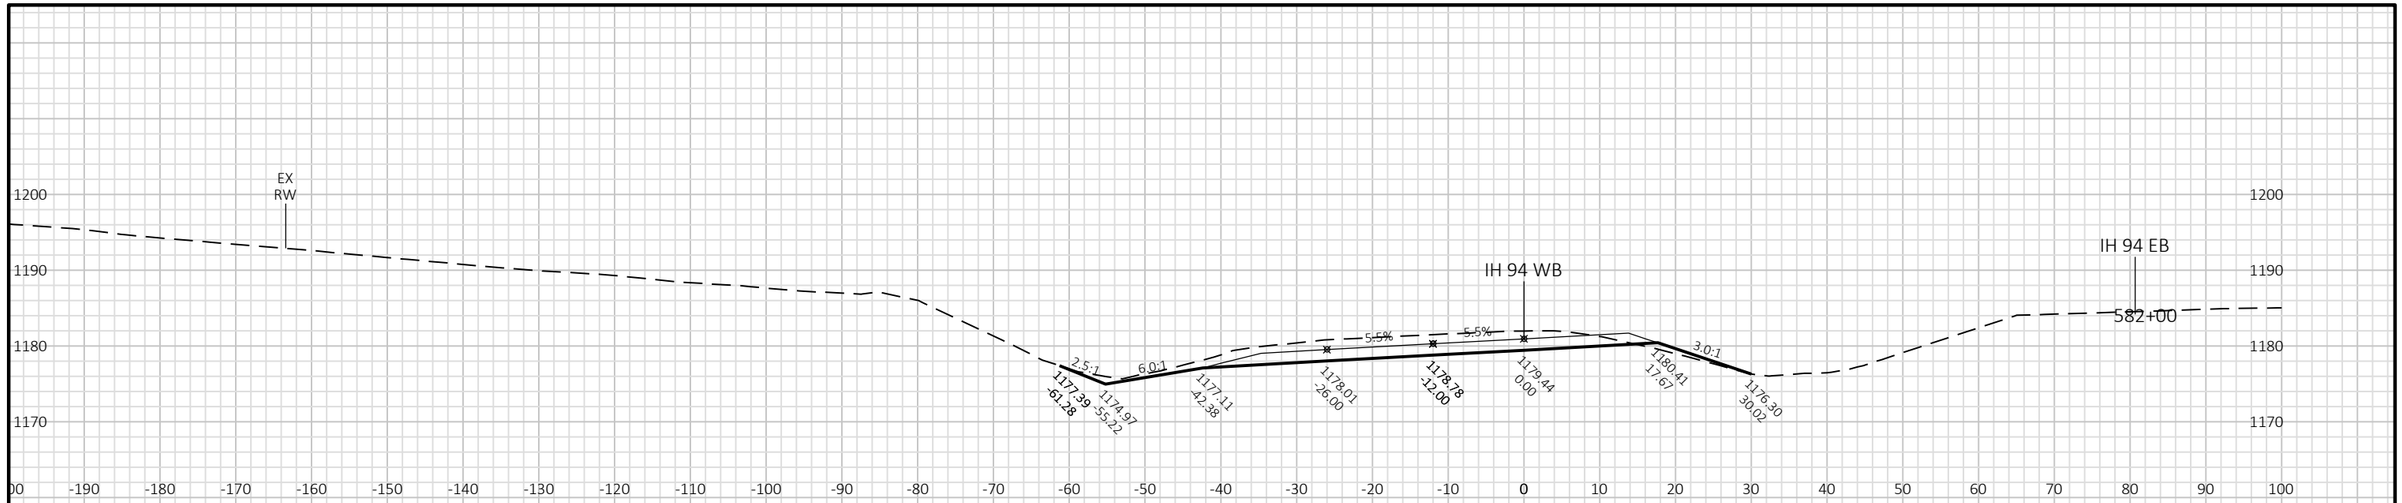

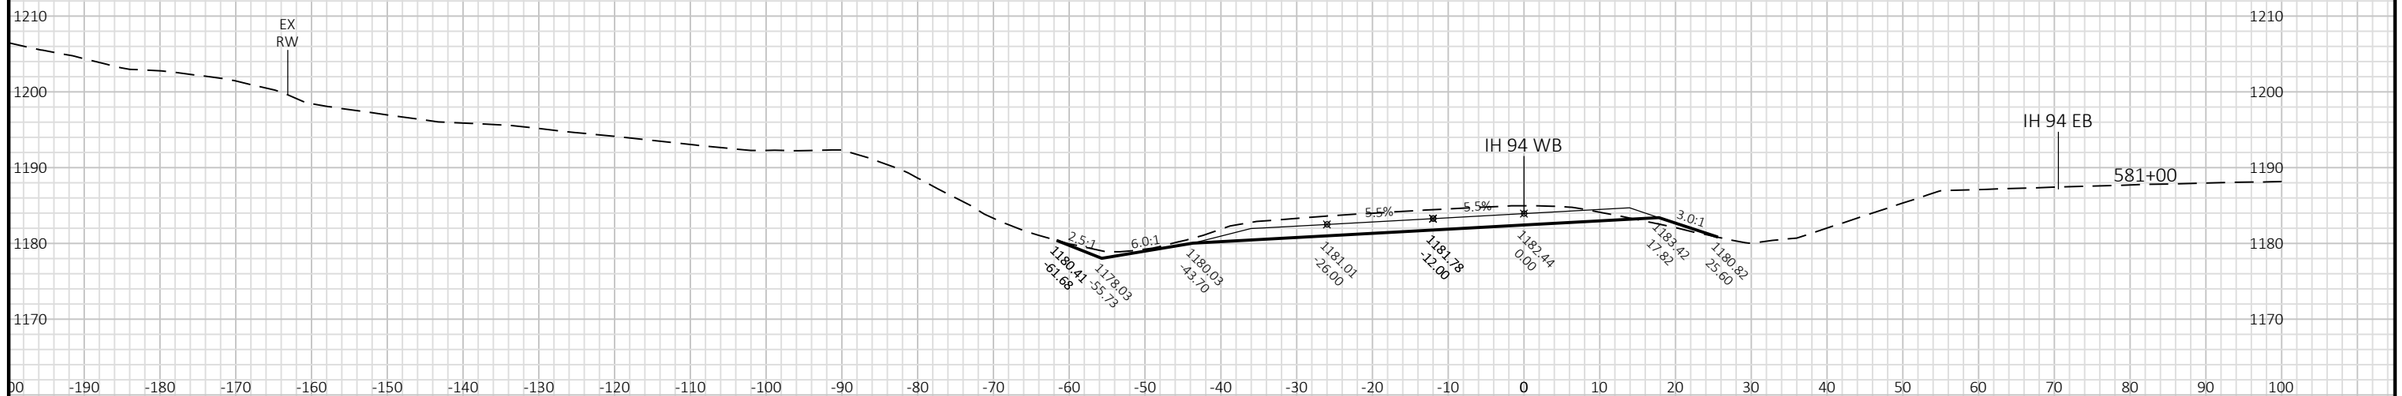

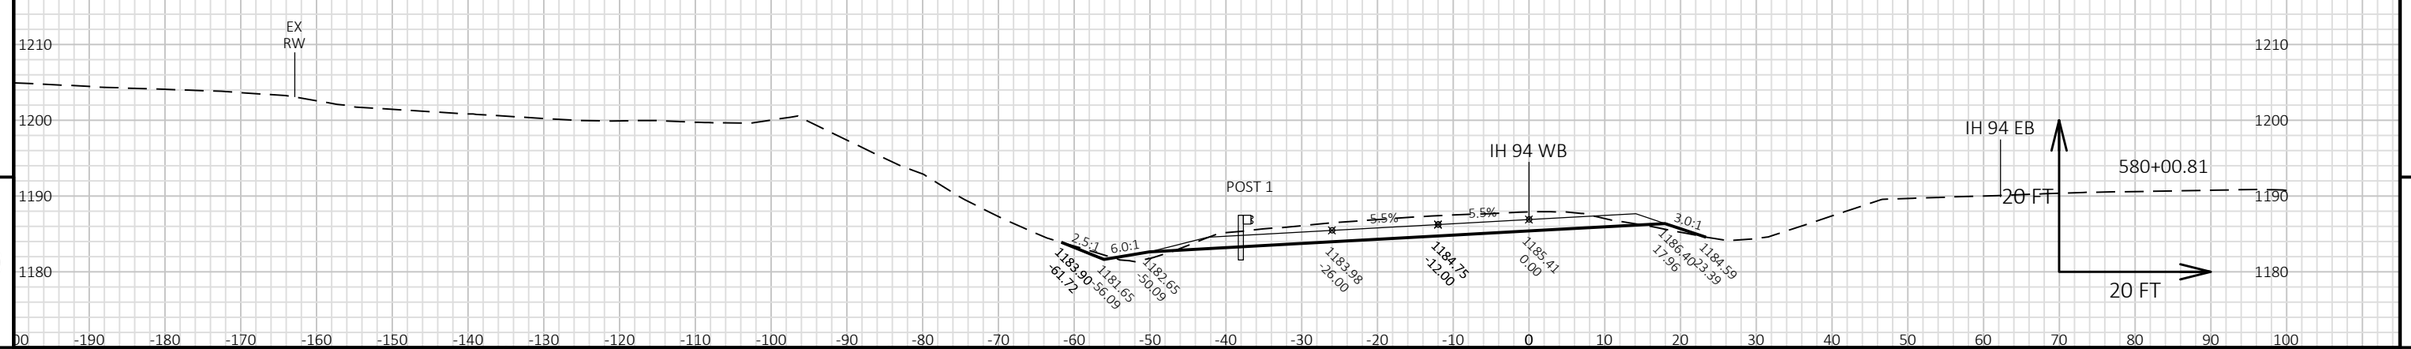


9

9

PROJECT NO: 1022-07-06	HWY: IH 94	COUNTY: ST. CROIX/DUNN	CROSS SECTIONS: IH 94 WB STAGE 7J-M	SHEET	E

FILE NAME : P:\UZ\W\WITNW\142428\CIVIL 3D\10220706\SHEETSPLAN\CROSS SECTIONS\XS_TC STG 7J-M.DWG
LAYOUT NAME - 09010123_XS WB

PLOT DATE : 2/13/2018 10:17 AM PLOT BY : SAVANNAH STEHN PLOT NAME : PLOT SCALE : 1 IN:20 FT HORZ. / 1 IN:20 FT VERT.

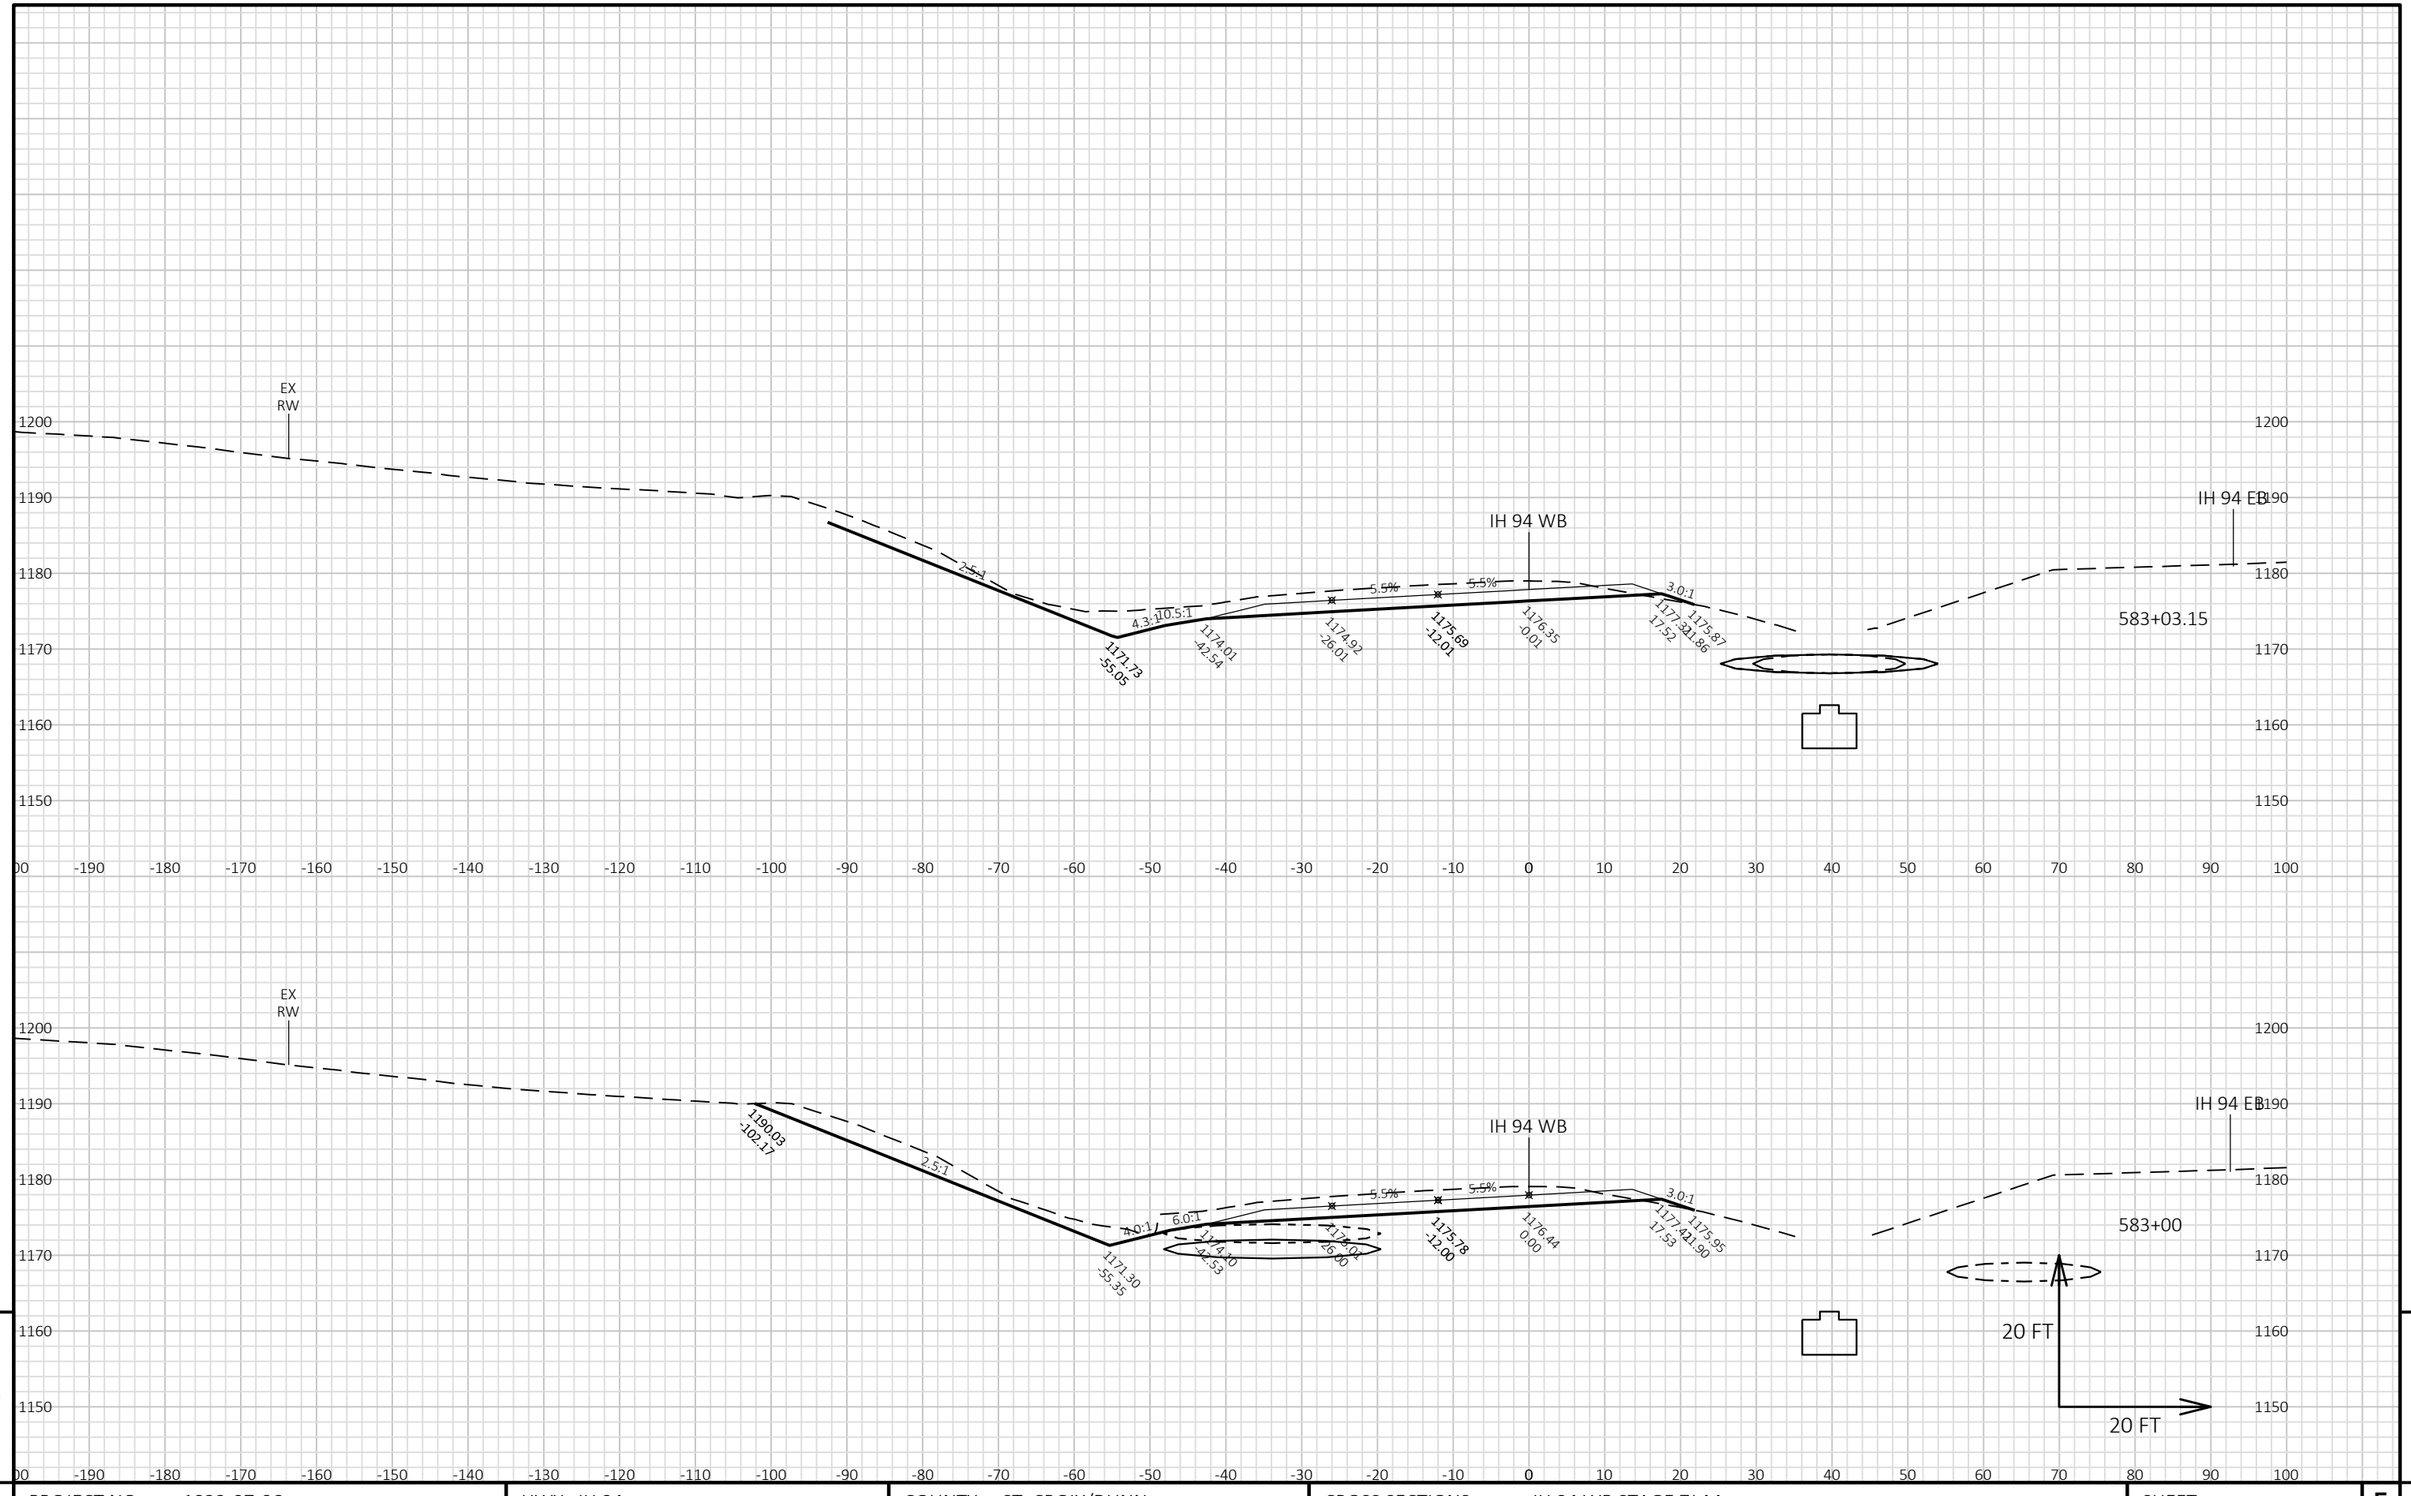


PROJECT NO: 1022-07-06	HWY: IH 94	COUNTY: ST. CROIX/DUNN	CROSS SECTIONS: IH 94 WB STAGE 7J-M	SHEET E

FILE NAME : P:\UZ\W\WITNW\142428\CIVIL 3D\10220706\SHEETSPLAN\CROSS SECTIONS\XS_TC STG 7J-M.DWG
LAYOUT NAME - 09010124_XS WB

PLOT DATE : 2/13/2018 10:17 AM PLOT BY : SAVANNAH STEHN PLOT NAME : PLOT SCALE : 1 IN:20 FT HORZ. / 1 IN:20 FT VERT.

WISDOT/CADDS SHEET 49

9 9

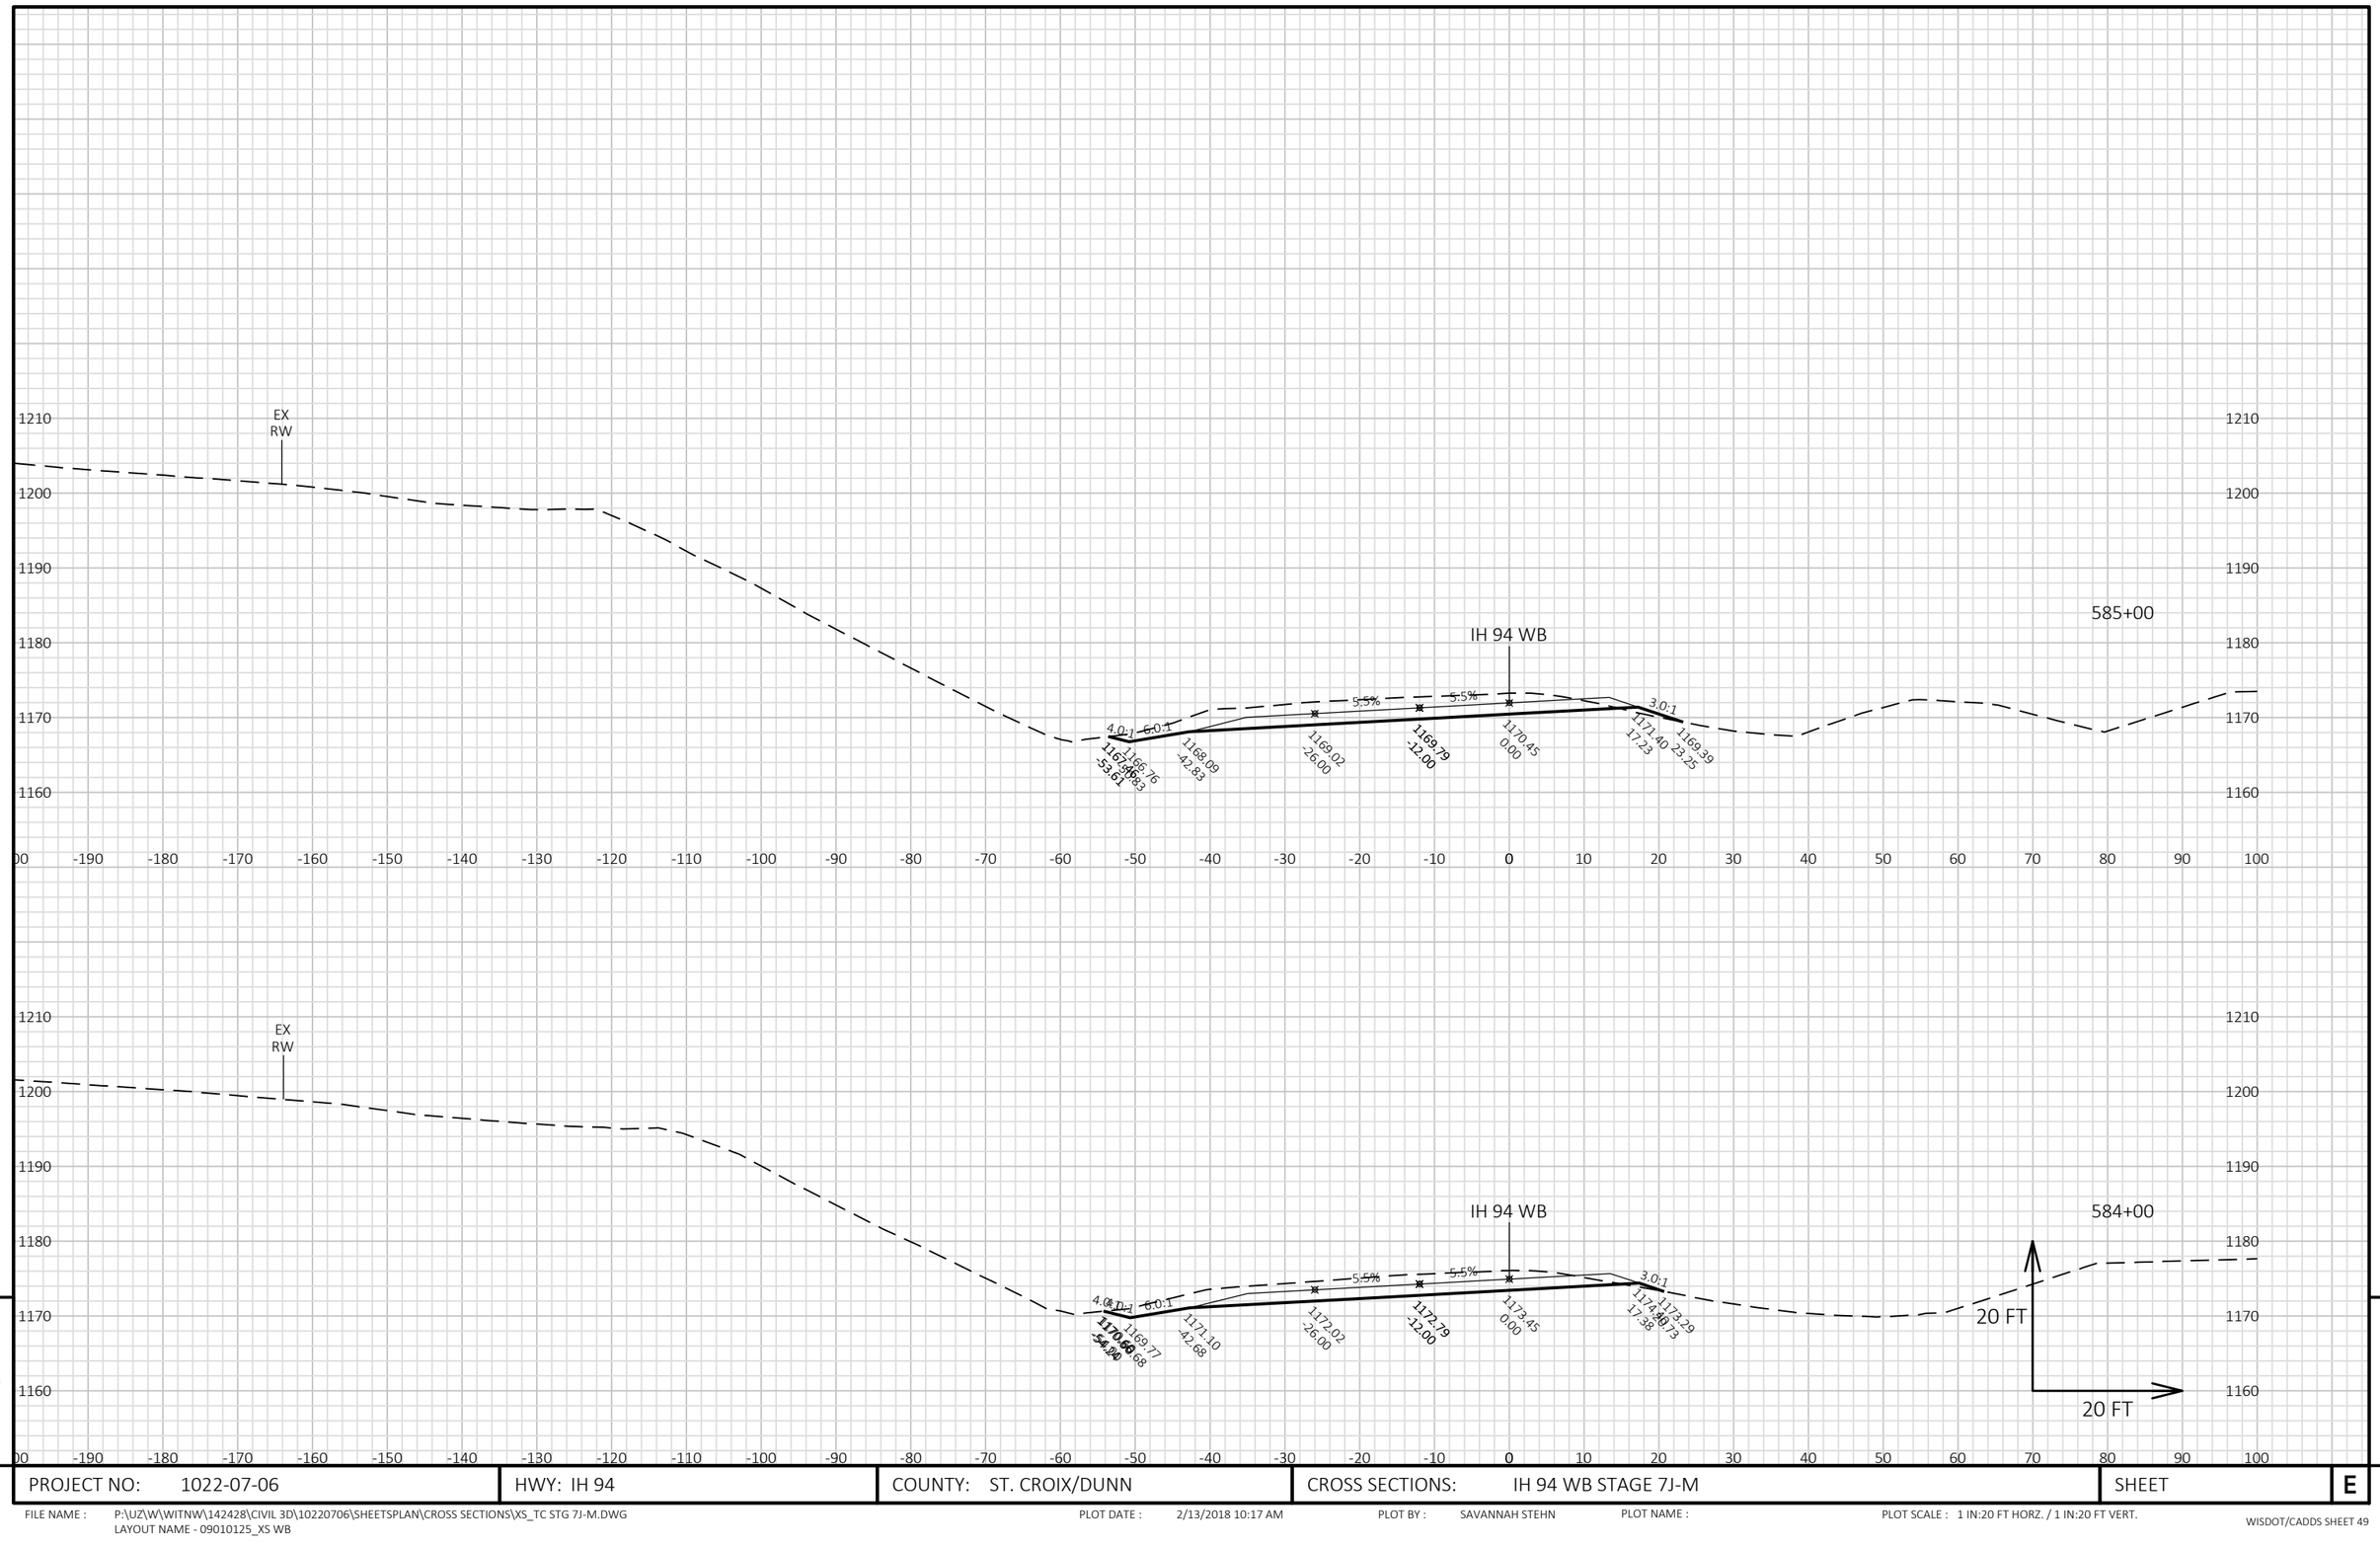


9


9

PROJECT NO: 1022-07-06	HWY: IH 94	COUNTY: ST. CROIX/DUNN	CROSS SECTIONS: IH 94 WB STAGE 7J-M	SHEET	E

FILE NAME : P:\UZ\W\WITNW\142428\CIVIL 3D\10220706\SHEETSPLAN\CROSS SECTIONS\XS_TC STG 7J-M.DWG
LAYOUT NAME - 09010125_XS WB

PLOT DATE : 2/13/2018 10:17 AM PLOT BY : SAVANNAH STEHN PLOT NAME : PLOT SCALE : 1 IN:20 FT HORZ. / 1 IN:20 FT VERT.

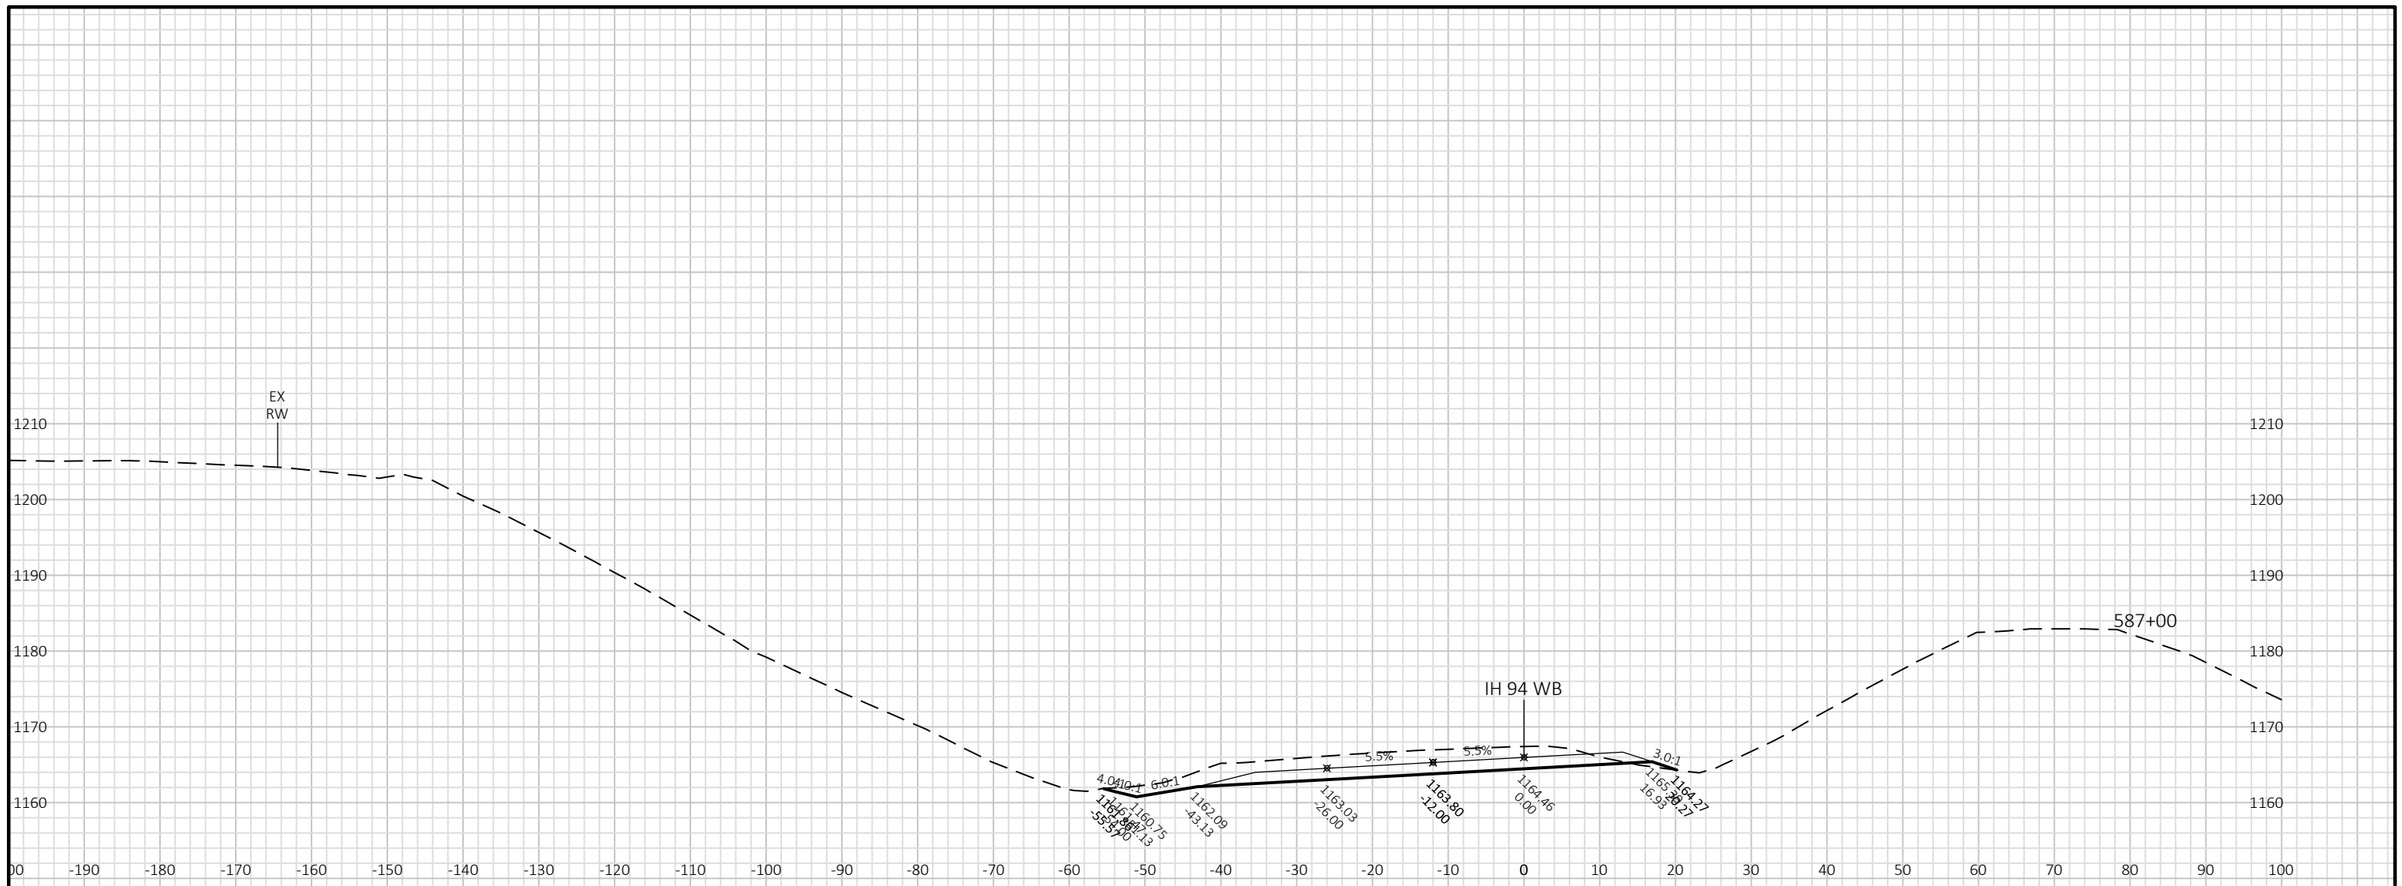

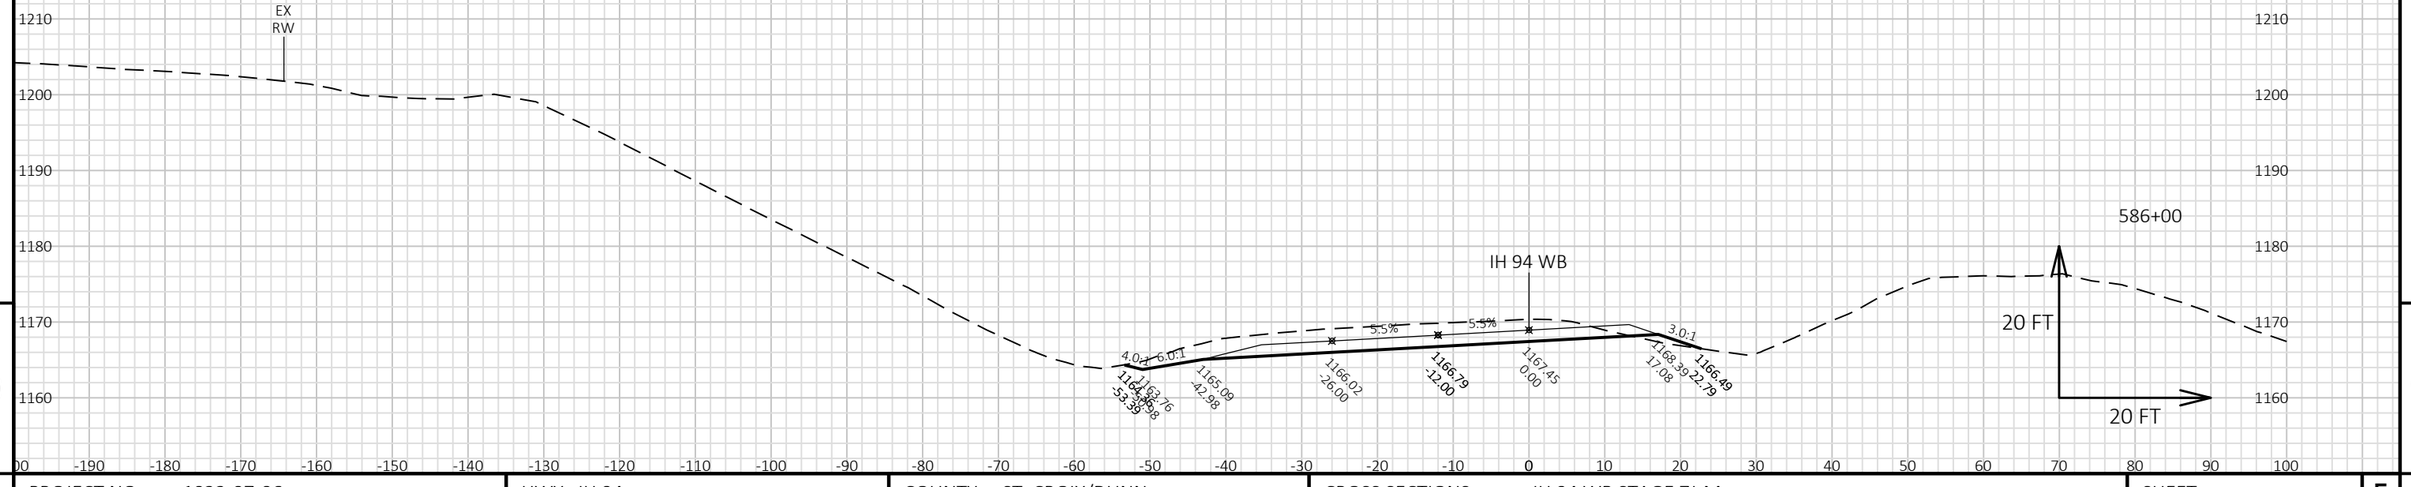


9

9

PROJECT NO: 1022-07-06	HWY: IH 94	COUNTY: ST. CROIX/DUNN	CROSS SECTIONS: IH 94 WB STAGE 7J-M	SHEET	E

FILE NAME : P:\UZ\W\WITNW\142428\CIVIL 3D\10220706\SHEETSPLAN\CROSS SECTIONS\XS_TC STG 7J-M.DWG
LAYOUT NAME - 09010126_XS WB

PLOT DATE : 2/13/2018 10:18 AM PLOT BY : SAVANNAH STEHN PLOT NAME : PLOT SCALE : 1 IN:20 FT HORZ. / 1 IN:20 FT VERT.

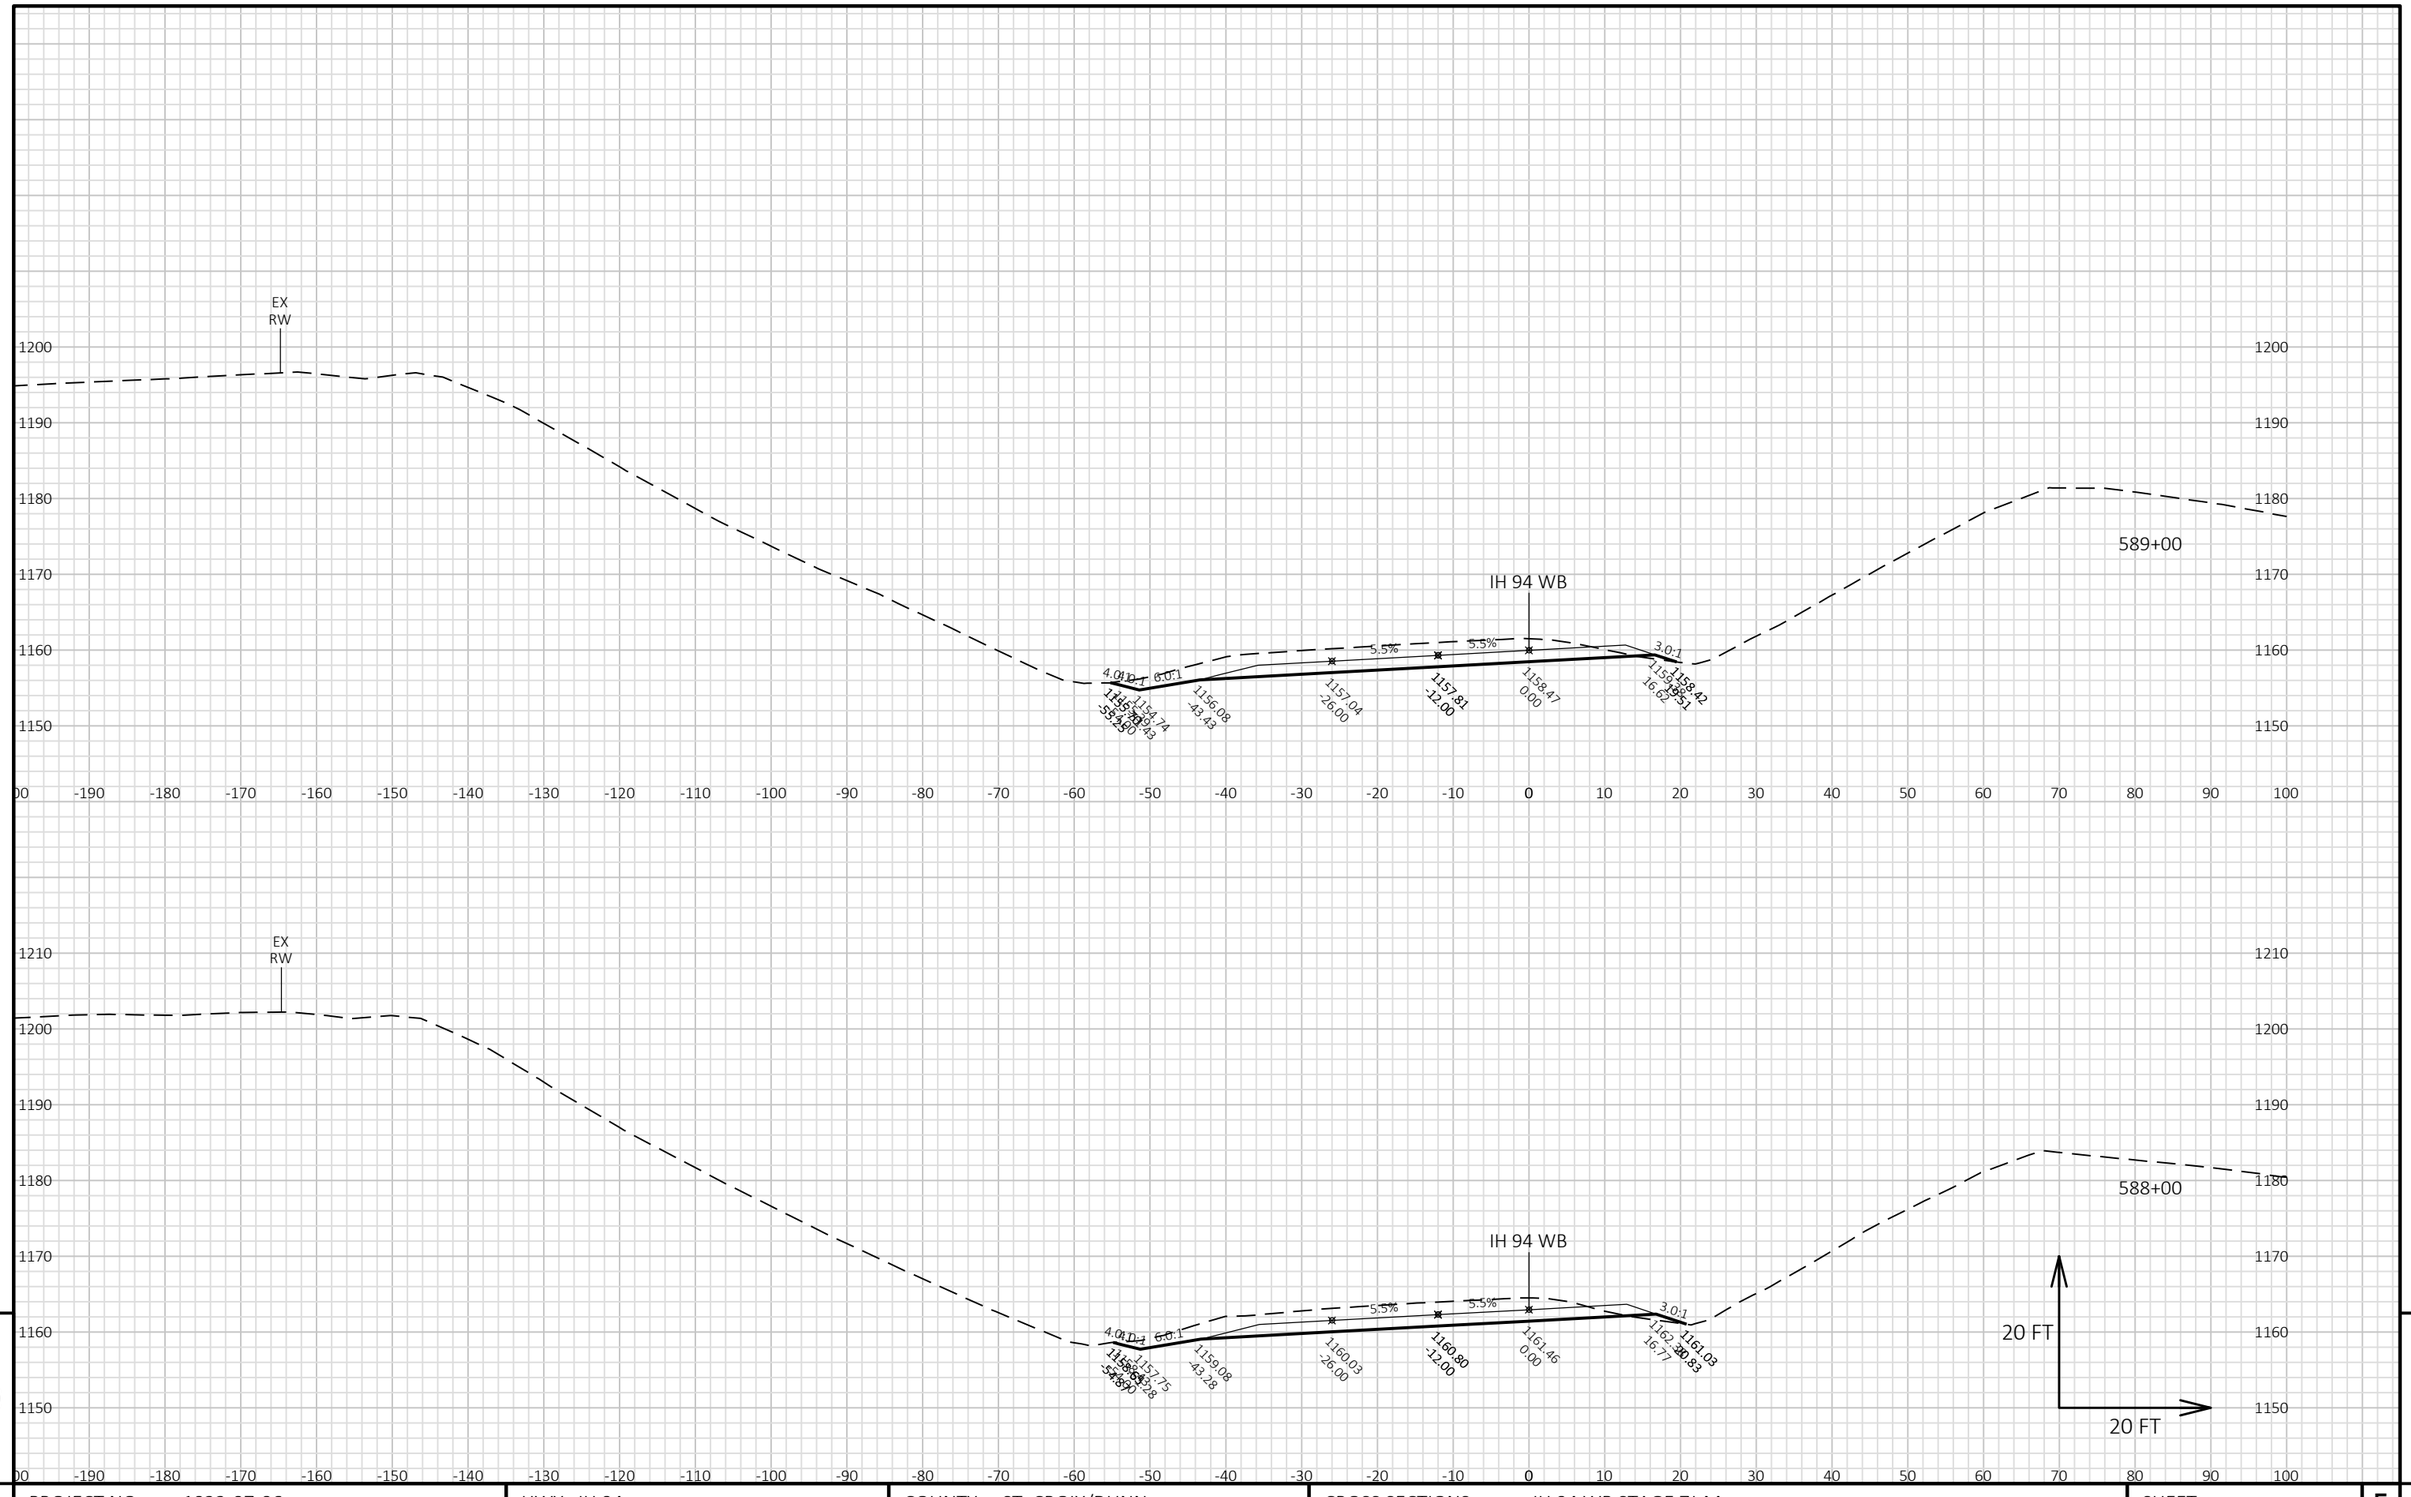


PROJECT NO: 1022-07-06	HWY: IH 94	COUNTY: ST. CROIX/DUNN	CROSS SECTIONS: IH 94 WB STAGE 7J-M	SHEET	E

FILE NAME : P:\UZ\W\WITNW\142428\CIVIL 3D\10220706\SHEETSPLAN\CROSS SECTIONS\XS_TC STG 7J-M.DWG
LAYOUT NAME - 09010127_XS WB

PLOT DATE : 2/13/2018 10:18 AM PLOT BY : SAVANNAH STEHN PLOT NAME :

PLOT SCALE : 1 IN:20 FT HORZ. / 1 IN:20 FT VERT.

WISDOT/CADDS SHEET 49

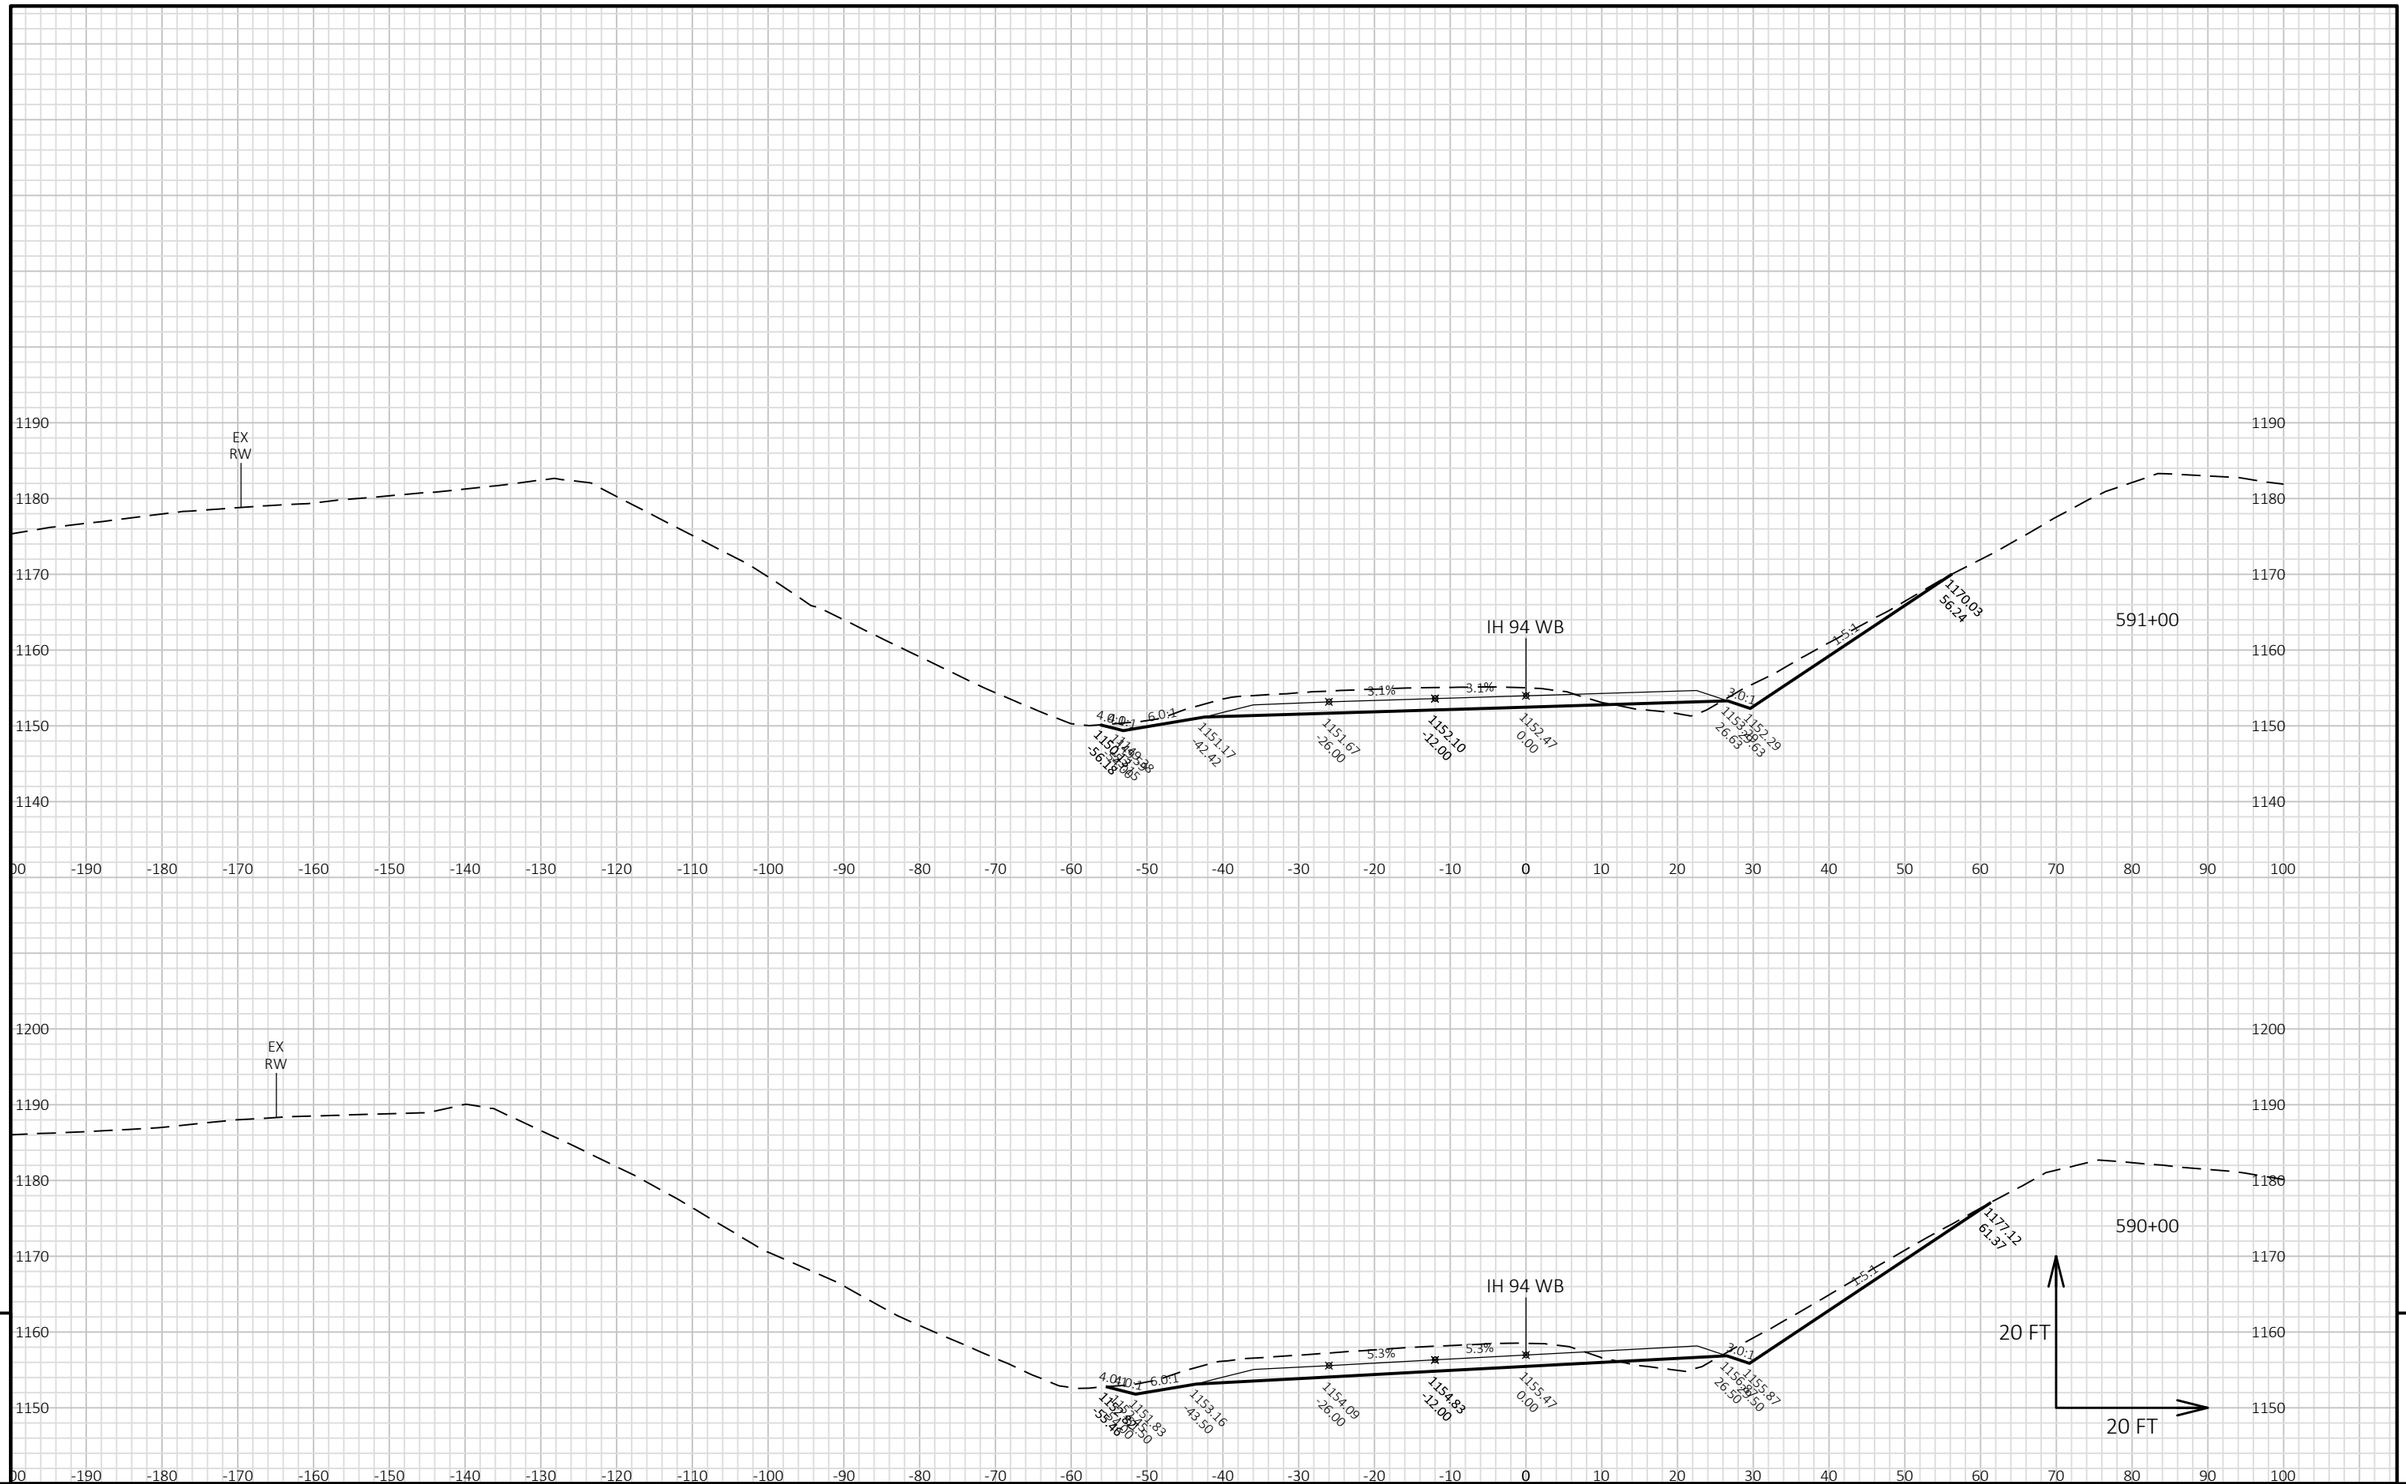


9


9

PROJECT NO: 1022-07-06	HWY: IH 94	COUNTY: ST. CROIX/DUNN	CROSS SECTIONS: IH 94 WB STAGE 7J-M	SHEET	E

FILE NAME : P:\UZ\W\WITNW\142428\CIVIL 3D\10220706\SHEETSPLAN\CROSS SECTIONS\XS_TC STG 7J-M.DWG
LAYOUT NAME - 09010128_XS WB

PLOT DATE : 2/13/2018 10:18 AM PLOT BY : SAVANNAH STEHN PLOT NAME : PLOT SCALE : 1 IN:20 FT HORZ. / 1 IN:20 FT VERT.

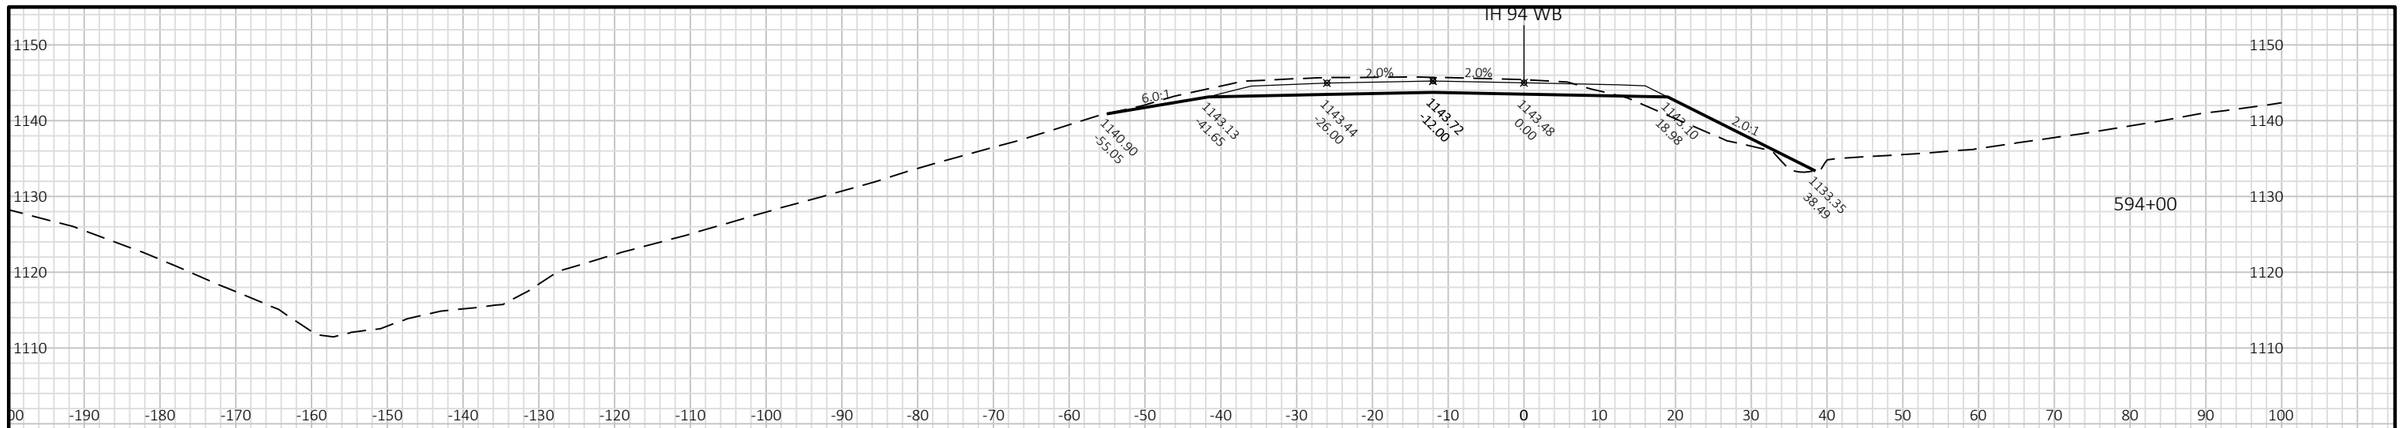

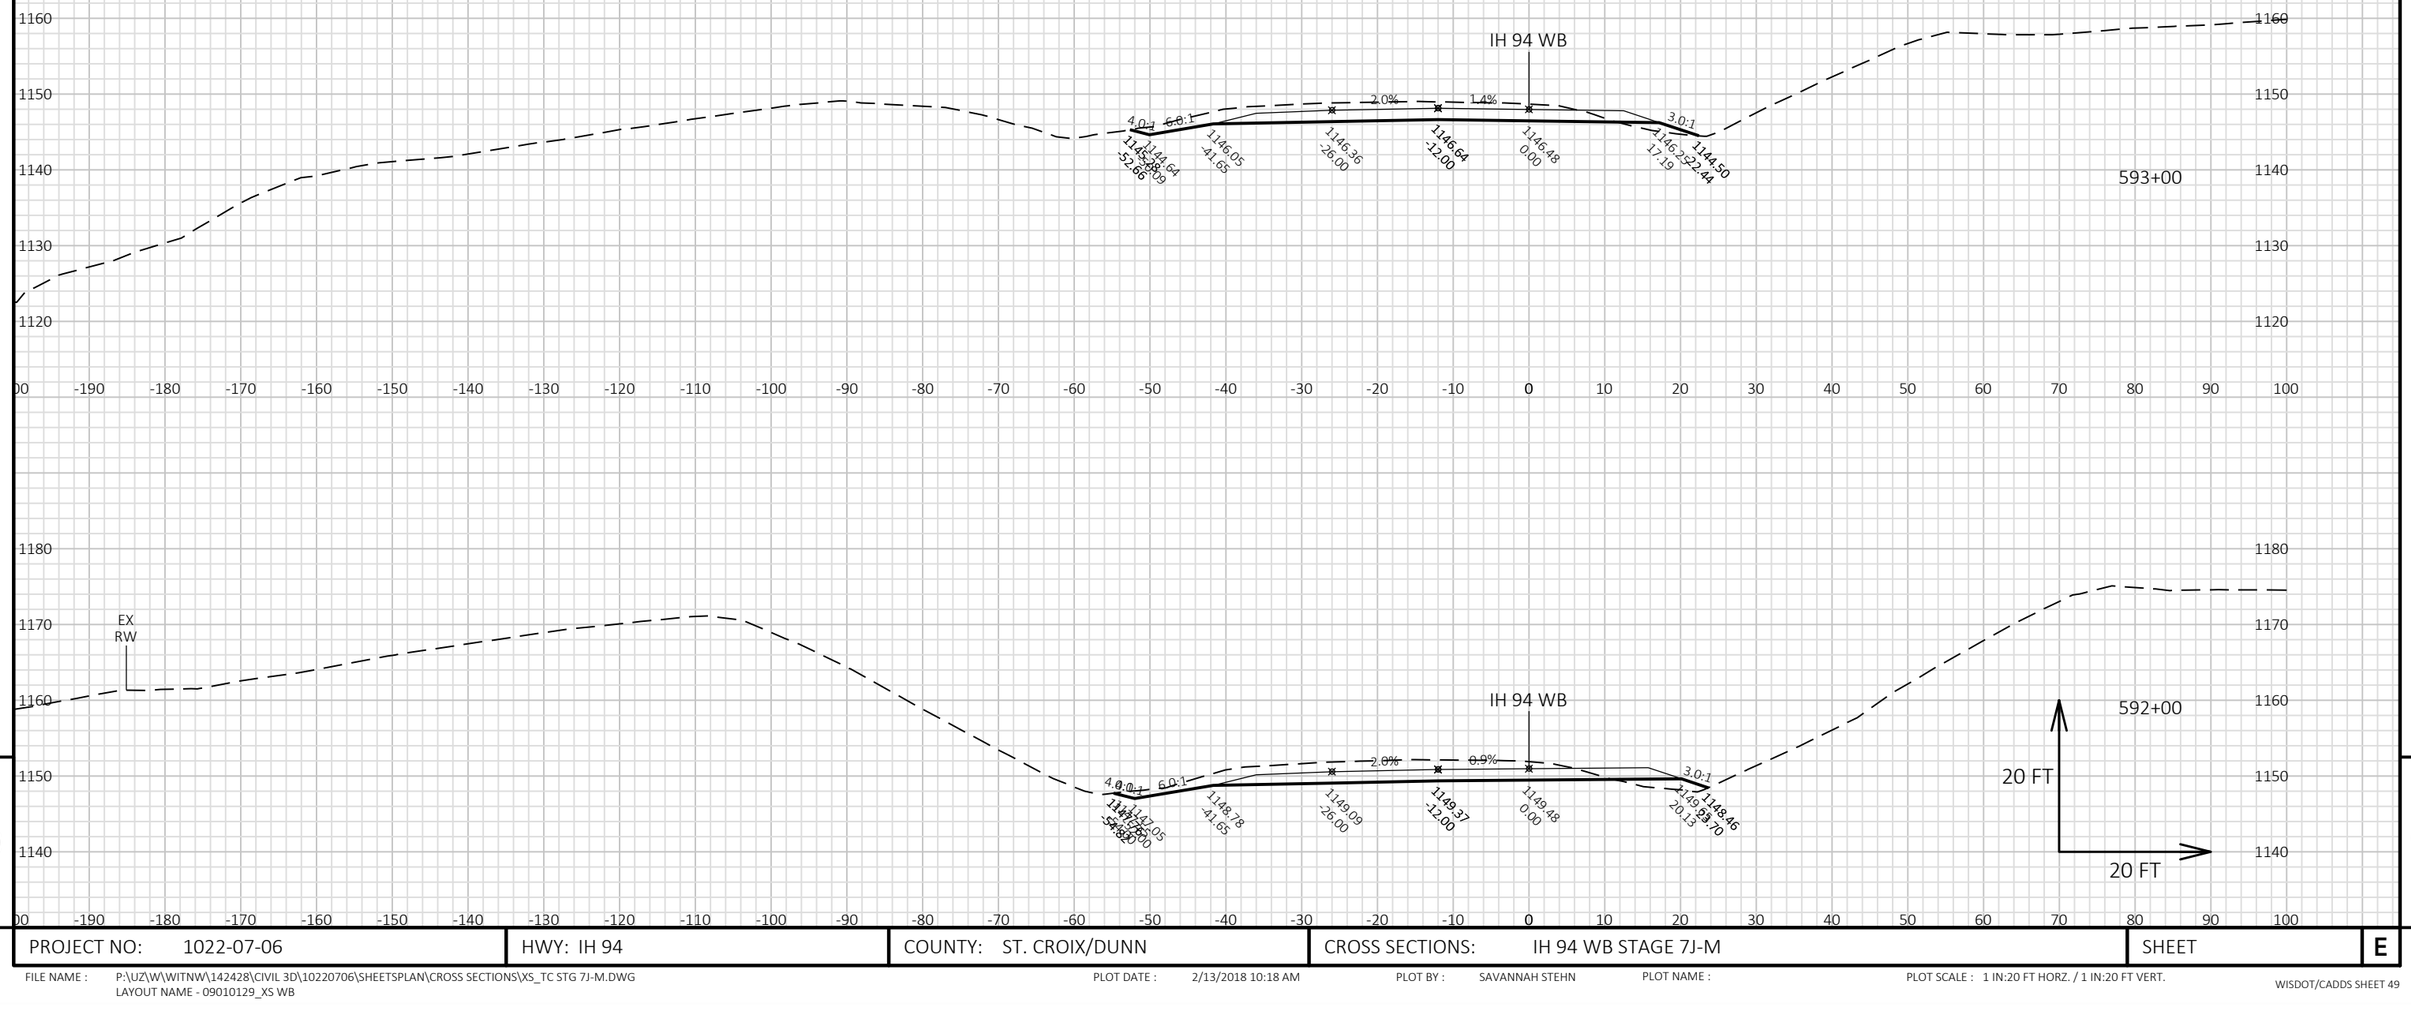


9

9

PROJECT NO: 1022-07-06	HWY: IH 94	COUNTY: ST. CROIX/DUNN	CROSS SECTIONS: IH 94 WB STAGE 7J-M	SHEET	E

FILE NAME : P:\UZ\W\WITNW\142428\CIVIL 3D\10220706\SHEETSPLAN\CROSS SECTIONS\XS_TC STG 7J-M.DWG
LAYOUT NAME - 09010129_XS WB

PLOT DATE : 2/13/2018 10:18 AM PLOT BY : SAVANNAH STEHN PLOT NAME : PLOT SCALE : 1 IN:20 FT HORZ. / 1 IN:20 FT VERT.

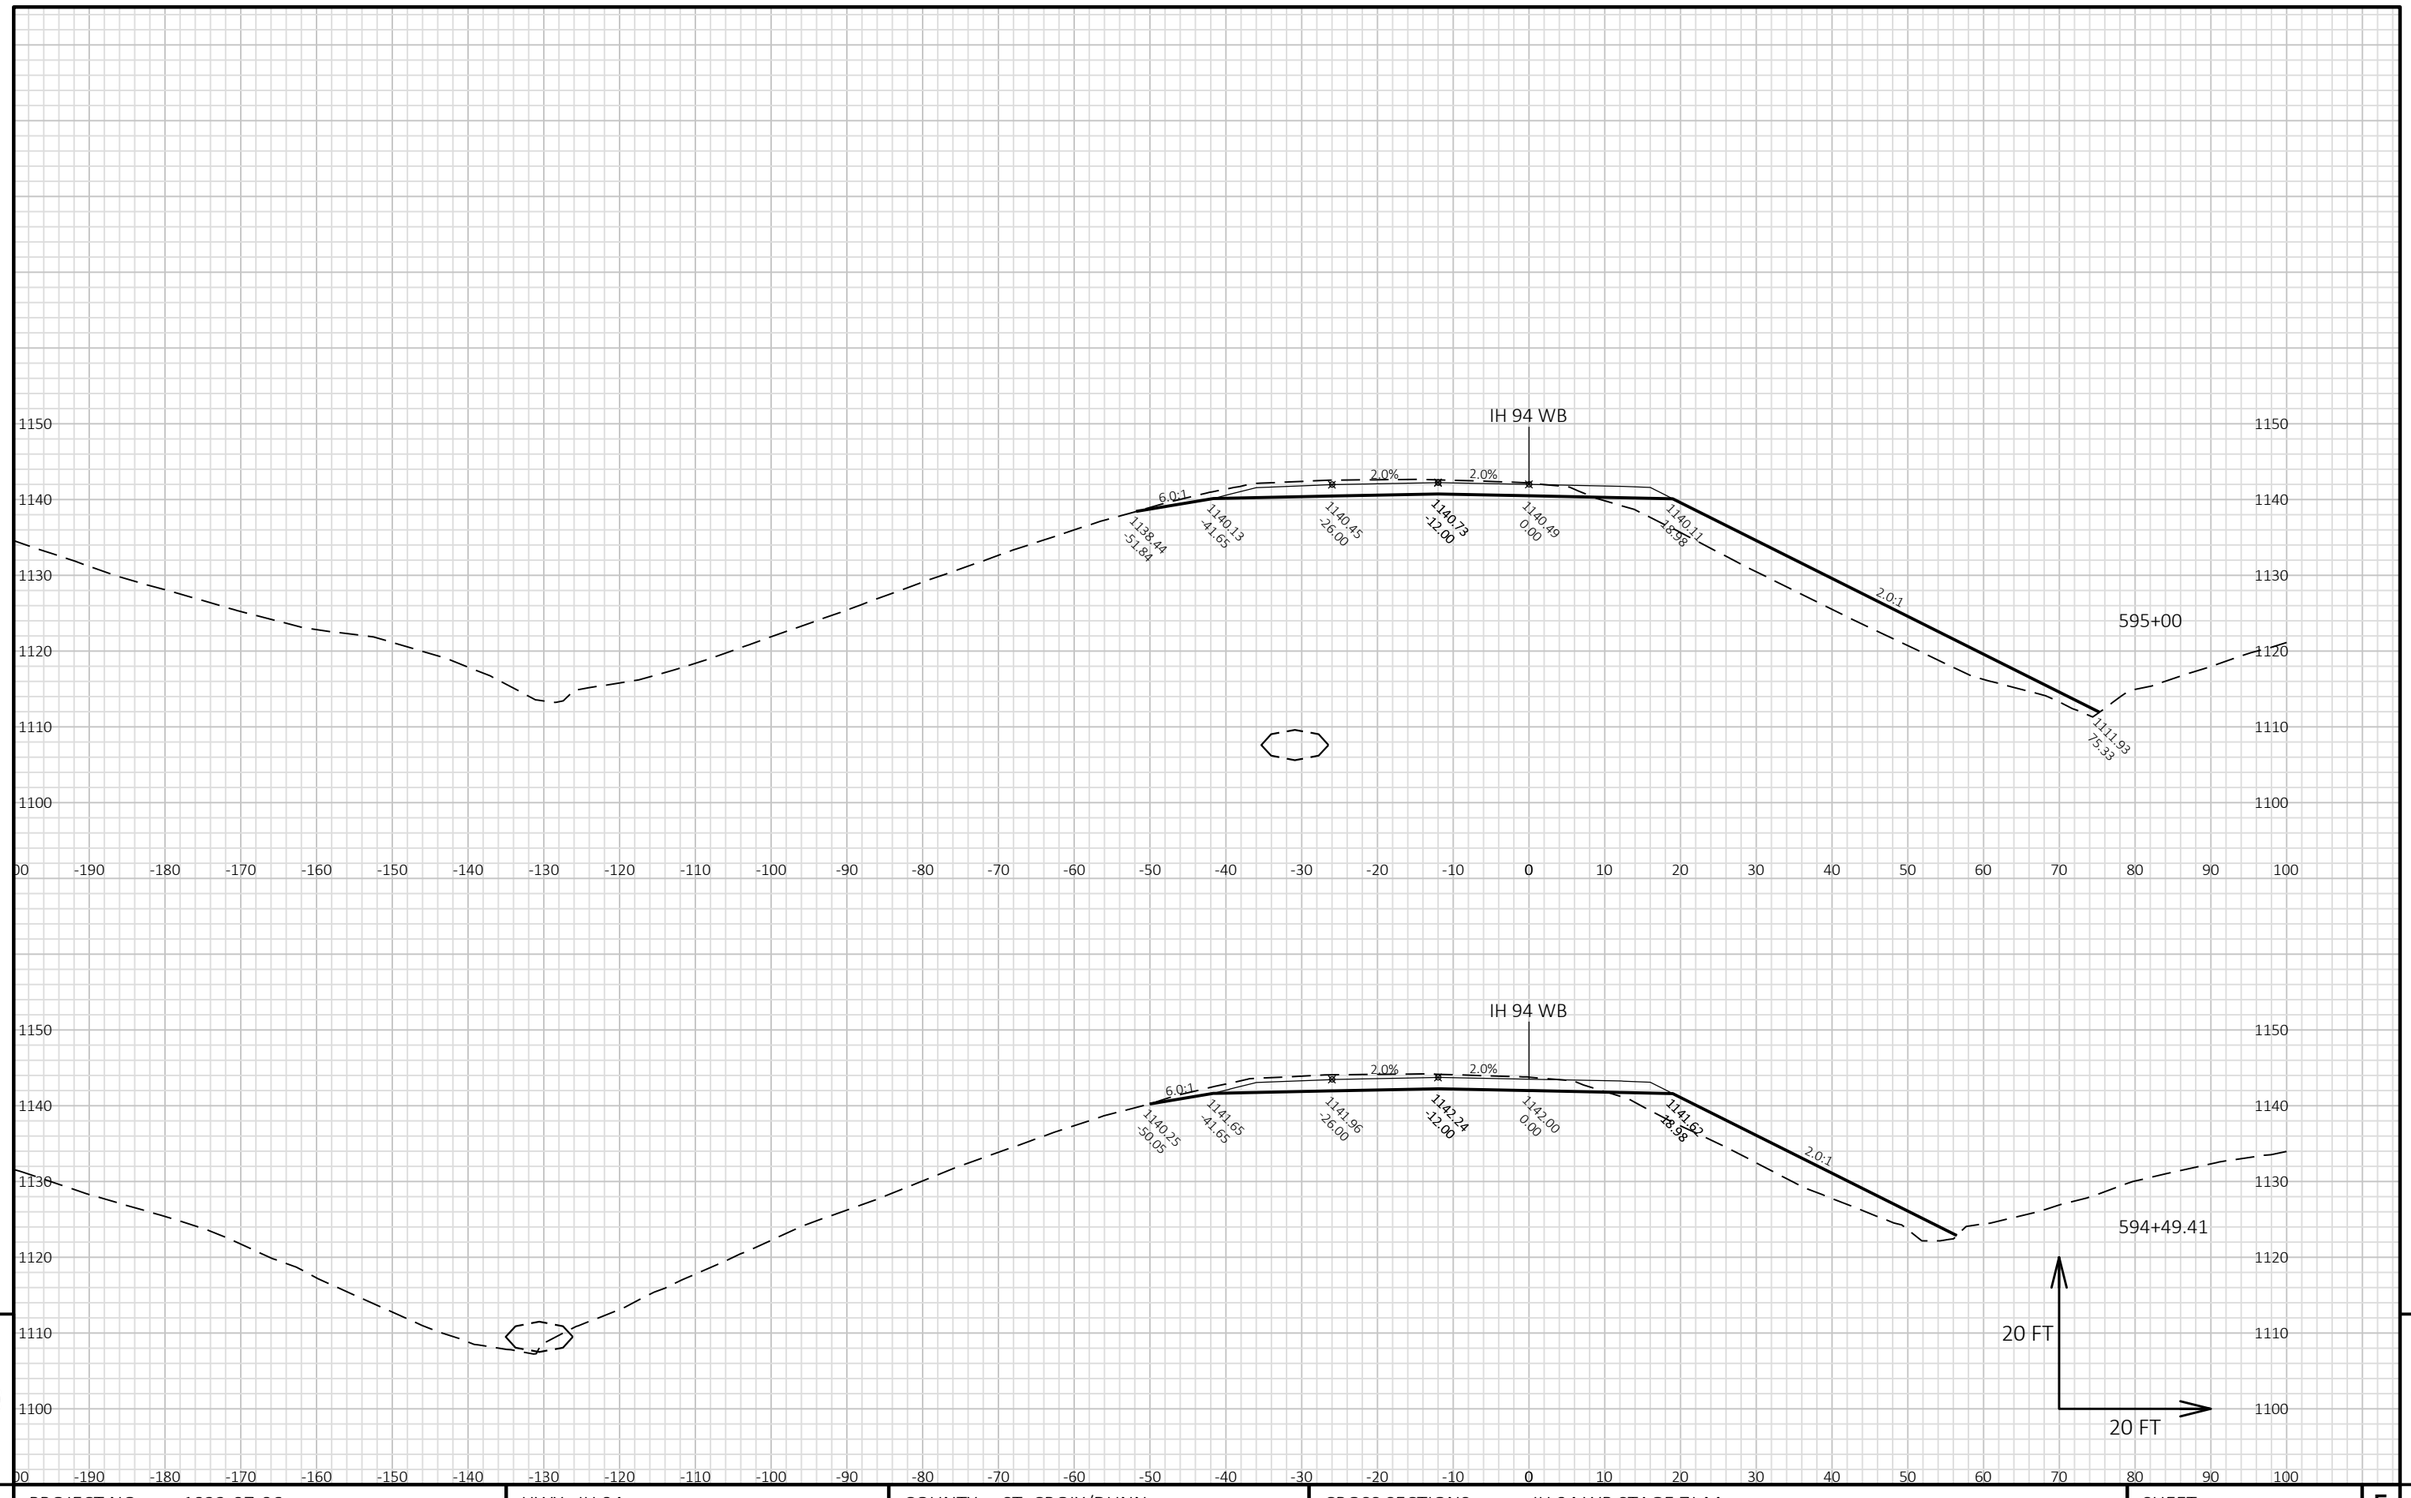


PROJECT NO: 1022-07-06	HWY: IH 94	COUNTY: ST. CROIX/DUNN	CROSS SECTIONS: IH 94 WB STAGE 7J-M	SHEET E

FILE NAME : P:\UZ\W\WITNW\142428\CIVIL 3D\10220706\SHEETSPLAN\CROSS SECTIONS\XS_TC STG 7J-M.DWG
LAYOUT NAME - 09010130_XS WB

PLOT DATE : 2/13/2018 10:18 AM PLOT BY : SAVANNAH STEHN PLOT NAME : PLOT SCALE : 1 IN:20 FT HORZ. / 1 IN:20 FT VERT.

WISDOT/CADDS SHEET 49

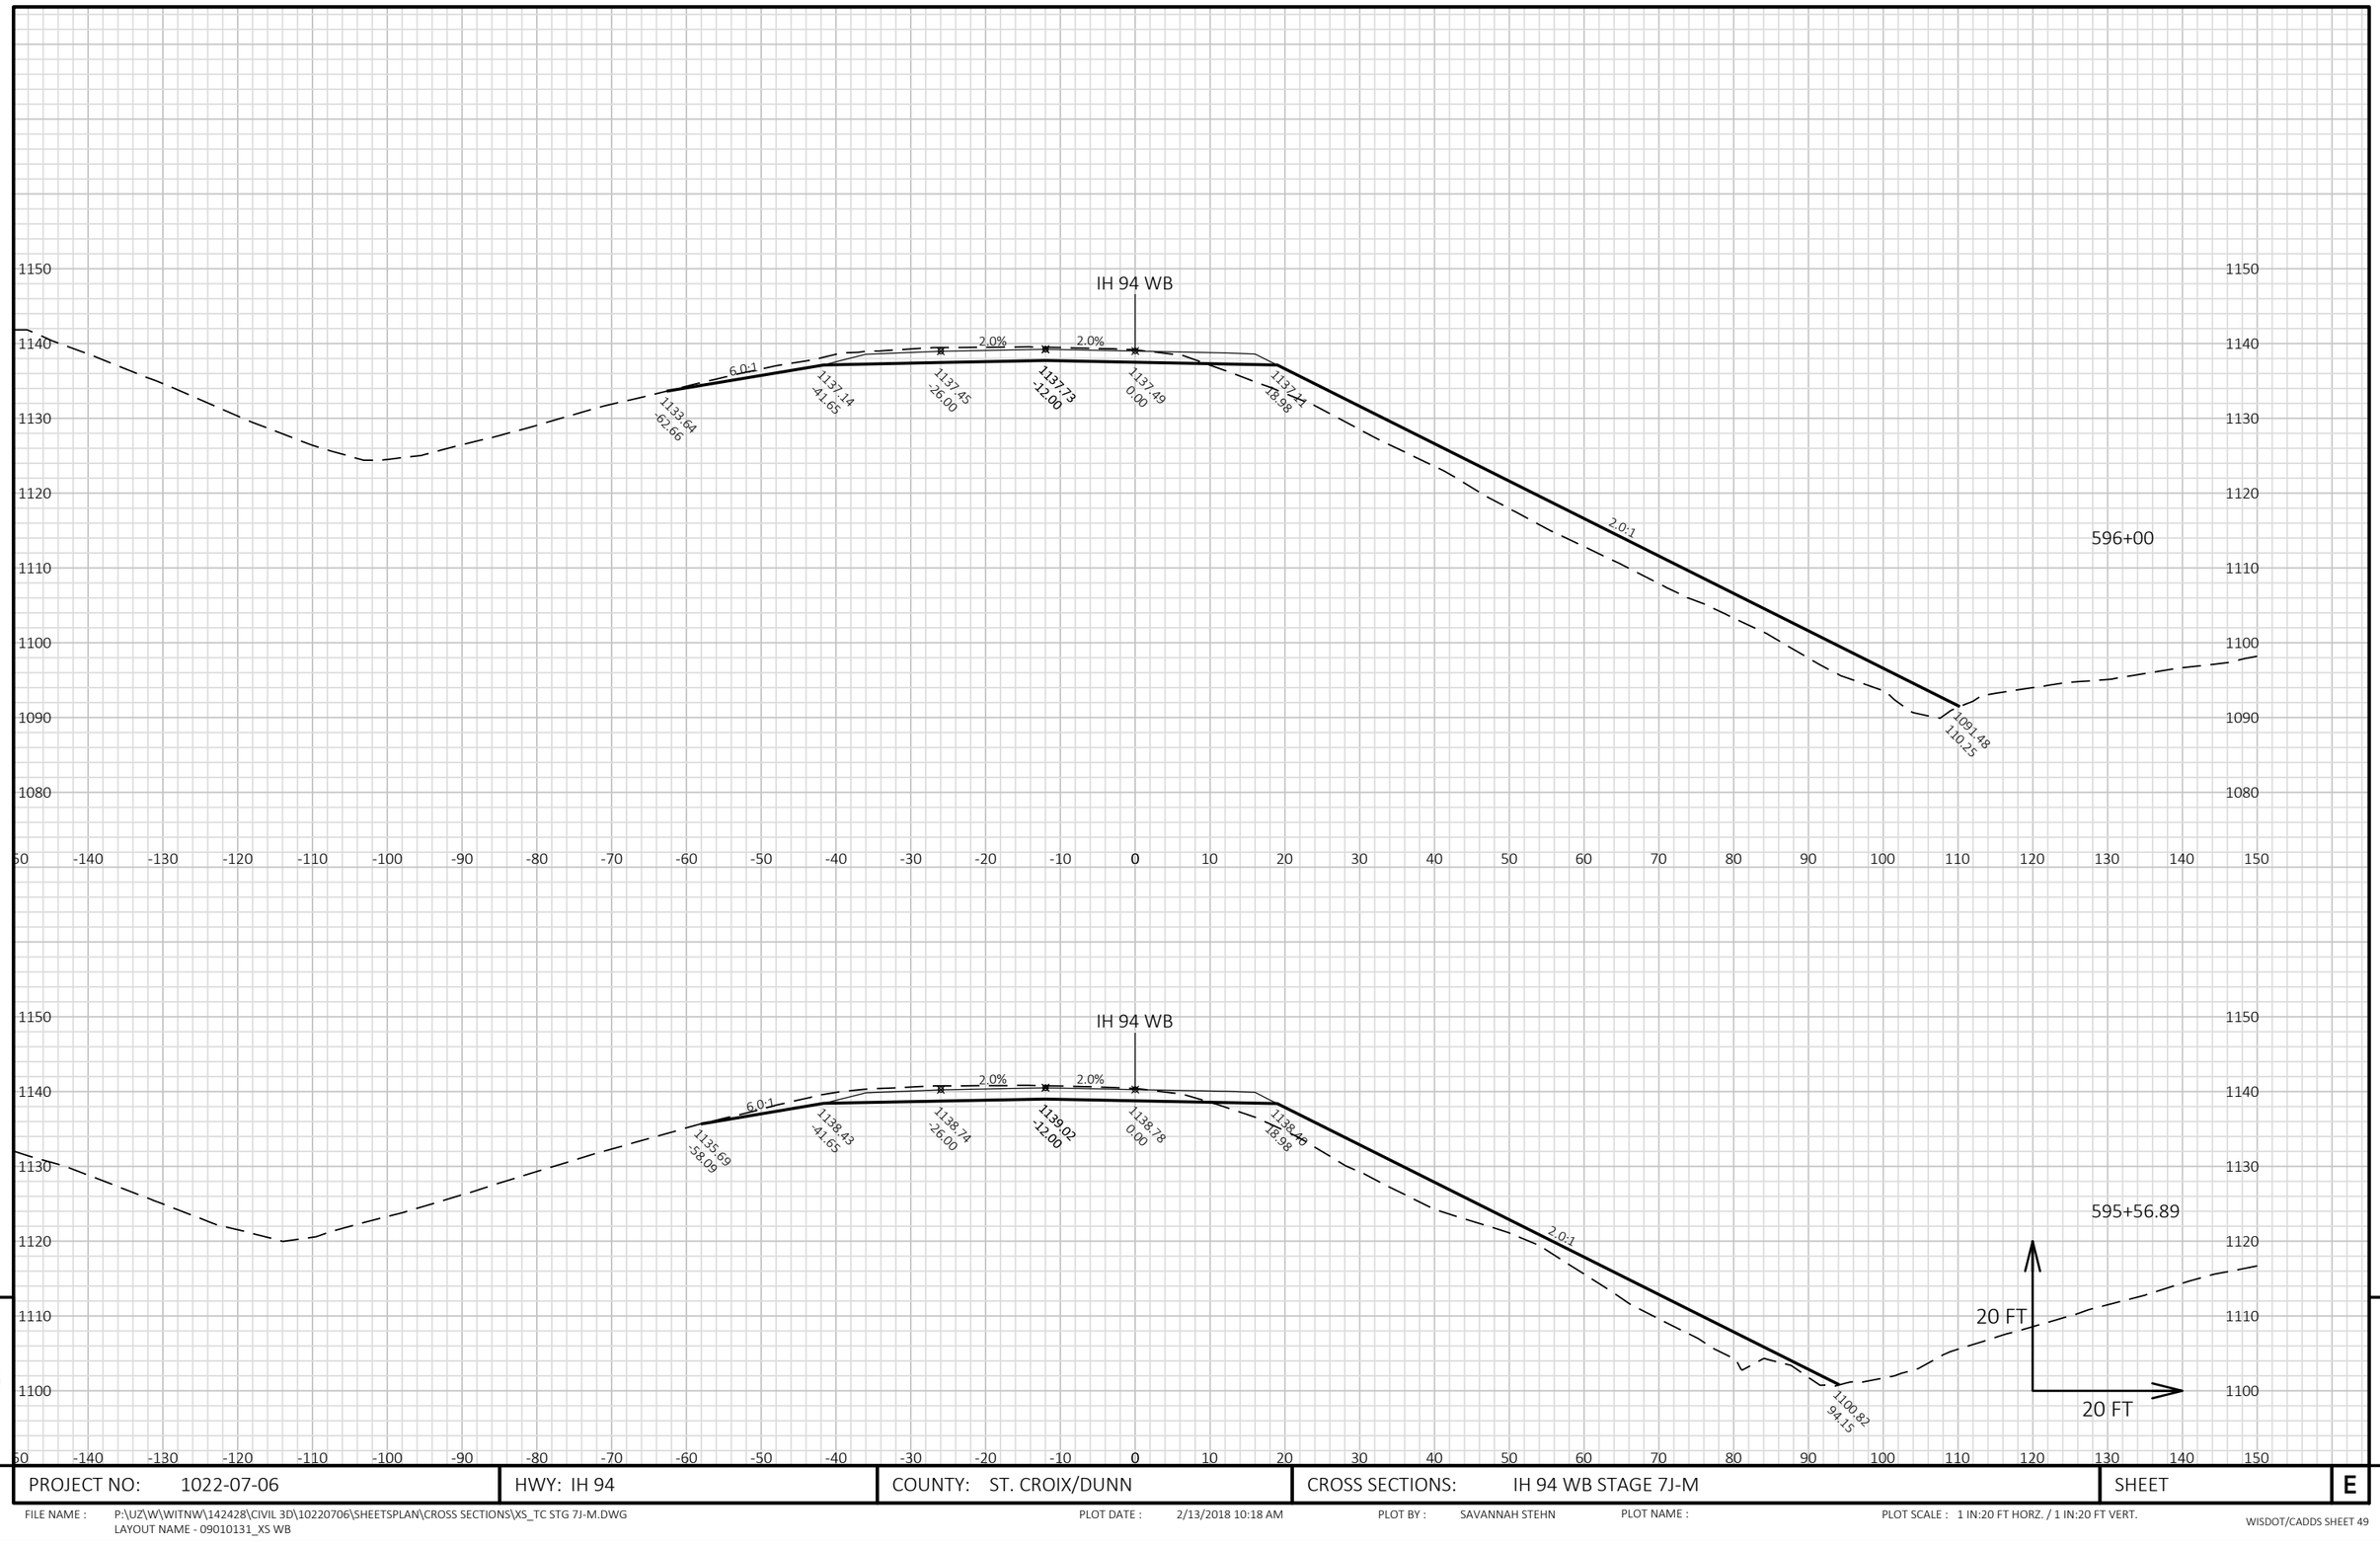


9

9

PROJECT NO: 1022-07-06	HWY: IH 94	COUNTY: ST. CROIX/DUNN	CROSS SECTIONS: IH 94 WB STAGE 7J-M	SHEET	E

FILE NAME : P:\UZ\W\WITNW\142428\CIVIL 3D\10220706\SHEETSPLAN\CROSS SECTIONS\XS_TC STG 7J-M.DWG
LAYOUT NAME - 09010131_XS WB

PLOT DATE : 2/13/2018 10:18 AM PLOT BY : SAVANNAH STEHN PLOT NAME : PLOT SCALE : 1 IN:20 FT HORZ. / 1 IN:20 FT VERT.

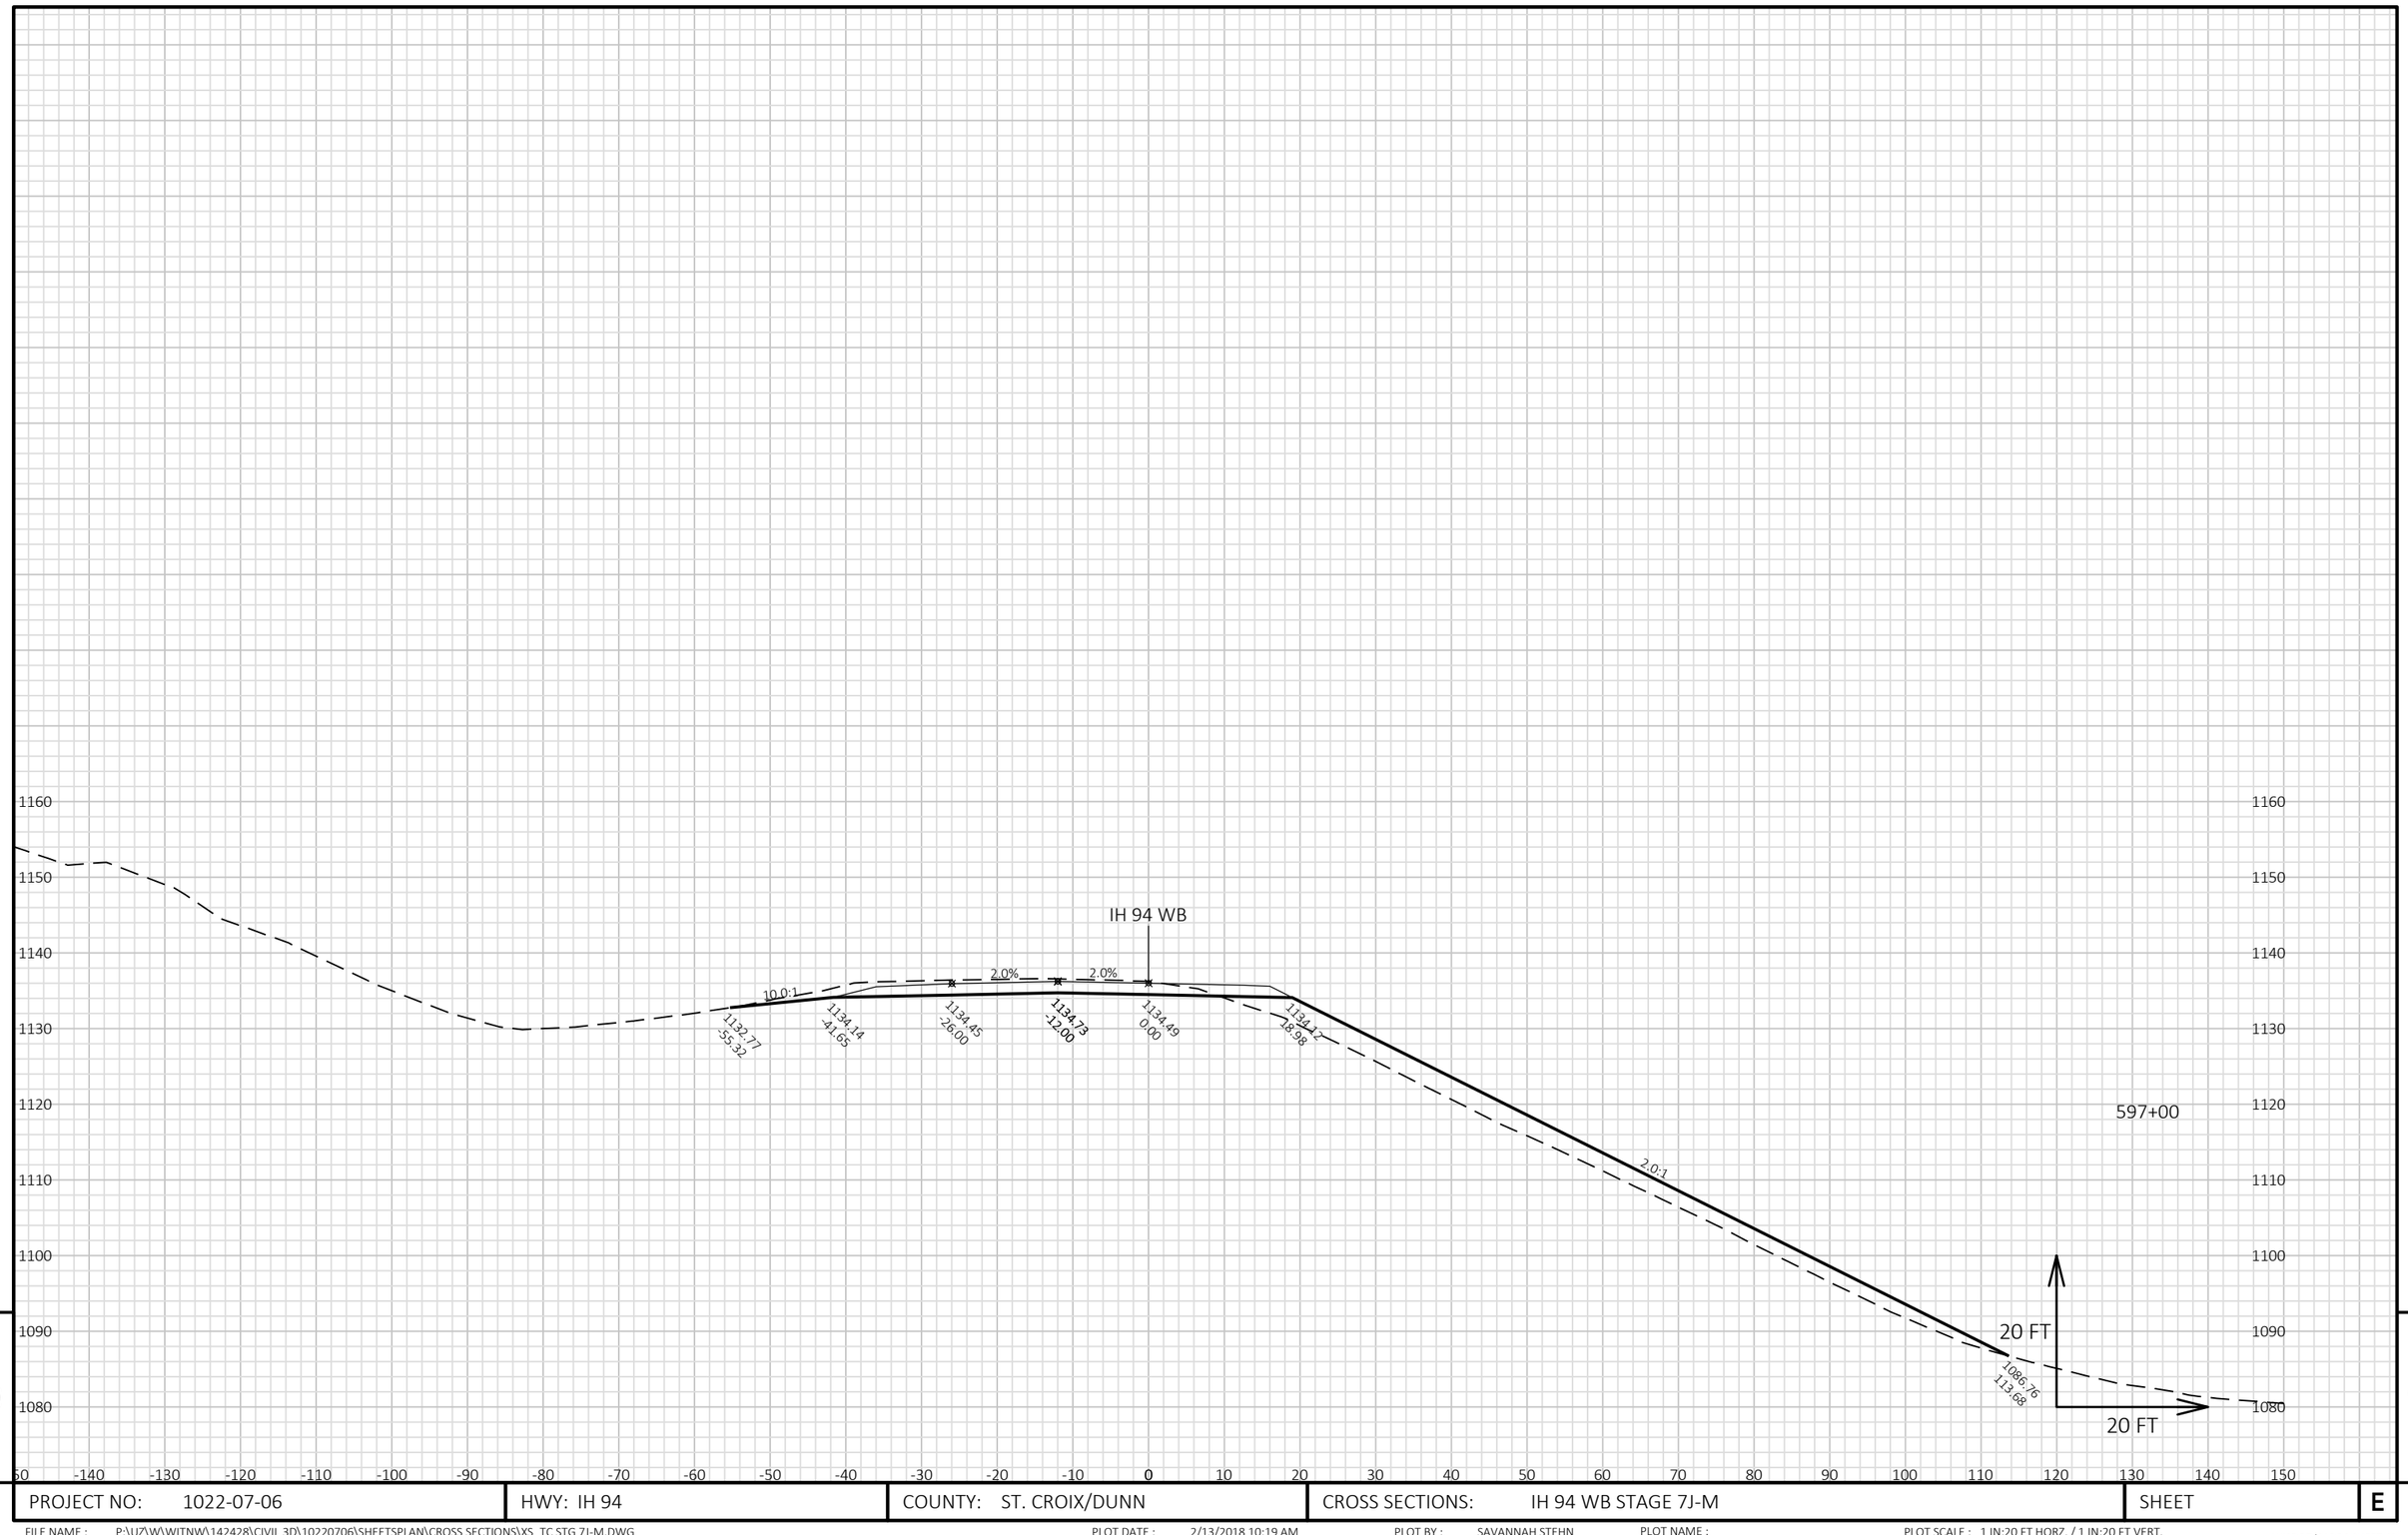


9 9

PROJECT NO: 1022-07-06	HWY: IH 94	COUNTY: ST. CROIX/DUNN	CROSS SECTIONS: IH 94 WB STAGE 7J-M	SHEET E

FILE NAME : P:\UZ\W\WITNW\142428\CIVIL 3D\10220706\SHEETSPLAN\CROSS SECTIONS\XS_TC STG 7J-M.DWG
LAYOUT NAME - 09010132_XS WB


PLOT DATE : 2/13/2018 10:19 AM PLOT BY : SAVANNAH STEHN PLOT NAME : PLOT SCALE : 1 IN:20 FT HORZ. / 1 IN:20 FT VERT.

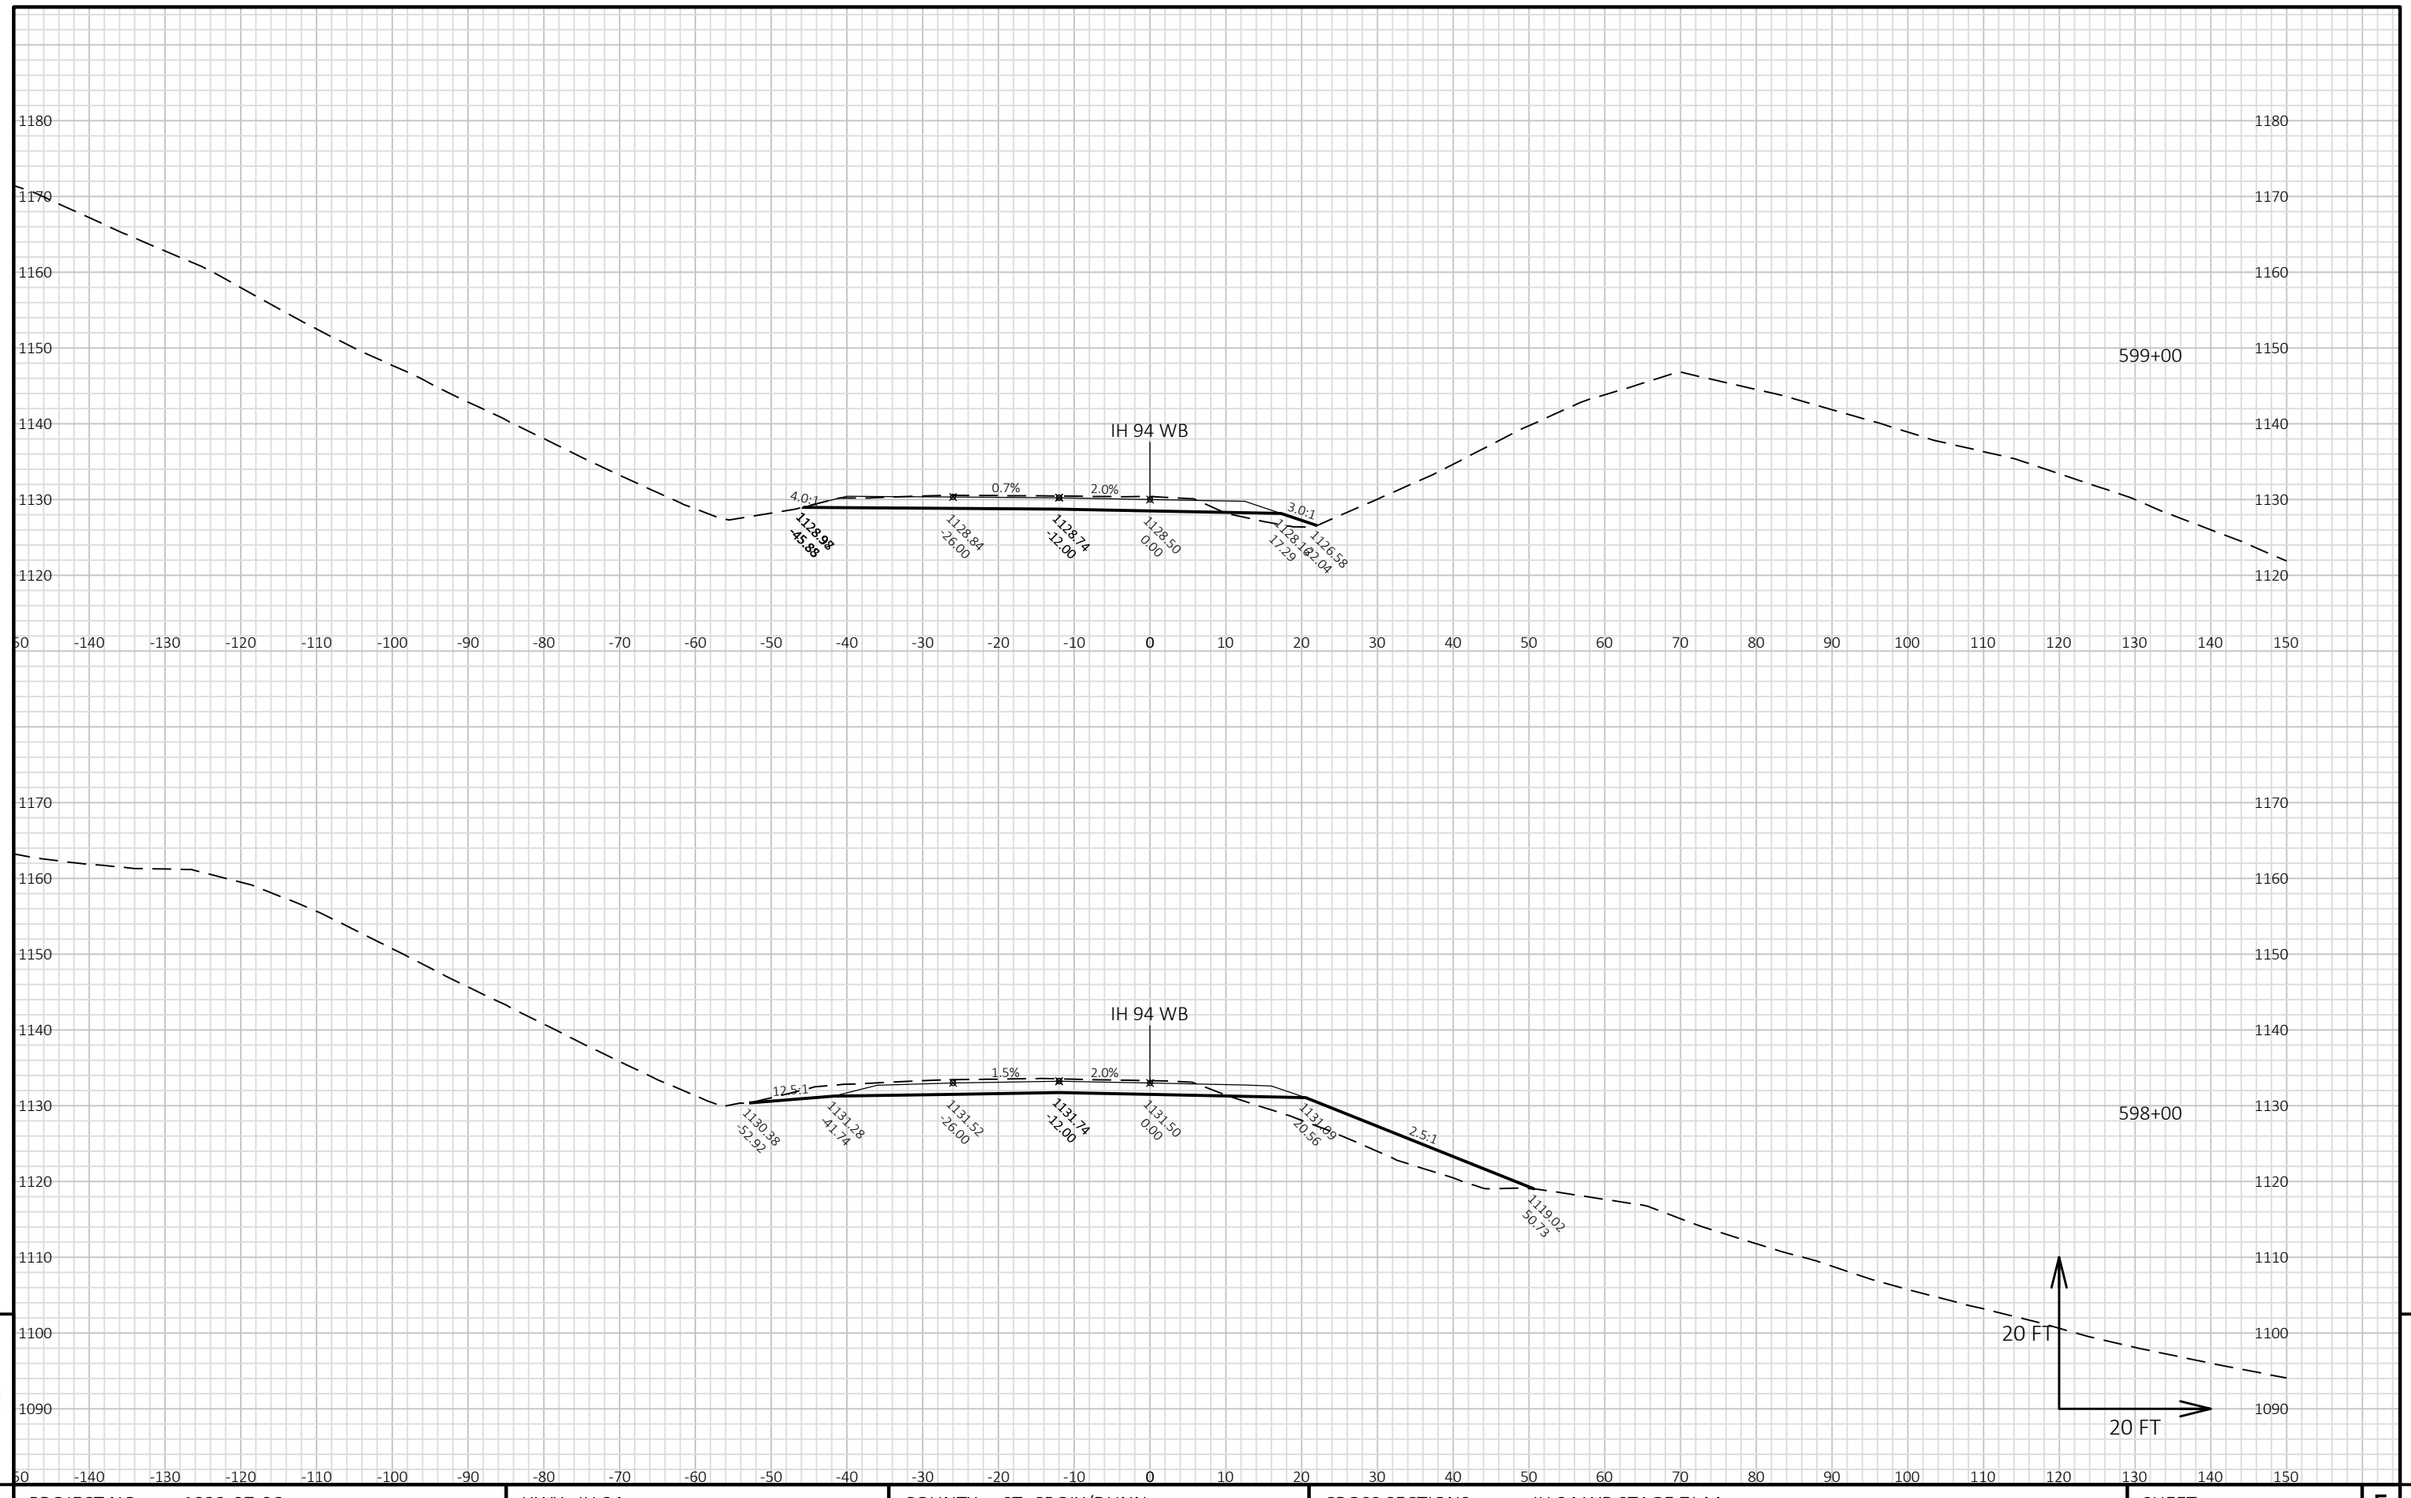

PROJECT NO: 1022-07-06	HWY: IH 94	COUNTY: ST. CROIX/DUNN	CROSS SECTIONS: IH 94 WB STAGE 7J-M	SHEET	E

FILE NAME : P:\UZ\W\WITNW\142428\CIVIL 3D\10220706\SHEETSPLAN\CROSS SECTIONS\XS_TC STG 7J-M.DWG
LAYOUT NAME - 09010133_XS WB

PLOT DATE : 2/13/2018 10:19 AM PLOT BY : SAVANNAH STEHN PLOT NAME : PLOT SCALE : 1 IN:20 FT HORZ. / 1 IN:20 FT VERT.

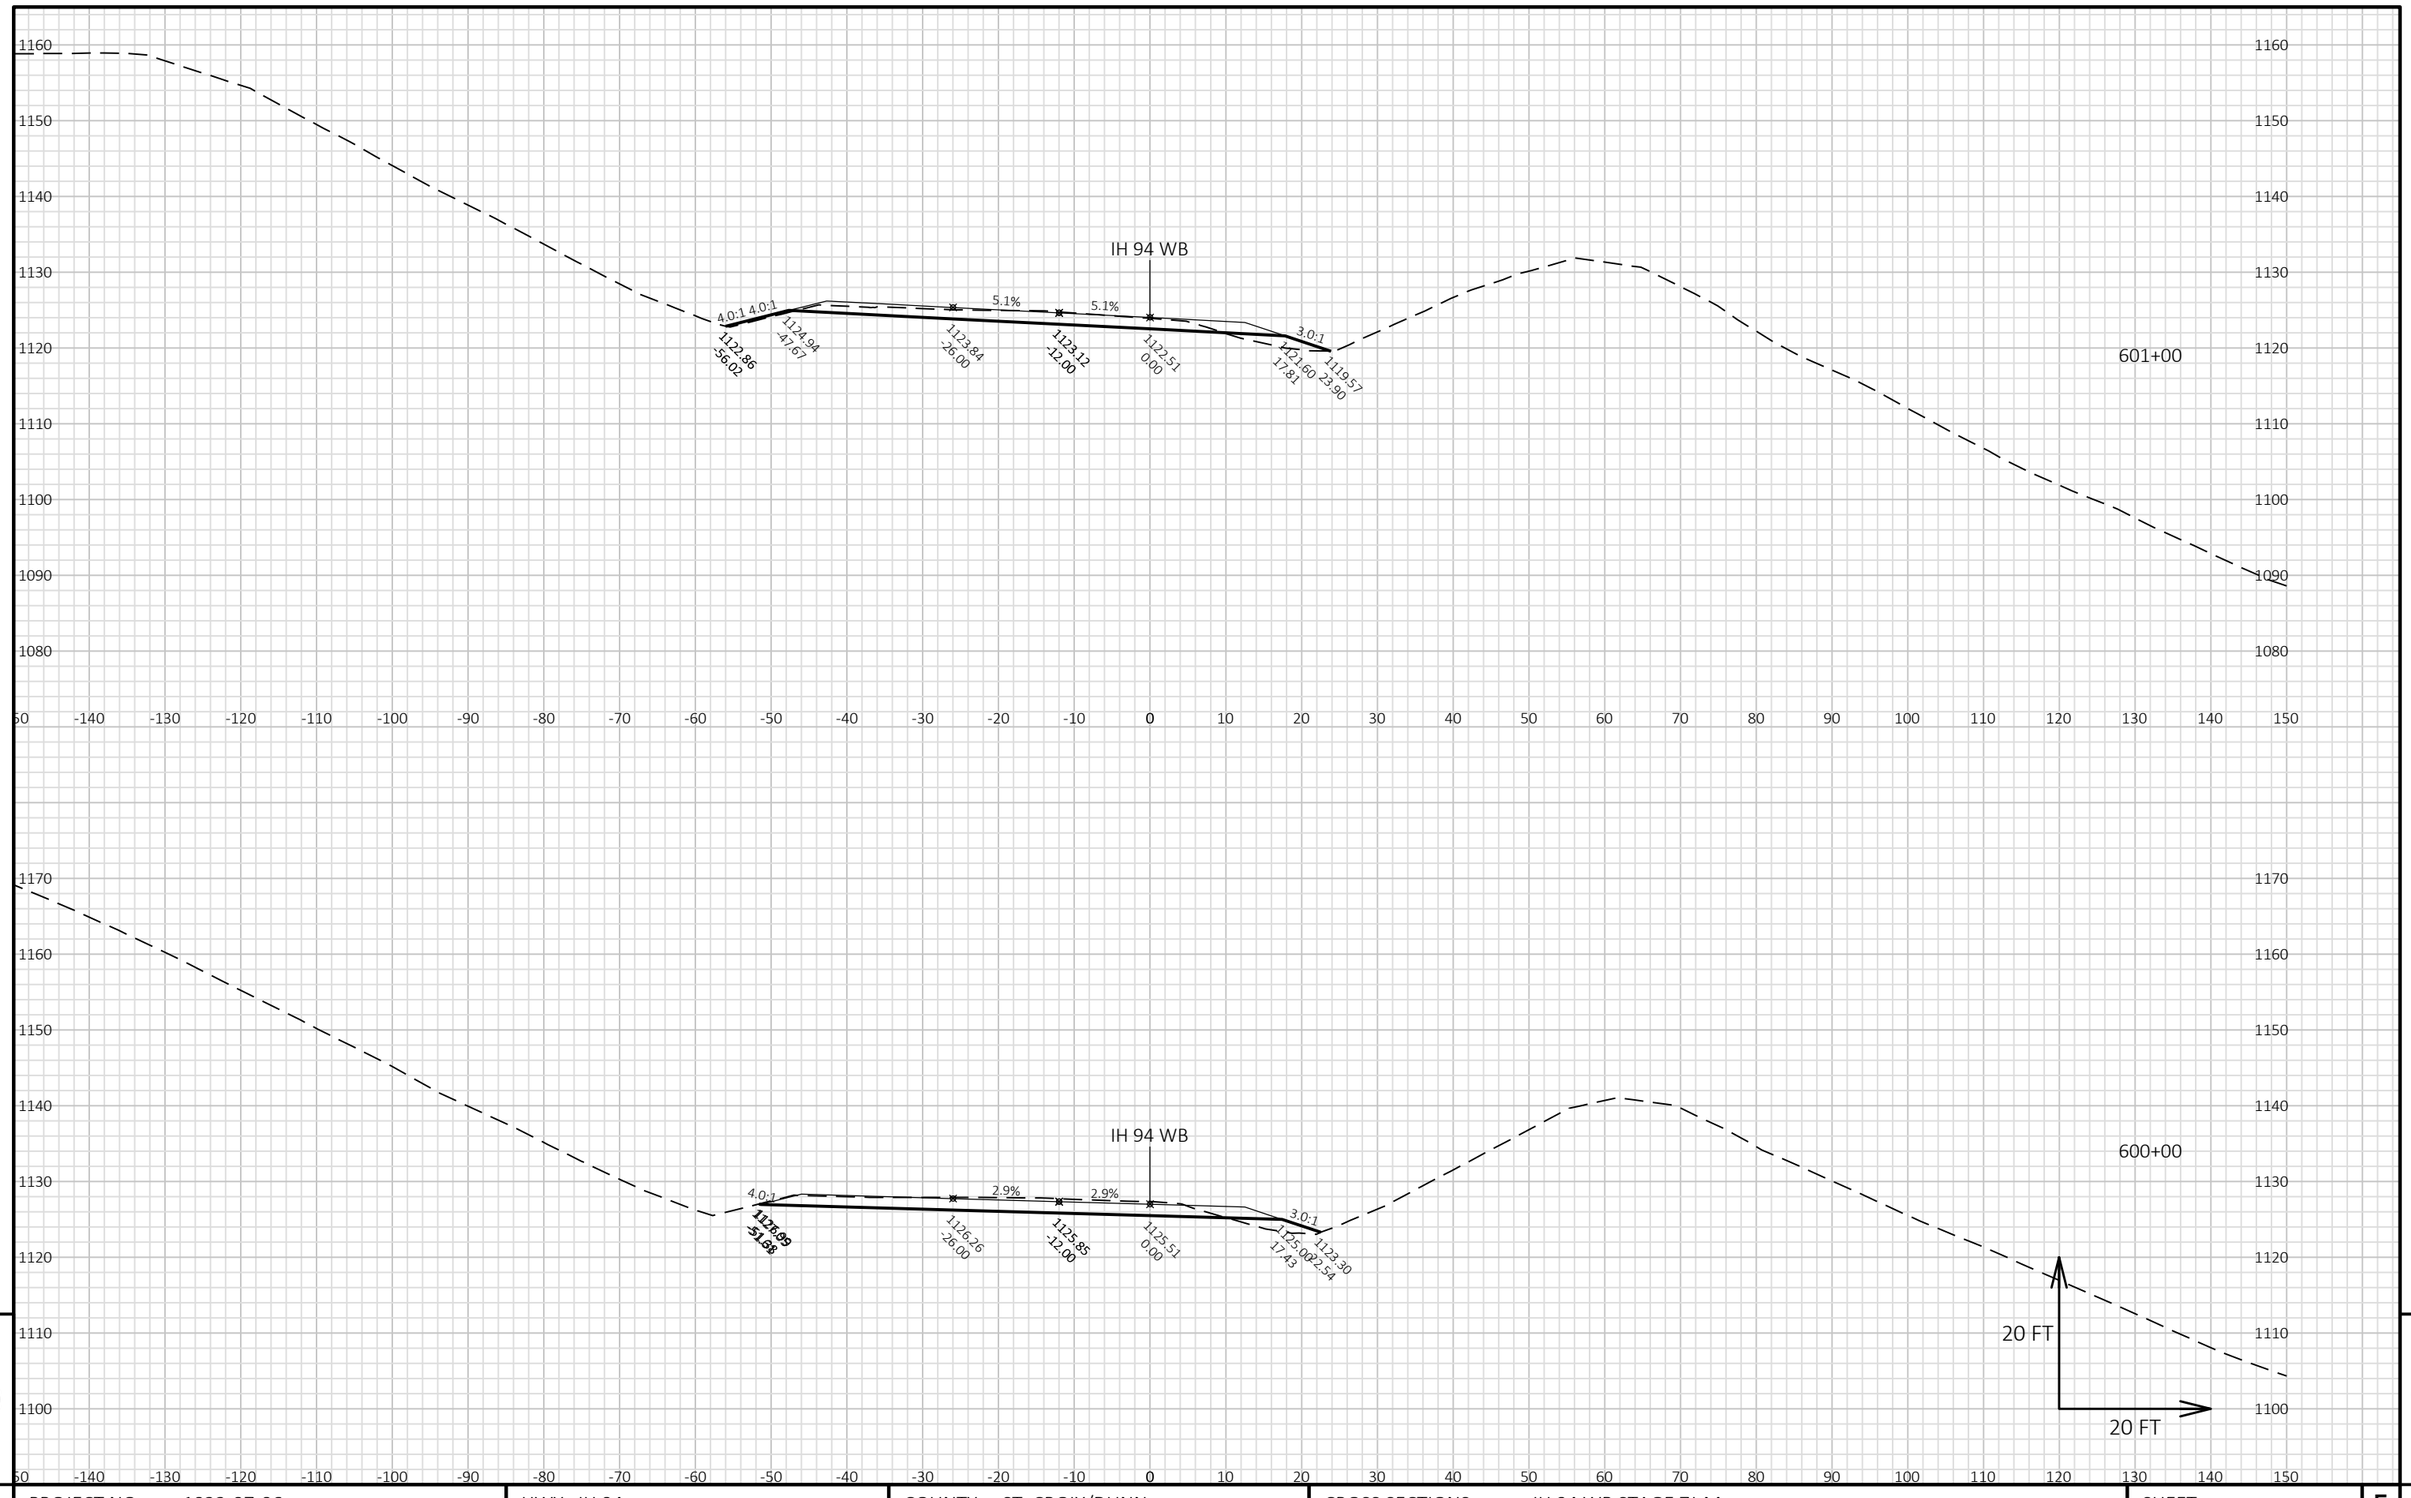


9

9

PROJECT NO: 1022-07-06	HWY: IH 94	COUNTY: ST. CROIX/DUNN	CROSS SECTIONS: IH 94 WB STAGE 7J-M	SHEET	E

FILE NAME : P:\UZ\W\WITNW\142428\CIVIL 3D\10220706\SHEETSPLAN\CROSS SECTIONS\XS_TC STG 7J-M.DWG
LAYOUT NAME - 09010134_XS WB


PLOT DATE : 2/13/2018 10:19 AM PLOT BY : SAVANNAH STEHN PLOT NAME : PLOT SCALE : 1 IN:20 FT HORZ. / 1 IN:20 FT VERT.

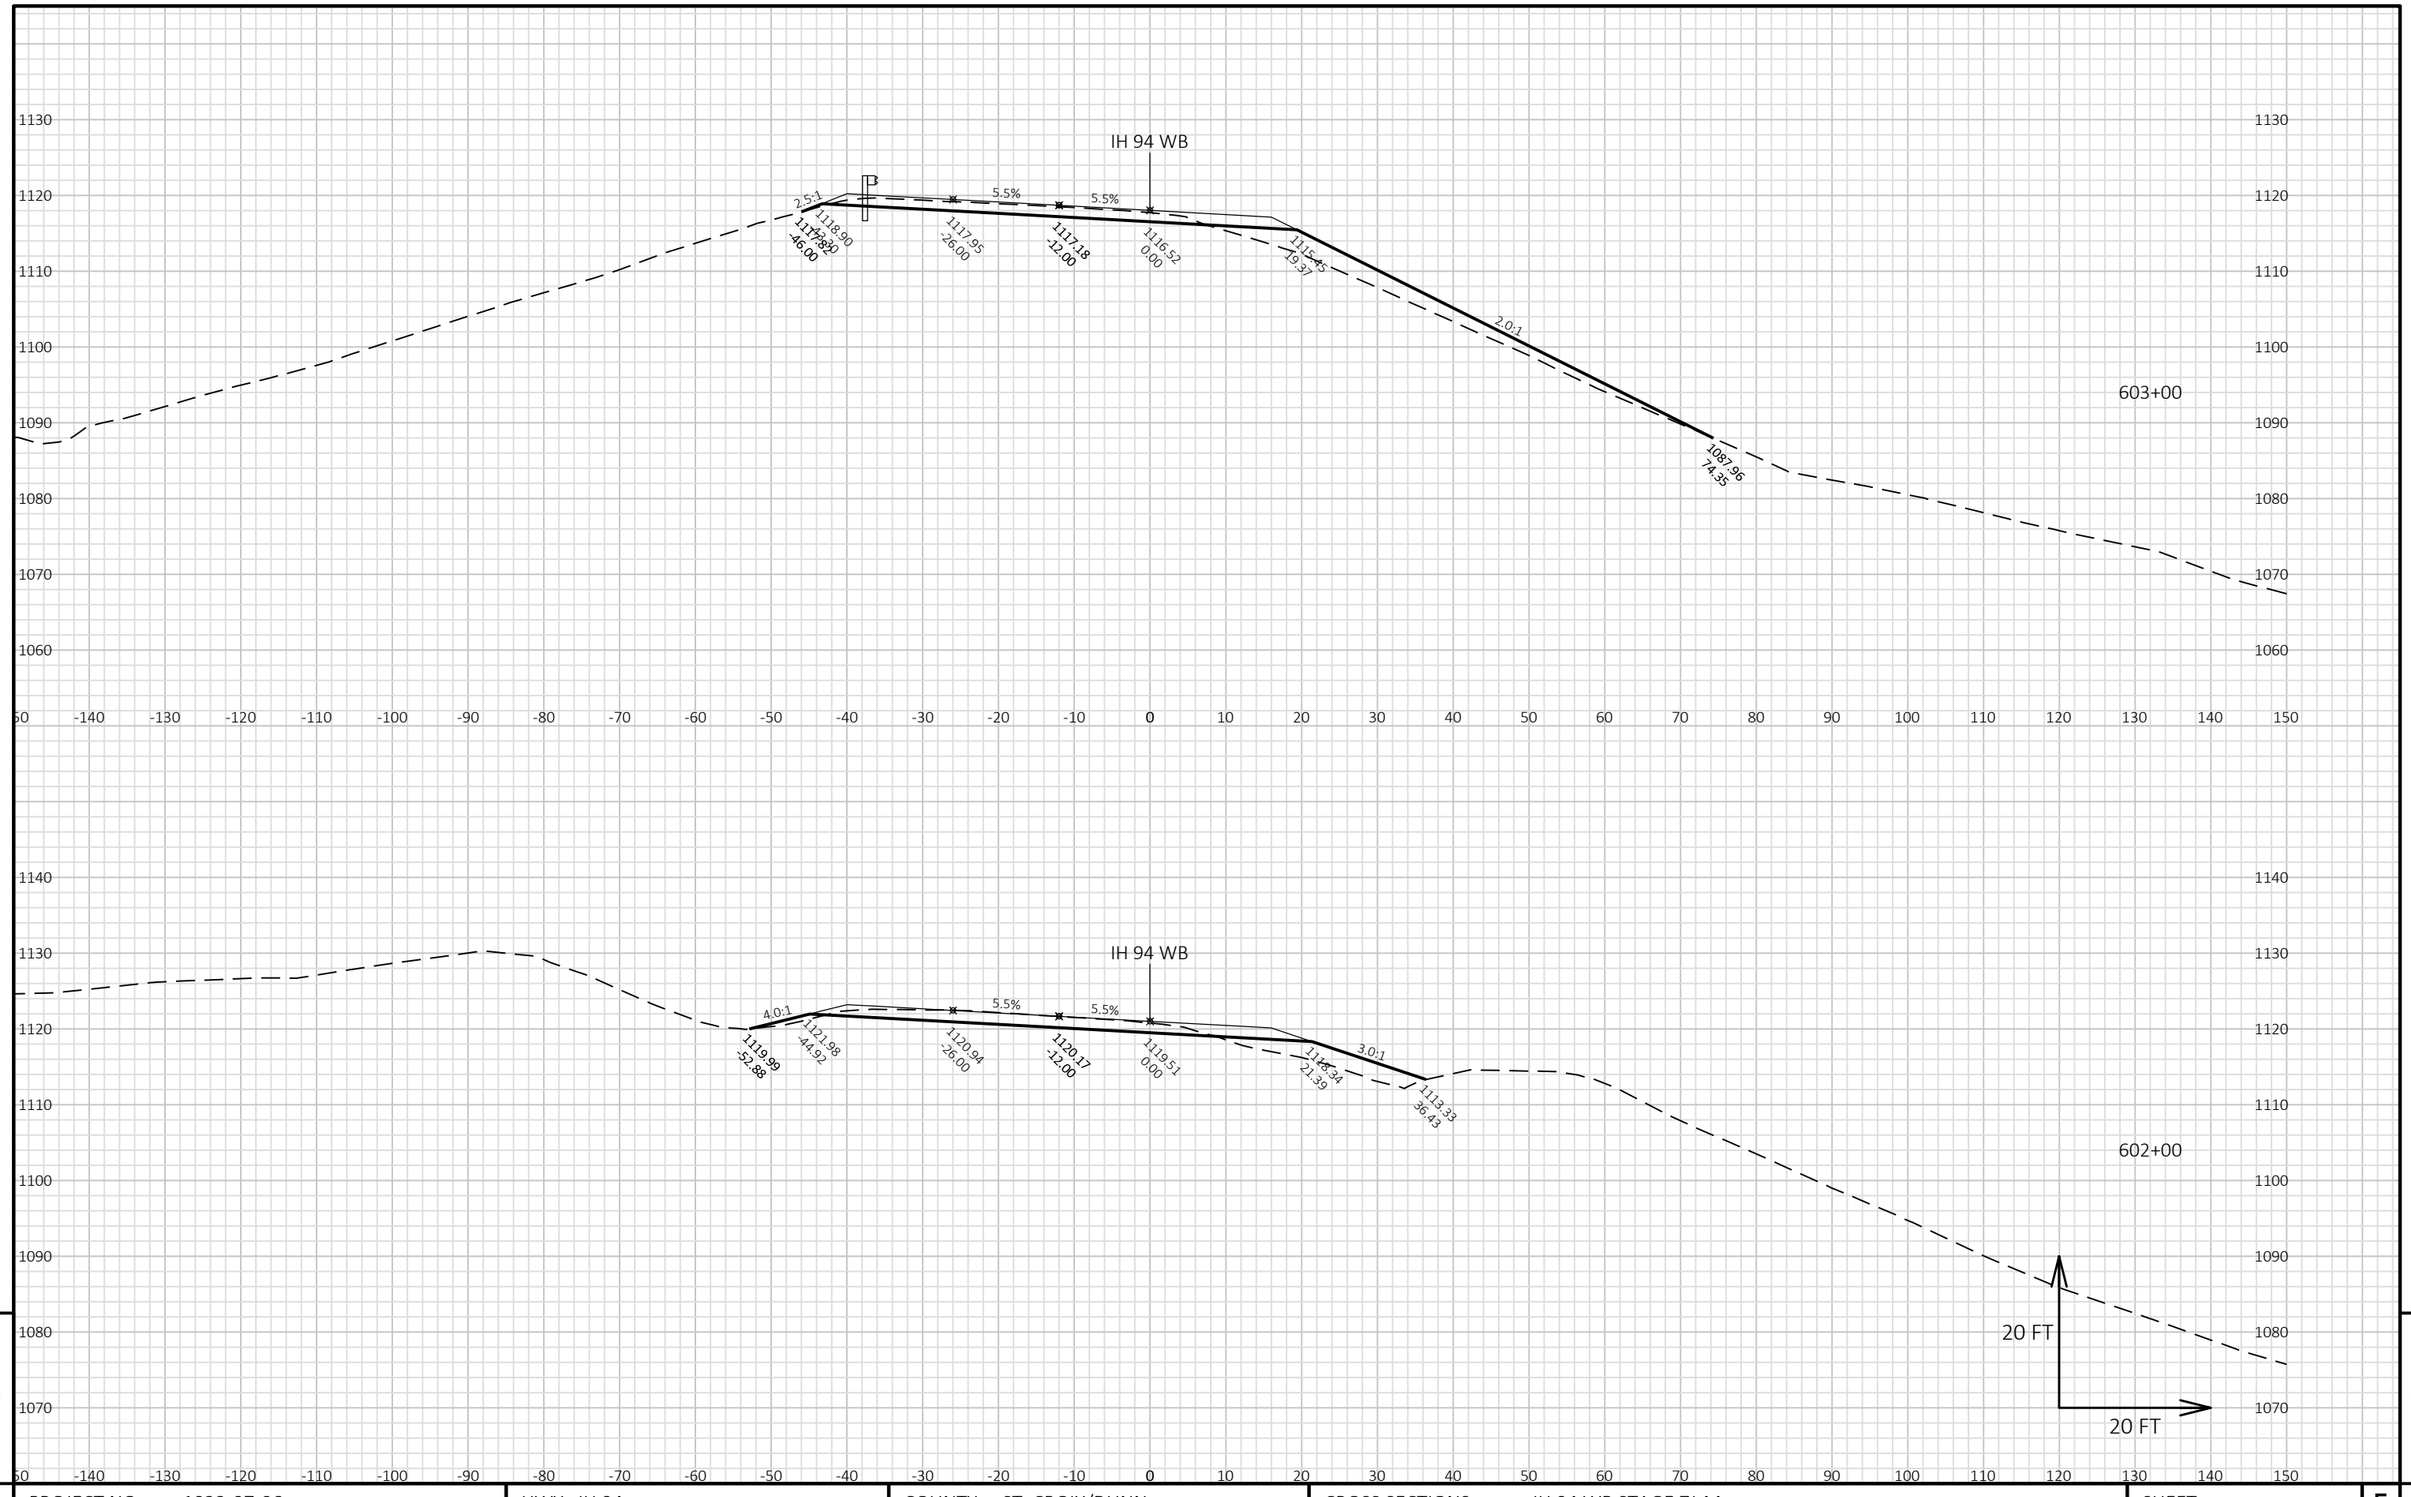

PROJECT NO: 1022-07-06	HWY: IH 94	COUNTY: ST. CROIX/DUNN	CROSS SECTIONS: IH 94 WB STAGE 7J-M	SHEET	E

FILE NAME : P:\UZ\W\WITNW\142428\CIVIL 3D\10220706\SHEETSPLAN\CROSS SECTIONS\XS_TC STG 7J-M.DWG
LAYOUT NAME - 09010135_XS WB


PLOT DATE : 2/13/2018 10:19 AM PLOT BY : SAVANNAH STEHN PLOT NAME : PLOT SCALE : 1 IN:20 FT HORZ. / 1 IN:20 FT VERT.

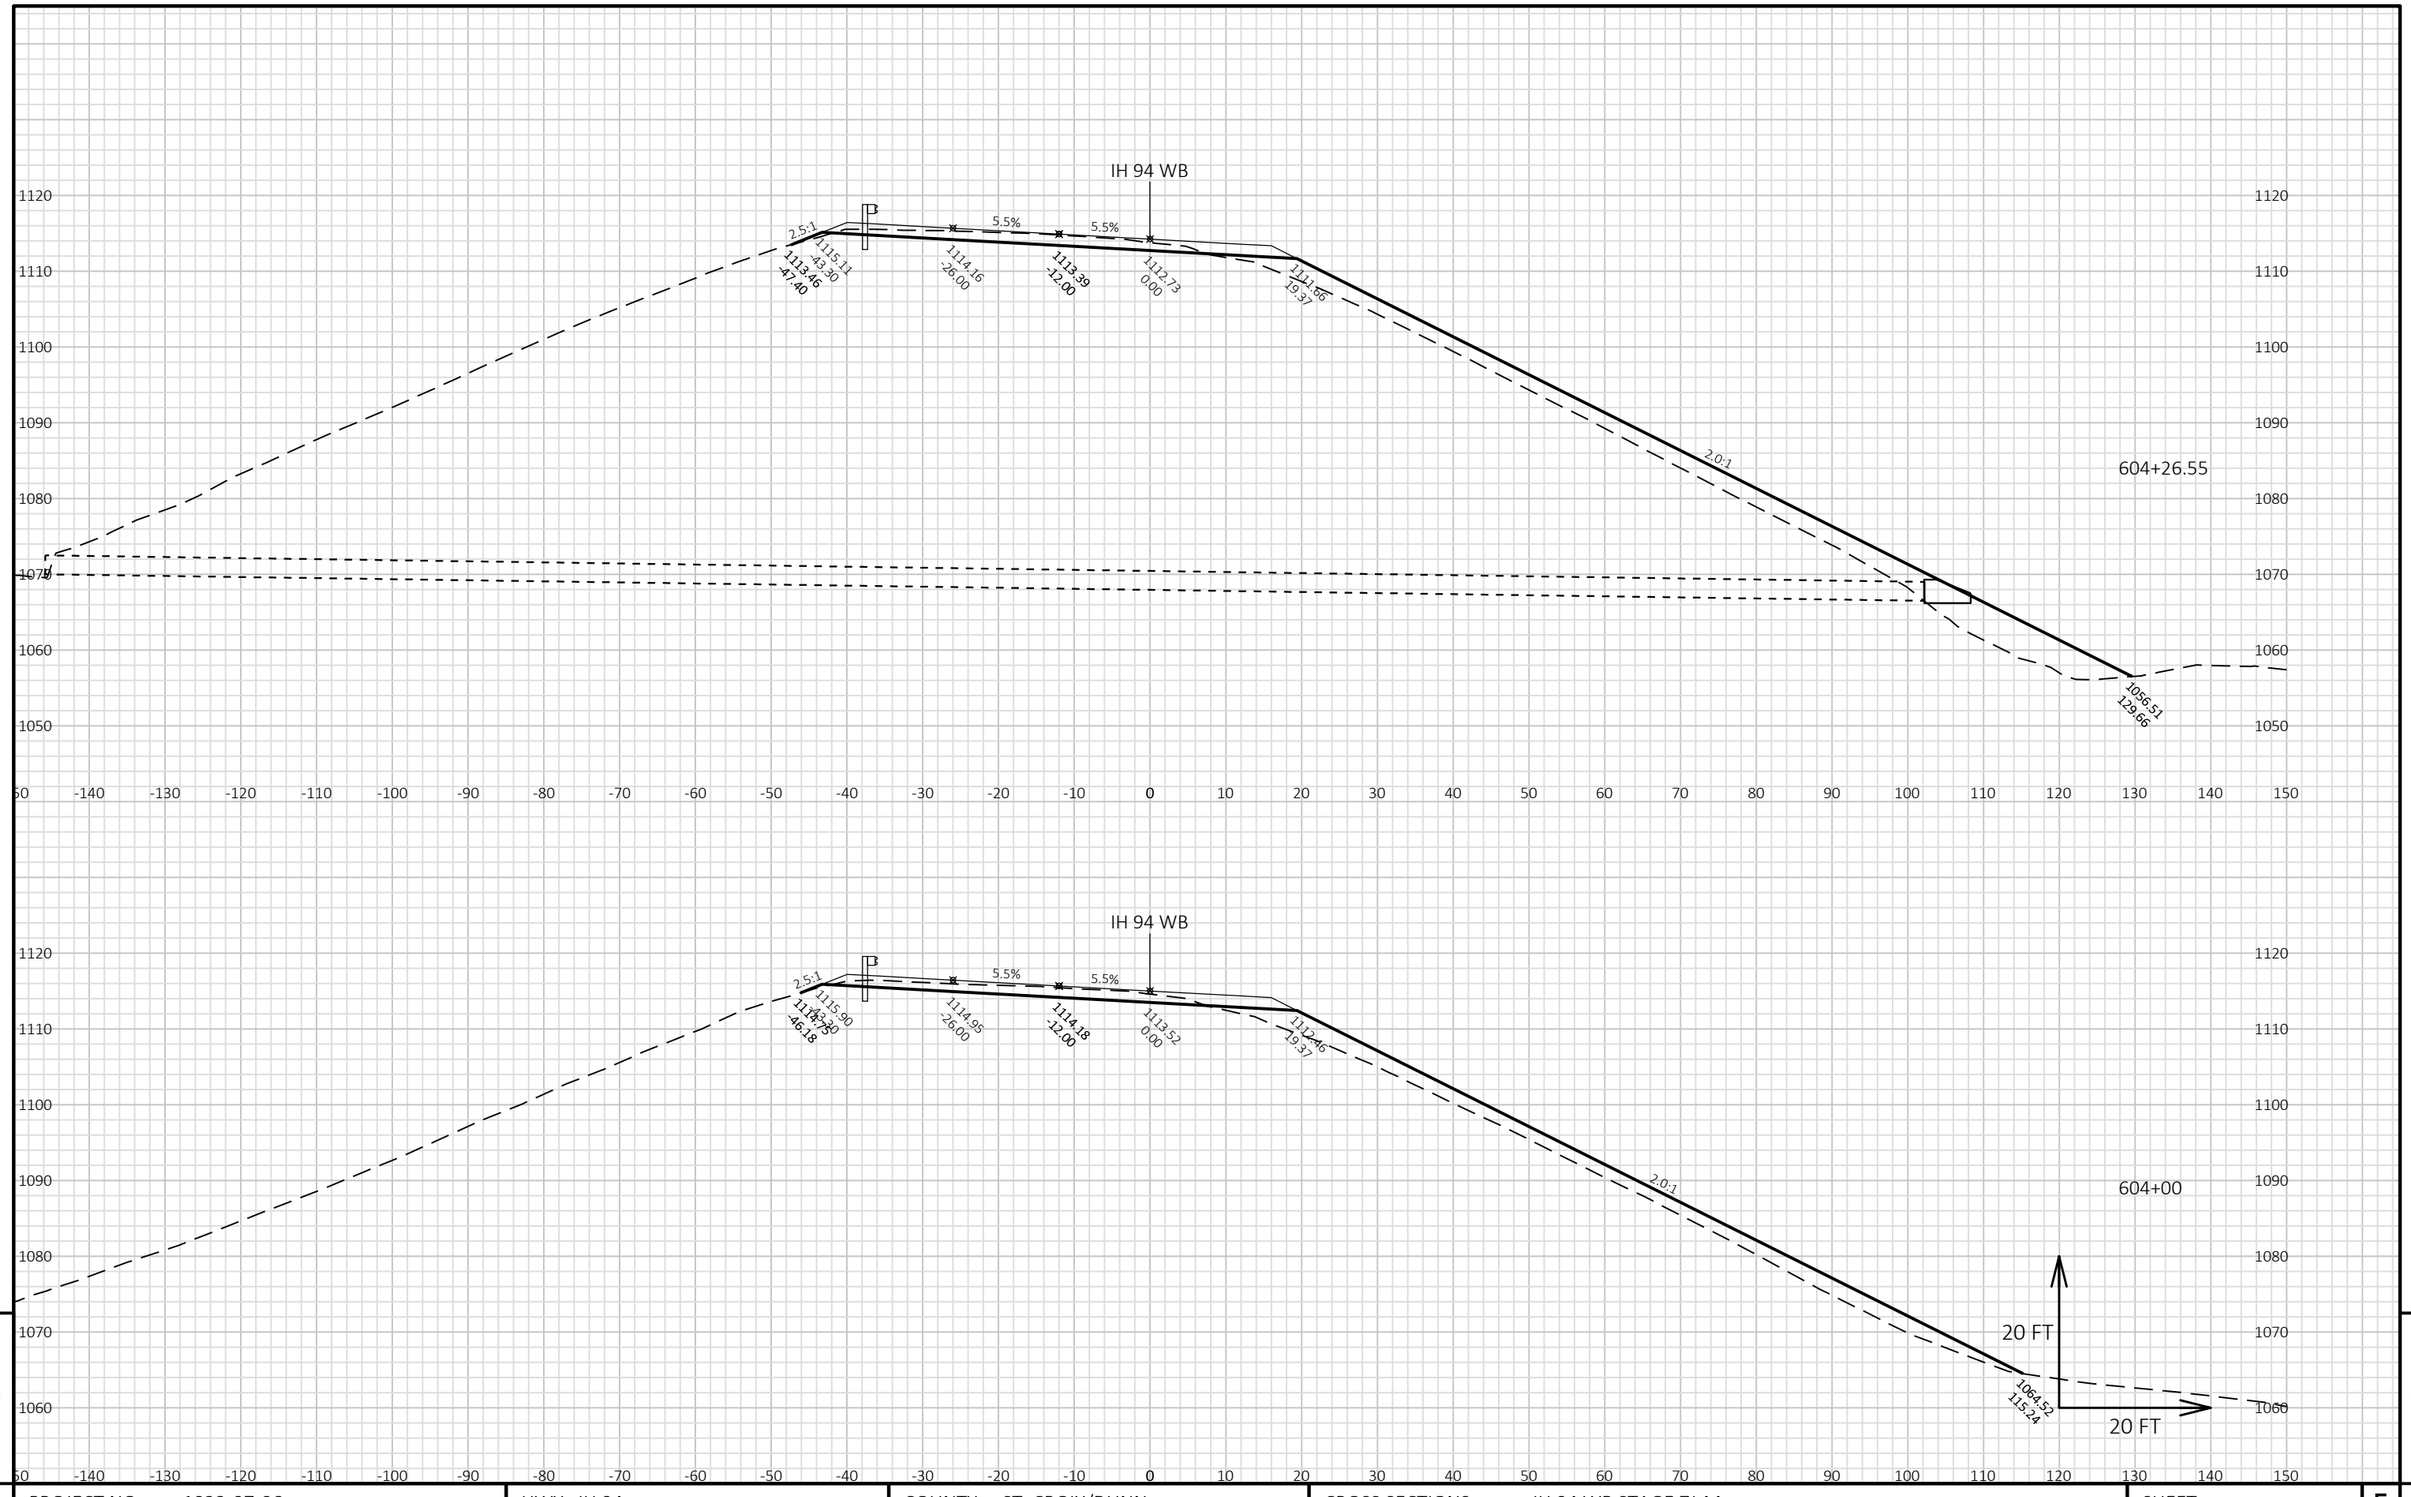

PROJECT NO: 1022-07-06	HWY: IH 94	COUNTY: ST. CROIX/DUNN	CROSS SECTIONS: IH 94 WB STAGE 7J-M	SHEET	E

FILE NAME : P:\UZ\W\WITNW\142428\CIVIL 3D\10220706\SHEETSPLAN\CROSS SECTIONS\XS_TC STG 7J-M.DWG
LAYOUT NAME - 09010136_XS WB

PLOT DATE : 2/13/2018 10:19 AM PLOT BY : SAVANNAH STEHN PLOT NAME : PLOT SCALE : 1 IN:20 FT HORZ. / 1 IN:20 FT VERT.

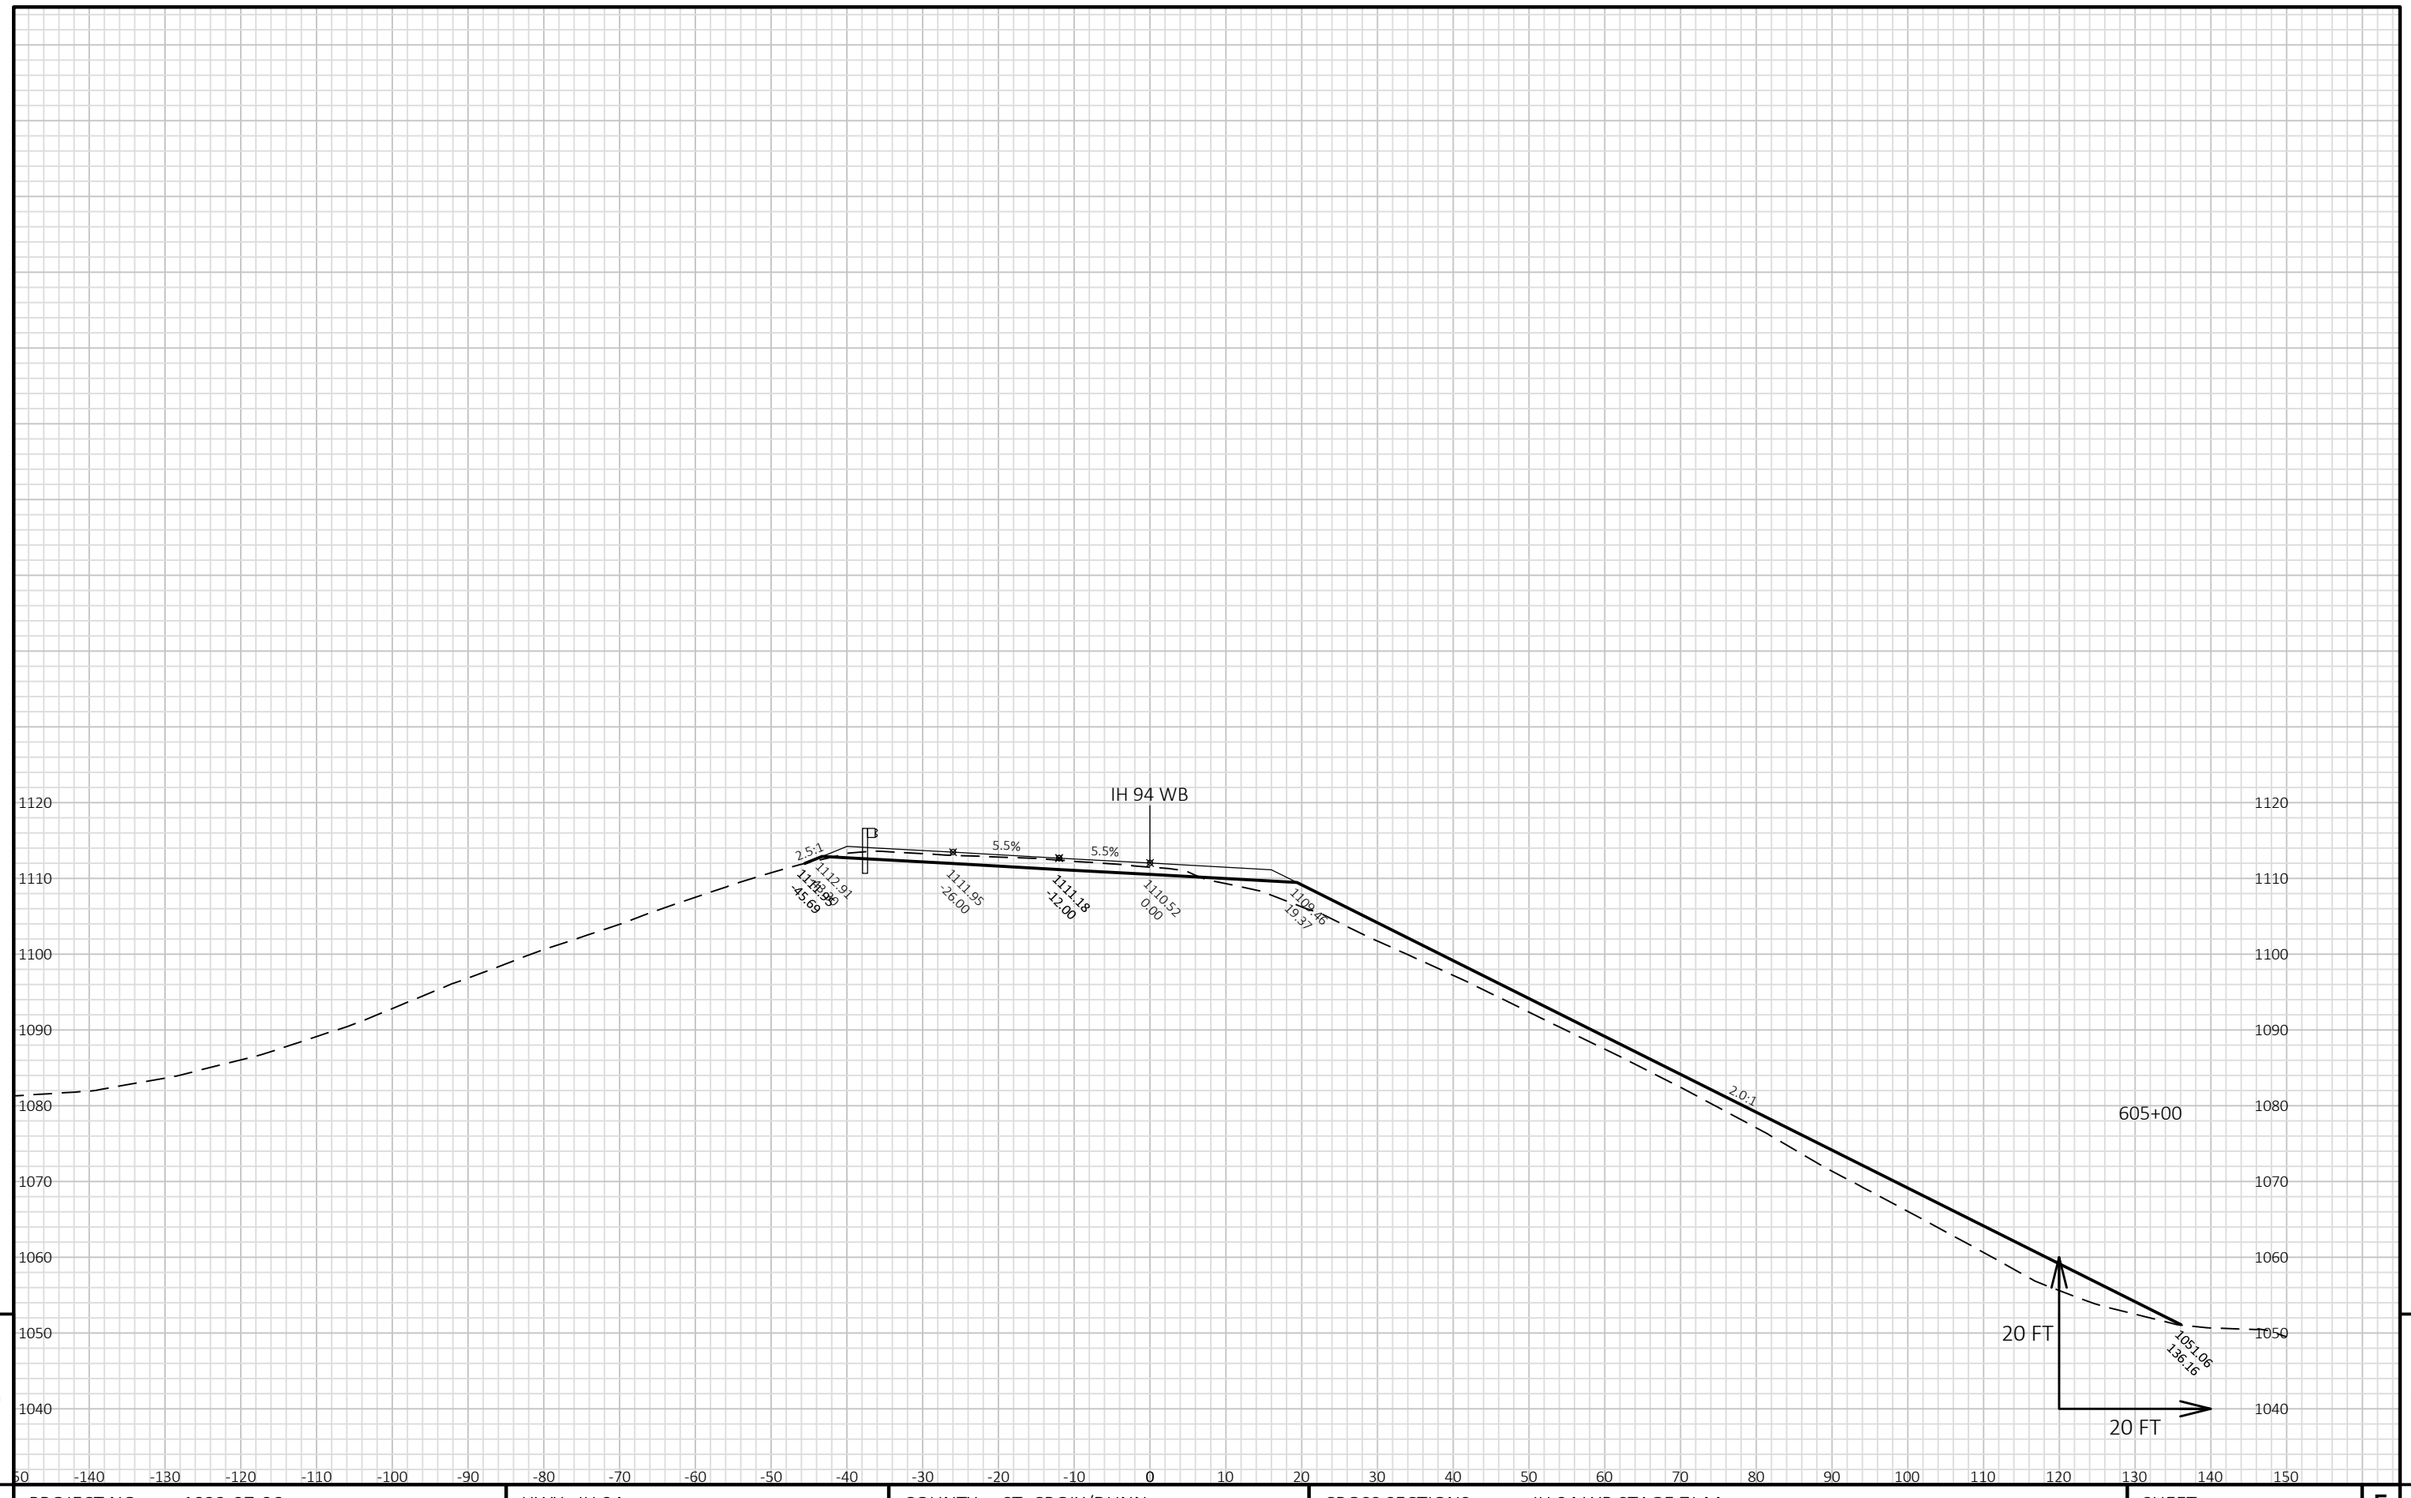


9 9

PROJECT NO: 1022-07-06	HWY: IH 94	COUNTY: ST. CROIX/DUNN	CROSS SECTIONS: IH 94 WB STAGE 7J-M	SHEET E

FILE NAME : P:\UZ\W\WITNW\142428\CIVIL 3D\10220706\SHEETSPLAN\CROSS SECTIONS\XS_TC STG 7J-M.DWG
LAYOUT NAME - 09010137_XS WB

PLOT DATE : 2/13/2018 10:19 AM PLOT BY : SAVANNAH STEHN PLOT NAME : PLOT SCALE : 1 IN:20 FT HORZ. / 1 IN:20 FT VERT.

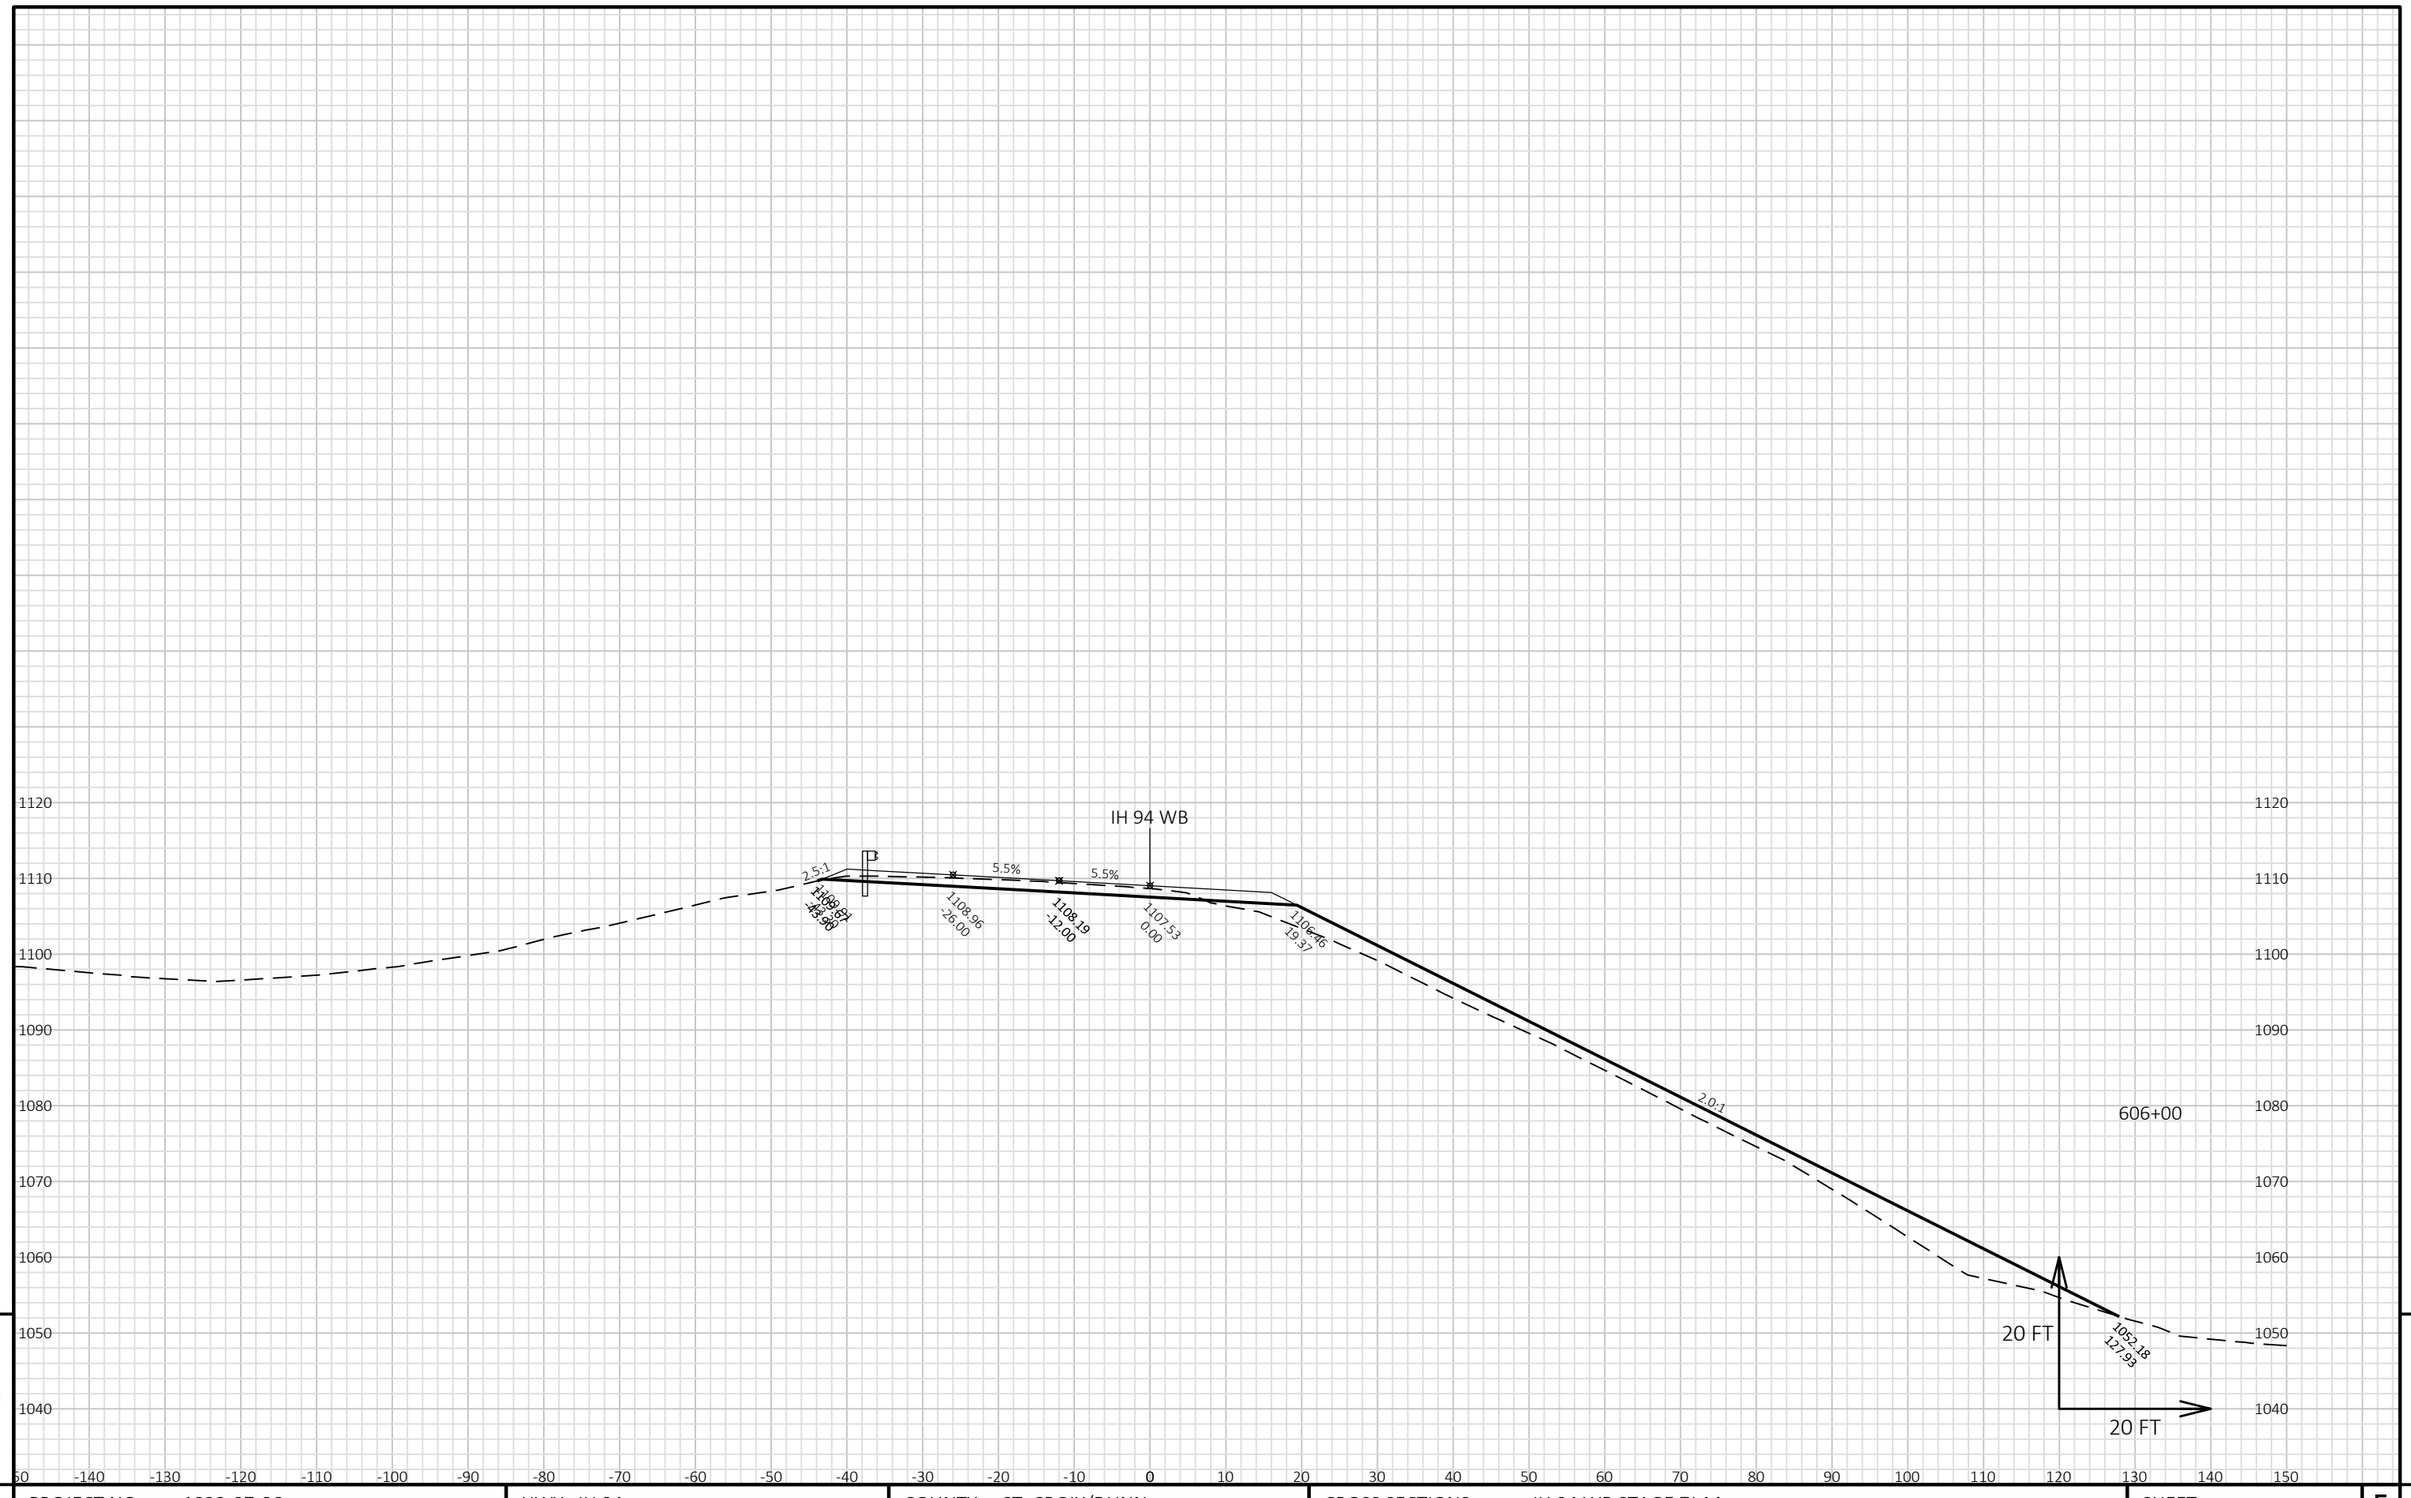


9 9

PROJECT NO: 1022-07-06	HWY: IH 94	COUNTY: ST. CROIX/DUNN	CROSS SECTIONS: IH 94 WB STAGE 7J-M	SHEET	E

FILE NAME : P:\UZ\W\WITNW\142428\CIVIL 3D\10220706\SHEETSPLAN\CROSS SECTIONS\XS_TC STG 7J-M.DWG
LAYOUT NAME - 09010138_XS WB

PLOT DATE : 2/13/2018 10:20 AM PLOT BY : SAVANNAH STEHN PLOT NAME : PLOT SCALE : 1 IN:20 FT HORZ. / 1 IN:20 FT VERT.

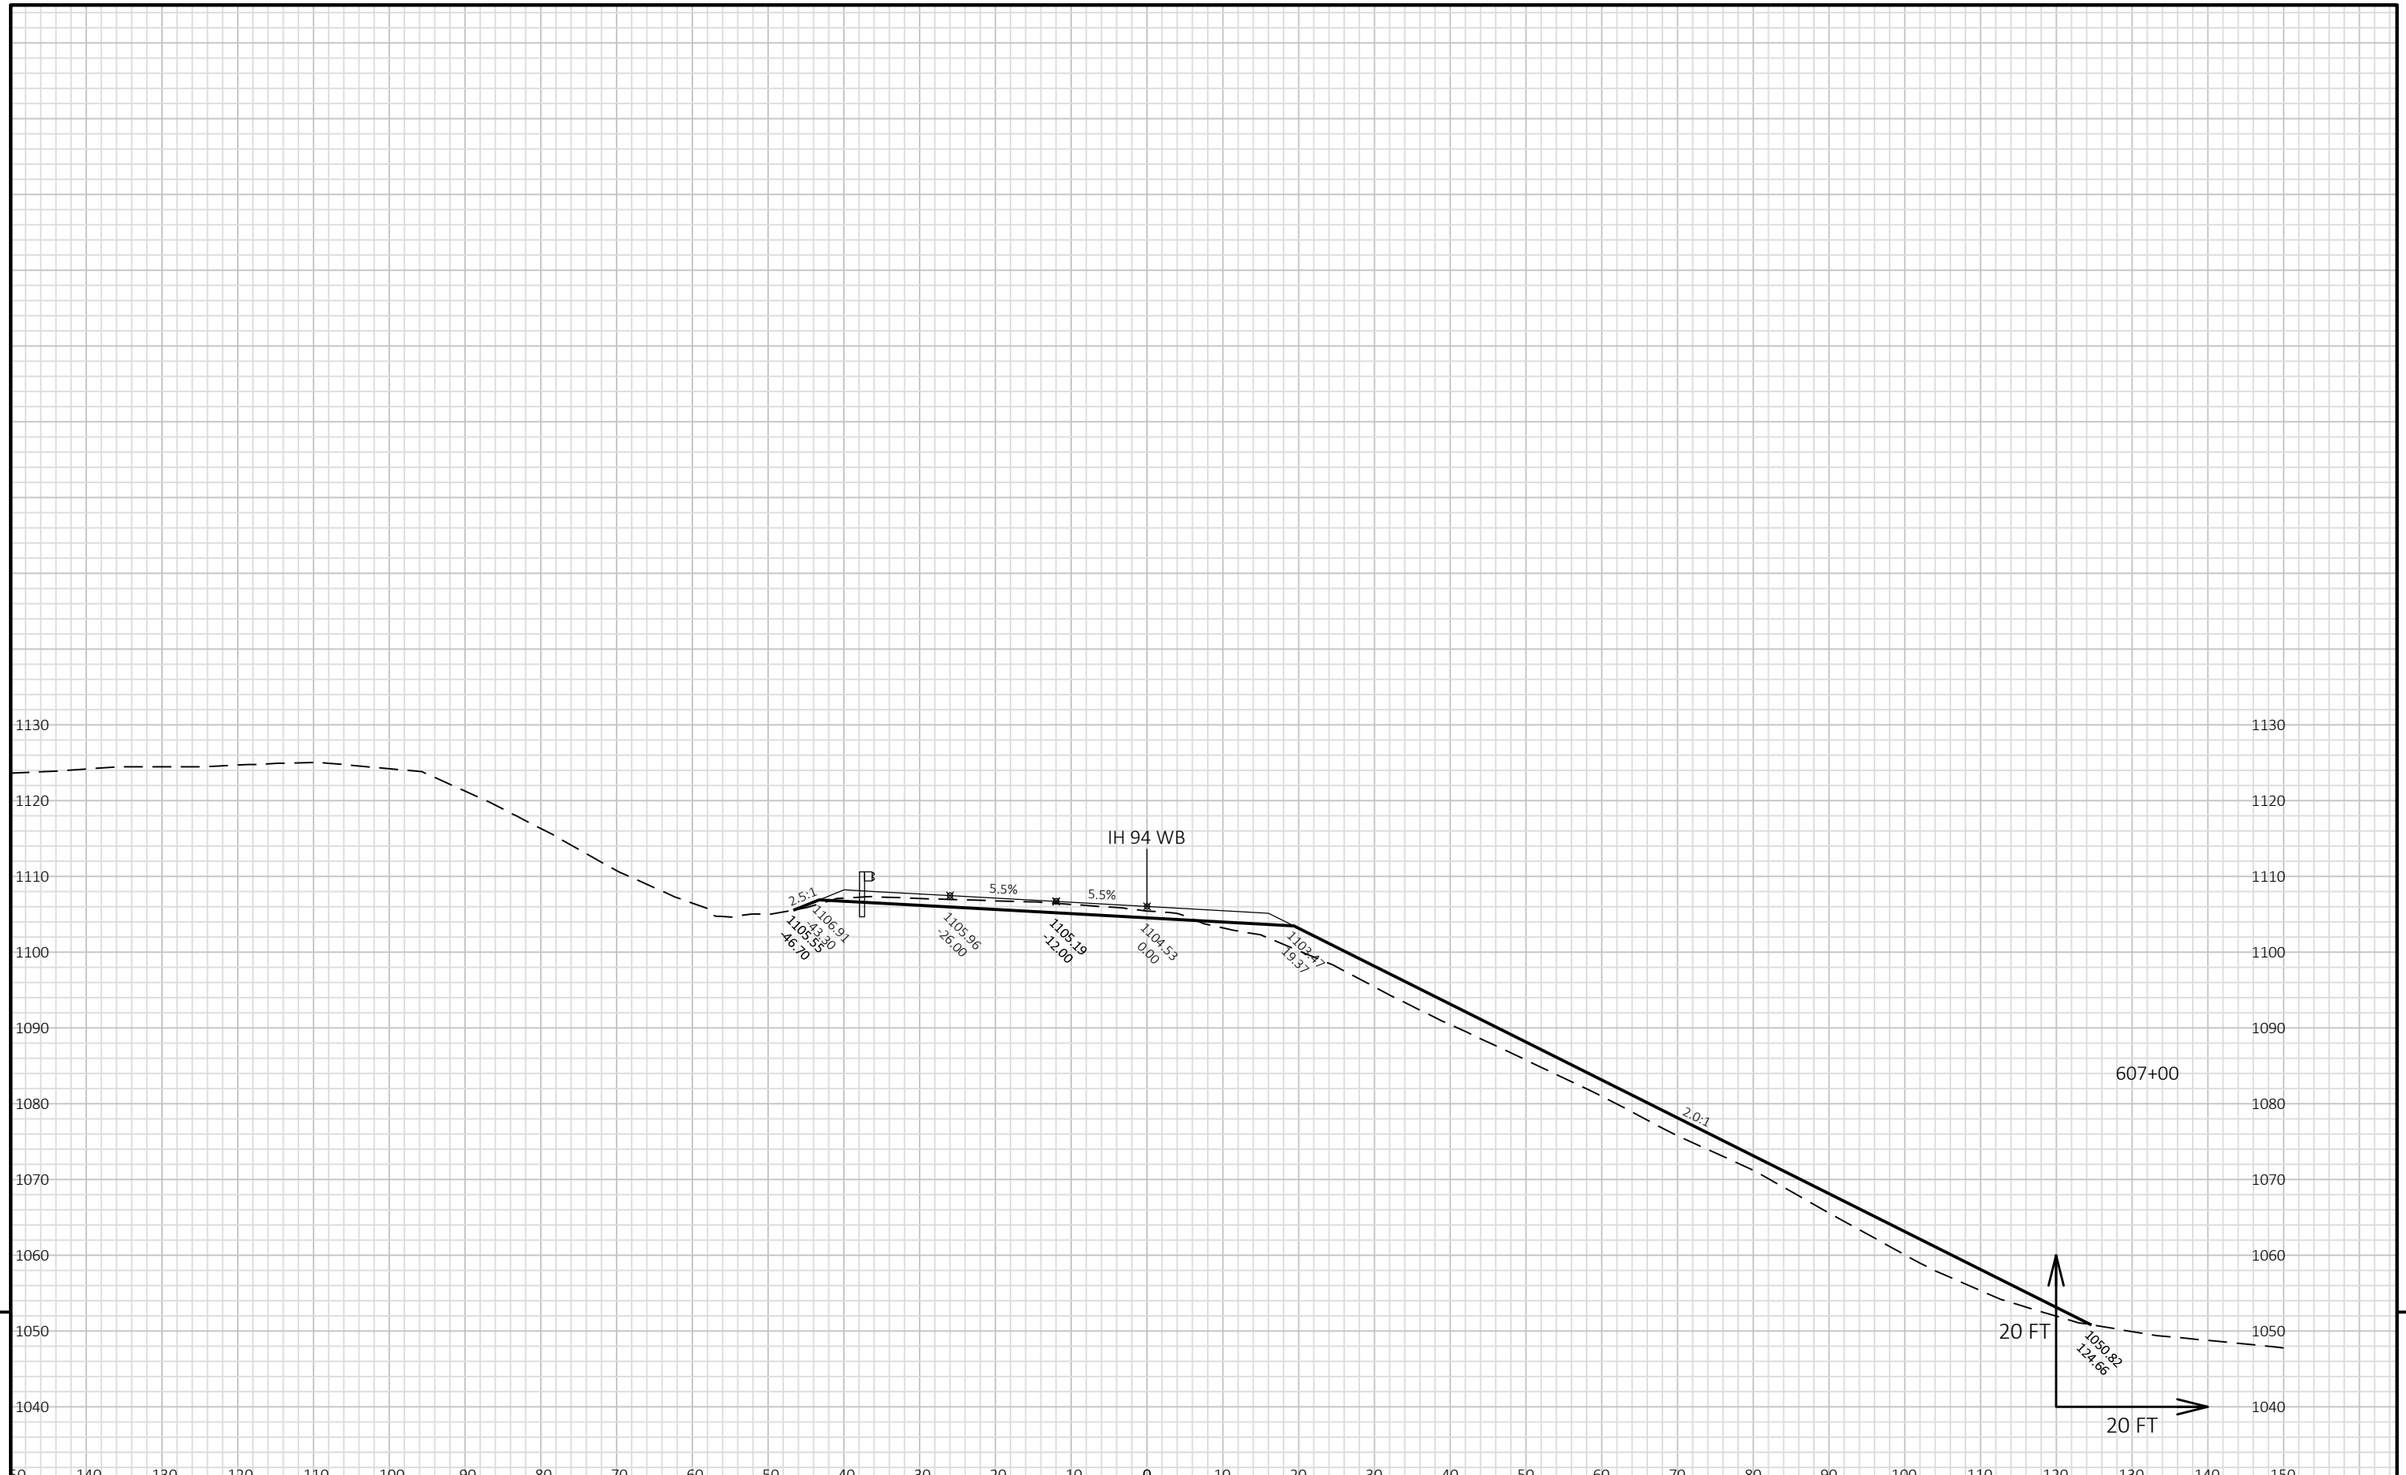


9

9

PROJECT NO: 1022-07-06	HWY: IH 94	COUNTY: ST. CROIX/DUNN	CROSS SECTIONS: IH 94 WB STAGE 7J-M	SHEET E

FILE NAME : P:\UZ\W\WITNW\142428\CIVIL 3D\10220706\SHEETSPLAN\CROSS SECTIONS\XS_TC STG 7J-M.DWG
LAYOUT NAME - 09010139_XS WB

PLOT DATE : 2/13/2018 10:20 AM PLOT BY : SAVANNAH STEHN PLOT NAME : PLOT SCALE : 1 IN:20 FT HORZ. / 1 IN:20 FT VERT.

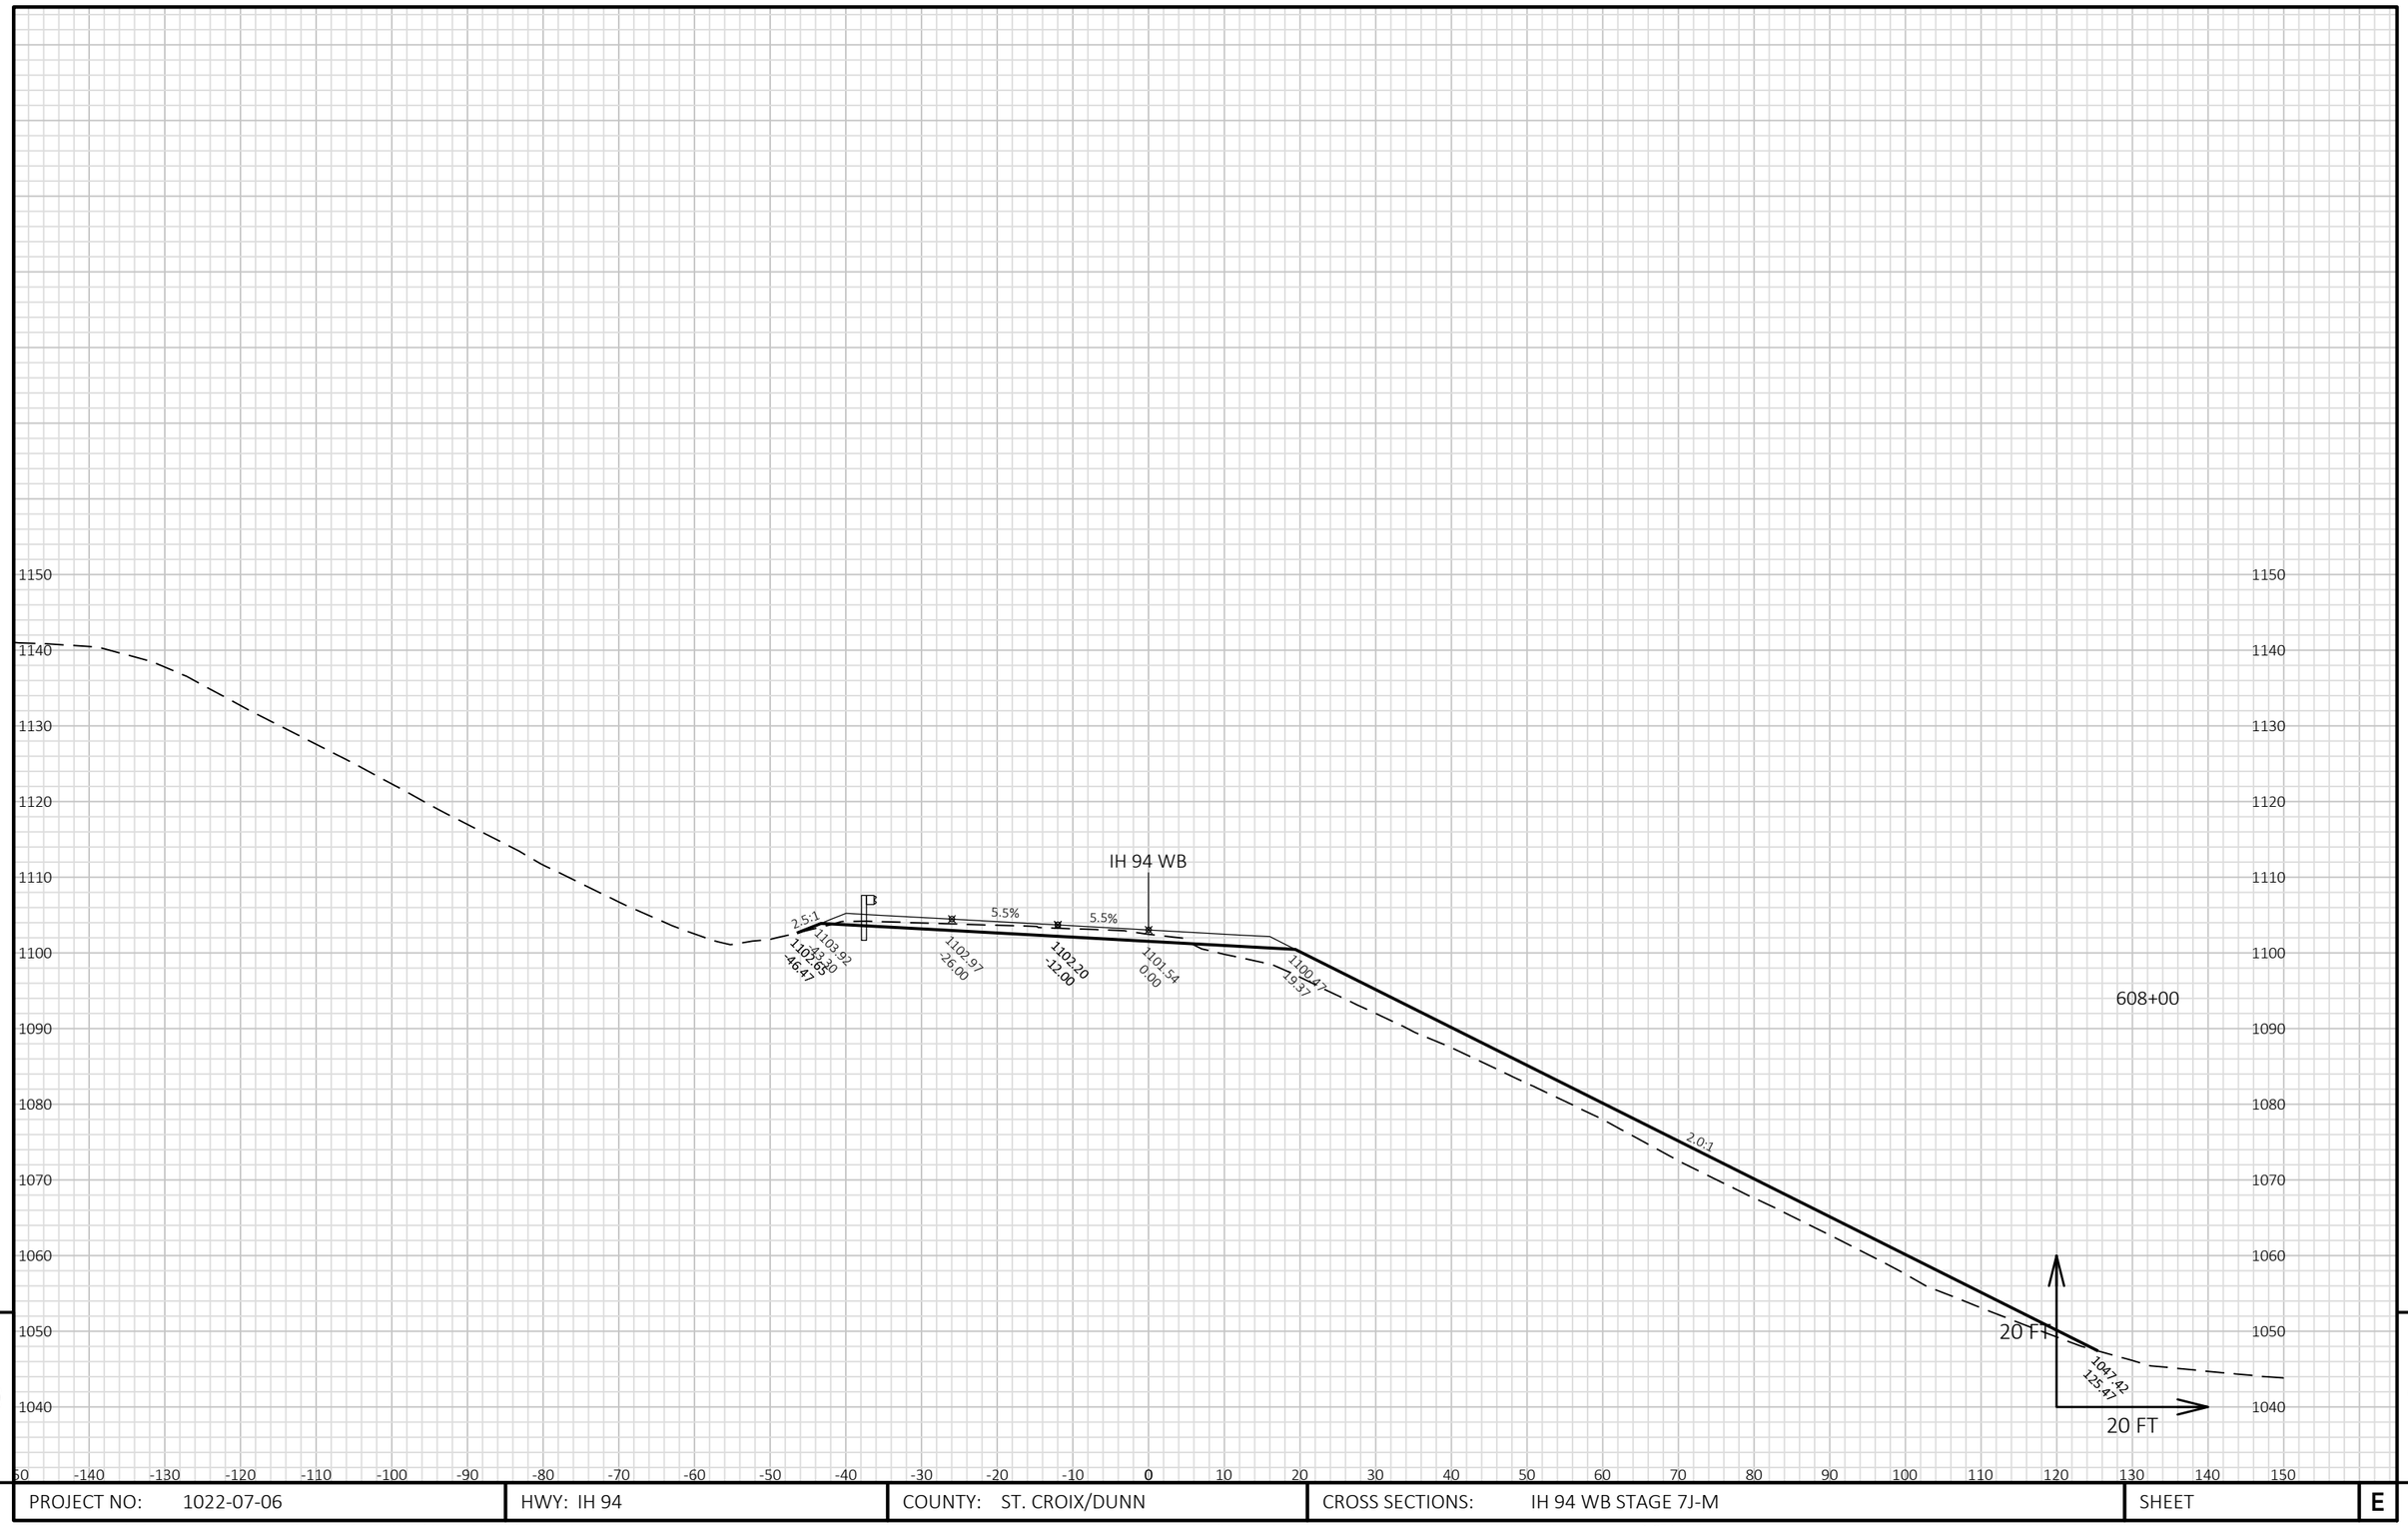


9

9

PROJECT NO: 1022-07-06	HWY: IH 94	COUNTY: ST. CROIX/DUNN	CROSS SECTIONS: IH 94 WB STAGE 7J-M	SHEET	E

FILE NAME : P:\UZ\W\WITNW\142428\CIVIL 3D\10220706\SHEETSPLAN\CROSS SECTIONS\XS_TC STG 7J-M.DWG
LAYOUT NAME - 09010140_XS WB


PLOT DATE : 2/13/2018 10:20 AM PLOT BY : SAVANNAH STEHN PLOT NAME : PLOT SCALE : 1 IN:20 FT HORZ. / 1 IN:20 FT VERT.

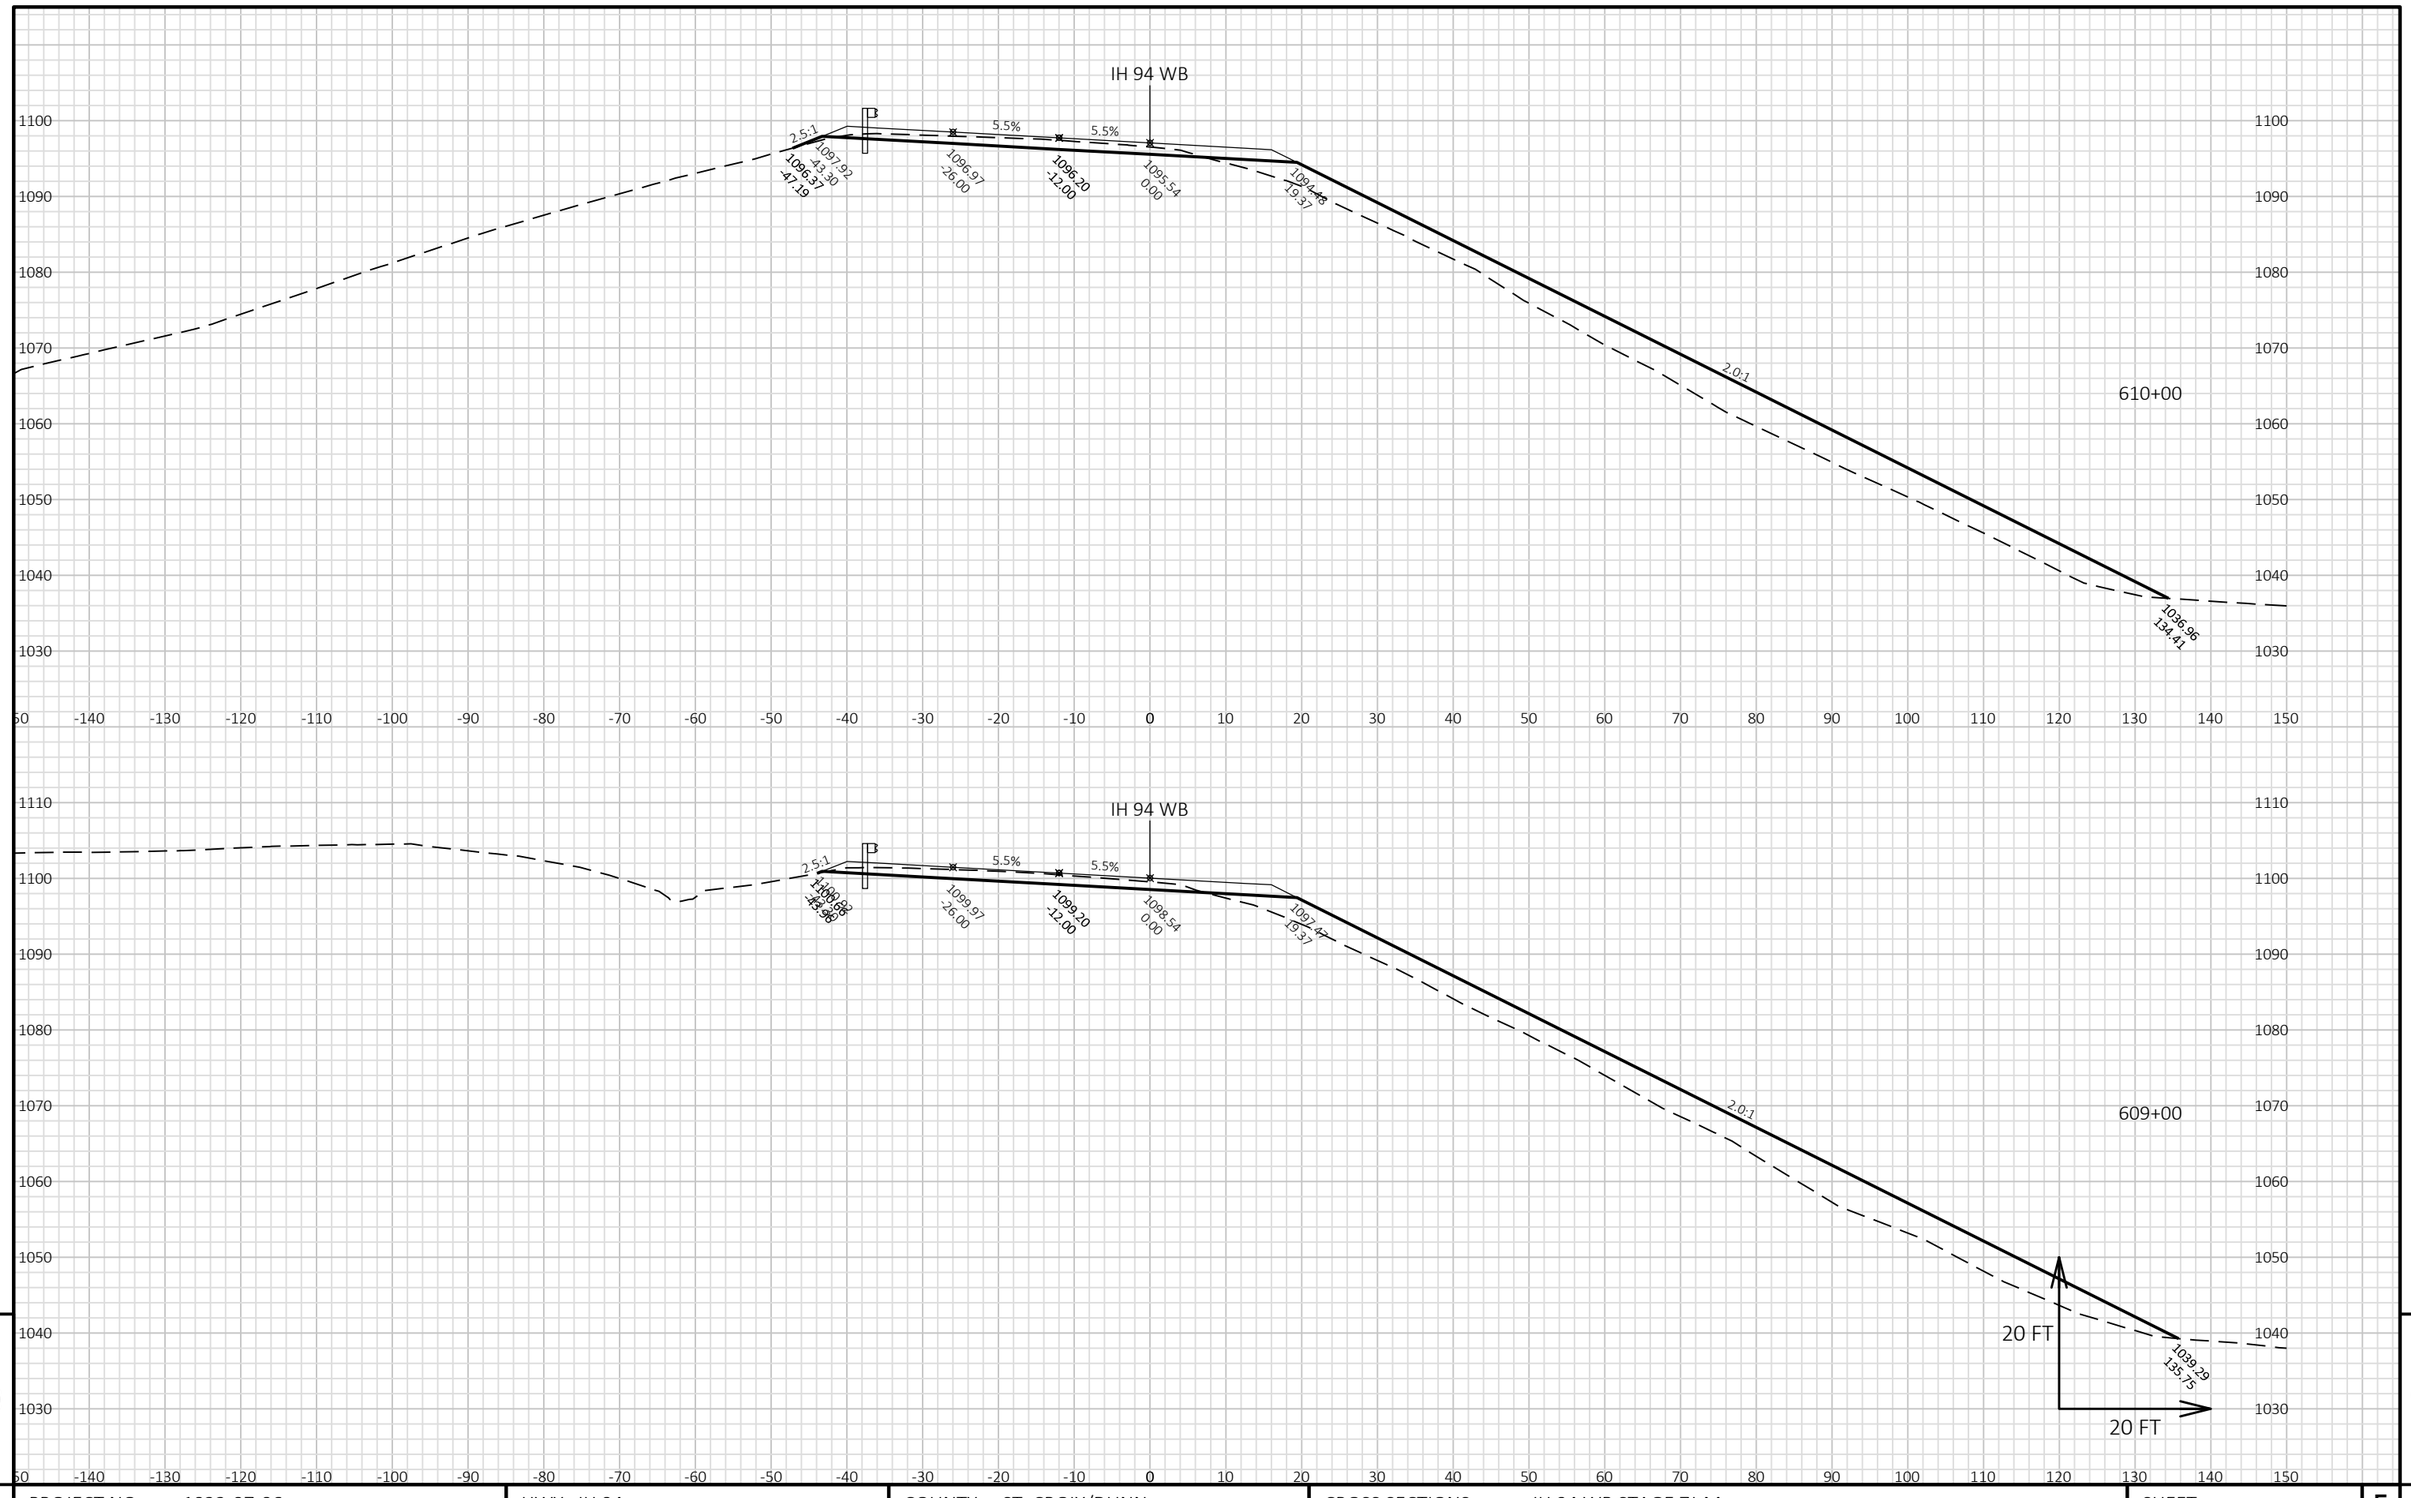

PROJECT NO: 1022-07-06	HWY: IH 94	COUNTY: ST. CROIX/DUNN	CROSS SECTIONS: IH 94 WB STAGE 7J-M	SHEET E

FILE NAME : P:\UZ\W\WITNW\142428\CIVIL 3D\10220706\SHEETSPLAN\CROSS SECTIONS\XS_TC STG 7J-M.DWG
LAYOUT NAME - 09010141_XS WB

PLOT DATE : 2/13/2018 10:20 AM PLOT BY : SAVANNAH STEHN PLOT NAME : PLOT SCALE : 1 IN:20 FT HORZ. / 1 IN:20 FT VERT.

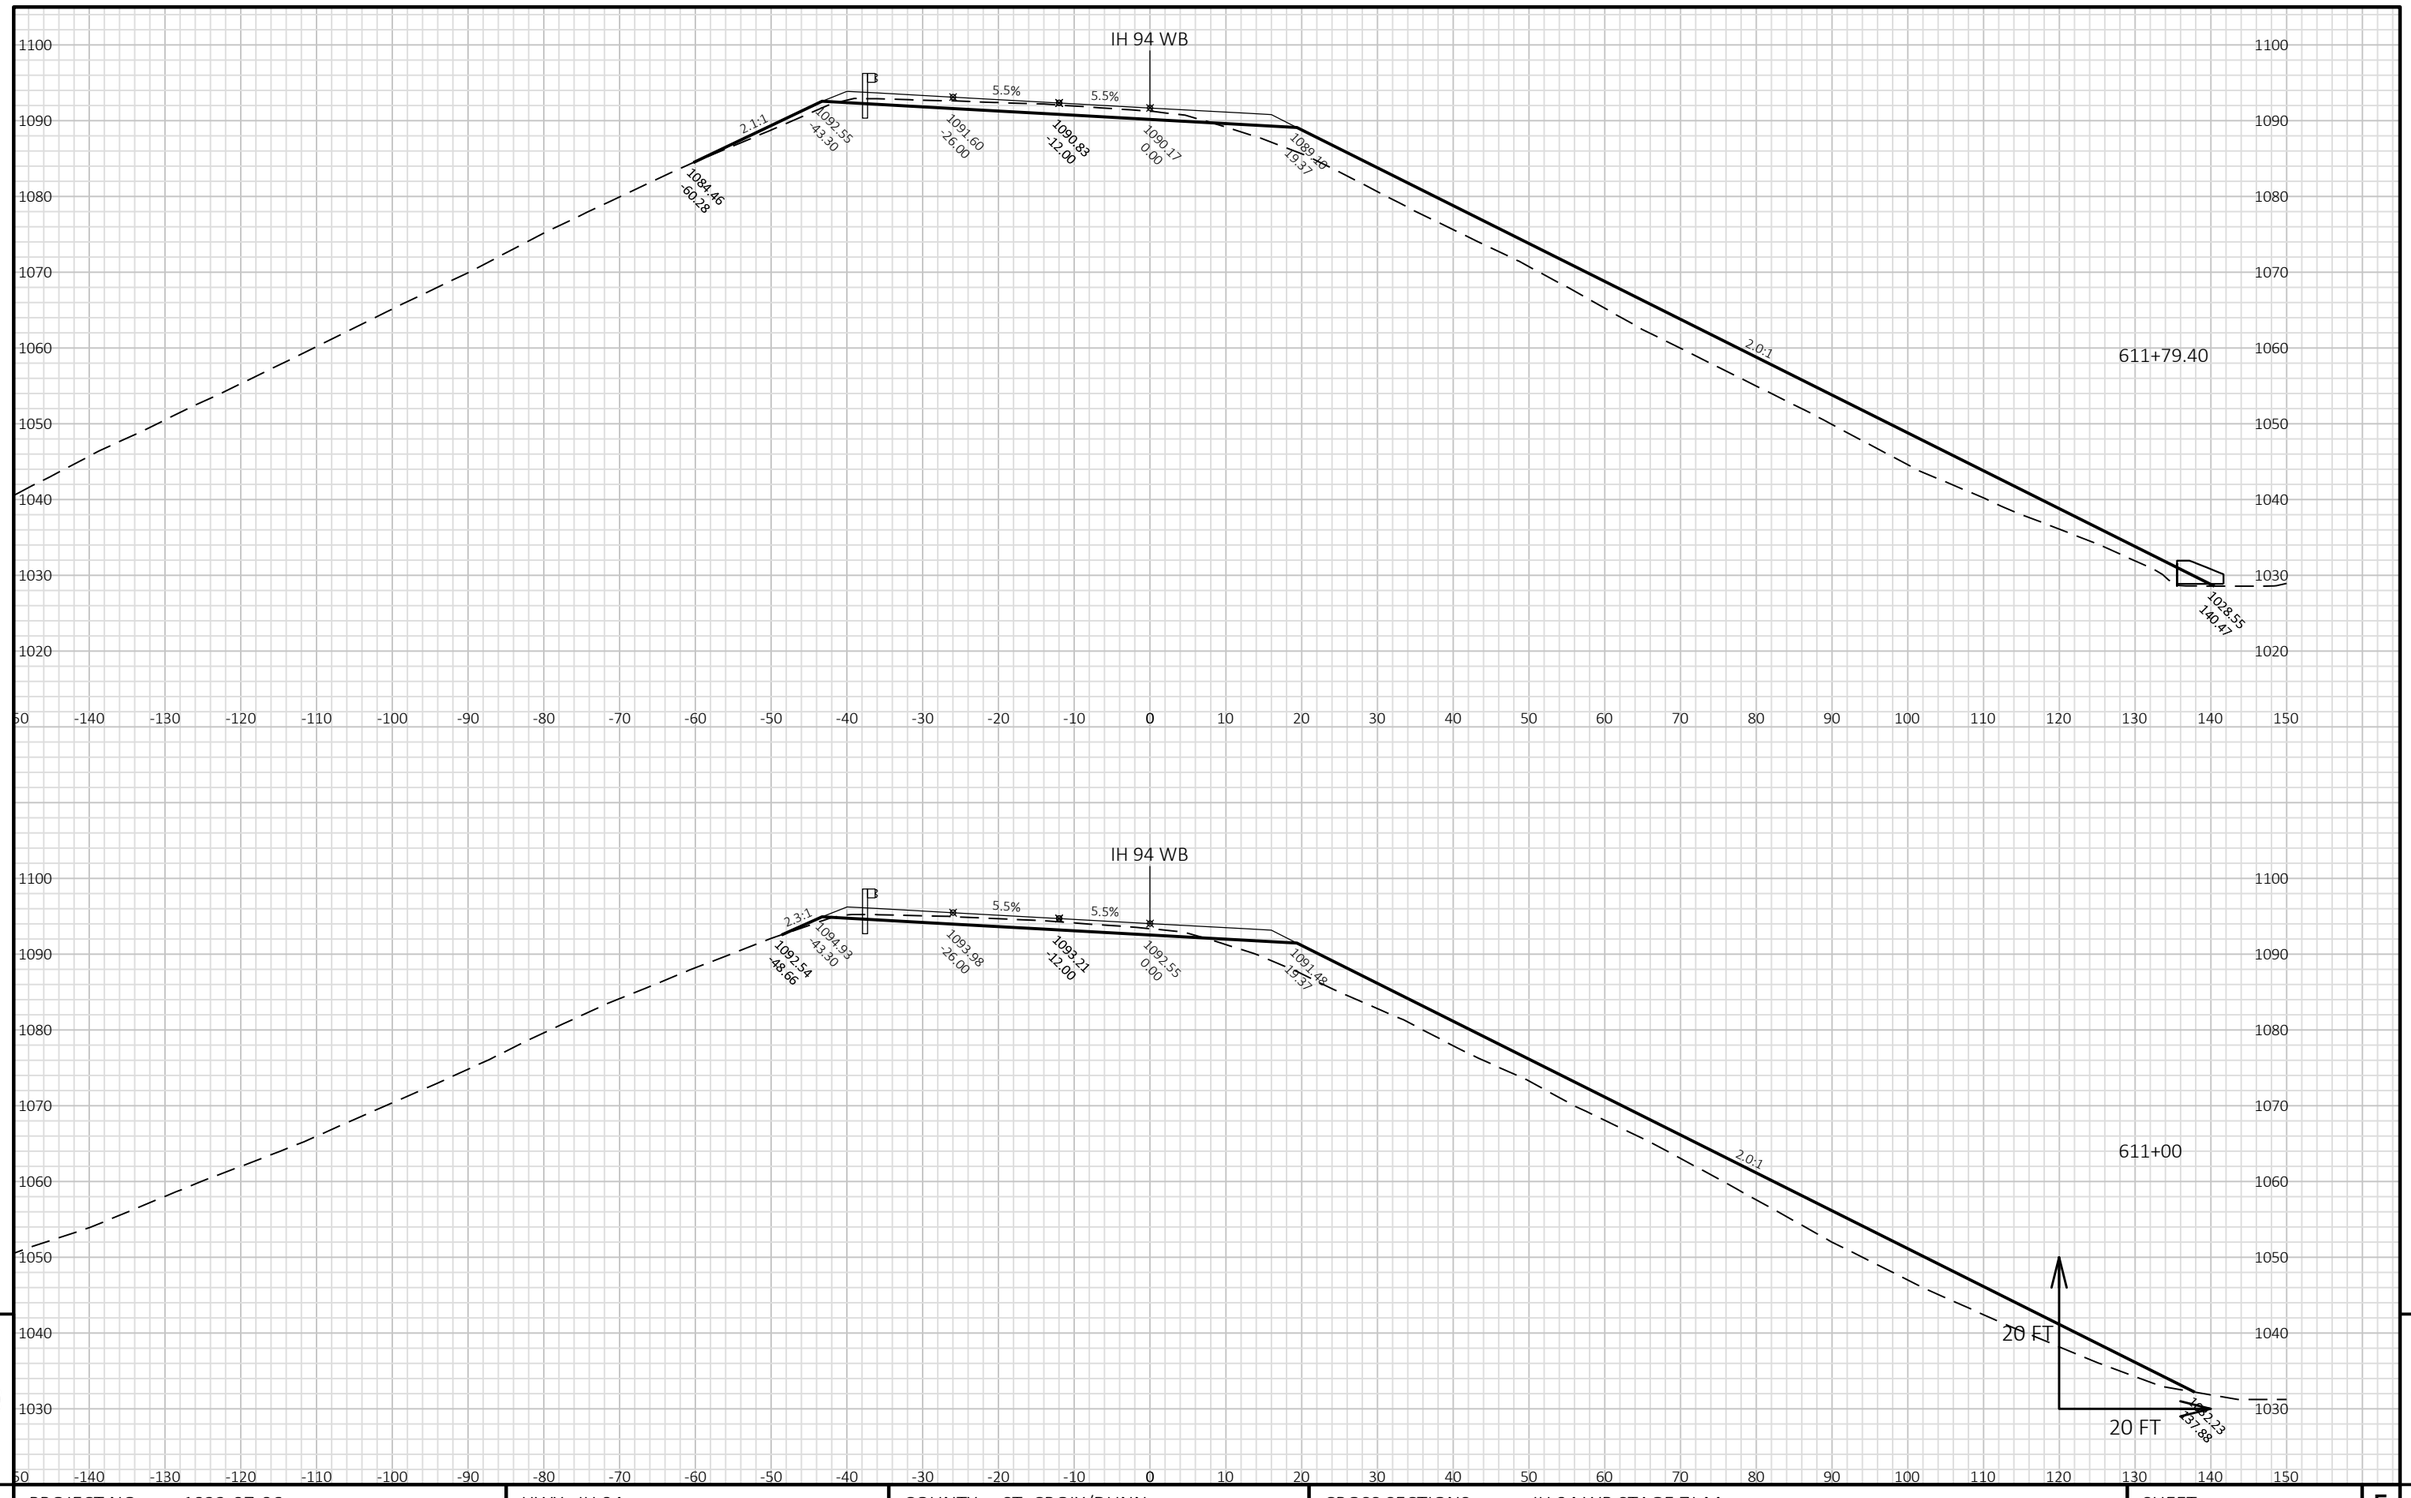


9 9

PROJECT NO: 1022-07-06	HWY: IH 94	COUNTY: ST. CROIX/DUNN	CROSS SECTIONS: IH 94 WB STAGE 7J-M	SHEET	E

FILE NAME : P:\UZ\W\WITNW\142428\CIVIL 3D\10220706\SHEETSPLAN\CROSS SECTIONS\XS_TC STG 7J-M.DWG
LAYOUT NAME - 09010142_XS WB

PLOT DATE : 2/13/2018 10:20 AM PLOT BY : SAVANNAH STEHN PLOT NAME : PLOT SCALE : 1 IN:20 FT HORZ. / 1 IN:20 FT VERT.

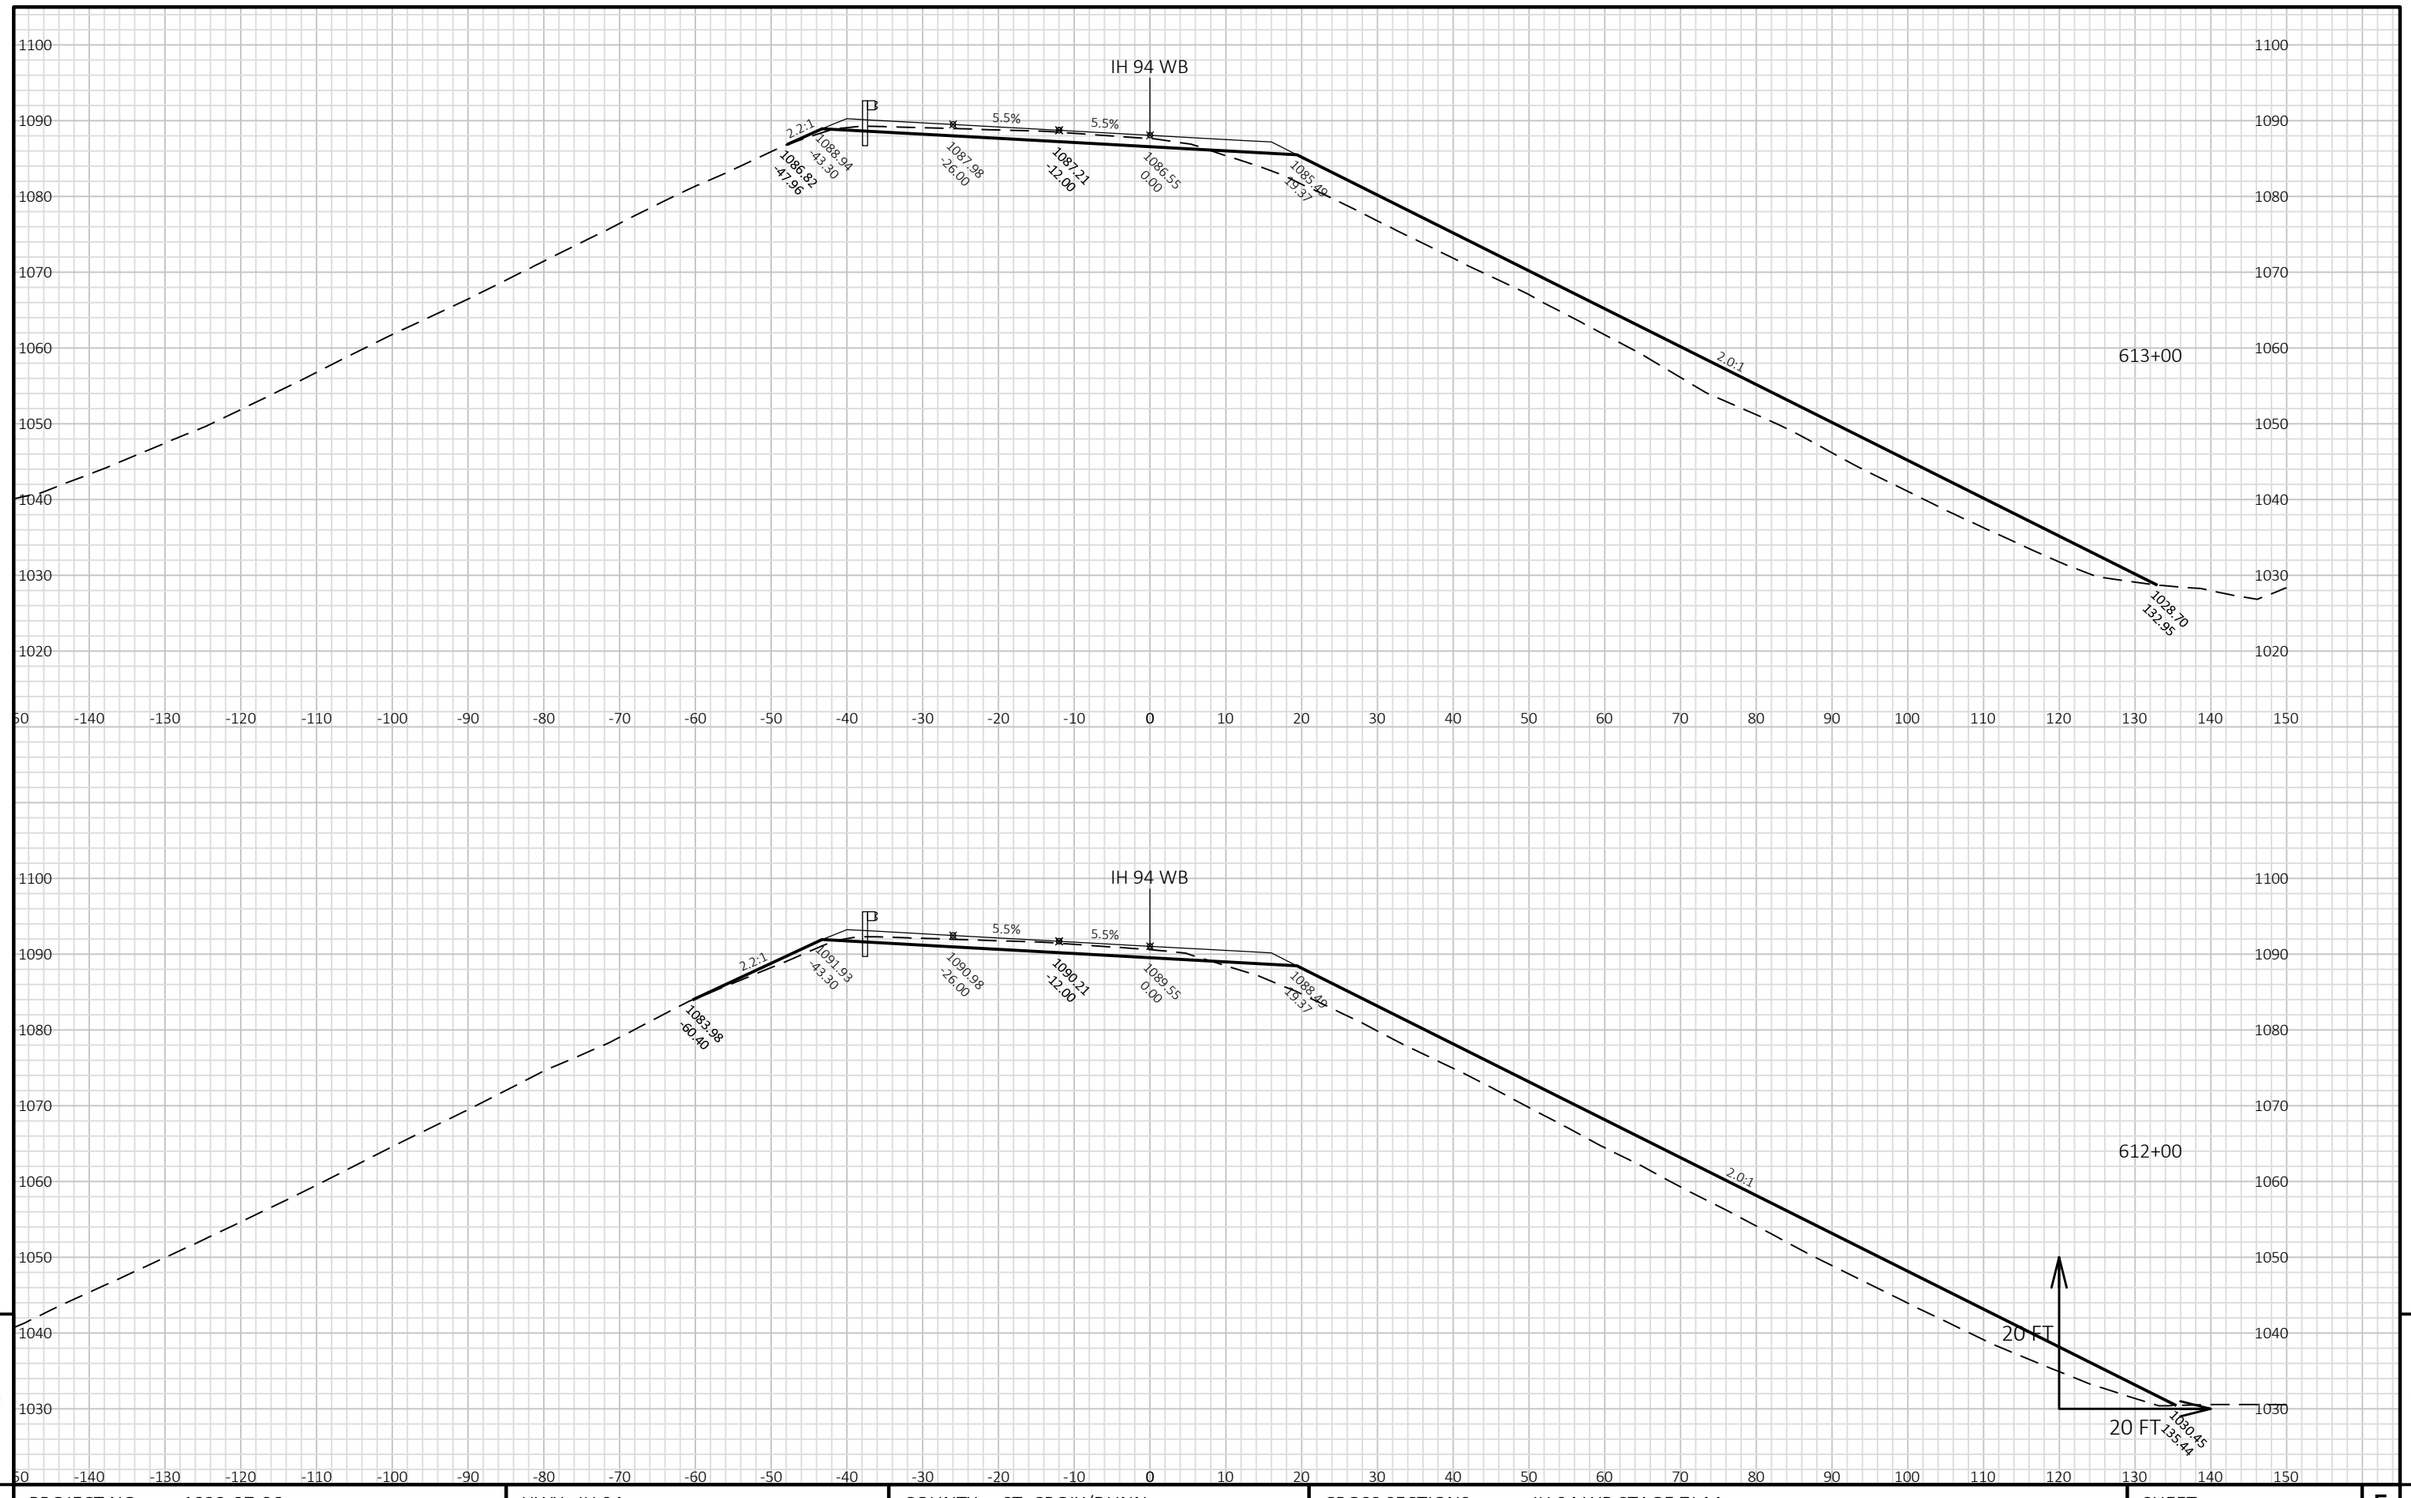


9 9

PROJECT NO: 1022-07-06	HWY: IH 94	COUNTY: ST. CROIX/DUNN	CROSS SECTIONS: IH 94 WB STAGE 7J-M	SHEET E

FILE NAME : P:\UZ\W\WITNW\142428\CIVIL 3D\10220706\SHEETSPLAN\CROSS SECTIONS\XS_TC STG 7J-M.DWG
LAYOUT NAME - 09010143_XS WB

PLOT DATE : 2/13/2018 10:20 AM PLOT BY : SAVANNAH STEHN PLOT NAME : PLOT SCALE : 1 IN:20 FT HORZ. / 1 IN:20 FT VERT.

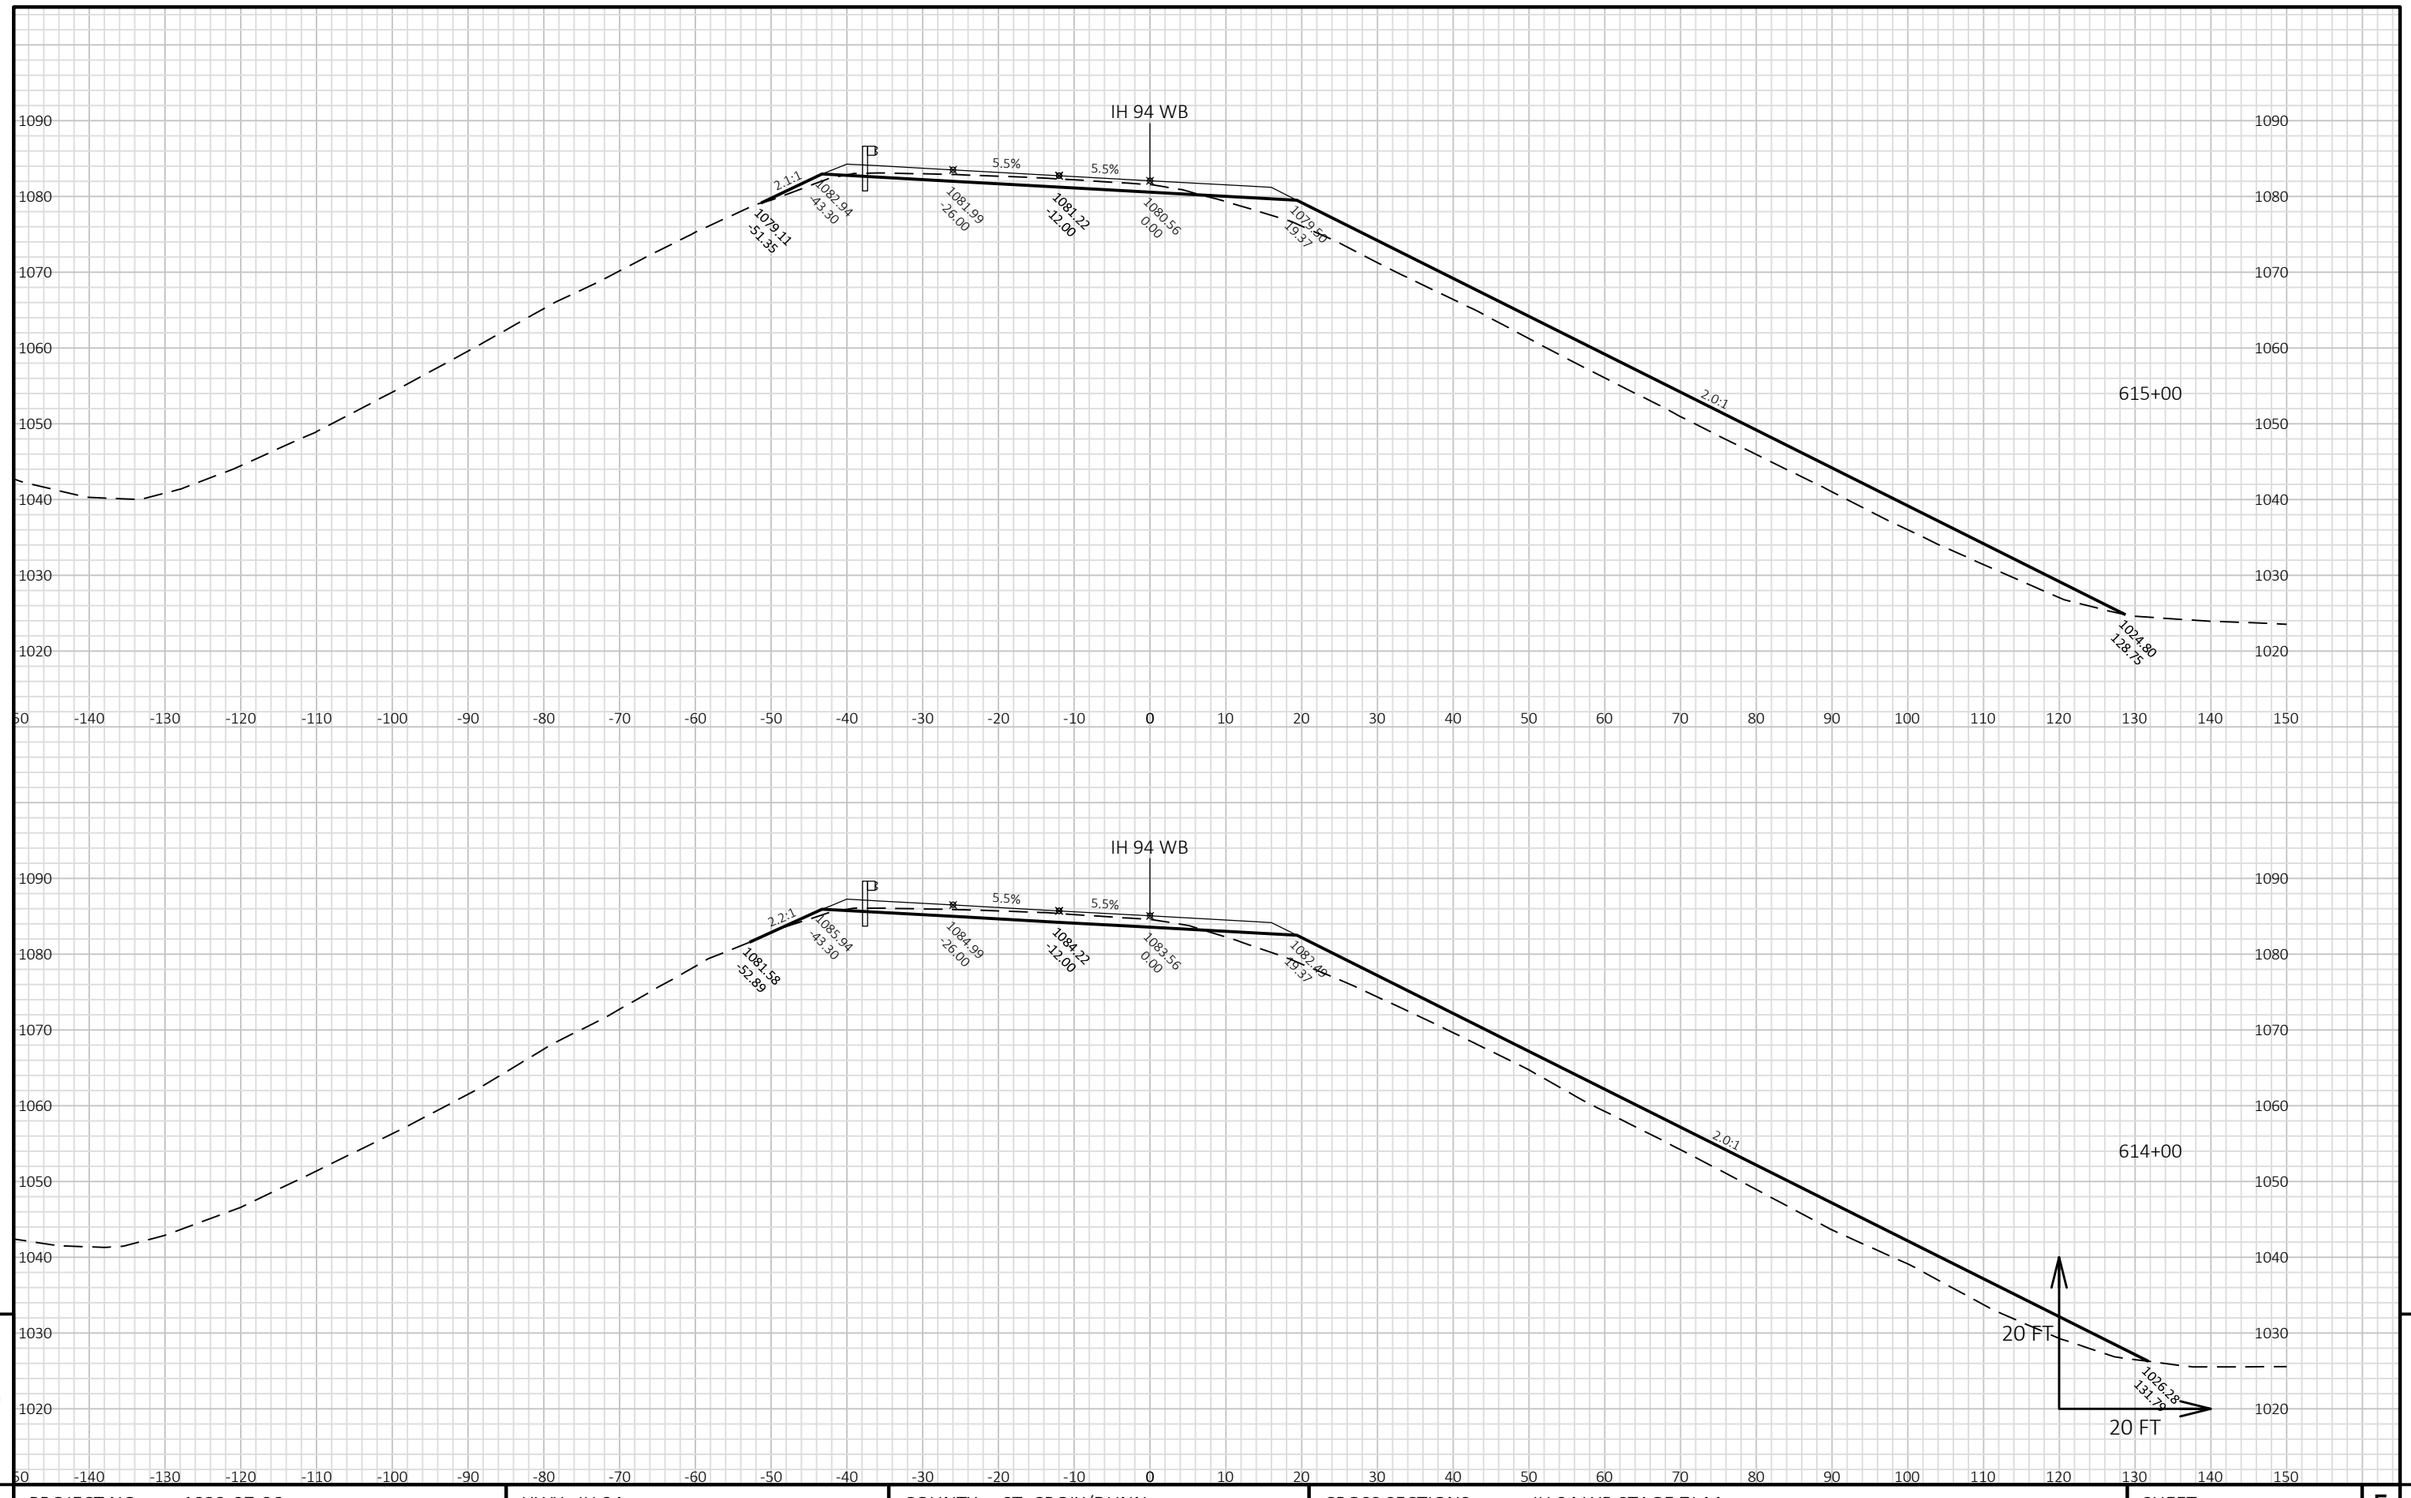


9 9

PROJECT NO: 1022-07-06	HWY: IH 94	COUNTY: ST. CROIX/DUNN	CROSS SECTIONS: IH 94 WB STAGE 7J-M	SHEET E

FILE NAME : P:\UZ\W\WITNW\142428\CIVIL 3D\10220706\SHEETSPLAN\CROSS SECTIONS\XS_TC STG 7J-M.DWG
LAYOUT NAME - 09010144_XS WB


PLOT DATE : 2/13/2018 10:21 AM PLOT BY : SAVANNAH STEHN PLOT NAME : PLOT SCALE : 1 IN:20 FT HORZ. / 1 IN:20 FT VERT.

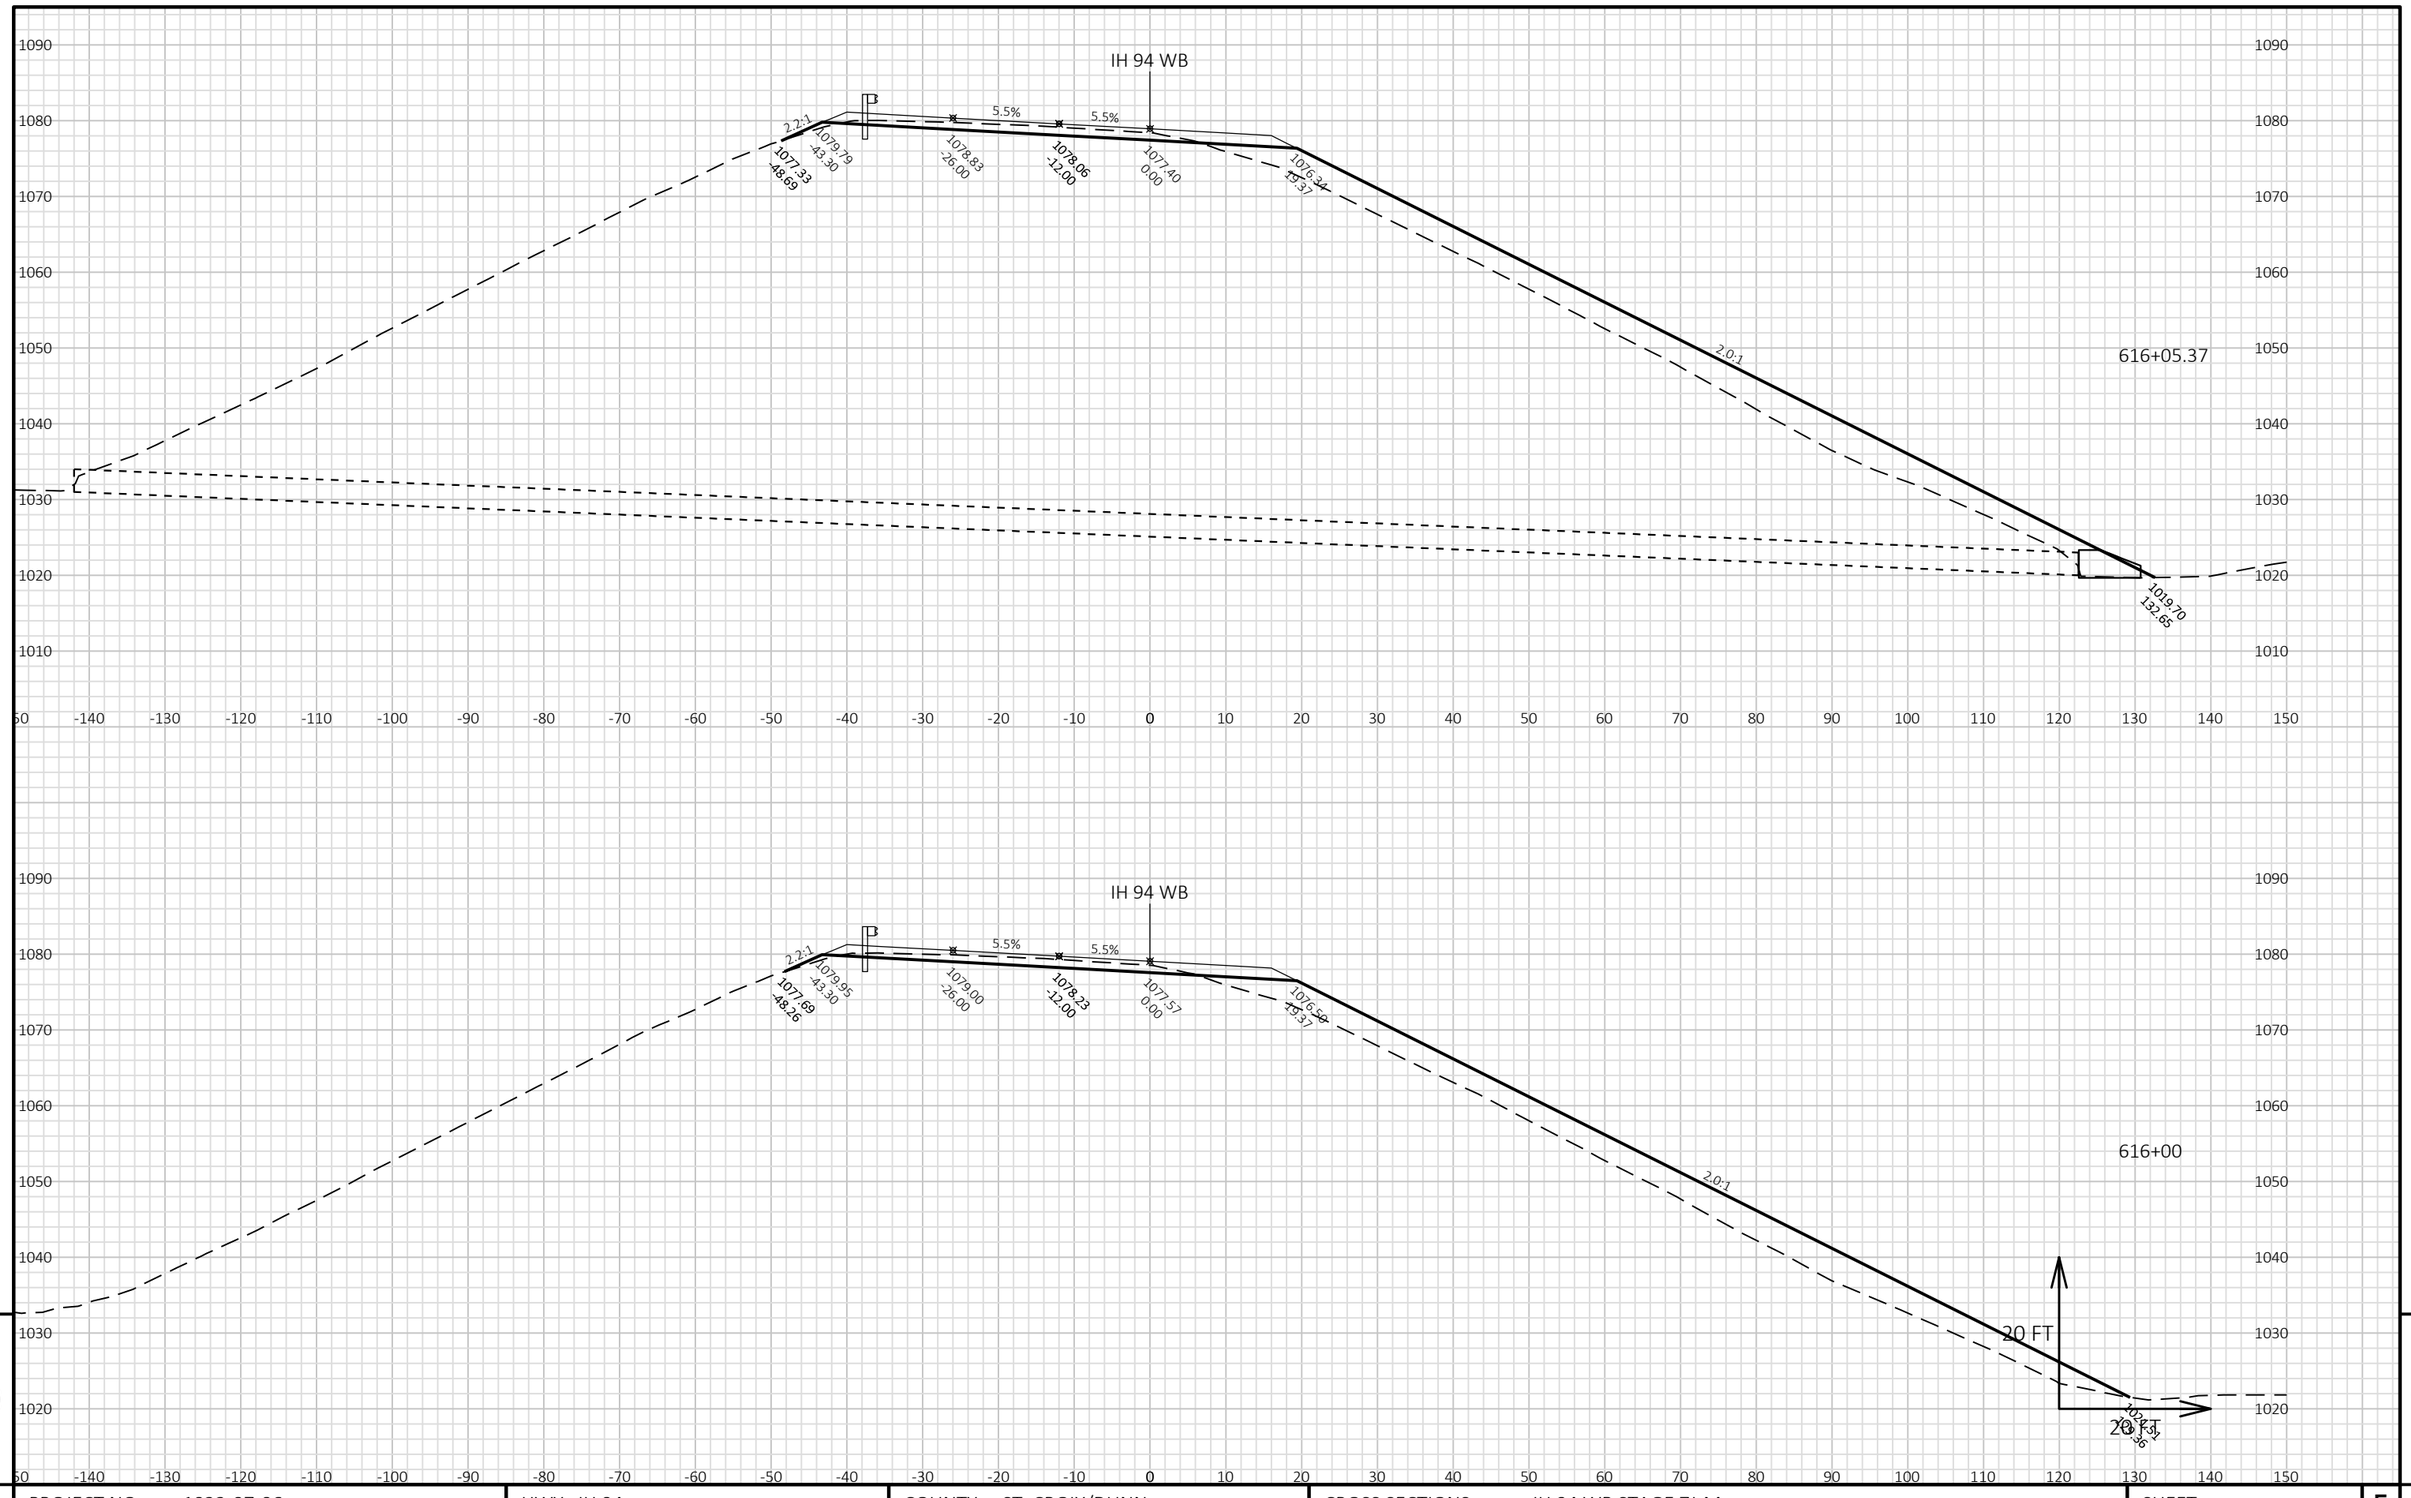

PROJECT NO: 1022-07-06	HWY: IH 94	COUNTY: ST. CROIX/DUNN	CROSS SECTIONS: IH 94 WB STAGE 7J-M	SHEET	E

FILE NAME : P:\UZ\W\WITNW\142428\CIVIL 3D\10220706\SHEETSPLAN\CROSS SECTIONS\XS_TC STG 7J-M.DWG
LAYOUT NAME - 09010145_XS WB

PLOT DATE : 2/13/2018 10:21 AM PLOT BY : SAVANNAH STEHN PLOT NAME : PLOT SCALE : 1 IN:20 FT HORZ. / 1 IN:20 FT VERT.

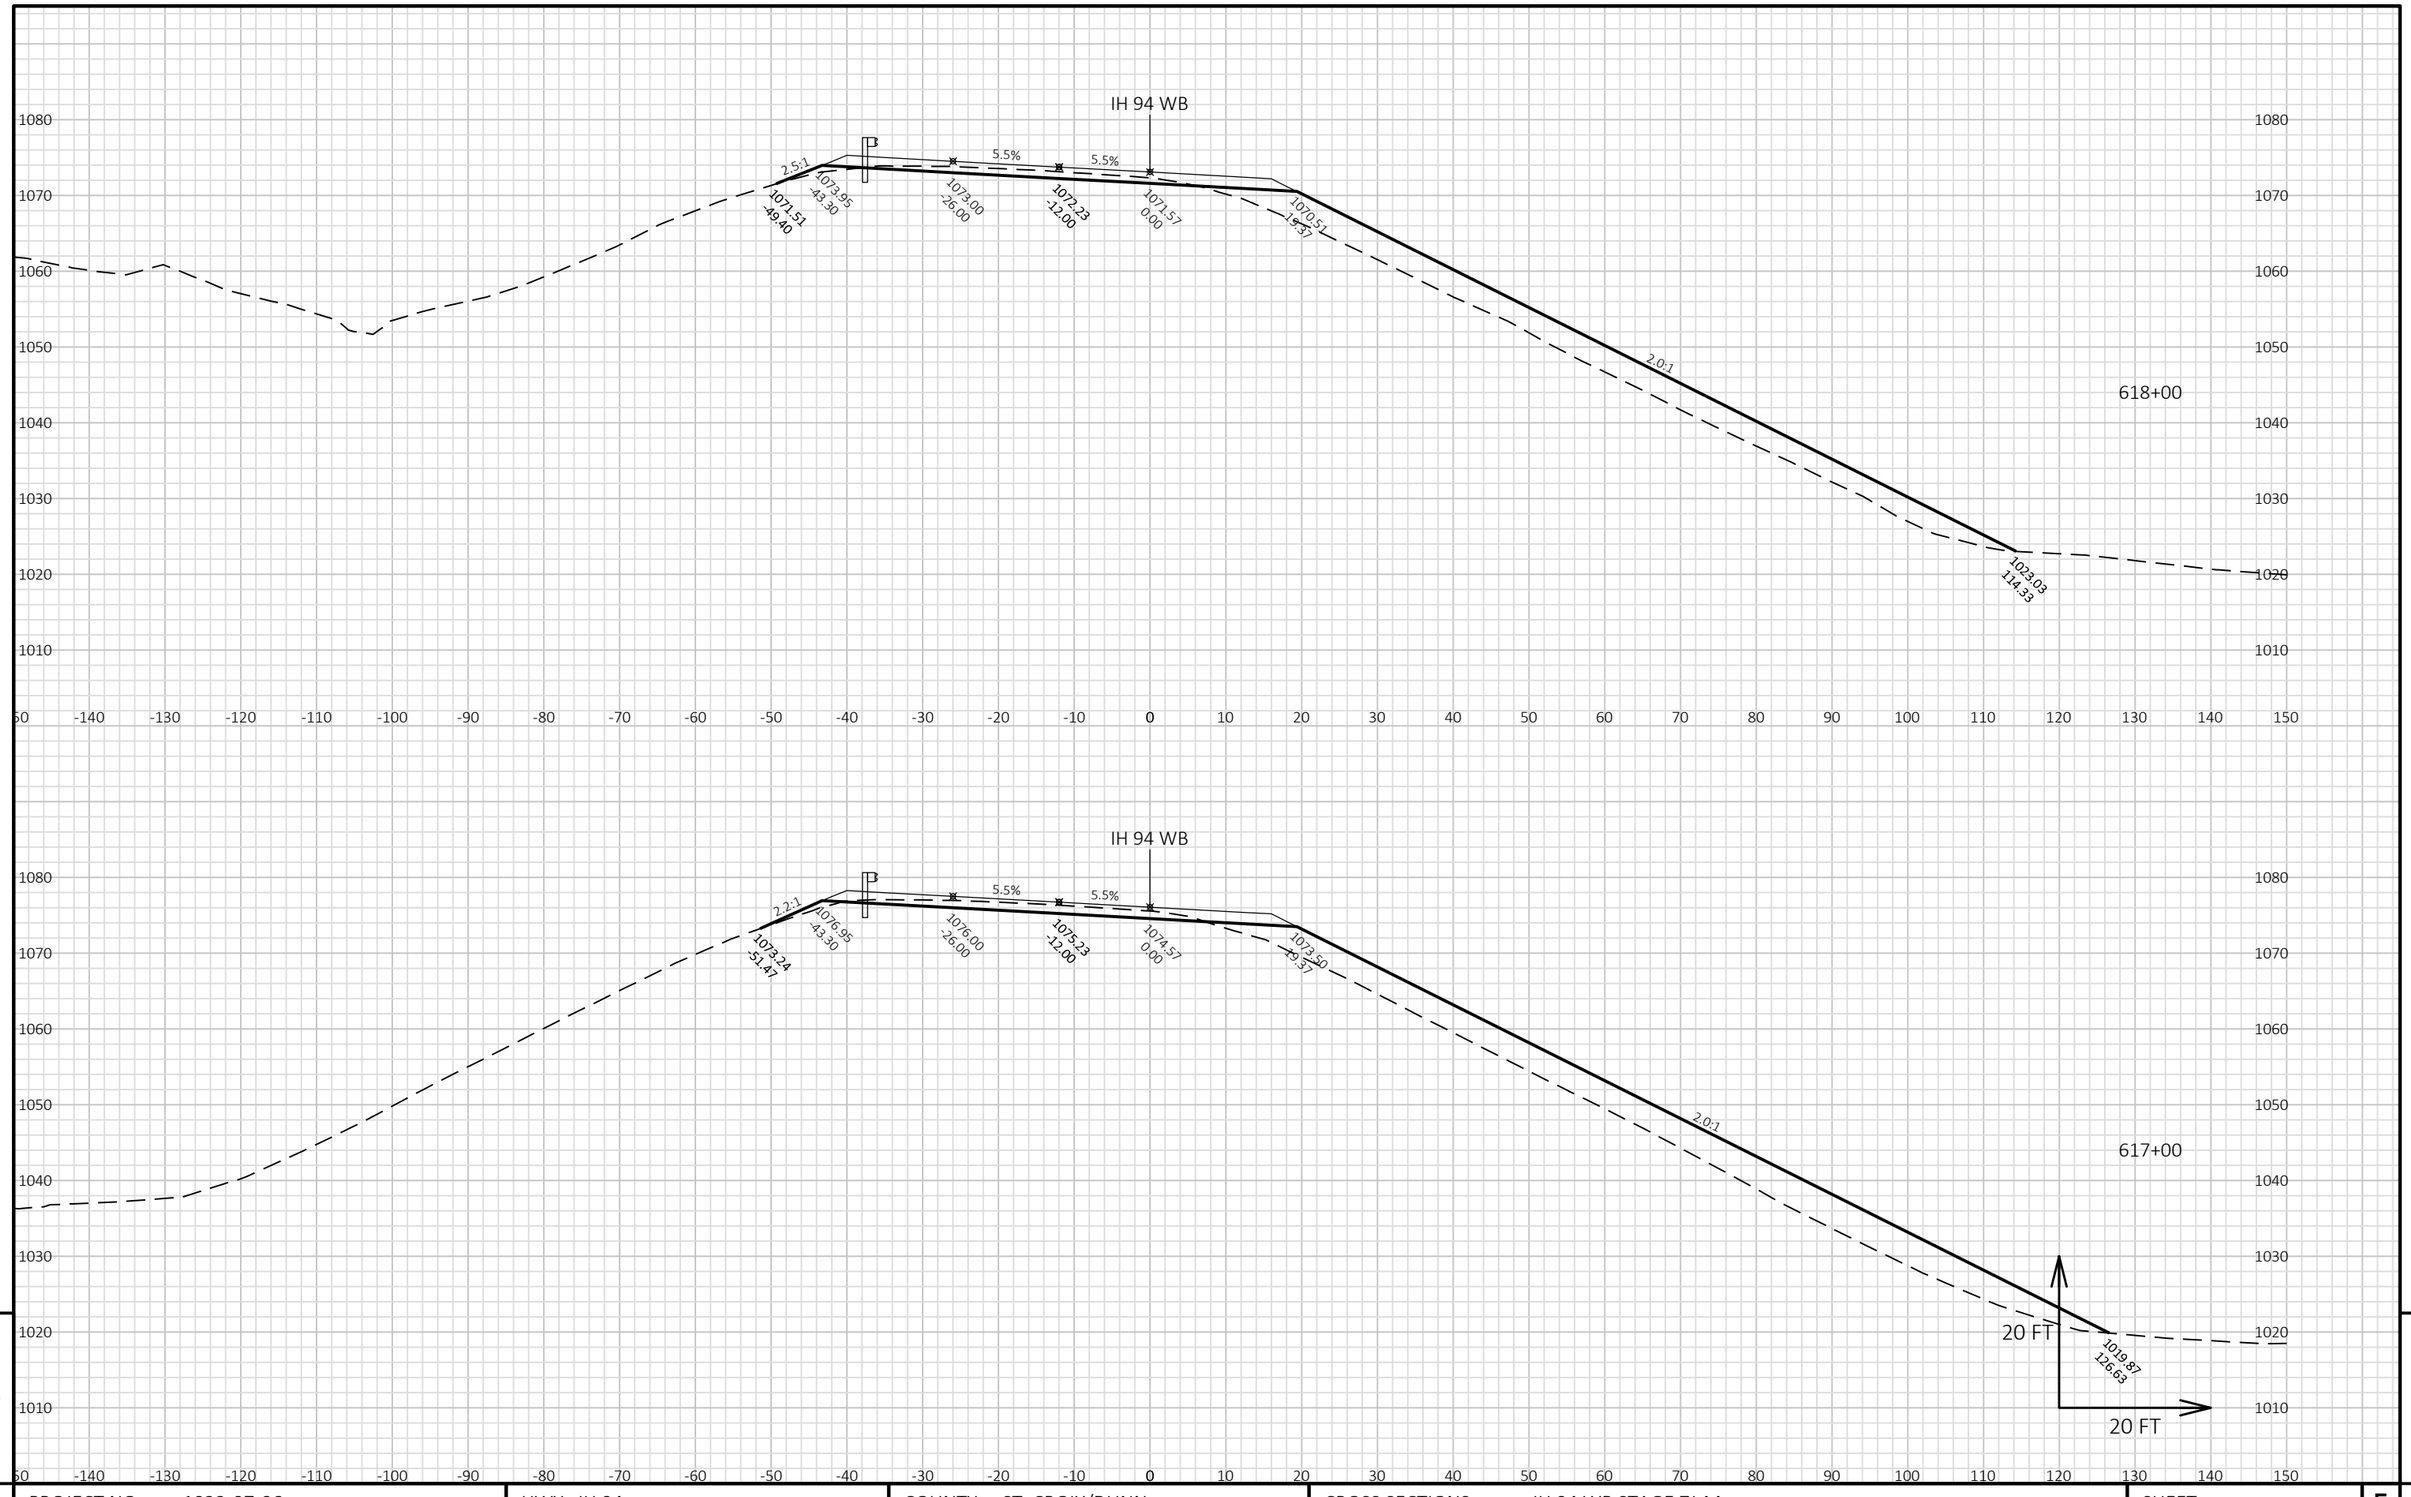


9

9

PROJECT NO: 1022-07-06	HWY: IH 94	COUNTY: ST. CROIX/DUNN	CROSS SECTIONS: IH 94 WB STAGE 7J-M	SHEET	E

FILE NAME : P:\UZ\W\WITNW\142428\CIVIL 3D\10220706\SHEETSPLAN\CROSS SECTIONS\XS_TC STG 7J-M.DWG
LAYOUT NAME - 09010146_XS WB

PLOT DATE : 2/13/2018 10:21 AM PLOT BY : SAVANNAH STEHN PLOT NAME : PLOT SCALE : 1 IN:20 FT HORZ. / 1 IN:20 FT VERT.

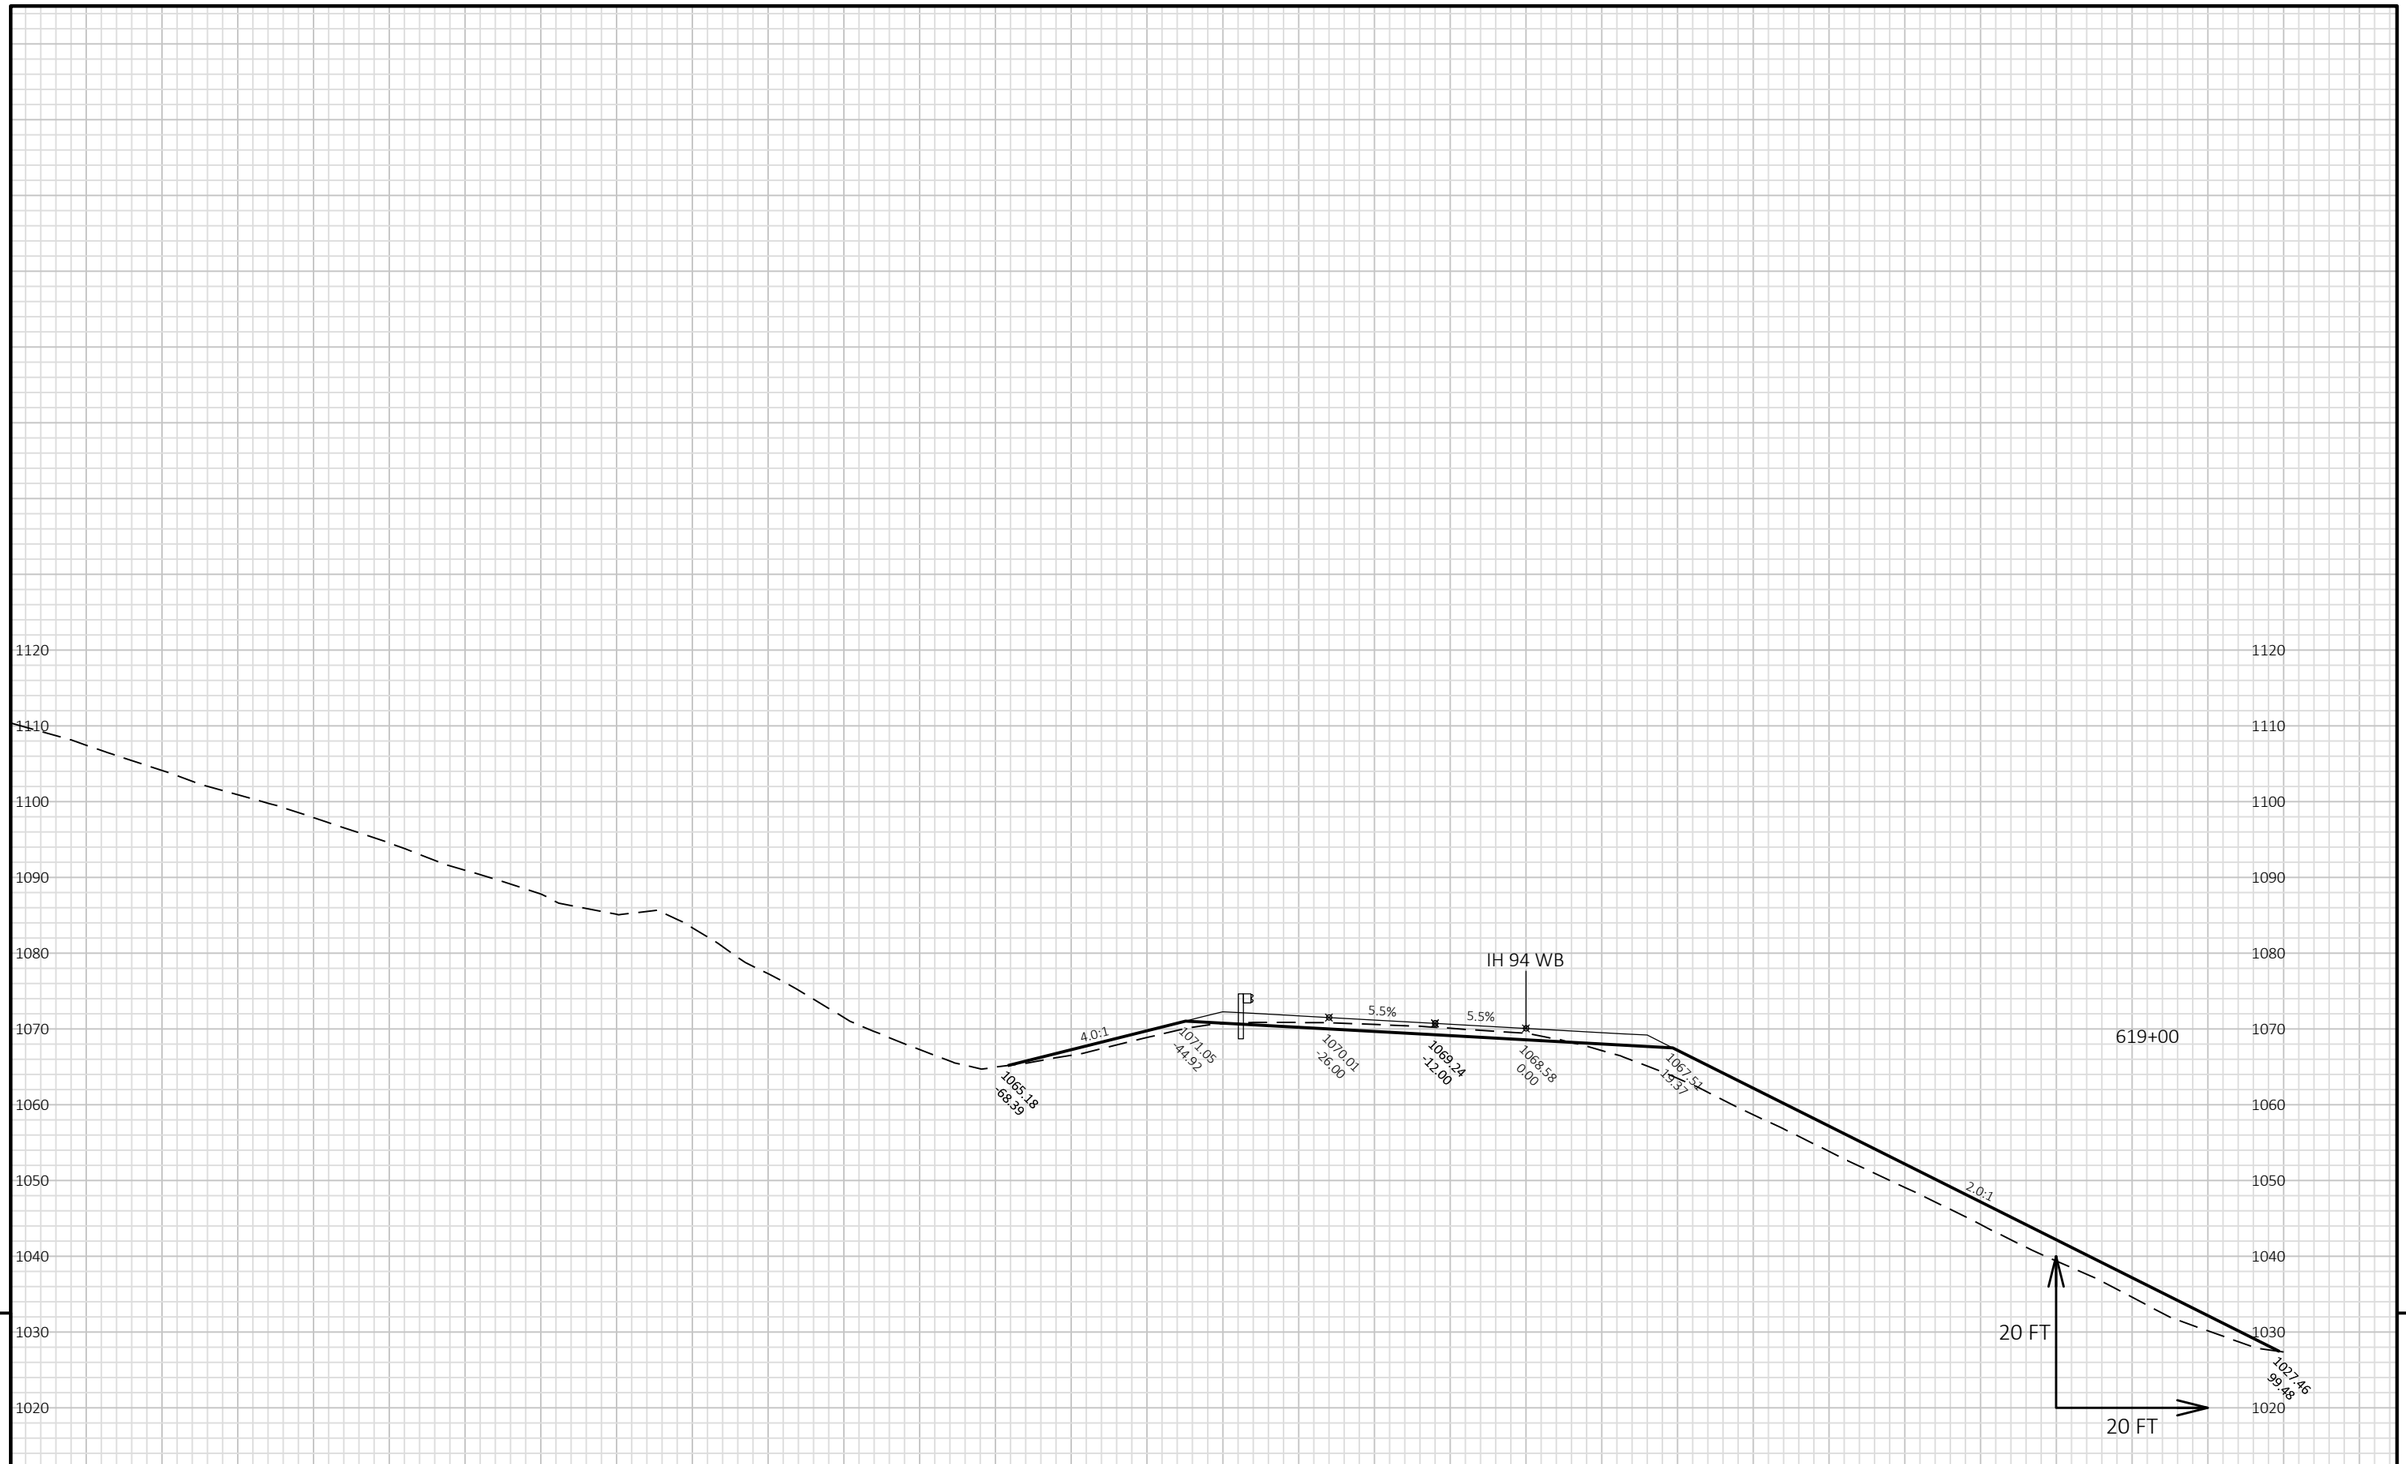


9

9

PROJECT NO: 1022-07-06	HWY: IH 94	COUNTY: ST. CROIX/DUNN	CROSS SECTIONS: IH 94 WB STAGE 7J-M	SHEET	E

FILE NAME : P:\UZ\W\WITNW\142428\CIVIL 3D\10220706\SHEETSPLAN\CROSS SECTIONS\XS_TC STG 7J-M.DWG
LAYOUT NAME - 09010147_XS WB

PLOT DATE : 2/13/2018 10:21 AM PLOT BY : SAVANNAH STEHN PLOT NAME : PLOT SCALE : 1 IN:20 FT HORZ. / 1 IN:20 FT VERT.

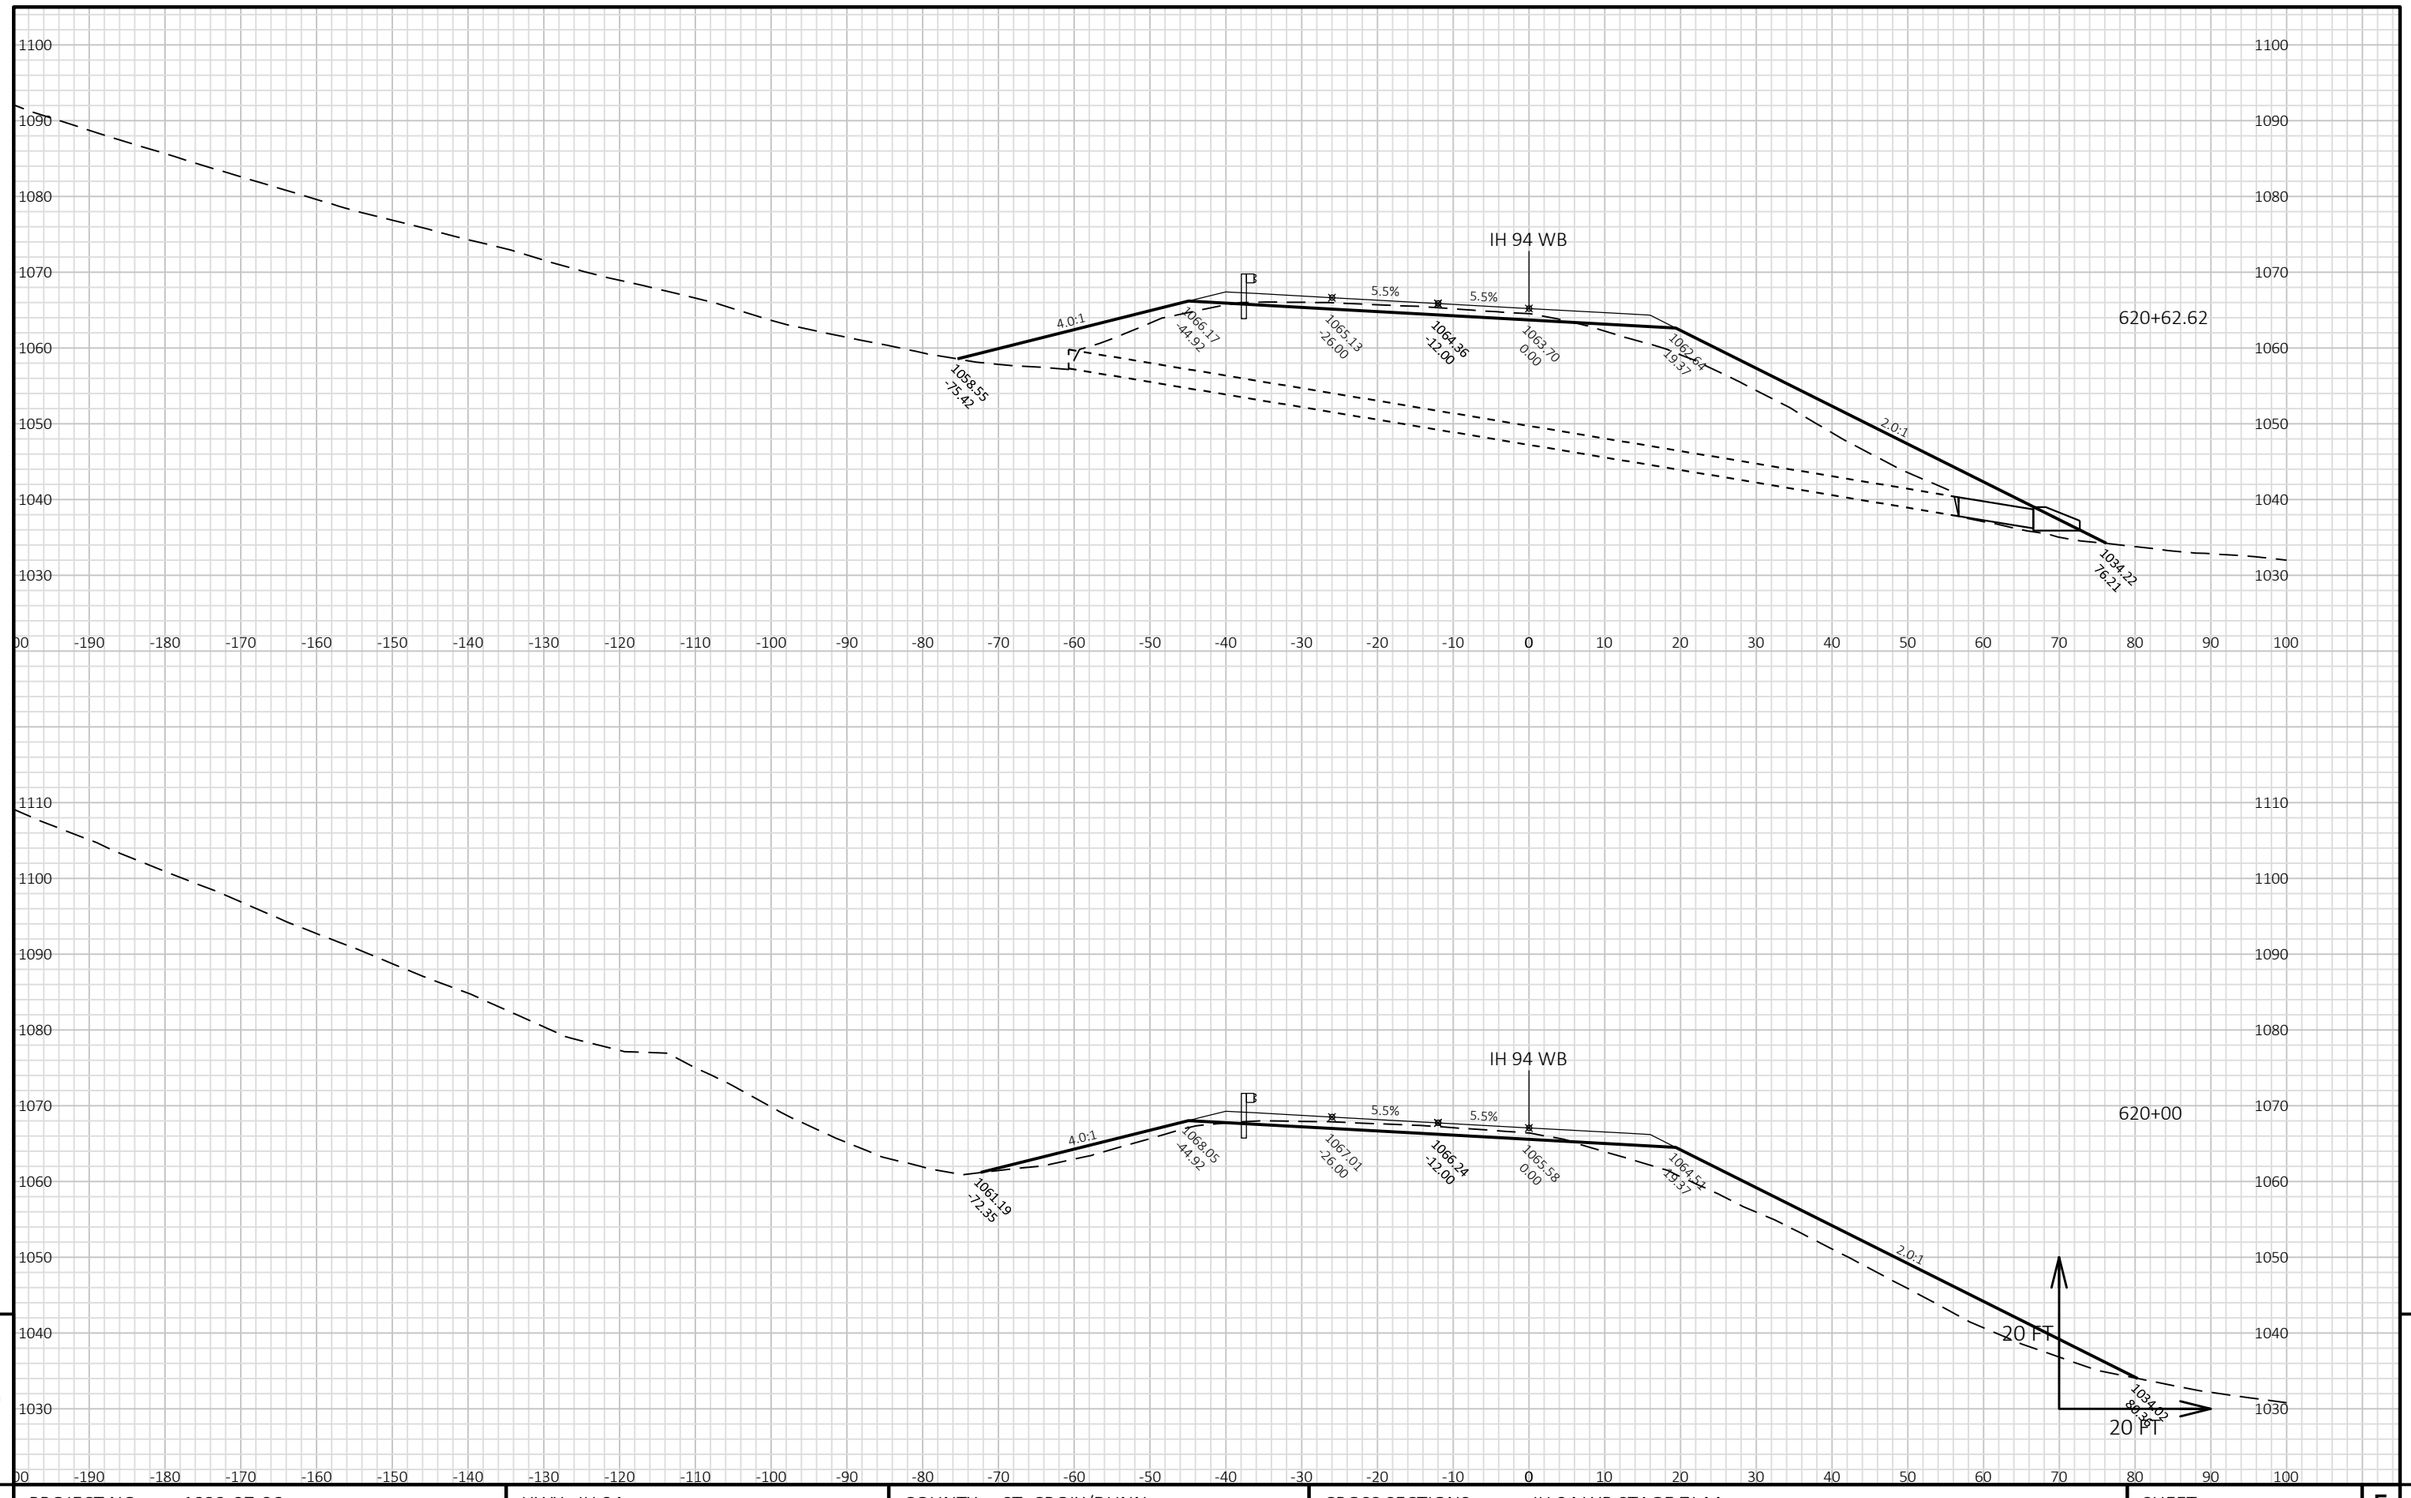


9 9

PROJECT NO: 1022-07-06	HWY: IH 94	COUNTY: ST. CROIX/DUNN	CROSS SECTIONS: IH 94 WB STAGE 7J-M	SHEET	E

FILE NAME : P:\UZ\W\WITNW\142428\CIVIL 3D\10220706\SHEETSPLAN\CROSS SECTIONS\XS_TC STG 7J-M.DWG
LAYOUT NAME - 09010148_XS WB

PLOT DATE : 2/13/2018 10:21 AM PLOT BY : SAVANNAH STEHN PLOT NAME : PLOT SCALE : 1 IN:20 FT HORZ. / 1 IN:20 FT VERT.

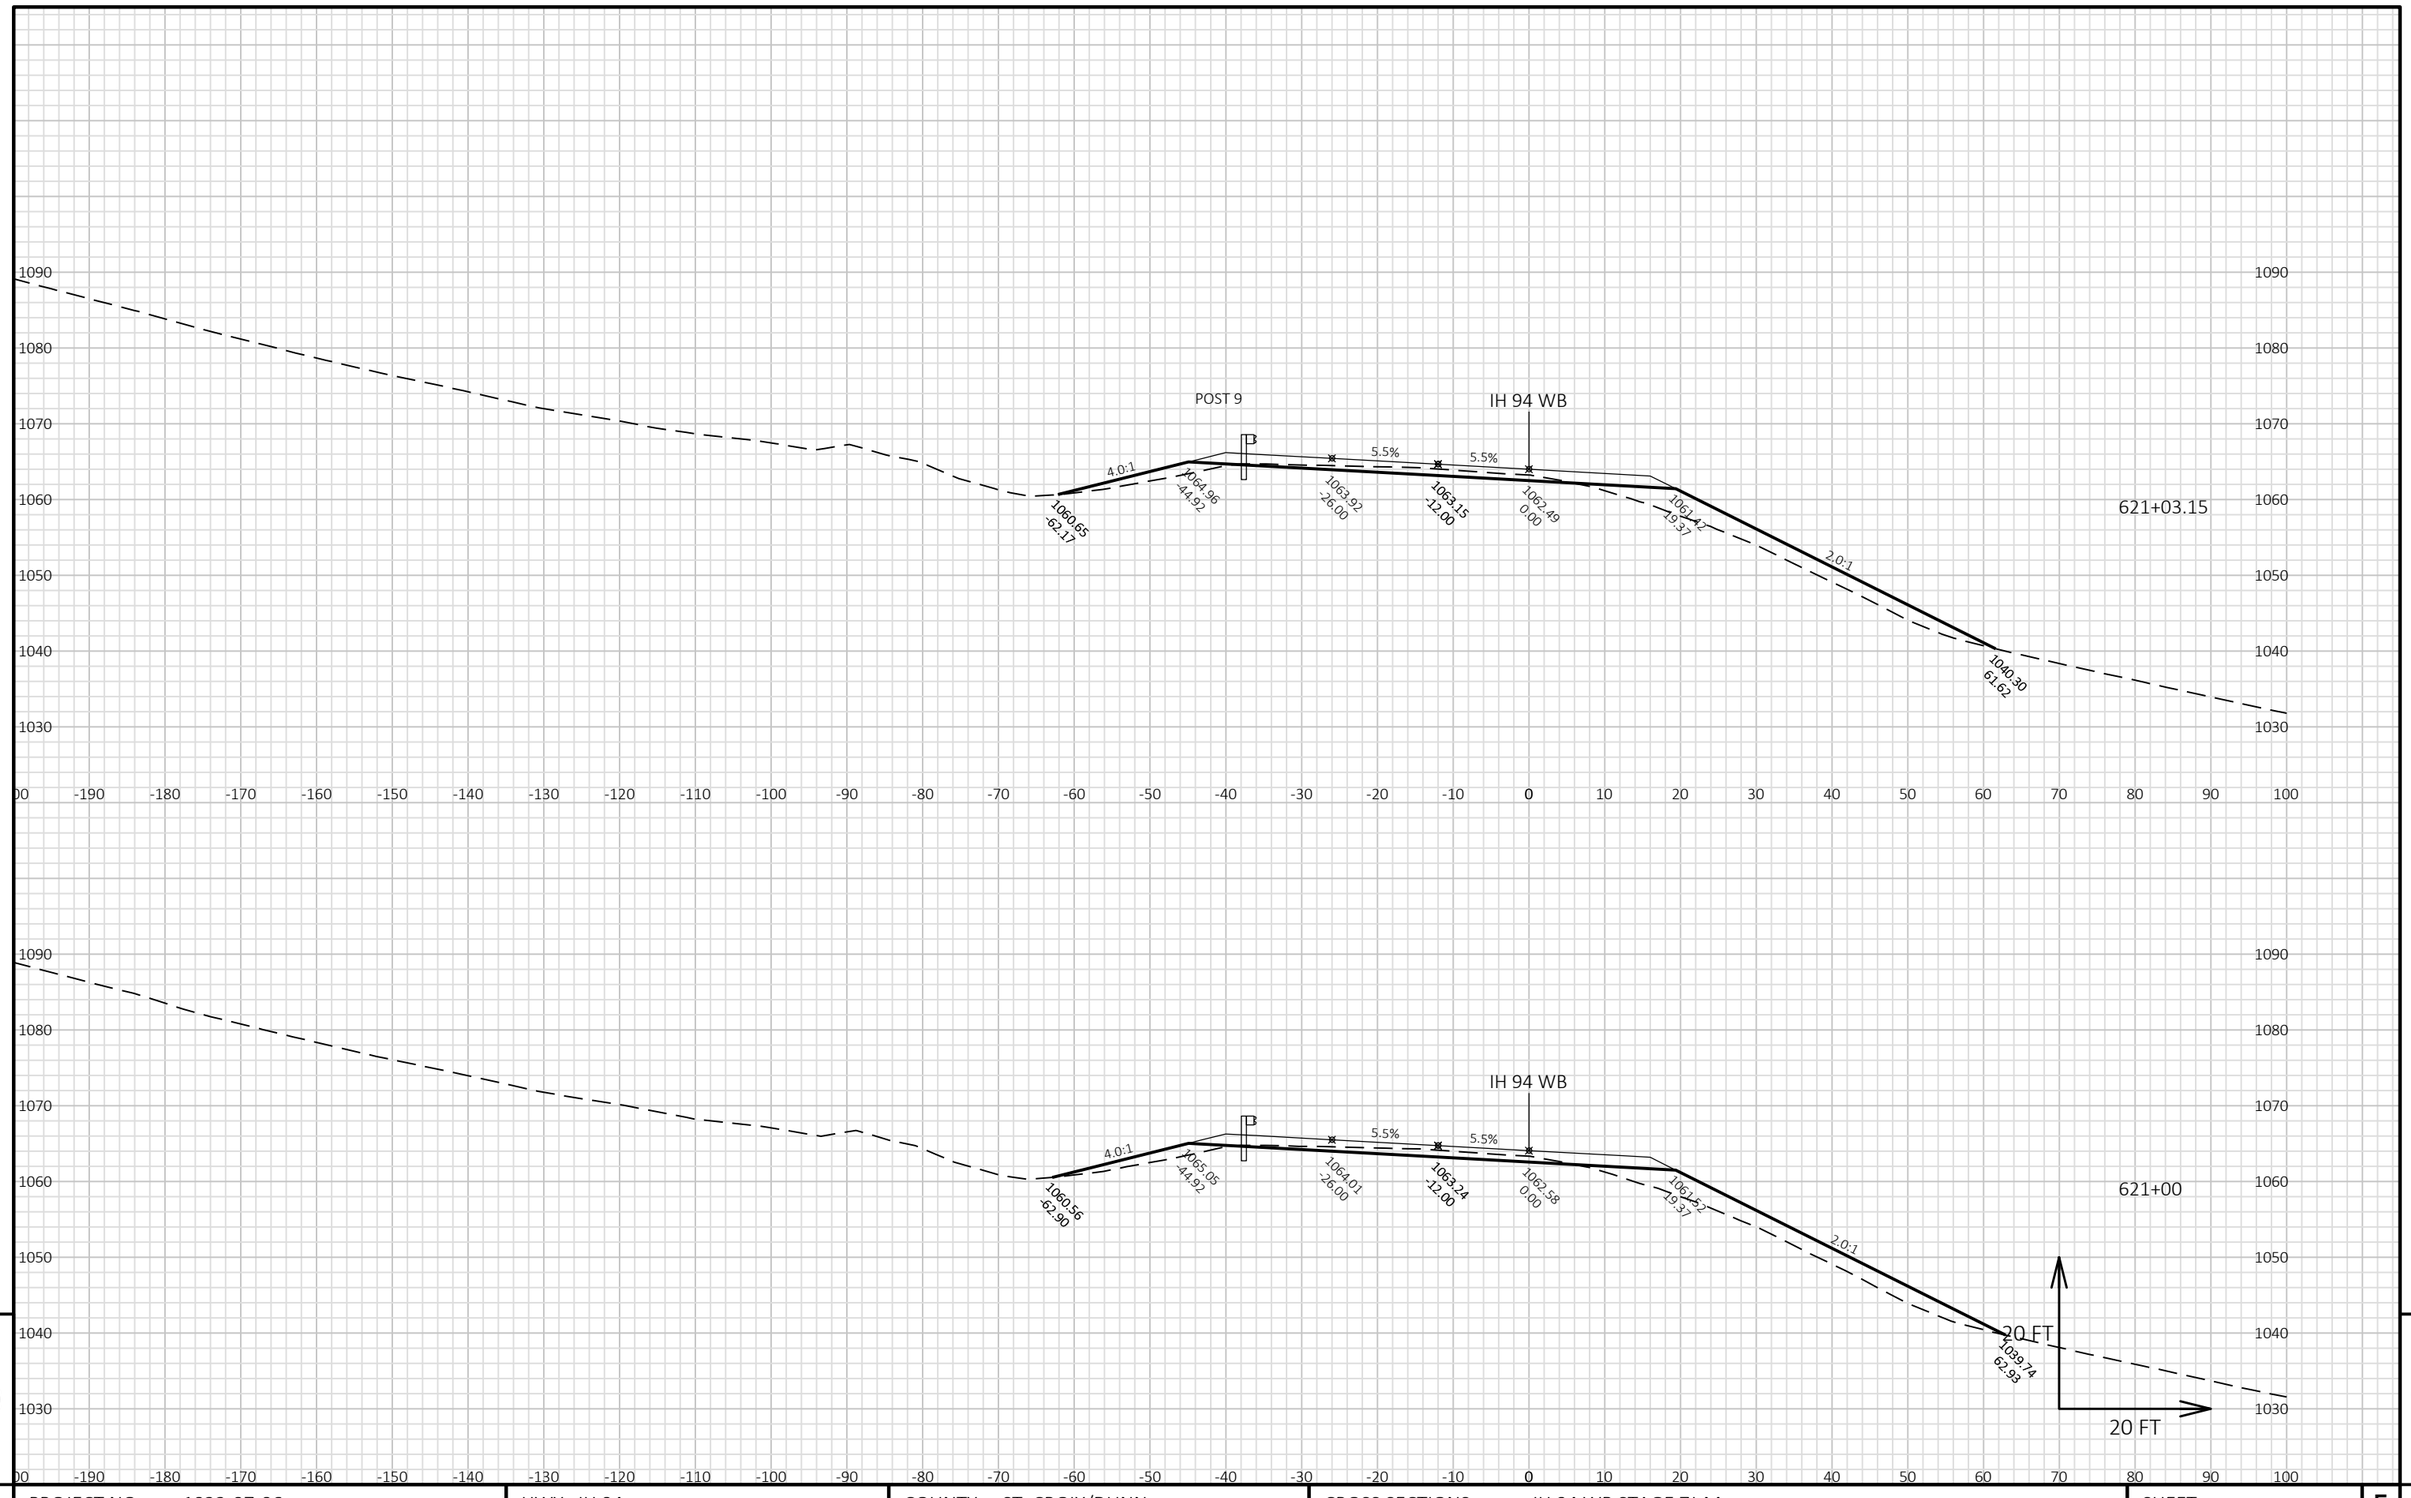


9

9

PROJECT NO: 1022-07-06	HWY: IH 94	COUNTY: ST. CROIX/DUNN	CROSS SECTIONS: IH 94 WB STAGE 7J-M	SHEET	E

FILE NAME : P:\UZ\W\WITNW\142428\CIVIL 3D\10220706\SHEETSPLAN\CROSS SECTIONS\XS_TC STG 7J-M.DWG
LAYOUT NAME - 09010149_XS WB

PLOT DATE : 2/13/2018 10:21 AM PLOT BY : SAVANNAH STEHN PLOT NAME : PLOT SCALE : 1 IN:20 FT HORZ. / 1 IN:20 FT VERT.

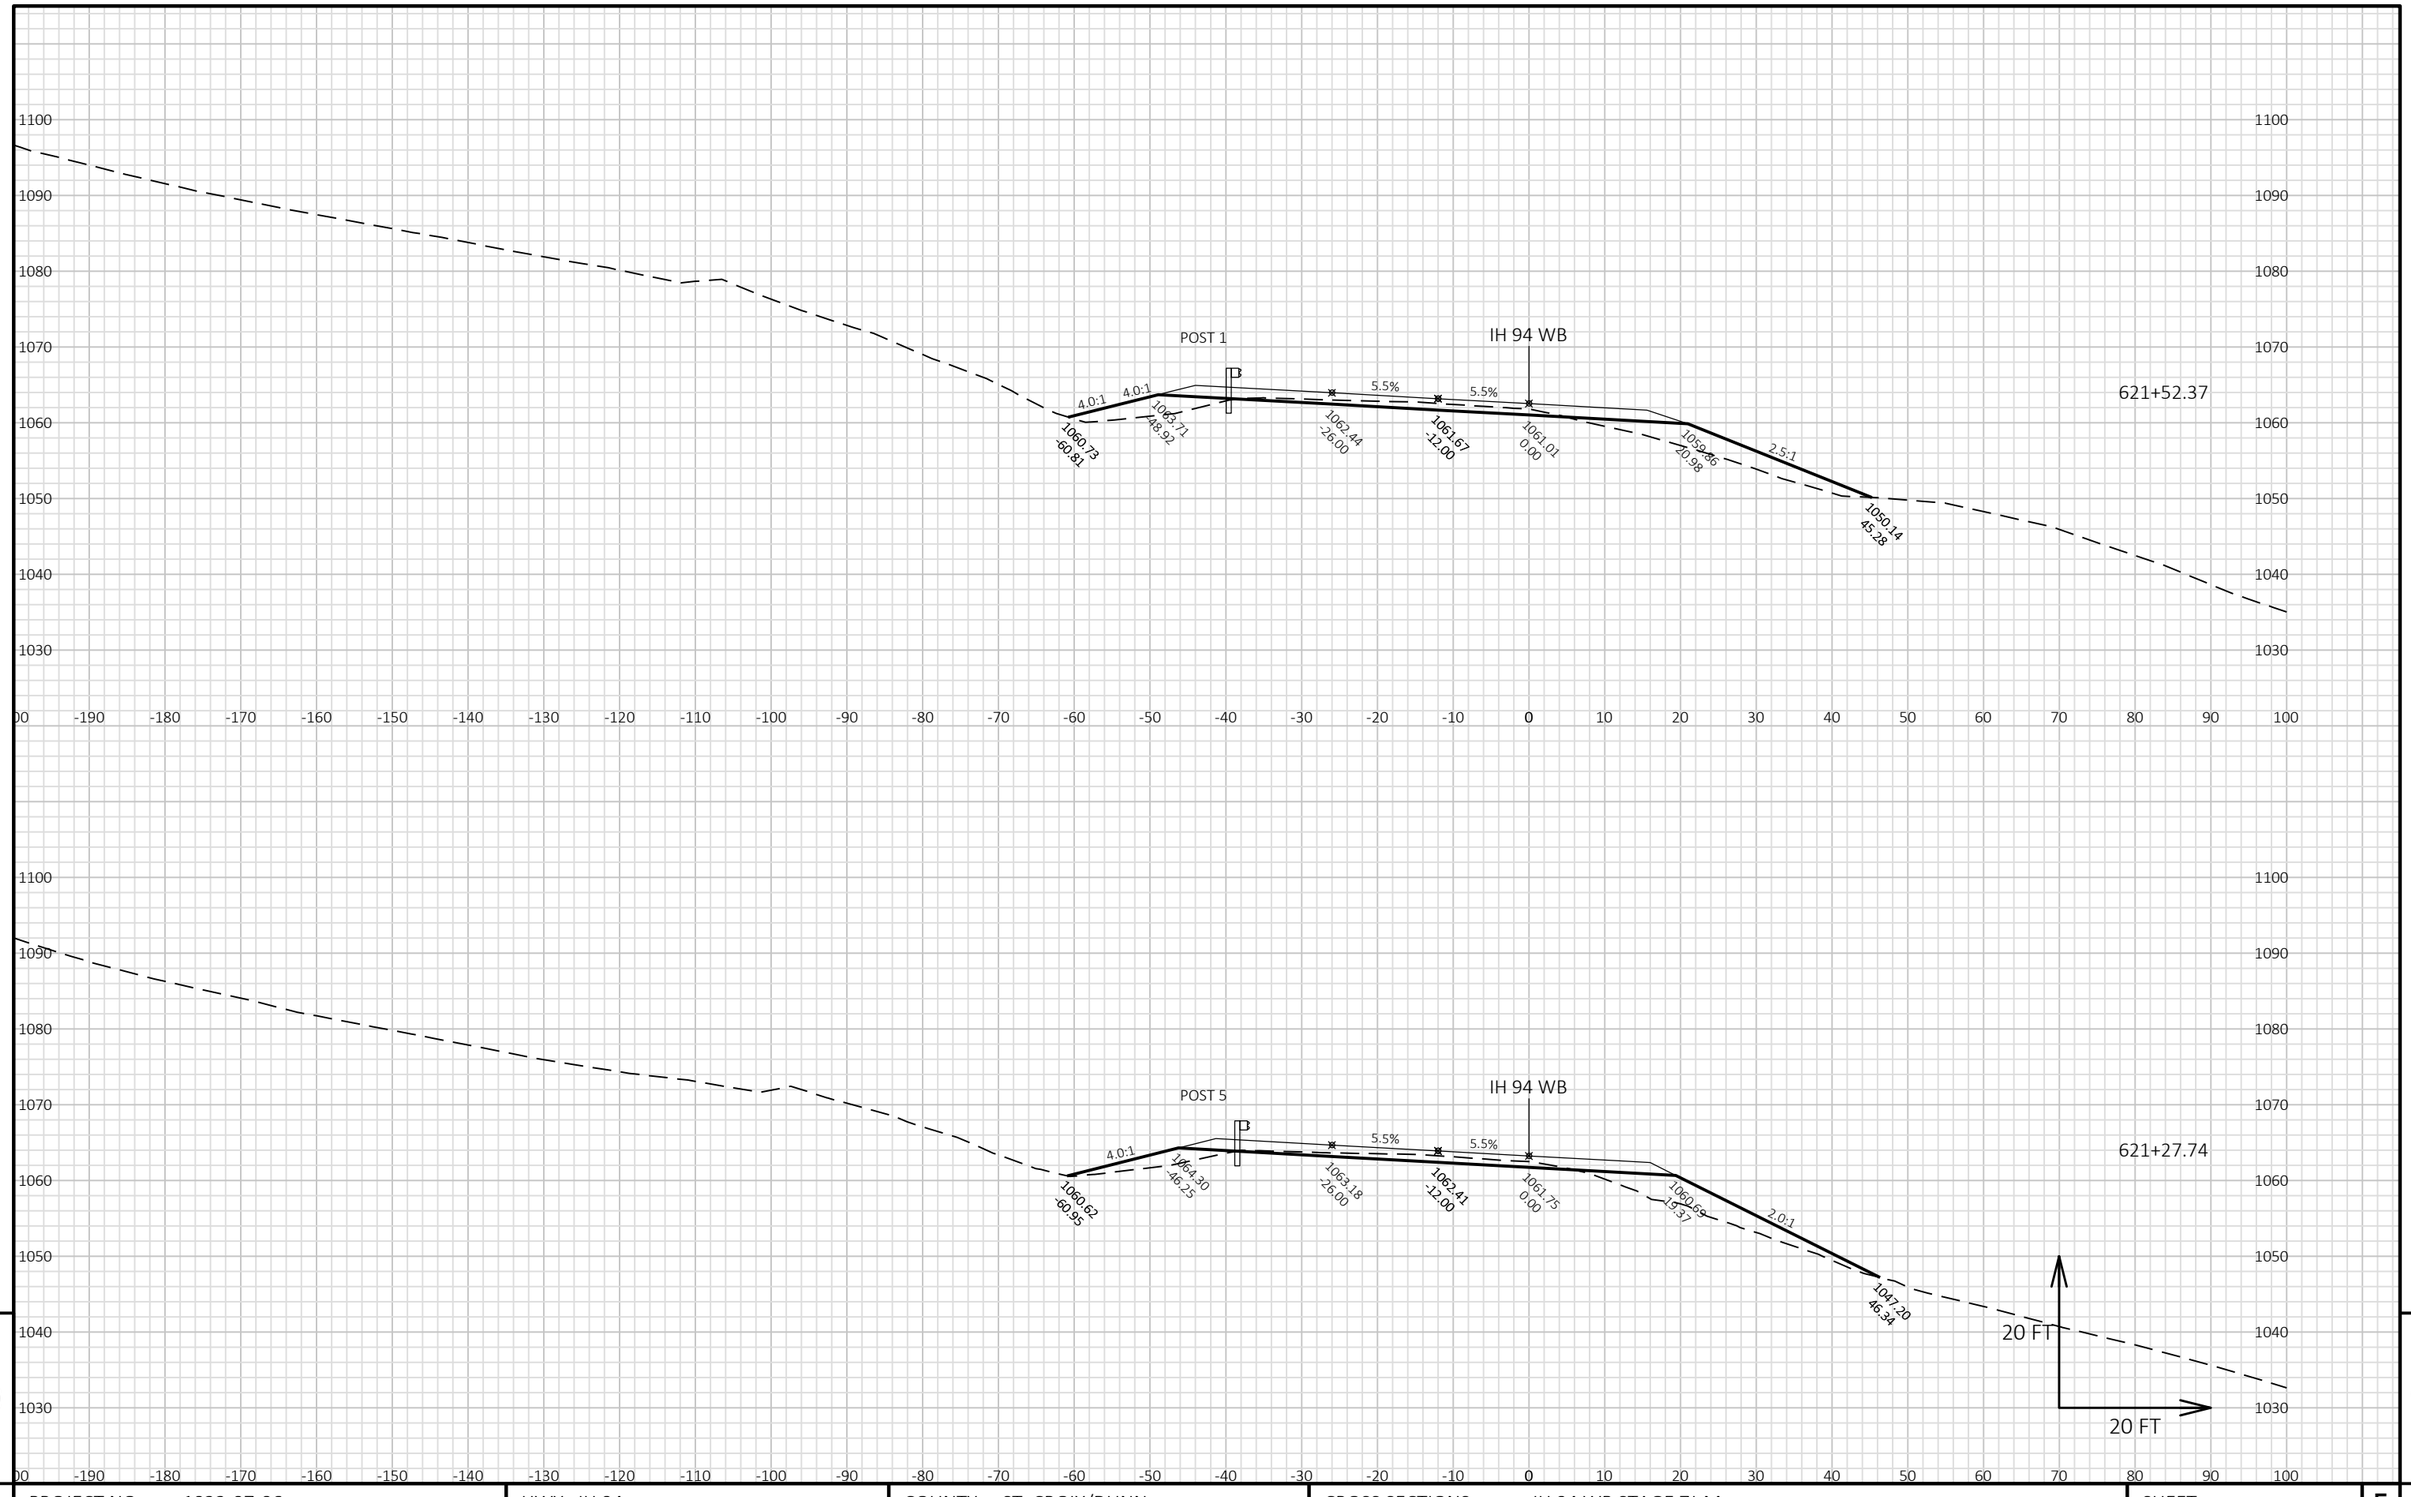


9 9

PROJECT NO: 1022-07-06	HWY: IH 94	COUNTY: ST. CROIX/DUNN	CROSS SECTIONS: IH 94 WB STAGE 7J-M	SHEET	E

FILE NAME : P:\UZ\W\WITNW\142428\CIVIL 3D\10220706\SHEETSPLAN\CROSS SECTIONS\XS_TC STG 7J-M.DWG
LAYOUT NAME - 09010150_XS WB

PLOT DATE : 2/13/2018 10:22 AM PLOT BY : SAVANNAH STEHN PLOT NAME : PLOT SCALE : 1 IN:20 FT HORZ. / 1 IN:20 FT VERT.

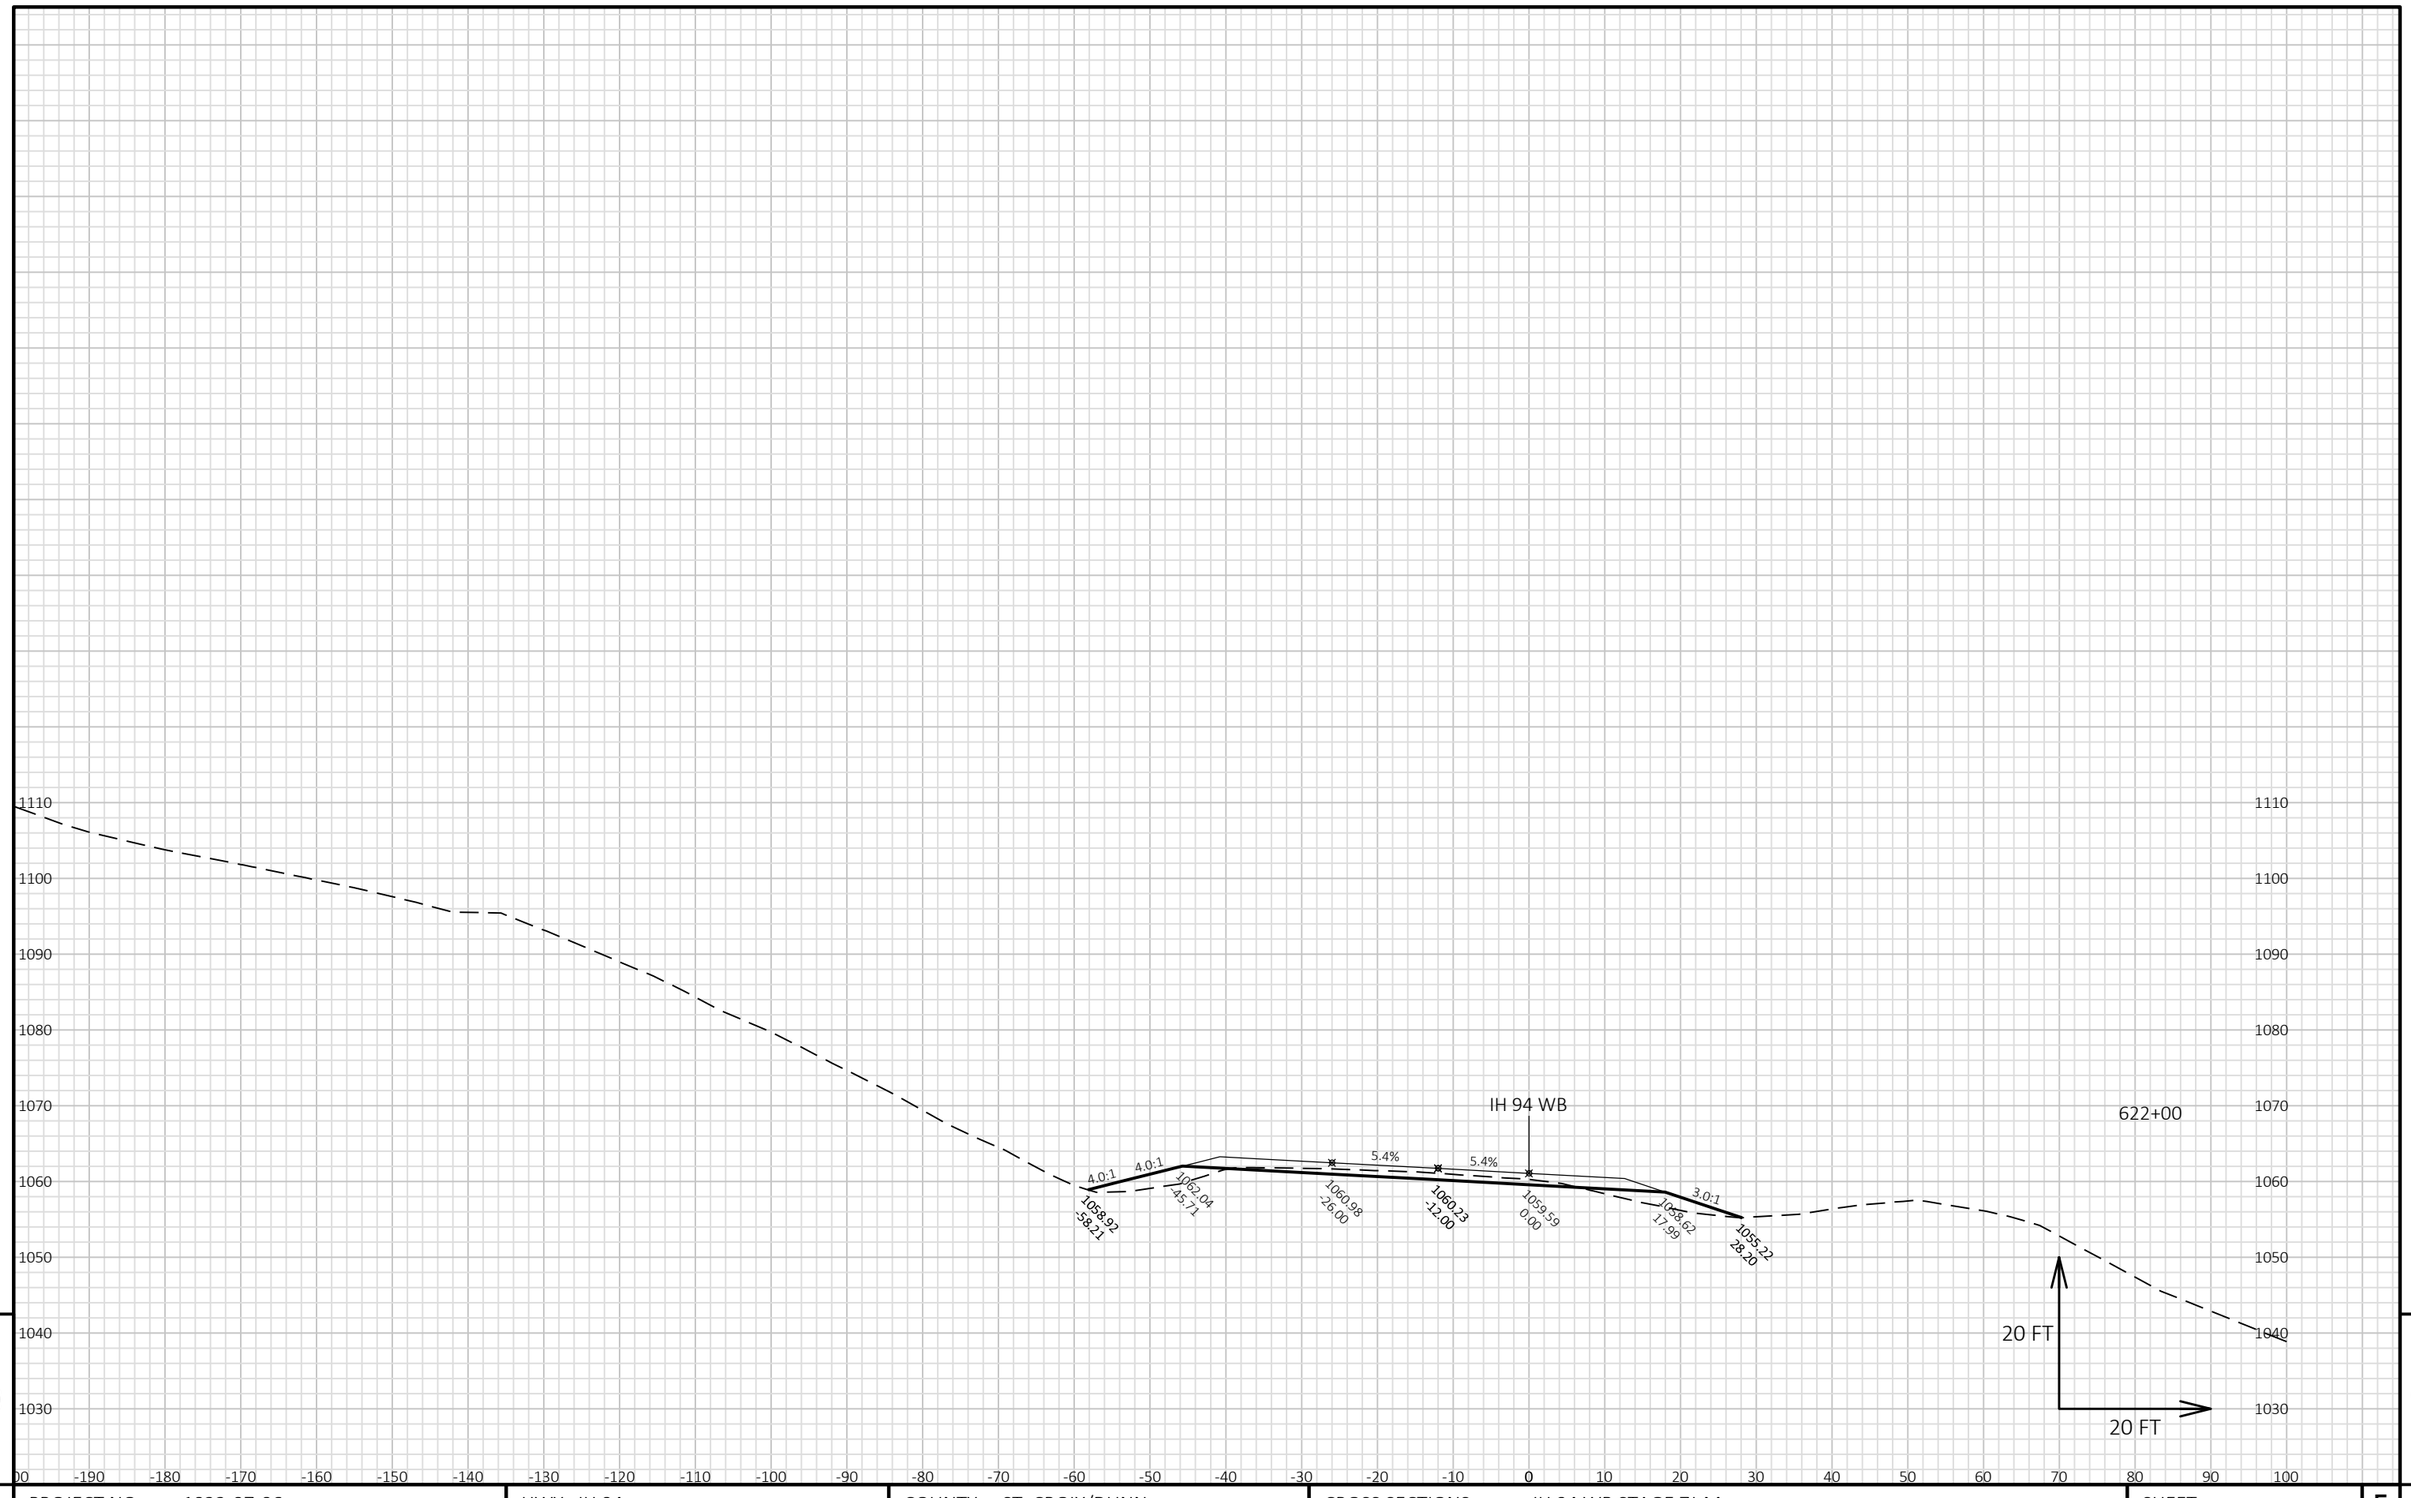


9

9

PROJECT NO: 1022-07-06	HWY: IH 94	COUNTY: ST. CROIX/DUNN	CROSS SECTIONS: IH 94 WB STAGE 7J-M	SHEET	E

FILE NAME : P:\UZ\W\WITNW\142428\CIVIL 3D\10220706\SHEETSPLAN\CROSS SECTIONS\XS_TC STG 7J-M.DWG
LAYOUT NAME - 09010151_XS WB

PLOT DATE : 2/13/2018 10:22 AM PLOT BY : SAVANNAH STEHN PLOT NAME : PLOT SCALE : 1 IN:20 FT HORZ. / 1 IN:20 FT VERT.

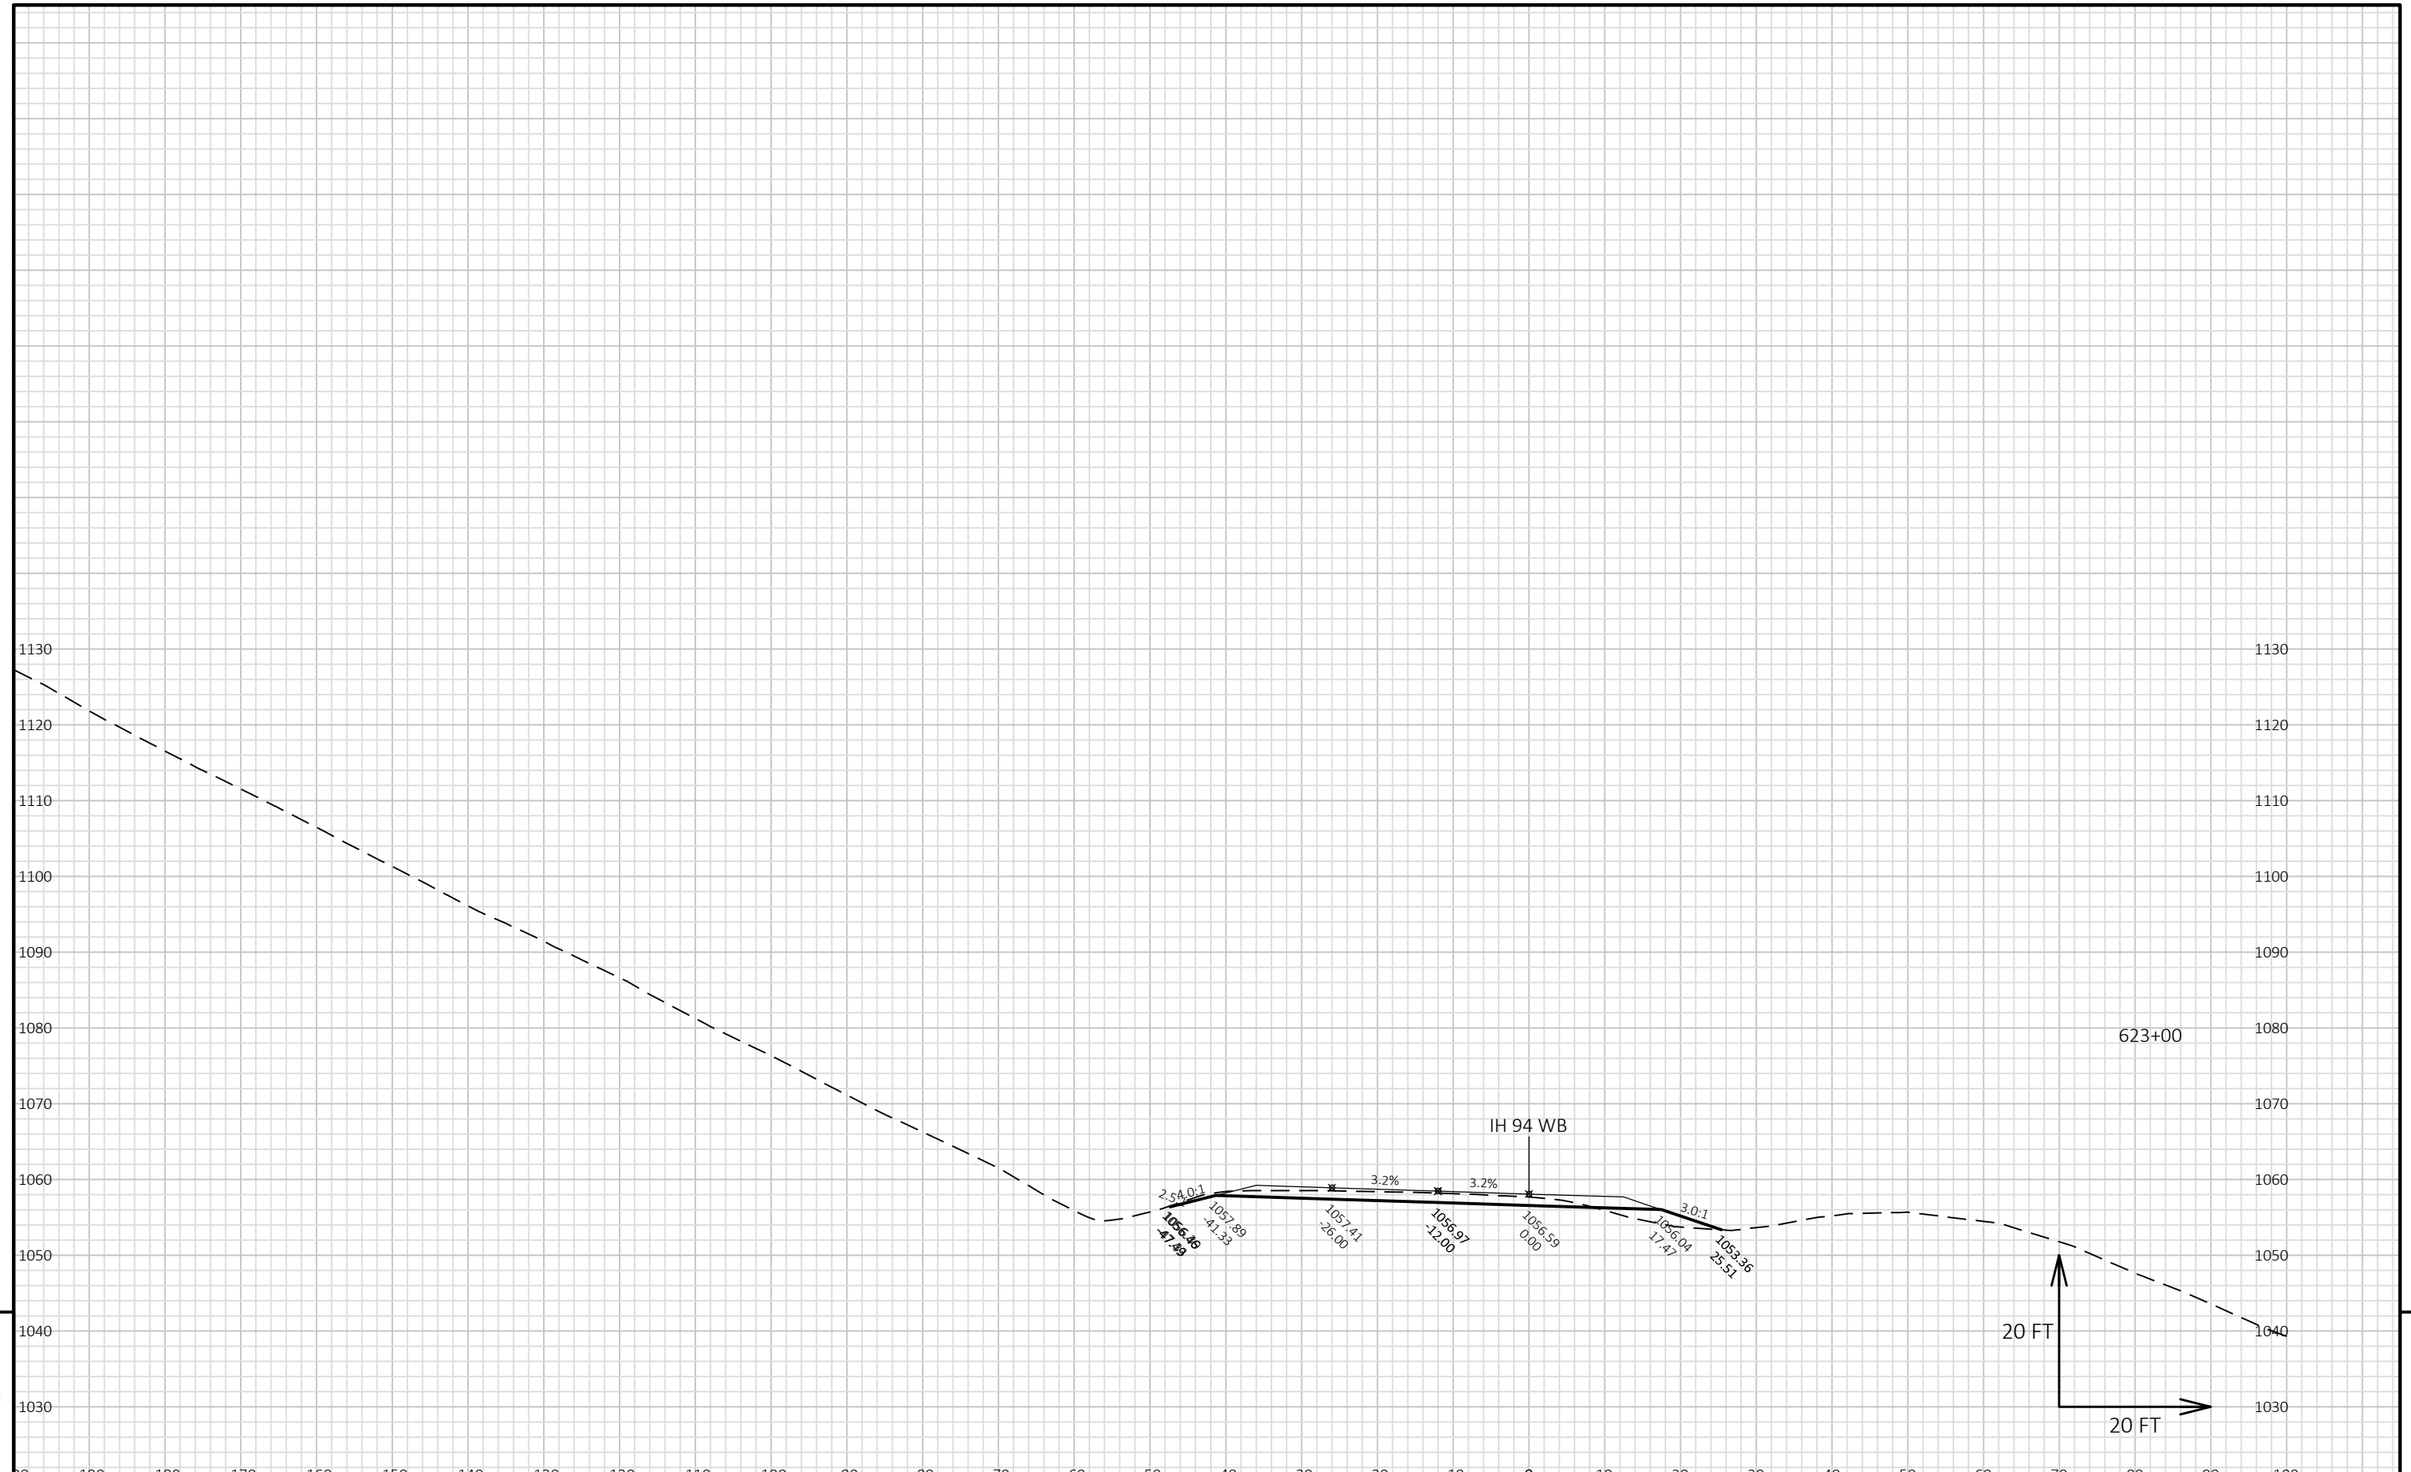


9

9

PROJECT NO: 1022-07-06	HWY: IH 94	COUNTY: ST. CROIX/DUNN	CROSS SECTIONS: IH 94 WB STAGE 7J-M	SHEET	E

FILE NAME : P:\UZ\W\WITNW\142428\CIVIL 3D\10220706\SHEETSPLAN\CROSS SECTIONS\XS_TC STG 7J-M.DWG
LAYOUT NAME - 09010152_XS WB

PLOT DATE : 2/13/2018 10:22 AM PLOT BY : SAVANNAH STEHN PLOT NAME : PLOT SCALE : 1 IN:20 FT HORZ. / 1 IN:20 FT VERT.

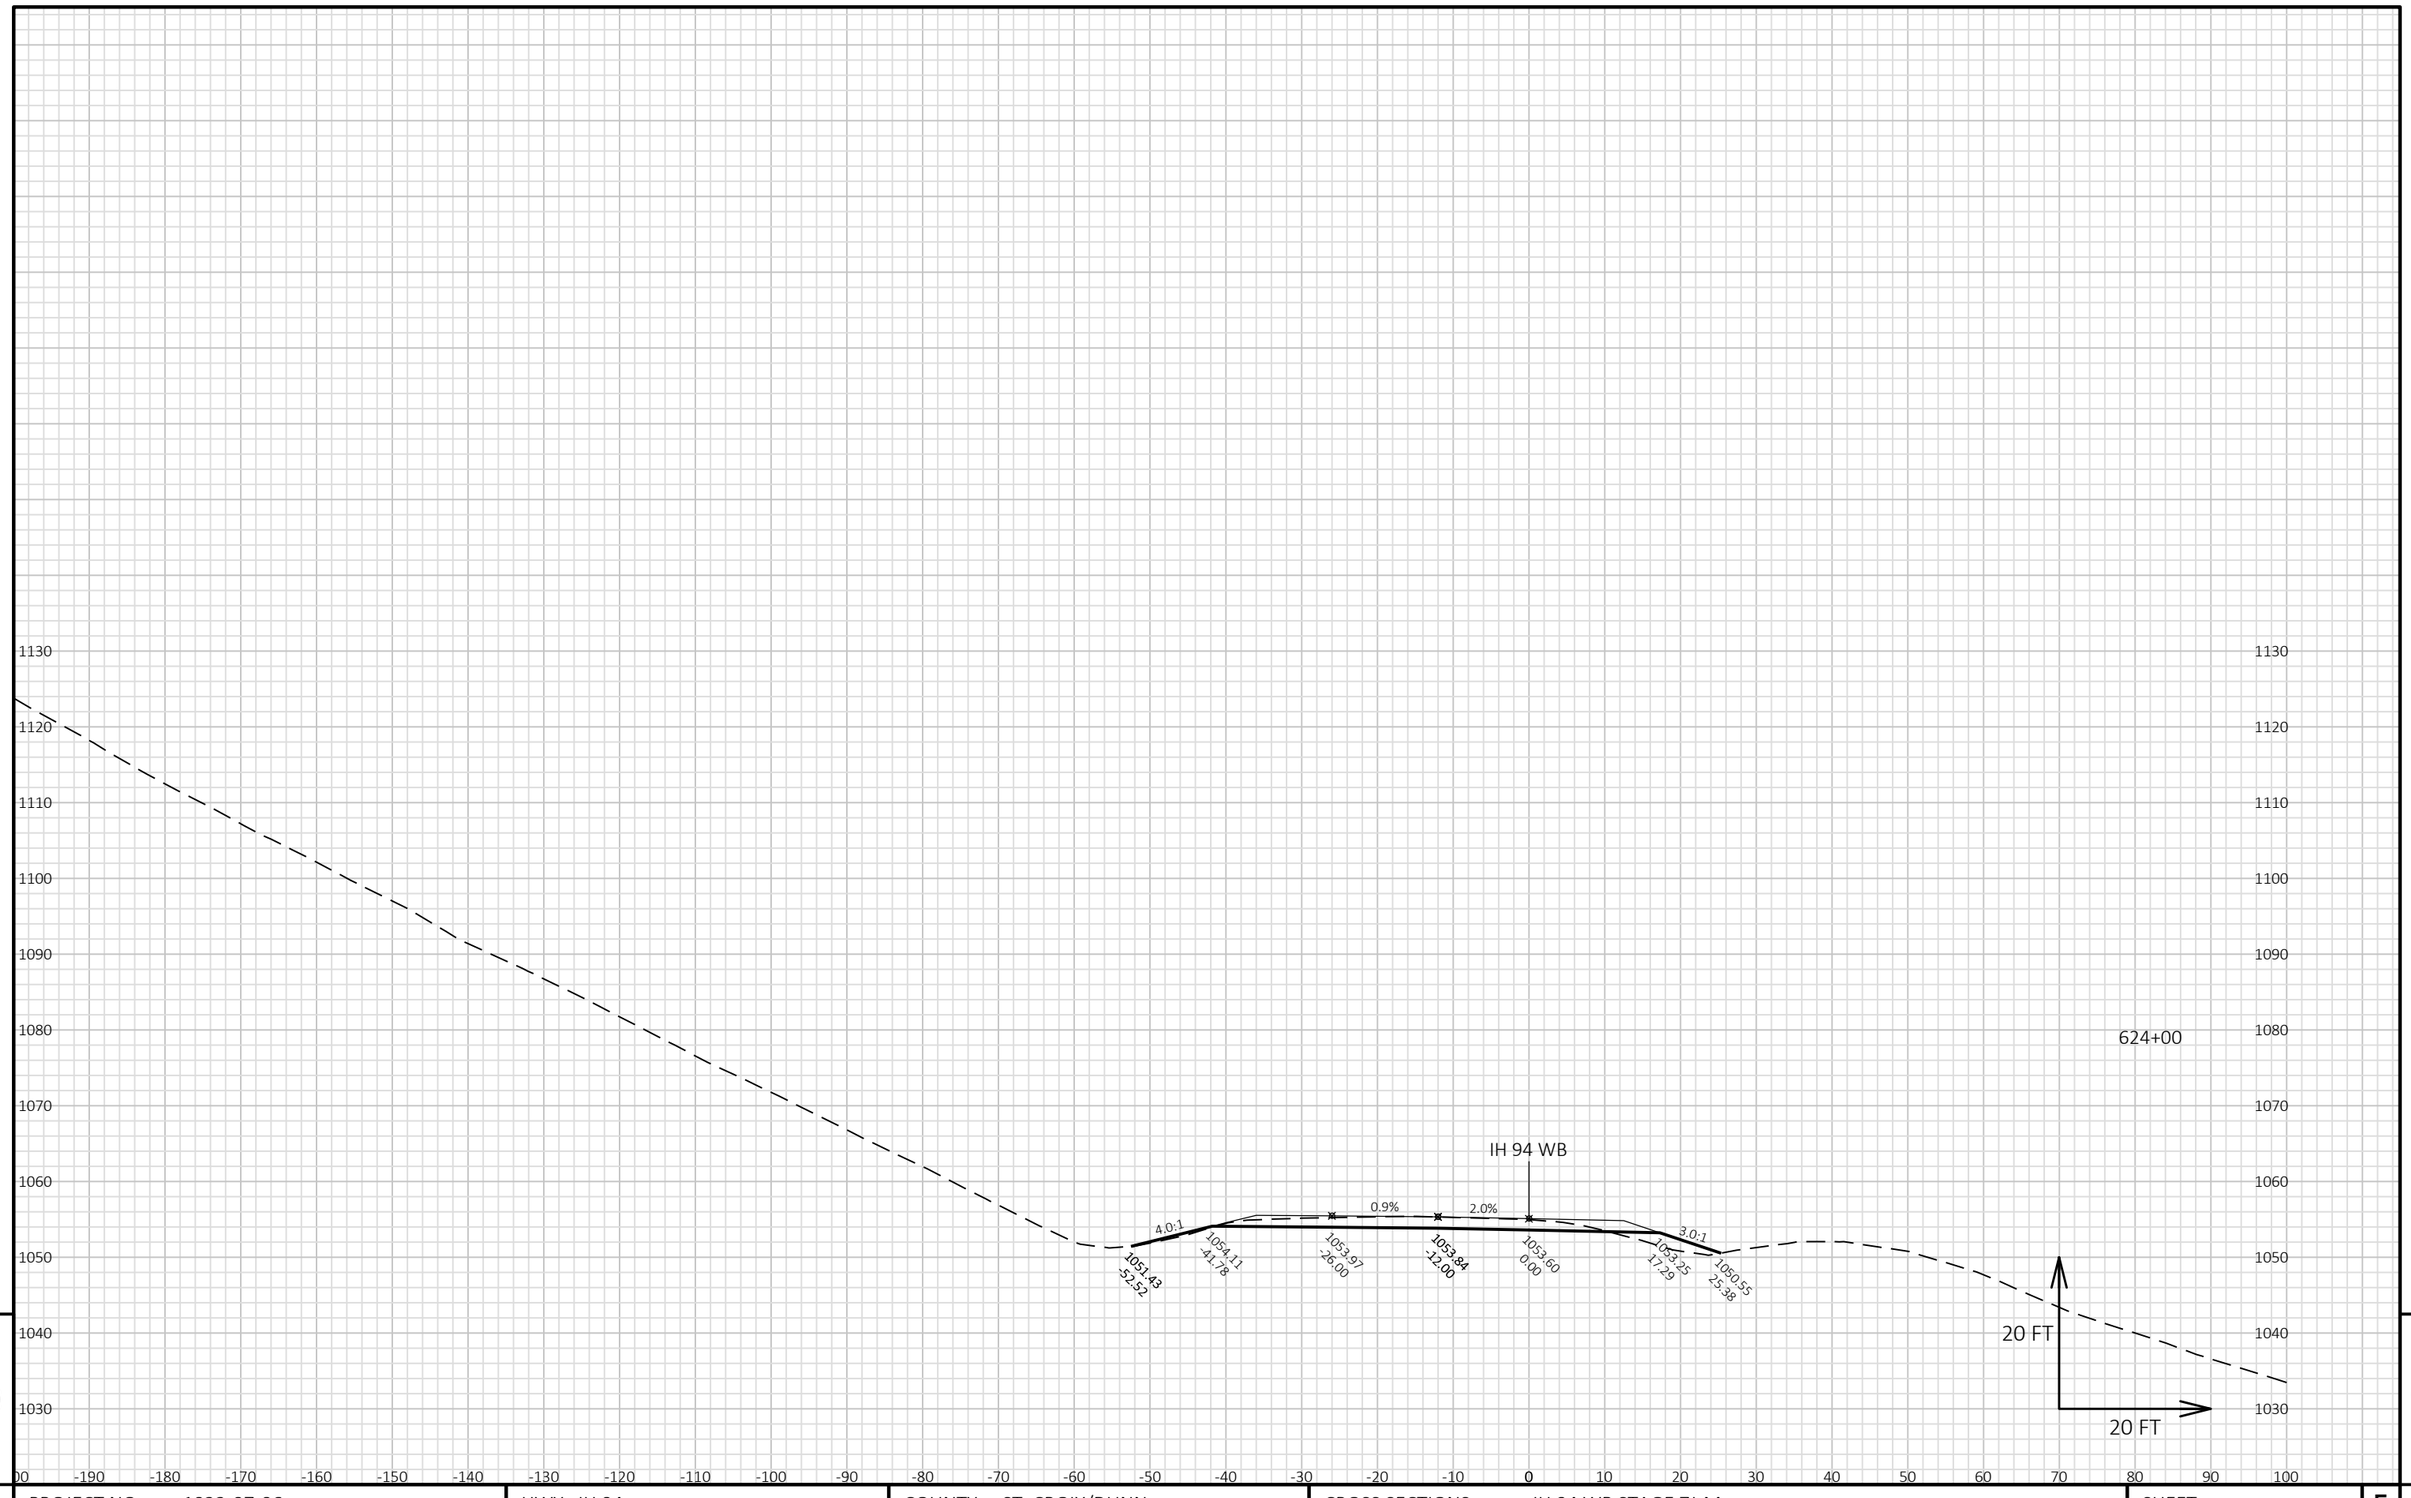


9

9

PROJECT NO: 1022-07-06	HWY: IH 94	COUNTY: ST. CROIX/DUNN	CROSS SECTIONS: IH 94 WB STAGE 7J-M	SHEET	E

FILE NAME : P:\UZ\W\WITNW\142428\CIVIL 3D\10220706\SHEETSPLAN\CROSS SECTIONS\XS_TC STG 7J-M.DWG
LAYOUT NAME - 09010153_XS WB

PLOT DATE : 2/13/2018 10:22 AM PLOT BY : SAVANNAH STEHN PLOT NAME : PLOT SCALE : 1 IN:20 FT HORZ. / 1 IN:20 FT VERT.

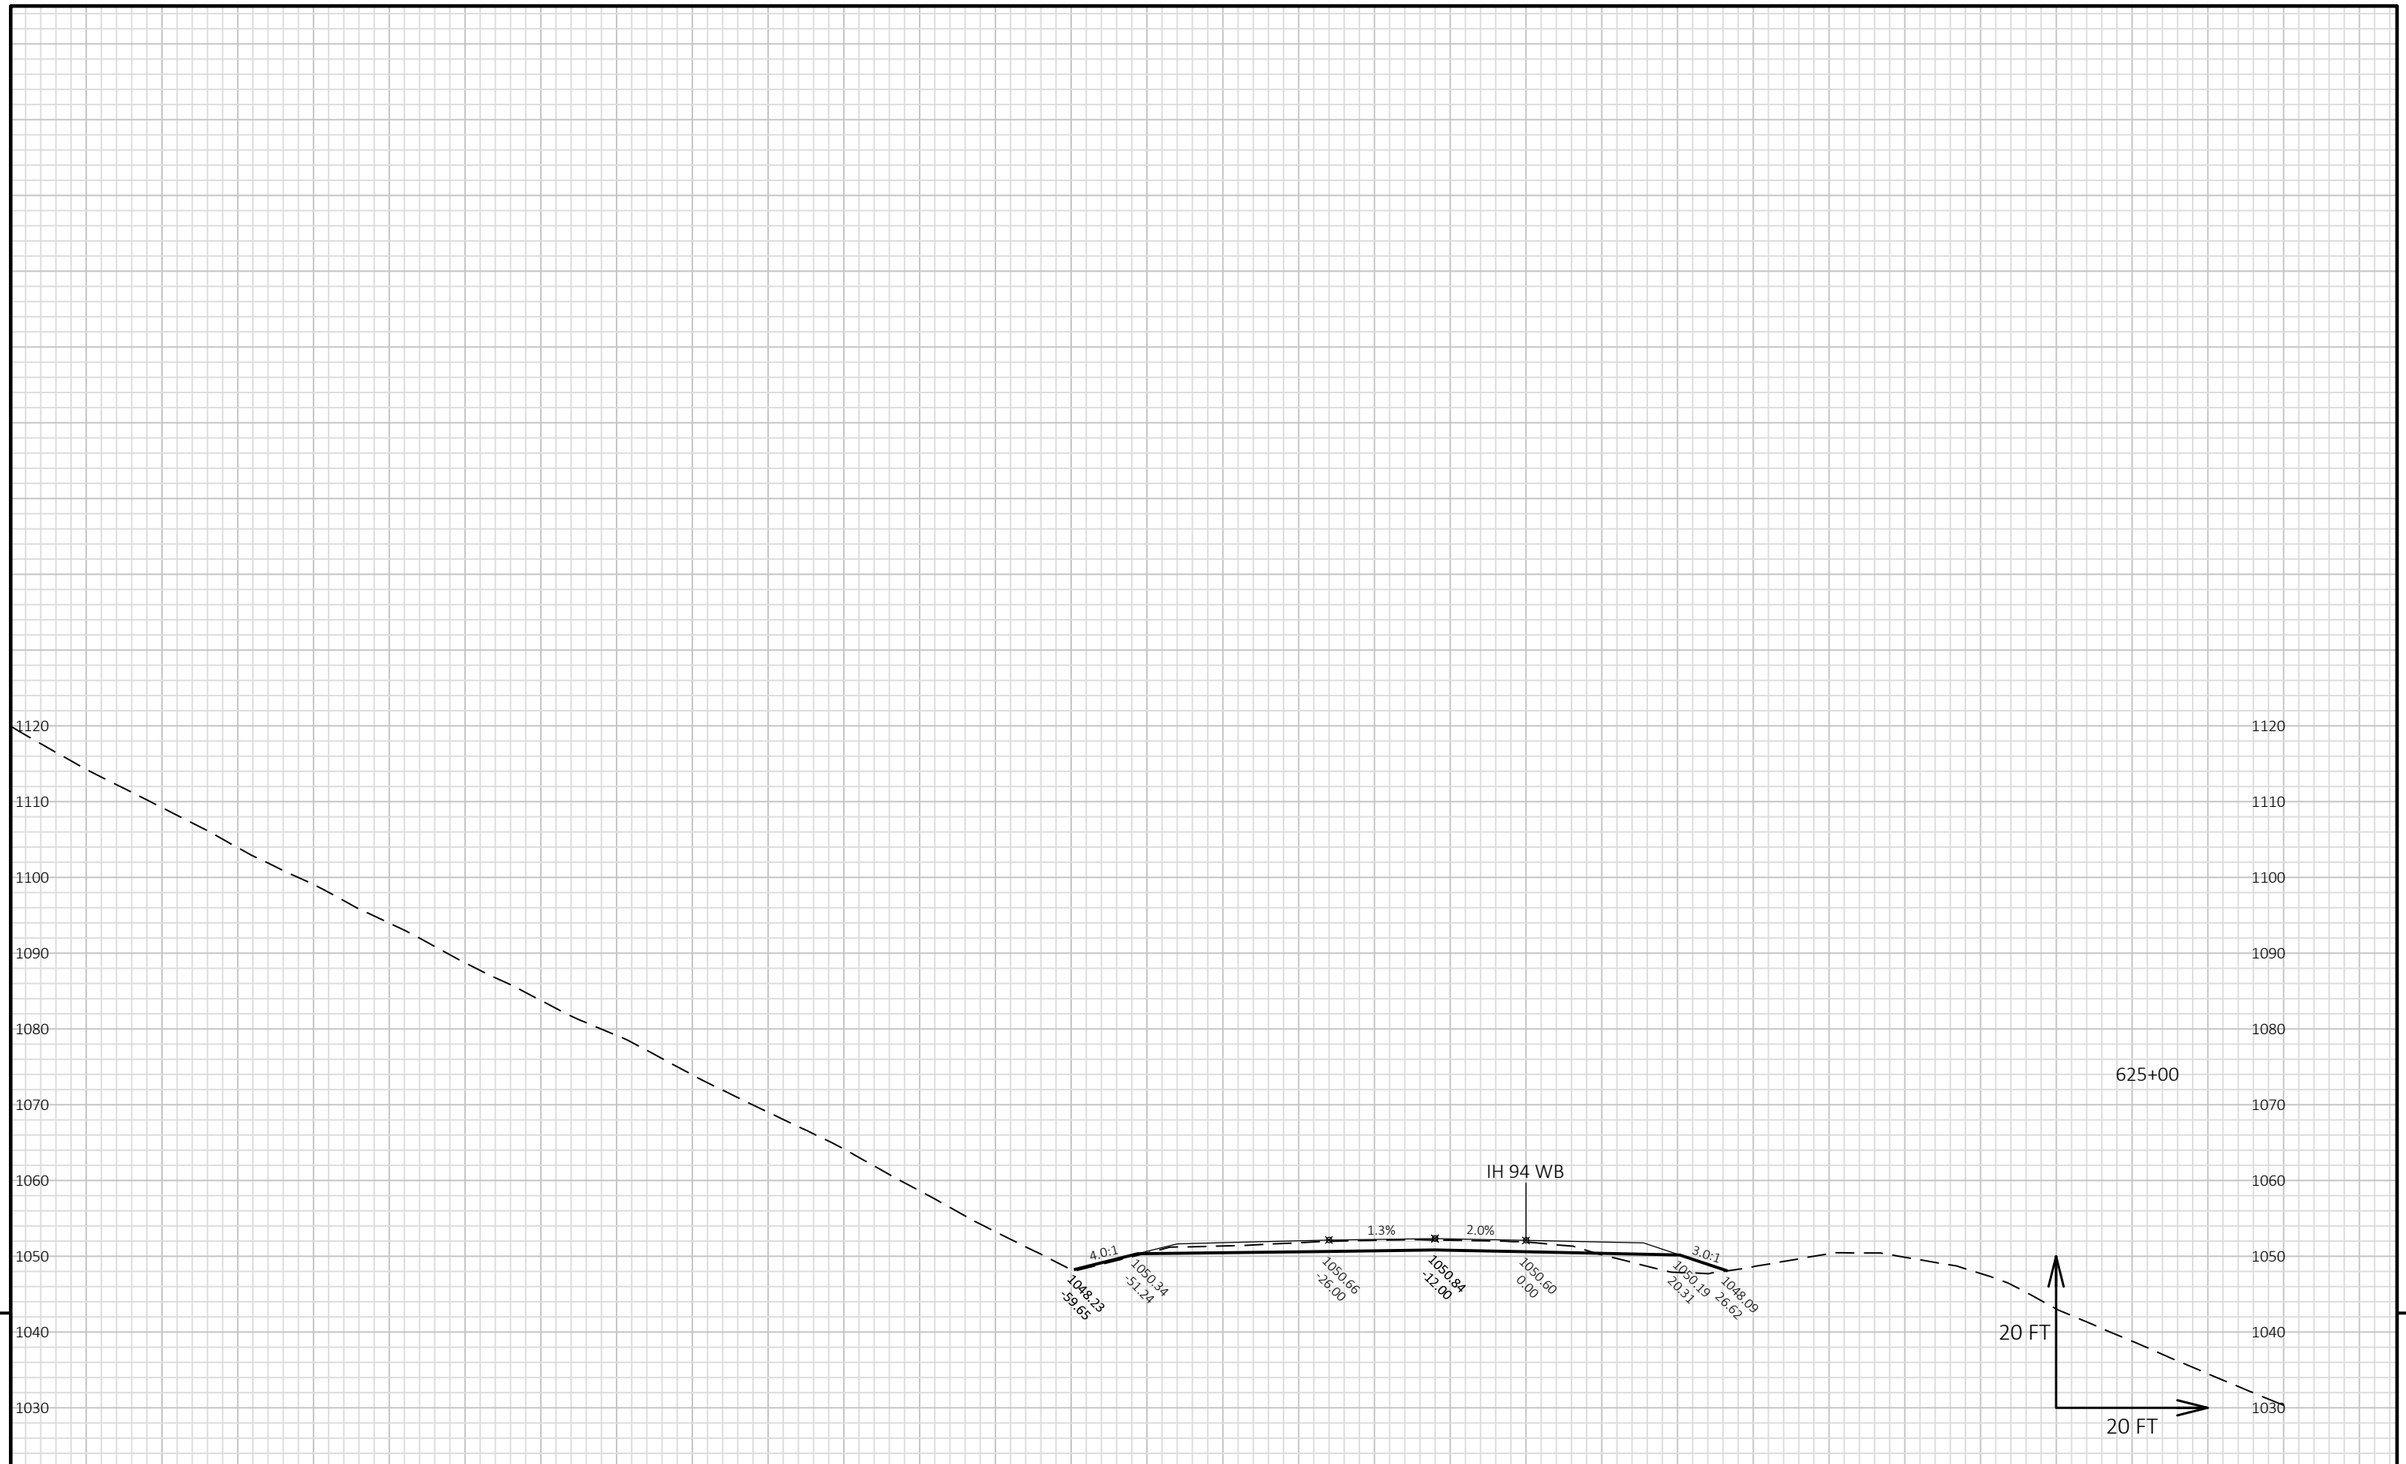


9

9

PROJECT NO: 1022-07-06	HWY: IH 94	COUNTY: ST. CROIX/DUNN	CROSS SECTIONS: IH 94 WB STAGE 7J-M	SHEET	E

FILE NAME : P:\UZ\W\WITNW\142428\CIVIL 3D\10220706\SHEETSPLAN\CROSS SECTIONS\XS_TC STG 7J-M.DWG
LAYOUT NAME - 09010154_XS WB

PLOT DATE : 2/13/2018 10:22 AM PLOT BY : SAVANNAH STEHN PLOT NAME : PLOT SCALE : 1 IN:20 FT HORZ. / 1 IN:20 FT VERT.

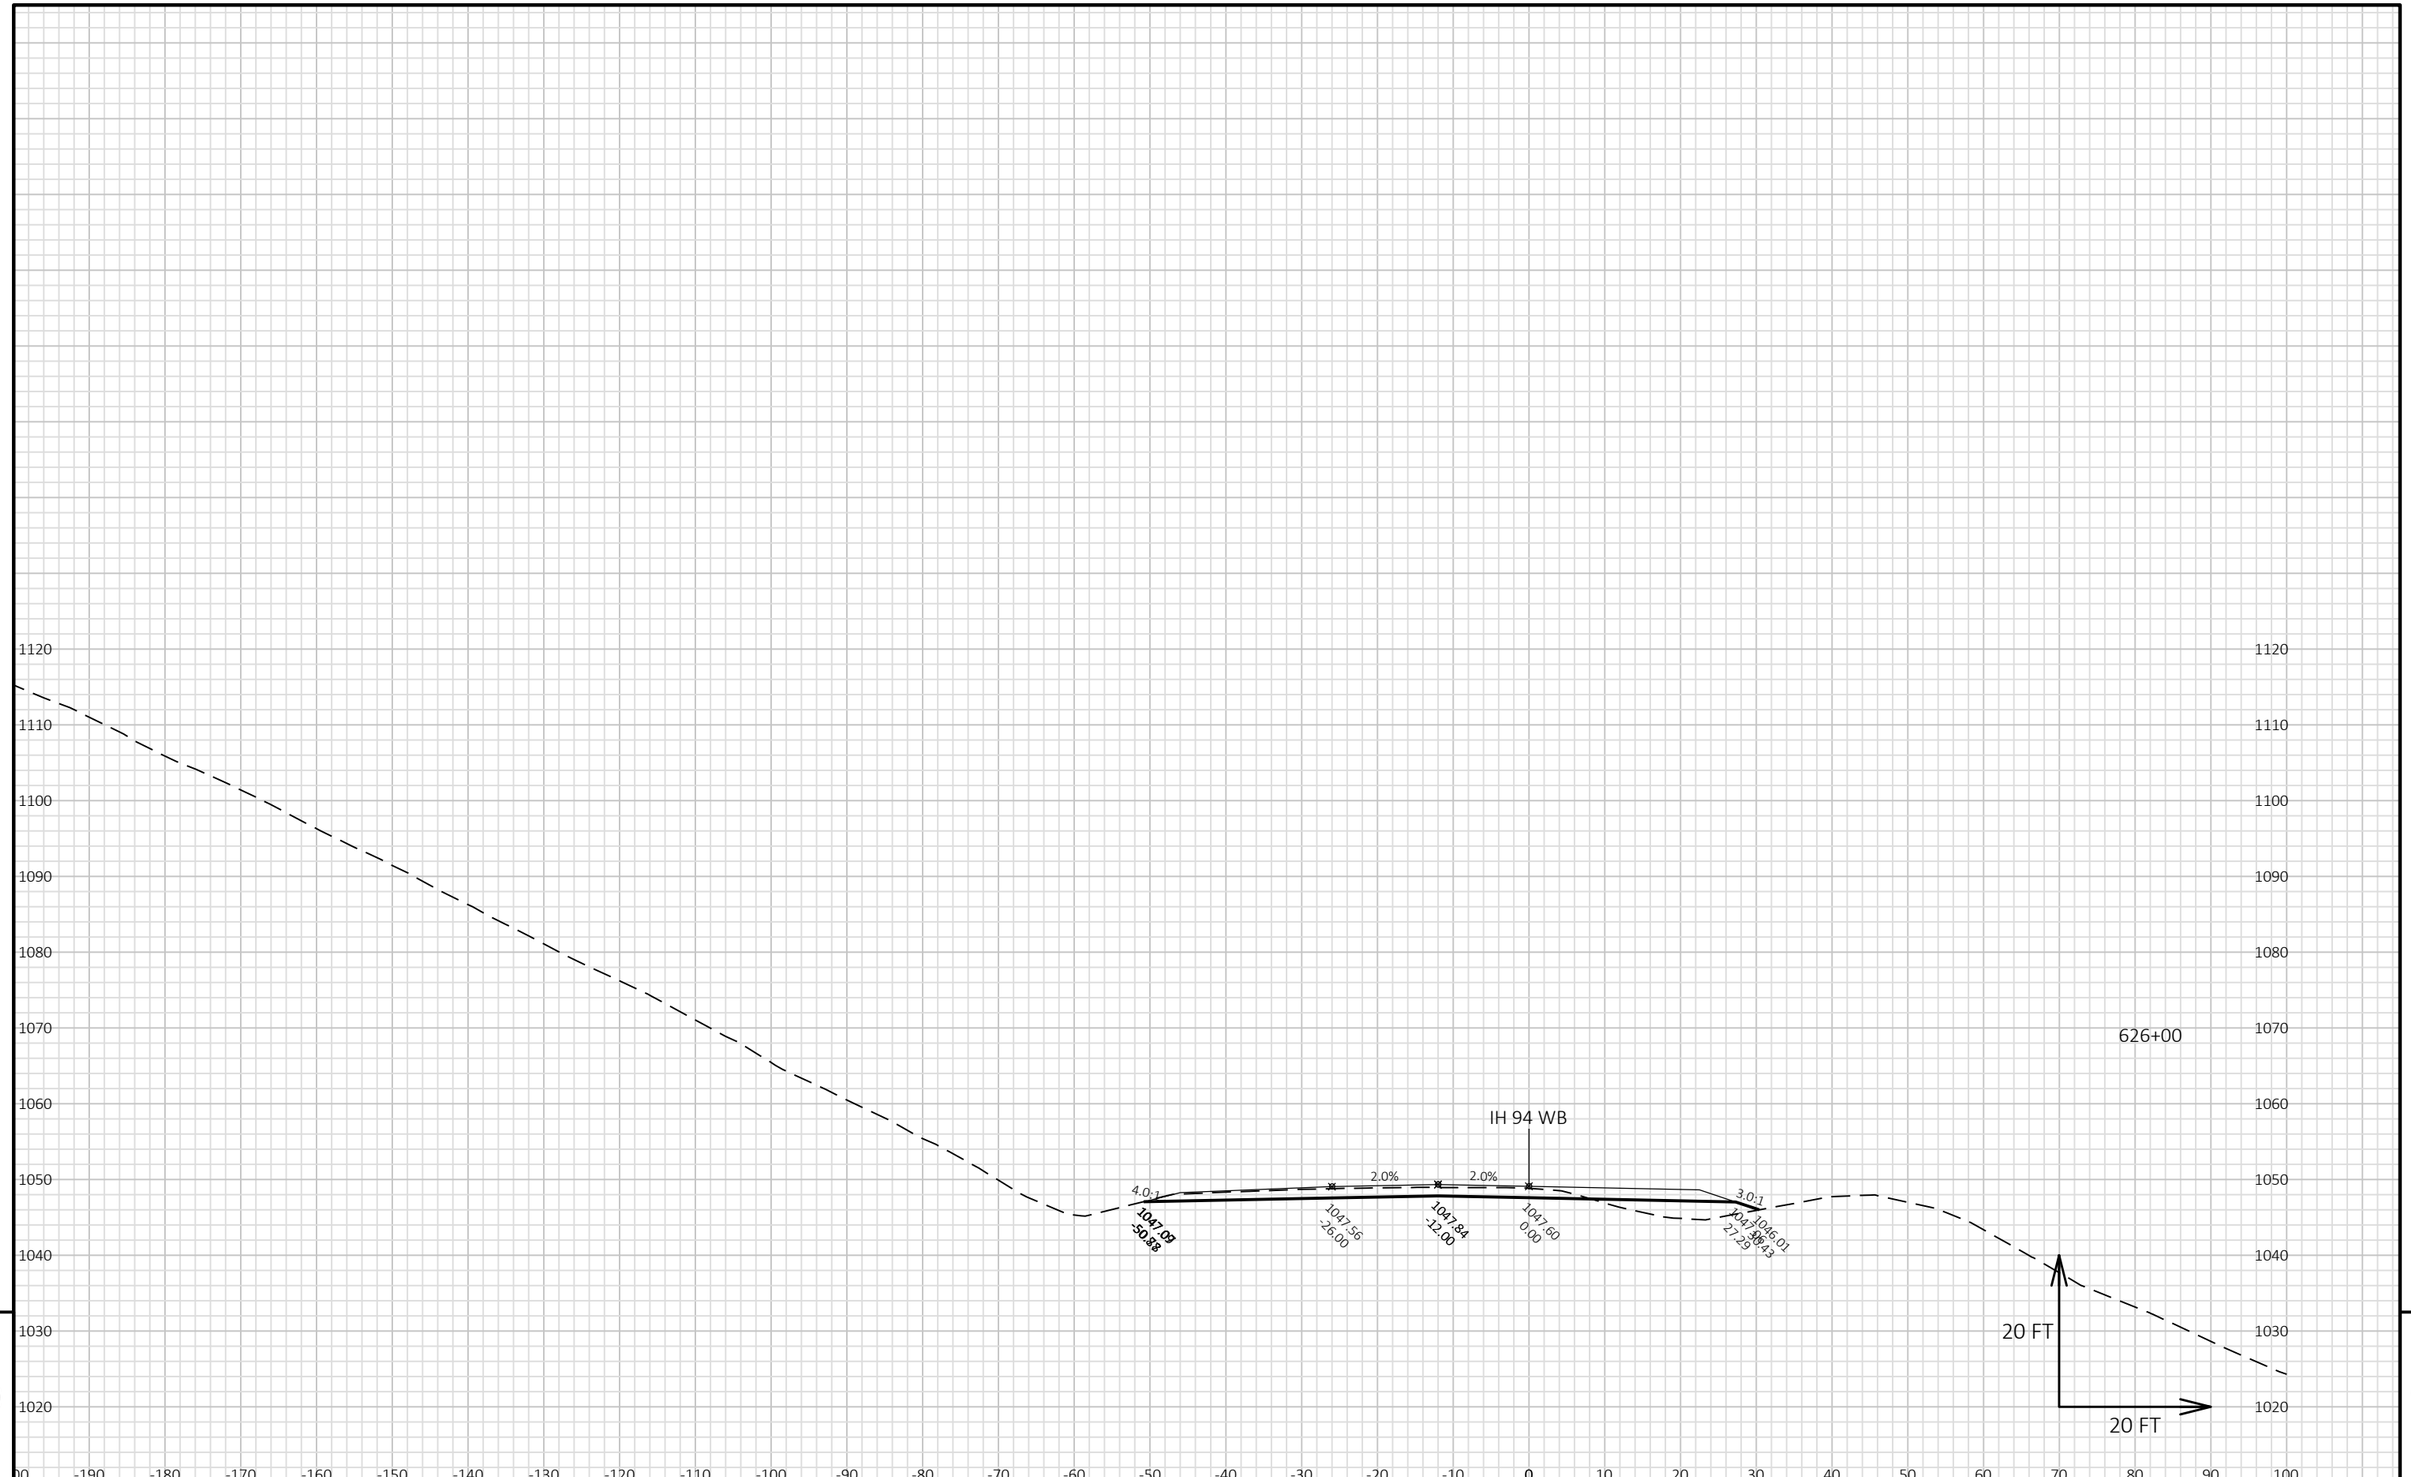


9

9

PROJECT NO: 1022-07-06	HWY: IH 94	COUNTY: ST. CROIX/DUNN	CROSS SECTIONS: IH 94 WB STAGE 7J-M	SHEET	E

FILE NAME : P:\UZ\W\WITNW\142428\CIVIL 3D\10220706\SHEETSPLAN\CROSS SECTIONS\XS_TC STG 7J-M.DWG
LAYOUT NAME - 09010155_XS WB


PLOT DATE : 2/13/2018 10:22 AM PLOT BY : SAVANNAH STEHN PLOT NAME : PLOT SCALE : 1 IN:20 FT HORZ. / 1 IN:20 FT VERT.

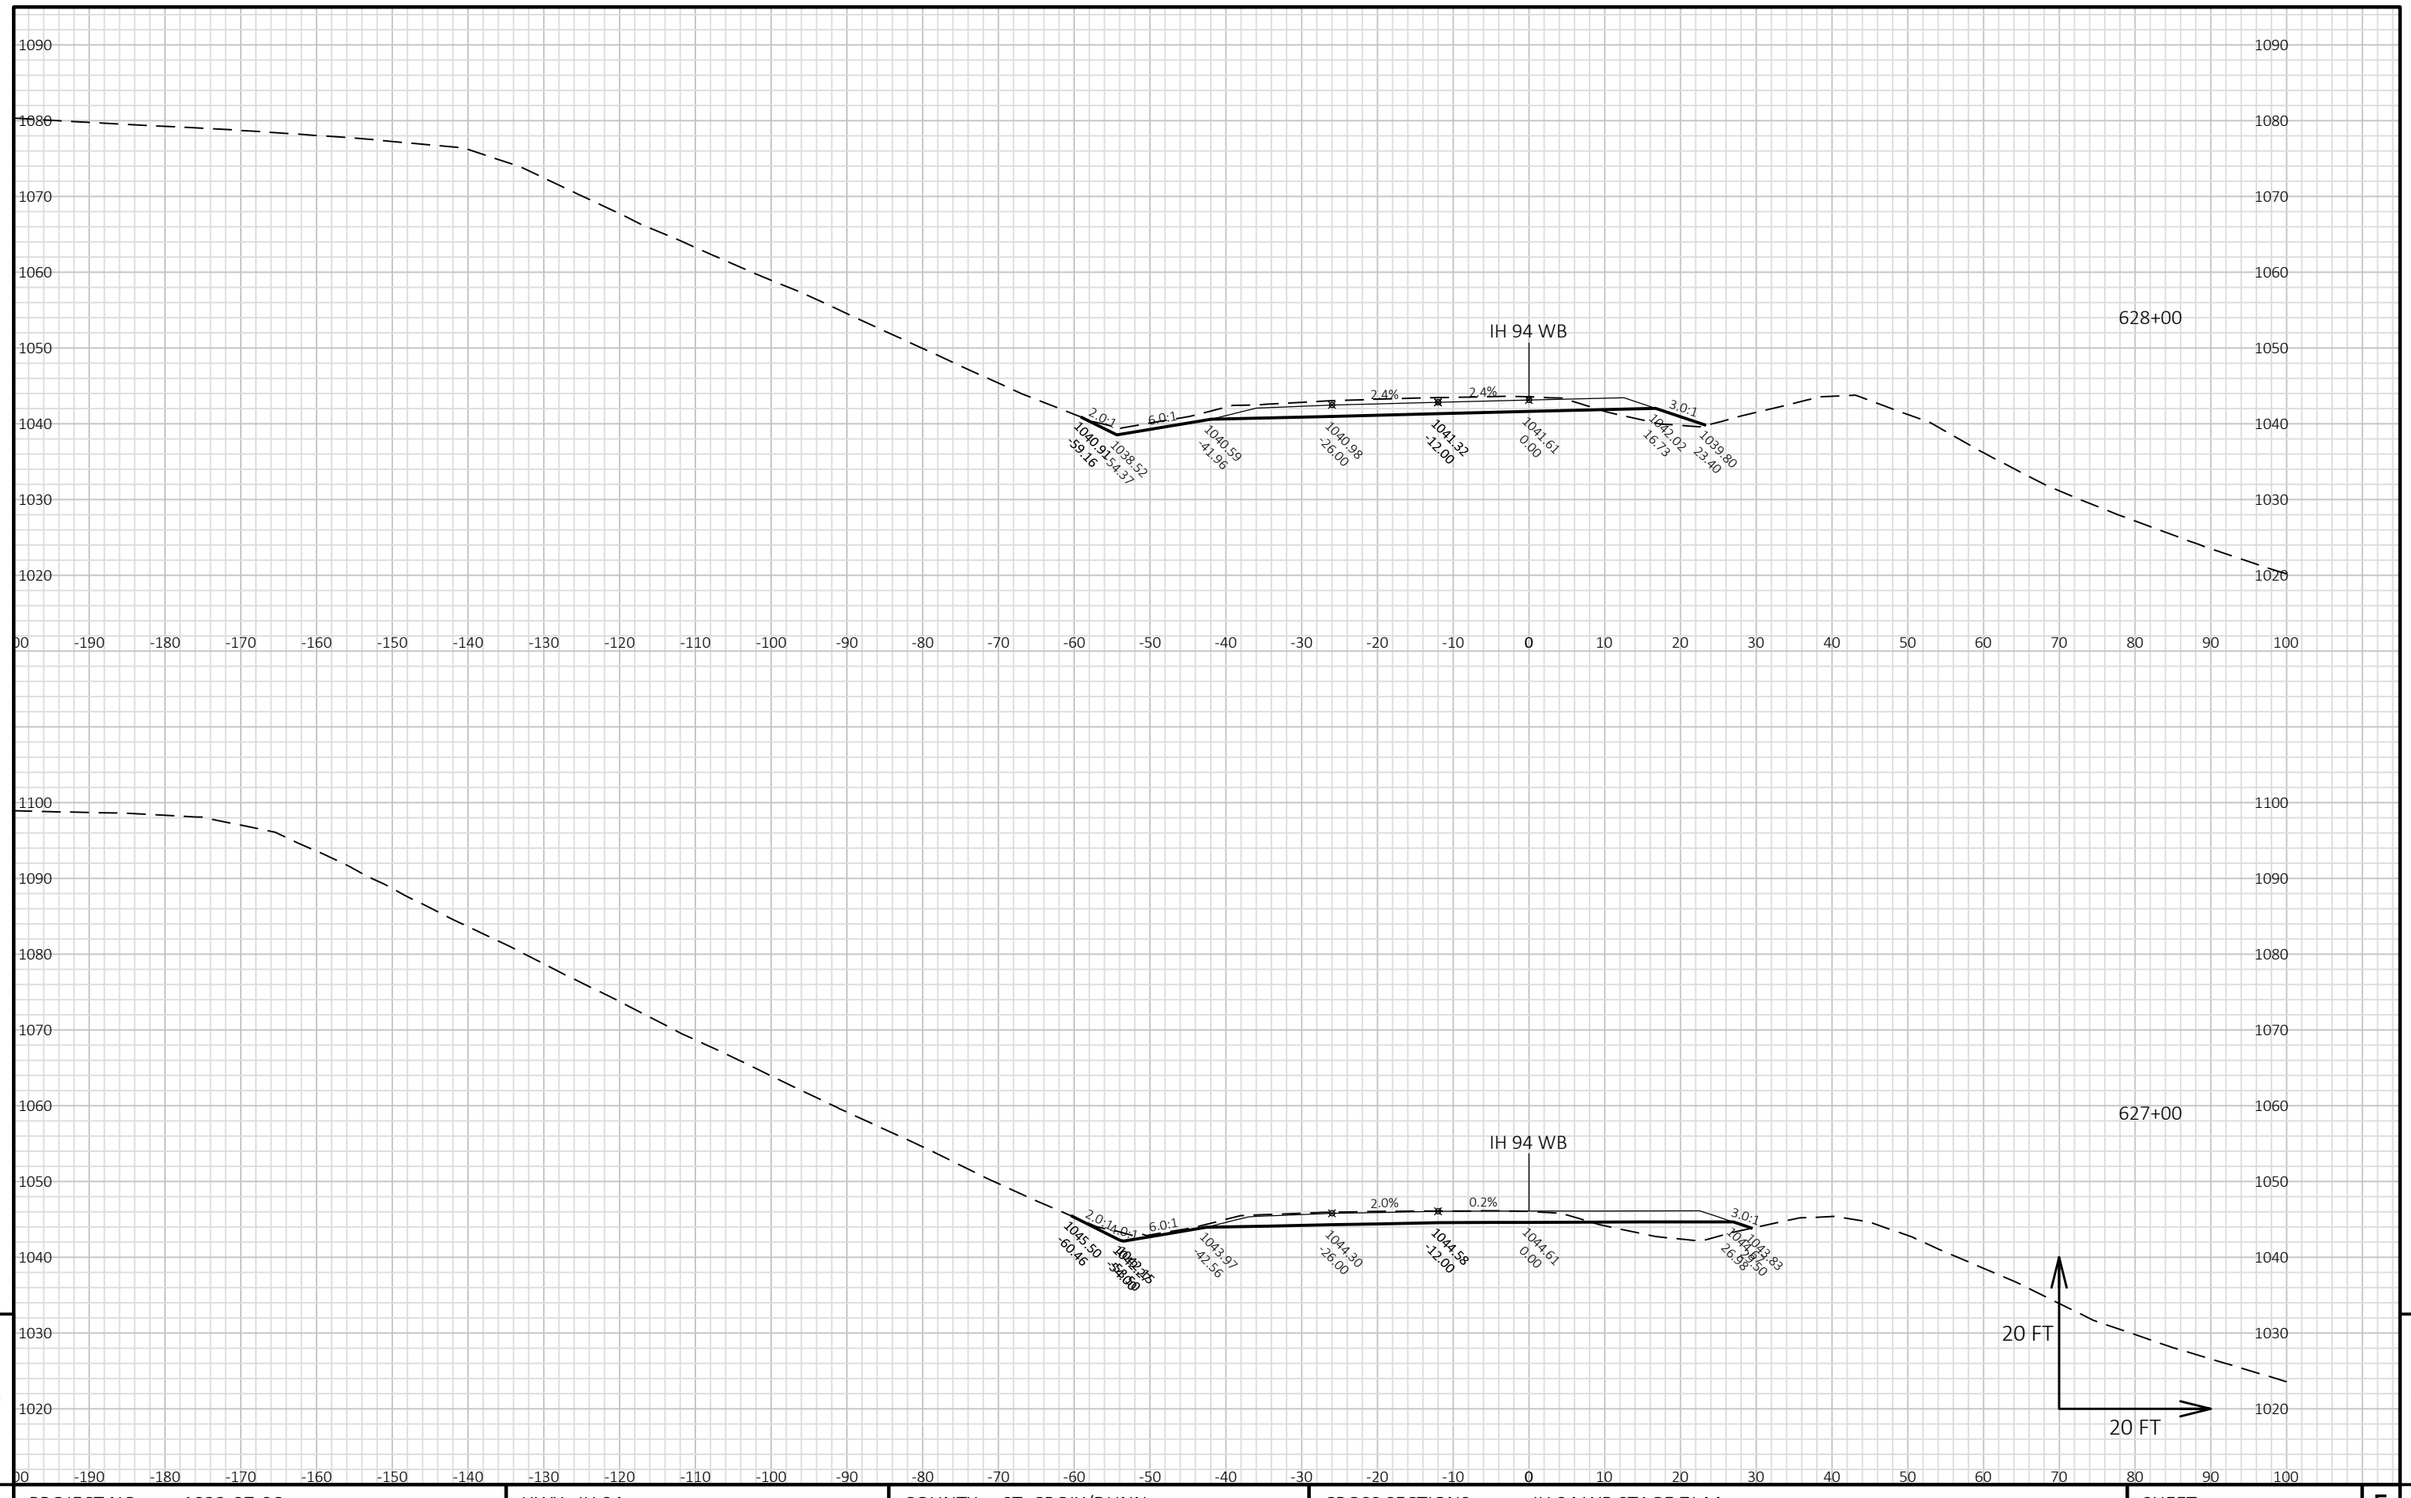

PROJECT NO: 1022-07-06	HWY: IH 94	COUNTY: ST. CROIX/DUNN	CROSS SECTIONS: IH 94 WB STAGE 7J-M	SHEET E

FILE NAME : P:\UZ\W\WITNW\142428\CIVIL 3D\10220706\SHEETSPLAN\CROSS SECTIONS\XS_TC STG 7J-M.DWG
LAYOUT NAME - 09010156_XS WB

PLOT DATE : 2/13/2018 10:23 AM PLOT BY : SAVANNAH STEHN PLOT NAME : PLOT SCALE : 1 IN:20 FT HORZ. / 1 IN:20 FT VERT.

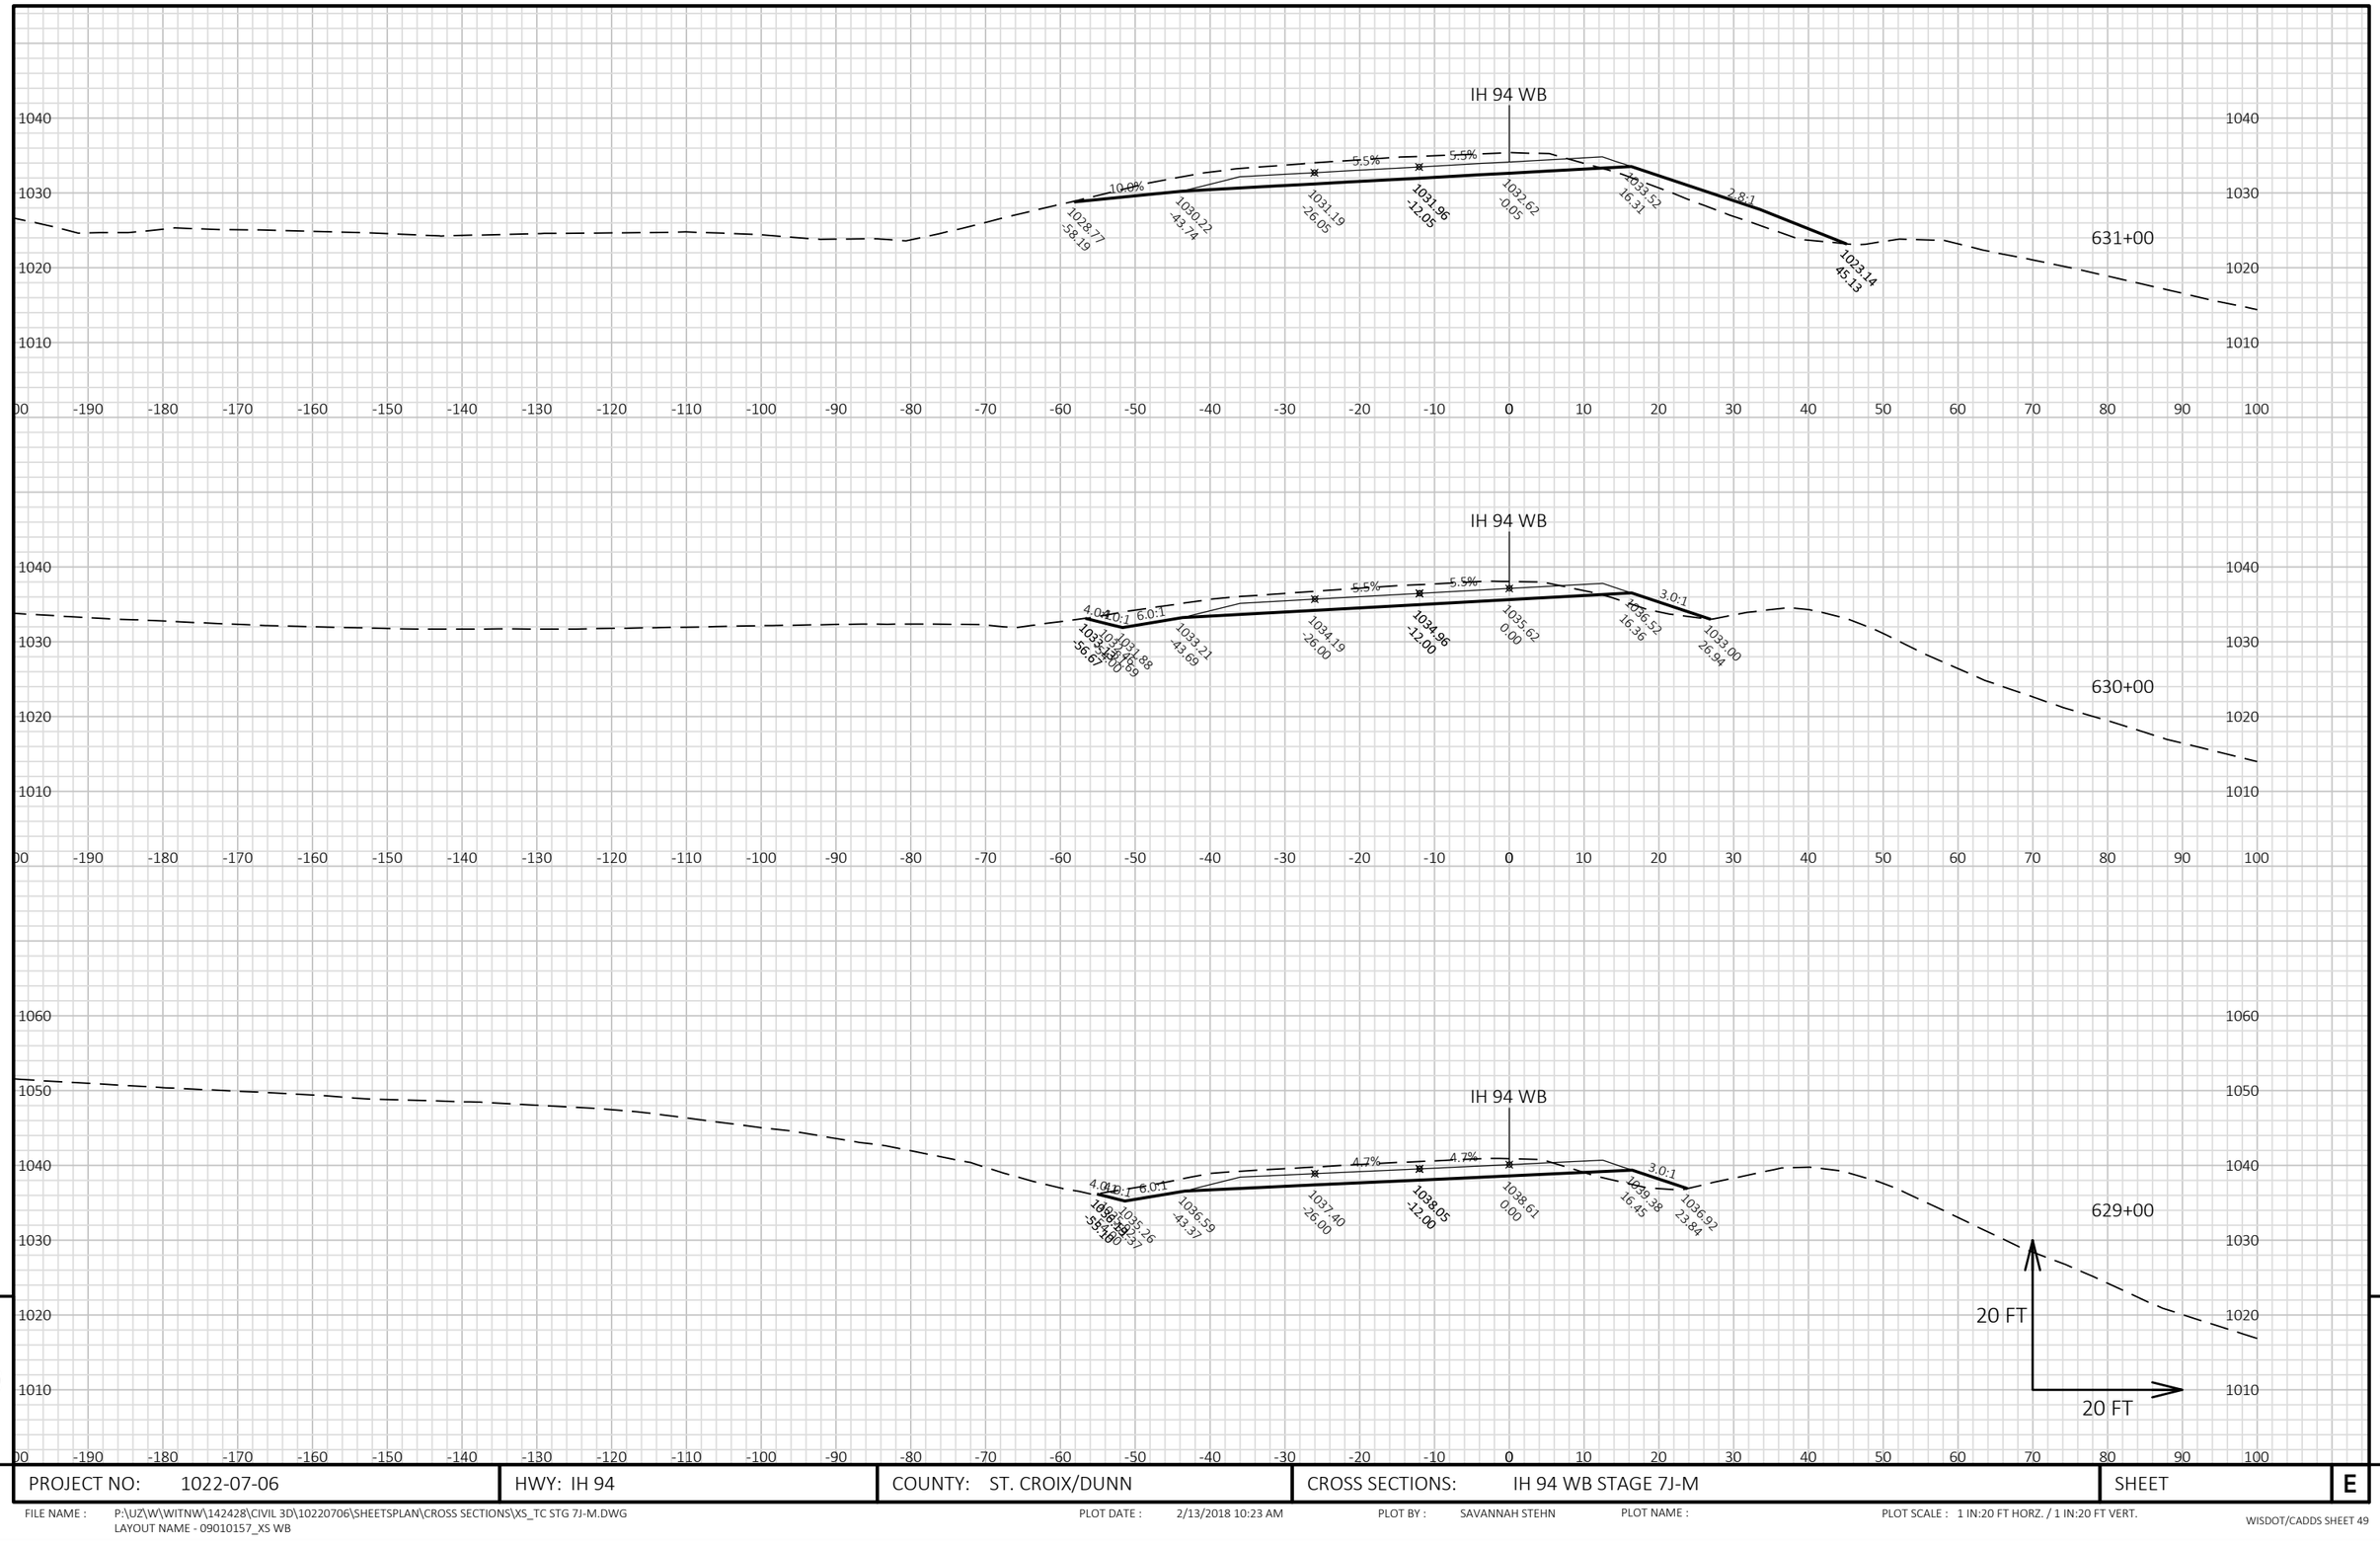



PROJECT NO: 1022-07-06	HWY: IH 94	COUNTY: ST. CROIX/DUNN	CROSS SECTIONS: IH 94 WB STAGE 7J-M	SHEET	E


FILE NAME : P:\UZ\W\WITNW\142428\CIVIL 3D\10220706\SHEETSPLAN\CROSS SECTIONS\XS_TC STG 7J-M.DWG
LAYOUT NAME - 09010157_XS WB

PLOT DATE : 2/13/2018 10:23 AM PLOT BY : SAVANNAH STEHN PLOT NAME : PLOT SCALE : 1 IN:20 FT HORZ. / 1 IN:20 FT VERT.

WISDOT/CADDS SHEET 49

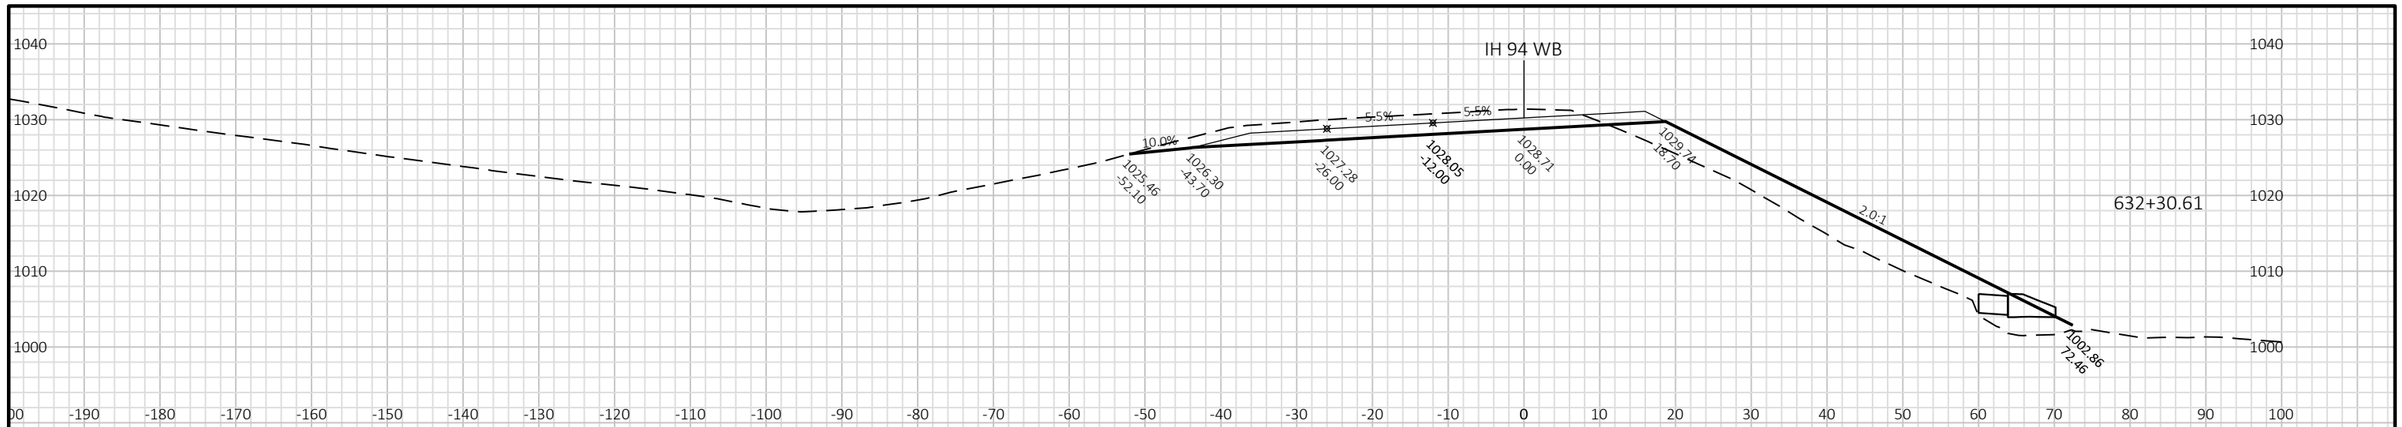

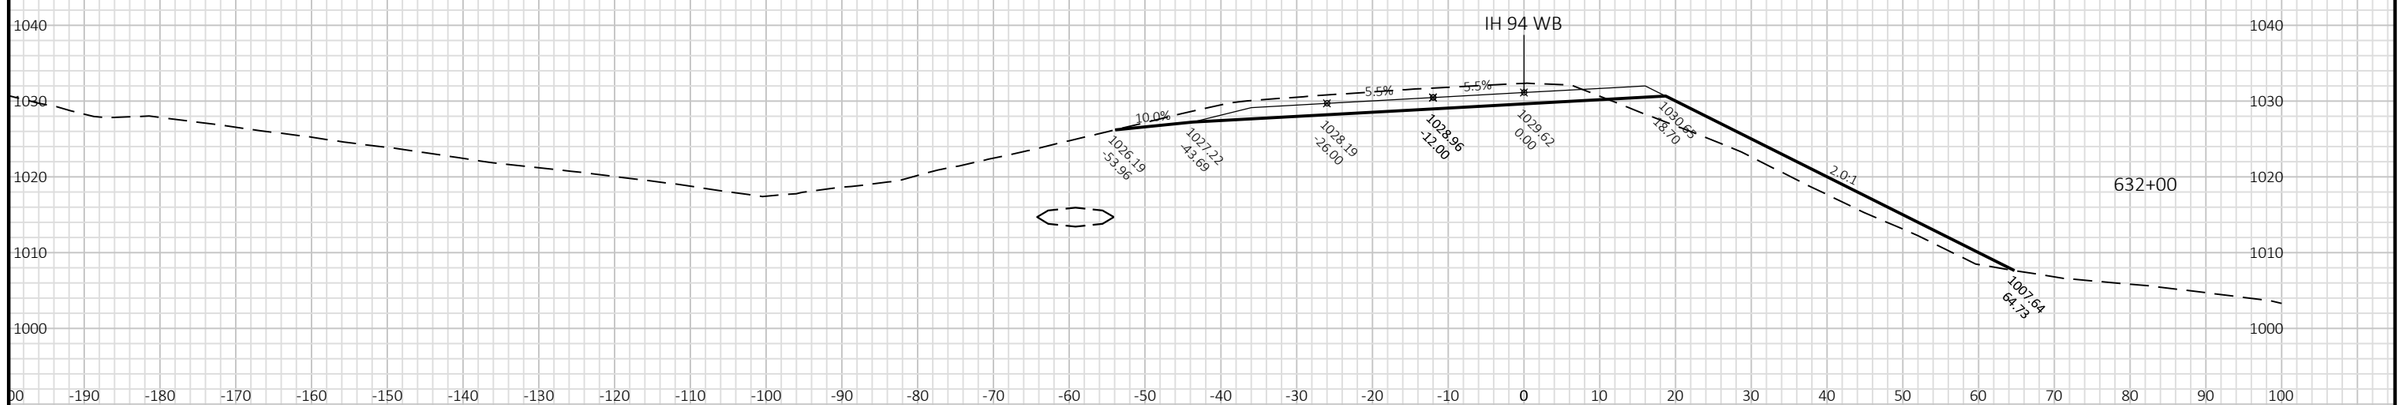

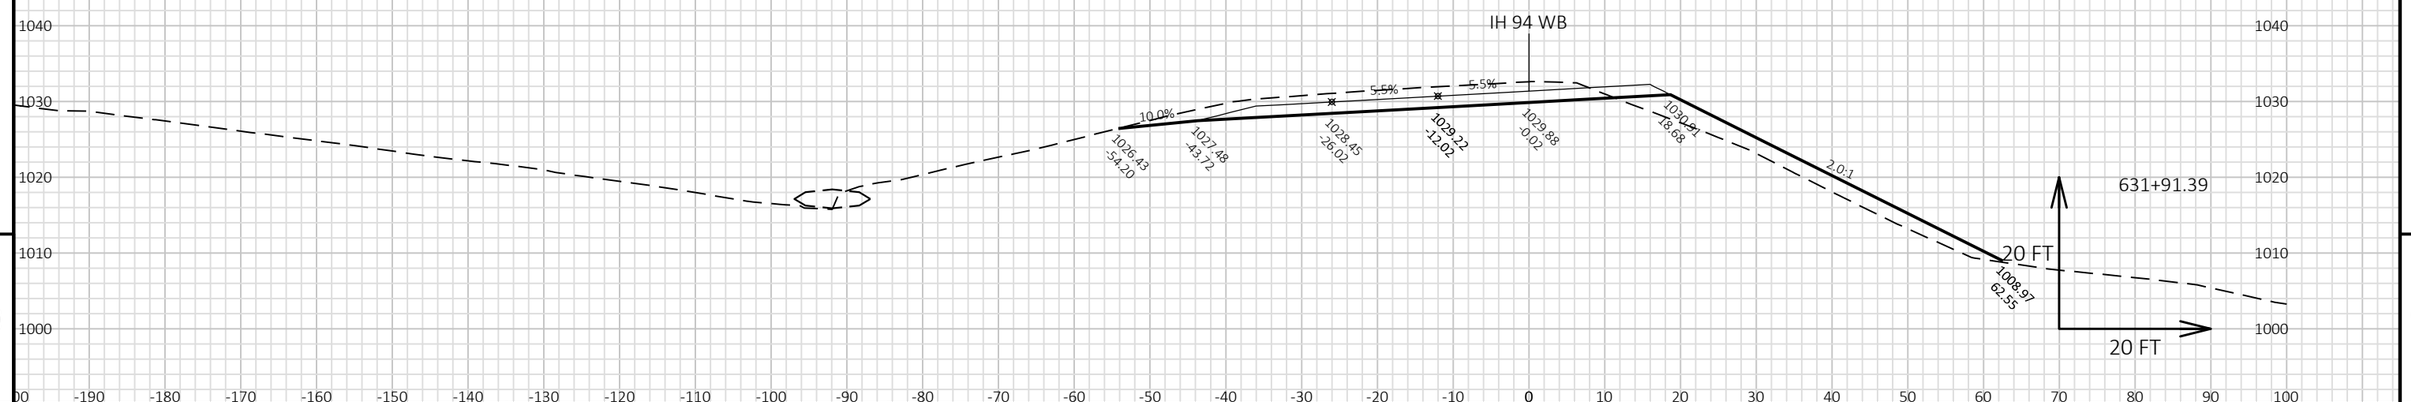


9 9

PROJECT NO: 1022-07-06	HWY: IH 94	COUNTY: ST. CROIX/DUNN	CROSS SECTIONS: IH 94 WB STAGE 7J-M	SHEET	E

FILE NAME : P:\UZ\W\WITNW\142428\CIVIL 3D\10220706\SHEETSPLAN\CROSS SECTIONS\XS_TC STG 7J-M.DWG
LAYOUT NAME - 09010158_XS WB

PLOT DATE : 2/13/2018 10:23 AM PLOT BY : SAVANNAH STEHN PLOT NAME : PLOT SCALE : 1 IN:20 FT HORZ. / 1 IN:20 FT VERT.

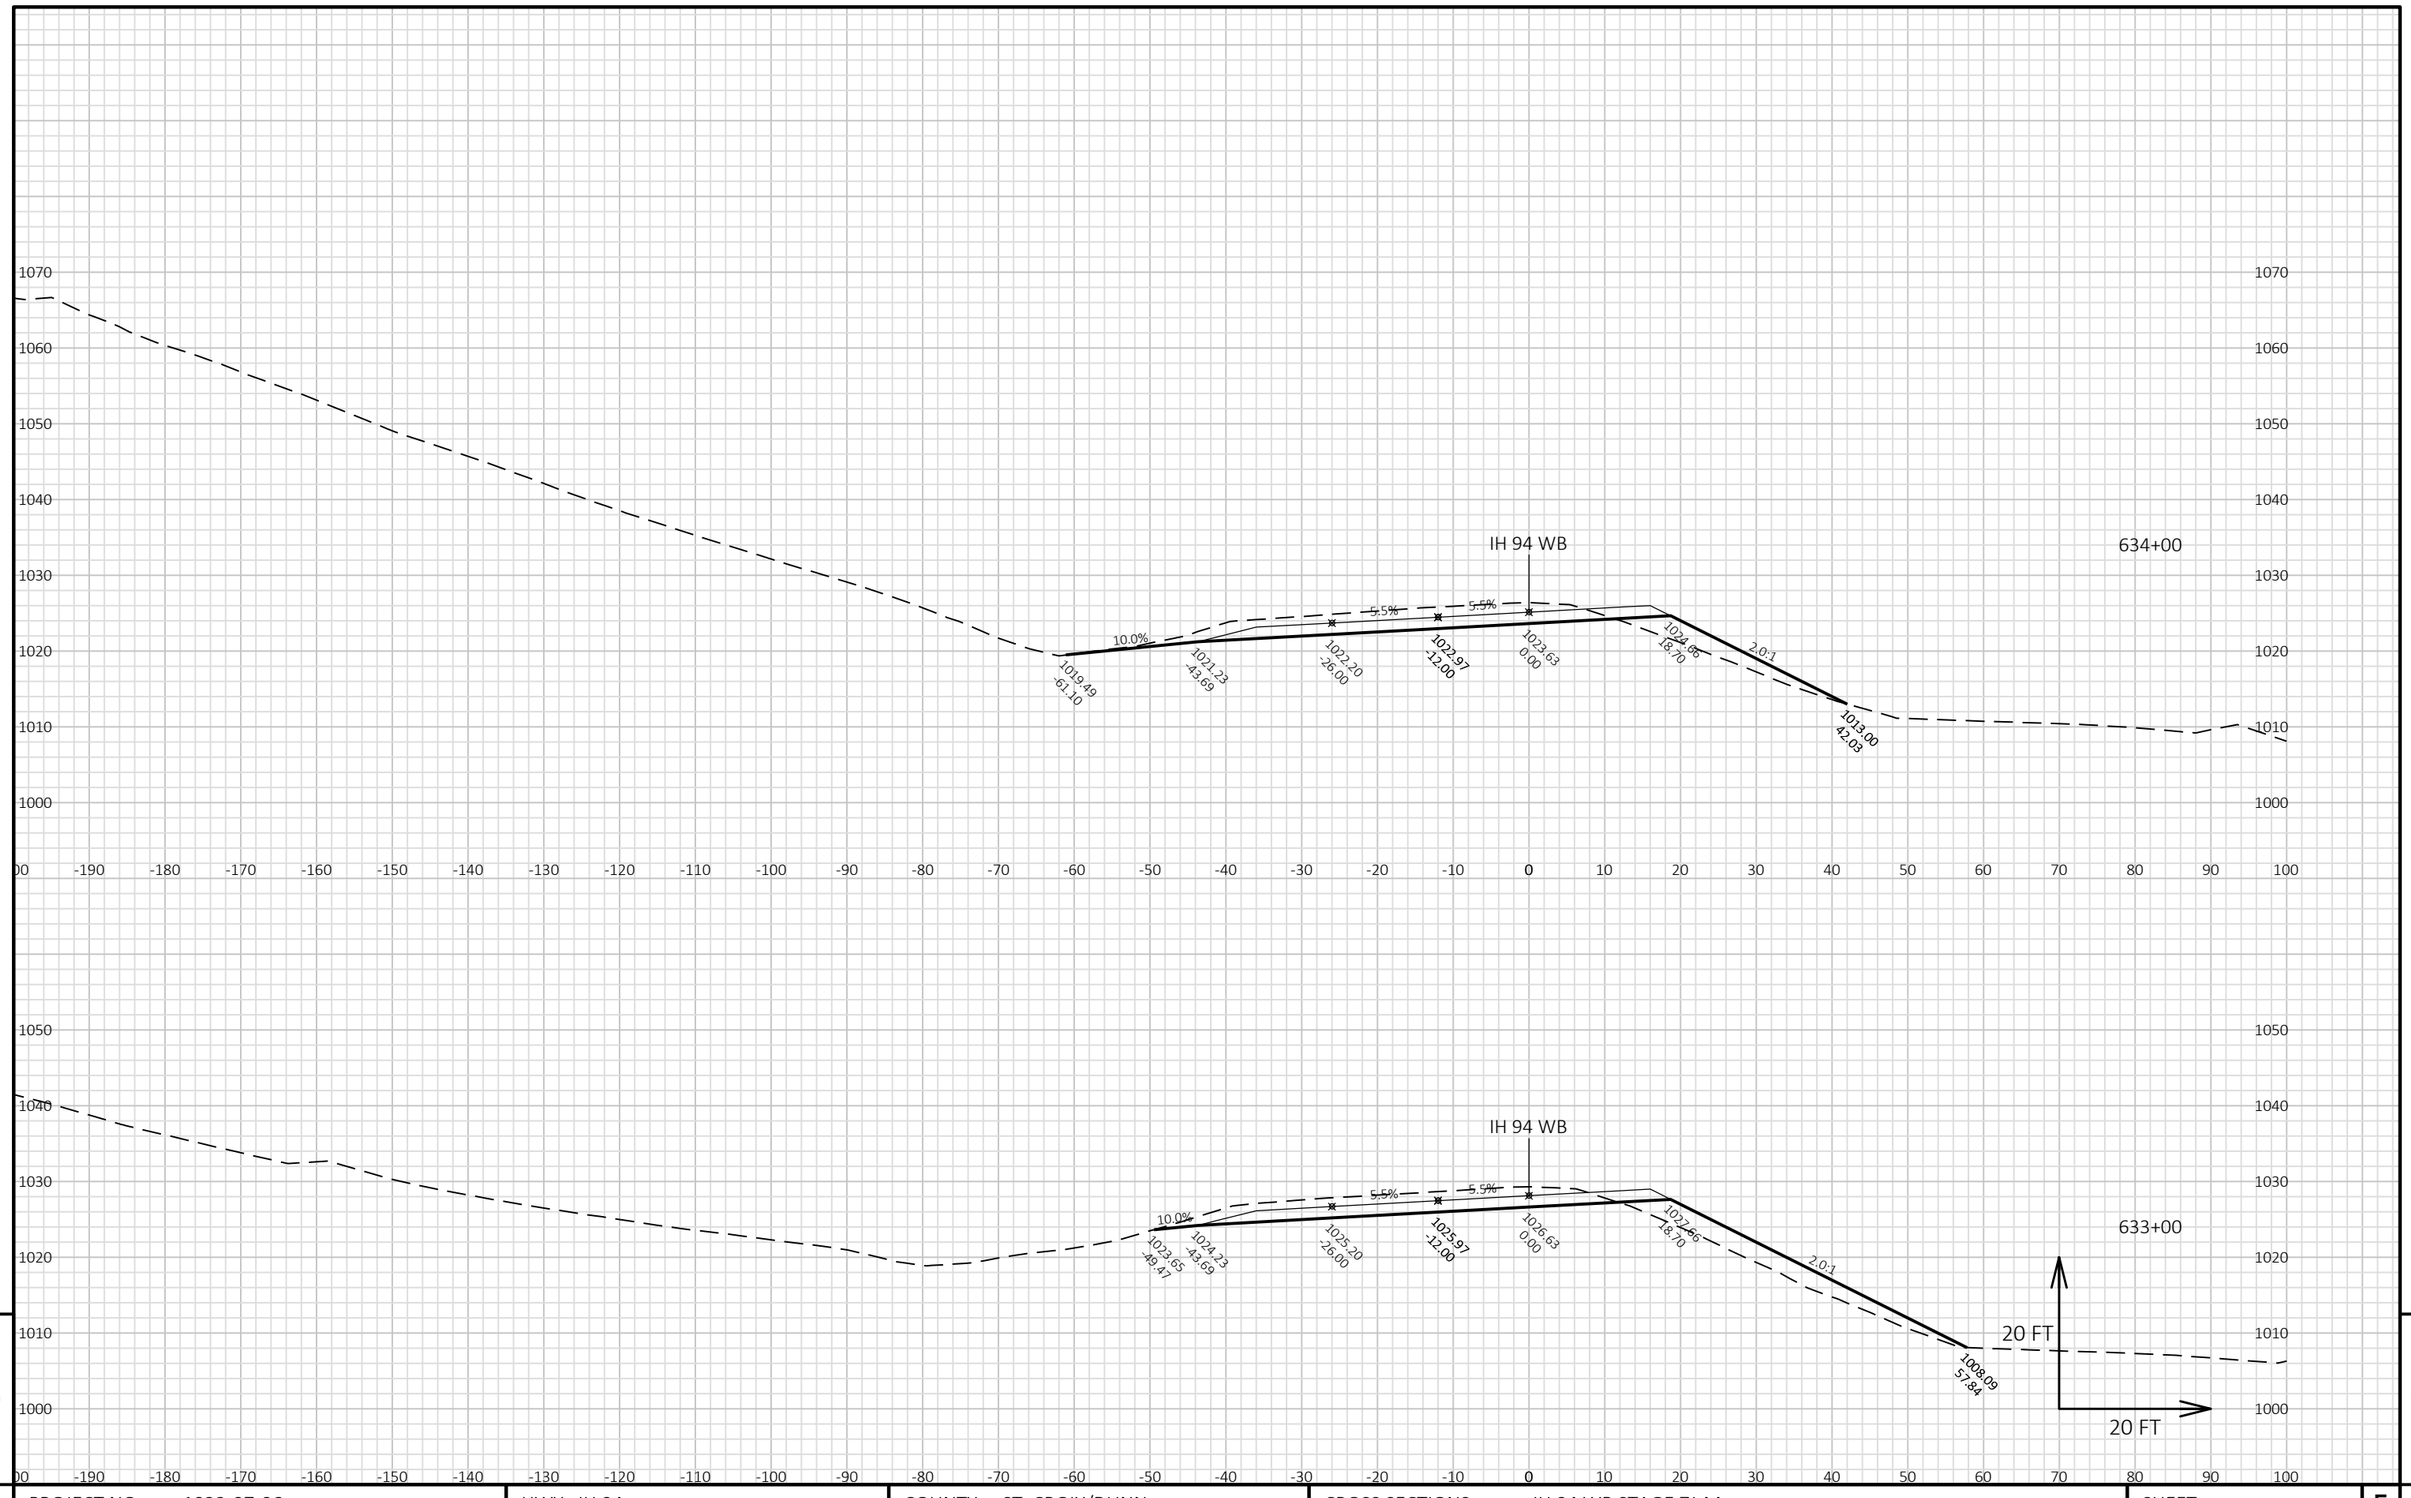


9

9

PROJECT NO: 1022-07-06	HWY: IH 94	COUNTY: ST. CROIX/DUNN	CROSS SECTIONS: IH 94 WB STAGE 7J-M	SHEET	E

FILE NAME : P:\UZ\W\WITNW\142428\CIVIL 3D\10220706\SHEETSPLAN\CROSS SECTIONS\XS_TC STG 7J-M.DWG
LAYOUT NAME - 09010159_XS WB

PLOT DATE : 2/13/2018 10:23 AM PLOT BY : SAVANNAH STEHN PLOT NAME : PLOT SCALE : 1 IN:20 FT HORZ. / 1 IN:20 FT VERT.

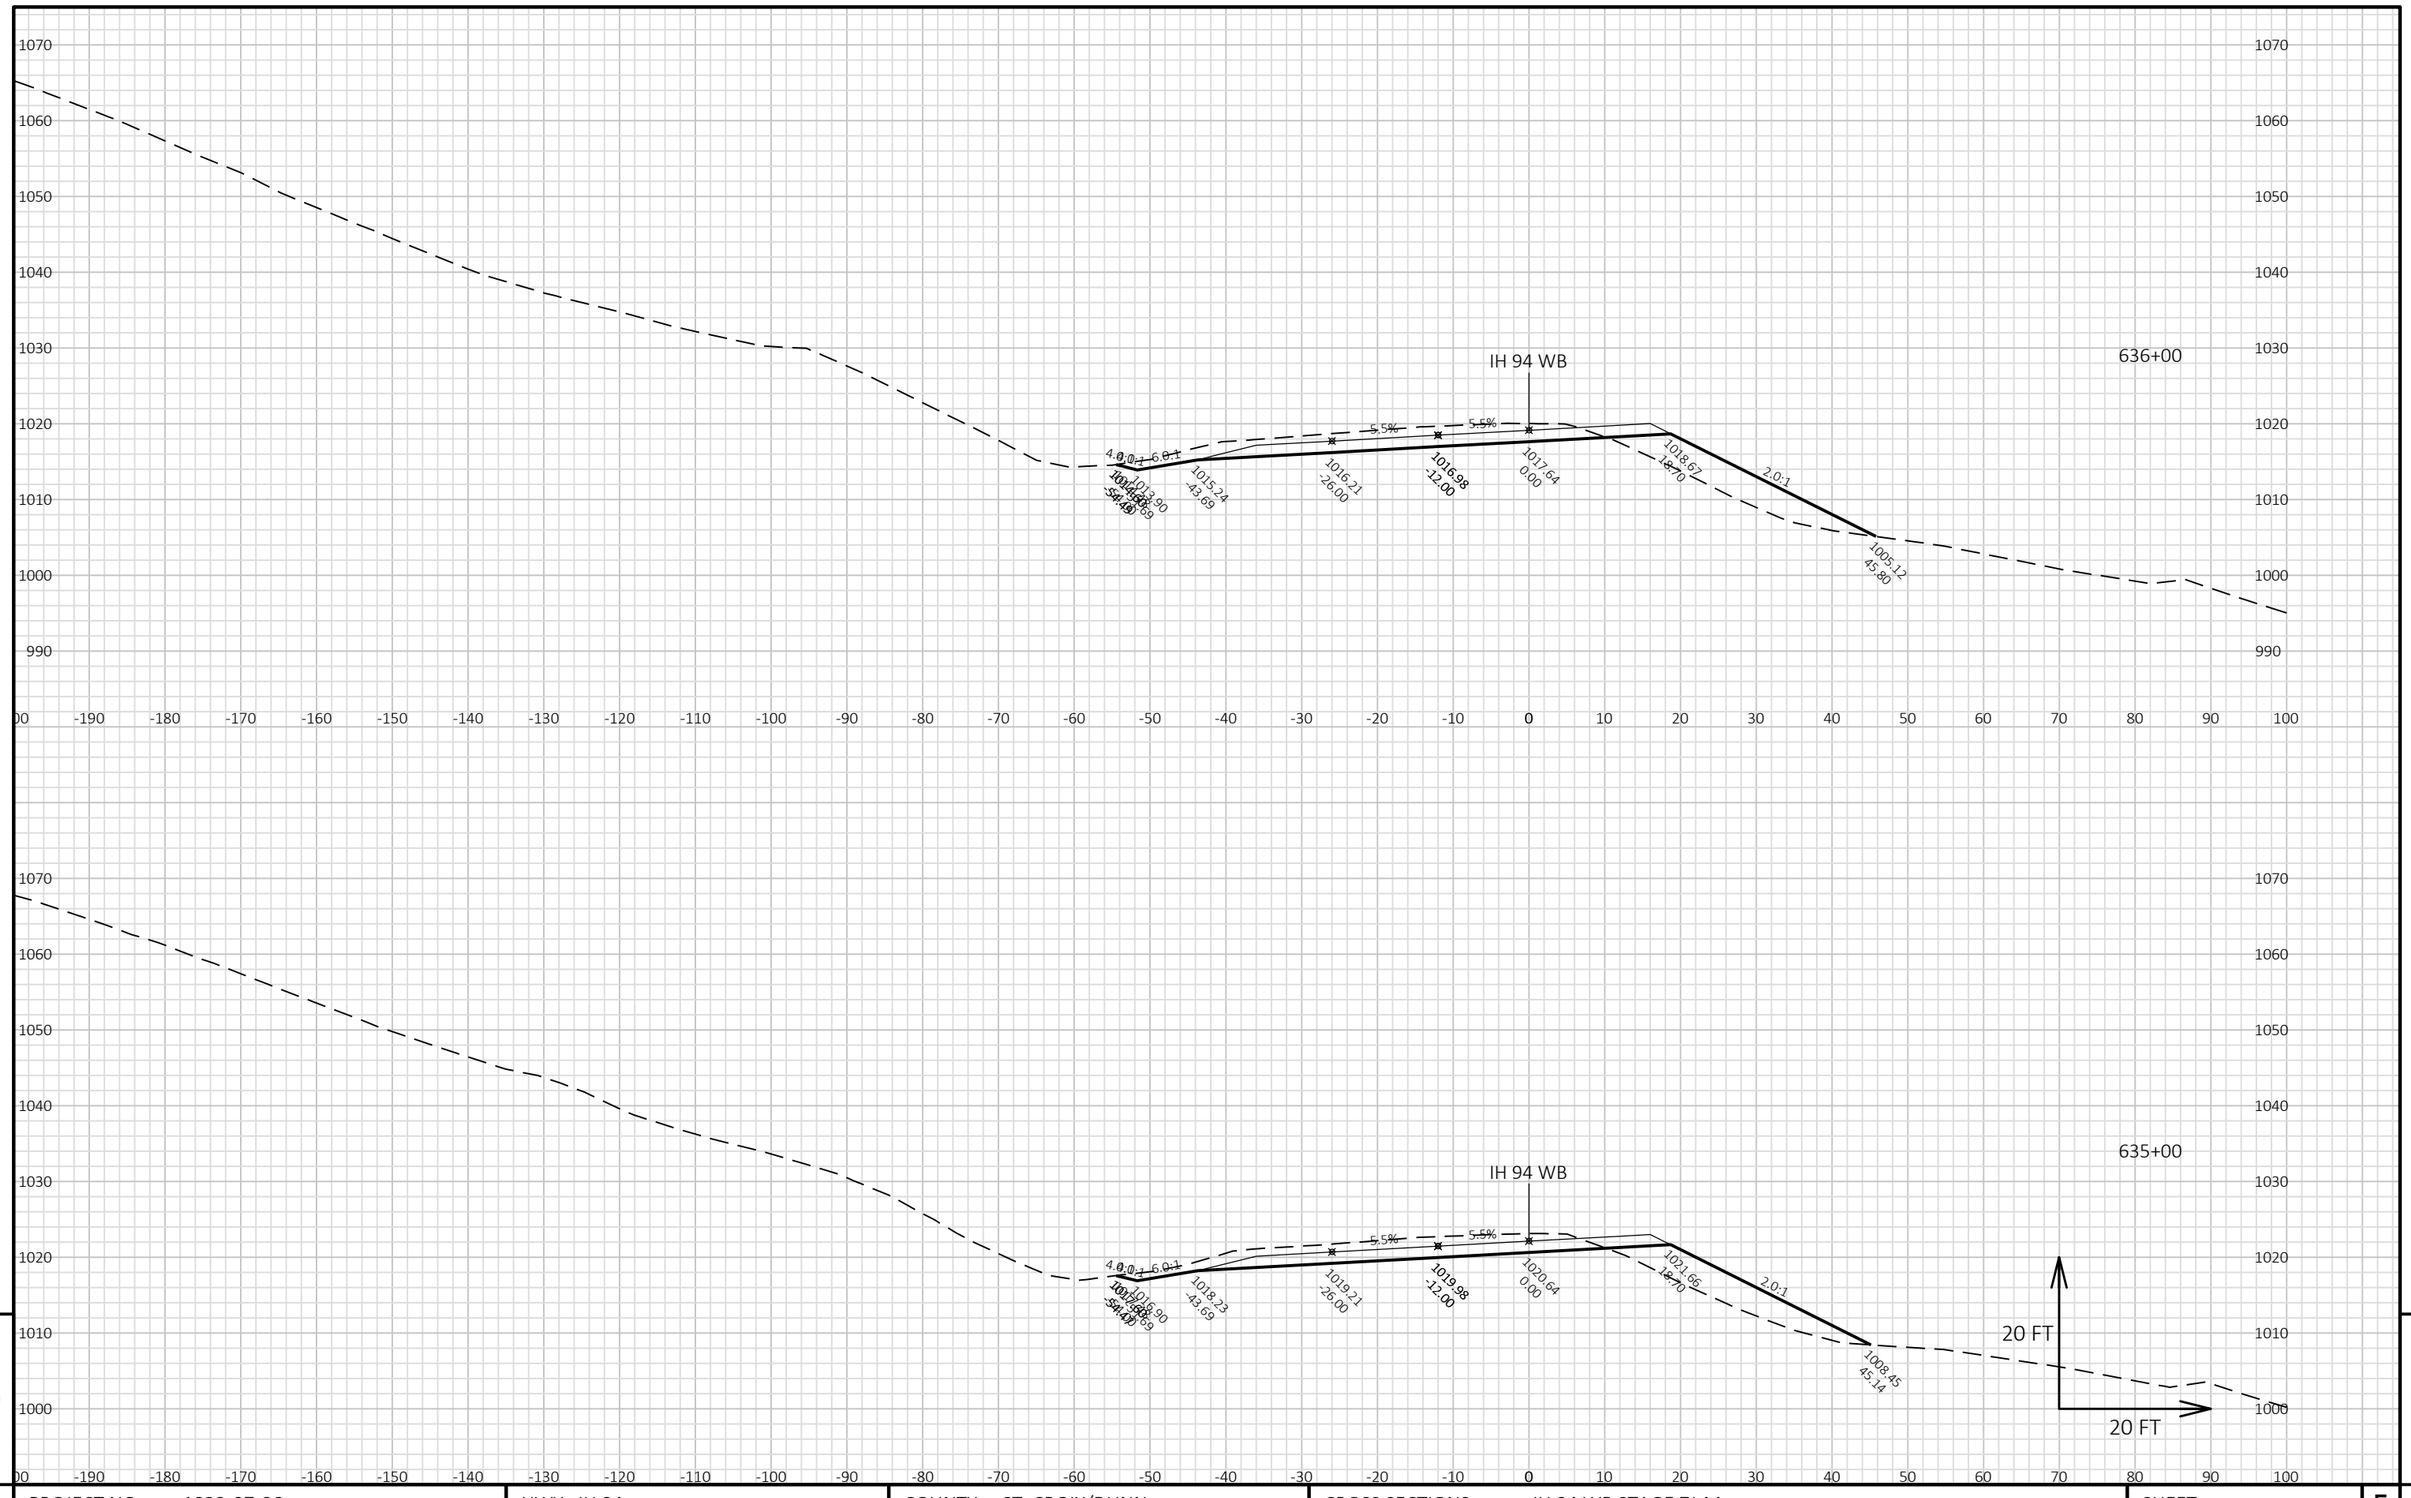


9

9

PROJECT NO: 1022-07-06	HWY: IH 94	COUNTY: ST. CROIX/DUNN	CROSS SECTIONS: IH 94 WB STAGE 7J-M	SHEET	E

FILE NAME : P:\UZ\W\WITNW\142428\CIVIL 3D\10220706\SHEETSPLAN\CROSS SECTIONS\XS_TC STG 7J-M.DWG
LAYOUT NAME - 09010160_XS WB


PLOT DATE : 2/13/2018 10:23 AM PLOT BY : SAVANNAH STEHN PLOT NAME : PLOT SCALE : 1 IN:20 FT HORZ. / 1 IN:20 FT VERT.

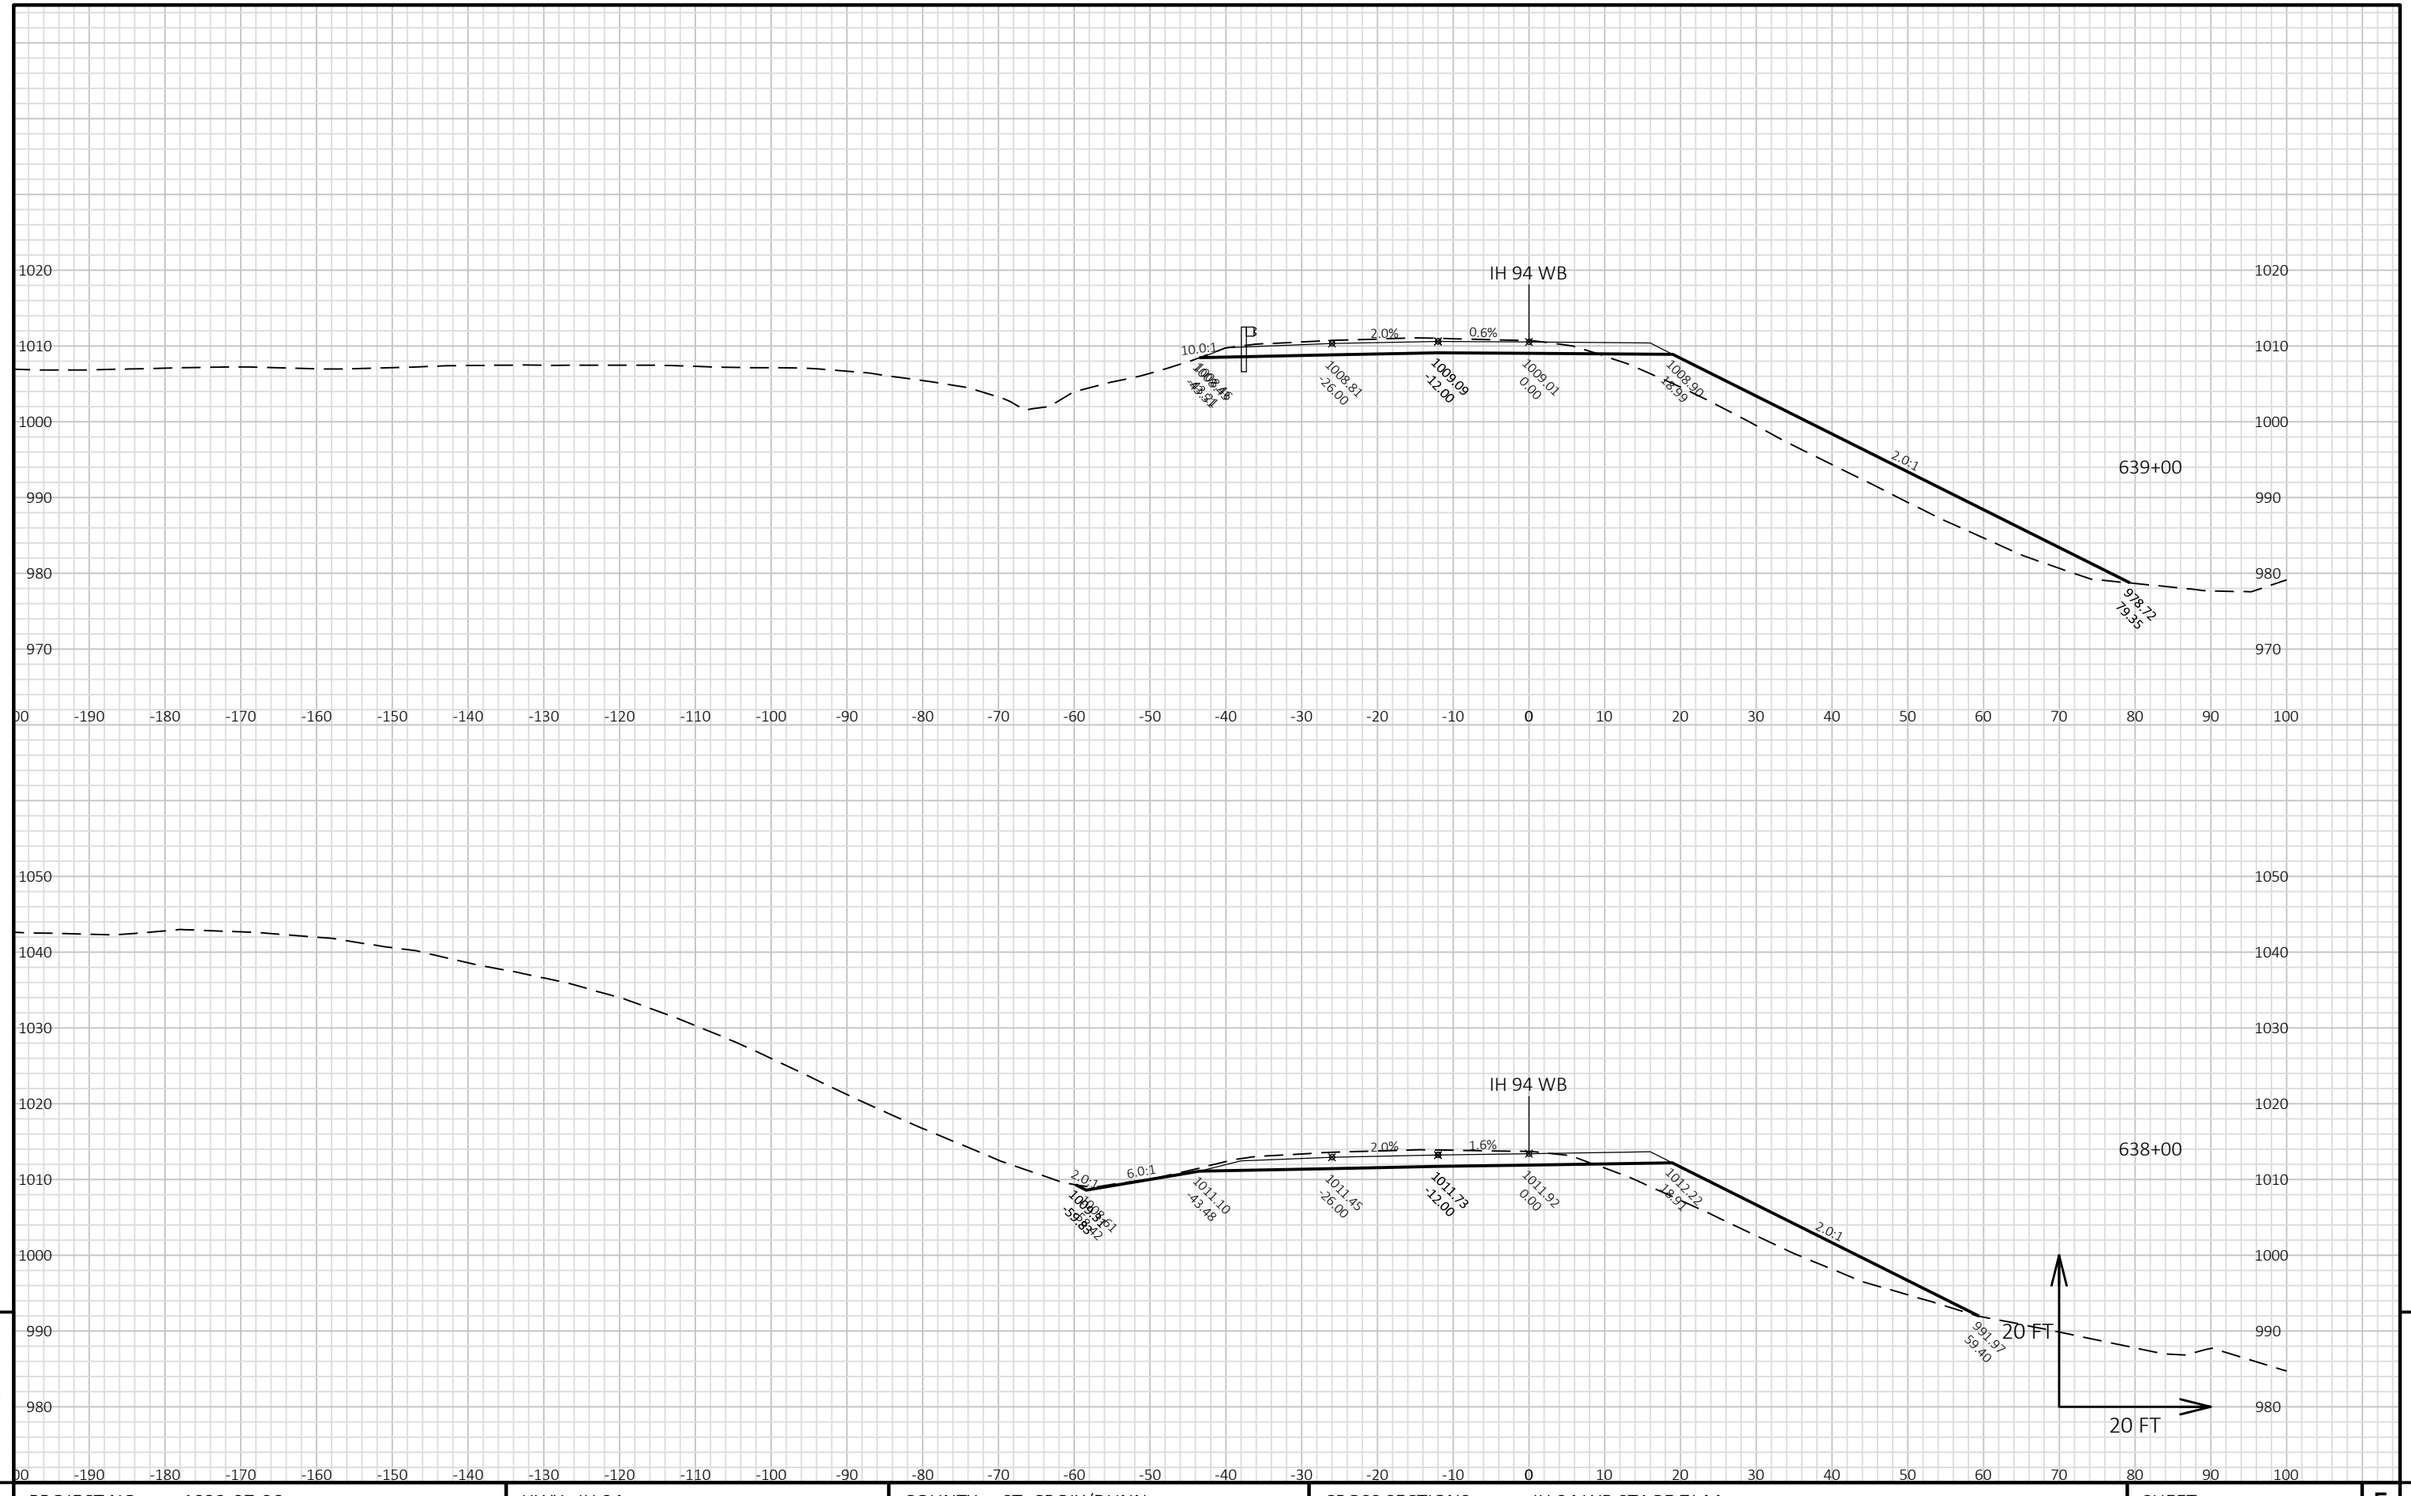

PROJECT NO: 1022-07-06	HWY: IH 94	COUNTY: ST. CROIX/DUNN	CROSS SECTIONS: IH 94 WB STAGE 7J-M	SHEET E

FILE NAME : P:\UZ\W\WITNW\142428\CIVIL 3D\10220706\SHEETSPLAN\CROSS SECTIONS\XS_TC STG 7J-M.DWG
LAYOUT NAME - 09010161_XS WB

PLOT DATE : 2/13/2018 10:23 AM PLOT BY : SAVANNAH STEHN PLOT NAME : PLOT SCALE : 1 IN:20 FT HORZ. / 1 IN:20 FT VERT.

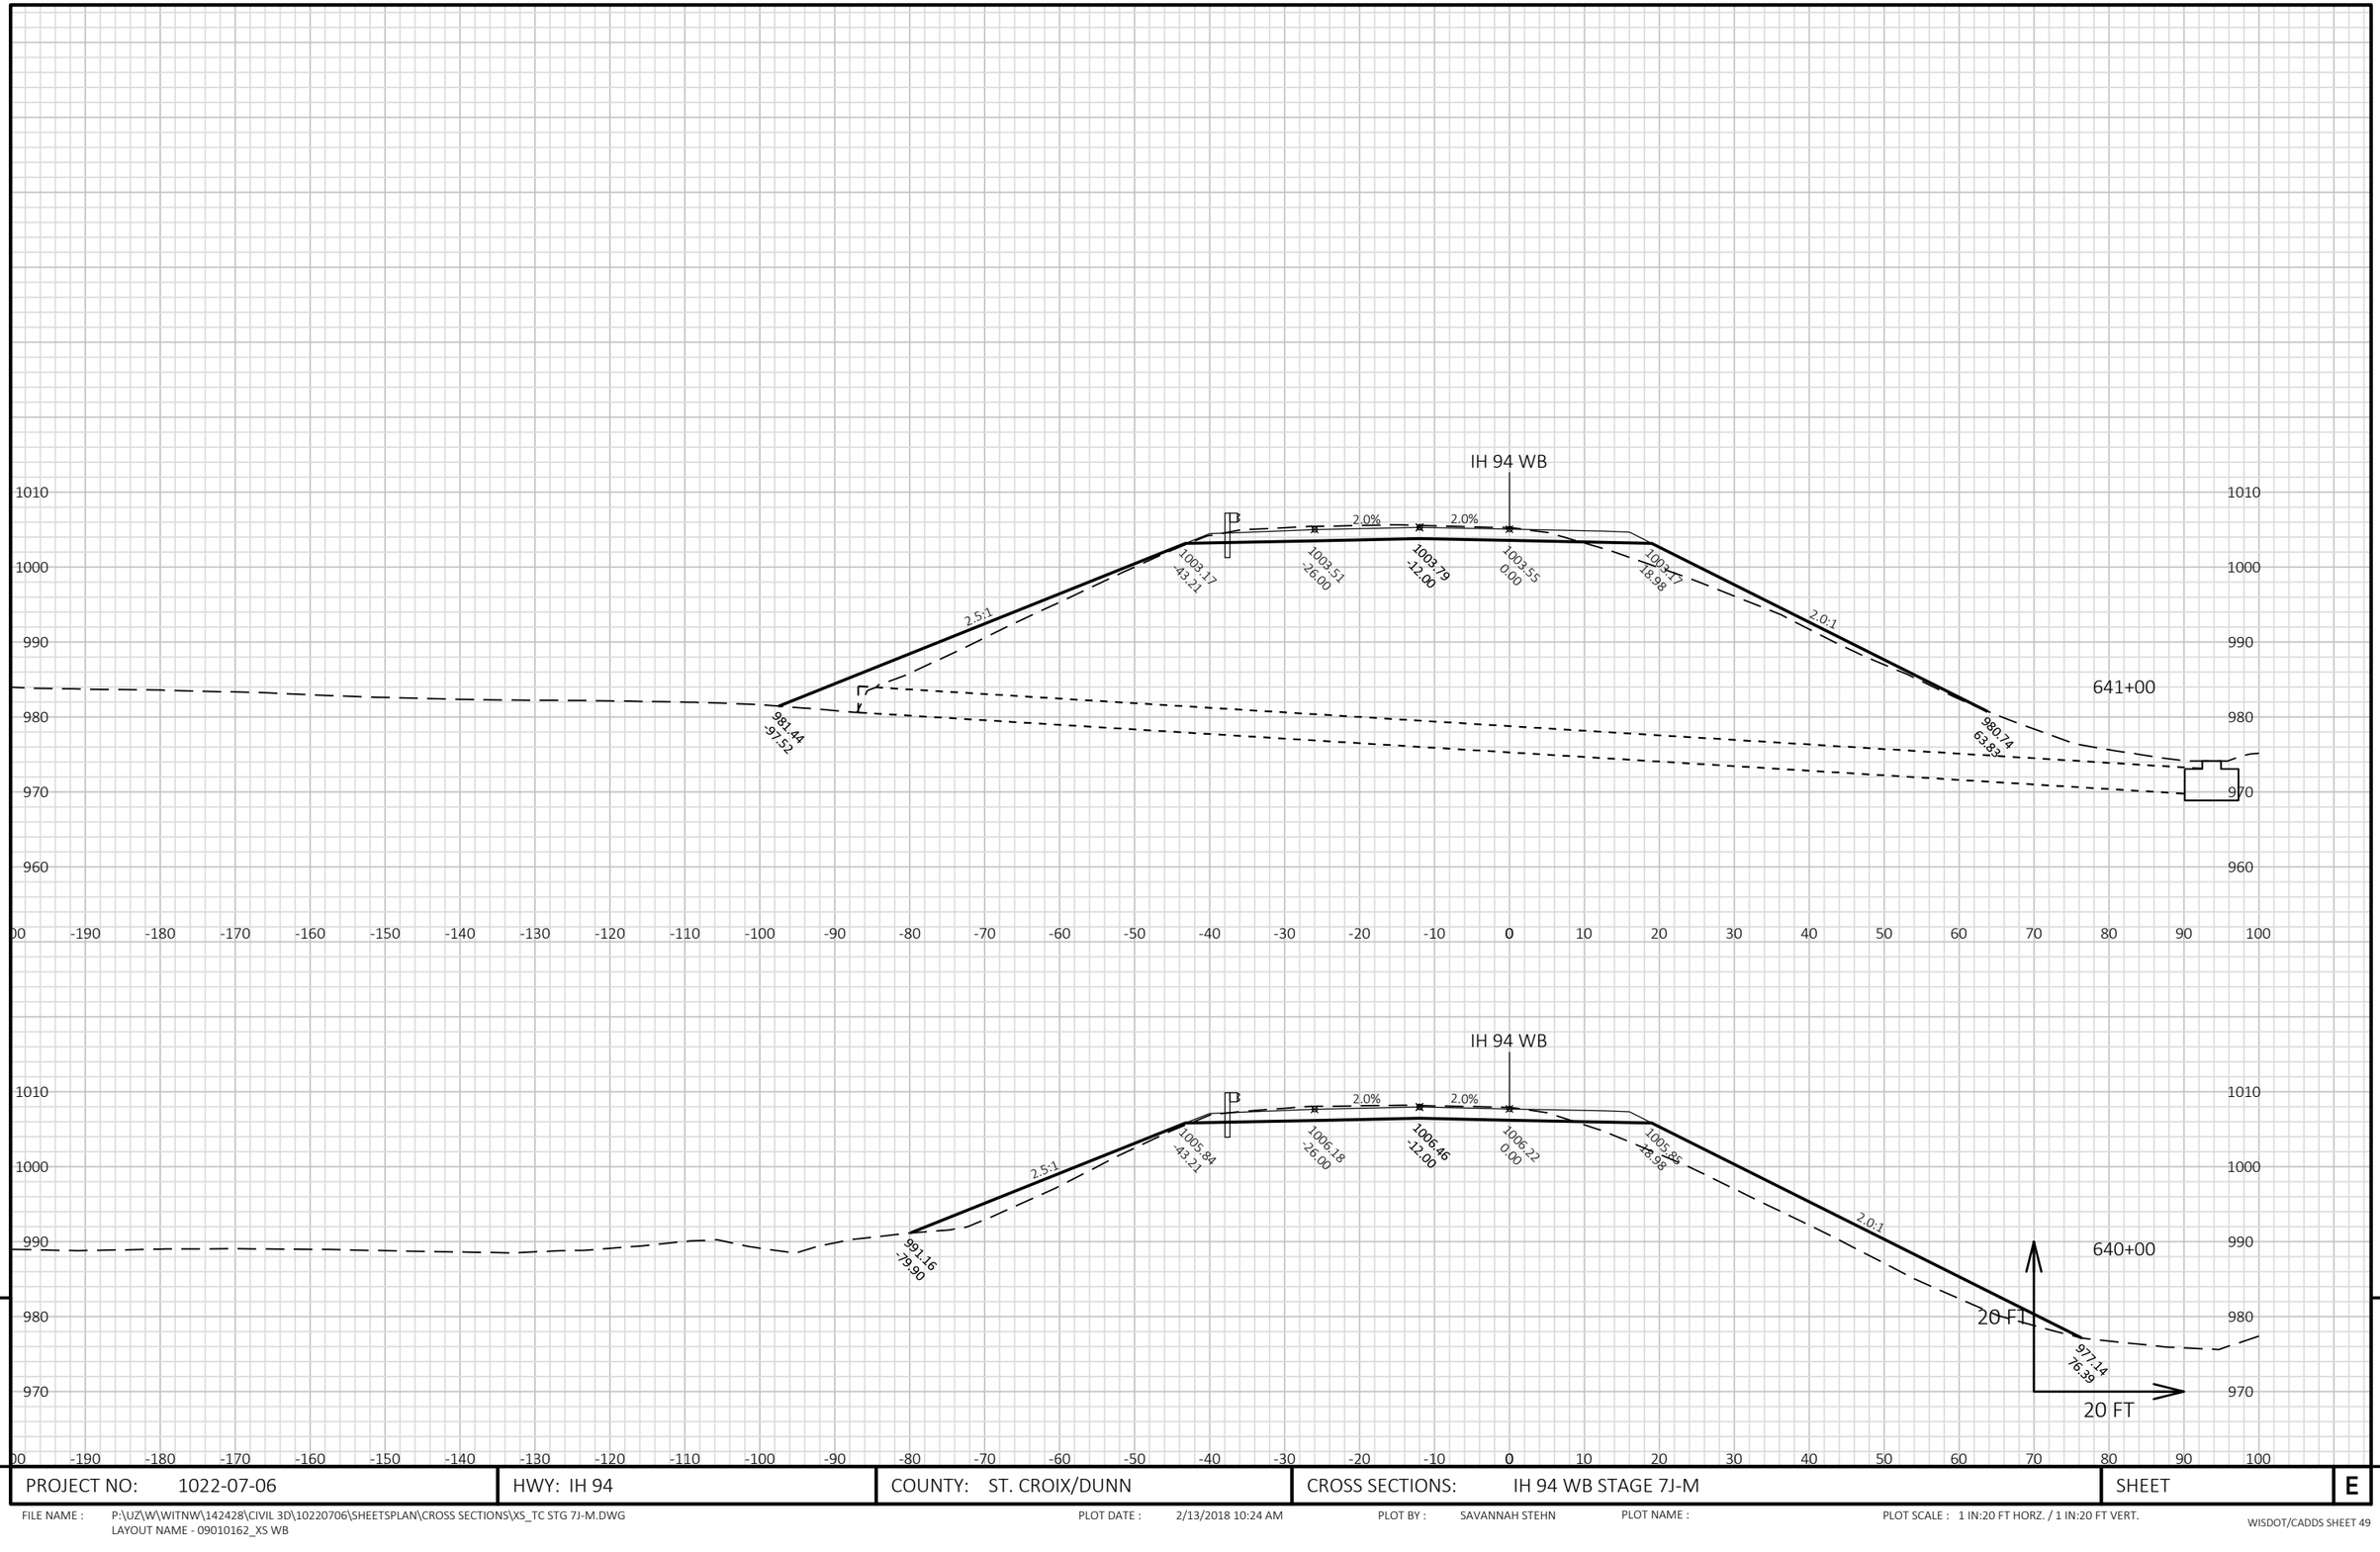


9

9

PROJECT NO: 1022-07-06	HWY: IH 94	COUNTY: ST. CROIX/DUNN	CROSS SECTIONS: IH 94 WB STAGE 7J-M	SHEET	E

FILE NAME : P:\UZ\W\WITNW\142428\CIVIL 3D\10220706\SHEETSPLAN\CROSS SECTIONS\XS_TC STG 7J-M.DWG
LAYOUT NAME - 09010162_XS WB

PLOT DATE : 2/13/2018 10:24 AM PLOT BY : SAVANNAH STEHN PLOT NAME : PLOT SCALE : 1 IN:20 FT HORZ. / 1 IN:20 FT VERT.

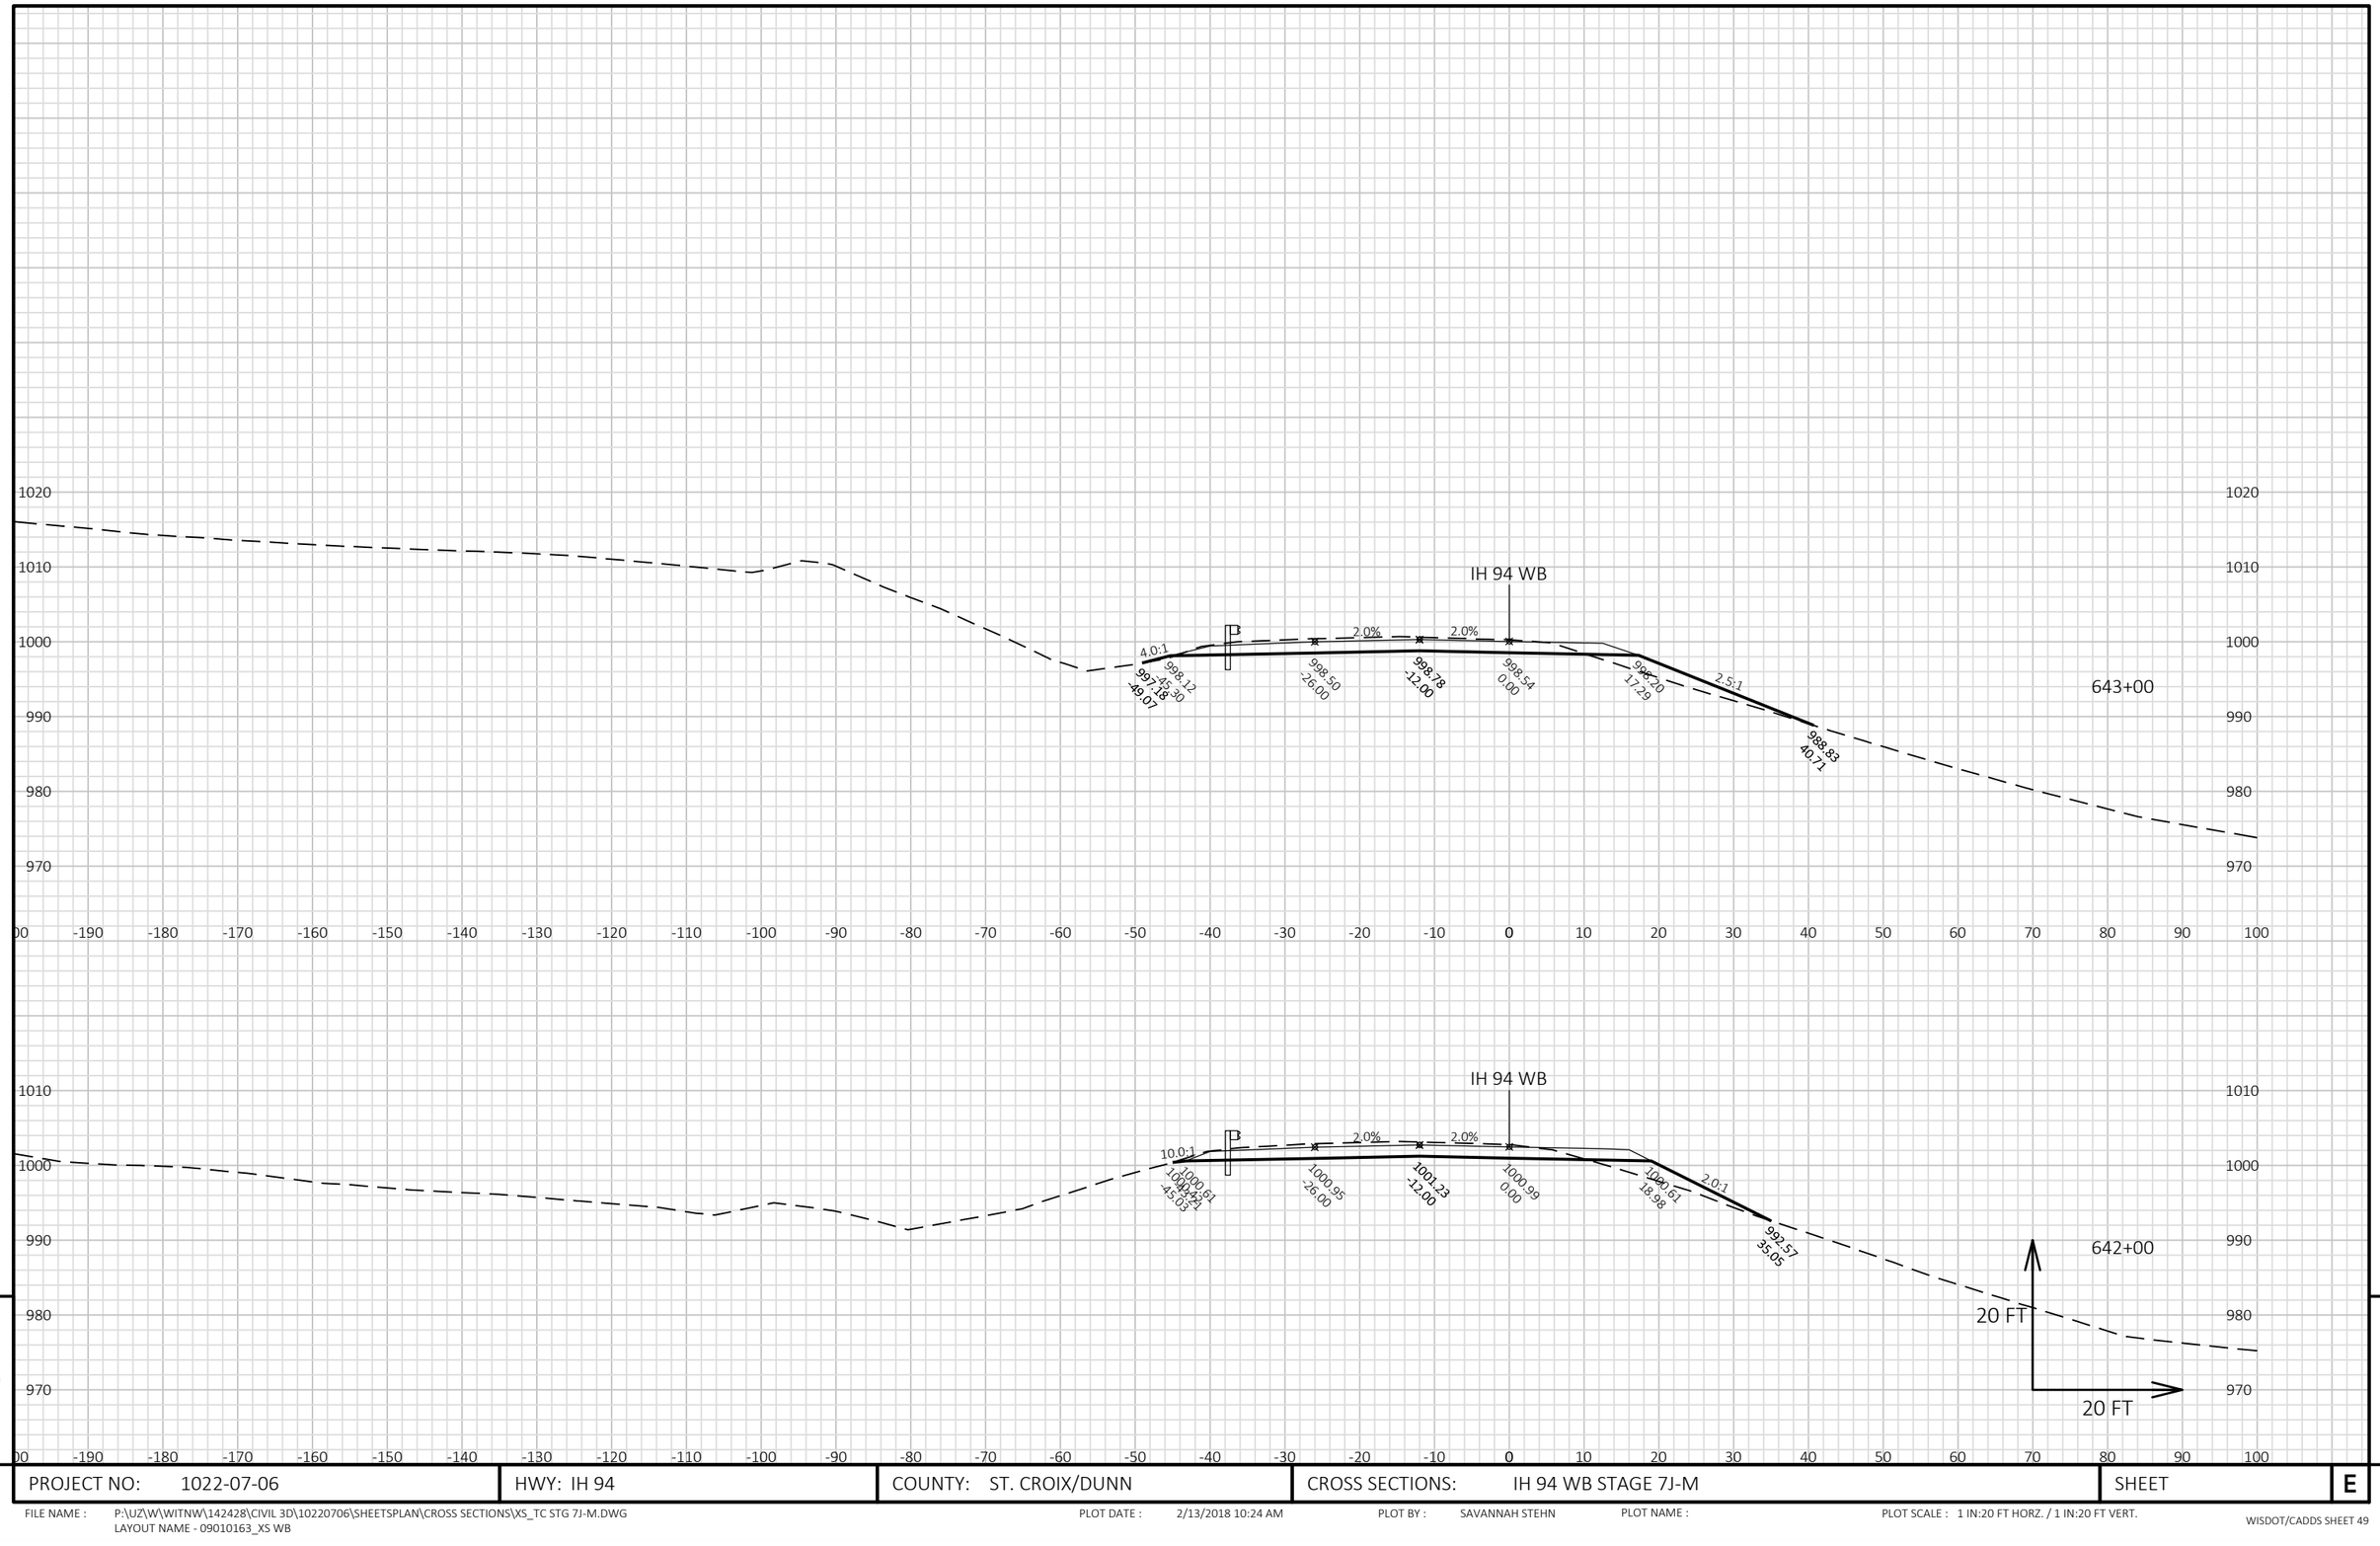


9

9

PROJECT NO: 1022-07-06	HWY: IH 94	COUNTY: ST. CROIX/DUNN	CROSS SECTIONS: IH 94 WB STAGE 7J-M	SHEET	E

FILE NAME : P:\UZ\W\WITNW\142428\CIVIL 3D\10220706\SHEETSPLAN\CROSS SECTIONS\XS_TC STG 7J-M.DWG
LAYOUT NAME - 09010163_XS WB

PLOT DATE : 2/13/2018 10:24 AM PLOT BY : SAVANNAH STEHN PLOT NAME : PLOT SCALE : 1 IN:20 FT HORZ. / 1 IN:20 FT VERT.

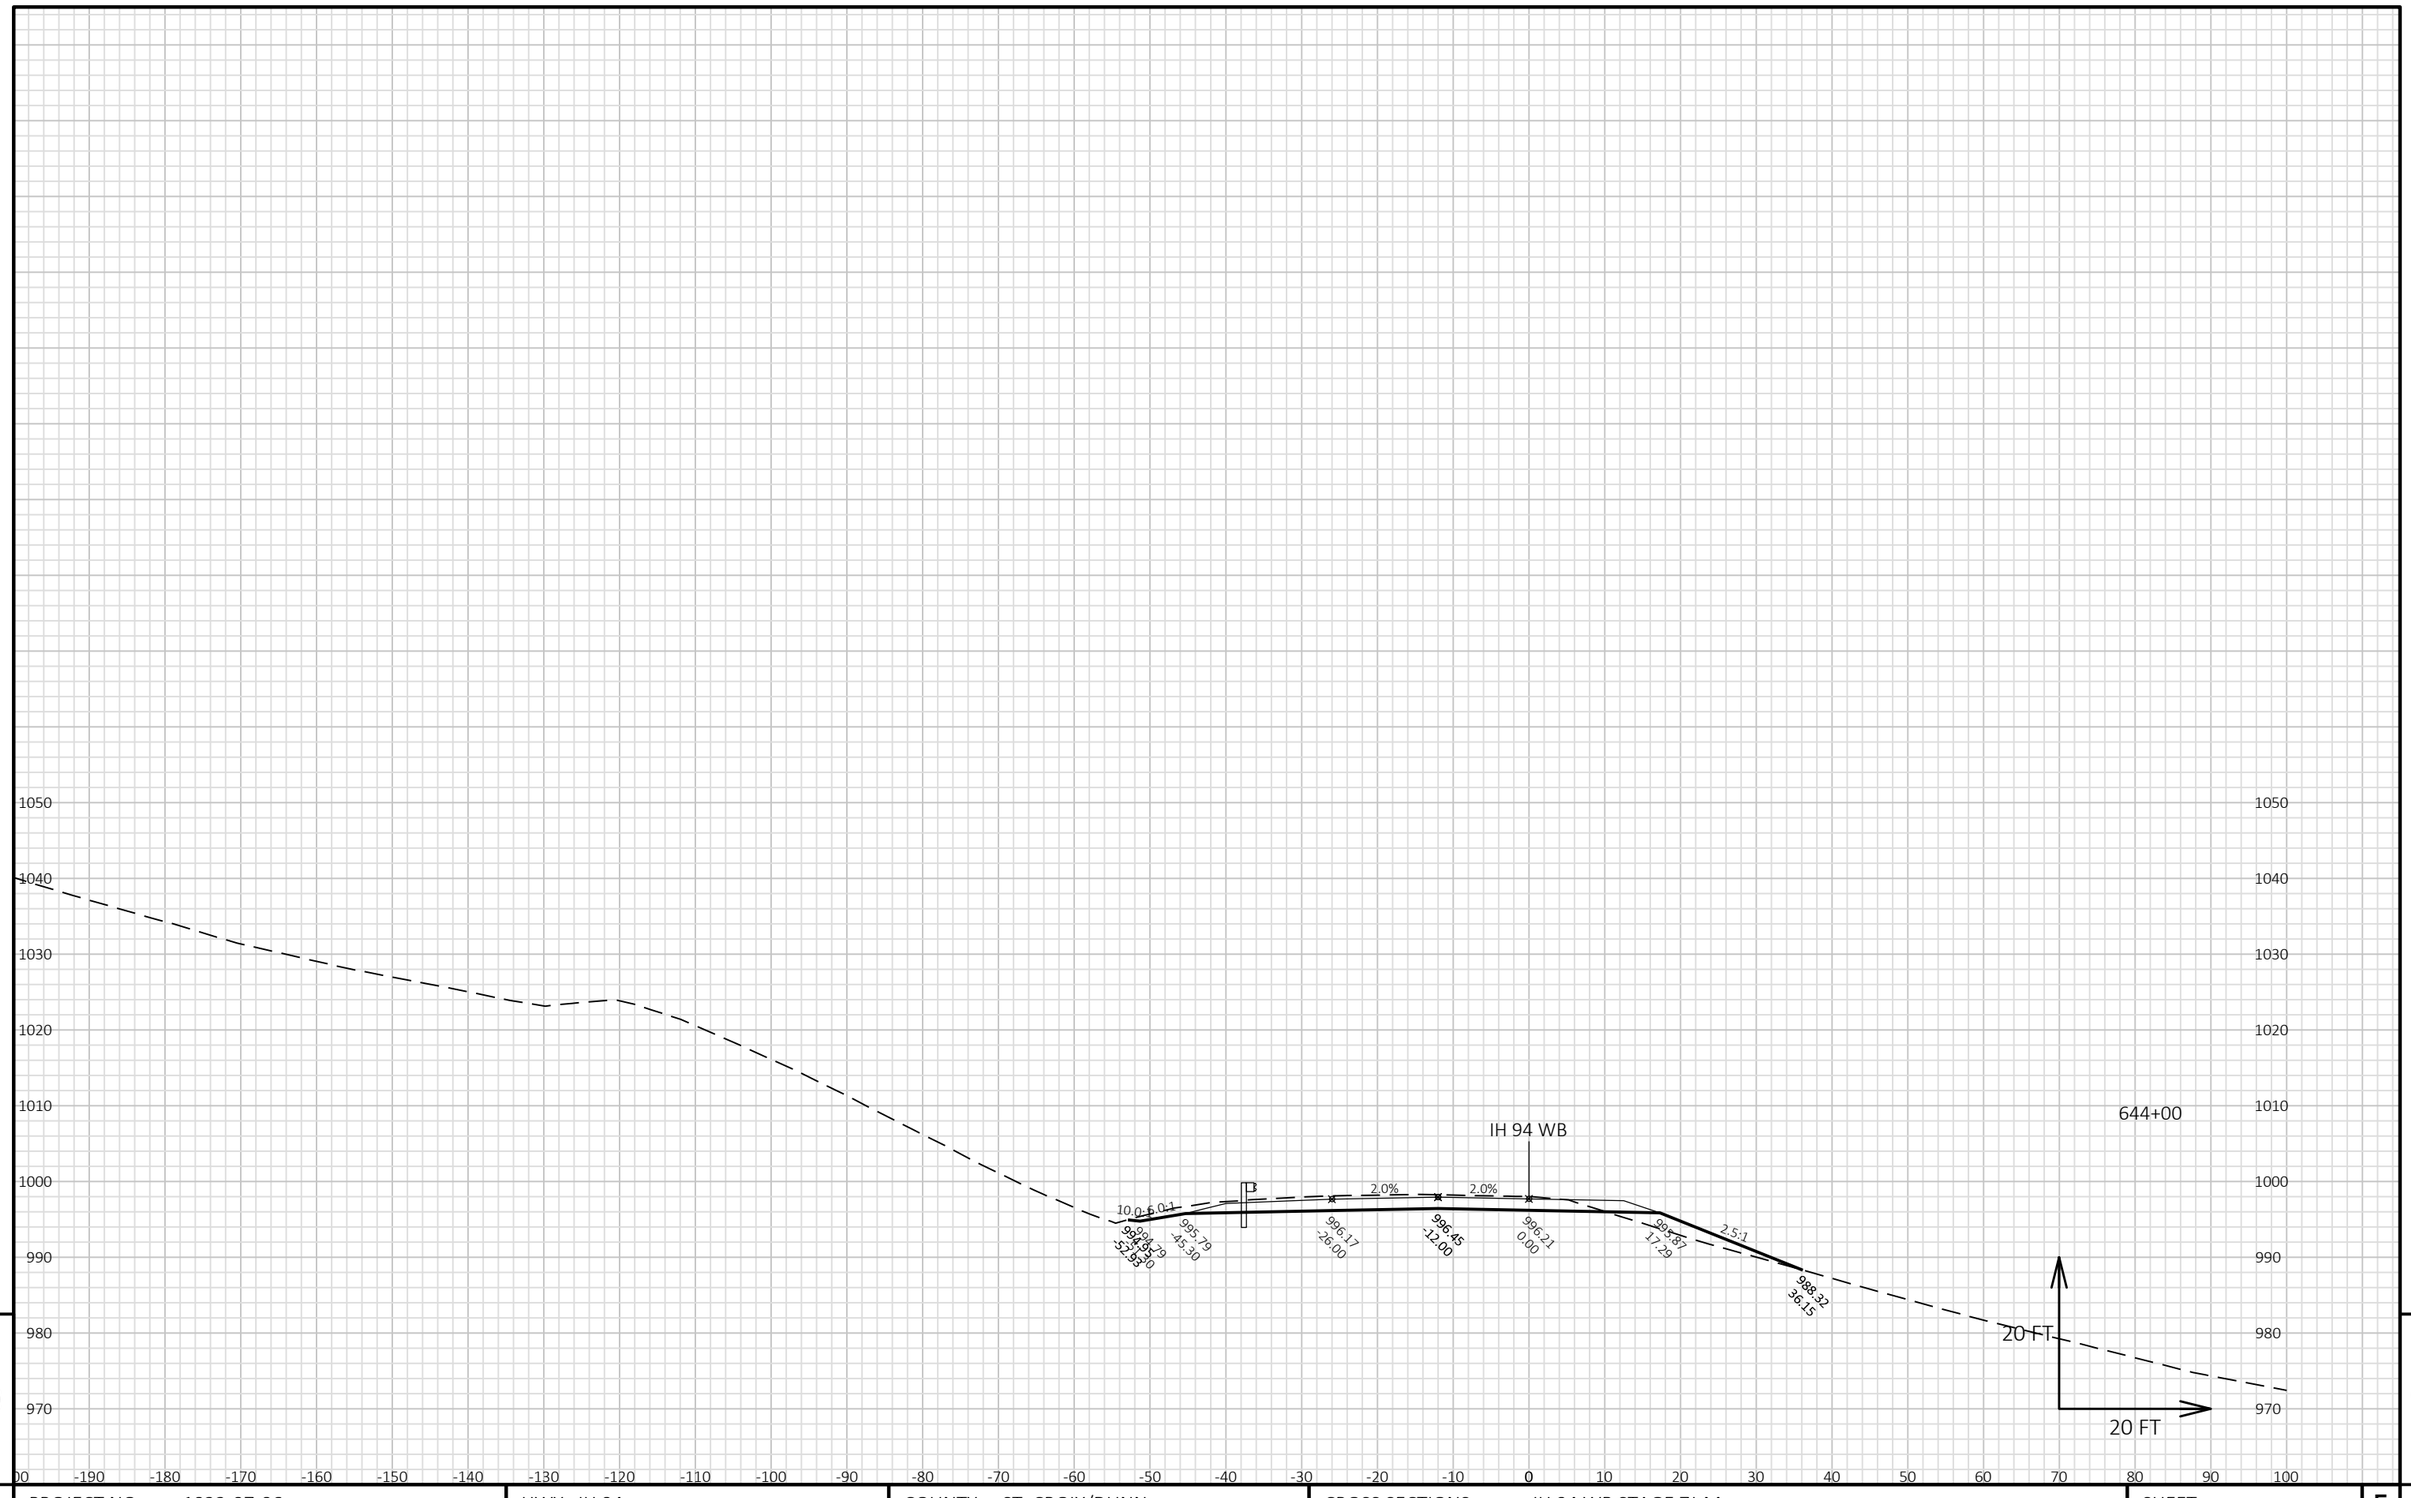


9

9

PROJECT NO: 1022-07-06	HWY: IH 94	COUNTY: ST. CROIX/DUNN	CROSS SECTIONS: IH 94 WB STAGE 7J-M	SHEET	E

FILE NAME : P:\UZ\W\WITNW\142428\CIVIL 3D\10220706\SHEETSPLAN\CROSS SECTIONS\XS_TC STG 7J-M.DWG
LAYOUT NAME - 09010164_XS WB

PLOT DATE : 2/13/2018 10:24 AM PLOT BY : SAVANNAH STEHN PLOT NAME : PLOT SCALE : 1 IN:20 FT HORZ. / 1 IN:20 FT VERT.

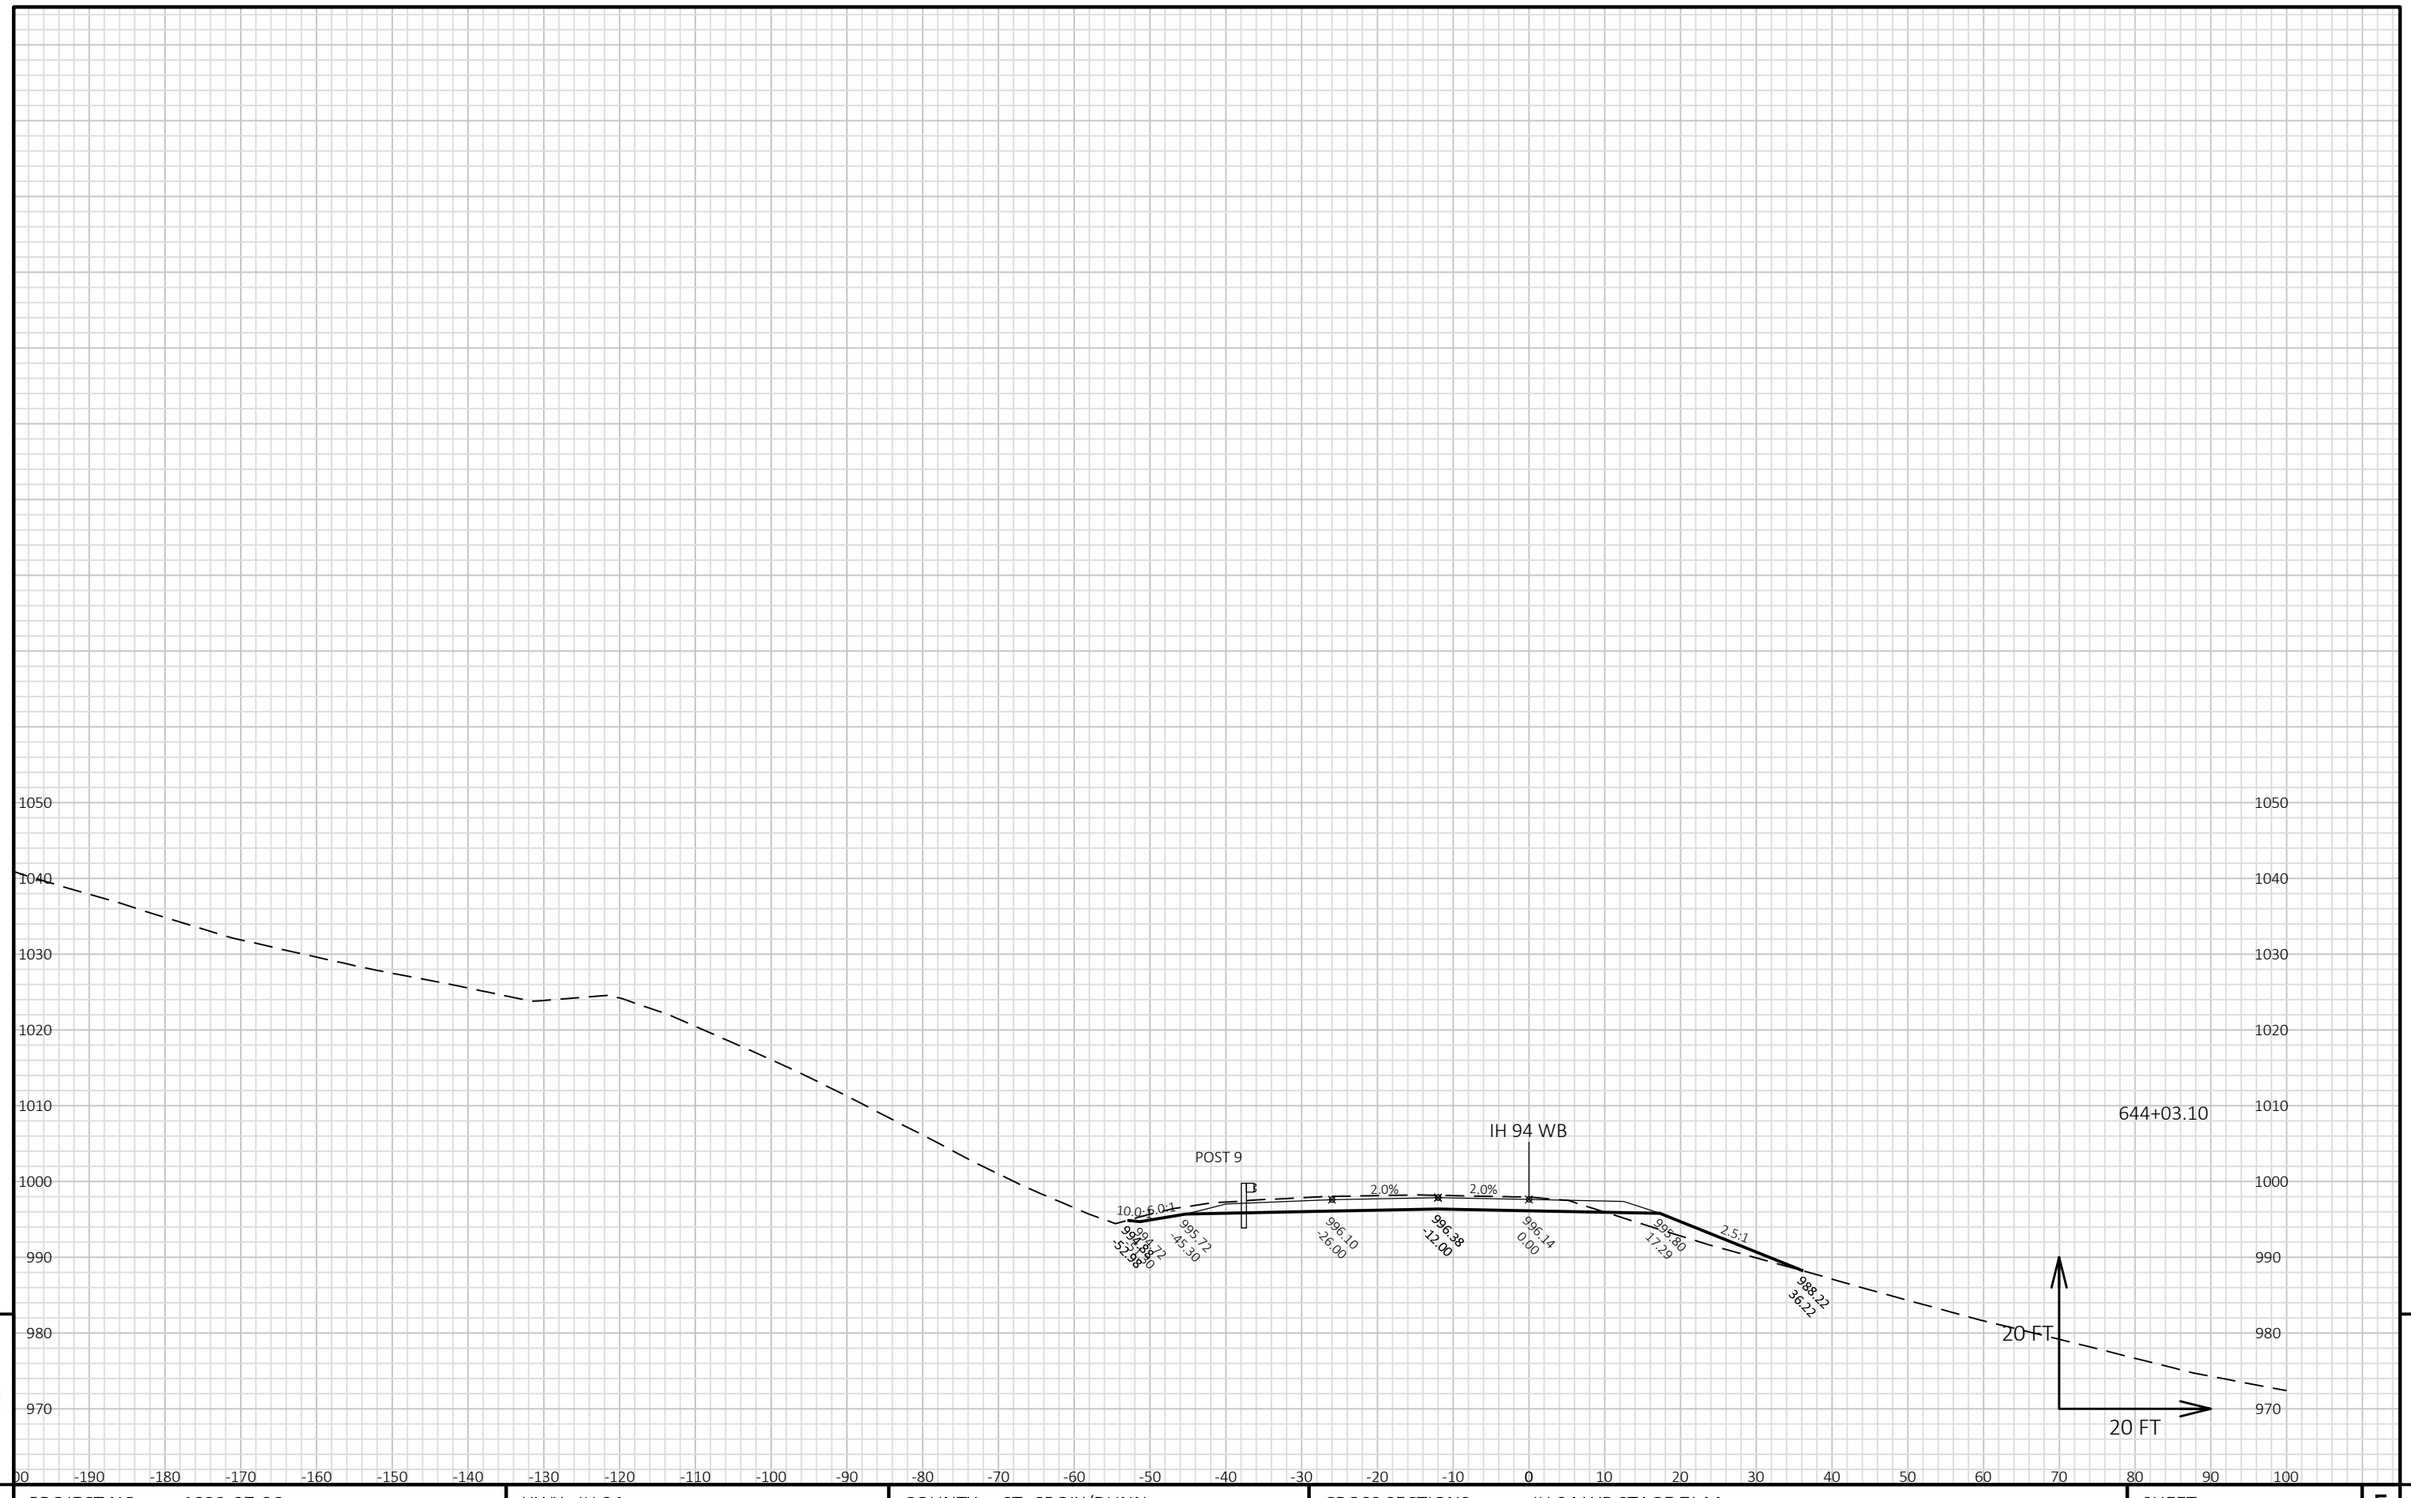


9

9

PROJECT NO: 1022-07-06	HWY: IH 94	COUNTY: ST. CROIX/DUNN	CROSS SECTIONS: IH 94 WB STAGE 7J-M	SHEET	E

FILE NAME : P:\UZ\W\WITNW\142428\CIVIL 3D\10220706\SHEETSPLAN\CROSS SECTIONS\XS_TC STG 7J-M.DWG
LAYOUT NAME - 09010165_XS WB

PLOT DATE : 2/13/2018 10:24 AM PLOT BY : SAVANNAH STEHN PLOT NAME : PLOT SCALE : 1 IN:20 FT HORZ. / 1 IN:20 FT VERT.

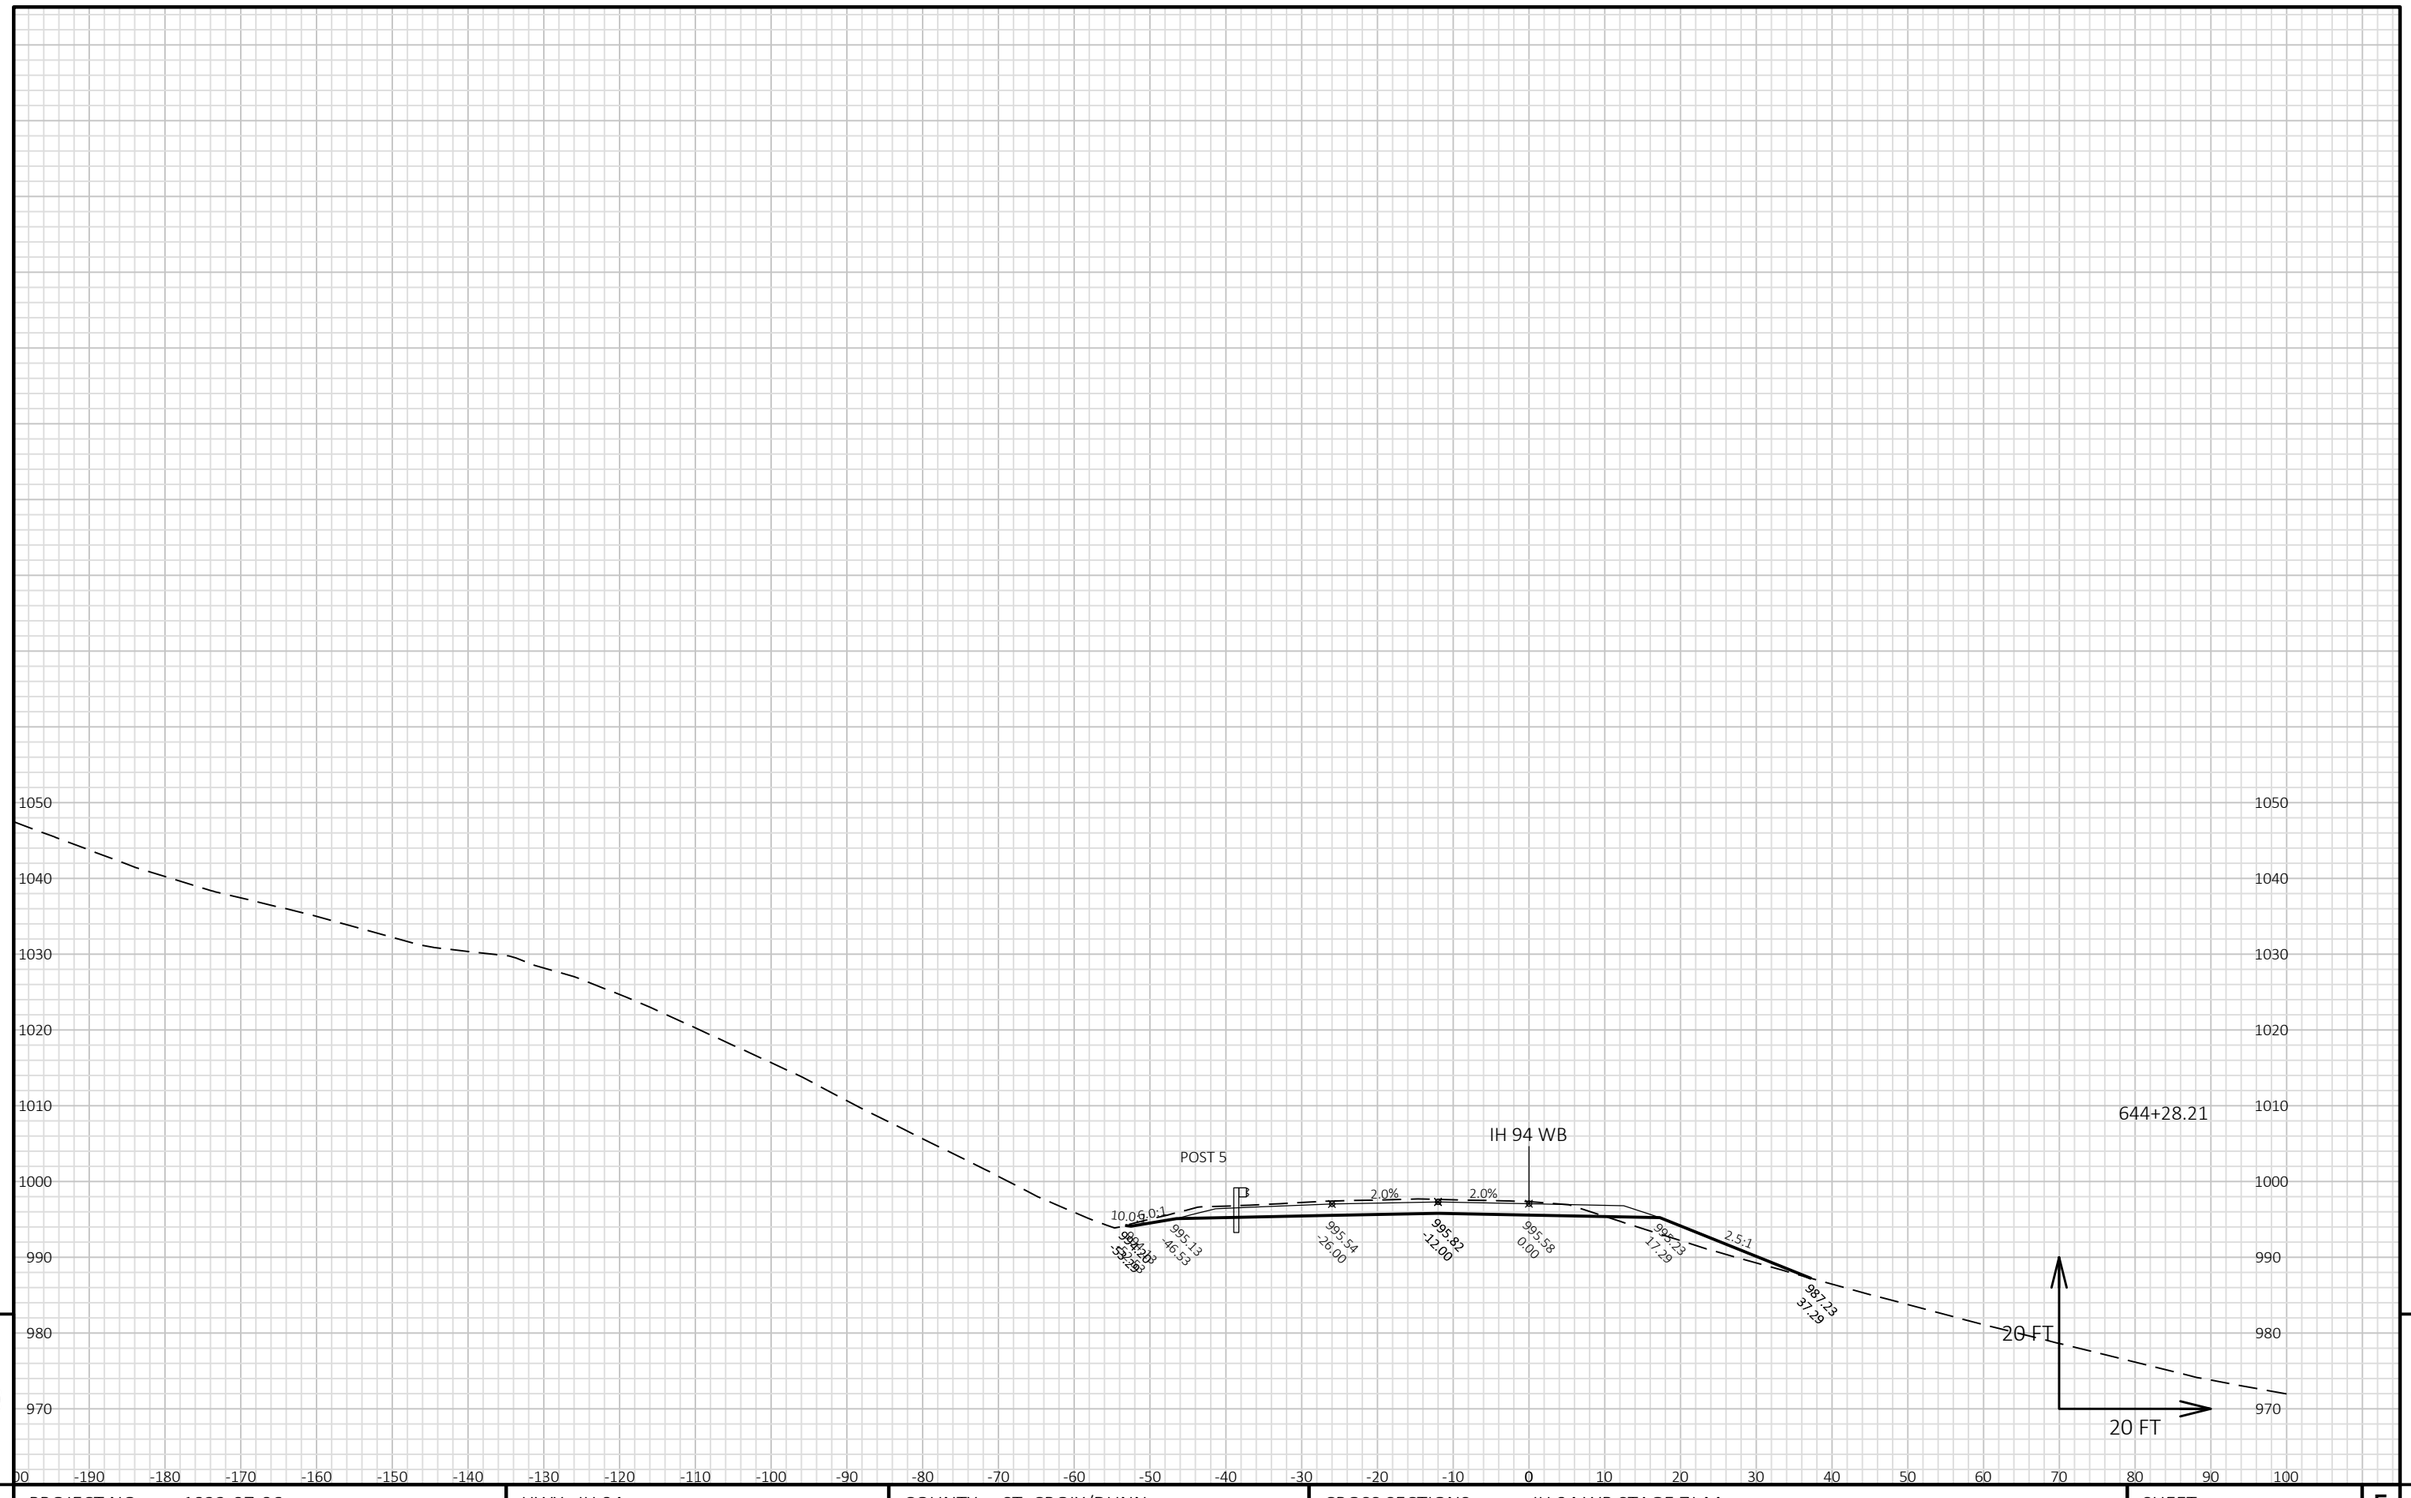


9 9

PROJECT NO: 1022-07-06	HWY: IH 94	COUNTY: ST. CROIX/DUNN	CROSS SECTIONS: IH 94 WB STAGE 7J-M	SHEET	E

FILE NAME : P:\UZ\W\WITNW\142428\CIVIL 3D\10220706\SHEETSPLAN\CROSS SECTIONS\XS_TC STG 7J-M.DWG
LAYOUT NAME - 09010166_XS WB

PLOT DATE : 2/13/2018 10:24 AM PLOT BY : SAVANNAH STEHN PLOT NAME : PLOT SCALE : 1 IN:20 FT HORZ. / 1 IN:20 FT VERT.

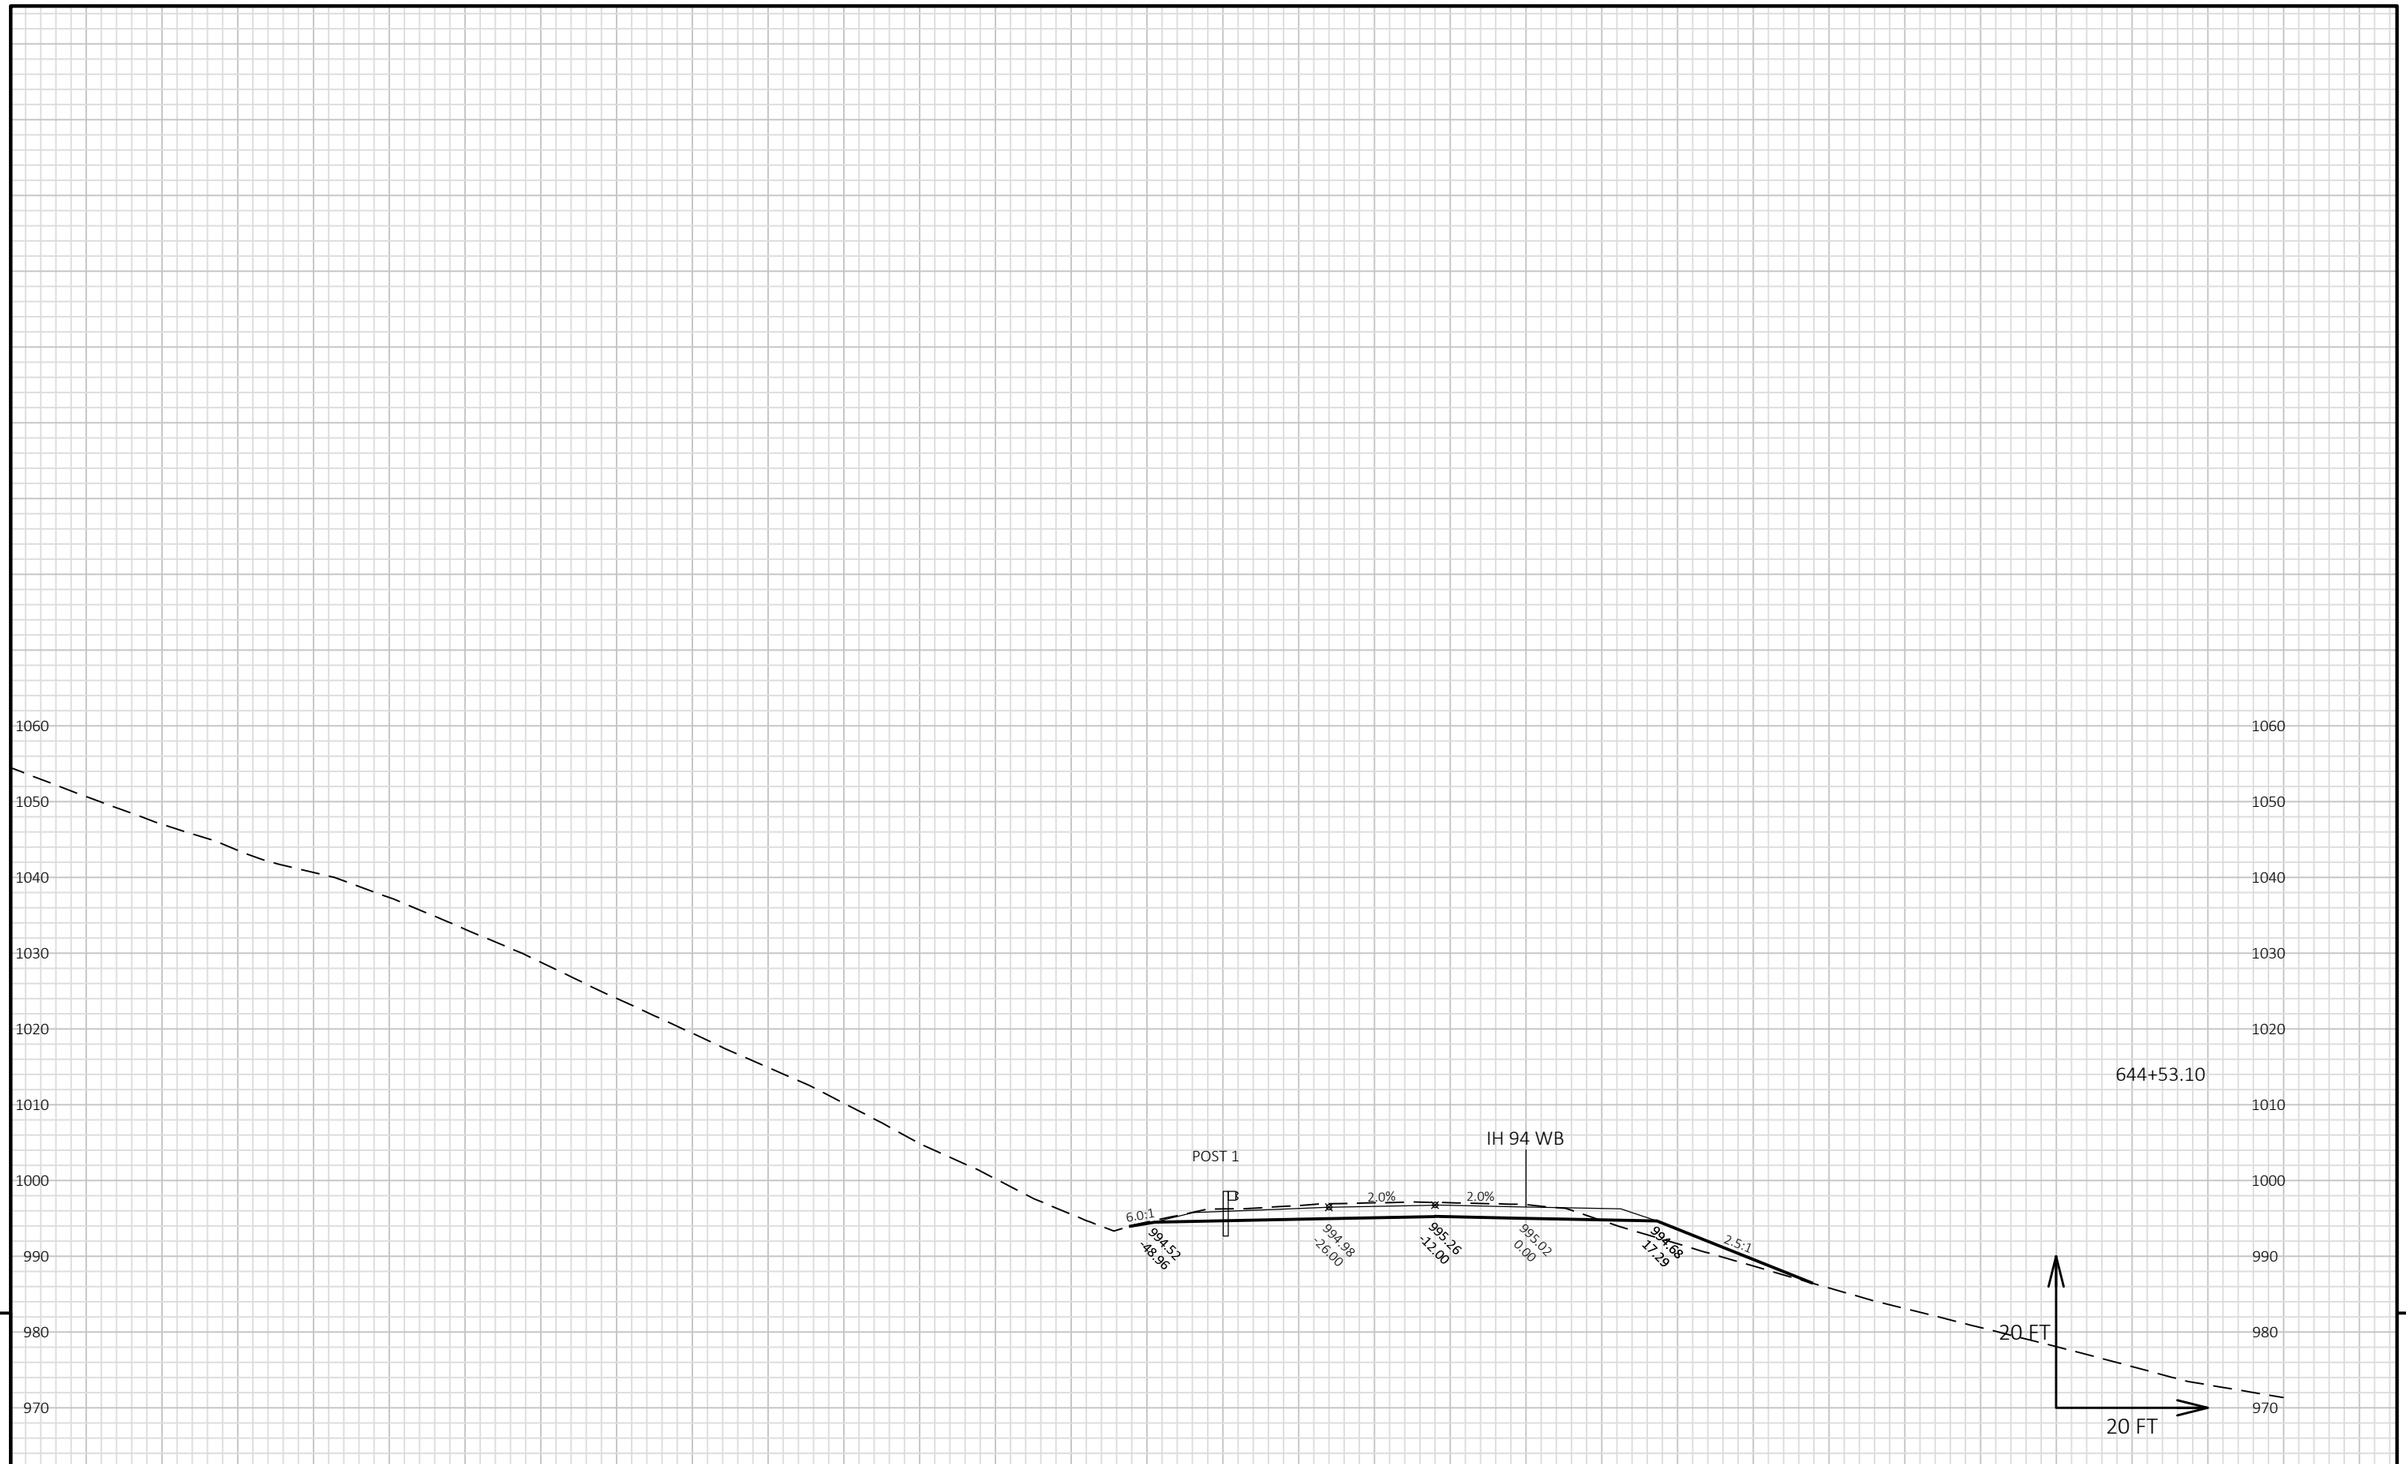


9

9

PROJECT NO: 1022-07-06	HWY: IH 94	COUNTY: ST. CROIX/DUNN	CROSS SECTIONS: IH 94 WB STAGE 7J-M	SHEET	E

FILE NAME : P:\UZ\W\WITNW\142428\CIVIL 3D\10220706\SHEETSPLAN\CROSS SECTIONS\XS_TC STG 7J-M.DWG
LAYOUT NAME - 09010167_XS WB

PLOT DATE : 2/13/2018 10:24 AM PLOT BY : SAVANNAH STEHN PLOT NAME : PLOT SCALE : 1 IN:20 FT HORZ. / 1 IN:20 FT VERT.

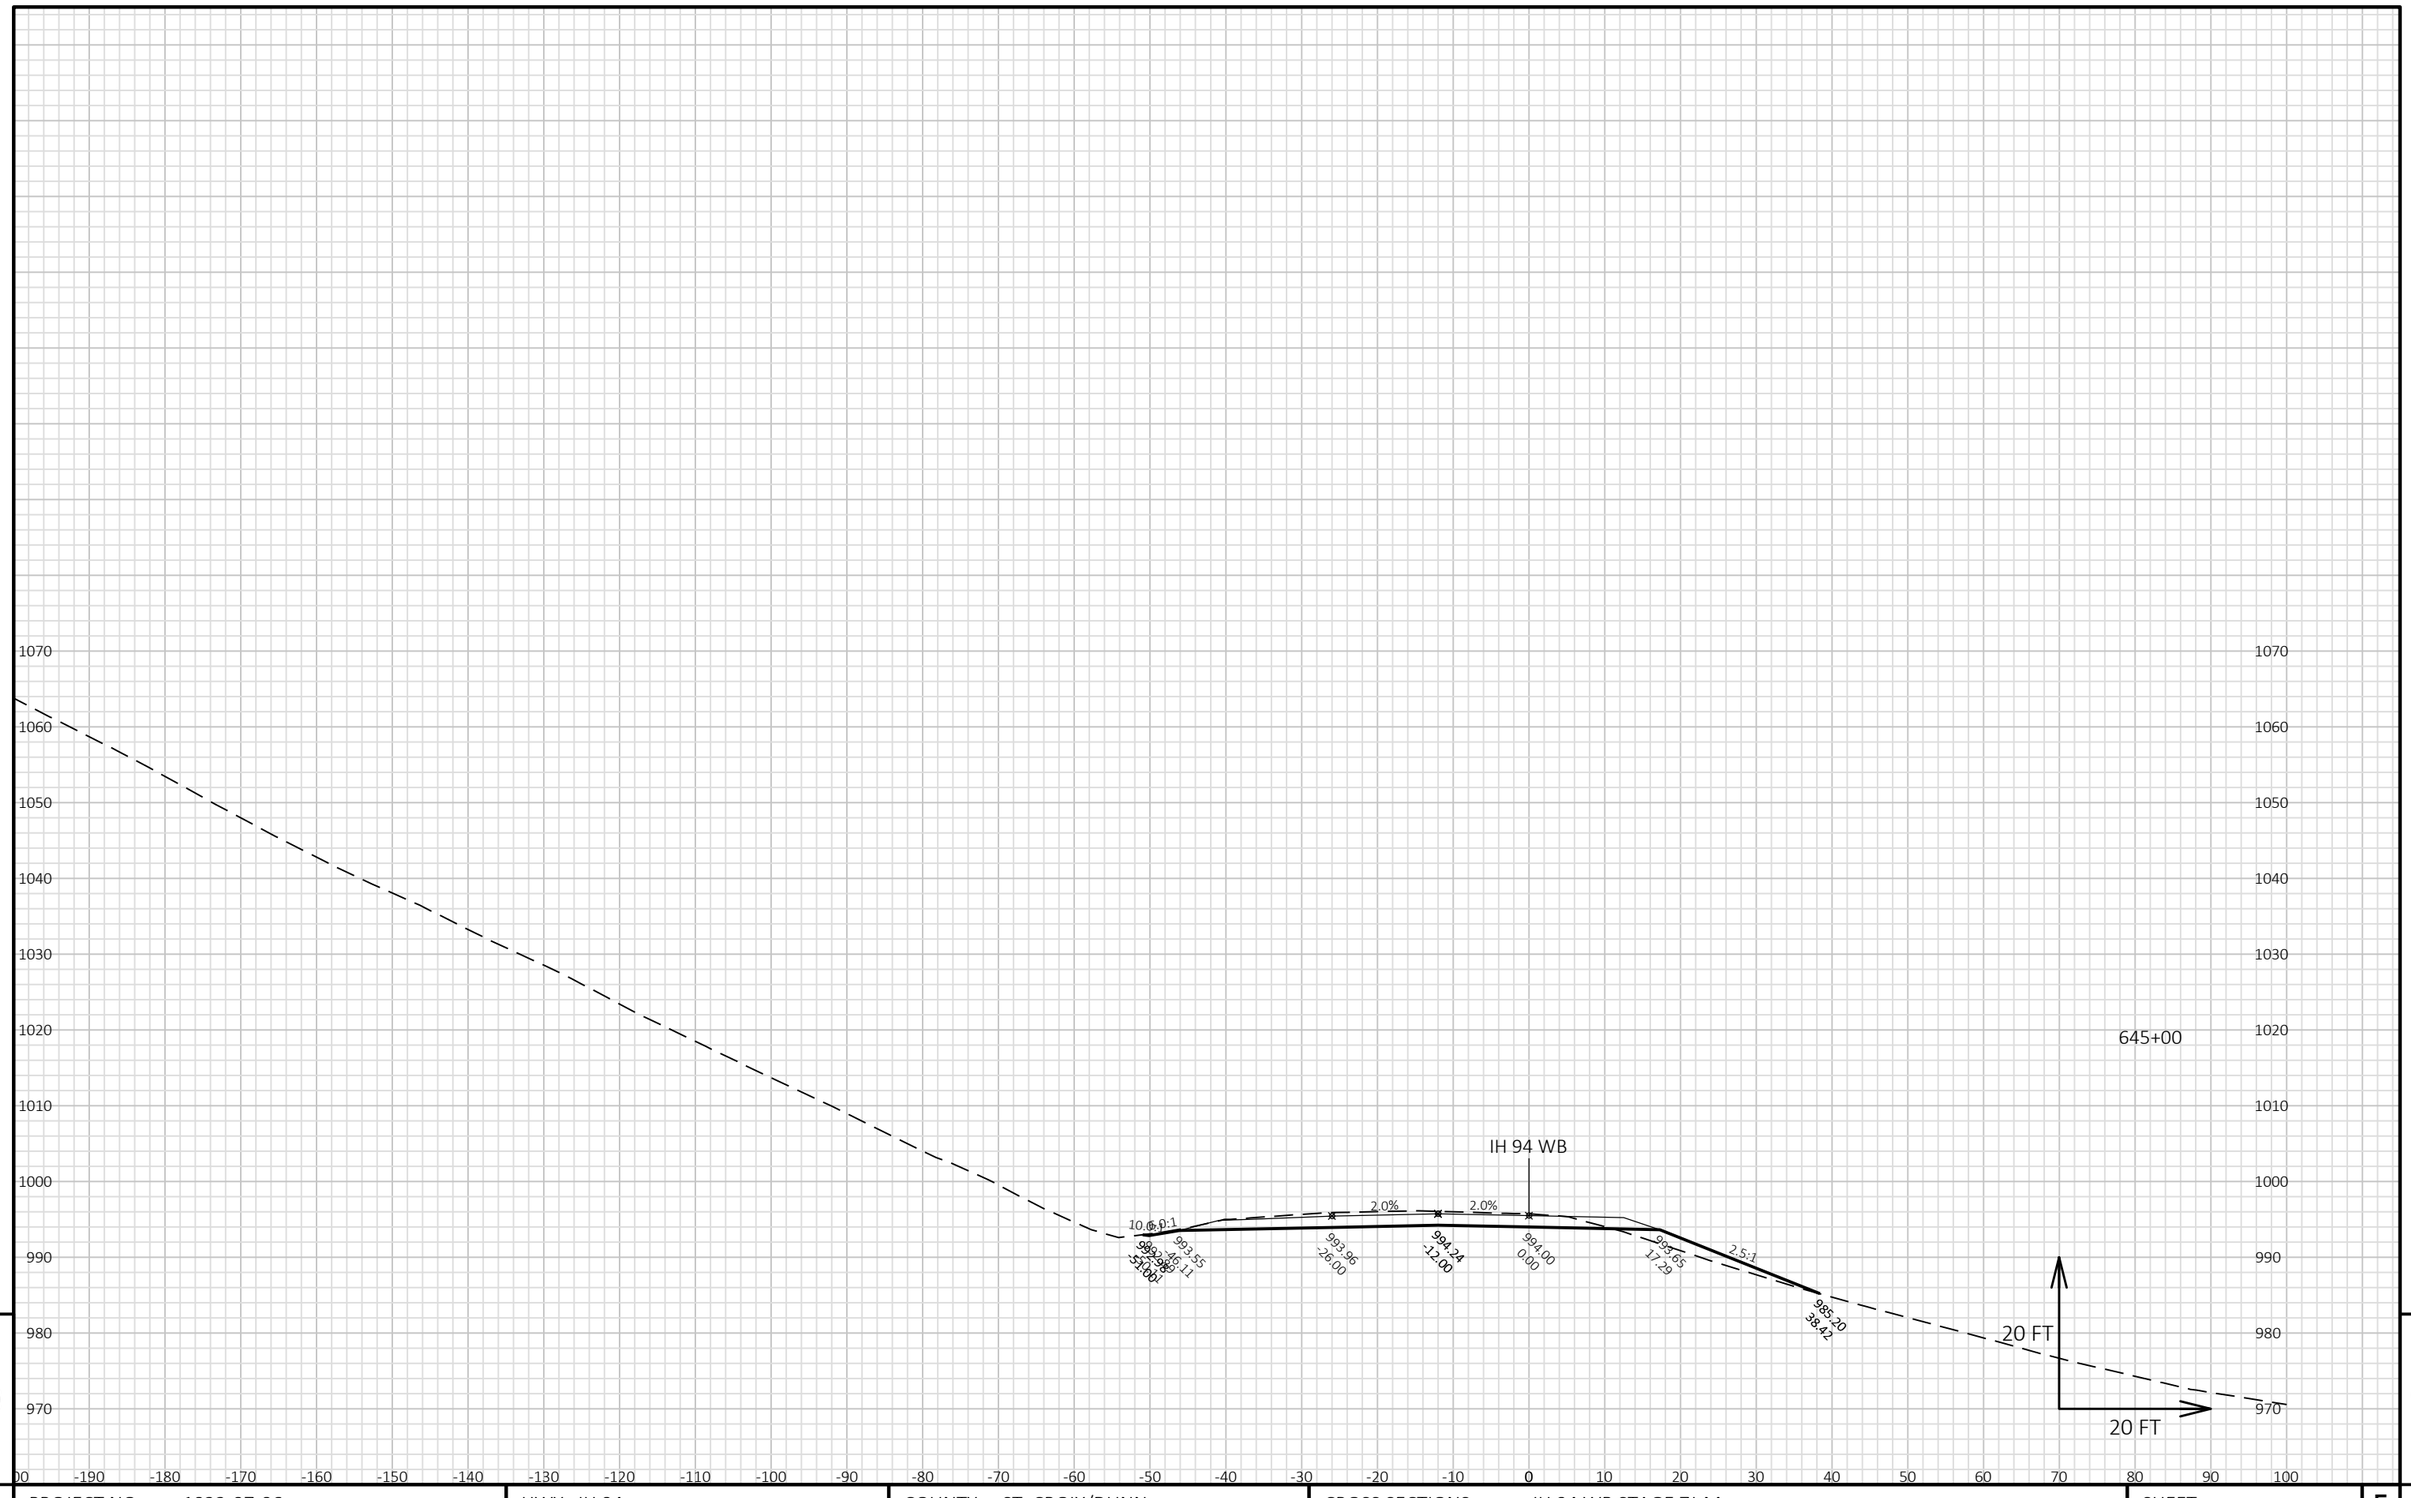


9 9

PROJECT NO: 1022-07-06	HWY: IH 94	COUNTY: ST. CROIX/DUNN	CROSS SECTIONS: IH 94 WB STAGE 7J-M	SHEET E

FILE NAME : P:\UZ\W\WITNW\142428\CIVIL 3D\10220706\SHEETSPLAN\CROSS SECTIONS\XS_TC STG 7J-M.DWG
LAYOUT NAME - 09010168_XS WB

PLOT DATE : 2/13/2018 10:25 AM PLOT BY : SAVANNAH STEHN PLOT NAME : PLOT SCALE : 1 IN:20 FT HORZ. / 1 IN:20 FT VERT.

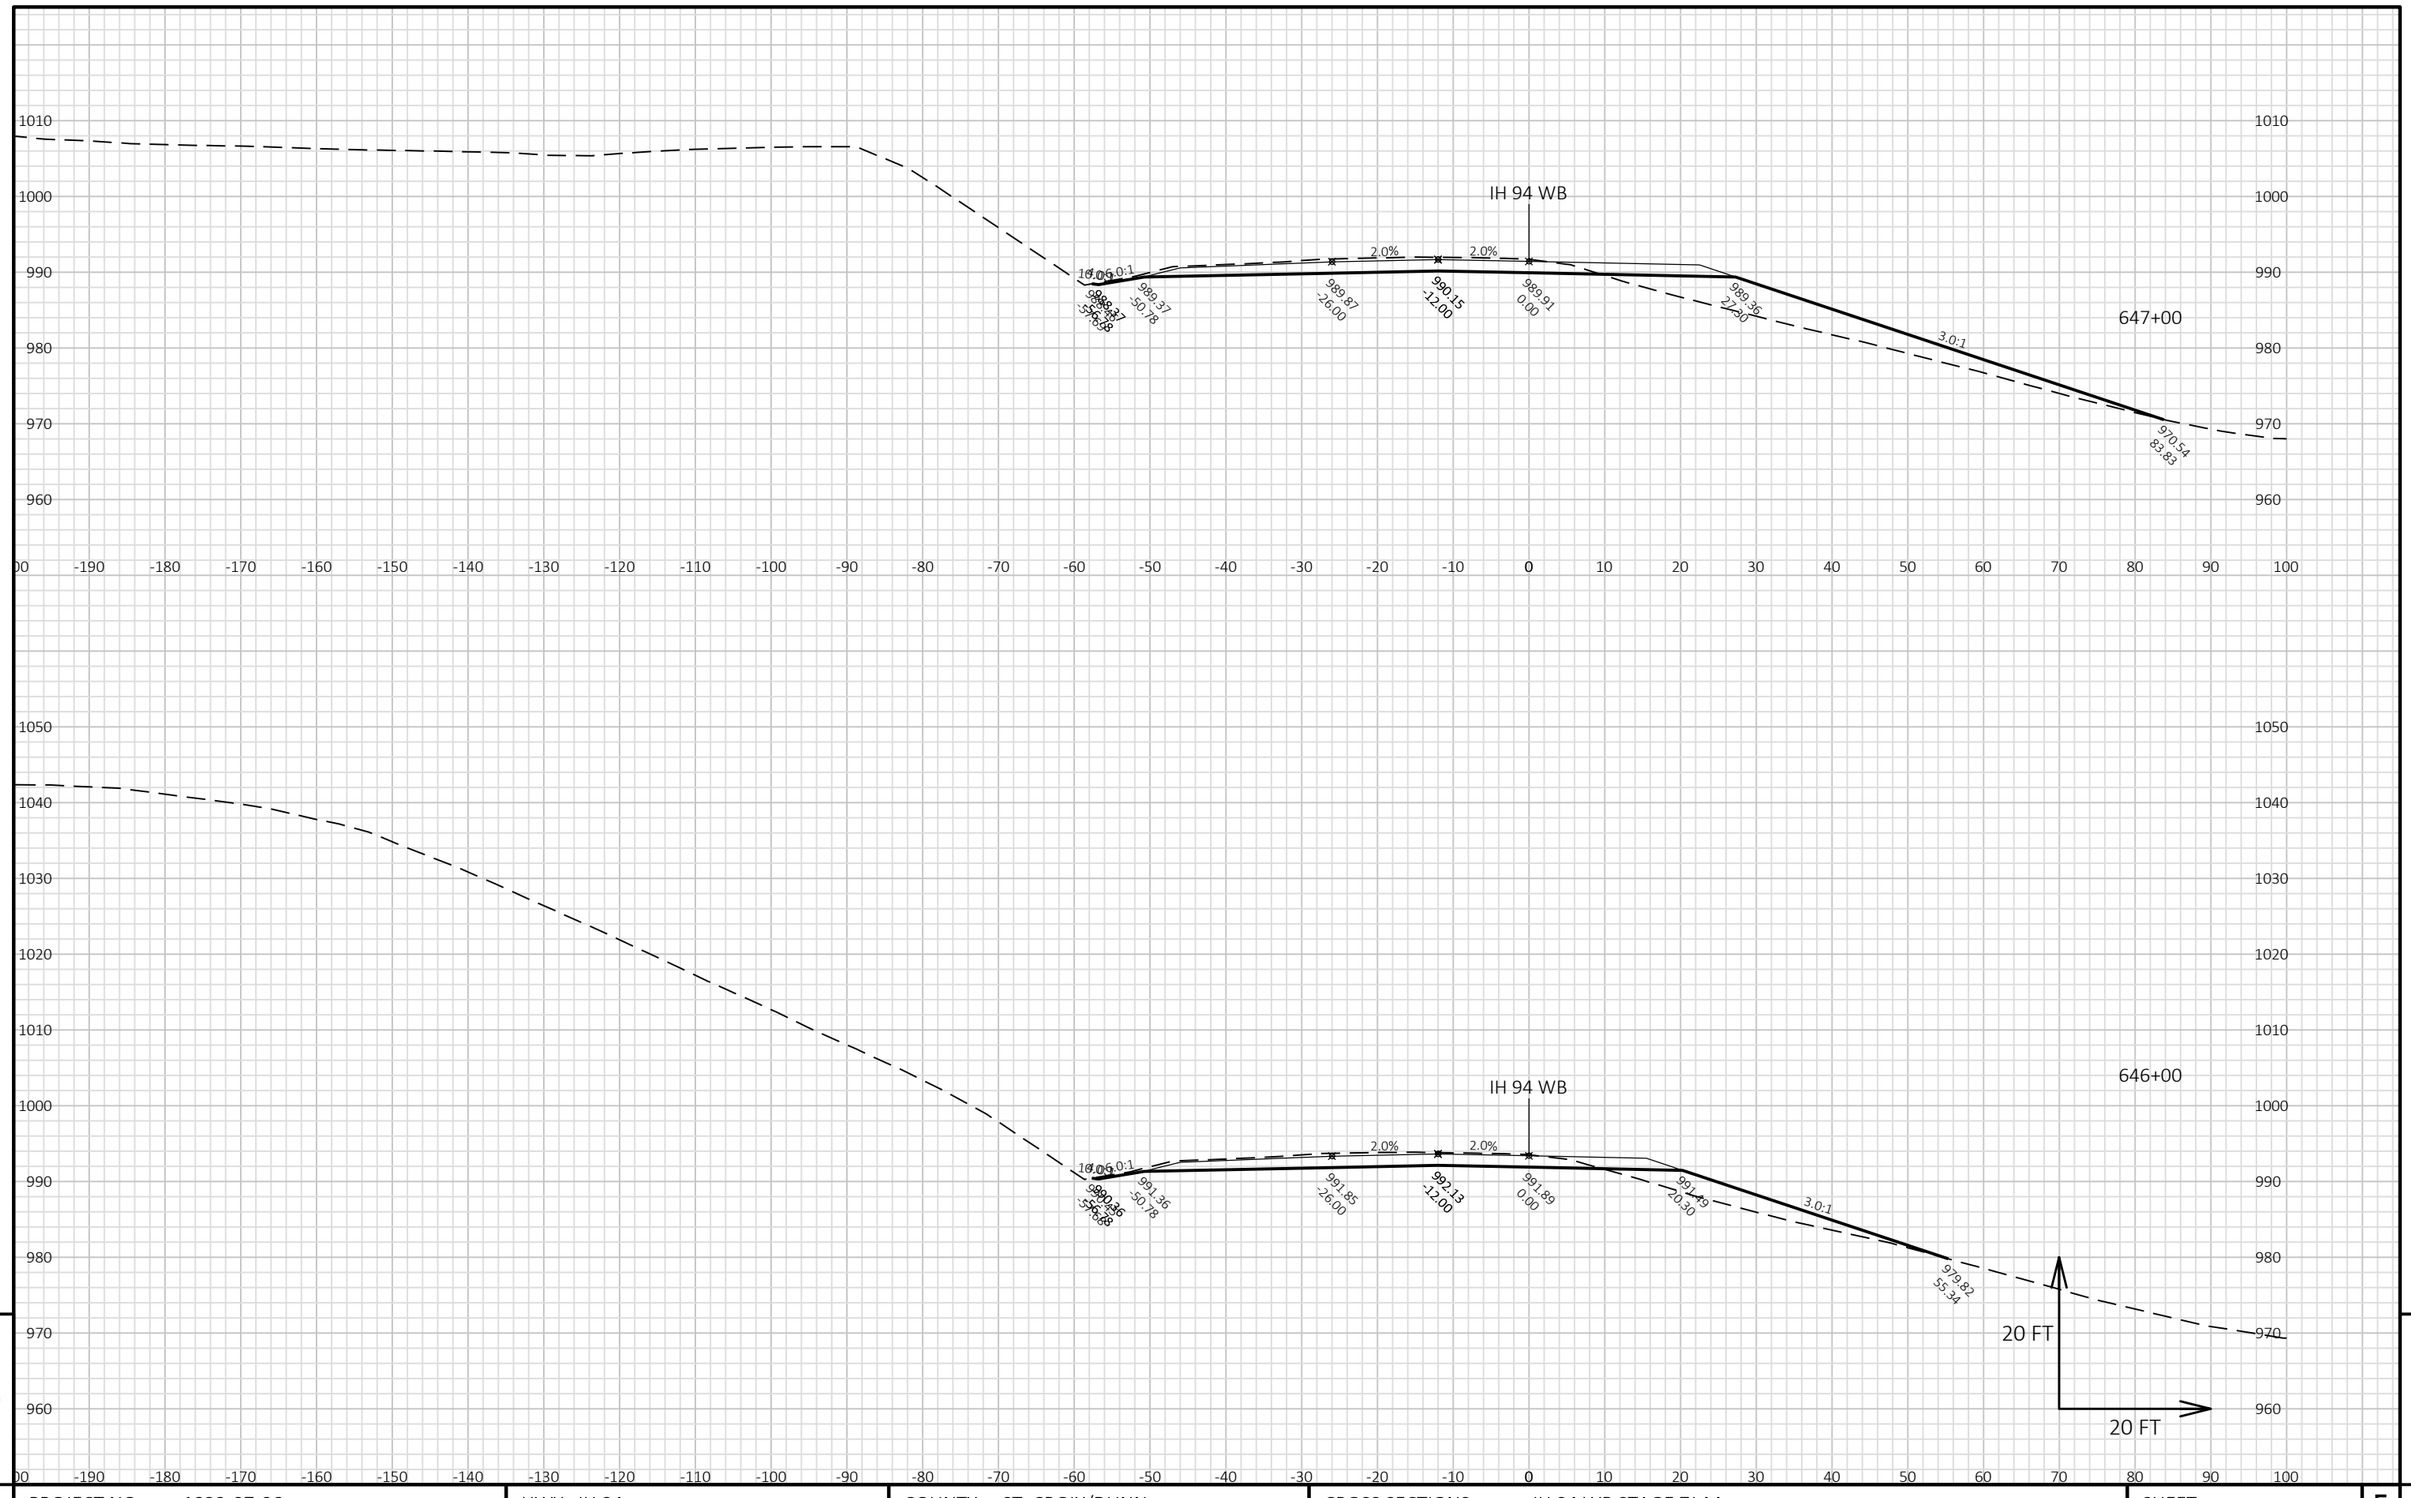


9

9

PROJECT NO: 1022-07-06	HWY: IH 94	COUNTY: ST. CROIX/DUNN	CROSS SECTIONS: IH 94 WB STAGE 7J-M	SHEET	E

FILE NAME : P:\UZ\W\WITNW\142428\CIVIL 3D\10220706\SHEETSPLAN\CROSS SECTIONS\XS_TC STG 7J-M.DWG
LAYOUT NAME - 09010169_XS WB

PLOT DATE : 2/13/2018 10:25 AM PLOT BY : SAVANNAH STEHN PLOT NAME : PLOT SCALE : 1 IN:20 FT HORZ. / 1 IN:20 FT VERT.

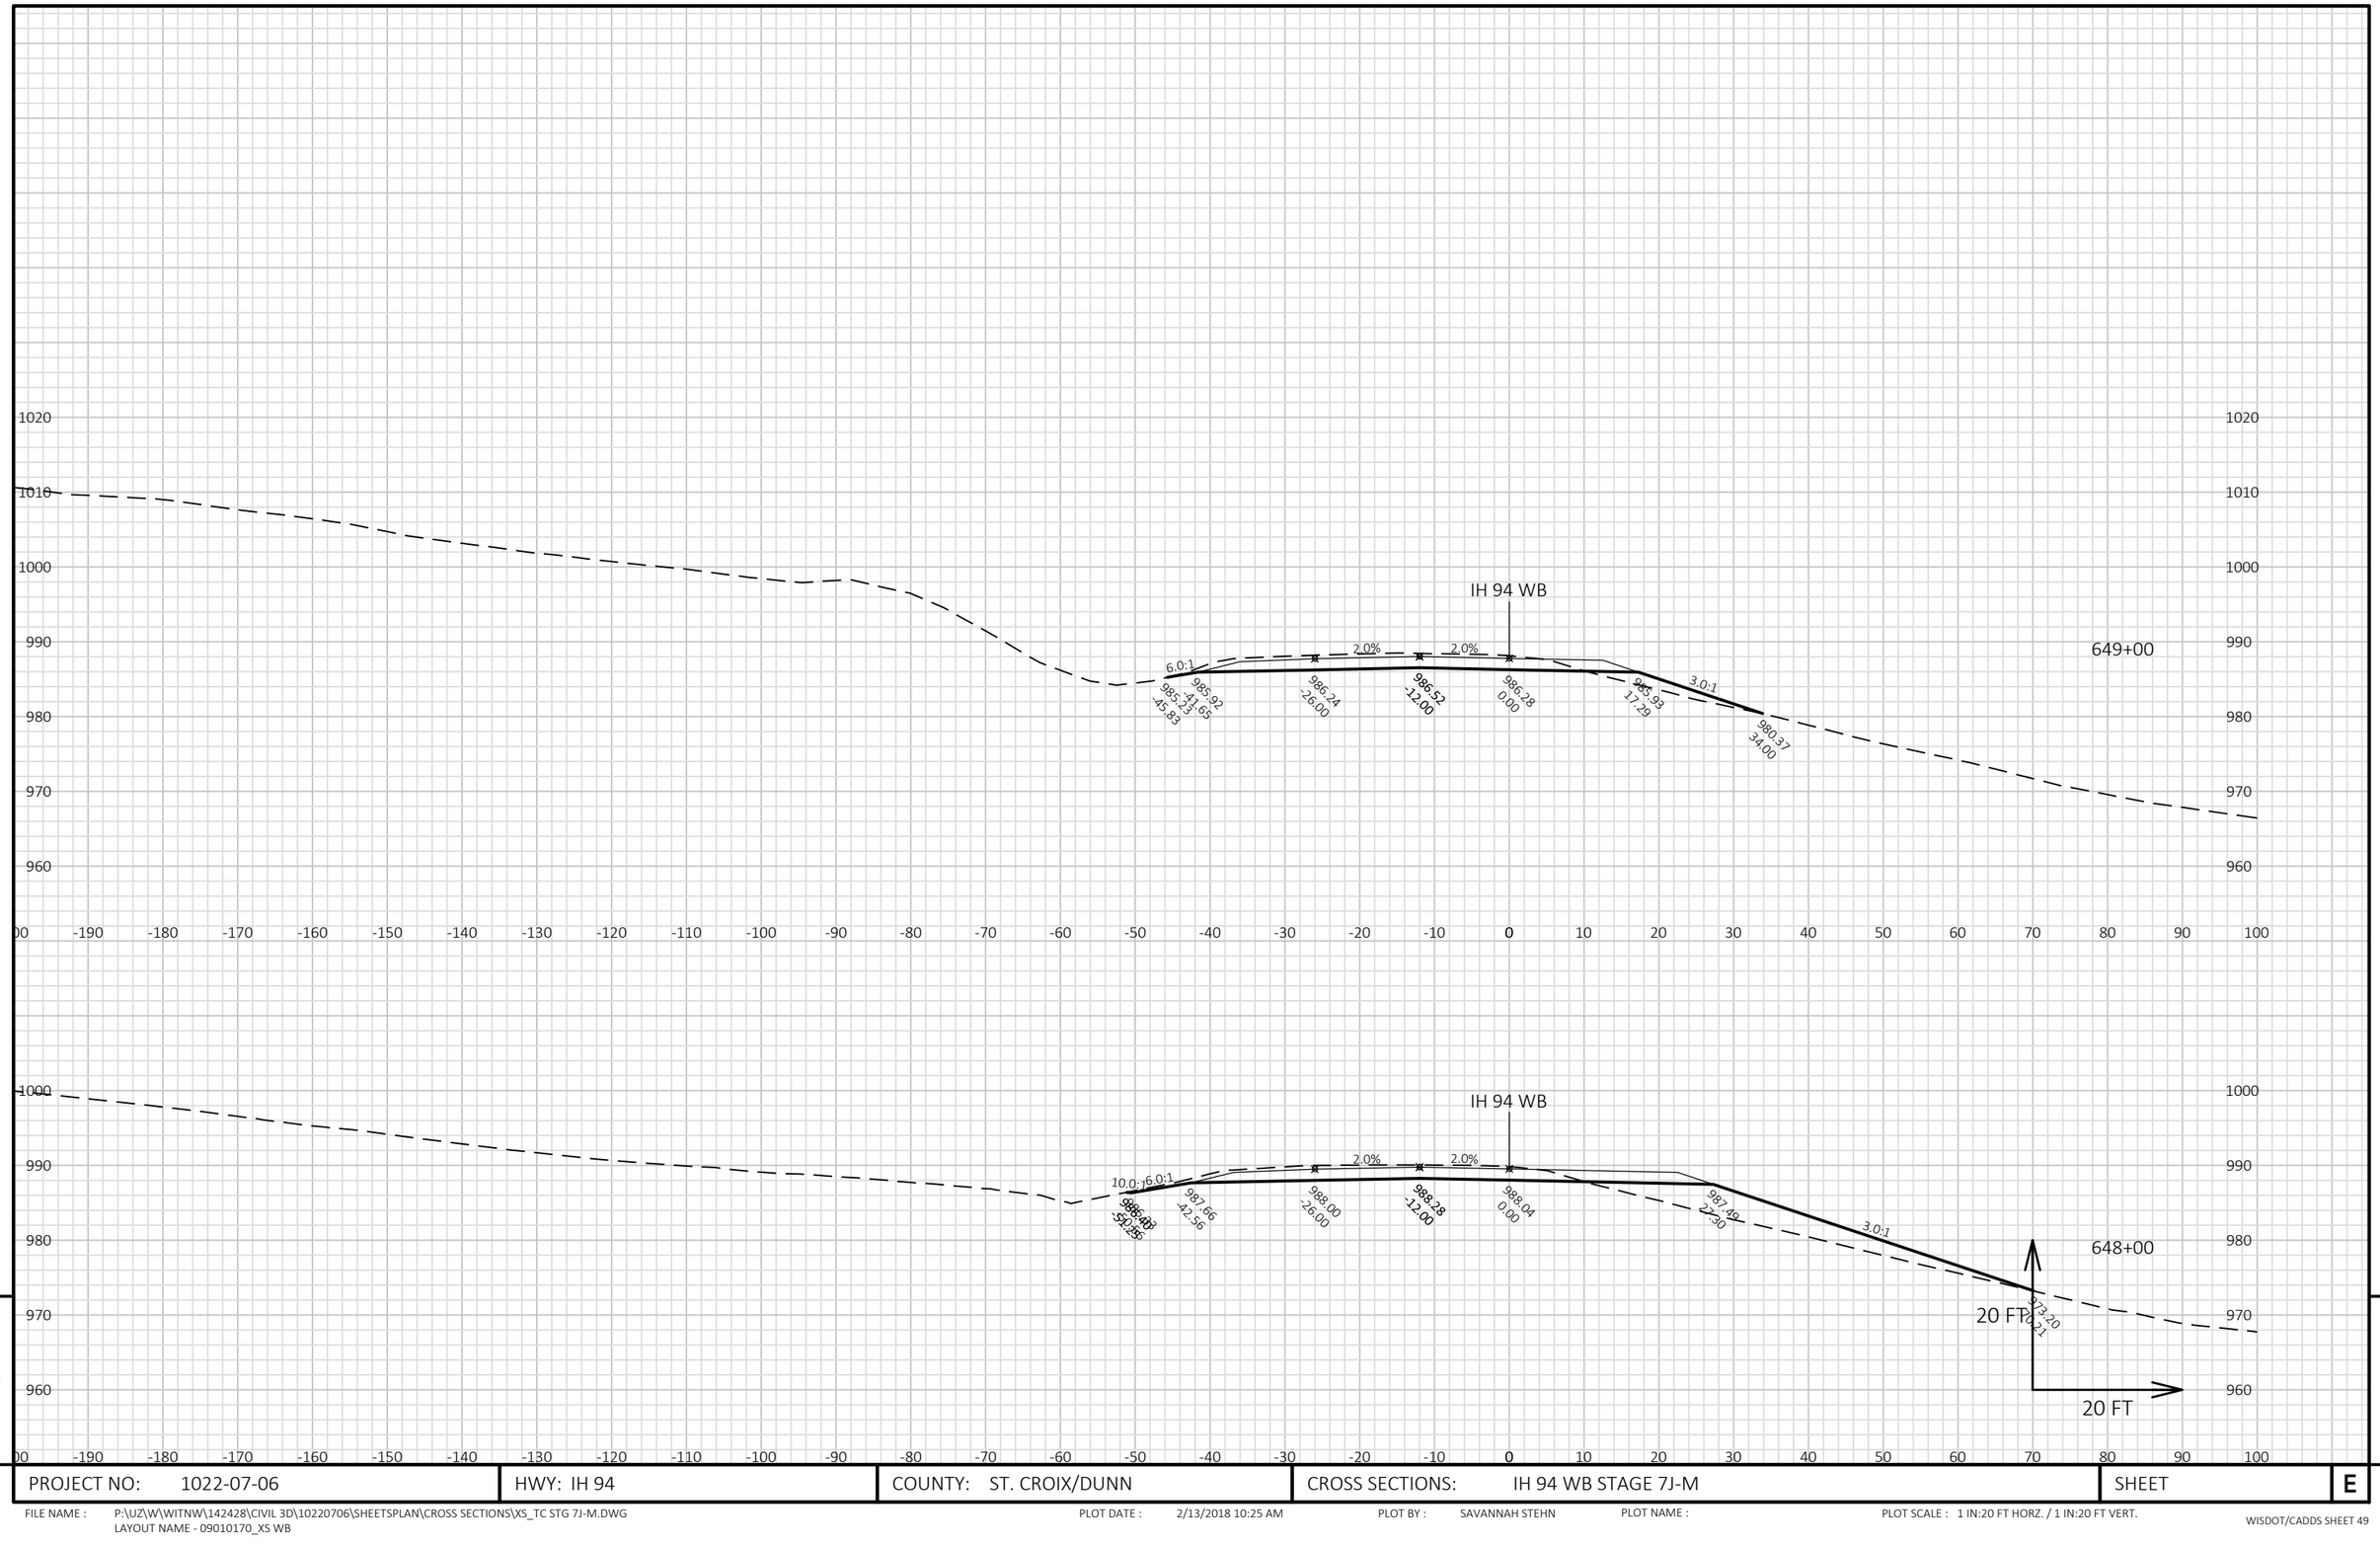


9 9

PROJECT NO: 1022-07-06	HWY: IH 94	COUNTY: ST. CROIX/DUNN	CROSS SECTIONS: IH 94 WB STAGE 7J-M	SHEET	E

FILE NAME : P:\UZ\W\WITNW\142428\CIVIL 3D\10220706\SHEETSPLAN\CROSS SECTIONS\XS_TC STG 7J-M.DWG
LAYOUT NAME - 09010170_XS WB

PLOT DATE : 2/13/2018 10:25 AM PLOT BY : SAVANNAH STEHN PLOT NAME : PLOT SCALE : 1 IN:20 FT HORZ. / 1 IN:20 FT VERT.

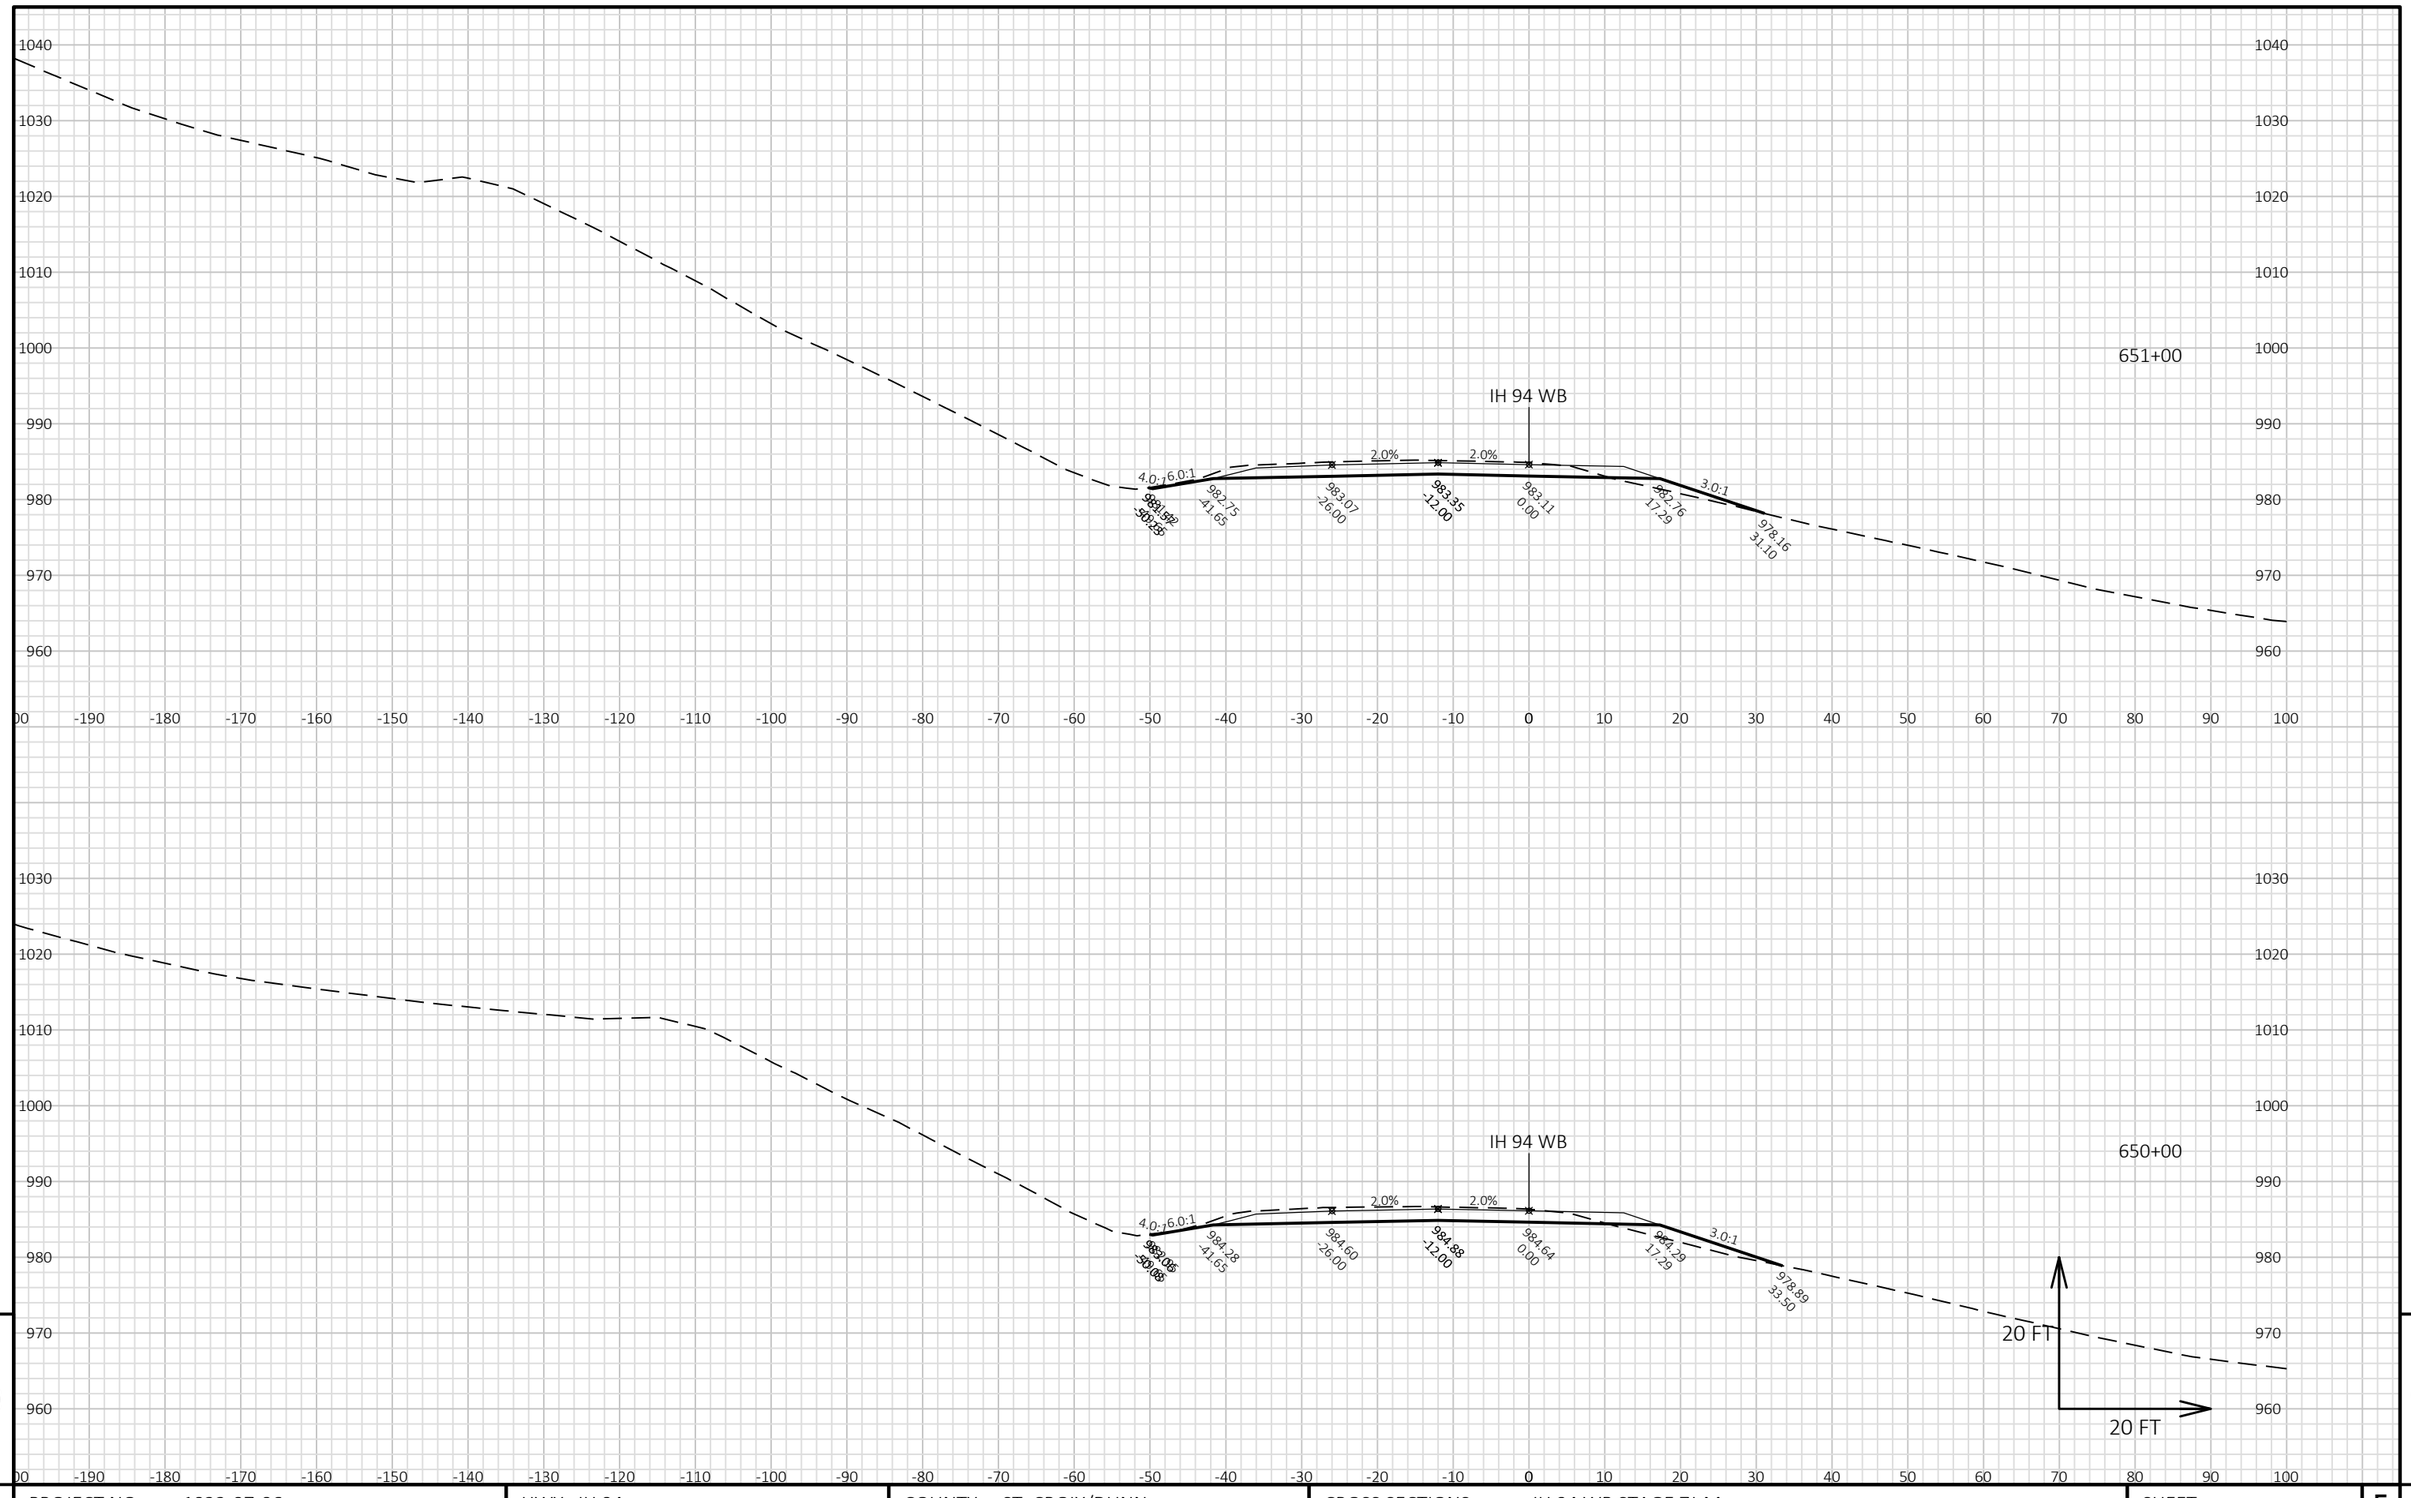


9

9

PROJECT NO: 1022-07-06	HWY: IH 94	COUNTY: ST. CROIX/DUNN	CROSS SECTIONS: IH 94 WB STAGE 7J-M	SHEET	E

FILE NAME : P:\UZ\W\WITNW\142428\CIVIL 3D\10220706\SHEETSPLAN\CROSS SECTIONS\XS_TC STG 7J-M.DWG
LAYOUT NAME - 09010171_XS WB

PLOT DATE : 2/13/2018 10:25 AM PLOT BY : SAVANNAH STEHN PLOT NAME : PLOT SCALE : 1 IN:20 FT HORZ. / 1 IN:20 FT VERT.

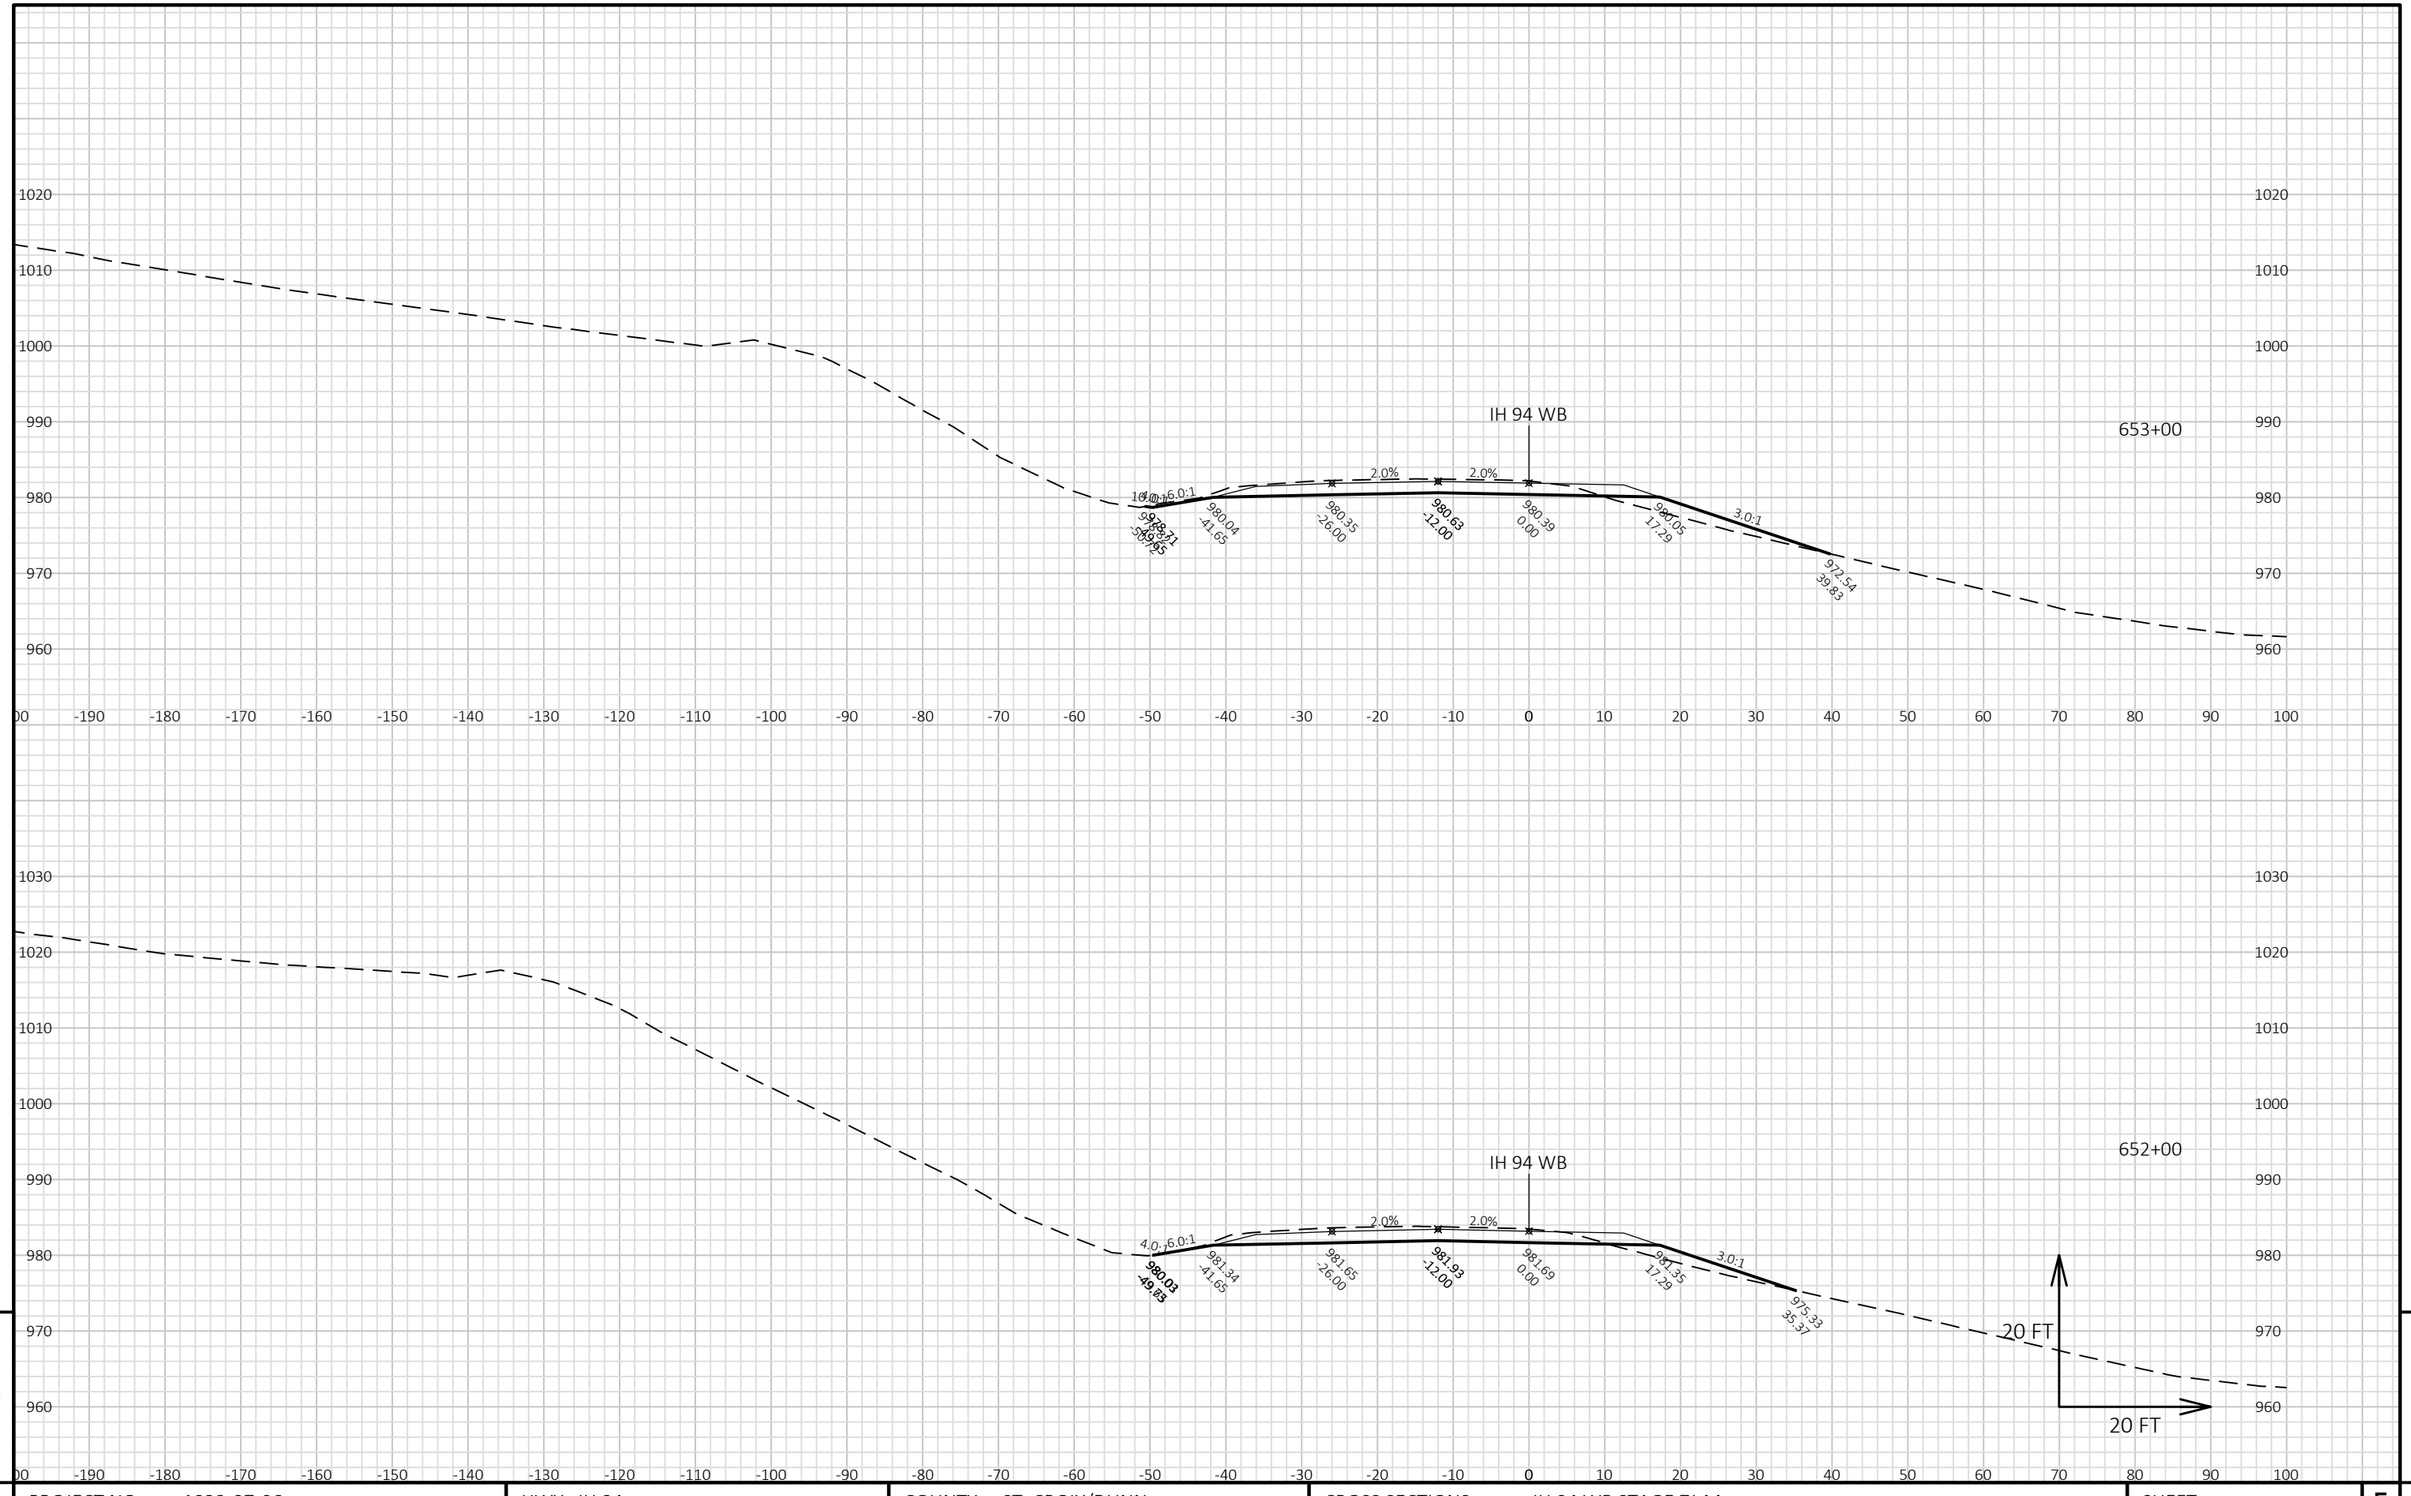


9 9

PROJECT NO: 1022-07-06	HWY: IH 94	COUNTY: ST. CROIX/DUNN	CROSS SECTIONS: IH 94 WB STAGE 7J-M	SHEET E

FILE NAME : P:\UZ\W\WITNW\142428\CIVIL 3D\10220706\SHEETSPLAN\CROSS SECTIONS\XS_TC STG 7J-M.DWG
LAYOUT NAME - 09010172_XS WB

PLOT DATE : 2/13/2018 10:25 AM PLOT BY : SAVANNAH STEHN PLOT NAME : PLOT SCALE : 1 IN:20 FT HORZ. / 1 IN:20 FT VERT.

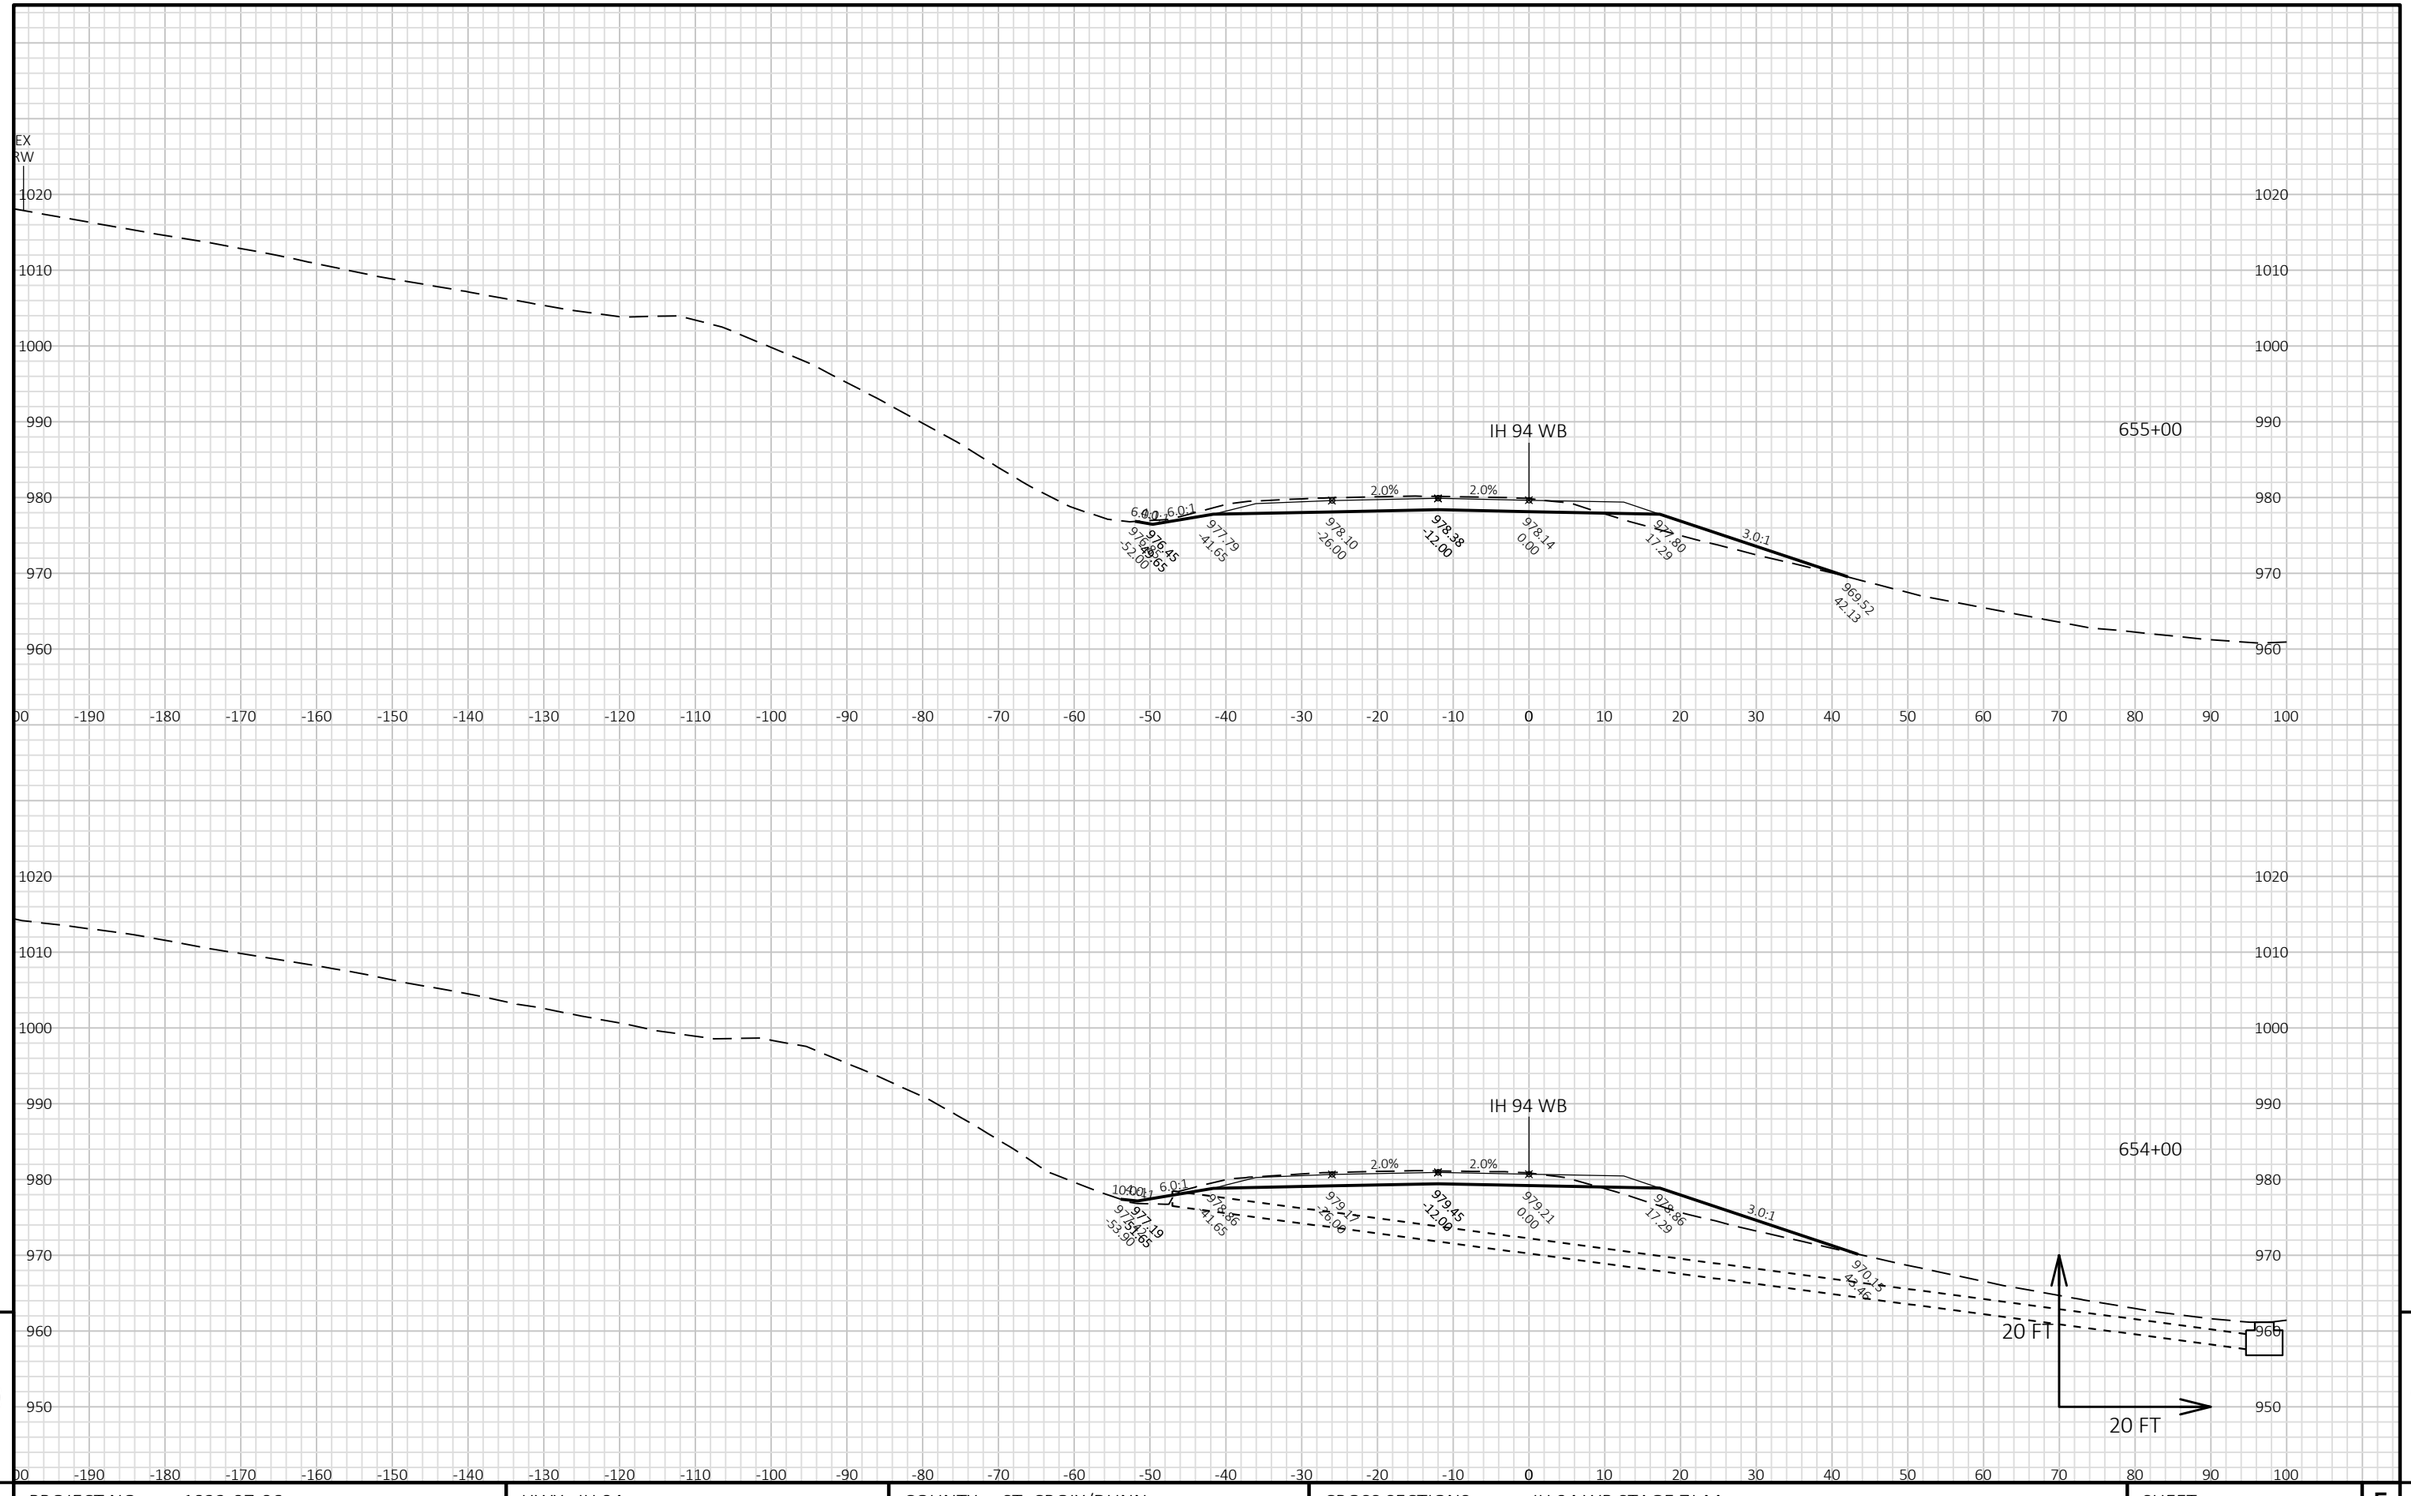

9


9

PROJECT NO: 1022-07-06	HWY: IH 94	COUNTY: ST. CROIX/DUNN	CROSS SECTIONS: IH 94 WB STAGE 7J-M	SHEET	E

FILE NAME : P:\UZ\W\WITNW\142428\CIVIL 3D\10220706\SHEETSPLAN\CROSS SECTIONS\XS_TC STG 7J-M.DWG
LAYOUT NAME - 09010173_XS WB

PLOT DATE : 2/13/2018 10:25 AM PLOT BY : SAVANNAH STEHN PLOT NAME :

PLOT SCALE : 1 IN:20 FT HORZ. / 1 IN:20 FT VERT.

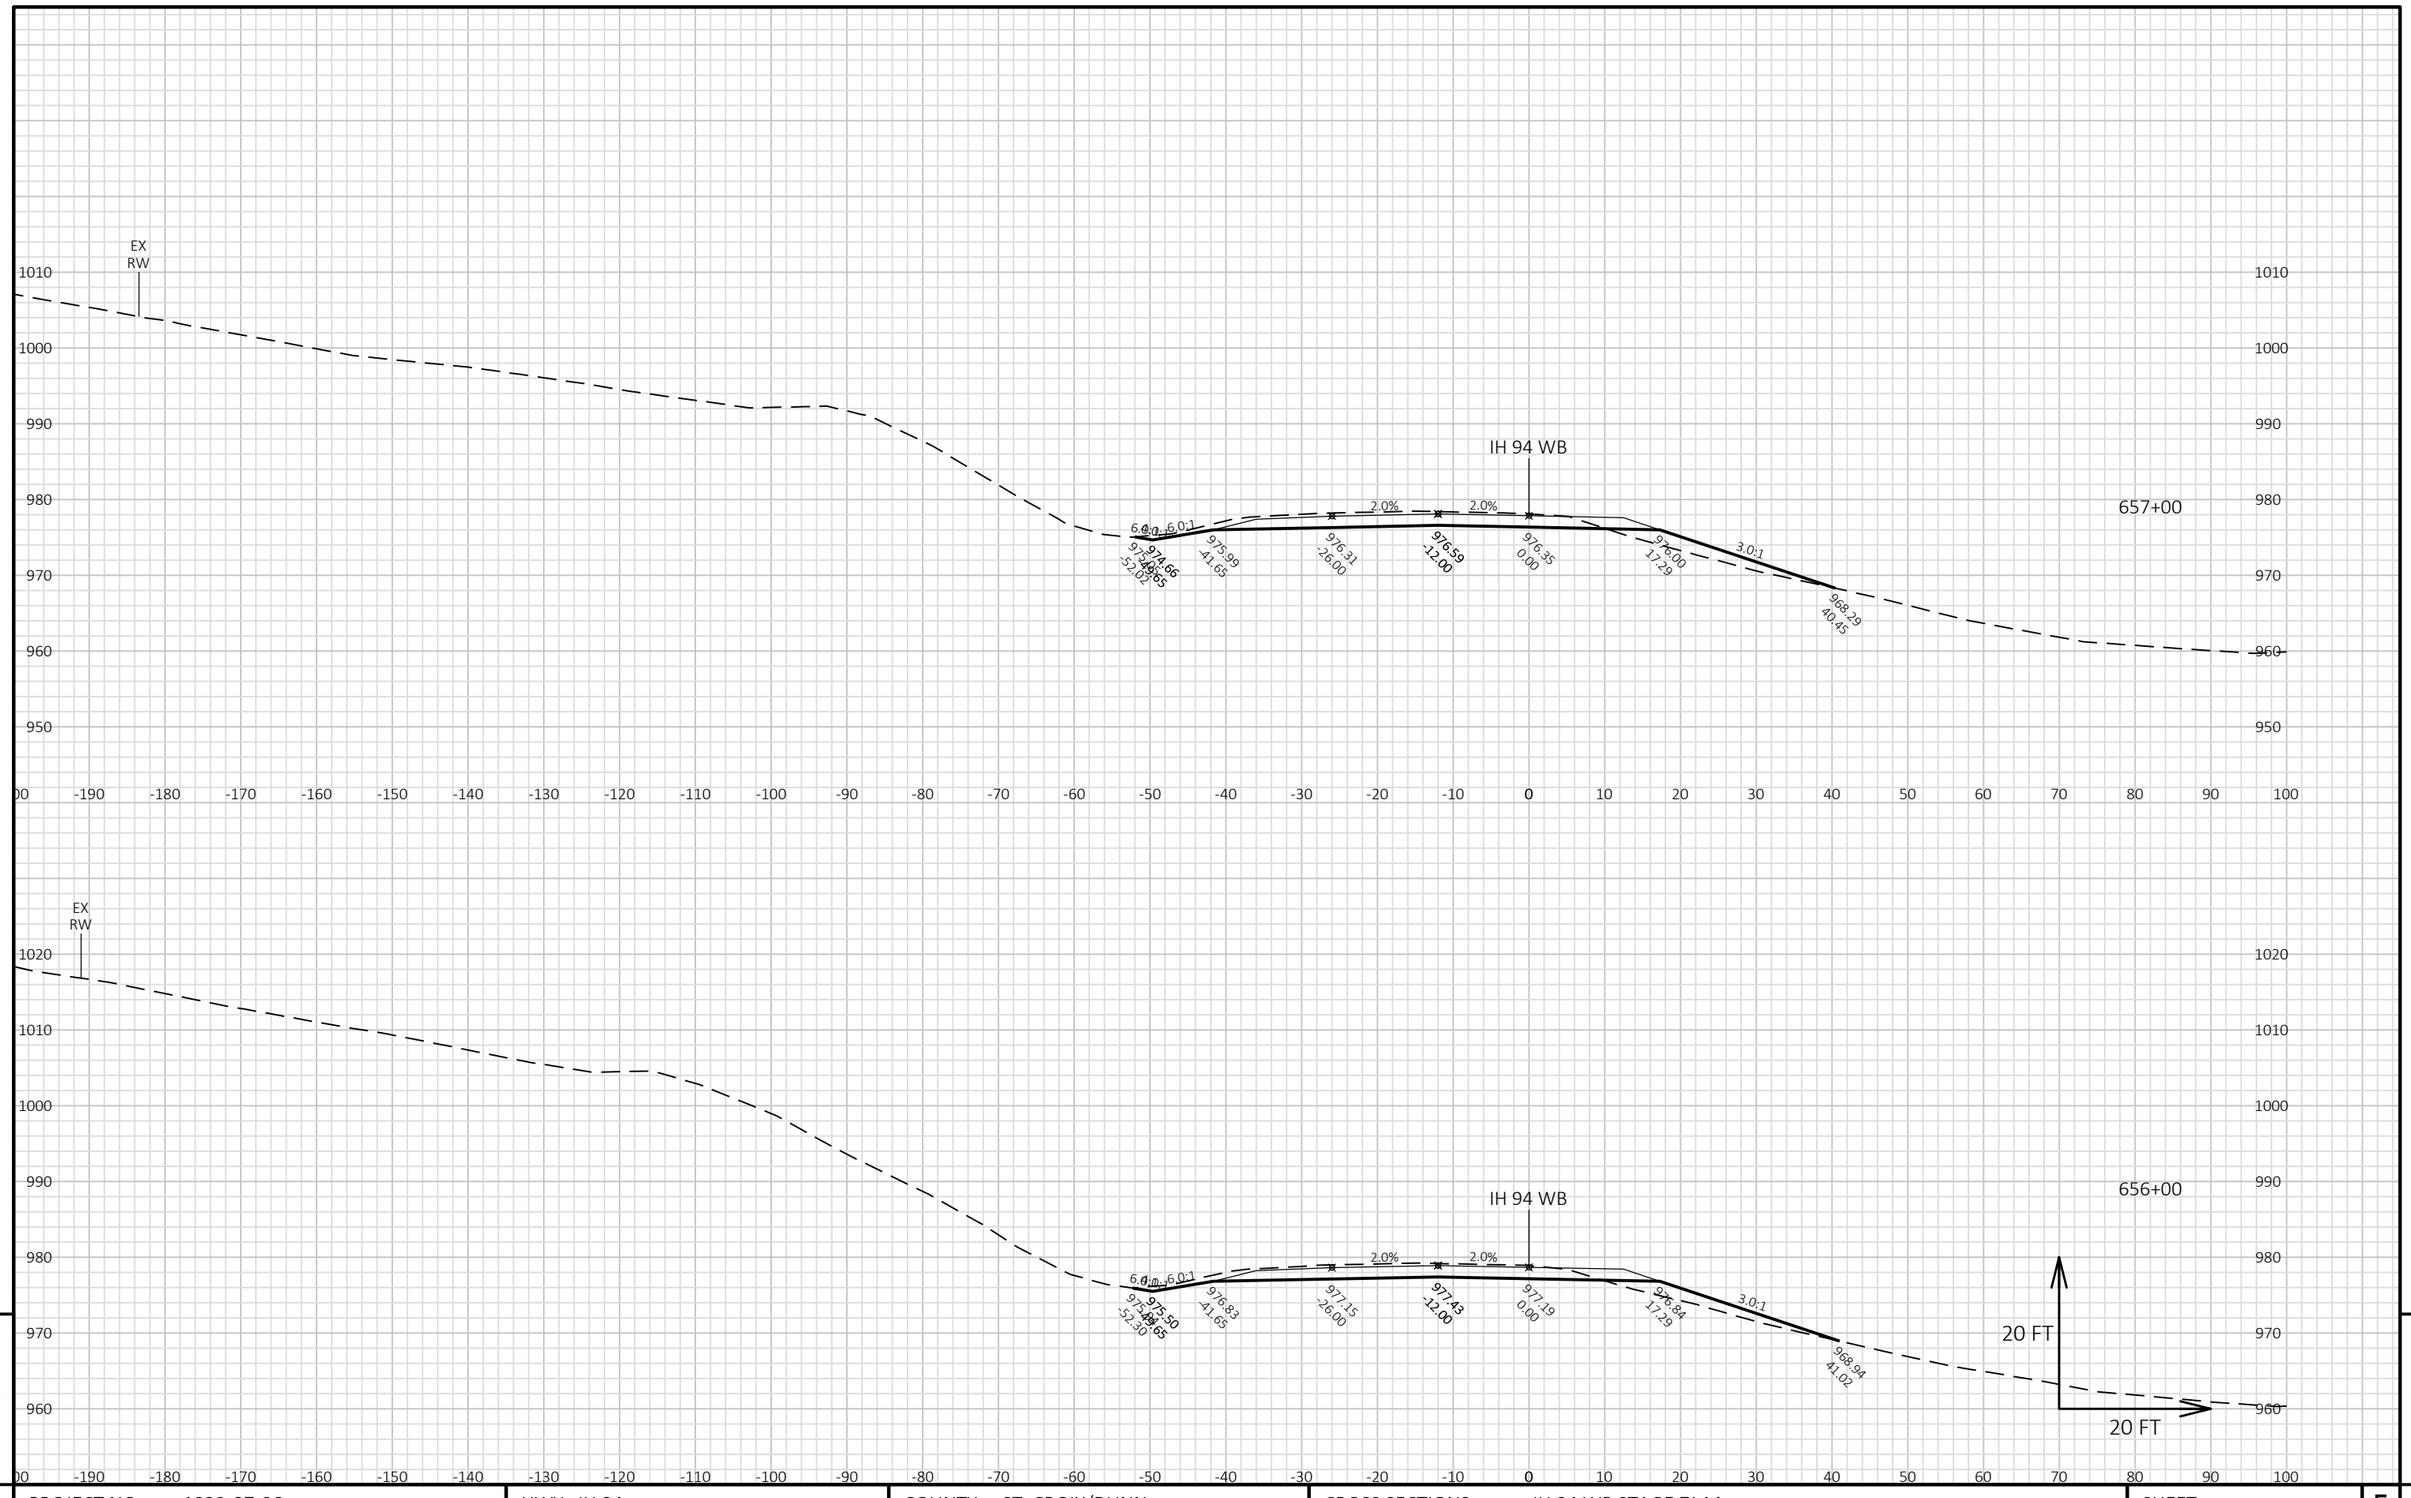


PROJECT NO: 1022-07-06	HWY: IH 94	COUNTY: ST. CROIX/DUNN	CROSS SECTIONS: IH 94 WB STAGE 7J-M	SHEET E

FILE NAME : P:\UZ\W\WITNW\142428\CIVIL 3D\10220706\SHEETSPLAN\CROSS SECTIONS\XS_TC STG 7J-M.DWG
LAYOUT NAME - 09010174_XS WB

PLOT DATE : 2/13/2018 10:26 AM PLOT BY : SAVANNAH STEHN PLOT NAME : PLOT SCALE : 1 IN:20 FT HORZ. / 1 IN:20 FT VERT.

WISDOT/CADDS SHEET 49

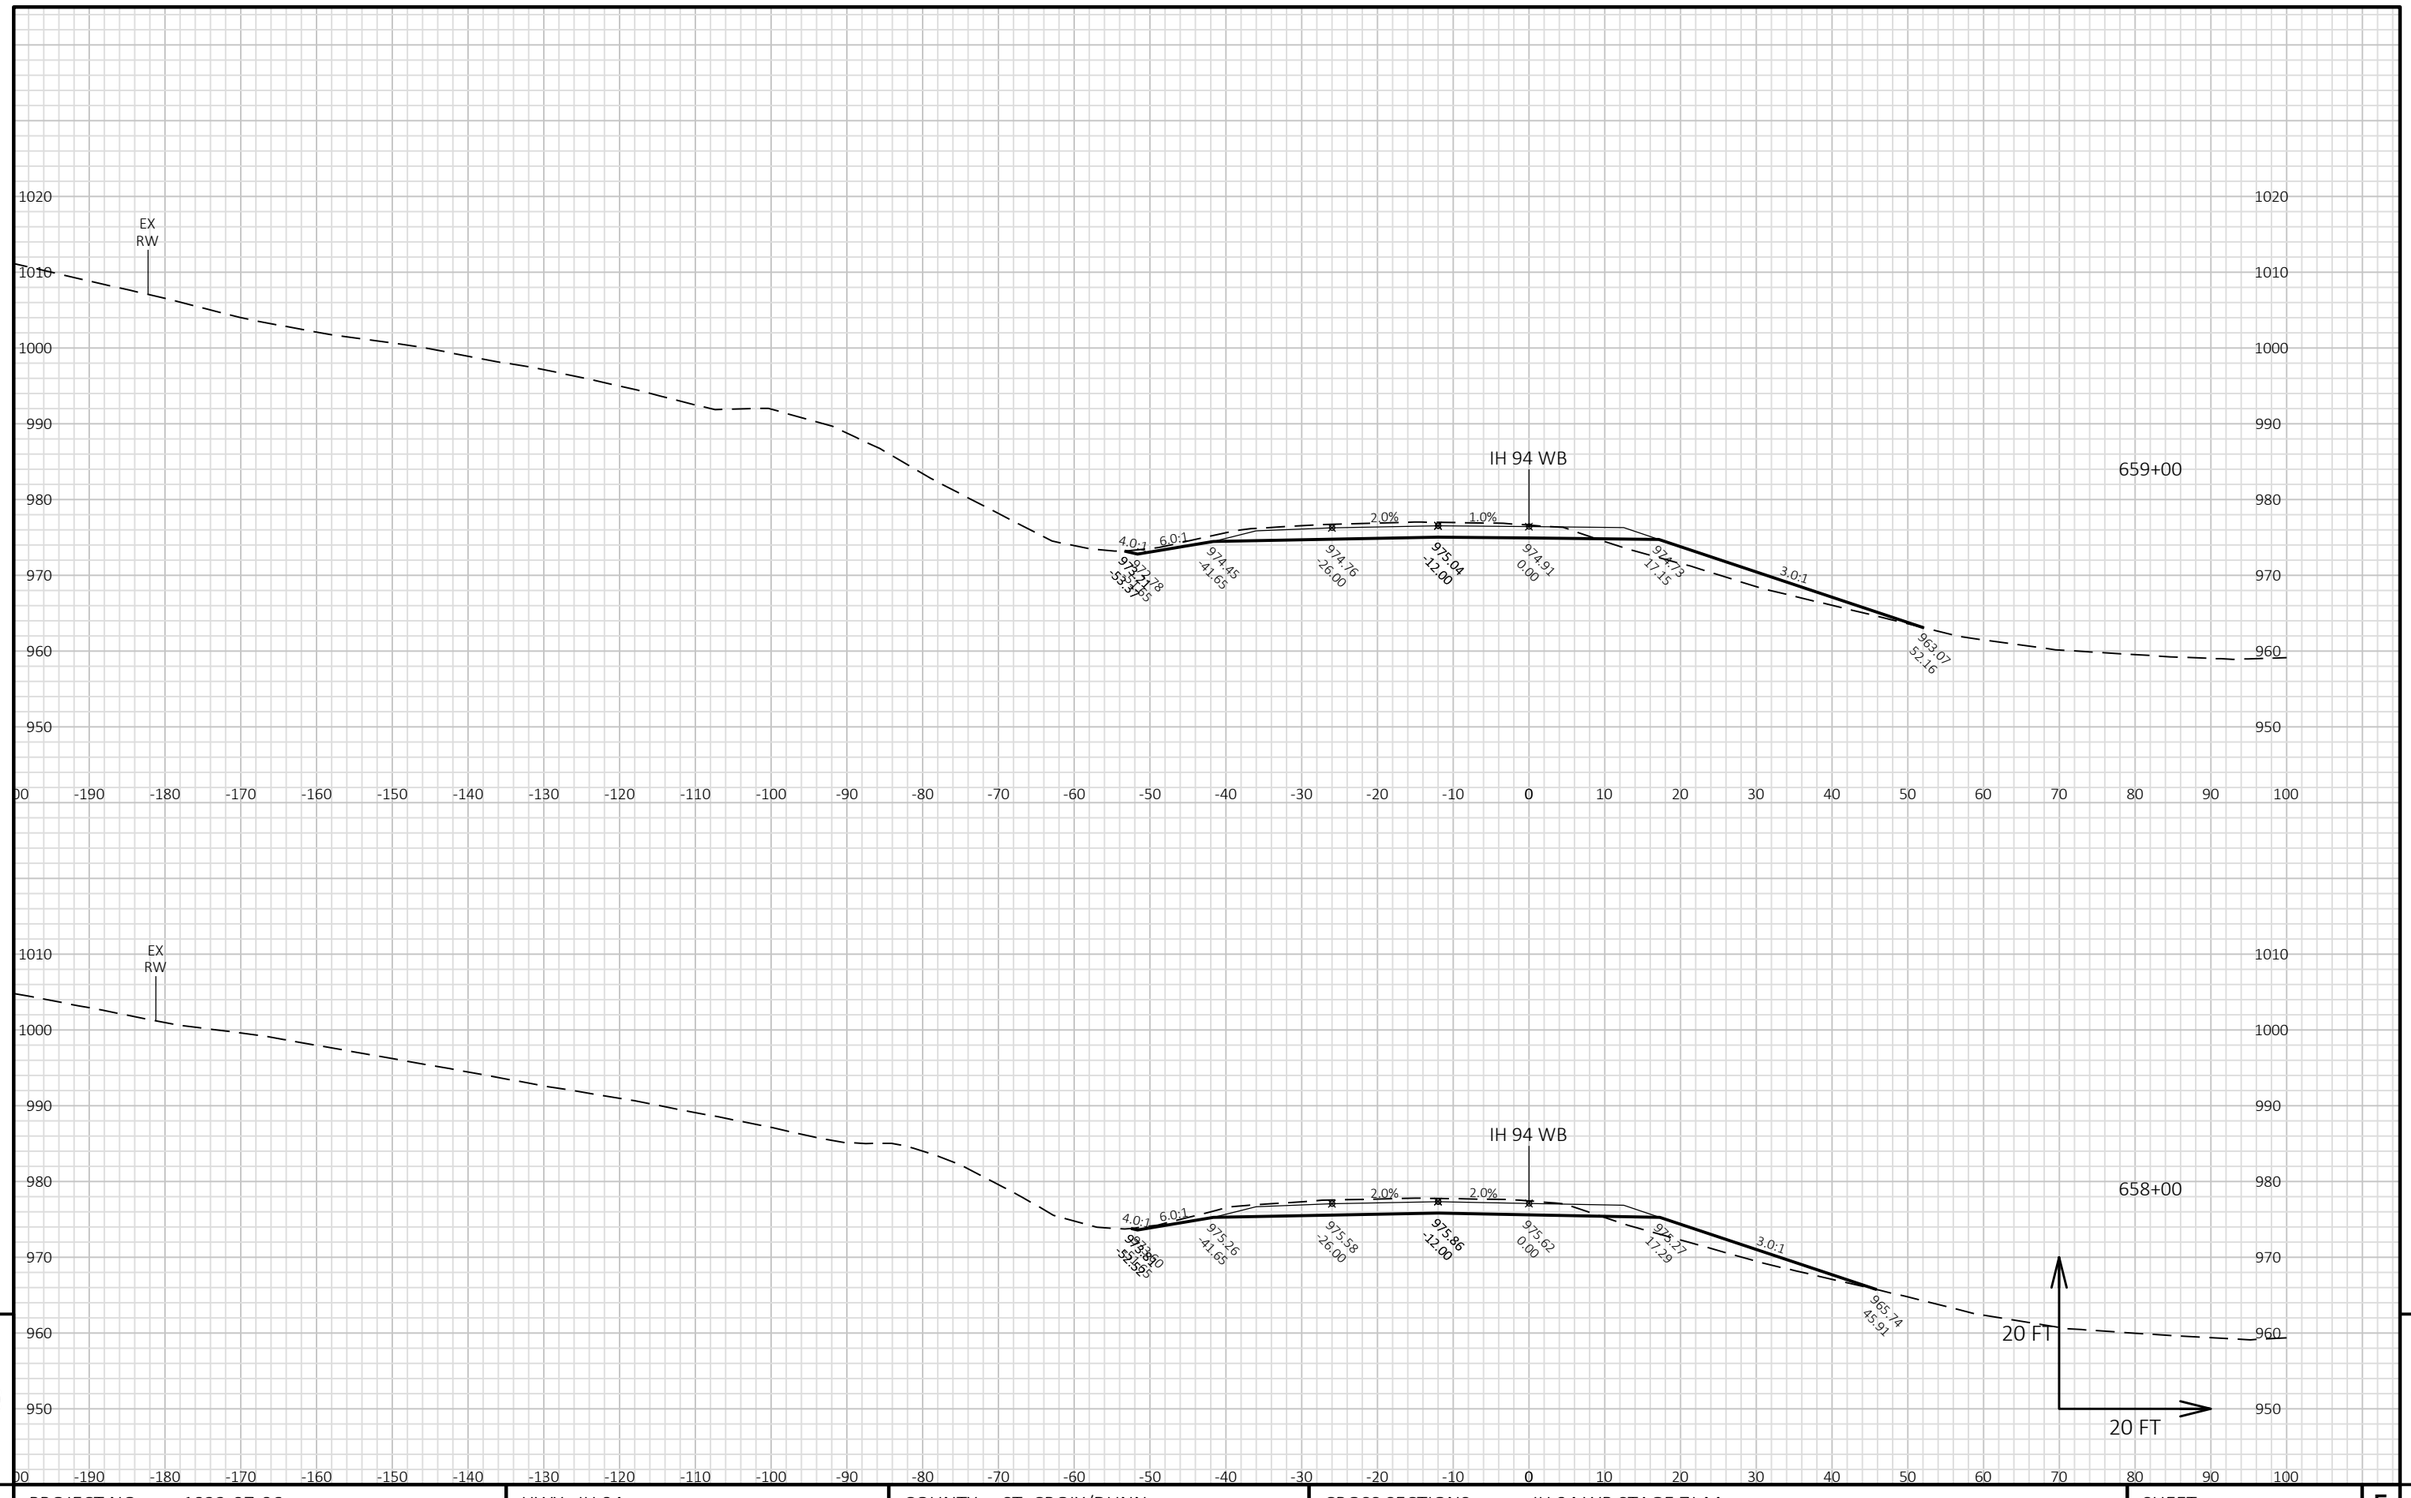


9 9

PROJECT NO: 1022-07-06	HWY: IH 94	COUNTY: ST. CROIX/DUNN	CROSS SECTIONS: IH 94 WB STAGE 7J-M	SHEET E

FILE NAME : P:\UZ\W\WITNW\142428\CIVIL 3D\10220706\SHEETSPLAN\CROSS SECTIONS\XS_TC STG 7J-M.DWG
LAYOUT NAME - 09010175_XS WB

PLOT DATE : 2/13/2018 10:26 AM PLOT BY : SAVANNAH STEHN PLOT NAME : PLOT SCALE : 1 IN:20 FT HORZ. / 1 IN:20 FT VERT.

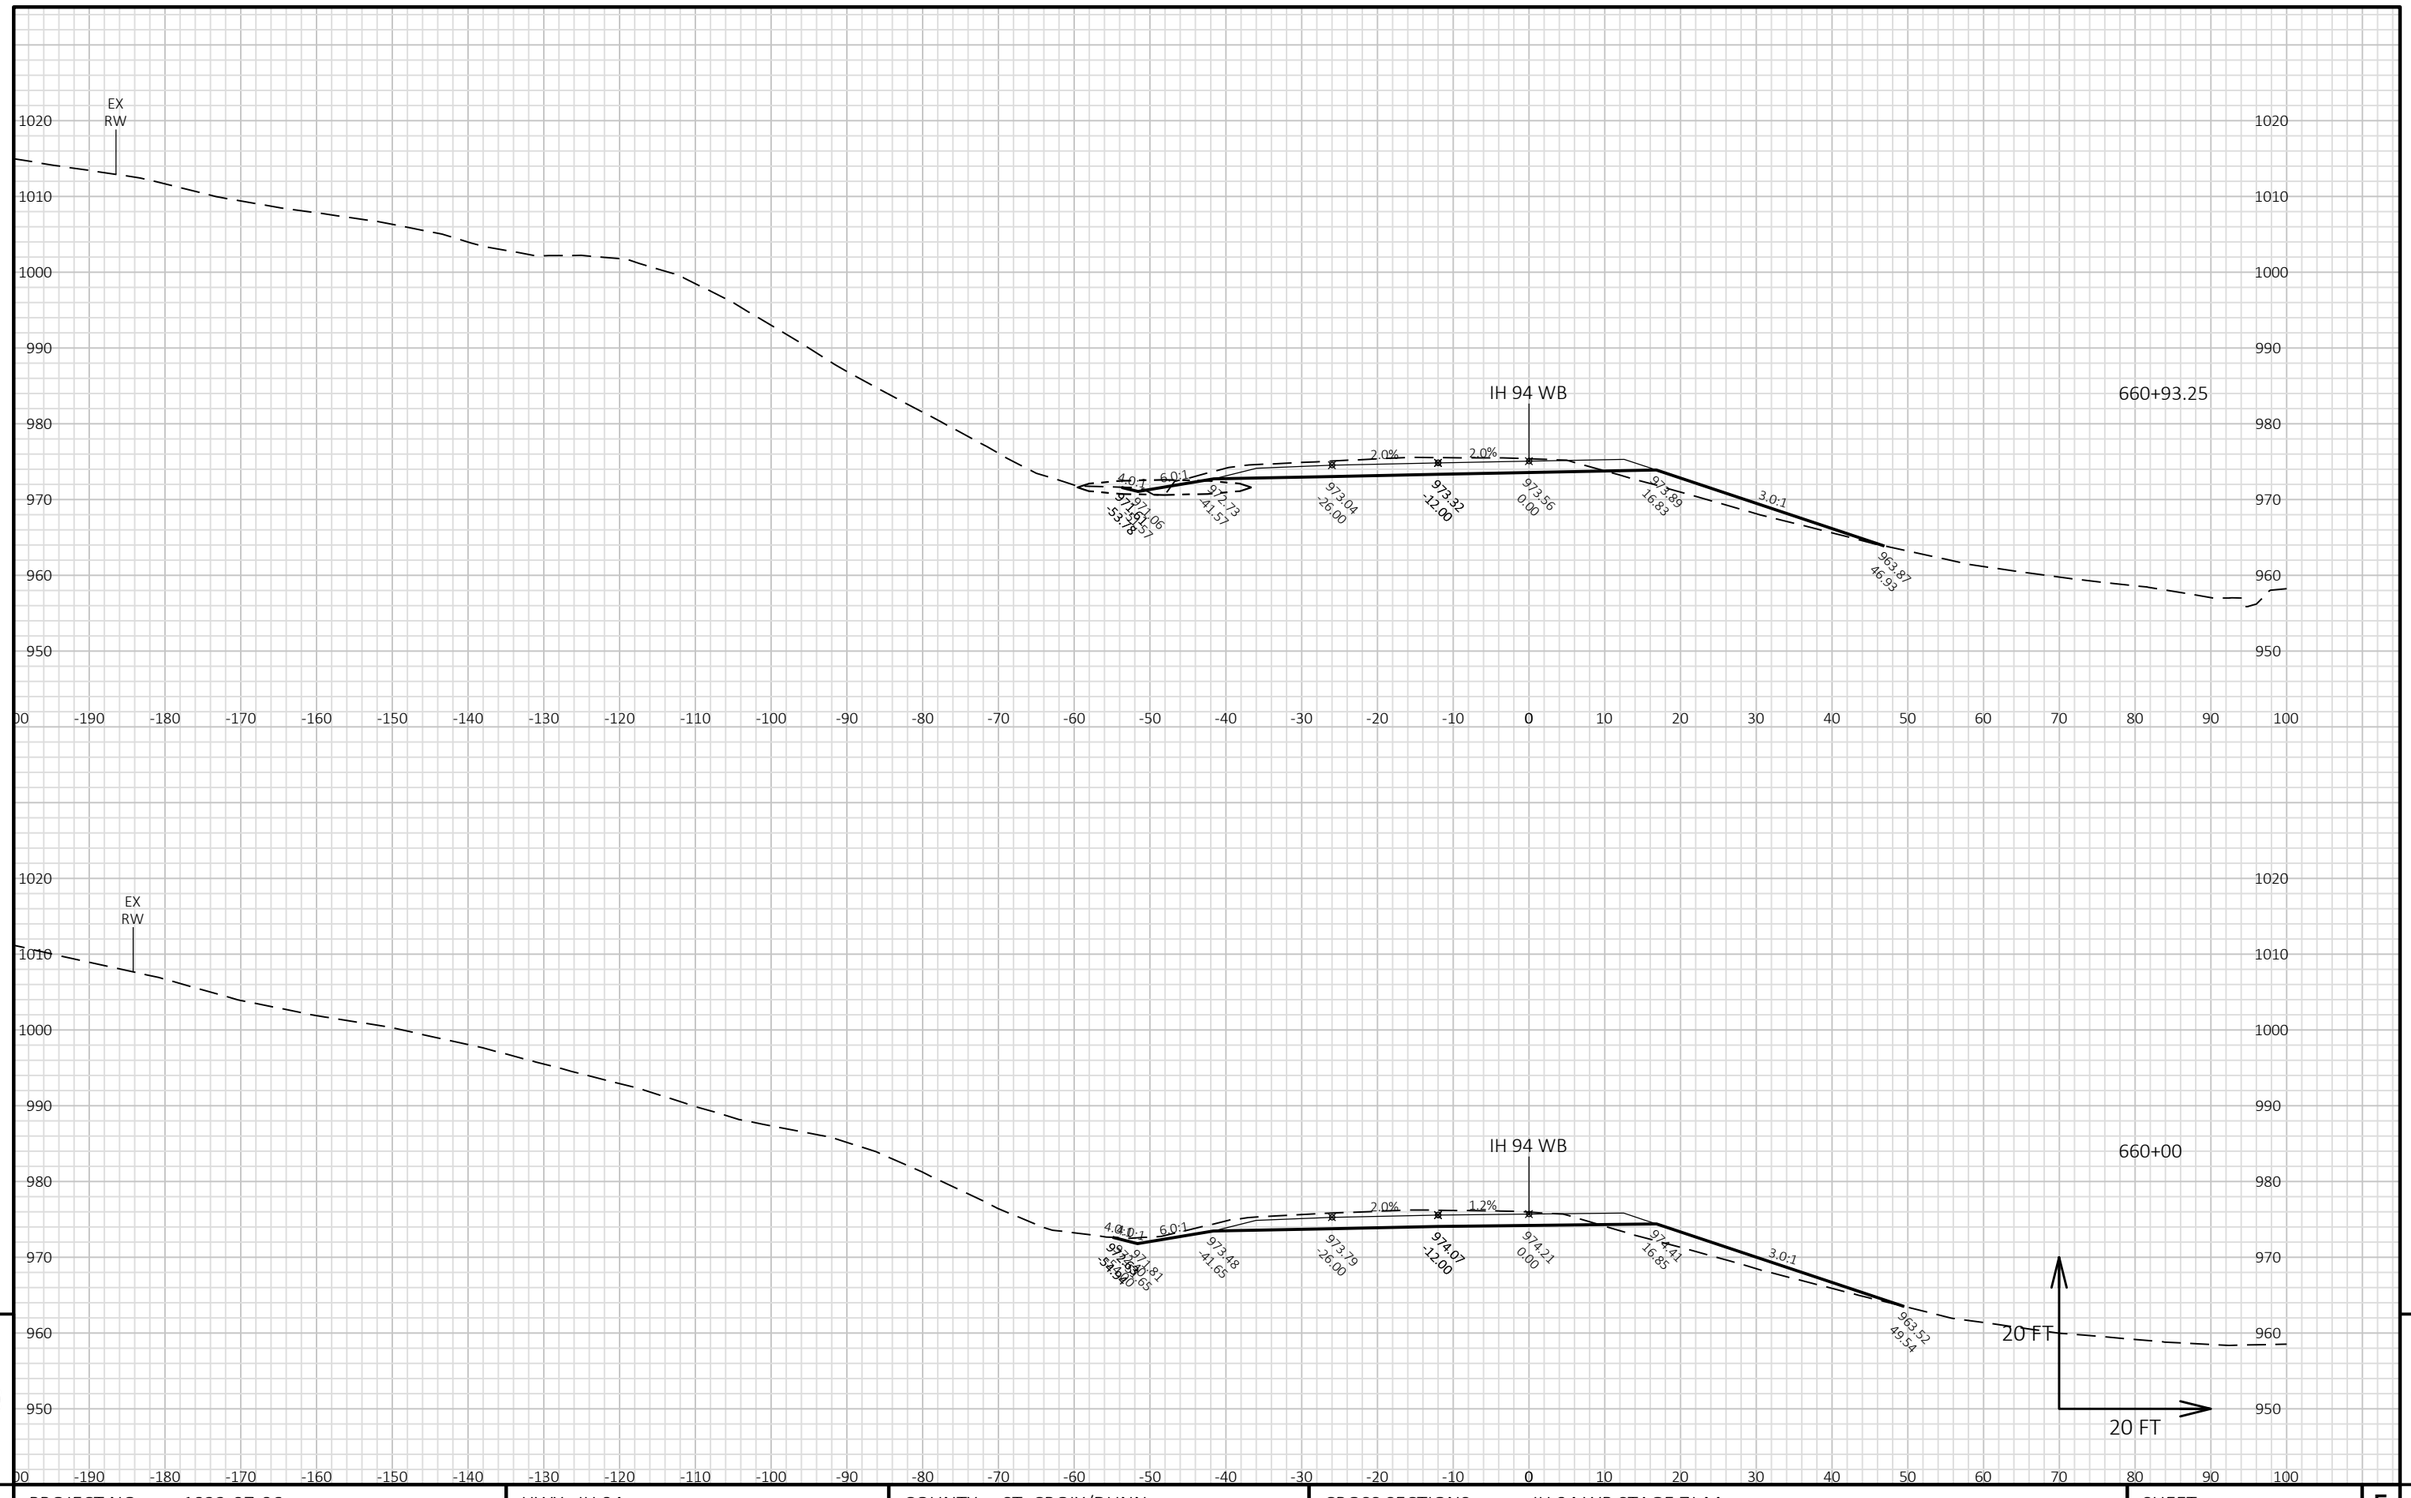


9 9

PROJECT NO: 1022-07-06	HWY: IH 94	COUNTY: ST. CROIX/DUNN	CROSS SECTIONS: IH 94 WB STAGE 7J-M	SHEET E

FILE NAME : P:\UZ\W\WITNW\142428\CIVIL 3D\10220706\SHEETSPLAN\CROSS SECTIONS\XS_TC STG 7J-M.DWG
LAYOUT NAME - 09010176_XS WB

PLOT DATE : 2/13/2018 10:26 AM PLOT BY : SAVANNAH STEHN PLOT NAME :


PLOT SCALE : 1 IN:20 FT HORZ. / 1 IN:20 FT VERT.

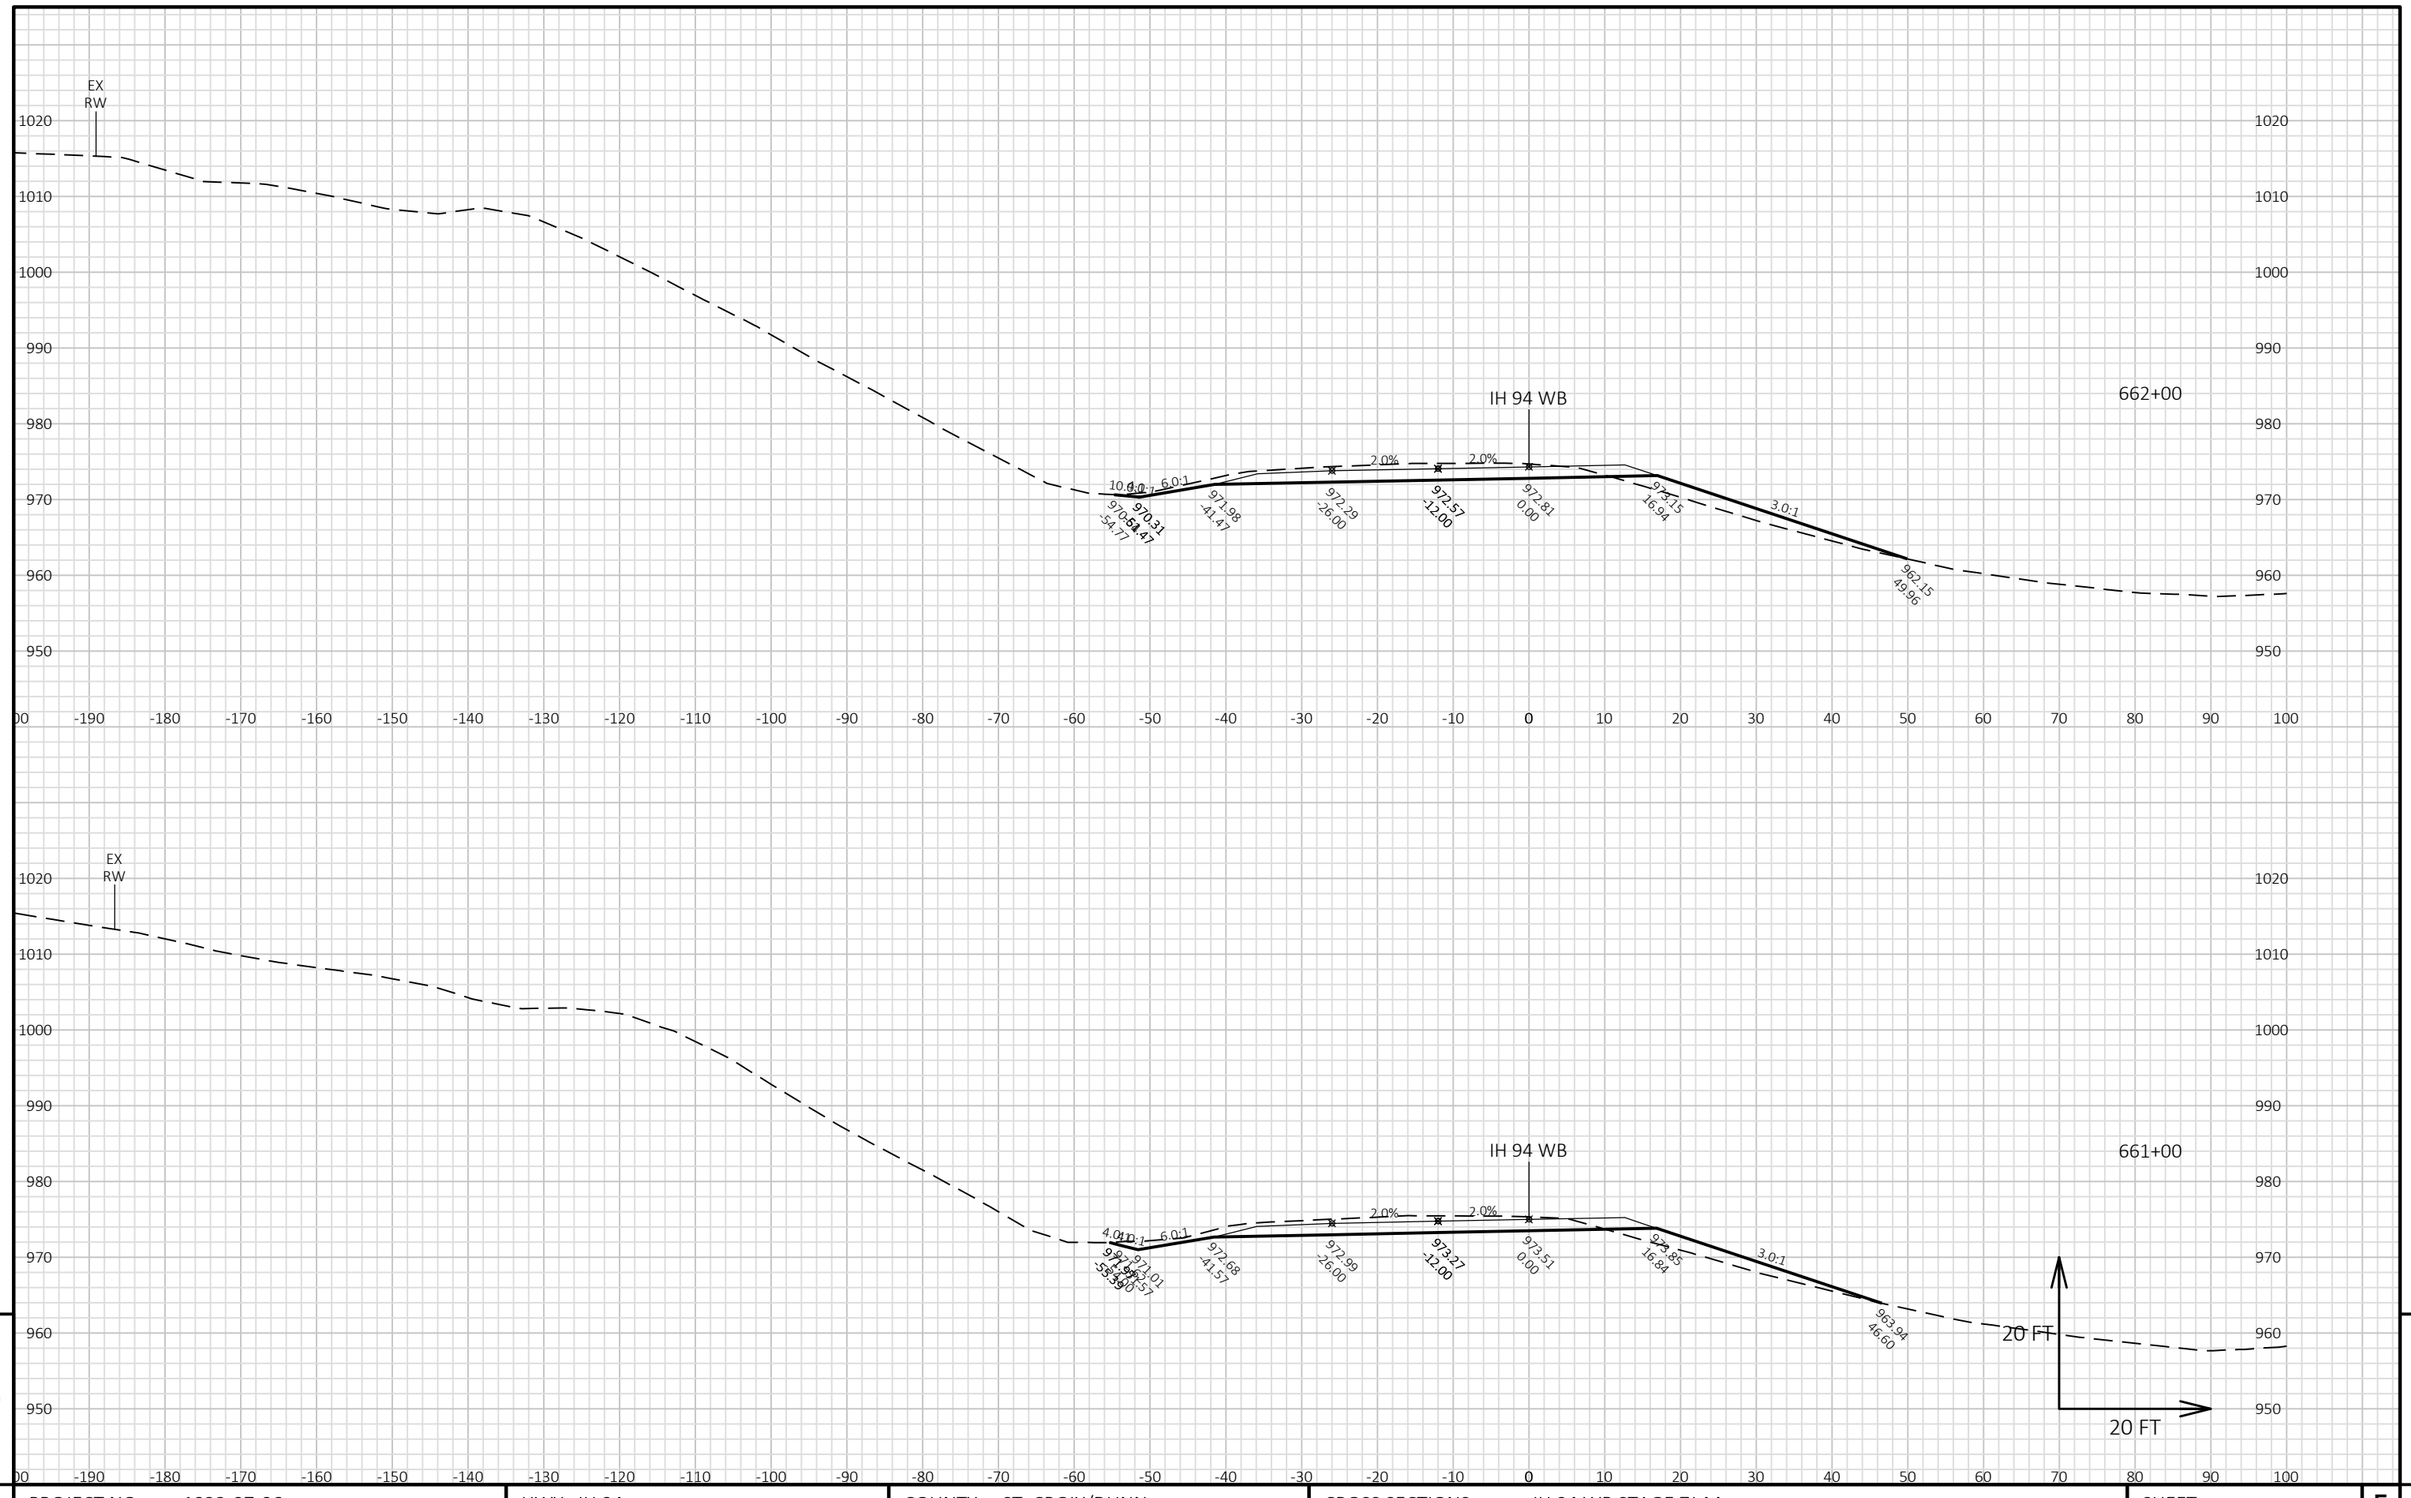

PROJECT NO: 1022-07-06	HWY: IH 94	COUNTY: ST. CROIX/DUNN	CROSS SECTIONS: IH 94 WB STAGE 7J-M	SHEET	E

FILE NAME : P:\UZ\W\WITNW\142428\CIVIL 3D\10220706\SHEETSPLAN\CROSS SECTIONS\XS_TC STG 7J-M.DWG
LAYOUT NAME - 09010177_XS WB

PLOT DATE : 2/13/2018 10:26 AM PLOT BY : SAVANNAH STEHN PLOT NAME : PLOT SCALE : 1 IN:20 FT HORZ. / 1 IN:20 FT VERT.

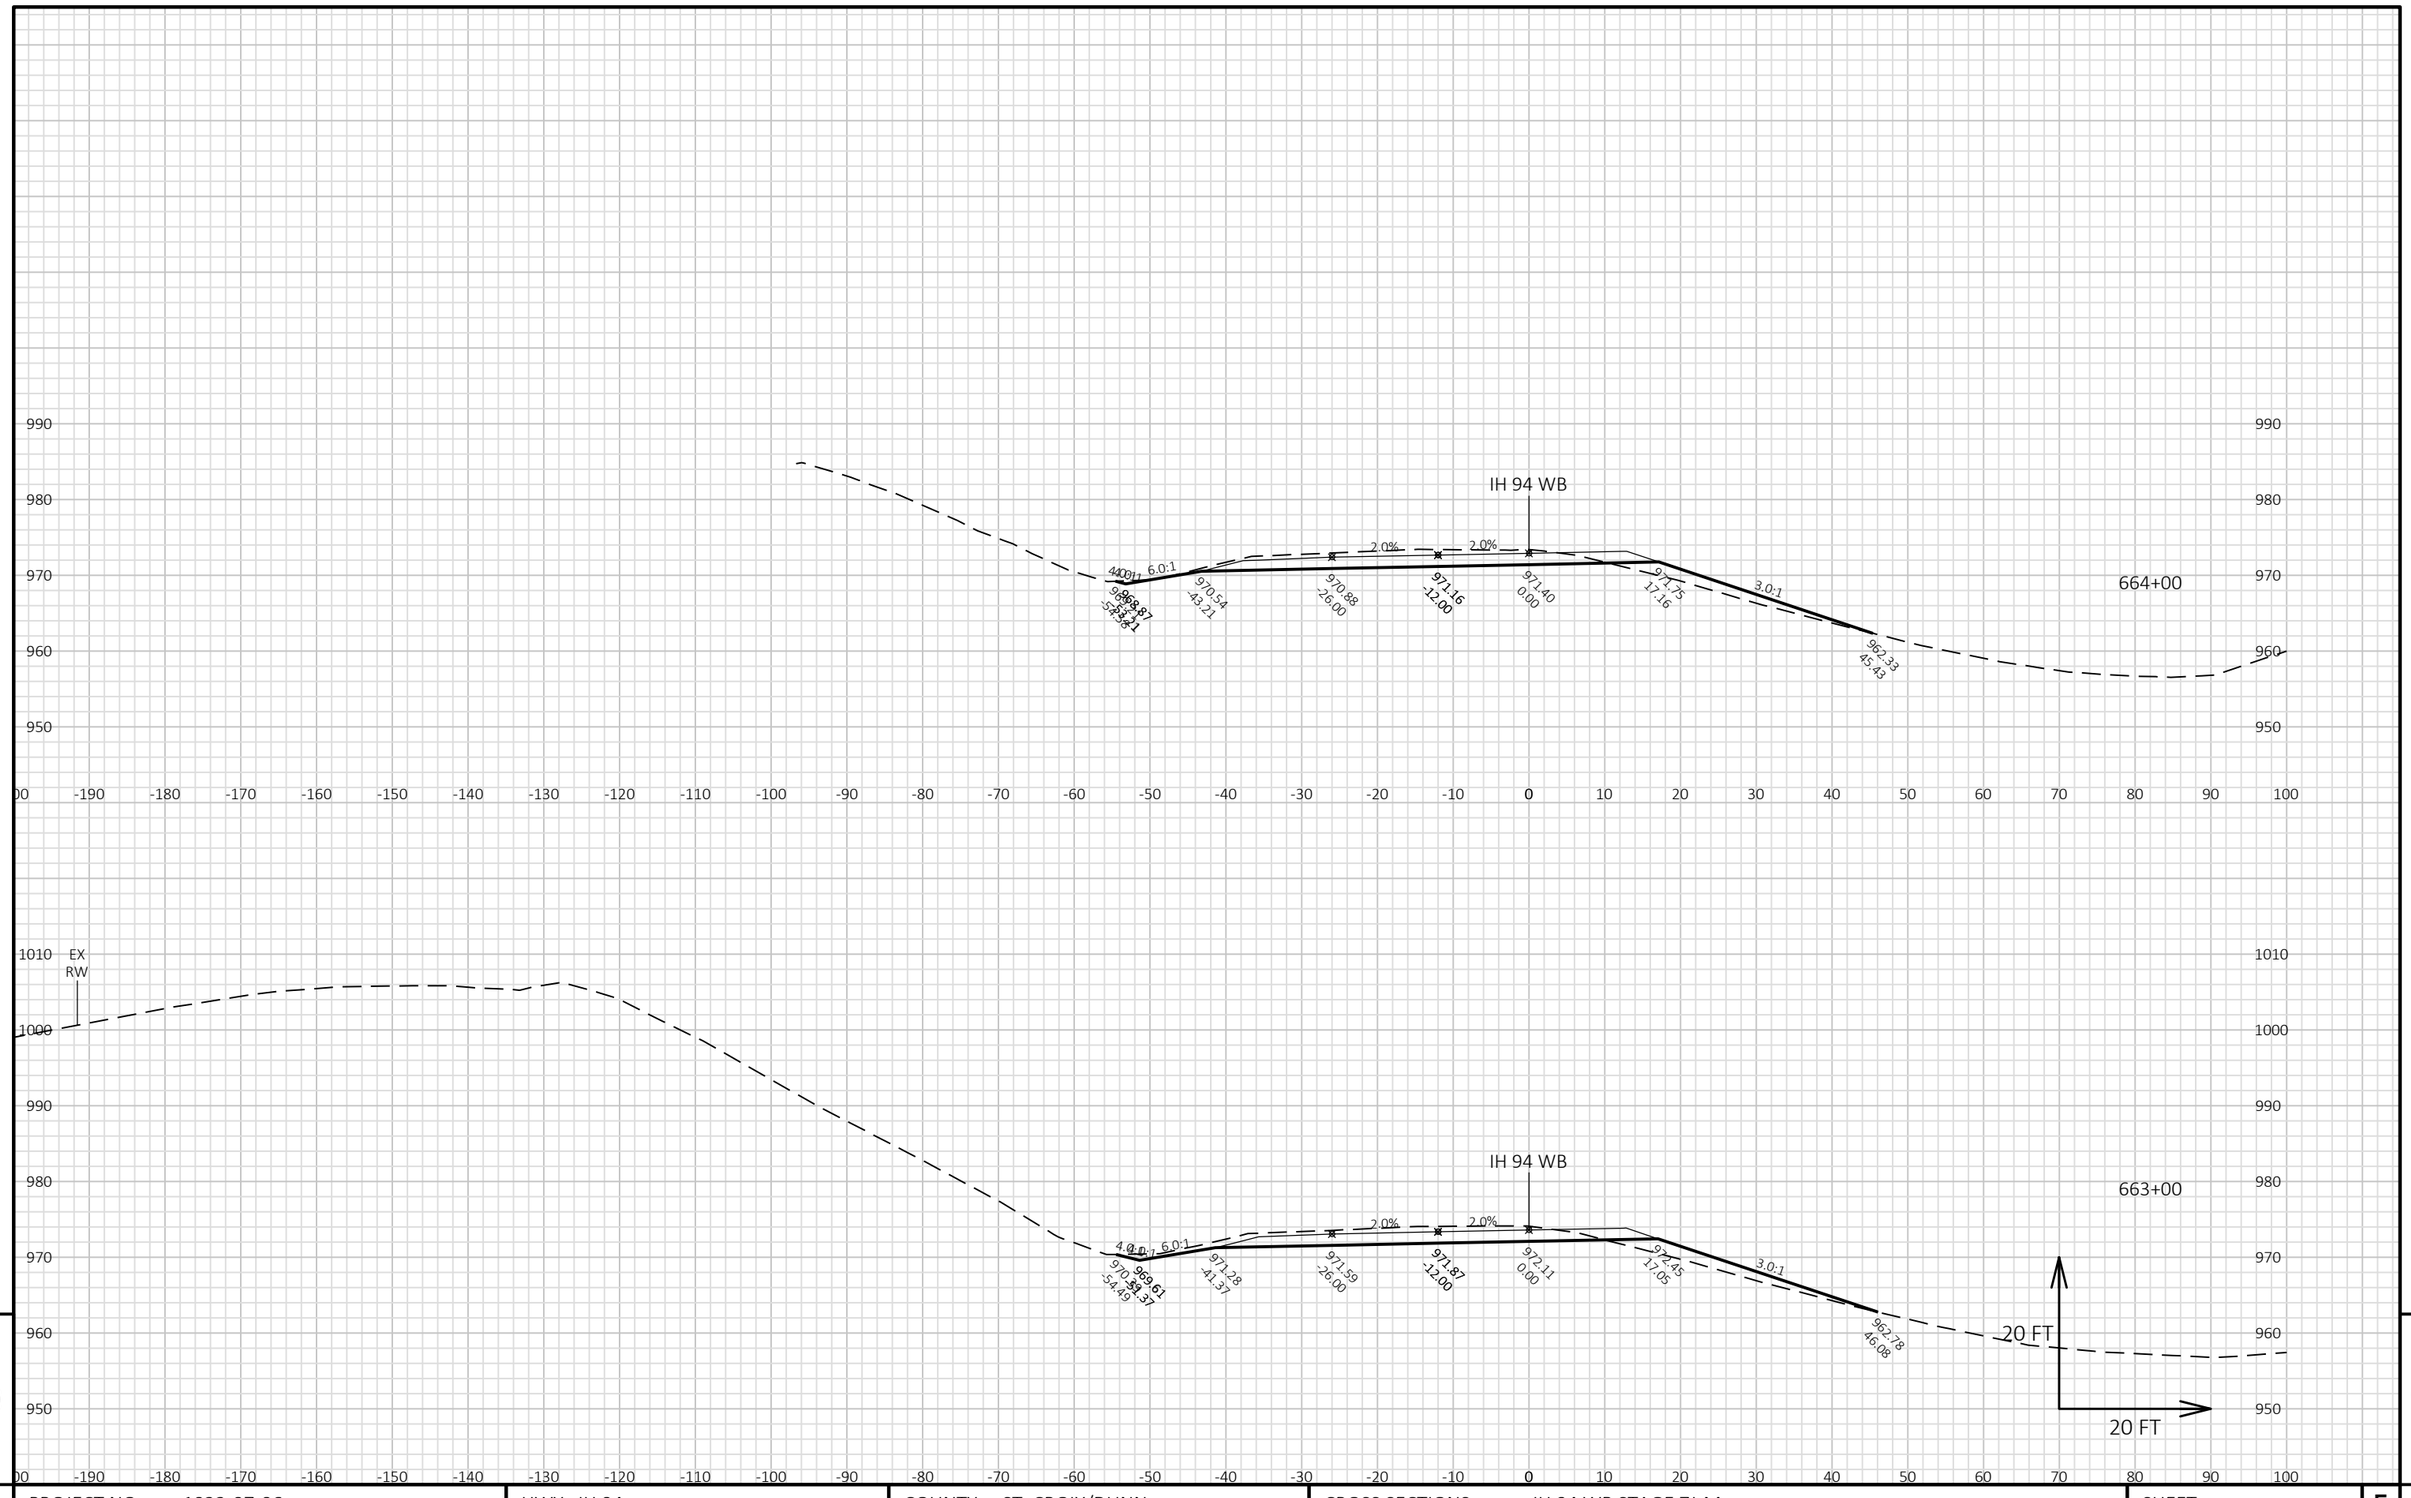

9

9

PROJECT NO: 1022-07-06	HWY: IH 94	COUNTY: ST. CROIX/DUNN	CROSS SECTIONS: IH 94 WB STAGE 7J-M	SHEET	E

FILE NAME : P:\UZ\W\WITNW\142428\CIVIL 3D\10220706\SHEETSPLAN\CROSS SECTIONS\XS_TC STG 7J-M.DWG
LAYOUT NAME - 09010178_XS WB


PLOT DATE : 2/13/2018 10:26 AM PLOT BY : SAVANNAH STEHN PLOT NAME : PLOT SCALE : 1 IN:20 FT HORZ. / 1 IN:20 FT VERT.

9

PROJECT NO: 1022-07-06	HWY: IH 94	COUNTY: ST. CROIX/DUNN	CROSS SECTIONS: IH 94 WB STAGE 7J-M	SHEET	E

FILE NAME : P:\UZ\W\WITNW\142428\CIVIL 3D\10220706\SHEETSPLAN\CROSS SECTIONS\XS_TC STG 7J-M.DWG
LAYOUT NAME - 09010179_XS WB


PLOT DATE : 2/13/2018 10:26 AM PLOT BY : SAVANNAH STEHN PLOT NAME : PLOT SCALE : 1 IN:20 FT HORZ. / 1 IN:20 FT VERT.

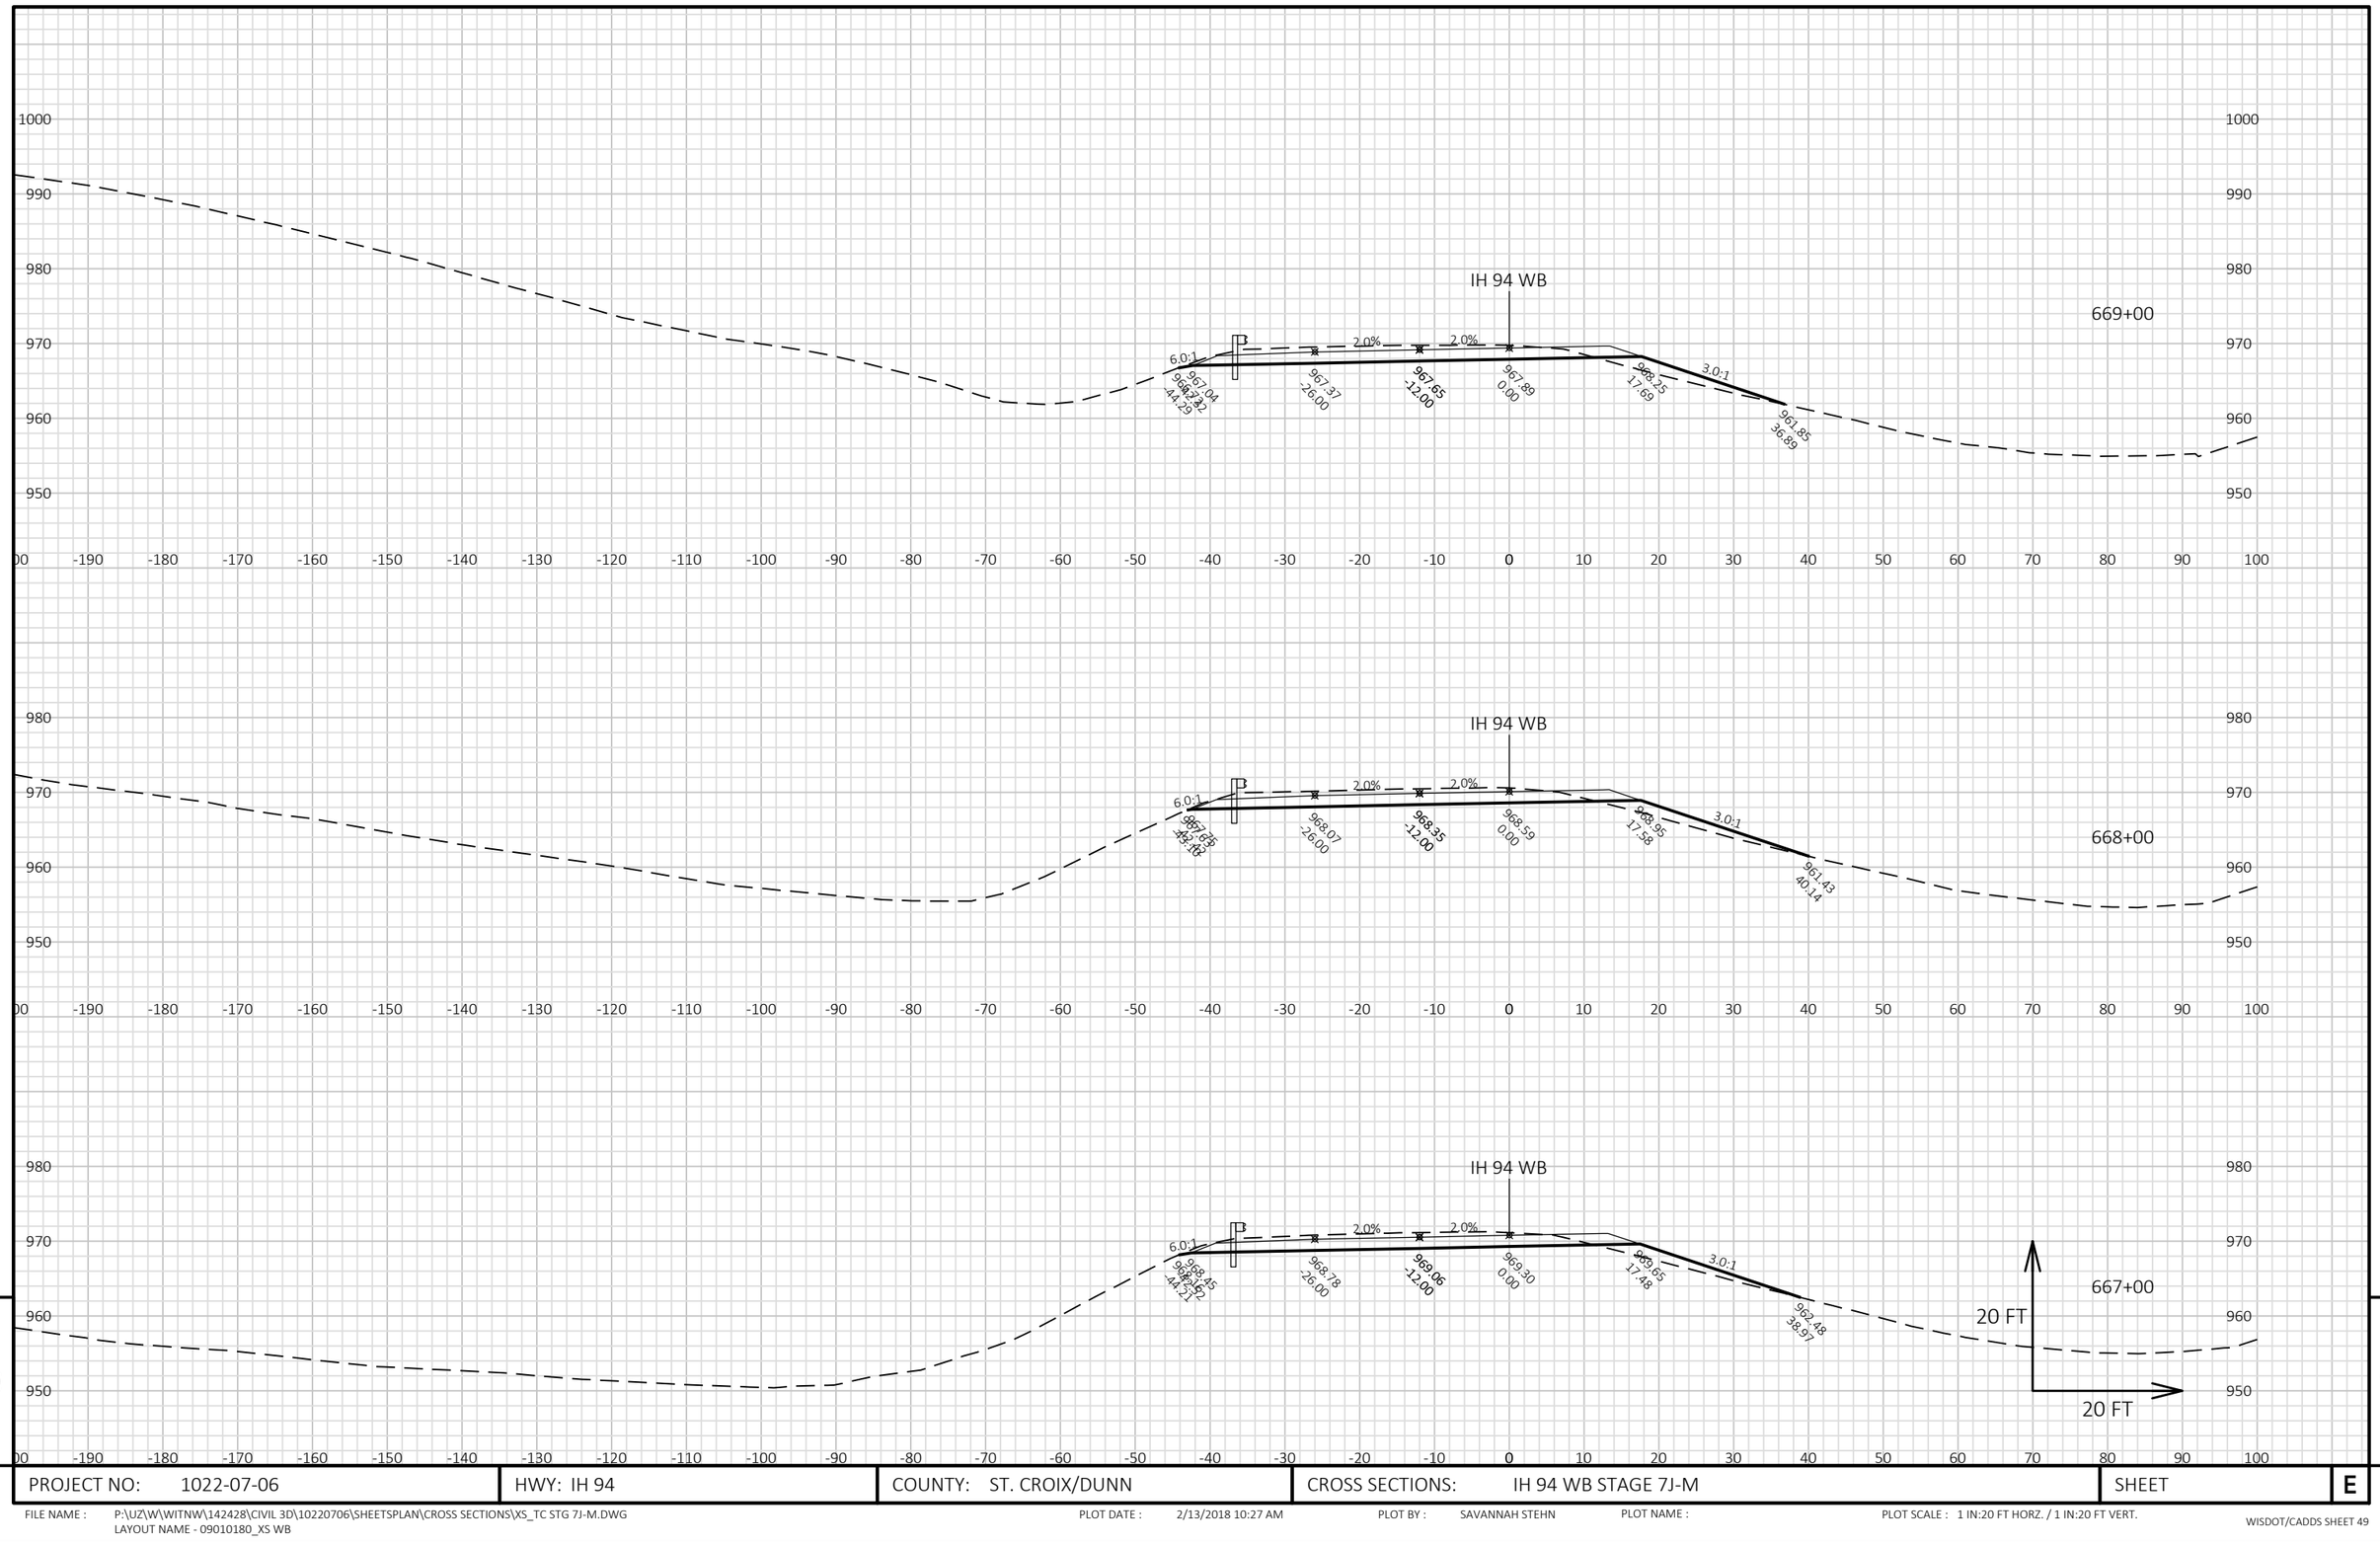

PROJECT NO: 1022-07-06	HWY: IH 94	COUNTY: ST. CROIX/DUNN	CROSS SECTIONS: IH 94 WB STAGE 7J-M	SHEET E

FILE NAME : P:\UZ\W\WITNW\142428\CIVIL 3D\10220706\SHEETSPLAN\CROSS SECTIONS\XS_TC STG 7J-M.DWG
LAYOUT NAME - 09010180_XS WB


PLOT DATE : 2/13/2018 10:27 AM PLOT BY : SAVANNAH STEHN PLOT NAME : PLOT SCALE : 1 IN:20 FT HORZ. / 1 IN:20 FT VERT.

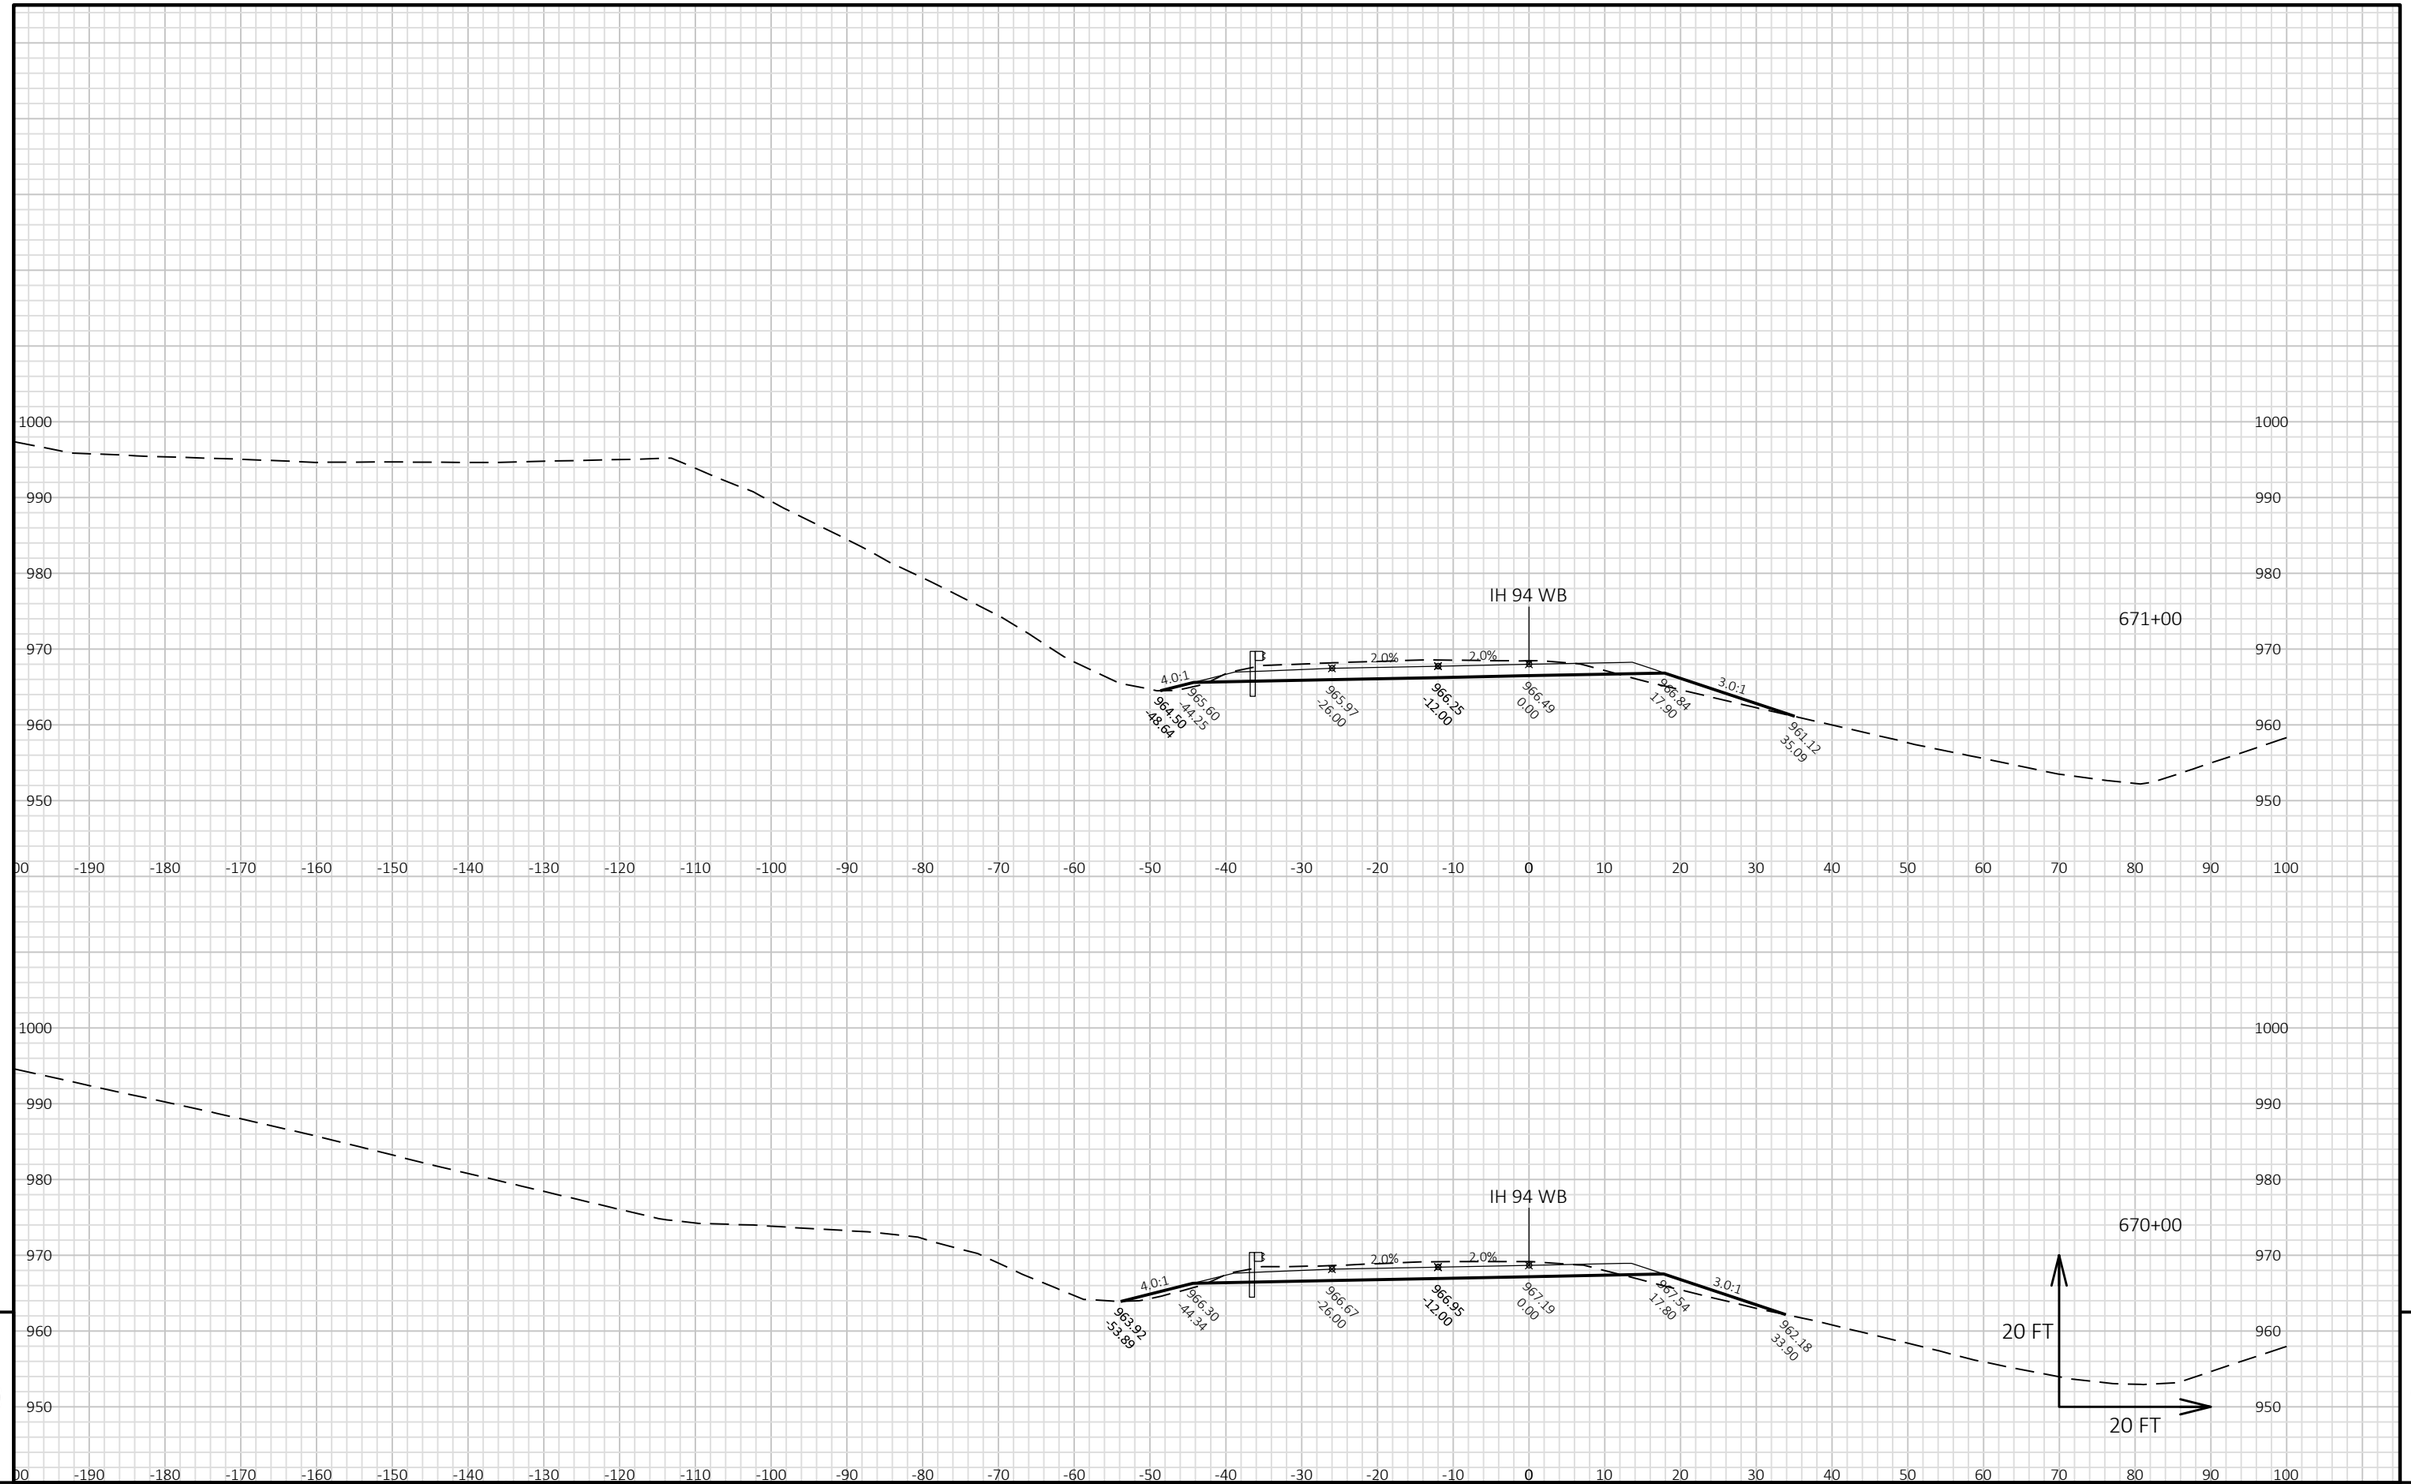

PROJECT NO: 1022-07-06	HWY: IH 94	COUNTY: ST. CROIX/DUNN	CROSS SECTIONS: IH 94 WB STAGE 7J-M	SHEET	E

FILE NAME : P:\UZ\W\WITNW\142428\CIVIL 3D\10220706\SHEETSPLAN\CROSS SECTIONS\XS_TC STG 7J-M.DWG
LAYOUT NAME - 09010181_XS WB

PLOT DATE : 2/13/2018 10:27 AM PLOT BY : SAVANNAH STEHN PLOT NAME : PLOT SCALE : 1 IN:20 FT HORZ. / 1 IN:20 FT VERT.

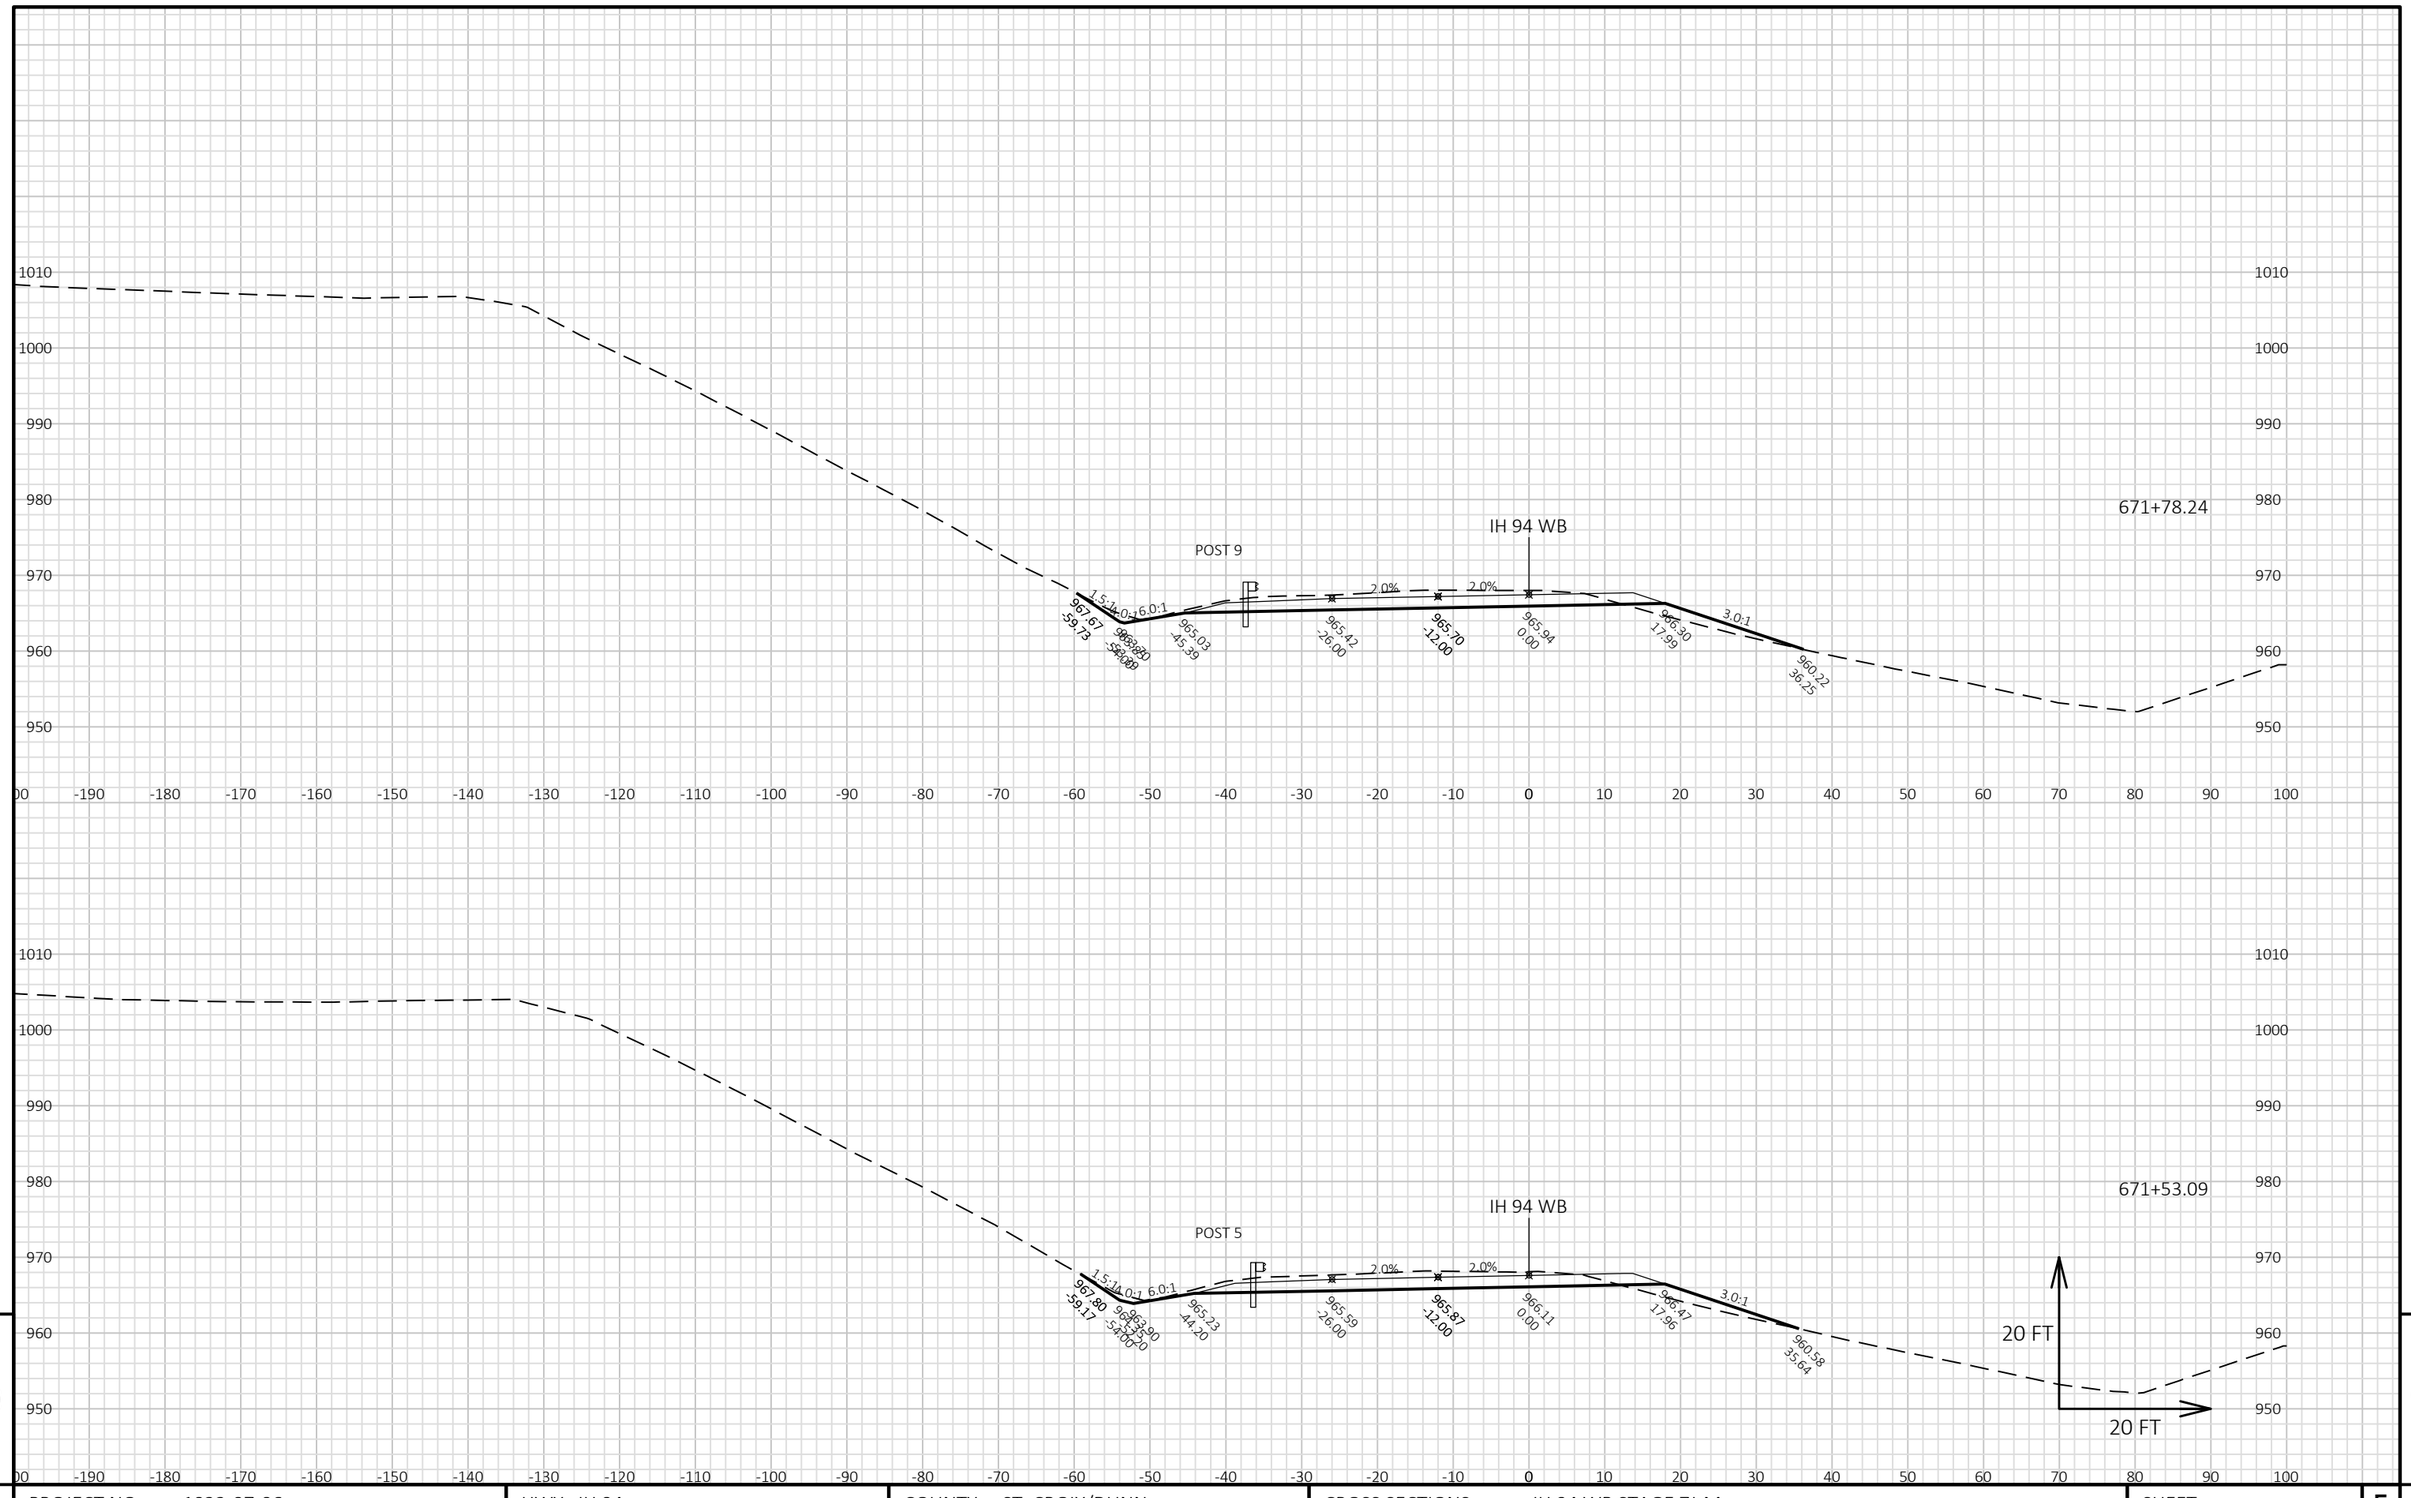


9 9

PROJECT NO: 1022-07-06	HWY: IH 94	COUNTY: ST. CROIX/DUNN	CROSS SECTIONS: IH 94 WB STAGE 7J-M	SHEET E

FILE NAME : P:\UZ\W\WITNW\142428\CIVIL 3D\10220706\SHEETSPLAN\CROSS SECTIONS\XS_TC STG 7J-M.DWG
LAYOUT NAME - 09010182_XS WB


PLOT DATE : 2/13/2018 10:27 AM PLOT BY : SAVANNAH STEHN PLOT NAME : PLOT SCALE : 1 IN:20 FT HORZ. / 1 IN:20 FT VERT.

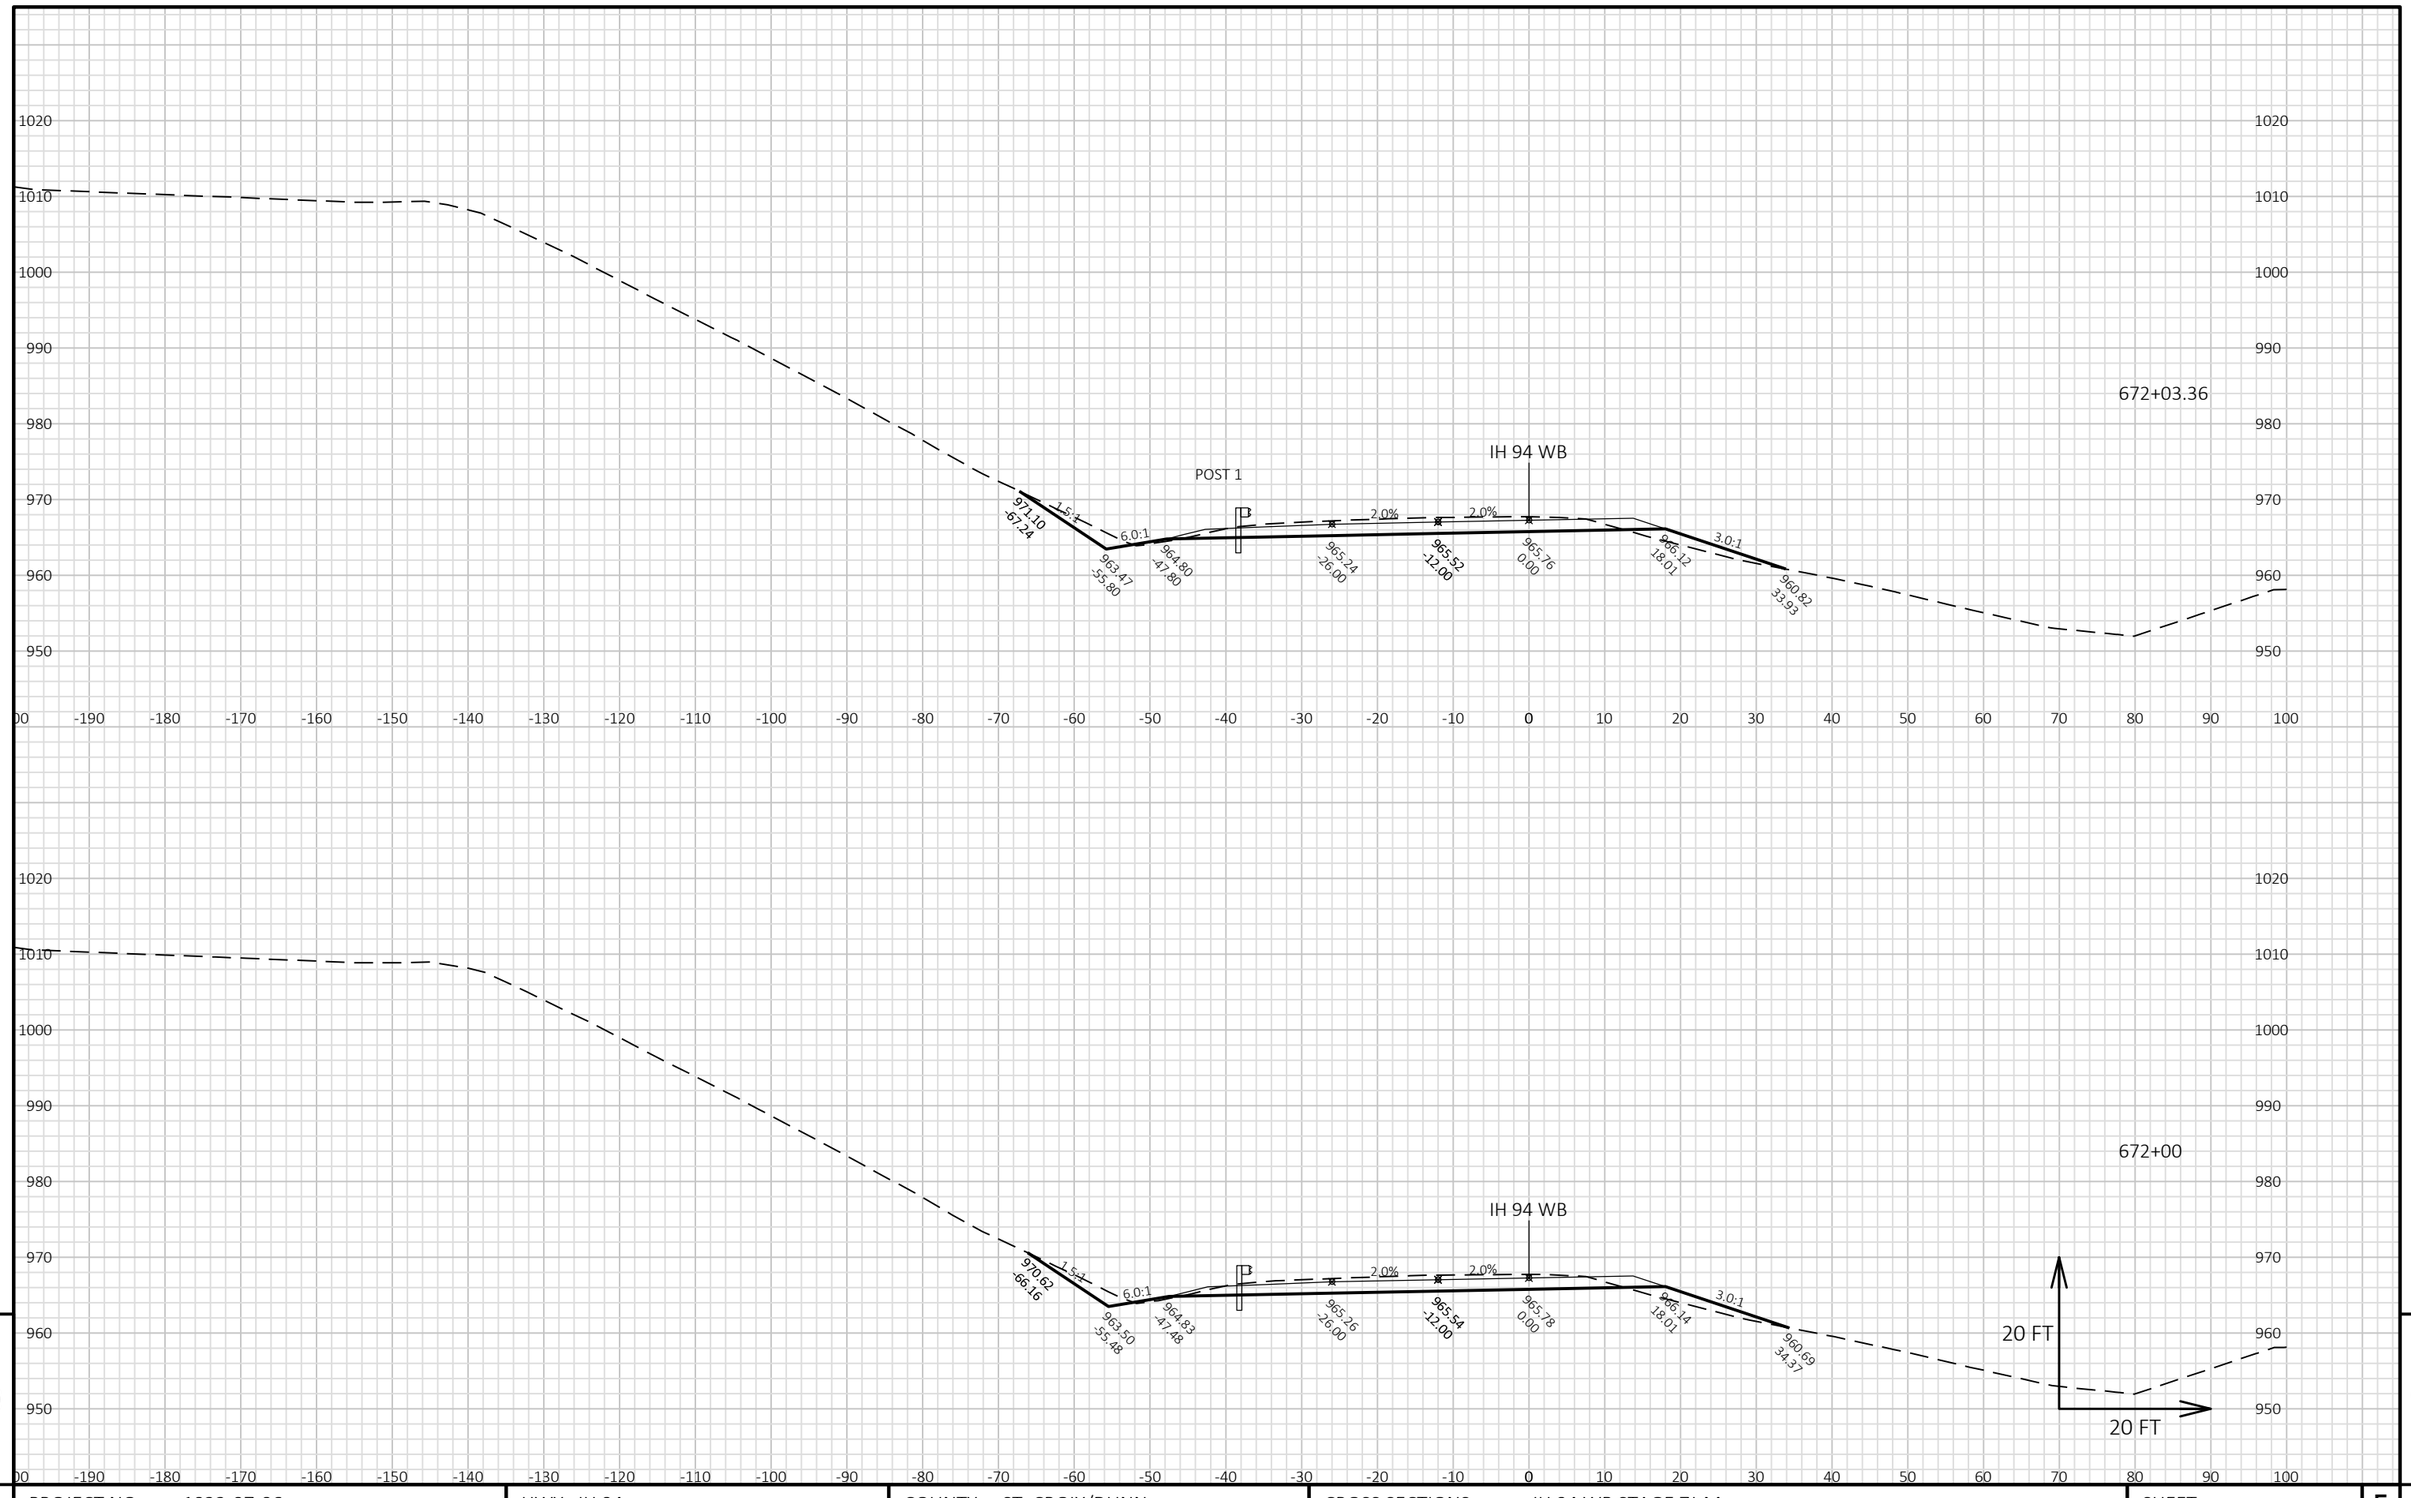

PROJECT NO: 1022-07-06	HWY: IH 94	COUNTY: ST. CROIX/DUNN	CROSS SECTIONS: IH 94 WB STAGE 7J-M	SHEET	E

FILE NAME : P:\UZ\W\WITNW\142428\CIVIL 3D\10220706\SHEETSPLAN\CROSS SECTIONS\XS_TC STG 7J-M.DWG
LAYOUT NAME - 09010183_XS WB

PLOT DATE : 2/13/2018 10:27 AM PLOT BY : SAVANNAH STEHN PLOT NAME : PLOT SCALE : 1 IN:20 FT HORZ. / 1 IN:20 FT VERT.

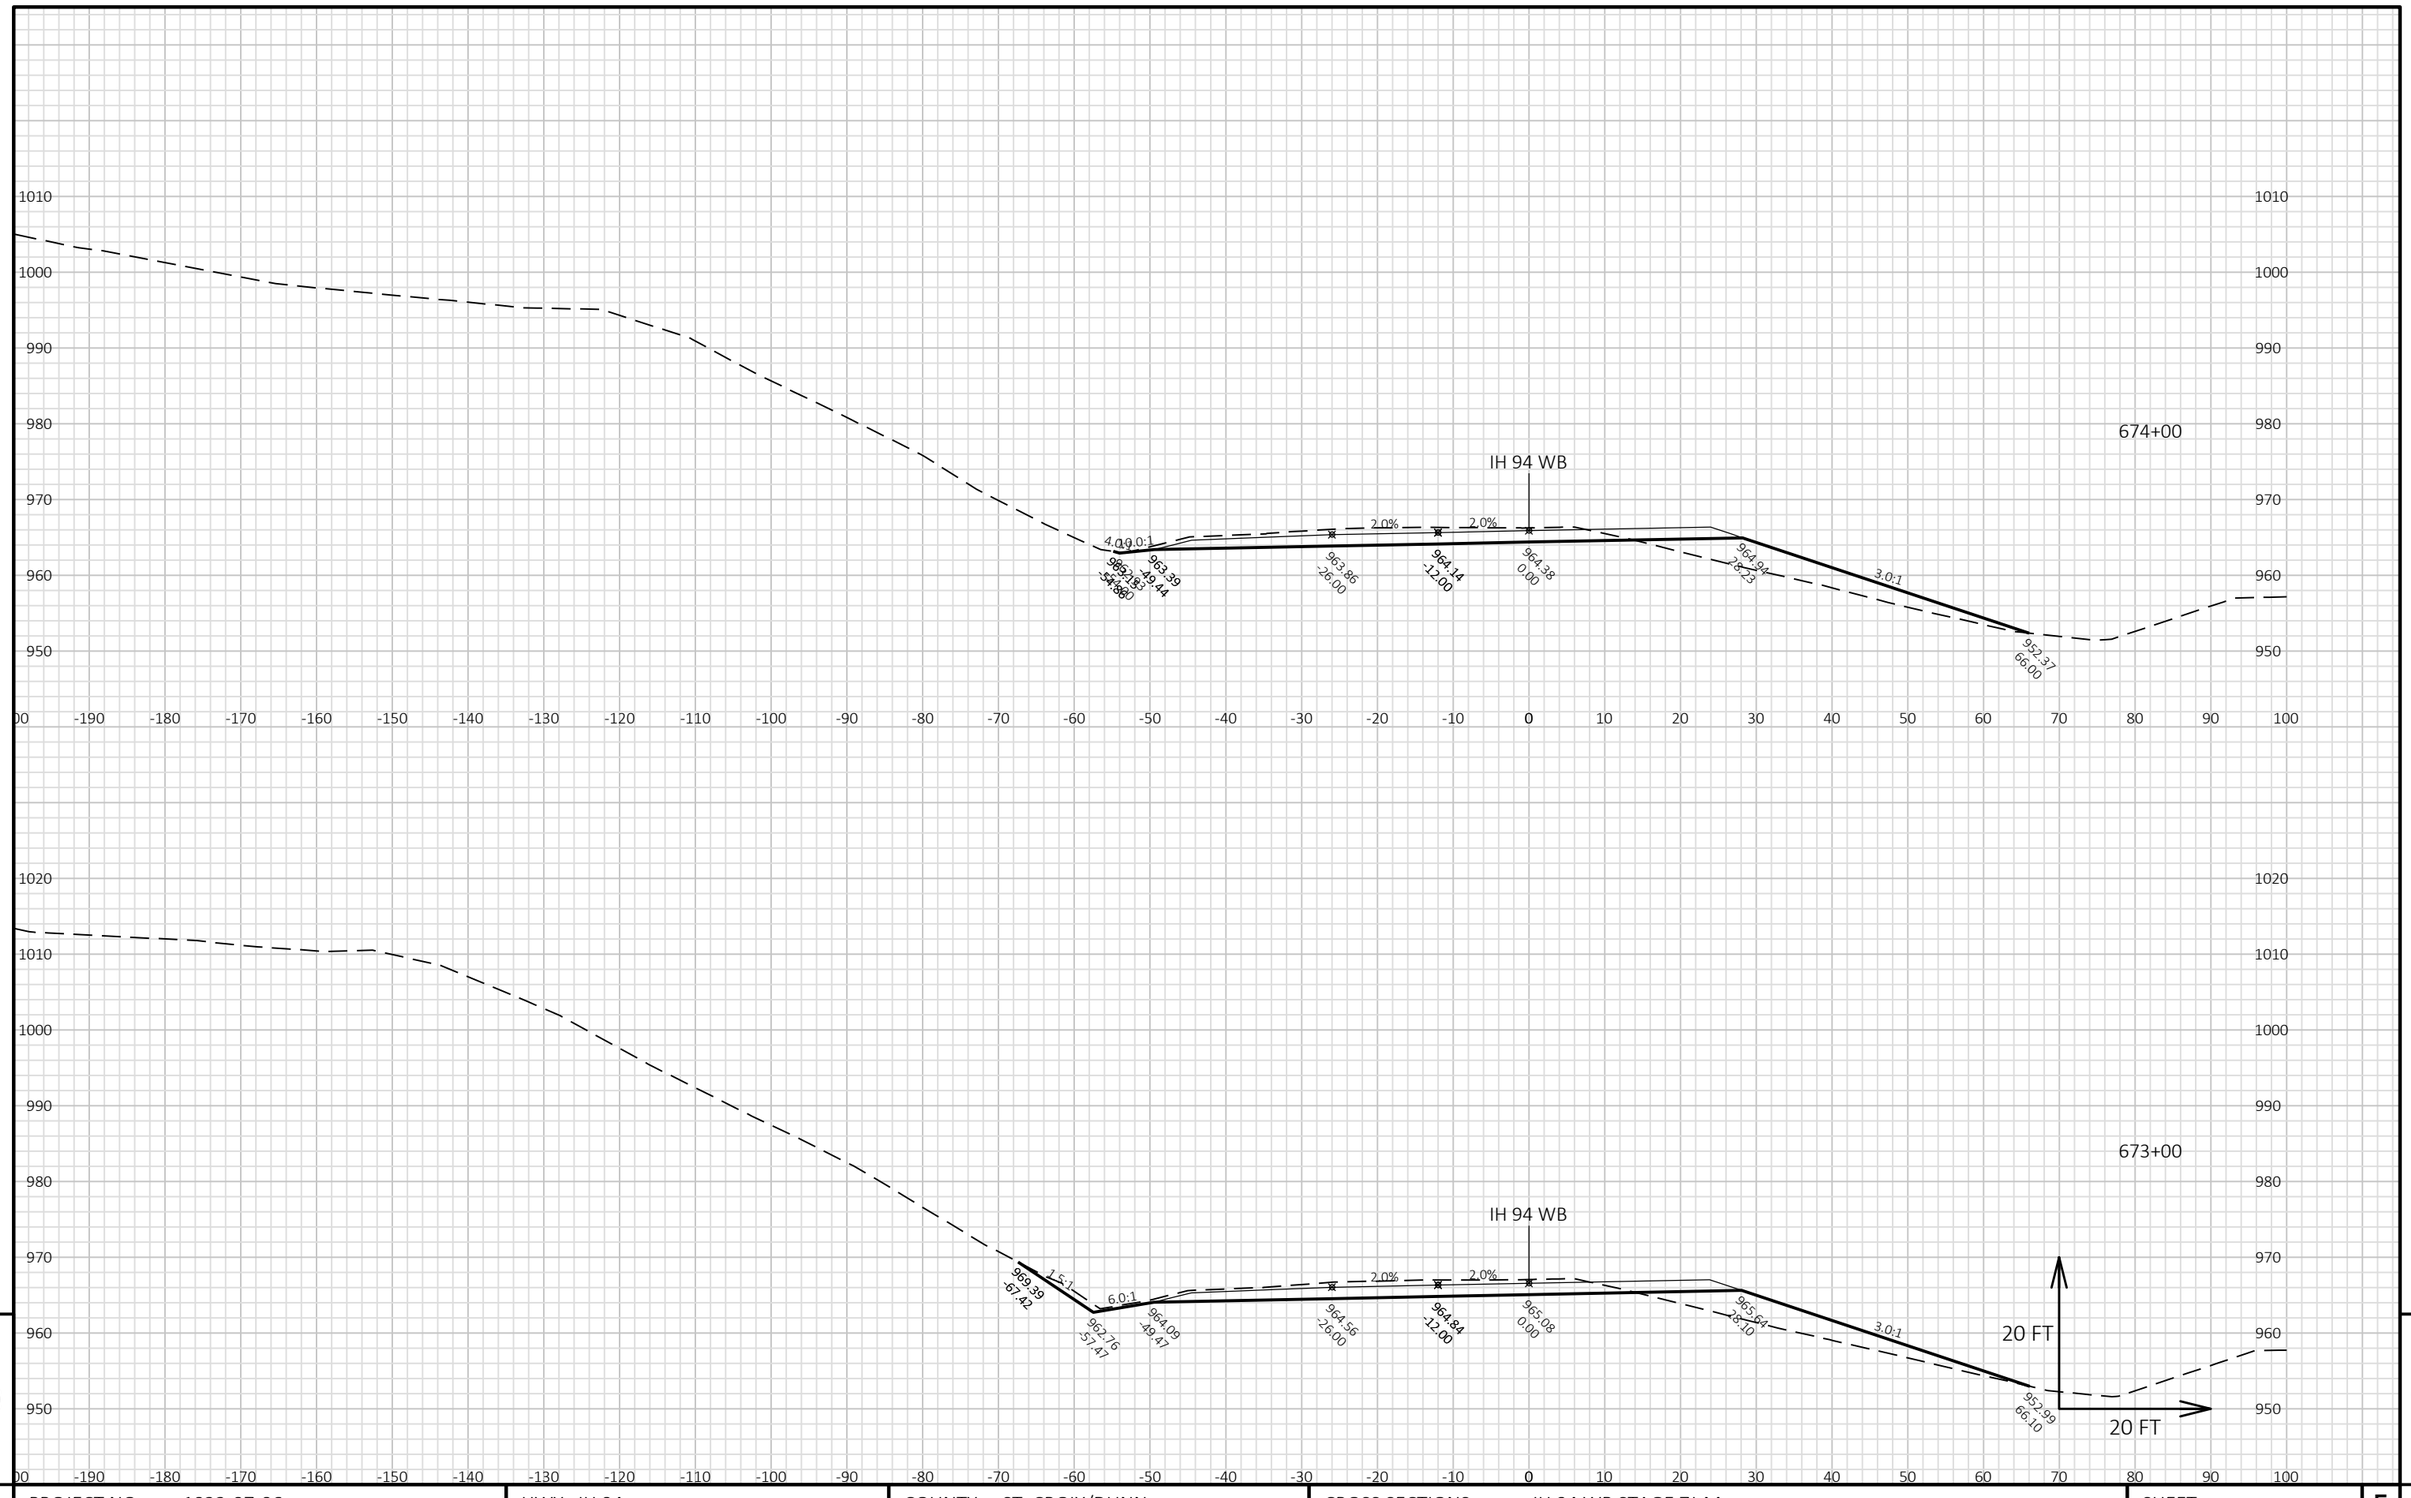


9

9

PROJECT NO: 1022-07-06	HWY: IH 94	COUNTY: ST. CROIX/DUNN	CROSS SECTIONS: IH 94 WB STAGE 7J-M	SHEET	E

FILE NAME : P:\UZ\W\WITNW\142428\CIVIL 3D\10220706\SHEETSPLAN\CROSS SECTIONS\XS_TC STG 7J-M.DWG
LAYOUT NAME - 09010184_XS WB

PLOT DATE : 2/13/2018 10:27 AM PLOT BY : SAVANNAH STEHN PLOT NAME : PLOT SCALE : 1 IN:20 FT HORZ. / 1 IN:20 FT VERT.

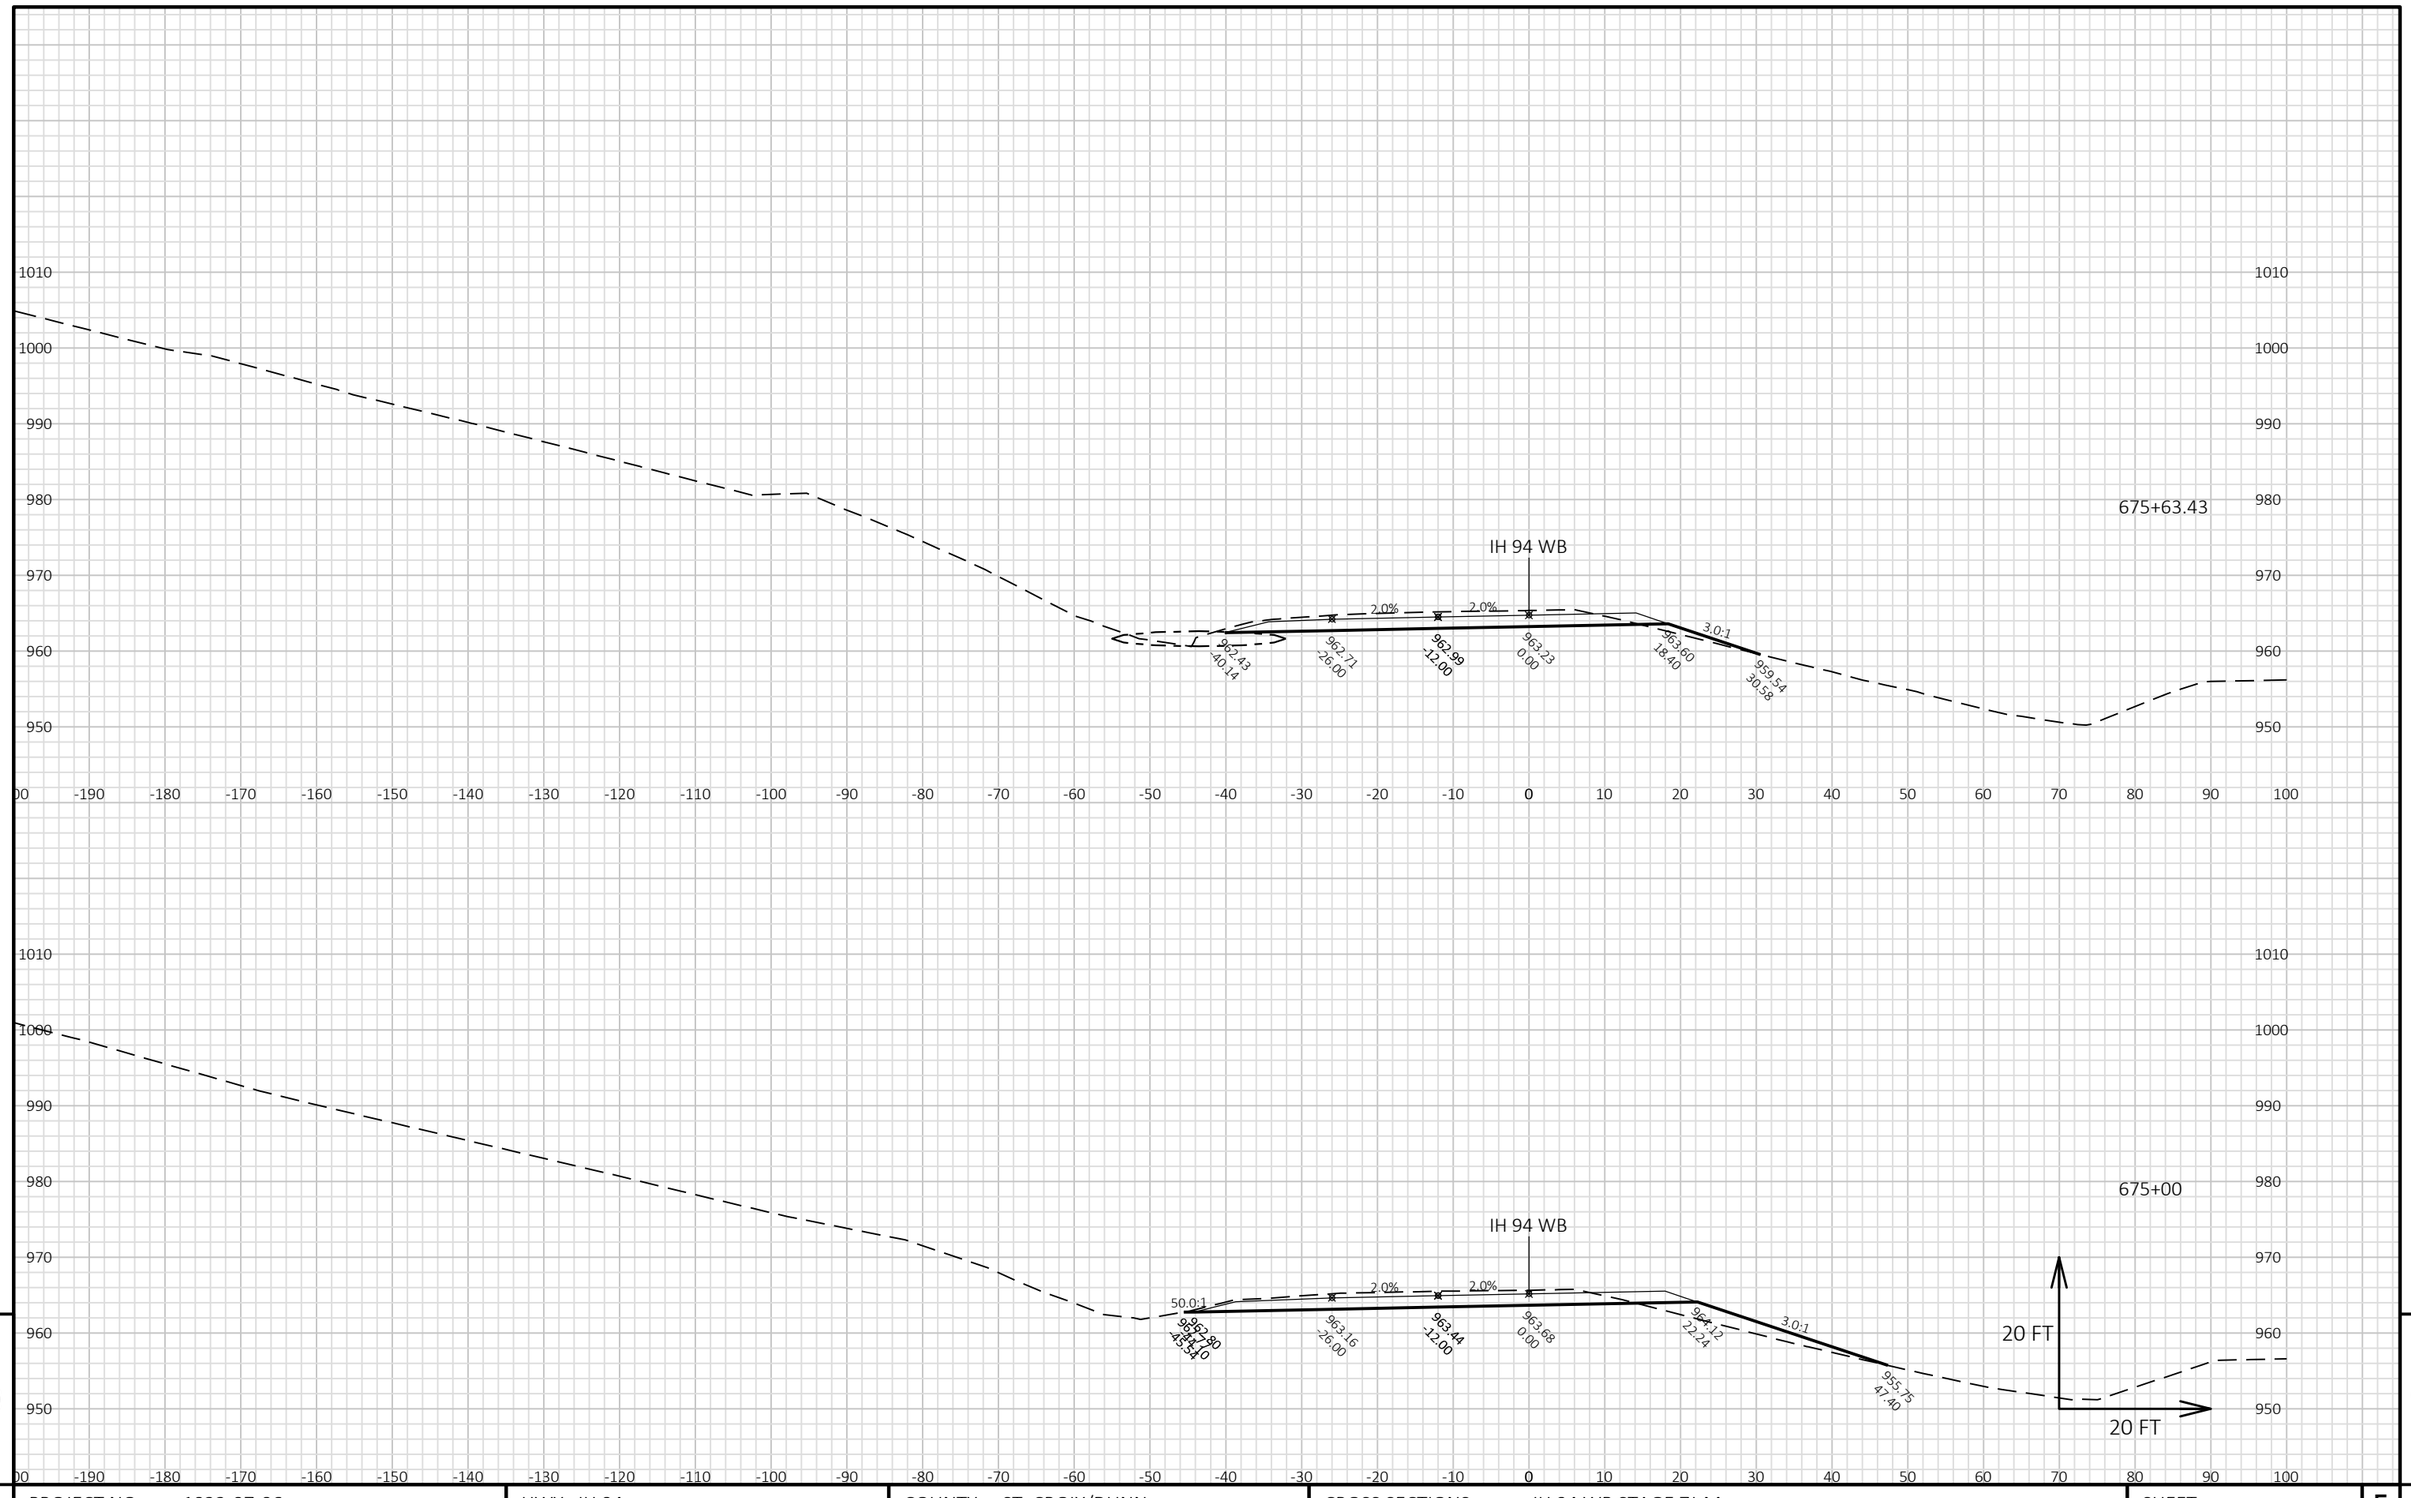


9

9

PROJECT NO: 1022-07-06	HWY: IH 94	COUNTY: ST. CROIX/DUNN	CROSS SECTIONS: IH 94 WB STAGE 7J-M	SHEET	E

FILE NAME : P:\UZ\W\WITNW\142428\CIVIL 3D\10220706\SHEETSPLAN\CROSS SECTIONS\XS_TC STG 7J-M.DWG
LAYOUT NAME - 09010185_XS WB


PLOT DATE : 2/13/2018 10:27 AM PLOT BY : SAVANNAH STEHN PLOT NAME : PLOT SCALE : 1 IN:20 FT HORZ. / 1 IN:20 FT VERT.

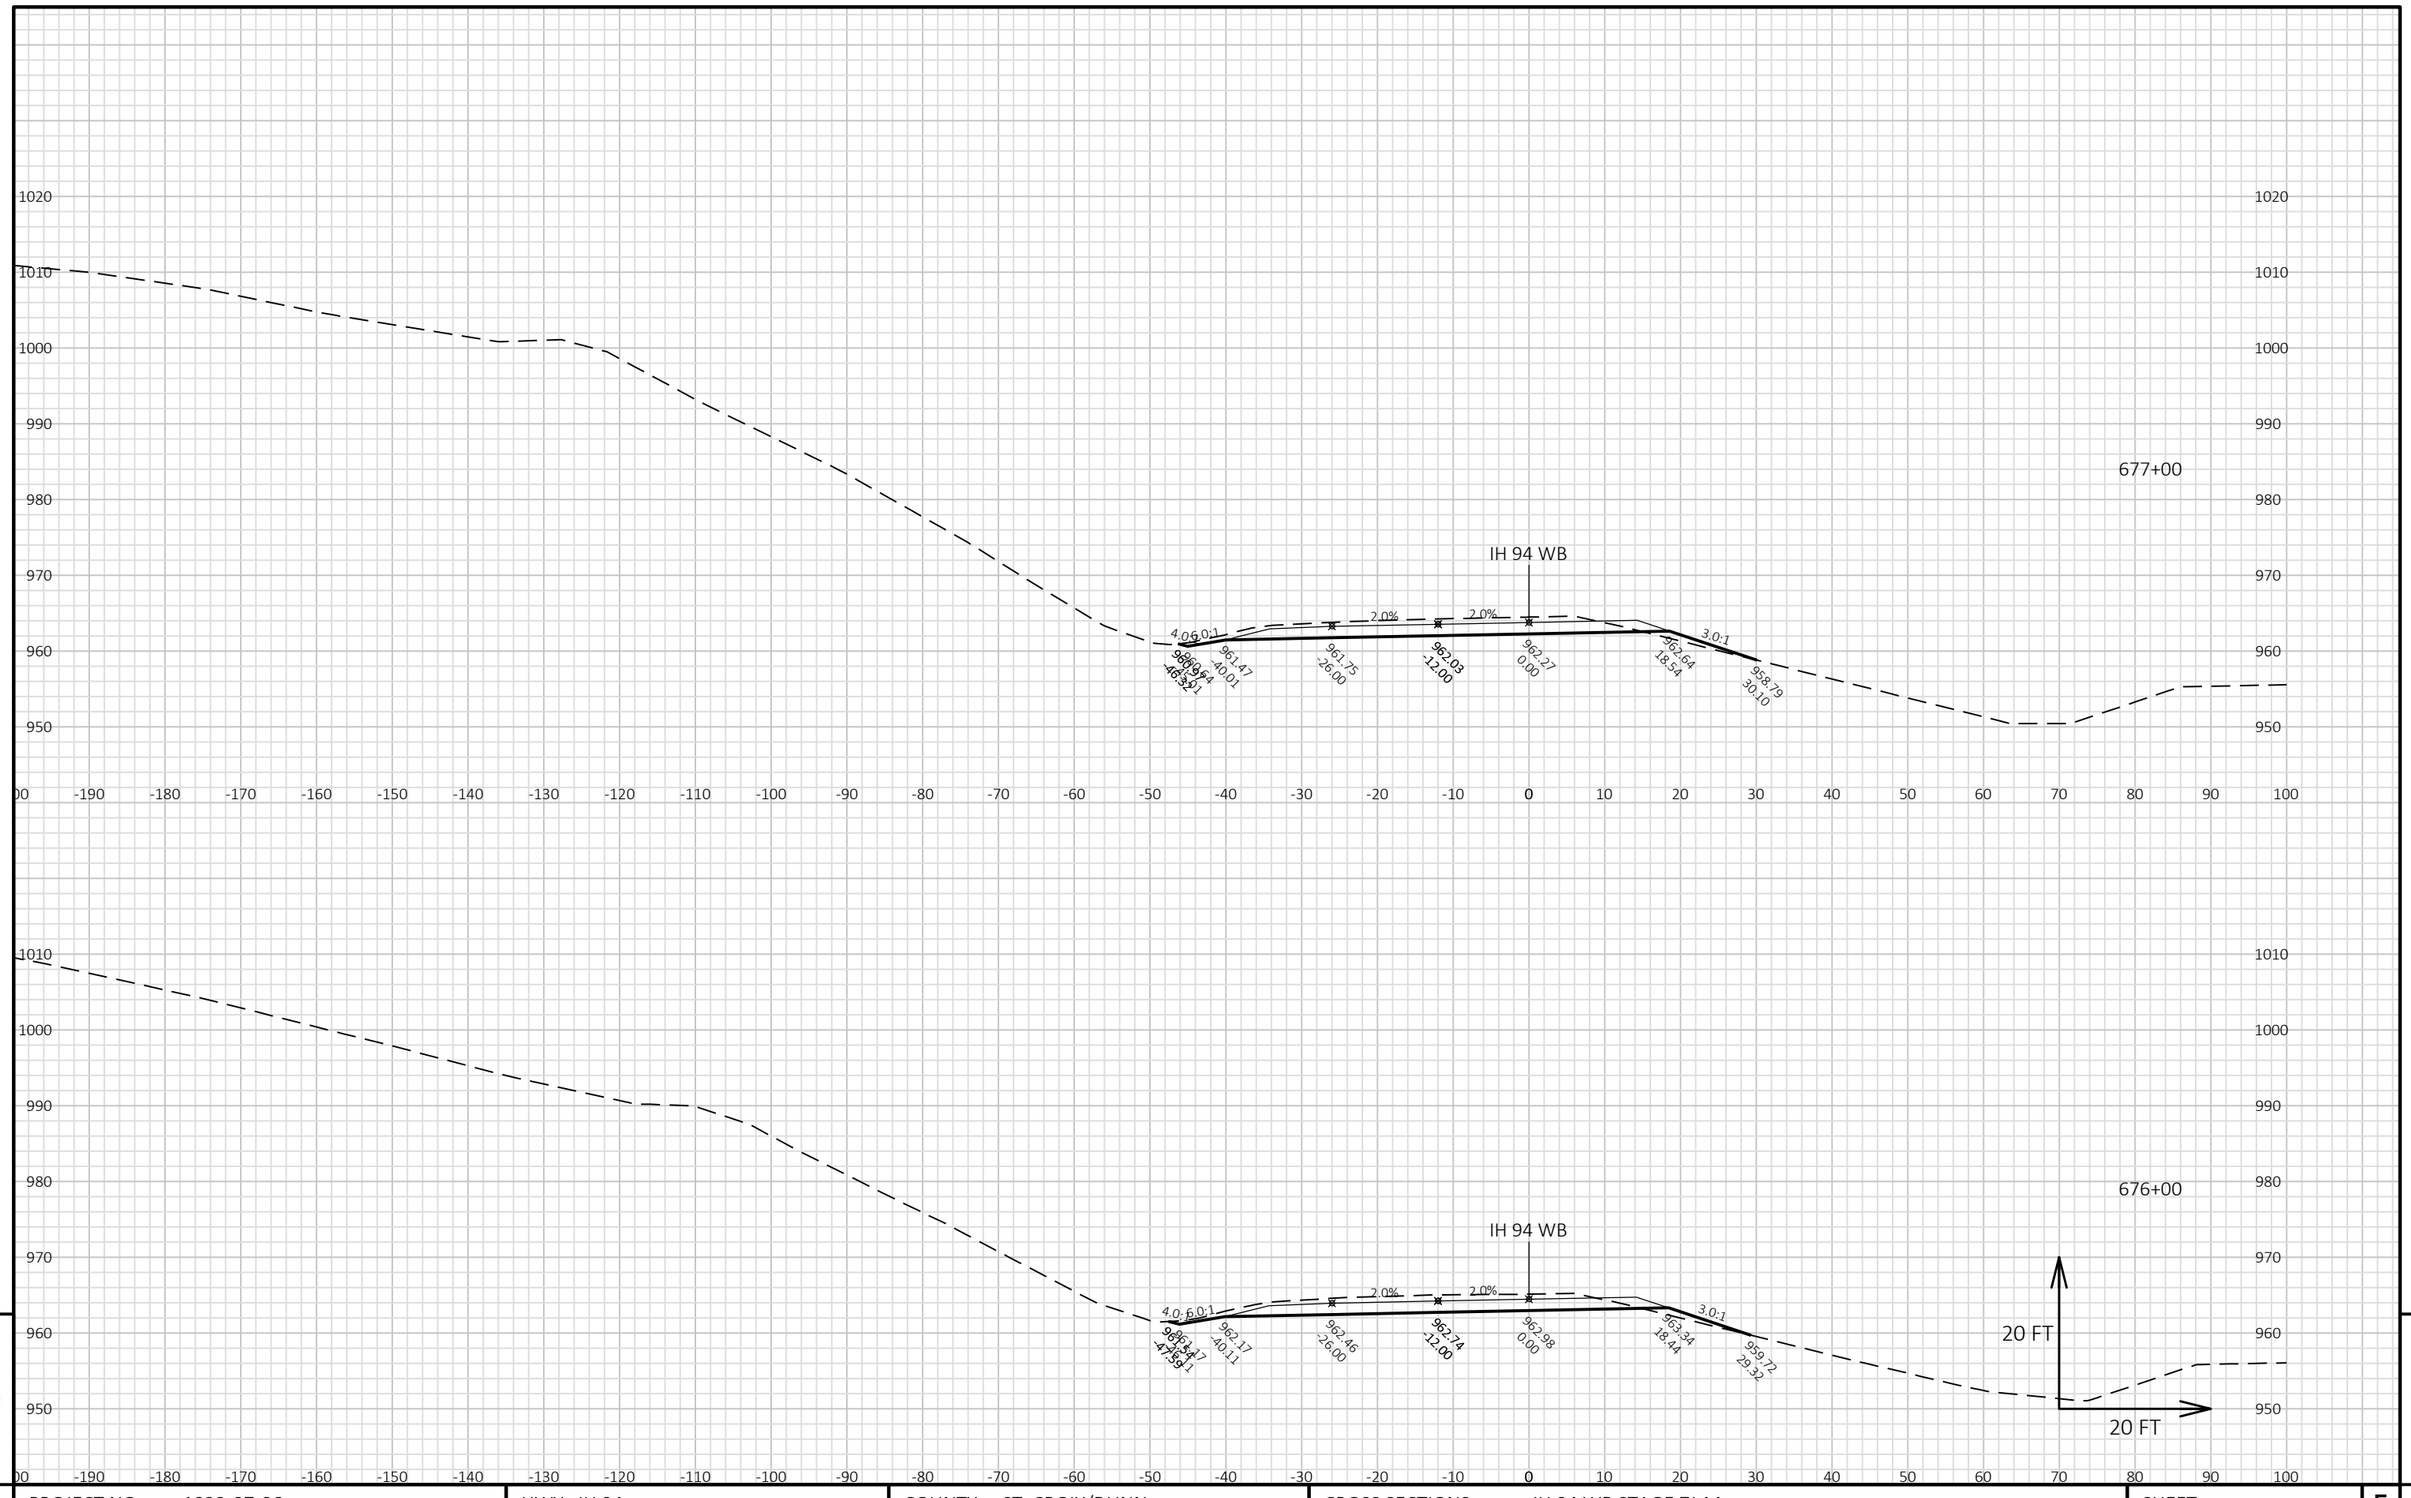

PROJECT NO: 1022-07-06	HWY: IH 94	COUNTY: ST. CROIX/DUNN	CROSS SECTIONS: IH 94 WB STAGE 7J-M	SHEET	E

FILE NAME : P:\UZ\W\WITNW\142428\CIVIL 3D\10220706\SHEETSPLAN\CROSS SECTIONS\XS_TC STG 7J-M.DWG
LAYOUT NAME - 09010186_XS WB


PLOT DATE : 2/13/2018 10:28 AM PLOT BY : SAVANNAH STEHN PLOT NAME : PLOT SCALE : 1 IN:20 FT HORZ. / 1 IN:20 FT VERT.

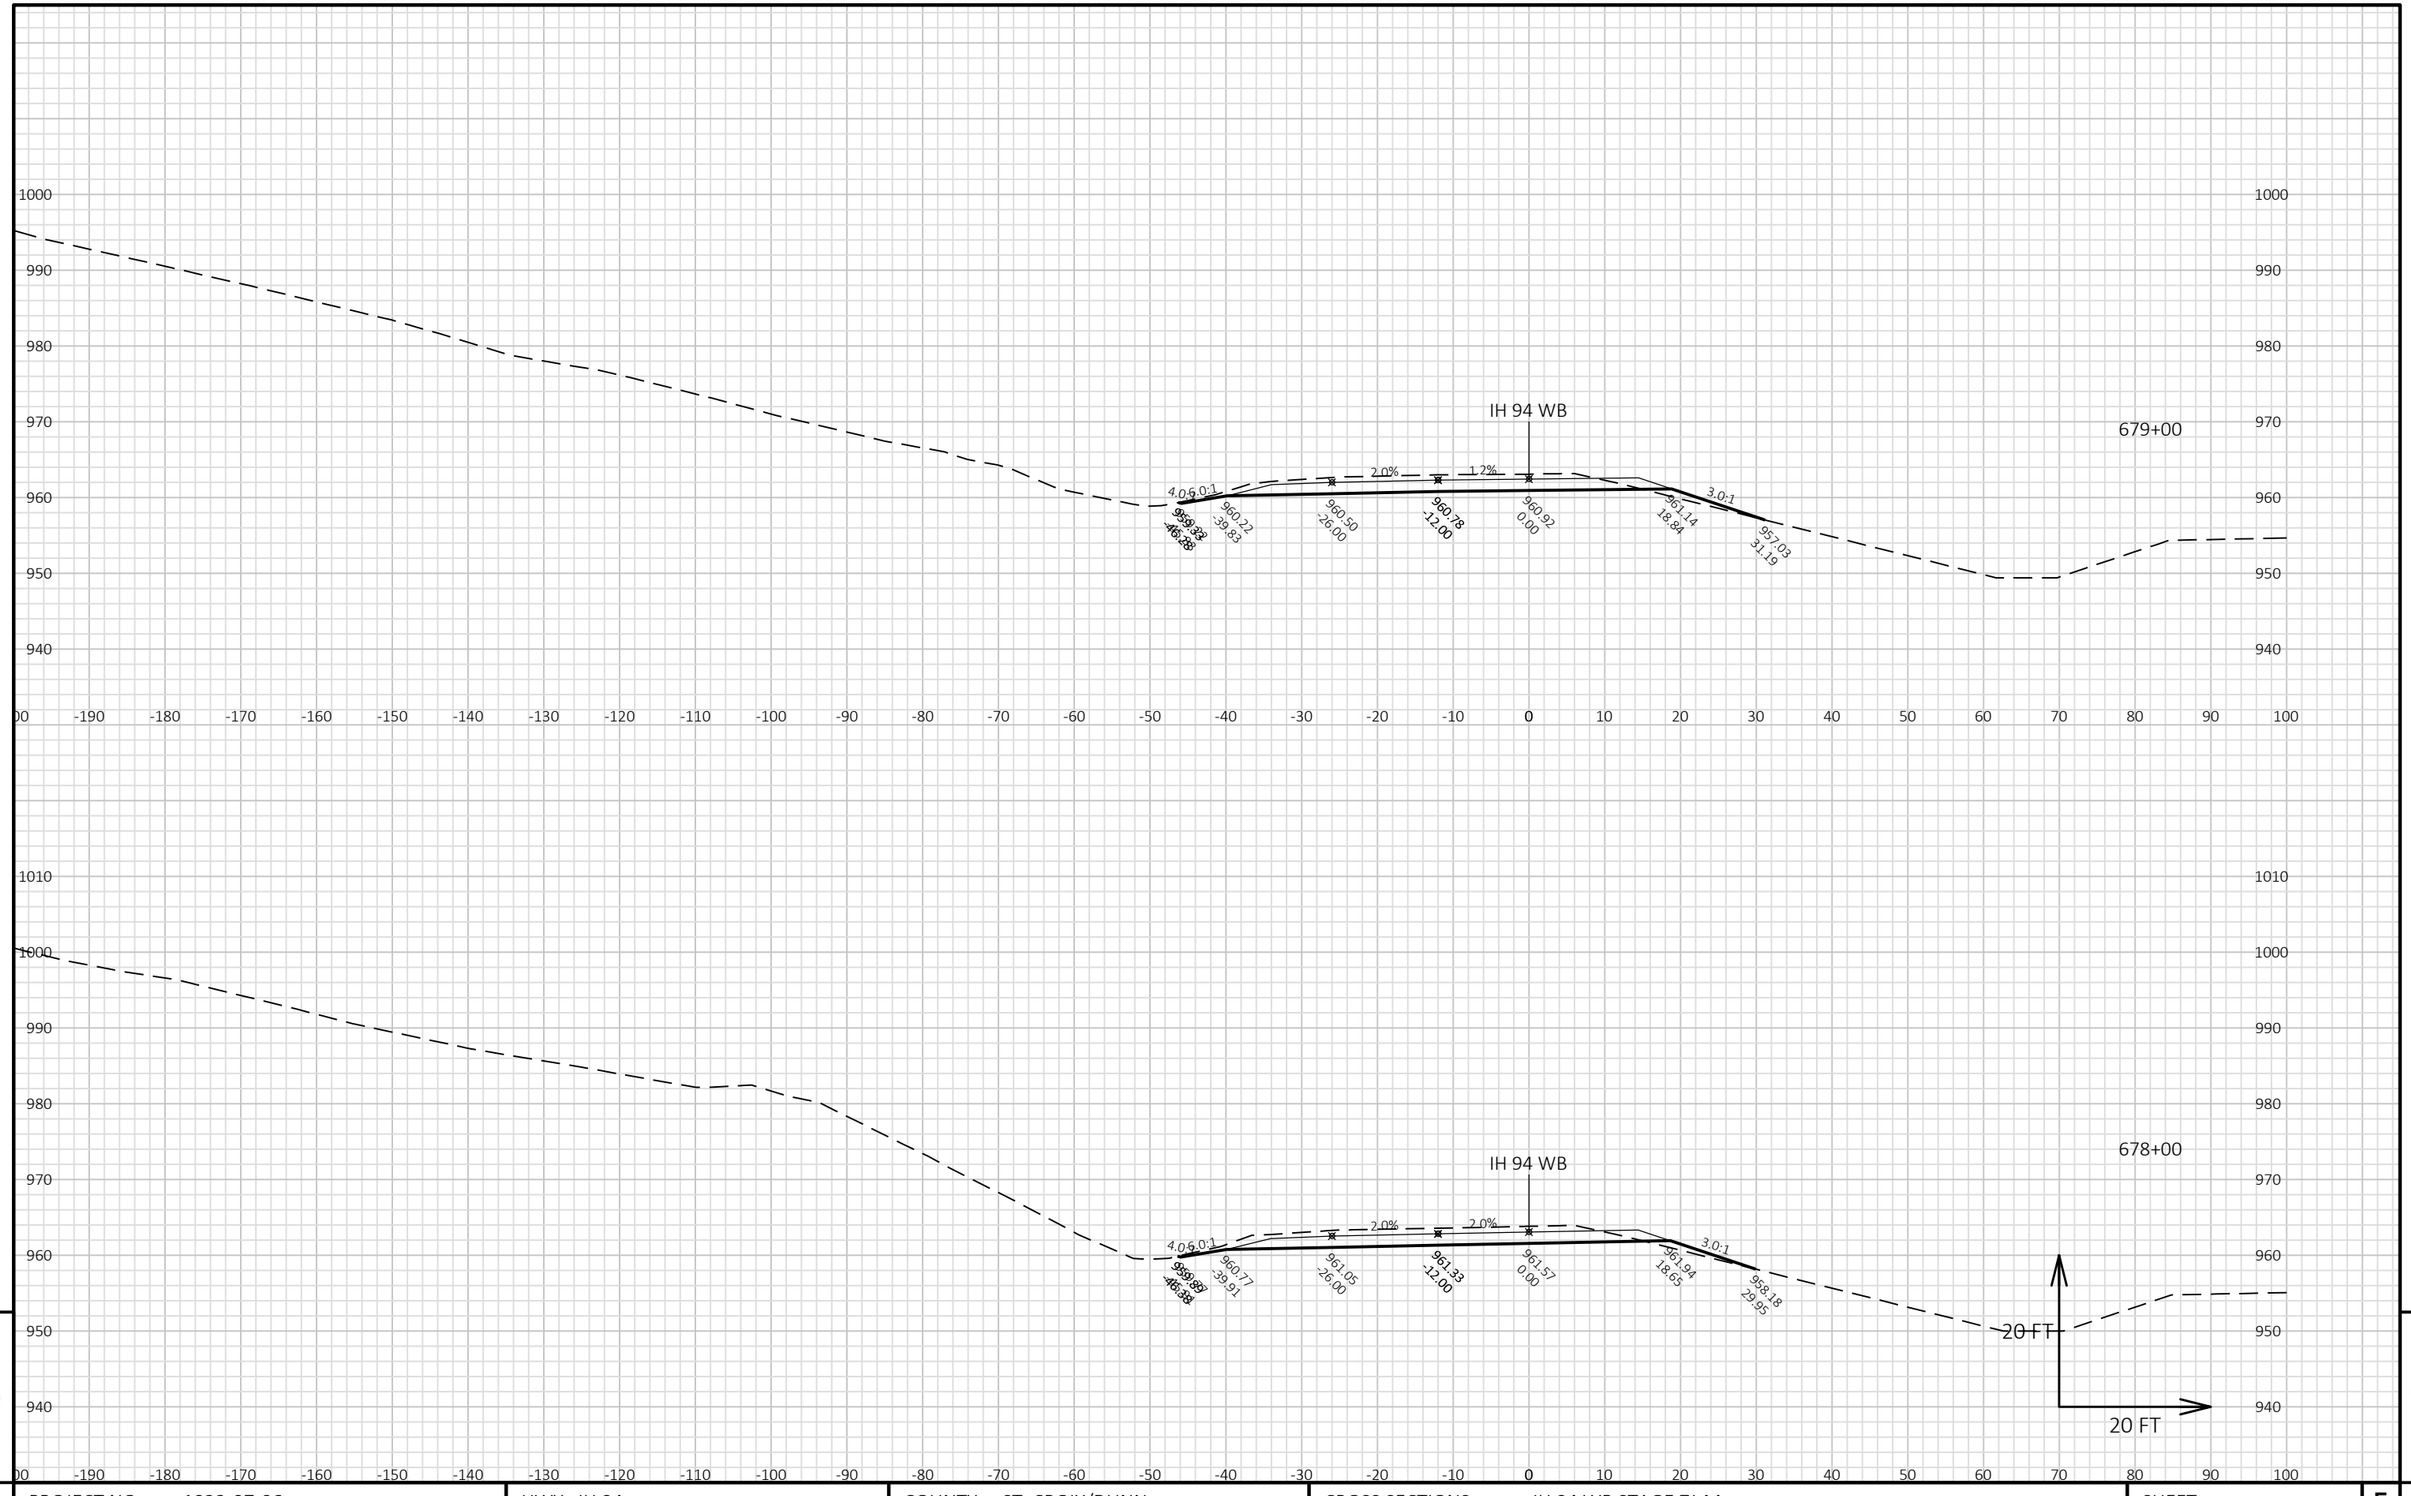

PROJECT NO: 1022-07-06	HWY: IH 94	COUNTY: ST. CROIX/DUNN	CROSS SECTIONS: IH 94 WB STAGE 7J-M	SHEET	E

FILE NAME : P:\UZ\W\WITNW\142428\CIVIL 3D\10220706\SHEETSPLAN\CROSS SECTIONS\XS_TC STG 7J-M.DWG
LAYOUT NAME - 09010187_XS WB

PLOT DATE : 2/13/2018 10:28 AM PLOT BY : SAVANNAH STEHN PLOT NAME : PLOT SCALE : 1 IN:20 FT HORZ. / 1 IN:20 FT VERT.

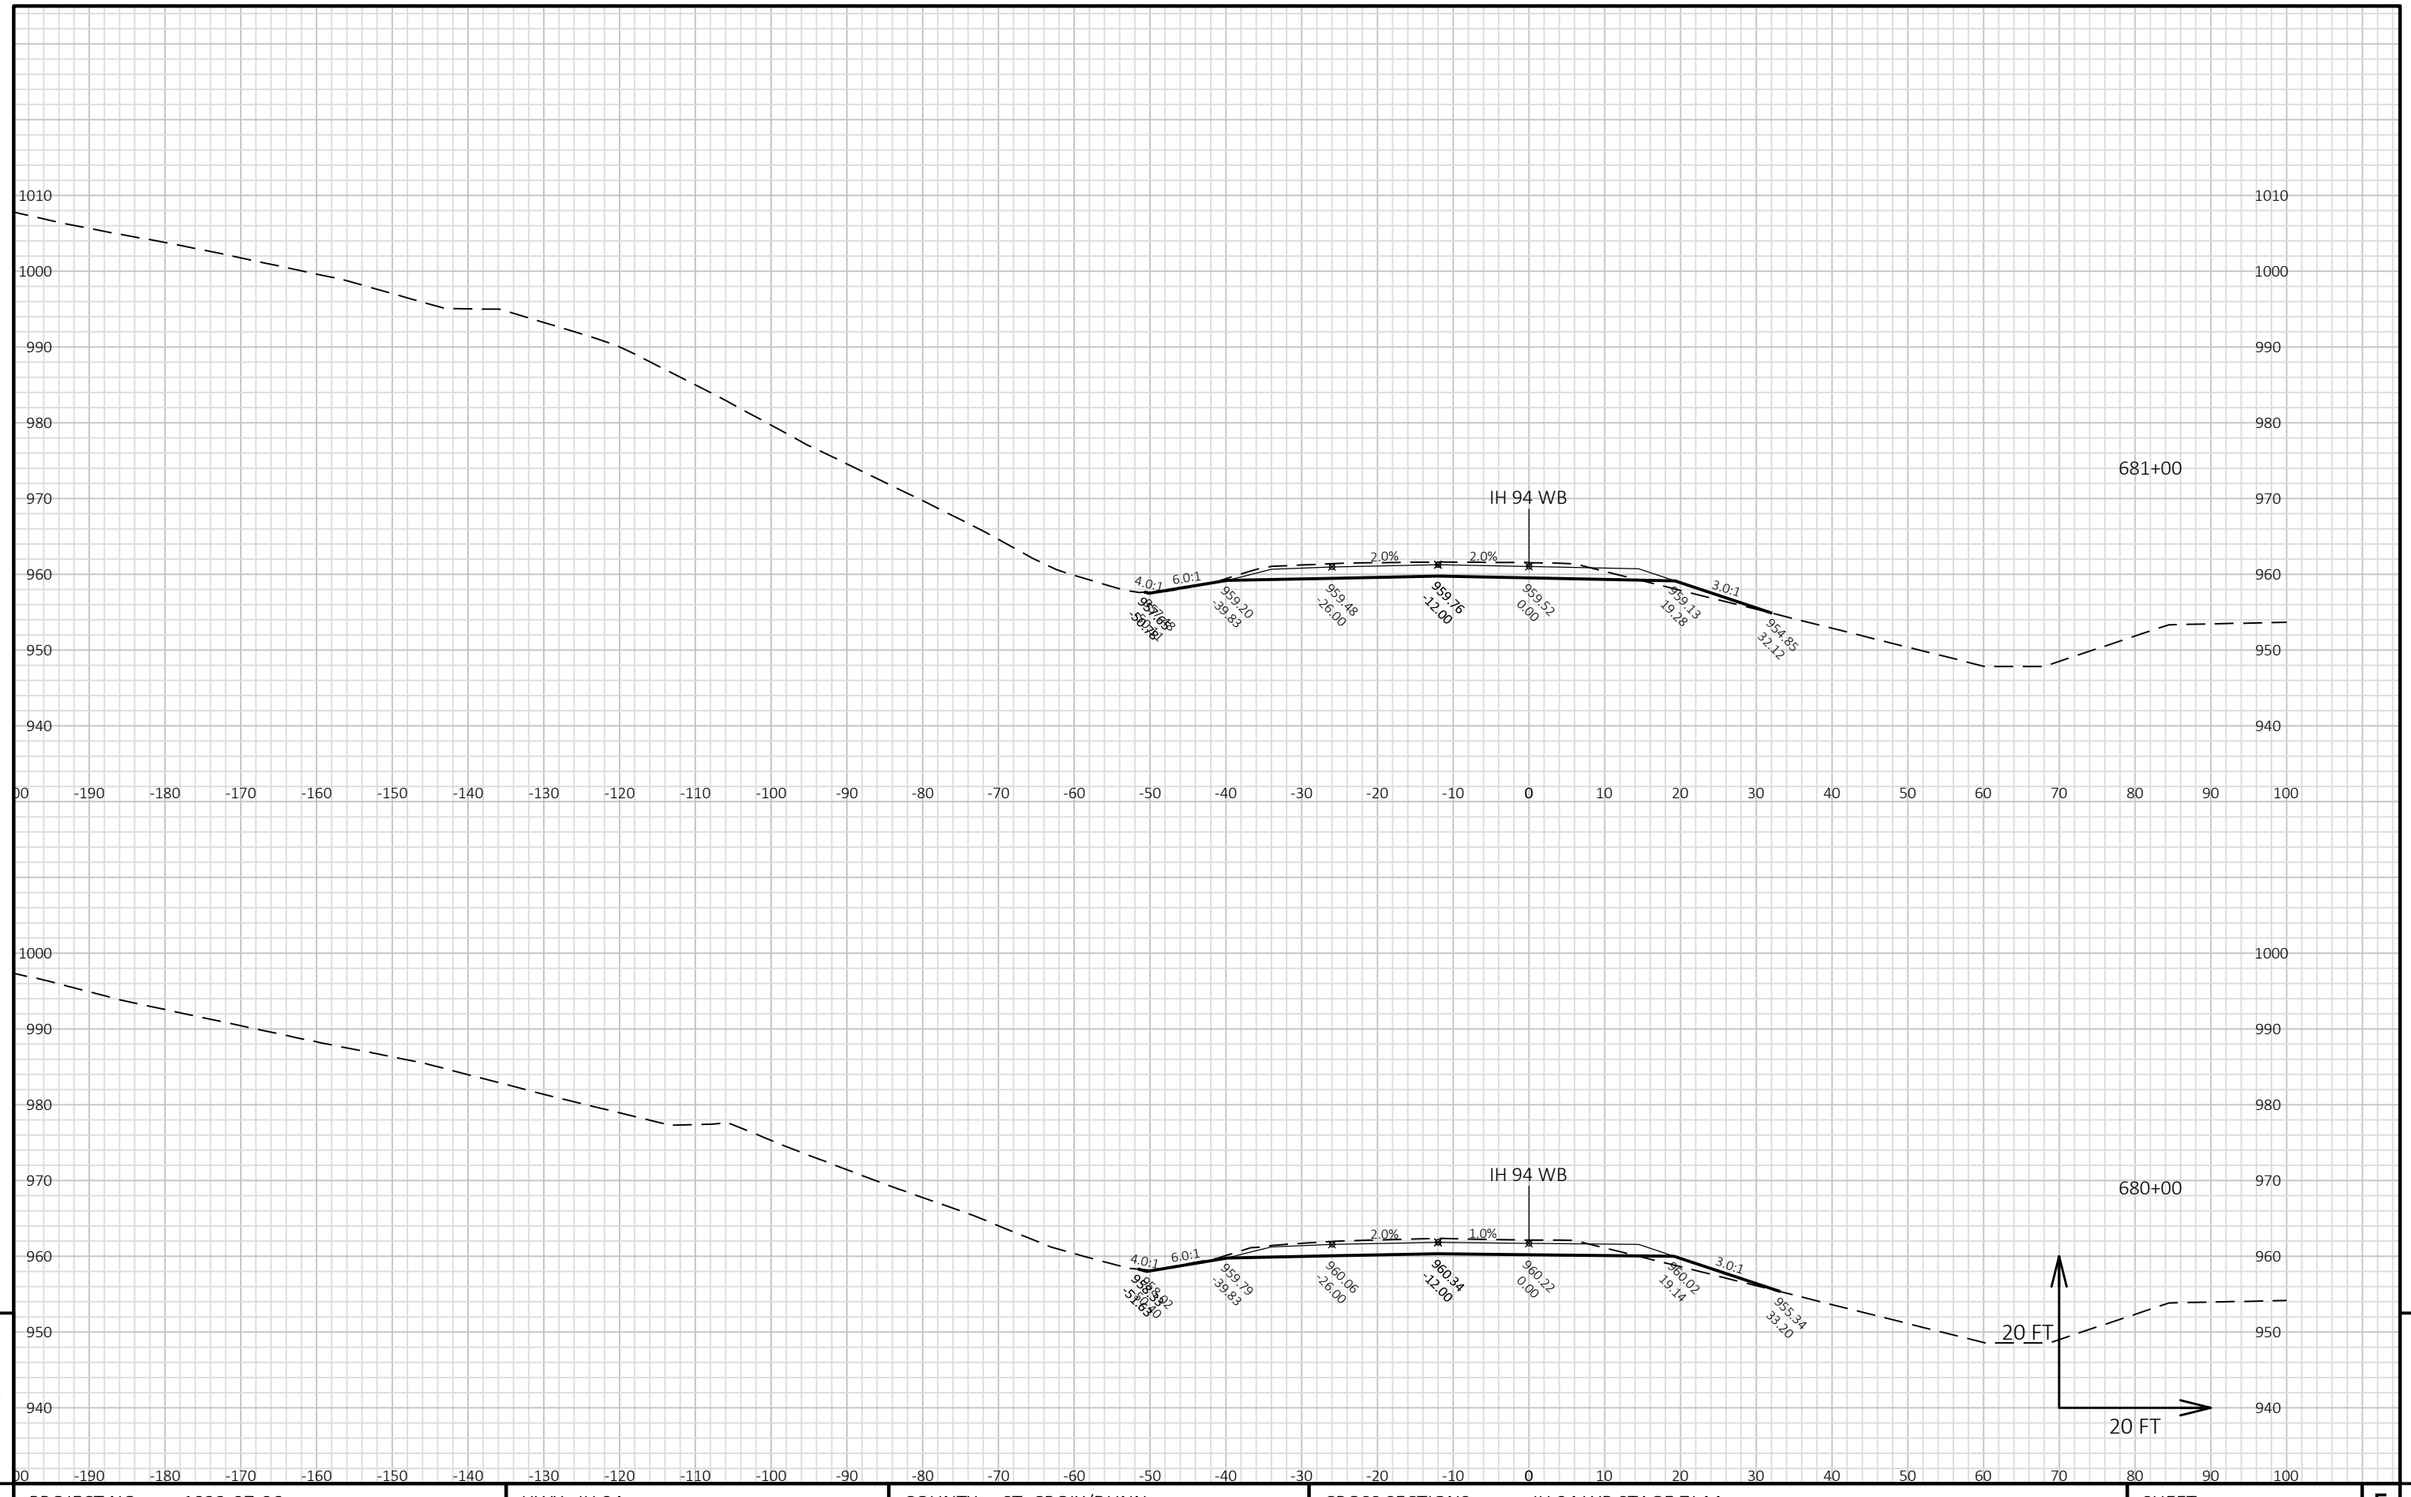


9 9

PROJECT NO: 1022-07-06	HWY: IH 94	COUNTY: ST. CROIX/DUNN	CROSS SECTIONS: IH 94 WB STAGE 7J-M	SHEET E

FILE NAME : P:\UZ\W\WITNW\142428\CIVIL 3D\10220706\SHEETSPLAN\CROSS SECTIONS\XS_TC STG 7J-M.DWG
LAYOUT NAME - 09010188_XS WB

PLOT DATE : 2/13/2018 10:28 AM PLOT BY : SAVANNAH STEHN PLOT NAME : PLOT SCALE : 1 IN:20 FT HORZ. / 1 IN:20 FT VERT.

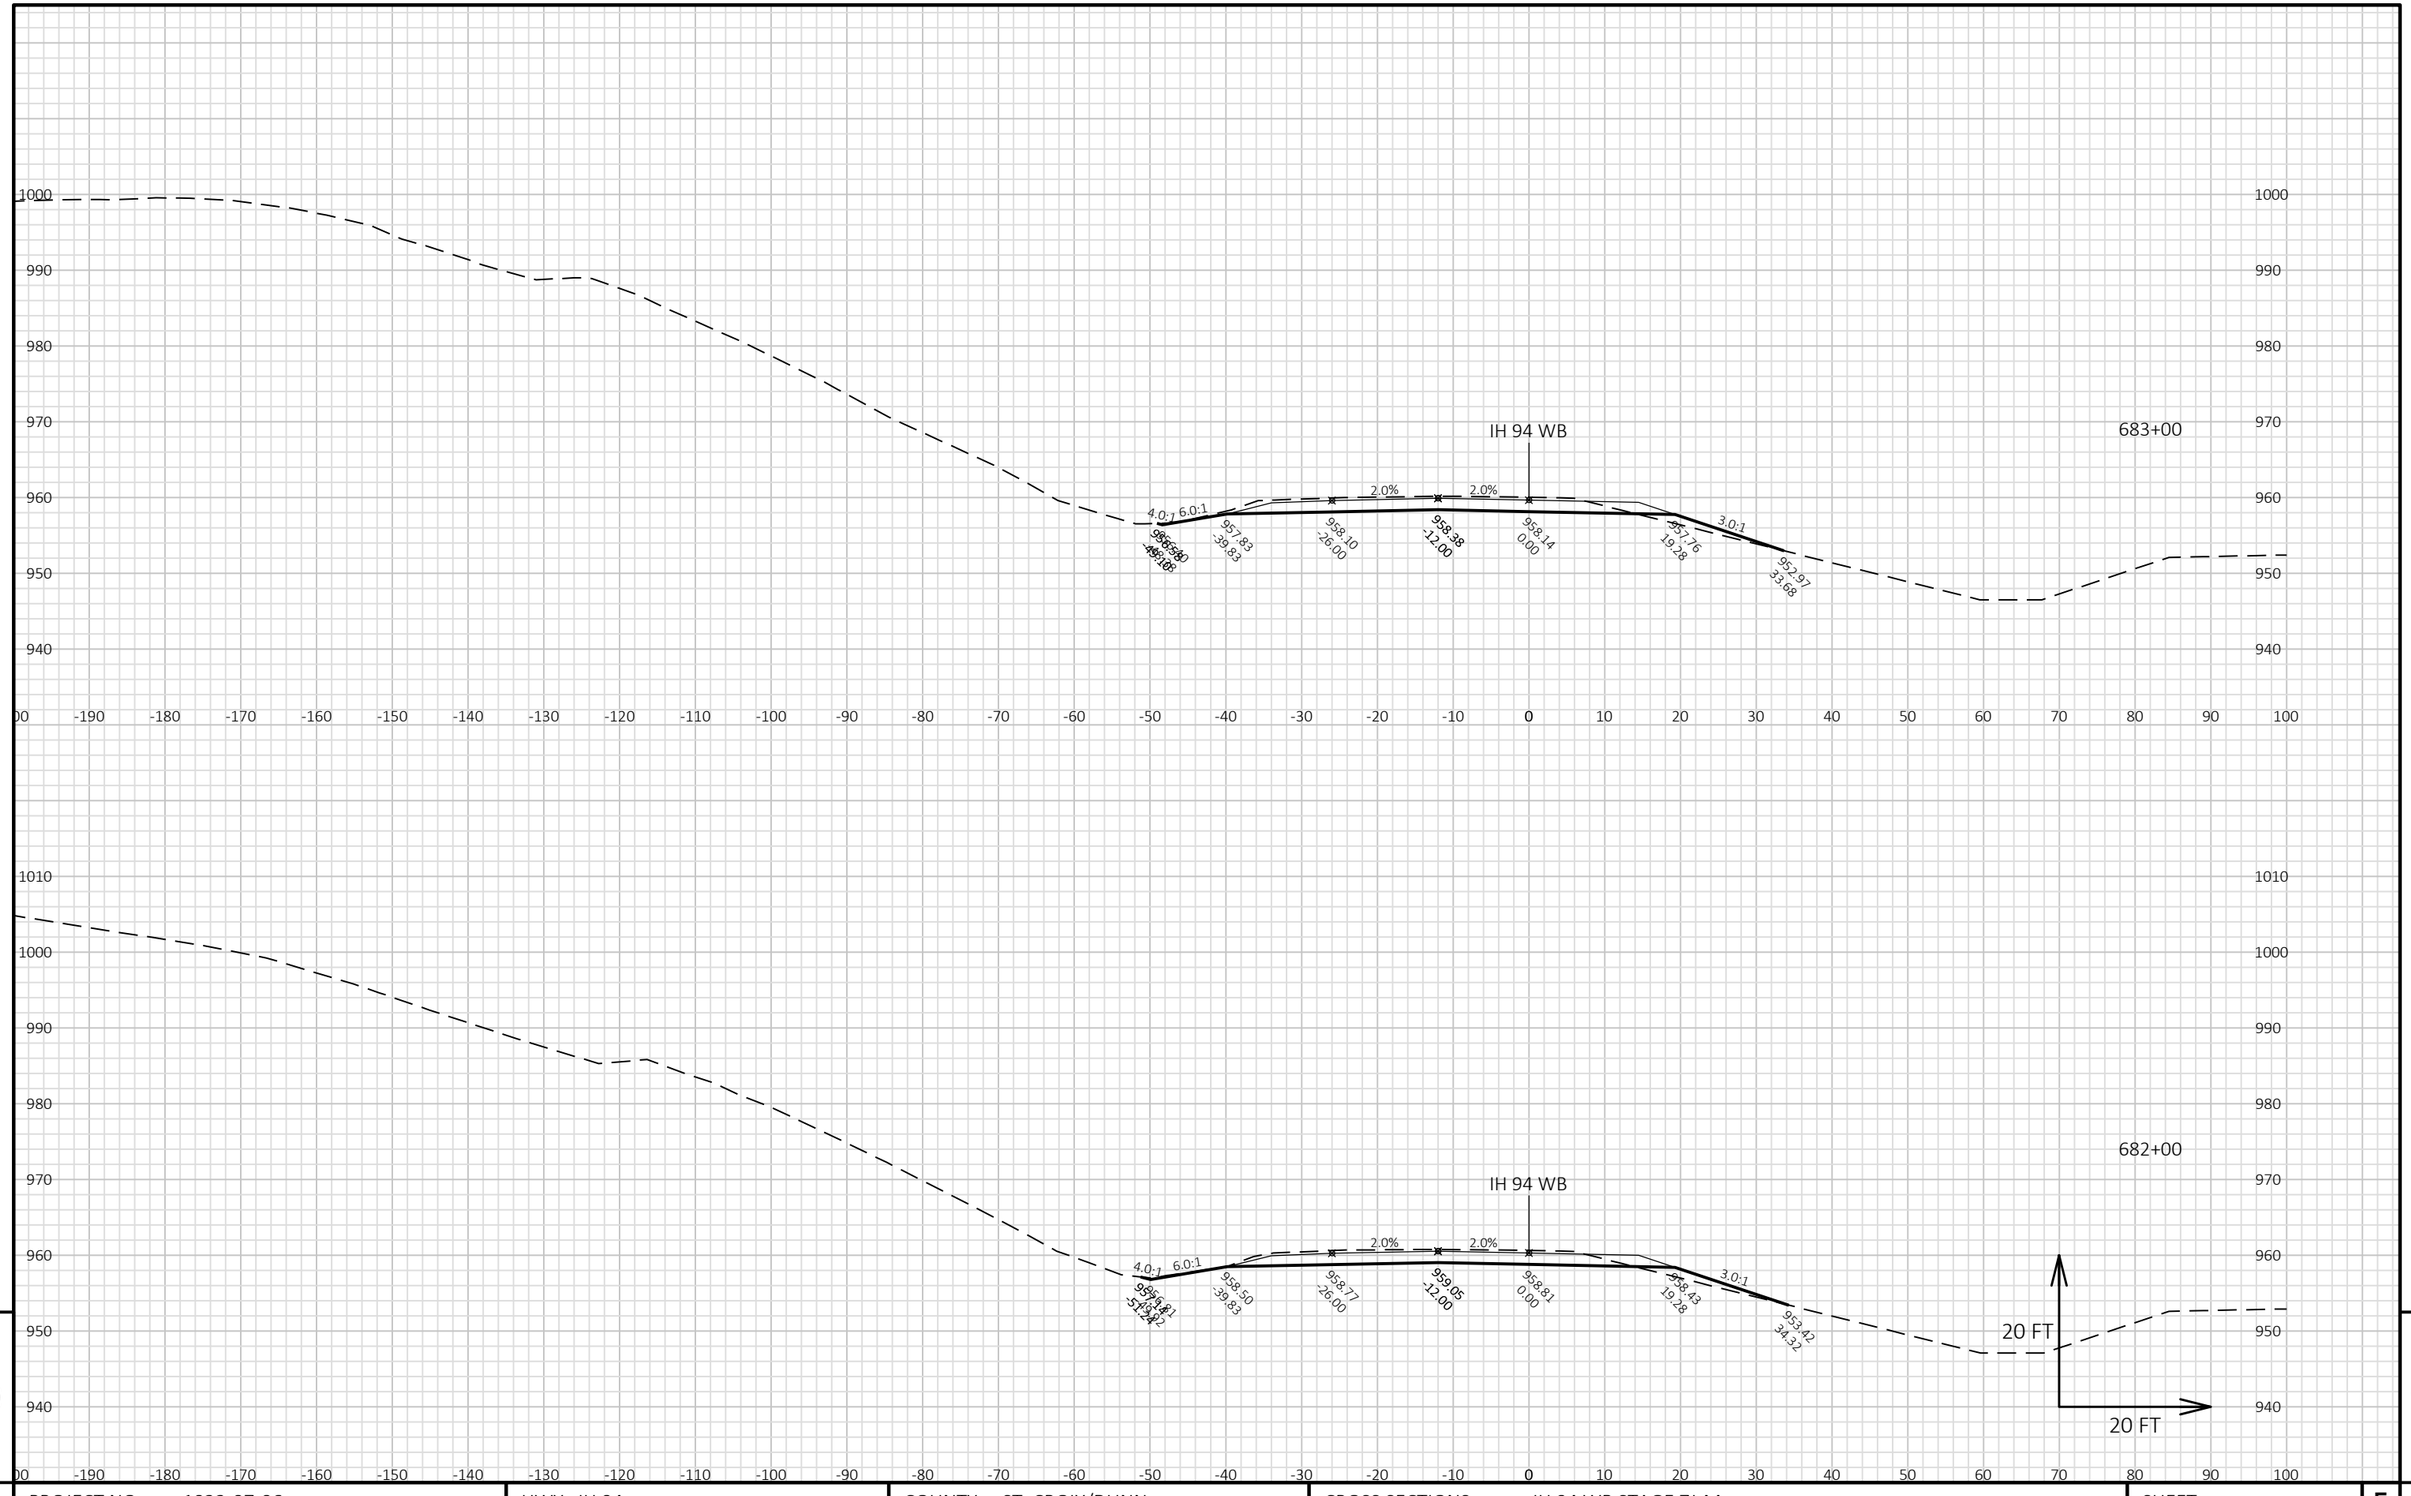


PROJECT NO: 1022-07-06	HWY: IH 94	COUNTY: ST. CROIX/DUNN	CROSS SECTIONS: IH 94 WB STAGE 7J-M	SHEET	E

FILE NAME : P:\UZ\W\WITNW\142428\CIVIL 3D\10220706\SHEETSPLAN\CROSS SECTIONS\XS_TC STG 7J-M.DWG
LAYOUT NAME - 09010189_XS WB

PLOT DATE : 2/13/2018 10:28 AM PLOT BY : SAVANNAH STEHN PLOT NAME : PLOT SCALE : 1 IN:20 FT HORZ. / 1 IN:20 FT VERT.

WISDOT/CADDS SHEET 49

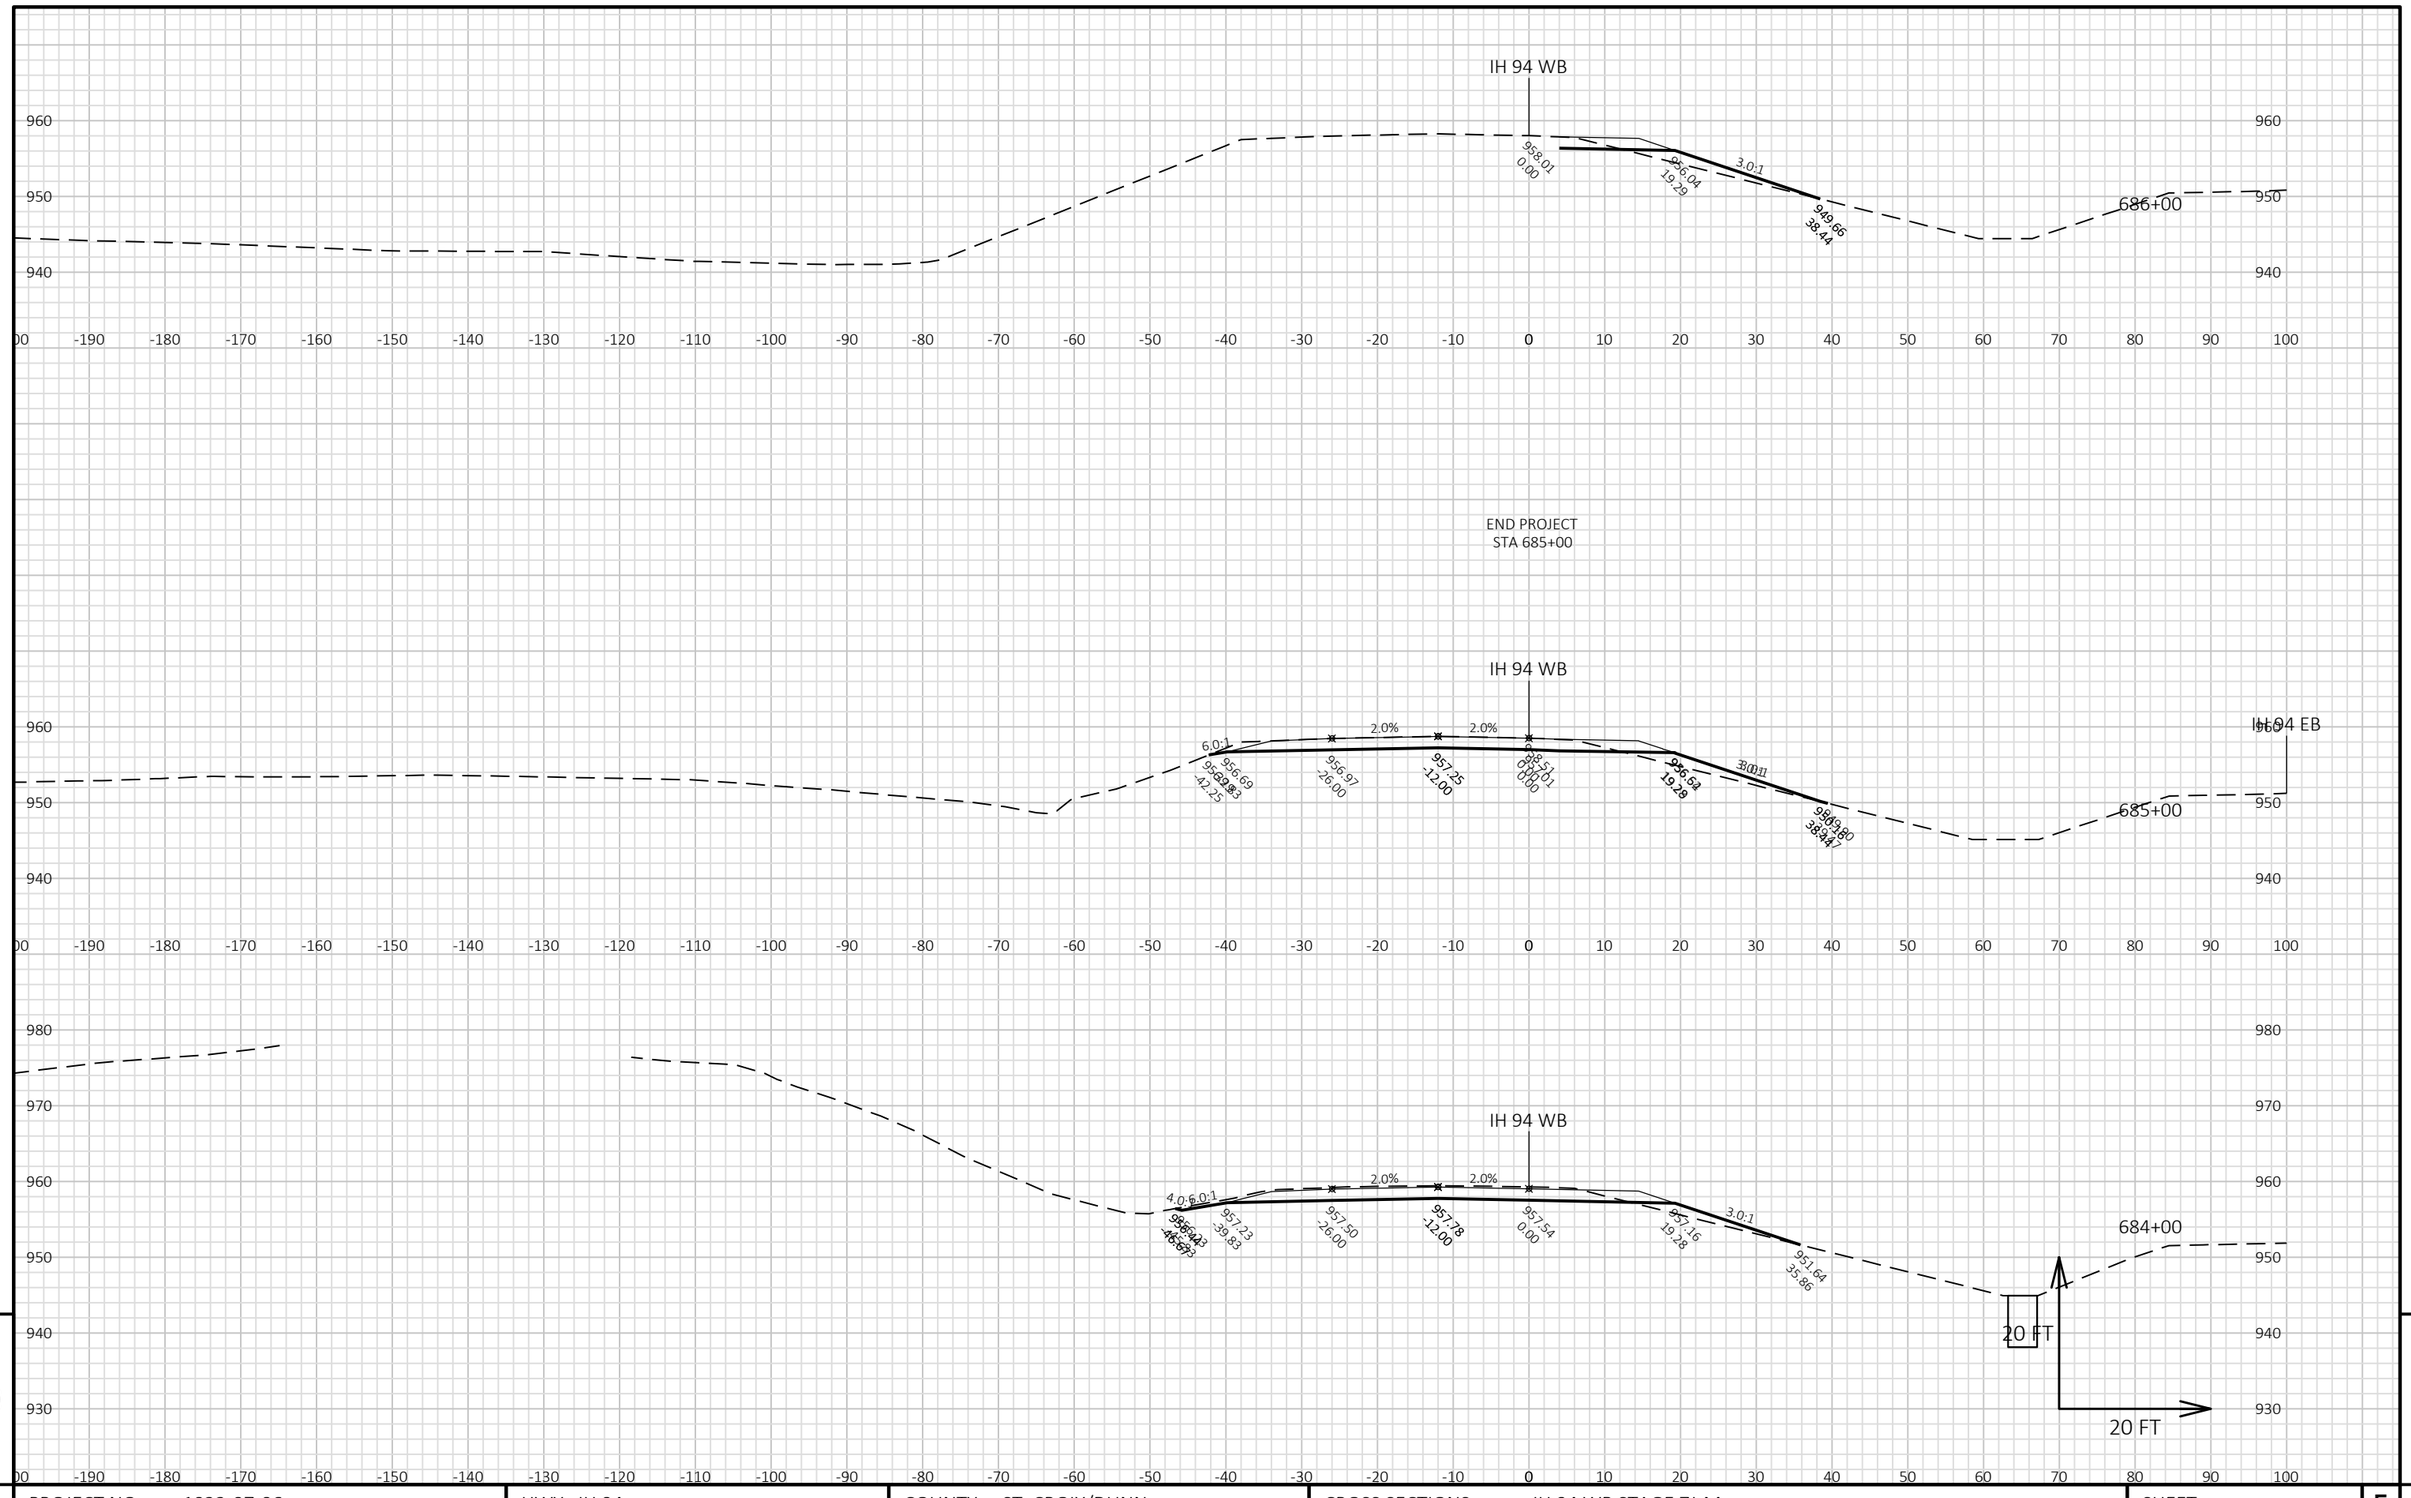

END PROJECT
STA 685+00


9

9

PROJECT NO: 1022-07-06	HWY: IH 94	COUNTY: ST. CROIX/DUNN	CROSS SECTIONS: IH 94 WB STAGE 7J-M	SHEET	E

FILE NAME : P:\UZ\W\WITNW\142428\CIVIL 3D\10220706\SHEETSPLAN\CROSS SECTIONS\XS_TC STG 7J-M.DWG
LAYOUT NAME - 09010190_XS WB

PLOT DATE : 2/13/2018 10:28 AM PLOT BY : SAVANNAH STEHN PLOT NAME : PLOT SCALE : 1 IN:20 FT HORZ. / 1 IN:20 FT VERT.

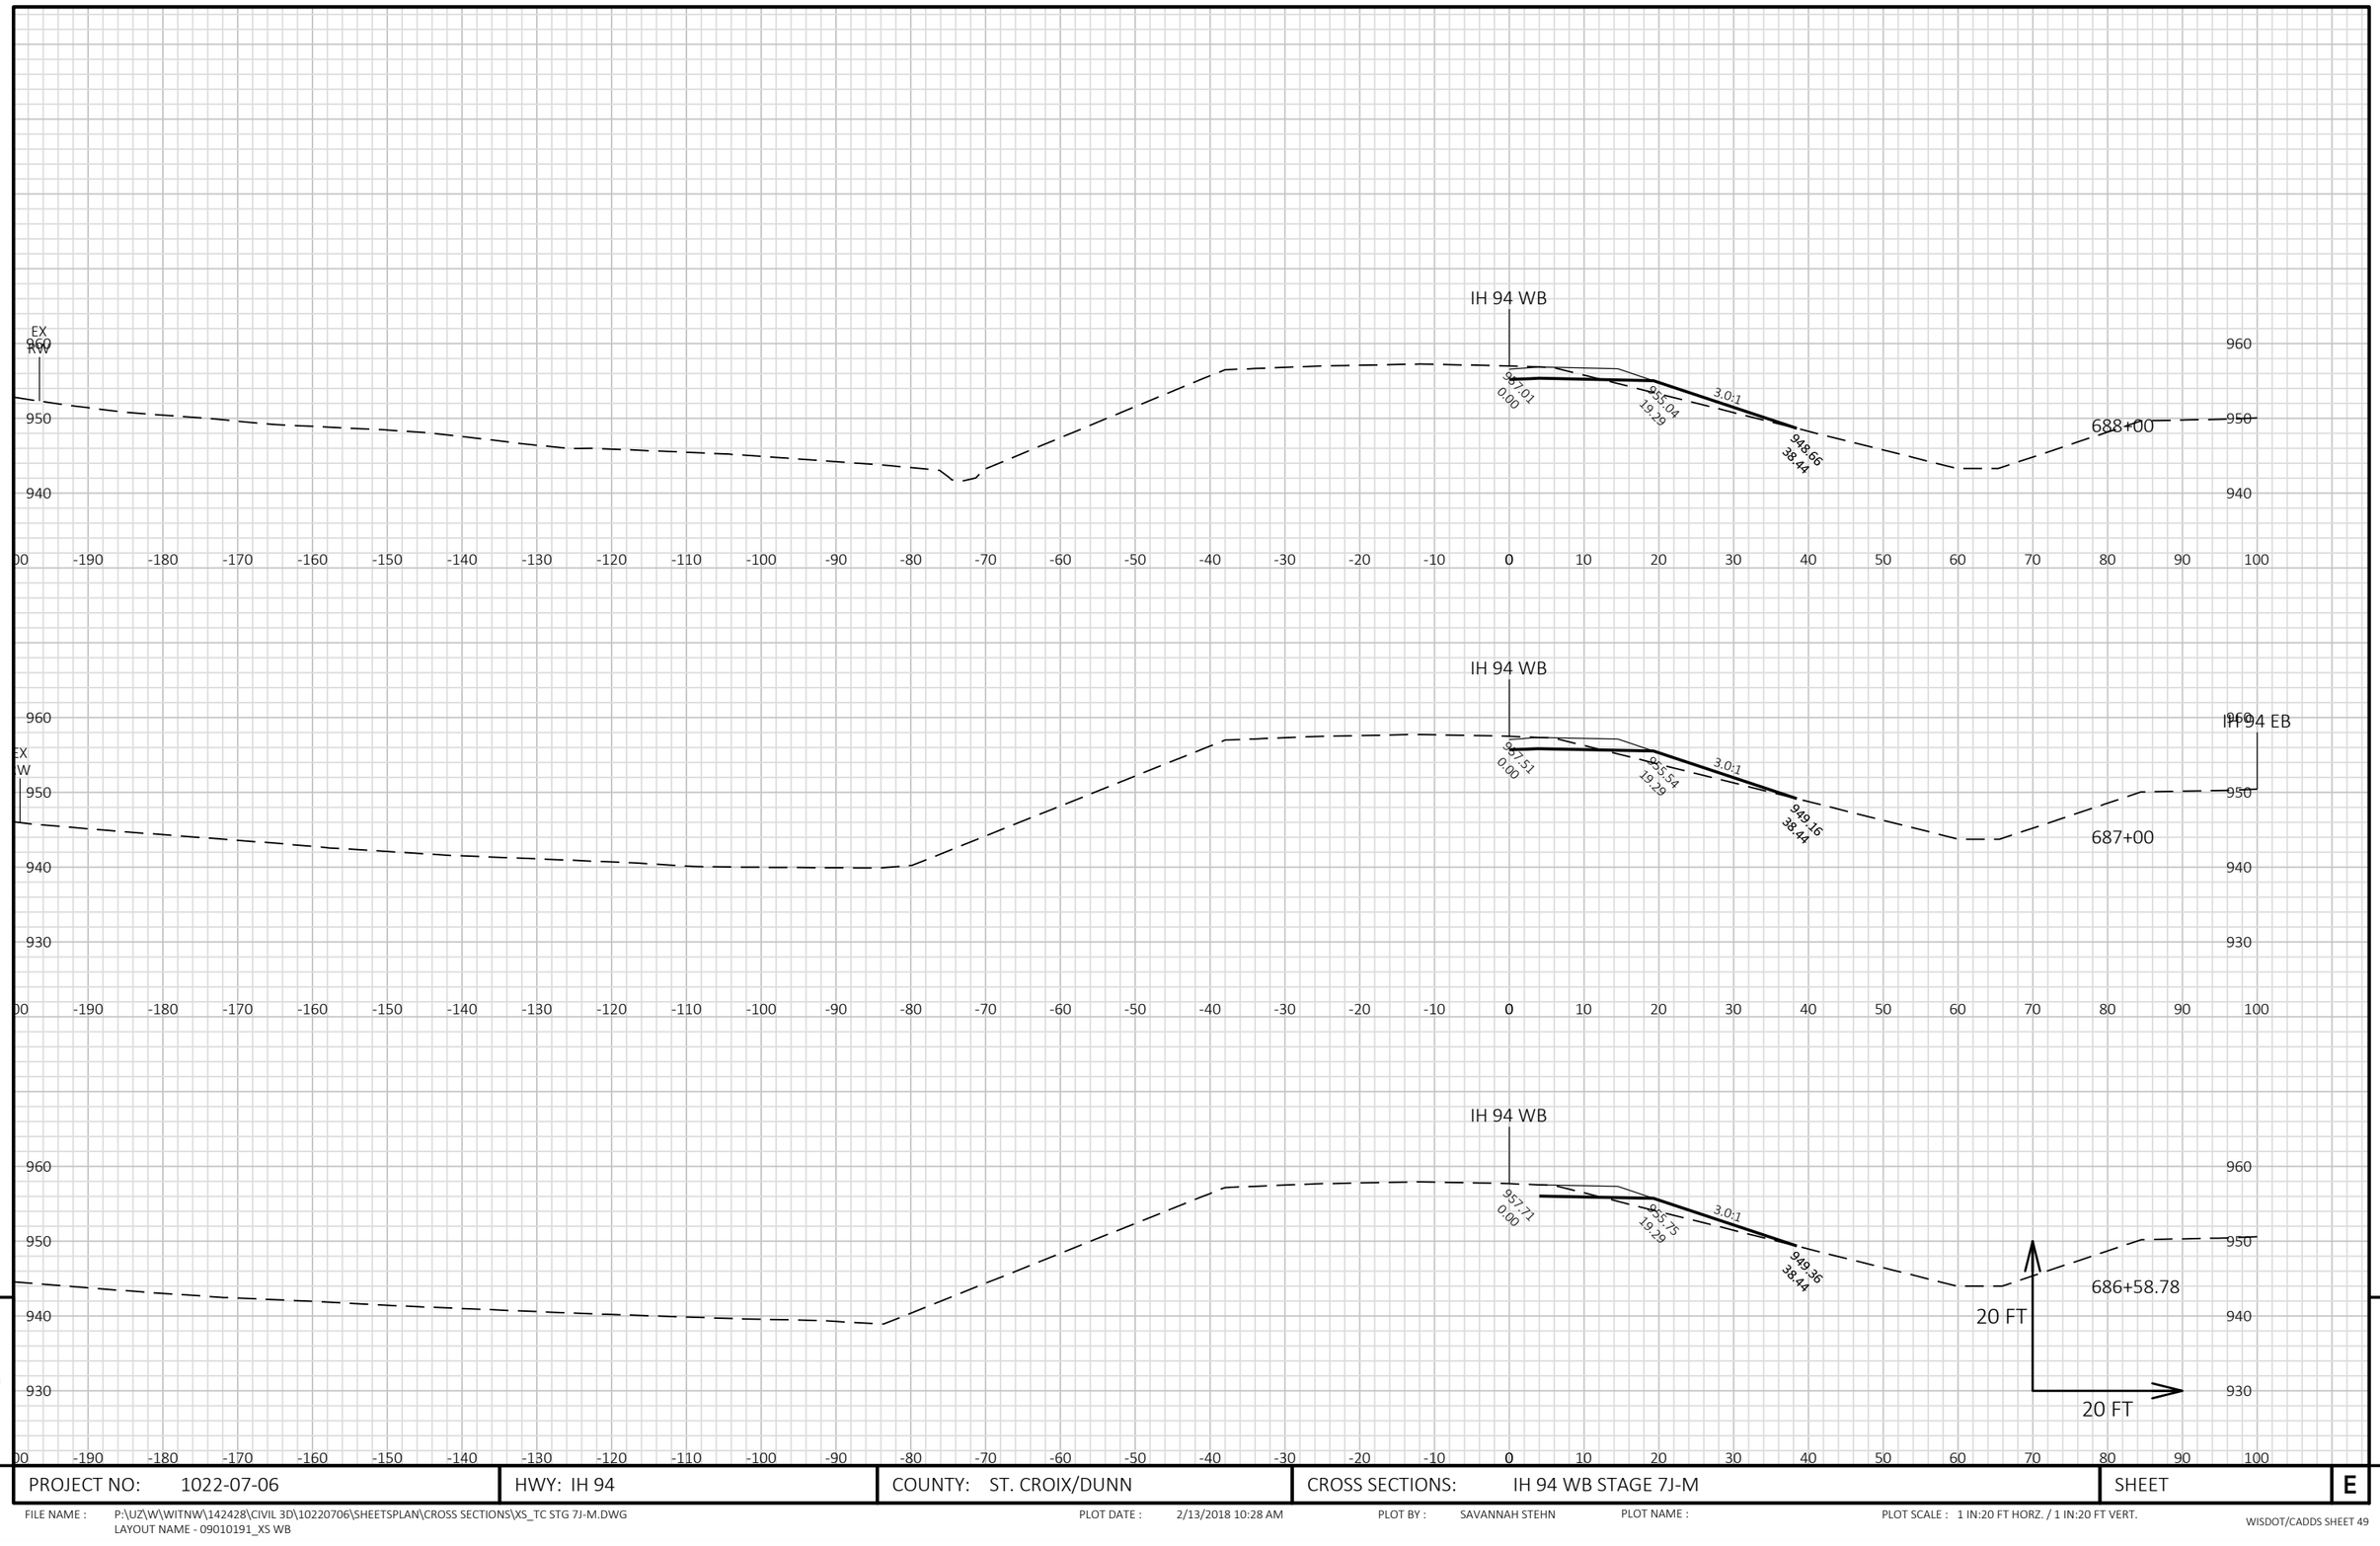


9

9

PROJECT NO: 1022-07-06	HWY: IH 94	COUNTY: ST. CROIX/DUNN	CROSS SECTIONS: IH 94 WB STAGE 7J-M	SHEET	E

FILE NAME : P:\UZ\W\WITNW\142428\CIVIL 3D\10220706\SHEETSPLAN\CROSS SECTIONS\XS_TC STG 7J-M.DWG
LAYOUT NAME - 09010191_XS WB

PLOT DATE : 2/13/2018 10:28 AM PLOT BY : SAVANNAH STEHN PLOT NAME : PLOT SCALE : 1 IN:20 FT HORZ. / 1 IN:20 FT VERT.

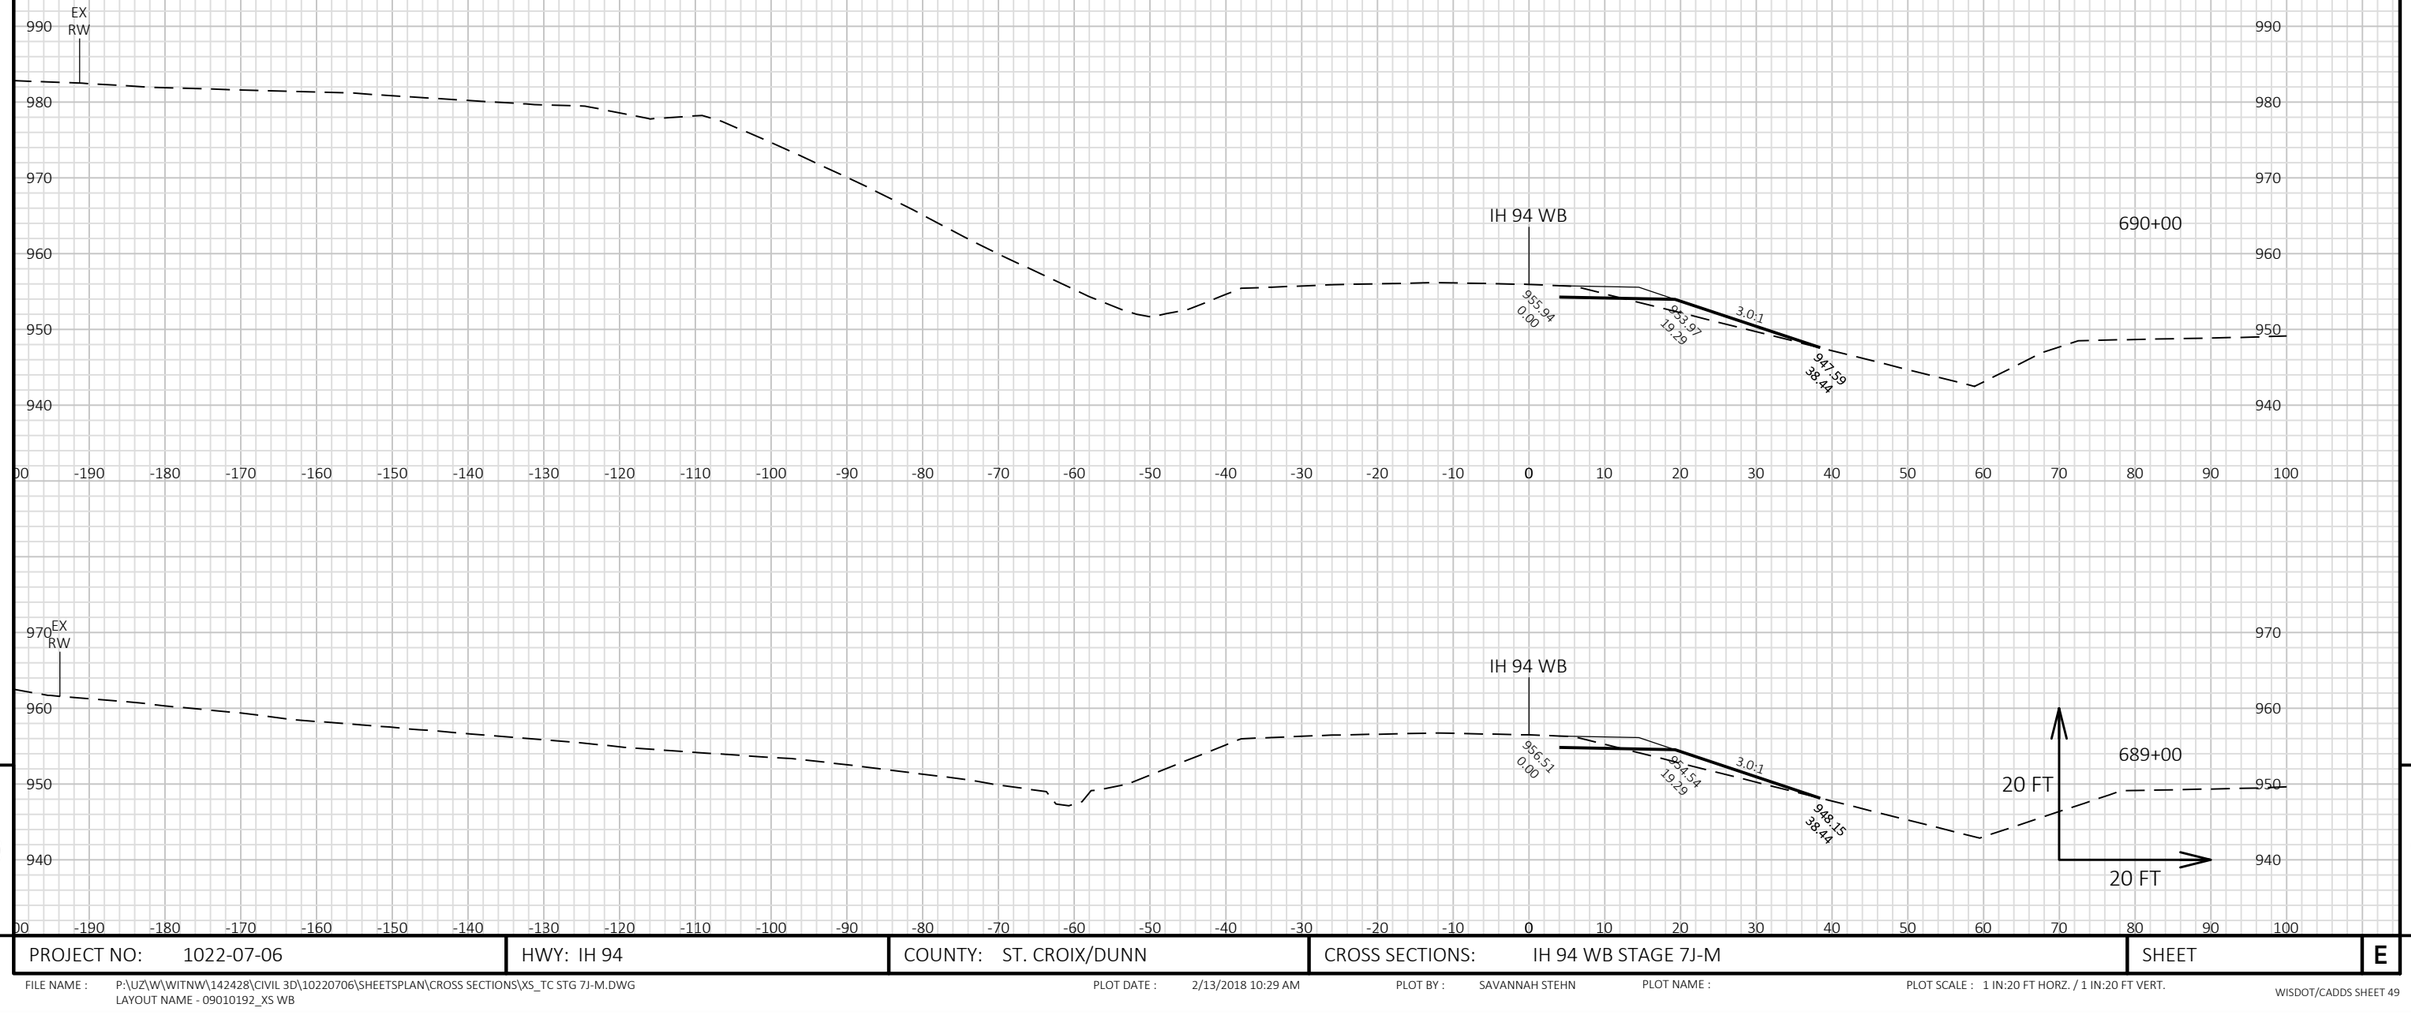


9

9

PROJECT NO: 1022-07-06	HWY: IH 94	COUNTY: ST. CROIX/DUNN	CROSS SECTIONS: IH 94 WB STAGE 7J-M	SHEET	E

FILE NAME : P:\UZ\W\WITNW\142428\CIVIL 3D\10220706\SHEETSPLAN\CROSS SECTIONS\XS_TC STG 7J-M.DWG
LAYOUT NAME - 09010192_XS WB

PLOT DATE : 2/13/2018 10:29 AM PLOT BY : SAVANNAH STEHN PLOT NAME : PLOT SCALE : 1 IN:20 FT HORZ. / 1 IN:20 FT VERT.

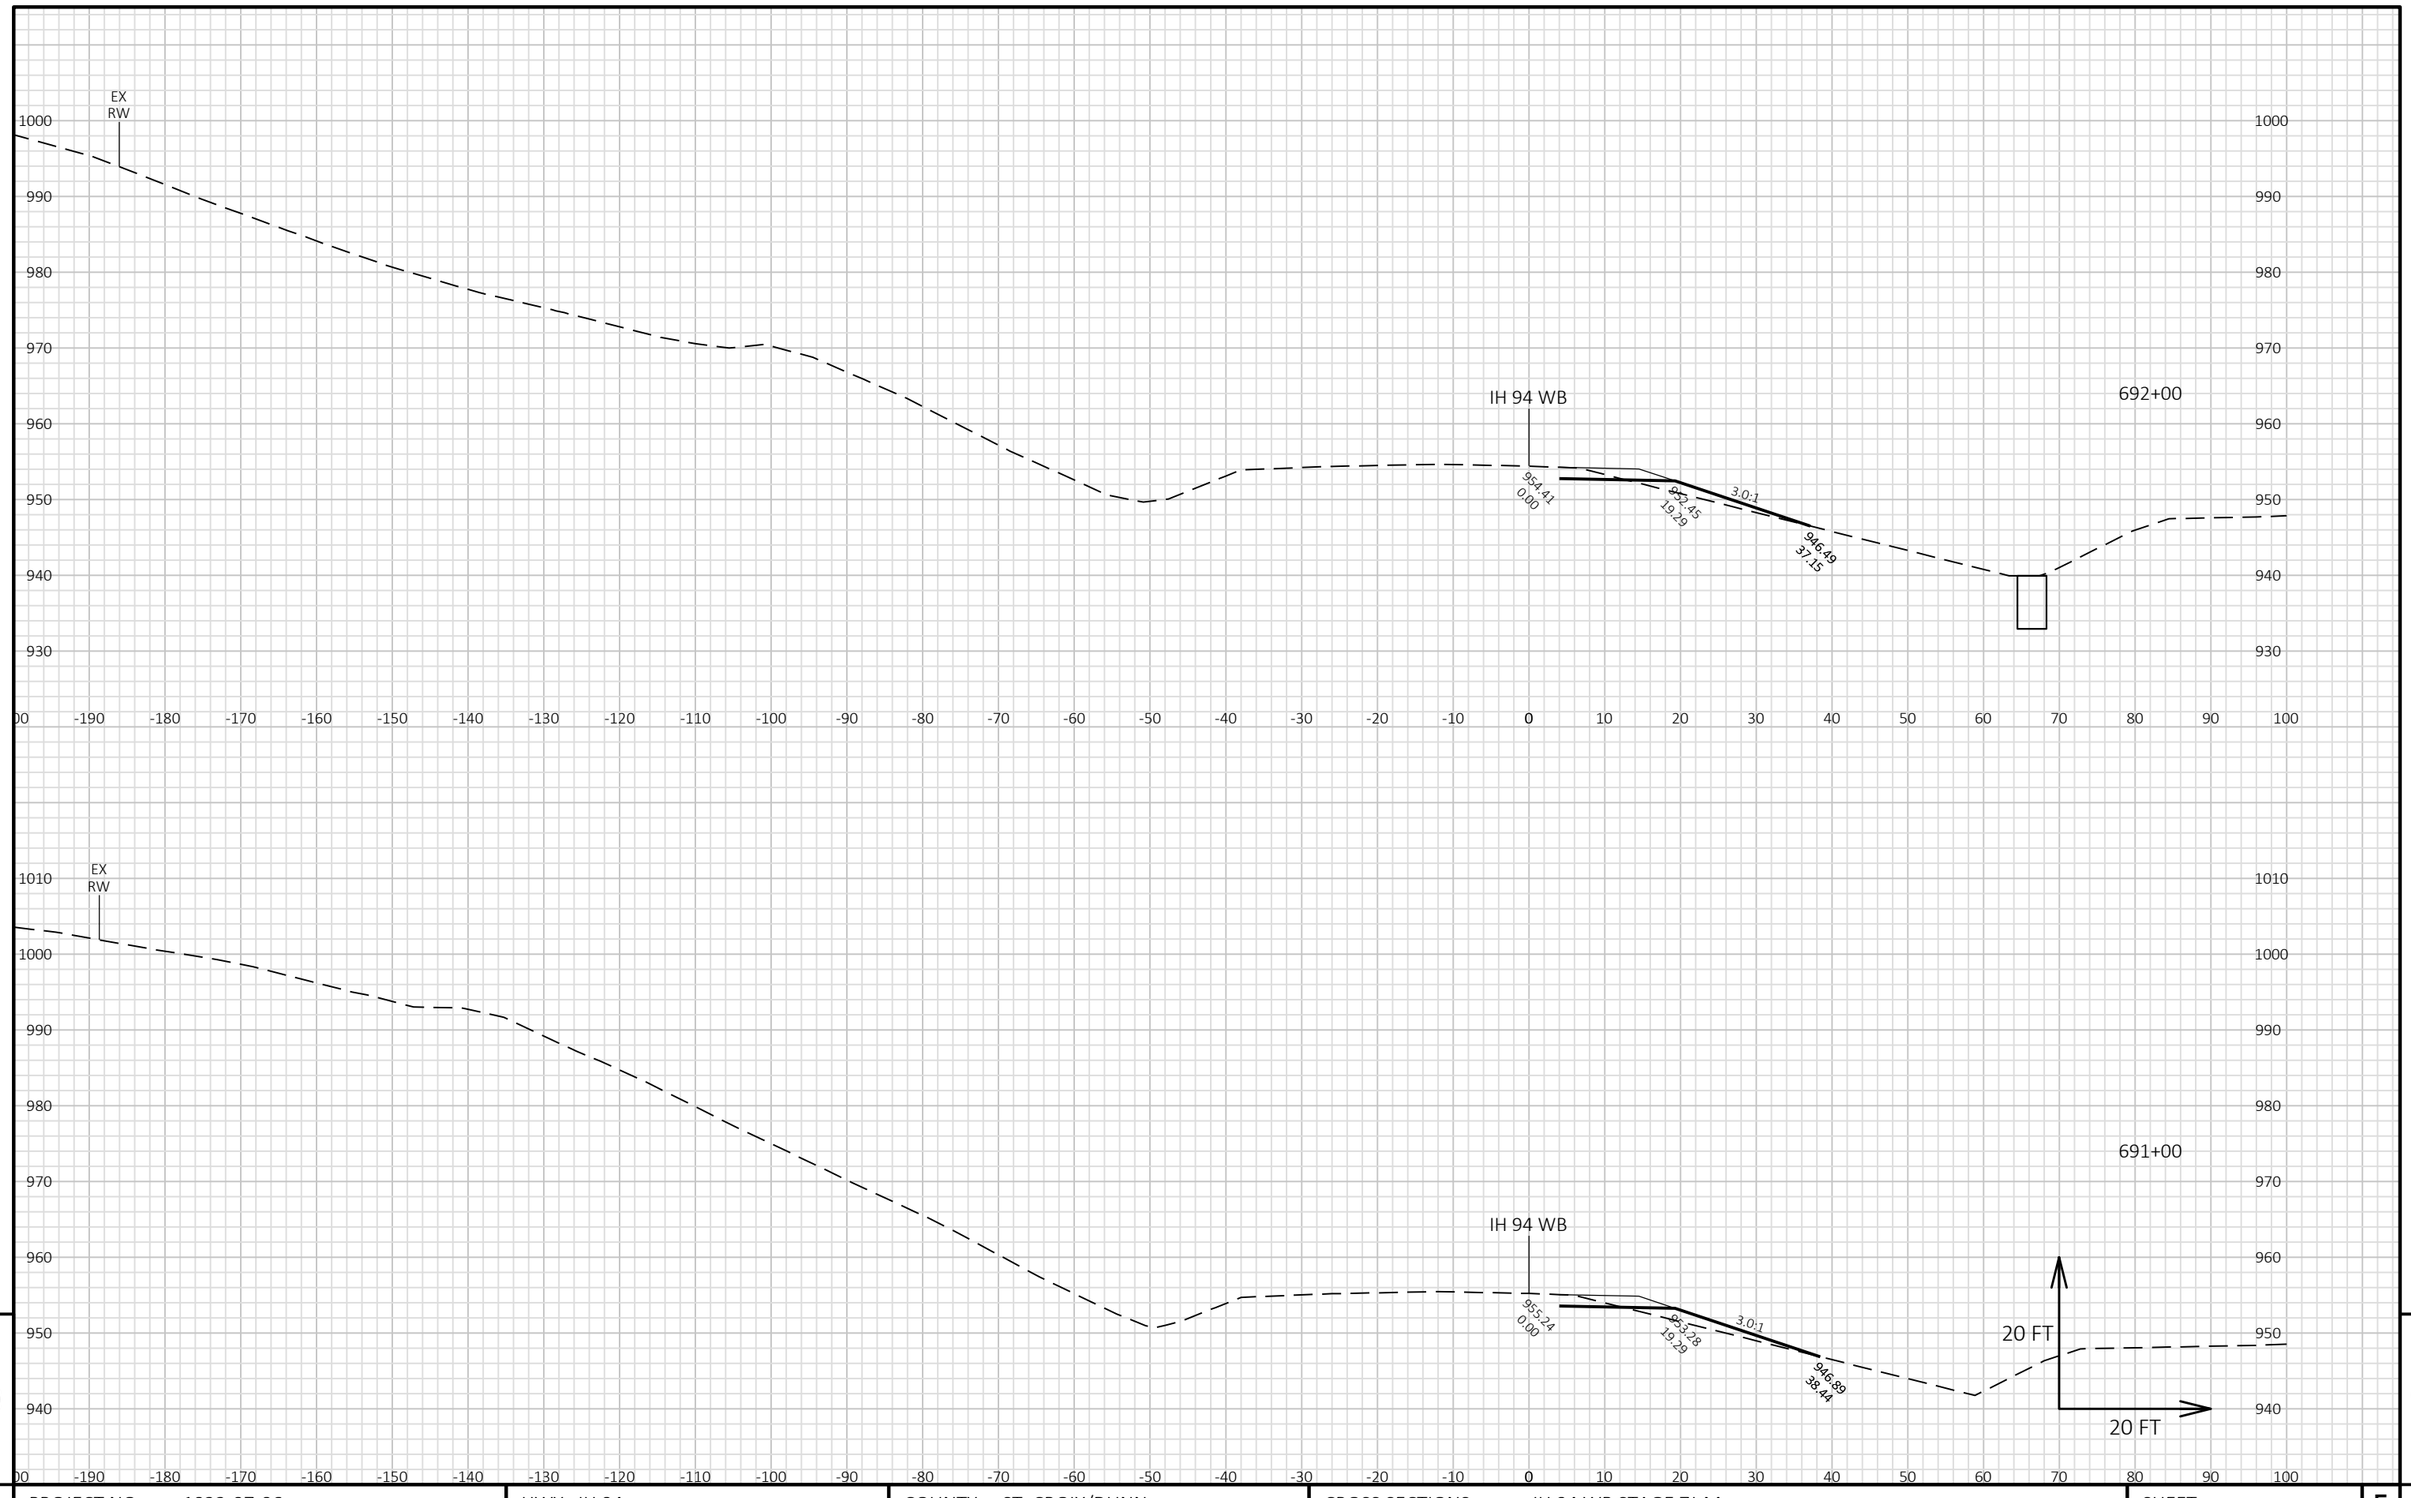


9

9

PROJECT NO: 1022-07-06	HWY: IH 94	COUNTY: ST. CROIX/DUNN	CROSS SECTIONS: IH 94 WB STAGE 7J-M	SHEET	E

FILE NAME : P:\UZ\W\WITNW\142428\CIVIL 3D\10220706\SHEETSPLAN\CROSS SECTIONS\XS_TC STG 7J-M.DWG
LAYOUT NAME - 09010193_XS WB

PLOT DATE : 2/13/2018 10:29 AM PLOT BY : SAVANNAH STEHN PLOT NAME : PLOT SCALE : 1 IN:20 FT HORZ. / 1 IN:20 FT VERT.

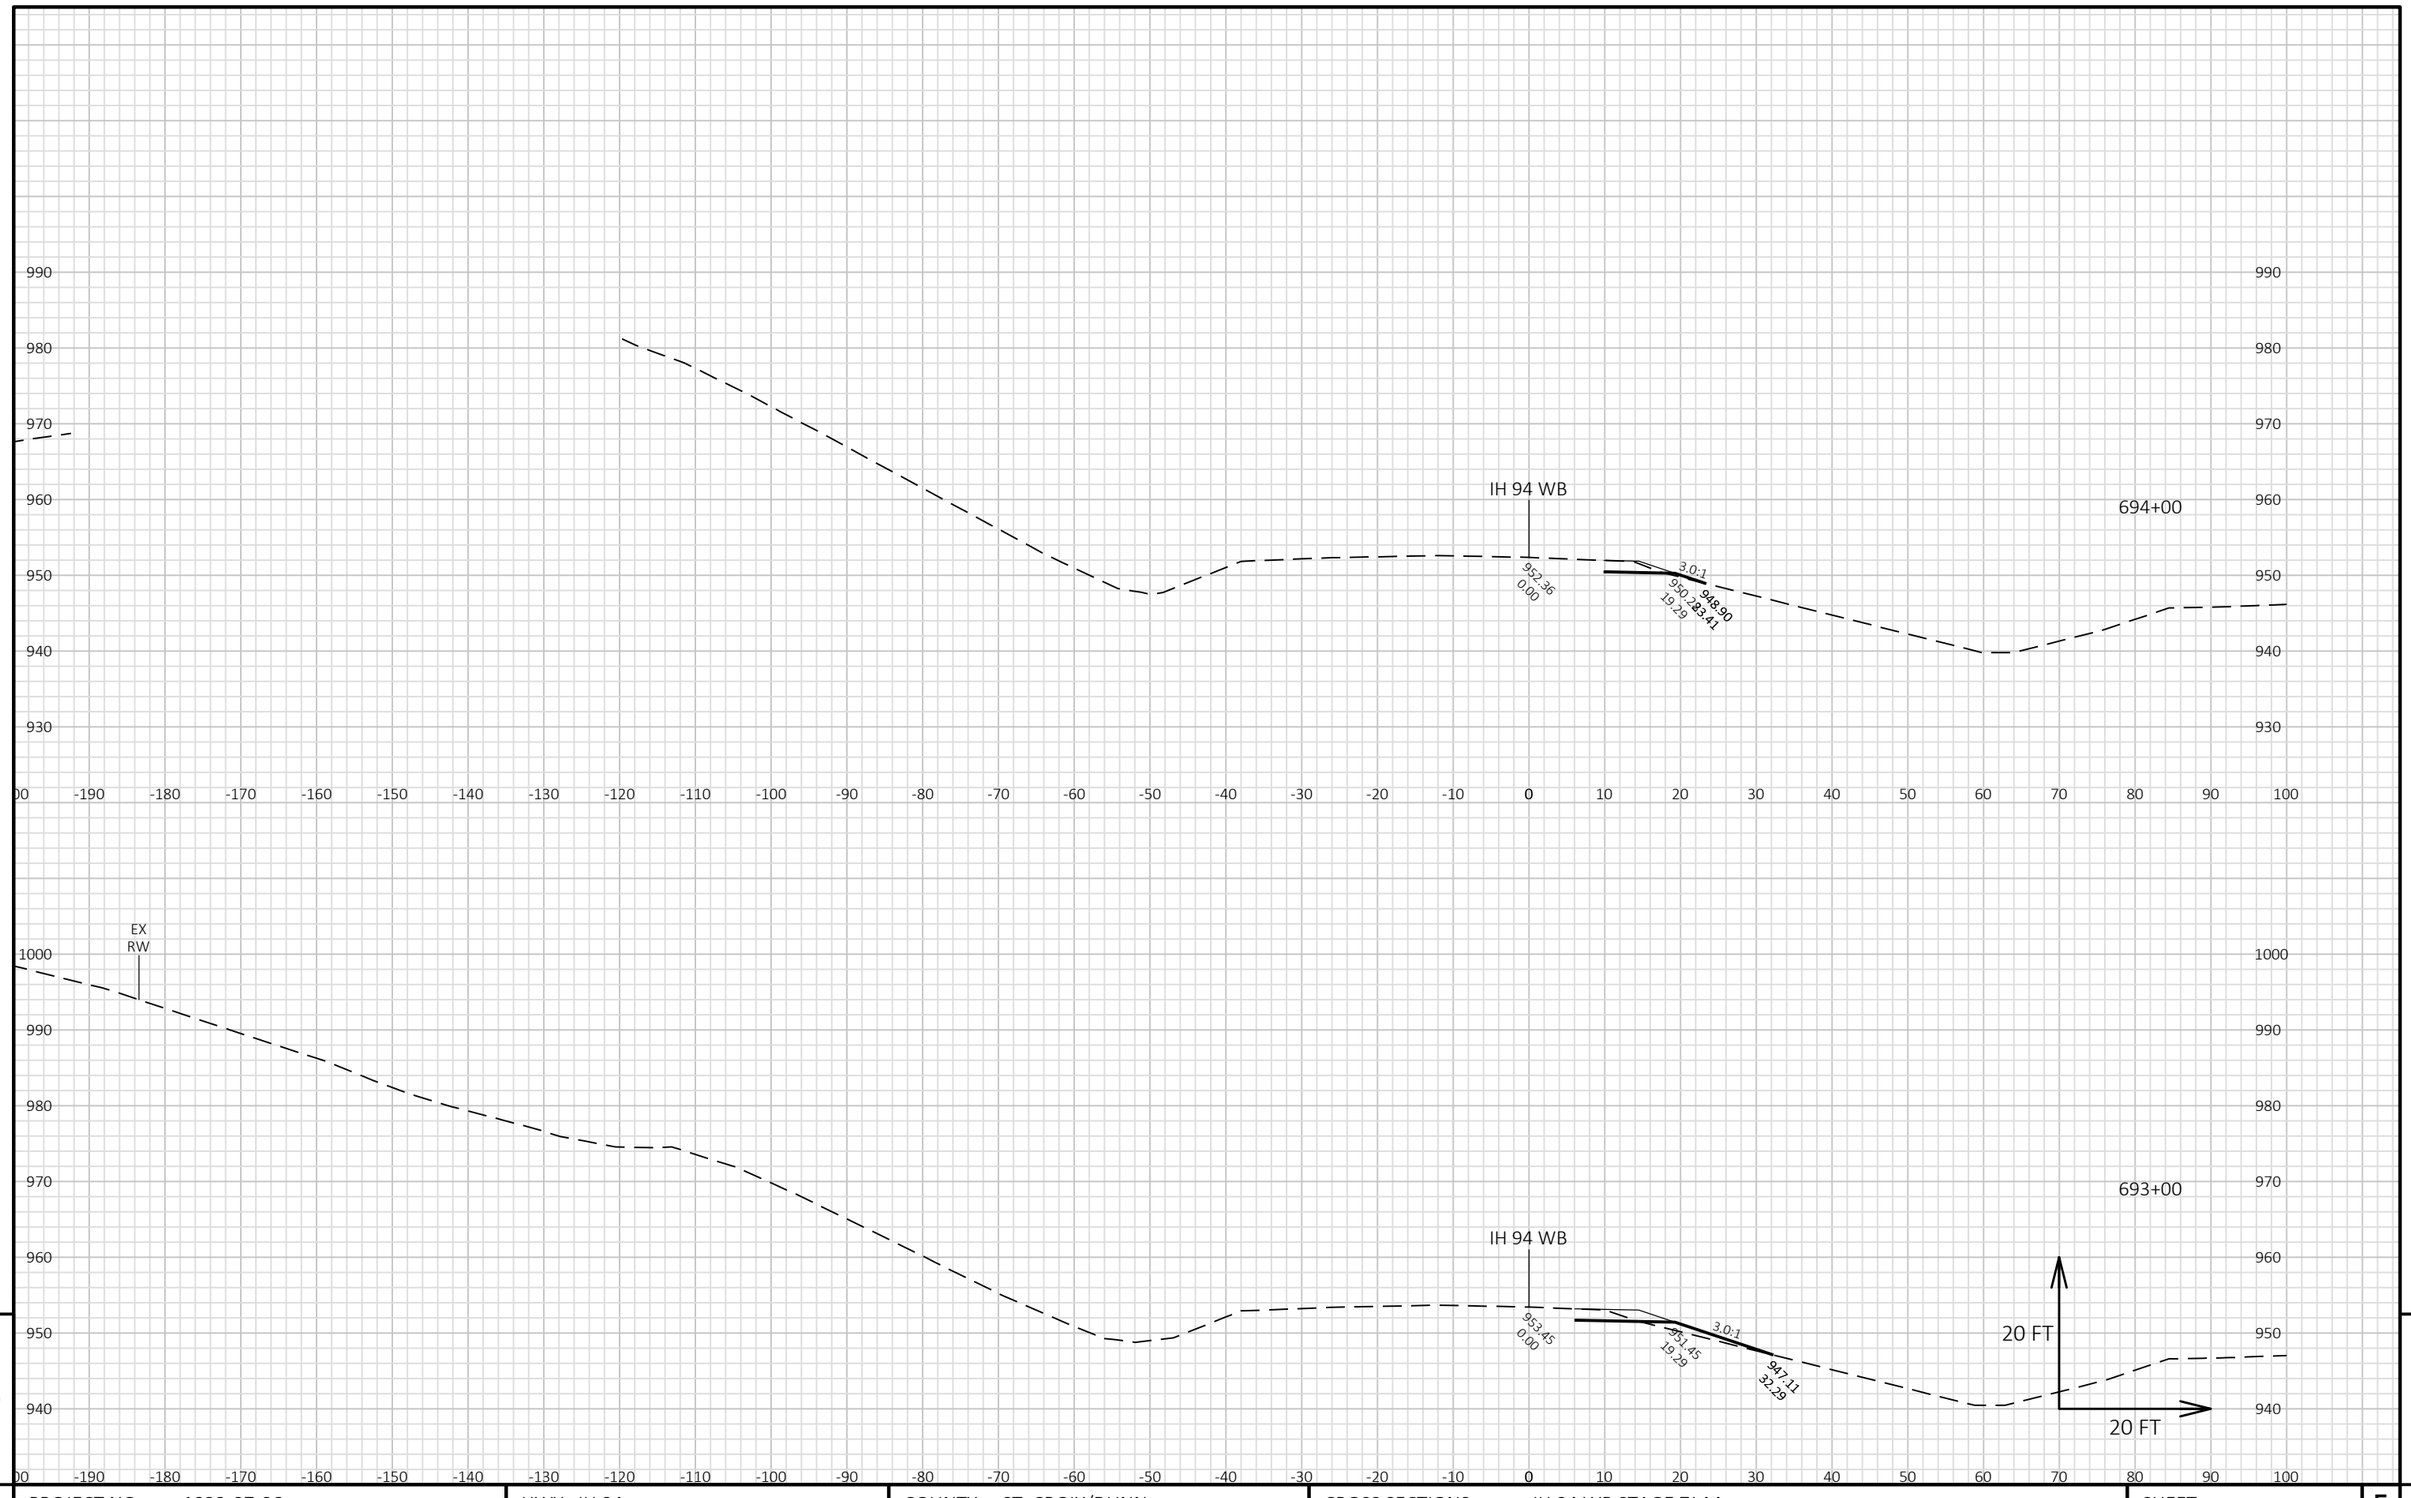

9

9


PROJECT NO: 1022-07-06	HWY: IH 94	COUNTY: ST. CROIX/DUNN	CROSS SECTIONS: IH 94 WB STAGE 7J-M	SHEET	E

FILE NAME : P:\UZ\W\WITNW\142428\CIVIL 3D\10220706\SHEETSPLAN\CROSS SECTIONS\XS_TC STG 7J-M.DWG
LAYOUT NAME - 09010194_XS WB

PLOT DATE : 2/13/2018 10:29 AM PLOT BY : SAVANNAH STEHN PLOT NAME : PLOT SCALE : 1 IN:20 FT HORZ. / 1 IN:20 FT VERT.

WISDOT/CADDS SHEET 49

END CONSTRUCTION
STA 695+04

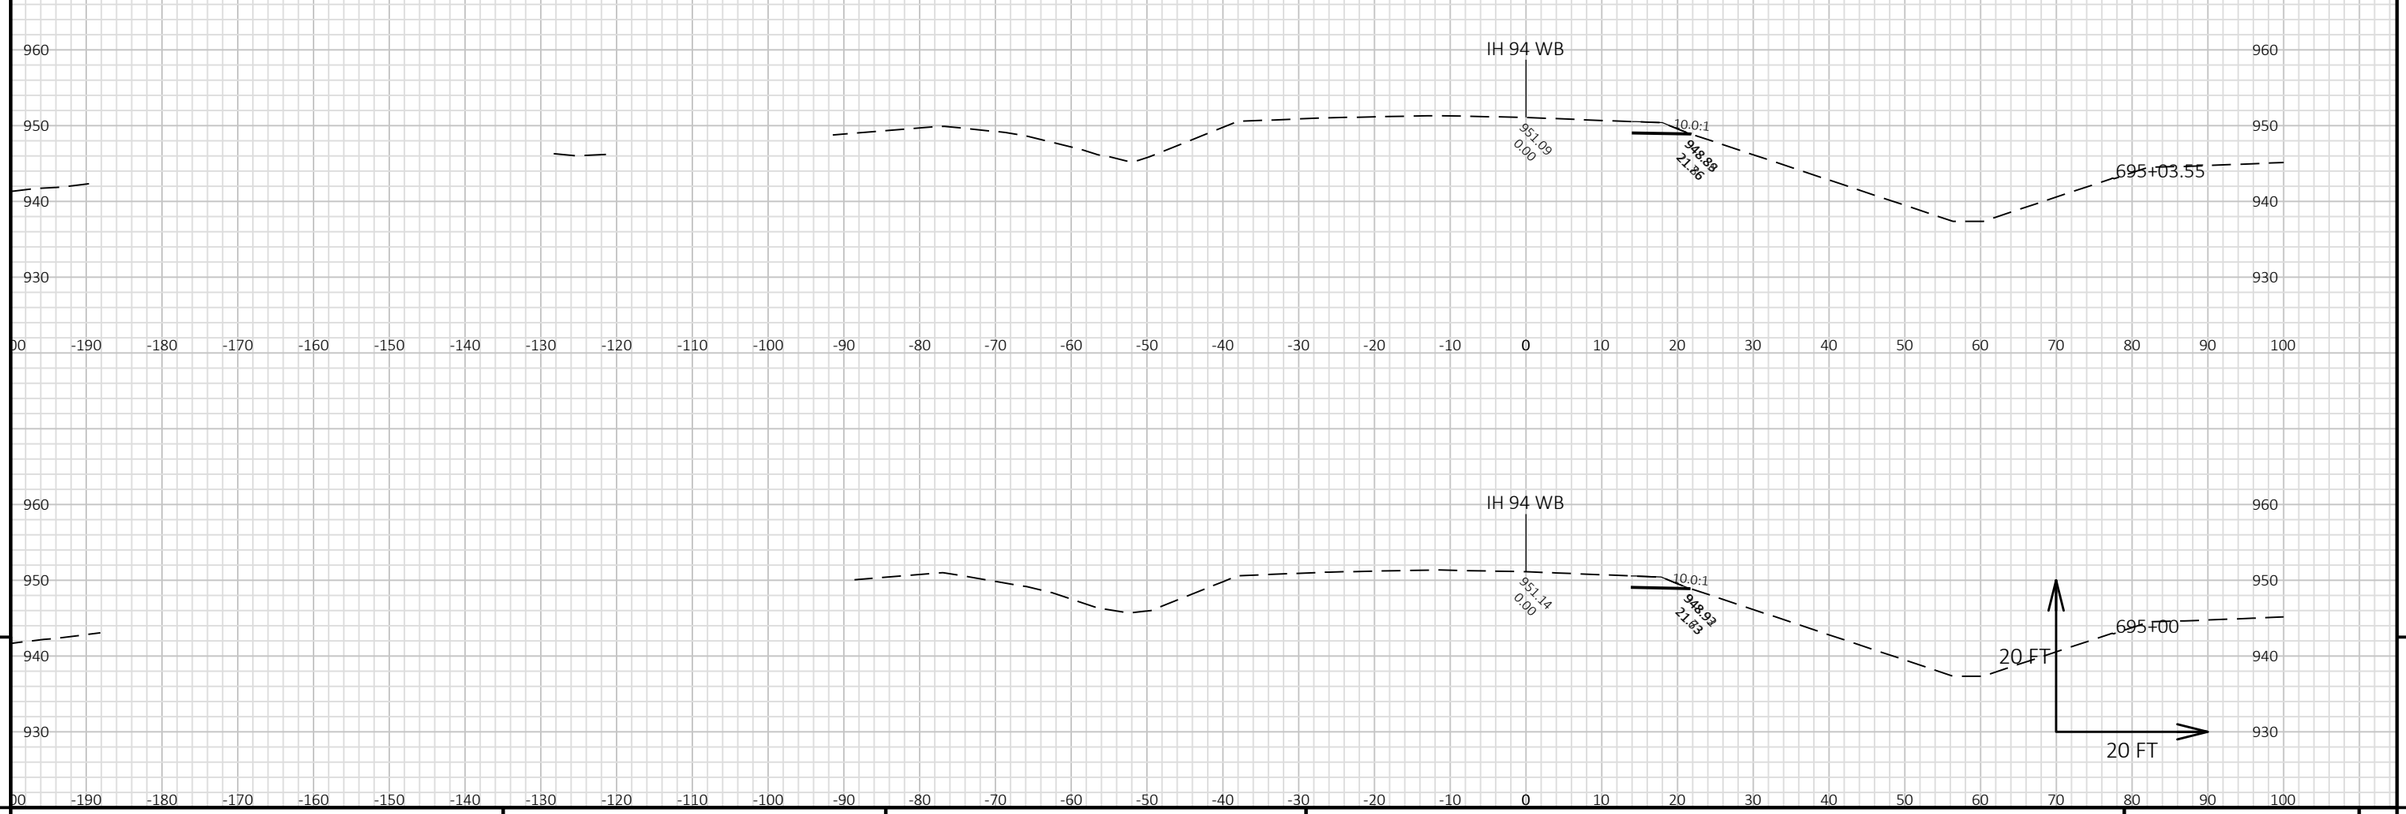


9

9

PROJECT NO: 1022-07-06	HWY: IH 94	COUNTY: ST. CROIX/DUNN	CROSS SECTIONS: IH 94 WB STAGE 7J-M	SHEET	E

FILE NAME : P:\UZ\W\WITNW\142428\CIVIL 3D\10220706\SHEETSPLAN\CROSS SECTIONS\XS_TC STG 7J-M.DWG
LAYOUT NAME - 09010195_XS WB


PLOT DATE : 2/13/2018 10:29 AM PLOT BY : SAVANNAH STEHN PLOT NAME : PLOT SCALE : 1 IN:20 FT HORZ. / 1 IN:20 FT VERT.

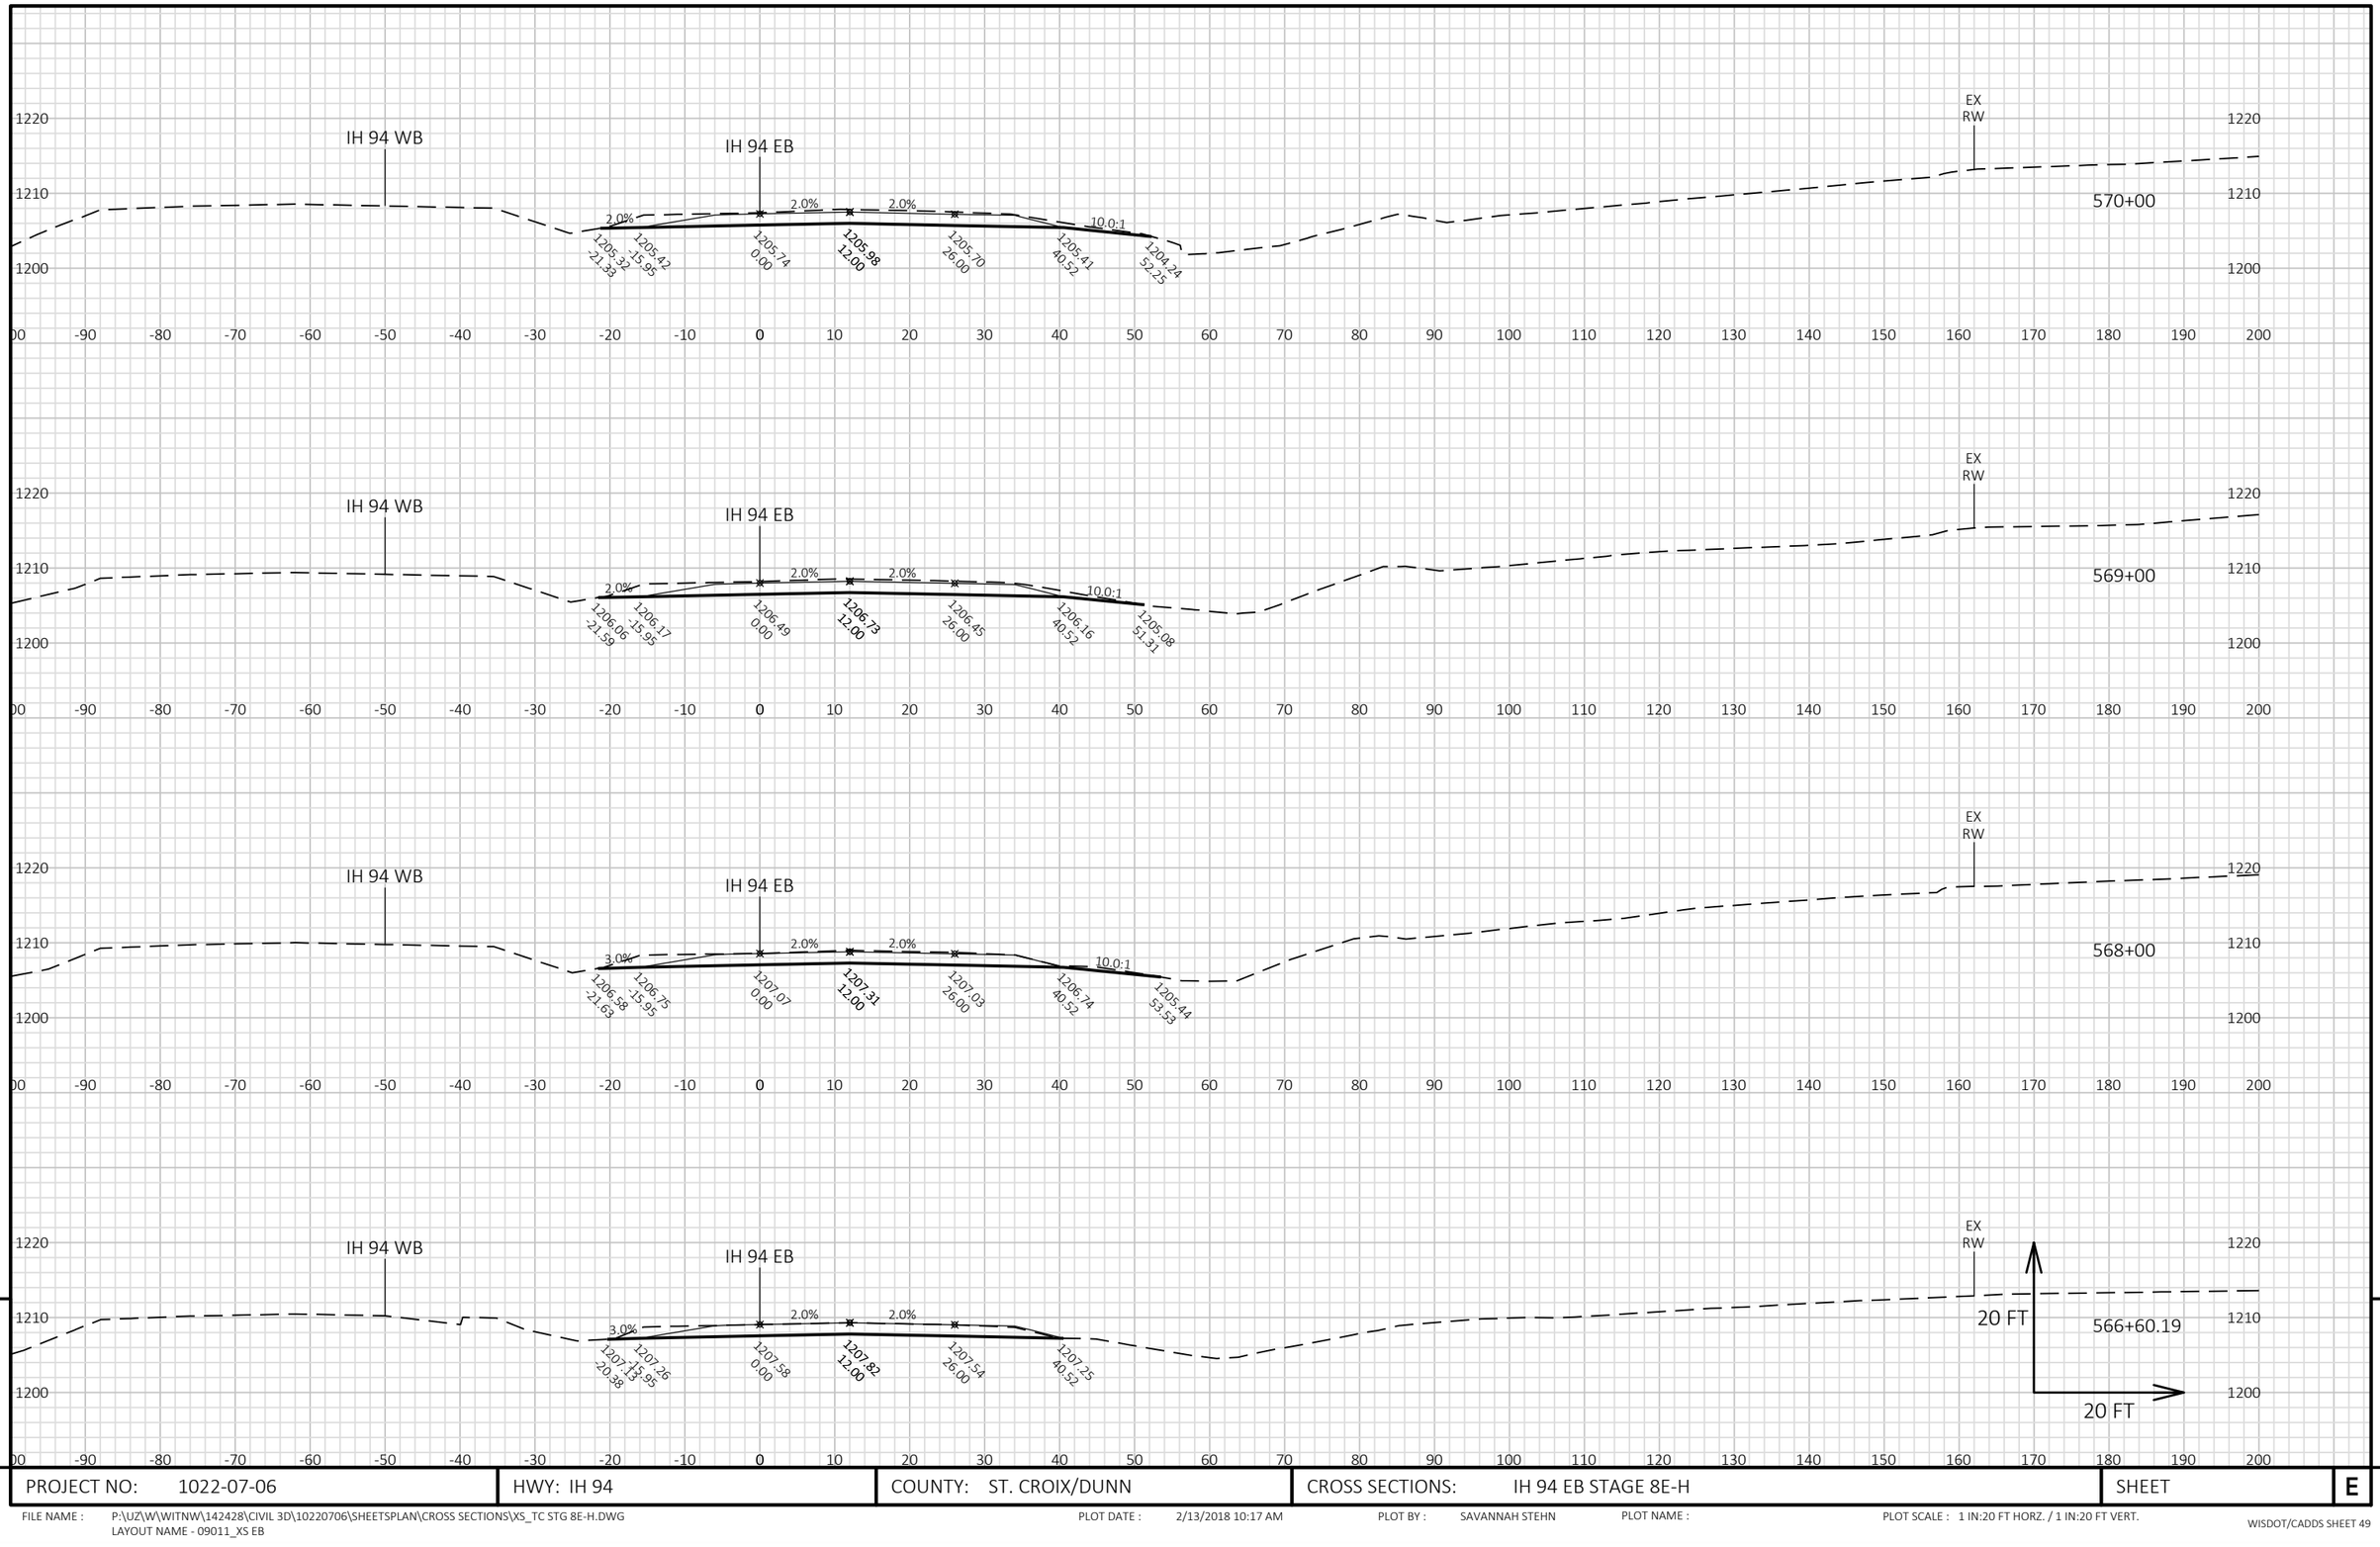

PROJECT NO: 1022-07-06	HWY: IH 94	COUNTY: ST. CROIX/DUNN	CROSS SECTIONS: IH 94 EB STAGE 8E-H	SHEET	E

FILE NAME : P:\UZ\W\WITNW\142428\CIVIL 3D\10220706\SHEETSPLAN\CROSS SECTIONS\XS_TC STG 8E-H.DWG
LAYOUT NAME - 09011_XS EB

PLOT DATE : 2/13/2018 10:17 AM PLOT BY : SAVANNAH STEHN PLOT NAME : PLOT SCALE : 1 IN:20 FT HORZ. / 1 IN:20 FT VERT.

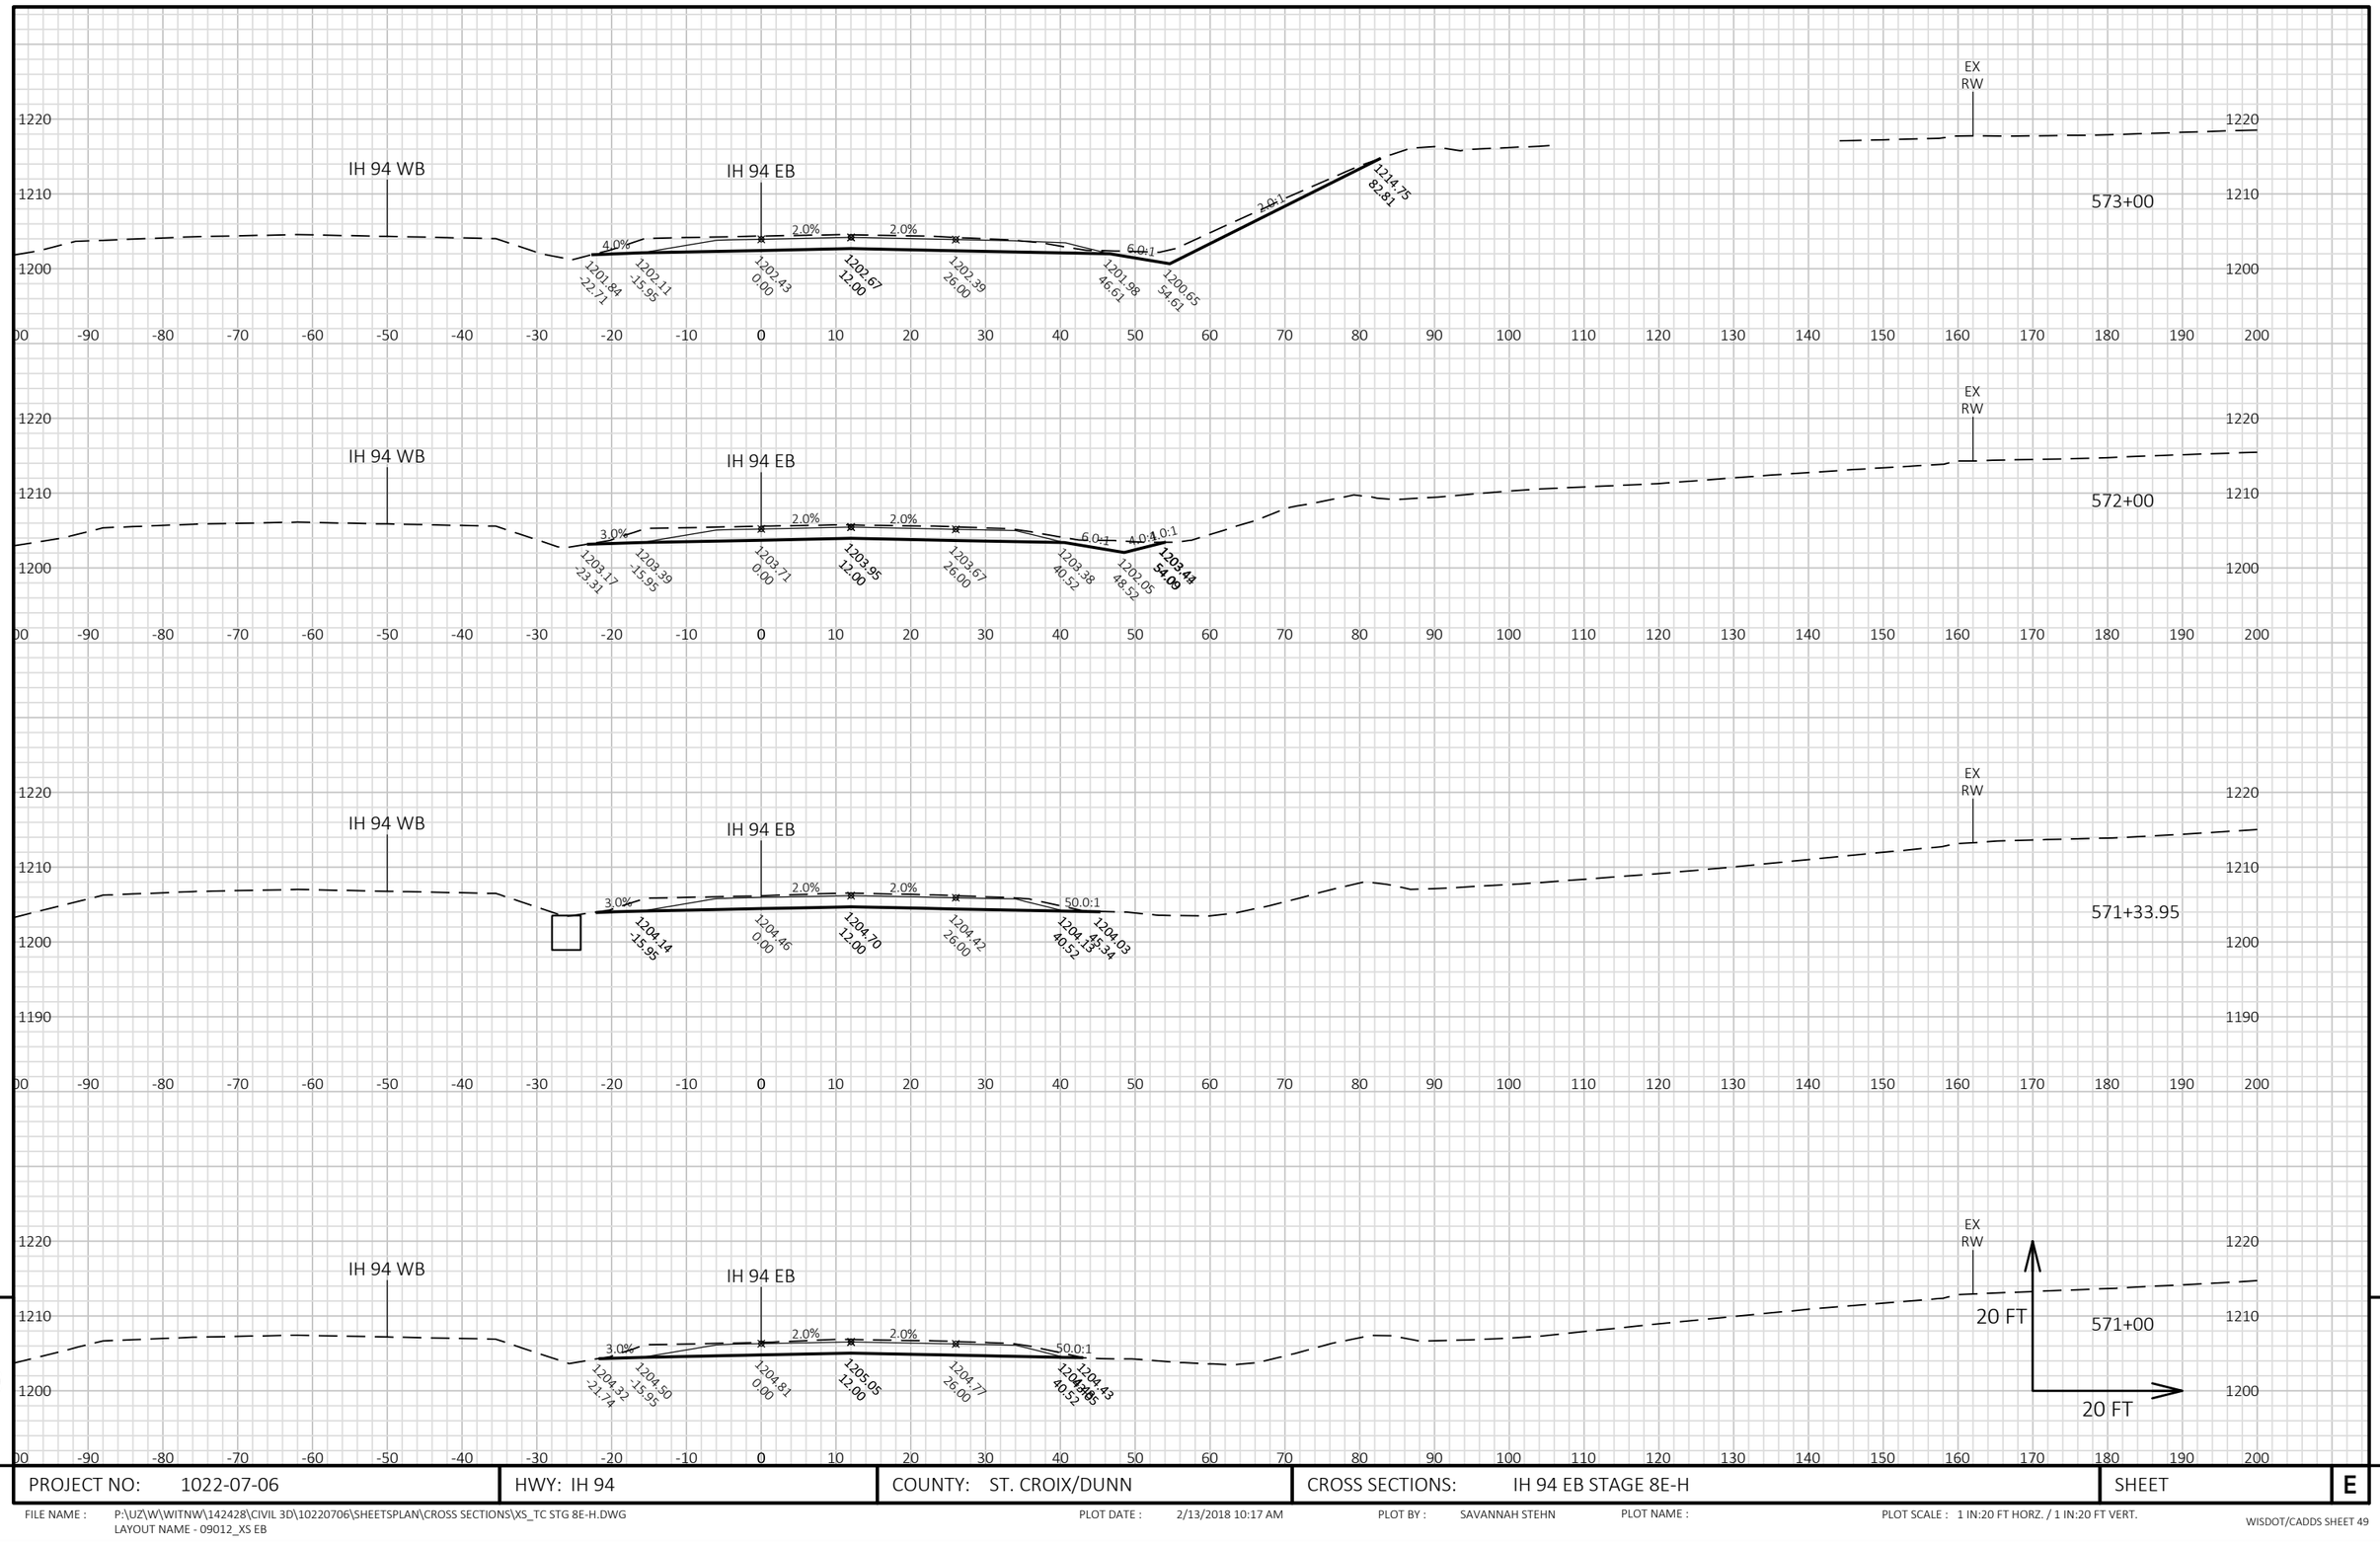


9

9

PROJECT NO: 1022-07-06	HWY: IH 94	COUNTY: ST. CROIX/DUNN	CROSS SECTIONS: IH 94 EB STAGE 8E-H	SHEET	E

FILE NAME : P:\UZ\W\WITNW\142428\CIVIL 3D\10220706\SHEETSPLAN\CROSS SECTIONS\XS_TC STG 8E-H.DWG
LAYOUT NAME - 09012_XS EB

PLOT DATE : 2/13/2018 10:17 AM PLOT BY : SAVANNAH STEHN PLOT NAME : PLOT SCALE : 1 IN:20 FT HORZ. / 1 IN:20 FT VERT.

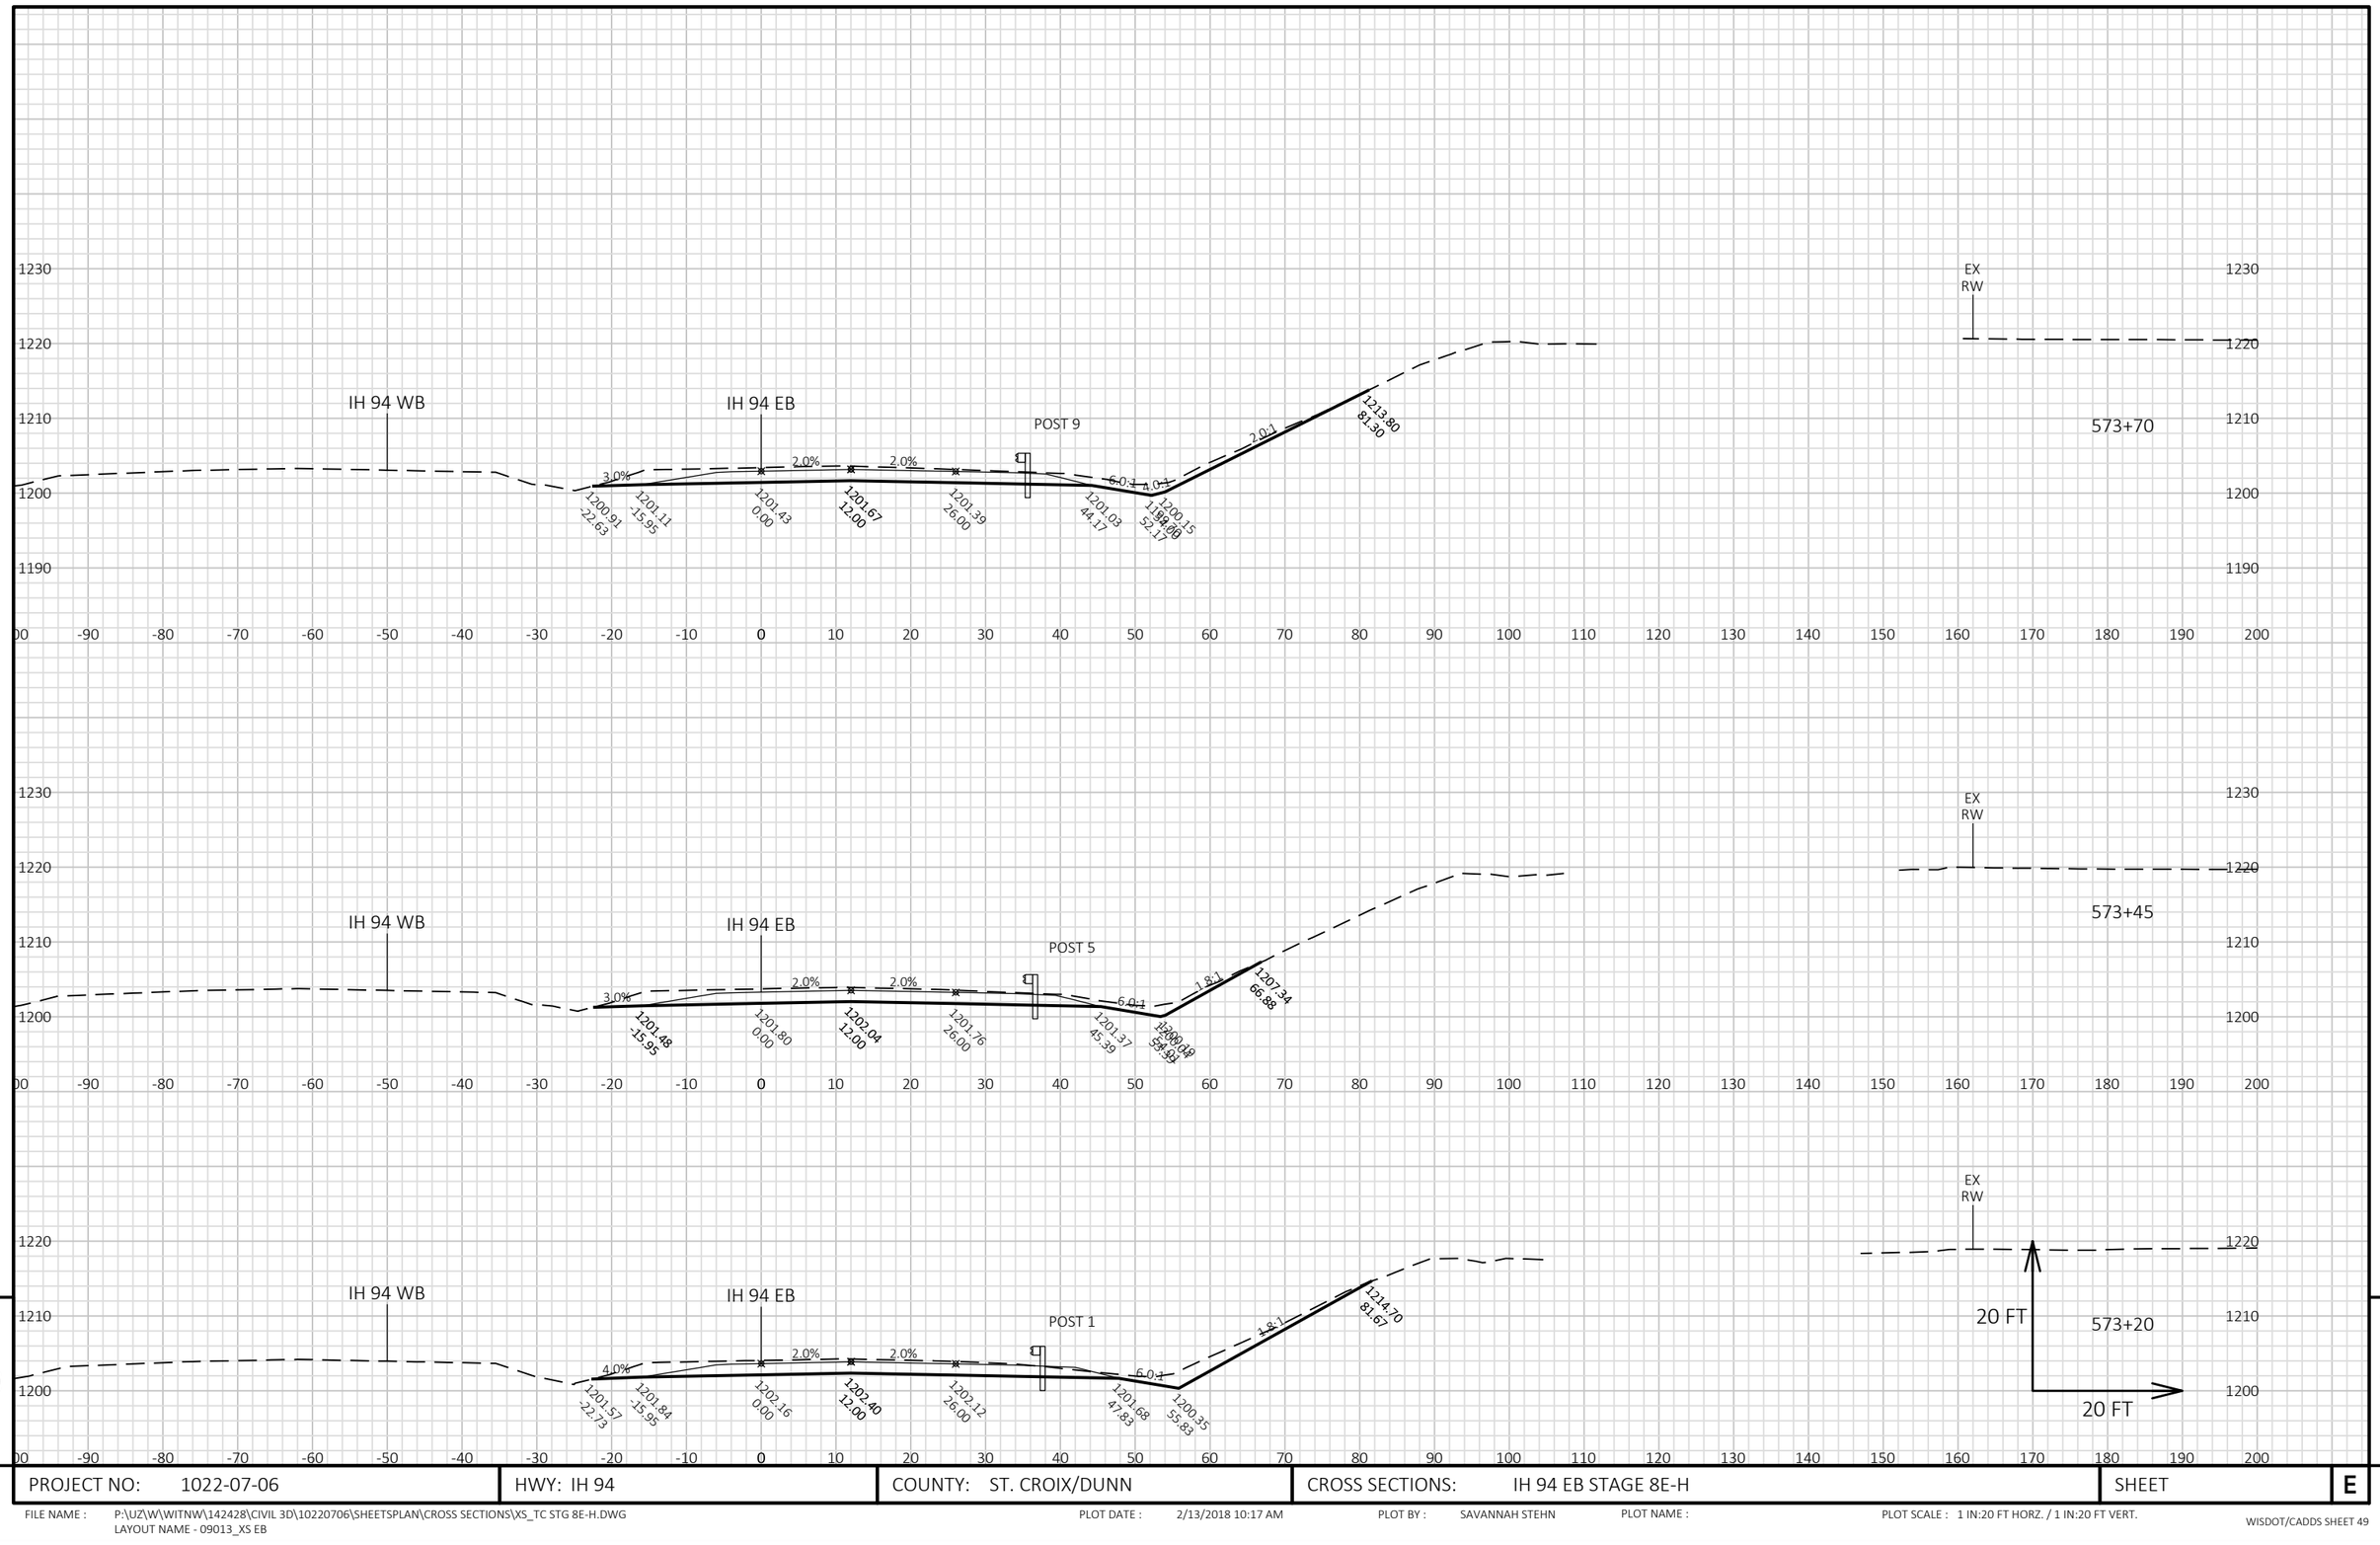


9


9


PROJECT NO: 1022-07-06	HWY: IH 94	COUNTY: ST. CROIX/DUNN	CROSS SECTIONS: IH 94 EB STAGE 8E-H	SHEET	E

FILE NAME : P:\UZ\W\WITNW\142428\CIVIL 3D\10220706\SHEETSPLAN\CROSS SECTIONS\XS_TC STG 8E-H.DWG
LAYOUT NAME - 09013_XS EB

PLOT DATE : 2/13/2018 10:17 AM PLOT BY : SAVANNAH STEHN PLOT NAME : PLOT SCALE : 1 IN:20 FT HORZ. / 1 IN:20 FT VERT.

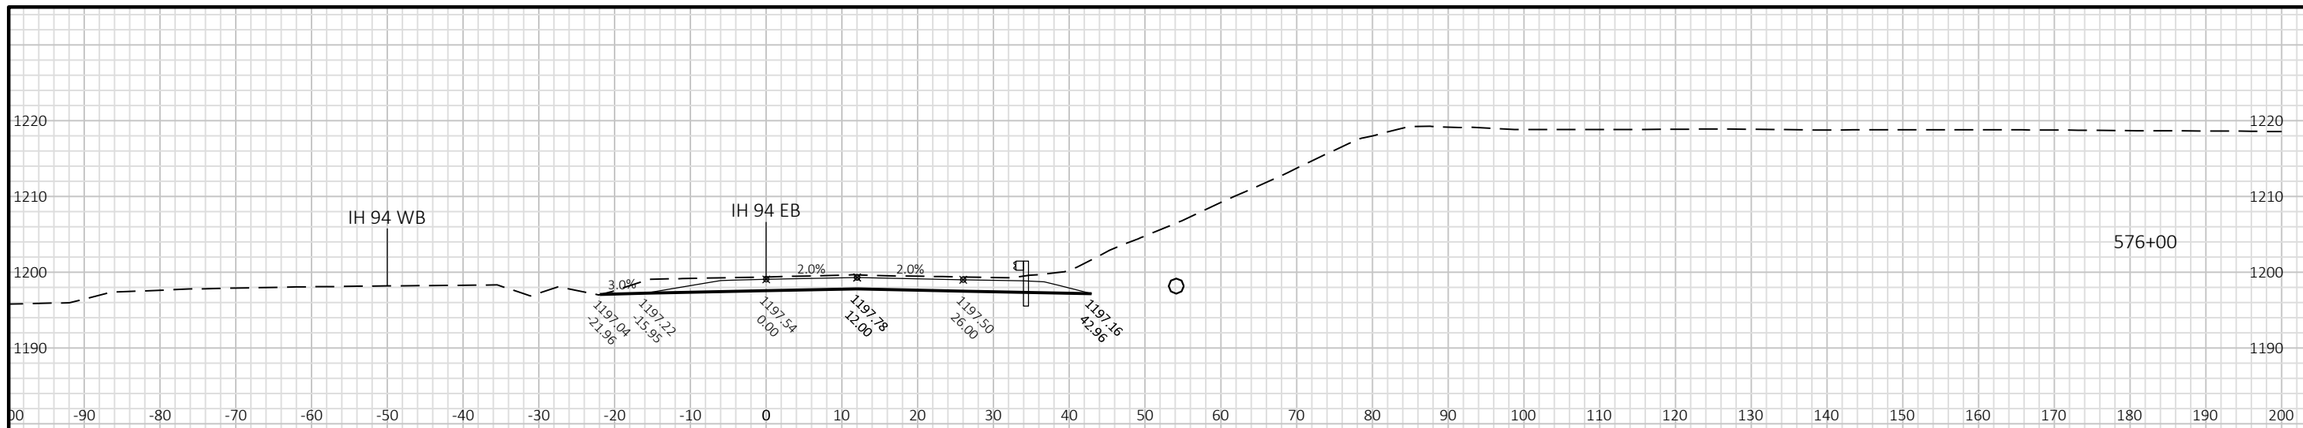

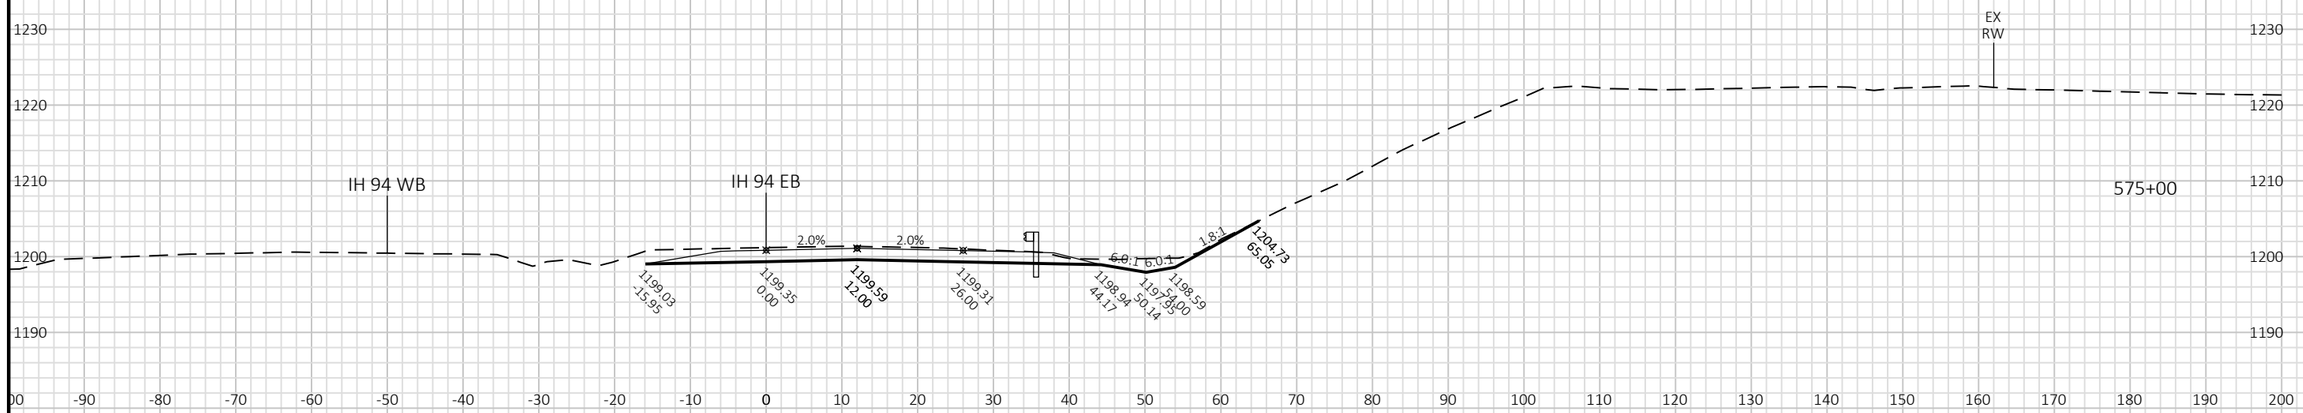

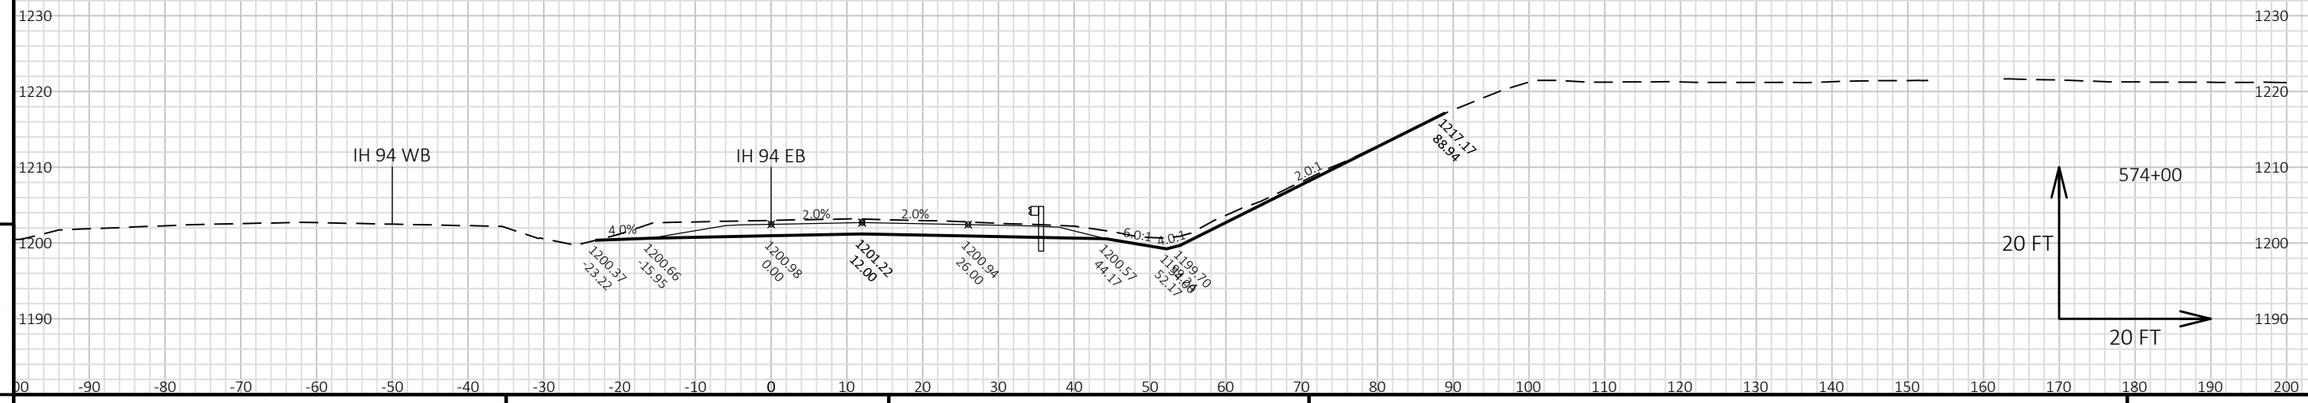


9

9

PROJECT NO: 1022-07-06	HWY: IH 94	COUNTY: ST. CROIX/DUNN	CROSS SECTIONS: IH 94 EB STAGE 8E-H	SHEET	E

FILE NAME : P:\UZ\W\WITNW\142428\CIVIL 3D\10220706\SHEETSPLAN\CROSS SECTIONS\XS_TC STG 8E-H.DWG
LAYOUT NAME - 09014_XS EB


PLOT DATE : 2/13/2018 10:18 AM PLOT BY : SAVANNAH STEHN PLOT NAME : PLOT SCALE : 1 IN:20 FT HORZ. / 1 IN:20 FT VERT.

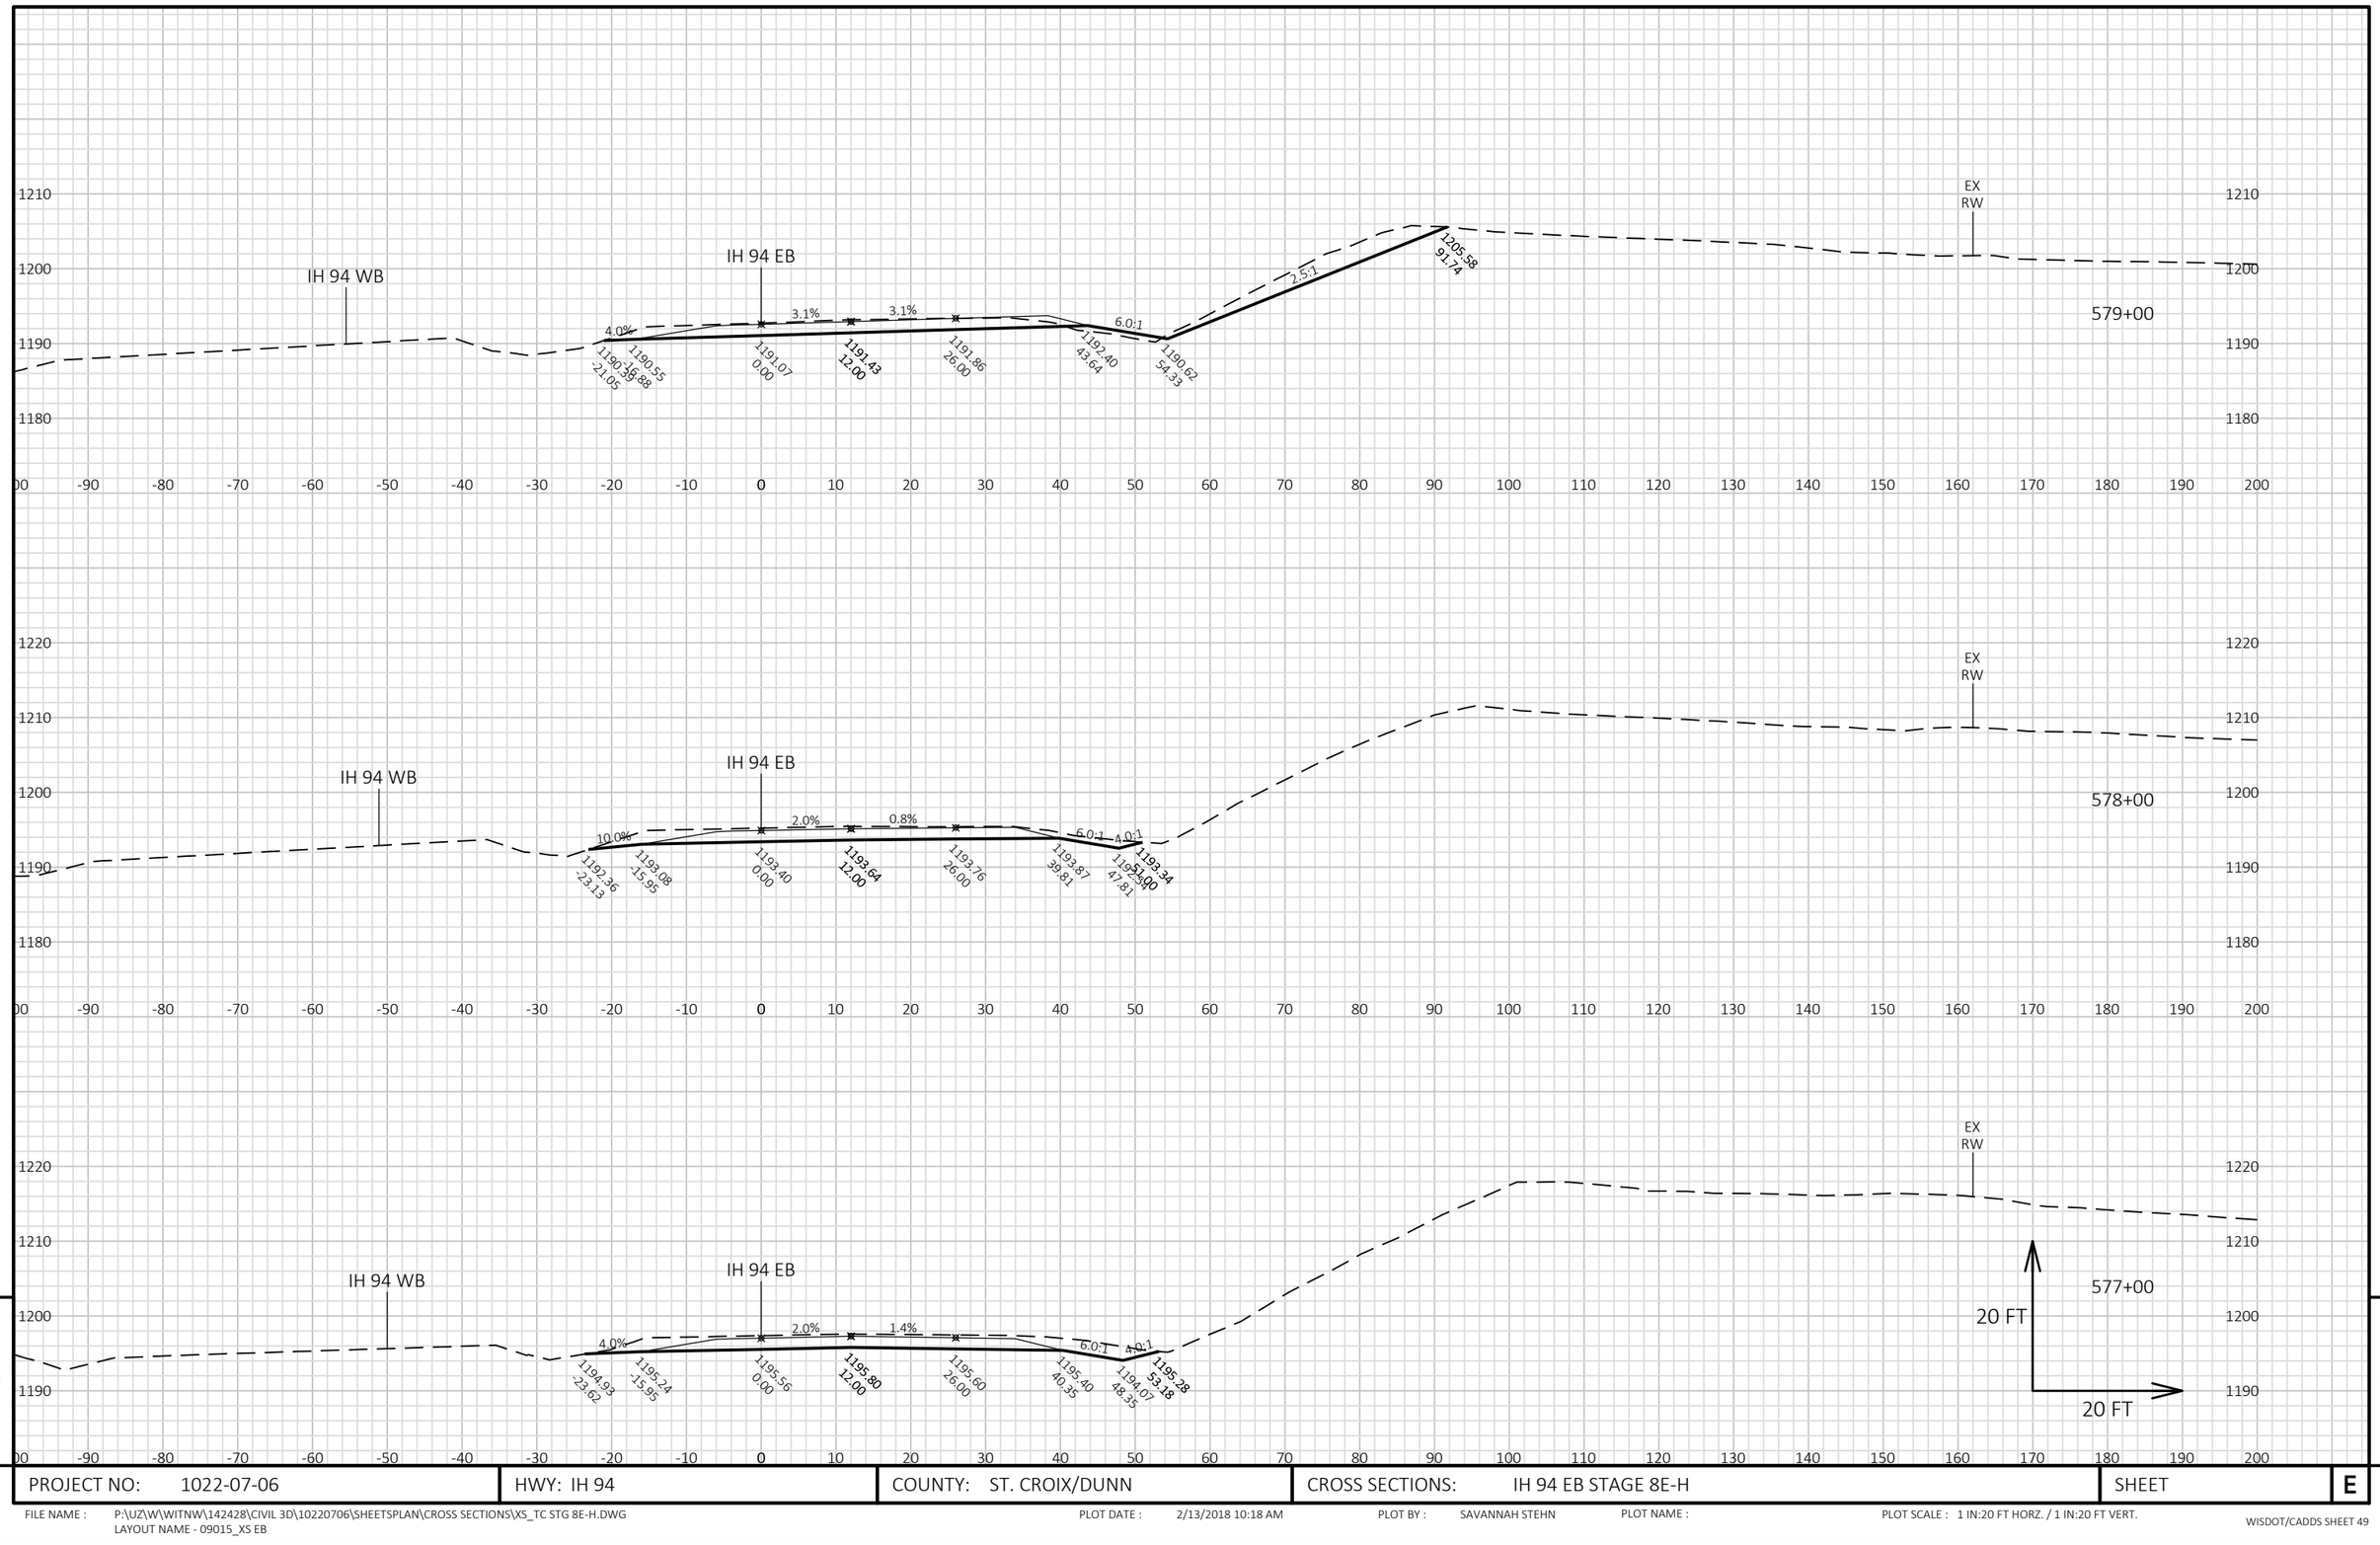



PROJECT NO: 1022-07-06	HWY: IH 94	COUNTY: ST. CROIX/DUNN	CROSS SECTIONS: IH 94 EB STAGE 8E-H	SHEET	E

FILE NAME : P:\UZ\W\WITNW\142428\CIVIL 3D\10220706\SHEETSPLAN\CROSS SECTIONS\XS_TC STG 8E-H.DWG
LAYOUT NAME - 09015_XS EB

PLOT DATE : 2/13/2018 10:18 AM PLOT BY : SAVANNAH STEHN PLOT NAME : PLOT SCALE : 1 IN:20 FT HORZ. / 1 IN:20 FT VERT.

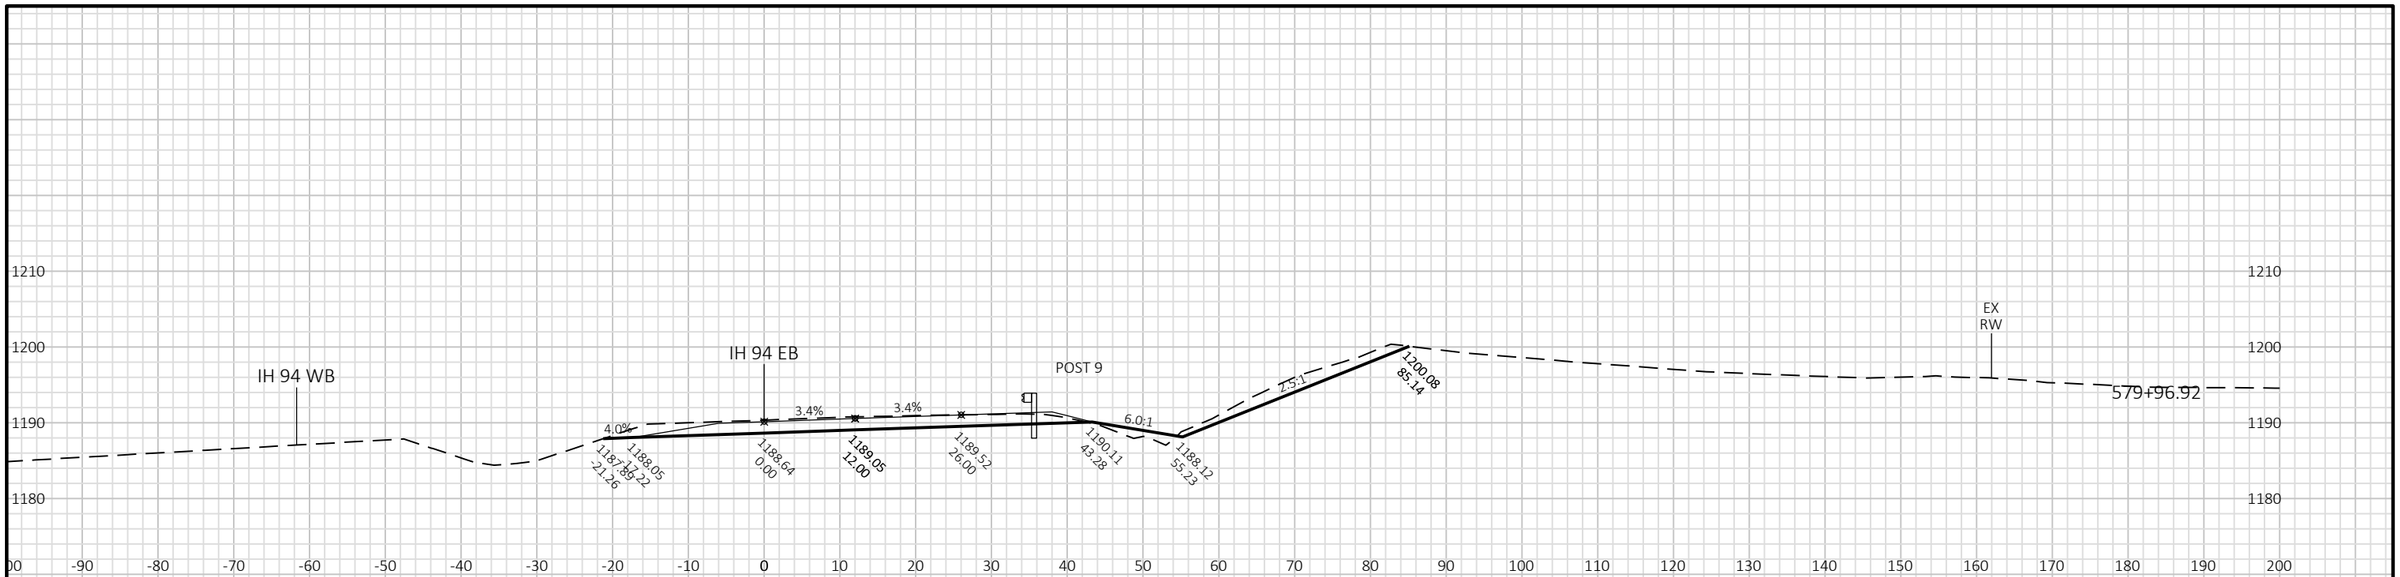

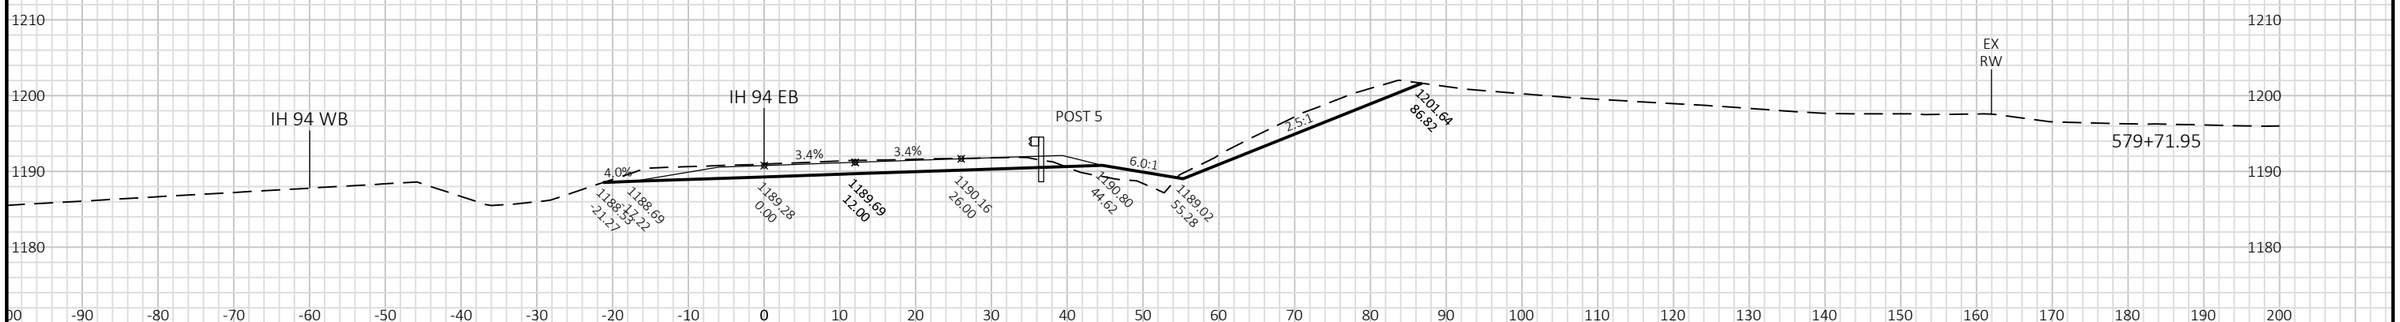

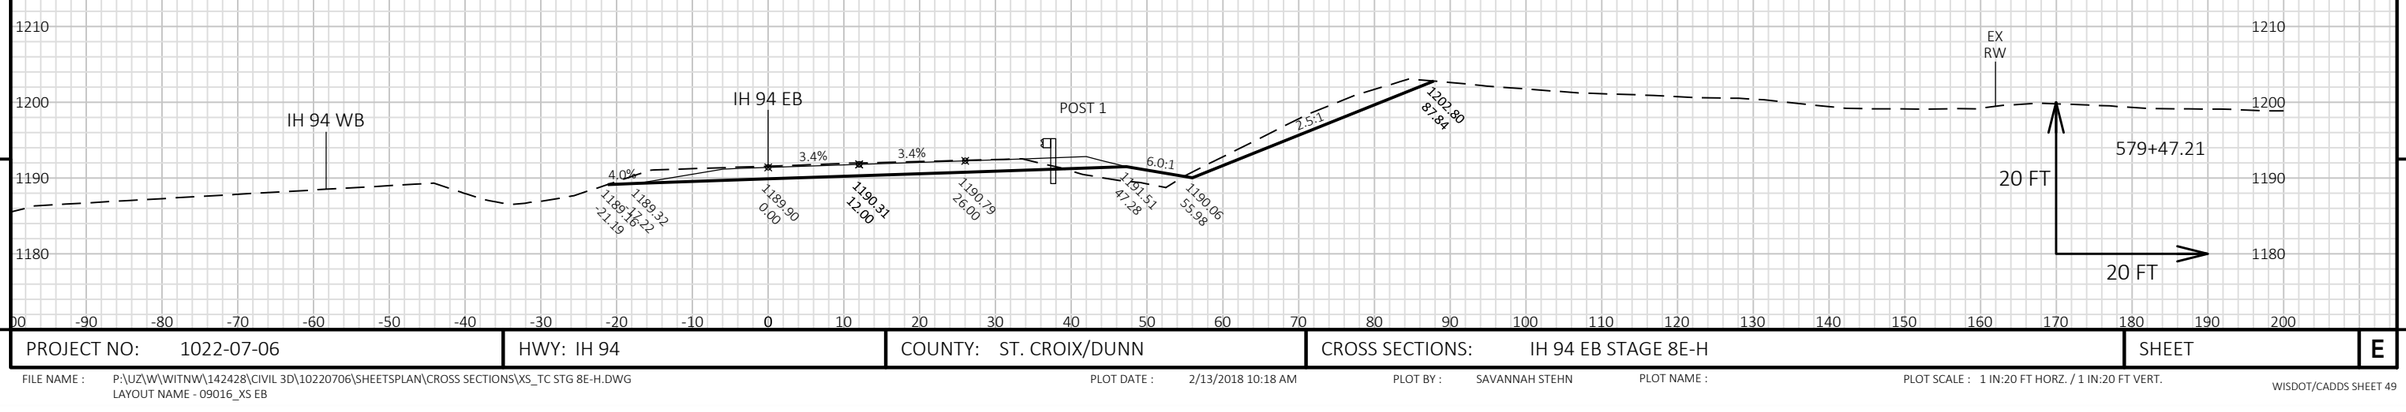


9

9

PROJECT NO: 1022-07-06	HWY: IH 94	COUNTY: ST. CROIX/DUNN	CROSS SECTIONS: IH 94 EB STAGE 8E-H	SHEET	E

FILE NAME : P:\UZ\W\WITNW\142428\CIVIL 3D\10220706\SHEETSPLAN\CROSS SECTIONS\XS_TC STG 8E-H.DWG
LAYOUT NAME - 09016_XS EB

PLOT DATE : 2/13/2018 10:18 AM PLOT BY : SAVANNAH STEHN PLOT NAME : PLOT SCALE : 1 IN:20 FT HORZ. / 1 IN:20 FT VERT.

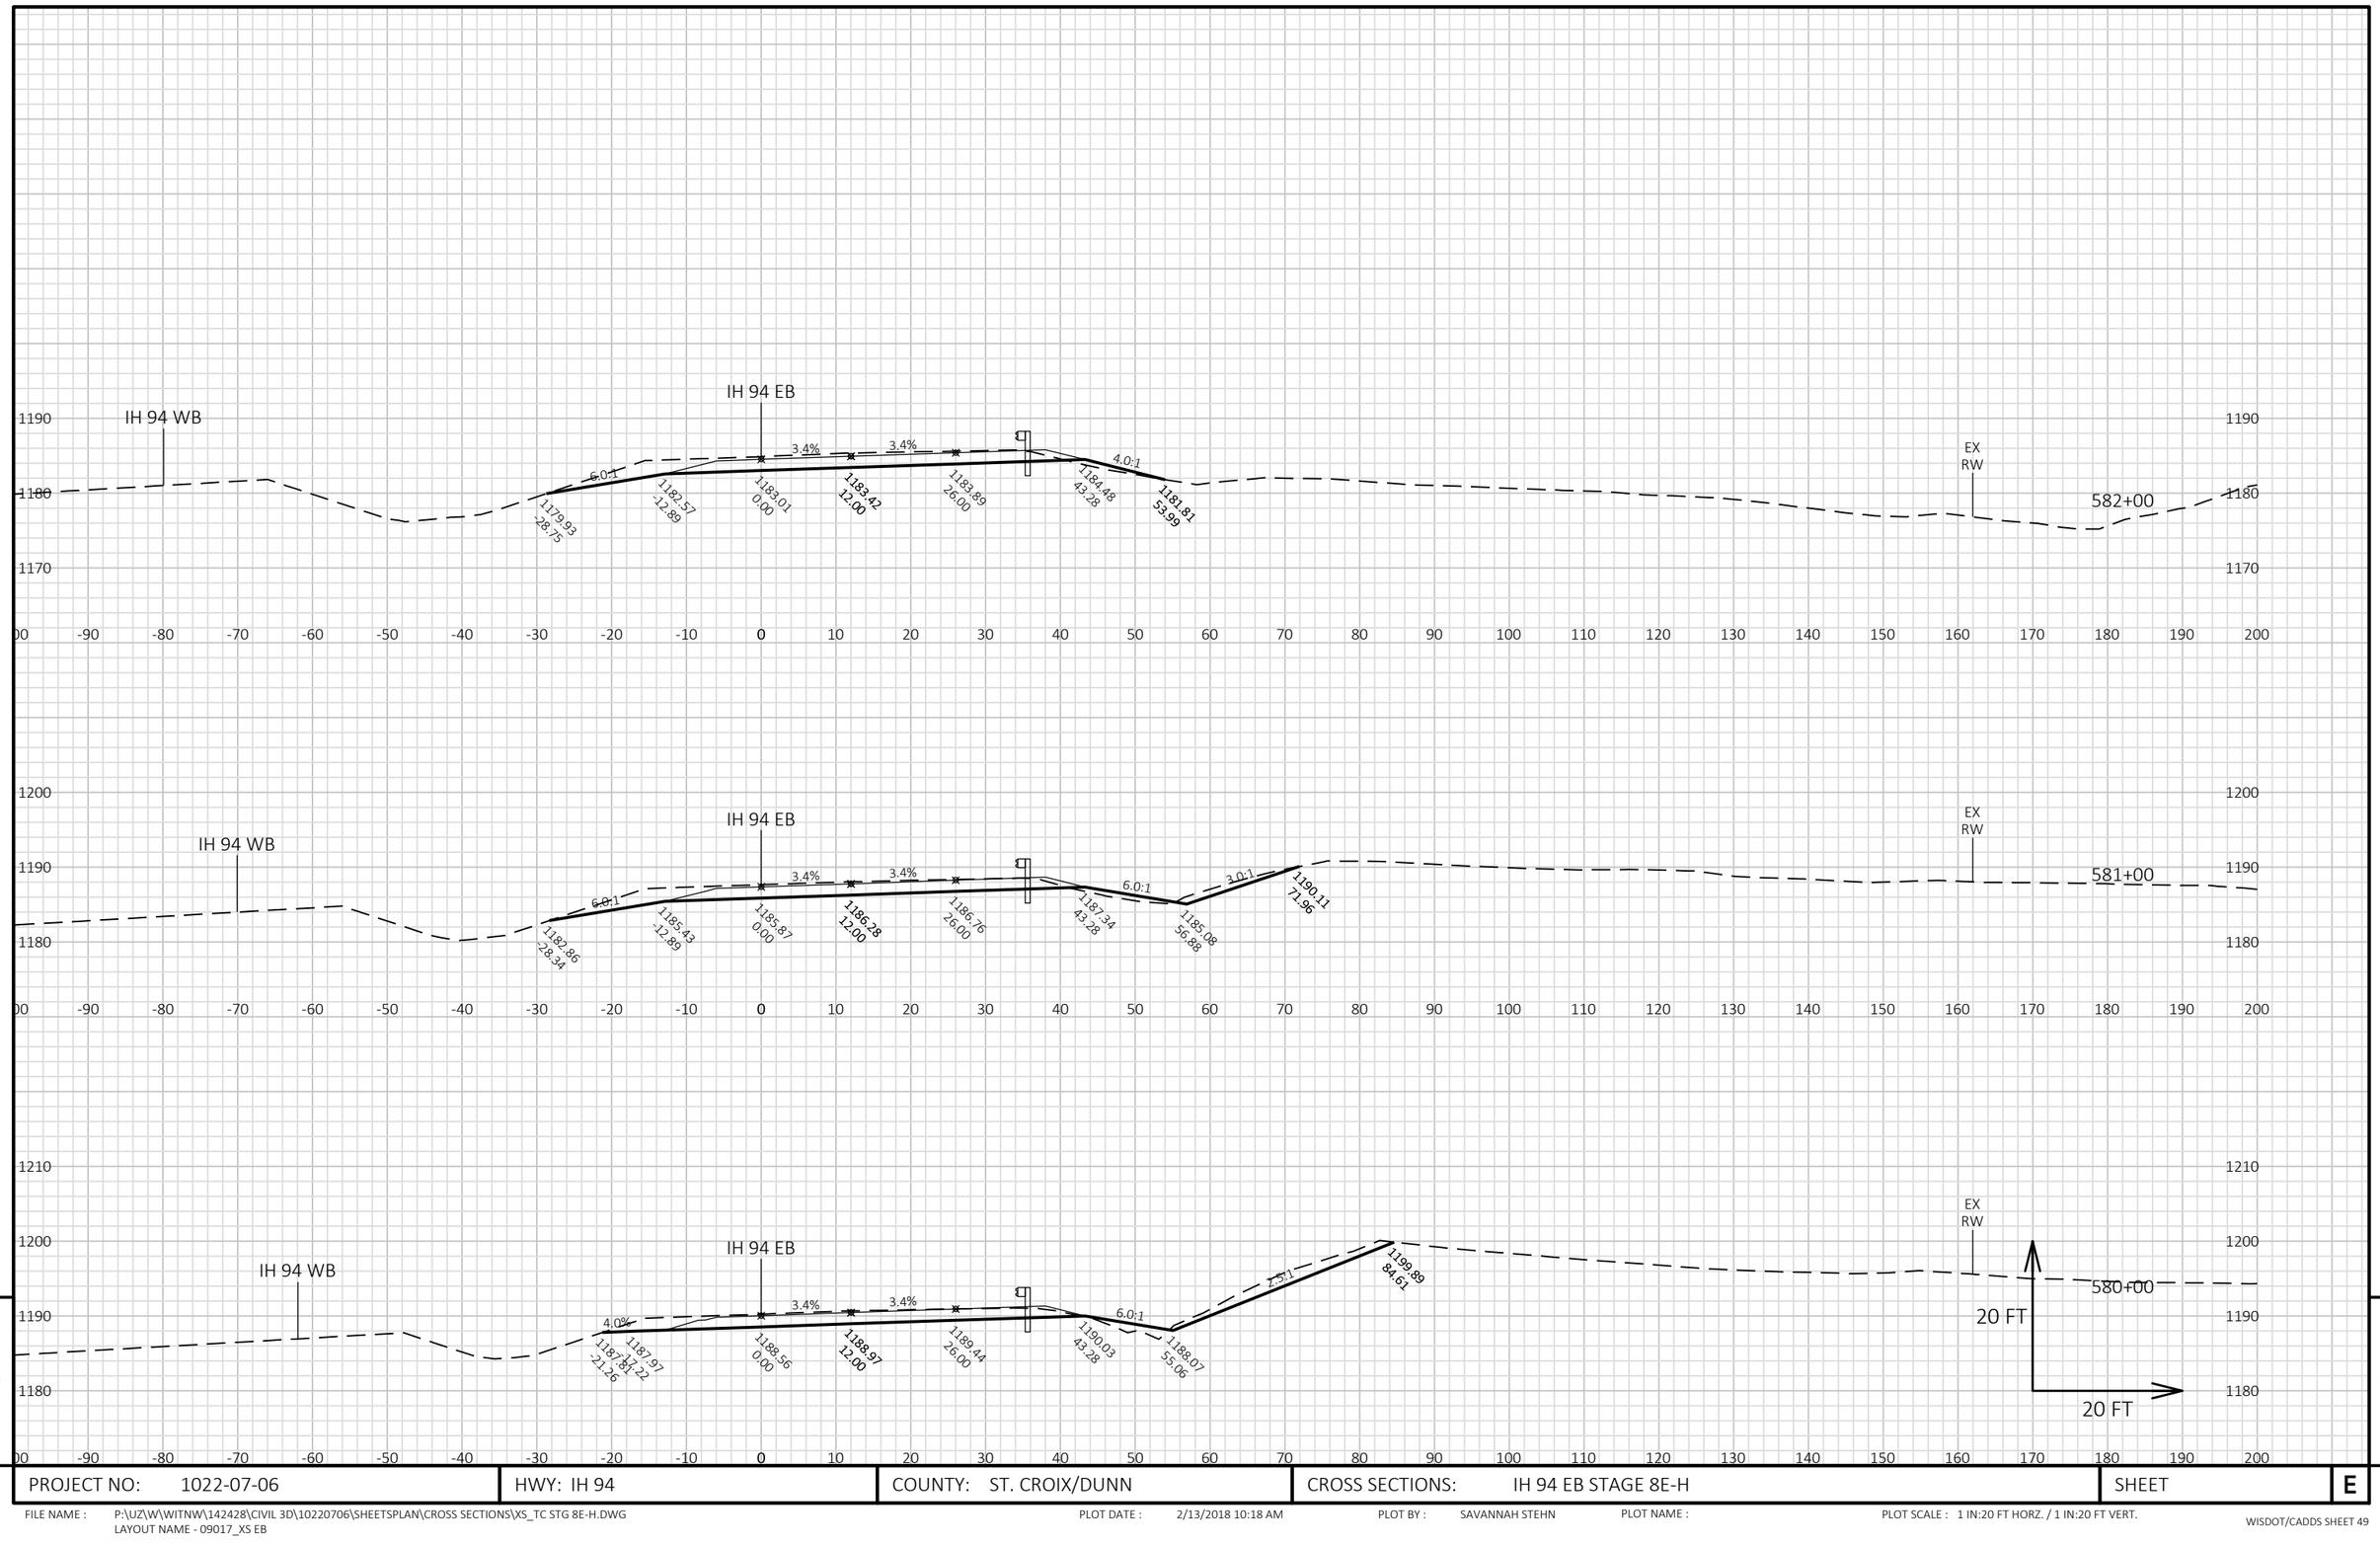


PROJECT NO: 1022-07-06	HWY: IH 94	COUNTY: ST. CROIX/DUNN	CROSS SECTIONS: IH 94 EB STAGE 8E-H	SHEET E

FILE NAME : P:\UZ\W\WITNW\142428\CIVIL 3D\10220706\SHEETSPLAN\CROSS SECTIONS\XS_TC STG 8E-H.DWG
LAYOUT NAME - 09017_XS EB

PLOT DATE : 2/13/2018 10:18 AM PLOT BY : SAVANNAH STEHN PLOT NAME : PLOT SCALE : 1 IN:20 FT HORZ. / 1 IN:20 FT VERT.

WISDOT/CADDS SHEET 49

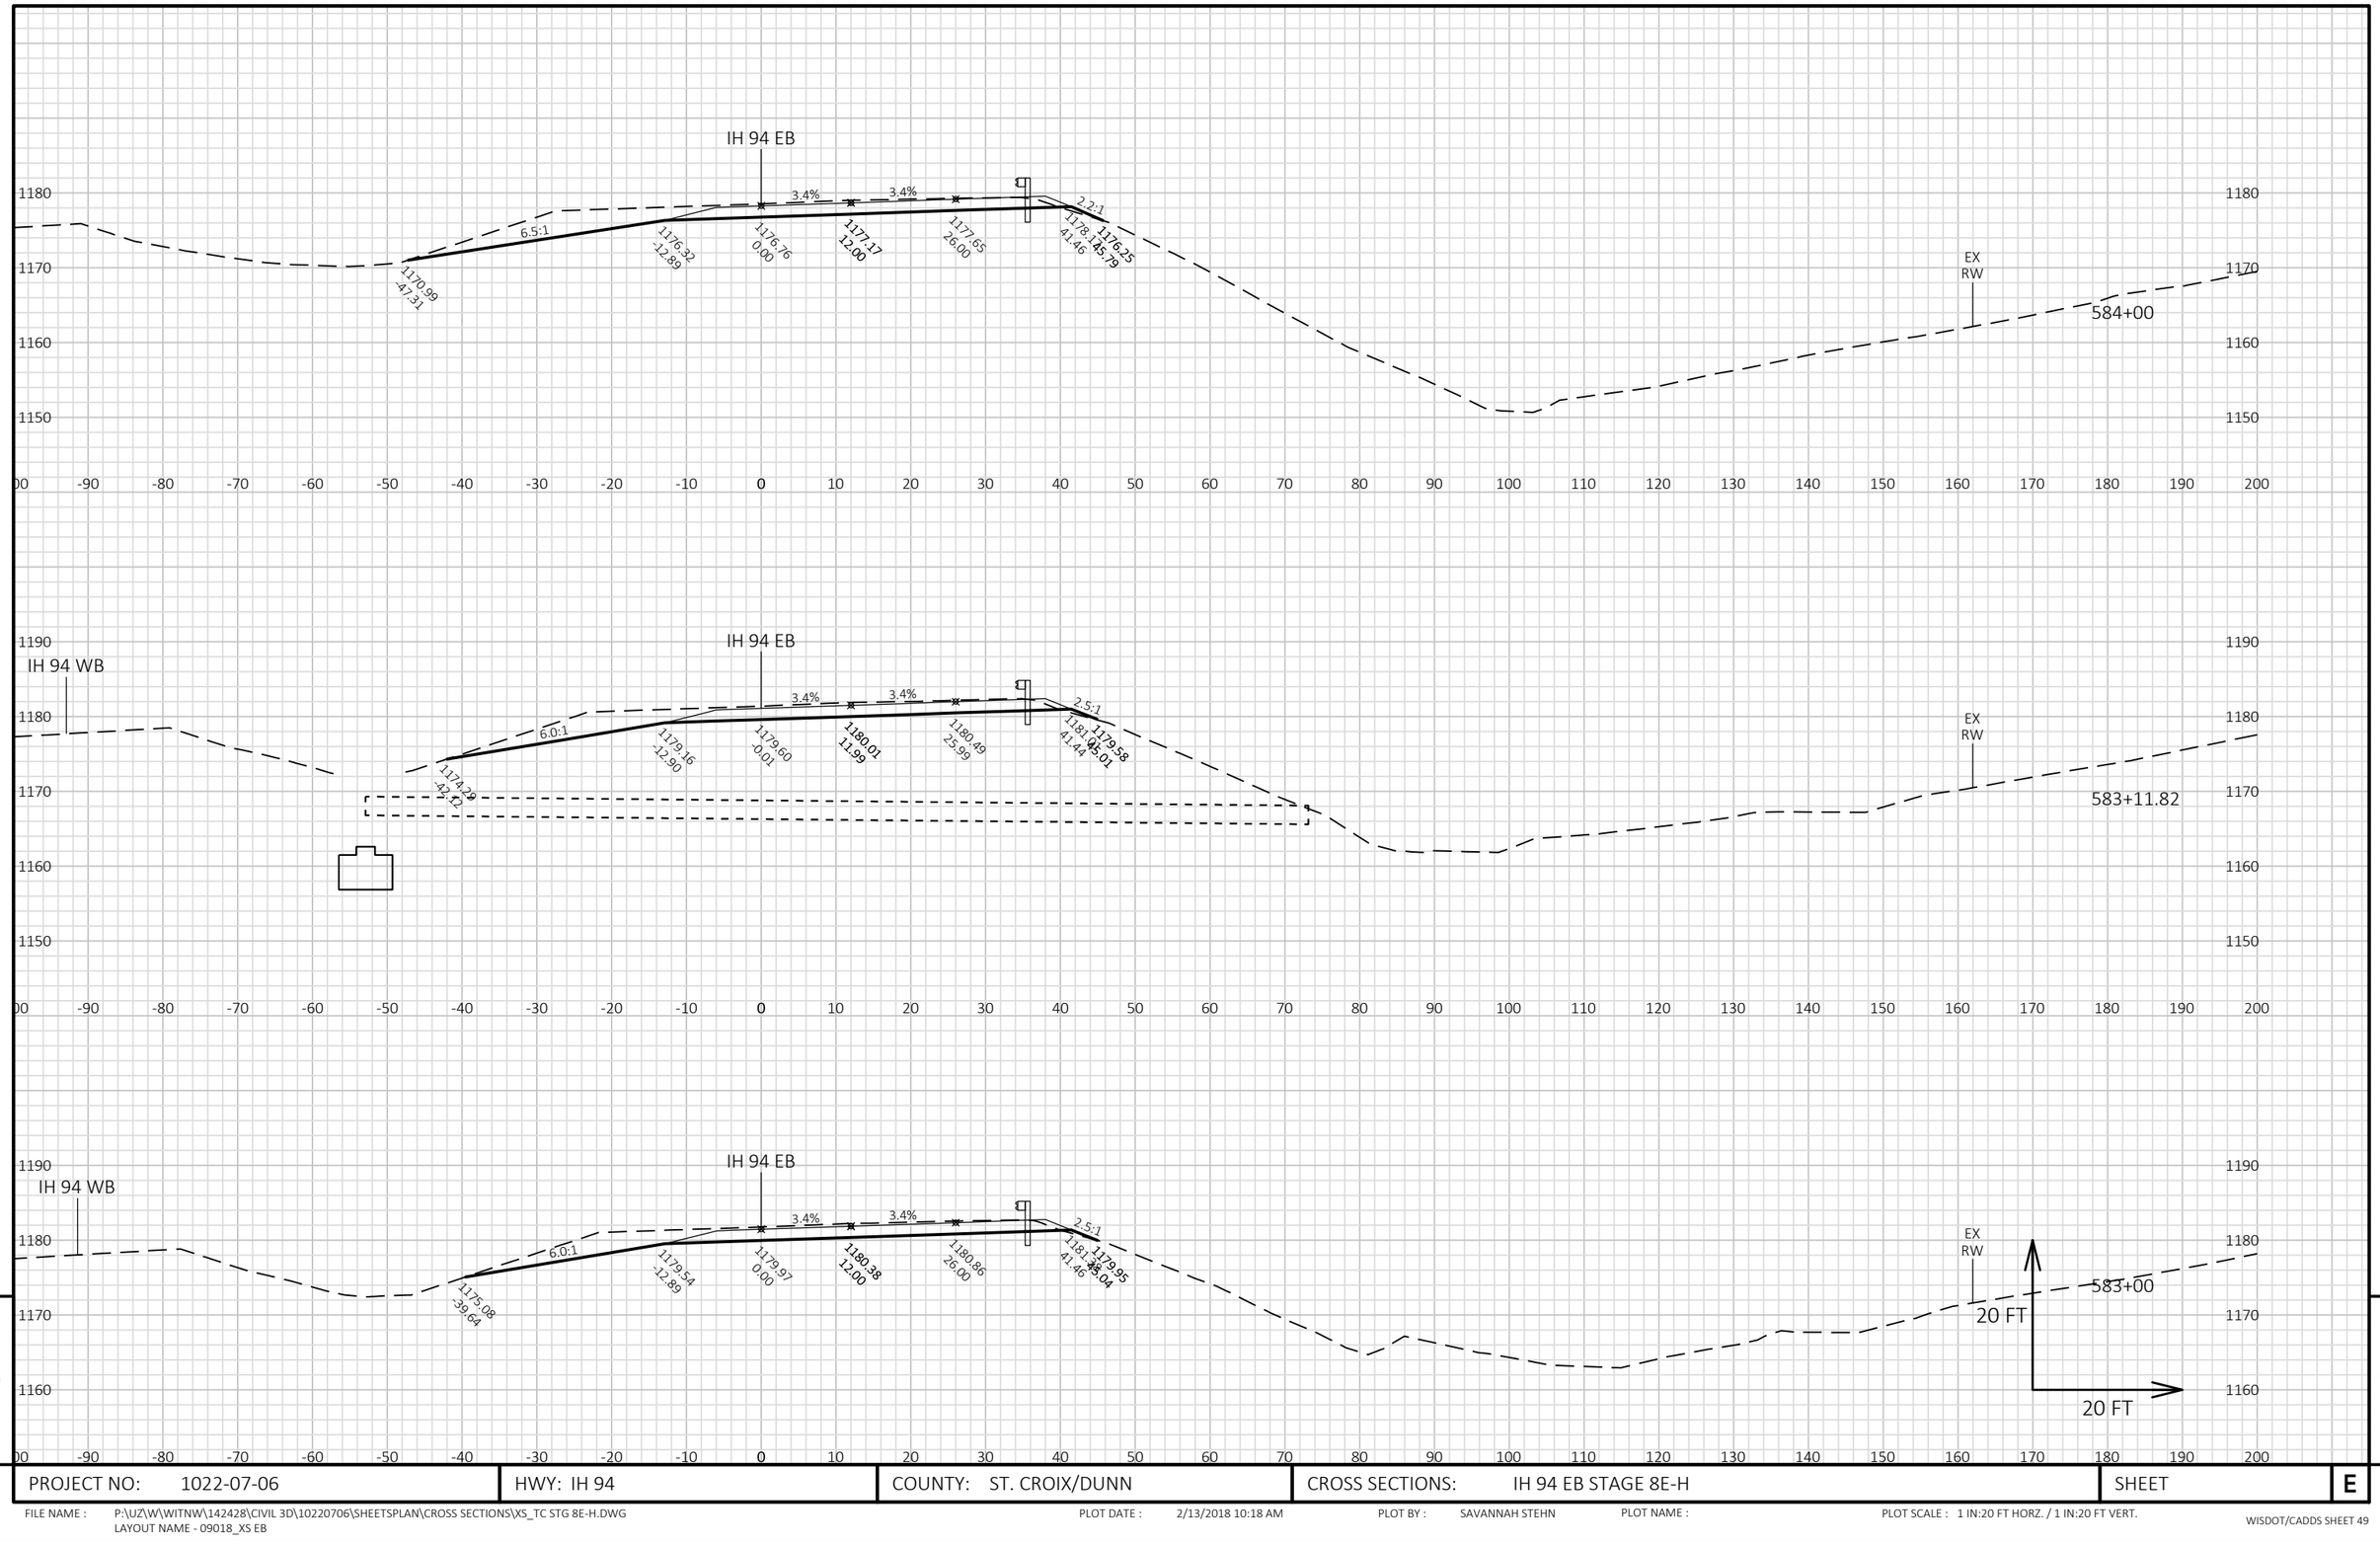


9

9

PROJECT NO: 1022-07-06	HWY: IH 94	COUNTY: ST. CROIX/DUNN	CROSS SECTIONS: IH 94 EB STAGE 8E-H	SHEET	E

FILE NAME : P:\UZ\W\WITNW\142428\CIVIL 3D\10220706\SHEETSPLAN\CROSS SECTIONS\XS_TC STG 8E-H.DWG
LAYOUT NAME - 09018_XS EB

PLOT DATE : 2/13/2018 10:18 AM PLOT BY : SAVANNAH STEHN PLOT NAME : PLOT SCALE : 1 IN:20 FT HORZ. / 1 IN:20 FT VERT.

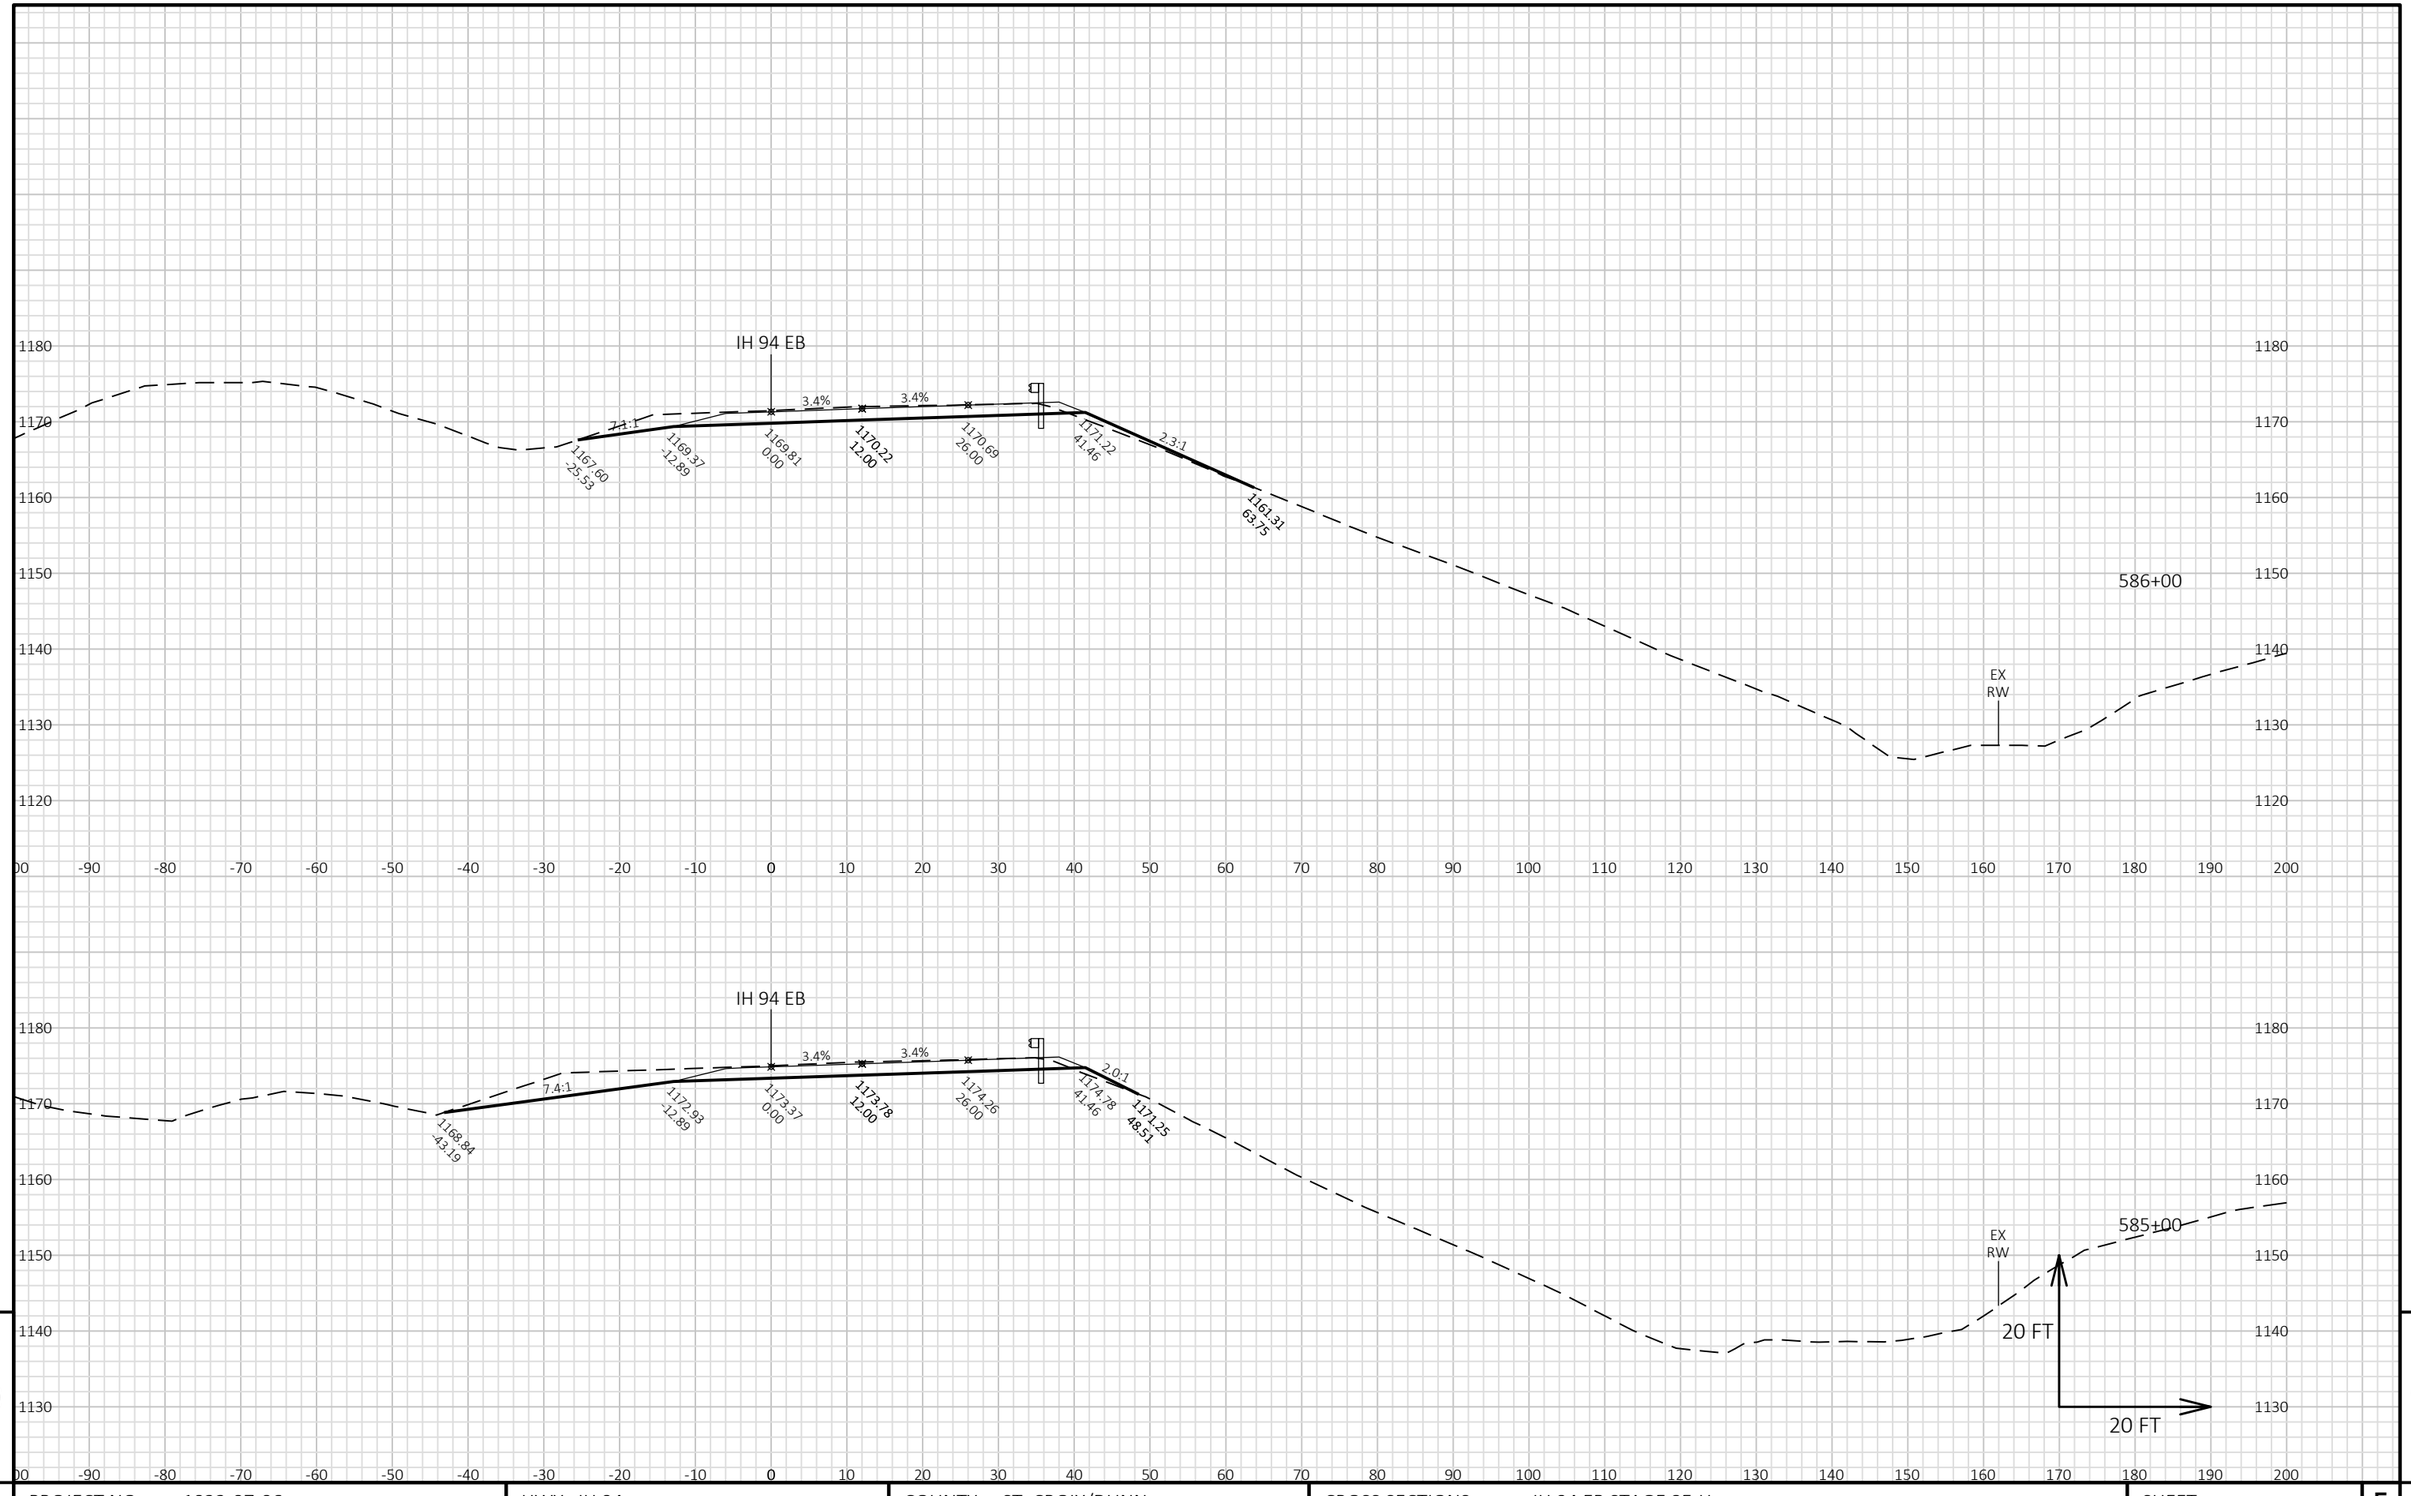


9

9

PROJECT NO: 1022-07-06	HWY: IH 94	COUNTY: ST. CROIX/DUNN	CROSS SECTIONS: IH 94 EB STAGE 8E-H	SHEET	E

FILE NAME : P:\UZ\W\WITNW\142428\CIVIL 3D\10220706\SHEETSPLAN\CROSS SECTIONS\XS_TC STG 8E-H.DWG
LAYOUT NAME - 09019_XS EB

PLOT DATE : 2/13/2018 10:18 AM PLOT BY : SAVANNAH STEHN PLOT NAME : PLOT SCALE : 1 IN:20 FT HORZ. / 1 IN:20 FT VERT.

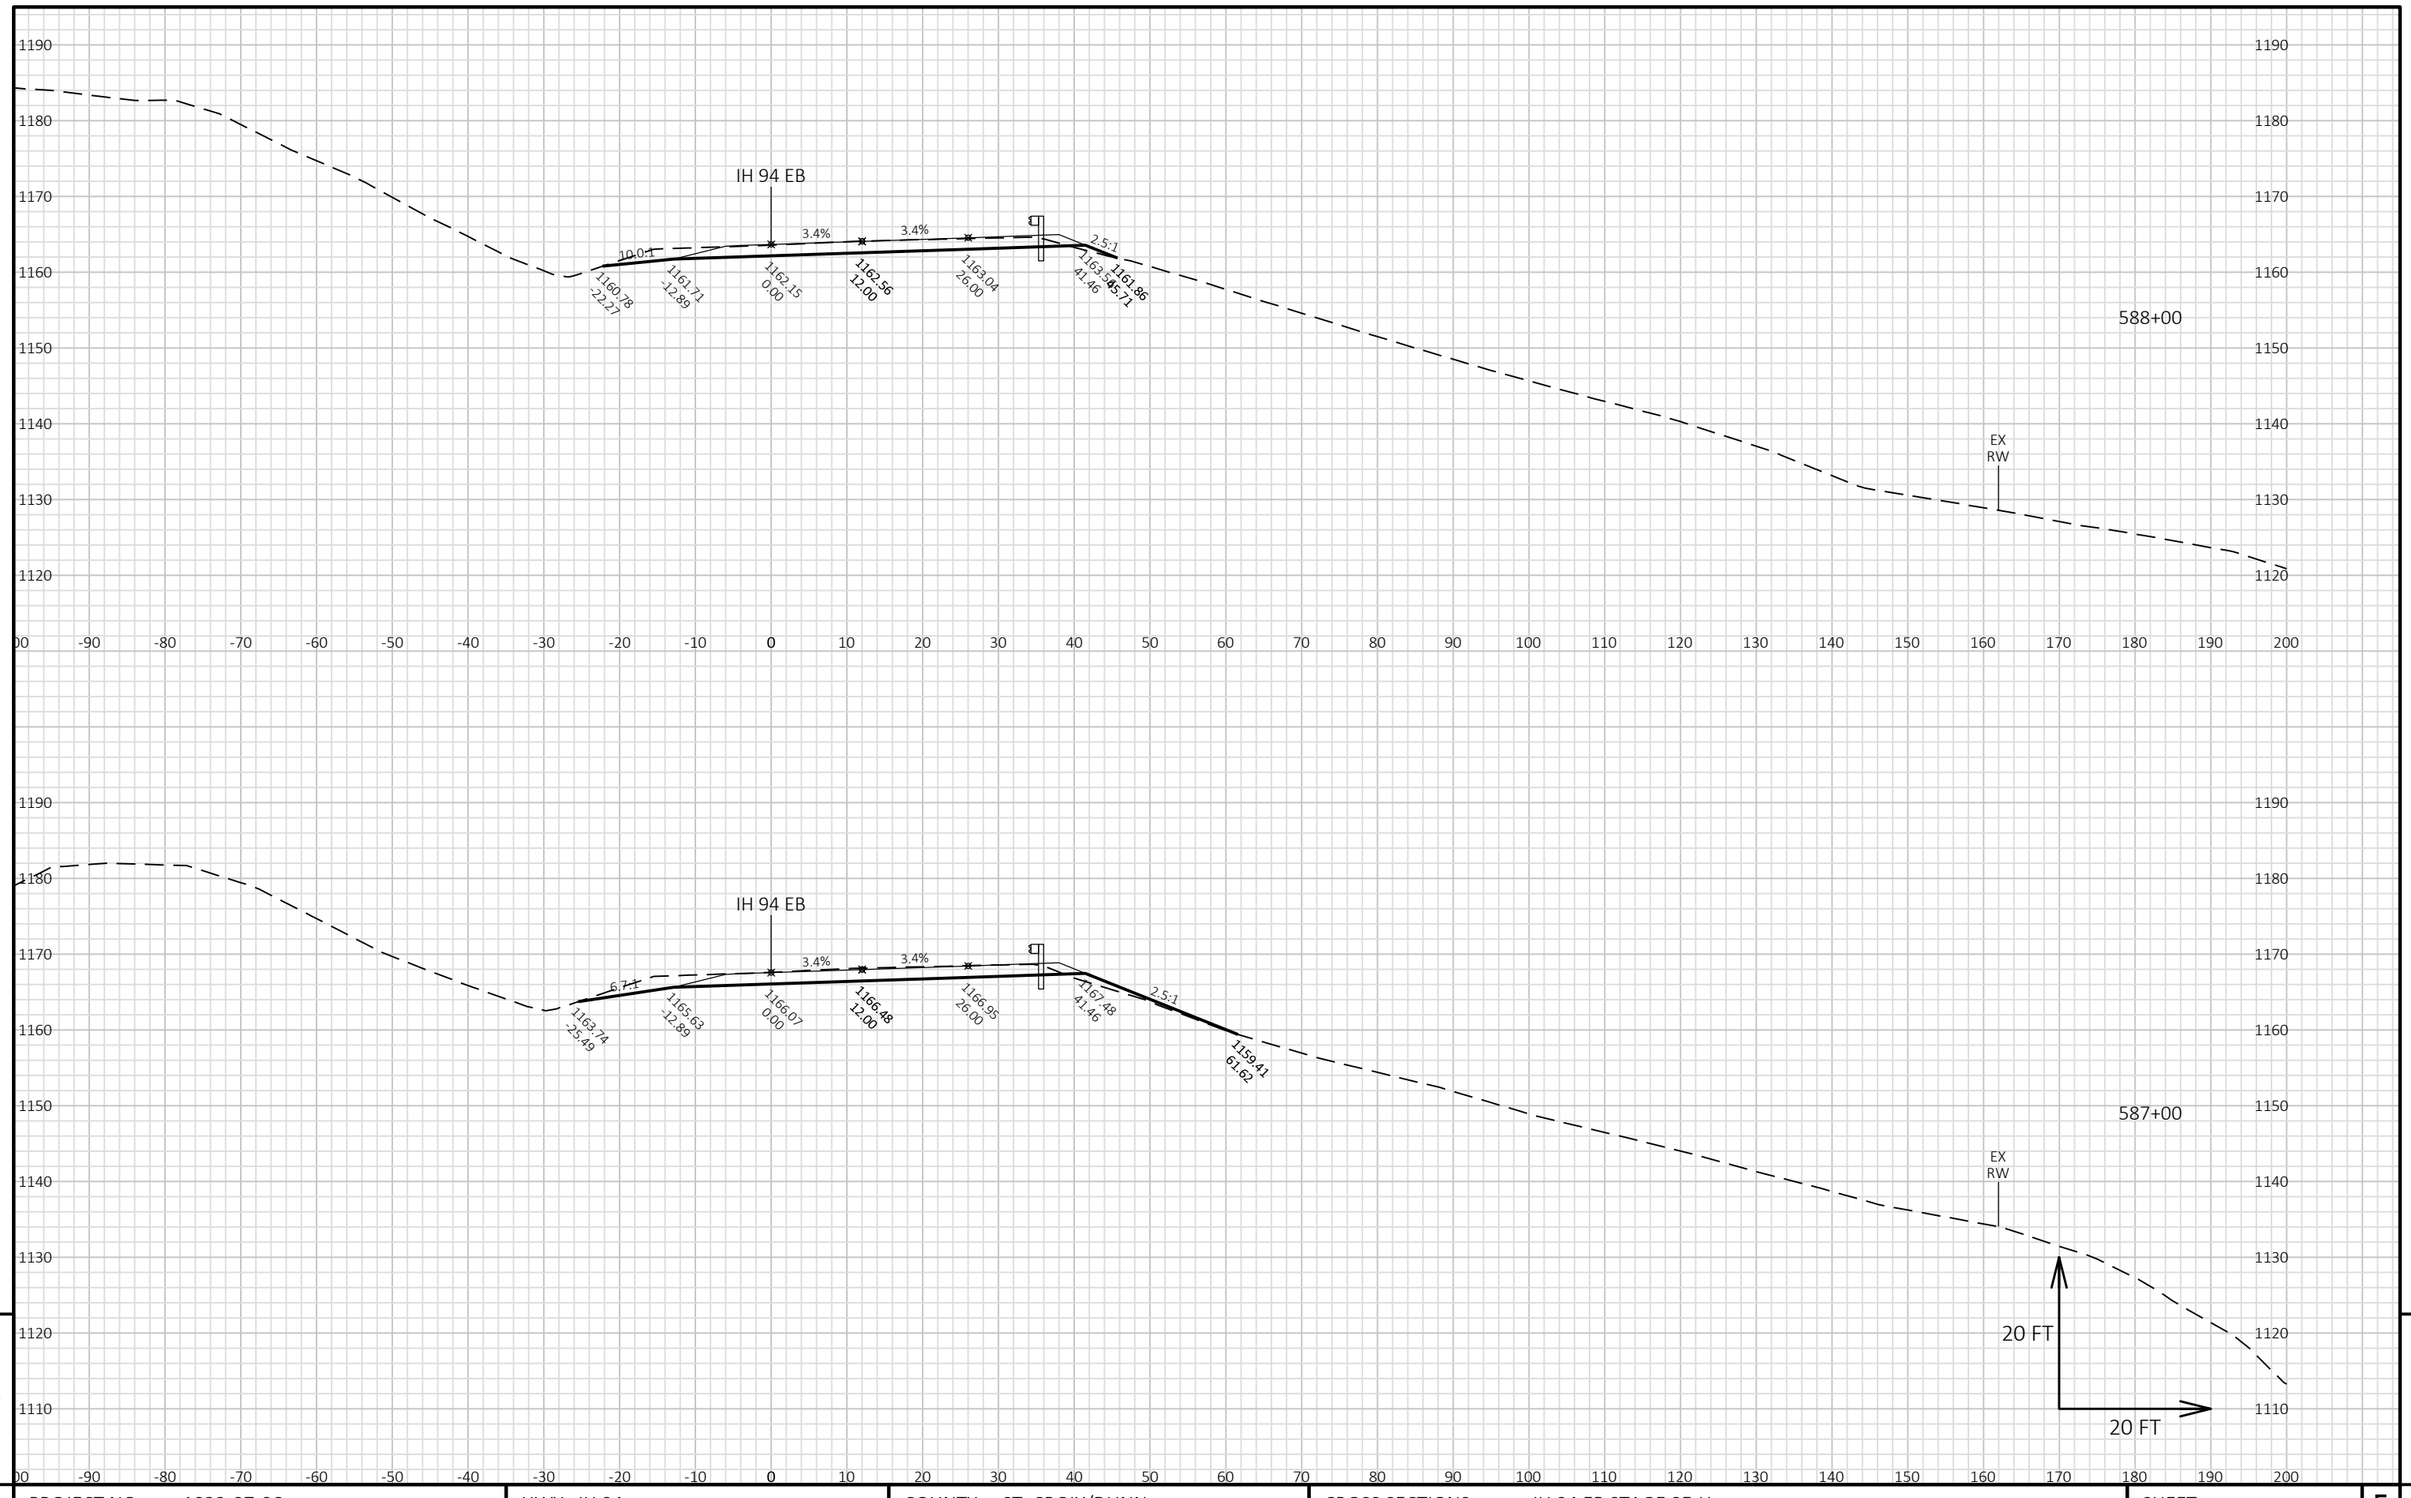


9

9

PROJECT NO: 1022-07-06	HWY: IH 94	COUNTY: ST. CROIX/DUNN	CROSS SECTIONS: IH 94 EB STAGE 8E-H	SHEET	E

FILE NAME : P:\UZ\W\WITNW\142428\CIVIL 3D\10220706\SHEETSPLAN\CROSS SECTIONS\XS_TC STG 8E-H.DWG
LAYOUT NAME - 090110_XS EB

PLOT DATE : 2/13/2018 10:19 AM PLOT BY : SAVANNAH STEHN PLOT NAME : PLOT SCALE : 1 IN:20 FT HORZ. / 1 IN:20 FT VERT.

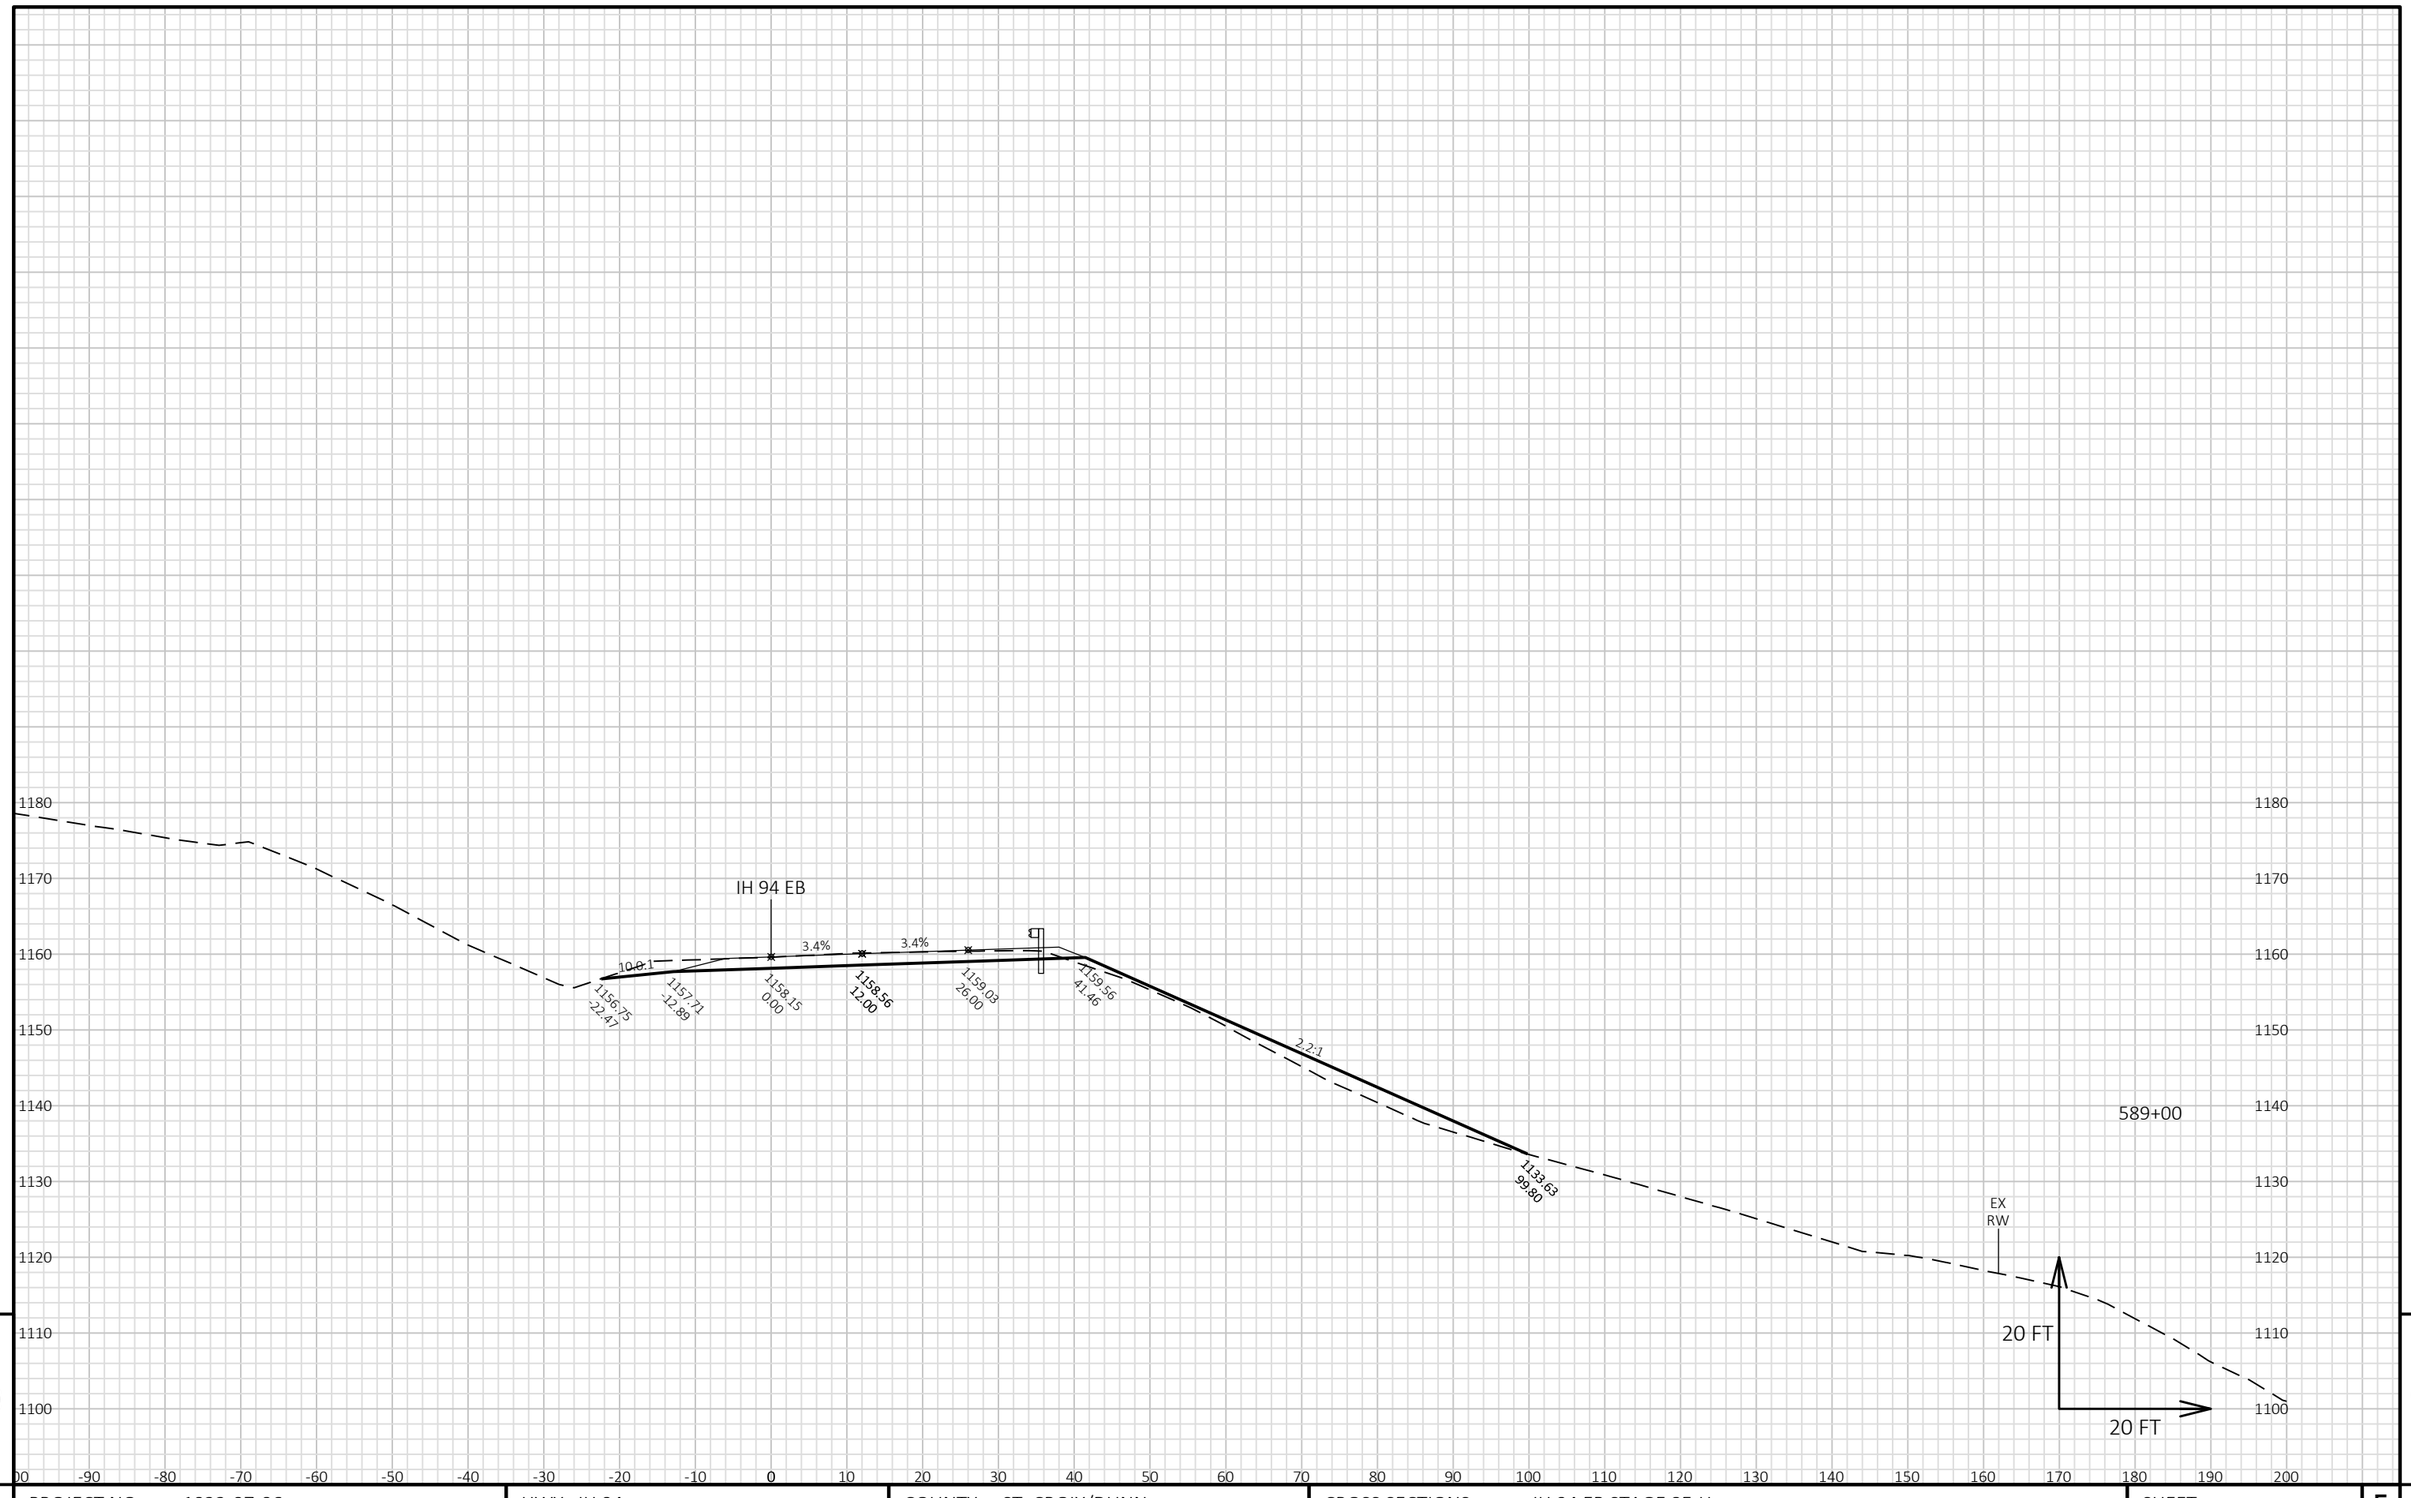


9

9

PROJECT NO: 1022-07-06	HWY: IH 94	COUNTY: ST. CROIX/DUNN	CROSS SECTIONS: IH 94 EB STAGE 8E-H	SHEET	E

FILE NAME : P:\UZ\W\WITNW\142428\CIVIL 3D\10220706\SHEETSPLAN\CROSS SECTIONS\XS_TC STG 8E-H.DWG
LAYOUT NAME - 090111_XS EB

PLOT DATE : 2/13/2018 10:19 AM PLOT BY : SAVANNAH STEHN PLOT NAME : PLOT SCALE : 1 IN:20 FT HORZ. / 1 IN:20 FT VERT.

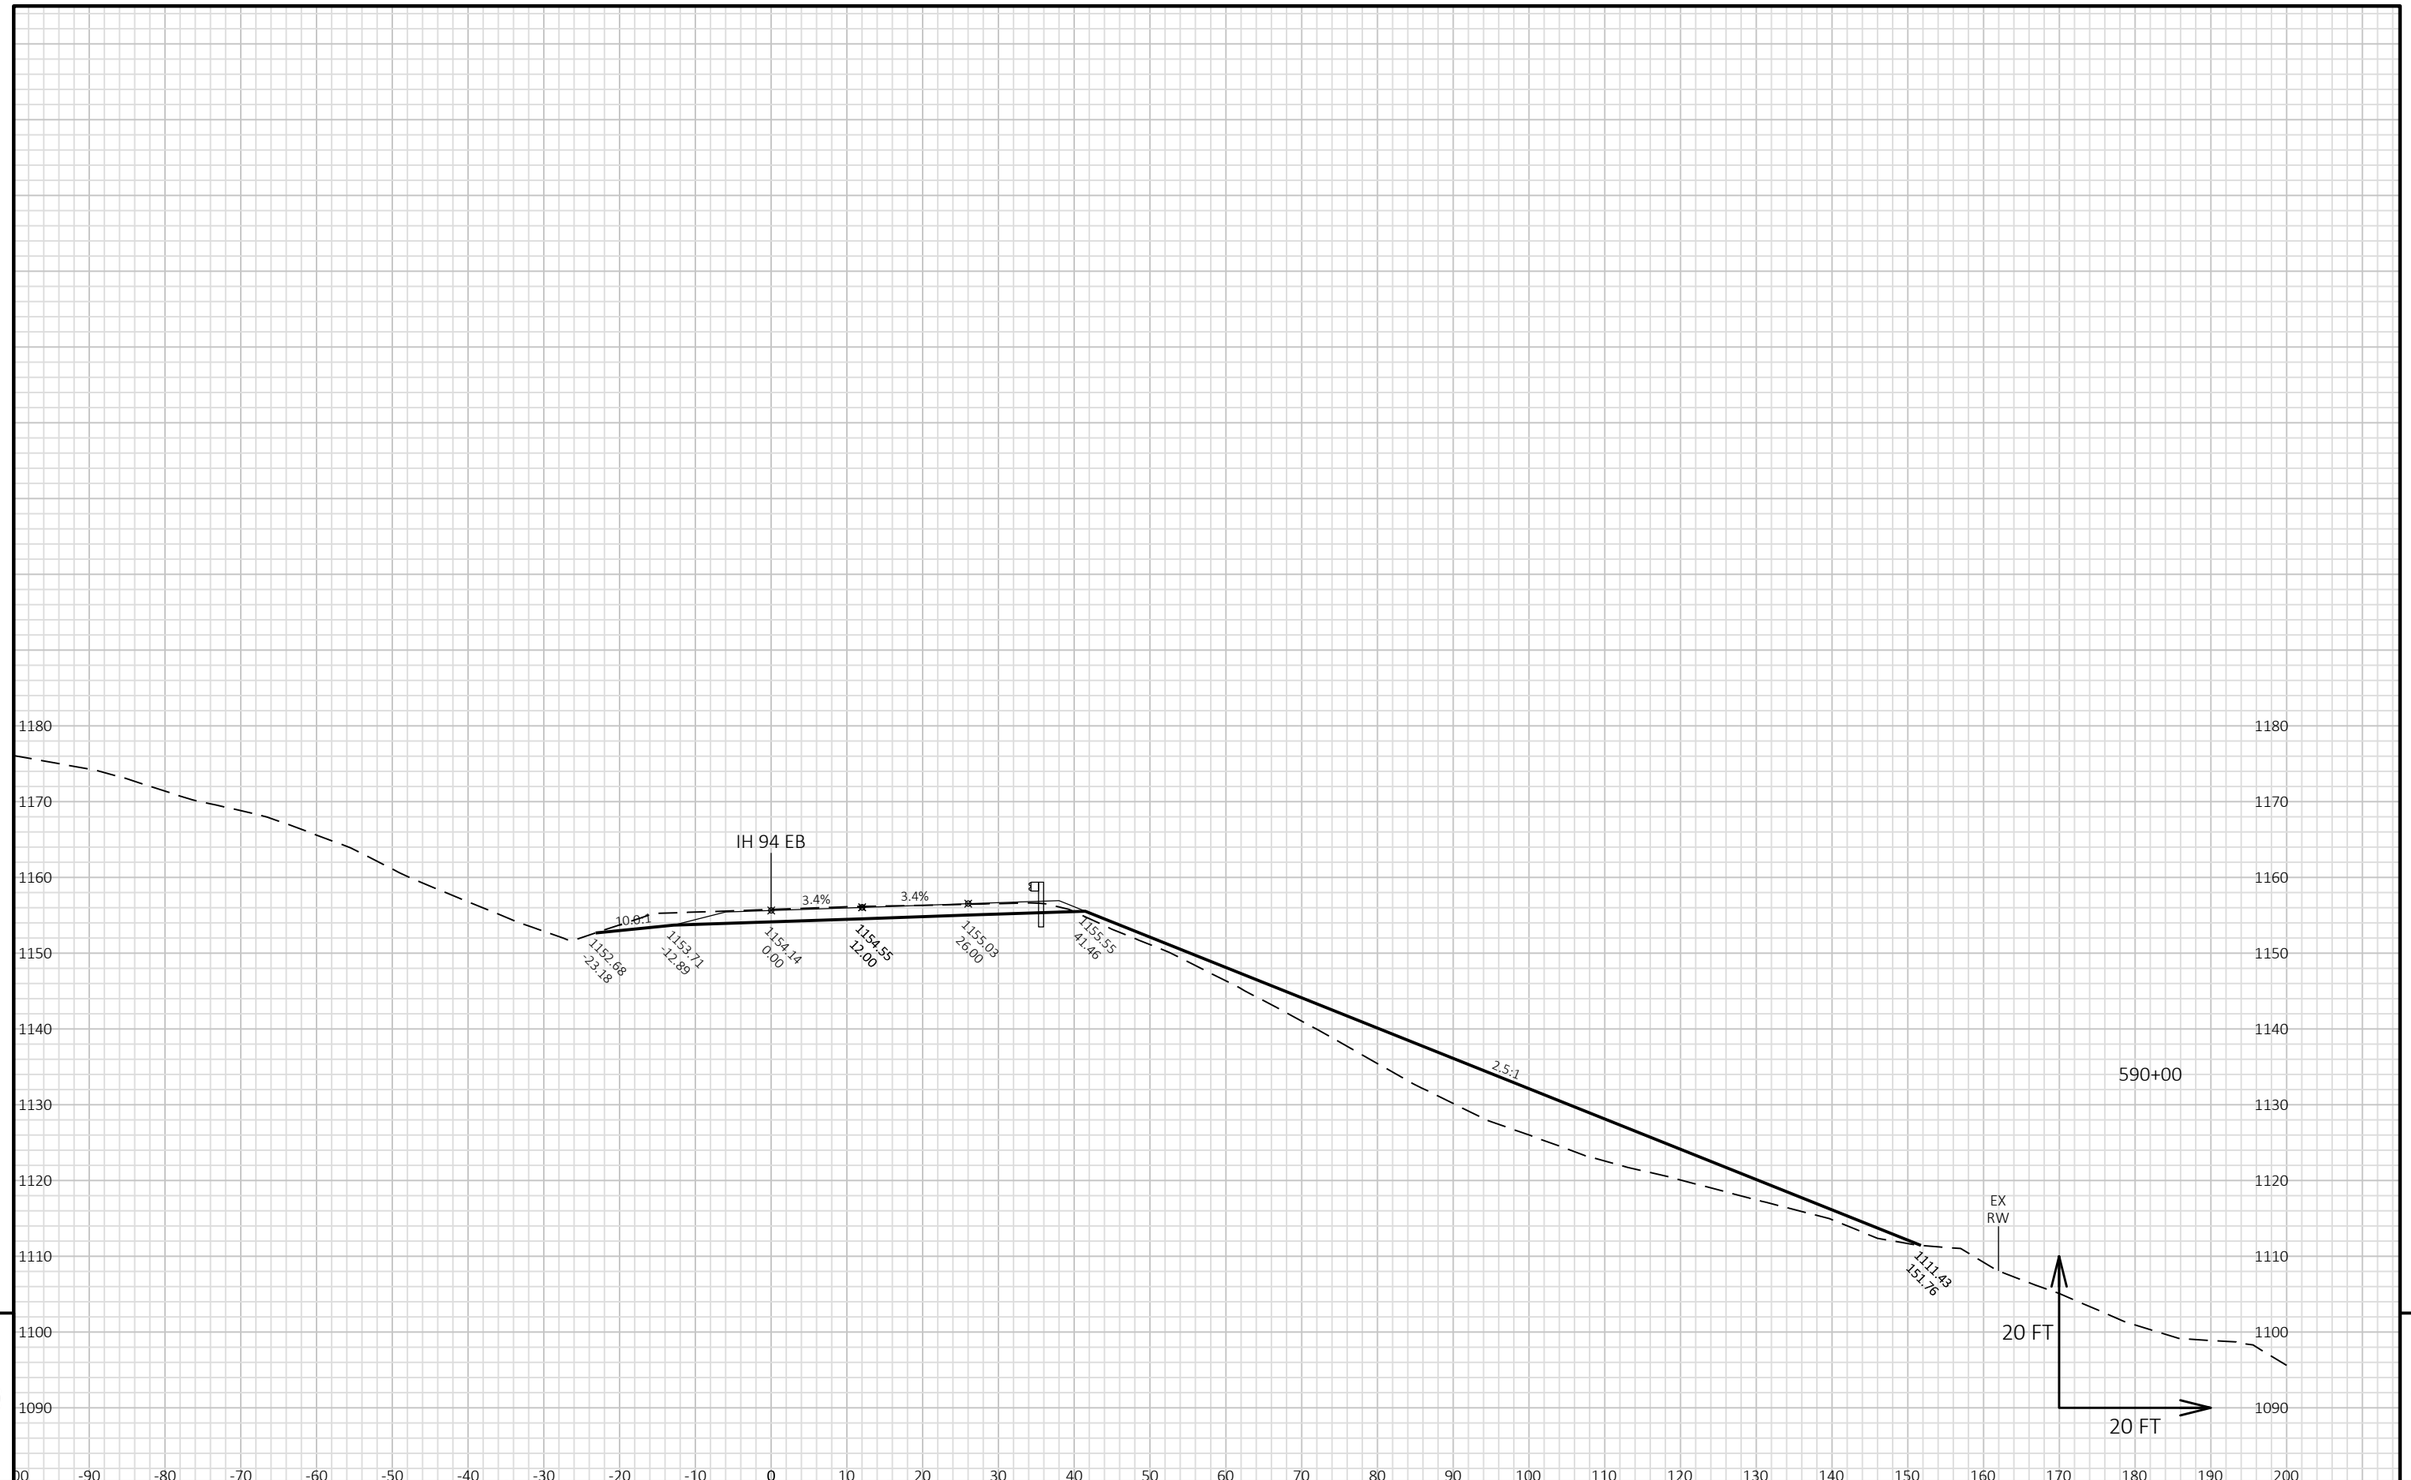


9

9

PROJECT NO: 1022-07-06	HWY: IH 94	COUNTY: ST. CROIX/DUNN	CROSS SECTIONS: IH 94 EB STAGE 8E-H	SHEET	E

FILE NAME : P:\UZ\W\WITNW\142428\CIVIL 3D\10220706\SHEETSPLAN\CROSS SECTIONS\XS_TC STG 8E-H.DWG
LAYOUT NAME - 090112_XS EB

PLOT DATE : 2/13/2018 10:19 AM PLOT BY : SAVANNAH STEHN PLOT NAME : PLOT SCALE : 1 IN:20 FT HORZ. / 1 IN:20 FT VERT.

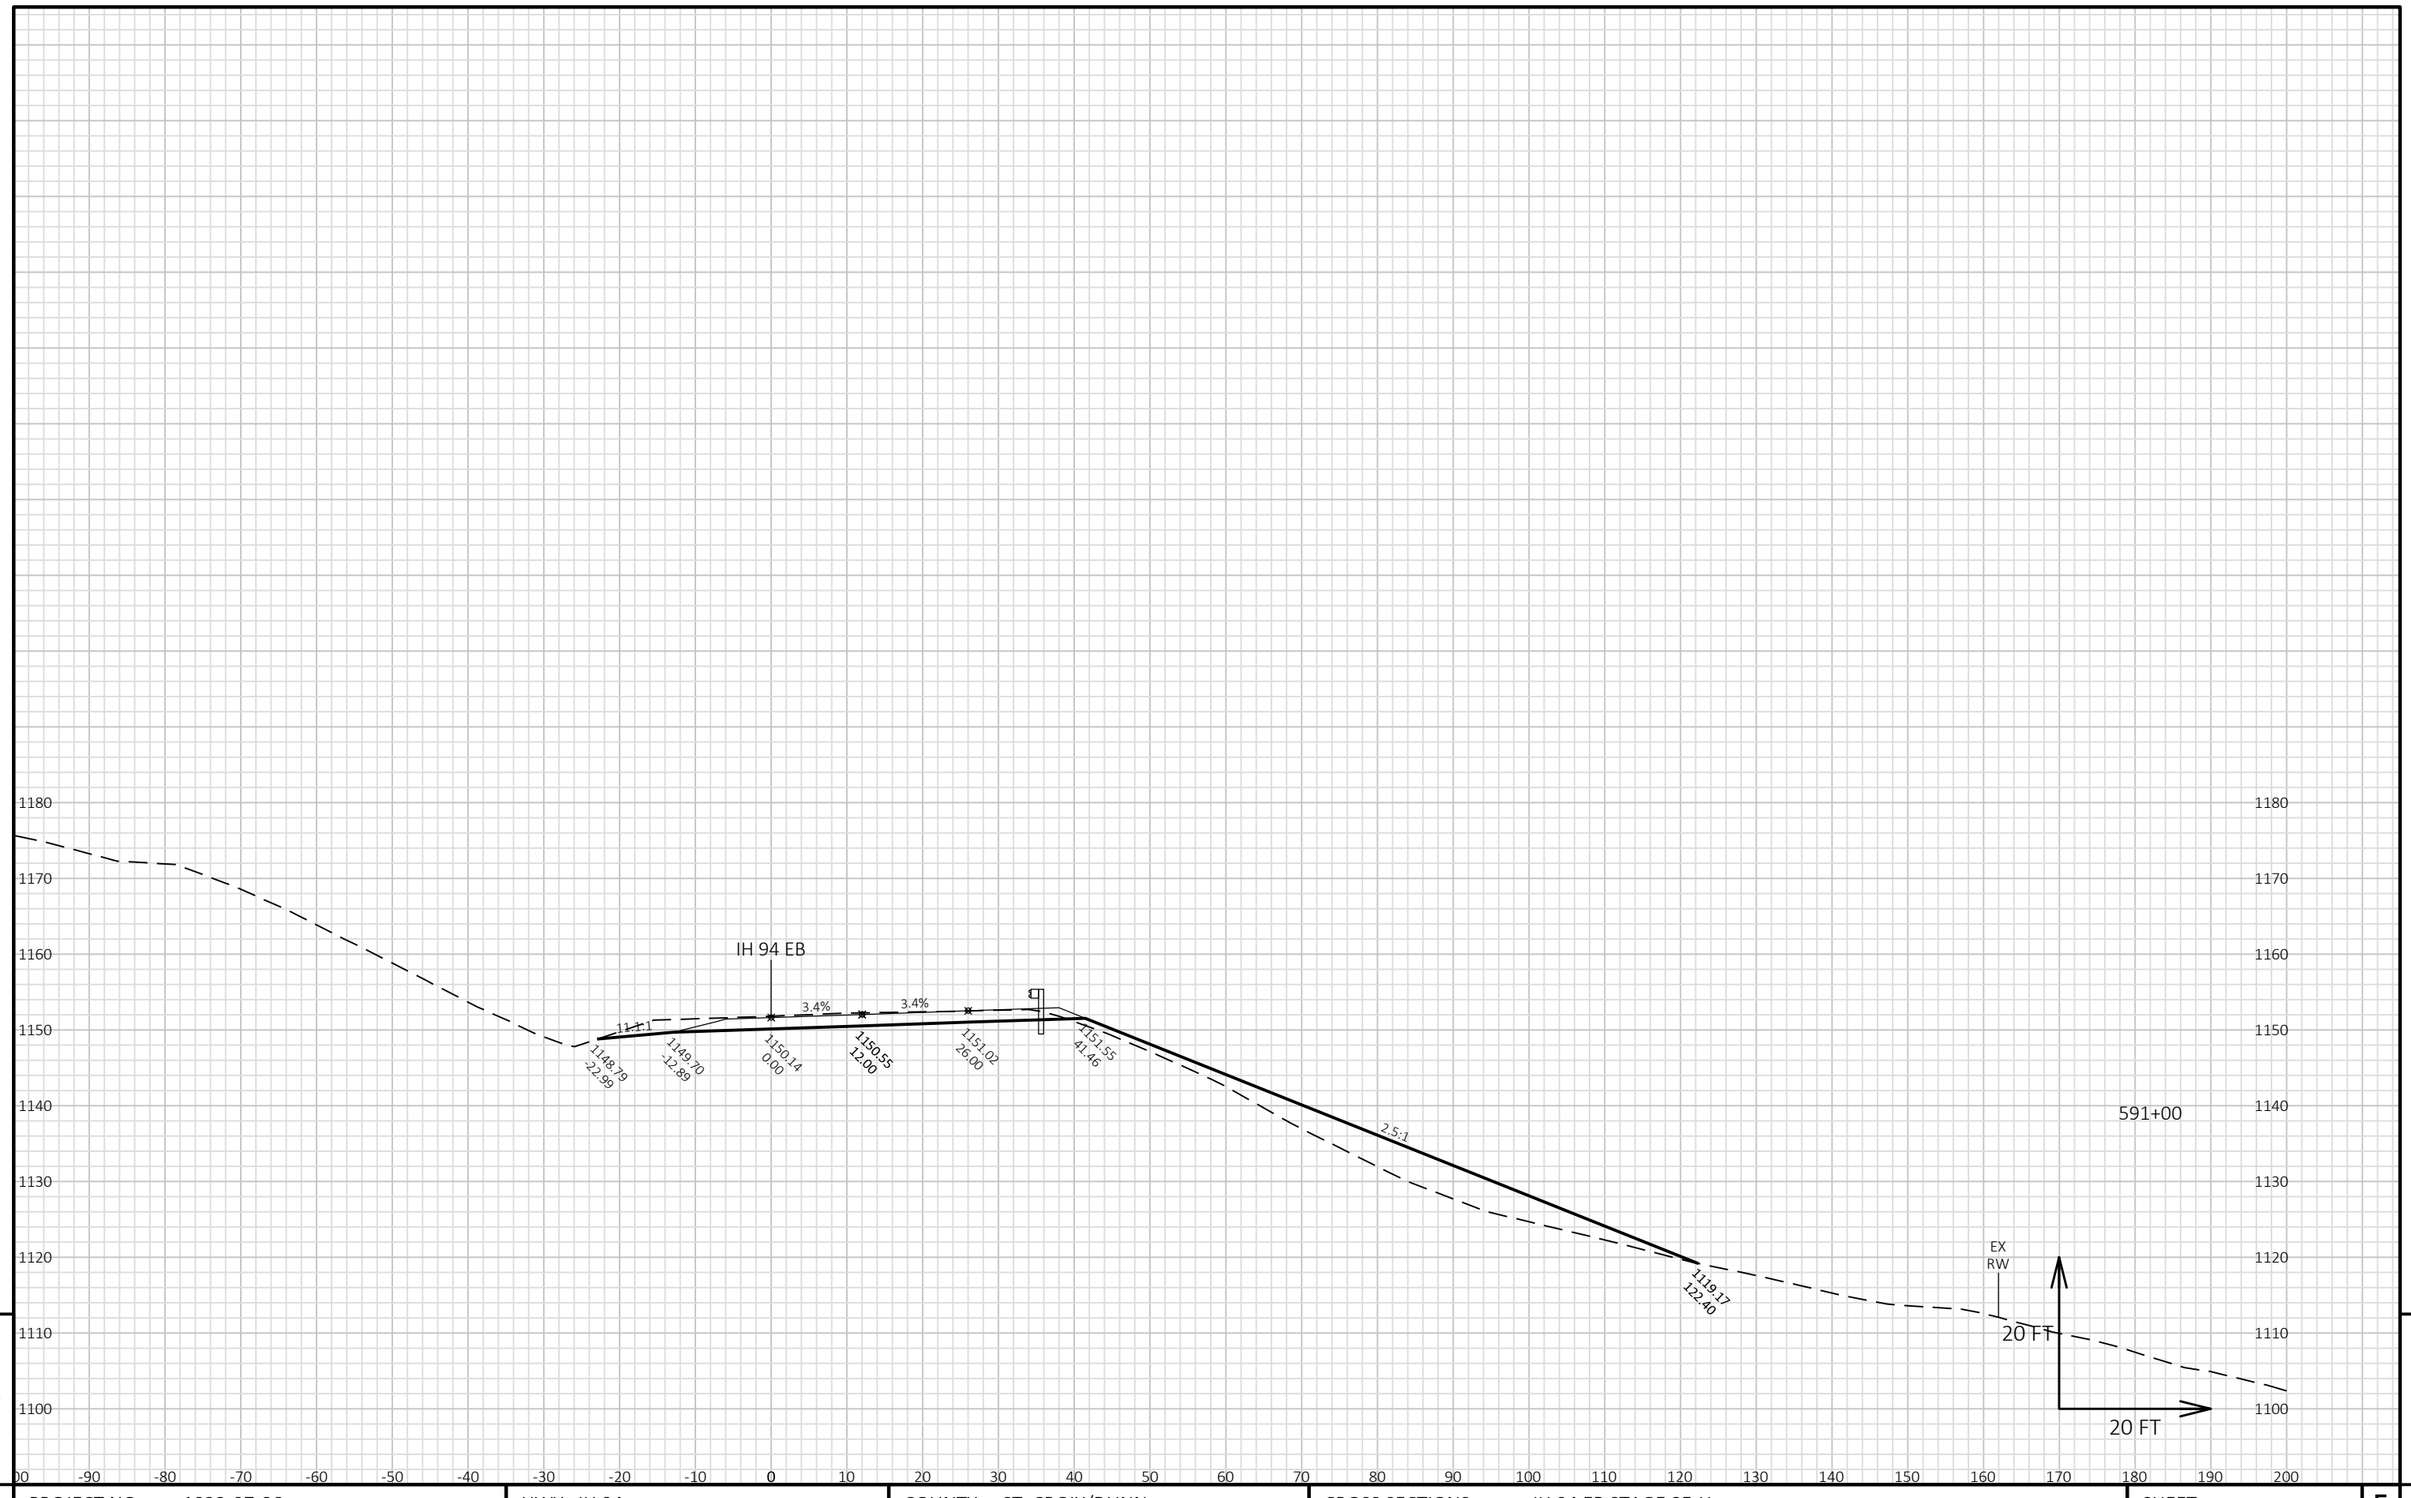


9

9

PROJECT NO: 1022-07-06	HWY: IH 94	COUNTY: ST. CROIX/DUNN	CROSS SECTIONS: IH 94 EB STAGE 8E-H	SHEET	E

FILE NAME : P:\UZ\W\WITNW\142428\CIVIL 3D\10220706\SHEETSPLAN\CROSS SECTIONS\XS_TC STG 8E-H.DWG
LAYOUT NAME - 090113_XS EB

PLOT DATE : 2/13/2018 10:19 AM PLOT BY : SAVANNAH STEHN PLOT NAME : PLOT SCALE : 1 IN:20 FT HORZ. / 1 IN:20 FT VERT.

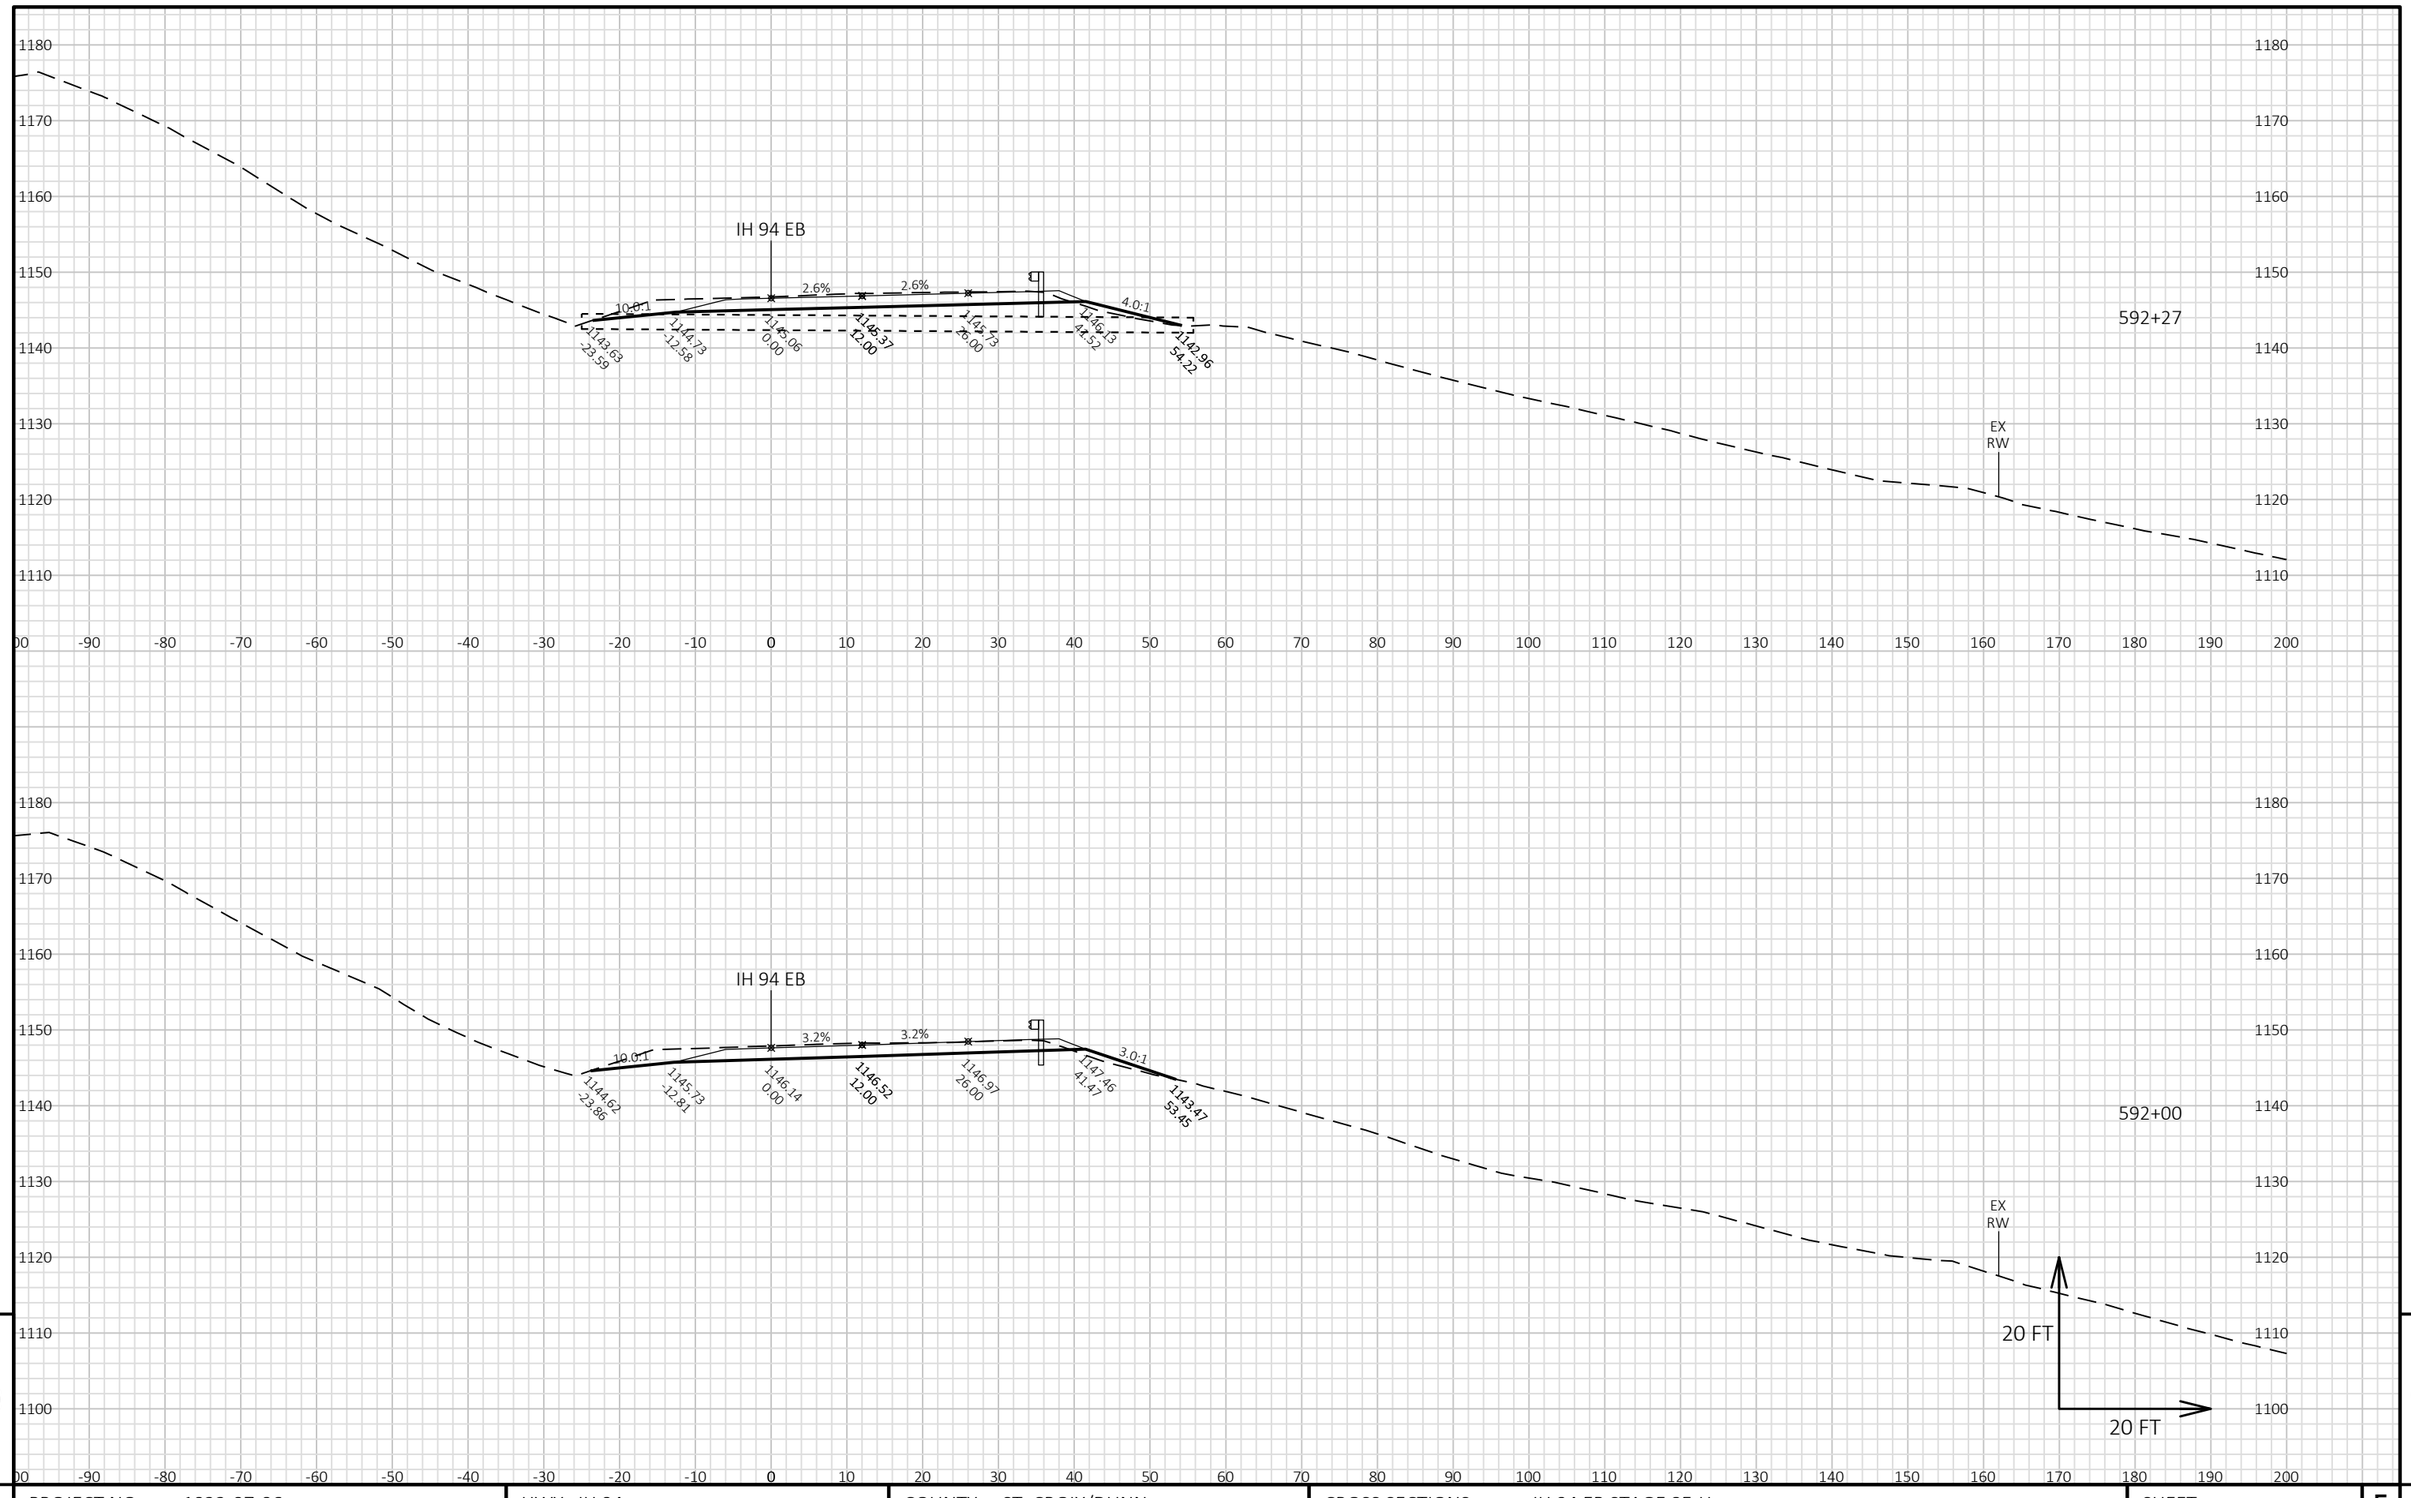


9

9

PROJECT NO: 1022-07-06	HWY: IH 94	COUNTY: ST. CROIX/DUNN	CROSS SECTIONS: IH 94 EB STAGE 8E-H	SHEET	E

FILE NAME : P:\UZ\W\WITNW\142428\CIVIL 3D\10220706\SHEETSPLAN\CROSS SECTIONS\XS_TC STG 8E-H.DWG
LAYOUT NAME - 090114_XS EB

PLOT DATE : 2/13/2018 10:19 AM PLOT BY : SAVANNAH STEHN PLOT NAME : PLOT SCALE : 1 IN:20 FT HORZ. / 1 IN:20 FT VERT.

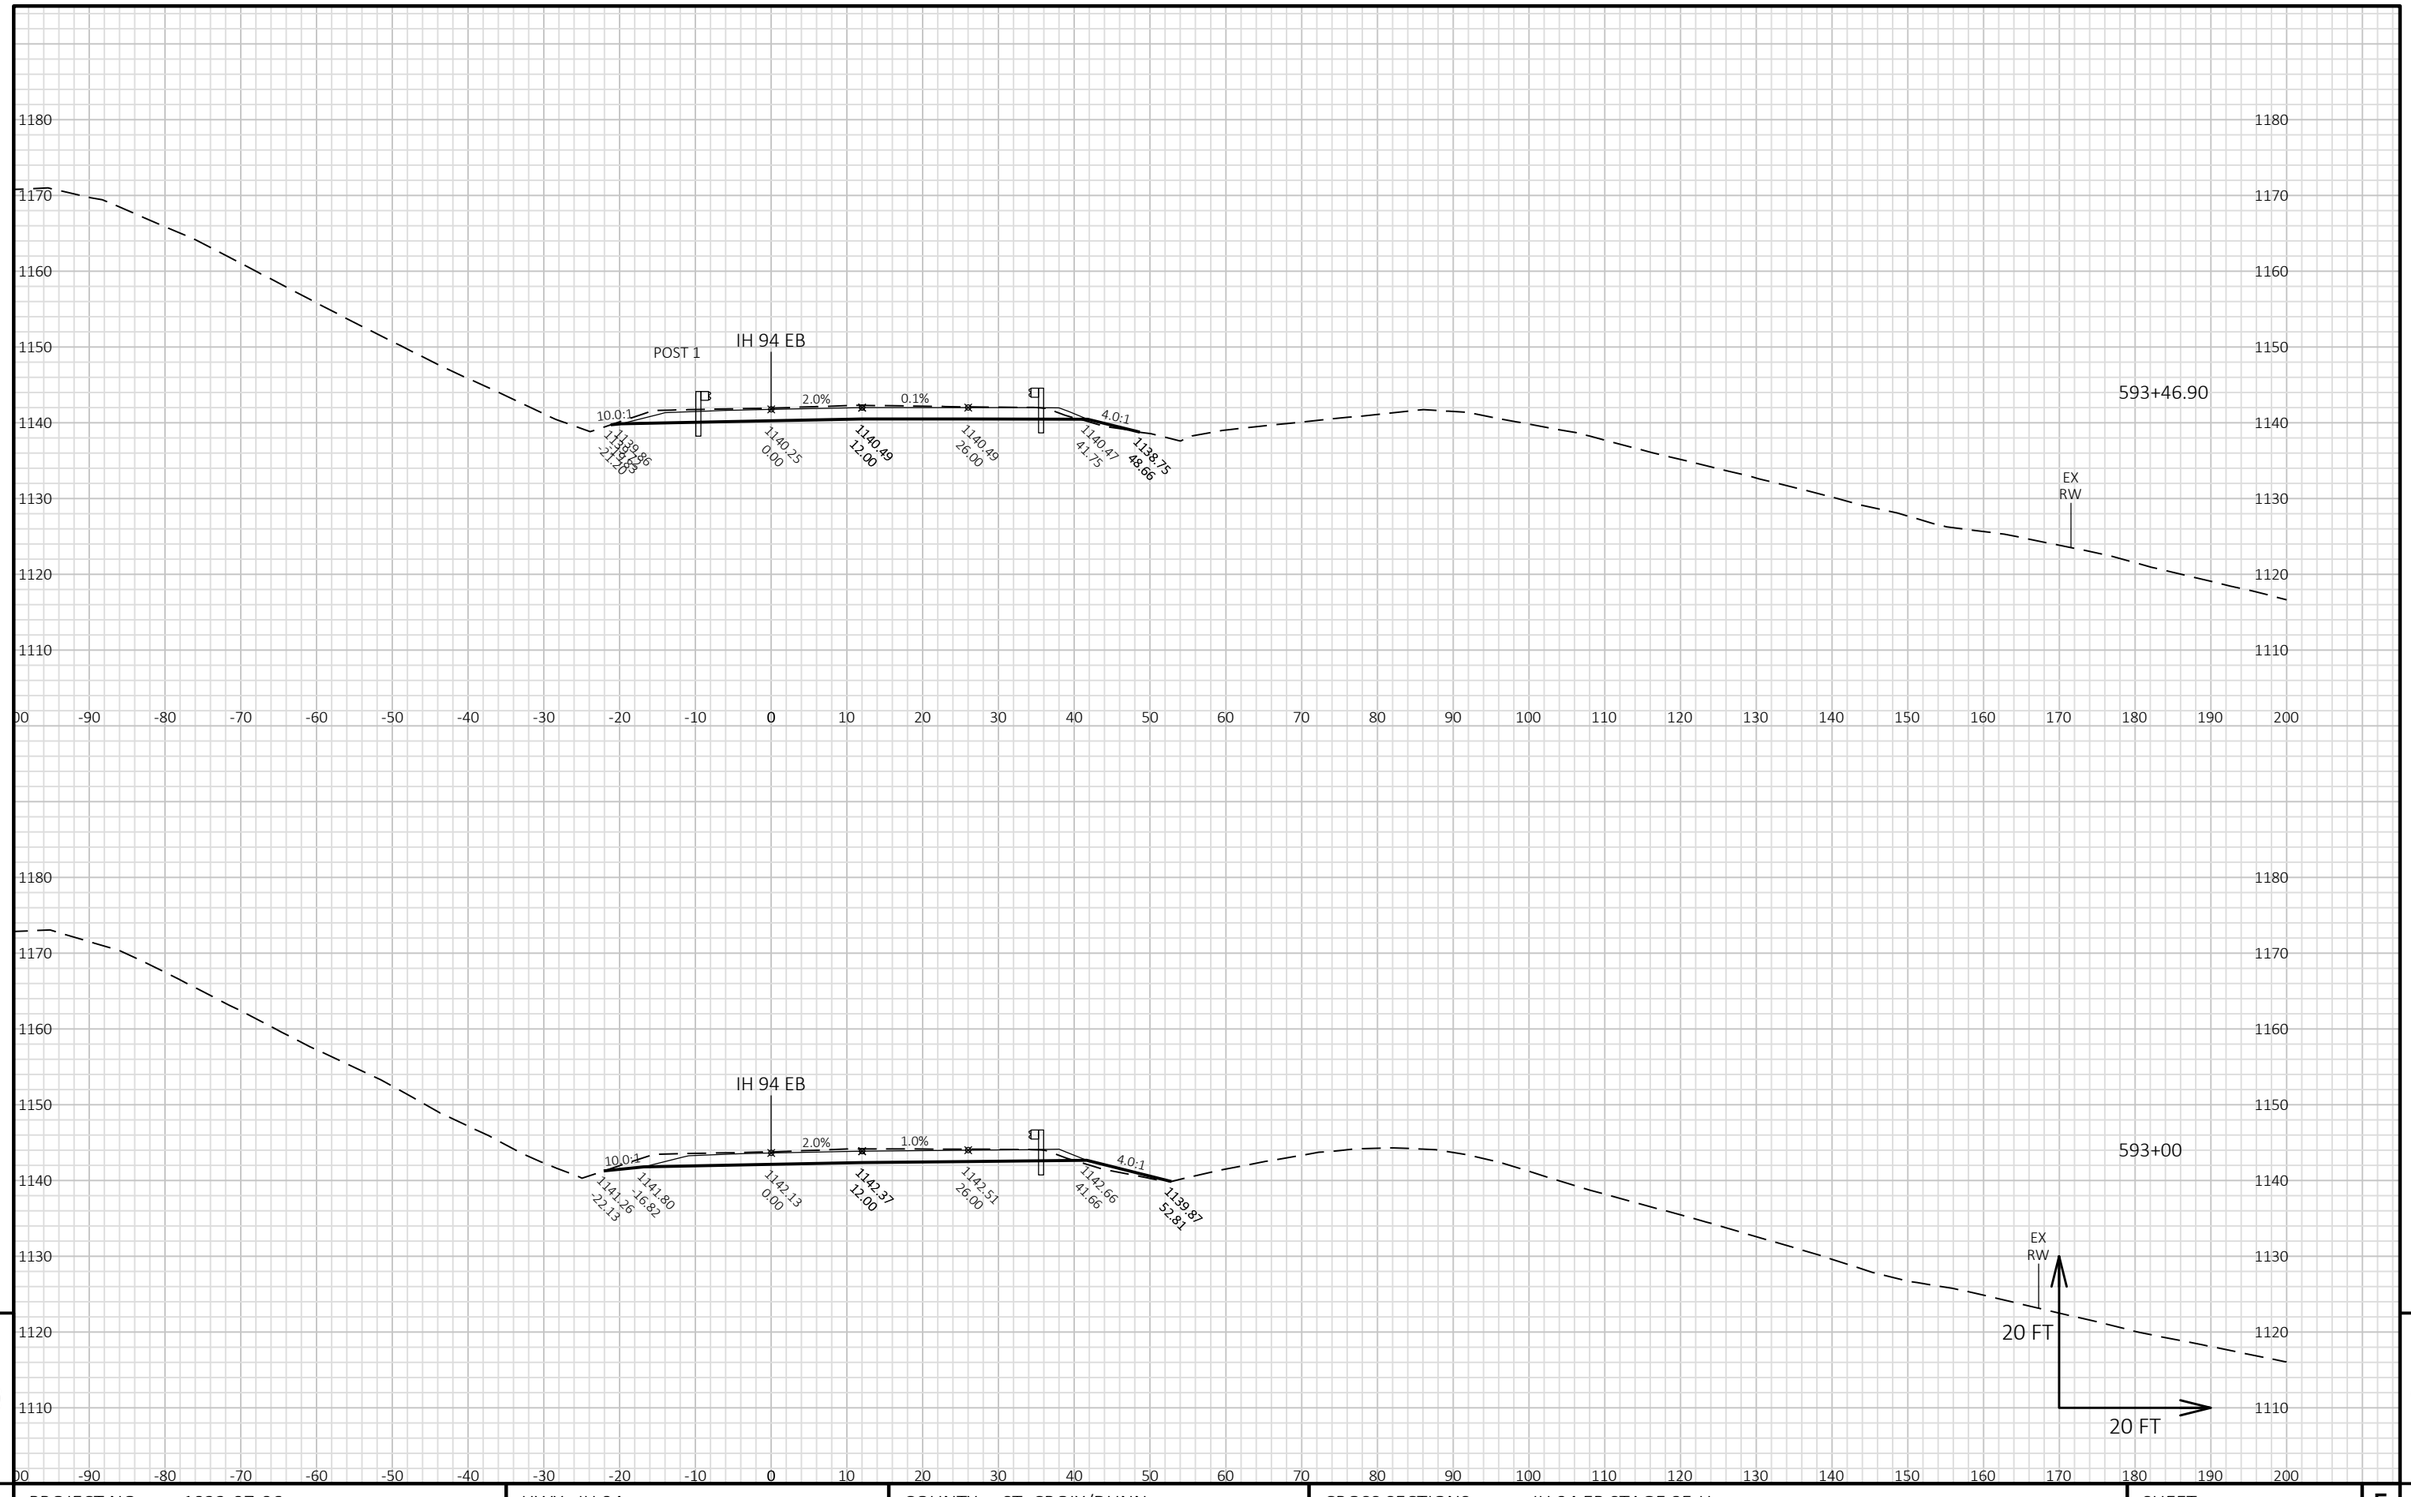


9

9

PROJECT NO: 1022-07-06	HWY: IH 94	COUNTY: ST. CROIX/DUNN	CROSS SECTIONS: IH 94 EB STAGE 8E-H	SHEET	E

FILE NAME : P:\UZ\W\WITNW\142428\CIVIL 3D\10220706\SHEETSPLAN\CROSS SECTIONS\XS_TC STG 8E-H.DWG
LAYOUT NAME - 090115_XS EB


PLOT DATE : 2/13/2018 10:19 AM PLOT BY : SAVANNAH STEHN PLOT NAME : PLOT SCALE : 1 IN:20 FT HORZ. / 1 IN:20 FT VERT.

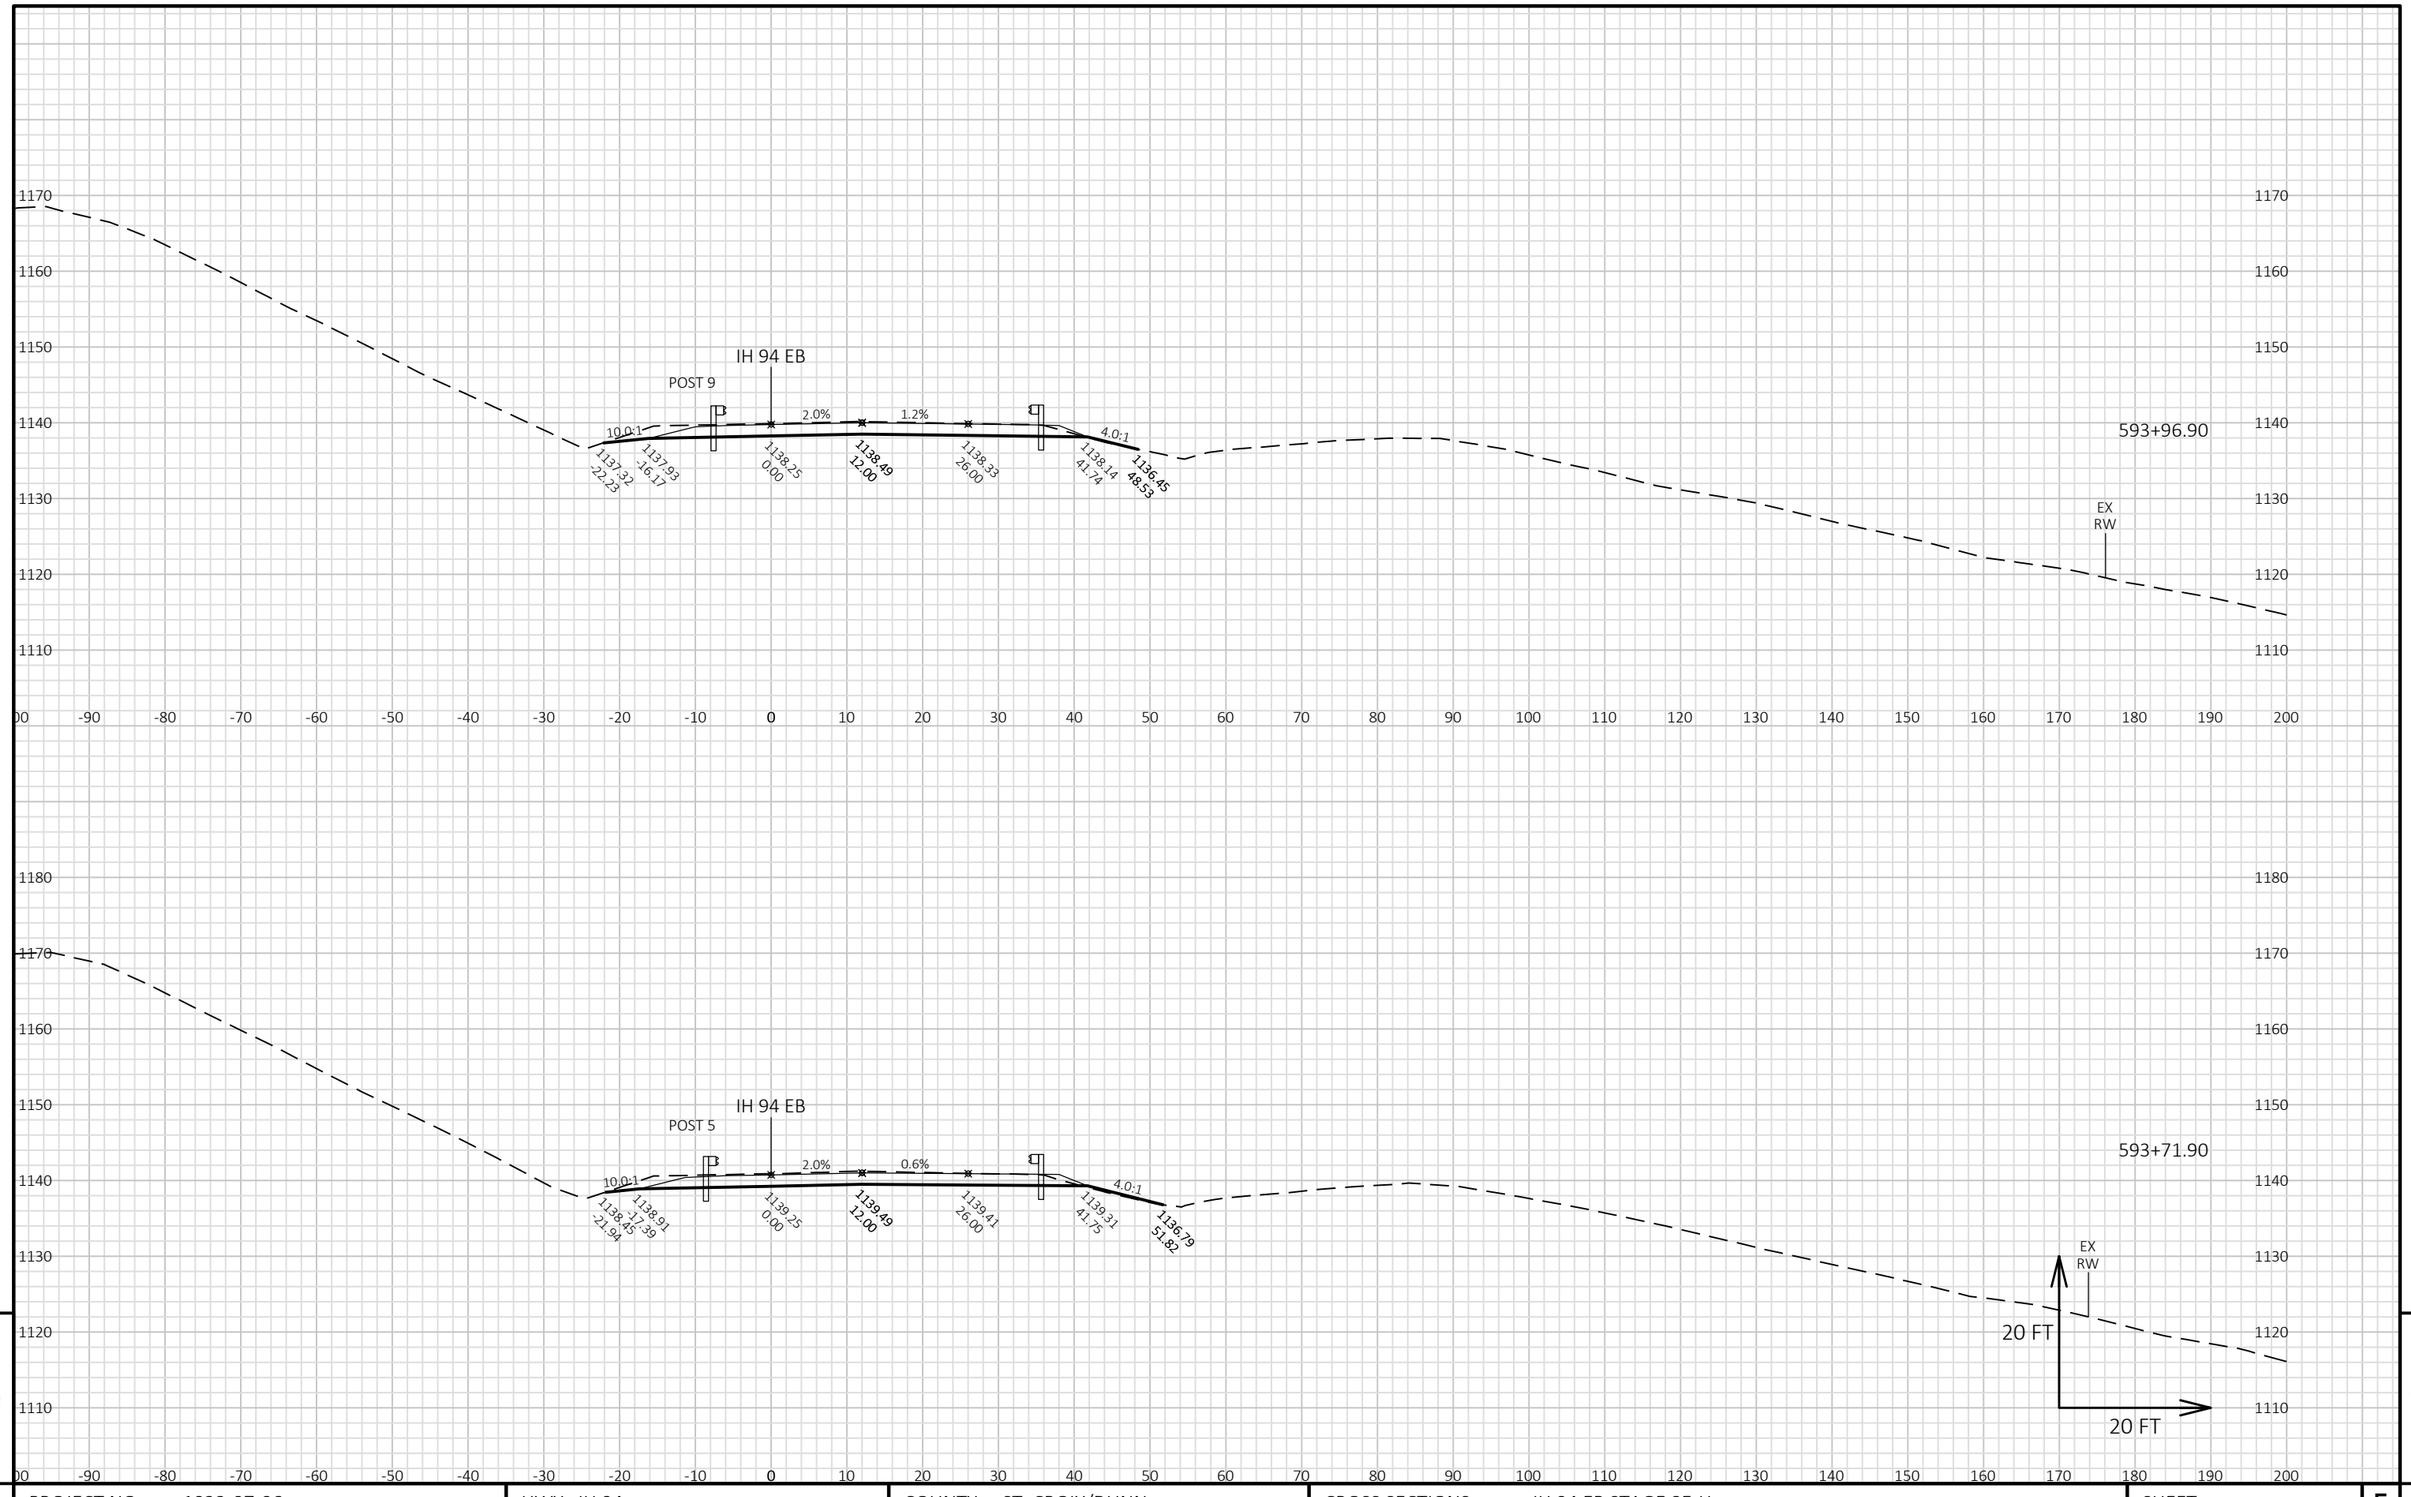

PROJECT NO: 1022-07-06	HWY: IH 94	COUNTY: ST. CROIX/DUNN	CROSS SECTIONS: IH 94 EB STAGE 8E-H	SHEET E

FILE NAME : P:\UZ\W\WITNW\142428\CIVIL 3D\10220706\SHEETSPLAN\CROSS SECTIONS\XS_TC STG 8E-H.DWG
LAYOUT NAME - 090116_XS EB

PLOT DATE : 2/13/2018 10:20 AM PLOT BY : SAVANNAH STEHN PLOT NAME : PLOT SCALE : 1 IN:20 FT HORZ. / 1 IN:20 FT VERT.

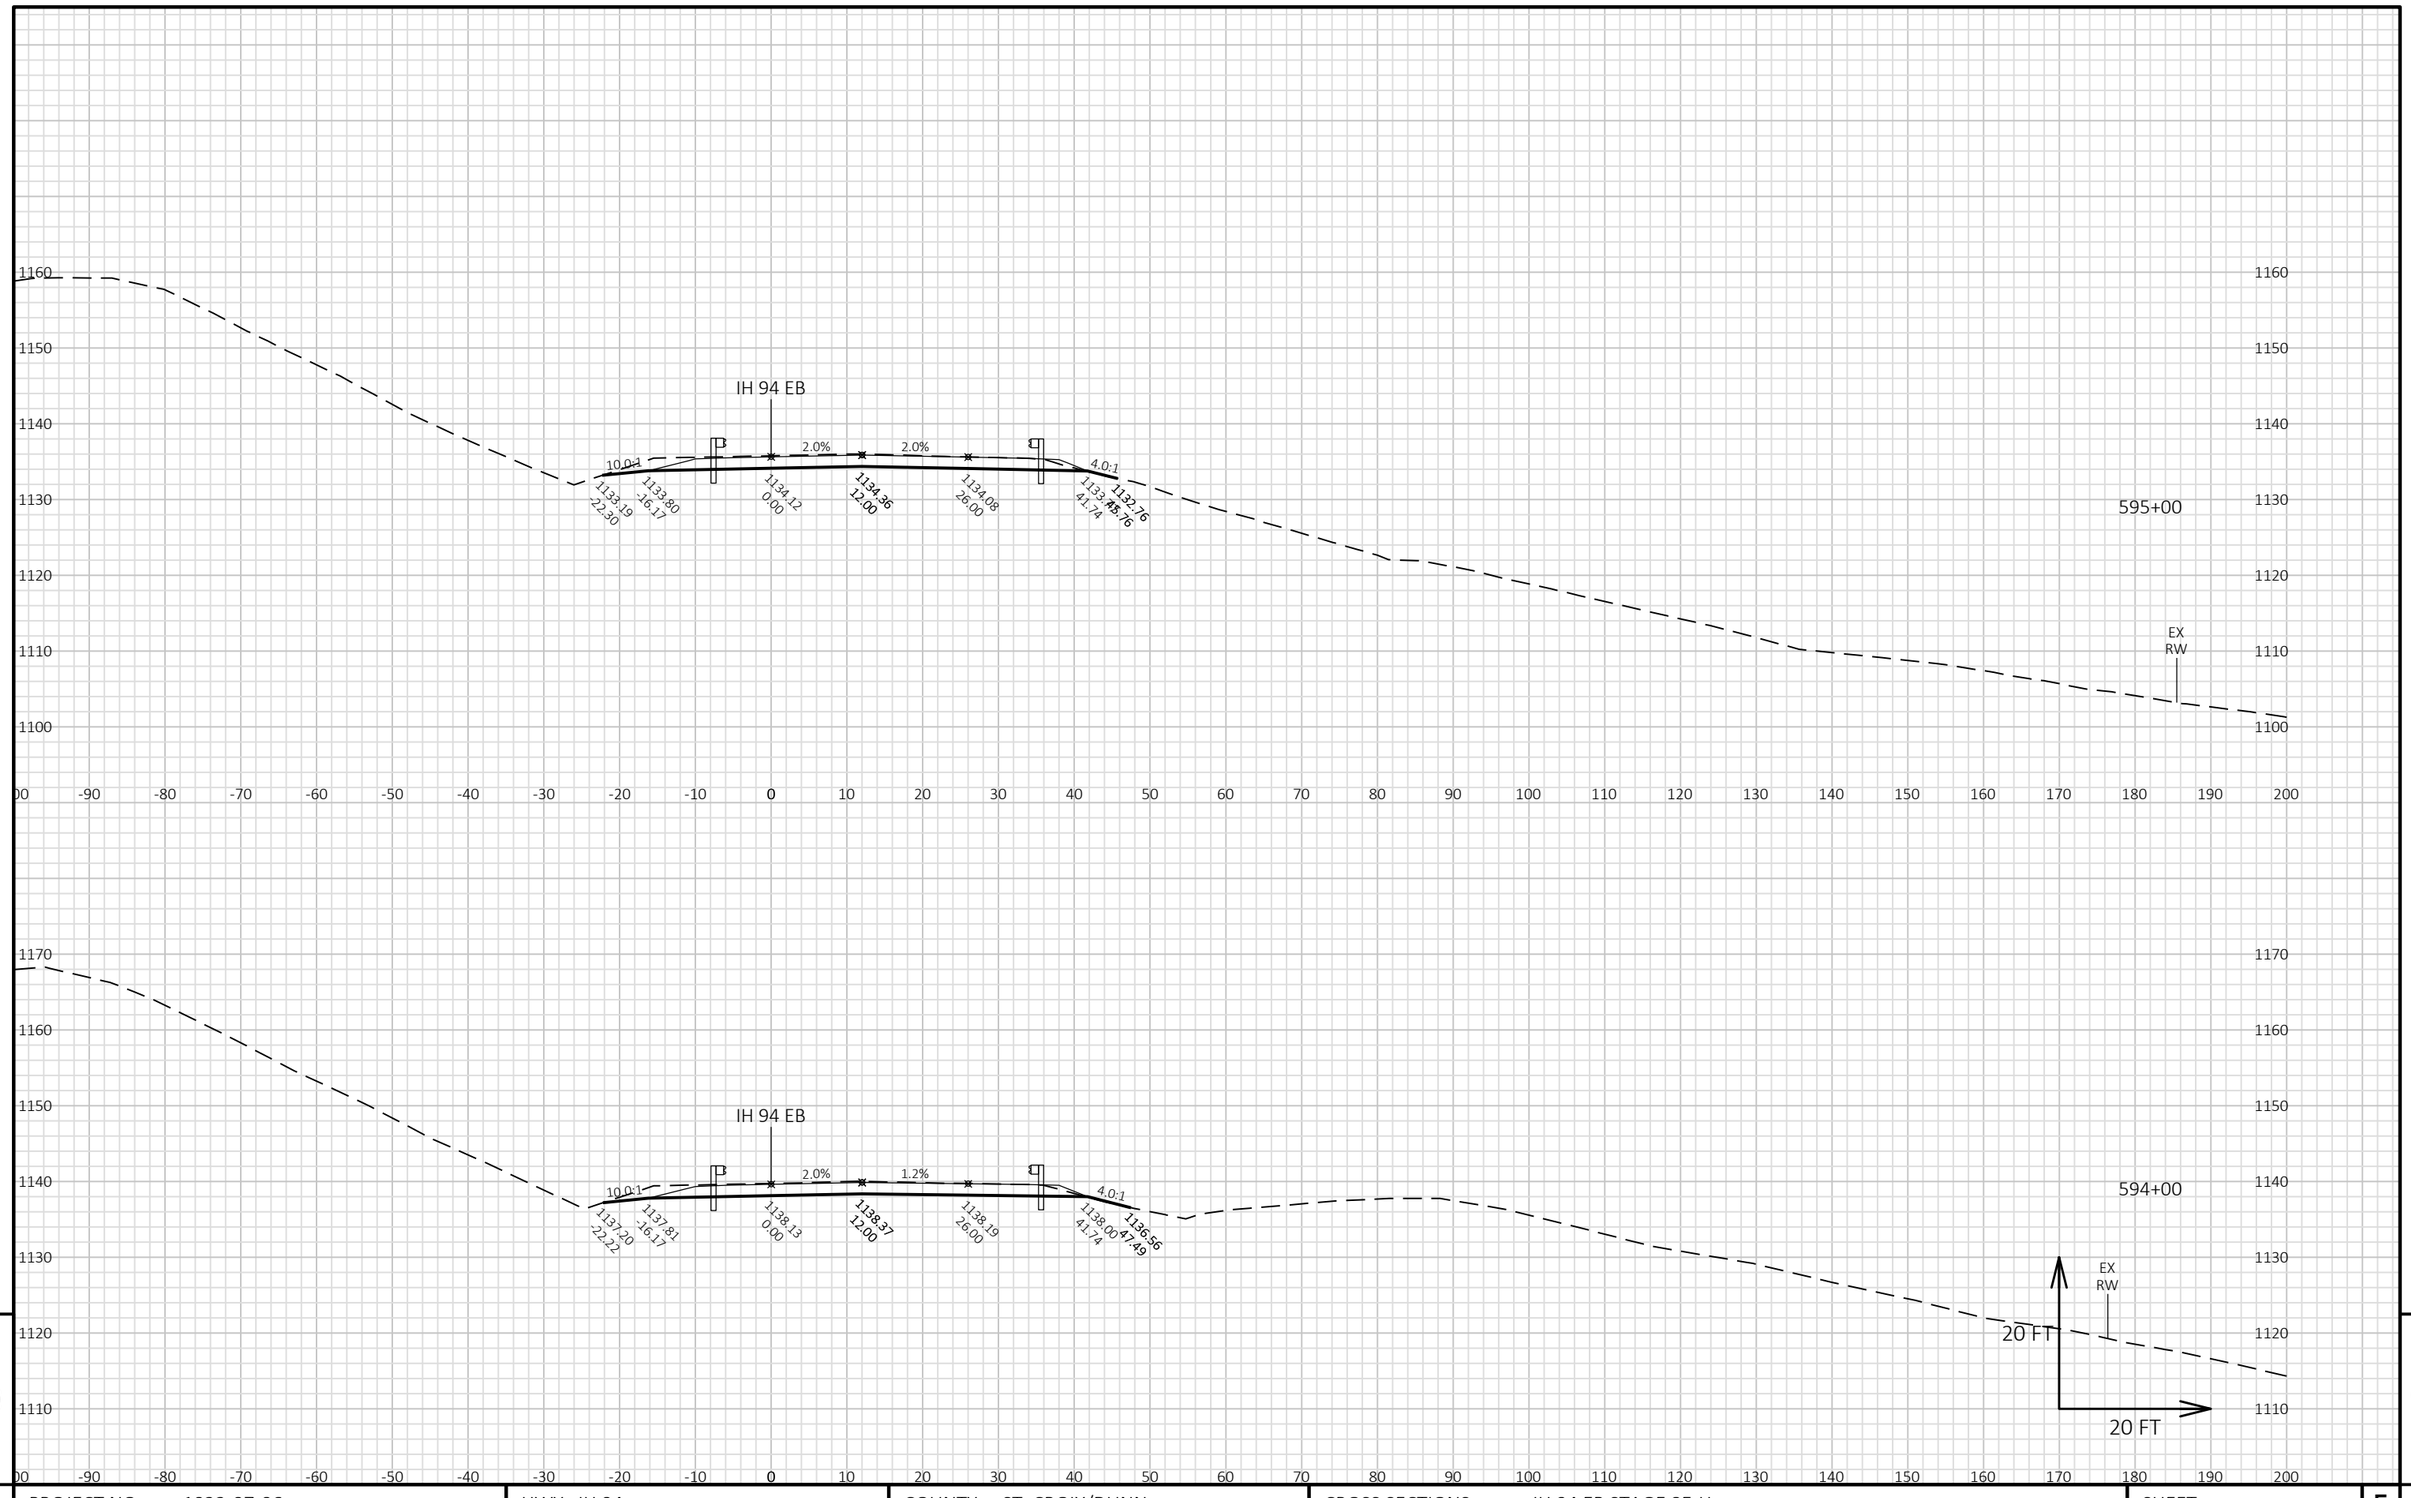


9

9

PROJECT NO: 1022-07-06	HWY: IH 94	COUNTY: ST. CROIX/DUNN	CROSS SECTIONS: IH 94 EB STAGE 8E-H	SHEET	E

FILE NAME : P:\UZ\W\WITNW\142428\CIVIL 3D\10220706\SHEETSPLAN\CROSS SECTIONS\XS_TC STG 8E-H.DWG
LAYOUT NAME - 090117_XS EB


PLOT DATE : 2/13/2018 10:20 AM PLOT BY : SAVANNAH STEHN PLOT NAME : PLOT SCALE : 1 IN:20 FT HORZ. / 1 IN:20 FT VERT.

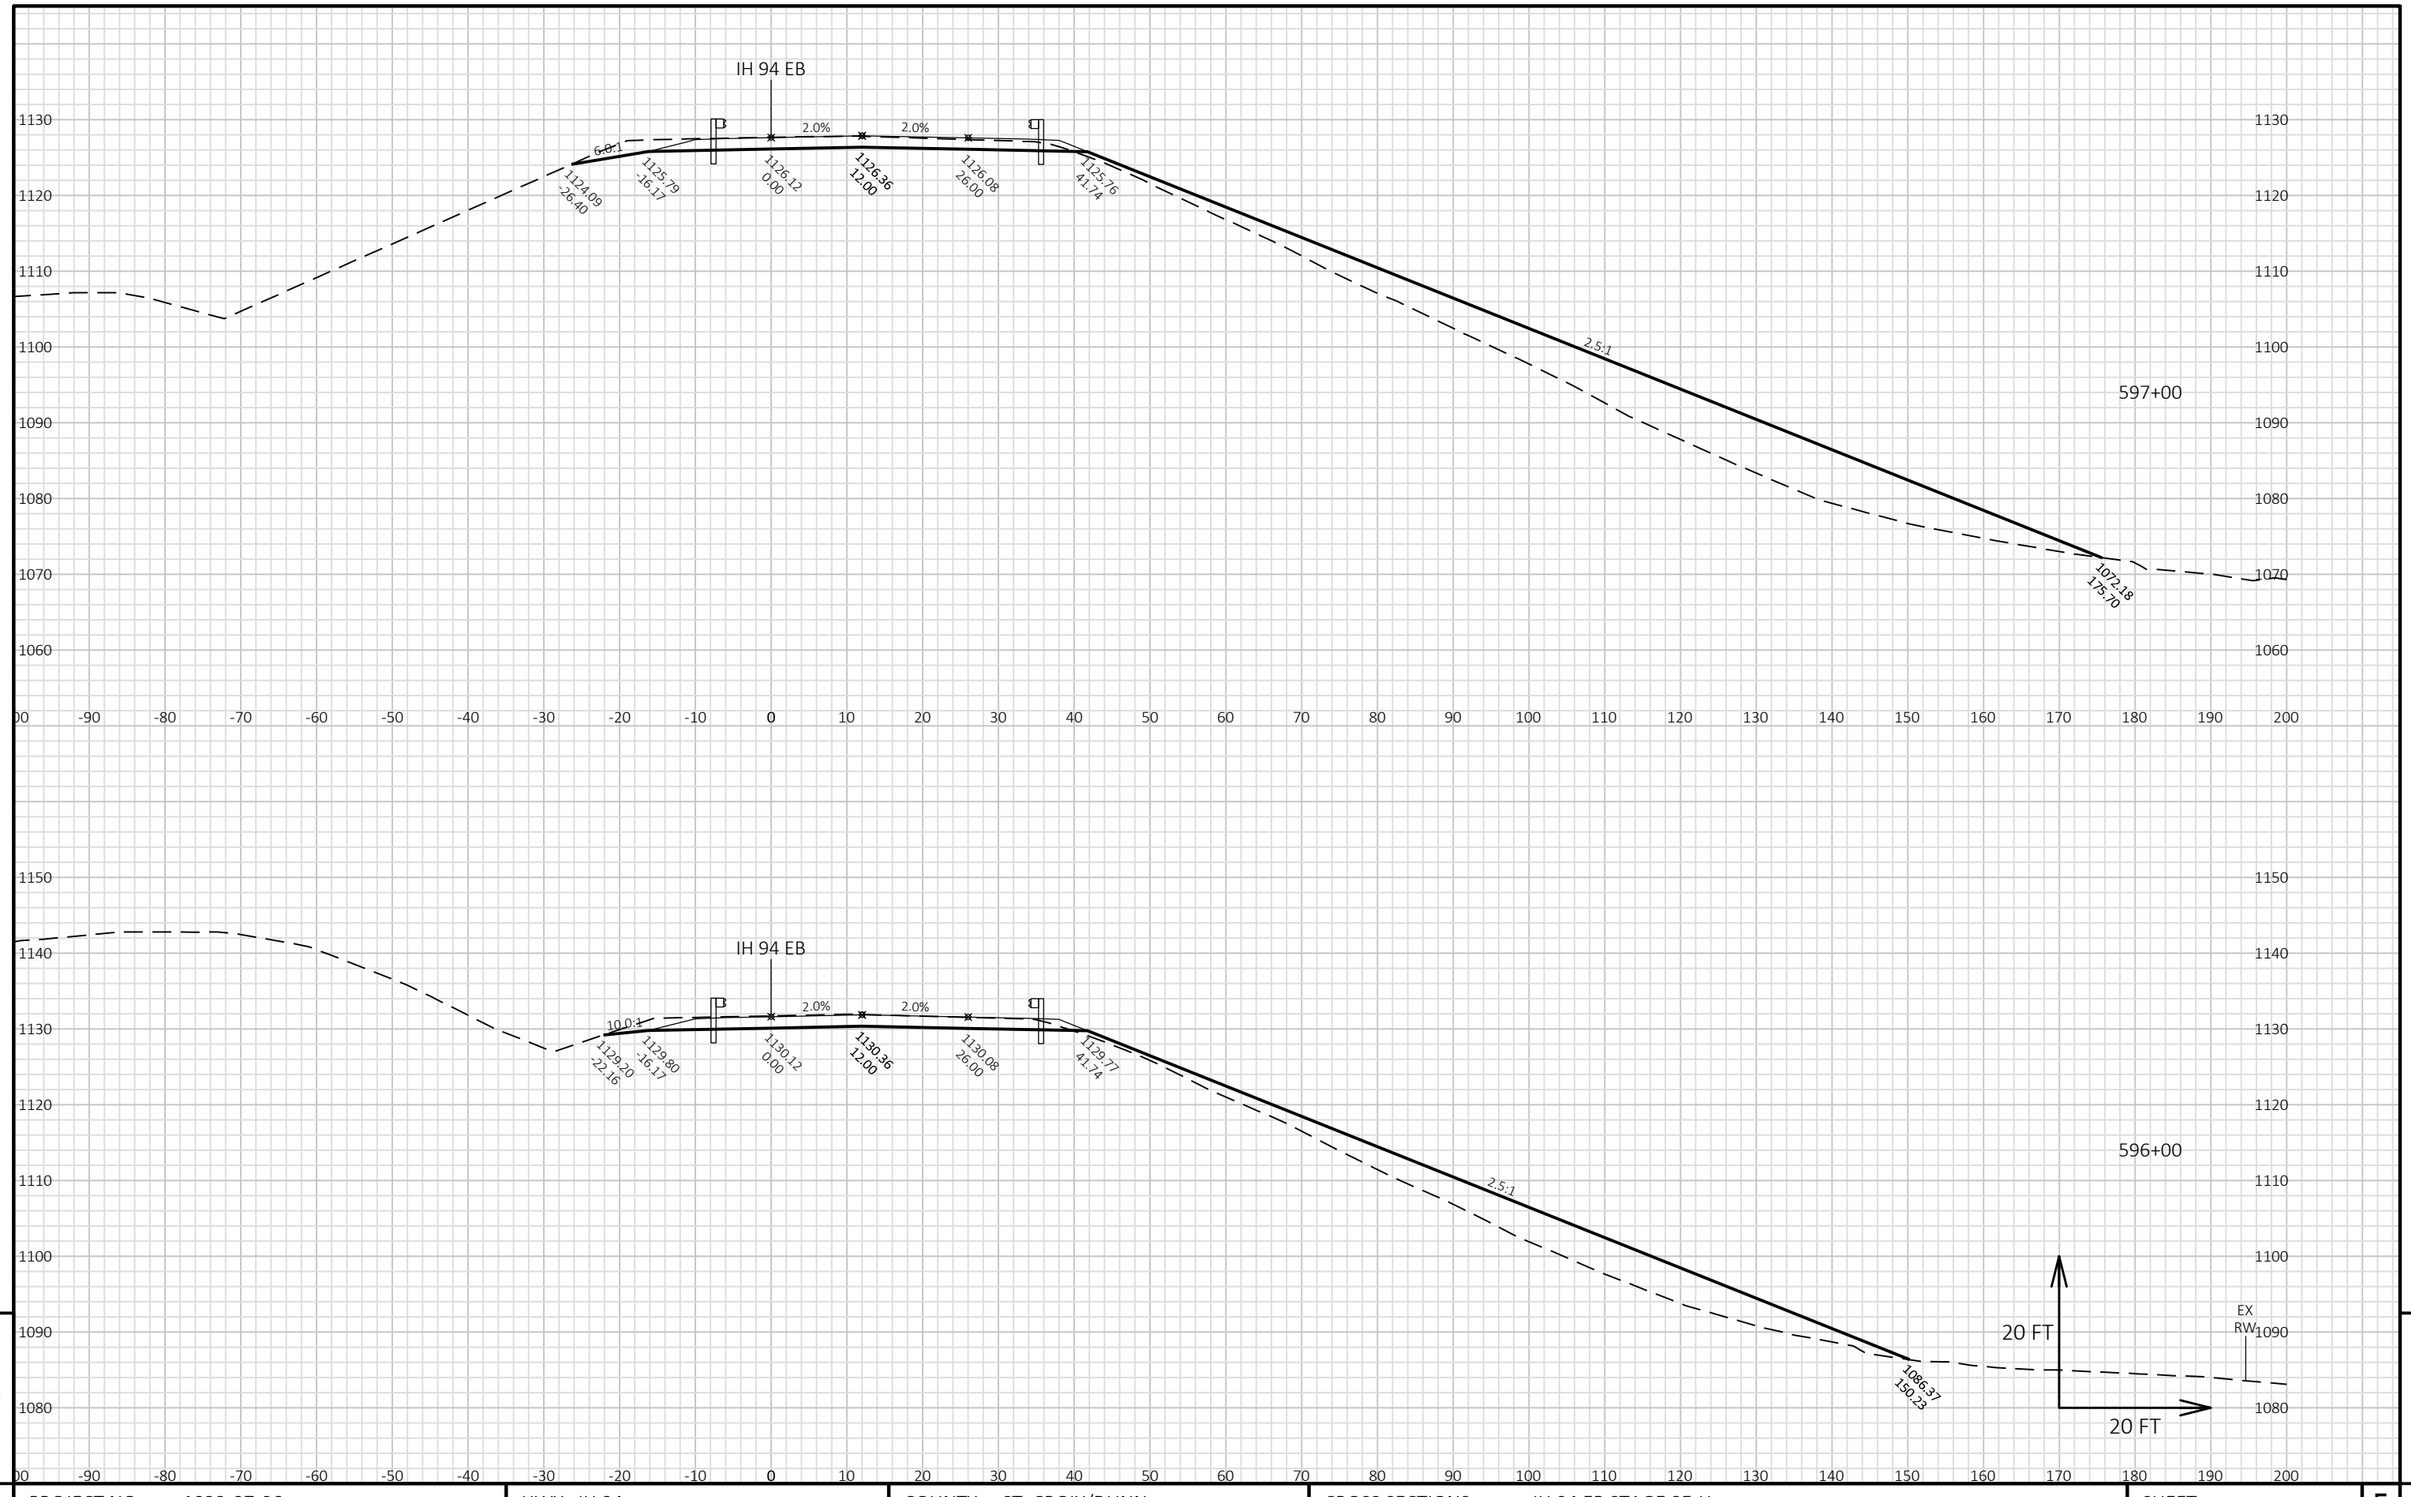

PROJECT NO: 1022-07-06	HWY: IH 94	COUNTY: ST. CROIX/DUNN	CROSS SECTIONS: IH 94 EB STAGE 8E-H	SHEET	E

FILE NAME : P:\UZ\W\WITNW\142428\CIVIL 3D\10220706\SHEETSPLAN\CROSS SECTIONS\XS_TC STG 8E-H.DWG
LAYOUT NAME - 090118_XS EB

PLOT DATE : 2/13/2018 10:20 AM PLOT BY : SAVANNAH STEHN PLOT NAME : PLOT SCALE : 1 IN:20 FT HORZ. / 1 IN:20 FT VERT.

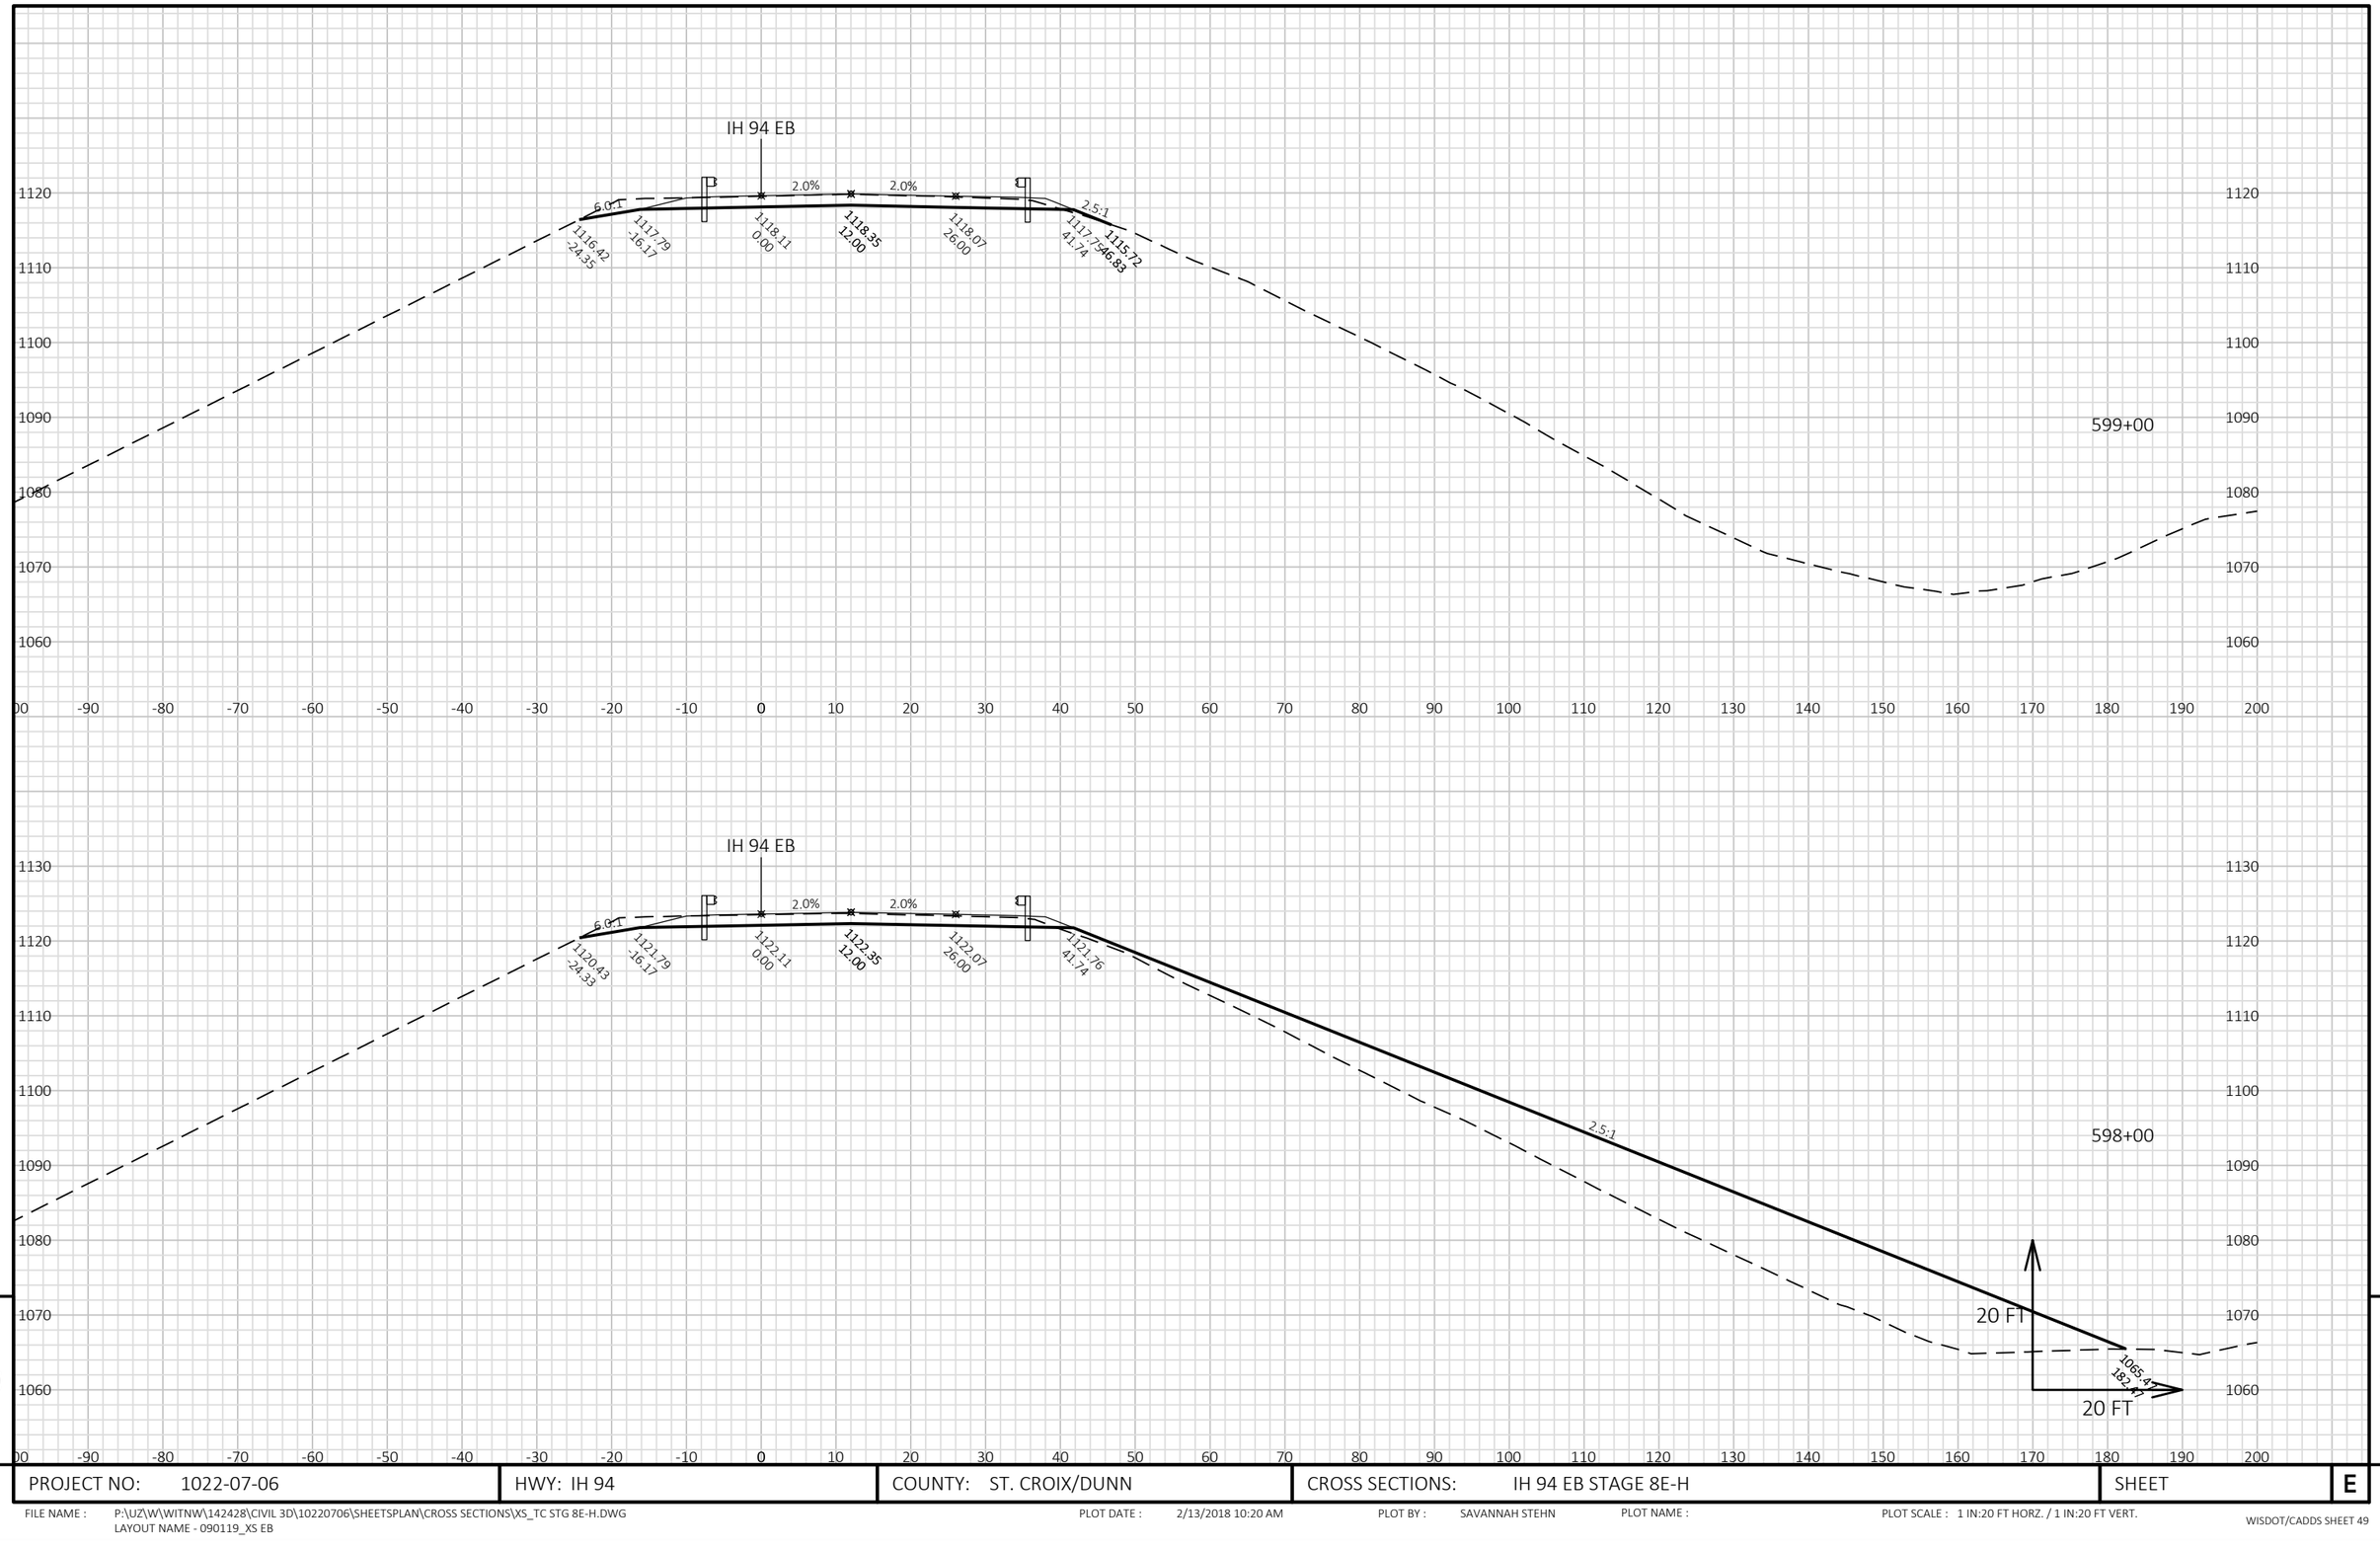


PROJECT NO: 1022-07-06	HWY: IH 94	COUNTY: ST. CROIX/DUNN	CROSS SECTIONS: IH 94 EB STAGE 8E-H	SHEET E

FILE NAME : P:\UZ\W\WITNW\142428\CIVIL 3D\10220706\SHEETSPLAN\CROSS SECTIONS\XS_TC STG 8E-H.DWG
LAYOUT NAME - 090119_XS EB

PLOT DATE : 2/13/2018 10:20 AM PLOT BY : SAVANNAH STEHN PLOT NAME : PLOT SCALE : 1 IN:20 FT HORZ. / 1 IN:20 FT VERT.

WISDOT/CADDS SHEET 49

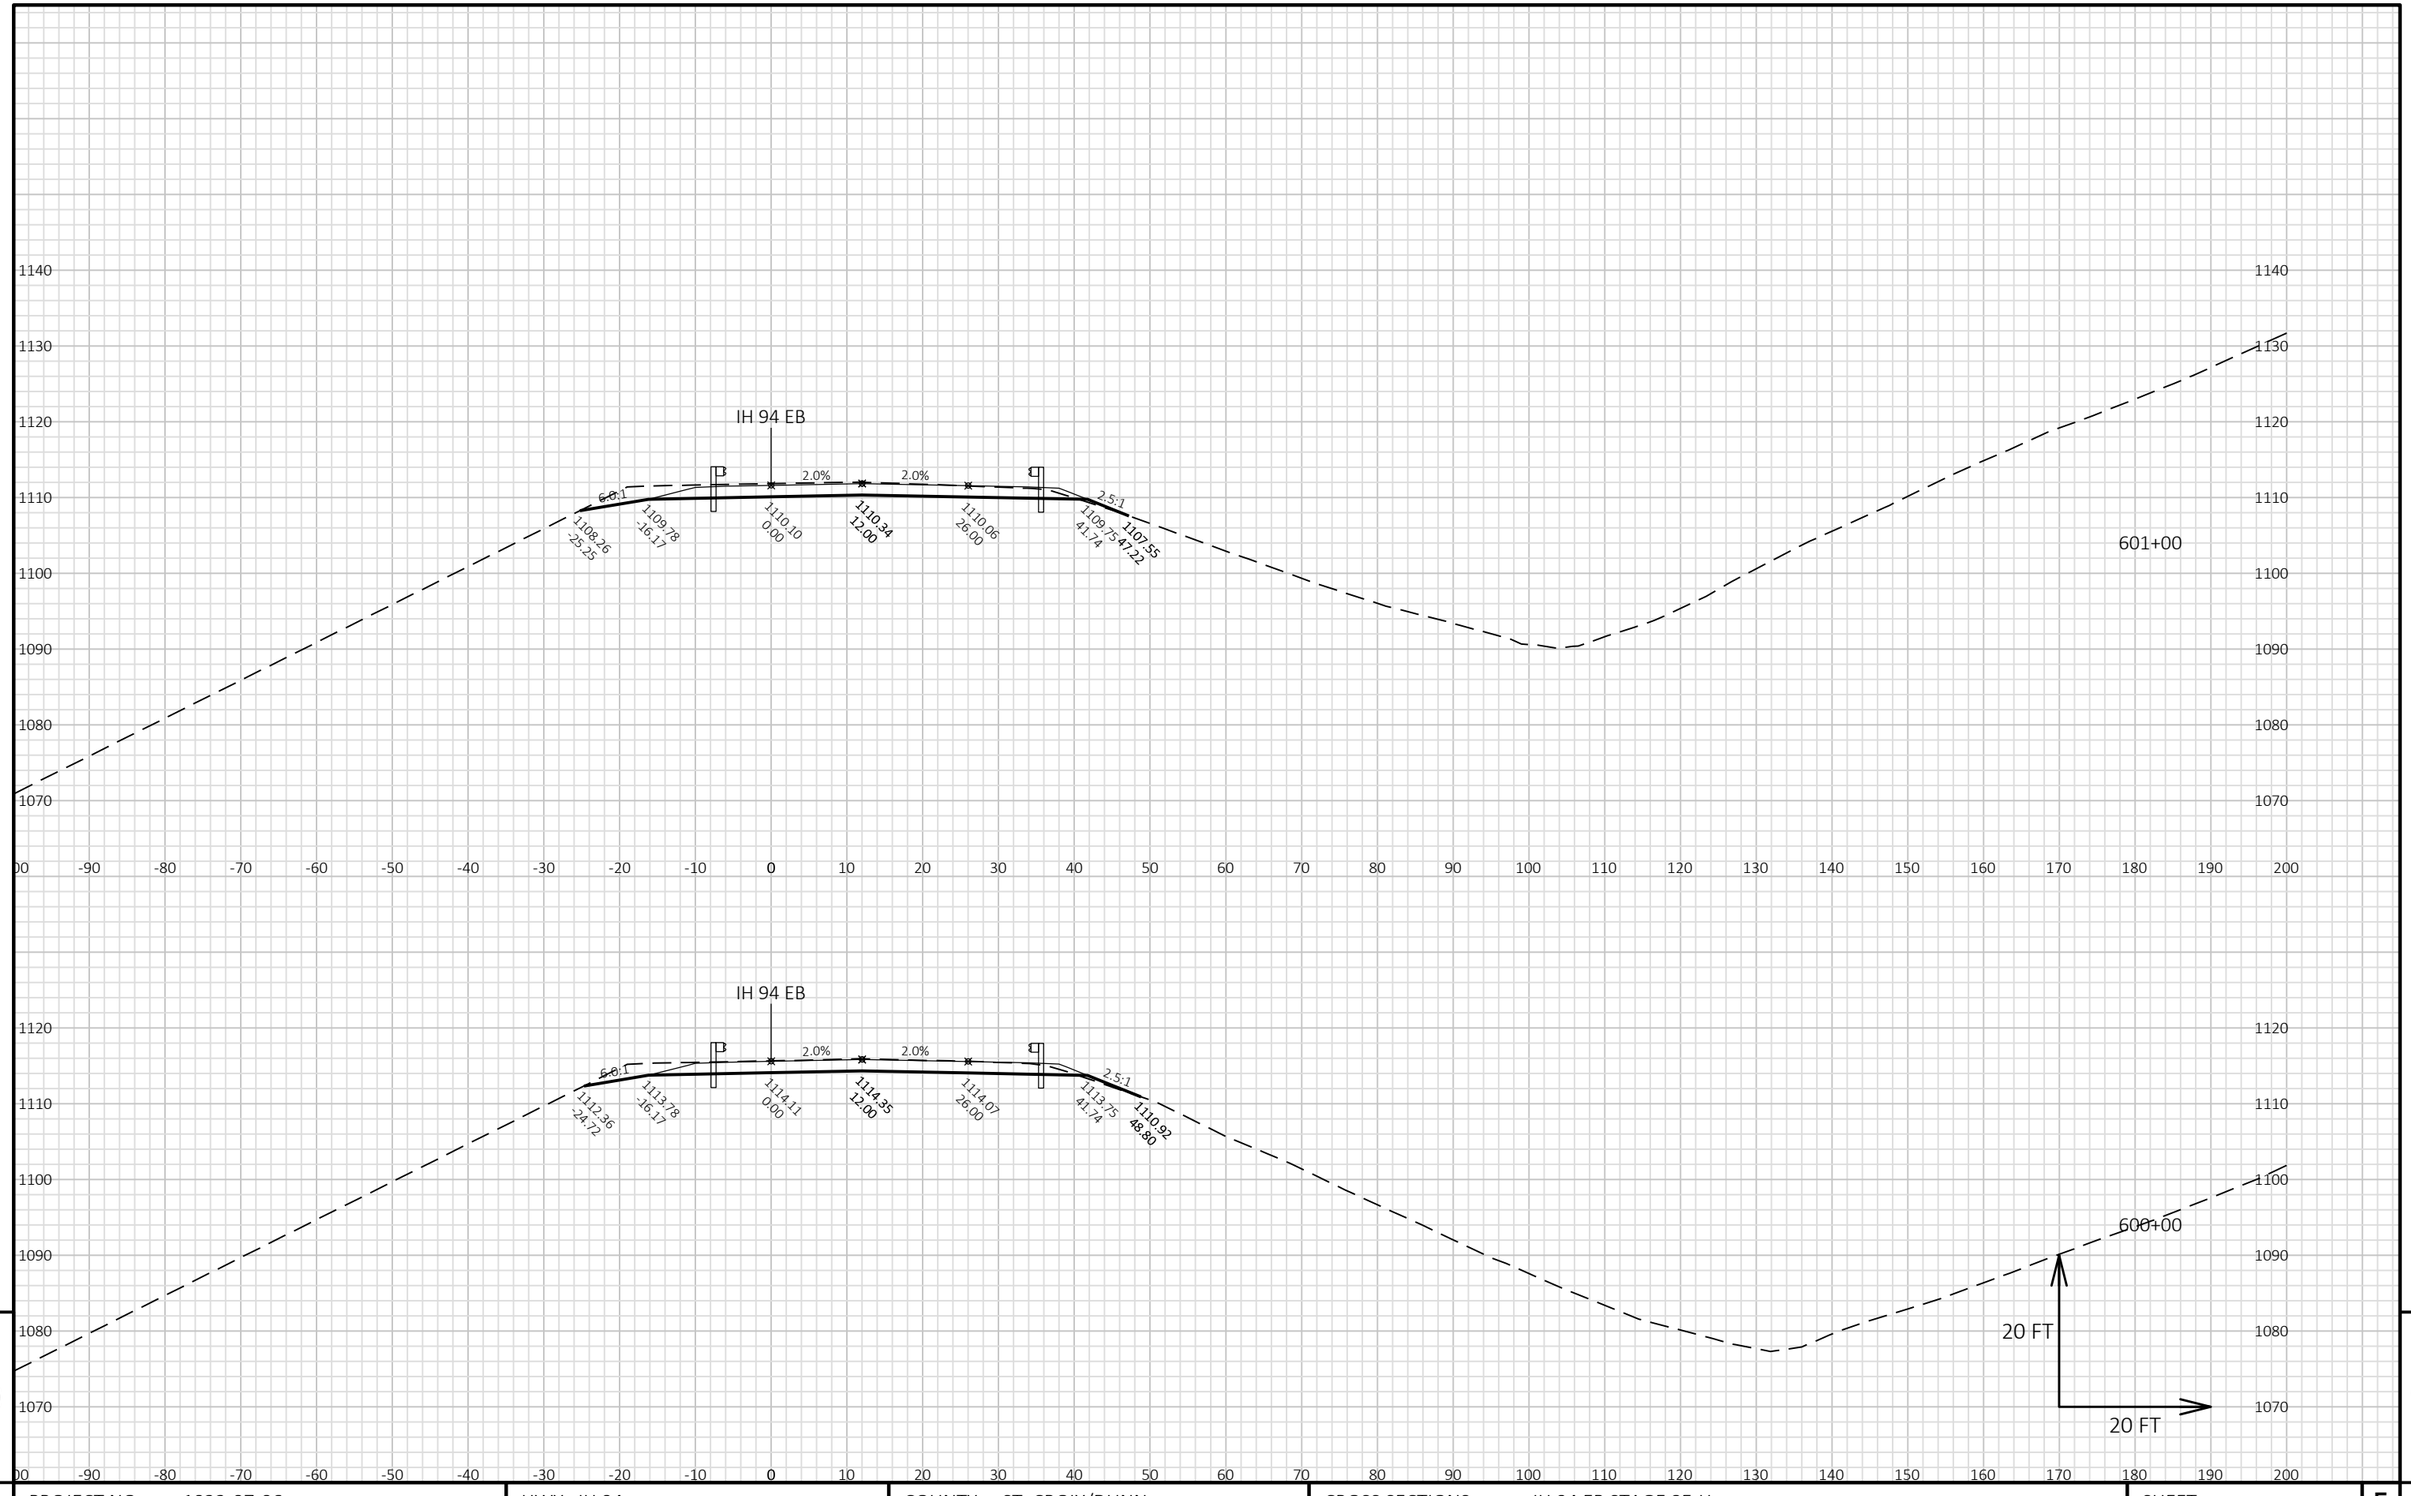


9

9

PROJECT NO: 1022-07-06	HWY: IH 94	COUNTY: ST. CROIX/DUNN	CROSS SECTIONS: IH 94 EB STAGE 8E-H	SHEET	E

FILE NAME : P:\UZ\W\WITNW\142428\CIVIL 3D\10220706\SHEETSPLAN\CROSS SECTIONS\XS_TC STG 8E-H.DWG
LAYOUT NAME - 090120_XS EB

PLOT DATE : 2/13/2018 10:20 AM PLOT BY : SAVANNAH STEHN PLOT NAME : PLOT SCALE : 1 IN:20 FT HORZ. / 1 IN:20 FT VERT.

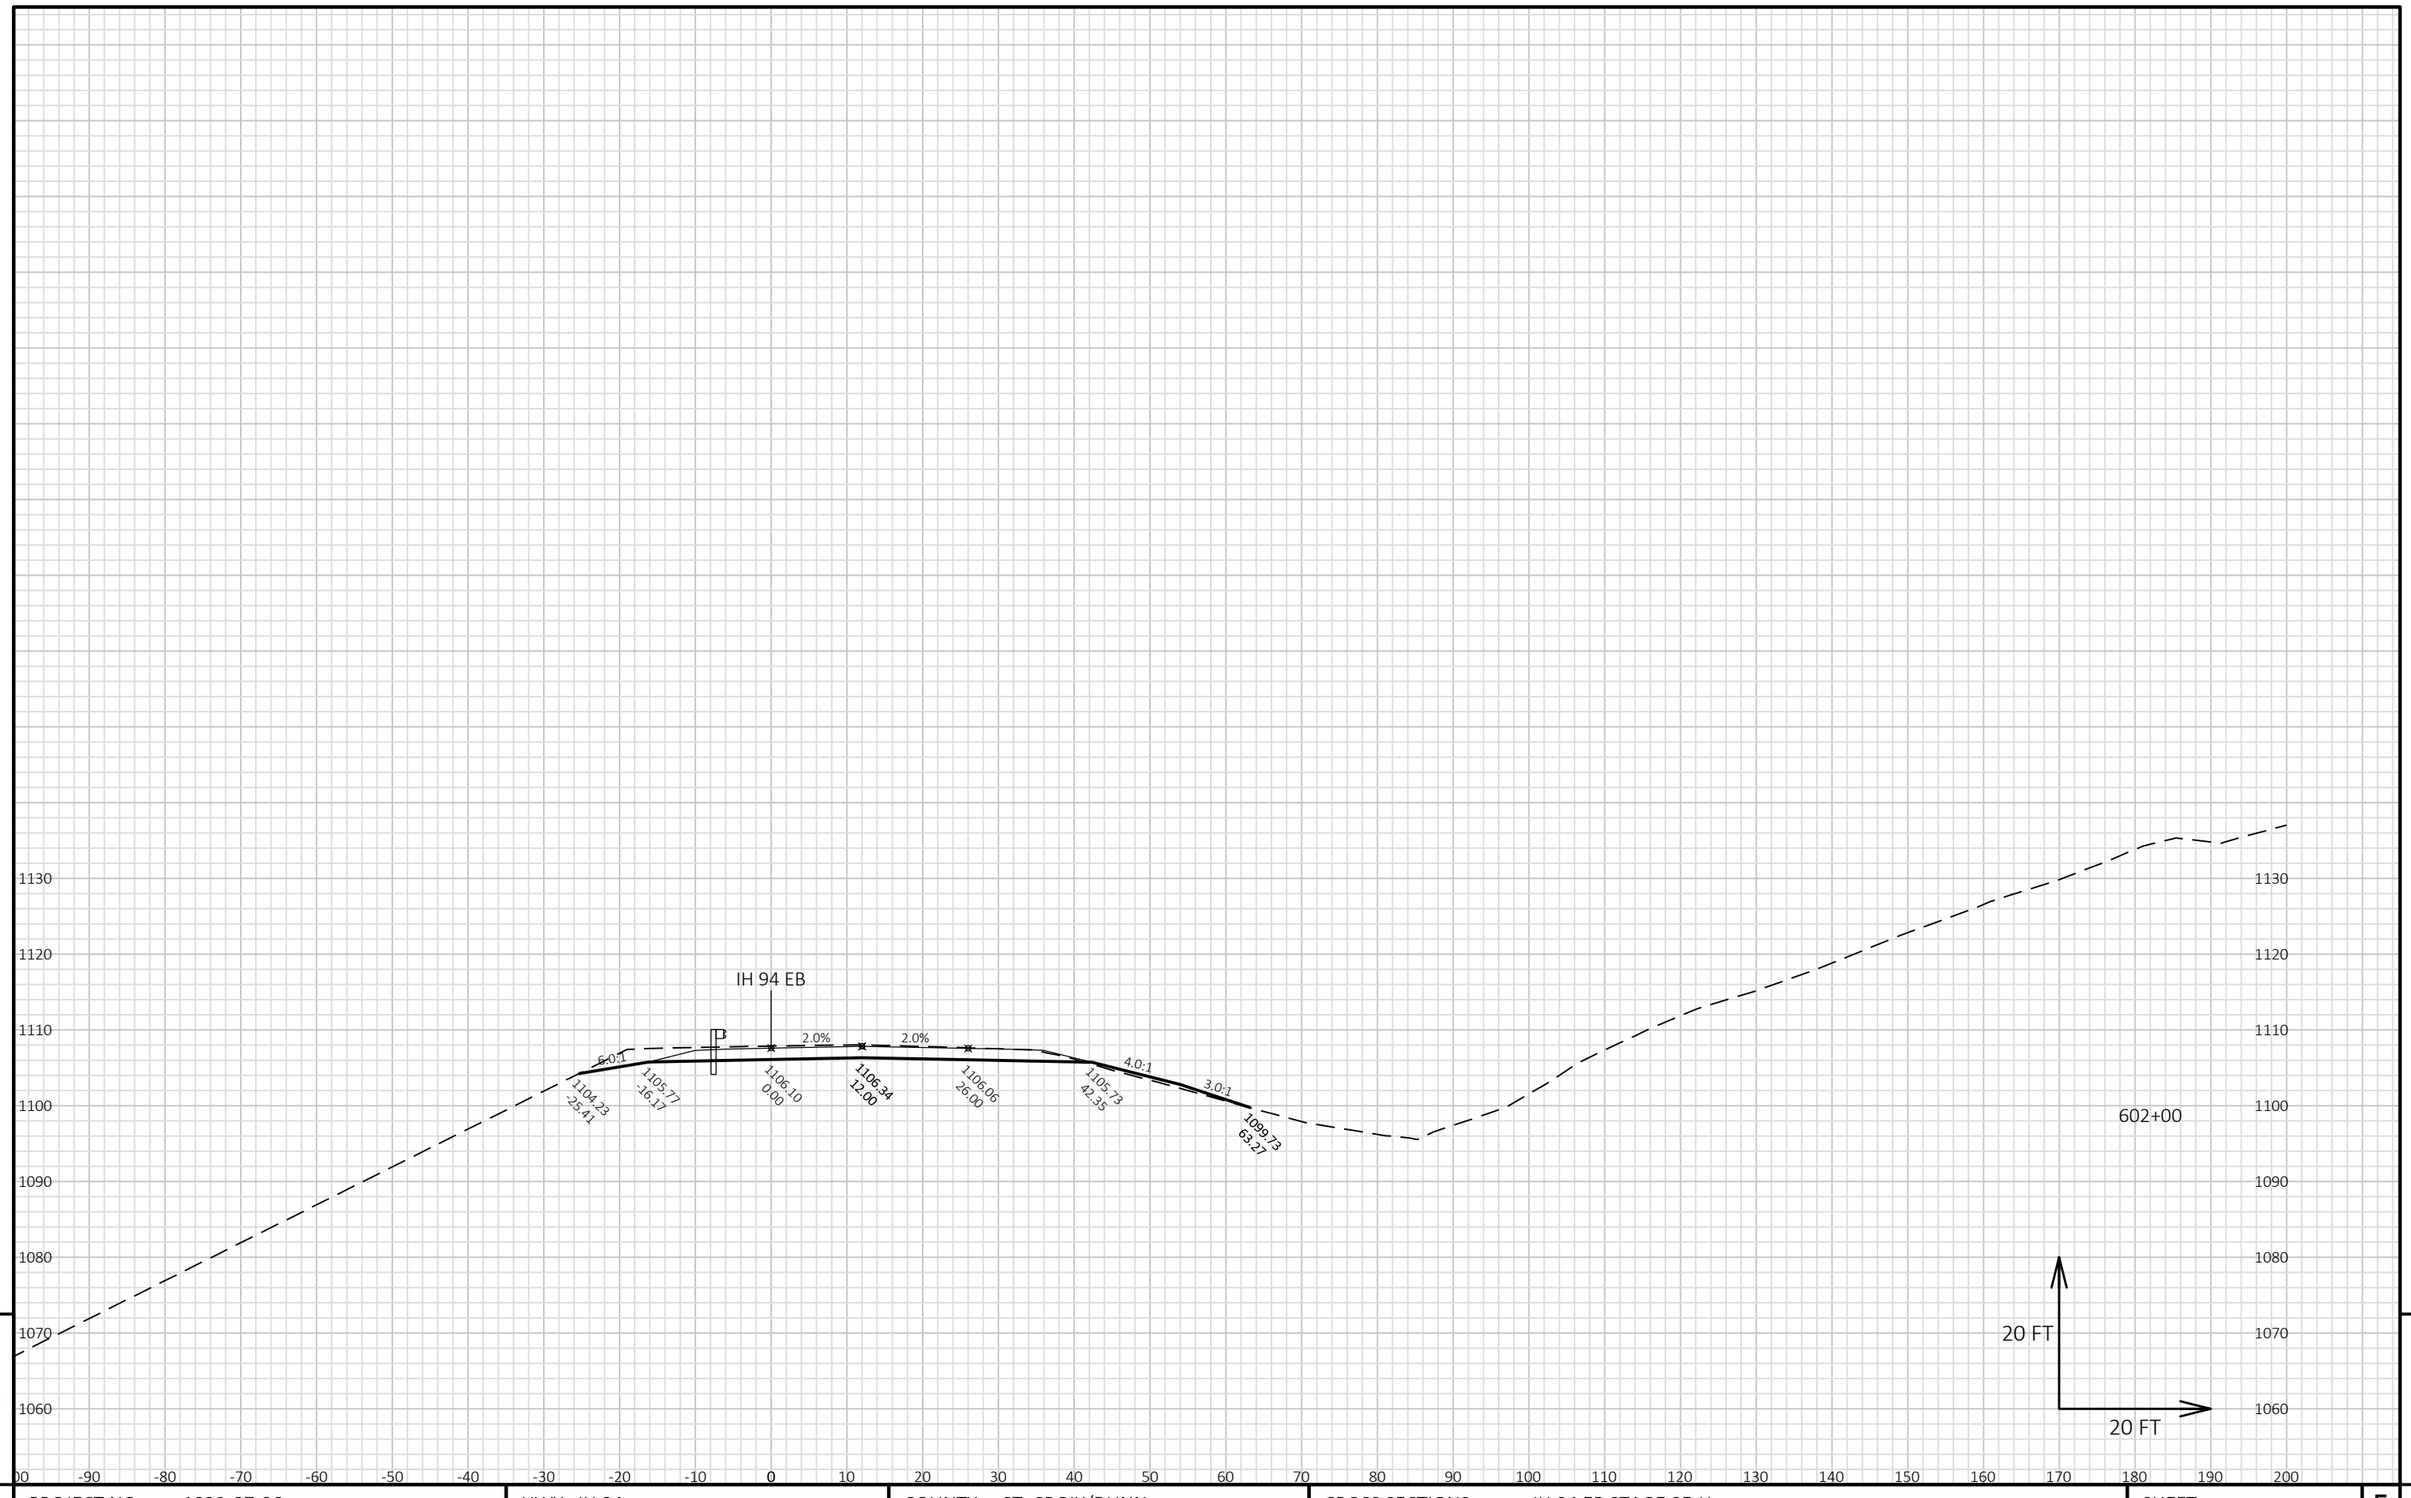


9 9

PROJECT NO: 1022-07-06	HWY: IH 94	COUNTY: ST. CROIX/DUNN	CROSS SECTIONS: IH 94 EB STAGE 8E-H	SHEET E

FILE NAME : P:\UZ\W\WITNW\142428\CIVIL 3D\10220706\SHEETSPLAN\CROSS SECTIONS\XS_TC STG 8E-H.DWG
LAYOUT NAME - 090121_XS EB

PLOT DATE : 2/13/2018 10:20 AM PLOT BY : SAVANNAH STEHN PLOT NAME : PLOT SCALE : 1 IN:20 FT HORZ. / 1 IN:20 FT VERT.

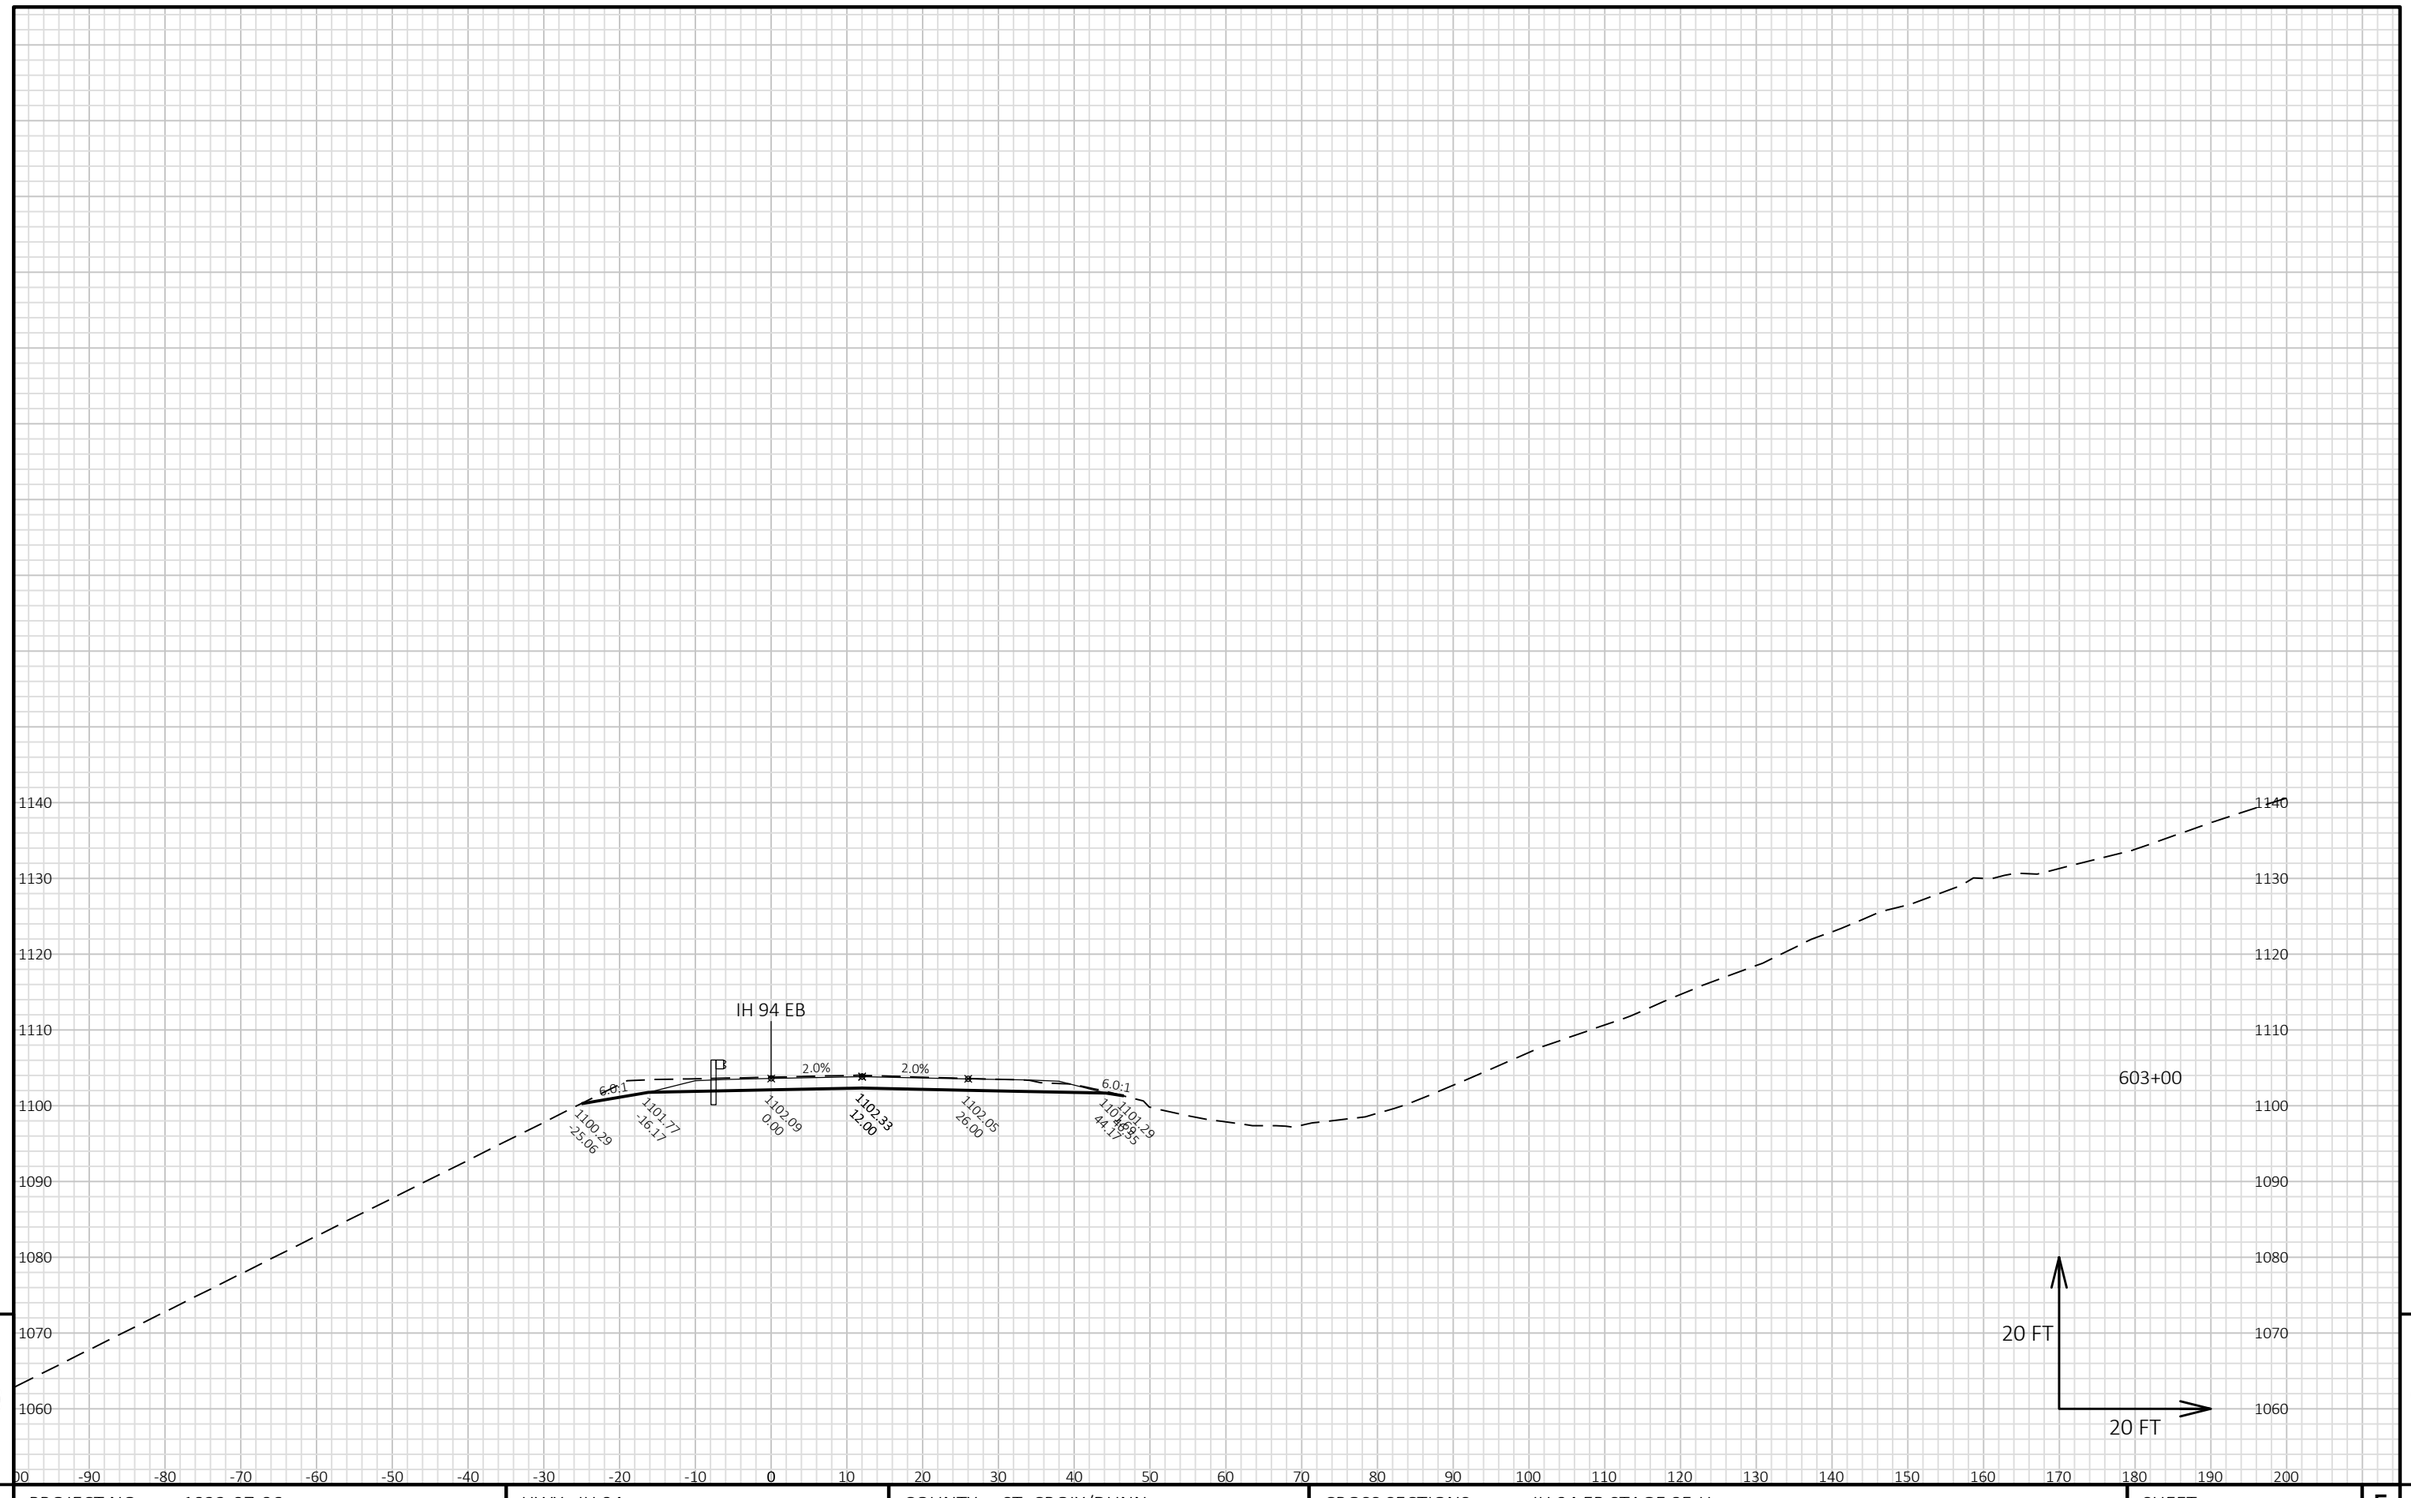


9

9

PROJECT NO: 1022-07-06	HWY: IH 94	COUNTY: ST. CROIX/DUNN	CROSS SECTIONS: IH 94 EB STAGE 8E-H	SHEET	E

FILE NAME : P:\UZ\W\WITNW\142428\CIVIL 3D\10220706\SHEETSPLAN\CROSS SECTIONS\XS_TC STG 8E-H.DWG
LAYOUT NAME - 090122_XS EB

PLOT DATE : 2/13/2018 10:21 AM PLOT BY : SAVANNAH STEHN PLOT NAME : PLOT SCALE : 1 IN:20 FT HORZ. / 1 IN:20 FT VERT.

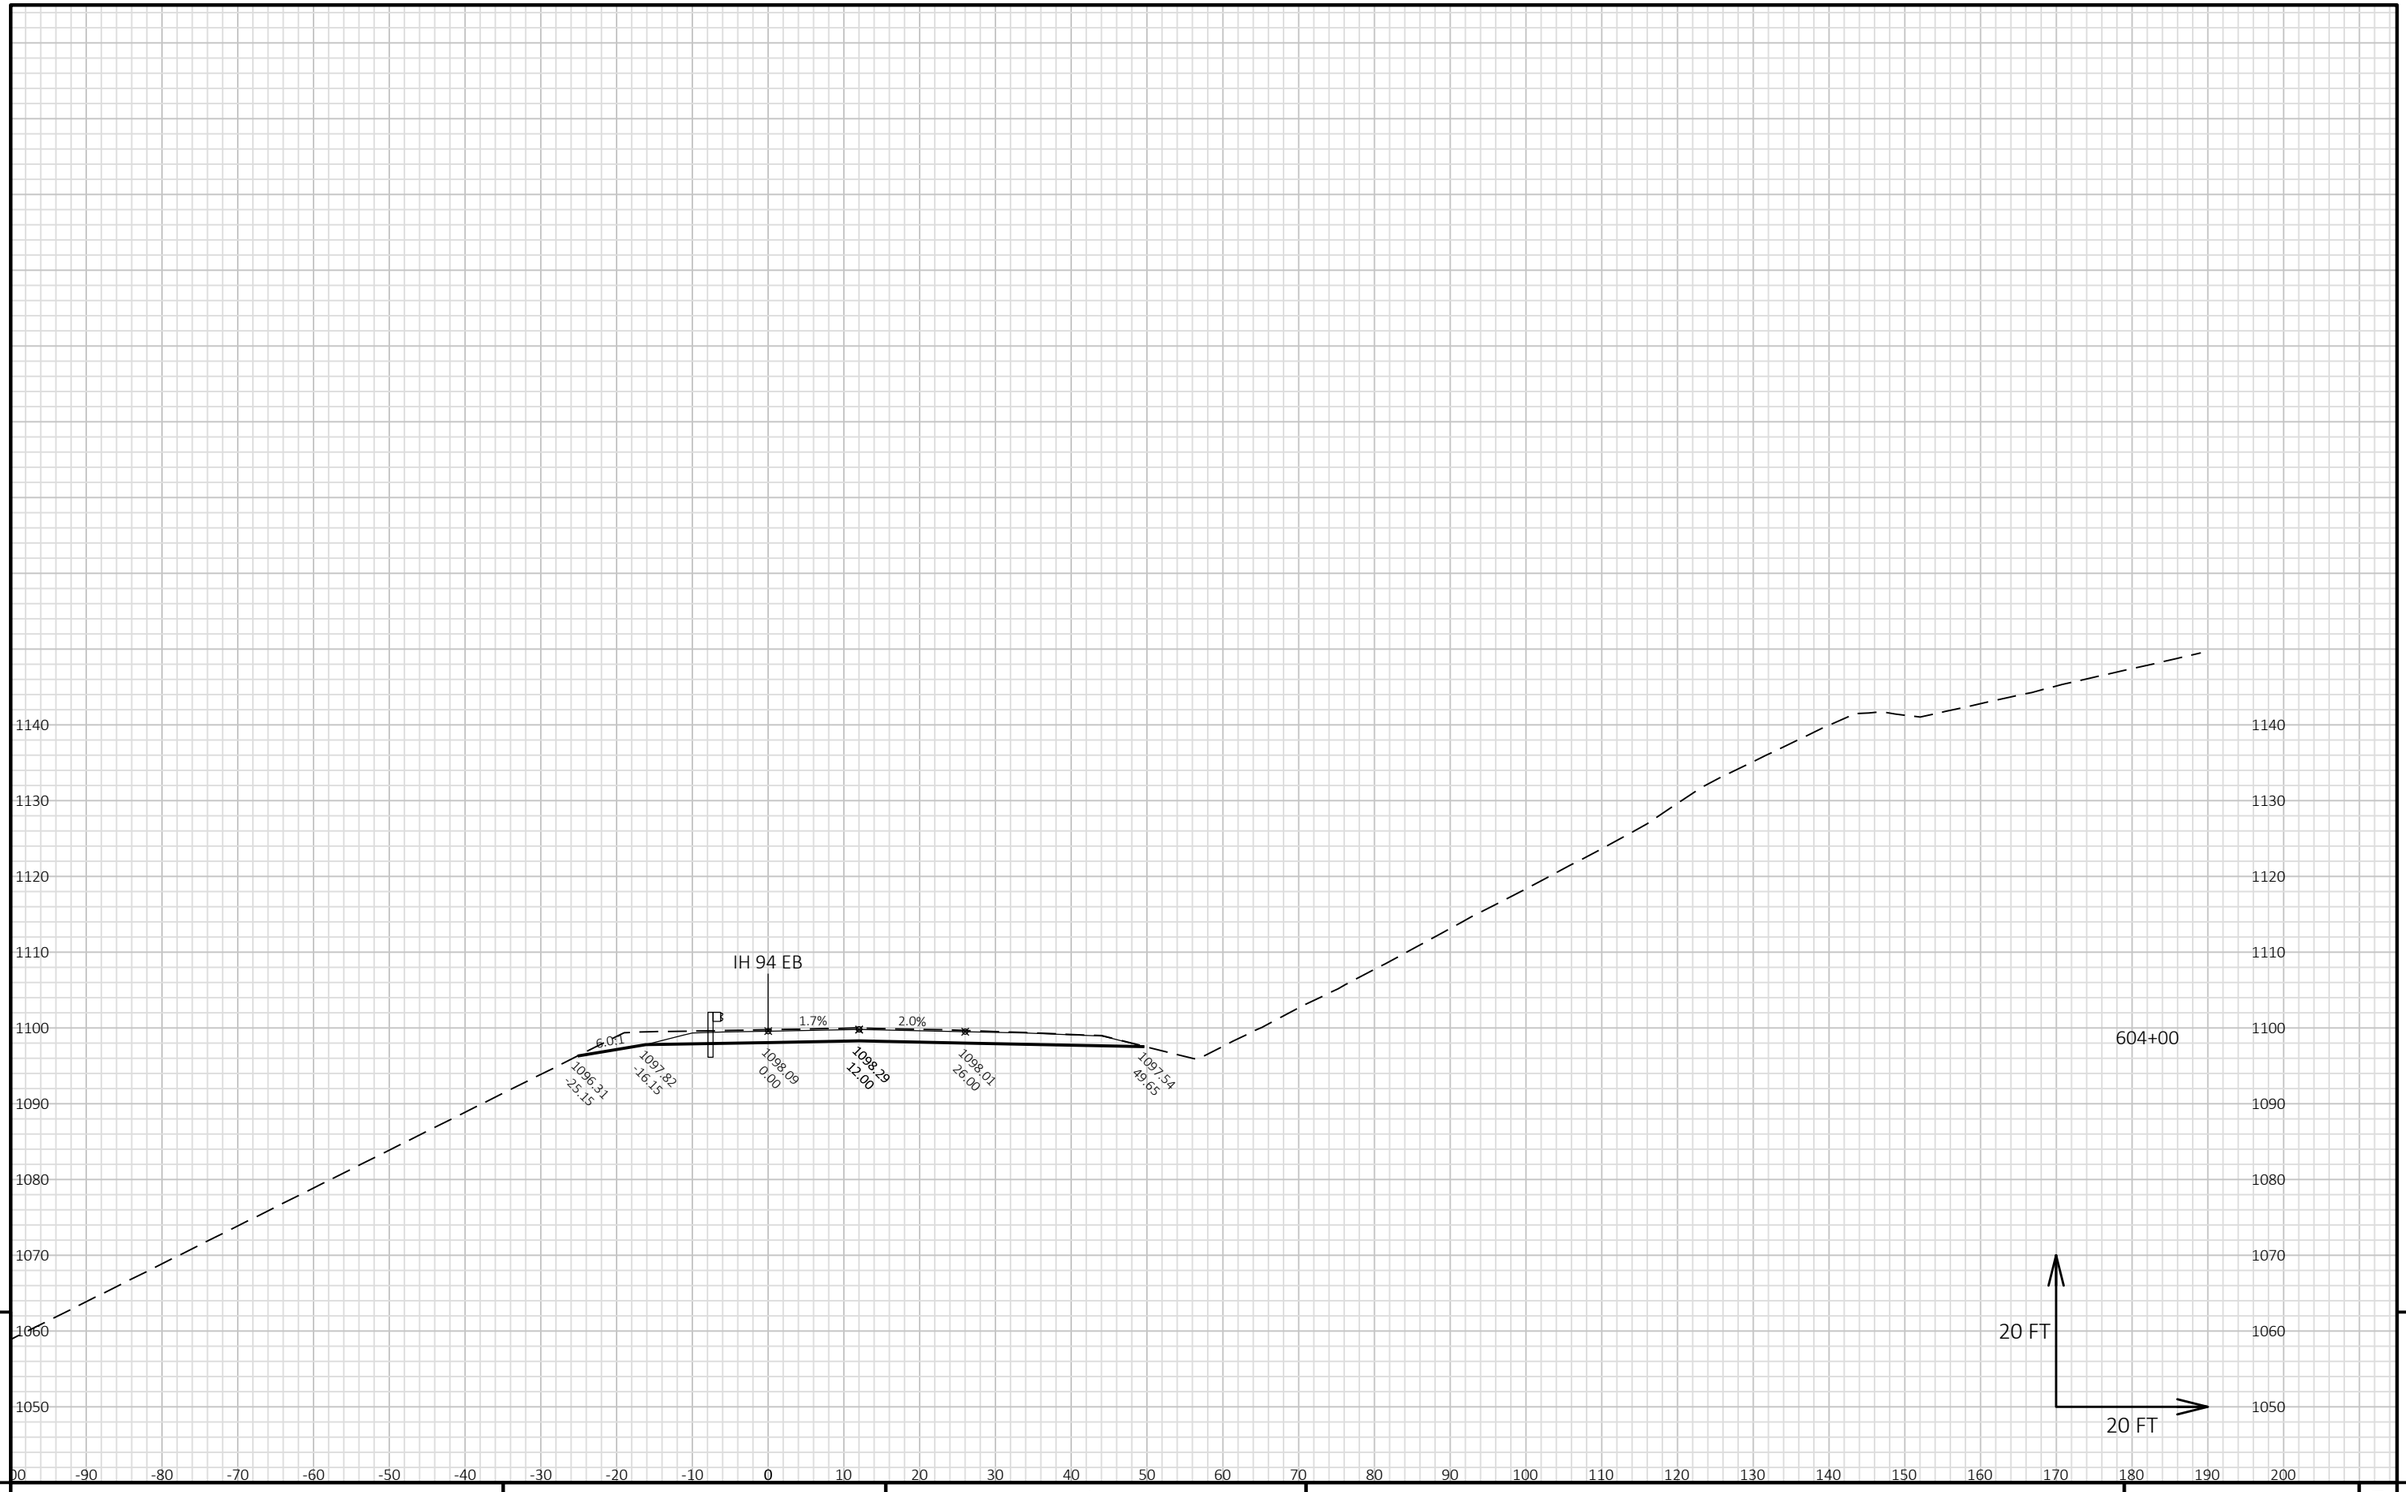


9

9

PROJECT NO: 1022-07-06	HWY: IH 94	COUNTY: ST. CROIX/DUNN	CROSS SECTIONS: IH 94 EB STAGE 8E-H	SHEET	E

FILE NAME : P:\UZ\W\WITNW\142428\CIVIL 3D\10220706\SHEETSPLAN\CROSS SECTIONS\XS_TC STG 8E-H.DWG
LAYOUT NAME - 090123_XS EB

PLOT DATE : 2/13/2018 10:21 AM PLOT BY : SAVANNAH STEHN PLOT NAME : PLOT SCALE : 1 IN:20 FT HORZ. / 1 IN:20 FT VERT.

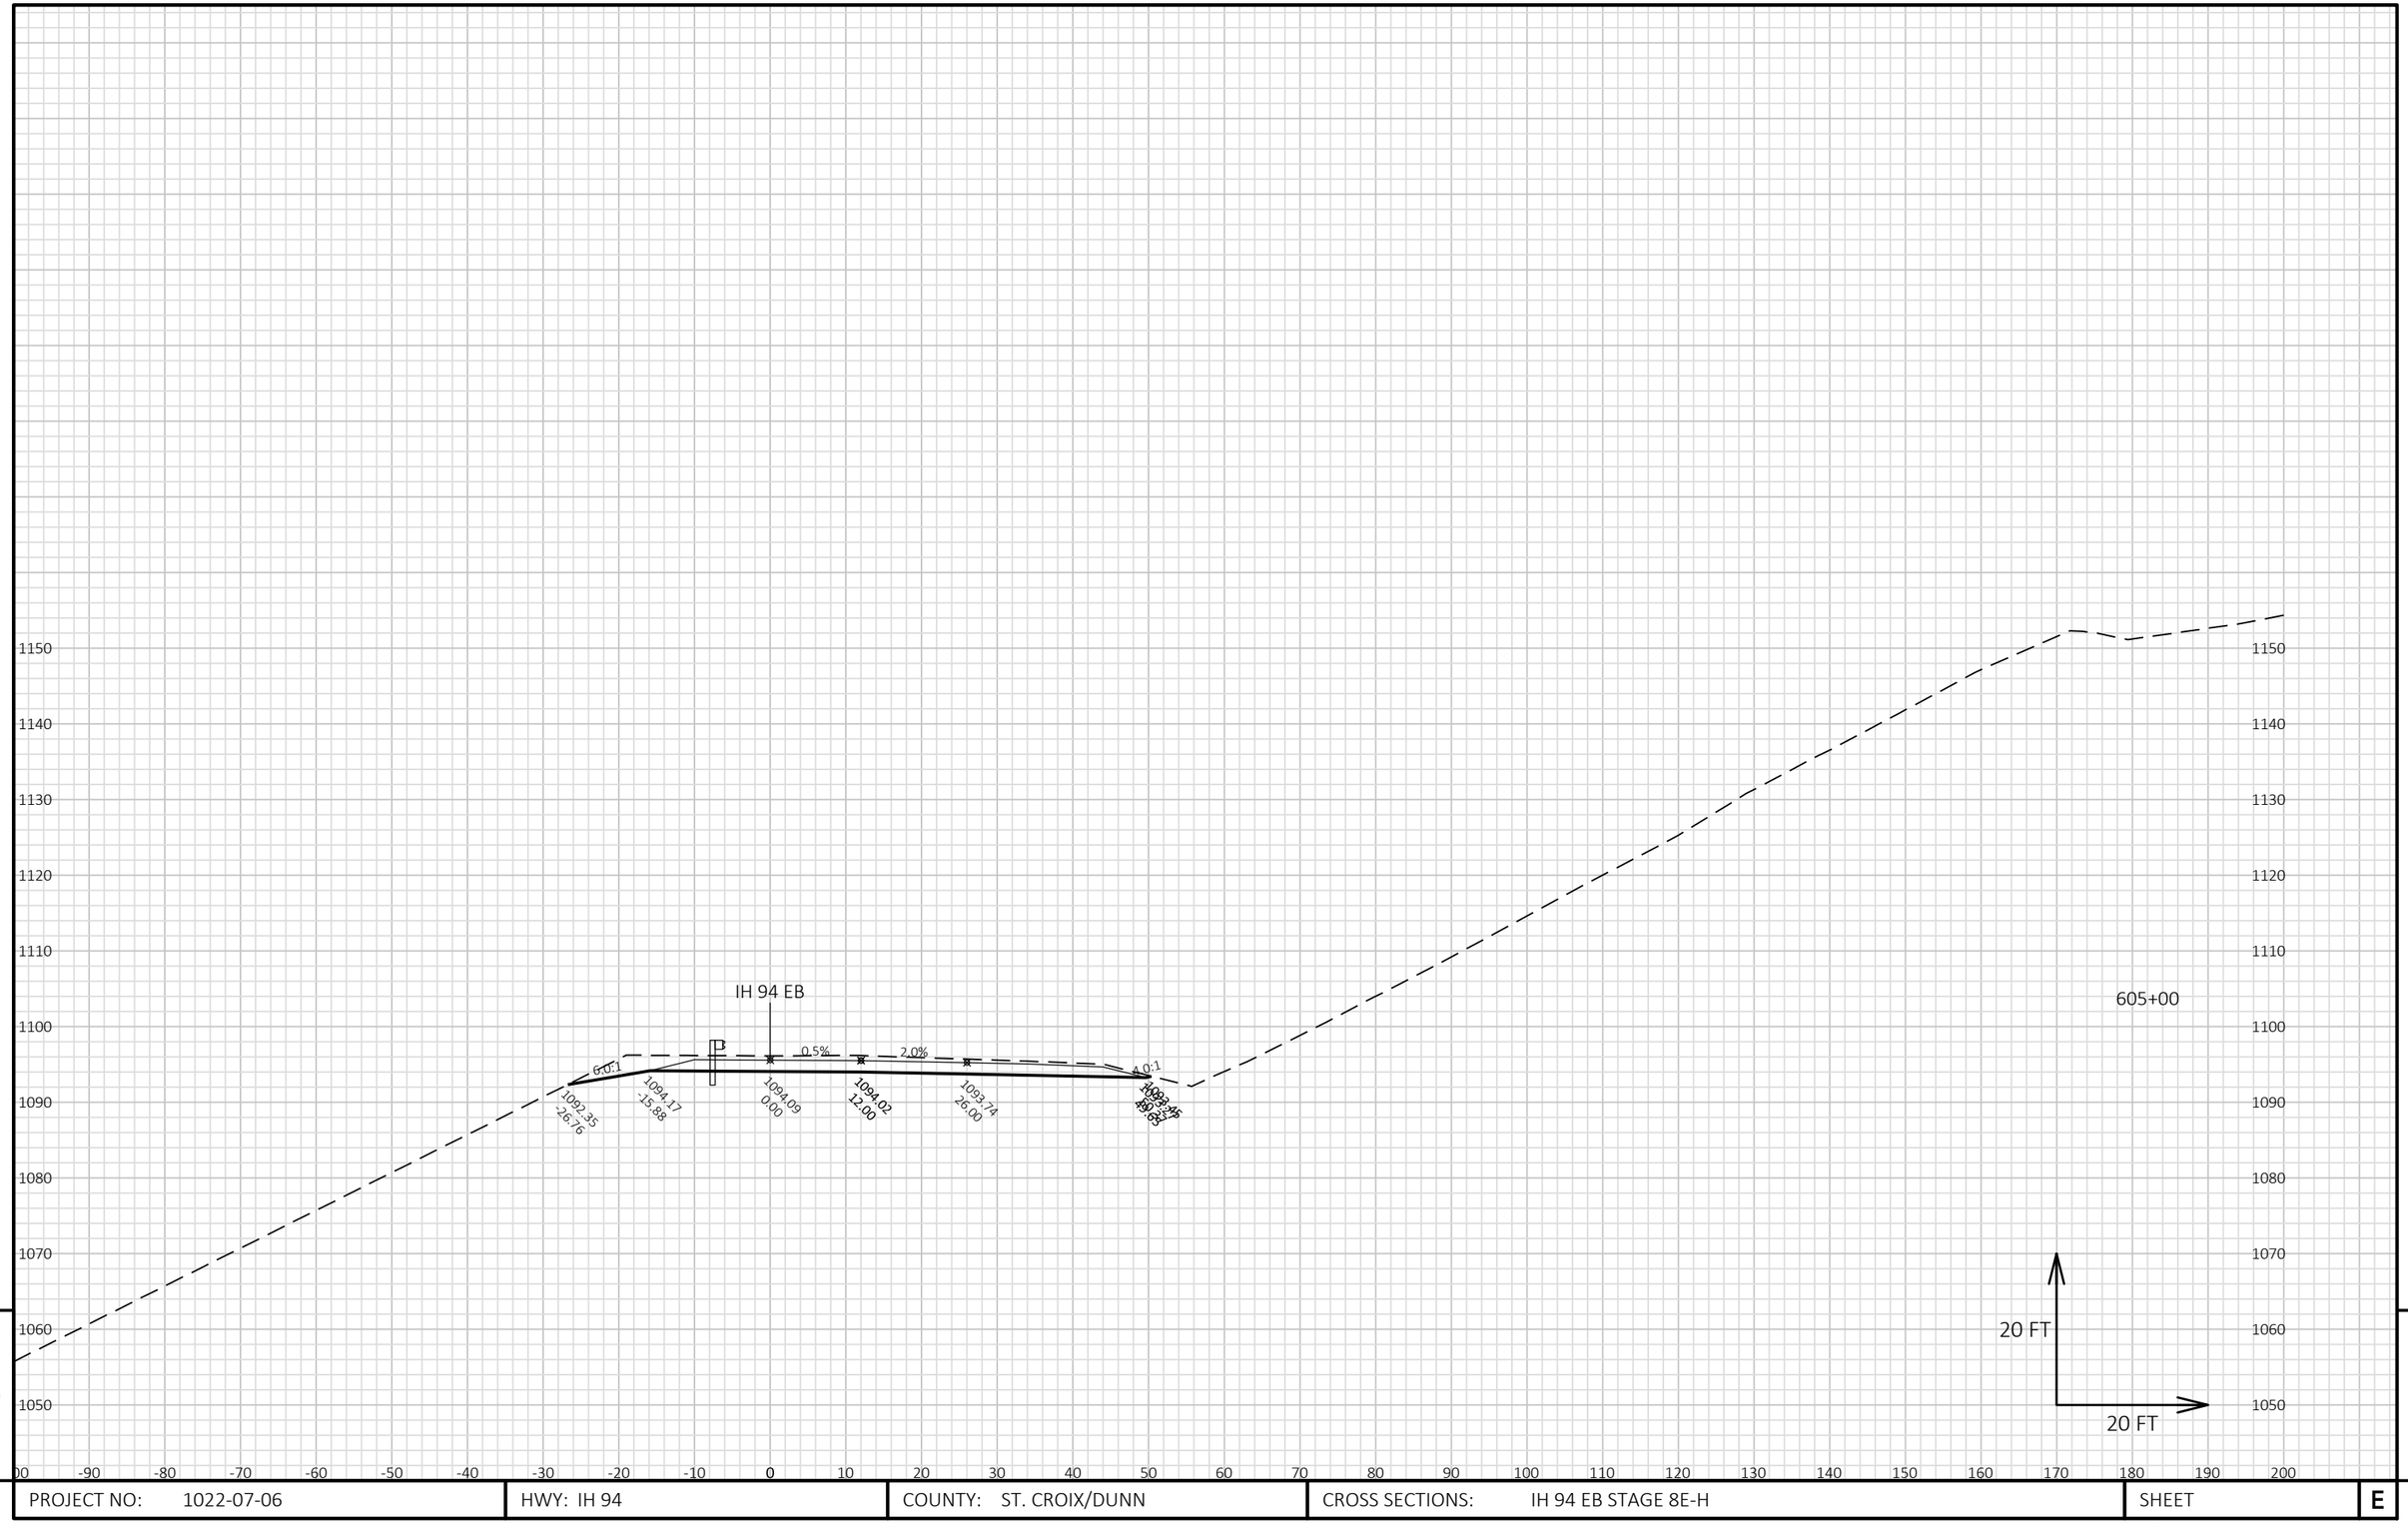


9

9

PROJECT NO: 1022-07-06	HWY: IH 94	COUNTY: ST. CROIX/DUNN	CROSS SECTIONS: IH 94 EB STAGE 8E-H	SHEET	E

FILE NAME : P:\UZ\W\WITNW\142428\CIVIL 3D\10220706\SHEETSPLAN\CROSS SECTIONS\XS_TC STG 8E-H.DWG
LAYOUT NAME - 090124_XS EB

PLOT DATE : 2/13/2018 10:21 AM PLOT BY : SAVANNAH STEHN PLOT NAME : PLOT SCALE : 1 IN:20 FT HORZ. / 1 IN:20 FT VERT.

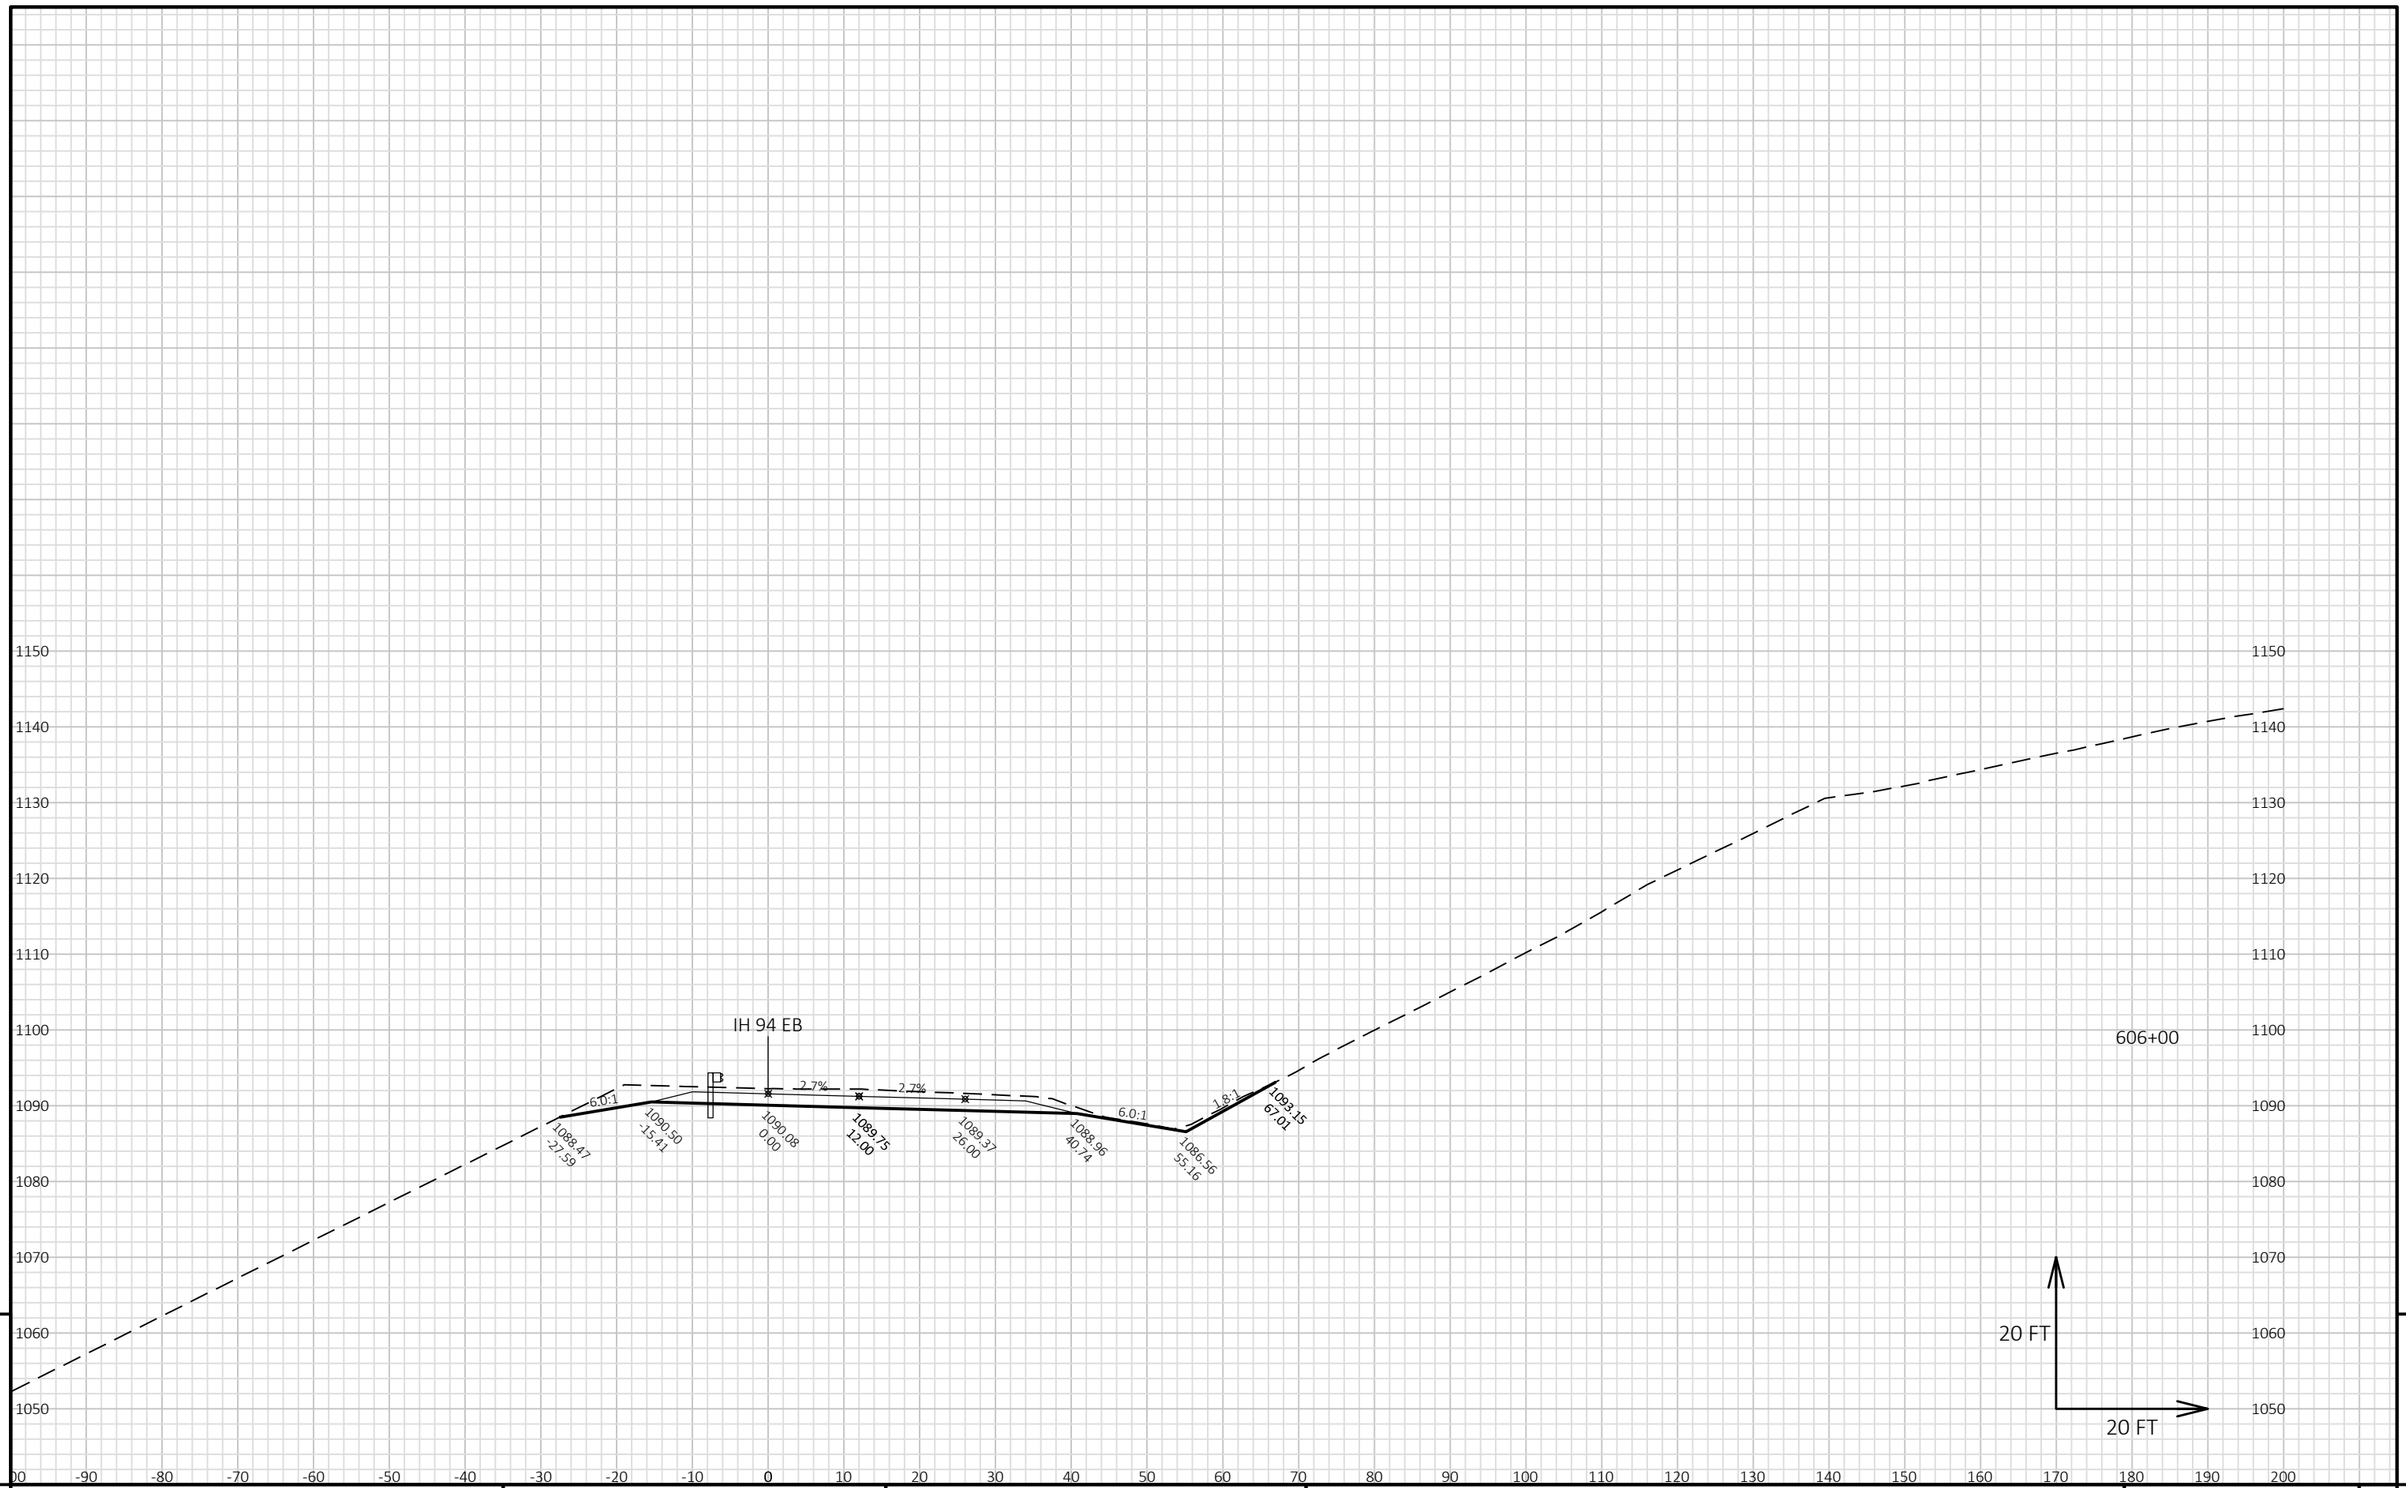


9

9

PROJECT NO: 1022-07-06	HWY: IH 94	COUNTY: ST. CROIX/DUNN	CROSS SECTIONS: IH 94 EB STAGE 8E-H	SHEET	E

FILE NAME : P:\UZ\W\WITNW\142428\CIVIL 3D\10220706\SHEETSPLAN\CROSS SECTIONS\XS_TC STG 8E-H.DWG
LAYOUT NAME - 090125_XS EB

PLOT DATE : 2/13/2018 10:21 AM PLOT BY : SAVANNAH STEHN PLOT NAME : PLOT SCALE : 1 IN:20 FT HORZ. / 1 IN:20 FT VERT.

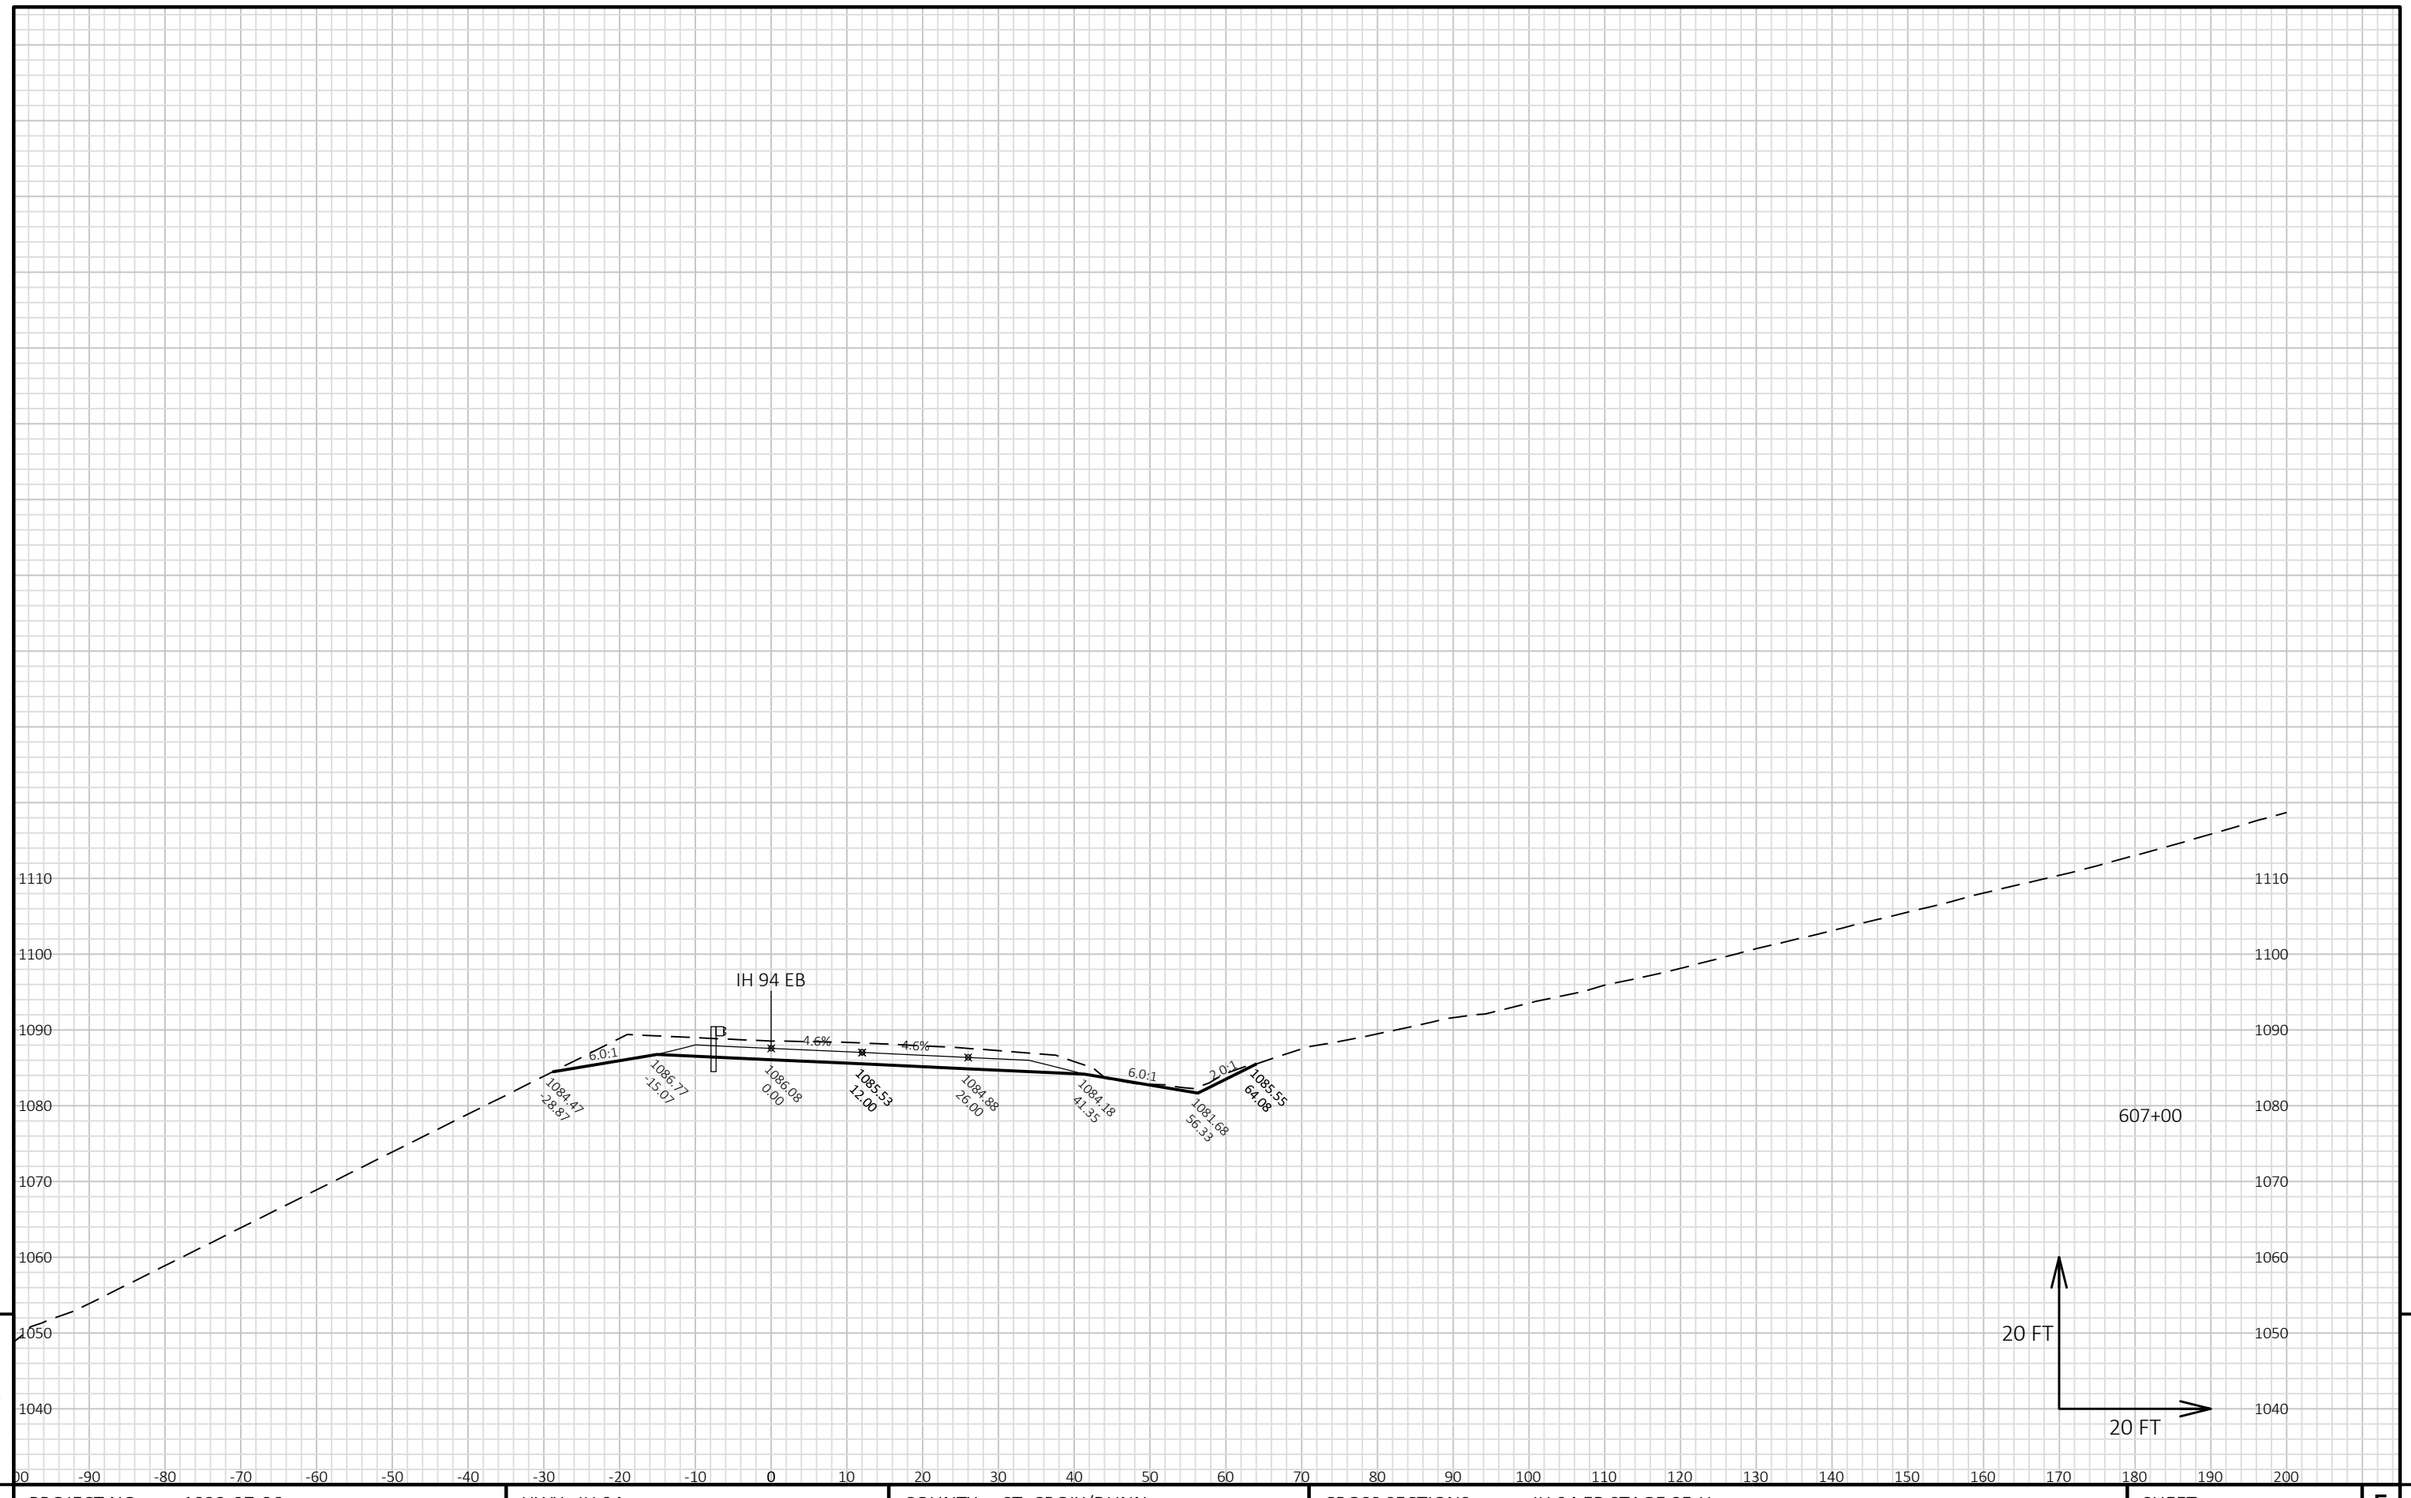


9

9

PROJECT NO: 1022-07-06	HWY: IH 94	COUNTY: ST. CROIX/DUNN	CROSS SECTIONS: IH 94 EB STAGE 8E-H	SHEET	E

FILE NAME : P:\UZ\W\WITNW\142428\CIVIL 3D\10220706\SHEETSPLAN\CROSS SECTIONS\XS_TC STG 8E-H.DWG
LAYOUT NAME - 090126_XS EB

PLOT DATE : 2/13/2018 10:21 AM PLOT BY : SAVANNAH STEHN PLOT NAME : PLOT SCALE : 1 IN:20 FT HORZ. / 1 IN:20 FT VERT.

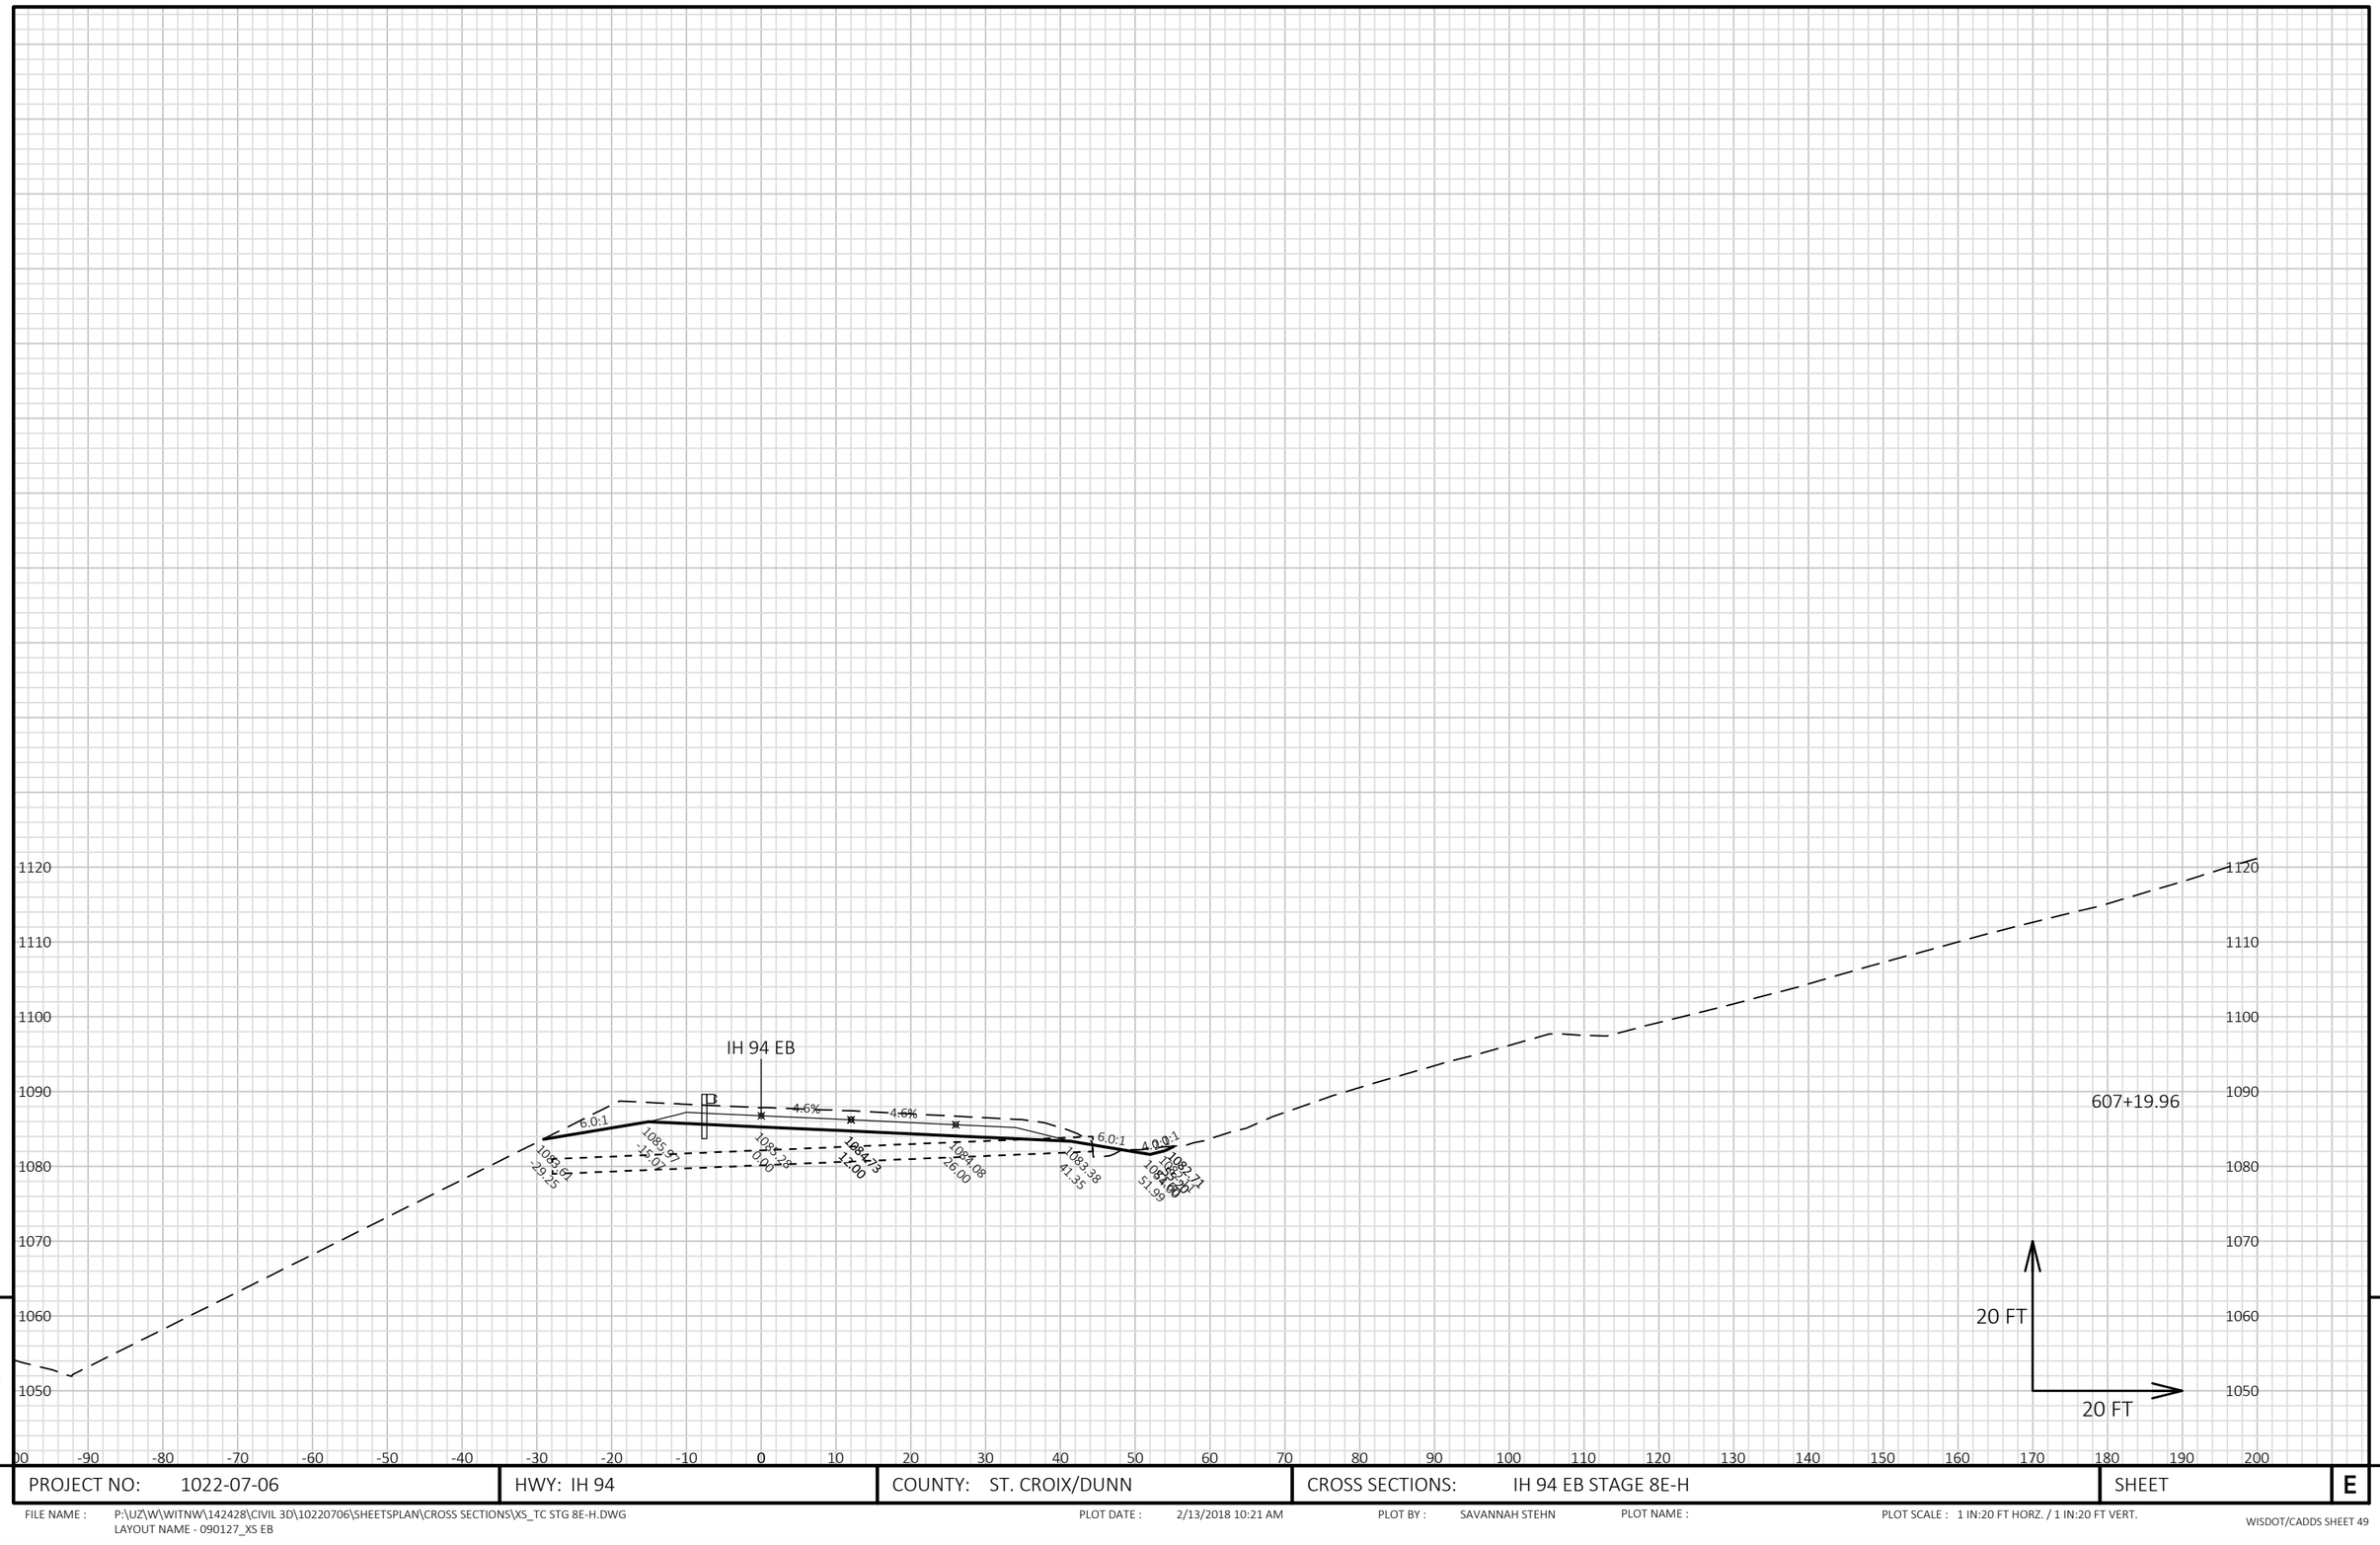


9

9

PROJECT NO: 1022-07-06	HWY: IH 94	COUNTY: ST. CROIX/DUNN	CROSS SECTIONS: IH 94 EB STAGE 8E-H	SHEET E

FILE NAME : P:\UZ\W\WITNW\142428\CIVIL 3D\10220706\SHEETSPLAN\CROSS SECTIONS\XS_TC STG 8E-H.DWG
LAYOUT NAME - 090127_XS EB


PLOT DATE : 2/13/2018 10:21 AM PLOT BY : SAVANNAH STEHN PLOT NAME : PLOT SCALE : 1 IN:20 FT HORZ. / 1 IN:20 FT VERT.

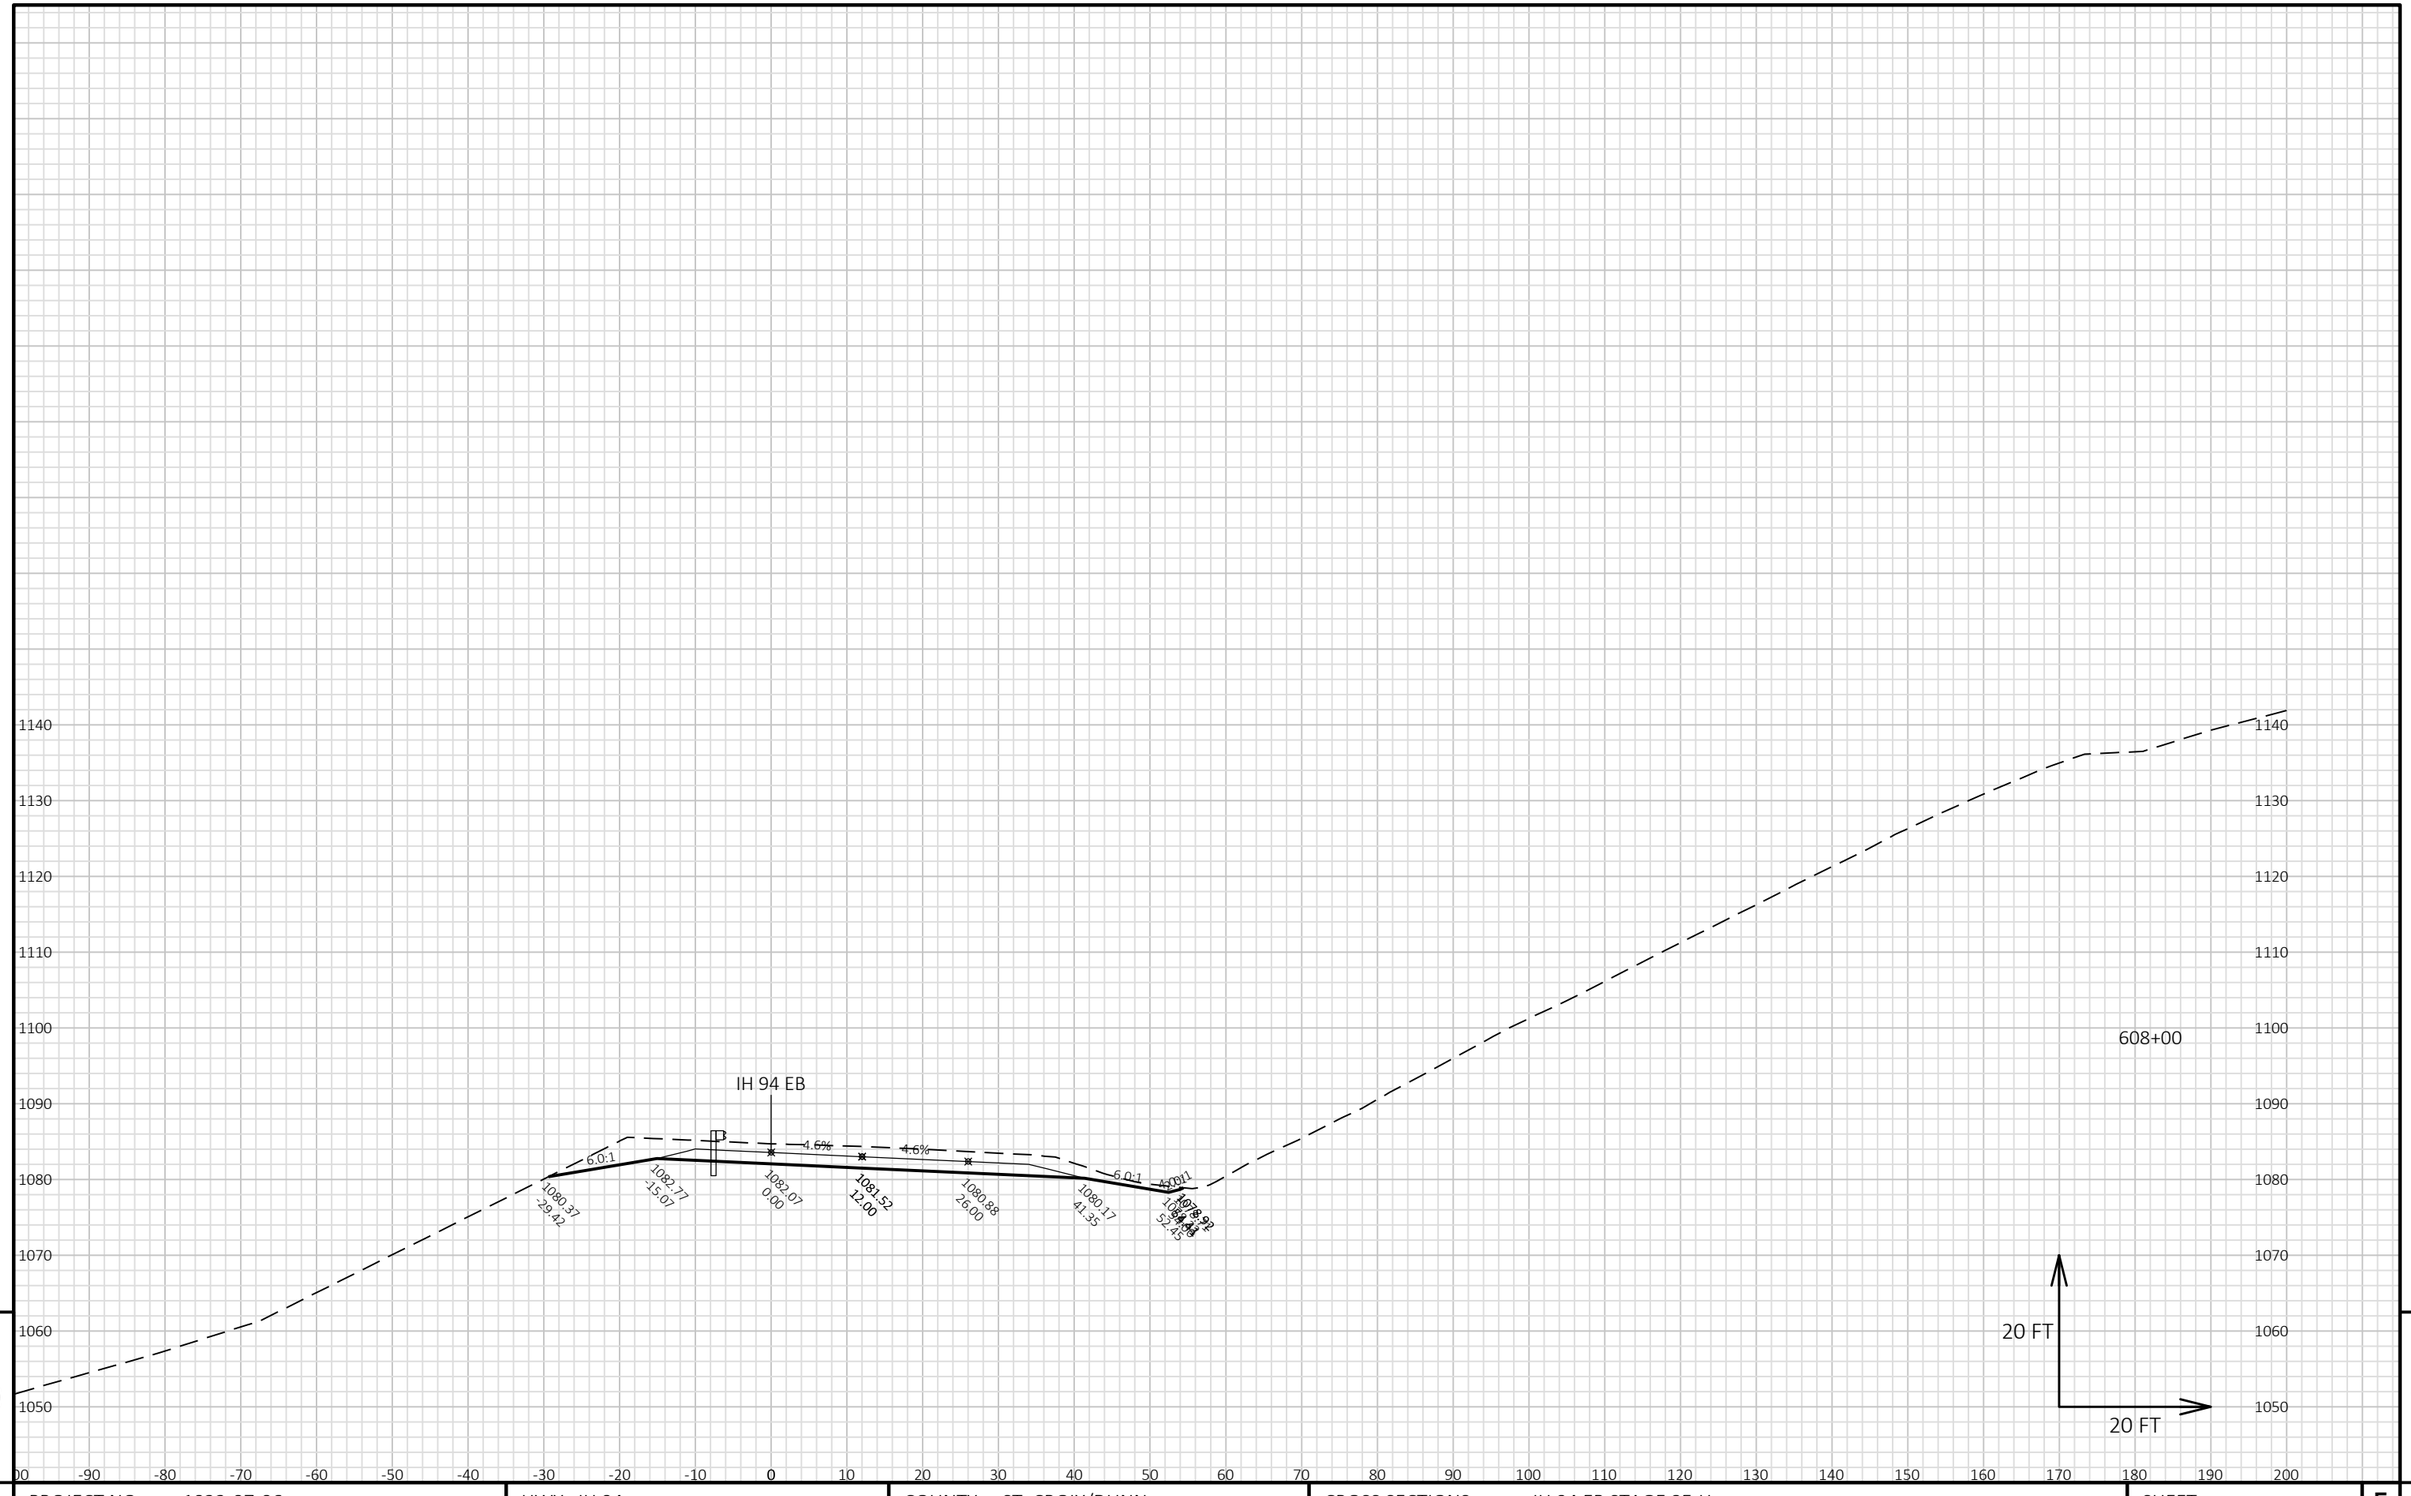

PROJECT NO: 1022-07-06	HWY: IH 94	COUNTY: ST. CROIX/DUNN	CROSS SECTIONS: IH 94 EB STAGE 8E-H	SHEET E

FILE NAME : P:\UZ\W\WITNW\142428\CIVIL 3D\10220706\SHEETSPLAN\CROSS SECTIONS\XS_TC STG 8E-H.DWG
LAYOUT NAME - 090128_XS EB

PLOT DATE : 2/13/2018 10:22 AM PLOT BY : SAVANNAH STEHN PLOT NAME : PLOT SCALE : 1 IN:20 FT HORZ. / 1 IN:20 FT VERT.

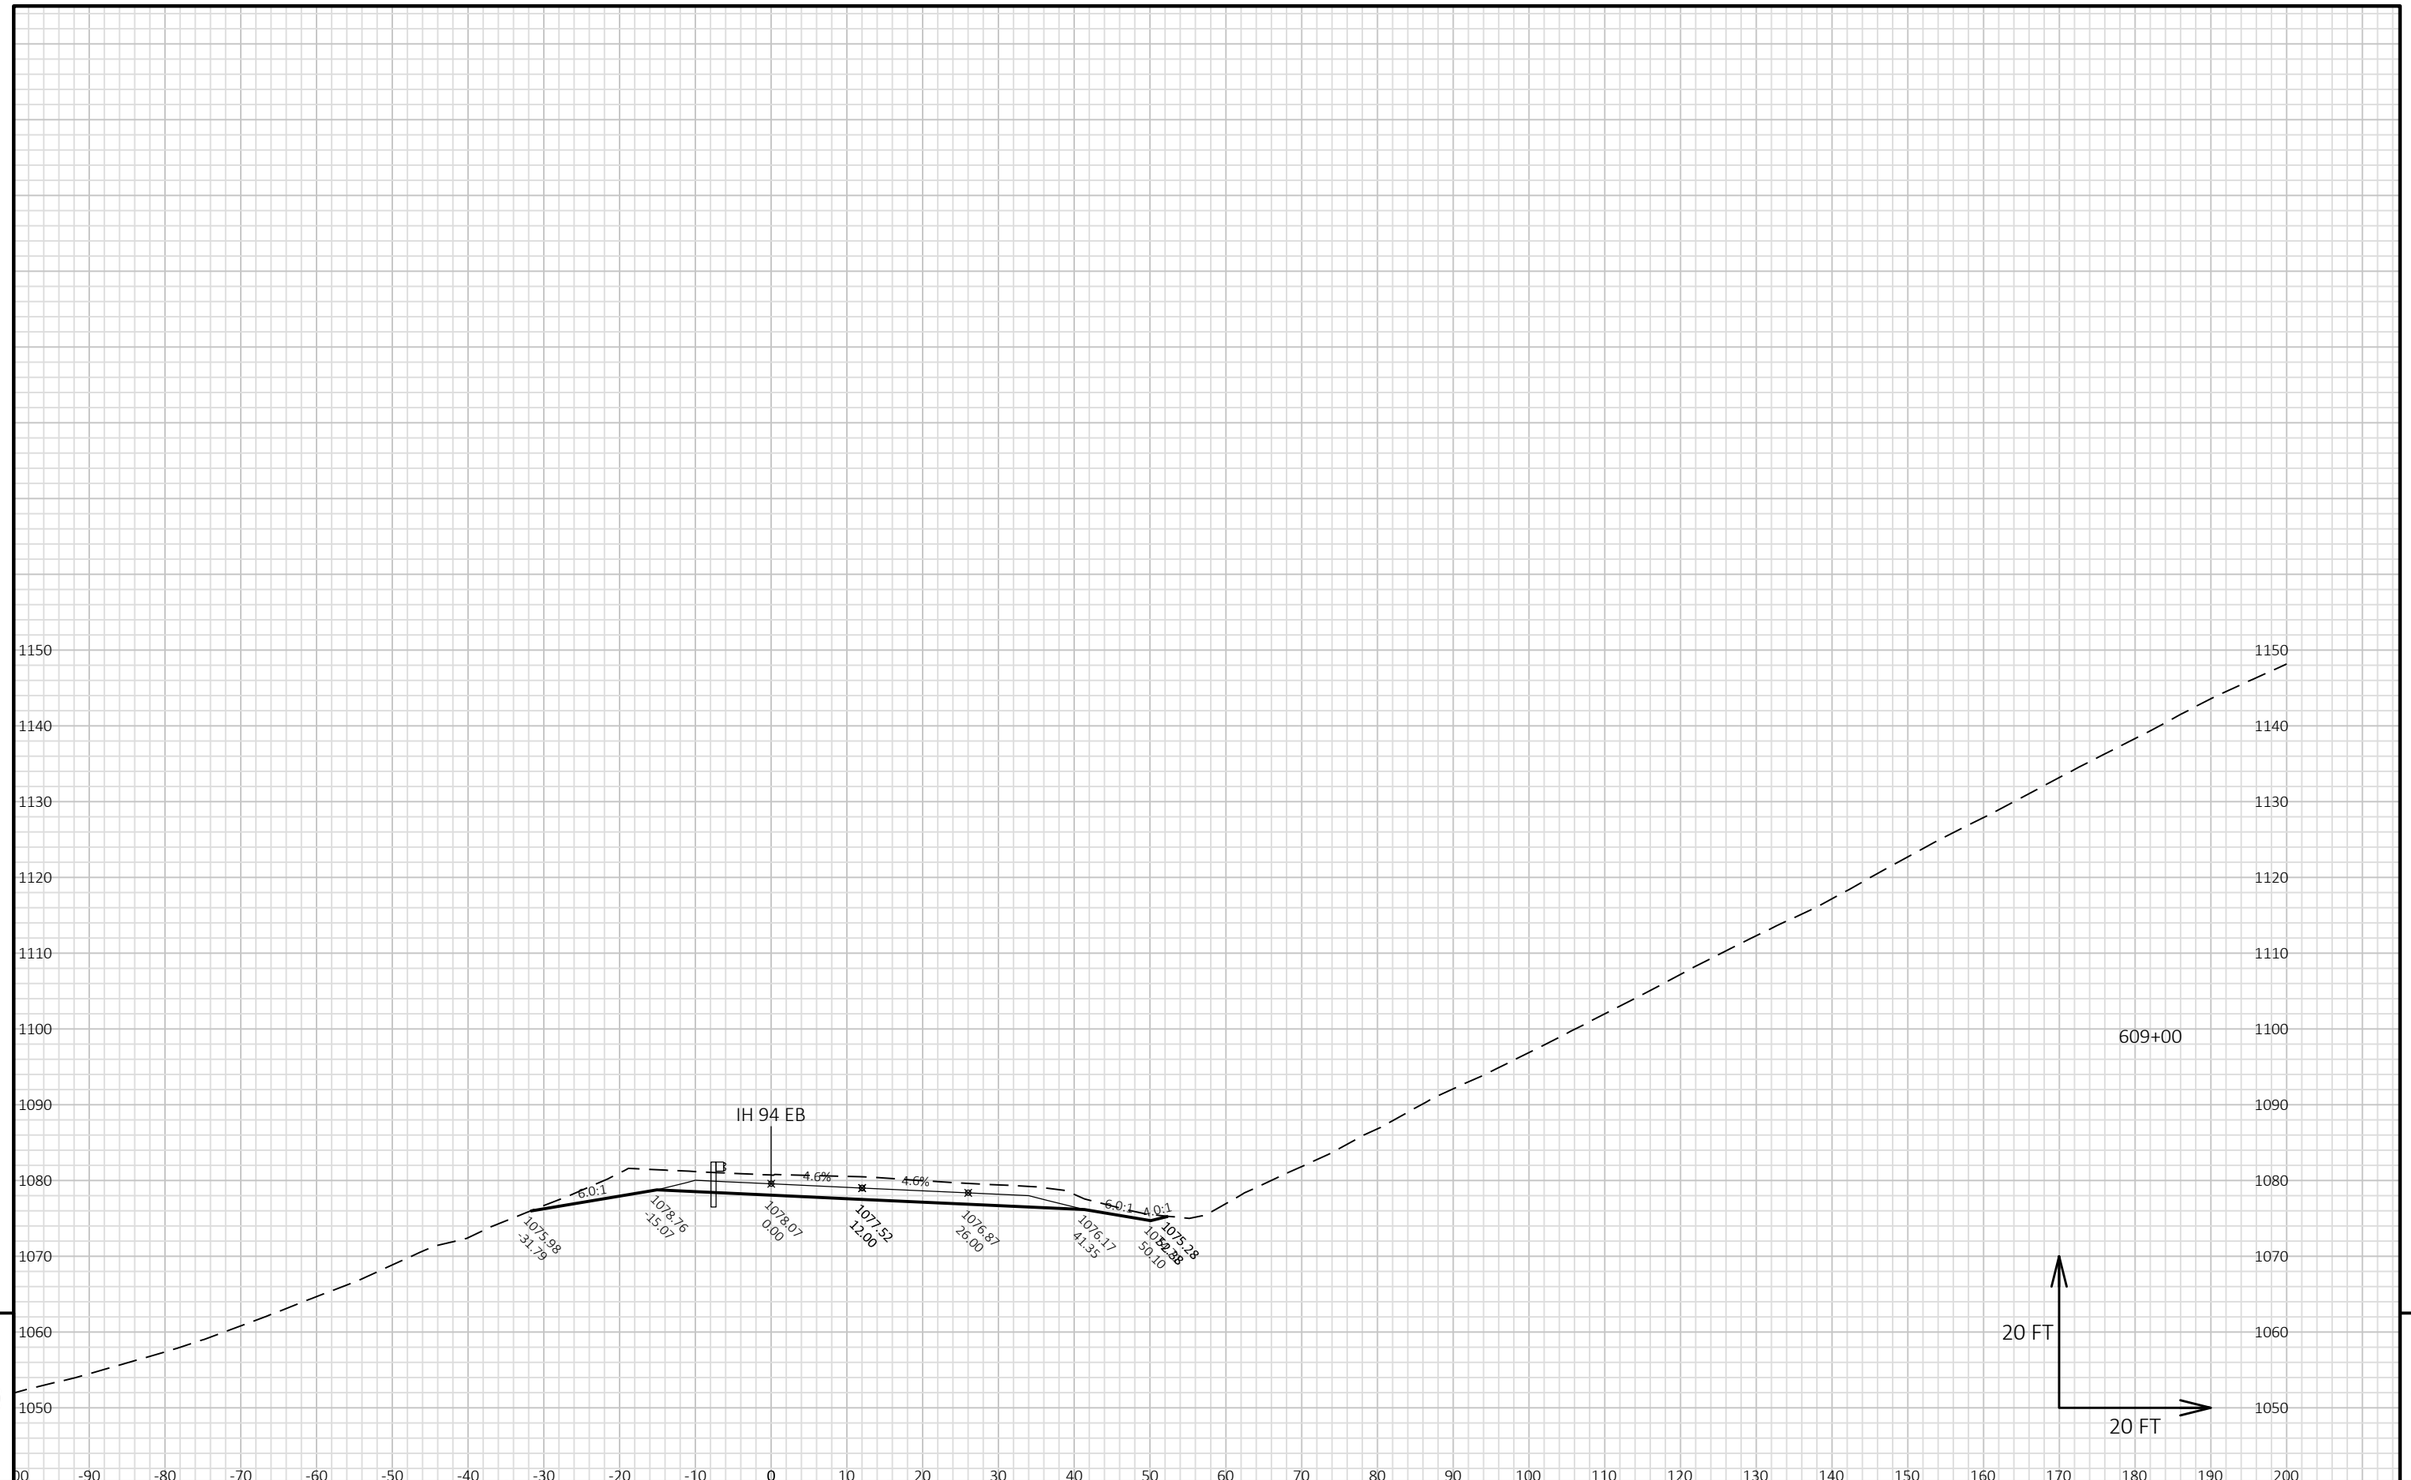


9

9

PROJECT NO: 1022-07-06	HWY: IH 94	COUNTY: ST. CROIX/DUNN	CROSS SECTIONS: IH 94 EB STAGE 8E-H	SHEET	E

FILE NAME : P:\UZ\W\WITNW\142428\CIVIL 3D\10220706\SHEETSPLAN\CROSS SECTIONS\XS_TC STG 8E-H.DWG
LAYOUT NAME - 090129_XS EB


PLOT DATE : 2/13/2018 10:22 AM PLOT BY : SAVANNAH STEHN PLOT NAME : PLOT SCALE : 1 IN:20 FT HORZ. / 1 IN:20 FT VERT.

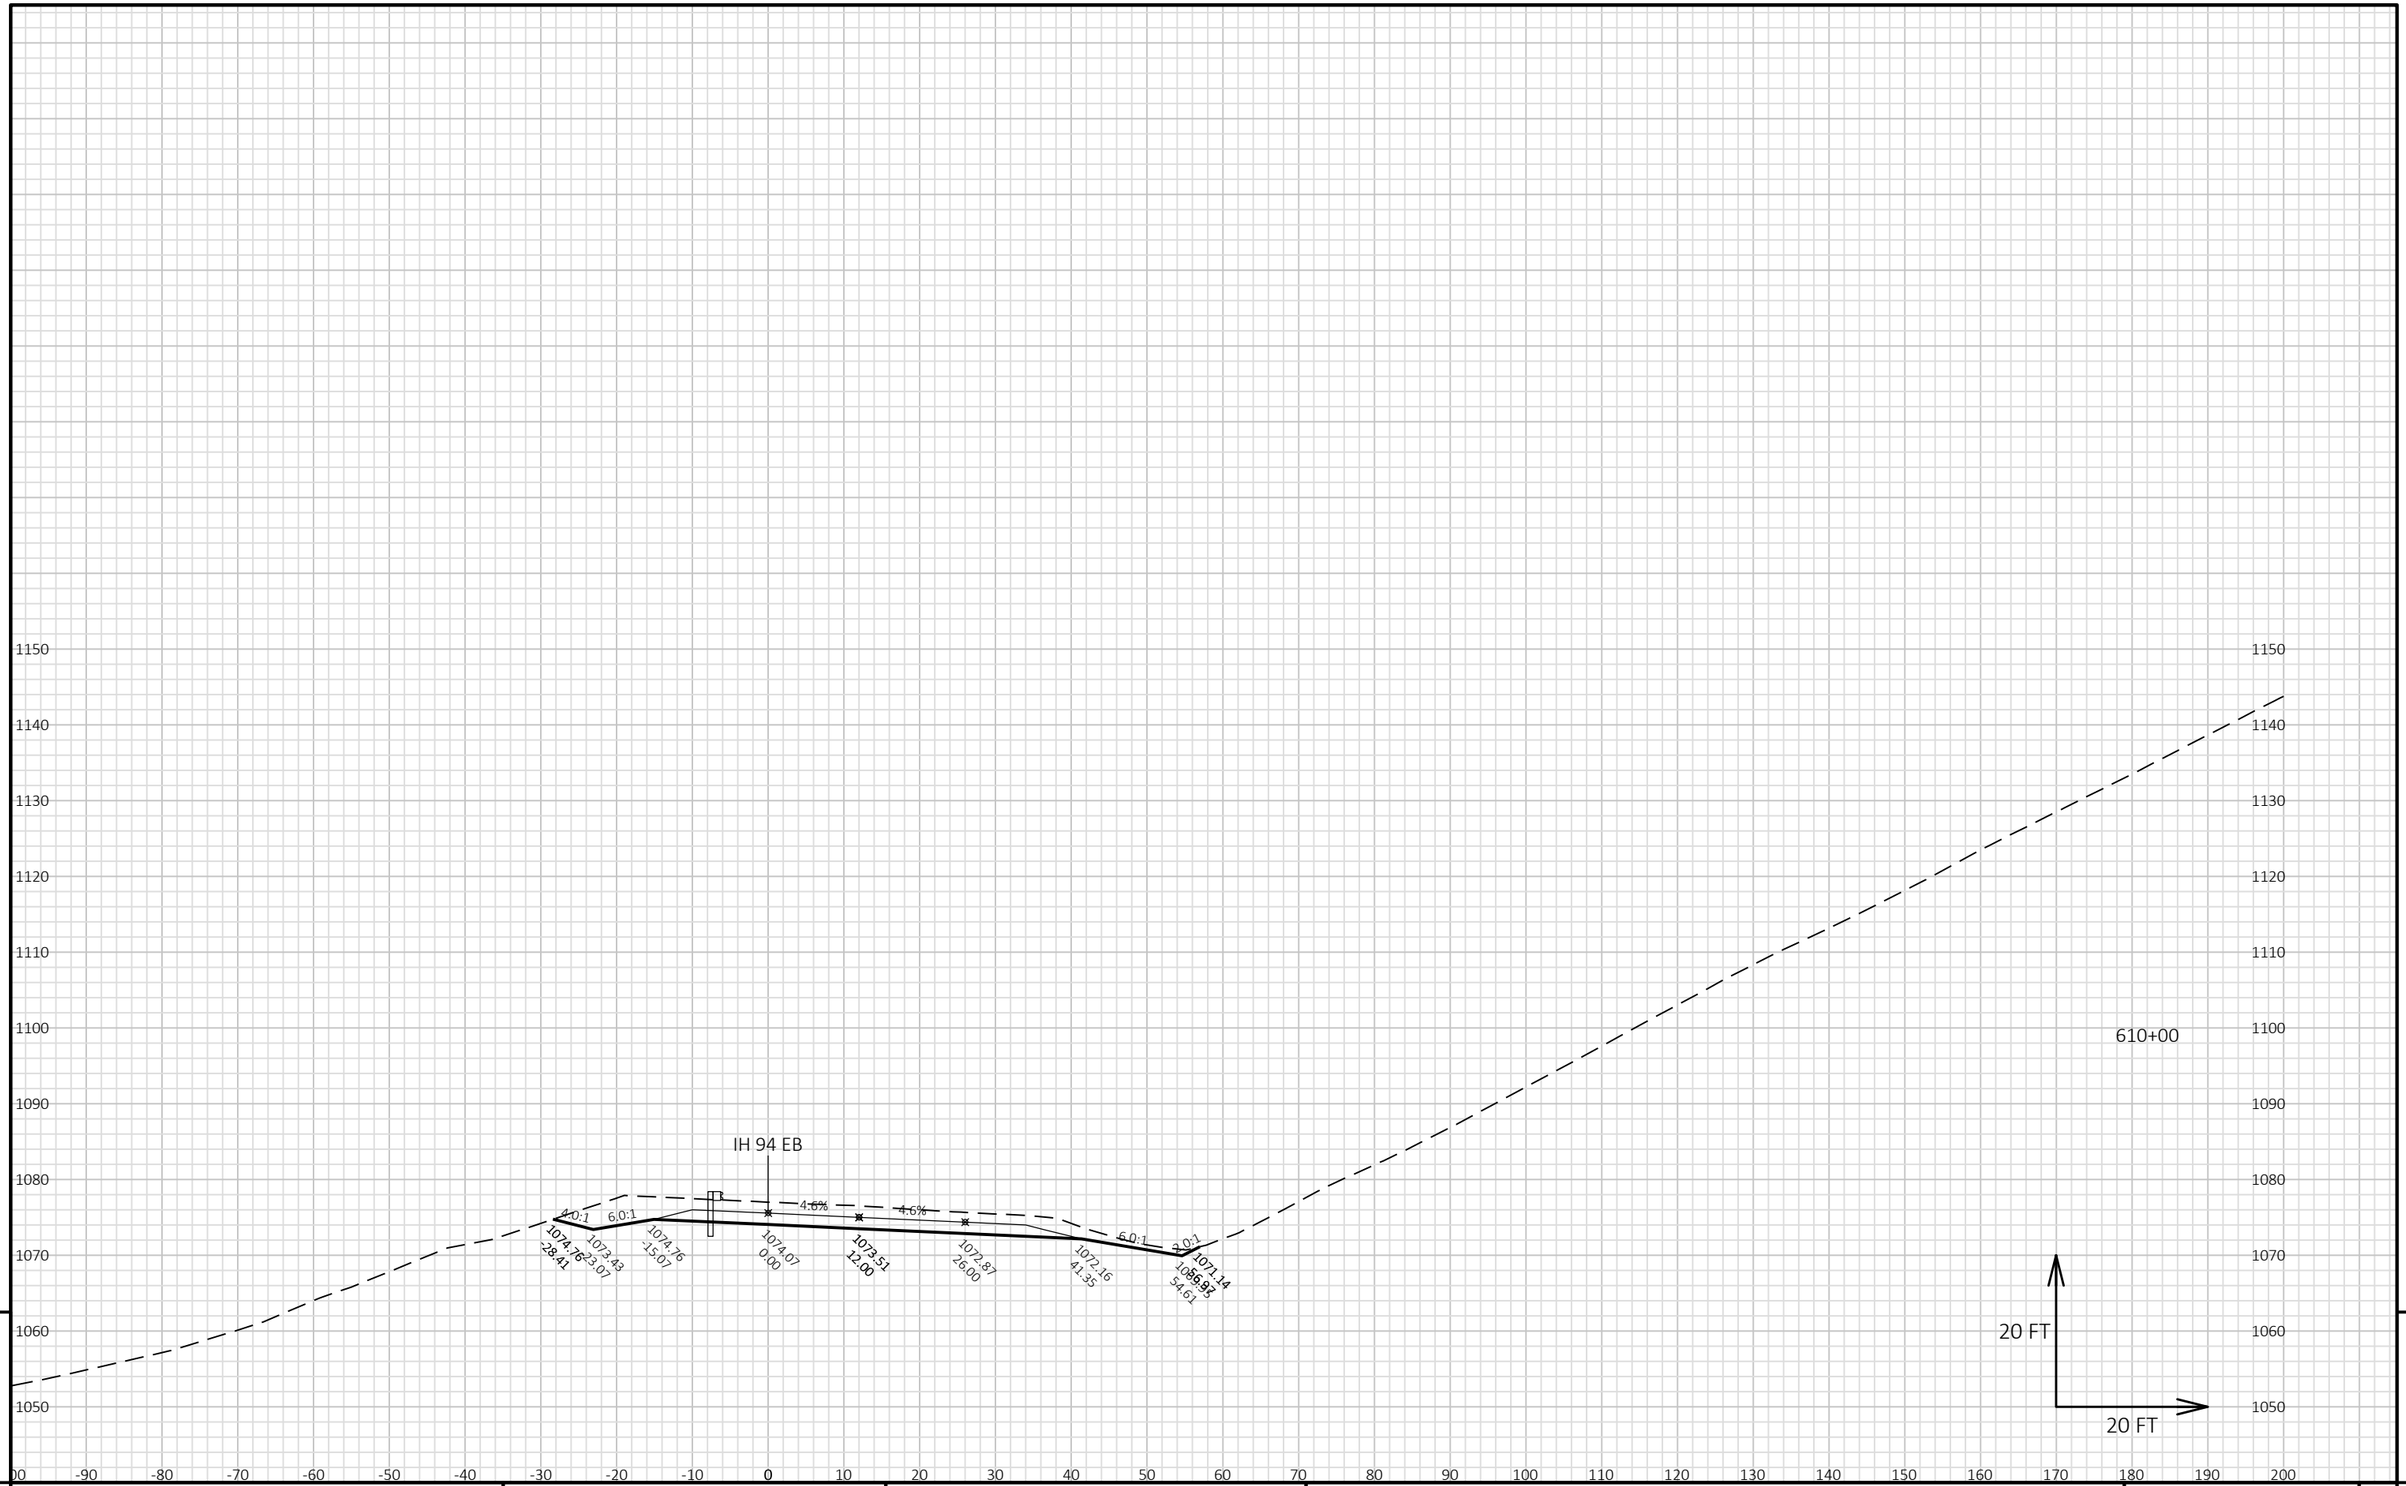

PROJECT NO: 1022-07-06	HWY: IH 94	COUNTY: ST. CROIX/DUNN	CROSS SECTIONS: IH 94 EB STAGE 8E-H	SHEET	E

FILE NAME : P:\UZ\W\WITNW\142428\CIVIL 3D\10220706\SHEETSPLAN\CROSS SECTIONS\XS_TC STG 8E-H.DWG
LAYOUT NAME - 090130_XS EB

PLOT DATE : 2/13/2018 10:22 AM PLOT BY : SAVANNAH STEHN PLOT NAME : PLOT SCALE : 1 IN:20 FT HORZ. / 1 IN:20 FT VERT.

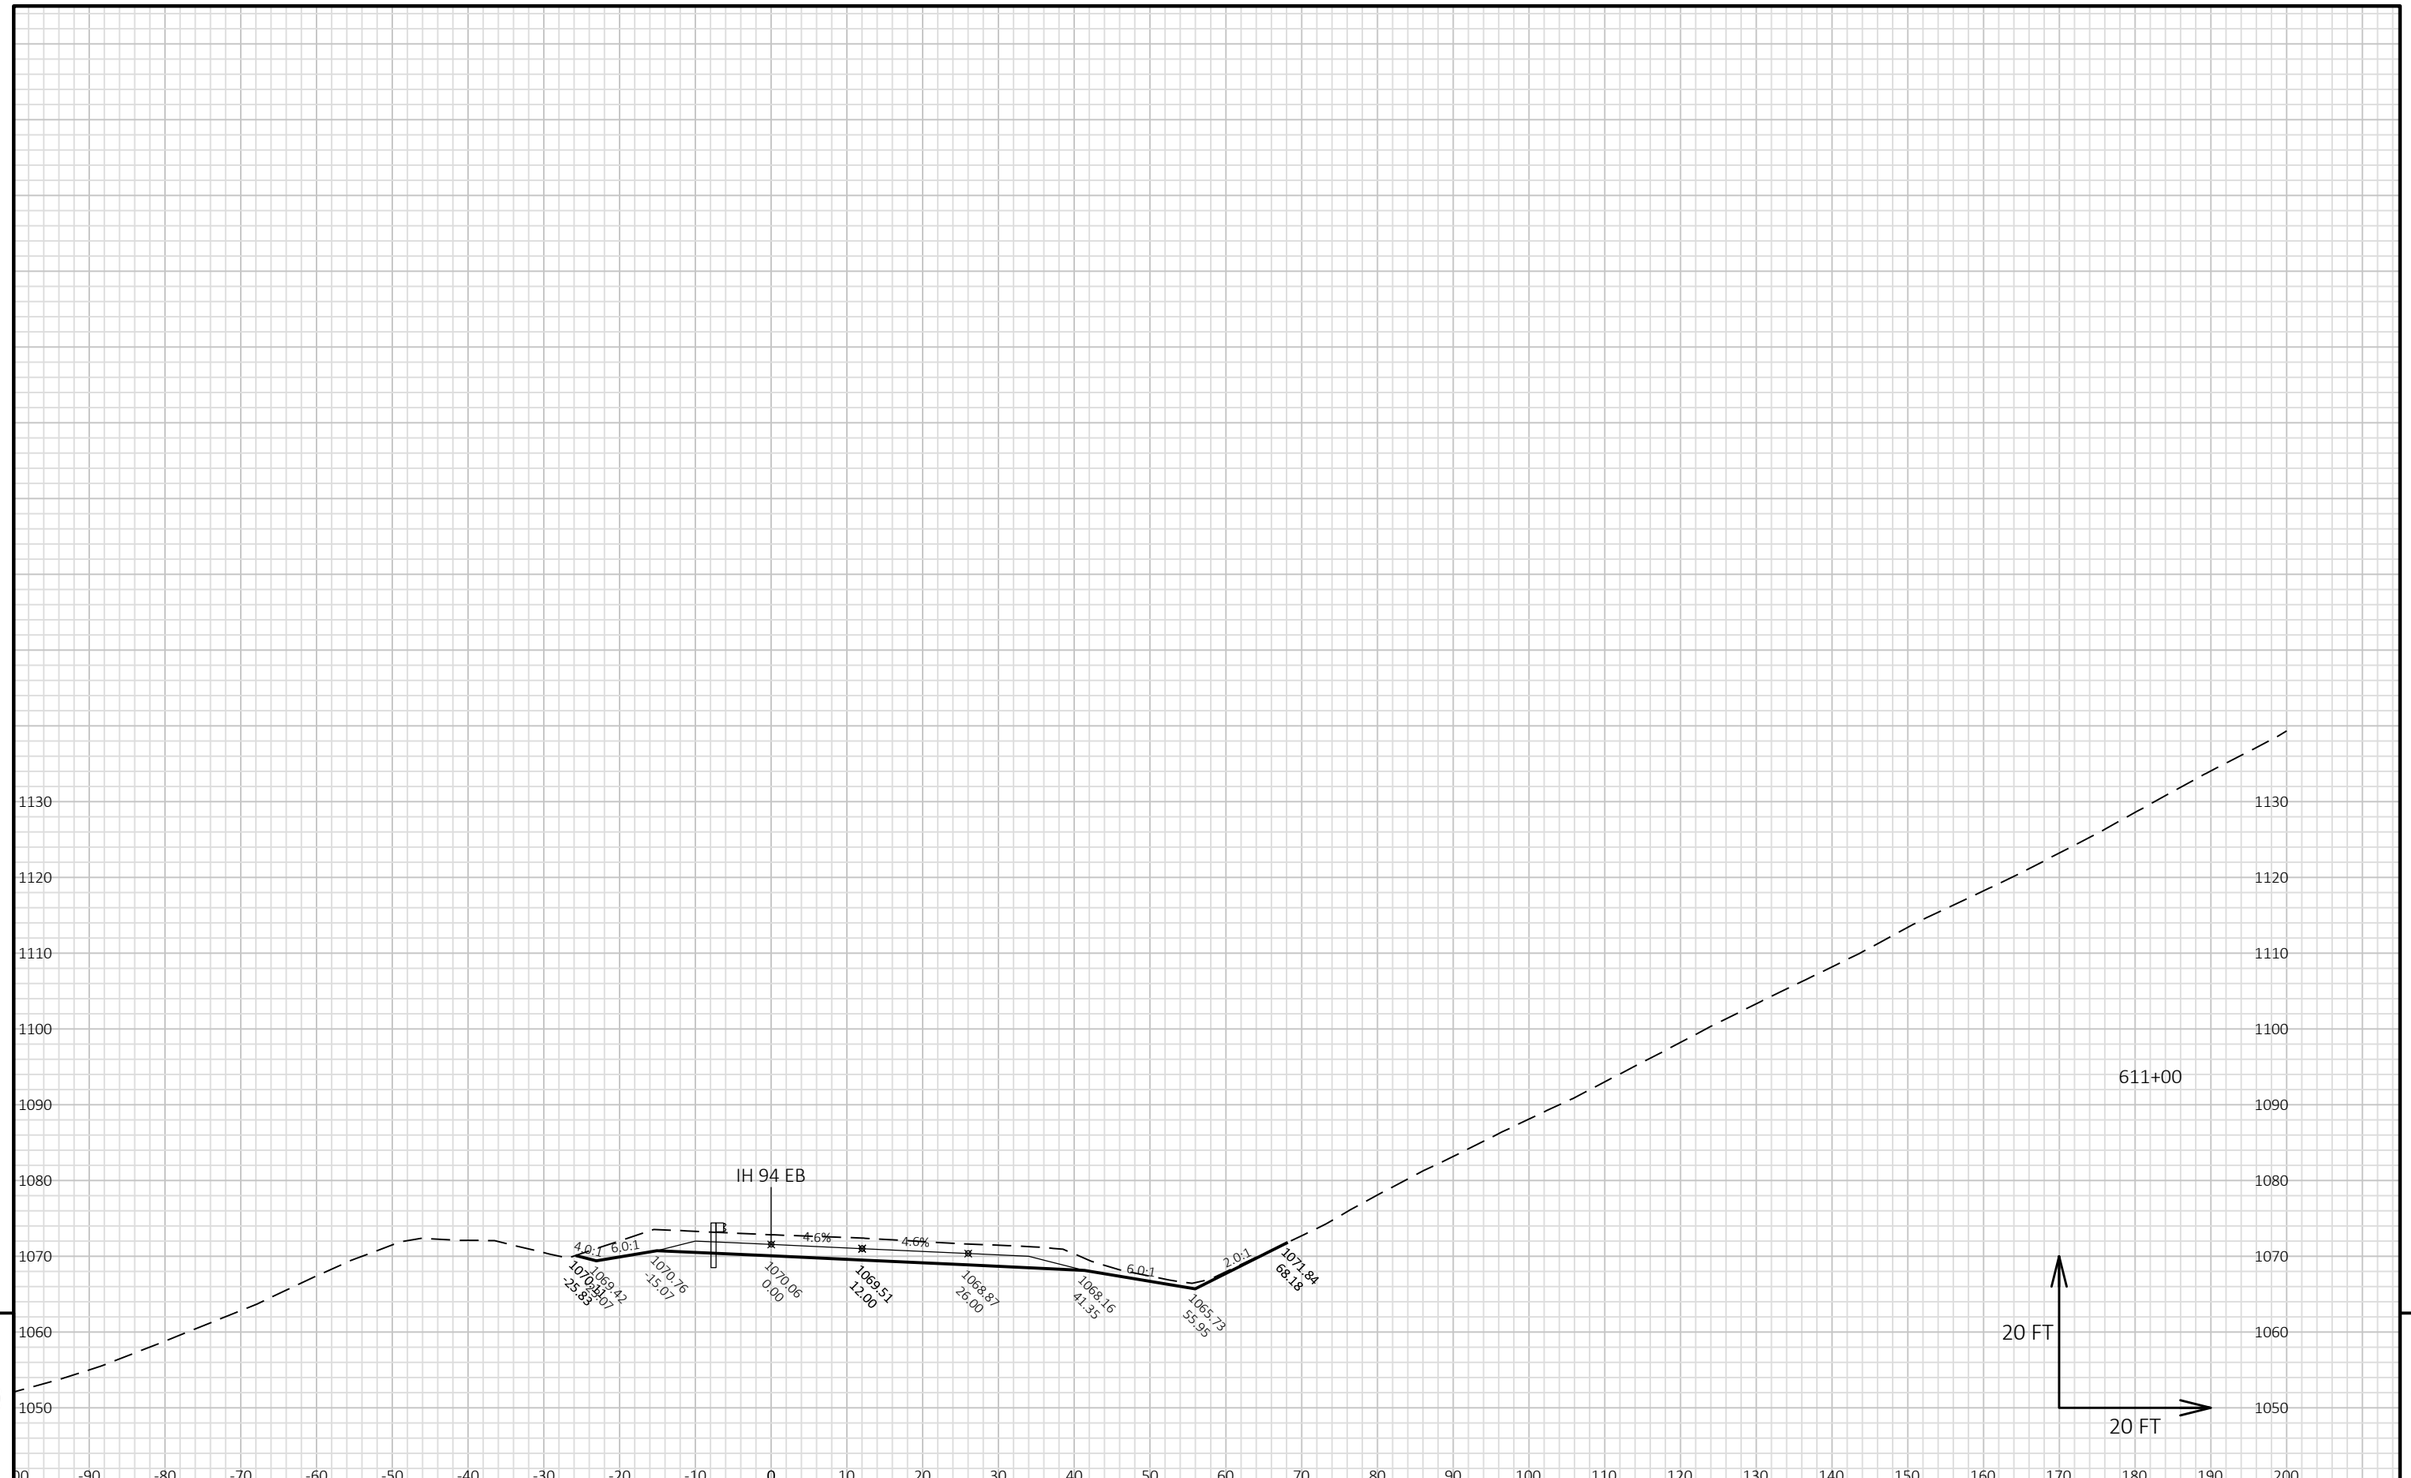


9

9

PROJECT NO: 1022-07-06	HWY: IH 94	COUNTY: ST. CROIX/DUNN	CROSS SECTIONS: IH 94 EB STAGE 8E-H	SHEET	E

FILE NAME : P:\UZ\W\WITNW\142428\CIVIL 3D\10220706\SHEETSPLAN\CROSS SECTIONS\XS_TC STG 8E-H.DWG
LAYOUT NAME - 090131_XS EB

PLOT DATE : 2/13/2018 10:22 AM PLOT BY : SAVANNAH STEHN PLOT NAME : PLOT SCALE : 1 IN:20 FT HORZ. / 1 IN:20 FT VERT.

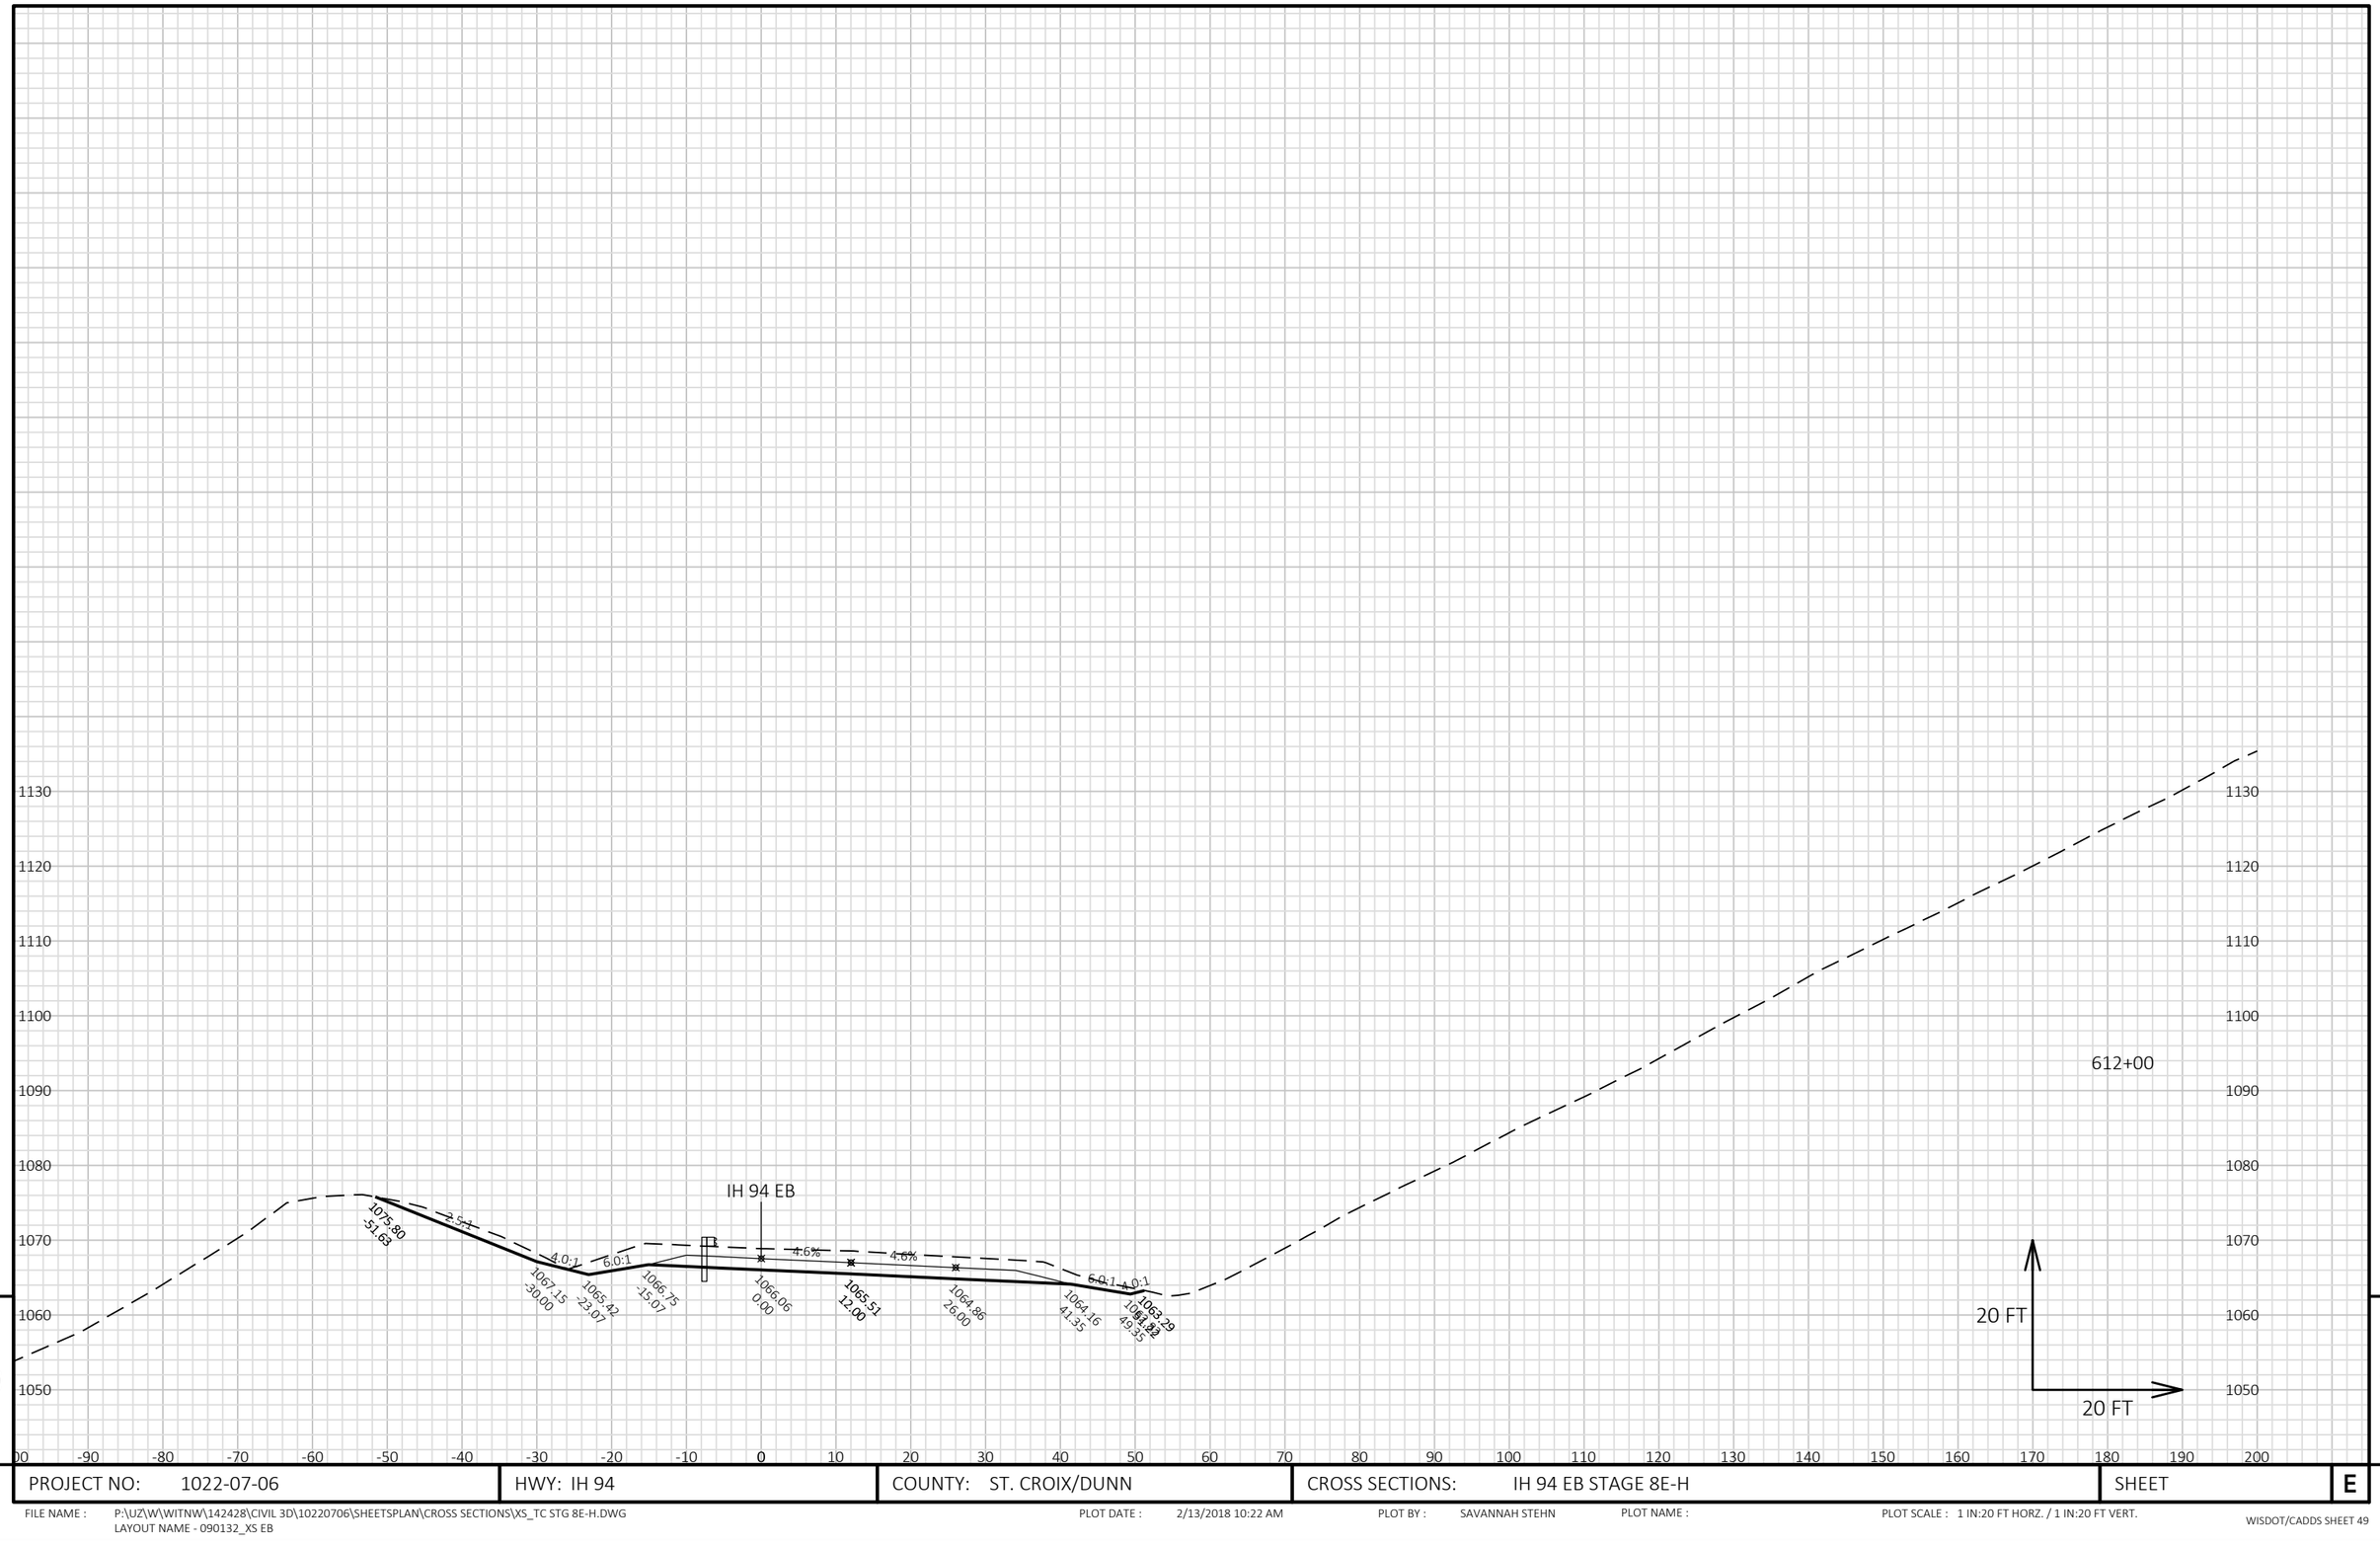


9

9

PROJECT NO: 1022-07-06	HWY: IH 94	COUNTY: ST. CROIX/DUNN	CROSS SECTIONS: IH 94 EB STAGE 8E-H	SHEET	E

FILE NAME : P:\UZ\W\WITNW\142428\CIVIL 3D\10220706\SHEETSPLAN\CROSS SECTIONS\XS_TC STG 8E-H.DWG
LAYOUT NAME - 090132_XS EB

PLOT DATE : 2/13/2018 10:22 AM PLOT BY : SAVANNAH STEHN PLOT NAME : PLOT SCALE : 1 IN:20 FT HORZ. / 1 IN:20 FT VERT.

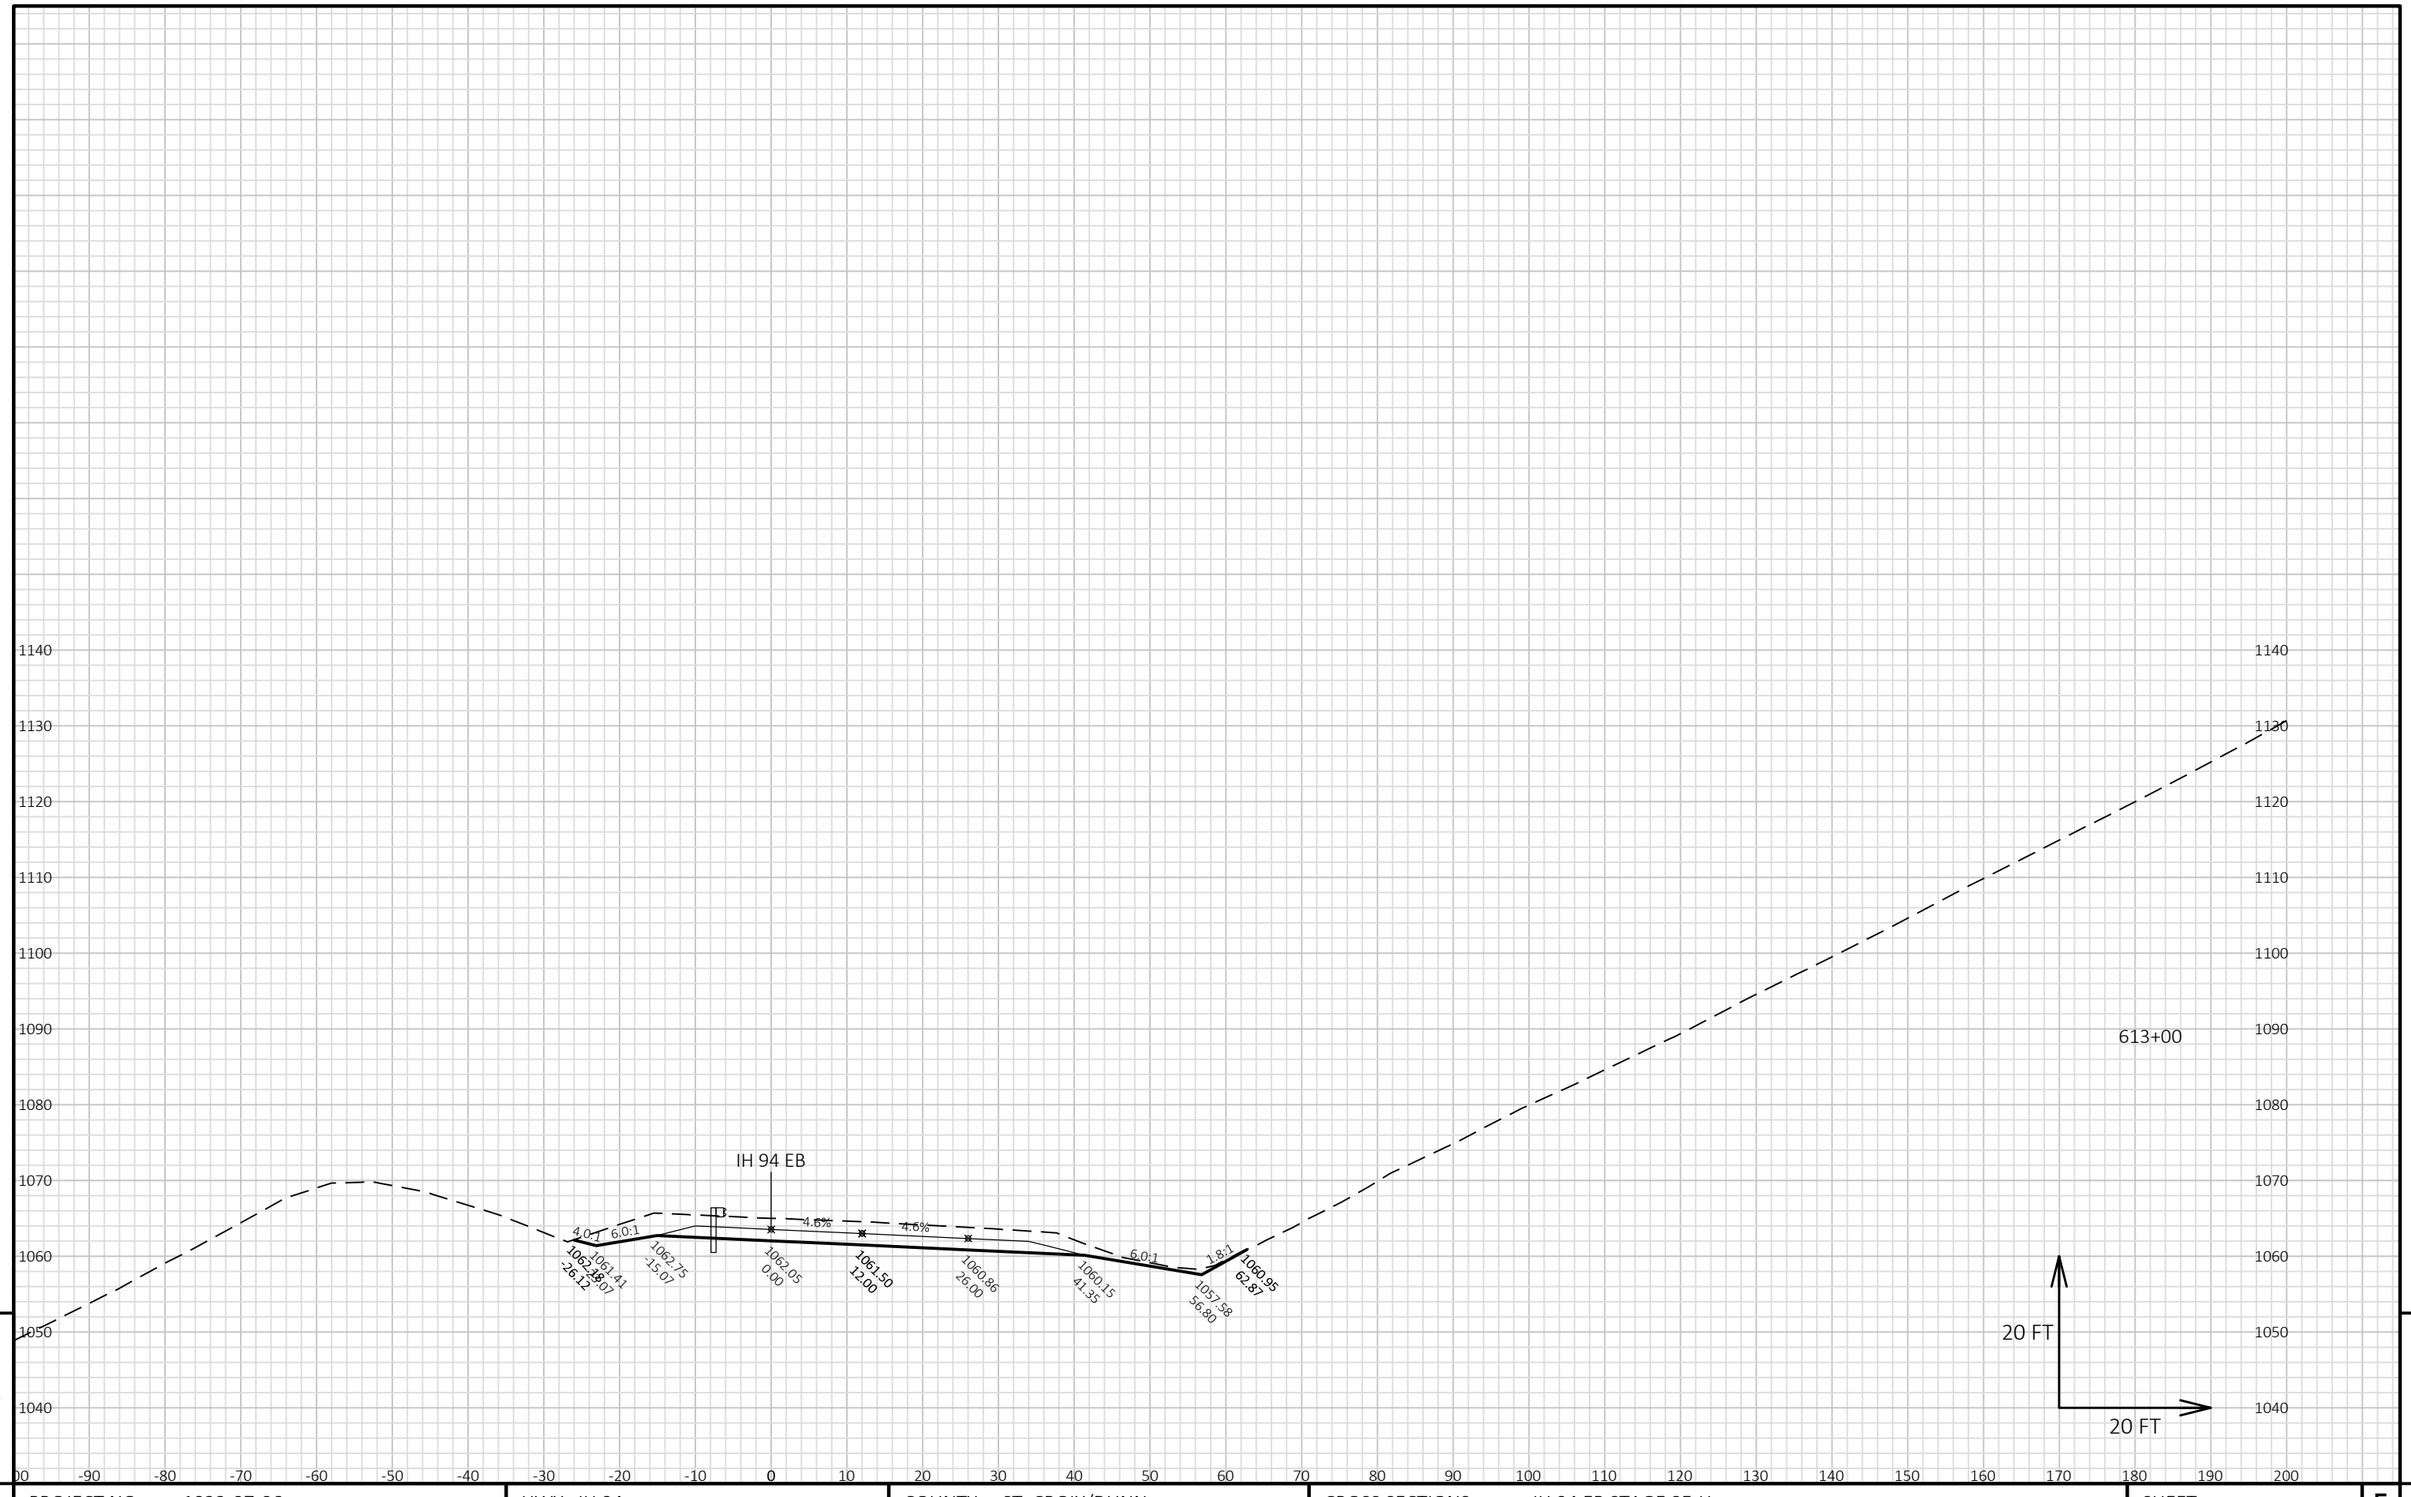


9

9

PROJECT NO: 1022-07-06	HWY: IH 94	COUNTY: ST. CROIX/DUNN	CROSS SECTIONS: IH 94 EB STAGE 8E-H	SHEET	E

FILE NAME : P:\UZ\W\WITNW\142428\CIVIL 3D\10220706\SHEETSPLAN\CROSS SECTIONS\XS_TC STG 8E-H.DWG
LAYOUT NAME - 090133_XS EB

PLOT DATE : 2/13/2018 10:22 AM PLOT BY : SAVANNAH STEHN PLOT NAME : PLOT SCALE : 1 IN:20 FT HORZ. / 1 IN:20 FT VERT.

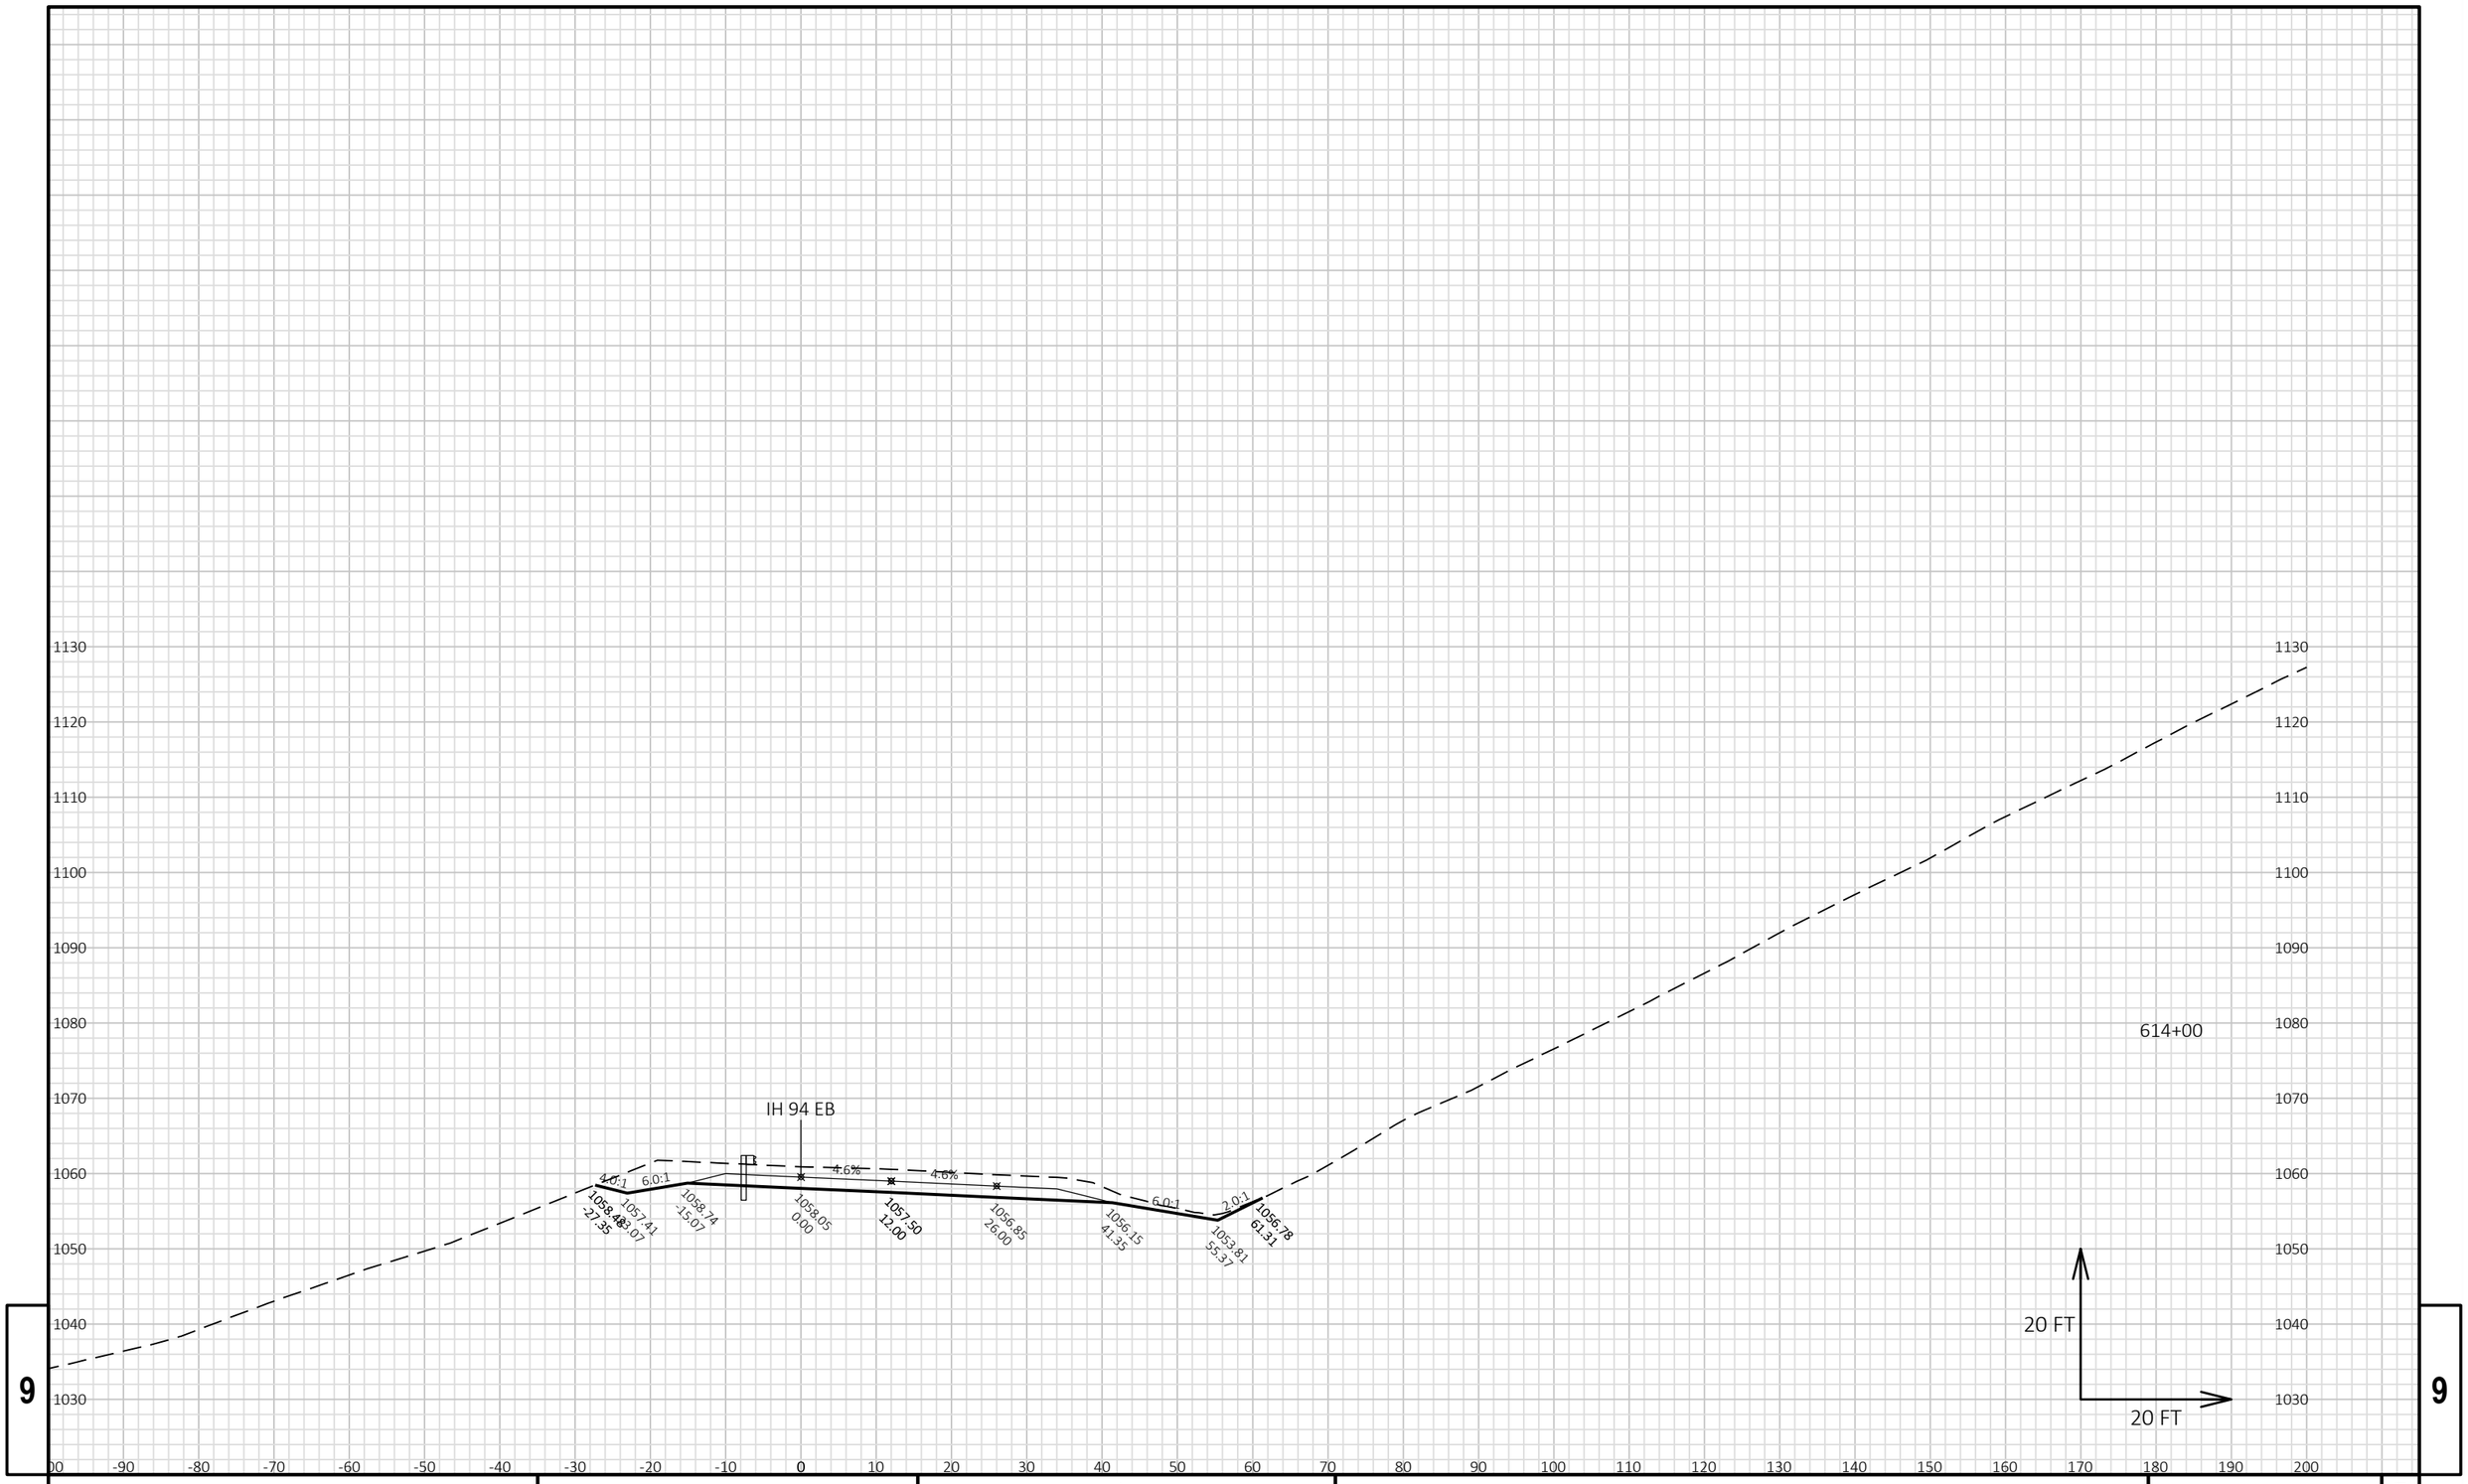


9

9

PROJECT NO: 1022-07-06	HWY: IH 94	COUNTY: ST. CROIX/DUNN	CROSS SECTIONS: IH 94 EB STAGE 8E-H	SHEET	E

FILE NAME : P:\UZ\W\WITNW\142428\CIVIL 3D\10220706\SHEETSPLAN\CROSS SECTIONS\XS_TC STG 8E-H.DWG
LAYOUT NAME - 090134_XS EB

PLOT DATE : 2/13/2018 10:23 AM PLOT BY : SAVANNAH STEHN PLOT NAME : PLOT SCALE : 1 IN:20 FT HORZ. / 1 IN:20 FT VERT.

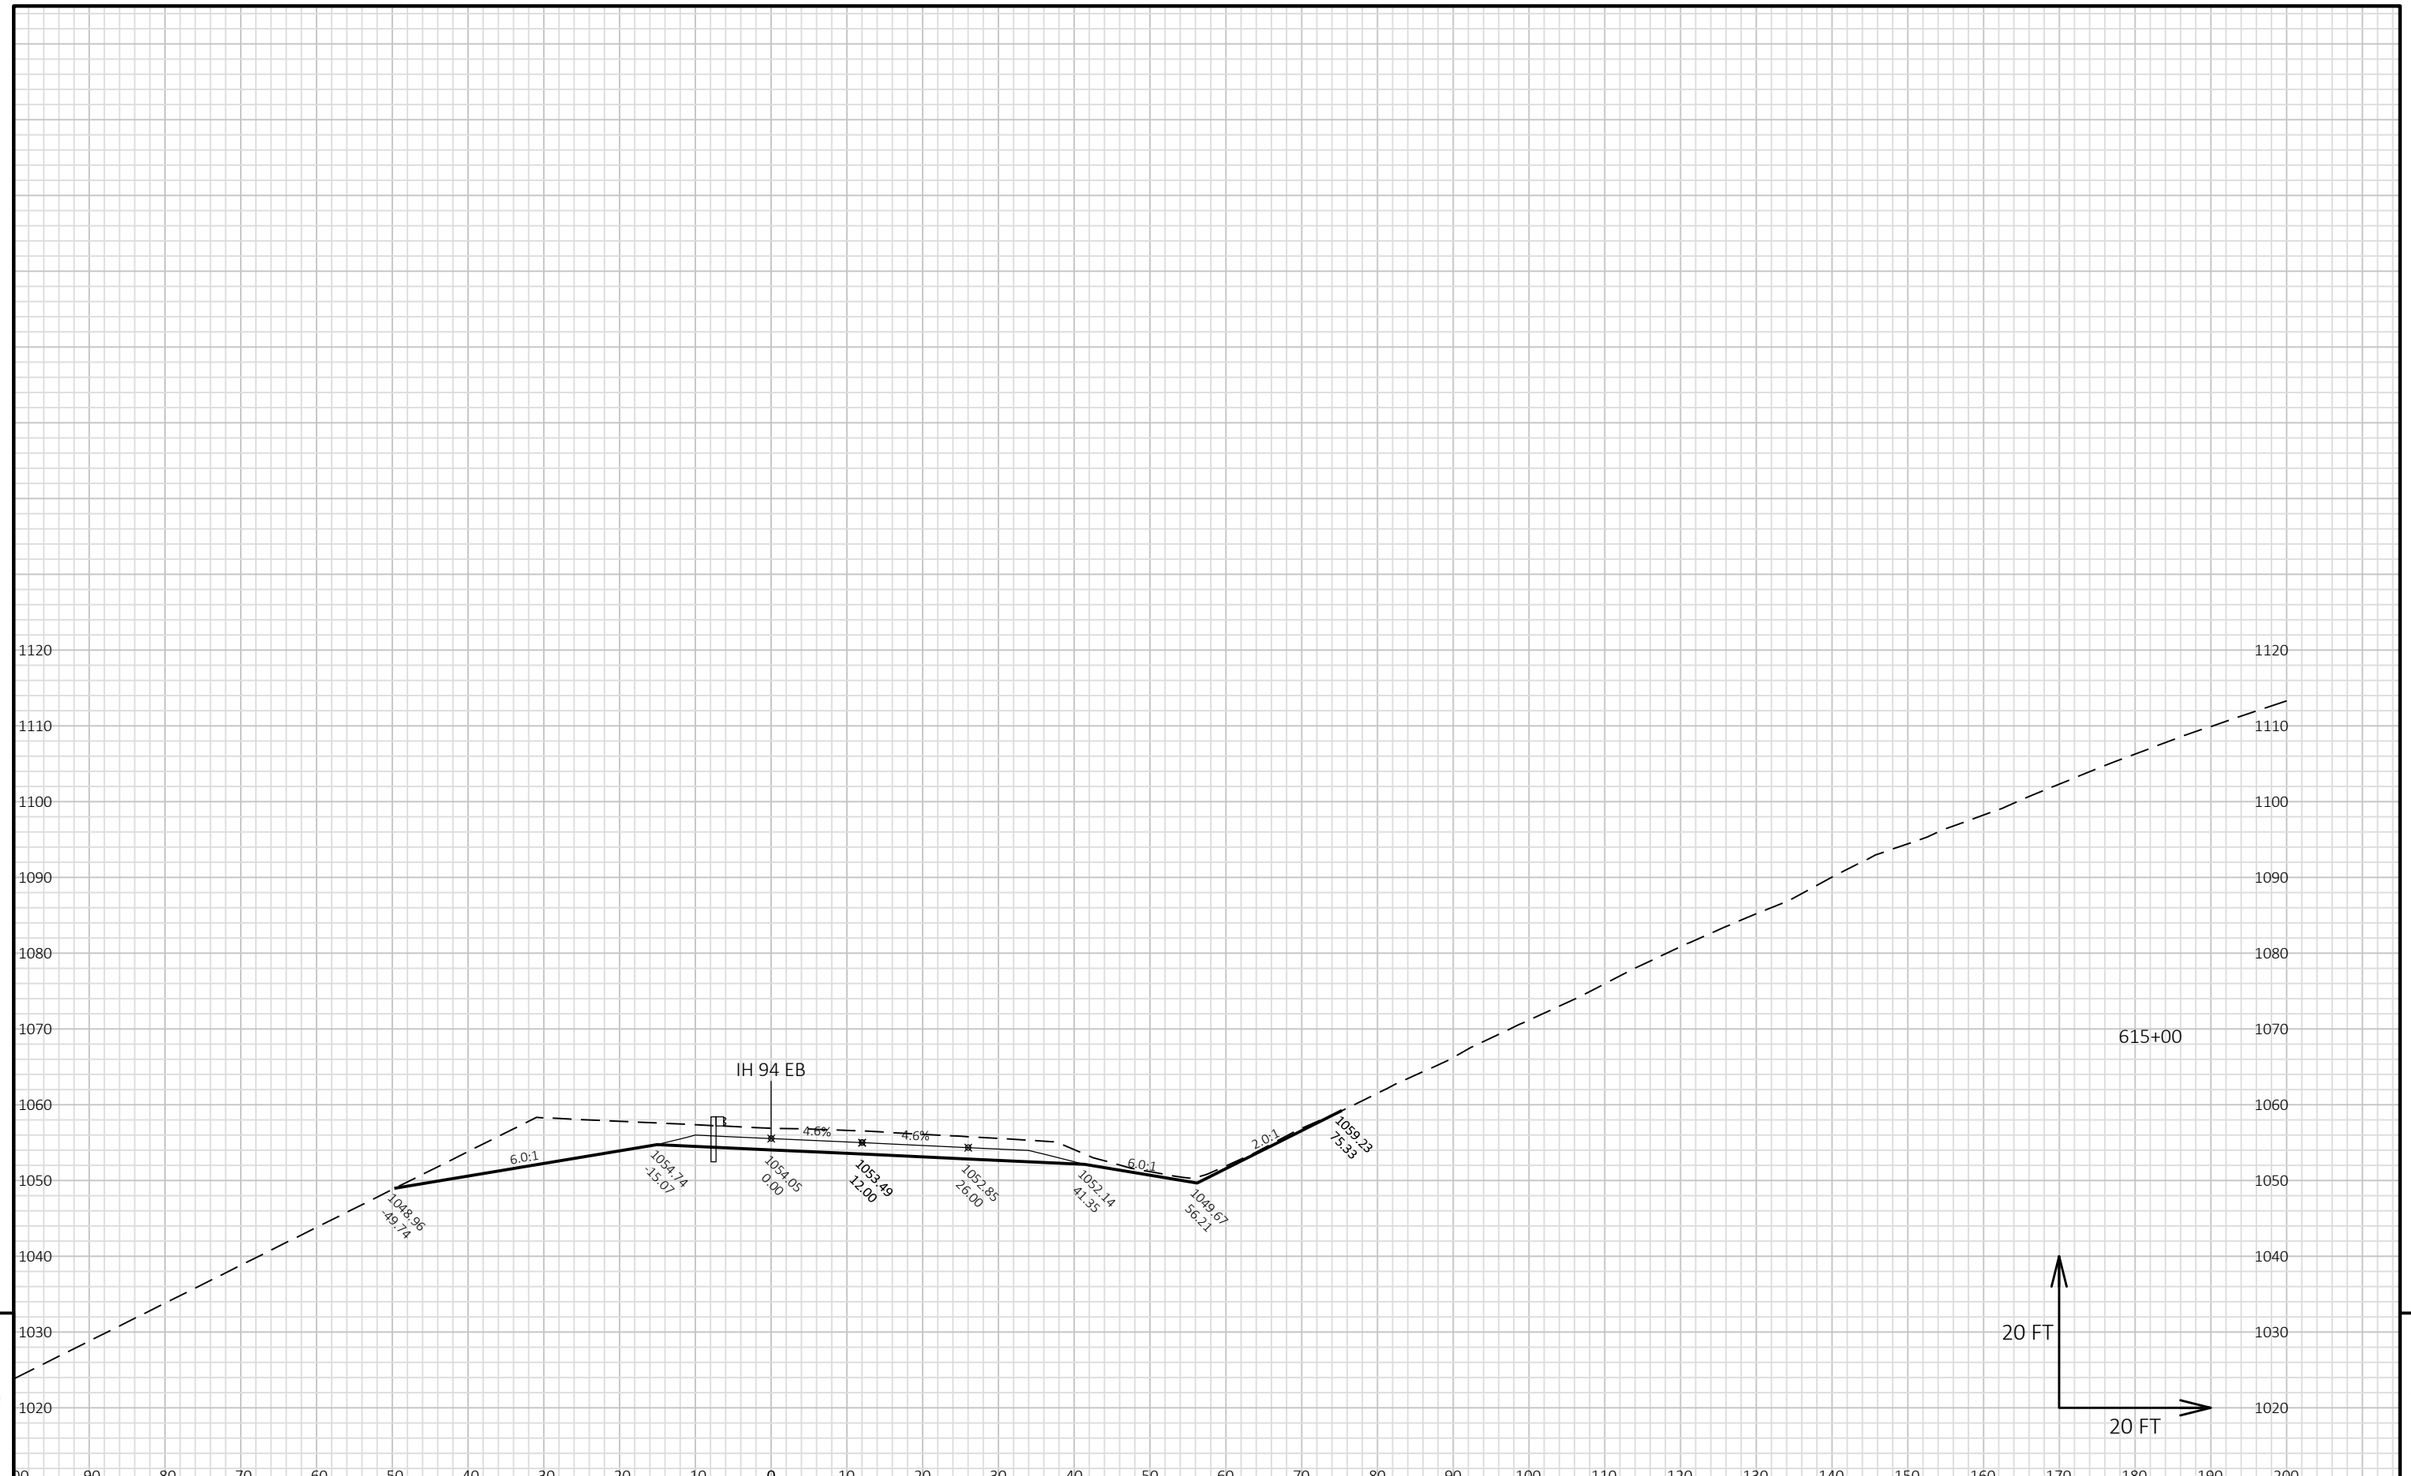


9

9

PROJECT NO: 1022-07-06	HWY: IH 94	COUNTY: ST. CROIX/DUNN	CROSS SECTIONS: IH 94 EB STAGE 8E-H	SHEET	E

FILE NAME : P:\UZ\W\WITNW\142428\CIVIL 3D\10220706\SHEETSPLAN\CROSS SECTIONS\XS_TC STG 8E-H.DWG
LAYOUT NAME - 090135_XS EB


PLOT DATE : 2/13/2018 10:23 AM PLOT BY : SAVANNAH STEHN PLOT NAME : PLOT SCALE : 1 IN:20 FT HORZ. / 1 IN:20 FT VERT.

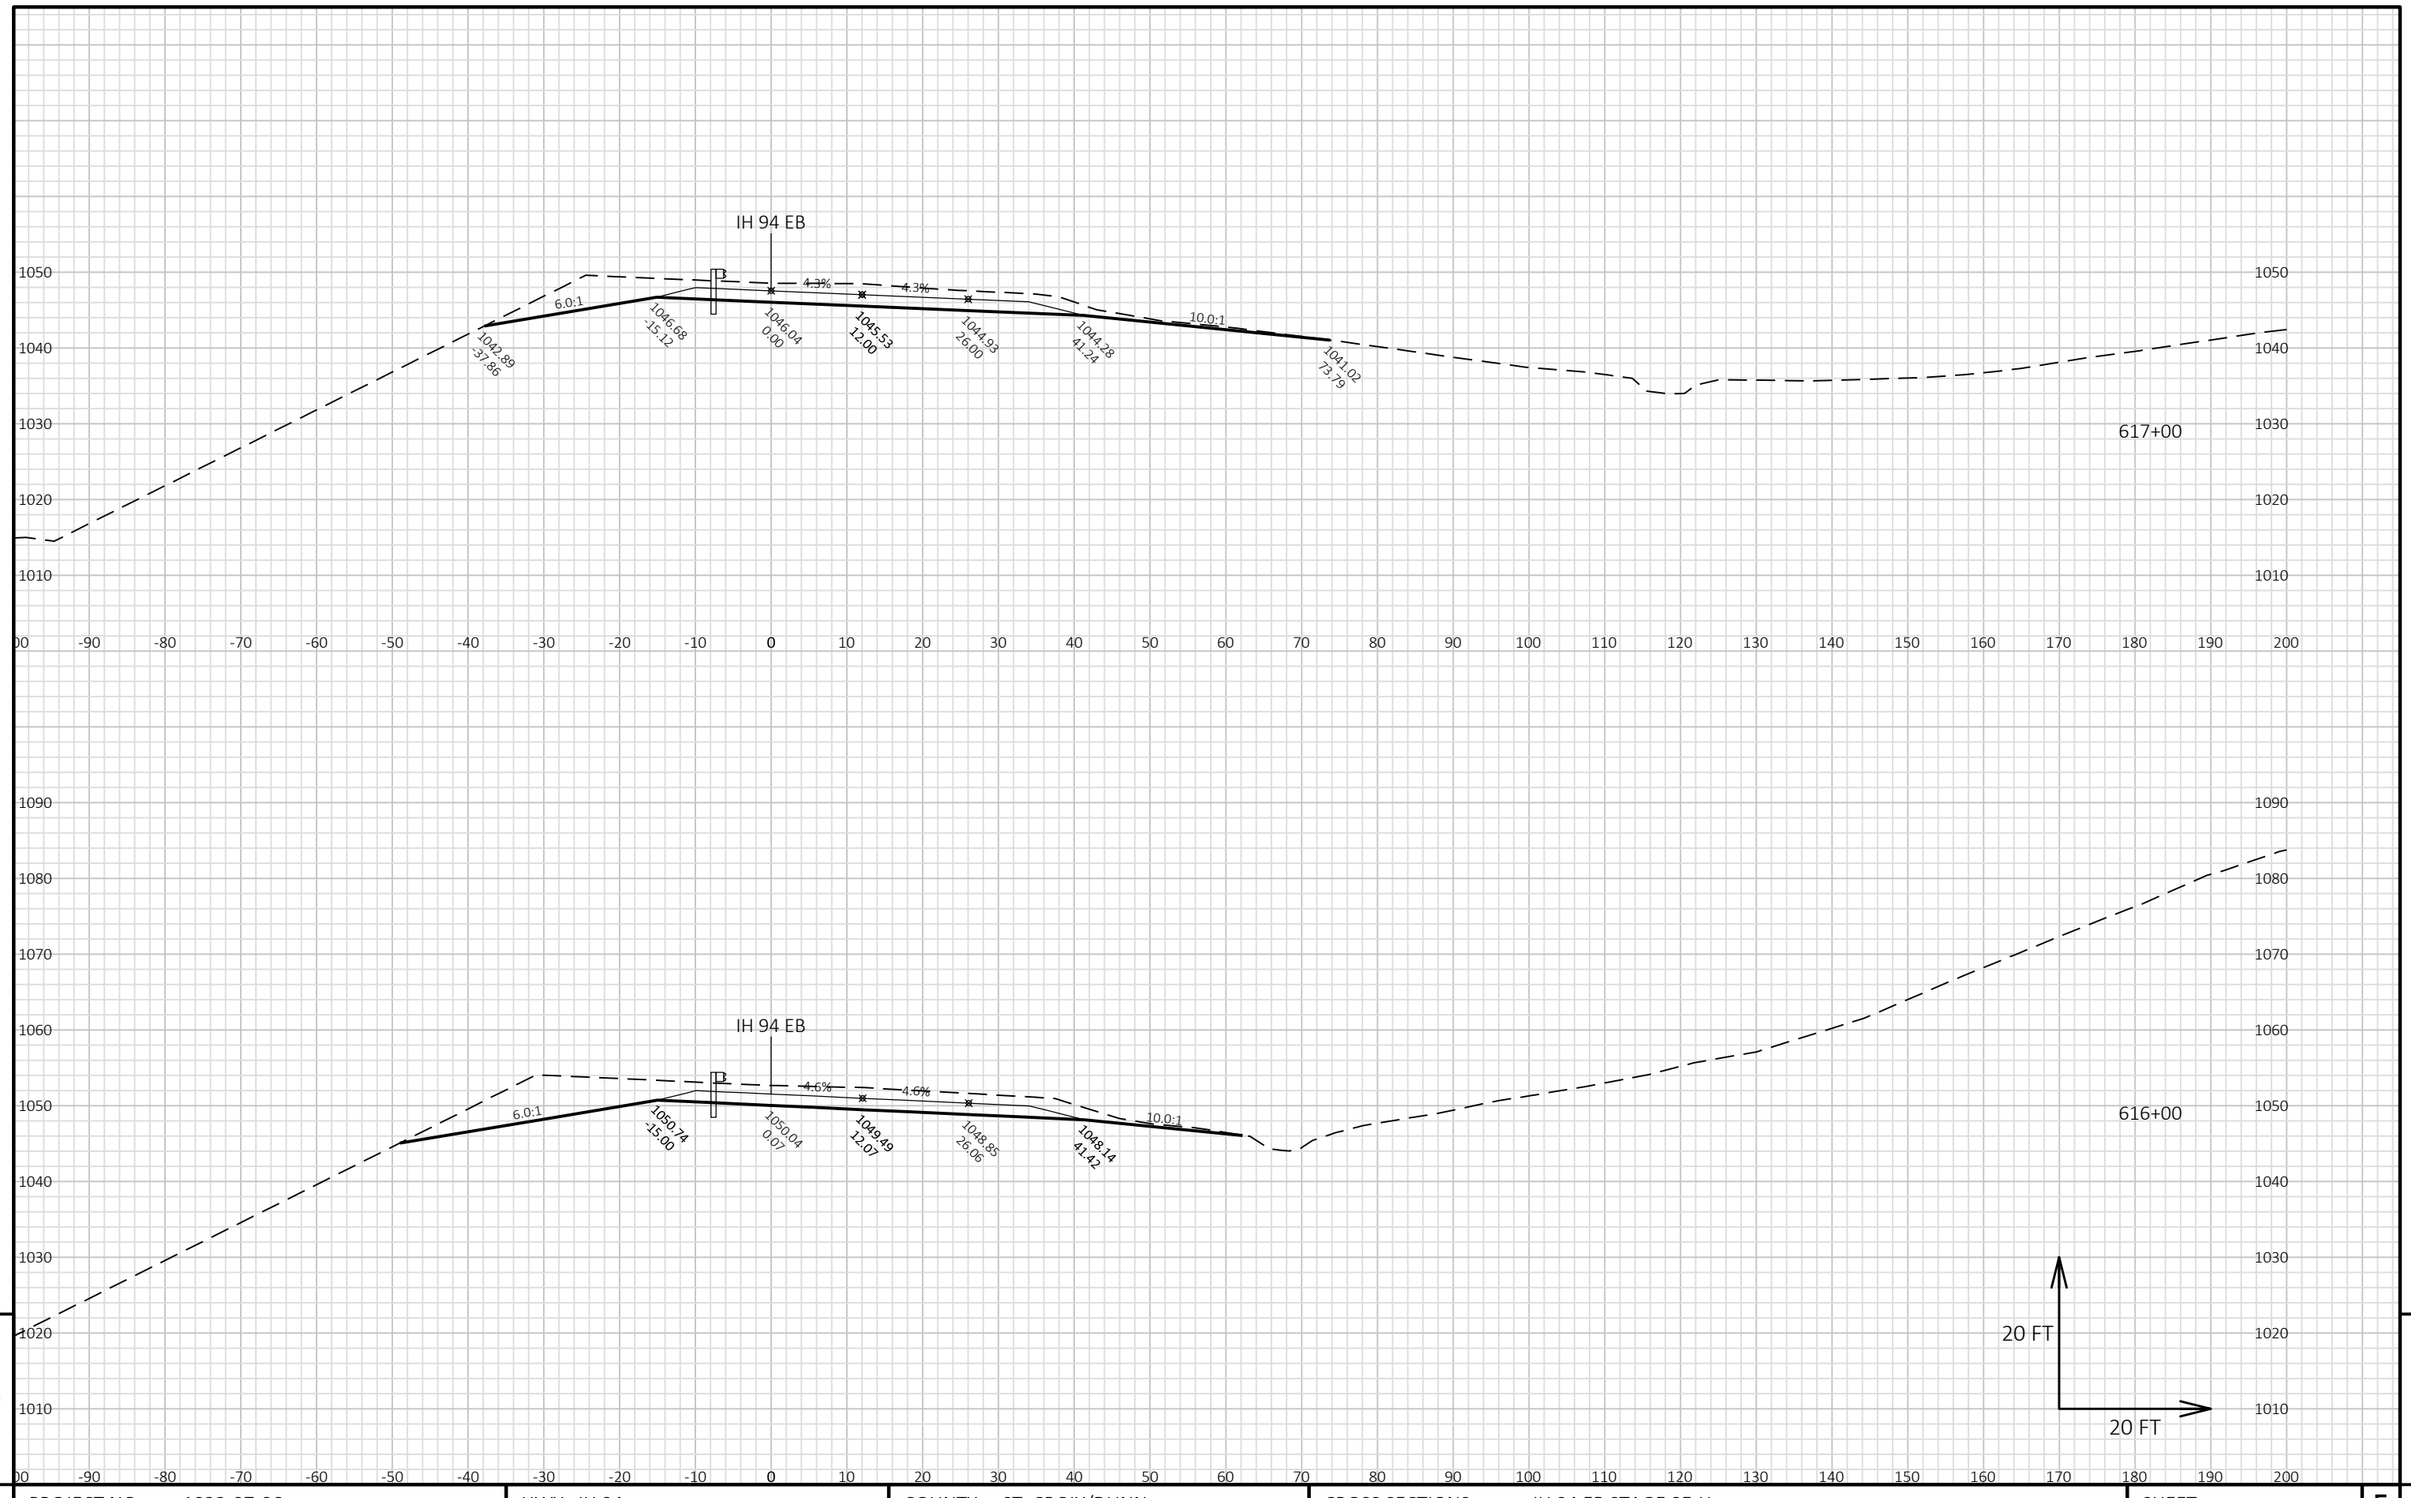

PROJECT NO: 1022-07-06	HWY: IH 94	COUNTY: ST. CROIX/DUNN	CROSS SECTIONS: IH 94 EB STAGE 8E-H	SHEET	E

FILE NAME : P:\UZ\W\WITNW\142428\CIVIL 3D\10220706\SHEETSPLAN\CROSS SECTIONS\XS_TC STG 8E-H.DWG
LAYOUT NAME - 090136_XS EB

PLOT DATE : 2/13/2018 10:23 AM PLOT BY : SAVANNAH STEHN PLOT NAME : PLOT SCALE : 1 IN:20 FT HORZ. / 1 IN:20 FT VERT.

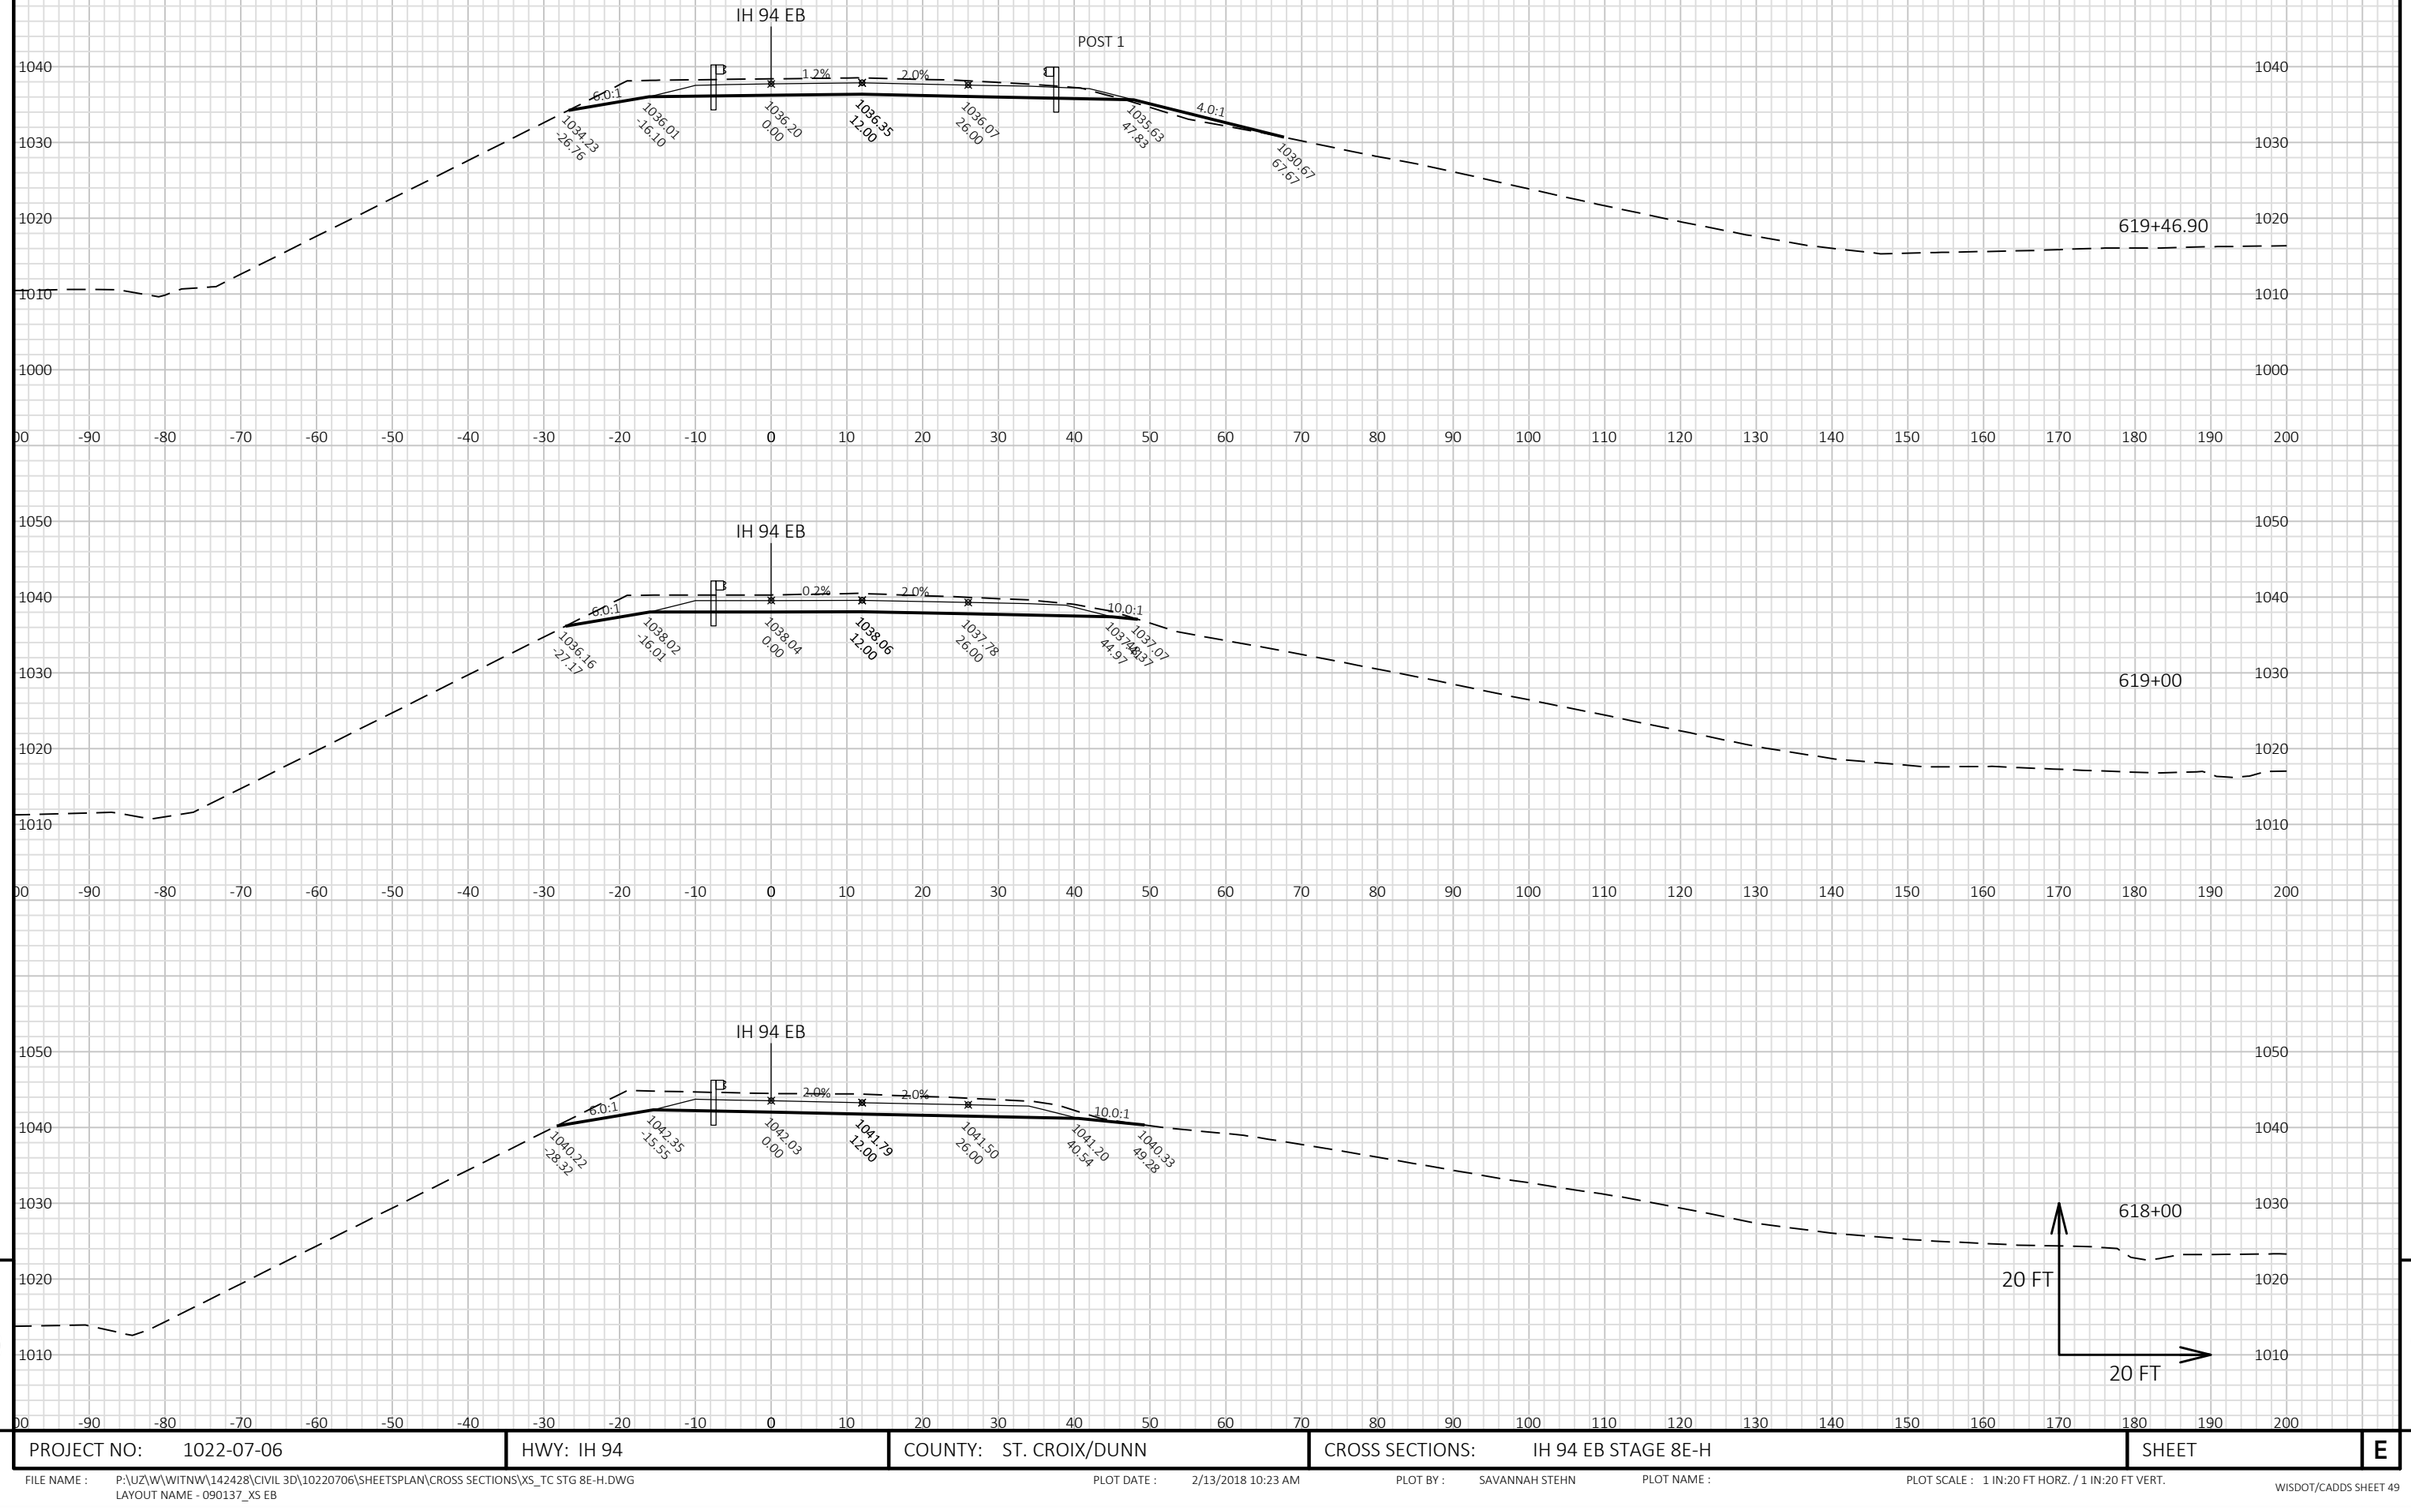


9

9

PROJECT NO: 1022-07-06	HWY: IH 94	COUNTY: ST. CROIX/DUNN	CROSS SECTIONS: IH 94 EB STAGE 8E-H	SHEET	E

FILE NAME : P:\UZ\W\WITNW\142428\CIVIL 3D\10220706\SHEETSPLAN\CROSS SECTIONS\XS_TC STG 8E-H.DWG
LAYOUT NAME - 090137_XS EB

PLOT DATE : 2/13/2018 10:23 AM PLOT BY : SAVANNAH STEHN PLOT NAME : PLOT SCALE : 1 IN:20 FT HORZ. / 1 IN:20 FT VERT.

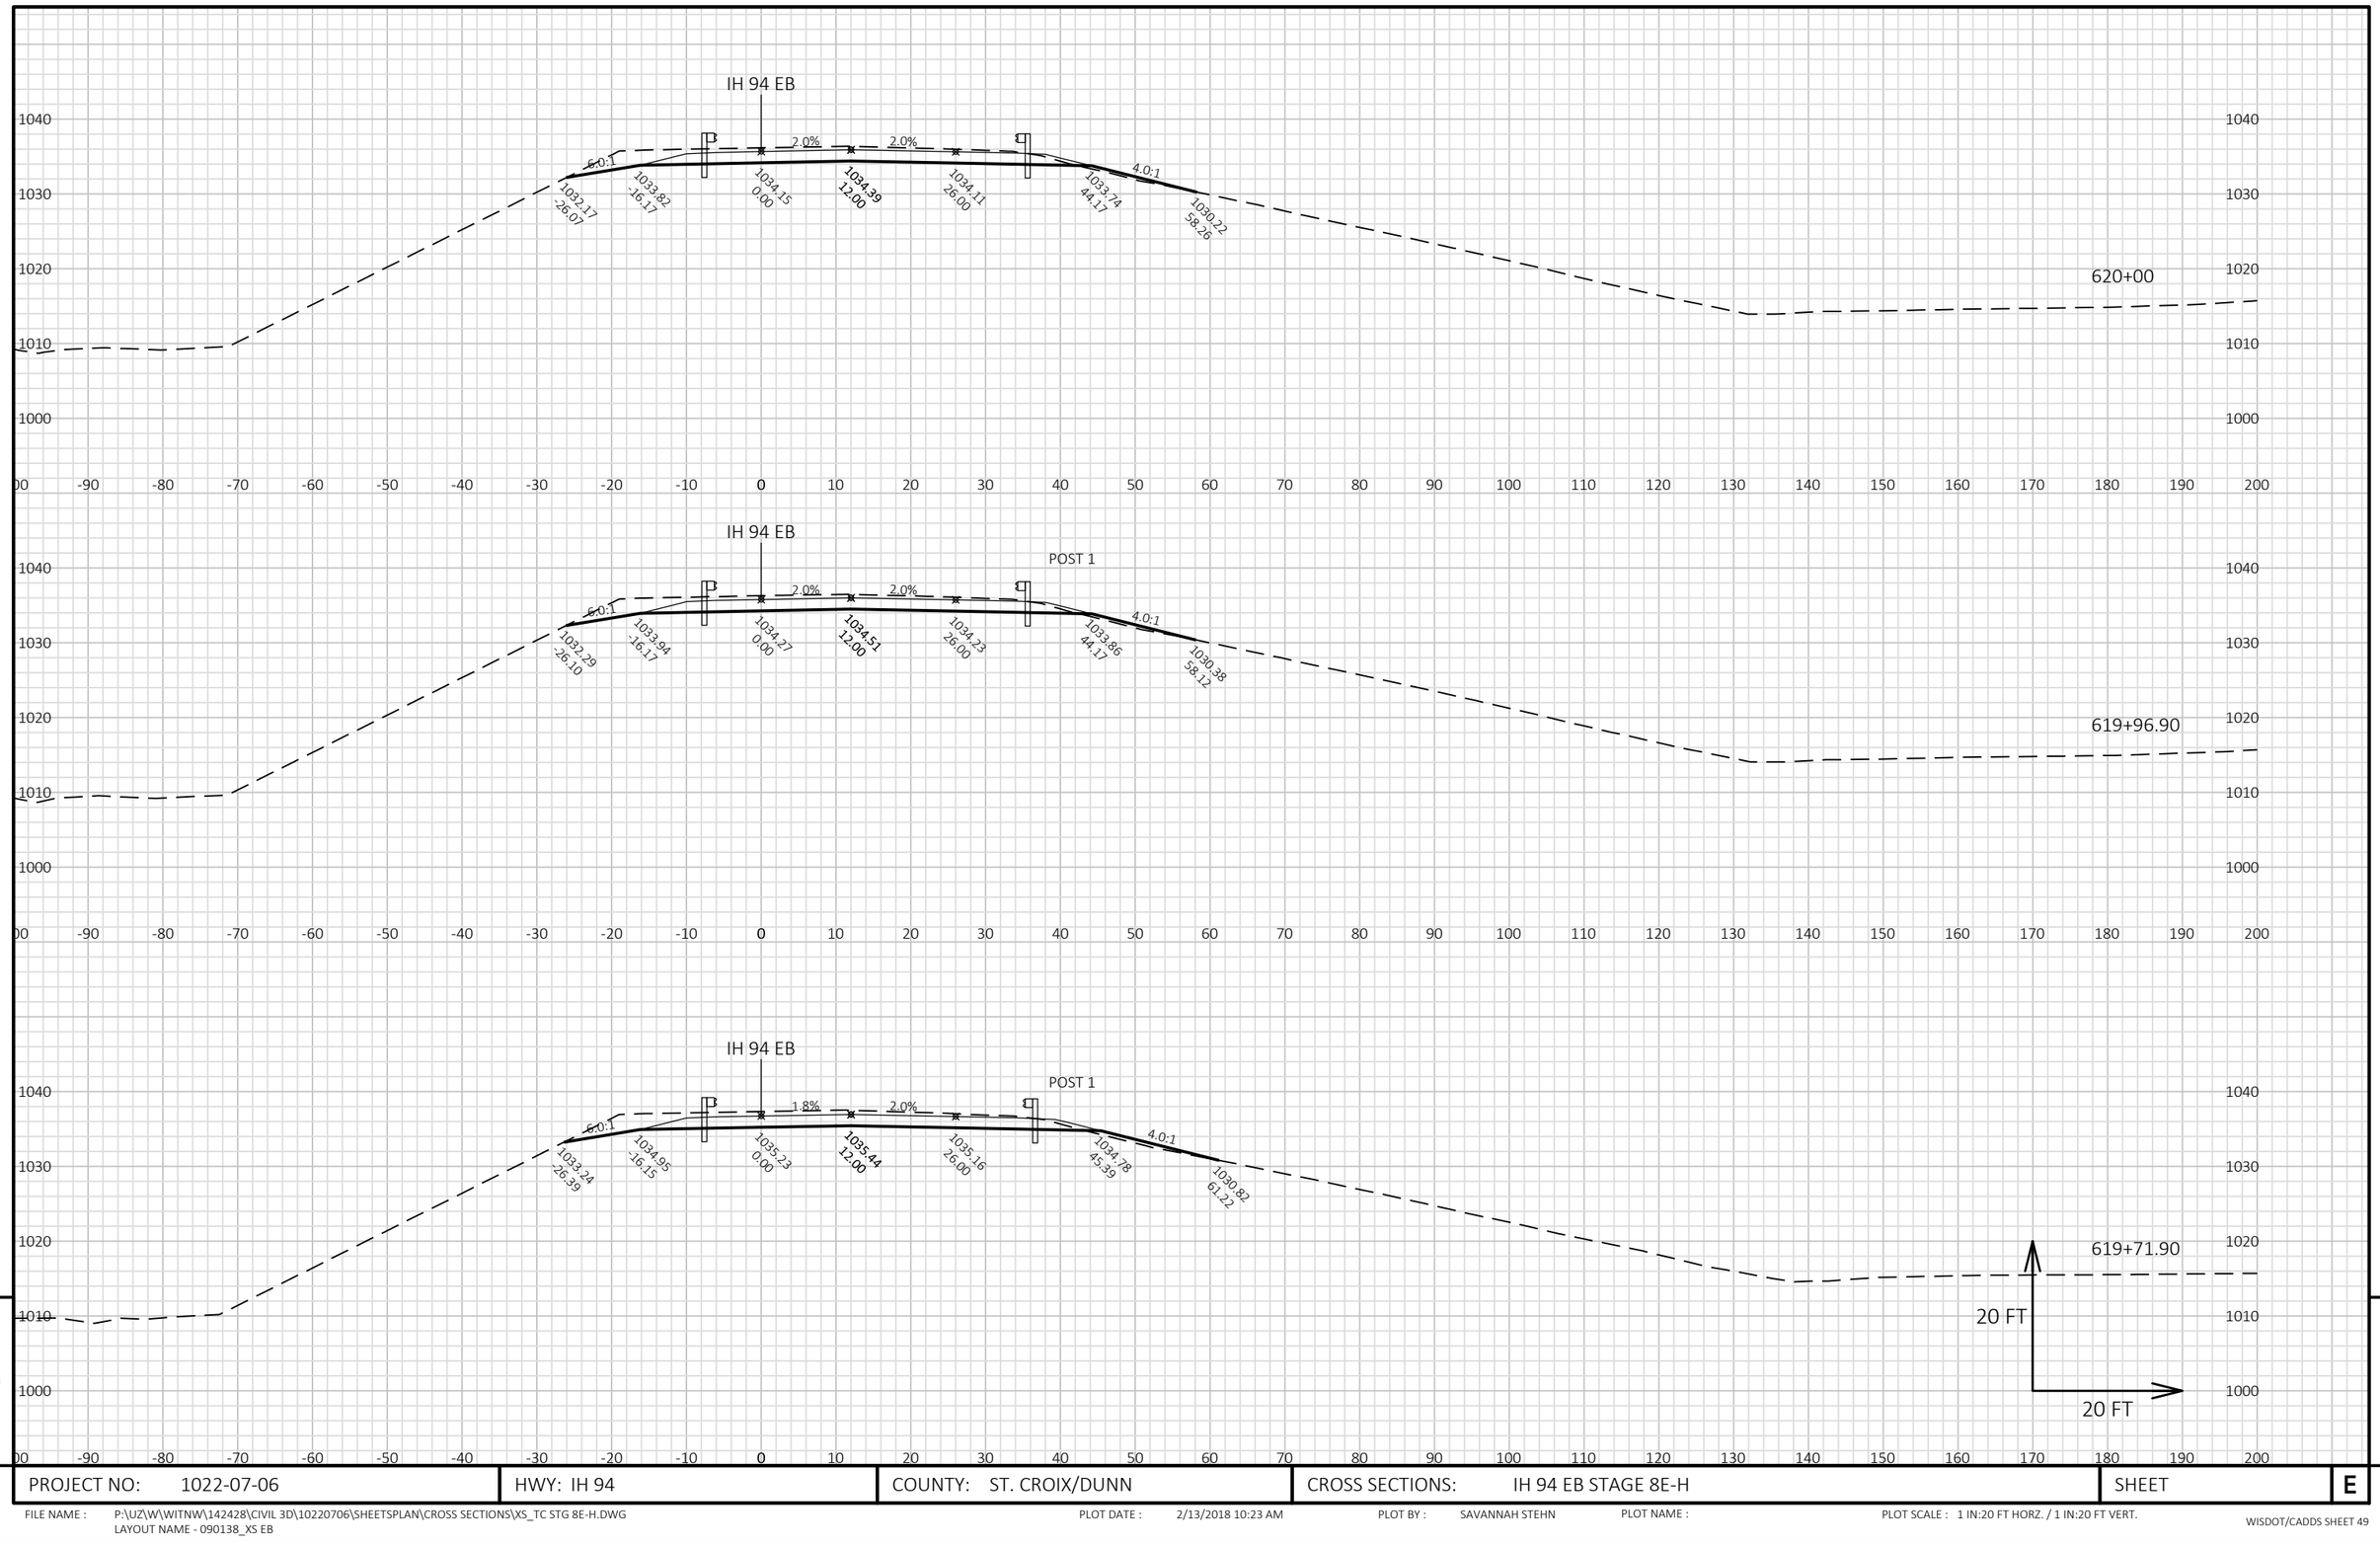

9


9


PROJECT NO: 1022-07-06	HWY: IH 94	COUNTY: ST. CROIX/DUNN	CROSS SECTIONS: IH 94 EB STAGE 8E-H	SHEET	E

FILE NAME : P:\UZ\W\WITNW\142428\CIVIL 3D\10220706\SHEETSPLAN\CROSS SECTIONS\XS_TC STG 8E-H.DWG
LAYOUT NAME - 090138_XS EB

PLOT DATE : 2/13/2018 10:23 AM PLOT BY : SAVANNAH STEHN PLOT NAME : PLOT SCALE : 1 IN:20 FT HORZ. / 1 IN:20 FT VERT.



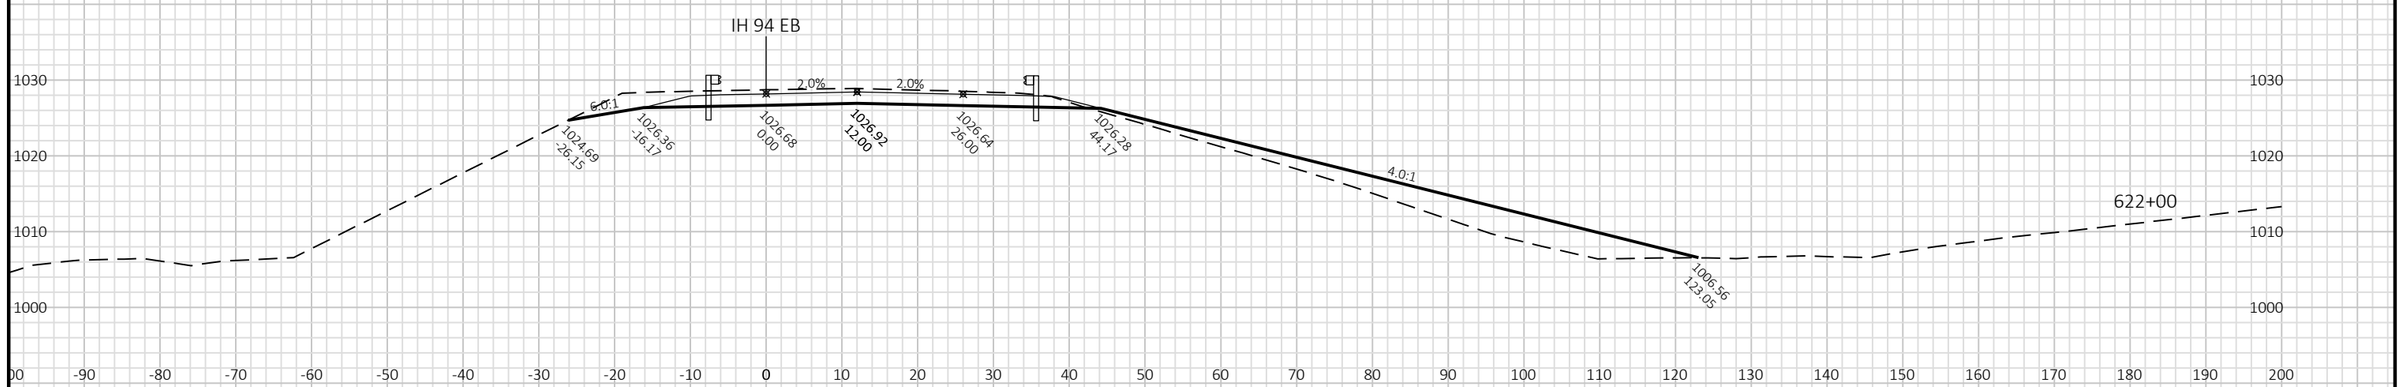

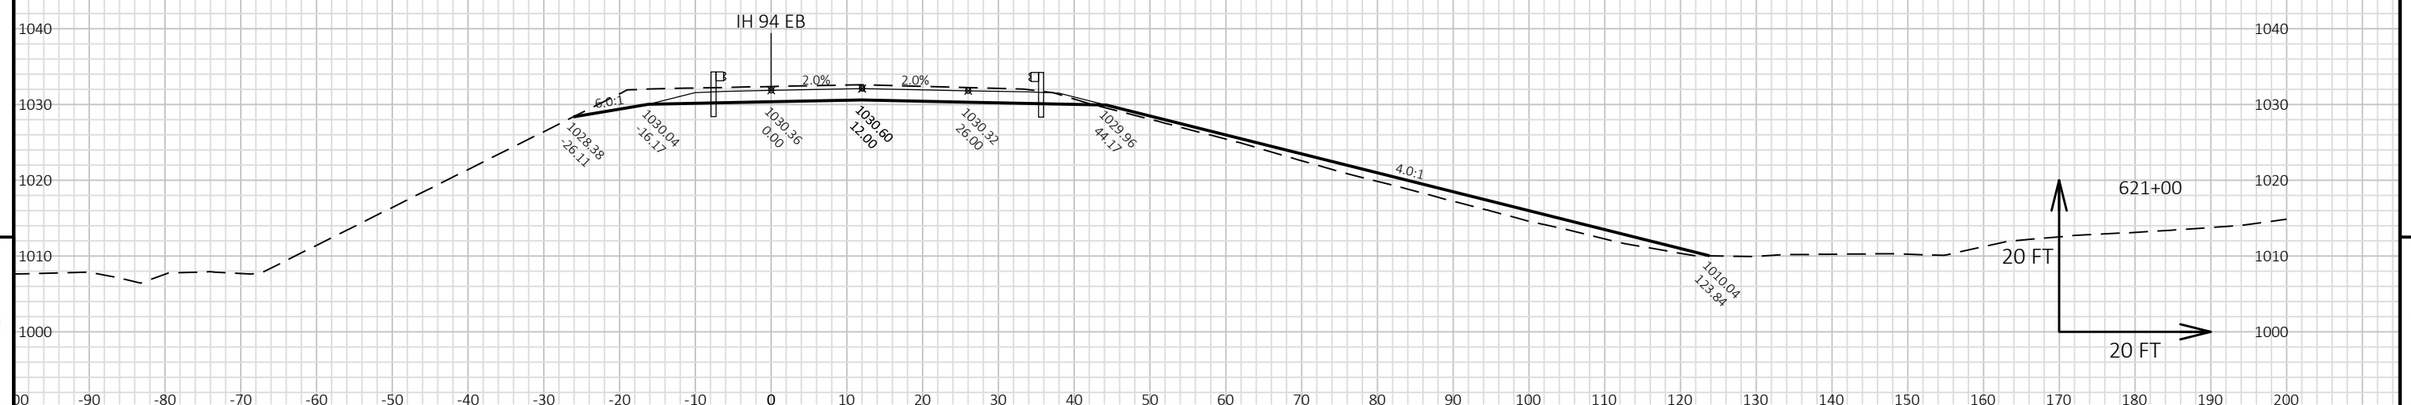

9

9

PROJECT NO: 1022-07-06	HWY: IH 94	COUNTY: ST. CROIX/DUNN	CROSS SECTIONS: IH 94 EB STAGE 8E-H	SHEET	E

FILE NAME : P:\UZ\W\WITNW\142428\CIVIL 3D\10220706\SHEETSPLAN\CROSS SECTIONS\XS_TC STG 8E-H.DWG
LAYOUT NAME - 090139_XS EB

PLOT DATE : 2/13/2018 10:23 AM PLOT BY : SAVANNAH STEHN PLOT NAME : PLOT SCALE : 1 IN:20 FT HORZ. / 1 IN:20 FT VERT.


9


9

PROJECT NO: 1022-07-06	HWY: IH 94	COUNTY: ST. CROIX/DUNN	CROSS SECTIONS: IH 94 EB STAGE 8E-H	SHEET	E

FILE NAME : P:\UZ\W\WITNW\142428\CIVIL 3D\10220706\SHEETSPLAN\CROSS SECTIONS\XS_TC STG 8E-H.DWG
LAYOUT NAME - 090140_XS EB

PLOT DATE : 2/13/2018 10:24 AM PLOT BY : SAVANNAH STEHN PLOT NAME : PLOT SCALE : 1 IN:20 FT HORZ. / 1 IN:20 FT VERT.

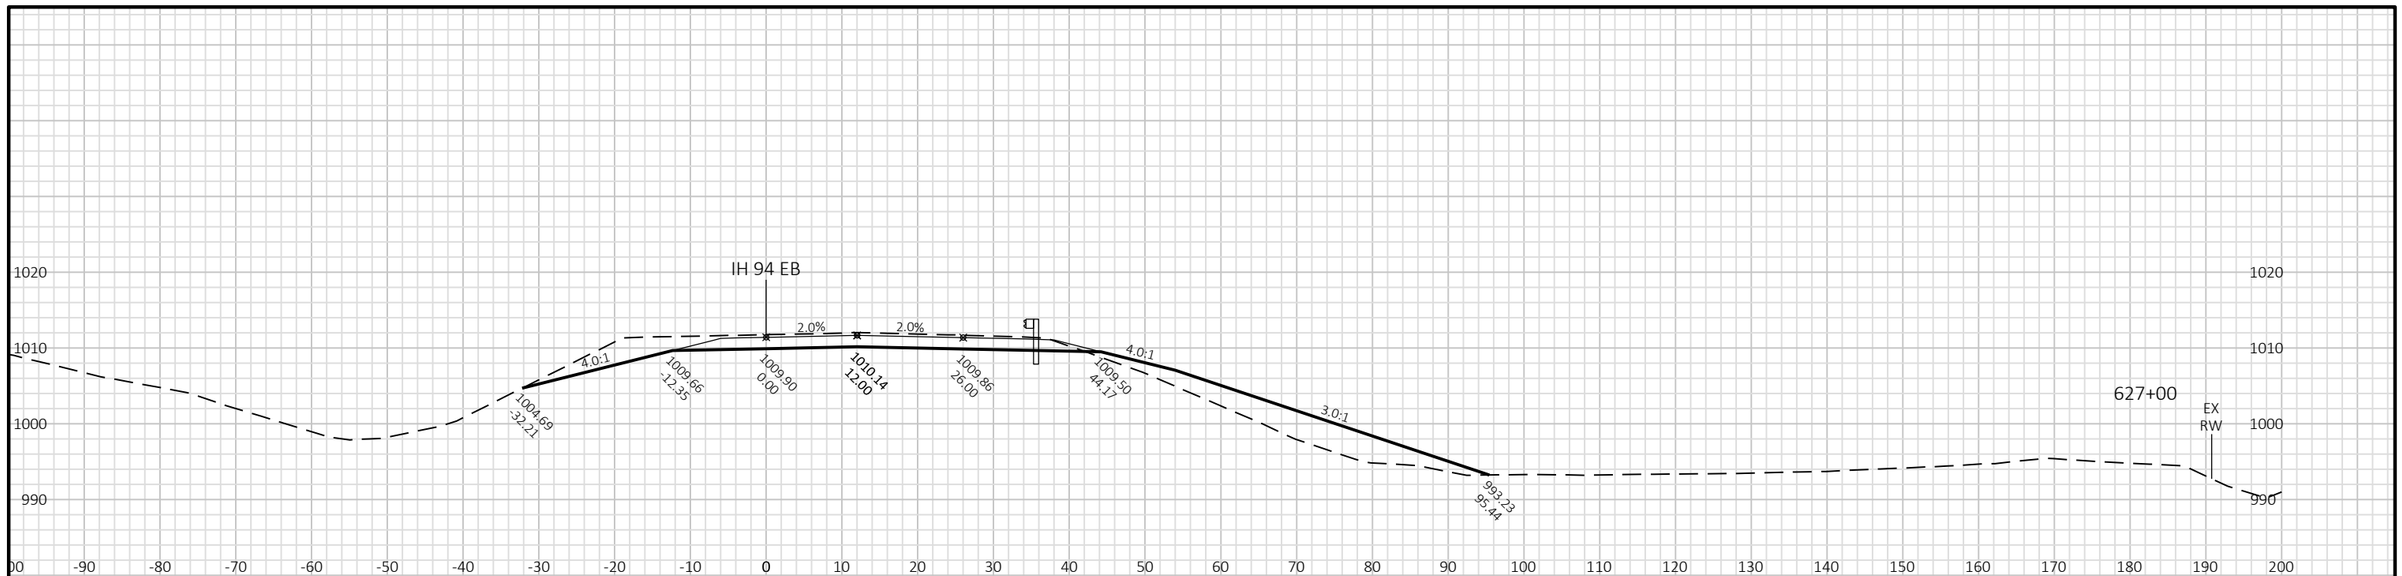

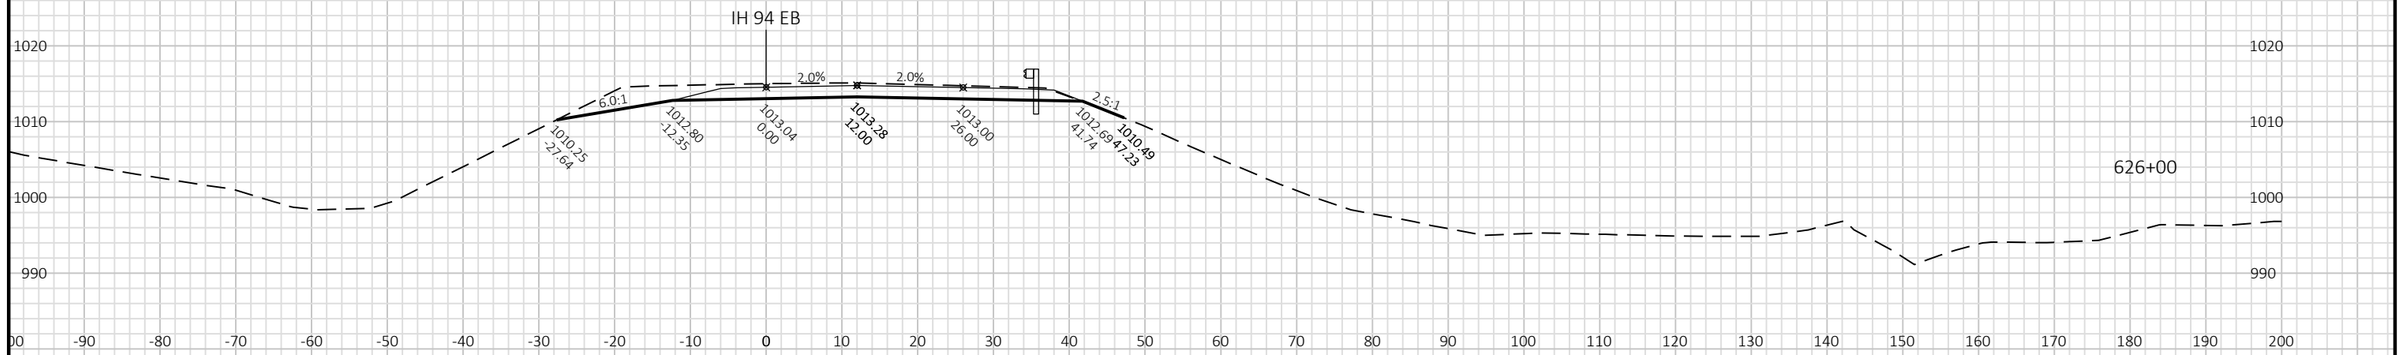




9

9

PROJECT NO: 1022-07-06	HWY: IH 94	COUNTY: ST. CROIX/DUNN	CROSS SECTIONS: IH 94 EB STAGE 8E-H	SHEET	E

FILE NAME : P:\UZ\W\WITNW\142428\CIVIL 3D\10220706\SHEETSPLAN\CROSS SECTIONS\XS_TC STG 8E-H.DWG
LAYOUT NAME - 090141_XS EB

PLOT DATE : 2/13/2018 10:24 AM PLOT BY : SAVANNAH STEHN PLOT NAME : PLOT SCALE : 1 IN:20 FT HORZ. / 1 IN:20 FT VERT.

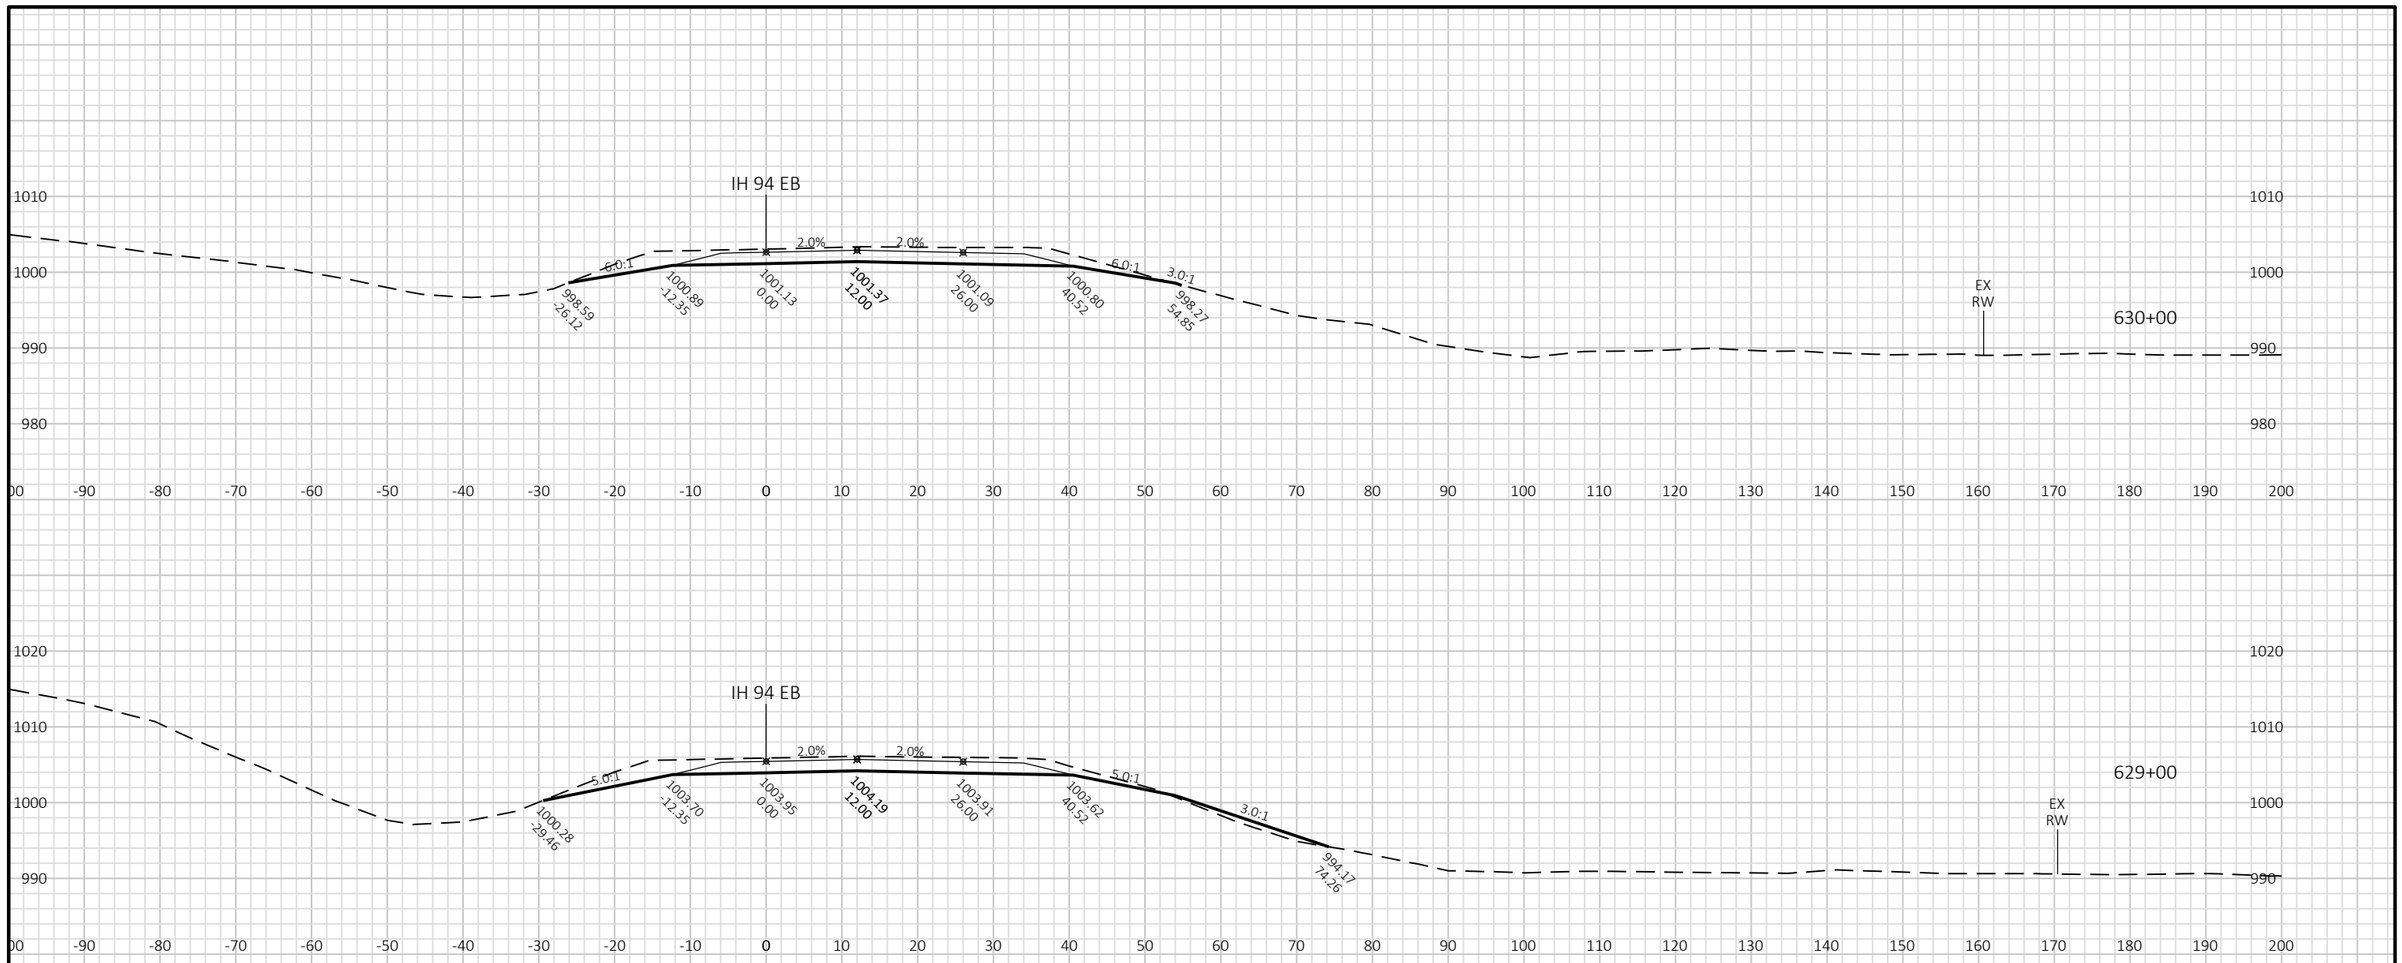




9

9

PROJECT NO: 1022-07-06	HWY: IH 94	COUNTY: ST. CROIX/DUNN	CROSS SECTIONS: IH 94 EB STAGE 8E-H	SHEET	E

FILE NAME : P:\UZ\W\WITNW\142428\CIVIL 3D\10220706\SHEETSPLAN\CROSS SECTIONS\XS_TC STG 8E-H.DWG
LAYOUT NAME - 090142_XS EB

PLOT DATE : 2/13/2018 10:24 AM PLOT BY : SAVANNAH STEHN PLOT NAME : PLOT SCALE : 1 IN:20 FT HORZ. / 1 IN:20 FT VERT.

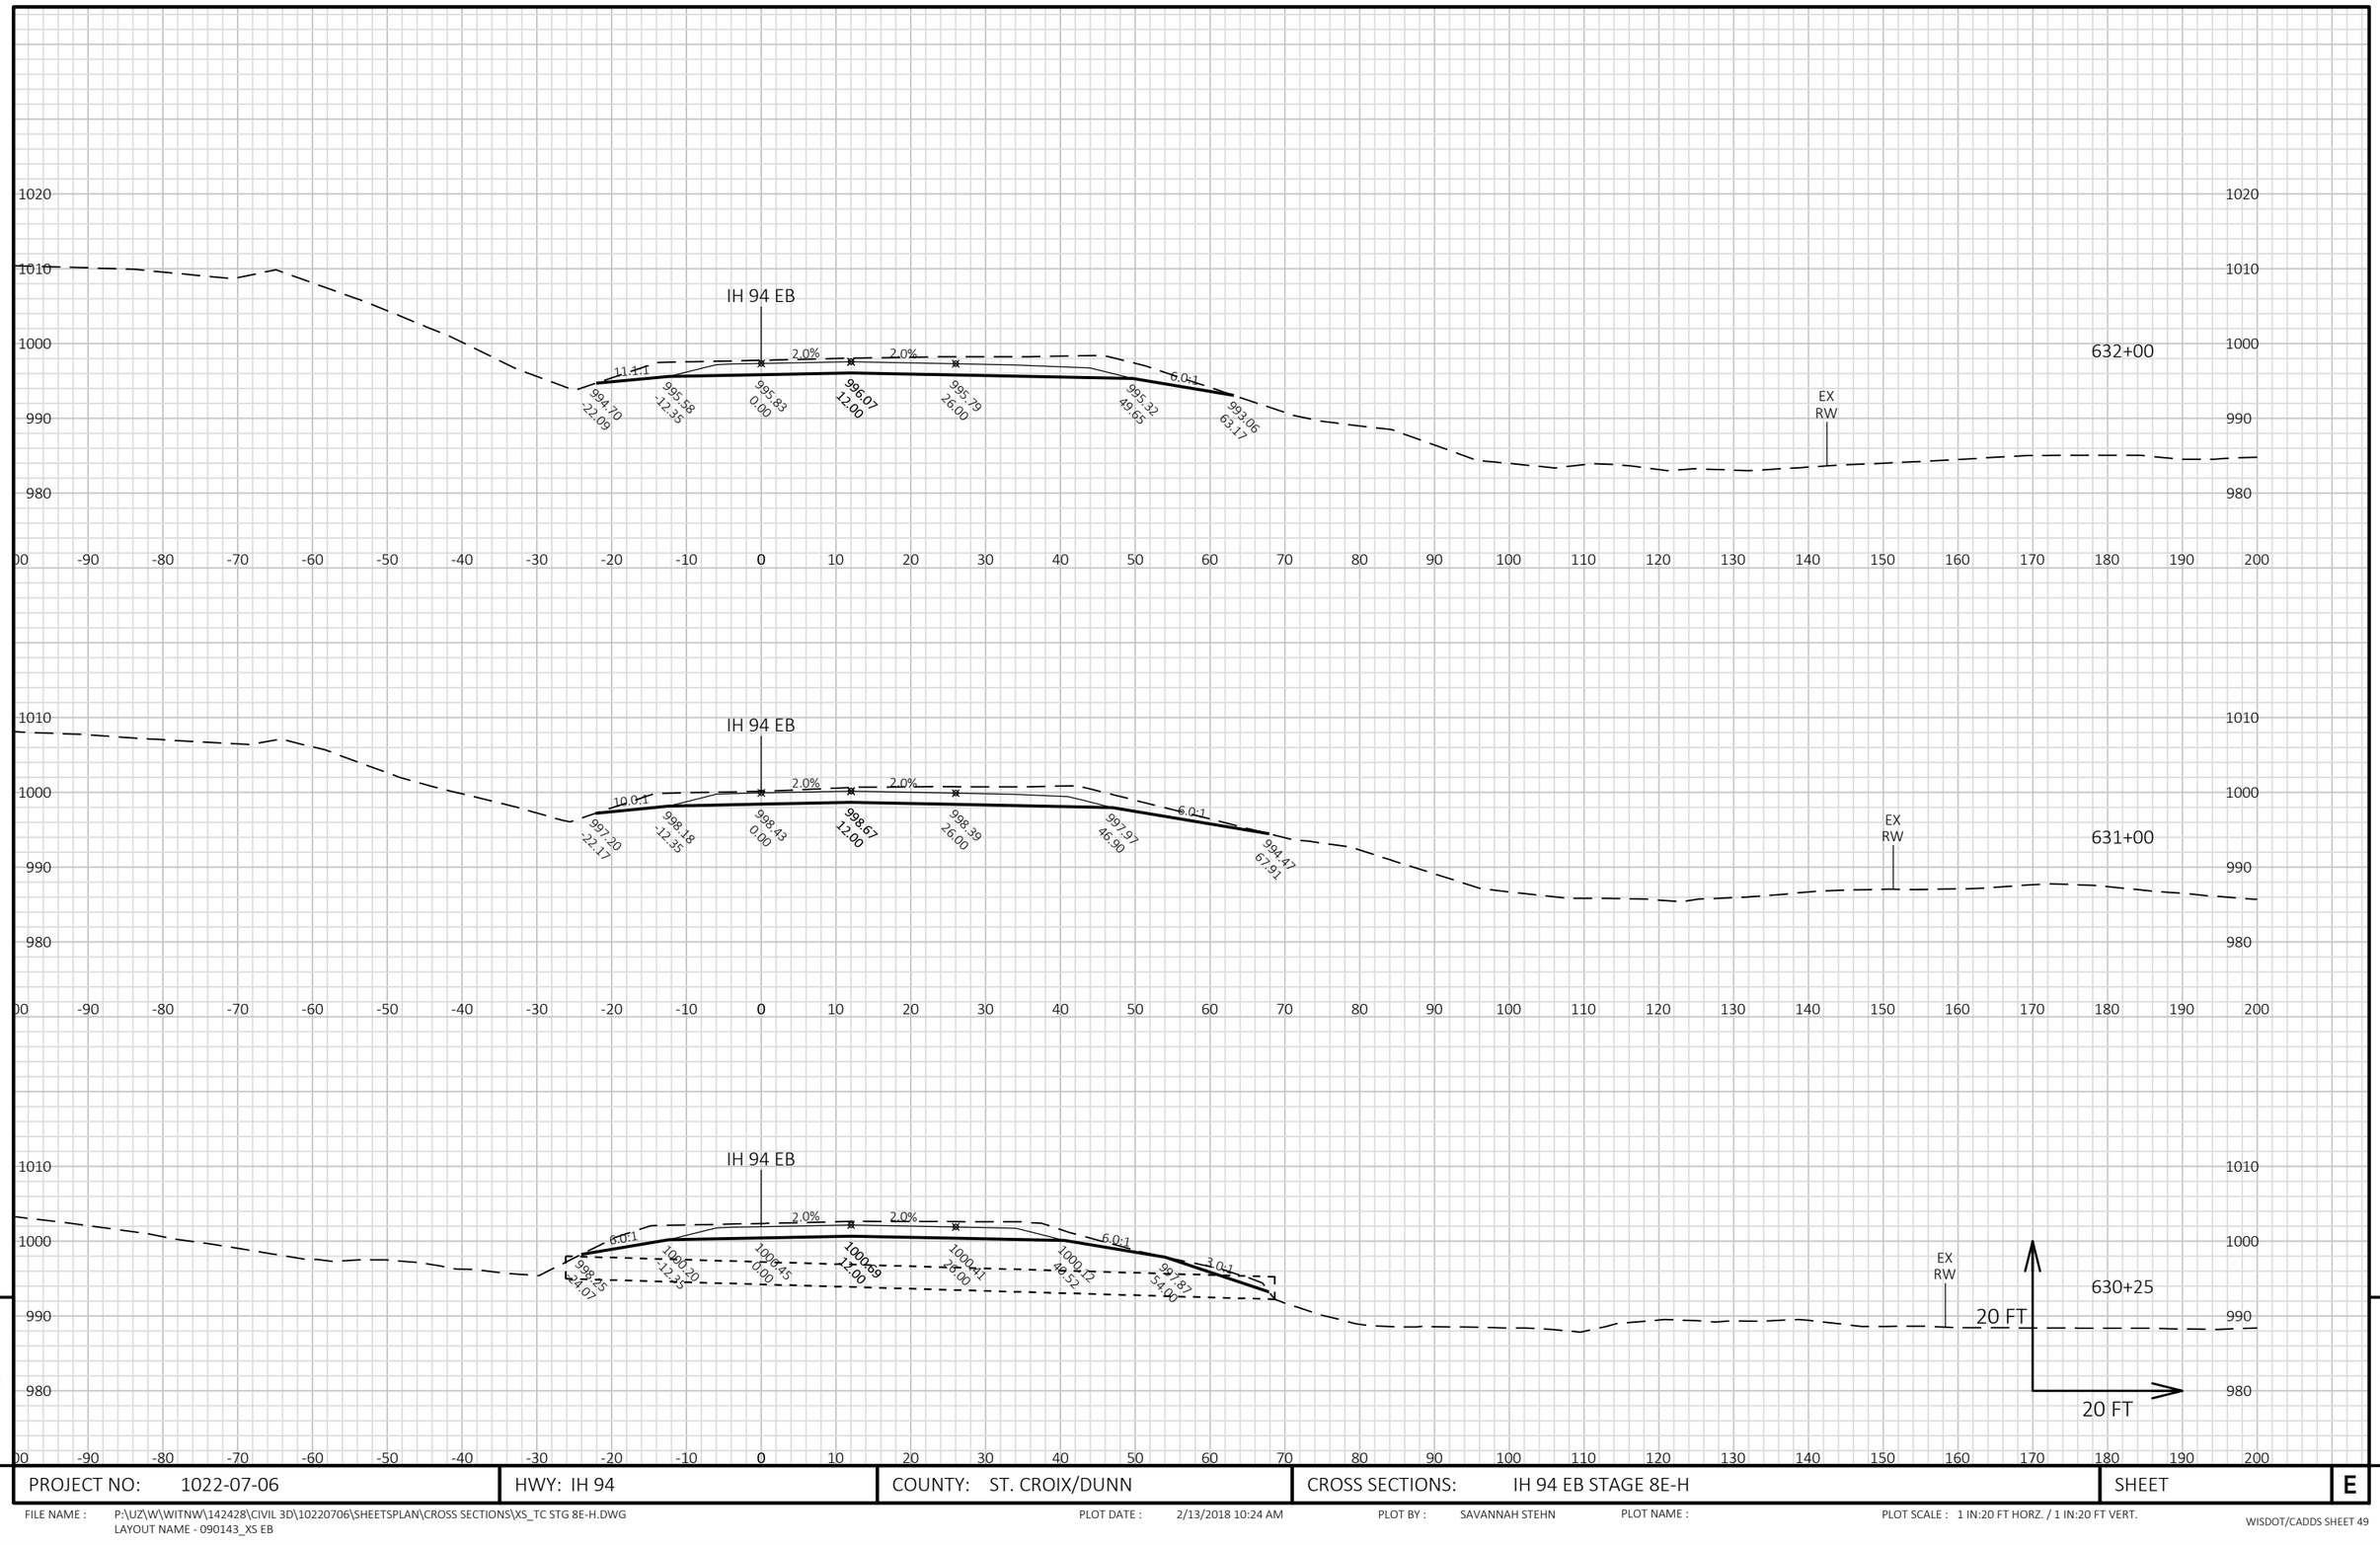


9

9

PROJECT NO: 1022-07-06	HWY: IH 94	COUNTY: ST. CROIX/DUNN	CROSS SECTIONS: IH 94 EB STAGE 8E-H	SHEET	E

FILE NAME : P:\UZ\W\WITNW\142428\CIVIL 3D\10220706\SHEETSPLAN\CROSS SECTIONS\XS_TC STG 8E-H.DWG
LAYOUT NAME - 090143_XS EB

PLOT DATE : 2/13/2018 10:24 AM PLOT BY : SAVANNAH STEHN PLOT NAME : PLOT SCALE : 1 IN:20 FT HORZ. / 1 IN:20 FT VERT.

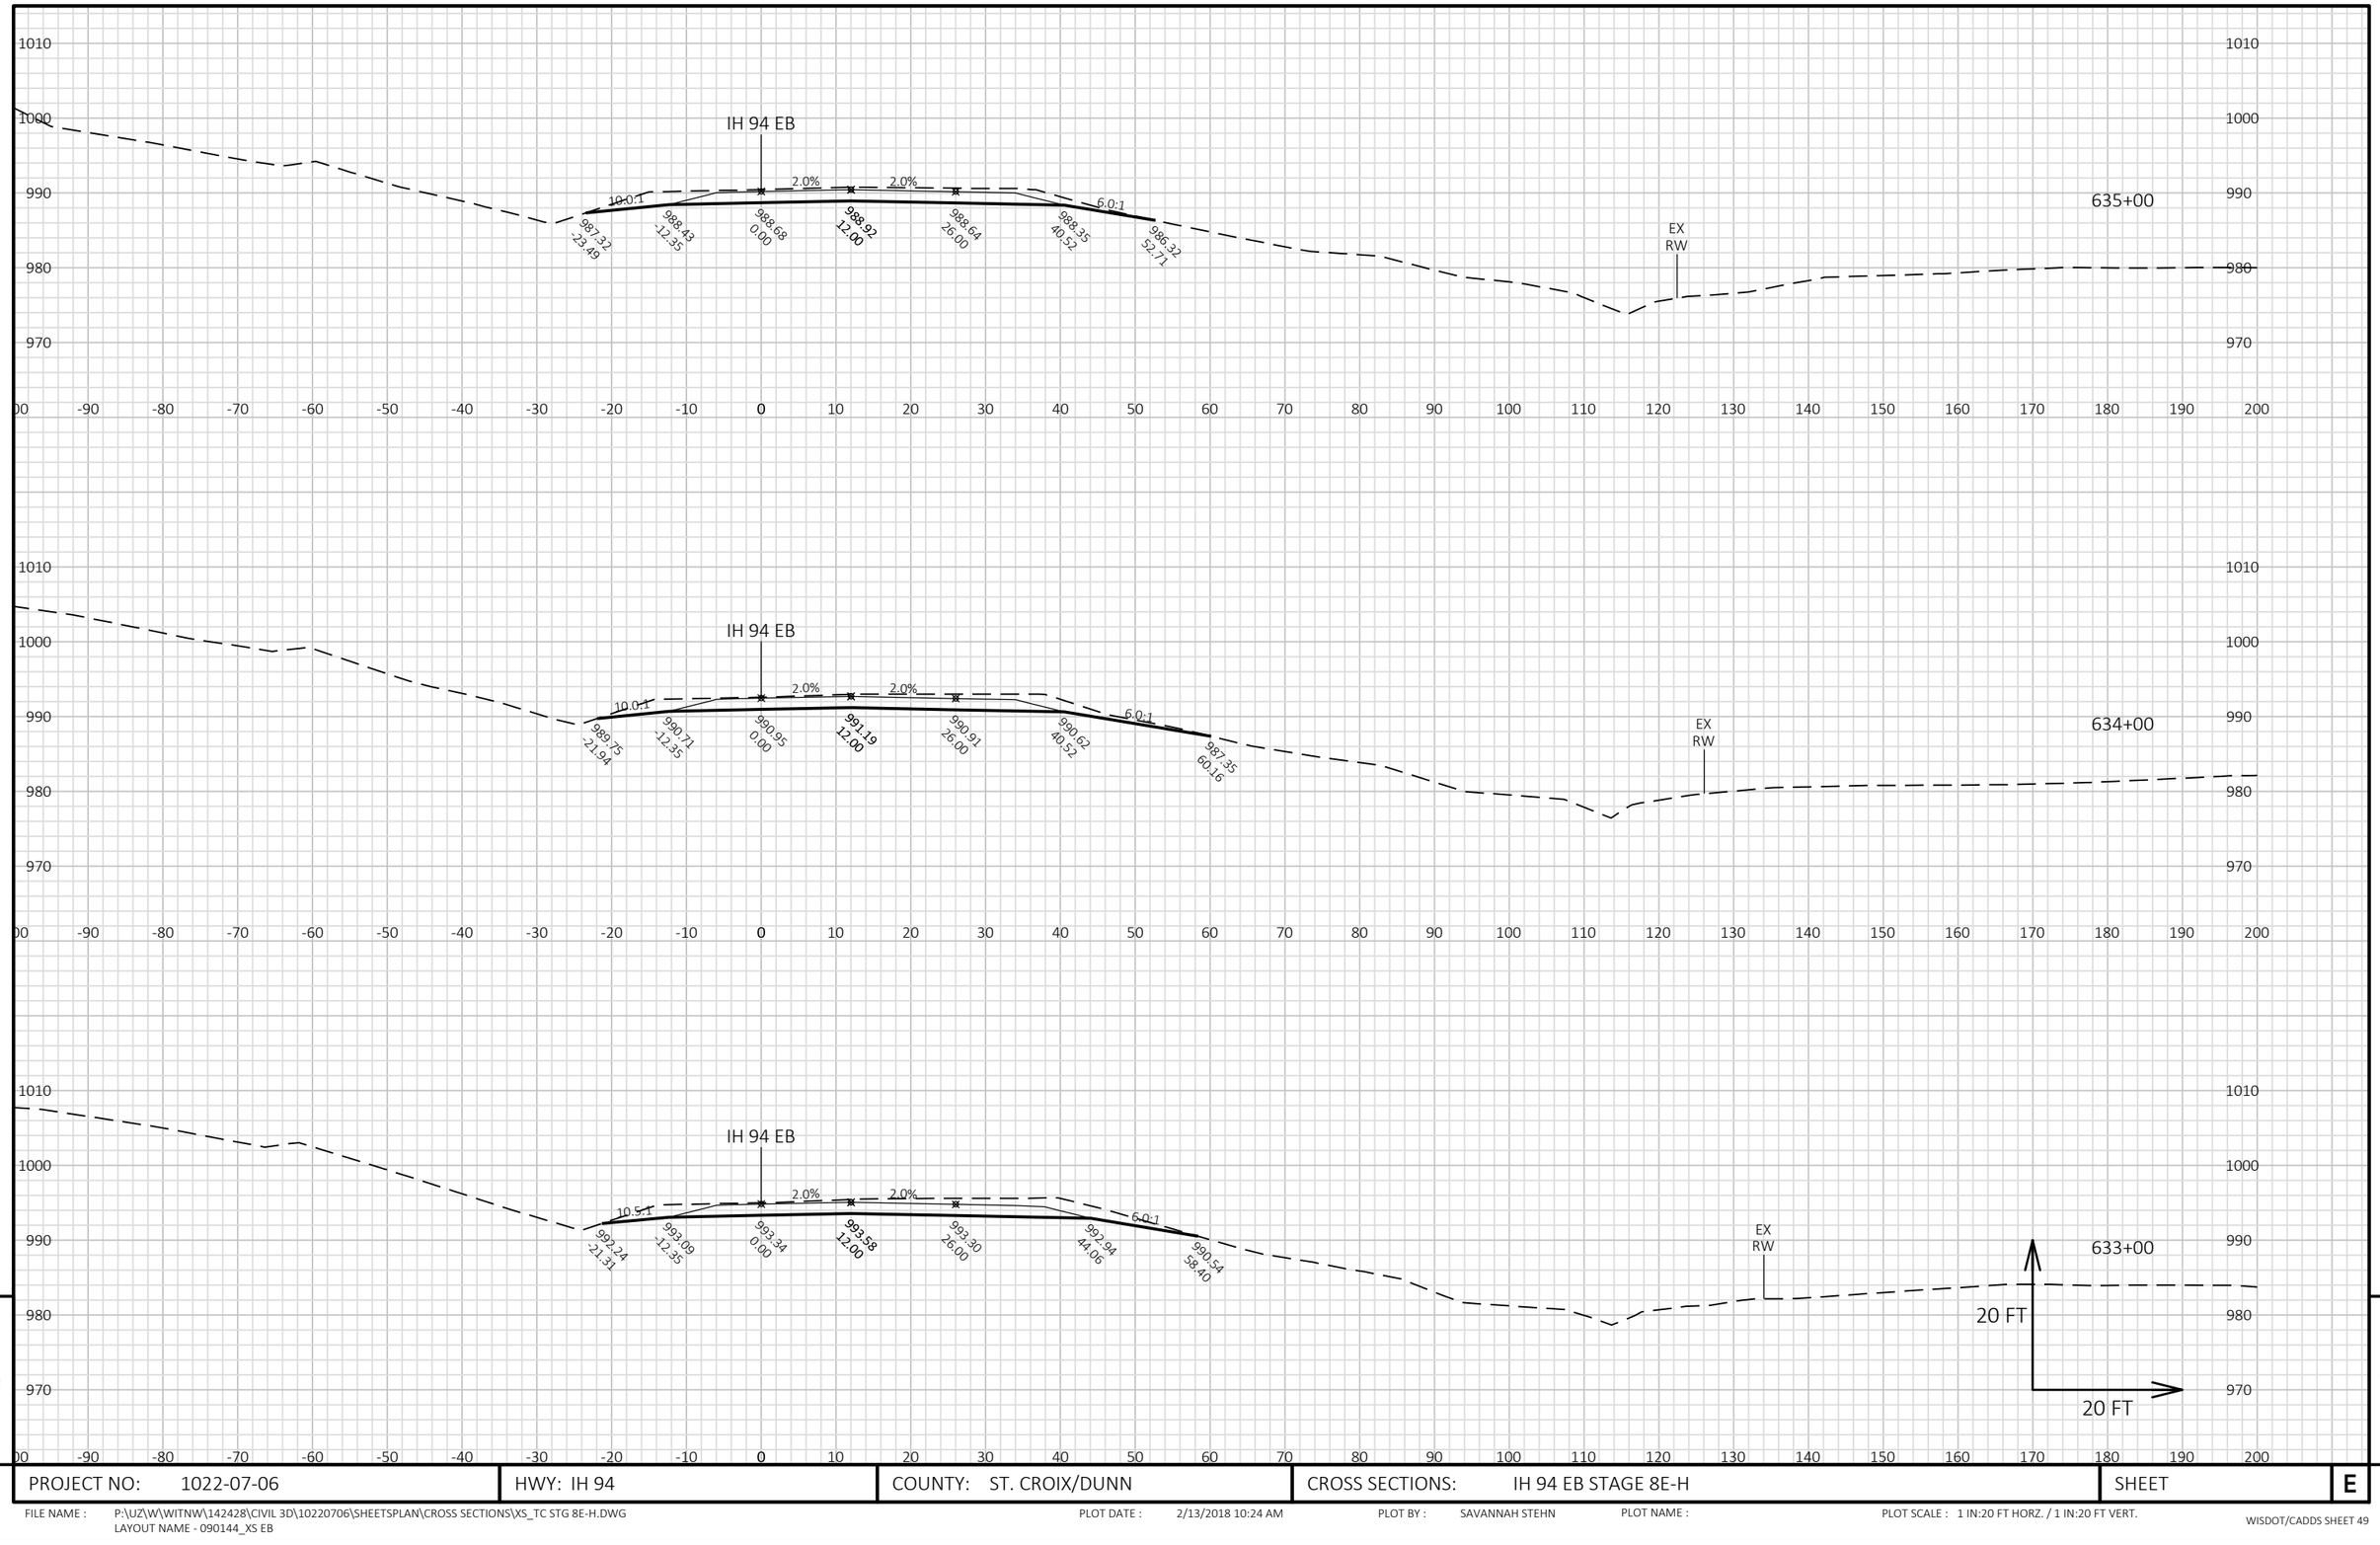


9

9

PROJECT NO: 1022-07-06	HWY: IH 94	COUNTY: ST. CROIX/DUNN	CROSS SECTIONS: IH 94 EB STAGE 8E-H	SHEET	E

FILE NAME : P:\UZ\W\WITNW\142428\CIVIL 3D\10220706\SHEETSPLAN\CROSS SECTIONS\XS_TC STG 8E-H.DWG
LAYOUT NAME - 090144_XS EB

PLOT DATE : 2/13/2018 10:24 AM PLOT BY : SAVANNAH STEHN PLOT NAME : PLOT SCALE : 1 IN:20 FT HORZ. / 1 IN:20 FT VERT.

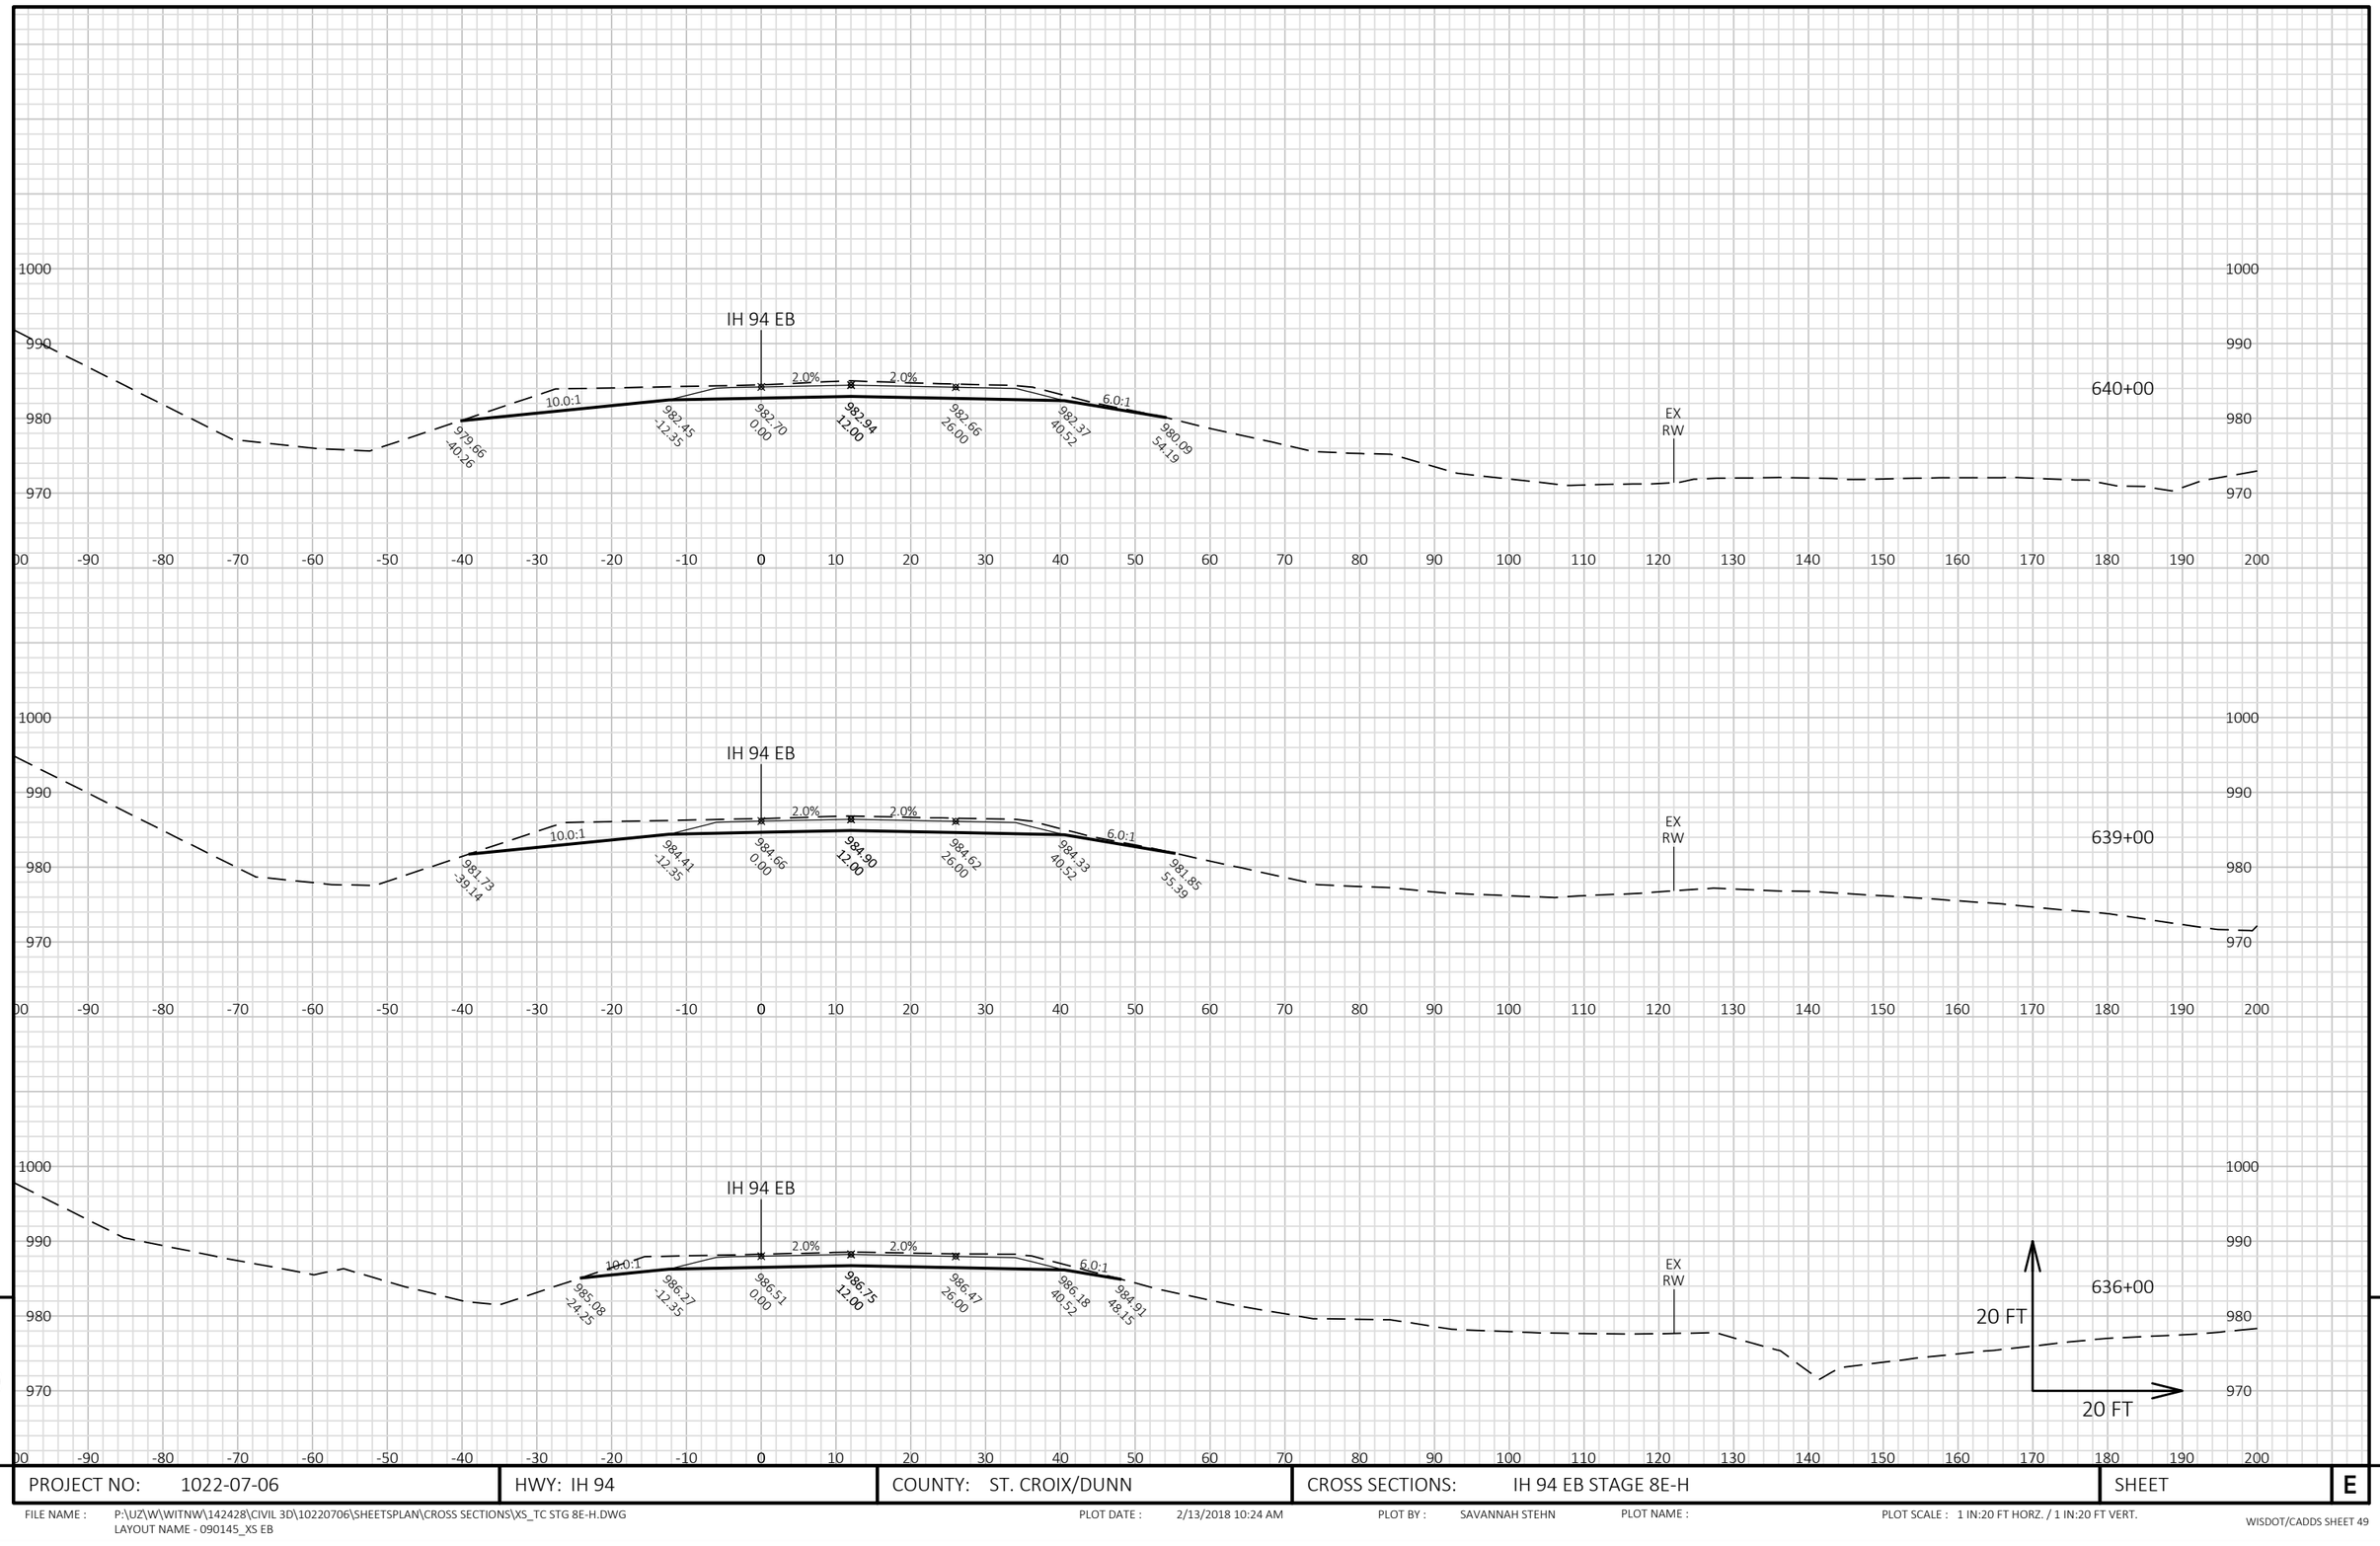


9

9

PROJECT NO: 1022-07-06	HWY: IH 94	COUNTY: ST. CROIX/DUNN	CROSS SECTIONS: IH 94 EB STAGE 8E-H	SHEET	E

FILE NAME : P:\UZ\W\WITNW\142428\CIVIL 3D\10220706\SHEETSPLAN\CROSS SECTIONS\XS_TC STG 8E-H.DWG
LAYOUT NAME - 090145_XS EB

PLOT DATE : 2/13/2018 10:24 AM PLOT BY : SAVANNAH STEHN PLOT NAME : PLOT SCALE : 1 IN:20 FT HORZ. / 1 IN:20 FT VERT.

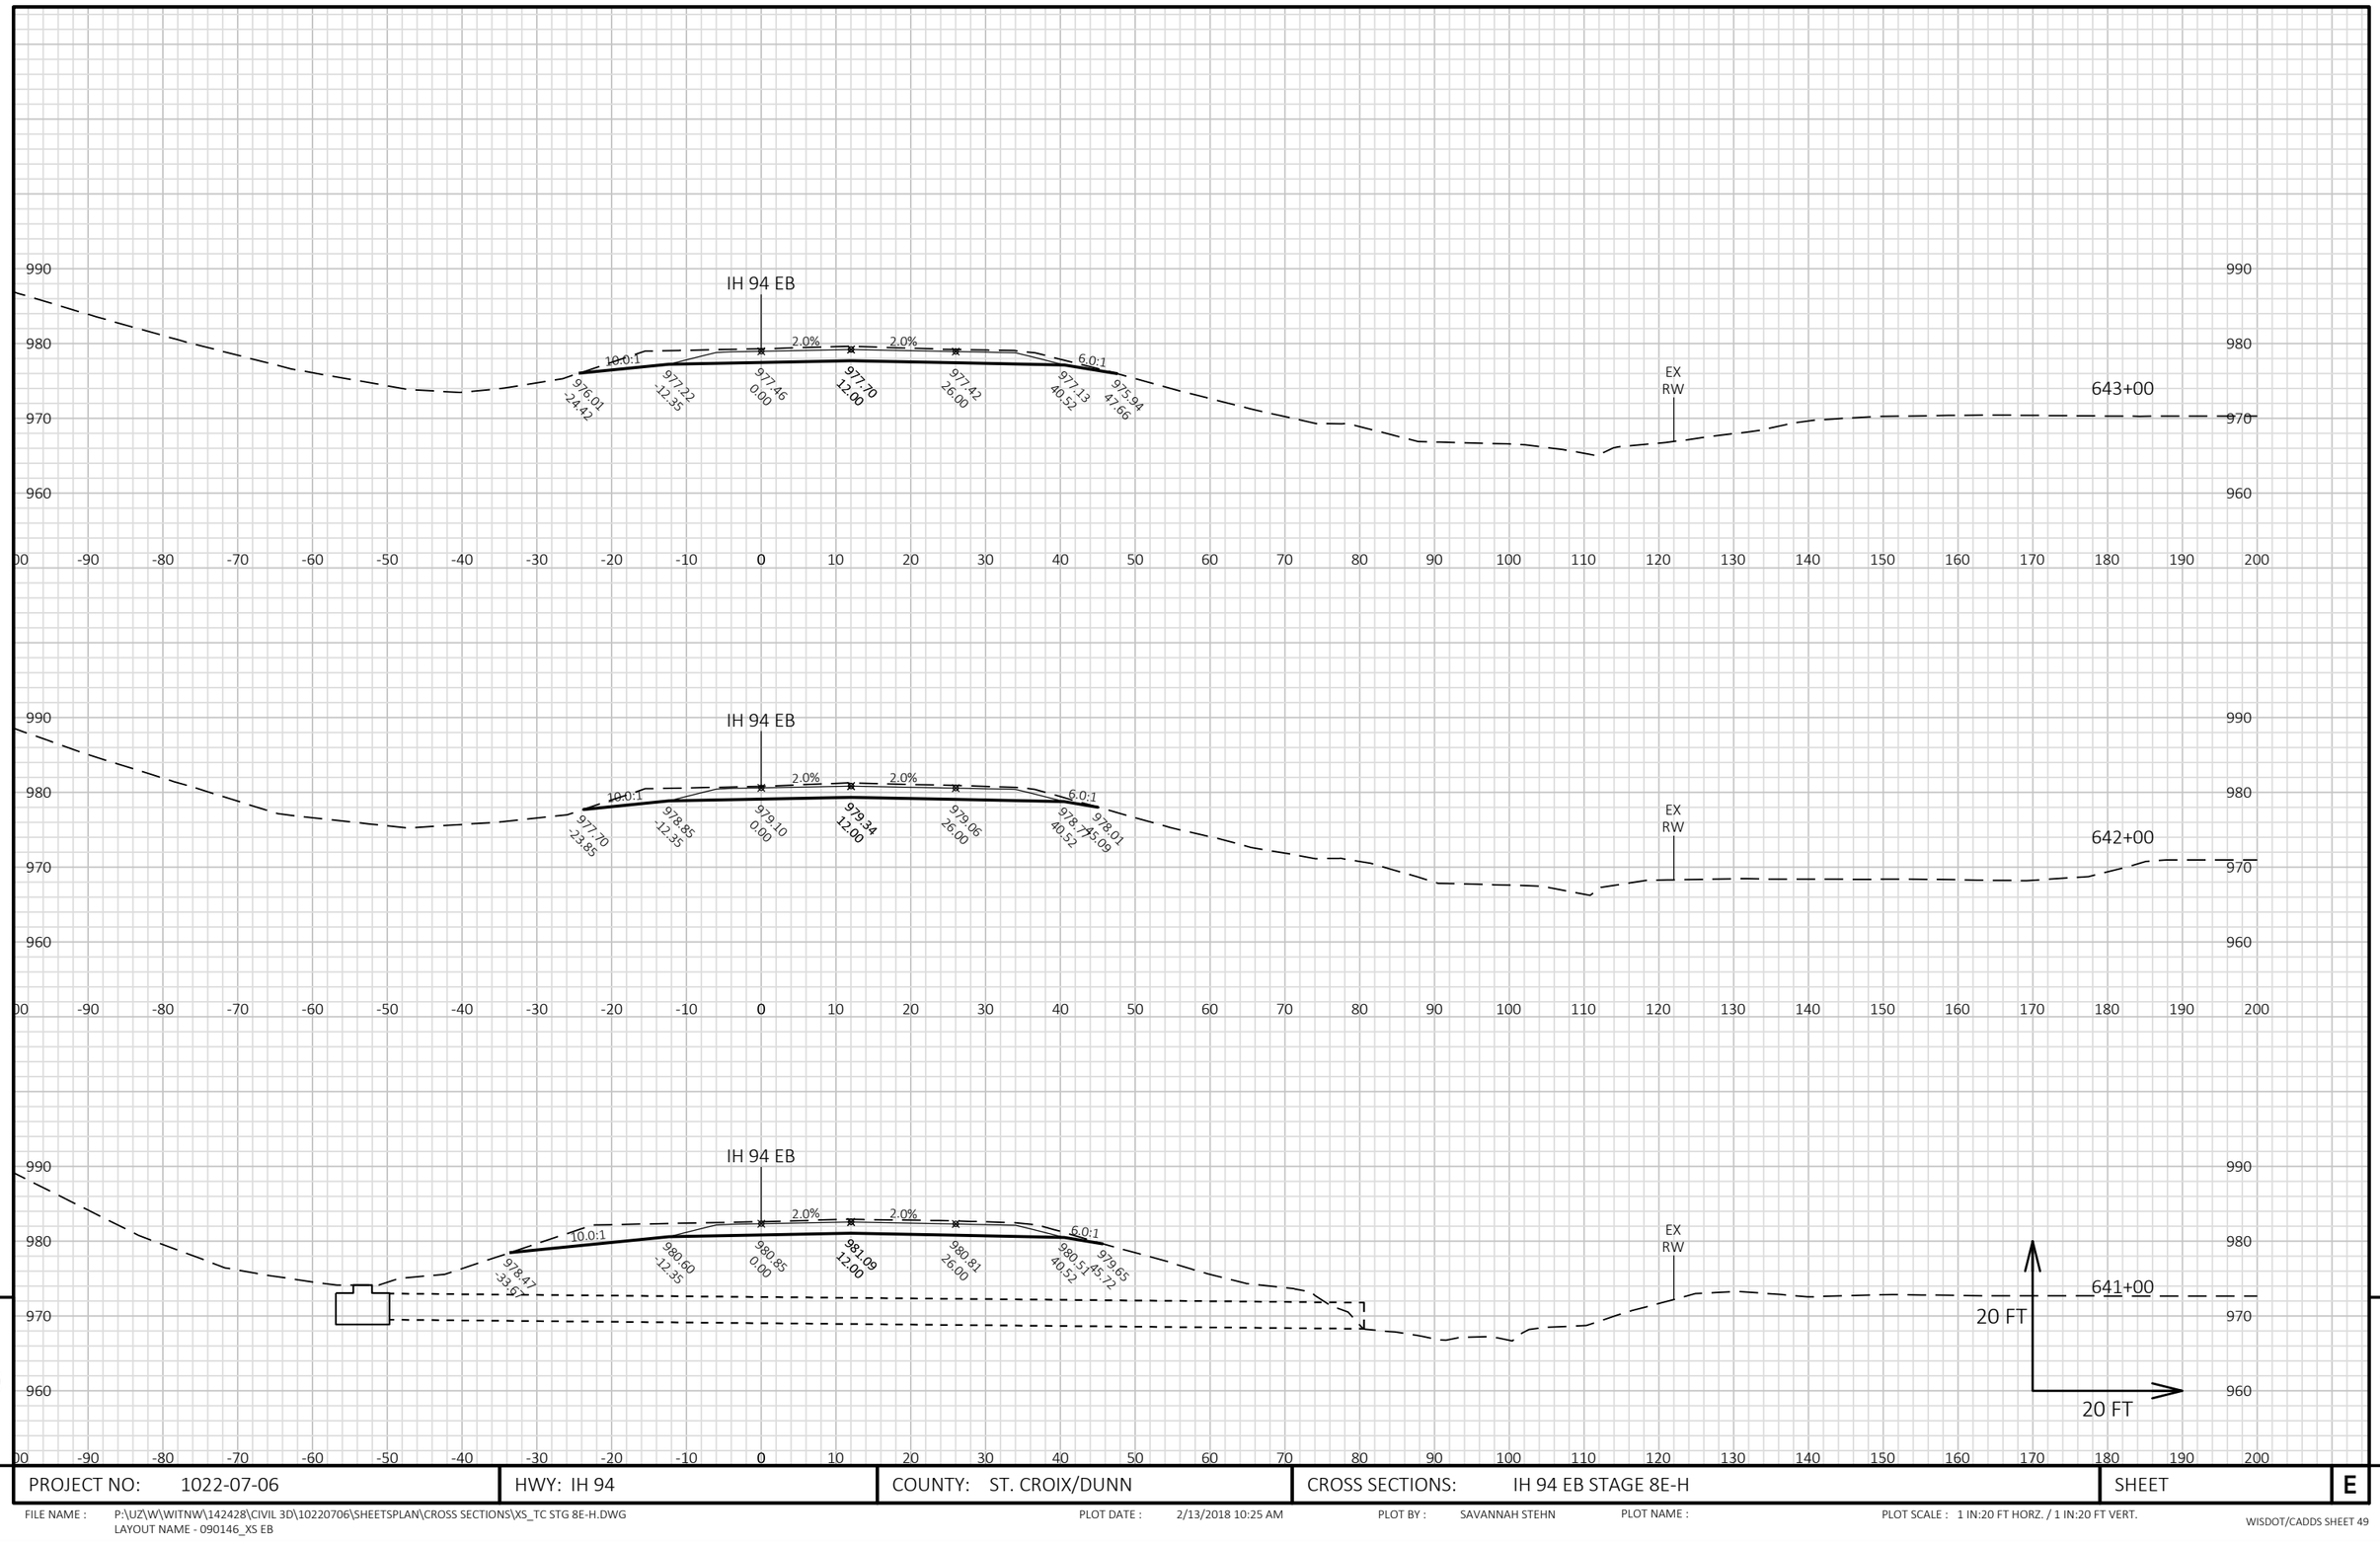


9

9

PROJECT NO: 1022-07-06	HWY: IH 94	COUNTY: ST. CROIX/DUNN	CROSS SECTIONS: IH 94 EB STAGE 8E-H	SHEET	E

FILE NAME : P:\UZ\W\WITNW\142428\CIVIL 3D\10220706\SHEETSPLAN\CROSS SECTIONS\XS_TC STG 8E-H.DWG
LAYOUT NAME - 090146_XS EB

PLOT DATE : 2/13/2018 10:25 AM PLOT BY : SAVANNAH STEHN PLOT NAME : PLOT SCALE : 1 IN:20 FT HORZ. / 1 IN:20 FT VERT.

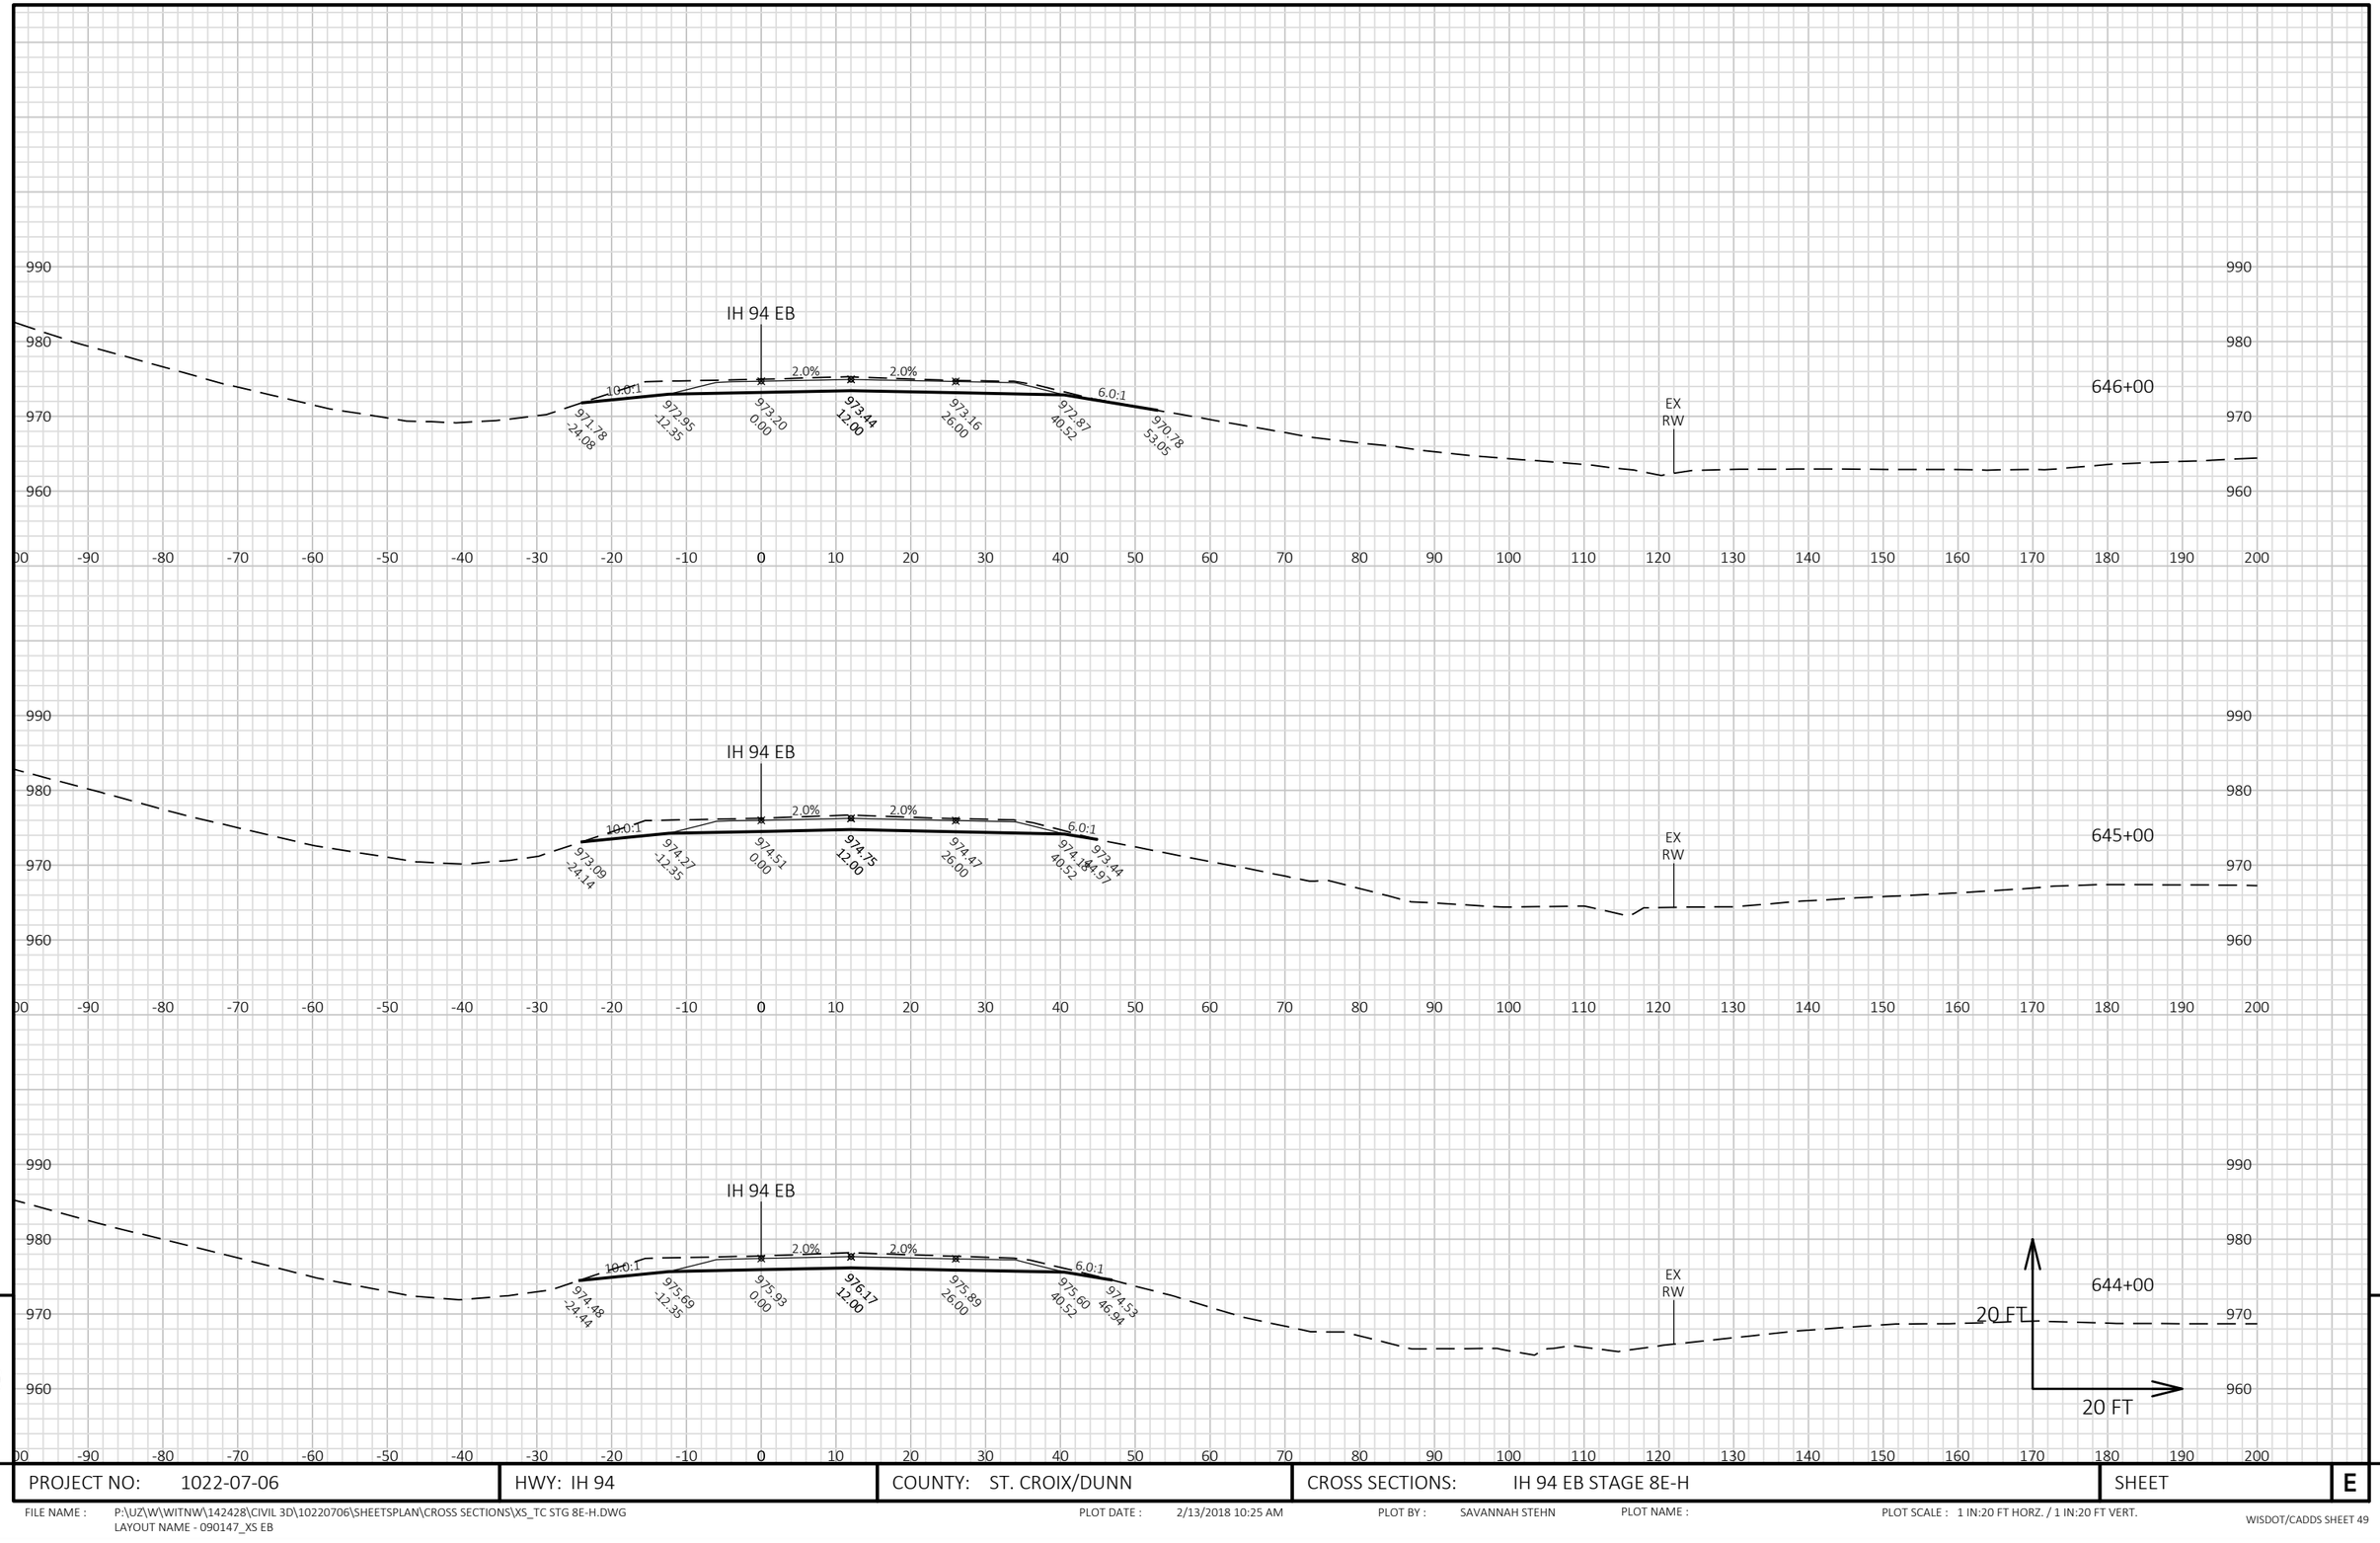


9


9

PROJECT NO: 1022-07-06	HWY: IH 94	COUNTY: ST. CROIX/DUNN	CROSS SECTIONS: IH 94 EB STAGE 8E-H	SHEET	E

FILE NAME : P:\UZ\W\WITNW\142428\CIVIL 3D\10220706\SHEETSPLAN\CROSS SECTIONS\XS_TC STG 8E-H.DWG
LAYOUT NAME - 090147_XS EB

PLOT DATE : 2/13/2018 10:25 AM PLOT BY : SAVANNAH STEHN PLOT NAME : PLOT SCALE : 1 IN:20 FT HORZ. / 1 IN:20 FT VERT.

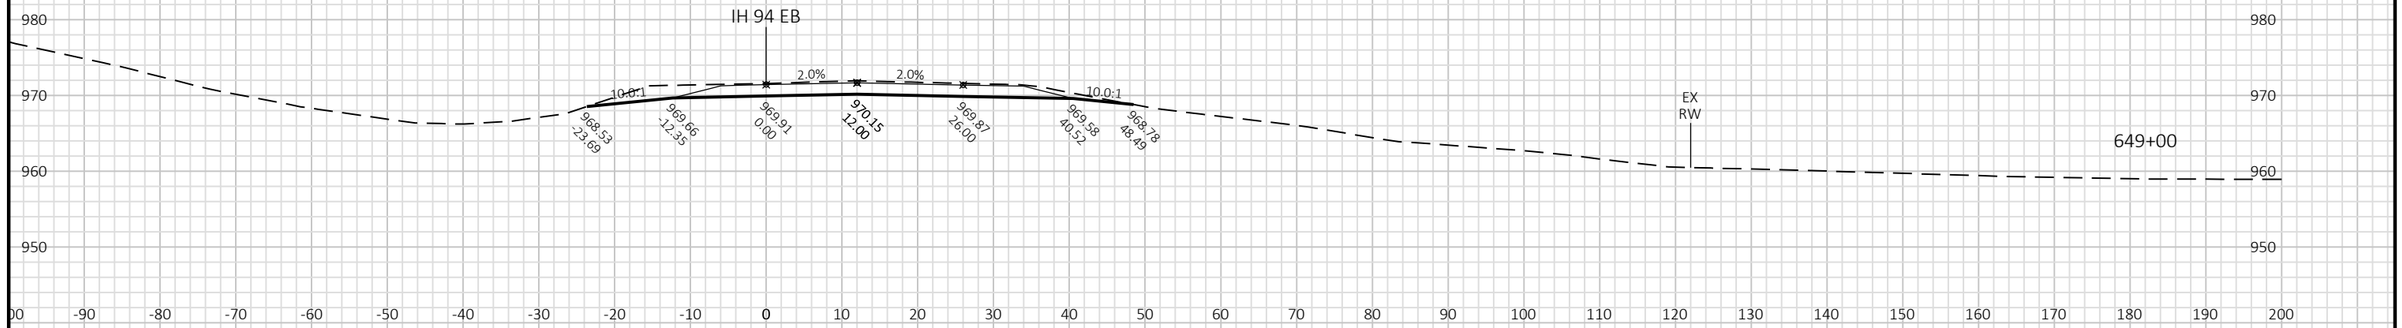

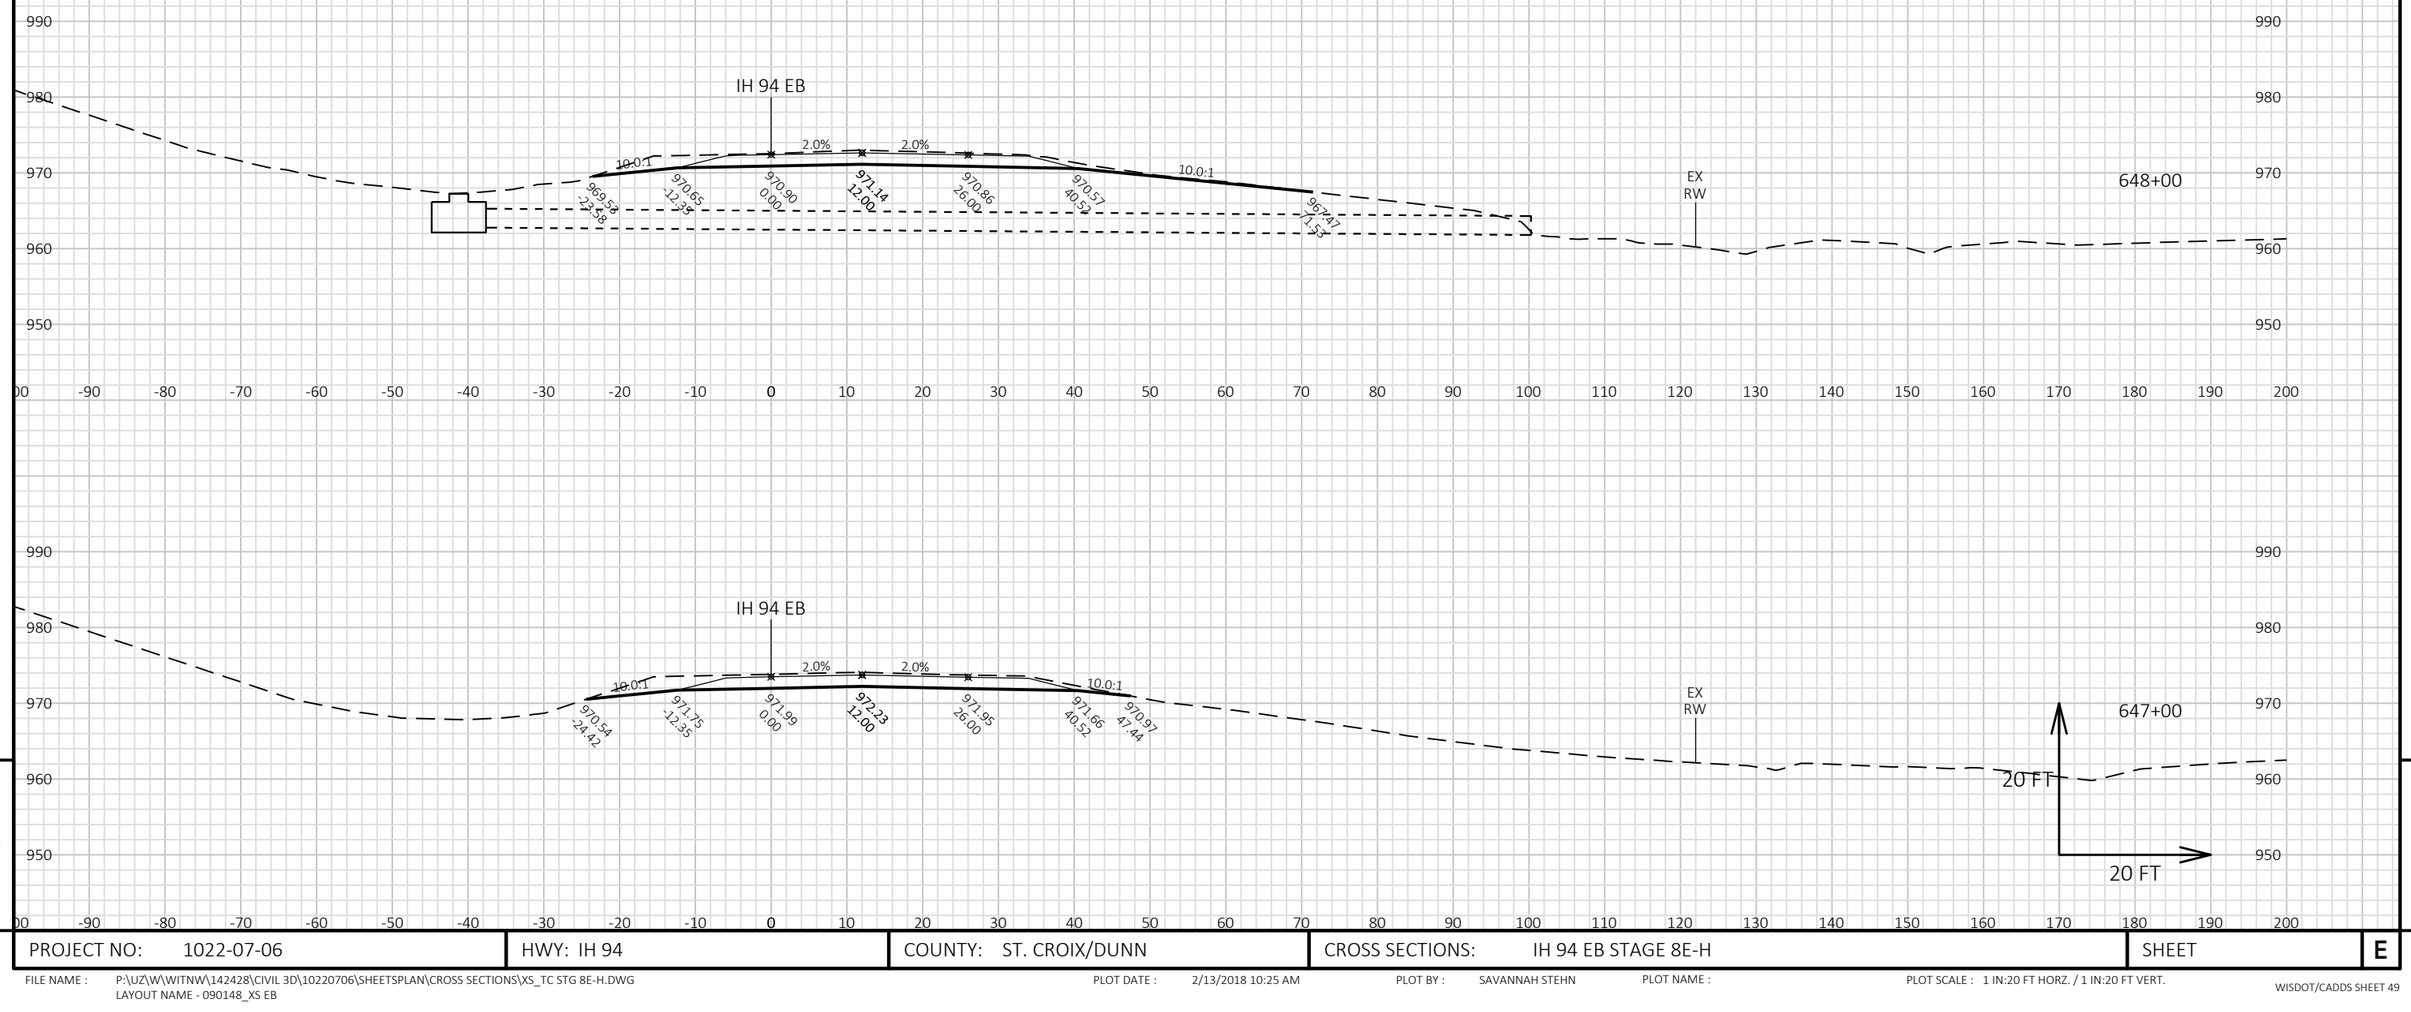


9

9

PROJECT NO: 1022-07-06	HWY: IH 94	COUNTY: ST. CROIX/DUNN	CROSS SECTIONS: IH 94 EB STAGE 8E-H	SHEET	E

FILE NAME : P:\UZ\W\WITNW\142428\CIVIL 3D\10220706\SHEETSPLAN\CROSS SECTIONS\XS_TC STG 8E-H.DWG
LAYOUT NAME - 090148_XS EB

PLOT DATE : 2/13/2018 10:25 AM PLOT BY : SAVANNAH STEHN PLOT NAME : PLOT SCALE : 1 IN:20 FT HORZ. / 1 IN:20 FT VERT.

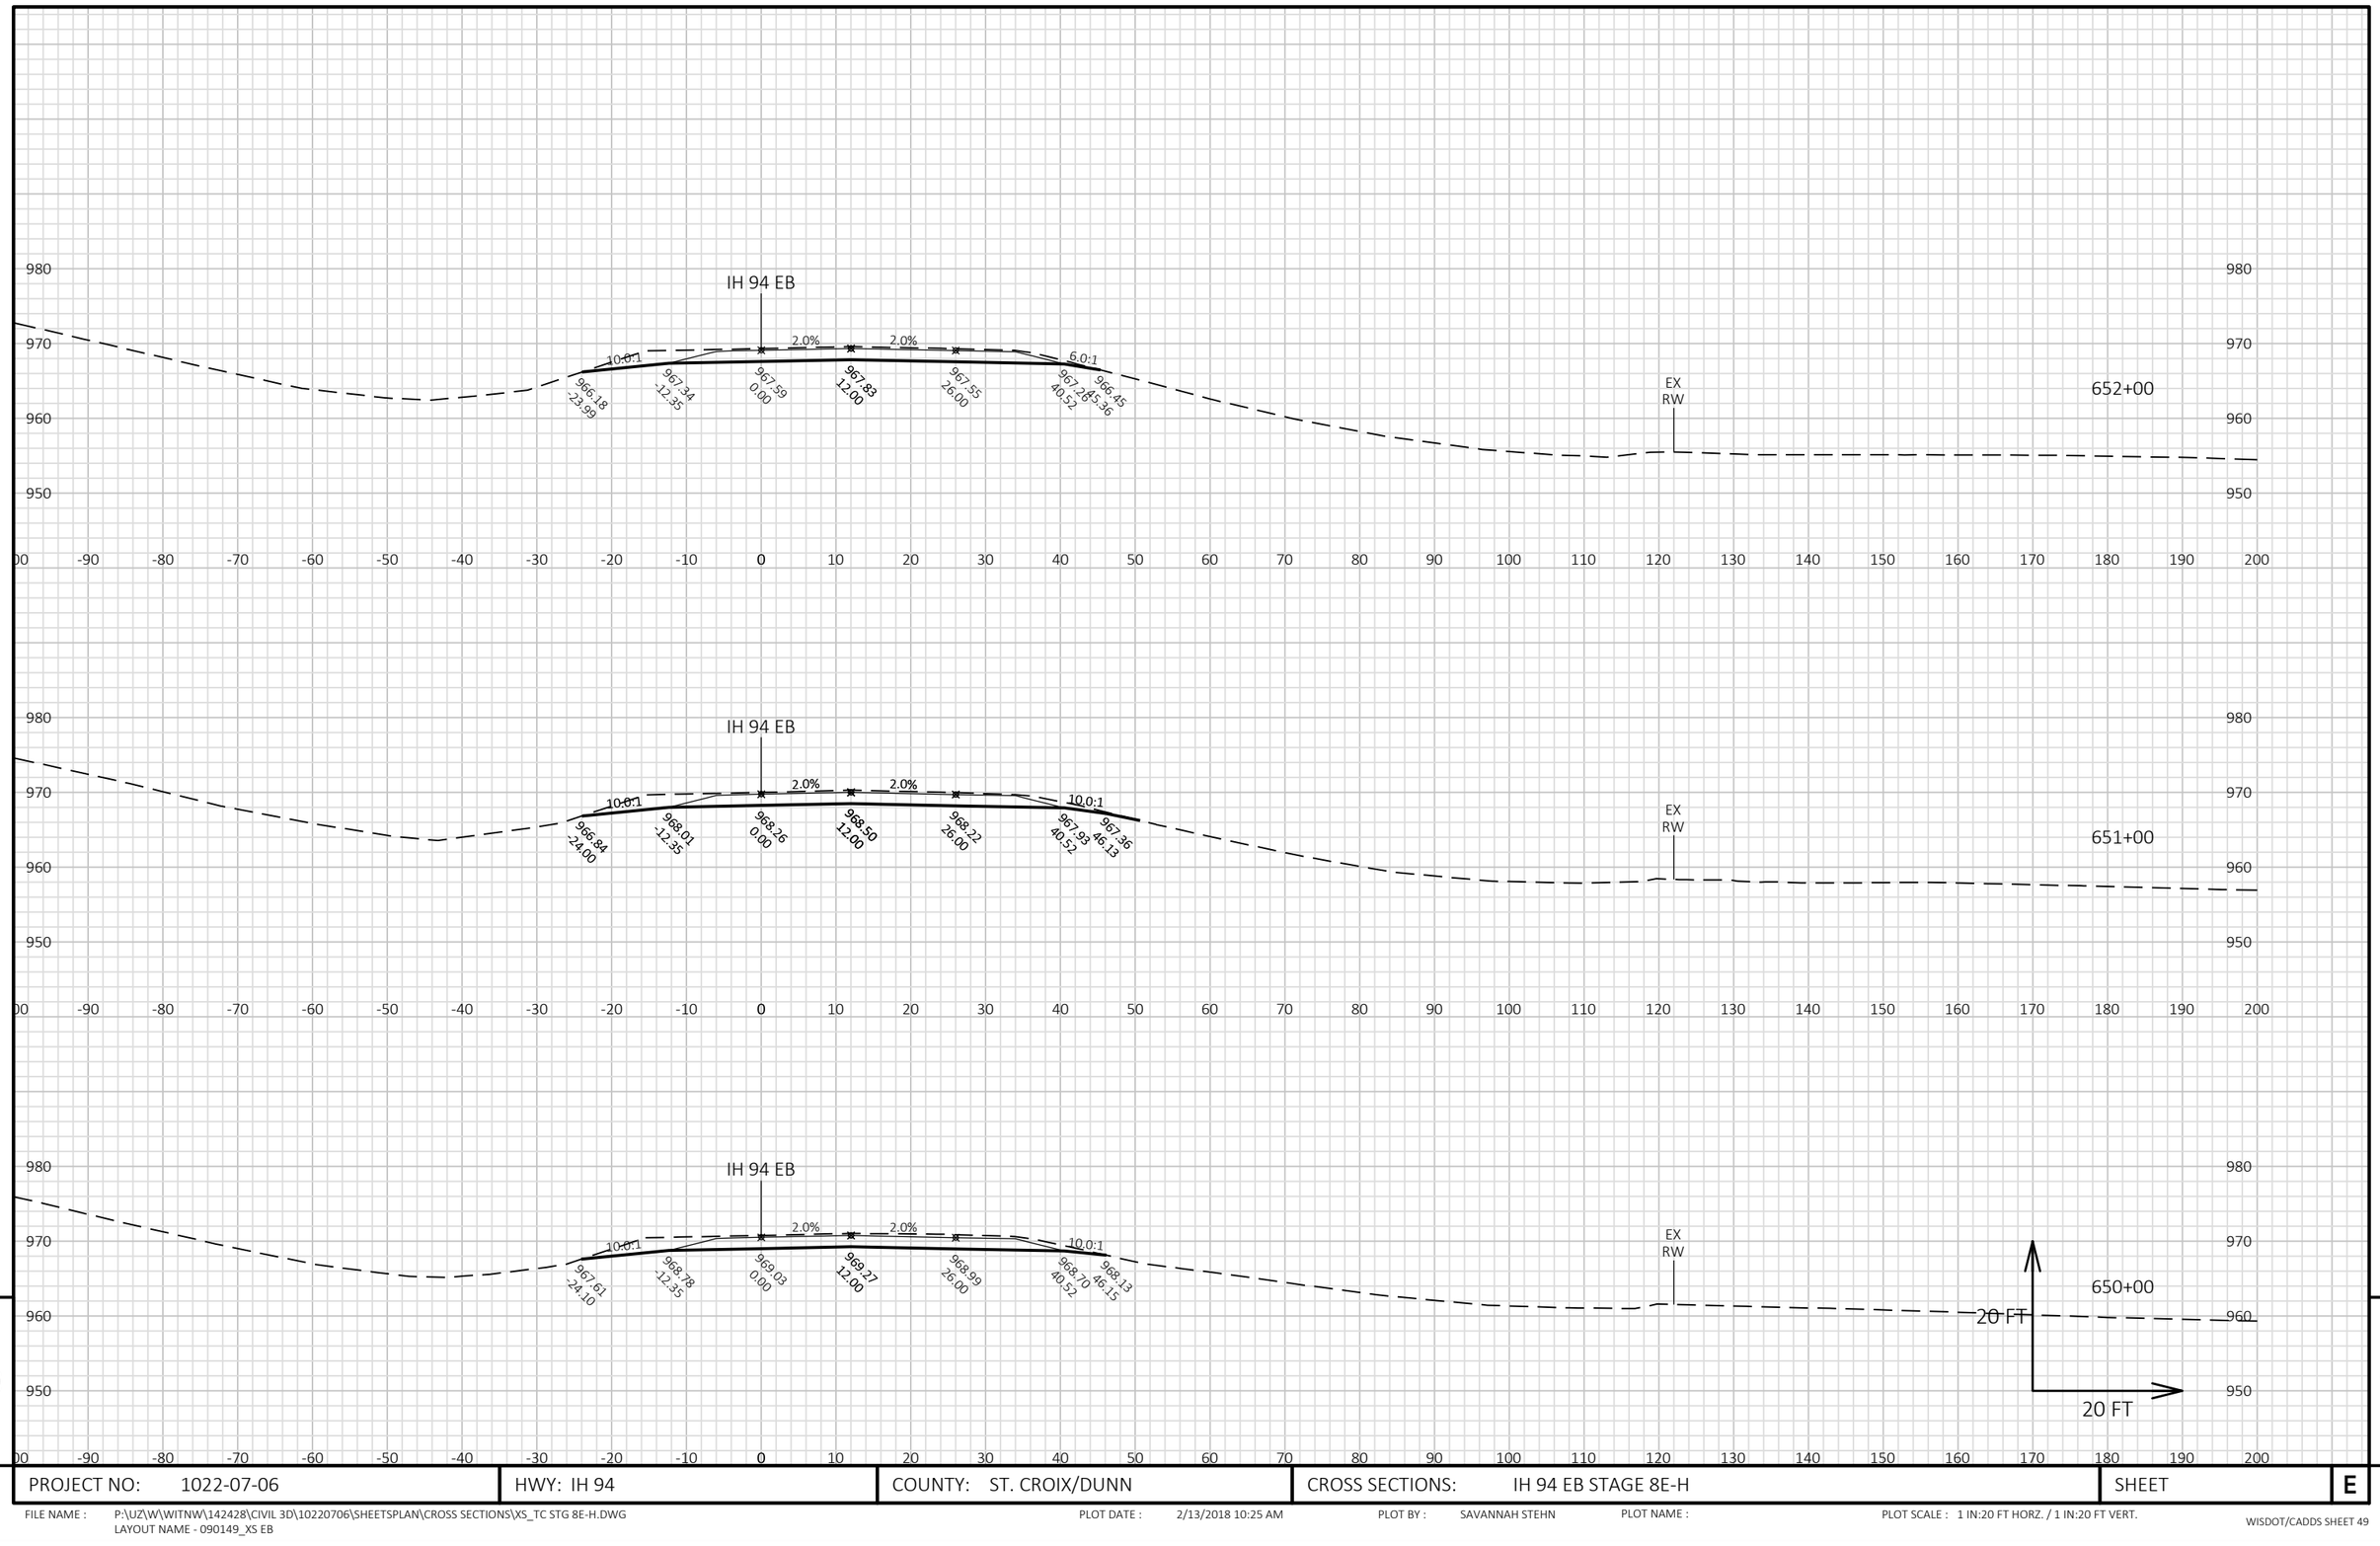


9

9

PROJECT NO: 1022-07-06	HWY: IH 94	COUNTY: ST. CROIX/DUNN	CROSS SECTIONS: IH 94 EB STAGE 8E-H	SHEET	E

FILE NAME : P:\UZ\W\WITNW\142428\CIVIL 3D\10220706\SHEETSPLAN\CROSS SECTIONS\XS_TC STG 8E-H.DWG
LAYOUT NAME - 090149_XS EB

PLOT DATE : 2/13/2018 10:25 AM PLOT BY : SAVANNAH STEHN PLOT NAME : PLOT SCALE : 1 IN:20 FT HORZ. / 1 IN:20 FT VERT.

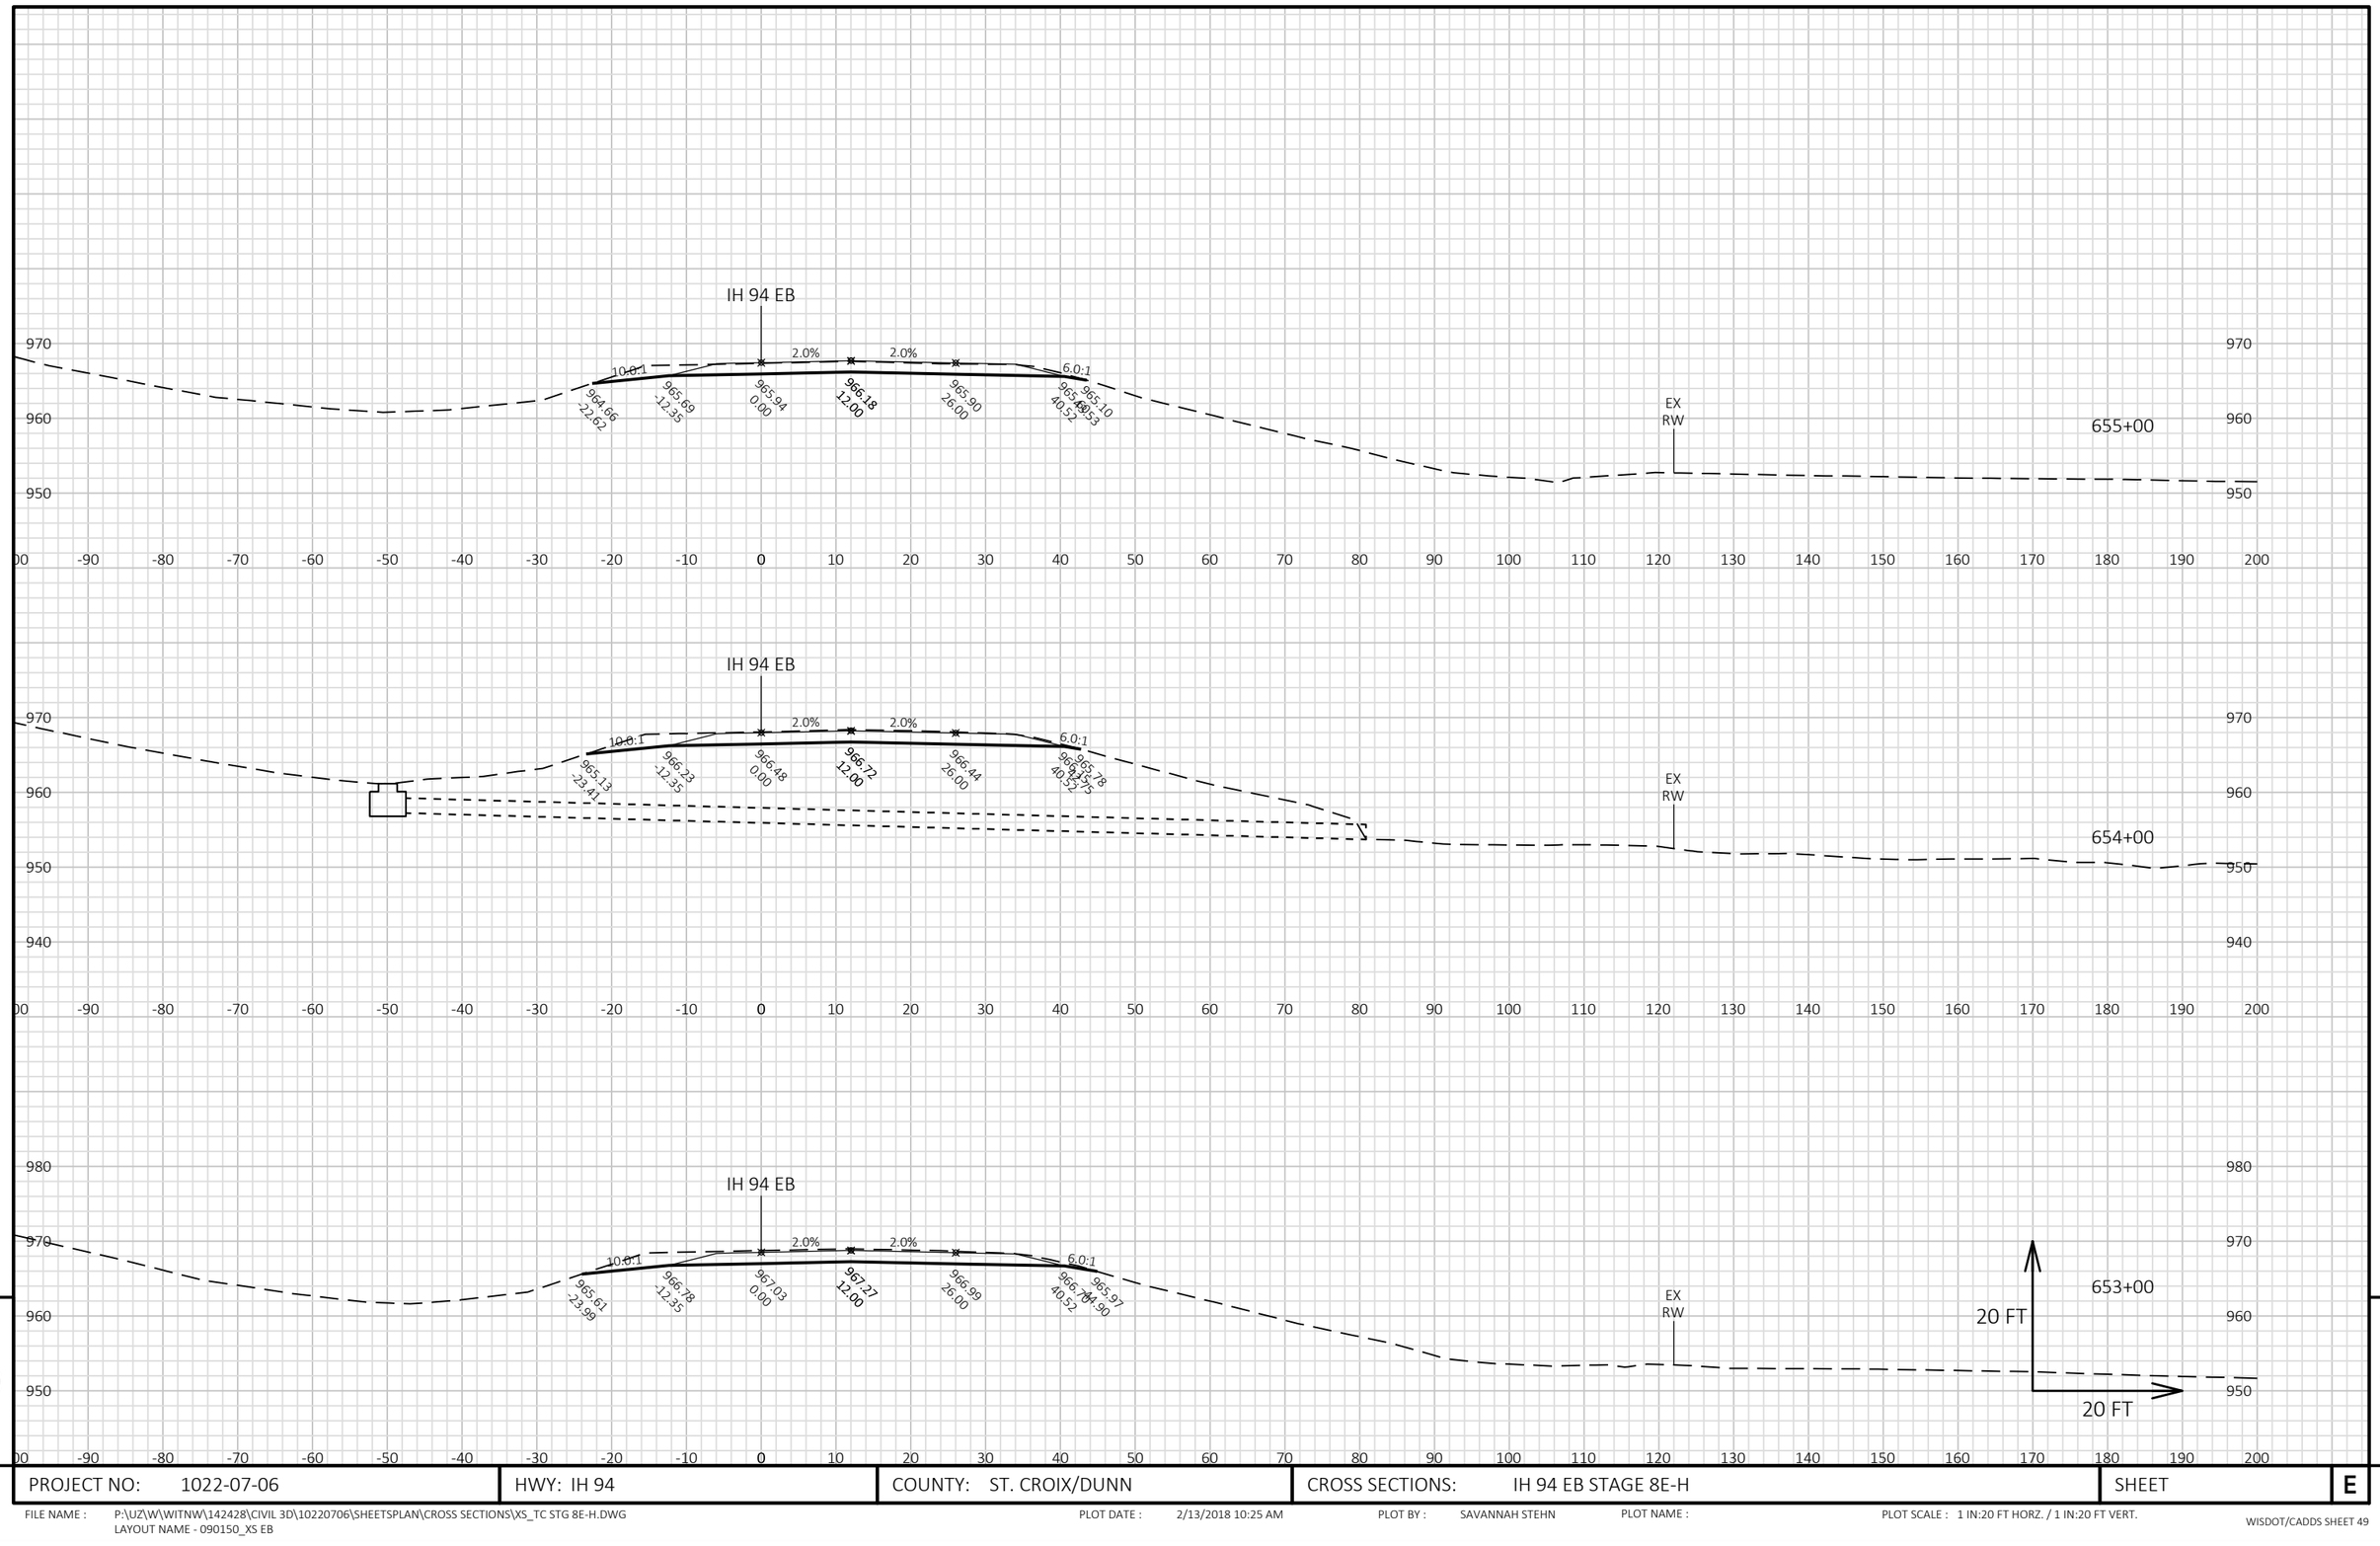


9


9


PROJECT NO: 1022-07-06	HWY: IH 94	COUNTY: ST. CROIX/DUNN	CROSS SECTIONS: IH 94 EB STAGE 8E-H	SHEET	E

FILE NAME : P:\UZ\W\WITNW\142428\CIVIL 3D\10220706\SHEETSPLAN\CROSS SECTIONS\XS_TC STG 8E-H.DWG
LAYOUT NAME - 090150_XS EB

PLOT DATE : 2/13/2018 10:25 AM PLOT BY : SAVANNAH STEHN PLOT NAME : PLOT SCALE : 1 IN:20 FT HORZ. / 1 IN:20 FT VERT.

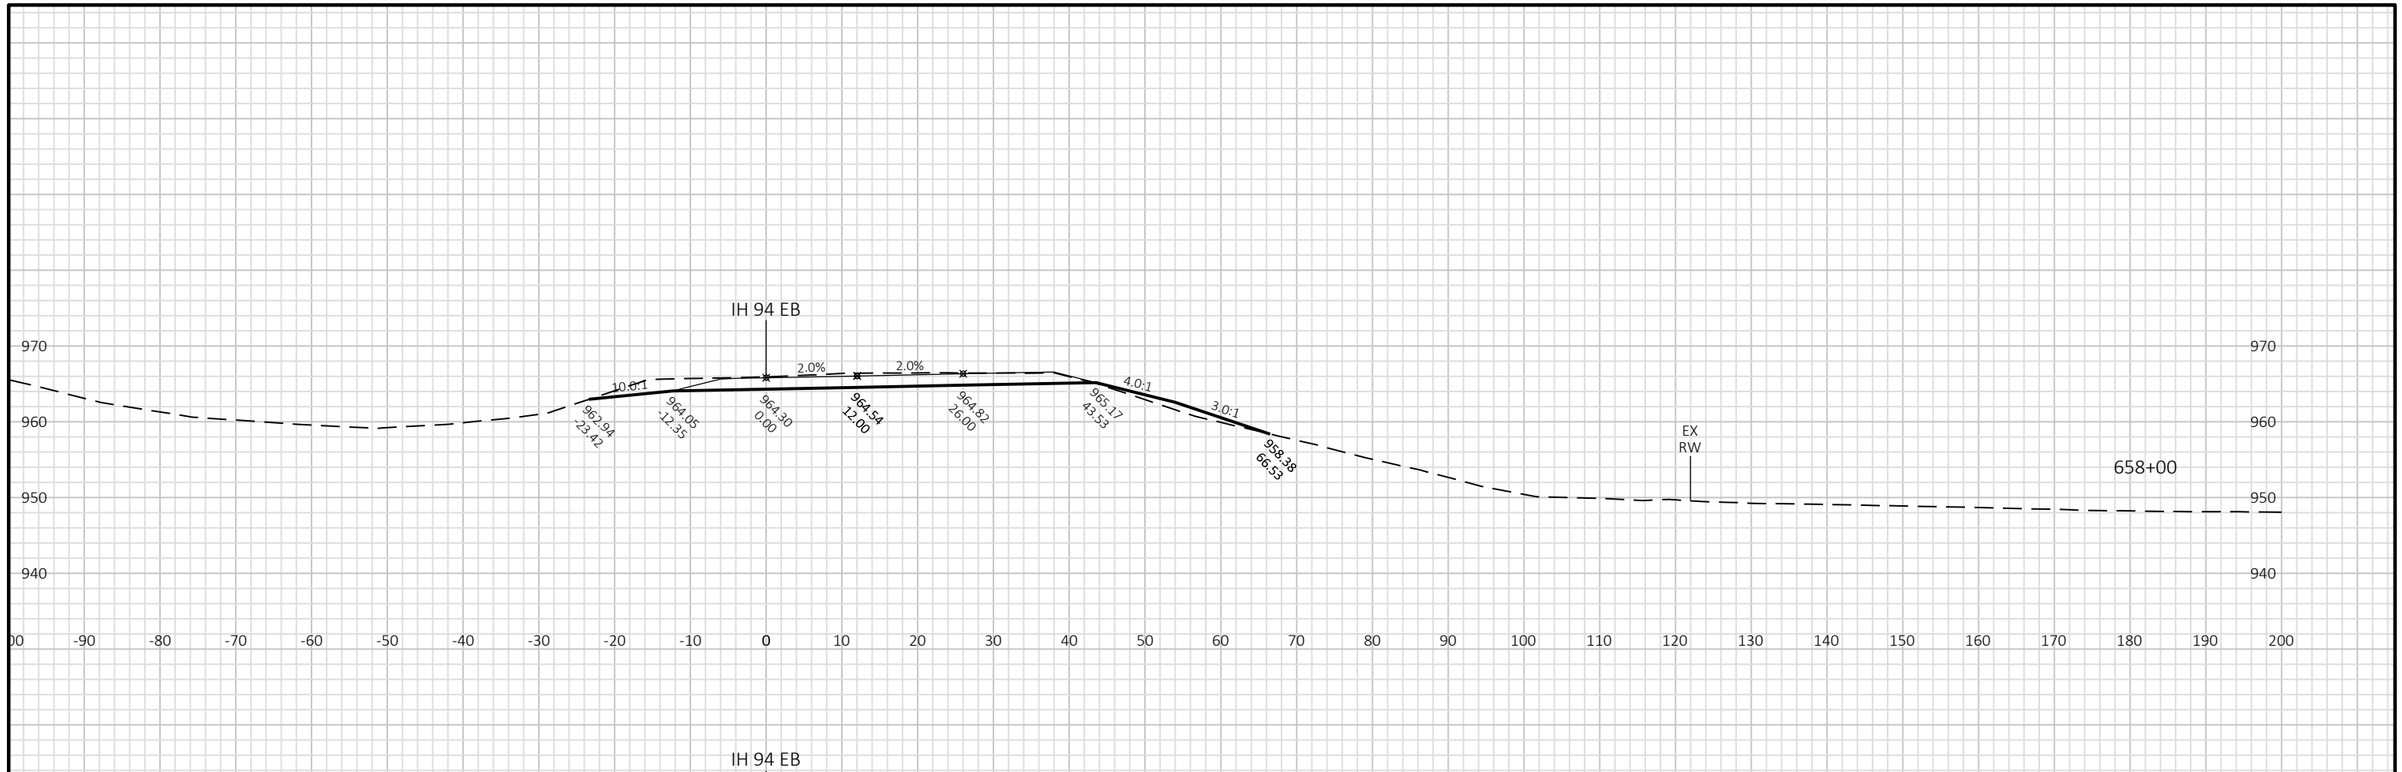

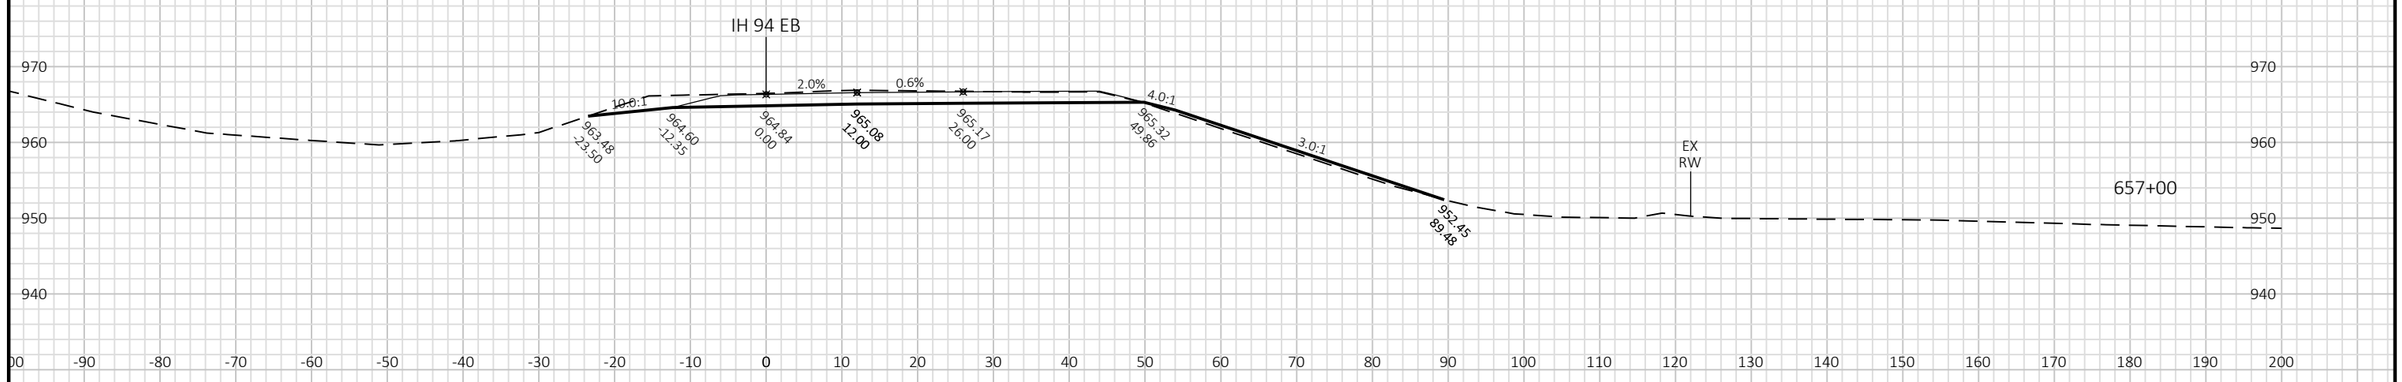

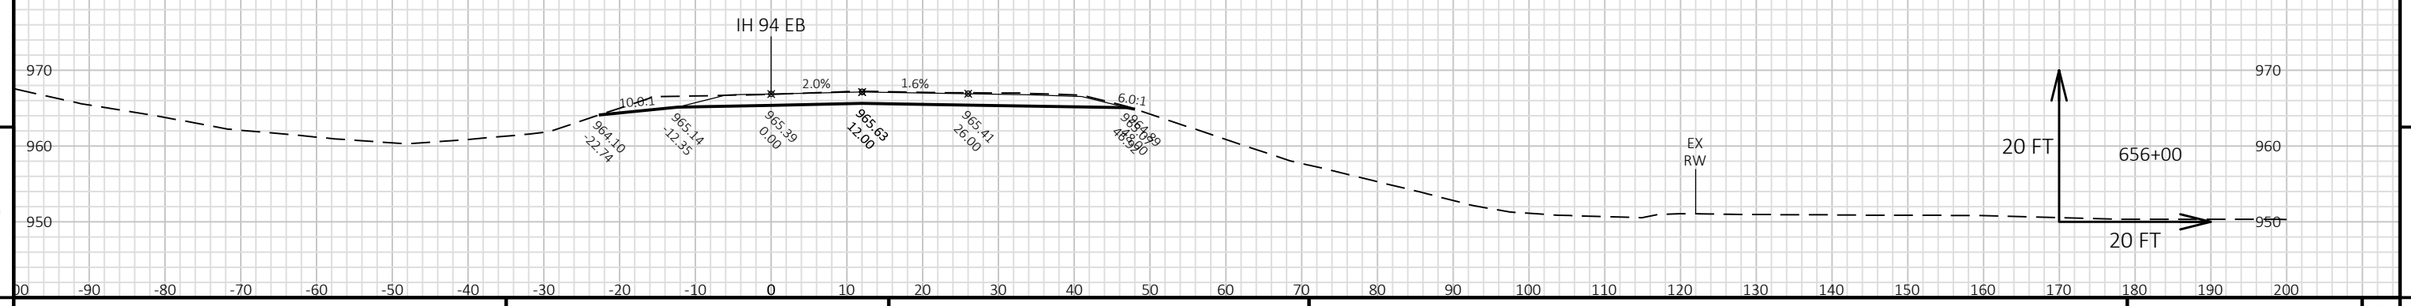


9

9

PROJECT NO: 1022-07-06	HWY: IH 94	COUNTY: ST. CROIX/DUNN	CROSS SECTIONS: IH 94 EB STAGE 8E-H	SHEET	E

FILE NAME : P:\UZ\W\WITNW\142428\CIVIL 3D\10220706\SHEETSPLAN\CROSS SECTIONS\XS_TC STG 8E-H.DWG
LAYOUT NAME - 090151_XS EB

PLOT DATE : 2/13/2018 10:25 AM PLOT BY : SAVANNAH STEHN PLOT NAME : PLOT SCALE : 1 IN:20 FT HORZ. / 1 IN:20 FT VERT.

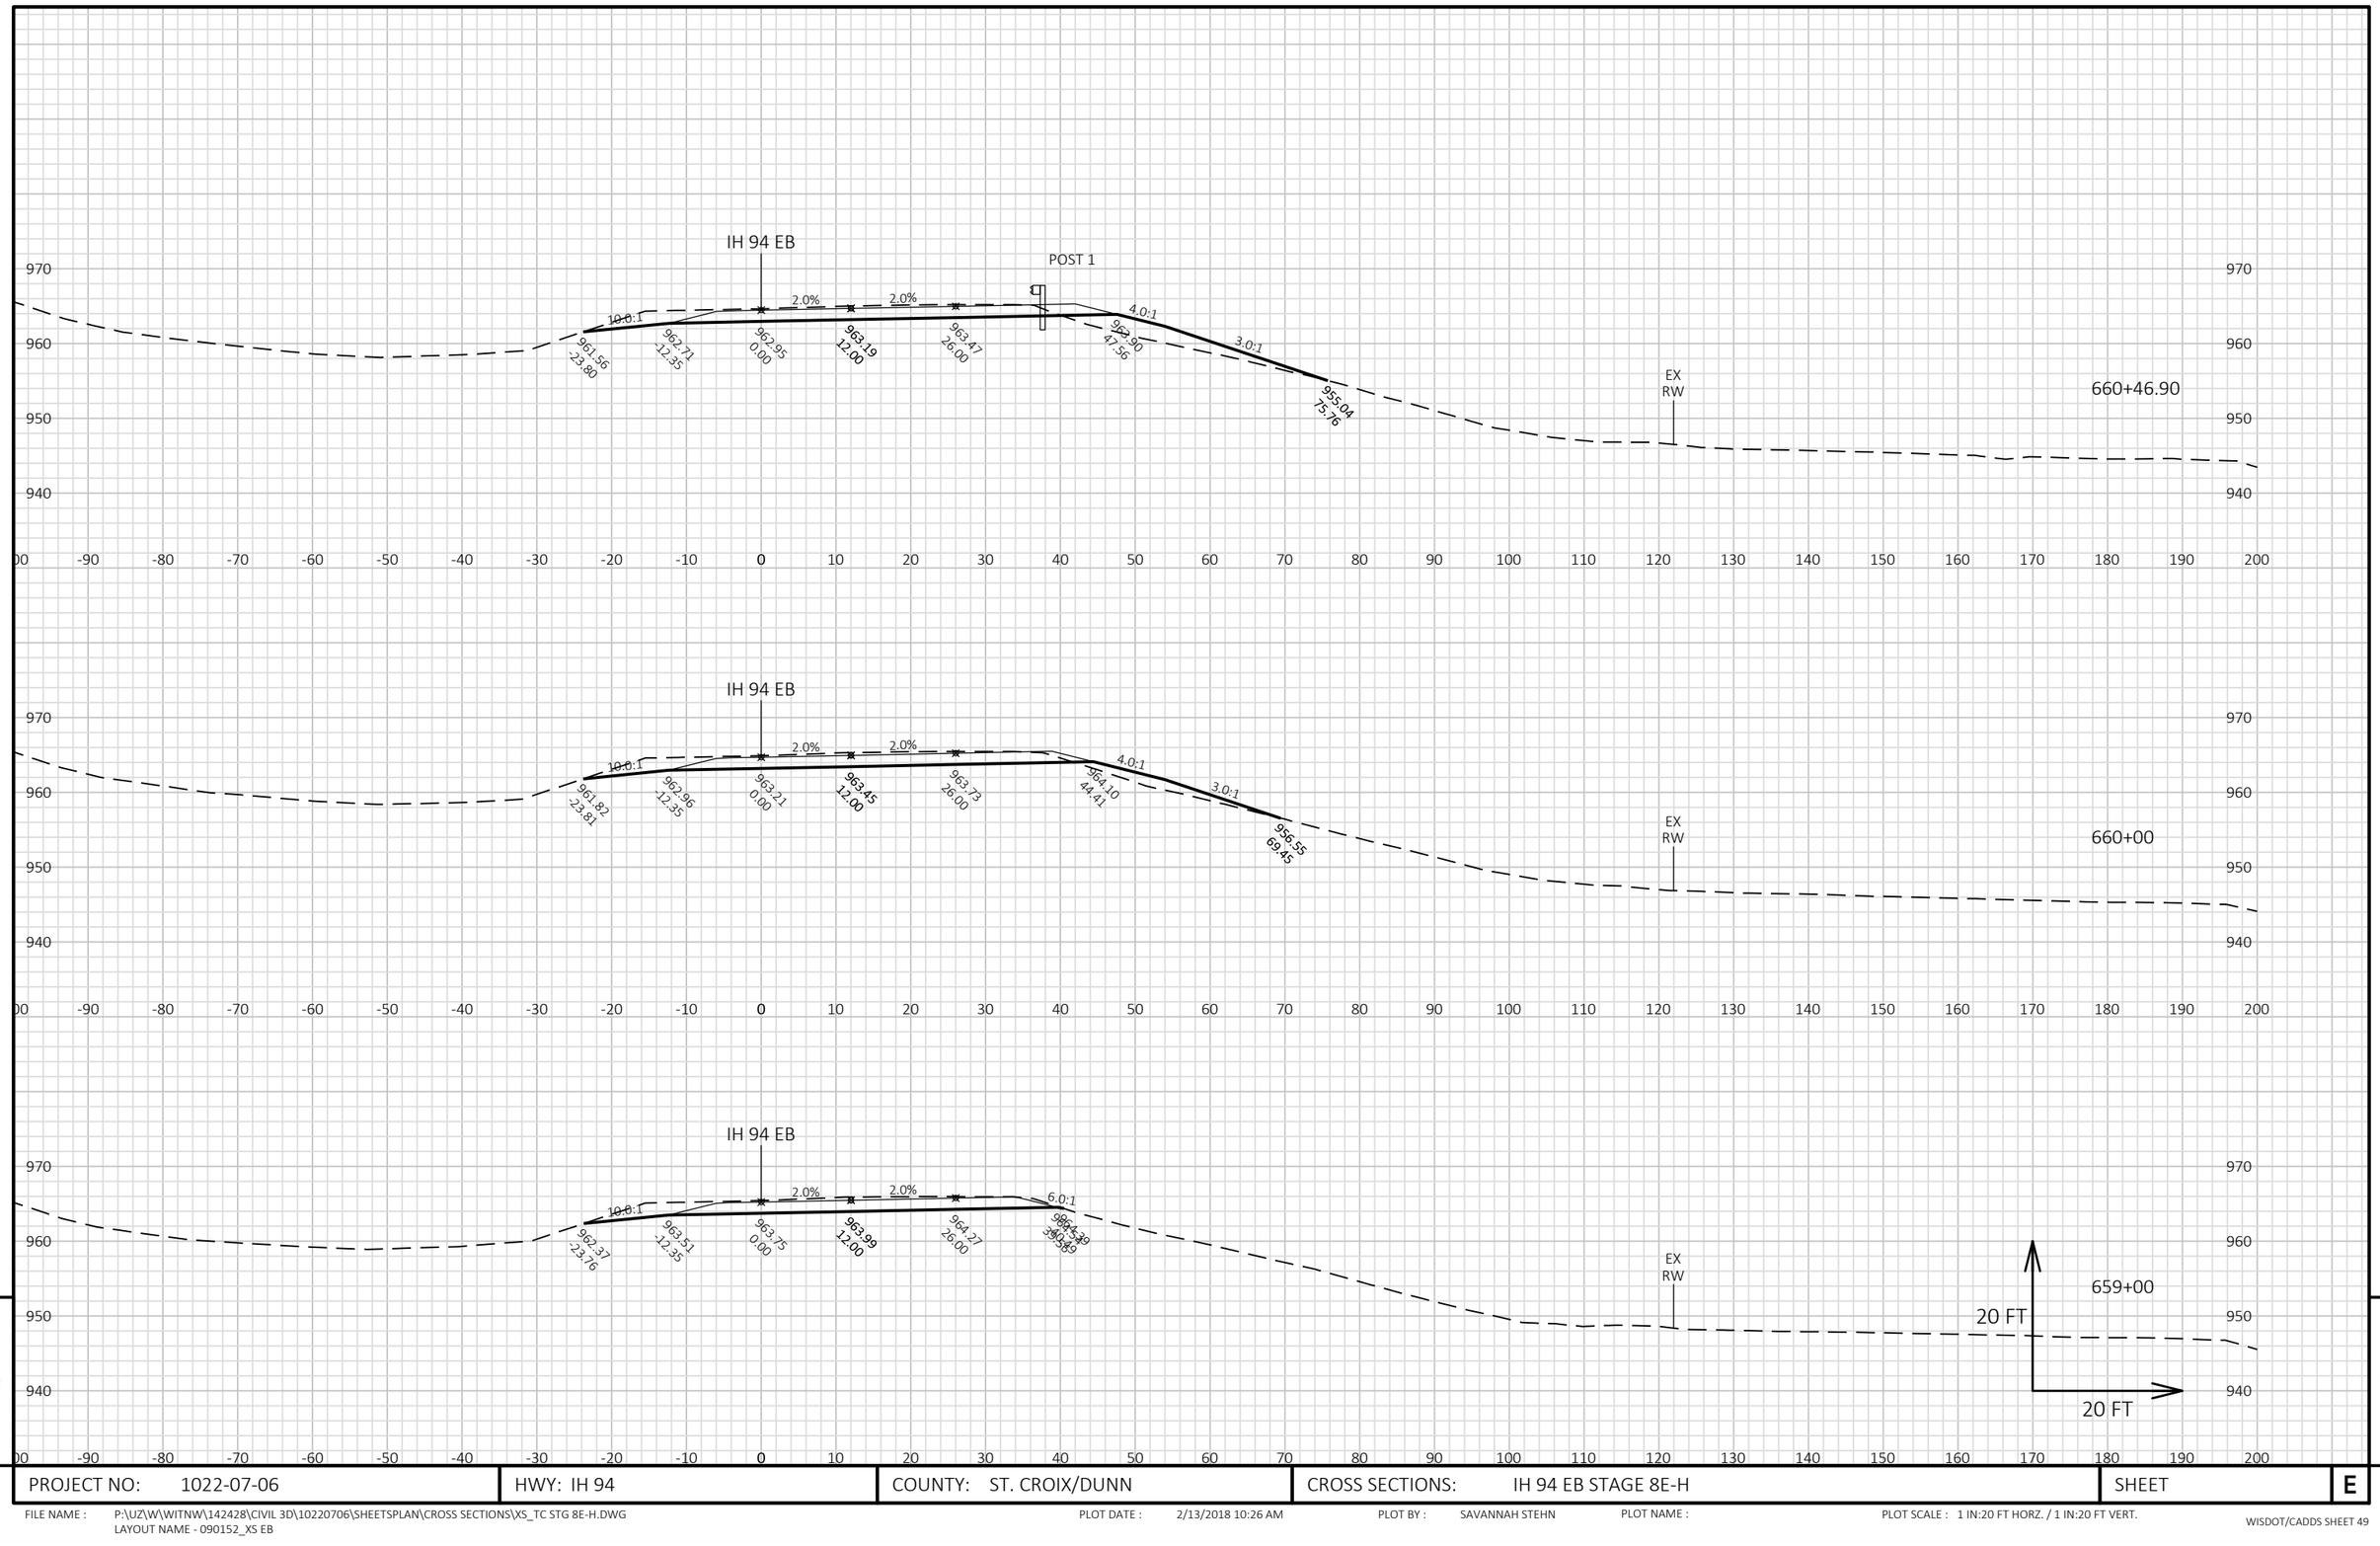


9

9

PROJECT NO: 1022-07-06	HWY: IH 94	COUNTY: ST. CROIX/DUNN	CROSS SECTIONS: IH 94 EB STAGE 8E-H	SHEET	E

FILE NAME : P:\UZ\W\WITNW\142428\CIVIL 3D\10220706\SHEETSPLAN\CROSS SECTIONS\XS_TC STG 8E-H.DWG
LAYOUT NAME - 090152_XS EB

PLOT DATE : 2/13/2018 10:26 AM PLOT BY : SAVANNAH STEHN PLOT NAME : PLOT SCALE : 1 IN:20 FT HORZ. / 1 IN:20 FT VERT.

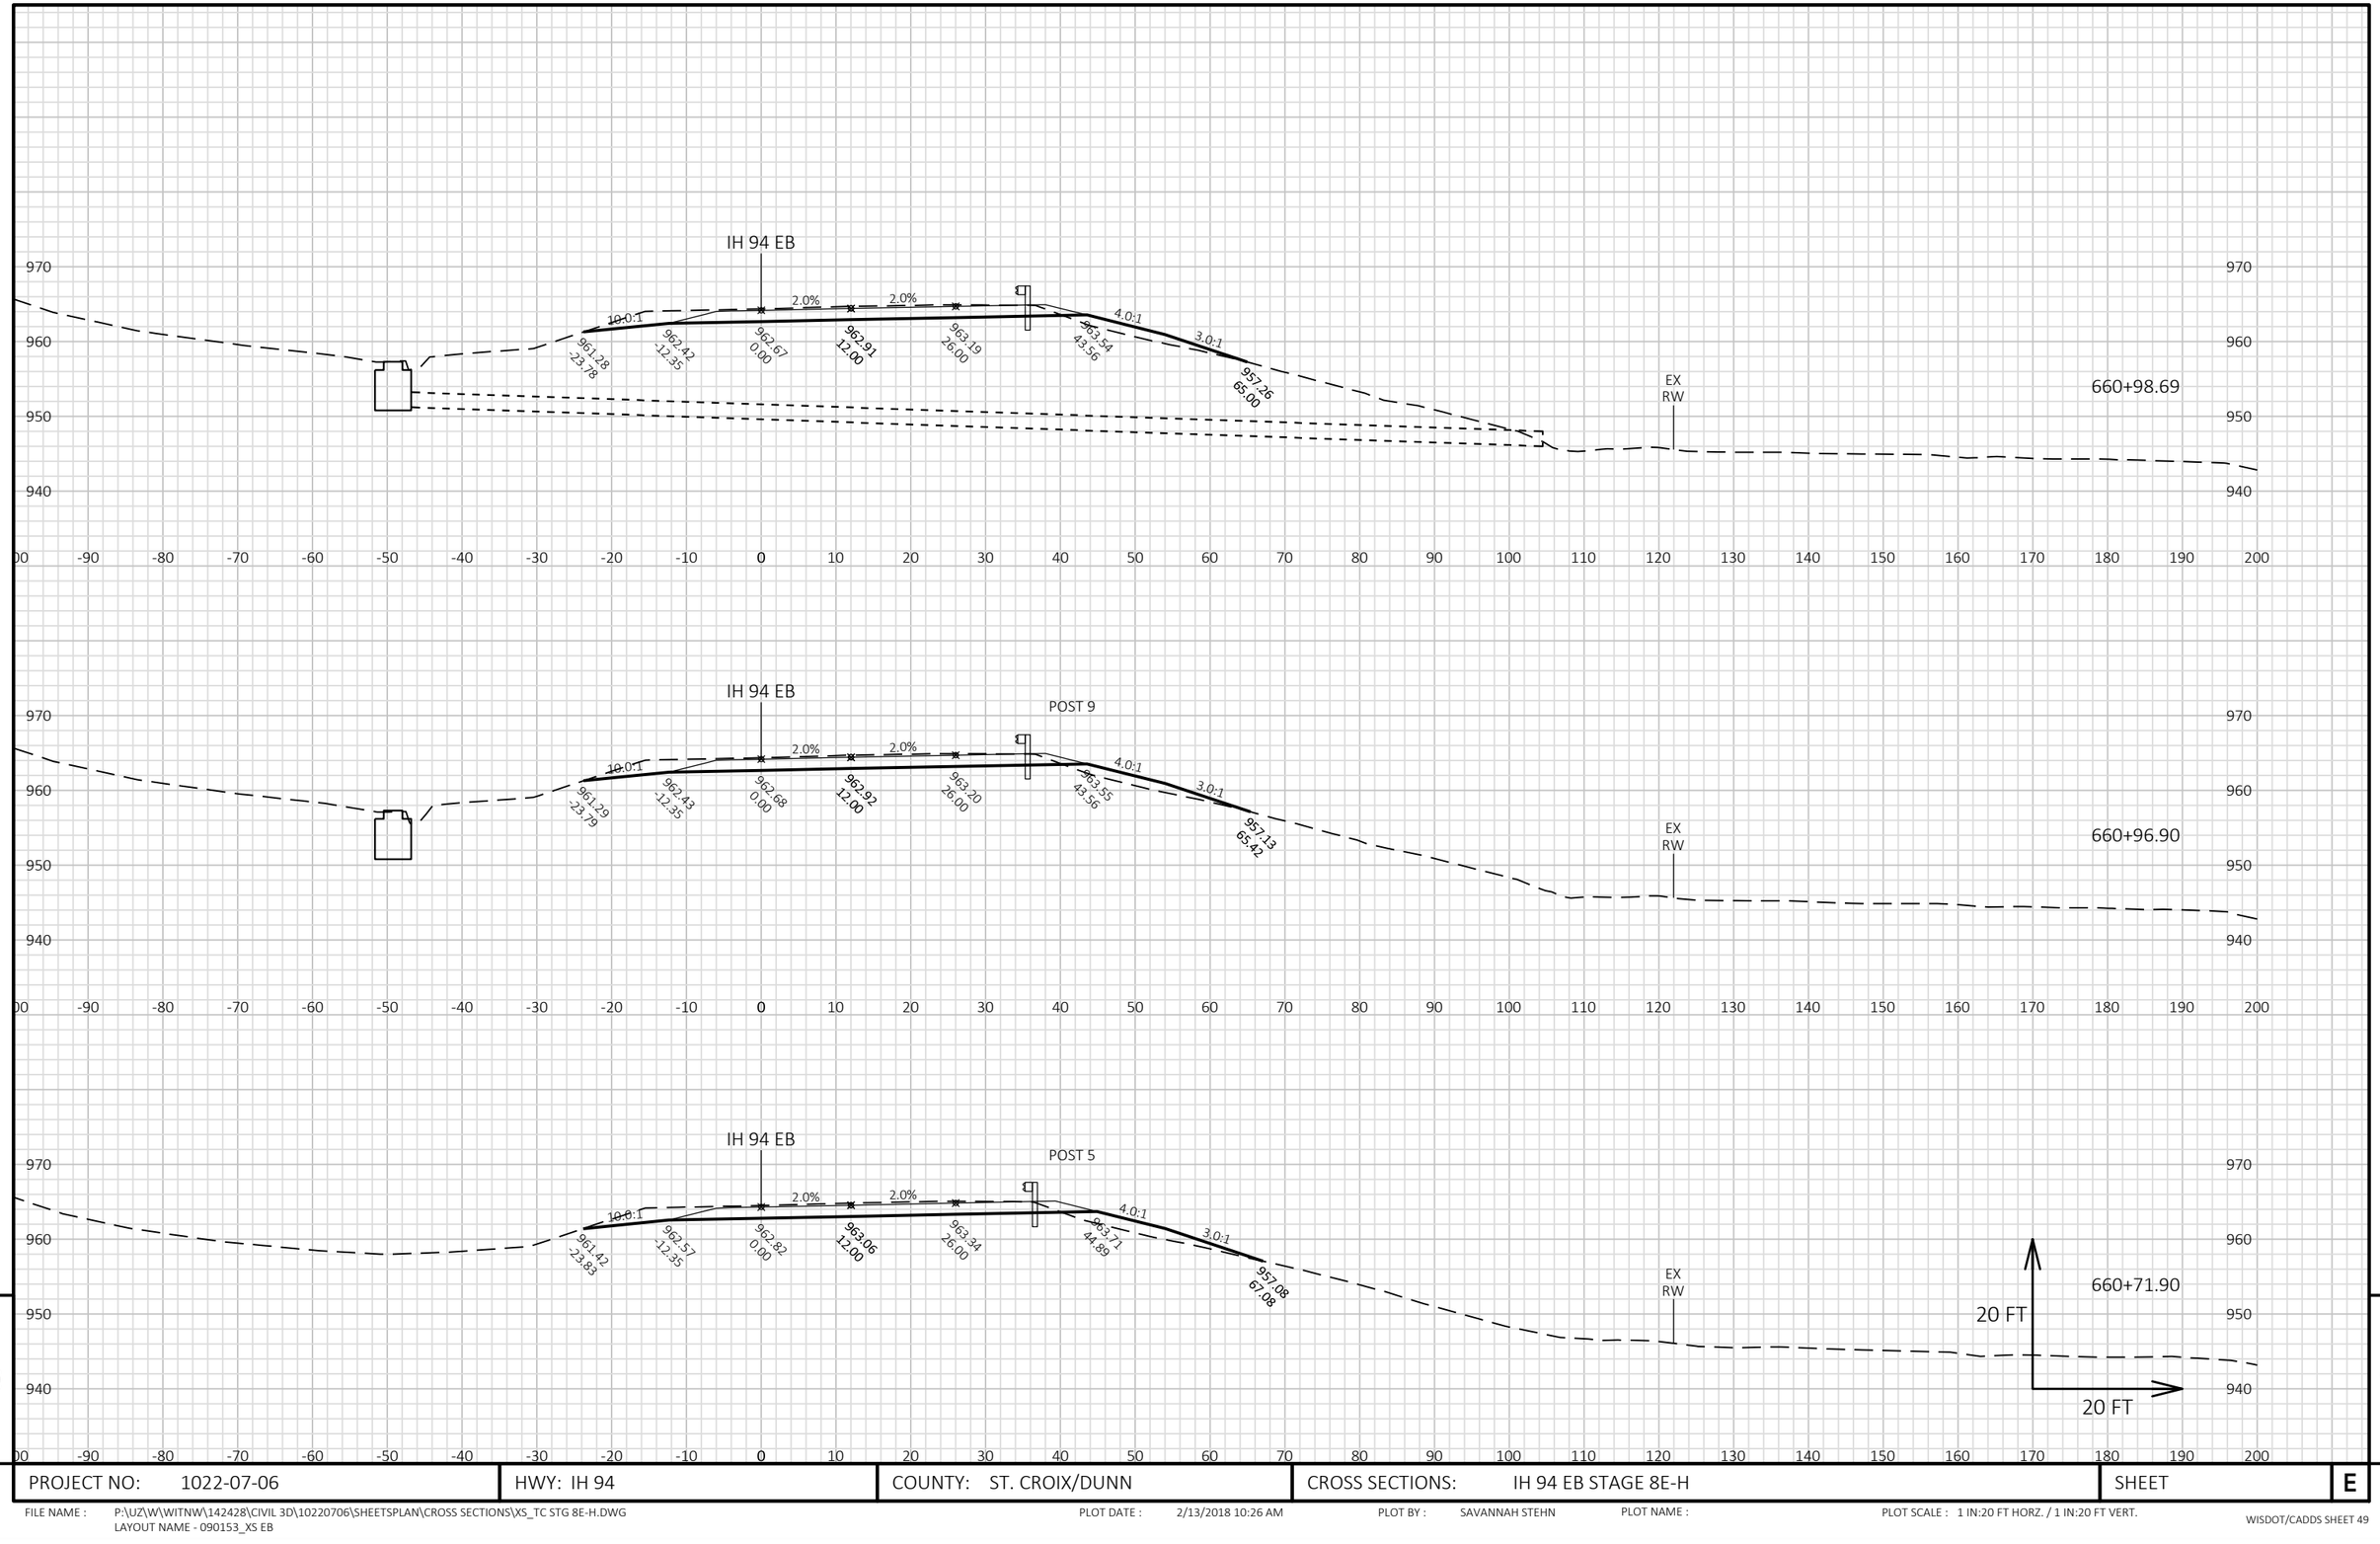


9

9

PROJECT NO: 1022-07-06	HWY: IH 94	COUNTY: ST. CROIX/DUNN	CROSS SECTIONS: IH 94 EB STAGE 8E-H	SHEET	E

FILE NAME : P:\UZ\W\WITNW\142428\CIVIL 3D\10220706\SHEETSPLAN\CROSS SECTIONS\XS_TC STG 8E-H.DWG
LAYOUT NAME - 090153_XS EB

PLOT DATE : 2/13/2018 10:26 AM PLOT BY : SAVANNAH STEHN PLOT NAME : PLOT SCALE : 1 IN:20 FT HORZ. / 1 IN:20 FT VERT.

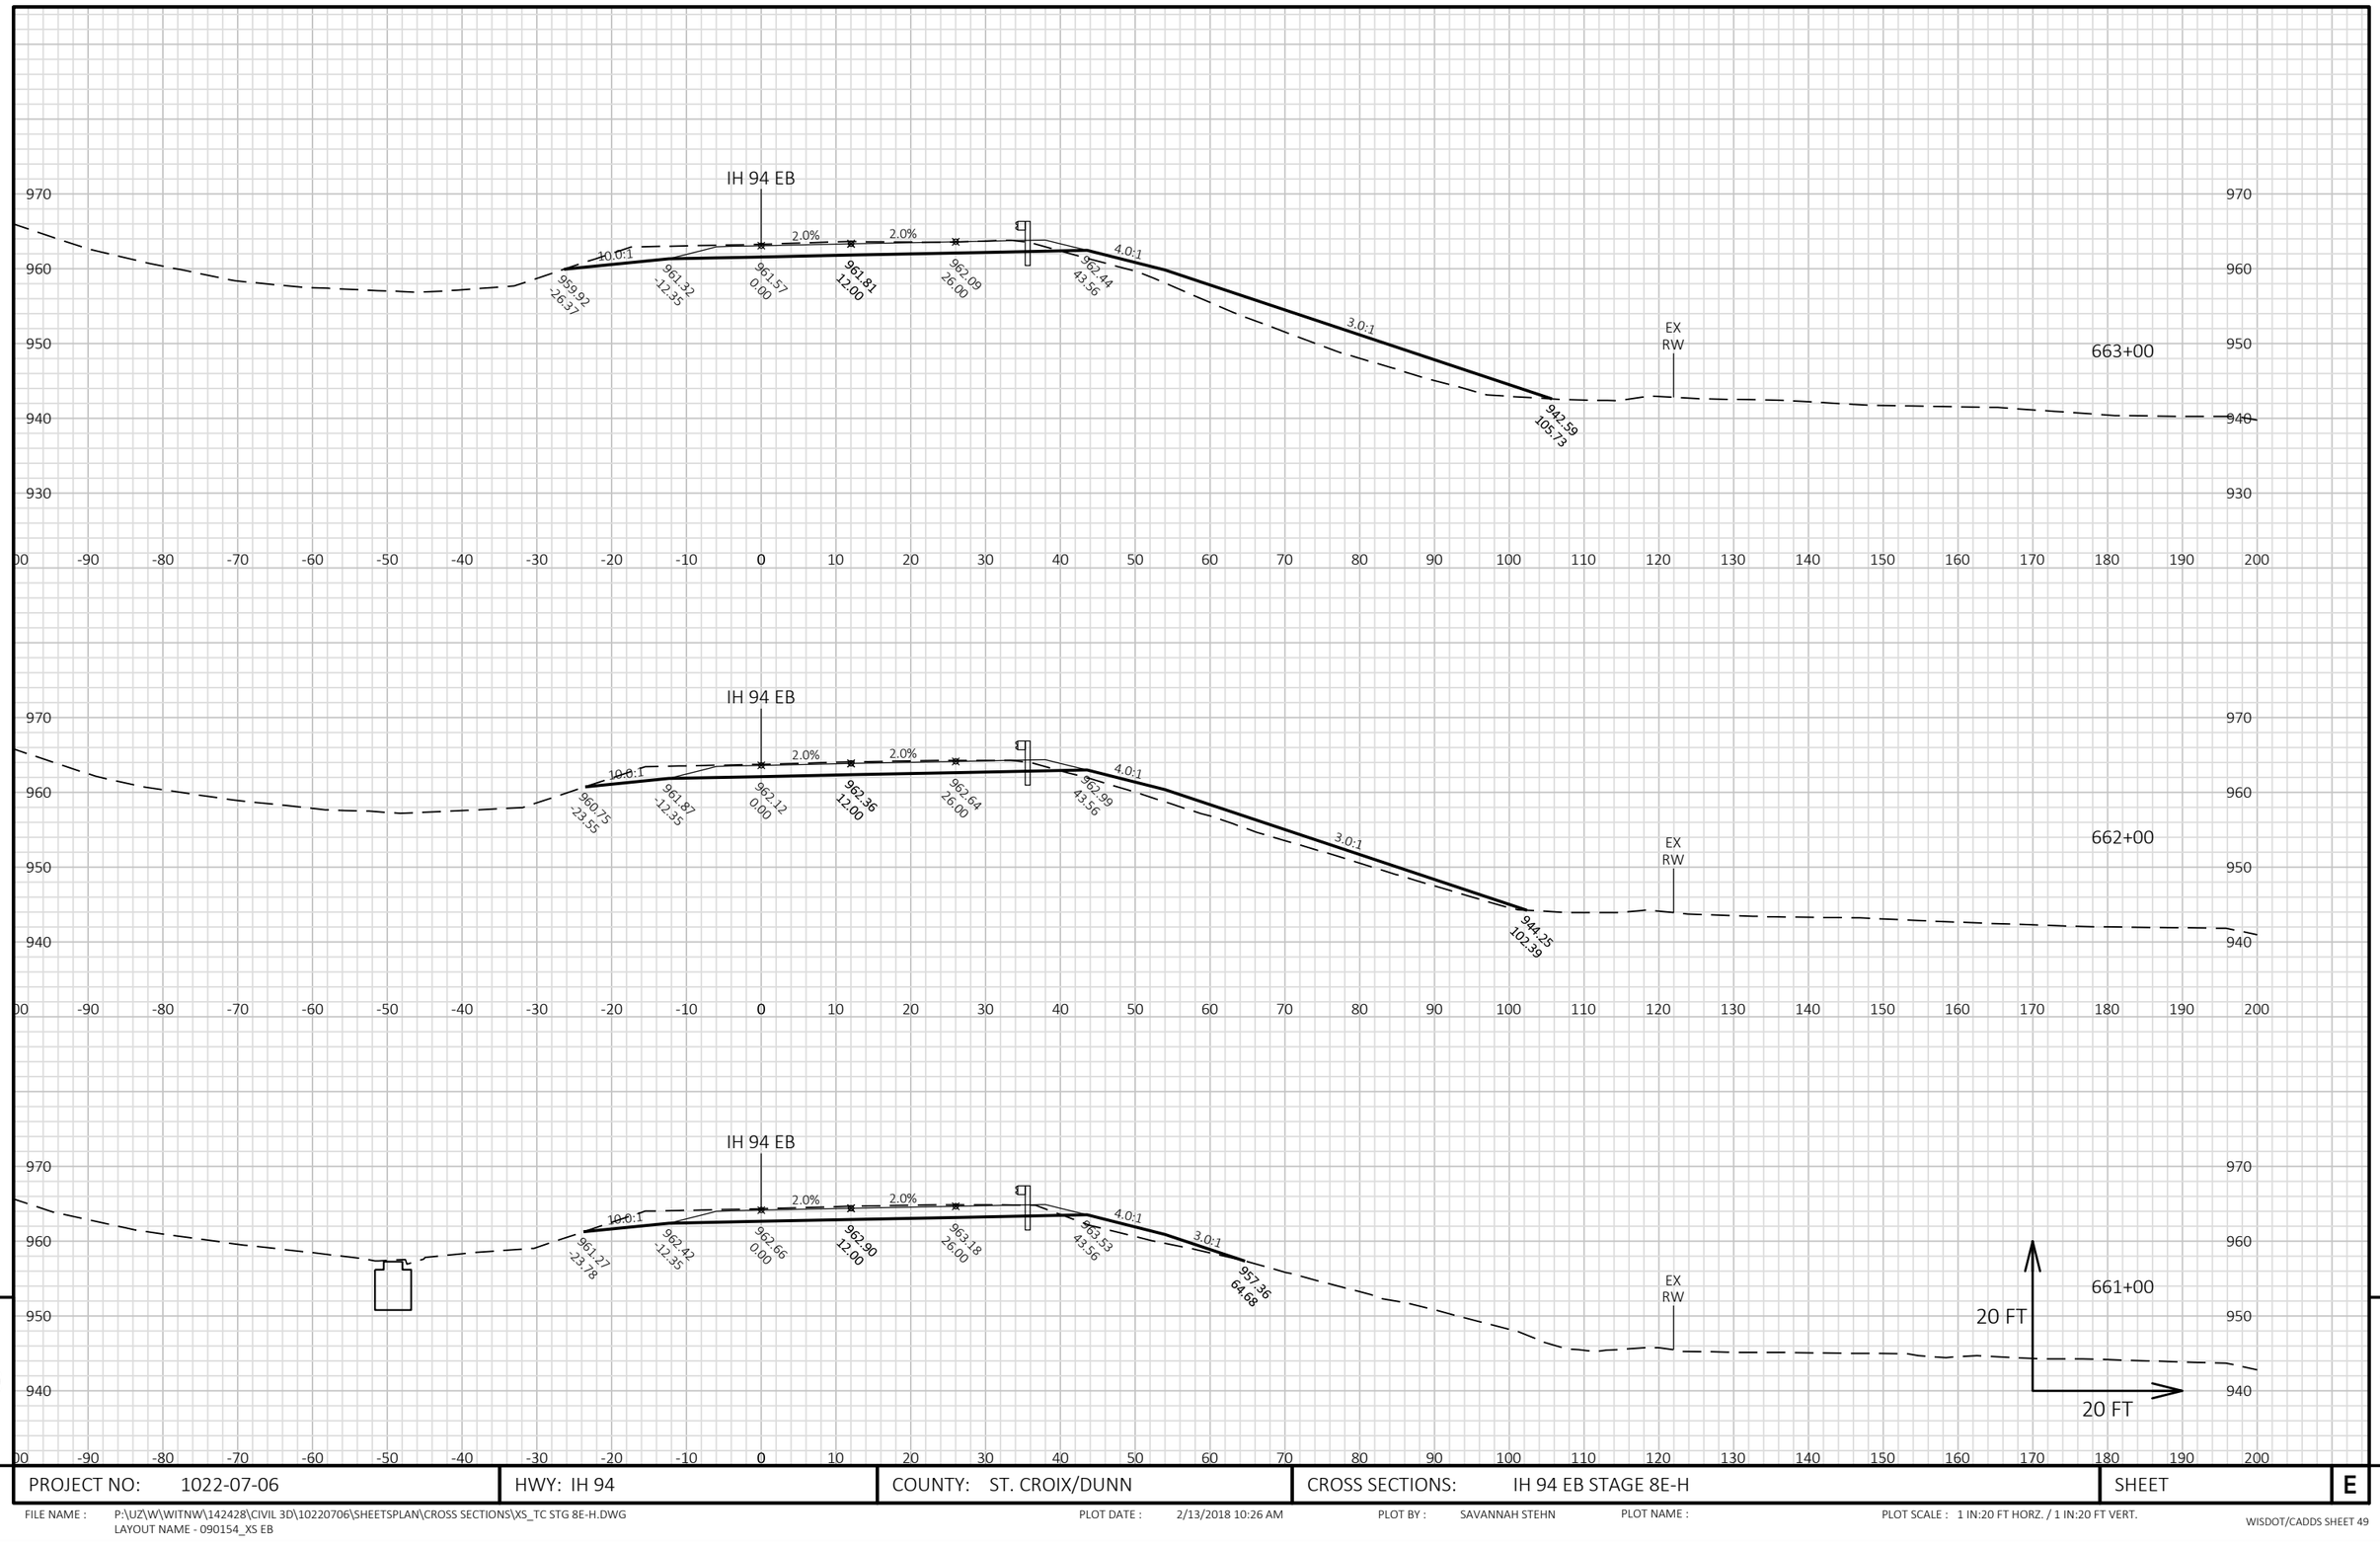


9

9

PROJECT NO: 1022-07-06	HWY: IH 94	COUNTY: ST. CROIX/DUNN	CROSS SECTIONS: IH 94 EB STAGE 8E-H	SHEET	E

FILE NAME : P:\UZ\W\WITNW\142428\CIVIL 3D\10220706\SHEETSPLAN\CROSS SECTIONS\XS_TC STG 8E-H.DWG
LAYOUT NAME - 090154_XS EB

PLOT DATE : 2/13/2018 10:26 AM PLOT BY : SAVANNAH STEHN PLOT NAME : PLOT SCALE : 1 IN:20 FT HORZ. / 1 IN:20 FT VERT.

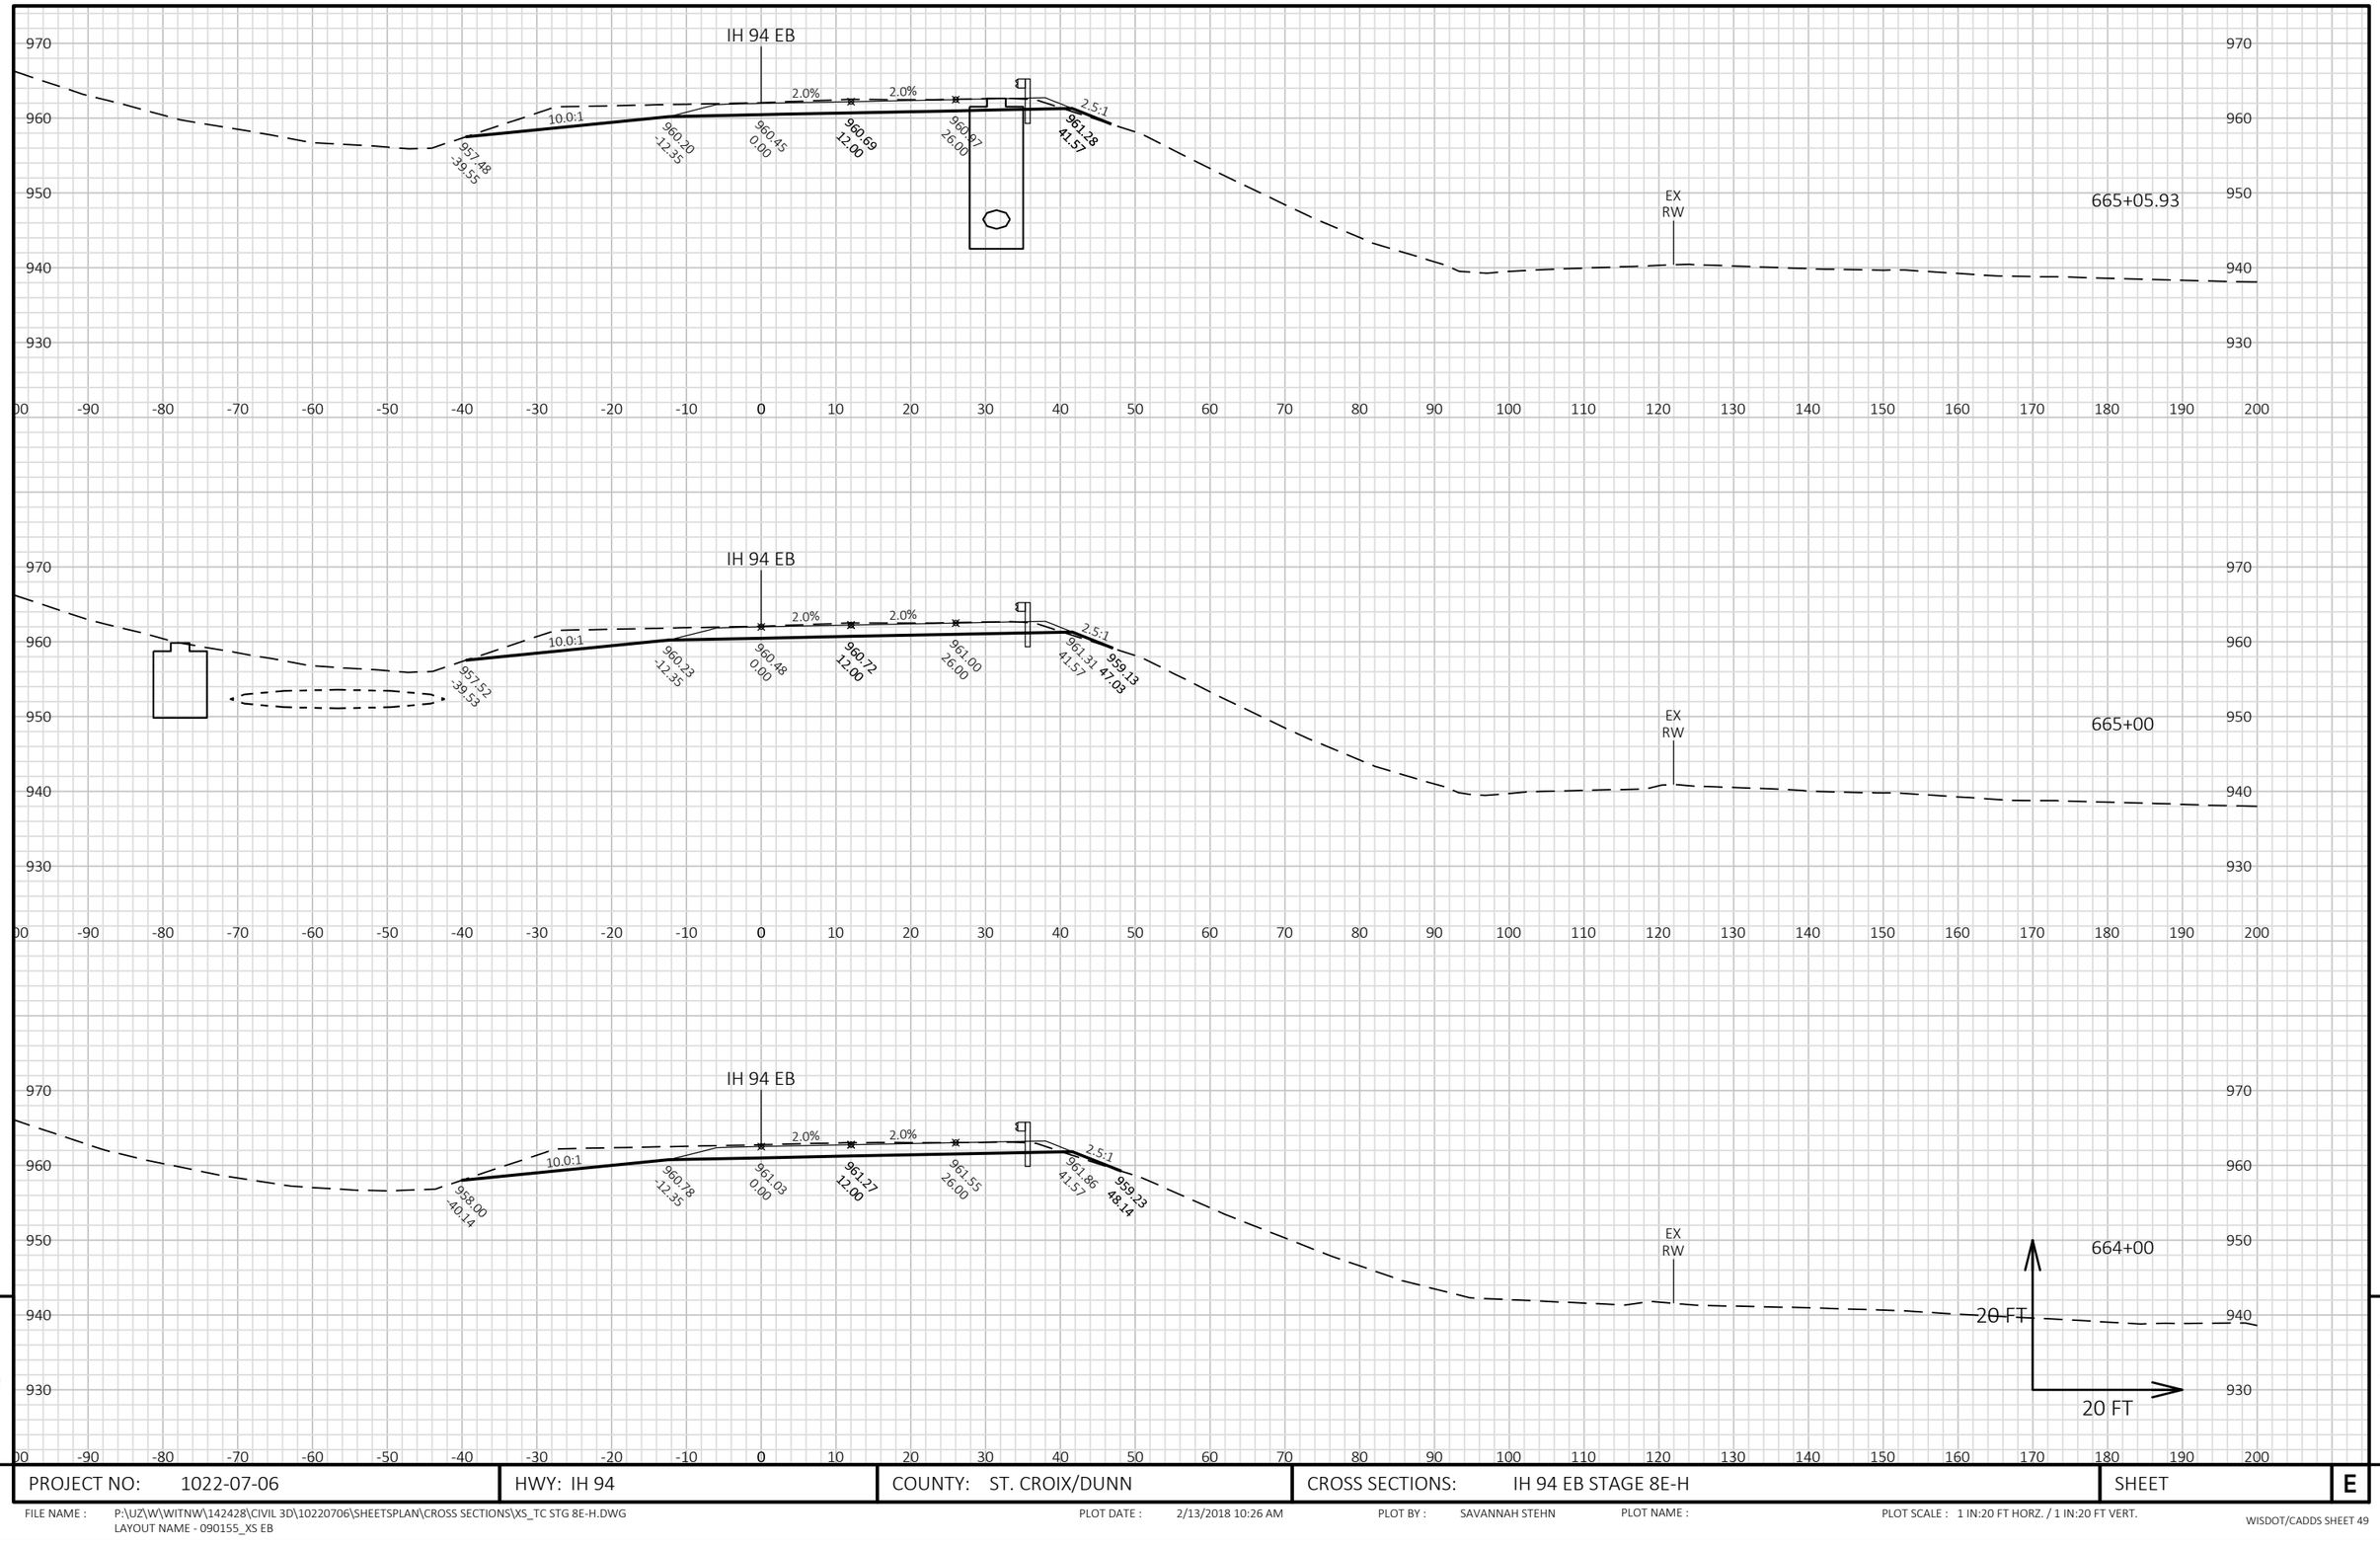



9 9


PROJECT NO: 1022-07-06	HWY: IH 94	COUNTY: ST. CROIX/DUNN	CROSS SECTIONS: IH 94 EB STAGE 8E-H	SHEET	E

FILE NAME : P:\UZ\W\WITNW\142428\CIVIL 3D\10220706\SHEETSPLAN\CROSS SECTIONS\XS_TC STG 8E-H.DWG
LAYOUT NAME - 090155_XS EB

PLOT DATE : 2/13/2018 10:26 AM PLOT BY : SAVANNAH STEHN PLOT NAME : PLOT SCALE : 1 IN:20 FT HORZ. / 1 IN:20 FT VERT.

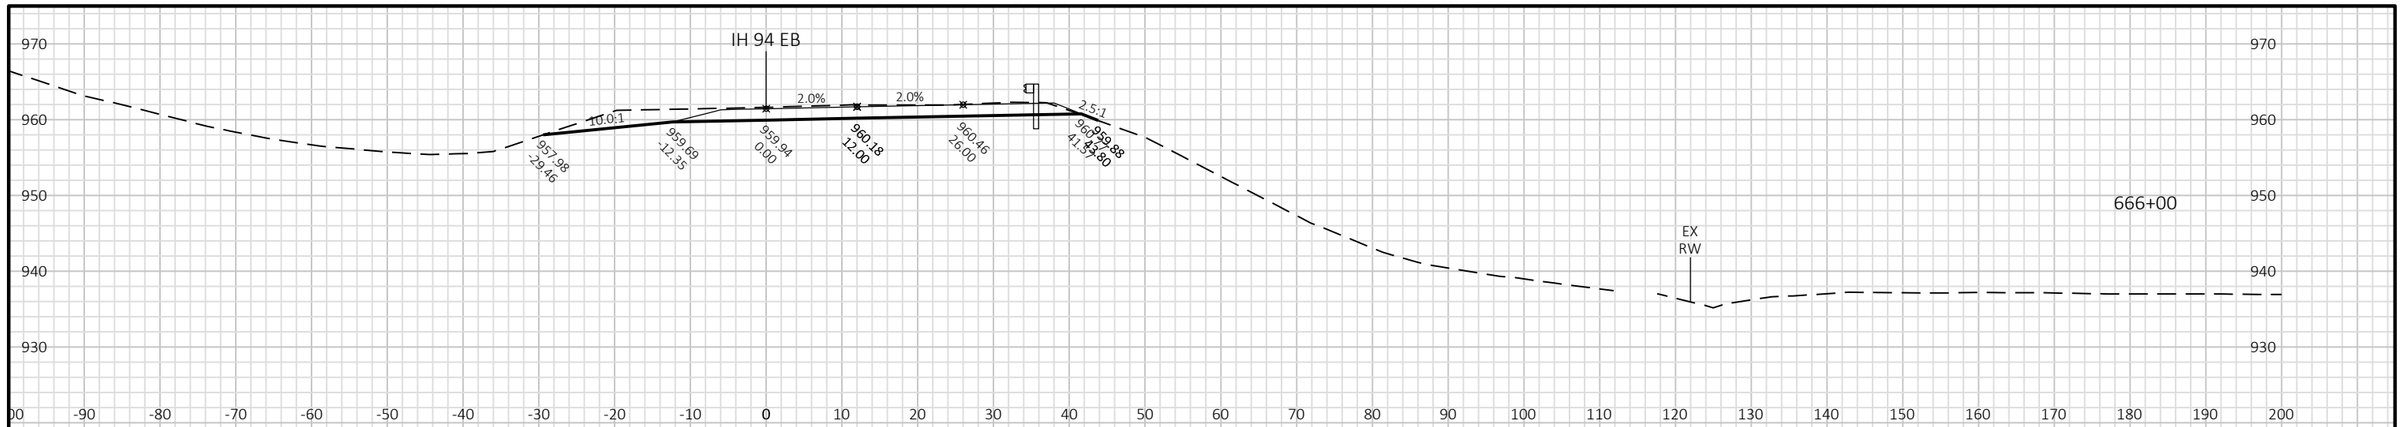

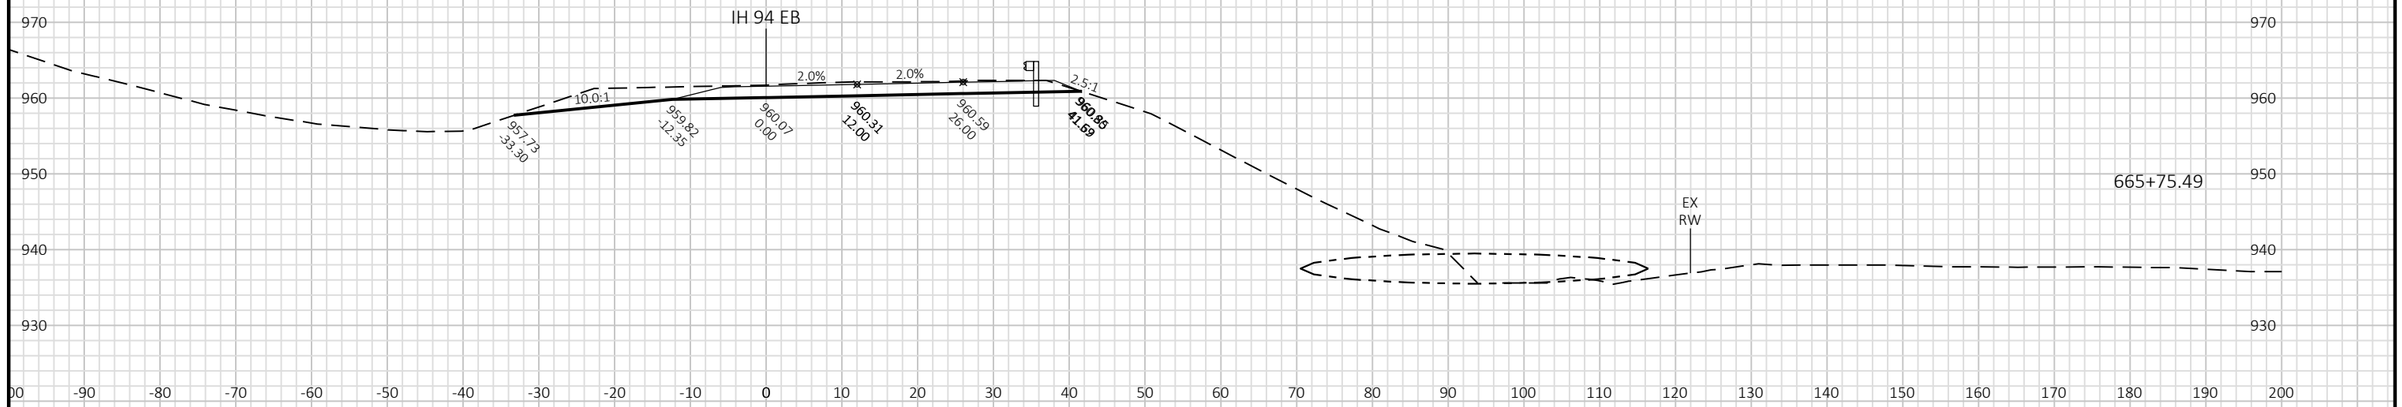

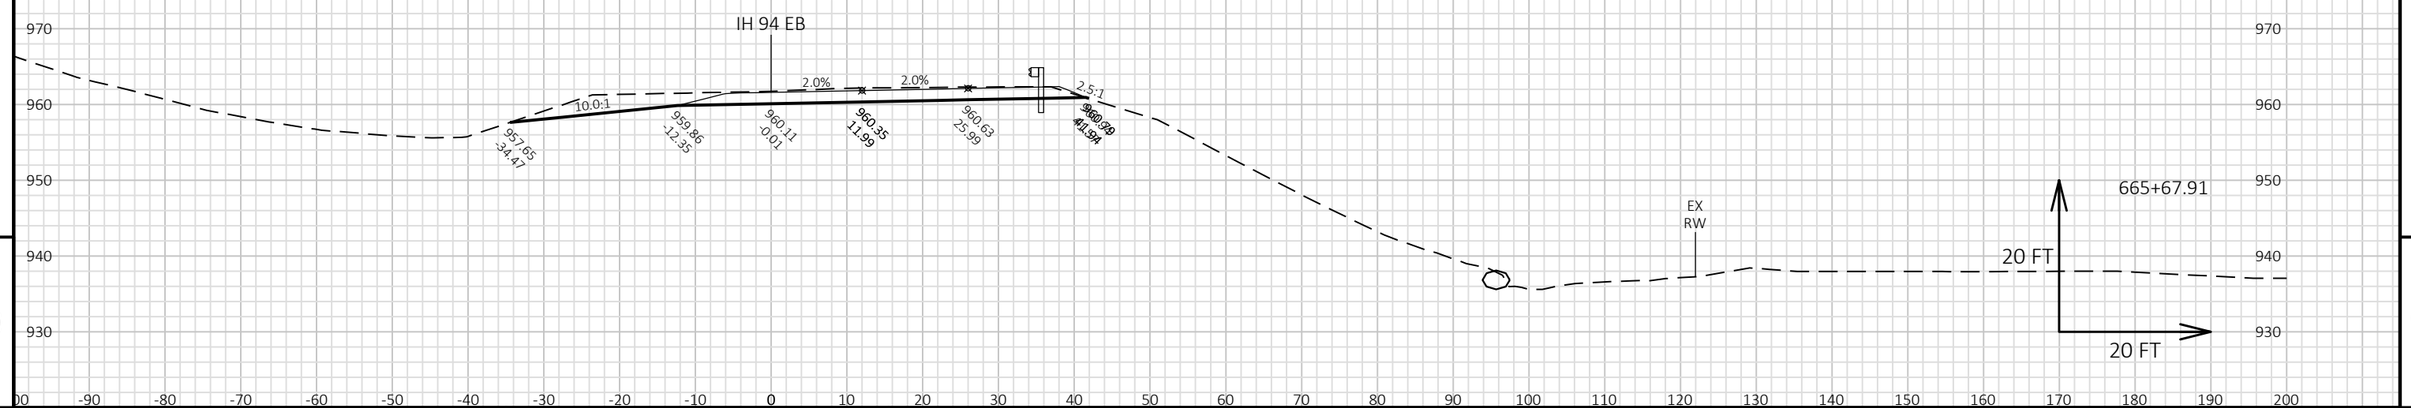


9


9


PROJECT NO: 1022-07-06	HWY: IH 94	COUNTY: ST. CROIX/DUNN	CROSS SECTIONS: IH 94 EB STAGE 8E-H	SHEET	E

FILE NAME : P:\UZ\W\WITNW\142428\CIVIL 3D\10220706\SHEETSPLAN\CROSS SECTIONS\XS_TC STG 8E-H.DWG
LAYOUT NAME - 090156_XS EB

PLOT DATE : 2/13/2018 10:26 AM PLOT BY : SAVANNAH STEHN PLOT NAME : PLOT SCALE : 1 IN:20 FT HORZ. / 1 IN:20 FT VERT.

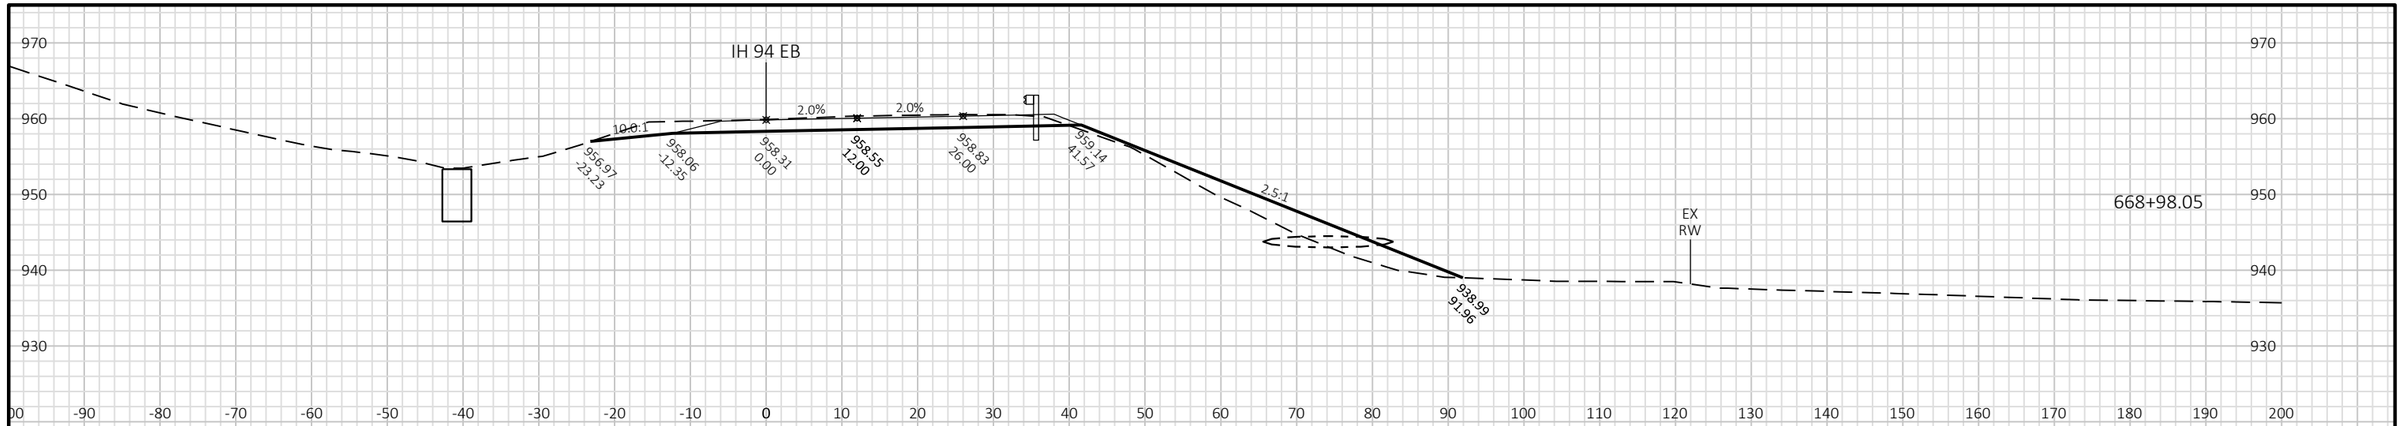

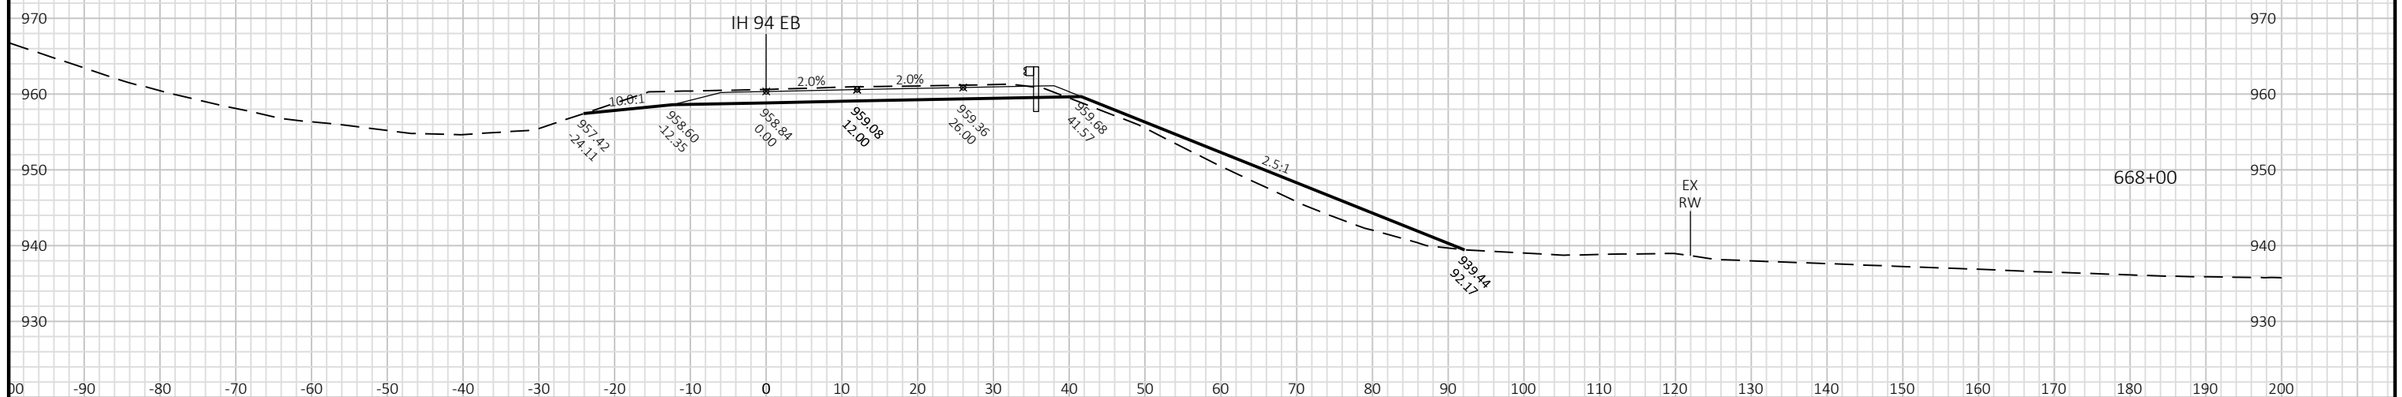

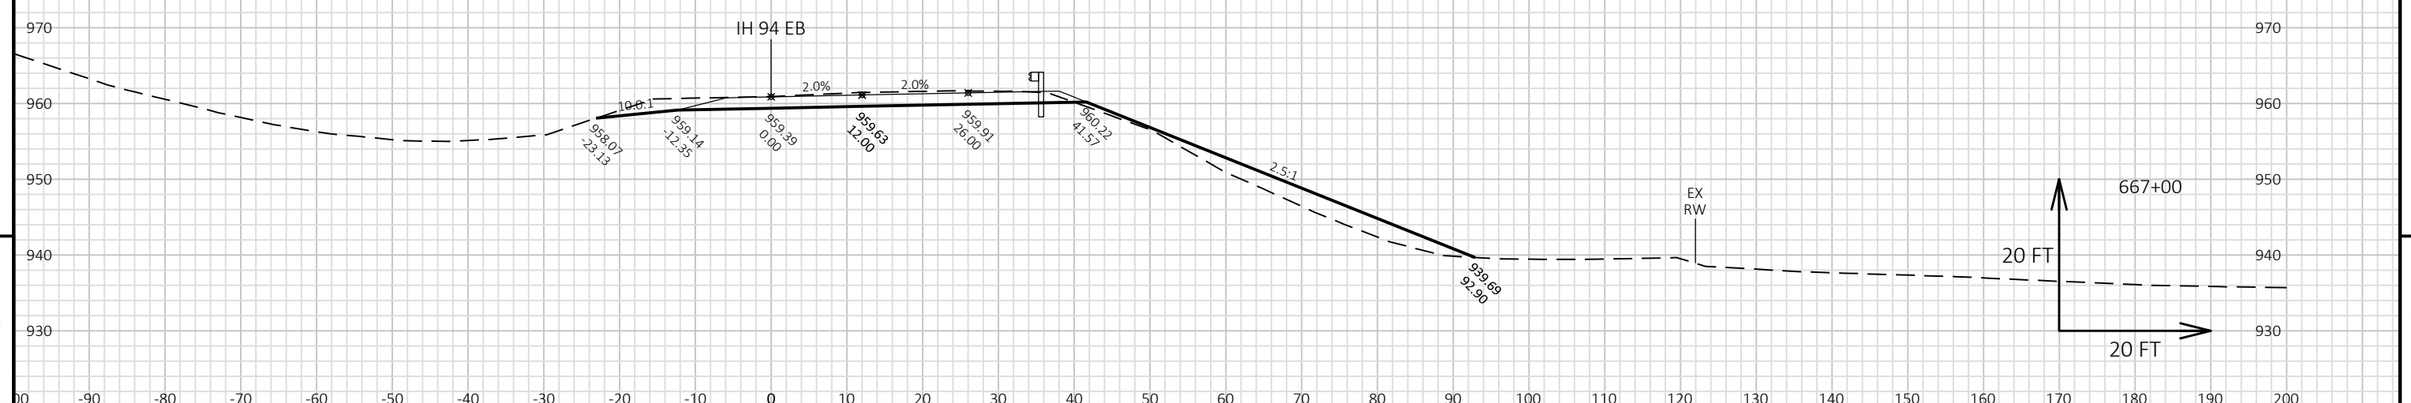

9

9

PROJECT NO: 1022-07-06	HWY: IH 94	COUNTY: ST. CROIX/DUNN	CROSS SECTIONS: IH 94 EB STAGE 8E-H	SHEET	E

FILE NAME : P:\UZ\W\WITNW\142428\CIVIL 3D\10220706\SHEETSPLAN\CROSS SECTIONS\XS_TC STG 8E-H.DWG
LAYOUT NAME - 090157_XS EB

PLOT DATE : 2/13/2018 10:26 AM PLOT BY : SAVANNAH STEHN PLOT NAME : PLOT SCALE : 1 IN:20 FT HORZ. / 1 IN:20 FT VERT.


9


9

PROJECT NO: 1022-07-06	HWY: IH 94	COUNTY: ST. CROIX/DUNN	CROSS SECTIONS: IH 94 EB STAGE 8E-H	SHEET	E

FILE NAME : P:\UZ\W\WITNW\142428\CIVIL 3D\10220706\SHEETSPLAN\CROSS SECTIONS\XS_TC STG 8E-H.DWG
LAYOUT NAME - 090158_XS EB

PLOT DATE : 2/13/2018 10:27 AM PLOT BY : SAVANNAH STEHN PLOT NAME : PLOT SCALE : 1 IN:20 FT HORZ. / 1 IN:20 FT VERT.

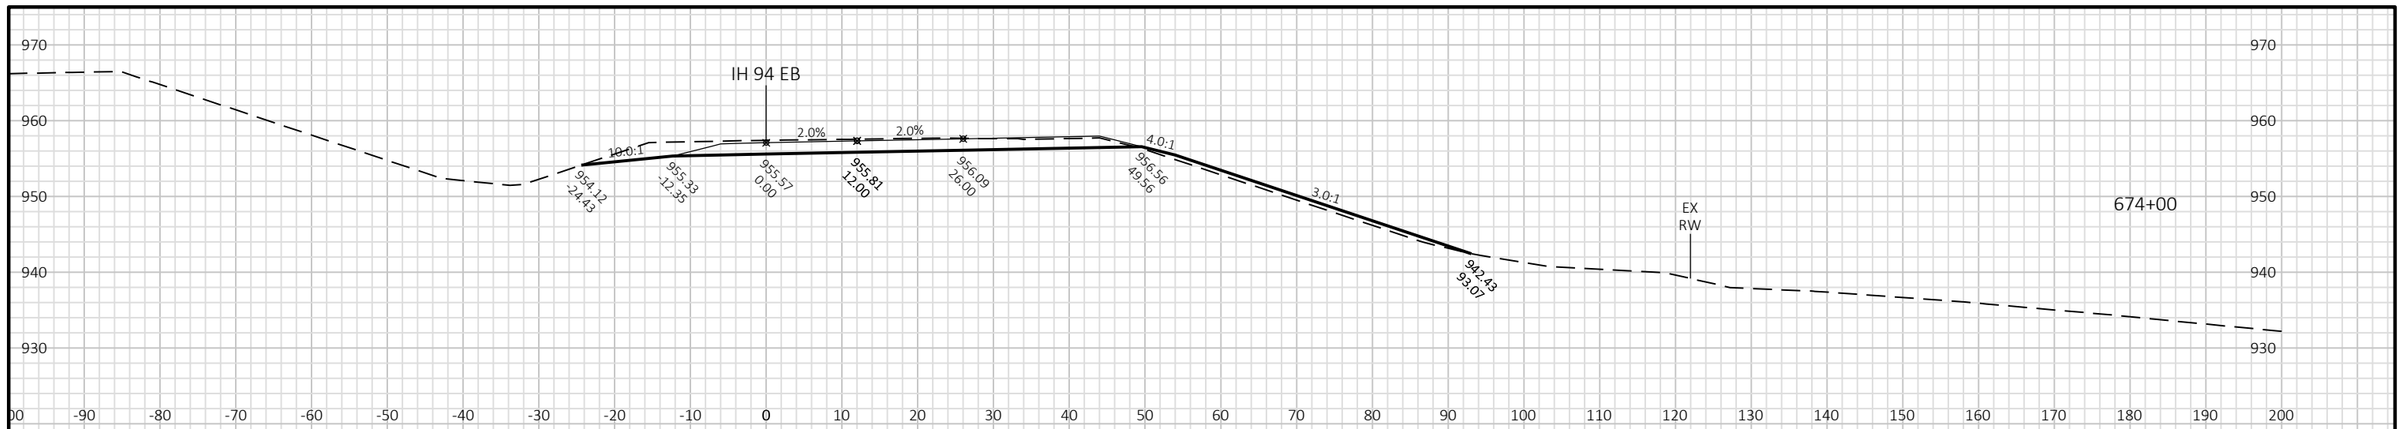

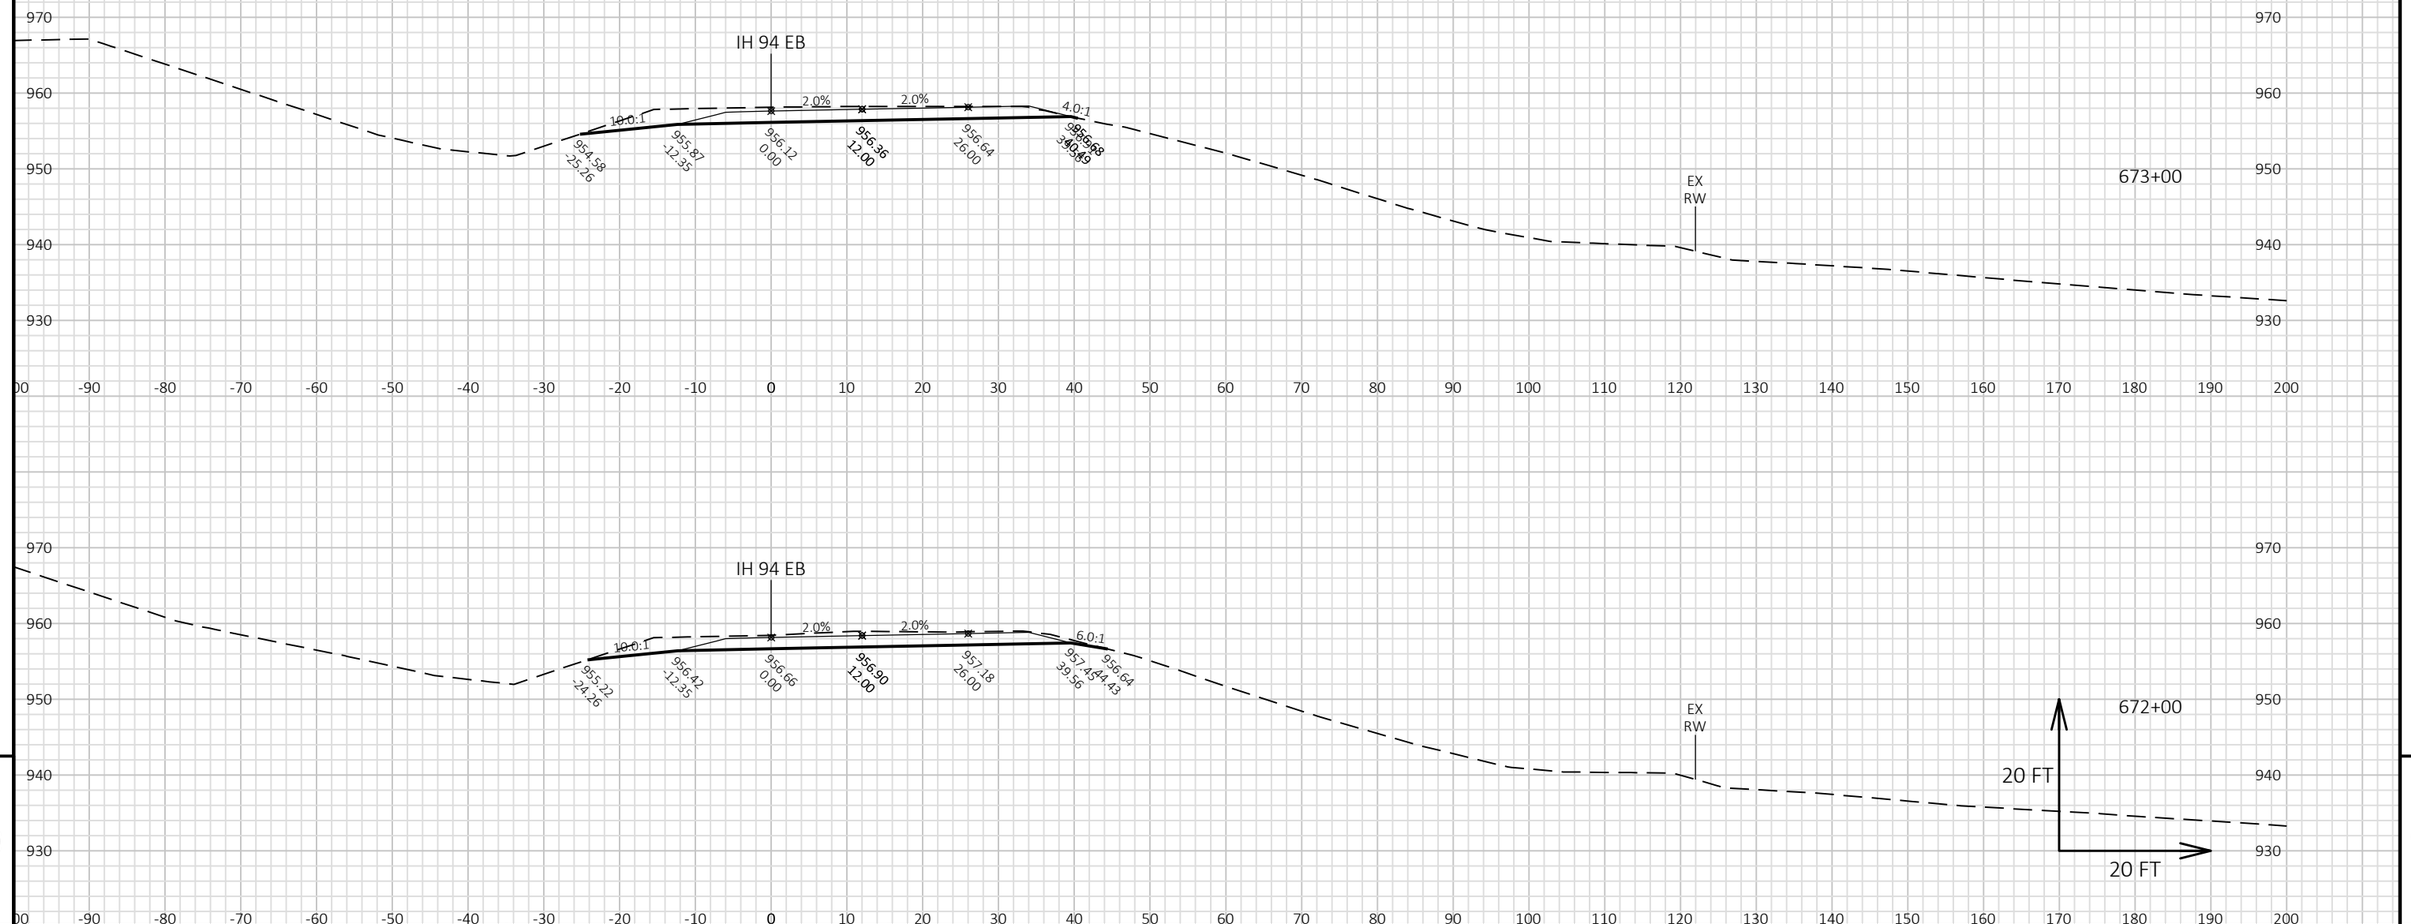


9


9


PROJECT NO: 1022-07-06	HWY: IH 94	COUNTY: ST. CROIX/DUNN	CROSS SECTIONS: IH 94 EB STAGE 8E-H	SHEET	E

FILE NAME : P:\UZ\W\WITNW\142428\CIVIL 3D\10220706\SHEETSPLAN\CROSS SECTIONS\XS_TC STG 8E-H.DWG
LAYOUT NAME - 090159_XS EB

PLOT DATE : 2/13/2018 10:27 AM PLOT BY : SAVANNAH STEHN PLOT NAME : PLOT SCALE : 1 IN:20 FT HORZ. / 1 IN:20 FT VERT.

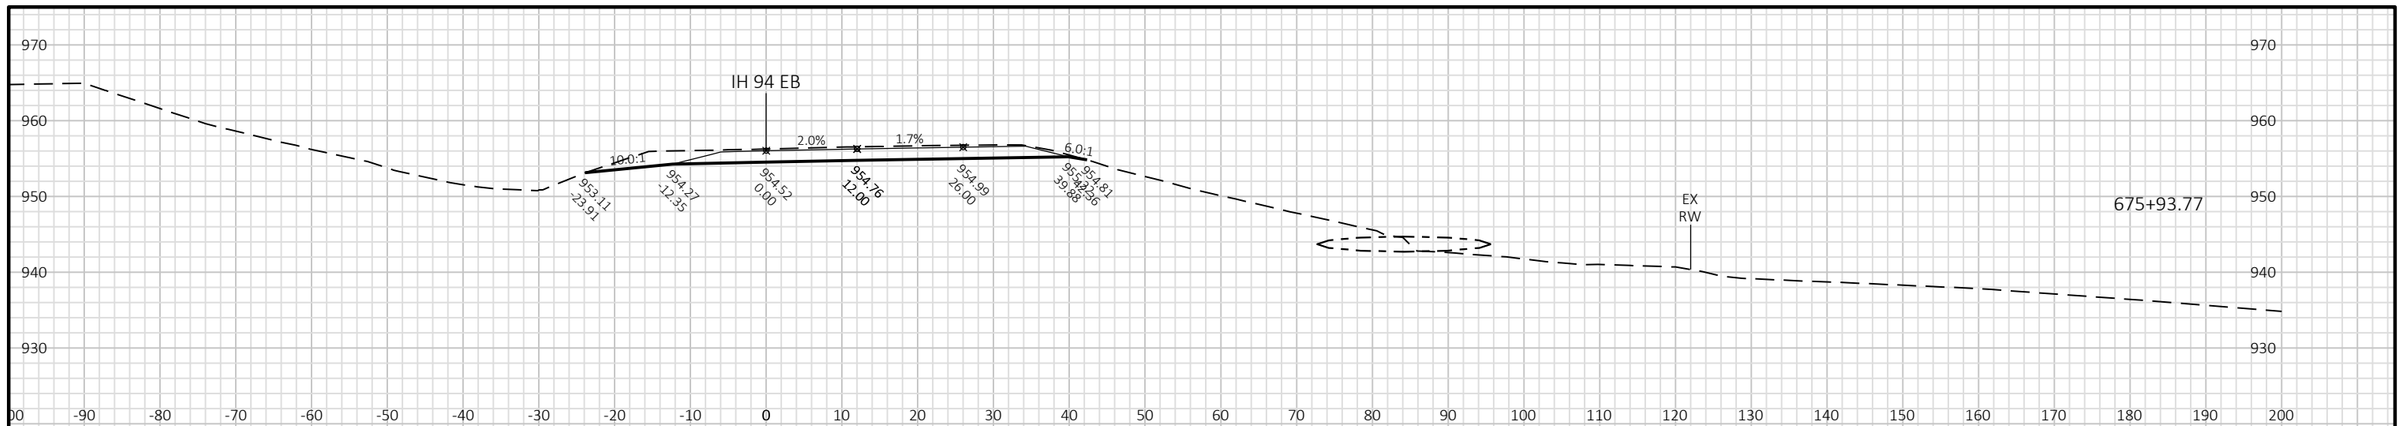

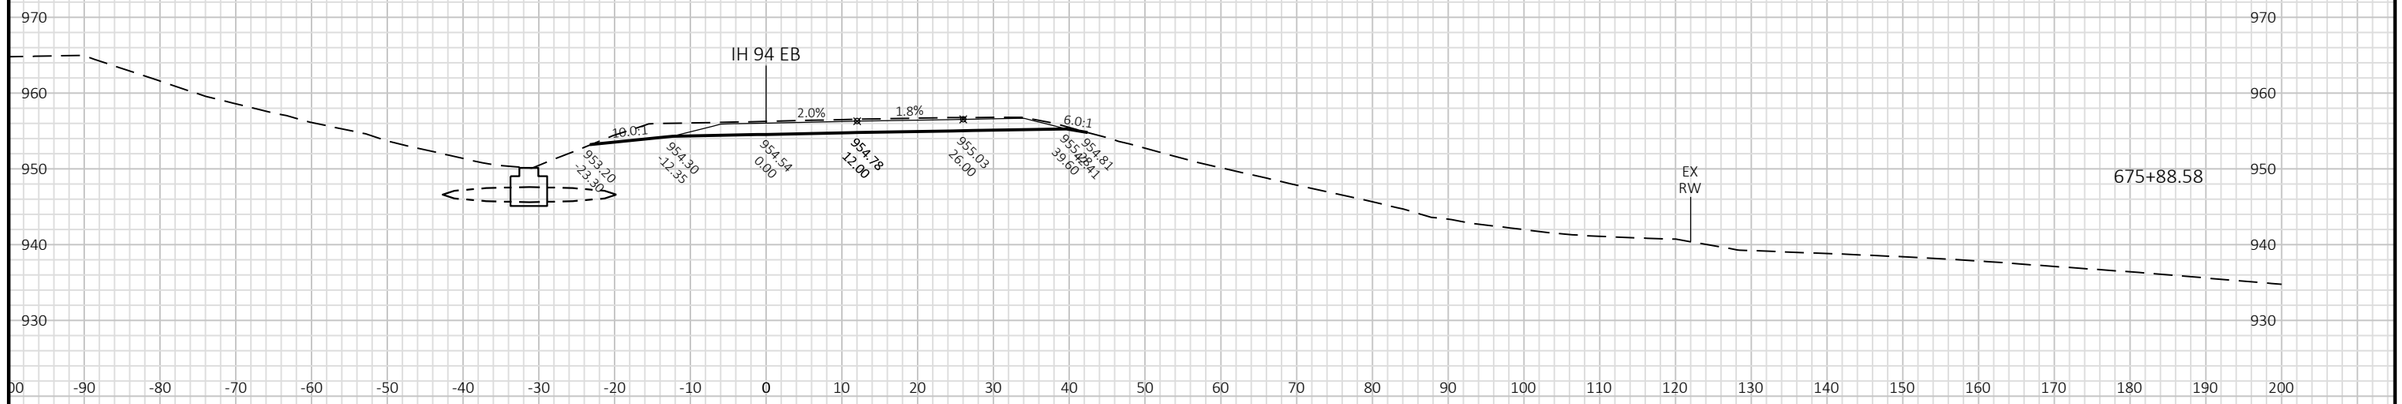


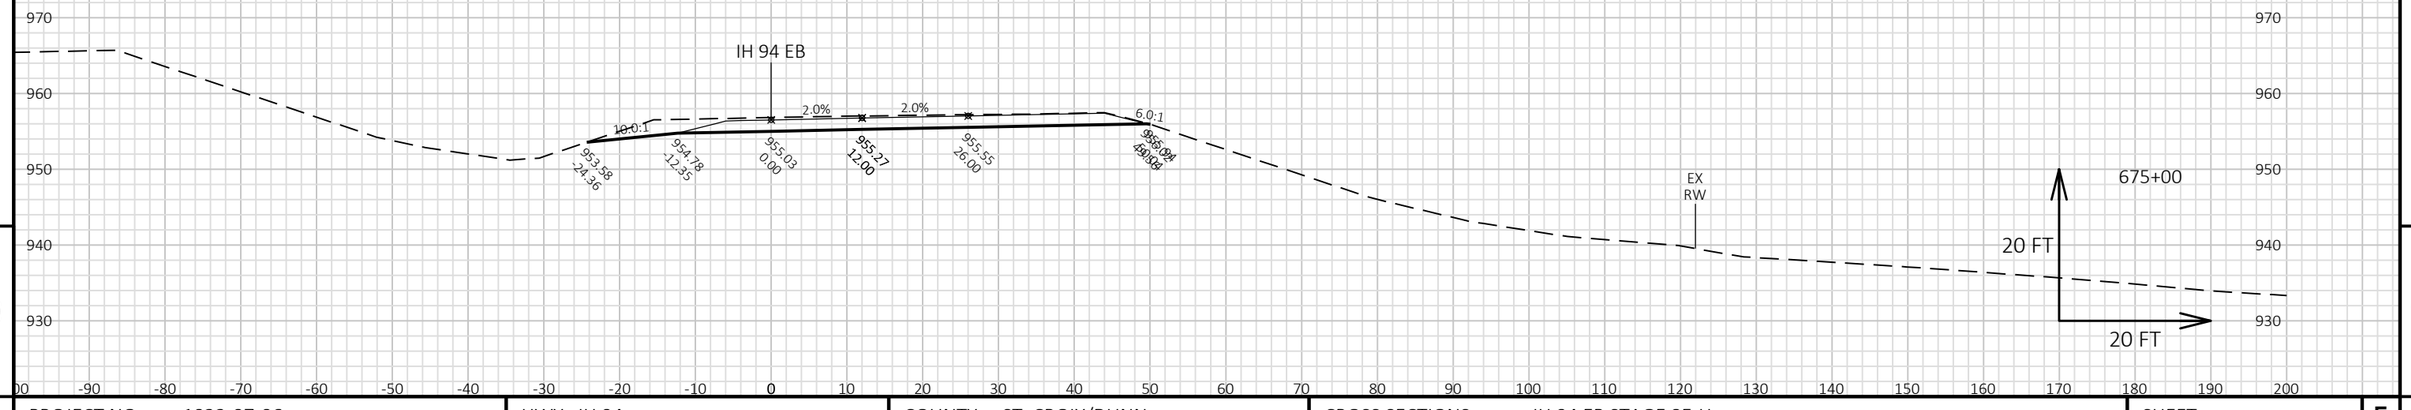


PROJECT NO: 1022-07-06	HWY: IH 94	COUNTY: ST. CROIX/DUNN	CROSS SECTIONS: IH 94 EB STAGE 8E-H	SHEET	E

FILE NAME : P:\UZ\W\WITNW\142428\CIVIL 3D\10220706\SHEETSPLAN\CROSS SECTIONS\XS_TC STG 8E-H.DWG
LAYOUT NAME - 090160_XS EB

PLOT DATE : 2/13/2018 10:27 AM PLOT BY : SAVANNAH STEHN PLOT NAME : PLOT SCALE : 1 IN:20 FT HORZ. / 1 IN:20 FT VERT.

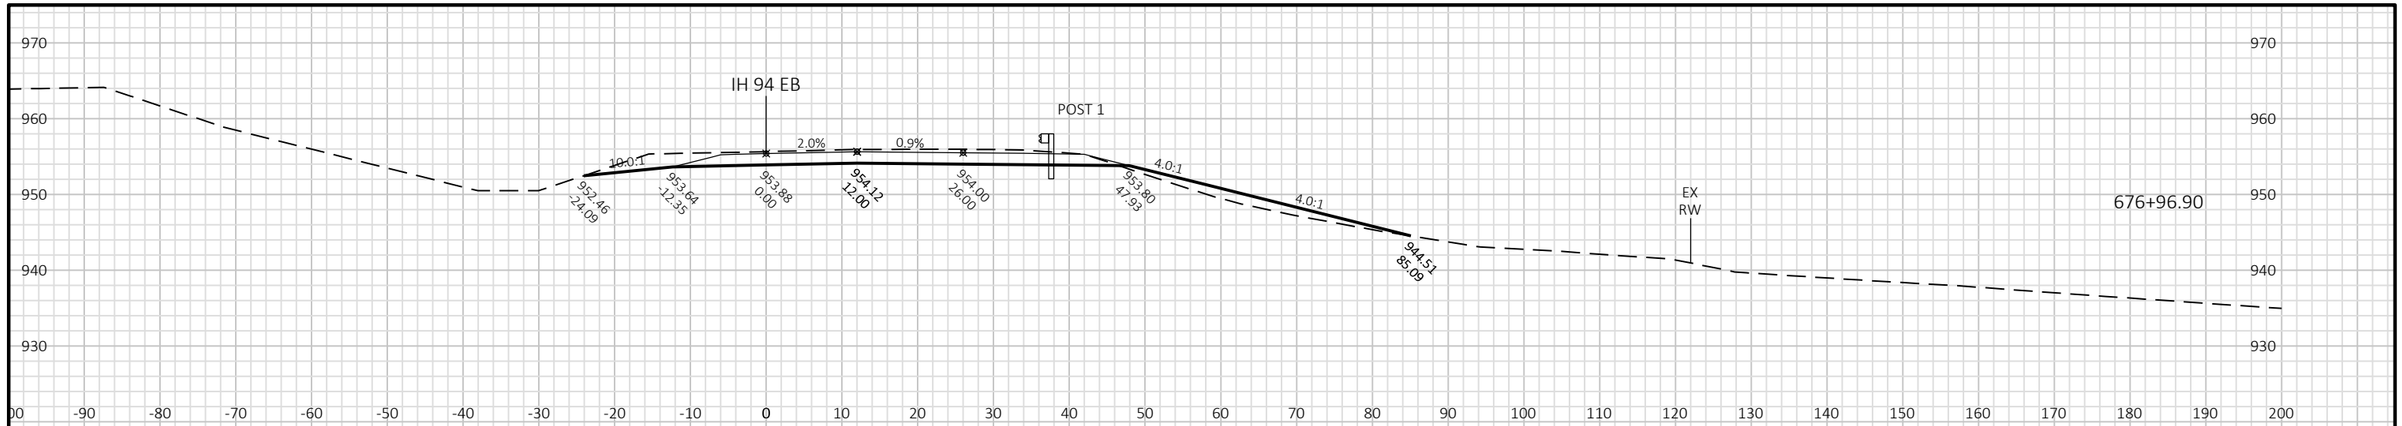

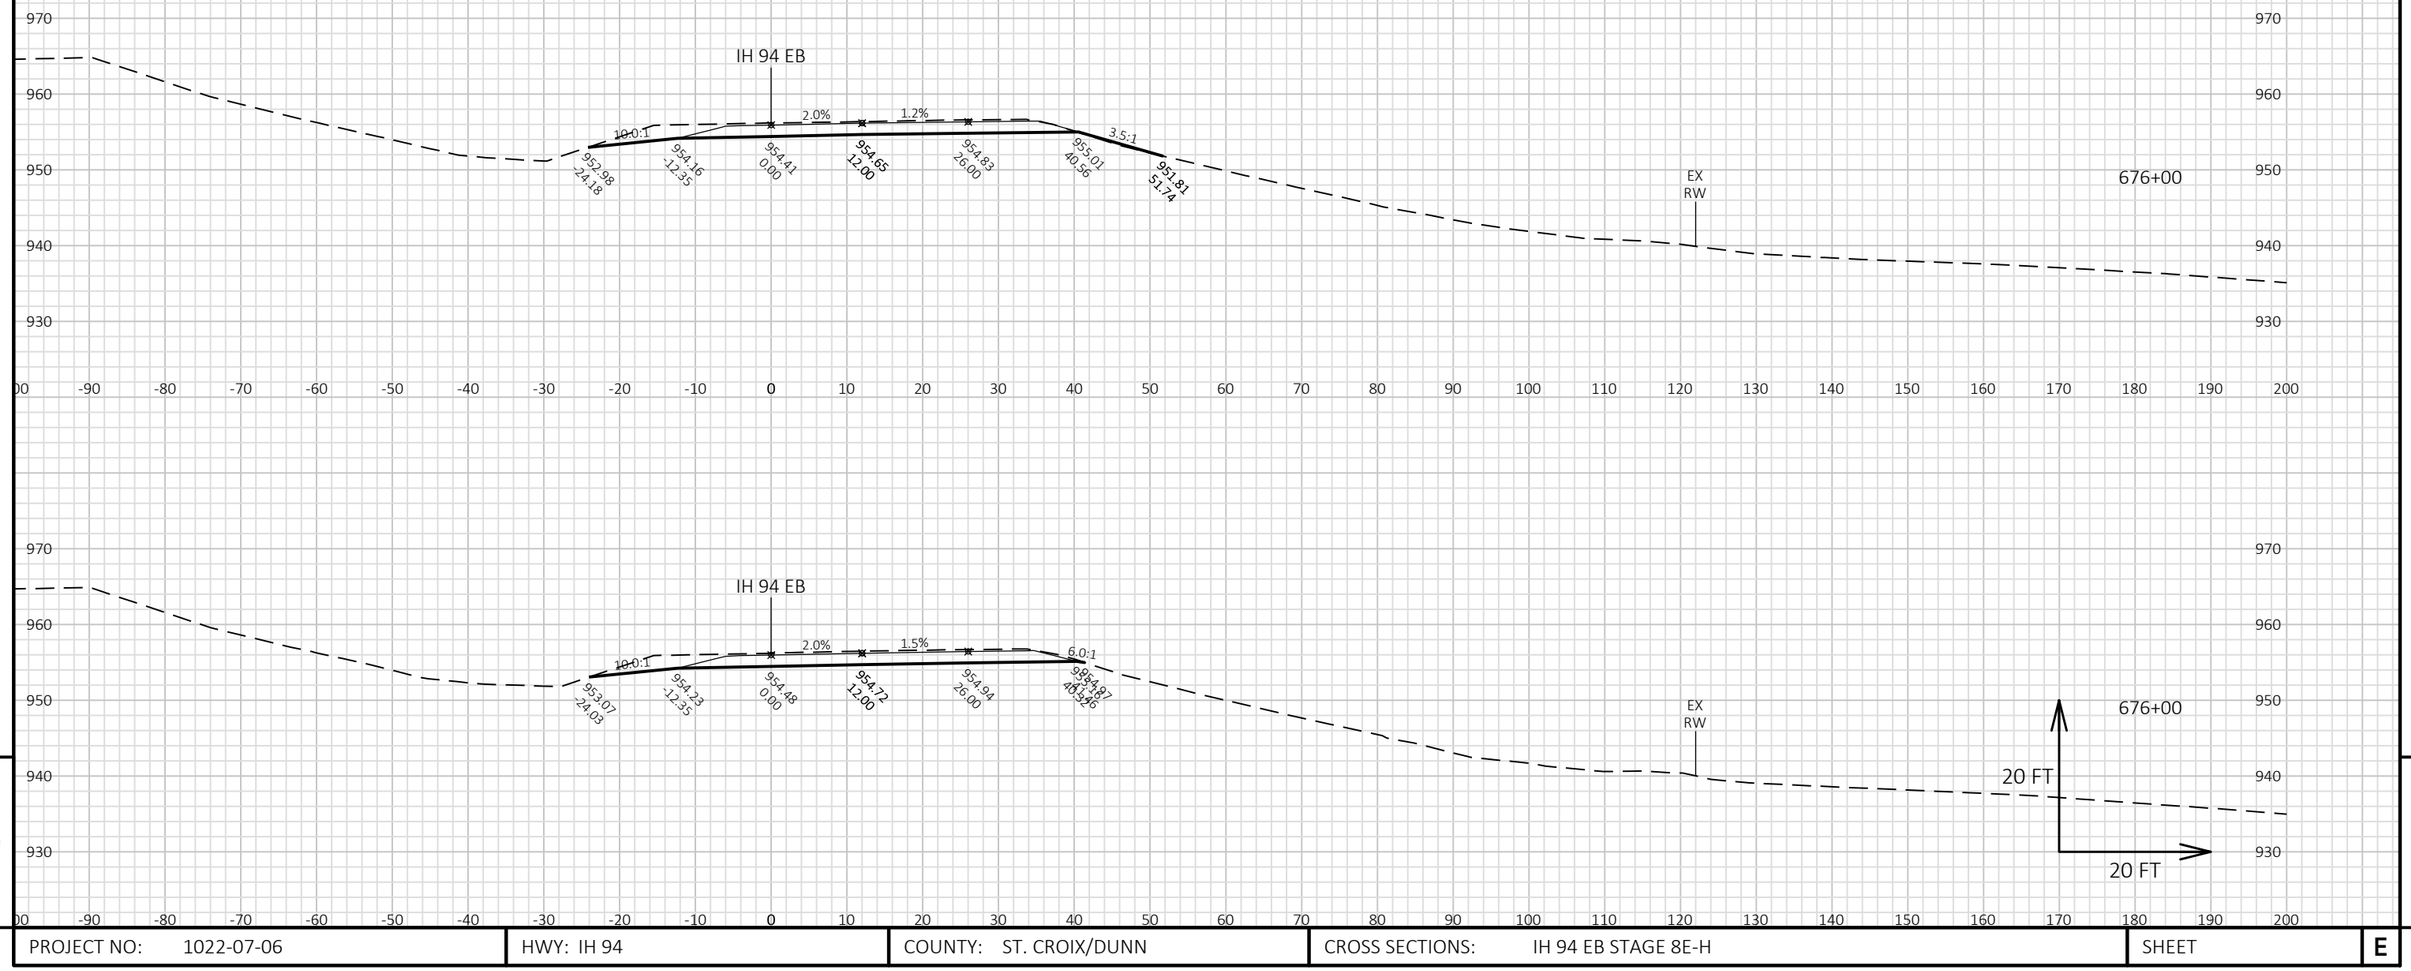


9


9

PROJECT NO: 1022-07-06	HWY: IH 94	COUNTY: ST. CROIX/DUNN	CROSS SECTIONS: IH 94 EB STAGE 8E-H	SHEET	E

FILE NAME : P:\UZ\W\WITNW\142428\CIVIL 3D\10220706\SHEETSPLAN\CROSS SECTIONS\XS_TC STG 8E-H.DWG
LAYOUT NAME - 090161_XS EB

PLOT DATE : 2/13/2018 10:27 AM PLOT BY : SAVANNAH STEHN PLOT NAME : PLOT SCALE : 1 IN:20 FT HORZ. / 1 IN:20 FT VERT.

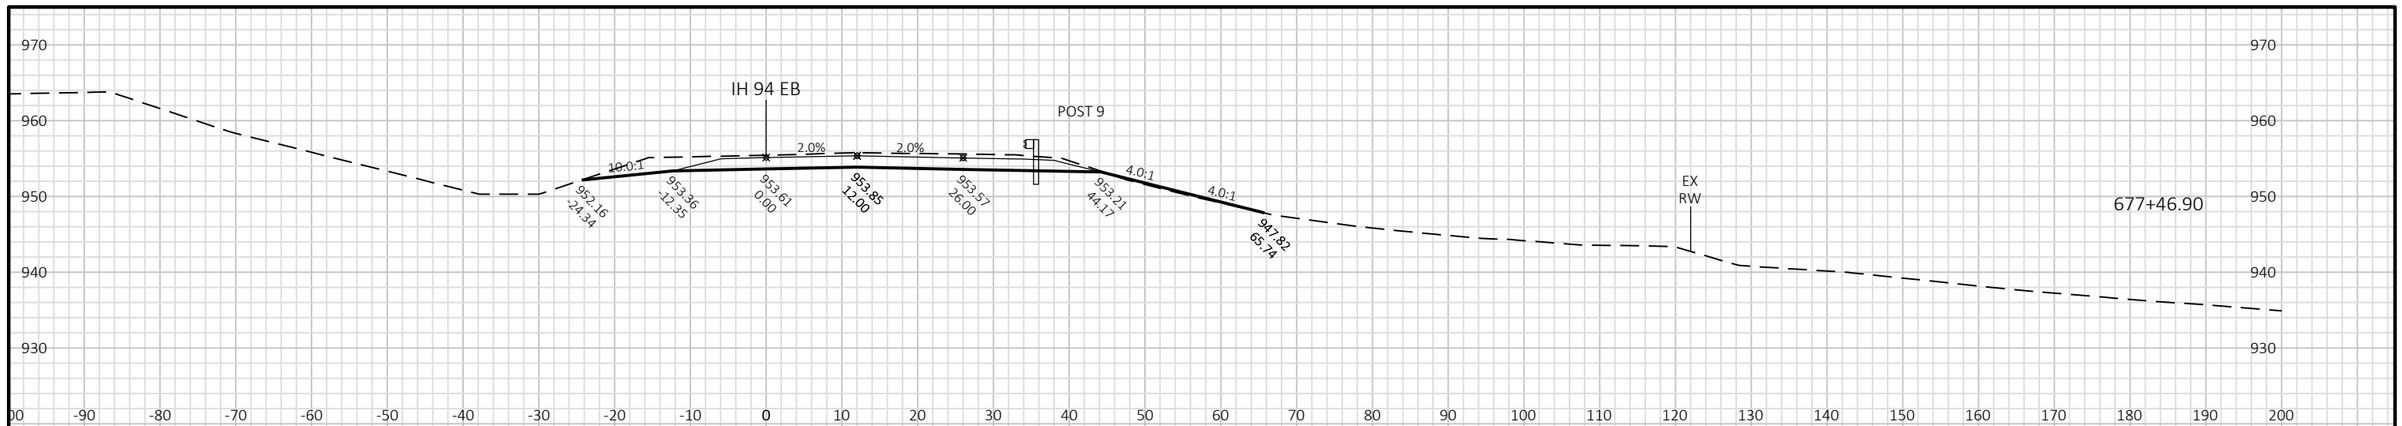

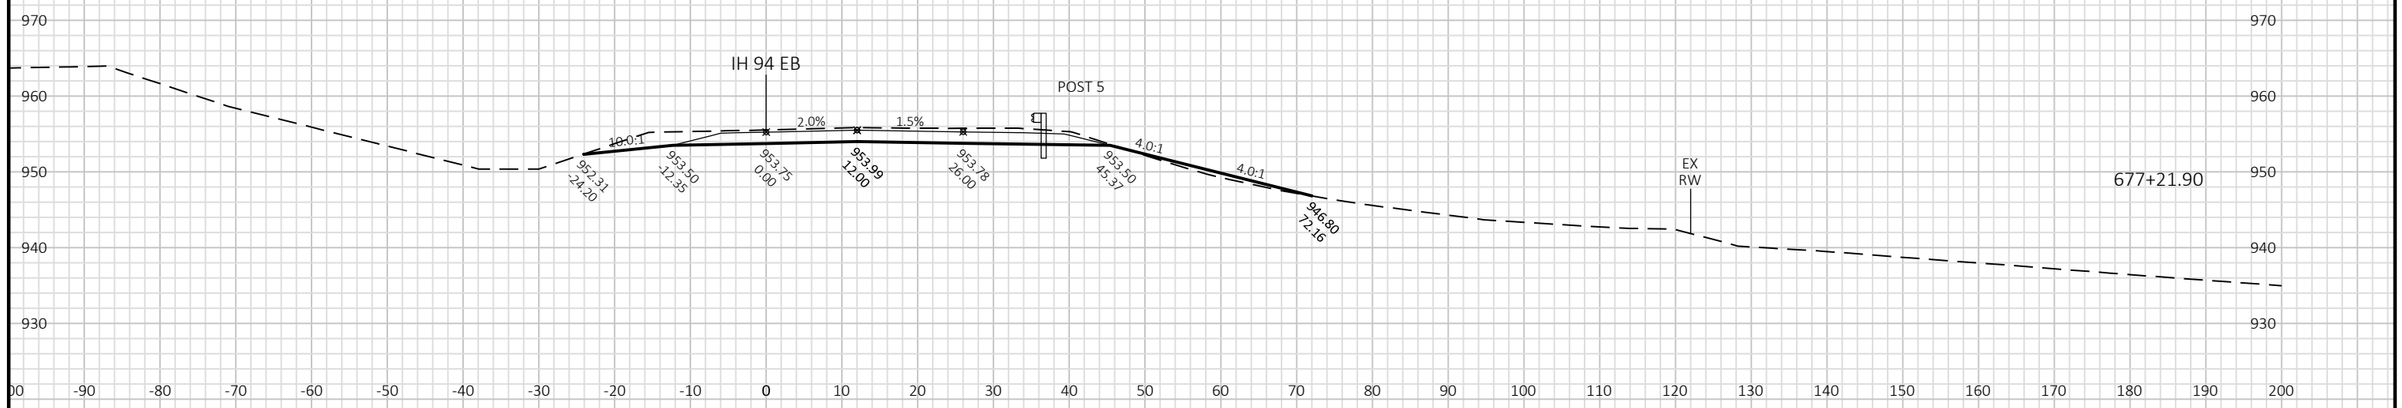




9

9

PROJECT NO: 1022-07-06	HWY: IH 94	COUNTY: ST. CROIX/DUNN	CROSS SECTIONS: IH 94 EB STAGE 8E-H	SHEET	E

FILE NAME : P:\UZ\W\WITNW\142428\CIVIL 3D\10220706\SHEETSPLAN\CROSS SECTIONS\XS_TC STG 8E-H.DWG
LAYOUT NAME - 090162_XS EB


PLOT DATE : 2/13/2018 10:27 AM PLOT BY : SAVANNAH STEHN PLOT NAME : PLOT SCALE : 1 IN:20 FT HORZ. / 1 IN:20 FT VERT.

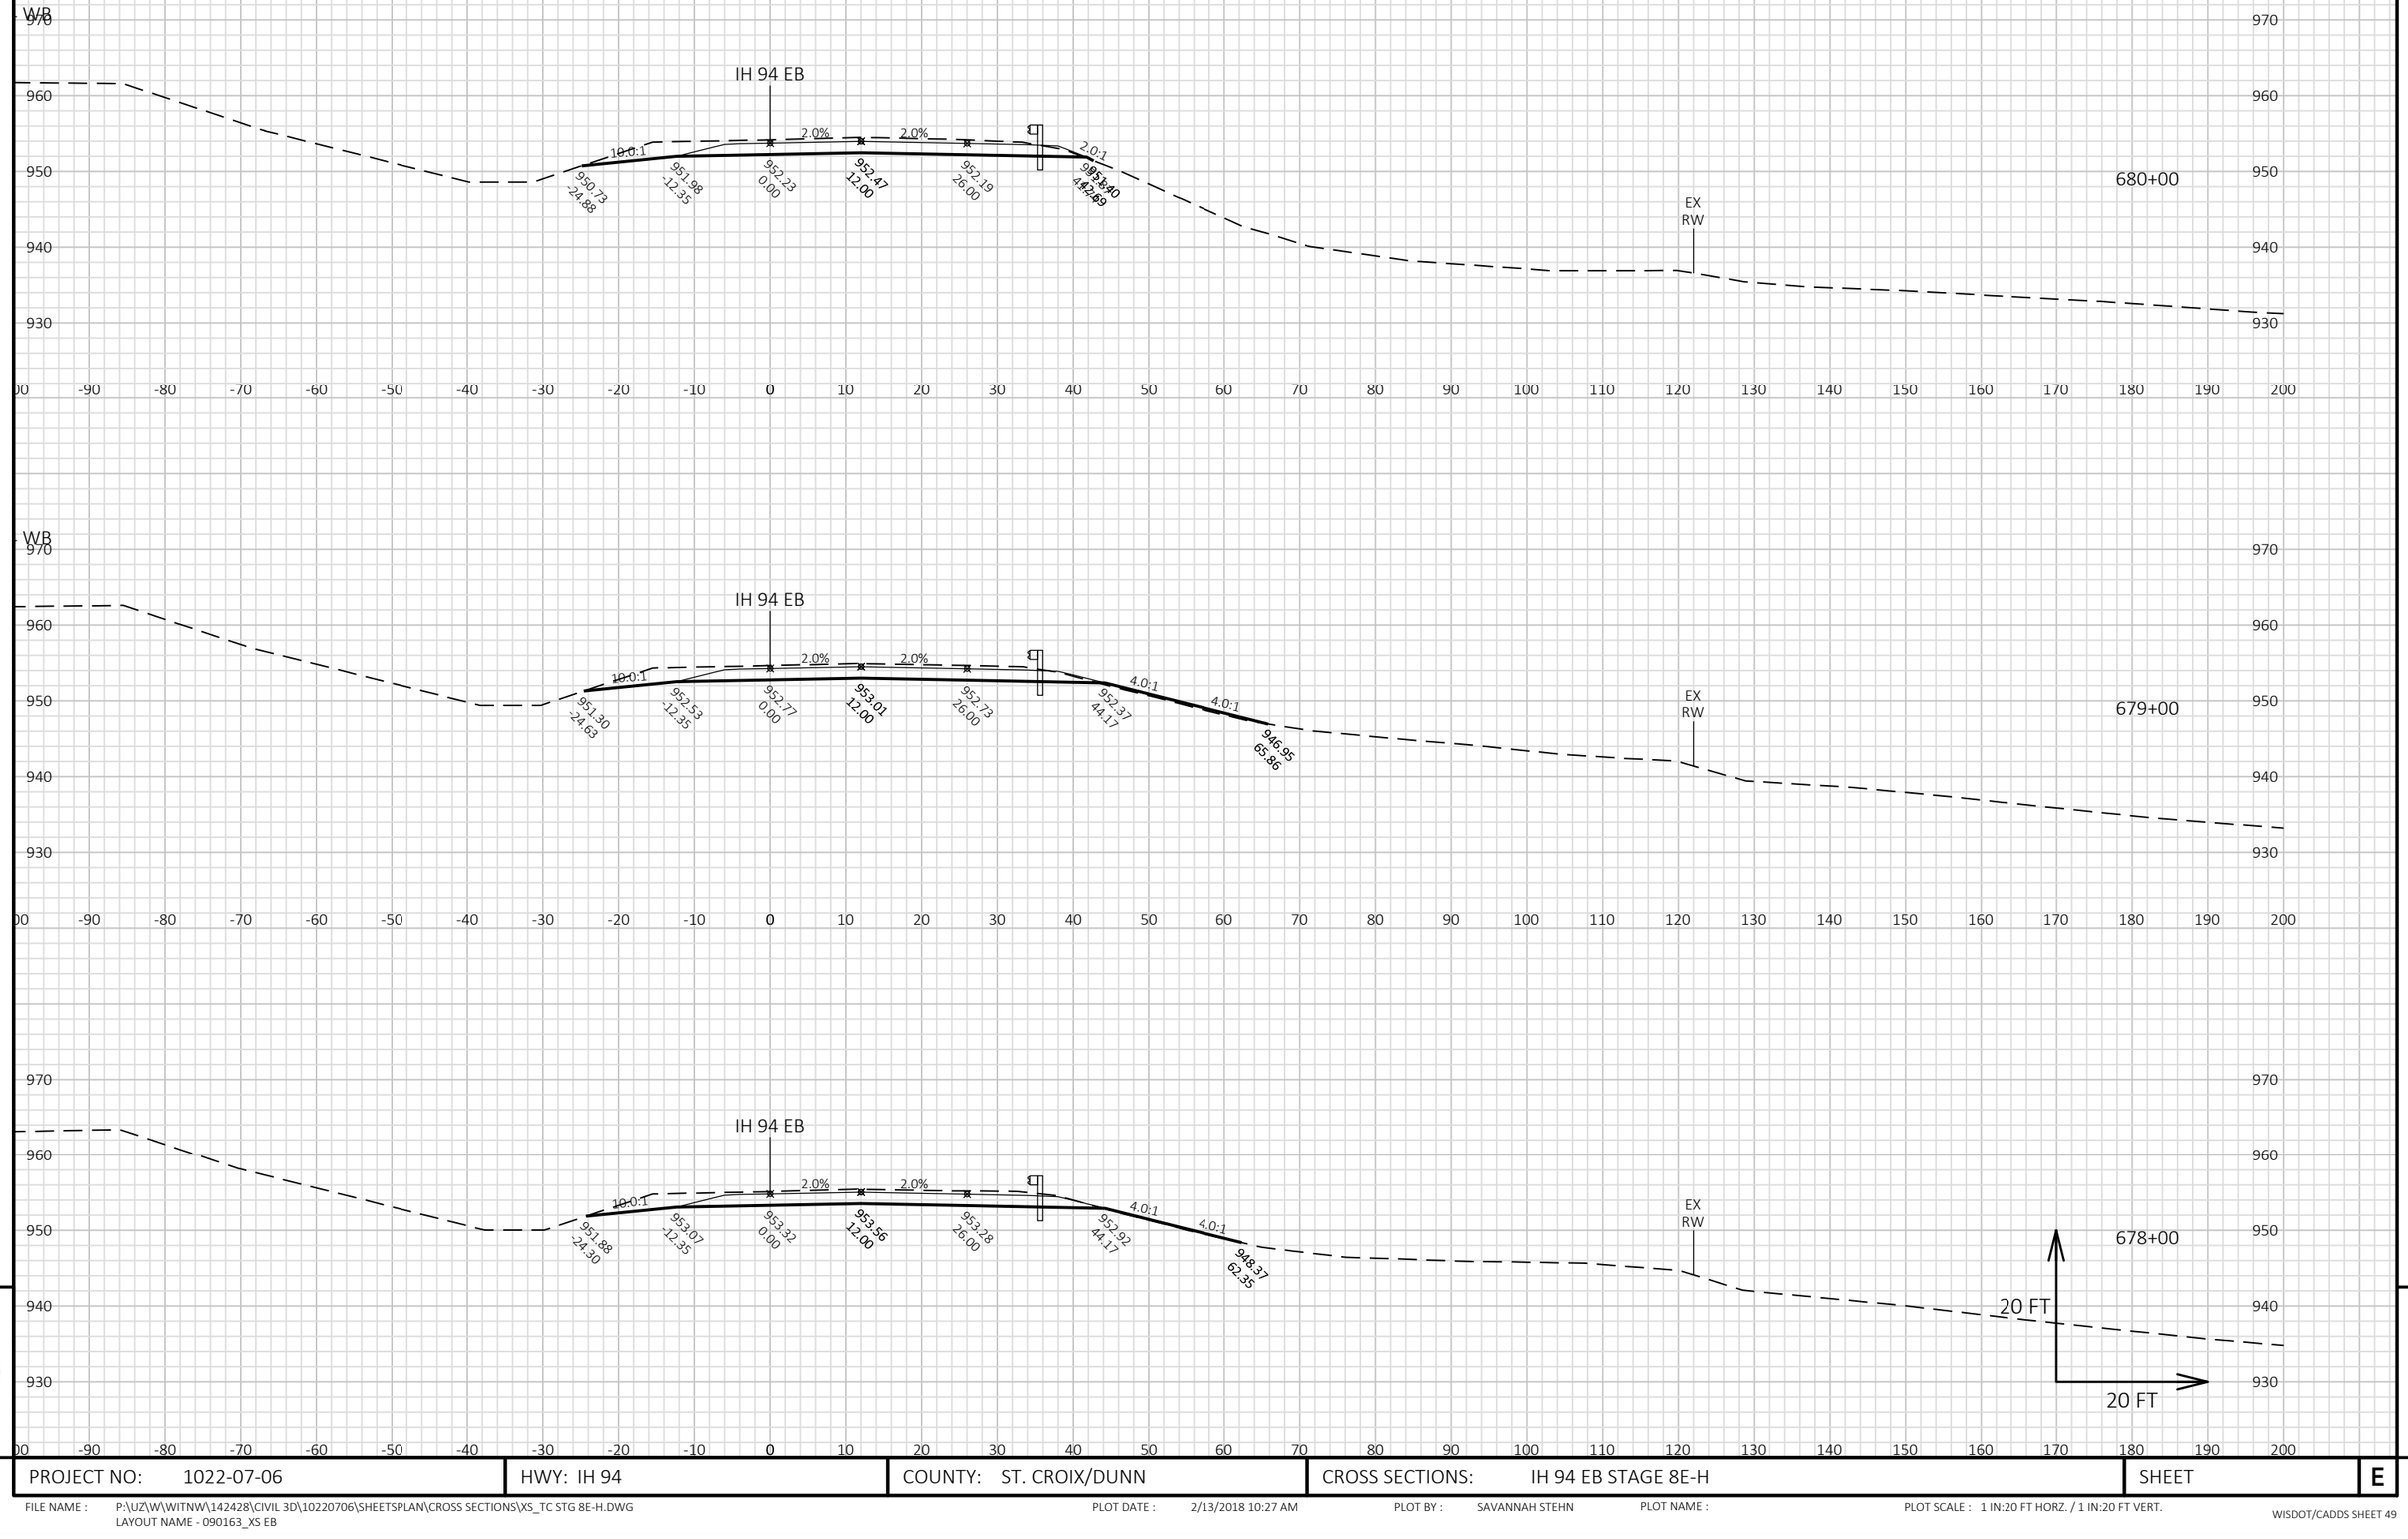

PROJECT NO: 1022-07-06	HWY: IH 94	COUNTY: ST. CROIX/DUNN	CROSS SECTIONS: IH 94 EB STAGE 8E-H	SHEET	E

FILE NAME : P:\UZ\W\WITNW\142428\CIVIL 3D\10220706\SHEETSPLAN\CROSS SECTIONS\XS_TC STG 8E-H.DWG
LAYOUT NAME - 090163_XS EB

PLOT DATE : 2/13/2018 10:27 AM PLOT BY : SAVANNAH STEHN PLOT NAME : PLOT SCALE : 1 IN:20 FT HORZ. / 1 IN:20 FT VERT.

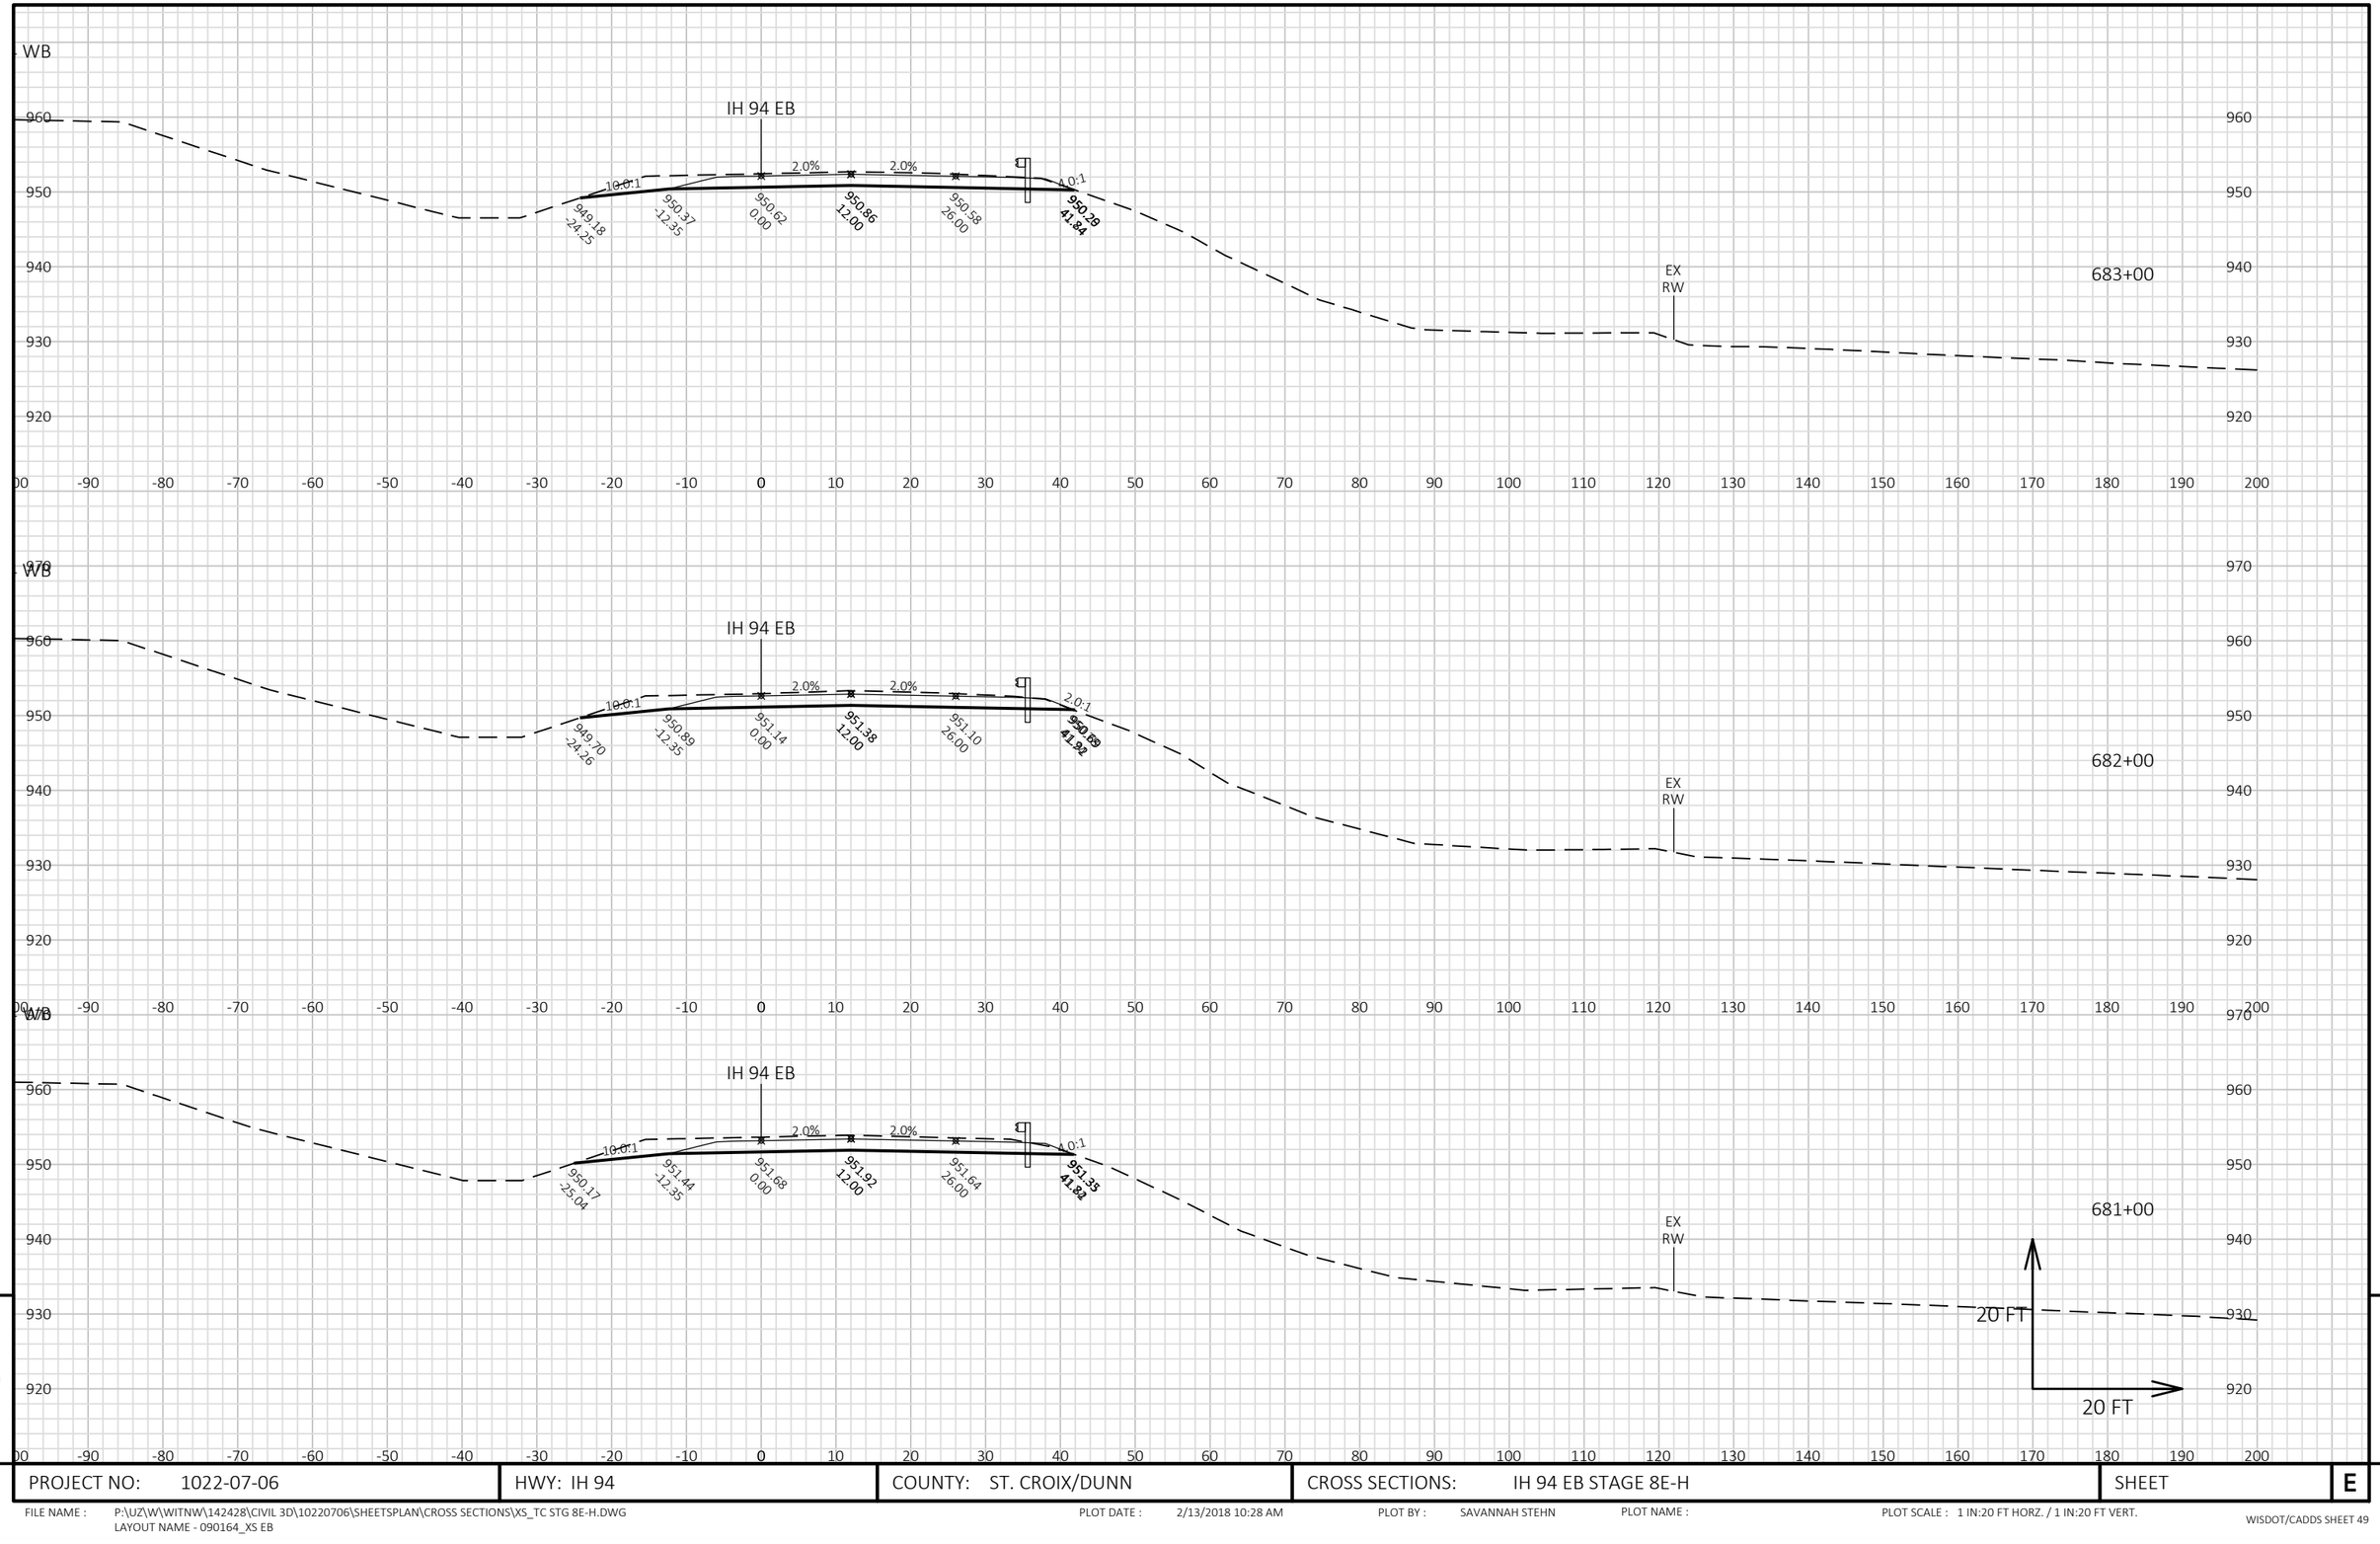

9

9

PROJECT NO: 1022-07-06	HWY: IH 94	COUNTY: ST. CROIX/DUNN	CROSS SECTIONS: IH 94 EB STAGE 8E-H	SHEET	E

FILE NAME : P:\UZ\W\WITNW\142428\CIVIL 3D\10220706\SHEETSPLAN\CROSS SECTIONS\XS_TC STG 8E-H.DWG
LAYOUT NAME - 090164_XS EB

PLOT DATE : 2/13/2018 10:28 AM PLOT BY : SAVANNAH STEHN PLOT NAME : PLOT SCALE : 1 IN:20 FT HORZ. / 1 IN:20 FT VERT.

END PROJECT
STA 685+00

WB

IH 94 EB

10.0:1 2.0% 2.0% 2.0:1

948.42 -23.01 | 949.48 -12.35 | 949.73 0.00 | 949.97 12.00 | 949.69 26.00 | 949.30 40.28

EX RW

685+00

WB

IH 94 EB

10.0:1 2.0% 2.0% 2.0:1

948.82 -23.14 | 949.90 -12.35 | 950.15 0.00 | 950.39 12.00 | 950.11 26.00 | 949.81 40.24

EX RW

684+00

WB

IH 94 EB

10.0:1 2.0% 2.0% 2.0:1

948.83 -23.16 | 949.91 -12.35 | 950.16 0.00 | 950.40 12.00 | 950.12 26.00 | 949.89 40.26

EX RW

683+97.66

20 FT

20 FT


9

9

PROJECT NO: 1022-07-06	HWY: IH 94	COUNTY: ST. CROIX/DUNN	CROSS SECTIONS: IH 94 EB STAGE 8E-H	SHEET	E

FILE NAME : P:\UZ\W\WITNW\142428\CIVIL 3D\10220706\SHEETSPLAN\CROSS SECTIONS\XS_TC STG 8E-H.DWG
LAYOUT NAME - 090165_XS EB

PLOT DATE : 2/13/2018 10:28 AM PLOT BY : SAVANNAH STEHN PLOT NAME : PLOT SCALE : 1 IN:20 FT HORZ. / 1 IN:20 FT VERT.

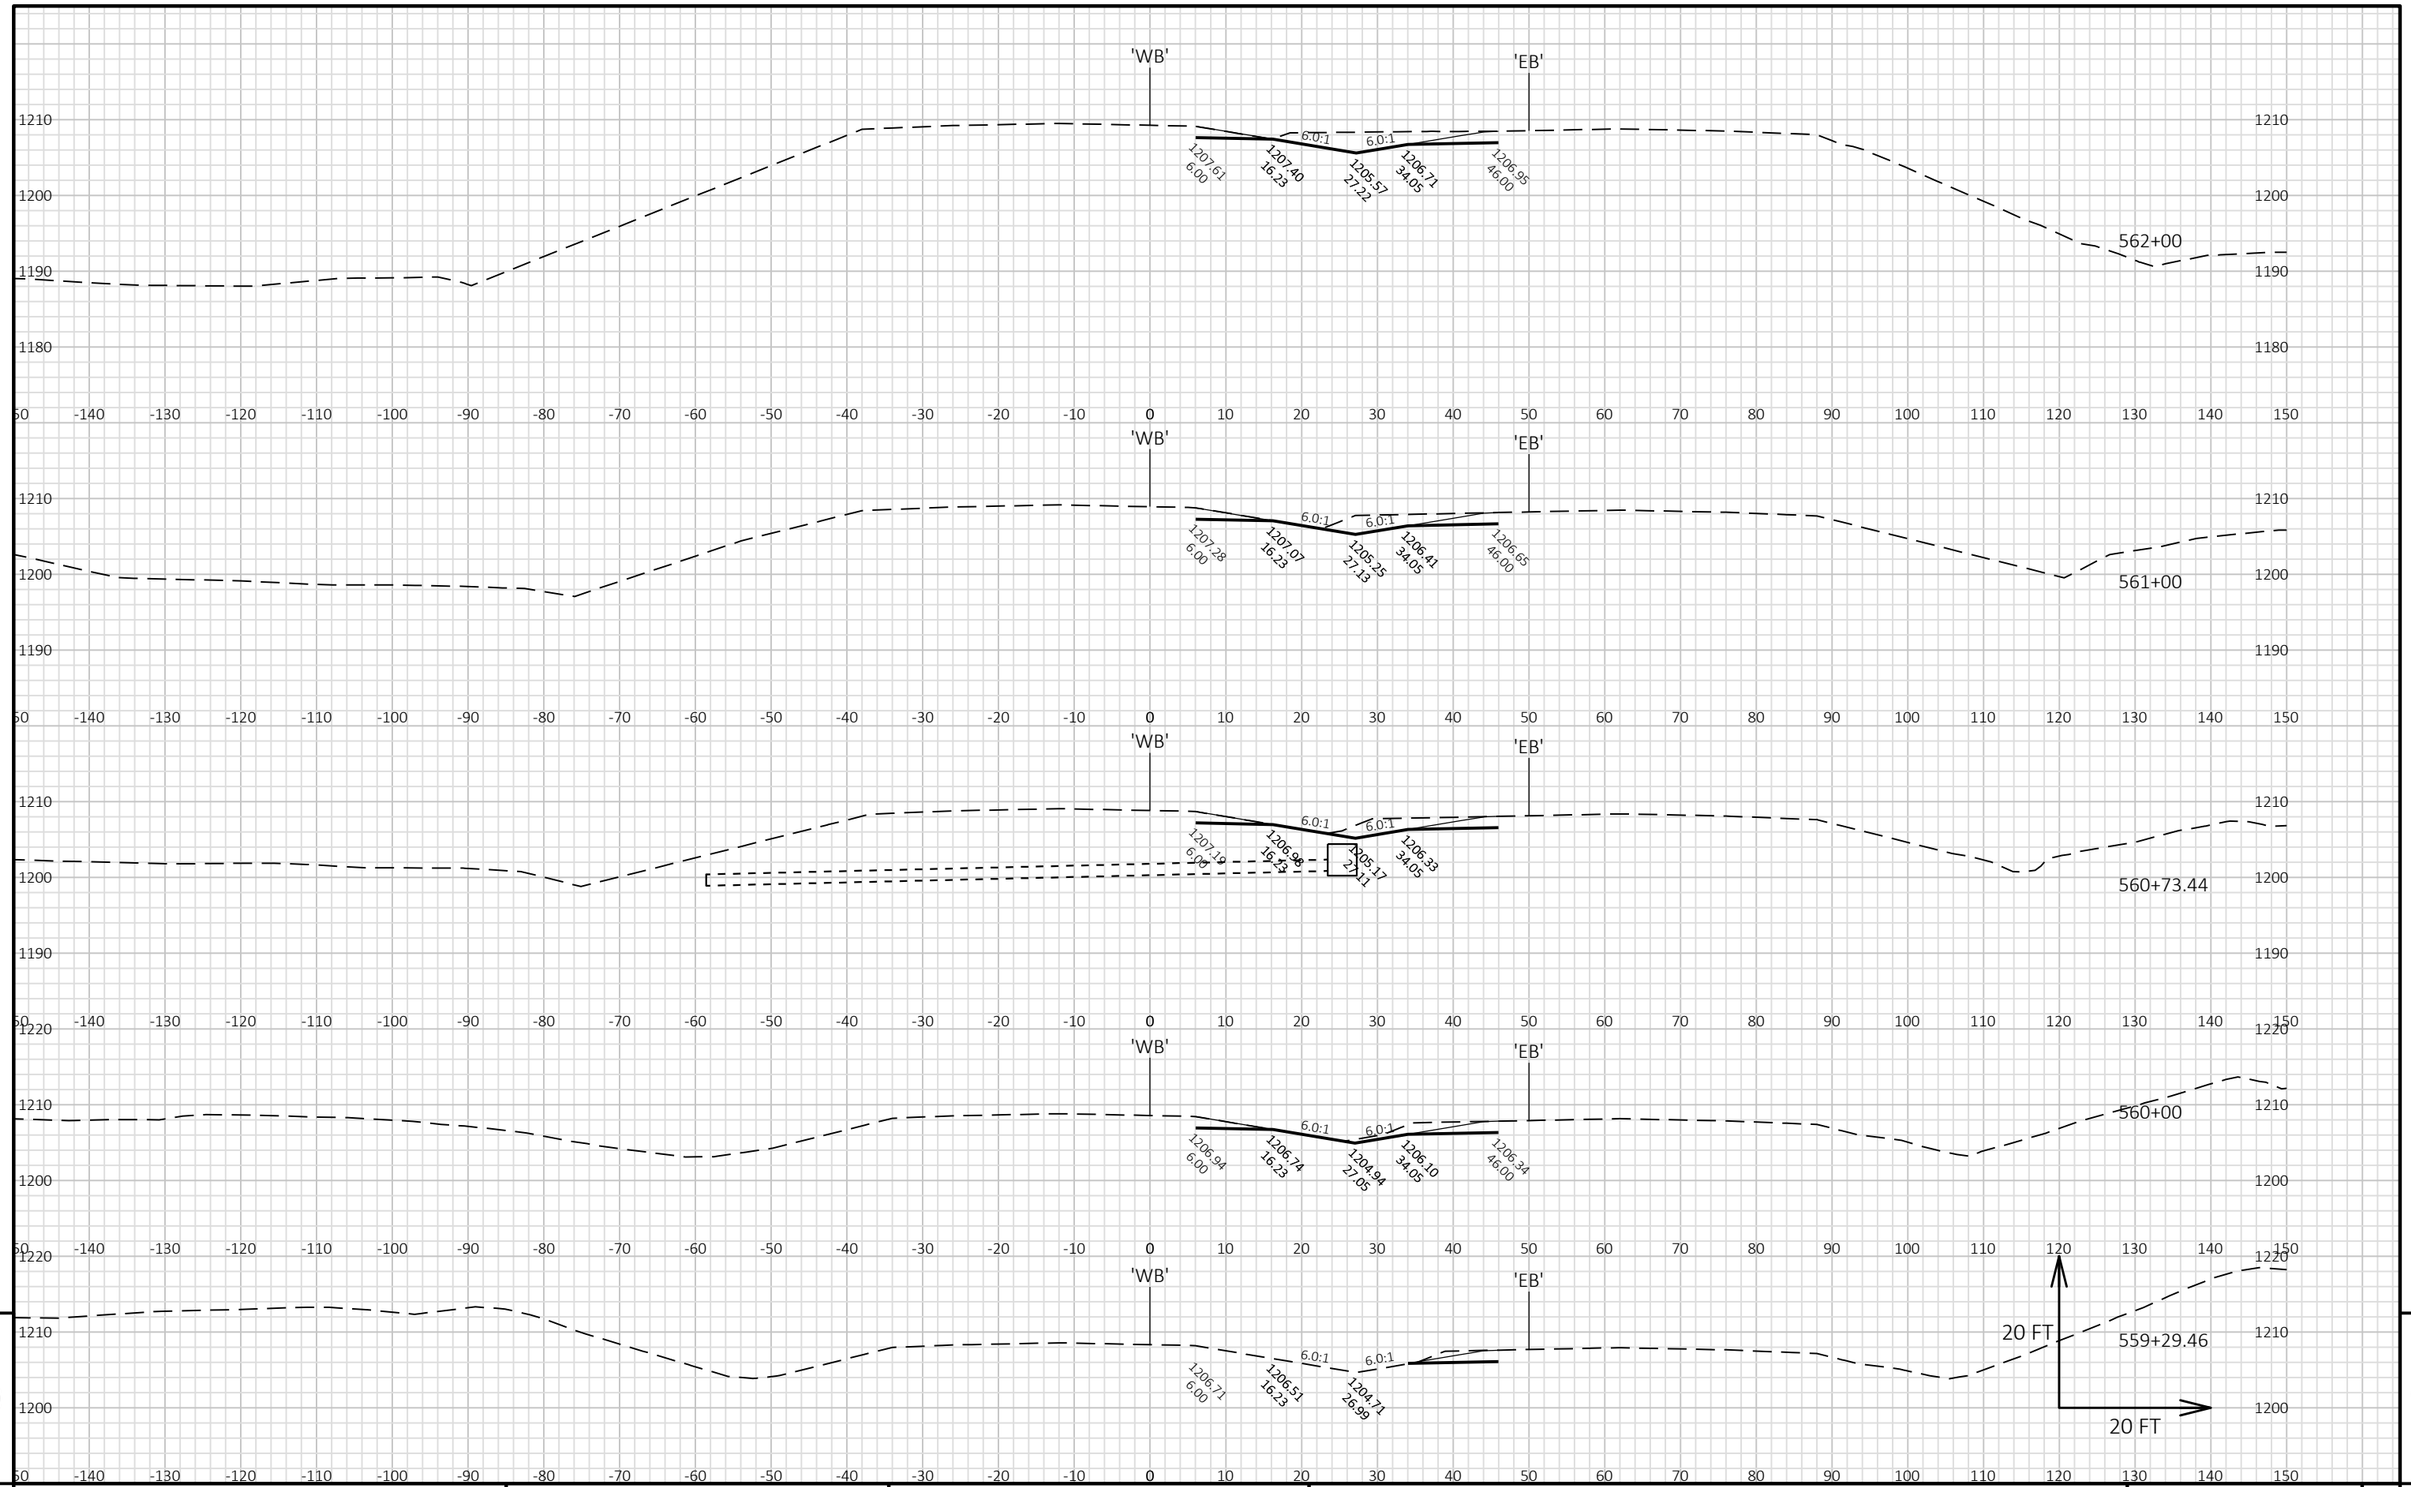


9

9

PROJECT NO: 1022-07-06	HWY: IH 94	COUNTY: ST. CROIX/DUNN	CROSS SECTIONS: IH 94 WB STAGE 9B SHOULDER	SHEET	E

FILE NAME : P:\UZ\W\WITNW\142428\CIVIL 3D\10220706\SHEETSPLAN\CROSS SECTIONS\XS_TC STG 9B.DWG
LAYOUT NAME - 090101_XS WB

PLOT DATE : 2/13/2018 12:29 PM PLOT BY : SAVANNAH STEHN PLOT NAME : PLOT SCALE : 1 IN:20 FT HORZ. / 1 IN:20 FT VERT.

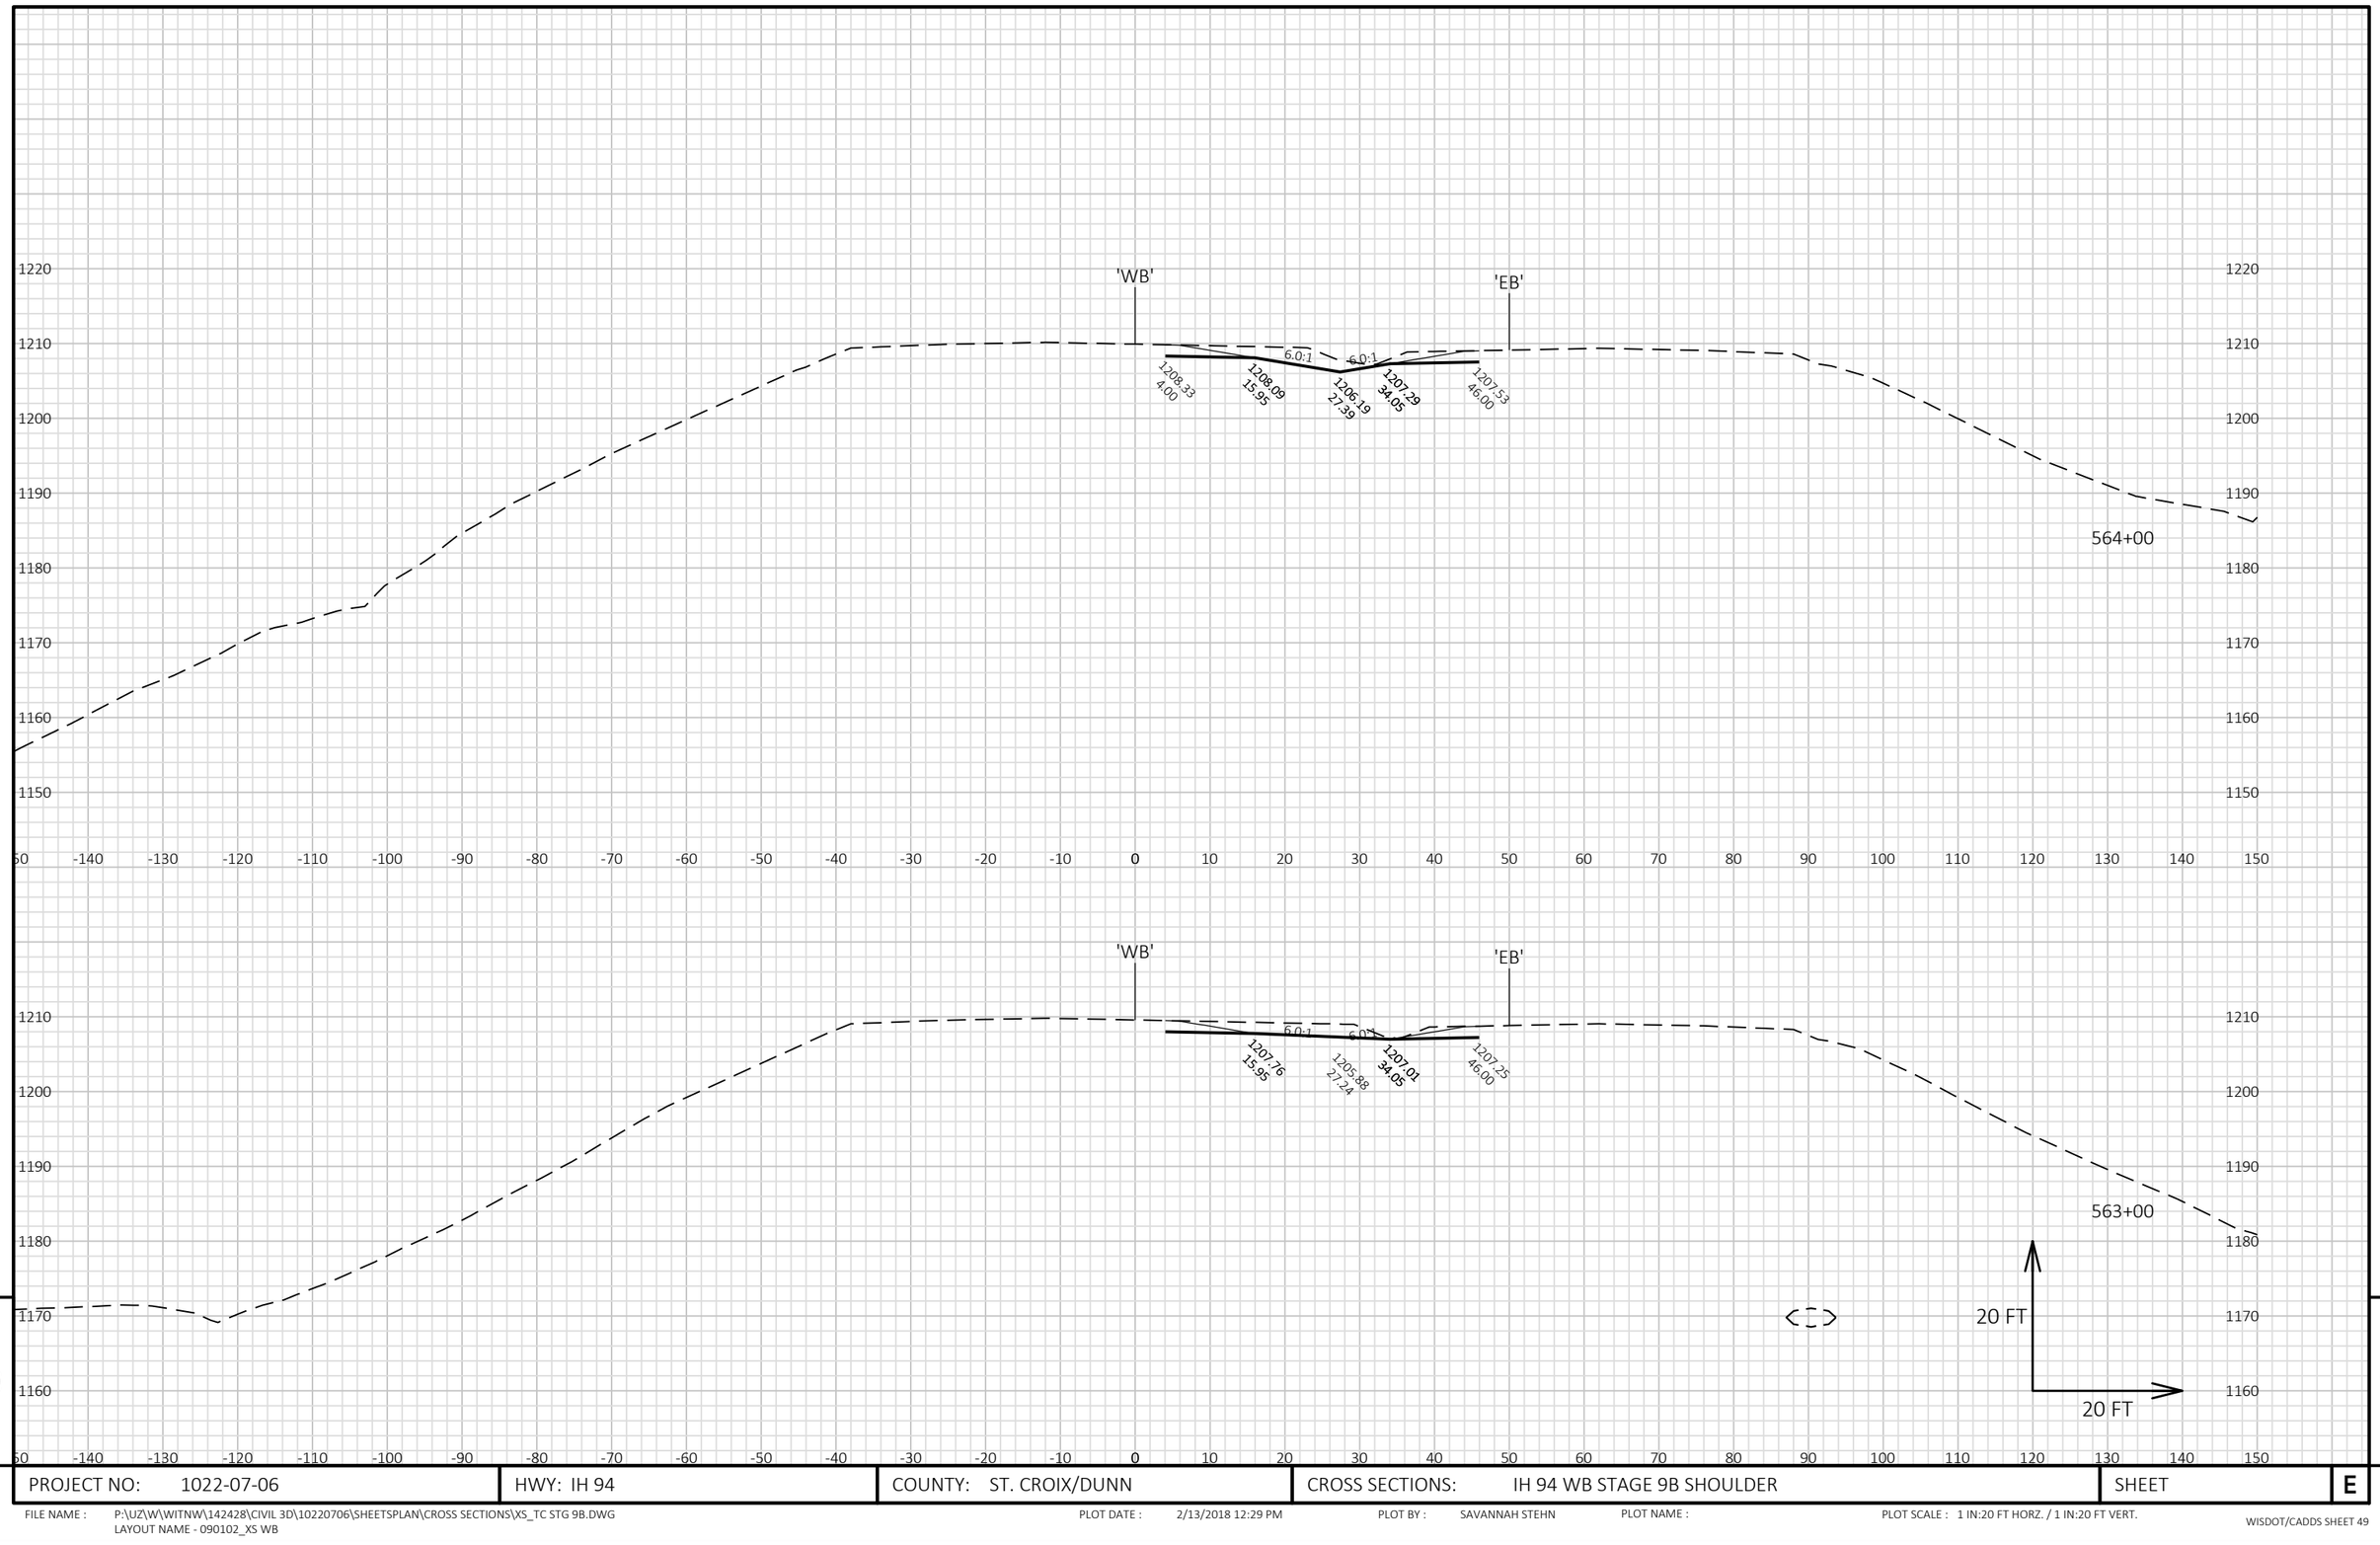


9

9

PROJECT NO: 1022-07-06	HWY: IH 94	COUNTY: ST. CROIX/DUNN	CROSS SECTIONS: IH 94 WB STAGE 9B SHOULDER	SHEET	E

FILE NAME : P:\UZ\W\WITNW\142428\CIVIL 3D\10220706\SHEETSPLAN\CROSS SECTIONS\XS_TC STG 9B.DWG
LAYOUT NAME - 090102_XS WB

PLOT DATE : 2/13/2018 12:29 PM PLOT BY : SAVANNAH STEHN PLOT NAME : PLOT SCALE : 1 IN:20 FT HORZ. / 1 IN:20 FT VERT.

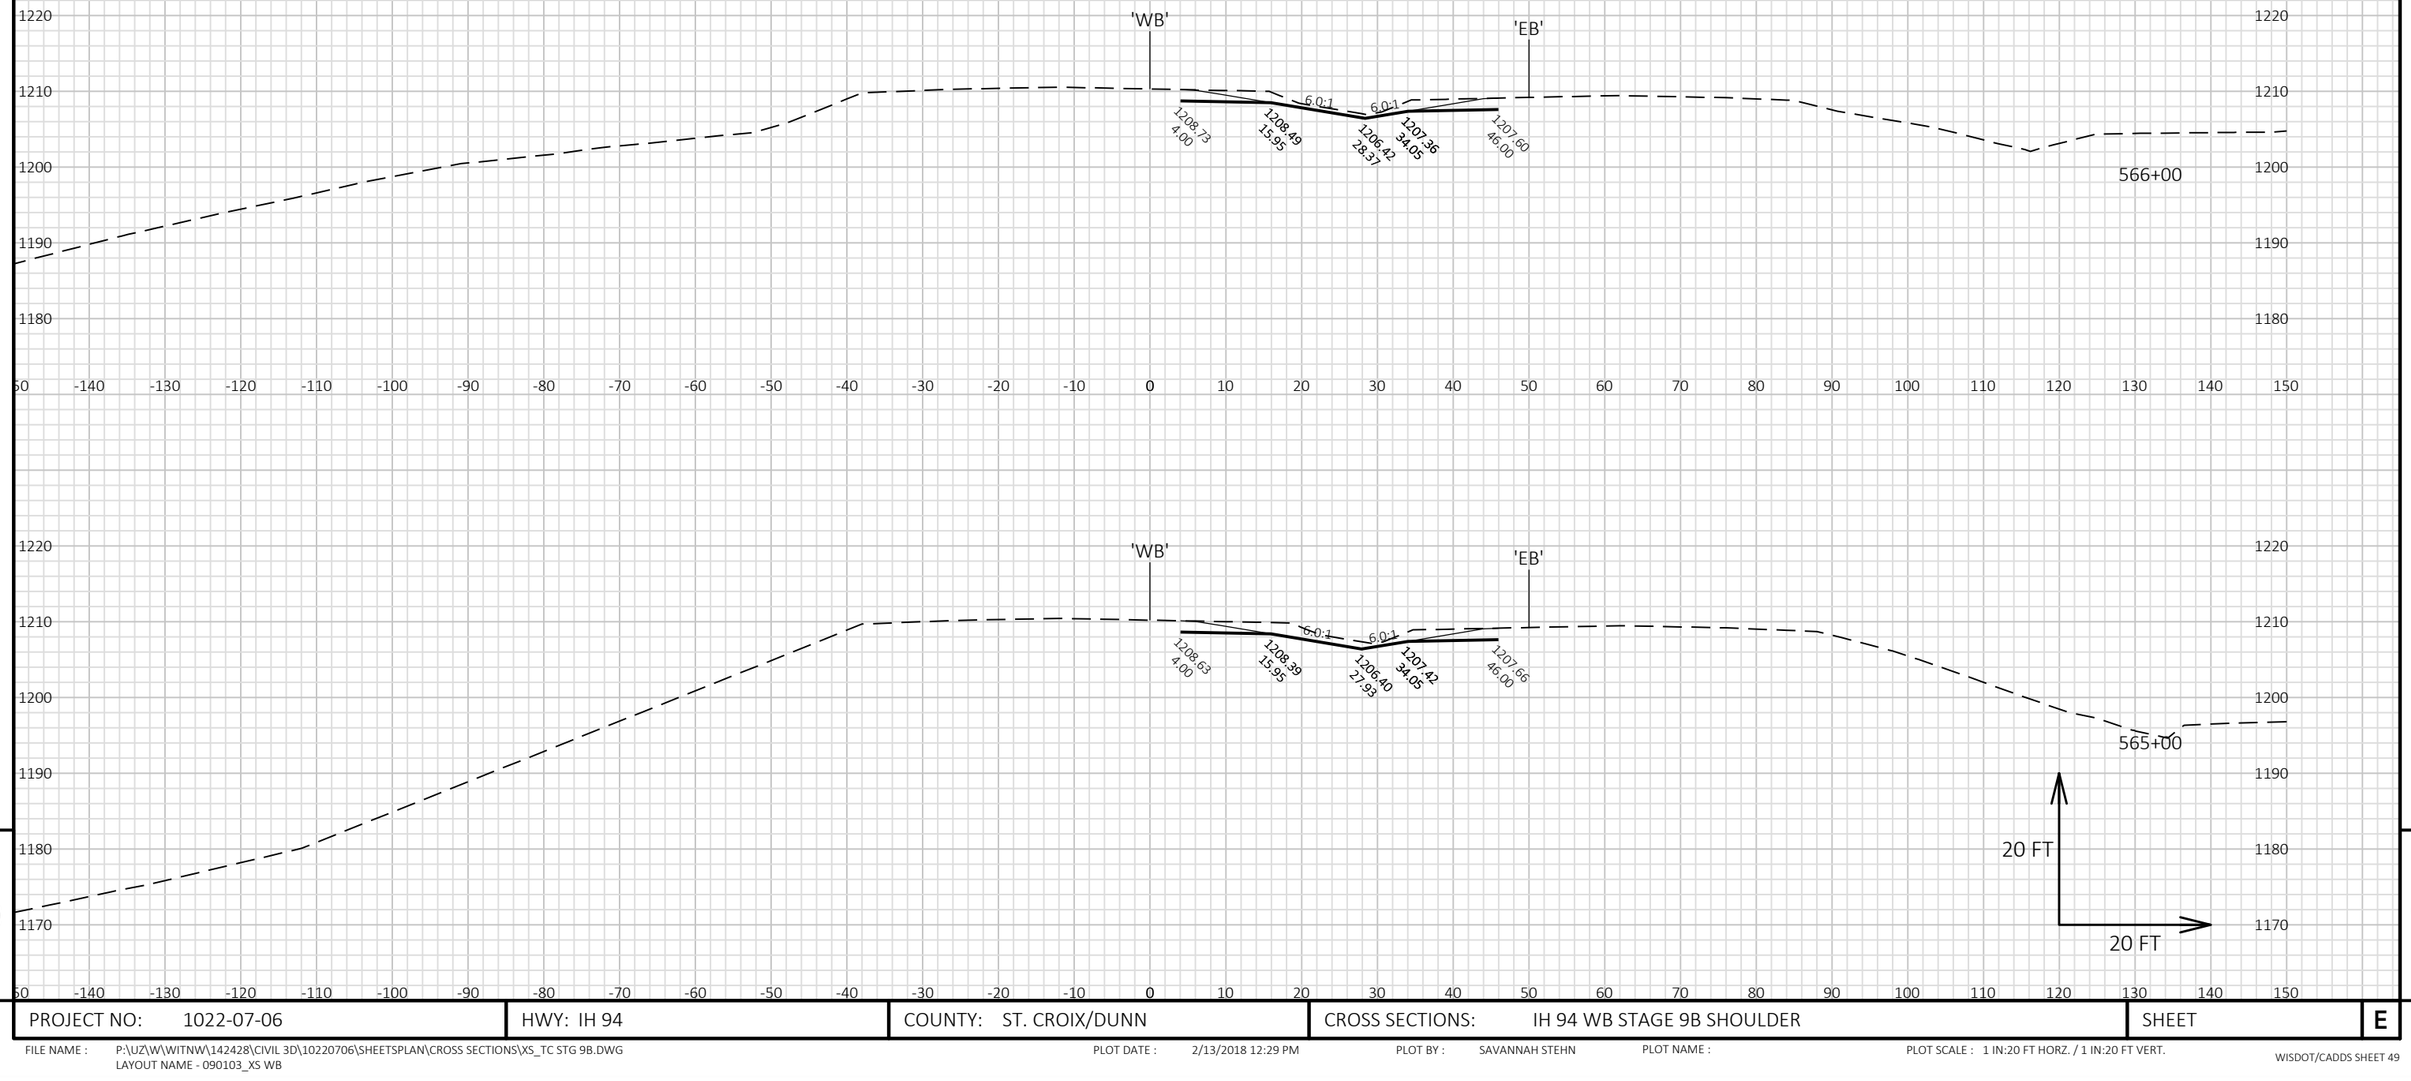


9

9

PROJECT NO: 1022-07-06	HWY: IH 94	COUNTY: ST. CROIX/DUNN	CROSS SECTIONS: IH 94 WB STAGE 9B SHOULDER	SHEET	E

FILE NAME : P:\UZ\W\WITNW\142428\CIVIL 3D\10220706\SHEETSPLAN\CROSS SECTIONS\XS_TC STG 9B.DWG
LAYOUT NAME - 090103_XS WB

PLOT DATE : 2/13/2018 12:29 PM PLOT BY : SAVANNAH STEHN PLOT NAME : PLOT SCALE : 1 IN:20 FT HORZ. / 1 IN:20 FT VERT.

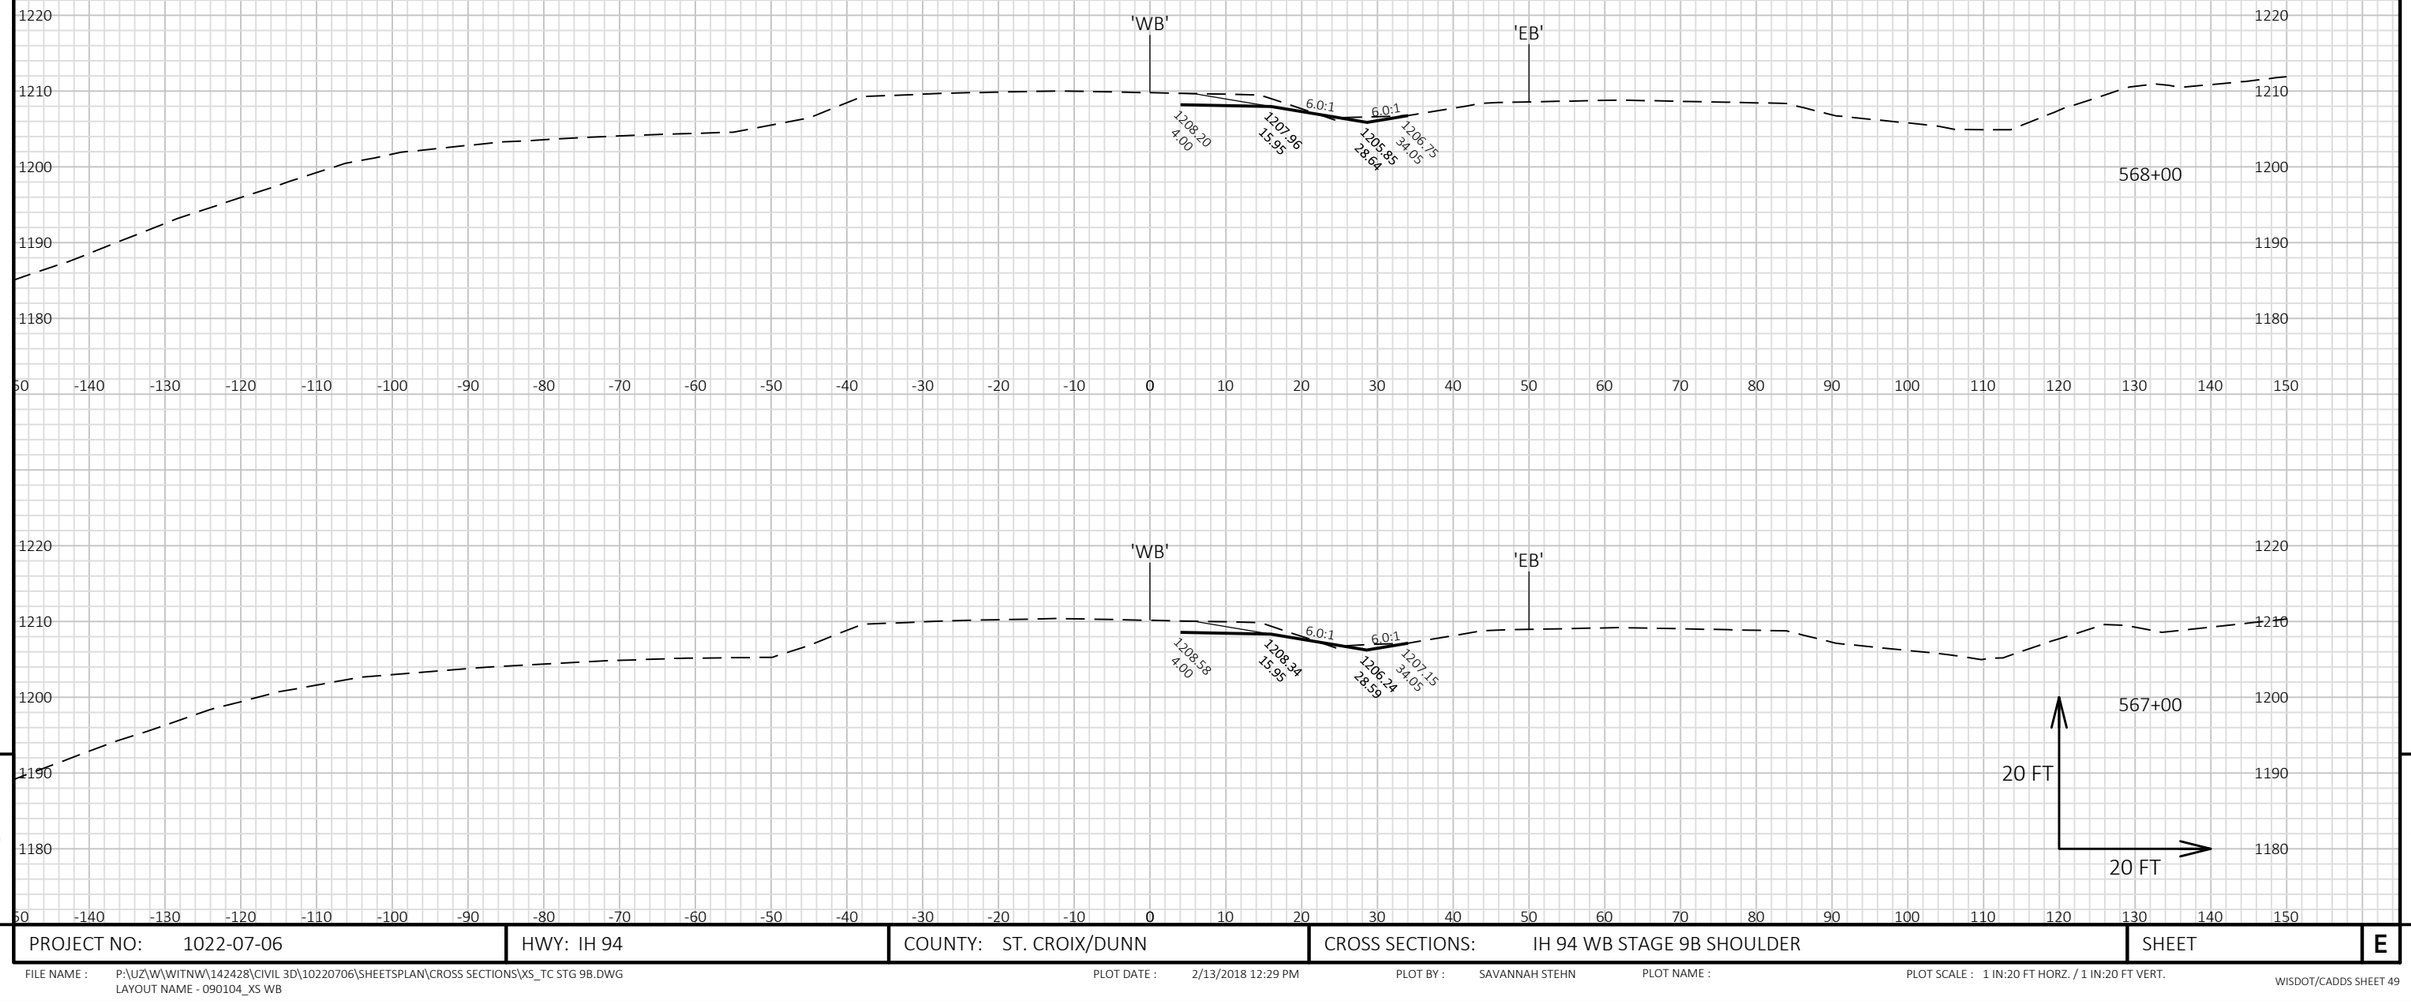


9

9

PROJECT NO: 1022-07-06	HWY: IH 94	COUNTY: ST. CROIX/DUNN	CROSS SECTIONS: IH 94 WB STAGE 9B SHOULDER	SHEET	E

FILE NAME : P:\UZ\W\WITNW\142428\CIVIL 3D\10220706\SHEETSPLAN\CROSS SECTIONS\XS_TC STG 9B.DWG
LAYOUT NAME - 090104_XS WB

PLOT DATE : 2/13/2018 12:29 PM PLOT BY : SAVANNAH STEHN PLOT NAME : PLOT SCALE : 1 IN:20 FT HORZ. / 1 IN:20 FT VERT.

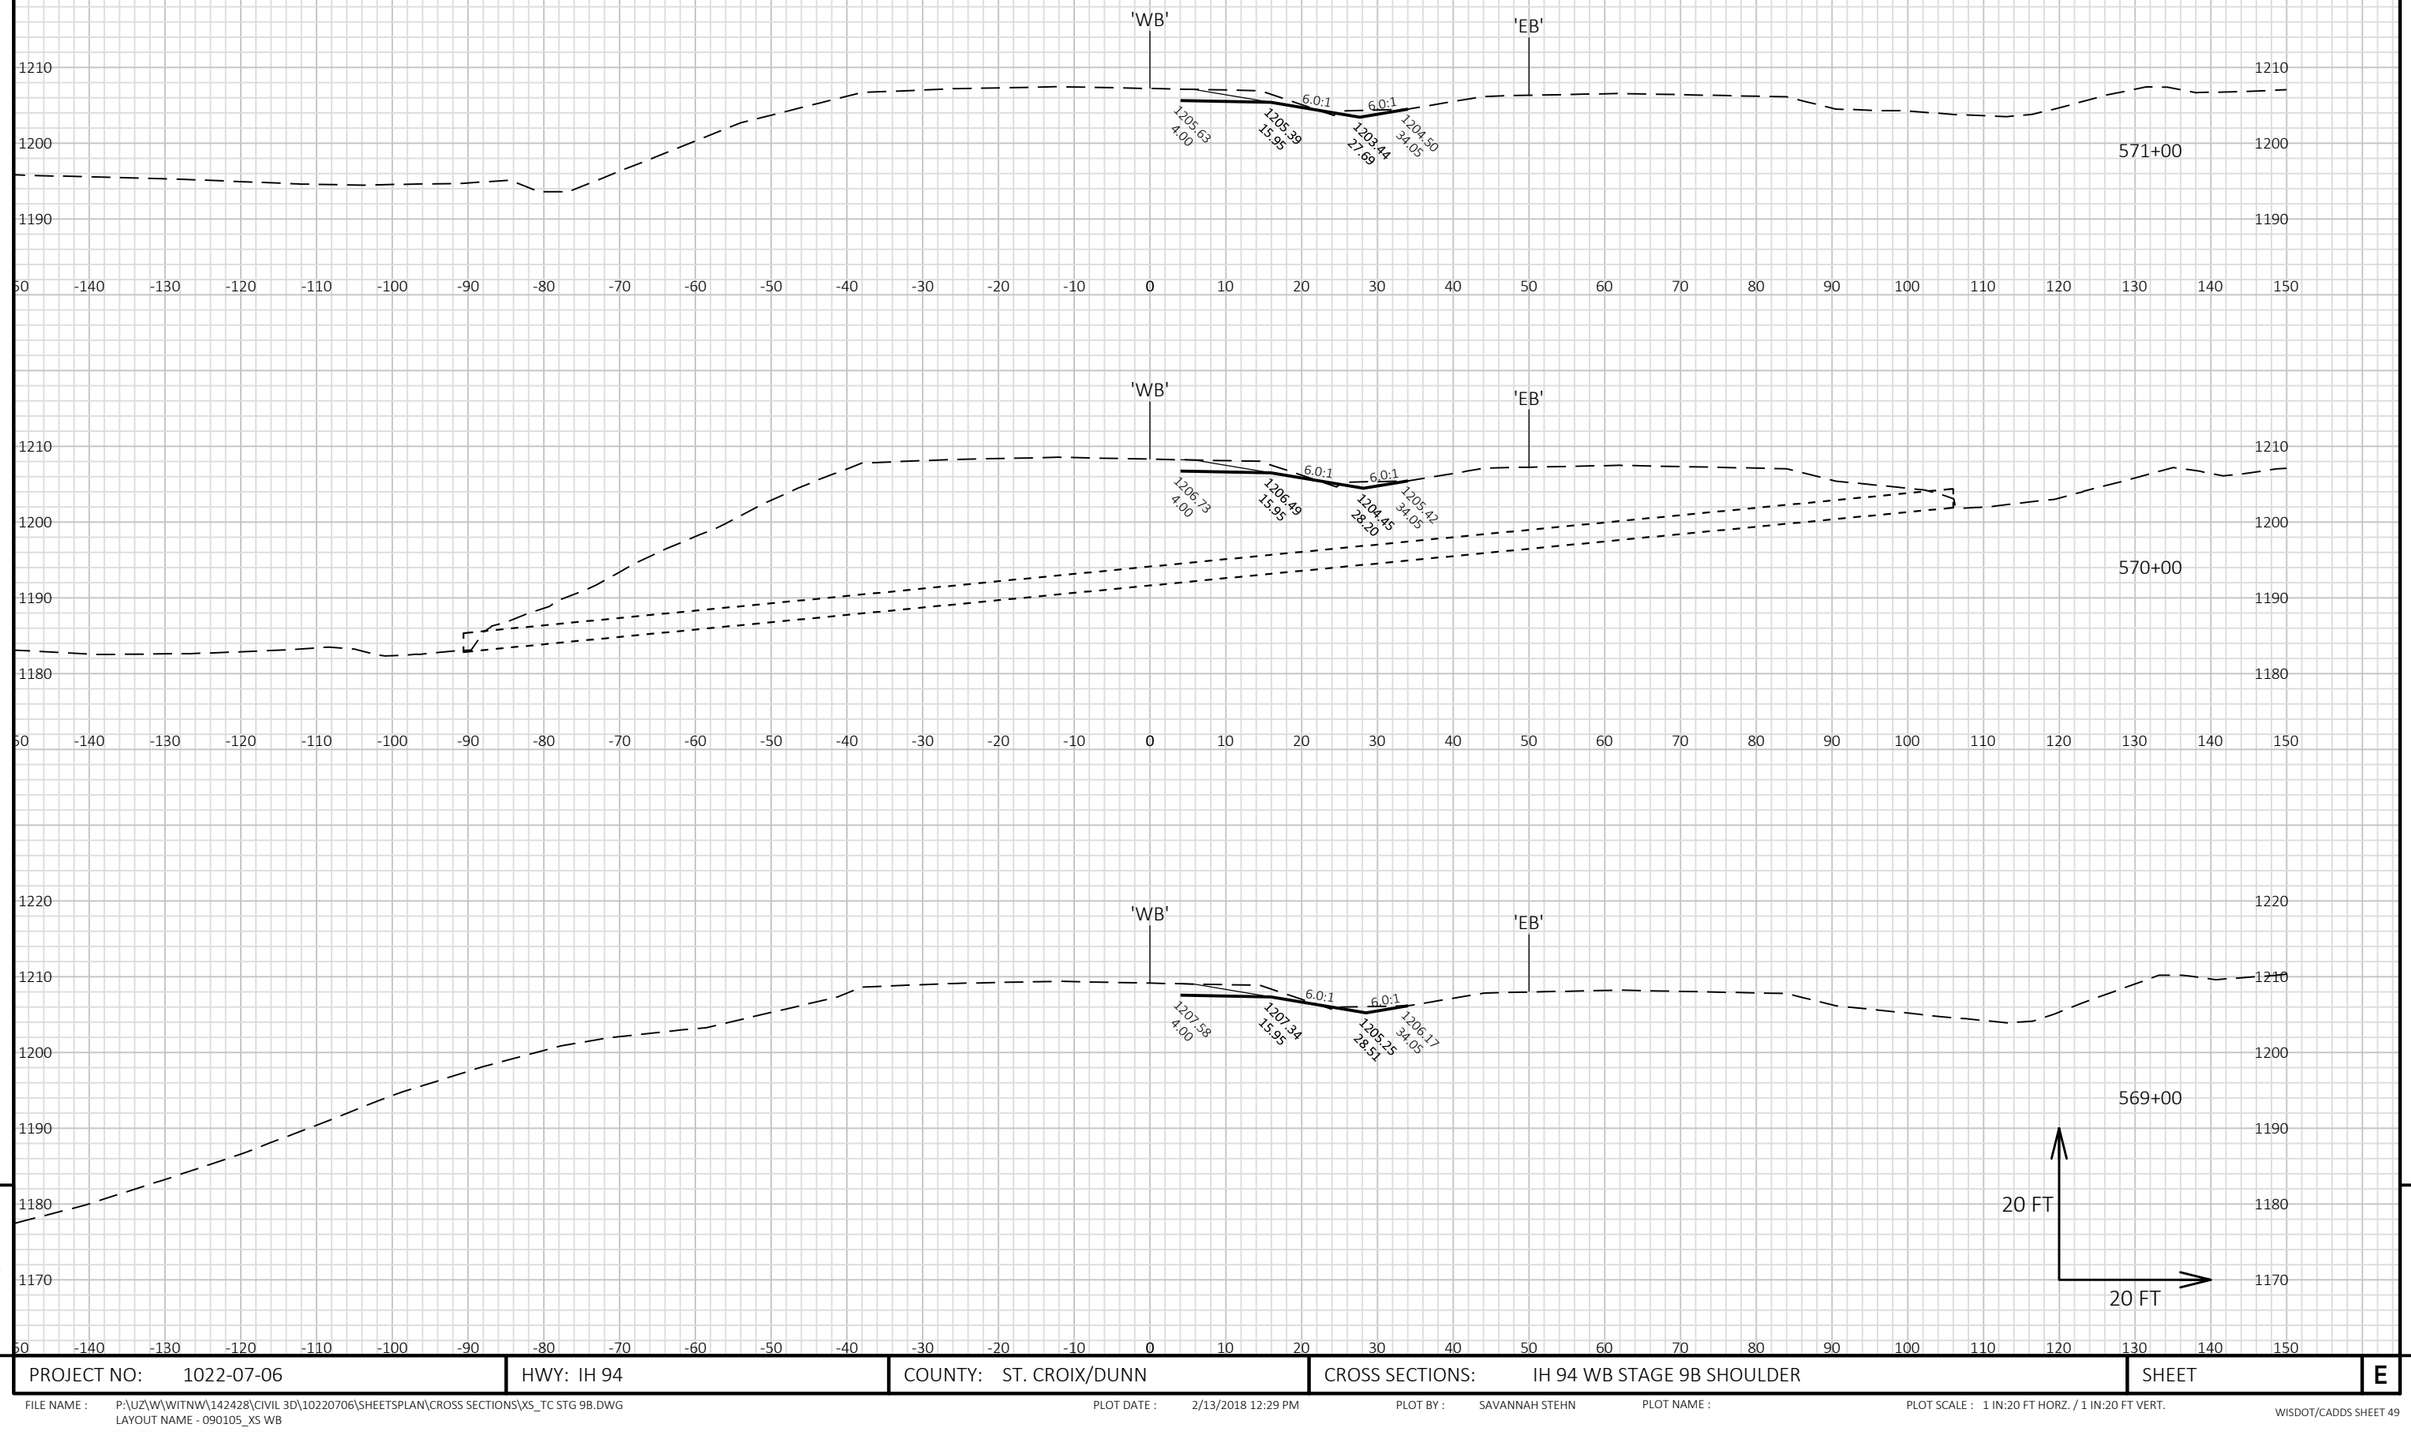


9

9

PROJECT NO: 1022-07-06	HWY: IH 94	COUNTY: ST. CROIX/DUNN	CROSS SECTIONS: IH 94 WB STAGE 9B SHOULDER	SHEET	E

FILE NAME : P:\UZ\W\WITNW\142428\CIVIL 3D\10220706\SHEETSPLAN\CROSS SECTIONS\XS_TC STG 9B.DWG
LAYOUT NAME - 090105_XS WB

PLOT DATE : 2/13/2018 12:29 PM PLOT BY : SAVANNAH STEHN PLOT NAME : PLOT SCALE : 1 IN:20 FT HORZ. / 1 IN:20 FT VERT.

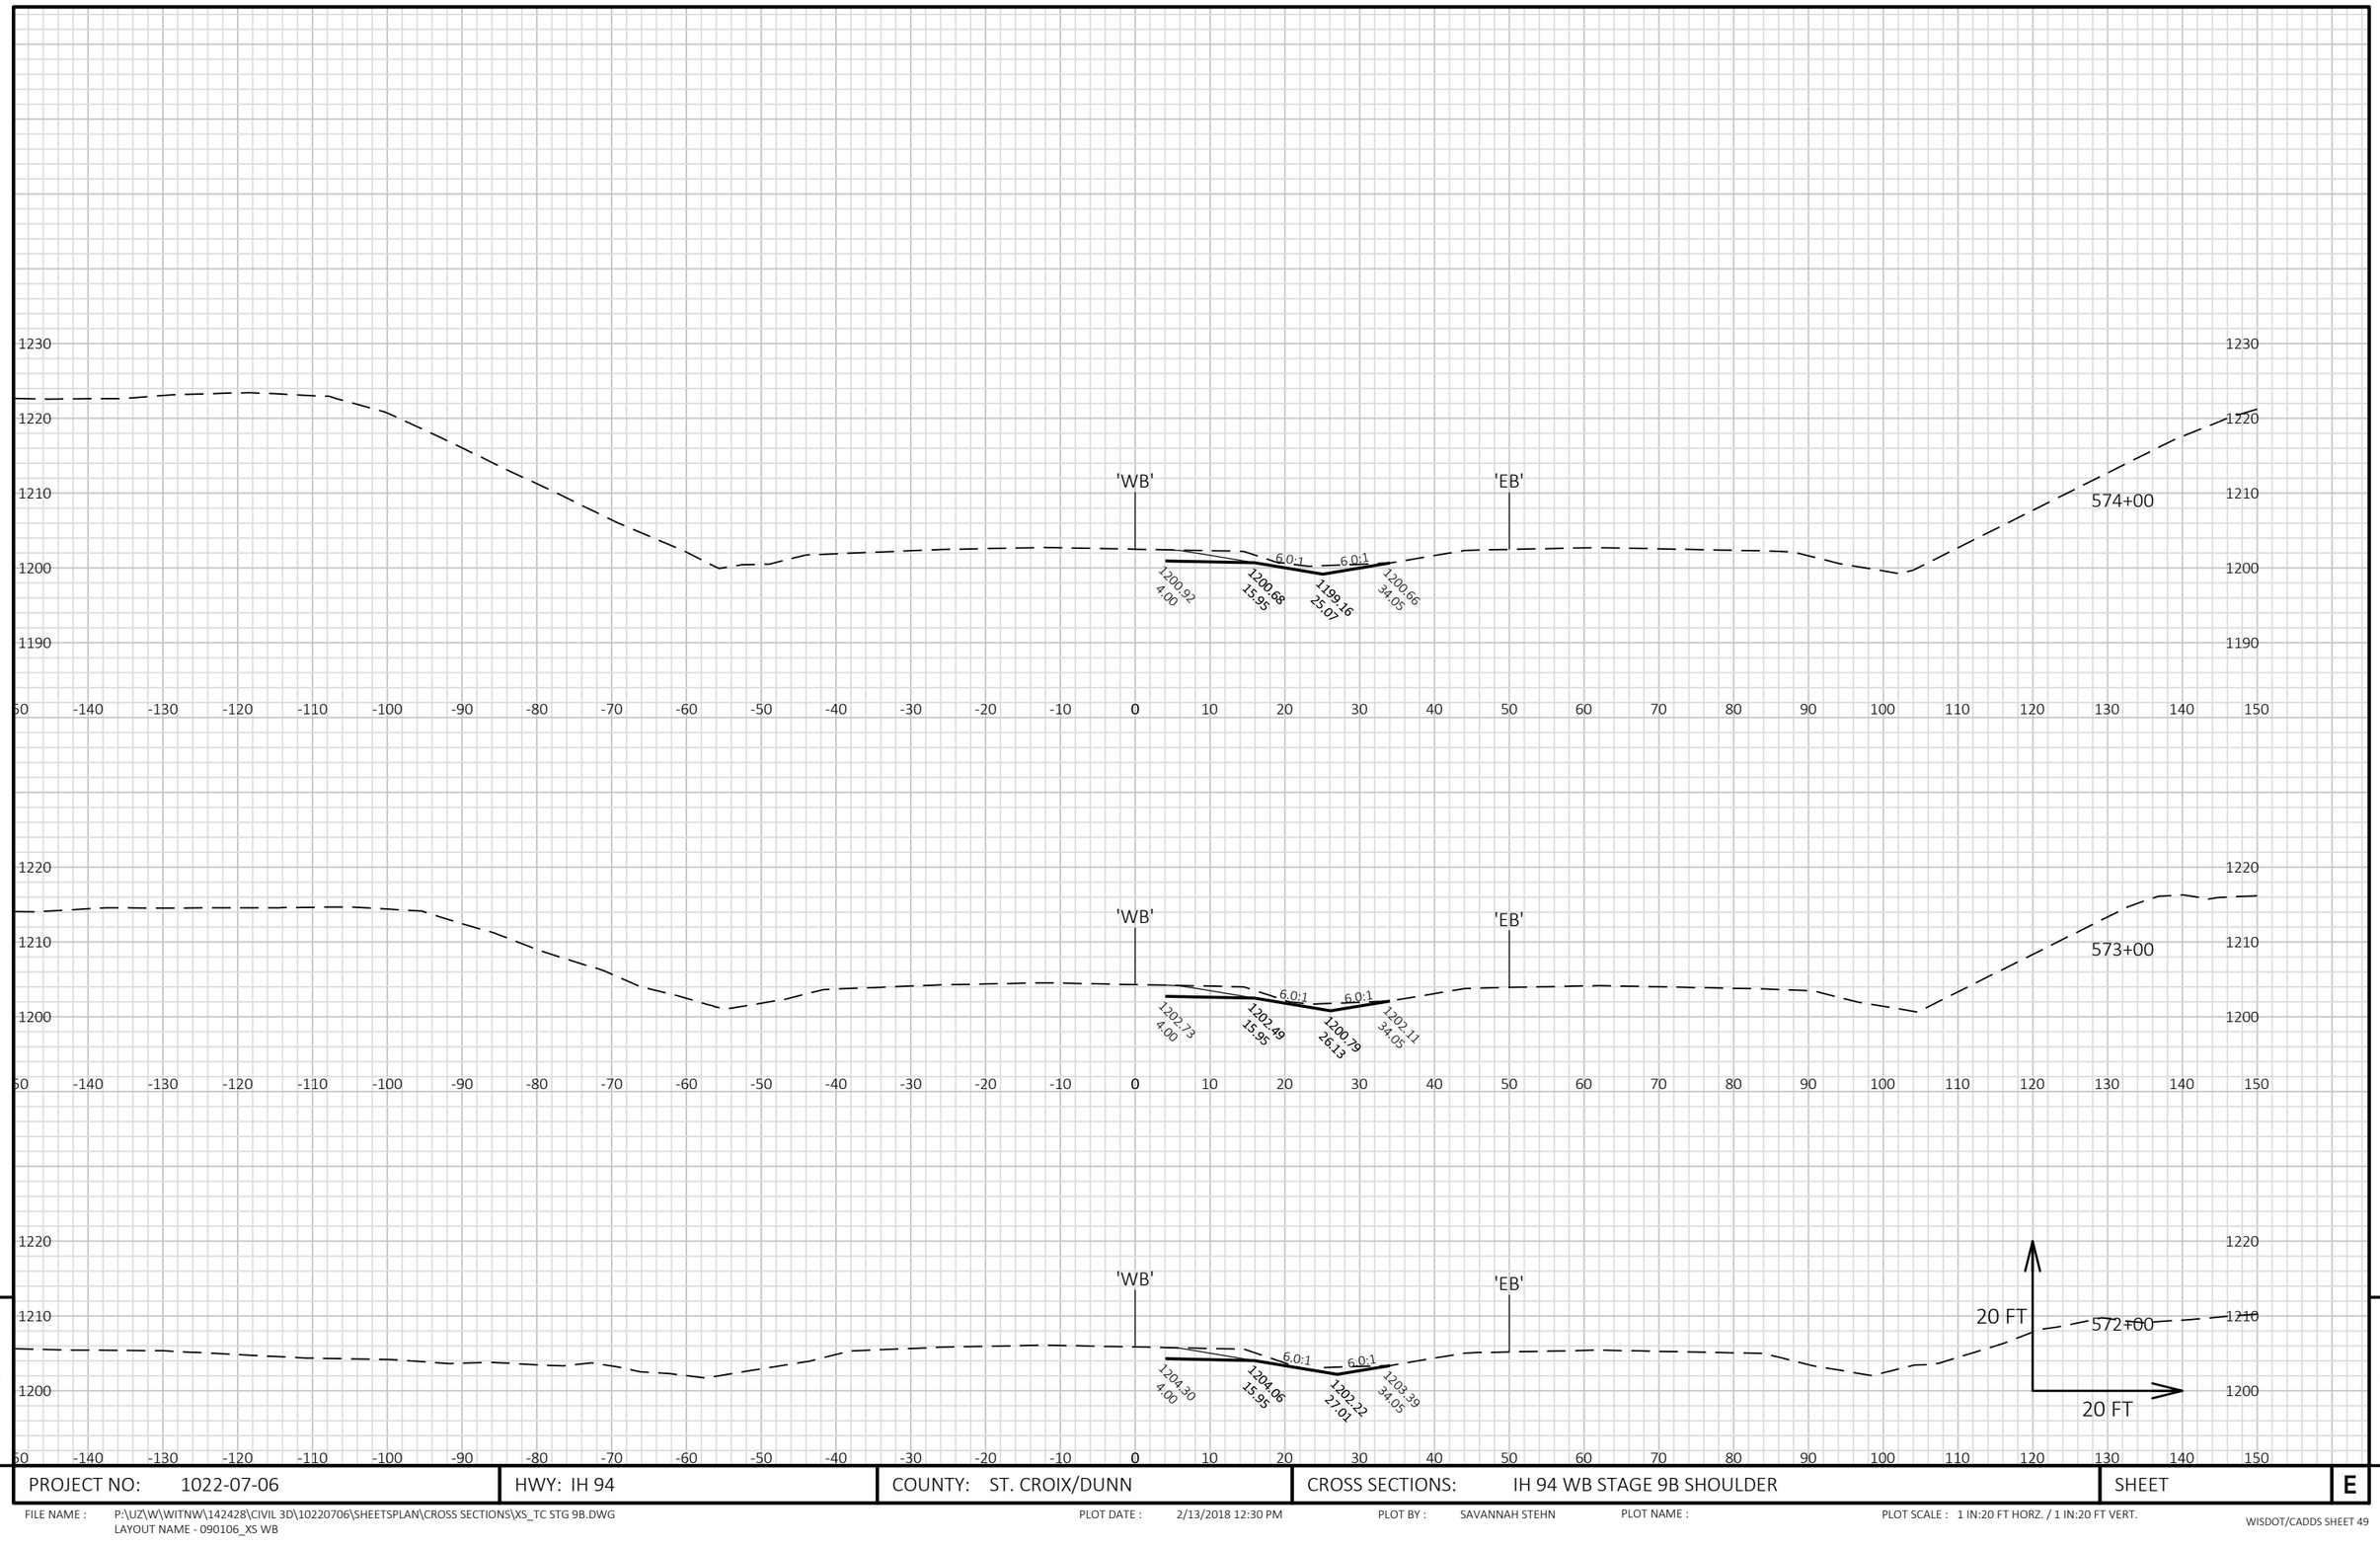


9


9


PROJECT NO: 1022-07-06	HWY: IH 94	COUNTY: ST. CROIX/DUNN	CROSS SECTIONS: IH 94 WB STAGE 9B SHOULDER	SHEET	E

FILE NAME : P:\UZ\W\WITNW\142428\CIVIL 3D\10220706\SHEETSPLAN\CROSS SECTIONS\XS_TC STG 9B.DWG
LAYOUT NAME - 090106_XS WB

PLOT DATE : 2/13/2018 12:30 PM PLOT BY : SAVANNAH STEHN PLOT NAME : PLOT SCALE : 1 IN:20 FT HORZ. / 1 IN:20 FT VERT.

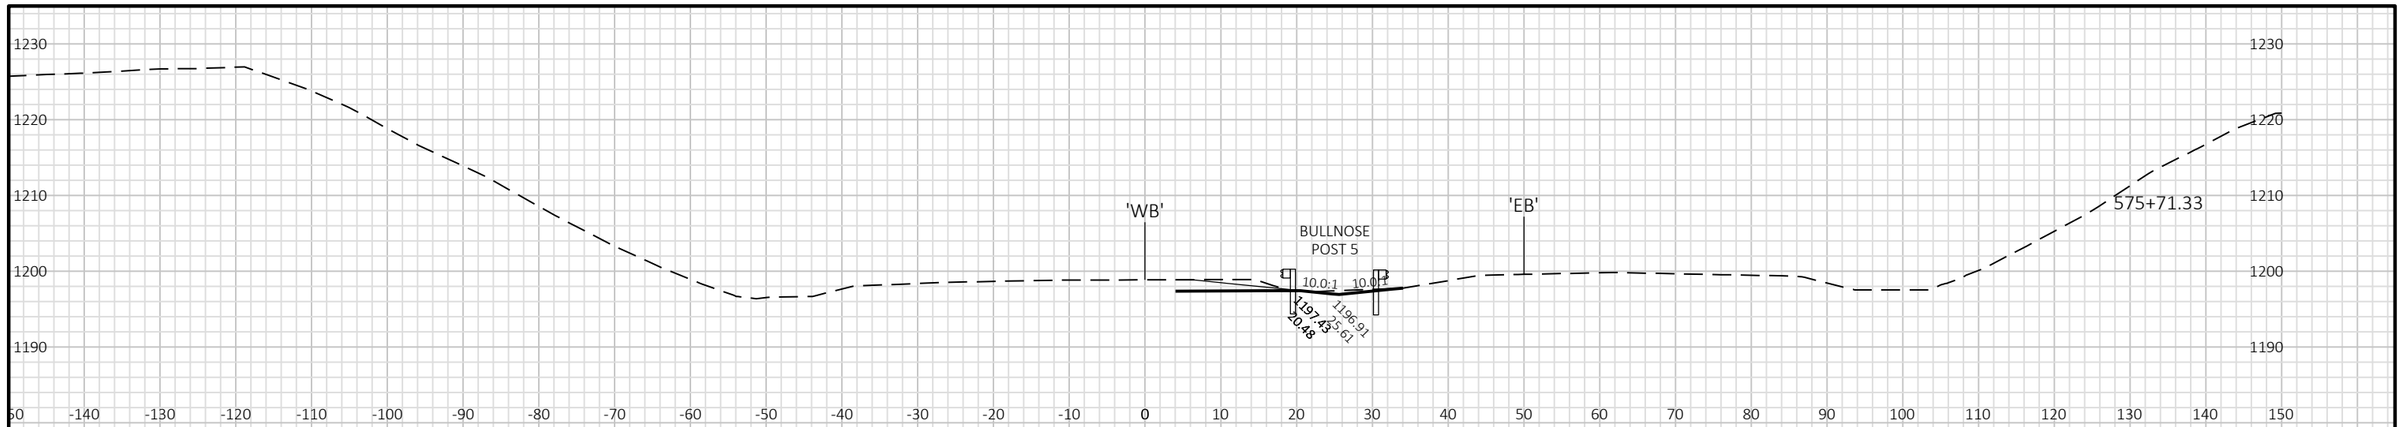

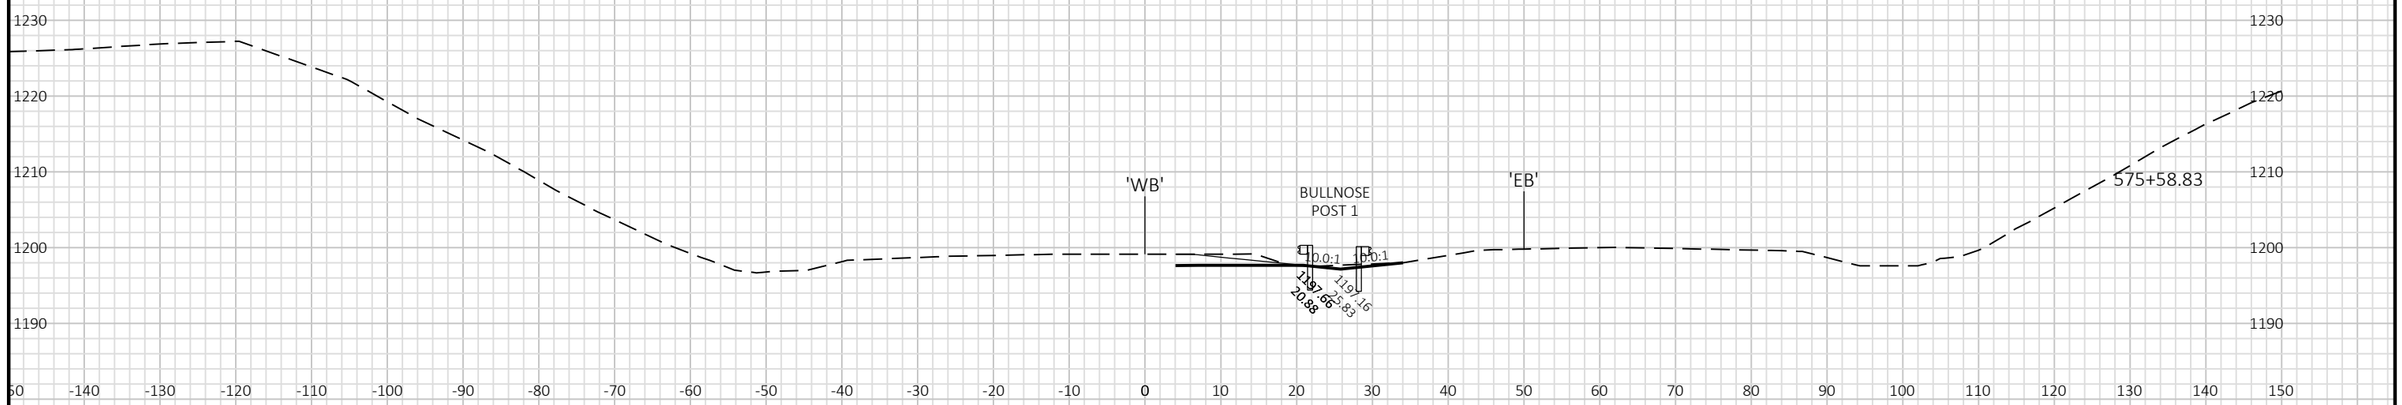

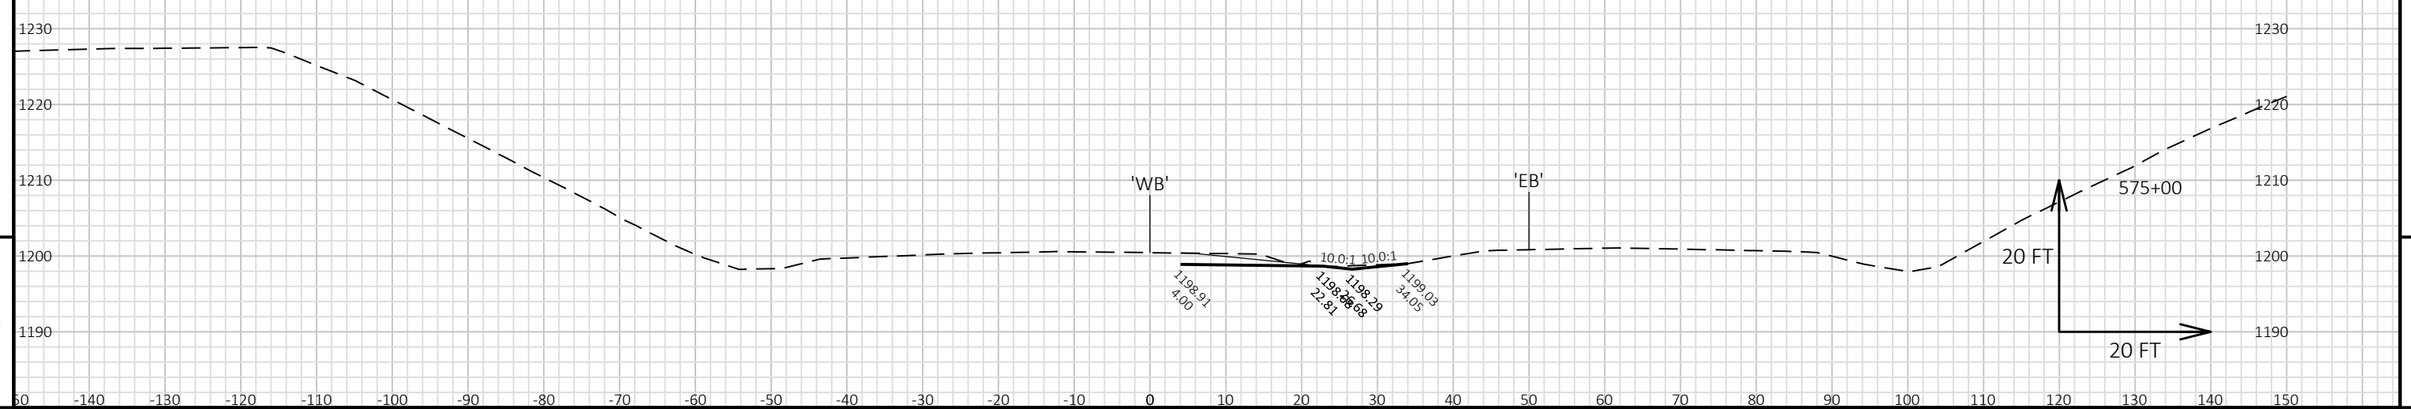


9

9

PROJECT NO: 1022-07-06	HWY: IH 94	COUNTY: ST. CROIX/DUNN	CROSS SECTIONS: IH 94 WB STAGE 9B SHOULDER	SHEET	E

FILE NAME : P:\UZ\W\WITNW\142428\CIVIL 3D\10220706\SHEETSPLAN\CROSS SECTIONS\XS_TC STG 9B.DWG
LAYOUT NAME - 090107_XS WB

PLOT DATE : 2/13/2018 12:30 PM PLOT BY : SAVANNAH STEHN PLOT NAME : PLOT SCALE : 1 IN:20 FT HORZ. / 1 IN:20 FT VERT.

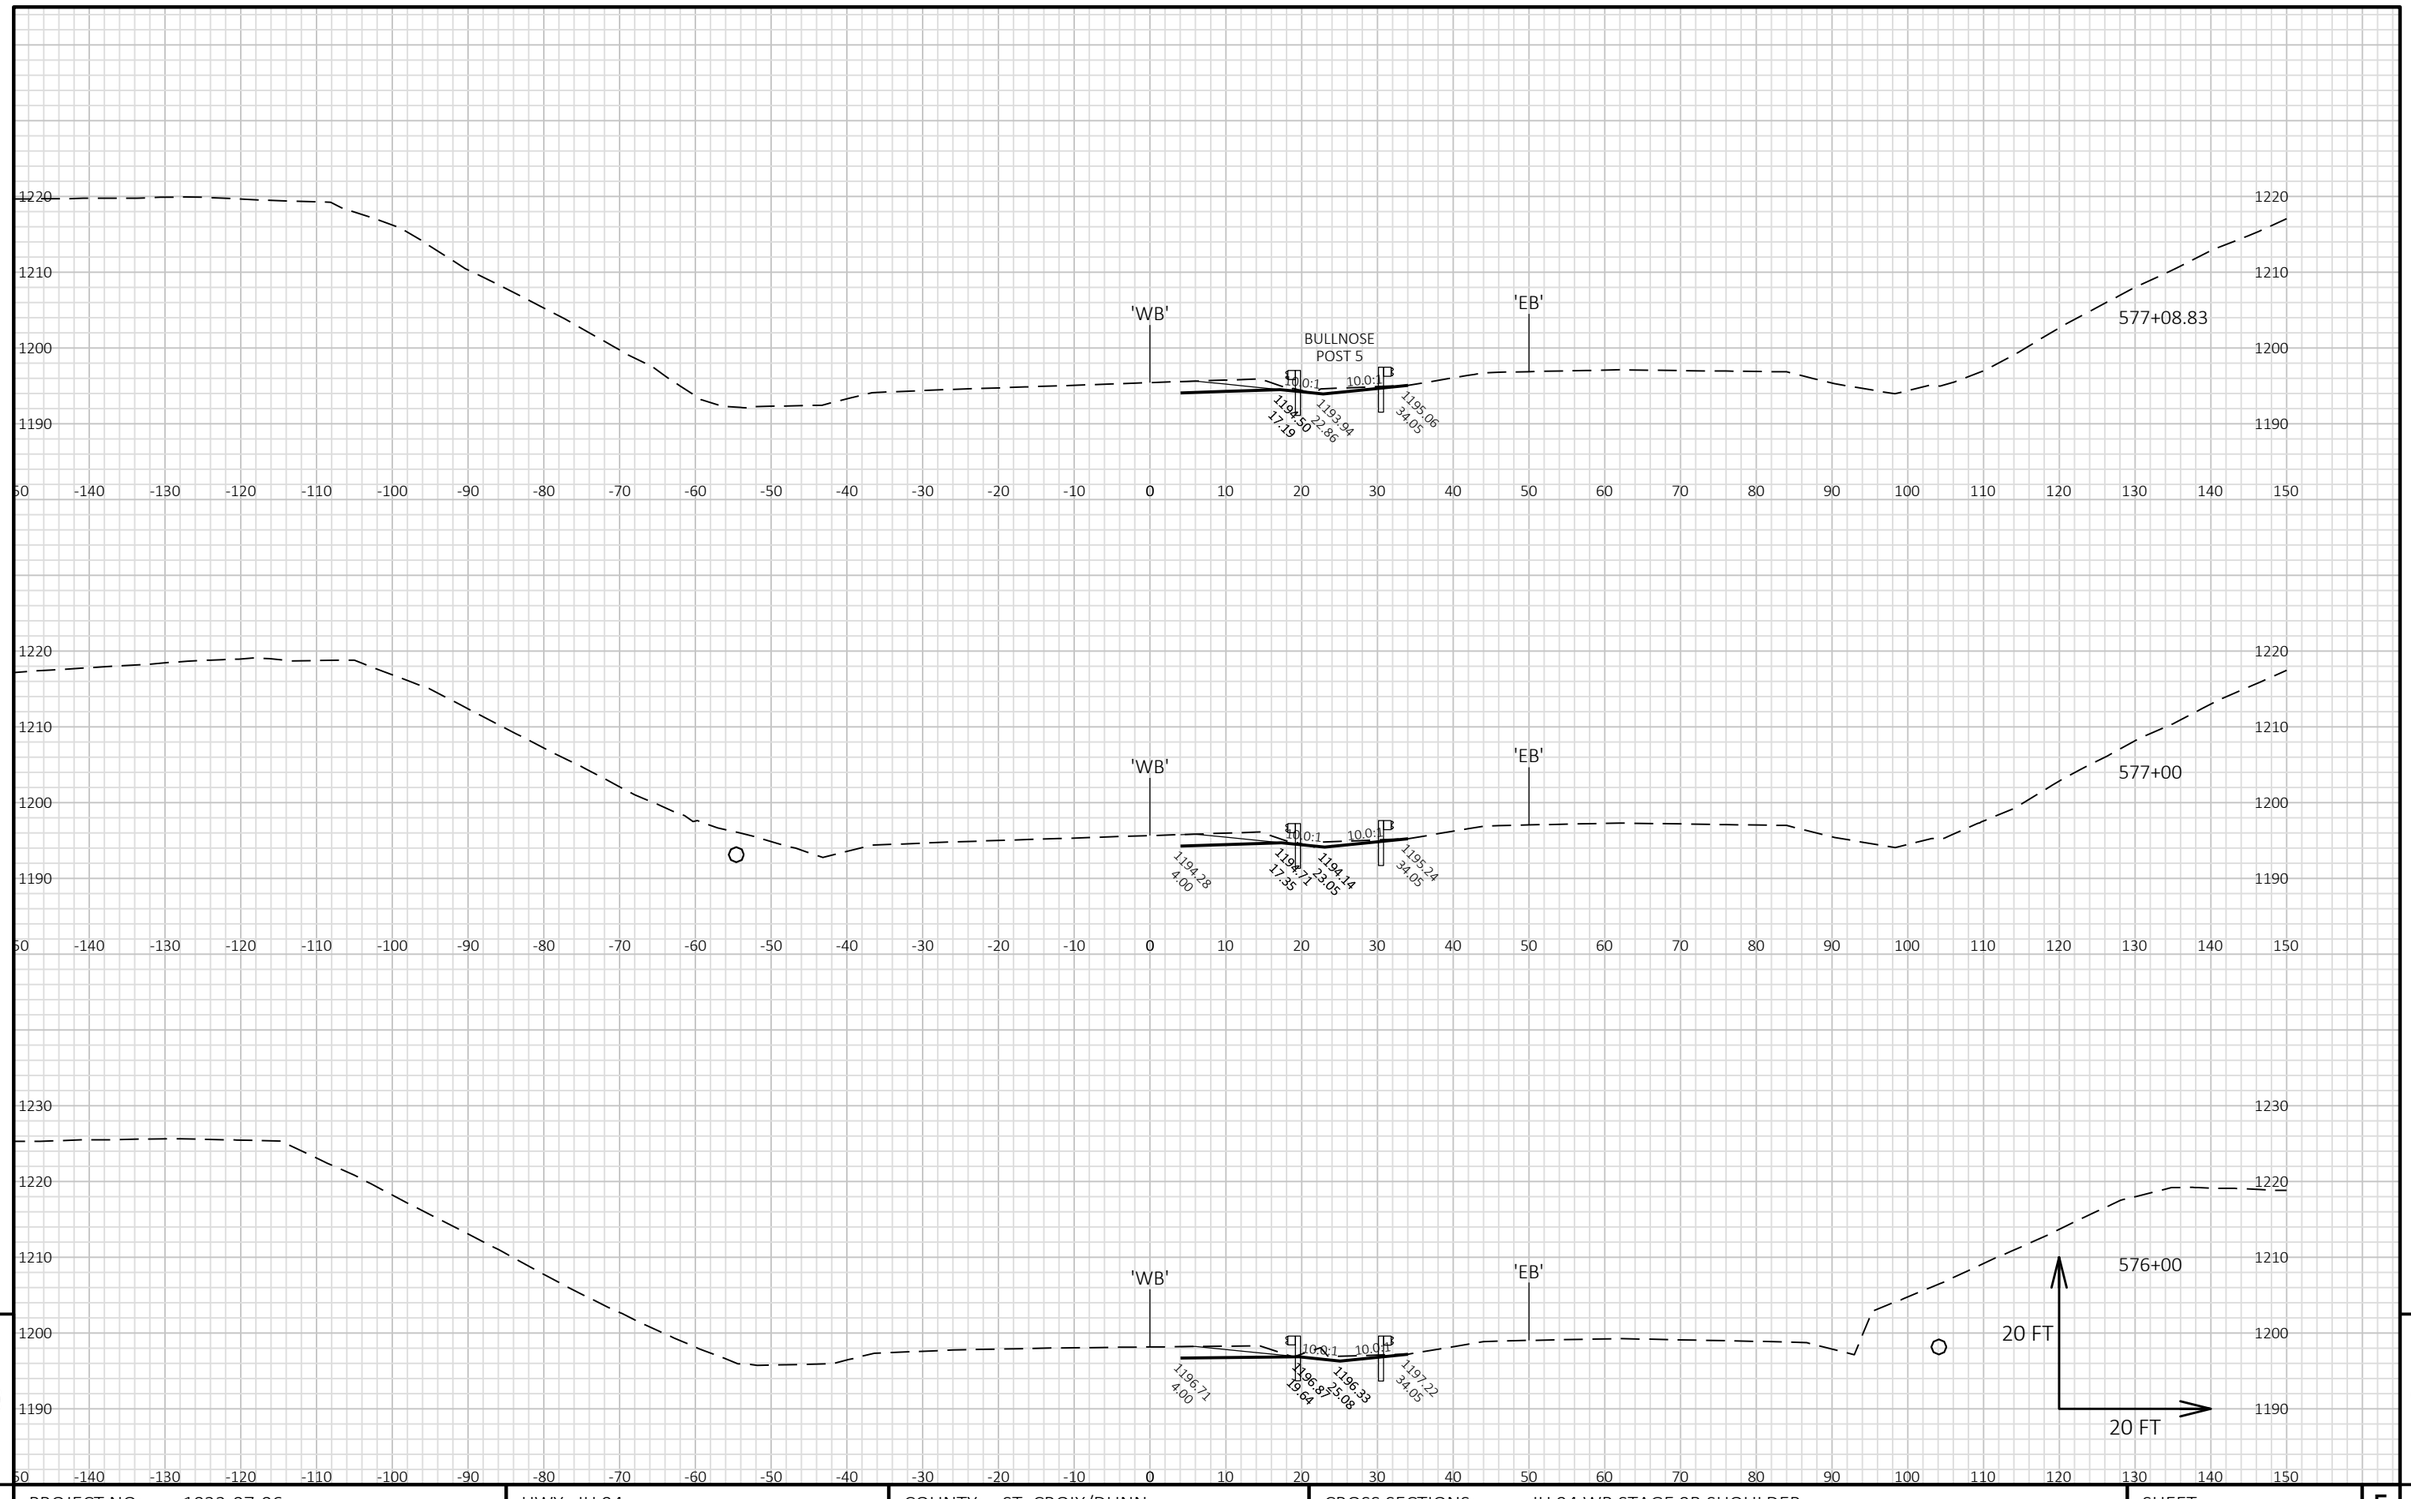


9


9


PROJECT NO: 1022-07-06	HWY: IH 94	COUNTY: ST. CROIX/DUNN	CROSS SECTIONS: IH 94 WB STAGE 9B SHOULDER	SHEET	E

FILE NAME : P:\UZ\W\WITNW\142428\CIVIL 3D\10220706\SHEETSPLAN\CROSS SECTIONS\XS_TC STG 9B.DWG
LAYOUT NAME - 090108_XS WB

PLOT DATE : 2/13/2018 12:30 PM PLOT BY : SAVANNAH STEHN PLOT NAME : PLOT SCALE : 1 IN:20 FT HORZ. / 1 IN:20 FT VERT.

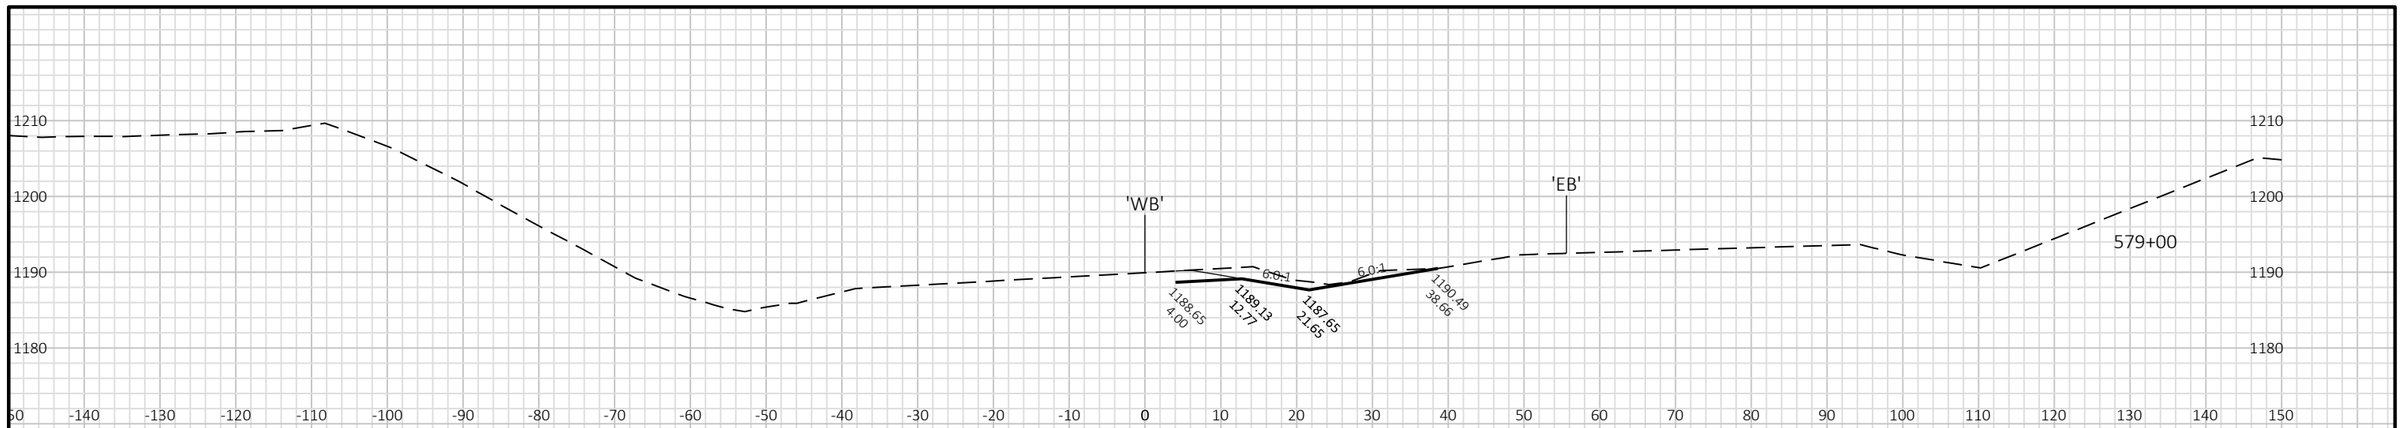

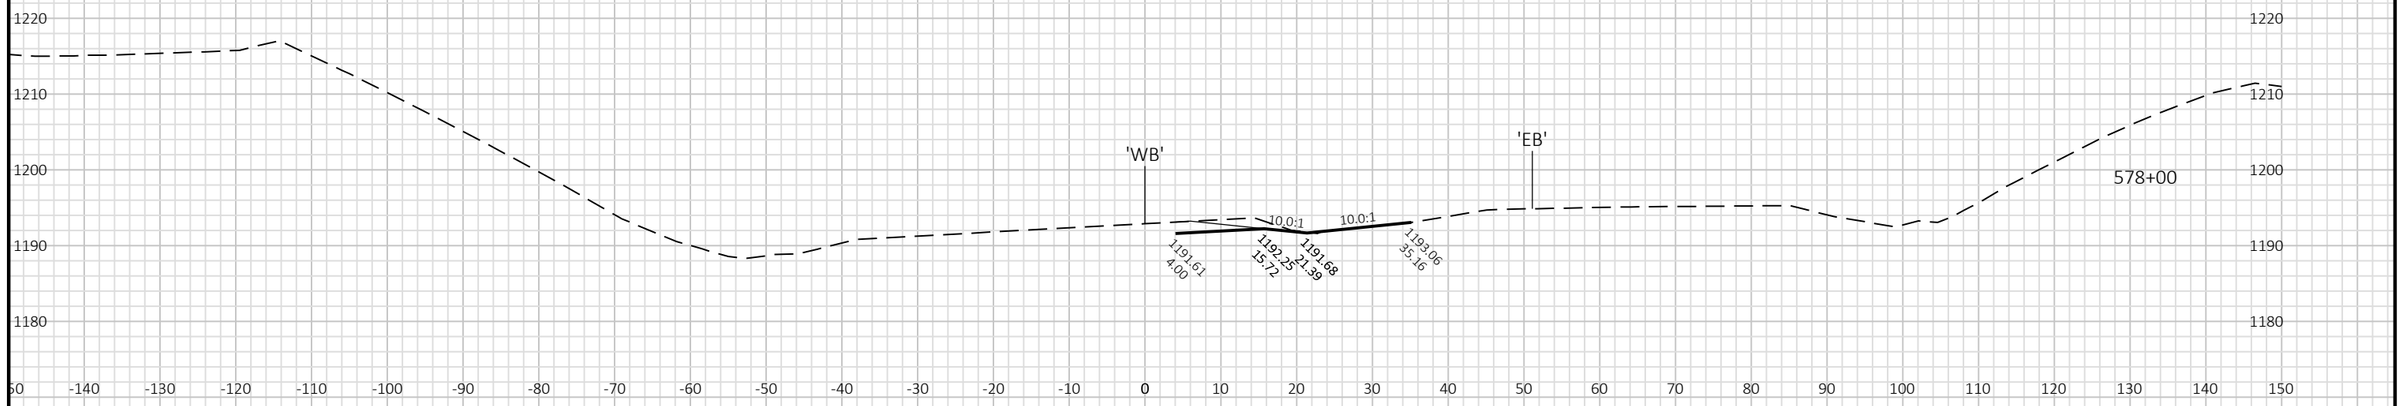

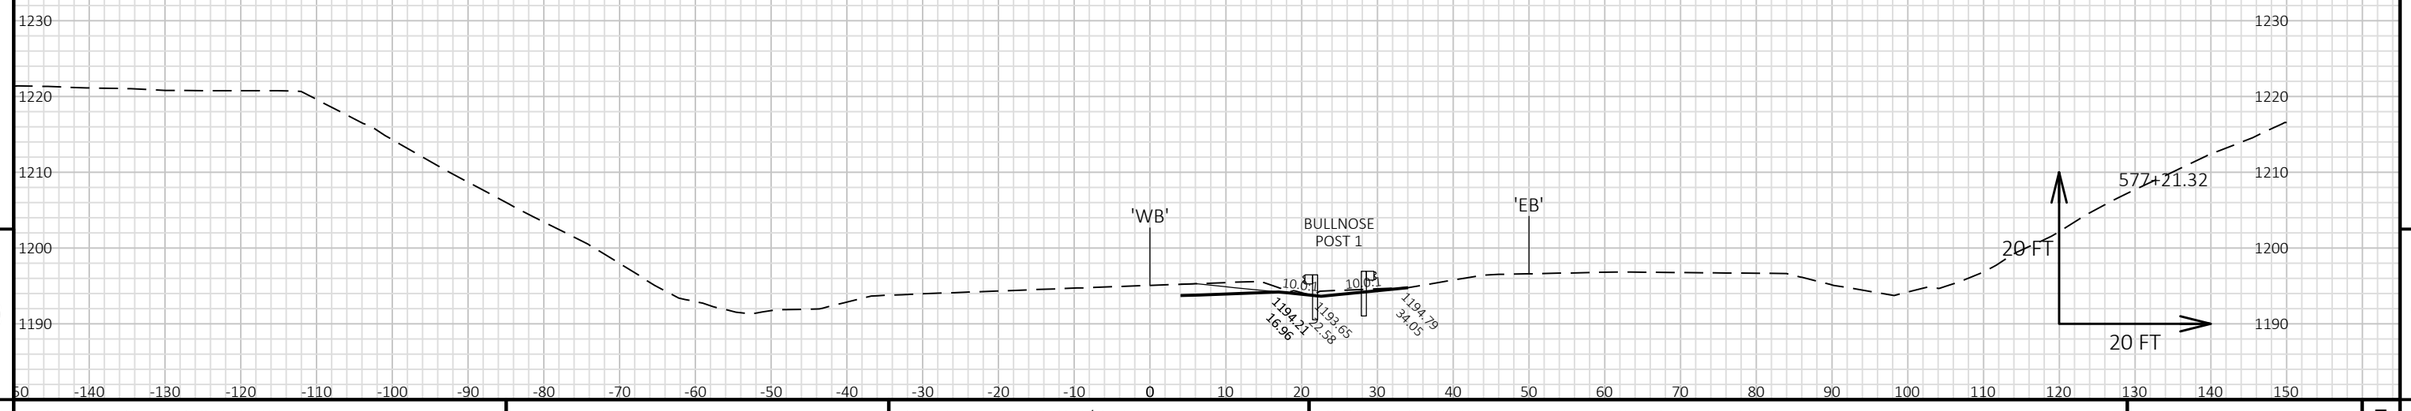


9

9

PROJECT NO: 1022-07-06	HWY: IH 94	COUNTY: ST. CROIX/DUNN	CROSS SECTIONS: IH 94 WB STAGE 9B SHOULDER	SHEET	E

FILE NAME : P:\UZ\W\WITNW\142428\CIVIL 3D\10220706\SHEETSPLAN\CROSS SECTIONS\XS_TC STG 9B.DWG
LAYOUT NAME - 090109_XS WB

PLOT DATE : 2/13/2018 12:30 PM PLOT BY : SAVANNAH STEHN PLOT NAME : PLOT SCALE : 1 IN:20 FT HORZ. / 1 IN:20 FT VERT.

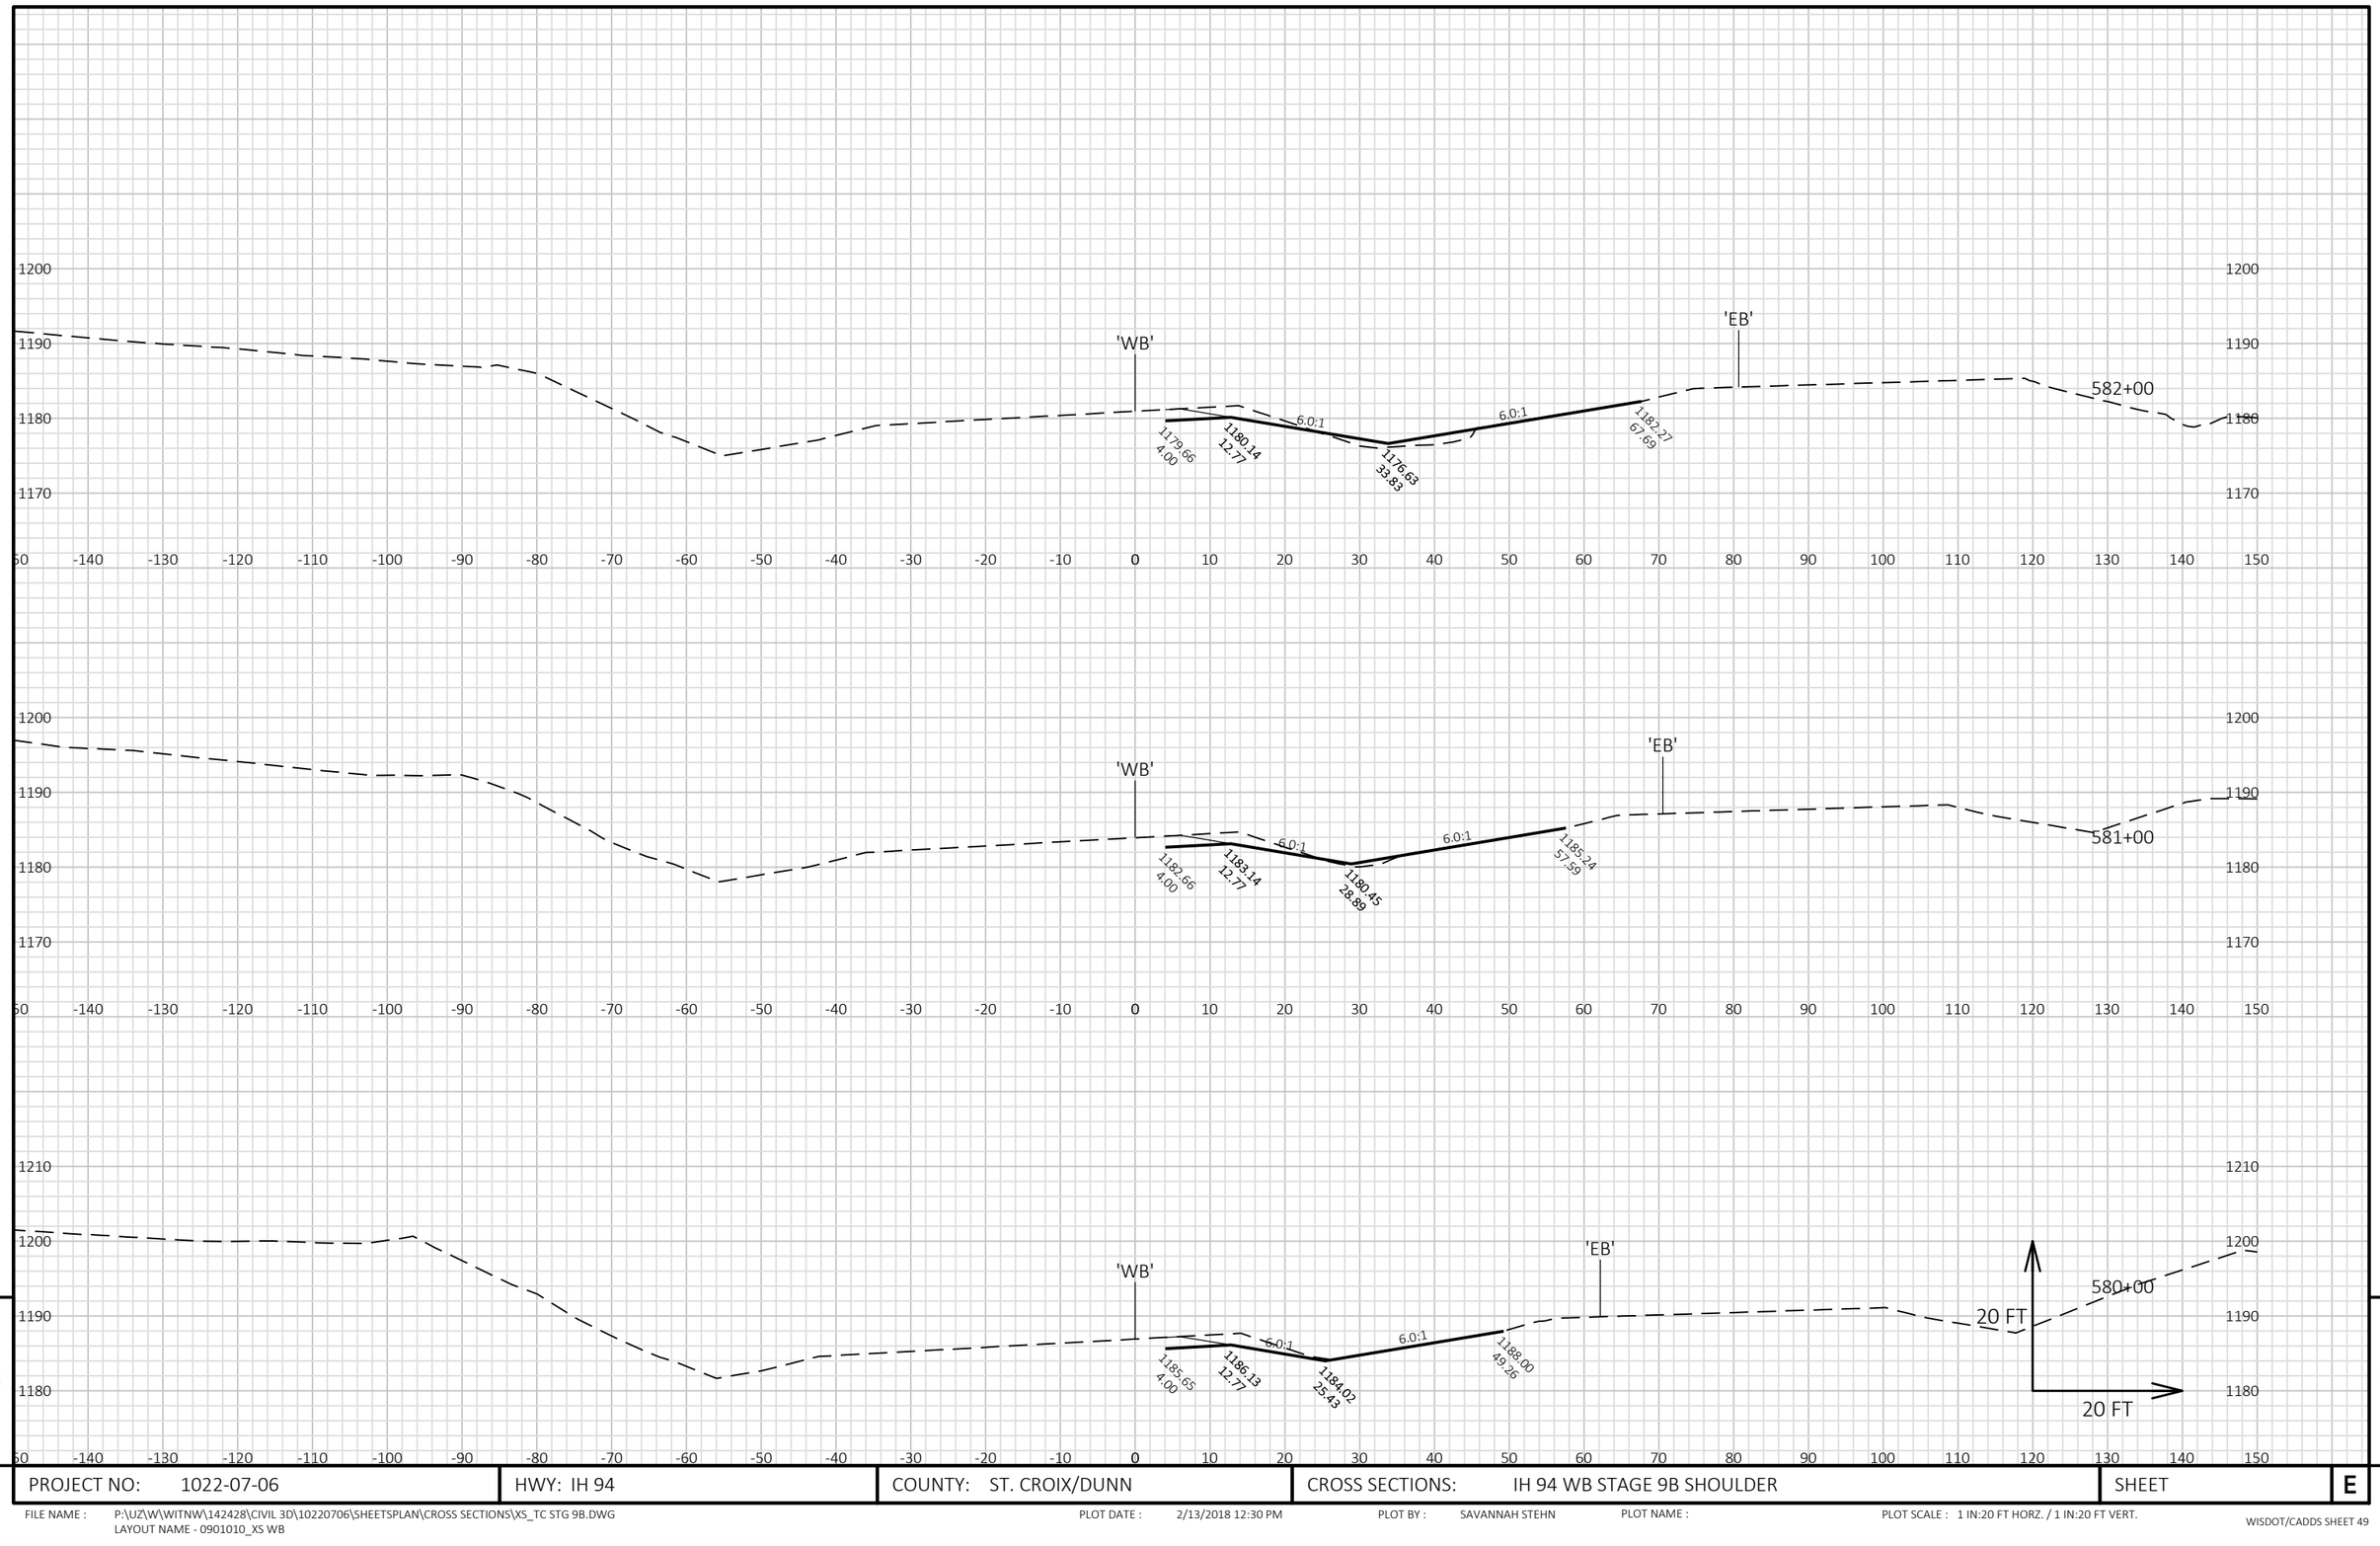


9

9

PROJECT NO: 1022-07-06	HWY: IH 94	COUNTY: ST. CROIX/DUNN	CROSS SECTIONS: IH 94 WB STAGE 9B SHOULDER	SHEET	E

FILE NAME : P:\UZ\W\WITNW\142428\CIVIL 3D\10220706\SHEETSPLAN\CROSS SECTIONS\XS_TC STG 9B.DWG
LAYOUT NAME - 0901010_XS WB

PLOT DATE : 2/13/2018 12:30 PM PLOT BY : SAVANNAH STEHN PLOT NAME : PLOT SCALE : 1 IN:20 FT HORZ. / 1 IN:20 FT VERT.

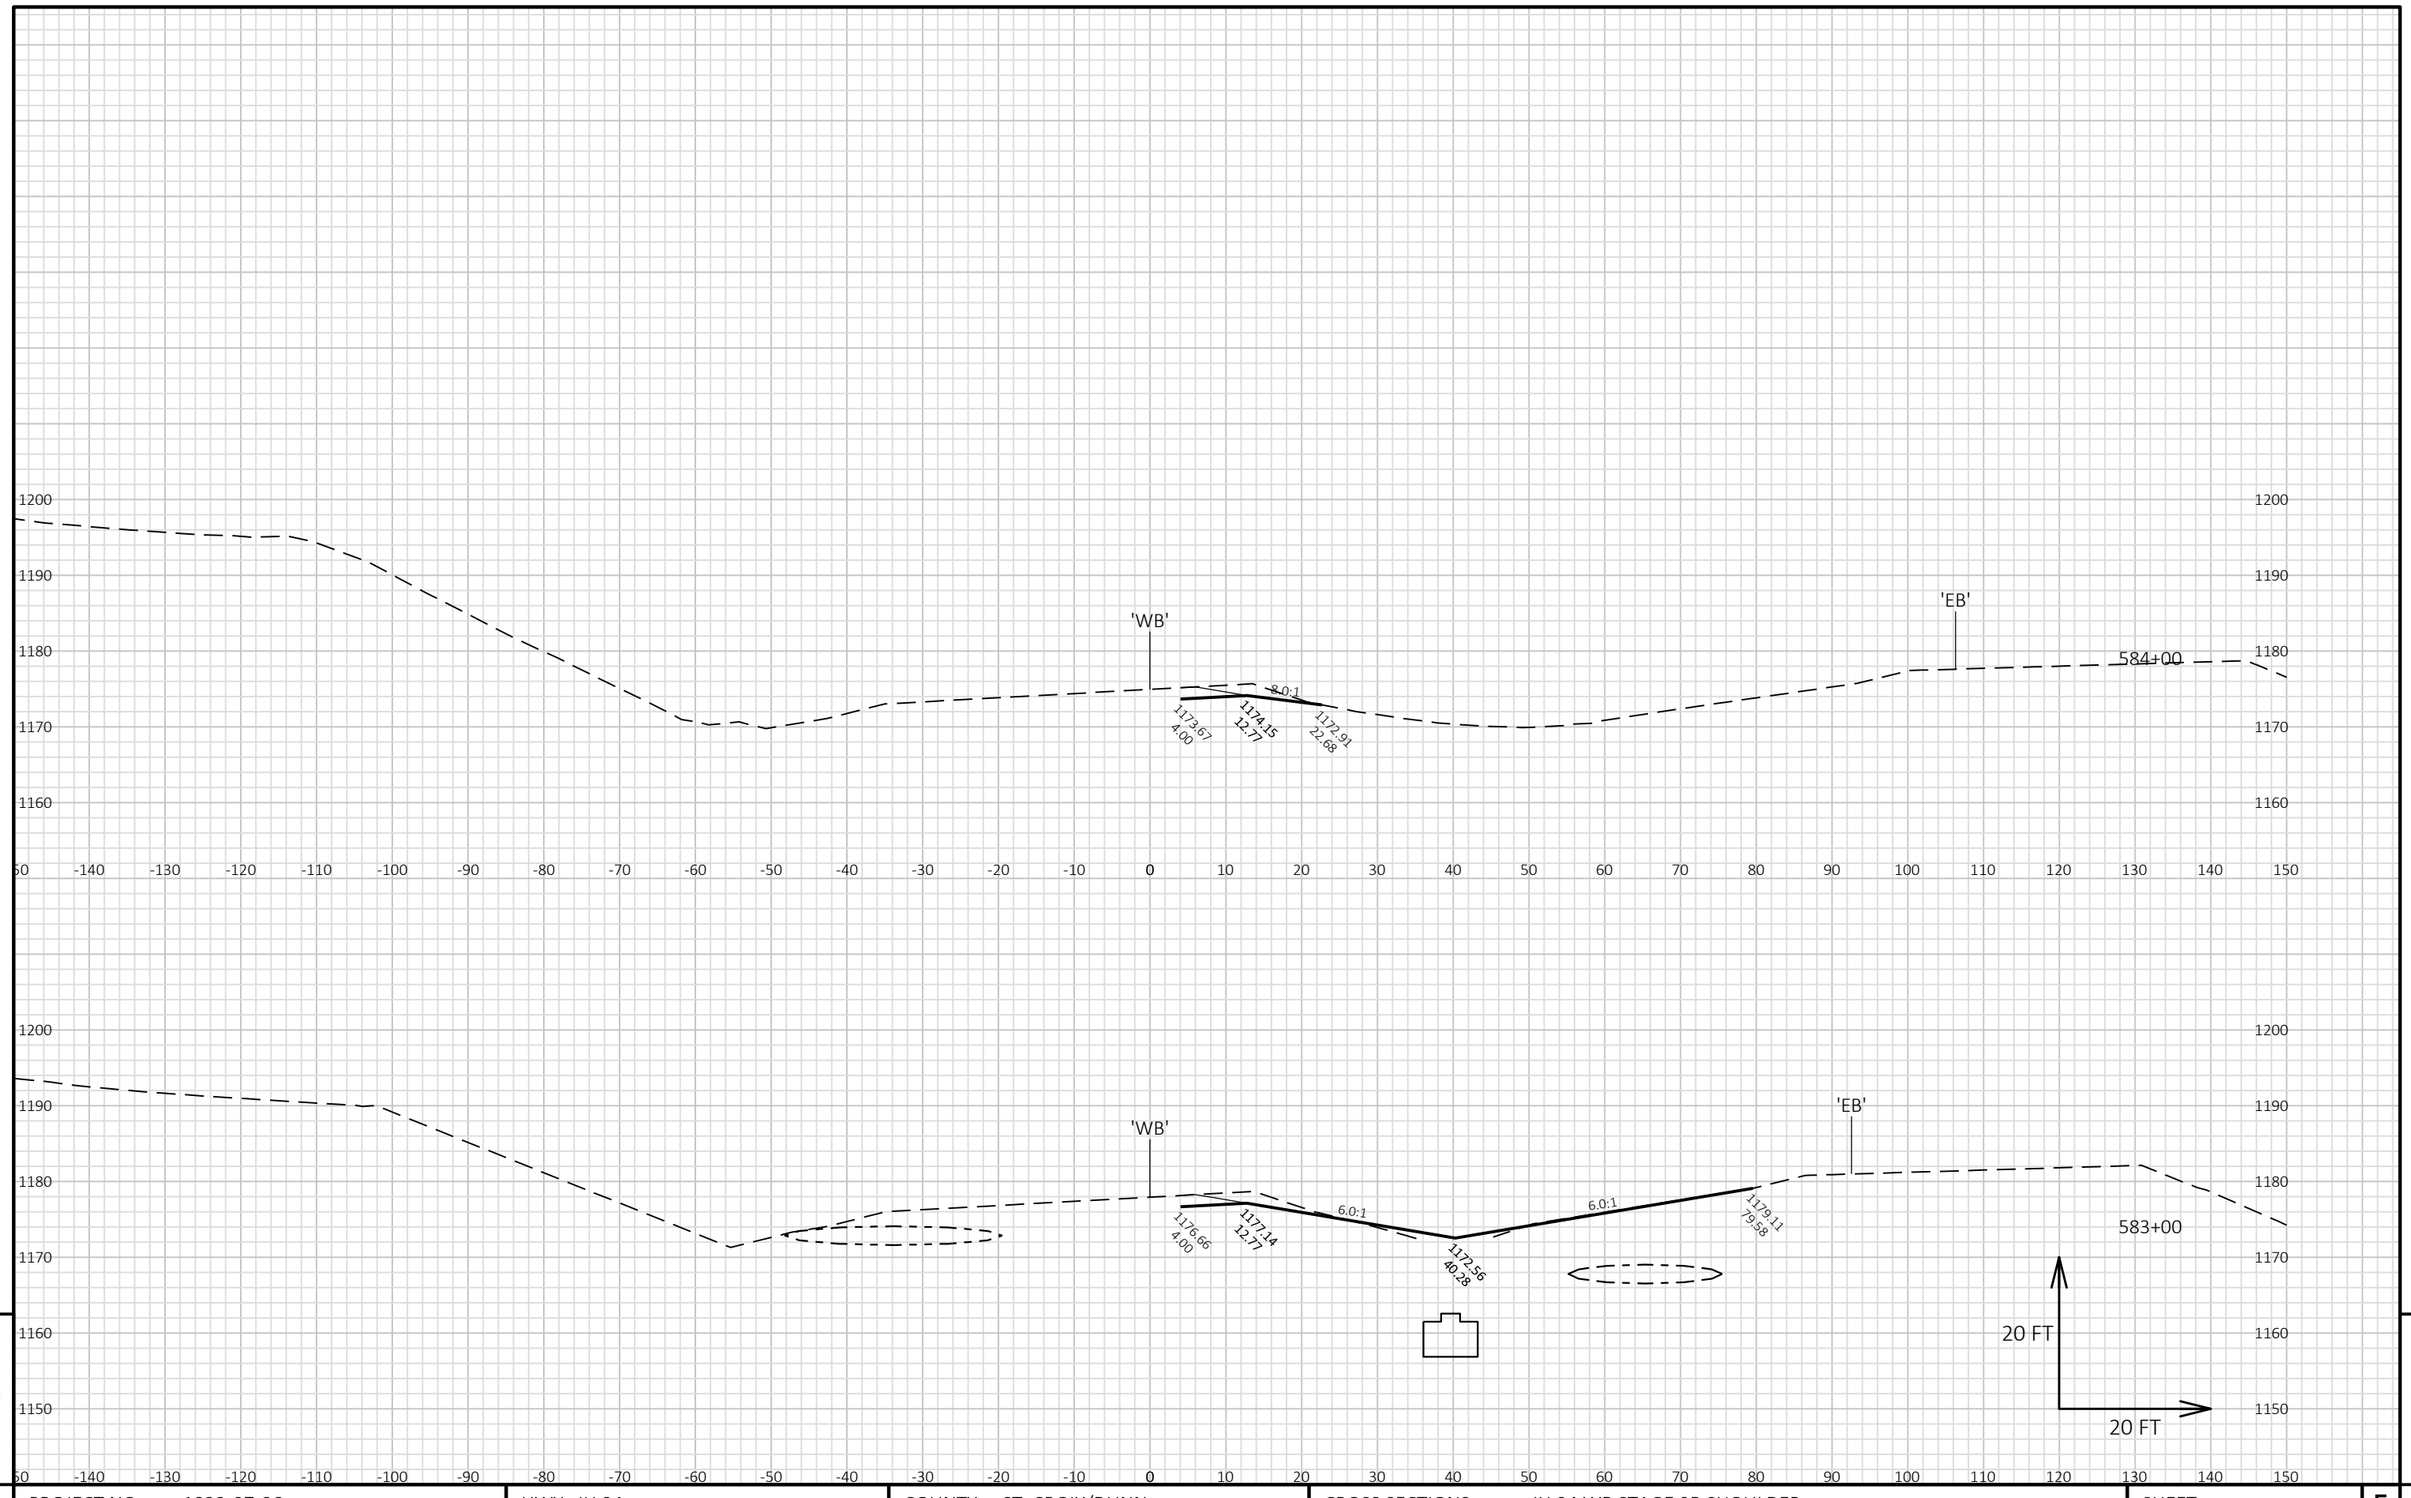


9

9

PROJECT NO: 1022-07-06	HWY: IH 94	COUNTY: ST. CROIX/DUNN	CROSS SECTIONS: IH 94 WB STAGE 9B SHOULDER	SHEET	E

FILE NAME : P:\UZ\W\WITNW\142428\CIVIL 3D\10220706\SHEETSPLAN\CROSS SECTIONS\XS_TC STG 9B.DWG
LAYOUT NAME - 0901011_XS WB

PLOT DATE : 2/13/2018 12:30 PM PLOT BY : SAVANNAH STEHN PLOT NAME : PLOT SCALE : 1 IN:20 FT HORZ. / 1 IN:20 FT VERT.

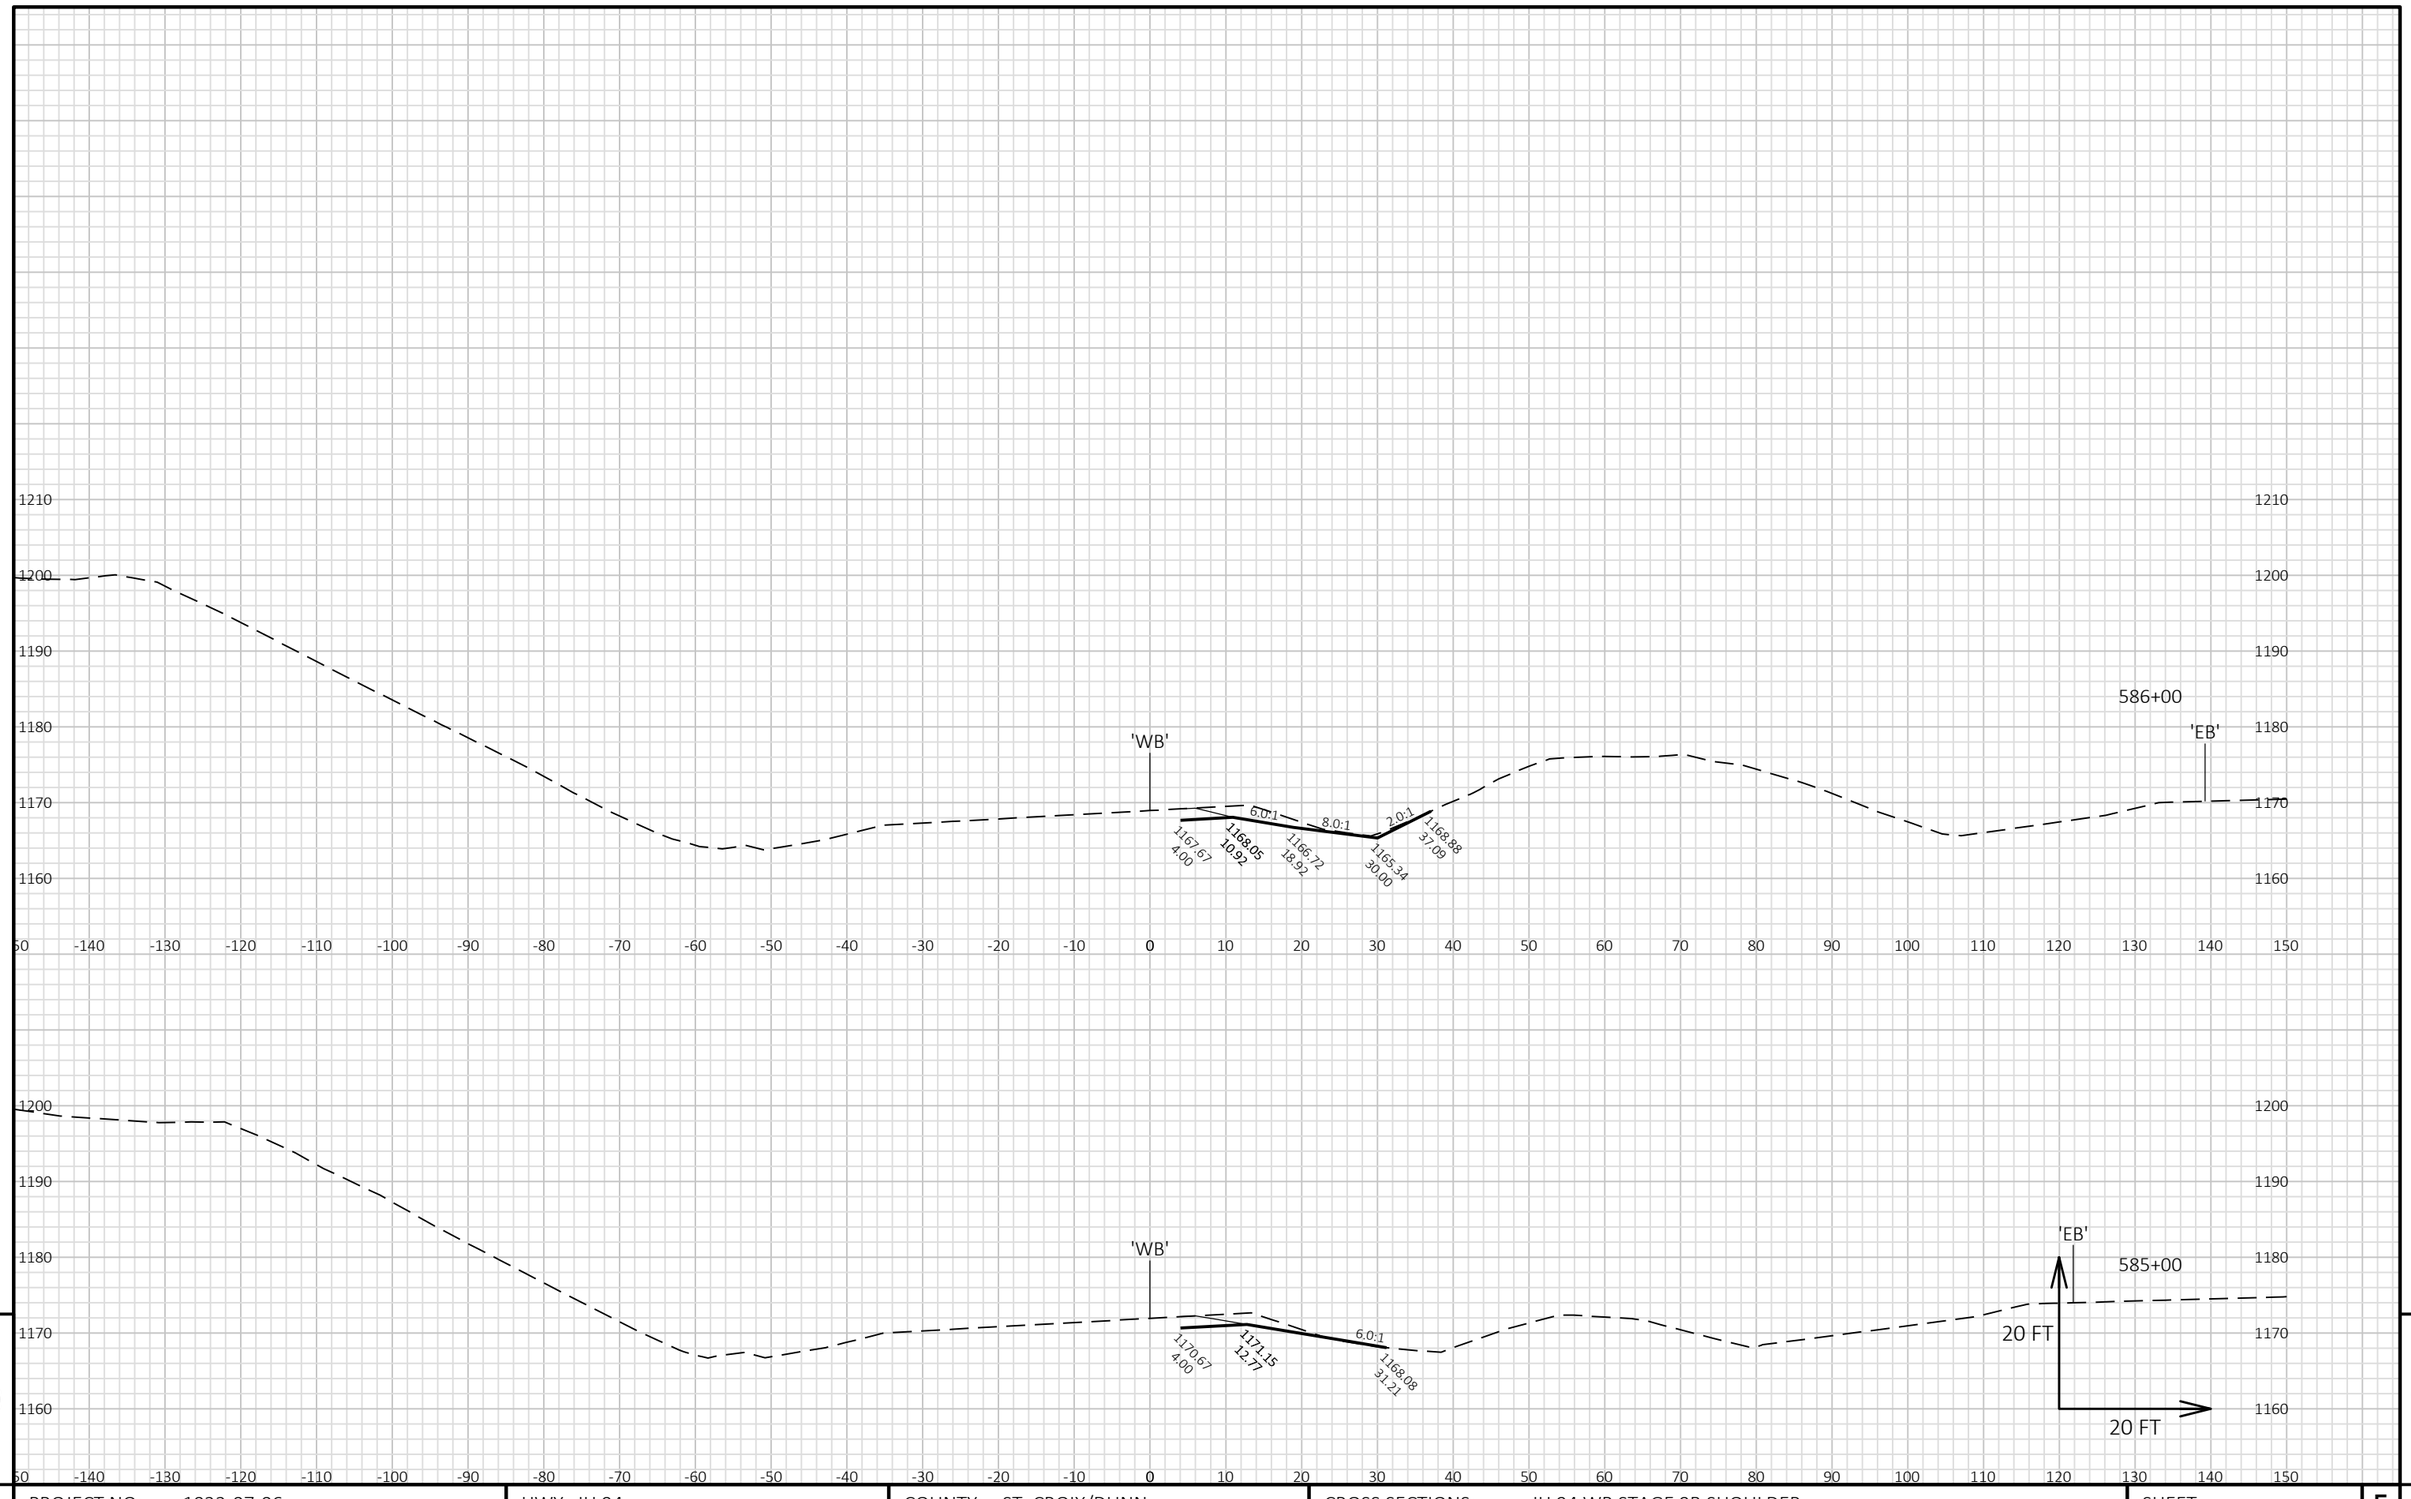


9

9

PROJECT NO: 1022-07-06	HWY: IH 94	COUNTY: ST. CROIX/DUNN	CROSS SECTIONS: IH 94 WB STAGE 9B SHOULDER	SHEET	E

FILE NAME : P:\UZ\W\WITNW\142428\CIVIL 3D\10220706\SHEETSPLAN\CROSS SECTIONS\XS_TC STG 9B.DWG
LAYOUT NAME - 0901012_XS WB

PLOT DATE : 2/13/2018 12:31 PM PLOT BY : SAVANNAH STEHN PLOT NAME : PLOT SCALE : 1 IN:20 FT HORZ. / 1 IN:20 FT VERT.

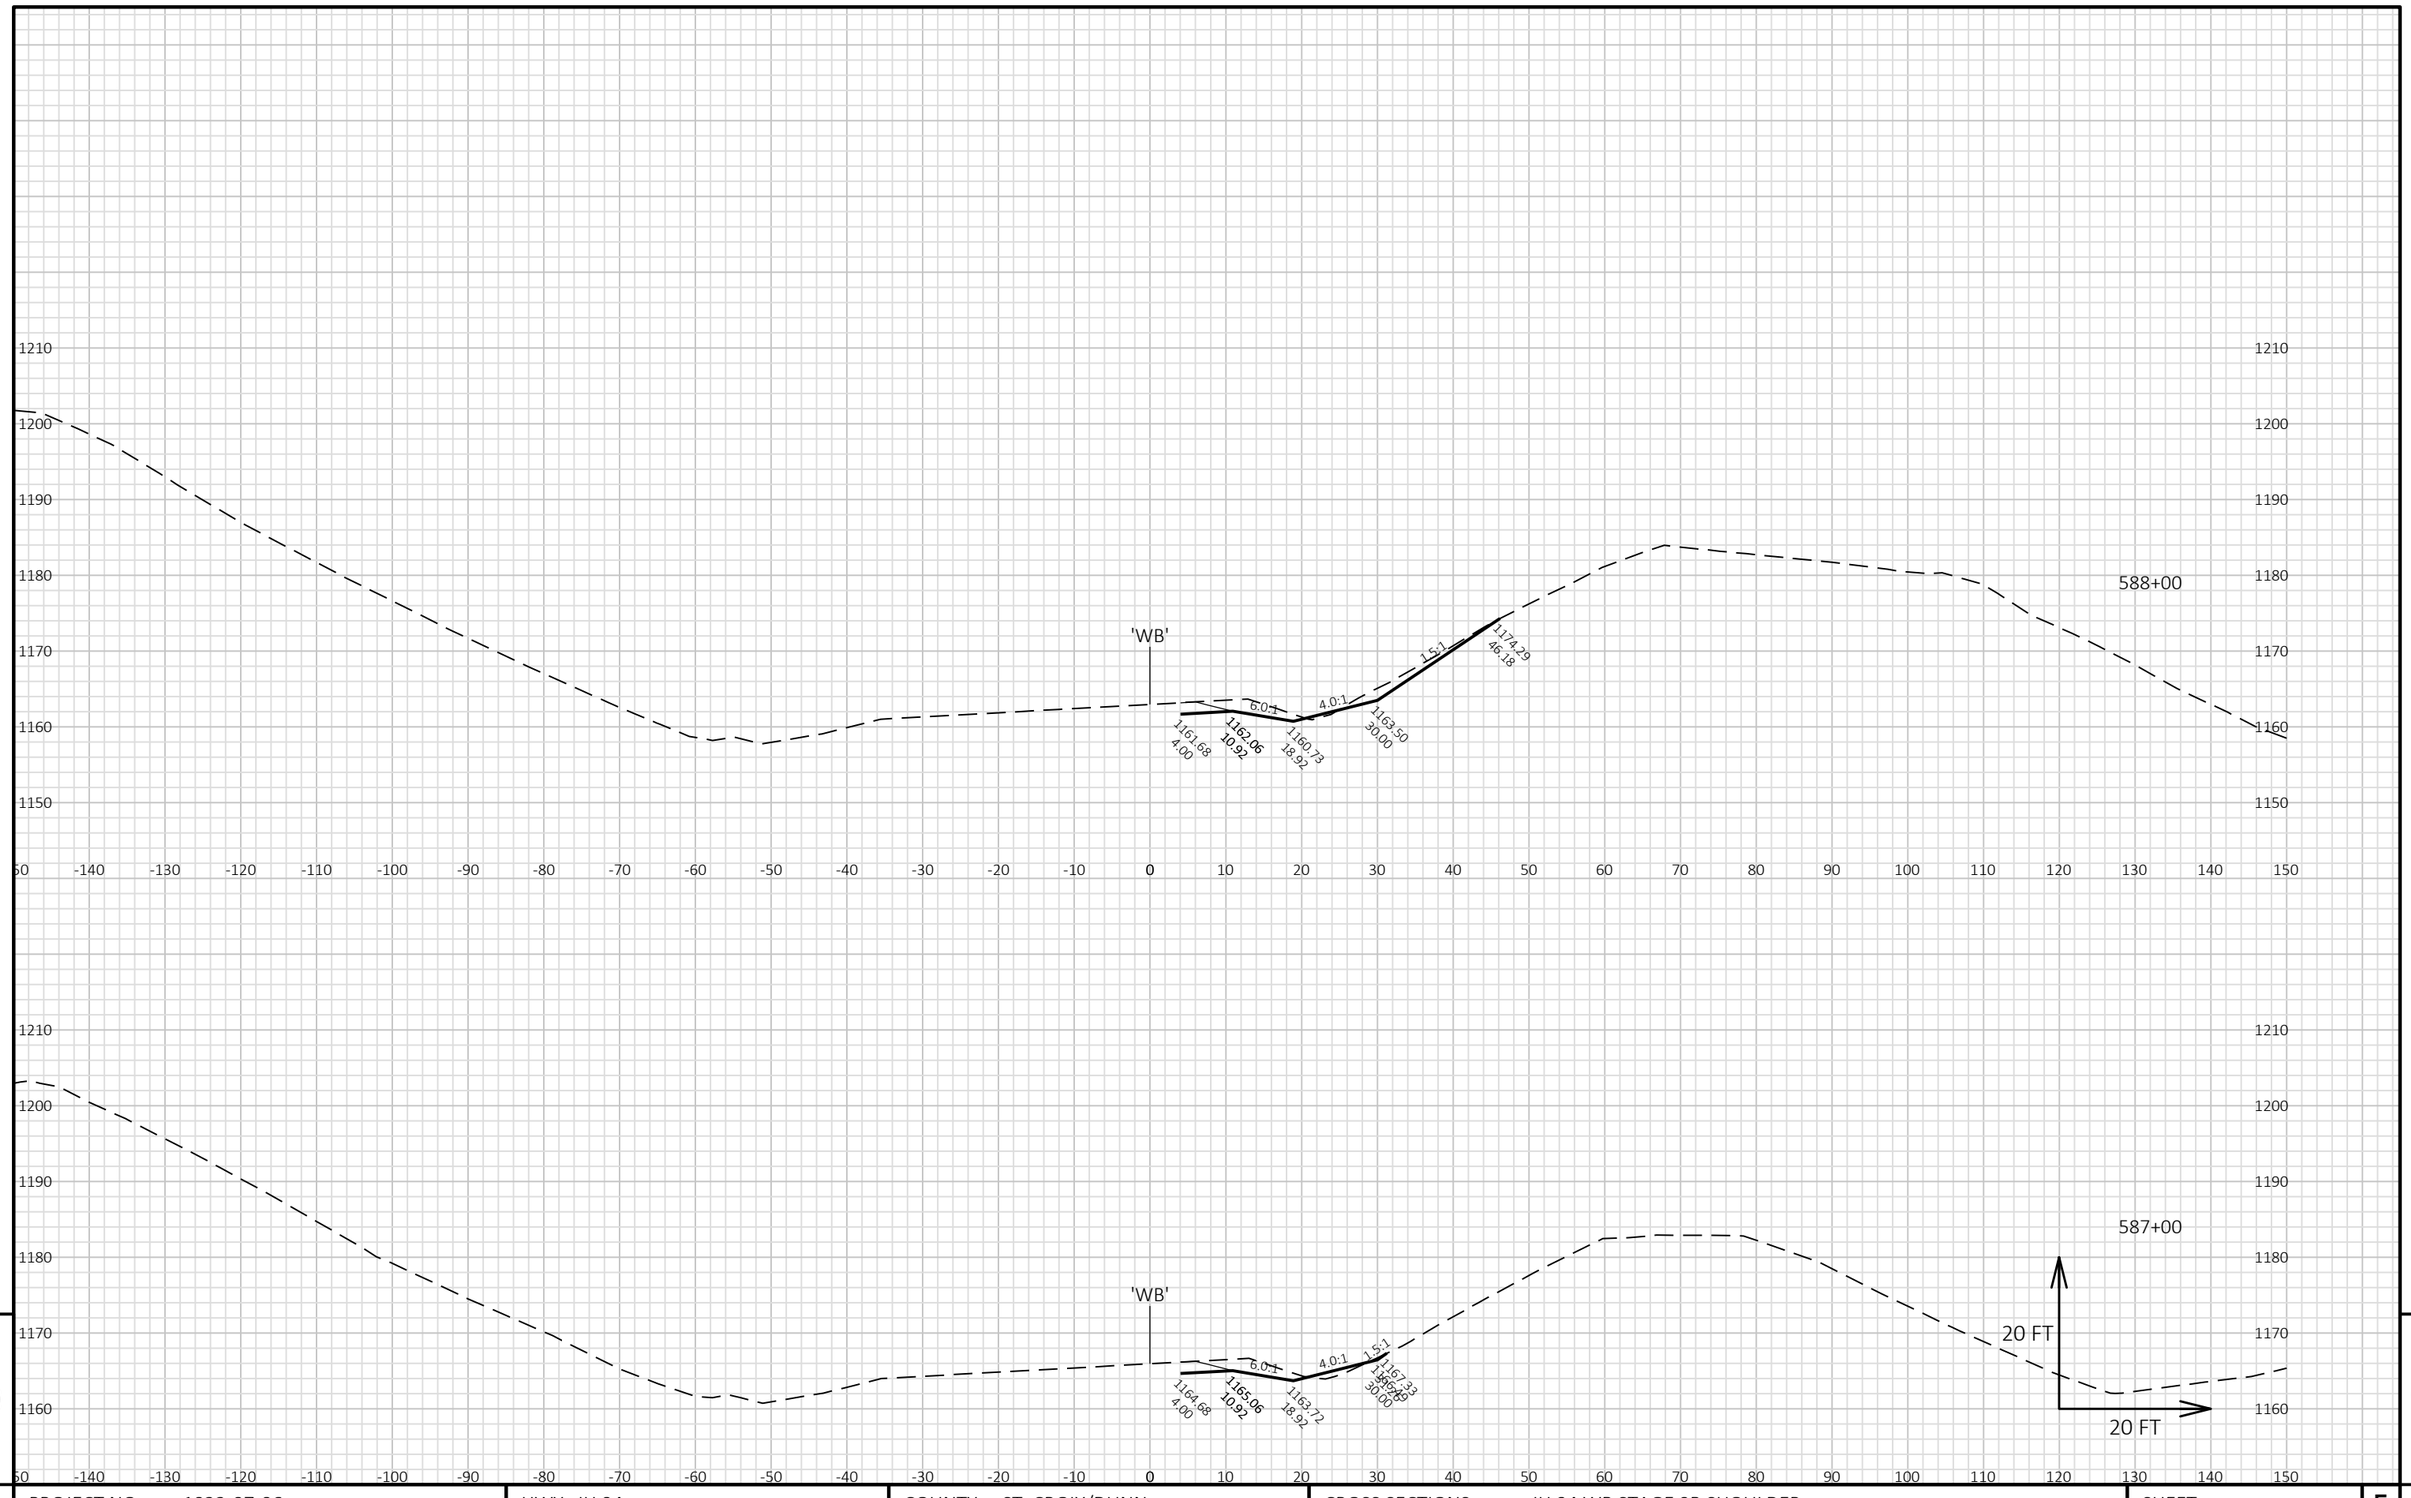


9

9

PROJECT NO: 1022-07-06	HWY: IH 94	COUNTY: ST. CROIX/DUNN	CROSS SECTIONS: IH 94 WB STAGE 9B SHOULDER	SHEET	E

FILE NAME : P:\UZ\W\WITNW\142428\CIVIL 3D\10220706\SHEETSPLAN\CROSS SECTIONS\XS_TC STG 9B.DWG
LAYOUT NAME - 0901013_XS WB

PLOT DATE : 2/13/2018 12:31 PM PLOT BY : SAVANNAH STEHN PLOT NAME : PLOT SCALE : 1 IN:20 FT HORZ. / 1 IN:20 FT VERT.

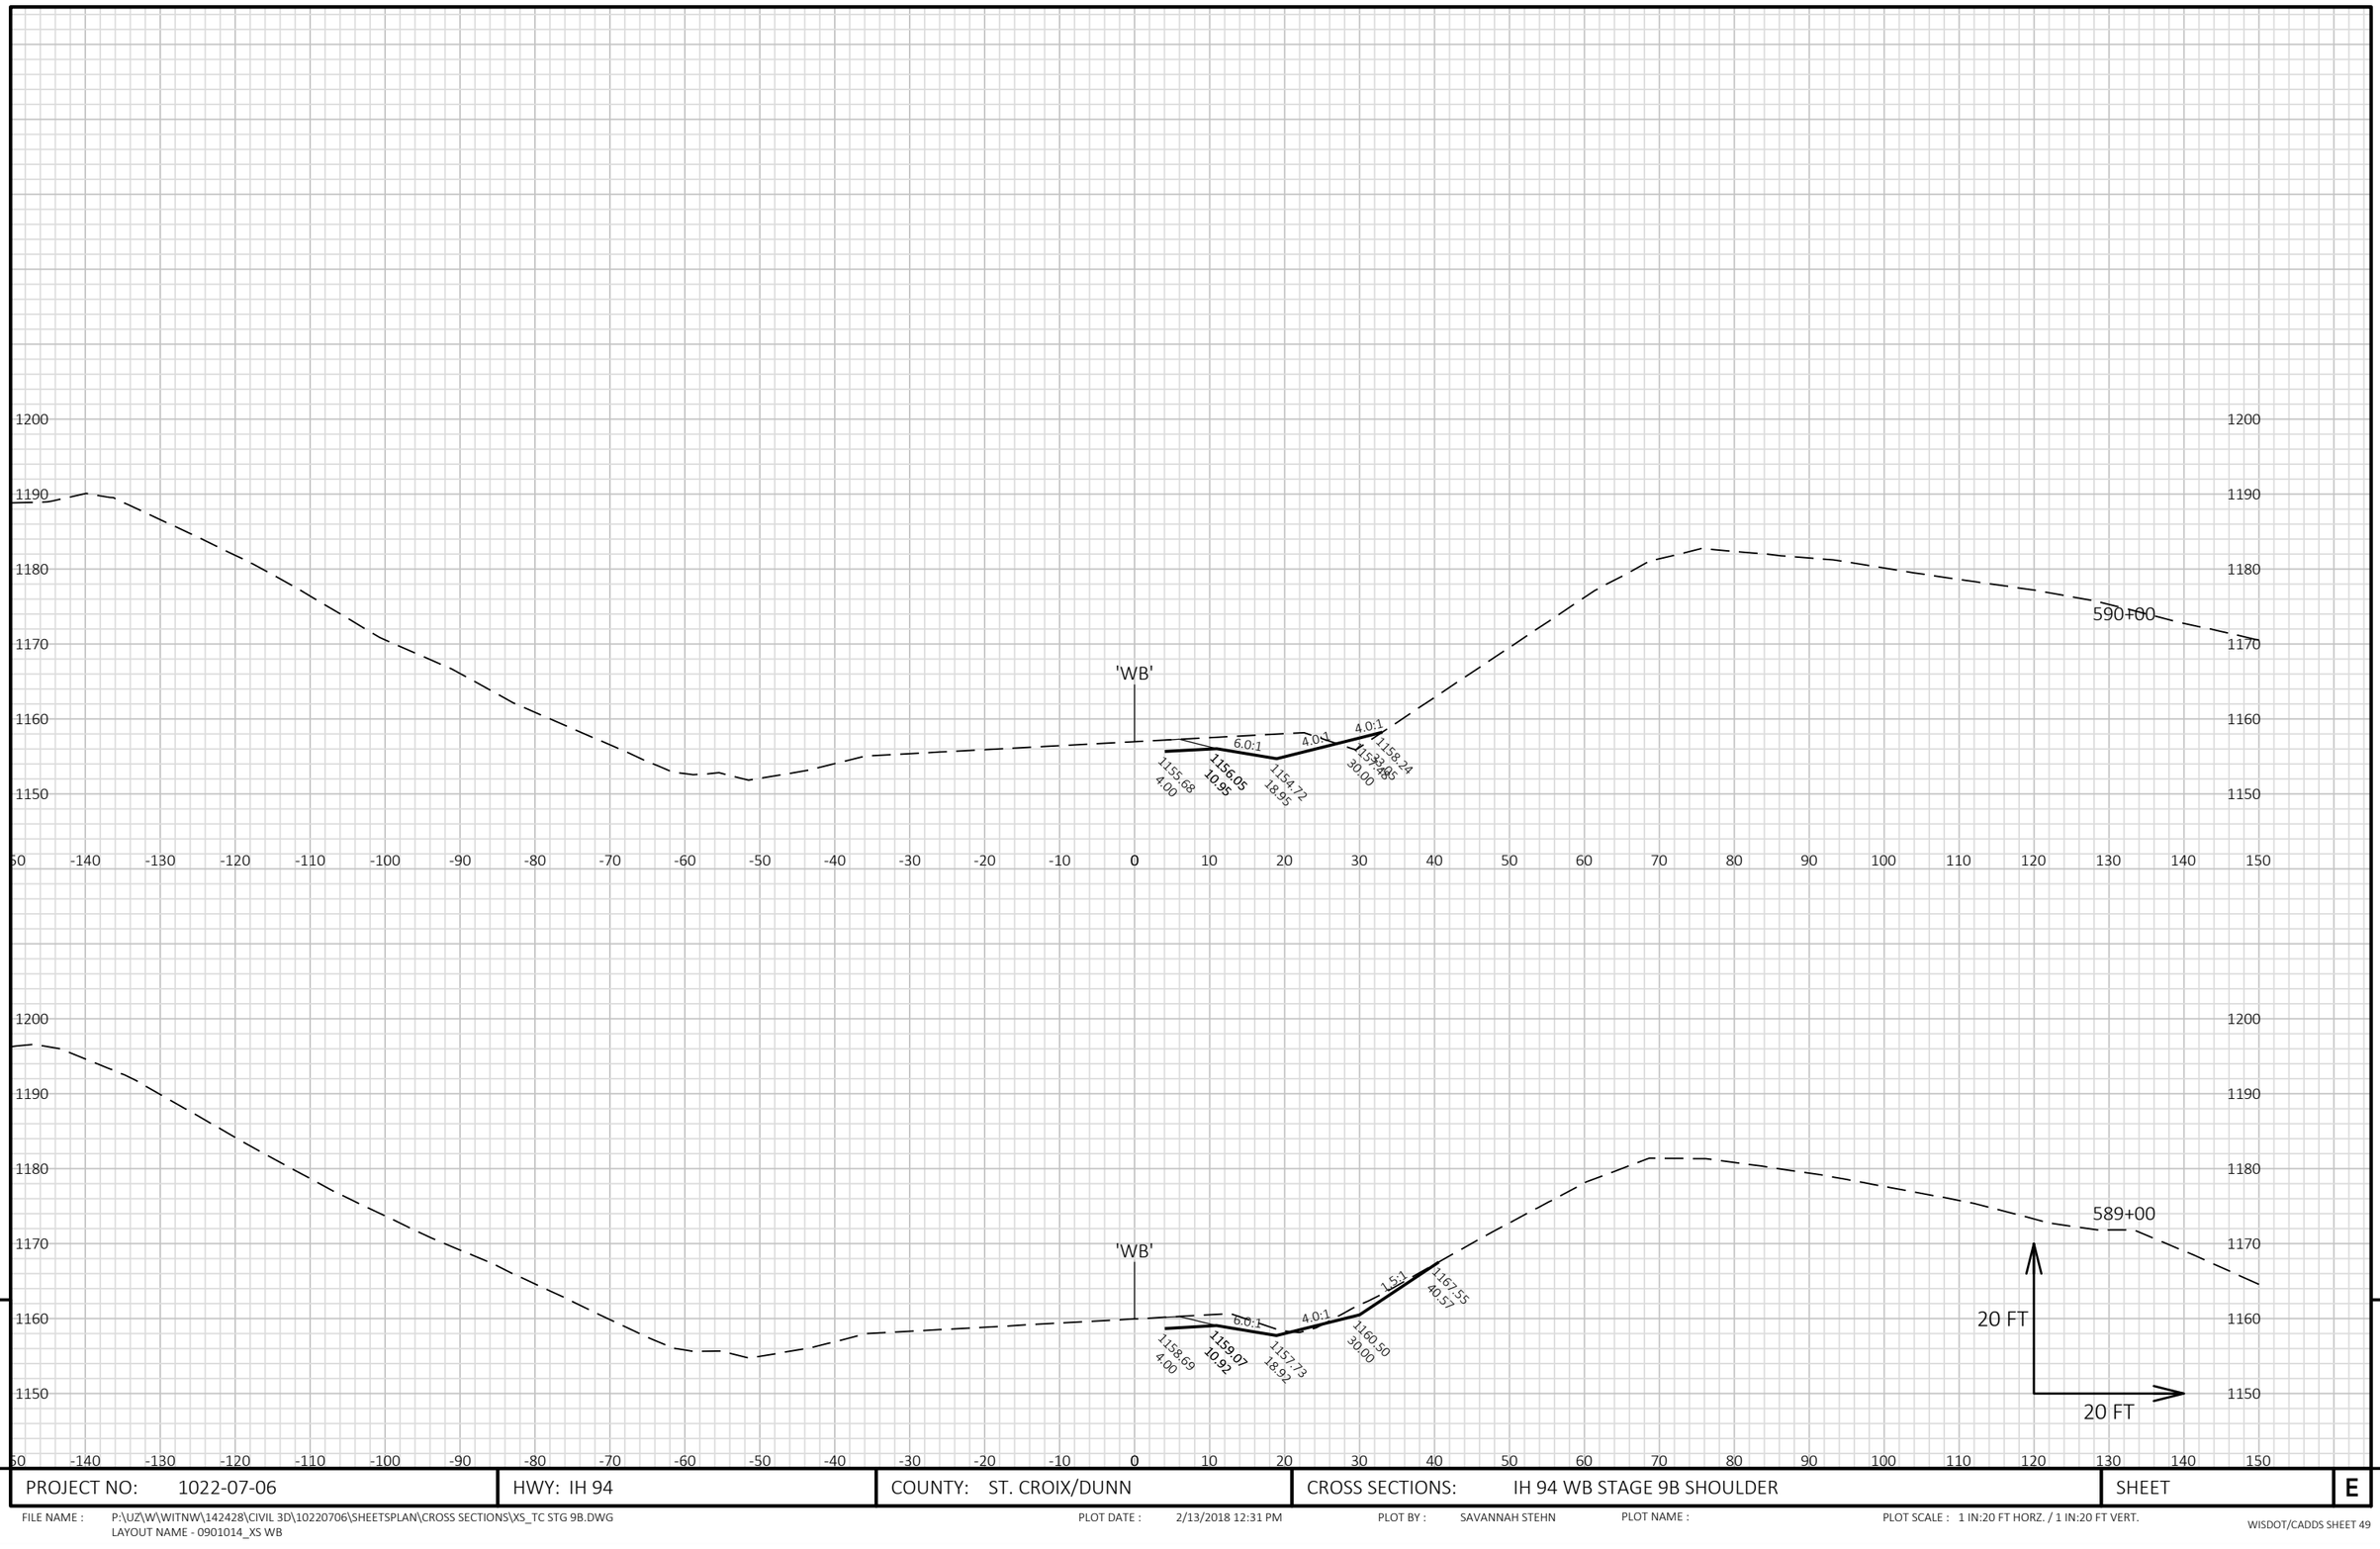


9

9


PROJECT NO: 1022-07-06	HWY: IH 94	COUNTY: ST. CROIX/DUNN	CROSS SECTIONS: IH 94 WB STAGE 9B SHOULDER	SHEET	E

FILE NAME : P:\UZ\W\WITNW\142428\CIVIL 3D\10220706\SHEETSPLAN\CROSS SECTIONS\XS_TC STG 9B.DWG
LAYOUT NAME - 0901014_XS WB

PLOT DATE : 2/13/2018 12:31 PM PLOT BY : SAVANNAH STEHN PLOT NAME : PLOT SCALE : 1 IN:20 FT HORZ. / 1 IN:20 FT VERT.

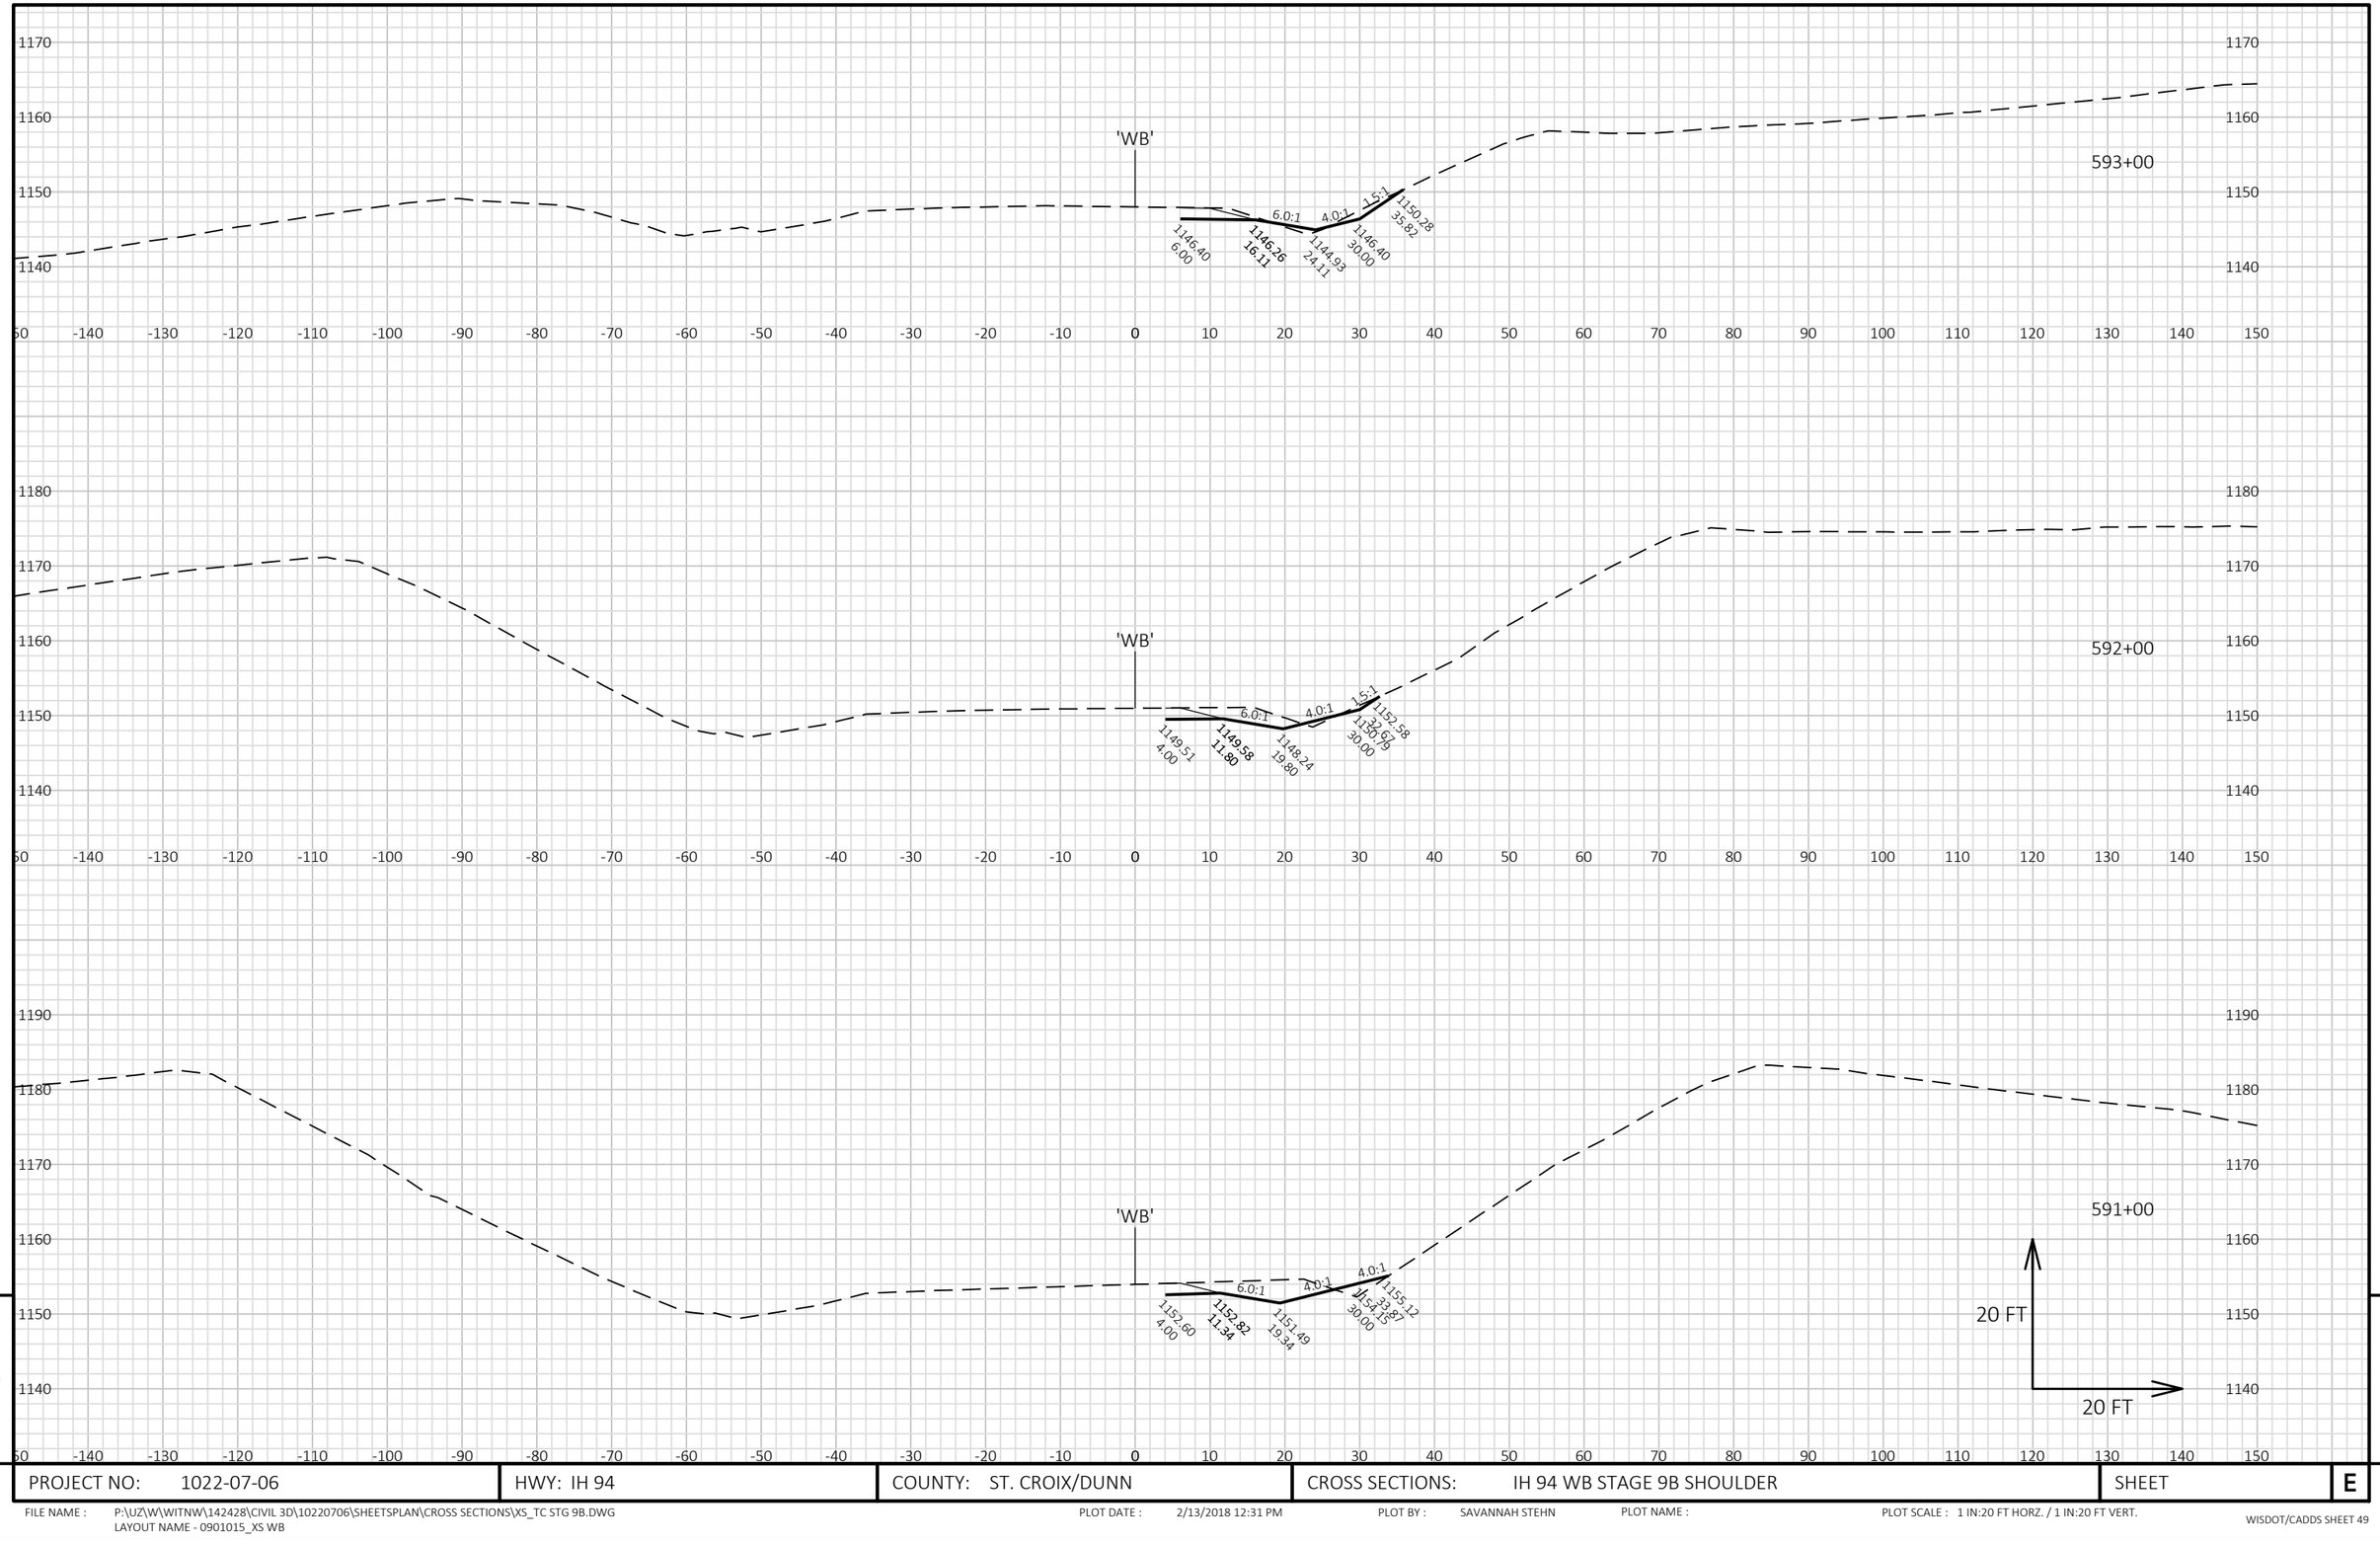


PROJECT NO: 1022-07-06	HWY: IH 94	COUNTY: ST. CROIX/DUNN	CROSS SECTIONS: IH 94 WB STAGE 9B SHOULDER	SHEET	E

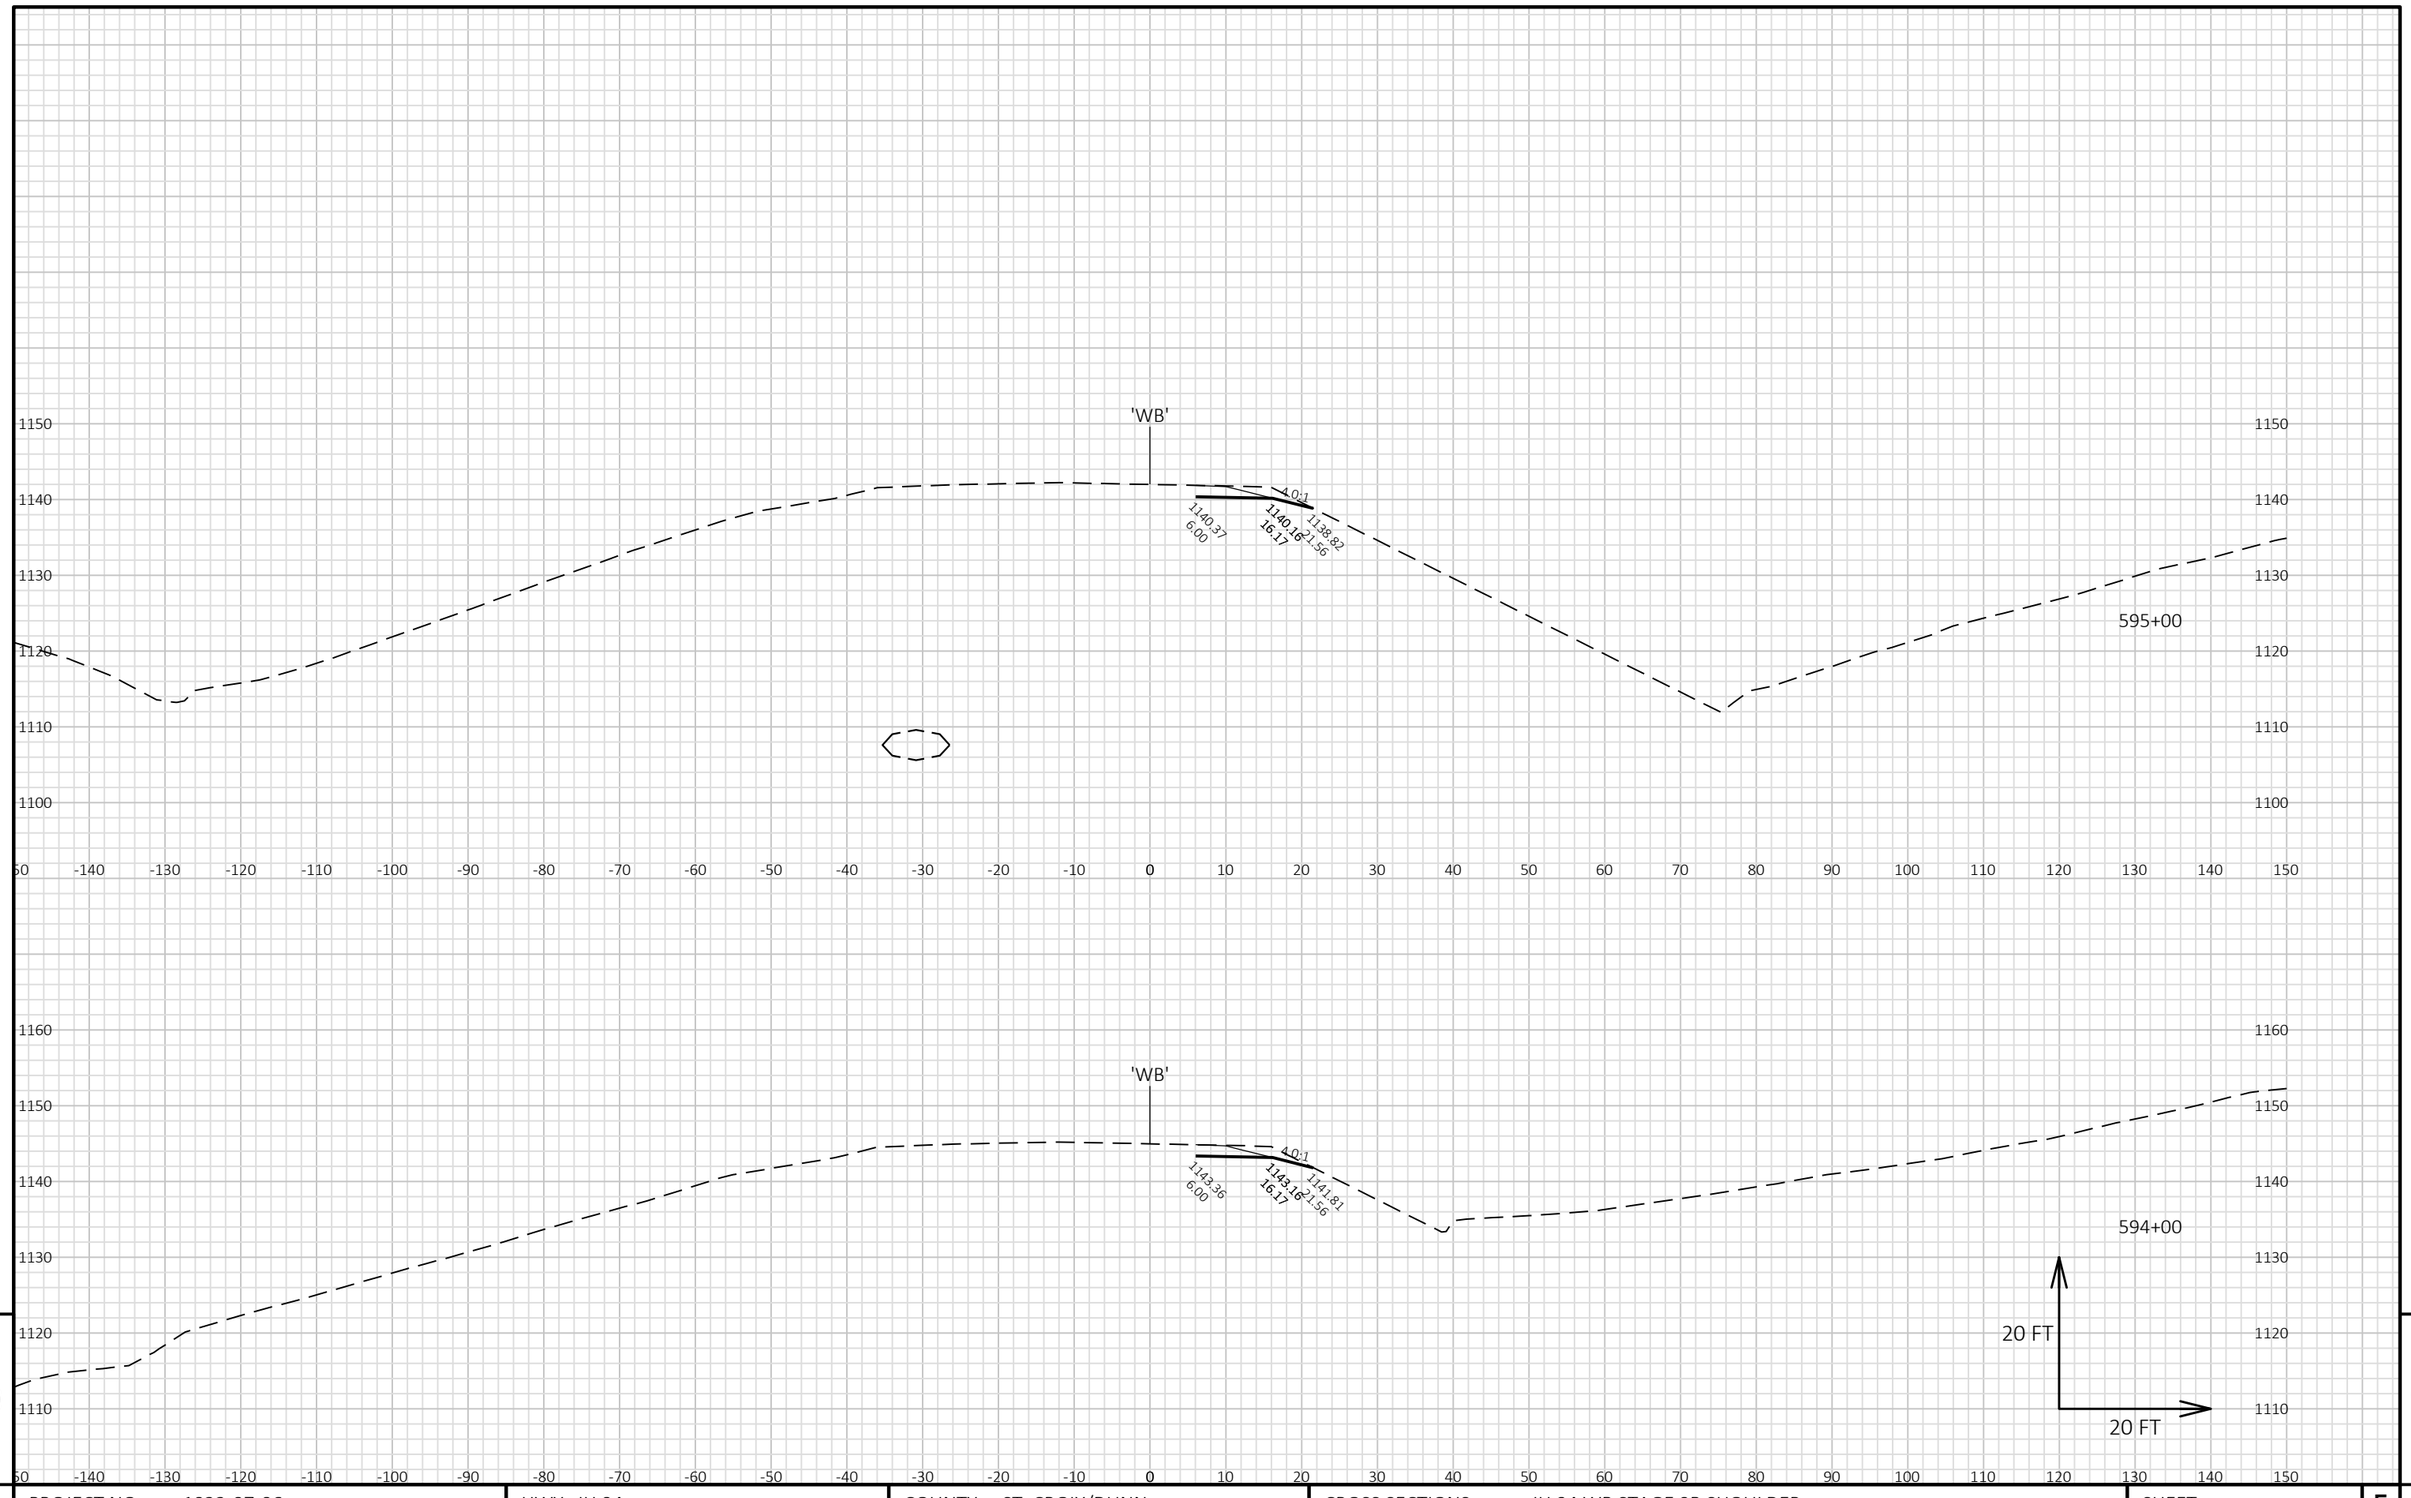

PROJECT NO: 1022-07-06	HWY: IH 94	COUNTY: ST. CROIX/DUNN	CROSS SECTIONS: IH 94 WB STAGE 9B SHOULDER	SHEET	E

FILE NAME : P:\UZ\W\WITNW\142428\CIVIL 3D\10220706\SHEETSPLAN\CROSS SECTIONS\XS_TC STG 9B.DWG
LAYOUT NAME - 0901016_XS WB


PLOT DATE : 2/13/2018 12:31 PM PLOT BY : SAVANNAH STEHN PLOT NAME : PLOT SCALE : 1 IN:20 FT HORZ. / 1 IN:20 FT VERT.

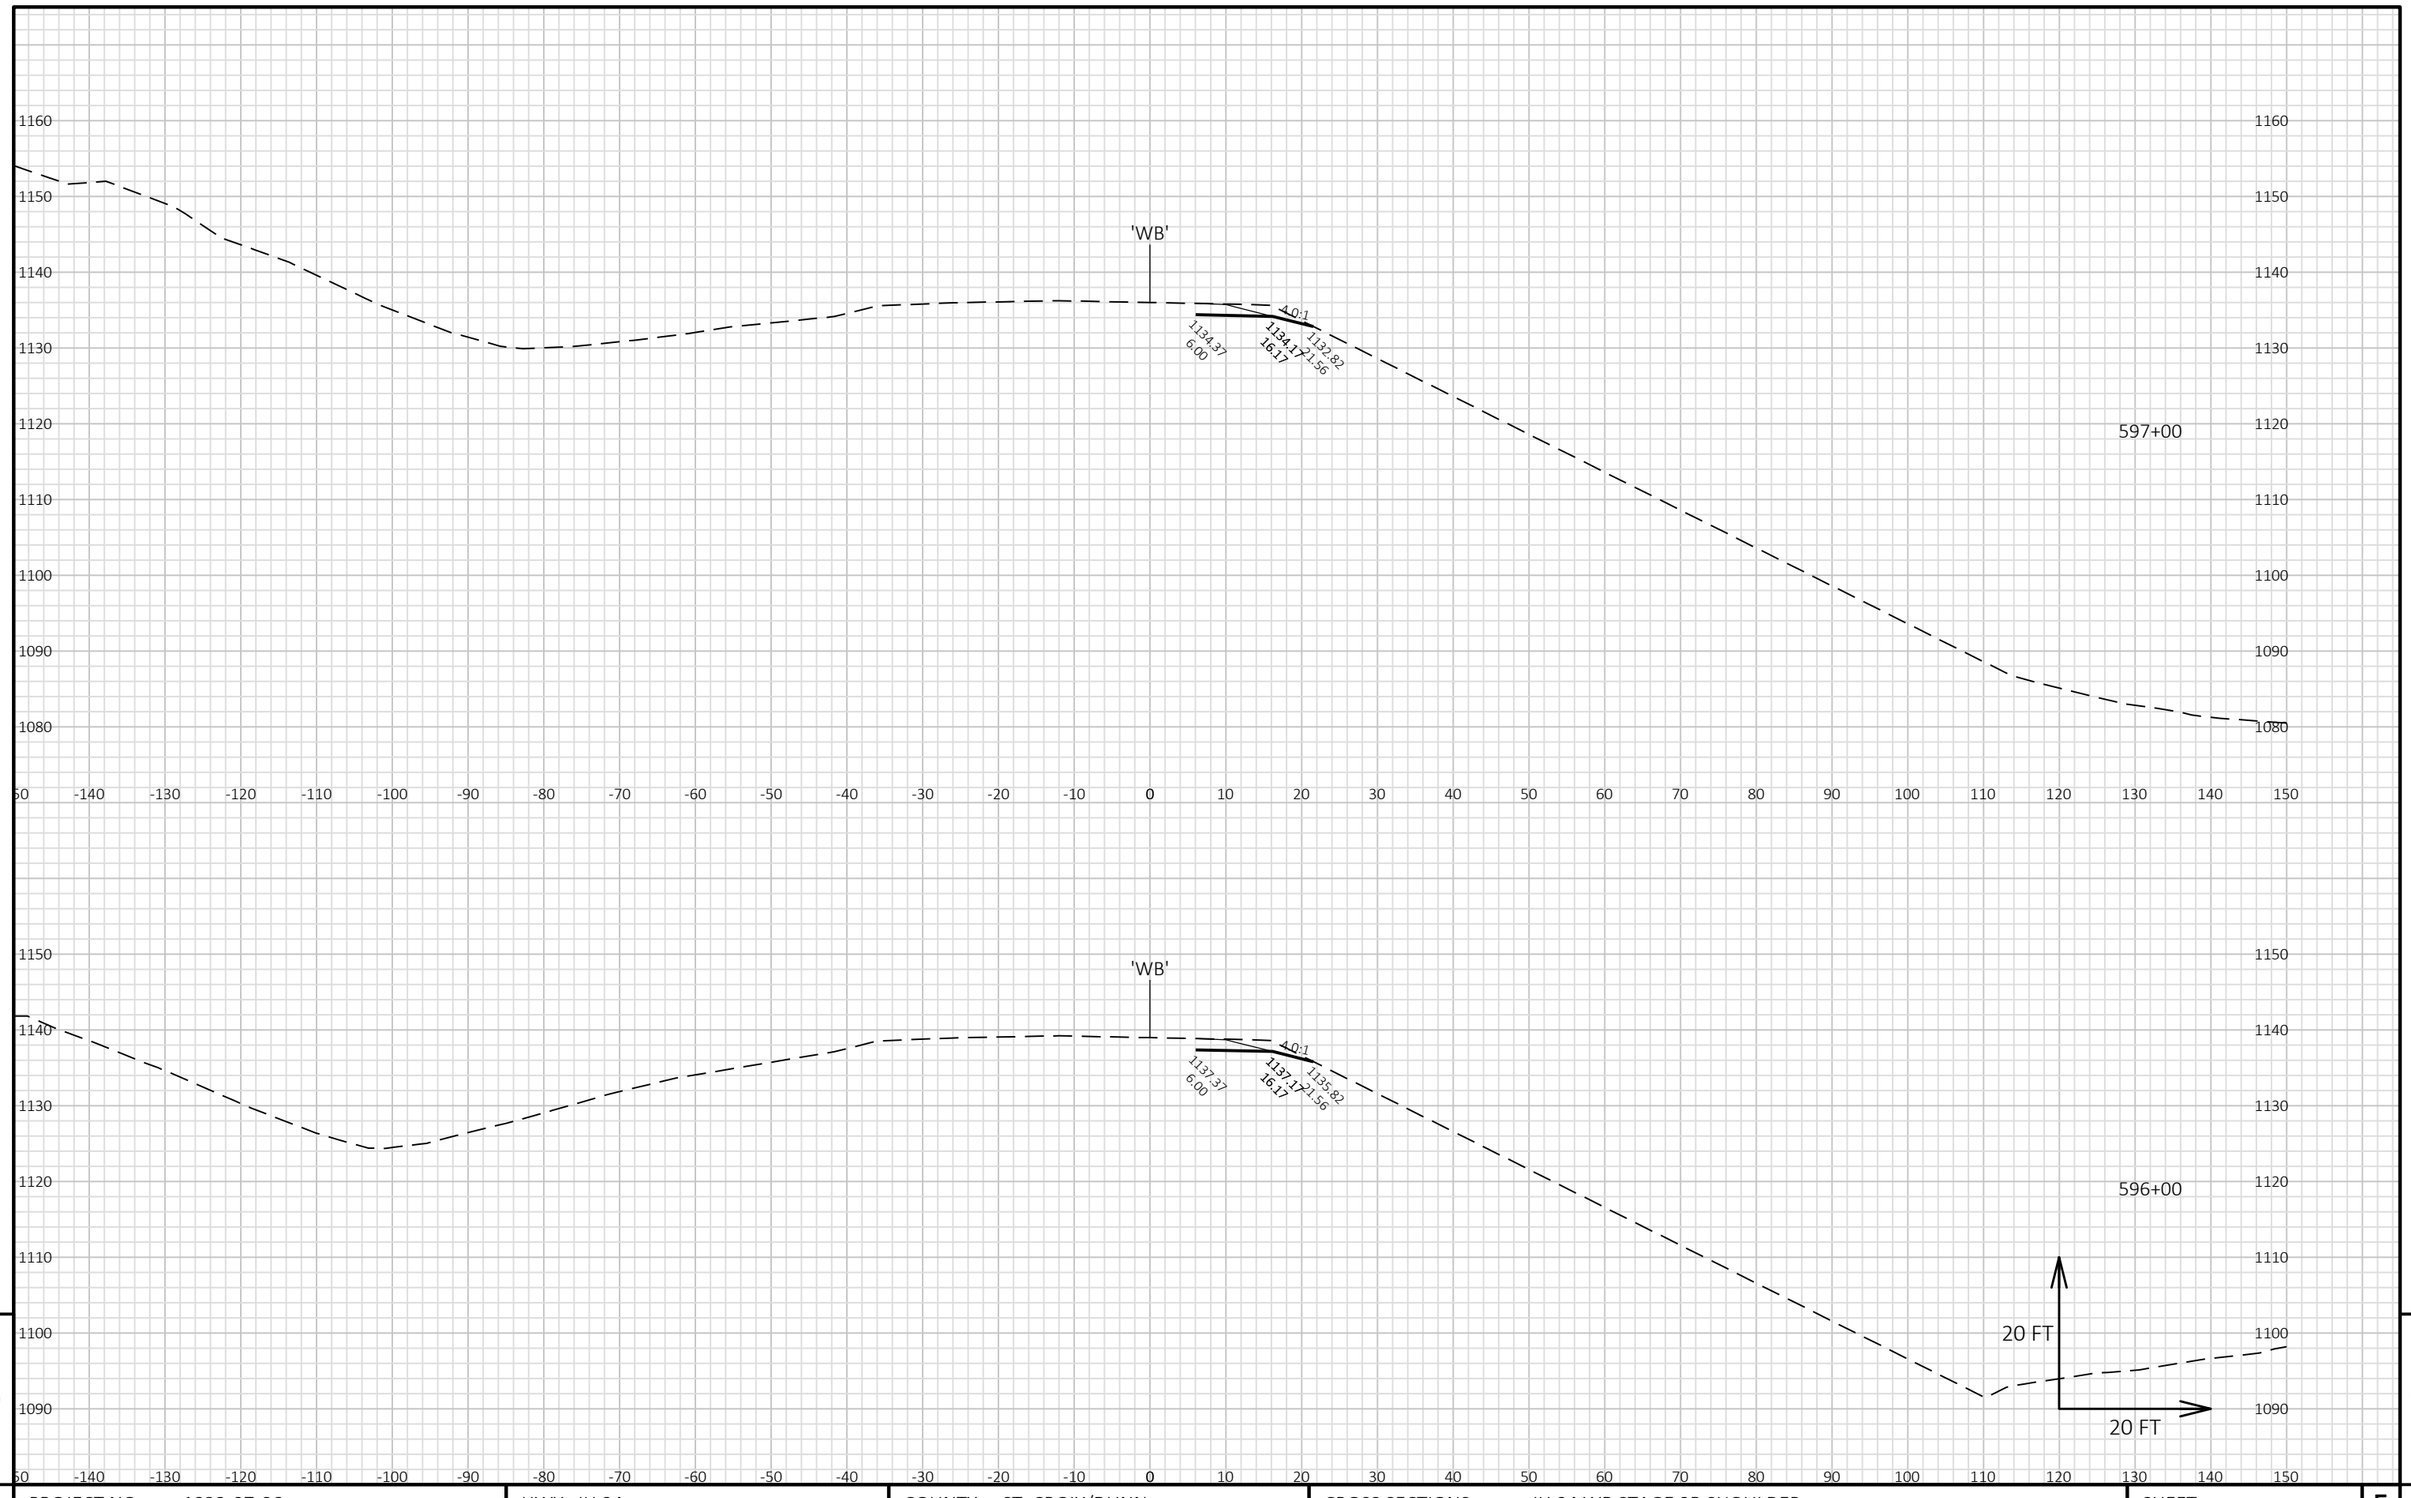

PROJECT NO: 1022-07-06	HWY: IH 94	COUNTY: ST. CROIX/DUNN	CROSS SECTIONS: IH 94 WB STAGE 9B SHOULDER	SHEET	E

FILE NAME : P:\UZ\W\WITNW\142428\CIVIL 3D\10220706\SHEETSPLAN\CROSS SECTIONS\XS_TC STG 9B.DWG
LAYOUT NAME - 0901017_XS WB

PLOT DATE : 2/13/2018 12:31 PM PLOT BY : SAVANNAH STEHN PLOT NAME : PLOT SCALE : 1 IN:20 FT HORZ. / 1 IN:20 FT VERT.

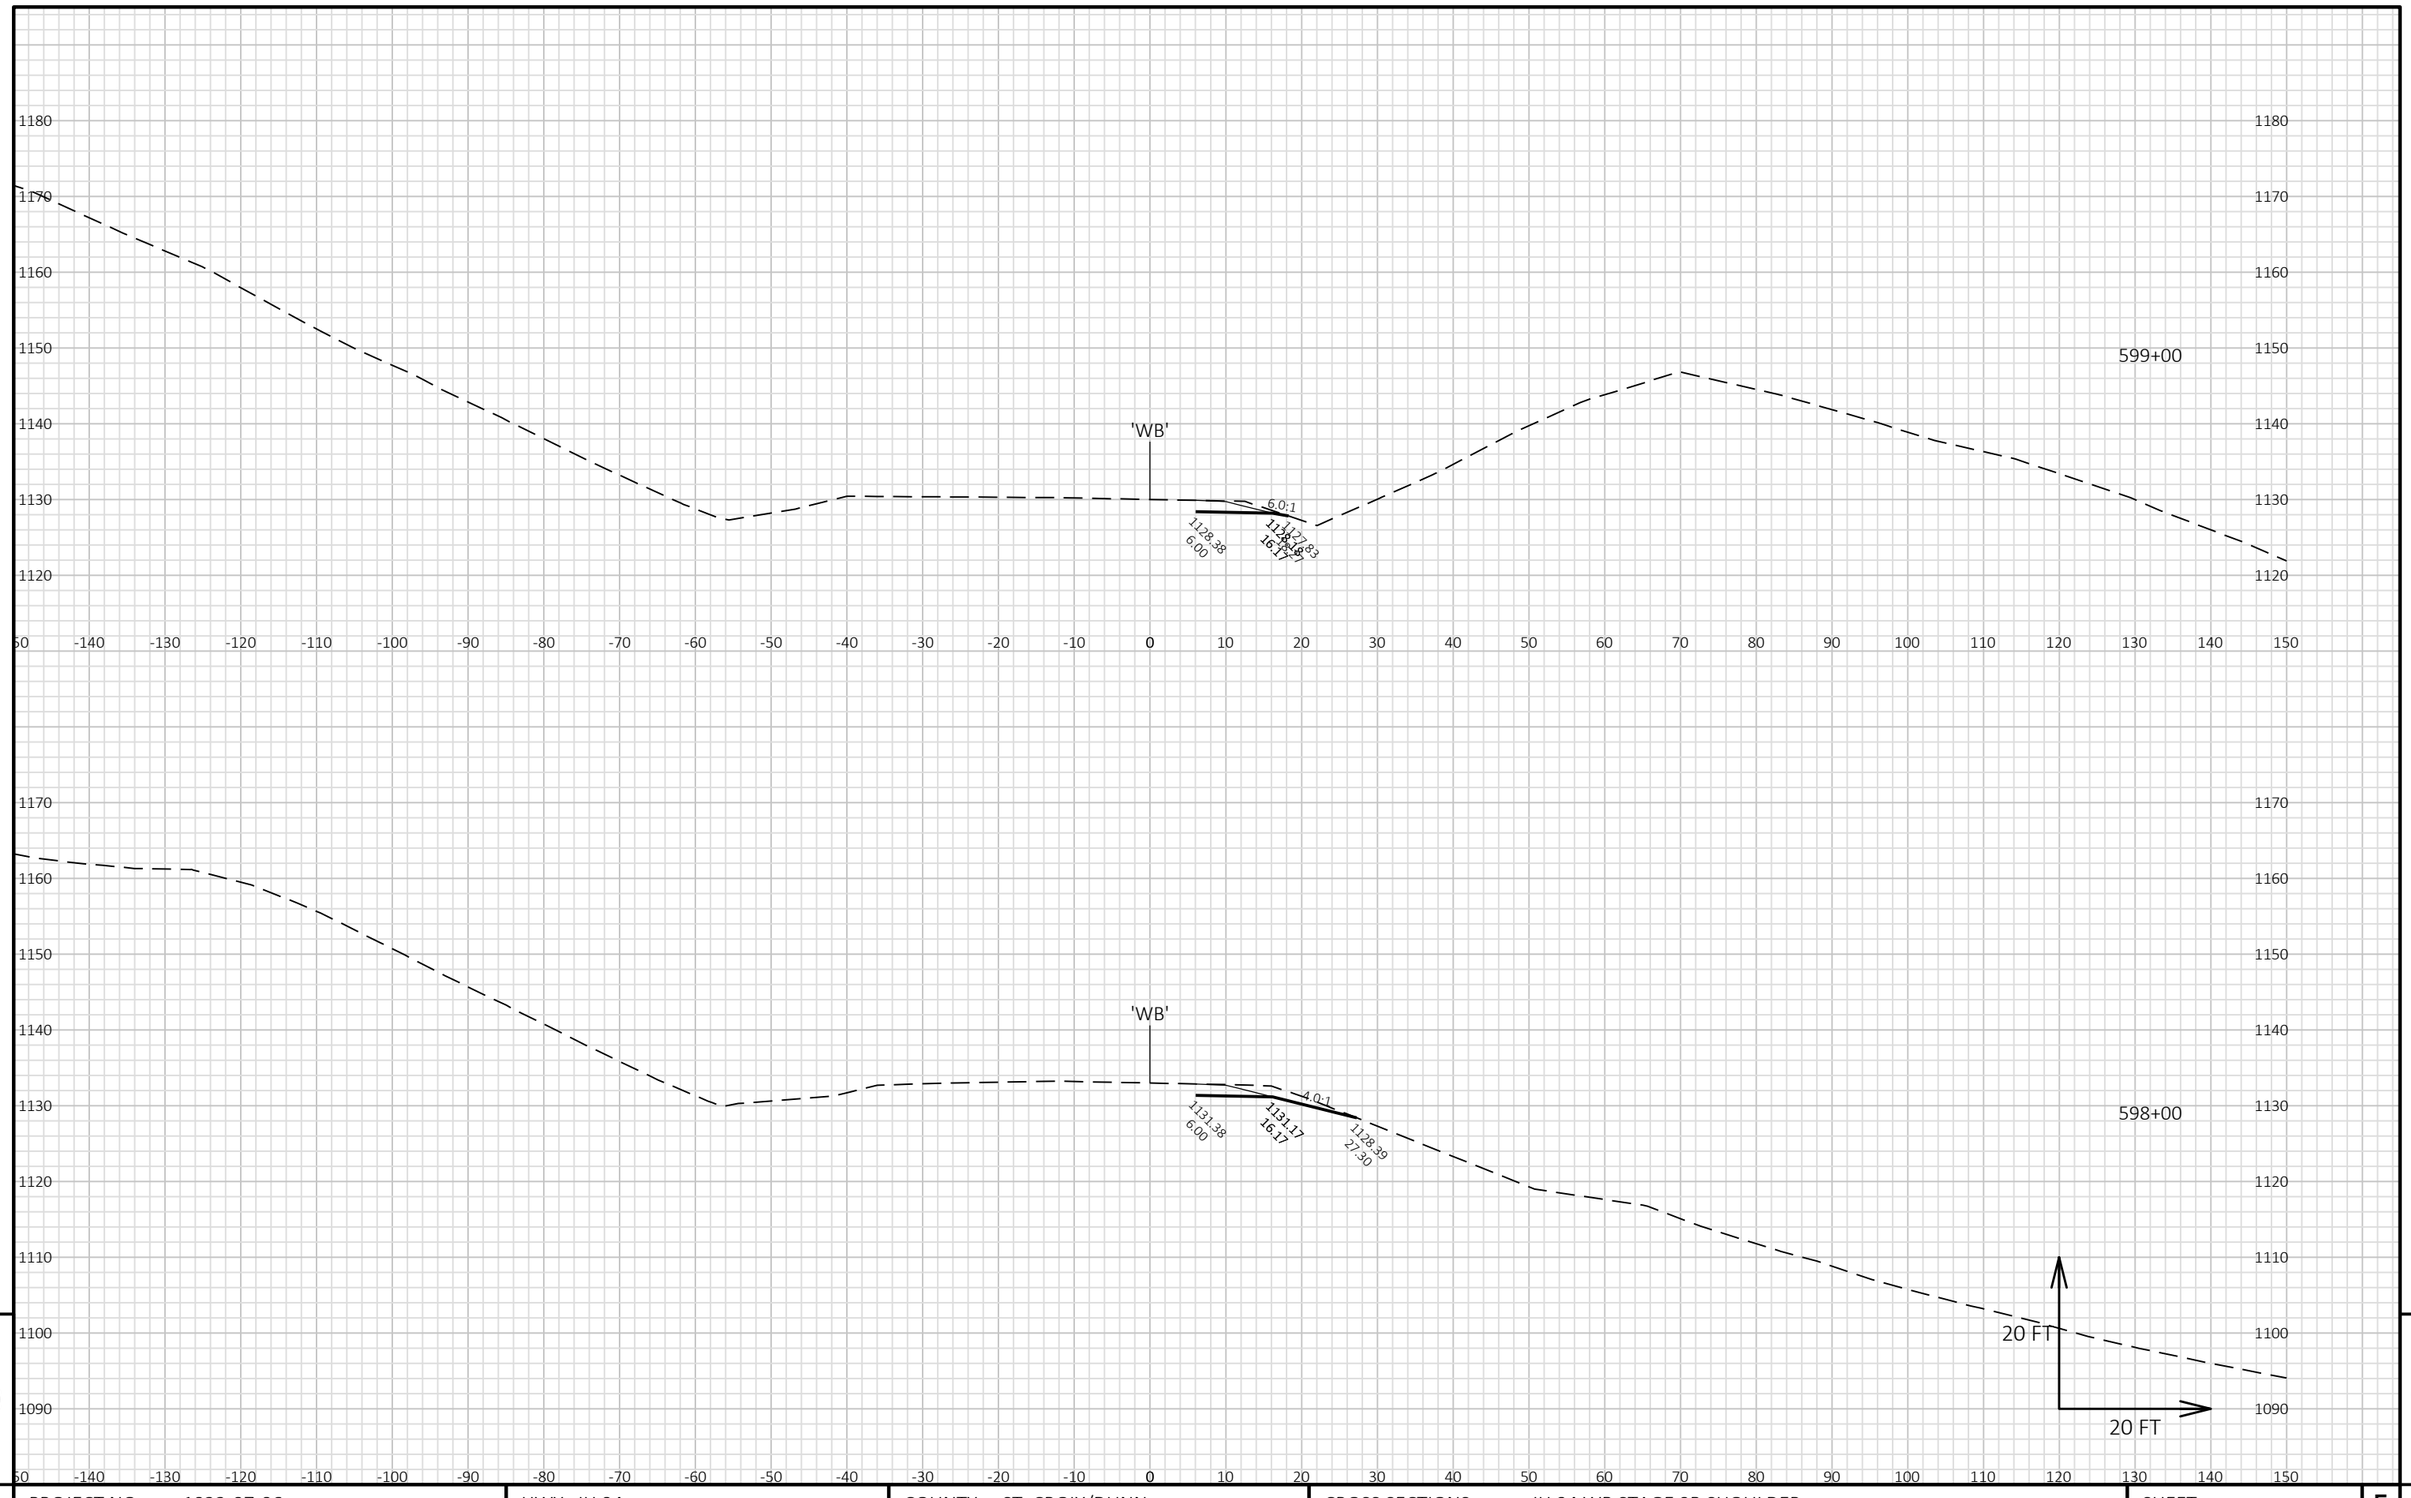


9

9

PROJECT NO: 1022-07-06	HWY: IH 94	COUNTY: ST. CROIX/DUNN	CROSS SECTIONS: IH 94 WB STAGE 9B SHOULDER	SHEET E

FILE NAME : P:\UZ\W\WITNW\142428\CIVIL 3D\10220706\SHEETSPLAN\CROSS SECTIONS\XS_TC STG 9B.DWG
LAYOUT NAME - 0901018_XS WB


PLOT DATE : 2/13/2018 12:32 PM PLOT BY : SAVANNAH STEHN PLOT NAME : PLOT SCALE : 1 IN:20 FT HORZ. / 1 IN:20 FT VERT.

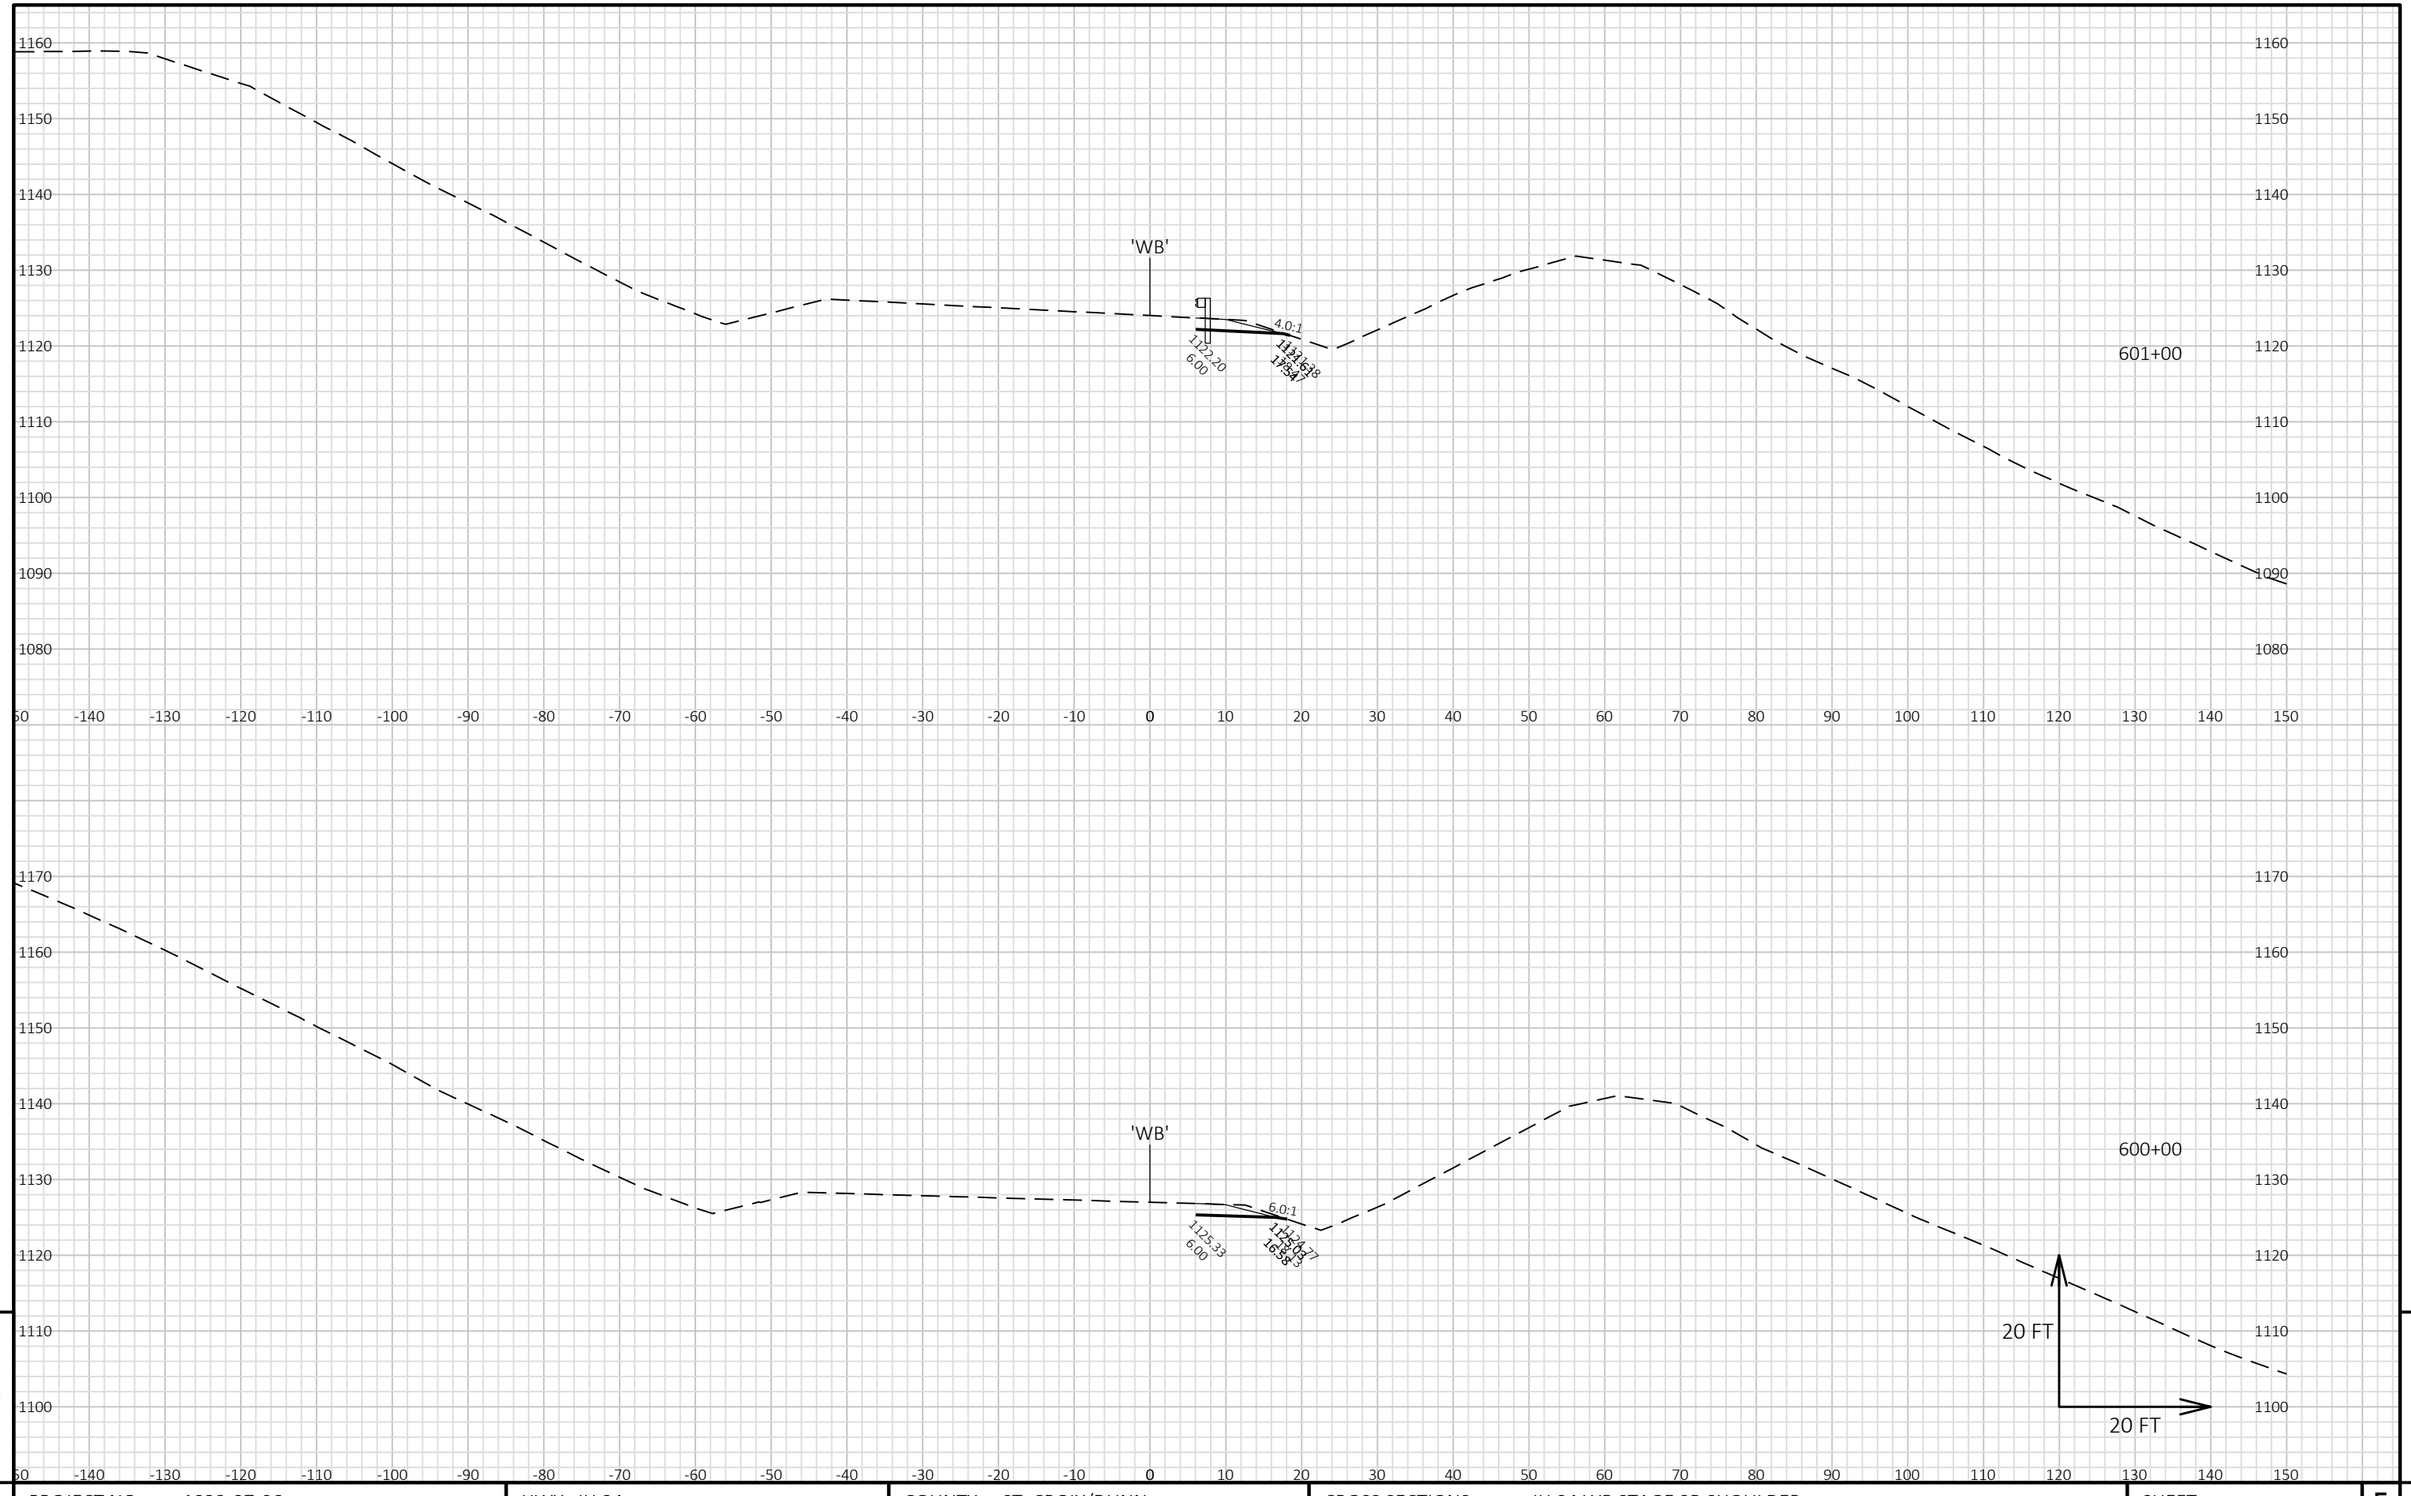

PROJECT NO: 1022-07-06	HWY: IH 94	COUNTY: ST. CROIX/DUNN	CROSS SECTIONS: IH 94 WB STAGE 9B SHOULDER	SHEET	E

FILE NAME : P:\UZ\W\WITNW\142428\CIVIL 3D\10220706\SHEETSPLAN\CROSS SECTIONS\XS_TC STG 9B.DWG
LAYOUT NAME - 0901019_XS WB

PLOT DATE : 2/13/2018 12:32 PM PLOT BY : SAVANNAH STEHN PLOT NAME : PLOT SCALE : 1 IN:20 FT HORZ. / 1 IN:20 FT VERT.

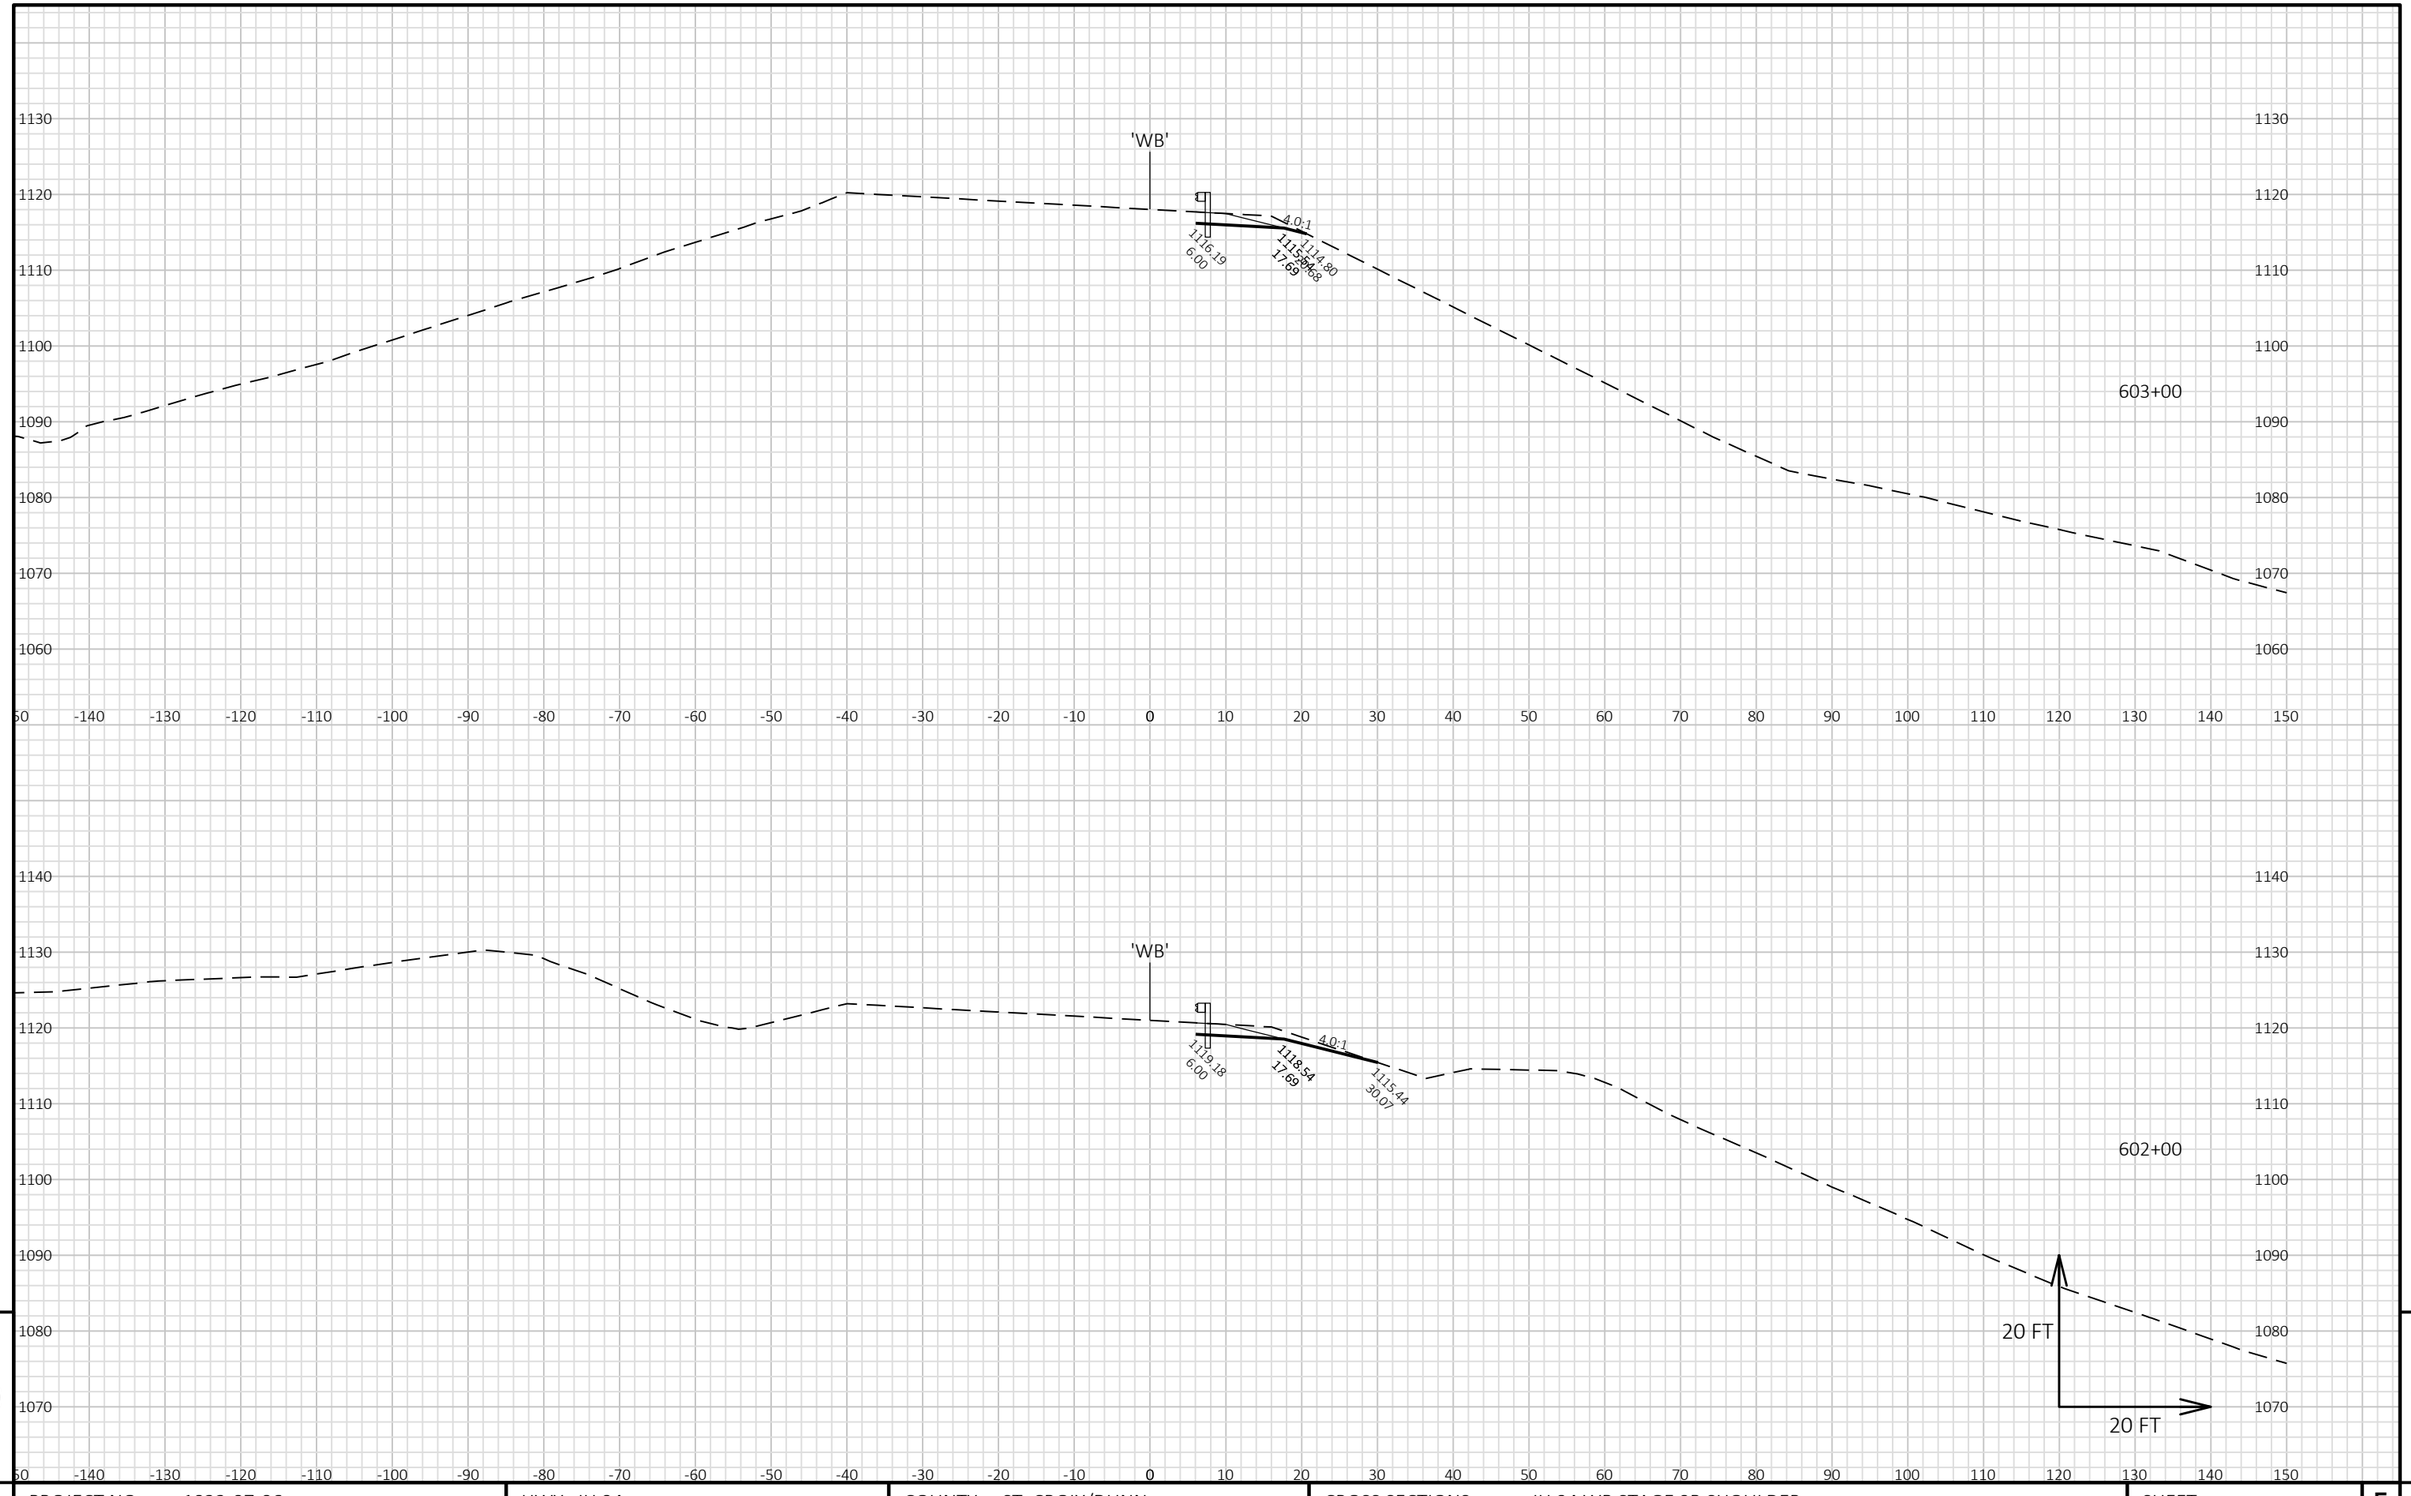


9

9

PROJECT NO: 1022-07-06	HWY: IH 94	COUNTY: ST. CROIX/DUNN	CROSS SECTIONS: IH 94 WB STAGE 9B SHOULDER	SHEET	E

FILE NAME : P:\UZ\W\WITNW\142428\CIVIL 3D\10220706\SHEETSPLAN\CROSS SECTIONS\XS_TC STG 9B.DWG
LAYOUT NAME - 0901020_XS WB

PLOT DATE : 2/13/2018 12:32 PM PLOT BY : SAVANNAH STEHN PLOT NAME : PLOT SCALE : 1 IN:20 FT HORZ. / 1 IN:20 FT VERT.

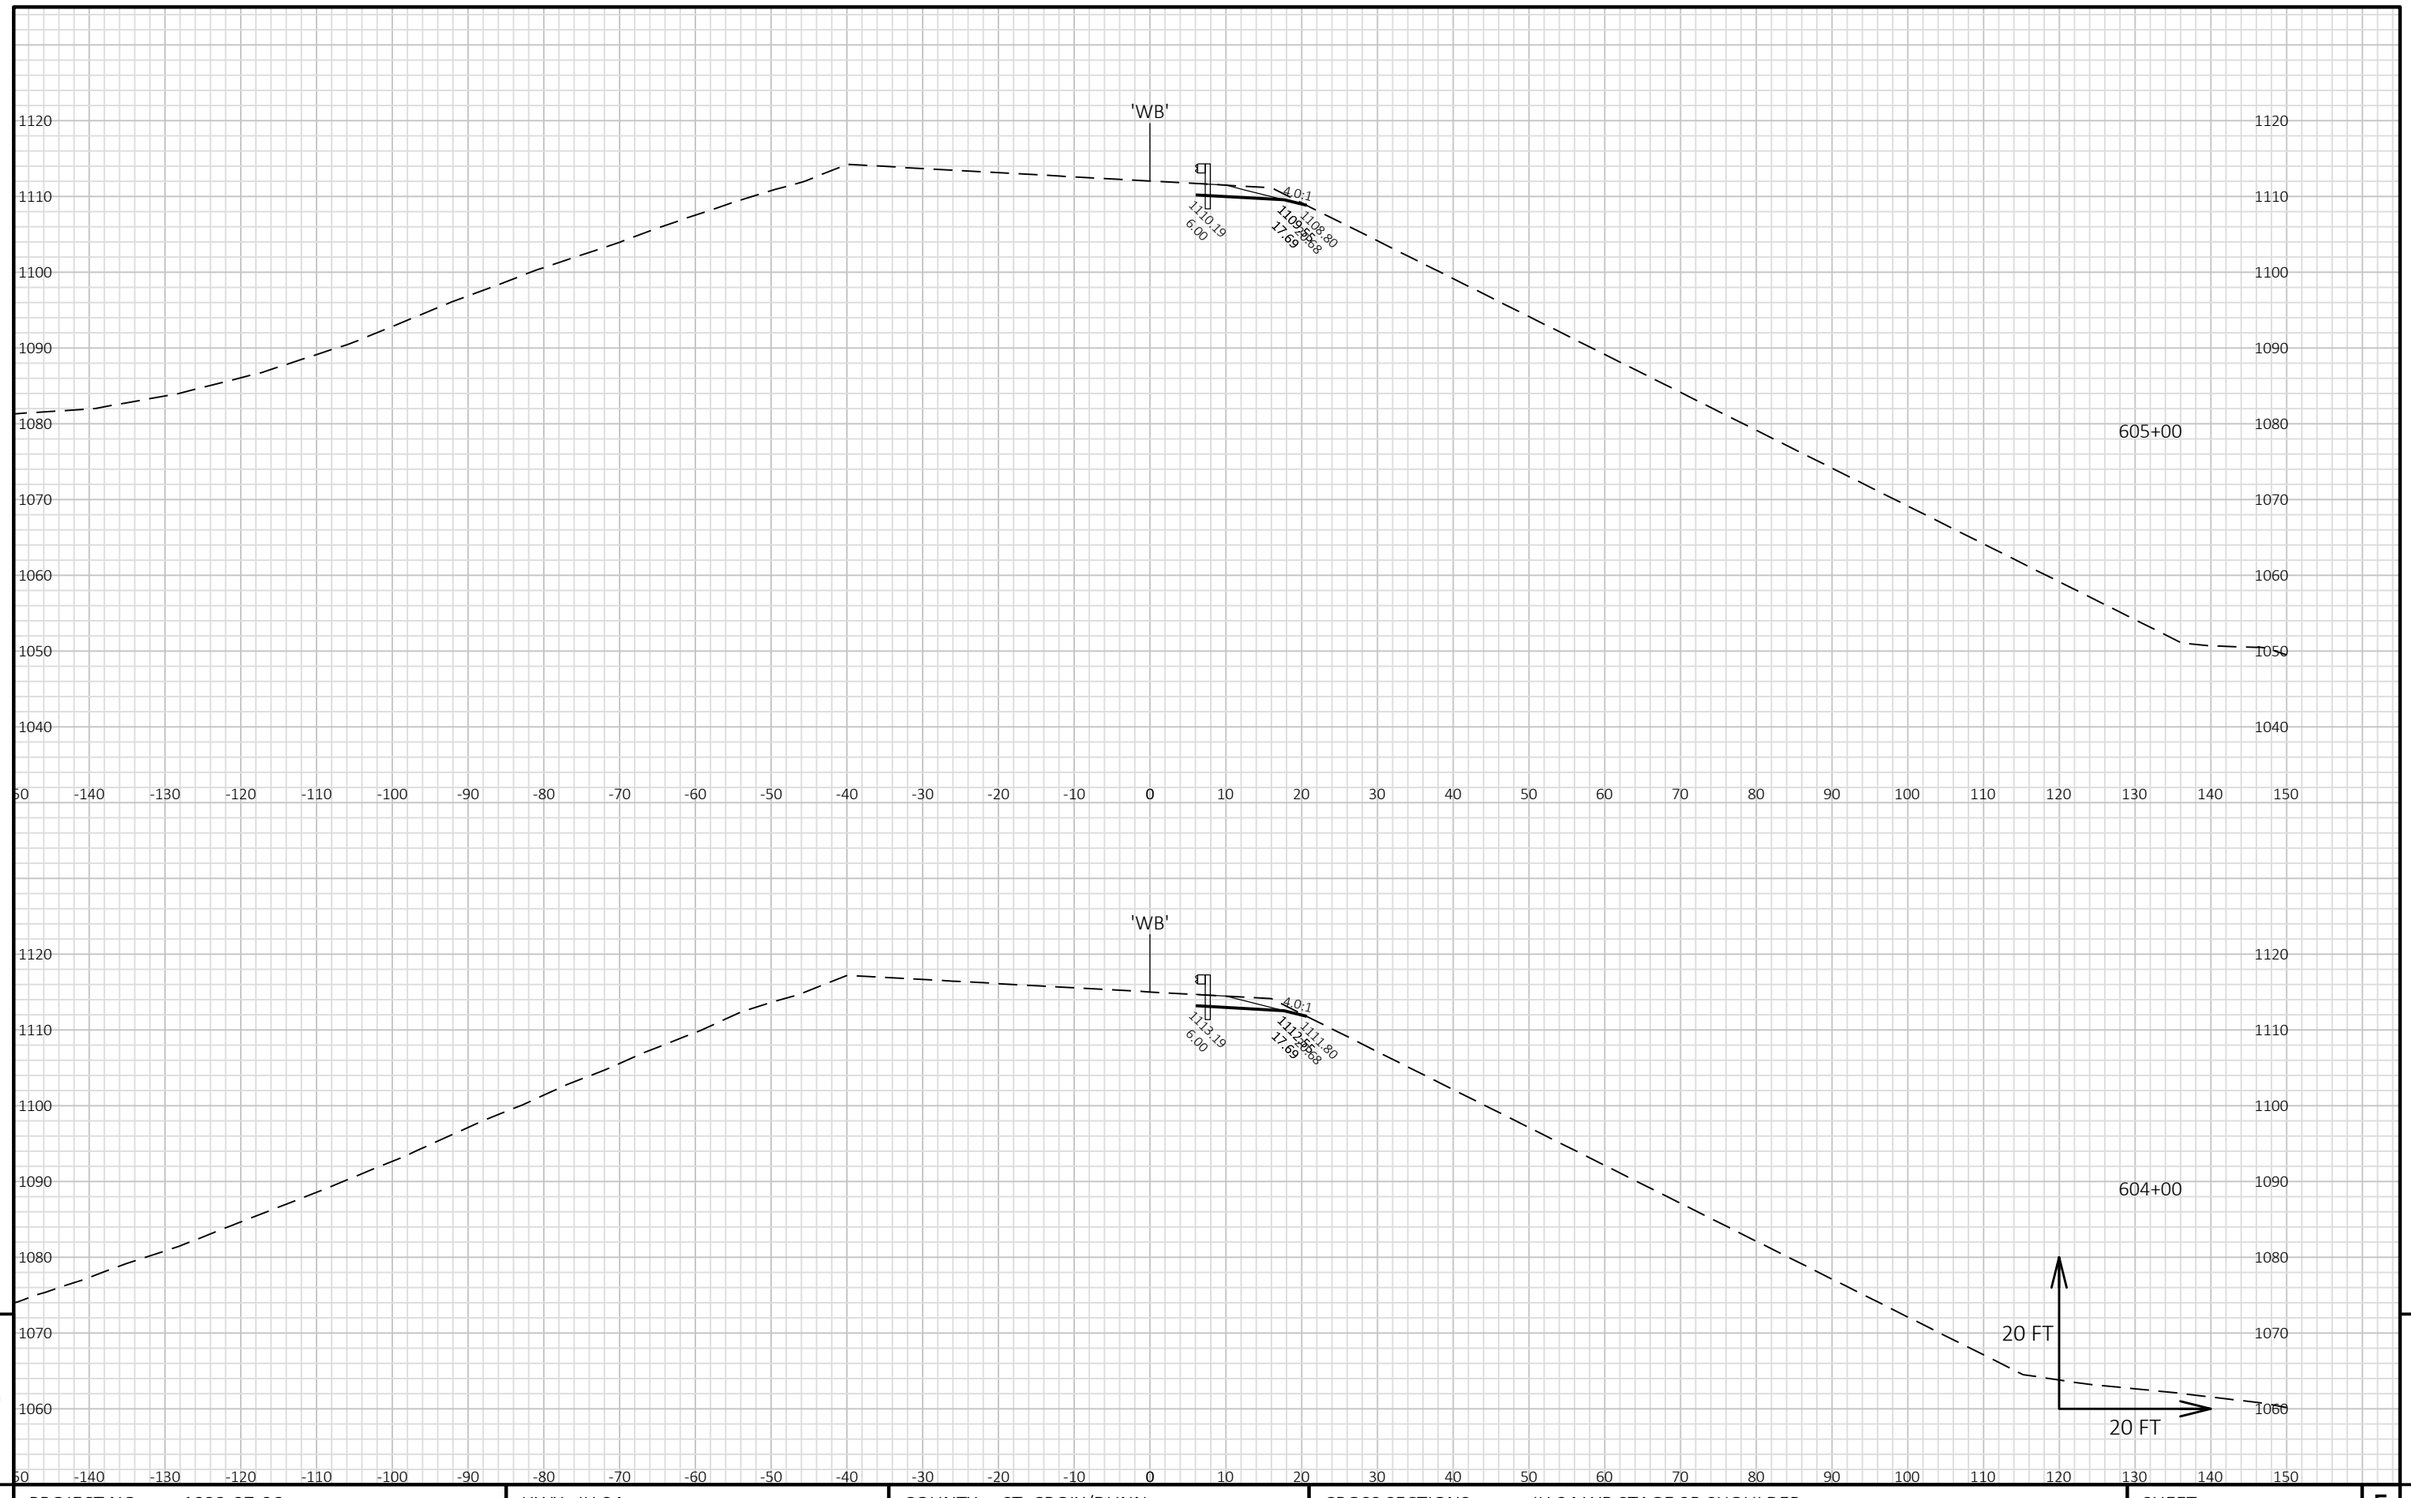


PROJECT NO: 1022-07-06	HWY: IH 94	COUNTY: ST. CROIX/DUNN	CROSS SECTIONS: IH 94 WB STAGE 9B SHOULDER	SHEET E

FILE NAME : P:\UZ\W\WITNW\142428\CIVIL 3D\10220706\SHEETSPLAN\CROSS SECTIONS\XS_TC STG 9B.DWG
LAYOUT NAME - 0901021_XS WB

PLOT DATE : 2/13/2018 12:32 PM PLOT BY : SAVANNAH STEHN PLOT NAME : PLOT SCALE : 1 IN:20 FT HORZ. / 1 IN:20 FT VERT.

WISDOT/CADDS SHEET 49

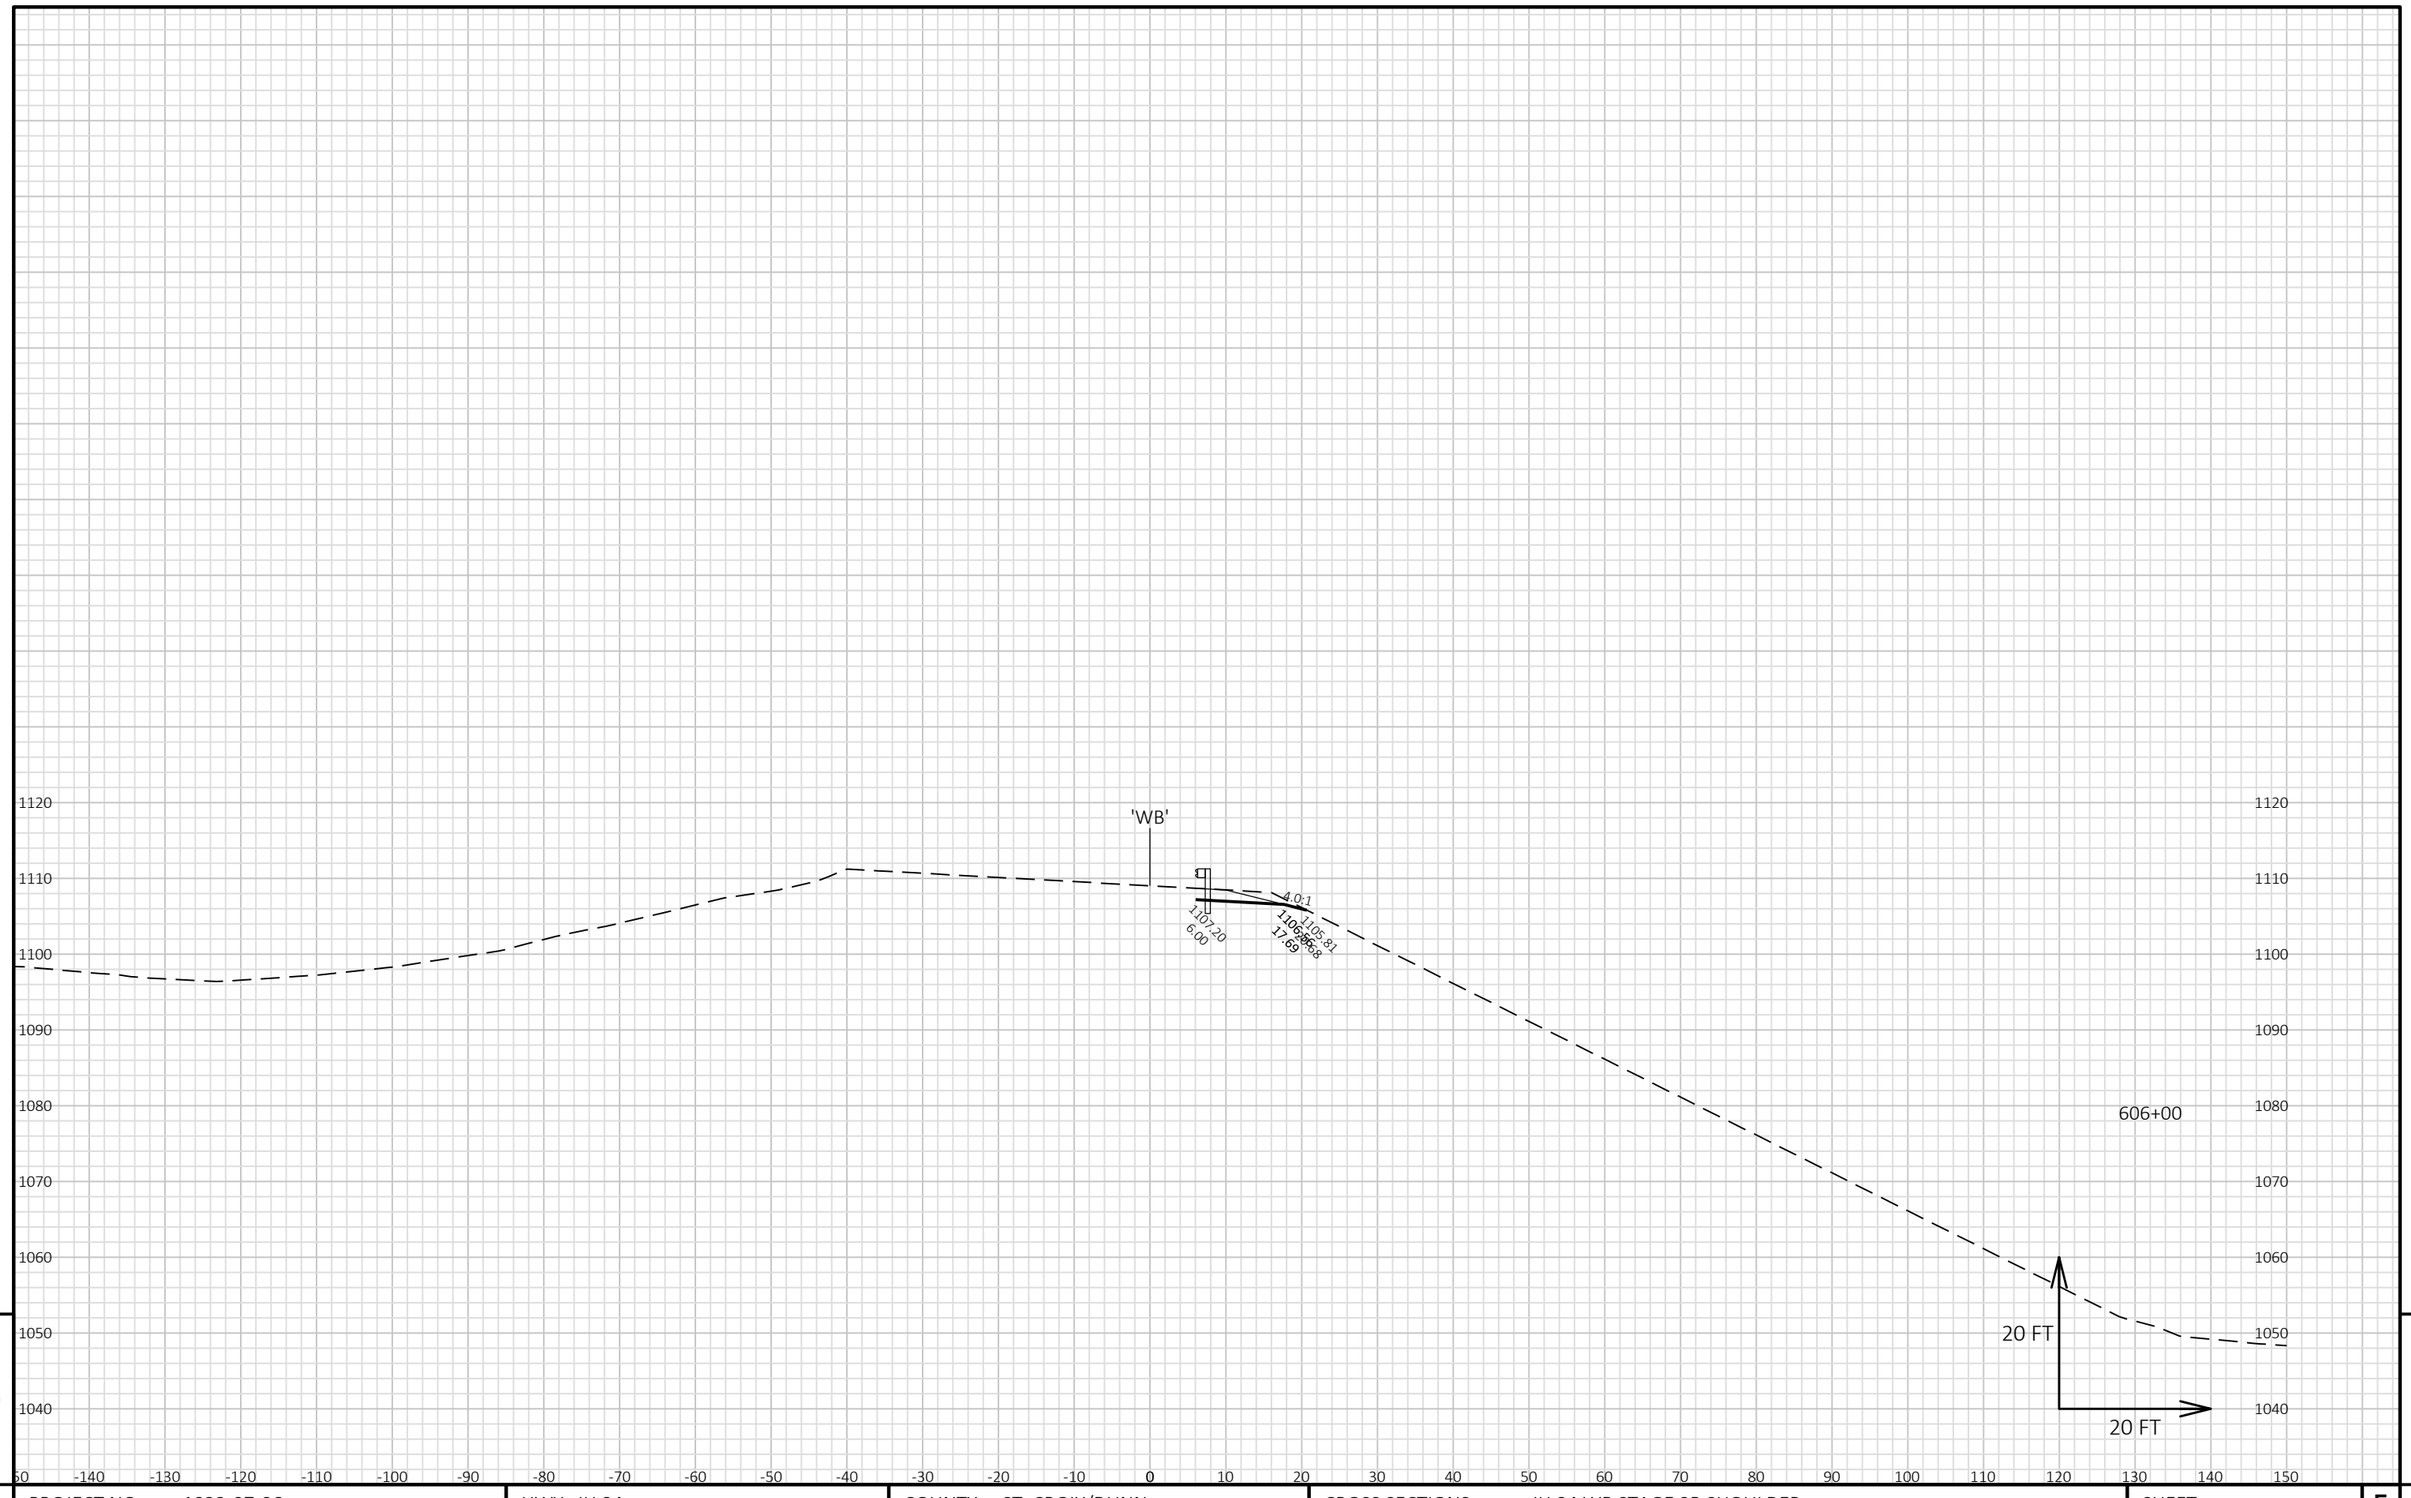


9

9

PROJECT NO: 1022-07-06	HWY: IH 94	COUNTY: ST. CROIX/DUNN	CROSS SECTIONS: IH 94 WB STAGE 9B SHOULDER	SHEET	E

FILE NAME : P:\UZ\W\WITNW\142428\CIVIL 3D\10220706\SHEETSPLAN\CROSS SECTIONS\XS_TC STG 9B.DWG
LAYOUT NAME - 0901022_XS WB

PLOT DATE : 2/13/2018 12:32 PM PLOT BY : SAVANNAH STEHN PLOT NAME : PLOT SCALE : 1 IN:20 FT HORZ. / 1 IN:20 FT VERT.

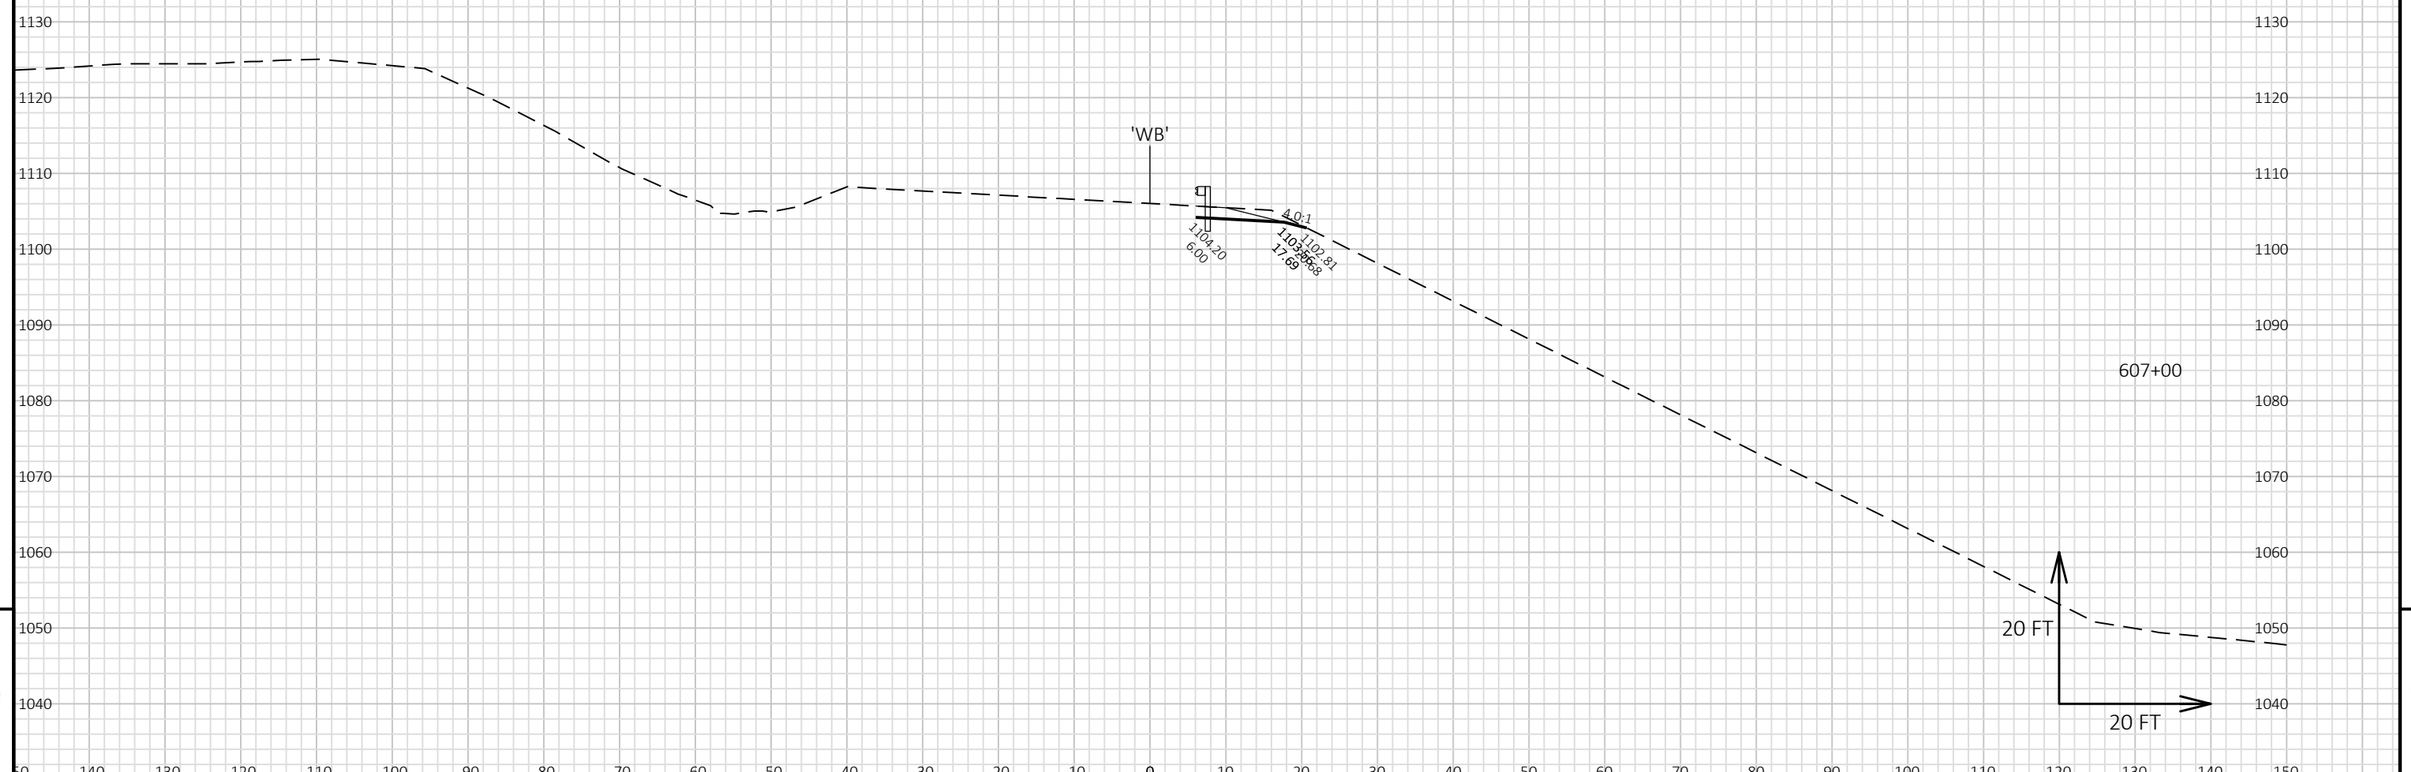


9

9

PROJECT NO: 1022-07-06	HWY: IH 94	COUNTY: ST. CROIX/DUNN	CROSS SECTIONS: IH 94 WB STAGE 9B SHOULDER	SHEET	E

FILE NAME : P:\UZ\W\WITNW\142428\CIVIL 3D\10220706\SHEETSPLAN\CROSS SECTIONS\XS_TC STG 9B.DWG
LAYOUT NAME - 0901023_XS WB

PLOT DATE : 2/13/2018 12:32 PM PLOT BY : SAVANNAH STEHN PLOT NAME : PLOT SCALE : 1 IN:20 FT HORZ. / 1 IN:20 FT VERT.

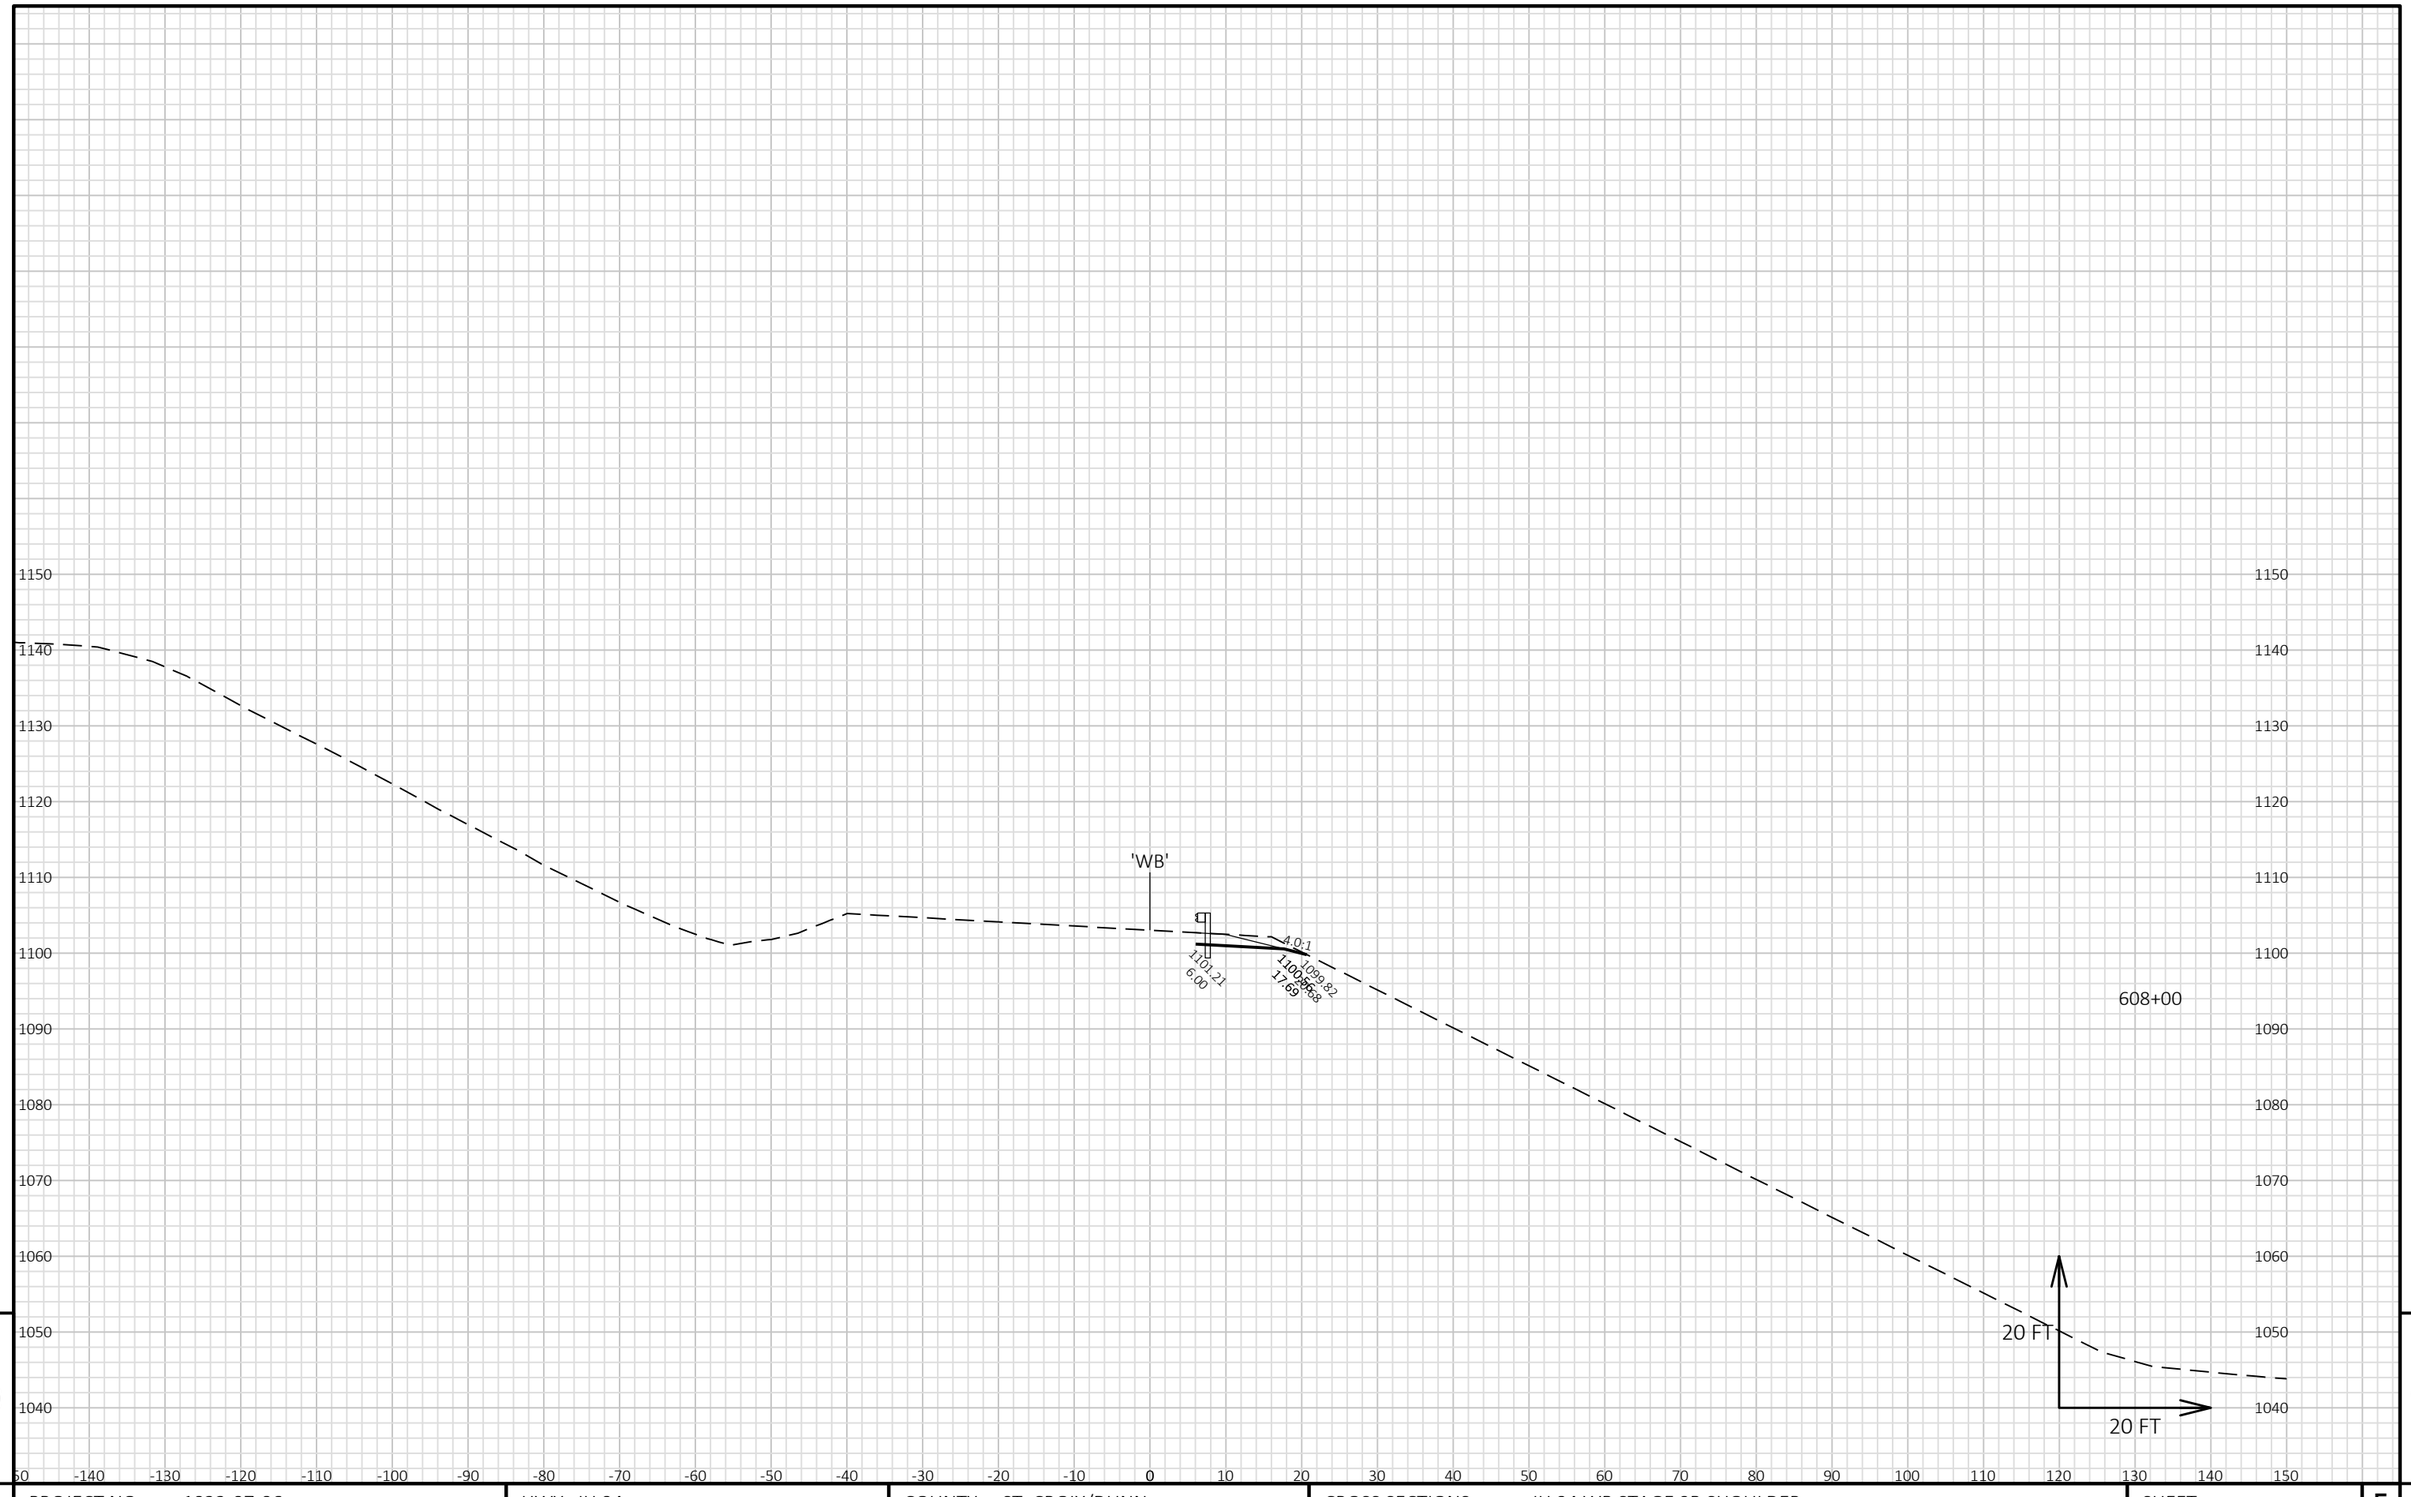


9

9

PROJECT NO: 1022-07-06	HWY: IH 94	COUNTY: ST. CROIX/DUNN	CROSS SECTIONS: IH 94 WB STAGE 9B SHOULDER	SHEET	E

FILE NAME : P:\UZ\W\WITNW\142428\CIVIL 3D\10220706\SHEETSPLAN\CROSS SECTIONS\XS_TC STG 9B.DWG
LAYOUT NAME - 0901024_XS WB

PLOT DATE : 2/13/2018 12:33 PM PLOT BY : SAVANNAH STEHN PLOT NAME : PLOT SCALE : 1 IN:20 FT HORZ. / 1 IN:20 FT VERT.

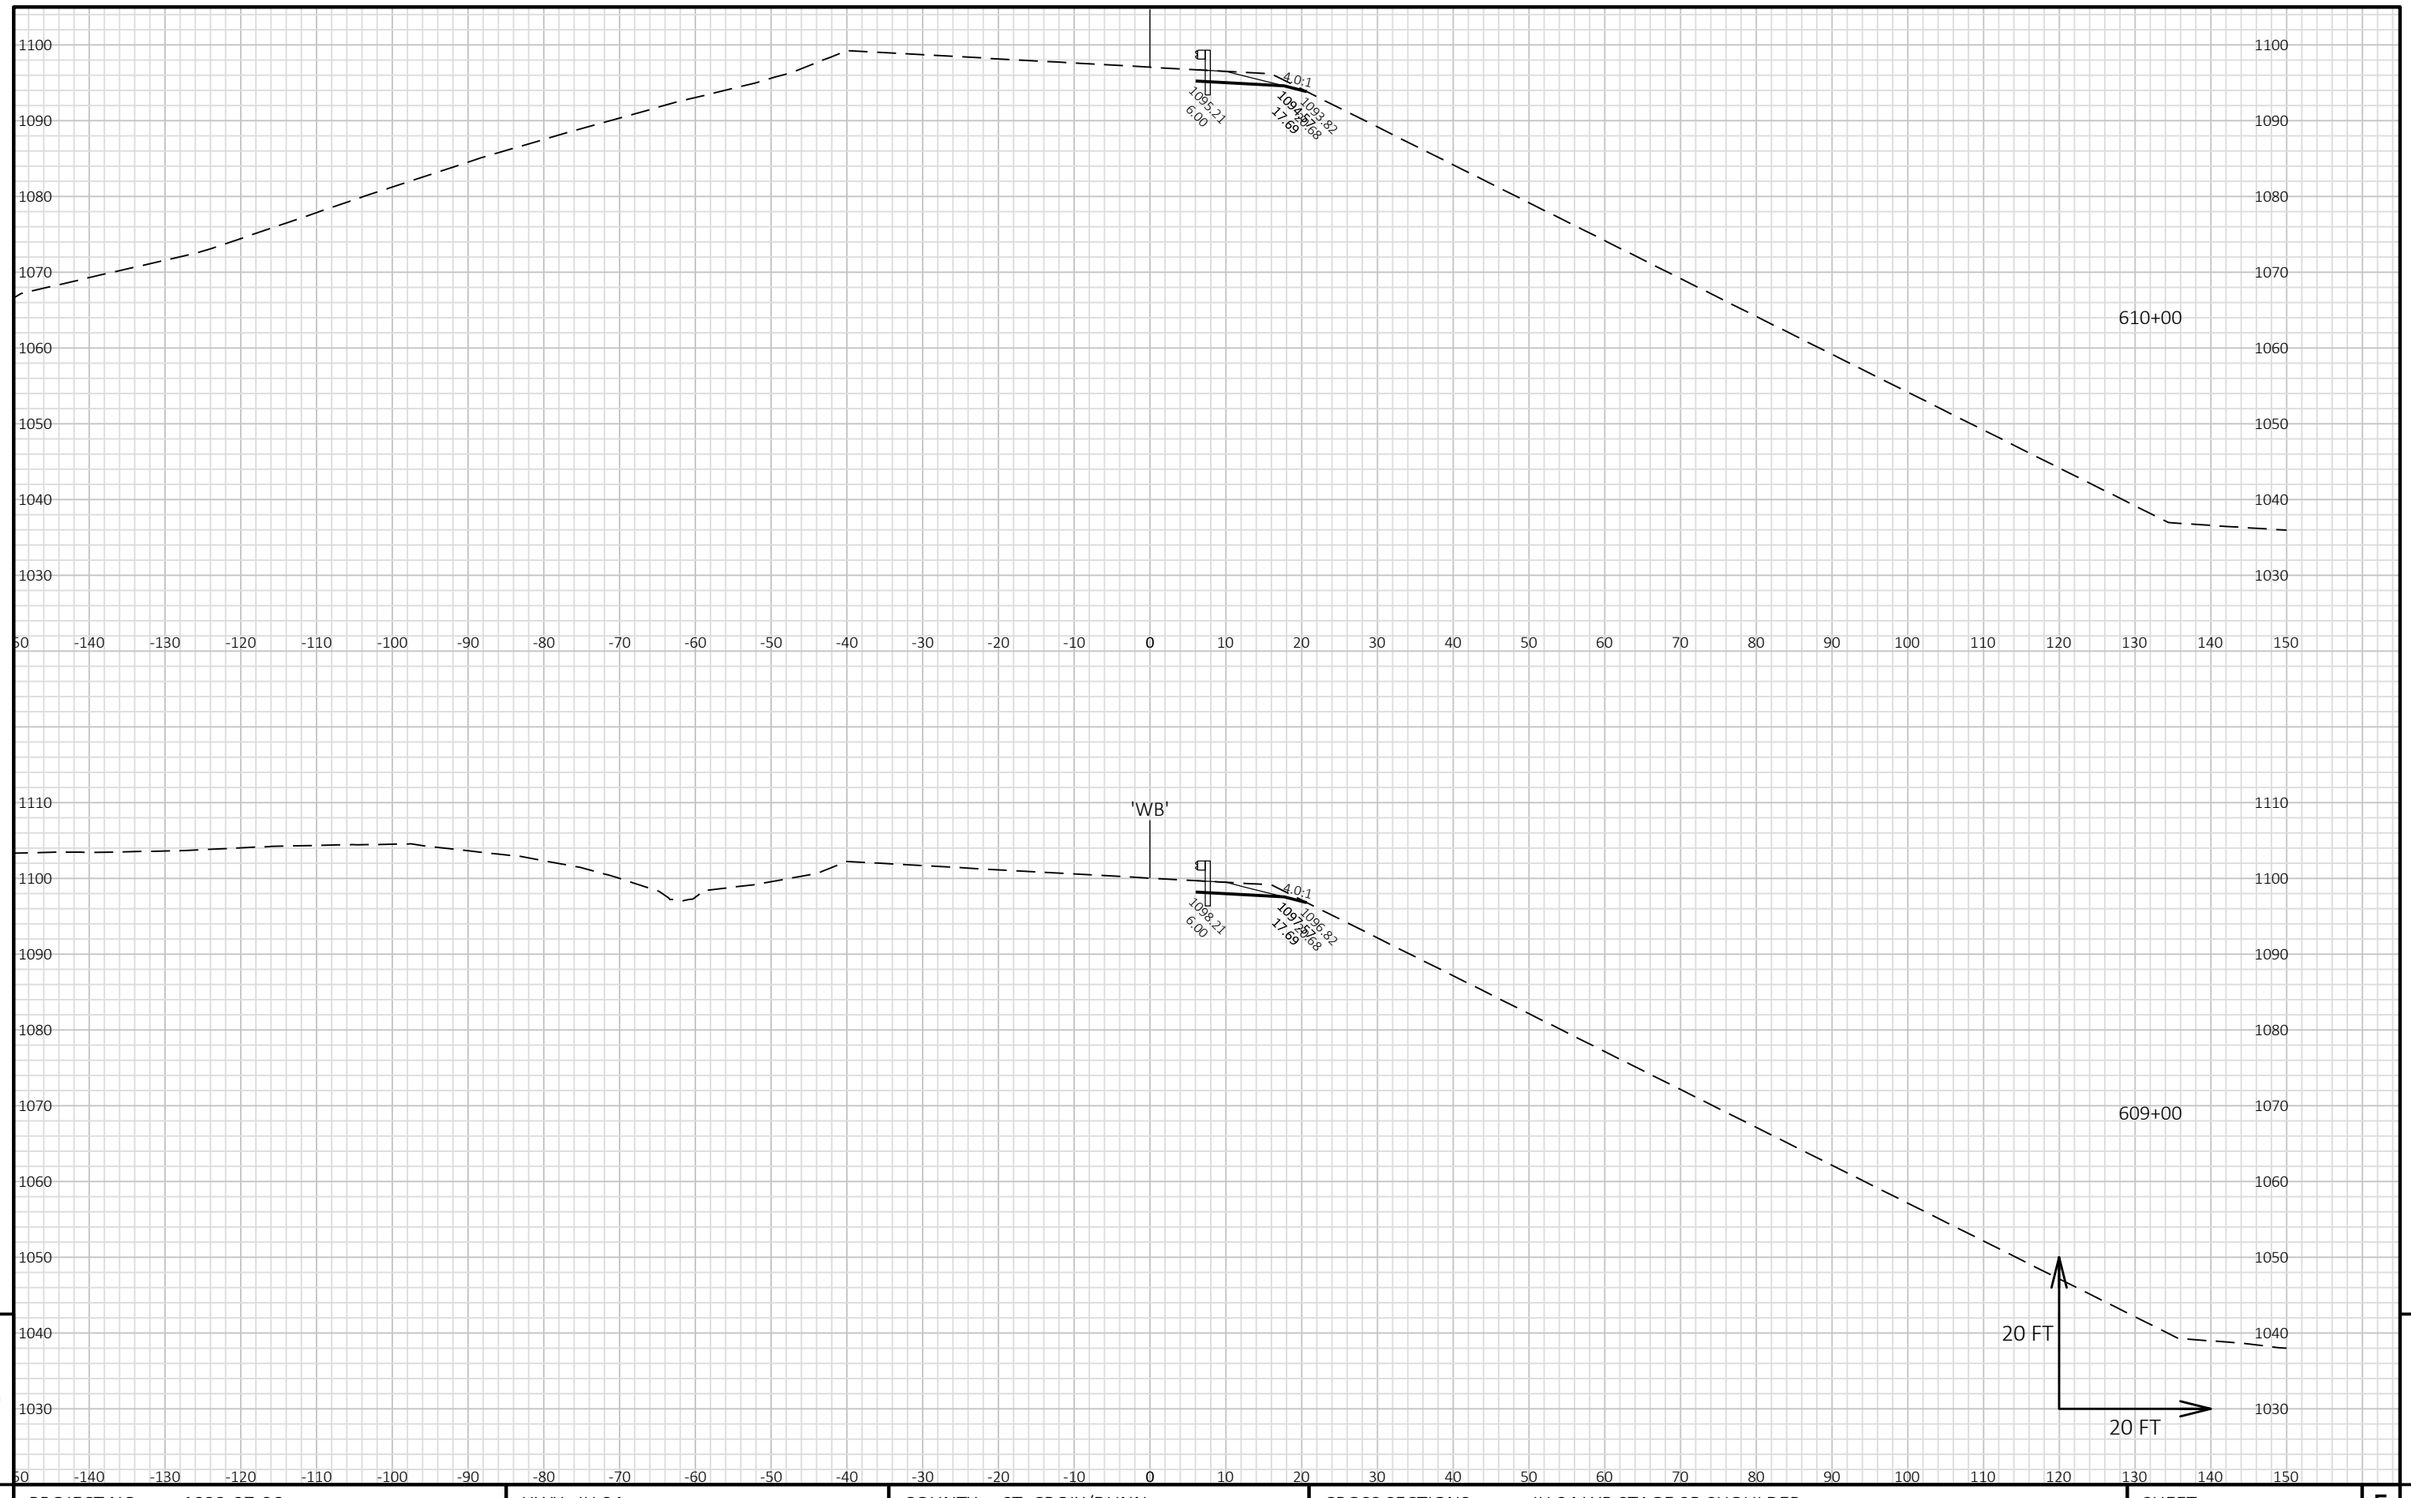


9

9

PROJECT NO: 1022-07-06	HWY: IH 94	COUNTY: ST. CROIX/DUNN	CROSS SECTIONS: IH 94 WB STAGE 9B SHOULDER	SHEET	E

FILE NAME : P:\UZ\W\WITNW\142428\CIVIL 3D\10220706\SHEETSPLAN\CROSS SECTIONS\XS_TC STG 9B.DWG
LAYOUT NAME - 0901025_XS WB

PLOT DATE : 2/13/2018 12:33 PM PLOT BY : SAVANNAH STEHN PLOT NAME : PLOT SCALE : 1 IN:20 FT HORZ. / 1 IN:20 FT VERT.

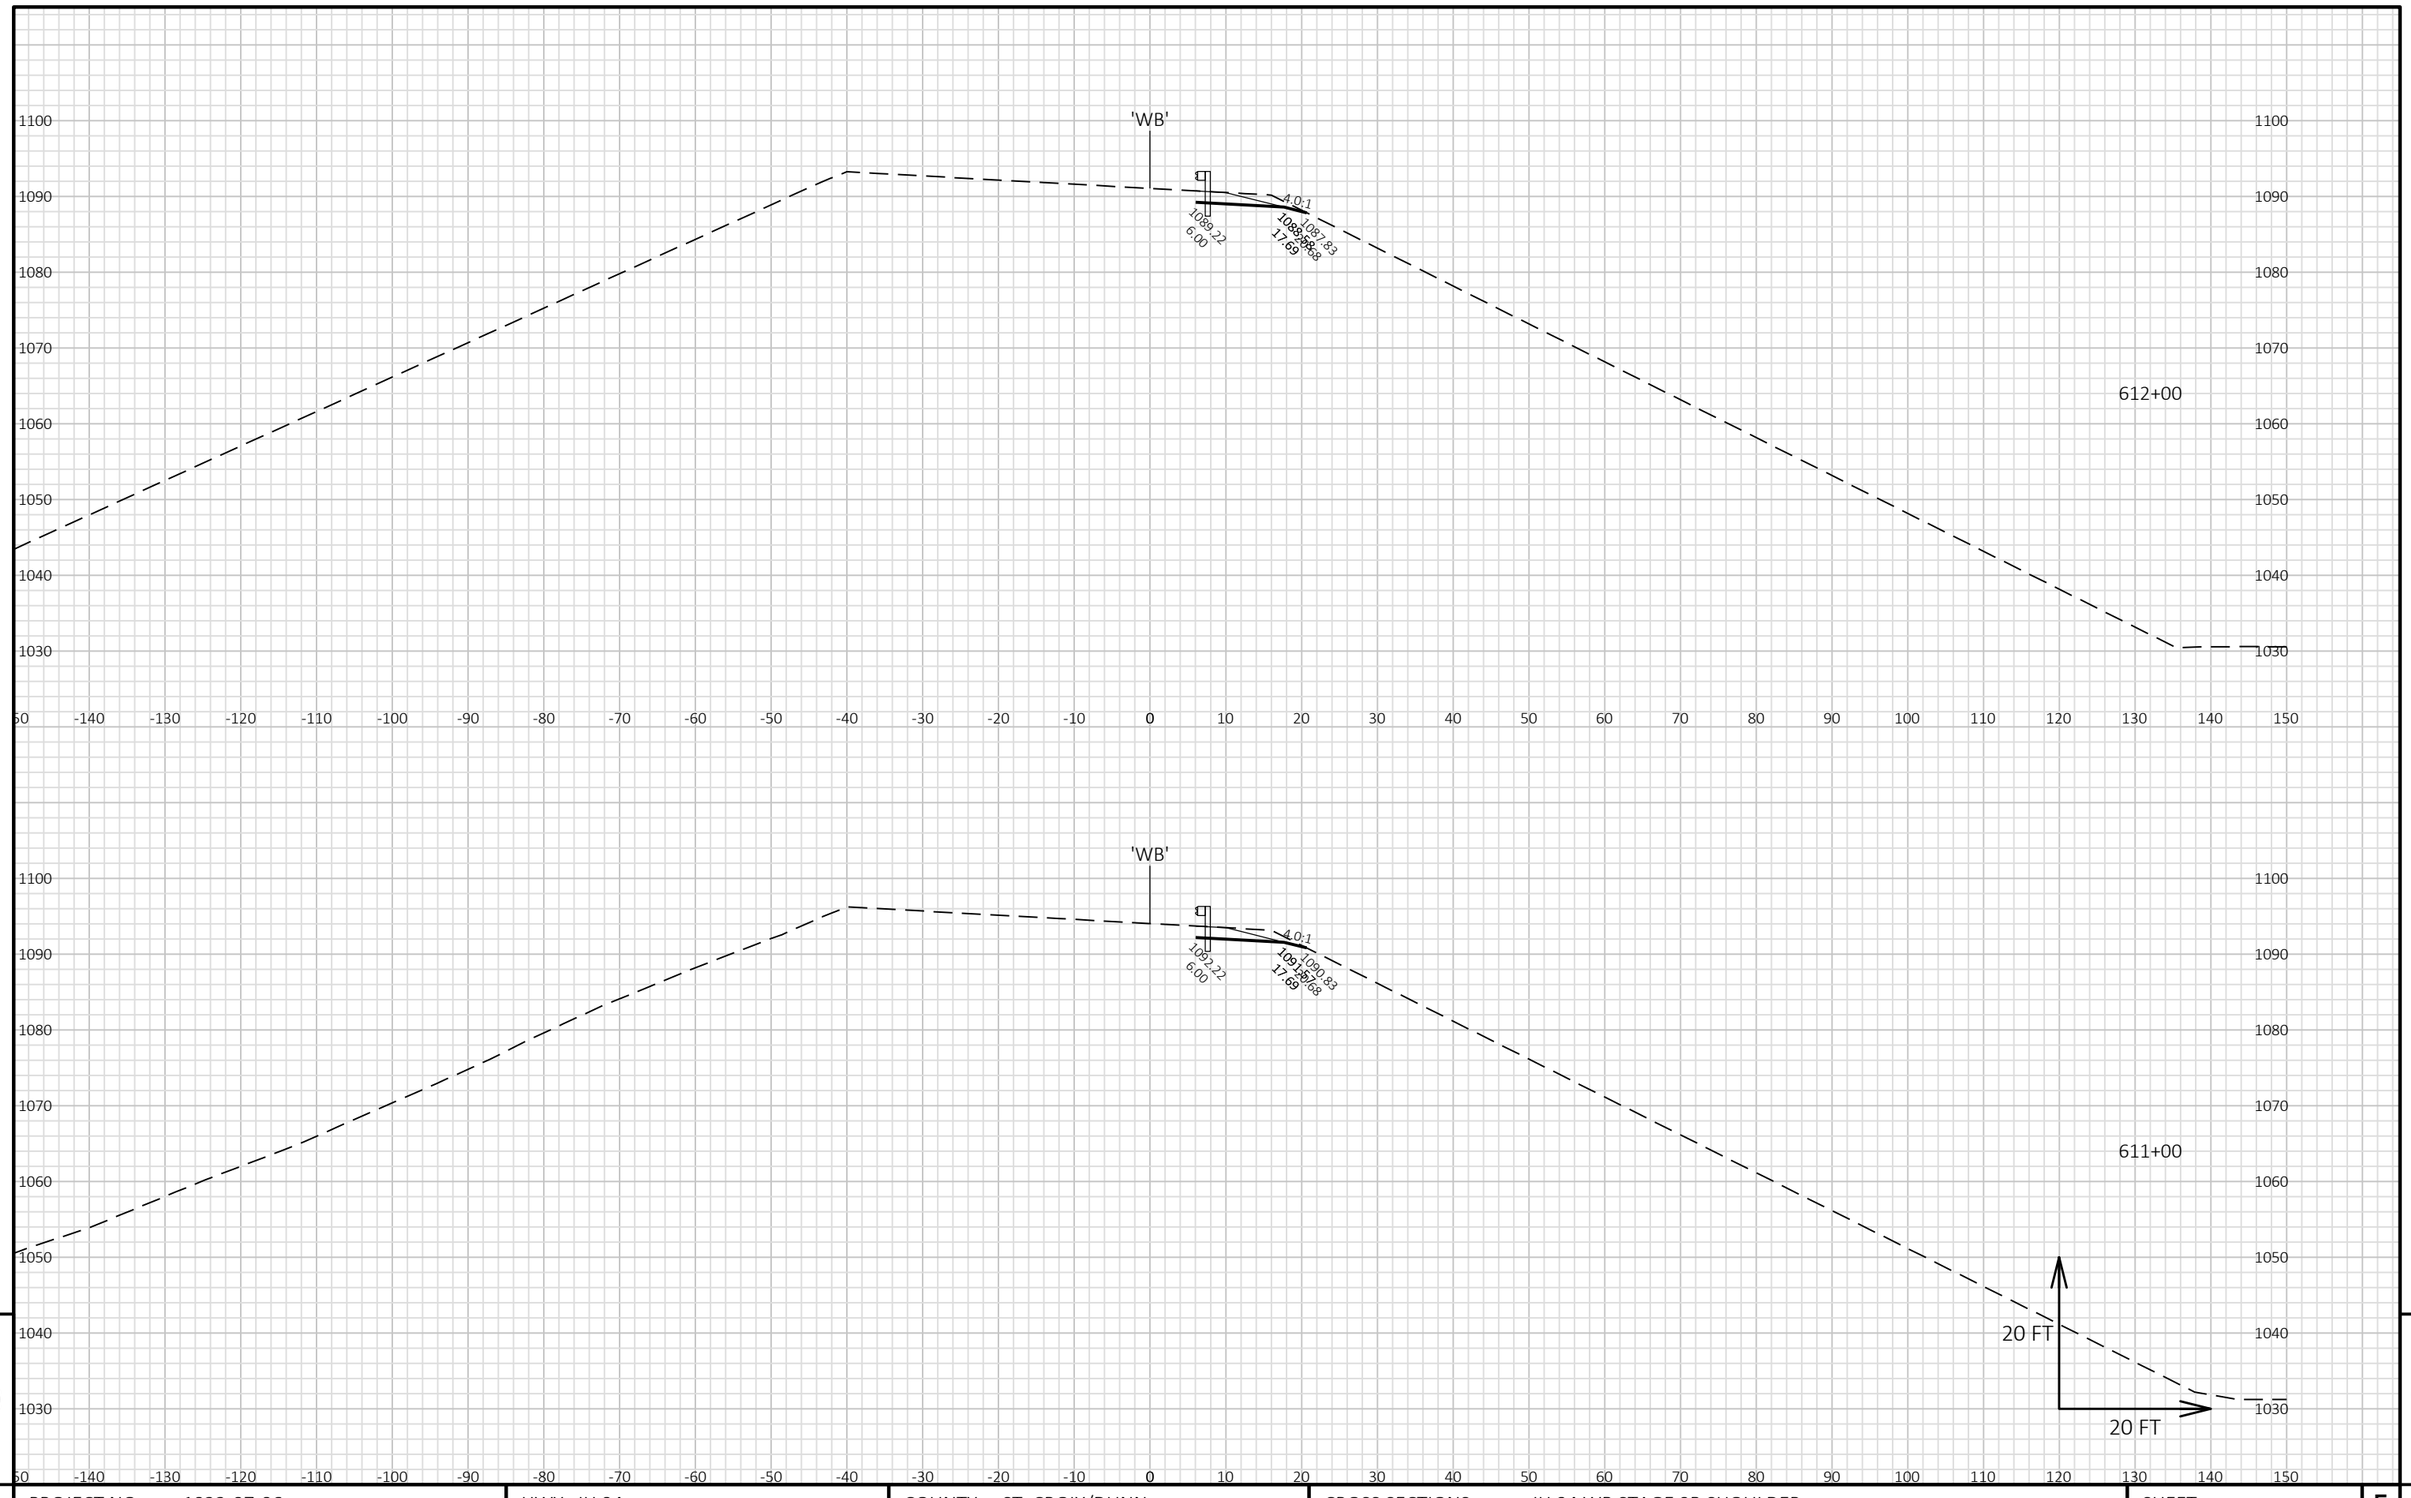


9

9

PROJECT NO: 1022-07-06	HWY: IH 94	COUNTY: ST. CROIX/DUNN	CROSS SECTIONS: IH 94 WB STAGE 9B SHOULDER	SHEET	E

FILE NAME : P:\UZ\W\WITNW\142428\CIVIL 3D\10220706\SHEETSPLAN\CROSS SECTIONS\XS_TC STG 9B.DWG
LAYOUT NAME - 0901026_XS WB

PLOT DATE : 2/13/2018 12:33 PM PLOT BY : SAVANNAH STEHN PLOT NAME : PLOT SCALE : 1 IN:20 FT HORZ. / 1 IN:20 FT VERT.

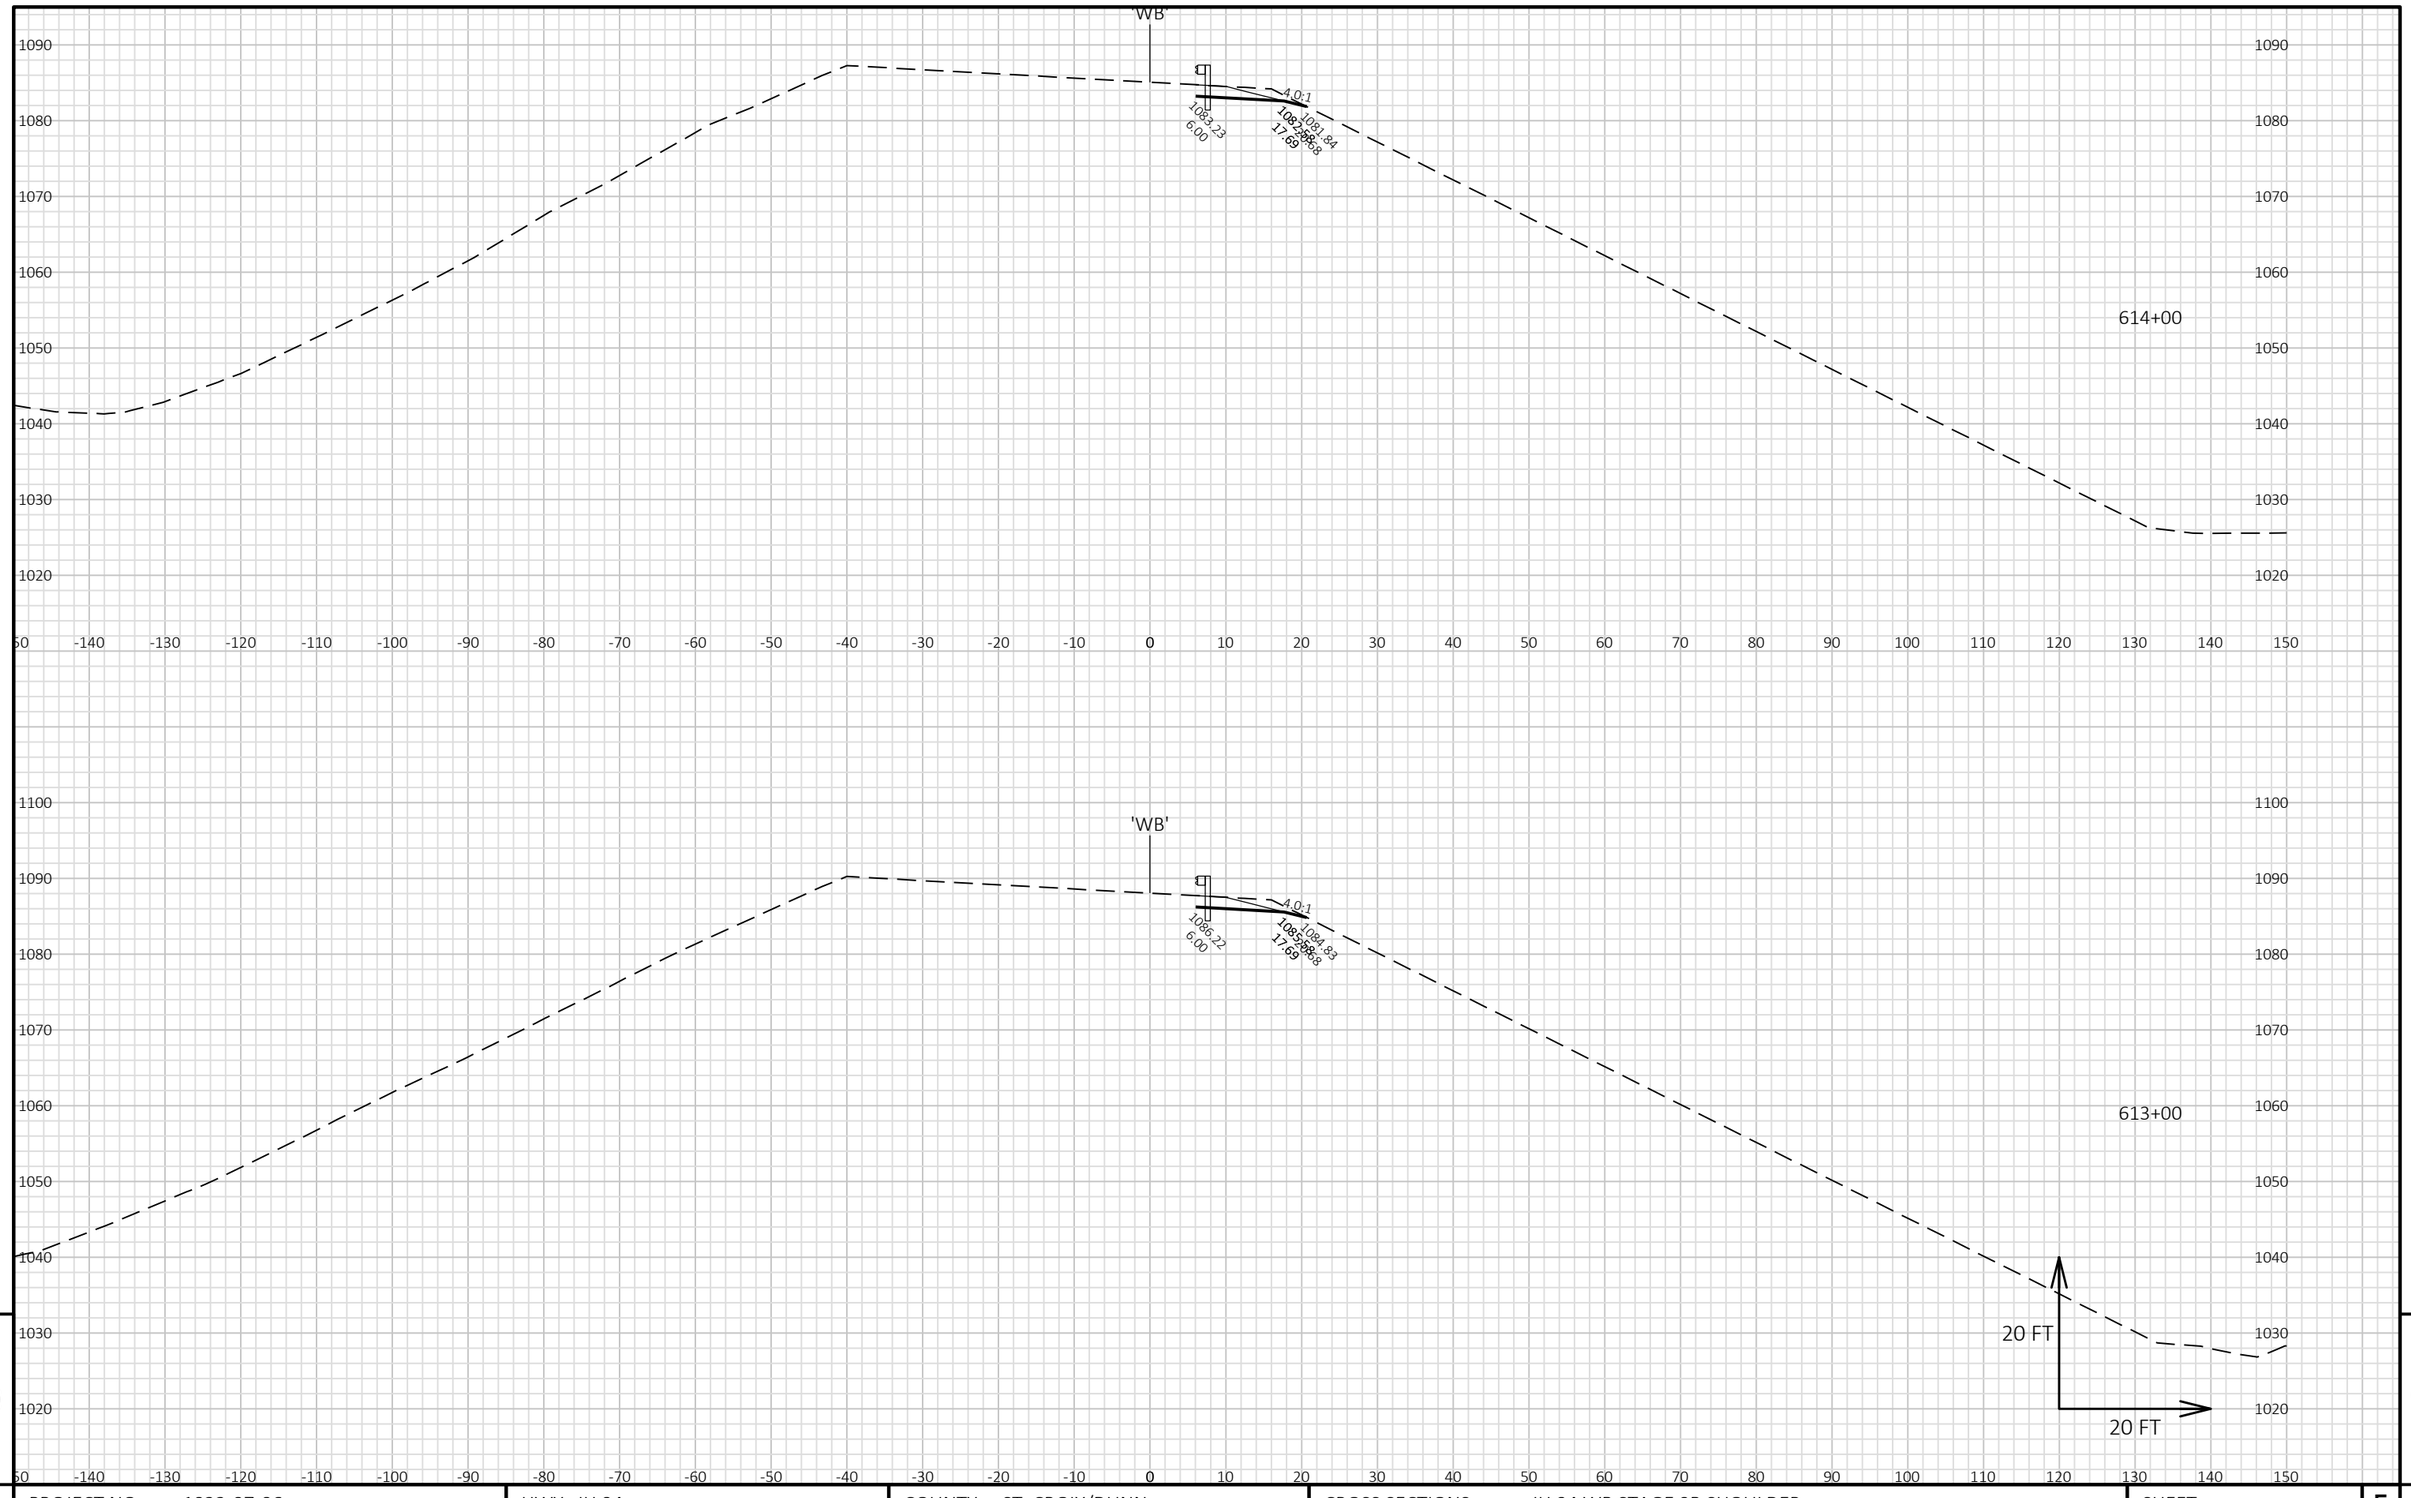


9

9

PROJECT NO: 1022-07-06	HWY: IH 94	COUNTY: ST. CROIX/DUNN	CROSS SECTIONS: IH 94 WB STAGE 9B SHOULDER	SHEET	E

FILE NAME : P:\UZ\W\WITNW\142428\CIVIL 3D\10220706\SHEETSPLAN\CROSS SECTIONS\XS_TC STG 9B.DWG
LAYOUT NAME - 0901027_XS WB

PLOT DATE : 2/13/2018 12:33 PM PLOT BY : SAVANNAH STEHN PLOT NAME : PLOT SCALE : 1 IN:20 FT HORZ. / 1 IN:20 FT VERT.

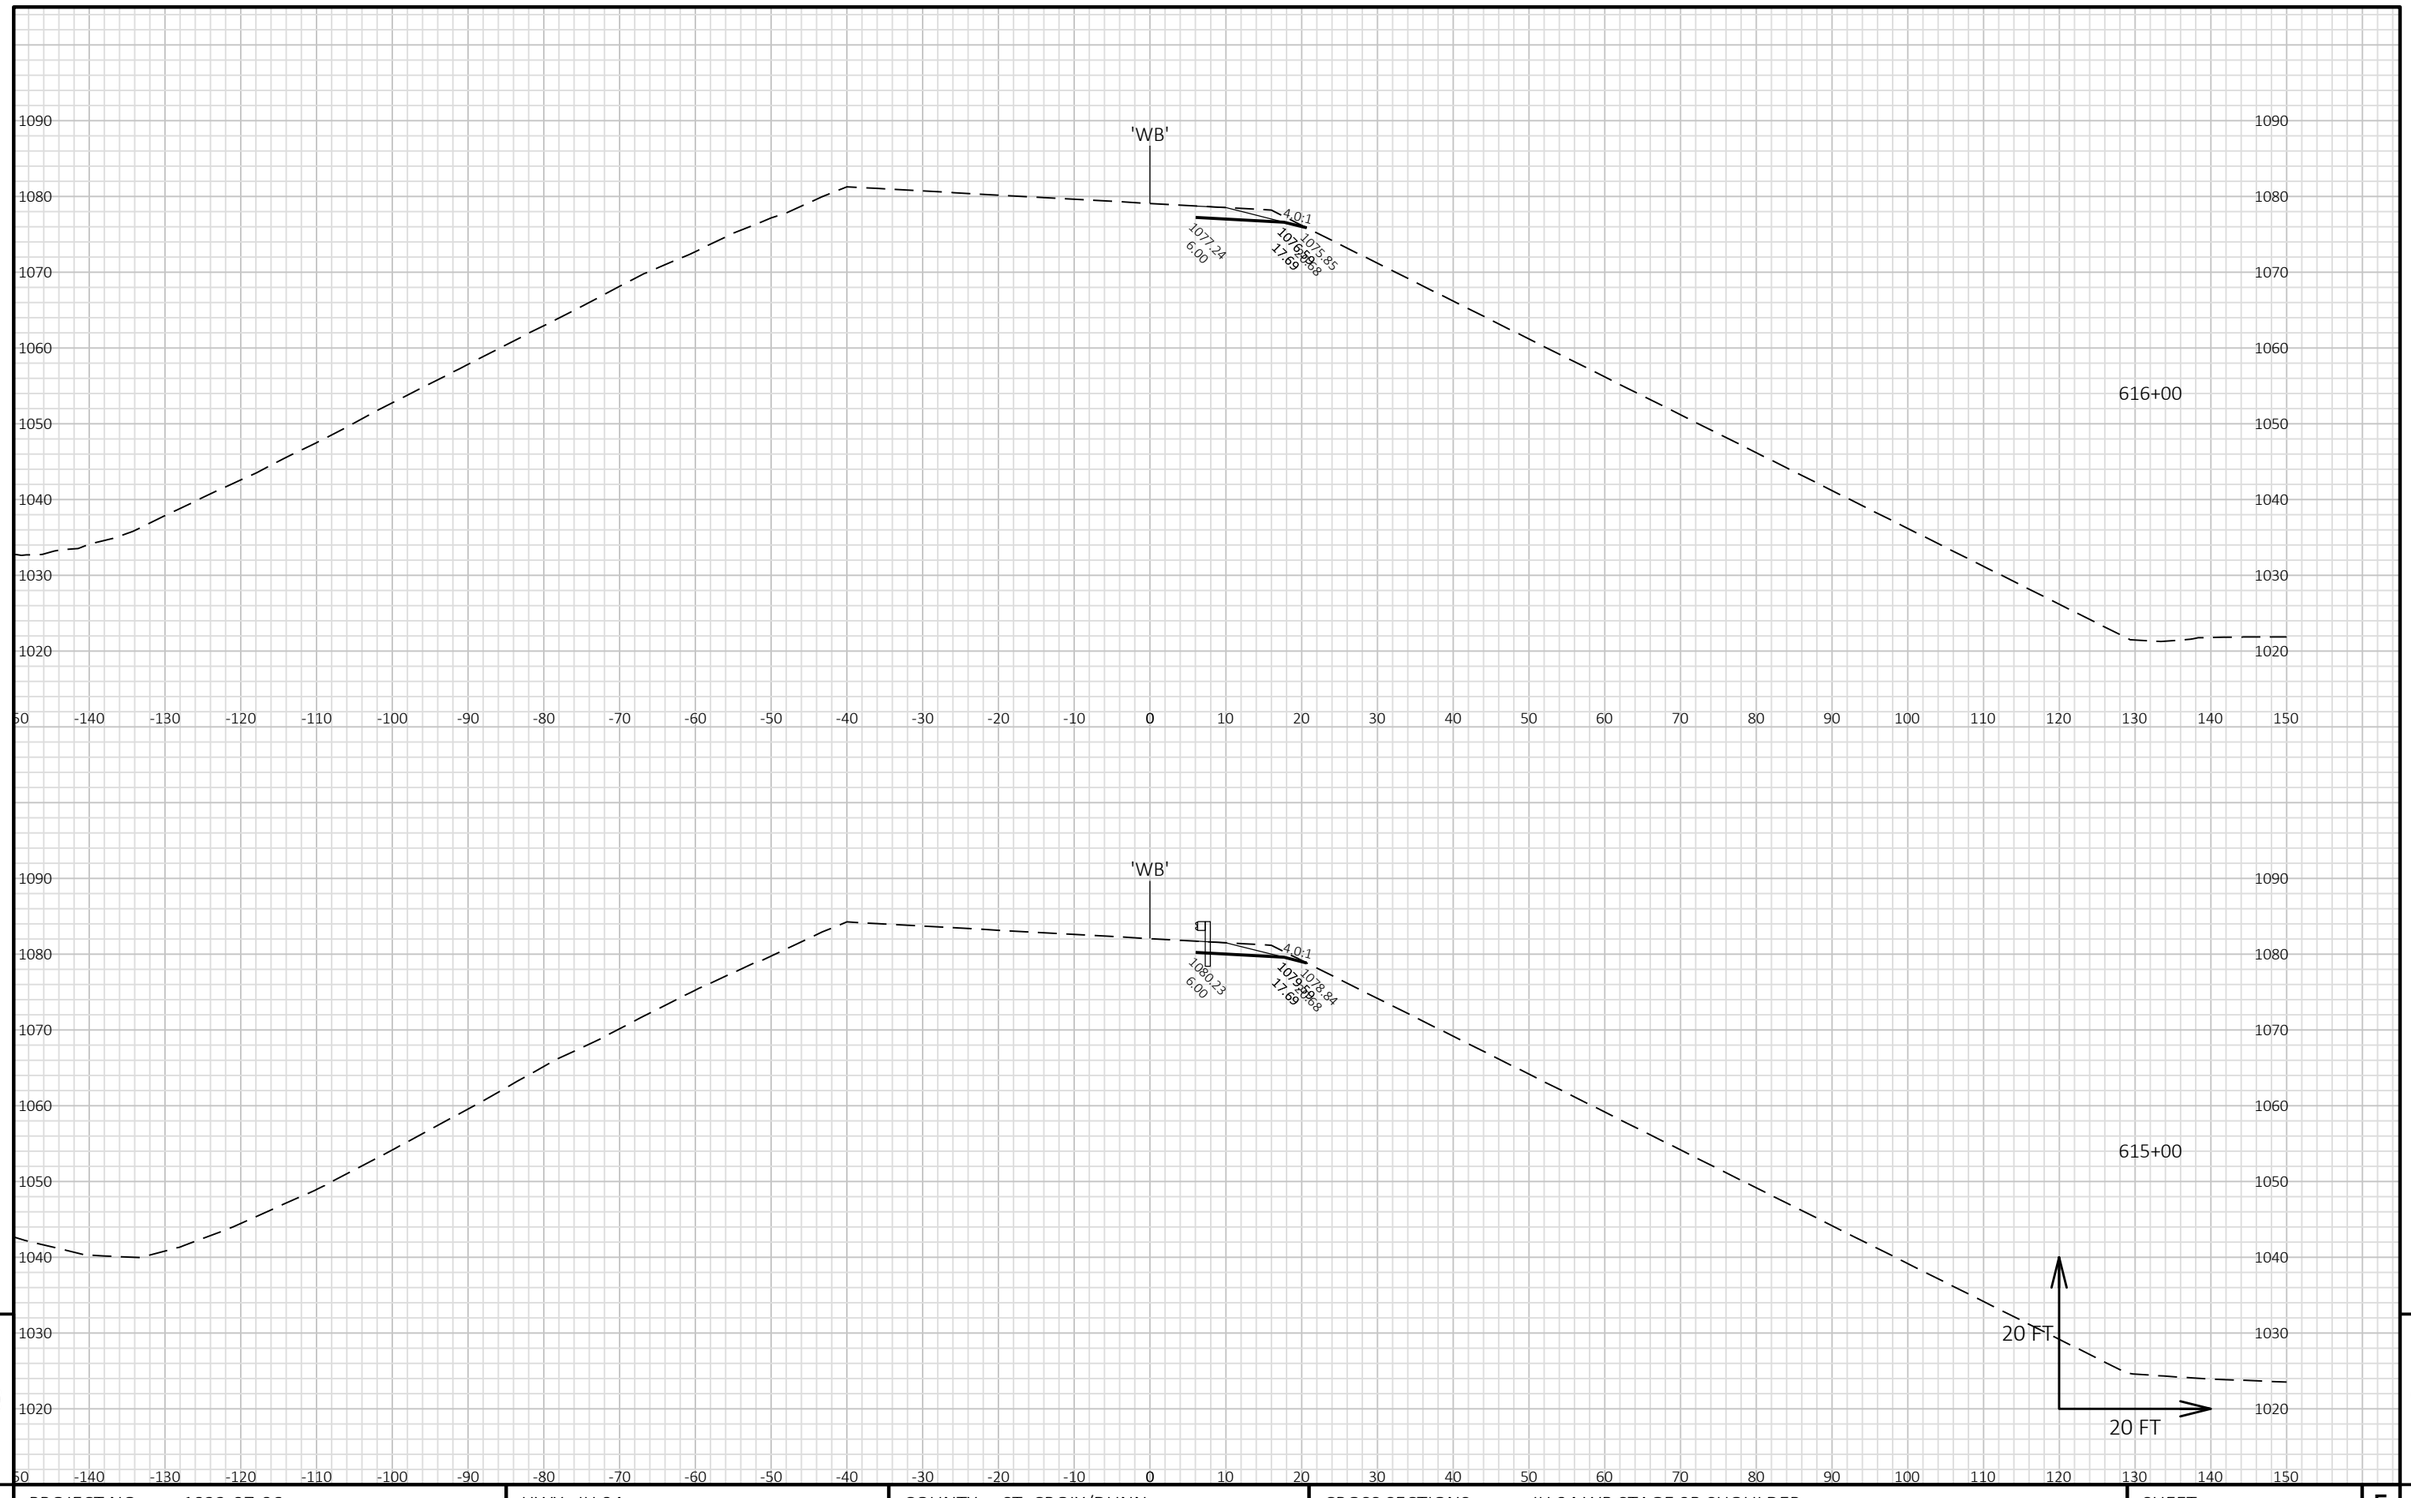


9

9

PROJECT NO: 1022-07-06	HWY: IH 94	COUNTY: ST. CROIX/DUNN	CROSS SECTIONS: IH 94 WB STAGE 9B SHOULDER	SHEET	E

FILE NAME : P:\UZ\W\WITNW\142428\CIVIL 3D\10220706\SHEETSPLAN\CROSS SECTIONS\XS_TC STG 9B.DWG
LAYOUT NAME - 0901028_XS WB

PLOT DATE : 2/13/2018 12:33 PM PLOT BY : SAVANNAH STEHN PLOT NAME : PLOT SCALE : 1 IN:20 FT HORZ. / 1 IN:20 FT VERT.

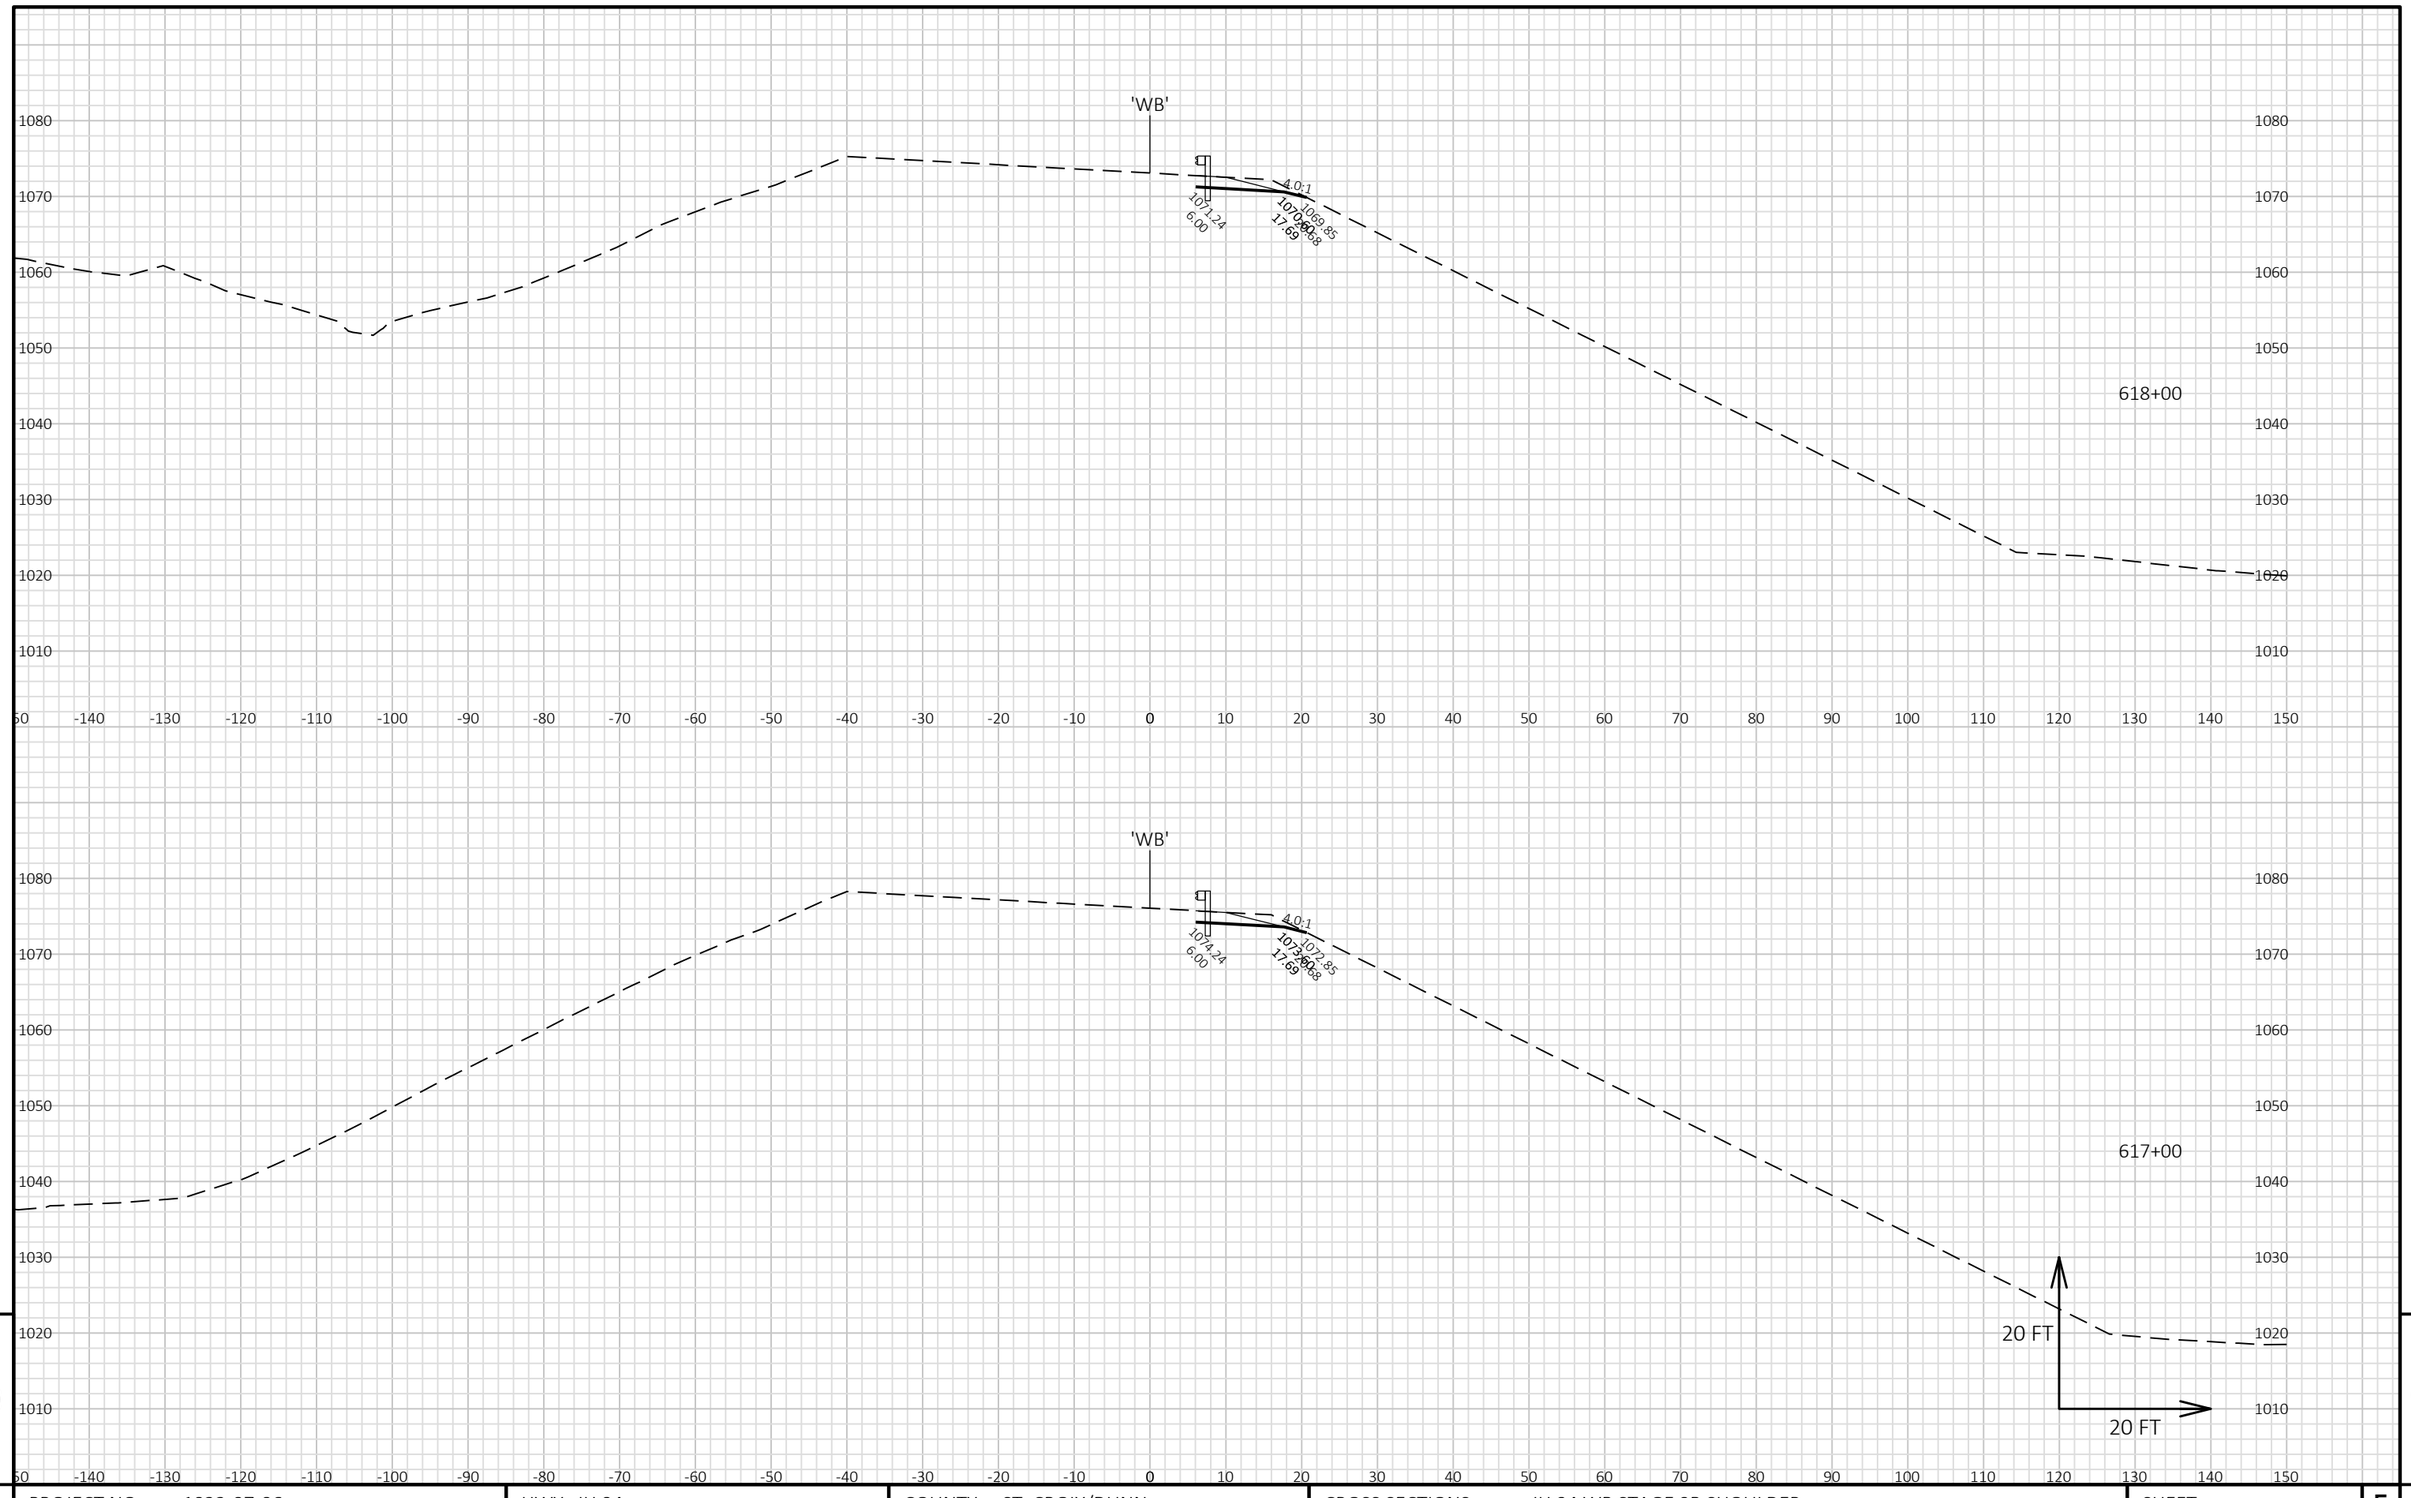


9

9

PROJECT NO: 1022-07-06	HWY: IH 94	COUNTY: ST. CROIX/DUNN	CROSS SECTIONS: IH 94 WB STAGE 9B SHOULDER	SHEET	E

FILE NAME : P:\UZ\W\WITNW\142428\CIVIL 3D\10220706\SHEETSPLAN\CROSS SECTIONS\XS_TC STG 9B.DWG
LAYOUT NAME - 0901029_XS WB

PLOT DATE : 2/13/2018 12:33 PM PLOT BY : SAVANNAH STEHN PLOT NAME : PLOT SCALE : 1 IN:20 FT HORZ. / 1 IN:20 FT VERT.

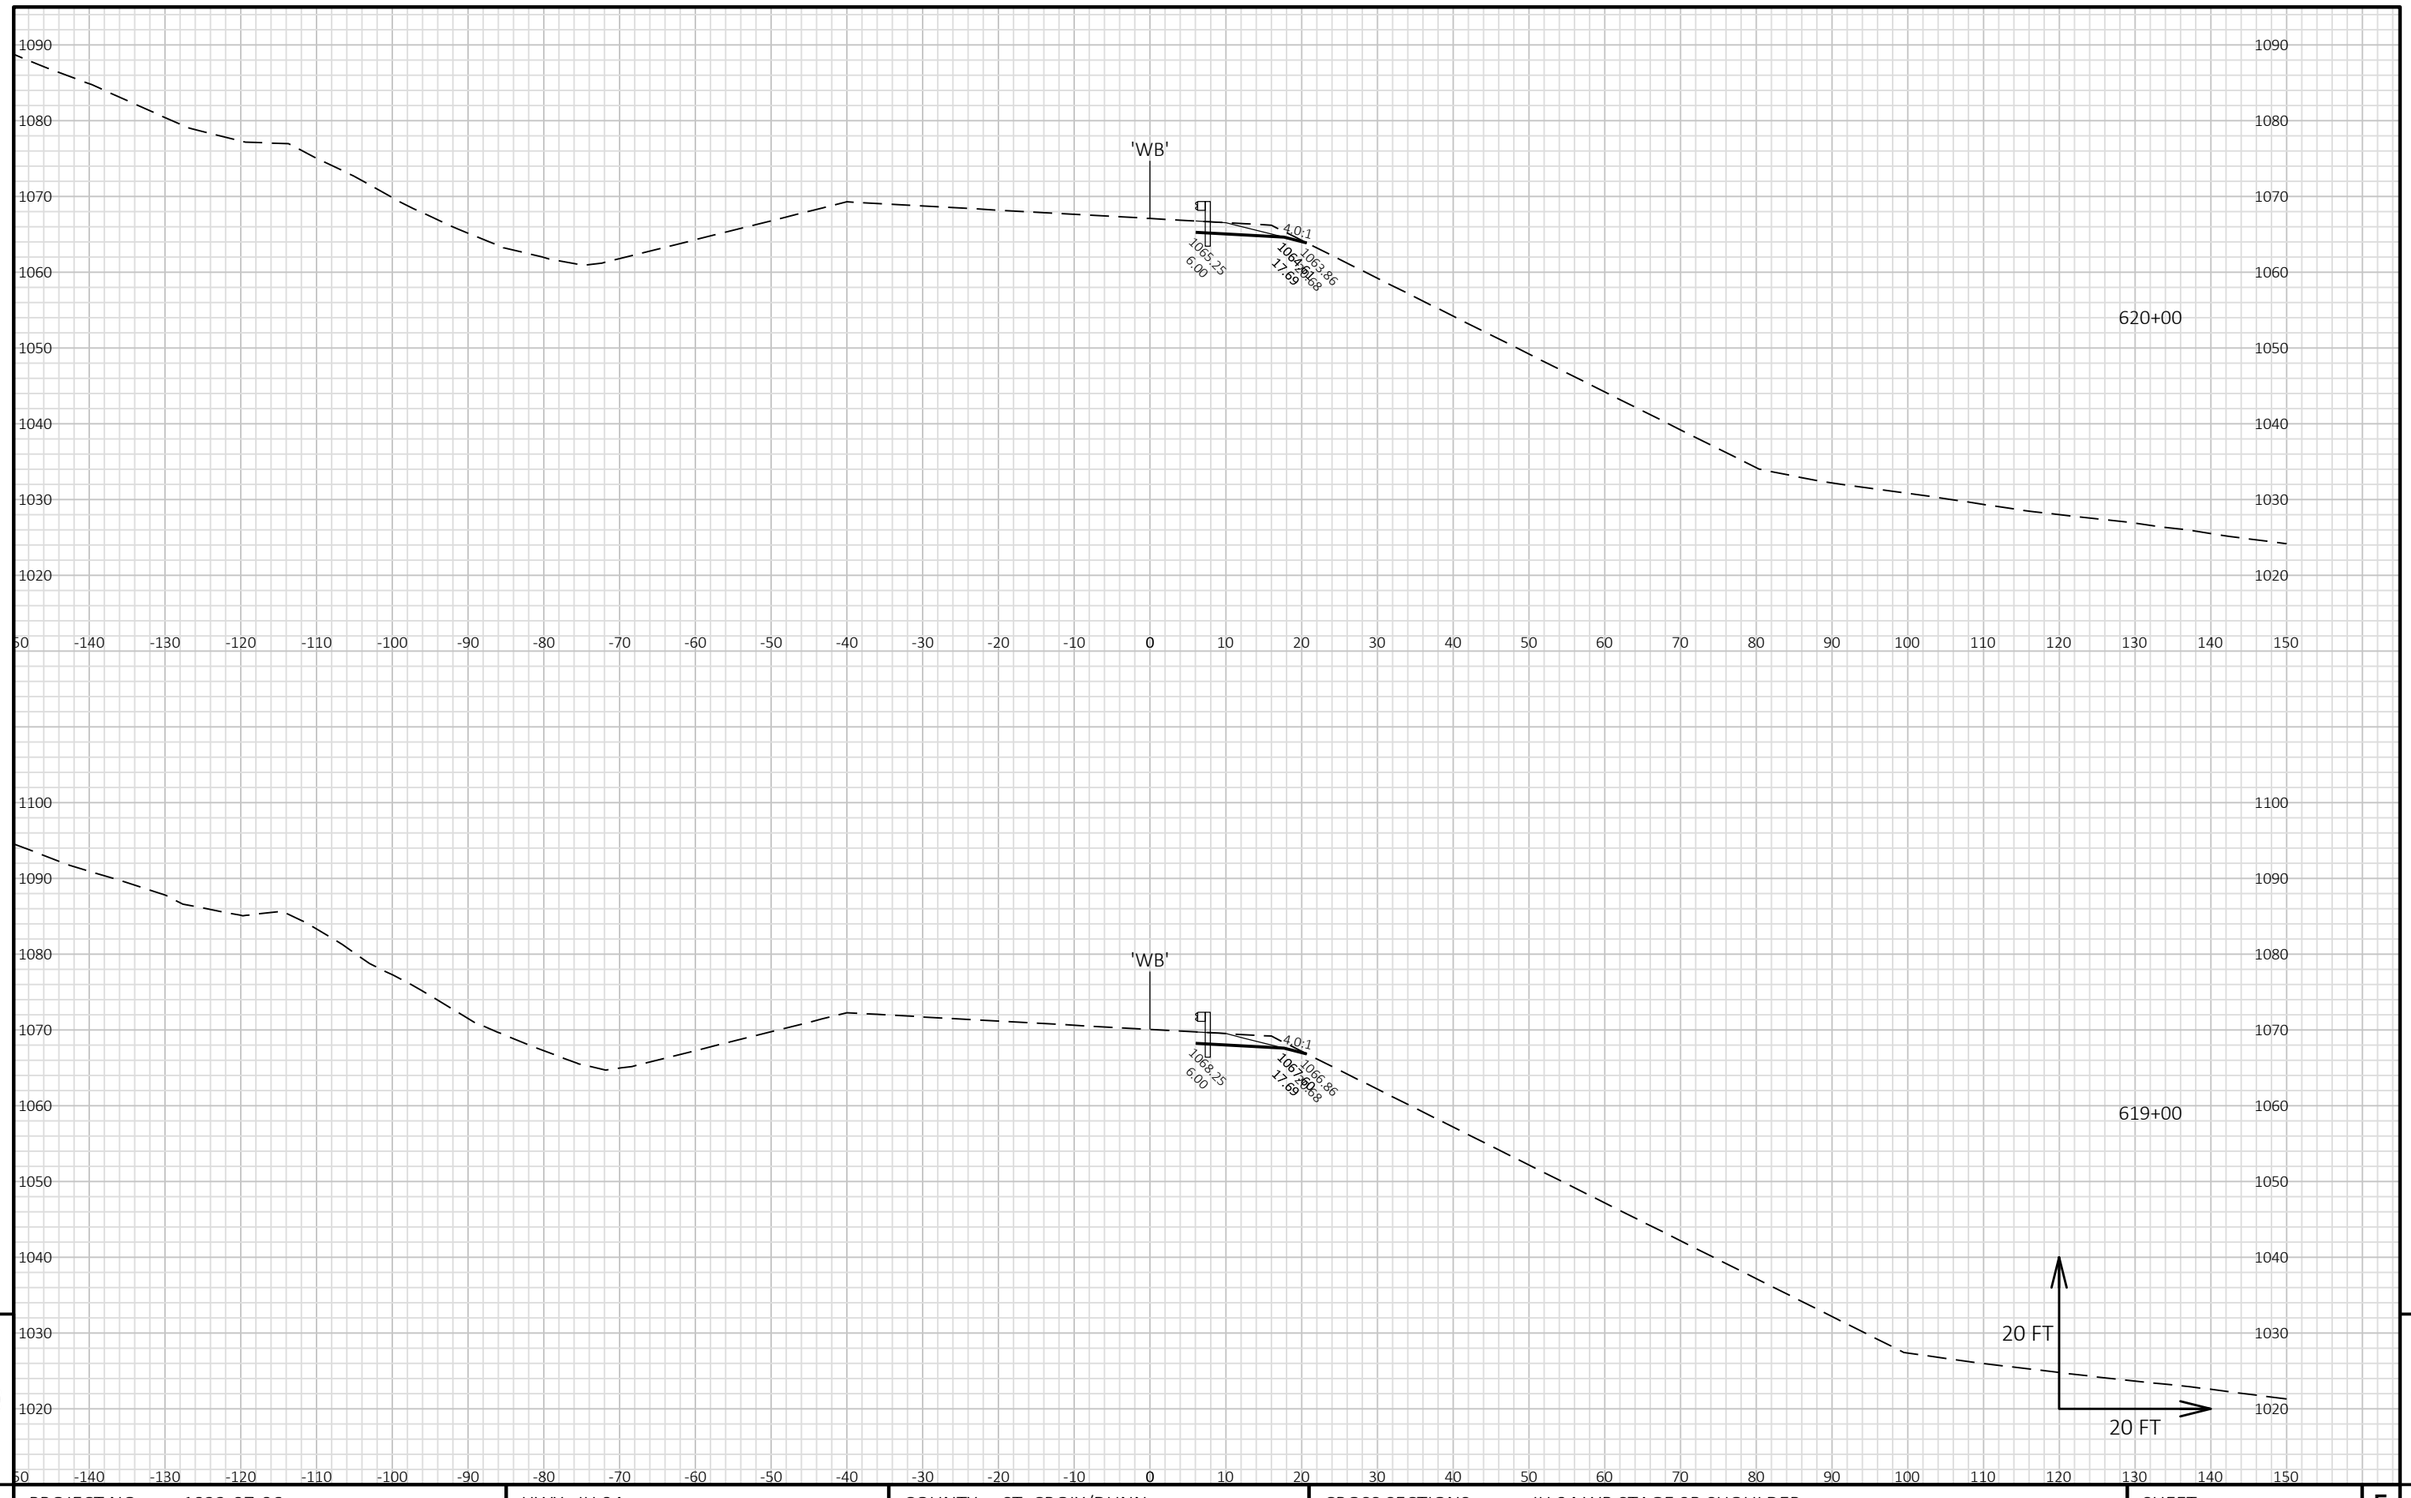


9

9

PROJECT NO: 1022-07-06	HWY: IH 94	COUNTY: ST. CROIX/DUNN	CROSS SECTIONS: IH 94 WB STAGE 9B SHOULDER	SHEET	E

FILE NAME : P:\UZ\W\WITNW\142428\CIVIL 3D\10220706\SHEETSPLAN\CROSS SECTIONS\XS_TC STG 9B.DWG
LAYOUT NAME - 0901030_XS WB

PLOT DATE : 2/13/2018 12:34 PM PLOT BY : SAVANNAH STEHN PLOT NAME : PLOT SCALE : 1 IN:20 FT HORZ. / 1 IN:20 FT VERT.

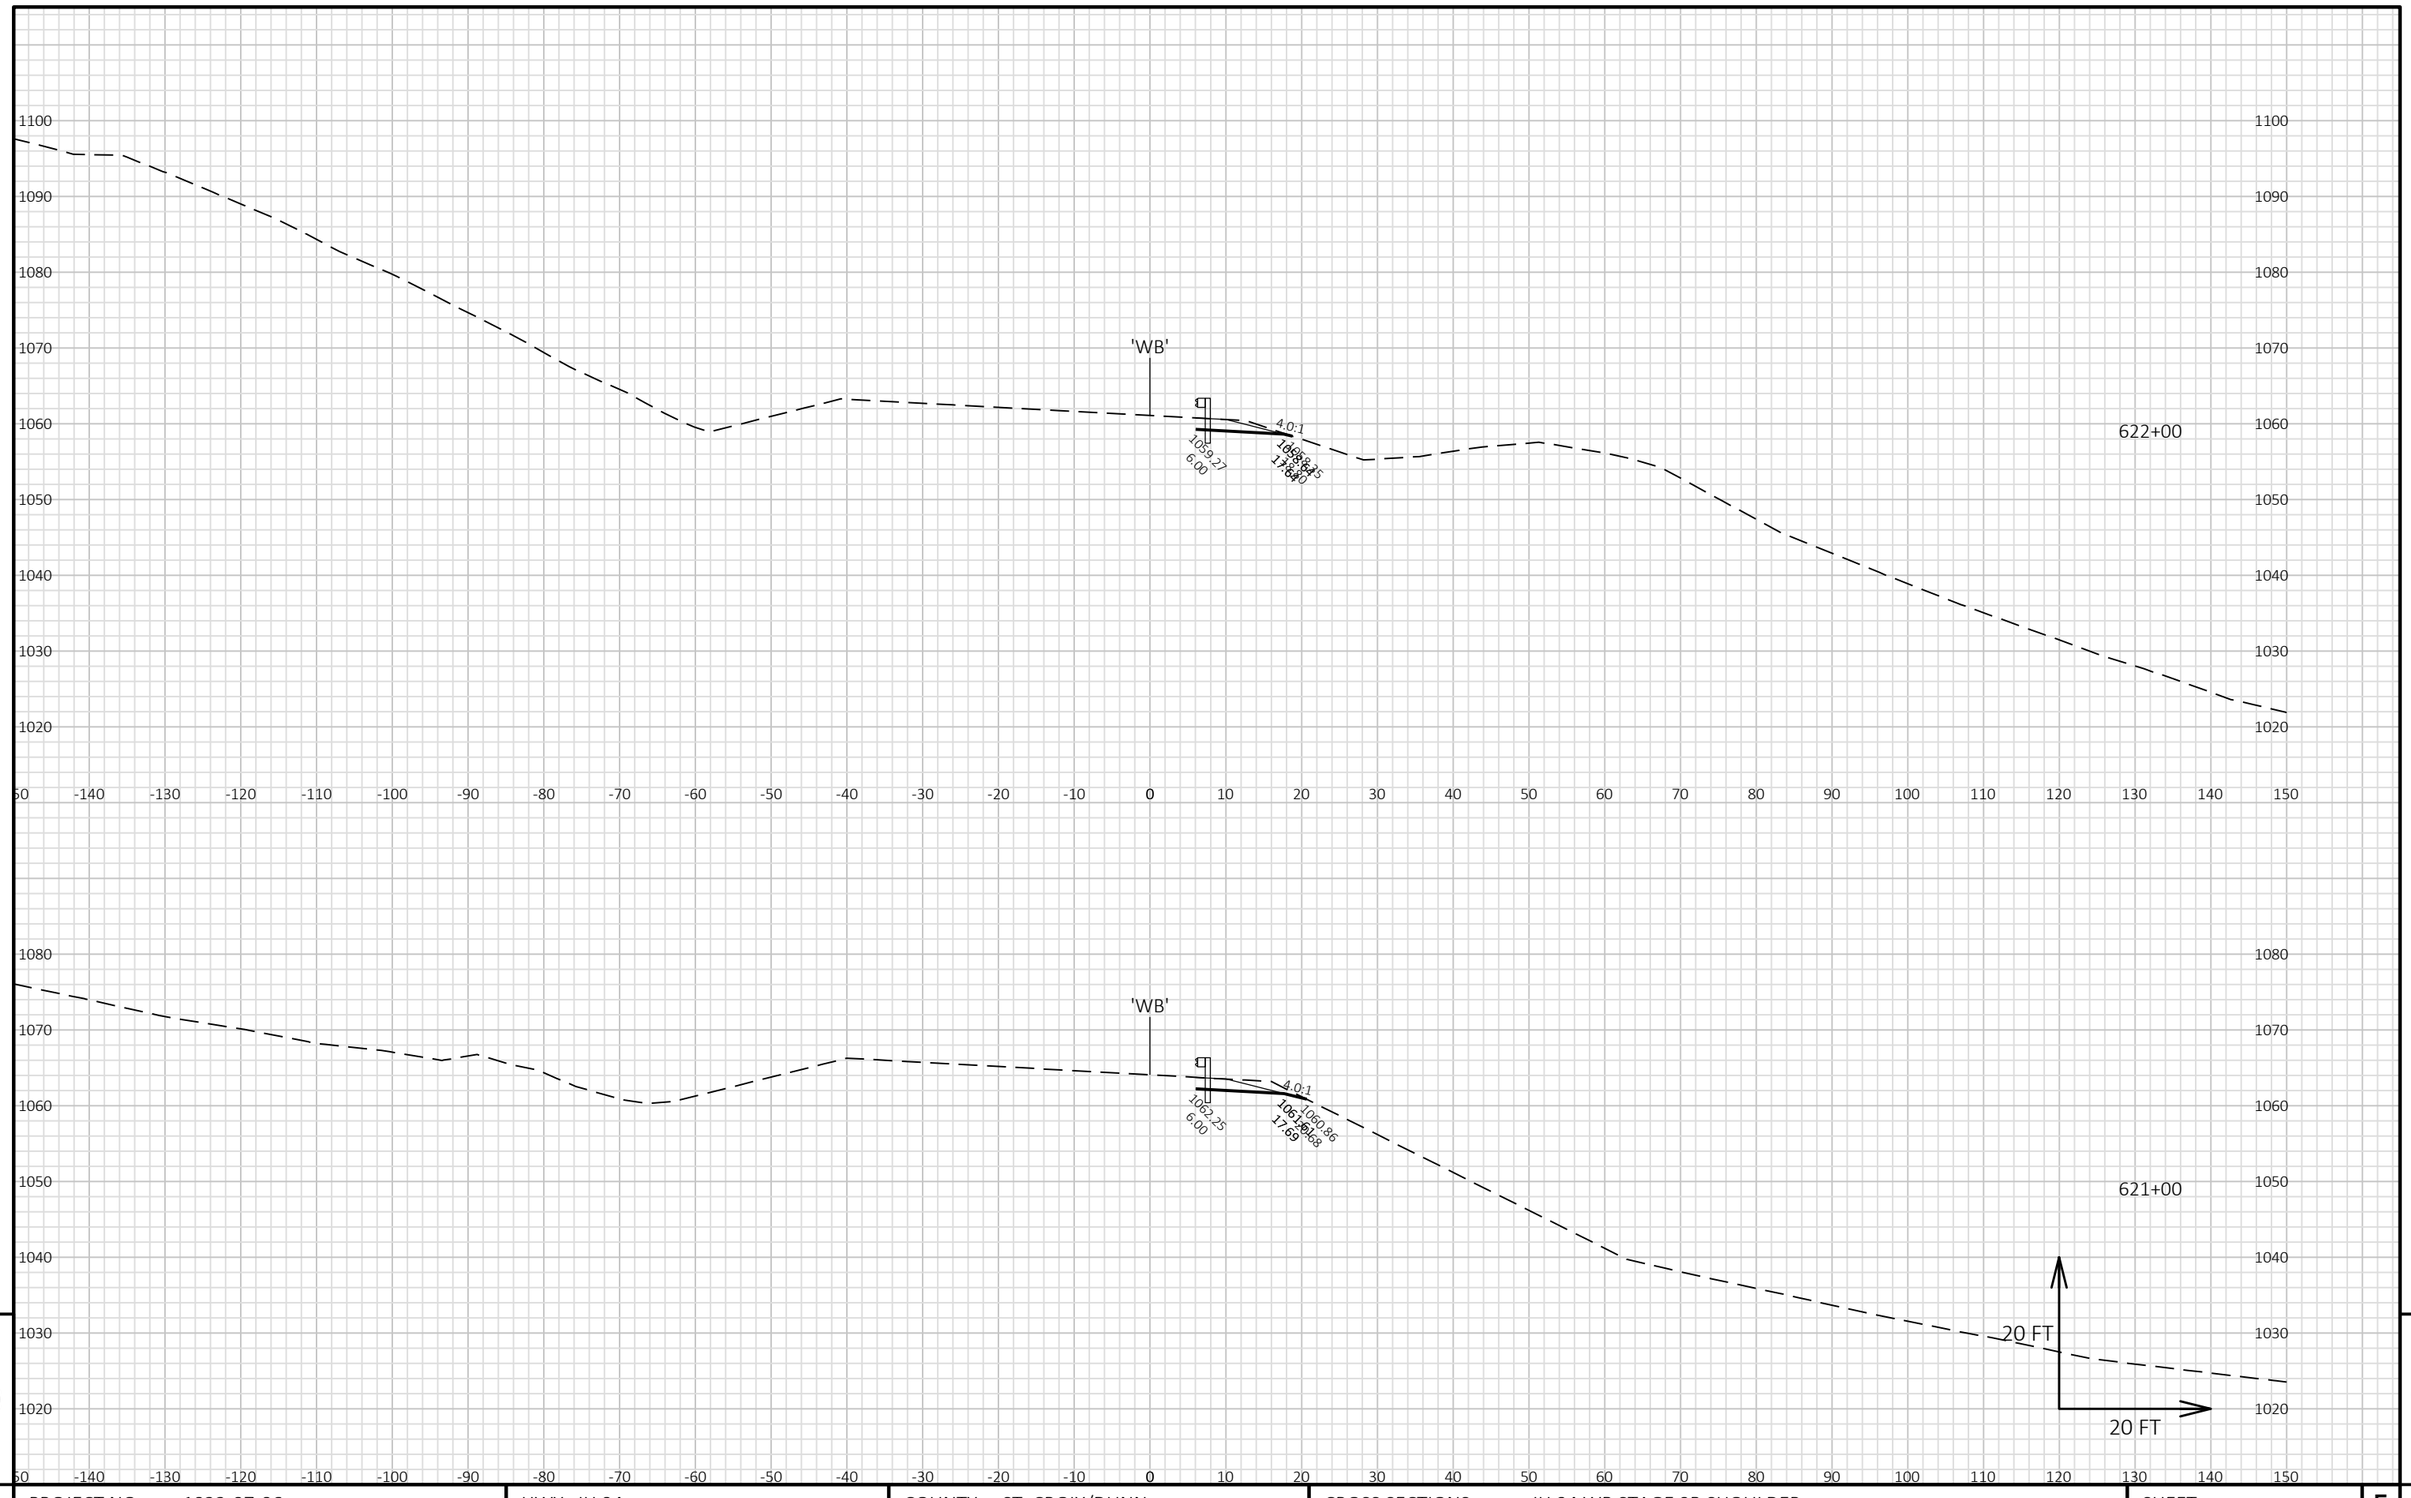


9

9

PROJECT NO: 1022-07-06	HWY: IH 94	COUNTY: ST. CROIX/DUNN	CROSS SECTIONS: IH 94 WB STAGE 9B SHOULDER	SHEET	E

FILE NAME : P:\UZ\W\WITNW\142428\CIVIL 3D\10220706\SHEETSPLAN\CROSS SECTIONS\XS_TC STG 9B.DWG
LAYOUT NAME - 0901031_XS WB

PLOT DATE : 2/13/2018 12:34 PM PLOT BY : SAVANNAH STEHN PLOT NAME : PLOT SCALE : 1 IN:20 FT HORZ. / 1 IN:20 FT VERT.

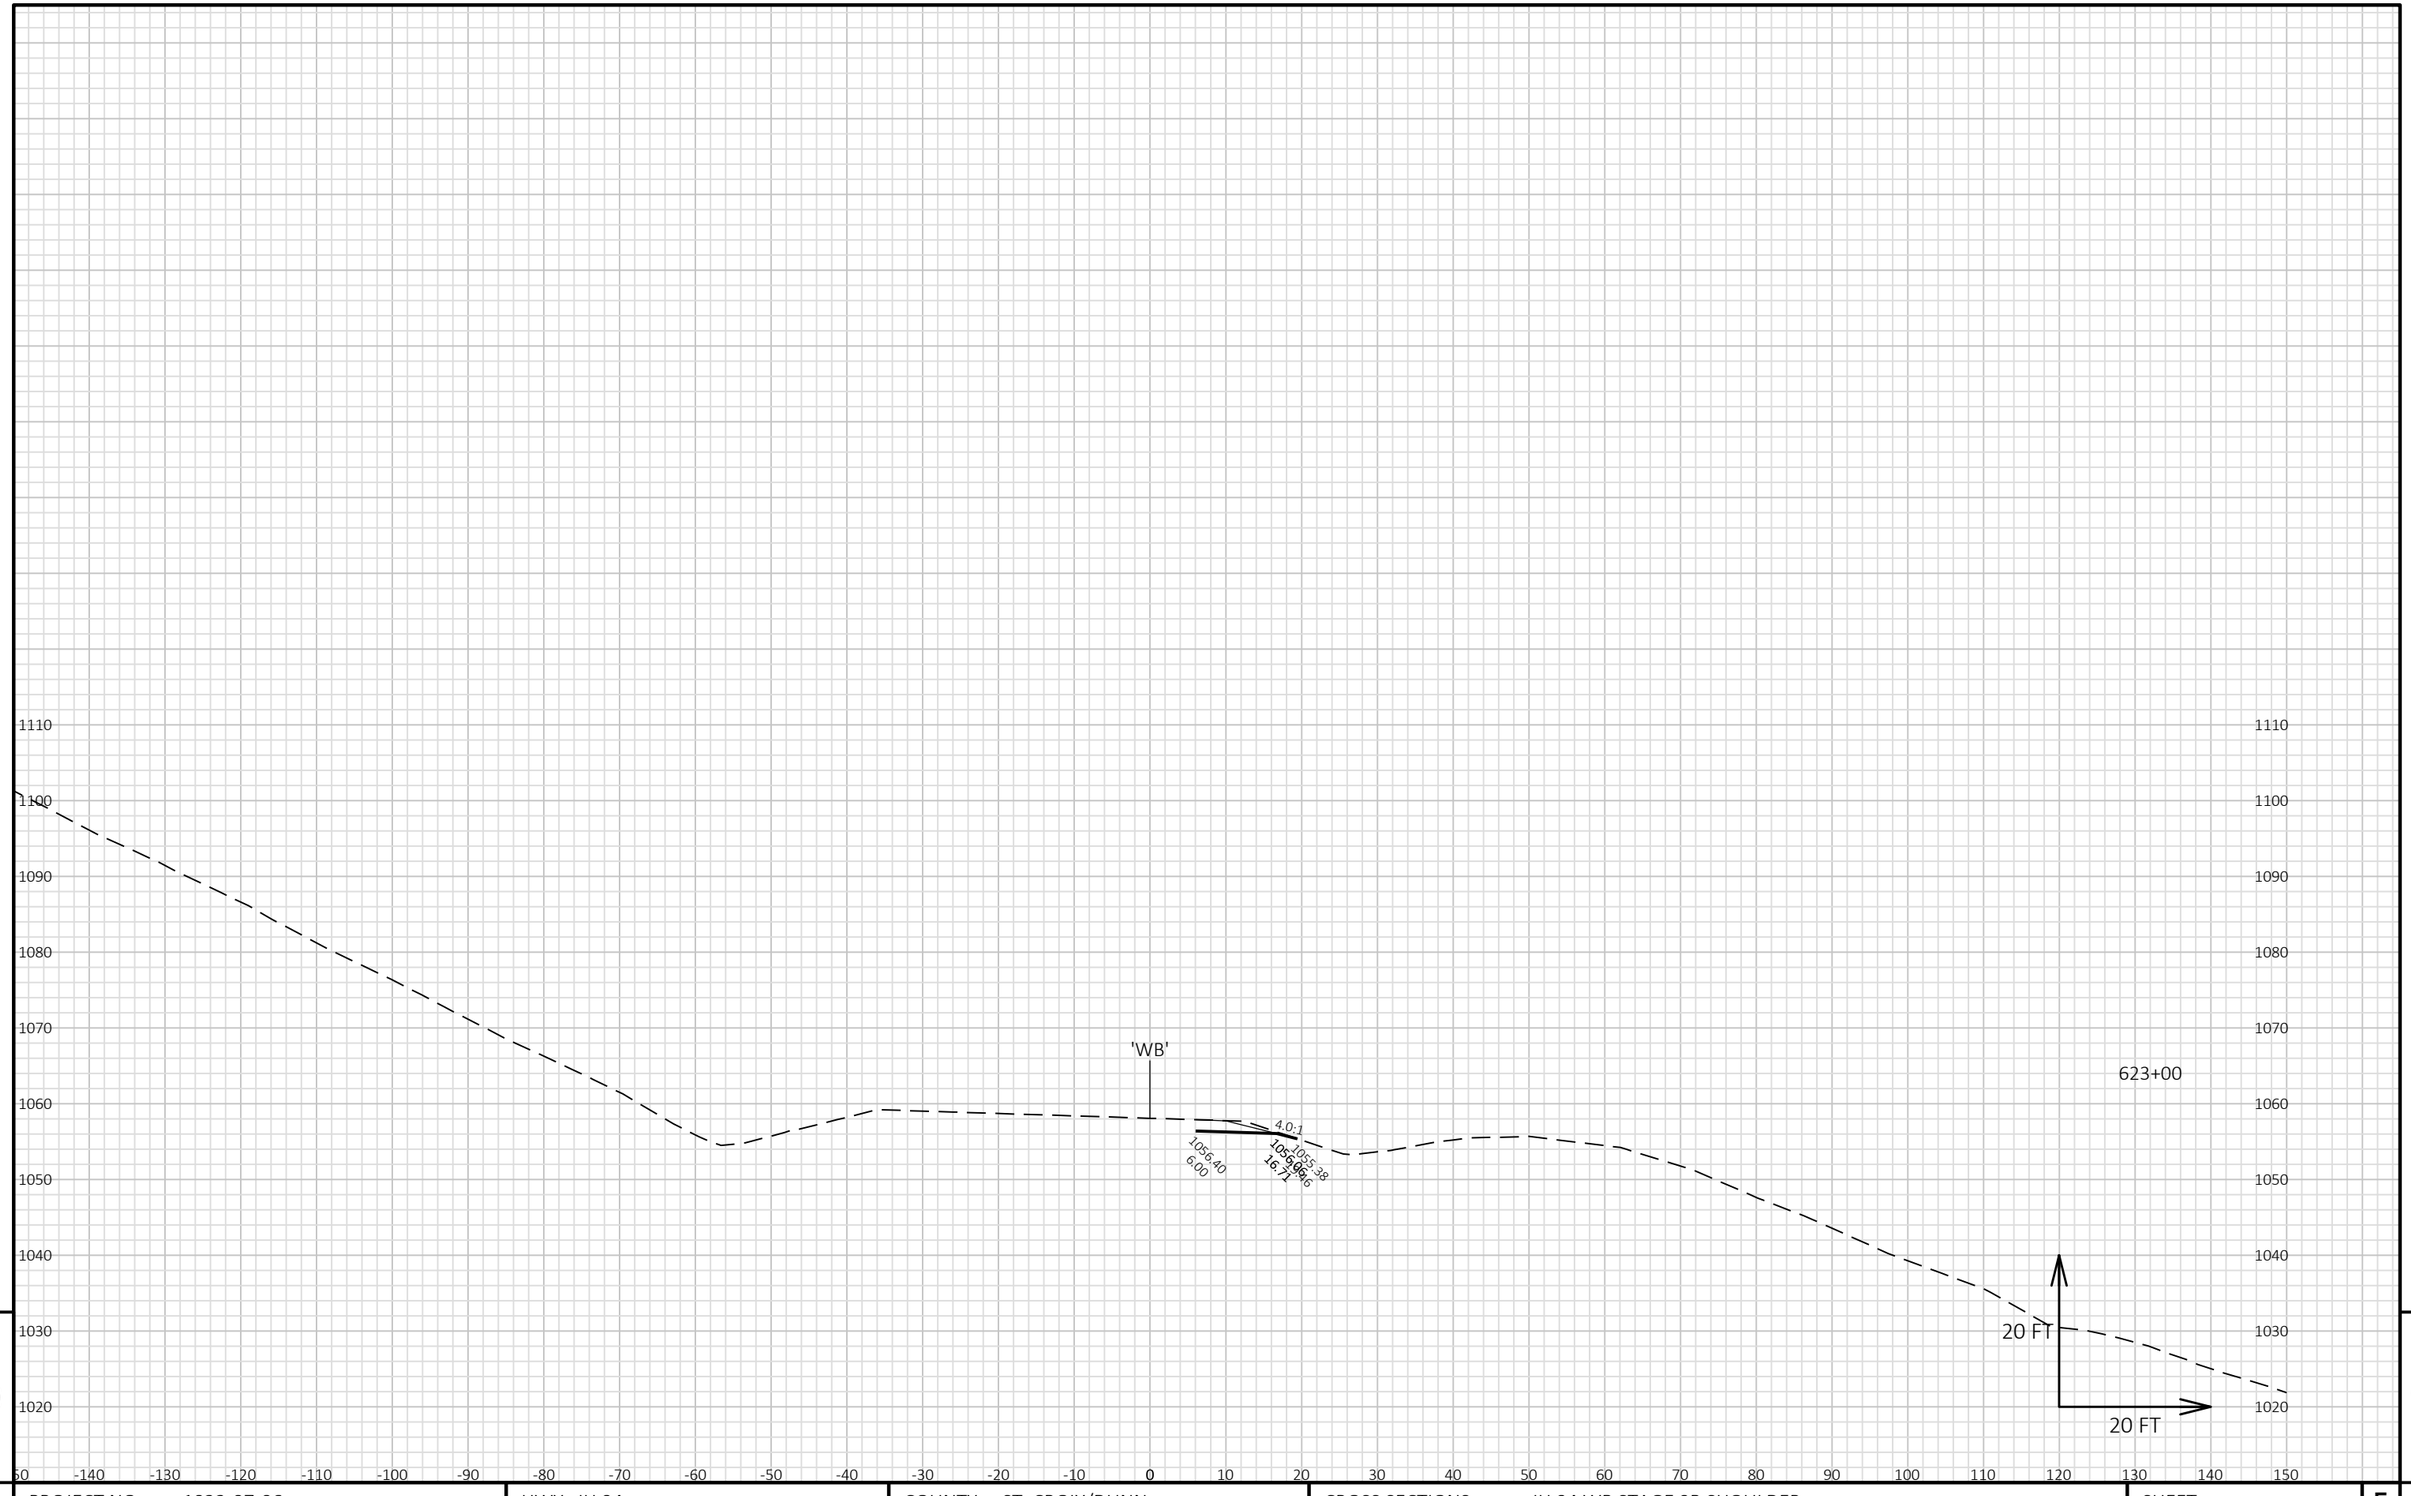


9

9

PROJECT NO: 1022-07-06	HWY: IH 94	COUNTY: ST. CROIX/DUNN	CROSS SECTIONS: IH 94 WB STAGE 9B SHOULDER	SHEET	E

FILE NAME : P:\UZ\W\WITNW\142428\CIVIL 3D\10220706\SHEETSPLAN\CROSS SECTIONS\XS_TC STG 9B.DWG
LAYOUT NAME - 0901032_XS WB

PLOT DATE : 2/13/2018 12:34 PM PLOT BY : SAVANNAH STEHN PLOT NAME : PLOT SCALE : 1 IN:20 FT HORZ. / 1 IN:20 FT VERT.

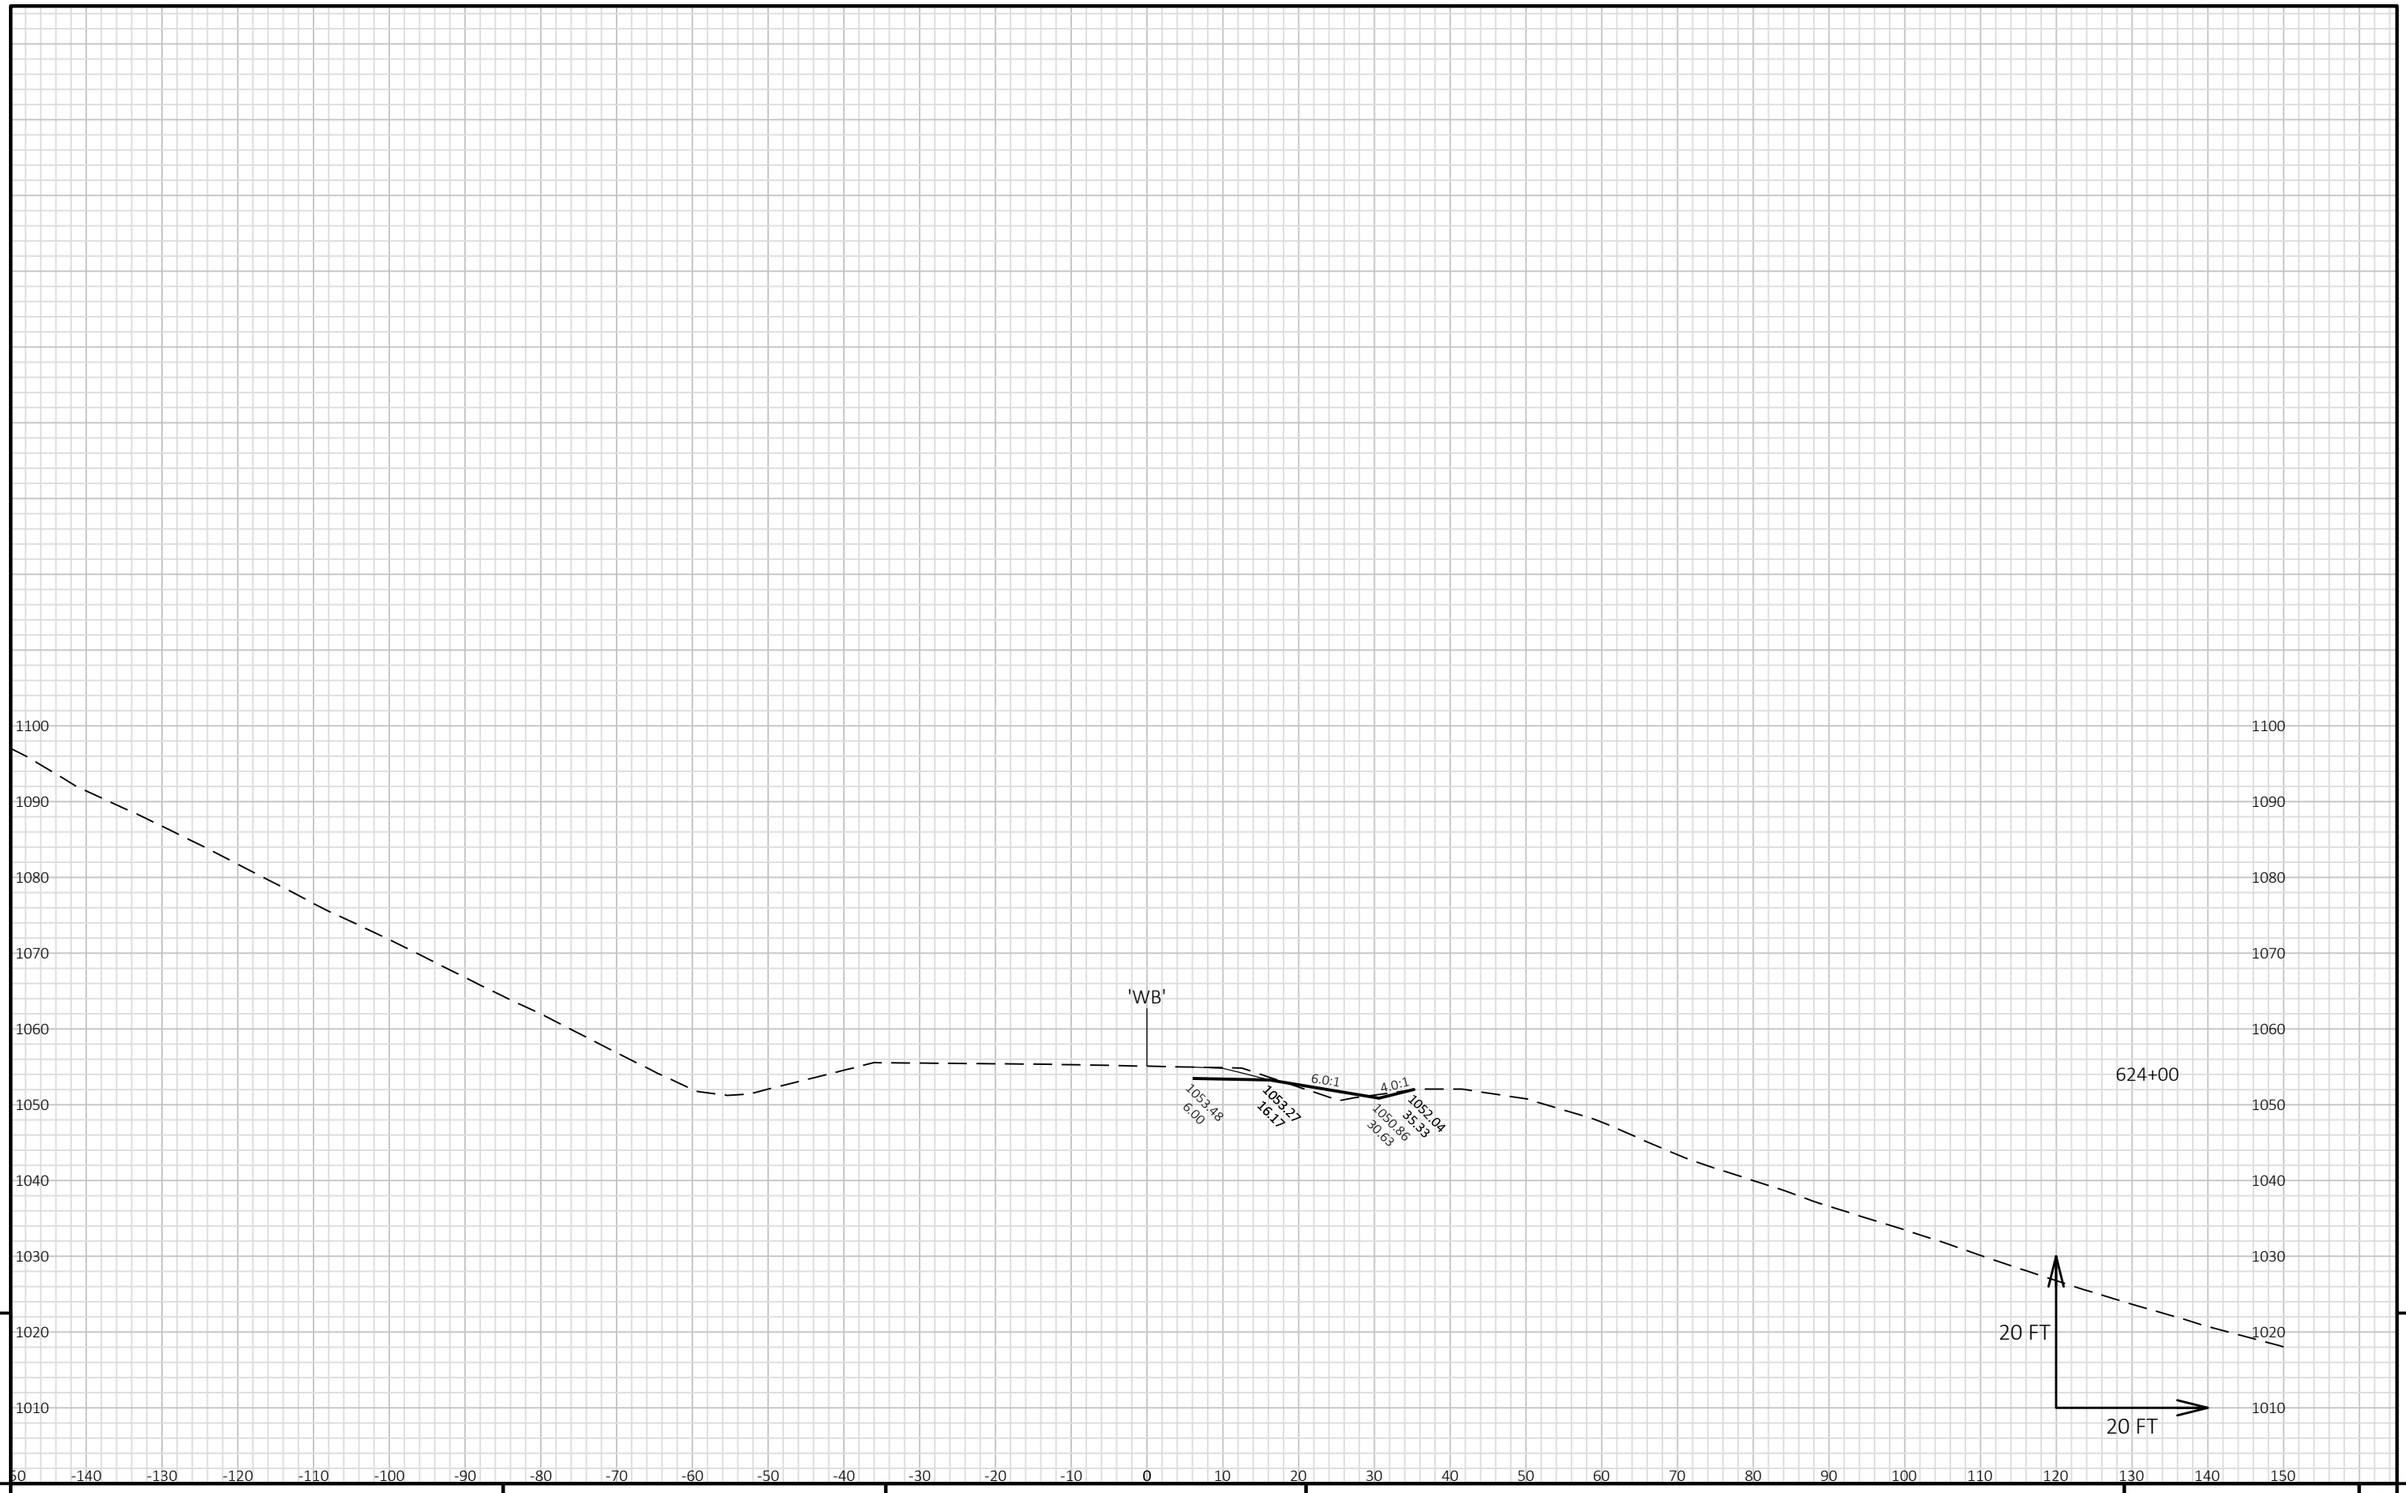


9

9

PROJECT NO: 1022-07-06	HWY: IH 94	COUNTY: ST. CROIX/DUNN	CROSS SECTIONS: IH 94 WB STAGE 9B SHOULDER	SHEET	E

FILE NAME : P:\UZ\W\WITNW\142428\CIVIL 3D\10220706\SHEETSPLAN\CROSS SECTIONS\XS_TC STG 9B.DWG
LAYOUT NAME - 0901033_XS WB

PLOT DATE : 2/13/2018 12:34 PM PLOT BY : SAVANNAH STEHN PLOT NAME : PLOT SCALE : 1 IN:20 FT HORZ. / 1 IN:20 FT VERT.

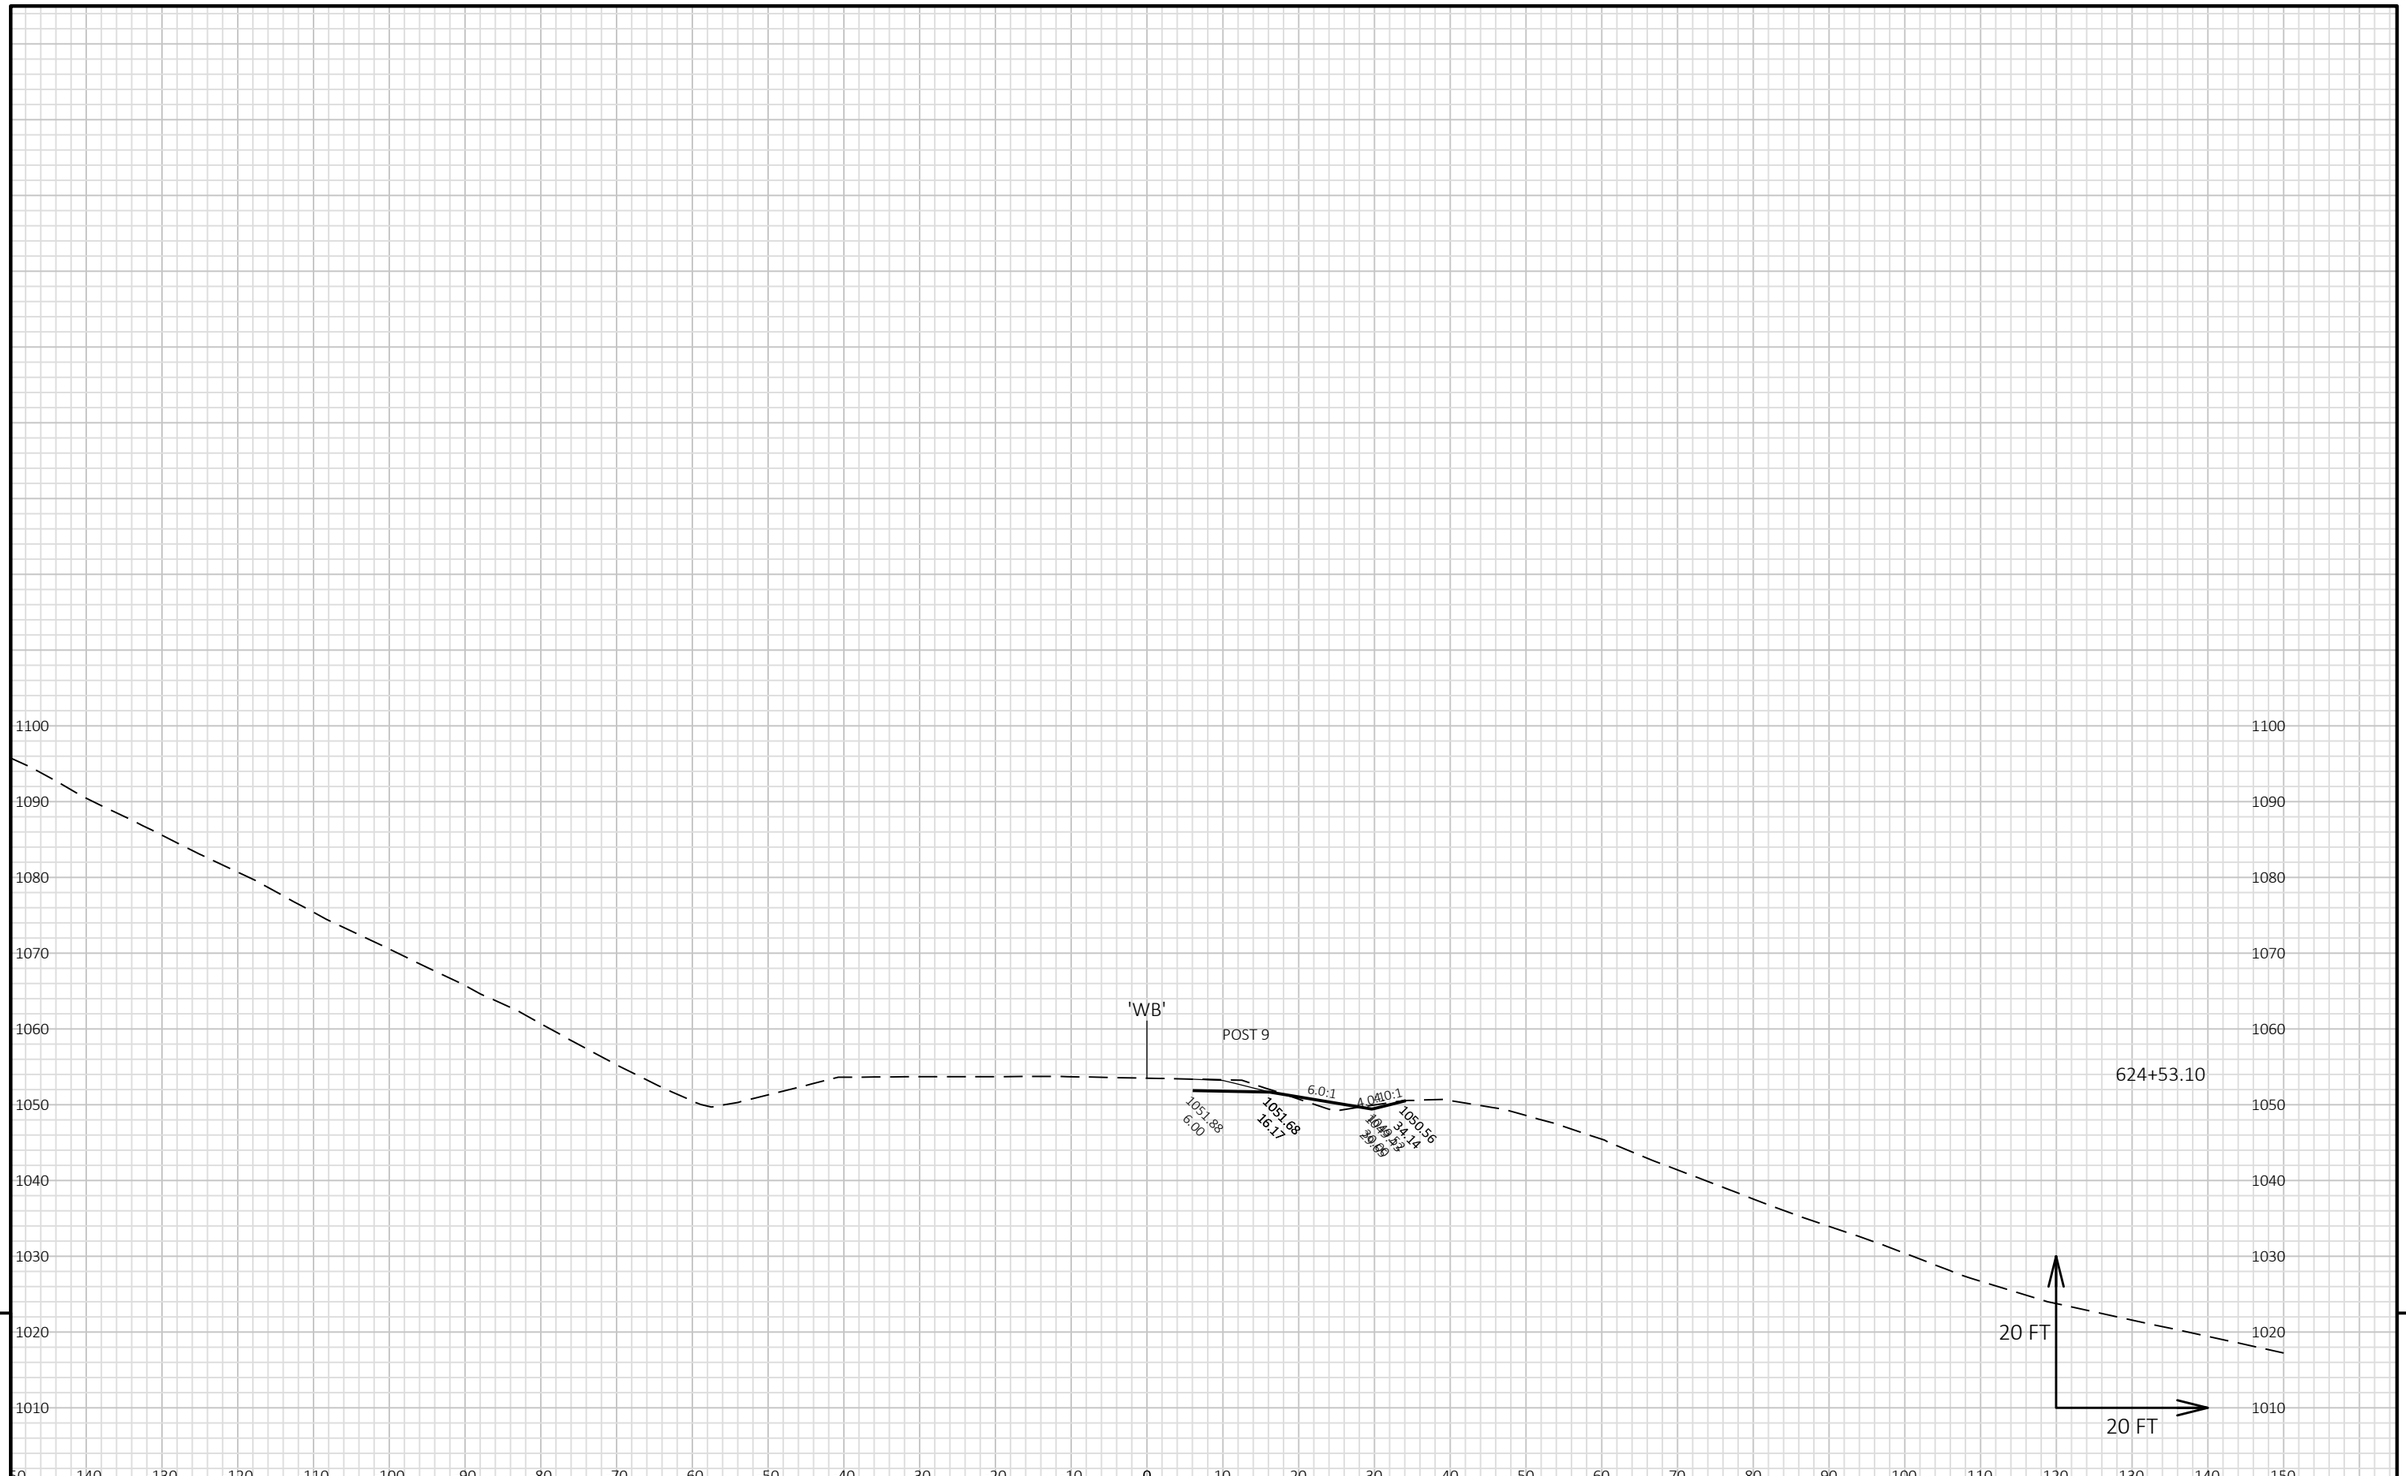


9

9

PROJECT NO: 1022-07-06	HWY: IH 94	COUNTY: ST. CROIX/DUNN	CROSS SECTIONS: IH 94 WB STAGE 9B SHOULDER	SHEET	E

FILE NAME : P:\UZ\W\WITNW\142428\CIVIL 3D\10220706\SHEETSPLAN\CROSS SECTIONS\XS_TC STG 9B.DWG
LAYOUT NAME - 0901034_XS WB

PLOT DATE : 2/13/2018 12:34 PM PLOT BY : SAVANNAH STEHN PLOT NAME : PLOT SCALE : 1 IN:20 FT HORZ. / 1 IN:20 FT VERT.

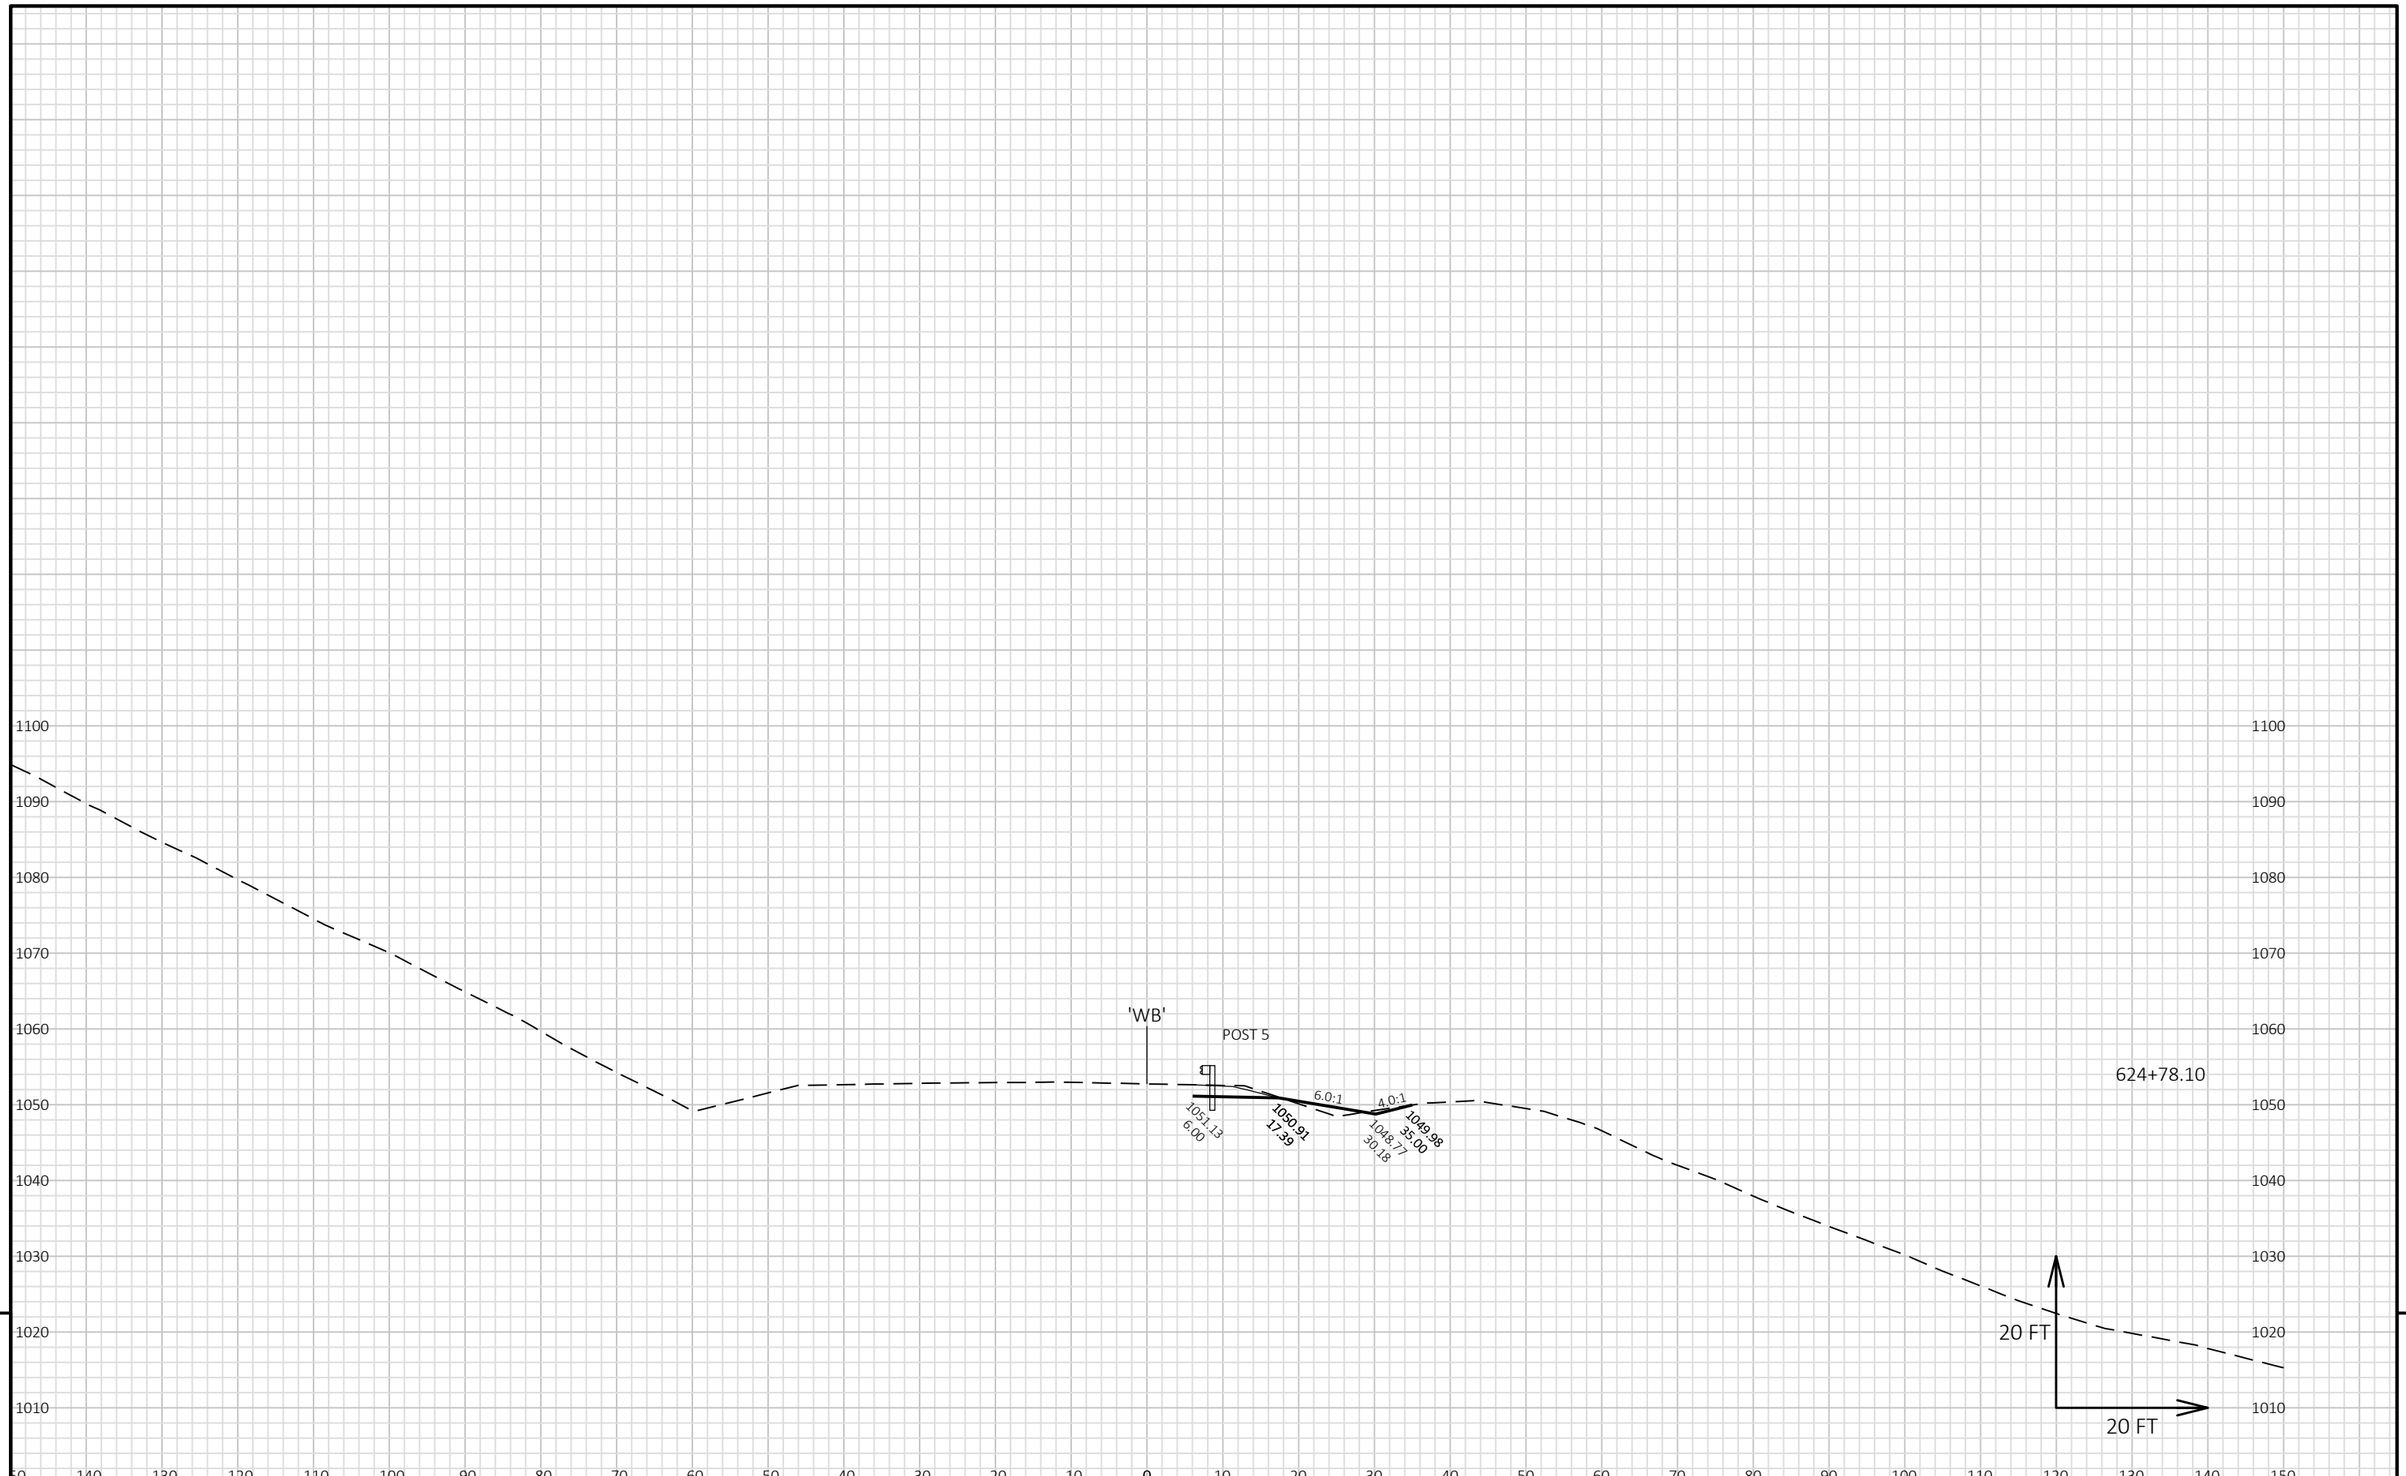


9

9

PROJECT NO: 1022-07-06	HWY: IH 94	COUNTY: ST. CROIX/DUNN	CROSS SECTIONS: IH 94 WB STAGE 9B SHOULDER	SHEET	E

FILE NAME : P:\UZ\W\WITNW\142428\CIVIL 3D\10220706\SHEETSPLAN\CROSS SECTIONS\XS_TC STG 9B.DWG
LAYOUT NAME - 0901035_XS WB

PLOT DATE : 2/13/2018 12:34 PM PLOT BY : SAVANNAH STEHN PLOT NAME : PLOT SCALE : 1 IN:20 FT HORZ. / 1 IN:20 FT VERT.

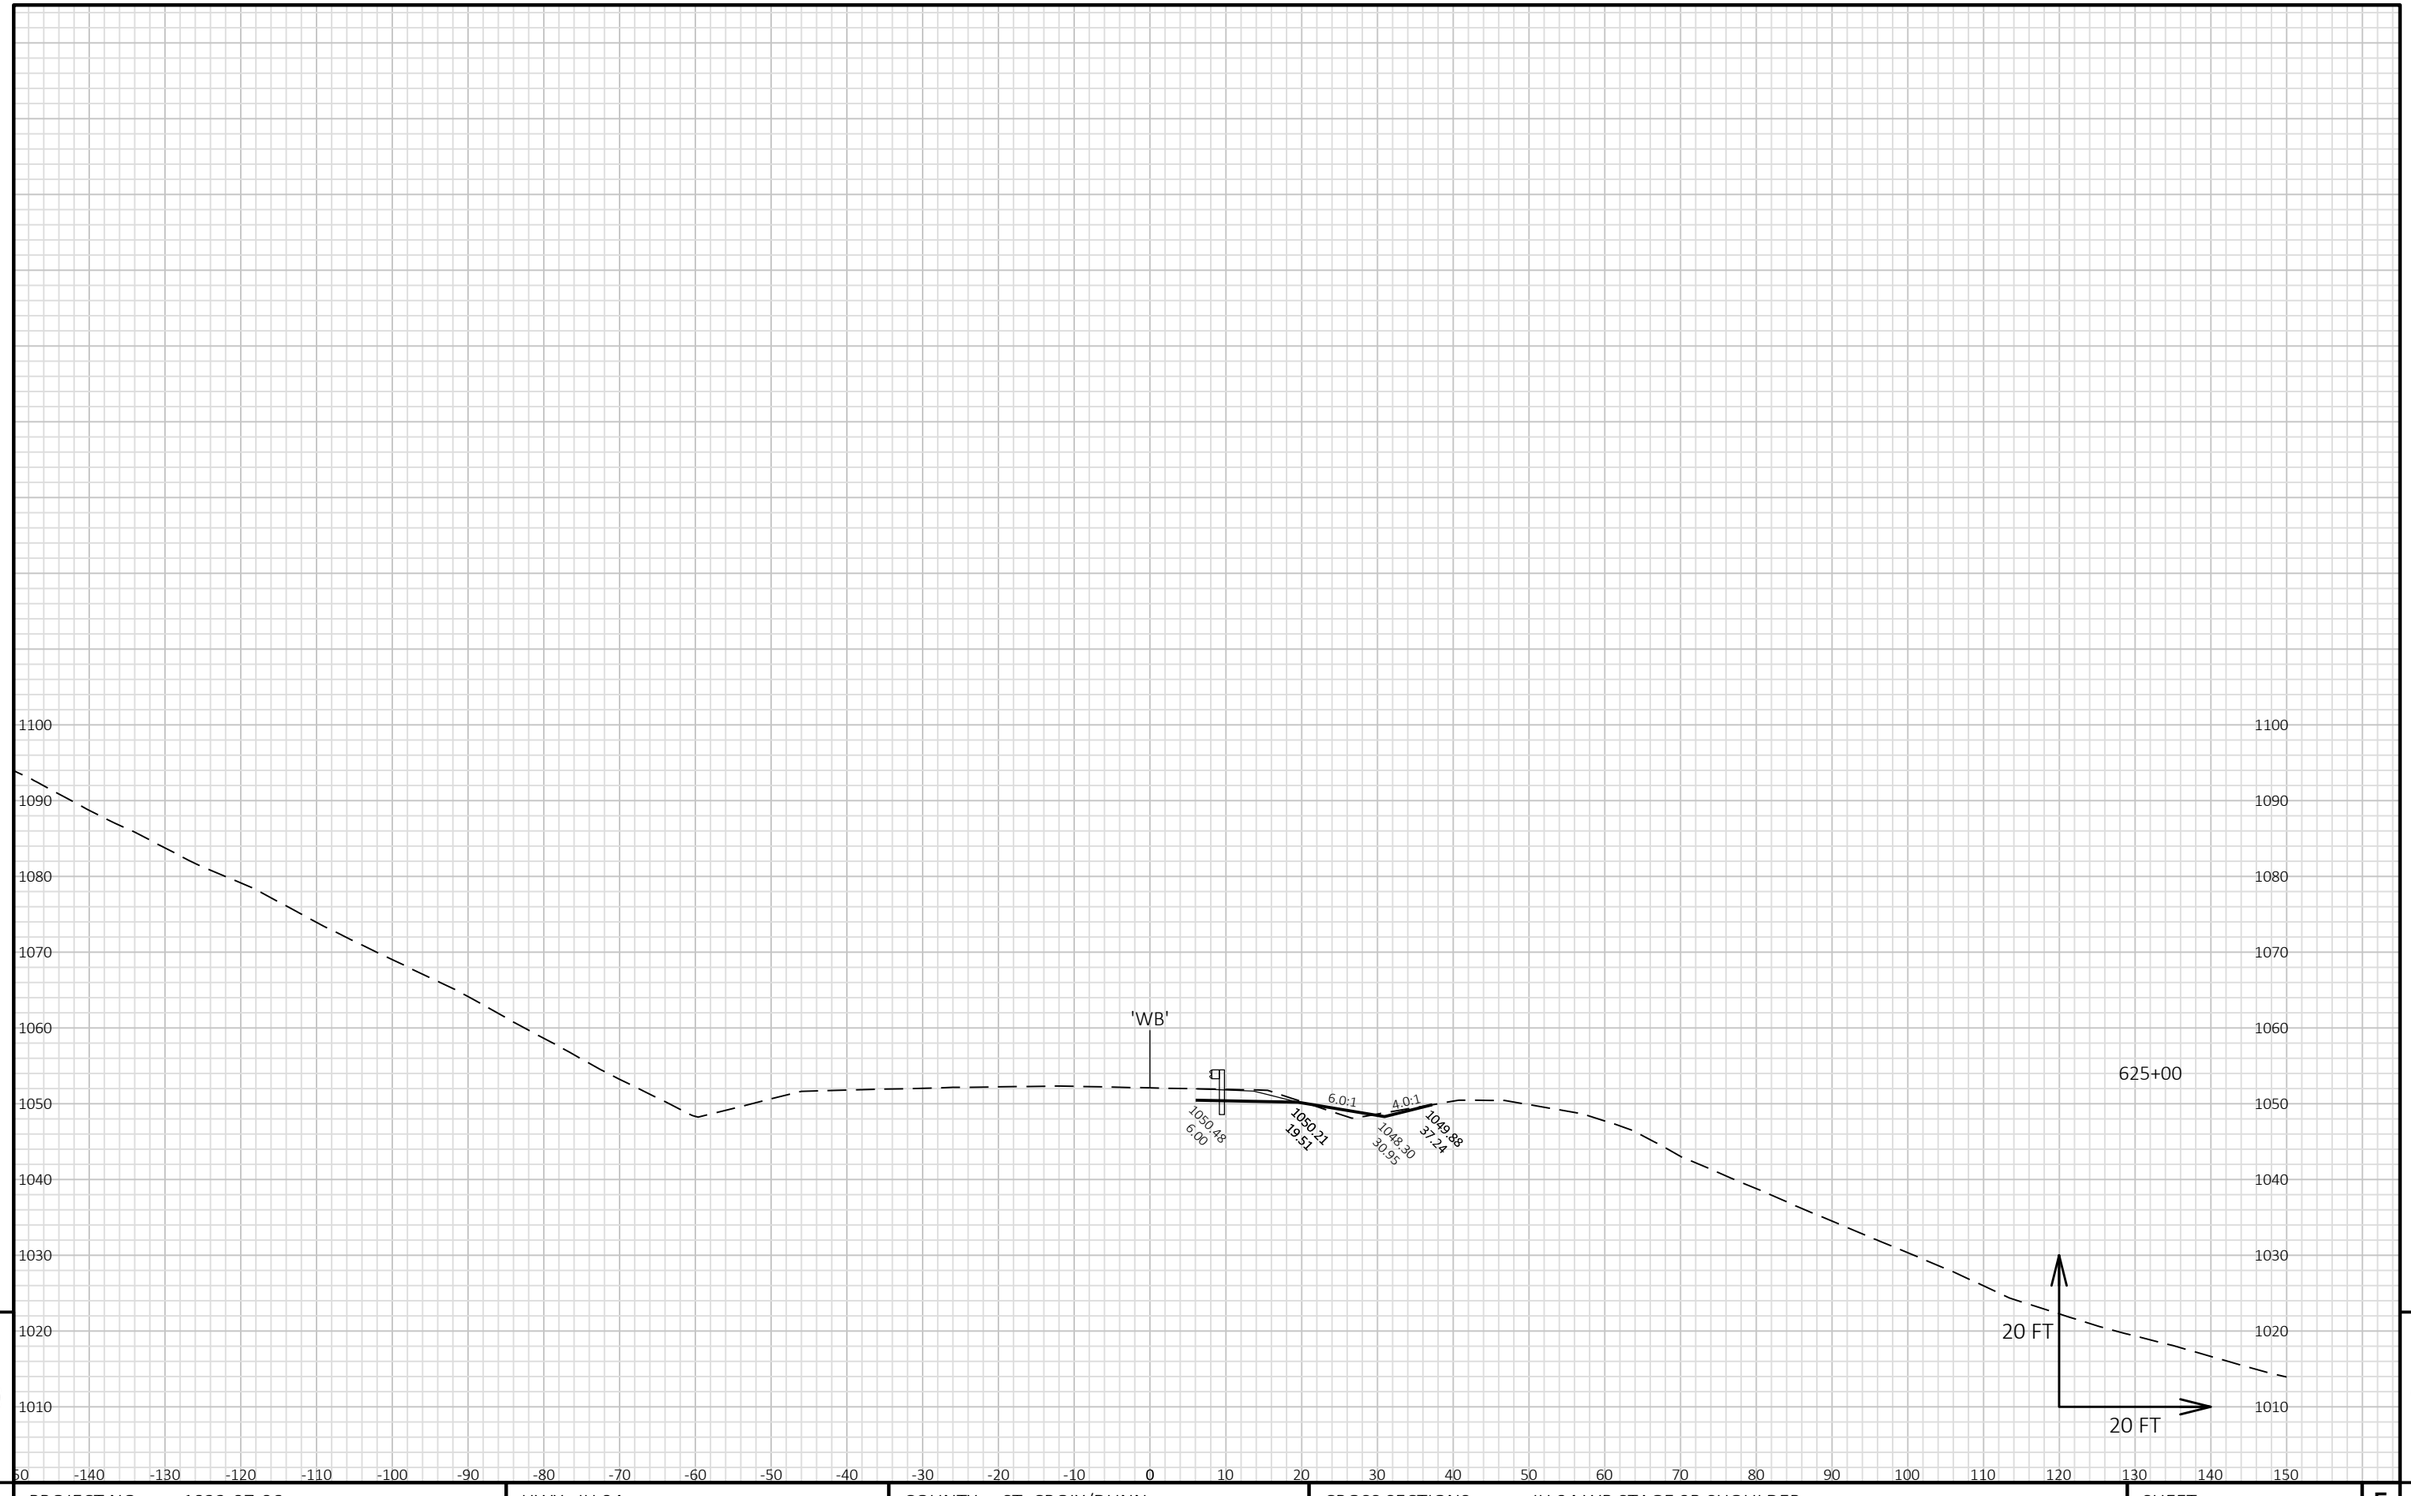


9

9

PROJECT NO: 1022-07-06	HWY: IH 94	COUNTY: ST. CROIX/DUNN	CROSS SECTIONS: IH 94 WB STAGE 9B SHOULDER	SHEET	E

FILE NAME : P:\UZ\W\WITNW\142428\CIVIL 3D\10220706\SHEETSPLAN\CROSS SECTIONS\XS_TC STG 9B.DWG
LAYOUT NAME - 0901036_XS WB

PLOT DATE : 2/13/2018 12:35 PM PLOT BY : SAVANNAH STEHN PLOT NAME : PLOT SCALE : 1 IN:20 FT HORZ. / 1 IN:20 FT VERT.

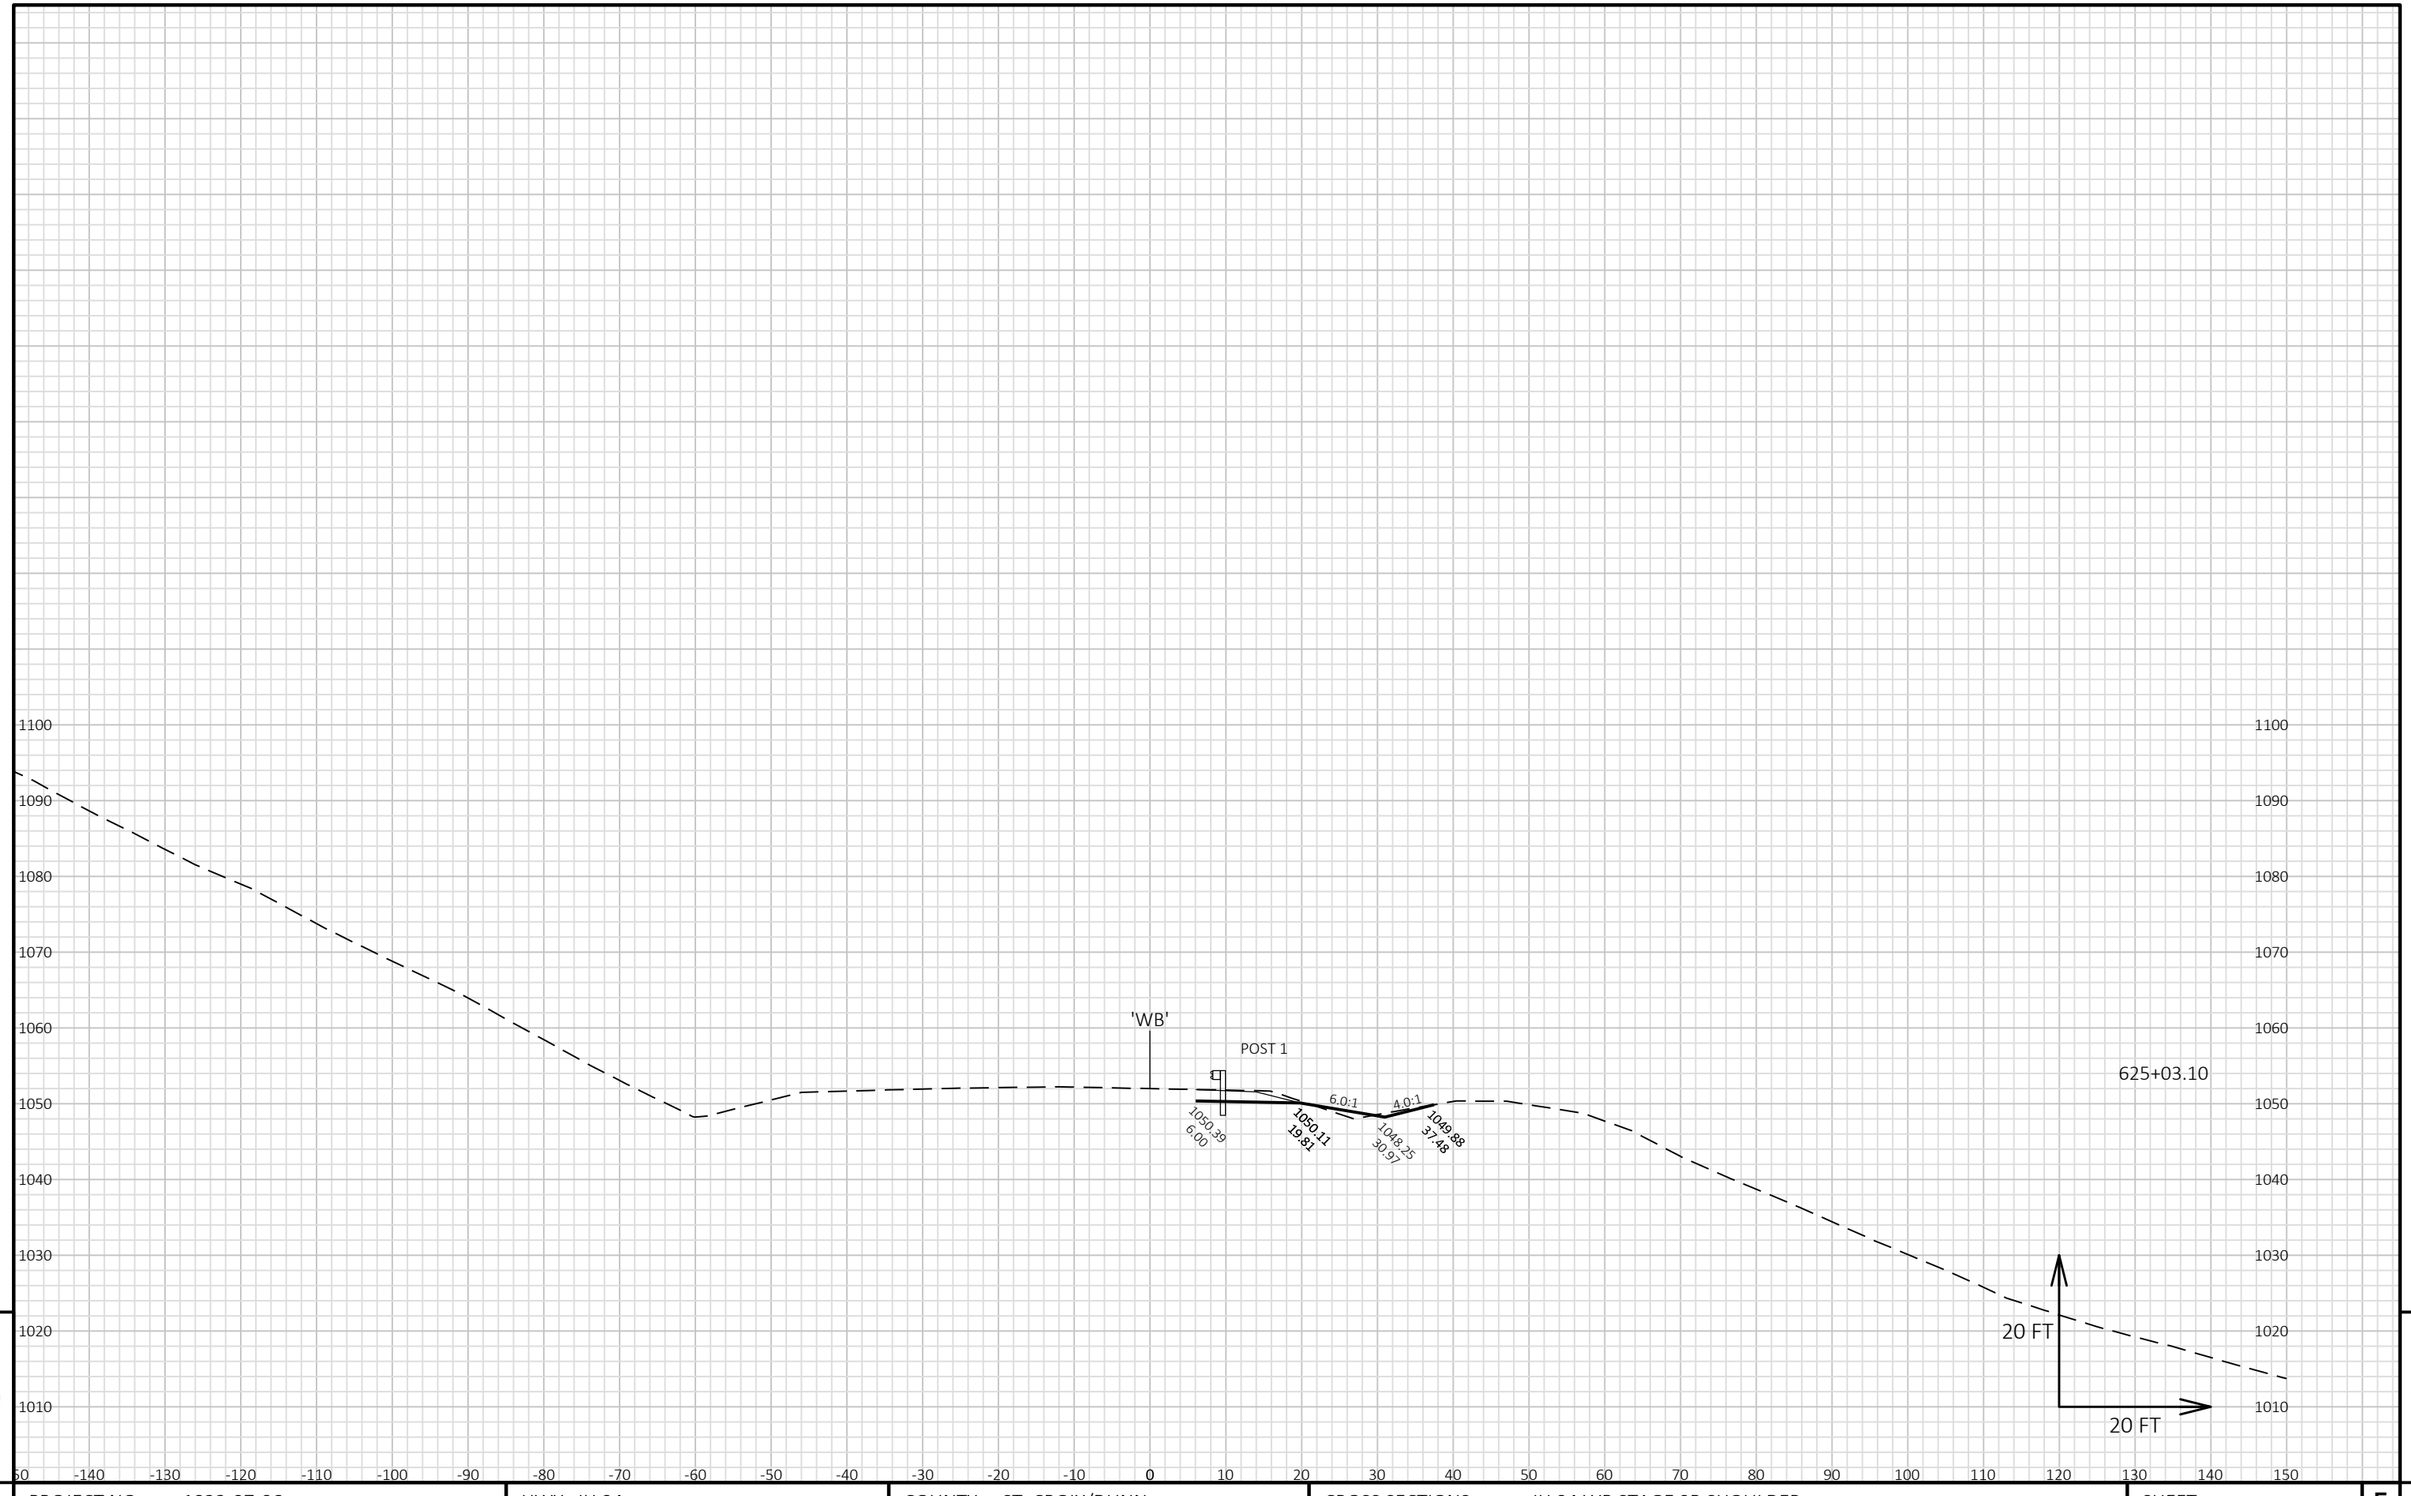


9

9

PROJECT NO: 1022-07-06	HWY: IH 94	COUNTY: ST. CROIX/DUNN	CROSS SECTIONS: IH 94 WB STAGE 9B SHOULDER	SHEET	E

FILE NAME : P:\UZ\W\WITNW\142428\CIVIL 3D\10220706\SHEETSPLAN\CROSS SECTIONS\XS_TC STG 9B.DWG
LAYOUT NAME - 0901037_XS WB

PLOT DATE : 2/13/2018 12:35 PM PLOT BY : SAVANNAH STEHN PLOT NAME : PLOT SCALE : 1 IN:20 FT HORZ. / 1 IN:20 FT VERT.

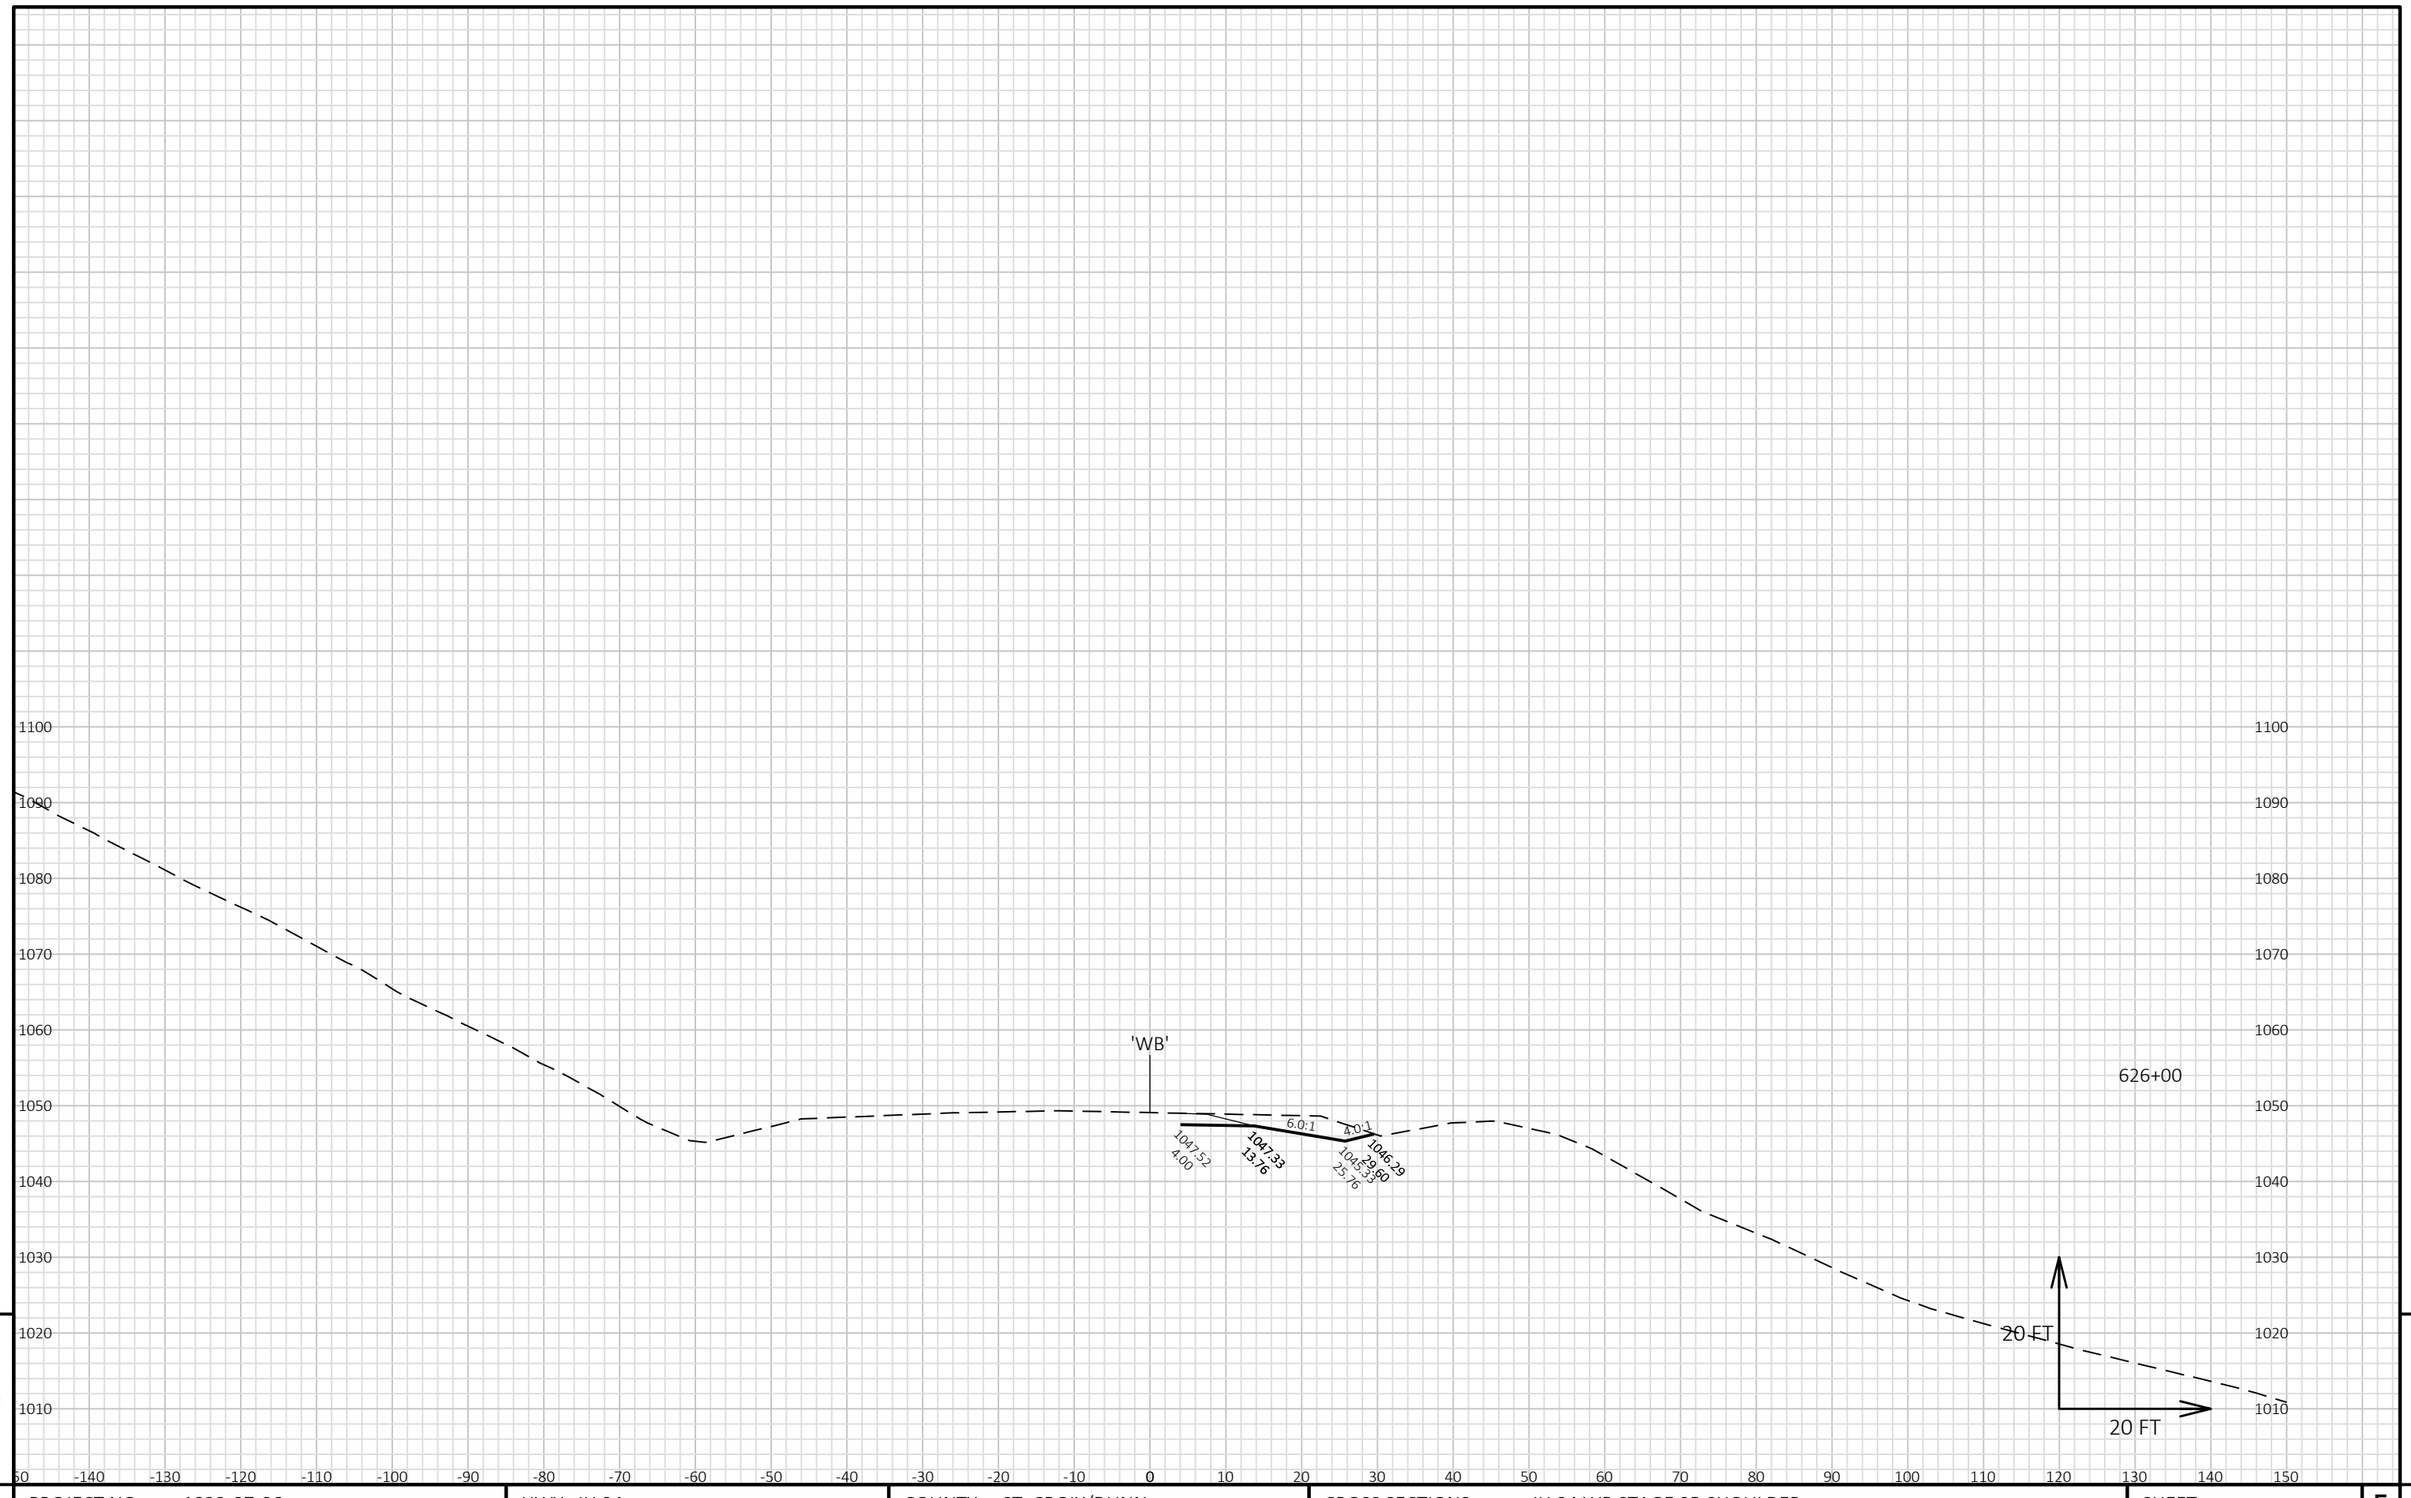

9 9

PROJECT NO: 1022-07-06	HWY: IH 94	COUNTY: ST. CROIX/DUNN	CROSS SECTIONS: IH 94 WB STAGE 9B SHOULDER	SHEET	E

FILE NAME : P:\UZ\W\WITNW\142428\CIVIL 3D\10220706\SHEETSPLAN\CROSS SECTIONS\XS_TC STG 9B.DWG
LAYOUT NAME - 0901038_XS WB


PLOT DATE : 2/13/2018 12:35 PM PLOT BY : SAVANNAH STEHN PLOT NAME : PLOT SCALE : 1 IN:20 FT HORZ. / 1 IN:20 FT VERT.



PROJECT NO: 1022-07-06	HWY: IH 94	COUNTY: ST. CROIX/DUNN	CROSS SECTIONS: IH 94 WB STAGE 9B SHOULDER	SHEET	E

FILE NAME : P:\UZ\W\WITNW\142428\CIVIL 3D\10220706\SHEETSPLAN\CROSS SECTIONS\XS_TC STG 9B.DWG
LAYOUT NAME - 0901039_XS WB

PLOT DATE : 2/13/2018 12:35 PM PLOT BY : SAVANNAH STEHN PLOT NAME : PLOT SCALE : 1 IN:20 FT HORZ. / 1 IN:20 FT VERT.

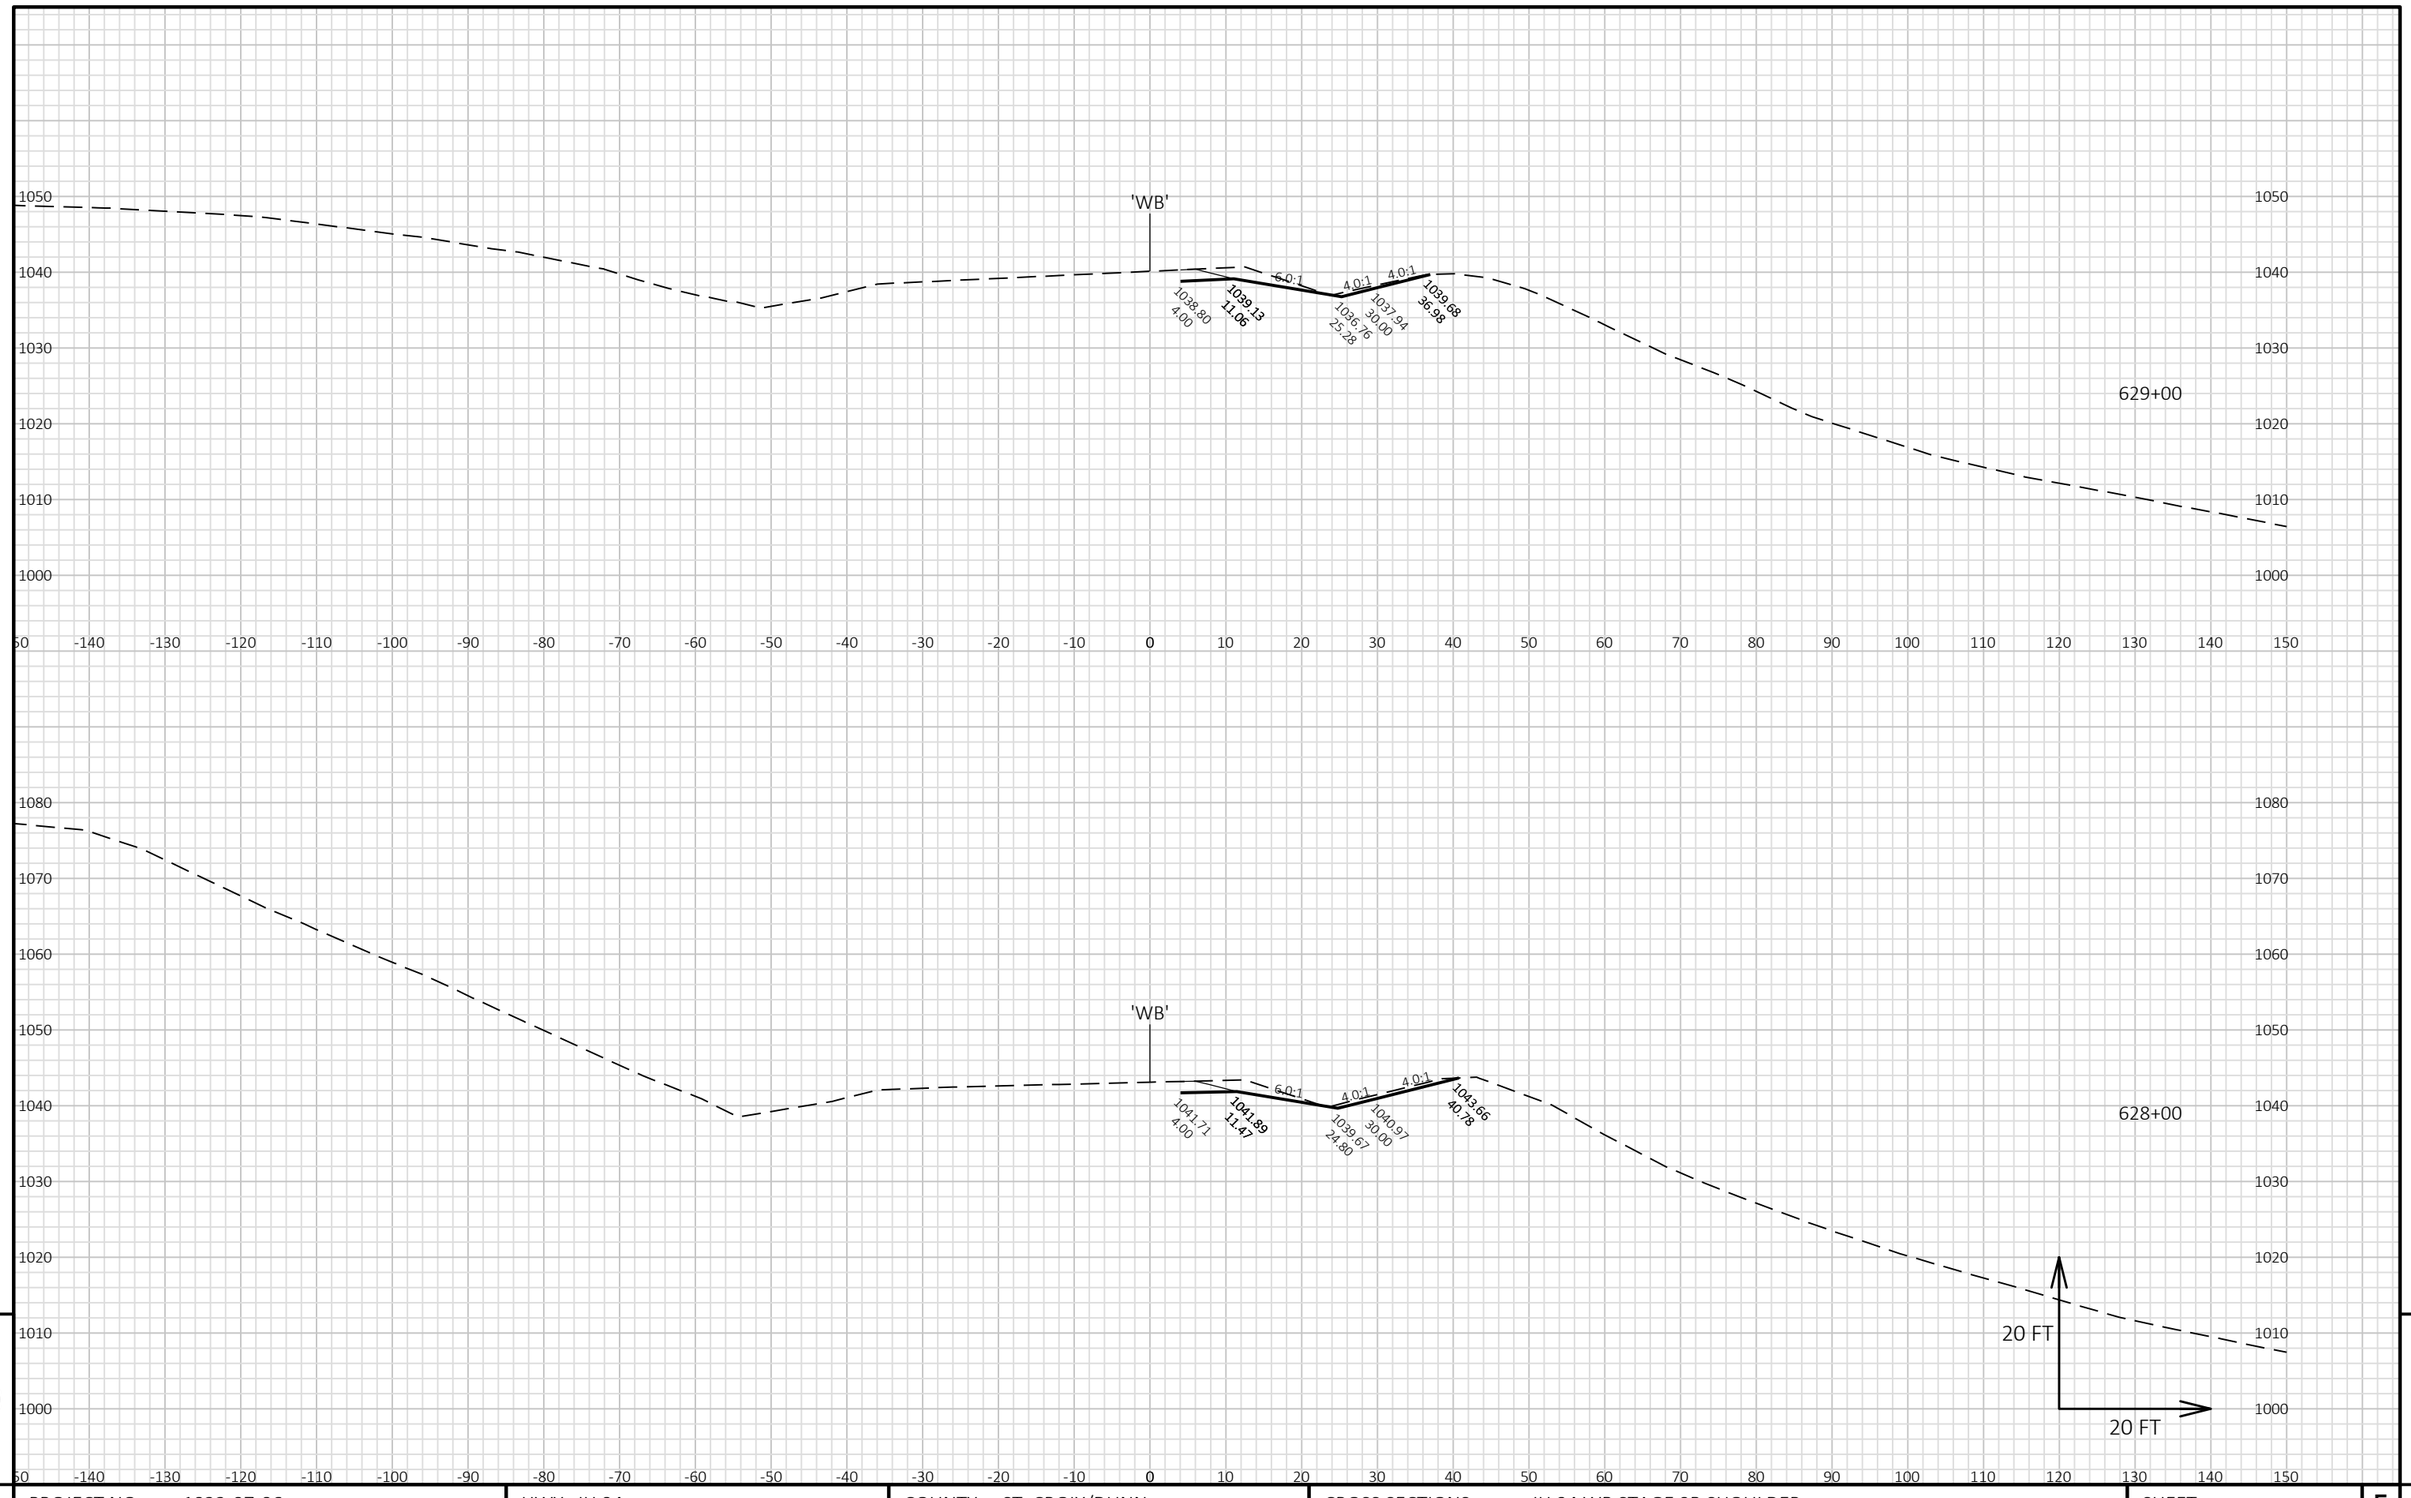


9

9

PROJECT NO: 1022-07-06	HWY: IH 94	COUNTY: ST. CROIX/DUNN	CROSS SECTIONS: IH 94 WB STAGE 9B SHOULDER	SHEET	E

FILE NAME : P:\UZ\W\WITNW\142428\CIVIL 3D\10220706\SHEETSPLAN\CROSS SECTIONS\XS_TC STG 9B.DWG
LAYOUT NAME - 0901040_XS WB

PLOT DATE : 2/13/2018 12:35 PM PLOT BY : SAVANNAH STEHN PLOT NAME : PLOT SCALE : 1 IN:20 FT HORZ. / 1 IN:20 FT VERT.

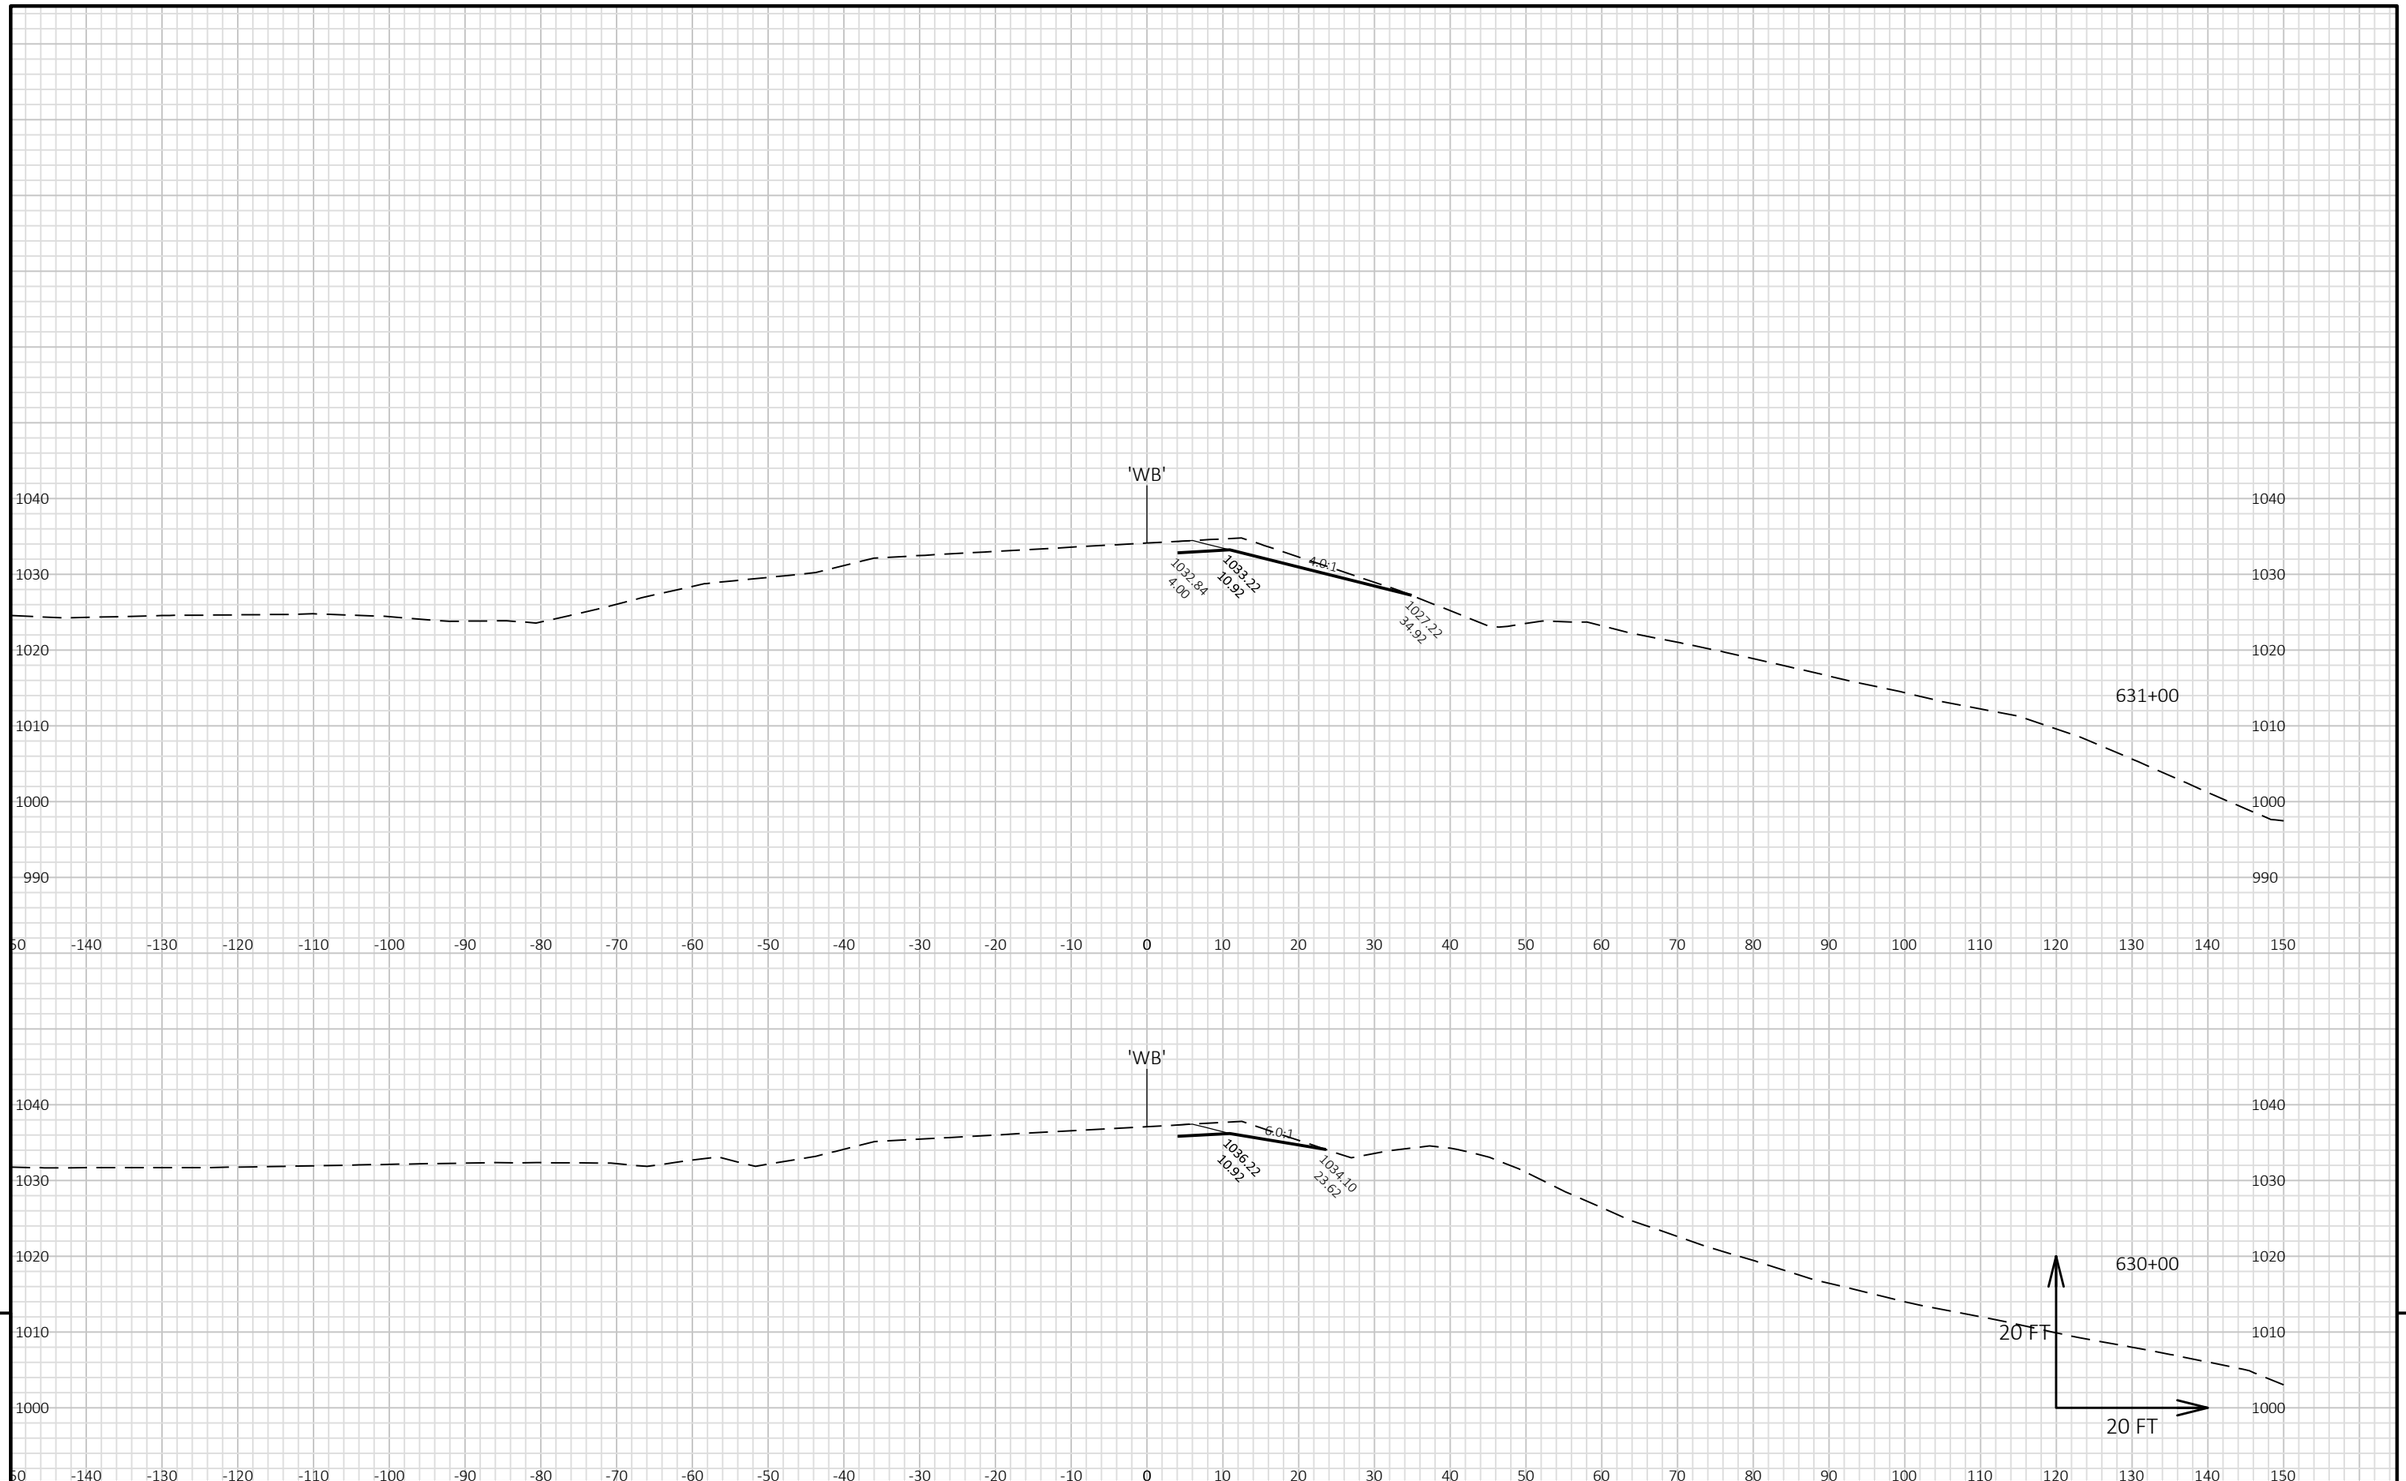


9

9

PROJECT NO: 1022-07-06	HWY: IH 94	COUNTY: ST. CROIX/DUNN	CROSS SECTIONS: IH 94 WB STAGE 9B SHOULDER	SHEET	E

FILE NAME : P:\UZ\W\WITNW\142428\CIVIL 3D\10220706\SHEETSPLAN\CROSS SECTIONS\XS_TC STG 9B.DWG
LAYOUT NAME - 0901041_XS WB

PLOT DATE : 2/13/2018 12:35 PM PLOT BY : SAVANNAH STEHN PLOT NAME : PLOT SCALE : 1 IN:20 FT HORZ. / 1 IN:20 FT VERT.

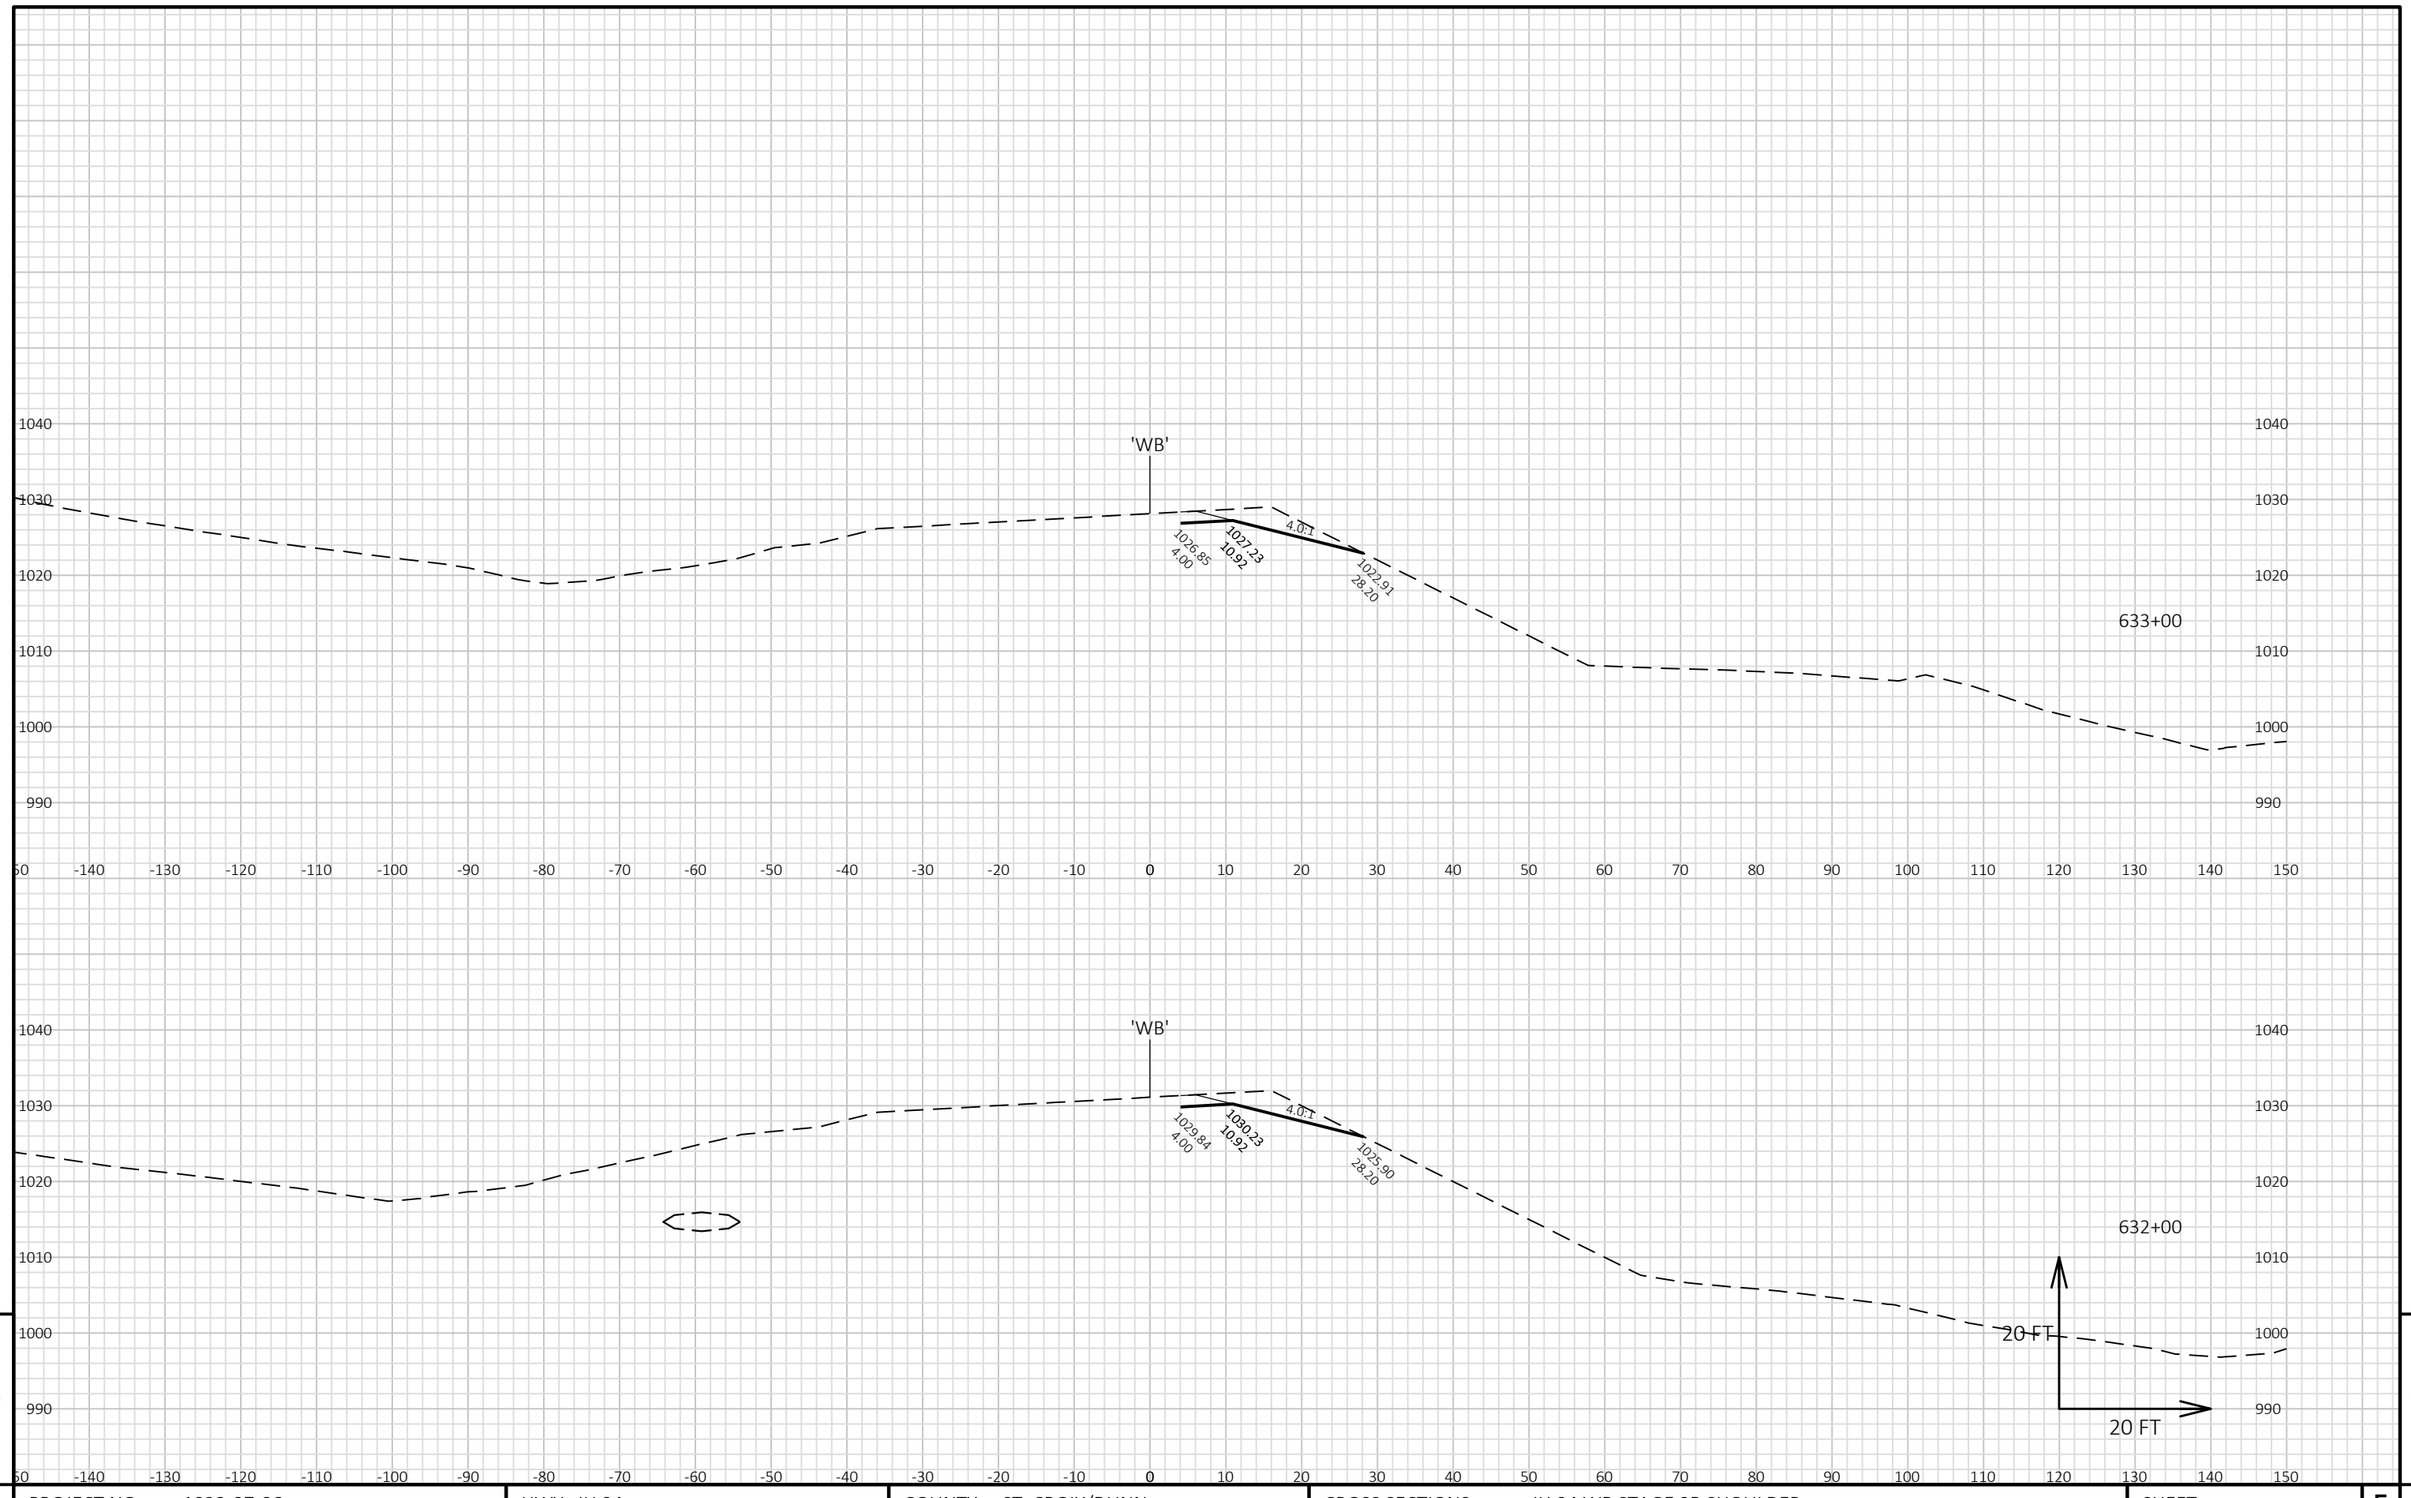


9

9

PROJECT NO: 1022-07-06	HWY: IH 94	COUNTY: ST. CROIX/DUNN	CROSS SECTIONS: IH 94 WB STAGE 9B SHOULDER	SHEET	E

FILE NAME : P:\UZ\W\WITNW\142428\CIVIL 3D\10220706\SHEETSPLAN\CROSS SECTIONS\XS_TC STG 9B.DWG
LAYOUT NAME - 0901042_XS WB


PLOT DATE : 2/13/2018 12:36 PM PLOT BY : SAVANNAH STEHN PLOT NAME : PLOT SCALE : 1 IN:20 FT HORZ. / 1 IN:20 FT VERT.

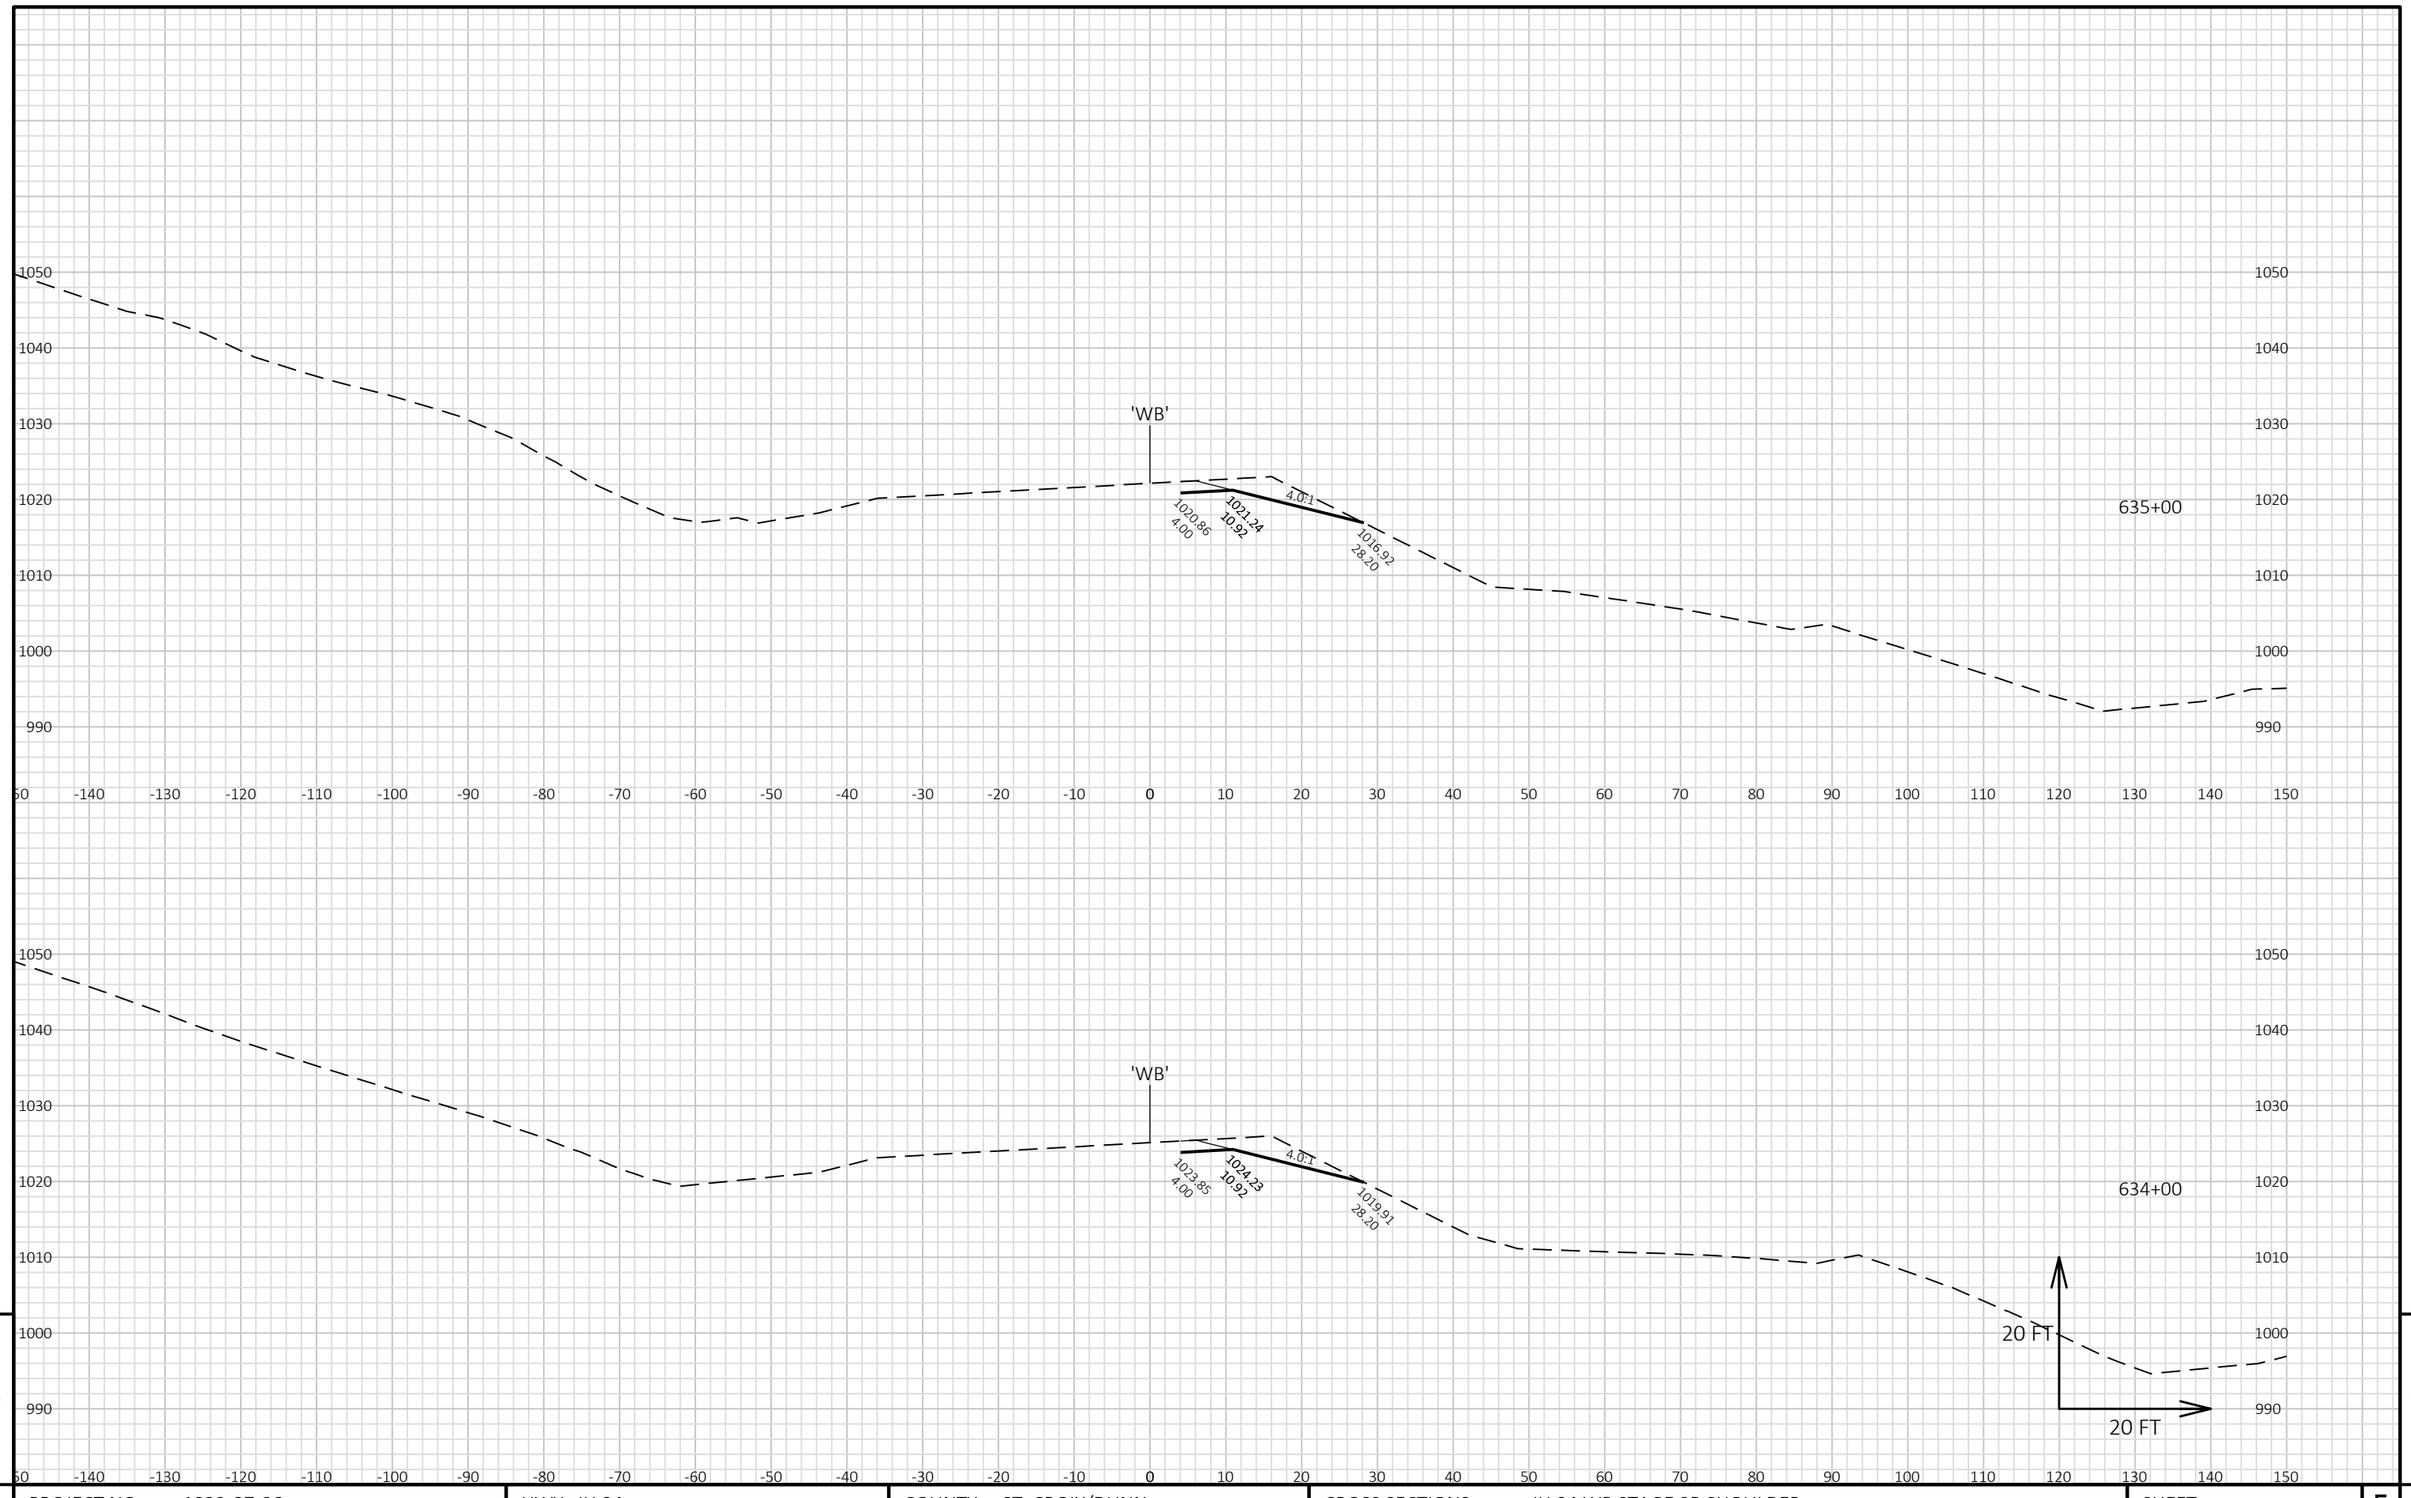

PROJECT NO: 1022-07-06	HWY: IH 94	COUNTY: ST. CROIX/DUNN	CROSS SECTIONS: IH 94 WB STAGE 9B SHOULDER	SHEET	E

FILE NAME : P:\UZ\W\WITNW\142428\CIVIL 3D\10220706\SHEETSPLAN\CROSS SECTIONS\XS_TC STG 9B.DWG
LAYOUT NAME - 0901043_XS WB

PLOT DATE : 2/13/2018 12:36 PM PLOT BY : SAVANNAH STEHN PLOT NAME : PLOT SCALE : 1 IN:20 FT HORZ. / 1 IN:20 FT VERT.

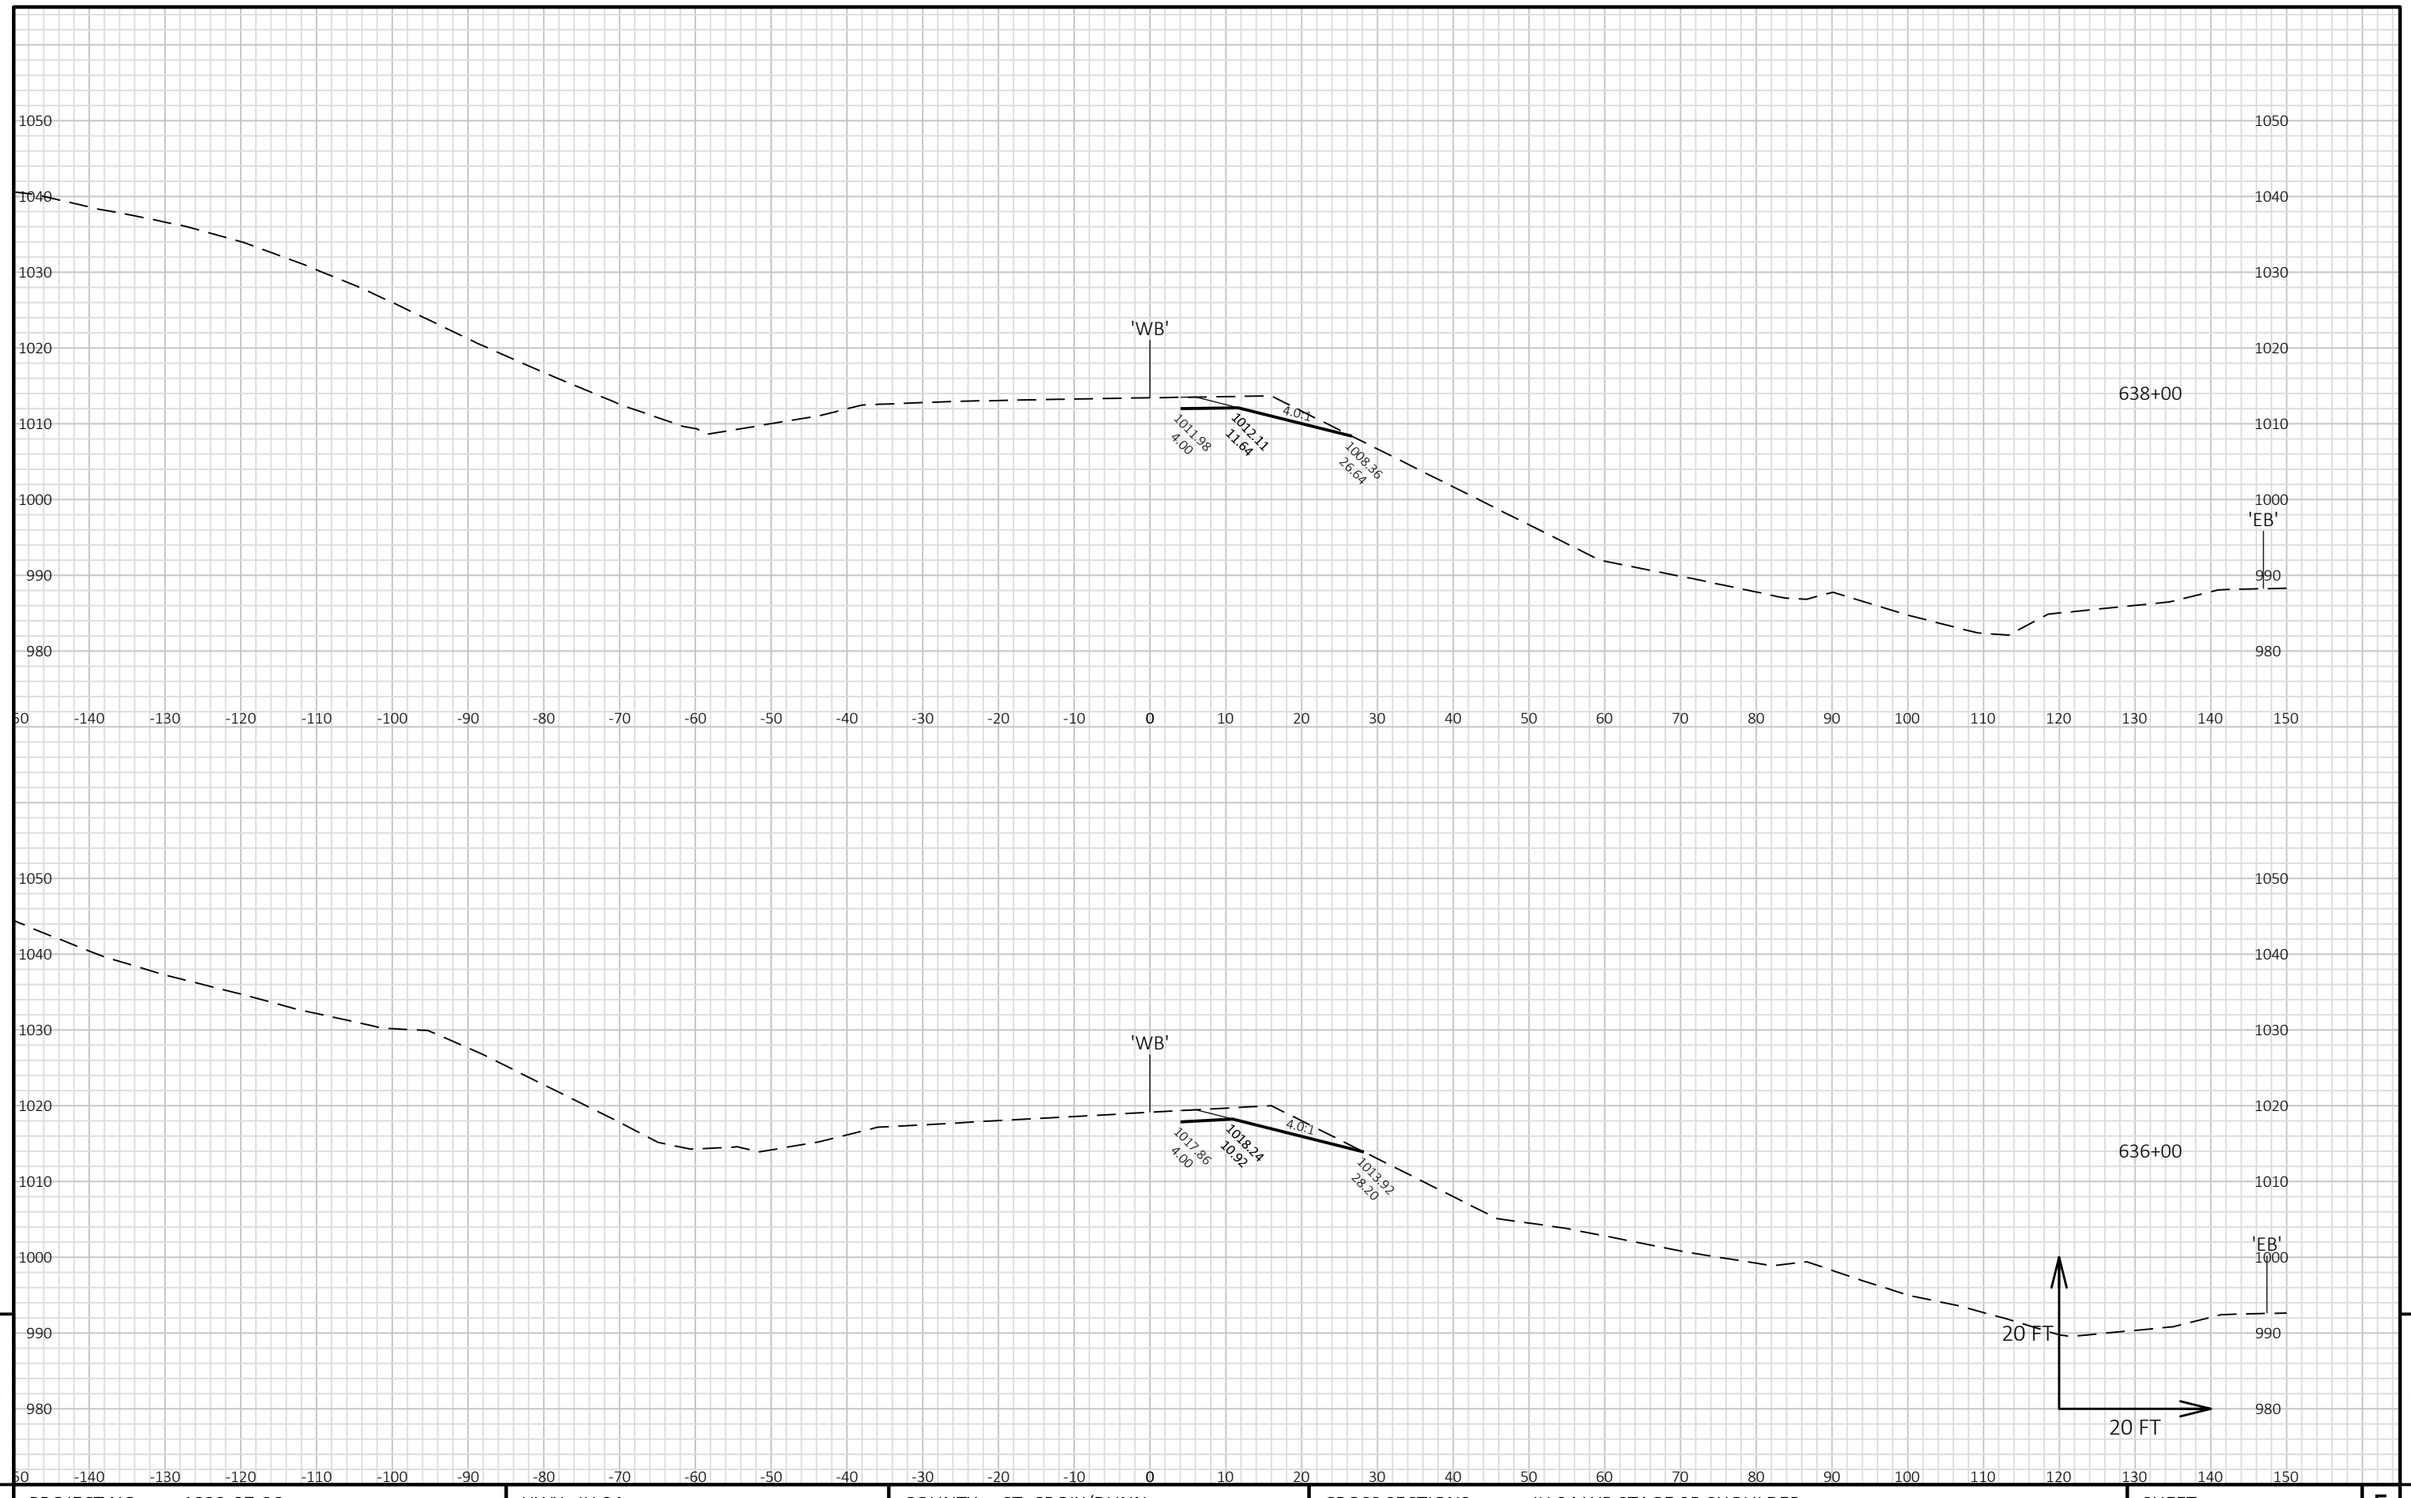


9

9

PROJECT NO: 1022-07-06	HWY: IH 94	COUNTY: ST. CROIX/DUNN	CROSS SECTIONS: IH 94 WB STAGE 9B SHOULDER	SHEET	E

FILE NAME : P:\UZ\W\WITNW\142428\CIVIL 3D\10220706\SHEETSPLAN\CROSS SECTIONS\XS_TC STG 9B.DWG
LAYOUT NAME - 0901044_XS WB

PLOT DATE : 2/13/2018 12:36 PM PLOT BY : SAVANNAH STEHN PLOT NAME : PLOT SCALE : 1 IN:20 FT HORZ. / 1 IN:20 FT VERT.

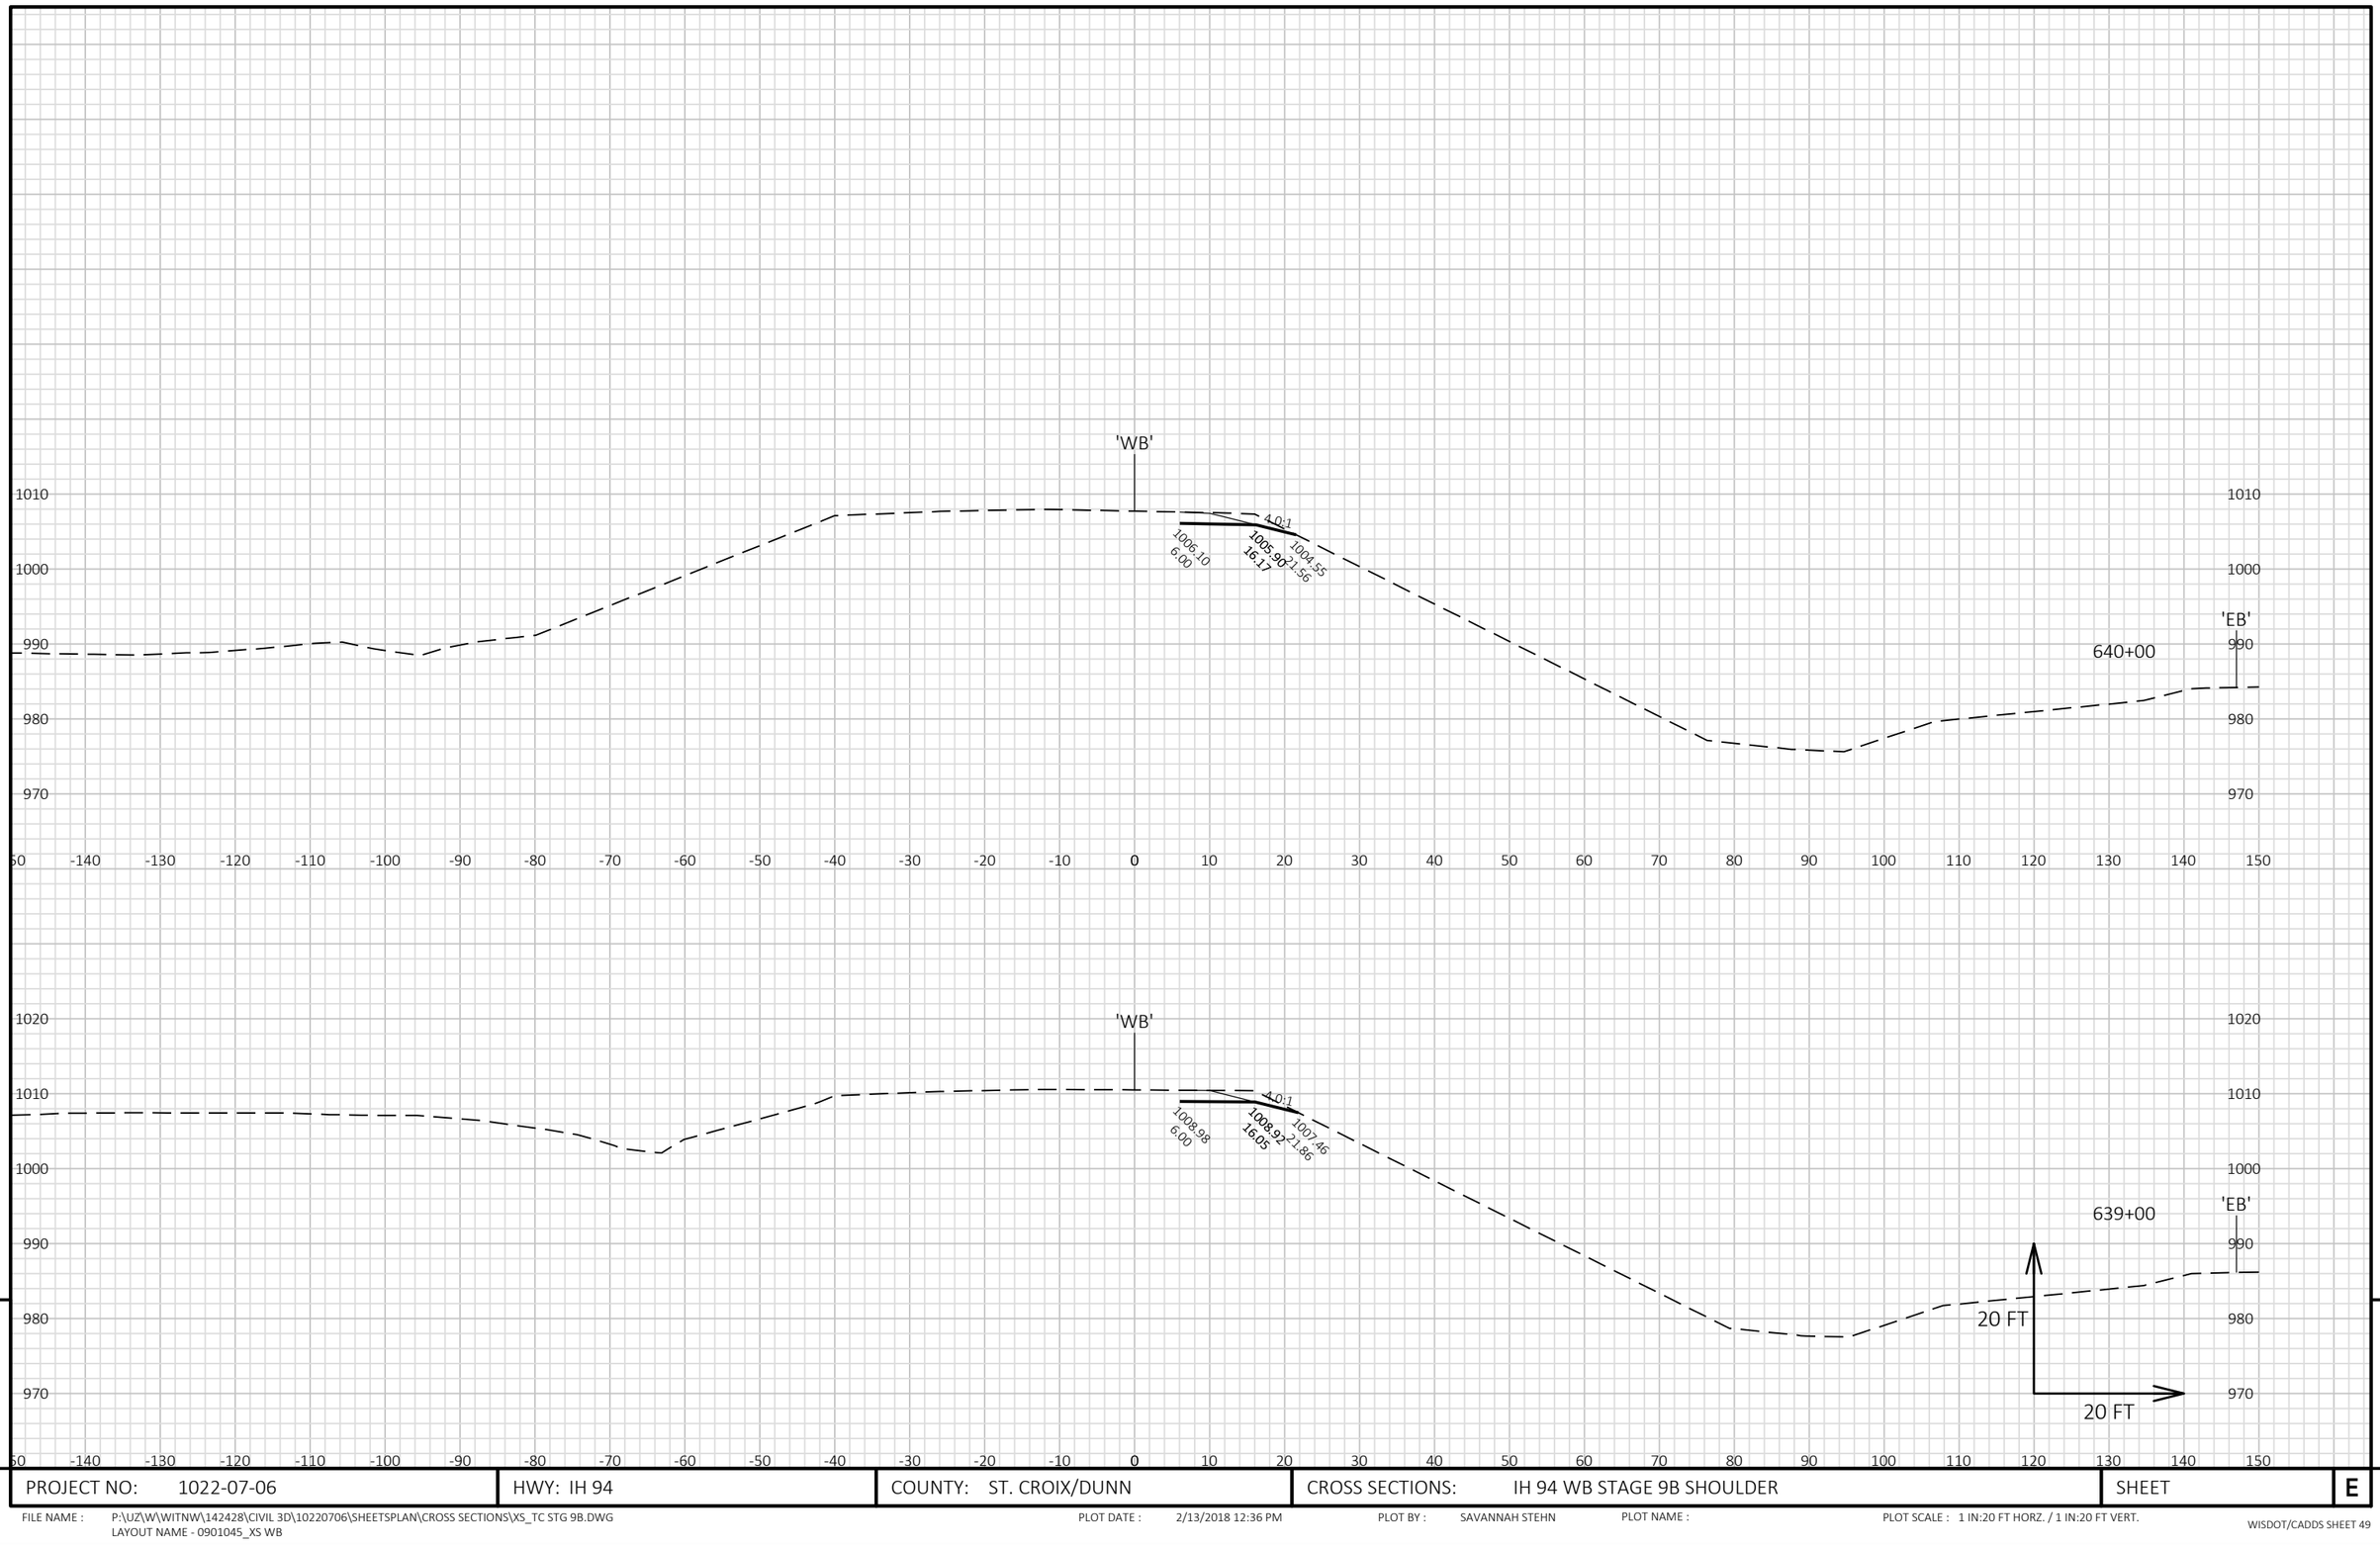


PROJECT NO: 1022-07-06	HWY: IH 94	COUNTY: ST. CROIX/DUNN	CROSS SECTIONS: IH 94 WB STAGE 9B SHOULDER	SHEET	E

FILE NAME : P:\UZ\W\WITNW\142428\CIVIL 3D\10220706\SHEETSPLAN\CROSS SECTIONS\XS_TC STG 9B.DWG
LAYOUT NAME - 0901045_XS WB

PLOT DATE : 2/13/2018 12:36 PM PLOT BY : SAVANNAH STEHN PLOT NAME : PLOT SCALE : 1 IN:20 FT HORZ. / 1 IN:20 FT VERT.

WISDOT/CADDS SHEET 49

9 9

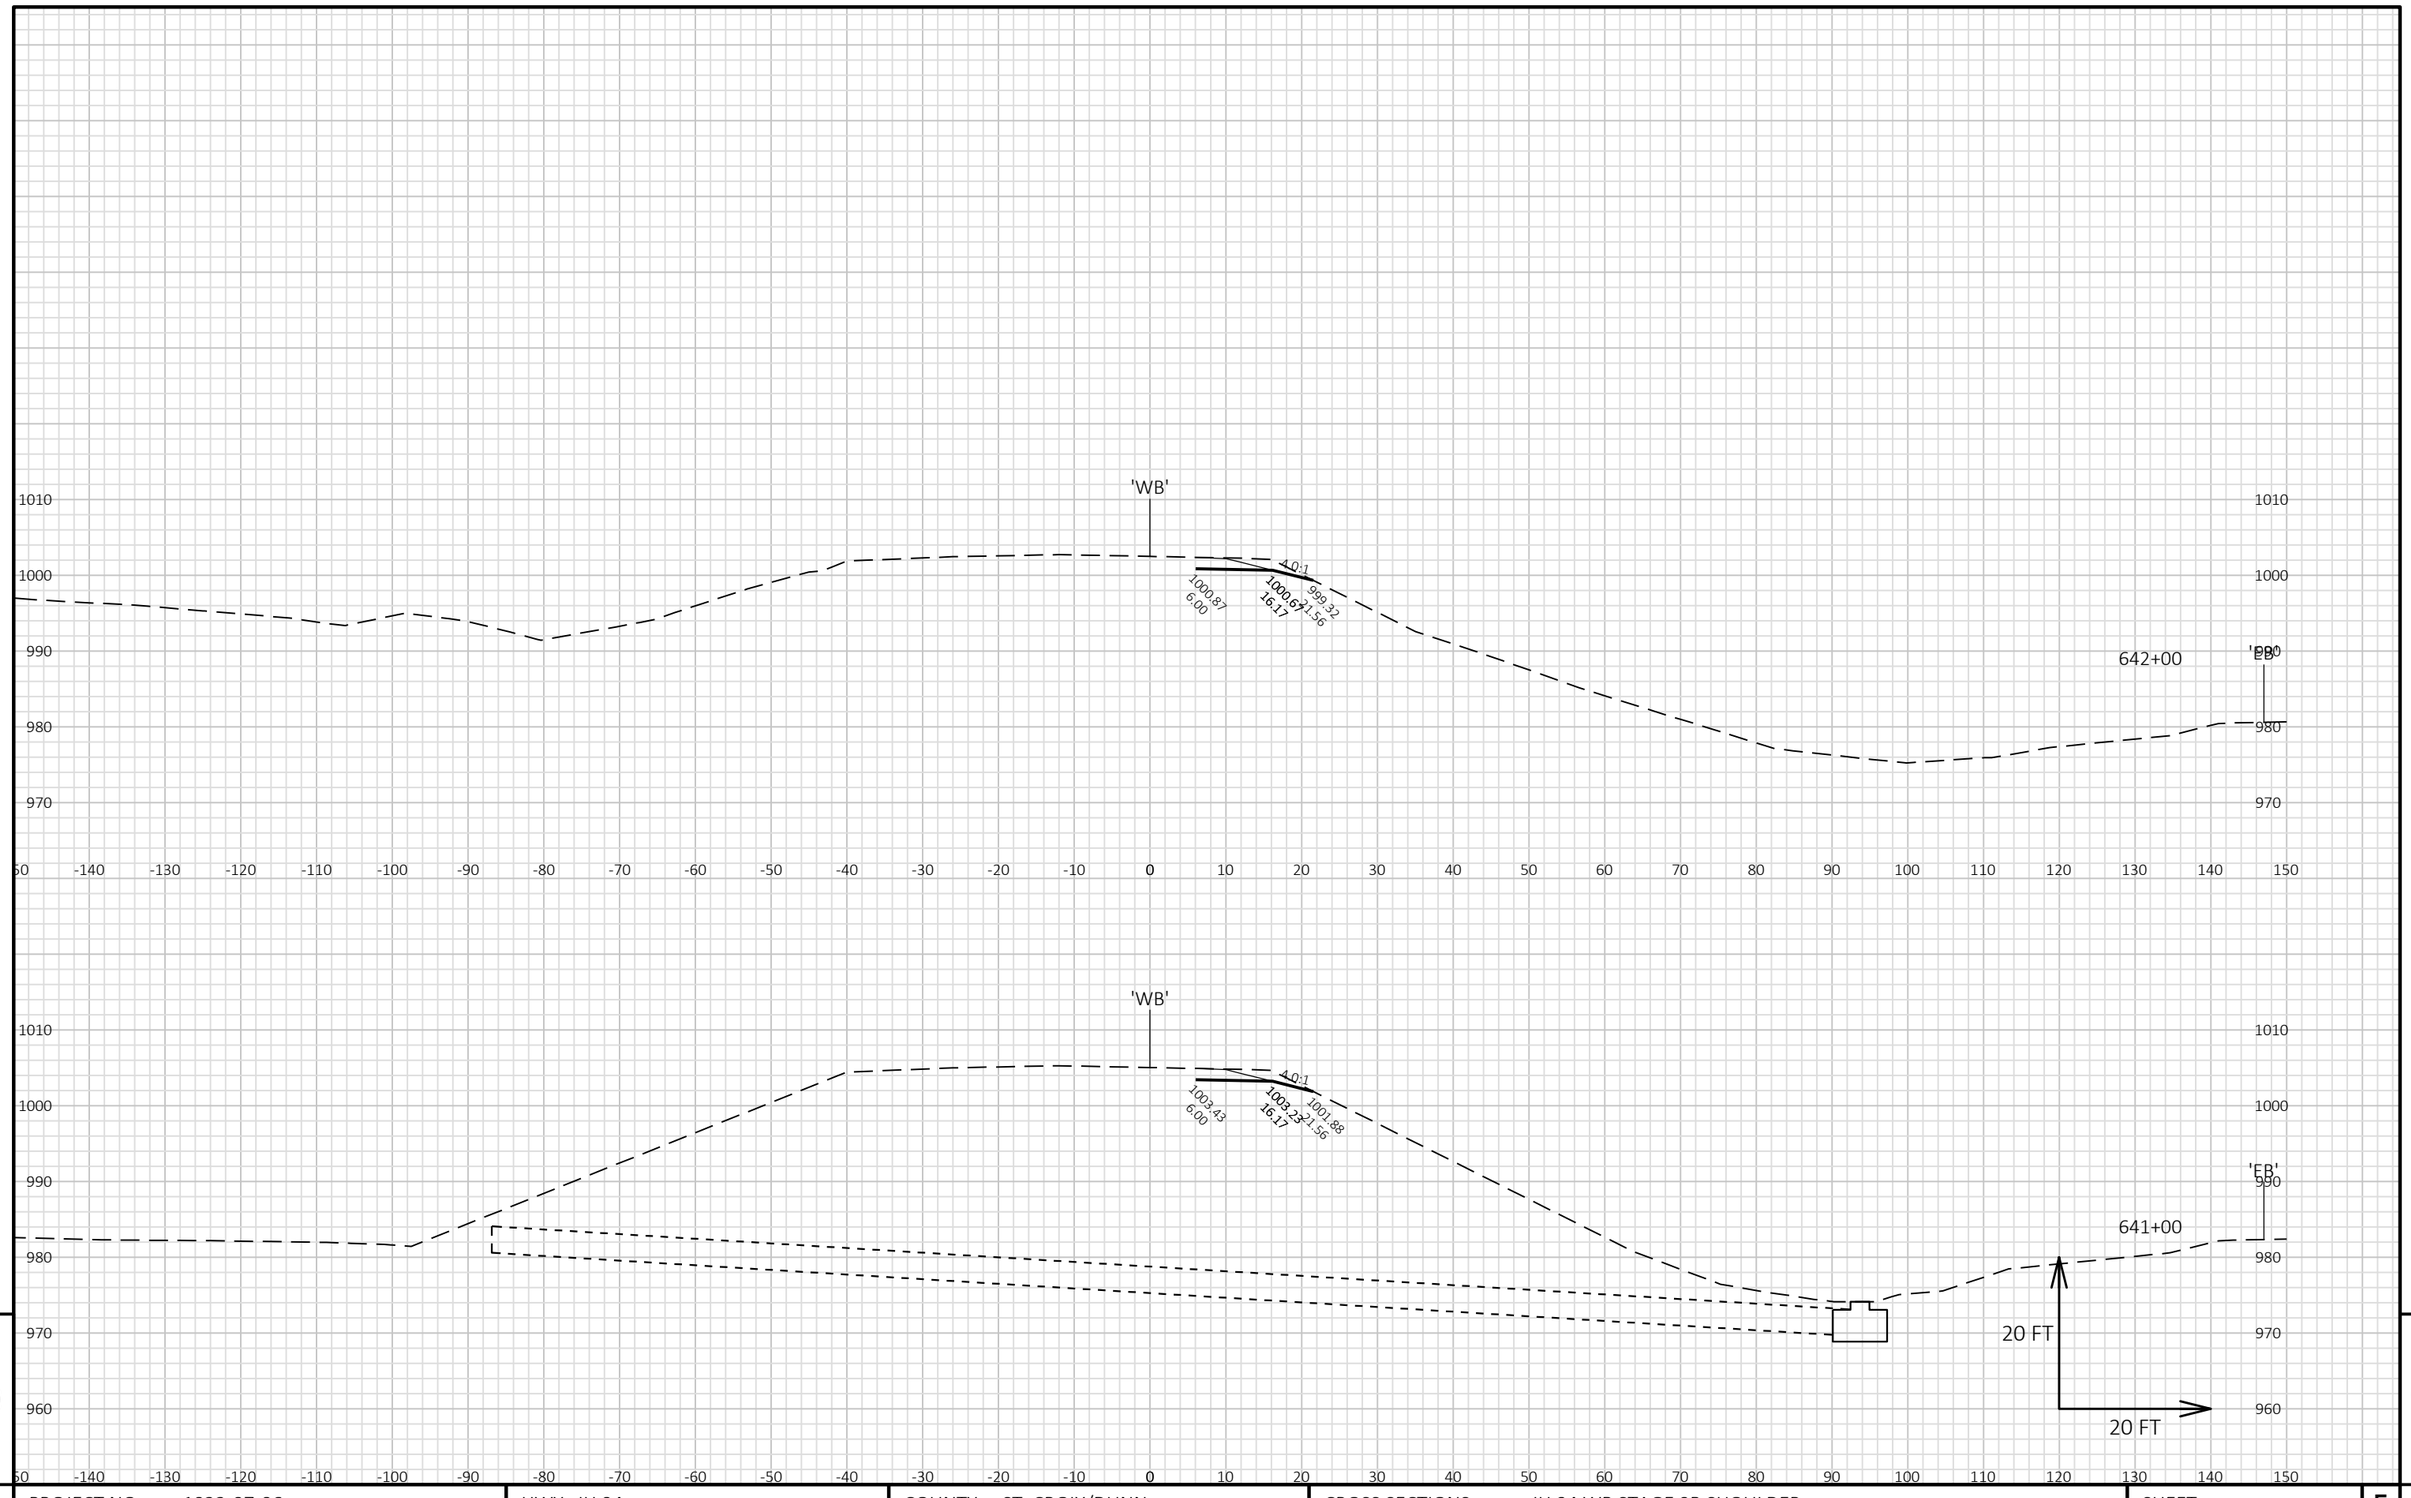


9

9

PROJECT NO: 1022-07-06	HWY: IH 94	COUNTY: ST. CROIX/DUNN	CROSS SECTIONS: IH 94 WB STAGE 9B SHOULDER	SHEET	E

FILE NAME : P:\UZ\W\WITNW\142428\CIVIL 3D\10220706\SHEETSPLAN\CROSS SECTIONS\XS_TC STG 9B.DWG
LAYOUT NAME - 0901046_XS WB

PLOT DATE : 2/13/2018 12:36 PM PLOT BY : SAVANNAH STEHN PLOT NAME : PLOT SCALE : 1 IN:20 FT HORZ. / 1 IN:20 FT VERT.

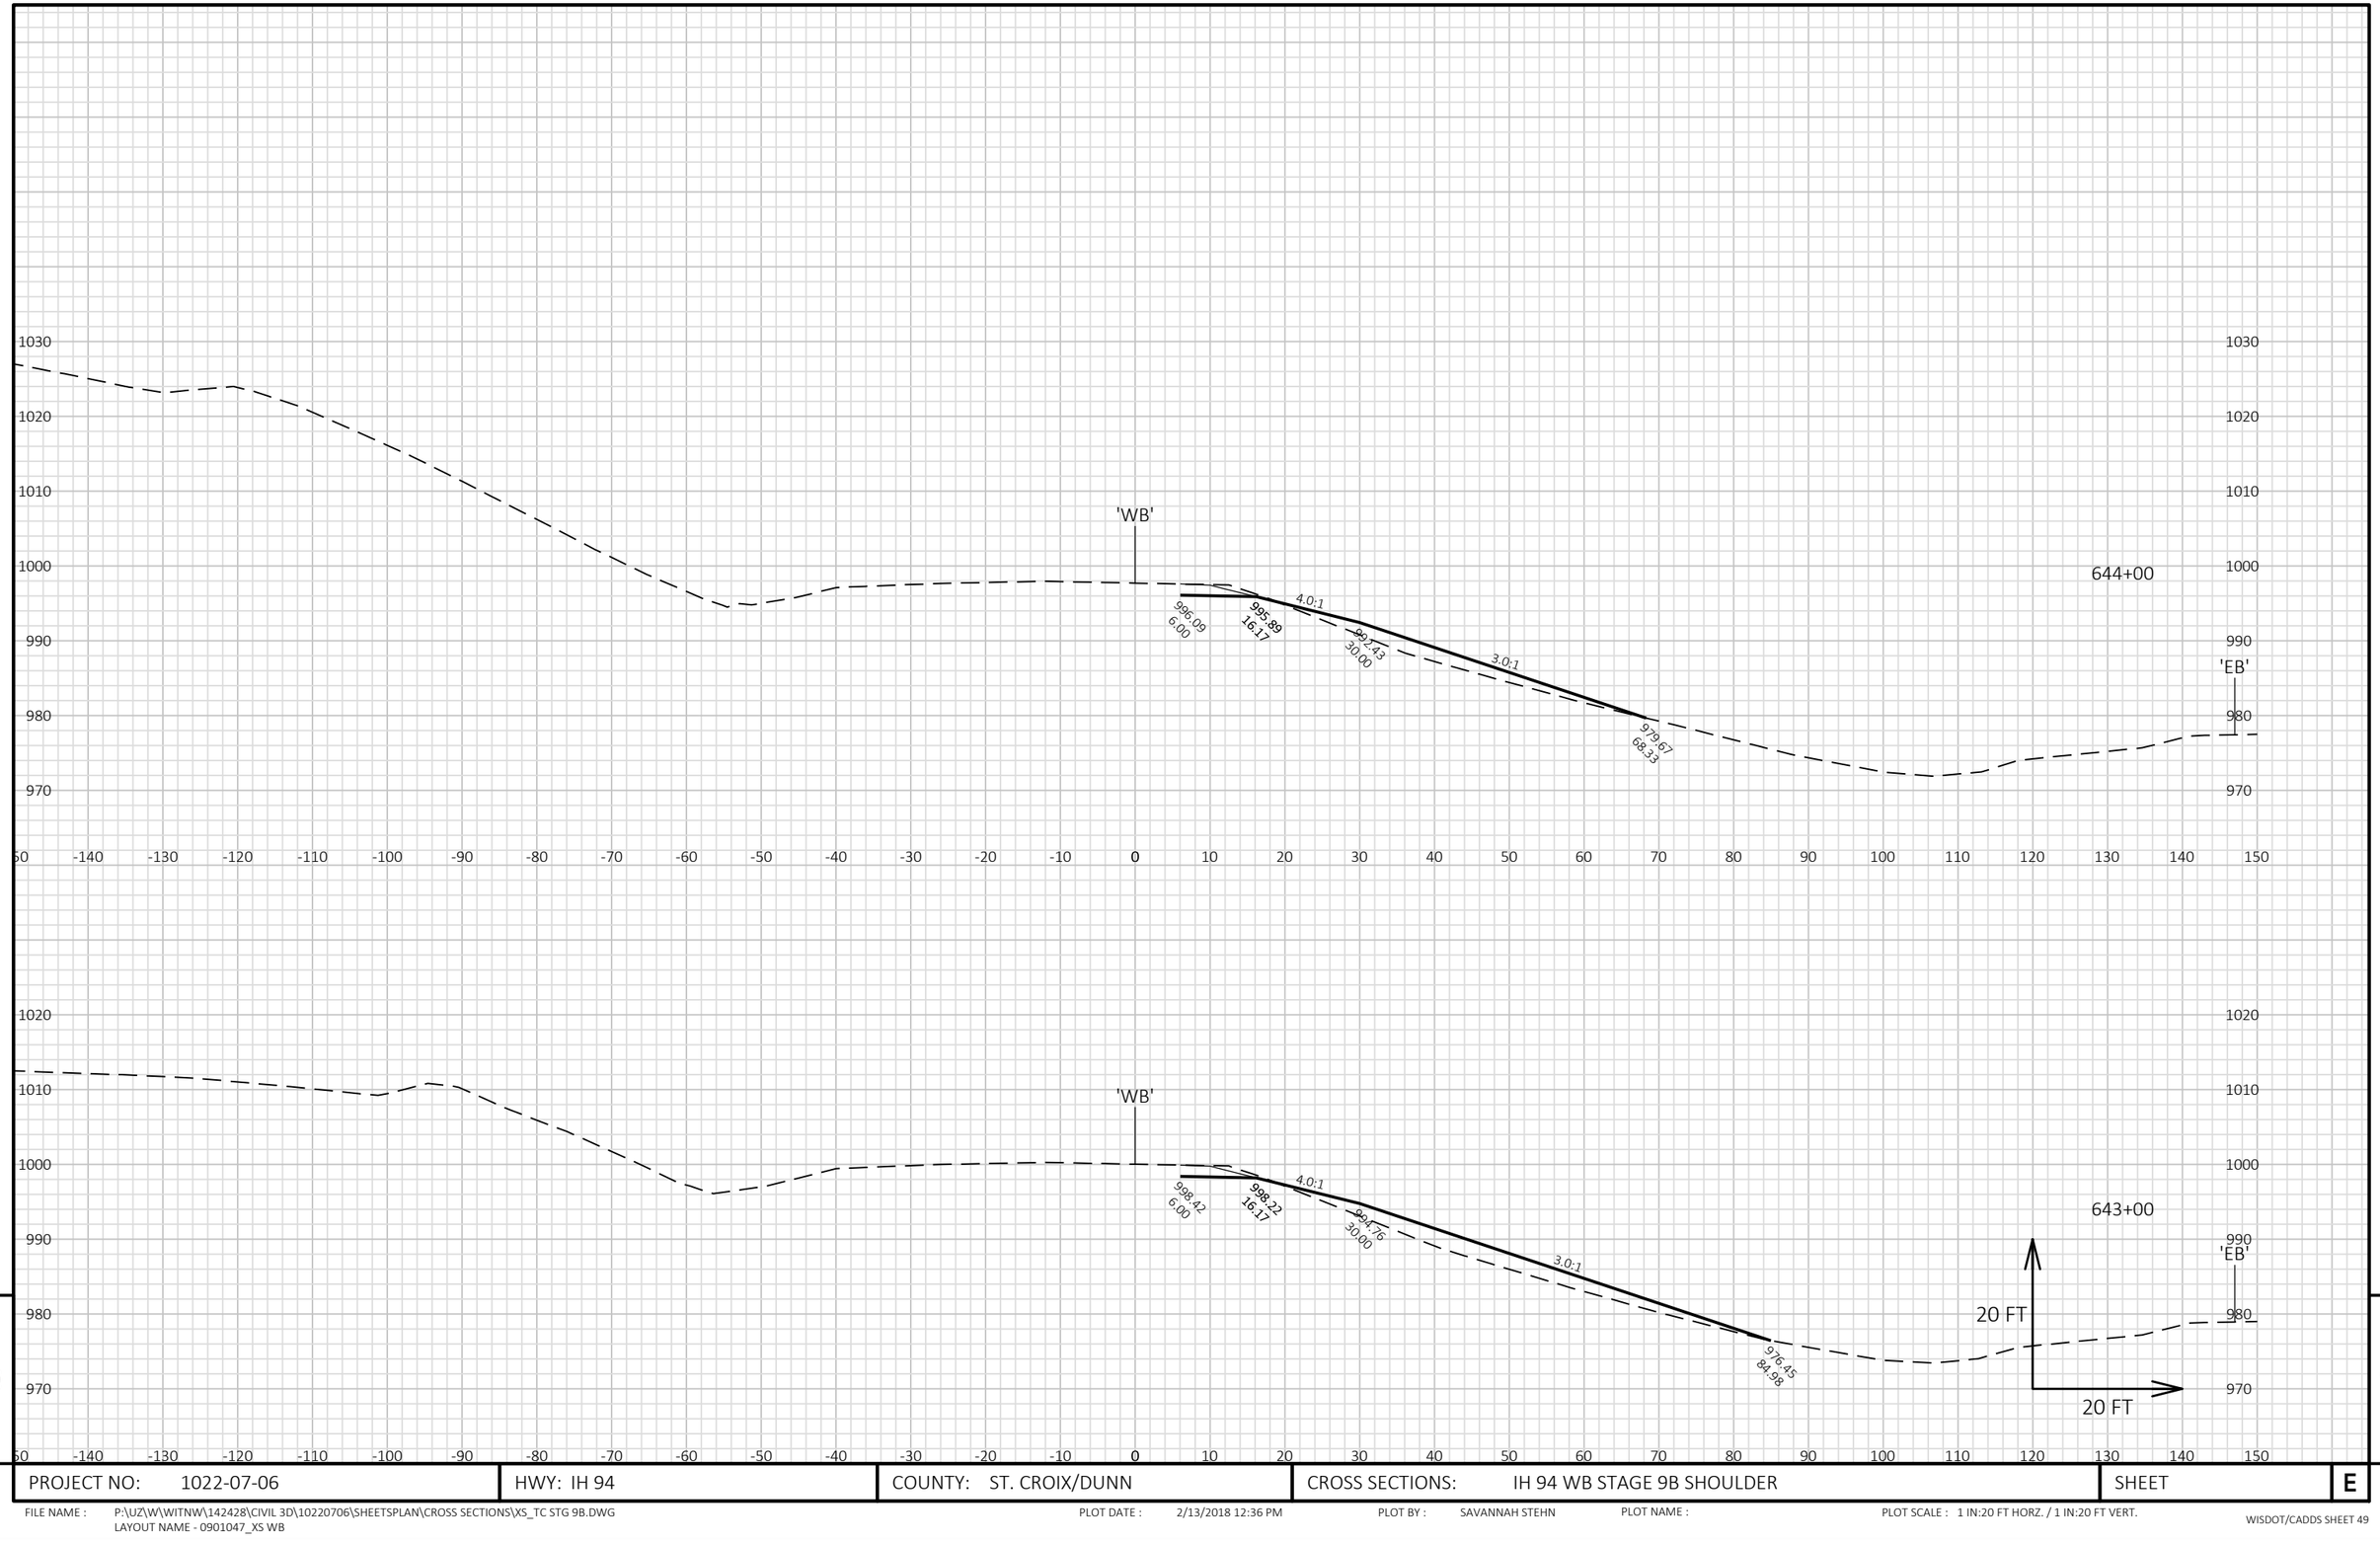


9

9

PROJECT NO: 1022-07-06	HWY: IH 94	COUNTY: ST. CROIX/DUNN	CROSS SECTIONS: IH 94 WB STAGE 9B SHOULDER	SHEET	E

FILE NAME : P:\UZ\W\WITNW\142428\CIVIL 3D\10220706\SHEETSPLAN\CROSS SECTIONS\XS_TC STG 9B.DWG
LAYOUT NAME - 0901047_XS WB

PLOT DATE : 2/13/2018 12:36 PM PLOT BY : SAVANNAH STEHN PLOT NAME : PLOT SCALE : 1 IN:20 FT HORZ. / 1 IN:20 FT VERT.

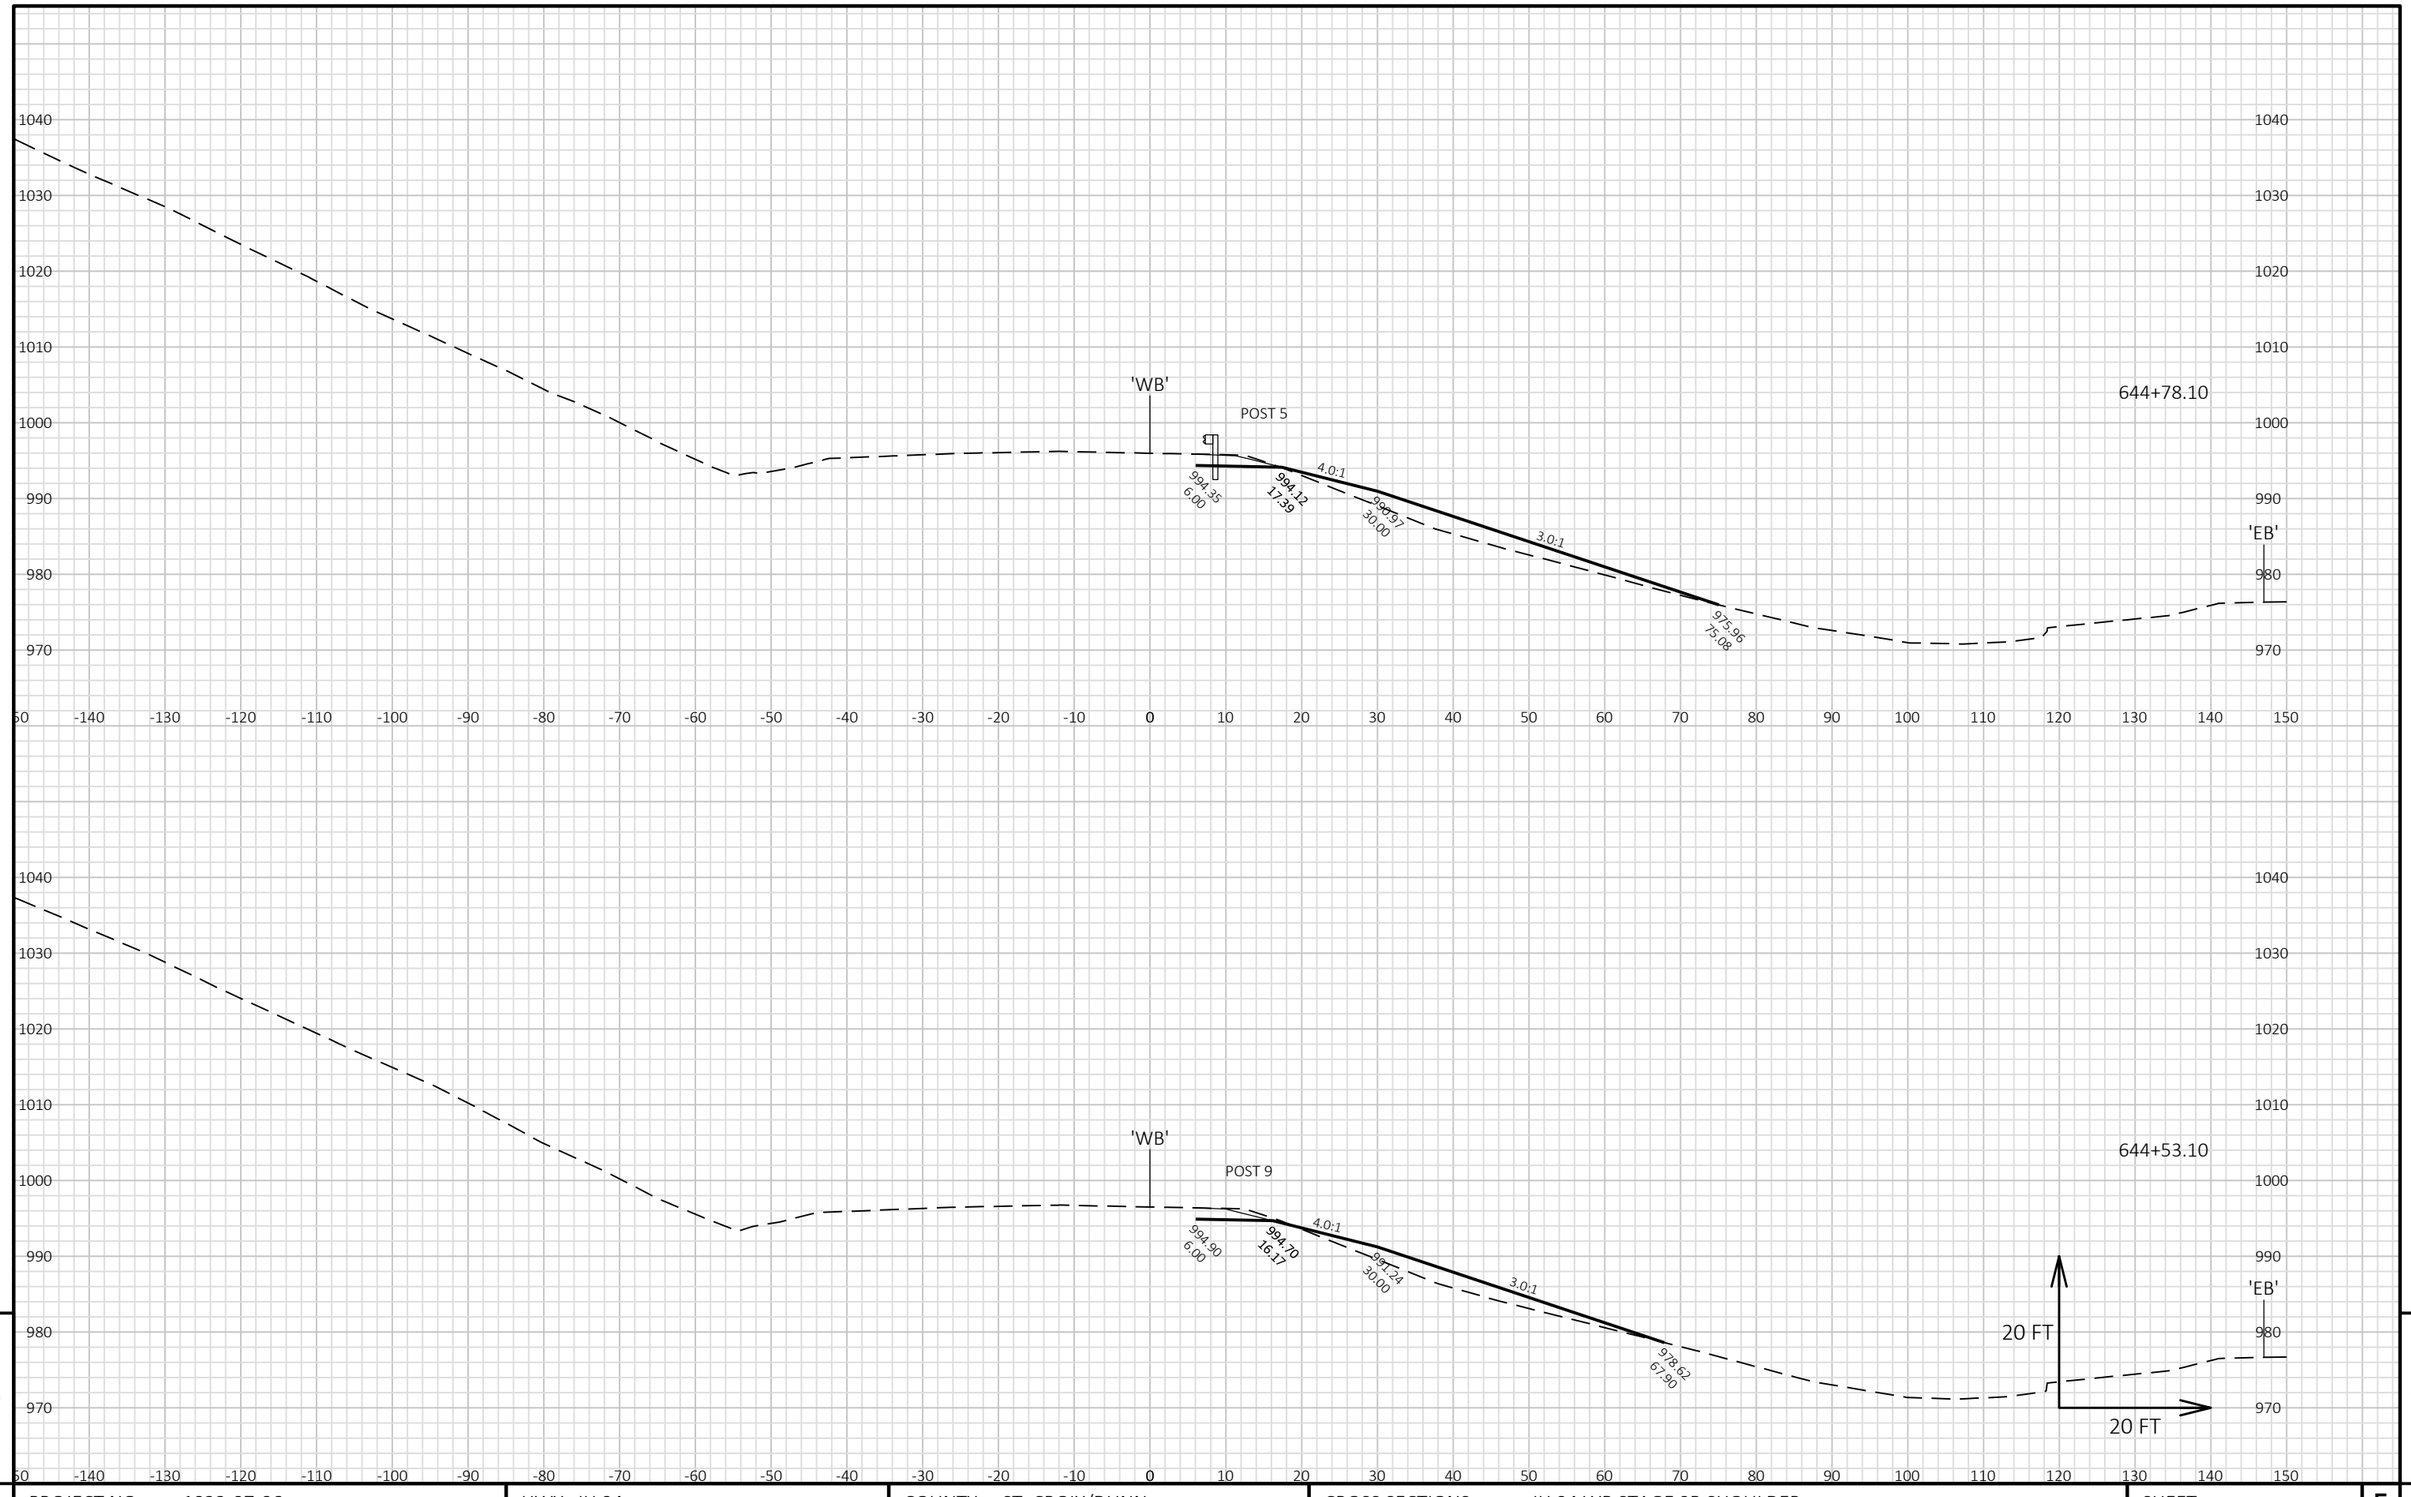


9

9

PROJECT NO: 1022-07-06	HWY: IH 94	COUNTY: ST. CROIX/DUNN	CROSS SECTIONS: IH 94 WB STAGE 9B SHOULDER	SHEET	E

FILE NAME : P:\UZ\W\WITNW\142428\CIVIL 3D\10220706\SHEETSPLAN\CROSS SECTIONS\XS_TC STG 9B.DWG
LAYOUT NAME - 0901048_XS WB

PLOT DATE : 2/13/2018 12:37 PM PLOT BY : SAVANNAH STEHN PLOT NAME : PLOT SCALE : 1 IN:20 FT HORZ. / 1 IN:20 FT VERT.

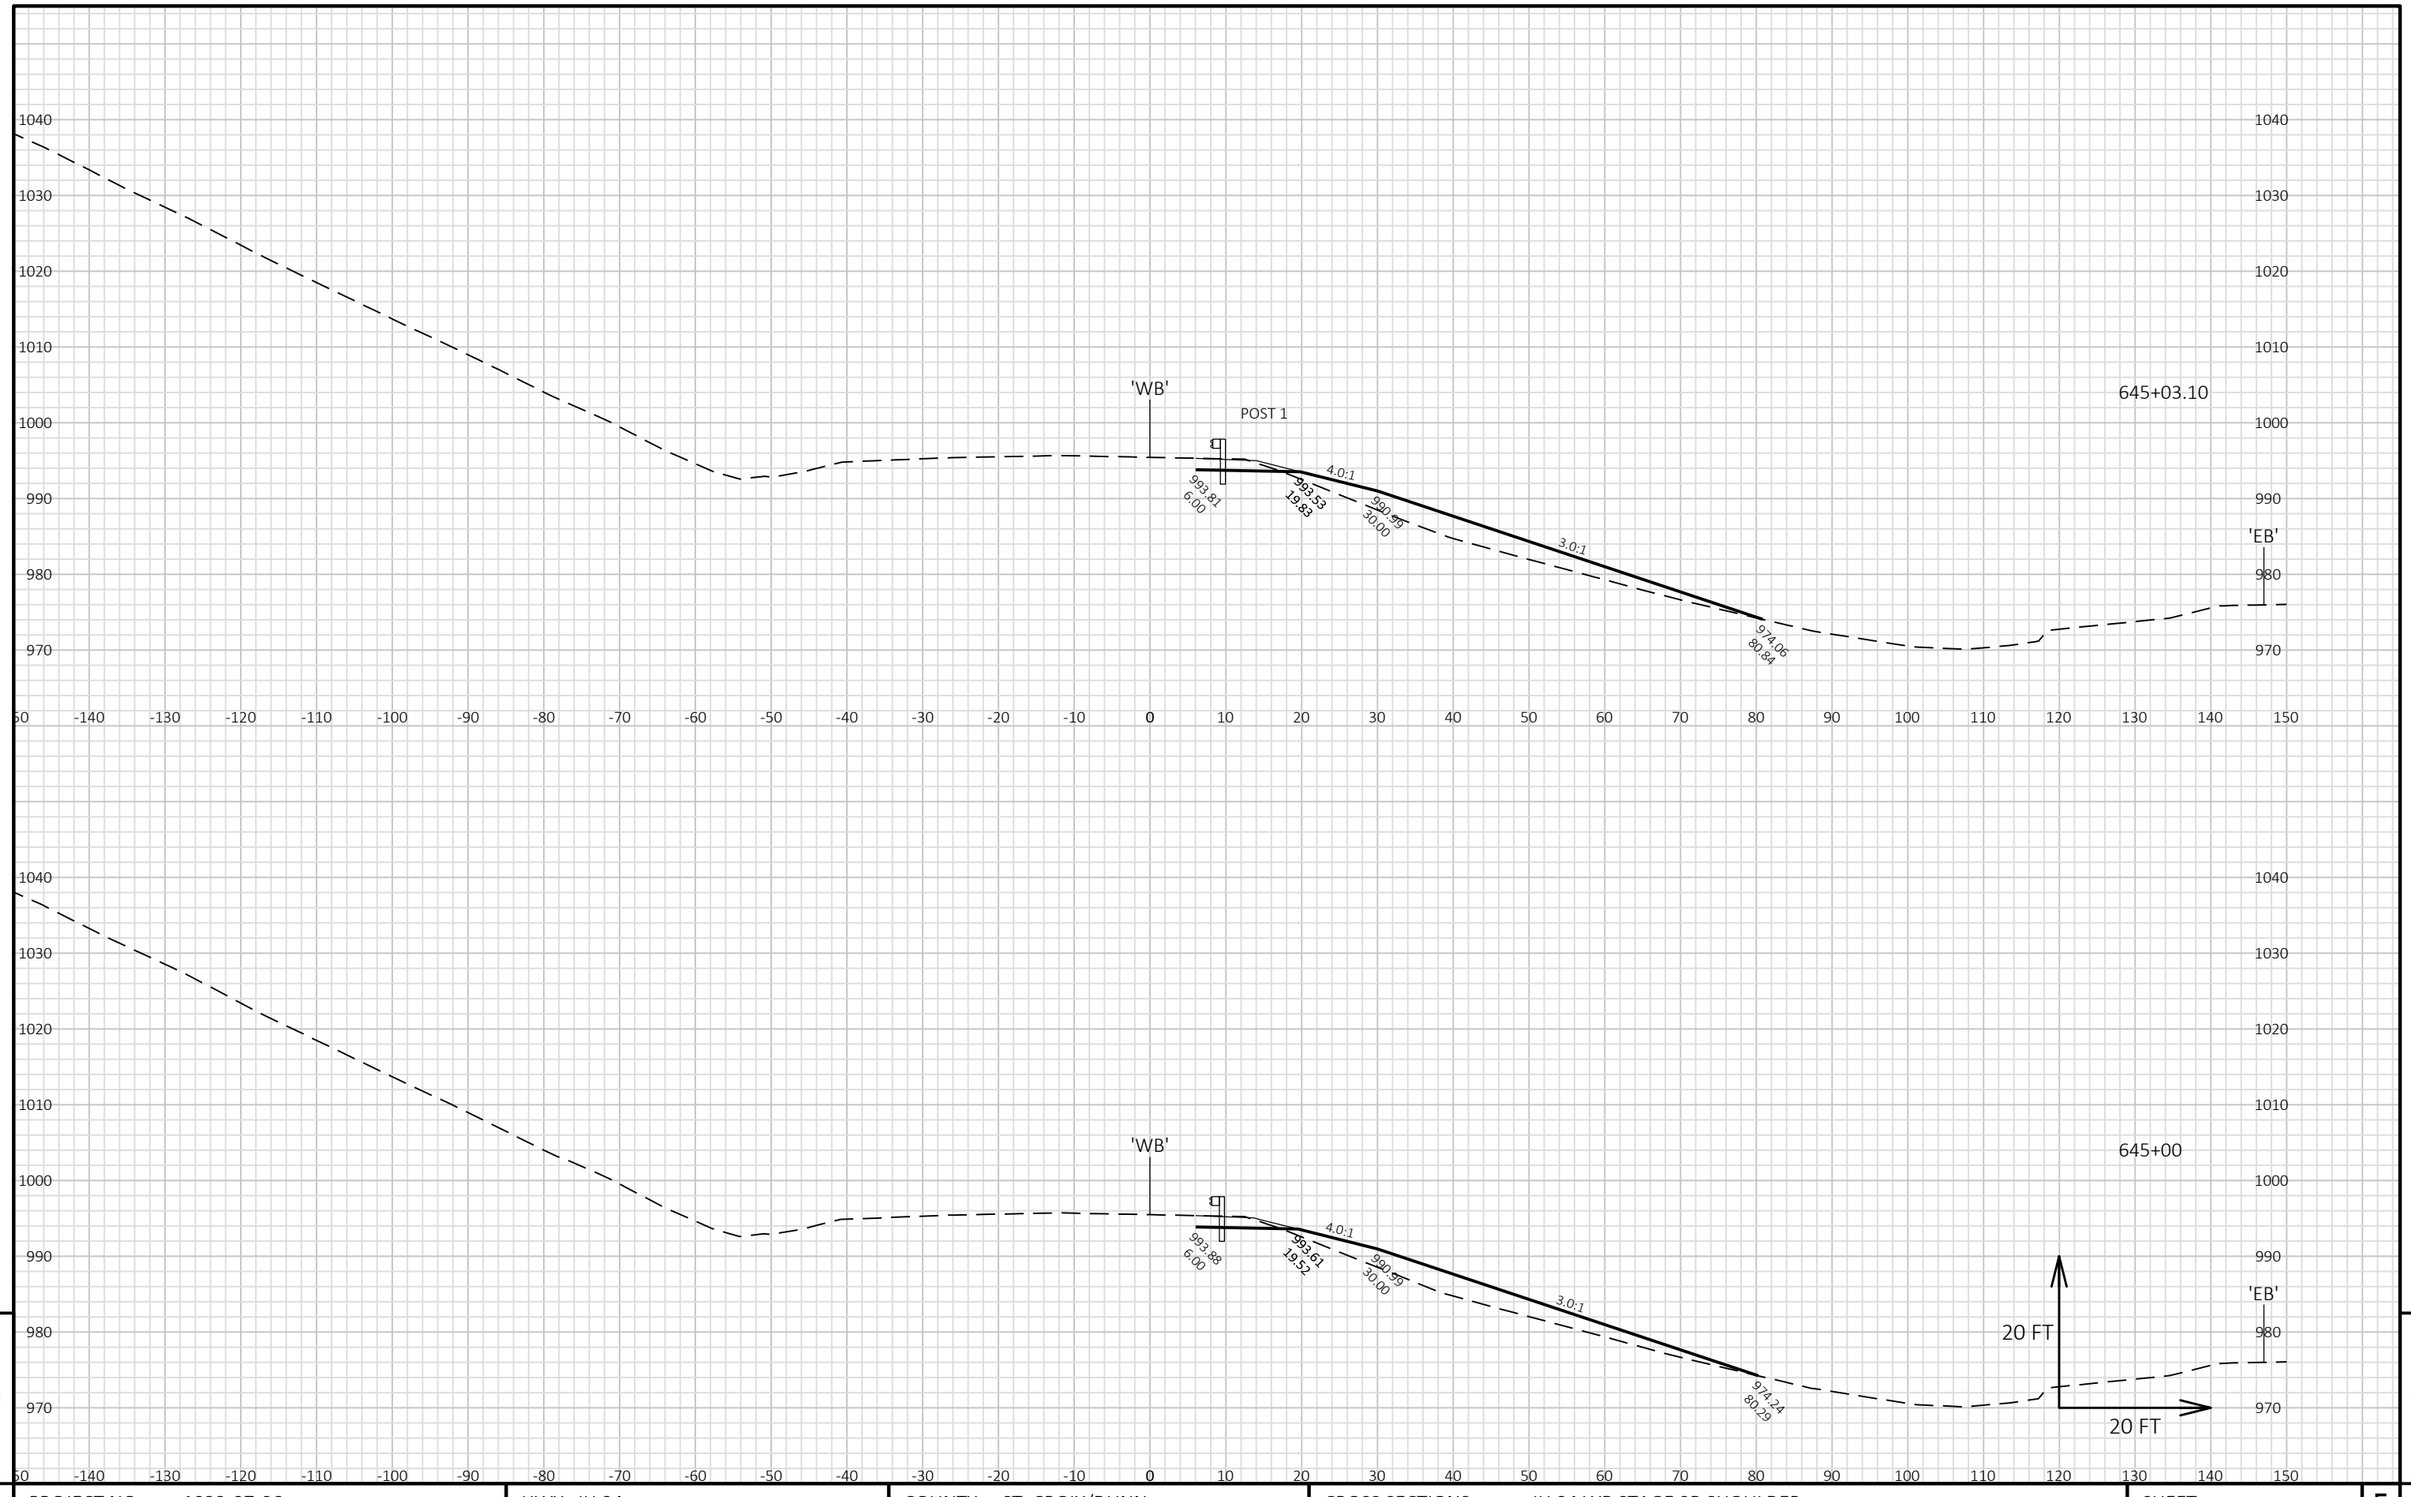


9

9

PROJECT NO: 1022-07-06	HWY: IH 94	COUNTY: ST. CROIX/DUNN	CROSS SECTIONS: IH 94 WB STAGE 9B SHOULDER	SHEET	E

FILE NAME : P:\UZ\W\WITNW\142428\CIVIL 3D\10220706\SHEETSPLAN\CROSS SECTIONS\XS_TC STG 9B.DWG
LAYOUT NAME - 0901049_XS WB

PLOT DATE : 2/13/2018 12:37 PM PLOT BY : SAVANNAH STEHN PLOT NAME : PLOT SCALE : 1 IN:20 FT HORZ. / 1 IN:20 FT VERT.

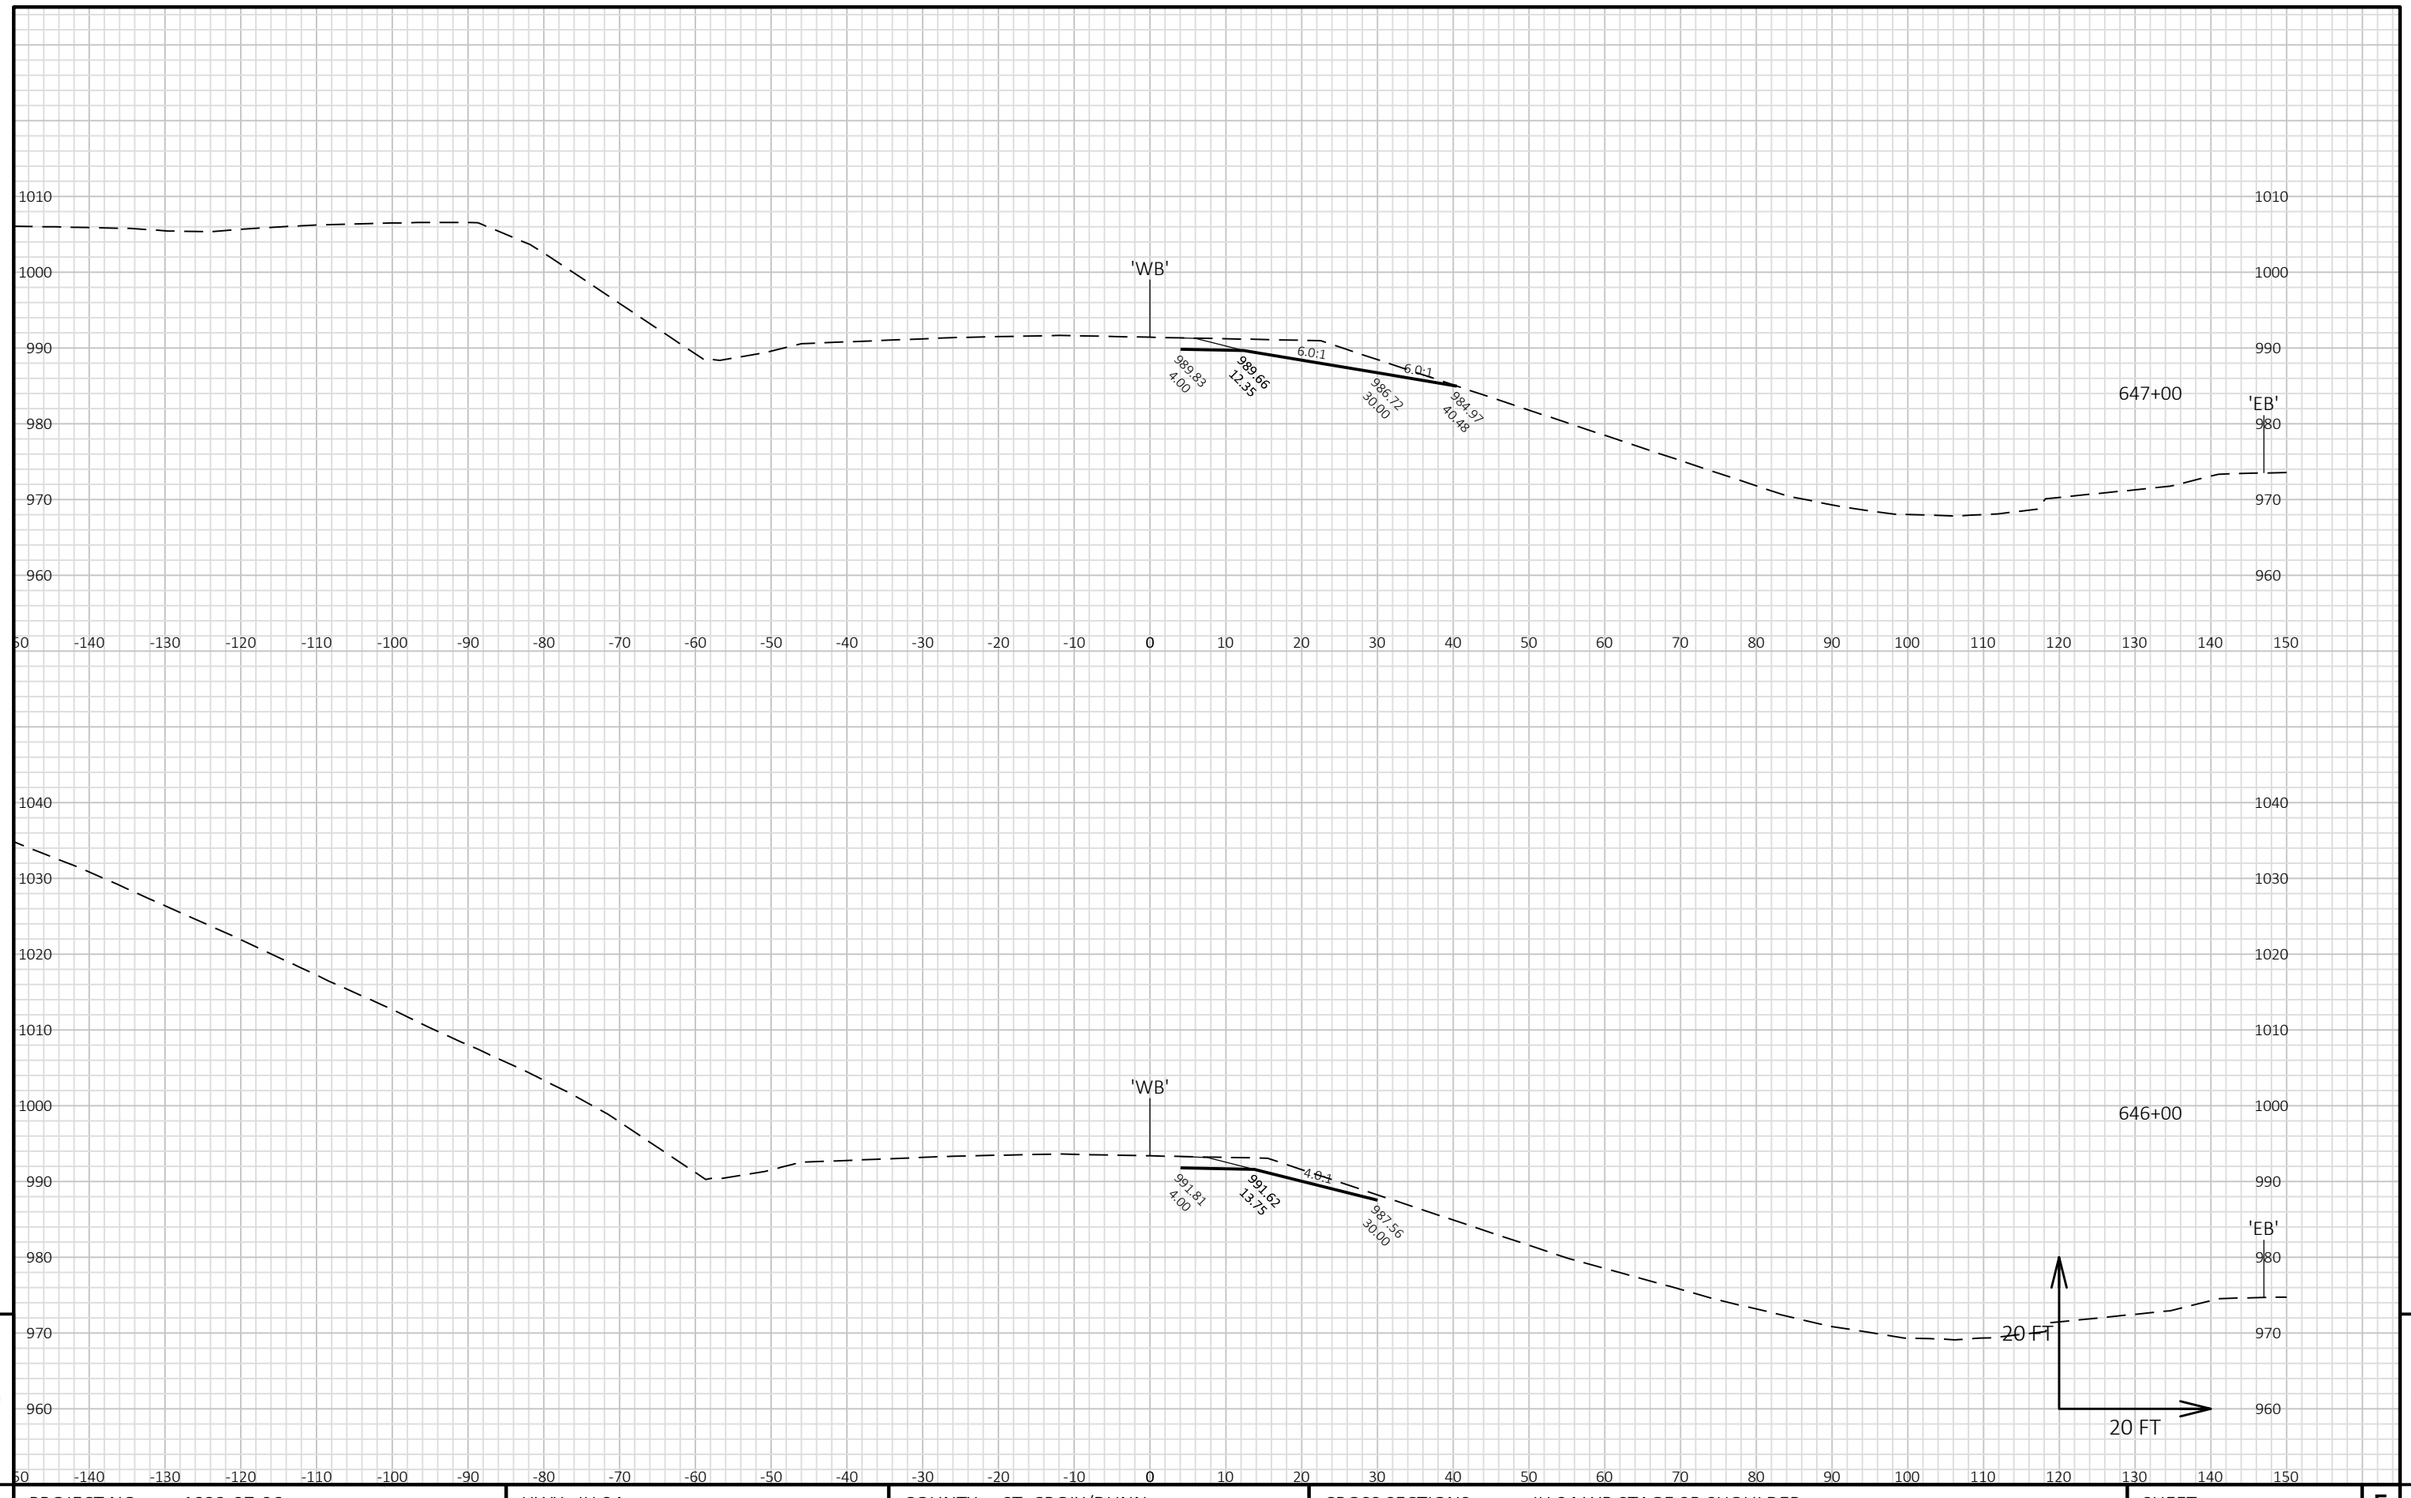


9 9

PROJECT NO: 1022-07-06	HWY: IH 94	COUNTY: ST. CROIX/DUNN	CROSS SECTIONS: IH 94 WB STAGE 9B SHOULDER	SHEET	E

FILE NAME : P:\UZ\W\WITNW\142428\CIVIL 3D\10220706\SHEETSPLAN\CROSS SECTIONS\XS_TC STG 9B.DWG
LAYOUT NAME - 0901050_XS WB

PLOT DATE : 2/13/2018 12:37 PM PLOT BY : SAVANNAH STEHN PLOT NAME : PLOT SCALE : 1 IN:20 FT HORZ. / 1 IN:20 FT VERT.

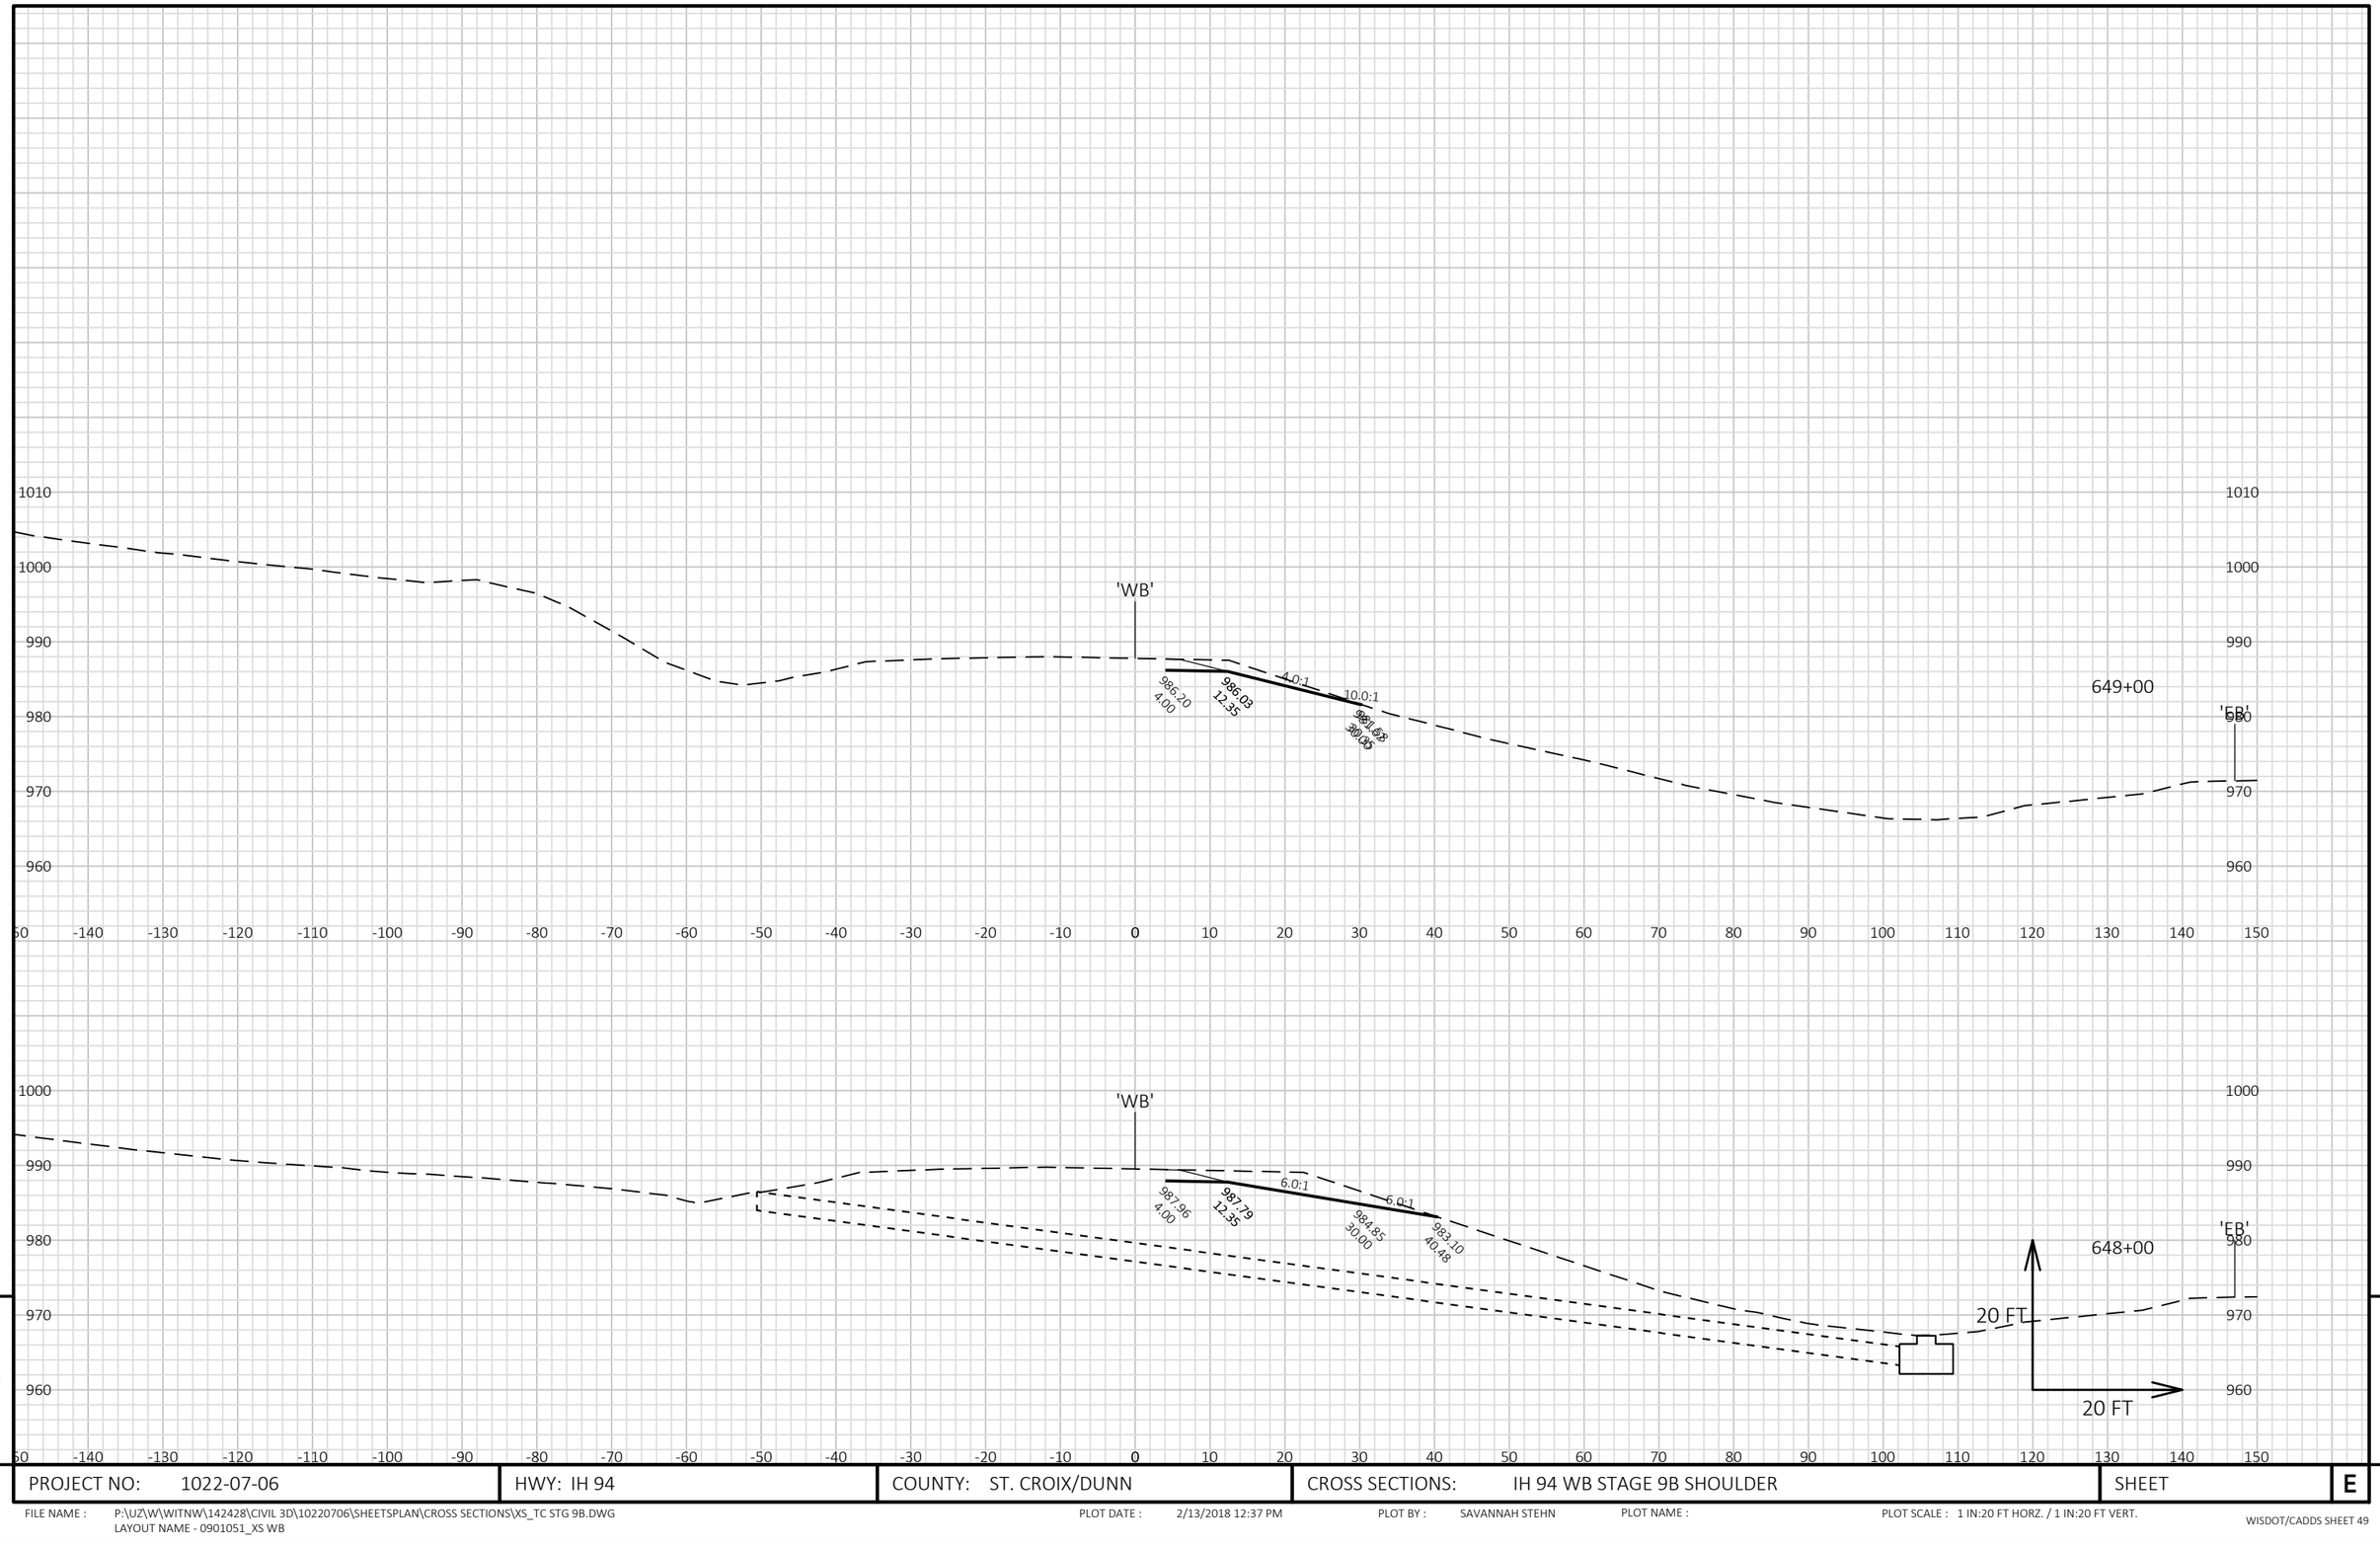


9

9

PROJECT NO: 1022-07-06	HWY: IH 94	COUNTY: ST. CROIX/DUNN	CROSS SECTIONS: IH 94 WB STAGE 9B SHOULDER	SHEET	E

FILE NAME : P:\UZ\W\WITNW\142428\CIVIL 3D\10220706\SHEETSPLAN\CROSS SECTIONS\XS_TC STG 9B.DWG
LAYOUT NAME - 0901051_XS WB

PLOT DATE : 2/13/2018 12:37 PM PLOT BY : SAVANNAH STEHN PLOT NAME : PLOT SCALE : 1 IN:20 FT HORZ. / 1 IN:20 FT VERT.

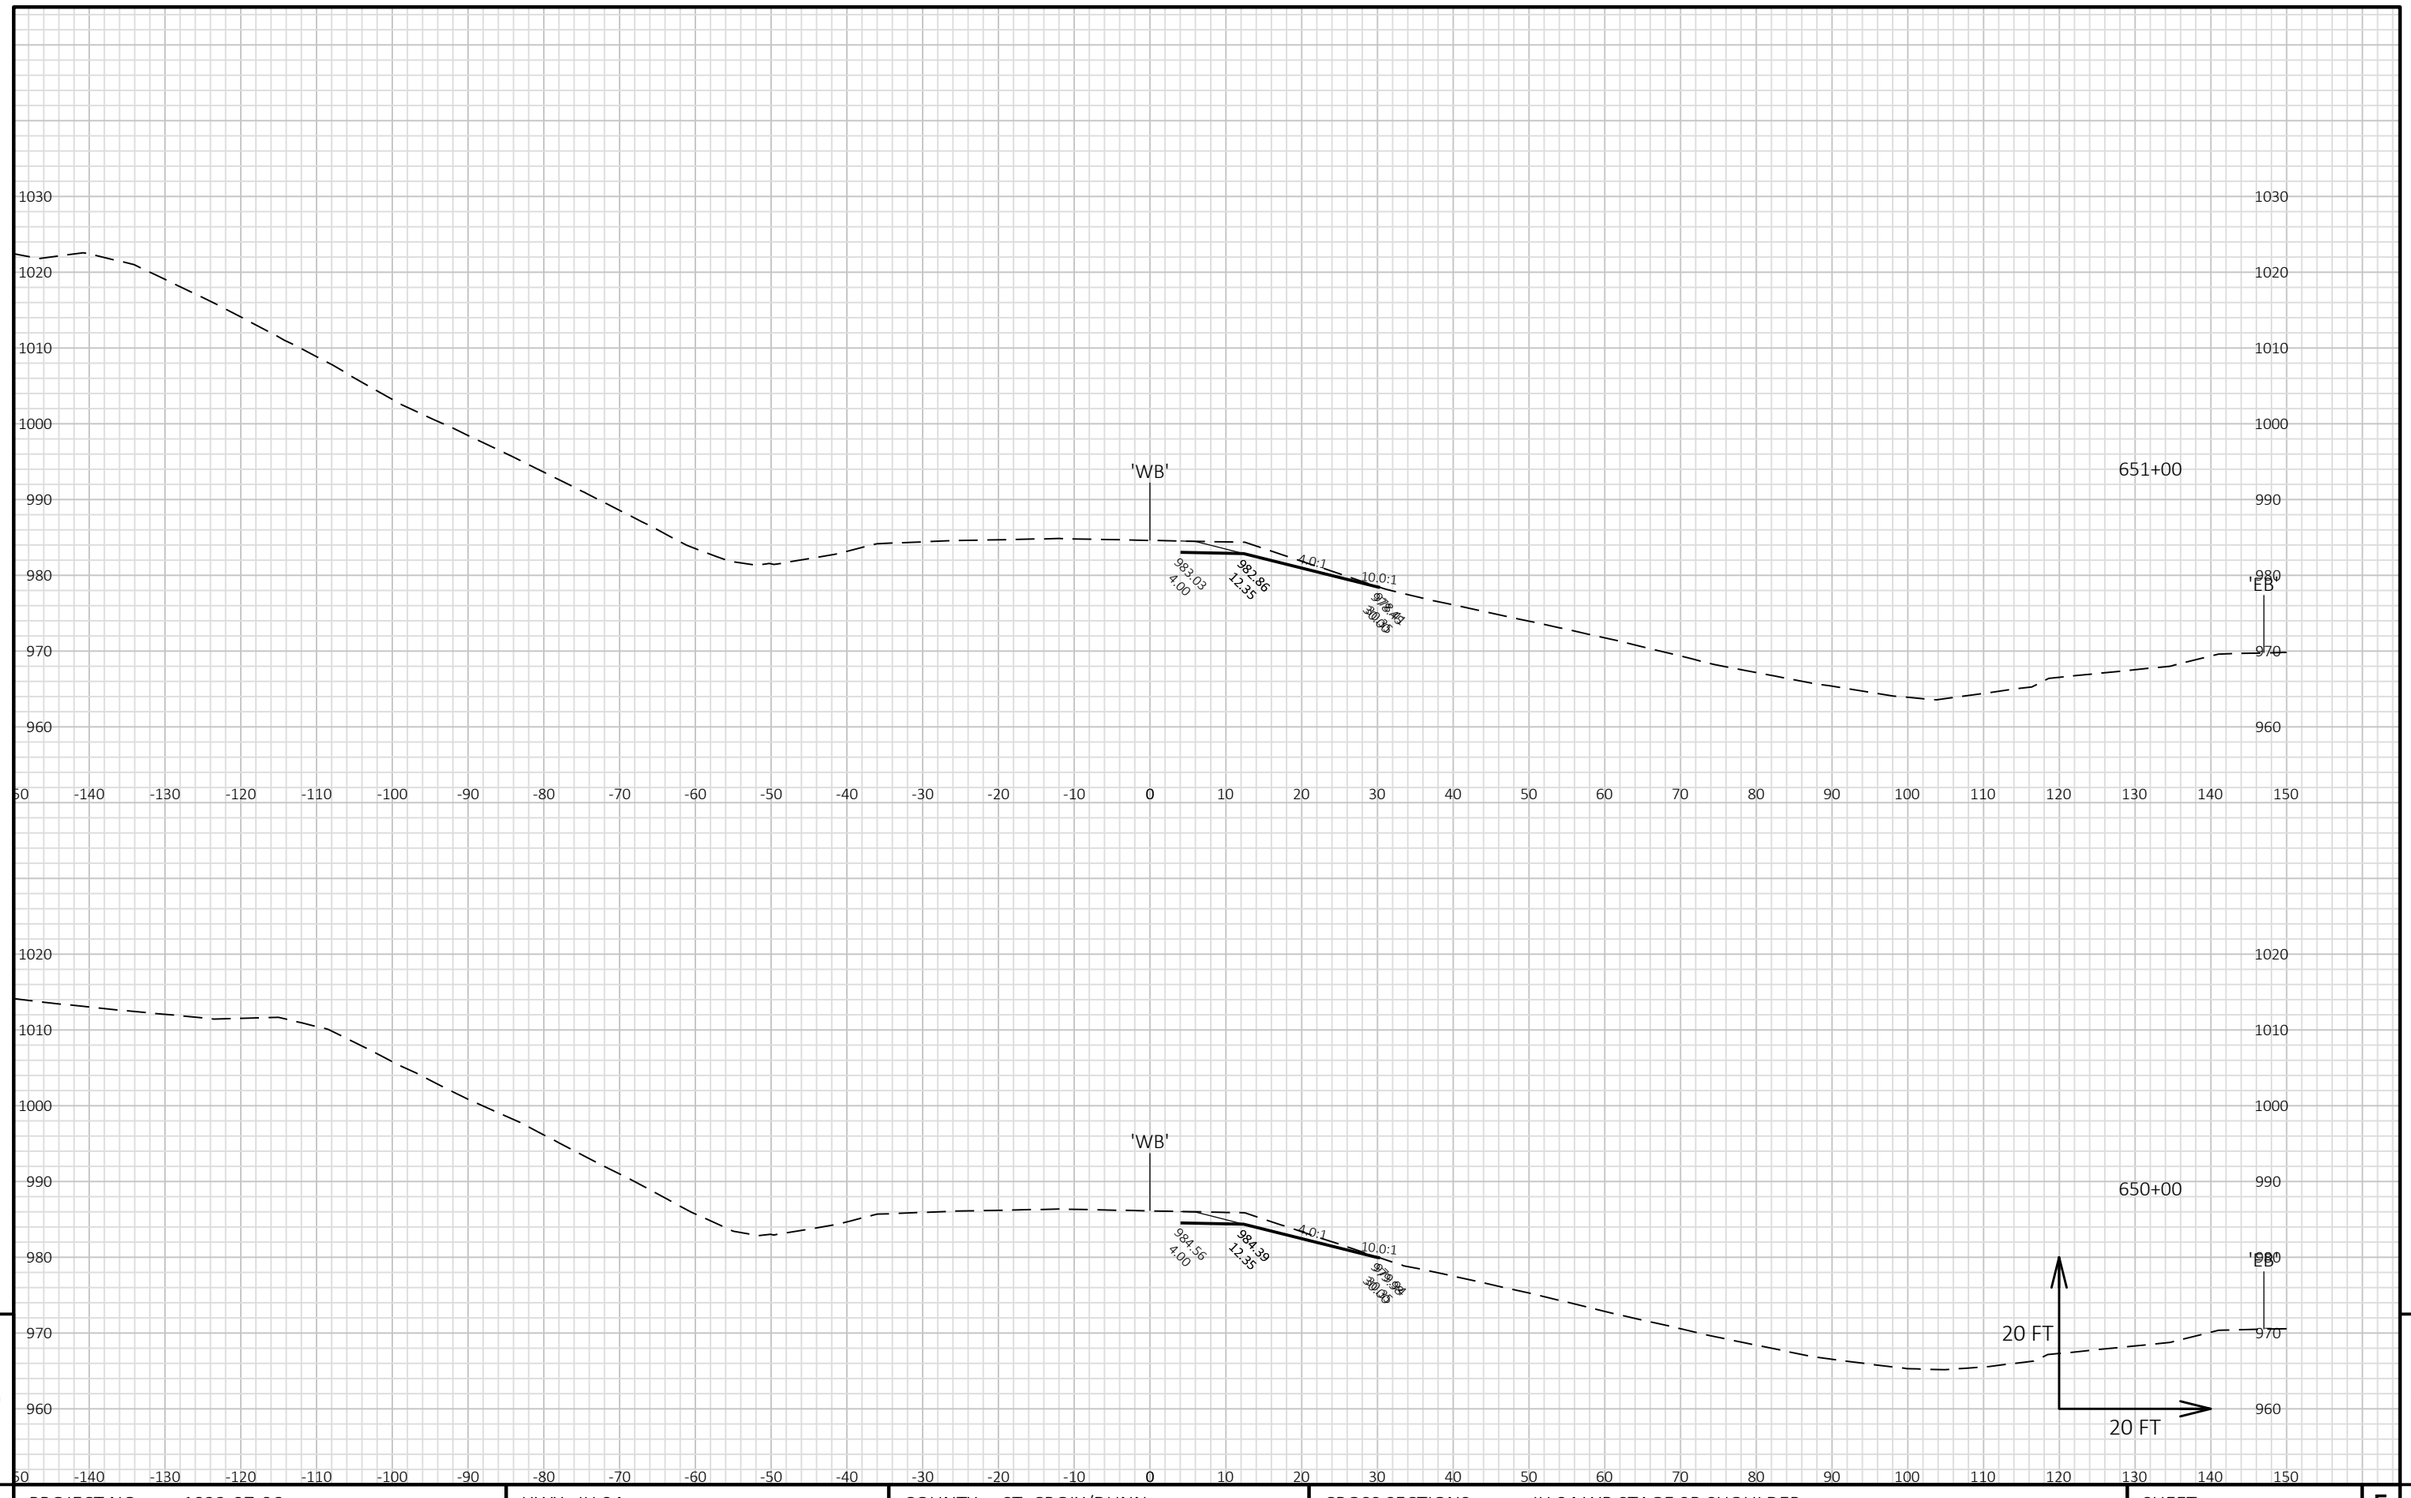


PROJECT NO: 1022-07-06	HWY: IH 94	COUNTY: ST. CROIX/DUNN	CROSS SECTIONS: IH 94 WB STAGE 9B SHOULDER	SHEET	E

FILE NAME : P:\UZ\W\WITNW\142428\CIVIL 3D\10220706\SHEETSPLAN\CROSS SECTIONS\XS_TC STG 9B.DWG
LAYOUT NAME - 0901052_XS WB

PLOT DATE : 2/13/2018 12:37 PM PLOT BY : SAVANNAH STEHN PLOT NAME : PLOT SCALE : 1 IN:20 FT HORZ. / 1 IN:20 FT VERT.

9

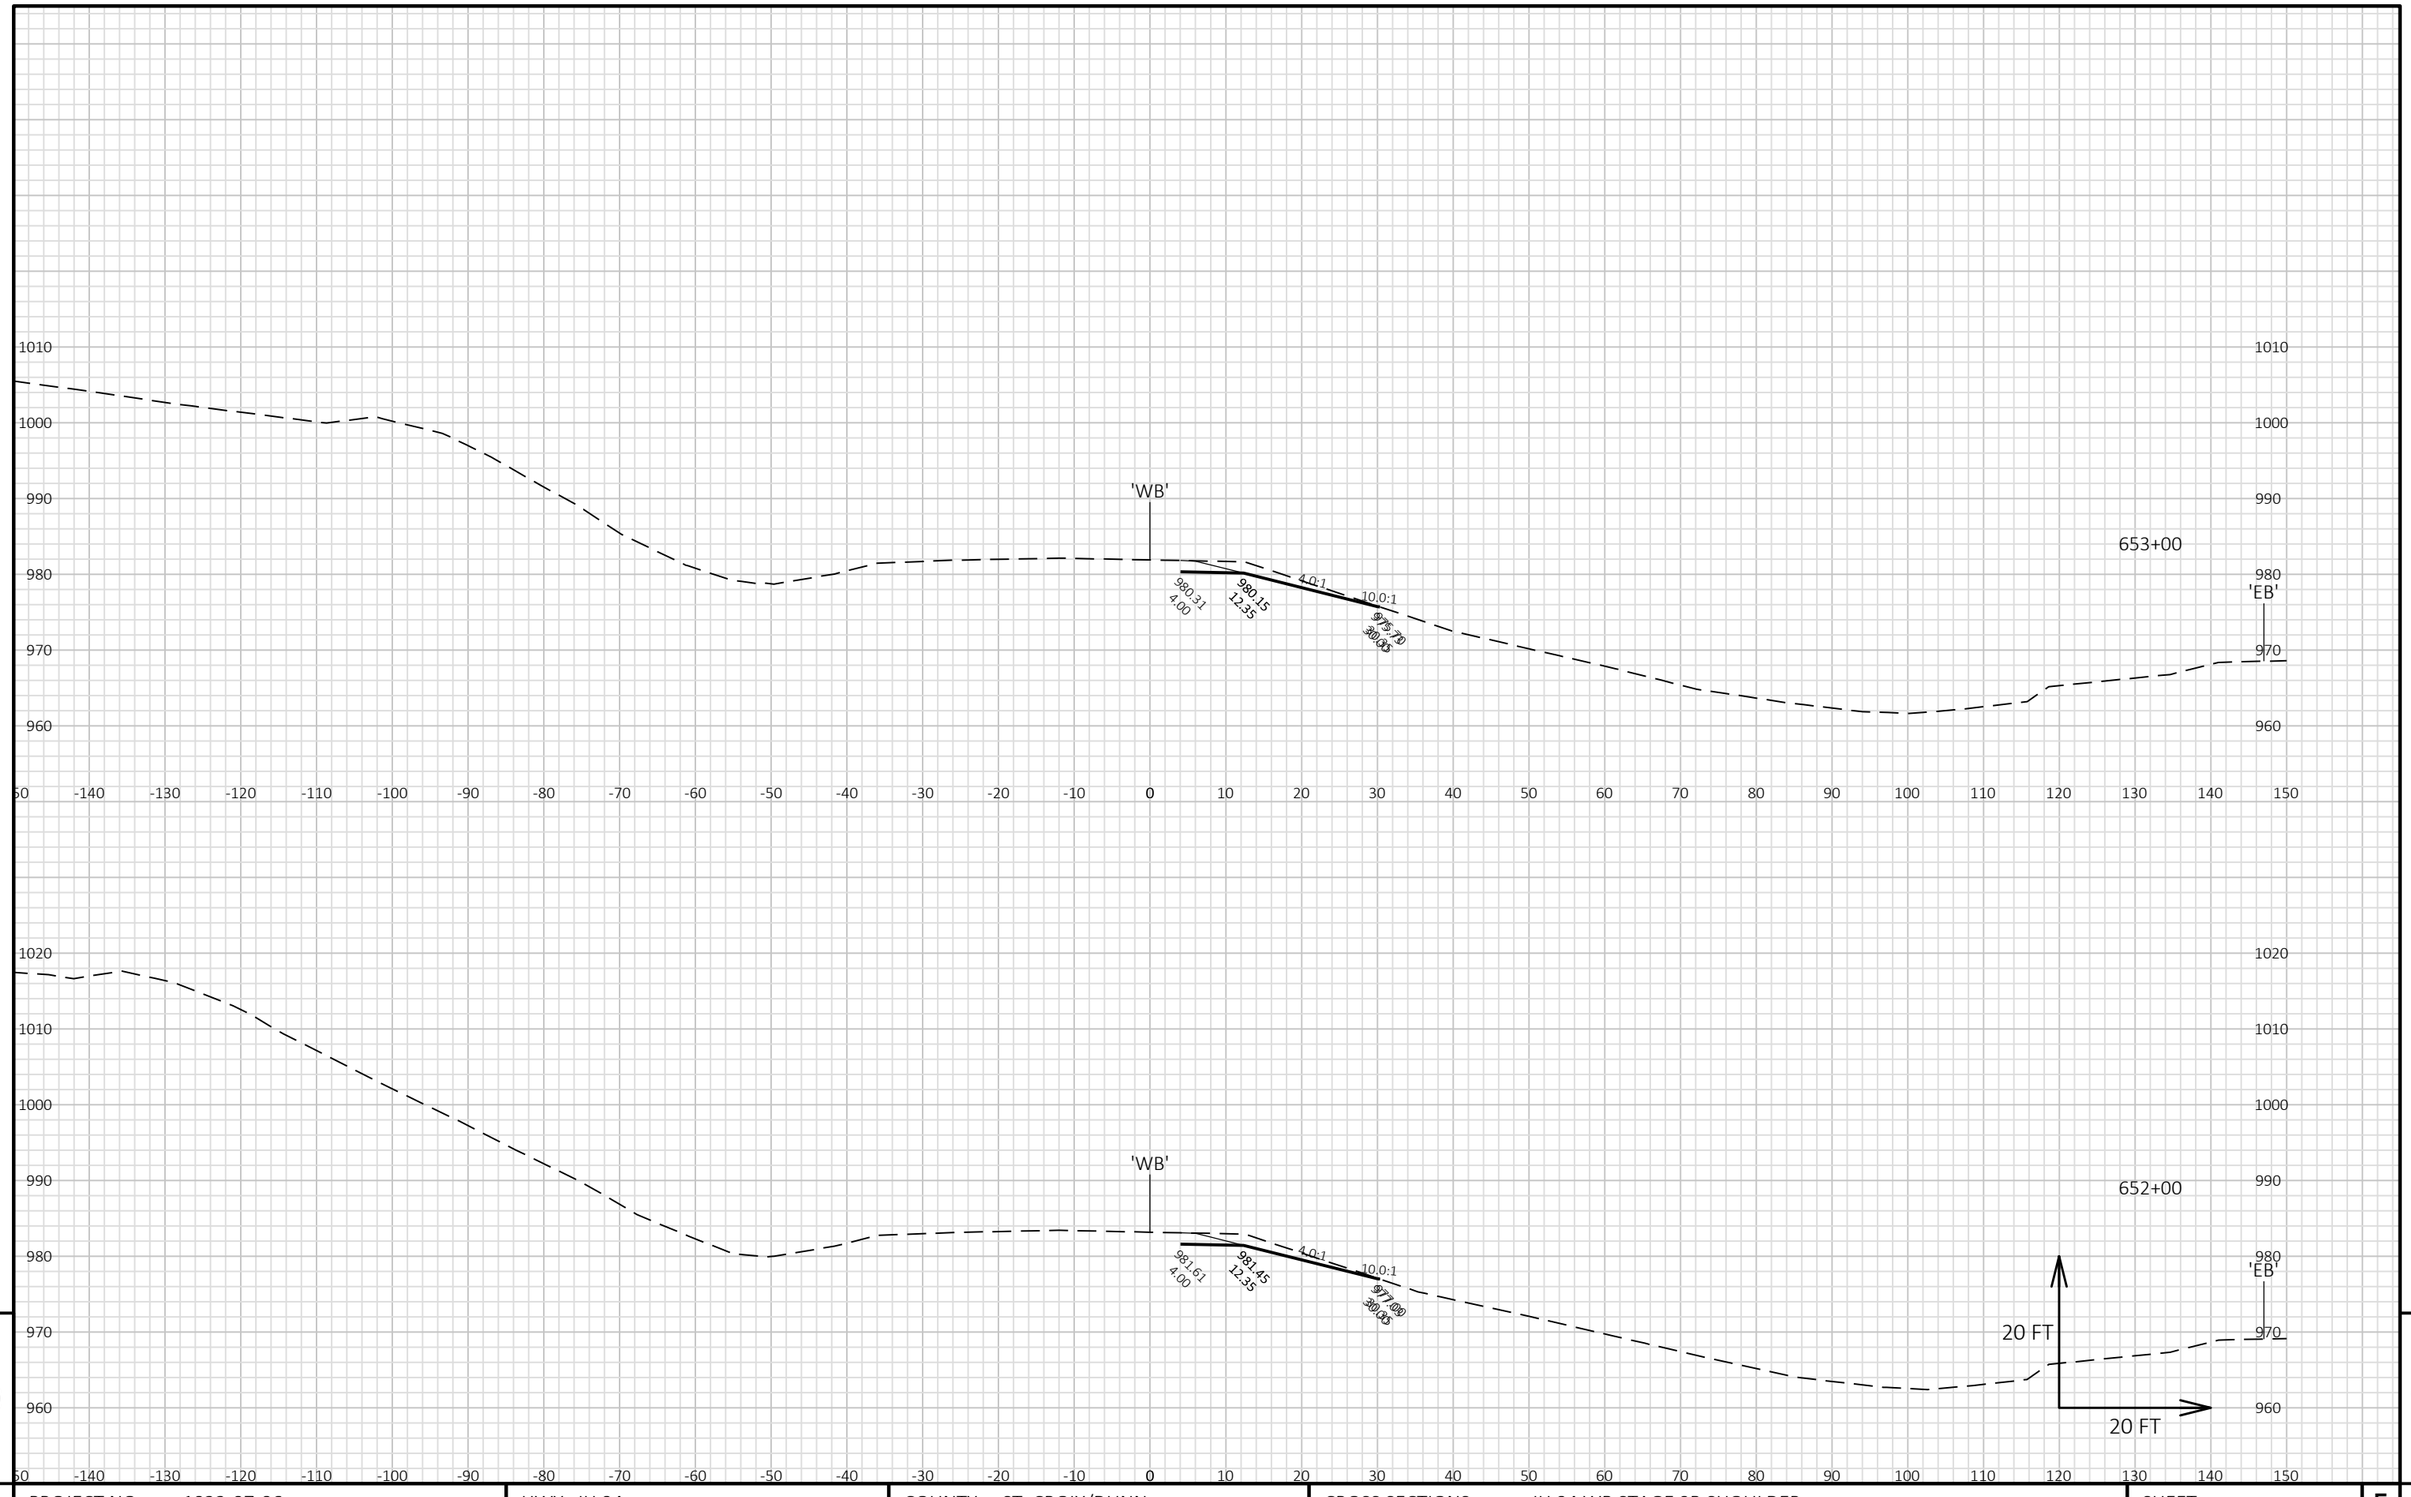


9

9

PROJECT NO: 1022-07-06	HWY: IH 94	COUNTY: ST. CROIX/DUNN	CROSS SECTIONS: IH 94 WB STAGE 9B SHOULDER	SHEET	E

FILE NAME : P:\UZ\W\WITNW\142428\CIVIL 3D\10220706\SHEETSPLAN\CROSS SECTIONS\XS_TC STG 9B.DWG
LAYOUT NAME - 0901053_XS WB

PLOT DATE : 2/13/2018 12:37 PM PLOT BY : SAVANNAH STEHN PLOT NAME : PLOT SCALE : 1 IN:20 FT HORZ. / 1 IN:20 FT VERT.

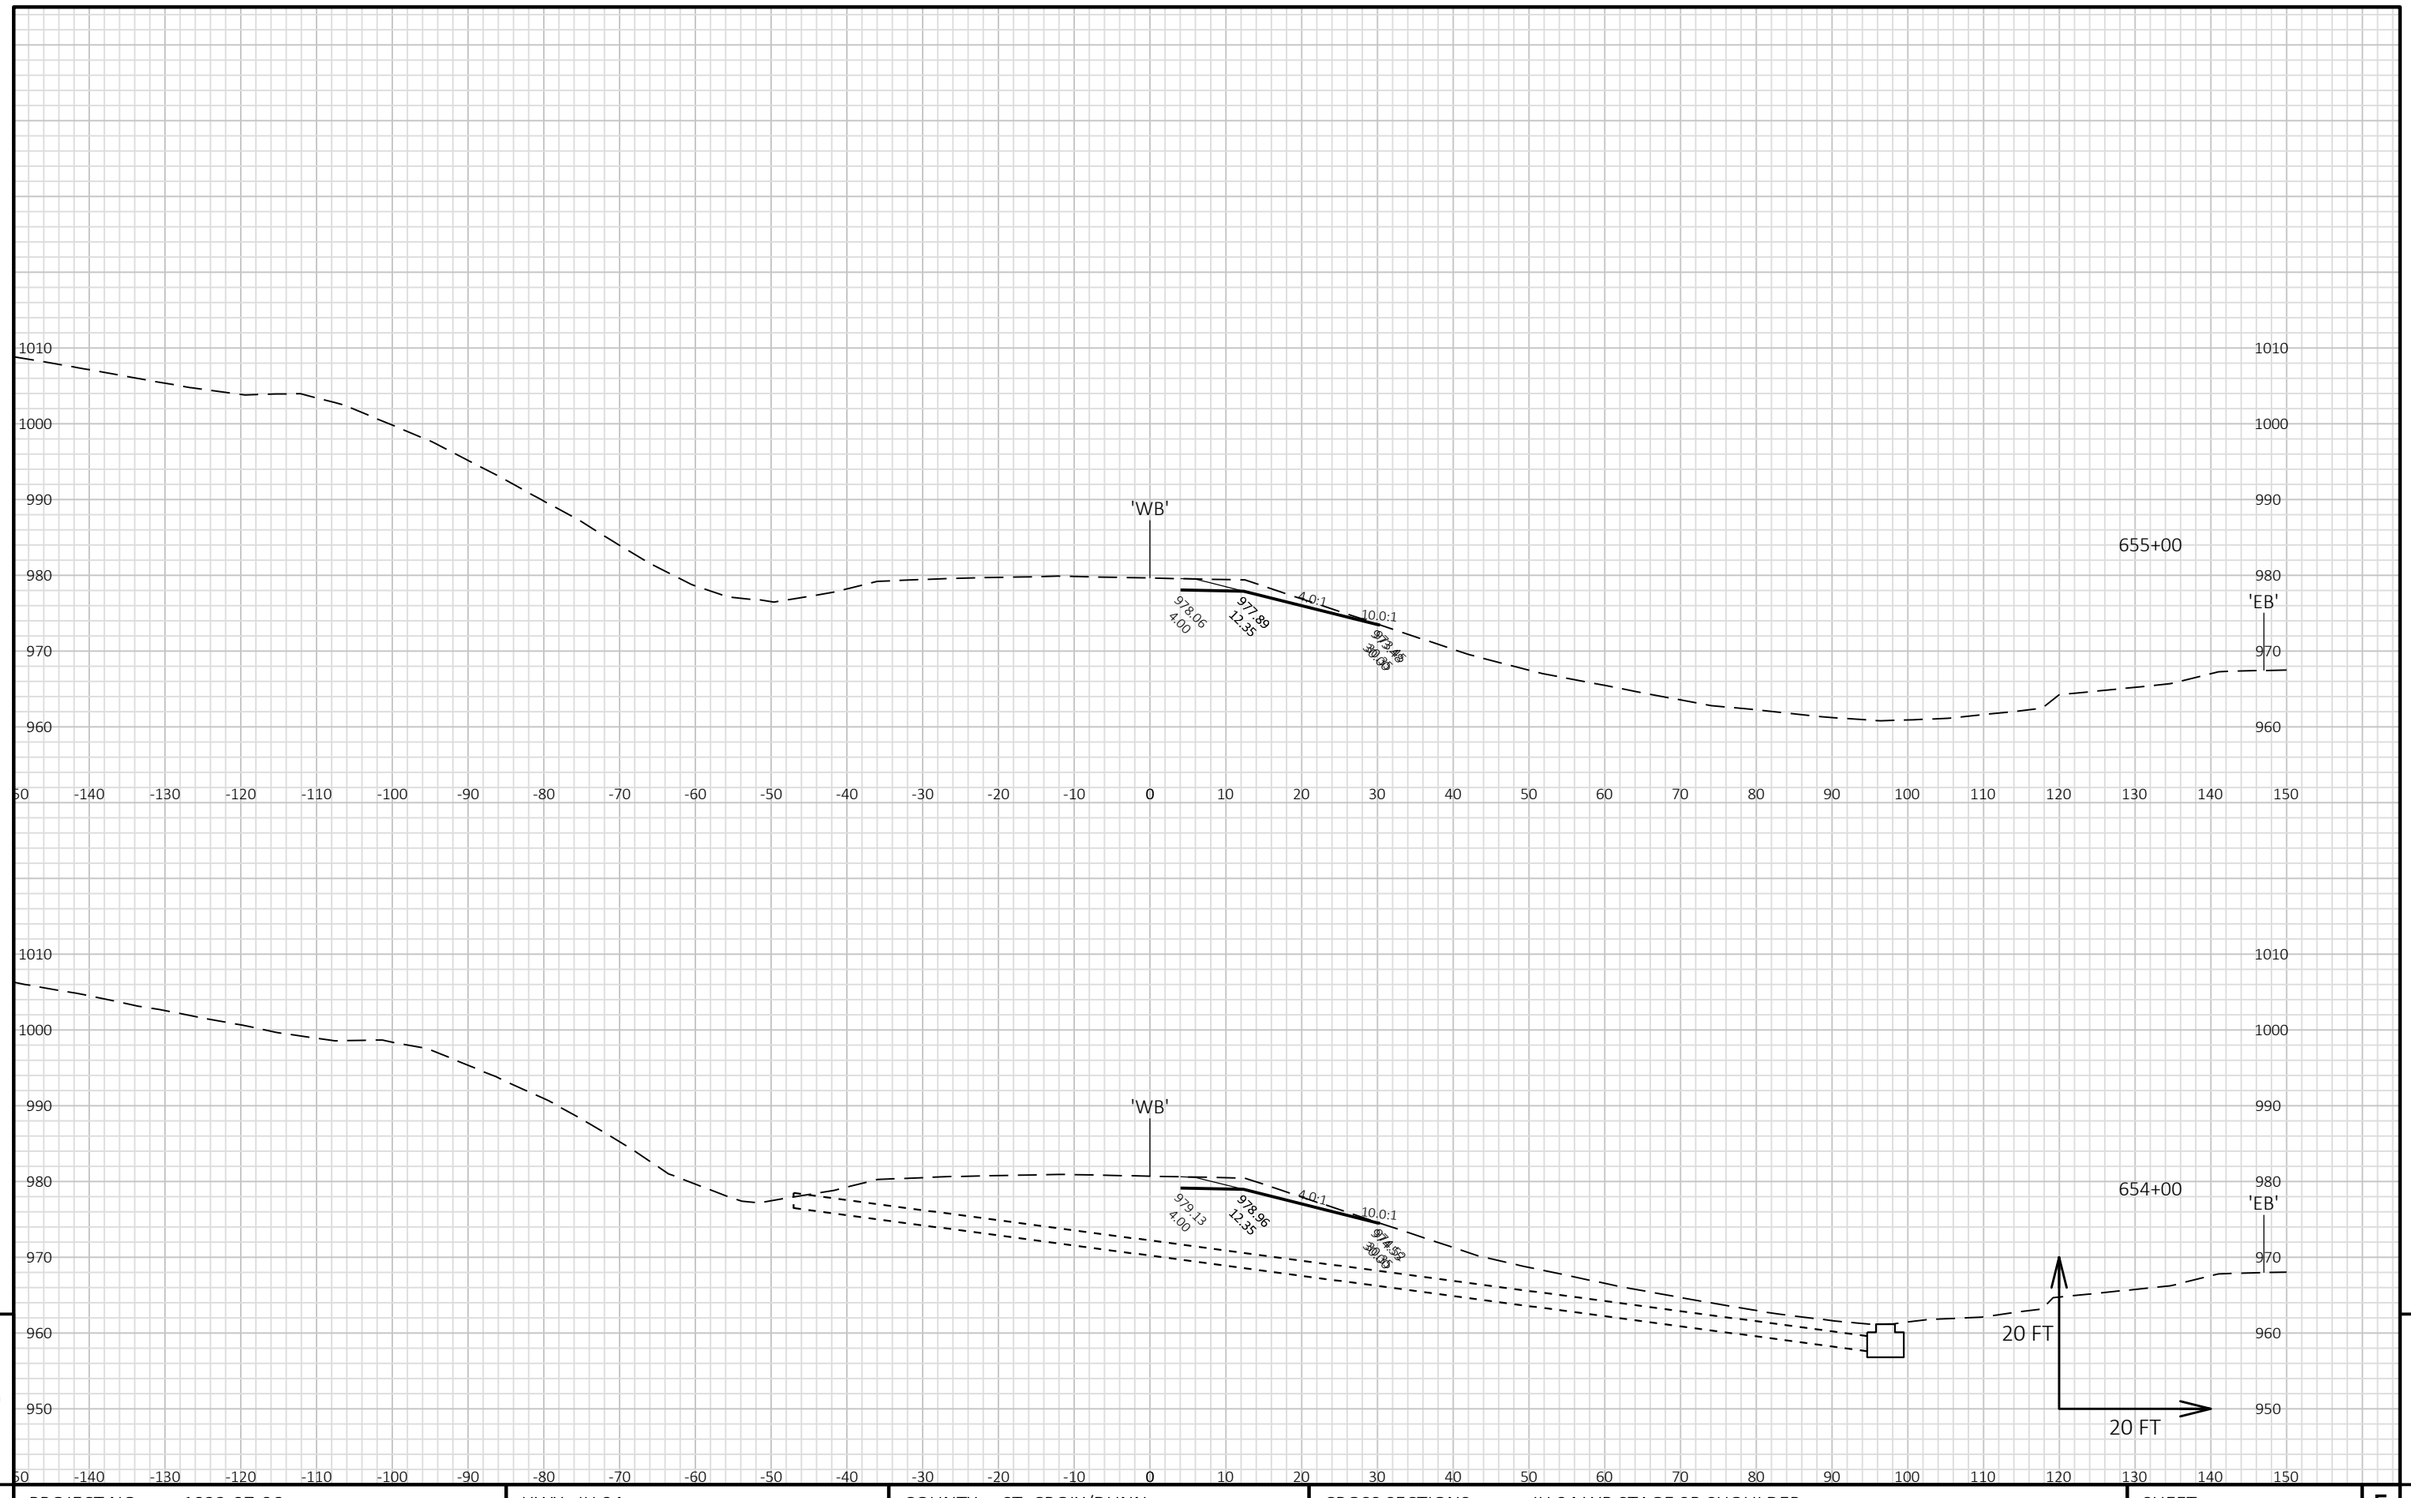


9

9

PROJECT NO: 1022-07-06	HWY: IH 94	COUNTY: ST. CROIX/DUNN	CROSS SECTIONS: IH 94 WB STAGE 9B SHOULDER	SHEET	E

FILE NAME : P:\UZ\W\WITNW\142428\CIVIL 3D\10220706\SHEETSPLAN\CROSS SECTIONS\XS_TC STG 9B.DWG
LAYOUT NAME - 0901054_XS WB

PLOT DATE : 2/13/2018 12:38 PM PLOT BY : SAVANNAH STEHN PLOT NAME : PLOT SCALE : 1 IN:20 FT HORZ. / 1 IN:20 FT VERT.

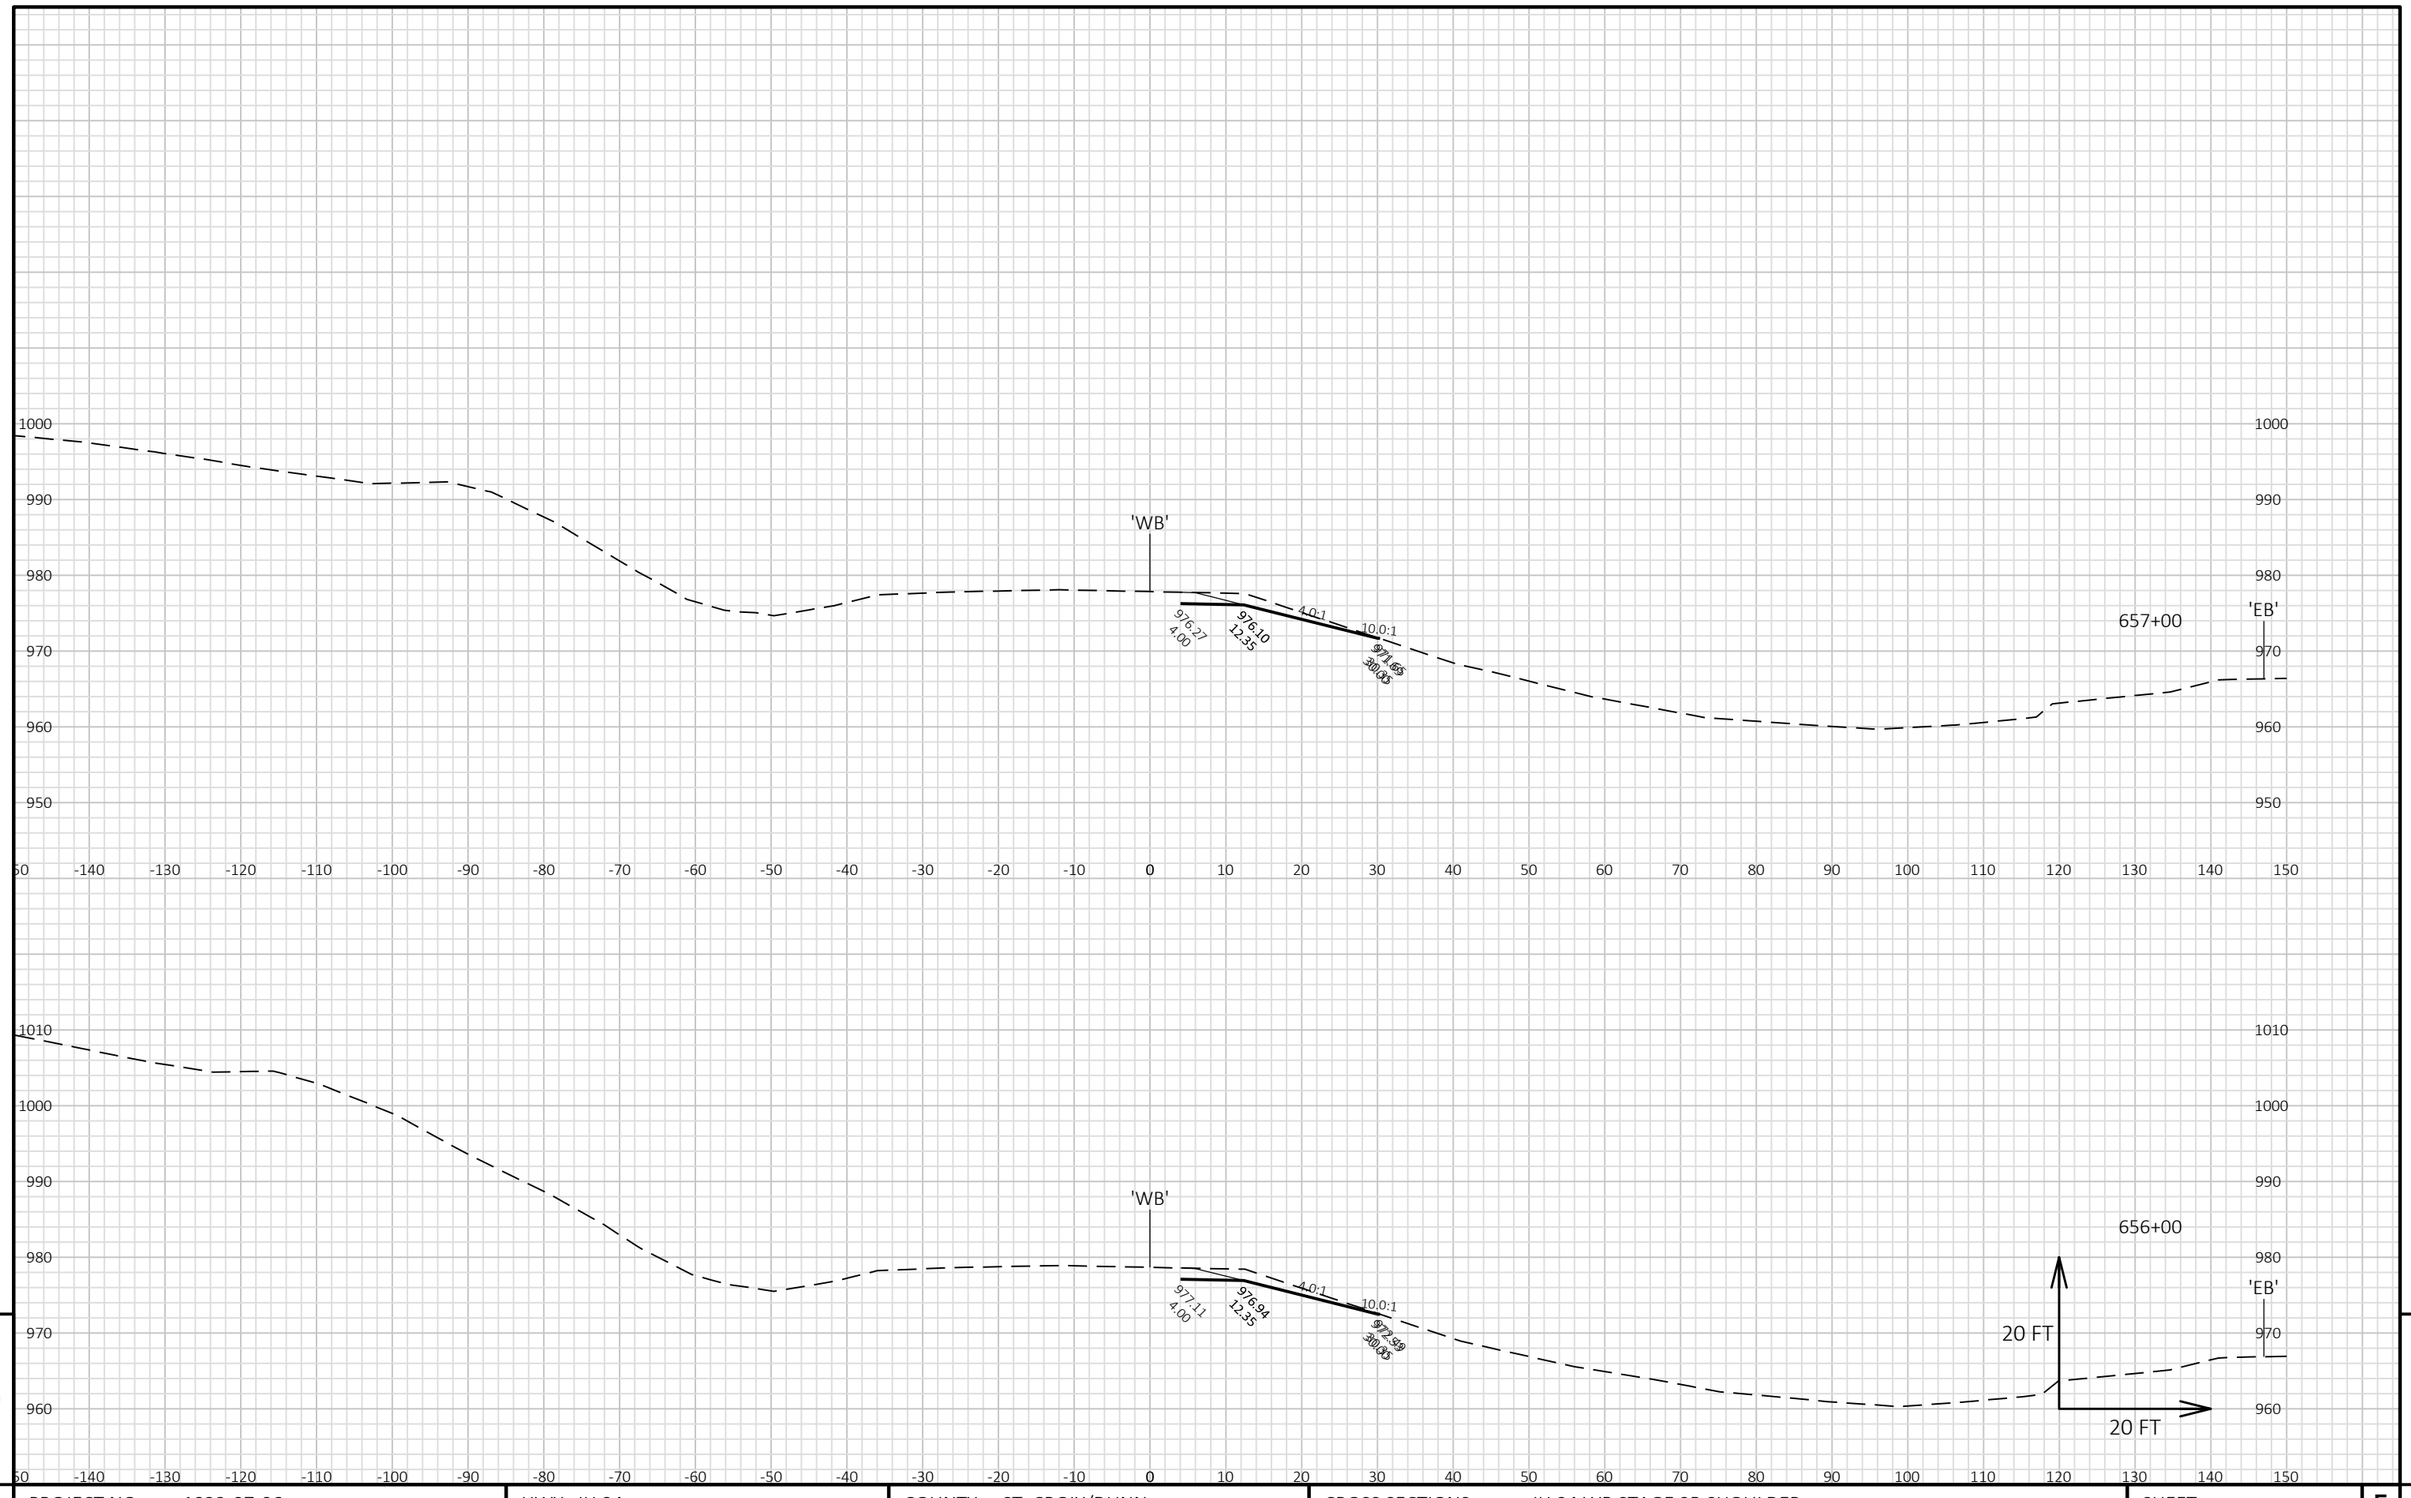


9

9

PROJECT NO: 1022-07-06	HWY: IH 94	COUNTY: ST. CROIX/DUNN	CROSS SECTIONS: IH 94 WB STAGE 9B SHOULDER	SHEET	E

FILE NAME : P:\UZ\W\WITNW\142428\CIVIL 3D\10220706\SHEETSPLAN\CROSS SECTIONS\XS_TC STG 9B.DWG
LAYOUT NAME - 0901055_XS WB

PLOT DATE : 2/13/2018 12:38 PM PLOT BY : SAVANNAH STEHN PLOT NAME : PLOT SCALE : 1 IN:20 FT HORZ. / 1 IN:20 FT VERT.

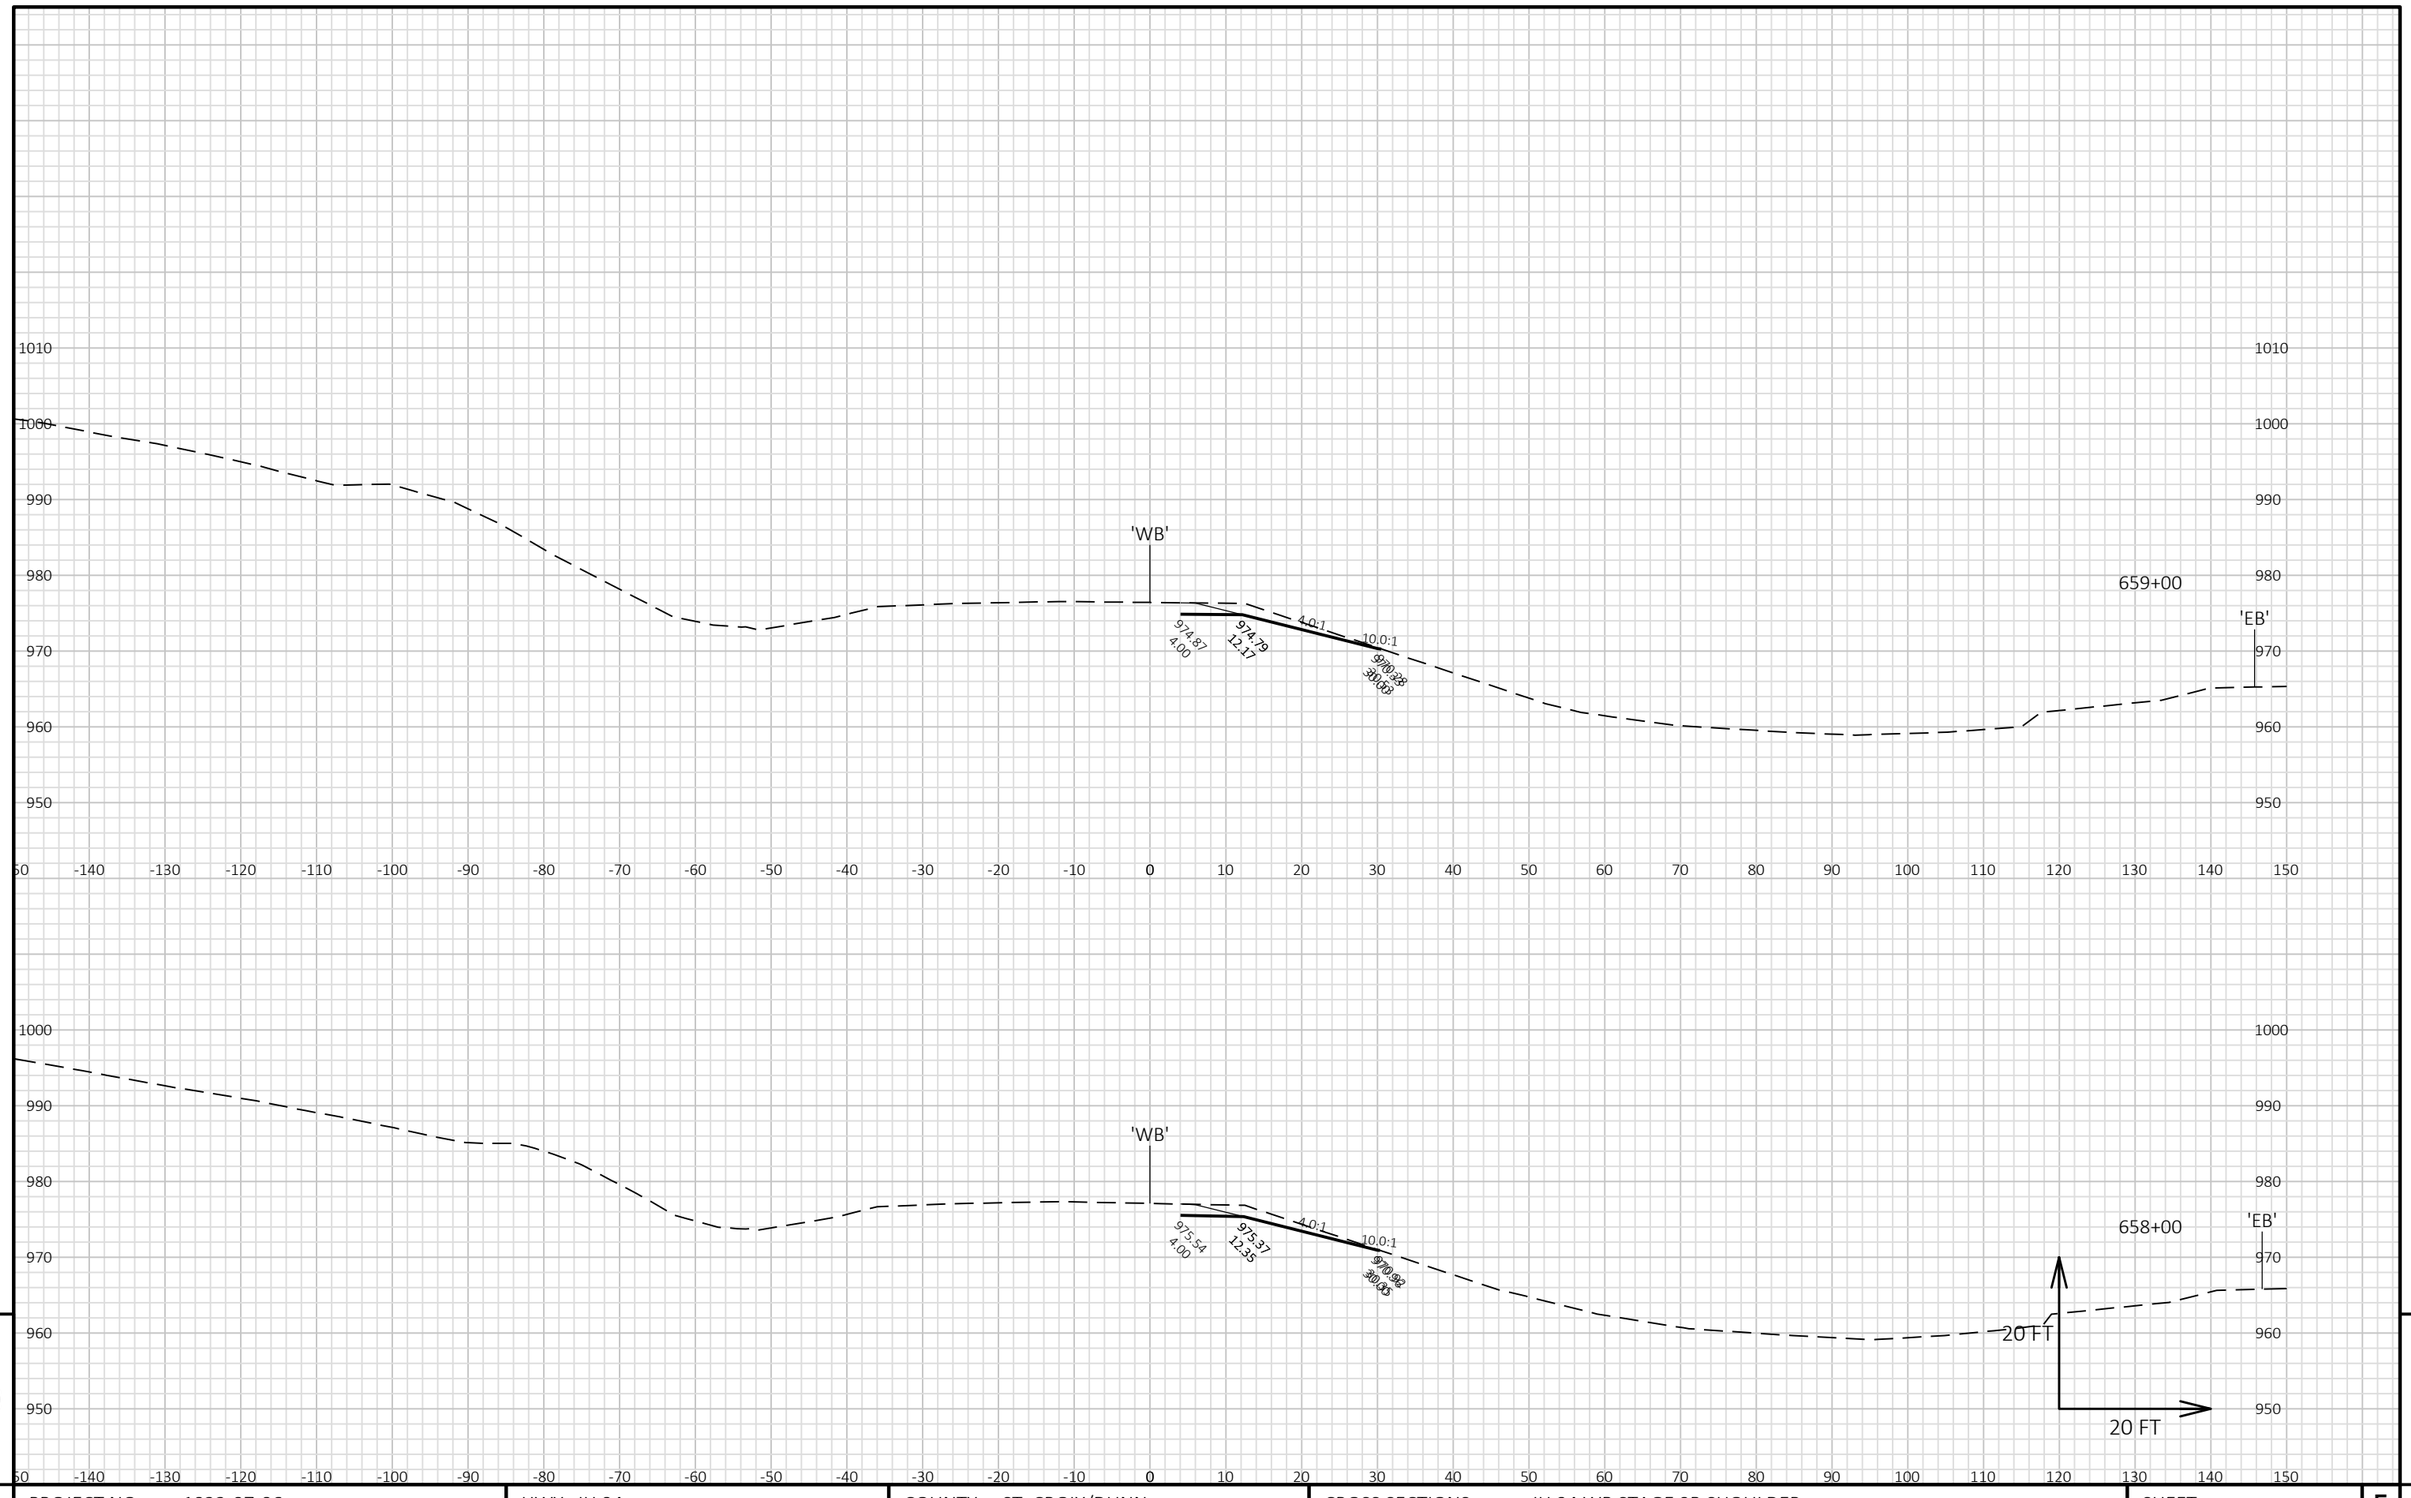


9

9

PROJECT NO: 1022-07-06	HWY: IH 94	COUNTY: ST. CROIX/DUNN	CROSS SECTIONS: IH 94 WB STAGE 9B SHOULDER	SHEET	E

FILE NAME : P:\UZ\W\WITNW\142428\CIVIL 3D\10220706\SHEETSPLAN\CROSS SECTIONS\XS_TC STG 9B.DWG
LAYOUT NAME - 0901056_XS WB

PLOT DATE : 2/13/2018 12:38 PM PLOT BY : SAVANNAH STEHN PLOT NAME : PLOT SCALE : 1 IN:20 FT HORZ. / 1 IN:20 FT VERT.

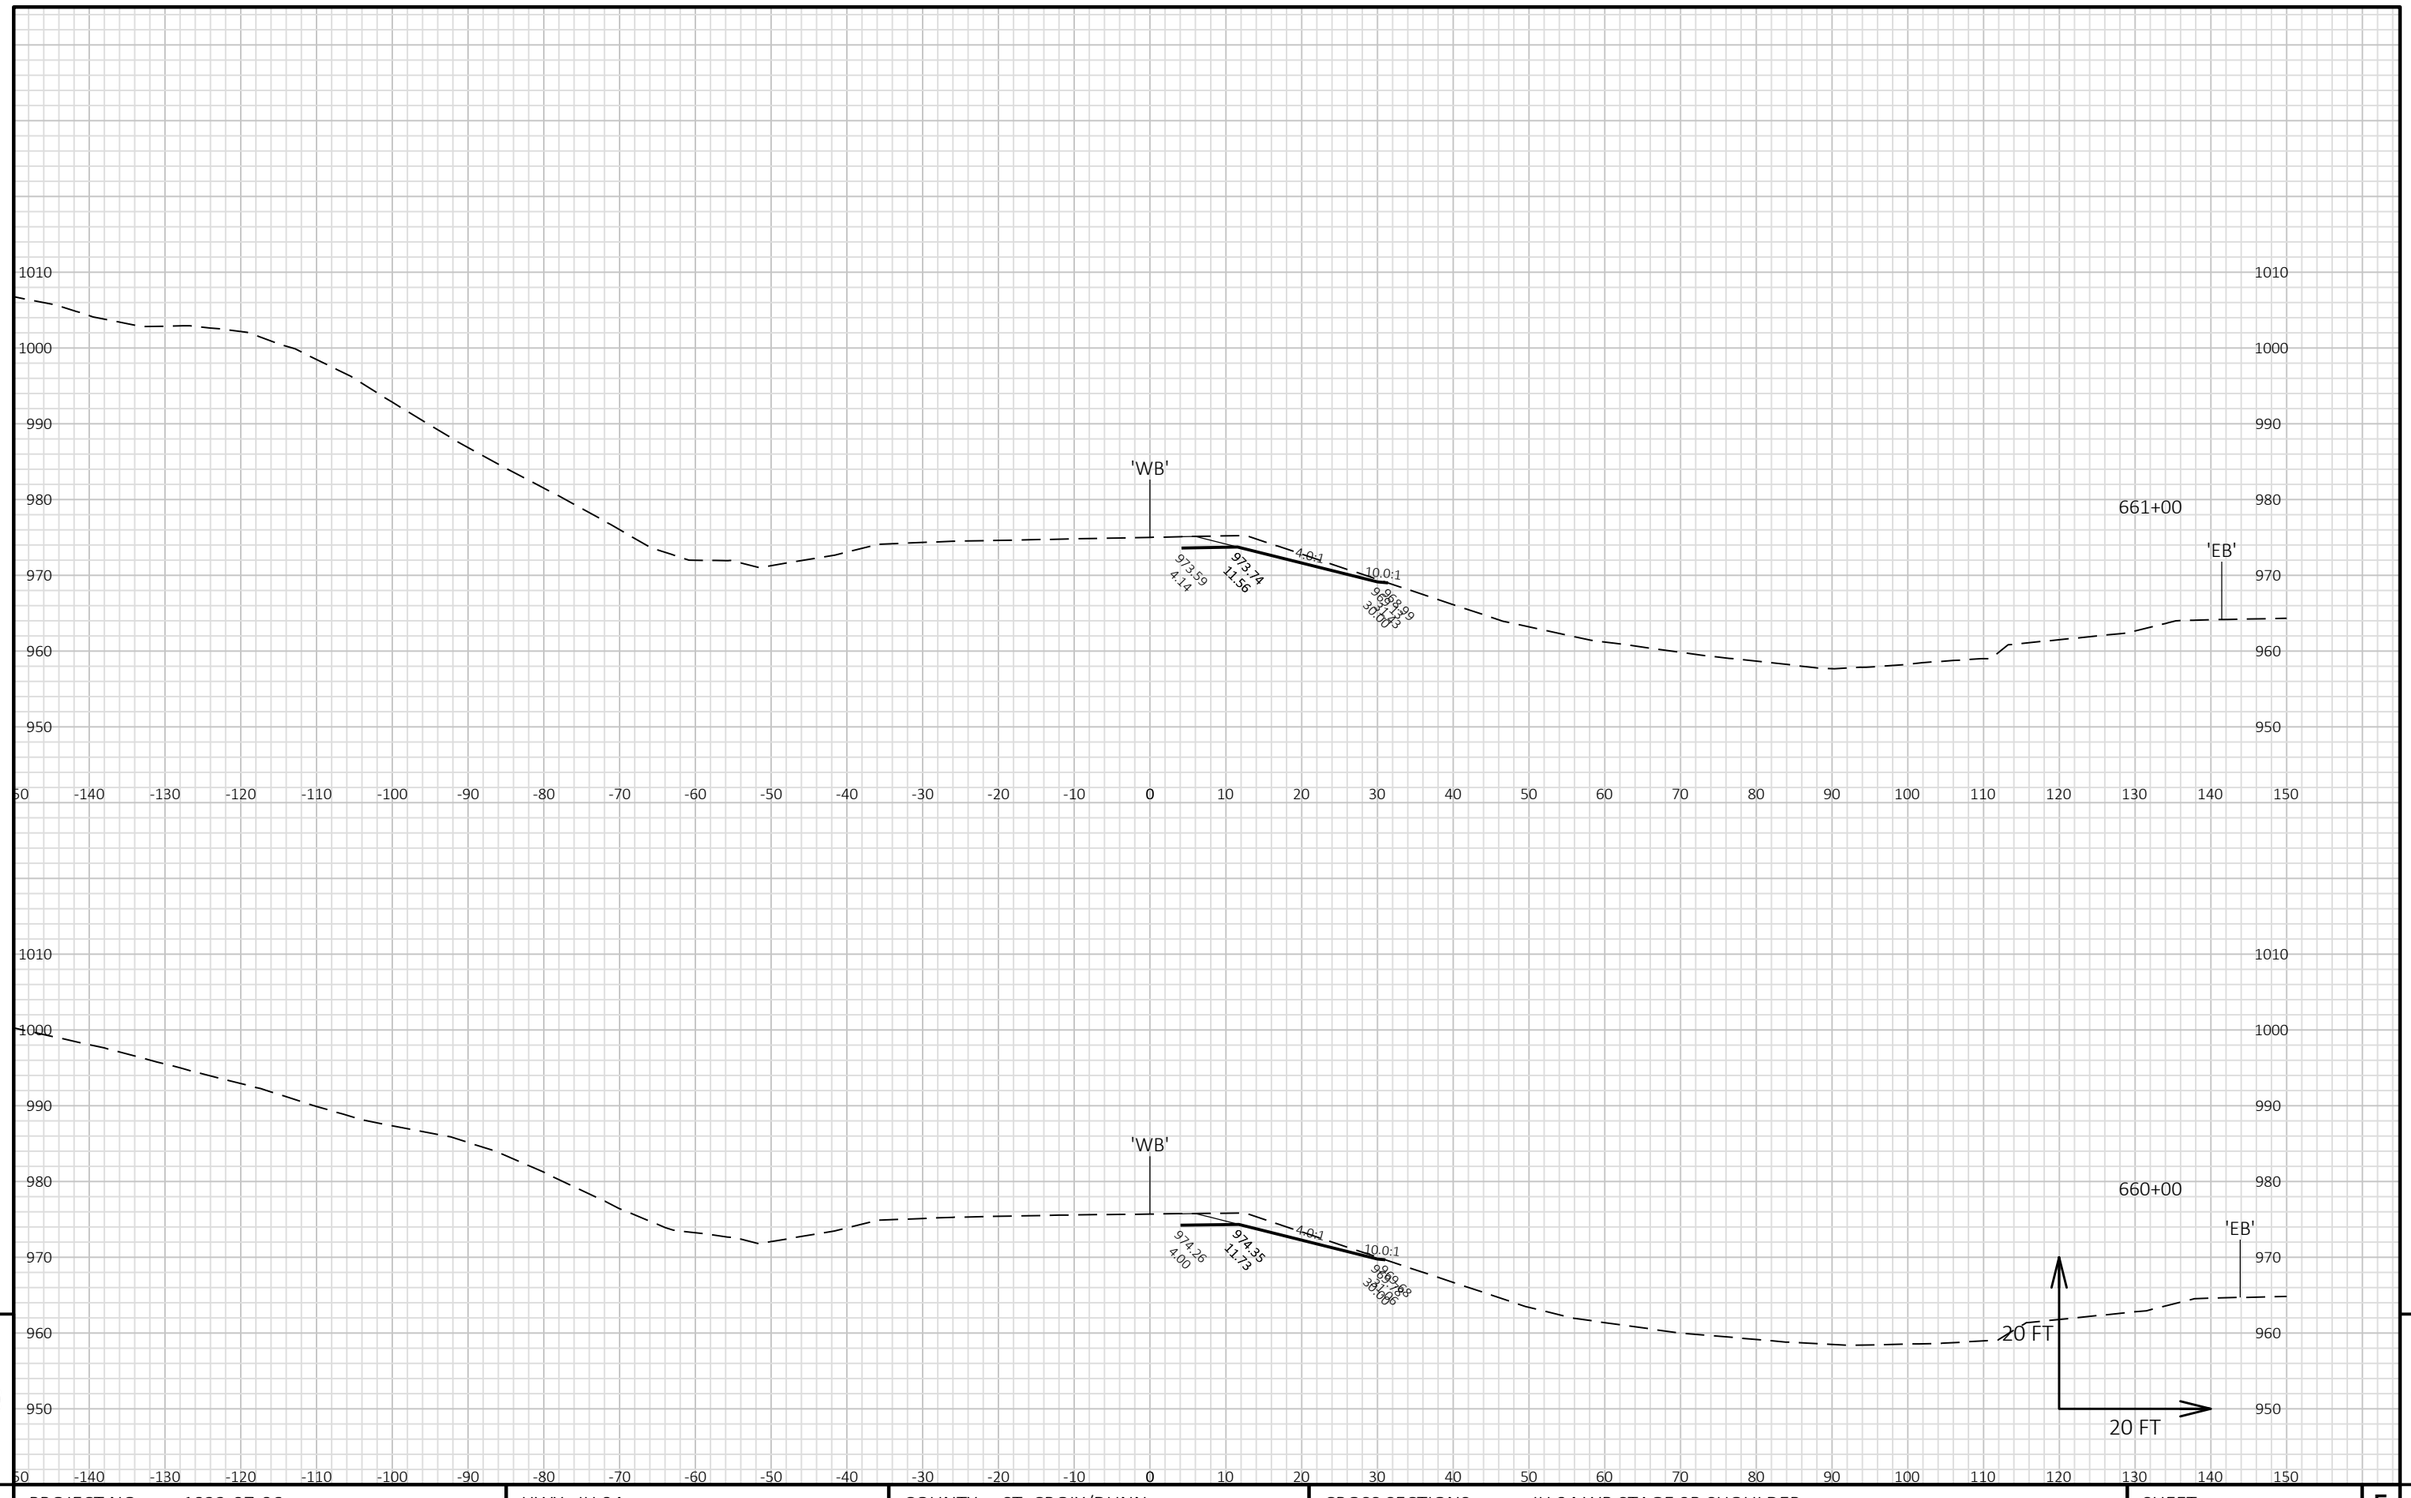


9

9

PROJECT NO: 1022-07-06	HWY: IH 94	COUNTY: ST. CROIX/DUNN	CROSS SECTIONS: IH 94 WB STAGE 9B SHOULDER	SHEET	E

FILE NAME : P:\UZ\W\WITNW\142428\CIVIL 3D\10220706\SHEETSPLAN\CROSS SECTIONS\XS_TC STG 9B.DWG
LAYOUT NAME - 0901057_XS WB

PLOT DATE : 2/13/2018 12:38 PM PLOT BY : SAVANNAH STEHN PLOT NAME : PLOT SCALE : 1 IN:20 FT HORZ. / 1 IN:20 FT VERT.

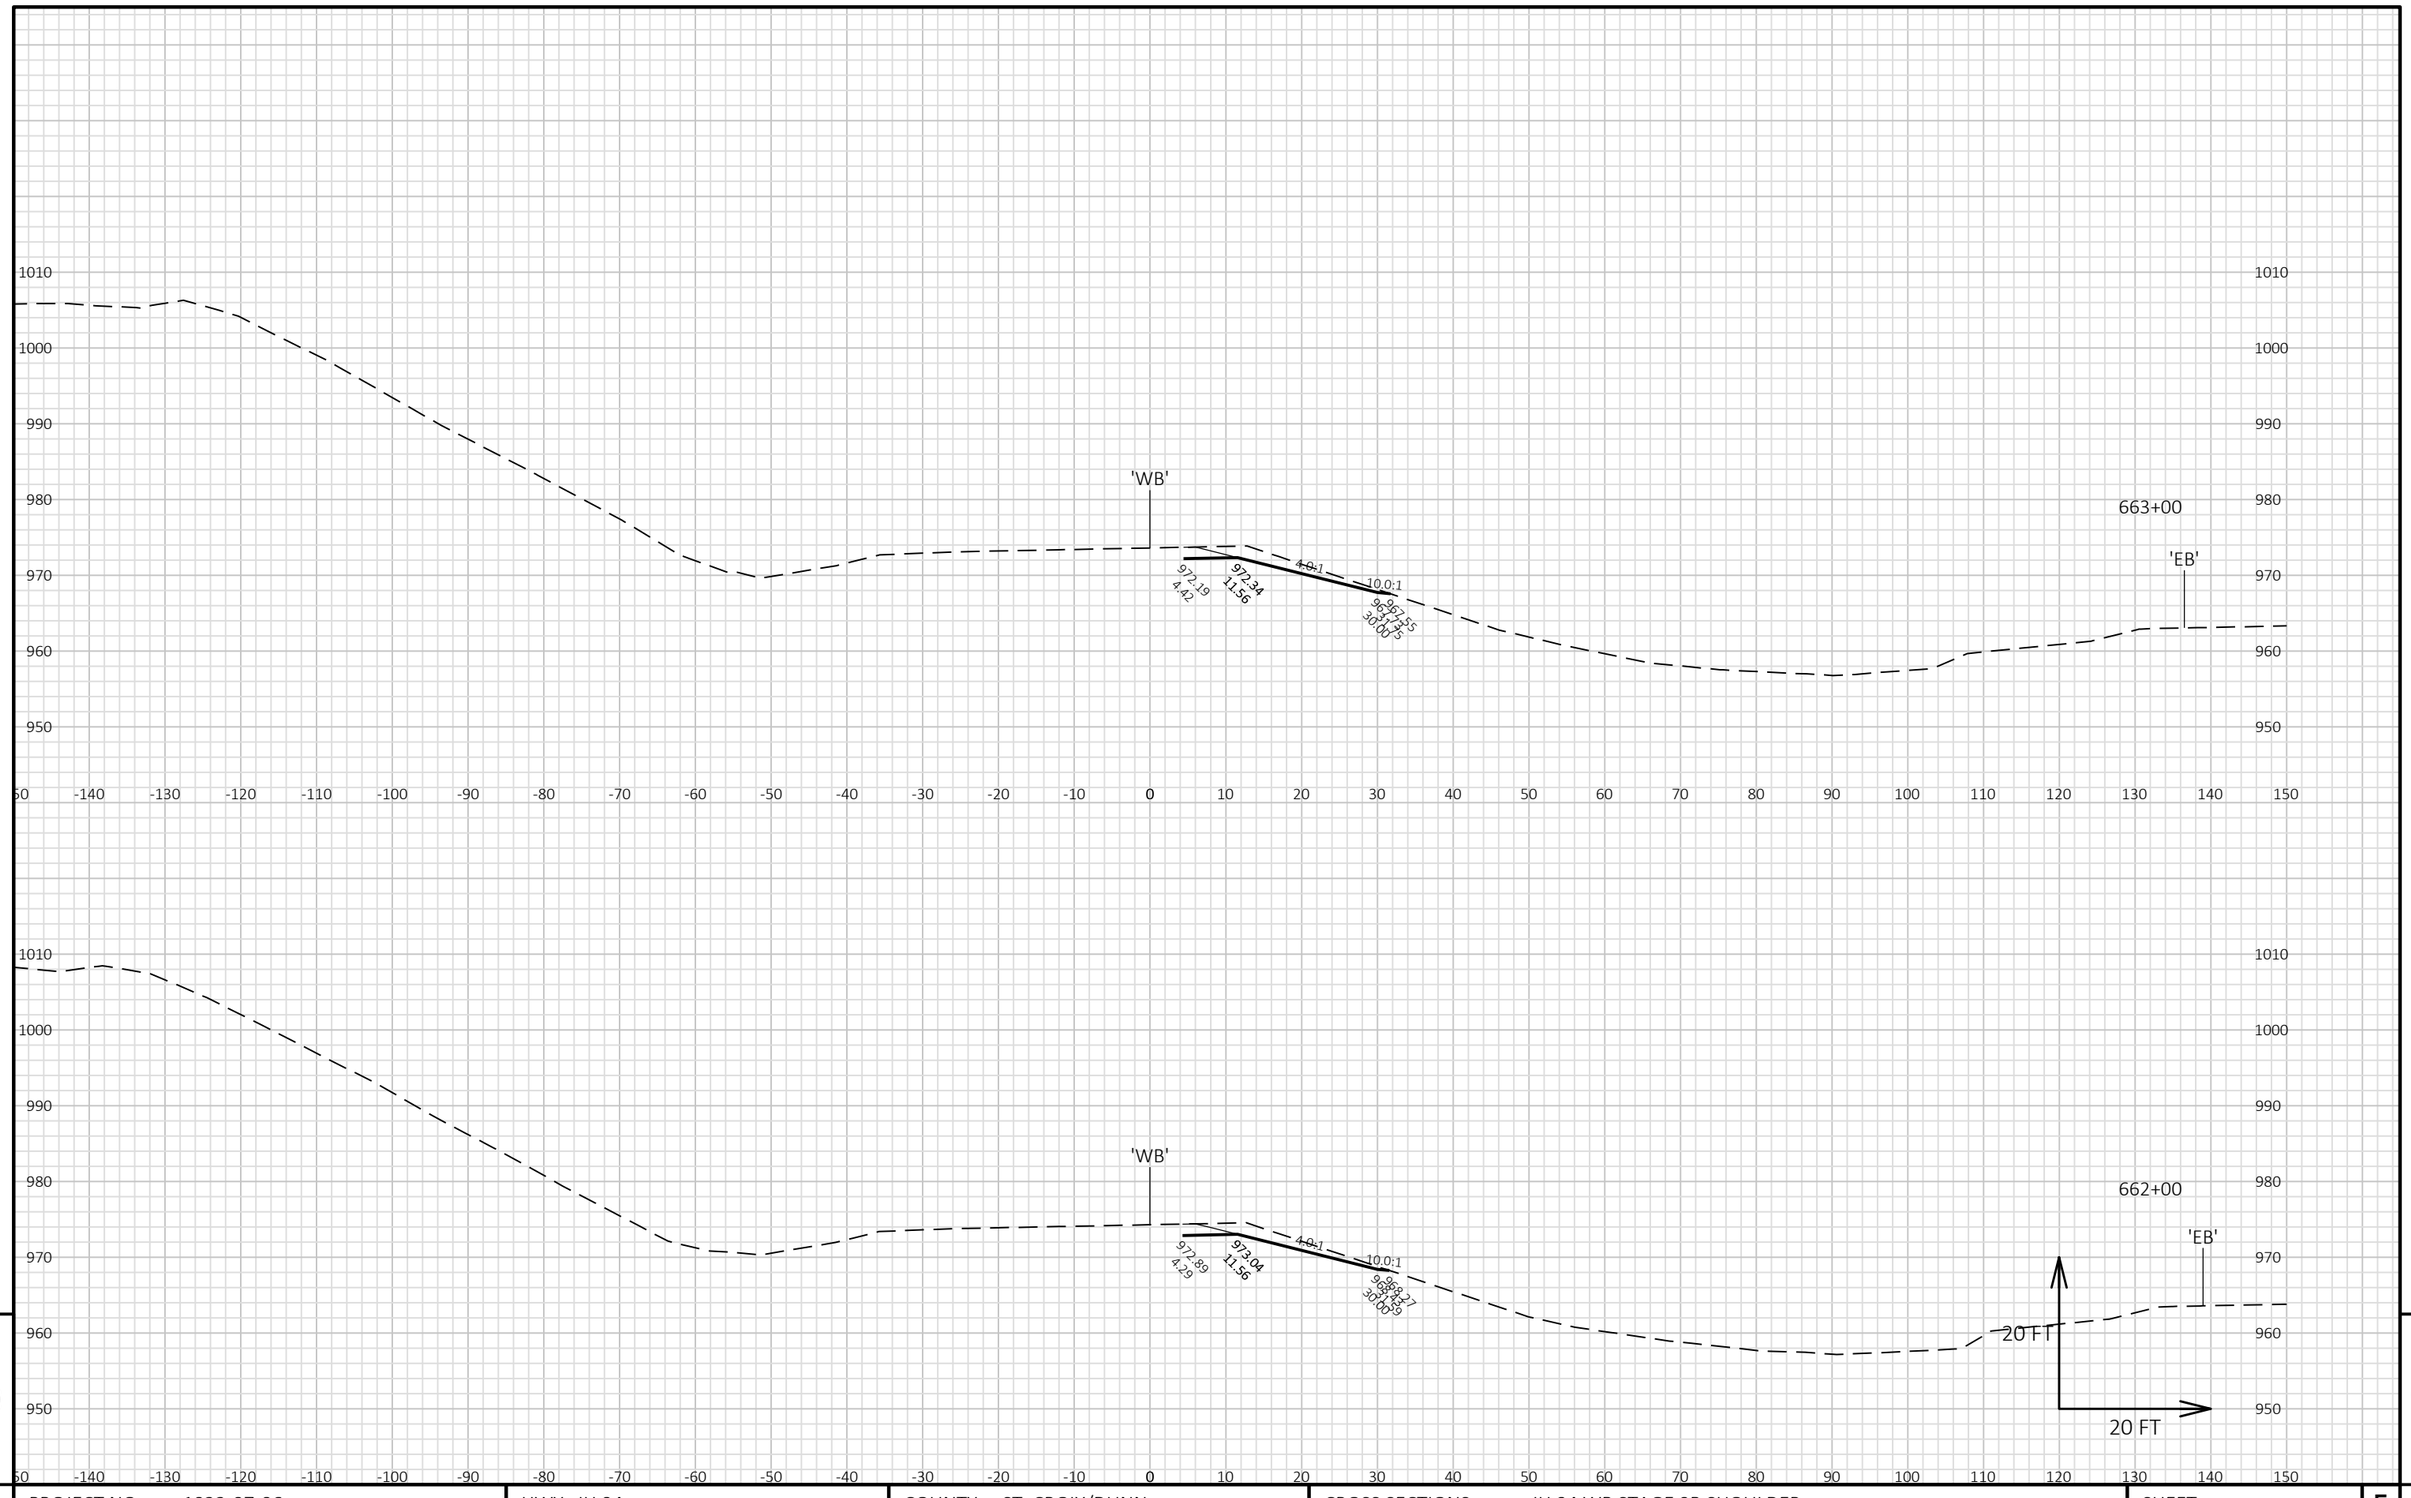


9


9


PROJECT NO: 1022-07-06	HWY: IH 94	COUNTY: ST. CROIX/DUNN	CROSS SECTIONS: IH 94 WB STAGE 9B SHOULDER	SHEET	E

FILE NAME : P:\UZ\W\WITNW\142428\CIVIL 3D\10220706\SHEETSPLAN\CROSS SECTIONS\XS_TC STG 9B.DWG
LAYOUT NAME - 0901058_XS WB

PLOT DATE : 2/13/2018 12:38 PM PLOT BY : SAVANNAH STEHN PLOT NAME : PLOT SCALE : 1 IN:20 FT HORZ. / 1 IN:20 FT VERT.

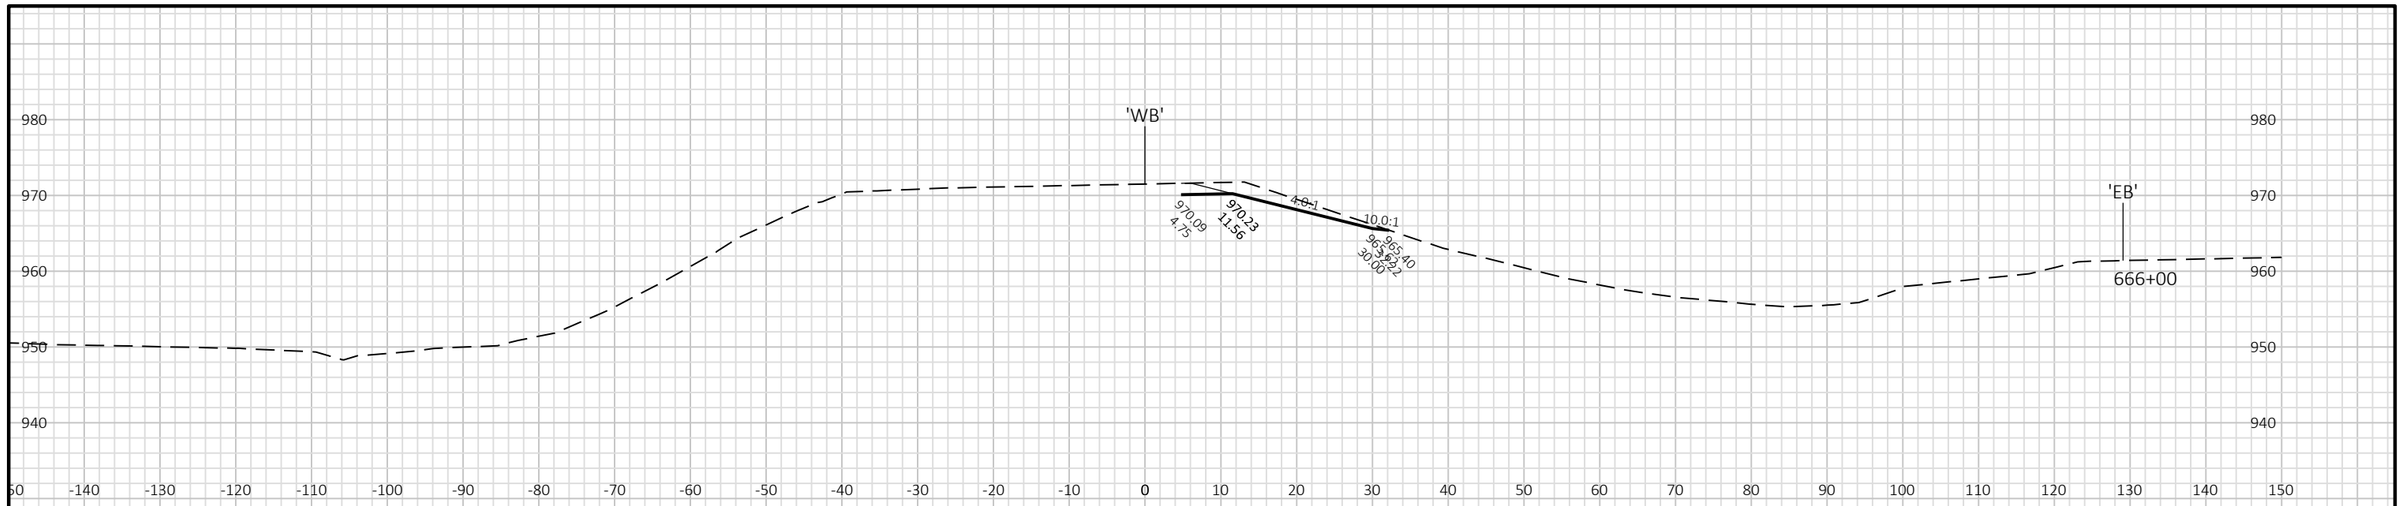

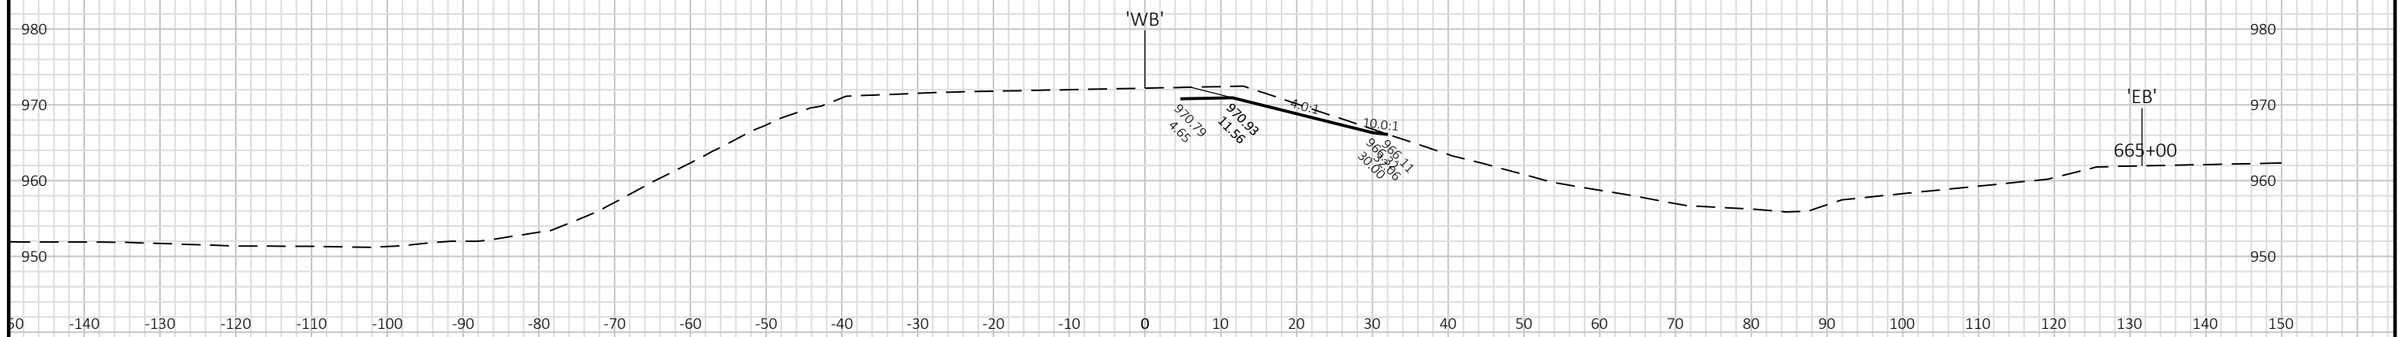

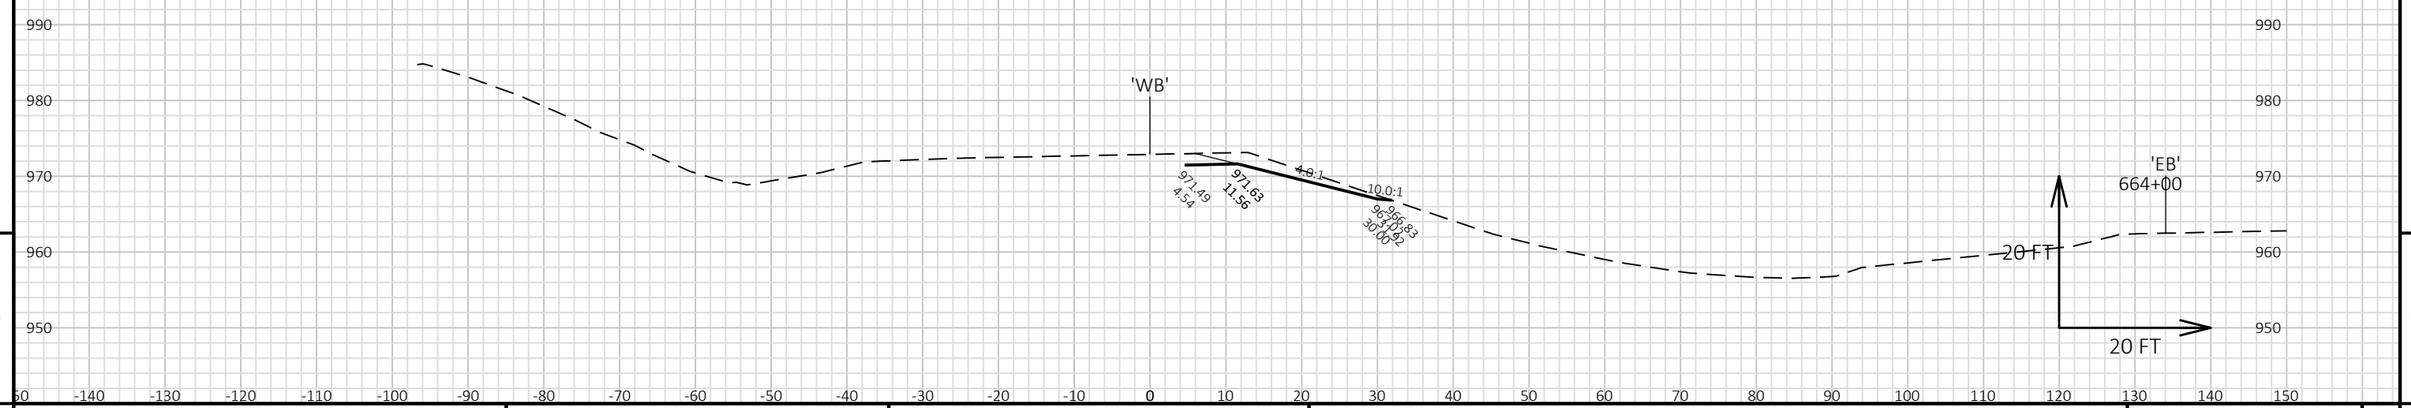


9

9

PROJECT NO: 1022-07-06	HWY: IH 94	COUNTY: ST. CROIX/DUNN	CROSS SECTIONS: IH 94 WB STAGE 9B SHOULDER	SHEET	E

FILE NAME : P:\UZ\W\WITNW\142428\CIVIL 3D\10220706\SHEETSPLAN\CROSS SECTIONS\XS_TC STG 9B.DWG
LAYOUT NAME - 0901059_XS WB

PLOT DATE : 2/13/2018 12:38 PM PLOT BY : SAVANNAH STEHN PLOT NAME : PLOT SCALE : 1 IN:20 FT HORZ. / 1 IN:20 FT VERT.

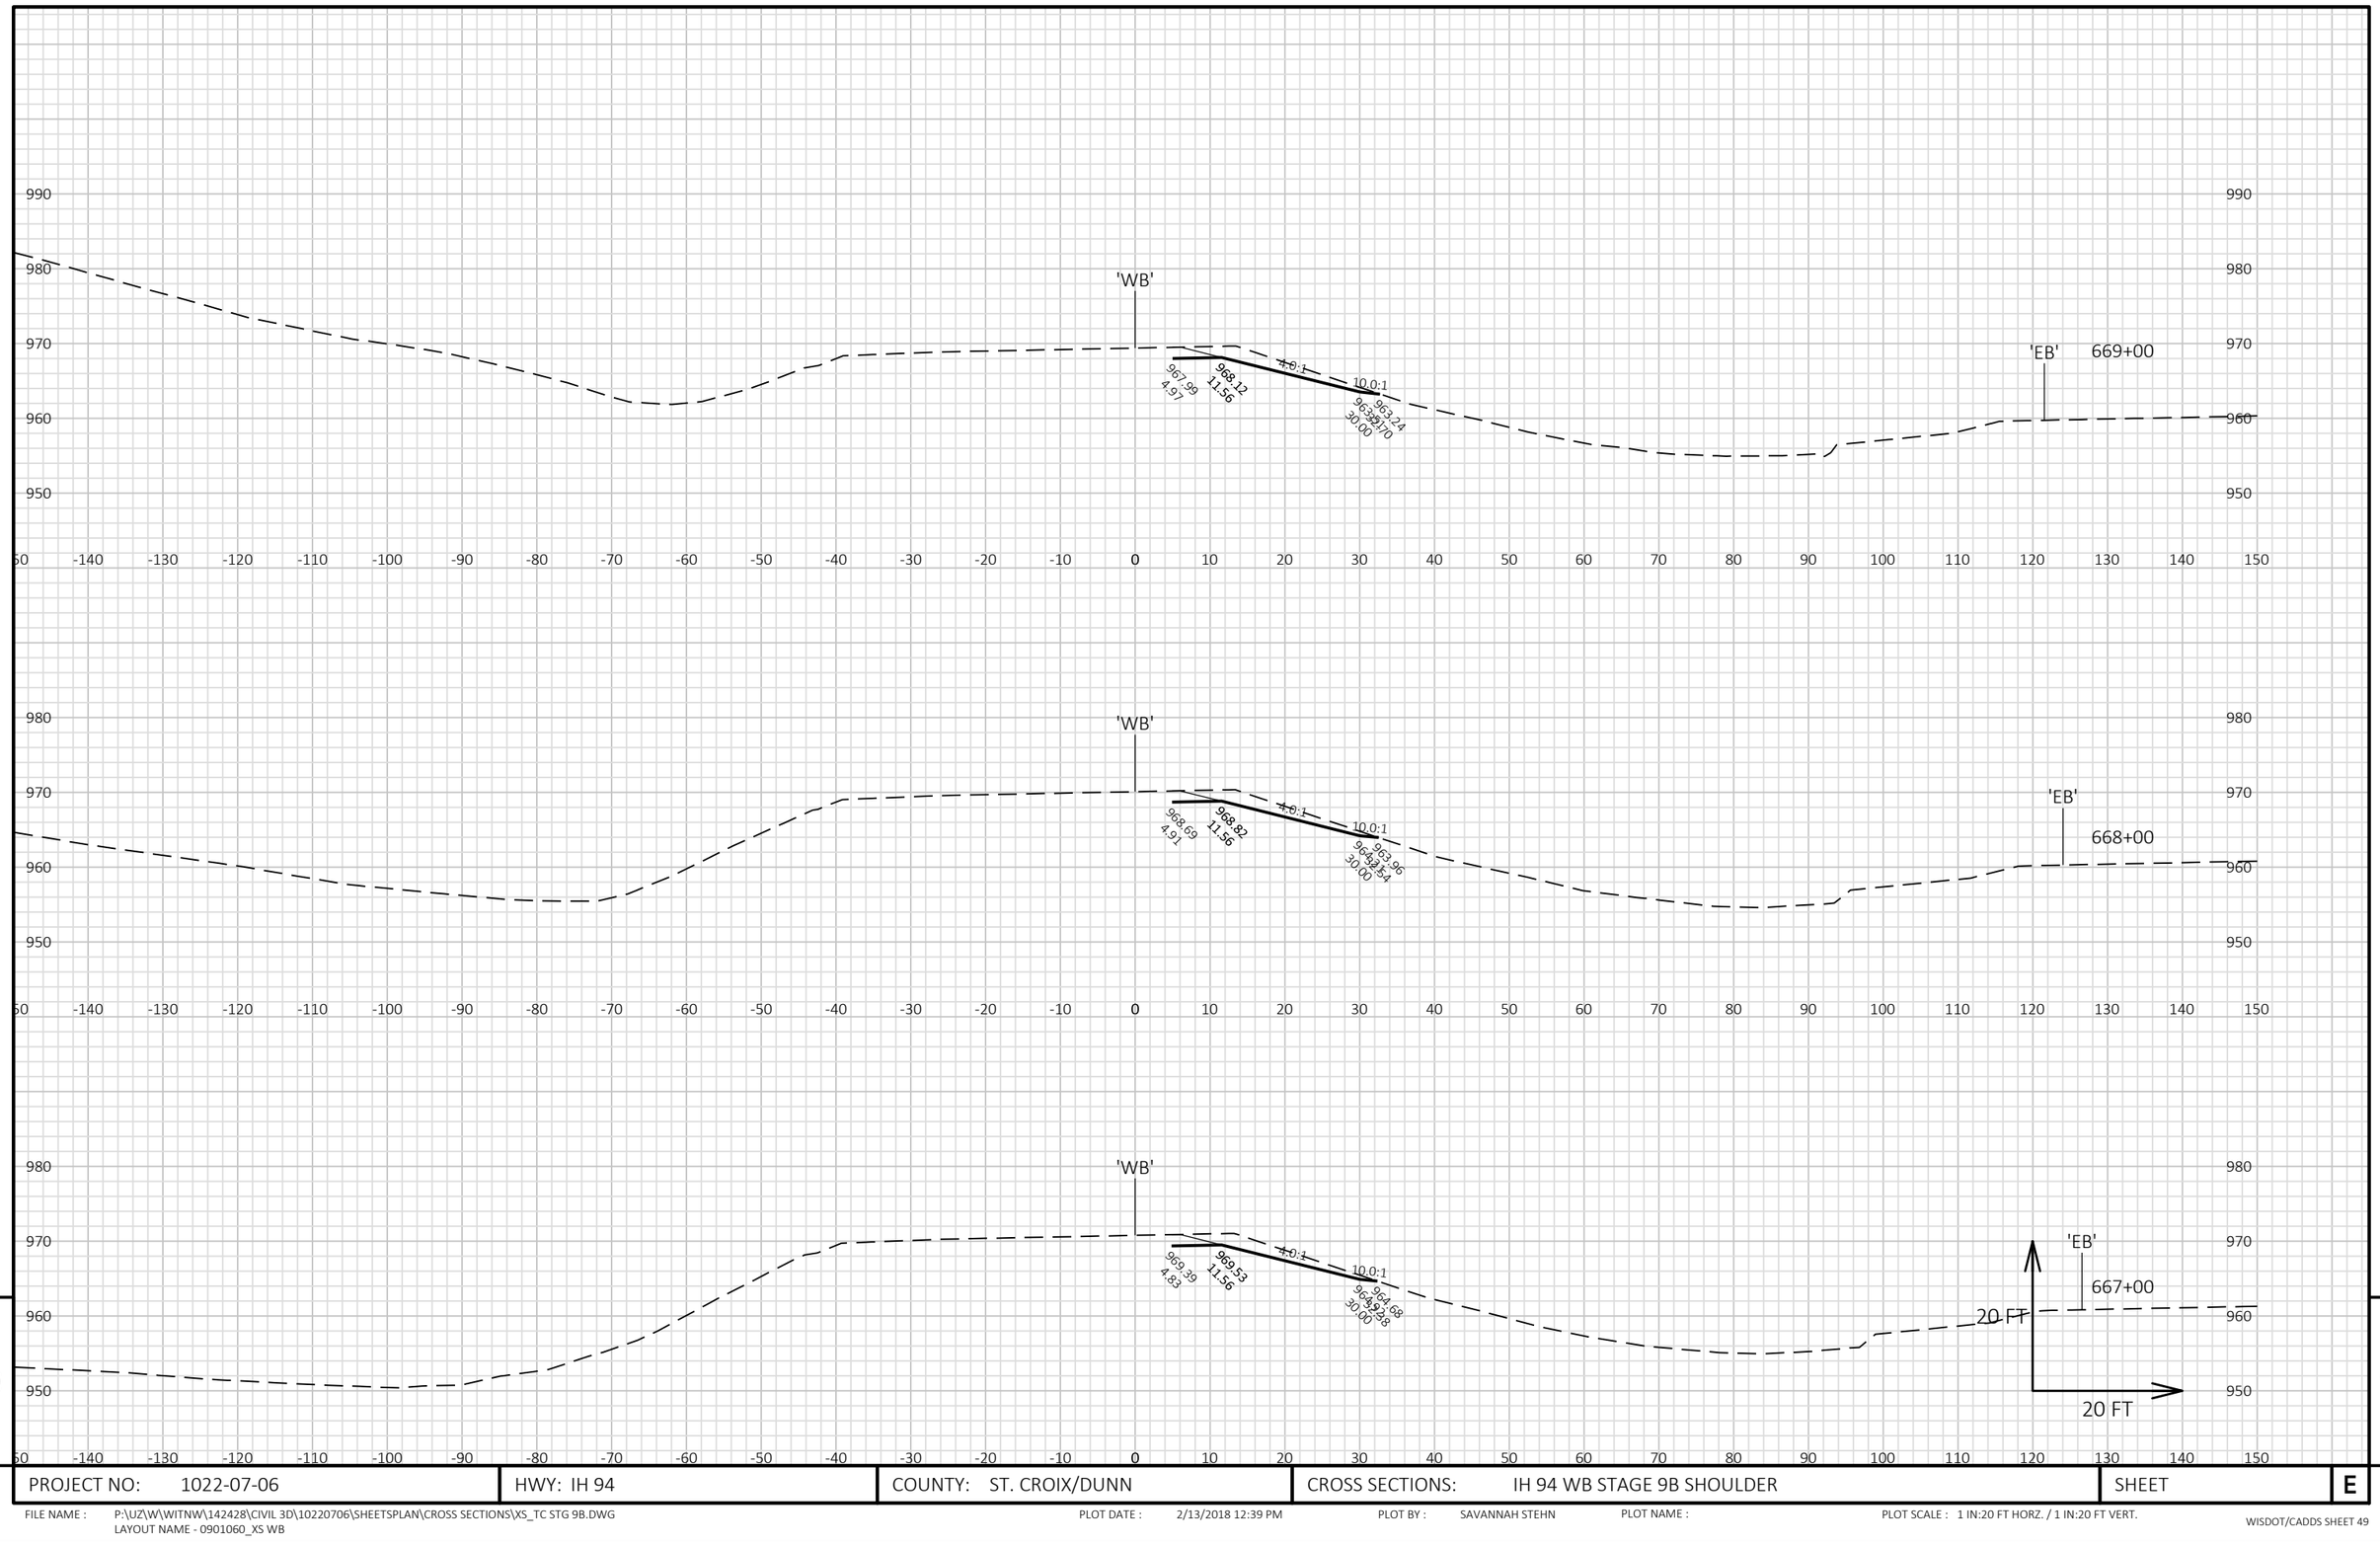


9

9

PROJECT NO: 1022-07-06	HWY: IH 94	COUNTY: ST. CROIX/DUNN	CROSS SECTIONS: IH 94 WB STAGE 9B SHOULDER	SHEET	E

FILE NAME : P:\UZ\W\WITNW\142428\CIVIL 3D\10220706\SHEETSPLAN\CROSS SECTIONS\XS_TC STG 9B.DWG
LAYOUT NAME - 0901060_XS WB

PLOT DATE : 2/13/2018 12:39 PM PLOT BY : SAVANNAH STEHN PLOT NAME : PLOT SCALE : 1 IN:20 FT HORZ. / 1 IN:20 FT VERT.

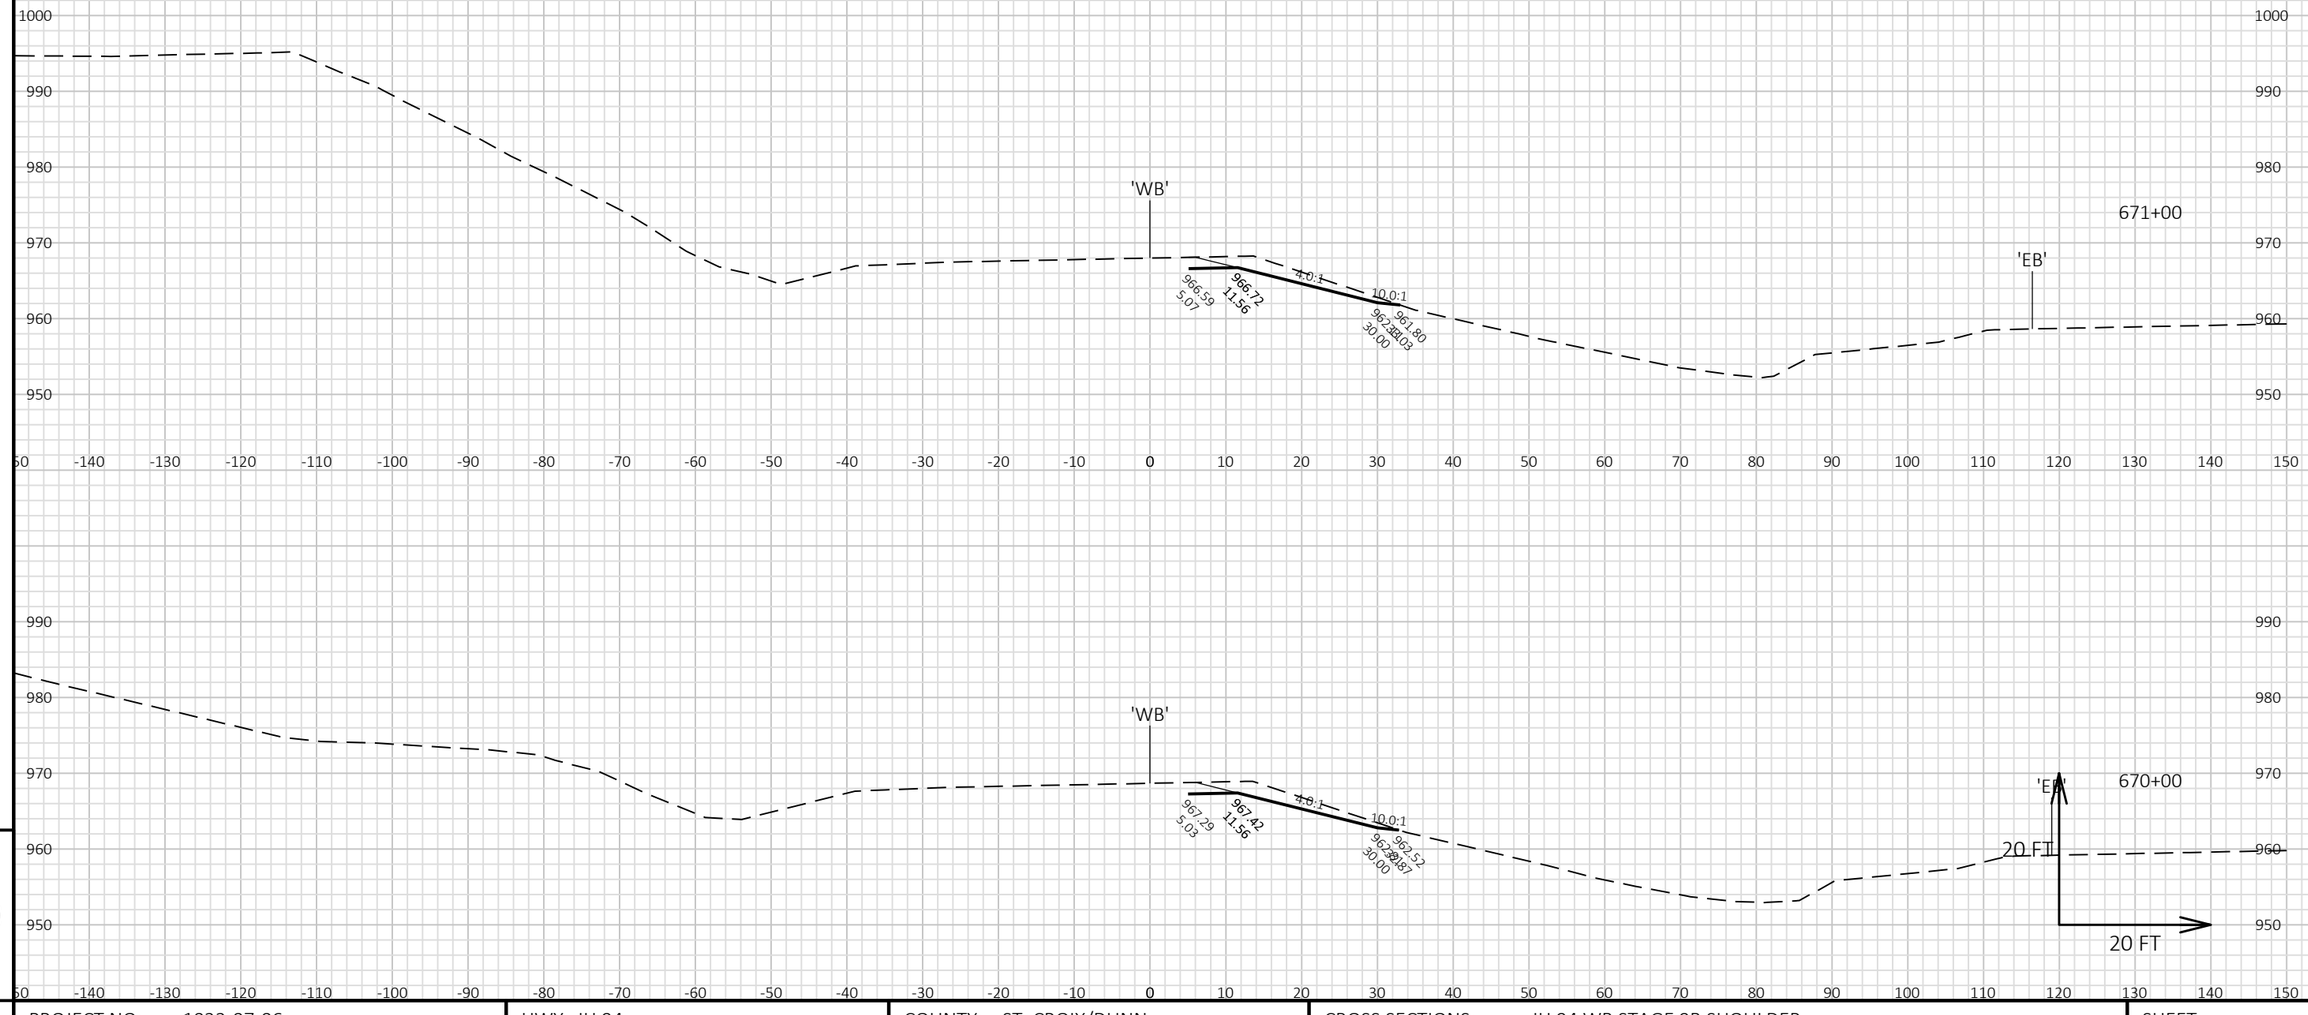


9

9

PROJECT NO: 1022-07-06	HWY: IH 94	COUNTY: ST. CROIX/DUNN	CROSS SECTIONS: IH 94 WB STAGE 9B SHOULDER	SHEET	E

FILE NAME : P:\UZ\W\WITNW\142428\CIVIL 3D\10220706\SHEETSPLAN\CROSS SECTIONS\XS_TC STG 9B.DWG
LAYOUT NAME - 0901061_XS WB

PLOT DATE : 2/13/2018 12:39 PM PLOT BY : SAVANNAH STEHN PLOT NAME : PLOT SCALE : 1 IN:20 FT HORZ. / 1 IN:20 FT VERT.

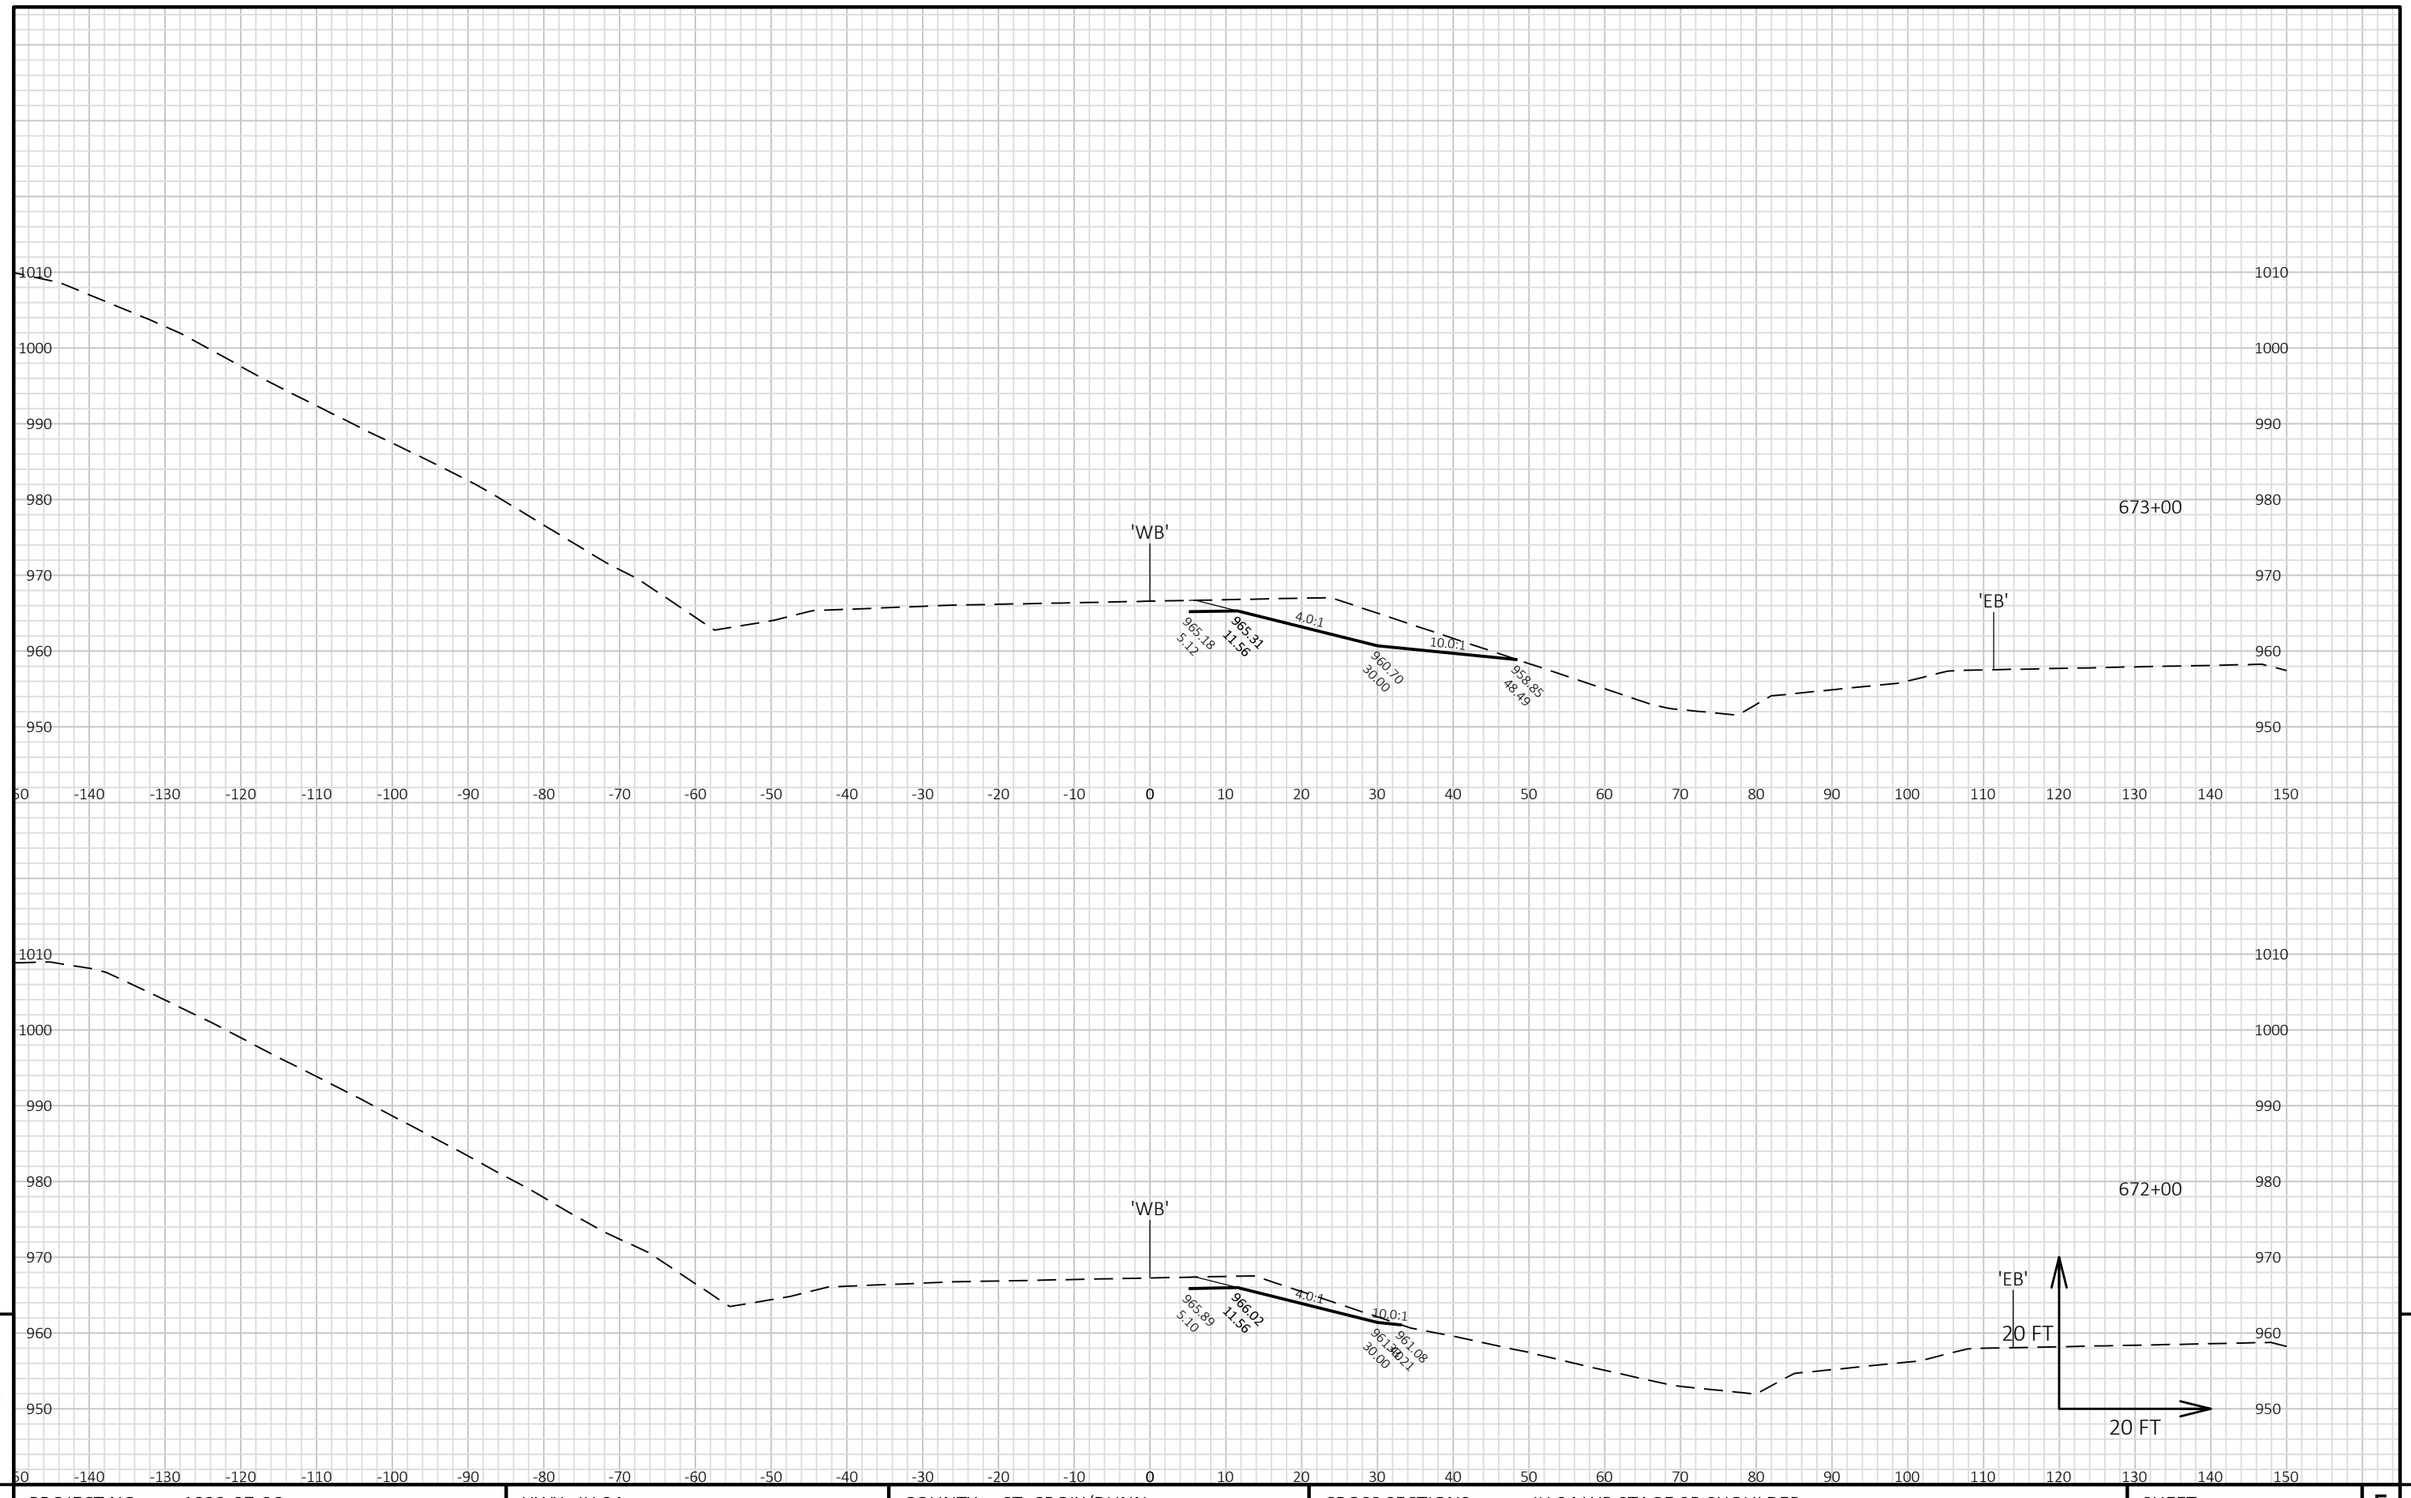


9

9

PROJECT NO: 1022-07-06	HWY: IH 94	COUNTY: ST. CROIX/DUNN	CROSS SECTIONS: IH 94 WB STAGE 9B SHOULDER	SHEET	E

FILE NAME : P:\UZ\W\WITNW\142428\CIVIL 3D\10220706\SHEETSPLAN\CROSS SECTIONS\XS_TC STG 9B.DWG
LAYOUT NAME - 0901062_XS WB

PLOT DATE : 2/13/2018 12:39 PM PLOT BY : SAVANNAH STEHN PLOT NAME : PLOT SCALE : 1 IN:20 FT HORZ. / 1 IN:20 FT VERT.

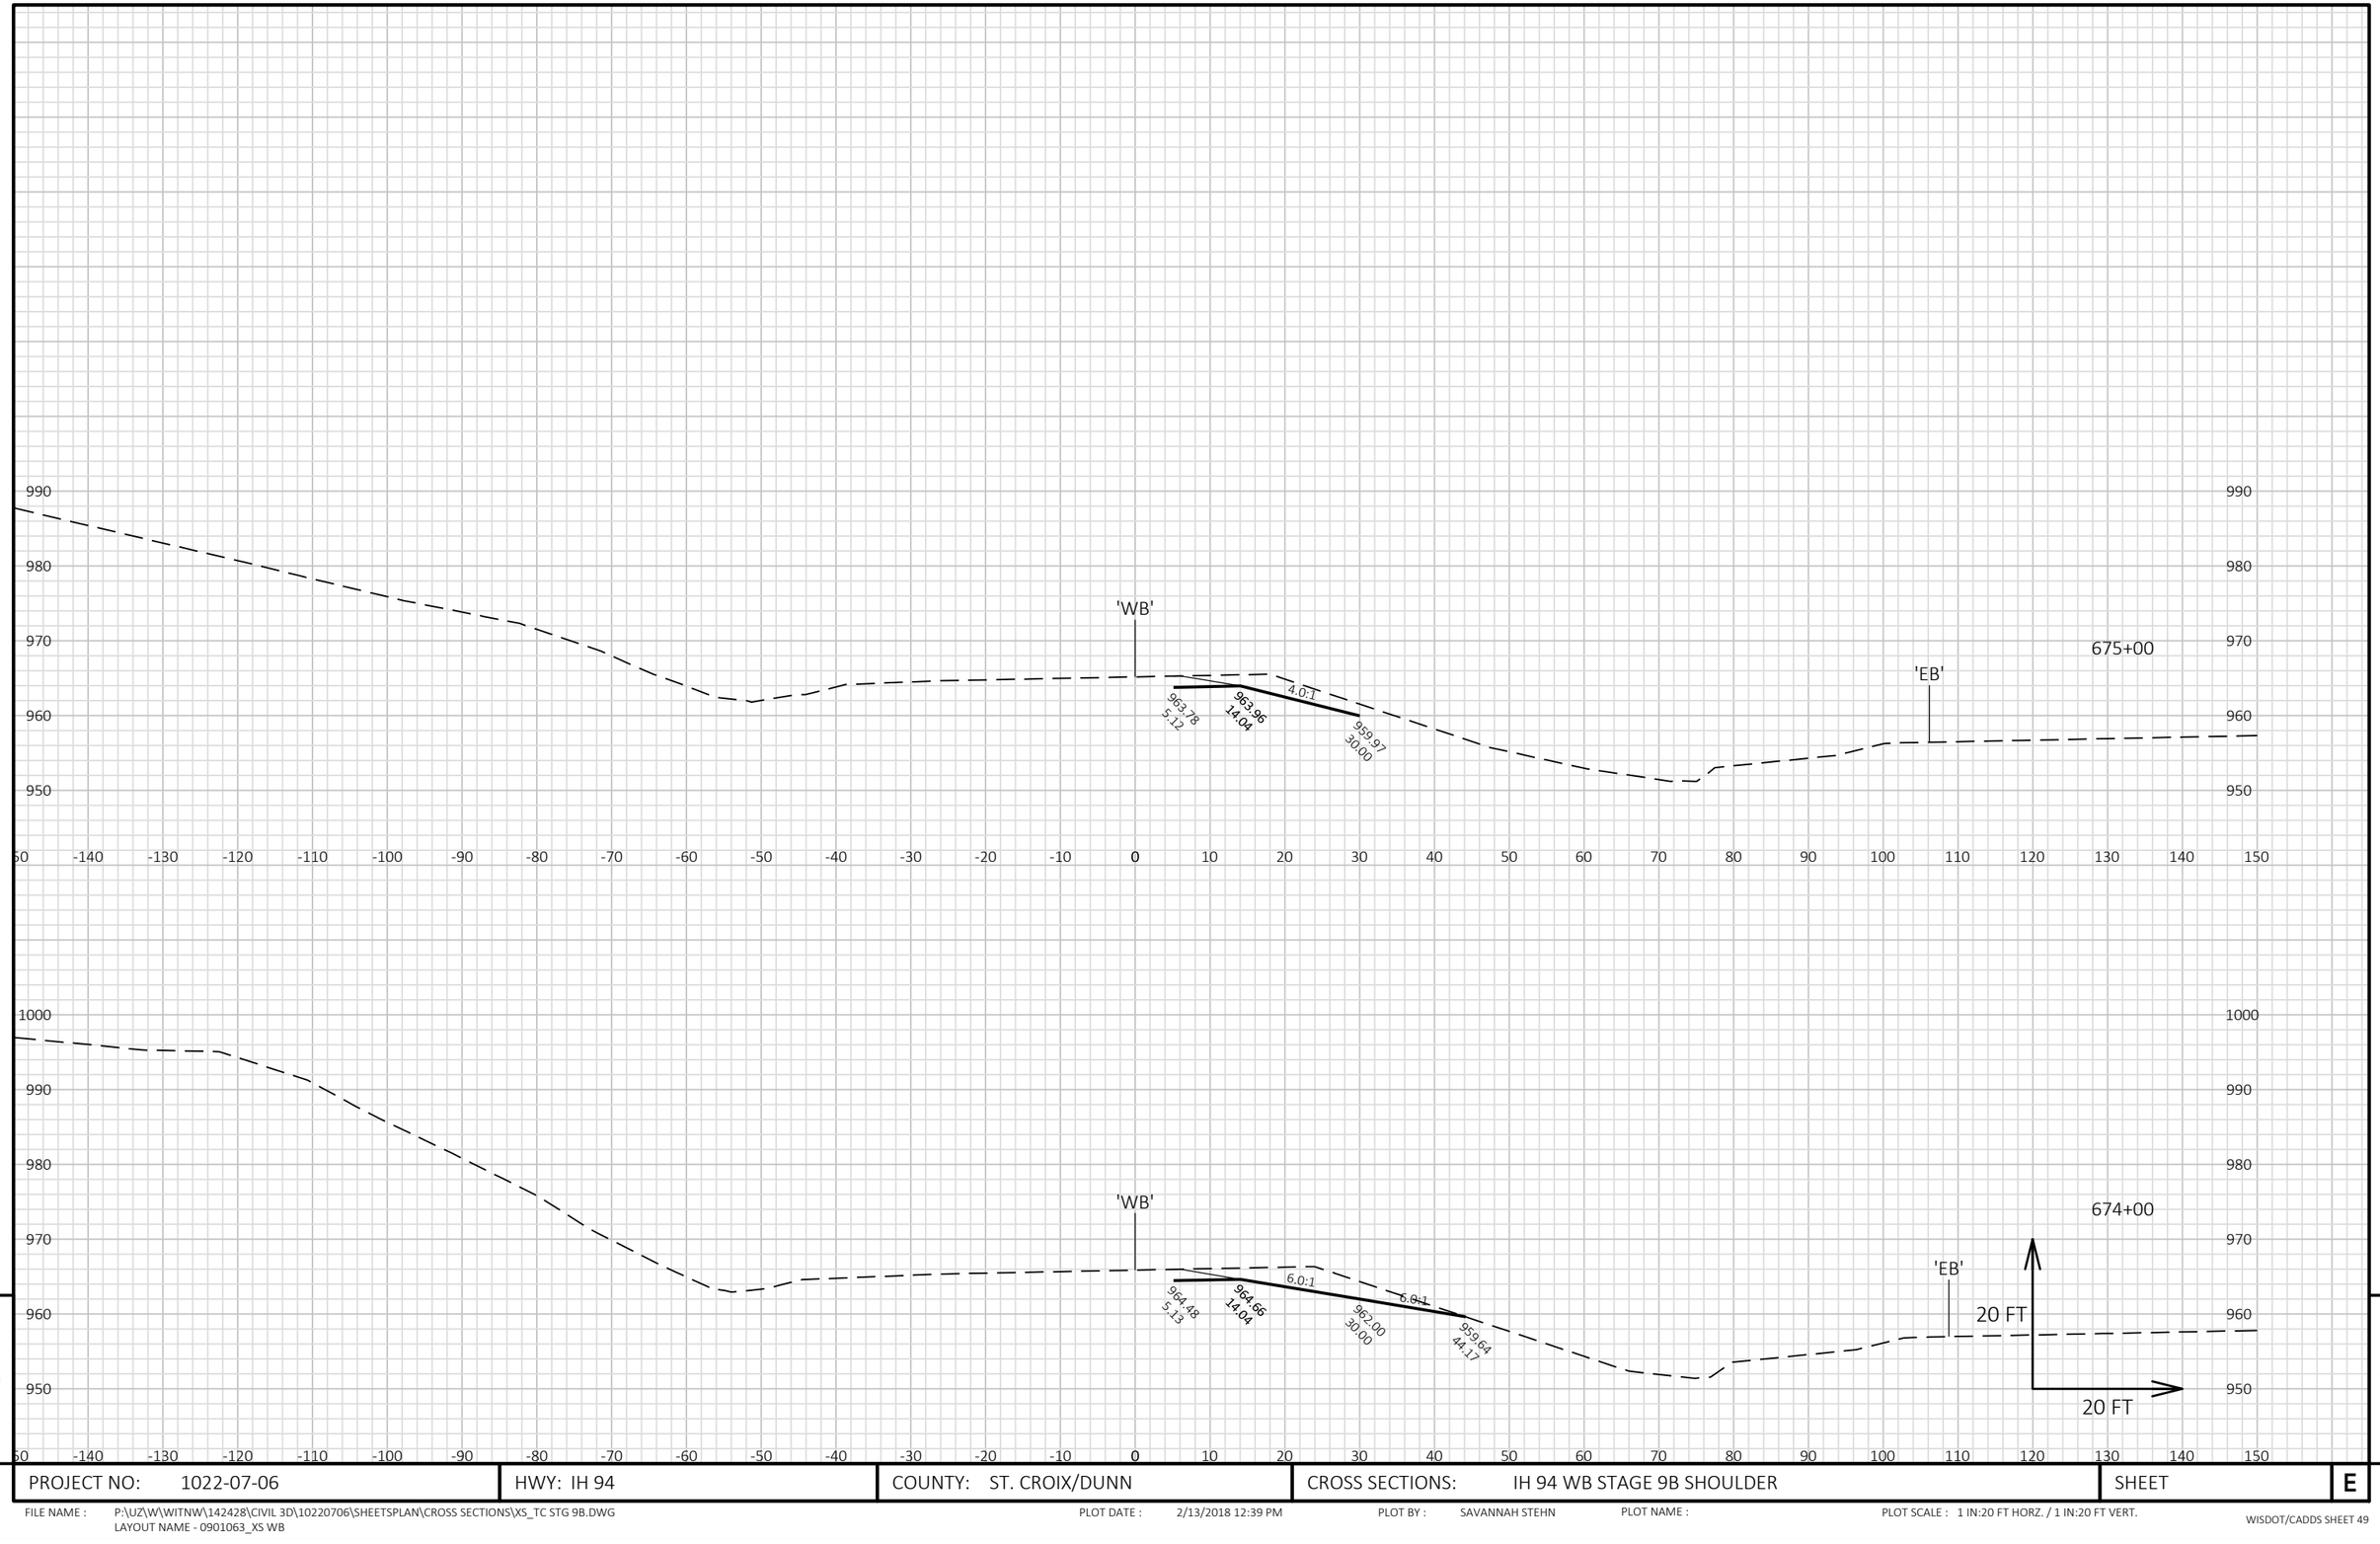


9

9

PROJECT NO: 1022-07-06	HWY: IH 94	COUNTY: ST. CROIX/DUNN	CROSS SECTIONS: IH 94 WB STAGE 9B SHOULDER	SHEET	E

FILE NAME : P:\UZ\W\WITNW\142428\CIVIL 3D\10220706\SHEETSPLAN\CROSS SECTIONS\XS_TC STG 9B.DWG
LAYOUT NAME - 0901063_XS WB

PLOT DATE : 2/13/2018 12:39 PM PLOT BY : SAVANNAH STEHN PLOT NAME : PLOT SCALE : 1 IN:20 FT HORZ. / 1 IN:20 FT VERT.

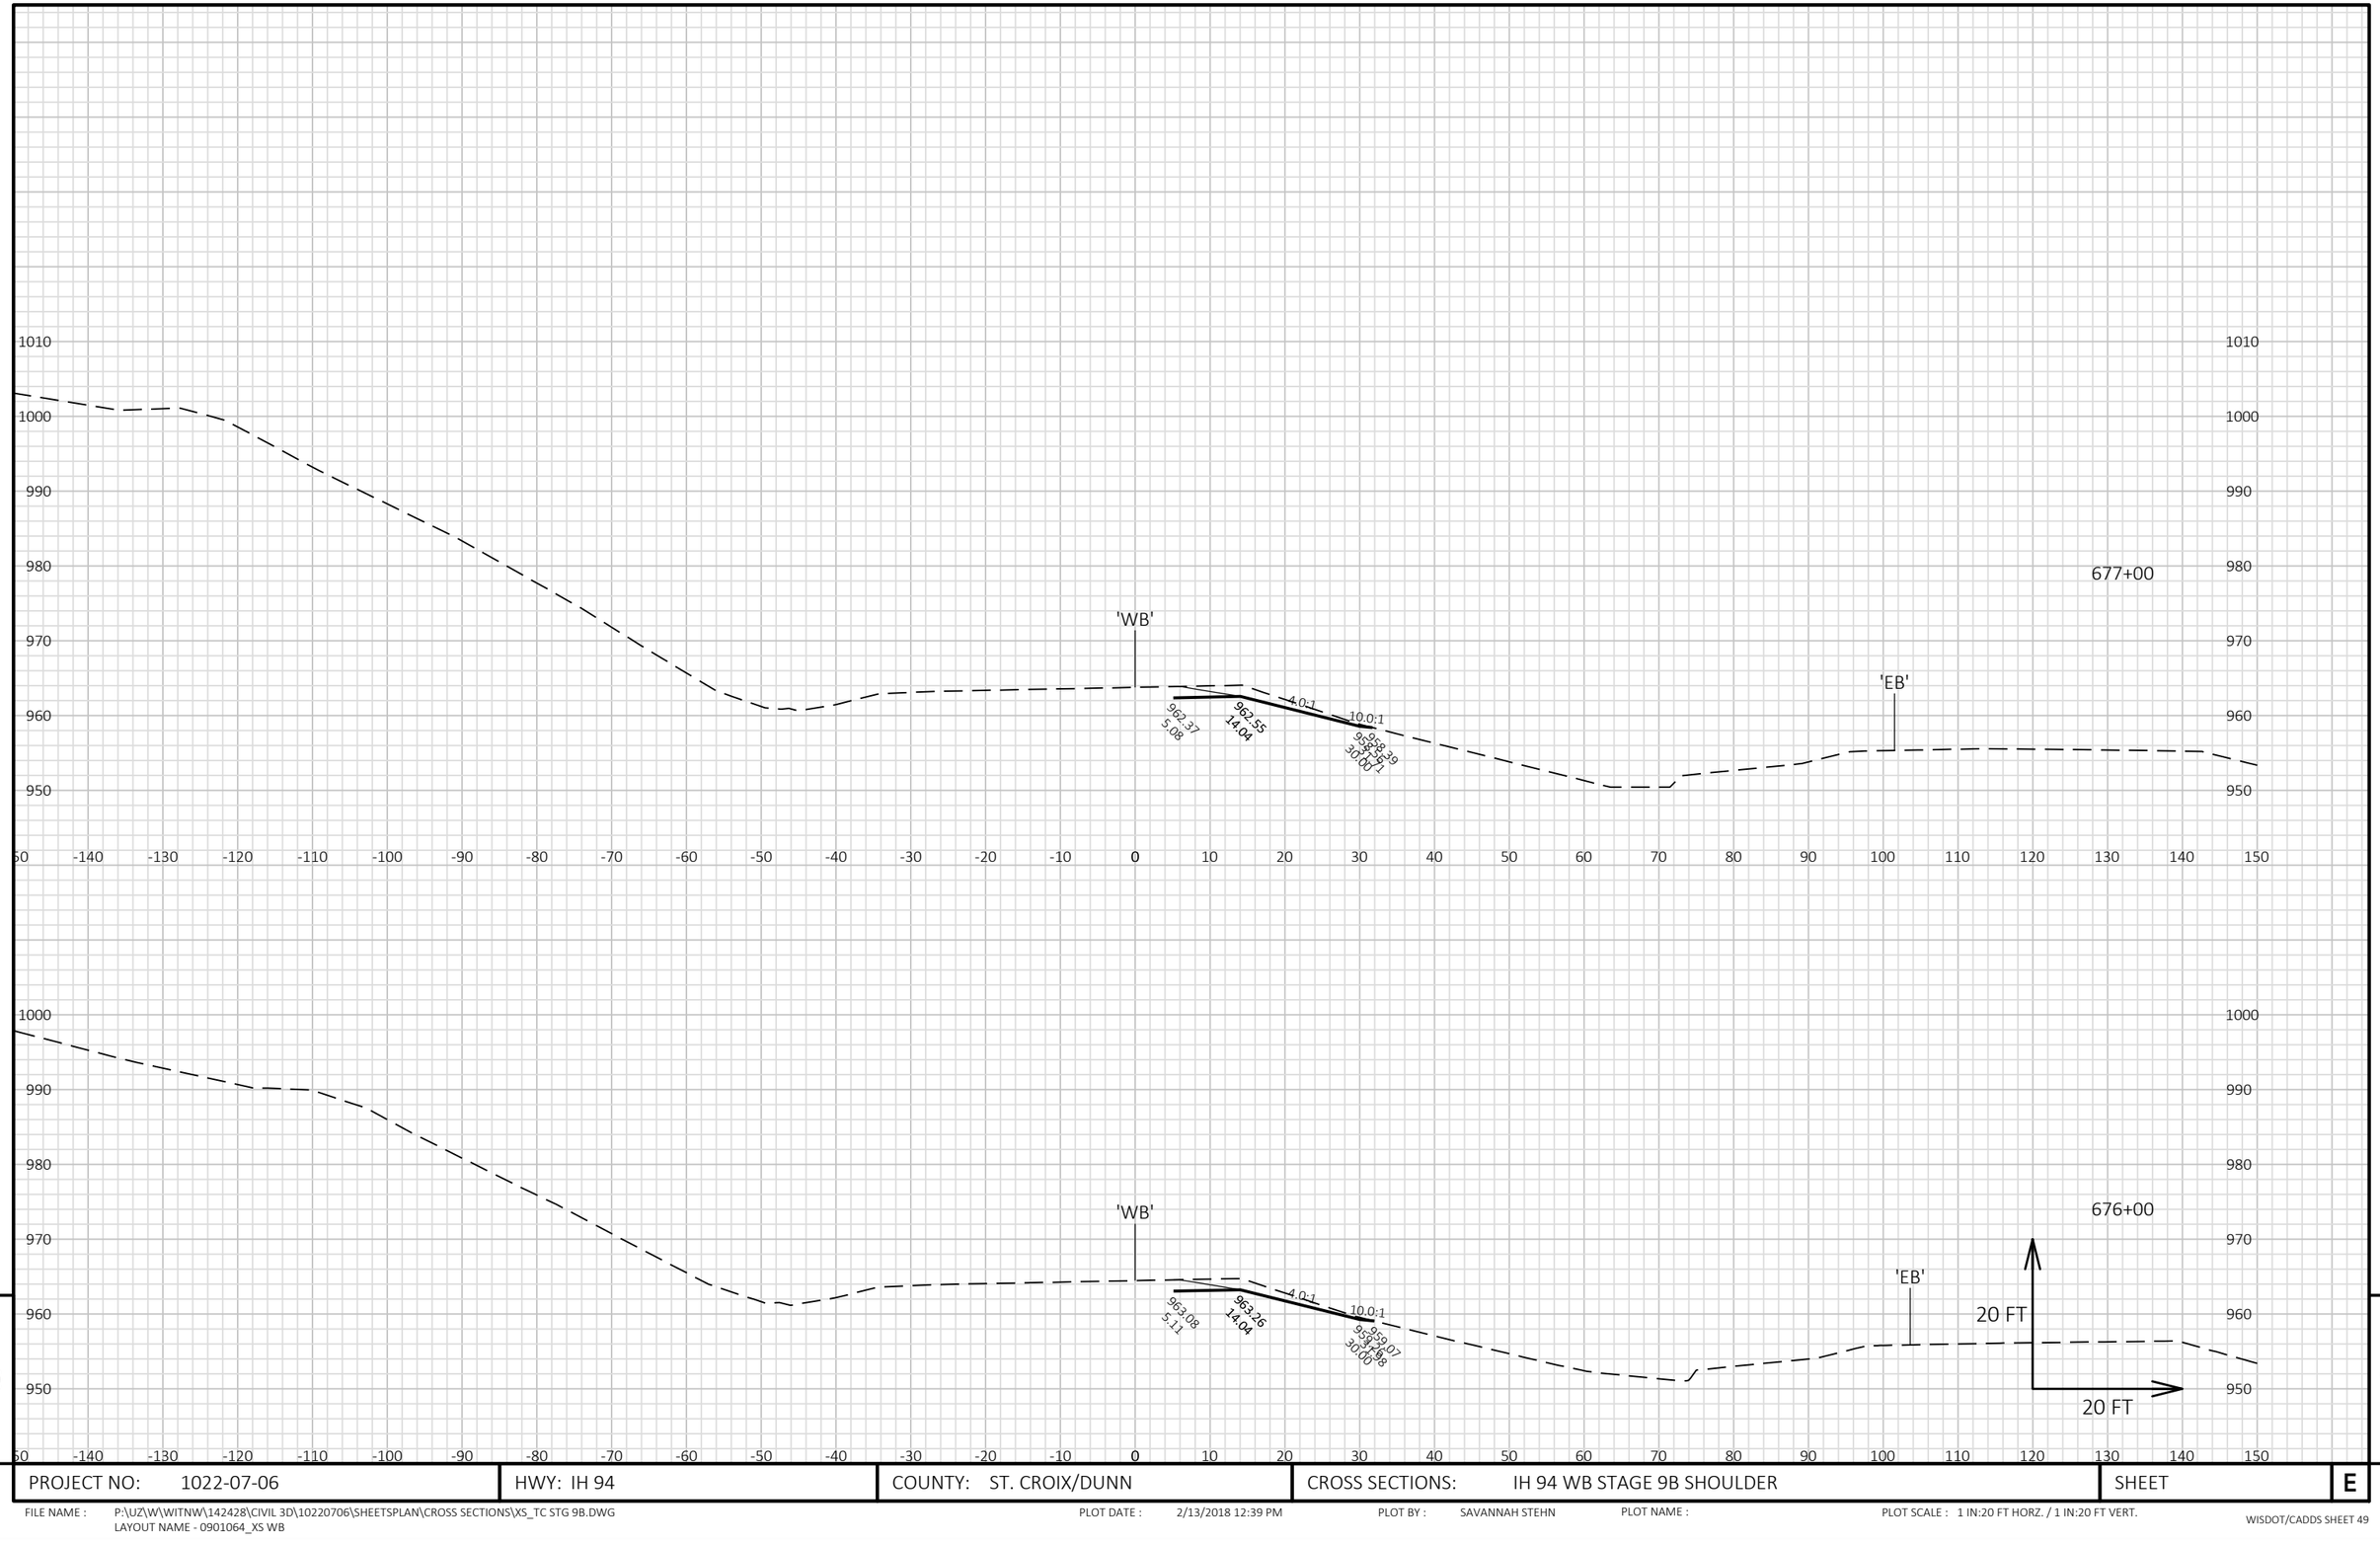


9

9

PROJECT NO: 1022-07-06	HWY: IH 94	COUNTY: ST. CROIX/DUNN	CROSS SECTIONS: IH 94 WB STAGE 9B SHOULDER	SHEET	E

FILE NAME : P:\UZ\W\WITNW\142428\CIVIL 3D\10220706\SHEETSPLAN\CROSS SECTIONS\XS_TC STG 9B.DWG
LAYOUT NAME - 0901064_XS WB

PLOT DATE : 2/13/2018 12:39 PM PLOT BY : SAVANNAH STEHN PLOT NAME : PLOT SCALE : 1 IN:20 FT HORZ. / 1 IN:20 FT VERT.

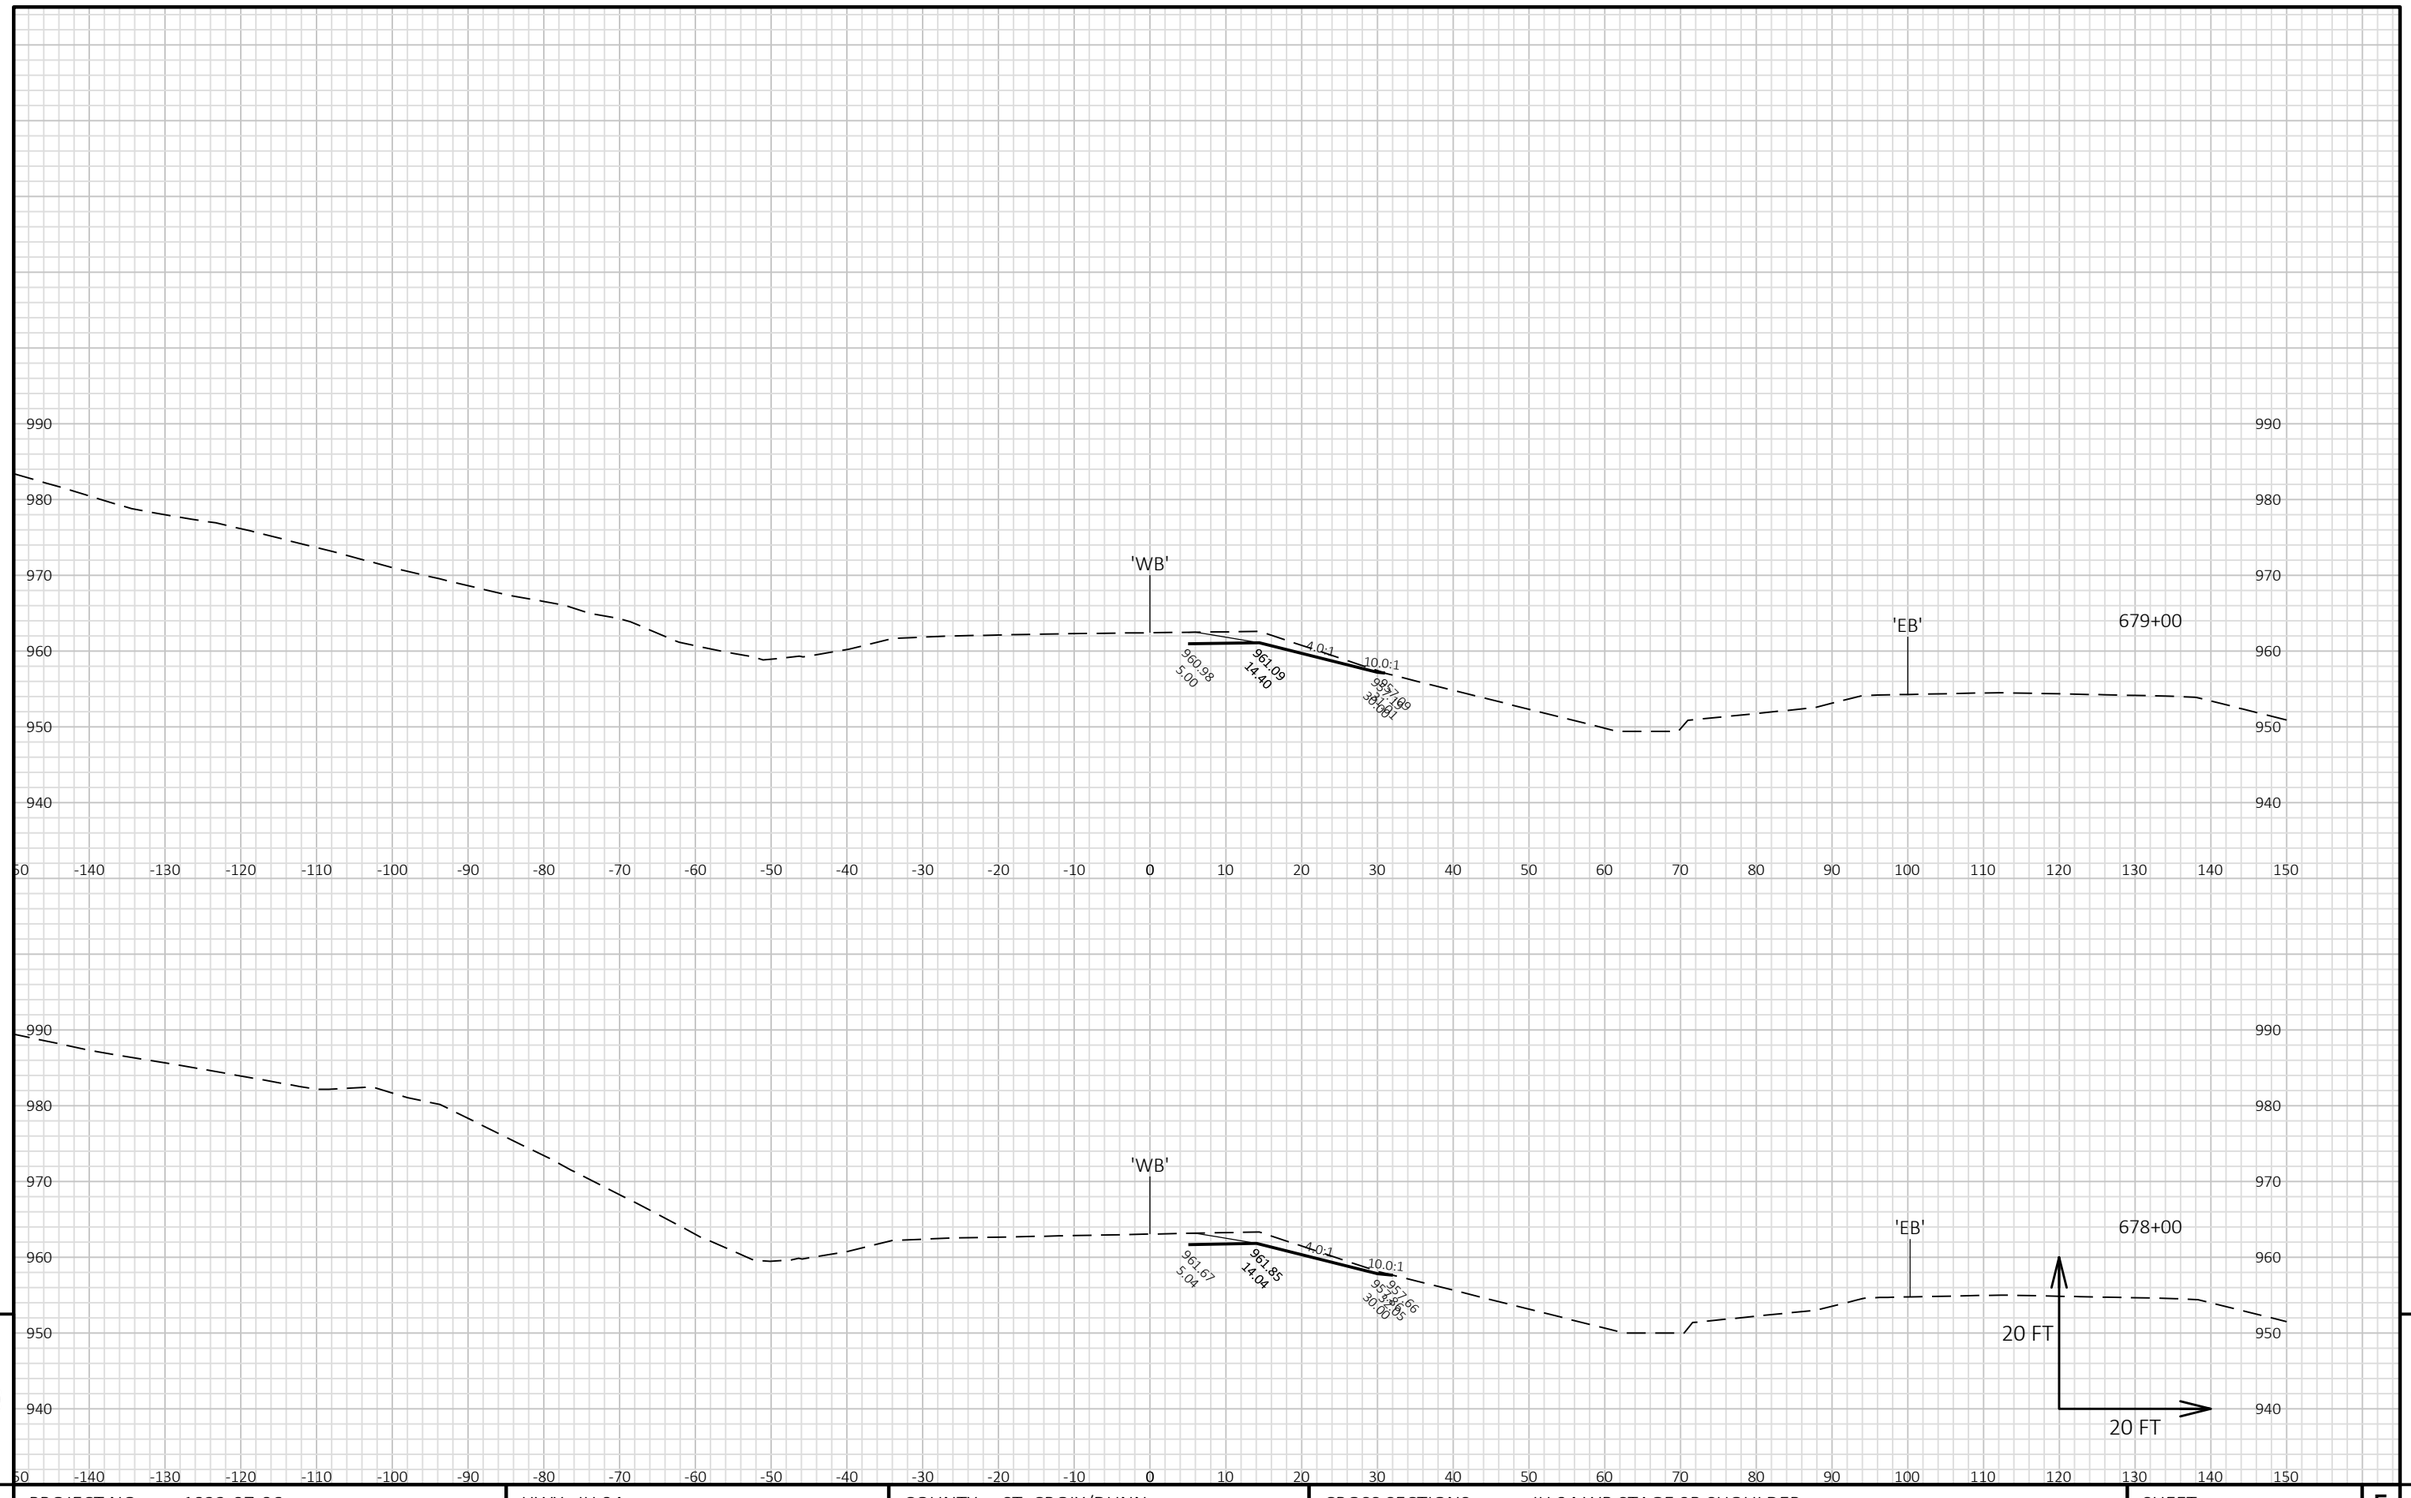


9 9

PROJECT NO: 1022-07-06	HWY: IH 94	COUNTY: ST. CROIX/DUNN	CROSS SECTIONS: IH 94 WB STAGE 9B SHOULDER	SHEET	E

FILE NAME : P:\UZ\W\WITNW\142428\CIVIL 3D\10220706\SHEETSPLAN\CROSS SECTIONS\XS_TC STG 9B.DWG
LAYOUT NAME - 0901065_XS WB

PLOT DATE : 2/13/2018 12:39 PM PLOT BY : SAVANNAH STEHN PLOT NAME : PLOT SCALE : 1 IN:20 FT HORZ. / 1 IN:20 FT VERT.

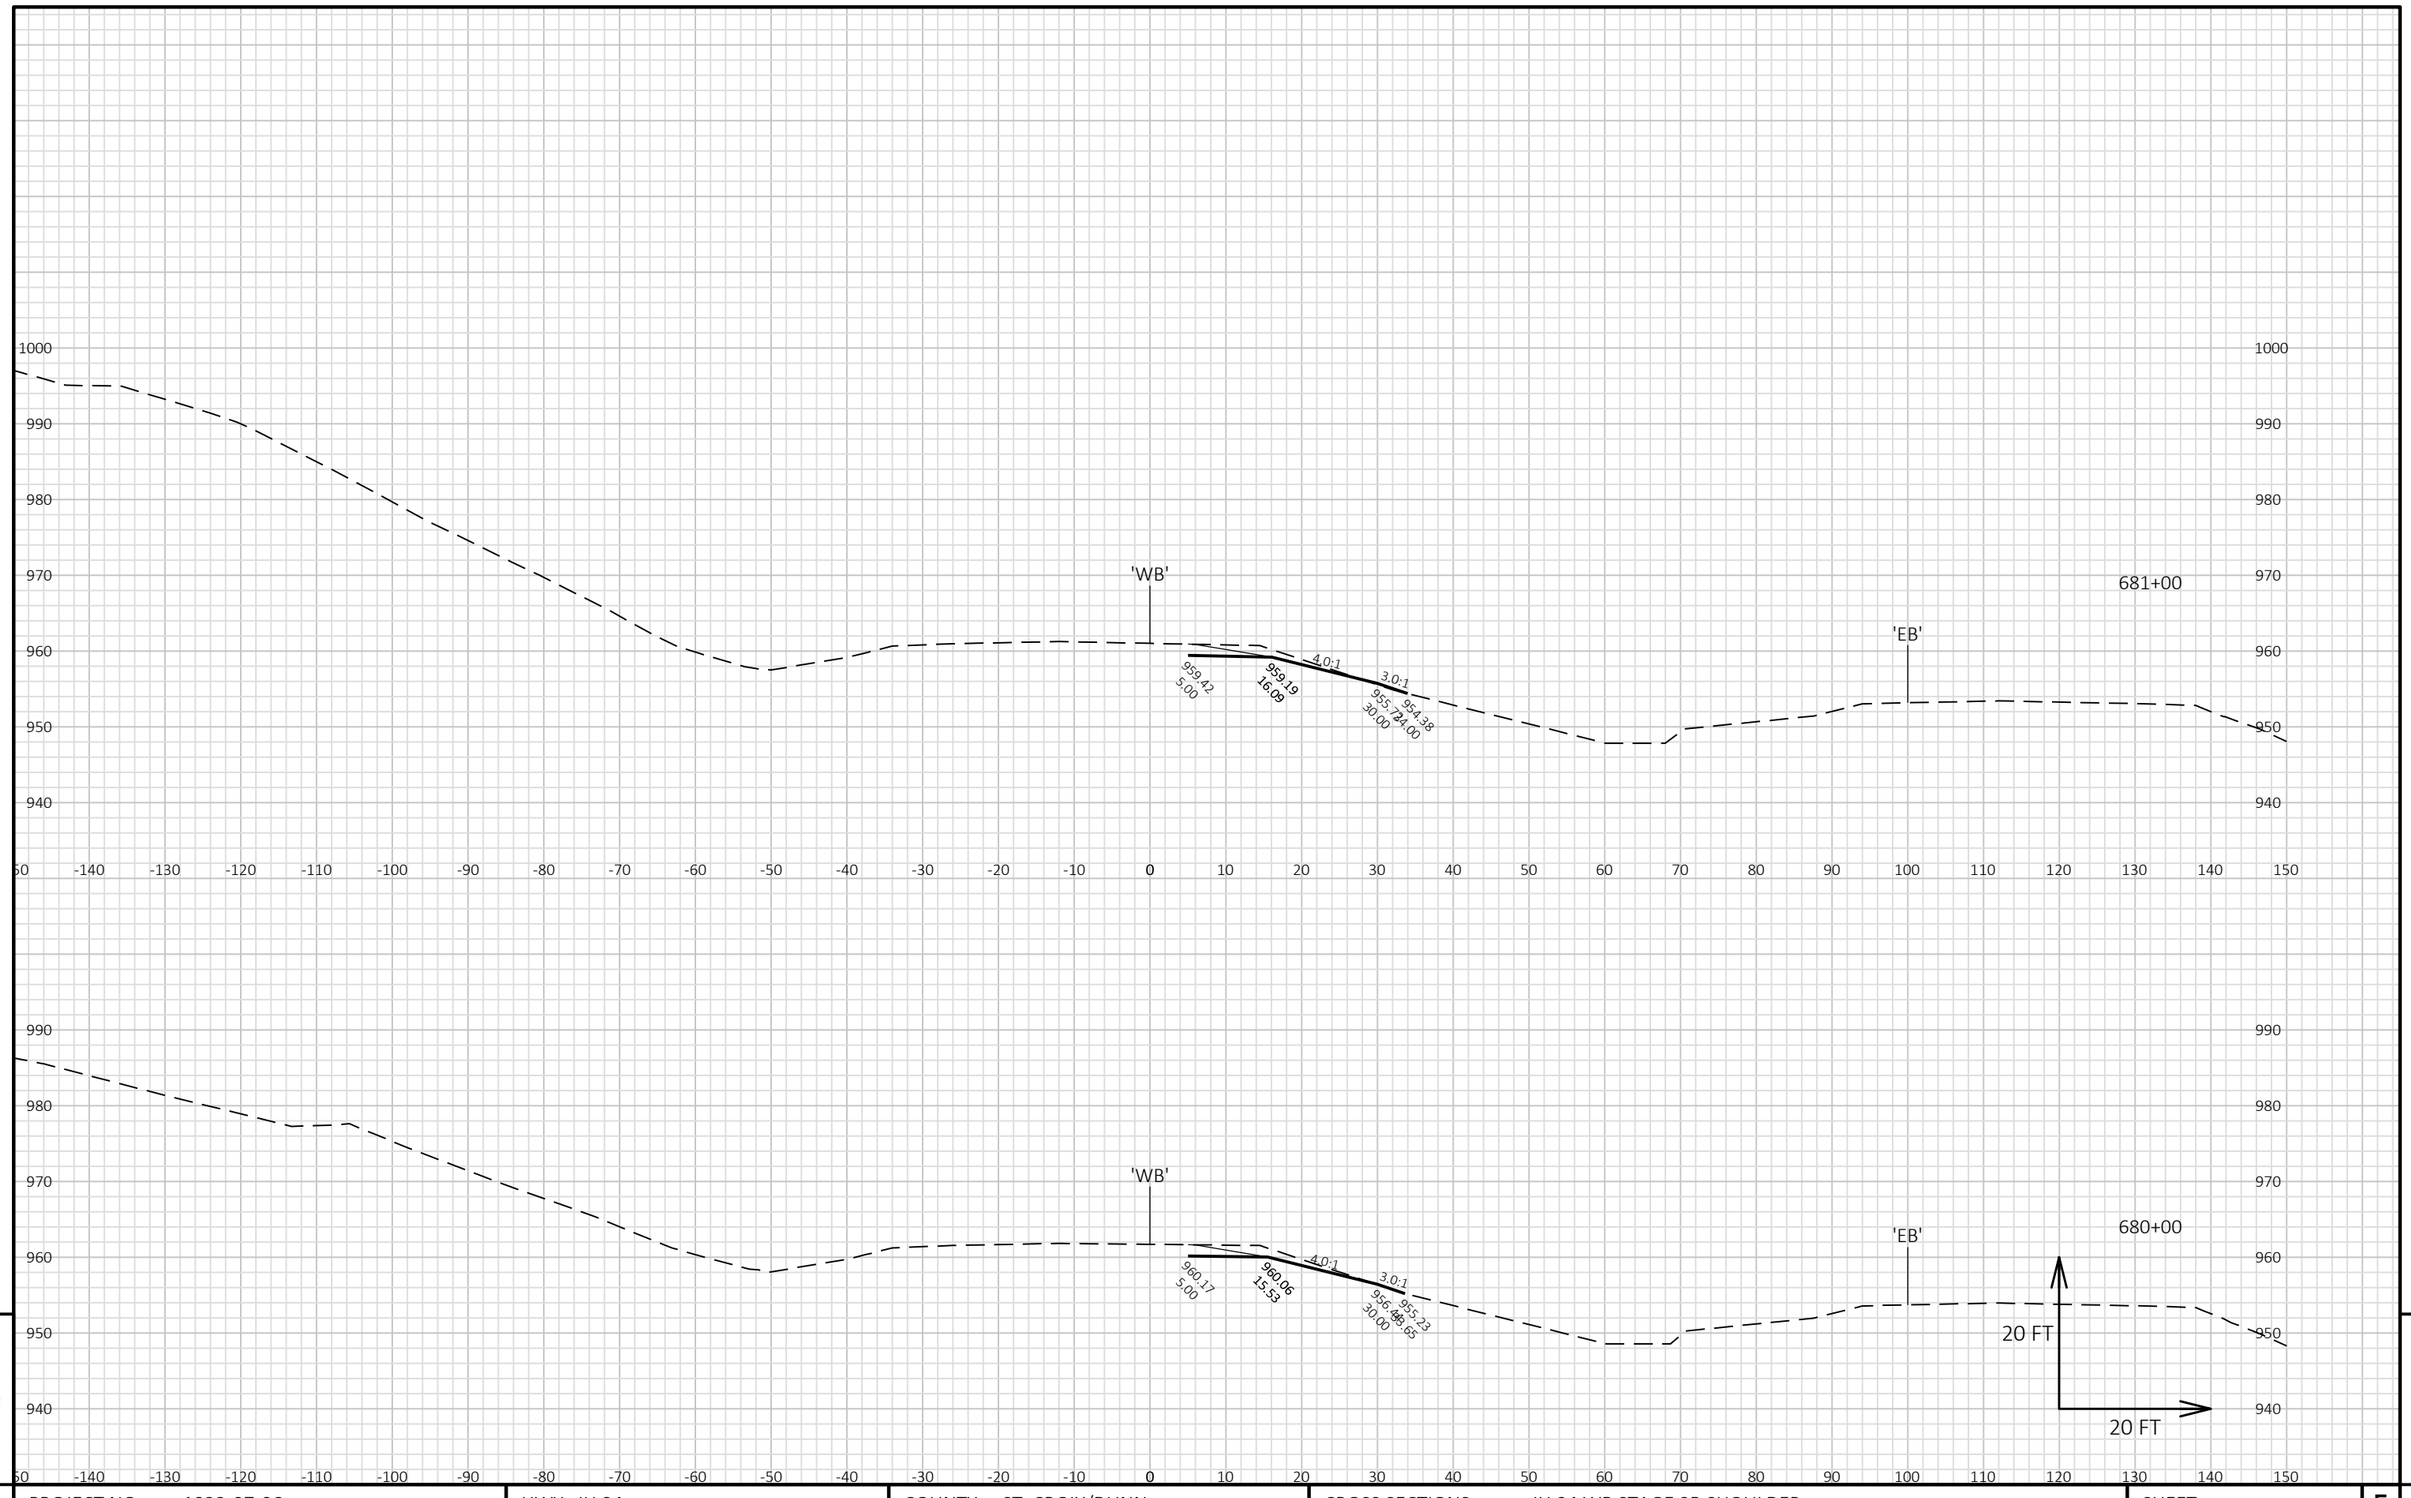


9

9

PROJECT NO: 1022-07-06	HWY: IH 94	COUNTY: ST. CROIX/DUNN	CROSS SECTIONS: IH 94 WB STAGE 9B SHOULDER	SHEET	E

FILE NAME : P:\UZ\W\WITNW\142428\CIVIL 3D\10220706\SHEETSPLAN\CROSS SECTIONS\XS_TC STG 9B.DWG
LAYOUT NAME - 0901066_XS WB

PLOT DATE : 2/13/2018 12:40 PM PLOT BY : SAVANNAH STEHN PLOT NAME : PLOT SCALE : 1 IN:20 FT HORZ. / 1 IN:20 FT VERT.

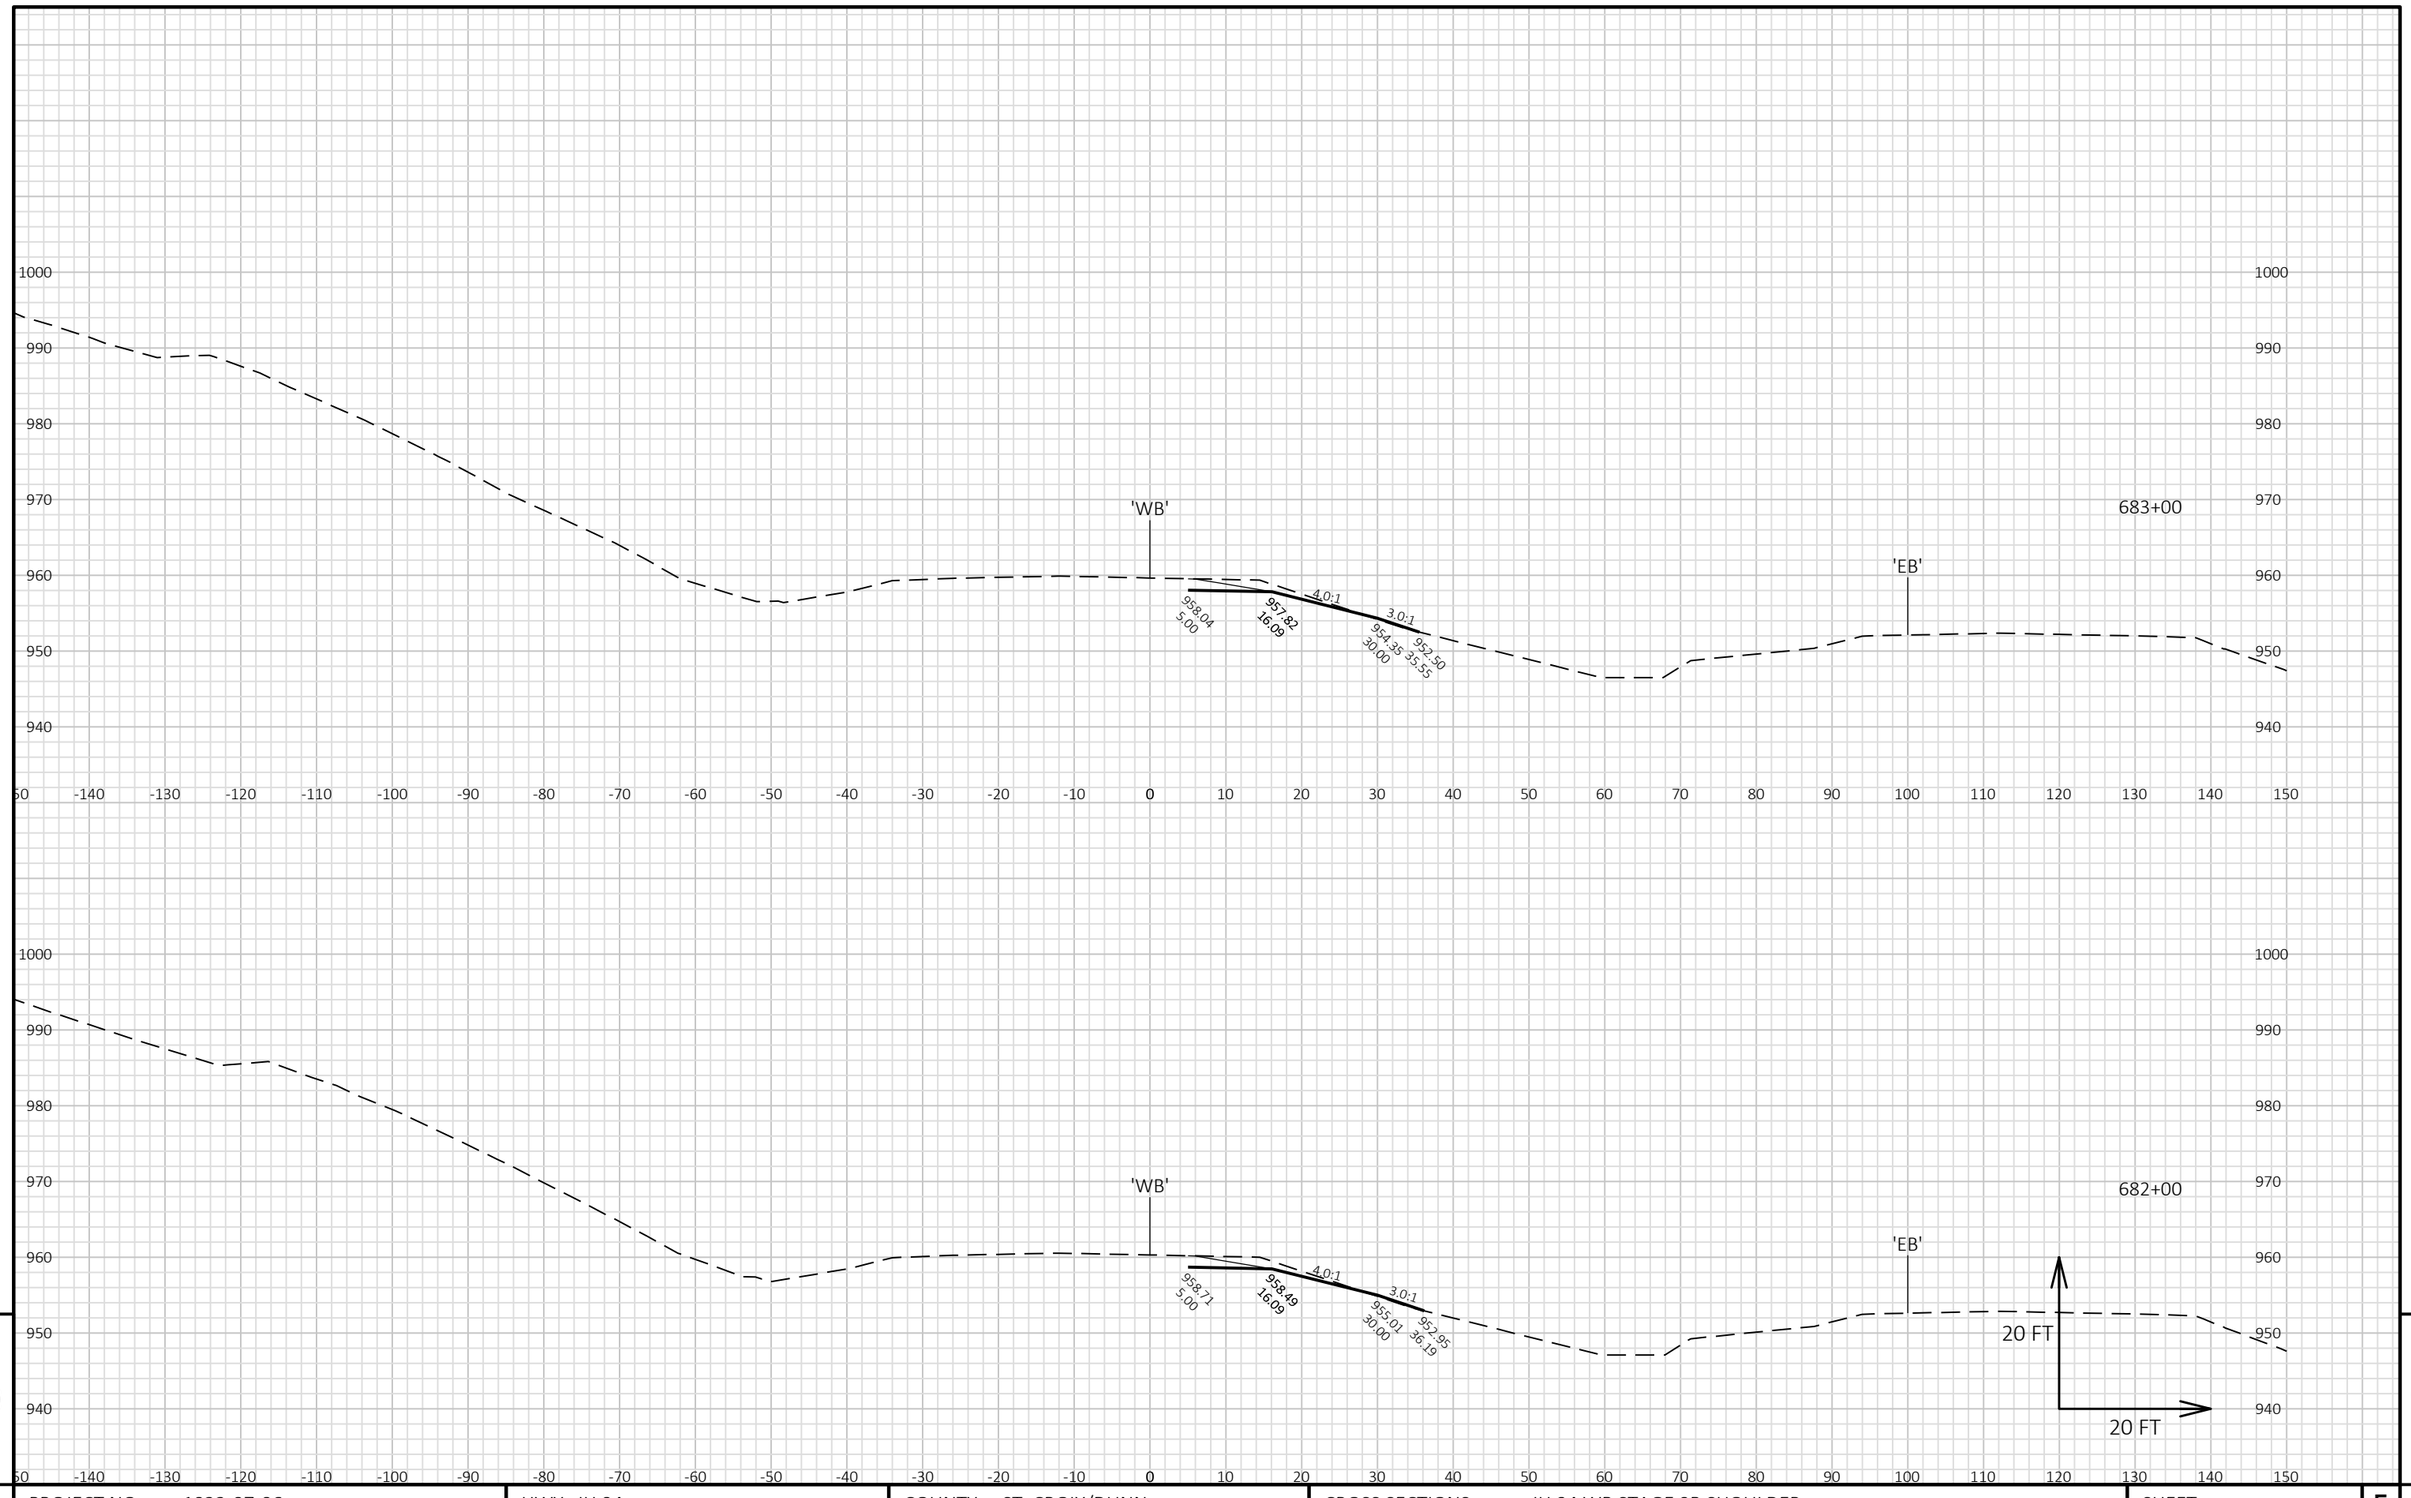


9

9

PROJECT NO: 1022-07-06	HWY: IH 94	COUNTY: ST. CROIX/DUNN	CROSS SECTIONS: IH 94 WB STAGE 9B SHOULDER	SHEET	E

FILE NAME : P:\UZ\W\WITNW\142428\CIVIL 3D\10220706\SHEETSPLAN\CROSS SECTIONS\XS_TC STG 9B.DWG
LAYOUT NAME - 0901067_XS WB

PLOT DATE : 2/13/2018 12:40 PM PLOT BY : SAVANNAH STEHN PLOT NAME : PLOT SCALE : 1 IN:20 FT HORZ. / 1 IN:20 FT VERT.

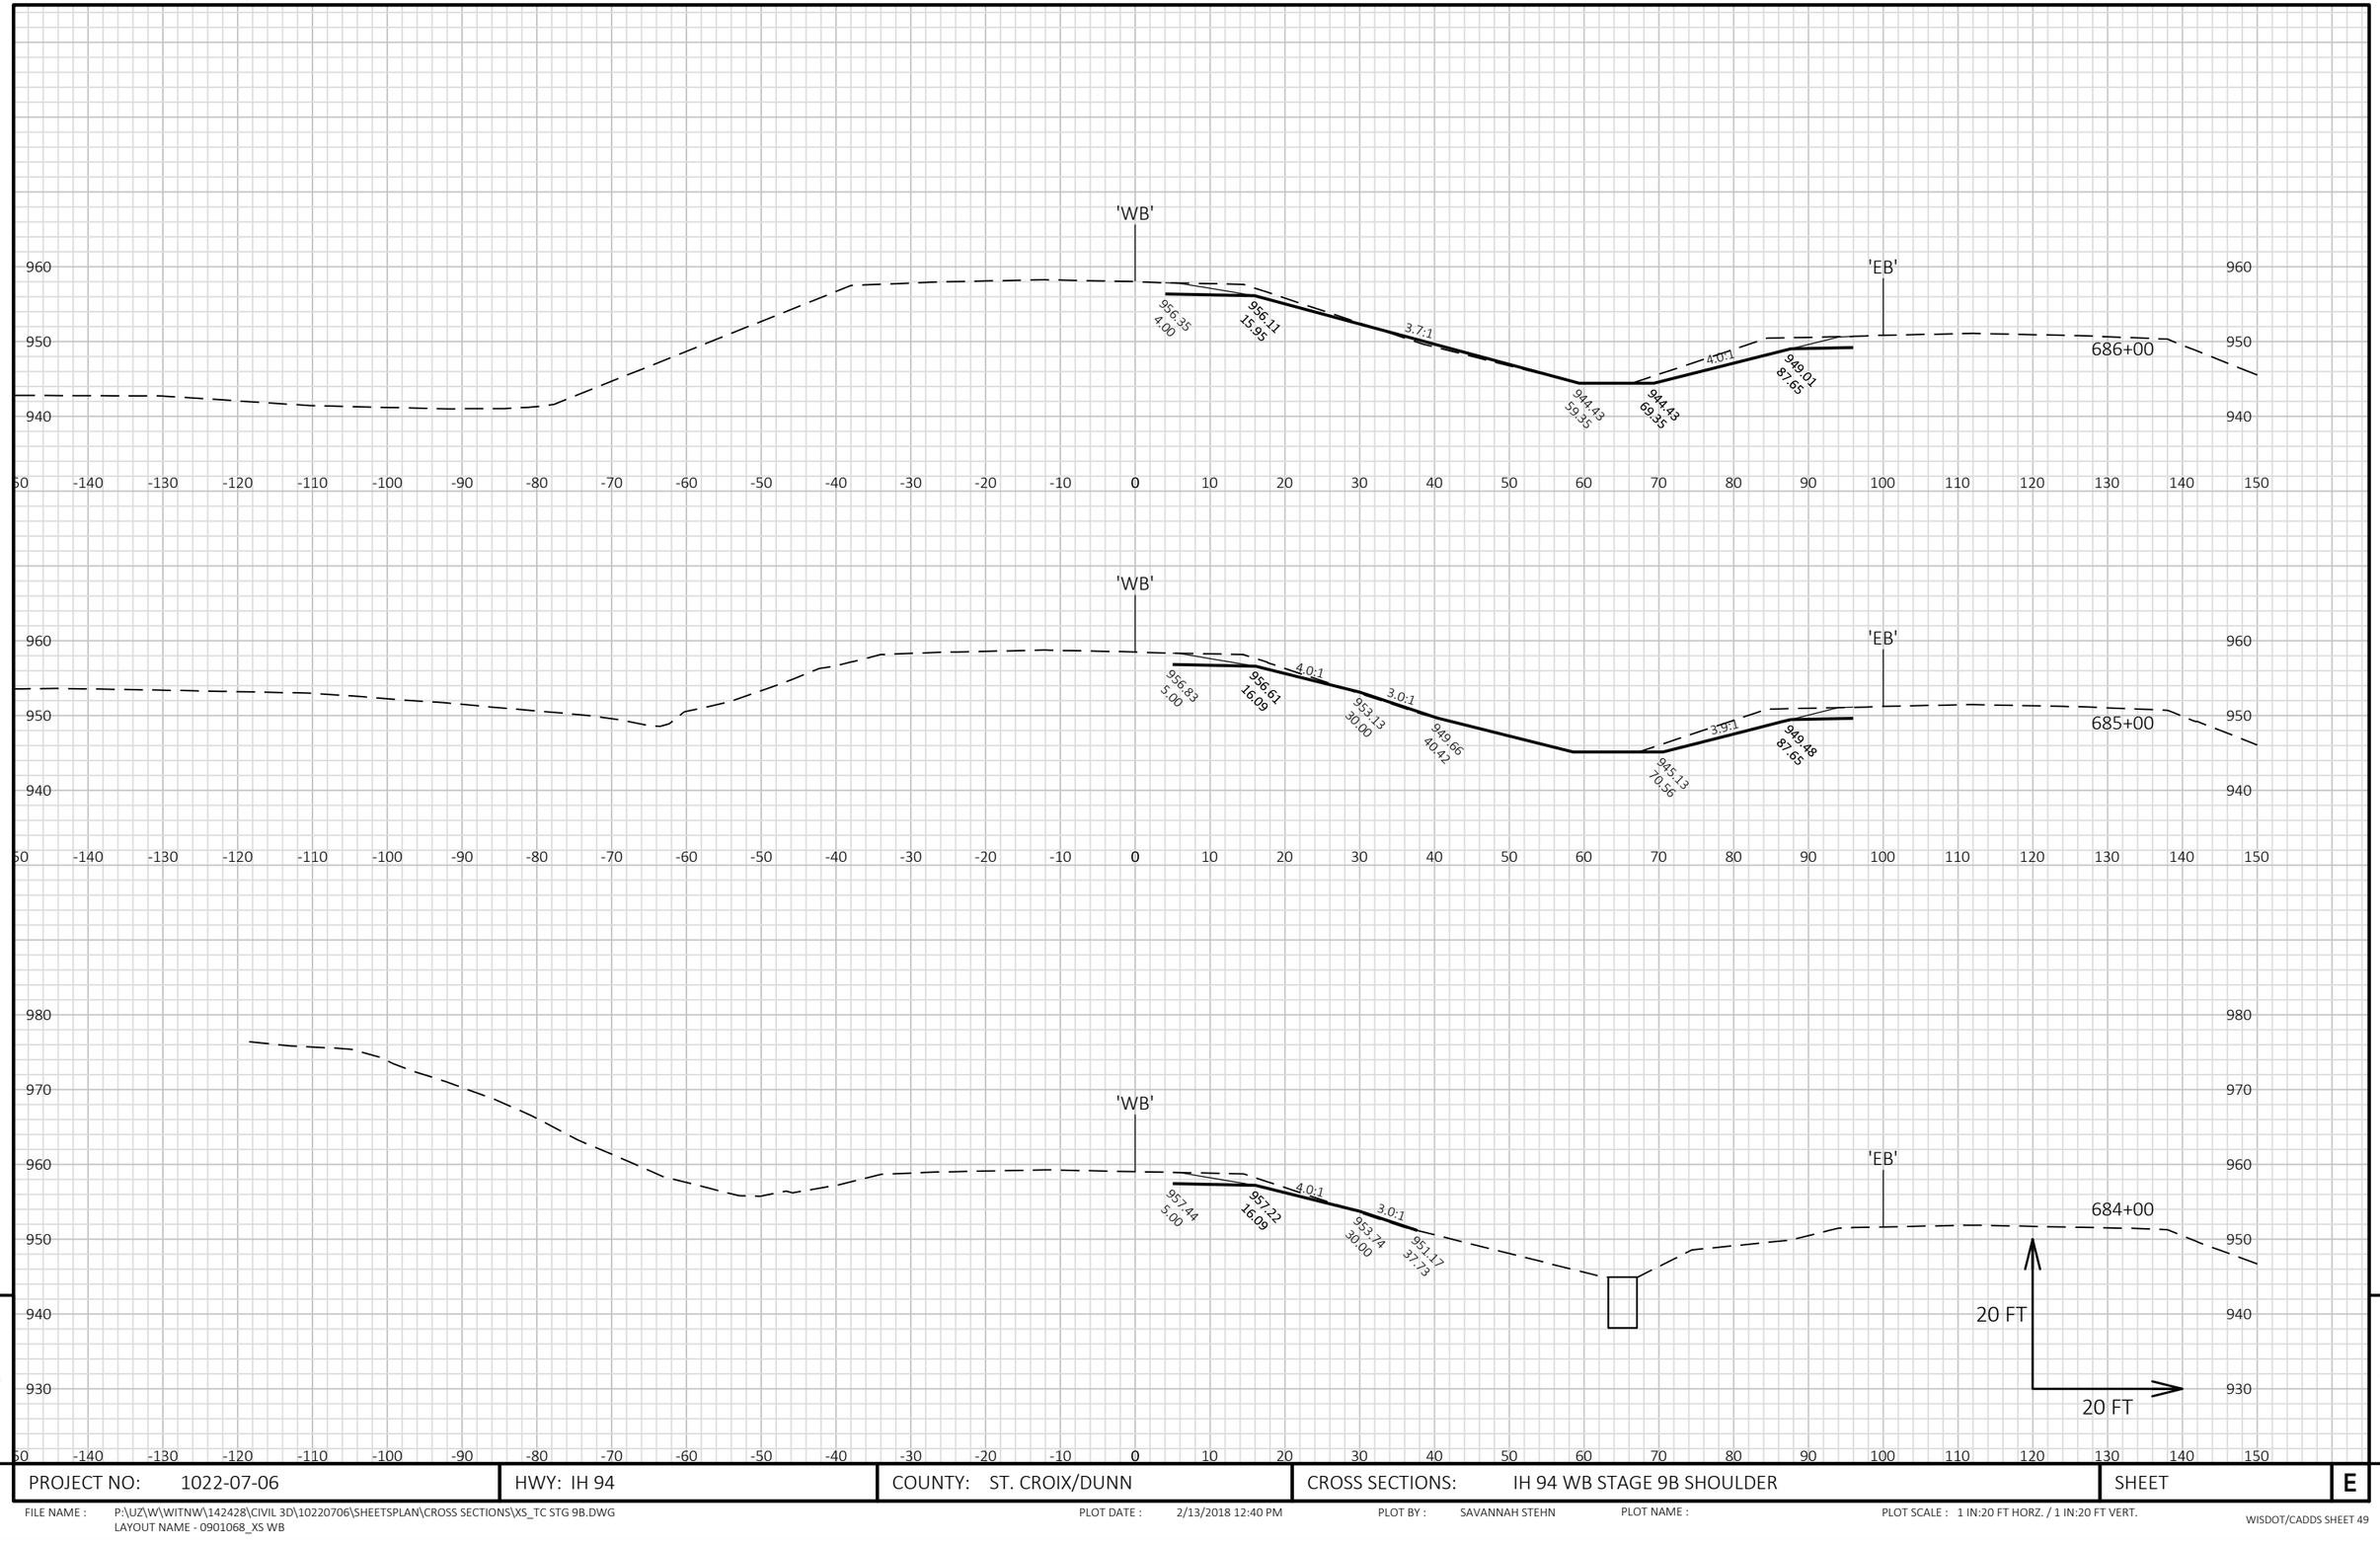


9

9

PROJECT NO: 1022-07-06	HWY: IH 94	COUNTY: ST. CROIX/DUNN	CROSS SECTIONS: IH 94 WB STAGE 9B SHOULDER	SHEET	E

FILE NAME : P:\UZ\W\WITNW\142428\CIVIL 3D\10220706\SHEETSPLAN\CROSS SECTIONS\XS_TC STG 9B.DWG
LAYOUT NAME - 0901068_XS WB

PLOT DATE : 2/13/2018 12:40 PM PLOT BY : SAVANNAH STEHN PLOT NAME : PLOT SCALE : 1 IN:20 FT HORZ. / 1 IN:20 FT VERT.

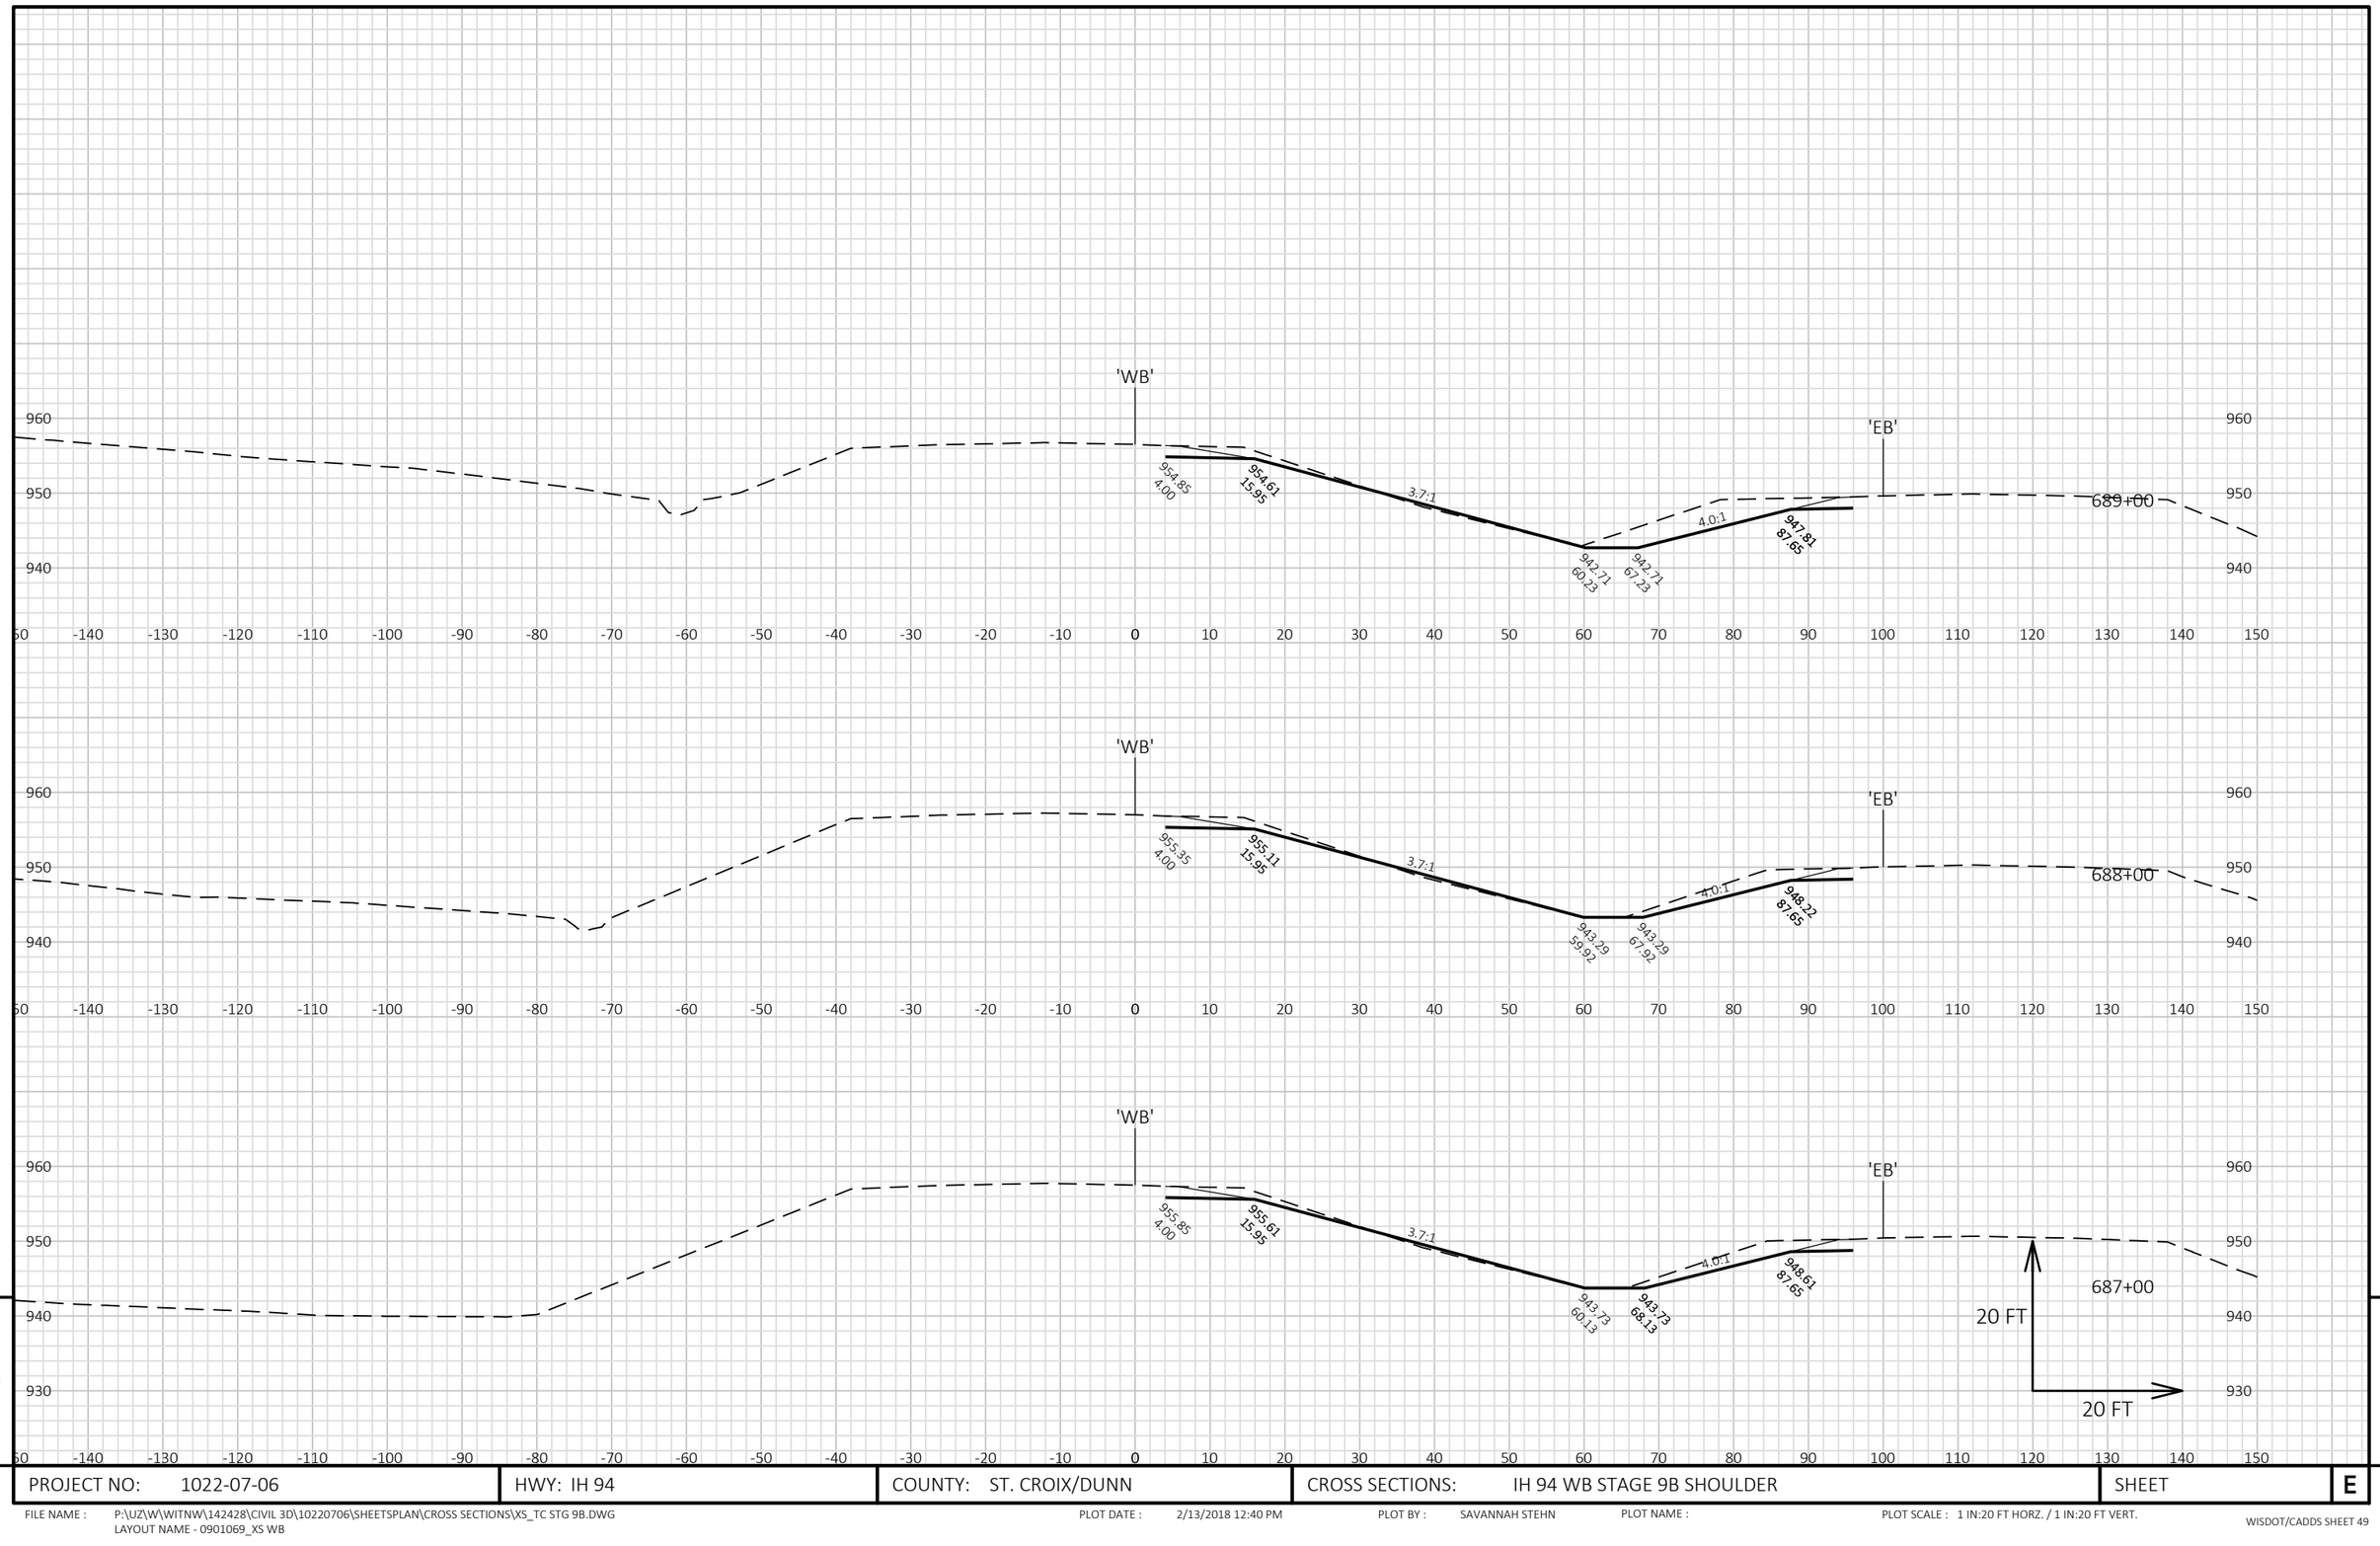


9

9

PROJECT NO: 1022-07-06	HWY: IH 94	COUNTY: ST. CROIX/DUNN	CROSS SECTIONS: IH 94 WB STAGE 9B SHOULDER	SHEET	E

FILE NAME : P:\UZ\W\WITNW\142428\CIVIL 3D\10220706\SHEETSPLAN\CROSS SECTIONS\XS_TC STG 9B.DWG
LAYOUT NAME - 0901069_XS WB

PLOT DATE : 2/13/2018 12:40 PM PLOT BY : SAVANNAH STEHN PLOT NAME : PLOT SCALE : 1 IN:20 FT HORZ. / 1 IN:20 FT VERT.

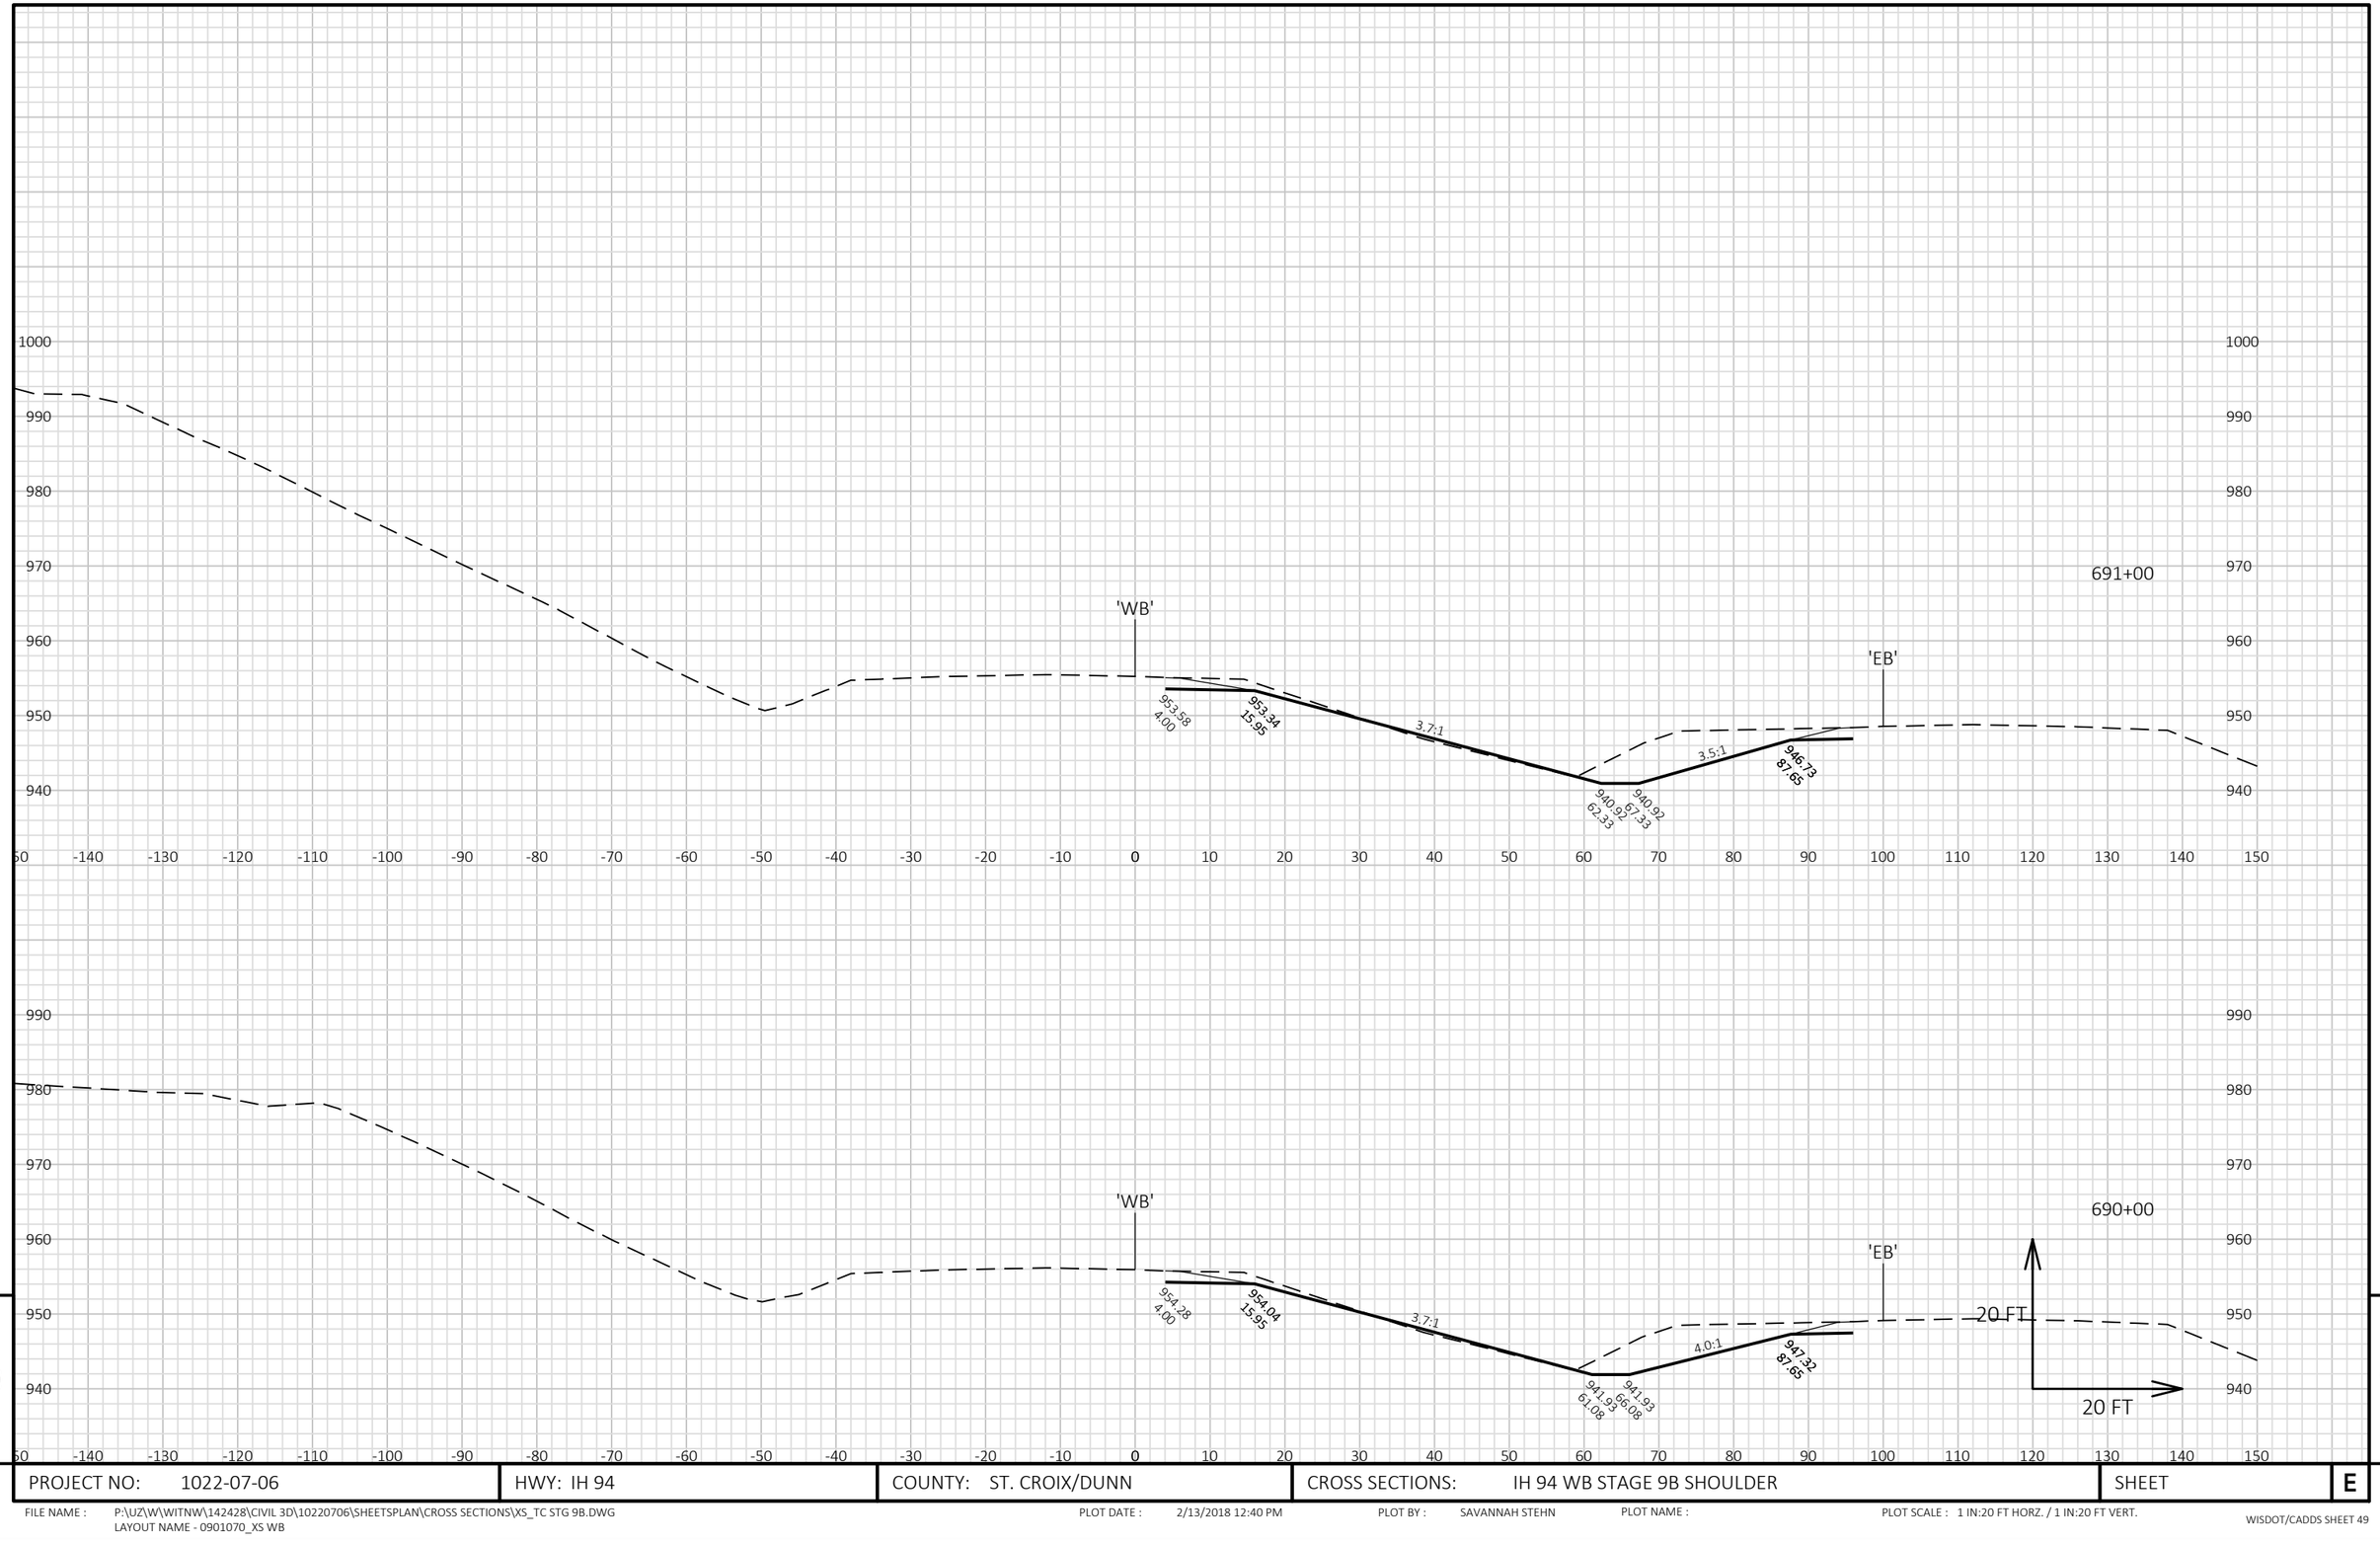


9

9

PROJECT NO: 1022-07-06	HWY: IH 94	COUNTY: ST. CROIX/DUNN	CROSS SECTIONS: IH 94 WB STAGE 9B SHOULDER	SHEET	E

FILE NAME : P:\UZ\W\WITNW\142428\CIVIL 3D\10220706\SHEETSPLAN\CROSS SECTIONS\XS_TC STG 9B.DWG
LAYOUT NAME - 0901070_XS WB

PLOT DATE : 2/13/2018 12:40 PM PLOT BY : SAVANNAH STEHN PLOT NAME : PLOT SCALE : 1 IN:20 FT HORZ. / 1 IN:20 FT VERT.

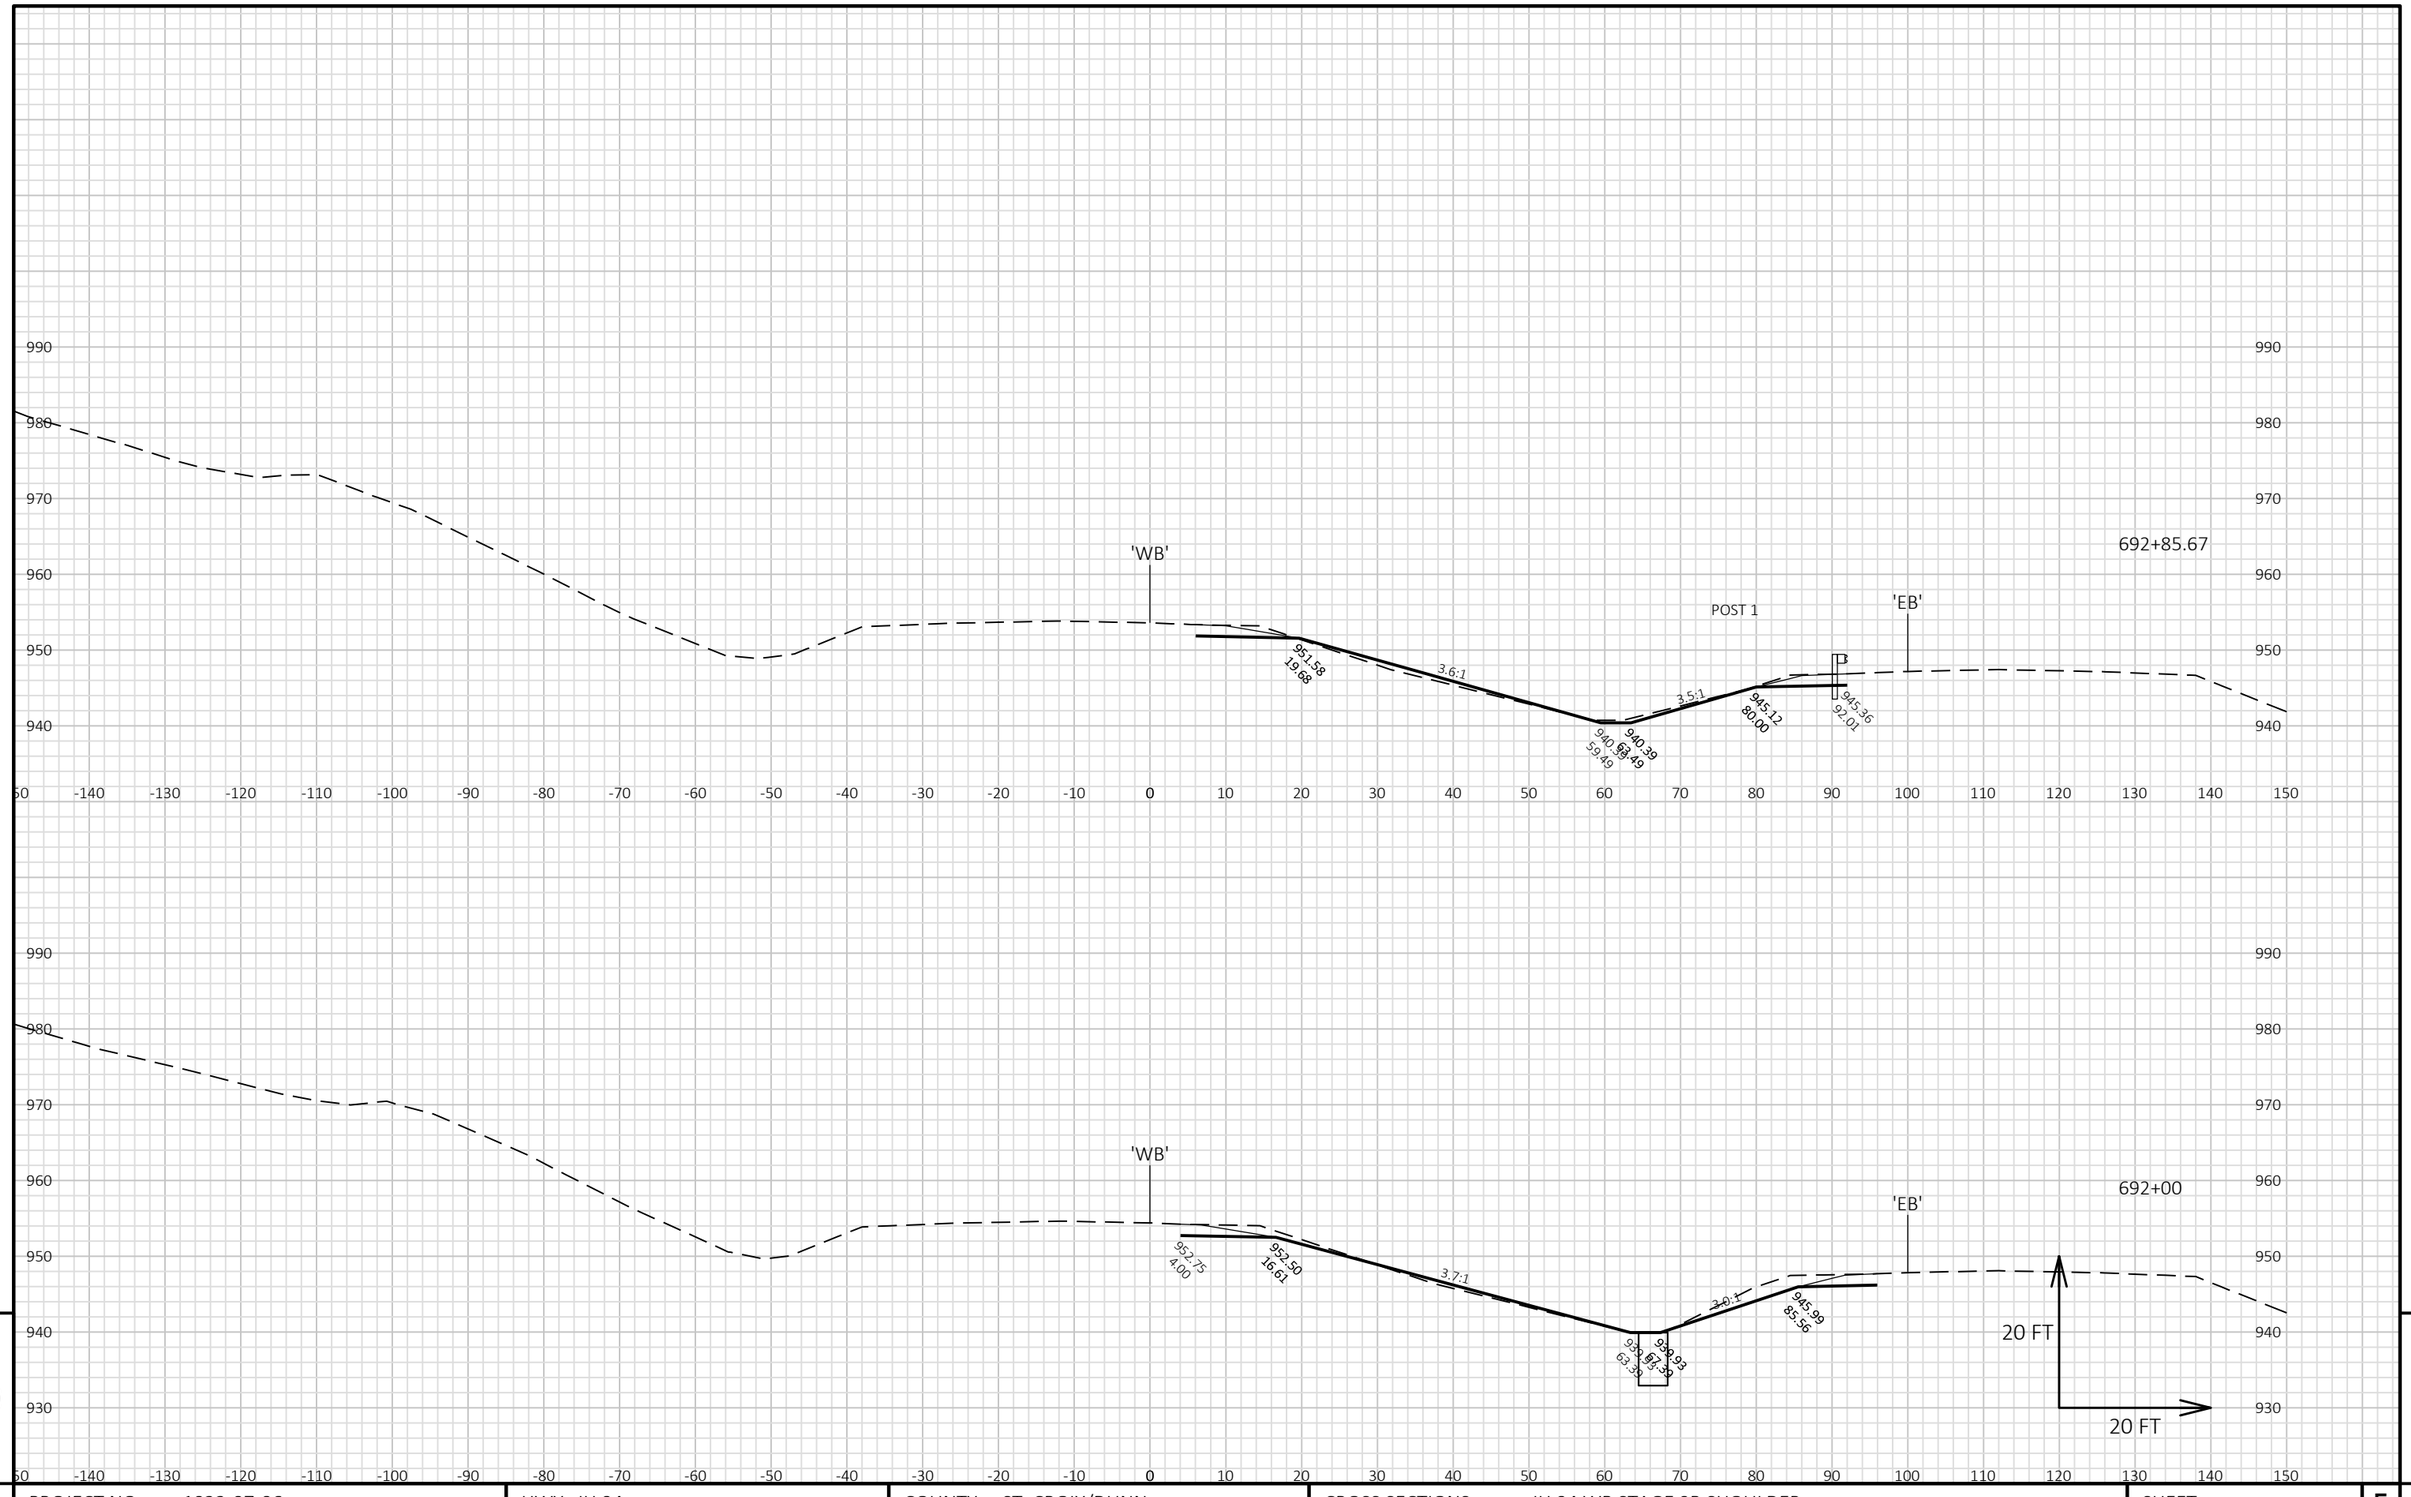


9

9

PROJECT NO: 1022-07-06	HWY: IH 94	COUNTY: ST. CROIX/DUNN	CROSS SECTIONS: IH 94 WB STAGE 9B SHOULDER	SHEET	E

FILE NAME : P:\UZ\W\WITNW\142428\CIVIL 3D\10220706\SHEETSPLAN\CROSS SECTIONS\XS_TC STG 9B.DWG
LAYOUT NAME - 0901071_XS WB

PLOT DATE : 2/13/2018 12:40 PM PLOT BY : SAVANNAH STEHN PLOT NAME : PLOT SCALE : 1 IN:20 FT HORZ. / 1 IN:20 FT VERT.

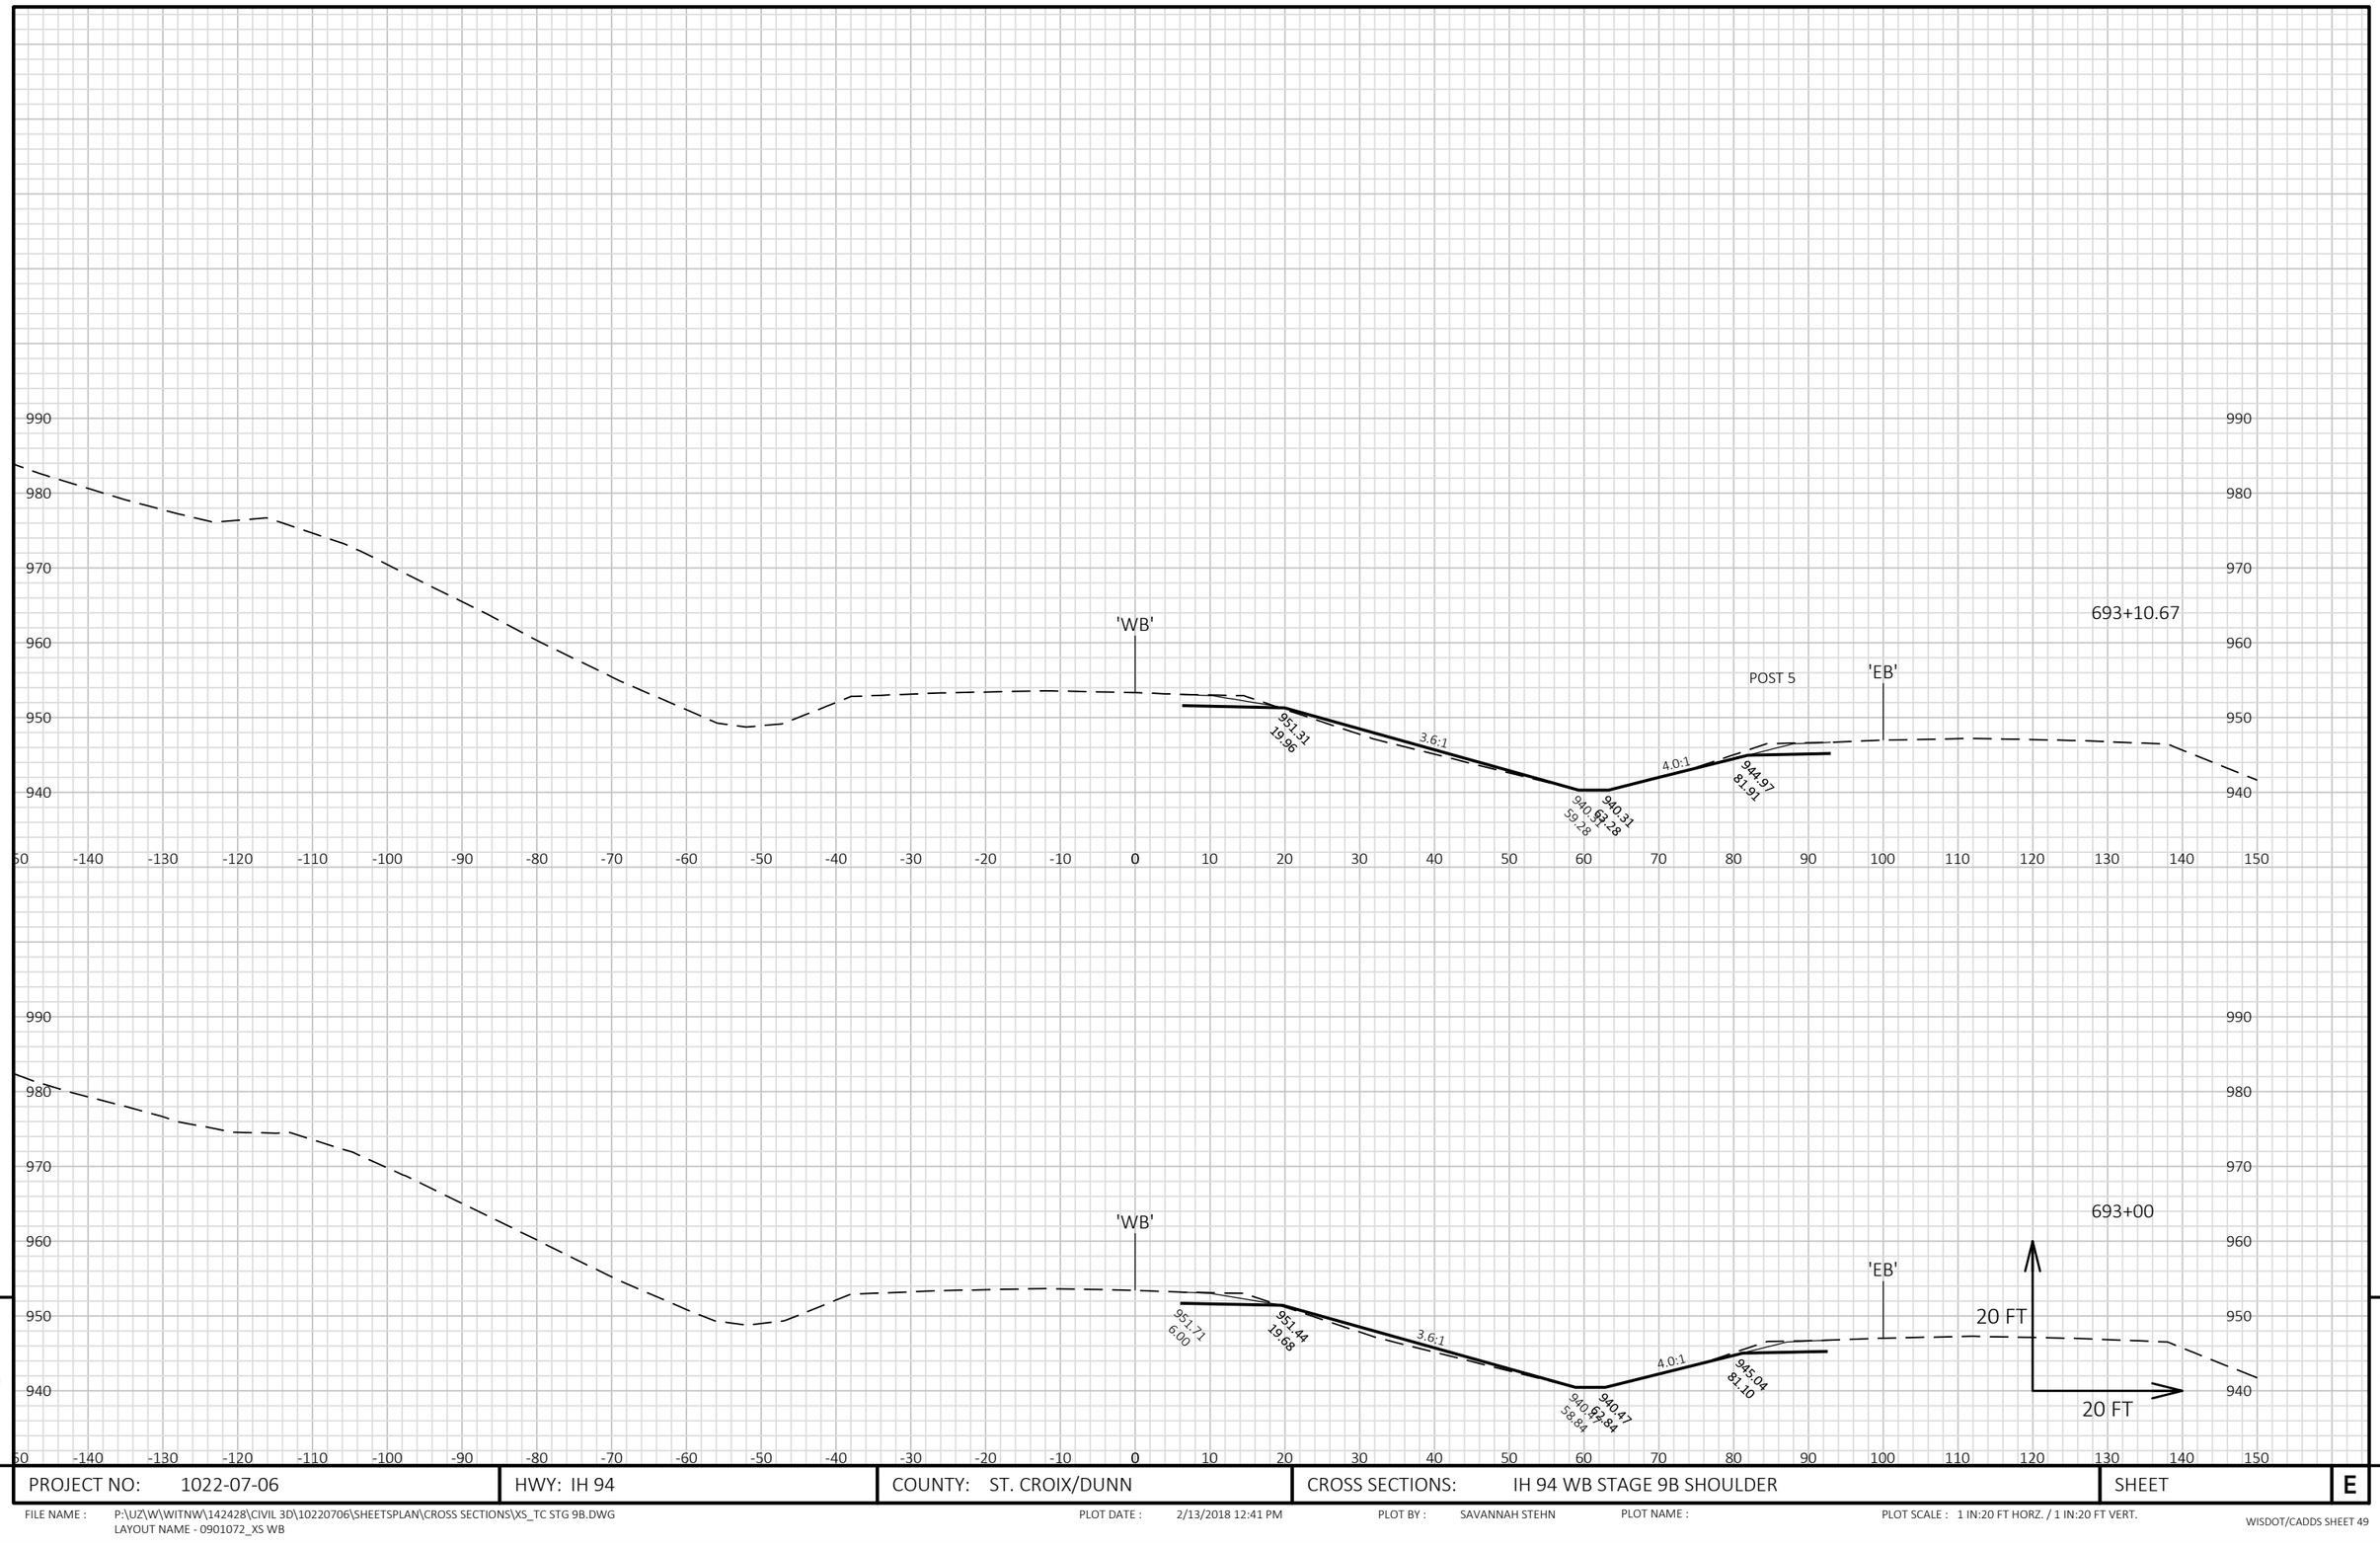

PROJECT NO: 1022-07-06	HWY: IH 94	COUNTY: ST. CROIX/DUNN	CROSS SECTIONS: IH 94 WB STAGE 9B SHOULDER	SHEET	E


FILE NAME : P:\UZ\W\WITNW\142428\CIVIL 3D\10220706\SHEETSPLAN\CROSS SECTIONS\XS_TC STG 9B.DWG
LAYOUT NAME - 0901072_XS WB

PLOT DATE : 2/13/2018 12:41 PM PLOT BY : SAVANNAH STEHN PLOT NAME : PLOT SCALE : 1 IN:20 FT HORZ. / 1 IN:20 FT VERT.

WISDOT/CADDS SHEET 49

9

9

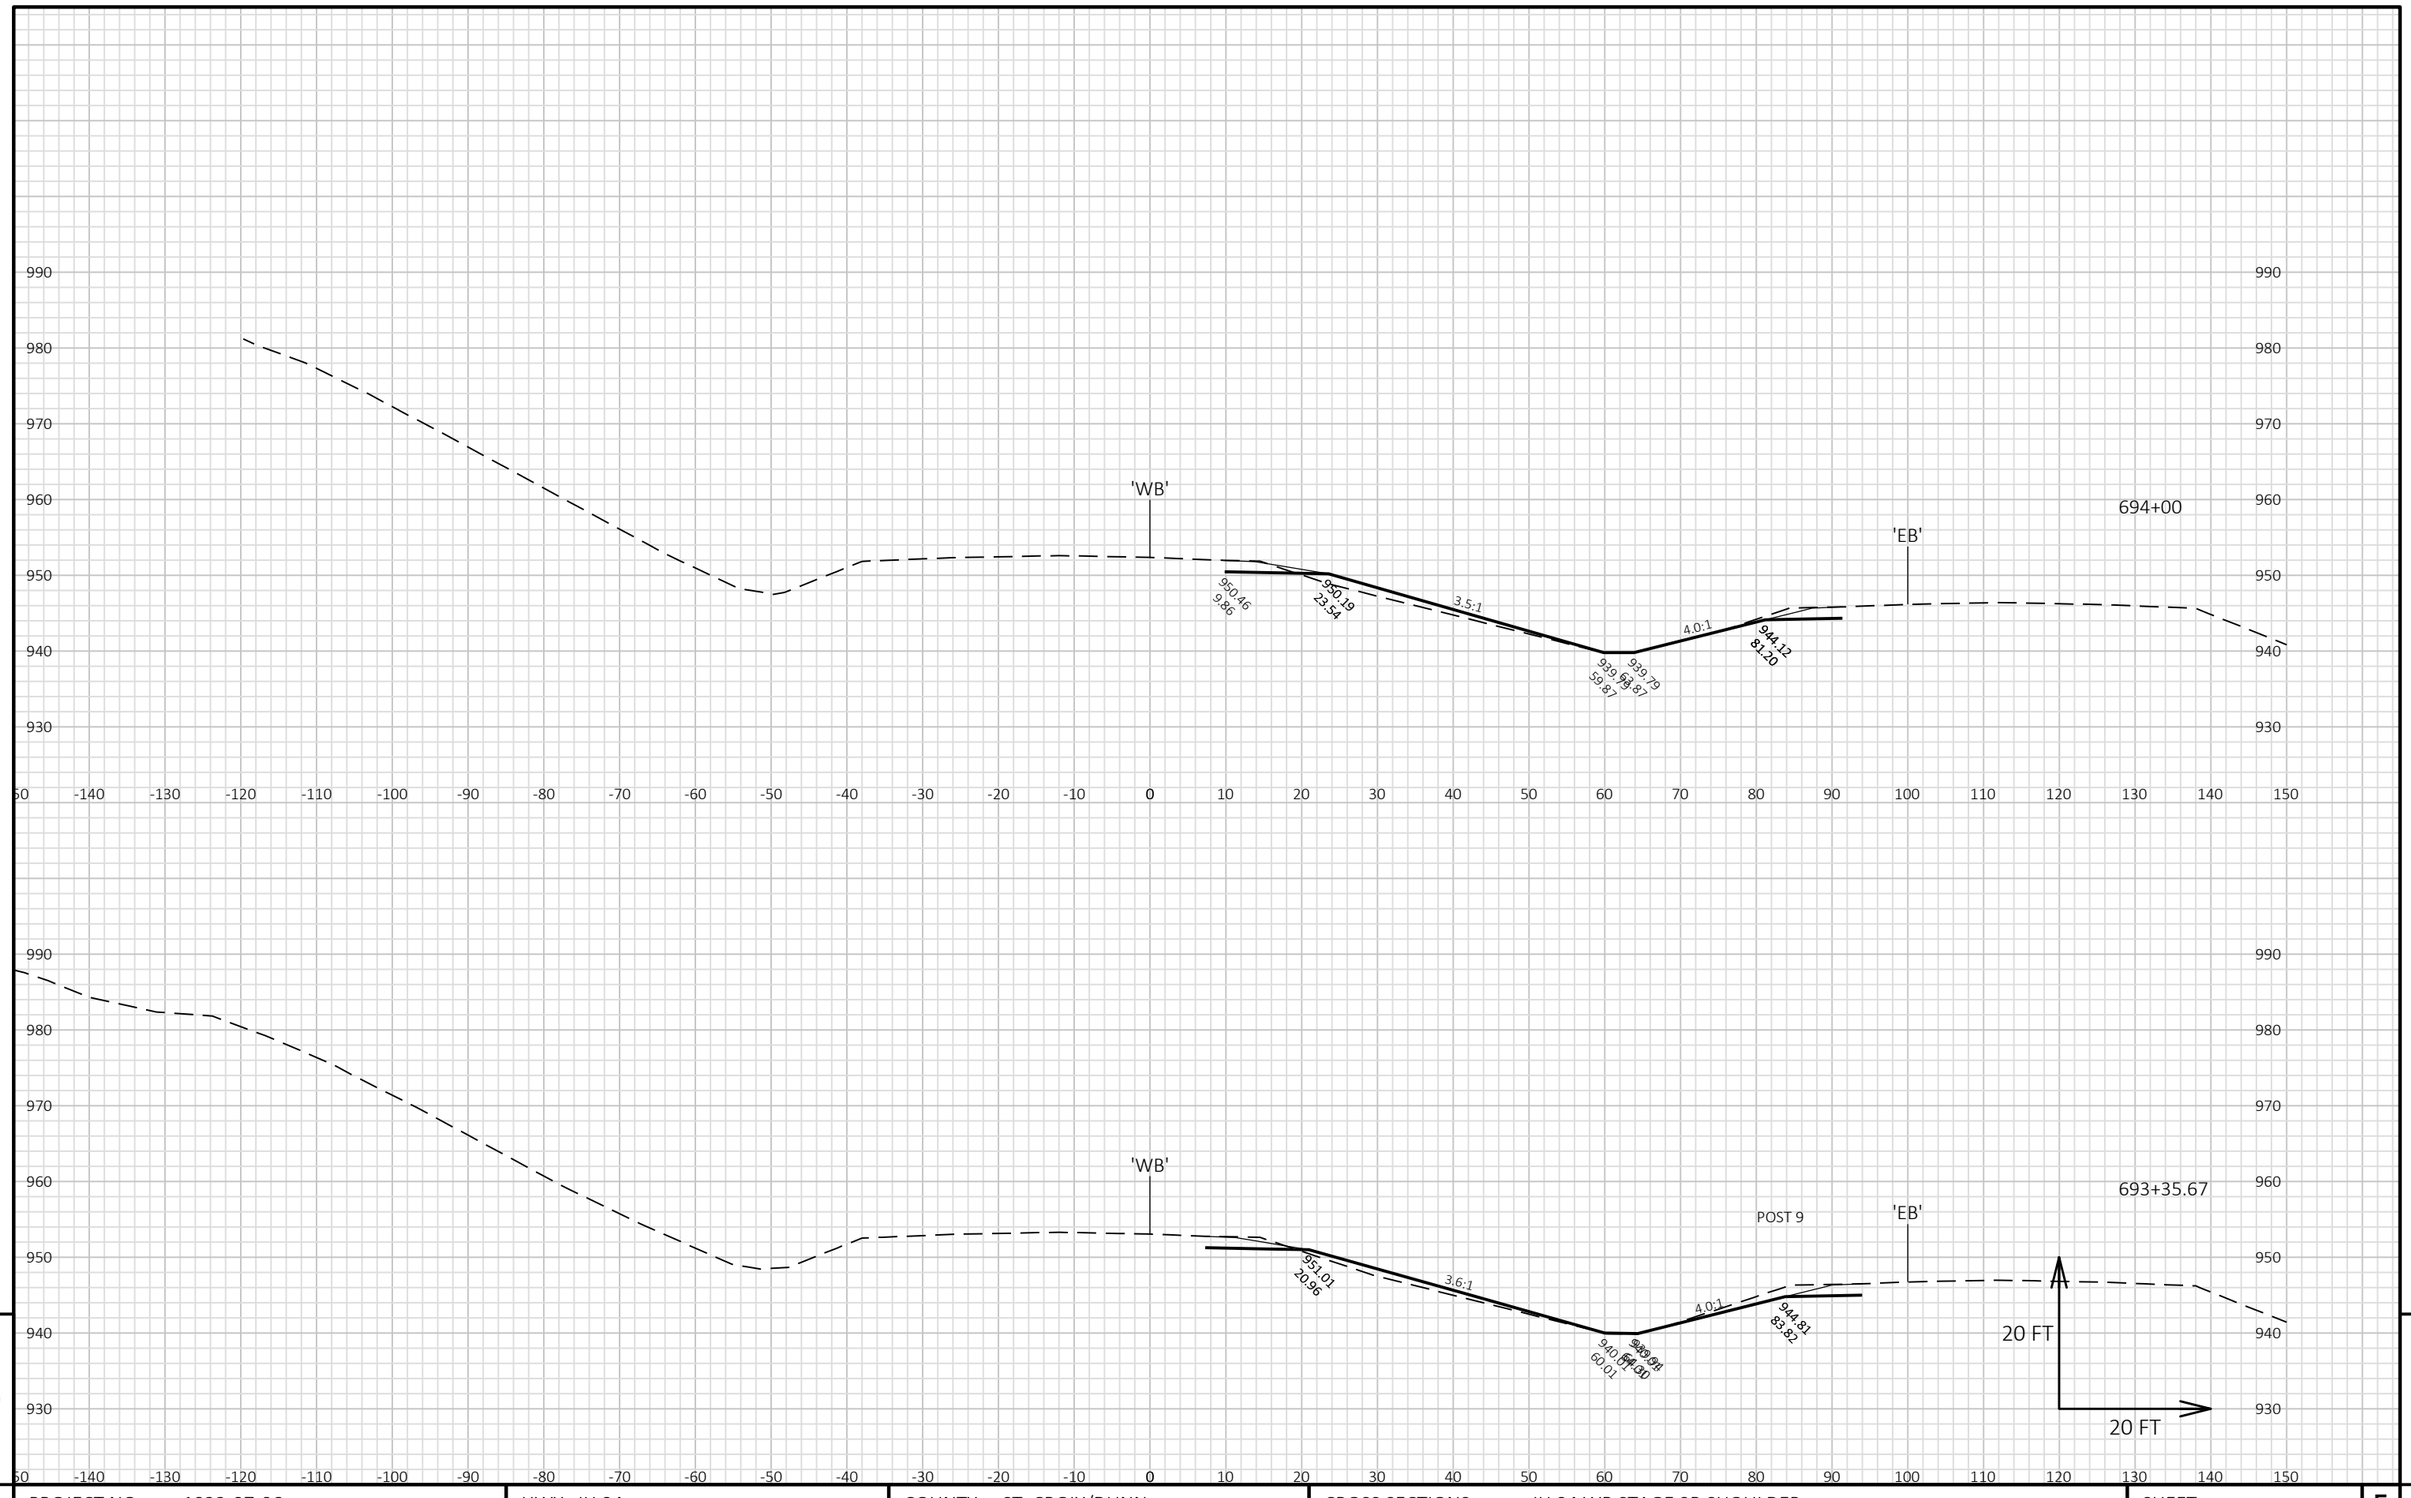

9

9

PROJECT NO: 1022-07-06	HWY: IH 94	COUNTY: ST. CROIX/DUNN	CROSS SECTIONS: IH 94 WB STAGE 9B SHOULDER	SHEET	E

FILE NAME : P:\UZ\W\WITNW\142428\CIVIL 3D\10220706\SHEETSPLAN\CROSS SECTIONS\XS_TC STG 9B.DWG
LAYOUT NAME - 0901073_XS WB

PLOT DATE : 2/13/2018 12:41 PM PLOT BY : SAVANNAH STEHN PLOT NAME : PLOT SCALE : 1 IN:20 FT HORZ. / 1 IN:20 FT VERT.


9

9

PROJECT NO: 1022-07-06	HWY: IH 94	COUNTY: ST. CROIX/DUNN	CROSS SECTIONS: IH 94 WB STAGE 9B SHOULDER	SHEET	E

FILE NAME : P:\UZ\W\WITNW\142428\CIVIL 3D\10220706\SHEETSPLAN\CROSS SECTIONS\XS_TC STG 9B.DWG
LAYOUT NAME - 0901074_XS WB

PLOT DATE : 2/13/2018 12:41 PM PLOT BY : SAVANNAH STEHN PLOT NAME : PLOT SCALE : 1 IN:20 FT HORZ. / 1 IN:20 FT VERT.

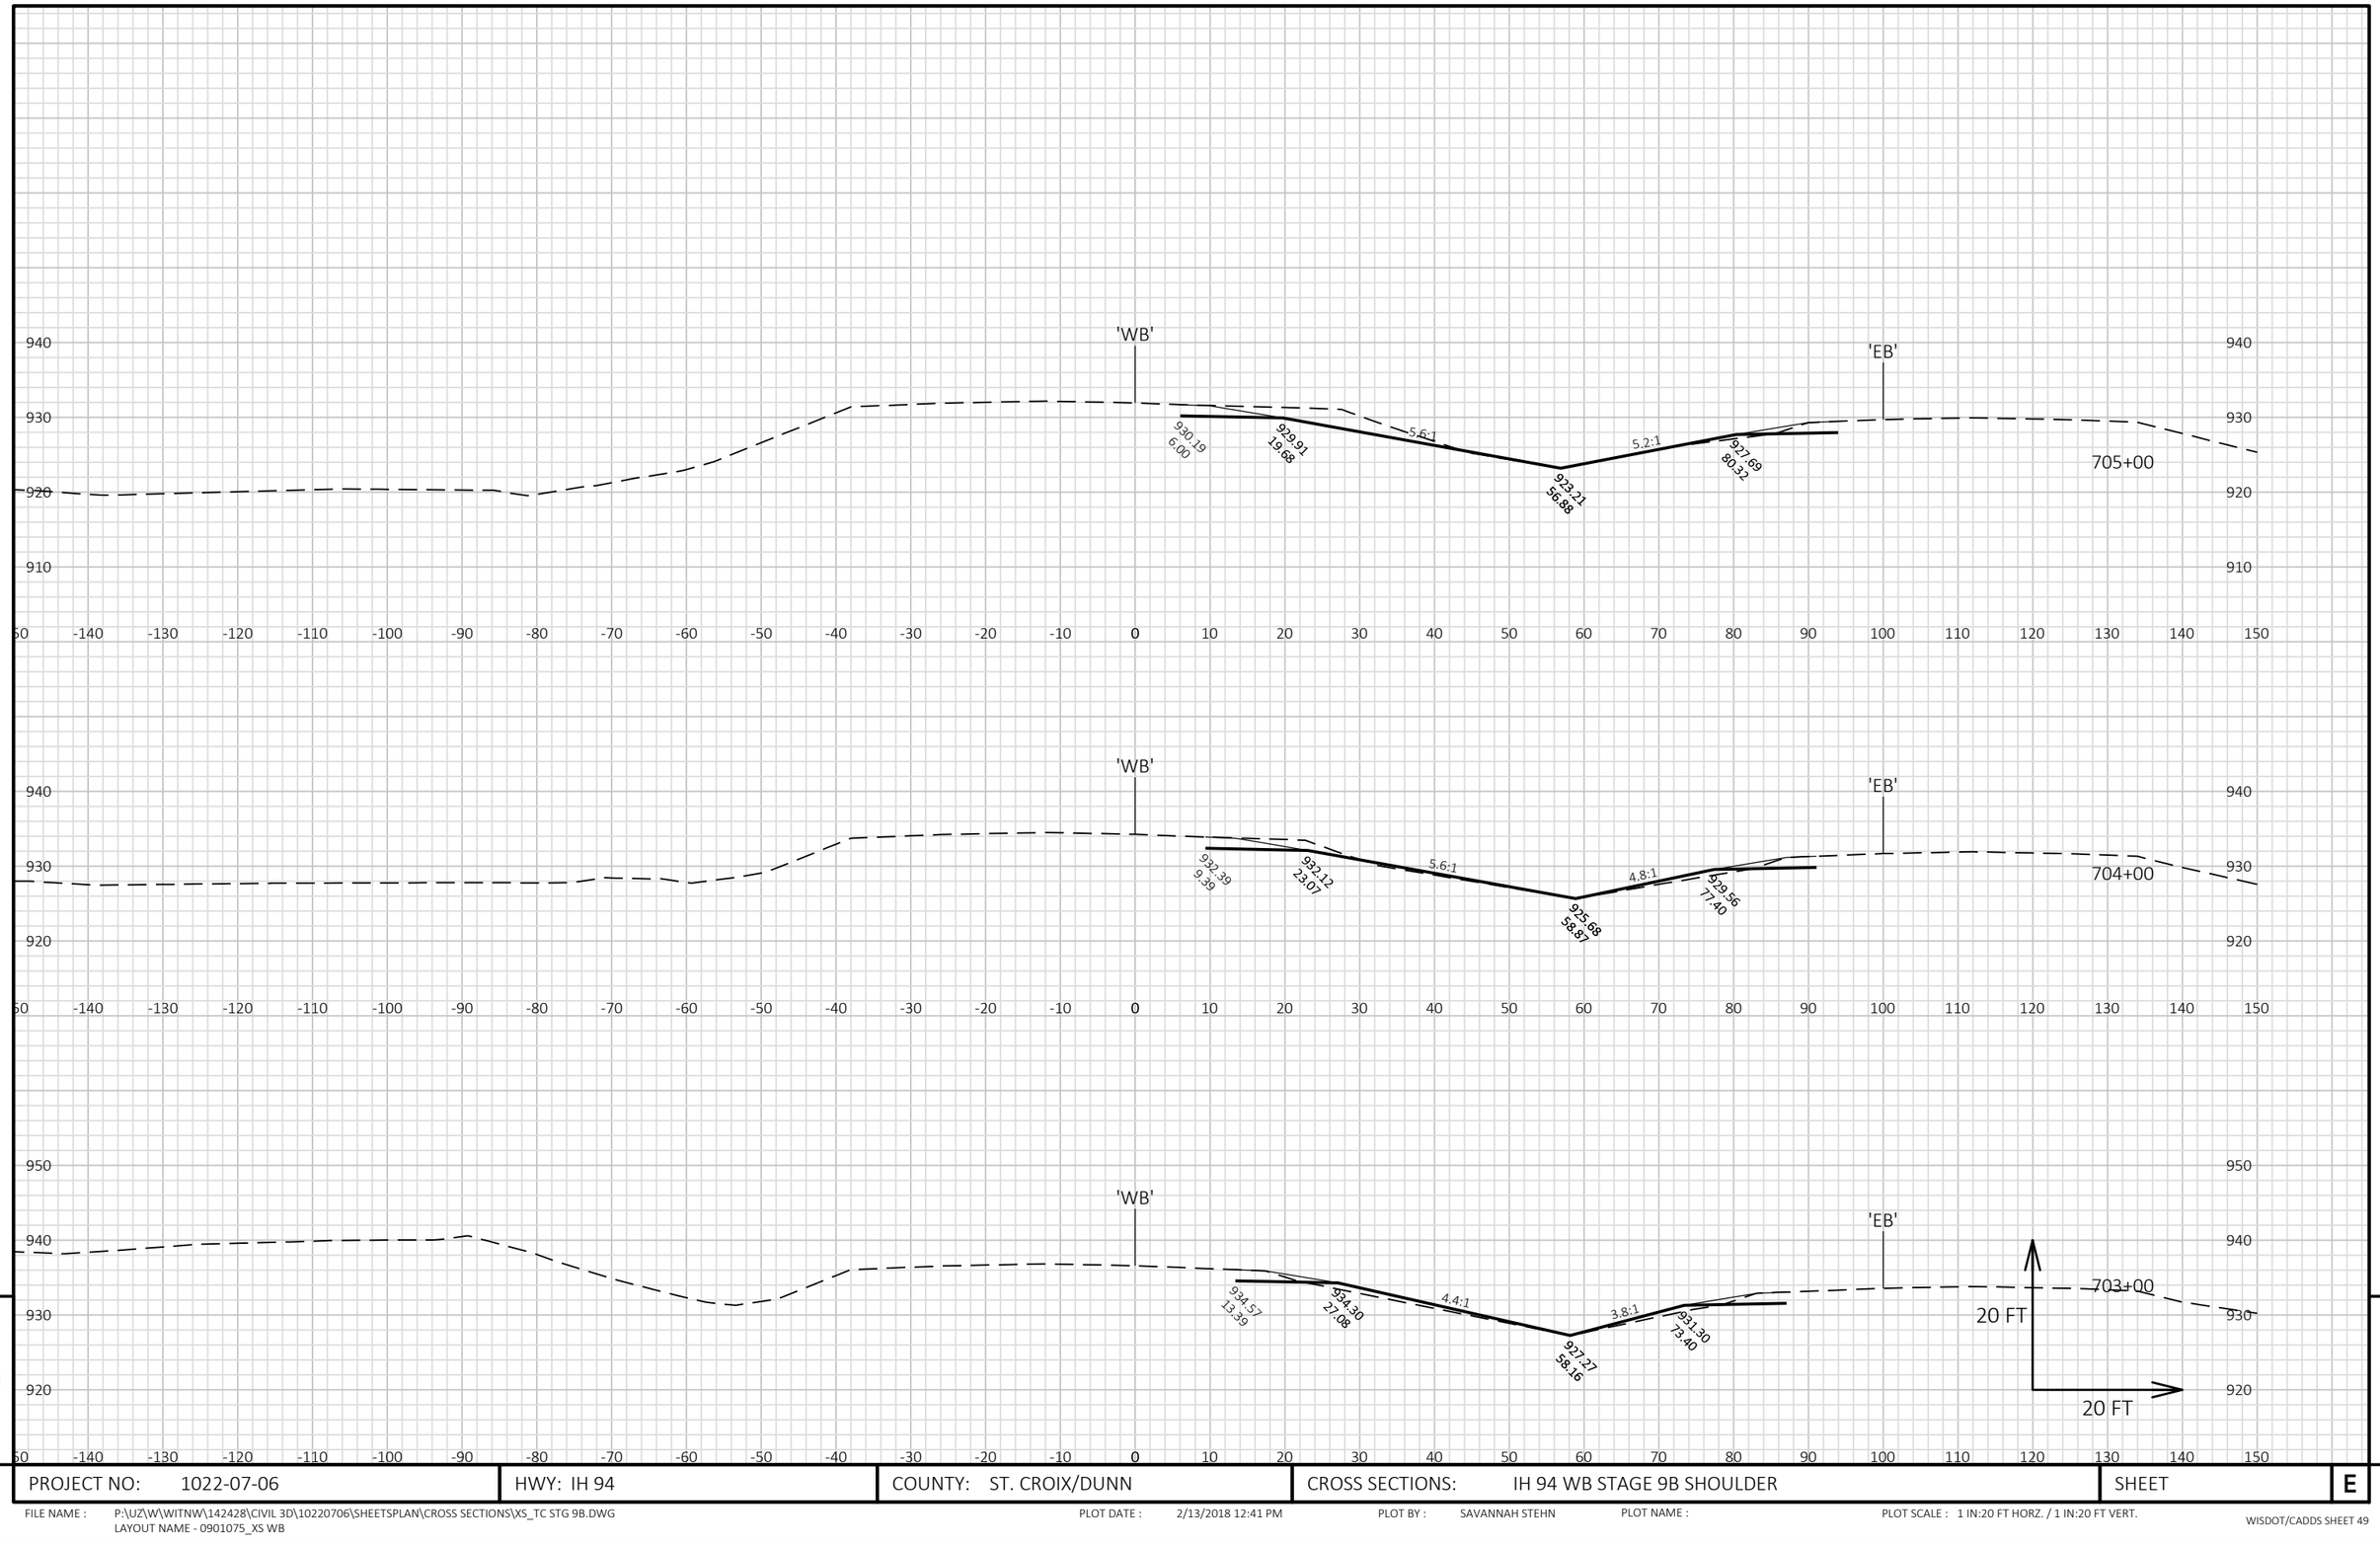


PROJECT NO: 1022-07-06	HWY: IH 94	COUNTY: ST. CROIX/DUNN	CROSS SECTIONS: IH 94 WB STAGE 9B SHOULDER	SHEET	E

FILE NAME : P:\UZ\W\WITNW\142428\CIVIL 3D\10220706\SHEETSPLAN\CROSS SECTIONS\XS_TC STG 9B.DWG
LAYOUT NAME - 0901075_XS WB

PLOT DATE : 2/13/2018 12:41 PM PLOT BY : SAVANNAH STEHN PLOT NAME : PLOT SCALE : 1 IN:20 FT HORZ. / 1 IN:20 FT VERT.

WISDOT/CADDS SHEET 49

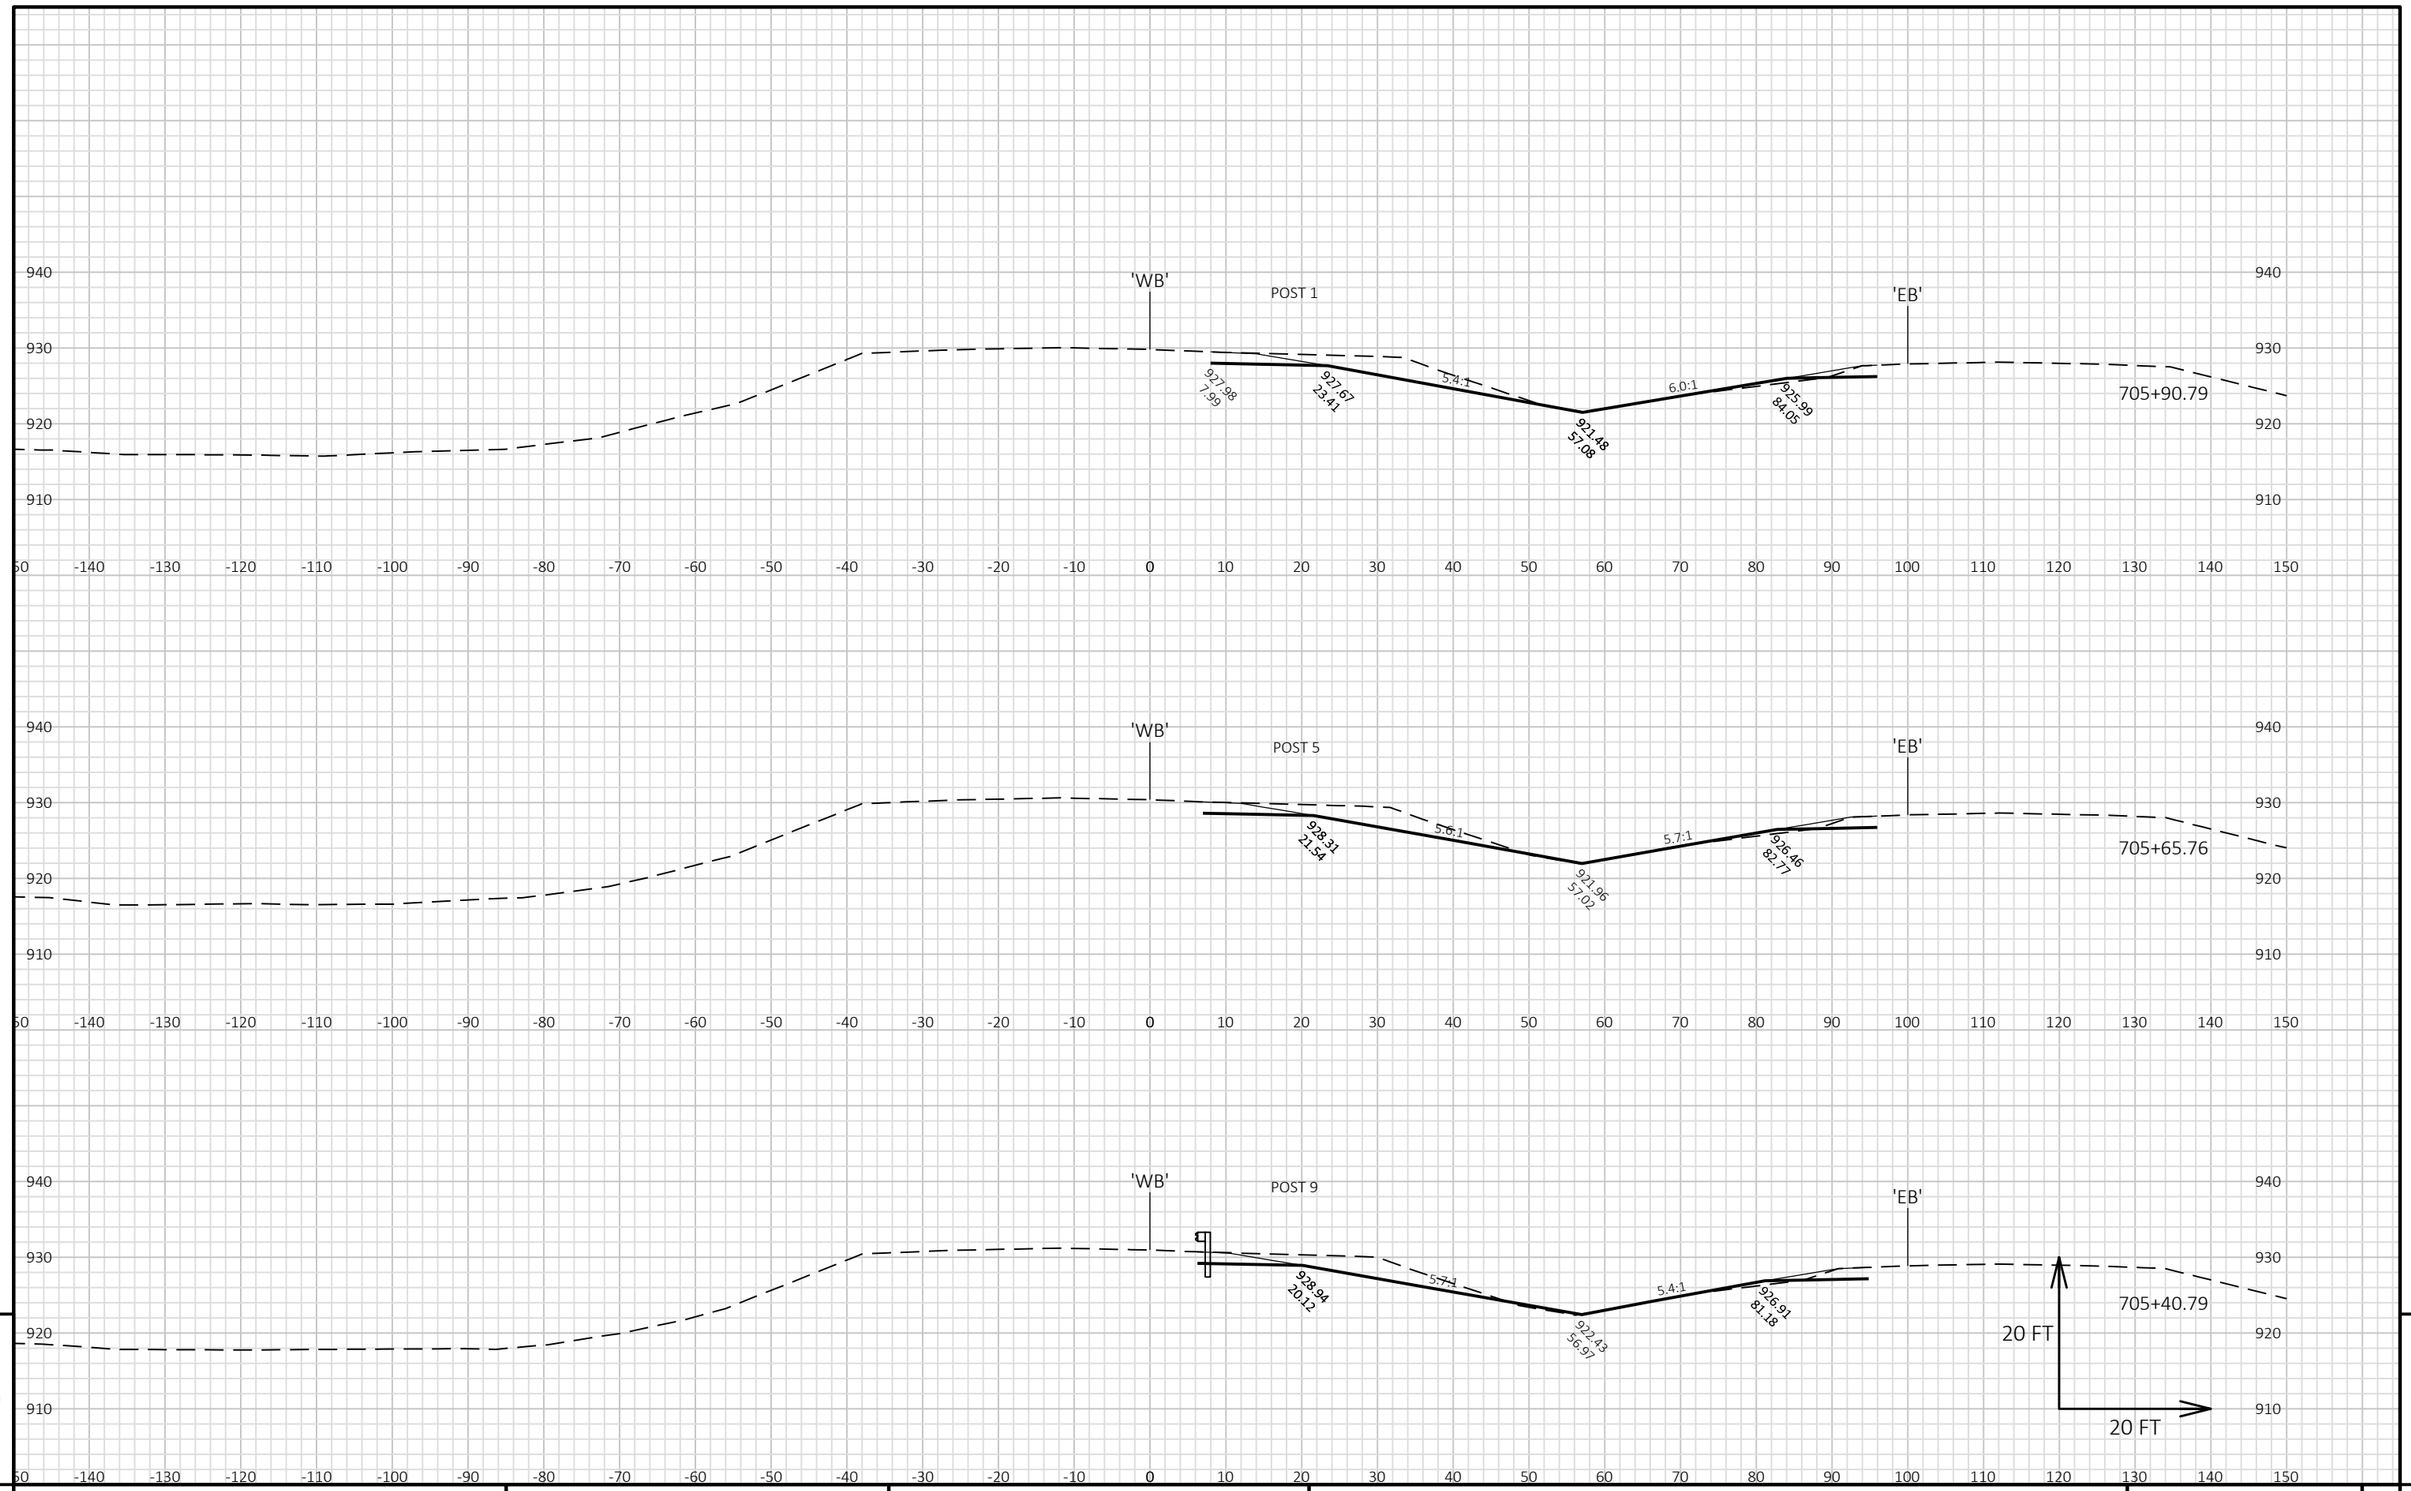


9

9

PROJECT NO: 1022-07-06	HWY: IH 94	COUNTY: ST. CROIX/DUNN	CROSS SECTIONS: IH 94 WB STAGE 9B SHOULDER	SHEET	E

FILE NAME : P:\UZ\W\WITNW\142428\CIVIL 3D\10220706\SHEETSPLAN\CROSS SECTIONS\XS_TC STG 9B.DWG
LAYOUT NAME - 0901076_XS WB

PLOT DATE : 2/13/2018 12:41 PM PLOT BY : SAVANNAH STEHN PLOT NAME : PLOT SCALE : 1 IN:20 FT HORZ. / 1 IN:20 FT VERT.

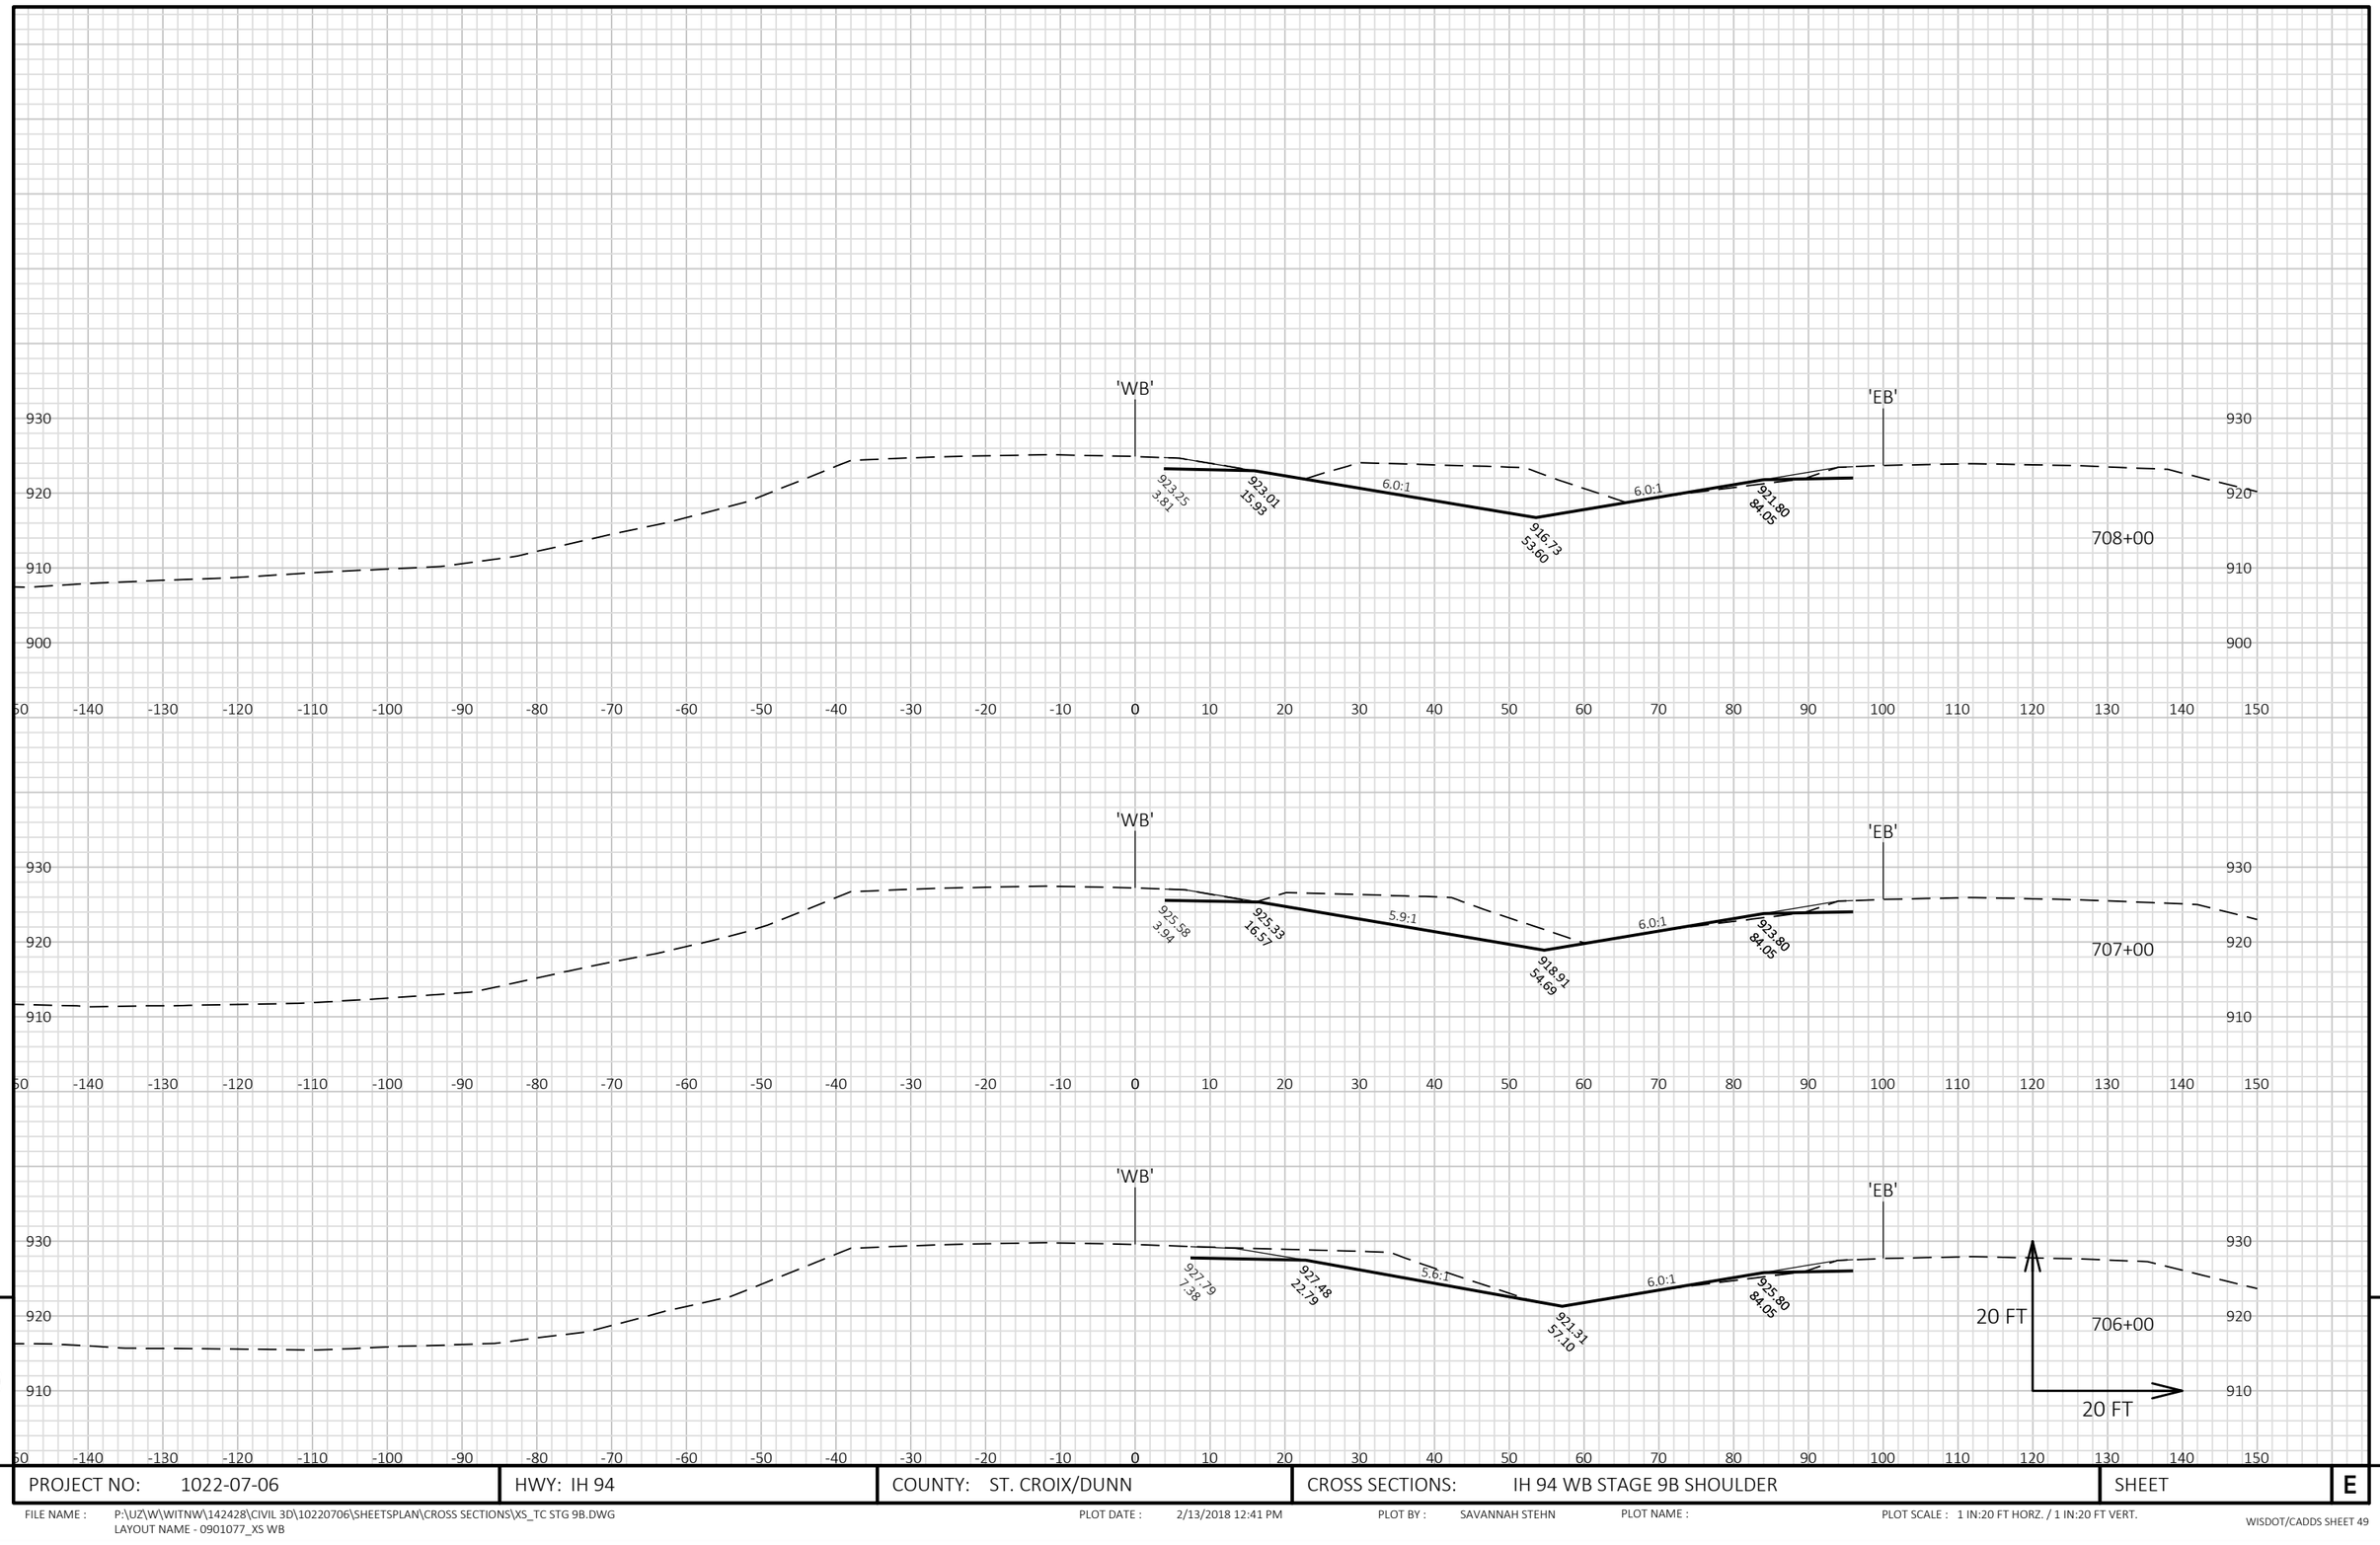


9

PROJECT NO: 1022-07-06	HWY: IH 94	COUNTY: ST. CROIX/DUNN	CROSS SECTIONS: IH 94 WB STAGE 9B SHOULDER	SHEET	E

FILE NAME : P:\UZ\W\WITNW\142428\CIVIL 3D\10220706\SHEETSPLAN\CROSS SECTIONS\XS_TC STG 9B.DWG
LAYOUT NAME - 0901077_XS WB


PLOT DATE : 2/13/2018 12:41 PM PLOT BY : SAVANNAH STEHN PLOT NAME : PLOT SCALE : 1 IN:20 FT HORZ. / 1 IN:20 FT VERT.

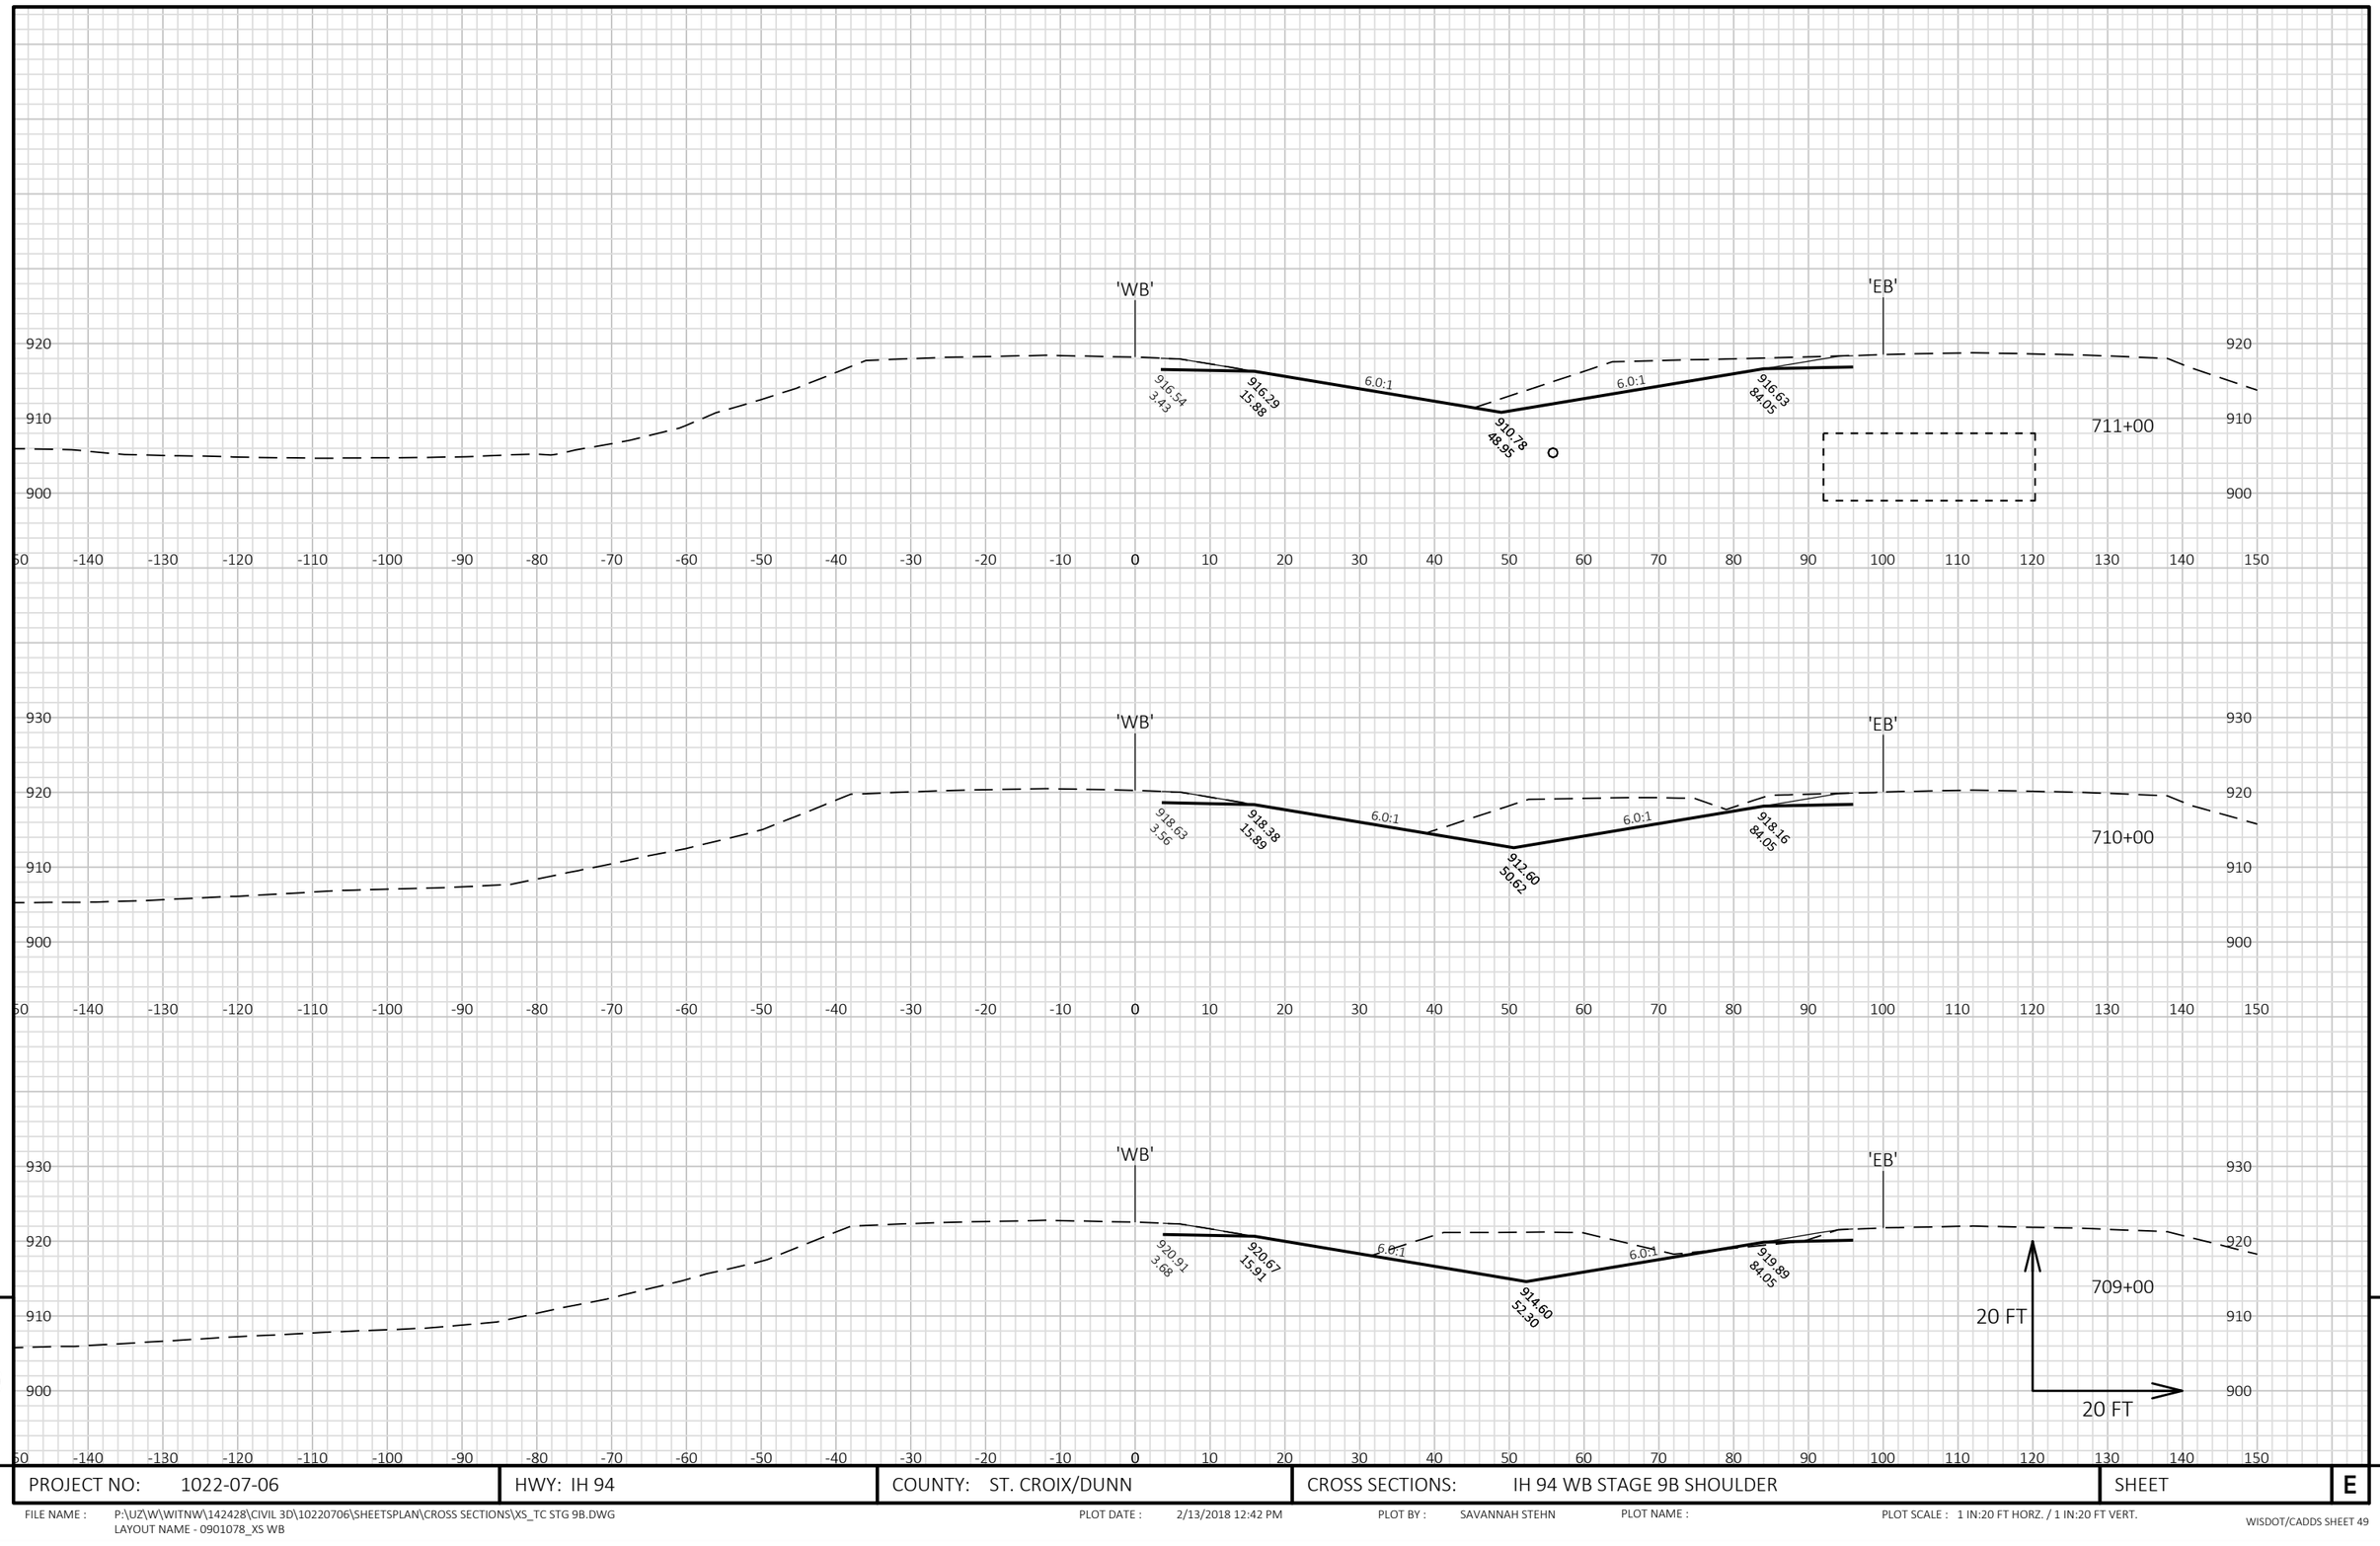

9

PROJECT NO: 1022-07-06	HWY: IH 94	COUNTY: ST. CROIX/DUNN	CROSS SECTIONS: IH 94 WB STAGE 9B SHOULDER	SHEET	E

FILE NAME : P:\UZ\W\WITNW\142428\CIVIL 3D\10220706\SHEETSPLAN\CROSS SECTIONS\XS_TC STG 9B.DWG
LAYOUT NAME - 0901078_XS WB
PLOT DATE : 2/13/2018 12:42 PM
PLOT BY : SAVANNAH STEHN
PLOT NAME :
PLOT SCALE : 1 IN:20 FT HORZ. / 1 IN:20 FT VERT.
WISDOT/CADDS SHEET 49

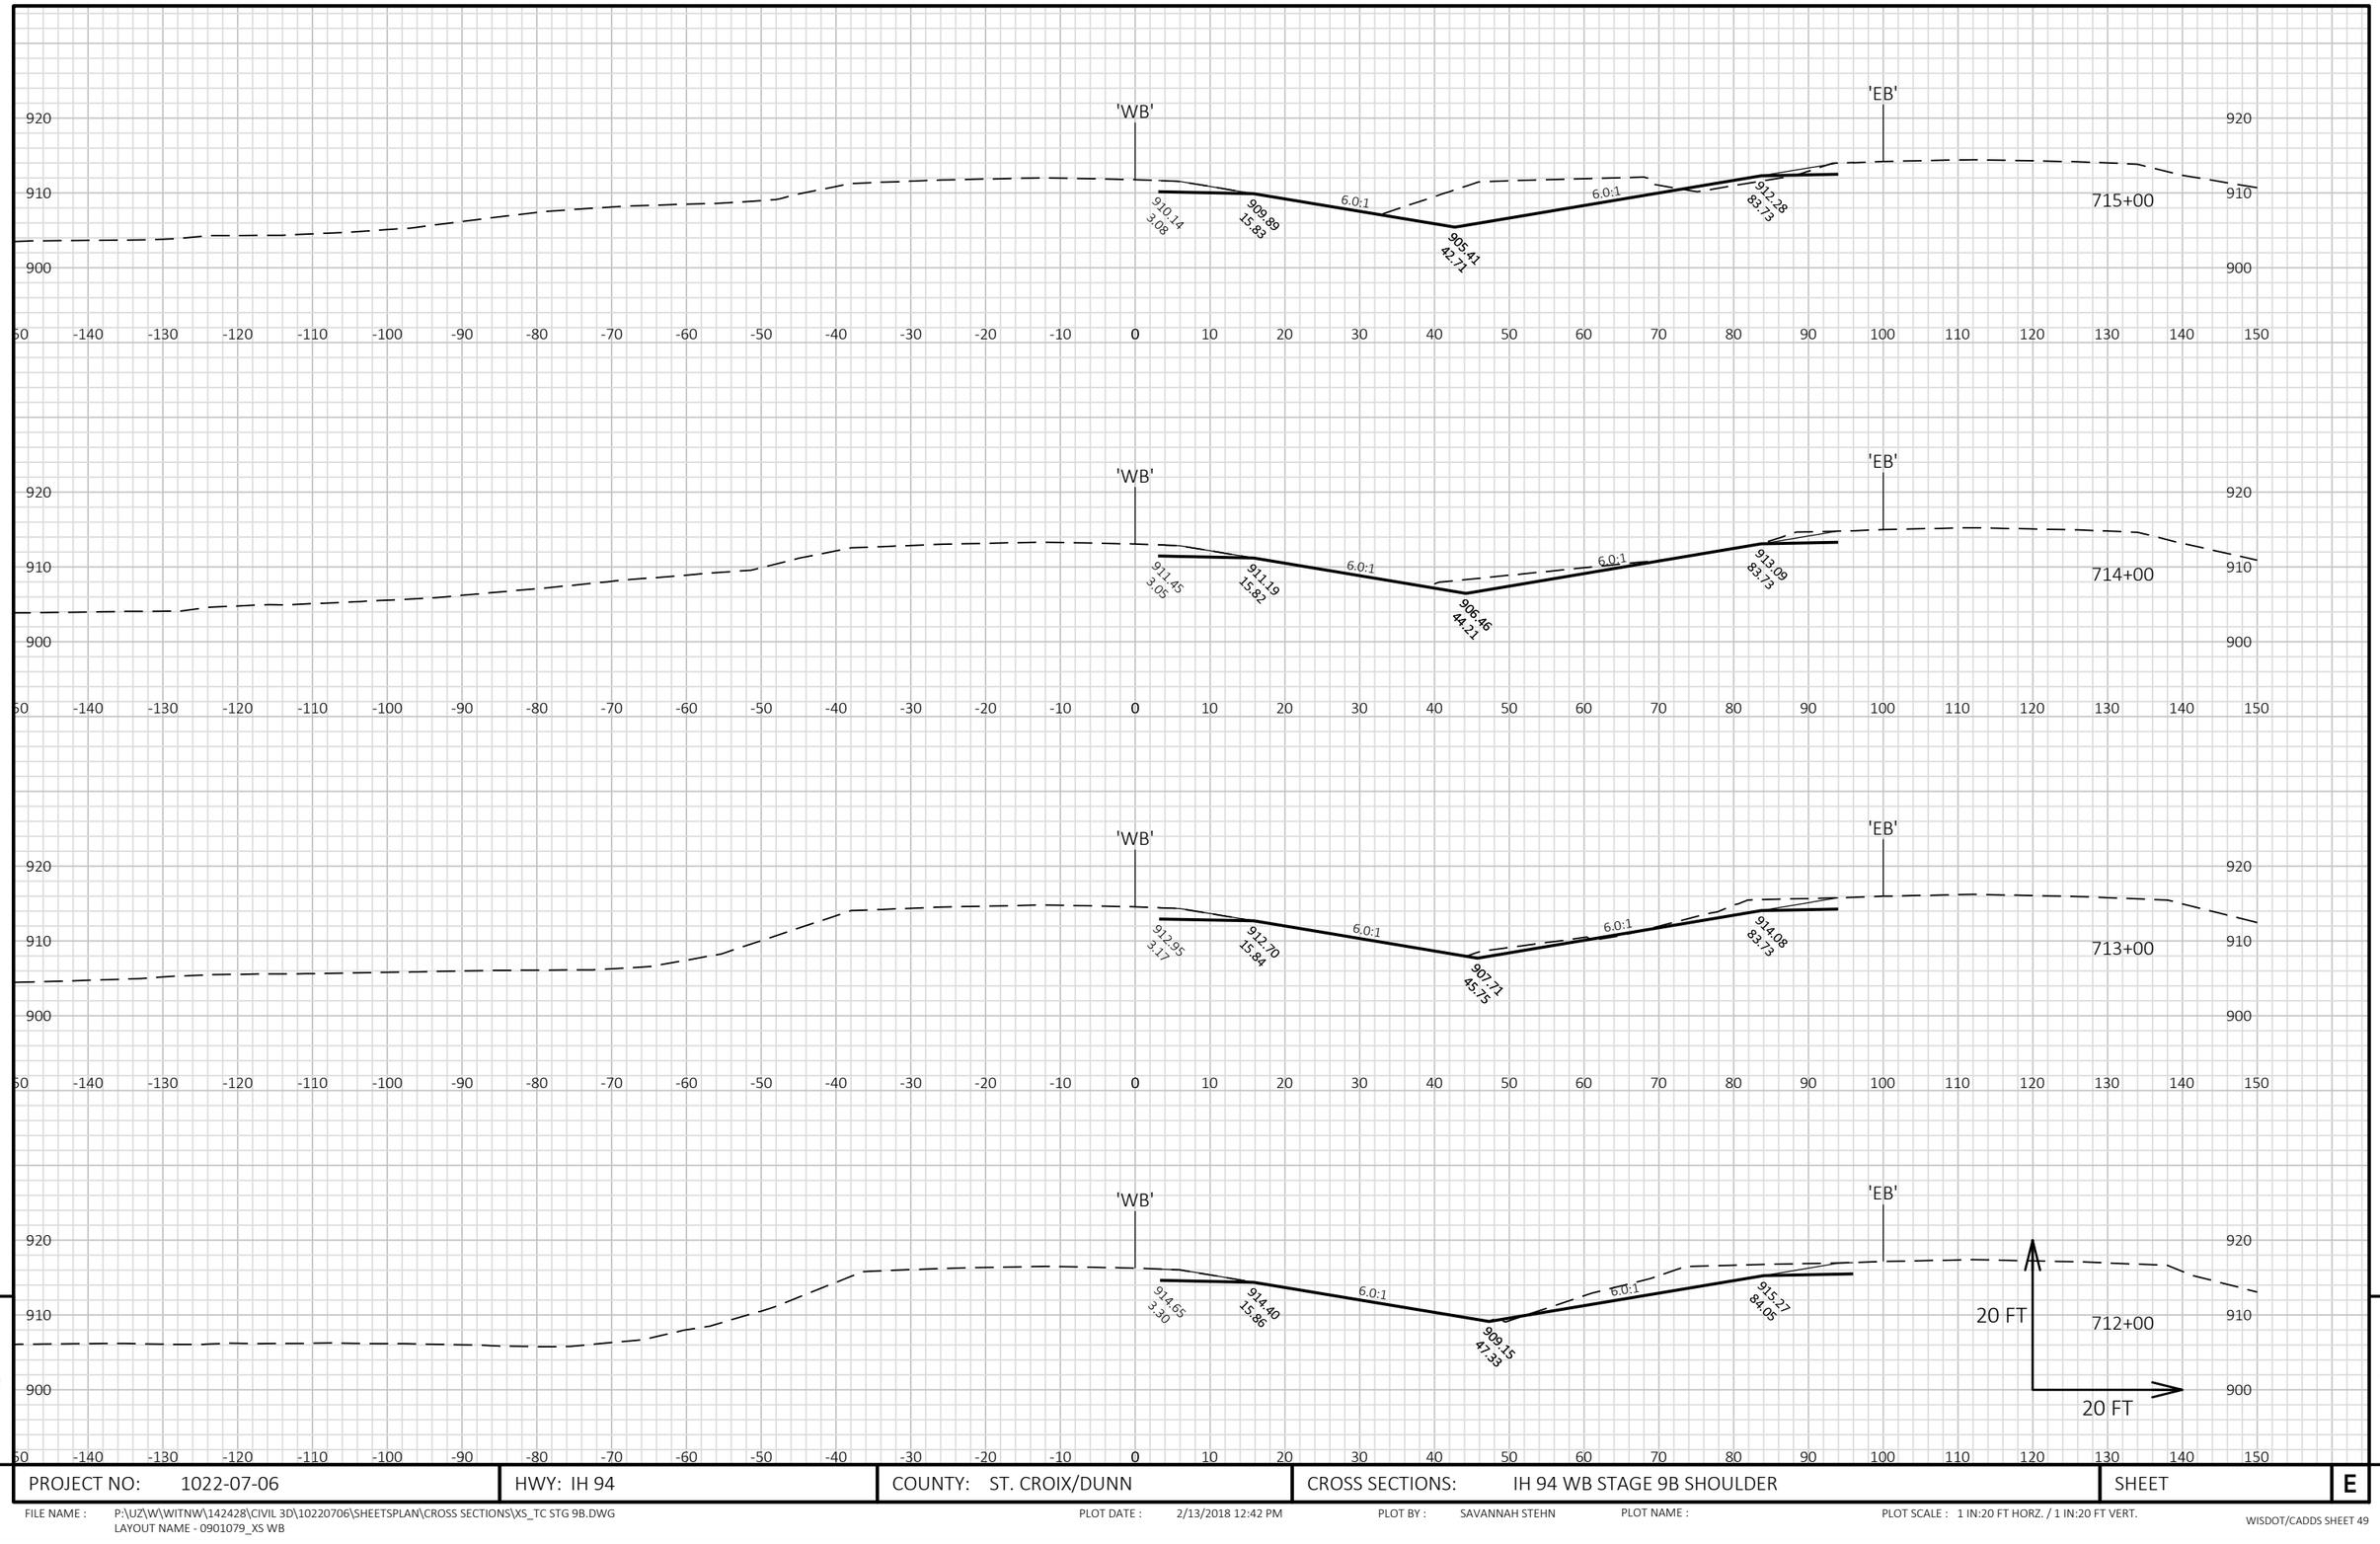


9

9

PROJECT NO: 1022-07-06	HWY: IH 94	COUNTY: ST. CROIX/DUNN	CROSS SECTIONS: IH 94 WB STAGE 9B SHOULDER	SHEET	E

FILE NAME : P:\UZ\W\WITNW\142428\CIVIL 3D\10220706\SHEETSPLAN\CROSS SECTIONS\XS_TC STG 9B.DWG
LAYOUT NAME - 0901079_XS WB

PLOT DATE : 2/13/2018 12:42 PM PLOT BY : SAVANNAH STEHN PLOT NAME : PLOT SCALE : 1 IN:20 FT HORZ. / 1 IN:20 FT VERT.

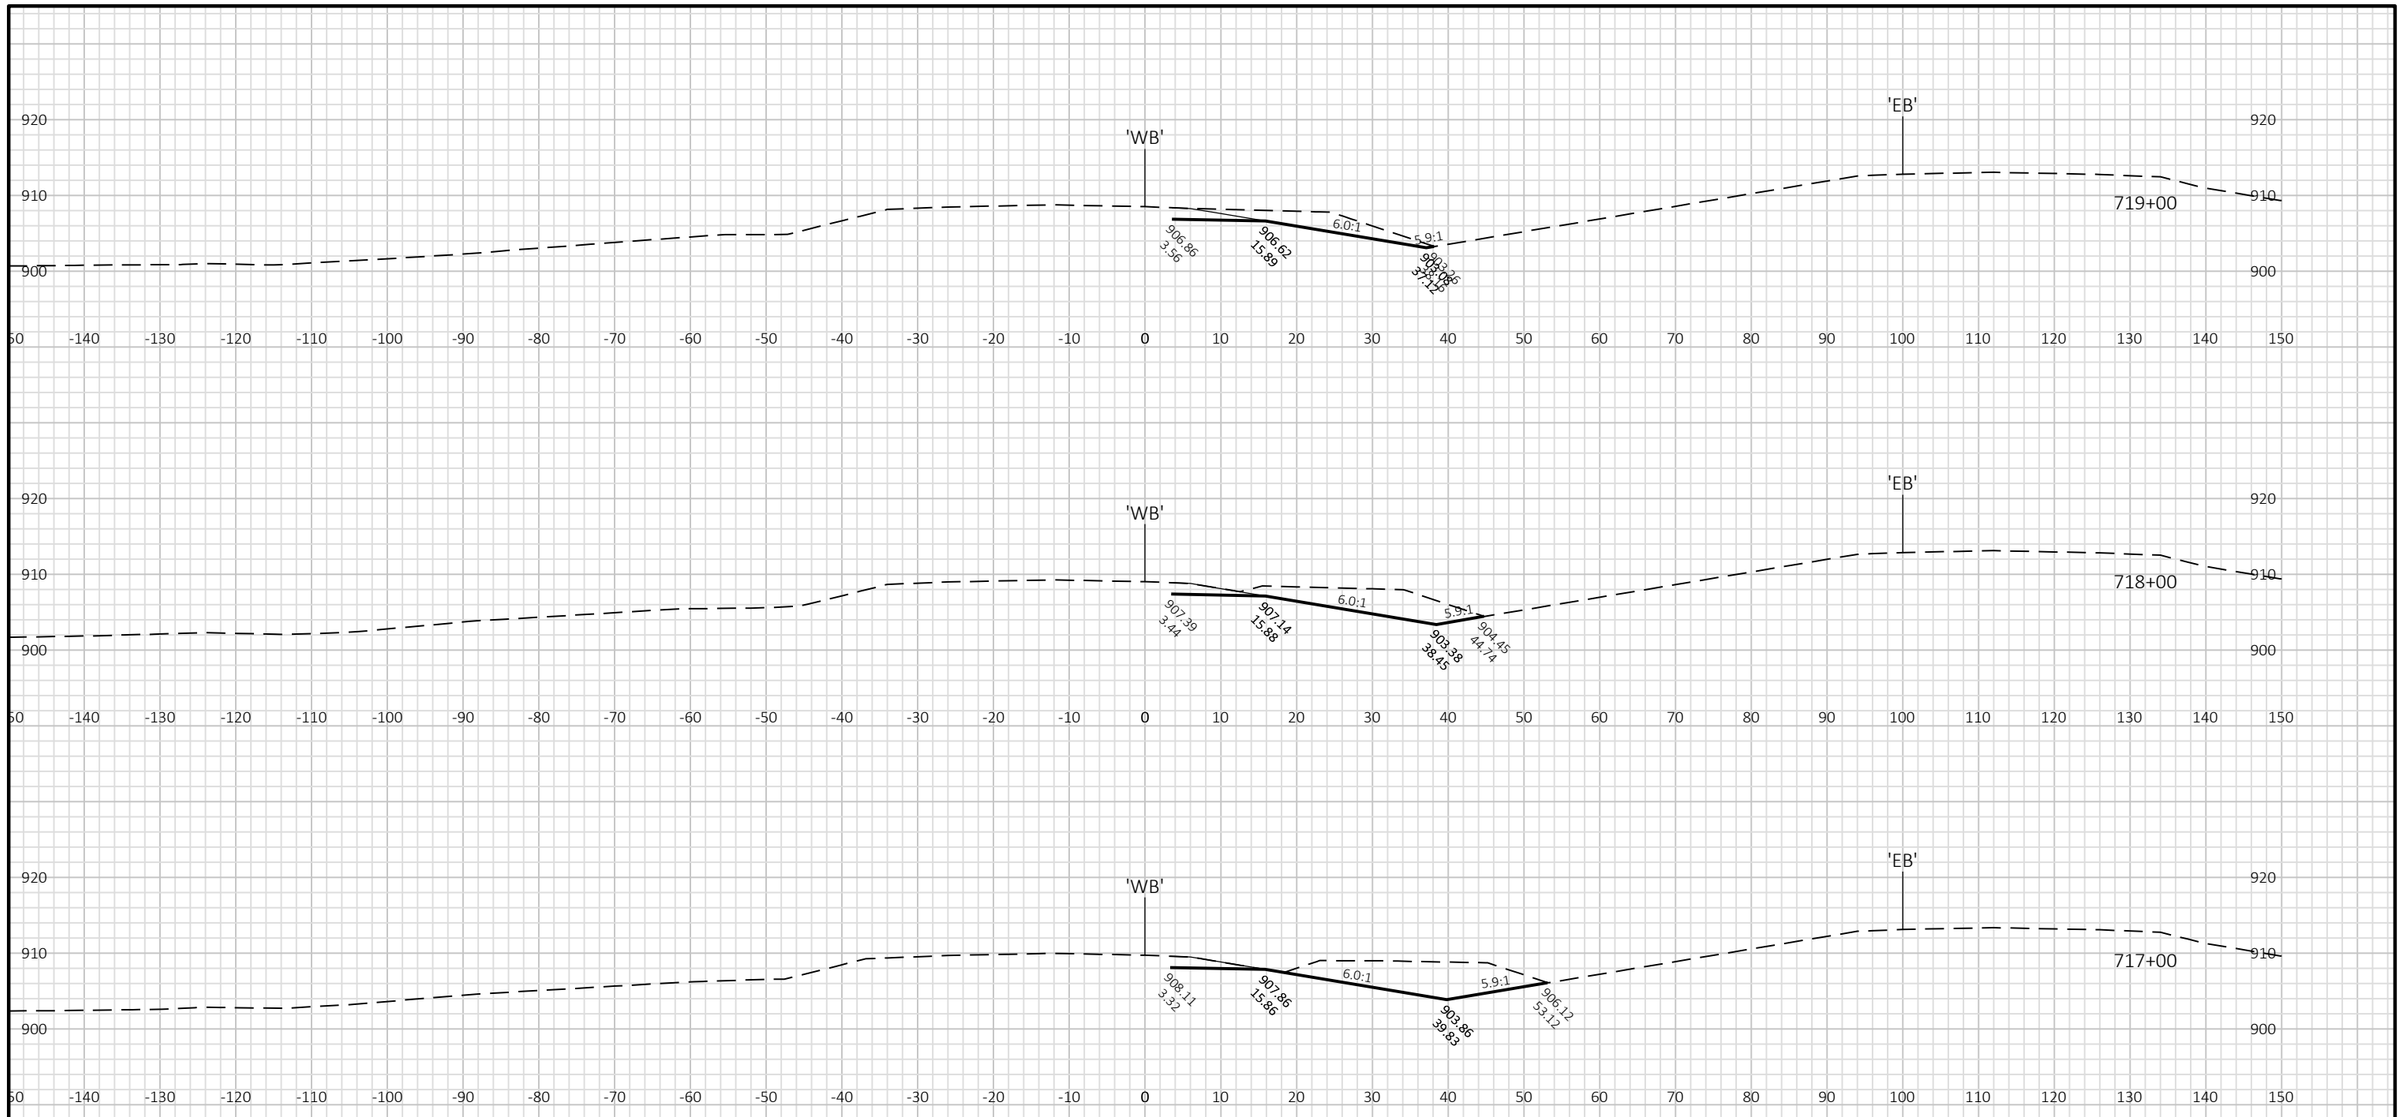

9


9


PROJECT NO: 1022-07-06	HWY: IH 94	COUNTY: ST. CROIX/DUNN	CROSS SECTIONS: IH 94 WB STAGE 9B SHOULDER	SHEET	E

FILE NAME : P:\UZ\W\WITNW\142428\CIVIL 3D\10220706\SHEETSPLAN\CROSS SECTIONS\XS_TC STG 9B.DWG
LAYOUT NAME - 0901080_XS WB

PLOT DATE : 2/13/2018 12:42 PM PLOT BY : SAVANNAH STEHN PLOT NAME : PLOT SCALE : 1 IN:20 FT HORZ. / 1 IN:20 FT VERT.



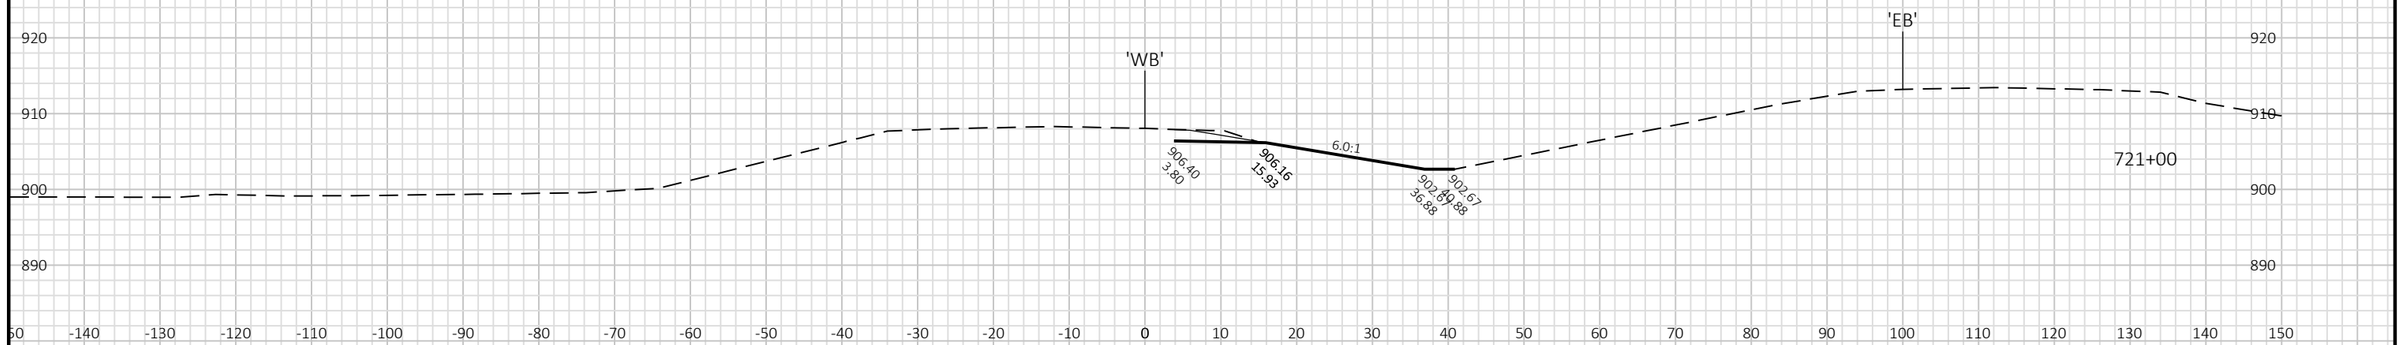

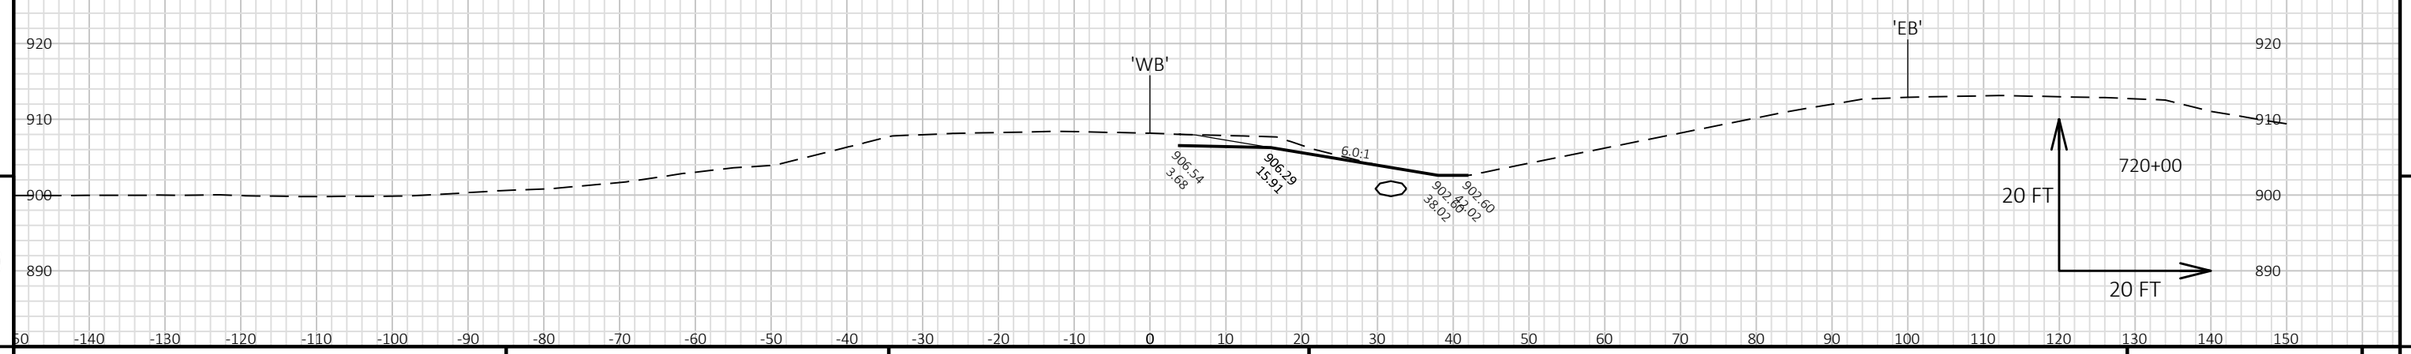

9


9

PROJECT NO: 1022-07-06	HWY: IH 94	COUNTY: ST. CROIX/DUNN	CROSS SECTIONS: IH 94 WB STAGE 9B SHOULDER	SHEET	E

FILE NAME : P:\UZ\W\WITNW\142428\CIVIL 3D\10220706\SHEETSPLAN\CROSS SECTIONS\XS_TC STG 9B.DWG
LAYOUT NAME - 0901081_XS WB

PLOT DATE : 2/13/2018 12:42 PM PLOT BY : SAVANNAH STEHN PLOT NAME : PLOT SCALE : 1 IN:20 FT HORZ. / 1 IN:20 FT VERT.

END CONSTRUCTION
STA 712+64

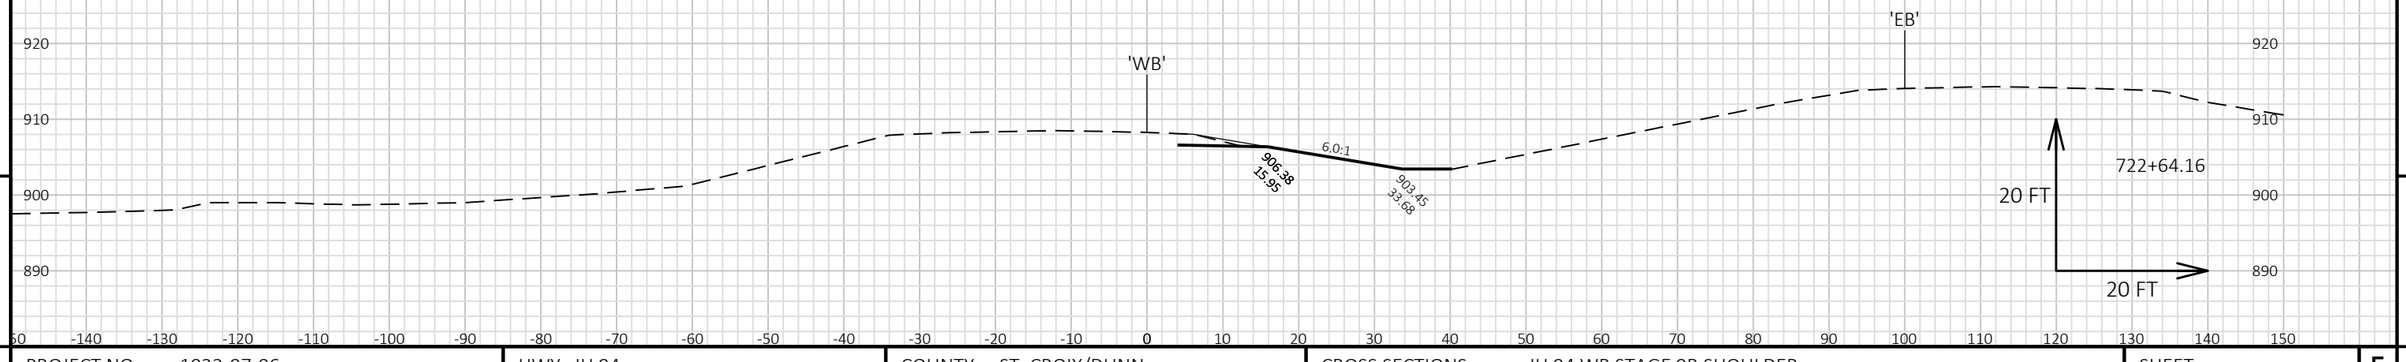

9

9

PROJECT NO: 1022-07-06	HWY: IH 94	COUNTY: ST. CROIX/DUNN	CROSS SECTIONS: IH 94 WB STAGE 9B SHOULDER	SHEET	E

FILE NAME : P:\UZ\W\WITNW\142428\CIVIL 3D\10220706\SHEETSPLAN\CROSS SECTIONS\XS_TC STG 9B.DWG
LAYOUT NAME - 0901082_XS WB

PLOT DATE : 2/13/2018 12:42 PM PLOT BY : SAVANNAH STEHN PLOT NAME : PLOT SCALE : 1 IN:20 FT HORZ. / 1 IN:20 FT VERT.