PROJECT ID: 1022-08-72
WITH:

COUNTY: DUNN

ORDER OF SHEETS

Section No.	1	Title
Section No.	2	Typical Sections and Details
Section No.	3	Estimate of Quantities
Section No.	3	Miscellaneous Quantities
~~Section No.~~	~~4~~	~~Right of Way Plat~~
Section No.	5	Plan and Profile
Section No.	6	Standard Detail Drawings
Section No.	7	Sign Plates
Section No.	8	Structure Plans
Section No.	9	Computer Earthwork Data
Section No.	9	Cross Sections

TOTAL SHEETS =



STATE OF WISCONSIN
DEPARTMENT OF TRANSPORTATION

PLAN OF PROPOSED IMPROVEMENT

HUDSON - MENOMONIE ROAD

250TH STREET - WILSON CREEK

IH 94 EB&WB

DUNN COUNTY

STATE PROJECT	FEDERAL PROJECT	
	PROJECT	CONTRACT
1022-08-72		

STATE PROJECT NUMBER
1022-08-72

BEGIN PROJECT
STA. 685'EB'+00
Y = 186062.30
X = 132272.46

STRUCTURE B-17-219 E.B.
STA. 752EB+91.82
STRUCTURE B-17-220 W.B.
STA. 752WB+86.51

STRUCTURE B-17-217 E.B.
STA. 698EB+85.50
STRUCTURE B-17-218 W.B.
STA. 698WB+96.95


STRUCTURE B-17-221 E.B.
STA. 817EB+55.09
STRUCTURE B-17-222 W.B.
STA. 817WB+47.18

STRUCTURE B-17-223 E.B.
STA. 886EB+20.05
STRUCTURE B-17-224 W.B.
STA. 885WB+96.11

EQUATION W.B.
STA. 917WB+21.68 BK. =
STA. 14WB+26.83 AH.

EQUATION E.B.
STA. 917EB+29.66 BK. =
STA. 14EB+07.31 AH.

END PROJECT
STA. 18'EB'+20

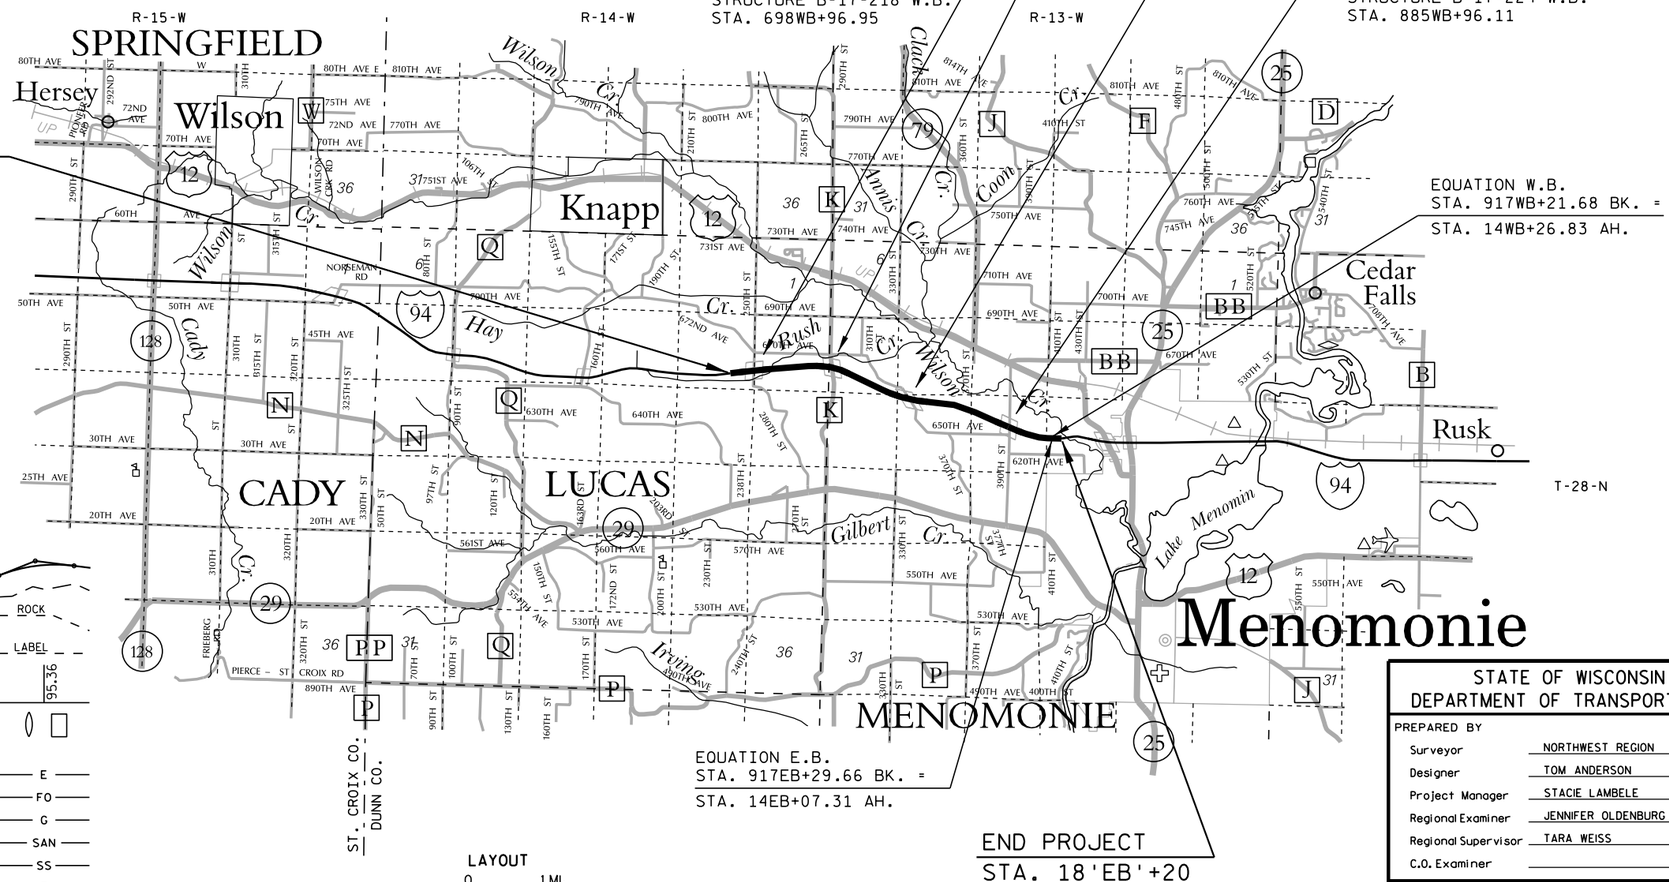

LAYOUT
SCALE 0 1 MI.

TOTAL NET LENGTH OF CENTERLINE = 4.471 MI. EB
TOTAL NET LENGTH OF CENTERLINE = 4.474 MI. WB
PROJECT TOTAL = 8.945 MI.

Coordinates on this plan are referenced to the Wisconsin County Coordinate System (WCCS), Dunn County.

DESIGN DESIGNATION

A.A.D.T.	(2018)	=	35,800
A.A.D.T.	(2038)	=	44,500
D.H.V.	(2038)	=	4,675
D.D.		=	58/42
T. (DHV)		=	16.3%
DESIGN SPEED		=	70 MPH
ESALS		=	43,168,500

CONVENTIONAL SYMBOLS

PLAN
- CORPORATE LIMITS
- PROPERTY LINE
- LOT LINE
- LIMITED HIGHWAY EASEMENT
- EXISTING RIGHT OF WAY
- PROPOSED OR NEW R/W LINE
- SLOPE INTERCEPT
- REFERENCE LINE
- EXISTING CULVERT
- PROPOSED CULVERT (Box or Pipe)
- COMBUSTIBLE FLUIDS (CAUTION)
- MARSH AREA
- WOODED OR SHRUB AREA

PROFILE
- GRADE LINE
- ORIGINAL GROUND
- MARSH OR ROCK PROFILE (To be noted as such) (ROCK)
- SPECIAL DITCH (LABEL)
- GRADE ELEVATION (95.36)
- CULVERT (Profile View)

UTILITIES
- ELECTRIC (E)
- FIBER OPTIC (FO)
- GAS (G)
- SANITARY SEWER (SAN)
- STORM SEWER (SS)
- TELEPHONE (T)
- WATER (W)
- UTILITY PEDESTAL
- POWER POLE
- TELEPHONE POLE

STATE OF WISCONSIN
DEPARTMENT OF TRANSPORTATION

PREPARED BY

Surveyor	NORTHWEST REGION
Designer	TOM ANDERSON
Project Manager	STACIE LAMBELE
Regional Examiner	JENNIFER OLDENBURG
Regional Supervisor	TARA WEISS
C.O. Examiner	

APPROVED FOR THE DEPARTMENT

DATE: _____ _____ (Signature)

E

2

LIST OF STANDARD ABBREVIATIONS

ABUT.	ABUTMENT
AGG.	AGGREGATE
AH.	AHEAD
APPROX.	APPROXIMATE
A.E.W.	APRON ENDWALL
ASPH.	ASPHALTIC
A.D.T.	AVERAGE DAILY TRAFFIC
AZ.	AZIMUTH
BK.	BACK
BEG.	BEGIN
B.M.	BENCH MARK
C/L	CENTER LINE
CONC.	CONCRETE
CONST.	CONSTRUCTION
CO.	COUNTY
C.T.H.	COUNTY TRUNK HIGHWAY
X-SEC.	CROSS SECTION
CR.	CRUSHED
CFS	CUBIC FEET/SECOND
C.Y., CU. YD.	CUBIC YARD
CULV.	CULVERT
C.P.	CULVERT PIPE
D.O.T.	DEPARTMENT OF TRANSPORTATION
D.H.V.	DESIGN HOUR VOLUME
DIA.	DIAMETER
D.	DIRECTIONAL DISTRIBUTION
DISCH. OR DIS.	DISCHARGE
EA.	EACH
ELECT.	ELECTRIC
EL. OR ELEV.	ELEVATION
EMB.	EMBANKMENT
E.B.S.	EXCAVATION BELOW SUBGRADE
EXIST.	EXISTING
FERT.	FERTILIZE
F.E.	FIELD ENTRANCE
FIN.	FINISHED
FT.	FOOT
F.L.	FLOW LINE
GA.	GAUGE
HORIZ.	HORIZONTAL
CWT.	HUNDREDWEIGHT
INL.	INLET
LT.	LEFT
L.H.F.	LEFT-HAND FORWARD
LIN.	LINEAR
LIN. FT.	LINEAR FOOT
L.S.	LUMP SUM
MAX.	MAXIMUM
MI.	MILE
MISC.	MISCELLANEOUS
N.E.	NORTH EAST
N.W.	NORTH WEST
PAV'T	PAVEMENT
P.C.	POINT OF CURVATURE
P.I.	POINT OF INTERSECTION
P.T.	POINT OF TANGENCY
P.O.T.	POINT ON TANGENT
LB.	POUND
P.E.	PRIVATE ENTRANCE
PROJ.	PROJECT
R.	RANGE
REQ'D	REQUIRED
RT.	RIGHT
R.H.F.	RIGHT-HAND FORWARD
R/W	RIGHT OF WAY
RD.	ROAD
SHR.	SHRINKAGE
SL.	SLOPE
STD.	STANDARD
S.D.D.	STANDARD DETAIL DRAWINGS
S.T.H.	STATE TRUNK HIGHWAY
STA.	STATION
S.P.P.A.	STRUCTURAL PLATE PIPE ARCH
STRUCT.	STRUCTURE
SURF.	SURFACE
TEL.	TELEPHONE
TN.	TOWN
T.	TRUCKS (PERCENT OF)
UNCL.	UNCLASSIFIED
U.G.	UNDERGROUND
V.	VELOCITY OR DESIGN SPEED
V.C.	VERTICAL CURVE

UTILITIES

DIGGERS HOTLINE

Dial 811 or (800)242-8511

www.DiggersHotline.com

GENERAL NOTES

HORIZONTAL CONTROL POINTS AND ANY OTHER SURVEY INFORMATION WILL BE PROVIDED BY NORTHWEST REGION TECHNICAL SERVICES UPON REQUEST.

CURVE DATA IS BASED ON THE ARC DEFINITION.

NO TREES OR SHRUBS ARE TO BE REMOVED WITHOUT THE APPROVAL OF THE ENGINEER.

IT IS THE CONTRACTOR'S RESPONSIBILITY TO CALL DIGGERS HOTLINE PRIOR TO BEGINNING WORK OPERATIONS.

THE LOCATIONS OF EXISTING AND PROPOSED UTILITY INSTALLATIONS AS SHOWN ON THE PLANS ARE APPROXIMATE. THERE MAY BE OTHER UTILITY INSTALLATIONS WITHIN THE PROJECT AREA THAT ARE NOT SHOWN.

DISTURBED AREAS WITHIN THE RIGHT OF WAY ARE TO BE FERTILIZED, SEEDED AND MULCHED AS DIRECTED BY THE ENGINEER.

EROSION CONTROL FEATURES AS SHOWN ON THE PLANS ARE SUGGESTED LOCATIONS. EXACT LOCATIONS WILL BE DETERMINED IN THE FIELD BY THE ENGINEER.

WETLANDS MAY EXIST IN LOCATIONS THAT ARE NOT SHOWN ON THE PLANS. DO NOT STAGE IN OR DISTURB WETLAND AREAS.

A SHRINKAGE FACTOR OF 33% WAS USED IN BALANCING EARTHWORK. ACTUAL SHRINKAGE ENCOUNTERED IN THE FIELD MAY VARY.

EXCAVATION BELOW SUBGRADE (EBS) IS NOT SHOWN ON THE CROSS SECTIONS, BUT IS MEASURED AND PAID FOR AS EXCAVATION COMMON. THE LOCATIONS AND LIMITS FOR EBS WILL BE DETERMINED IN THE FIELD BY THE ENGINEER.

WHEN THE QUANTITY OF BASE AGGREGATE OR HMA PAVEMENT IS MEASURED FOR PAYMENT BY THE TON, THE DEPTH OR THICKNESS OF THE LAYER SHOWN ON THE PLANS IS APPROXIMATE AND THE ACTUAL THICKNESS WILL DEPEND ON THE DISTRIBUTION OF THE MATERIAL AS DIRECTED BY THE ENGINEER.

6-INCH ASPHALTIC SURFACE TEMPORARY SHALL CONSIST OF .....

6-INCH HMA SHOULDERS SHALL CONSIST OF .....

4-INCH HMA SHOULDERS SHALL CONSIST OF .....

6-INCH HMA SHOULDERS SHALL CONSIST OF .....

4-INCH HMA SHOULDERS SHALL CONSIST OF .....

WISCONSIN DNR CONTACT

CHRIS WILLGER
DEPARTMENT OF NATURAL RESOURCES
WEST CENTRAL REGION HDQTRS
1300 W CLAIREMONT AVENUE
PO BOX 4001
EAU CLAIRE, WI 54742-4001
(715) 839-1609

ORDER OF SECTION 2 SHEETS

Project Overview
Typical Sections
Construction Details
Erosion Control
Signing
Traffic Control and Construction Staging
Fencing and Median Cable Barrier
Alignment Data

2

2

N

BEGIN PROJECT 1022-08-72
STA 685'EB'+00 IH 94

STH 128 INTCHG

310th ST

50th AVE

CTH "Q" INTCHG

160th ST

250th ST

CTH "K"

650th AVE

390th ST

WILSON CR.

STH 25 INTCHG

USH 12

ST. CROIX CO.
DUNN CO.

STRUCTURES
B-17-0218 WB
B-17-0217 EB

STRUCTURES
B-17-0220 WB
B-17-0219 EB

STRUCTURES
B-17-0222 WB
B-17-0221 EB

STRUCTURES
B-17-0224 WB
B-17-0223 EB

EQUATION W.B.
STA. 917WB+21.68 BK. =
STA. 14WB+26.83 AH.

EQUATION E.B.
STA. 917EB+29.66 BK. =
STA. 14EB+07.31 AH.


25'EB'+00

END PROJECT 1022-08-72
STA 18'EB'+20 IH 94

0 1 2

SCALE, MILES

PROJECT NO: 1022-08-72	HWY: IH 94	COUNTY: DUNN	PROJECT OVERVIEW	SHEET	E

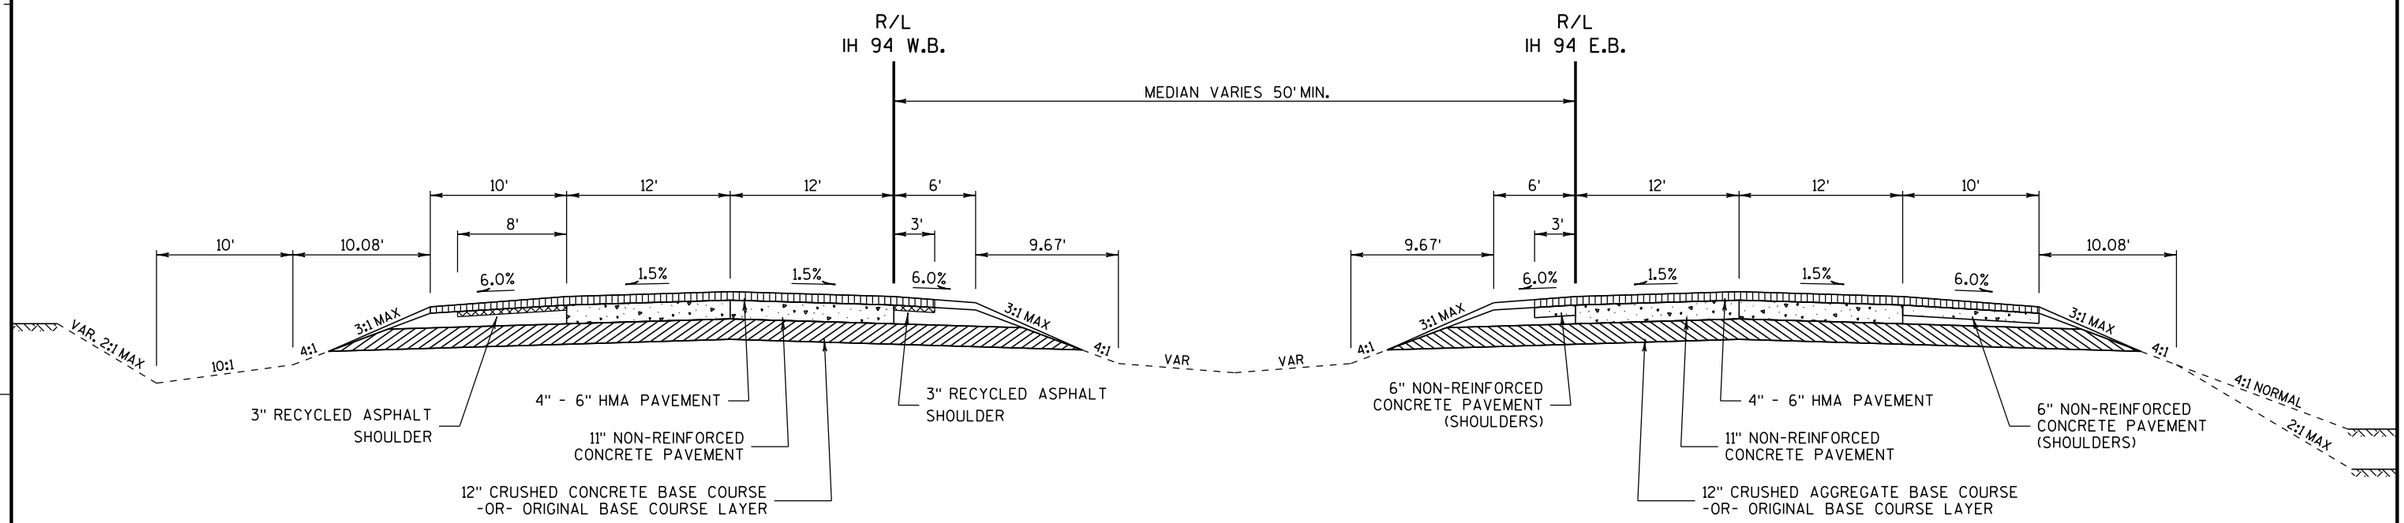

EXISTING TYPICAL SECTION - IH 94


250TH STREET to WILSON CREEK

PROJECT NO: 1022-08-72	HWY: IH 94	COUNTY: DUNN	EXISTING TYPICAL SECTIONS	SHEET	E


FILE NAME : C:\WisDOT\Users\PROJECTS\D6\I94DUNN\Plan Sheets 1022-08-72\020302_ts_existing_typicals_ih94.dgn PLOT DATE : 13-APR-2017 09:12 PLOT BY : dottra PLOT NAME : PLOT SCALE : 200:1

WISDOT/CADDS SHEET 42

2

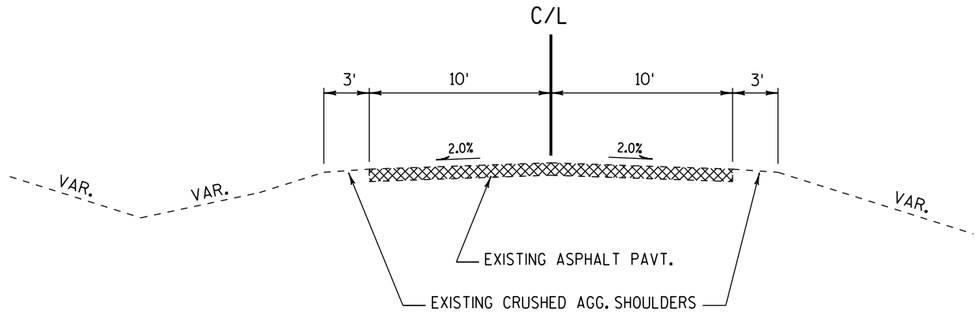

EXISTING TYPICAL SECTION
250th STREET

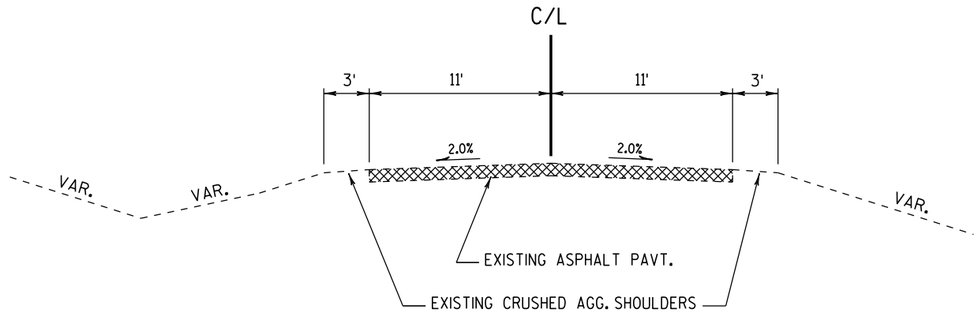


EXISTING TYPICAL SECTION
CTH K


PROJECT NO: 1022-08-72	HWY: IH 94	COUNTY: DUNN	EXISTING TYPICAL SECTIONS	SHEET	E

FILE NAME : C:\WisDOT\Users\PROJECTS\D6\I94DUNN\Plan Sheets 1022-08-72\020302_ts_existing_typicals_ih94.dgn PLOT DATE : 13-APR-2017 09:12 PLOT BY : dottra PLOT NAME : PLOT SCALE : 200:1

WISDOT/CADDS SHEET 42

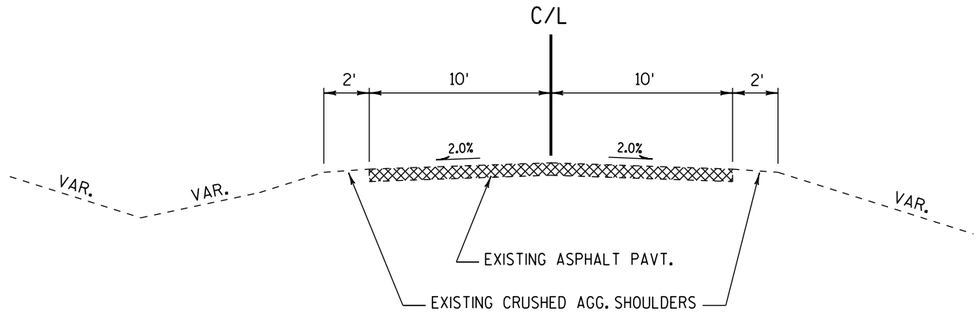


EXISTING TYPICAL SECTION
650th AVENUE

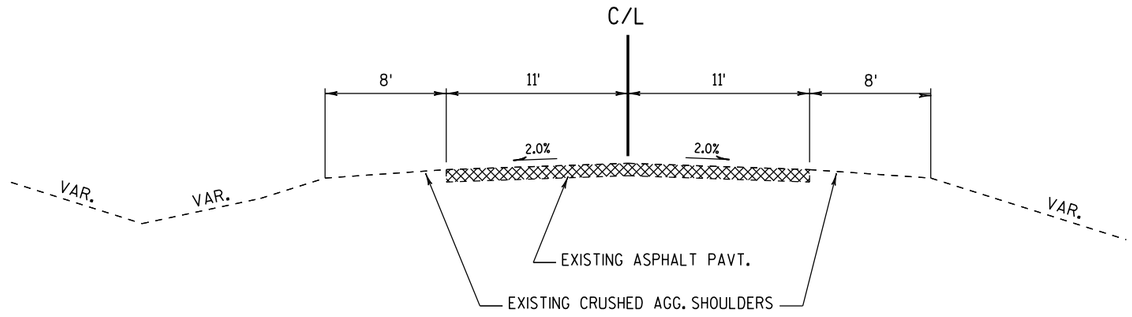

EXISTING TYPICAL SECTION
390th STREET


PROJECT NO: 1022-08-72	HWY: IH 94	COUNTY: DUNN	EXISTING TYPICAL SECTIONS	SHEET	E

FILE NAME : C:\WisDOT\Users\PROJECTS\D6\I94DUNN\Plan Sheets 1022-08-72\020302_ts_existing_typicals_ih94.dgn PLOT DATE : 13-APR-2017 09:13 PLOT BY : dottra PLOT NAME : PLOT SCALE : 200:1
WISDOT/CADDS SHEET 42

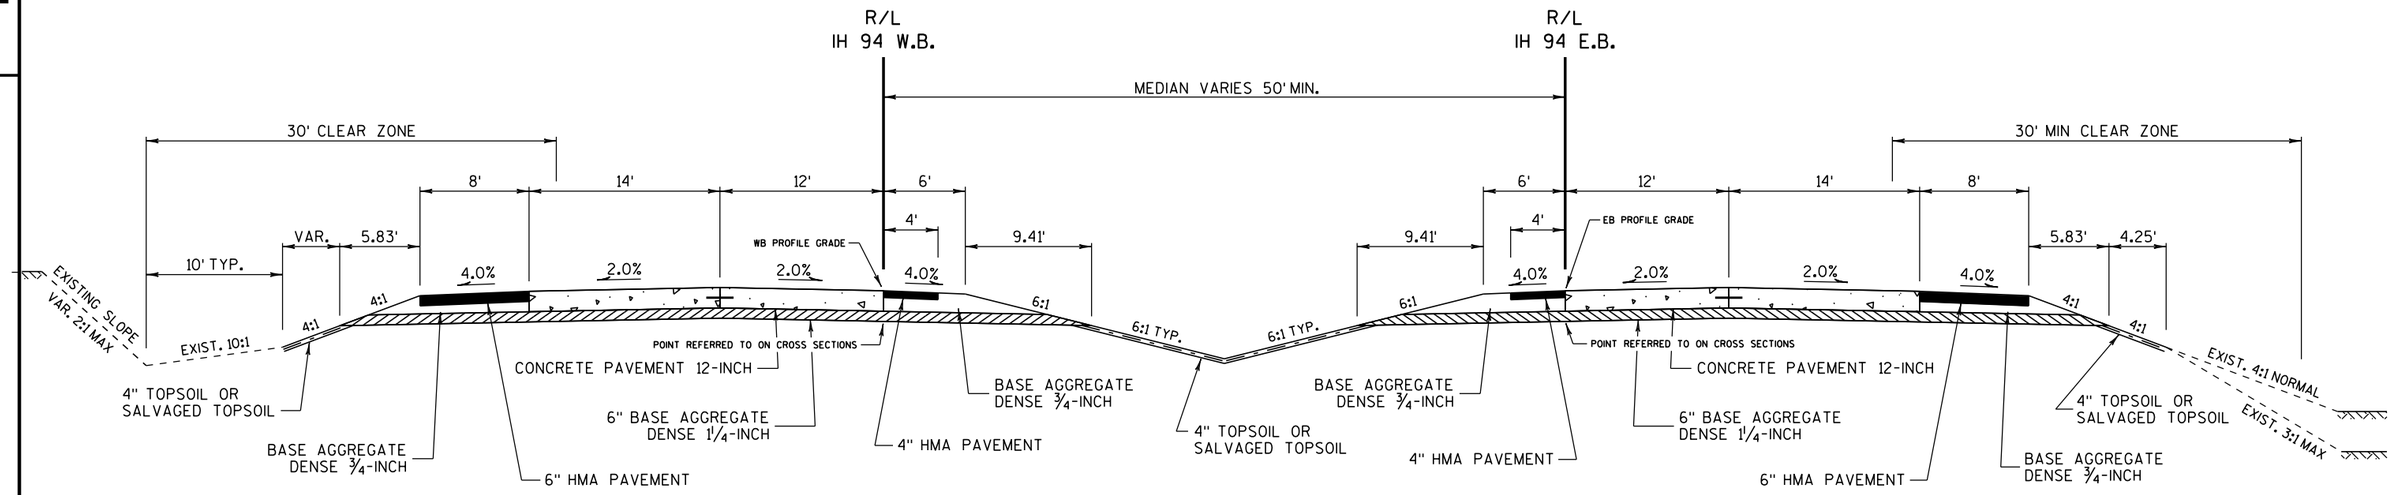

FINISHED TYPICAL SECTION - IH 94

STA 685+00 to STA 18+20

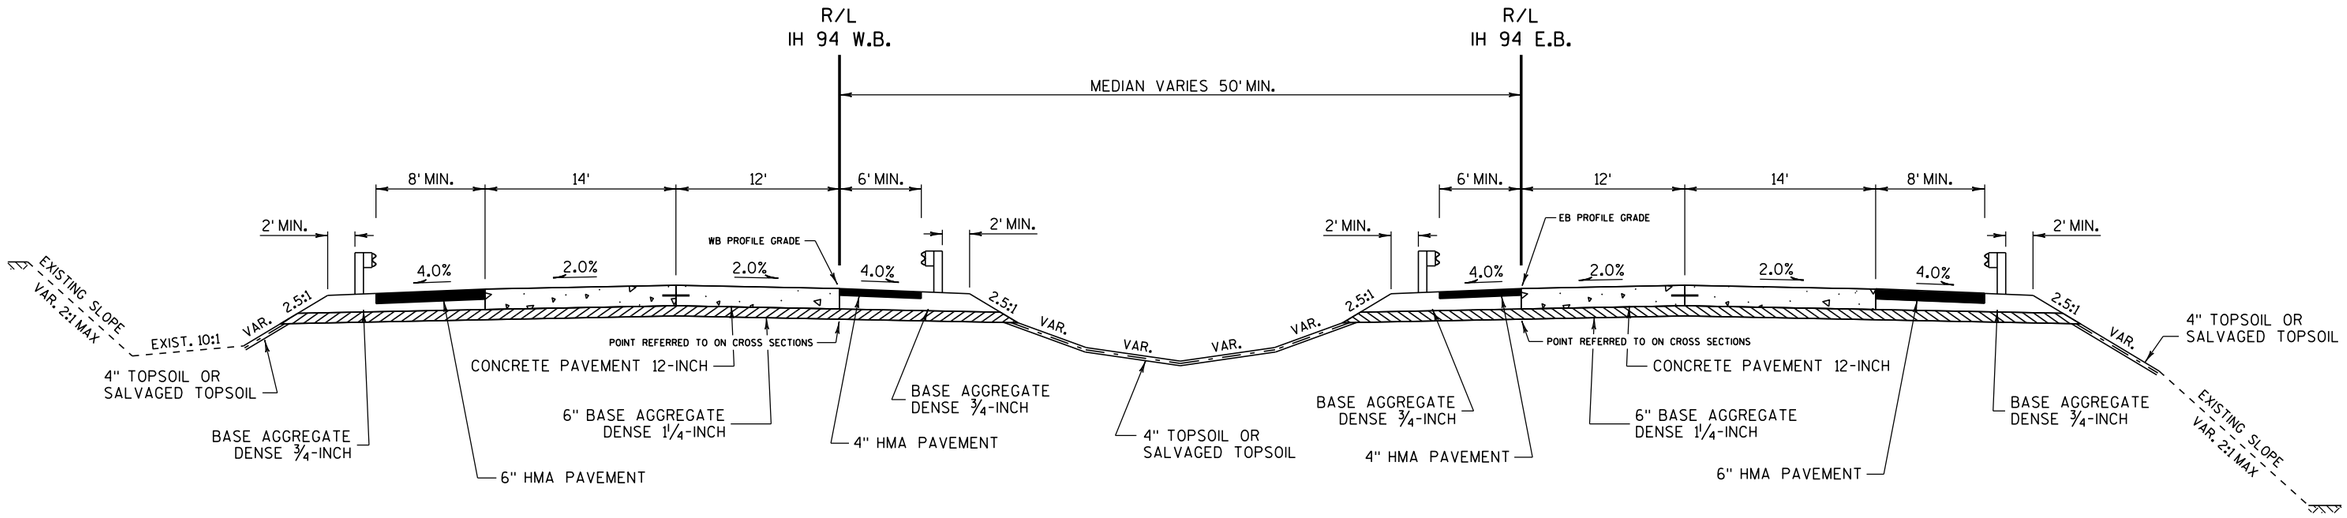


FINISHED TYPICAL SECTION - IH 94

MGS GUARDRAIL

PROJECT NO: 1022-08-72	HWY: IH 94	COUNTY: DUNN	FINISHED TYPICAL SECTIONS	SHEET	E


FILE NAME : C:\WisDOT\Users\PROJECTS\D6\I94DUNN\Plan Sheets 1022-08-72\020352_ts_finished_typicals_ih94.dgn PLOT DATE : 13-APR-2017 09:15 PLOT BY : dottra PLOT NAME : PLOT SCALE : 200:1

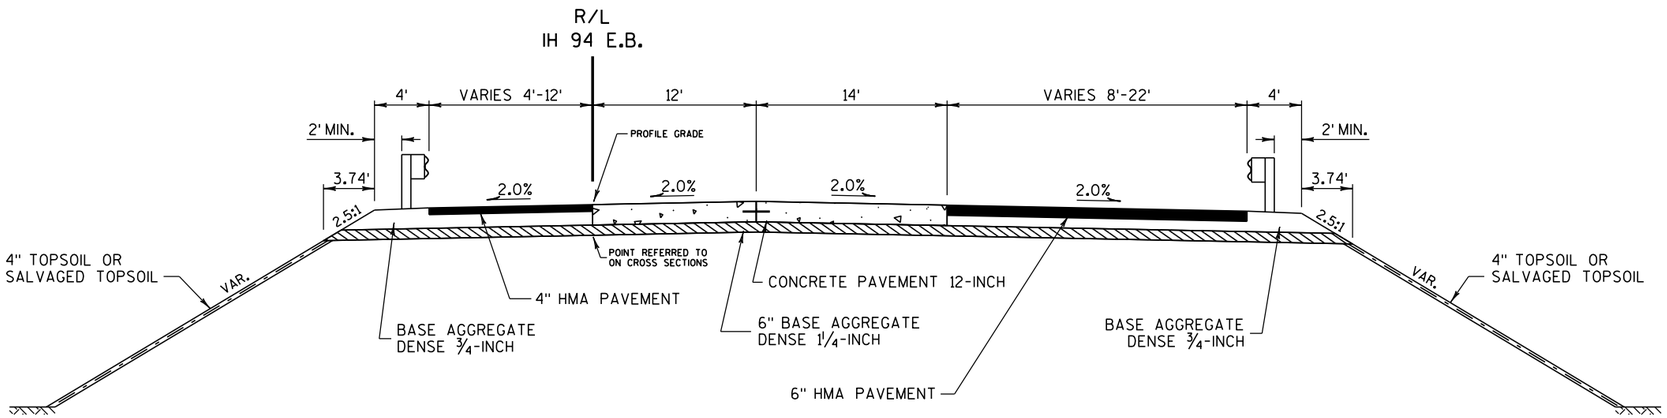

FINISHED TYPICAL SECTION

3-LANE BRIDGE APPROACH
CTH K
390th STREET


NOTE: EB SHOWN, WB IS MIRROR IMAGE.

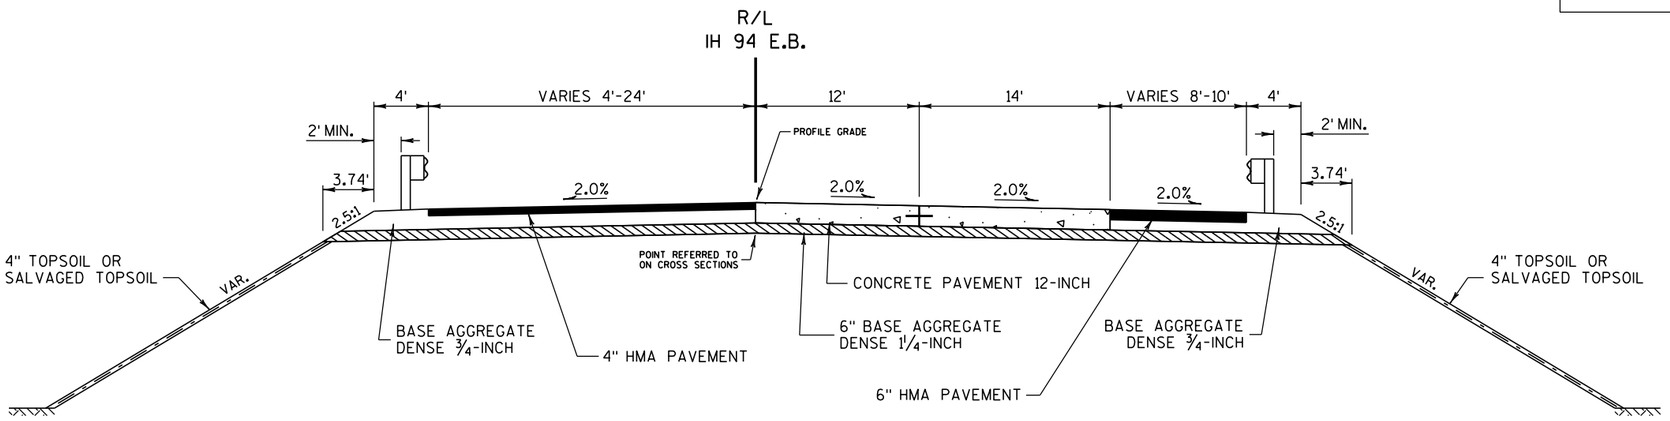

FINISHED TYPICAL SECTION

3-LANE BRIDGE APPROACH
250th STREET
650th AVENUE

PROJECT NO: 1022-08-72	HWY: IH 94	COUNTY: DUNN	FINISHED TYPICAL SECTIONS - 3-LANE BRIDGE APPROACH	SHEET	E

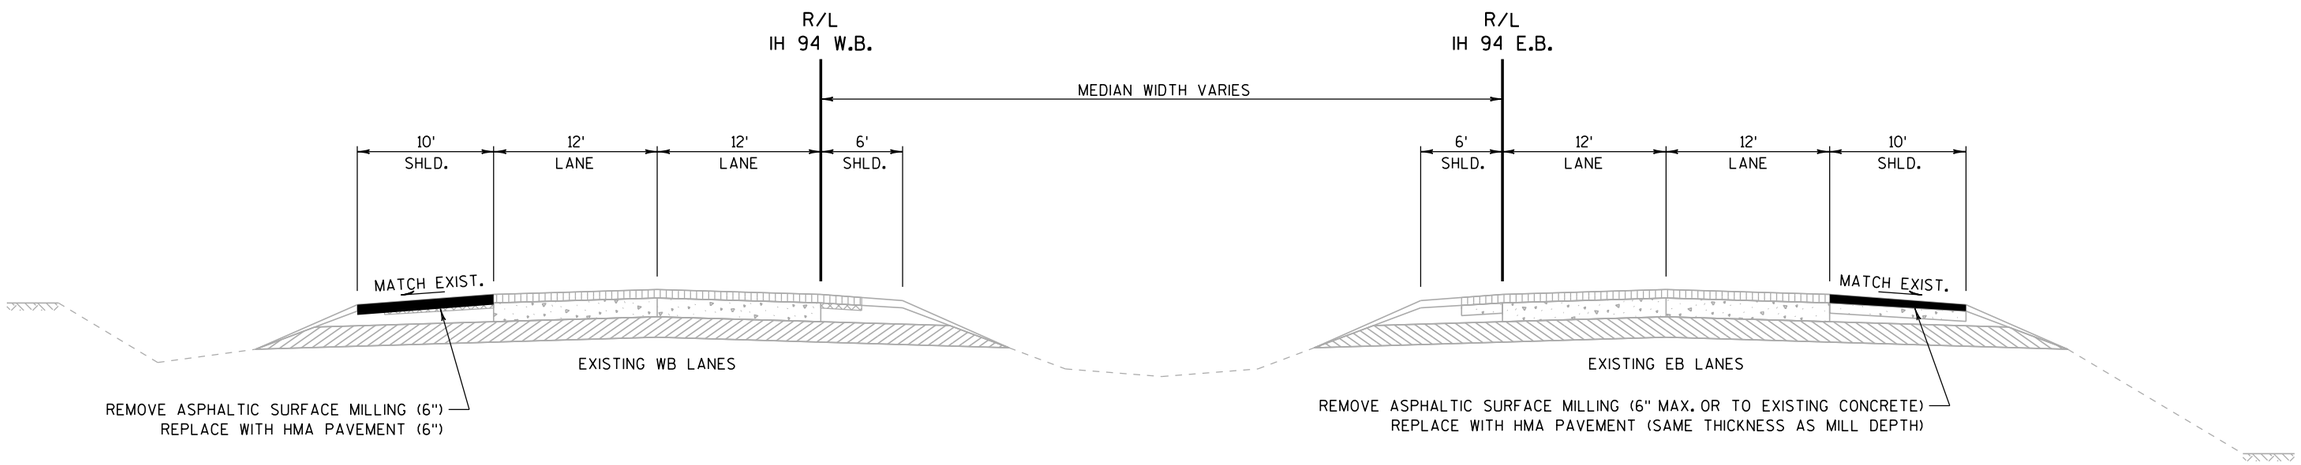

MILL & RESURFACE OUTSIDE SHOULDERS
REQ'D. FOR TEMPORARY TRAFFIC

INTERMEDIATE TYPICAL SECTION - IH 94
REQ'D. FOR STAGES 2-G AND 6-C


WB LANES
STA 666+00 to STA 685+00
STA 758+00 to STA 807+00
STA 845+00 to STA 872+50
STA 898+250 to STA 23+15

FINISHED TYPICAL SECTION - IH 94
REQ'D. FOR STAGE 6-C

EB LANES
STA 660+00 to STA 685+00
STA 18+20 to STA 23+35

PROJECT NO: 1022-08-72	HWY: IH 94	COUNTY: DUNN	FINISHED TYPICAL SECTIONS	SHEET	E

FILE NAME : C:\WisDOT\Users\PROJECTS\D6\I94DUNN\Plan Sheets 1022-08-72\020352_ts_finished_typicals_ih94.dgn PLOT DATE : 13-APR-2017 09:15 PLOT BY : dottra PLOT NAME : PLOT SCALE : 200:1
WISDOT/CADDS SHEET 42

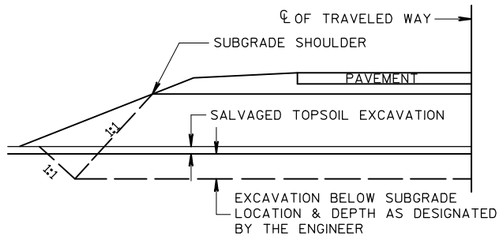


DETAIL FOR EXCAVATION BELOW SUBGRADE


RUNOFF COEFFICIENT TABLE

	HYDROLOGIC SOIL GROUP											
	A			B			C			D		
	SLOPE RANGE (PERCENT)			SLOPE RANGE (PERCENT)			SLOPE RANGE (PERCENT)			SLOPE RANGE (PERCENT)		
LAND USE:	0-2	2-6	6 & OVER	0-2	2-6	6 & OVER	0-2	2-6	6 & OVER	0-2	2-6	6 & OVER
ROW CROPS	.08 .22	.16 .30	.22 .38	.12 .26	.20 .34	.27 .44	.15 .30	.24 .37	.33 .50	.19 .34	.28 .41	.38 .56
MEDIAN STRIP-TURF	.19 .24	.20 .26	.24 .30	.19 .25	.22 .28	.26 .33	.20 .26	.23 .30	.30 .37	.20 .27	.25 .32	.30 .40
SIDE SLOPE-TURF			.25 .32			.27 .34			.28 .36			.30 .38
PAVEMENT:												
ASPHALT	.70 - .95											
CONCRETE	.80 - .95											
BRICK	.70 - .80											
DRIVES, WALKS	.75 - .85											
ROOFS	.75 - .95											
GRAVEL ROADS, SHOULDERS	.40 - .60											


TOTAL PROJECT AREA = 228 ACRES
TOTAL AREA EXPECTED TO BE DISTURBED BY CONSTRUCTION ACTIVITIES = 123 ACRES

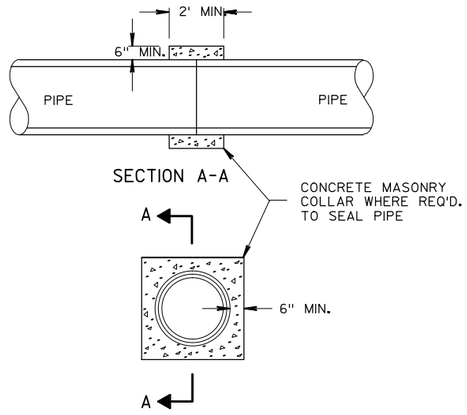


CONCRETE COLLAR DETAIL

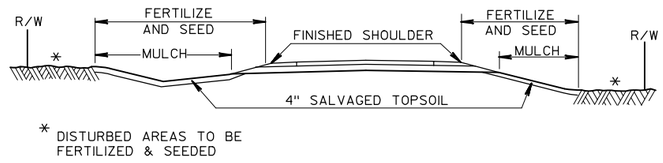


DETAIL FOR FINISHING ITEMS

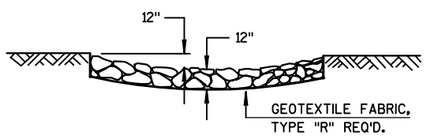


SECTION A-A

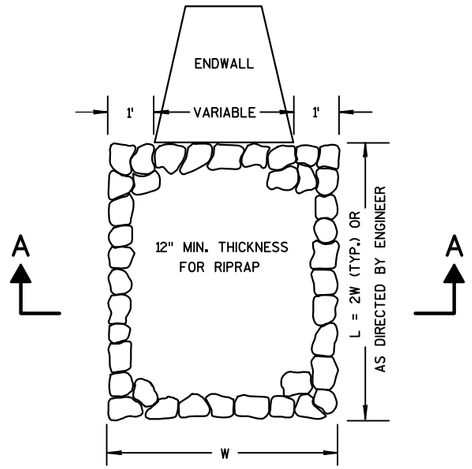

RIPRAP TREATMENT AT CULVERTS

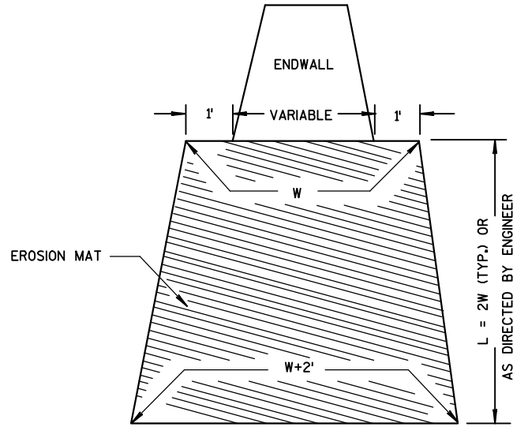


EROSION MAT TREATMENT AT CULVERTS

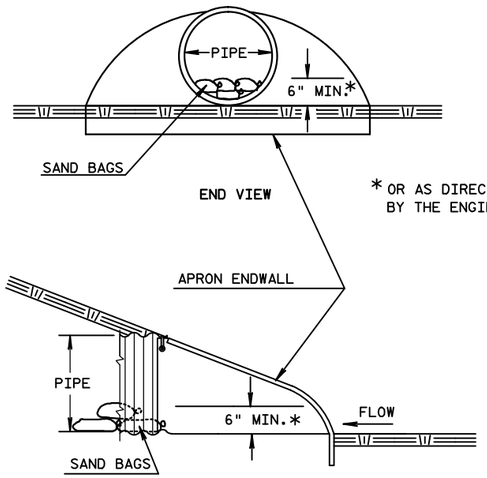


SIDE VIEW


CULVERT PIPE DITCH CHECK

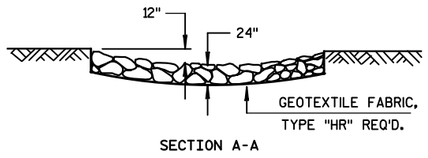

SECTION A-A

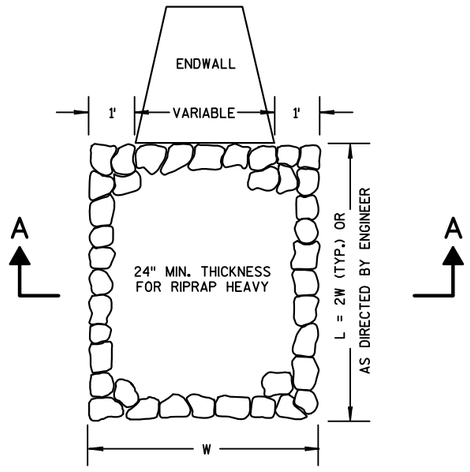


RIPRAP HEAVY TREATMENT AT CULVERTS

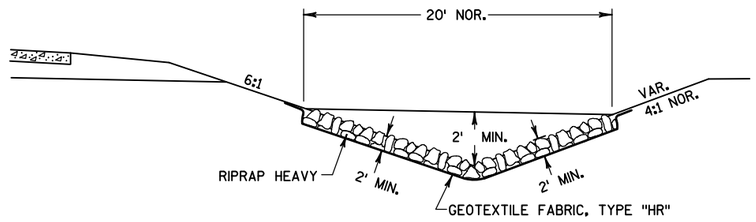


DETAIL OF RIPRAP HEAVY DITCH

PROJECT NO: 1022-08-72	HWY: IH 94	COUNTY: DUNN	PLAN: CONSTRUCTION DETAILS	SHEET	E


FILE NAME : N:\PDS\C3D\10220706\SHEETSPLAN\PLAN SHEETS 10220872\021001_CD.DWG
021001_CD - 02
PLOT DATE : 4/20/2017 12:41 PM PLOT BY : ANDERSON, THOMAS R PLOT NAME : PLOT SCALE : 1 IN:10 FT_1
WISDOT/CADDS SHEET 42

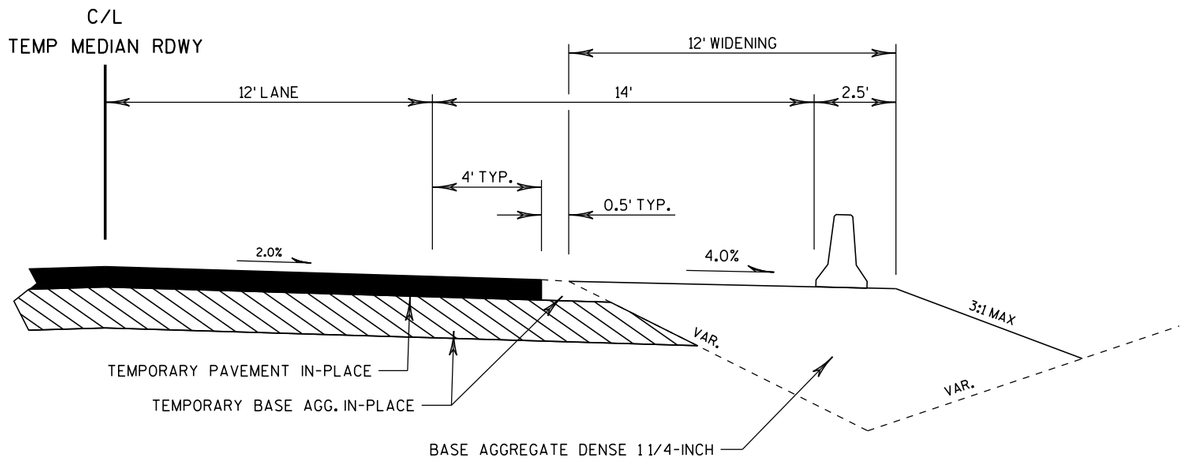


TEMPORARY EMERGENCY PULLOUTS
WITH TEMPORARY CONCRETE BARRIER PRECAST

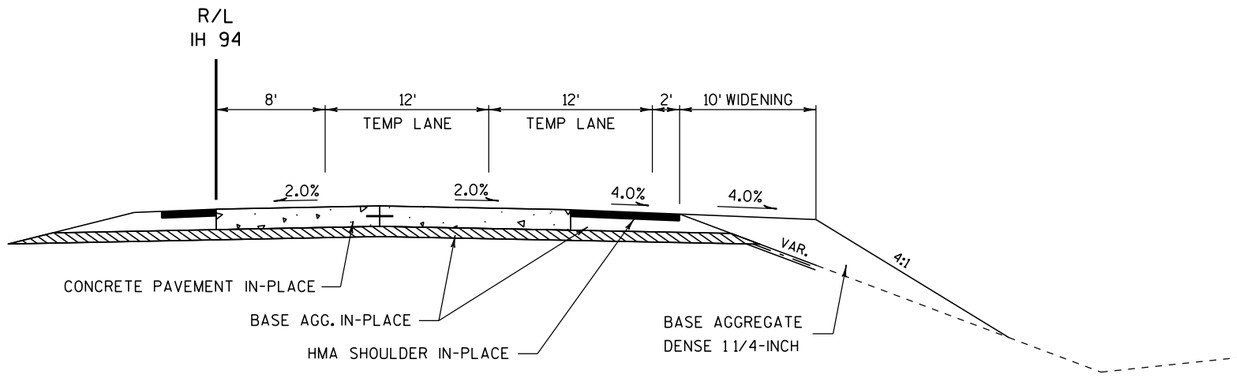


TEMPORARY EMERGENCY PULLOUTS
STAGE 6C

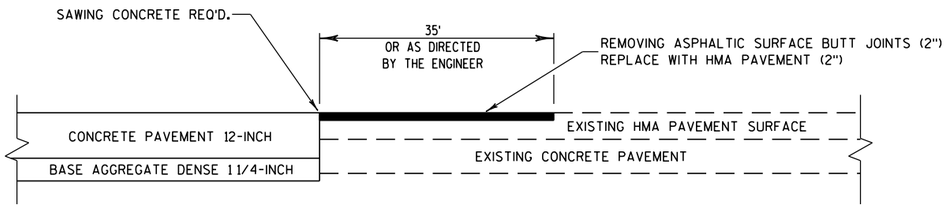

BUTT JOINT DETAIL FOR IH 94 MAINLINE PAVEMENT TRANSITIONS

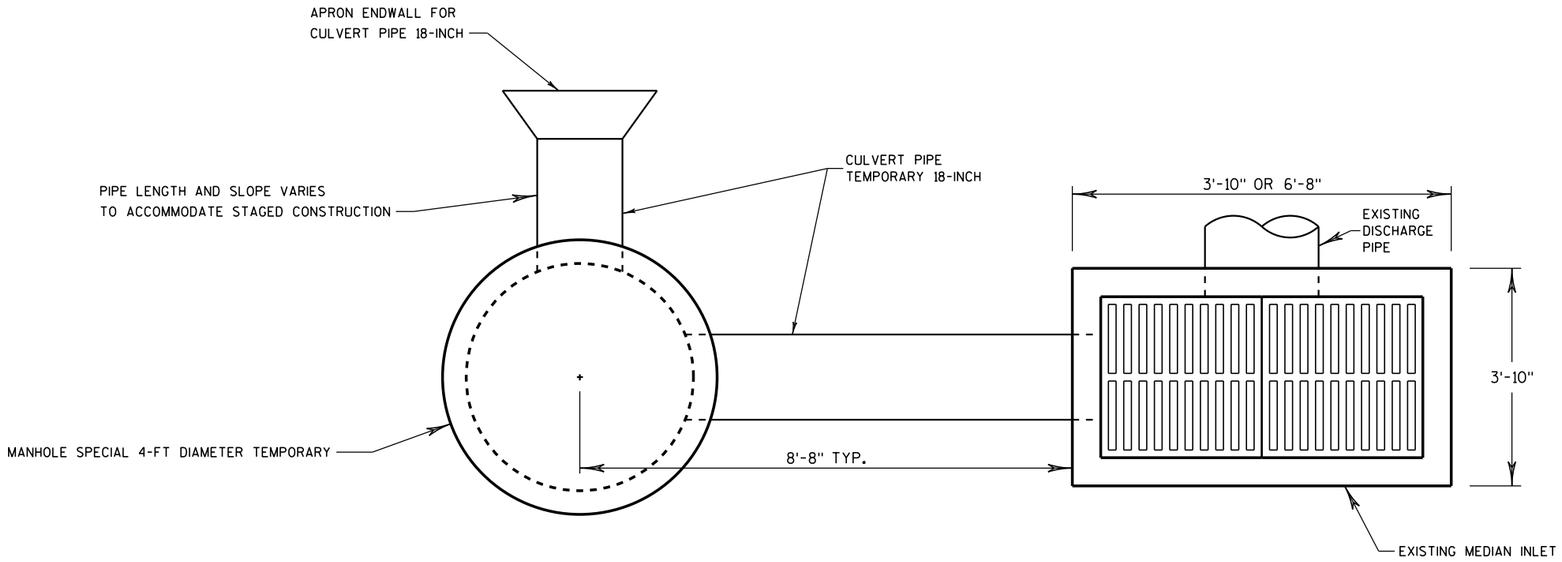

PLAN VIEW

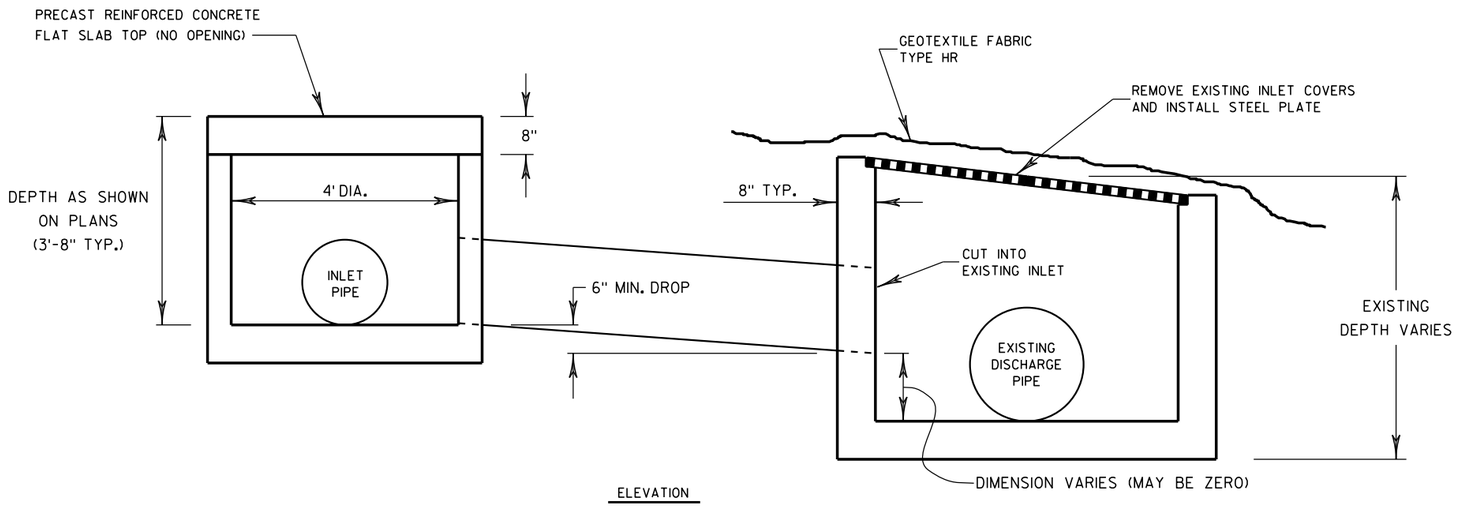

ELEVATION

NOTE:

AFTER CUTTING AN APPROPRIATE OPENING, MORTAR THE TEMPORARY PIPE IN PLACE AND REPAIR THE STRUCTURAL INTEGRITY OF THE EXISTING INLET AS REQUIRED BY THE ENGINEER.

THE CONTRACTOR SHALL INSTALL THE GEOTEXTILE FABRIC TO NOT ALLOW ANY FILL MATERIAL TO ENTER THE INLET.


REMOVAL OF THE TEMPORARY PIPE AND REPAIR OF THE INLET WALL IS INCIDENTAL TO THE BID ITEM "RECONSTRUCTING INLETS SPECIAL".

MANHOLES SPECIAL 4-FT DIAMETER TEMPORARY

RECONSTRUCTING INLETS SPECIAL

PROJECT NO: 1022-08-72	HWY: IH 94	COUNTY: DUNN	CONSTRUCTION DETAILS - TEMPORARY MEDIAN DRAINAGE	SHEET	E

2

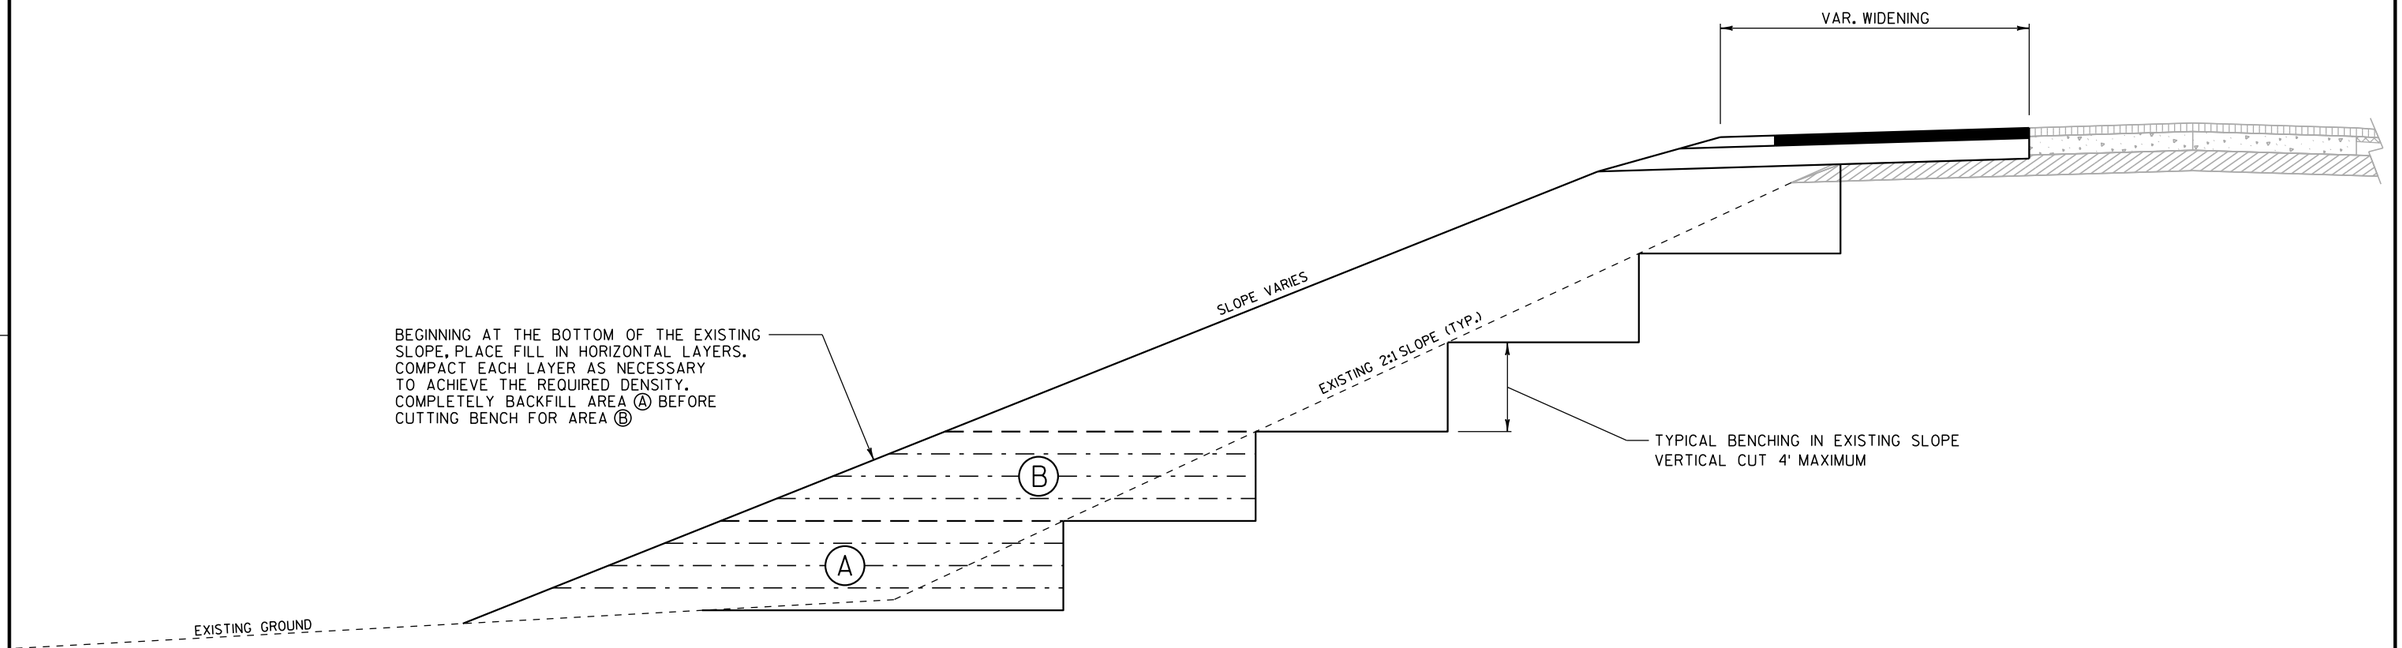

DETAIL SHOWING METHOD FOR
BENCHING FILL INTO EXISTING EMBANKMENT


PROJECT NO: 1022-08-72	HWY: IH 94	COUNTY: DUNN	CONSTRUCTION DETAILS	SHEET	E

2

2

CROSS SECTION THRU IH 94 ROADWAY

(LOOKING EAST)

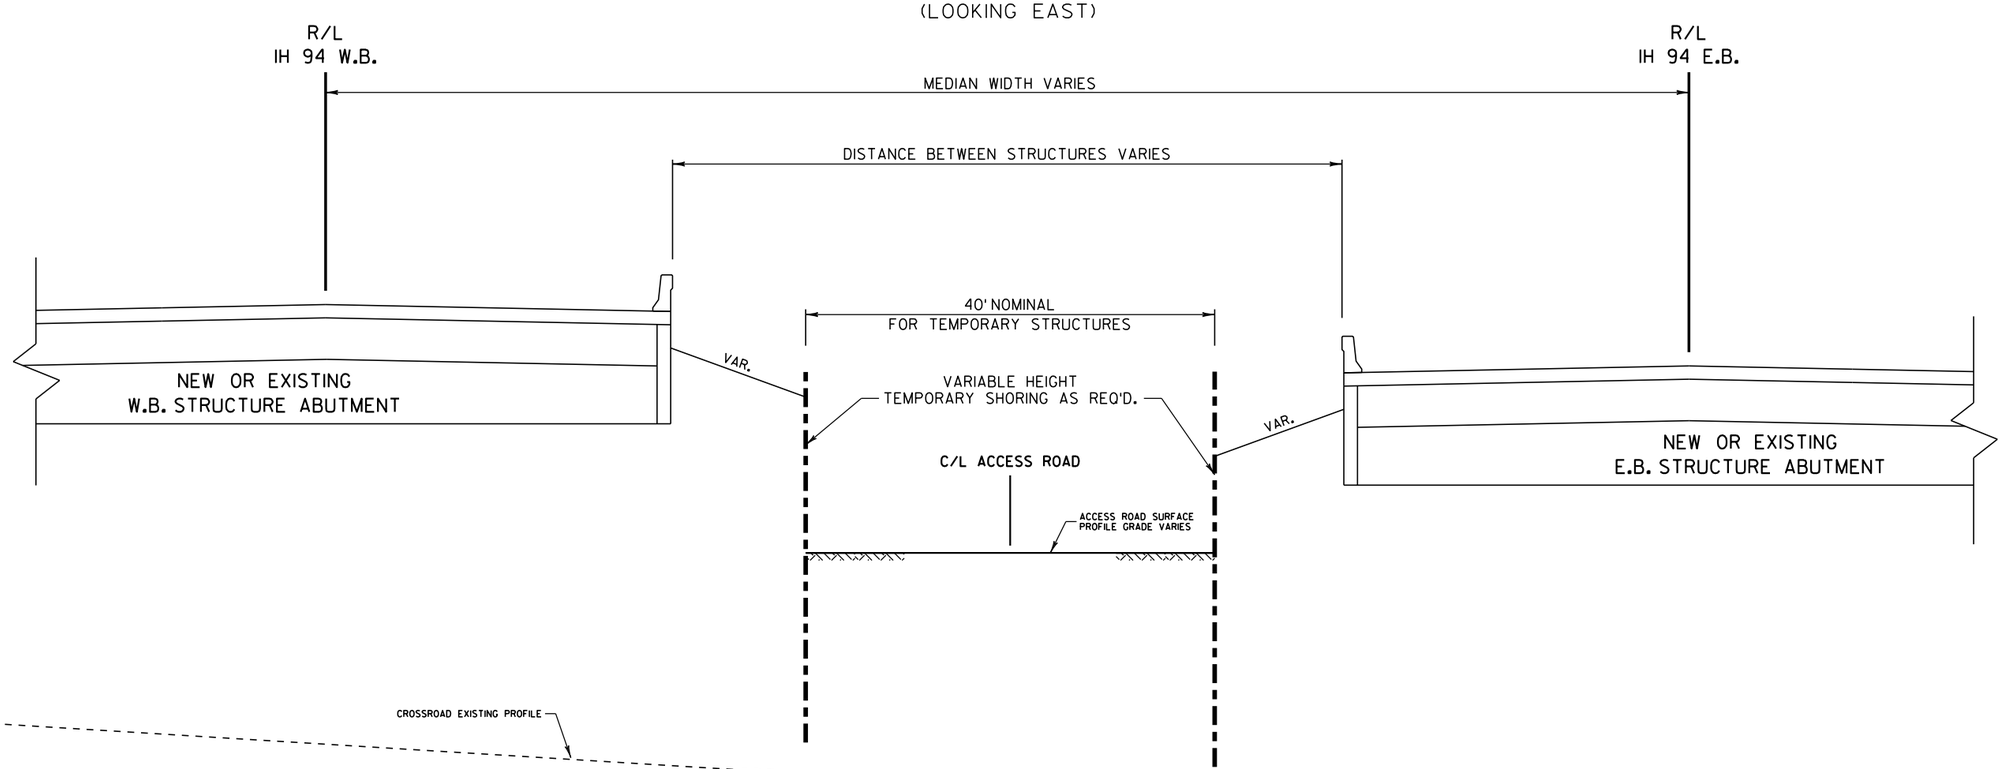

POSSIBLE CONSTRUCTION ACCESS TO MEDIAN FROM CROSSROAD

TEMPORARY SHORING REQUIRED

PROJECT NO: 1022-08-72	HWY: IH 94	COUNTY: DUNN	CONSTRUCTION DETAILS - MEDIAN ACCESS FROM CROSSROADS	SHEET	E

FILE NAME : C:\WisDOT\Users\PROJECTS\D6\I94DUNN\Plan Sheets 1022-08-72\021011_cd_const_details.dgn PLOT DATE : 13-APR-2017 10:30 PLOT BY : dottra PLOT NAME : PLOT SCALE : 200:1

2

2

N

EXISTING WB STRUCTURE

IH 94

IH 94 WB R/L

698+00WB

699+00WB

700+00WB

TEMPORARY SHORING REQ'D. (TYP.)

27' MIN. CLEAR

C/L 250th ST.

C/L TEMPORARY MEDIAN ROADWAY

27' MIN. CLEAR

250th STREET

PROPOSED 60-ft. SPAN TEMPORARY STRUCTURE
(CENTERED ON 250th ST.)
PROVIDE 14'-0" MIN. VERTICAL CLEARANCE

698+00EB

699+00EB

700+00EB

IH 94 EB R/L

EXISTING EB STRUCTURE


IH 94

PROJECT NO:1022-08-72	HWY: IH 94	COUNTY: DUNN	PLAN DETAILS - TEMPORARY SHORING AT 250th STREET	SHEET	E

FILE NAME : N:\PDS\C3D\10220706\SHEETSPLAN\PLAN SHEETS 10220872\021251_PD_TEMP_SHORING.DWG
LAYOUT NAME - SHEET - (1)

PLOT DATE : 4/13/2017 12:00 PM PLOT BY : ANDERSON, THOMAS R PLOT NAME : PLOT SCALE : 1 IN:20 FT

2

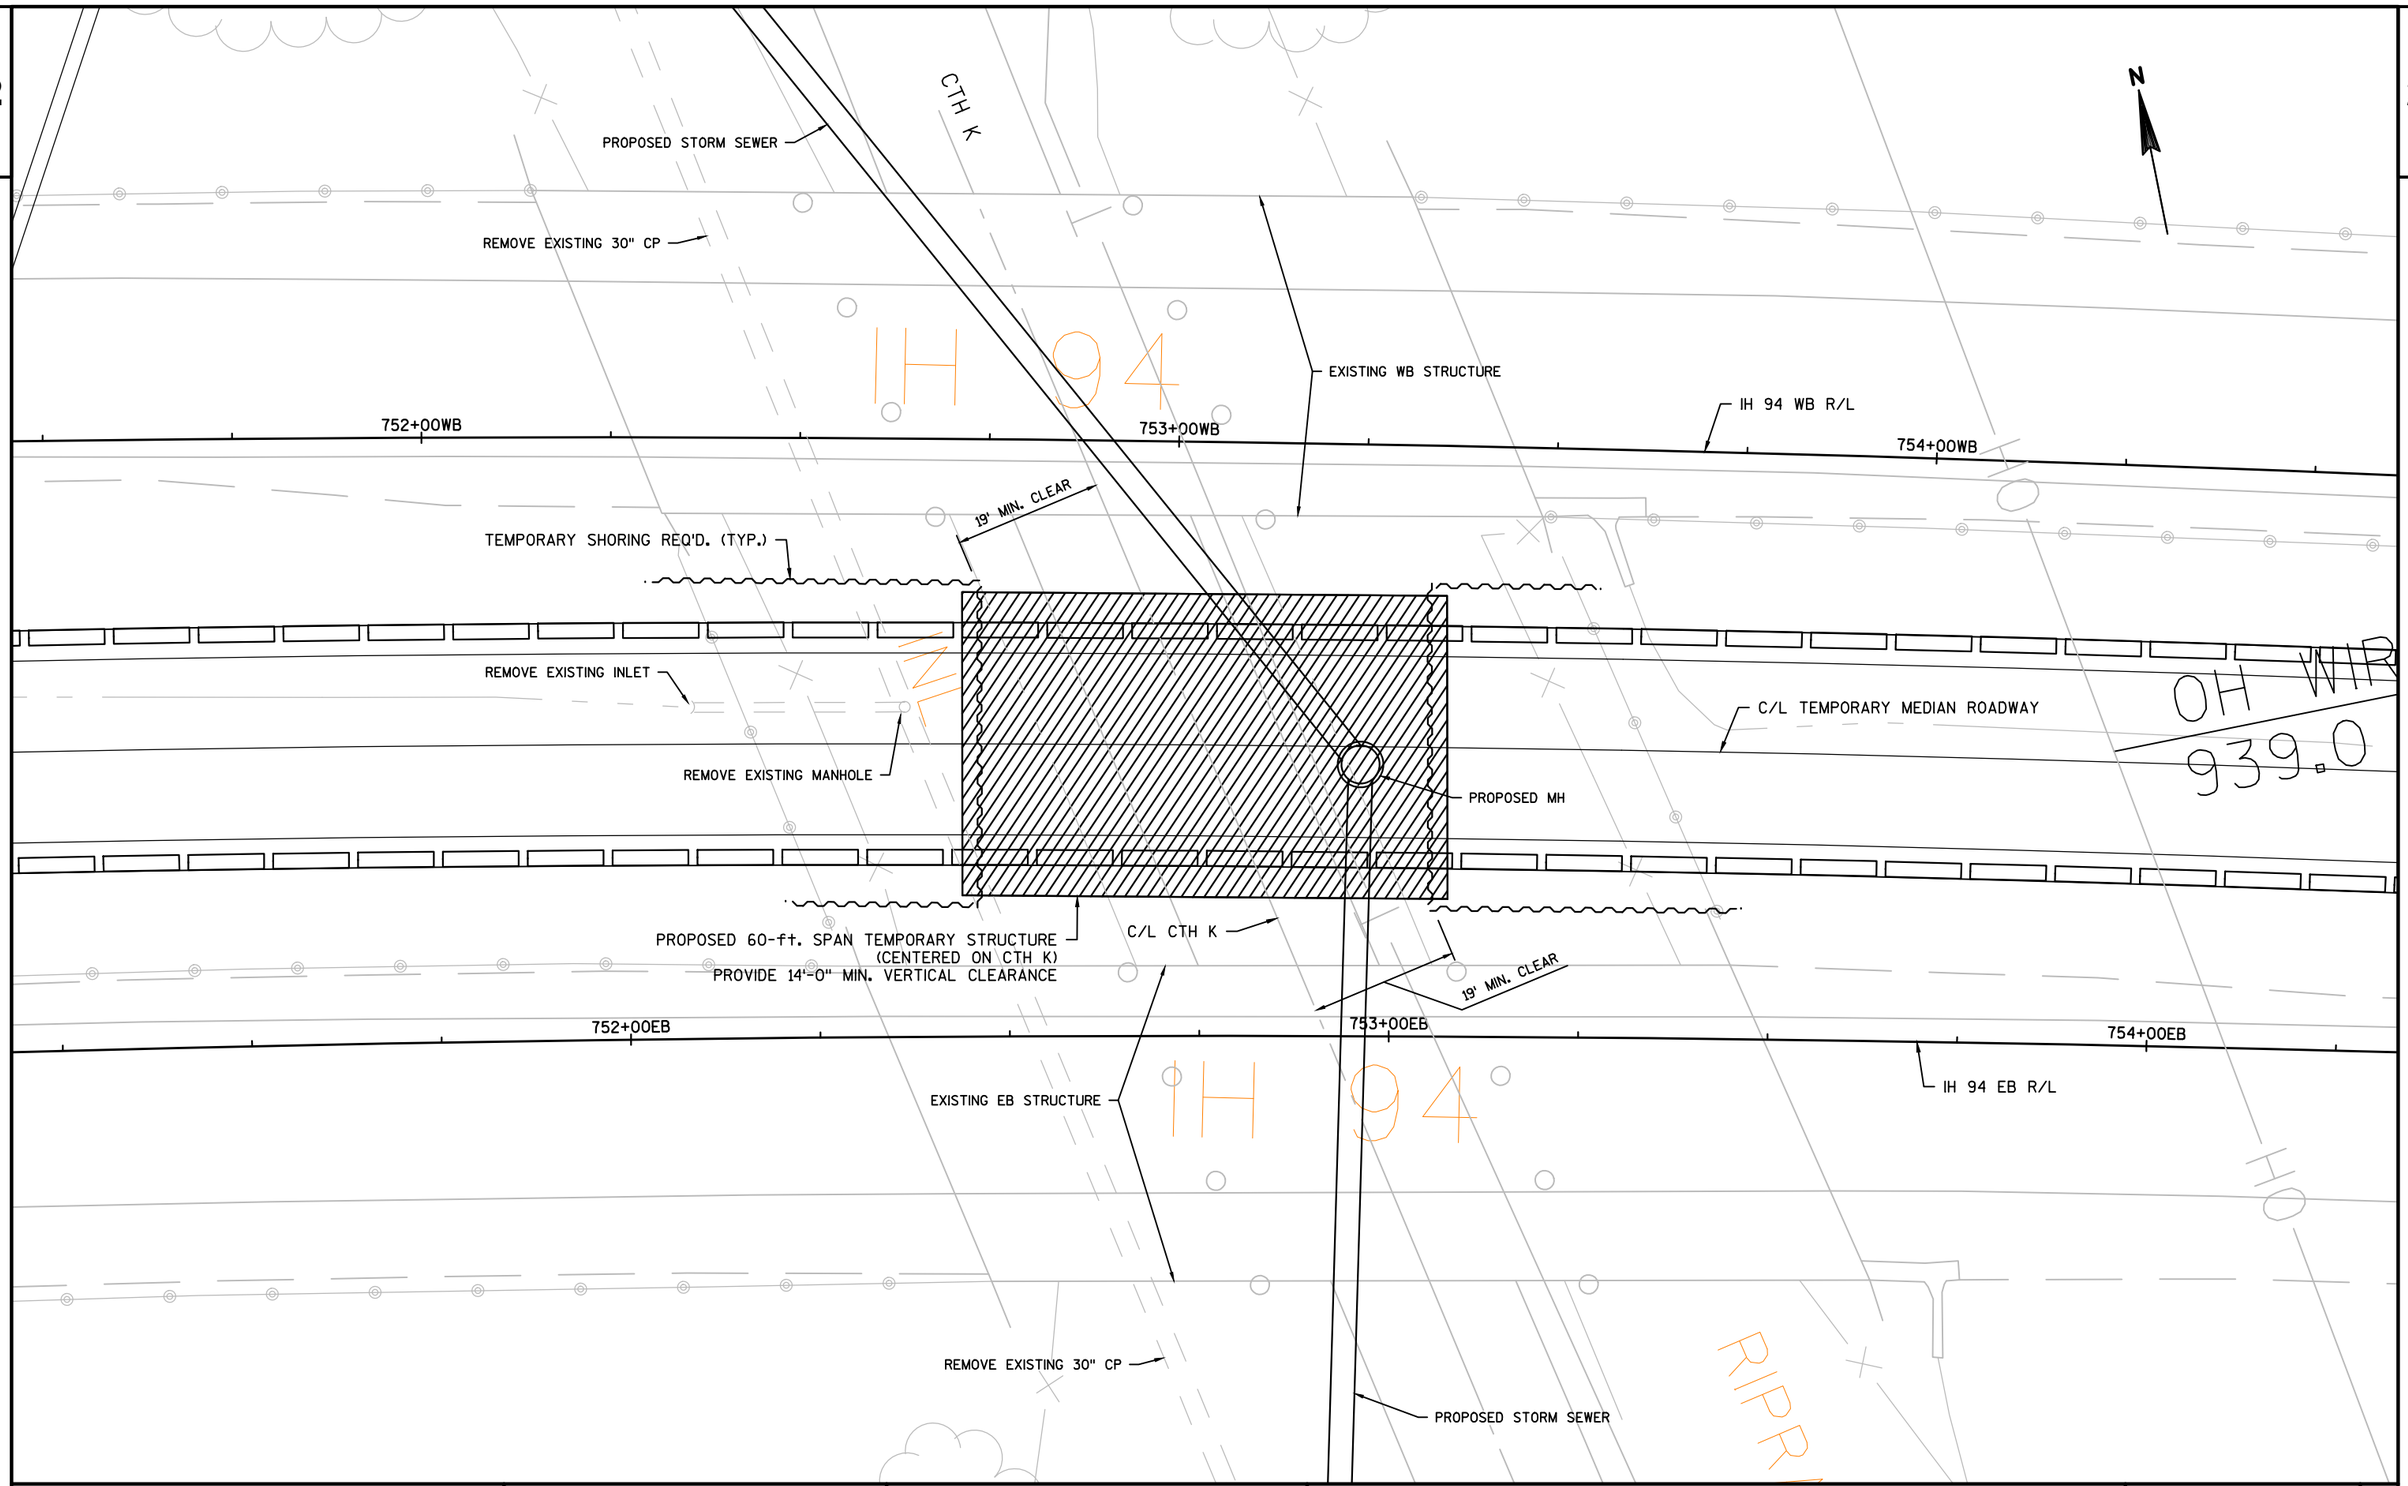

PROJECT NO: 1022-08-72	HWY: IH 94	COUNTY: DUNN	PLAN DETAILS - TEMPORARY SHORING AT CTH K	SHEET	E

FILE NAME : N:\PDS\C3D\10220706\SHEETSPLAN\PLAN SHEETS 10220872\021251_PD_TEMP_SHORING.DWG
LAYOUT NAME - SHEET - (2)

PLOT DATE : 4/13/2017 12:00 PM PLOT BY : ANDERSON, THOMAS R PLOT NAME :

PLOT SCALE : 1 IN:20 FT

2

2

PROPOSED MH

N

EXISTING WB STRUCTURE

IH 94

IH 10

816+00WB

817+00WB

818+00WB

IH 94 WB R/L

819+00WB

C/L 650th AVE.

TEMPORARY SHORING TO
AVOID EXISTING 30" CP
(REMOVED DURING LATER STAGE)

TEMPORARY SHORING REQ'D. (TYP.)

21' MIN. CLEAR

PROPOSED STORM SEWER

RE ELEVATION

C/L TEMPORARY MEDIAN ROADWAY

650th AVE.

35' MIN. CLEAR

PROPOSED 60-ft. SPAN TEMPORARY STRUCTURE
(OFFSET TO C/L OF 650th AVE.)
PROVIDE 14'-0" MIN. VERTICAL CLEARANCE

816+00EB

817+00EB

818+00EB

819+00EB

IH 94 EB R/L

EXISTING EB STRUCTURE

IH 94

PROJECT NO:1022-08-72	HWY: IH 94	COUNTY: DUNN	PLAN DETAILS - TEMPORARY SHORING AT 650th AVENUE	SHEET	E

FILE NAME : N:\PDS\C3D\10220706\SHEETSPLAN\PLAN SHEETS 10220872\021251_PD_TEMP_SHORING.DWG
LAYOUT NAME - SHEET - (3)

PLOT DATE : 4/13/2017 12:00 PM PLOT BY : ANDERSON, THOMAS R PLOT NAME : PLOT SCALE : 1 IN:20 FT

2

2

390th STREET

16' MIN. CLEAR

TEMPORARY SHORING REQ'D. (TYP.)

PROPOSED 60-ft. SPAN TEMPORARY STRUCTURE
(OFFSET TO C/L OF 390th ST.)
PROVIDE 14'-0" MIN. VERTICAL CLEARANCE

N

C/L TEMPORARY WB LANES

REMOVE EXISTING 30" CP

26' MIN. CLEAR

TEMPORARY DRAINAGE PIPE REQ'D. TO BE PLACED
BETWEEN EXISTING COLUMN AND TEMPORARY SHORING.
DISCHARGE TO EXISTING NORTH DITCH

EXISTING WB STRUCTURE

IH 94

IH 94 WB R/L

885+00WB

886+00WB

887+00WB

EXISTING MANHOLE TO REMAIN

OH WIR

910.4

C/L 390th ST.

INL

EXISTING 30" CP TO REMAIN

885+00EB

885+00EB

887+00EB

IH 94 EB R/L
(SHIFTED 10' SOUTH OF EXISTING)

EXISTING EB STRUCTURE

IH 94

PROJECT NO: 1022-08-72	HWY: IH 94	COUNTY: DUNN	PLAN DETAILS - TEMPORARY SHORING AT 390th STREET	SHEET	E

FILE NAME : N:\PDS\C3D\10220706\SHEETSPLAN\PLAN SHEETS 10220872\021251_PD_TEMP_SHORING.DWG
LAYOUT NAME - SHEET - (4)

PLOT DATE : 4/13/2017 12:00 PM PLOT BY : ANDERSON, THOMAS R PLOT NAME :

PLOT SCALE : 1 IN:20 FT

2

LEGEND

- EROSION MAT CLASS I, TYPE A OR B
- SILT FENCE
- RIP RAP
- SLOPE INTERCEPT
- INLET PROTECTION
- TEMPORARY DITCH CHECK
- CULVERT PIPE DITCH CHECK
- SURFACE WATER FLOW

N

EXISTING R/W

666WB IH 94 668WB 670WB 672WB 674WB 676WB IH 94 678WB 680WB

668EB IH 94 670EB 672EB 674EB 676EB 678EB IH 94 680EB

PT: 675+96.24EB

PT: 678+93.38WB

STA BACK = 676+09.15EB
STA AHEAD = 675+96.24EB

STA BACK = 678+86.00WB
STA AHEAD = 678+93.38WB

EXISTING R/W

RUSH CR

2

PROJECT NO:1022-08-72	HWY: IH 94	COUNTY: DUNN	EROSION CONTROL	SHEET	E

FILE NAME : N:\PDS\C3D\10220706\SHEETSPLAN\PLAN SHEETS 10220872\022501_EC_EROSION_CONTROL_IH94_EAST.DWG
LAYOUT NAME - 022501 - (31)

PLOT DATE : 4/20/2017 12:21 PM PLOT BY : ANDERSON, THOMAS R PLOT NAME : PLOT SCALE : 1 IN:100 FT

2

2

LEGEND

- ###### EROSION MAT CLASS I, TYPE A OR B
- SILT FENCE
- RIP RAP
- SLOPE INTERCEPT
- INLET PROTECTION
- TEMPORARY DITCH CHECK
- CULVERT PIPE DITCH CHECK
- SURFACE WATER FLOW

N

EXISTING R/W

RUINS

682WB 684WB IH 94 686WB 688WB 690WB 692WB IH 94 694WB 696WB

682EB 684EB 686EB 688EB 690EB 692EB IH 94 694EB 696EB

EXISTING R/W

PROJECT NO:1022-08-72	HWY:IH 94	COUNTY:DUNN	EROSION CONTROL	SHEET	E

FILE NAME : N:\PDS\C3D\10220706\SHEETSPLAN\PLAN SHEETS 10220872\022501_EC_EROSION_CONTROL_IH94_EAST.DWG
LAYOUT NAME - 022501 - (32)

PLOT DATE : 4/20/2017 12:21 PM PLOT BY : ANDERSON, THOMAS R PLOT NAME : PLOT SCALE : 1 IN:100 FT

WISDOT/CADDS SHEET 42

2

2

N

EXISTING R/W

698WB IH 94 700WB 702WB 704WB 706WB 708WB 710WB IH 94 712WB

698EB IH 94 700EB 702EB 704EB 706EB 708EB 710EB IH 94 712EB

EXISTING C-17-12
6'x10' RC BOX CULVERT

EXISTING R/W

SIGN

SEPTIC

SEPV

SEPC

250LF

LEVEL 3 COMMUNICATIONS
AT&T TRANSMISSION CENTERLINE

F/O

SHEET 45

LEGEND

######	EROSION MAT CLASS I, TYPE A OR B
	SILT FENCE
	RIP RAP
	SLOPE INTERCEPT
	INLET PROTECTION
	TEMPORARY DITCH CHECK
	CULVERT PIPE DITCH CHECK
	SURFACE WATER FLOW

PROJECT NO: 1022-08-72	HWY: IH 94	COUNTY: DUNN	EROSION CONTROL	SHEET E

FILE NAME : N:\PDS\C3D\10220706\SHEETSPLAN\PLAN SHEETS 10220872\022501_EC_EROSION_CONTROL_IH94_EAST.DWG
LAYOUT NAME - 022501 - (33)

PLOT DATE : 4/20/2017 12:21 PM PLOT BY : ANDERSON, THOMAS R PLOT NAME : PLOT SCALE : 1 IN:100 FT

2

LEGEND

- ###### EROSION MAT CLASS I, TYPE A OR B
- SILT FENCE
- RIP RAP
- SLOPE INTERCEPT
- INLET PROTECTION
- TEMPORARY DITCH CHECK
- CULVERT PIPE DITCH CHECK
- SURFACE WATER FLOW

N

EXISTING R/W

714WB 716WB 718WB 720WB IH 94 722WB 724WB 726WB 728WB

714EB 716EB 718EB 720EB IH 94 722EB 724EB 726EB 728EB

EXISTING R/W

2

PROJECT NO: 1022-08-72	HWY: IH 94	COUNTY: DUNN	EROSION CONTROL	SHEET	E

FILE NAME : N:\PDS\C3D\10220706\SHEETSPLAN\PLAN SHEETS 10220872\022501_EC_EROSION_CONTROL_IH94_EAST.DWG
LAYOUT NAME - 022501 - (34)

PLOT DATE : 4/20/2017 12:21 PM PLOT BY : ANDERSON, THOMAS R PLOT NAME : PLOT SCALE : 1 IN:100 FT

2

2

N

EXISTING R/W

PC: 733+47.40WB

PC: 733+94.94EB

730WB 732WB 734WB 736WB 738WB 740WB 742WB 744WB

730EB 732EB 734EB 736EB 738EB 740EB 742EB 744EB

IH 94

STA BACK = 733+45.51WB
STA AHEAD = 733+47.40WB

STA BACK = 733+91.11EB
STA AHEAD = 733+94.94EB

EXISTING R/W

LEGEND

- ###### EROSION MAT CLASS I, TYPE A OR B
- SILT FENCE
- RIP RAP
- SLOPE INTERCEPT
- INLET PROTECTION
- TEMPORARY DITCH CHECK
- CULVERT PIPE DITCH CHECK
- SURFACE WATER FLOW

PROJECT NO: 1022-08-72	HWY: IH 94	COUNTY: DUNN	EROSION CONTROL	SHEET	E

FILE NAME : N:\PDS\C3D\10220706\SHEETSPLAN\PLAN SHEETS 10220872\022501_EC_EROSION_CONTROL_IH94_EAST.DWG
LAYOUT NAME - 022501 - (35)

PLOT DATE : 4/20/2017 12:22 PM PLOT BY : ANDERSON, THOMAS R PLOT NAME :

PLOT SCALE : 1 IN:100 FT

LEGEND

- EROSION MAT CLASS I, TYPE A OR B
- SILT FENCE
- RIP RAP
- SLOPE INTERCEPT
- INLET PROTECTION
- TEMPORARY DITCH CHECK
- CULVERT PIPE DITCH CHECK
- SURFACE WATER FLOW

N

PT: 13+68.76

EXISTING R/W

OH WIRE ELEVATION 933.6

OH WIRE ELEVATION 939.0

OH WIRE ELEVATION 950.5

PC: 10+78.38

PT: 7+82.30

8+13.29

IH 94

744WB 746WB 748WB 750WB 752WB 754WB 756WB 758WB

744EB 746EB 748EB 750EB 752EB 754EB 756EB 758EB

SLAB SEPC PP

PROJECT NO: 1022-08-72	HWY: IH 94	COUNTY: DUNN	EROSION CONTROL	SHEET	E

FILE NAME : N:\PDS\C3D\10220706\SHEETSPLAN\PLAN SHEETS 10220872\022501_EC_EROSION_CONTROL_IH94_EAST.DWG
LAYOUT NAME - 022501 - (36)

PLOT DATE : 4/20/2017 12:22 PM PLOT BY : ANDERSON, THOMAS R PLOT NAME : PLOT SCALE : 1 IN:100 FT

2

2

LEGEND

- EROSION MAT CLASS I, TYPE A OR B
- SILT FENCE
- RIP RAP
- SLOPE INTERCEPT
- INLET PROTECTION
- TEMPORARY DITCH CHECK
- CULVERT PIPE DITCH CHECK
- SURFACE WATER FLOW

N

EXISTING R/W

IH 94

758WB 760WB 762WB 764WB 766WB 768WB 770WB 772WB

758EB 760EB 762EB 764EB 766EB 768EB 770EB 772EB

STA BACK = 764+12.16WB
STA AHEAD = 763+98.84WB

PT: 764+99.23EB

STA BACK = 764+70.40EB
STA AHEAD = 764+99.23EB

SIGN

EXISTING R/W

PROJECT NO: 1022-08-72	HWY: IH 94	COUNTY: DUNN	EROSION CONTROL	SHEET	E

2

2

LEGEND

- ####### EROSION MAT CLASS I, TYPE A OR B
- SILT FENCE
- RIP RAP
- SLOPE INTERCEPT
- INLET PROTECTION
- TEMPORARY DITCH CHECK
- CULVERT PIPE DITCH CHECK
- SURFACE WATER FLOW

N

EXISTING R/W

774WB 776WB 778WB 780WB IH 94 782WB 784WB 786WB 788WB

EXISTING C-17-17
5'x6' RC BOX CULVERT

774EB 776EB 778EB 780EB 782EB 784EB 786EB 788EB

IH 94

EXISTING R/W


PROJECT NO:1022-08-72	HWY: IH 94	COUNTY: DUNN	EROSION CONTROL	SHEET	E

FILE NAME : N:\PDS\C3D\10220706\SHEETSPLAN\PLAN SHEETS 10220872\022501_EC_EROSION_CONTROL_IH94_EAST.DWG
LAYOUT NAME - 022501 - (38)

PLOT DATE : 4/20/2017 12:22 PM PLOT BY : ANDERSON, THOMAS R PLOT NAME : PLOT SCALE : 1 IN:100 FT

2

2

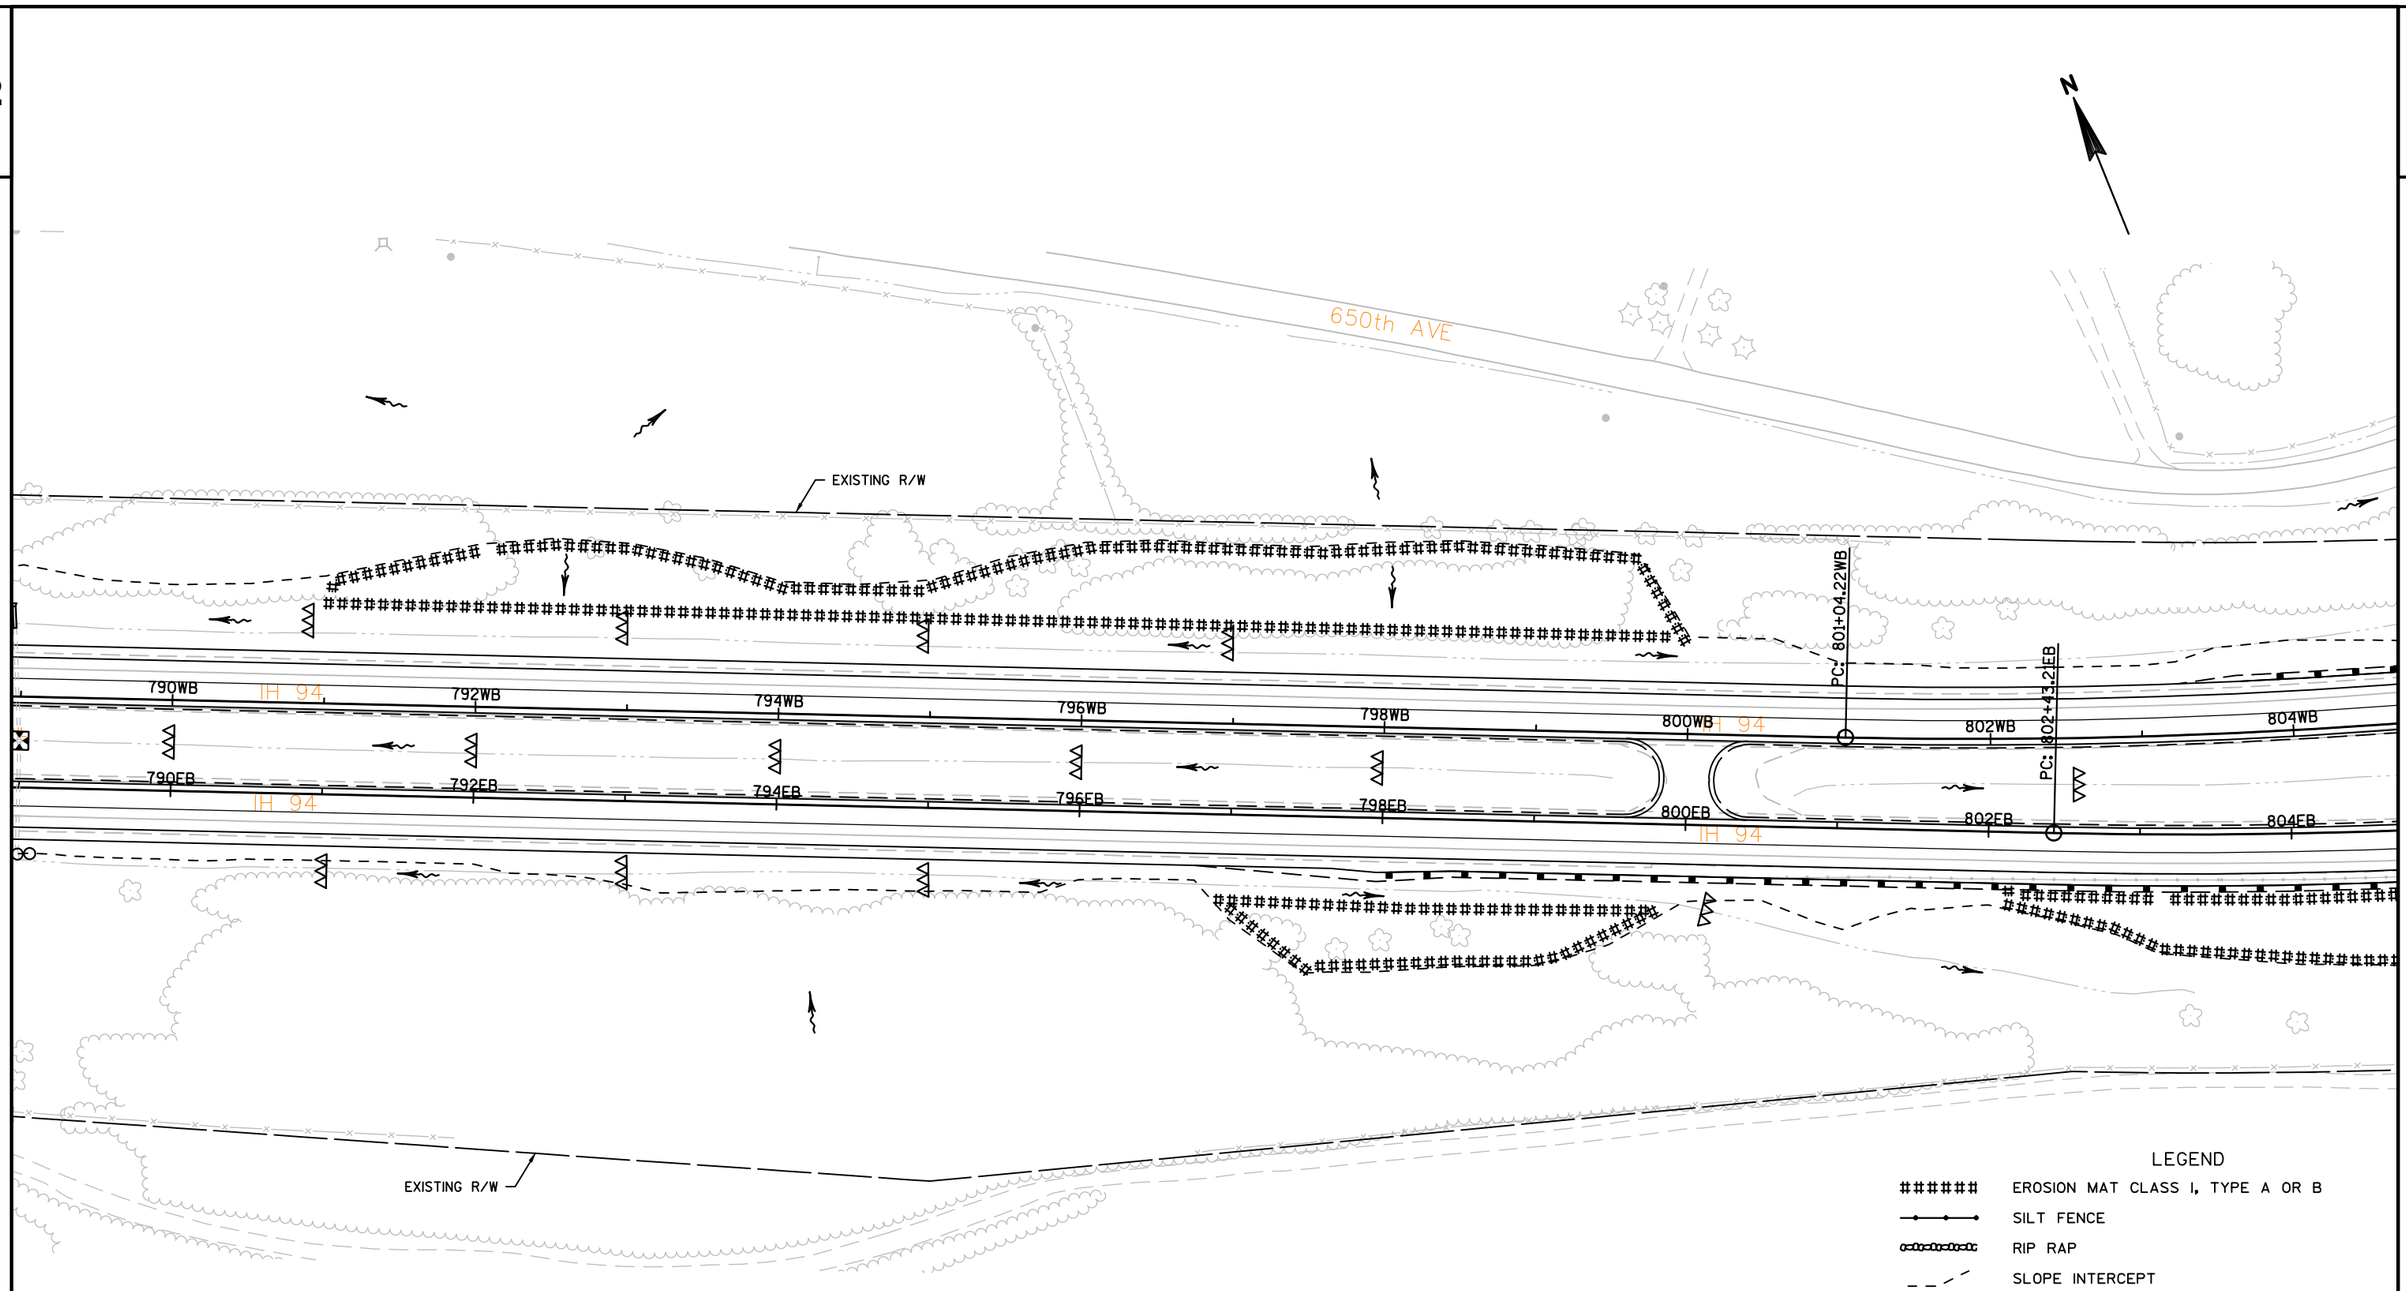

PROJECT NO: 1022-08-72	HWY: IH 94	COUNTY: DUNN	EROSION CONTROL	SHEET	E

FILE NAME : N:\PDS\C3D\10220706\SHEETSPLAN\PLAN SHEETS 10220872\022501_EC_EROSION_CONTROL_IH94_EAST.DWG
LAYOUT NAME - 022501 - (39)

PLOT DATE : 4/20/2017 12:22 PM PLOT BY : ANDERSON, THOMAS R PLOT NAME :

PLOT SCALE : 1 IN:100 FT

2

2

LEGEND

- EROSION MAT CLASS I, TYPE A OR B
- SILT FENCE
- RIP RAP
- SLOPE INTERCEPT
- INLET PROTECTION
- TEMPORARY DITCH CHECK
- CULVERT PIPE DITCH CHECK
- SURFACE WATER FLOW

650th AVE

EXISTING R/W

804WB 806WB 808WB IH 94 810WB 812WB 814WB 816WB IH 94 818WB

804EB 806EB 808EB IH 94 810EB 812EB 814EB 816EB IH 94 818EB

STA BACK = 813+42.03WB
STA AHEAD = 813+57.02WB

PT: 814+63.41EB

STA BACK = 814+74.55WB
STA AHEAD = 814+63.41WB

EP: 14+02.66
PC: 13+09.76

GUY PP OH MH

OH WIRE ELEVATION 934.9

OH WIRE ELEVATION 931.6

OH WIRE ELEVATION 935.4

650th AVE

PROJECT NO:1022-08-72	HWY: IH 94	COUNTY: DUNN	EROSION CONTROL	SHEET	E

2

2

N

INL

EXISTING R/W

PC: 834+40.63WB

820WB 822WB 824WB IH 94 826WB 828WB 830WB 832WB 834WB

EXISTING C-17-18
5'x5' RC BOX CULVERT

820EB 822EB 824EB 826EB 828EB 830EB 832EB 834EB

IH 94

EXISTING R/W

SIGN

LEGEND

######	EROSION MAT CLASS I, TYPE A OR B
	SILT FENCE
	RIP RAP
	SLOPE INTERCEPT
	INLET PROTECTION
	TEMPORARY DITCH CHECK
	CULVERT PIPE DITCH CHECK
	SURFACE WATER FLOW

PROJECT NO:1022-08-72	HWY: IH 94	COUNTY: DUNN	EROSION CONTROL	SHEET	E

FILE NAME : N:\PDS\C3D\10220706\SHEETSPLAN\PLAN SHEETS 10220872\022501_EC_EROSION_CONTROL_IH94_EAST.DWG
LAYOUT NAME - 022501 - (41)

PLOT DATE : 4/20/2017 12:22 PM PLOT BY : ANDERSON, THOMAS R PLOT NAME : PLOT SCALE : 1 IN:100 FT

2

LEGEND

- ###### EROSION MAT CLASS I, TYPE A OR B
- SILT FENCE
- RIP RAP
- SLOPE INTERCEPT
- INLET PROTECTION
- TEMPORARY DITCH CHECK
- CULVERT PIPE DITCH CHECK
- SURFACE WATER FLOW

N

EXISTING R/W

IH 94

PC: 835+93.00

836EB 838EB 840EB 842EB 844EB 846EB 848EB

836WB 838WB 840WB 842WB 844WB 846WB 848WB

SIGN

EXISTING R/W

PROJECT NO:1022-08-72	HWY: IH 94	COUNTY: DUNN	EROSION CONTROL	SHEET	E

FILE NAME : N:\PDS\C3D\10220706\SHEETSPLAN\PLAN SHEETS 10220872\022501_EC_EROSION_CONTROL_IH94_EAST.DWG
LAYOUT NAME - 022501 - (42)

PLOT DATE : 4/20/2017 12:23 PM PLOT BY : ANDERSON, THOMAS R PLOT NAME :

PLOT SCALE : 1 IN:100 FT

WISDOT/CADDS SHEET 42

2

LEGEND

- ###### EROSION MAT CLASS I, TYPE A OR B
- SILT FENCE
- RIP RAP
- SLOPE INTERCEPT
- INLET PROTECTION
- TEMPORARY DITCH CHECK
- CULVERT PIPE DITCH CHECK
- SURFACE WATER FLOW

N

EXISTING R/W

FEEDER

PT: 851+37.31WB

PT: 853+08.53EB

PC: 864+60.01EB

850WB 852WB 854WB 856WB 858WB 860WB 862WB 864WB

IH 94

INL

EXISTING C-17-19
4'x4' RC BOX CULVERT

850EB 852EB 854EB 856EB 858EB 860EB 862EB 864EB

IH 94

SIGN

STA BACK = 851+37.31WB
STA AHEAD = 851+26.48WB

STA BACK = 852+96.89EB
STA AHEAD = 853+08.53EB

EXISTING R/W

2

PROJECT NO:1022-08-72	HWY: IH 94	COUNTY: DUNN	EROSION CONTROL	SHEET	E

FILE NAME : N:\PDS\C3D\10220706\SHEETSPLAN\PLAN SHEETS 10220872\022501_EC_EROSION_CONTROL_IH94_EAST.DWG
LAYOUT NAME - 022501 - (43)

PLOT DATE : 4/20/2017 12:23 PM PLOT BY : ANDERSON, THOMAS R PLOT NAME :

PLOT SCALE : 1 IN:100 FT

2

2

LEGEND

- EROSION MAT CLASS I, TYPE A OR B
- SILT FENCE
- RIP RAP
- SLOPE INTERCEPT
- INLET PROTECTION
- TEMPORARY DITCH CHECK
- CULVERT PIPE DITCH CHECK
- SURFACE WATER FLOW

N

CORN CRIB

ANT

SEPV

SEPTIC

SEPV

FEEDERS

EXISTING R/W

866WB

868WB

870WB

872WB

IH 94

874WB

876WB

878WB

880WB

PT: 866+90.00EB

PC: 874+60.06EB

PT: 876+90.00EB

866EB

868EB

870EB

872EB

IH 94

874EB

876EB

878EB

880EB

IH 9

SIGN

SIGN

STA BACK = 876+90.00EB

STA AHEAD = 876+90.00EB

EXISTING R/W

PROJECT NO: 1022-08-72	HWY: IH 94	COUNTY: DUNN	EROSION CONTROL	SHEET	E

FILE NAME : N:\PDS\C3D\10220706\SHEETSPLAN\PLAN SHEETS 10220872\022501_EC_EROSION_CONTROL_IH94_EAST.DWG
LAYOUT NAME - 022501 - (44)

PLOT DATE : 4/20/2017 12:23 PM PLOT BY : ANDERSON, THOMAS R PLOT NAME : PLOT SCALE : 1 IN:100 FT

2

2

LEGEND

- EROSION MAT CLASS I, TYPE A OR B
- SILT FENCE
- RIP RAP
- SLOPE INTERCEPT
- INLET PROTECTION
- TEMPORARY DITCH CHECK
- CULVERT PIPE DITCH CHECK
- SURFACE WATER FLOW

N

EXISTING R/W

OH WIRE ELEVATION 911.0

OH WIRE ELEVATION 910.4

OH WIRE ELEVATION 913.0

882WB 884WB 886WB 888WB 890WB 892WB 894WB 896WB

882EB 884EB 886EB 888EB 890EB 892EB 894EB 896EB

IH 94

PROJECT NO: 1022-08-72	HWY: IH 94	COUNTY: DUNN	EROSION CONTROL	SHEET	E

FILE NAME : N:\PDS\C3D\10220706\SHEETSPLAN\PLAN SHEETS 10220872\022501_EC_EROSION_CONTROL_IH94_EAST.DWG
LAYOUT NAME - 022501 - (45)


PLOT DATE : 4/20/2017 12:23 PM PLOT BY : ANDERSON, THOMAS R PLOT NAME :

PLOT SCALE : 1 IN:100 FT

2

LEGEND

- EROSION MAT CLASS I, TYPE A OR B
- SILT FENCE
- RIP RAP
- SLOPE INTERCEPT
- INLET PROTECTION
- TEMPORARY DITCH CHECK
- CULVERT PIPE DITCH CHECK
- SURFACE WATER FLOW

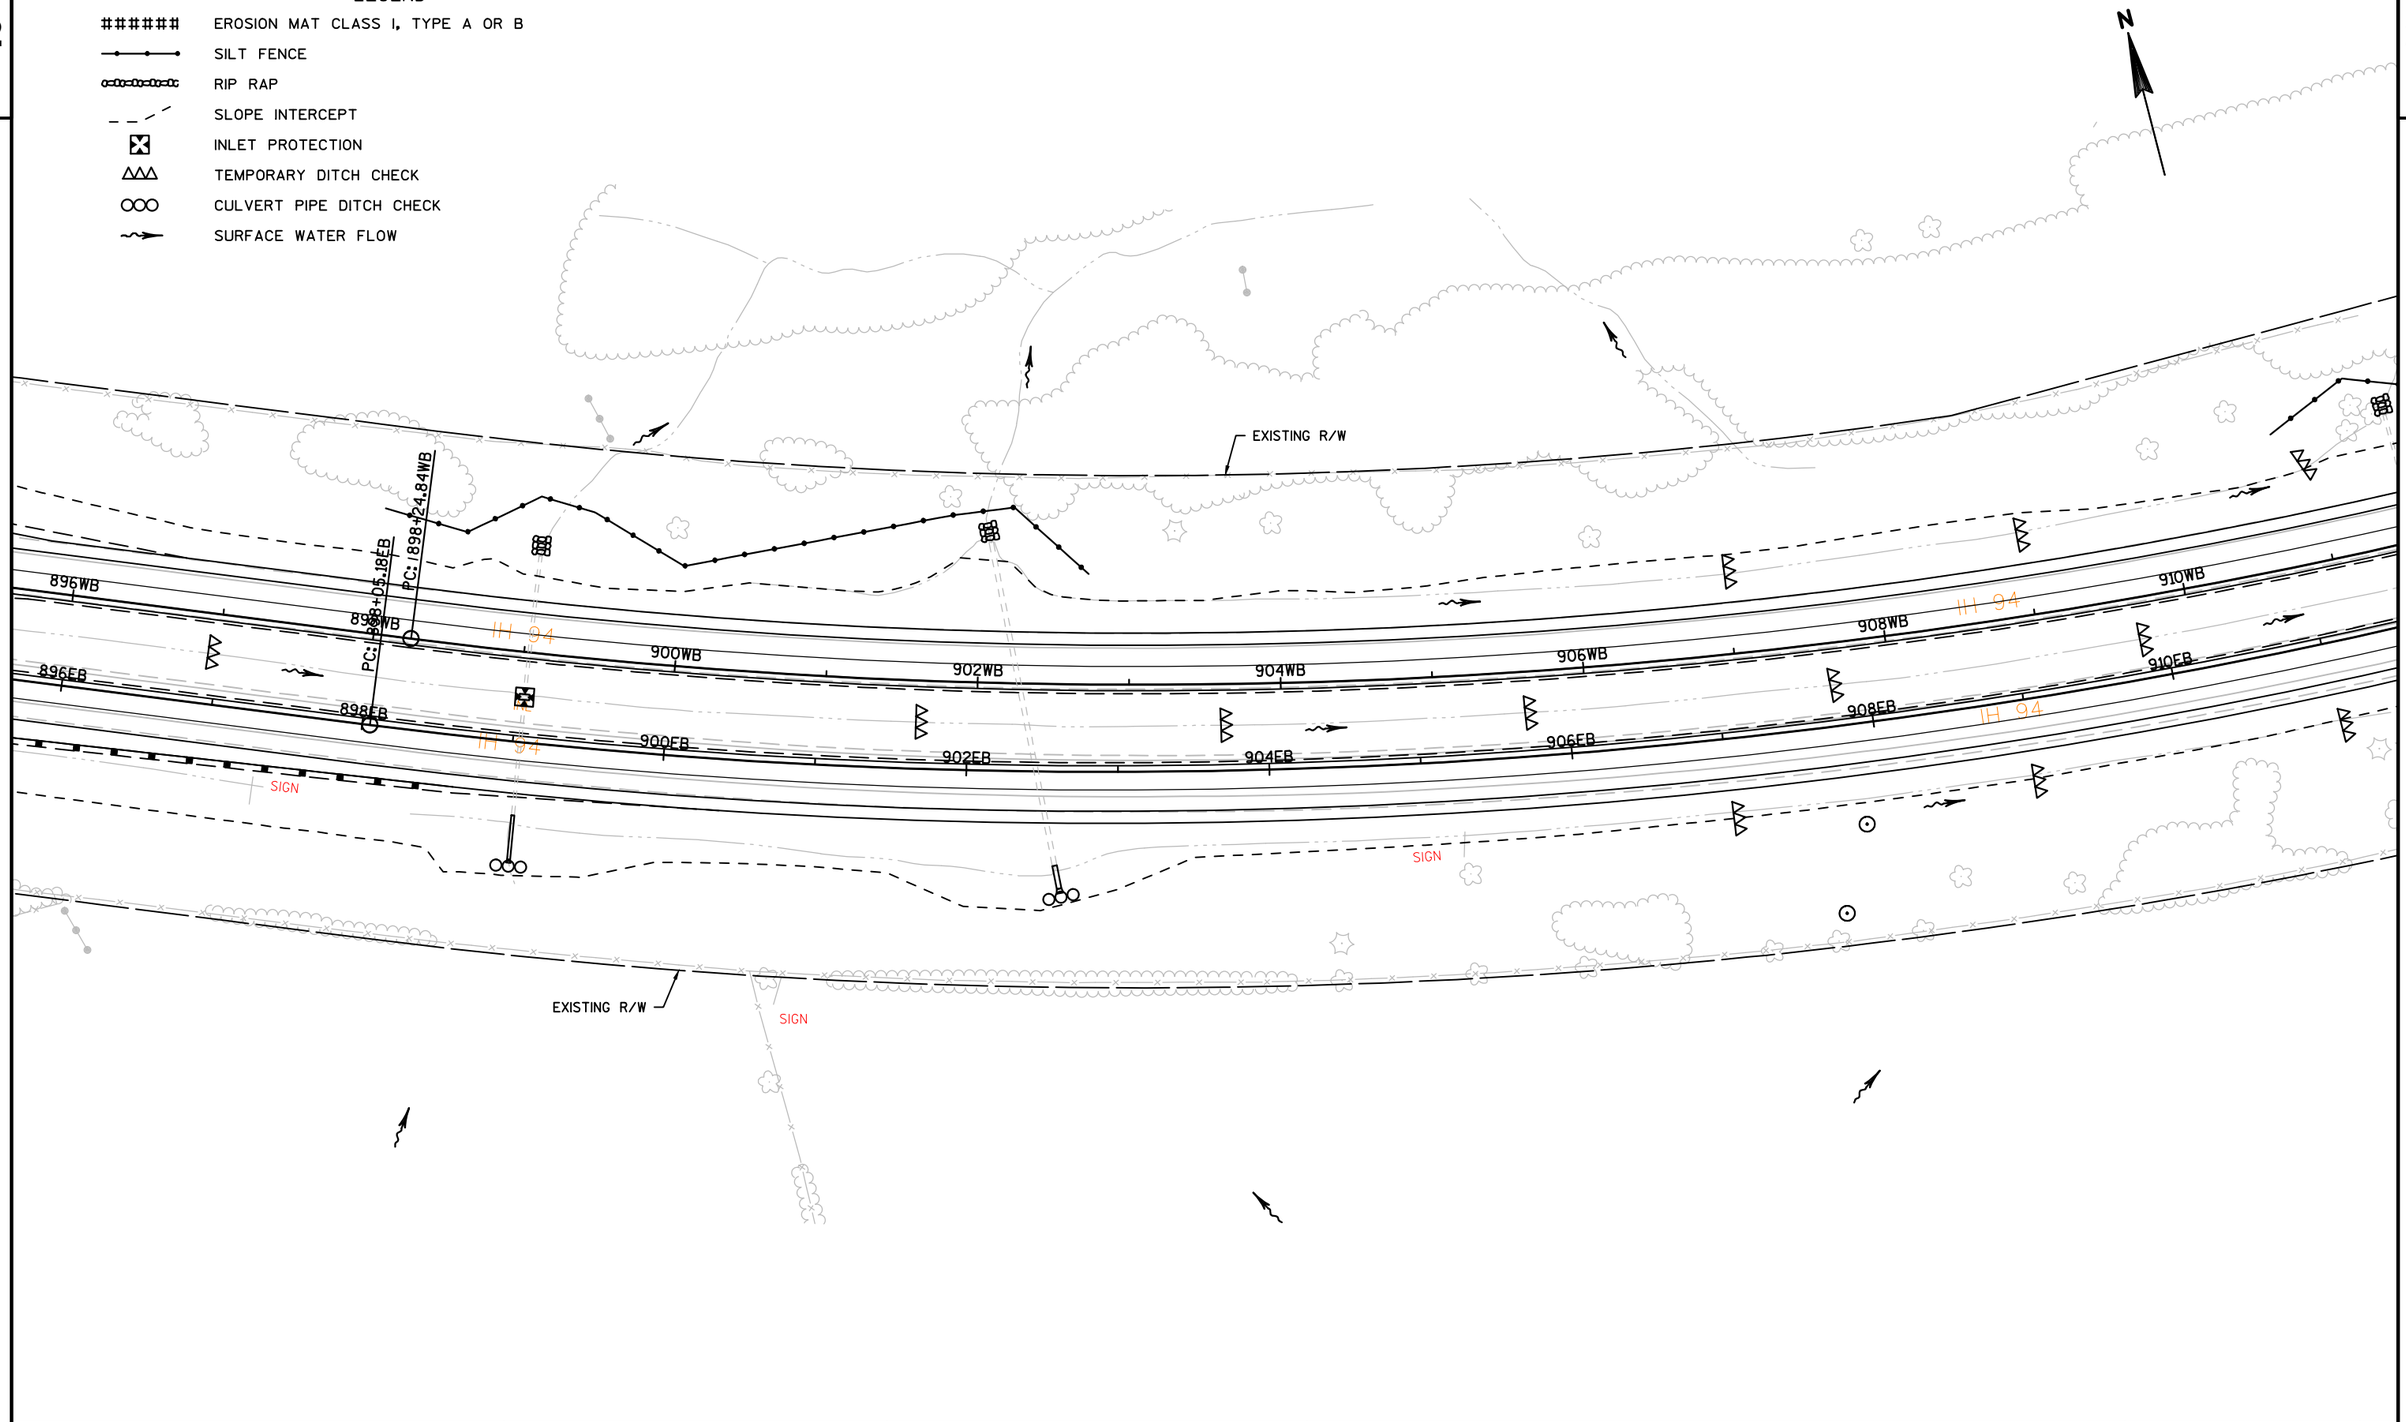

PROJECT NO: 1022-08-72	HWY: IH 94	COUNTY: DUNN	EROSION CONTROL	SHEET	E

FILE NAME : N:\PDS\C3D\10220706\SHEETSPLAN\PLAN SHEETS 10220872\022501_EC_EROSION_CONTROL_IH94_EAST.DWG
LAYOUT NAME - 022501 - (46)

PLOT DATE : 4/20/2017 12:23 PM PLOT BY : ANDERSON, THOMAS R PLOT NAME : PLOT SCALE : 1 IN:100 FT

2

2

N

WILSON CR

EXISTING R/W

SIGN

910WB

912WB

914WB

916WB

PT: 917+29.66EB

PT: 14+26.83WB

IH 94

16WB

18WB

20WB

22WB

22EB

20EB

18EB

16EB

912EB

914EB

915EB

STA BACK = 917+29.66EB

STA AHEAD = 917+21.68WB

STA BACK = 917+21.68WB

STA AHEAD = 14+26.83WB

IH 94

SIGN

RIPRAP

FO

EXISTING R/W

LEGEND

######	EROSION MAT CLASS I, TYPE A OR B
	SILT FENCE
	RIP RAP
	SLOPE INTERCEPT
	INLET PROTECTION
	TEMPORARY DITCH CHECK
	CULVERT PIPE DITCH CHECK
	SURFACE WATER FLOW

PROJECT NO: 1022-08-72	HWY: IH 94	COUNTY: DUNN	EROSION CONTROL	SHEET	E

FILE NAME : N:\PDS\C3D\10220706\SHEETSPLAN\PLAN SHEETS 10220872\022501_EC_EROSION_CONTROL_IH94_EAST.DWG
LAYOUT NAME - 022501 - (47)

PLOT DATE : 4/20/2017 12:23 PM PLOT BY : ANDERSON, THOMAS R PLOT NAME :

PLOT SCALE : 1 IN:100 FT

LEGEND

- ###### EROSION MAT CLASS I, TYPE A OR B
- SILT FENCE
- RIP RAP
- SLOPE INTERCEPT
- INLET PROTECTION
- TEMPORARY DITCH CHECK
- CULVERT PIPE DITCH CHECK
- SURFACE WATER FLOW

N

EXISTING R/W

RIPRAP

IH 24

IH 94

INL

WILSON CR.

FO

EXISTING R/W

PC: 27+38.03EB 27+31.19WB

24WB 26WB 28WB 30WB 32WB 34WB 36WB 38WB

24EB 26EB 28EB 30EB 32EB 34EB 36EB 38EB

PT: 36+77.85EB 36+77.85WB

STA BACK = 36+94.52WB

STA AHEAD = 36+77.85WB

PROJECT NO: 1022-08-72	HWY: IH 94	COUNTY: DUNN	EROSION CONTROL	SHEET	E

FILE NAME : N:\PDS\C3D\10220706\SHEETSPLAN\PLAN SHEETS 10220872\022501_EC_EROSION_CONTROL_IH94_EAST.DWG
LAYOUT NAME - 022501 - (48)

PLOT DATE : 4/20/2017 12:23 PM PLOT BY : ANDERSON, THOMAS R PLOT NAME :

PLOT SCALE : 1 IN:100 FT

WISDOT/CADDS SHEET 42


2

PROPOSED
CONSTRUCTION STAGING PLAN
250TH STREET - WILSON CREEK

STAGE	DESCRIPTION	DURATION	SCHEDULE
1	CONSTRUCT EB MEDIAN WIDENING FOR CROSSOVERS. CONSTRUCT W.B. TEMPORARY OUTSIDE WIDENING AT 390th ST. CONSTRUCT TEMPORARY STRUCTURE OVER 390th ST.	6 WEEKS	APR 2 - MAY 11, 2018
2-A	MILL AND RESURFACE OUTSIDE SHOULDERS WB & EB AT LOCATIONS SPECIFIED.	7 WEEKS	MAY 14 - JUN 29, 2018
2-B	REMOVE W.B. WHITE EDGE LINE. PLACE W.B. TEMPORARY LANE LINE & WHITE EDGE LINE.		
2-C	SHIFT SINGLE LANE W.B. TRAFFIC. REMOVE W.B. LANE LINE & YELLOW EDGE LINE. PLACE W.B. TEMPORARY YELLOW EDGE LINE.		
2-D	SHIFT TWO LANES W.B. TRAFFIC WITH BARRELS.		
2-E	REPLACE W.B. BARRELS WITH CONRETE BARRIER TEMPORARY PRECAST.		
2-F	PLACE E.B. CONCRETE BARRIER TEMPORARY PRECAST.		
2-G	CONSTRUCT W.B. TEMPORARY MEDIAN WIDENING. CONSTRUCT TEMPORARY MEDIAN ROADWAY & TEMPORARY STRUCTURES OVER 250th ST, CTH K, AND 650th AVE.		
2-H	MOVE E.B. BARRIER TO W.B. TEMPORARY MEDIAN WIDENING.		
3	SWITCH TWO LANES E.B. TRAFFIC TO TEMPORARY WIDENING. CONSTRUCT NEW E.B. LANES & E.B. BRIDGES.	17 WEEKS	JUL 9 - NOV 2, 2018

STAGE	DESCRIPTION	DURATION	SCHEDULE
4-A	SWITCH TWO LANES EB/WB TRAFFIC TO TEMPORARY LANES WITH BARRELS.	6 WEEKS	APR 1 - MAY 10, 2019
4-B	MOVE BARRIER TO REPLACE EB/WB BARRELS.		
4-C	REMOVE W.B. TEMPORARY MEDIAN WIDENING. CONSTRUCT E.B. TEMPORARY MEDIAN WIDENING.		
4-D	MOVE W.B. BARRIER TO E.B. TEMPORARY MEDIAN WIDENING.		
5	SWITCH TWO LANES W.B. TRAFFIC TO TEMPORARY WIDENING. CONSTRUCT NEW W.B. LANES & W.B. BRIDGES.	17 WEEKS	MAY 13 - SEP 6, 2019
6-A	SWITCH TWO LANES W.B. TRAFFIC TO NEW W.B. CONSTRUCTION.	8 WEEKS	SEP 9 - NOV 1, 2019
6-B	MOVE BARRIER TO FINISHED W.B. CONCRETE FOR TEMPORARY LANES.		
6-C	REMOVE E.B. TEMP WIDENING/MEDIAN ROADWAY/TEMP STRUCTURES. CONSTRUCT EB/WB INSIDE SHOULDERS/RESTORE MEDIAN.		
6-D	REMOVE ALL BARRIER & EB/WB TEMPORARY YELLOW EDGE LINE. PLACE EB/WB LANE LINE & YELLOW EDGE LINE.		
6-E	SHIFT EB/WB SINGLE LANE TRAFFIC TO PASSING LANE. REMOVE EB/WB TEMPORARY LANE LINE & TEMPORARY WHITE EDGE LINE. PLACE EB/WB WHITE EDGE LINE.		


2

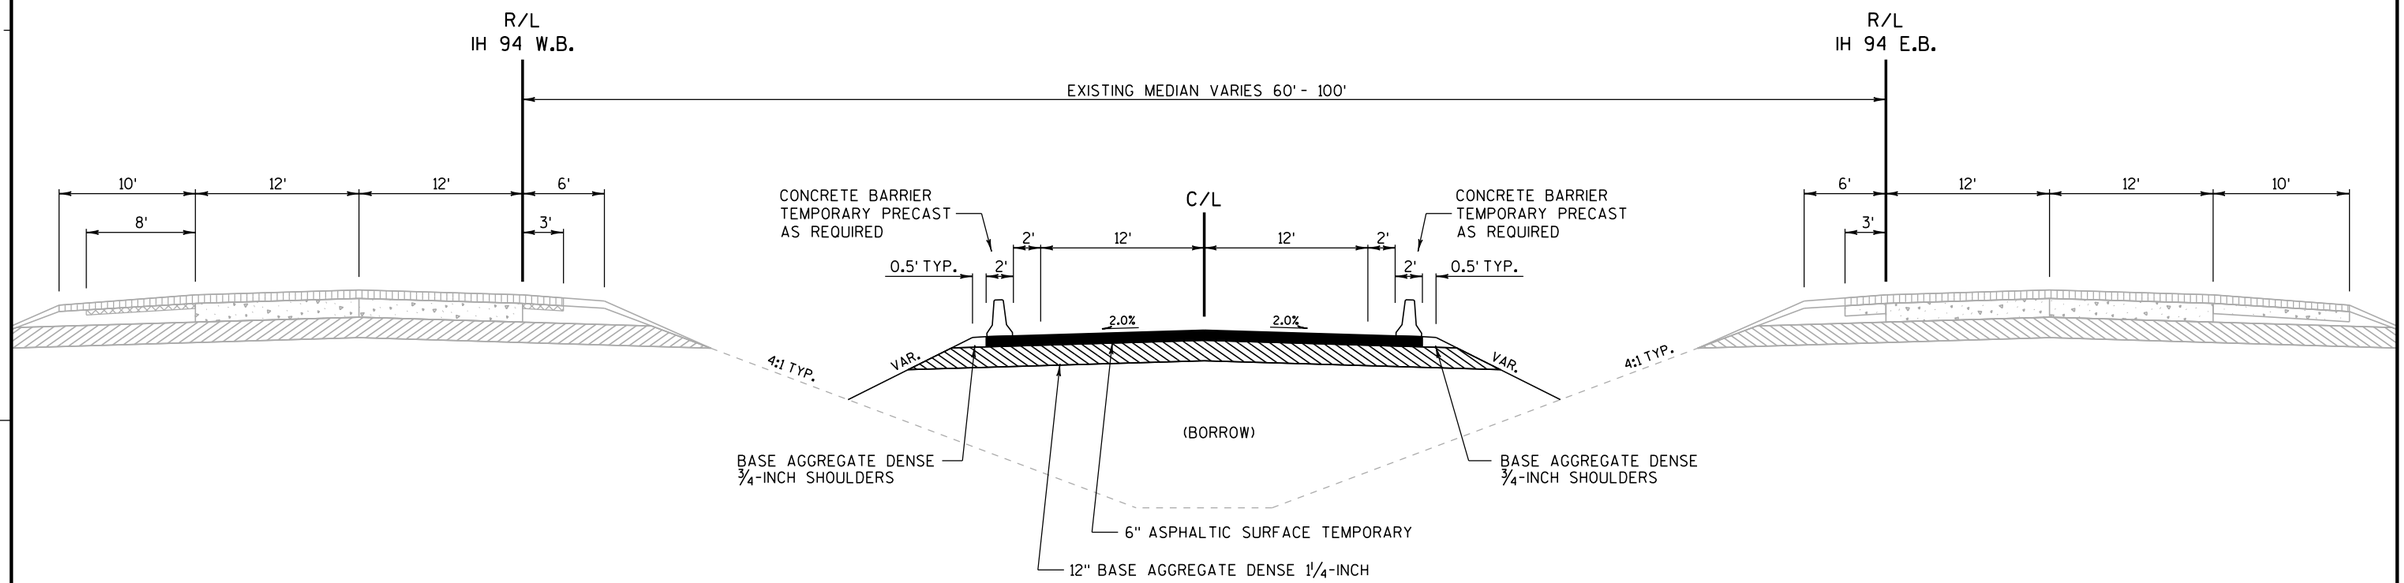

PROPOSED TYPICAL SECTION
TEMPORARY MEDIAN ROADWAY
STA 685+00 to STA 755+00
STA 815+00 to STA 835+00

PROJECT NO: 1022-08-72	HWY: IH 94	COUNTY: DUNN	TRAFFIC CONTROL - TYPICAL SECTION TEMPORARY MEDIAN ROADWAY	SHEET	E

FILE NAME : C:\WisDOT\Users\PROJECTS\D6\I94DUNN\Plan Sheets 1022-08-72\025203_tc_typical_section_median_rdwy_2017.dgn PLOT DATE : 13-APR-2017 11:11 PLOT BY : dottra PLOT NAME : PLOT SCALE : 200:1

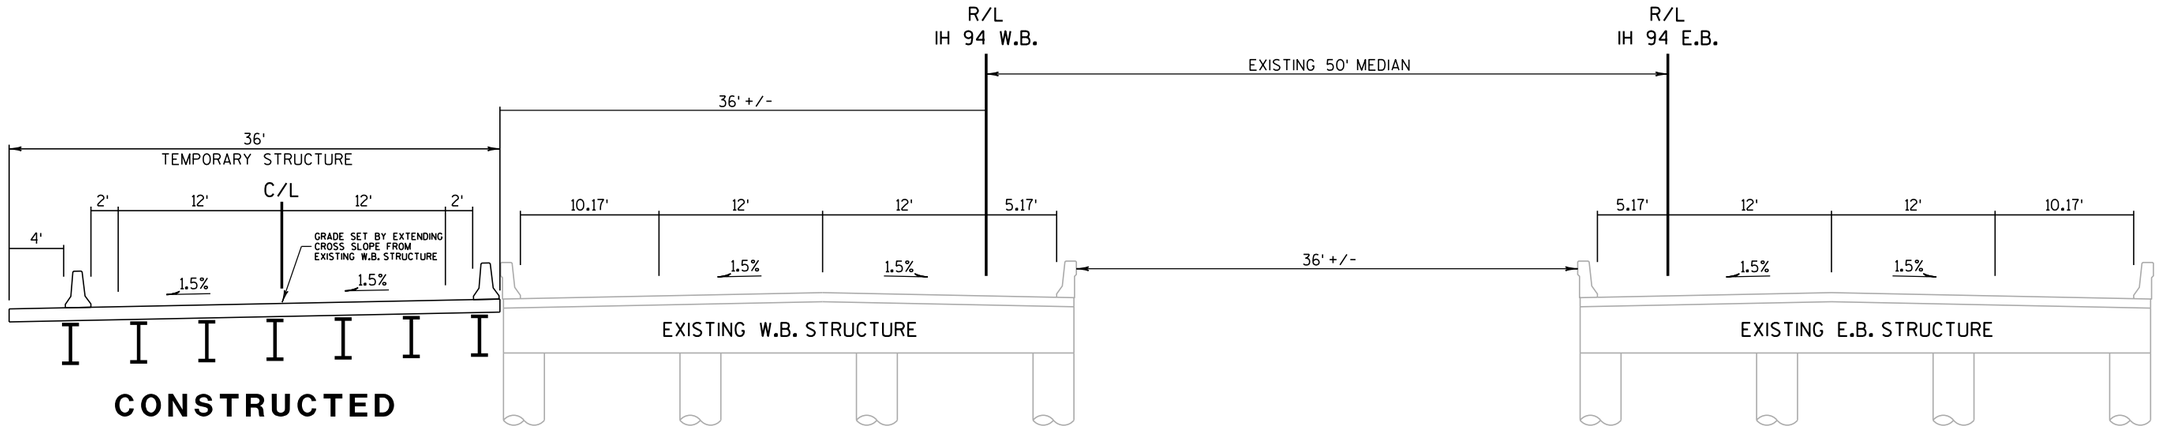


CONSTRUCTED DURING STAGE 1

PROPOSED TYPICAL SECTION
TEMPORARY BRIDGE OVERPASS
390th STREET


PROJECT NO: 1022-08-72	HWY: IH 94	COUNTY: DUNN	TRAFFIC CONTROL - TYPICAL SECTION TEMPORARY STRUCTURES	SHEET	E

FILE NAME : C:\WisDOT\Users\PROJECTS\D6\I94DUNN\Plan Sheets 1022-08-72\025204_tc_typical_section_temp_structures_2017.dgn PLOT DATE : 13-APR-2017 11:14 PLOT BY : dottra PLOT NAME : PLOT SCALE : 200:1
WISDOT/CADDS SHEET 42

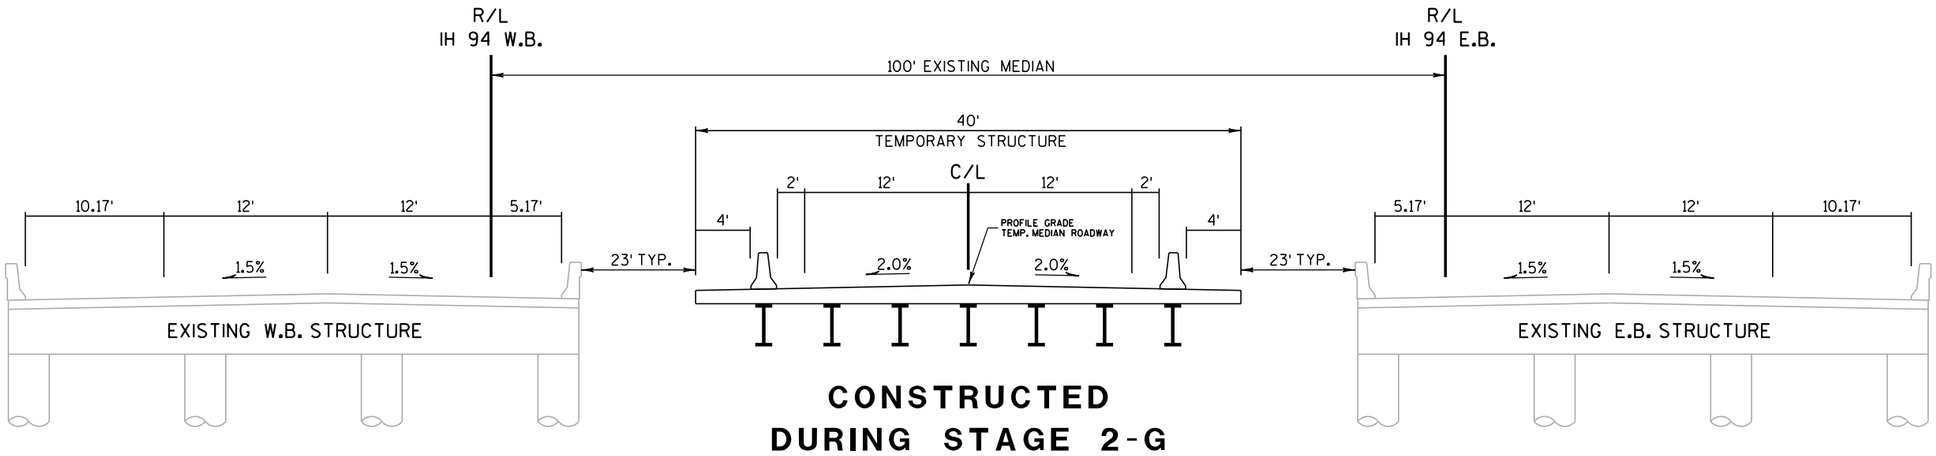

CONSTRUCTED DURING STAGE 2-G

PROPOSED TYPICAL SECTION
TEMPORARY BRIDGE OVERPASS
250th STREET
650th AVENUE

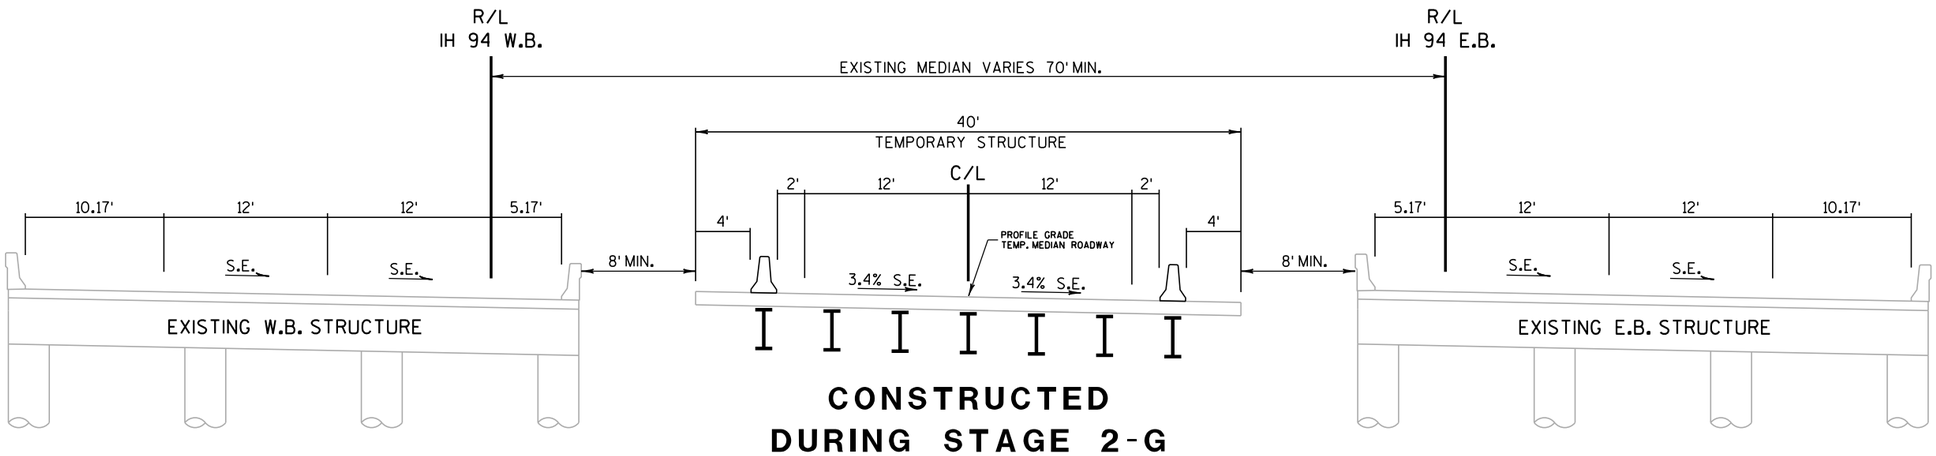


CONSTRUCTED DURING STAGE 2-G

PROPOSED TYPICAL SECTION
TEMPORARY BRIDGE OVERPASS
CTH K


PROJECT NO: 1022-08-72	HWY: IH 94	COUNTY: DUNN	TRAFFIC CONTROL - TYPICAL SECTION TEMPORARY STRUCTURES	SHEET	E

FILE NAME : C:\WisDOT\Users\PROJECTS\D6\I94DUNN\Plan Sheets 1022-08-72\025204_tc_typical_section_temp_structures_2017.dgn PLOT DATE : 13-APR-2017 11:14 PLOT BY : dottra PLOT NAME : PLOT SCALE : 200:1
WISDOT/CADDS SHEET 42

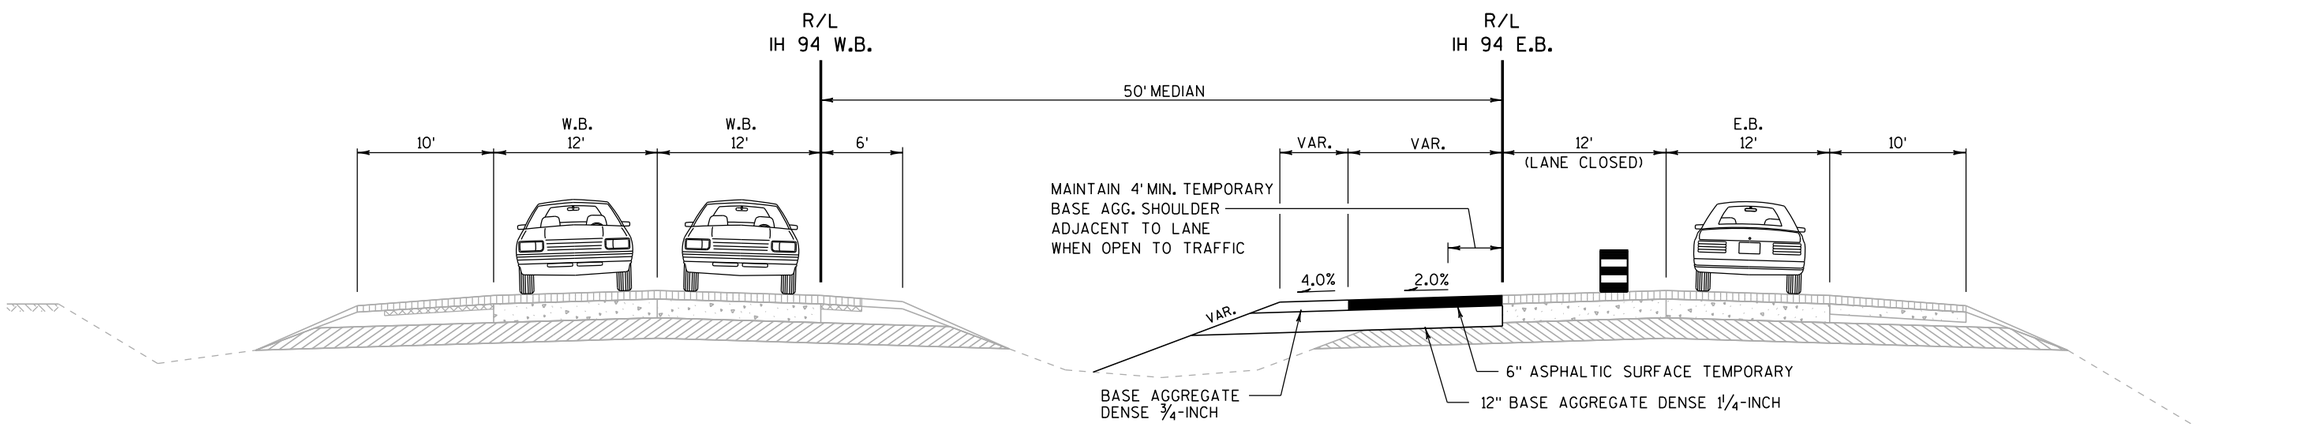

STAGE 1-A
(CROSS SECTIONS/EARTHWORK INCLUDED IN STAGE 2-G)

CONSTRUCT EB MEDIAN WIDENING FOR CROSSOVERS
STA 668+50 to STA 680+25
STA 19+00 to STA 23+25

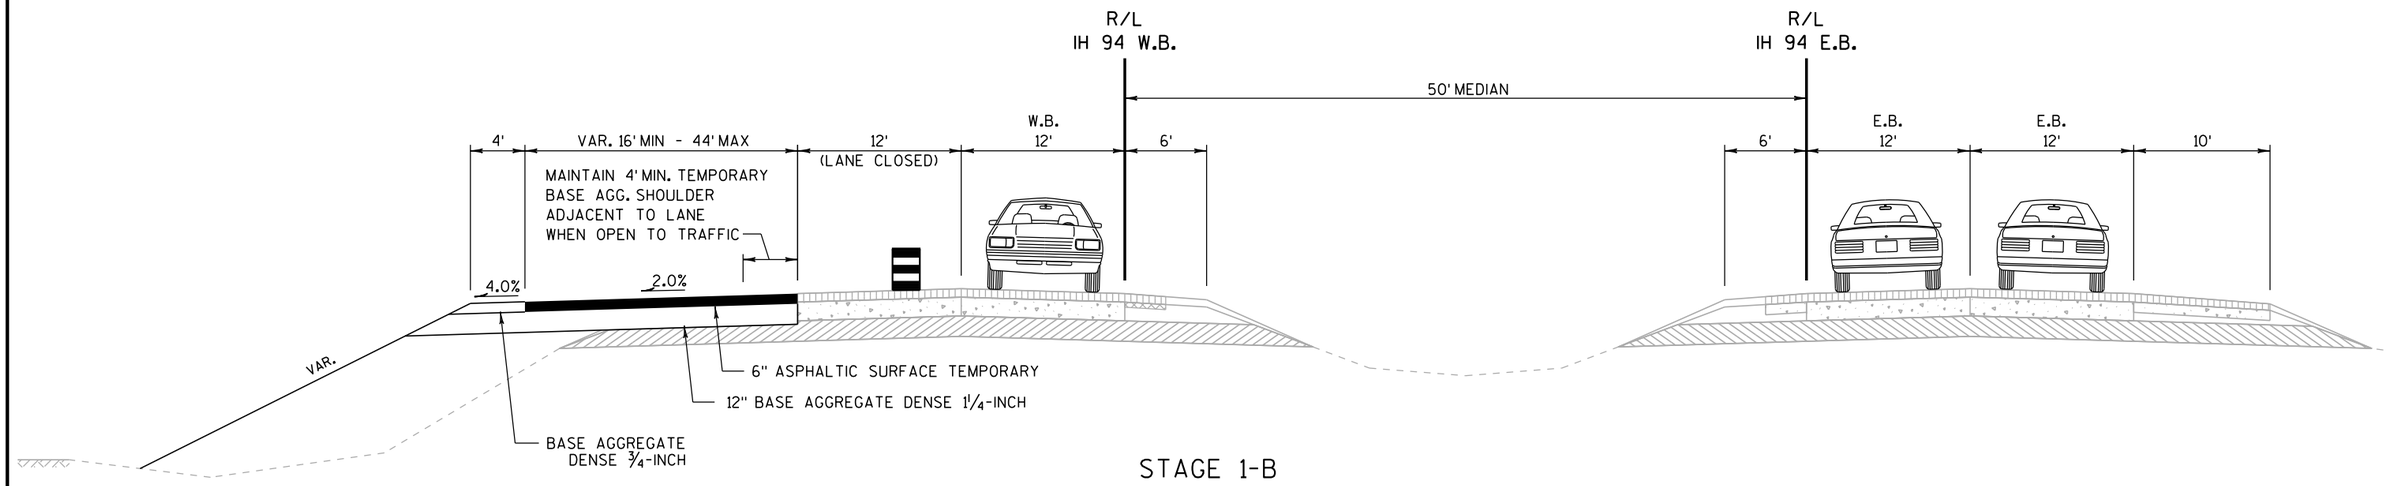


STAGE 1-B

CONSTRUCT WB TEMPORARY OUTSIDE WIDENING
STA 872+50 to STA 898+25

PROJECT NO: 1022-08-72	HWY: IH 94	COUNTY: DUNN	CONSTRUCTION STAGING FOR SEGMENTS WITH EXISTING 50' MEDIAN	SHEET	E


FILE NAME : C:\WisDOT\Users\PROJECTS\D6\I94DUNN\Plan Sheets 1022-08-72\025208_tc_const_staging_details_2017.dgn PLOT DATE : 13-APR-2017 11:17 PLOT BY : dottra PLOT NAME : PLOT SCALE : 200:1

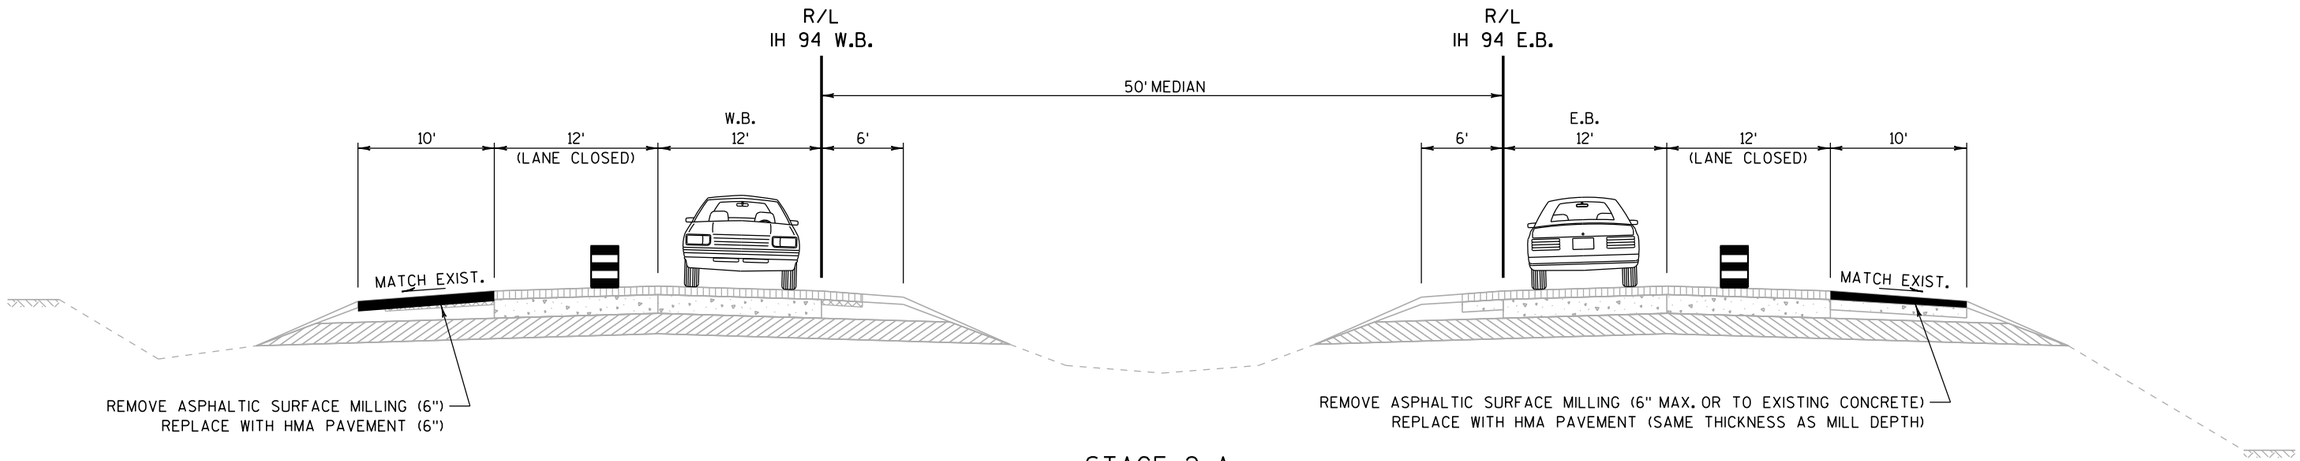

STAGE 2-A

MILL & RESURFACE OUTSIDE SHOULDERS

WB	EB
STA 666+00 to STA 685+00	STA 660+00 to STA 685+00
STA 758+00 to STA 807+00	STA 18+20 to STA 23+35
STA 845+00 to STA 872+50	
STA 898+250 to STA 23+15	

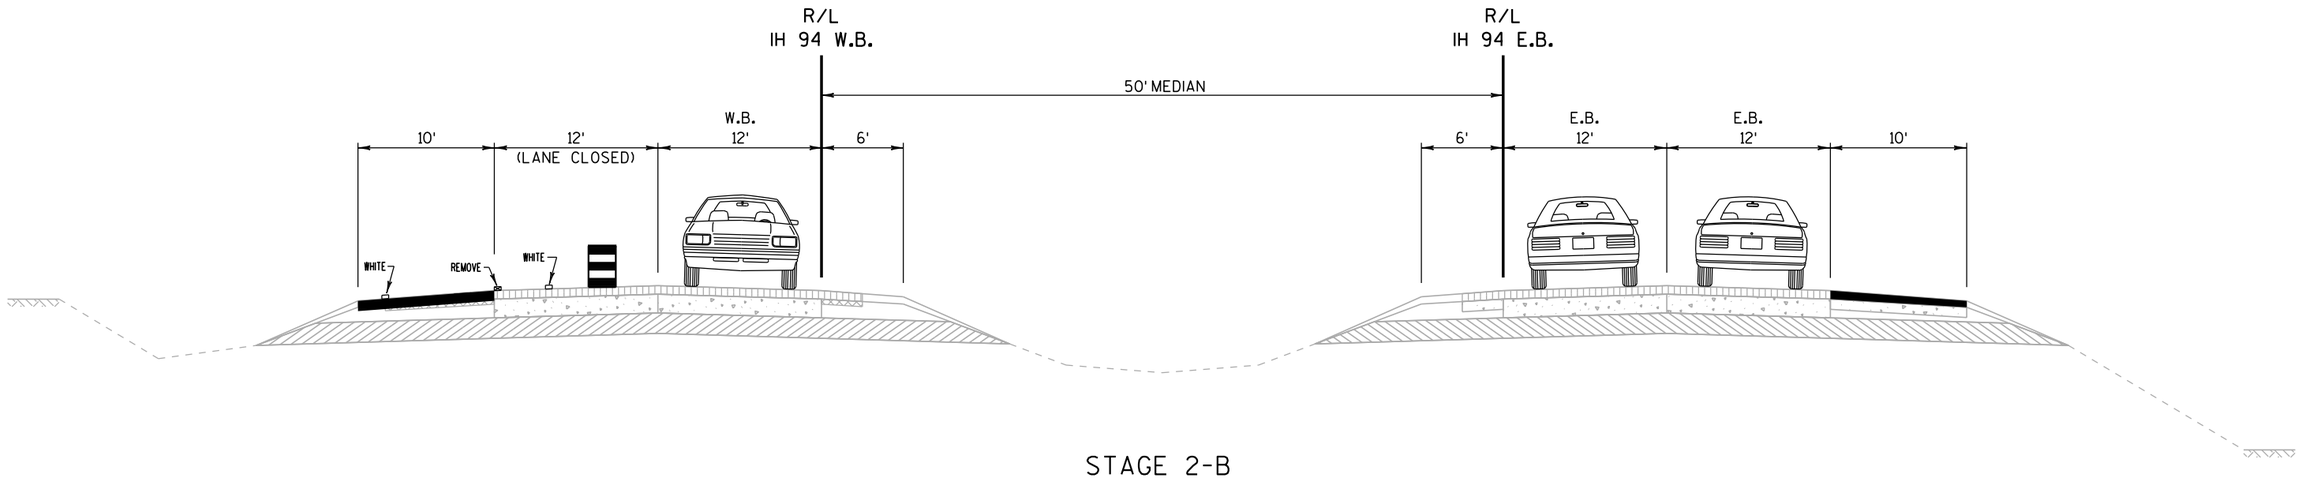


STAGE 2-B

REMOVE WB WHITE EDGE LINE
PLACE WB TEMPORARY LANE LINE & WHITE EDGE LINE
STA 758+00 to STA 807+00
STA 845+00 to STA 872+50
STA 898+25 to STA 23+15


PROJECT NO: 1022-08-72	HWY: IH 94	COUNTY: DUNN	CONSTRUCTION STAGING FOR SEGMENTS WITH EXISTING 50' MEDIAN	SHEET	E

FILE NAME : C:\WisDOT\Users\PROJECTS\D6\I94DUNN\Plan Sheets 1022-08-72\025208_tc_const_staging_details_2017.dgn PLOT DATE : 13-APR-2017 11:18 PLOT BY : dottra PLOT NAME : PLOT SCALE : 200:1
WISDOT/CADDS SHEET 42

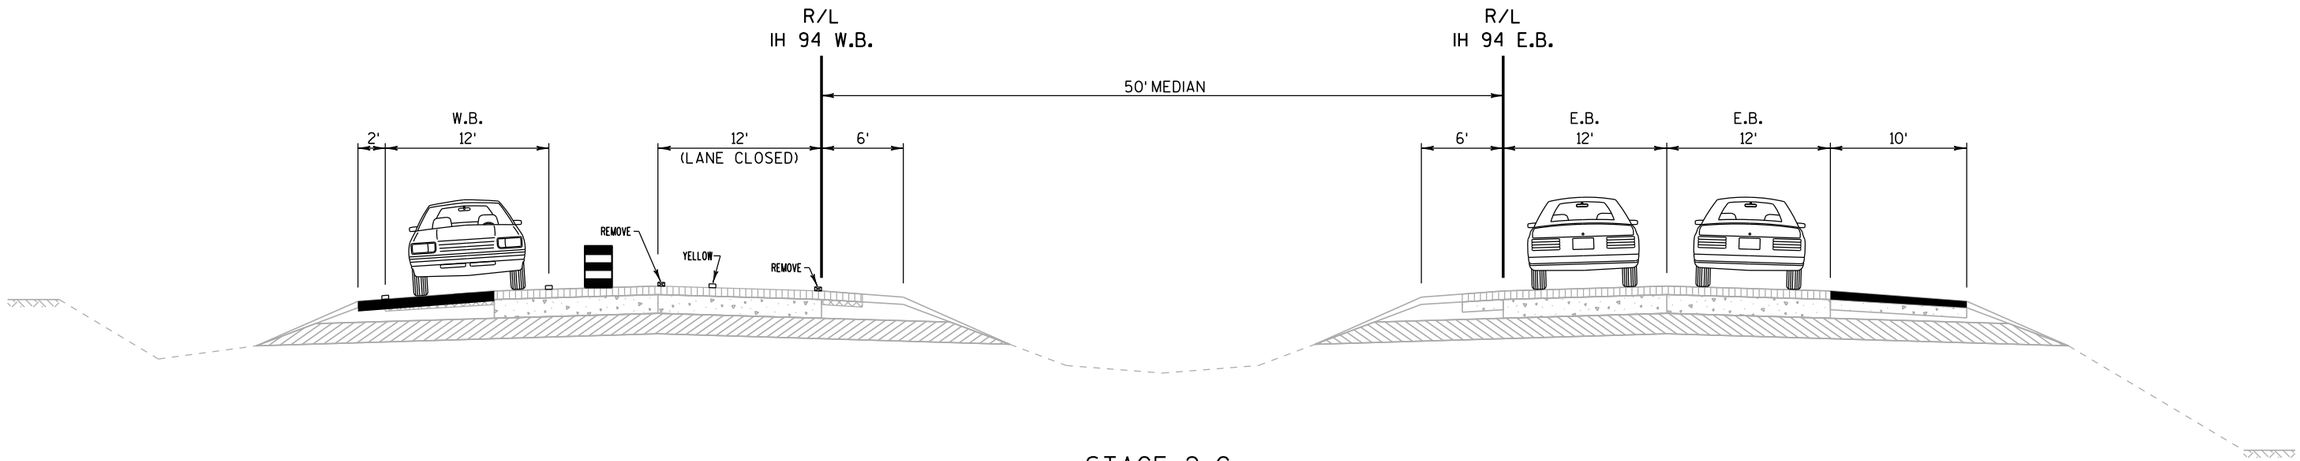

STAGE 2-C

SHIFT TRAFFIC WITH DRUMS WB DRIVING LANE
REMOVE WB LANE LINE & YELLOW EDGE LINE
PLACE WB TEMPORARY YELLOW EDGE LINE
STA 758+00 to STA 807+00
STA 845+00 to STA 872+50
STA 898+25 to STA 23+15

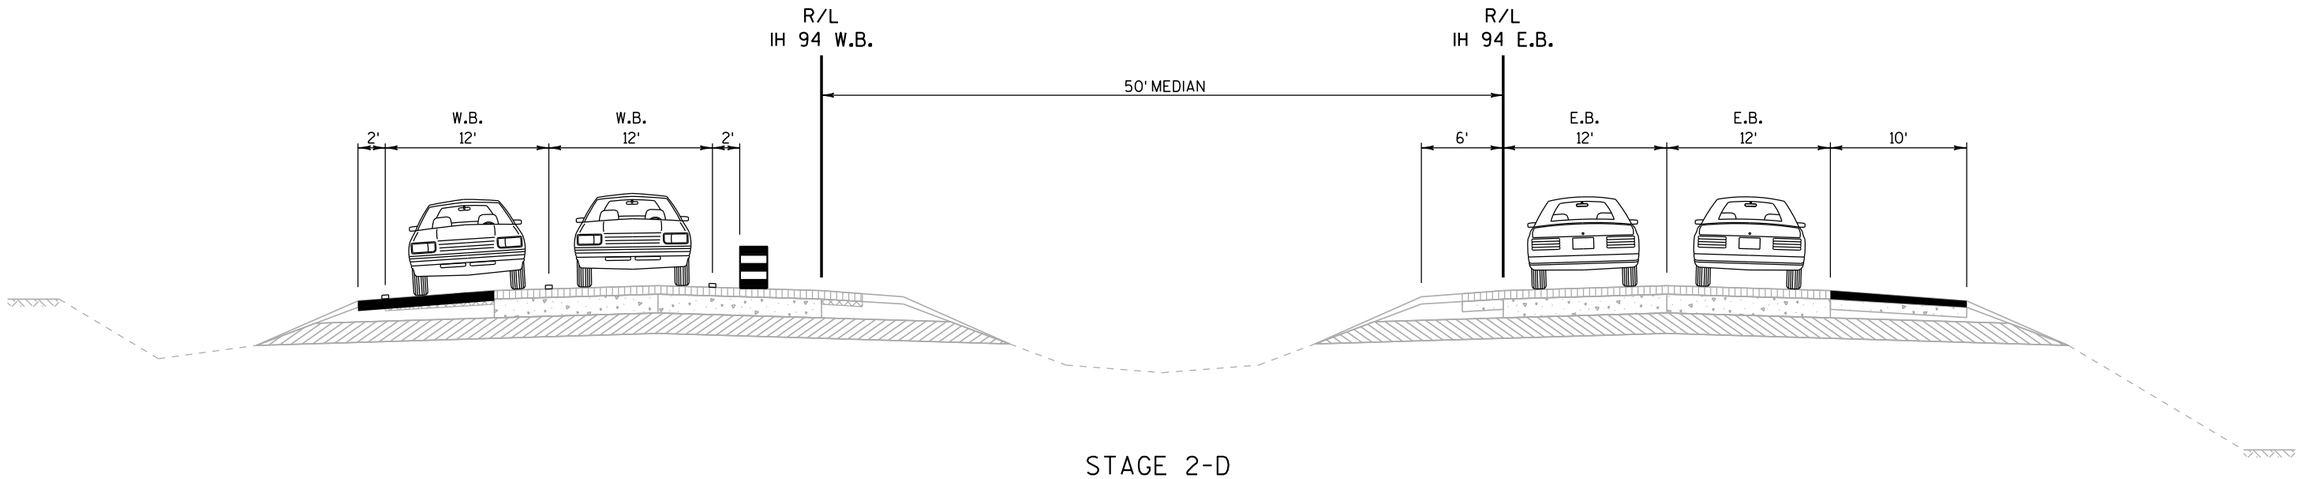


STAGE 2-D

SHIFT TRAFFIC WITH DRUMS WB PASSING LANE
STA 758+00 to STA 807+00
STA 845+00 to STA 872+50
STA 898+25 to STA 23+15


PROJECT NO: 1022-08-72	HWY: IH 94	COUNTY: DUNN	CONSTRUCTION STAGING FOR SEGMENTS WITH EXISTING 50' MEDIAN	SHEET	E

FILE NAME : C:\WisDOT\Users\PROJECTS\D6\I94DUNN\Plan Sheets 1022-08-72\025208_tc_const_staging_details_2017.dgn PLOT DATE : 13-APR-2017 11:19 PLOT BY : dottra PLOT NAME : PLOT SCALE : 200:1

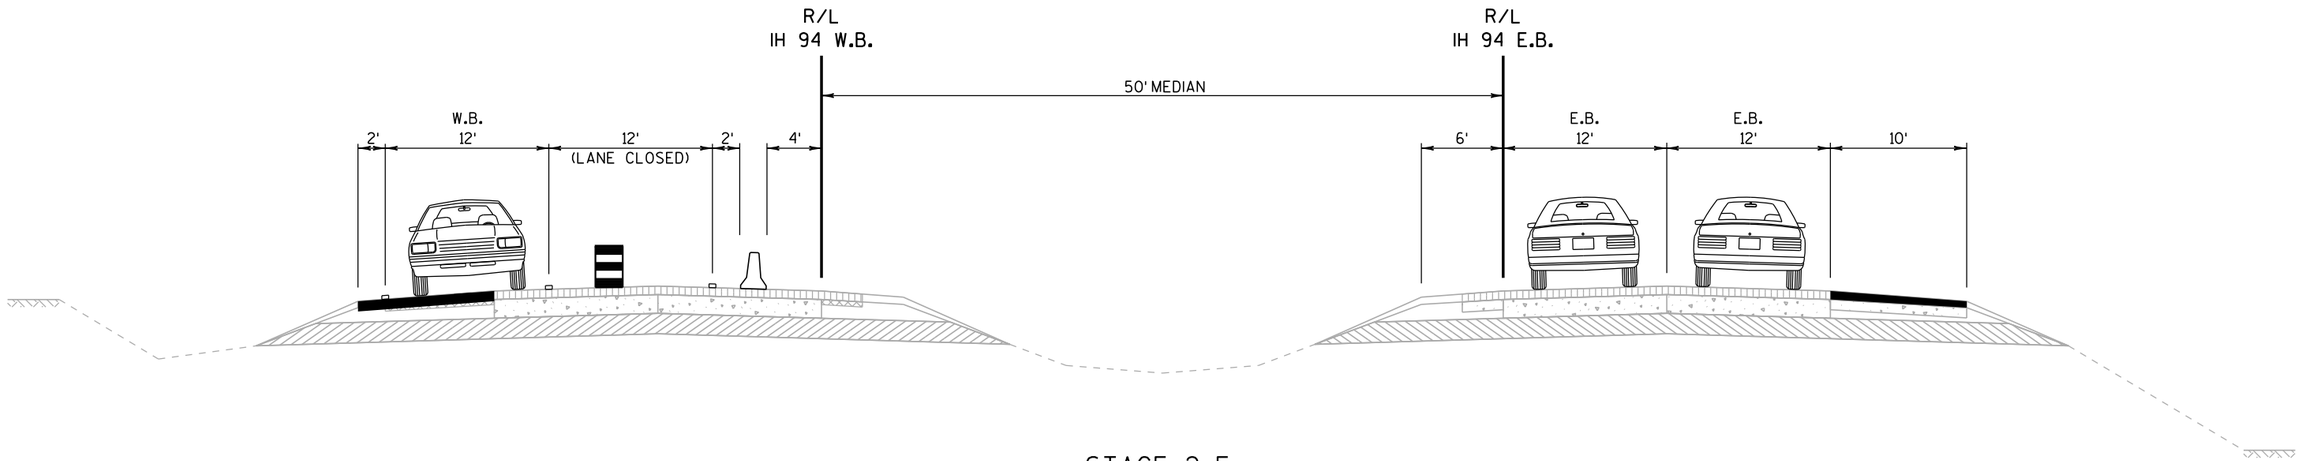

STAGE 2-E


REPLACE WB DRUMS WITH
CONCRETE BARRIER TEMPORARY PRECAST
STA 758+00 to STA 807+00
STA 845+00 to STA 872+50
STA 898+25 to STA 23+15

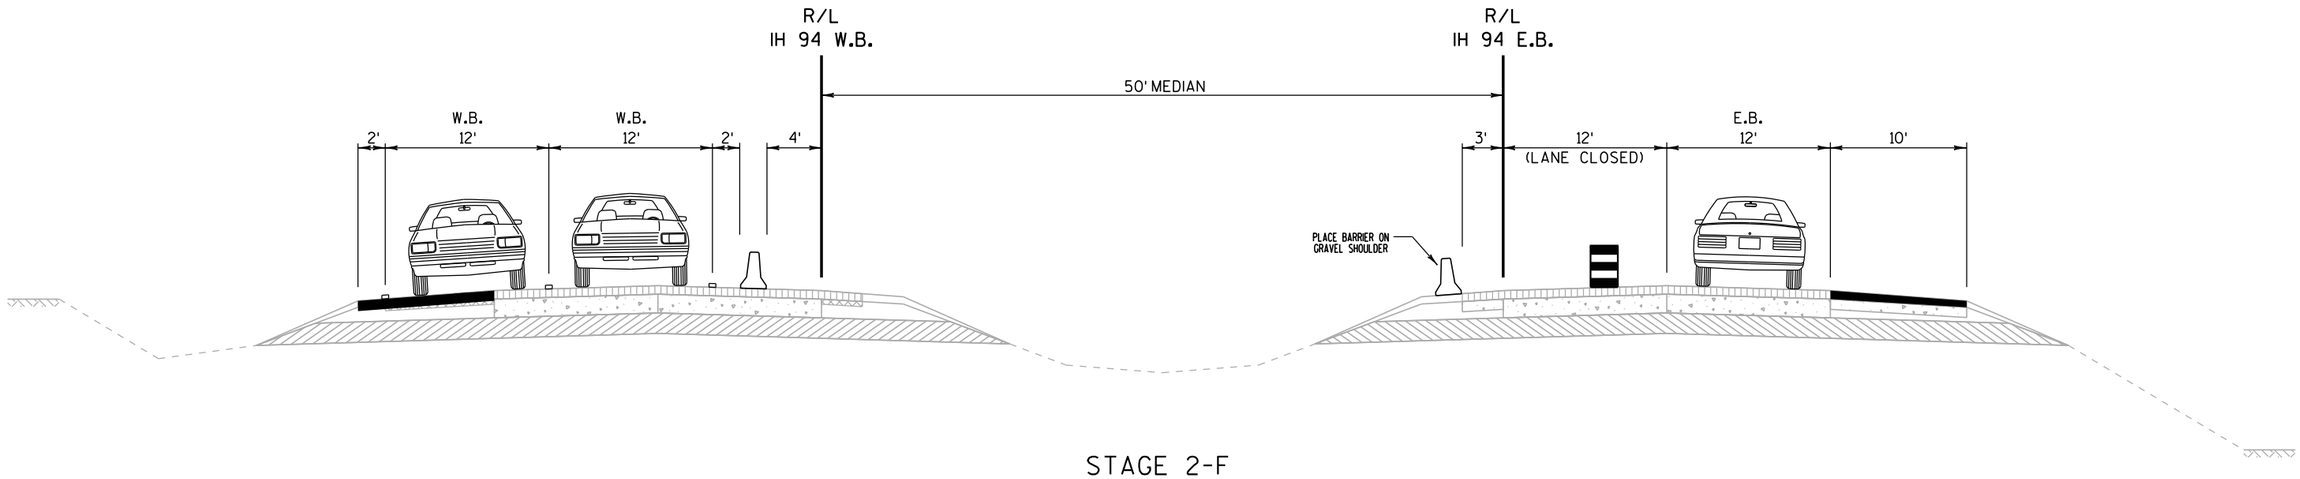

STAGE 2-F


PLACE EB CONCRETE BARRIER TEMPORARY PRECAST
STA 758+00 to STA 807+00
STA 845+00 to STA 872+50
STA 898+25 to STA 23+15

PROJECT NO: 1022-08-72	HWY: IH 94	COUNTY: DUNN	CONSTRUCTION STAGING FOR SEGMENTS WITH EXISTING 50' MEDIAN	SHEET	E

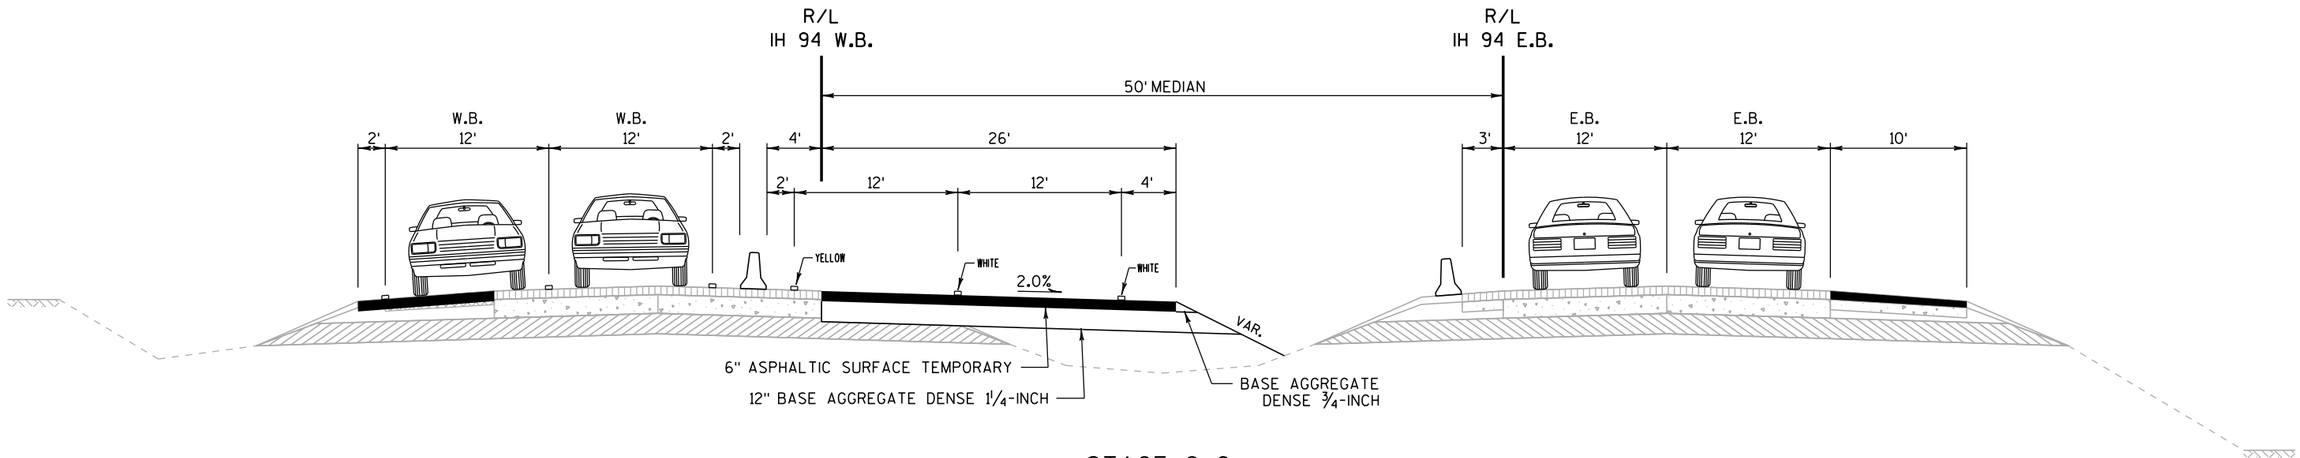

STAGE 2-G

CONSTRUCT WB TEMPORARY MEDIAN WIDENING
CONSTRUCT TEMPORARY MEDIAN ROADWAY & TEMPORARY STRUCTURES
STA 668+50 to STA 23+25

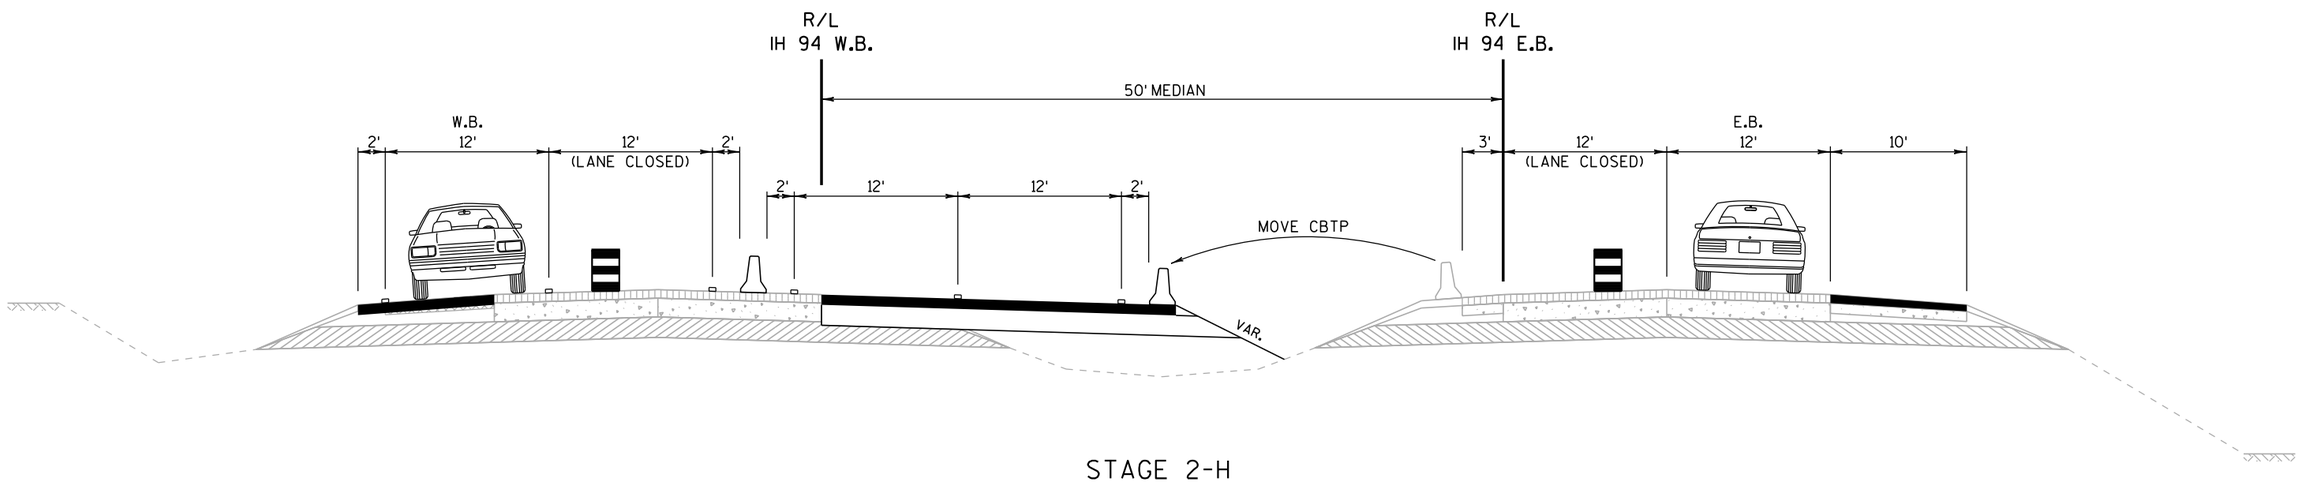


STAGE 2-H

MOVE EB BARRIER TO TEMPORARY MEDIAN WIDENING/ROADWAY
STA 668+50 to STA 23+25

MOVE WB BARRIER TO TEMPORARY MEDIAN ROADWAY
STA 680+00 to STA 764+00
STA 801+00 to STA 851+00


PROJECT NO: 1022-08-72	HWY: IH 94	COUNTY: DUNN	CONSTRUCTION STAGING FOR SEGMENTS WITH EXISTING 50' MEDIAN	SHEET	E

FILE NAME : C:\WisDOT\Users\PROJECTS\D6\I94DUNN\Plan Sheets 1022-08-72\025208_tc_const_staging_details_2017.dgn PLOT DATE : 13-APR-2017 11:21 PLOT BY : dottra PLOT NAME : PLOT SCALE : 200:1
WISDOT/CADDS SHEET 42

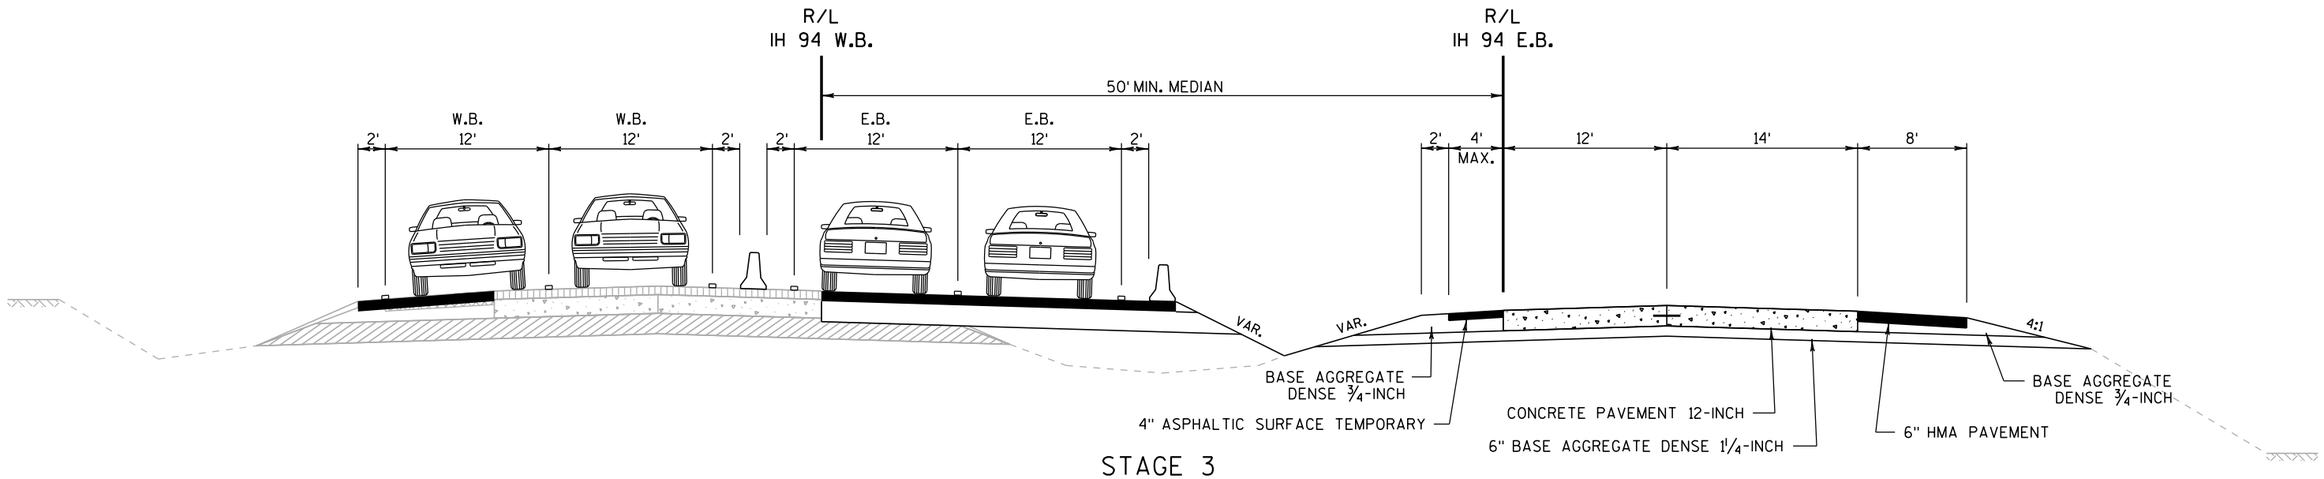

STAGE 3

SHIFT TRAFFIC EB TWO LANES TO TEMPORARY WIDENING
CONSTRUCT NEW EB LANES & EB BRIDGES
STA 685+00 to STA 18+20

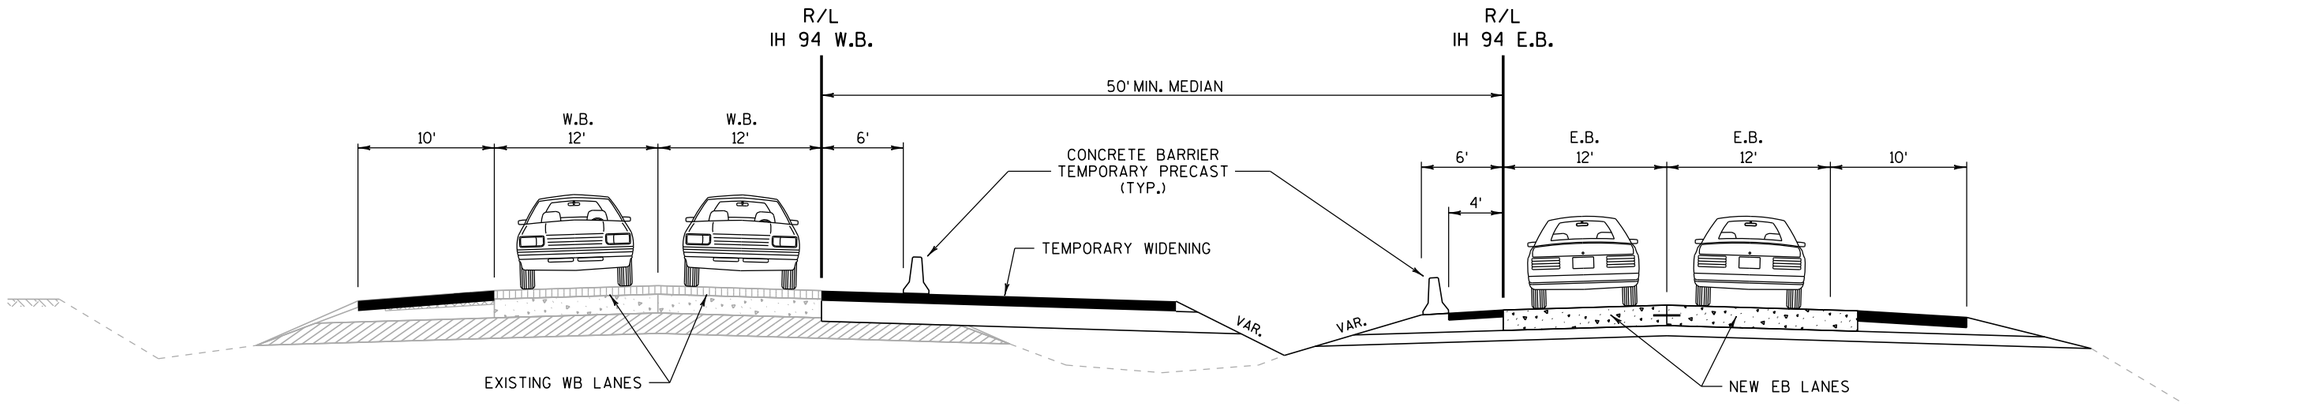


OVER-WINTER PROTECTION OF MEDIAN
(WORK SUSPENDED)

STA 680+00 to STA 23+25

PROJECT NO: 1022-08-72	HWY: IH 94	COUNTY: DUNN	CONSTRUCTION STAGING FOR SEGMENTS WITH EXISTING 50' MEDIAN	SHEET	E


FILE NAME : C:\WisDOT\Users\PROJECTS\D6\I94DUNN\Plan Sheets 1022-08-72\025208_tc_const_staging_details_2017.dgn PLOT DATE : 13-APR-2017 11:23 PLOT BY : dottra PLOT NAME : PLOT SCALE : 200:1

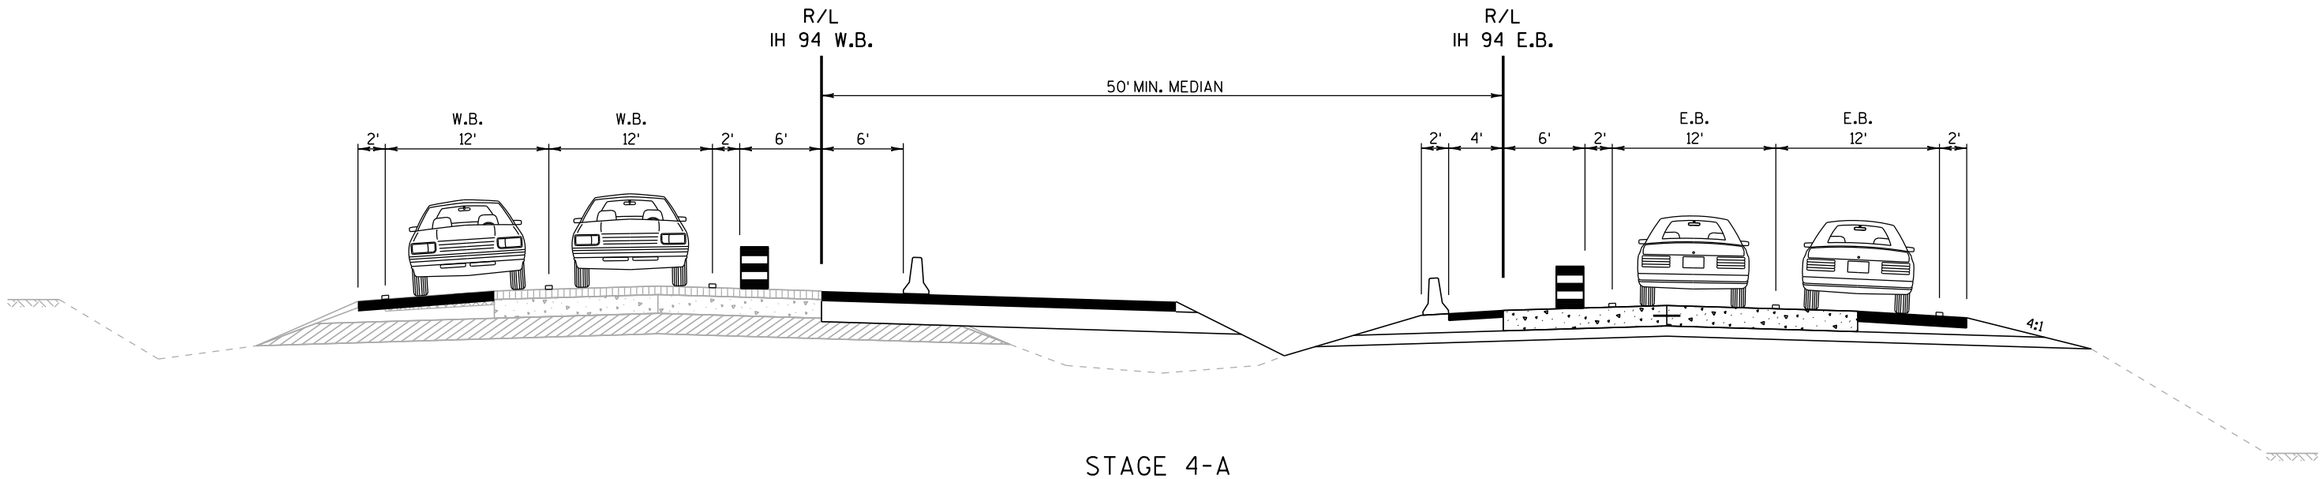

STAGE 4-A

SHIFT TRAFFIC WITH DRUMS EB AND WB TWO LANES TO TEMPORARY LANES

WB	EB
STA 758+00 to STA 807+00	STA 759+00 to STA 808+50
STA 845+00 to STA 26+00	STA 847+00 to STA 26+00

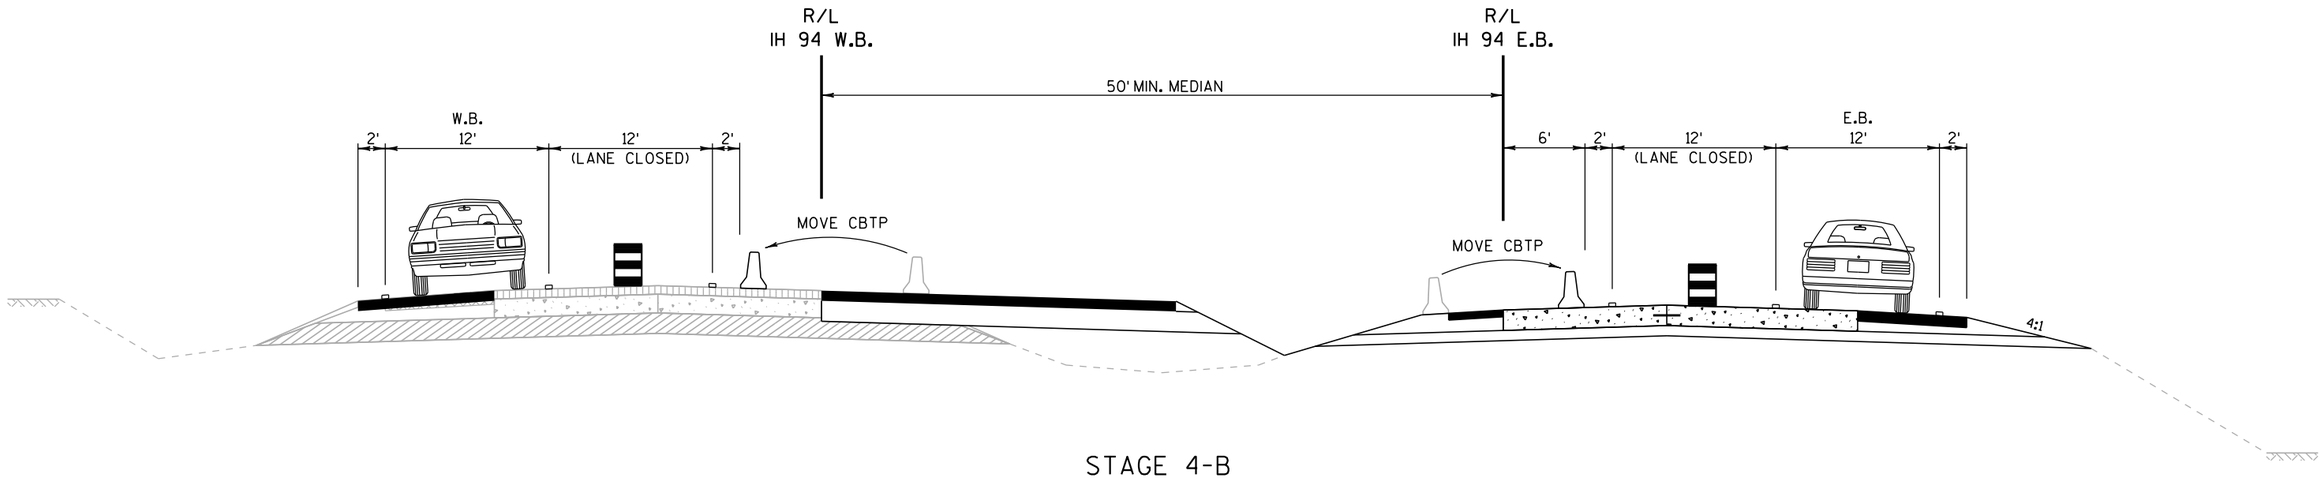


STAGE 4-B

MOVE BARRIER TO REPLACE EB DRUMS

WB	EB
STA 758+00 to STA 807+00	STA 759+00 to STA 808+50
STA 845+00 to STA 26+00	STA 847+00 to STA 26+00

PROJECT NO: 1022-08-72	HWY: IH 94	COUNTY: DUNN	CONSTRUCTION STAGING FOR SEGMENTS WITH EXISTING 50' MEDIAN	SHEET	E


FILE NAME : C:\WisDOT\Users\PROJECTS\D6\I94DUNN\Plan Sheets 1022-08-72\025208_tc_const_staging_details_2017.dgn PLOT DATE : 13-APR-2017 11:24 PLOT BY : dottra PLOT NAME : PLOT SCALE : 200:1

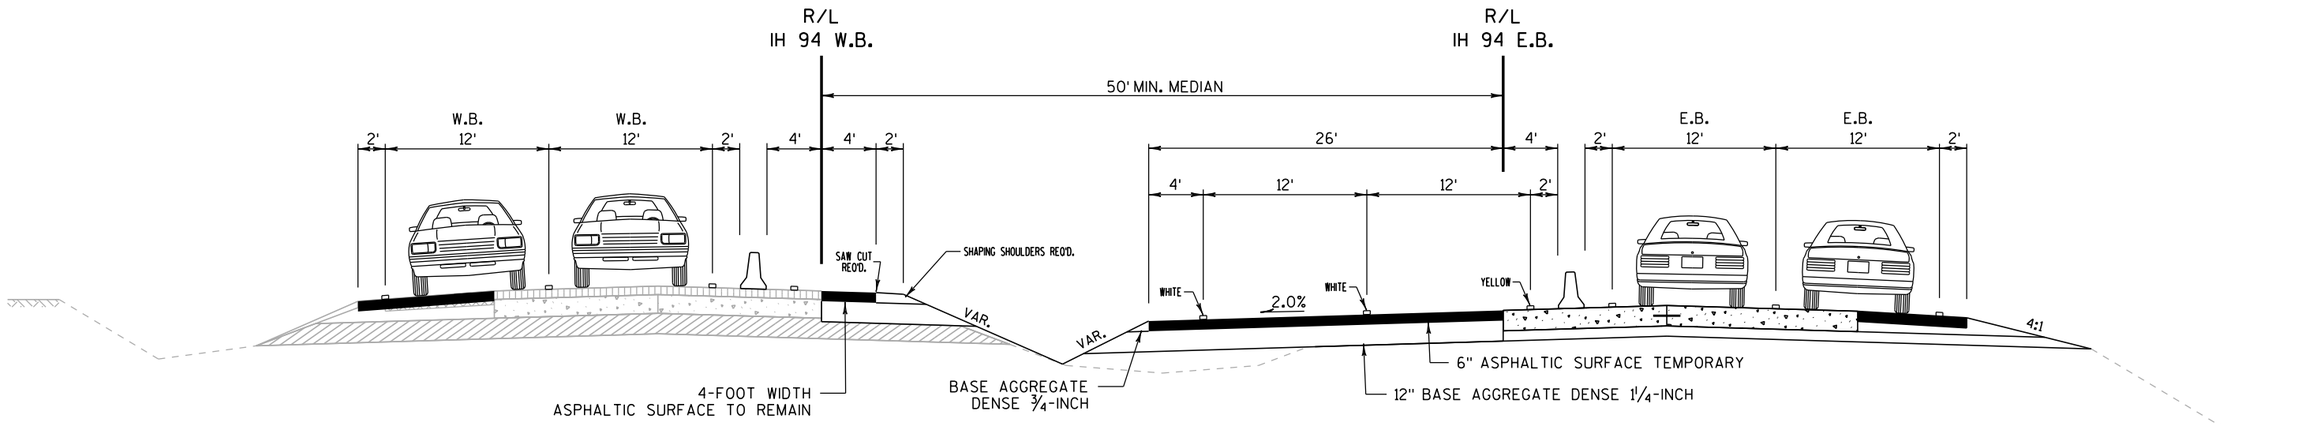

STAGE 4-C

REMOVE WB TEMPORARY MEDIAN WIDENING
CONSTRUCT EB TEMPORARY MEDIAN WIDENING

WB	EB
STA 758+00 to STA 807+00	STA 759+00 to STA 808+50
STA 845+00 to STA 26+00	STA 847+00 to STA 26+00

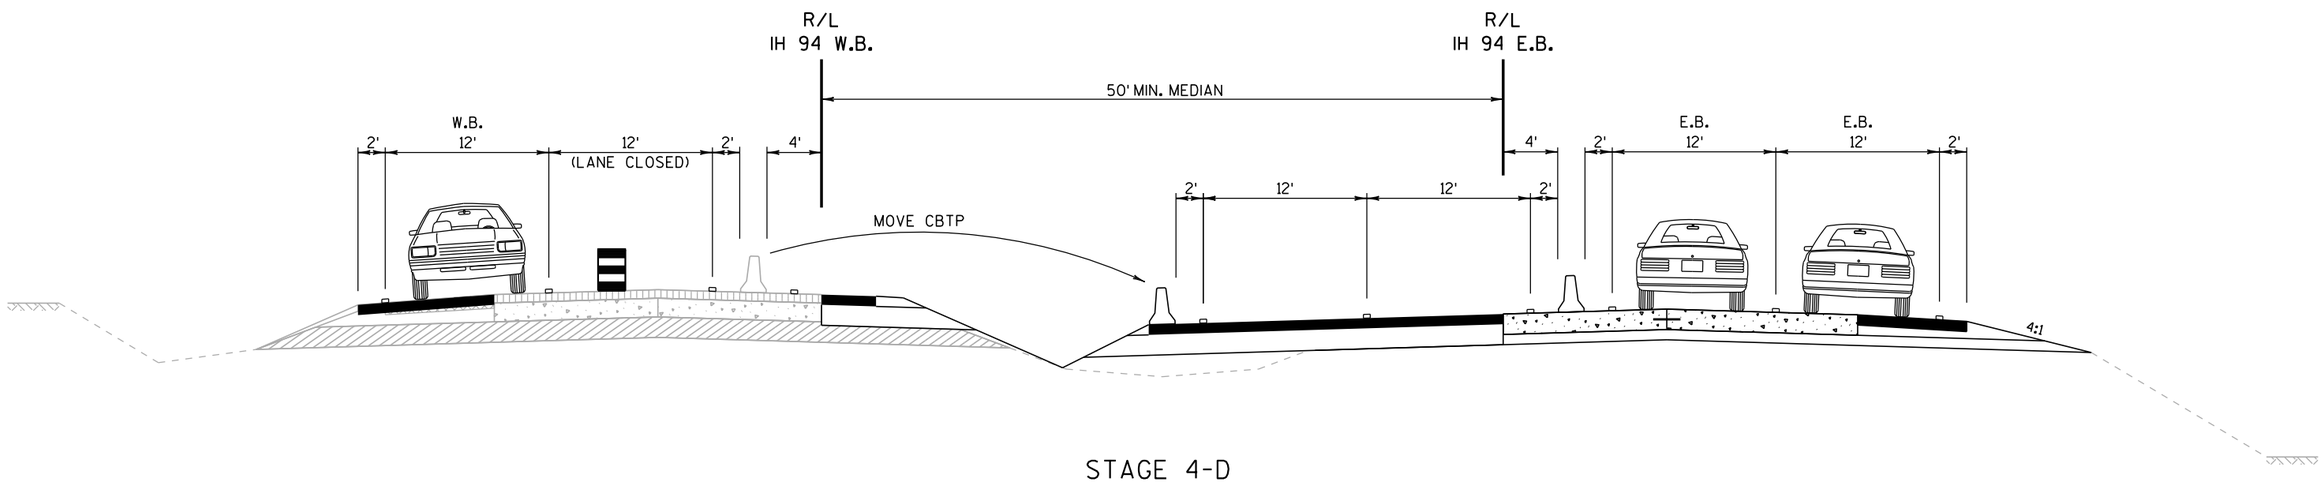

STAGE 4-D


MOVE WB BARRIER TO EB TEMPORARY MEDIAN WIDENING

WB

STA 758+00 to STA 807+00
STA 845+00 to STA 26+00


PROJECT NO: 1022-08-72	HWY: IH 94	COUNTY: DUNN	CONSTRUCTION STAGING FOR SEGMENTS WITH EXISTING 50' MEDIAN	SHEET	E

FILE NAME : C:\WisDOT\Users\PROJECTS\D6\I94DUNN\Plan Sheets 1022-08-72\025208_tc_const_staging_details_2017.dgn PLOT DATE : 13-APR-2017 11:25 PLOT BY : dottra PLOT NAME : PLOT SCALE : 200:1

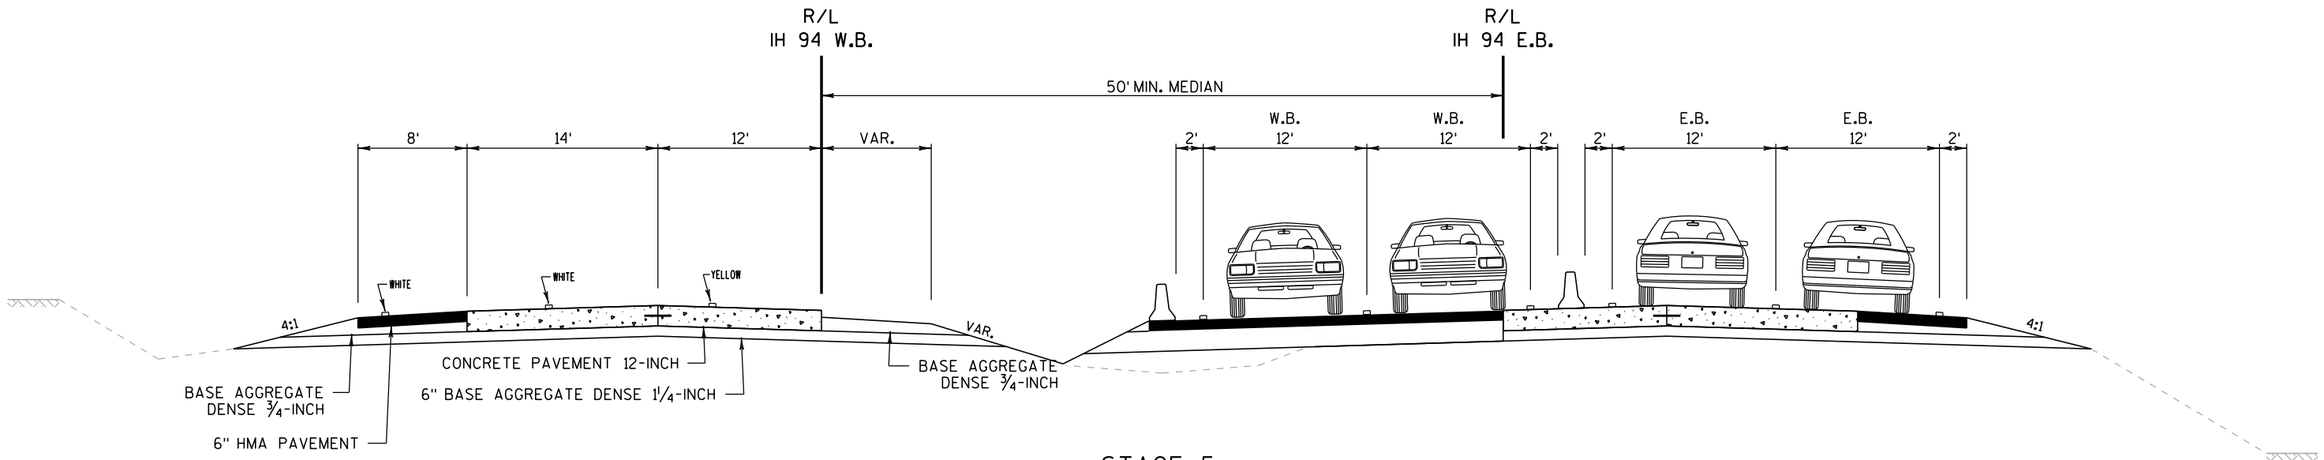

STAGE 5

SHIFT TRAFFIC WB TWO LANES TO TEMPORARY WIDENING
CONSTRUCT NEW WB LANES & WB BRIDGES
STA 685+00 to STA 18+20

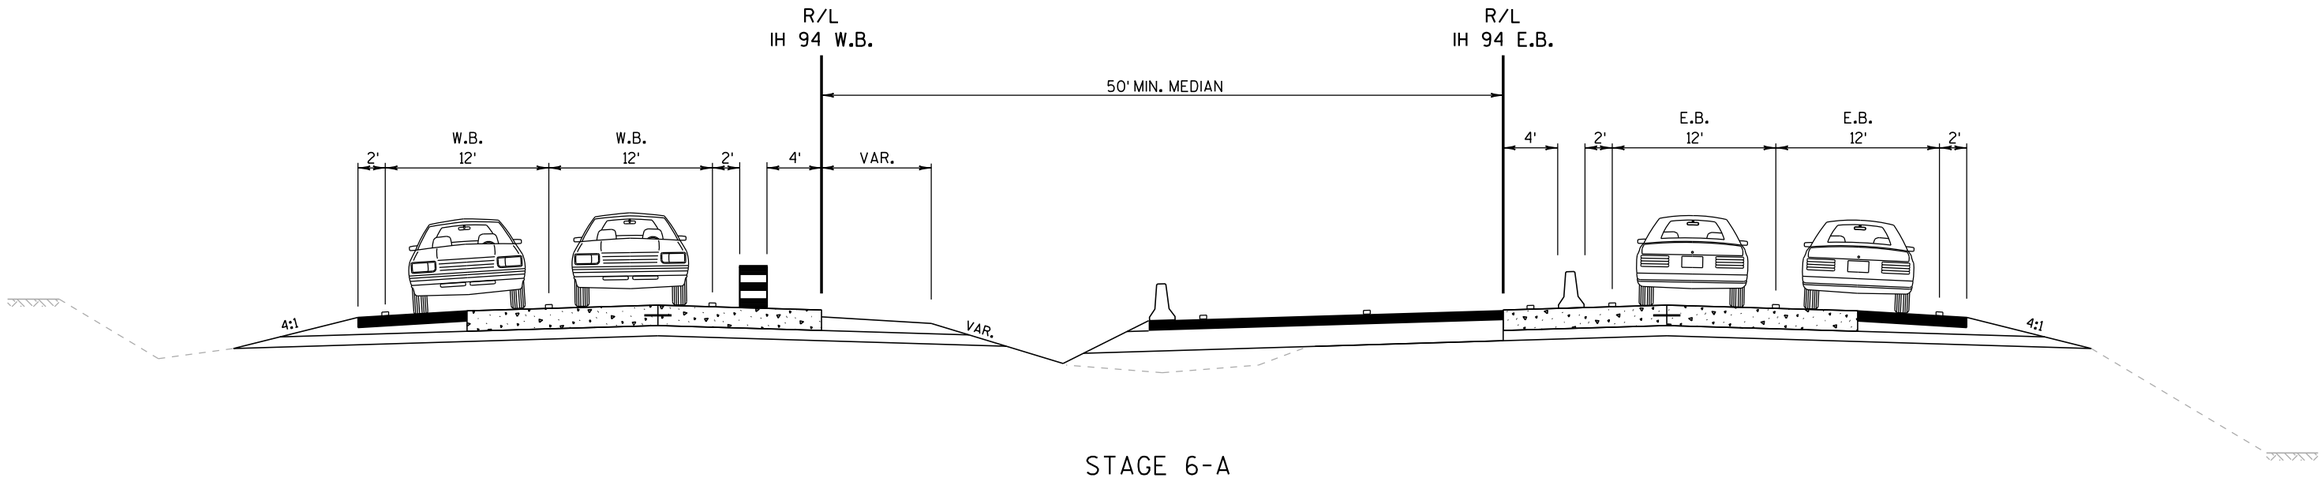

STAGE 6-A


SHIFT ALL TRAFFIC TO TEMPORARY TWO LANES

WB
STA 666+00 to STA 26+00

EB
STA 660+00 to STA 26+00


PROJECT NO: 1022-08-72	HWY: IH 94	COUNTY: DUNN	CONSTRUCTION STAGING FOR SEGMENTS WITH EXISTING 50' MEDIAN	SHEET	E

FILE NAME : C:\WisDOT\Users\PROJECTS\D6\I94DUNN\Plan Sheets 1022-08-72\025208_tc_const_staging_details_2017.dgn PLOT DATE : 13-APR-2017 11:26 PLOT BY : dottra PLOT NAME : PLOT SCALE : 200:1

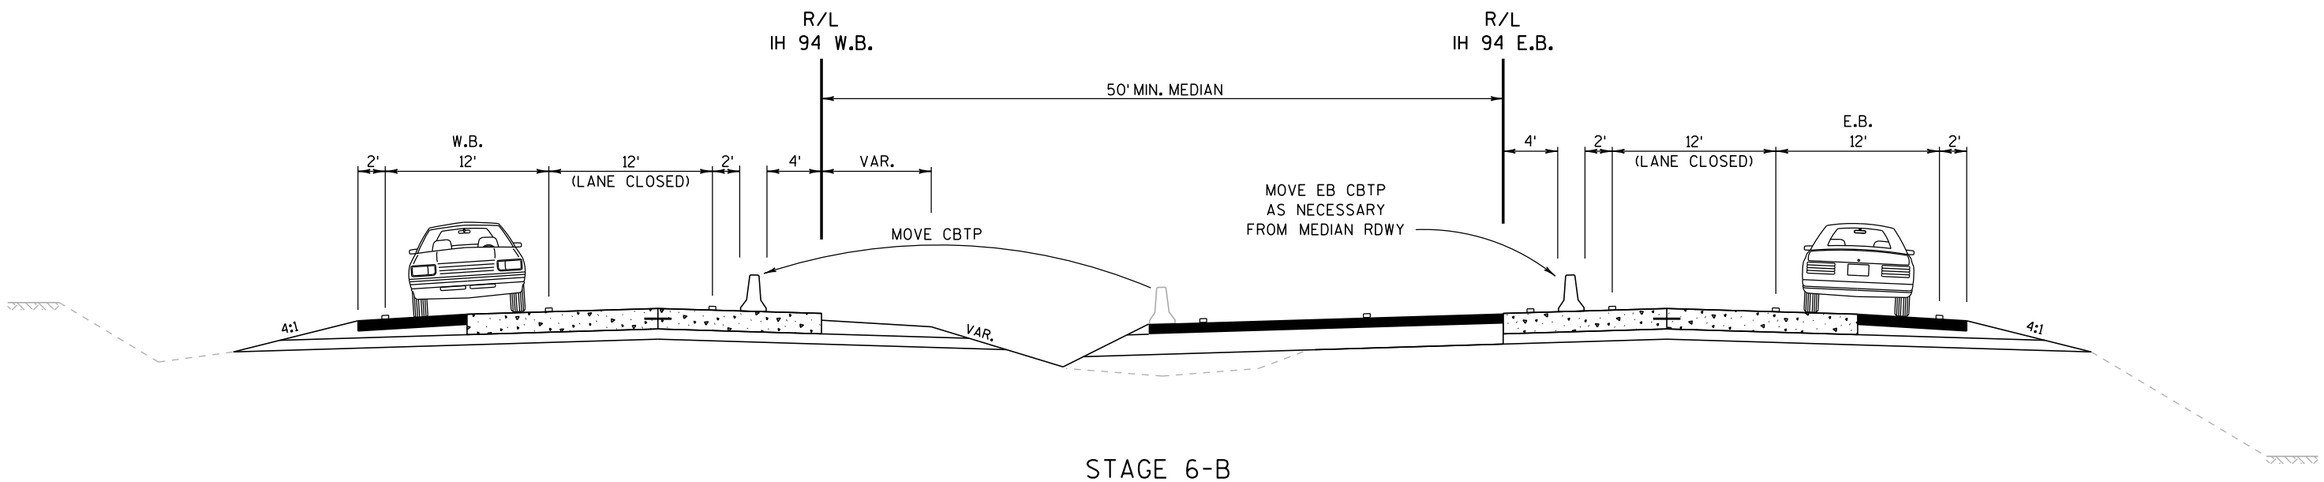

STAGE 6-B


MOVE BARRIER AS NECESSARY FOR TEMPORARY LANES WB & EB
STA 660+00 to STA 26+00

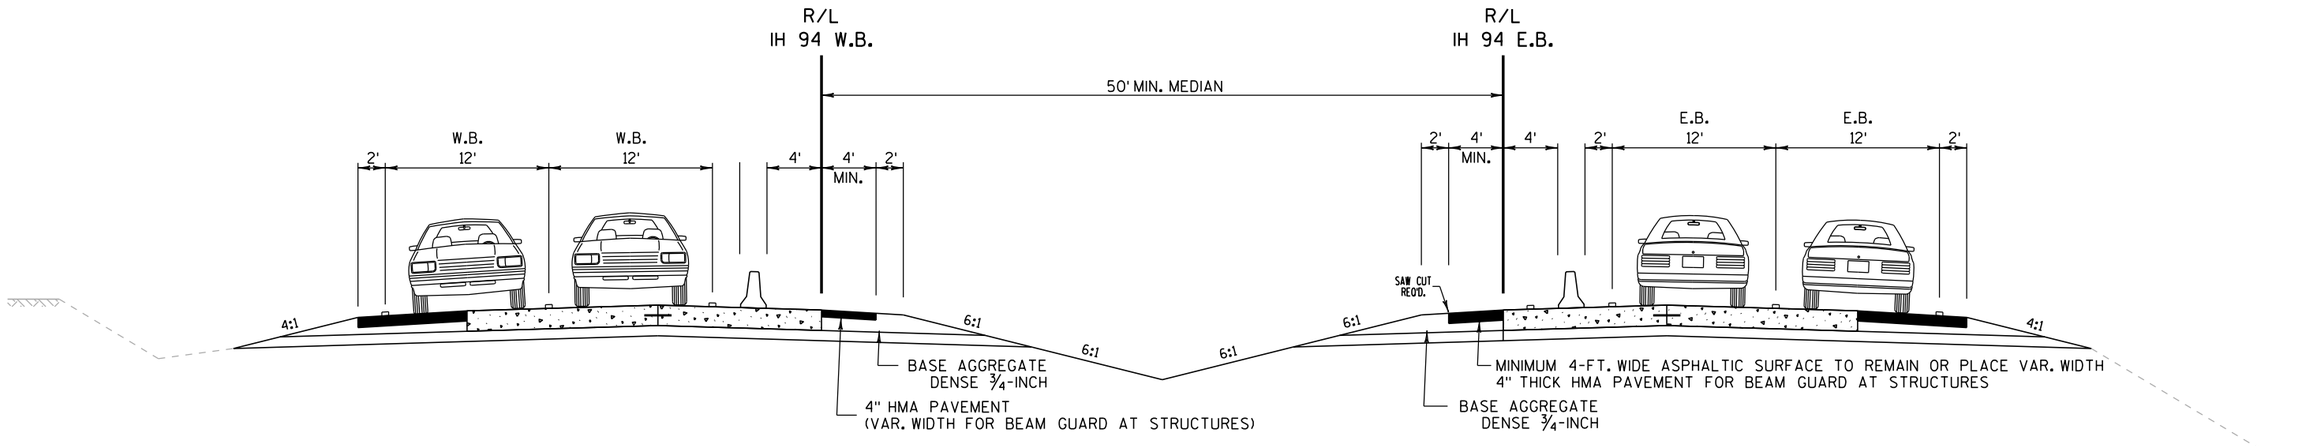

STAGE 6-C


REMOVE EB TEMPORARY WIDENING/MEDIAN ROADWAY/TEMPORARY STRUCTURES
FINISH EB AND WB INSIDE SHOULDERS/RESTORE MEDIAN
STA 668+50 to STA 23+00

PROJECT NO: 1022-08-72	HWY: IH 94	COUNTY: DUNN	CONSTRUCTION STAGING FOR SEGMENTS WITH EXISTING 50' MEDIAN	SHEET	E

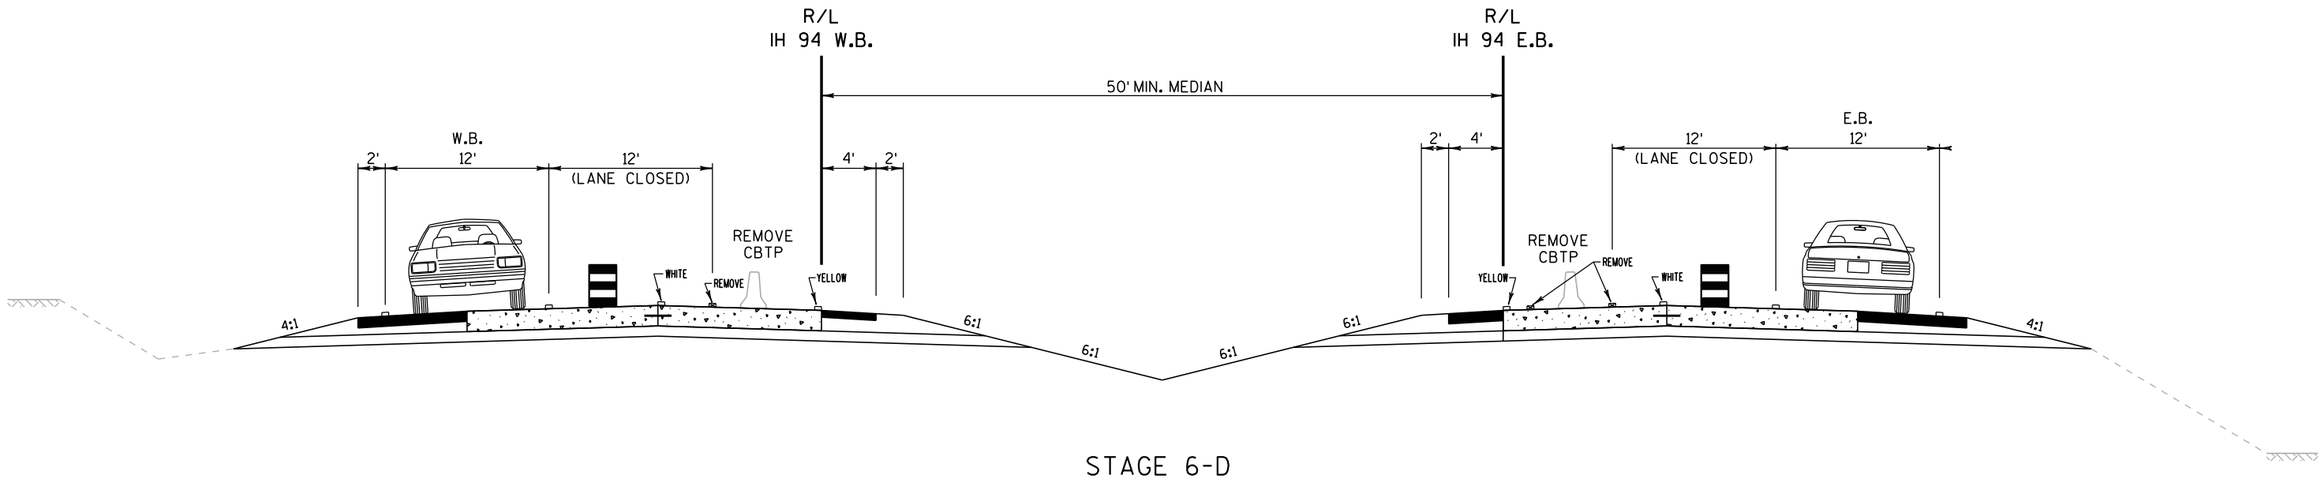

STAGE 6-D

REMOVE ALL BARRIER & WB/EB TEMPORARY YELLOW EDGE LINE
PLACE EB/WB LANE LINE & YELLOW EDGE LINE
STA 660+00 to STA 26+00

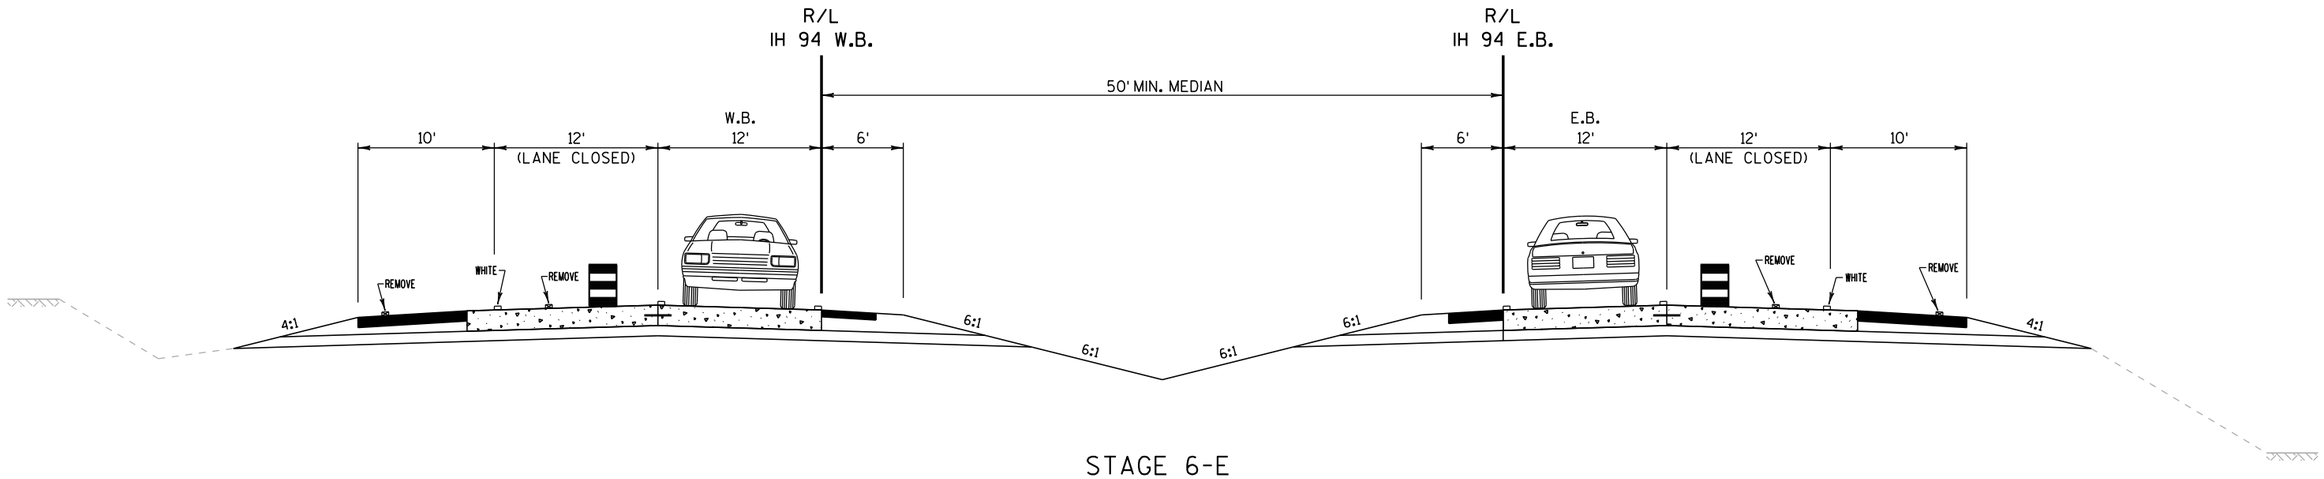

STAGE 6-E

SHIFT TRAFFIC WITH DRUMS EB AND WB PASSING LANE
REMOVE EB/WB TEMPORARY LANE LINE & TEMPORARY WHITE EDGE LINE
PLACE EB/WB WHITE EDGE LINE
STA 660+00 to STA 26+00

PROJECT NO: 1022-08-72	HWY: IH 94	COUNTY: DUNN	CONSTRUCTION STAGING FOR SEGMENTS WITH EXISTING 50' MEDIAN	SHEET	E

FILE NAME : C:\WisDOT\Users\PROJECTS\D6\I94DUNN\Plan Sheets 1022-08-72\025208_tc_const_staging_details_2017.dgn PLOT DATE : 13-APR-2017 11:27 PLOT BY : dottra PLOT NAME : PLOT SCALE : 200:1

2

2

N

EXISTING C/L WB IH 94

IH 94

PC: 23+62.62

INL

658EB 660EB 662EB 664EB 666EB 668EB 670EB 672EB

12 14 16 18 20 22 24 26

EXISTING C/L EB IH 94

N

EXISTING C/L WB IH 94

PT: 675+96.24EB

PT: 34+84.22

PC: 36+61.37

PT: 41+23.28

INL

674EB 676EB 678EB 680EB 682EB 684EB 686EB 688EB

28 30 32 34 36 38 40 42

STA BACK = 676+09.15EB

STA AHEAD = 675+96.24EB

C/L TEMPORARY EB LANES

BEGIN PAVE REPLACEMENT
MATCH EXISTING
STA. 685EB+00

PROJECT NO: 1022-08-72	HWY: IH 94	COUNTY: DUNN	TRAFFIC CONTROL - STAGE 3	SHEET	E

FILE NAME : N:\PDS\C3D\10220706\SHEETSPLAN\PLAN SHEETS 10220872\025531_TC_2017_STAGE3_EAST.DWG
LAYOUT NAME - 025551 - (31)

PLOT DATE : 3/30/2017 8:16 AM PLOT BY : ANDERSON, THOMAS R PLOT NAME :

PLOT SCALE : 1 IN:100 FT

2

2

RUINS

EXISTING C/L WB IH 94

EXISTING STRUCTURE
B-17-22

IH 94

TEMPORARY STRUCTURE REQ'D.

44 46 48 50 52 54 56 58

INL

690EB 692EB 694EB 696EB 698EB 700EB 702EB 70

C/L TEMPORARY EB LANES

250th ST

LEVEL 3 COMMUNICATIONS
AT&T TRANSMISSION CENTER

FO

N

EXISTING C/L WB IH 94

60 62 64 66 68 70 72 74

4EB 706EB 708EB 710EB 712EB 714EB 716EB 718EB

C/L TEMPORARY EB LANES

TEMPORARY EMERGENCY PULLOUT REQ'D.
STA. 66+00 TO 69+00, RT


SIGN

PROJECT NO:1022-08-72	HWY: IH 94	COUNTY: DUNN	TRAFFIC CONTROL - STAGE 3	SHEET	E

FILE NAME : N:\PDS\C3D\10220706\SHEETSPLAN\PLAN SHEETS 10220872\025531_TC_2017_STAGE3_EAST.DWG
LAYOUT NAME - 025551 - (33)

PLOT DATE : 3/30/2017 8:16 AM PLOT BY : ANDERSON, THOMAS R PLOT NAME :

PLOT SCALE : 1 IN:100 FT

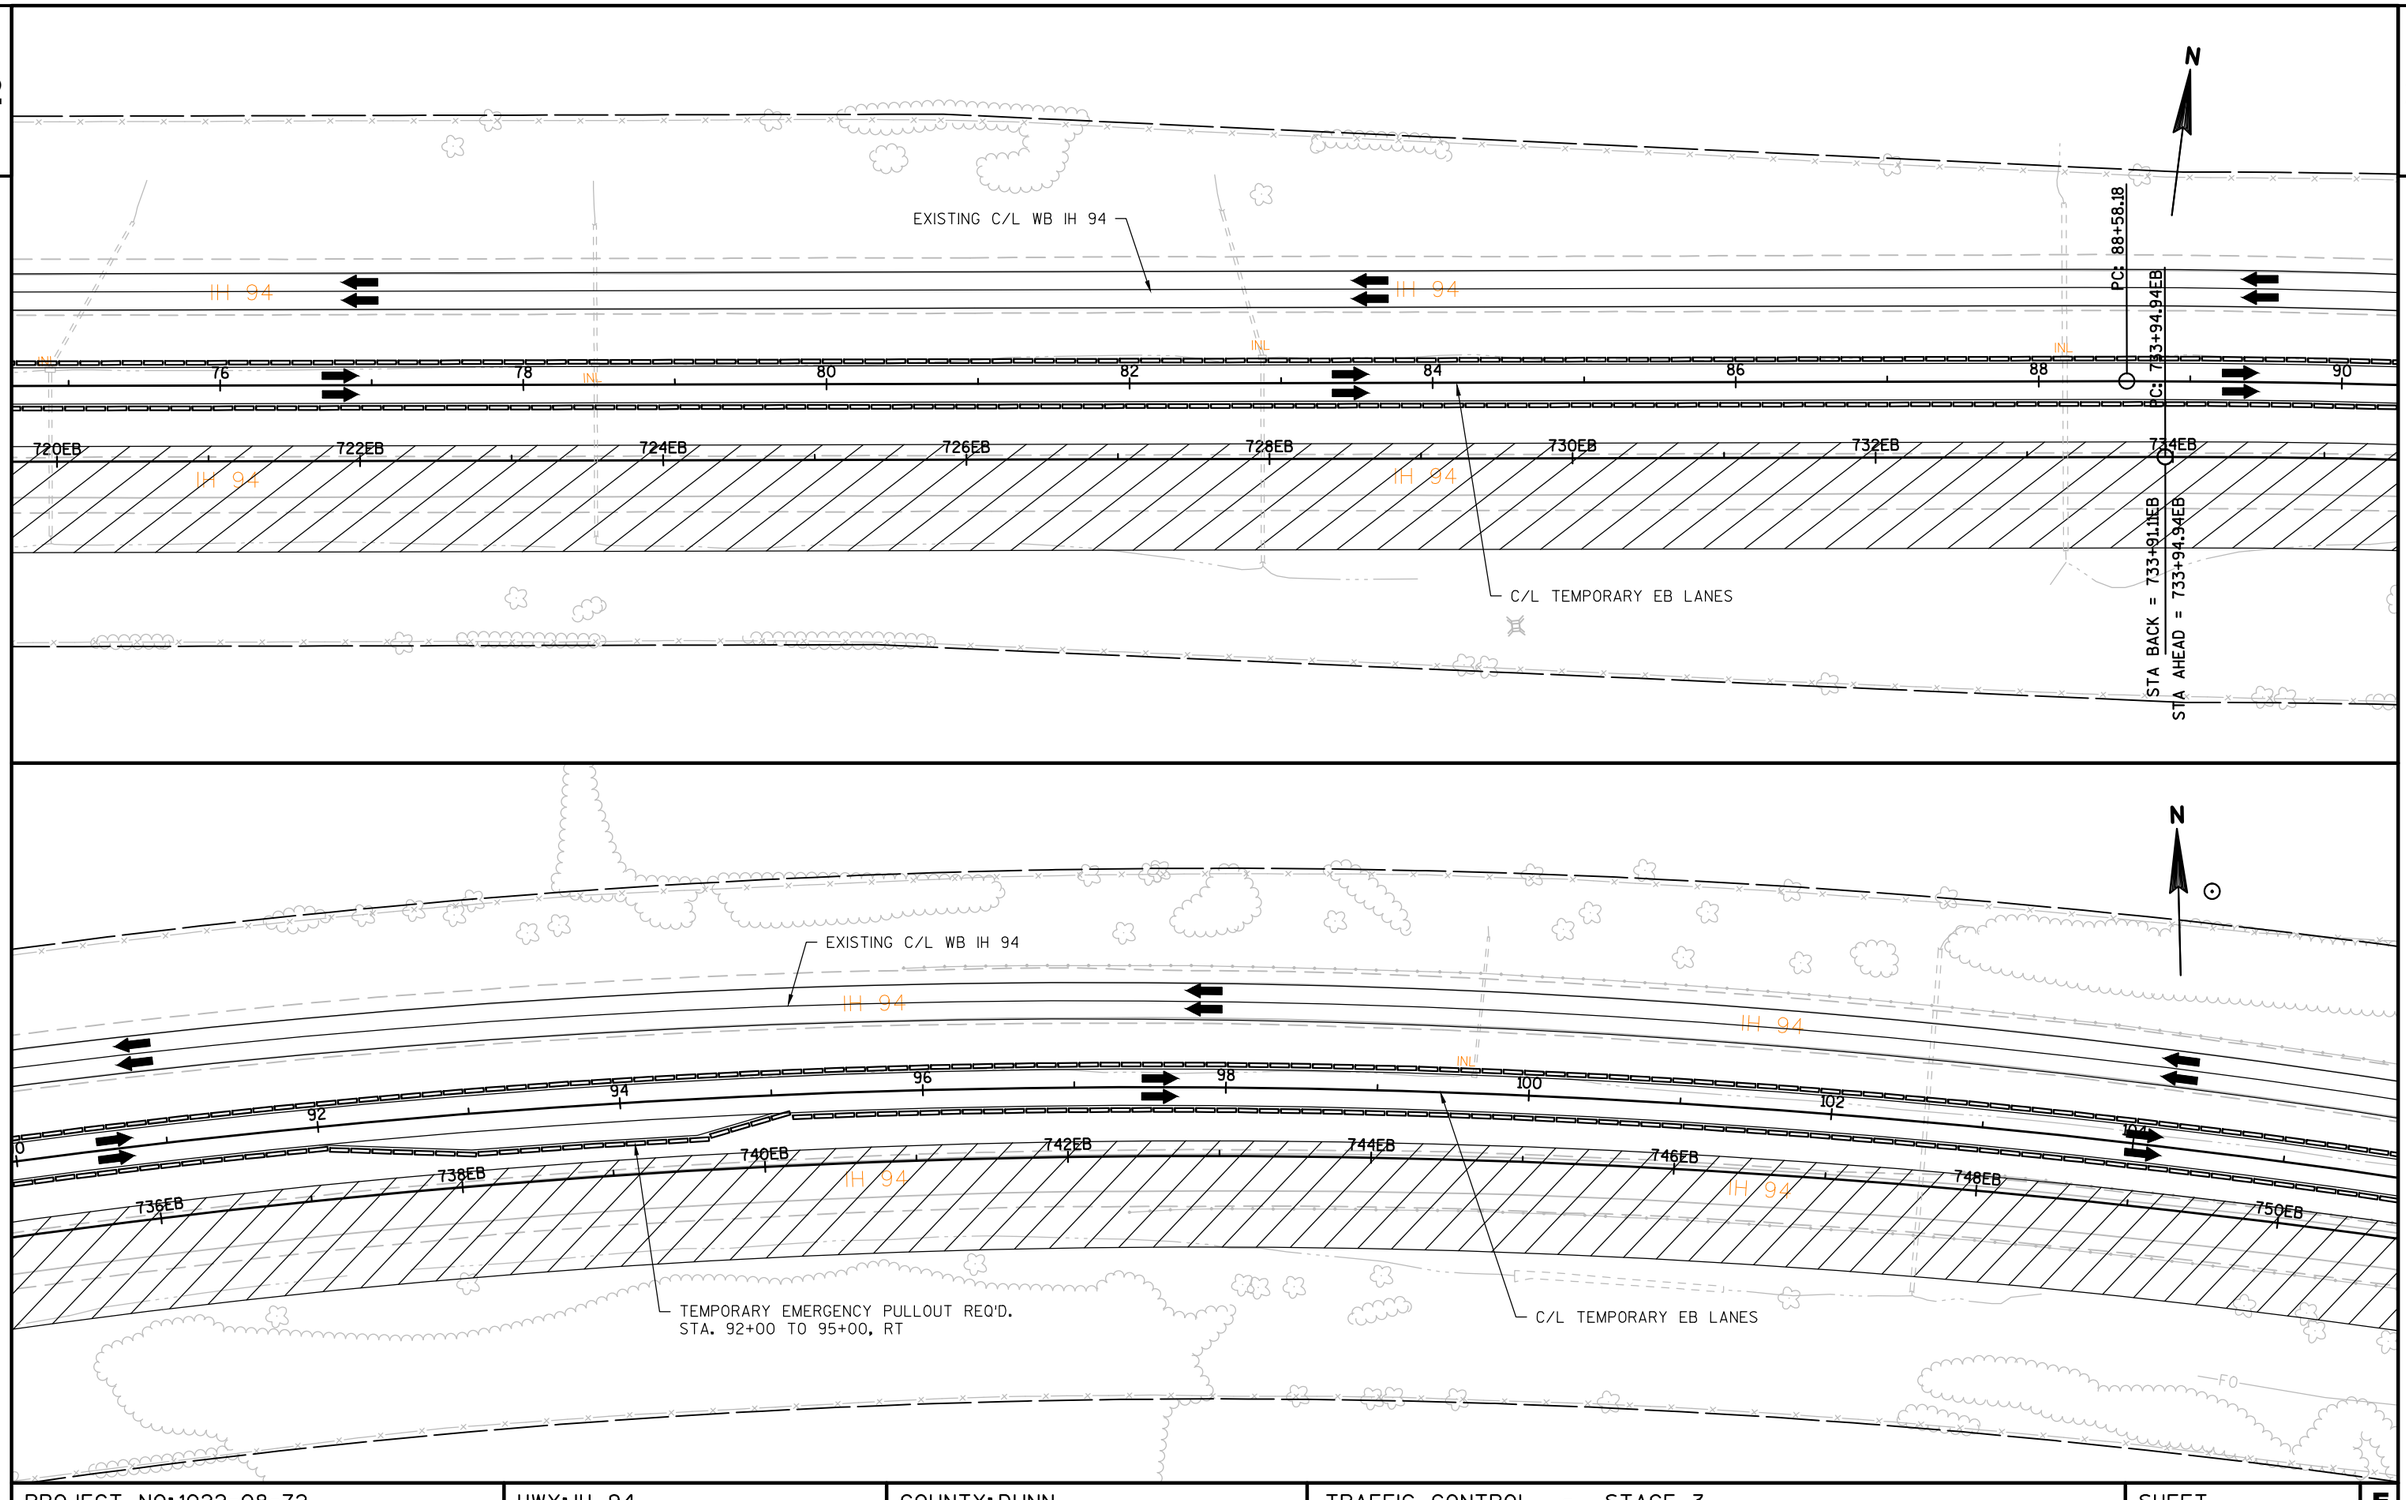

PROJECT NO: 1022-08-72	HWY: IH 94	COUNTY: DUNN	TRAFFIC CONTROL - STAGE 3	SHEET	E

FILE NAME : N:\PDS\C3D\10220706\SHEETSPLAN\PLAN SHEETS 10220872\025531_TC_2017_STAGE3_EAST.DWG
LAYOUT NAME - 025551 - (35)
PLOT DATE : 3/30/2017 8:16 AM PLOT BY : ANDERSON, THOMAS R PLOT NAME : PLOT SCALE : 1 IN:100 FT

2

EXISTING STRUCTURE
B-17-24

OH WIRE ELEVATION
933.6

EXISTING C/L
WB IH 94

BEGIN CURVED TAPER
STA. 112+73.16, 41.70' LT

C/L TEMPORARY WB LANES

END CURVED TAPER
STA. 118+70.42, 33.60' LT

PC: 10+75.38

PCC: 107+25.17

IH 94

OH WIRE ELEVATION
939.0

106 108 110 112 114 116 118 120

752EB 754EB 756EB 758EB 760EB 762EB 764EB 766E

PT: 764+99.23EB

STA BACK = 764+70.40EB
STA AHEAD = 764+99.23EB

TEMPORARY STRUCTURE REQ'D.

C/L TEMPORARY EB LANES

TEMPORARY EMERGENCY PULLOUT REQ'D.
STA. 118+00 TO 121+00, RT

CTH K

OH WIRE ELEVATION
950.5

PT: 7+82.30

SIGN

PT: 120+86.30

C/L TEMPORARY WB LANES

122 124 126 128 130 132 134 136

766EB 768EB 770EB 772EB 774EB 776EB 778EB 780EB

C/L TEMPORARY EB LANES

SIGN

PROJECT NO: 1022-08-72	HWY: IH 94	COUNTY: DUNN	TRAFFIC CONTROL - STAGE 3	SHEET	E

FILE NAME : N:\PDS\C3D\10220706\SHEETSPLAN\PLAN SHEETS 10220872\025531_TC_2017_STAGE3_EAST.DWG
LAYOUT NAME - 025551 - (37)
PLOT DATE : 3/30/2017 8:17 AM
PLOT BY : ANDERSON, THOMAS R PLOT NAME :
PLOT SCALE : 1 IN:100 FT

2

2

C/L TEMPORARY WB LANES

IH 94

138 140 142 144 146 148 150

782EB 784EB 786EB 788EB 790EB 792EB 794EB 796EB

C/L TEMPORARY EB LANES

BEGIN CURVED TAPER
STA. 155+71.36, 30.0' LT

C/L TEMPORARY WB LANES

PC: 157+04.17

PC: 802+43.2EB

152 154 156 158 160 162 164 166

798EB 800EB 802EB 804EB 806EB 808EB 810EB 812EB

STA BACK = 157+00.04
STA AHEAD = 157+04.17

TEMPORARY EMERGENCY PULLOUT REQ'D.
STA. 153+00 TO 156+00, RT

C/L TEMPORARY EB LANES

END CURVED TAPER
STA. 161+87.55, 40.24' LT

EXISTING C/L WB IH 94

PROJECT NO:1022-08-72	HWY: IH 94	COUNTY: DUNN	TRAFFIC CONTROL - STAGE 3	SHEET	E

FILE NAME : N:\PDS\C3D\10220706\SHEETSPLAN\PLAN SHEETS 10220872\025531_TC_2017_STAGE3_EAST.DWG
LAYOUT NAME - 025551 - (39)

PLOT DATE : 3/30/2017 8:17 AM PLOT BY : ANDERSON, THOMAS R PLOT NAME :

PLOT SCALE : 1 IN:100 FT

2

2

EXISTING STRUCTURE
B-17-26

EXISTING C/L WB IH 94

TEMPORARY STRUCTURE REQ'D.

OH WIRE ELEVATION
934.0

OH WIRE ELEVATION
931.6

OH WIRE ELEVATION
935.4

PC: 814+63.41EB

STA BACK = 814+74.55EB
STA AHEAD = 814+63.41EB

PI: 169+38.75

IH 94

50th AVE

814EB 816EB 818EB 820EB 822EB 824EB 826EB

170 172 174 176 178 180 182

C/L TEMPORARY EB LANES

TEMPORARY EMERGENCY PULLOUT REQ'D.
STA. 180+00 TO 183+00, RT

EXISTING C/L WB IH 94

PC: 190+51.19

PC: 835+93.09EB

830EB 832EB 834EB 836EB 838EB 840EB 842EB

184 186 188 190 192 194 196 198

C/L TEMPORARY EB LANES

PROJECT NO: 1022-08-72	HWY: IH 94	COUNTY: DUNN	TRAFFIC CONTROL - STAGE 3	SHEET	E

FILE NAME : N:\PDS\C3D\10220706\SHEETSPLAN\PLAN SHEETS 10220872\025531_TC_2017_STAGE3_EAST.DWG
LAYOUT NAME - 025551 - (41)
PLOT DATE : 3/30/2017 8:17 AM PLOT BY : ANDERSON, THOMAS R PLOT NAME :
PLOT SCALE : 1 IN:100 FT

2

EXISTING C/L WB IH 94

BEGIN CURVED TAPER
STA. 199+75.22, 38.94' LT

END CURVED TAPER
STA. 206+10.40, 31.66' LT

PT: 207+48.00

PI: 853+08.53EB

C/L TEMPORARY WB LANES

IH 94

198 200 202 204 206 208 210 212

844EB 846EB 848EB 850EB 852EB 854EB 856EB 858EB

C/L TEMPORARY EB LANES

STA BACK = 852+96.89EB
STA AHEAD = 853+08.53EB

SIGN

SEPTIC

SEPV

ANT

FEEDER

C/L TEMPORARY WB LANES

PC: 864+60.01EB

PT: 866+90.00EB

BEGIN TAPER
STA. 227+33.17, 30' LT

PI: 227+33.17

IH 94

214 216 218 220 222 224 226 228

860EB 862EB 864EB 866EB 868EB 870EB 872EB 874EB

SIGN

SIGN

C/L TEMPORARY EB LANES

TEMPORARY EMERGENCY PULLOUT REQ'D.
STA. 215+50 TO 218+50, RT

PROJECT NO:1022-08-72	HWY: IH 94	COUNTY: DUNN	TRAFFIC CONTROL - STAGE 3	SHEET	E

FILE NAME : N:\PDS\C3D\10220706\SHEETSPLAN\PLAN SHEETS 10220872\025531_TC_2017_STAGE3_EAST.DWG
LAYOUT NAME - 025551 - (43)

PLOT DATE : 3/30/2017 8:17 AM PLOT BY : ANDERSON, THOMAS R PLOT NAME :

PLOT SCALE : 1 IN:100 FT

WISDOT/CADDS SHEET 44

2

C/L TEMPORARY WB LANES

PC: 874+60.06EB

PT: 876+90.00EB

STA BACK = 876+90.05EB

STA AHEAD = 876+90.00EB

C/L TEMPORARY EB LANES

PI: 238+53.38

END TAPER
STA. 238+53.38, 40' LT

TEMPORARY STRUCTURE REQ'D.

EXISTING STRUCTURE
B-17-28

PI: 242+83.38

BEGIN TAPER
STA. 242+83.38, 40' LT

OH WIRE ELEVATION
915.0

OH WIRE ELEVATION
910.4

OH WIRE ELEVATION
913.0

390th ST.

IH 94

INL

SIGN

PP

FO

C/L TEMPORARY WB LANES

PC: 252+23.27

END TAPER
STA. 252+23.27, 30' LT

PC: 898+05.18EB

C/L TEMPORARY WB LANES

TEMPORARY EMERGENCY PULLOUT REQ'D.
STA. 244+50 TO 247+50, RT

C/L TEMPORARY EB LANES


PROJECT NO: 1022-08-72	HWY: IH 94	COUNTY: DUNN	TRAFFIC CONTROL - STAGE 3	SHEET	E

FILE NAME : N:\PDS\C3D\10220706\SHEETSPLAN\PLAN SHEETS 10220872\025531_TC_2017_STAGE3_EAST.DWG
LAYOUT NAME - 025551 - (45)

PLOT DATE : 3/30/2017 8:18 AM PLOT BY : ANDERSON, THOMAS R PLOT NAME :

PLOT SCALE : 1 IN:100 FT

2

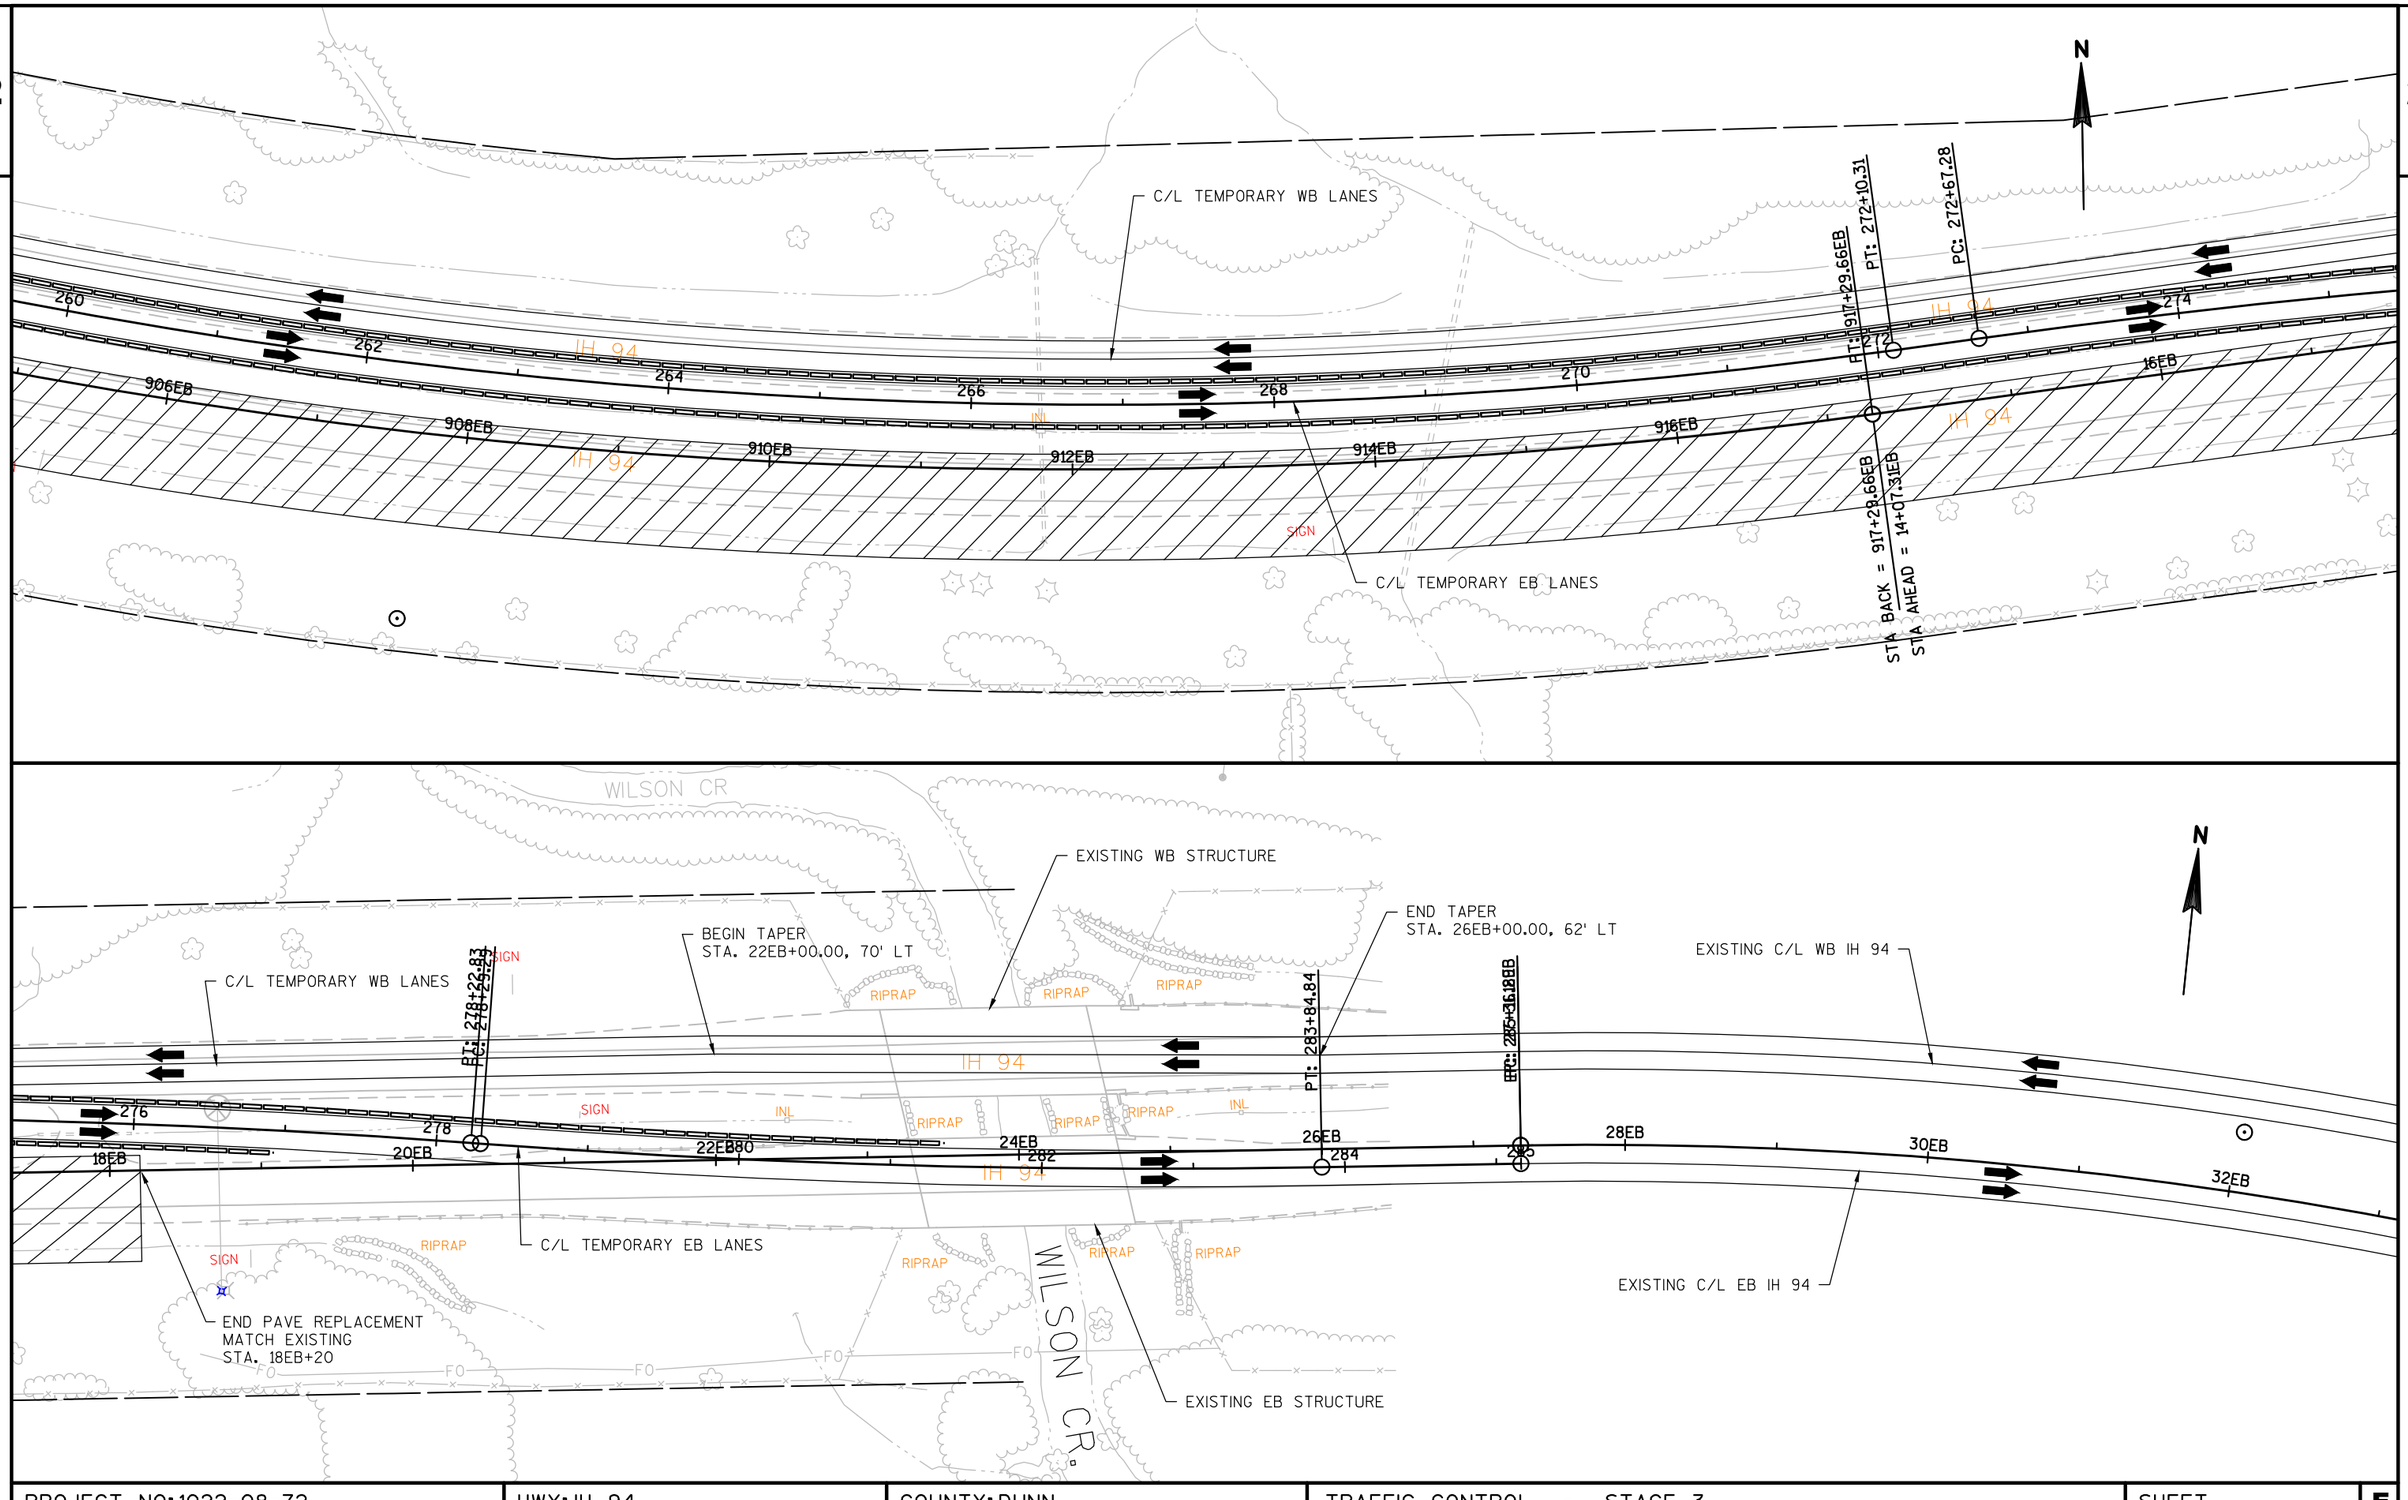

PROJECT NO: 1022-08-72	HWY: IH 94	COUNTY: DUNN	TRAFFIC CONTROL - STAGE 3	SHEET	E

FILE NAME : N:\PDS\C3D\10220706\SHEETSPLAN\PLAN SHEETS 10220872\025531_TC_2017_STAGE3_EAST.DWG
LAYOUT NAME - 025551 - (47)
PLOT DATE : 3/30/2017 8:18 AM PLOT BY : ANDERSON, THOMAS R PLOT NAME :
PLOT SCALE : 1 IN:100 FT

2

2

N

PC: 660+07.15WB

PC: 15+24.29

PT: 27+62.42

EXISTING C/L WB IH 94

658WB

660WB

662WB

664WB

666WB

668WB

670WB

672WB

IH 94

INL

EXISTING C/L EB IH 94

PT: 27+62.42

PT: 678+93.38WB

BEGIN PAVE REPLACEMENT
MATCH EXISTING
STA. 685WB+00

PC: 40+24.48

674WB

676WB

678WB

680WB

682WB

684WB

686WB

688WB

C/L TEMPORARY WB LANES

STA BACK = 678+86.00WB

STA AHEAD = 678+93.38WB

EXISTING C/L EB IH 94

PROJECT NO: 1022-08-72	HWY: IH 94	COUNTY: DUNN	TRAFFIC CONTROL - STAGE 5	SHEET	E

FILE NAME : N:\PDS\C3D\10220706\SHEETSPLAN\PLAN SHEETS 10220872\025551_TC_2017_STAGE5_EAST.DWG
LAYOUT NAME - 025531 - (31)

PLOT DATE : 3/30/2017 8:09 AM PLOT BY : ANDERSON, THOMAS R PLOT NAME :

PLOT SCALE : 1 IN:100 FT

2

2

PT: 43+59.96

C/L TEMPORARY WB LANES

TEMPORARY STRUCTURE
FROM STAGE 3

690WB 692WB 694WB 696WB 698WB 700WB 702WB

44 46 48 50 52 54 56

INL INL

IH 94

PROPOSED C/L EB IH 94

NEW STRUCTURE
B-17-217

250th ST.

RUINS

LEVEL 3 COMMUNICATIONS
AT&T TRANSMISSION CENTER

FO

N

C/L TEMPORARY WB LANES

TEMPORARY EMERGENCY PULLOUT REQ'D.
STA. 66+00 TO 69+00, LT

706WB 708WB 710WB 712WB 714WB 716WB 718WB

60 62 64 66 68 70 72 74

INL

IH 94

PROPOSED C/L EB IH 94


SIGN


PROJECT NO:1022-08-72	HWY: IH 94	COUNTY: DUNN	TRAFFIC CONTROL - STAGE 5	SHEET	E

FILE NAME : N:\PDS\C3D\10220706\SHEETSPLAN\PLAN SHEETS 10220872\025551_TC_2017_STAGE5_EAST.DWG
LAYOUT NAME - 025531 - (33)

PLOT DATE : 3/30/2017 8:09 AM PLOT BY : ANDERSON, THOMAS R PLOT NAME :

PLOT SCALE : 1 IN:100 FT

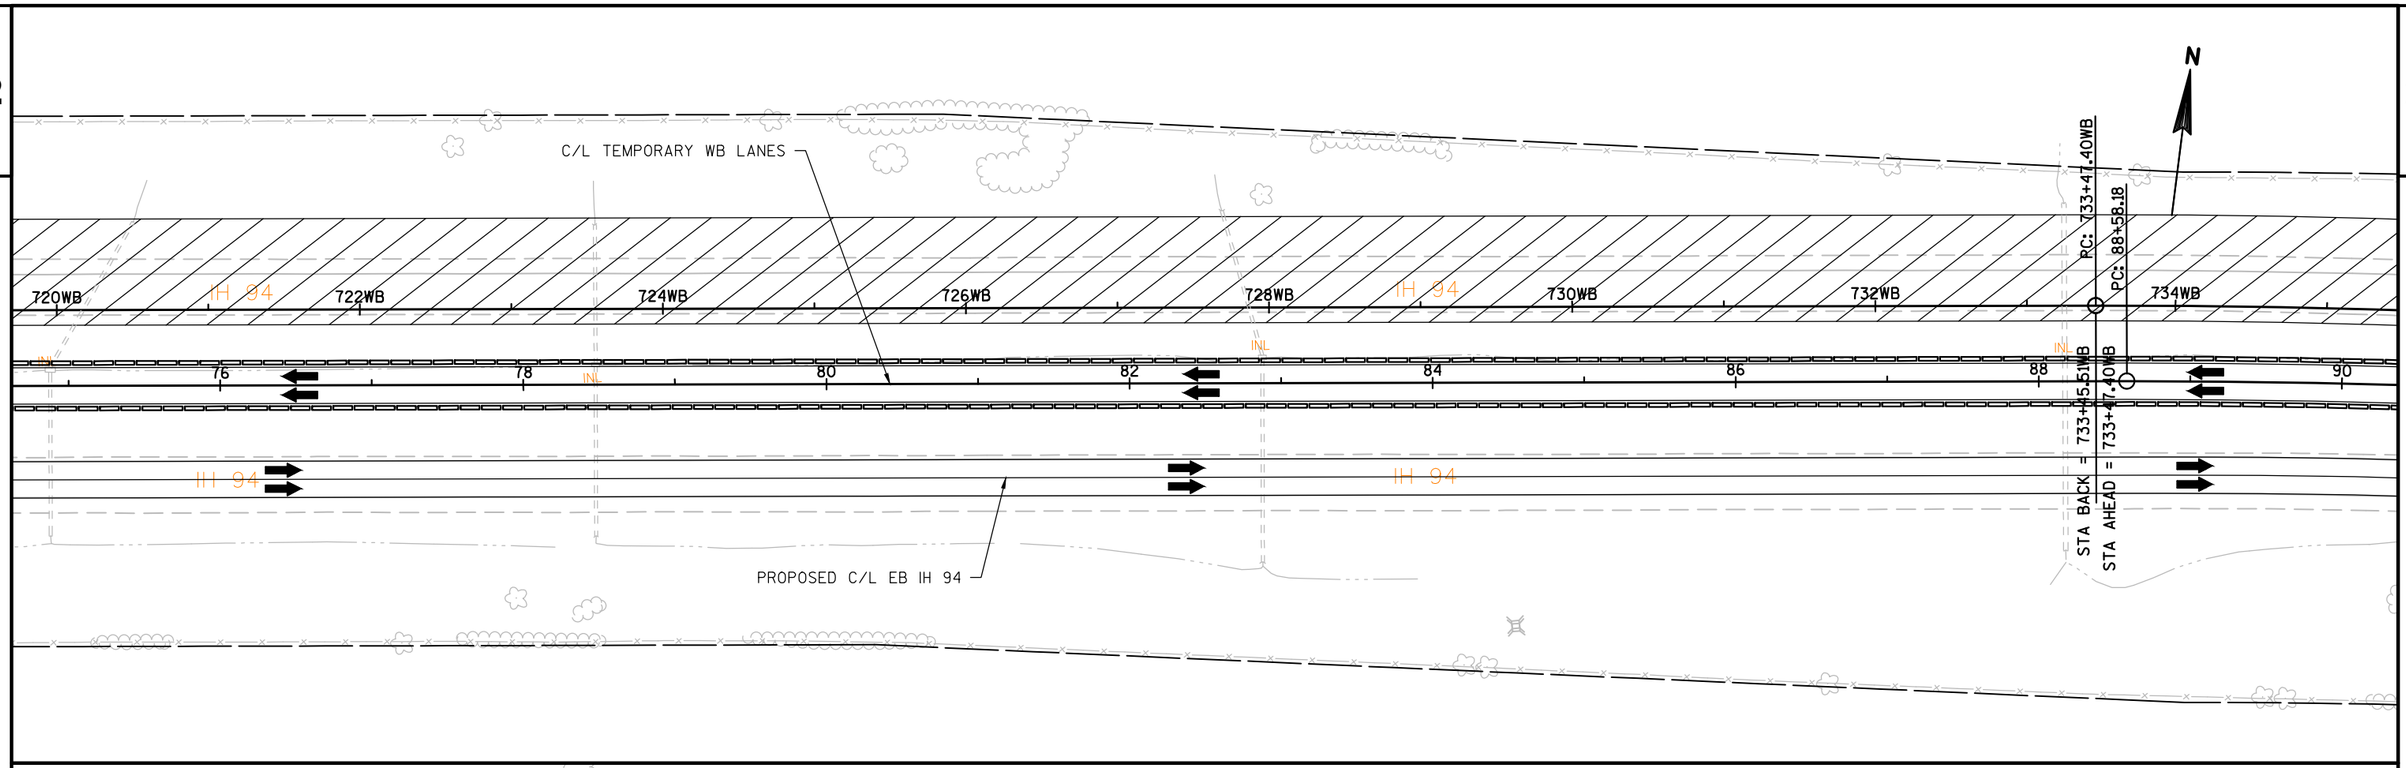


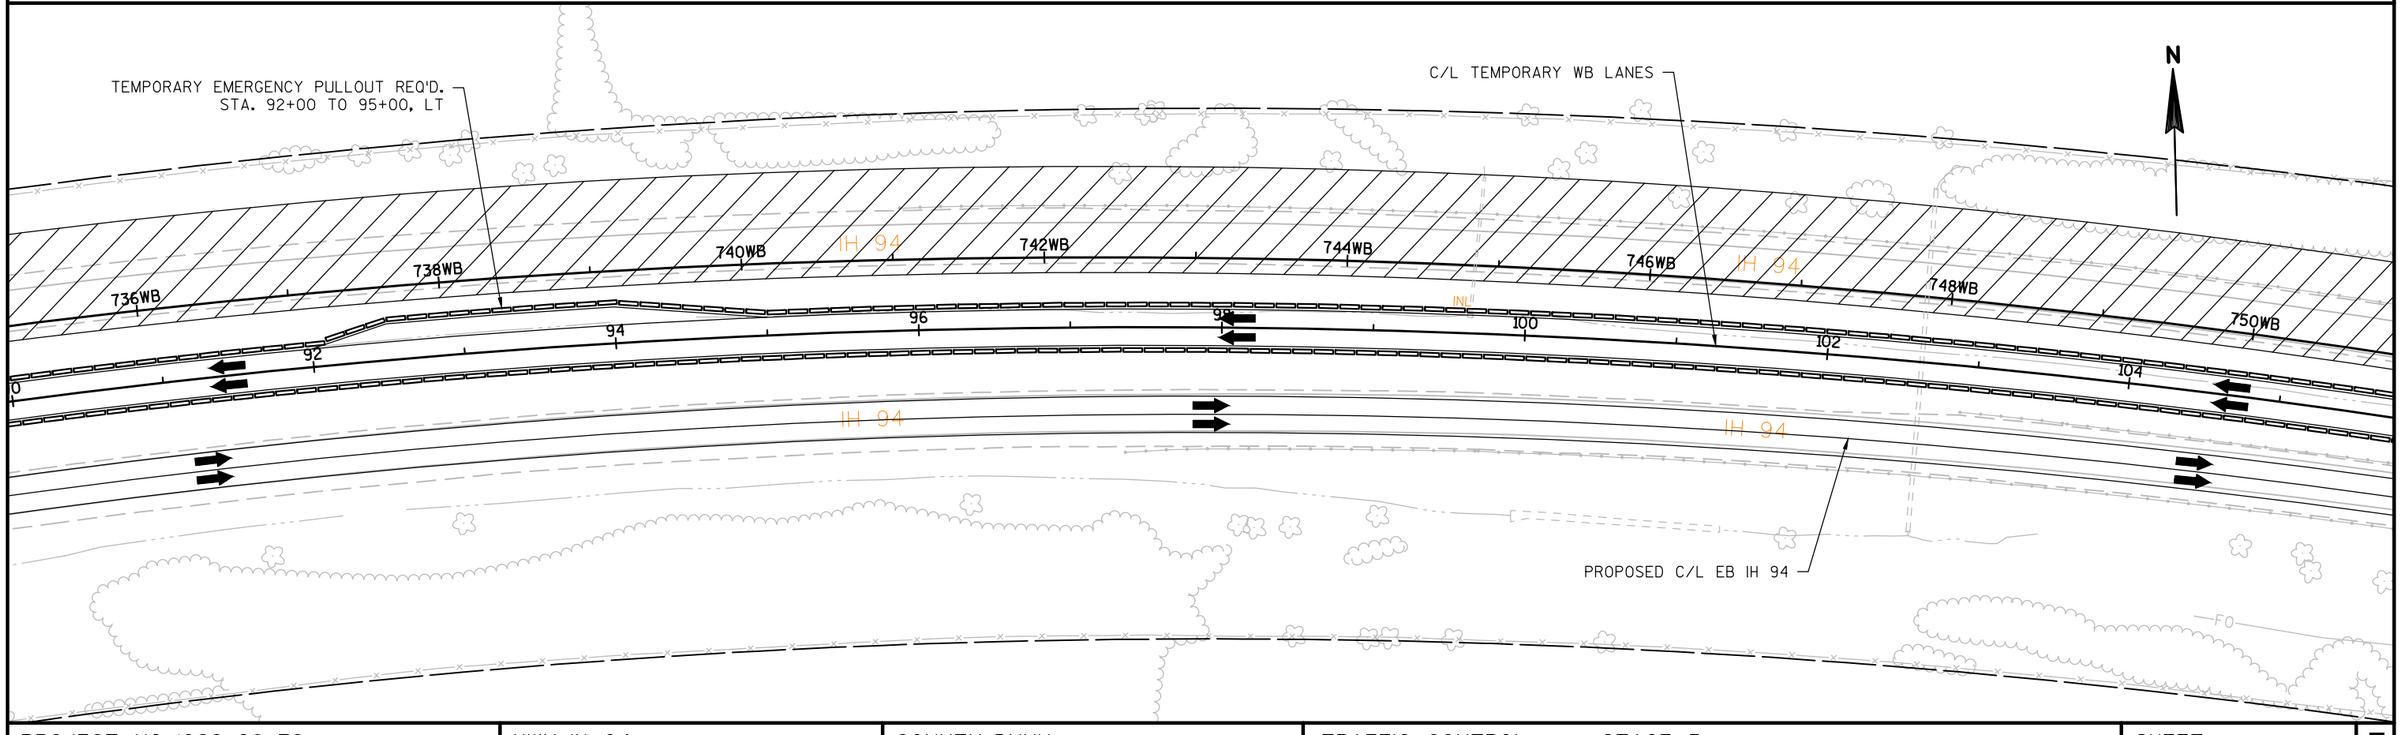

PROJECT NO: 1022-08-72	HWY: IH 94	COUNTY: DUNN	TRAFFIC CONTROL - STAGE 5	SHEET	E

FILE NAME : N:\PDS\C3D\10220706\SHEETSPLAN\PLAN SHEETS 10220872\025551_TC_2017_STAGE5_EAST.DWG
LAYOUT NAME - 025531 - (35)
PLOT DATE : 3/30/2017 8:10 AM PLOT BY : ANDERSON, THOMAS R PLOT NAME :
PLOT SCALE : 1 IN:100 FT

2

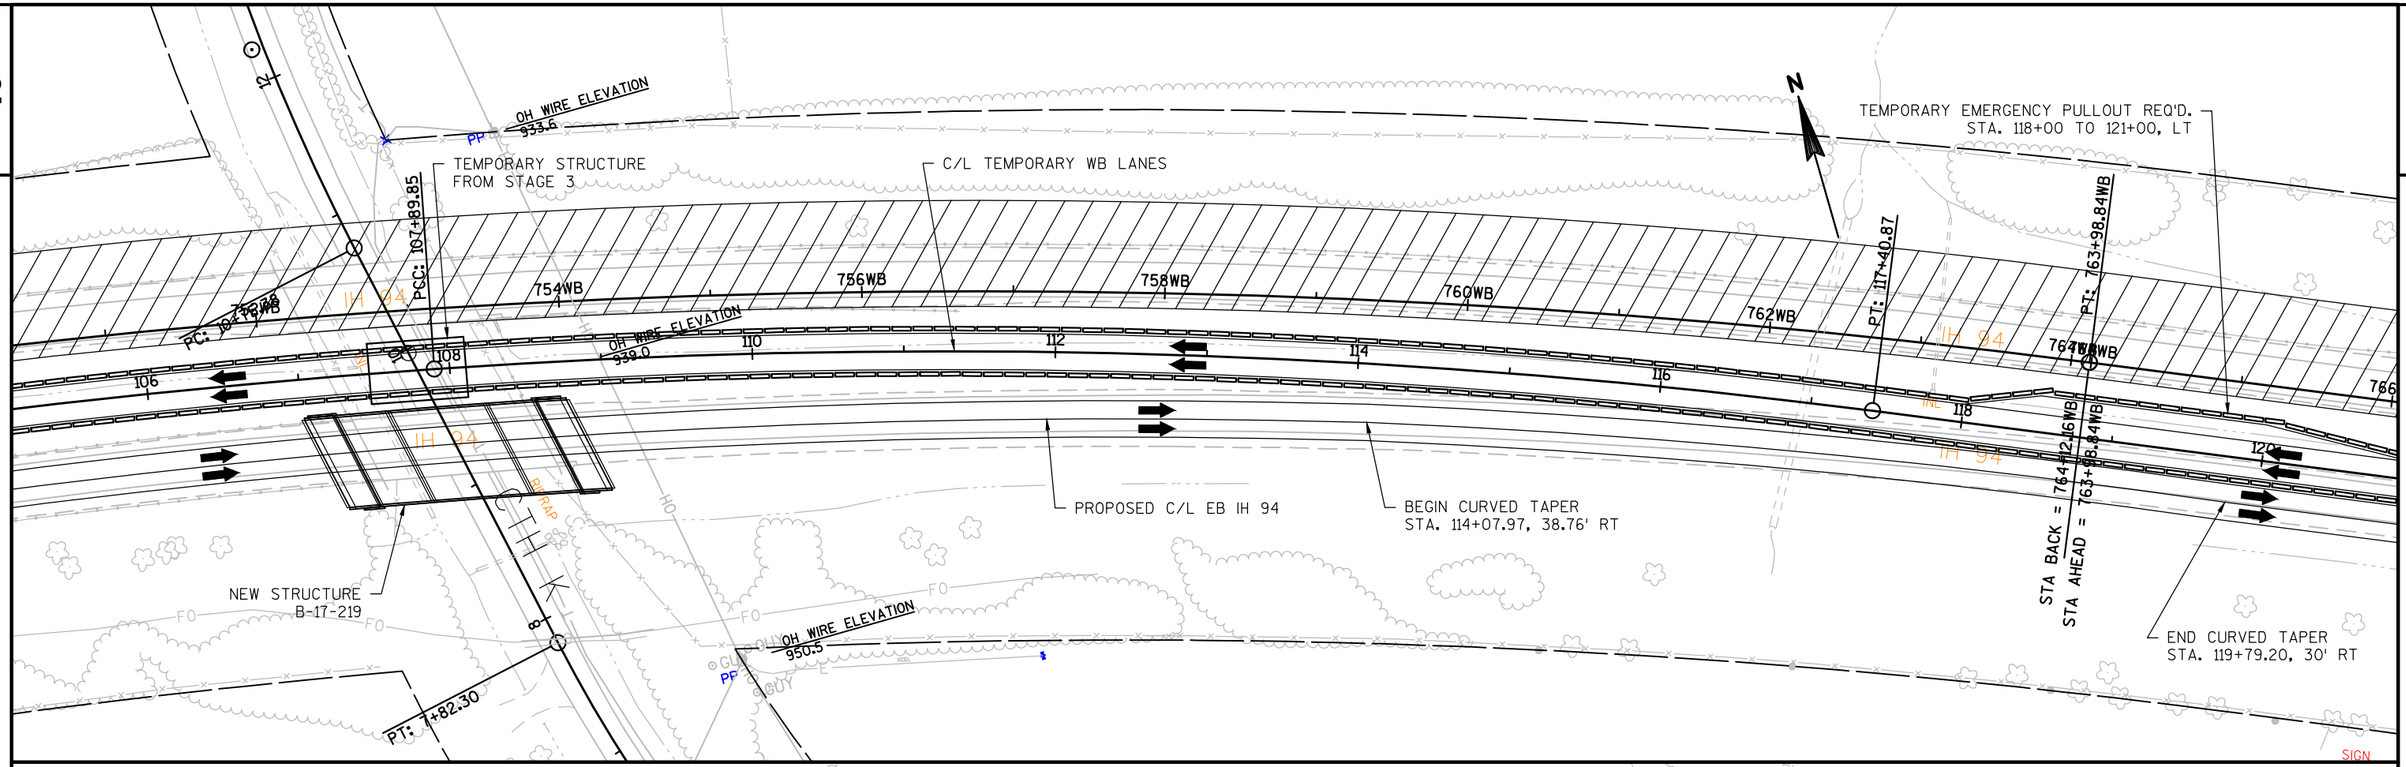

PROJECT NO:1022-08-72	HWY: IH 94	COUNTY: DUNN	TRAFFIC CONTROL - STAGE 5	SHEET	E

FILE NAME : N:\PDS\C3D\10220706\SHEETSPLAN\PLAN SHEETS 10220872\025551_TC_2017_STAGE5_EAST.DWG
LAYOUT NAME - 025531 - (37)
PLOT DATE : 3/30/2017 8:10 AM
PLOT BY : ANDERSON, THOMAS R PLOT NAME :
PLOT SCALE : 1 IN:100 FT

2

2

C/L TEMPORARY WB LANES

C/L TEMPORARY EB LANES

782WB 784WB 786WB 788WB 790WB IH 94 792WB 794WB 796WB

138 140 142 144 146 148 150 15

INL

TEMPORARY EMERGENCY PULLOUT REQ'D.
STA. 152+50 TO 155+50, LT

PC: 801+04.22WB
PT: 153+93.97

798WB 800WB 802WB 804WB 806WB 808WB 810WB 812WB

152 154 156 158 160 162 164 166

BEGIN CURVED TAPER
STA. 157+22.12, 32.17' RT

END CURVED TAPER
STA. 163+25.35, 44.24' RT

PROPOSED C/L EB IH 94

PROJECT NO:1022-08-72	HWY: IH 94	COUNTY: DUNN	TRAFFIC CONTROL - STAGE 5	SHEET	E

FILE NAME : N:\PDS\C3D\10220706\SHEETSPLAN\PLAN SHEETS 10220872\025551_TC_2017_STAGE5_EAST.DWG
LAYOUT NAME - 025531 - (39)

PLOT DATE : 3/30/2017 8:10 AM PLOT BY : ANDERSON, THOMAS R PLOT NAME : PLOT SCALE : 1 IN:100 FT

2

TEMPORARY STRUCTURE
FROM STAGE 3

C/L TEMPORARY WB LANES

TEMPORARY EMERGENCY PULLOUT REQ'D.
STA. 180+00 TO 183+00, LT

N

OH WIRE ELEVATION
934.0

PP

PT: 168+28.54

STA BACK = 813+42.05WB
STA AHEAD = 813+57.02WB

PT: 813+57.02WB

814WB 816WB IH 94 818WB 820WB 822WB 824WB IH 94 826WB

168 170 172 174 176 178 180 182

OH WIRE ELEVATION
931.6

IH 94

NEW STRUCTURE
B-17-221

PROPOSED C/L EB IH 94

650th AVE.

OH WIRE ELEVATION
935.4

PP

C/L TEMPORARY WB LANES

PC: 834+40.63WB

PC: 189+45.01

N

828WB 830WB 832WB 834WB IH 94 836WB 838WB 840WB 842WB

184 186 188 190 192 194 196

IH 94

PROPOSED C/L EB IH 94


PROJECT NO:1022-08-72	HWY: IH 94	COUNTY: DUNN	TRAFFIC CONTROL - STAGE 5	SHEET	E

FILE NAME : N:\PDS\C3D\10220706\SHEETSPLAN\PLAN SHEETS 10220872\025551_TC_2017_STAGE5_EAST.DWG
LAYOUT NAME - 025531 - (41)

PLOT DATE : 3/30/2017 8:10 AM PLOT BY : ANDERSON, THOMAS R PLOT NAME :

PLOT SCALE : 1 IN:100 FT

2

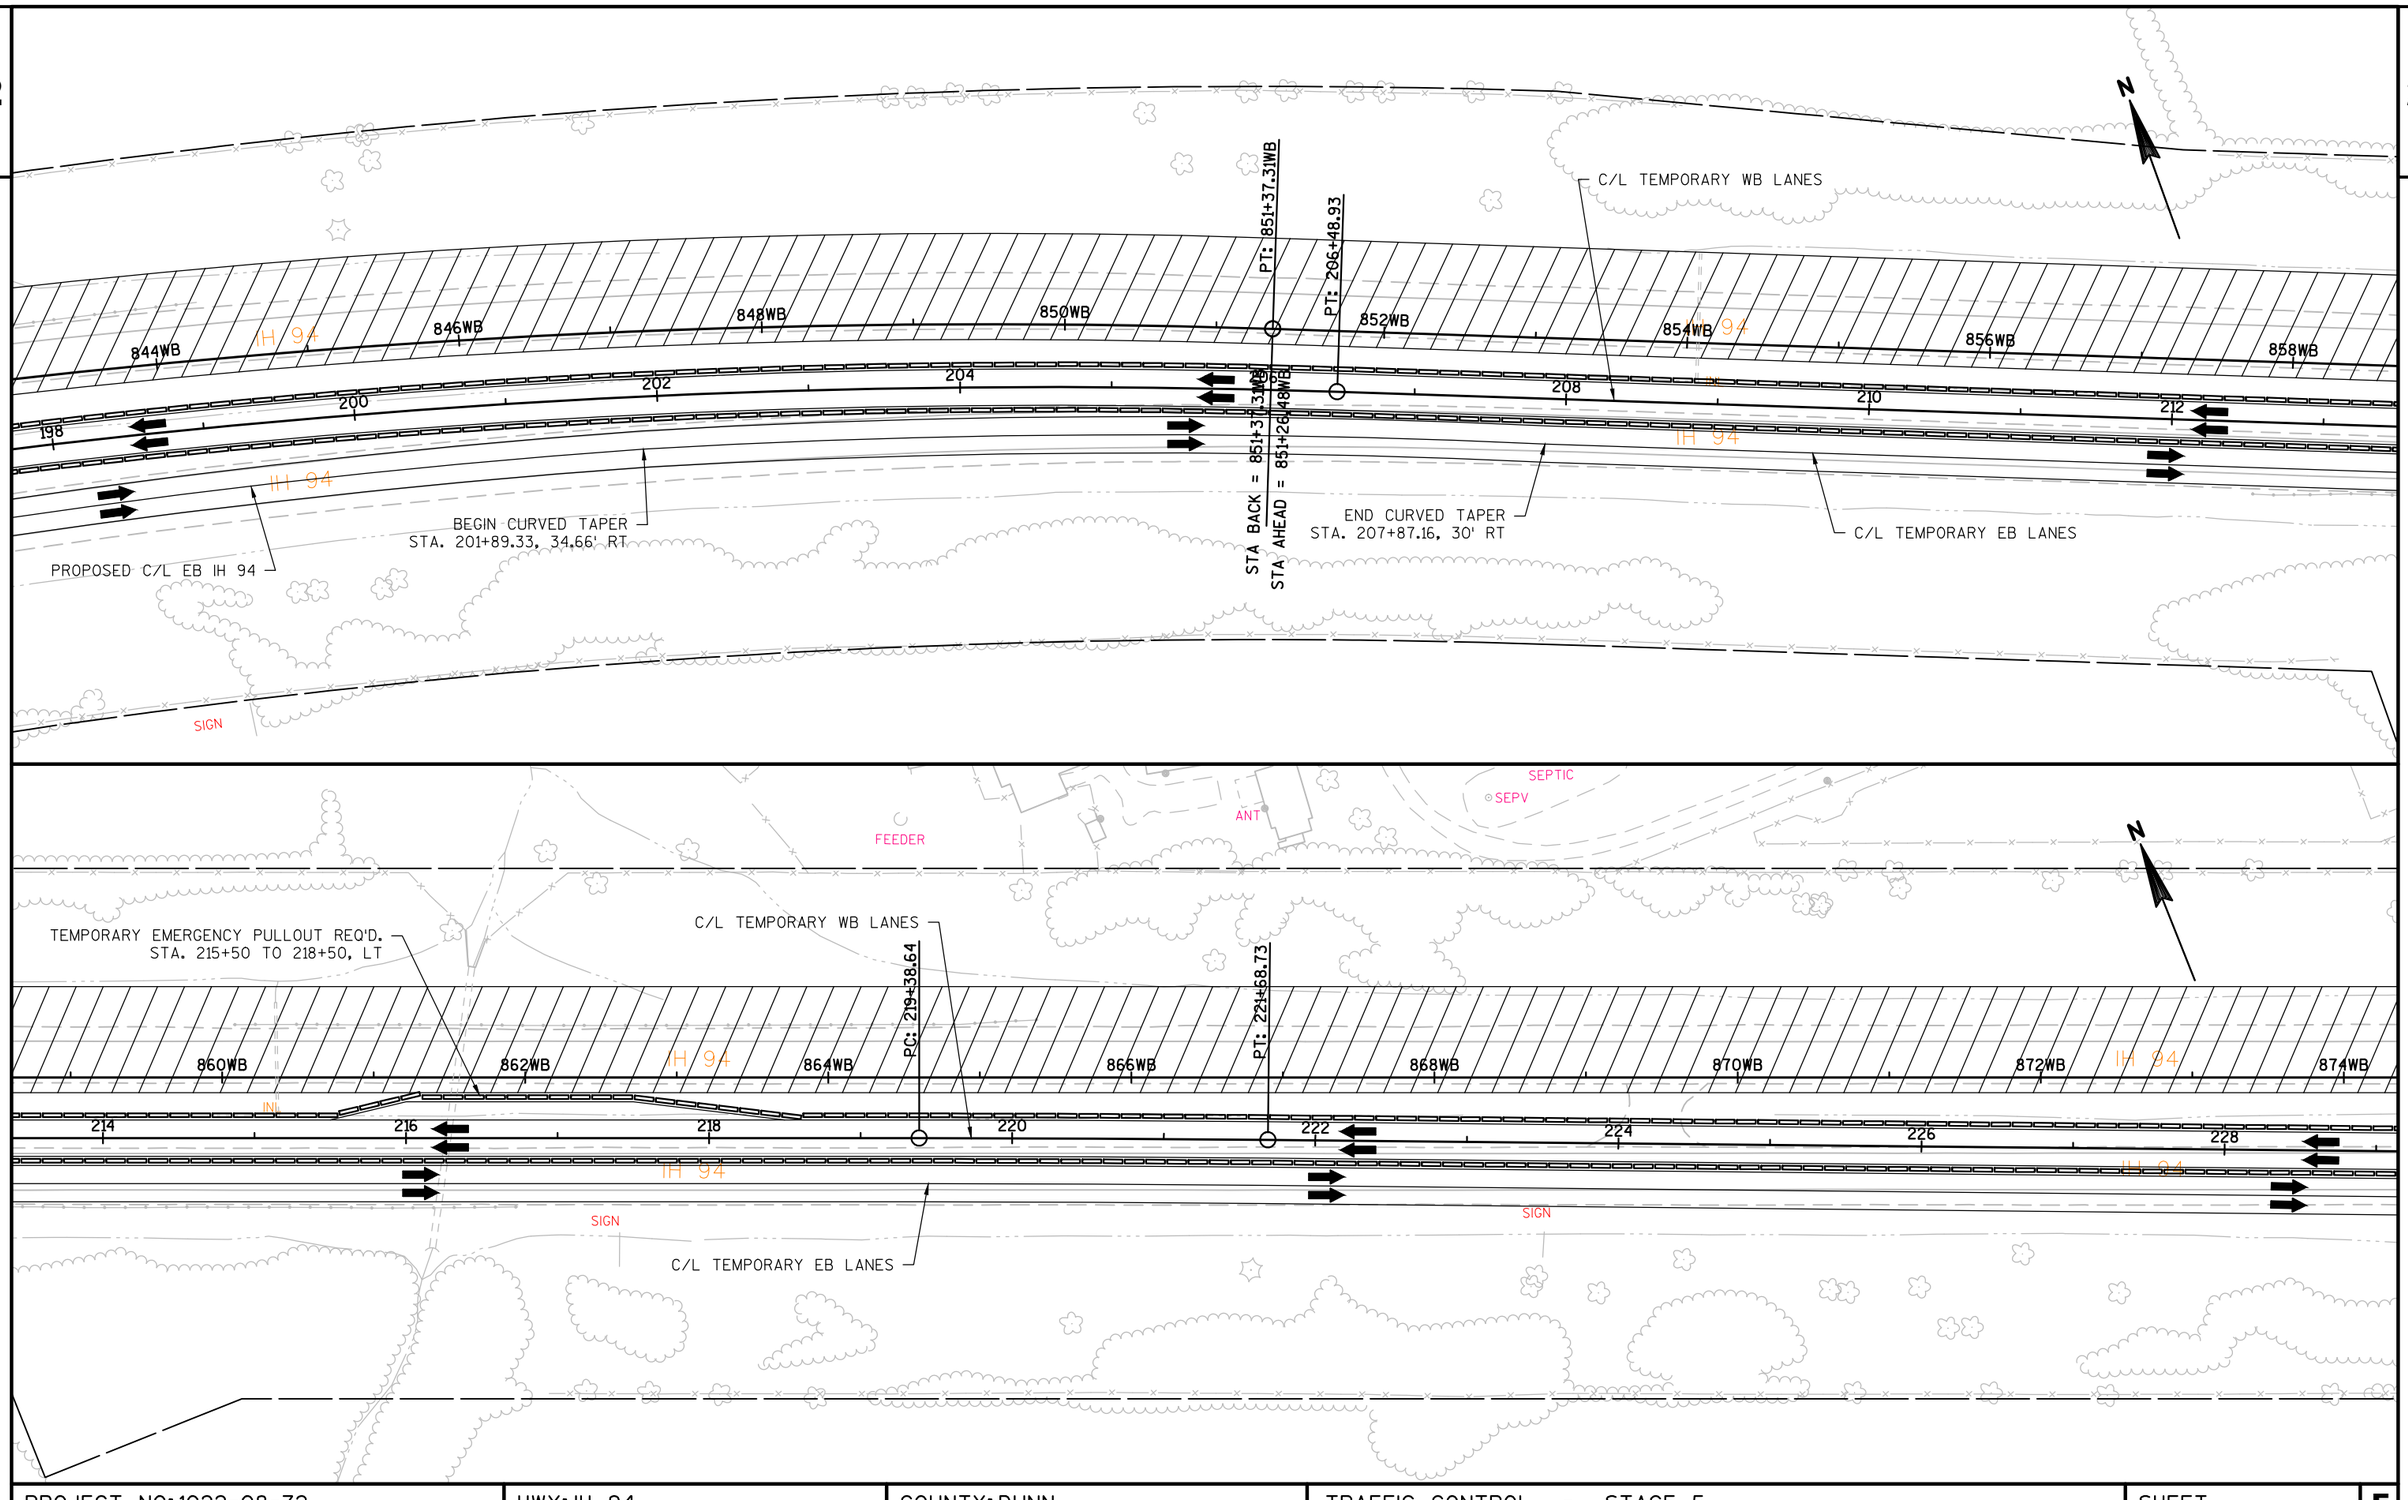

PROJECT NO:1022-08-72	HWY: IH 94	COUNTY: DUNN	TRAFFIC CONTROL - STAGE 5	SHEET	E

2

C/L TEMPORARY WB LANES

PC: 229+38.79

876WB 878WB 880WB IH 94 882WB PC: 237+78.79 884WB 886WB IH 94 888WB PC: 244+28.79 890WB

INL

230 232 234 IH 94 236 238 240 IH 94 242 244

SIGN

BEGIN TAPER
STA. 229+38.79, 30' RT

C/L TEMPORARY EB LANES

END TAPER
STA. 237+78.79, 31' RT

NEW STRUCTURE
B-17-223

BEGIN TAPER
STA. 244+28.79, 31' RT

PP OH WIRE ELEVATION 915.0

OH WIRE ELEVATION 910.4

OH WIRE ELEVATION 913.0

390th ST

FO

N

C/L TEMPORARY WB LANES

PC: 898+24.84WB

PC: 253+38.45

892WB 894WB 896WB 898WB IH 94 900WB 902WB 904WB

INL

246 248 250 252 IH 94 254 256 258 260

SIGN

C/L TEMPORARY EB LANES

END TAPER
STA. 253+42.65, 30' RT

TEMPORARY EMERGENCY PULLOUT REQ'D.
STA. 254+00 TO 257+00, LT

N

PROJECT NO: 1022-08-72	HWY: IH 94	COUNTY: DUNN	TRAFFIC CONTROL - STAGE 5	SHEET	E

FILE NAME : N:\PDS\C3D\10220706\SHEETSPLAN\PLAN SHEETS 10220872\025551_TC_2017_STAGE5_EAST.DWG
LAYOUT NAME - 025531 - (45)

PLOT DATE : 3/30/2017 8:11 AM PLOT BY : ANDERSON, THOMAS R PLOT NAME :

PLOT SCALE : 1 IN:100 FT

2

2

C/L TEMPORARY WB LANES

C/L TEMPORARY EB LANES

906WB 908WB 910WB 912WB 914WB 916WB 16WB

260 262 264 266 268 270 272 274

IH 94

INL

SIGN

PT: 272+03.54

PT: 14+26.83WB

PC: 272+80.02

STA BACK = 917+26.83WB

STA AHEAD = 14+26.83WB

N

WILSON CR

EXISTING WB STRUCTURE

PT: 283+97.58

PC: 277+35.57

PT: 278+42.03

END PAVE REPLACEMENT
MATCH EXISTING
STA. 18WB+20

18WB 20WB 22WB 24WB 26WB 28WB 30WB 32WB

276 278 280 282 284

RIPRAP

BEGIN TAPER
STA. 22WB+00, 70' RT

END TAPER
STA. 26WB+00, 62' RT

EXISTING C/L WB IH 94

EXISTING C/L EB IH 94

EXISTING EB STRUCTURE

FO


PROJECT NO:1022-08-72	HWY: IH 94	COUNTY: DUNN	TRAFFIC CONTROL - STAGE 5	SHEET	E


FILE NAME : N:\PDS\C3D\10220706\SHEETSPLAN\PLAN SHEETS 10220872\025551_TC_2017_STAGE5_EAST.DWG
LAYOUT NAME - 025531 - (47)

PLOT DATE : 3/30/2017 8:11 AM PLOT BY : ANDERSON, THOMAS R PLOT NAME :

PLOT SCALE : 1 IN:100 FT

2

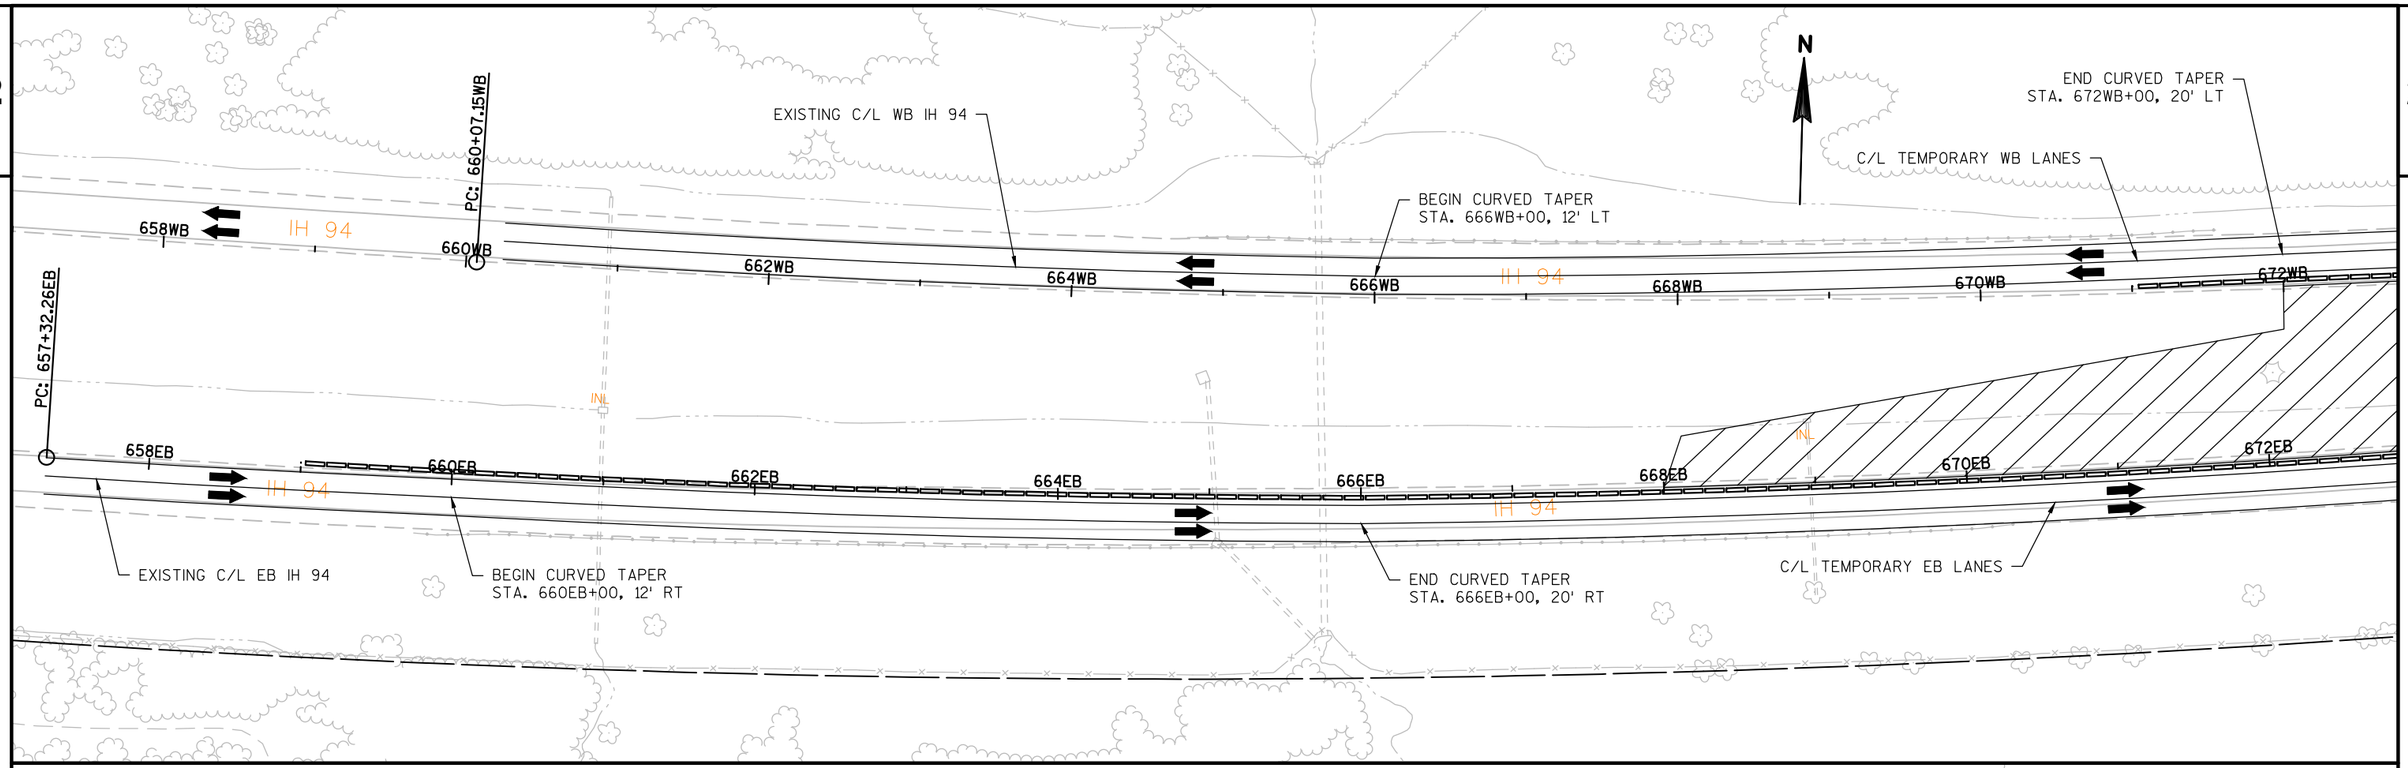


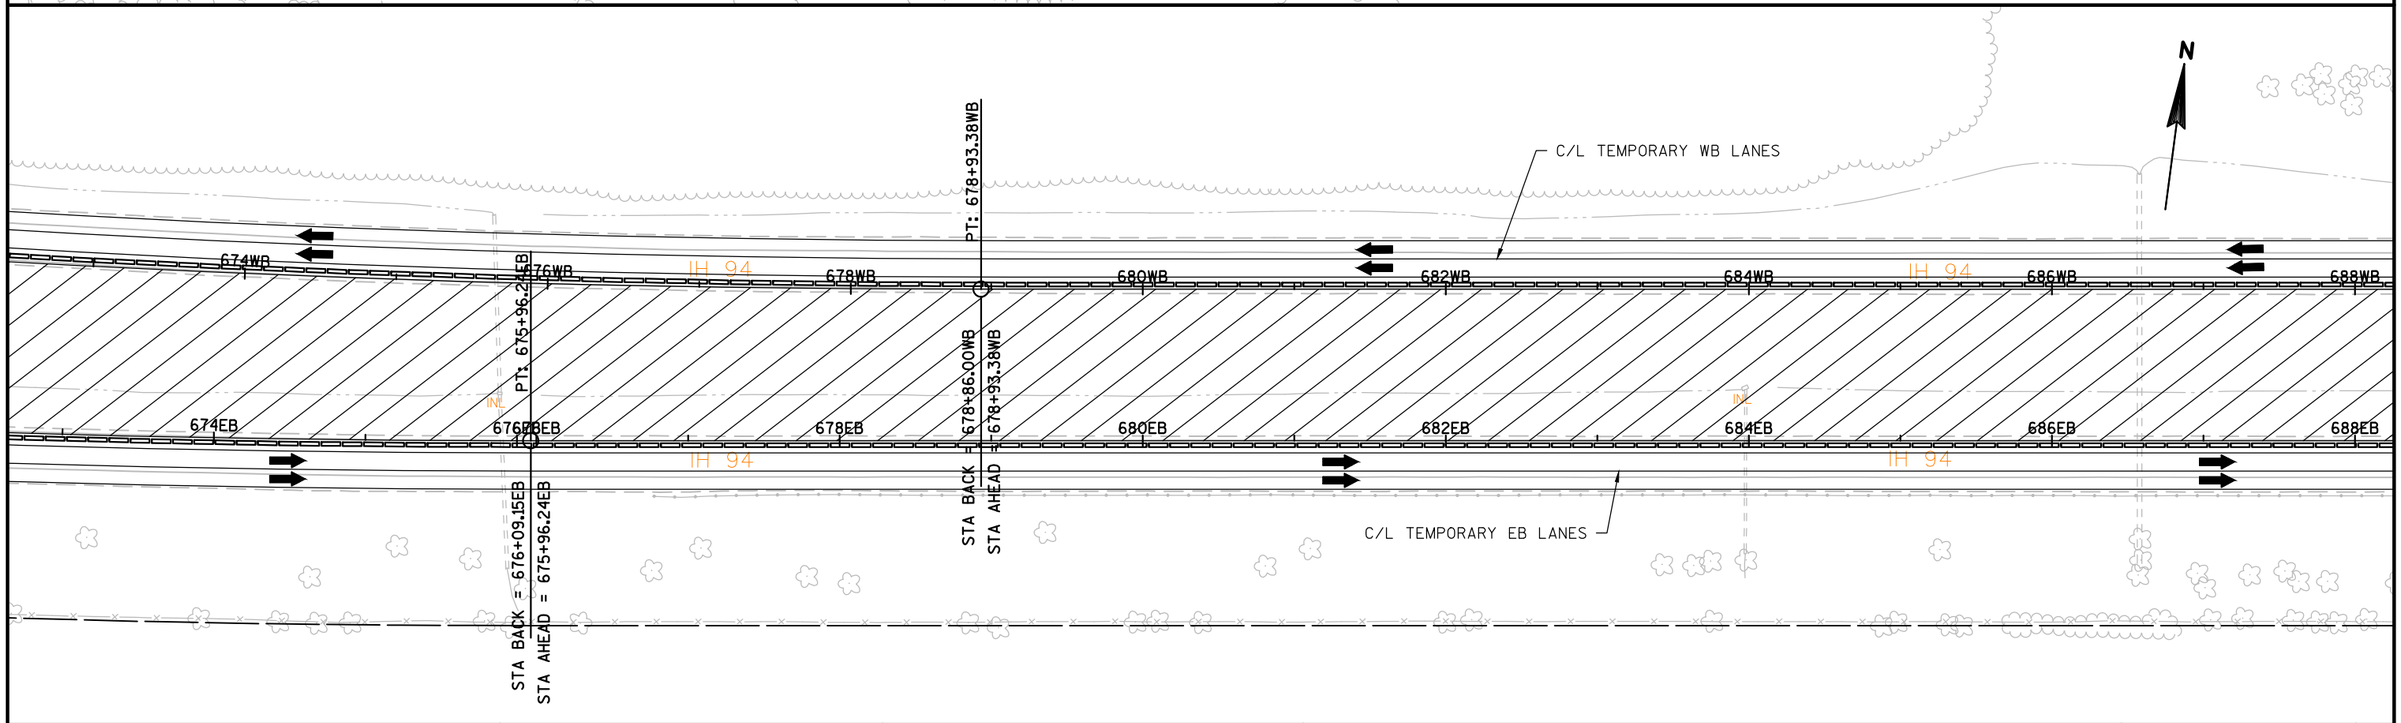

PROJECT NO: 1022-08-72	HWY: IH 94	COUNTY: DUNN	TRAFFIC CONTROL - STAGE 6C	SHEET	E


FILE NAME : N:\PDS\C3D\10220706\SHEETSPLAN\PLAN SHEETS 10220872\025561_TC_2017_STAGE6C_EAST.DWG
LAYOUT NAME - 025561 - (31)
PLOT DATE : 3/30/2017 8:05 AM PLOT BY : ANDERSON, THOMAS R PLOT NAME :
PLOT SCALE : 1 IN:100 FT

2

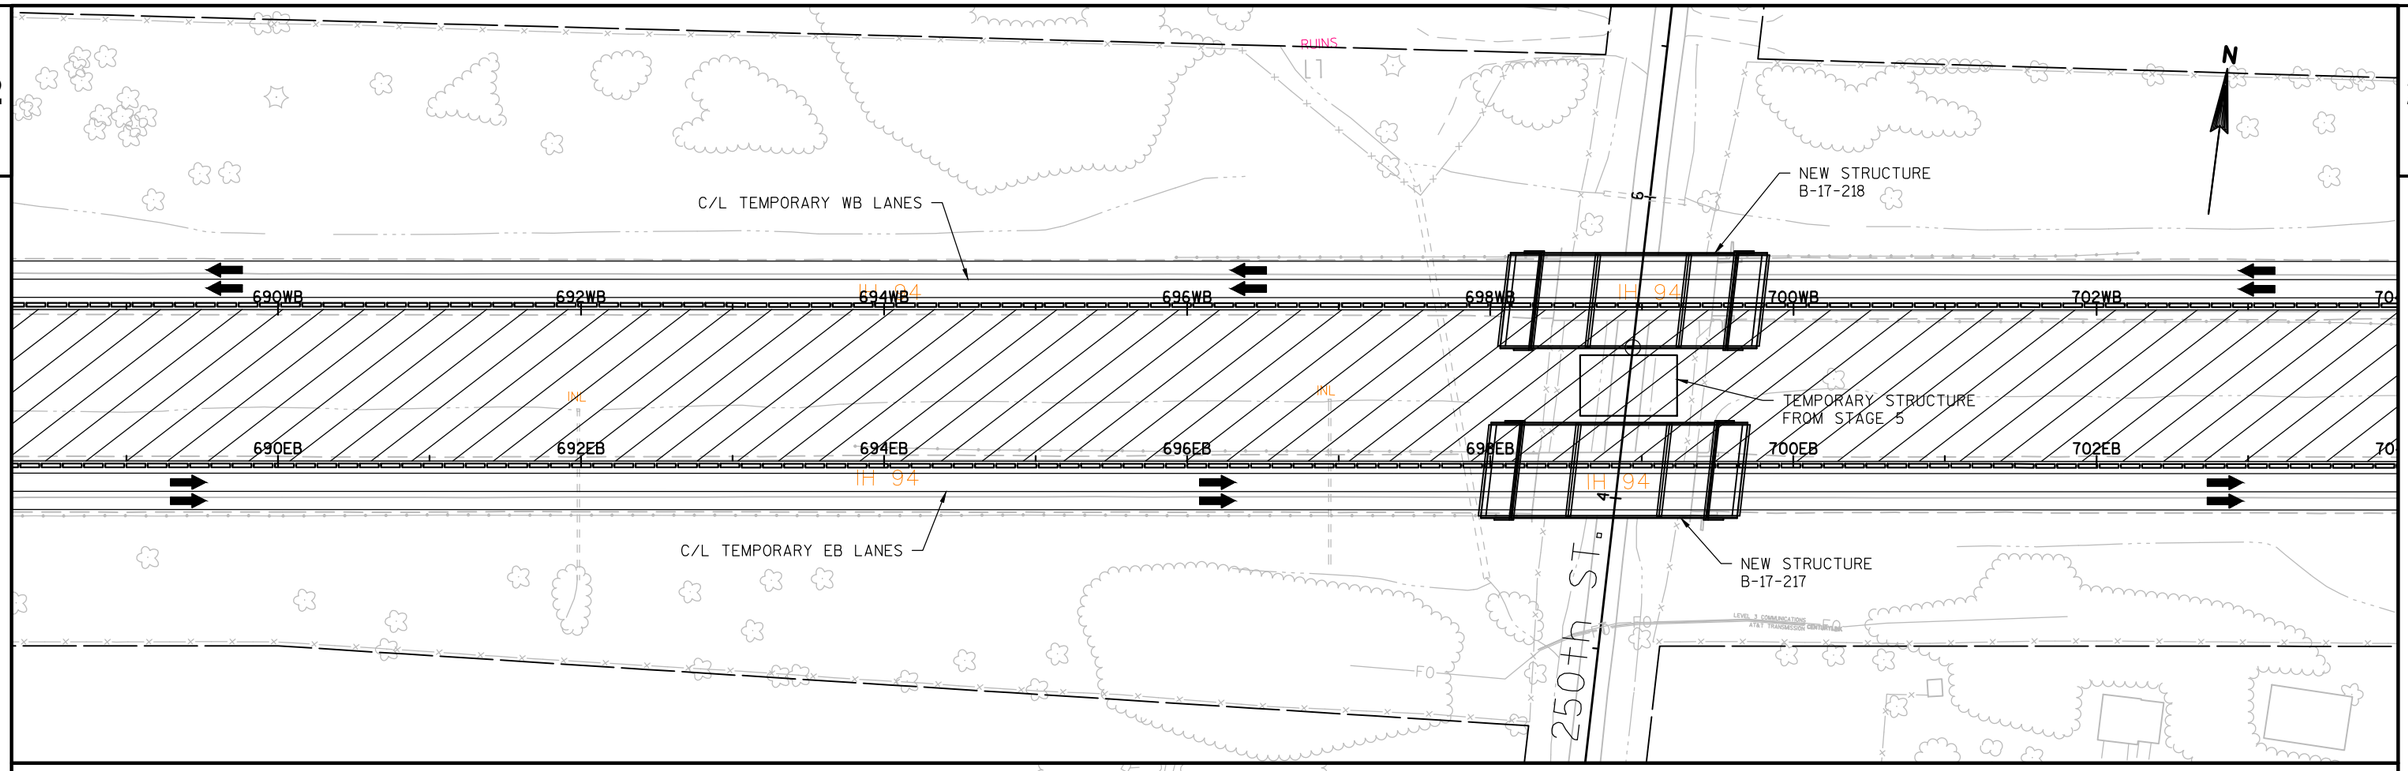

PROJECT NO: 1022-08-72	HWY: IH 94	COUNTY: DUNN	TRAFFIC CONTROL - STAGE 6C	SHEET	E

FILE NAME : N:\PDS\C3D\10220706\SHEETSPLAN\PLAN SHEETS 10220872\025561_TC_2017_STAGE6C_EAST.DWG
LAYOUT NAME - 025561 - (33)
PLOT DATE : 3/30/2017 8:05 AM PLOT BY : ANDERSON, THOMAS R PLOT NAME :
PLOT SCALE : 1 IN:100 FT

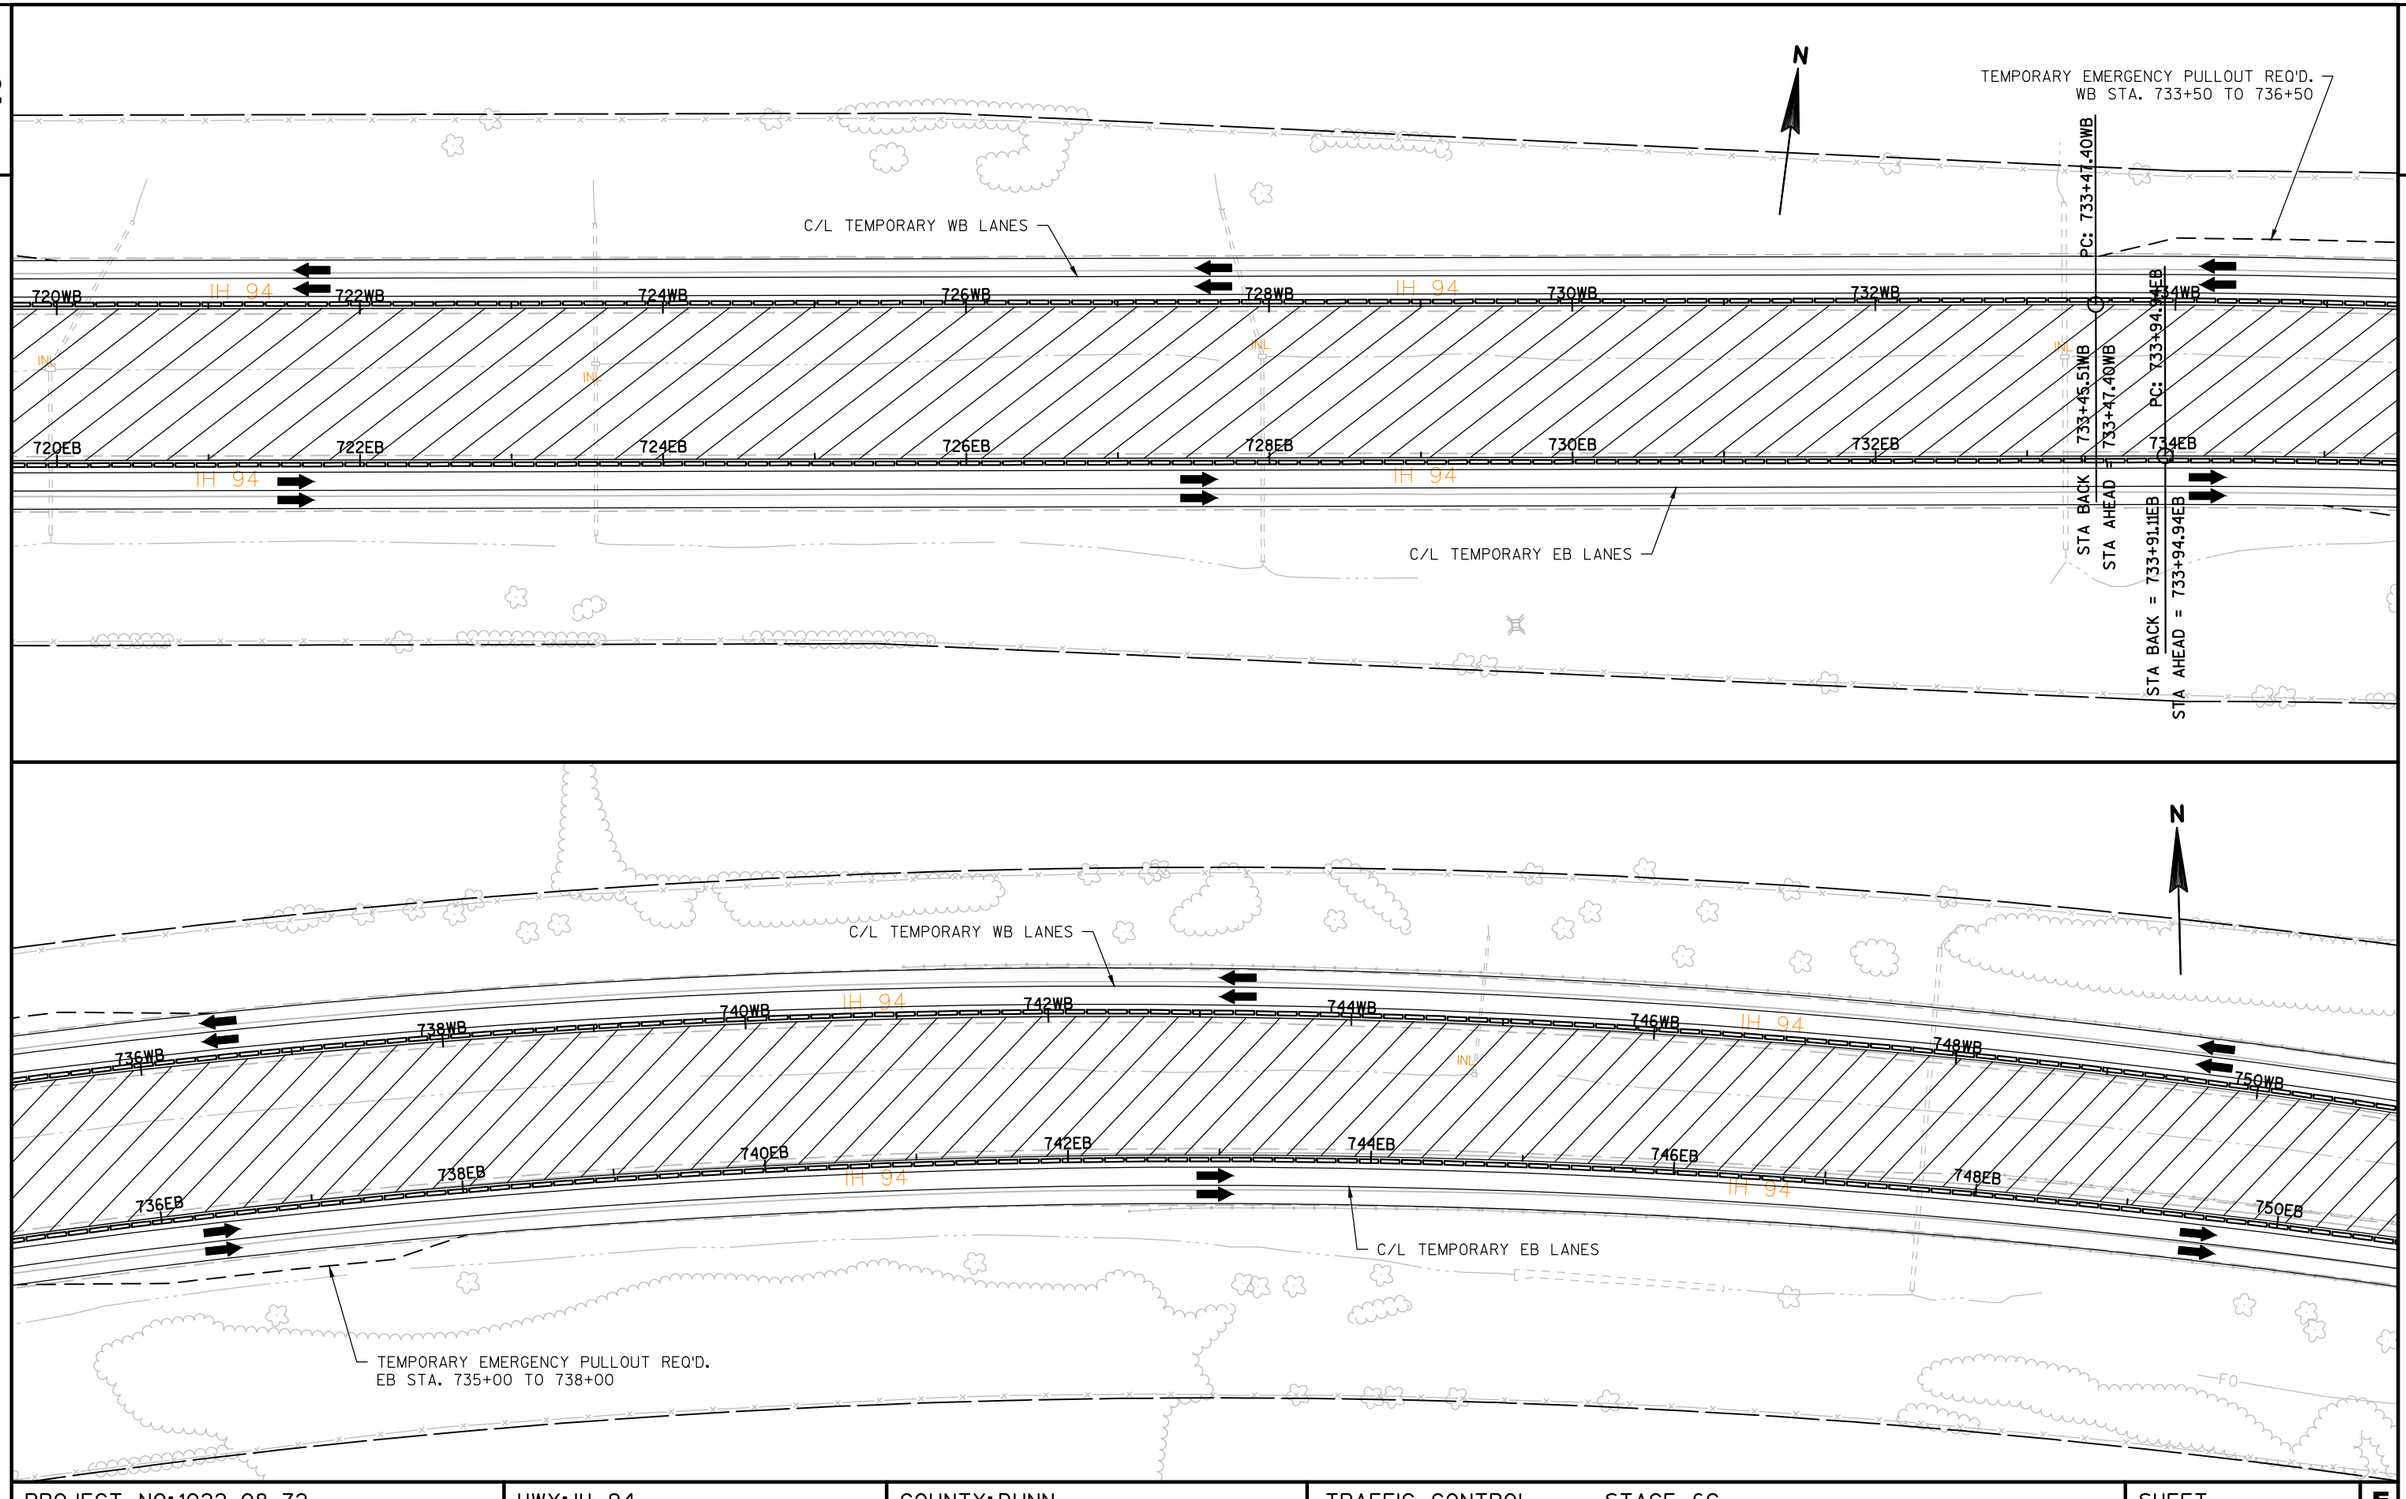

PROJECT NO: 1022-08-72	HWY: IH 94	COUNTY: DUNN	TRAFFIC CONTROL - STAGE 6C	SHEET	E

FILE NAME : N:\PDS\C3D\10220706\SHEETSPLAN\PLAN SHEETS 10220872\025561_TC_2017_STAGE6C_EAST.DWG
LAYOUT NAME - 025561 - (35)
PLOT DATE : 3/30/2017 8:05 AM PLOT BY : ANDERSON, THOMAS R PLOT NAME :
PLOT SCALE : 1 IN:100 FT

NEW STRUCTURE B-17-220

NEW STRUCTURE B-17-219

TEMPORARY STRUCTURE FROM STAGE 5

C/L TEMPORARY WB LANES

C/L TEMPORARY EB LANES

OH WIRE ELEVATION 933.6

OH WIRE ELEVATION 939.0

OH WIRE ELEVATION 950.5

PC: 10+00.00

PT: 7+82.30

PT: 763+98.84WB

PT: 764+99.23EB

STA BACK = 764+12.16WB
STA AHEAD = 763+98.84WB

STA BACK = 764+70.40EB
STA AHEAD = 764+99.25EB

TEMPORARY EMERGENCY PULLOUT REQ'D.
EB STA. 763+00 TO 766+00

TEMPORARY EMERGENCY PULLOUT REQ'D.
WB STA. 771+00 TO 774+00

754WB 756WB 758WB 760WB 762WB 764WB 766WB 768WB 770WB 772WB 774WB 776WB 778WB 780WB

754EB 756EB 758EB 760EB 762EB 764EB 766EB 768EB 770EB 772EB 774EB 776EB 778EB 780EB

IH 94

INL


SIGN

N

PROJECT NO: 1022-08-72	HWY: IH 94	COUNTY: DUNN	TRAFFIC CONTROL - STAGE 6C	SHEET	E


FILE NAME : N:\PDS\C3D\10220706\SHEETSPLAN\PLAN SHEETS 10220872\025561_TC_2017_STAGE6C_EAST.DWG
LAYOUT NAME - 025561 - (37)
PLOT DATE : 3/30/2017 8:06 AM
PLOT BY : ANDERSON, THOMAS R PLOT NAME :
PLOT SCALE : 1 IN:100 FT

2

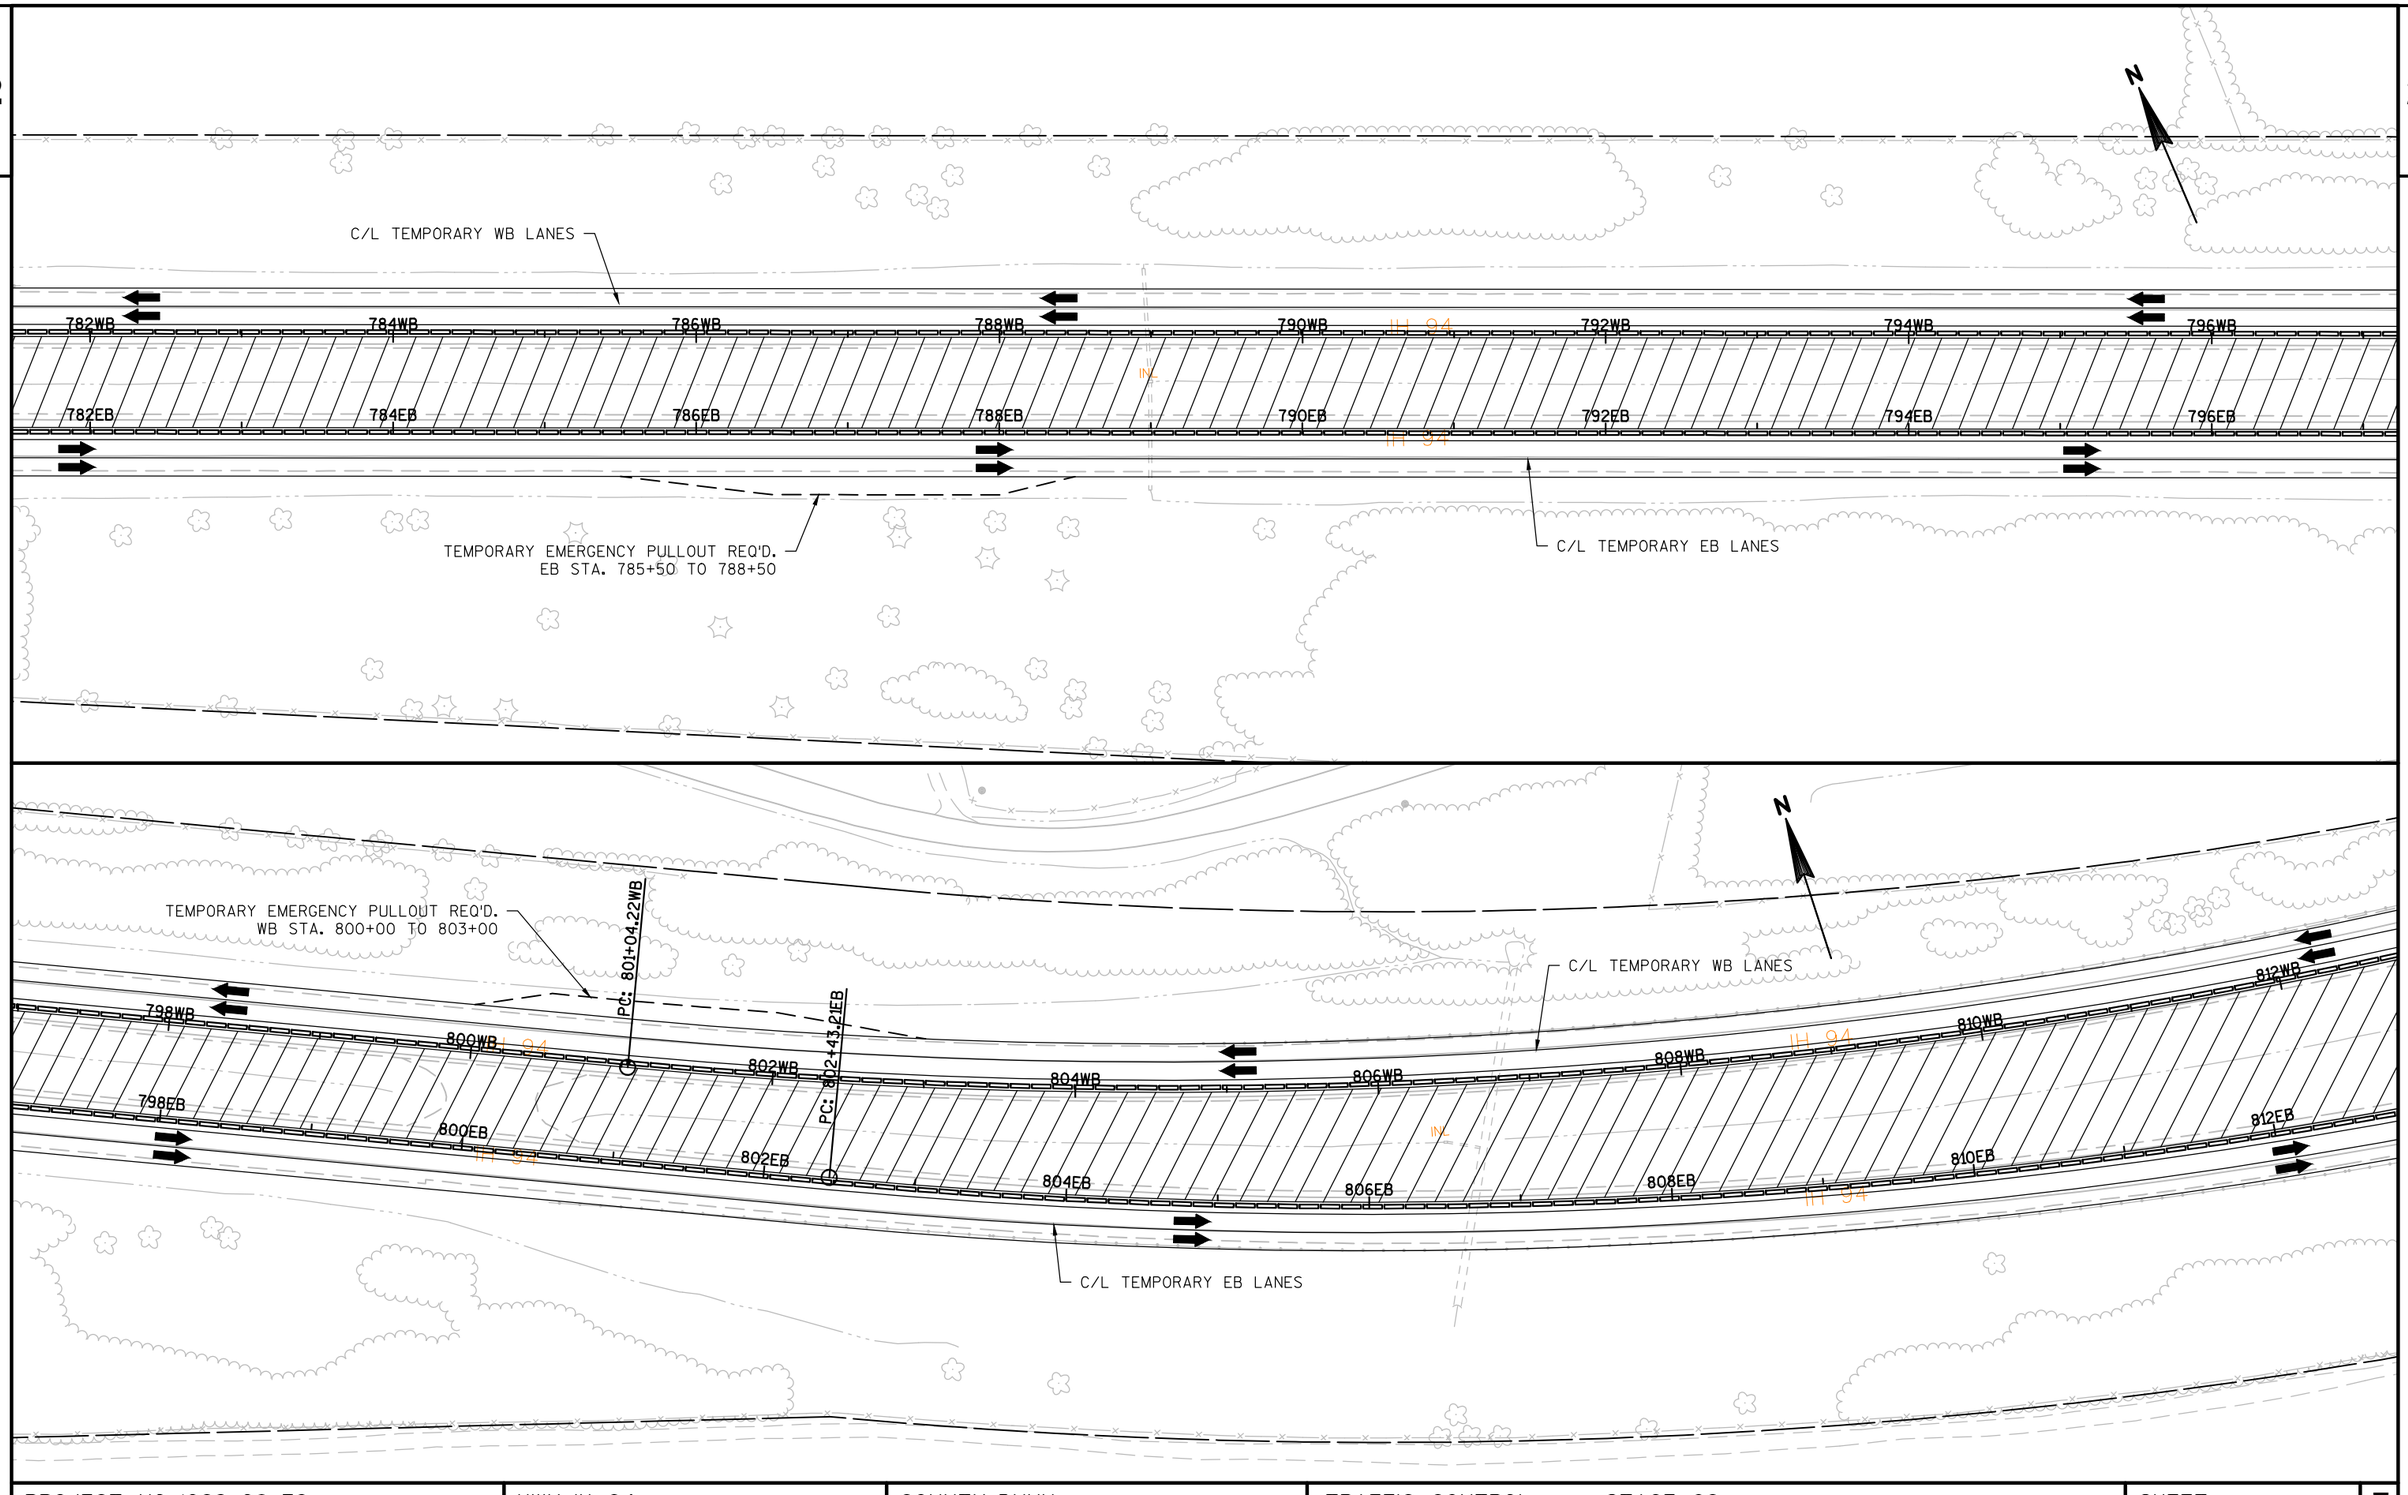

PROJECT NO:1022-08-72	HWY: IH 94	COUNTY: DUNN	TRAFFIC CONTROL - STAGE 6C	SHEET	E


FILE NAME : N:\PDS\C3D\10220706\SHEETSPLAN\PLAN SHEETS 10220872\025561_TC_2017_STAGE6C_EAST.DWG
LAYOUT NAME - 025561 - (39)
PLOT DATE : 3/30/2017 8:06 AM PLOT BY : ANDERSON, THOMAS R PLOT NAME :
PLOT SCALE : 1 IN:100 FT

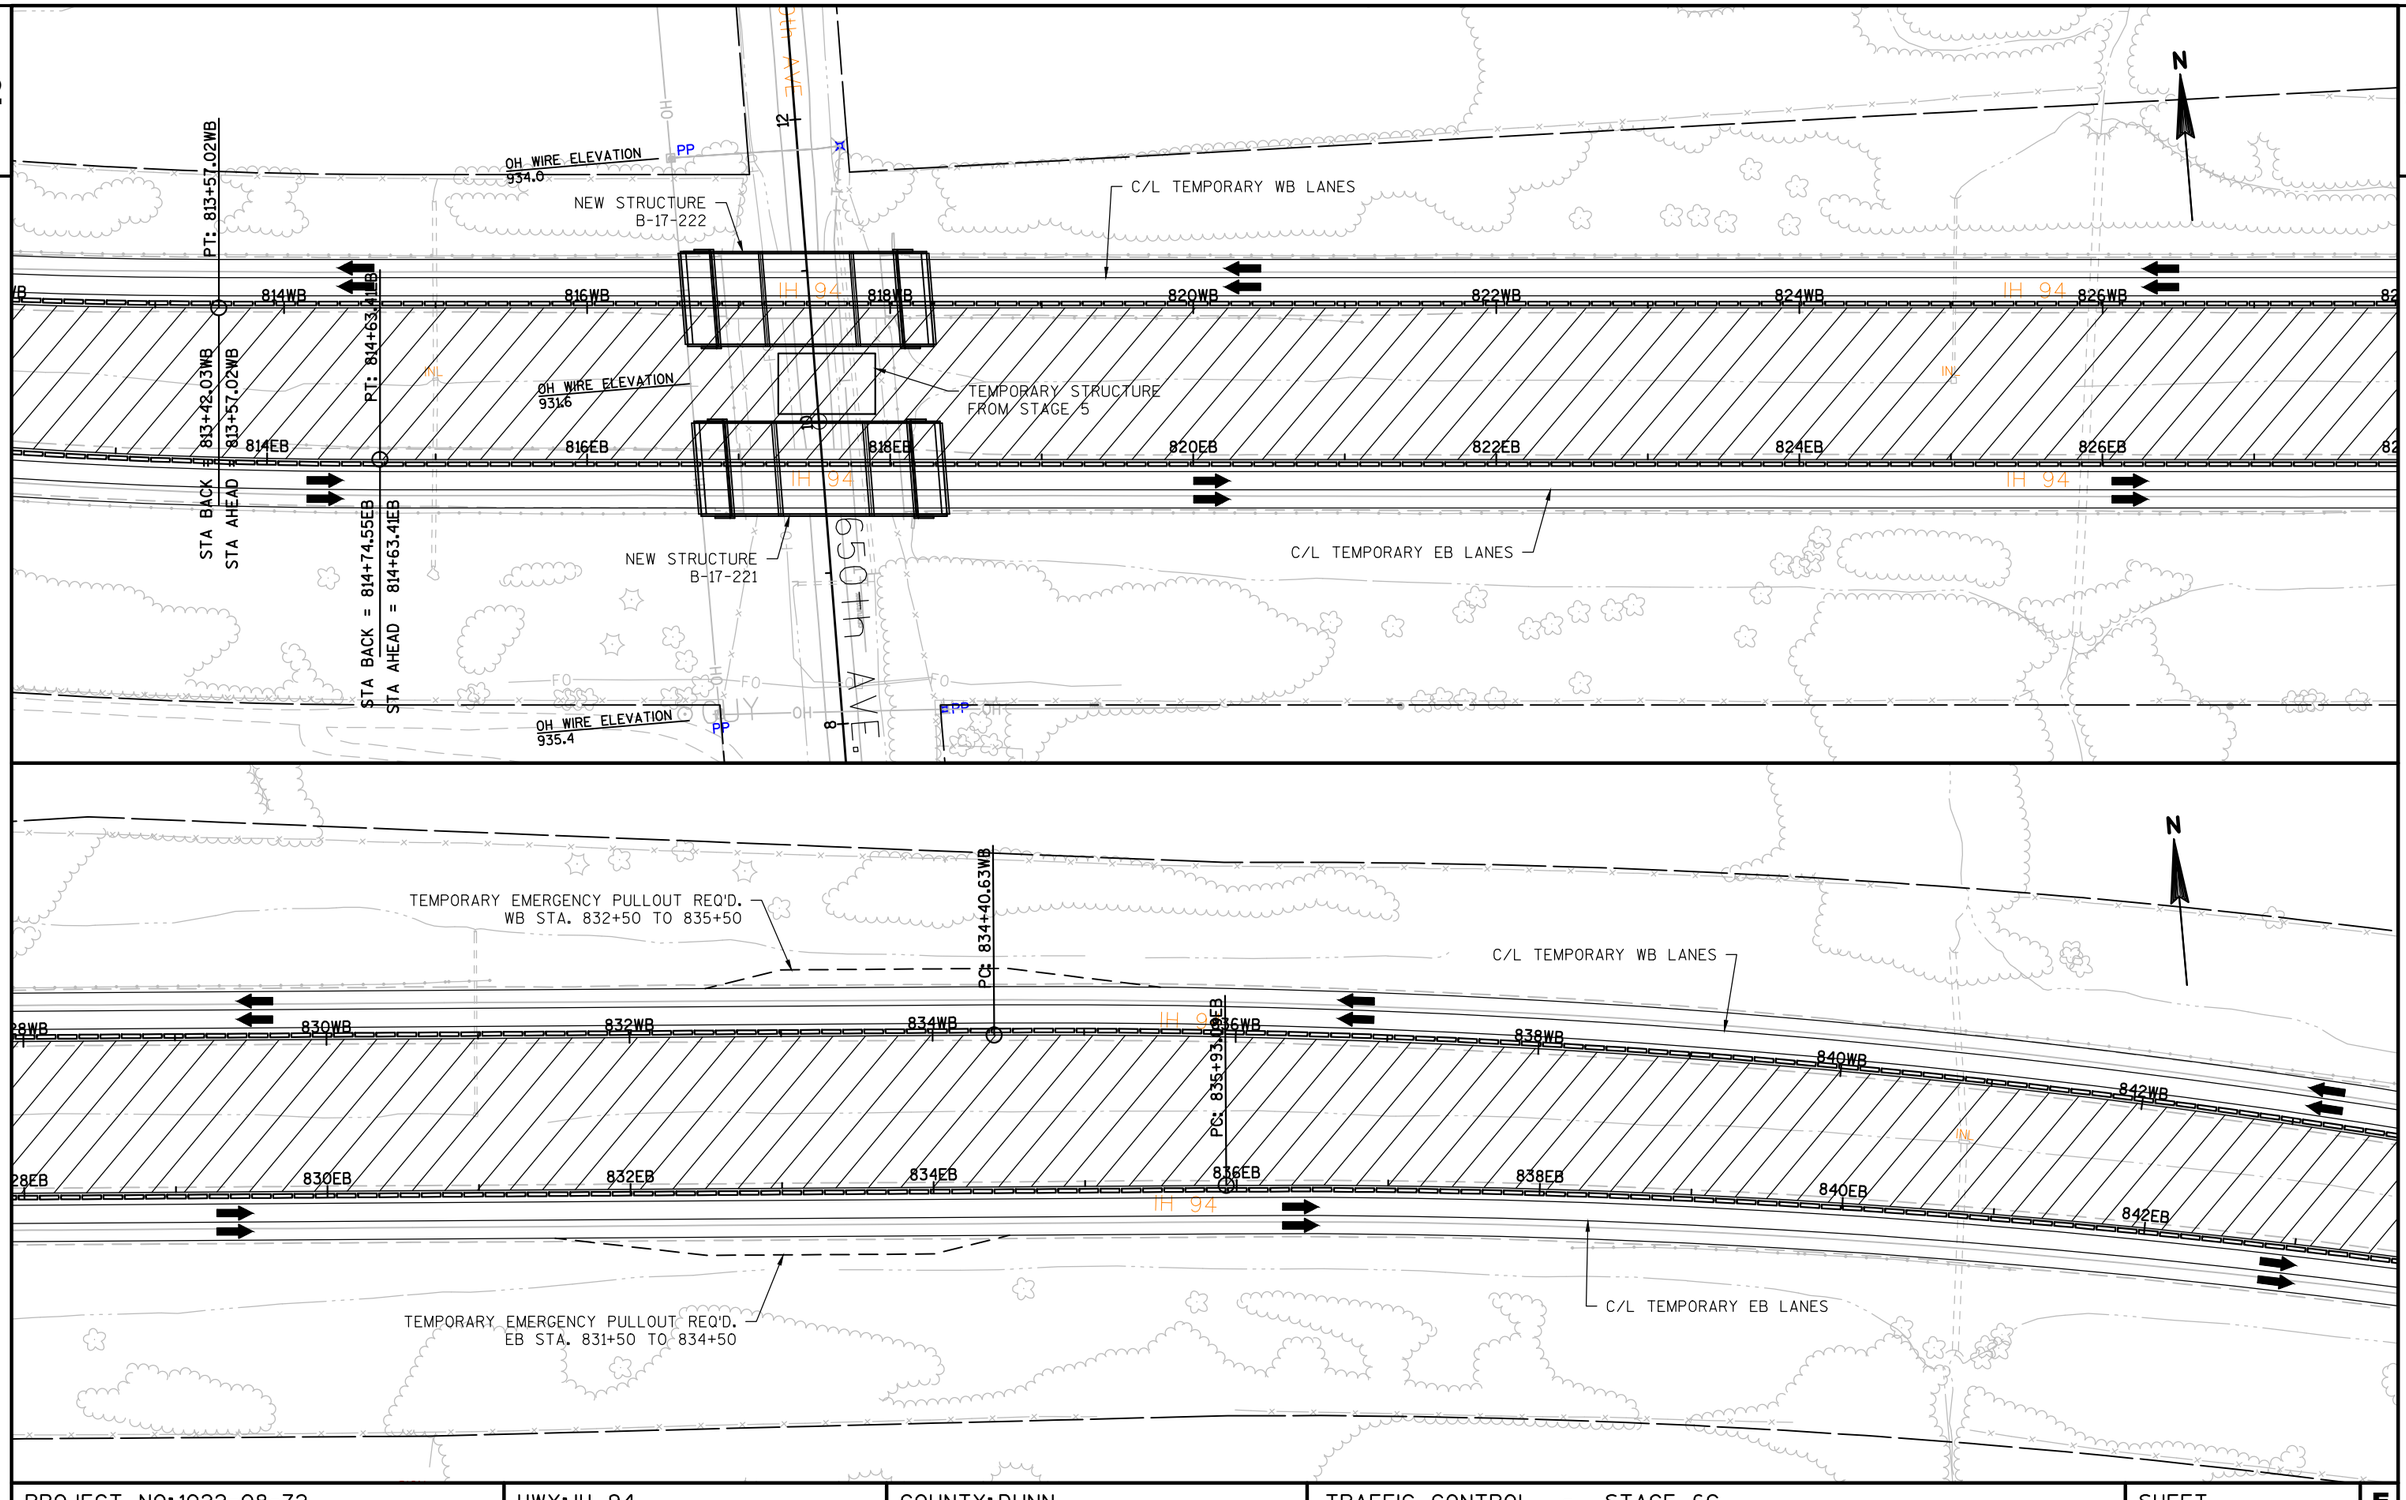

PROJECT NO: 1022-08-72	HWY: IH 94	COUNTY: DUNN	TRAFFIC CONTROL - STAGE 6C	SHEET	E

FILE NAME : N:\PDS\C3D\10220706\SHEETSPLAN\PLAN SHEETS 10220872\025561_TC_2017_STAGE6C_EAST.DWG
LAYOUT NAME - 025561 - (41)
PLOT DATE : 3/30/2017 8:06 AM PLOT BY : ANDERSON, THOMAS R PLOT NAME :
PLOT SCALE : 1 IN:100 FT

2

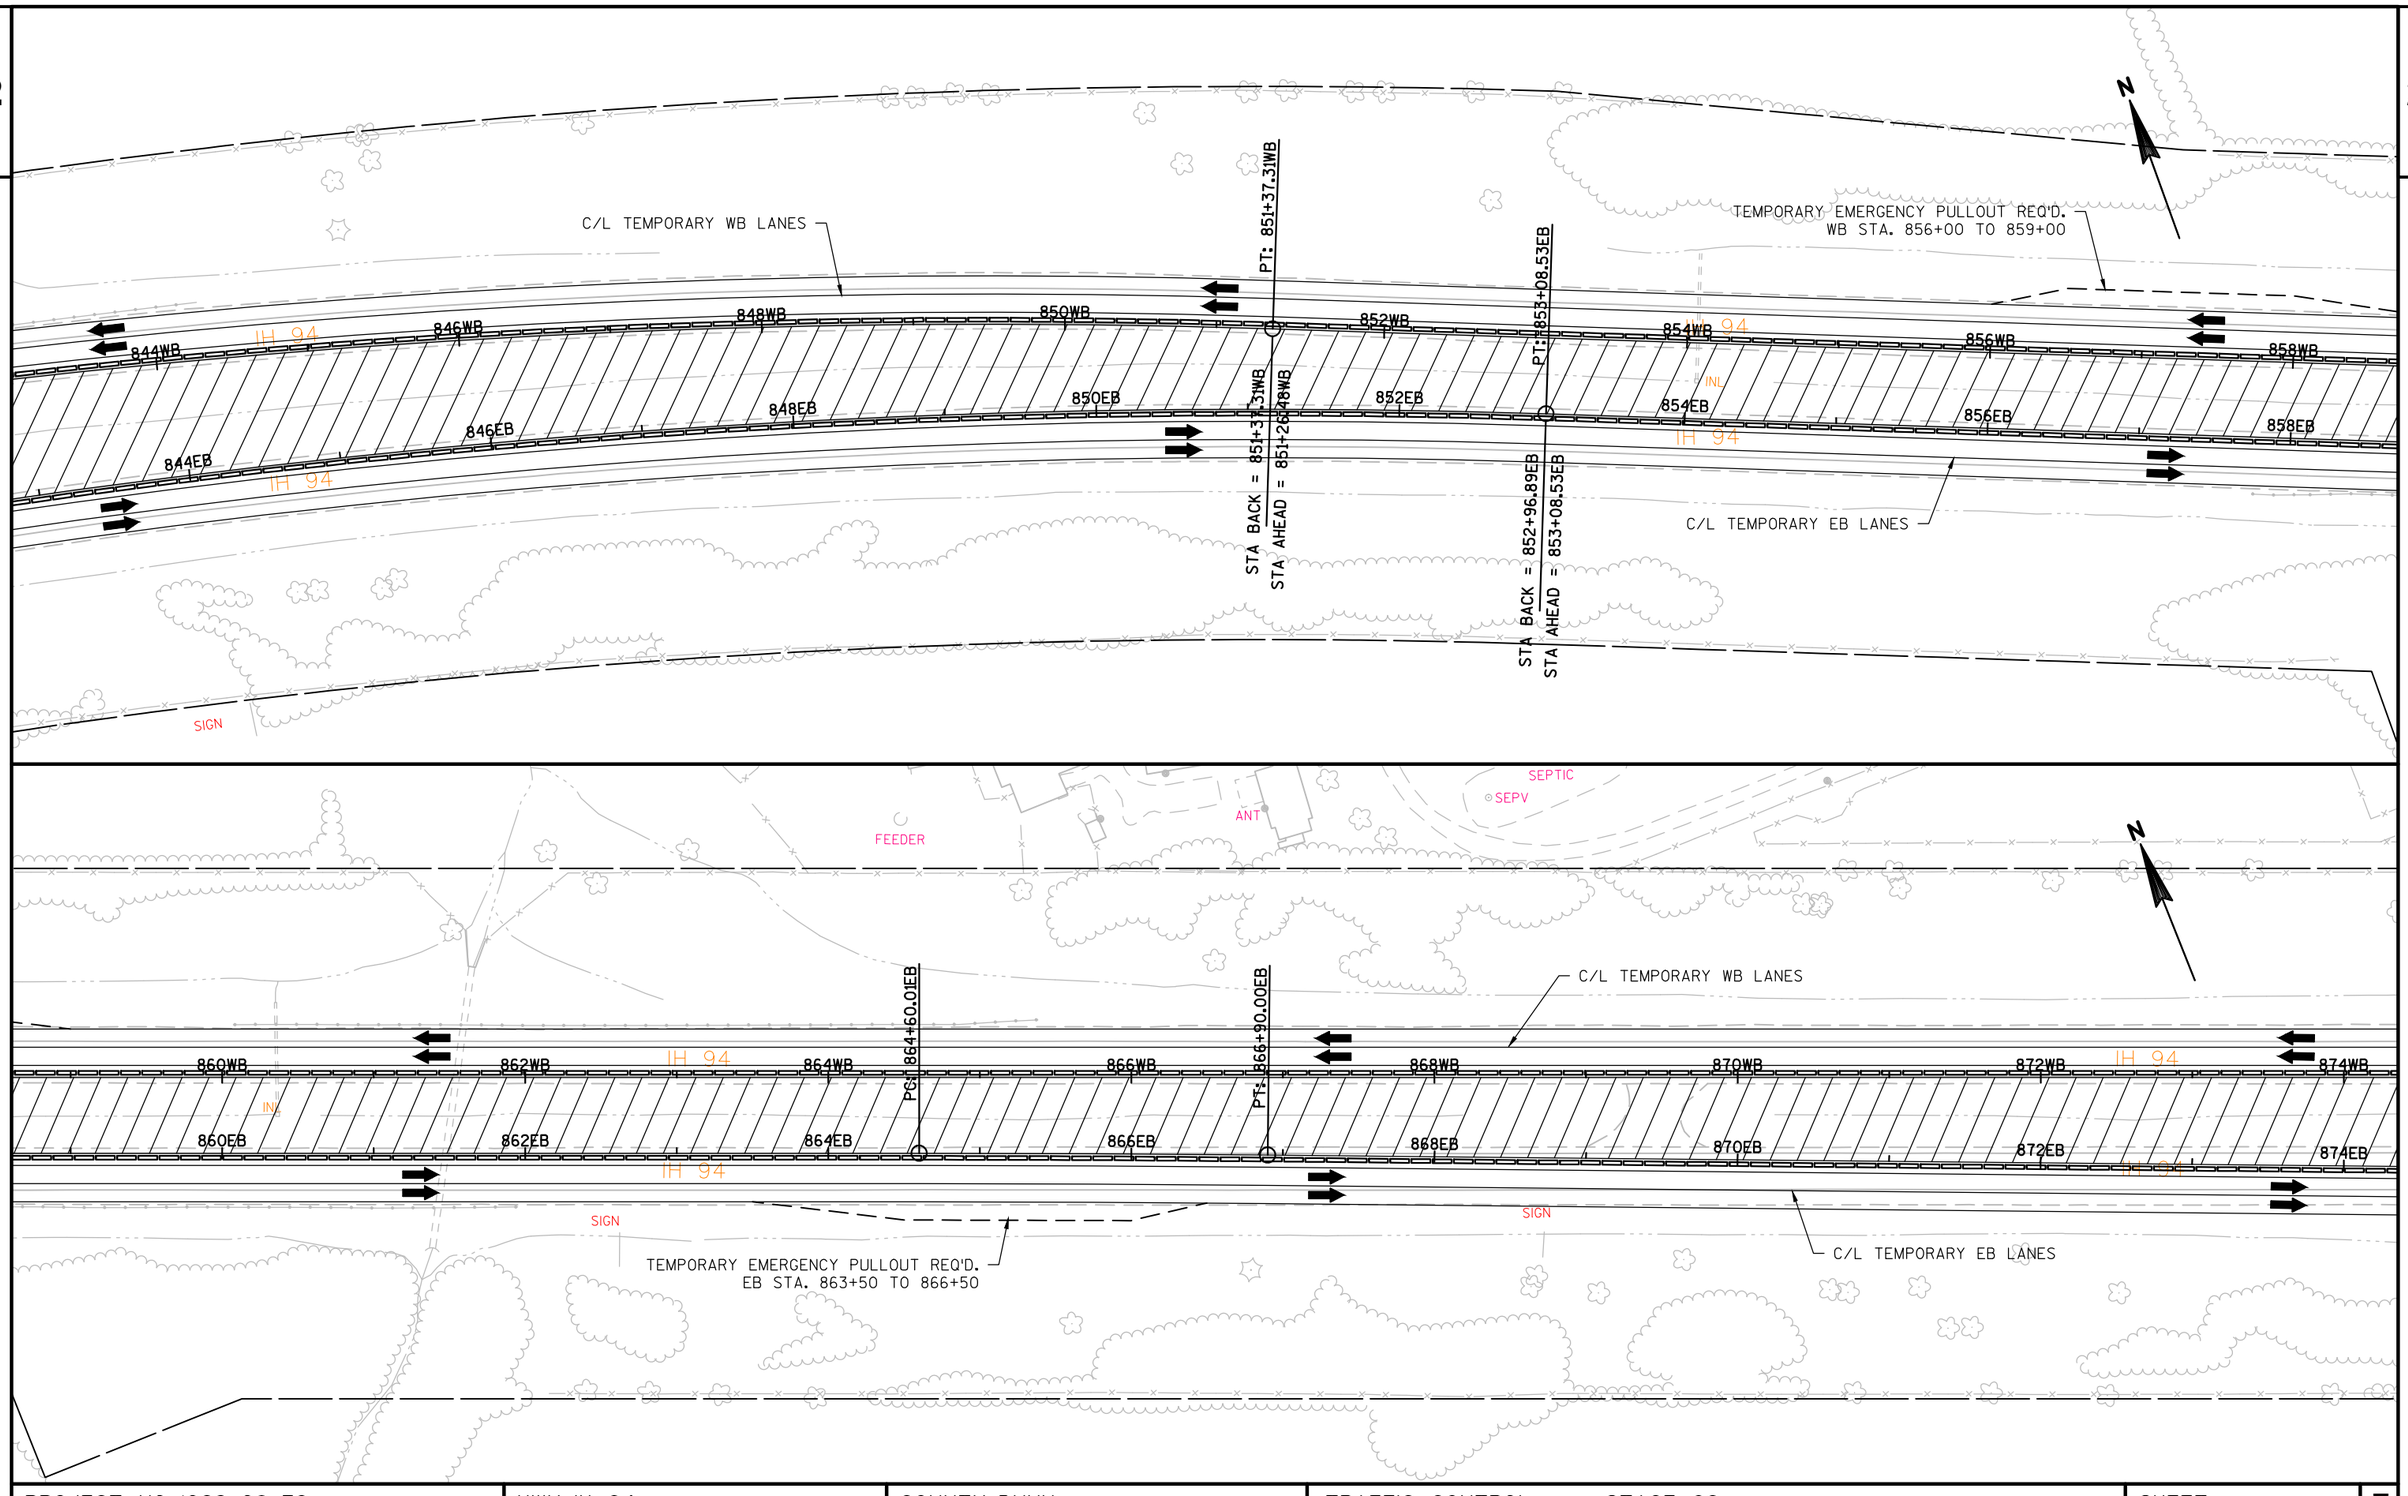

PROJECT NO: 1022-08-72	HWY: IH 94	COUNTY: DUNN	TRAFFIC CONTROL - STAGE 6C	SHEET	E

FILE NAME : N:\PDS\C3D\10220706\SHEETSPLAN\PLAN SHEETS 10220872\025561_TC_2017_STAGE6C_EAST.DWG
LAYOUT NAME - 025561 - (43)
PLOT DATE : 3/30/2017 8:06 AM
PLOT BY : ANDERSON, THOMAS R PLOT NAME :
PLOT SCALE : 1 IN:100 FT
WISDOT/CADDS SHEET 44

2

C/L TEMPORARY WB LANES

NEW STRUCTURE
B-17-224

PC: 874+60.06EB

PT: 876+90.00EB

876WB 878WB 880WB IH 94 882WB 884WB 886WB IH 94 888WB 890W

INL

876EB 878EB 880EB IH 94 882EB 884EB 886EB IH 94 888EB 890E

SIGN

STA BACK = 876+90.05EB
STA AHEAD = 876+90.00EB

C/L TEMPORARY EB LANES

PP OH WIRE ELEVATION 915.0

OH WIRE ELEVATION 910.4

NEW STRUCTURE
B-17-223

390th ST

OH WIRE ELEVATION 913.0

PP

SIGN

C/L TEMPORARY WB LANES

PC: 898+05.18EB

PC: 898+24.84WB

892WB 894WB 896WB 898WB IH 94 900WB 902WB 904WB

892EB 894EB 896EB 898EB 900EB 902EB 904EB

INL

C/L TEMPORARY EB LANES

SIGN

TEMPORARY EMERGENCY PULLOUT REQ'D.
WB STA. 903+00 TO 906+00

TEMPORARY EMERGENCY PULLOUT REQ'D.
EB STA. 903+50 TO 906+50

SIGN

SIGN


PROJECT NO: 1022-08-72	HWY: IH 94	COUNTY: DUNN	TRAFFIC CONTROL - STAGE 6C	SHEET	E

FILE NAME : N:\PDS\C3D\10220706\SHEETSPLAN\PLAN SHEETS 10220872\025561_TC_2017_STAGE6C_EAST.DWG
LAYOUT NAME - 025561 - (45)

PLOT DATE : 3/30/2017 8:07 AM PLOT BY : ANDERSON, THOMAS R PLOT NAME :


PLOT SCALE : 1 IN:100 FT

2

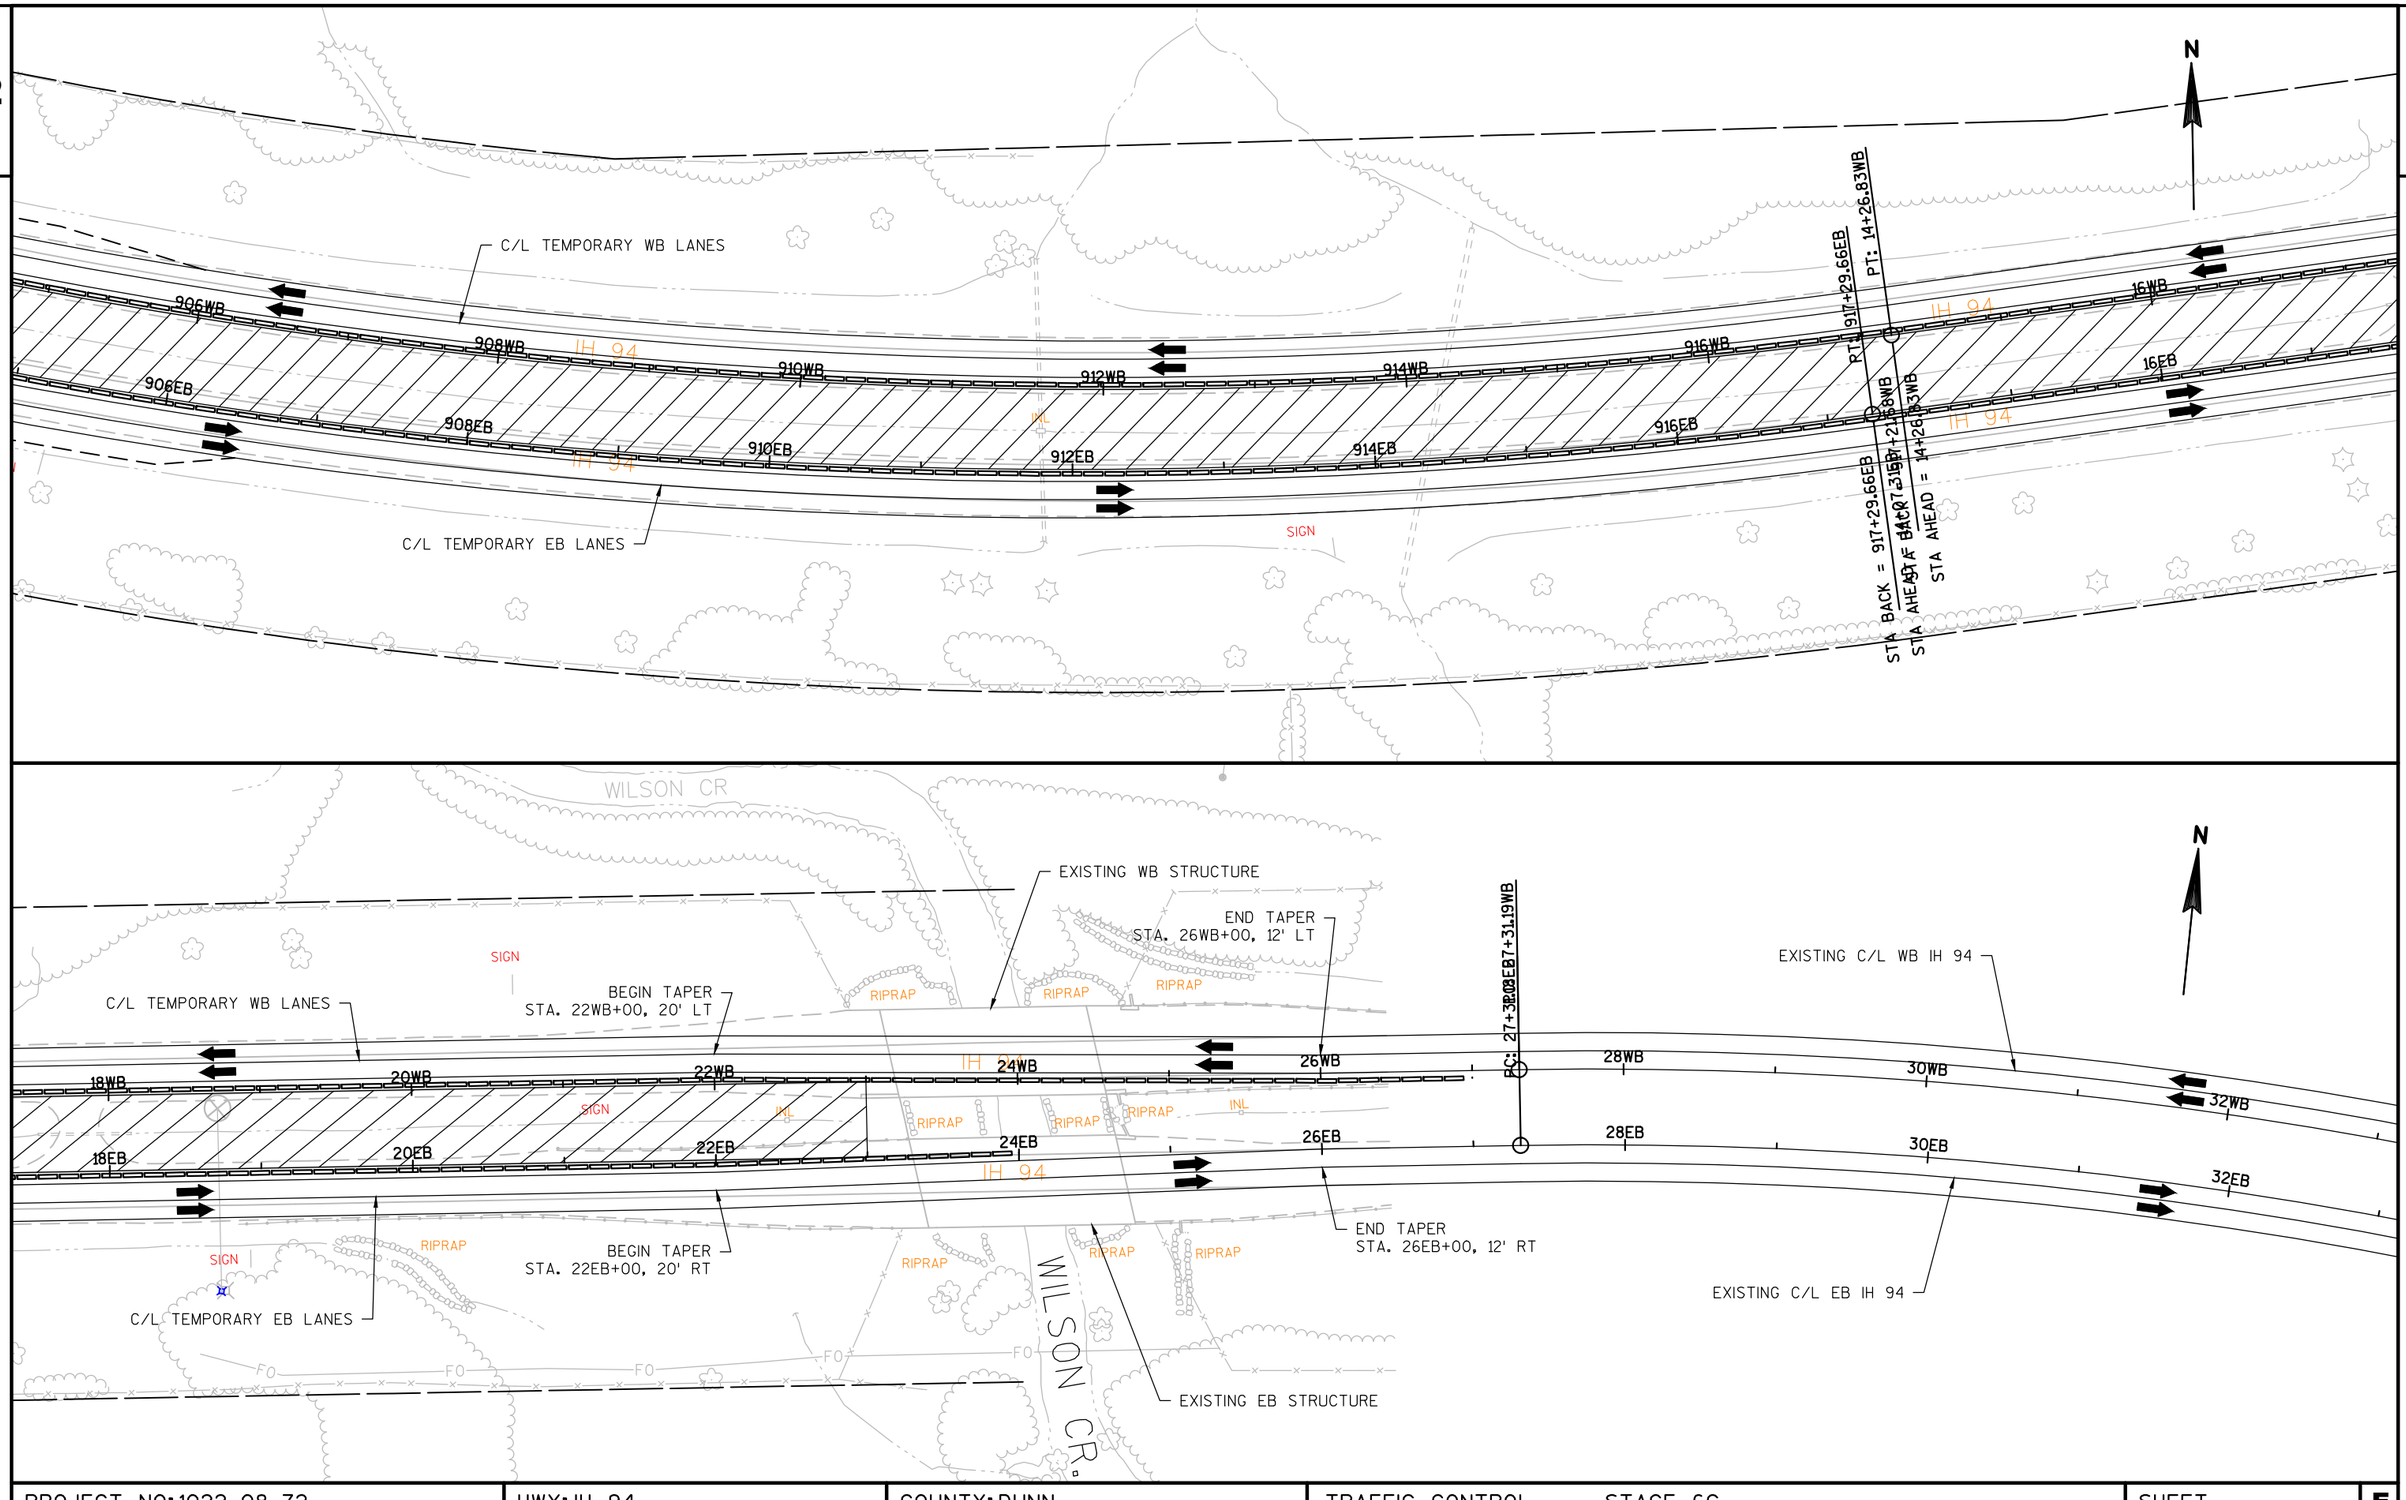

PROJECT NO: 1022-08-72	HWY: IH 94	COUNTY: DUNN	TRAFFIC CONTROL - STAGE 6C	SHEET	E


FILE NAME : N:\PDS\C3D\10220706\SHEETSPLAN\PLAN SHEETS 10220872\025561_TC_2017_STAGE6C_EAST.DWG
LAYOUT NAME - 025561 - (47)
PLOT DATE : 3/30/2017 8:07 AM
PLOT BY : ANDERSON, THOMAS R PLOT NAME :
PLOT SCALE : 1 IN:100 FT

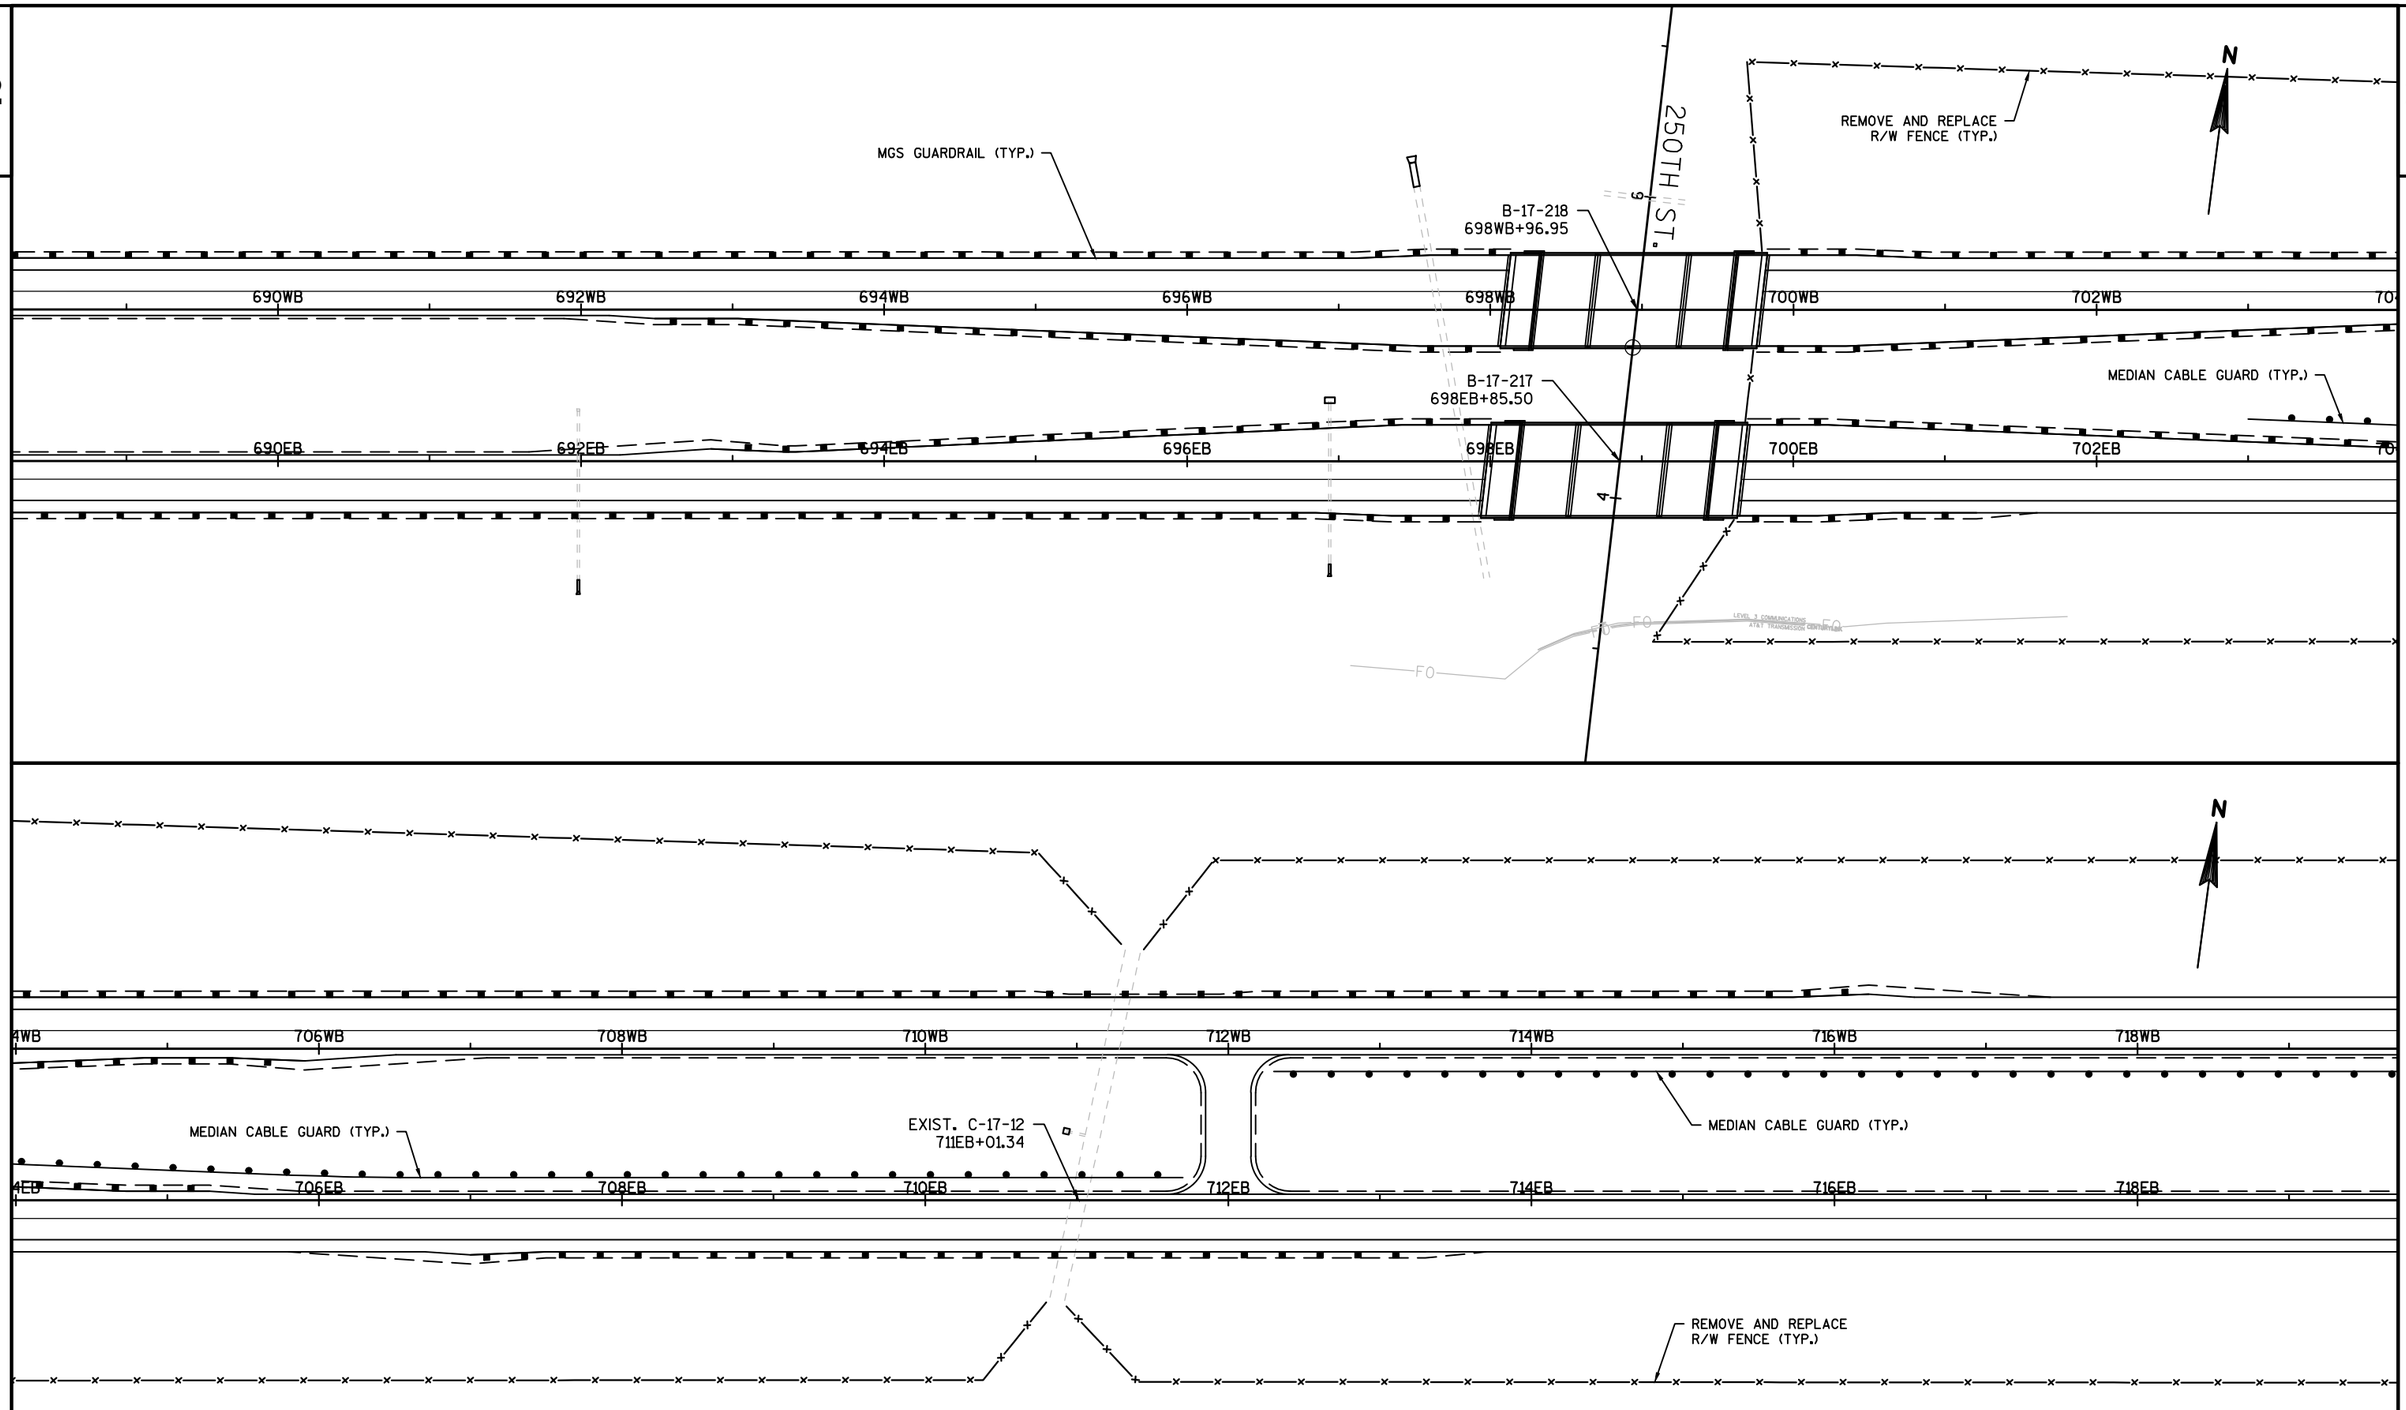

PROJECT NO:1022-08-72	HWY: IH 94	COUNTY: DUNN	FENCING AND MEDIAN CABLE GUARD	SHEET	E

FILE NAME : N:\PDS\C3D\10220706\SHEETSPLAN\PLAN SHEETS 10220872\027151_FN_FENCING_CABLEGUARD_EAST.DWG
LAYOUT NAME - 023251 - (33)
PLOT DATE : 4/14/2017 3:02 PM PLOT BY : ANDERSON, THOMAS R PLOT NAME :
PLOT SCALE : 1 IN:100 FT

2

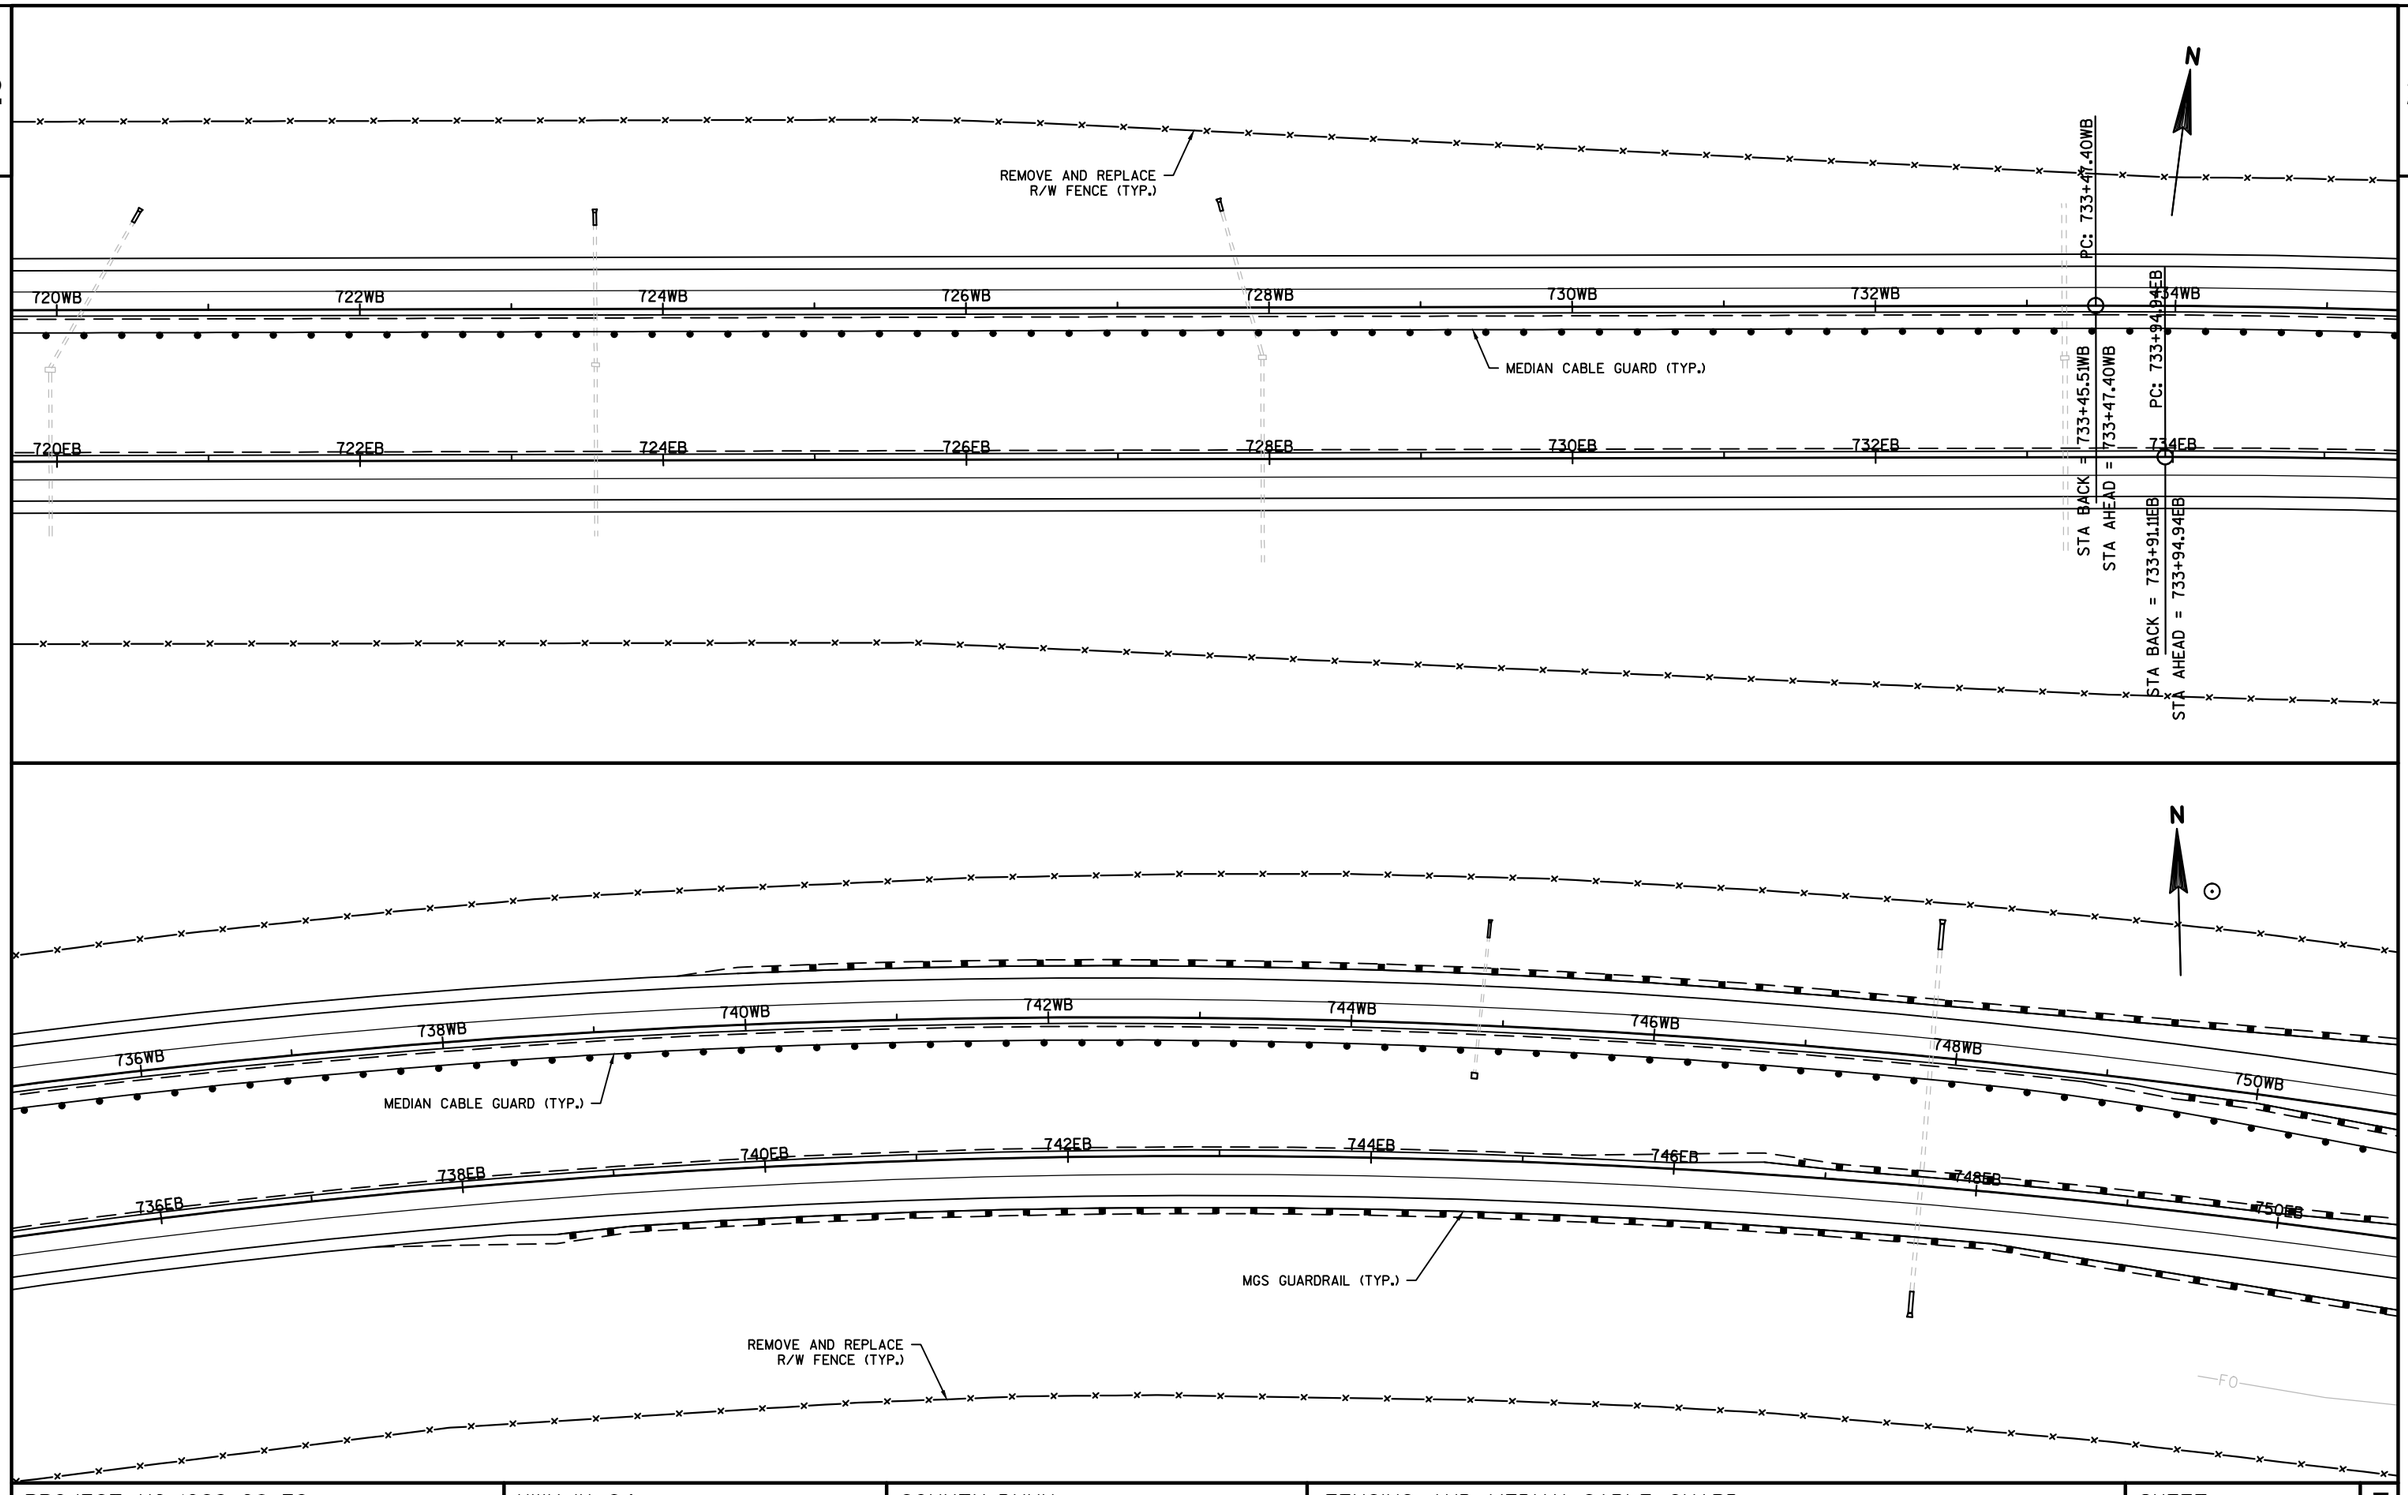

PROJECT NO: 1022-08-72	HWY: IH 94	COUNTY: DUNN	FENCING AND MEDIAN CABLE GUARD	SHEET	E

FILE NAME : N:\PDS\C3D\10220706\SHEETSPLAN\PLAN SHEETS 10220872\027151_FN_FENCING_CABLEGUARD_EAST.DWG
LAYOUT NAME - 023251 - (35)
PLOT DATE : 4/14/2017 3:02 PM PLOT BY : ANDERSON, THOMAS R PLOT NAME : PLOT SCALE : 1 IN:100 FT

2

REMOVE AND REPLACE R/W FENCE (TYP.)

OH WIRE ELEVATION 933.6

MGS GUARDRAIL (TYP.)

CTH K

754WB 756WB 758WB 760WB 762WB 764WB

PC: 10+73.98

B-17-220
752WB+86.51

B-17-219
752EB+91.82

OH WIRE ELEVATION 939.0

MEDIAN CABLE GUARD (TYP.)

MEDIAN CABLE GUARD (TYP.)

752EB 754EB 756EB 758EB 760EB 762EB 764EB

PT: 763+98.84WB

STA BACK = 764+12.16WB
STA AHEAD = 763+98.84WB

PT: 764+99.23EB

STA BACK = 764+70.40EB
STA AHEAD = 764+99.23EB

PT: 7+82.30

OH WIRE ELEVATION 950.5

N

766WB 768WB 770WB 772WB 774WB 776WB 778WB 780WB

MEDIAN CABLE GUARD (TYP.)

EXIST. C-17-17
776EB+18.95

766EB 768EB 770EB 772EB 774EB 776EB 778EB 780EB

REMOVE AND REPLACE R/W FENCE (TYP.)

PROJECT NO: 1022-08-72	HWY: IH 94	COUNTY: DUNN	FENCING AND MEDIAN CABLE GUARD	SHEET	E

FILE NAME : N:\PDS\C3D\10220706\SHEETSPLAN\PLAN SHEETS 10220872\027151_FN_FENCING_CABLEGUARD_EAST.DWG
LAYOUT NAME - 023251 - (37)

PLOT DATE : 4/14/2017 3:02 PM PLOT BY : ANDERSON, THOMAS R PLOT NAME :

PLOT SCALE : 1 IN:100 FT

2

2

REMOVE AND REPLACE
R/W FENCE (TYP.)

N

782WB 784WB 786WB 788WB 790WB 792WB 794WB 796WB

MEDIAN CABLE GUARD (TYP.)

782EB 784EB 786EB 788EB 790EB 792EB 794EB 796EB

N

PC: 801+04.22WB

PC: 802+43.21EB

798WB 800WB 802WB 804WB 806WB 808WB 810WB 812WB

MEDIAN CABLE GUARD (TYP.)

798EB 800EB 802EB 804EB 806EB 808EB 810EB 812EB

MEDIAN CABLE GUARD (TYP.)

MGS GUARDRAIL (TYP.)

REMOVE AND REPLACE
R/W FENCE (TYP.)

PROJECT NO:1022-08-72	HWY: IH 94	COUNTY: DUNN	FENCING AND MEDIAN CABLE GUARD	SHEET	E

FILE NAME : N:\PDS\C3D\10220706\SHEETSPLAN\PLAN SHEETS 10220872\027151_FN_FENCING_CABLEGUARD_EAST.DWG
LAYOUT NAME - 023251 - (39)
PLOT DATE : 4/14/2017 3:02 PM PLOT BY : ANDERSON, THOMAS R PLOT NAME : PLOT SCALE : 1 IN:100 FT

650TH AVE.

REMOVE AND REPLACE R/W FENCE (TYP.)

OH WIRE ELEVATION 934.0

B-17-222
817WB+47.18

B-17-221
817EB+55.09

OH WIRE ELEVATION 931.6

OH WIRE ELEVATION 935.4

PT: 813+57.02WB

PT: 814+63.41EB

STA BACK = 813+42.03WB
STA AHEAD = 813+57.02WB

STA BACK = 814+74.55EB
STA AHEAD = 814+63.41EB

814WB 816WB 818WB 820WB 822WB 824WB 826WB

814EB 816EB 818EB 820EB 822EB 824EB 826EB

MEDIAN CABLE GUARD (TYP.)

MGS GUARDRAIL (TYP.)

EXIST. C-17-18
825EB+88.35

MEDIAN CABLE GUARD (TYP.)

PC: 834+40.63WB

PC: 835+83.09EB

830WB 832WB 834WB 836WB 838WB 840WB 842WB

830EB 832EB 834EB 836EB 838EB 840EB 842EB

EXIST. 48" CULV. PIPE
840EB+74.09

REMOVE AND REPLACE R/W FENCE (TYP.)

PROJECT NO: 1022-08-72	HWY: IH 94	COUNTY: DUNN	FENCING AND MEDIAN CABLE GUARD	SHEET	E

FILE NAME : N:\PDS\C3D\10220706\SHEETSPLAN\PLAN SHEETS 10220872\027151_FN_FENCING_CABLEGUARD_EAST.DWG
LAYOUT NAME - 023251 - (41)
PLOT DATE : 4/14/2017 3:02 PM PLOT BY : ANDERSON, THOMAS R PLOT NAME :
PLOT SCALE : 1 IN:100 FT

2

REMOVE AND REPLACE
R/W FENCE (TYP.)

N

PT: 851+37.31WB

PT: 853+08.53EB

844WB 846WB 848WB 850WB 852WB 854WB 856WB 858WB

MEDIAN CABLE GUARD (TYP.)

844EB 846EB 848EB 850EB 852EB 854EB 856EB 858EB

STA BACK = 851+37.31WB
STA AHEAD = 851+26.48WB

STA BACK = 852+96.89EB
STA AHEAD = 853+08.53EB

N

MGS GUARDRAIL (TYP.)

PC: 864+60.01EB

PT: 866+90.00EB

860WB 862WB 864WB 866WB 868WB 870WB 872WB 874WB

MEDIAN CABLE GUARD (TYP.)

860EB 862EB 864EB 866EB 868EB 870EB 872EB 874EB

EXIST. C-17-19
861EB+47.56

REMOVE AND REPLACE
R/W FENCE (TYP.)

PROJECT NO: 1022-08-72	HWY: IH 94	COUNTY: DUNN	FENCING AND MEDIAN CABLE GUARD	SHEET	E

FILE NAME : N:\PDS\C3D\10220706\SHEETSPLAN\PLAN SHEETS 10220872\027151_FN_FENCING_CABLEGUARD_EAST.DWG
LAYOUT NAME - 023251 - (43)
PLOT DATE : 4/14/2017 3:02 PM PLOT BY : ANDERSON, THOMAS R PLOT NAME :
PLOT SCALE : 1 IN:100 FT

2

REMOVE AND REPLACE
R/W FENCE (TYP.)

PC: 874+60.06EB

PT: 876+90.00EB

STA BACK = 876+90.05EB
STA AHEAD = 876+90.00EB

876WB 878WB 880WB 882WB 884WB 886WB 888WB 890W

876EB 878EB 880EB 882EB 884EB 886EB 888EB 890E

MEDIAN CABLE GUARD (TYP.)

EXIST. 72" STRUCT. PLATE PIPE
881EB+35.41

MGS GUARDRAIL (TYP.)

B-17-224
885WB+96.11

B-17-223
886EB+20.05

390TH ST.

PP OH WIRE ELEVATION 911.6

OH WIRE ELEVATION 910.4

MEDIAN CABLE GUARD (TYP.)

OH WIRE ELEVATION 913.0

FO FO

N

2

PC: 898+24.84WB

PC: 898+05.18EB

892WB 894WB 896WB 898WB 900WB 902WB 904WB

892EB 894EB 896EB 898EB 900EB 902EB 904EB

MEDIAN CABLE GUARD (TYP.)

REMOVE AND REPLACE
R/W FENCE (TYP.)

N

PROJECT NO: 1022-08-72	HWY: IH 94	COUNTY: DUNN	FENCING AND MEDIAN CABLE GUARD	SHEET	E

2

2

N

REMOVE AND REPLACE
R/W FENCE (TYP.)

906WB
908WB
910WB
912WB
914WB
916WB
16WB

906EB
908EB
910EB
912EB
914EB
916EB
16EB

MEDIAN CABLE GUARD (TYP.)

PT: 917+29.66EB
PT: 14+26.83WB

STA BACK = 917+29.66EB
STA AHEAD = 14+26.83WB

WILSON CREEK

EXIST. WB STRUCTURE
OVER WILSON CR.

PC: 27+38.03EB
27+31.19WB

18WB
20WB
22WB
24WB
26WB
28WB
30WB
32WB

18EB
20EB
22EB
24EB
26EB
28EB
30EB
32EB

MGS GUARDRAIL (TYP.)

EXIST. GUARDRAIL
TO REMAIN


EXIST. EB STRUCTURE
OVER WILSON CR.

FO

REMOVE AND REPLACE
R/W FENCE (TYP.)


PROJECT NO: 1022-08-72	HWY: IH 94	COUNTY: DUNN	FENCING AND MEDIAN CABLE GUARD	SHEET	E

FILE NAME : N:\PDS\C3D\10220706\SHEETSPLAN\PLAN SHEETS 10220872\027151_FN_FENCING_CABLEGUARD_EAST.DWG
LAYOUT NAME - 023251 - (47)
PLOT DATE : 4/14/2017 3:02 PM PLOT BY : ANDERSON, THOMAS R PLOT NAME : PLOT SCALE : 1 IN:100 FT

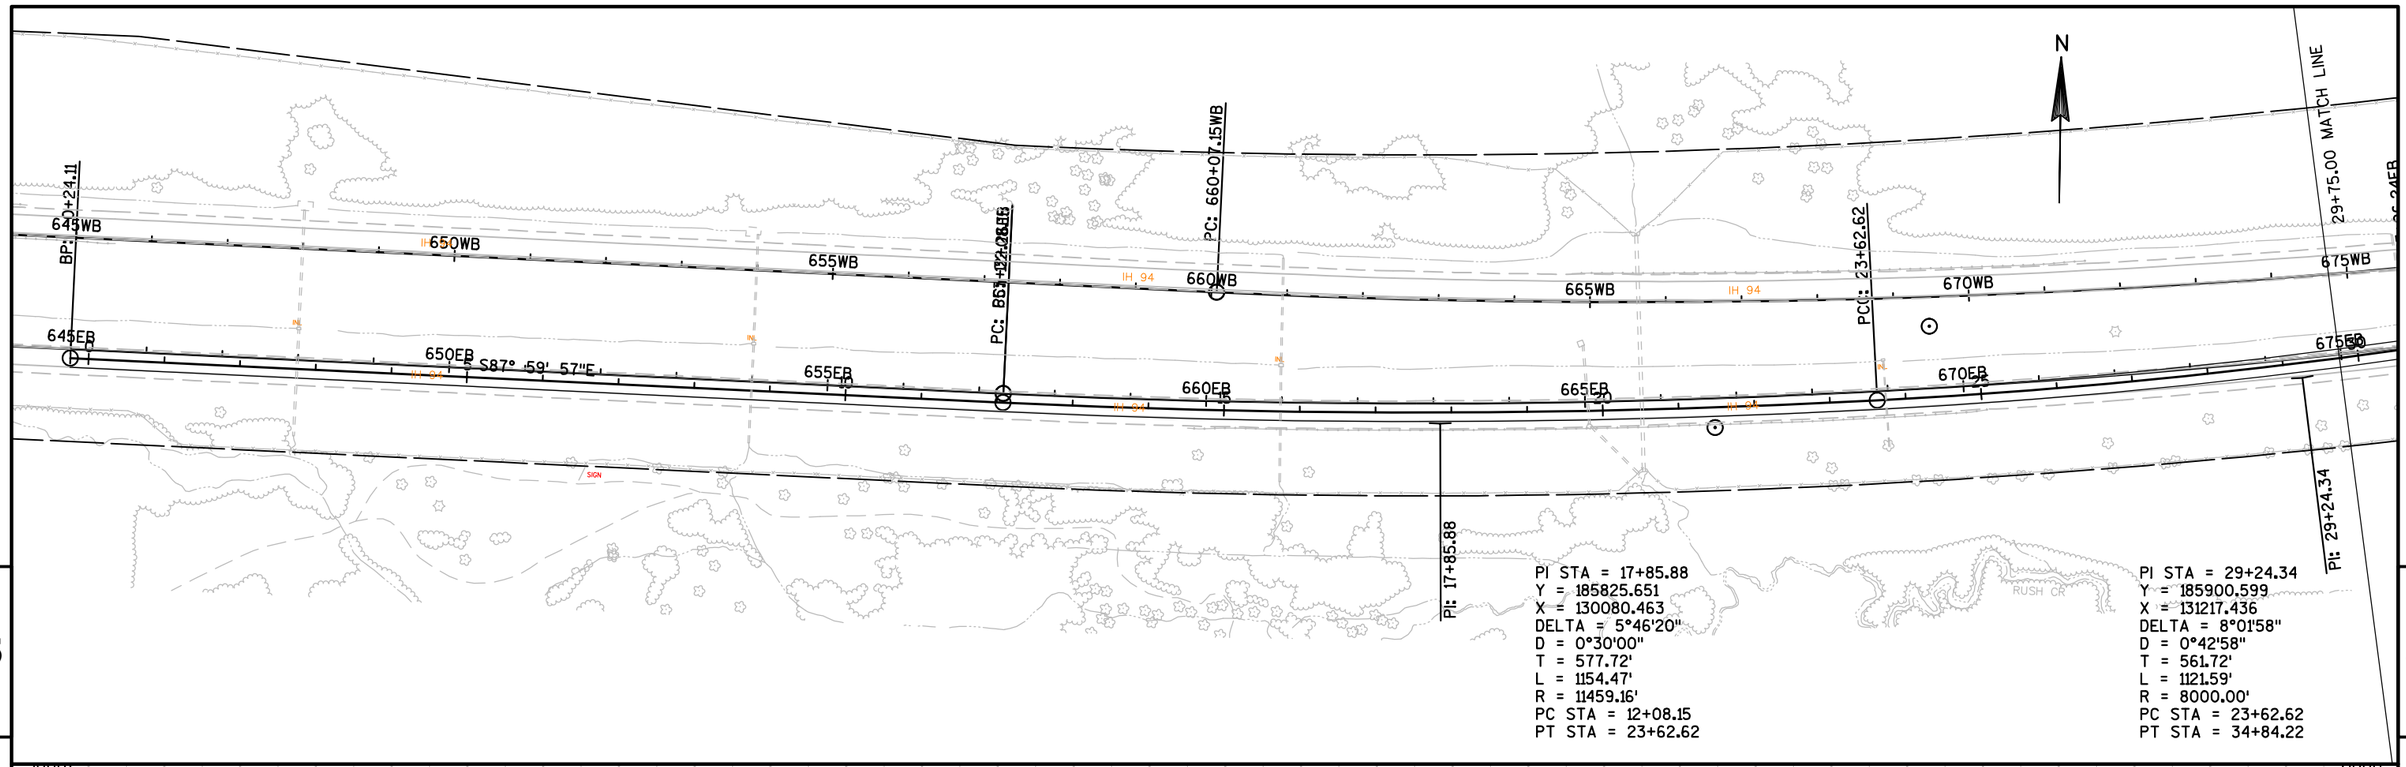

PI STA = 17+85.88
Y = 185825.651
X = 130080.463
DELTA = 5°46'20"
D = 0°30'00"
T = 577.72'
L = 1154.47'
R = 11459.16'
PC STA = 12+08.15
PT STA = 23+62.62

PI STA = 29+24.34
Y = 185900.599
X = 131217.436
DELTA = 8°01'58"
D = 0°42'58"
T = 561.72'
L = 1121.59'
R = 8000.00'
PC STA = 23+62.62
PT STA = 34+84.22

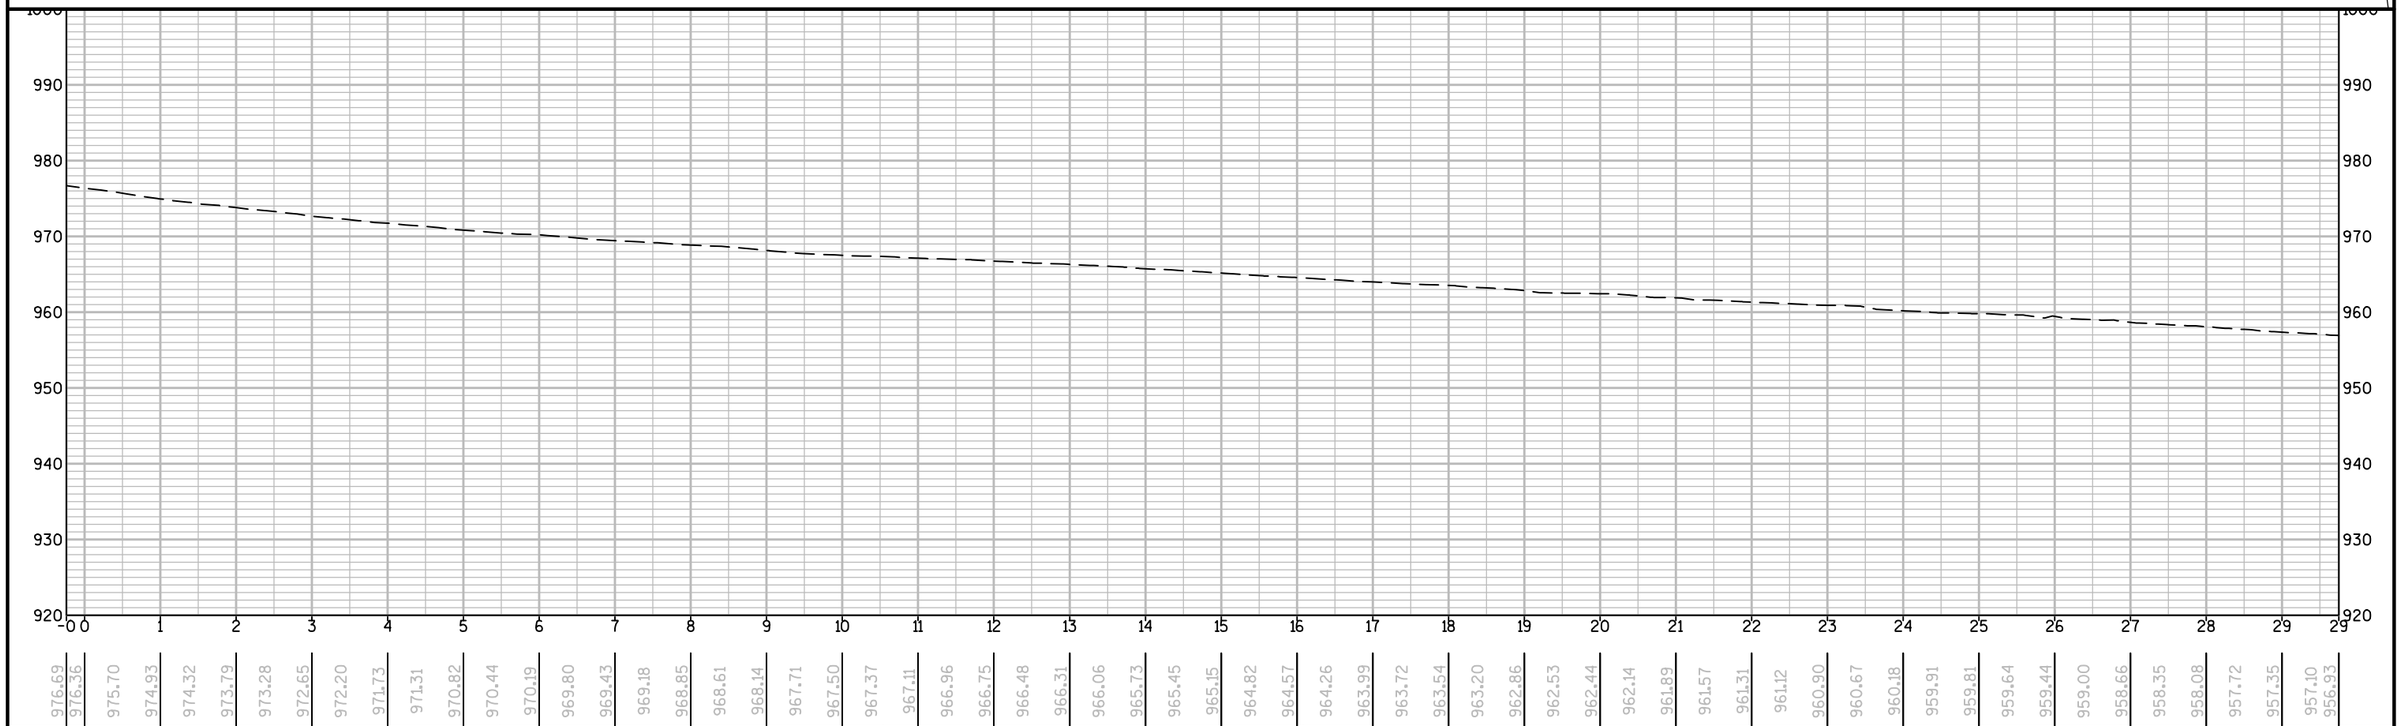

PROJECT NO: 1022-08-72	HWY: IH 94	COUNTY: DUNN	PLAN AND PROFILE: STAGE 3 TEMPORARY EB CENTERLINE	SHEET	E

FILE NAME : N:\PDS\C3D\10220706\SHEETSPLAN\PLAN SHEETS 10220872\050033_PP_STAGE3_TEMPEBCL.DWG
LAYOUT NAME - 050033 - (1)
PLOT DATE : 4/13/2017 3:12 PM
PLOT BY : ANDERSON, THOMAS R PLOT NAME :
PLOT SCALE : 1 IN:200 FT

PI: 29+24.34
29+75.00 MATCH LINE

675WB
675EB
PT: 675+96.24EB
STA BACK = 676+09.15EB
STA AHEAD = 675+96.24EB

PT: 678+93.38WB
STA BACK = 678+86.00WB
STA AHEAD = 678+93.38WB

PT: 34+84.22
680WB
680EB

PC: 36+61.37
35N78° 11' 45"E

PI: 38+92.44
685WB
685EB

PT: 41+23.28
690WB
690EB

695WB
695EB

700WB
700EB

705WB
705EB

59+75.00 MATCH LINE

PI STA = 38+92.44
Y = 186099.019
X = 132166.862
DELTA = 4°24'39"
D = 0°57'18"
T = 231.07'
L = 461.91'
R = 6000.00'
PC STA = 36+61.37
PT STA = 41+23.28

4051
925.236
CP

4052
921.468
CP

938.778
CP IP W/CAP

923.578
CP MAG

4000
917.104
CP MAG

1103
916.391

CP MAG CL

N

250th ST

VCL = 200.00
K = 211.85

VCL = 300.00
K = 273.05

VCL = 600.00
K = 323.13

VCL = 800.00
K = 408.51


STA 32+90.81 EL 955.00
STA 33+40.89 EL 954.71
STA 33+90.99 EL 954.41
STA 34+41.11 EL 954.07
STA 34+91.25 EL 953.79

VPC STA 35+00.00 VPC EL 953.74
VPI STA 36+00.00 VPI EL 953.18
VPT STA 37+00.00 VPT EL 953.56
VPC STA 37+75.00 VPC EL 953.85
VPI STA 40+75.00 VPI EL 955.00
VPT STA 43+75.00 VPT EL 950.58
VPC STA 44+00.00 VPC EL 950.21
VPI STA 45+50.00 VPI EL 948.00
VPT STA 47+00.00 VPT EL 947.44
VPC STA 49+50.00 VPC EL 946.50
VPI STA 53+50.00 VPI EL 945.00
VPT STA 57+50.00 VPT EL 935.67

-0.58% -0.60% -0.68% -0.56% -0.36% 0.38% -1.47% -0.38%

PROJECT NO: 1022-08-72	HWY: IH 94	COUNTY: DUNN	PLAN AND PROFILE: STAGE 3 TEMPORARY EB CENTERLINE	SHEET	E

FILE NAME : N:\PDS\C3D\10220706\SHEETSPLAN\PLAN SHEETS 10220872\050033_PP_STAGE3_TEMPEBCL.DWG
LAYOUT NAME - 050033 - (2)
PLOT DATE : 4/13/2017 3:12 PM
PLOT BY : ANDERSON, THOMAS R PLOT NAME :
PLOT SCALE : 1 IN:200 FT

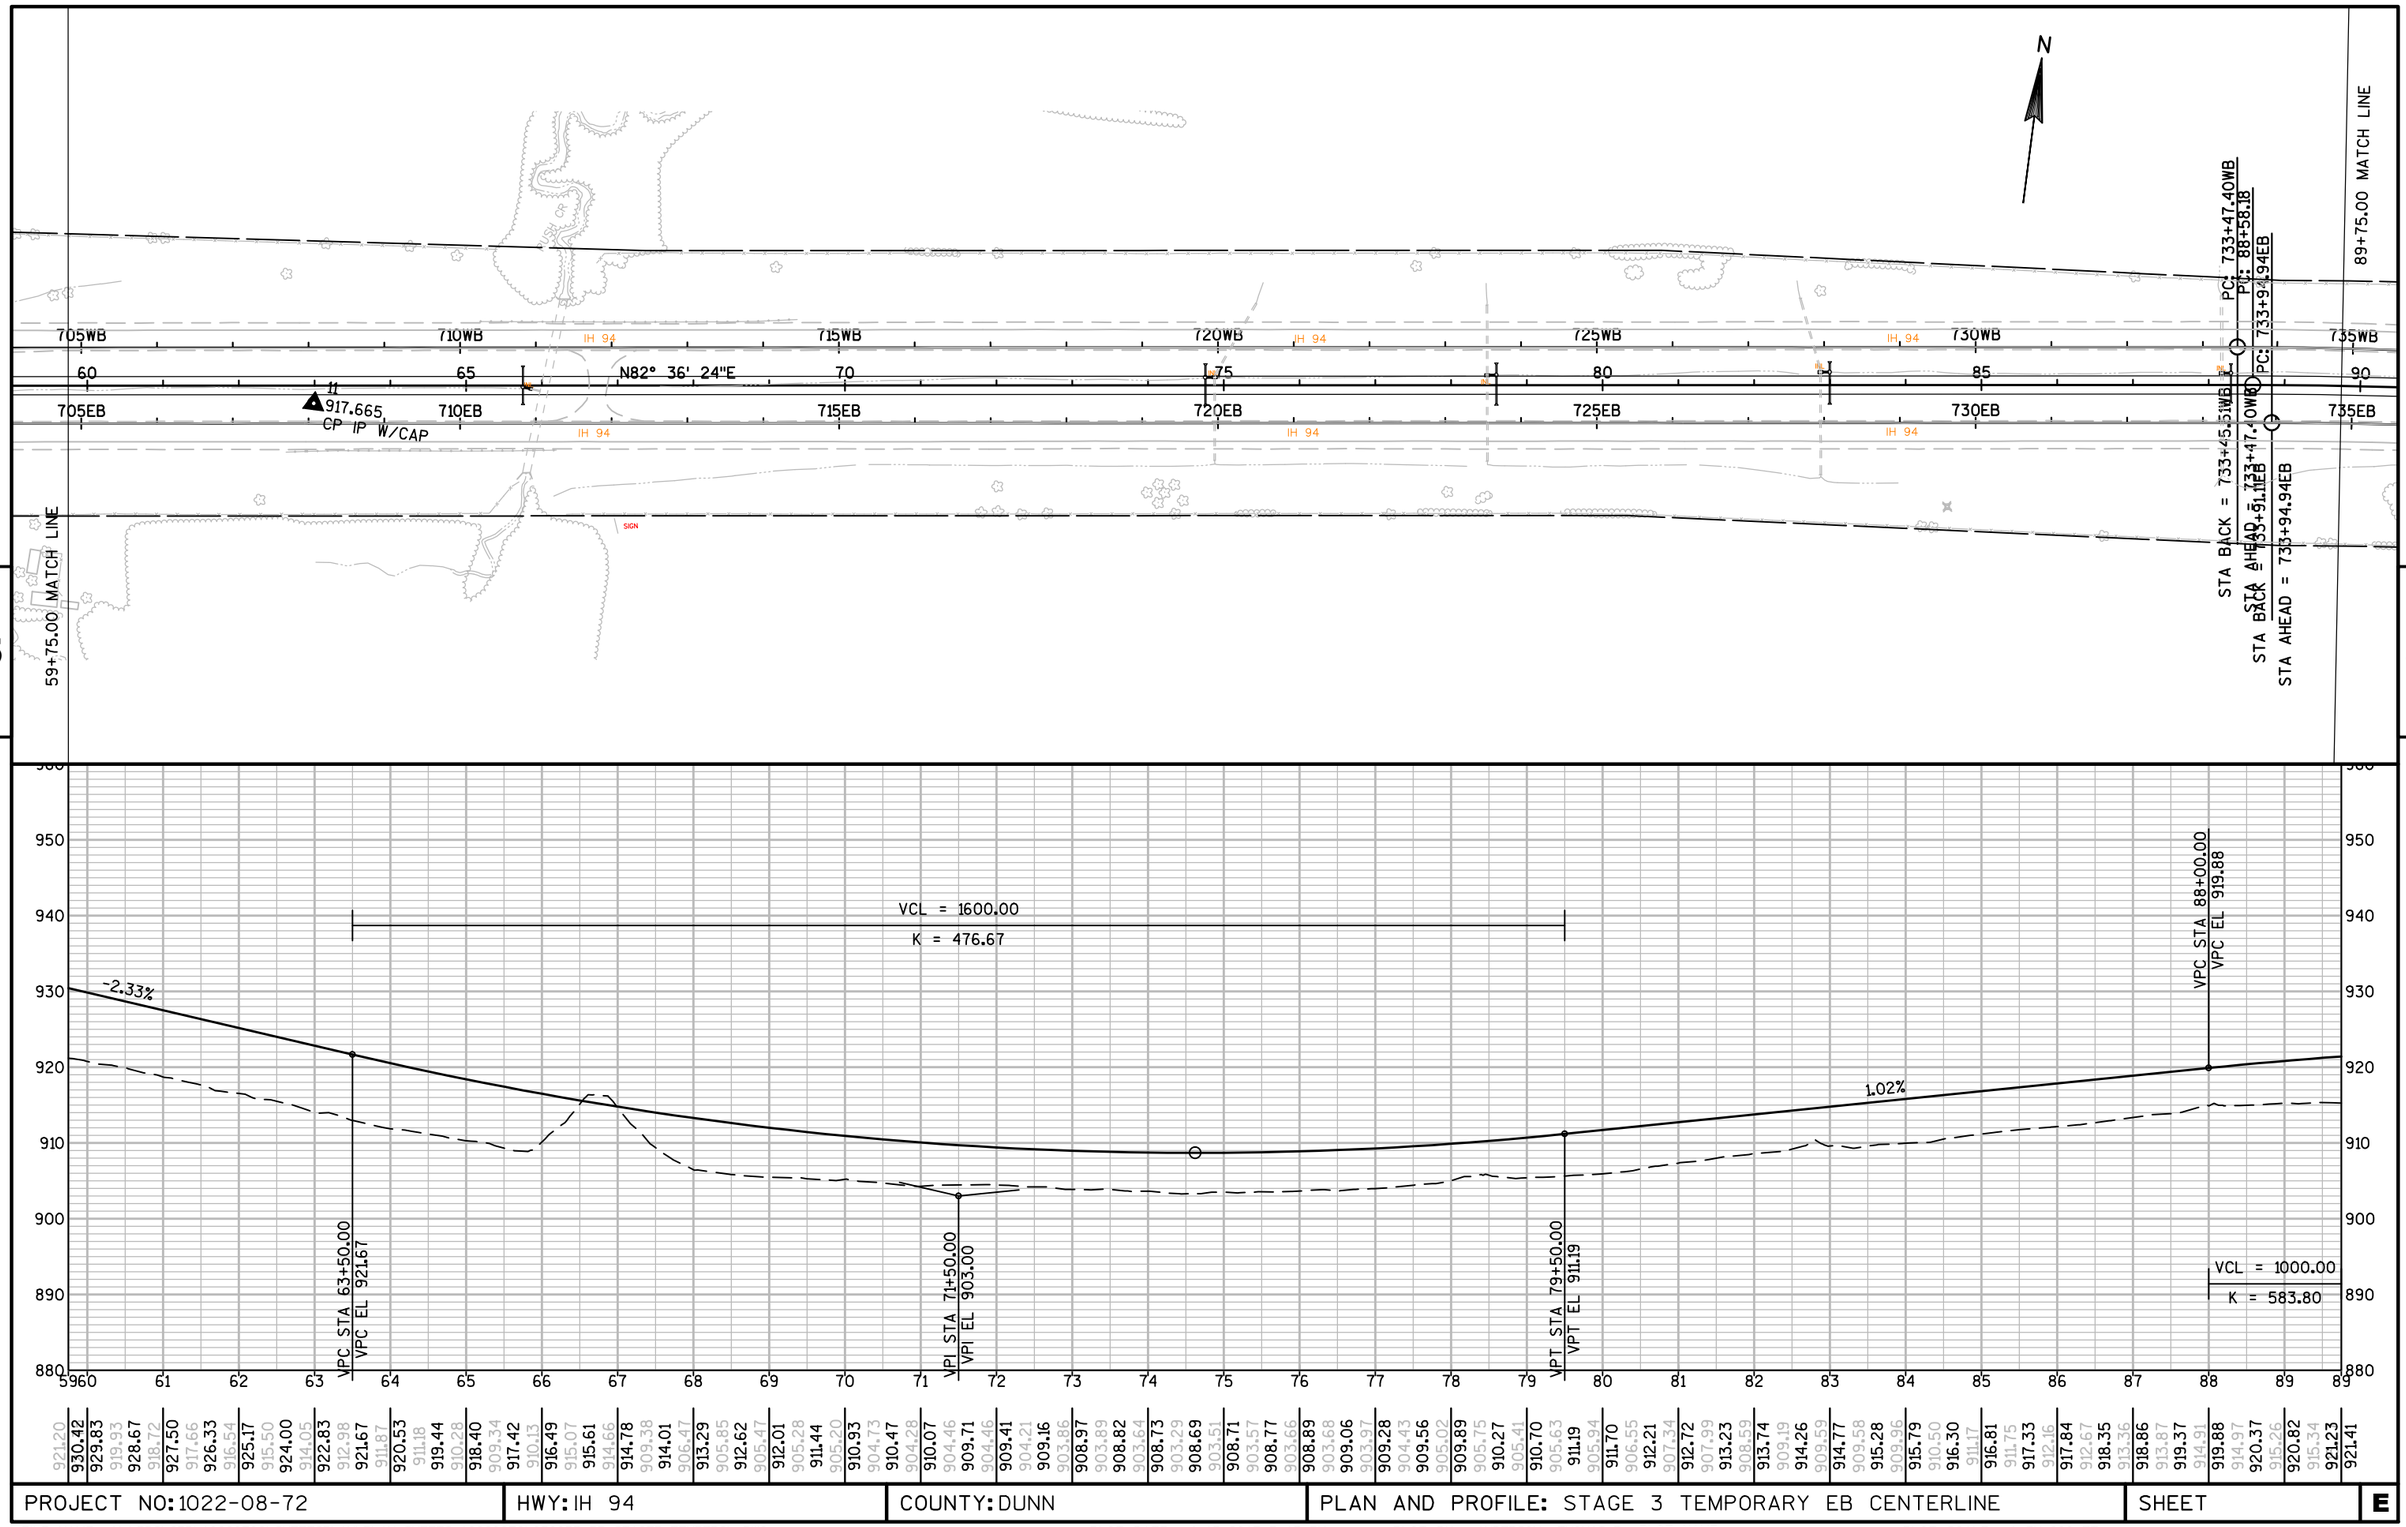

PROJECT NO: 1022-08-72	HWY: IH 94	COUNTY: DUNN	PLAN AND PROFILE: STAGE 3 TEMPORARY EB CENTERLINE	SHEET	E

PI STA = 98+00.00
Y = 186859.238
X = 138025.540
DELTA = 18°38'51"
D = 0°59'56"
T = 941.82'
L = 1866.99'
R = 5736.50'
PC STA = 88+58.18
PT STA = 107+25.17

PI STA = 114+08.23
Y = 186542.127
X = 139619.182
DELTA = 11°59'53"
D = 0°52'53"
T = 683.06'
L = 1361.13'
R = 6500.00'
PC STA = 107+25.17
PT STA = 120+86.30

N

PI: 98+00.00
PI: 107+25.17
PI: 114+08.23
PT: 763+98.84WB
PT: 764+99.23EB

745WB
740WB
735WB
90
95
740EB
745EB
735EB
750WB
105
750EB
755WB
110
755EB
760WB
115
760EB
765EB
IH 94

913.934
CP IP W/CAP
913.263
BM CAP
891.285
CP MAG CL
894.456
CP
894.400
CP
895.366
CP
908.149
CP
900.190
CP IP W/CAP
900.419
CP MAG CL
OH WIRE ELEVATION

STA BACK = 733+51.12EB
STA AHEAD = 733+94.94EB
STA AHEAD = 733+94.94EB
STA BACK = 733+94.94EB
89+75.00 MATCH LINE
STA BACK = 764+12.16WB
STA AHEAD = 763+98.84WB
STA BACK = 764+70.40EB
STA AHEAD = 764+99.23EB


VPI STA 93+00.00
VPI EL 925.00
VPT STA 98+00.00
VPT EL 921.55
VPC STA 106+00.00
VPC EL 916.03
VPI STA 107+50.00
VPI EL 915.00
VPT STA 109+00.00
VPT EL 913.28
VPI STA 110+50.00
VPI EL 911.73
VPT STA 111+90.00
VPT EL 908.98
VPC STA 112+30.00
VPC EL 908.19
VPI STA 113+50.00
VPI EL 905.83
VPT STA 114+70.00
VPT EL 905.02

STA 115+21.20 EL 904.67
STA 115+71.01 EL 904.33
STA 116+20.84 EL 904.00
STA 116+70.68 EL 903.60
STA 117+20.53 EL 903.20
STA 117+70.40 EL 902.90
STA 118+20.29 EL 902.64
STA 118+70.19 EL 902.51

-0.69%
-1.09%
-1.97%
-0.68%
0.68%
0.66%
0.80%
0.80%
0.60%
0.52%
0.26%

VCL = 1000.00
K = 583.80
VCL = 300.00
K = 749.35
VCL = 280.00
K = 319.39
VCL = 240.00
K = 186.18

| | | |

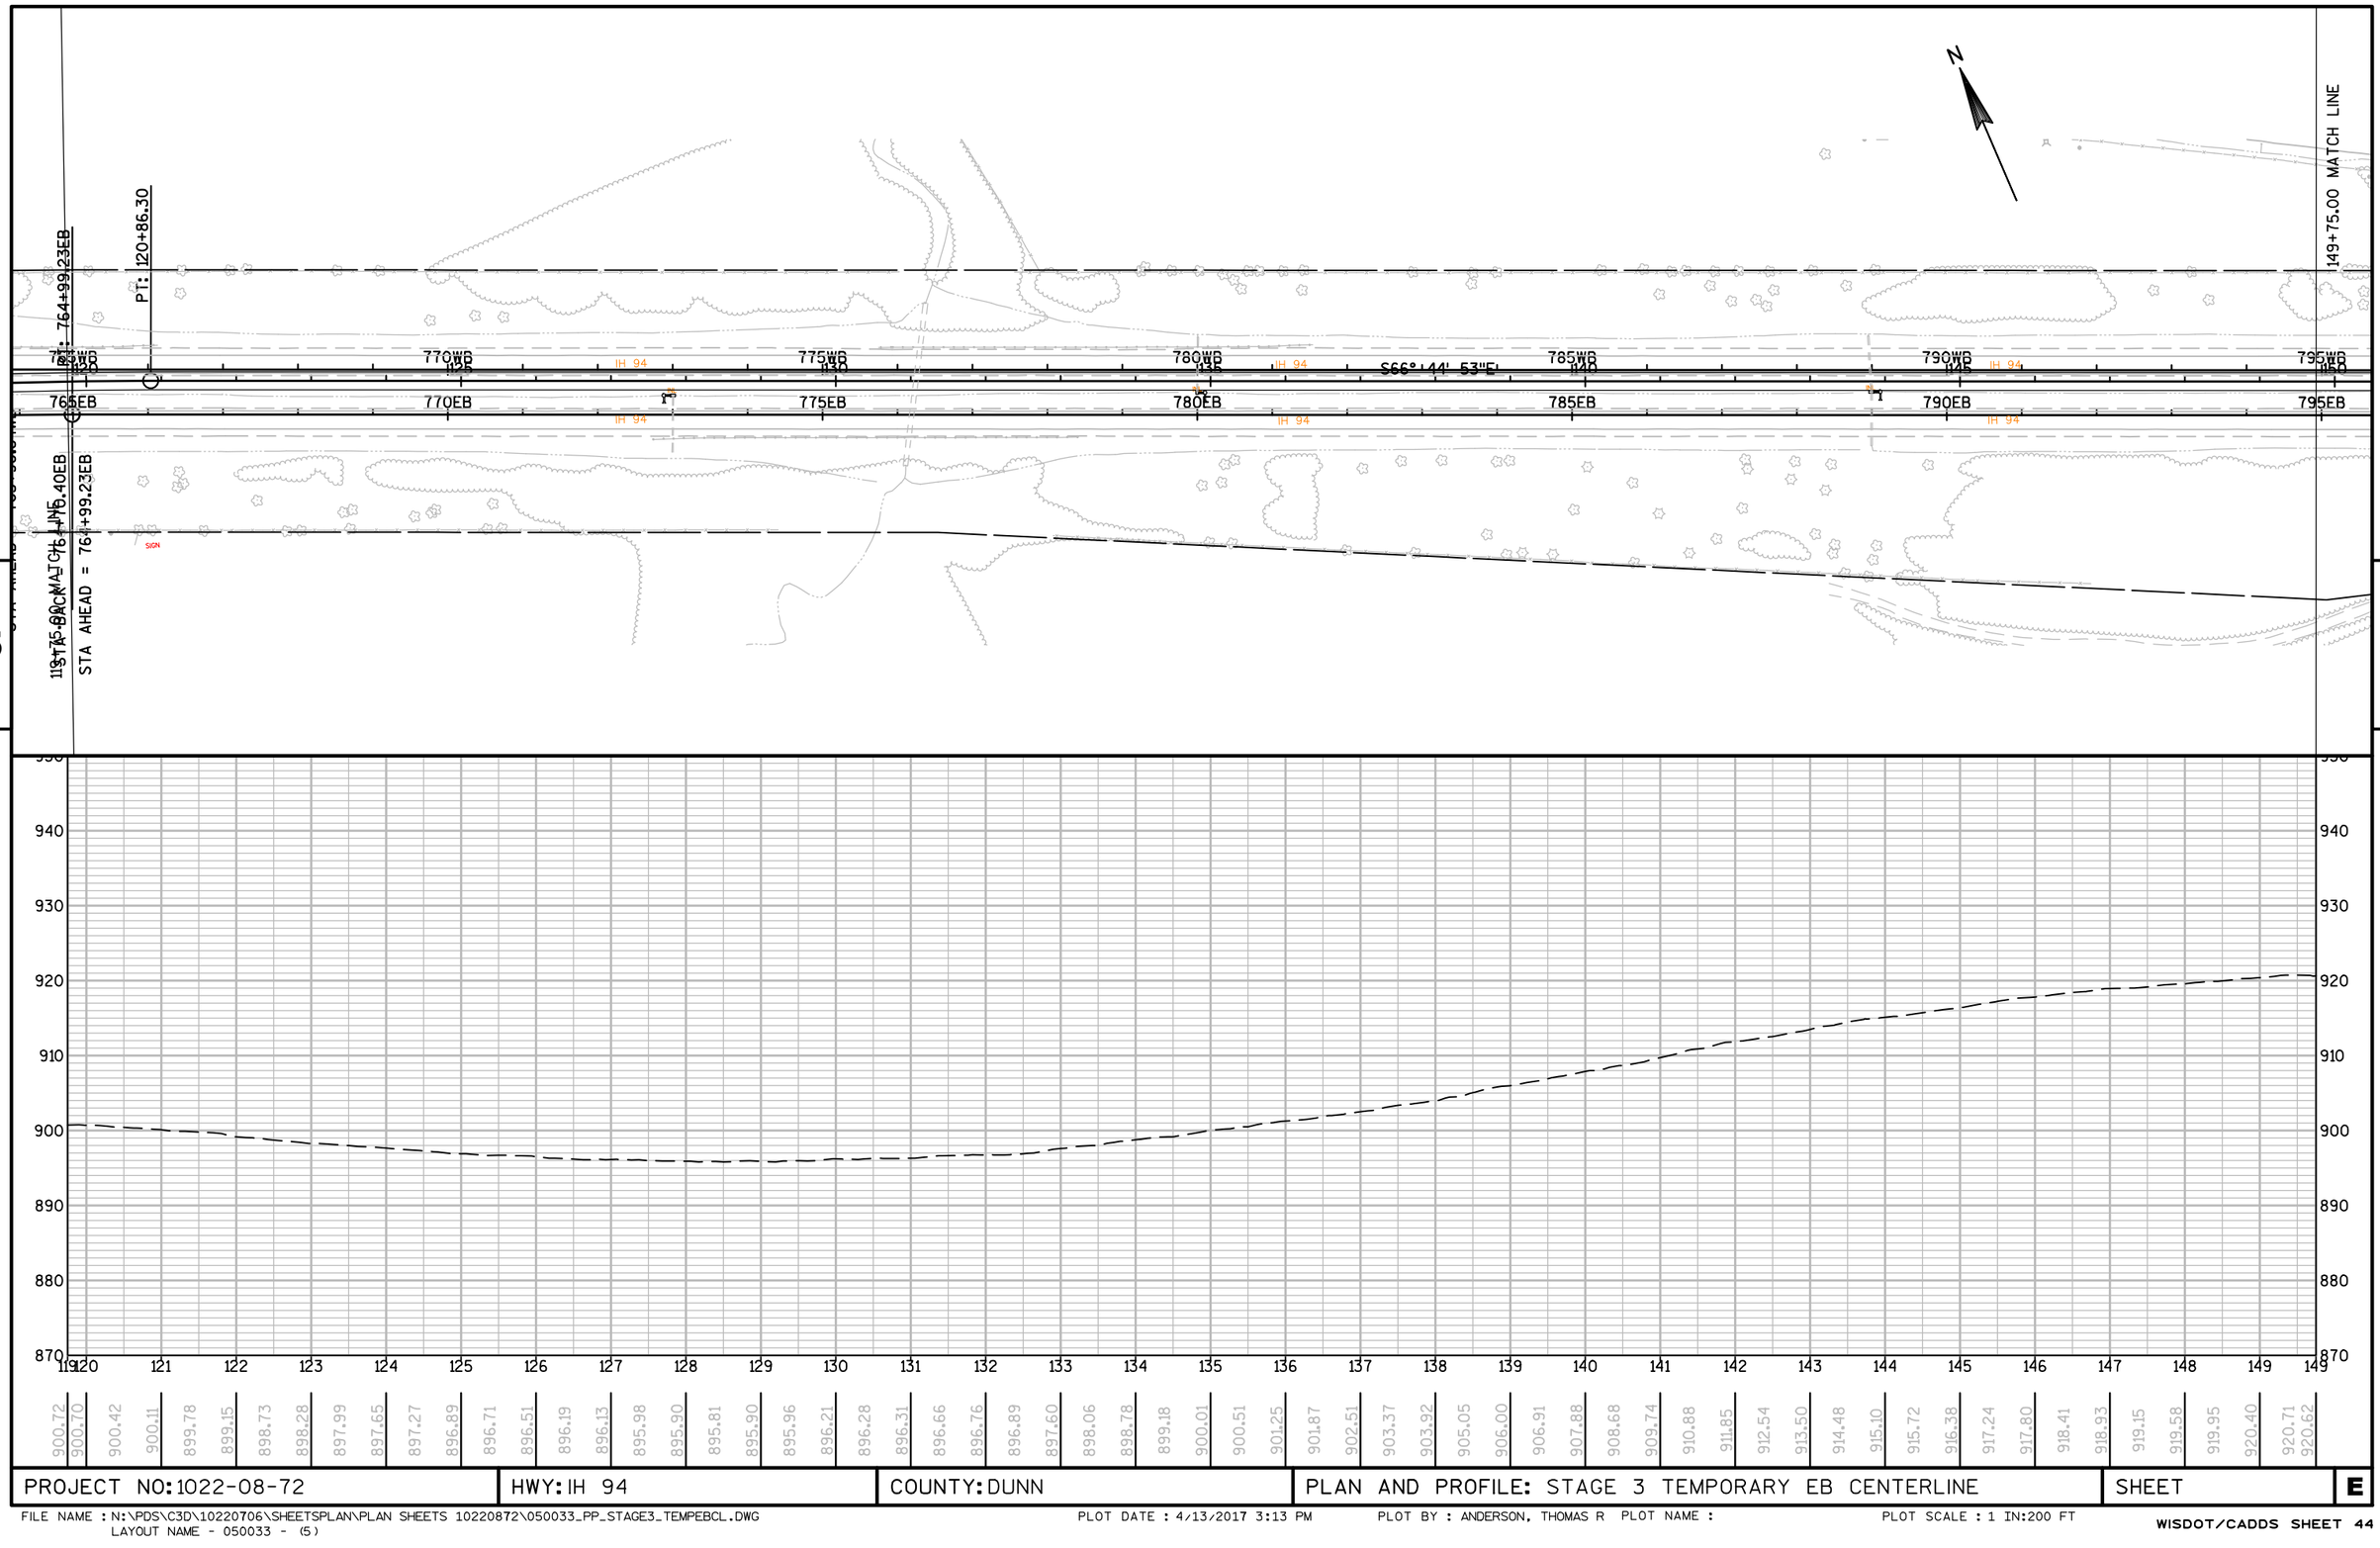

PROJECT NO: 1022-08-72	HWY: IH 94	COUNTY: DUNN	PLAN AND PROFILE: STAGE 3 TEMPORARY EB CENTERLINE	SHEET	E

FILE NAME : N:\PDS\C3D\10220706\SHEETSPLAN\PLAN SHEETS 10220872\050033_PP_STAGE3_TEMPEBCL.DWG
LAYOUT NAME - 050033 - (5)
PLOT DATE : 4/13/2017 3:13 PM PLOT BY : ANDERSON, THOMAS R PLOT NAME : PLOT SCALE : 1 IN:200 FT

PI STA = 163+26.89
Y = 184599.701
X = 144139.863
DELTA = 18°31'02"
D = 1°30'00"
T = 622.72'
L = 1234.58'
R = 3820.00'
PC STA = 157+04.17
PT STA = 169+38.75

650th AVE
IH 94
795WB
795EB
800WB
800EB
805WB
805EB
810WB
810EB
815WB
815EB
820WB
820EB
825WB
825EB
PC: 801+04.22WB
PC: 802+43.21EB
PC: 157+04.17
PT: 813+57.02WB
PT: 814+63.41EB
PT: 169+38.75
STA BACK = 157+00.84
STA AHEAD = 157+04.17
PI: 163+26.89
STA BACK = 813+42.03WB
STA AHEAD = 813+57.02WB
STA BACK = 814+74.55EB
STA AHEAD = 814+63.41EB
CP IP W/CAP
CP MAG
CP 60D
CP TS
CP
OH WIRE ELEVATION
MATCH LINE
179+78.33 MATCH LINE
S85° 15' 55"E 180
N

STA 157+86.54 EL 922.54
STA 158+36.54 EL 922.22
STA 158+86.54 EL 921.78
STA 159+37.54 EL 921.47
STA 159+87.47 EL 921.07
VPC STA 160+37.47 EL 920.53
VPC STA 160+87.47 EL 920.53
VPI STA 162+50.00 VPI EL 918.93
VPT STA 164+50.00 VPT EL 915.58
VCL = 300.00
K = 192.62
VPC STA 165+00.00 VPC EL 914.74
VCL = 400.00
K = 456.39
VPI STA 166+50.00 VPI EL 912.22
VPT STA 168+00.00 VPT EL 912.04
VPC STA 169+50.00 VPC EL 911.86
VPI STA 172+50.00 VPI EL 911.50
VPT STA 175+50.00 VPT EL 906.74
VCL = 500.00
K = 404.05
VPC STA 178+50.00 VPC EL 901.97
VCL = 600.00
K = 408.78
-0.64%
-0.88%
-0.62%
-0.80%
-0.80%
-0.80%
-1.68%
-0.12%
-1.59%

PROJECT NO: 1022-08-72	HWY: IH 94	COUNTY: DUNN	PLAN AND PROFILE: STAGE 3 TEMPORARY EB CENTERLINE	SHEET E

FILE NAME : N:\PDS\C3D\10220706\SHEETSPLAN\PLAN SHEETS 10220872\050033_PP_STAGE3_TEMPEBCL.DWG
LAYOUT NAME - 050033 - (6)
PLOT DATE : 4/13/2017 3:13 PM
PLOT BY : ANDERSON, THOMAS R PLOT NAME :
PLOT SCALE : 1 IN:200 FT

PI STA = 199+05.88
Y = 184303.388
X = 147717.461
DELTA = 17°00'09"
D = 1°00'07"
T = 854.69'
L = 1696.81'
R = 5718.00'
PC STA = 190+51.19
PT STA = 207+48.00

N

PC: 834+40.63WB
PC: 190+51.19
PC: 835+93.09EB
PI: 199+05.88
PT: 851+37.31WB
PT: 207+48.00
PT: 853+08.53EB
209+78.33 MATCH

825WB
830WB
835WB
840WB
845WB
850WB
855WB
825EB
830EB
835EB
840EB
845EB
850EB
855EB
IH 94

180
185
190
195
200
205

55"E
15
897.074
CP IP W/CAP

SIGN

33 MATCH LINE

STA BACK = 851+37.31WB
STA AHEAD = 851+26.48WB
STA BACK = 852+96.89EB
STA AHEAD = 853+08.53EB

VCL = 500.00
K = 404.05

VCL = 100.00
K = 969.94

VCL = 200.00
K = 3831.98

VPI STA 181+00.00
VPI EL 898.00
VPT STA 183+50.00
VPT EL 897.13
VPC STA 193+00.00
VPC EL 893.80
VPI STA 194+00.00
VPI EL 893.45
VPT STA 195+00.00
VPT EL 893.05
VPC STA 197+50.00
VPC EL 892.04
VPI STA 198+00.00
VPI EL 891.84
VPT STA 198+50.00
VPT EL 891.69


STA 200+73.88
EL 891.02
STA 201+23.68
EL 890.87
STA 201+73.49
EL 890.71
STA 202+23.32
EL 890.60
STA 202+73.16
EL 890.53
STA 203+23.00
EL 890.31
STA 203+72.86
EL 890.30

-0.35%
-0.40%
-0.30%
-0.30%
-0.32%
-0.22%
-0.14%
-0.44%
-0.02%

179	181	182	183	184	185	186	187	188	189	190	191	192	193	194	195	196	197	198	199	200	201	202	203	204	205	206	207	208	209
895.60	900.14	895.30	899.29	898.99	898.78	894.64	898.32	894.38	895.83	897.93	893.85	897.60	893.54	897.33	897.13	893.29	896.95	892.99	896.78	892.77	896.60	892.28	896.43	894.07	896.25	891.84	896.08	891.55	895.90
888.99	888.78	888.32	888.00	887.93	887.60	887.33	887.13	886.95	886.78	886.60	886.43	886.25	886.08	885.90	885.73	885.55	885.38	885.20	885.03	884.85	884.68	884.50	884.33	884.15	883.98	883.80	883.62	883.44	883.25
888.78	888.32	887.93	887.60	887.33	887.13	886.95	886.78	886.60	886.43	886.25	886.08	885.90	885.73	885.55	885.38	885.20	885.03	884.85	884.68	884.50	884.33	884.15	883.98	883.80	883.62	883.44	883.25	893.05	892.85
894.64	894.38	893.85	893.54	893.29	892.99	892.77	892.28	894.07	891.84	891.55	895.90	891.36	895.73	891.08	895.55	890.59	895.38	890.20	895.03	889.77	889.49	889.23	888.99	888.78	888.36	888.00	887.62	887.10	886.62
886.64	892.64	887.02	892.44	887.37	892.24	887.39	892.04	887.67	891.85	888.00	891.69	888.25	891.54	888.43	891.39	888.47	891.24	888.60	891.09	888.57	890.94	888.43	890.79	888.15	890.65	888.01	890.56	887.99	890.41
887.97	890.30	887.93	887.94	887.96	888.19	888.42	888.72	888.54	888.45	888.49	888.27	887.94	887.66	887.55															

PROJECT NO: 1022-08-72	HWY: IH 94	COUNTY: DUNN	PLAN AND PROFILE: STAGE 3 TEMPORARY EB CENTERLINE	SHEET	E

FILE NAME : N:\PDS\C3D\10220706\SHEETSPLAN\PLAN SHEETS 10220872\050033_PP_STAGE3_TEMPEBCL.DWG
LAYOUT NAME - 050033 - (7)
PLOT DATE : 4/13/2017 3:13 PM PLOT BY : ANDERSON, THOMAS R PLOT NAME :
PLOT SCALE : 1 IN:200 FT

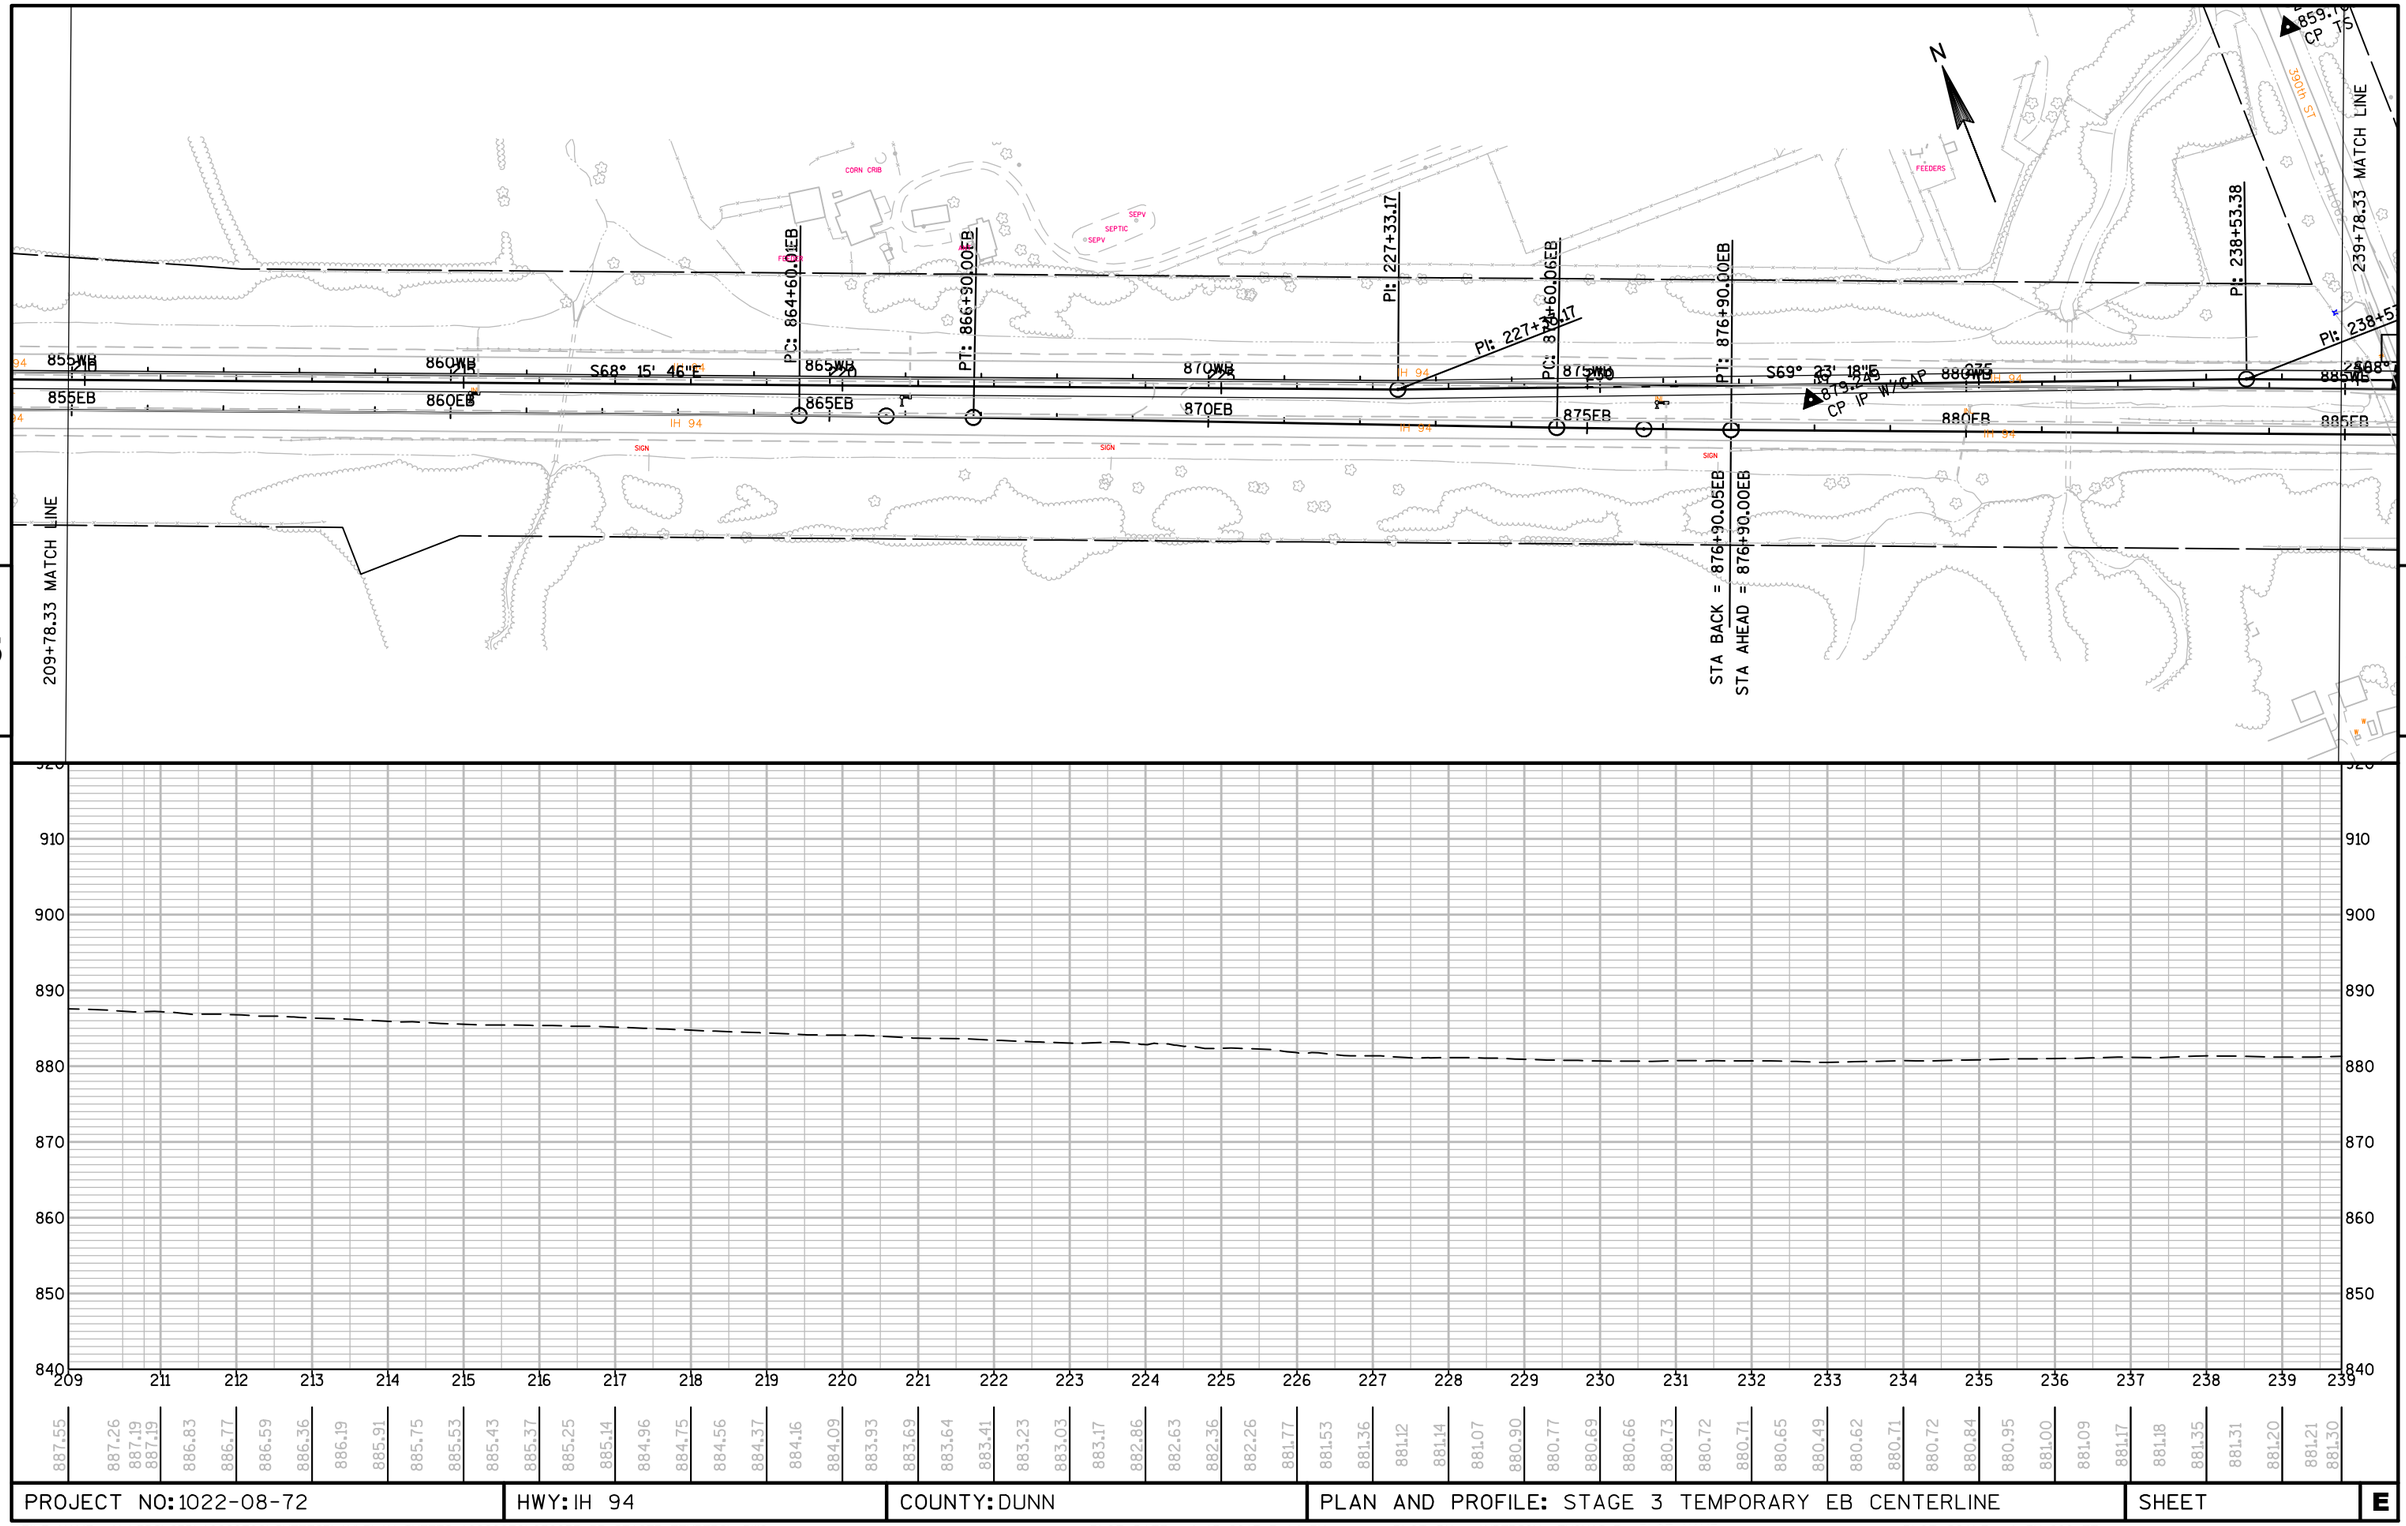

PROJECT NO: 1022-08-72	HWY: IH 94	COUNTY: DUNN	PLAN AND PROFILE: STAGE 3 TEMPORARY EB CENTERLINE	SHEET	E

FILE NAME : N:\PDS\C3D\10220706\SHEETSPLAN\PLAN SHEETS 10220872\050033_PP_STAGE3_TEMPEBCL.DWG
LAYOUT NAME - 050033 - (8)
PLOT DATE : 4/13/2017 3:14 PM PLOT BY : ANDERSON, THOMAS R PLOT NAME : PLOT SCALE : 1 IN:200 FT

PI STA = 262+40.01
Y = 181932.899
X = 153604.121
DELTA = 29°55'23"
D = 1°30'21"
T = 1016.74'
L = 1987.05'
R = 3804.72'
PC STA = 252+23.27
PT STA = 272+10.31

N

239+78.33 MATCH LINE

269+78.33 MATCH LINE

PI: 238+53.38

PI: 242+83.38

PI: 242+83.38

PC: 252+23.27

PC: 898+05.18EB

PC: 898+24.84WB

PI: 262+40.01

S66° 58' 47"E

345

1552

4426

CP MAG

CP

IP 1 W/CAP

IH 94

650th AVE

390th ST

885EB

885WB

890EB

890WB

895EB

895WB

900EB

900WB

905EB

905WB

910EB

910WB

915EB


915WB

SIGN

PROJECT NO: 1022-08-72	HWY: IH 94	COUNTY: DUNN	PLAN AND PROFILE: STAGE 3 TEMPORARY EB CENTERLINE	SHEET	E

FILE NAME : N:\PDS\C3D\10220706\SHEETSPLAN\PLAN SHEETS 10220872\050033_PP_STAGE3_TEMPEBCL.DWG
LAYOUT NAME - 050033 - (9)

PLOT DATE : 4/13/2017 3:14 PM PLOT BY : ANDERSON, THOMAS R PLOT NAME : PLOT SCALE : 1 IN:200 FT

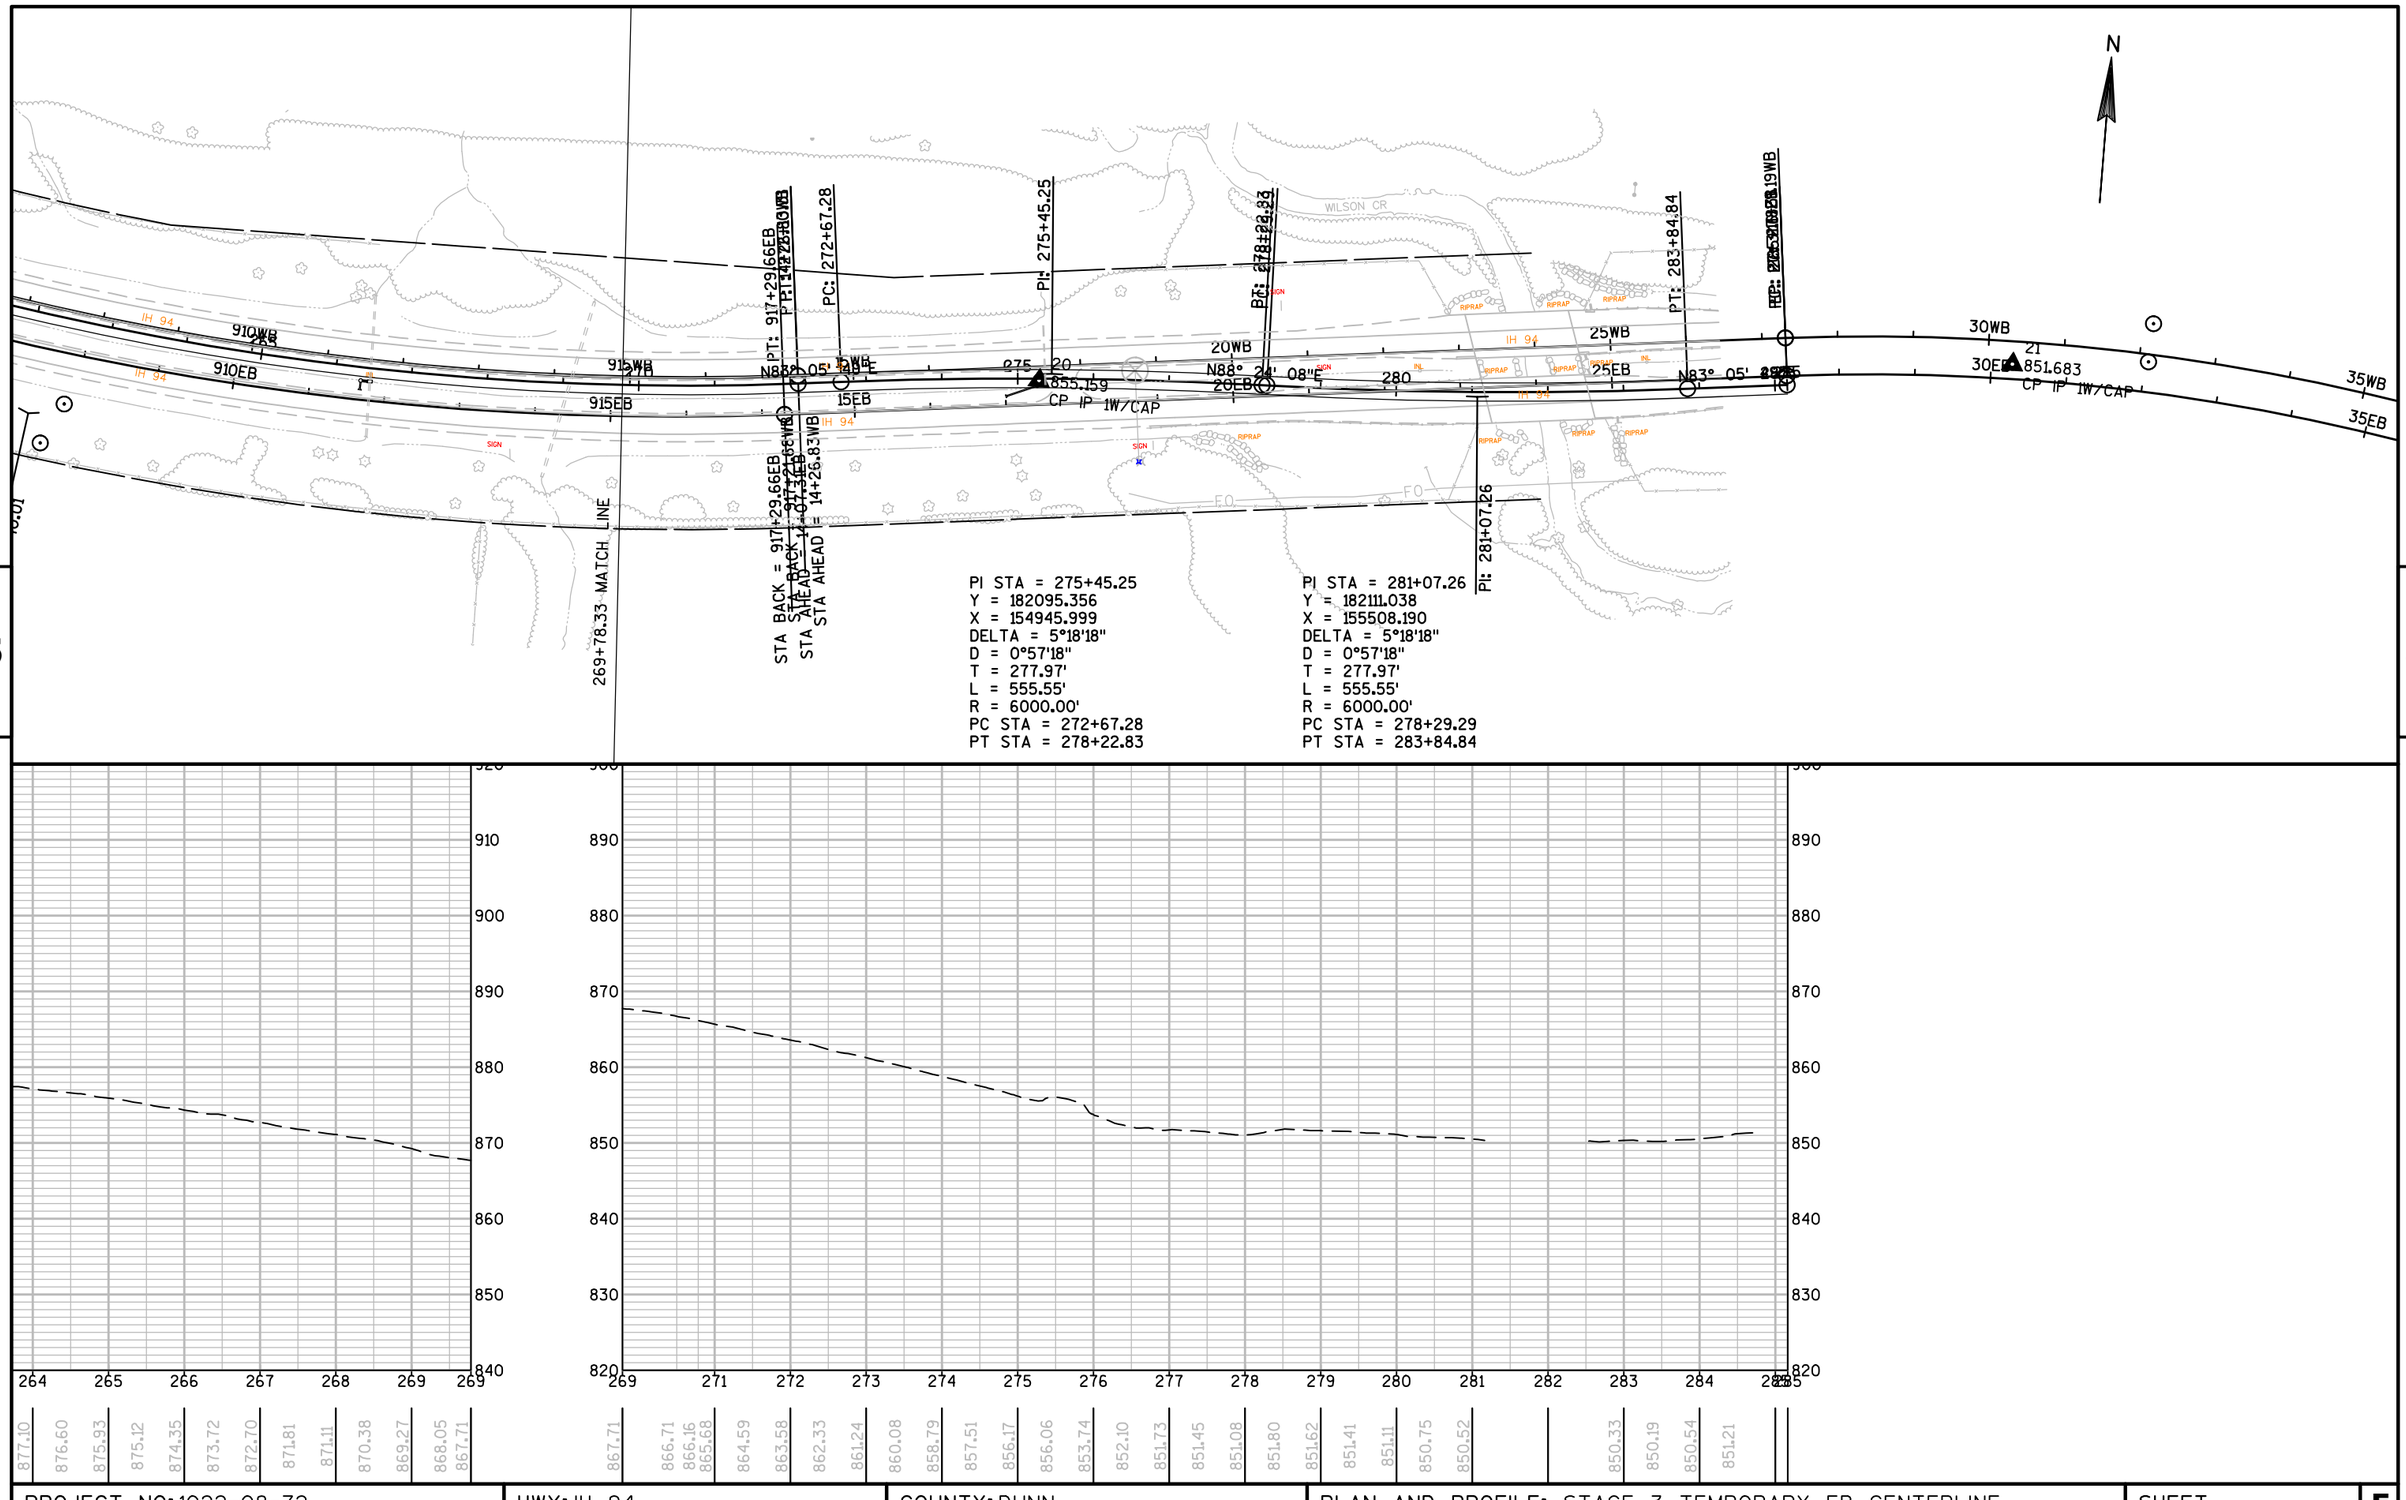

PROJECT NO: 1022-08-72	HWY: IH 94	COUNTY: DUNN	PLAN AND PROFILE: STAGE 3 TEMPORARY EB CENTERLINE	SHEET	E


FILE NAME : N:\PDS\C3D\10220706\SHEETSPLAN\PLAN SHEETS 10220872\050033_PP_STAGE3_TEMPEBCL.DWG
LAYOUT NAME - 050033 - (10)
PLOT DATE : 4/13/2017 3:14 PM PLOT BY : ANDERSON, THOMAS R PLOT NAME : PLOT SCALE : 1 IN:200 FT

PI STA = 21+43.96
Y = 185987.882
X = 130420.303
DELTA = 6°11'26"
D = 0°30'00"
T = 619.67'
L = 1238.13'
R = 11459.16'
PC STA = 15+24.29
PT STA = 27+62.42

N

BP: 0+00.00
PC: 657+32.26EB
PC: 660+07.15WB
PC: 15+24.29
PT: 27+62.42
30+00.00 MATCH LINE
675+96.24EB
PI: 21+43.96
S87° 59' 57"E
645WB
650WB
655WB
660WB
665WB
670WB
675WB
645EB
650EB
655EB
660EB
665EB
670EB
675EB
IH 94
SIGN
RUSH CR

5

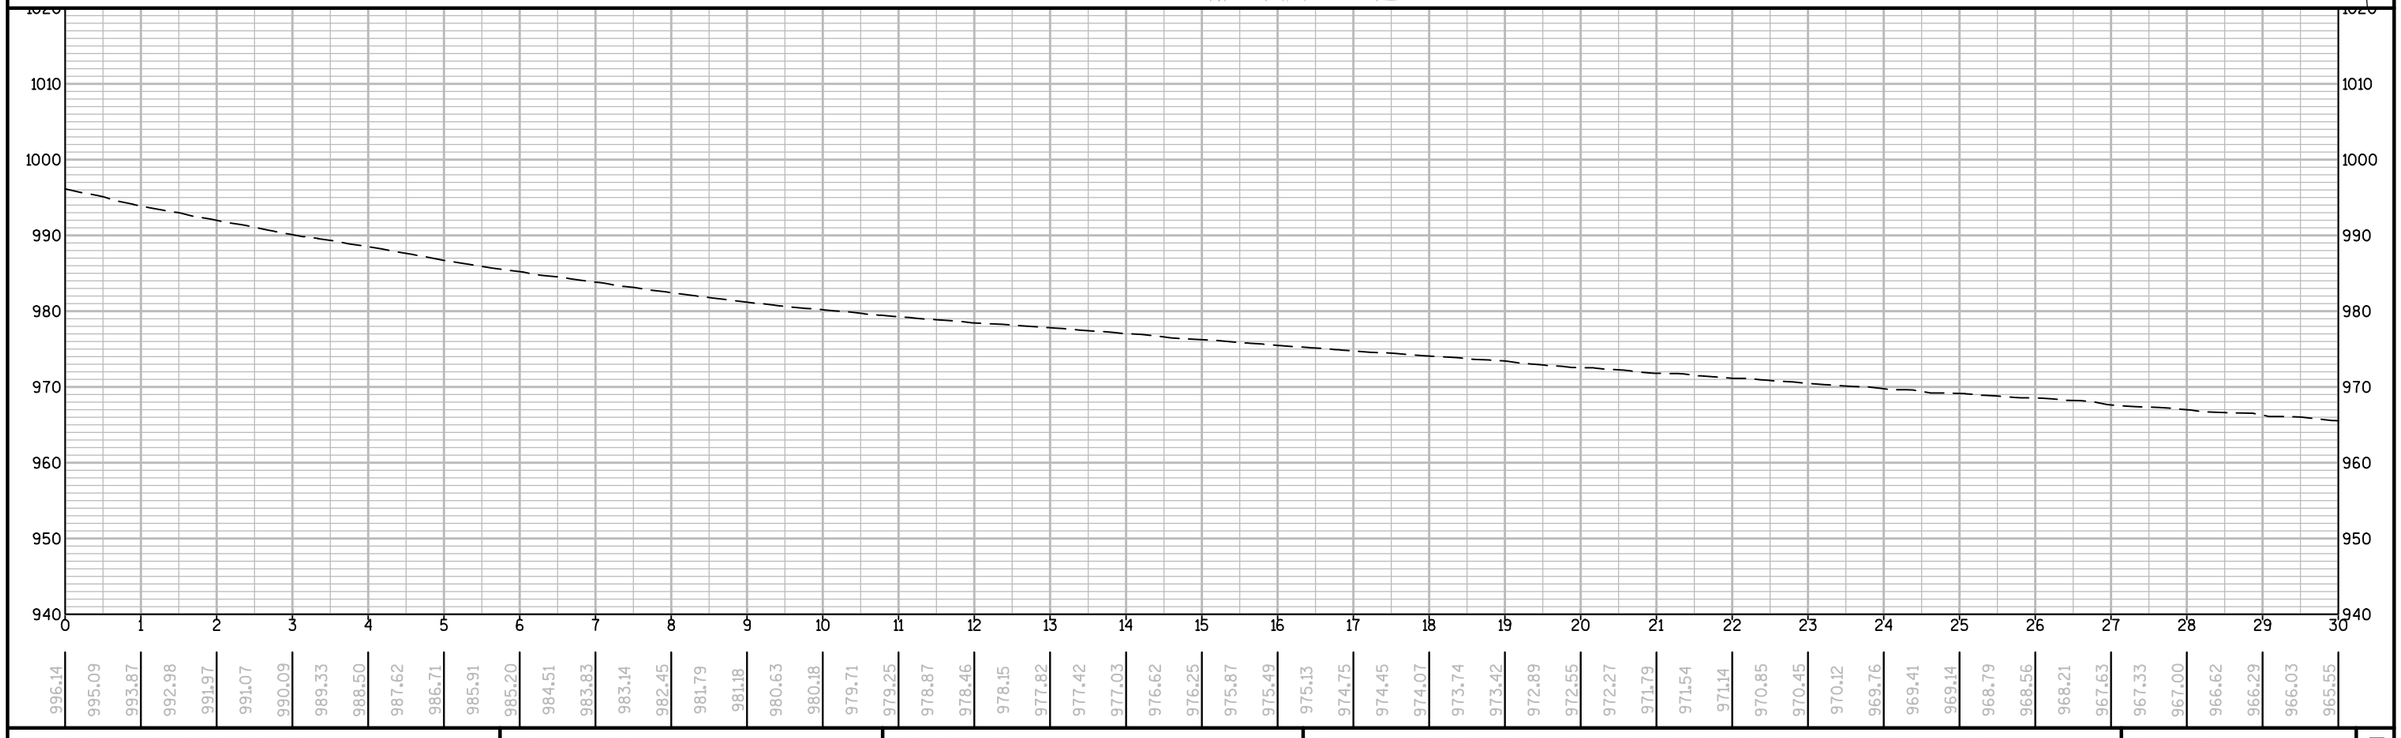

PROJECT NO: 1022-08-72	HWY: IH 94	COUNTY: DUNN	PLAN AND PROFILE: STAGE 5 TEMPORARY WB CENTERLINE	SHEET	E

FILE NAME : N:\PDS\C3D\10220706\SHEETSPLAN\PLAN SHEETS 10220872\050055_PP_STAGE5_TEMPWBCL.DWG
LAYOUT NAME - 050055 - (1)
PLOT DATE : 4/13/2017 3:16 PM PLOT BY : ANDERSON, THOMAS R PLOT NAME : PLOT SCALE : 1 IN:200 FT

PI STA = 41+92.26
Y = 186137.618
X = 132464.332
DELTA = 3°12'13"
D = 0°57'18"
T = 167.78'
L = 335.48'
R = 6000.00'
PC STA = 40+24.48
PT STA = 43+59.96

30+00.00 MATCH LINE
60+00.00 MATCH LINE
MAG CL
N85° 48' 37"E
IH 94
250th ST
675WB
675EB
680WB
680EB
685WB
685EB
690WB
690EB
695WB
695EB
700WB
700EB
705WB
705EB
PT: 675+96.24EB
PT: 678+93.38WB
PC: 40+24.48
PT: 43+59.96
PI: 41+92.26
STA BACK = 676+09.15EB
STA AHEAD = 675+96.24EB
STA BACK = 678+86.00WB
STA AHEAD = 678+93.38WB
4051
925.236
CP
4052
921.468
CP
1000
917.184
CP MAG
1103
916.391
CP MAG
938.778
CP IP W/CAP

5

5


STA 35+91.3
EL 961.21
STA 36+41.44
EL 960.68
STA 36+91.51
EL 960.22
STA 37+41.59
EL 959.85
STA 37+91.67
EL 959.50
VPC STA 38+50.00
VPC EL 959.09
VPI STA 41+00.00
VPI EL 957.34
VPT STA 43+50.00
VPT EL 952.15
VCL = 340.00
K = 199.93
VPC STA 49+50.00
VPC EL 946.50
VPI STA 53+50.00
VPI EL 945.00
VPT STA 57+50.00
VPT EL 935.67
-1.06%
-0.92%
-0.74%
-0.70%
-0.70%
-3.08%
-0.37%
VCL = 500.00
K = 363.63
VPC STA 43+80.00
VPC EL 951.53
VPI STA 45+50.00
VPI EL 948.00
VPT STA 47+20.00
VPT EL 947.36
VCL = 800.00
K = 408.51

980 970 960 950 940 930 920 910

30 31 32 33 34 35 36 37 38 39 40 41 42 43 44 45 46 47 48 49 50 51 52 53 54 55 56 57 58 59 60

965.55 965.29 965.08 964.72 964.39 964.09 963.82 963.46 962.94 962.01 960.82 959.72 958.41 961.12 957.39 960.60 956.23 960.16 955.22 959.79 954.21 959.44 953.31 959.09 952.33 958.71 951.26 958.25 950.23 957.73 949.30 957.14 948.13 956.48 947.25 955.75 946.93 954.96 946.26 954.09 945.49 953.15 944.97 952.15 944.77 951.12 944.40 950.20 944.05 949.40 943.68 948.72 942.99 948.17 942.40 947.75 942.05 947.45 941.41 947.25 940.73 947.06 940.19 946.88 939.40 946.69 938.76 946.50 938.22 946.28 937.86 946.00 937.35 945.66 936.74 945.26 935.94 944.80 936.42 944.27 937.82 943.69 928.69 943.04 923.13 942.33 934.01 941.57 931.40 940.74 930.27 939.84 928.85 938.89 927.97 937.88 927.13 936.80 926.70 935.67 925.16 934.50 923.95 933.33 923.01 932.17 921.88 931.00 920.75 929.83

PROJECT NO: 1022-08-72	HWY: IH 94	COUNTY: DUNN	PLAN AND PROFILE: STAGE 5 TEMPORARY WB CENTERLINE	SHEET	E

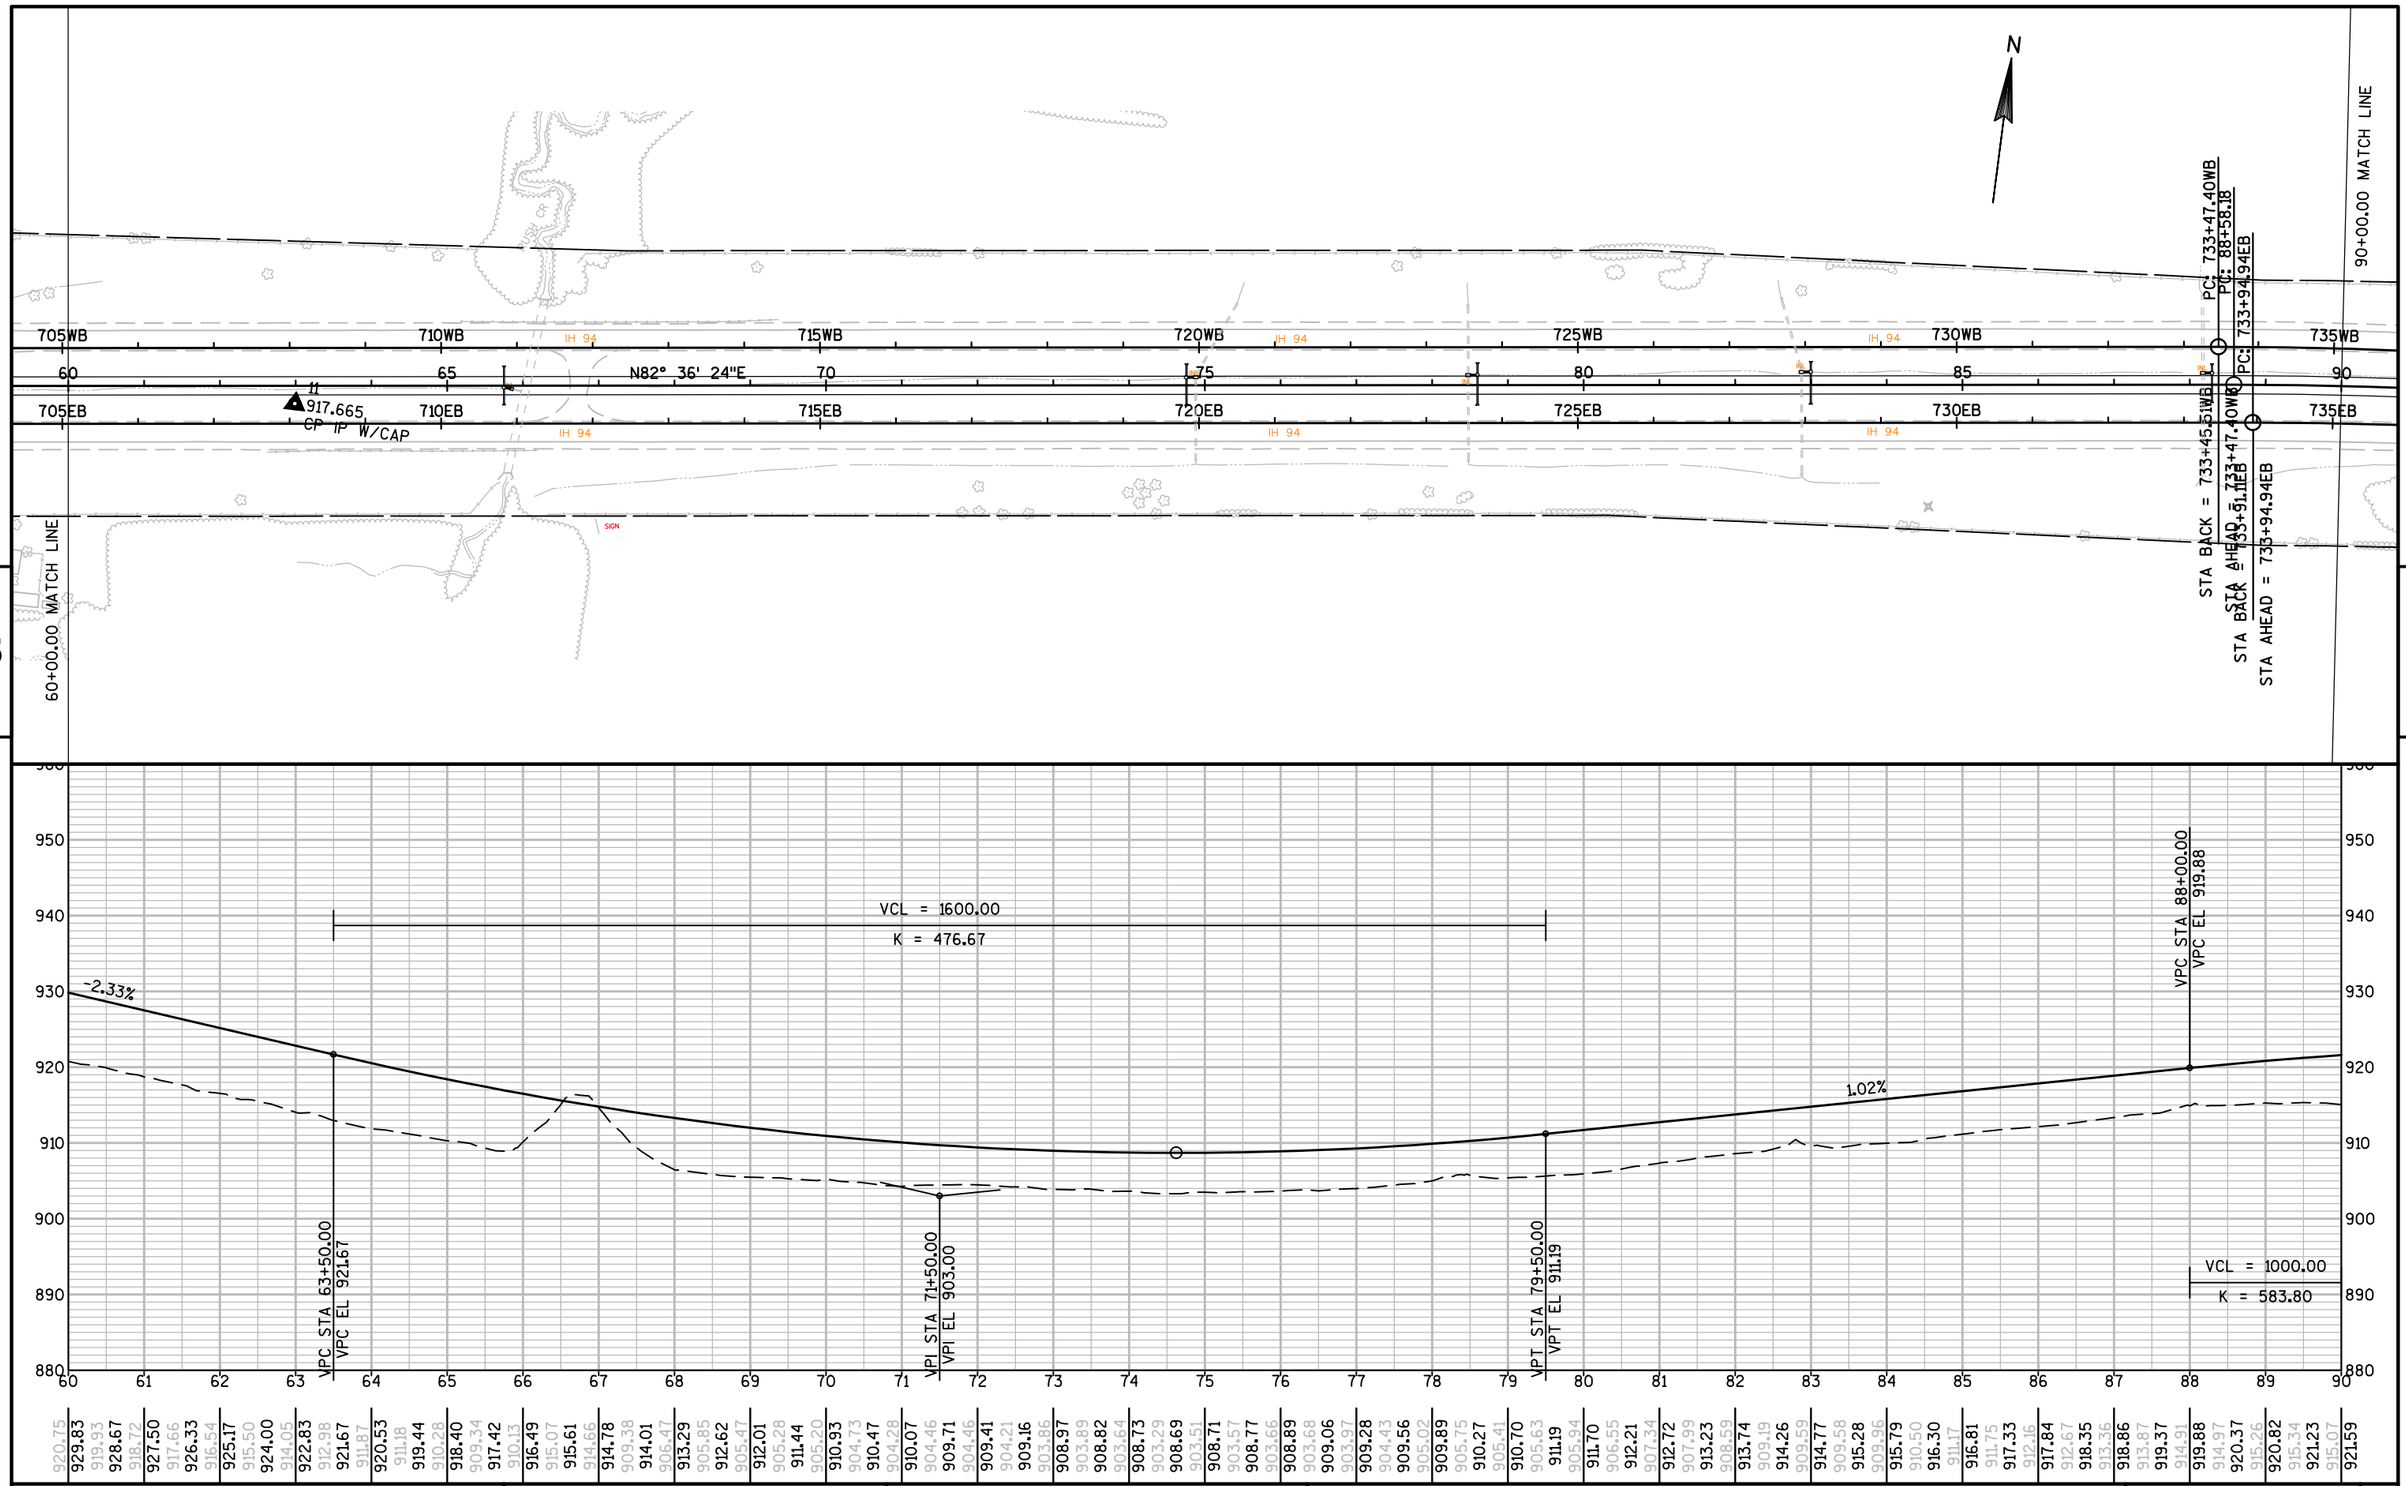

PROJECT NO: 1022-08-72	HWY: IH 94	COUNTY: DUNN	PLAN AND PROFILE: STAGE 5 TEMPORARY WB CENTERLINE	SHEET	E

FILE NAME : N:\PDS\C3D\10220706\SHEETSPLAN\PLAN SHEETS 10220872\050055_PP_STAGE5_TEMPWBCL.DWG
LAYOUT NAME - 050055 - (3)
PLOT DATE : 4/13/2017 3:17 PM
PLOT BY : ANDERSON, THOMAS R PLOT NAME :
PLOT SCALE : 1 IN:200 FT

PI STA = 98+33.25
Y = 186863.516
X = 138058.506
DELTA = 19°17'36"
D = 0°59'56"
T = 975.07'
L = 1931.67'
R = 5736.50'
PC STA = 88+58.18
PT STA = 107+89.85

PI STA = 112+66.92
Y = 186564.078
X = 139479.436
DELTA = 11°21'07"
D = 1°11'37"
T = 477.07'
L = 951.02'
R = 4800.00'
PC STA = 107+89.85
PT STA = 117+40.87

N

5

5

VPI STA 93+00.00
VPI EL 925.00

VPT STA 98+00.00
VPT EL 921.55

VPC STA 106+00.00
VPC EL 916.03

VPI STA 107+50.00
VPI EL 915.00

VPT STA 108+00.00
VPC EL 913.38

VPI STA 109+60.00
VPI EL 912.71

VPT STA 110+10.00
VPT EL 911.96

VCL = 220.00
K = 193.29

VPC STA 112+50.00
VPC EL 909.81

VPI STA 114+00.00
VPI EL 909.28

VPT STA 115+50.00
VPT EL 907.66

-0.69%
-1.09%
-1.49%
-0.35%
-1.41%

VCL = 1000.00
K = 583.80

VCL = 300.00
K = 748.46

VCL = 100.00
K = 249.13

VPC STA 110+15.00
VPC EL 911.89

VPI STA 111+25.00
VPI EL 910.25

VPT STA 112+35.00
VPT EL 909.86

VCL = 300.00
K = 283.95

90	91	92	93	94	95	96	97	98	99	100	101	102	103	104	105	106	107	108	109	110	111	112	113	114	115	116	117	118	119	120
915.07	921.59	915.05	921.91	915.41	922.18	915.67	922.42	915.80	922.61	915.67	922.75	915.48	922.86	915.64	922.92	915.95	922.94	915.86	922.92	915.92	922.85	915.77	922.74	915.58	922.59	915.28	922.39	914.91	922.16	914.38
921.88	914.18	921.55	914.17	921.21	914.12	920.86	913.90	920.52	913.98	920.17	913.24	919.83	912.66	919.48	912.09	919.14	911.79	918.79	911.61	918.45	910.99	918.10	910.10	917.76	909.48	917.41	909.25	917.07	909.15	916.72
908.57	916.38	908.42	916.03	908.14	915.67	907.69	915.28	897.66	914.85	895.65	914.39	907.56	913.89	906.38	913.36	905.78	912.79	905.29	912.11	904.74	911.40	904.45	910.81	903.87	910.35	903.89	910.02	903.87	909.81	903.66
909.59	903.71	909.28	903.20	908.88	902.78	908.40	902.39	907.83	902.15	907.17	901.99	902.18	902.27	902.63	902.63	902.13	901.56	900.94	900.26											

PROJECT NO: 1022-08-72	HWY: IH 94	COUNTY: DUNN	PLAN AND PROFILE: STAGE 5 TEMPORARY WB CENTERLINE	SHEET	E

FILE NAME : N:\PDS\C3D\10220706\SHEETSPLAN\PLAN SHEETS 10220872\050055_PP_STAGE5_TEMPWBCL.DWG
LAYOUT NAME - 050055 - (4)
PLOT DATE : 4/13/2017 3:17 PM
PLOT BY : ANDERSON, THOMAS R PLOT NAME :
PLOT SCALE : 1 IN:200 FT

STA BACK = 764+70.40EB
STA AHEAD = 764+99.23EB
120+00.00 MATCH LINE

STA BACK = 764+99.23EB

150+00.00 MATCH LINE

N

S66° 44' 53"E

765WB 770WB 775WB 780WB 785WB 790WB 795WB

765EB 770EB 775EB 780EB 785EB 790EB 795EB

IH 94

SIGN

5

5

940 930 920 910 900 890 880 870

120 121 122 123 124 125 126 127 128 129 130 131 132 133 134 135 136 137 138 139 140 141 142 143 144 145 146 147 148 149 150

900.26 899.52 898.79 898.18 897.59 897.06 896.61 896.14 895.70 895.32 895.13 895.02 894.85 894.67 894.65 894.62 894.76 894.76 894.93 895.00 895.23 895.48 895.65 896.03 896.42 896.92 897.47 898.00 898.59 899.39 900.08 900.95 901.78 902.70 903.55 904.53 905.51 906.45 907.48 908.53 909.47 910.43 911.30 912.39 913.34 914.26 915.19 915.97 916.71 917.53 918.14 918.87 919.60 920.21 920.73 921.24 921.73 922.08 922.40 922.65 923.02

PROJECT NO: 1022-08-72	HWY: IH 94	COUNTY: DUNN	PLAN AND PROFILE: STAGE 5 TEMPORARY WB CENTERLINE	SHEET	E

FILE NAME : N:\PDS\C3D\10220706\SHEETSPLAN\PLAN SHEETS 10220872\050055_PP_STAGE5_TEMPWBCL.DWG
LAYOUT NAME - 050055 - (5)

PLOT DATE : 4/13/2017 3:17 PM PLOT BY : ANDERSON, THOMAS R PLOT NAME : PLOT SCALE : 1 IN:200 FT

PI STA = 162+16.69
Y = 184608.797
X = 144030.035
DELTA = 18°31'02"
D = 1°30'00"
T = 622.72'
L = 1234.58'
R = 3820.00'
PC STA = 155+93.97
PT STA = 168+28.54

650th AVE
IH 94
795WB
795EB
800WB
800EB
805WB
805EB
810WB
810EB
815WB
815EB
820WB
820EB
825WB
825EB
PC: 801+94.32WB
PC: 802+43.21EB
PT: 813+42.03WB
PT: 814+63.41EB
PI: 162+16.89
14 812.719 CP IP W/CAP
4320 892.055 CP MAG
4319 891.024 CP 60D
891.791 CP TS
1551 909.765 CP
S85° 15' 55"E
175
180
170
165
160
155
150
214
215
GUY WIRE ELEVATION
STA BACK = 813+42.03WB
STA AHEAD = 813+57.02WB
STA BACK = 814+74.55EB
STA AHEAD = 814+63.41EB
180+00.00 MATCH
00.00 MATCH LINE
N

STA 157+79. EL 922.37
STA 158+29.6 EL 921.97
STA 158+79.4 EL 921.55
STA 159+29.2 EL 921.09
STA 159+79.03 EL 920.64
STA 160+28.77 EL 920.19
STA 160+78.49 EL 919.74
STA 161+28.19 EL 919.29
VPC STA 161+75.00 VPC EL 918.86
VPI STA 163+00.00 VPI EL 917.73
VPT STA 164+25.00 VPT EL 915.76
VPC STA 165+00.00 VPC EL 914.58
VPI STA 166+50.00 VPI EL 912.22
VPT STA 168+00.00 VPT EL 912.04
VPC STA 169+50.00 VPC EL 911.86
VPI STA 172+50.00 VPI EL 911.50
VPT STA 175+50.00 VPT EL 906.74
VPC STA 178+50.00 VPC EL 901.97

-0.80% -0.84% -0.92% -0.90% -0.90% -0.91% -0.91% -0.91% -1.57% -0.12% -1.59%

VCL = 300.00
K = 206.29
VCL = 250.00
K = 375.20
VCL = 600.00
K = 408.65
VCL = 500.00
K = 403.80

150	151	152	153	154	155	156	157	158	159	160	161	162	163	164	165	166	167	168	169	170	171	172	173	174	175	176	177	178	179	180
923.02	923.22	923.47	923.67	923.71	923.98	924.01	924.01	924.04	923.97	923.89	923.85	923.62	923.32	922.92	922.36	921.43	922.21	921.80	921.36	920.90	920.45	920.00	919.55	919.09	918.63	918.11	917.52	916.87	916.15	915.37
915.29	914.21	913.49	912.68	911.68	910.71	910.05	909.50	908.71	916.38	918.35	907.92	907.37	906.25	905.55	904.65	903.60	903.02	902.48	901.92	901.90	901.86	901.69	901.77	902.39	911.62	902.68	911.40	903.08	911.13	897.76
914.58	912.40	912.16	912.04	911.98	910.80	892.46	910.40	901.97	909.94	900.80	909.42	900.05	908.84	899.79	908.20	899.49	907.50	899.18	906.74	898.96	905.94	898.31	905.15	897.93	904.35	897.71	903.56	897.26	902.76	896.81
901.97	901.21	895.76	900.51	897.05	899.87																									

PROJECT NO: 1022-08-72	HWY: IH 94	COUNTY: DUNN	PLAN AND PROFILE: STAGE 5 TEMPORARY WB CENTERLINE	SHEET E

FILE NAME : N:\PDS\C3D\10220706\SHEETSPLAN\PLAN SHEETS 10220872\050055_PP_STAGE5_TEMPWBCL.DWG
LAYOUT NAME - 050055 - (6)
PLOT DATE : 4/13/2017 3:17 PM PLOT BY : ANDERSON, THOMAS R PLOT NAME : PLOT SCALE : 1 IN:200 FT

PI STA = 198+03.28
Y = 184311.857
X = 147615.211
DELTA = 17°00'09"
D = 0°59'52"
T = 858.27'
L = 1703.93'
R = 5742.00'
PC STA = 189+45.01
PT STA = 206+48.93

N

PC: 834+40.63WB
PC: 189+45.01
PC: 835+93.09EB
PI: 198+03.28
PT: 851+37.31WB
PT: 206+48.93
PT: 853+08.53EB
210+00.00 MATCH LINE

825WB 180 15 825EB
830WB 185 830EB
835WB 190 835EB
840WB 195 840EB
845WB 200 845EB
850WB 205 850EB
855WB 210 855EB
IH 94

897.074
CP IP W/CAP

STA BACK = 851+37.31WB
STA AHEAD = 851+26.48WB
STA BACK = 852+96.89EB
STA AHEAD = 853+08.53EB

SIGN

5

5

VCL = 500.00
K = 403.80

VCL = 200.00
K = 434.78

VCL = 300.00
K = 509.83

-0.35%
0.11%
-0.48%
0.50%

VPI STA 181+00.00
VPI EL 898.00

VPT STA 183+50.00
VPT EL 897.12

VPC STA 193+00.00
VPC EL 893.80

VPI STA 194+00.00
VPI EL 893.45

VPT STA 195+00.00
VPT EL 893.56


VPC STA 197+50.00
VPC EL 893.84

VPI STA 199+00.00
VPI EL 894.00

VPT STA 200+50.00
VPT EL 893.28


STA 201+38.28
EL 892.86
STA 201+88.50
EL 892.62
STA 202+38.71
EL 892.37
STA 202+88.90
EL 892.13
STA 203+39.09
EL 891.89
STA 203+89.26
EL 891.65
STA 204+39.43
EL 891.41
STA 204+89.58
EL 891.17

| | | |

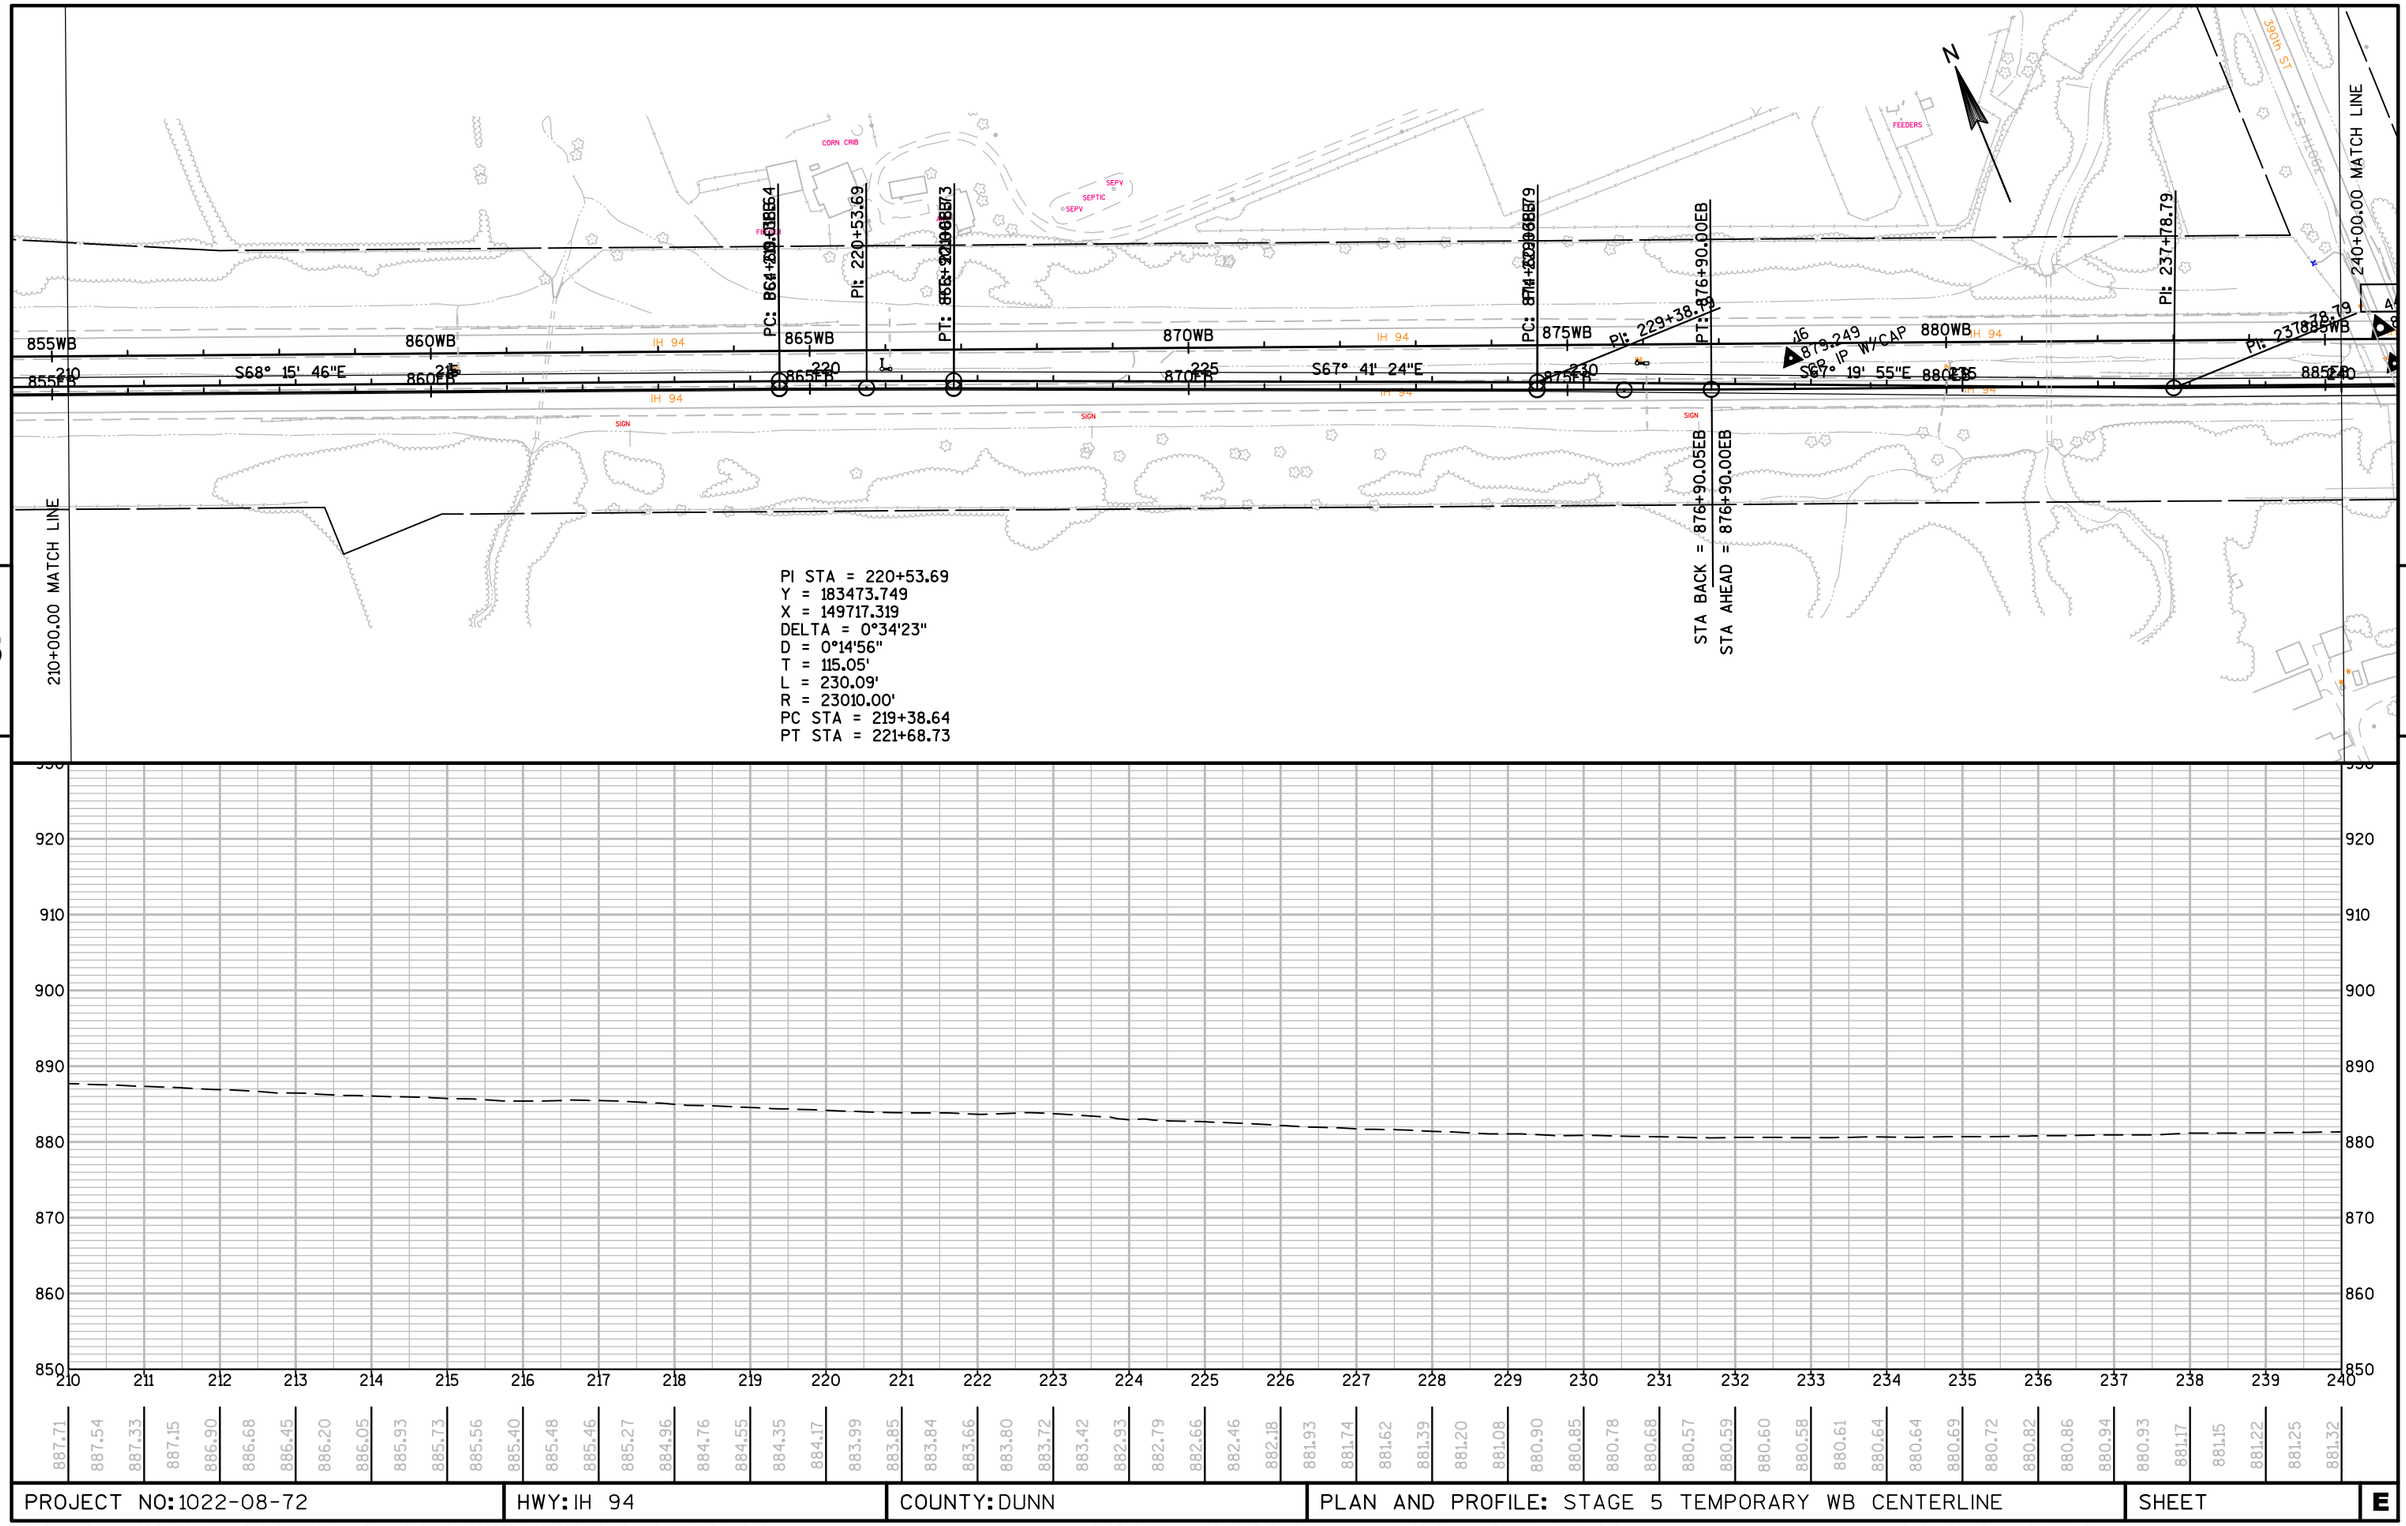

PROJECT NO: 1022-08-72	HWY: IH 94	COUNTY: DUNN	PLAN AND PROFILE: STAGE 5 TEMPORARY WB CENTERLINE	SHEET	E


FILE NAME : N:\PDS\C3D\10220706\SHEETSPLAN\PLAN SHEETS 10220872\050055_PP_STAGE5_TEMPWBCL.DWG
LAYOUT NAME - 050055 - (8)
PLOT DATE : 4/13/2017 3:18 PM PLOT BY : ANDERSON, THOMAS R PLOT NAME : PLOT SCALE : 1 IN:200 FT

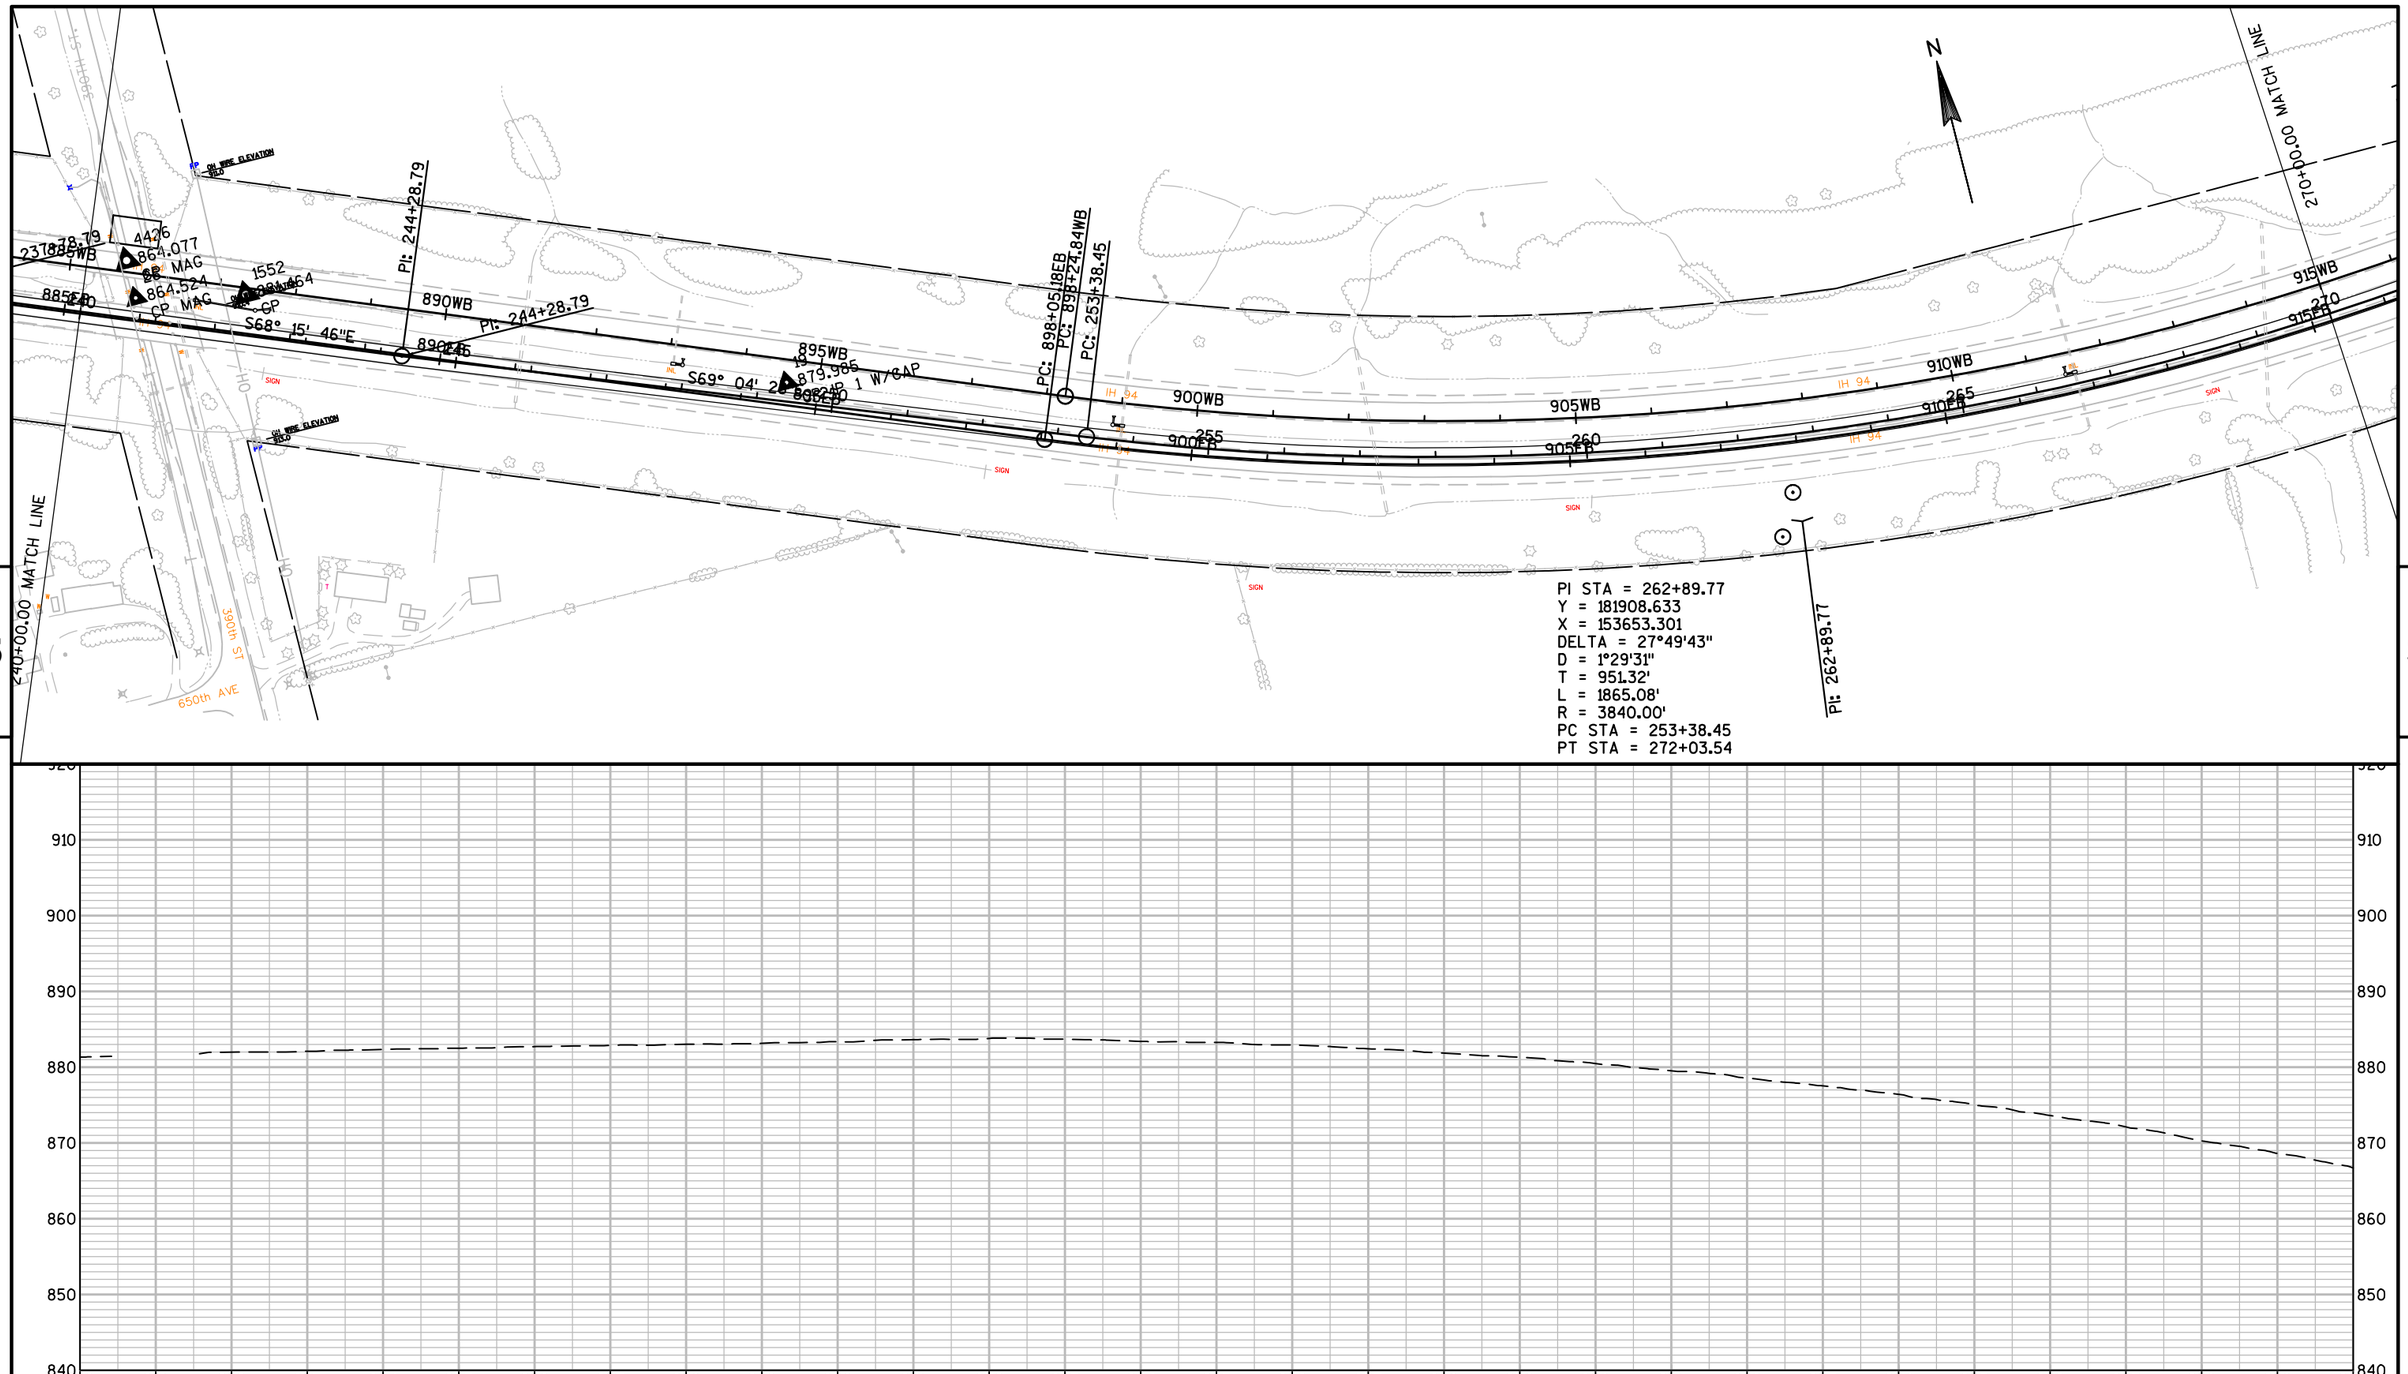

5 5


PROJECT NO: 1022-08-72	HWY: IH 94	COUNTY: DUNN	PLAN AND PROFILE: STAGE 5 TEMPORARY WB CENTERLINE	SHEET E


FILE NAME : N:\PDS\C3D\10220706\SHEETSPLAN\PLAN SHEETS 10220872\050055_PP_STAGE5_TEMPWBCL.DWG
LAYOUT NAME - 050055 - (9)
PLOT DATE : 4/13/2017 3:18 PM PLOT BY : ANDERSON, THOMAS R PLOT NAME :
PLOT SCALE : 1 IN:200 FT

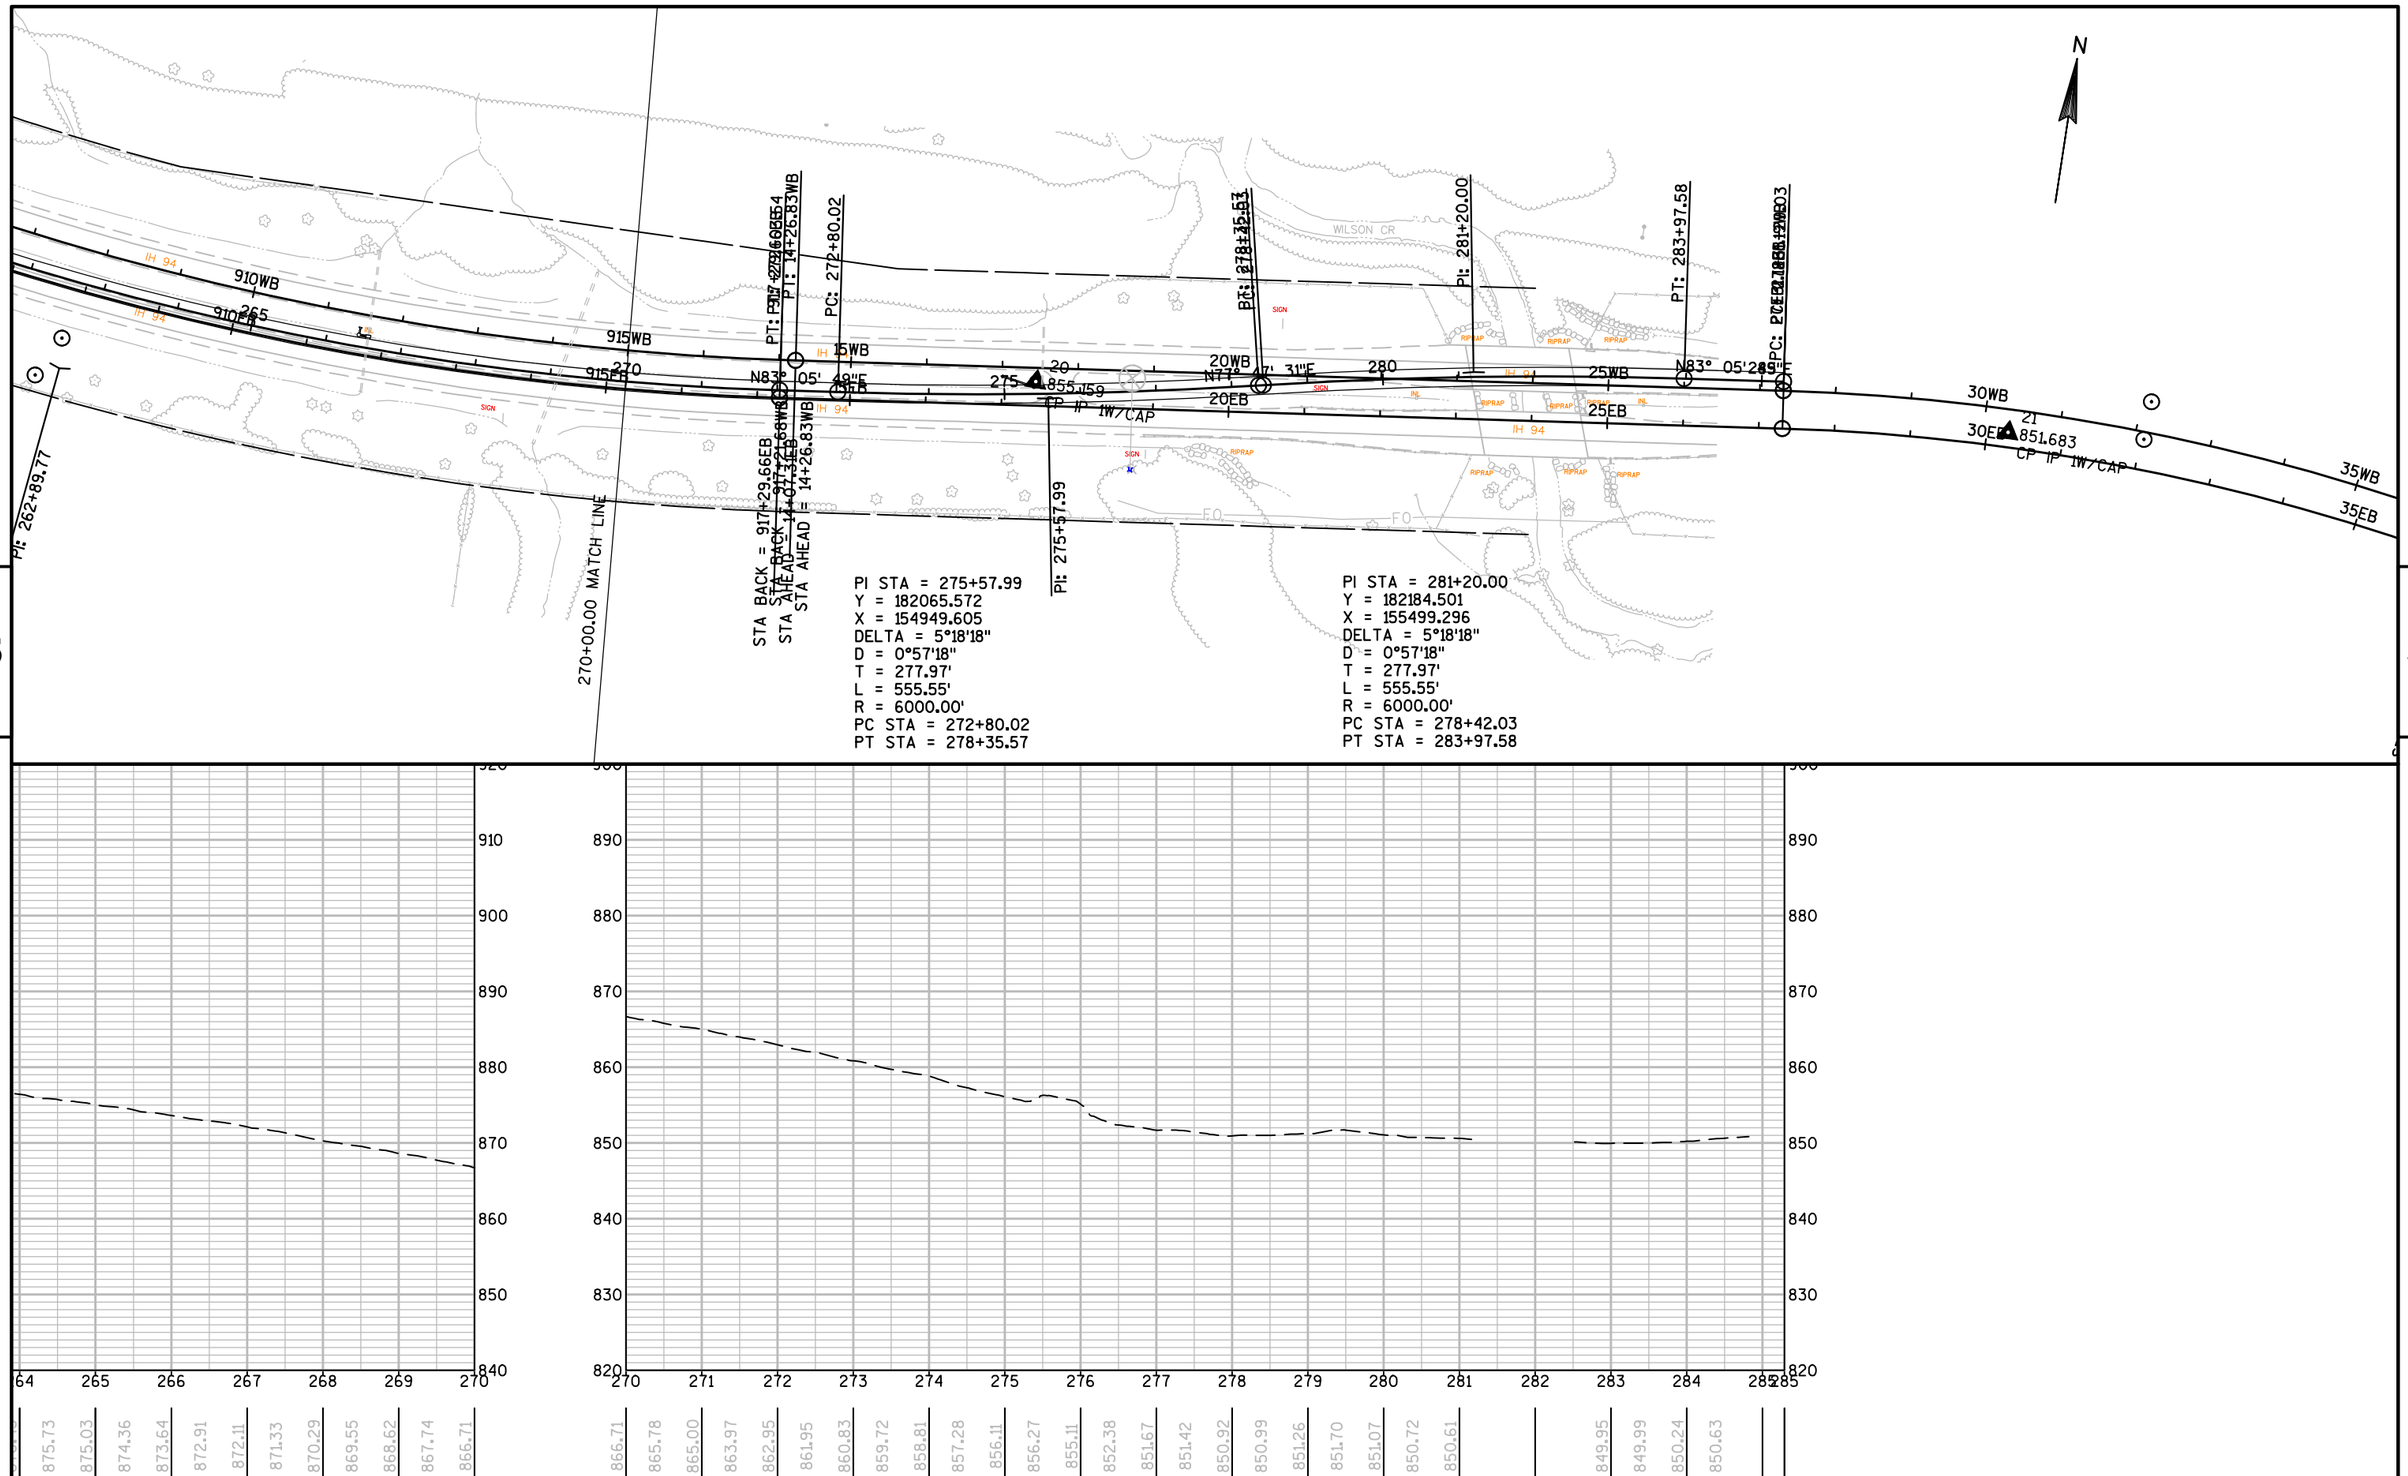


PROJECT NO: 1022-08-72	HWY: IH 94	COUNTY: DUNN	PLAN AND PROFILE: STAGE 5 TEMPORARY WB CENTERLINE	SHEET	E

FILE NAME : N:\PDS\C3D\10220706\SHEETSPLAN\PLAN SHEETS 10220872\050055_PP_STAGE5_TEMPWBCL.DWG
LAYOUT NAME - 050055 - (10)
PLOT DATE : 4/13/2017 3:18 PM
PLOT BY : ANDERSON, THOMAS R PLOT NAME :
PLOT SCALE : 1 IN:200 FT

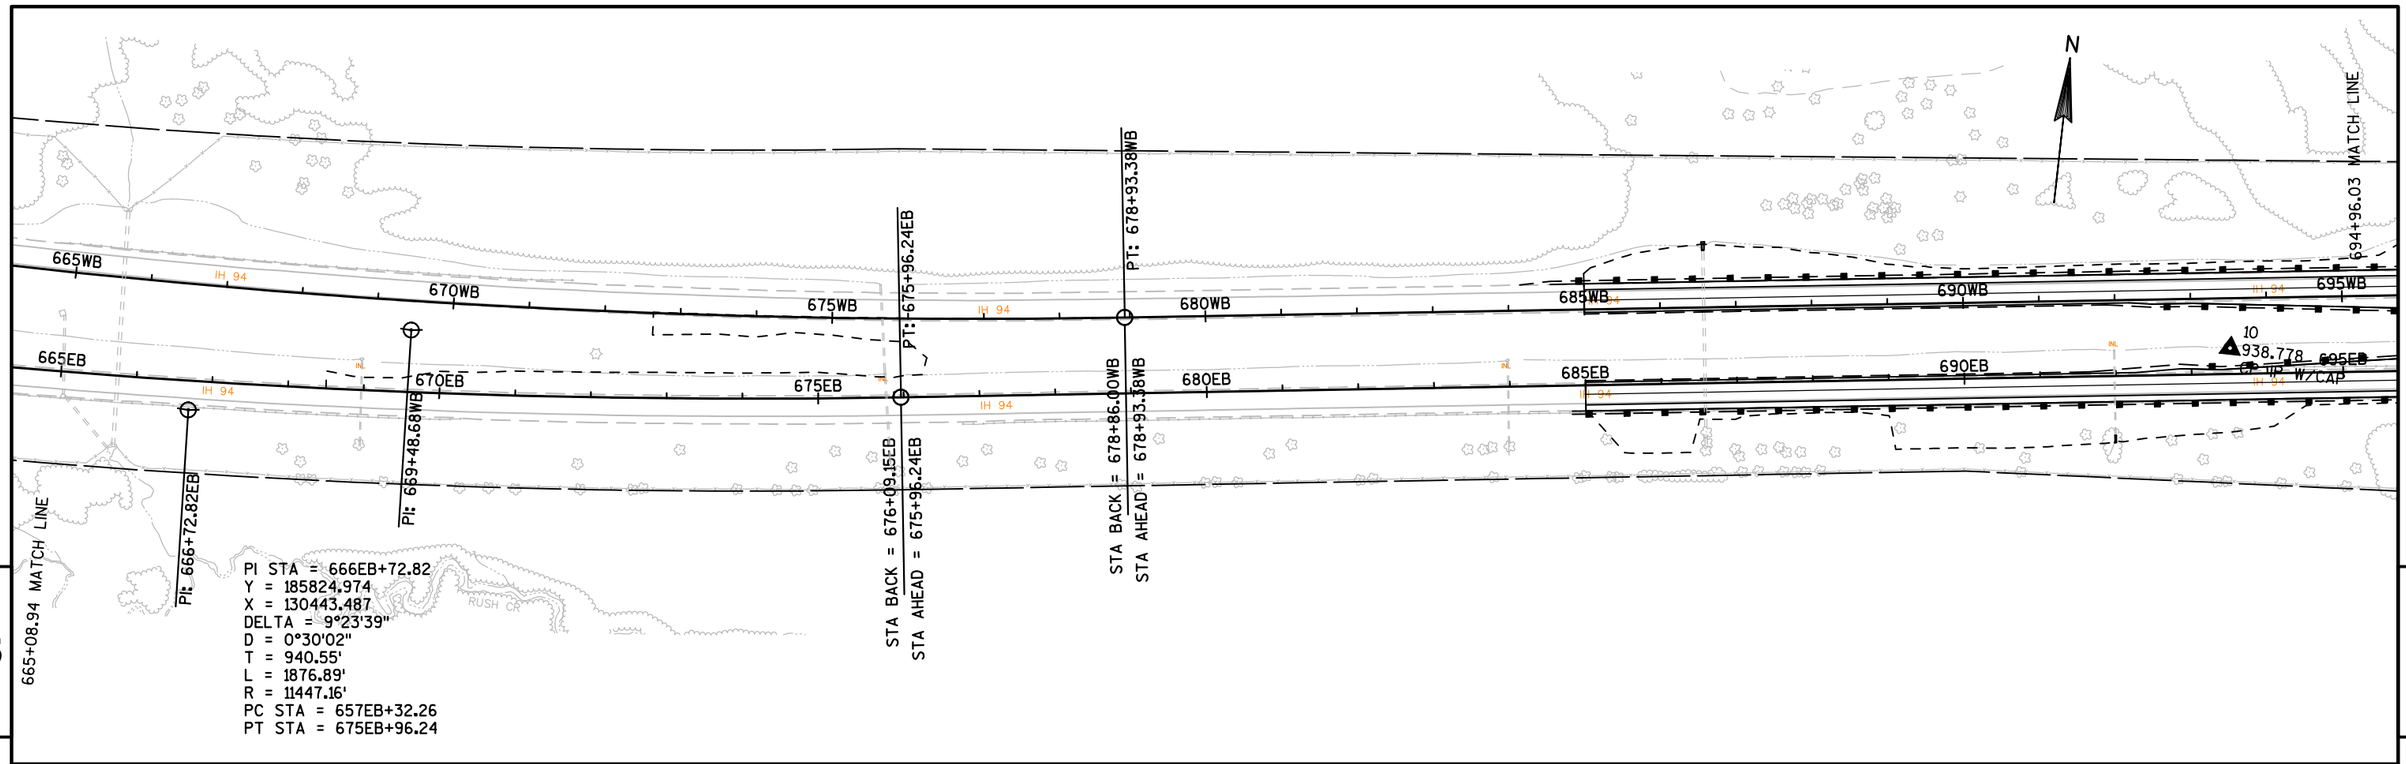

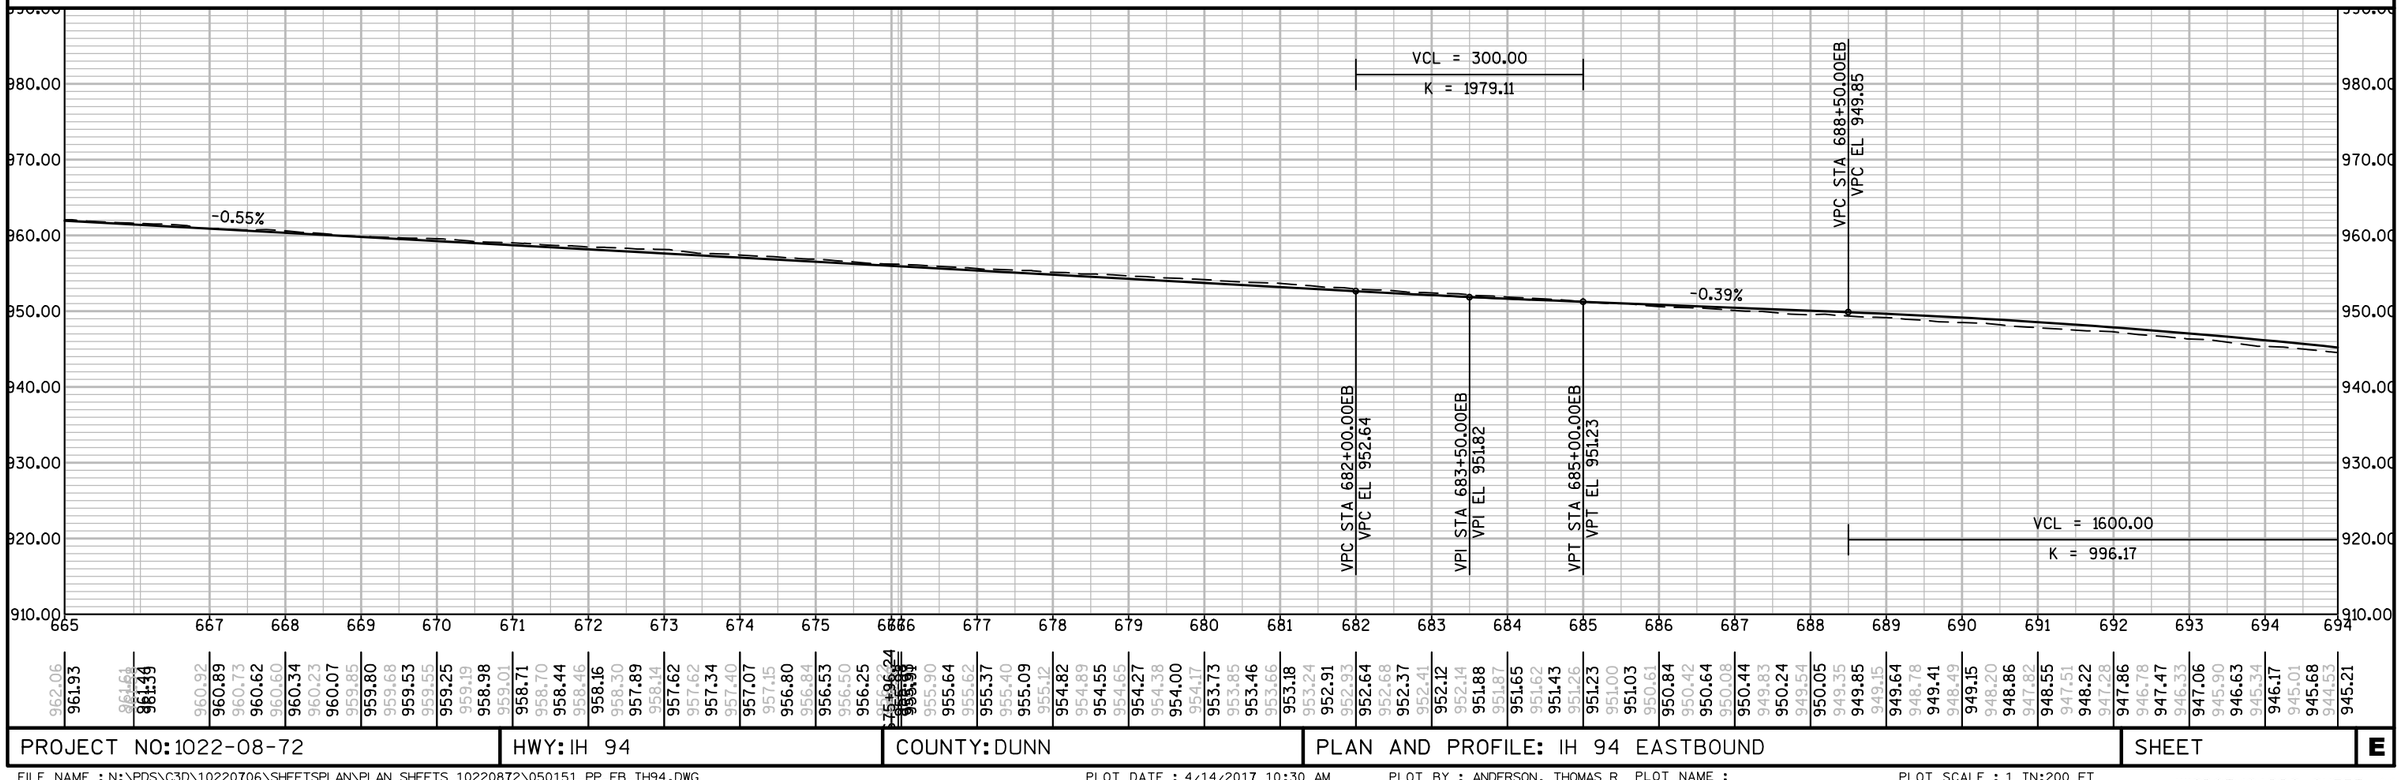


PROJECT NO: 1022-08-72	HWY: IH 94	COUNTY: DUNN	PLAN AND PROFILE: IH 94 EASTBOUND	SHEET	E

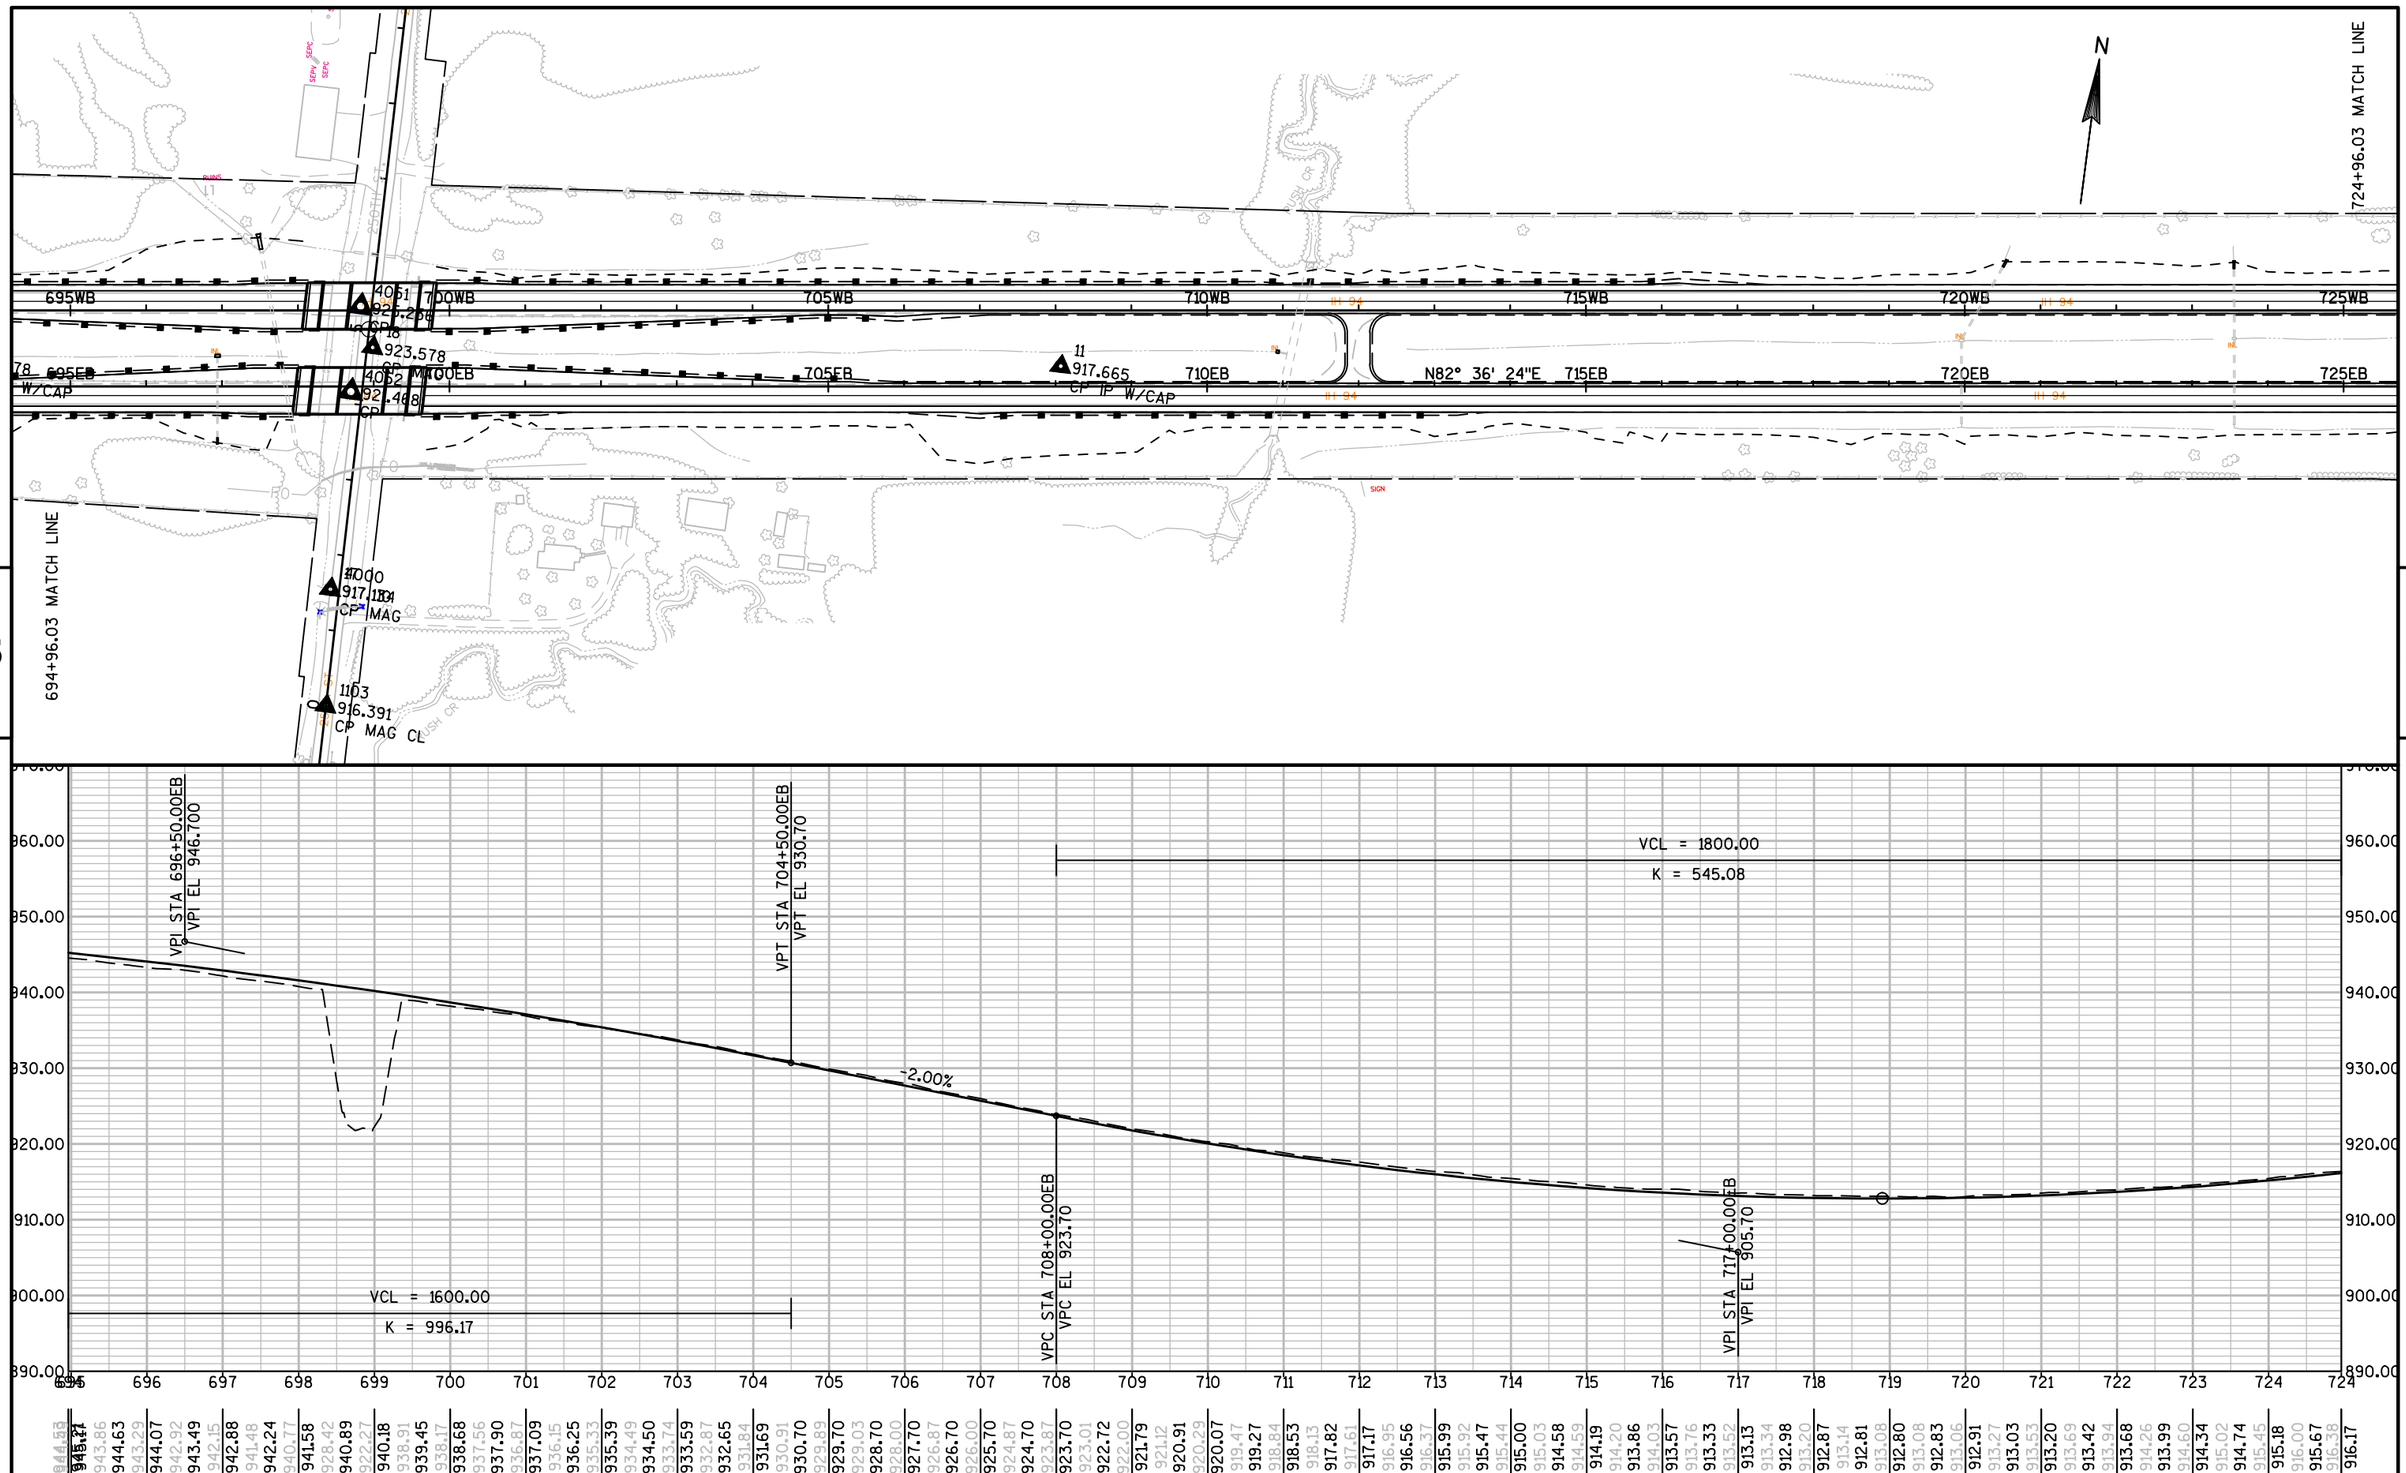

PROJECT NO: 1022-08-72	HWY: IH 94	COUNTY: DUNN	PLAN AND PROFILE: IH 94 EASTBOUND	SHEET	E

FILE NAME : N:\PDS\C3D\10220706\SHEETSPLAN\PLAN SHEETS 10220872\050151_PP_EB_IH94.DWG
LAYOUT NAME - SHEET - 05015 (3)
PLOT DATE : 4/14/2017 10:30 AM PLOT BY : ANDERSON, THOMAS R PLOT NAME :
PLOT SCALE : 1 IN:200 FT

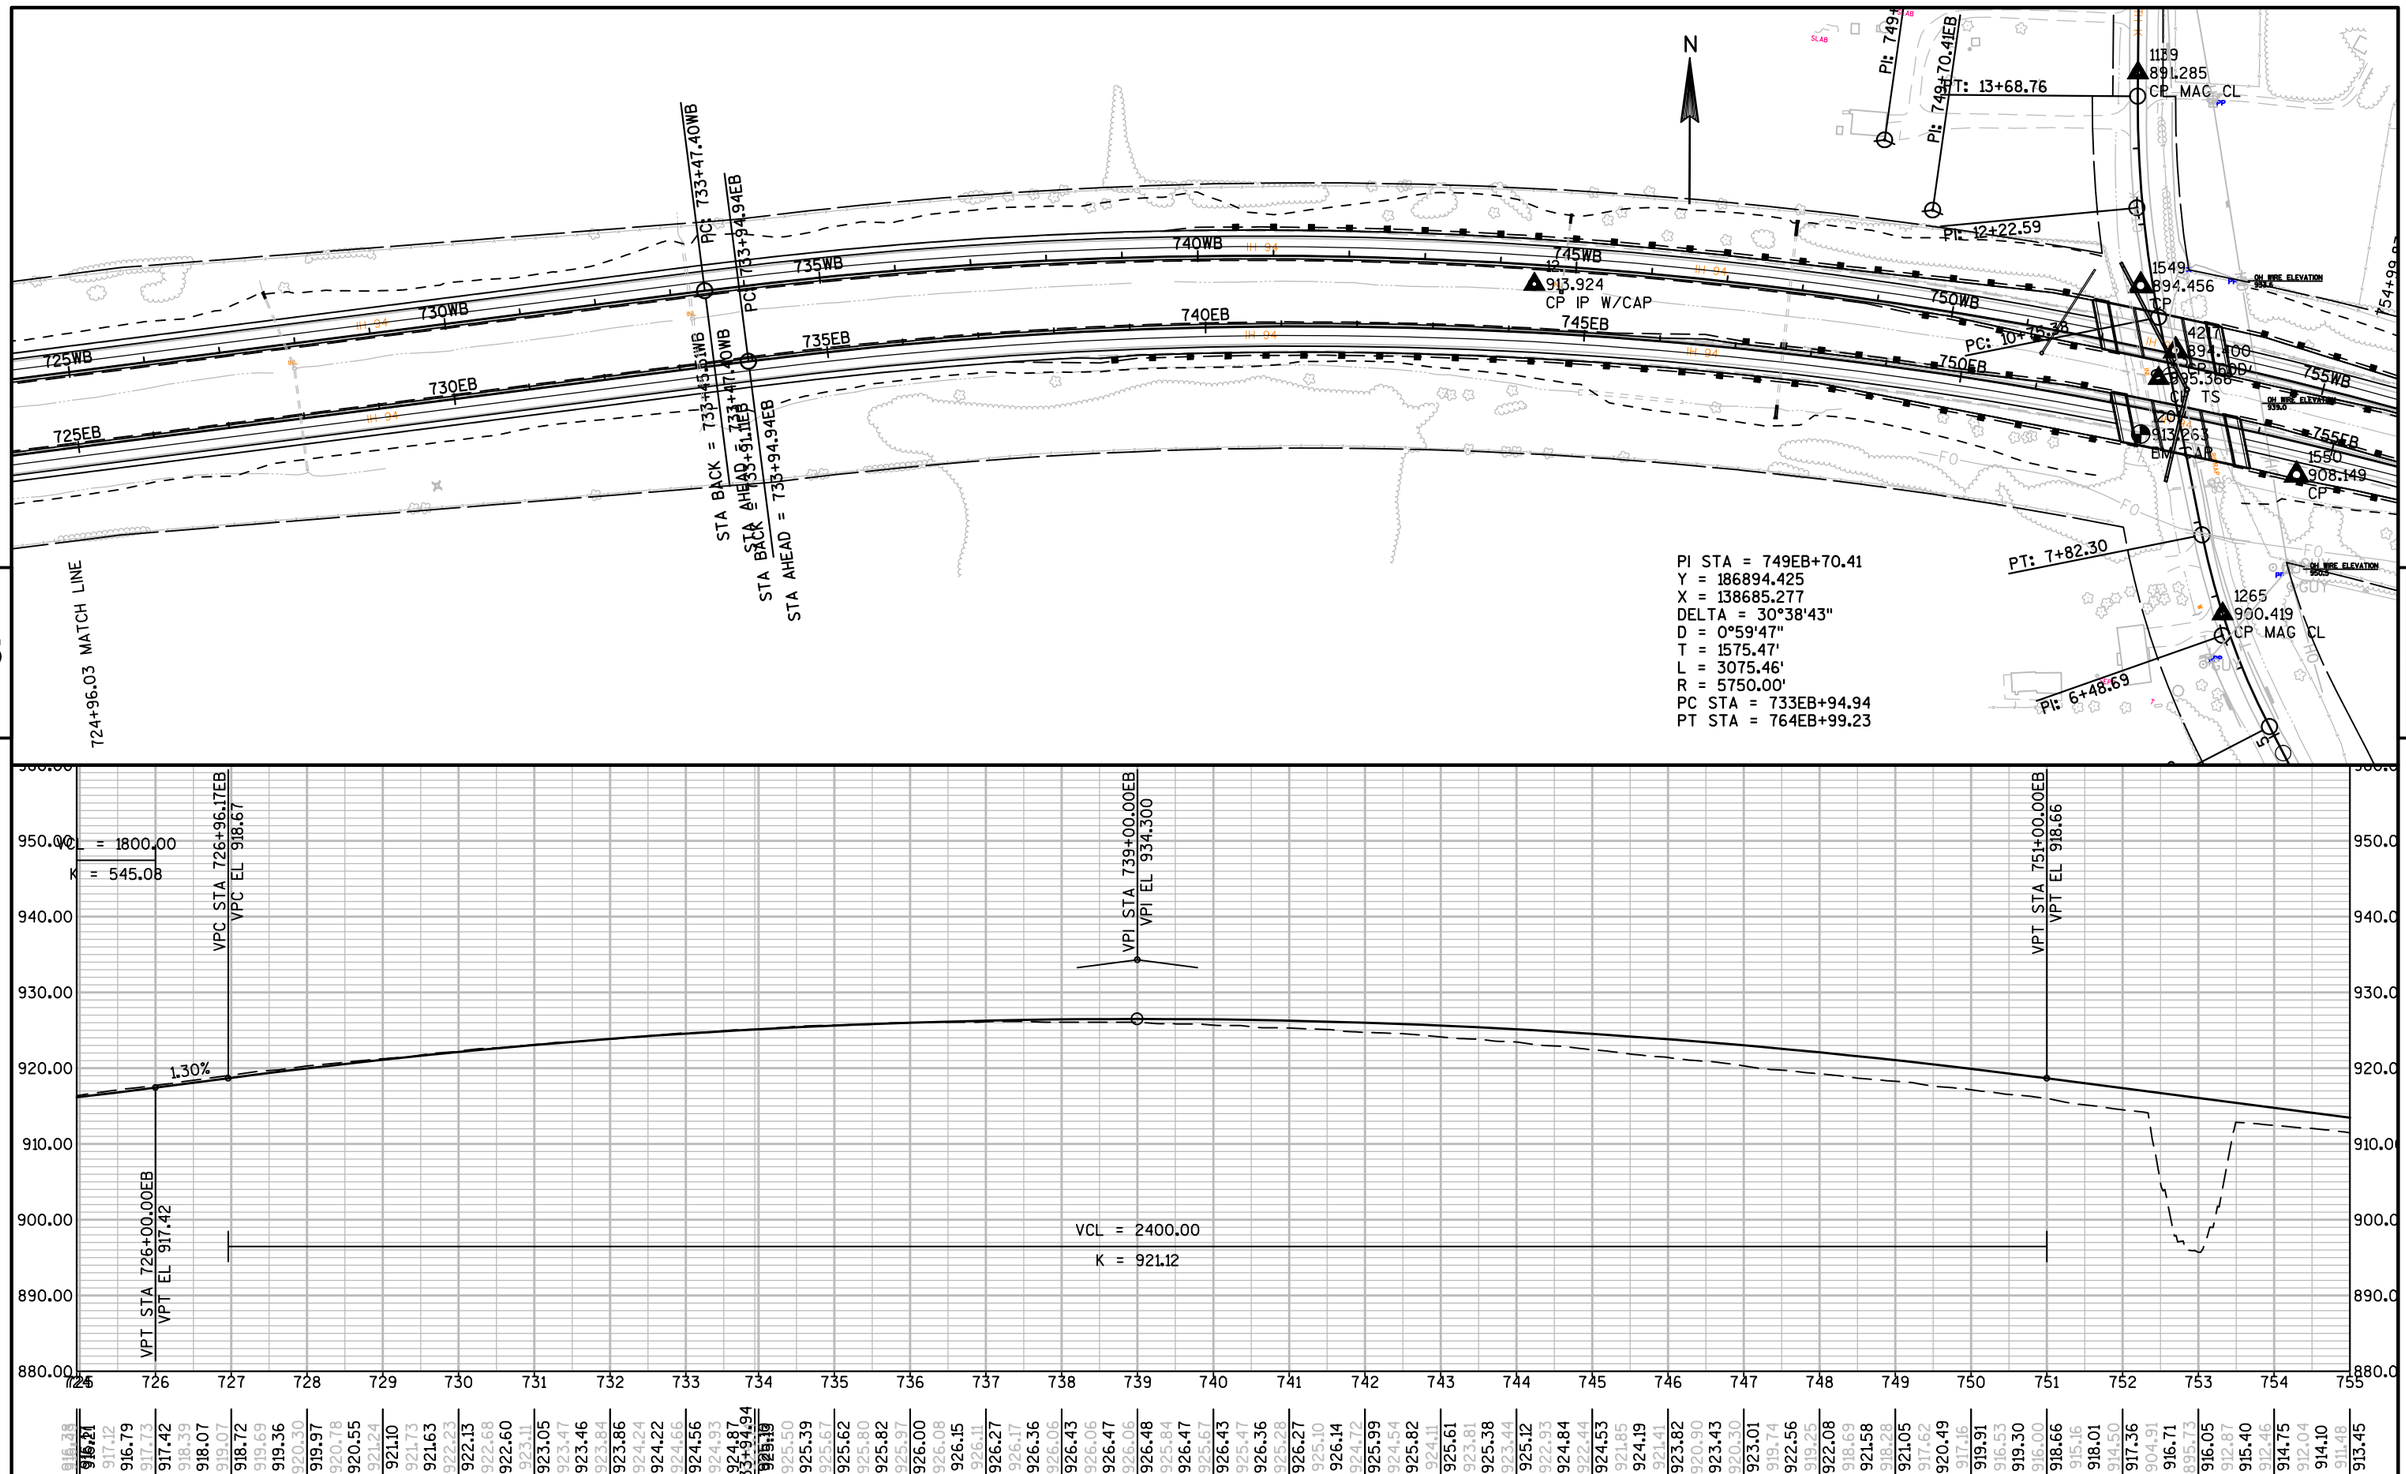


PROJECT NO: 1022-08-72	HWY: IH 94	COUNTY: DUNN	PLAN AND PROFILE: IH 94 EASTBOUND	SHEET	E

FILE NAME : N:\PDS\C3D\10220706\SHEETSPLAN\PLAN SHEETS 10220872\050151_PP_EB_IH94.DWG
LAYOUT NAME - SHEET - 05015 (4)

PLOT DATE : 4/14/2017 10:30 AM PLOT BY : ANDERSON, THOMAS R PLOT NAME :

PLOT SCALE : 1 IN:200 FT

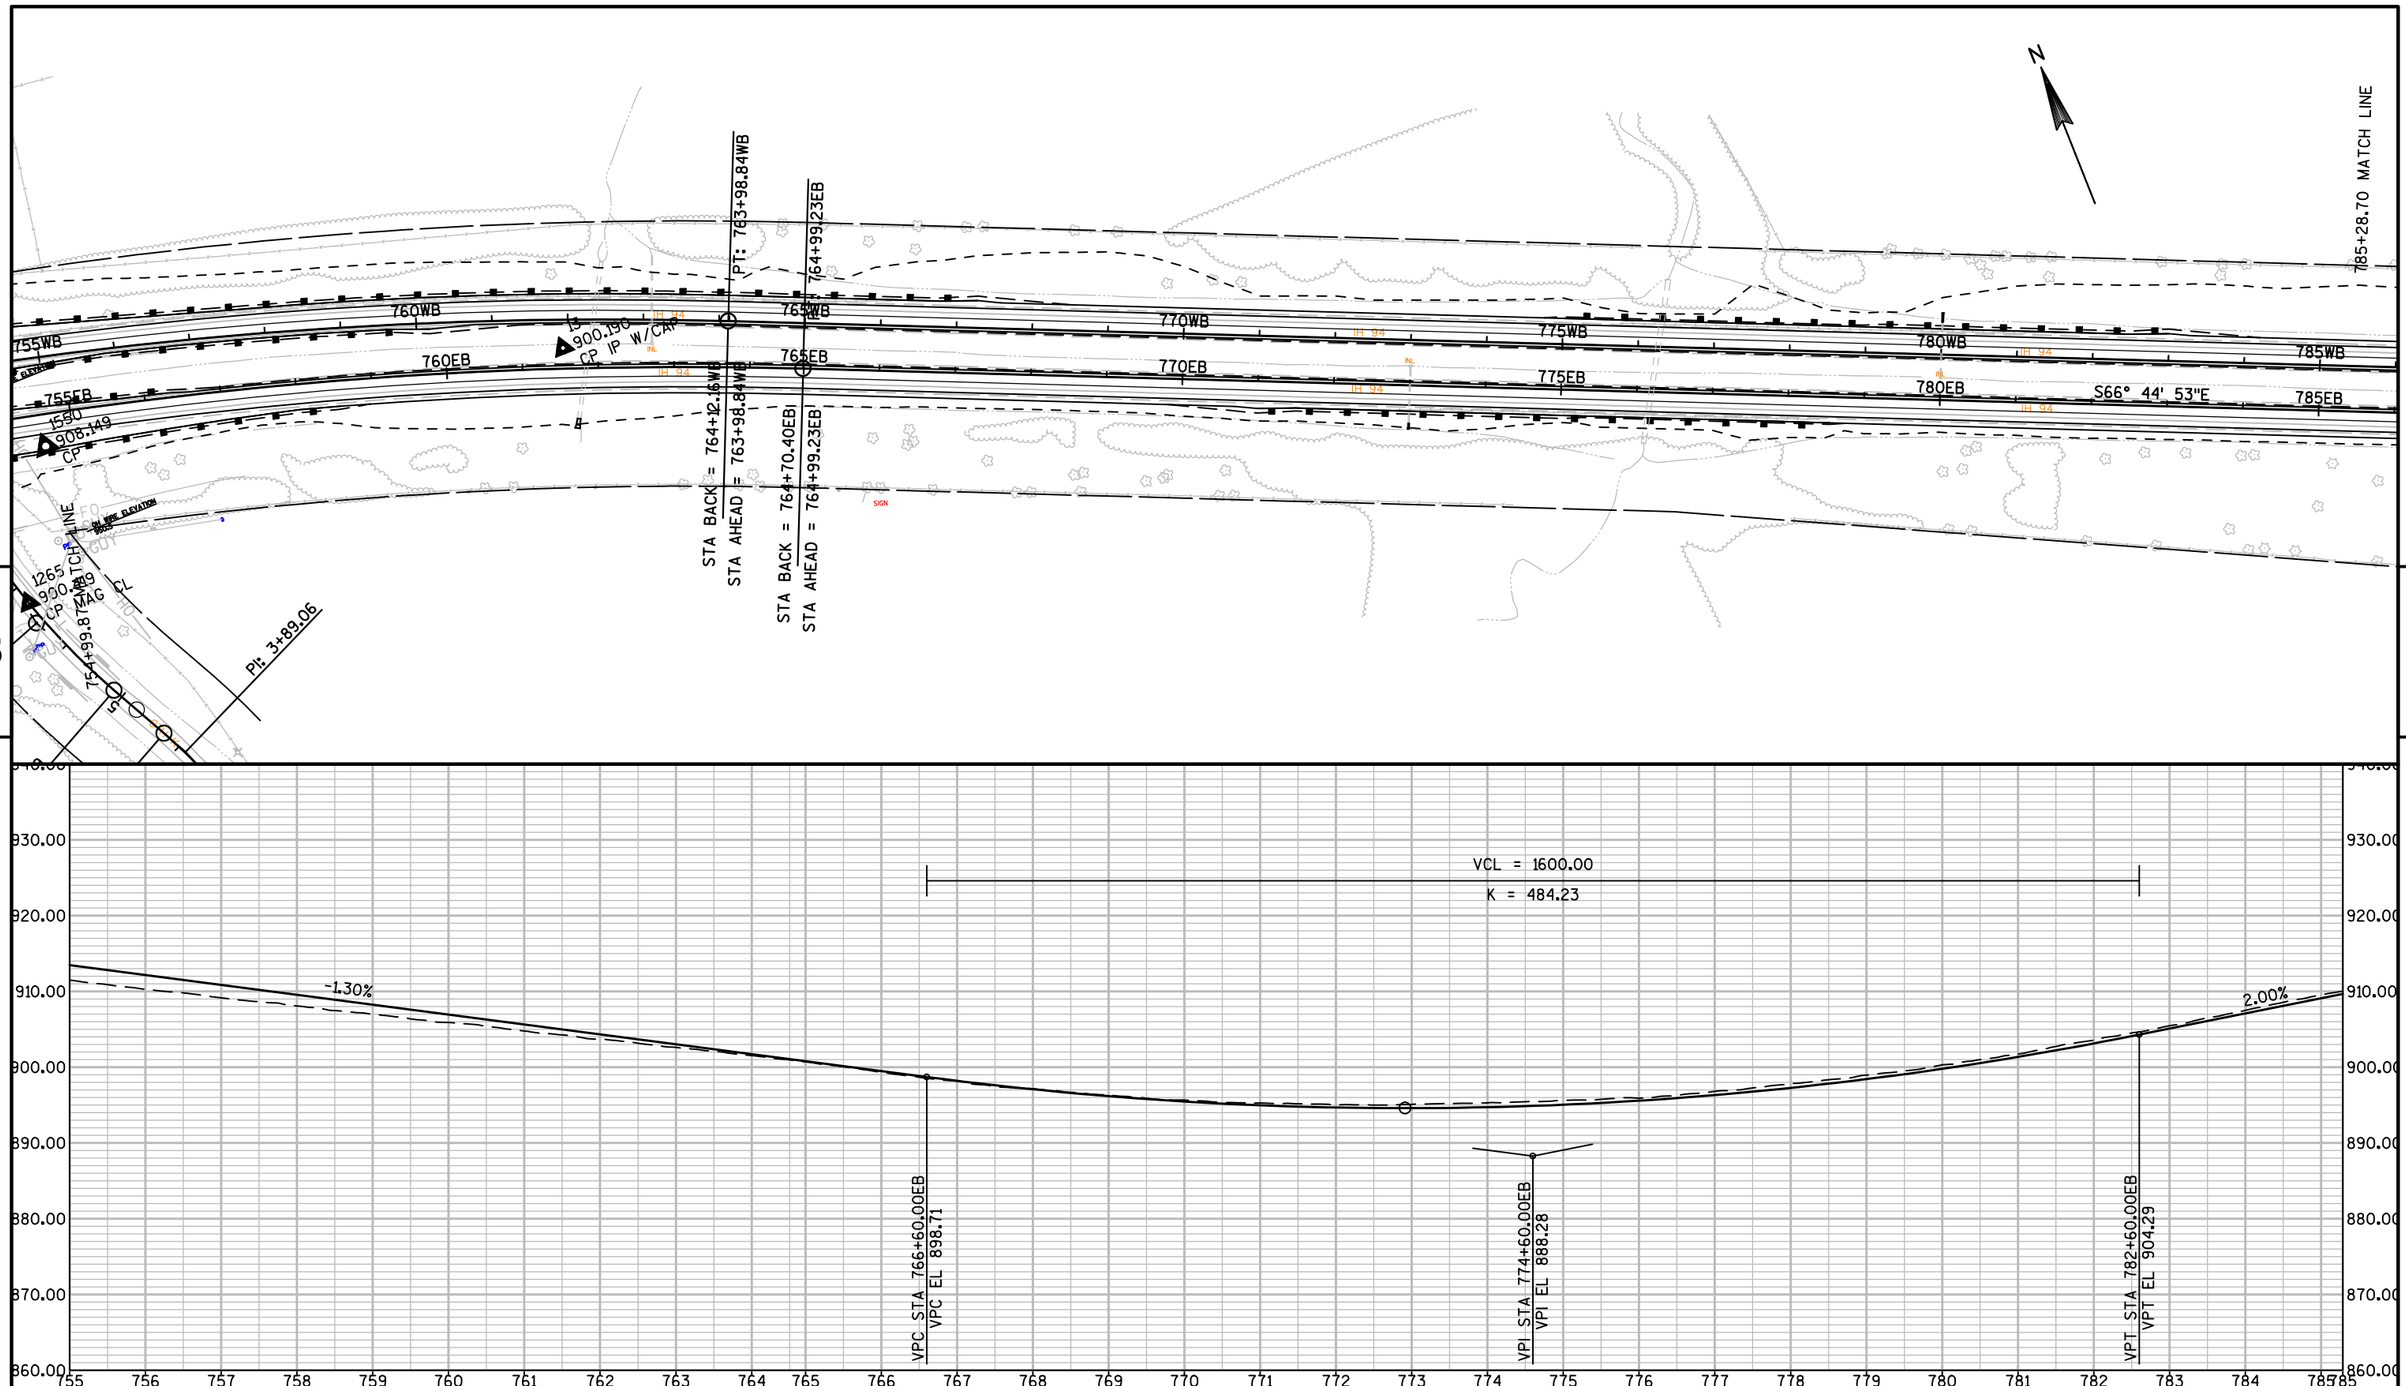



PROJECT NO: 1022-08-72	HWY: IH 94	COUNTY: DUNN	PLAN AND PROFILE: IH 94 EASTBOUND	SHEET	E

FILE NAME : N:\PDS\C3D\10220706\SHEETSPLAN\PLAN SHEETS 10220872\050151_PP_EB_IH94.DWG
LAYOUT NAME - SHEET - 05015 (5)


PLOT DATE : 4/14/2017 10:30 AM PLOT BY : ANDERSON, THOMAS R PLOT NAME :

PLOT SCALE : 1 IN:200 FT

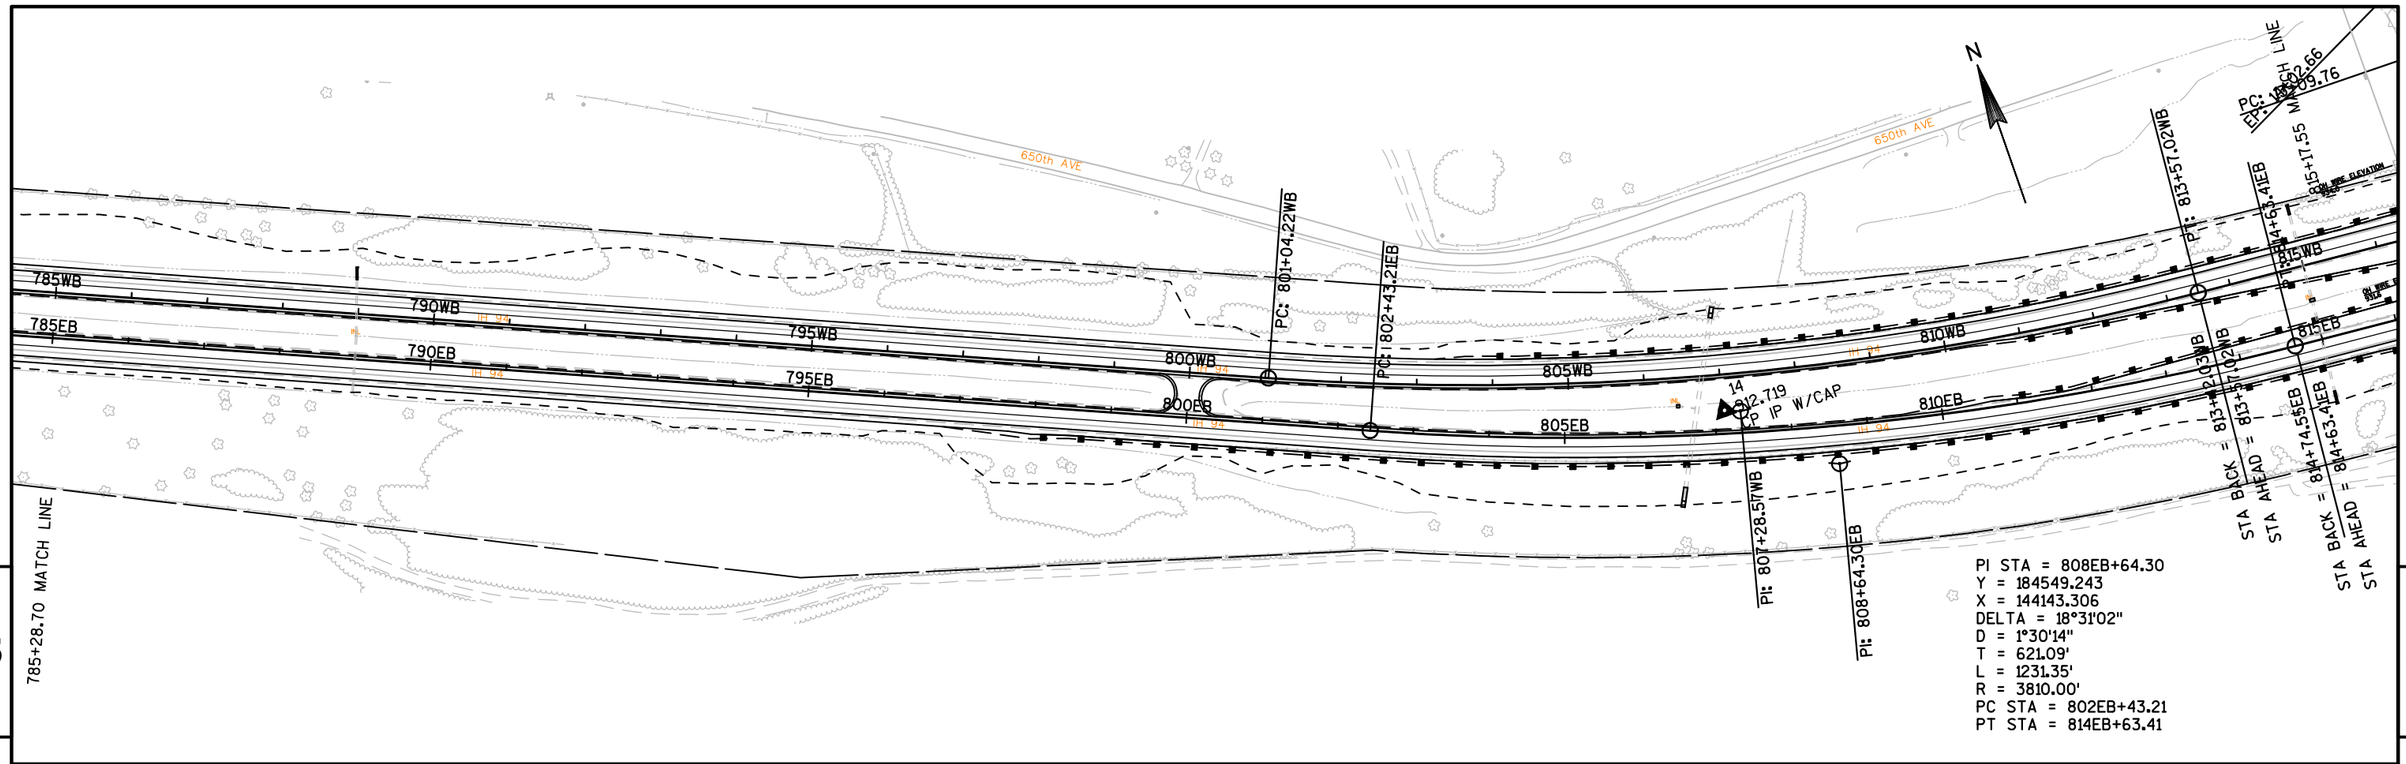

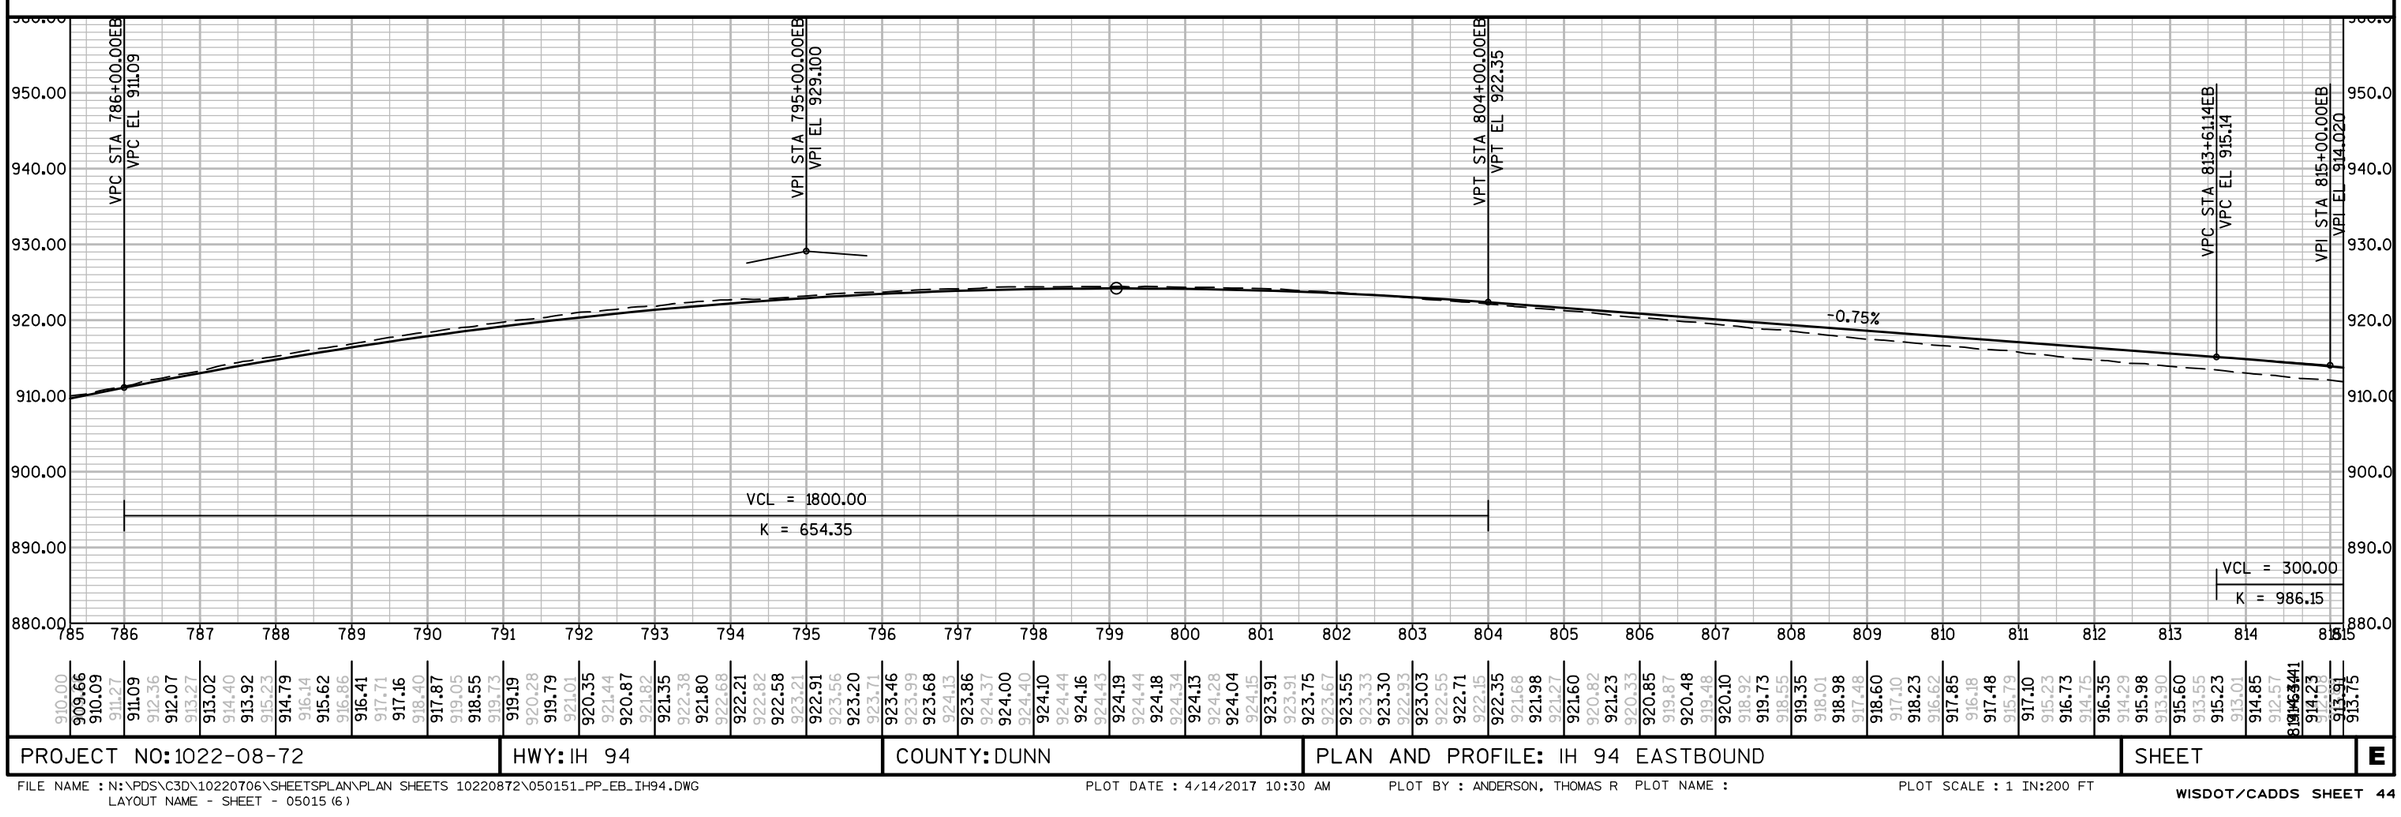


PROJECT NO: 1022-08-72	HWY: IH 94	COUNTY: DUNN	PLAN AND PROFILE: IH 94 EASTBOUND	SHEET	E

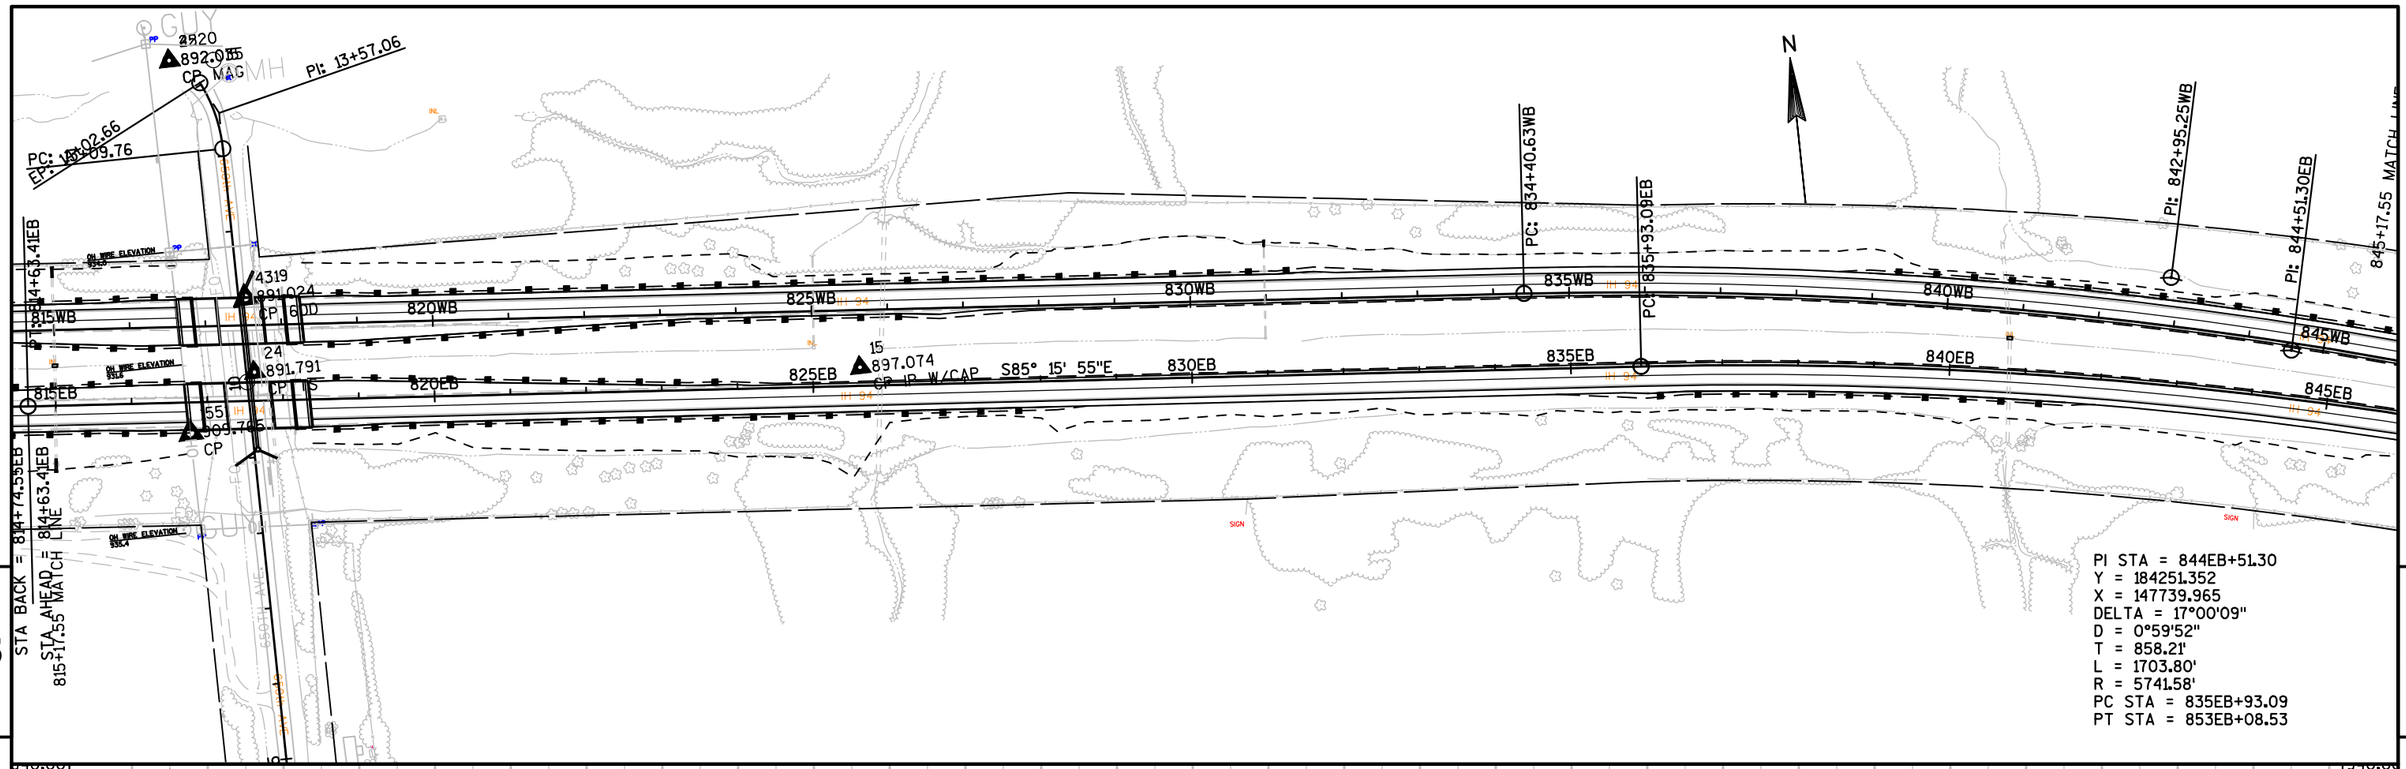


PROJECT NO: 1022-08-72	HWY: IH 94	COUNTY: DUNN	PLAN AND PROFILE: IH 94 EASTBOUND	SHEET	E

FILE NAME : N:\PDS\C3D\10220706\SHEETSPLAN\PLAN SHEETS 10220872\050151_PP_EB_IH94.DWG
LAYOUT NAME - SHEET - 05015 (7)

PLOT DATE : 4/14/2017 10:30 AM PLOT BY : ANDERSON, THOMAS R PLOT NAME : PLOT SCALE : 1 IN:200 FT

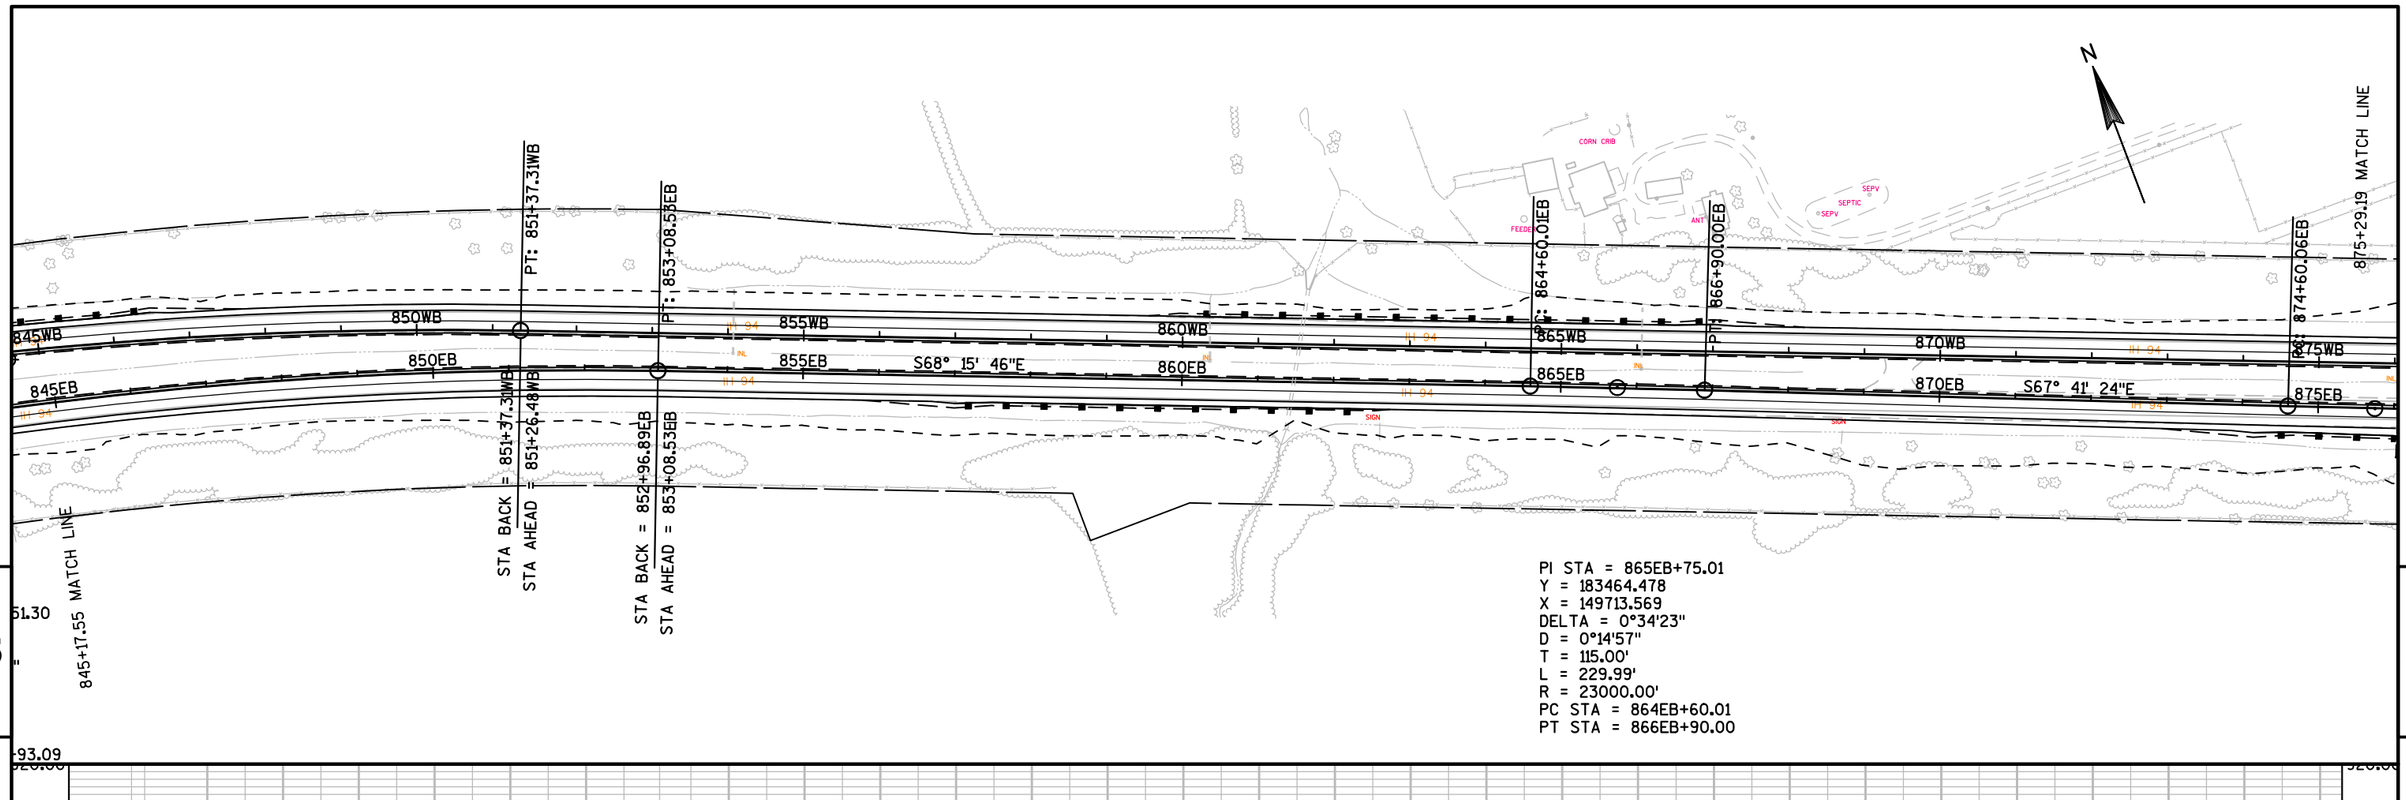



PROJECT NO: 1022-08-72	HWY: IH 94	COUNTY: DUNN	PLAN AND PROFILE: IH 94 EASTBOUND	SHEET	E

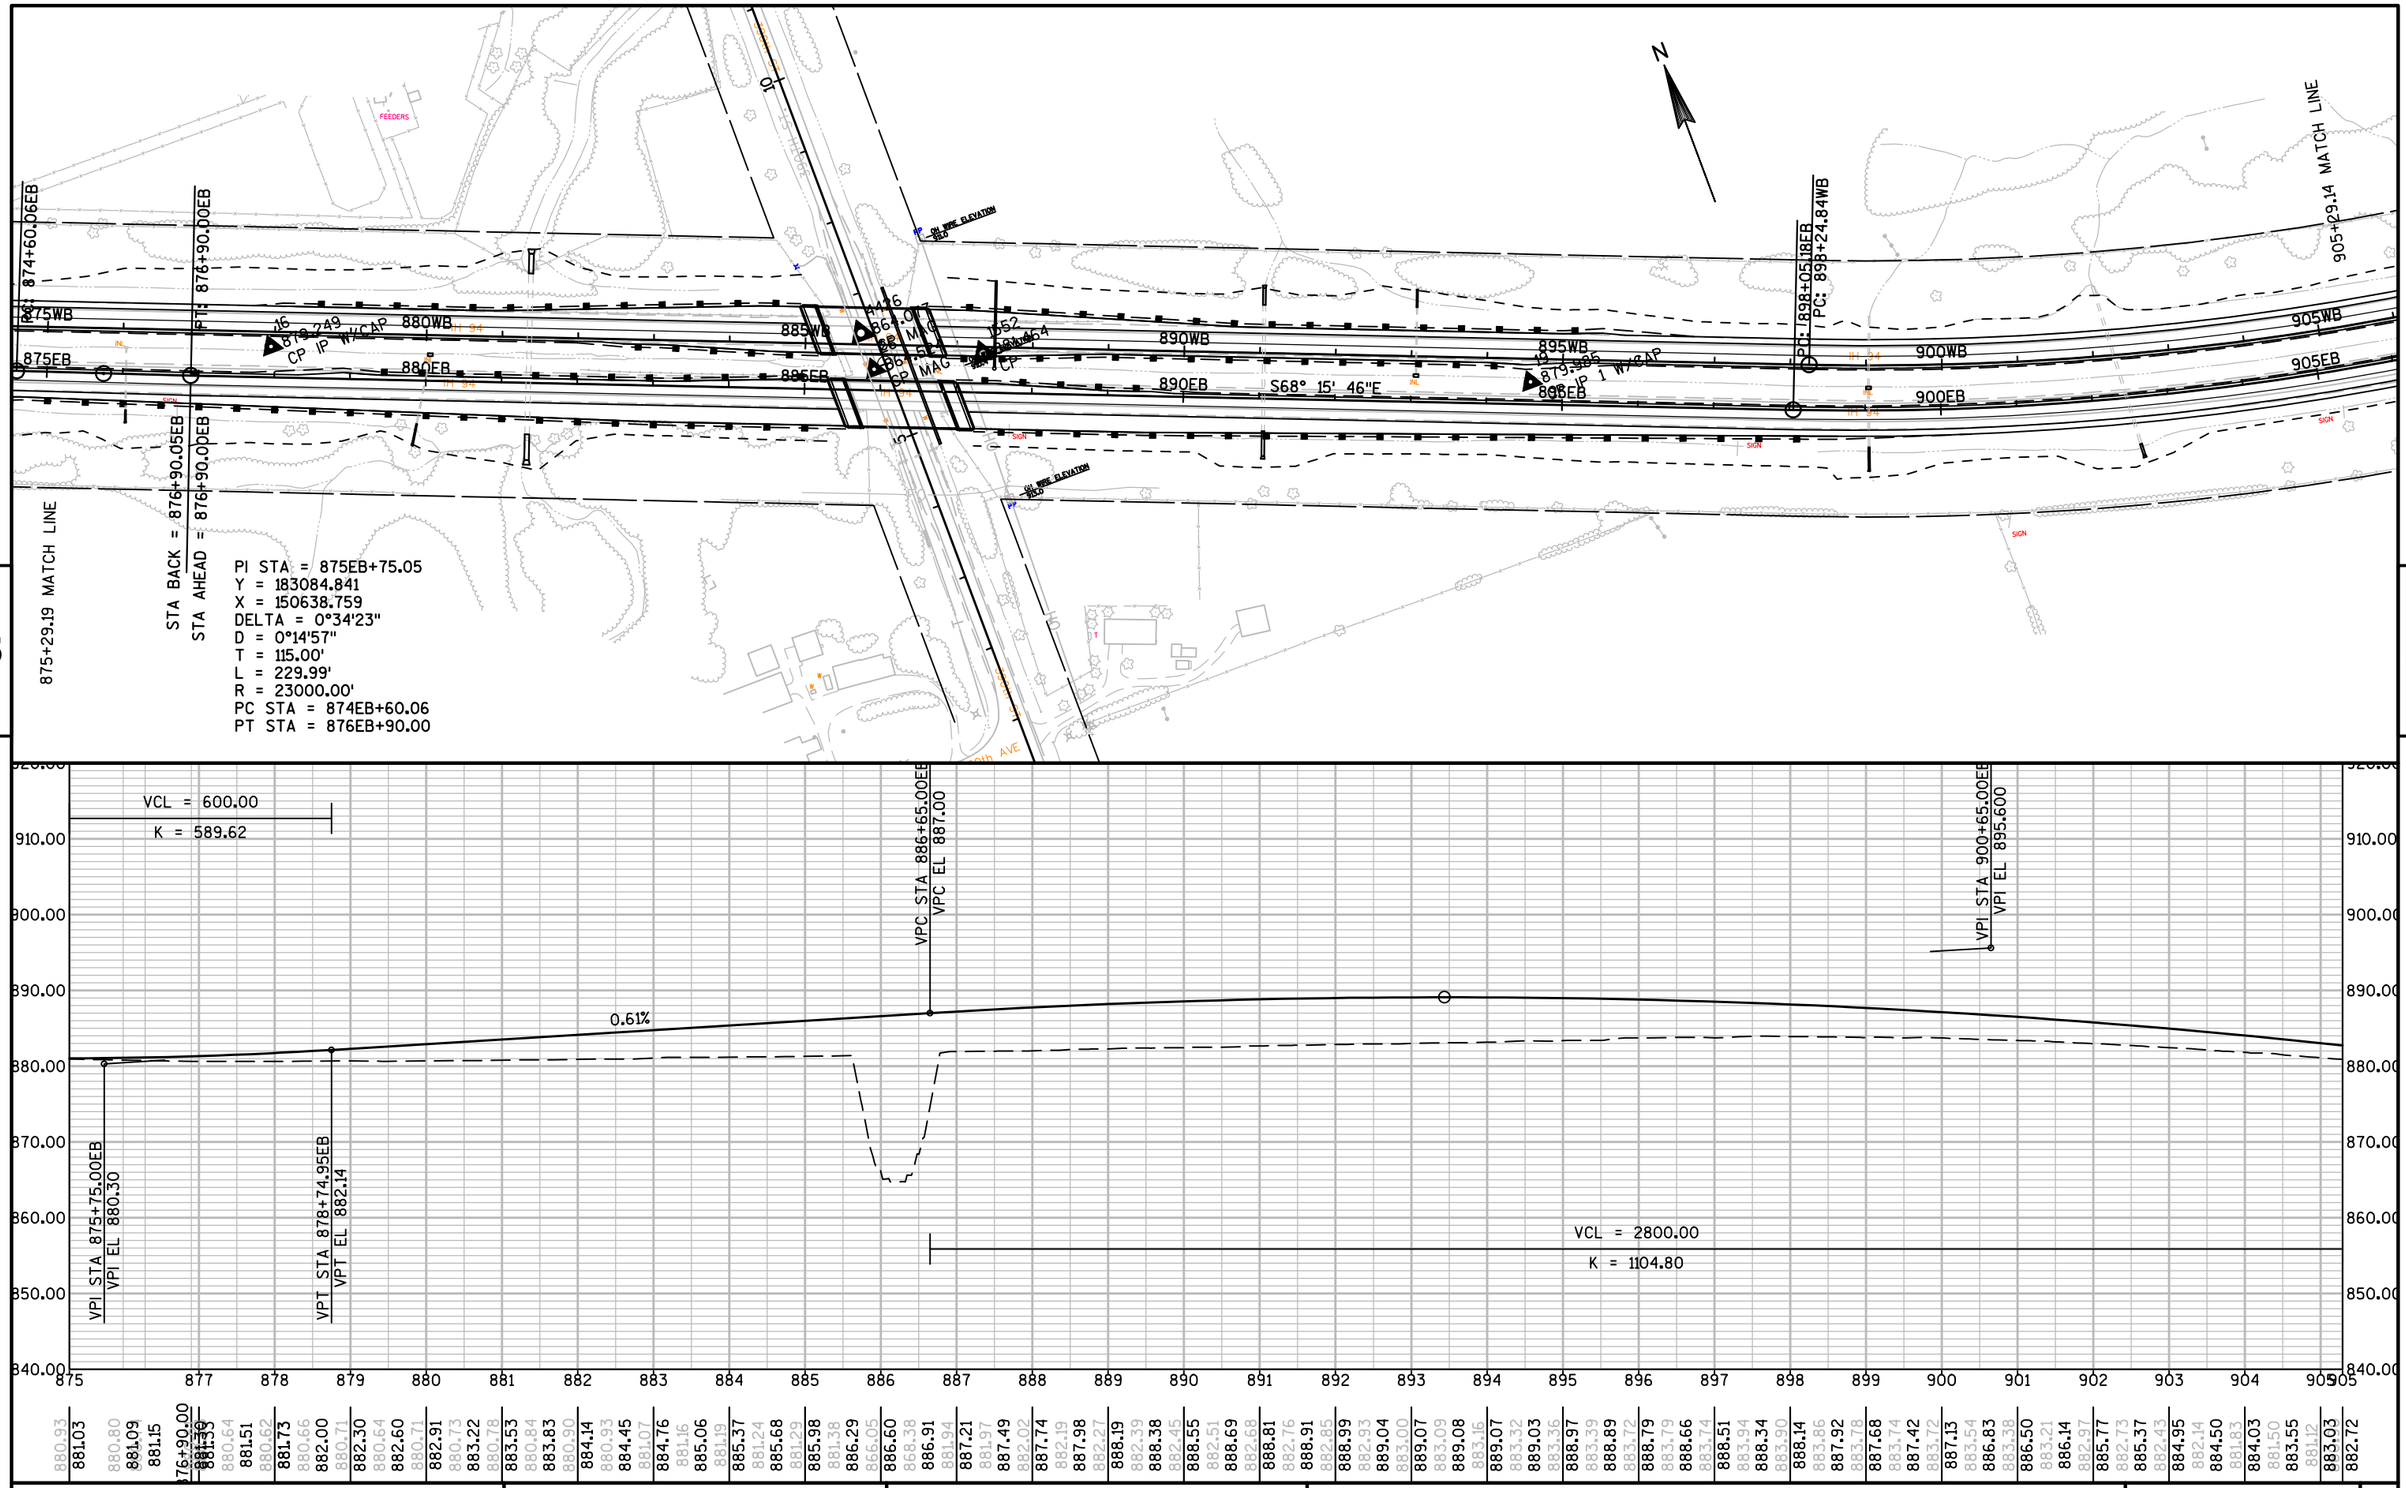

PROJECT NO: 1022-08-72	HWY: IH 94	COUNTY: DUNN	PLAN AND PROFILE: IH 94 EASTBOUND	SHEET	E


FILE NAME : N:\PDS\C3D\10220706\SHEETSPLAN\PLAN SHEETS 10220872\050151_PP_EB_IH94.DWG
LAYOUT NAME - SHEET - 05015 (9)
PLOT DATE : 4/14/2017 10:31 AM
PLOT BY : ANDERSON, THOMAS R PLOT NAME :
PLOT SCALE : 1 IN:200 FT

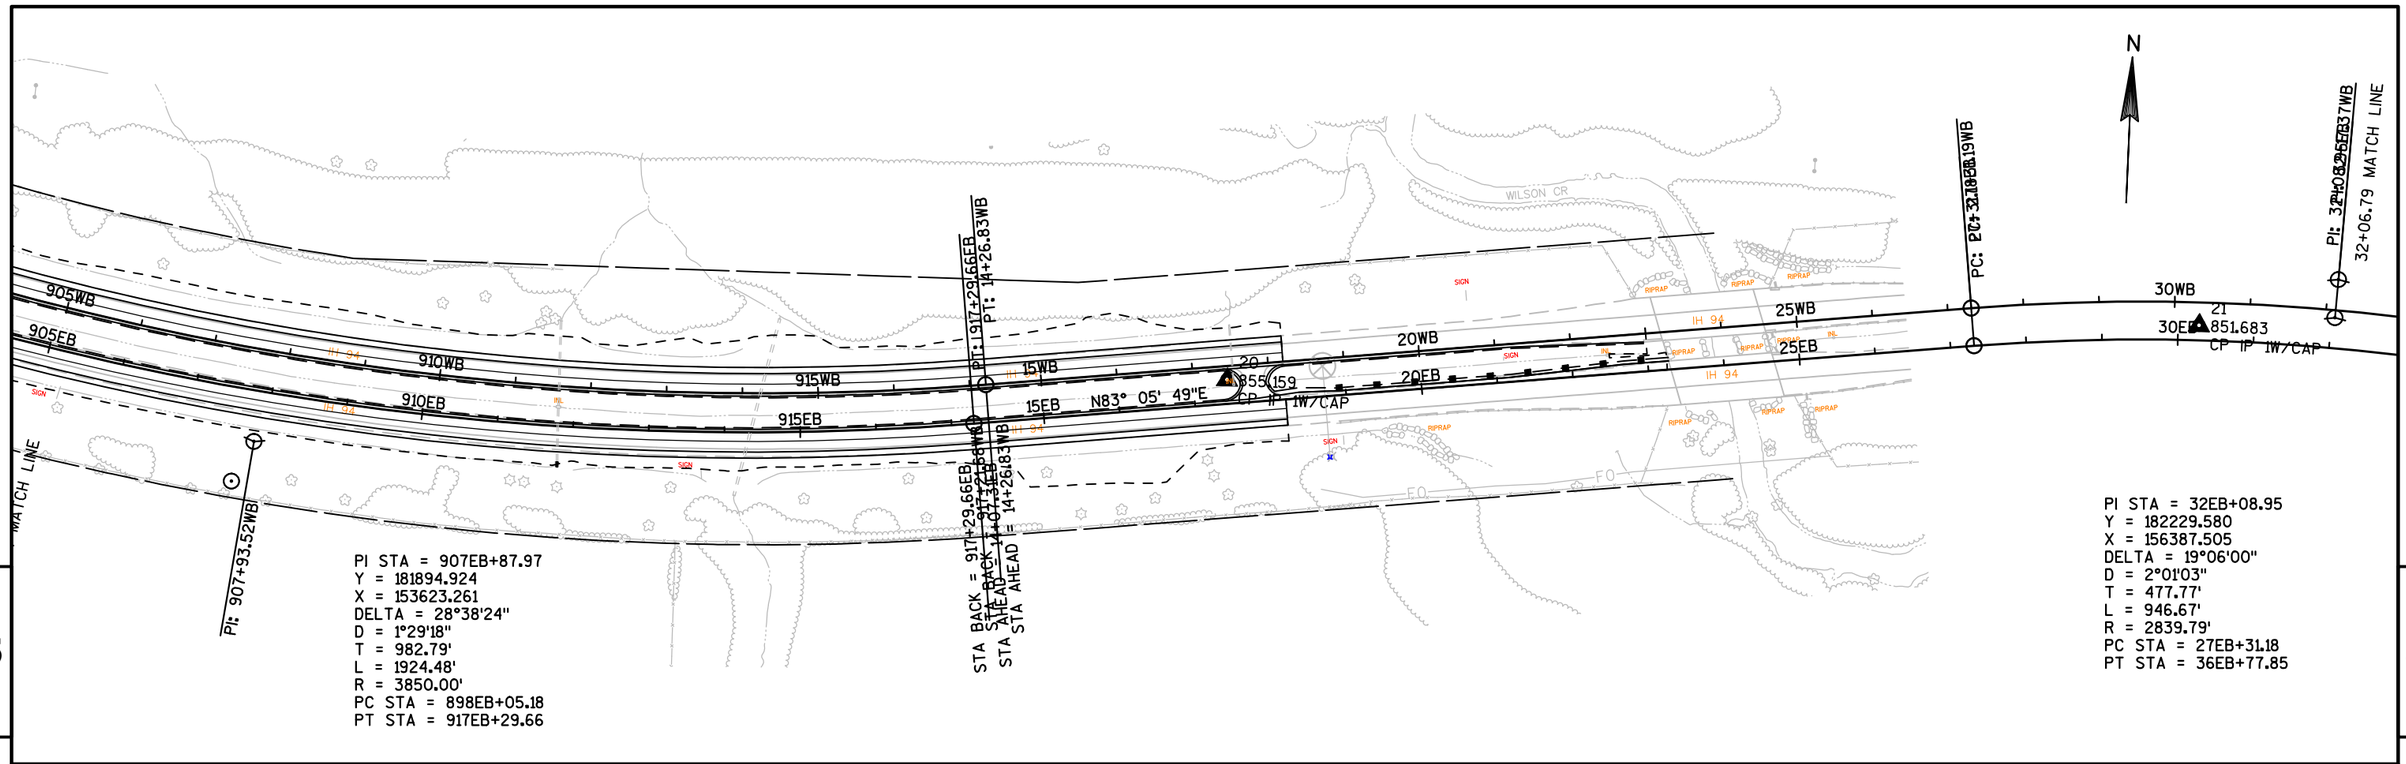


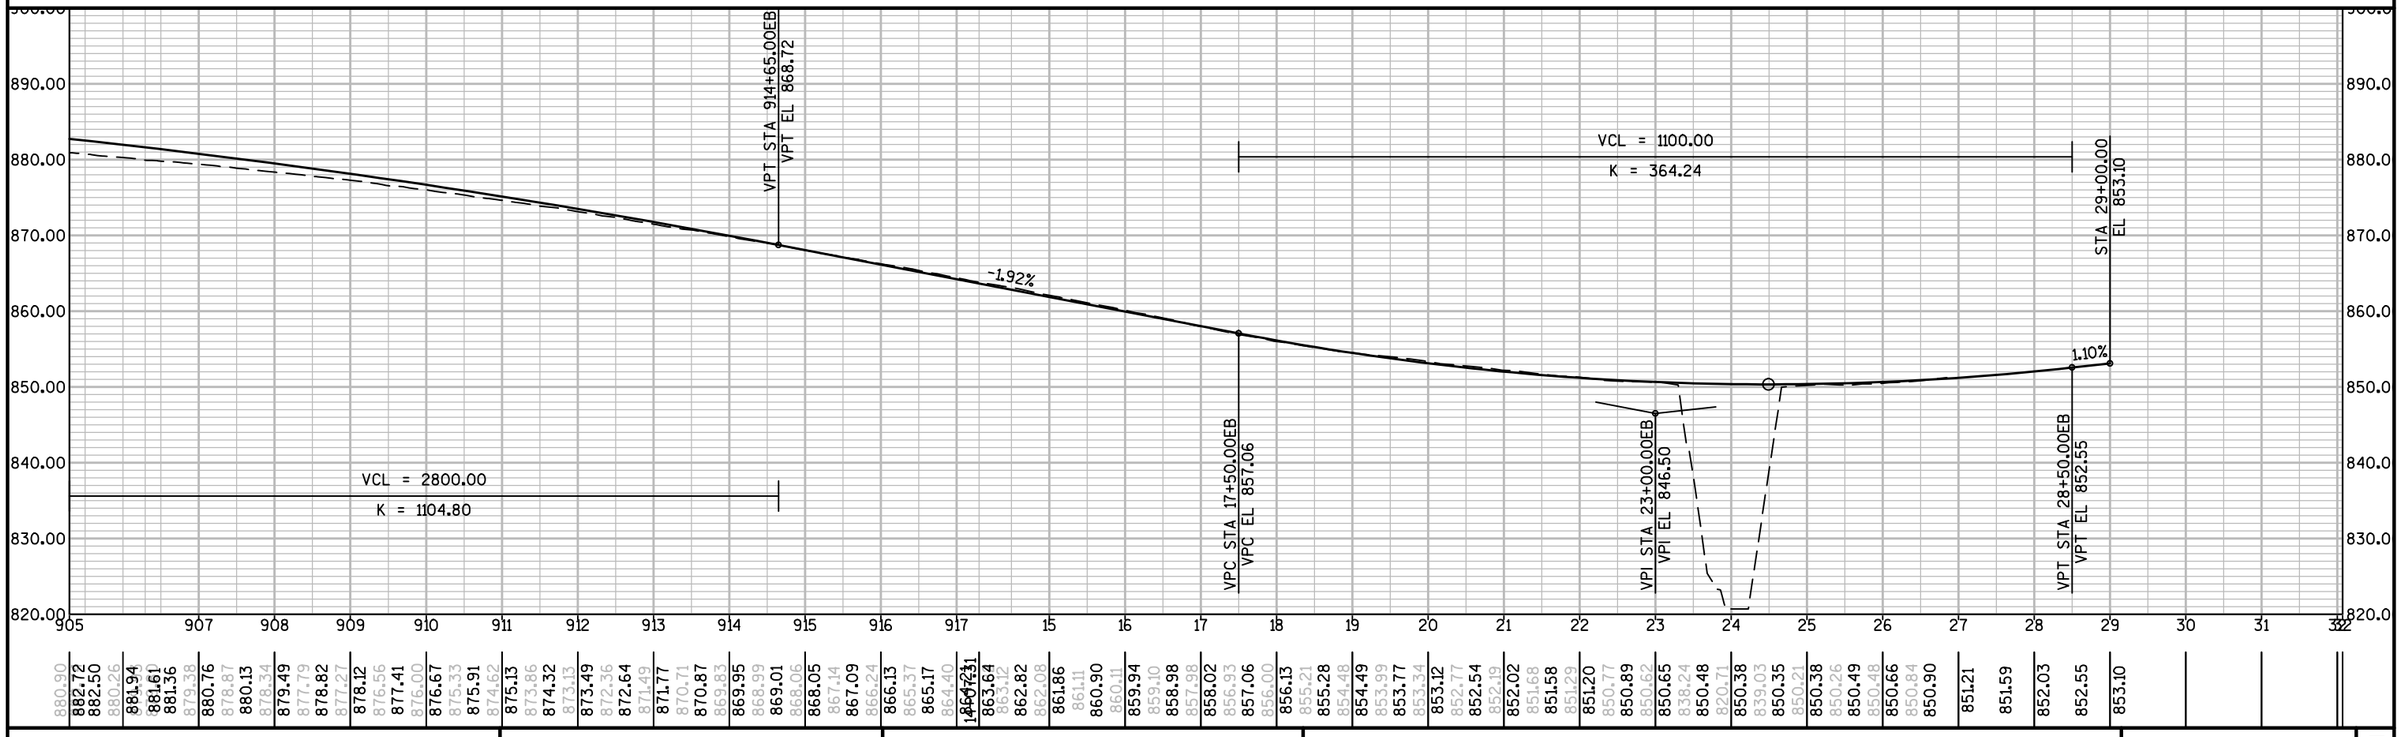

PROJECT NO: 1022-08-72	HWY: IH 94	COUNTY: DUNN	PLAN AND PROFILE: IH 94 EASTBOUND	SHEET	E


PI STA = 669WB+48.68
Y = 185962.253
X = 130724.316
DELTA = 9°23'39"
D = 0°30'00"
T = 941.54'
L = 1878.85'
R = 11459.16'
PC STA = 660WB+07.15
PT STA = 678WB+93.38

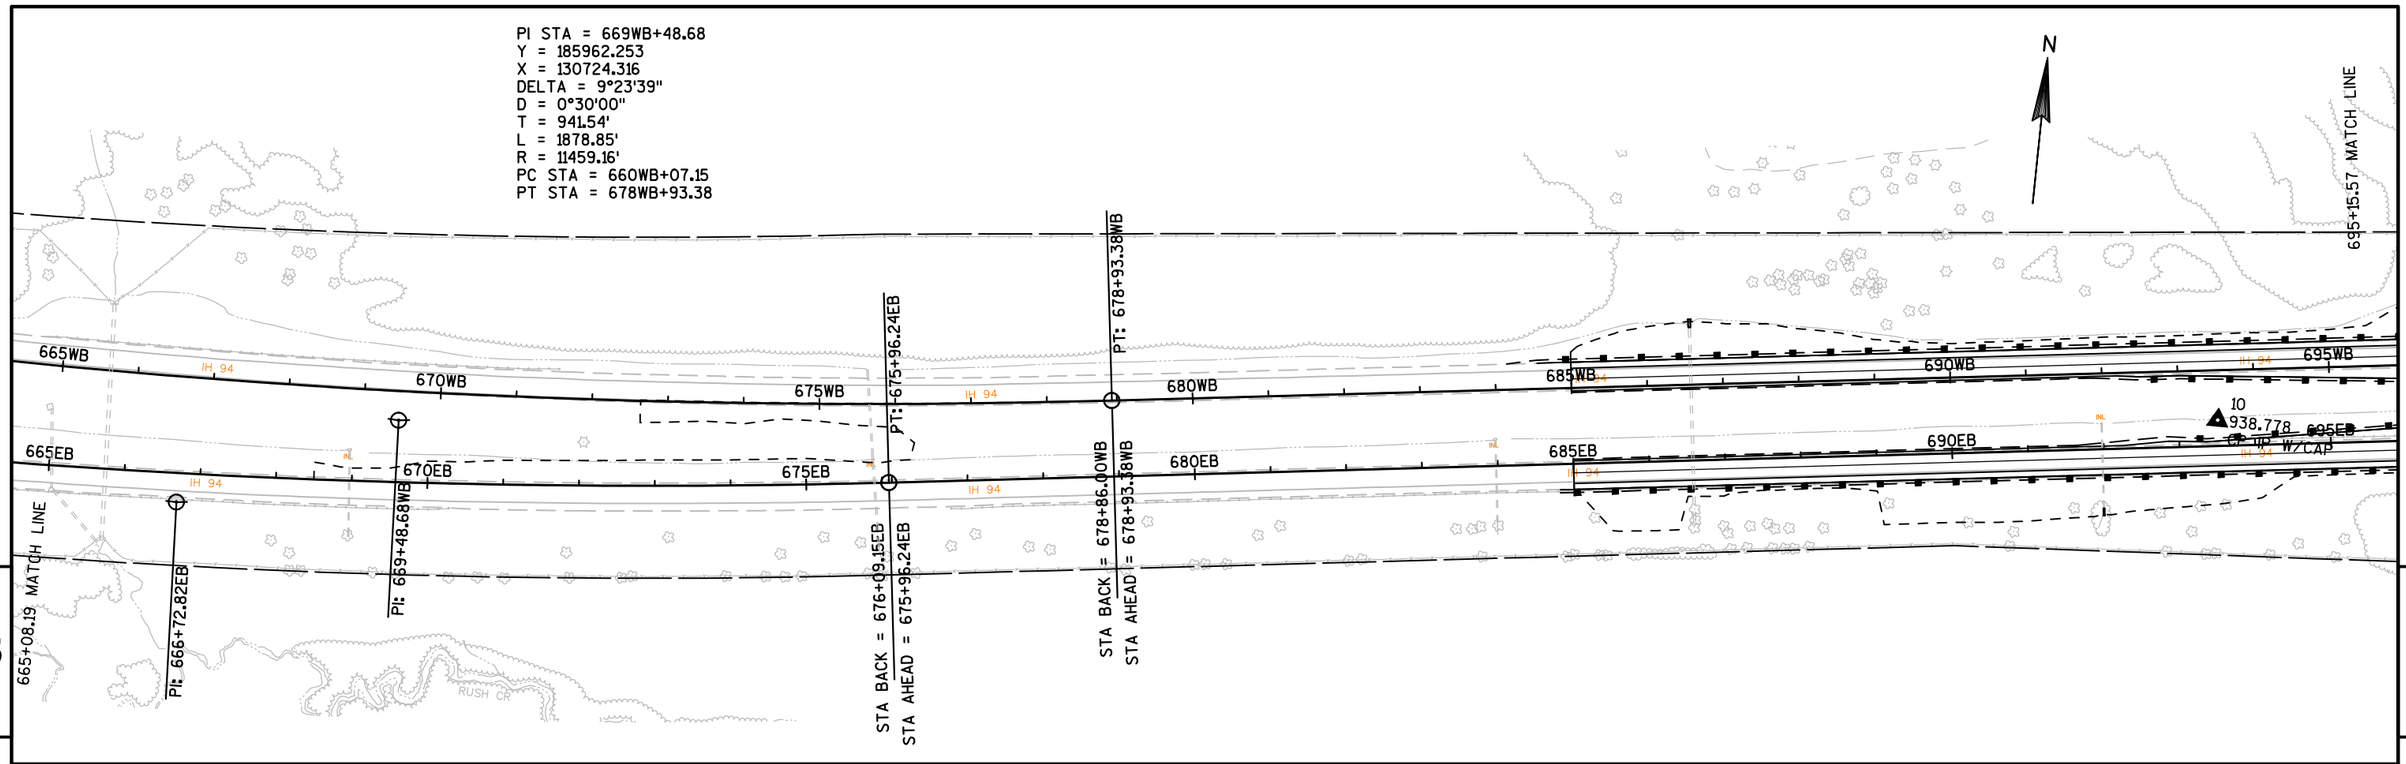


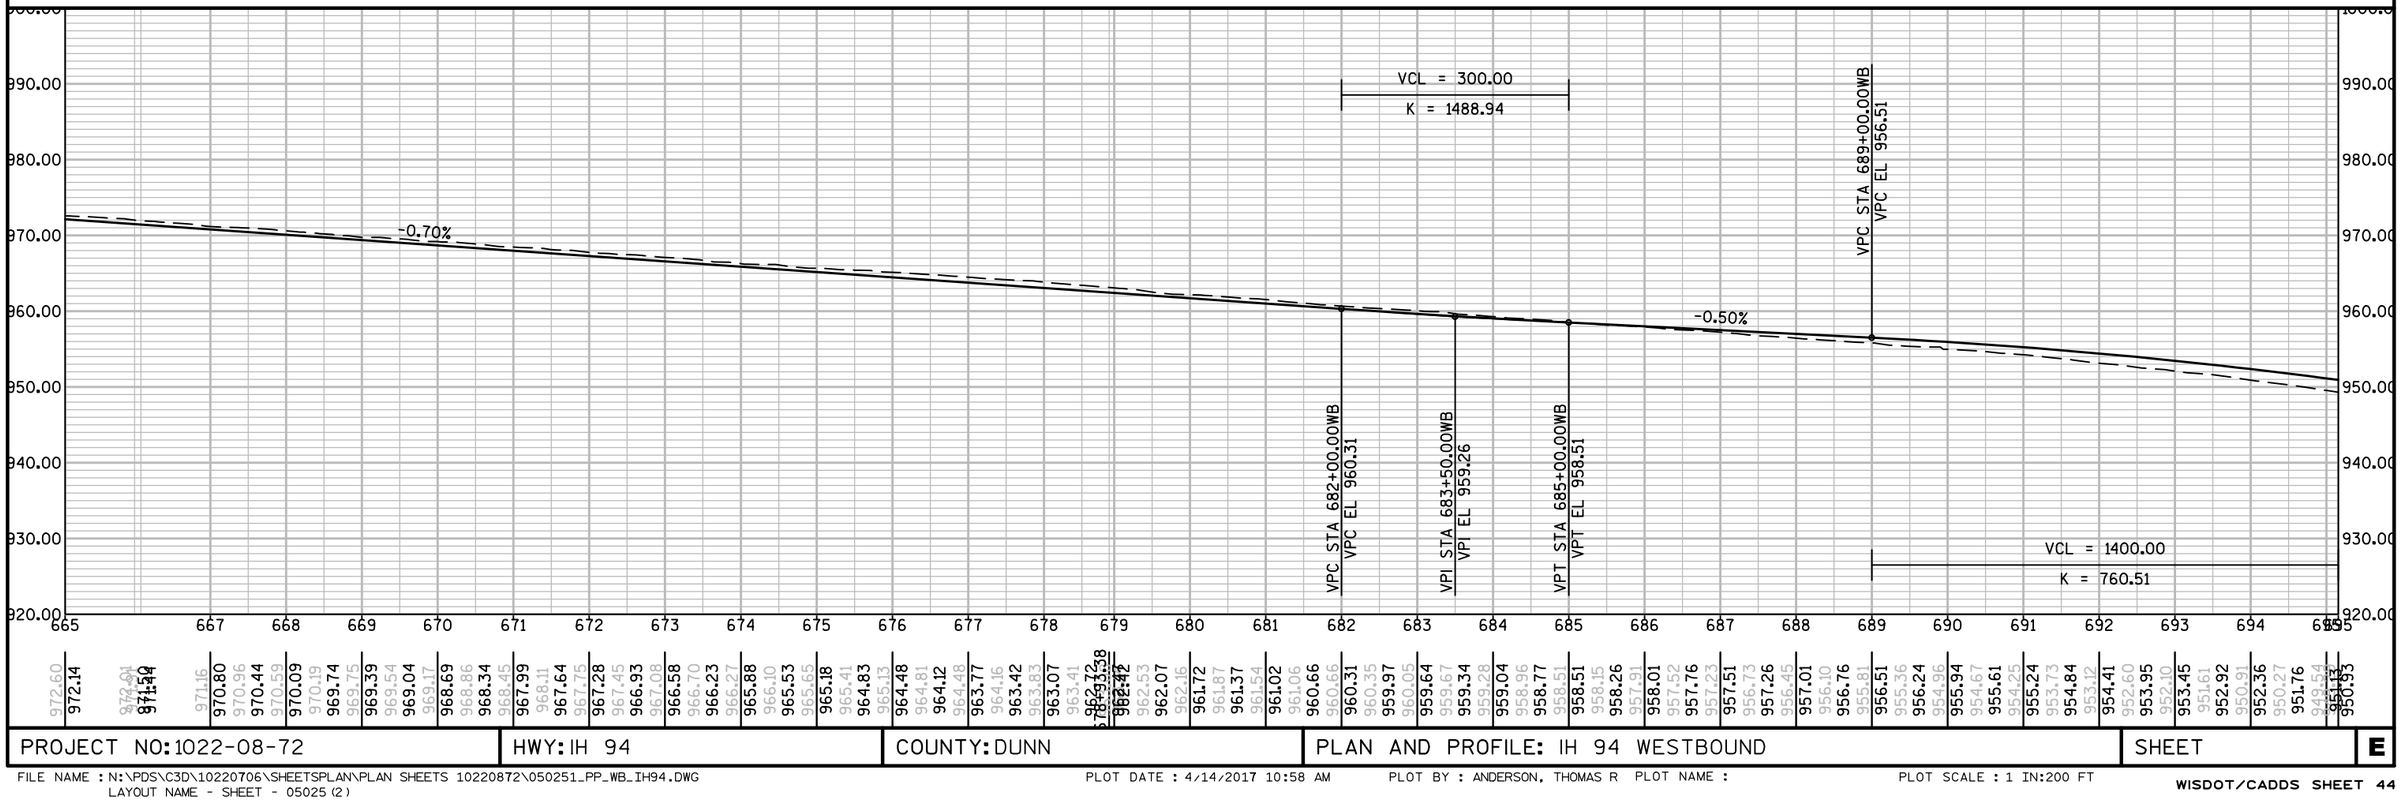

PROJECT NO: 1022-08-72	HWY: IH 94	COUNTY: DUNN	PLAN AND PROFILE: IH 94 WESTBOUND	SHEET	E

FILE NAME : N:\PDS\C3D\10220706\SHEETSPLAN\PLAN SHEETS 10220872\050251_PP_WB_IH94.DWG
LAYOUT NAME - SHEET - 05025 (2)
PLOT DATE : 4/14/2017 10:58 AM PLOT BY : ANDERSON, THOMAS R PLOT NAME :
PLOT SCALE : 1 IN:200 FT

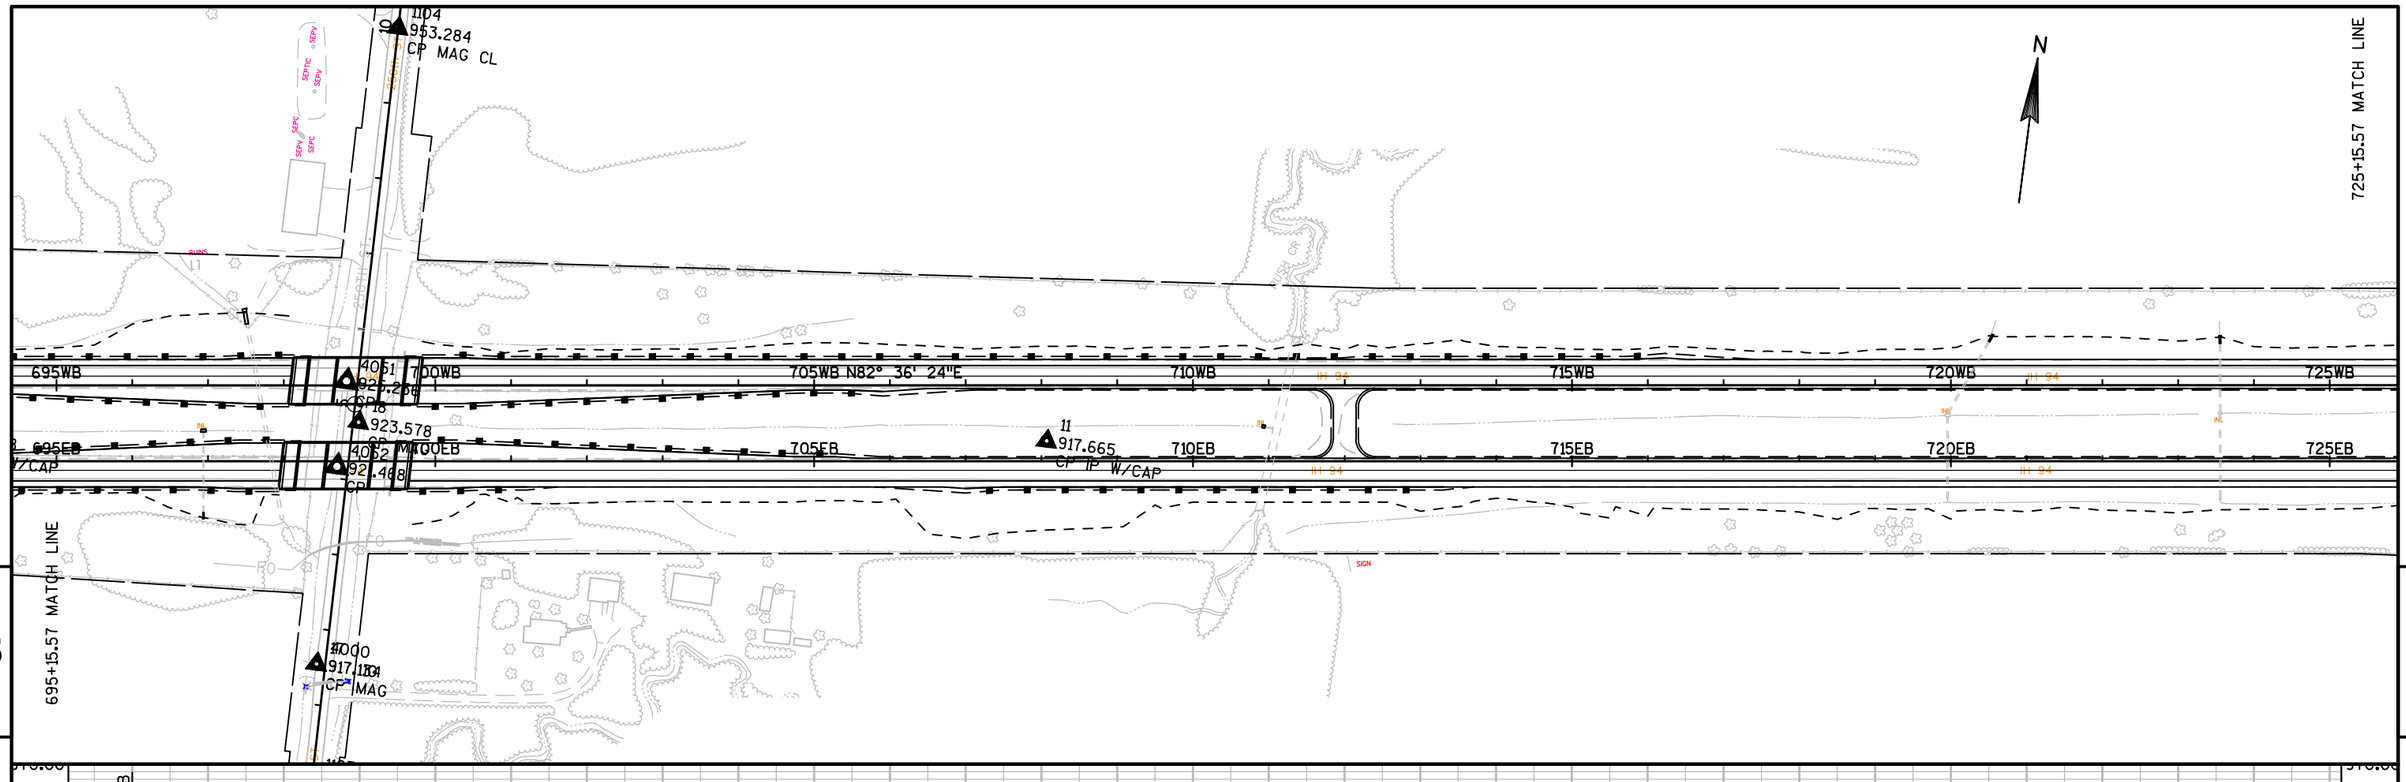

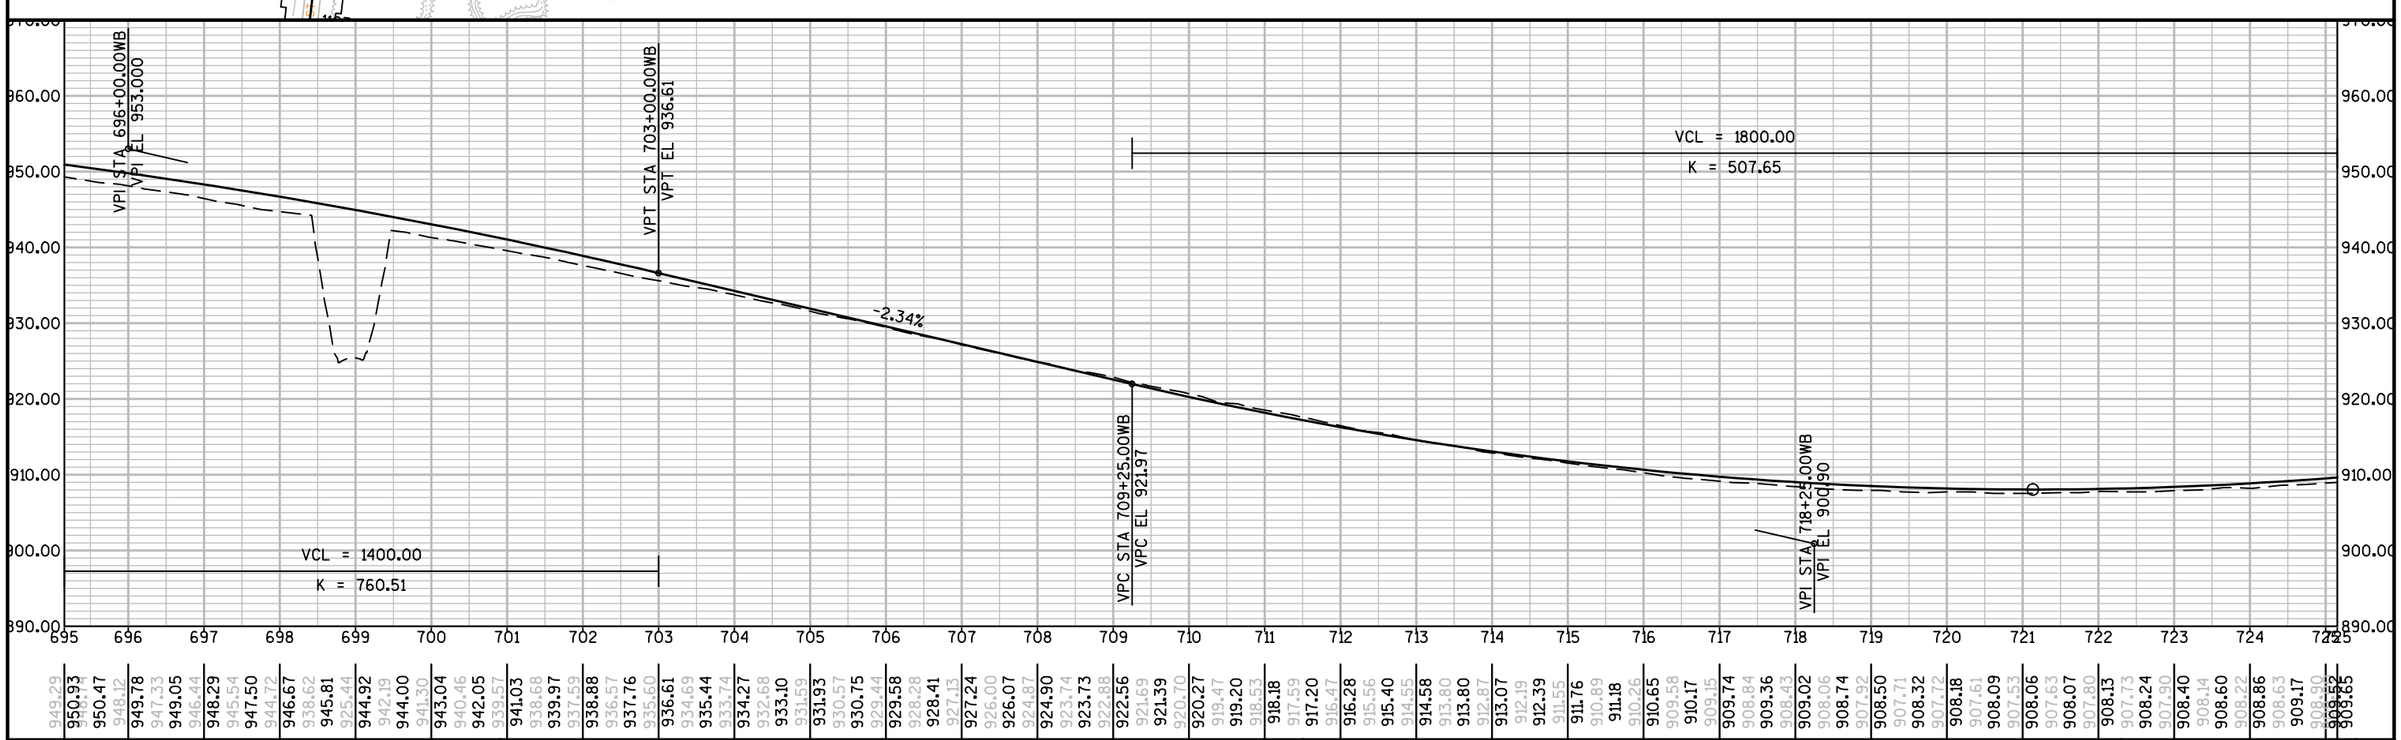

PROJECT NO: 1022-08-72	HWY: IH 94	COUNTY: DUNN	PLAN AND PROFILE: IH 94 WESTBOUND	SHEET	E

PI STA = 749WB+17.39
Y = 186987.021
X = 138621.759
DELTA = 30°38'43"
D = 1°00'00"
T = 1569.99'
L = 3064.76'
R = 5730.00'
PC STA = 733WB+47.40
PT STA = 763WB+98.84

N

725+15.57 MATCH LINE

PC: 733+47.40WB
PC: 733+94.94EB
STA BACK = 733+47.40WB
STA AHEAD = 733+94.94EB
STA BACK = 733+51.15EB
STA AHEAD = 733+47.40WB

725WB
730WB
735WB
740WB
745WB
750WB
755WB
725EB
730EB
735EB
740EB
745EB
750EB
755EB

913.924
CP IP W/CAP

PI: 749+17.39WB
PI: 749+70.41EB
PT: 13+68.76
PI: 12+22.59
PC: 10+75.28
PT: 7+82.30
PI: 6+48.69

CP MAG
1139
891.285
CP MAG CL
1549
894.456
CP
4217
894.100
CP 1500'
895.360
CP TS
20'
913.263
BM CAP
1550
908.149
CP
1265
900.419
CP MAG CL

ON WIRE ELEVATION 930.1
ON WIRE ELEVATION 930.0
ON WIRE ELEVATION 900.0

VCL = 1800.00
K = 507.65
VPC STA 728+38.11WB
VPC EL 913.10
VPI STA 738+90.00WB
VPI EL 925.740
VPT STA 749+40.00WB
VPT EL 916.29
1.20%
VPT STA 727+25.00WB
VPT EL 911.73
VCL = 2100.00
K = 998.05


950.00 940.00 930.00 920.00 910.00 900.00 890.00 880.00

725 726 727 728 729 730 731 732 733 734 735 736 737 738 739 740 741 742 743 744 745 746 747 748 749 750 751 752 753 754 755

909.00 909.65 909.93 910.38 910.89 910.76 911.44 911.39 912.04 911.89 912.64 912.58 913.24 913.16 913.82 913.85 914.38 914.39 914.91 915.00 915.42 915.54 915.91 915.98 916.37 916.55 916.80 916.94 917.21 917.23 917.59 733+47.40 917.96 918.27 918.19 918.58 918.40 918.86 918.54 919.12 918.90 919.35 918.96 919.56 919.11 919.75 919.34 919.91 919.38 920.04 919.56 920.15 919.59 920.23 919.56 920.29 919.67 920.32 919.51 920.27 919.31 920.21 919.22 920.11 919.07 920.00 918.72 919.86 918.54 919.69 918.24 919.50 917.89 919.28 917.51 919.04 917.23 918.77 916.80 918.48 916.35 918.16 915.92 917.82 915.48 917.45 915.12 917.06 914.93 916.64 914.52 916.20 914.02 915.75 913.63 915.30 913.06 914.85 912.72 914.40 912.31 913.95 901.61 913.50 895.33 913.05 910.98 912.60 910.78 912.15 910.42 911.70 910.05 911.25 911.09

PROJECT NO: 1022-08-72	HWY: IH 94	COUNTY: DUNN	PLAN AND PROFILE: IH 94 WESTBOUND	SHEET	E

FILE NAME : N:\PDS\C3D\10220706\SHEETSPLAN\PLAN SHEETS 10220872\050251_PP_WB_IH94.DWG
LAYOUT NAME - SHEET - 05025 (4)
PLOT DATE : 4/14/2017 10:59 AM PLOT BY : ANDERSON, THOMAS R PLOT NAME :
PLOT SCALE : 1 IN:200 FT

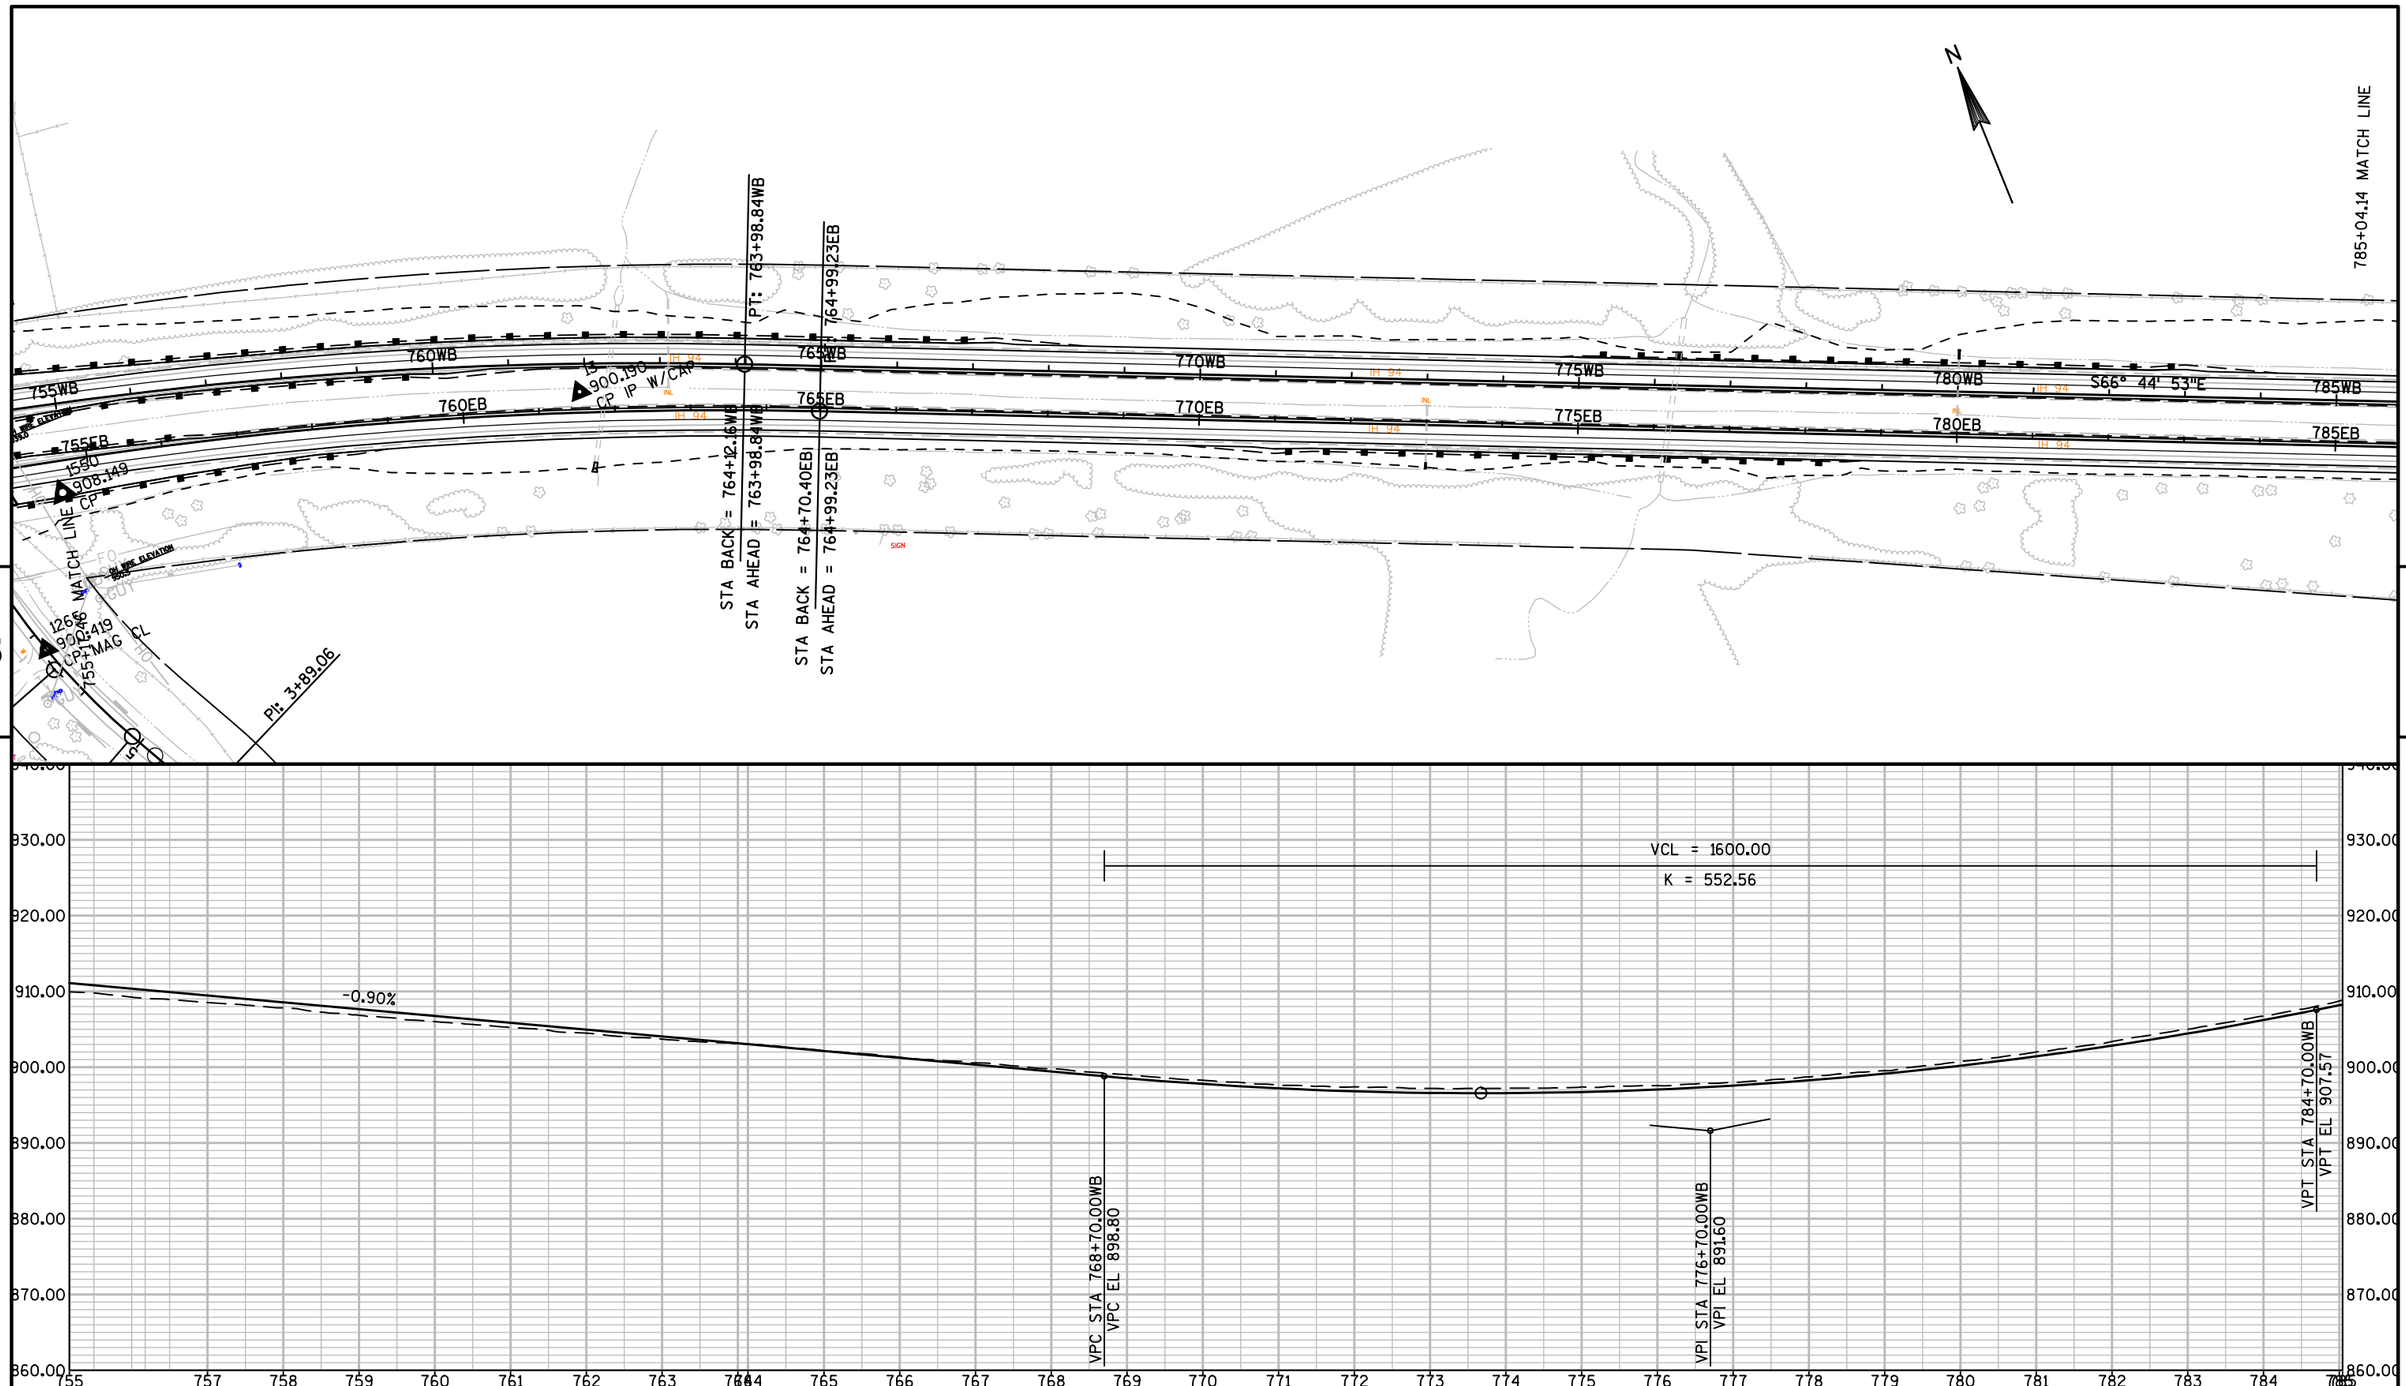

5 5

PROJECT NO: 1022-08-72	HWY: IH 94	COUNTY: DUNN	PLAN AND PROFILE: IH 94 WESTBOUND	SHEET	E

FILE NAME : N:\PDS\C3D\10220706\SHEETSPLAN\PLAN SHEETS 10220872\050251_PP_WB_IH94.DWG
LAYOUT NAME - SHEET - 05025 (5)

PLOT DATE : 4/14/2017 10:59 AM PLOT BY : ANDERSON, THOMAS R PLOT NAME :

PLOT SCALE : 1 IN:200 FT

PI STA = 807WB+28.57
Y = 184657.953
X = 144042.288
DELTA = 18°31'02"
D = 1°29'46"
T = 624.35'
L = 1237.81'
R = 3830.00'
PC STA = 801WB+04.22
PT STA = 813WB+57.02

N

650th AVE

785WB
785EB
790WB
790EB
795WB
795EB
800WB
800EB
805WB
805EB
810WB
810EB
815WB
815EB
IH 94

PC: 801+04.22WB
PC: 802+43.21EB
PI: 807+28.57WB
PI: 808+64.30EB
PI: 813+57.02WB
PC: 813+63.41EB
PC: 813+79.13 MATCH LINE
EPC: 814+62.66
814+79.76
14
612.719
IP W/CAP

785+04.14 MATCH LINE

STA BACK = 813+57.02WB
STA AHEAD = 813+63.41EB
STA BACK = 814+74.55EB
STA AHEAD = 814+63.41EB

5

5

VPC STA 787+00.00WB
VPC EL 912.15
VPI STA 795+00.00WB
VPI EL 928.120
VPT STA 803+00.00WB
VPT EL 921.177
VPC STA 812+85.01WB
VPC EL 913.94
VPI STA 814+50.00WB
VPI EL 912.750

2.00%
-0.79%

VCL = 1600.00
K = 573.49

VCL = 300.00
K = 927.95

950.00
940.00
930.00
920.00
910.00
900.00
890.00
880.00

785 786 787 788 789 790 791 792 793 794 795 796 797 798 799 800 801 802 803 804 805 806 807 808 809 810 811 812 813 814 815

| | | |

PI STA = 842WB+95.25
Y = 184363.891
X = 147592.708
DELTA = 17°00'09"
D = 1°00'08"
T = 854.62'
L = 1696.68'
R = 5717.58'
PC STA = 834WB+40.63
PT STA = 851WB+37.31

N

PC: 813+02.66
PI: 13+57.06
PC: 834+40.63WB
PC: 835+93.09EB
PI: 842+95.25WB
PI: 844+51.30EB
S85° 15' 55"E
CP MAG
CP
CP IP W/CAP
15
897.074
24
891.791
4319
891.024
55
889.706
STA BACK = 814+74.55EB
STA AHEAD = 815+19.13 MATCH LINE
814+63.41EB
815WB
815EB
820WB
820EB
825WB
825EB
830WB
830EB
835WB
835EB
840WB
840EB
845WB
845EB
IH 94
ON WIRE ELEVATION 915.8
ON WIRE ELEVATION 915.8
ON WIRE ELEVATION 915.7
SIGN
SIGN

VPT STA 816+00.00WB
VPT EL 911.07
VCL = 600.00
K = 834.88
-1.12%
VCL = 300.00
K = 927.95
VPC STA 822+35.00WB
VPC EL 903.98
VPI STA 825+35.00WB
VPI EL 900.62
VPT STA 828+35.00WB
VPT EL 899.43


930.00 920.00 910.00 900.00 890.00 880.00 870.00 860.00

815 816 817 818 819 820 821 822 823 824 825 826 827 828 829 830 831 832 833 834 835 836 837 838 839 840 841 842 843 844 845

910.28 911.94 909.22 911.07 909.00 910.51 904.01 909.96 891.61 909.40 907.61 908.84 907.19 908.28 906.75 907.72 906.24 907.16 905.84 906.60 905.39 906.04 904.85 905.49 904.46 904.93 903.95 904.37 903.56 903.81 903.07 903.28 902.65 902.77 902.18 902.30 901.77 901.85 901.41 901.44 901.00 901.05 900.56 900.70 900.22 900.37 899.98 900.07 899.56 899.81 899.20 899.57 899.09 899.37 898.77 899.17 898.60 898.97 898.39 898.77 898.16 898.57 898.10 898.37 897.85 898.17 897.82 897.97 897.68 897.77 897.50 897.57 897.28 897.37 897.02 897.17 896.87 896.97 896.57 896.77 896.26 896.57 895.98 896.38 895.75 896.18 895.54 895.98 895.33 895.78 895.20 895.58 895.10 895.38 894.74 895.18 894.68 894.98 894.47 894.78 894.24 894.58 894.01 894.38 893.81 894.18 893.71 893.98 893.48 893.78 893.15 893.58 892.96 893.38 892.78 893.18 892.50 892.98 892.33 892.78 892.71


PROJECT NO: 1022-08-72	HWY: IH 94	COUNTY: DUNN	PLAN AND PROFILE: IH 94 WESTBOUND	SHEET	E


FILE NAME : N:\PDS\C3D\10220706\SHEETSPLAN\PLAN SHEETS 10220872\050251_PP_WB_IH94.DWG
LAYOUT NAME - SHEET - 05025 (7)
PLOT DATE : 4/14/2017 10:59 AM PLOT BY : ANDERSON, THOMAS R PLOT NAME :
PLOT SCALE : 1 IN:200 FT

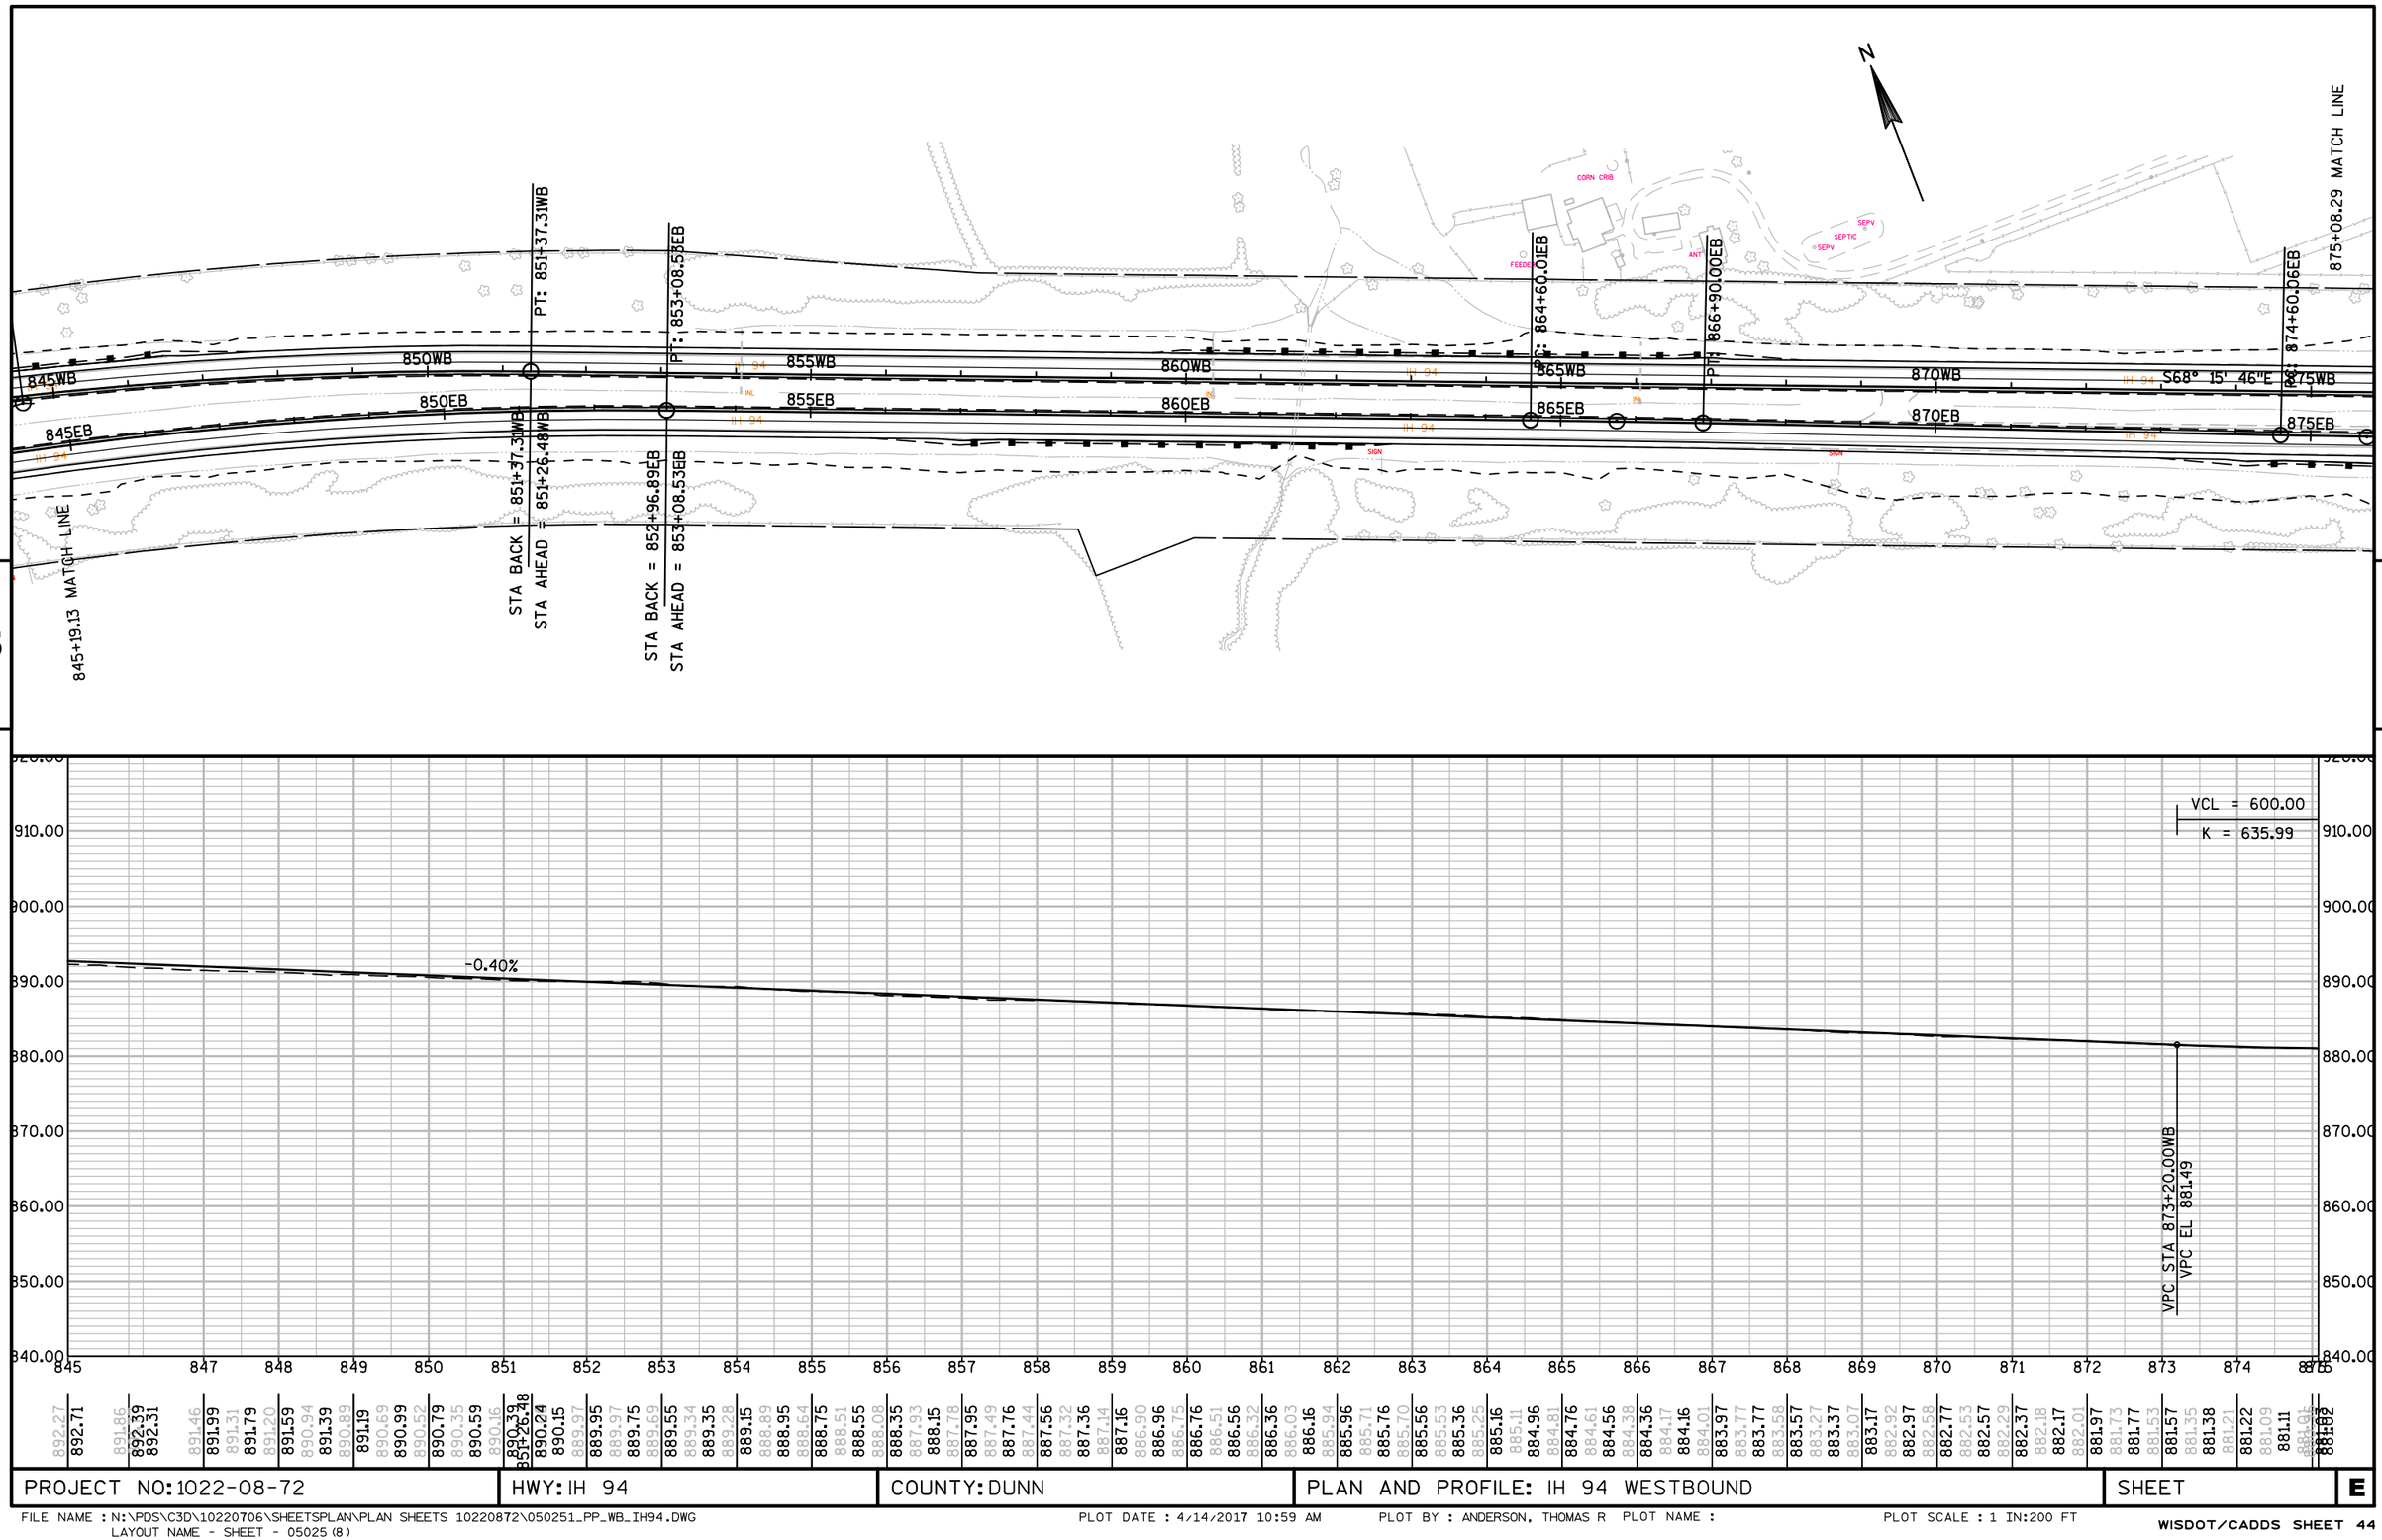

PROJECT NO: 1022-08-72	HWY: IH 94	COUNTY: DUNN	PLAN AND PROFILE: IH 94 WESTBOUND	SHEET	E

FILE NAME : N:\PDS\C3D\10220706\SHEETSPLAN\PLAN SHEETS 10220872\050251_PP_WB_IH94.DWG
LAYOUT NAME - SHEET - 05025(8)
PLOT DATE : 4/14/2017 10:59 AM PLOT BY : ANDERSON, THOMAS R PLOT NAME : PLOT SCALE : 1 IN:200 FT

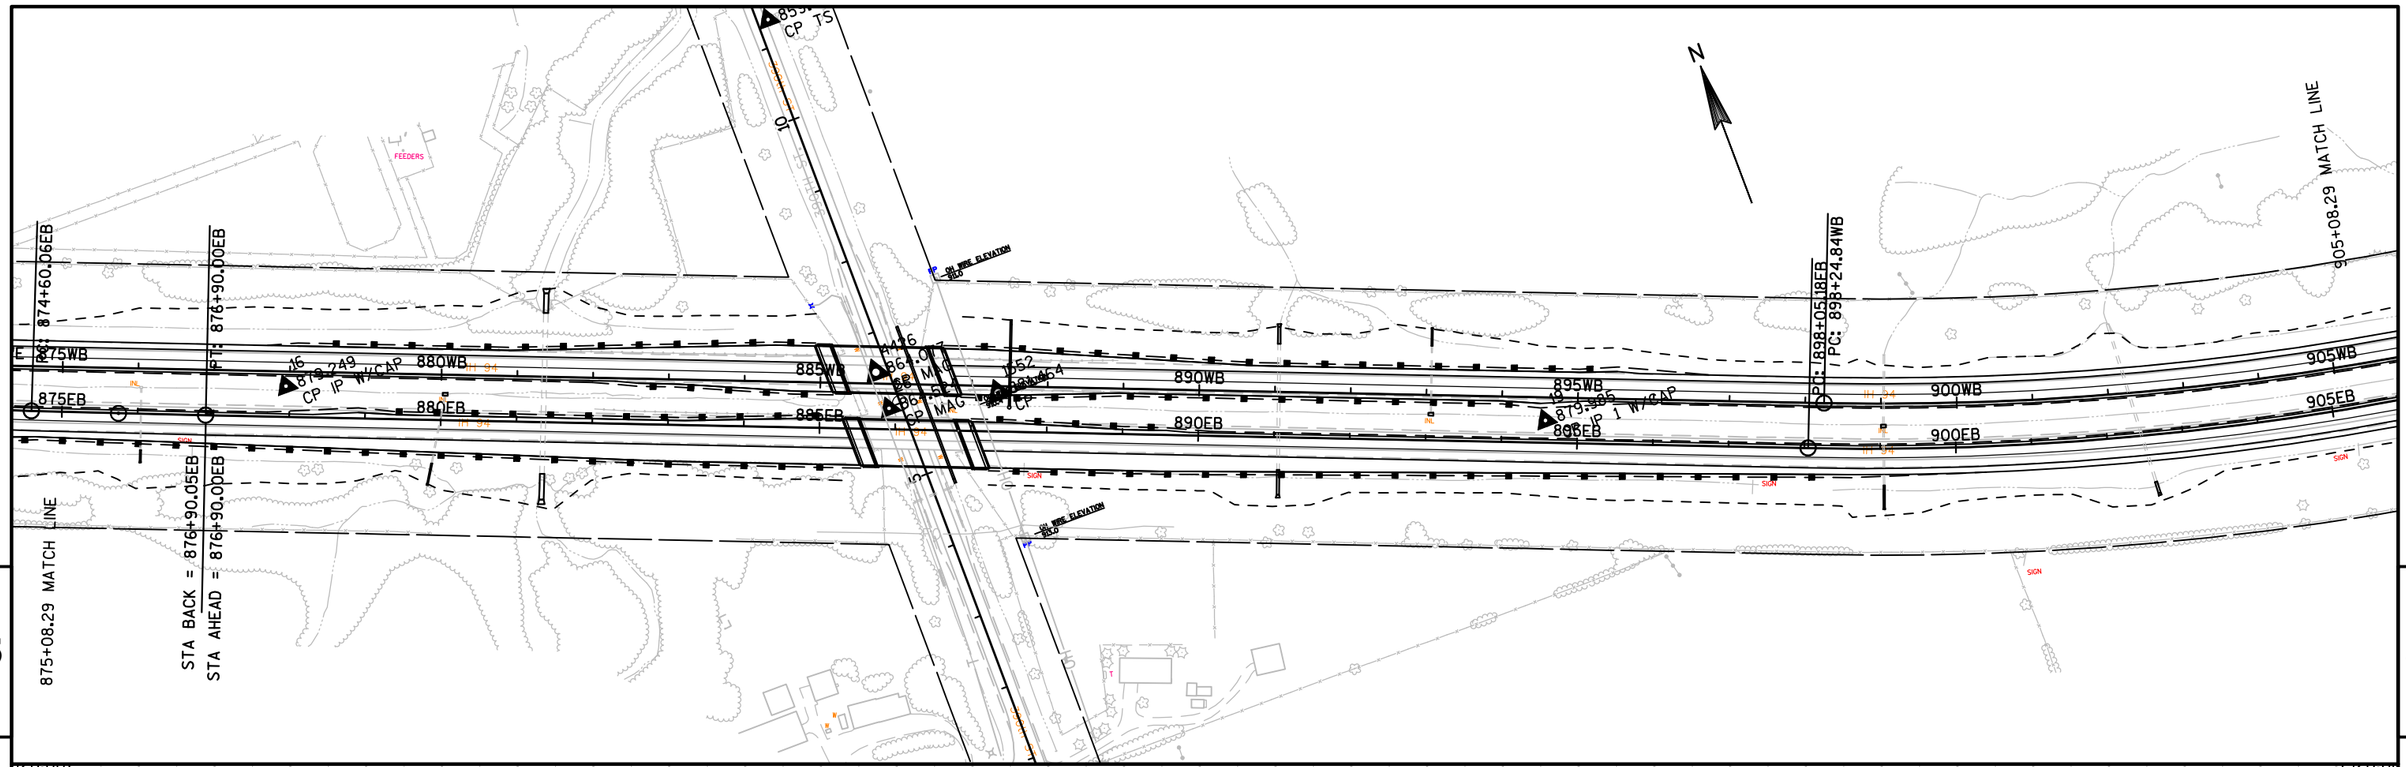

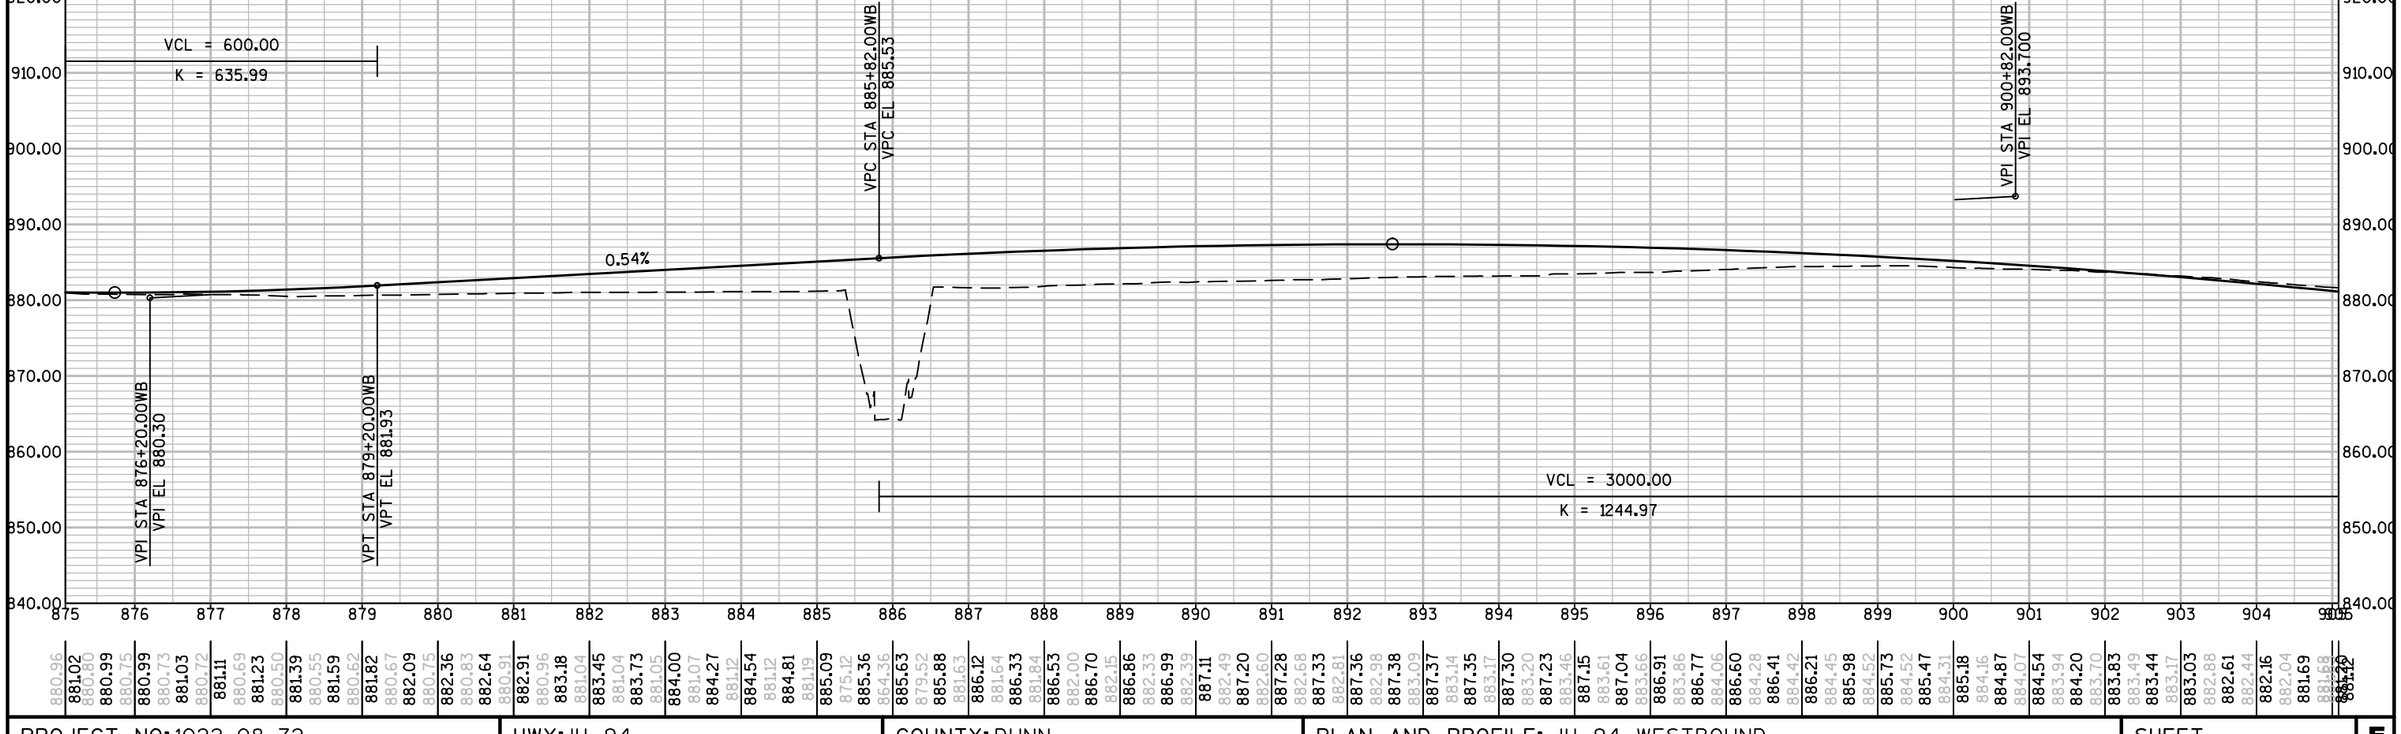

PROJECT NO: 1022-08-72	HWY: IH 94	COUNTY: DUNN	PLAN AND PROFILE: IH 94 WESTBOUND	SHEET	E

FILE NAME : N:\PDS\C3D\10220706\SHEETSPLAN\PLAN SHEETS 10220872\050251_PP_WB_IH94.DWG
LAYOUT NAME - SHEET - 05025 (9)
PLOT DATE : 4/14/2017 11:00 AM PLOT BY : ANDERSON, THOMAS R PLOT NAME :
PLOT SCALE : 1 IN:200 FT

PI STA = 907WB+93.52
Y = 181948.603
X = 153650.635
DELTA = 28°38'24"
D = 1°30'36"
T = 968.68'
L = 1896.84'
R = 3794.72'
PC STA = 898WB+24.84
PT STA = 14WB+26.83

PI STA = 32WB+17.37
Y = 182280.229
X = 156389.846
DELTA = 19°06'00"
D = 1°58'58"
T = 486.18'
L = 963.34'
R = 2889.79'
PC STA = 27WB+31.19
PT STA = 36WB+77.85

N

WILSON CR

905WB
905EB
910WB
910EB
915WB
915EB
15WB
15EB
20WB
20EB
25WB
25EB
30WB
30EB
IH 94
N83° 05' 49"E
MATCH LINE
MATCH LINE
PI: 907+93.52WB
PI: 917+29.66EB
PI: 14+26.83WB
PC: 27+31.19WB
PI: 32+17.37WB
32+13.44 MATCH LINE
STA BACK = 917+29.66EB
STA BACK = 917+29.66WB
STA AHEAD = 14+26.83WB
STA AHEAD = 14+26.83WB
20
355
159
CP IP IW7CAP
21
30EB
851.683
CP IP IW7CAP
SIGN
RIPRAP
FO

VPT STA 915+82.00WB
VPT EL 865.72
VCL = 1000.00
K = 349.01
-1.87%
VPC STA 18+15.00WB
VPC EL 855.88
VPI STA 23+15.00WB
VPI EL 846.55
VPT STA 28+15.00WB
VPT EL 851.55
1.00%
STA 29+00.00
EL 852.40
VCL = 3000.00
K = 1244.97

890.00 880.00 870.00 860.00 850.00 840.00 830.00 820.00

905 907 908 909 910 911 912 913 914 915 916 917 15 16 17 18 19 20 21 22 23 24 25 26 27 28 29 30 31 32

| | | |

Alignment=250th Street
Station=4+24.51
Alignment=IH 94 EB Ref Line
Station=698+85.50

Alignment=250th Street
Station=5+25.16
Alignment=IH 94 WB Ref Line
Station=698+96.95

N

BP: -1+43.52

EP: 10+93.75

250th ST

250TH ST

N0° 51' 40"W

CP MAG CL
916.391
1103

CP MAG CL
923.578
18

CP MAG CL
953.284
1104

BM869

BM869

T000EB

T000WB

SEPV SEPC SEPTIC SEPV SEPC SEPV

RUSH CR

940.00
930.00
920.00
910.00

970.00
960.00
950.00
940.00

-1 0 1 2 3 4 5 6 7 8 9 10

916.55 916.41 916.59 916.96 917.20 917.62 918.24 919.00 919.96 921.22 922.82 924.61 926.58 928.80 931.14 933.80 936.60 939.46 942.57 946.08 949.73 953.17 956.49

PROJECT NO:1022-08-72	HWY: IH 94	COUNTY: DUNN	PLAN AND PROFILE: 250TH STREET	SHEET	E

FILE NAME : N:\PDS\C3D\10220706\SHEETSPLAN\PLAN SHEETS 10220872\050551_PP_250TH_STREET.DWG PLOT DATE : 4/14/2017 11:02 AM PLOT BY : ANDERSON, THOMAS R PLOT NAME : PLOT SCALE : 1:100_XREF


PI STA = 3+89.06
Y = 186103.379
X = 139188.499
DELTA = 5°59'56"
D = 8°00'00"
T = 37.53'
L = 74.99'
R = 716.20'
PC STA = 3+51.53
PT STA = 4+26.52

PI STA = 6+48.69
Y = 186333.673
X = 139068.452
DELTA = 16°08'25"
D = 6°00'00"
T = 135.40'
L = 269.01'
R = 954.93'
PC STA = 5+13.29
PT STA = 7+82.30


PI STA = 12+22.59
Y = 186898.018
X = 138954.744
DELTA = 11°44'08"
D = 4°00'00"
T = 147.21'
L = 293.39'
R = 1432.39'
PC STA = 10+75.38
PT STA = 13+68.76

Alignment=CTH K
Station=9+42.96
Alignment=IH 94/EB Ref Line
Station=752+91.82

Alignment=CTH K
Station=10+28.23
Alignment=IH 94 WB Ref Line
Station=752+86.51

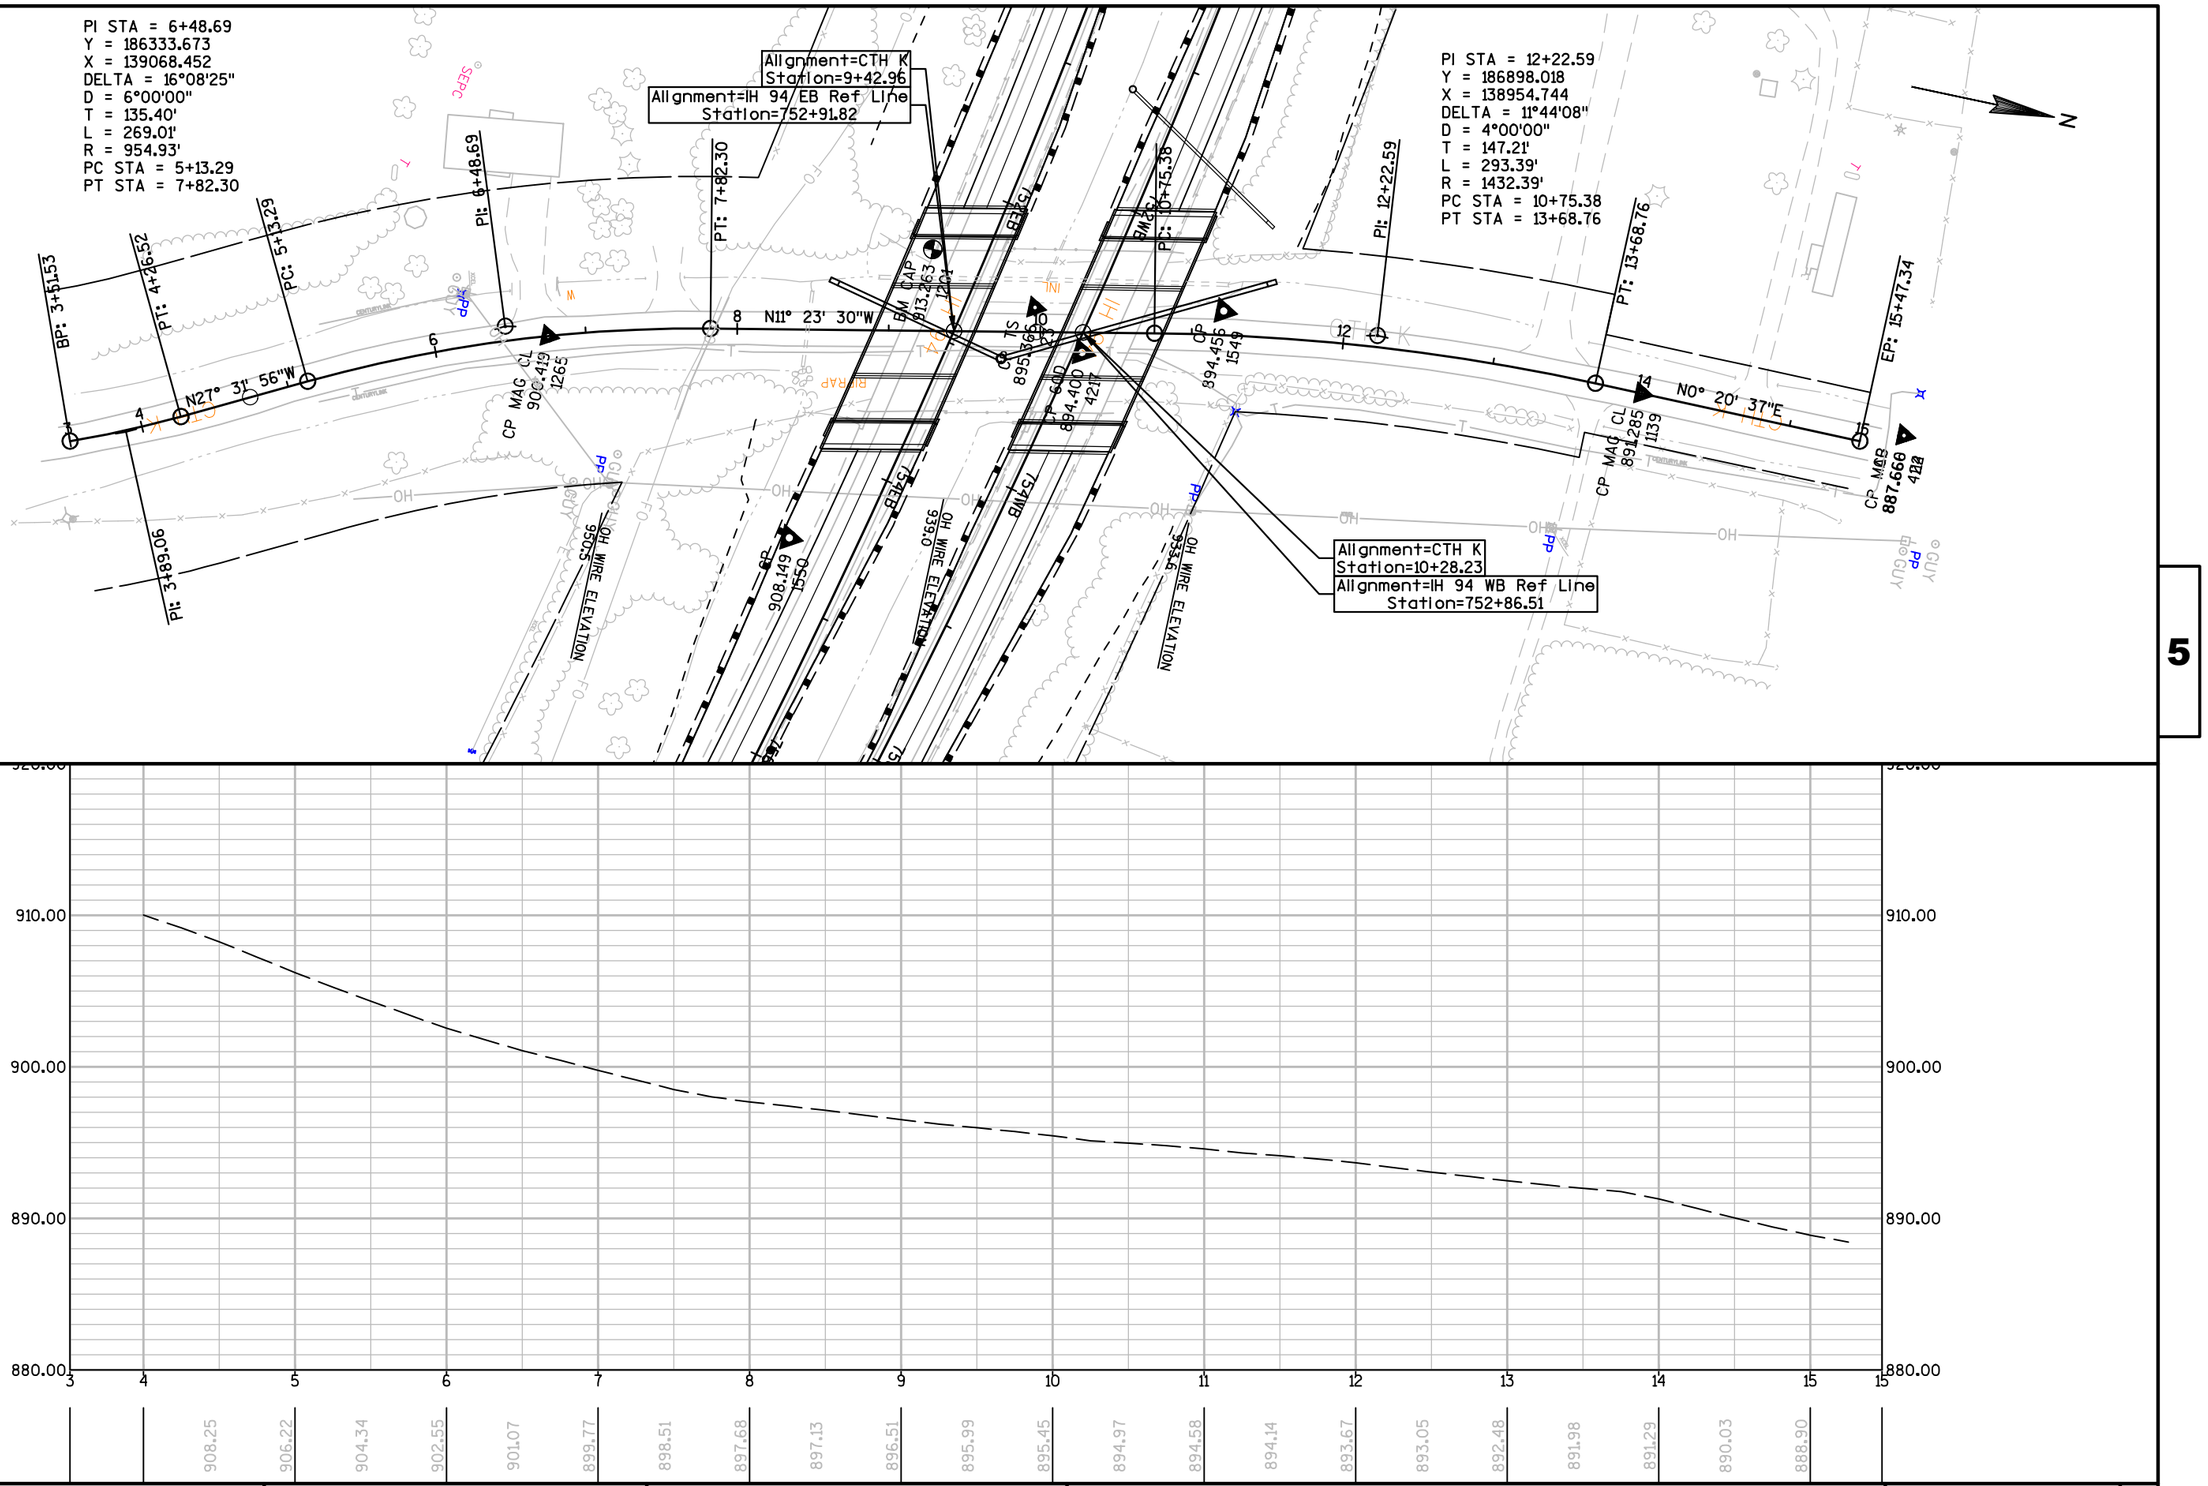


PROJECT NO:1022-08-72	HWY: IH 94	COUNTY: DUNN	PLAN AND PROFILE: CTH K	SHEET	E

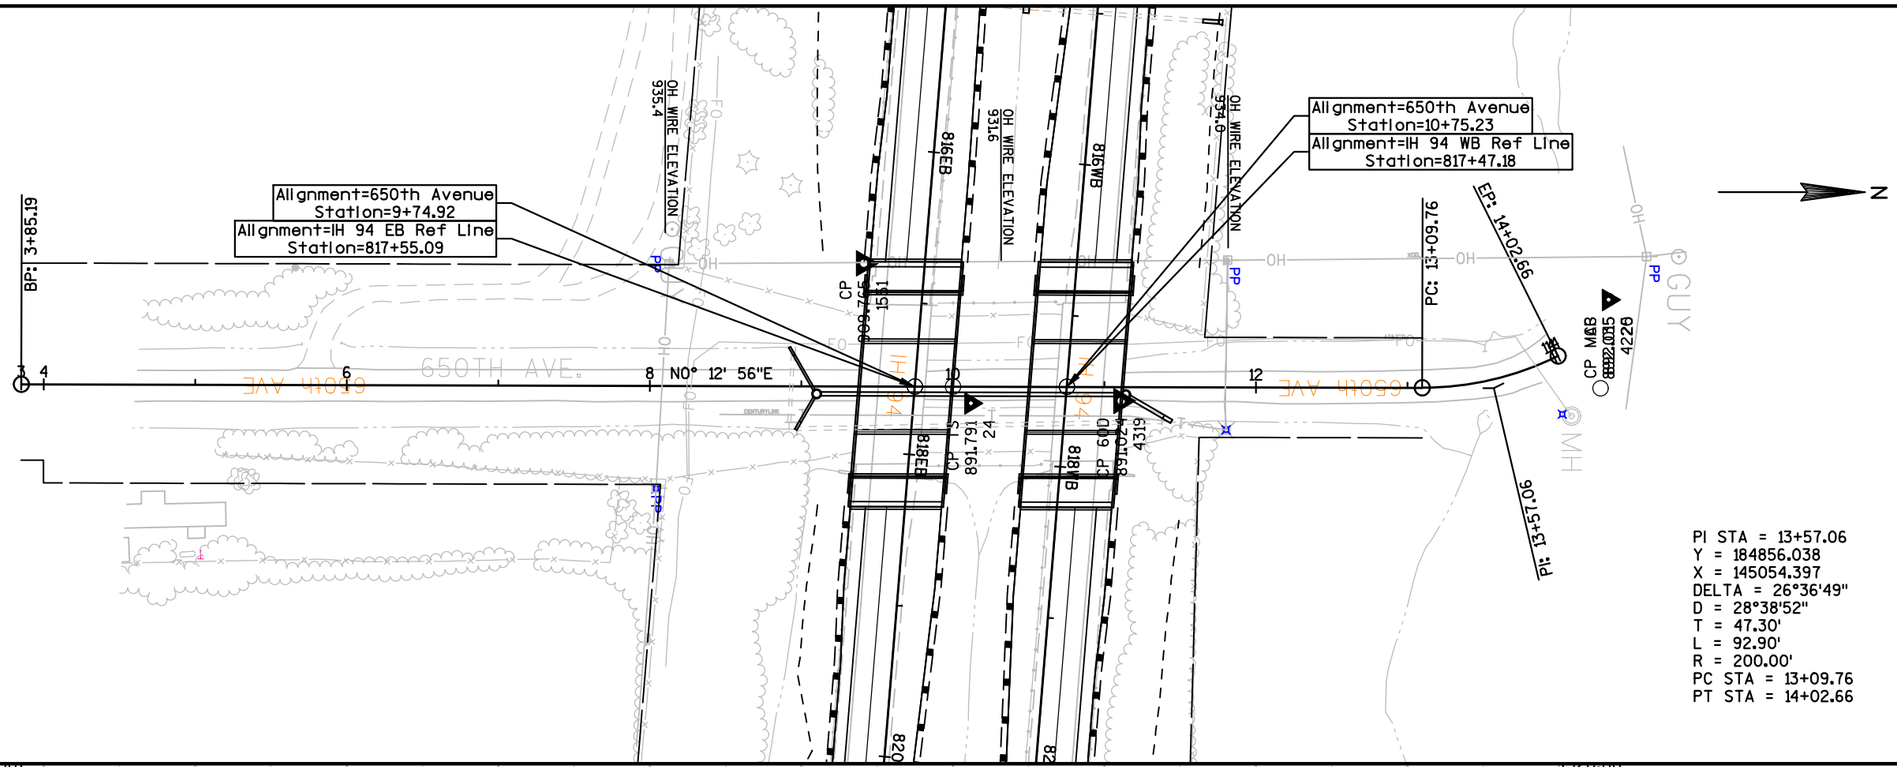

PROJECT NO: 1022-08-72	HWY: IH 94	COUNTY: DUNN	PLAN AND PROFILE: 650TH AVENUE	SHEET	E

FILE NAME : N:\PDS\C3D\10220706\SHEETSPLAN\PLAN SHEETS 10220872\050651_PP_650TH_AVENUE.DWG PLOT DATE : 4/14/2017 11:07 AM PLOT BY : ANDERSON, THOMAS R PLOT NAME : PLOT SCALE : 1:100_XREF

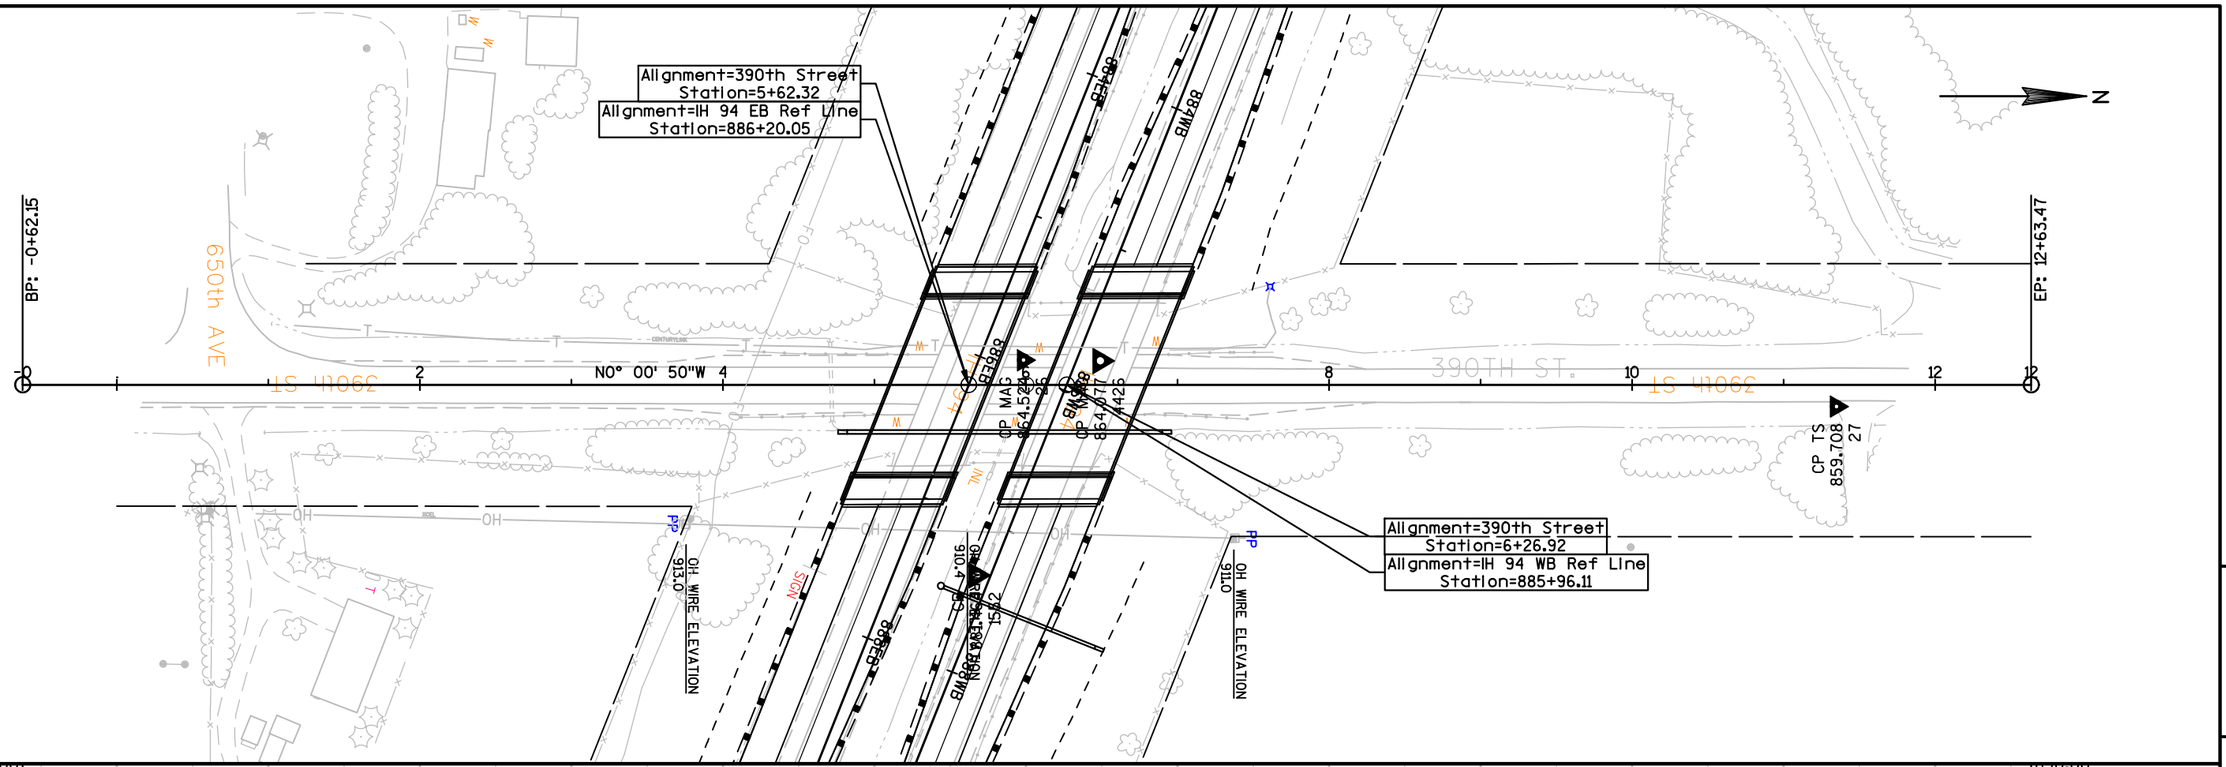


PROJECT NO: 1022-08-72	HWY: IH 94	COUNTY: DUNN	PLAN AND PROFILE: 390TH STREET	SHEET	E

FILE NAME : N:\PDS\C3D\10220706\SHEETSPLAN\PLAN SHEETS 10220872\050701_PP_390TH_STREET.DWG PLOT DATE : 4/14/2017 11:09 AM PLOT BY : ANDERSON, THOMAS R PLOT NAME : PLOT SCALE : 1:100_XREF

STATE PROJECT NUMBER
1022-08-72


✳ PROVIDE FOR THRIE BEAM GUARD RAIL ATTACHMENT AT UNUSED ANCHOR ASSEMBLIES CAULK HOLES SHUT WITH "100% SILICONE CAULK".

(2) INDICATES WING NUMBER

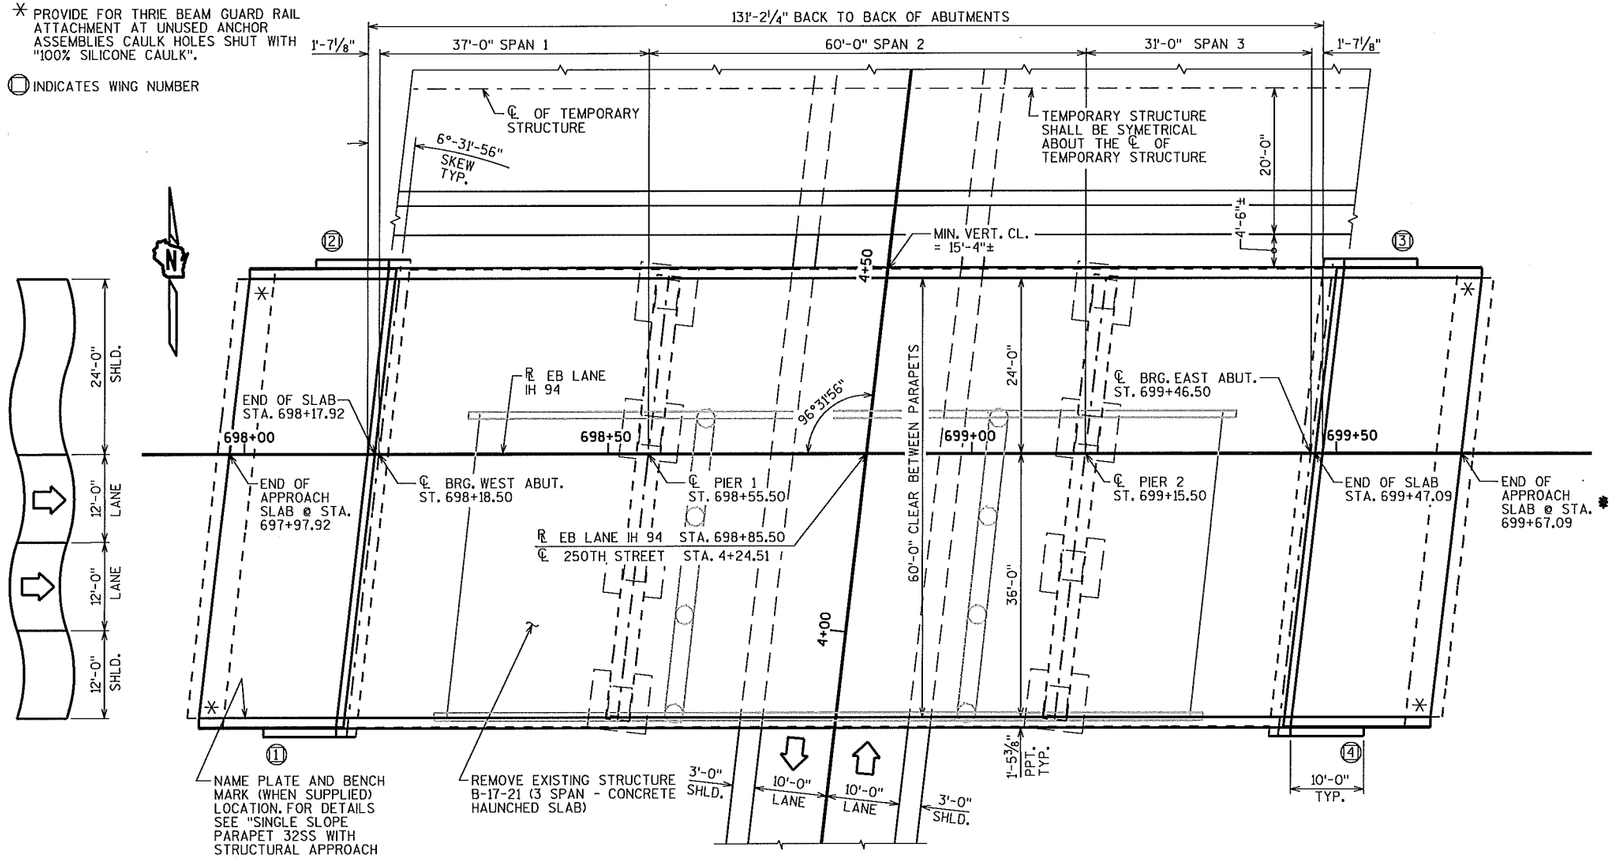


PLAN

3 SPAN - CONCRETE HAUNCHED SLAB

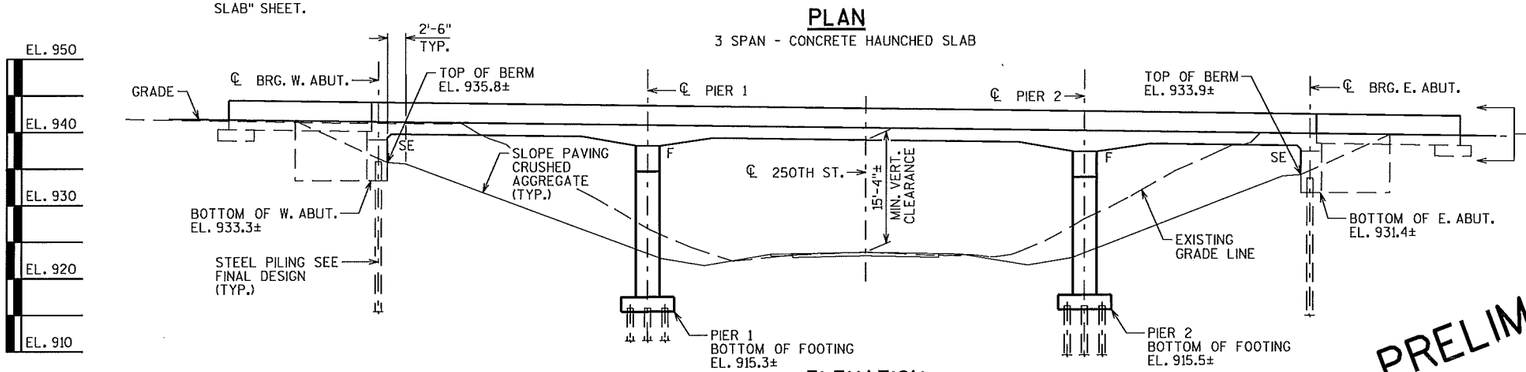

ELEVATION

NORMAL TO 250TH ST.

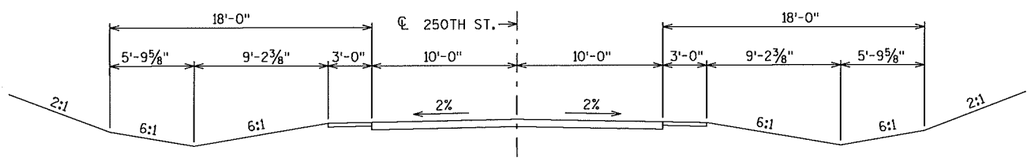

TYPICAL SECTION THRU 250TH ST.

DESIGN DATA

LIVE LOAD:

DESIGN LOADING: HL-93
INVENTORY RATING FACTOR: RF=
OPERATING RATING FACTOR: RF=
WISCONSIN STANDARD PERMIT VEHICLE (WIS.-SPV): (KIPS)

STRUCTURE IS DESIGNED FOR A FUTURE WEARING SURFACE OF 20 POUNDS PER SQUARE FOOT.

MATERIAL PROPERTIES:

CONCRETE MASONRY SLAB — f'c = 4,000 P.S.I. ALL OTHER — f'c = 3,500 P.S.I.
BAR STEEL REINFORCEMENT, GRADE 60 — fy = 60,000 P.S.I.

FOUNDATION DATA


ABUTMENTS TO BE SUPPORTED ON PILING
DRIVEN TO A REQUIRED DRIVING RESISTANCE OF TONS ✱✱ PER PILE
AS DETERMINED BY THE MODIFIED GATES DYNAMIC FORMULA.
ESTIMATED _____ LONG.

PIER TO BE SUPPORTED ON PILING
DRIVEN TO A REQUIRED DRIVING RESISTANCE OF TONS ✱✱ PER PILE
AS DETERMINED BY THE MODIFIED GATES DYNAMIC FORMULA.
ESTIMATED _____ LONG.

✱✱ THE FACTORED AXIAL RESISTANCE OF PILES IN COMPRESSION USED FOR DESIGN IS THE REQUIRED DRIVING RESISTANCE MULTIPLIED BY A RESISTANCE FACTOR OF 0.5 USING MODIFIED GATES TO DETERMINE DRIVEN PILE CAPACITY.

TRAFFIC VOLUME

IH 94	250TH ST.
A.D.T.=42,600 (2038)	A.D.T.=60 (2038)
R.D.S.=75 M.P.H.	R.D.S.=60 M.P.H.

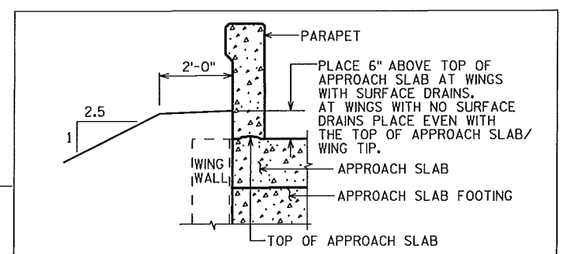

TYPICAL FILL SECTION AT END OF STRUCTURAL APPROACH SLABS

PRELIMINARY PLAN

LIST OF DRAWINGS

1. GENERAL PLAN
2. CROSS SECTION & QUANTITIES
3.
4.
5.
6.
7.
8.
9.
10.
11.
12.
13.
14.
15.

STRUCTURE DESIGN CONTACTS:
MATTHEW COUPAR (608) 266-5083
AARON BONK (608) 261-0261

NO.	DATE	REVISION	BY

Plans Prepared By **WISDOT**
BUREAU OF STRUCTURES

ACCEPTED _____ DATE _____
CHIEF STRUCTURES DESIGN ENGINEER

STRUCTURE B-17-217

IH 94 EB OVER 250TH STREET

COUNTY	TOWN/~~CITY/VILLAGE~~
DUNN	LUCAS

DESIGN SPEC. AASHTO LRFD BRIDGE DESIGN SPECIFICATIONS

DESIGNED BY	DESIGN CK'D.	DRAWN BY	PLANS CK'D.
MSC		DDS	MSC

GENERAL PLAN

SHEET 1 OF 2

I.D. 1022-08-02A


DATE: APRIL 2016


SCALE = 10

8


8

STATE PROJECT NUMBER
1022-08-72

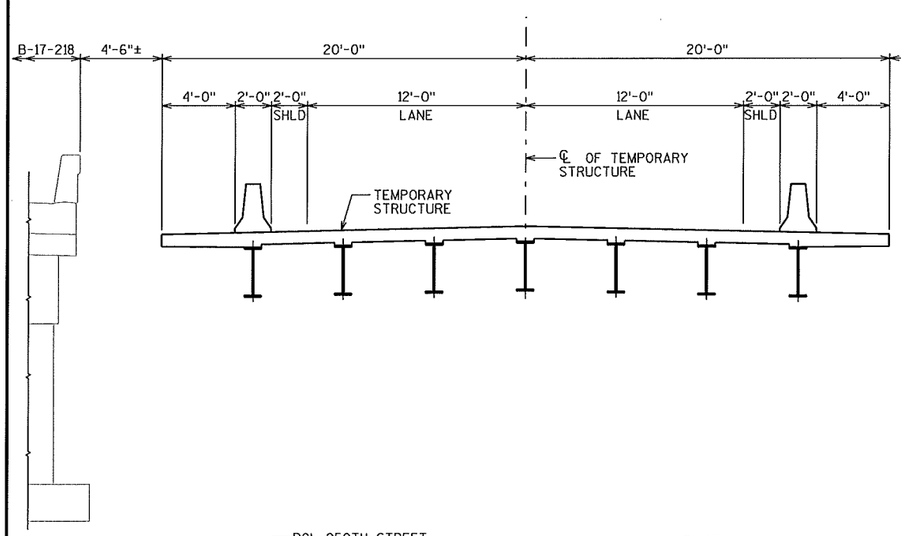


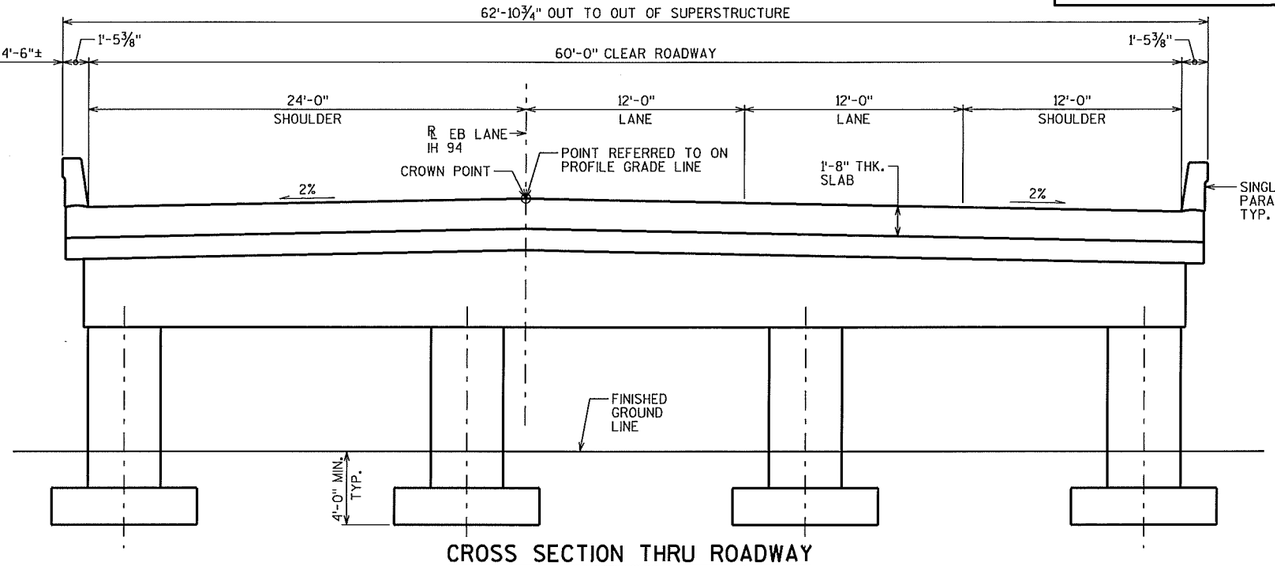

CROSS SECTION THRU ROADWAY

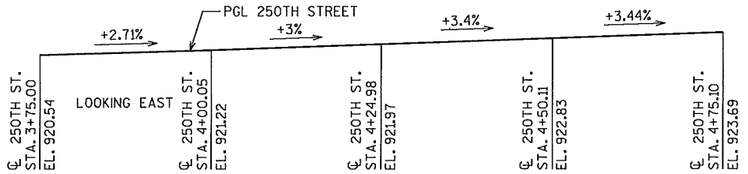

PROFILE GRADE LINE 250TH ST.

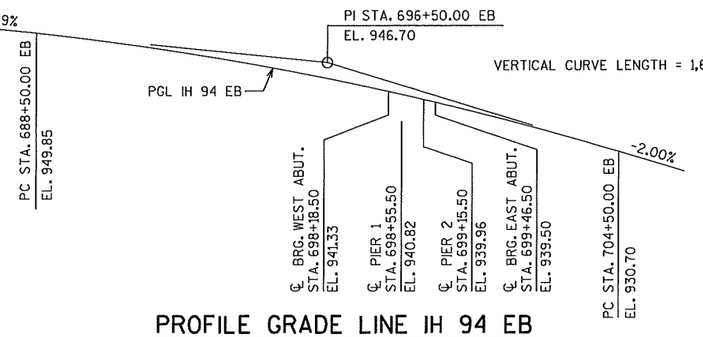

PROFILE GRADE LINE IH 94 EB

TOTAL ESTIMATED QUANTITIES

BID ITEM NUMBER	BID ITEMS	UNIT	SUPER.	WEST APPROACH	WEST ABUT.	PIER 1	PIER 2	EAST ABUT.	EAST APPROACH	TOTALS
203.0200	REMOVING OLD STRUCTURE STA. 698+85.50	LS	——	——	——	——	——	——	——	1
206.1000	EXCAVATION FOR STRUCTURES BRIDGES B-17-217	LS	——	——	——	——	——	——	——	1
210.0100	BACKFILL STRUCTURE	CY								
305.0120	BASE AGGREGATE DENSE 1 1/4-INCH	TON								
502.0301.S	CONCRETE MASONRY BRIDGES	CY								
502.3200	PROTECTIVE SURFACE TREATMENT	SY								
502.3210	PIGMENTED SURFACE SEALER	SY								
505.0400	BAR STEEL REINFORCEMENT HS STRUCTURES	LB								
505.0600	BAR STEEL REINFORCEMENT HS COATED STRUCTURES	LB								
505.0800.S	BAR STEEL REINFORCEMENT HS STAINLESS STRUCTURES	LB								
506.2605	BEARING PADS ELASTOMERIC NON-LAMINATED	EACH								
506.4000	STEEL DIAPHRAGMS B-17-217	EACH								
516.0500	RUBBERIZED MEMBRANE WATERPROOFING	SY								
526.0100	TEMPORARY STRUCTURE STA. 698+85.50	LS								
XXX.XXXX	PILING STEEL - SEE FINAL DESIGN	LF								
XXX.XXXX	PILING STEEL - SEE FINAL DESIGN	LF								
604.0500	SLOPE PAVING CRUSHED AGGREGATE	SY								
612.0406	PIPE UNDERDRAIN WRAPPED 6-INCH	LF								
614.0150	ANCHOR ASSEMBLIES FOR STEEL PLATE BEAM GUARD	EACH								
	NON-BID ITEMS									
	FILLER	SIZE	——	——	——	——	——	——	——	½", ¾", 1½"
			——	——	——	——	——	——	——	

GENERAL NOTES

DRAWINGS SHALL NOT BE SCALED.

BAR STEEL REINFORCEMENT SHALL BE EMBEDDED 2" CLEAR UNLESS OTHERWISE SHOWN OR NOTED.

THE FIRST OR FIRST TWO DIGITS OF THE BAR MARK SIGNIFIES THE BAR SIZE.

AT THE BACKFACE OF ABUTMENT ALL VOLUME WHICH CANNOT BE PLACED BEFORE ABUTMENT CONSTRUCTION AND IS NOT OCCUPIED BY THE NEW STRUCTURE SHALL BE BACKFILLED WITH STRUCTURE BACKFILL.

ELASTOMERIC BEARING PADS NEED NOT BE INDIVIDUALLY MOLDED PROVIDED THE CUT EDGES ARE SMOOTH AND TRUE.

SLAB FALSEWORK SHALL BE SUPPORTED ON PILES OR THE SUBSTRUCTURE, UNLESS AN ALTERNATE METHOD IS APPROVED BY THE ENGINEER.

THE GRADATION OF THE STRUCTURE BACKFILL SHALL MEET THE REQUIREMENTS OF SECTION 209.2.2 OF THE STANDARD SPECIFICATIONS FOR GRADE 1 MATERIAL.

PROTECTIVE SURFACE TREATMENT TO BE APPLIED TO THE ENTIRE TOP OF DECK AND APPROACH SLAB SURFACES.

PIGMENTED SURFACE SEALER TO BE APPLIED TO THE FRONT FACE AND THE TOP OF THE PARAPET, INCLUDING PARAPETS ON STRUCTURAL APPROACH SLABS.

THE EXISTING GROUND LINE SHALL BE USED AS THE UPPER LIMITS OF EXCAVATION AT THE PIERS.

THE SLOPE OF THE FILL IN FRONT OF THE ABUTMENTS SHALL BE COVERED WITH SLOPE PAVING MATERIAL TO THE EXTENT SHOWN ON SHEET 1 AND IN THE ABUTMENT DETAILS.

AT ABUTMENTS, HP 12X53 STEEL PILING MAY BE USED IN LIEU OF HP 10X42 STEEL PILING. PAYMENT SHALL BE BASED ON BID PRICE FOR HP 10X42 STEEL PILING.

PRELIMINARY PLAN

NO.	DATE	REVISION	BY

STATE OF WISCONSIN
DEPARTMENT OF TRANSPORTATION
STRUCTURES DESIGN SECTION

STRUCTURE B-17-217

DRAWN BY DDS | PLANS CK'D. MSC

CROSS SECTION & QUANTITIES

SHEET 2

SCALE = 4


8

8

STATE PROJECT NUMBER
1022-08-72

* PROVIDE FOR THRIE BEAM GUARD RAIL ATTACHMENT AT UNUSED ANCHOR ASSEMBLIES CAULK HOLES SHUT WITH "100% SILICONE CAULK".

(2) INDICATES WING NUMBER

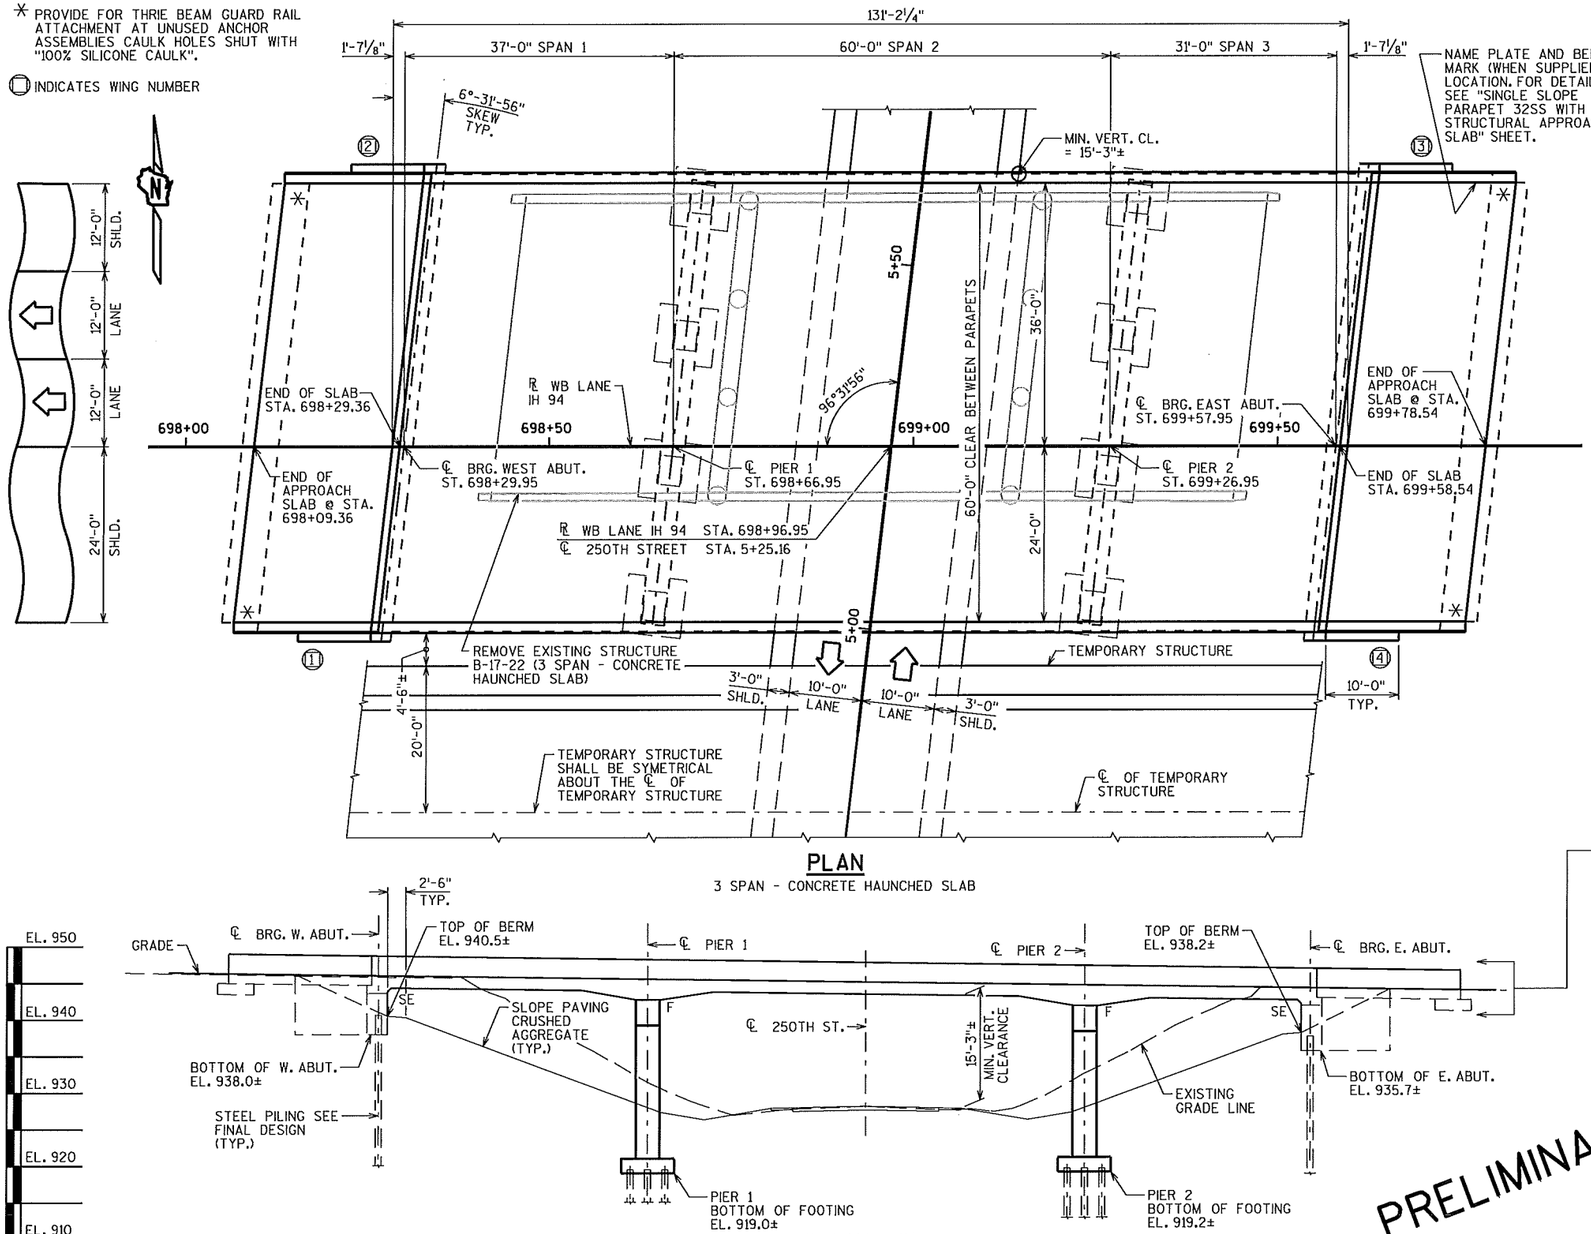


PLAN

3 SPAN - CONCRETE HAUNCHED SLAB

ELEVATION

NORMAL TO 250TH ST.

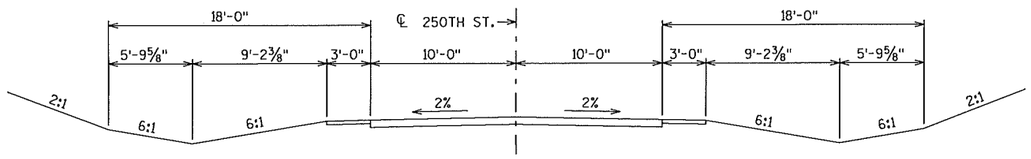

TYPICAL SECTION THRU 250TH ST.

DESIGN DATA

LIVE LOAD:

DESIGN LOADING; HL-93
INVENTORY RATING FACTOR: RF=
OPERATING RATING FACTOR: RF=
WISCONSIN STANDARD PERMIT VEHICLE (WIS.-SPV): (KIPS)

STRUCTURE IS DESIGNED FOR A FUTURE WEARING SURFACE OF 20 POUNDS PER SQUARE FOOT.

MATERIAL PROPERTIES:

CONCRETE MASONRY SLAB — f'c = 4,000 P.S.I. ALL OTHER — f'c = 3,500 P.S.I.
BAR STEEL REINFORCEMENT, GRADE 60 — fy = 60,000 P.S.I.

FOUNDATION DATA


ABUTMENTS TO BE SUPPORTED ON PILING
DRIVEN TO A REQUIRED DRIVING RESISTANCE OF TONS** PER PILE
AS DETERMINED BY THE MODIFIED GATES DYNAMIC FORMULA.
ESTIMATED _____ LONG.

PIER TO BE SUPPORTED ON PILING
DRIVEN TO A REQUIRED DRIVING RESISTANCE OF TONS** PER PILE
AS DETERMINED BY THE MODIFIED GATES DYNAMIC FORMULA.
ESTIMATED _____ LONG.

** THE FACTORED AXIAL RESISTANCE OF PILES IN COMPRESSION USED FOR DESIGN IS THE REQUIRED DRIVING RESISTANCE MULTIPLIED BY A RESISTANCE FACTOR OF 0.5 USING MODIFIED GATES TO DETERMINE DRIVEN PILE CAPACITY.

TRAFFIC VOLUME

IH 94	250TH ST.
A.D.T.=42,600 (2038)	A.D.T.=60 (2038)
R.D.S.=75 M.P.H.	R.D.S.=60 M.P.H.

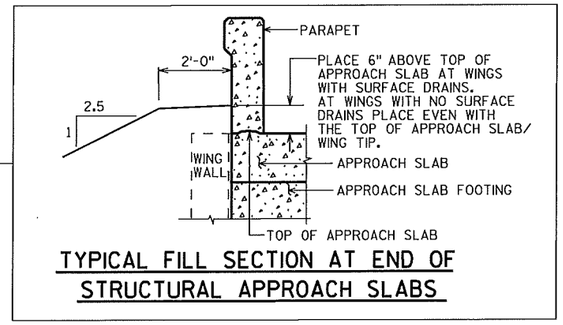

TYPICAL FILL SECTION AT END OF STRUCTURAL APPROACH SLABS

PRELIMINARY PLAN

LIST OF DRAWINGS

1. GENERAL PLAN
2. CROSS SECTION & QUANTITIES
3.
4.
5.
6.
7.
8.
9.
10.
11.
12.
13.
14.
15.

STRUCTURE DESIGN CONTACTS:
MATTHEW COUPAR (608) 266-5083
AARON BONK (608) 261-0261

NO.	DATE	REVISION	BY

Plans Prepared By **WISDOT**
BUREAU OF STRUCTURES

ACCEPTED _____ CHIEF STRUCTURES DESIGN ENGINEER _____ DATE

STRUCTURE B-17-218

IH 94 WB OVER 250TH STREET

COUNTY DUNN | TOWN/~~CITY/VILLAGE~~ LUCAS

DESIGN SPEC. AASHTO LRFD BRIDGE DESIGN SPECIFICATIONS

DESIGNED BY	DESIGN CK'D.	DRAWN BY	PLANS CK'D.
MSC		DDS	MSC

GENERAL PLAN

SHEET 1 OF 2

SCALE = 10


I.D. 1022-08-02B

DATE: APRIL 2016

8


8


STATE PROJECT NUMBER
1022-08-72

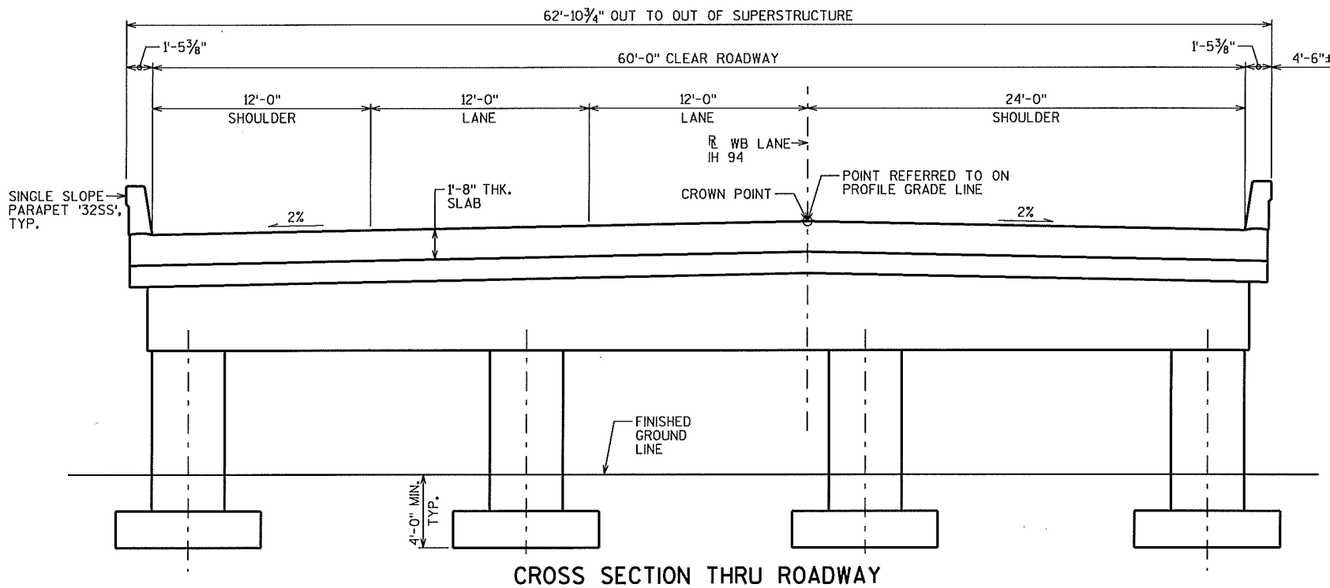


CROSS SECTION THRU ROADWAY

LOOKING EAST

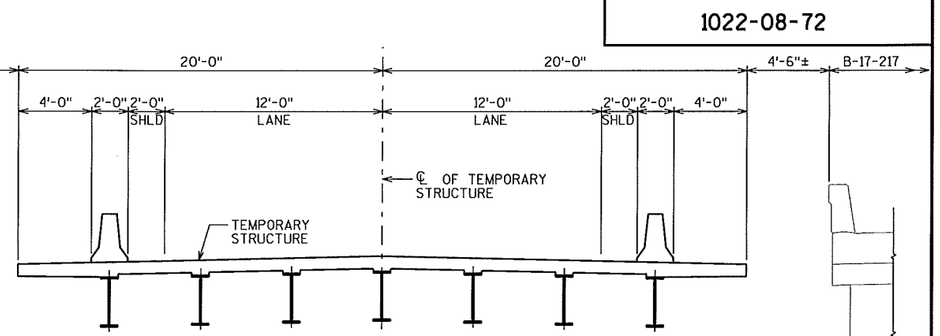

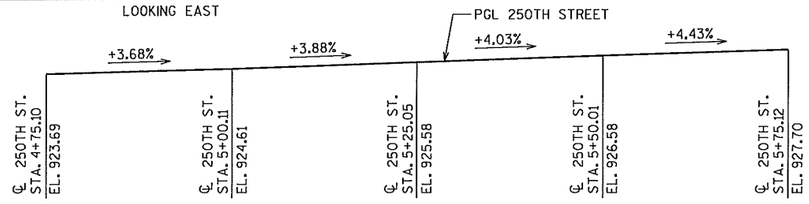

PROFILE GRADE LINE 250TH ST.

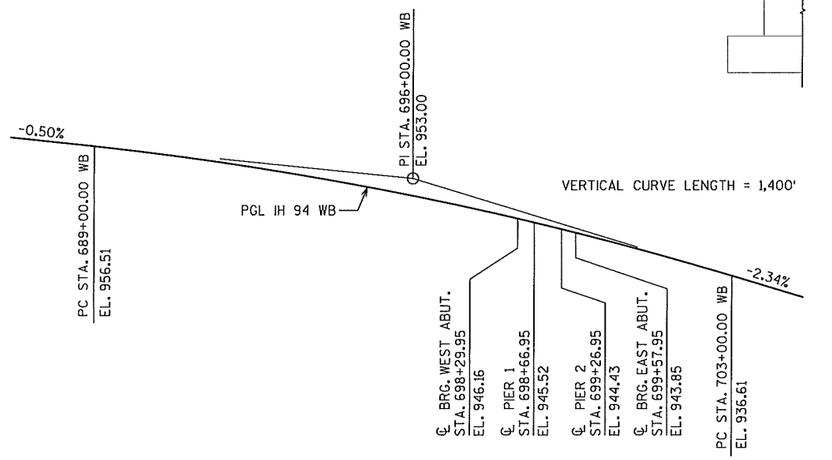

PROFILE GRADE LINE IH 94 WB

TOTAL ESTIMATED QUANTITIES

BID ITEM NUMBER	BID ITEMS	UNIT	SUPER.	WEST APPROACH	WEST ABUT.	PIER 1	PIER 2	EAST ABUT.	EAST APPROACH	TOTALS
203.0200	REMOVING OLD STRUCTURE STA. 698+96.95	LS	——	——	——	——	——	——	——	1
206.1000	EXCAVATION FOR STRUCTURES BRIDGES B-17-218	LS	——	——	——	——	——	——	——	1
210.0100	BACKFILL STRUCTURE	CY								
305.0120	BASE AGGREGATE DENSE 1 1/4-INCH	TON								
502.0301.S	CONCRETE MASONRY BRIDGES	CY								
502.3200	PROTECTIVE SURFACE TREATMENT	SY								
502.3210	PIGMENTED SURFACE SEALER	SY								
505.0400	BAR STEEL REINFORCEMENT HS STRUCTURES	LB								
505.0600	BAR STEEL REINFORCEMENT HS COATED STRUCTURES	LB								
505.0800.S	BAR STEEL REINFORCEMENT HS STAINLESS STRUCTURES	LB								
506.2605	BEARING PADS ELASTOMERIC NON-LAMINATED	EACH								
506.4000	STEEL DIAPHRAGMS B-17-218	EACH								
516.0500	RUBBERIZED MEMBRANE WATERPROOFING	SY								
XXX.XXXX	PILING STEEL - SEE FINAL DESIGN	LF								
XXX.XXXX	PILING STEEL - SEE FINAL DESIGN	LF								
604.0500	SLOPE PAVING CRUSHED AGGREGATE	SY								
612.0406	PIPE UNDERDRAIN WRAPPED 6-INCH	LF								
614.0150	ANCHOR ASSEMBLIES FOR STEEL PLATE BEAM GUARD	EACH								
	NON-BID ITEMS									
	FILLER	SIZE	——	——	——	——	——	——	——	½", ¾", 1½"
			——	——	——	——	——	——	——	

GENERAL NOTES

DRAWINGS SHALL NOT BE SCALED.

BAR STEEL REINFORCEMENT SHALL BE EMBEDDED 2" CLEAR UNLESS OTHERWISE SHOWN OR NOTED.

THE FIRST OR FIRST TWO DIGITS OF THE BAR MARK SIGNIFIES THE BAR SIZE.

AT THE BACKFACE OF ABUTMENT ALL VOLUME WHICH CANNOT BE PLACED BEFORE ABUTMENT CONSTRUCTION AND IS NOT OCCUPIED BY THE NEW STRUCTURE SHALL BE BACKFILLED WITH STRUCTURE BACKFILL.

ELASTOMERIC BEARING PADS NEED NOT BE INDIVIDUALLY MOLDED PROVIDED THE CUT EDGES ARE SMOOTH AND TRUE.

SLAB FALSEWORK SHALL BE SUPPORTED ON PILES OR THE SUBSTRUCTURE, UNLESS AN ALTERNATE METHOD IS APPROVED BY THE ENGINEER.

THE GRADATION OF THE STRUCTURE BACKFILL SHALL MEET THE REQUIREMENTS OF SECTION 209.2.2 OF THE STANDARD SPECIFICATIONS FOR GRADE 1 MATERIAL.

PROTECTIVE SURFACE TREATMENT TO BE APPLIED TO THE ENTIRE TOP OF DECK AND APPROACH SLAB SURFACES.

PIGMENTED SURFACE SEALER TO BE APPLIED TO THE FRONT FACE AND THE TOP OF THE PARAPET, INCLUDING PARAPETS ON STRUCTURAL APPROACH SLABS.

THE EXISTING GROUND LINE SHALL BE USED AS THE UPPER LIMITS OF EXCAVATION AT THE PIERS.

THE SLOPE OF THE FILL IN FRONT OF THE ABUTMENTS SHALL BE COVERED WITH SLOPE PAVING MATERIAL TO THE EXTENT SHOWN ON SHEET 1 AND IN THE ABUTMENT DETAILS.

AT ABUTMENTS, HP 12X53 STEEL PILING MAY BE USED IN LIEU OF HP 10X42 STEEL PILING. PAYMENT SHALL BE BASED ON BID PRICE FOR HP 10X42 STEEL PILING.

PRELIMINARY PLAN

NO.	DATE	REVISION	BY

STATE OF WISCONSIN
DEPARTMENT OF TRANSPORTATION
STRUCTURES DESIGN SECTION

STRUCTURE B-17-218

DRAWN BY DDS | PLANS CK'D. MSC

CROSS SECTION & QUANTITIES

SHEET 2

SCALE = 4

8

8

STATE PROJECT NUMBER
1022-08-72

DESIGN DATA

LIVE LOAD:

DESIGN LOADING: HL-93
INVENTORY RATING FACTOR: RF=
OPERATING RATING FACTOR: RF=
WISCONSIN STANDARD PERMIT VEHICLE (WIS.-SPV): (KIPS)

STRUCTURE IS DESIGNED FOR A FUTURE WEARING SURFACE OF 20 POUNDS PER SQUARE FOOT.

MATERIAL PROPERTIES

CONCRETE MASONRY SLAB — f'c = 4,000 P.S.I. ALL OTHER — f'c = 3,500 P.S.I.
BAR STEEL REINFORCEMENT, GRADE 60 — fy = 60,000 P.S.I.
BAR STEEL REINFORCEMENT STAINLESS, GRADE 60 — fy = 60,000 P.S.I.

FOUNDATION DATA

ABUTMENTS TO BE SUPPORTED ON PILING
DRIVEN TO A REQUIRED DRIVING RESISTANCE OF TONS ** PER PILE
AS DETERMINED BY THE MODIFIED GATES DYNAMIC FORMULA.
ESTIMATED _____ LONG.

PIER TO BE SUPPORTED ON PILING
DRIVEN TO A REQUIRED DRIVING RESISTANCE OF TONS ** PER PILE
AS DETERMINED BY THE MODIFIED GATES DYNAMIC FORMULA.
ESTIMATED _____ LONG.

** THE FACTORED AXIAL RESISTANCE OF PILES IN COMPRESSION USED FOR DESIGN IS THE REQUIRED DRIVING RESISTANCE MULTIPLIED BY A RESISTANCE FACTOR OF 0.5 USING MODIFIED GATES TO DETERMINE DRIVEN PILE CAPACITY.


CURVE DATA

IH 94 EB
P.I. = 749+70.41 EB
△ = 30°38'43.35"
D = 0°59'47.21"
T = 1575.47'
L = 3075.46
R = 5750.00'
S.E. = 3.8%
P.C. = 733+94.94 EB
P.T. = 764+99.23 EB


DIM. A	
WEST ABUT.	EAST ABUT.
0'-5 1/8"	0'-4 3/4"

TRAFFIC VOLUME


IH 94 EB	CTH K
A.D.T.=42600 (2038)	A.D.T.=300 (2038)
R.D.S.=75 M.P.H.	R.D.S.=60 M.P.H.

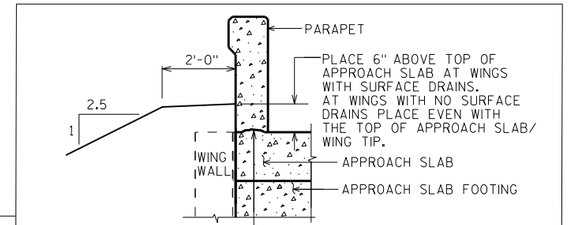


TYPICAL FILL SECTION AT END OF STRUCTURAL APPROACH SLABS

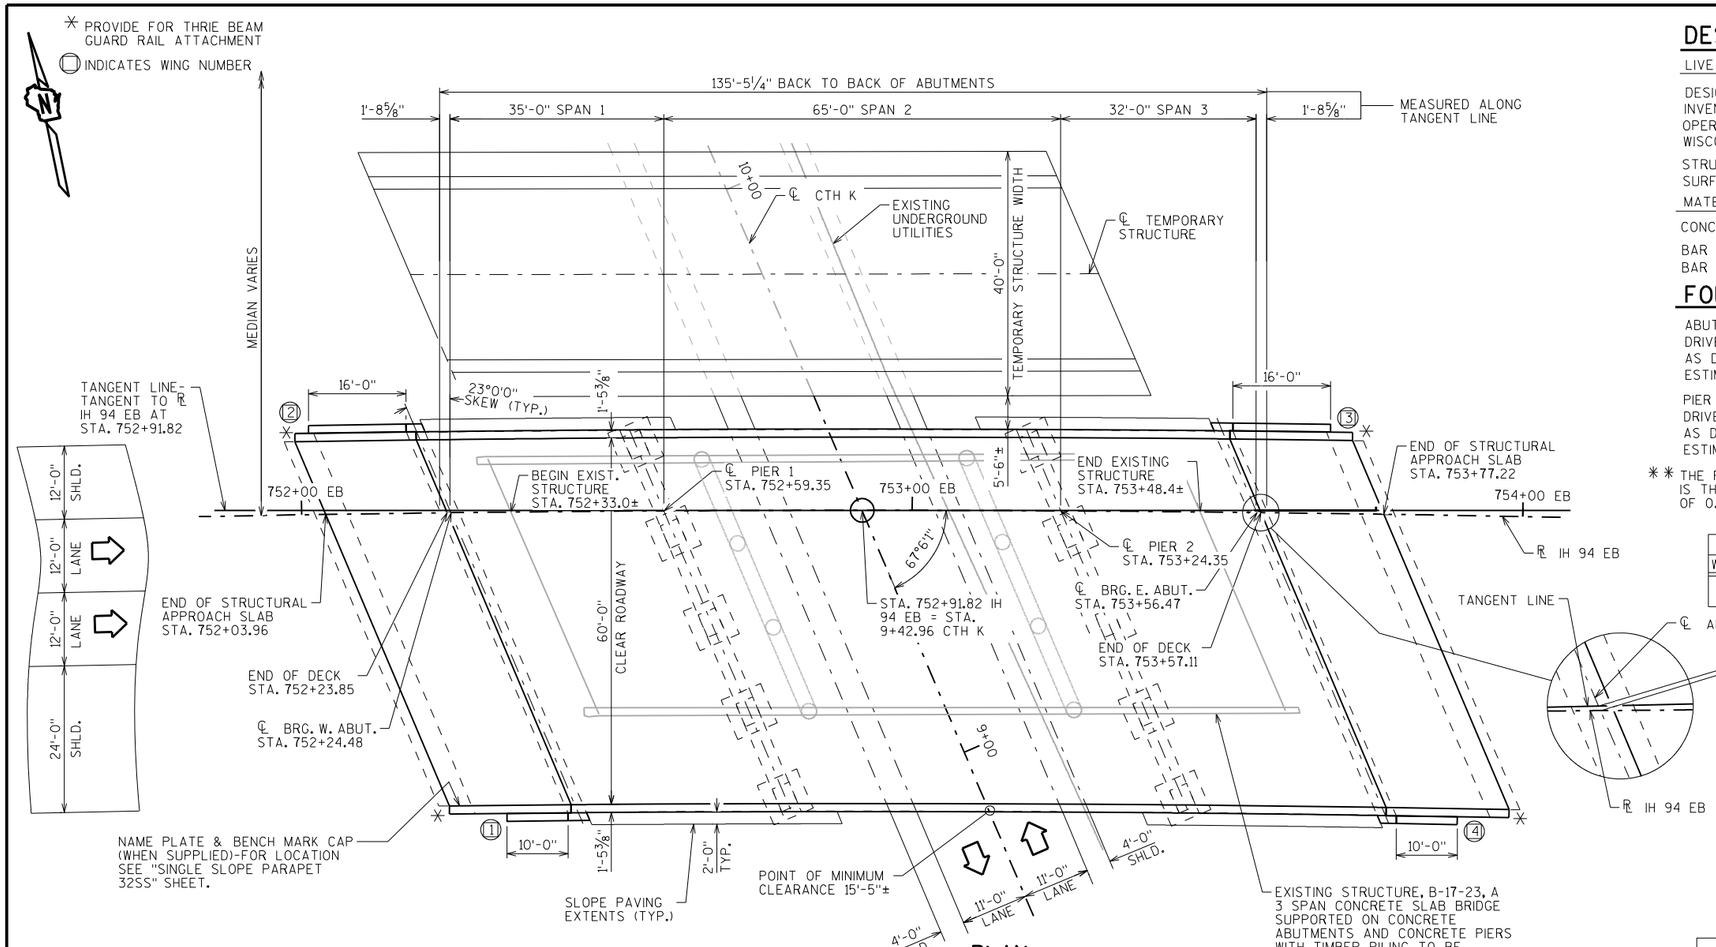

PLAN
THREE-SPAN HAUNCHED SLAB

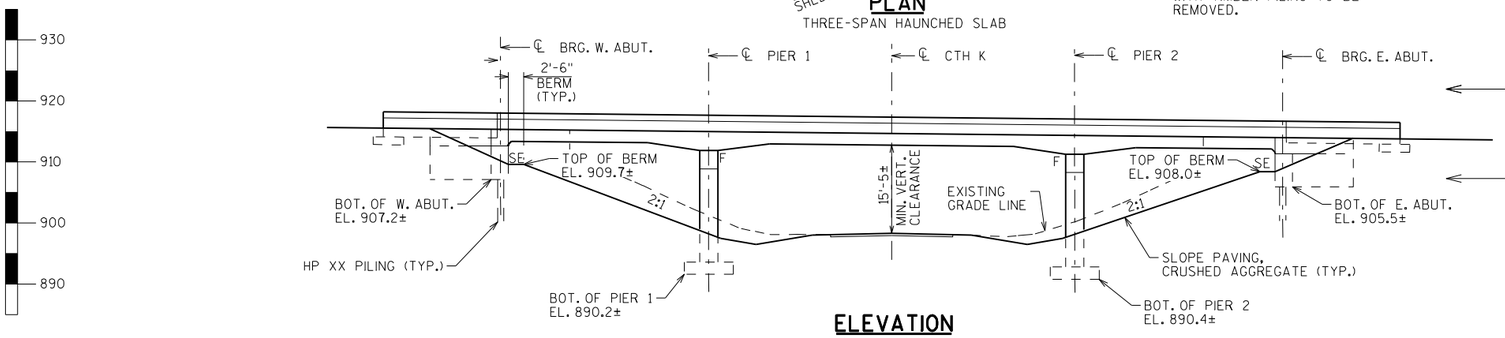

ELEVATION
NORMAL TO CTH K

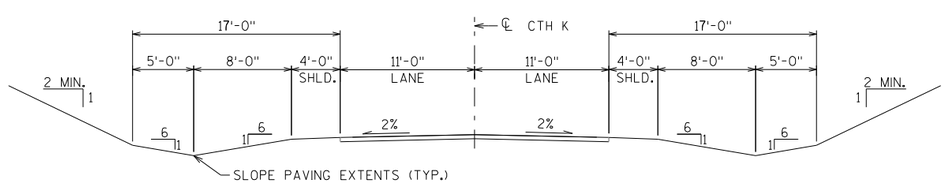

TYPICAL SECTION THRU CTH K

LIST OF DRAWINGS

1. GENERAL PLAN
2. CROSS SECTION & QUANTITIES

PRELIMINARY PLAN

STRUCTURE DESIGN CONTACTS:

DANIEL MONROE (608) 266-8490
LAURA SHADEWALD (608) 266-9592

NO.	DATE	REVISION	BY

Plans Prepared By WISDOT
BUREAU OF STRUCTURES

ACCEPTED _____ DATE _____
CHIEF STRUCTURES DESIGN ENGINEER

STRUCTURE B-17-219

IH 94 EB OVER CTH K

COUNTY	TOWN/~~CITY/VILLAGE~~
DUNN	LUCAS & MENOMONIE

DESIGN SPEC. AASHTO LRFD BRIDGE DESIGN SPECIFICATIONS

DESIGNED BY	DESIGN CK'D.	DRAWN BY	PLANS CK'D.
DLM	DFD	DLM	DFD

GENERAL PLAN

SHEET 1 OF 2

SCALE = 12

I.D. 1022-08-02C


DATE: JUNE 2016

8

8

STATE PROJECT NUMBER

1022-08-72

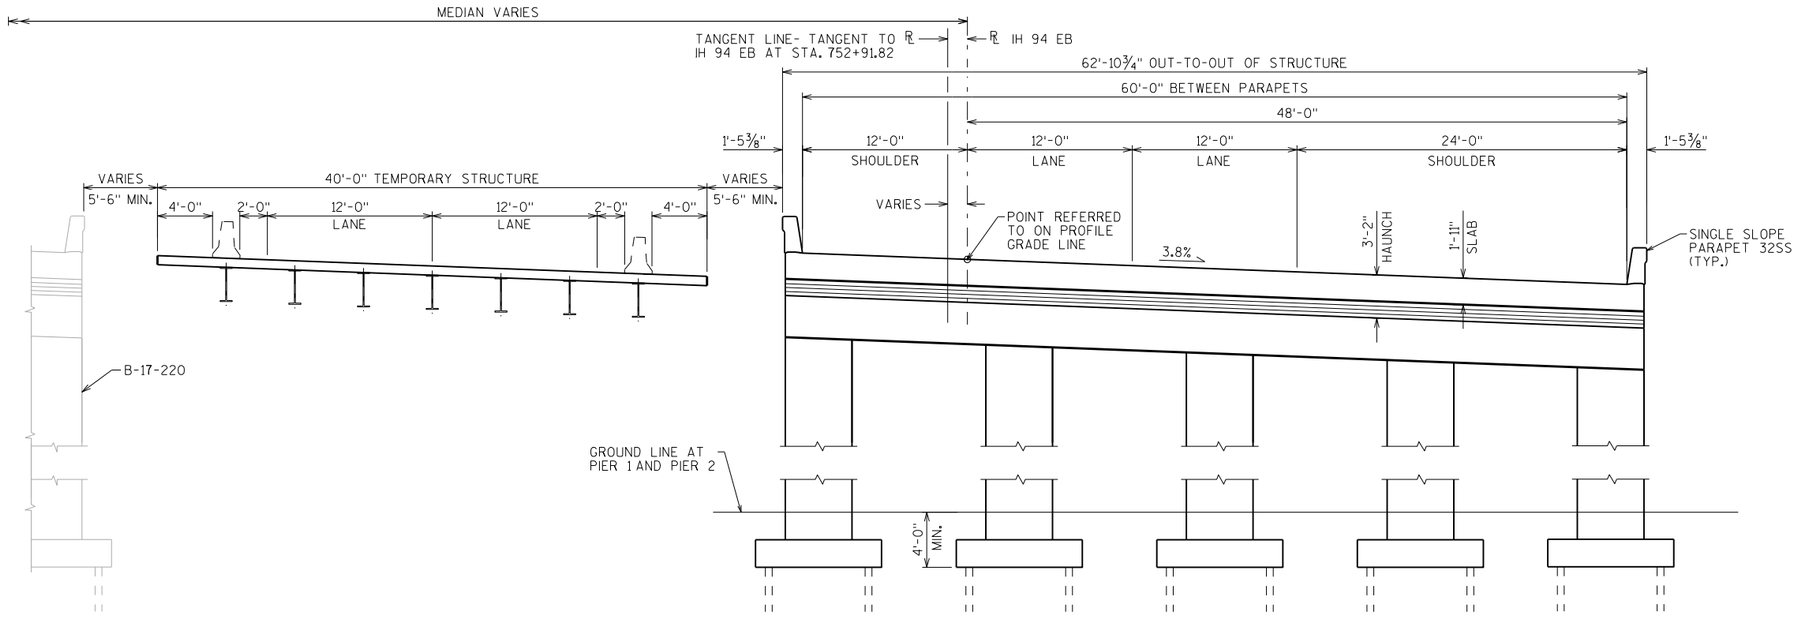


CROSS SECTION THRU ROADWAY


(LOOKING UPSTATION)

TOTAL ESTIMATED QUANTITIES

BID ITEM NUMBER	BID ITEMS	UNIT	SUPER.	WEST APPROACH	WEST ABUT.	PIER 1	PIER 2	EAST ABUT.	EAST APPROACH	TOTALS
203.0200	REMOVING OLD STRUCTURE STA. 752+91.82	LS	———	———	———	———	———	———	———	1
206.1000	EXCAVATION FOR STRUCTURES BRIDGES B-17-219	LS	———	———	———	———	———	———	———	1
210.0100	BACKFILL STRUCTURE	CY								
305.0120	BASE AGGREGATE DENSE 1 1/4-INCH	TON								
502.0100	CONCRETE MASONRY BRIDGES	CY								
502.3200	PROTECTIVE SURFACE TREATMENT	SY								
502.3210	PIGMENTED SURFACE SEALER	LB								
505.0400	BAR STEEL REINFORCEMENT HS STRUCTURES	LB								
505.0600	BAR STEEL REINFORCEMENT HS COATED STRUCTURES	LB								
505.0800.S	BAR STEEL REINFORCEMENT HS STAINLESS STRUCTURES	LB								
516.0500	RUBBERIZED MEMBRANE WATERPROOFING	SY								
550.1100	PILING STEEL HP 10-INCH X 42 LB	LF								
604.0500	SLOPE PAVING CRUSHED AGGREGATE	SY								
612.0406	PIPE UNDERDRAIN WRAPPED 6-INCH	LF								
614.0150	ANCHOR ASSEMBLIES FOR STEEL PLATE BEAM GUARD	EACH								
	NON-BID ITEMS									
	FILLER	SIZE	———	———	———	———	———	———	———	½", ¾", 1½"

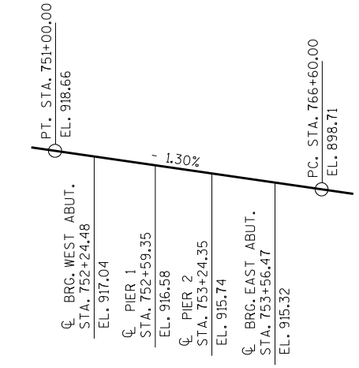

PROFILE GRADE LINE IH 94 EB

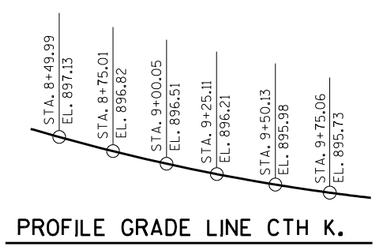

PROFILE GRADE LINE CTH K.

GENERAL NOTES

DRAWINGS SHALL NOT BE SCALED.

BAR STEEL REINFORCEMENT SHALL BE EMBEDDED 2" CLEAR UNLESS OTHERWISE SHOWN OR NOTED.

THE FIRST OR FIRST TWO DIGITS OF THE BAR MARK SIGNIFIES THE BAR SIZE.

BEVEL ALL EXPOSED EDGES OF CONCRETE ¾" UNLESS NOTED OTHERWISE.

AT THE BACK FACE OF ABUTMENT ALL VOLUME WHICH CANNOT BE PLACED BEFORE ABUTMENT CONSTRUCTION AND IS NOT OCCUPIED BY THE NEW STRUCTURE SHALL BE BACKFILLED WITH STRUCTURE BACKFILL. ALSO EXCLUDED IS THE "BASE AGGREGATE DENSE 1 1/4-INCH" AS DETAILED ON THE STRUCTURAL APPROACH SLAB SHEETS.

THE GRADATION OF THE STRUCTURE BACKFILL SHALL MEET THE REQUIREMENTS OF SECTION 209.2.2 OF THE STANDARD SPECIFICATIONS FOR GRADE 1 MATERIAL.

THE QUANTITY FOR BACKFILL STRUCTURE, BID ITEM 210.0100, IS CALCULATED BASED ON THE APPLICABLE FIGURES 12.6-1 AND 12.6-2 IN THE WISCONSIN DEPARTMENT OF TRANSPORTATION BRIDGE MANUAL.

SLAB FALSEWORK SHALL BE SUPPORTED ON PILES OR THE SUBSTRUCTURE, UNLESS AN ALTERNATE METHOD IS APPROVED BY THE ENGINEER.

PROTECTIVE SURFACE TREATMENT TO BE APPLIED TO THE ENTIRE TOP OF DECK AND APPROACH SLAB SURFACES.

PIGMENTED SURFACE SEALER TO BE APPLIED TO THE FRONT FACE AND THE TOP OF THE PARAPET, INCLUDING PARAPETS ON STRUCTURAL APPROACH SLABS.

THE EXISTING GROUND LINE SHALL BE USED AS THE UPPER LIMITS OF EXCAVATION AT THE PIERS.

THE SLOPE OF THE FILL IN FRONT OF THE ABUTMENTS SHALL BE COVERED WITH SLOPE PAVING MATERIAL TO THE EXTENT SHOWN ON SHEET 1 AND IN THE ABUTMENT DETAILS.

PRELIMINARY PLAN

NO.	DATE	REVISION	BY

STATE OF WISCONSIN
DEPARTMENT OF TRANSPORTATION
STRUCTURES DESIGN SECTION

STRUCTURE B-17-219

DRAWN BY DLM | PLANS CK'D. DFD

CROSS SECTION & QUANTITIES

SHEET 2

8

8

SCALE = 8

STATE PROJECT NUMBER
1022-08-72

DESIGN DATA

LIVE LOAD:

DESIGN LOADING: HL-93
INVENTORY RATING FACTOR: RF=
OPERATING RATING FACTOR: RF=
WISCONSIN STANDARD PERMIT VEHICLE (WIS.-SPV): (KIPS)

STRUCTURE IS DESIGNED FOR A FUTURE WEARING SURFACE OF 20 POUNDS PER SQUARE FOOT.

MATERIAL PROPERTIES

CONCRETE MASONRY SLAB — f'c = 4,000 P.S.I.
ALL OTHER — f'c = 3,500 P.S.I.
BAR STEEL REINFORCEMENT, GRADE 60 ———— fy = 60,000 P.S.I.
BAR STEEL REINFORCEMENT STAINLESS, GRADE 60 — fy = 60,000 P.S.I.

FOUNDATION DATA

ABUTMENTS TO BE SUPPORTED ON PILING
DRIVEN TO A REQUIRED DRIVING RESISTANCE OF TONS PER PILE
AS DETERMINED BY THE MODIFIED GATES DYNAMIC FORMULA.
ESTIMATED _____ LONG.

PIER TO BE SUPPORTED ON PILING
DRIVEN TO A REQUIRED DRIVING RESISTANCE OF TONS PER PILE
AS DETERMINED BY THE MODIFIED GATES DYNAMIC FORMULA.
ESTIMATED _____ LONG.


** THE FACTORED AXIAL RESISTANCE OF PILES IN COMPRESSION USED FOR DESIGN IS THE REQUIRED DRIVING RESISTANCE MULTIPLIED BY A RESISTANCE FACTOR OF 0.5 USING MODIFIED GATES TO DETERMINE DRIVEN PILE CAPACITY.

CURVE DATA

CTH K	IH 94 WB
P.I. = 12+22.59	P.I. = 749+17.39 WB
Δ = 11°44'7.88"	Δ = 30°38'43.35"
D = 4°0'0"	D = 0°59'59.73"
T = 147.209'	T = 1569.99'
L = 293.388	L = 3064.76
R = 1432.395'	R = 5730.00'
S.E. = NORMAL CROWN	S.E. = 3.8%
P.C. = 10+75.38	P.C. = 733+47.40 WB
P.T. = 13+68.76	P.T. = 763+98.84 WB


TRAFFIC VOLUME

IH 94 WB	CTH K
A.D.T.=42600 (2038)	A.D.T.=300 (2038)
R.D.S.=75 M.P.H.	R.D.S.=60 M.P.H.

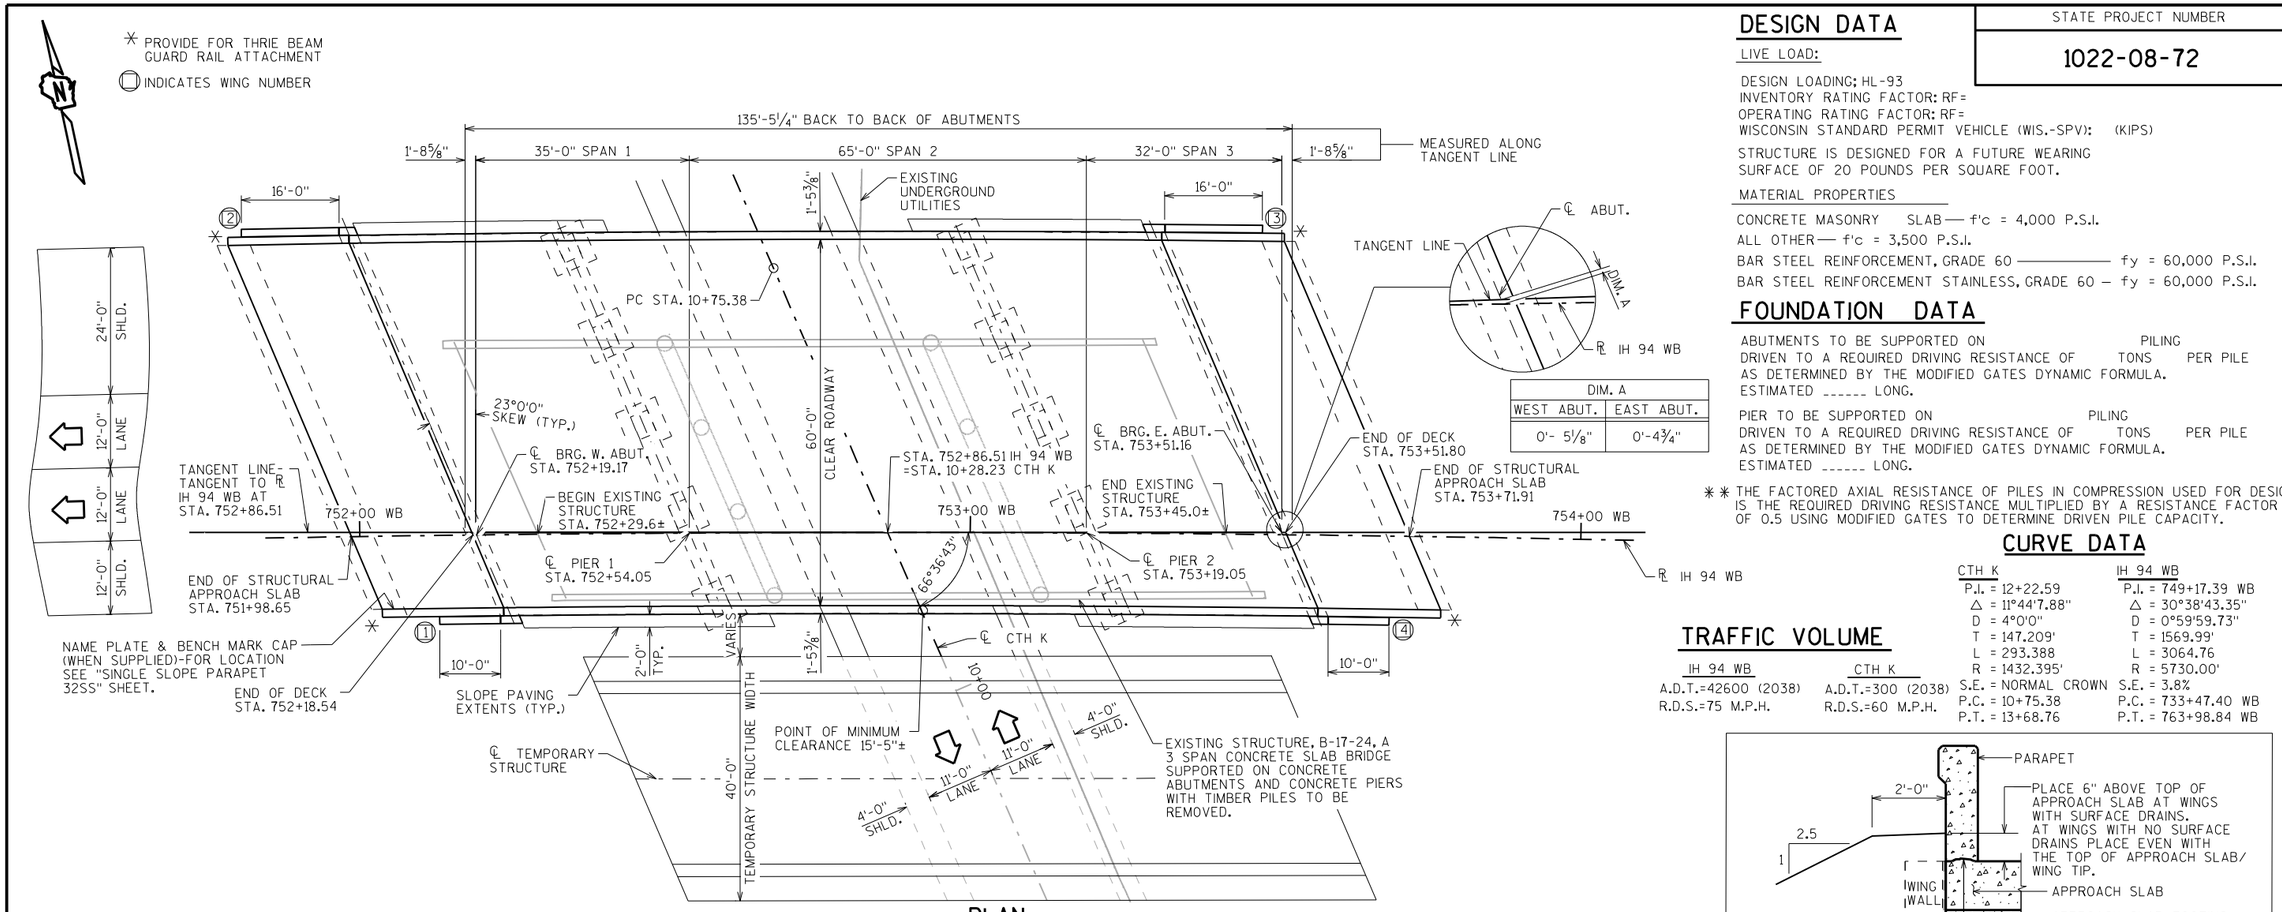


DIM. A	
WEST ABUT.	EAST ABUT.
0'- 5⅛"	0'-4¾"


PLAN
THREE-SPAN HAUNCHED SLAB

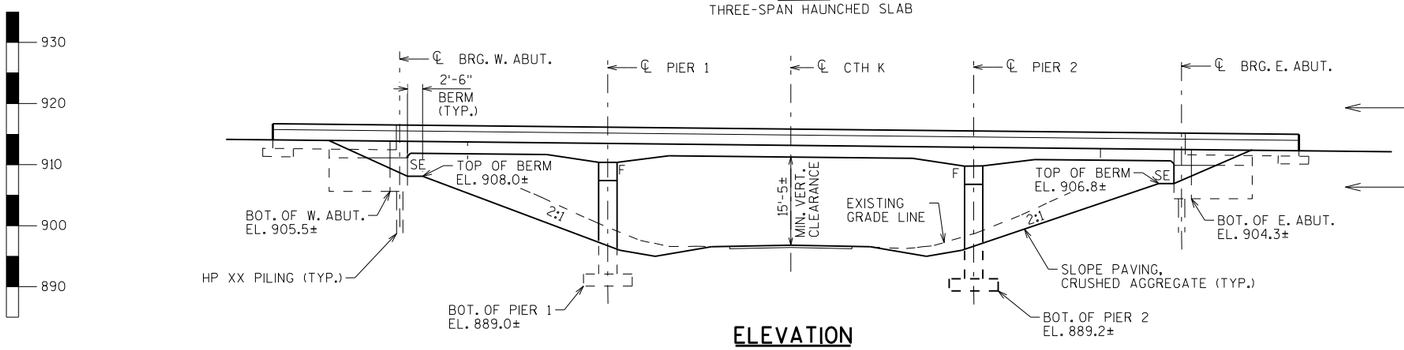

ELEVATION
NORMAL TO CTH K

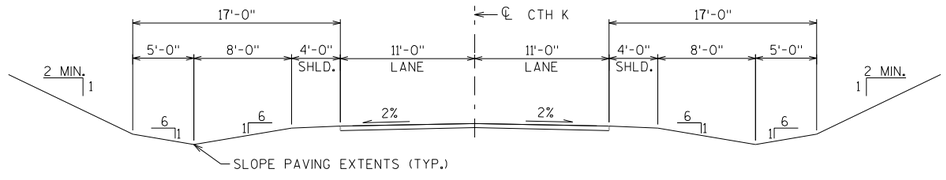

TYPICAL SECTION THRU CTH K

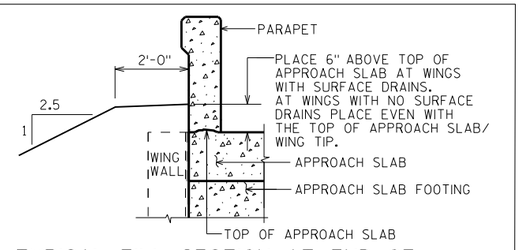

TYPICAL FILL SECTION AT END OF STRUCTURAL APPROACH SLABS

STRUCTURE DESIGN CONTACTS:

DANIEL MONROE (608) 266-8490
LAURA SHADEWALD (608) 266-9592

LIST OF DRAWINGS

1. GENERAL PLAN
2. CROSS SECTION & QUANTITIES

PRELIMINARY PLAN

NO.	DATE	REVISION	BY

Plans Prepared By WISDOT
BUREAU OF STRUCTURES

ACCEPTED _____ _____
CHIEF STRUCTURES DESIGN ENGINEER DATE

STRUCTURE B-17-220

IH94 WB OVER CTH K

COUNTY	TOWN/CITY/VILLAGE
DUNN	LUCAS & MENOMONIE

DESIGN SPEC. AASHTO LRFD BRIDGE DESIGN SPECIFICATIONS

DESIGNED BY	DESIGN CK'D.	DRAWN BY	PLANS CK'D.
DLM		DLM	DFD

GENERAL PLAN

SHEET 1 OF 2

SCALE = 12

I.D. 1022-08-02D


DATE: JUNE 2016

8

8


STATE PROJECT NUMBER

1022-08-72

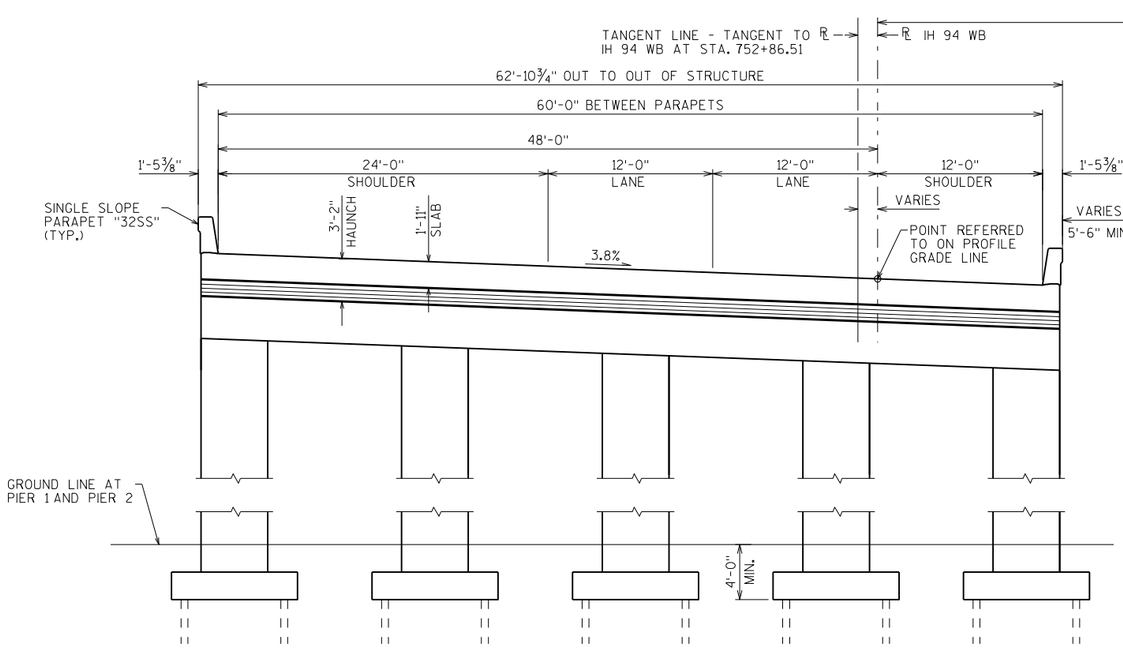

CROSS SECTION THRU ROADWAY

(LOOKING UPSTATION)

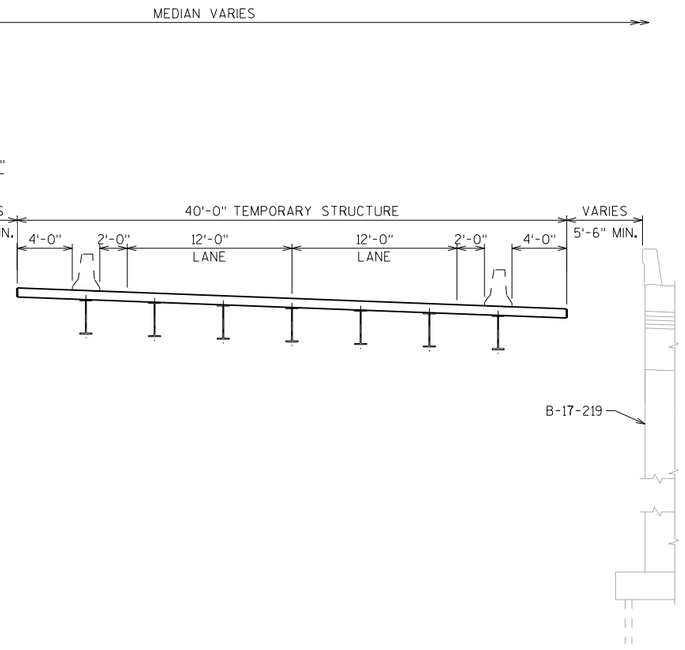

GENERAL NOTES

DRAWINGS SHALL NOT BE SCALED.

BAR STEEL REINFORCEMENT SHALL BE EMBEDDED 2" CLEAR UNLESS OTHERWISE SHOWN OR NOTED.

THE FIRST OR FIRST TWO DIGITS OF THE BAR MARK SIGNIFIES THE BAR SIZE.

BEVEL ALL EXPOSED EDGES OF CONCRETE ¾" UNLESS NOTED OTHERWISE.

AT THE BACK FACE OF ABUTMENT ALL VOLUME WHICH CANNOT BE PLACED BEFORE ABUTMENT CONSTRUCTION AND IS NOT OCCUPIED BY THE NEW STRUCTURE SHALL BE BACKFILLED WITH STRUCTURE BACKFILL. ALSO EXCLUDED IS THE "BASE AGGREGATE DENSE 1 1/4-INCH" AS DETAILED ON THE STRUCTURAL APPROACH SLAB SHEETS.

THE GRADATION OF THE STRUCTURE BACKFILL SHALL MEET THE REQUIREMENTS OF SECTION 209.2.2 OF THE STANDARD SPECIFICATIONS FOR GRADE 1 MATERIAL.

THE QUANTITY FOR BACKFILL STRUCTURE, BID ITEM 210.0100, IS CALCULATED BASED ON THE APPLICABLE FIGURES 12.6-1 AND 12.6-2 IN THE WISCONSIN DEPARTMENT OF TRANSPORTATION BRIDGE MANUAL.

SLAB FALSEWORK SHALL BE SUPPORTED ON PILES OR THE SUBSTRUCTURE, UNLESS AN ALTERNATE METHOD IS APPROVED BY THE ENGINEER.

PROTECTIVE SURFACE TREATMENT TO BE APPLIED TO THE ENTIRE TOP OF DECK AND APPROACH SLAB SURFACES.


PIGMENTED SURFACE SEALER TO BE APPLIED TO THE FRONT FACE AND THE TOP OF THE PARAPET, INCLUDING PARAPETS ON STRUCTURAL APPROACH SLABS.

THE EXISTING GROUND LINE SHALL BE USED AS THE UPPER LIMITS OF EXCAVATION AT THE PIERS.


THE SLOPE OF THE FILL IN FRONT OF THE ABUTMENTS SHALL BE COVERED WITH SLOPE PAVING MATERIAL TO THE EXTENT SHOWN ON SHEET 1 AND IN THE ABUTMENT DETAILS.

TOTAL ESTIMATED QUANTITIES

BID ITEM NUMBER	BID ITEMS	UNIT	SUPER.	WEST APPROACH	WEST ABUT.	PIER 1	PIER 2	EAST ABUT.	EAST APPROACH	TOTALS
203.0200	REMOVING OLD STRUCTURE STA. 752+86.51	LS	———	———	———	———	———	———	———	1
206.1000	EXCAVATION FOR STRUCTURES BRIDGES B-17-220	LS	———	———	———	———	———	———	———	1
210.0100	BACKFILL STRUCTURE	CY								
305.0120	BASE AGGREGATE DENSE 1 1/4-INCH	TON								
502.0100	CONCRETE MASONRY BRIDGES	CY								
502.3200	PROTECTIVE SURFACE TREATMENT	SY								
502.3210	PIGMENTED SURFACE SEALER	LB								
505.0400	BAR STEEL REINFORCEMENT HS STRUCTURES	LB								
505.0600	BAR STEEL REINFORCEMENT HS COATED STRUCTURES	LB								
505.0800.S	BAR STEEL REINFORCEMENT HS STAINLESS STRUCTURES	LB								
516.0500	RUBBERIZED MEMBRANE WATERPROOFING	SY								
526.0100	TEMPORARY STRUCTURE STA. 753+03.93 WB	EA								
550.1100	PILING STEEL HP 10-INCH X 42 LB	LF								
604.0500	SLOPE PAVING CRUSHED AGGREGATE	SY								
612.0406	PIPE UNDERDRAIN WRAPPED 6-INCH	LF								
614.0150	ANCHOR ASSEMBLIES FOR STEEL PLATE BEAM GUARD	EACH								
	NON-BID ITEMS									
	FILLER	SIZE	———	———	———	———	———	———	———	½", ¾", 1½"

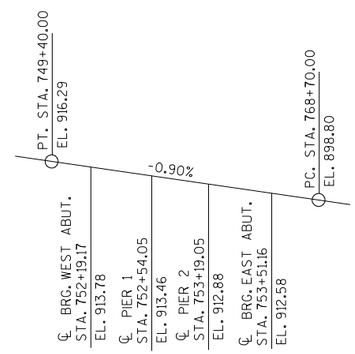

PROFILE GRADE LINE IH 94 WB

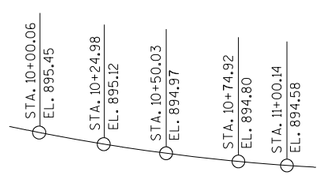

PROFILE GRADE LINE CTH K.

PRELIMINARY PLAN

NO.	DATE	REVISION	BY

STATE OF WISCONSIN
DEPARTMENT OF TRANSPORTATION
STRUCTURES DESIGN SECTION

STRUCTURE B-17-220

DRAWN BY DLM | PLANS CK'D. DFD

CROSS SECTION & QUANTITIES

SHEET 2

8

8


SCALE = 8


STATE PROJECT NUMBER

1022-08-72

✳ PROVIDE FOR THRIE BEAM GUARD RAIL ATTACHMENT


(2) INDICATES WING NUMBER

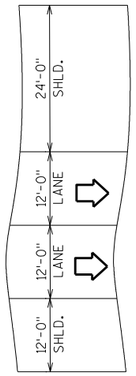


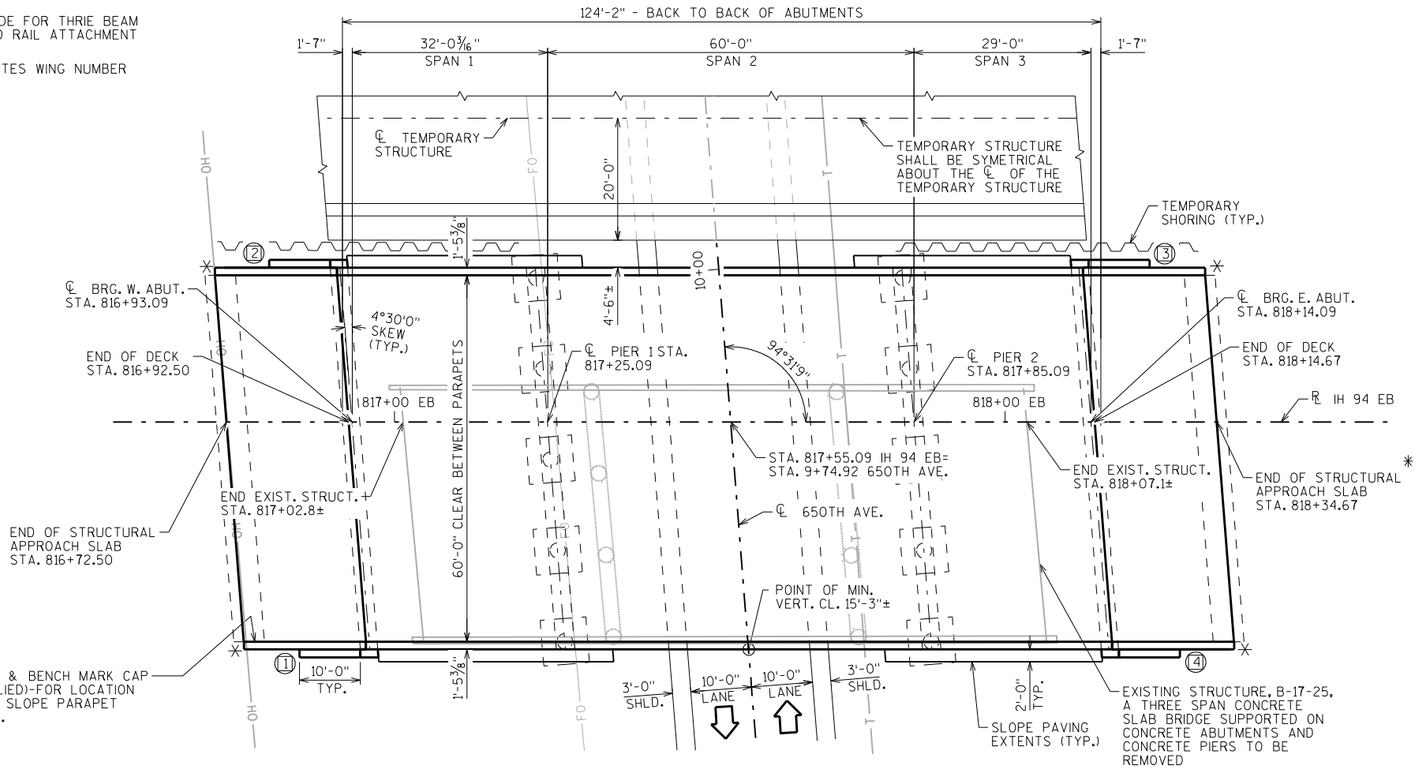


PLAN

THREE-SPAN HAUNCHED SLAB

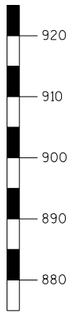

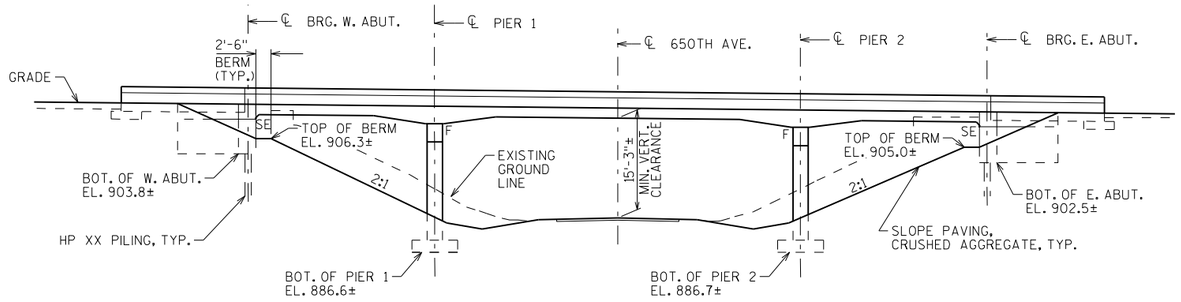

ELEVATION

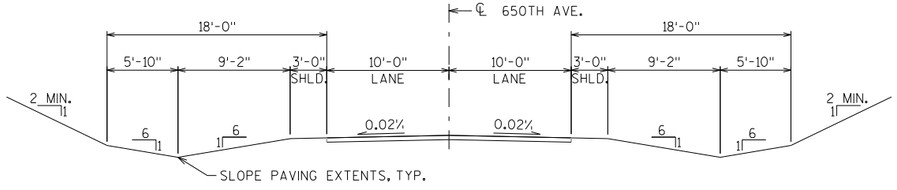

TYPICAL SECTION THRU 650TH AVE.

DESIGN DATA

LIVE LOAD:

DESIGN LOADING; HL-93
INVENTORY RATING FACTOR: RF=
OPERATING RATING FACTOR: RF=
WISCONSIN STANDARD PERMIT VEHICLE (WIS.-SPV): (KIPS)

STRUCTURE IS DESIGNED FOR A FUTURE WEARING SURFACE OF 20 POUNDS PER SQUARE FOOT.

MATERIAL PROPERTIES

CONCRETE MASONRY SLAB — f'c = 4,000 P.S.I. ALL OTHER — f'c = 3,500 P.S.I.
BAR STEEL REINFORCEMENT, GRADE 60 — fy = 60,000 P.S.I.
BAR STEEL REINFORCEMENT STAINLESS, GRADE 60 — fy = 60,000 P.S.I.

FOUNDATION DATA


ABUTMENTS TO BE SUPPORTED ON PILING
DRIVEN TO A REQUIRED DRIVING RESISTANCE OF TONS ✳✳ PER PILE
AS DETERMINED BY THE MODIFIED GATES DYNAMIC FORMULA.
ESTIMATED _____ LONG.

PIER TO BE SUPPORTED ON PILING
DRIVEN TO A REQUIRED DRIVING RESISTANCE OF TONS ✳✳ PER PILE
AS DETERMINED BY THE MODIFIED GATES DYNAMIC FORMULA.
ESTIMATED _____ LONG.

✳✳ THE FACTORED AXIAL RESISTANCE OF PILES IN COMPRESSION USED FOR DESIGN IS THE REQUIRED DRIVING RESISTANCE MULTIPLIED BY A RESISTANCE FACTOR OF 0.5 USING MODIFIED GATES TO DETERMINE DRIVEN PILE CAPACITY.

TRAFFIC VOLUME

IH 94 WB	650TH AVE.
A.D.T.=42,600 (2038)	A.D.T.=90 (2038)
R.D.S.=75 M.P.H.	R.D.S.=60 M.P.H.

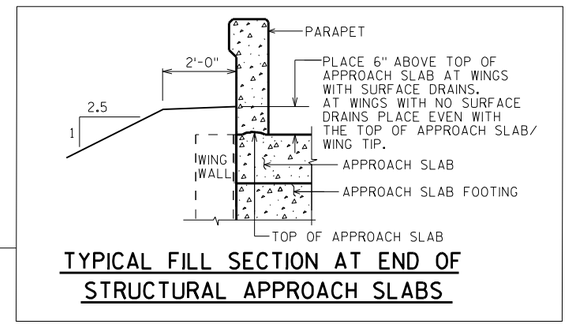

TYPICAL FILL SECTION AT END OF STRUCTURAL APPROACH SLABS

STRUCTURE DESIGN CONTACTS:

DANIEL MONROE (608) 266-8490
LAURA SHADEWALD (608) 267-9592

LIST OF DRAWINGS

1. GENERAL PLAN
2. CROSS SECTION & QUANTITIES

PRELIMINARY PLAN

NO.	DATE	REVISION	BY

Plans Prepared By WISDOT
BUREAU OF STRUCTURES

ACCEPTED _____ DATE
CHIEF STRUCTURES DESIGN ENGINEER

STRUCTURE B-17-221

IH 94 EB OVER 650TH AVENUE

COUNTY	TOWN/~~CITY/VILLAGE~~
DUNN	MENOMONIE

DESIGN SPEC. AASHTO LRFD BRIDGE DESIGN SPECIFICATIONS

DESIGNED BY	DESIGN CK'D.	DRAWN BY	PLANS CK'D.
DLM	DFD	DLM	DFD

GENERAL PLAN

SHEET 1 OF 2

8

8


SCALE = 12

I.D. 1022-08-02E

DATE: MAY 2016

STATE PROJECT NUMBER

1022-08-72

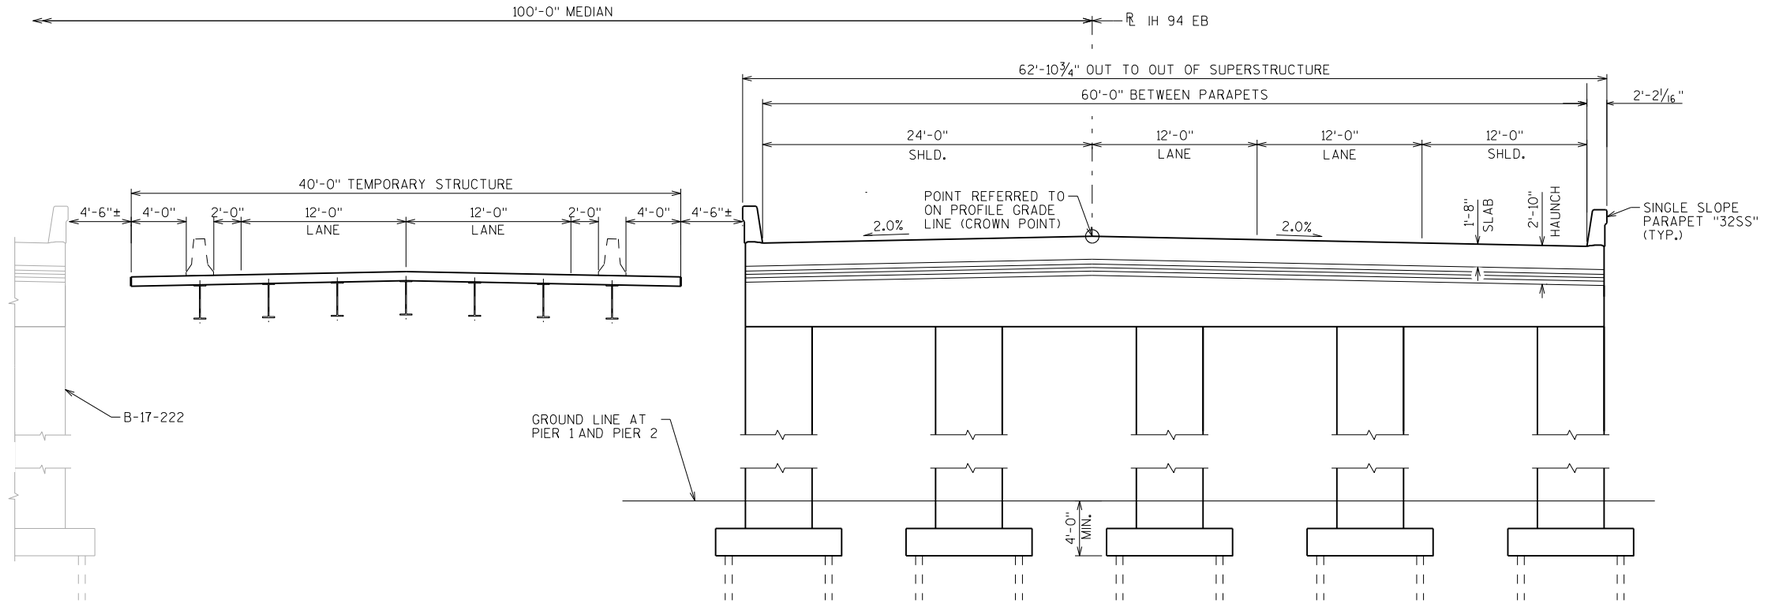

GENERAL NOTES

DRAWINGS SHALL NOT BE SCALED.

BAR STEEL REINFORCEMENT SHALL BE EMBEDDED 2" CLEAR UNLESS OTHERWISE SHOWN OR NOTED.

THE FIRST OR FIRST TWO DIGITS OF THE BAR MARK SIGNIFIES THE BAR SIZE.

BEVEL ALL EXPOSED EDGES OF CONCRETE ¾" UNLESS NOTED OTHERWISE.

AT THE BACK FACE OF ABUTMENT ALL VOLUME WHICH CANNOT BE PLACED BEFORE ABUTMENT CONSTRUCTION AND IS NOT OCCUPIED BY THE NEW STRUCTURE SHALL BE BACKFILLED WITH STRUCTURE BACKFILL. ALSO EXCLUDED IS THE "BASE AGGREGATE DENSE 1 1/4-INCH" AS DETAILED ON THE STRUCTURAL APPROACH SLAB SHEETS.

THE GRADATION OF THE STRUCTURE BACKFILL SHALL MEET THE REQUIREMENTS OF SECTION 209.2.2 OF THE STANDARD SPECIFICATIONS FOR GRADE 1 MATERIAL.

THE QUANTITY FOR BACKFILL STRUCTURE, BID ITEM 210.0100, IS CALCULATED BASED ON THE APPLICABLE FIGURES 12.6-1 AND 12.6-2 IN THE WISCONSIN DEPARTMENT OF TRANSPORTATION BRIDGE MANUAL.

SLAB FALSEWORK SHALL BE SUPPORTED ON PILES OR THE SUBSTRUCTURE, UNLESS AN ALTERNATE METHOD IS APPROVED BY THE ENGINEER.

PROTECTIVE SURFACE TREATMENT TO BE APPLIED TO THE ENTIRE TOP OF DECK AND APPROACH SLAB SURFACES.

PIGMENTED SURFACE SEALER TO BE APPLIED TO THE FRONT FACE AND THE TOP OF THE PARAPET, INCLUDING PARAPETS ON STRUCTURAL APPROACH SLABS.

THE EXISTING GROUND LINE SHALL BE USED AS THE UPPER LIMITS OF EXCAVATION AT THE PIERS.


THE SLOPE OF THE FILL IN FRONT OF THE ABUTMENTS SHALL BE COVERED WITH SLOPE PAVING MATERIAL TO THE EXTENT SHOWN ON SHEET 1 AND IN THE ABUTMENT DETAILS.

CROSS SECTION THRU ROADWAY


(LOOKING UPSTATION)

TOTAL ESTIMATED QUANTITIES

BID ITEM NUMBER	BID ITEMS	UNIT	SUPER.	WEST APPROACH	WEST ABUT.	PIER 1	PIER 2	EAST ABUT.	EAST APPROACH	TOTALS
203.0200	REMOVING OLD STRUCTURE STA. 817+01.24EB	LS	———	———	———	———	———	———	———	1
206.1000	EXCAVATION FOR STRUCTURES BRIDGES B-17-221	LS	———	———	———	———	———	———	———	1
210.0100	BACKFILL STRUCTURE	CY								
305.0120	BASE AGGREGATE DENSE 1 1/4-INCH	TON								
502.0100	CONCRETE MASONRY BRIDGES	CY								
502.3200	PROTECTIVE SURFACE TREATMENT	SY								
502.3210	PIGMENTED SURFACE SEALER	LB								
505.0400	BAR STEEL REINFORCEMENT HS STRUCTURES	LB								
505.0600	BAR STEEL REINFORCEMENT HS COATED STRUCTURES	LB								
505.0800.S	BAR STEEL REINFORCEMENT HS STAINLESS STRUCTURES	LB								
516.0500	RUBBERIZED MEMBRANE WATERPROOFING	SY								
550.1100	PILING STEEL HP 10-INCH X 42 LB	LF								
604.0500	SLOPE PAVING CRUSHED AGGREGATE	SY								
612.0406	PIPE UNDERDRAIN WRAPPED 6-INCH	LF								
614.0150	ANCHOR ASSEMBLIES FOR STEEL PLATE BEAM GUARD	EACH								
	NON-BID ITEMS									
	FILLER	SIZE	———	———	———	———	———	———	———	½", ¾", 1½"

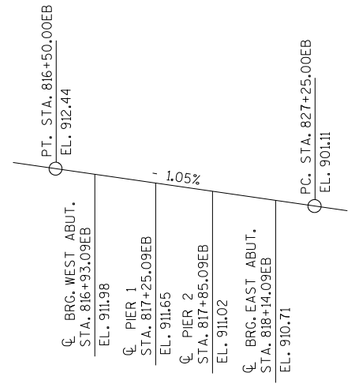

PROFILE GRADE LINE IH94 EB

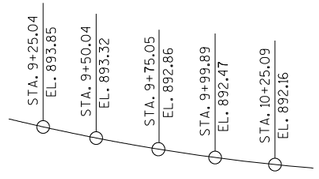

PROFILE GRADE LINE 650TH AVE.

PRELIMINARY PLAN

NO.	DATE	REVISION	BY

STATE OF WISCONSIN
DEPARTMENT OF TRANSPORTATION
STRUCTURES DESIGN SECTION

STRUCTURE B-17-221

DRAWN BY DLM | PLANS CK'D. DFD

CROSS SECTION & QUANTITIES

SHEET 2

8

8


SCALE = 8


STATE PROJECT NUMBER

1022-08-72


✳ PROVIDE FOR THRIE BEAM GUARD RAIL ATTACHMENT


(1) INDICATES WING NUMBER

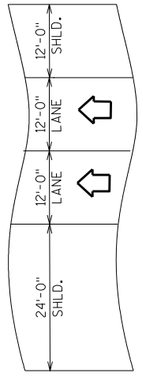

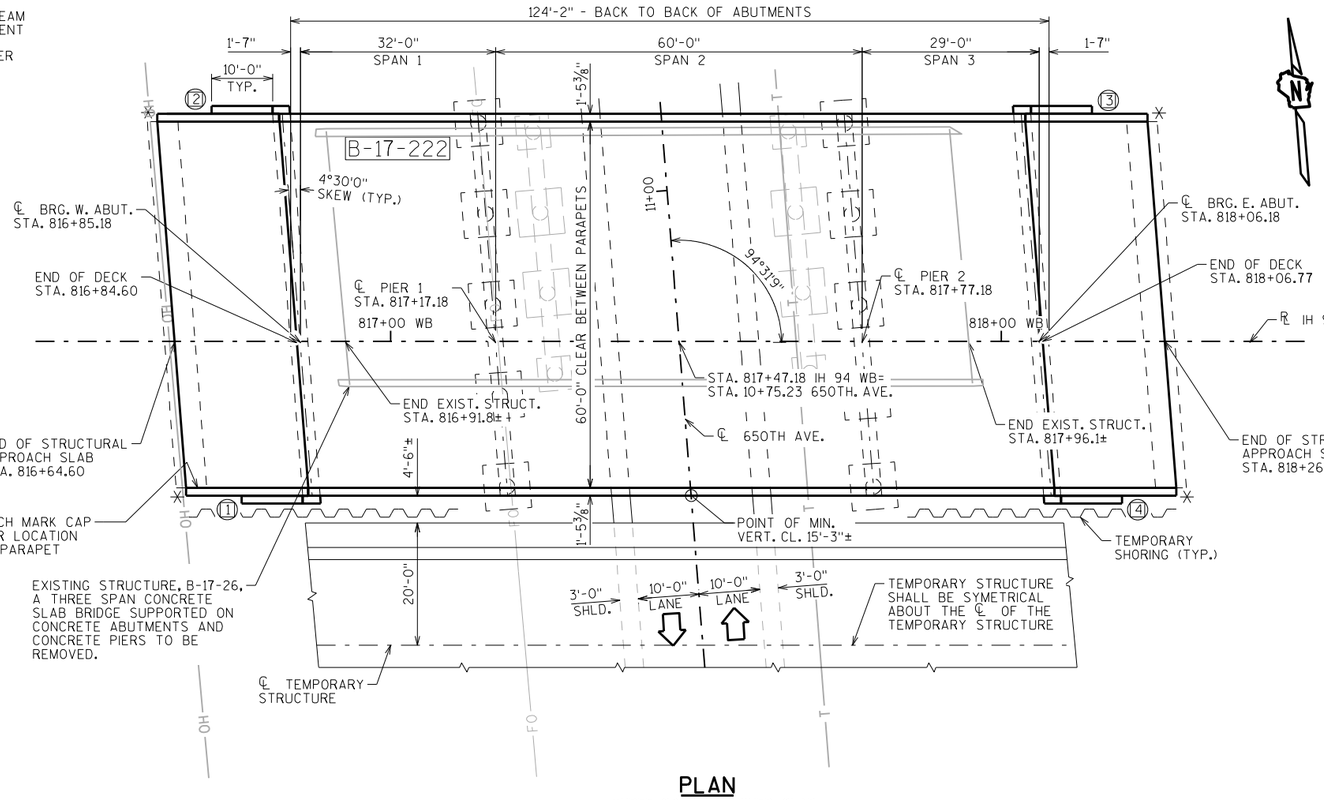


PLAN
THREE-SPAN HAUNCHED SLAB

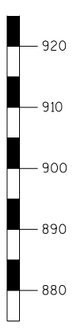

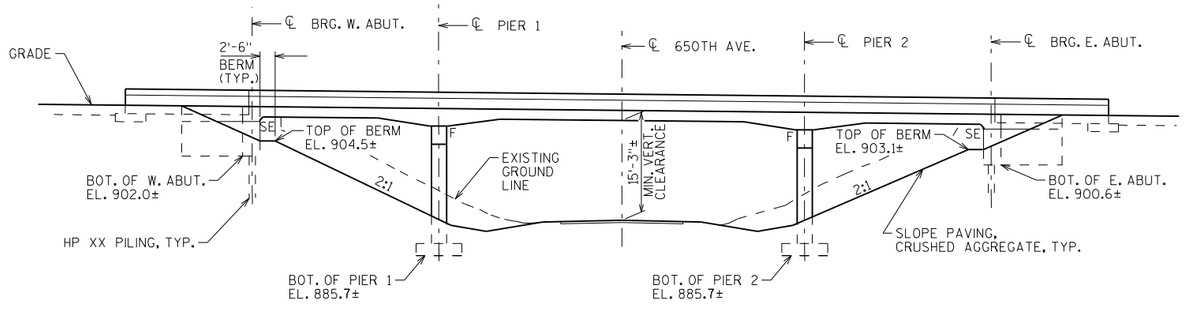

ELEVATION

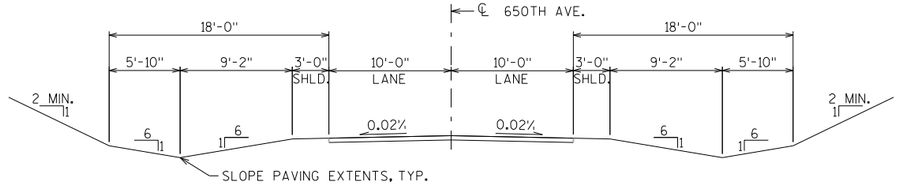

TYPICAL SECTION THRU 650TH AVE.

DESIGN DATA

LIVE LOAD:

DESIGN LOADING; HL-93
INVENTORY RATING FACTOR: RF=
OPERATING RATING FACTOR: RF=
WISCONSIN STANDARD PERMIT VEHICLE (WIS.-SPV): (KIPS)

STRUCTURE IS DESIGNED FOR A FUTURE WEARING SURFACE OF 20 POUNDS PER SQUARE FOOT.

MATERIAL PROPERTIES

CONCRETE MASONRY SLAB — f'c = 4,000 P.S.I. ALL OTHER — f'c = 3,500 P.S.I.
BAR STEEL REINFORCEMENT, GRADE 60 — fy = 60,000 P.S.I.
BAR STEEL REINFORCEMENT STAINLESS, GRADE 60 — fy = 60,000 P.S.I.

FOUNDATION DATA


ABUTMENTS TO BE SUPPORTED ON PILING
DRIVEN TO A REQUIRED DRIVING RESISTANCE OF TONS ✳✳ PER PILE
AS DETERMINED BY THE MODIFIED GATES DYNAMIC FORMULA.
ESTIMATED _____ LONG.

PIER TO BE SUPPORTED ON PILING
DRIVEN TO A REQUIRED DRIVING RESISTANCE OF TONS ✳✳ PER PILE
AS DETERMINED BY THE MODIFIED GATES DYNAMIC FORMULA.
ESTIMATED _____ LONG.

✳✳ THE FACTORED AXIAL RESISTANCE OF PILES IN COMPRESSION USED FOR DESIGN IS THE REQUIRED DRIVING RESISTANCE MULTIPLIED BY A RESISTANCE FACTOR OF 0.5 USING MODIFIED GATES TO DETERMINE DRIVEN PILE CAPACITY.

TRAFFIC VOLUME

IH 94 WB	650TH AVE.
A.D.T.=42,600 (2038)	A.D.T.=90 (2038)
R.D.S.=75 M.P.H.	R.D.S.=60 M.P.H.

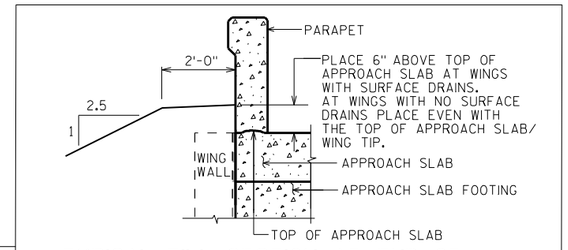

TYPICAL FILL SECTION AT END OF STRUCTURAL APPROACH SLABS

STRUCTURE DESIGN CONTACTS:

DANIEL MONROE	(608) 266-8490
LAURA SHADEWALD	(608) 267-9592

LIST OF DRAWINGS

1. GENERAL PLAN
2. CROSS SECTION & QUANTITIES

PRELIMINARY PLAN

NO.	DATE	REVISION	BY

Plans Prepared By WISDOT
BUREAU OF STRUCTURES

ACCEPTED _____ DATE
CHIEF STRUCTURES DESIGN ENGINEER

STRUCTURE B-17-222

IH 94 WB OVER 650TH AVENUE

COUNTY	TOWN/~~CITY/VILLAGE~~
DUNN	MENOMONIE

DESIGN SPEC. AASHTO LRFD BRIDGE DESIGN SPECIFICATIONS

DESIGNED BY	DESIGN CK'D.	DRAWN BY	PLANS CK'D.
DLM	DFD	DLM	DFD

GENERAL PLAN

SHEET 1 OF 2

SCALE = 12

I.D. 1022-08-02F


DATE: MAY 2016

8

8

STATE PROJECT NUMBER

1022-08-72

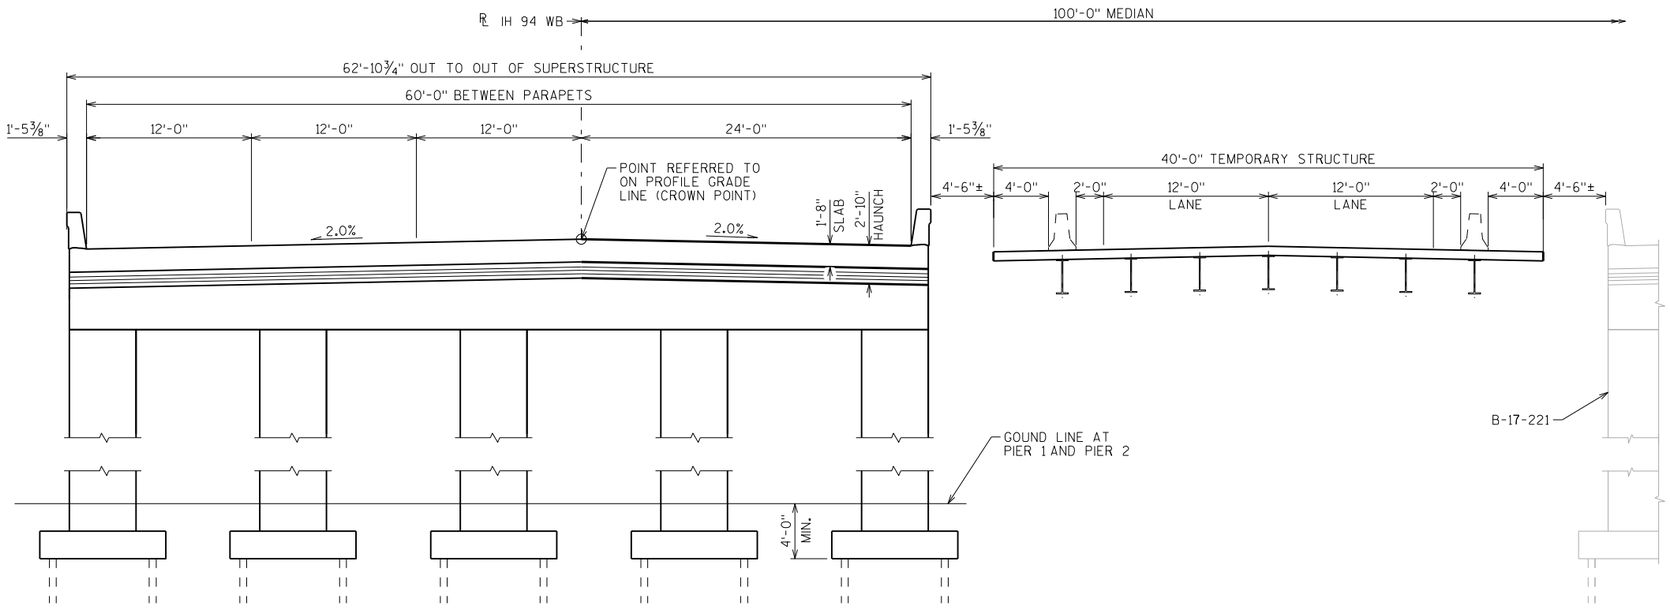

GENERAL NOTES

DRAWINGS SHALL NOT BE SCALED.

BAR STEEL REINFORCEMENT SHALL BE EMBEDDED 2" CLEAR UNLESS OTHERWISE SHOWN OR NOTED.

THE FIRST OR FIRST TWO DIGITS OF THE BAR MARK SIGNIFIES THE BAR SIZE.

BEVEL ALL EXPOSED EDGES OF CONCRETE ¾" UNLESS NOTED OTHERWISE.

AT THE BACK FACE OF ABUTMENT ALL VOLUME WHICH CANNOT BE PLACED BEFORE ABUTMENT CONSTRUCTION AND IS NOT OCCUPIED BY THE NEW STRUCTURE SHALL BE BACKFILLED WITH STRUCTURE BACKFILL. ALSO EXCLUDED IS THE "BASE AGGREGATE DENSE 1 1/4-INCH" AS DETAILED ON THE STRUCTURAL APPROACH SLAB SHEETS.

THE GRADATION OF THE STRUCTURE BACKFILL SHALL MEET THE REQUIREMENTS OF SECTION 209.2.2 OF THE STANDARD SPECIFICATIONS FOR GRADE 1 MATERIAL.

THE QUANTITY FOR BACKFILL STRUCTURE, BID ITEM 210.0100, IS CALCULATED BASED ON THE APPLICABLE FIGURES 12.6-1 AND 12.6-2 IN THE WISCONSIN DEPARTMENT OF TRANSPORTATION BRIDGE MANUAL.

SLAB FALSEWORK SHALL BE SUPPORTED ON PILES OR THE SUBSTRUCTURE, UNLESS AN ALTERNATE METHOD IS APPROVED BY THE ENGINEER.

PROTECTIVE SURFACE TREATMENT TO BE APPLIED TO THE ENTIRE TOP OF DECK AND APPROACH SLAB SURFACES.

PIGMENTED SURFACE SEALER TO BE APPLIED TO THE FRONT FACE AND THE TOP OF THE PARAPET, INCLUDING PARAPETS ON STRUCTURAL APPROACH SLABS.

THE EXISTING GROUND LINE SHALL BE USED AS THE UPPER LIMITS OF EXCAVATION AT THE PIERS.


THE SLOPE OF THE FILL IN FRONT OF THE ABUTMENTS SHALL BE COVERED WITH SLOPE PAVING MATERIAL TO THE EXTENT SHOWN ON SHEET 1 AND IN THE ABUTMENT DETAILS.

CROSS SECTION THRU ROADWAY


(LOOKING UPSTATION)

TOTAL ESTIMATED QUANTITIES

BID ITEM NUMBER	BID ITEMS	UNIT	SUPER.	WEST APPROACH	WEST ABUT.	PIER 1	PIER 2	EAST ABUT.	EAST APPROACH	TOTALS
203.0200	REMOVING OLD STRUCTURE STA. 816+91.59WB	LS	———	———	———	———	———	———	———	1
206.1000	EXCAVATION FOR STRUCTURES BRIDGES B-17-222	LS	———	———	———	———	———	———	———	1
210.0100	BACKFILL STRUCTURE	CY								
305.0120	BASE AGGREGATE DENSE 1 1/4-INCH	TON								
502.0100	CONCRETE MASONRY BRIDGES	CY								
502.3200	PROTECTIVE SURFACE TREATMENT	SY								
502.3210	PIGMENTED SURFACE SEALER	LB								
505.0400	BAR STEEL REINFORCEMENT HS STRUCTURES	LB								
505.0600	BAR STEEL REINFORCEMENT HS COATED STRUCTURES	LB								
505.0800.S	BAR STEEL REINFORCEMENT HS STAINLESS STRUCTURES	LB								
516.0500	RUBBERIZED MEMBRANE WATERPROOFING	SY								
526.0100	TEMPORARY STRUCTURE STA. 817+47.18 WB	LS								
550.1100	PILING STEEL HP 10-INCH X 42 LB	LF								
604.0500	SLOPE PAVING CRUSHED AGGREGATE	SY								
612.0406	PIPE UNDERDRAIN WRAPPED 6-INCH	LF								
614.0150	ANCHOR ASSEMBLIES FOR STEEL PLATE BEAM GUARD	EACH								
	NON-BID ITEMS									
	FILLER	SIZE	———	———	———	———	———	———	———	½", ¾", 1½"

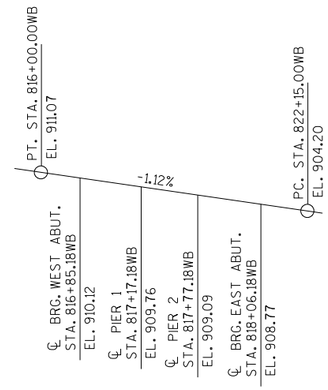

PROFILE GRADE LINE IH94 WB

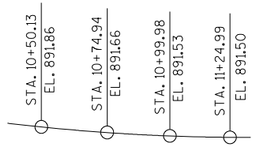

PROFILE GRADE LINE 650TH AVE.

PRELIMINARY PLAN

NO.	DATE	REVISION	BY

STATE OF WISCONSIN
DEPARTMENT OF TRANSPORTATION
STRUCTURES DESIGN SECTION

STRUCTURE B-17-222

DRAWN BY DLM | PLANS CK'D. DFD


CROSS SECTION & QUANTITIES

SHEET 2


8

8


SCALE = 8

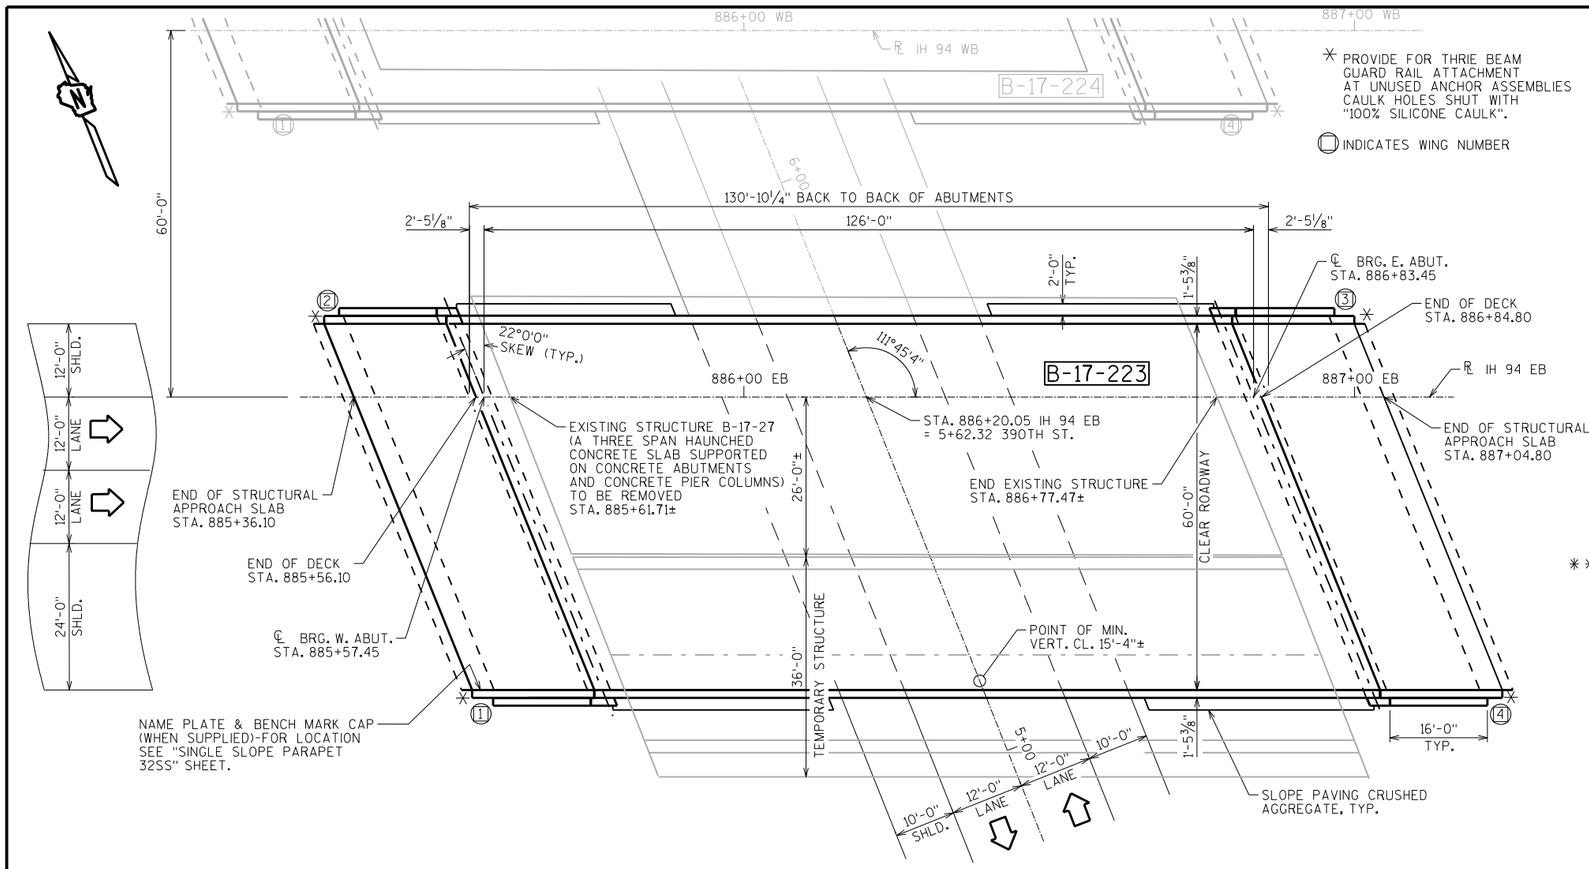

PLAN
SINGLE SPAN 54W" PRESTRESSED GIRDERS

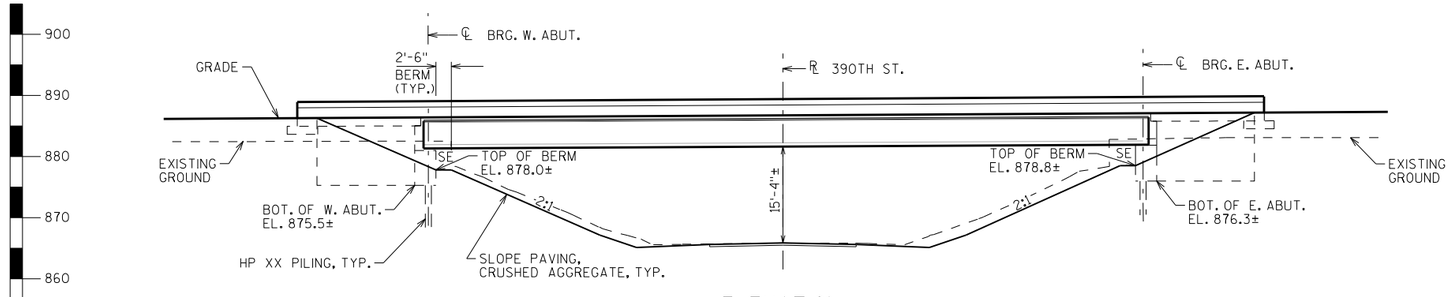

ELEVATION
NORMAL TO 390TH ST.

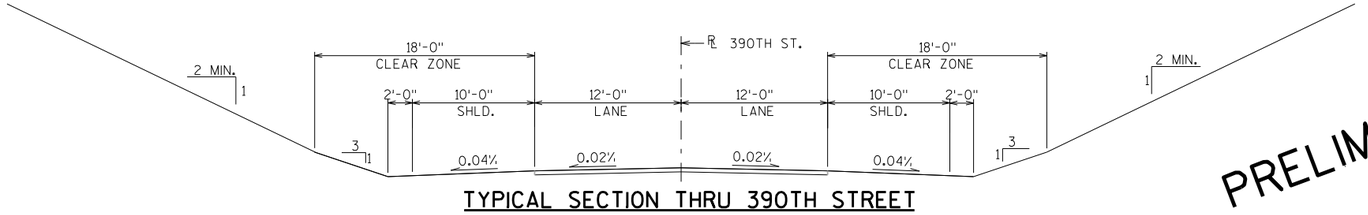

TYPICAL SECTION THRU 390TH STREET

DESIGN DATA

LIVE LOAD:

DESIGN LOADING: HL-93
INVENTORY RATING FACTOR: RF=
OPERATING RATING FACTOR: RF=
WISCONSIN STANDARD PERMIT VEHICLE (WIS.-SPV): (KIPS)

STRUCTURE IS DESIGNED FOR A FUTURE WEARING SURFACE OF 20 POUNDS PER SQUARE FOOT.

MATERIAL PROPERTIES

CONCRETE MASONRY SLAB — f'c = 4,000 P.S.I. ALL OTHER — f'c = 3,500 P.S.I.
BAR STEEL REINFORCEMENT, GRADE 60 — fy = 60,000 P.S.I.
BAR STEEL REINFORCEMENT STAINLESS, GRADE 60 — fy = 60,000 P.S.I.
54W" PRESTRESSED GIRDERS, CONCRETE MASONRY — f'c = P.S.I.
STRANDS- 0.6" DIA. WITH ULTIMATE TENSILE STRENGTH OF 270,000 P.S.I.

FOUNDATION DATA


ABUTMENTS TO BE SUPPORTED ON PILING
DRIVEN TO A REQUIRED DRIVING RESISTANCE OF TONS ** PER PILE
AS DETERMINED BY THE MODIFIED GATES DYNAMIC FORMULA.
ESTIMATED _____ LONG.

PIER TO BE SUPPORTED ON PILING
DRIVEN TO A REQUIRED DRIVING RESISTANCE OF TONS ** PER PILE
AS DETERMINED BY THE MODIFIED GATES DYNAMIC FORMULA.
ESTIMATED _____ LONG.

** THE FACTORED AXIAL RESISTANCE OF PILES IN COMPRESSION USED FOR DESIGN IS THE REQUIRED DRIVING RESISTANCE MULTIPLIED BY A RESISTANCE FACTOR OF 0.5 USING MODIFIED GATES TO DETERMINE DRIVEN PILE CAPACITY.

TRAFFIC VOLUME

IH 94 EB	390TH ST.
A.D.T.=42600 (2038)	A.D.T.=650 (2038)
R.D.S.=75 M.P.H.	R.D.S.=60 M.P.H.

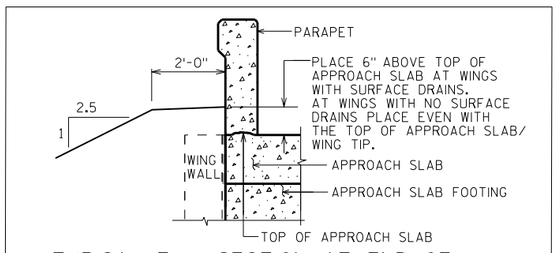

TYPICAL FILL SECTION AT END OF STRUCTURAL APPROACH SLABS

STRUCTURE DESIGN CONTACTS:
DANIEL MONROE (608) 266-8490
LAURA SHADEWALD (608) 266-9592

LIST OF DRAWINGS

1. GENERAL PLAN
2. CROSS SECTION & QUANTITIES

PRELIMINARY PLAN

STATE PROJECT NUMBER
1022-08-72

NO.	DATE	REVISION	BY

Plans Prepared By WISDOT
BUREAU OF STRUCTURES

ACCEPTED _____ _____
CHIEF STRUCTURES DESIGN ENGINEER DATE

STRUCTURE B-17-223

IH94 EB OVER 390TH ST.

COUNTY	TOWN/~~CITY/VILLAGE~~
DUNN	MENOMONIE

DESIGN SPEC. AASHTO LRFD BRIDGE DESIGN SPECIFICATIONS

DESIGNED BY	DESIGN CK'D.	DRAWN BY	PLANS CK'D.
DLM	BLB	DLM	BLB

GENERAL PLAN

SHEET 1 OF 2

SCALE = 12

1022-08-02G


DATE: MAY 2016

8

8

STATE PROJECT NUMBER

1022-08-72

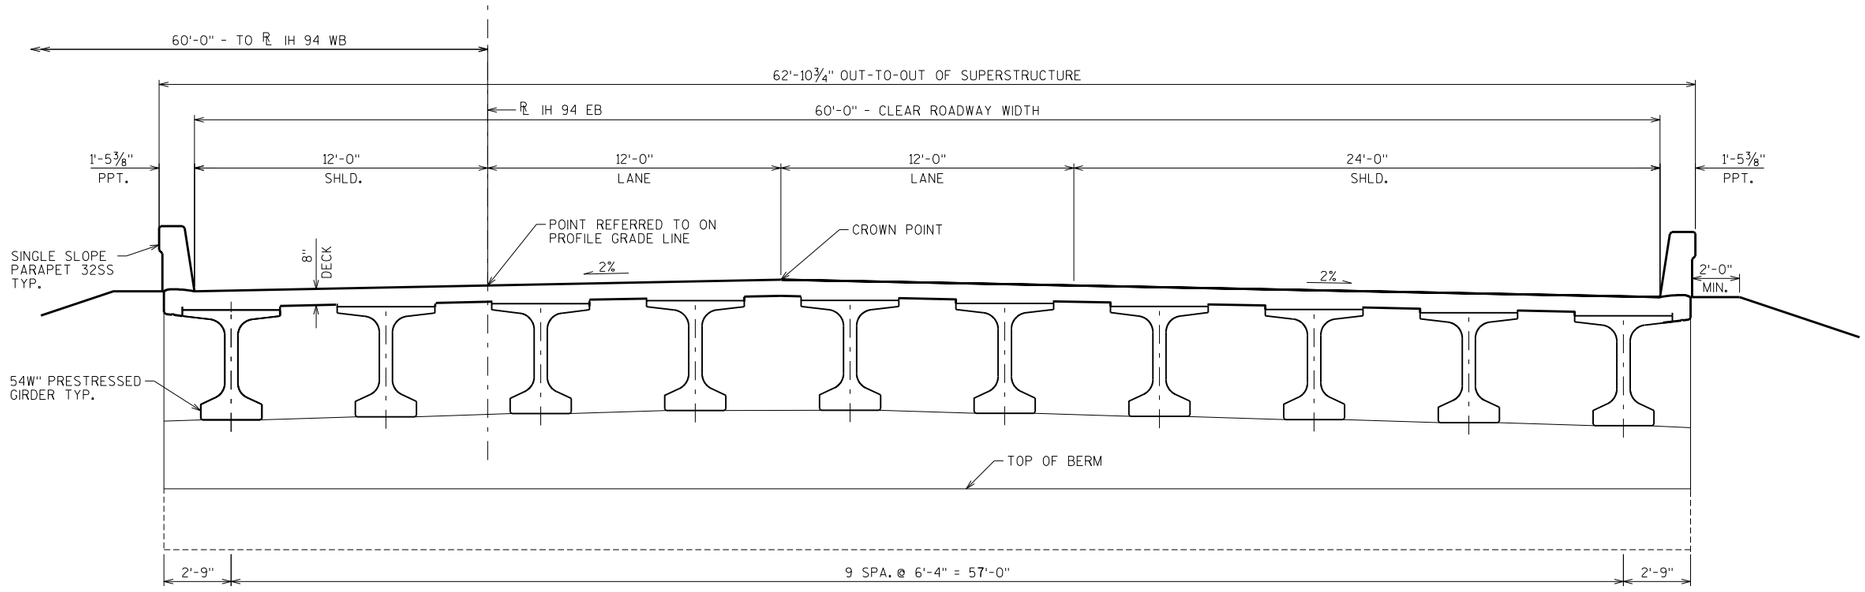

CROSS SECTION THRU ROADWAY

(LOOKING EAST)

GENERAL NOTES

DRAWINGS SHALL NOT BE SCALED.

BAR STEEL REINFORCEMENT SHALL BE EMBEDDED 2" CLEAR UNLESS OTHERWISE SHOWN OR NOTED.

THE FIRST OR FIRST TWO DIGITS OF THE BAR MARK SIGNIFIES THE BAR SIZE.

AT THE BACKFACE OF ABUTMENT ALL VOLUME WHICH CANNOT BE PLACED BEFORE ABUTMENT CONSTRUCTION AND IS NOT OCCUPIED BY THE NEW STRUCTURE SHALL BE BACKFILLED WITH STRUCTURE BACKFILL.

ELASTOMERIC BEARING PADS NEED NOT BE INDIVIDUALLY MOLDED PROVIDED THE CUT EDGES ARE SMOOTH AND TRUE.

CONCRETE FOR ABUTMENT AND PIER DIAPHRAGMS SHALL BE PLACED WITH THE DECK CONCRETE. NO OPTIONAL CONSTRUCTION JOINT WILL BE PERMITTED.

THE GRADATION OF THE STRUCTURE BACKFILL SHALL MEET THE REQUIREMENTS OF SECTION 209.2.2 OF THE STANDARD SPECIFICATIONS FOR GRADE 1 MATERIAL.


PROTECTIVE SURFACE TREATMENT TO BE APPLIED TO THE ENTIRE TOP OF DECK SURFACE AND TOP OF APPROACH SLAB SURFACE.

PIGMENTED SURFACE SEALER TO BE APPLIED TO THE FRONT FACE AND THE TOP OF PARAPETS, INCLUDING PARAPETS ON APPROACH SLABS.


THE SLOPE OF THE FILL IN FRONT OF THE ABUTMENTS SHALL BE COVERED WITH SLOPE PAVING MATERIAL TO THE EXTENT SHOWN SHEET 1 AND IN THE ABUTMENT DETAILS.

TOTAL ESTIMATED QUANTITIES

BID ITEM NUMBER	BID ITEMS	UNIT	SUPER.	WEST APPROACH	WEST ABUT.	EAST ABUT.	EAST APPROACH	TOTALS
203.0200	REMOVING OLD STRUCTURE STA. 885+61.71 EB	LS	———	———	———	———	———	1
206.1000	EXCAVATION FOR STRUCTURES BRIDGES B-17-223	LS	———	———	———	———	———	1
210.0100	BACKFILL STRUCTURE	CY						
305.0100	BASE AGGREGATE DENSE 1¼"	TONS						
502.0100	CONCRETE MASONRY BRIDGES	CY						
502.3200	PROTECTIVE SURFACE TREATMENT	SY						
502.3210	PIGMENTED SURFACE SEALER	SY						
503.0155	PRESTRESSED GIRDER TYPE 154W-INCH	LF						
505.0400	BAR STEEL REINFORCEMENT HS STRUCTURES	LB						
505.0600	BAR STEEL REINFORCEMENT HS COATED STRUCTURES	LB						
505.0800.S	BAR STEEL REINFORCEMENT HS STAINLESS STRUCTURES	LB						
506.2605	BEARING PADS ELASTOMERIC NON-LAMINATED	EACH						
506.4000	STEEL DIAPHRAGMS B-17-223	EACH						
516.0500	RUBBERIZED MEMBRANE WATERPROOFING	SY						
526.0100	TEMPORARY STRUCTURE STA. 886+20.05	LS						1
604.0500	SLOPE PAVING CRUSHED AGGREGATE	SY						
612.0406	PIPE UNDERDRAIN WRAPPED 6-INCH	LF						
614.0150	ANCHOR ASSEMBLIES FOR STEEL PLATE BEAM GUARD	EACH						
	NON-BID ITEMS							
	FILLER	SIZE	———	———	———	———	———	½", ¾", 1½"

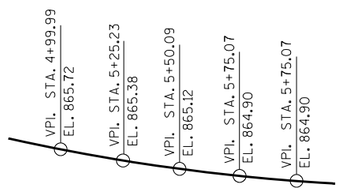

PROFILE GRADE LINE 39OTH ST.

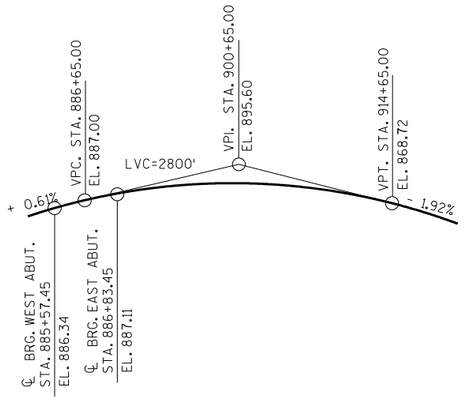

PROFILE GRADE LINE IH 94 EB

PRELIMINARY PLAN

NO.	DATE	REVISION	BY

STATE OF WISCONSIN
DEPARTMENT OF TRANSPORTATION
STRUCTURES DESIGN SECTION

STRUCTURE B-17-223

DRAWN BY DLM | PLANS CK'D. BLB

CROSS SECTION & QUANTITIES

SHEET 2

SCALE = 3

8

8

STATE PROJECT NUMBER
1022-08-72

DESIGN DATA

LIVE LOAD:

DESIGN LOADING; HL-93
INVENTORY RATING FACTOR: RF=
OPERATING RATING FACTOR: RF=
WISCONSIN STANDARD PERMIT VEHICLE (WIS.-SPV): (KIPS)

STRUCTURE IS DESIGNED FOR A FUTURE WEARING SURFACE OF 20 POUNDS PER SQUARE FOOT.

MATERIAL PROPERTIES

CONCRETE MASONRY SLAB — f'c = 4,000 P.S.I. ALL OTHER — f'c = 3,500 P.S.I.
BAR STEEL REINFORCEMENT, GRADE 60 — fy = 60,000 P.S.I.
BAR STEEL REINFORCEMENT STAINLESS, GRADE 60 — fy = 60,000 P.S.I.
54W" PRESTRESSED GIRDERS, CONCRETE MASONRY — f'c = P.S.I.
STRANDS- 0.6" DIA. WITH ULTIMATE TENSILE STRENGTH OF 270,000 P.S.I.

FOUNDATION DATA


ABUTMENTS TO BE SUPPORTED ON PILING
DRIVEN TO A REQUIRED DRIVING RESISTANCE OF TONS ** PER PILE
AS DETERMINED BY THE MODIFIED GATES DYNAMIC FORMULA.
ESTIMATED _____ LONG.

PIER TO BE SUPPORTED ON PILING
DRIVEN TO A REQUIRED DRIVING RESISTANCE OF TONS ** PER PILE
AS DETERMINED BY THE MODIFIED GATES DYNAMIC FORMULA.
ESTIMATED _____ LONG.

** THE FACTORED AXIAL RESISTANCE OF PILES IN COMPRESSION USED FOR DESIGN IS THE REQUIRED DRIVING RESISTANCE MULTIPLIED BY A RESISTANCE FACTOR OF 0.5 USING MODIFIED GATES TO DETERMINE DRIVEN PILE CAPACITY.

TRAFFIC VOLUME


IH 94 WB	390TH ST.
A.D.T.=42600 (2038)	A.D.T.=650 (2038)
R.D.S.=75 M.P.H.	R.D.S.=60 M.P.H.

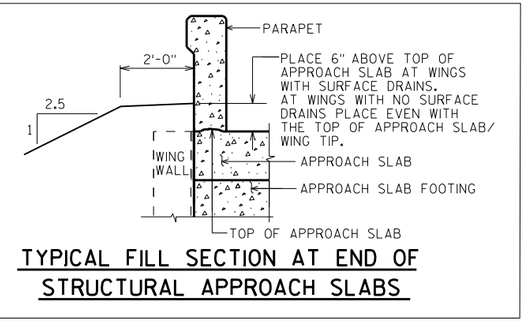

TYPICAL FILL SECTION AT END OF STRUCTURAL APPROACH SLABS


STRUCTURE DESIGN CONTACTS:

DANIEL MONROE (608) 266-8490
LAURA SHADEWALD (608) 266-9592

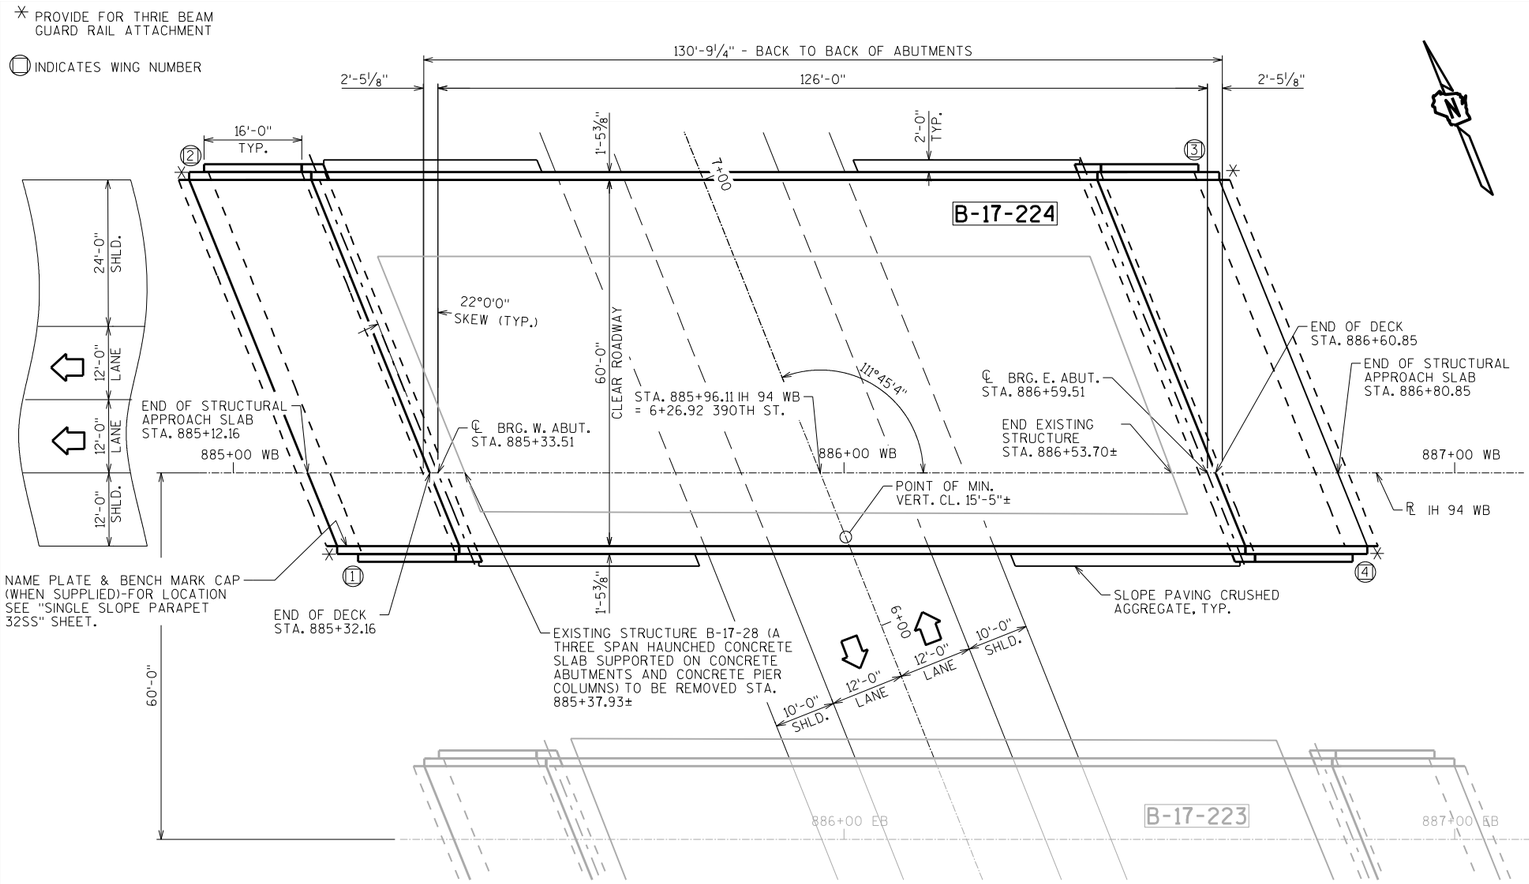


PLAN

SINGLE SPAN 54W" PRESTRESSED GIRDERS

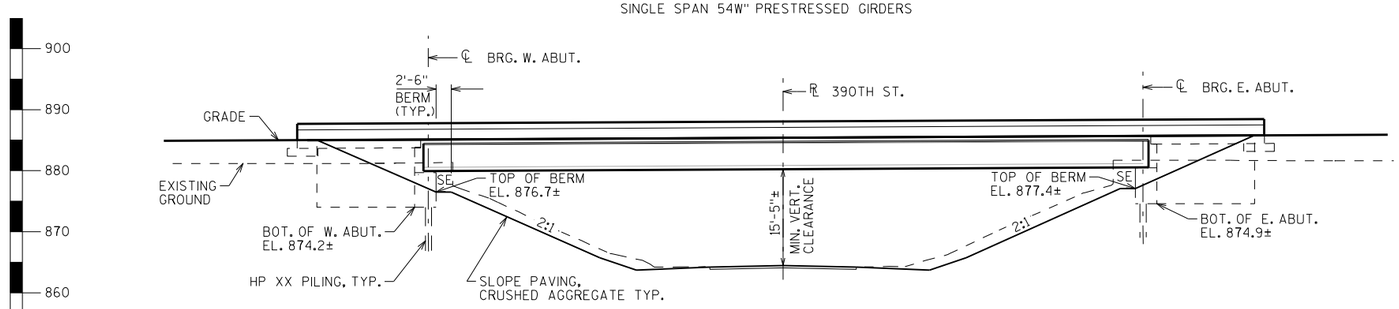

ELEVATION

NORMAL TO 390TH ST.

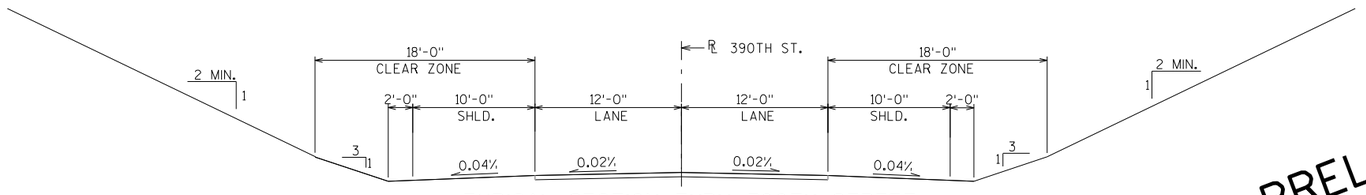

TYPICAL SECTION THRU 390TH STREET

LIST OF DRAWINGS

1. GENERAL PLAN
2. CROSS SECTION & QUANTITIES

PRELIMINARY PLAN

NO.	DATE	REVISION	BY

Plans Prepared By WISDOT
BUREAU OF STRUCTURES

ACCEPTED _____ DATE
CHIEF STRUCTURES DESIGN ENGINEER

STRUCTURE B-17-224

IH 94 WB OVER 390TH ST.

COUNTY	TOWN/~~CITY/VILLAGE~~
DUNN	MENOMONIE

DESIGN SPEC. AASHTO LRFD BRIDGE DESIGN SPECIFICATIONS

DESIGNED BY	DESIGN CK'D.	DRAWN BY	PLANS CK'D.
DLM		DLM	BLB

GENERAL PLAN

SHEET 1 OF 2

SCALE = 12


1022-08-02H

DATE: MAY 2016

8

8

STATE PROJECT NUMBER
1022-08-72

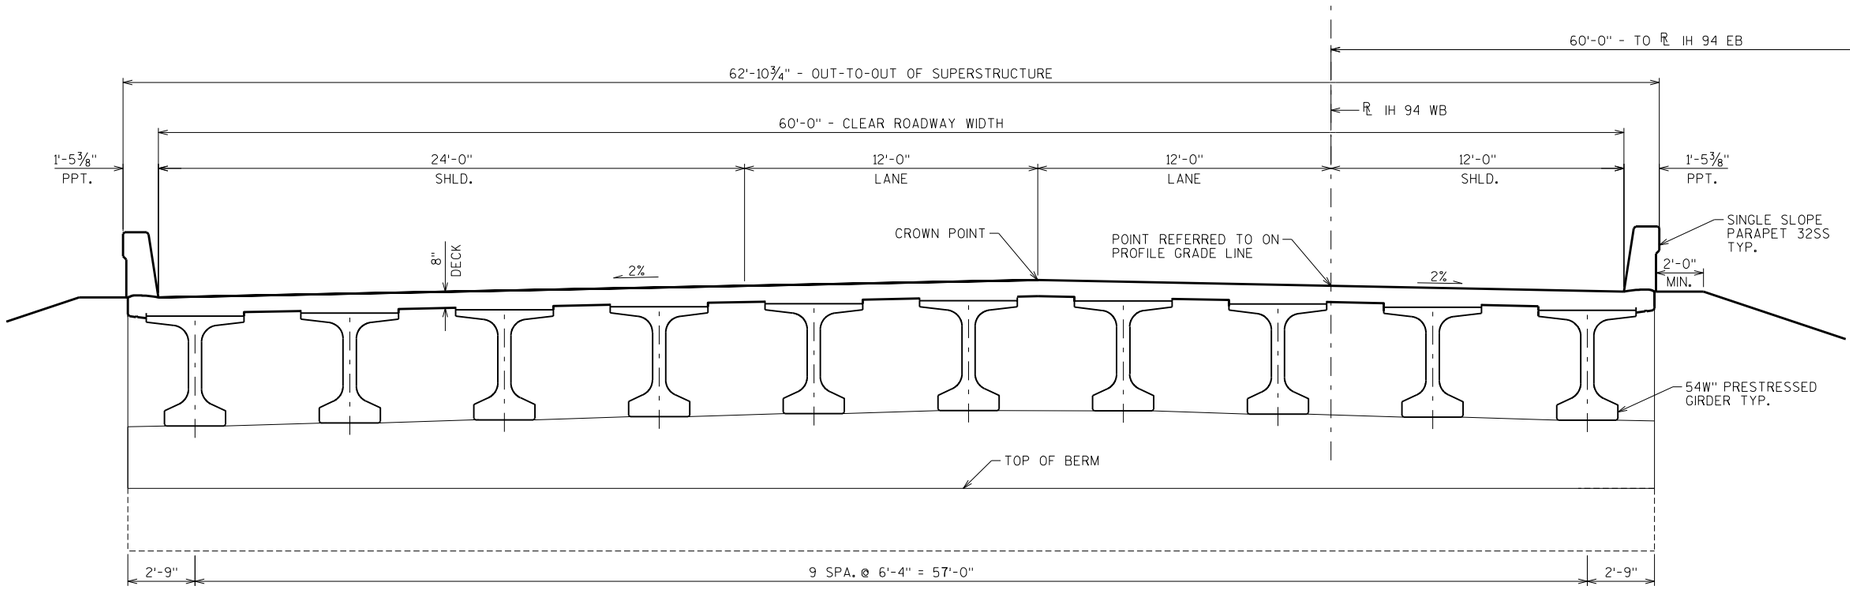

CROSS SECTION THRU ROADWAY

(LOOKING EAST)

GENERAL NOTES

DRAWINGS SHALL NOT BE SCALED.

BAR STEEL REINFORCEMENT SHALL BE EMBEDDED 2" CLEAR UNLESS OTHERWISE SHOWN OR NOTED.

THE FIRST OR FIRST TWO DIGITS OF THE BAR MARK SIGNIFIES THE BAR SIZE.

AT THE BACKFACE OF ABUTMENT ALL VOLUME WHICH CANNOT BE PLACED BEFORE ABUTMENT CONSTRUCTION AND IS NOT OCCUPIED BY THE NEW STRUCTURE SHALL BE BACKFILLED WITH STRUCTURE BACKFILL.

ELASTOMERIC BEARING PADS NEED NOT BE INDIVIDUALLY MOLDED PROVIDED THE CUT EDGES ARE SMOOTH AND TRUE.

CONCRETE FOR ABUTMENT AND PIER DIAPHRAGMS SHALL BE PLACED WITH THE DECK CONCRETE. NO OPTIONAL CONSTRUCTION JOINT WILL BE PERMITTED.

THE GRADATION OF THE STRUCTURE BACKFILL SHALL MEET THE REQUIREMENTS OF SECTION 209.2.2 OF THE STANDARD SPECIFICATIONS FOR GRADE 1 MATERIAL.


PROTECTIVE SURFACE TREATMENT TO BE APPLIED TO THE ENTIRE TOP OF DECK SURFACE AND TOP OF APPROACH SLAB SURFACE.

PIGMENTED SURFACE SEALER TO BE APPLIED TO THE FRONT FACE AND THE TOP OF PARAPETS, INCLUDING PARAPETS ON APPROACH SLABS.


THE SLOPE OF THE FILL IN FRONT OF THE ABUTMENTS SHALL BE COVERED WITH SLOPE PAVING MATERIAL TO THE EXTENT SHOWN SHEET 1 AND IN THE ABUTMENT DETAILS.

TOTAL ESTIMATED QUANTITIES

BID ITEM NUMBER	BID ITEMS	UNIT	SUPER.	WEST APPROACH	WEST ABUT.	EAST ABUT.	EAST APPROACH	TOTALS
203.0200	REMOVING OLD STRUCTURE STA. 885+37.93 WB	LS	———	———	———	———	———	1
206.1000	EXCAVATION FOR STRUCTURES BRIDGES B-17-224	LS	———	———	———	———	———	1
210.0100	BACKFILL STRUCTURE	CY						
305.0100	BASE AGGREGATE DENSE 1¼"	TONS						
502.0100	CONCRETE MASONRY BRIDGES	CY						
502.3200	PROTECTIVE SURFACE TREATMENT	SY						
502.3210	PIGMENTED SURFACE SEALER	SY						
503.0155	PRESTRESSED GIRDER TYPE 154W-INCH	LF						
505.0400	BAR STEEL REINFORCEMENT HS STRUCTURES	LB						
505.0600	BAR STEEL REINFORCEMENT HS COATED STRUCTURES	LB						
505.0800.S	BAR STEEL REINFORCEMENT HS STAINLESS STRUCTURES	LB						
506.2605	BEARING PADS ELASTOMERIC NON-LAMINATED	EACH						
506.4000	STEEL DIAPHRAGMS B-17-224	EACH						
516.0500	RUBBERIZED MEMBRANE WATERPROOFING	SY						
604.0500	SLOPE PAVING CRUSHED AGGREGATE	SY						
612.0406	PIPE UNDERDRAIN WRAPPED 6-INCH	LF						
614.0150	ANCHOR ASSEMBLIES FOR STEEL PLATE BEAM GUARD	EACH						
	NON-BID ITEMS							
	FILLER	SIZE	———	———	———	———	———	½", ¾", 1½"

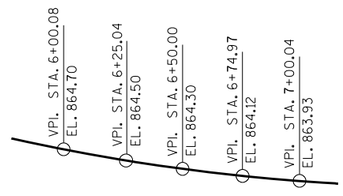

PROFILE GRADE LINE 39OTH ST.

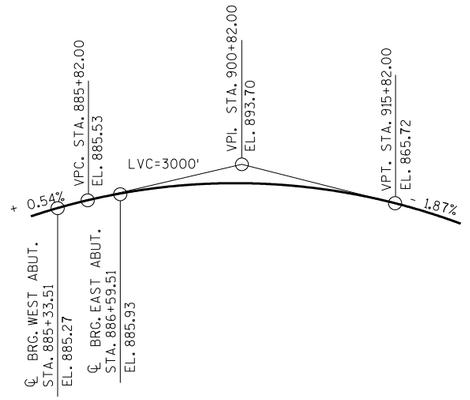

PROFILE GRADE LINE IH 94 WB

PRELIMINARY PLAN

NO.	DATE	REVISION	BY

STATE OF WISCONSIN
DEPARTMENT OF TRANSPORTATION
STRUCTURES DESIGN SECTION

STRUCTURE B-17-224

DRAWN BY DLM | PLANS CK'D. BLB


CROSS SECTION & QUANTITIES

SHEET 2

SCALE = 3

8

8

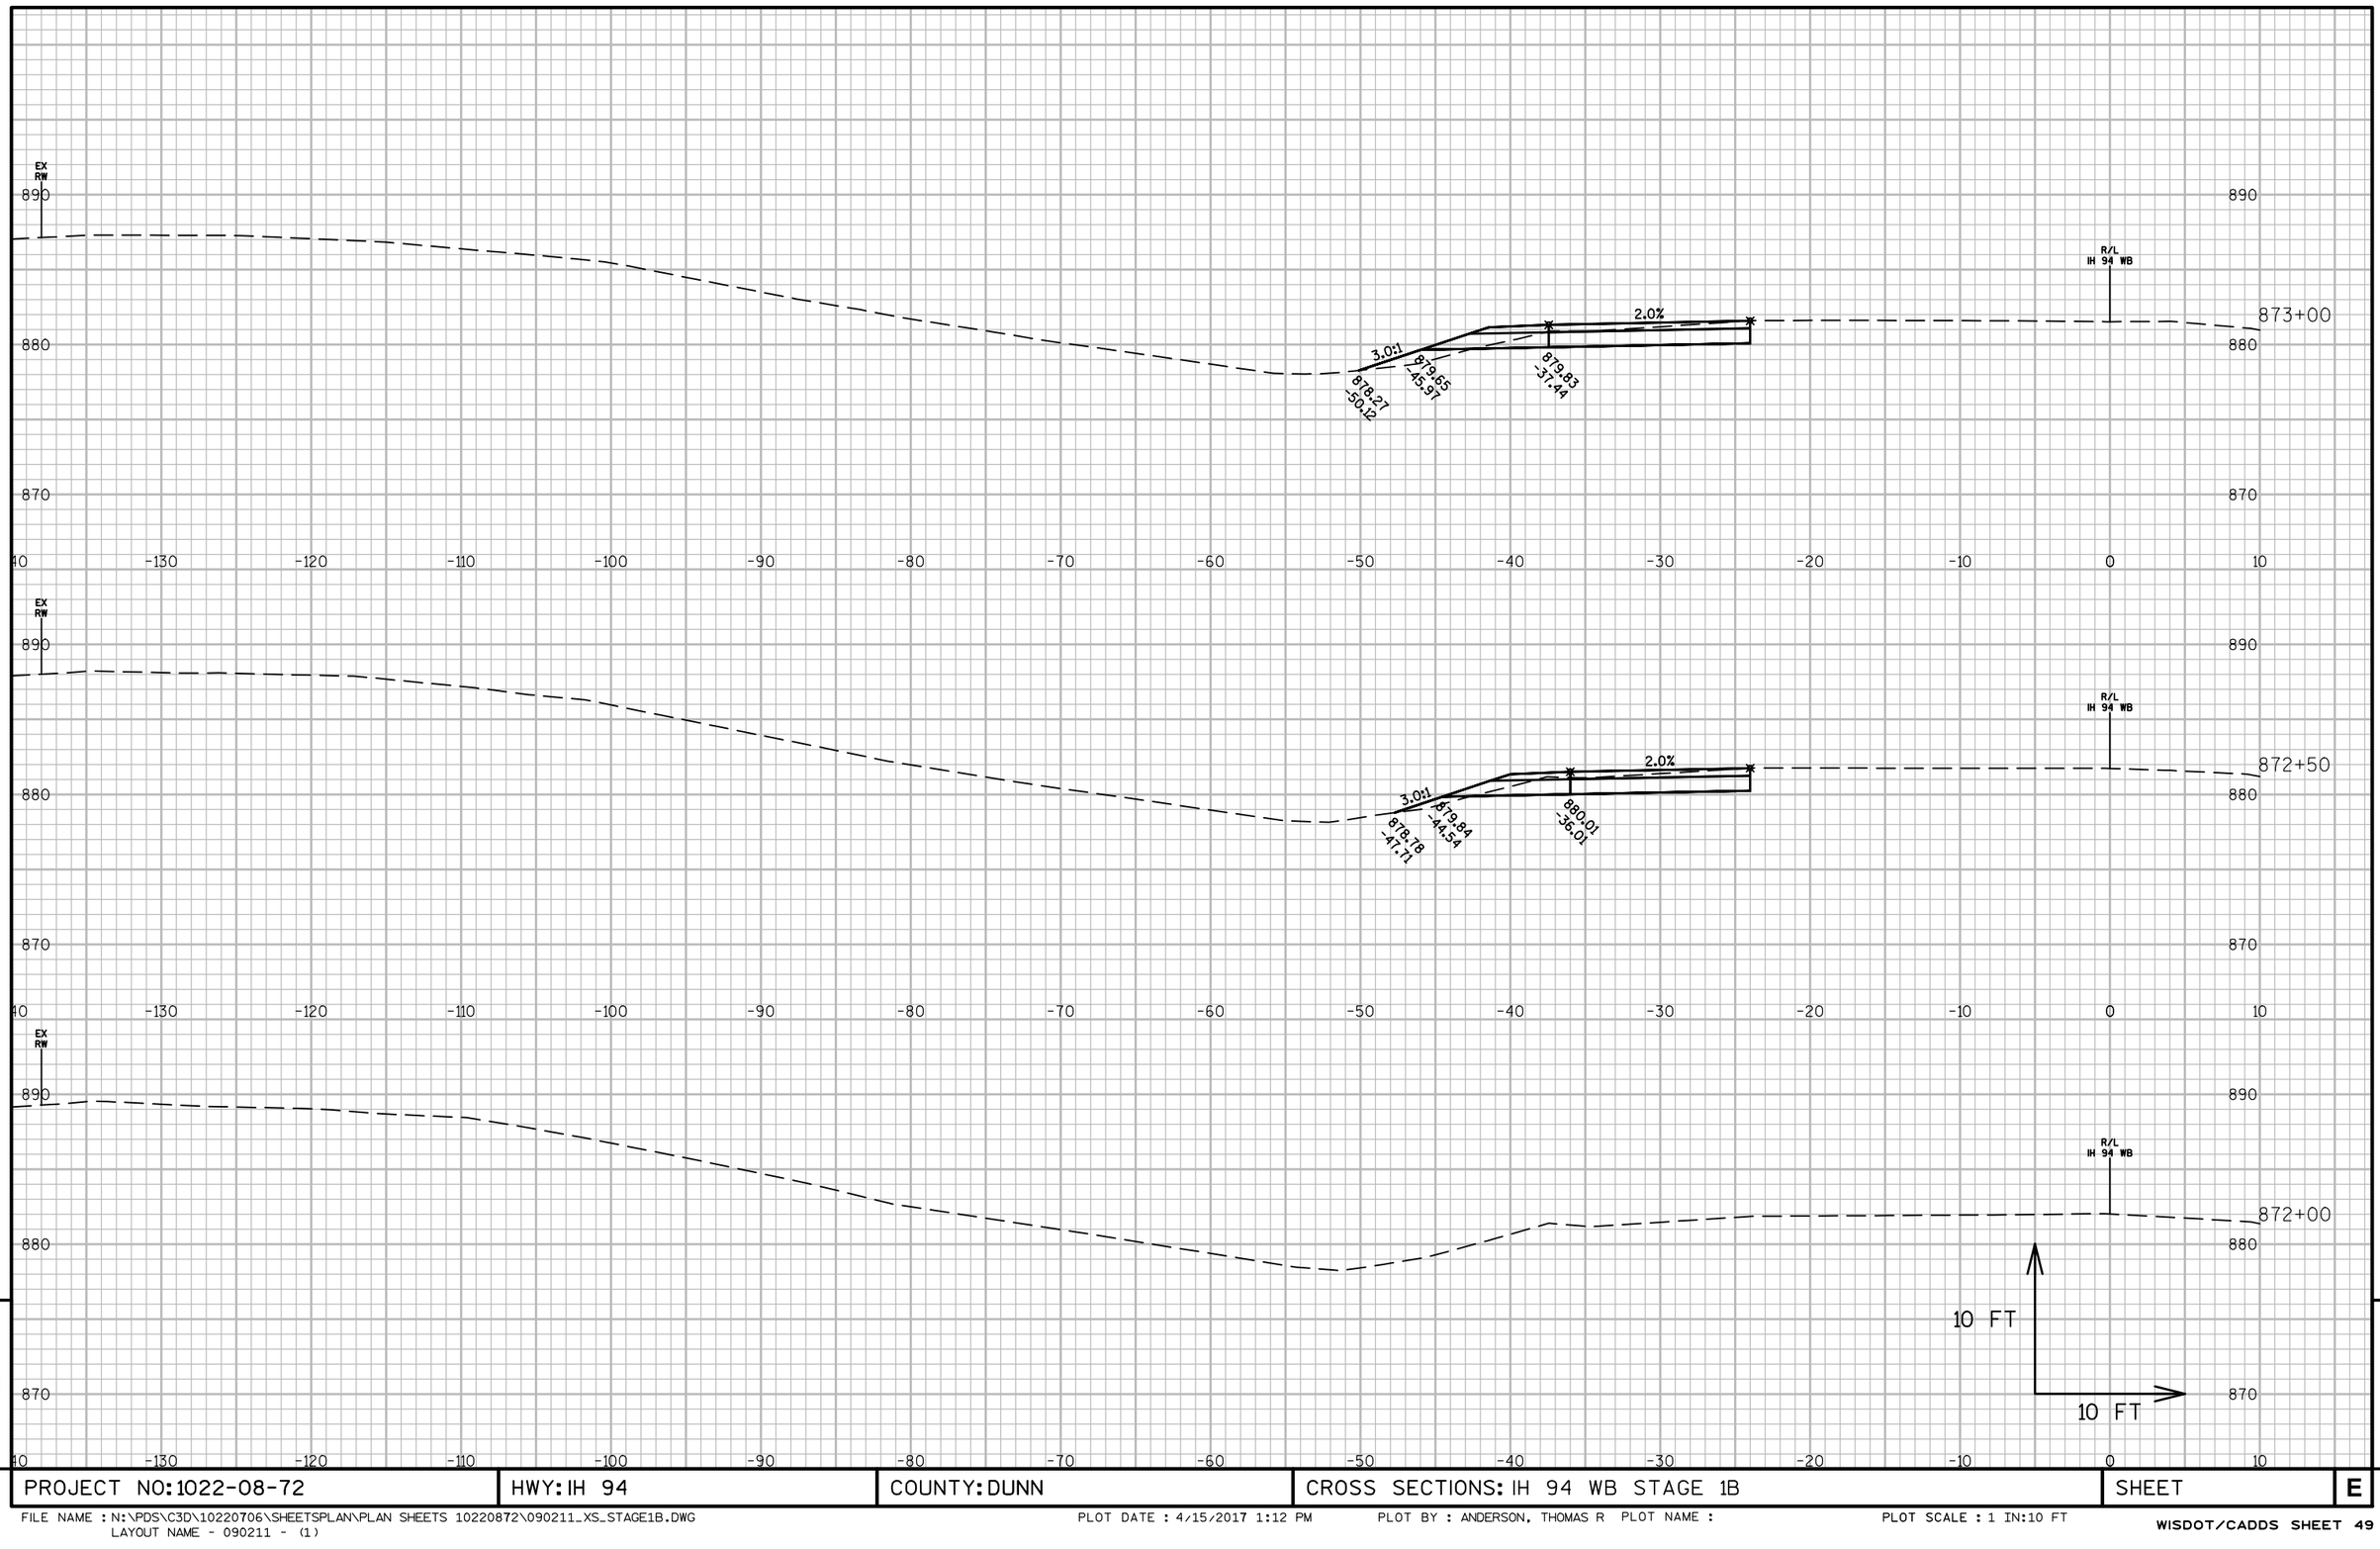

9


9

PROJECT NO: 1022-08-72	HWY: IH 94	COUNTY: DUNN	CROSS SECTIONS: IH 94 WB STAGE 1B	SHEET	E

FILE NAME : N:\PDS\C3D\10220706\SHEETSPLAN\PLAN SHEETS 10220872\090211_XS_STAGE1B.DWG
LAYOUT NAME - 090211 - (1)

PLOT DATE : 4/15/2017 1:12 PM PLOT BY : ANDERSON, THOMAS R PLOT NAME :

PLOT SCALE : 1 IN:10 FT

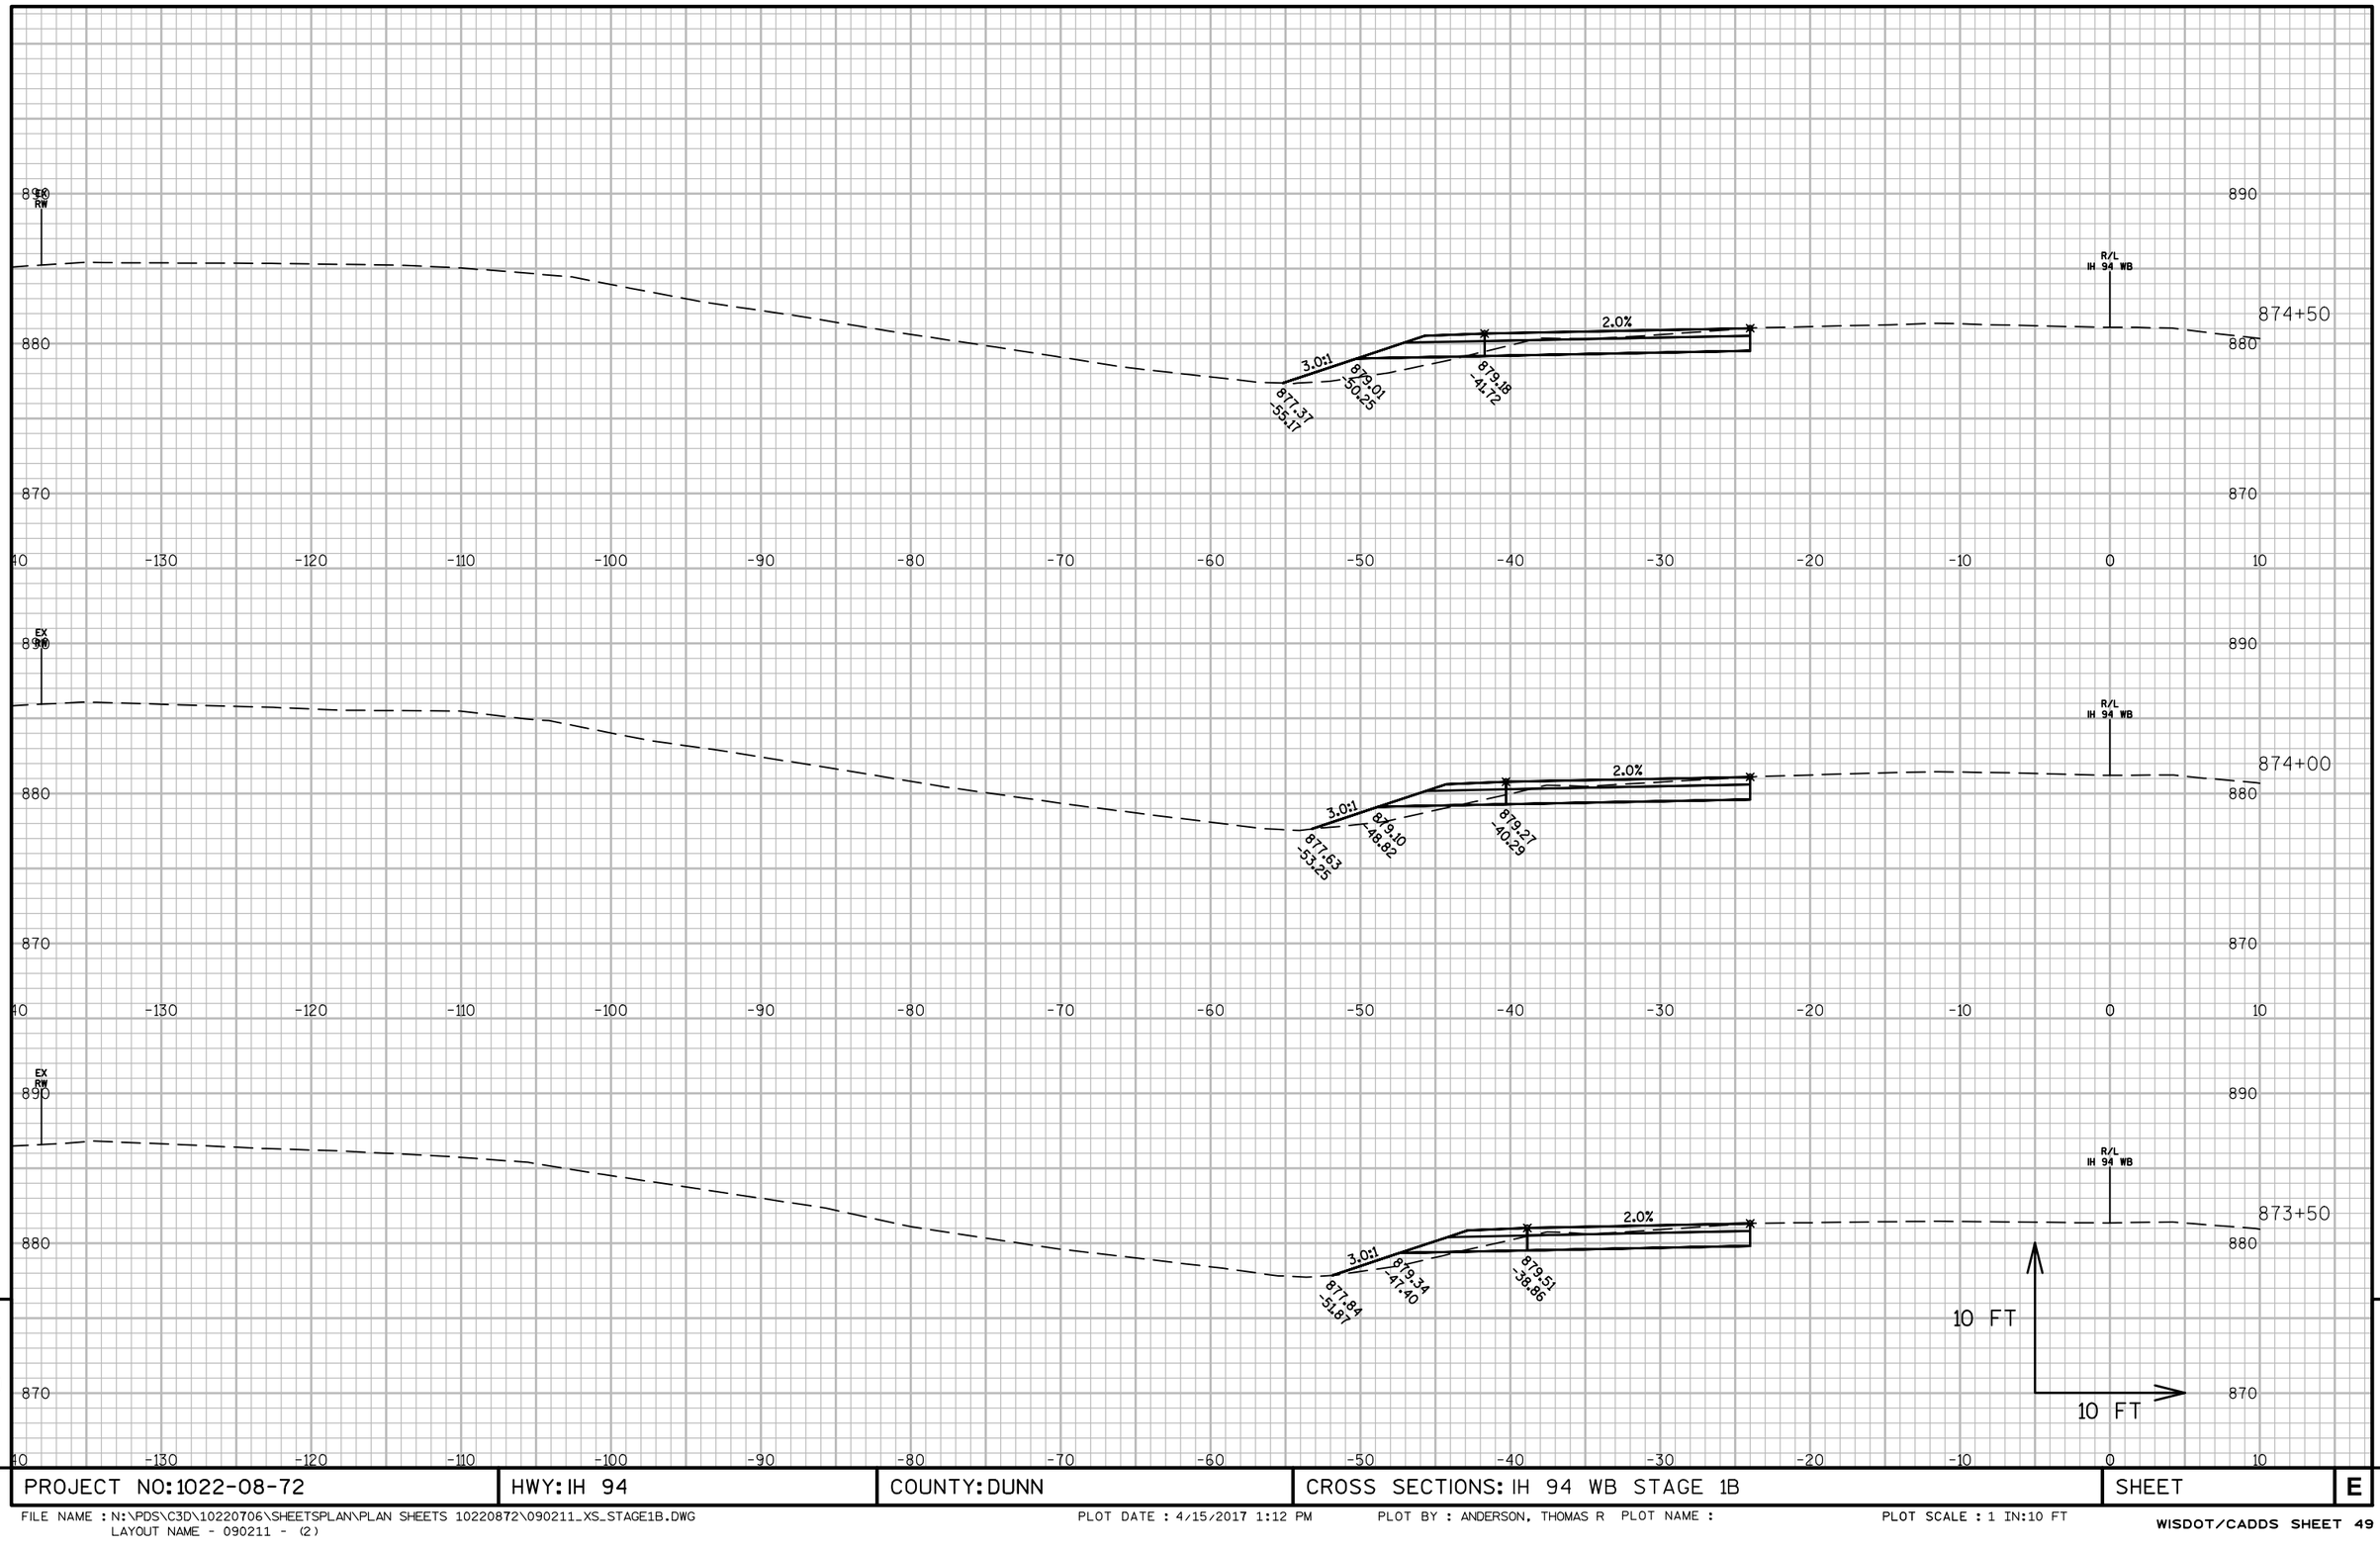

PROJECT NO: 1022-08-72	HWY: IH 94	COUNTY: DUNN	CROSS SECTIONS: IH 94 WB STAGE 1B	SHEET	E


FILE NAME : N:\PDS\C3D\10220706\SHEETSPLAN\PLAN SHEETS 10220872\090211_XS_STAGE1B.DWG
LAYOUT NAME - 090211 - (2)

PLOT DATE : 4/15/2017 1:12 PM PLOT BY : ANDERSON, THOMAS R PLOT NAME :

PLOT SCALE : 1 IN:10 FT

PROJECT NO:1022-08-72	HWY: IH 94	COUNTY: DUNN	CROSS SECTIONS: IH 94 WB STAGE 1B	SHEET	E

FILE NAME : N:\PDS\C3D\10220706\SHEETSPLAN\PLAN SHEETS 10220872\090211_XS_STAGE1B.DWG
LAYOUT NAME - 090211 - (3)
PLOT DATE : 4/15/2017 1:13 PM PLOT BY : ANDERSON, THOMAS R PLOT NAME : PLOT SCALE : 1 IN:10 FT

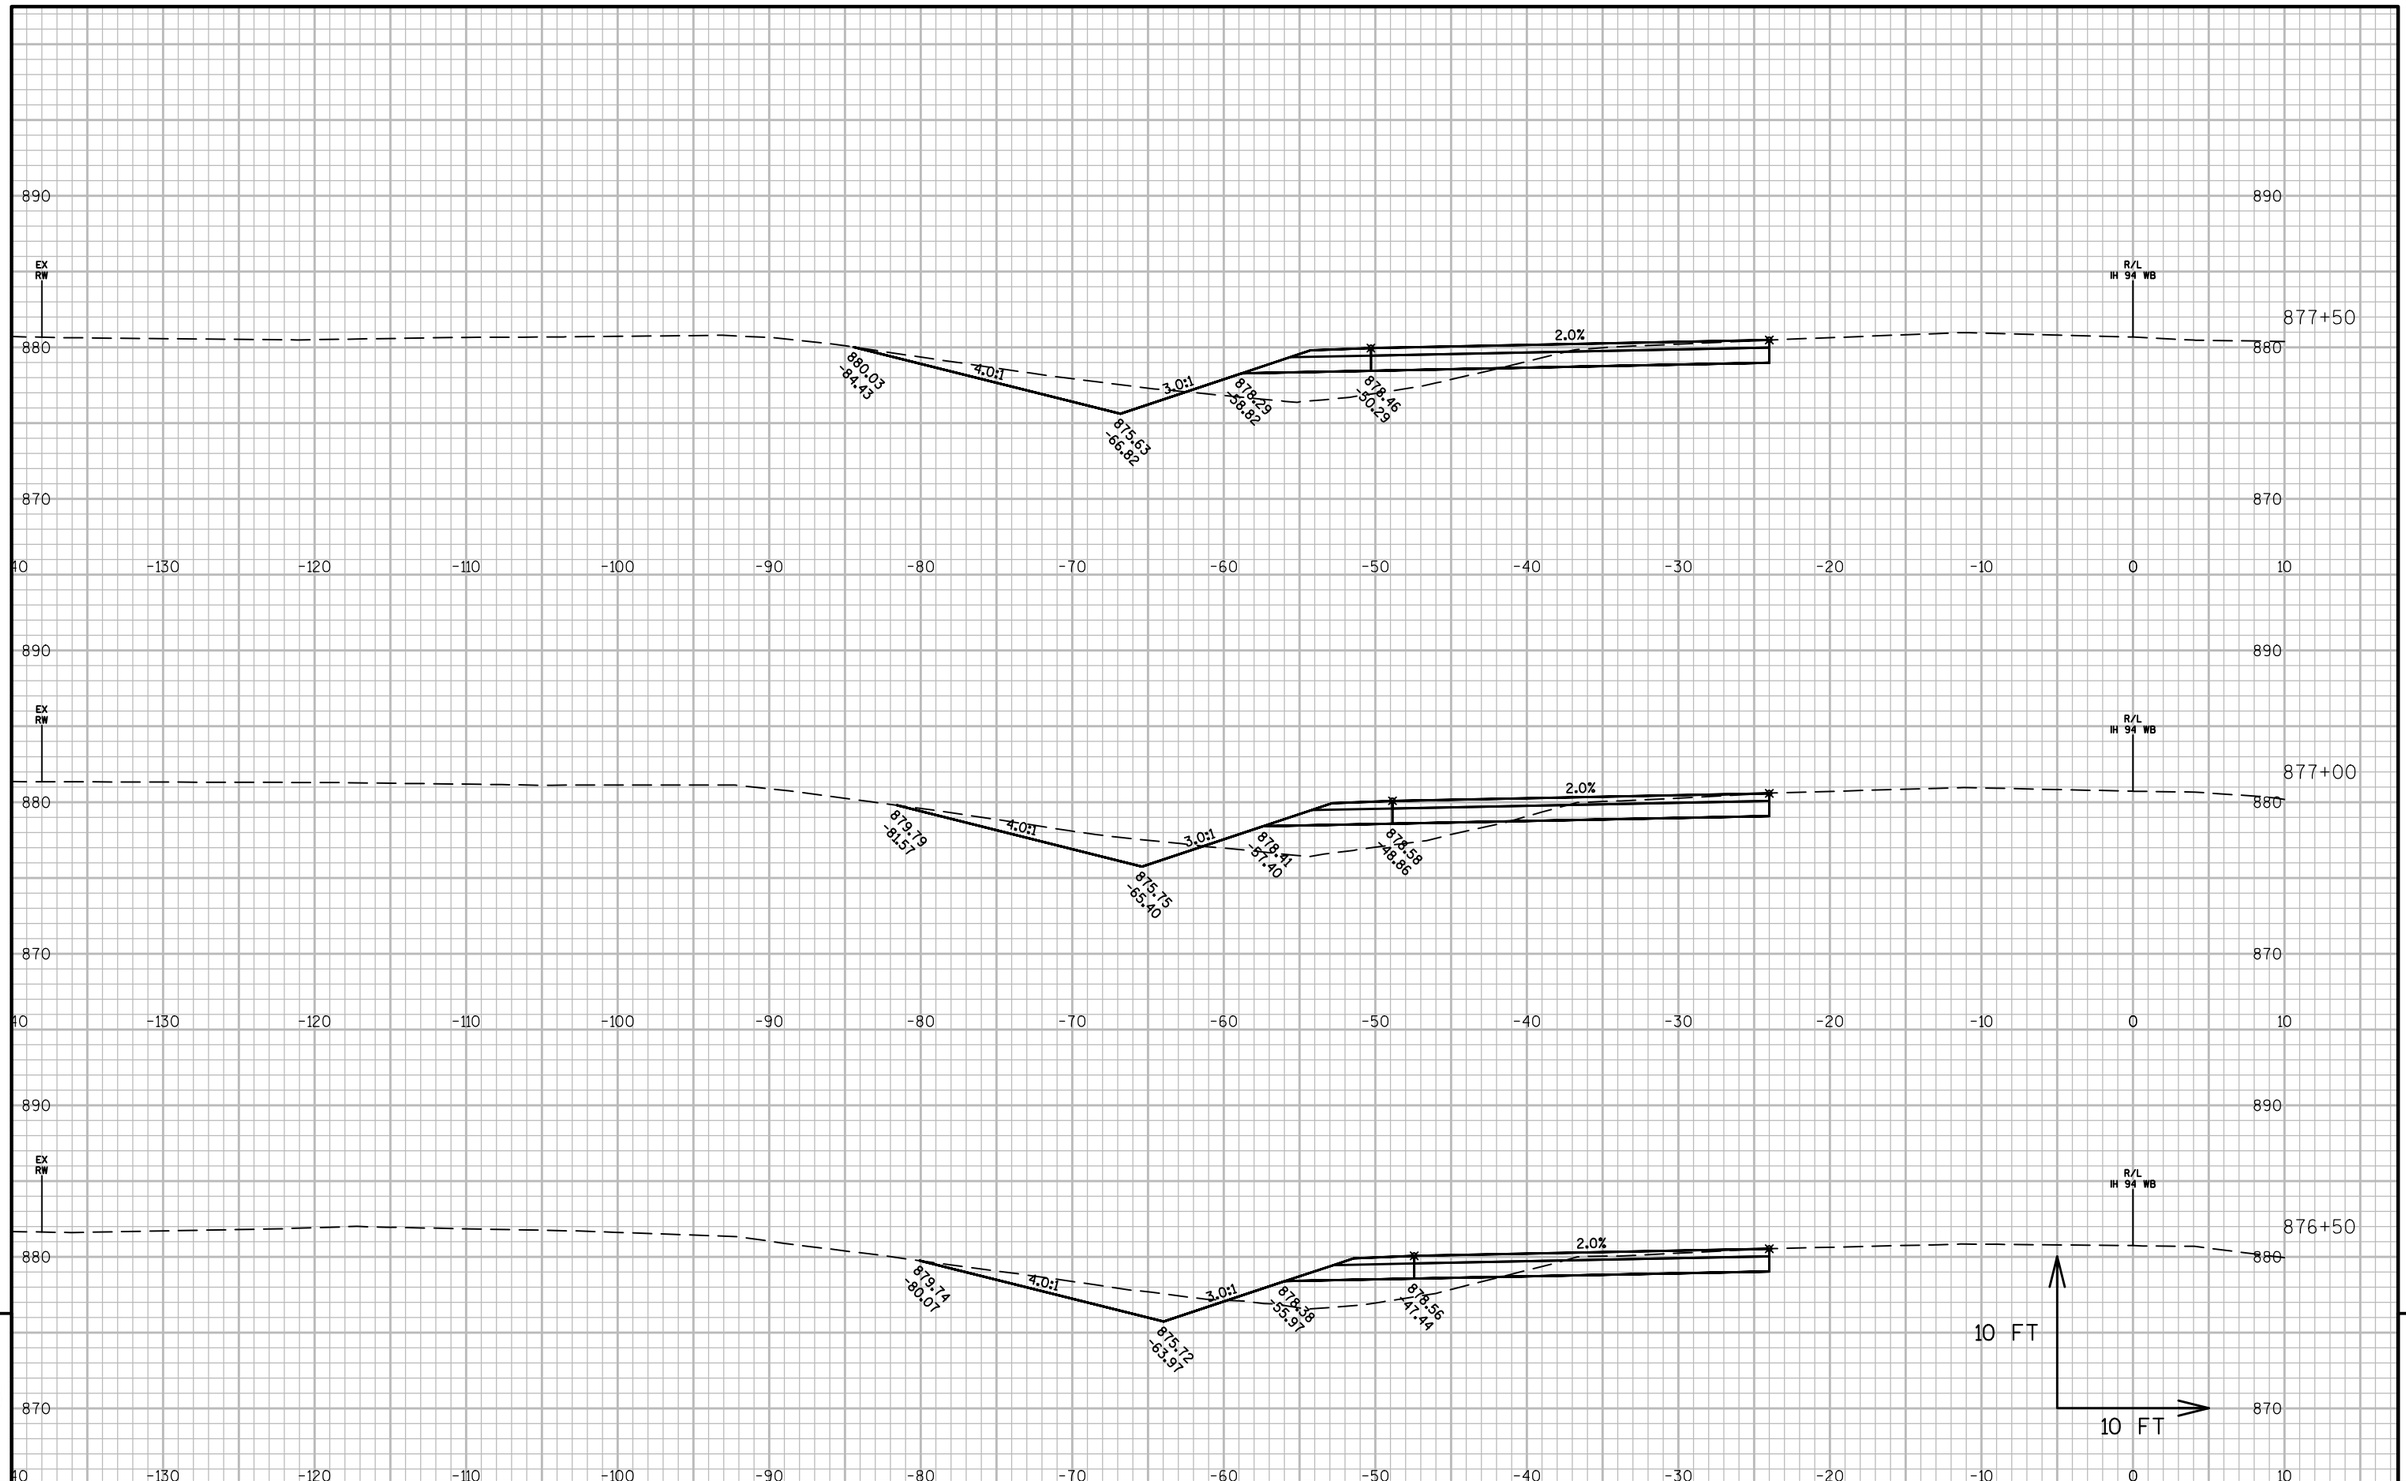


9


9

PROJECT NO: 1022-08-72	HWY: IH 94	COUNTY: DUNN	CROSS SECTIONS: IH 94 WB STAGE 1B	SHEET	E

FILE NAME : N:\PDS\C3D\10220706\SHEETSPLAN\PLAN SHEETS 10220872\090211_XS_STAGE1B.DWG
LAYOUT NAME - 090211 - (4)
PLOT DATE : 4/15/2017 1:13 PM PLOT BY : ANDERSON, THOMAS R PLOT NAME :
PLOT SCALE : 1 IN:10 FT

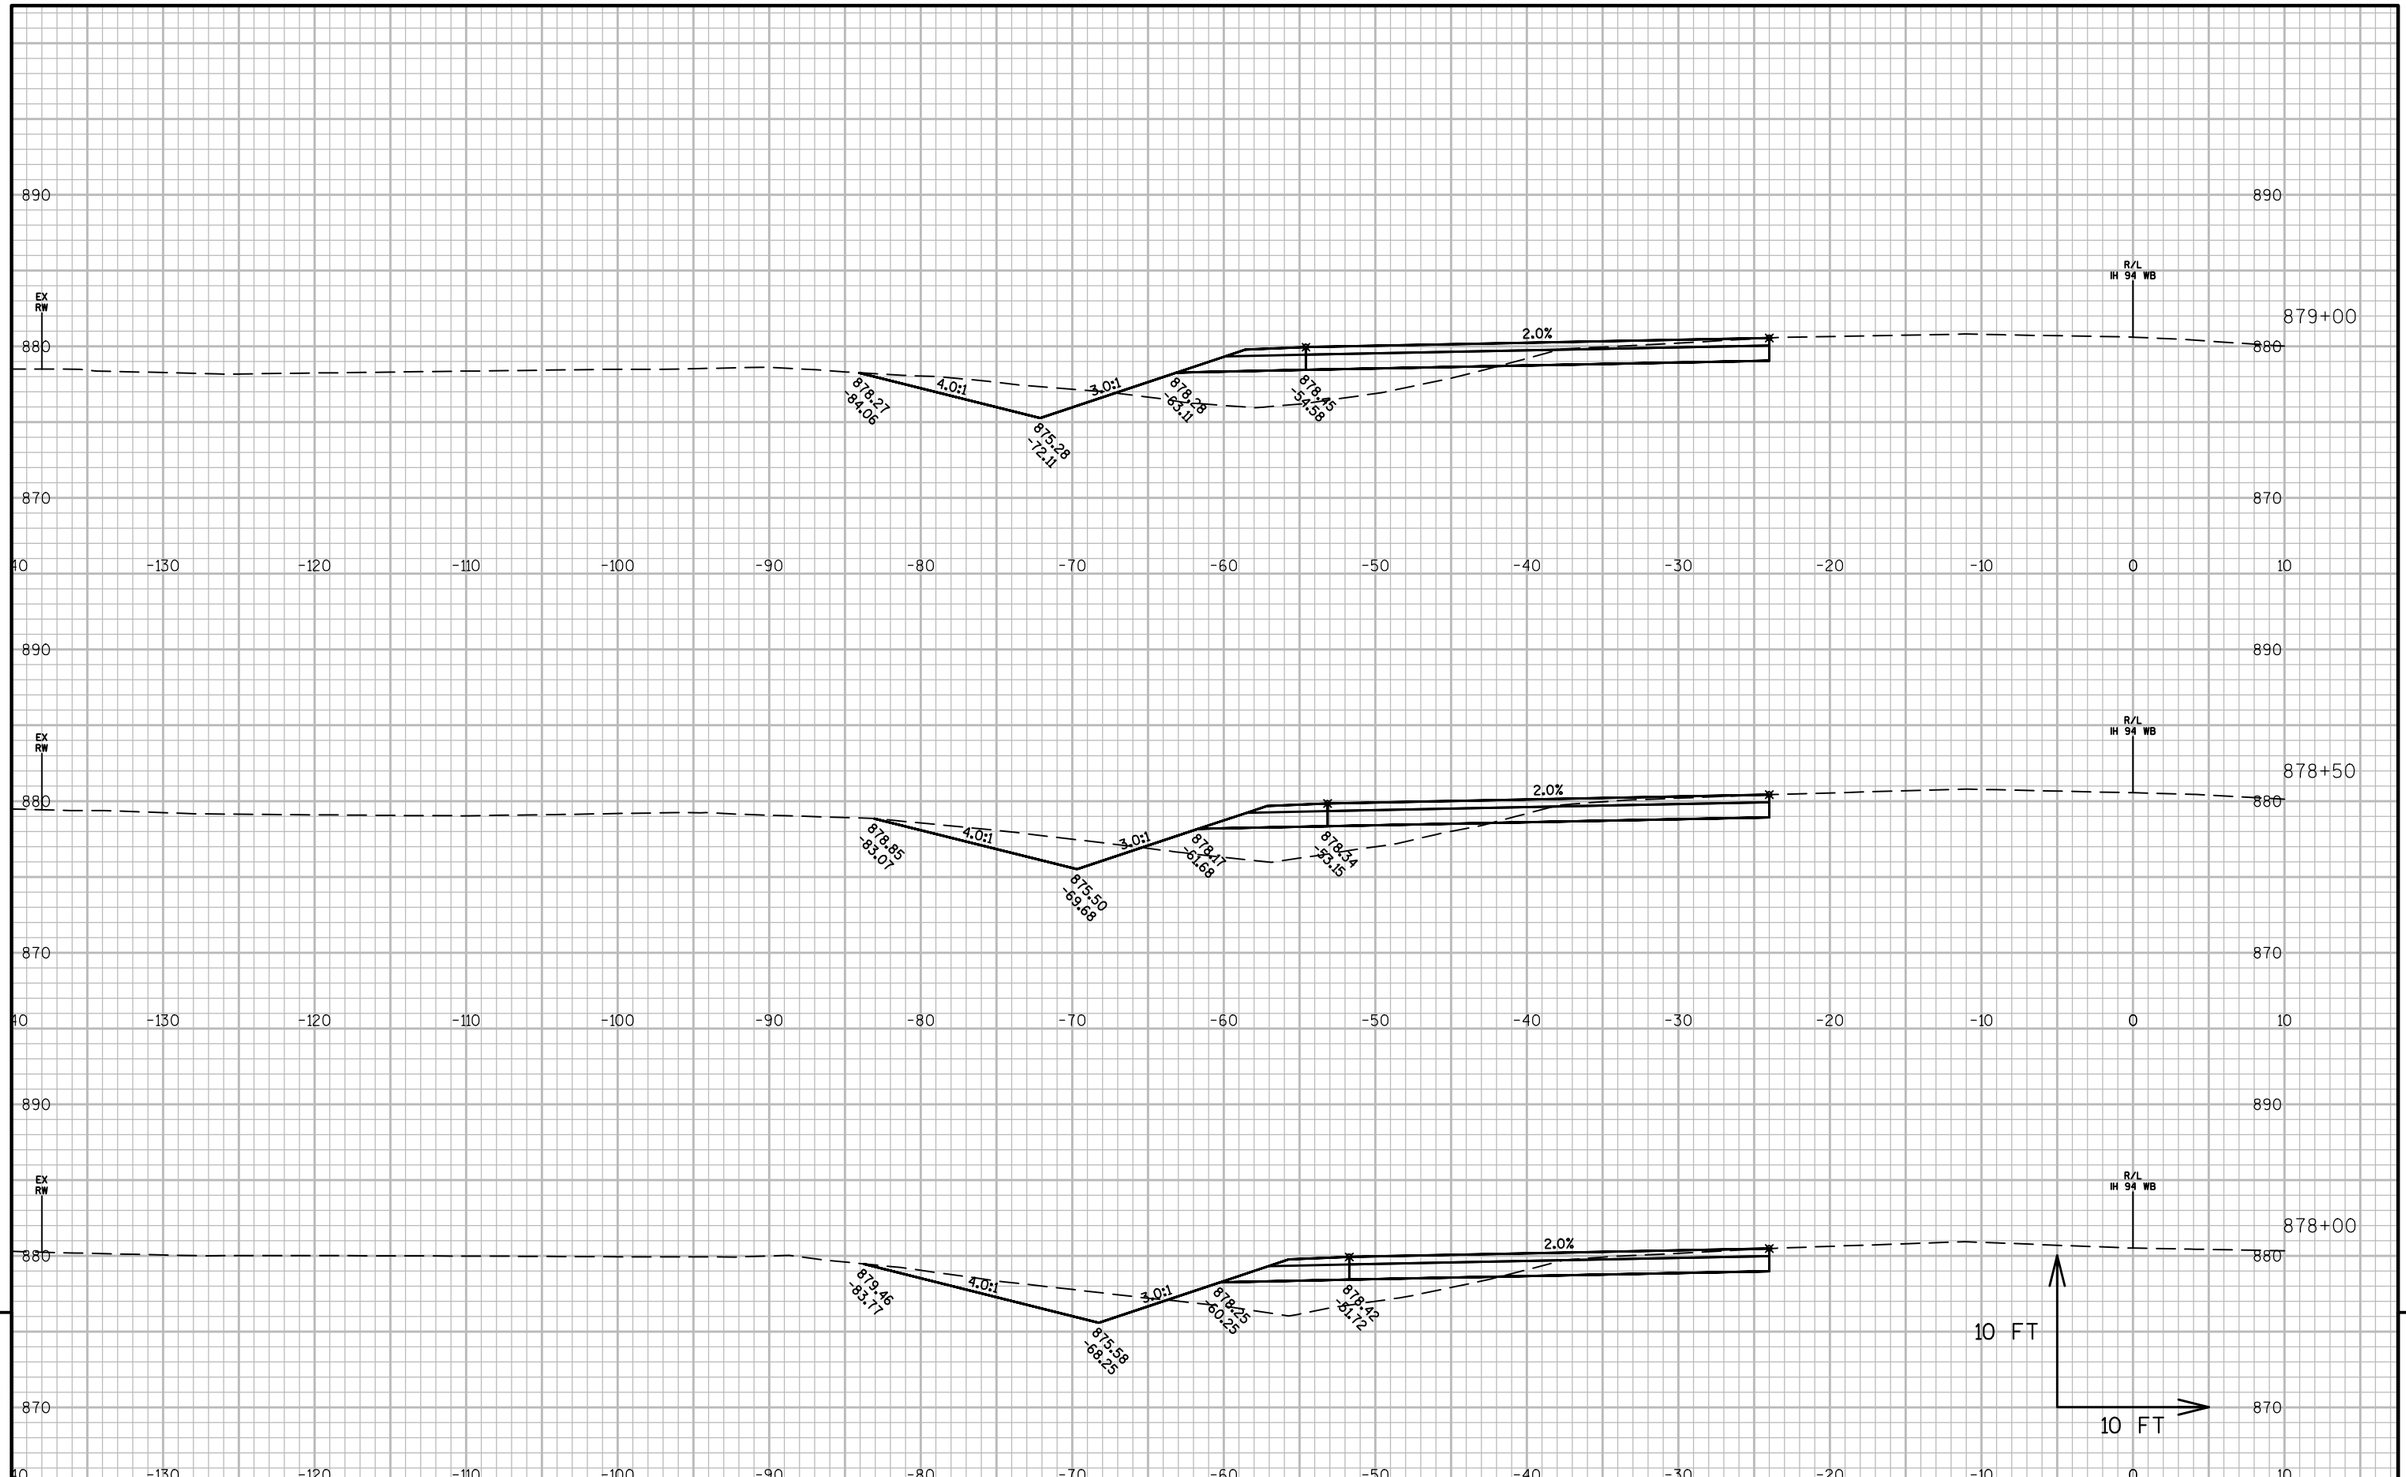


PROJECT NO: 1022-08-72	HWY: IH 94	COUNTY: DUNN	CROSS SECTIONS: IH 94 WB STAGE 1B	SHEET	E

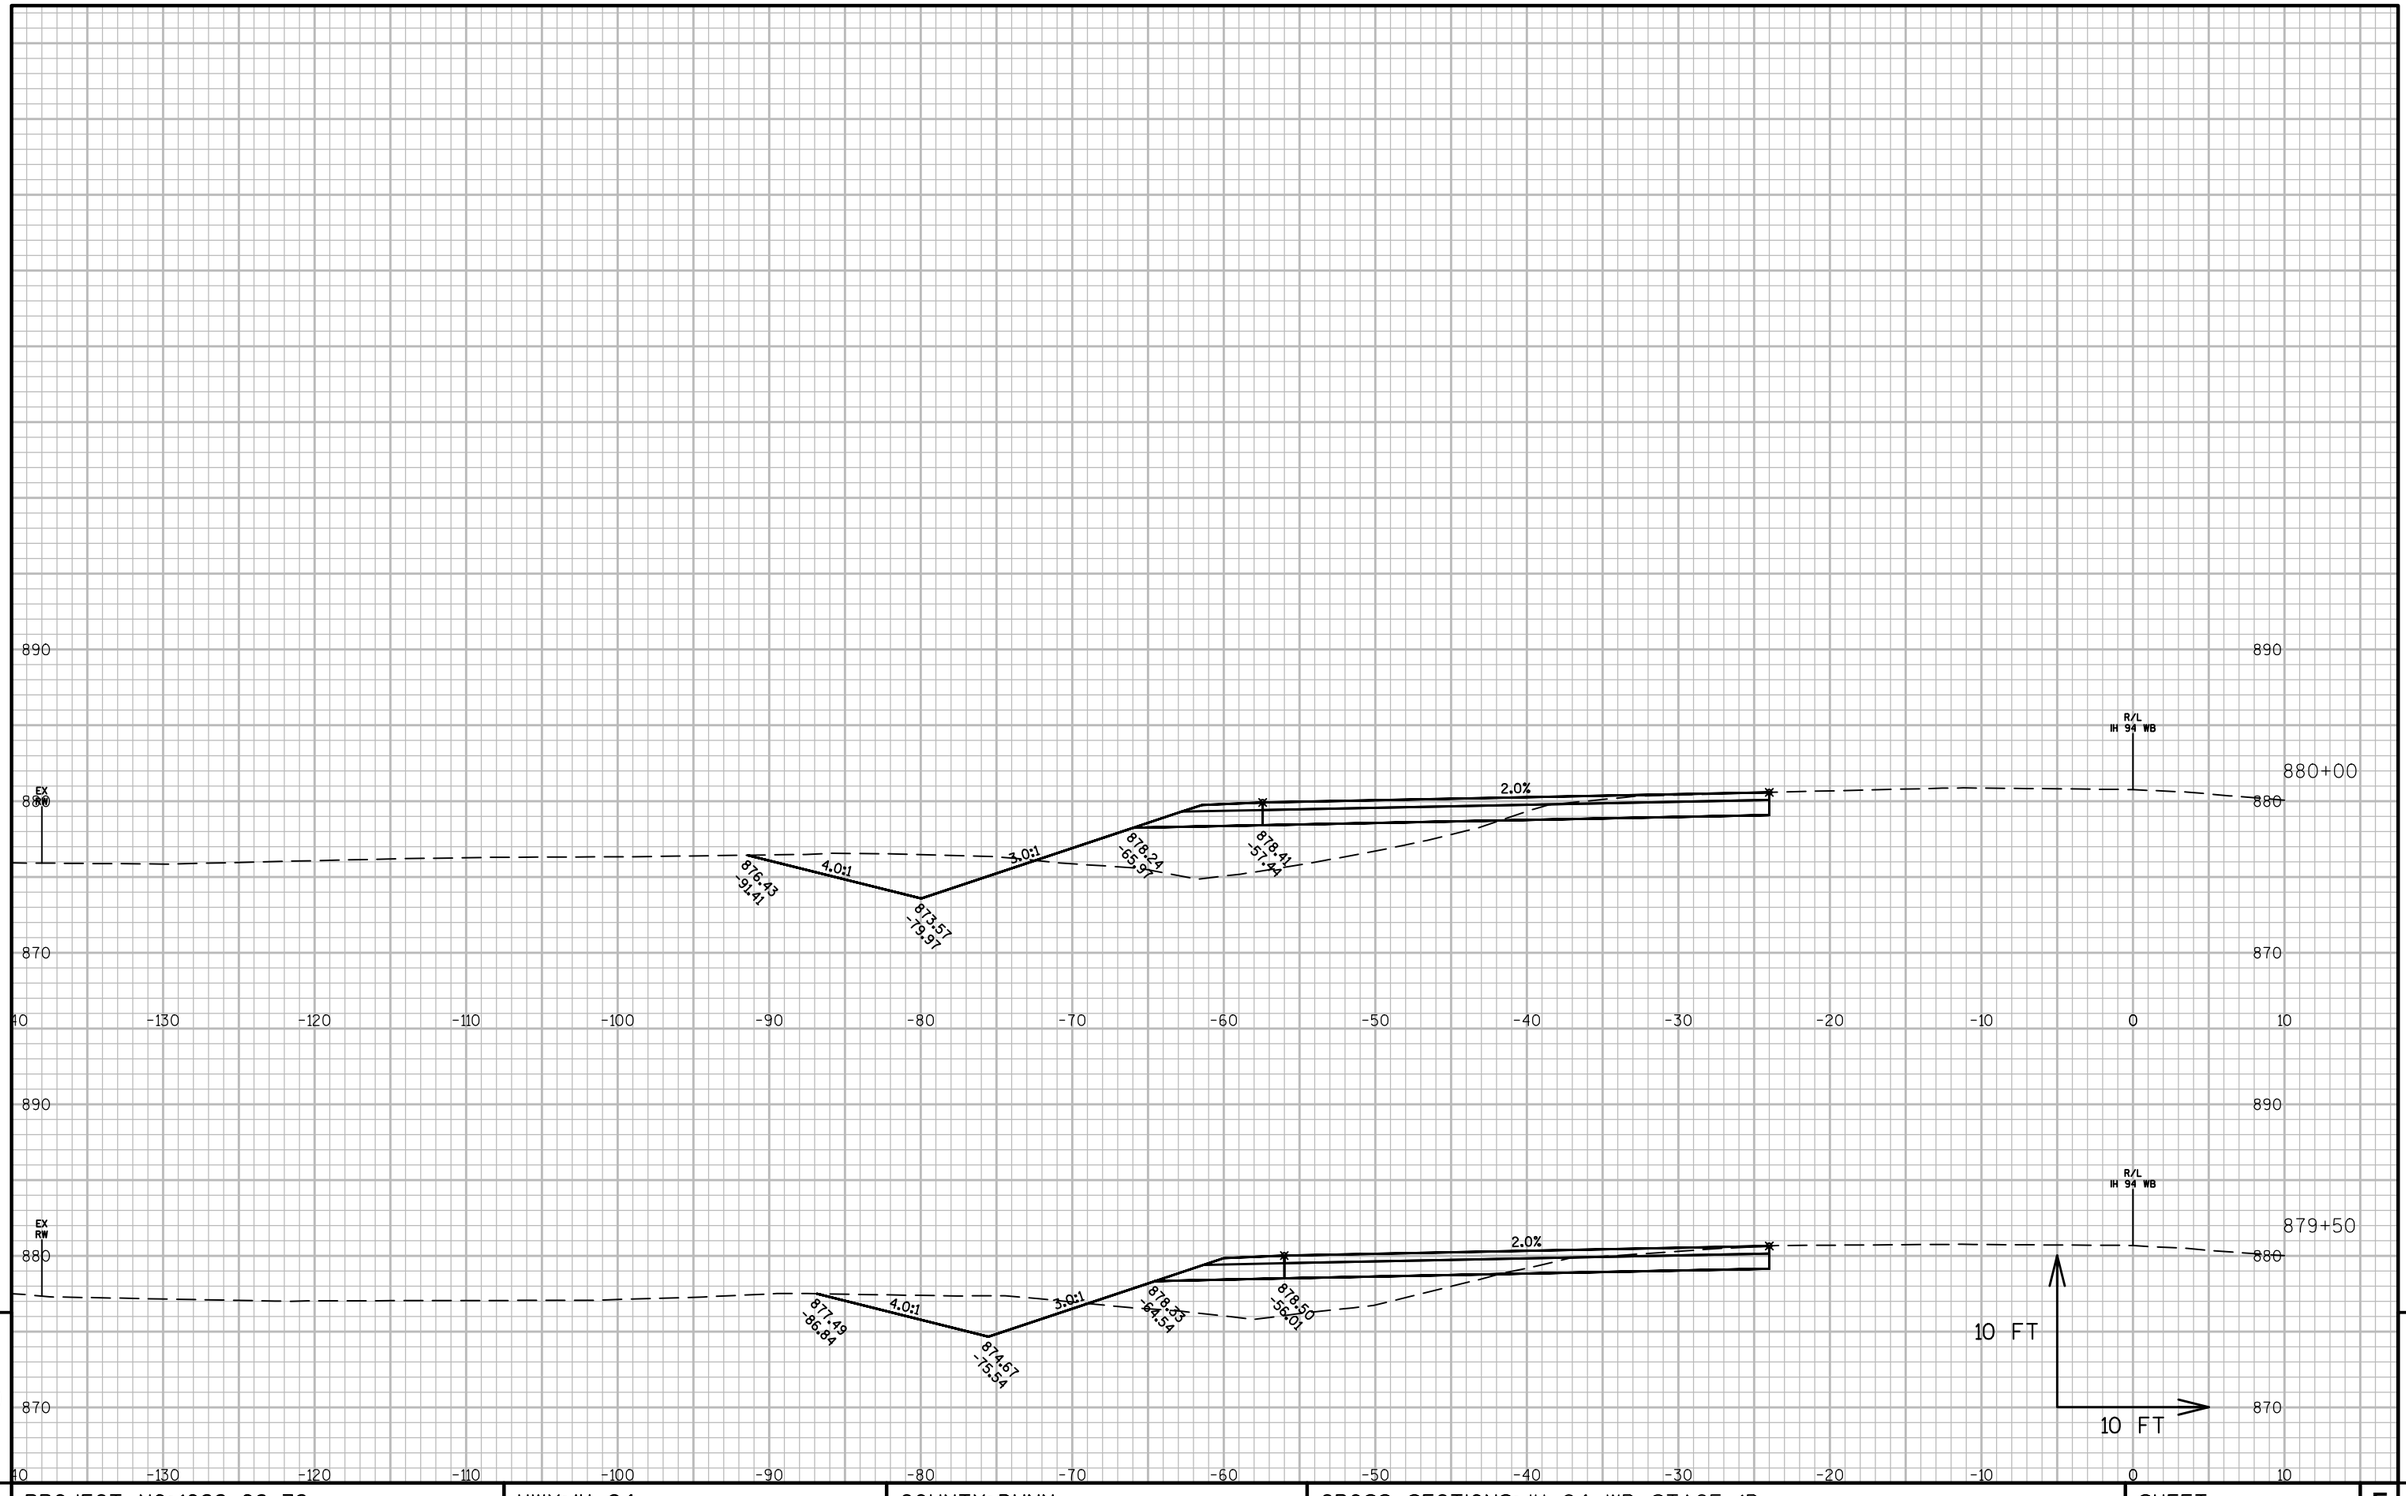

PROJECT NO:1022-08-72	HWY: IH 94	COUNTY: DUNN	CROSS SECTIONS: IH 94 WB STAGE 1B	SHEET	E

FILE NAME : N:\PDS\C3D\10220706\SHEETSPLAN\PLAN SHEETS 10220872\090211_XS_STAGE1B.DWG
LAYOUT NAME - 090211 - (6)

PLOT DATE : 4/15/2017 1:13 PM PLOT BY : ANDERSON, THOMAS R PLOT NAME : PLOT SCALE : 1 IN:10 FT

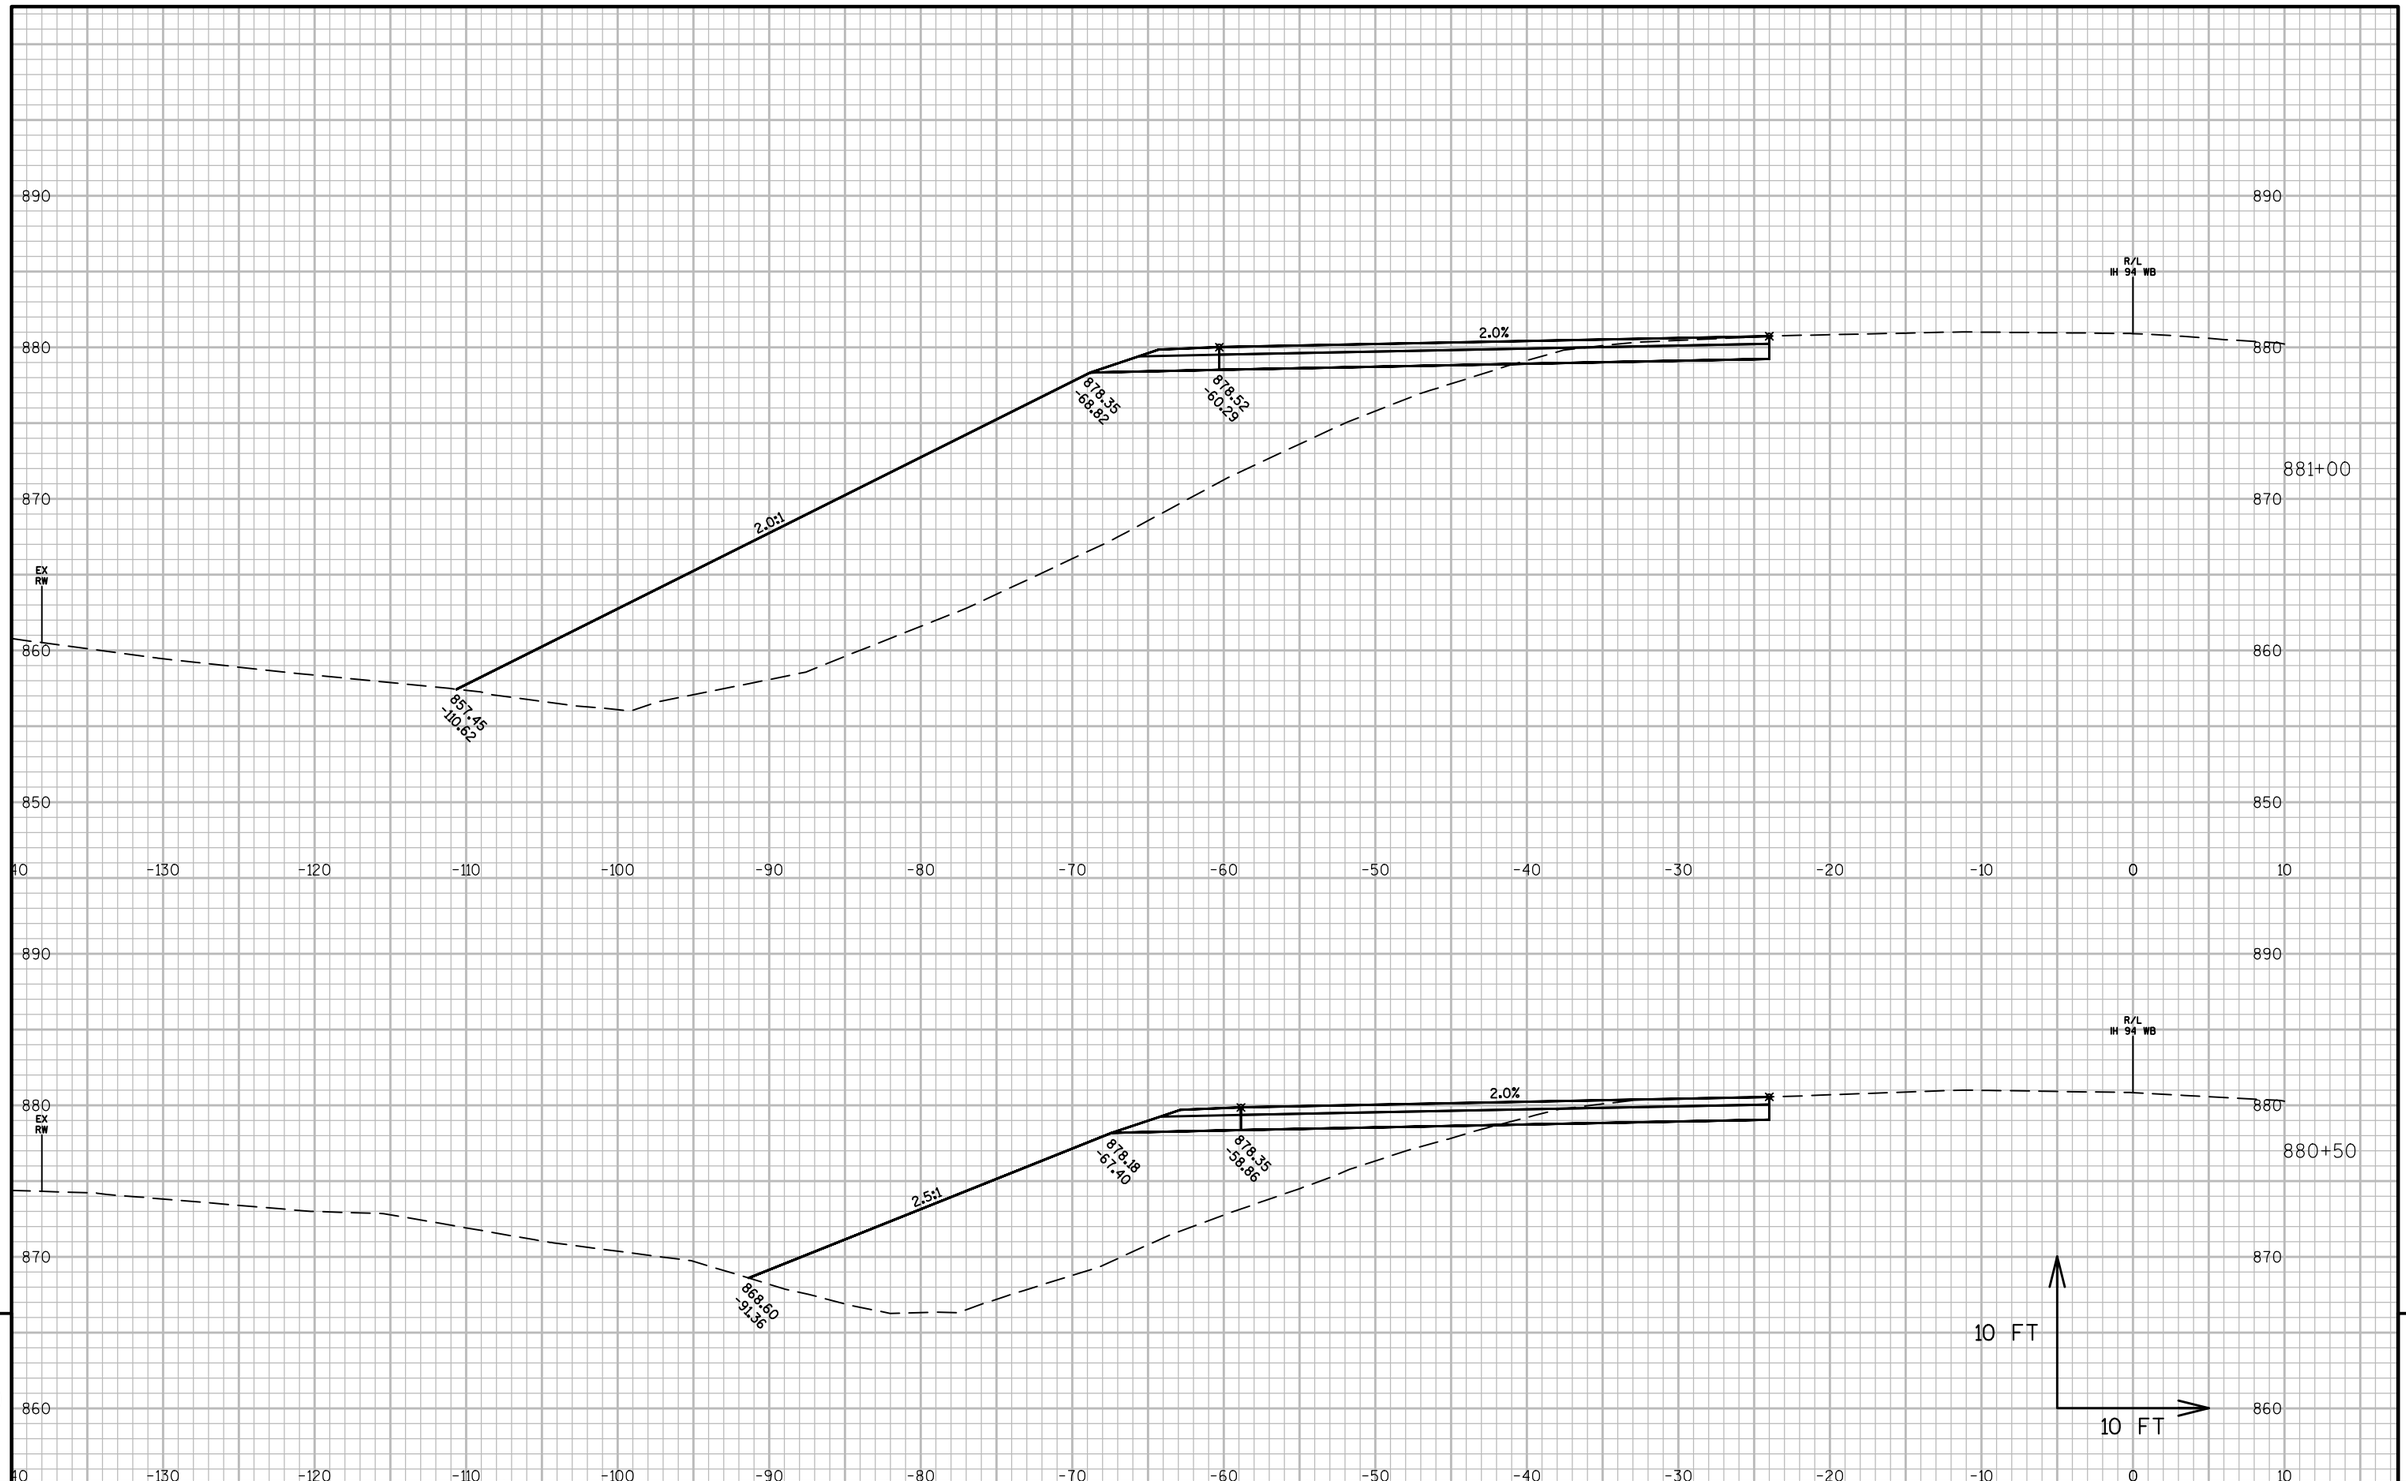

9


9

PROJECT NO: 1022-08-72	HWY: IH 94	COUNTY: DUNN	CROSS SECTIONS: IH 94 WB STAGE 1B	SHEET	E

FILE NAME : N:\PDS\C3D\10220706\SHEETSPLAN\PLAN SHEETS 10220872\090211_XS_STAGE1B.DWG
LAYOUT NAME - 090211 - (7)

PLOT DATE : 4/15/2017 1:13 PM PLOT BY : ANDERSON, THOMAS R PLOT NAME :

PLOT SCALE : 1 IN:10 FT

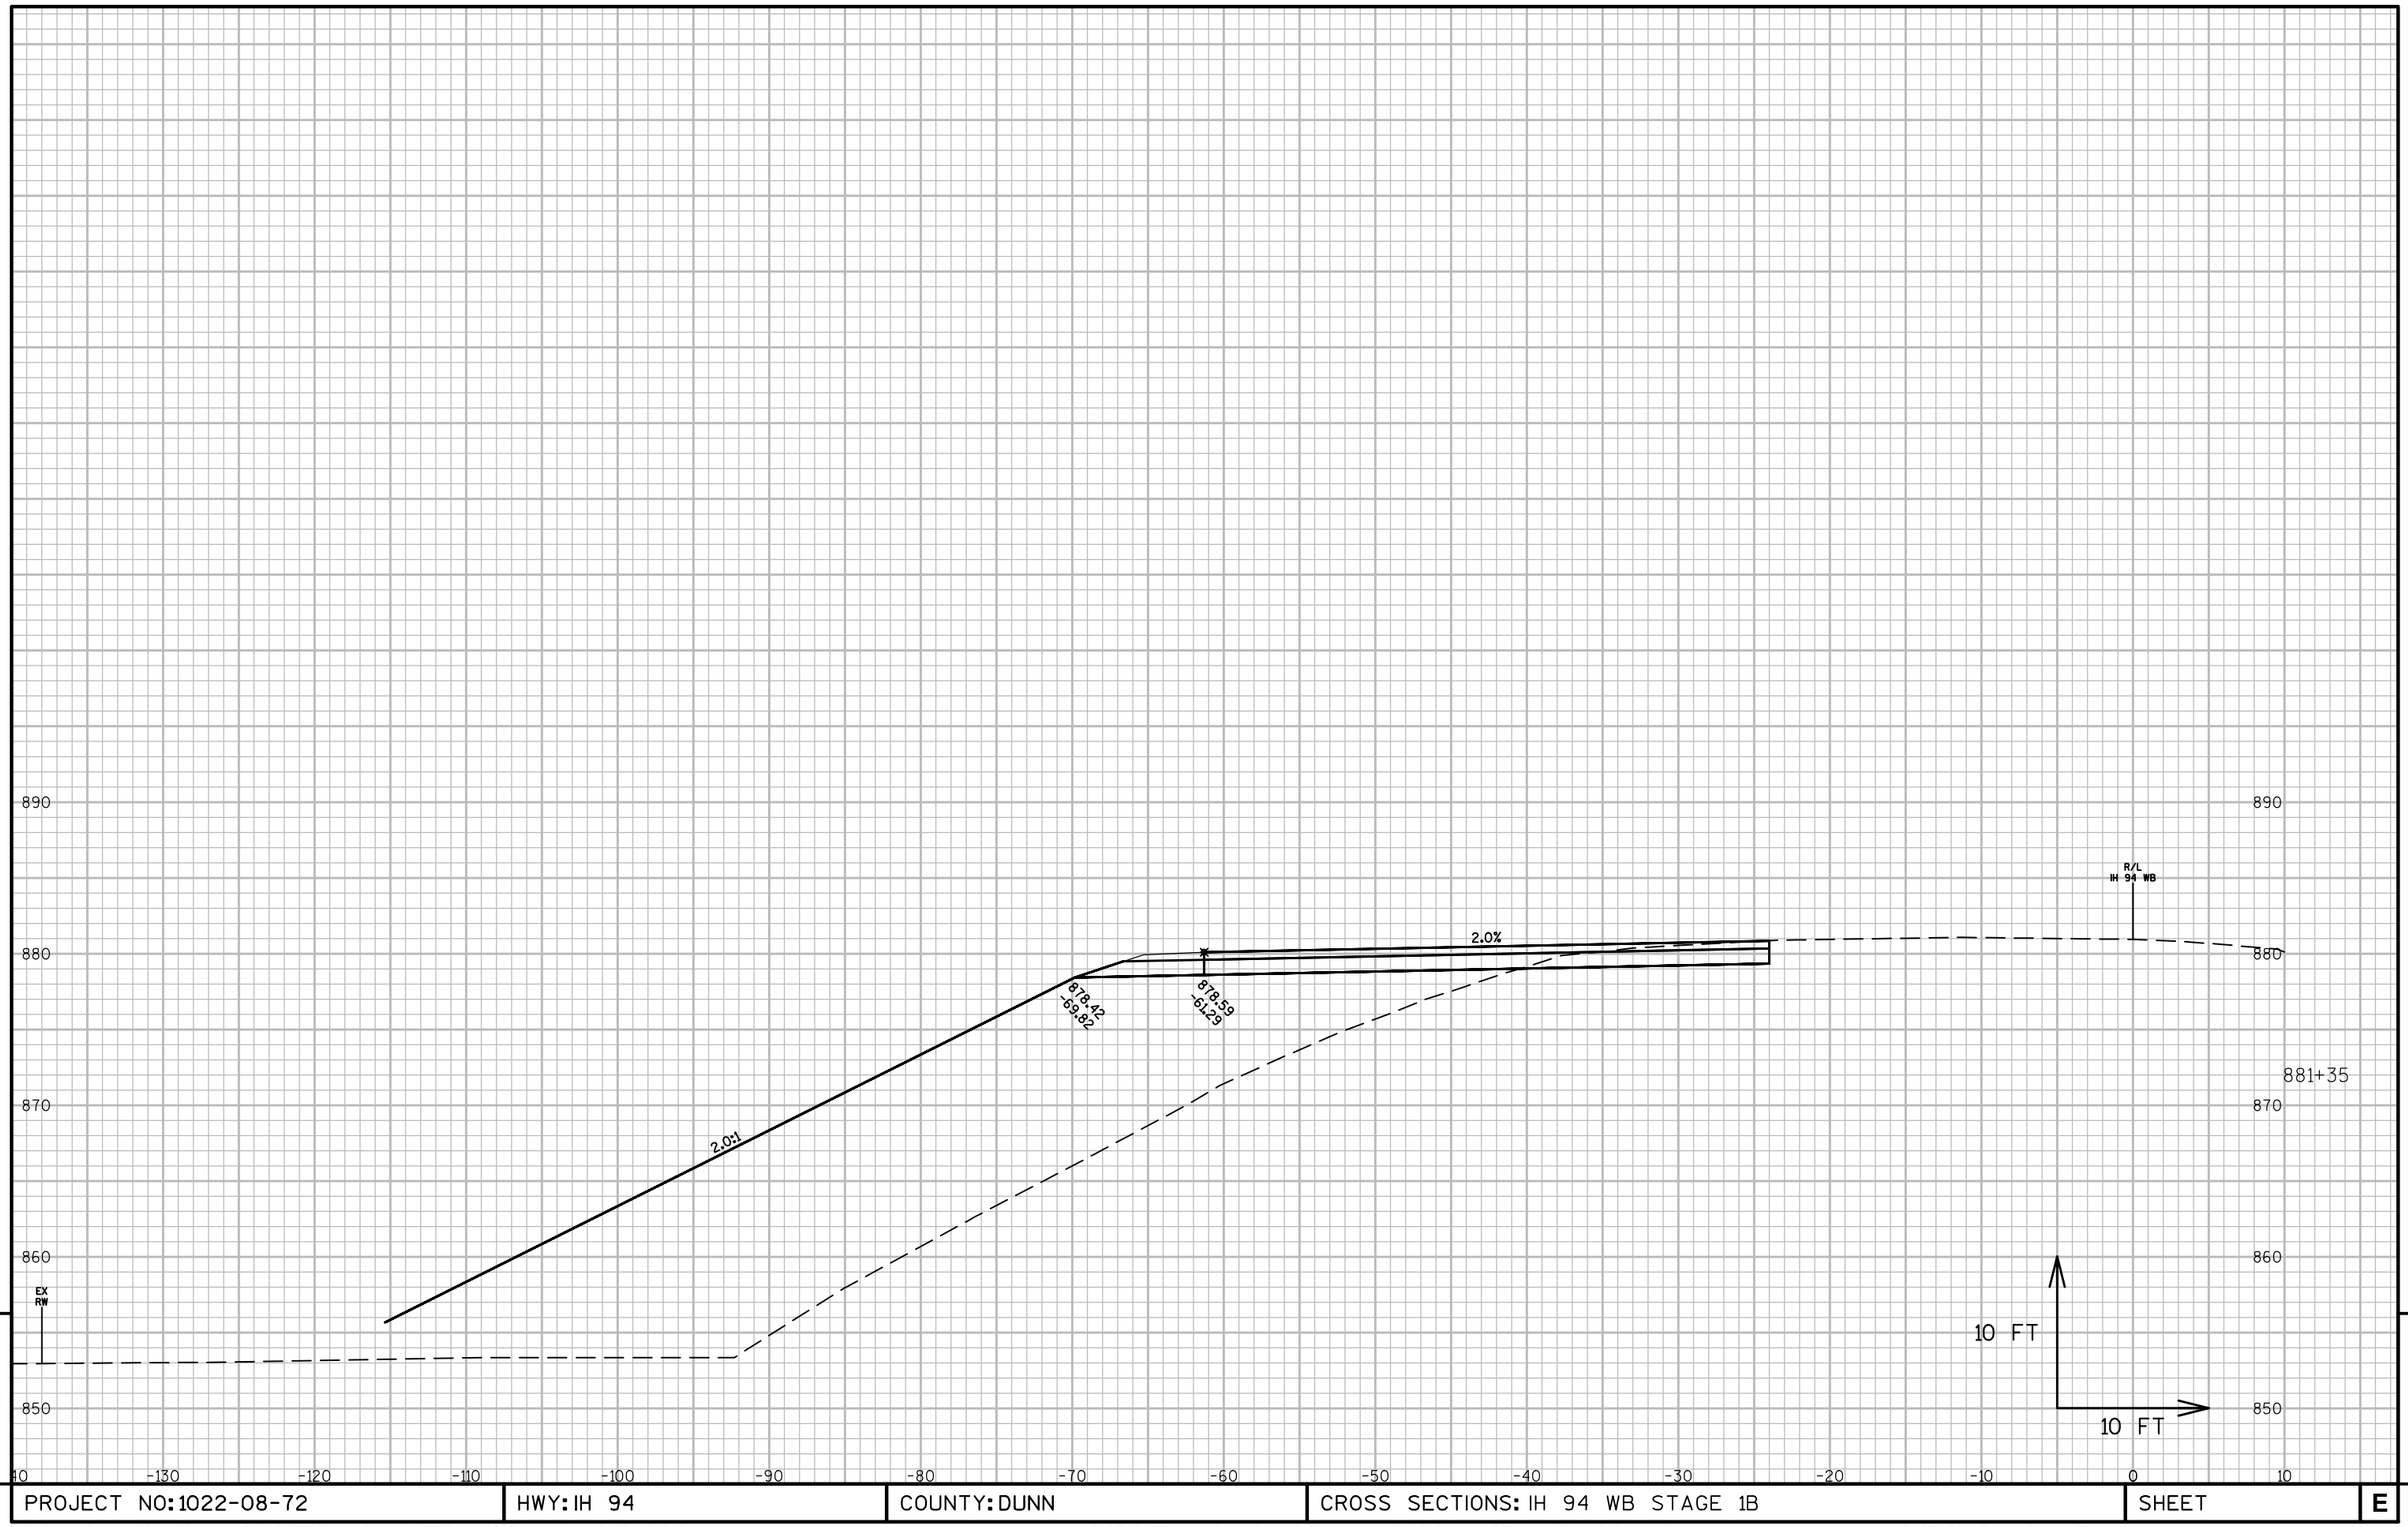


9

9

PROJECT NO: 1022-08-72	HWY: IH 94	COUNTY: DUNN	CROSS SECTIONS: IH 94 WB STAGE 1B	SHEET	E

FILE NAME : N:\PDS\C3D\10220706\SHEETSPLAN\PLAN SHEETS 10220872\090211_XS_STAGE1B.DWG
LAYOUT NAME - 090211 - (8)

PLOT DATE : 4/15/2017 1:13 PM PLOT BY : ANDERSON, THOMAS R PLOT NAME : PLOT SCALE : 1 IN:10 FT

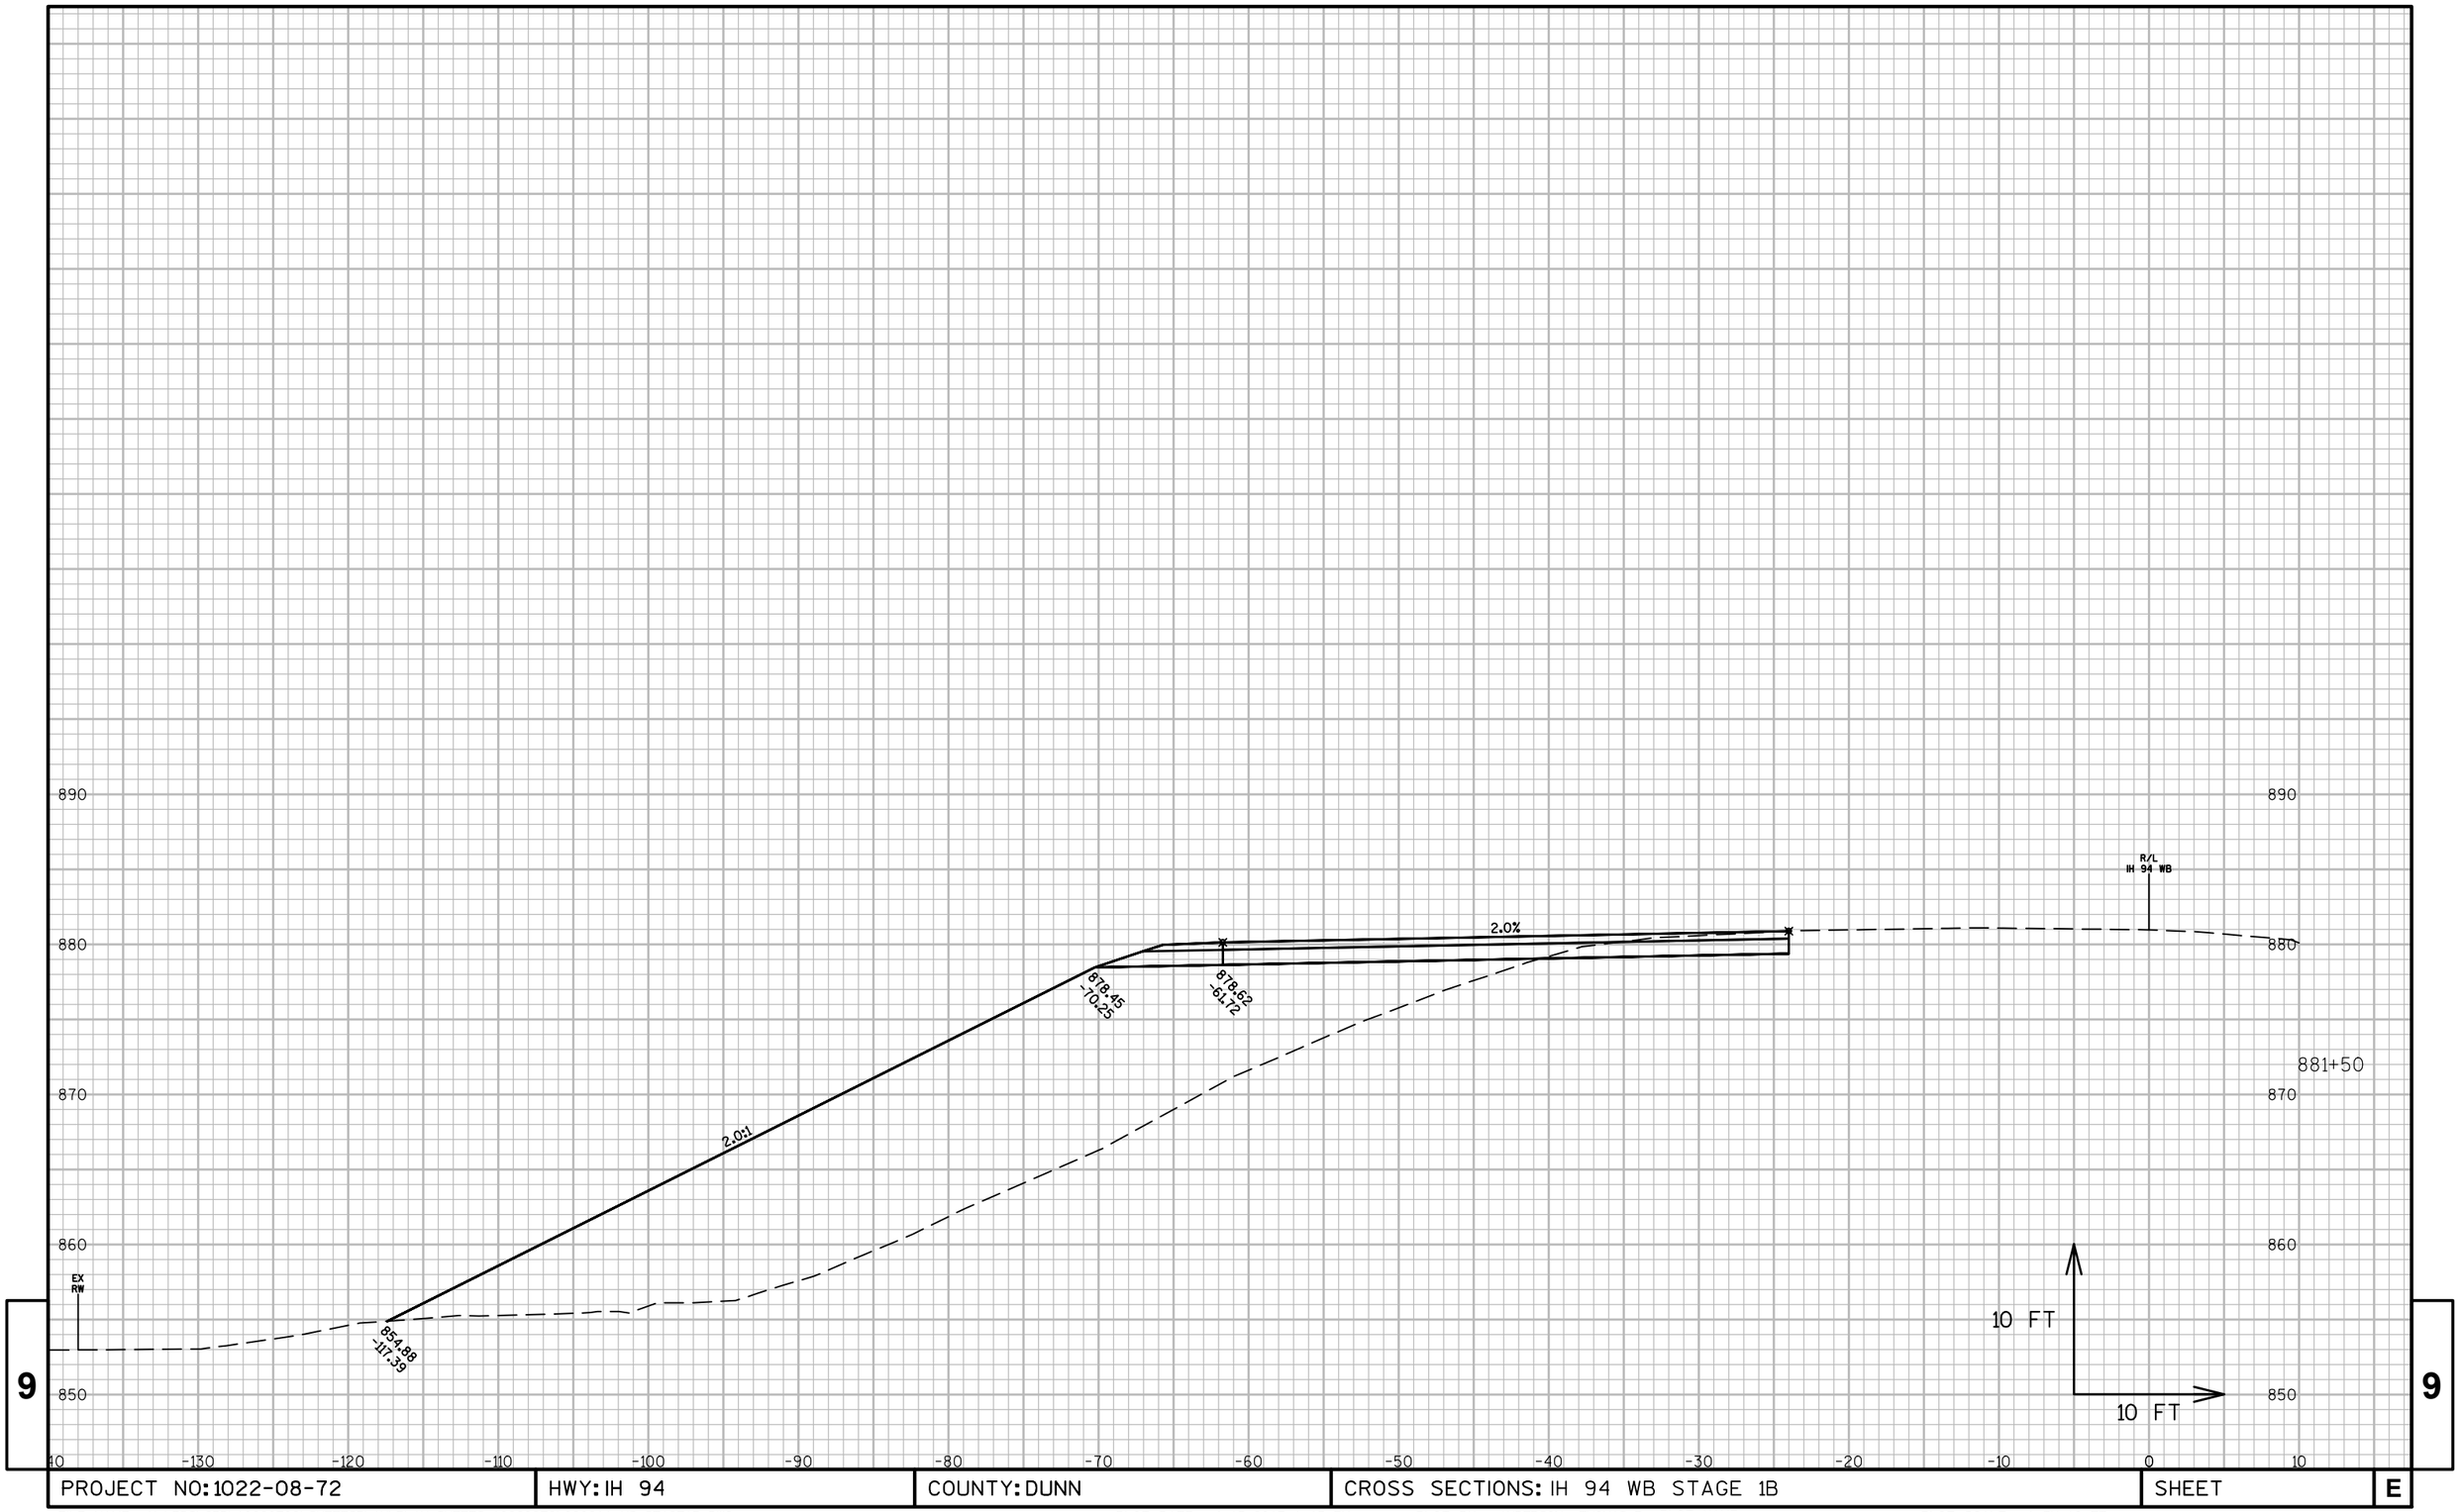

9


9

PROJECT NO: 1022-08-72	HWY: IH 94	COUNTY: DUNN	CROSS SECTIONS: IH 94 WB STAGE 1B	SHEET	E

FILE NAME : N:\PDS\C3D\10220706\SHEETSPLAN\PLAN SHEETS 10220872\090211_XS_STAGE1B.DWG
LAYOUT NAME - 090211 - (9)

PLOT DATE : 4/15/2017 1:13 PM PLOT BY : ANDERSON, THOMAS R PLOT NAME :

PLOT SCALE : 1 IN:10 FT

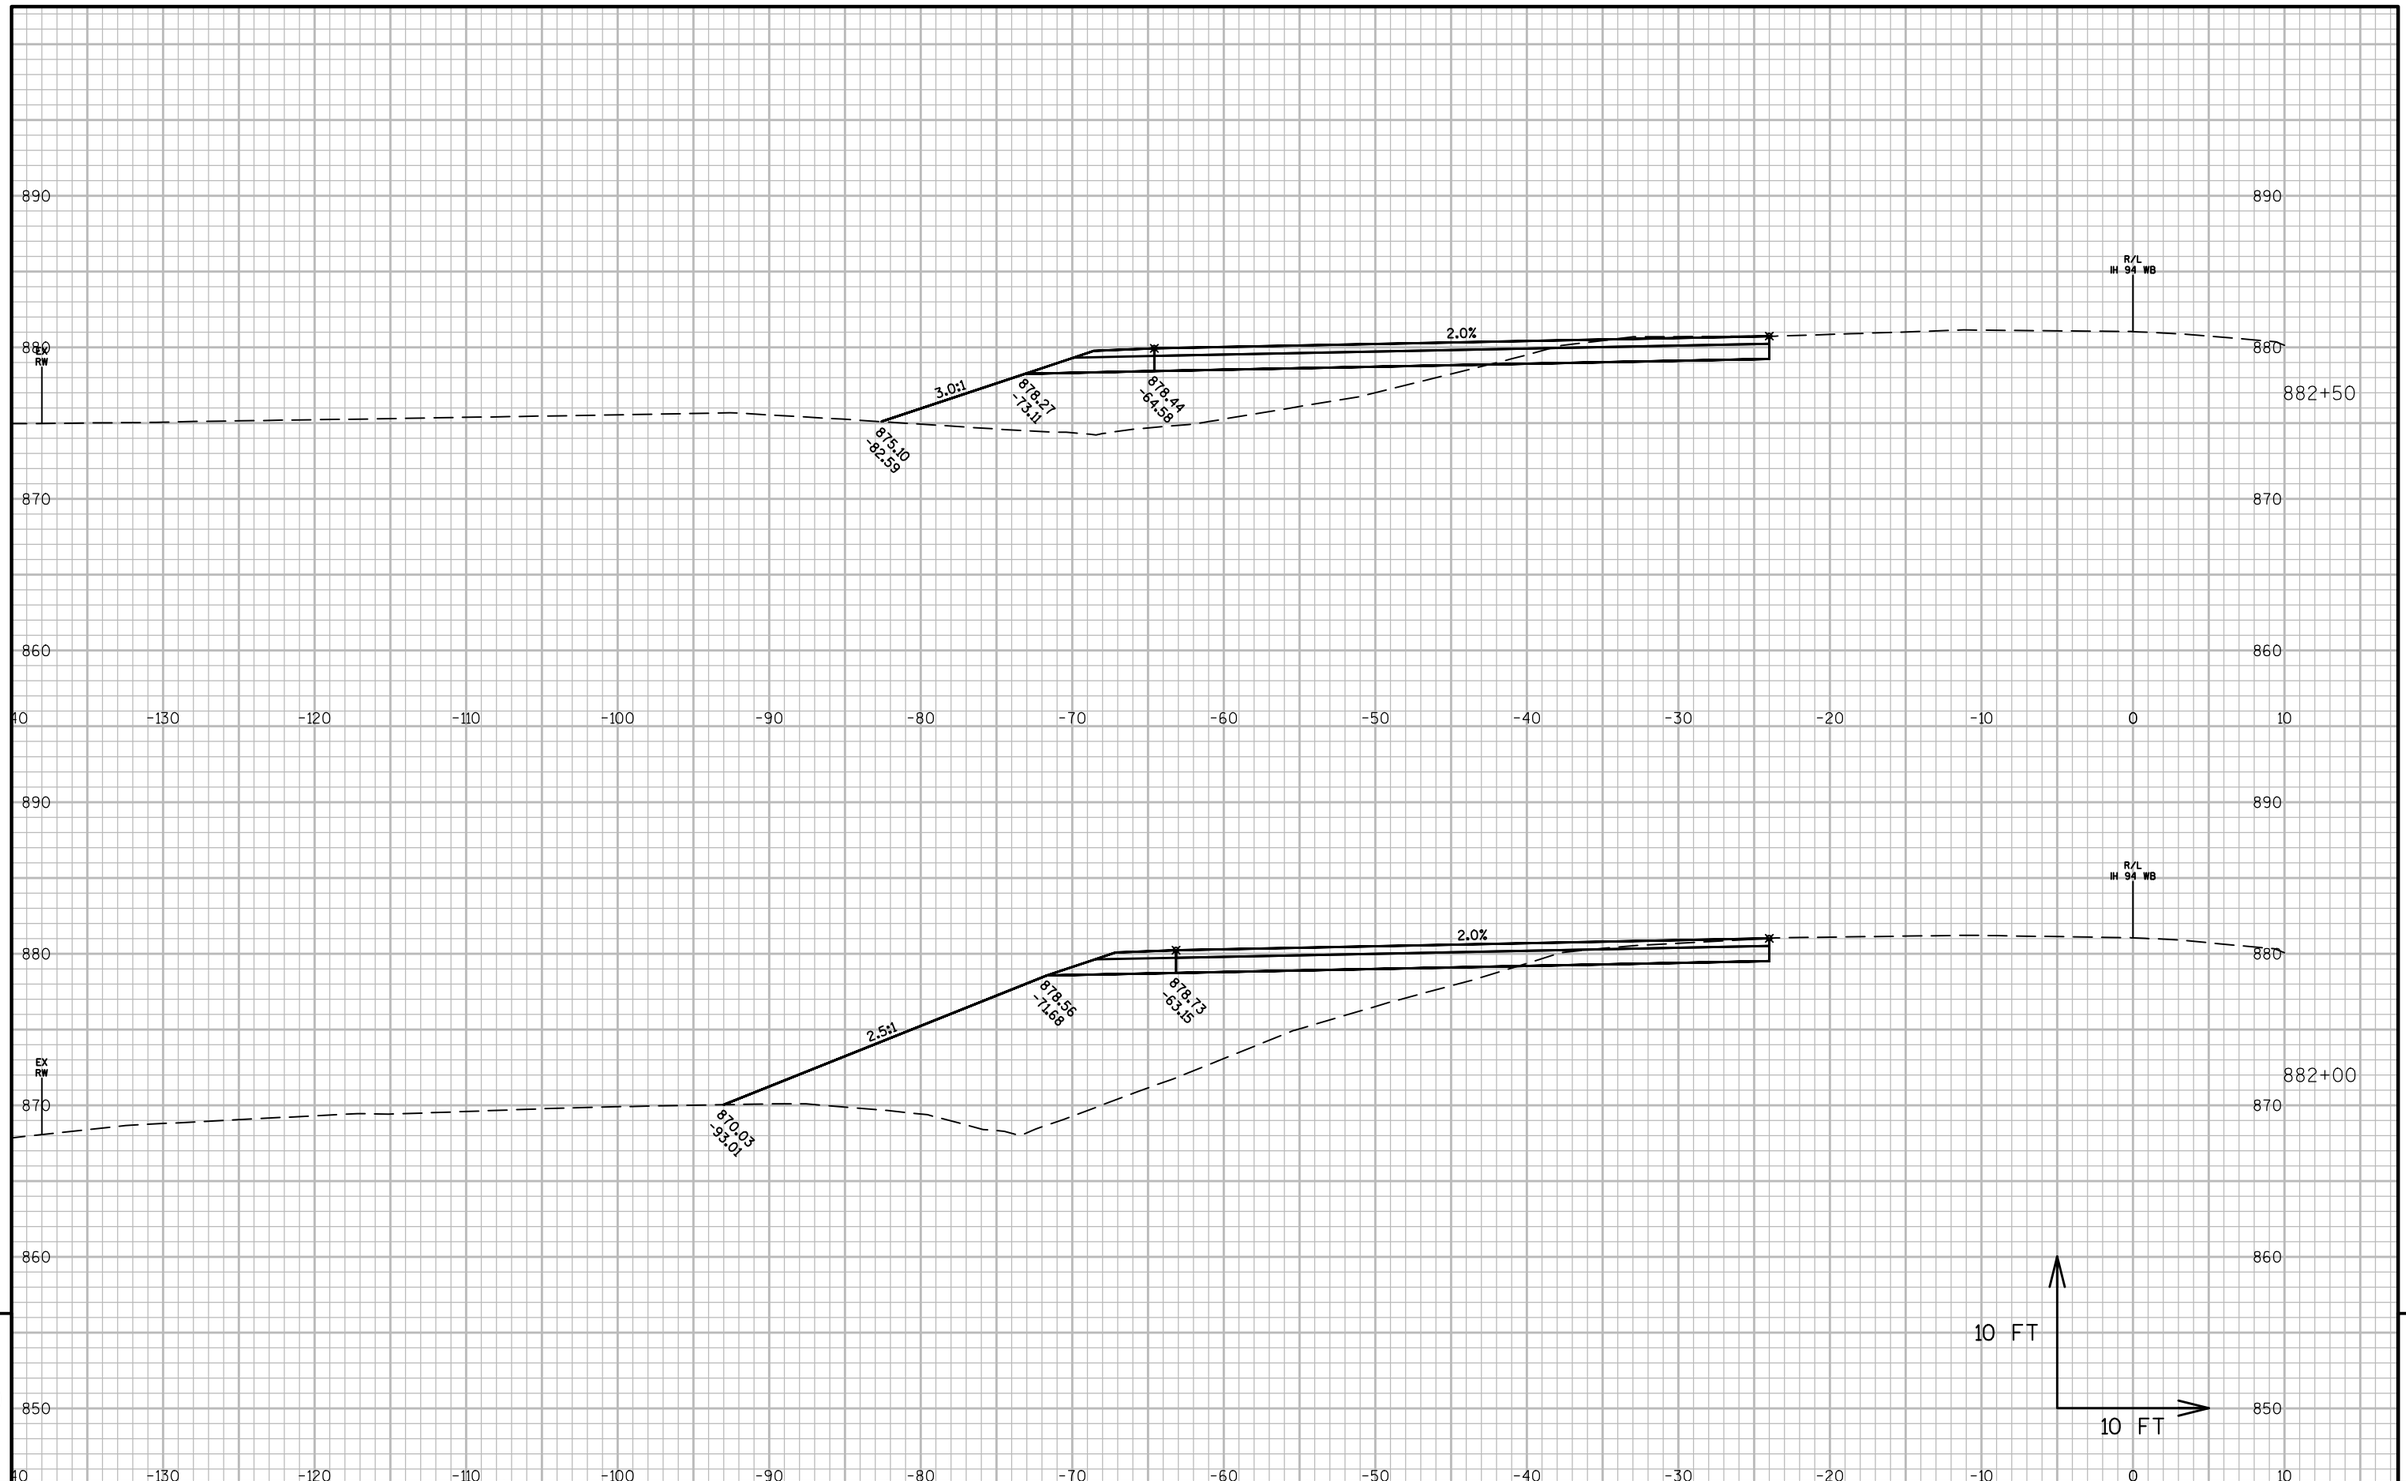


9

PROJECT NO: 1022-08-72	HWY: IH 94	COUNTY: DUNN	CROSS SECTIONS: IH 94 WB STAGE 1B	SHEET	E

9

FILE NAME : N:\PDS\C3D\10220706\SHEETSPLAN\PLAN SHEETS 10220872\090211_XS_STAGE1B.DWG
LAYOUT NAME - 090211 - (10)


PLOT DATE : 4/15/2017 1:13 PM PLOT BY : ANDERSON, THOMAS R PLOT NAME : PLOT SCALE : 1 IN:10 FT

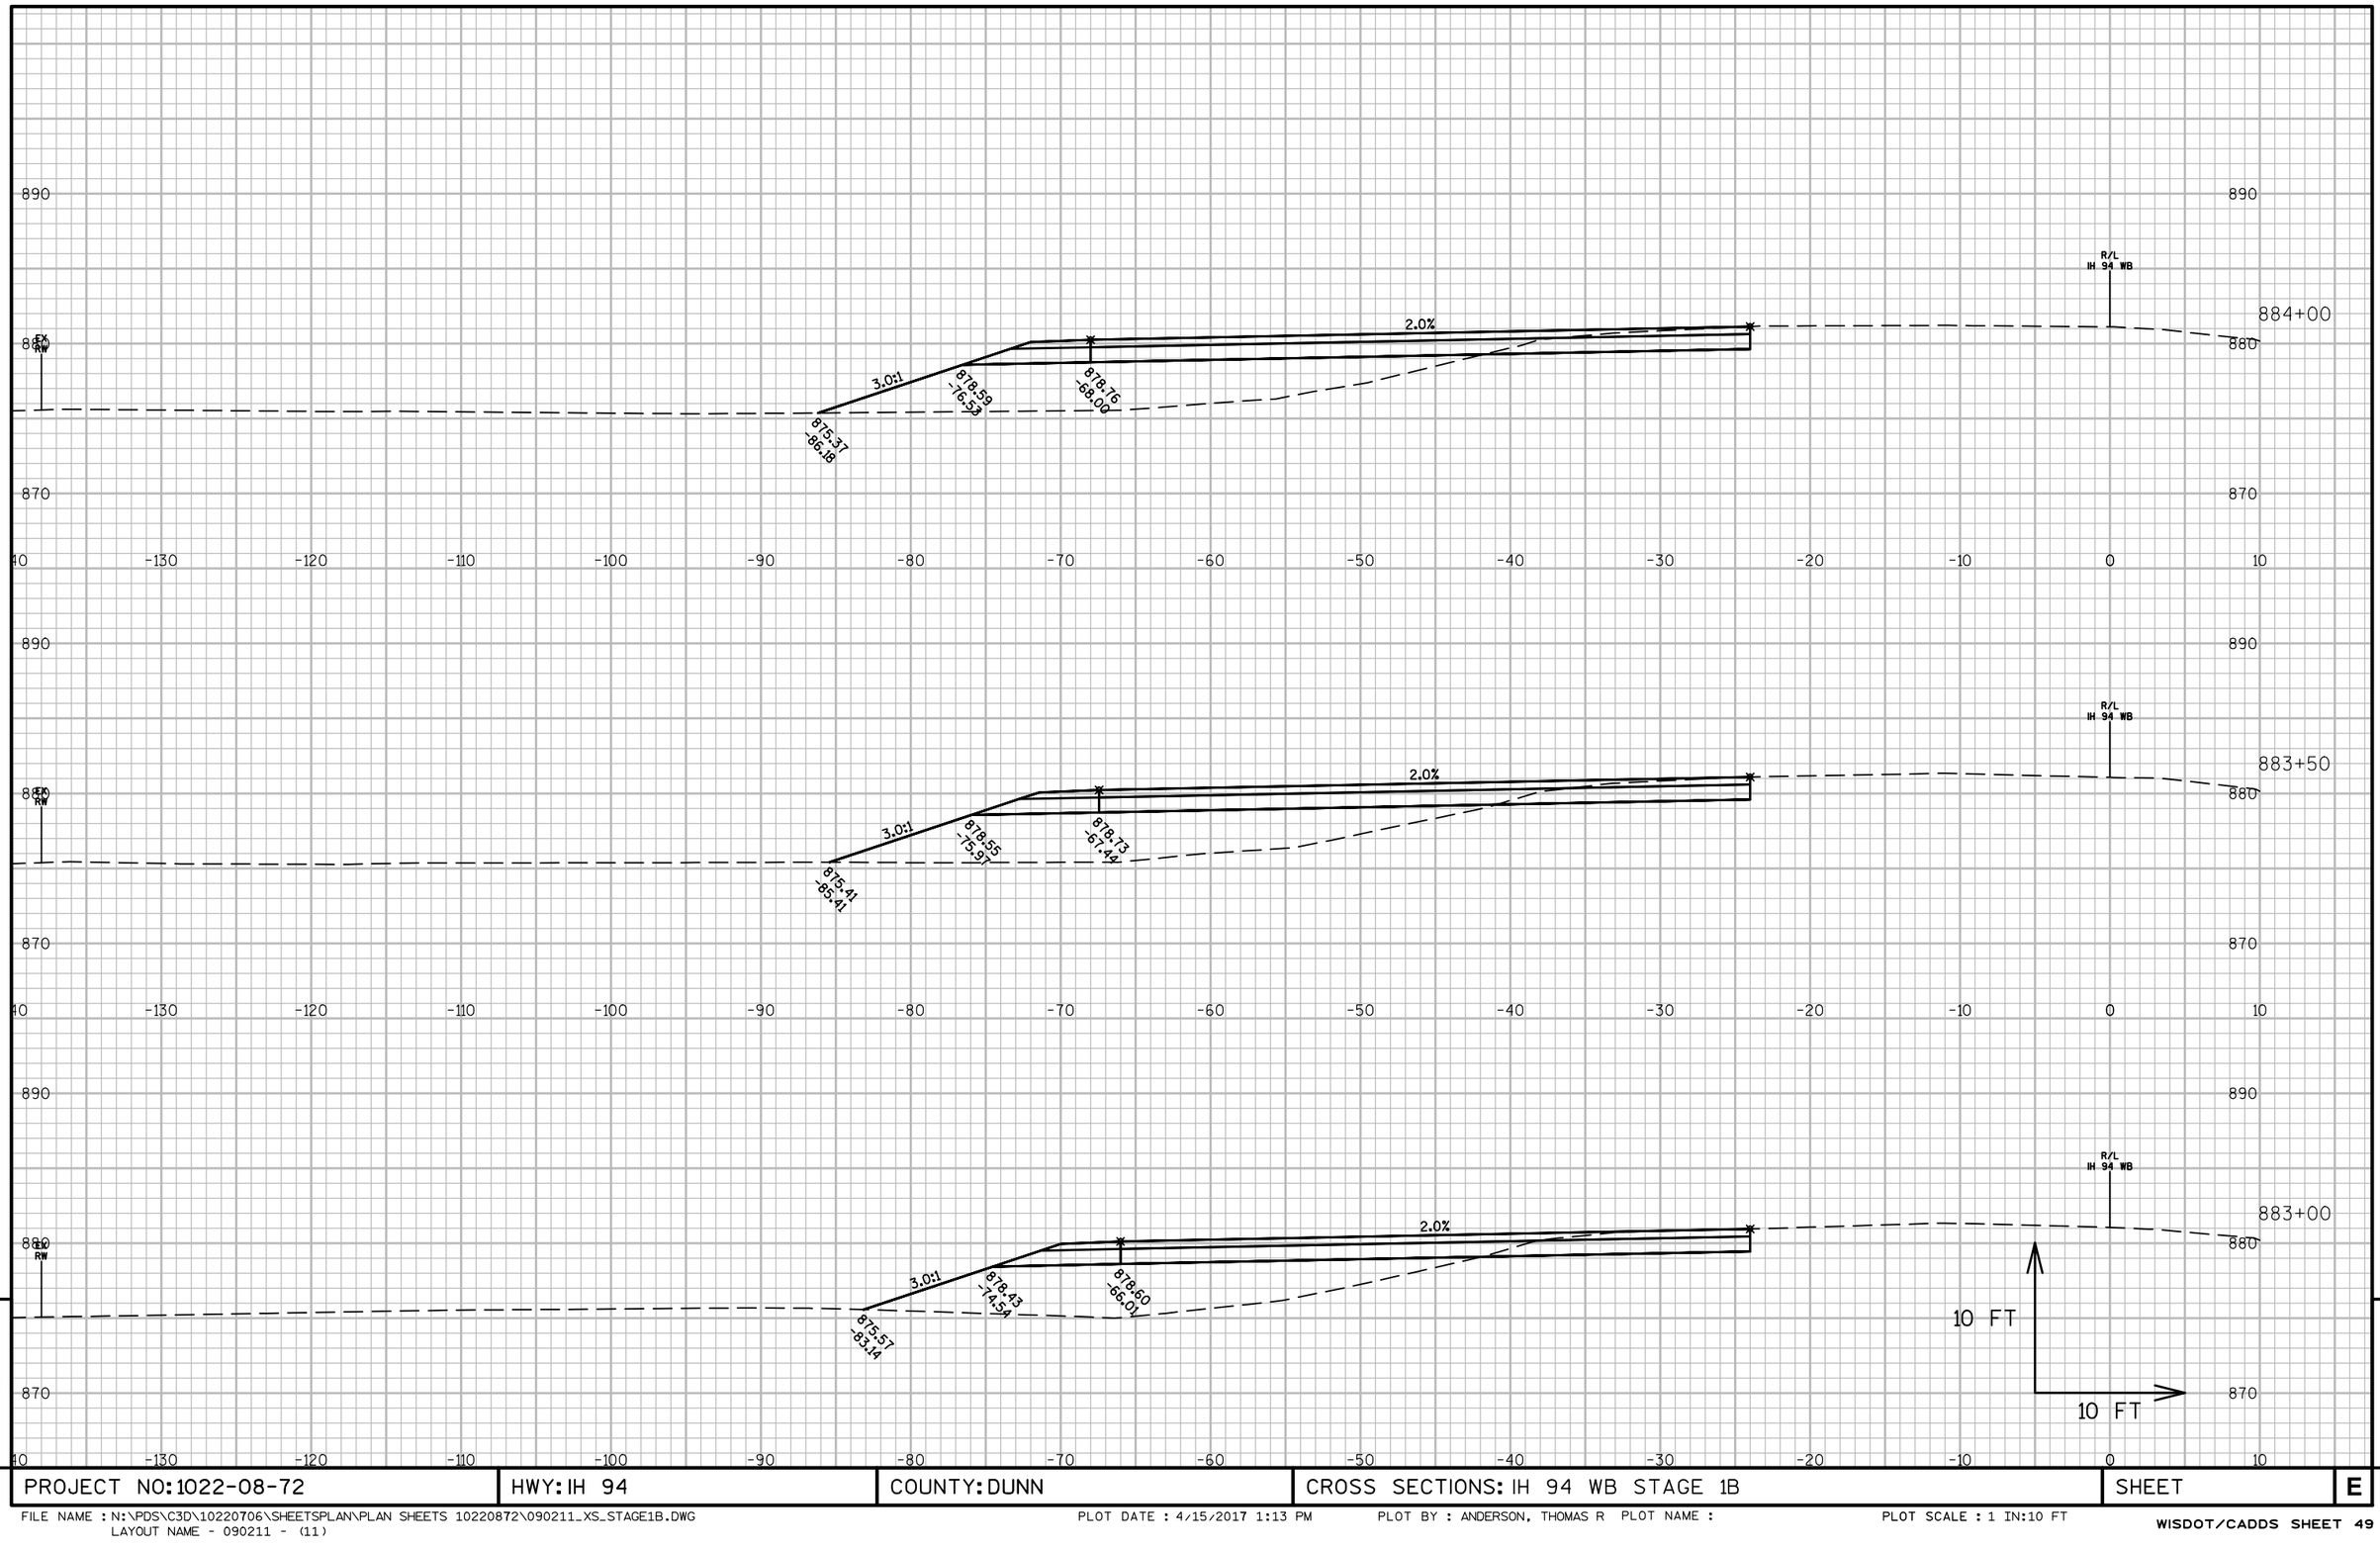

PROJECT NO: 1022-08-72	HWY: IH 94	COUNTY: DUNN	CROSS SECTIONS: IH 94 WB STAGE 1B	SHEET	E

FILE NAME : N:\PDS\C3D\10220706\SHEETSPLAN\PLAN SHEETS 10220872\090211_XS_STAGE1B.DWG
LAYOUT NAME - 090211 - (11)

PLOT DATE : 4/15/2017 1:13 PM PLOT BY : ANDERSON, THOMAS R PLOT NAME : PLOT SCALE : 1 IN:10 FT

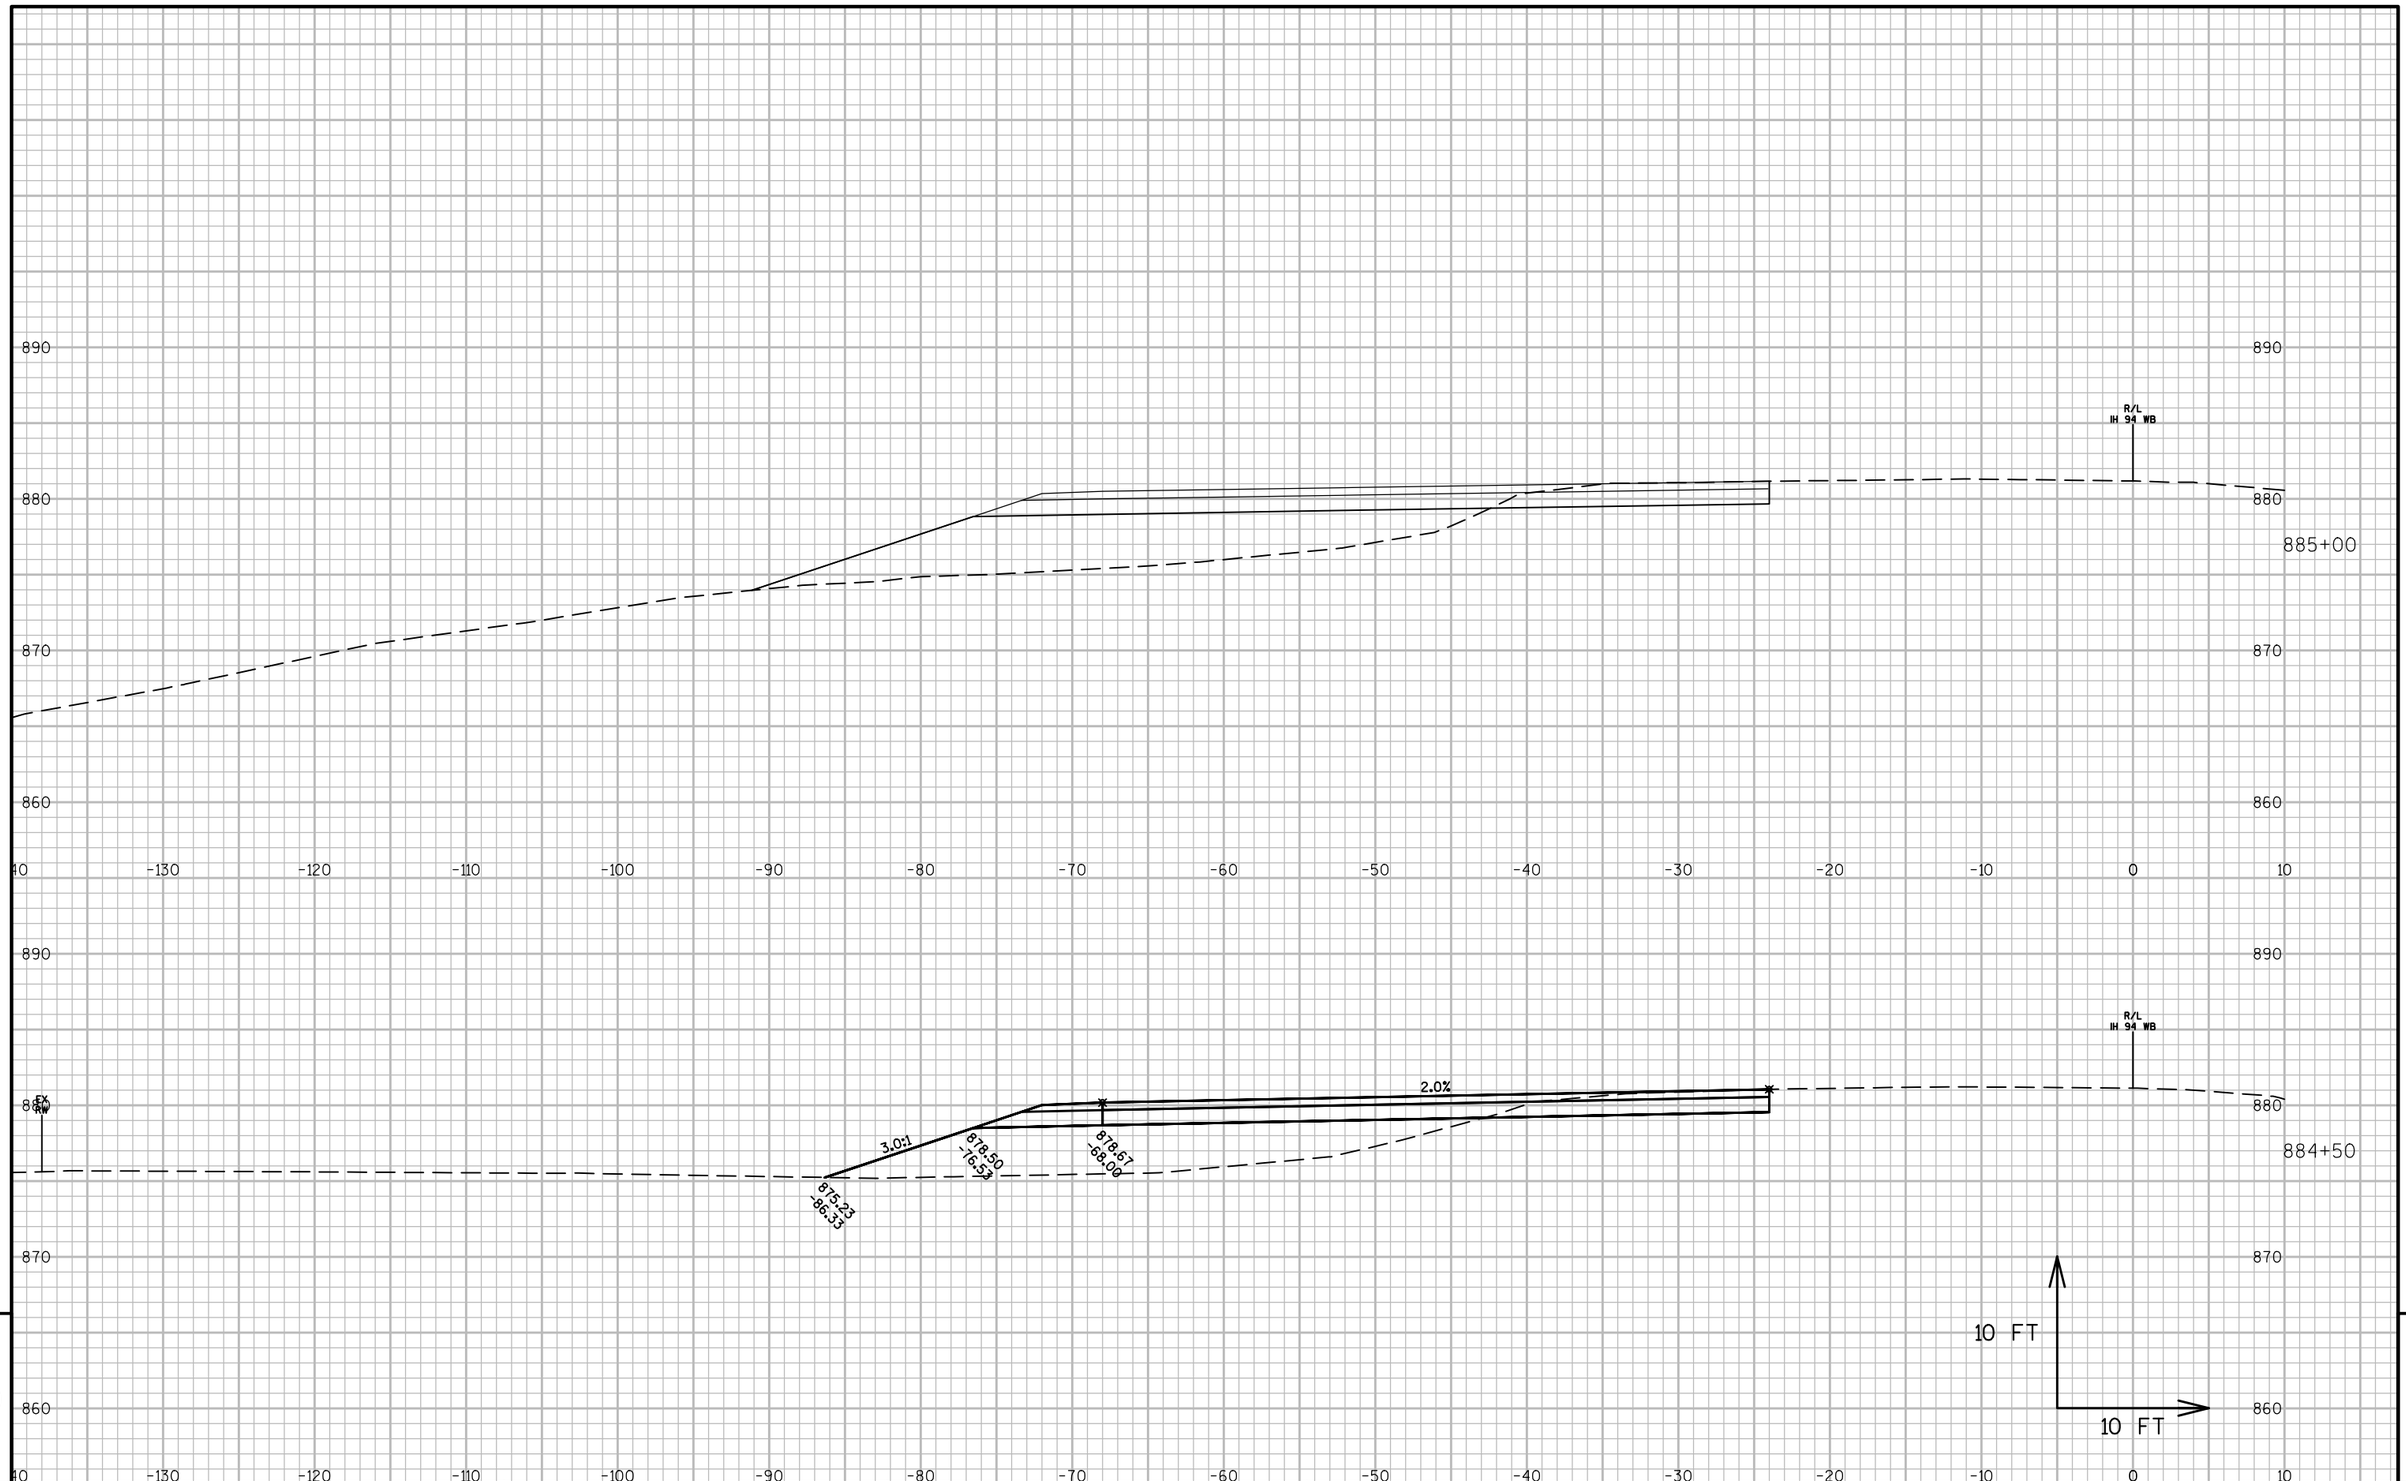

9


9

PROJECT NO: 1022-08-72	HWY: IH 94	COUNTY: DUNN	CROSS SECTIONS: IH 94 WB STAGE 1B	SHEET	E

FILE NAME : N:\PDS\C3D\10220706\SHEETSPLAN\PLAN SHEETS 10220872\090211_XS_STAGE1B.DWG
LAYOUT NAME - 090211 - (12)

PLOT DATE : 4/15/2017 1:13 PM PLOT BY : ANDERSON, THOMAS R PLOT NAME :

PLOT SCALE : 1 IN:10 FT

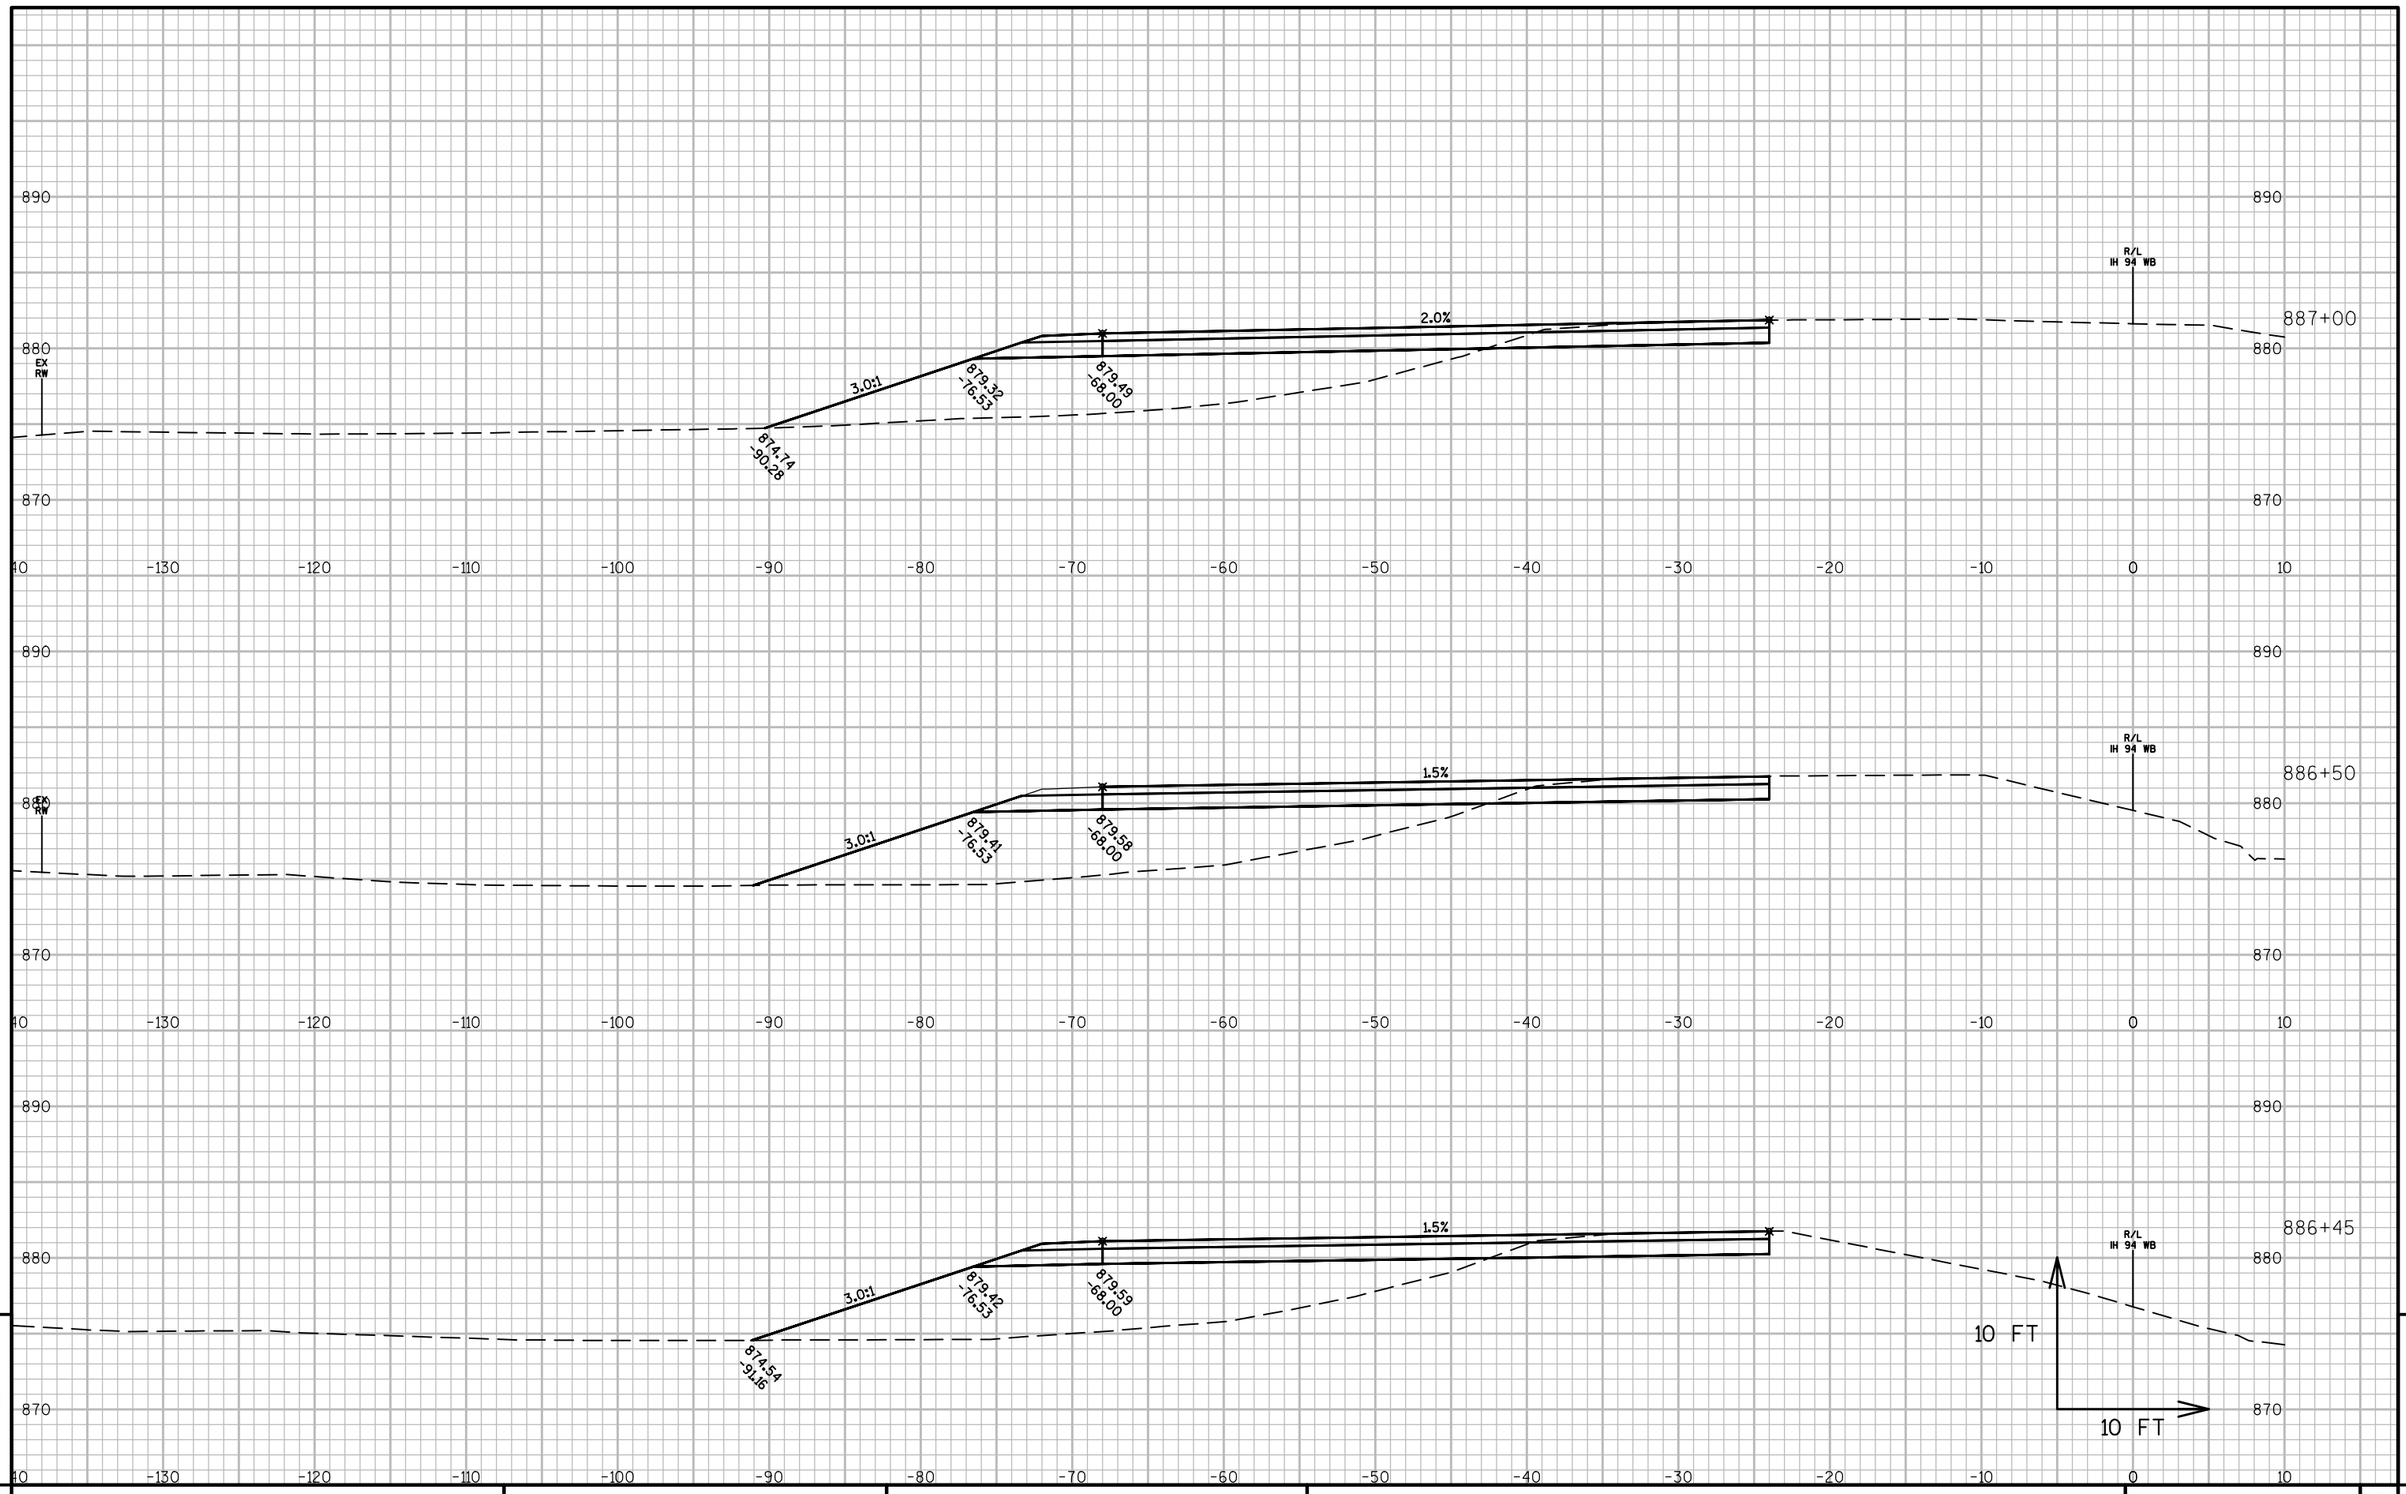


PROJECT NO: 1022-08-72	HWY: IH 94	COUNTY: DUNN	CROSS SECTIONS: IH 94 WB STAGE 1B	SHEET	E

FILE NAME : N:\PDS\C3D\10220706\SHEETSPLAN\PLAN SHEETS 10220872\090211_XS_STAGE1B.DWG
LAYOUT NAME - 090211 - (13)


PLOT DATE : 4/15/2017 1:13 PM PLOT BY : ANDERSON, THOMAS R PLOT NAME :

PLOT SCALE : 1 IN:10 FT

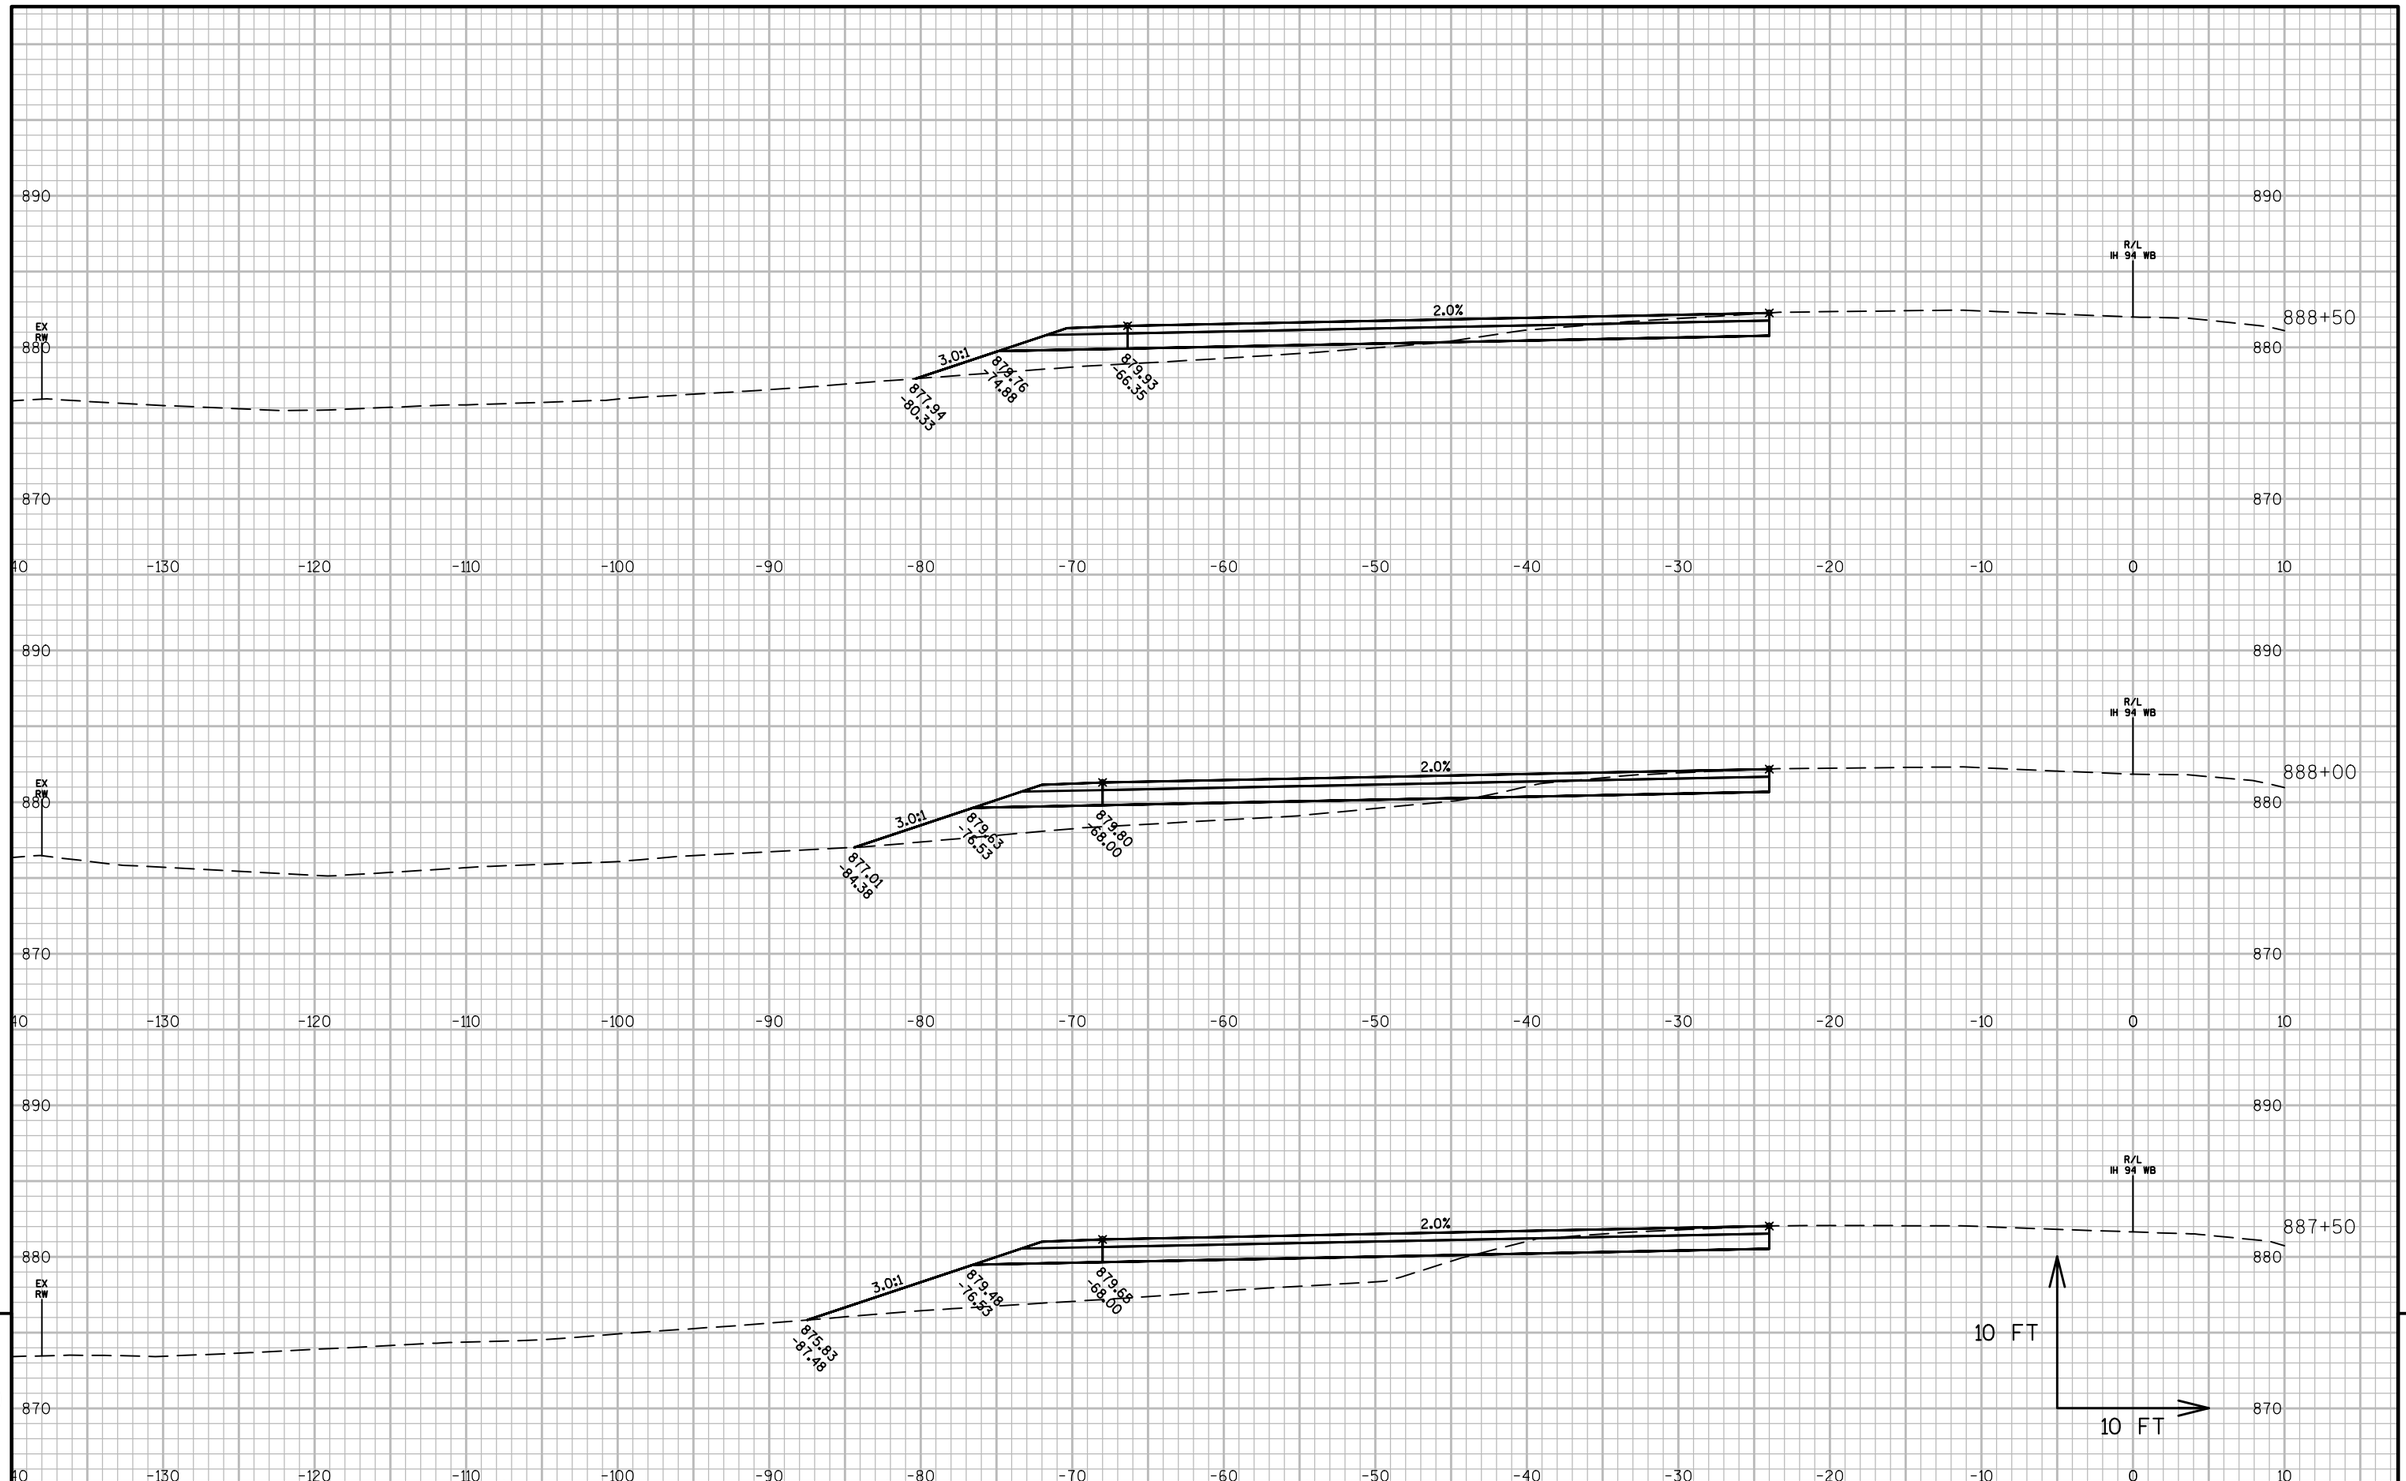

PROJECT NO: 1022-08-72	HWY: IH 94	COUNTY: DUNN	CROSS SECTIONS: IH 94 WB STAGE 1B	SHEET	E

FILE NAME : N:\PDS\C3D\10220706\SHEETSPLAN\PLAN SHEETS 10220872\090211_XS_STAGE1B.DWG
LAYOUT NAME - 090211 - (14)
PLOT DATE : 4/15/2017 1:13 PM PLOT BY : ANDERSON, THOMAS R PLOT NAME :
PLOT SCALE : 1 IN:10 FT

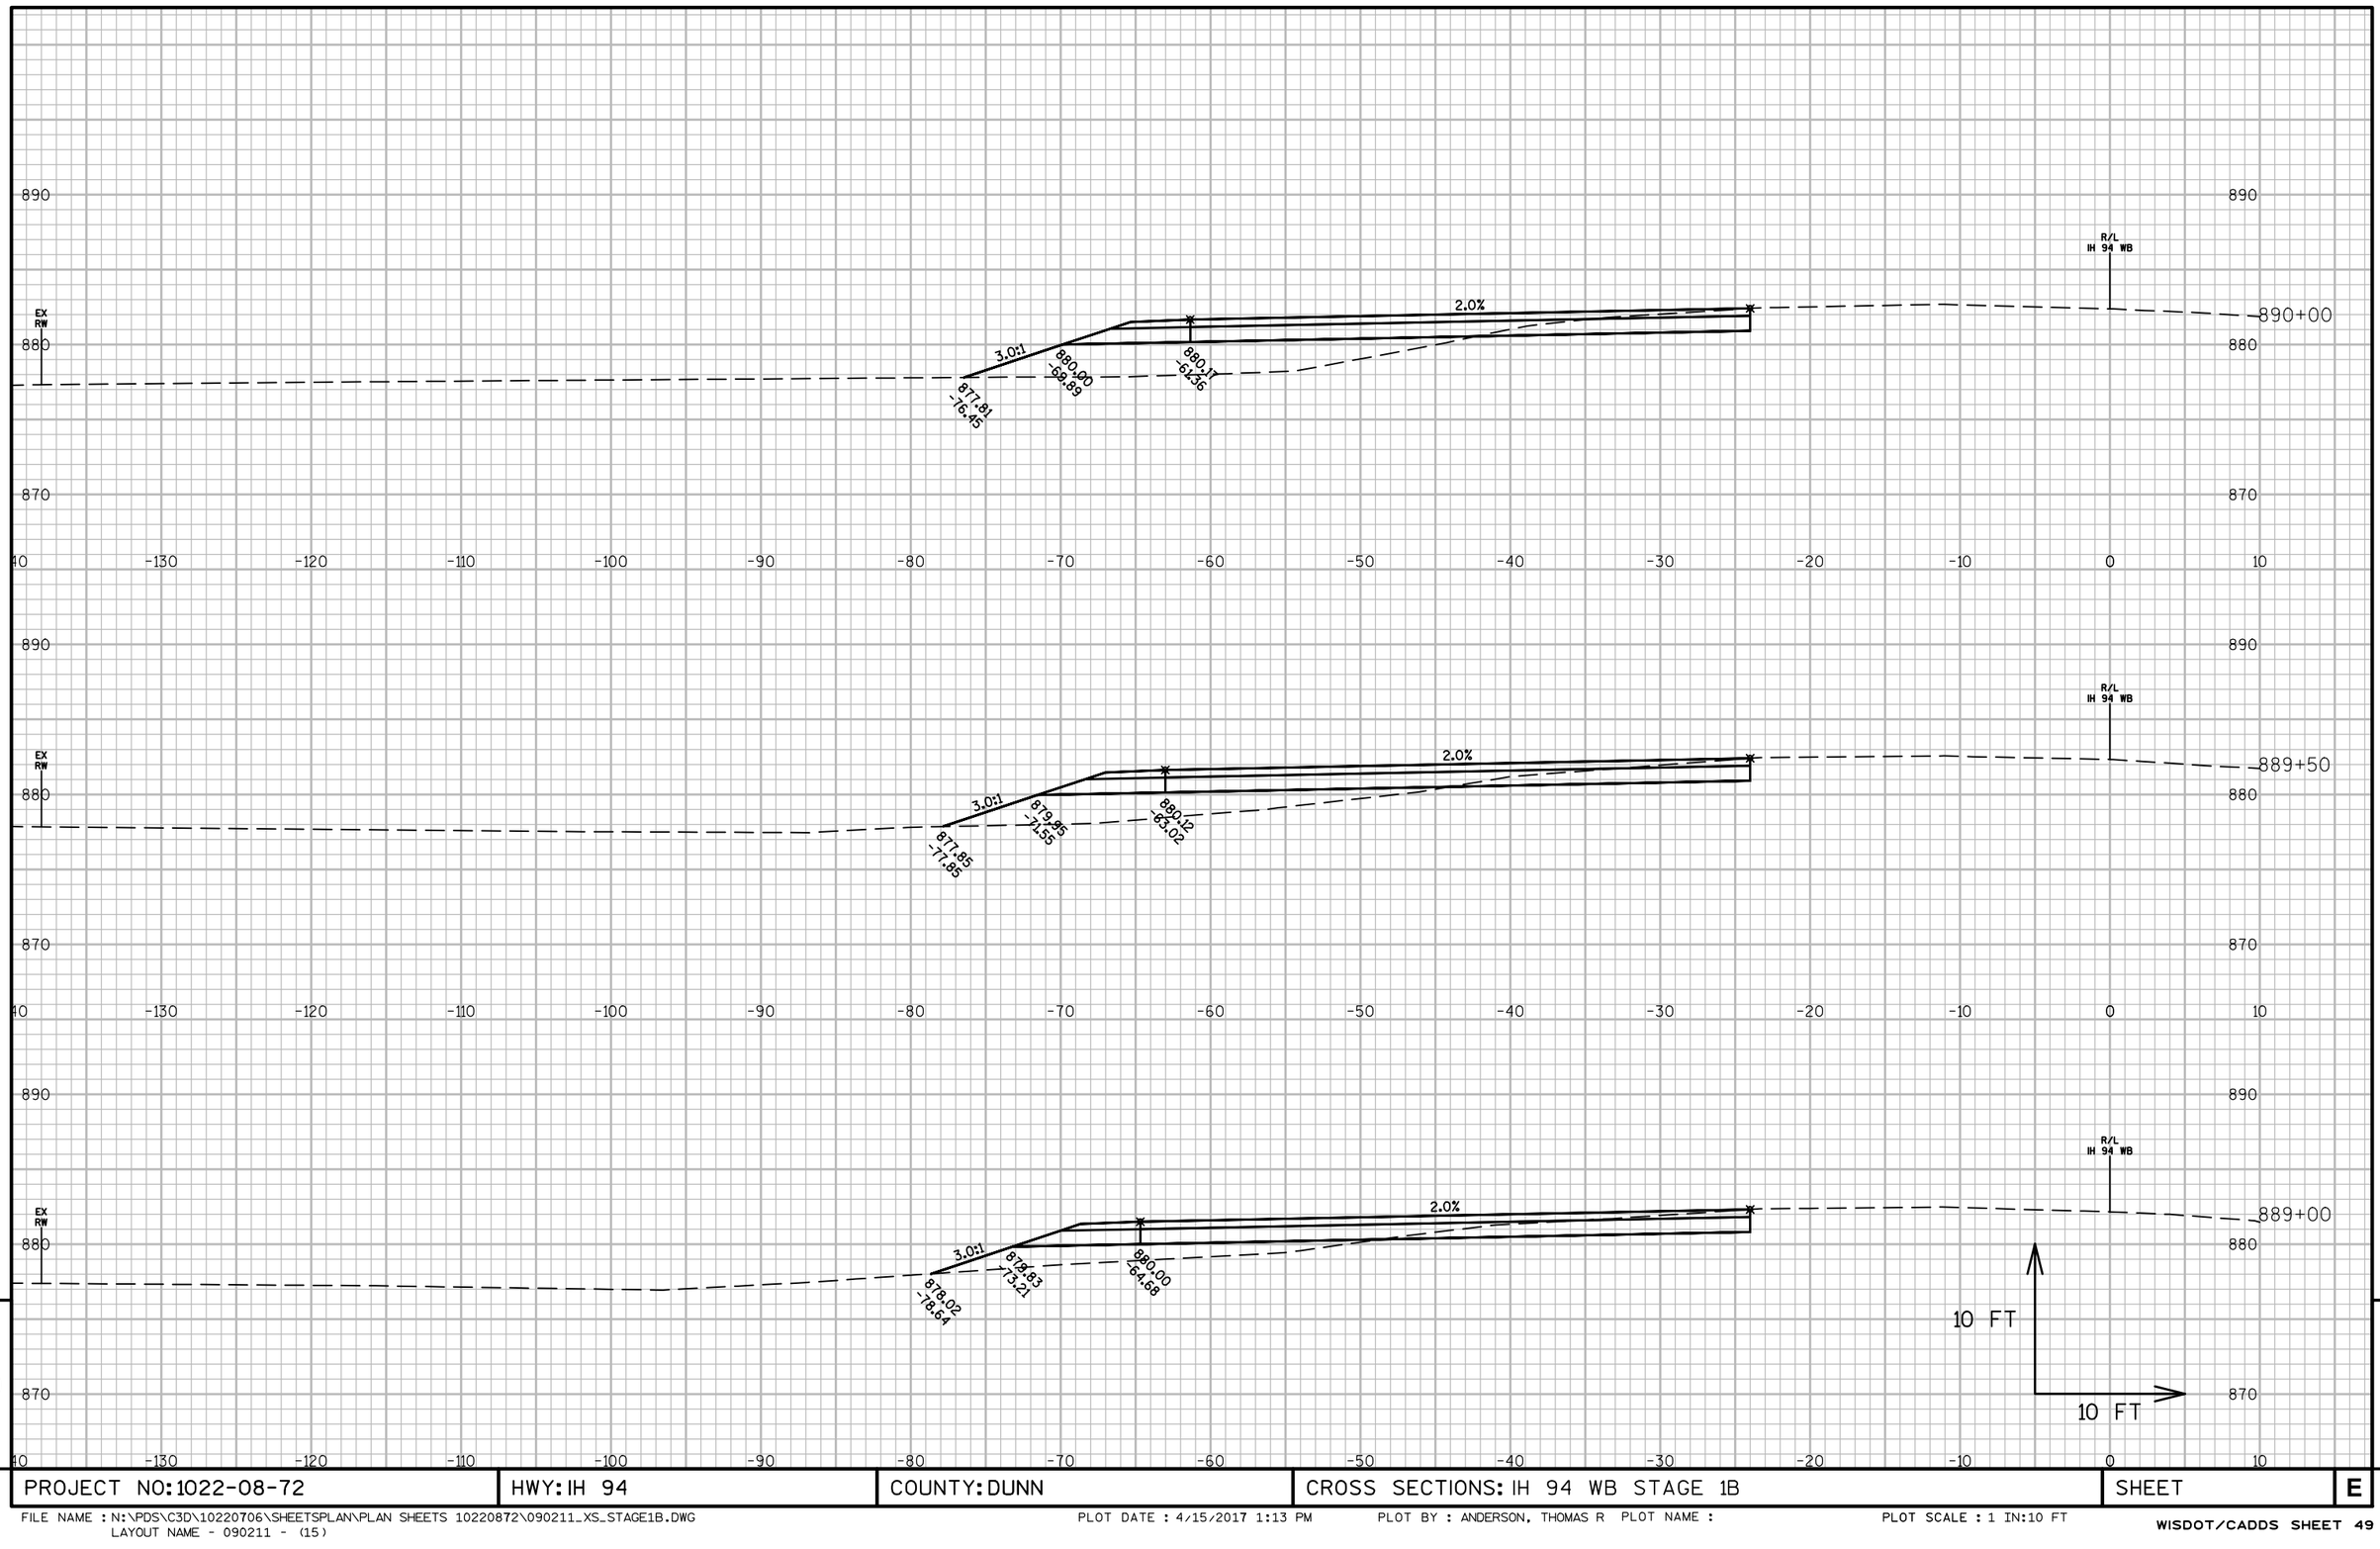

9


9

PROJECT NO: 1022-08-72	HWY: IH 94	COUNTY: DUNN	CROSS SECTIONS: IH 94 WB STAGE 1B	SHEET	E

FILE NAME : N:\PDS\C3D\10220706\SHEETSPLAN\PLAN SHEETS 10220872\090211_XS_STAGE1B.DWG
LAYOUT NAME - 090211 - (15)

PLOT DATE : 4/15/2017 1:13 PM PLOT BY : ANDERSON, THOMAS R PLOT NAME :

PLOT SCALE : 1 IN:10 FT

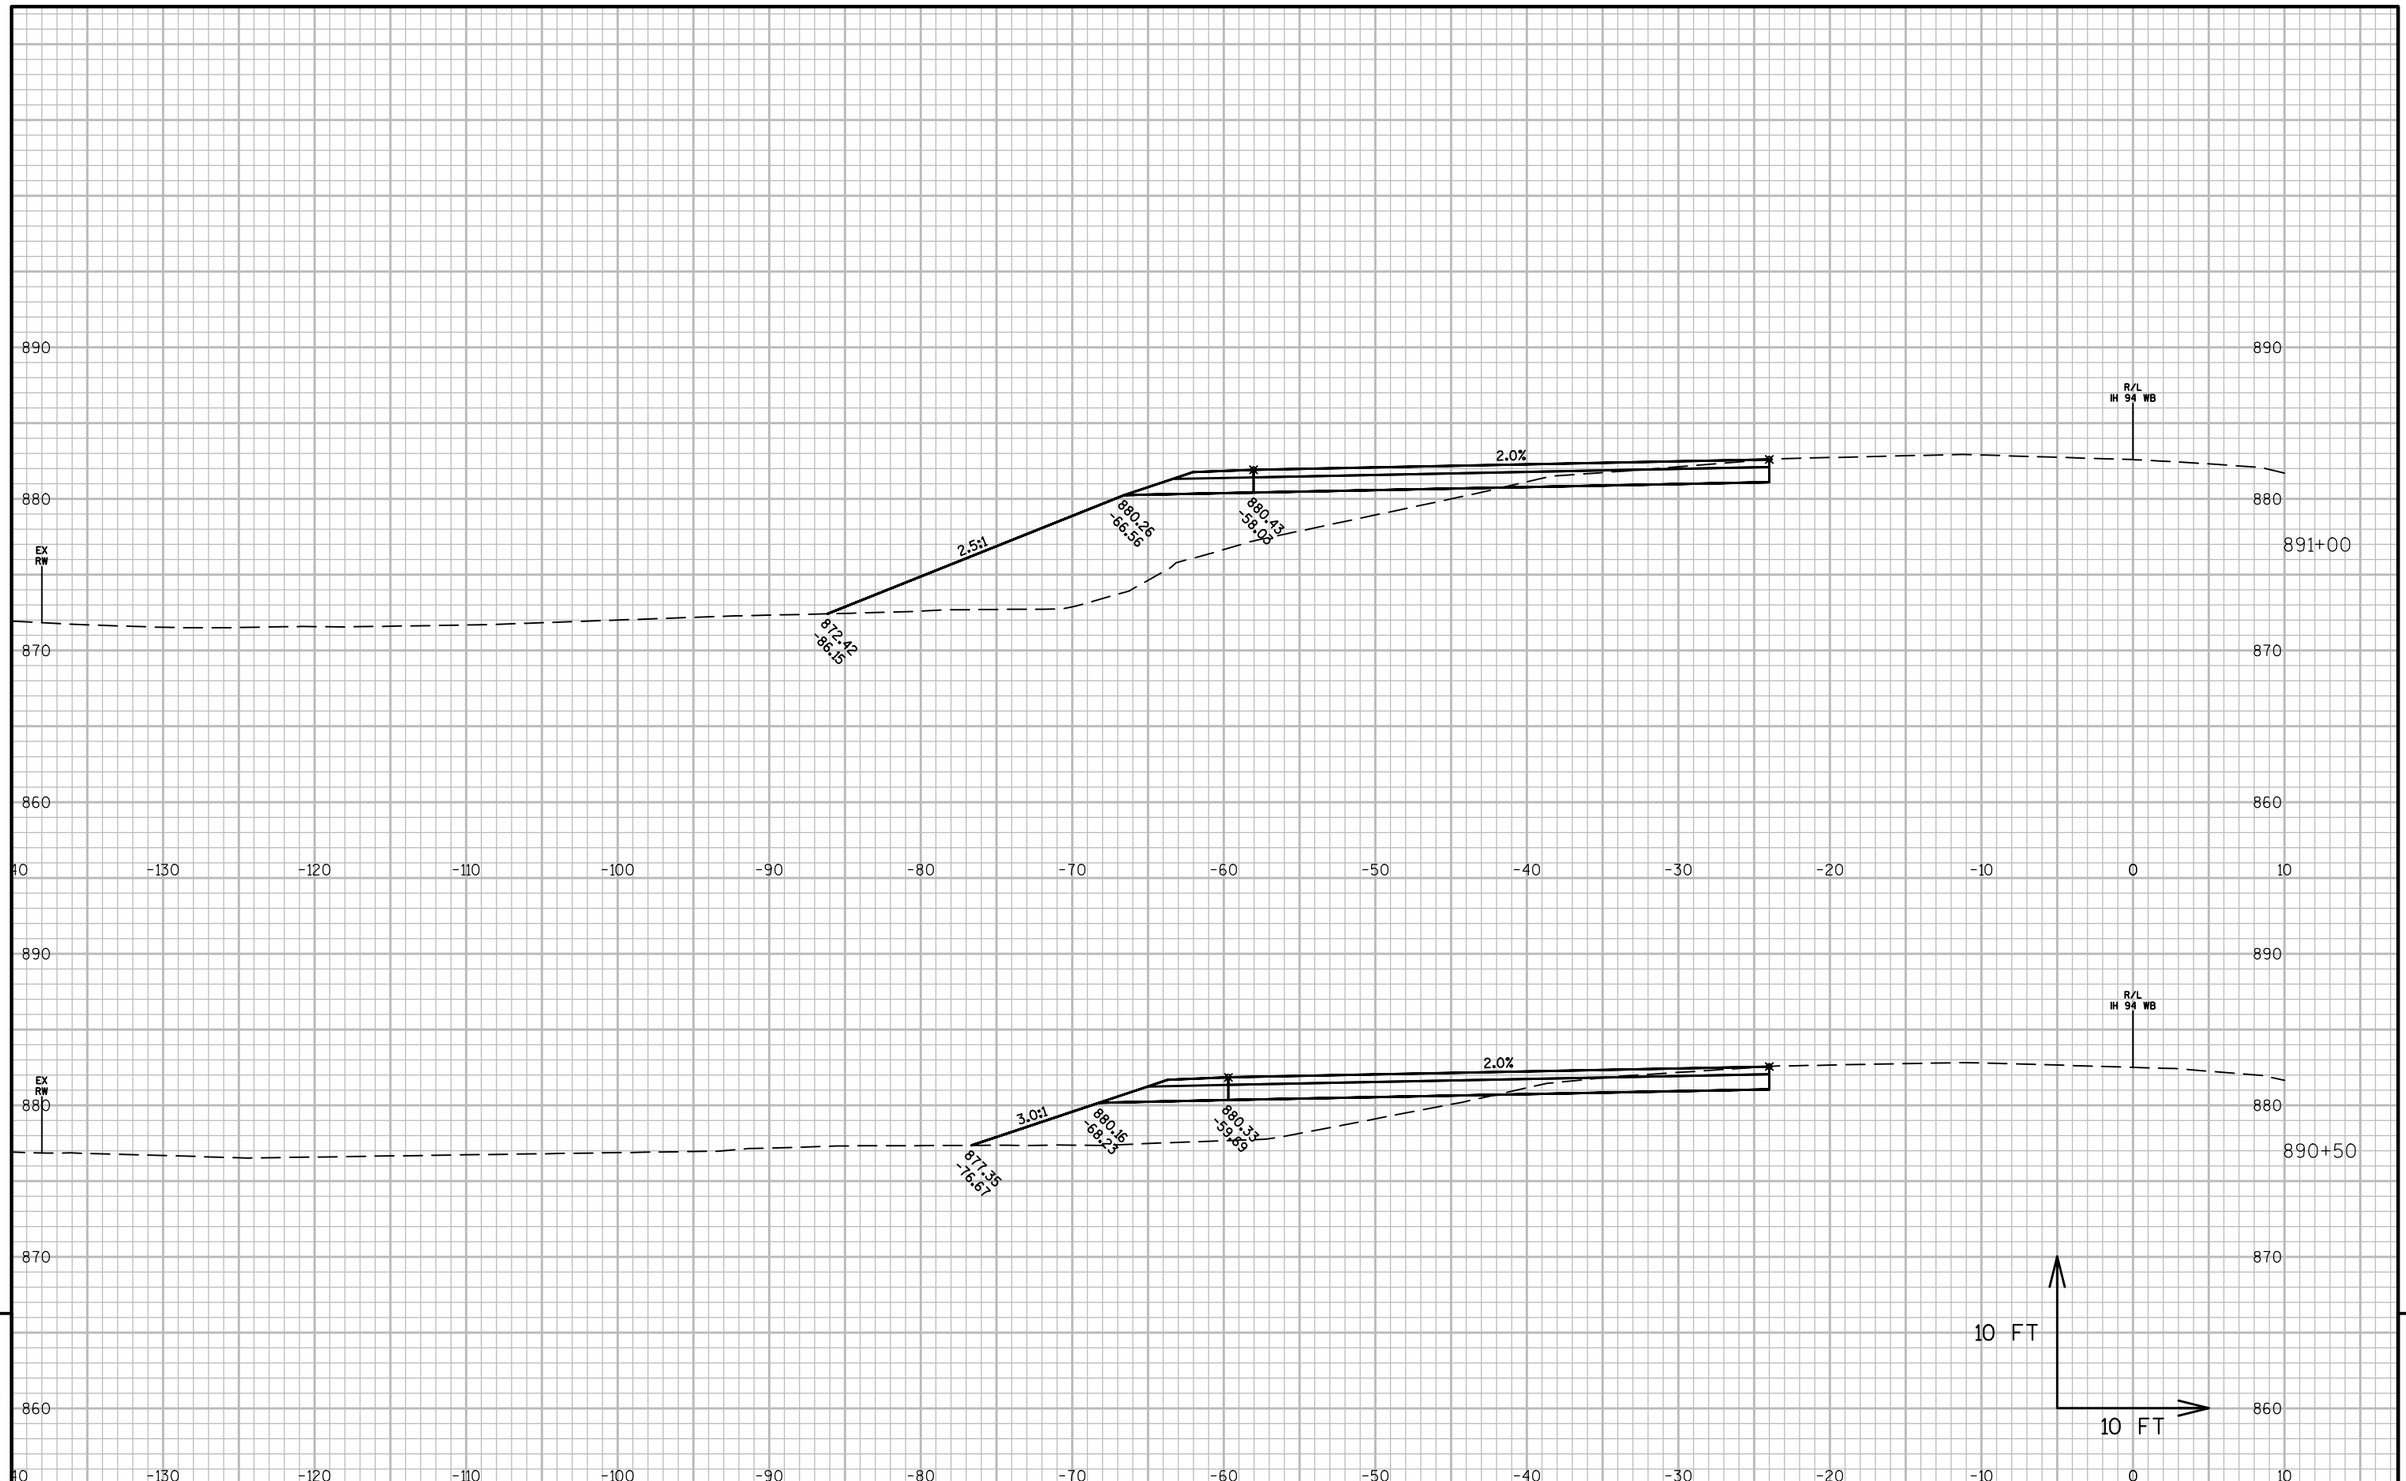


PROJECT NO: 1022-08-72	HWY: IH 94	COUNTY: DUNN	CROSS SECTIONS: IH 94 WB STAGE 1B	SHEET	E


FILE NAME : N:\PDS\C3D\10220706\SHEETSPLAN\PLAN SHEETS 10220872\090211_XS_STAGE1B.DWG
LAYOUT NAME - 090211 - (16)

PLOT DATE : 4/15/2017 1:13 PM PLOT BY : ANDERSON, THOMAS R PLOT NAME :

PLOT SCALE : 1 IN:10 FT

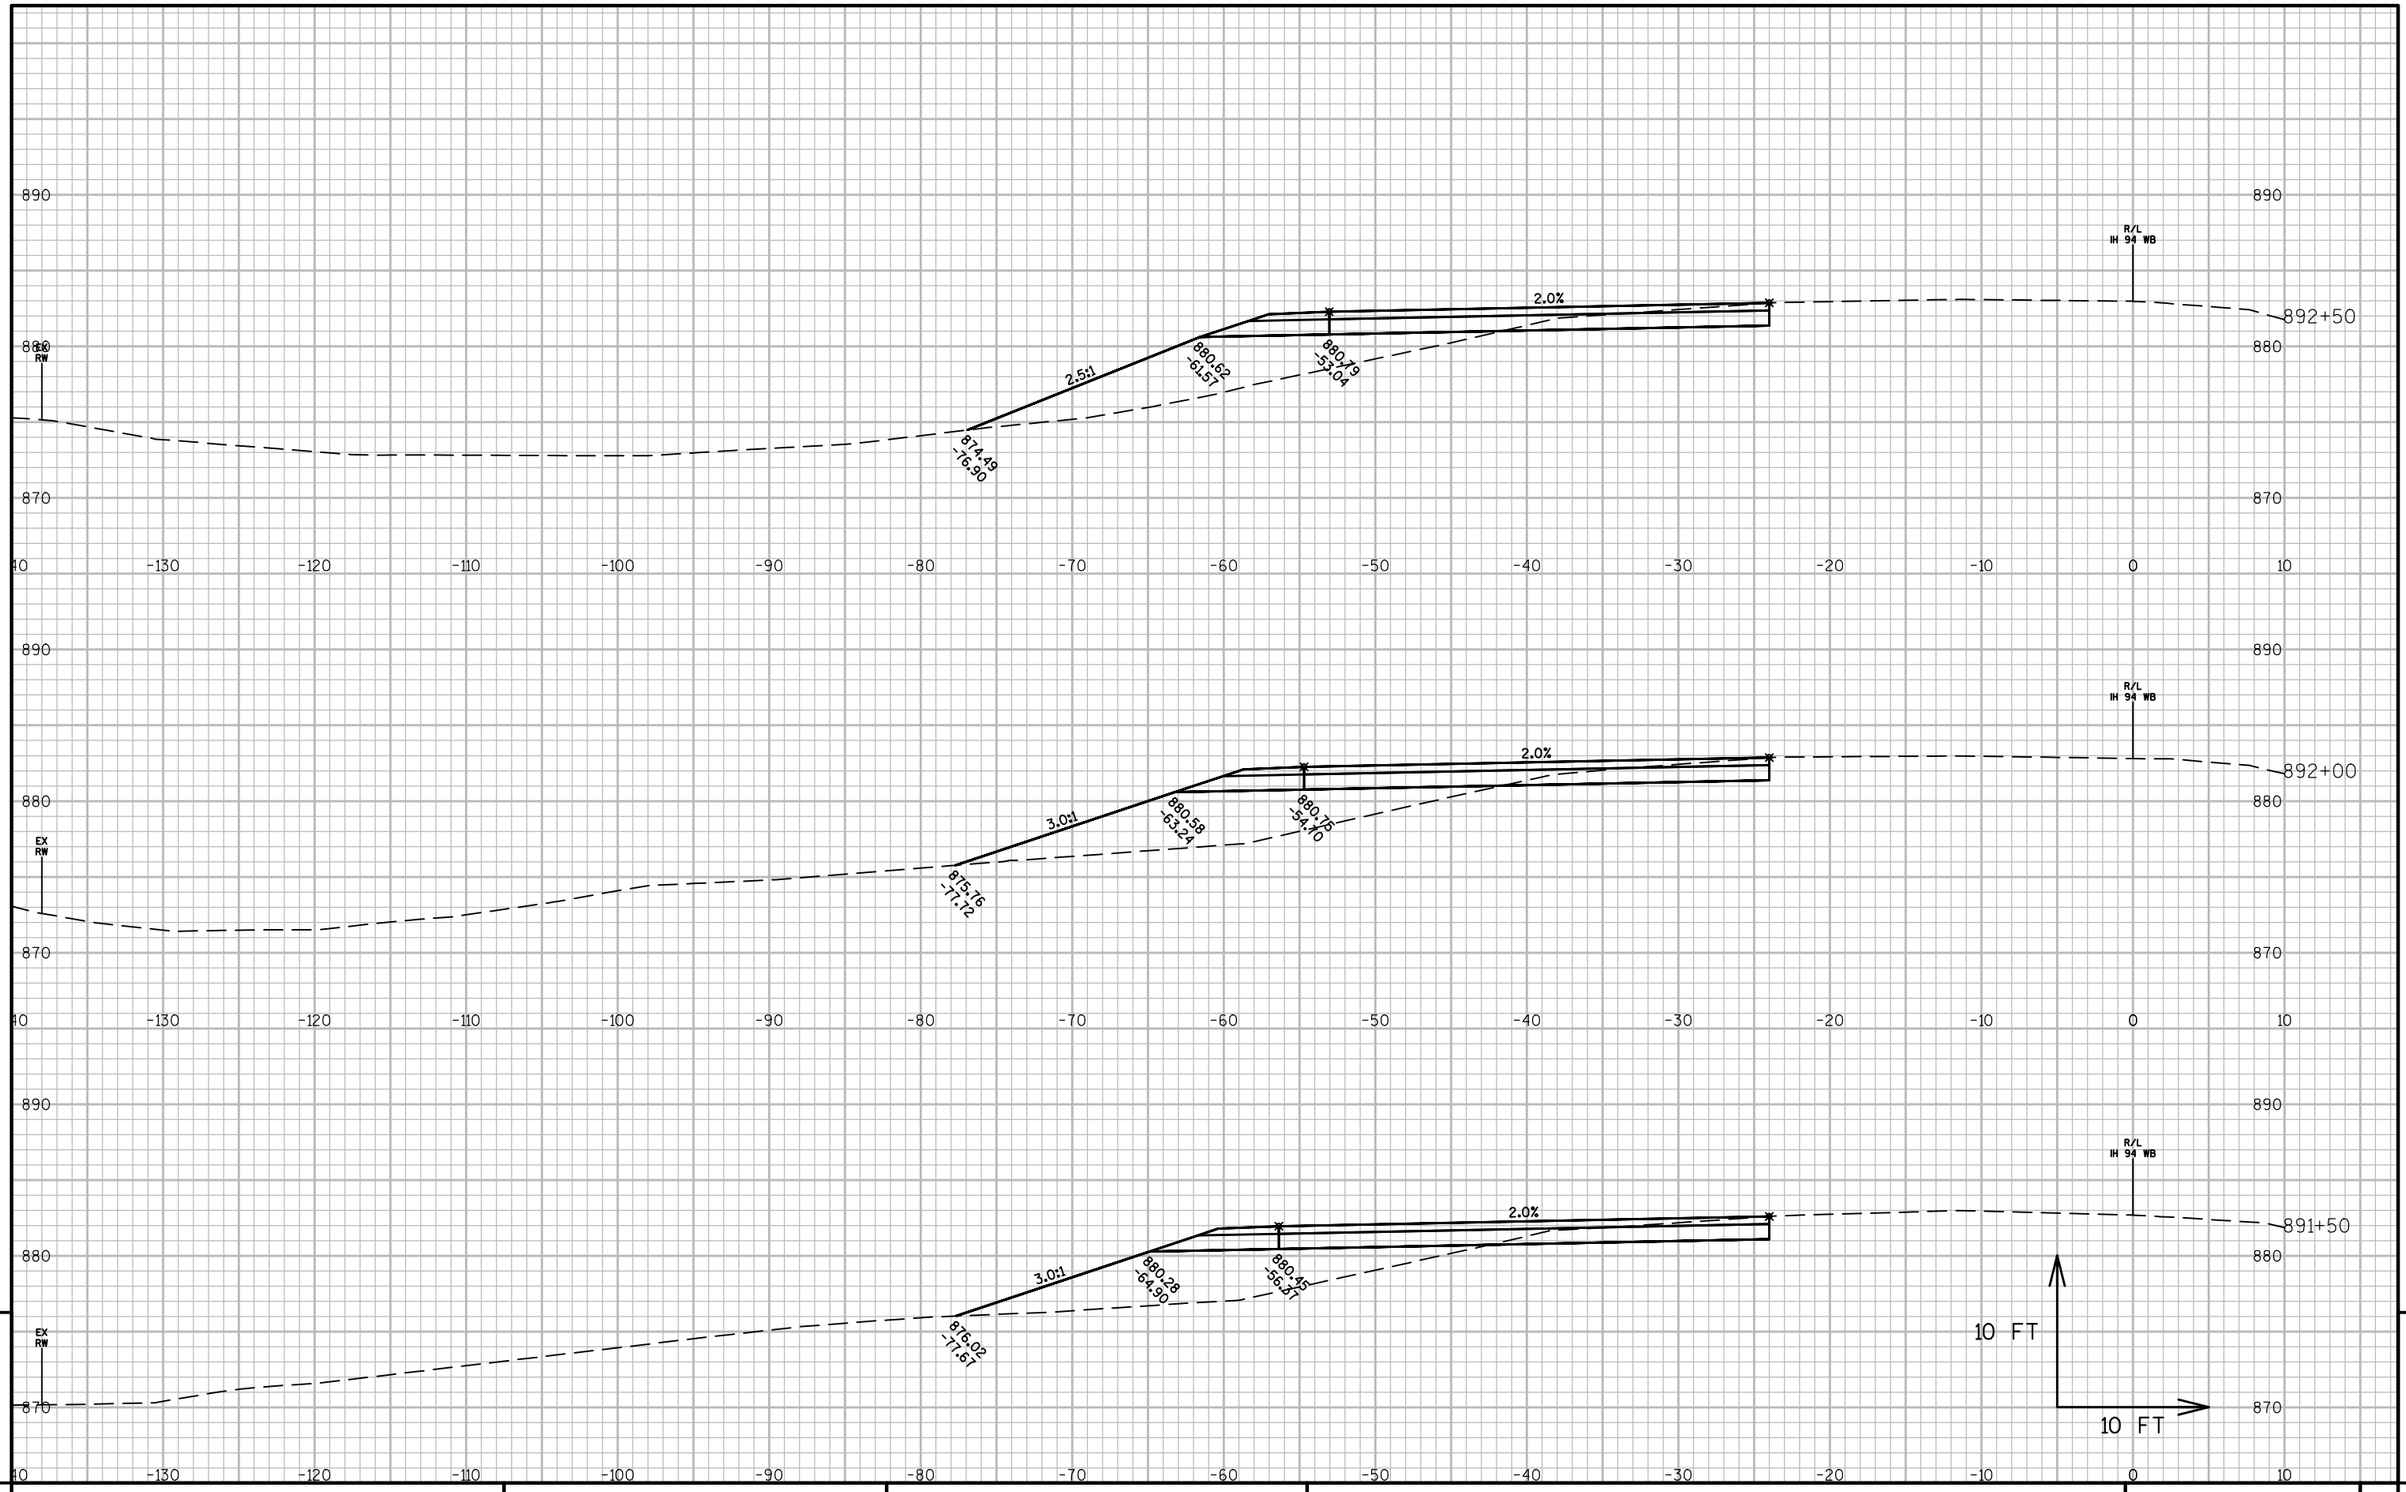

PROJECT NO: 1022-08-72	HWY: IH 94	COUNTY: DUNN	CROSS SECTIONS: IH 94 WB STAGE 1B	SHEET	E

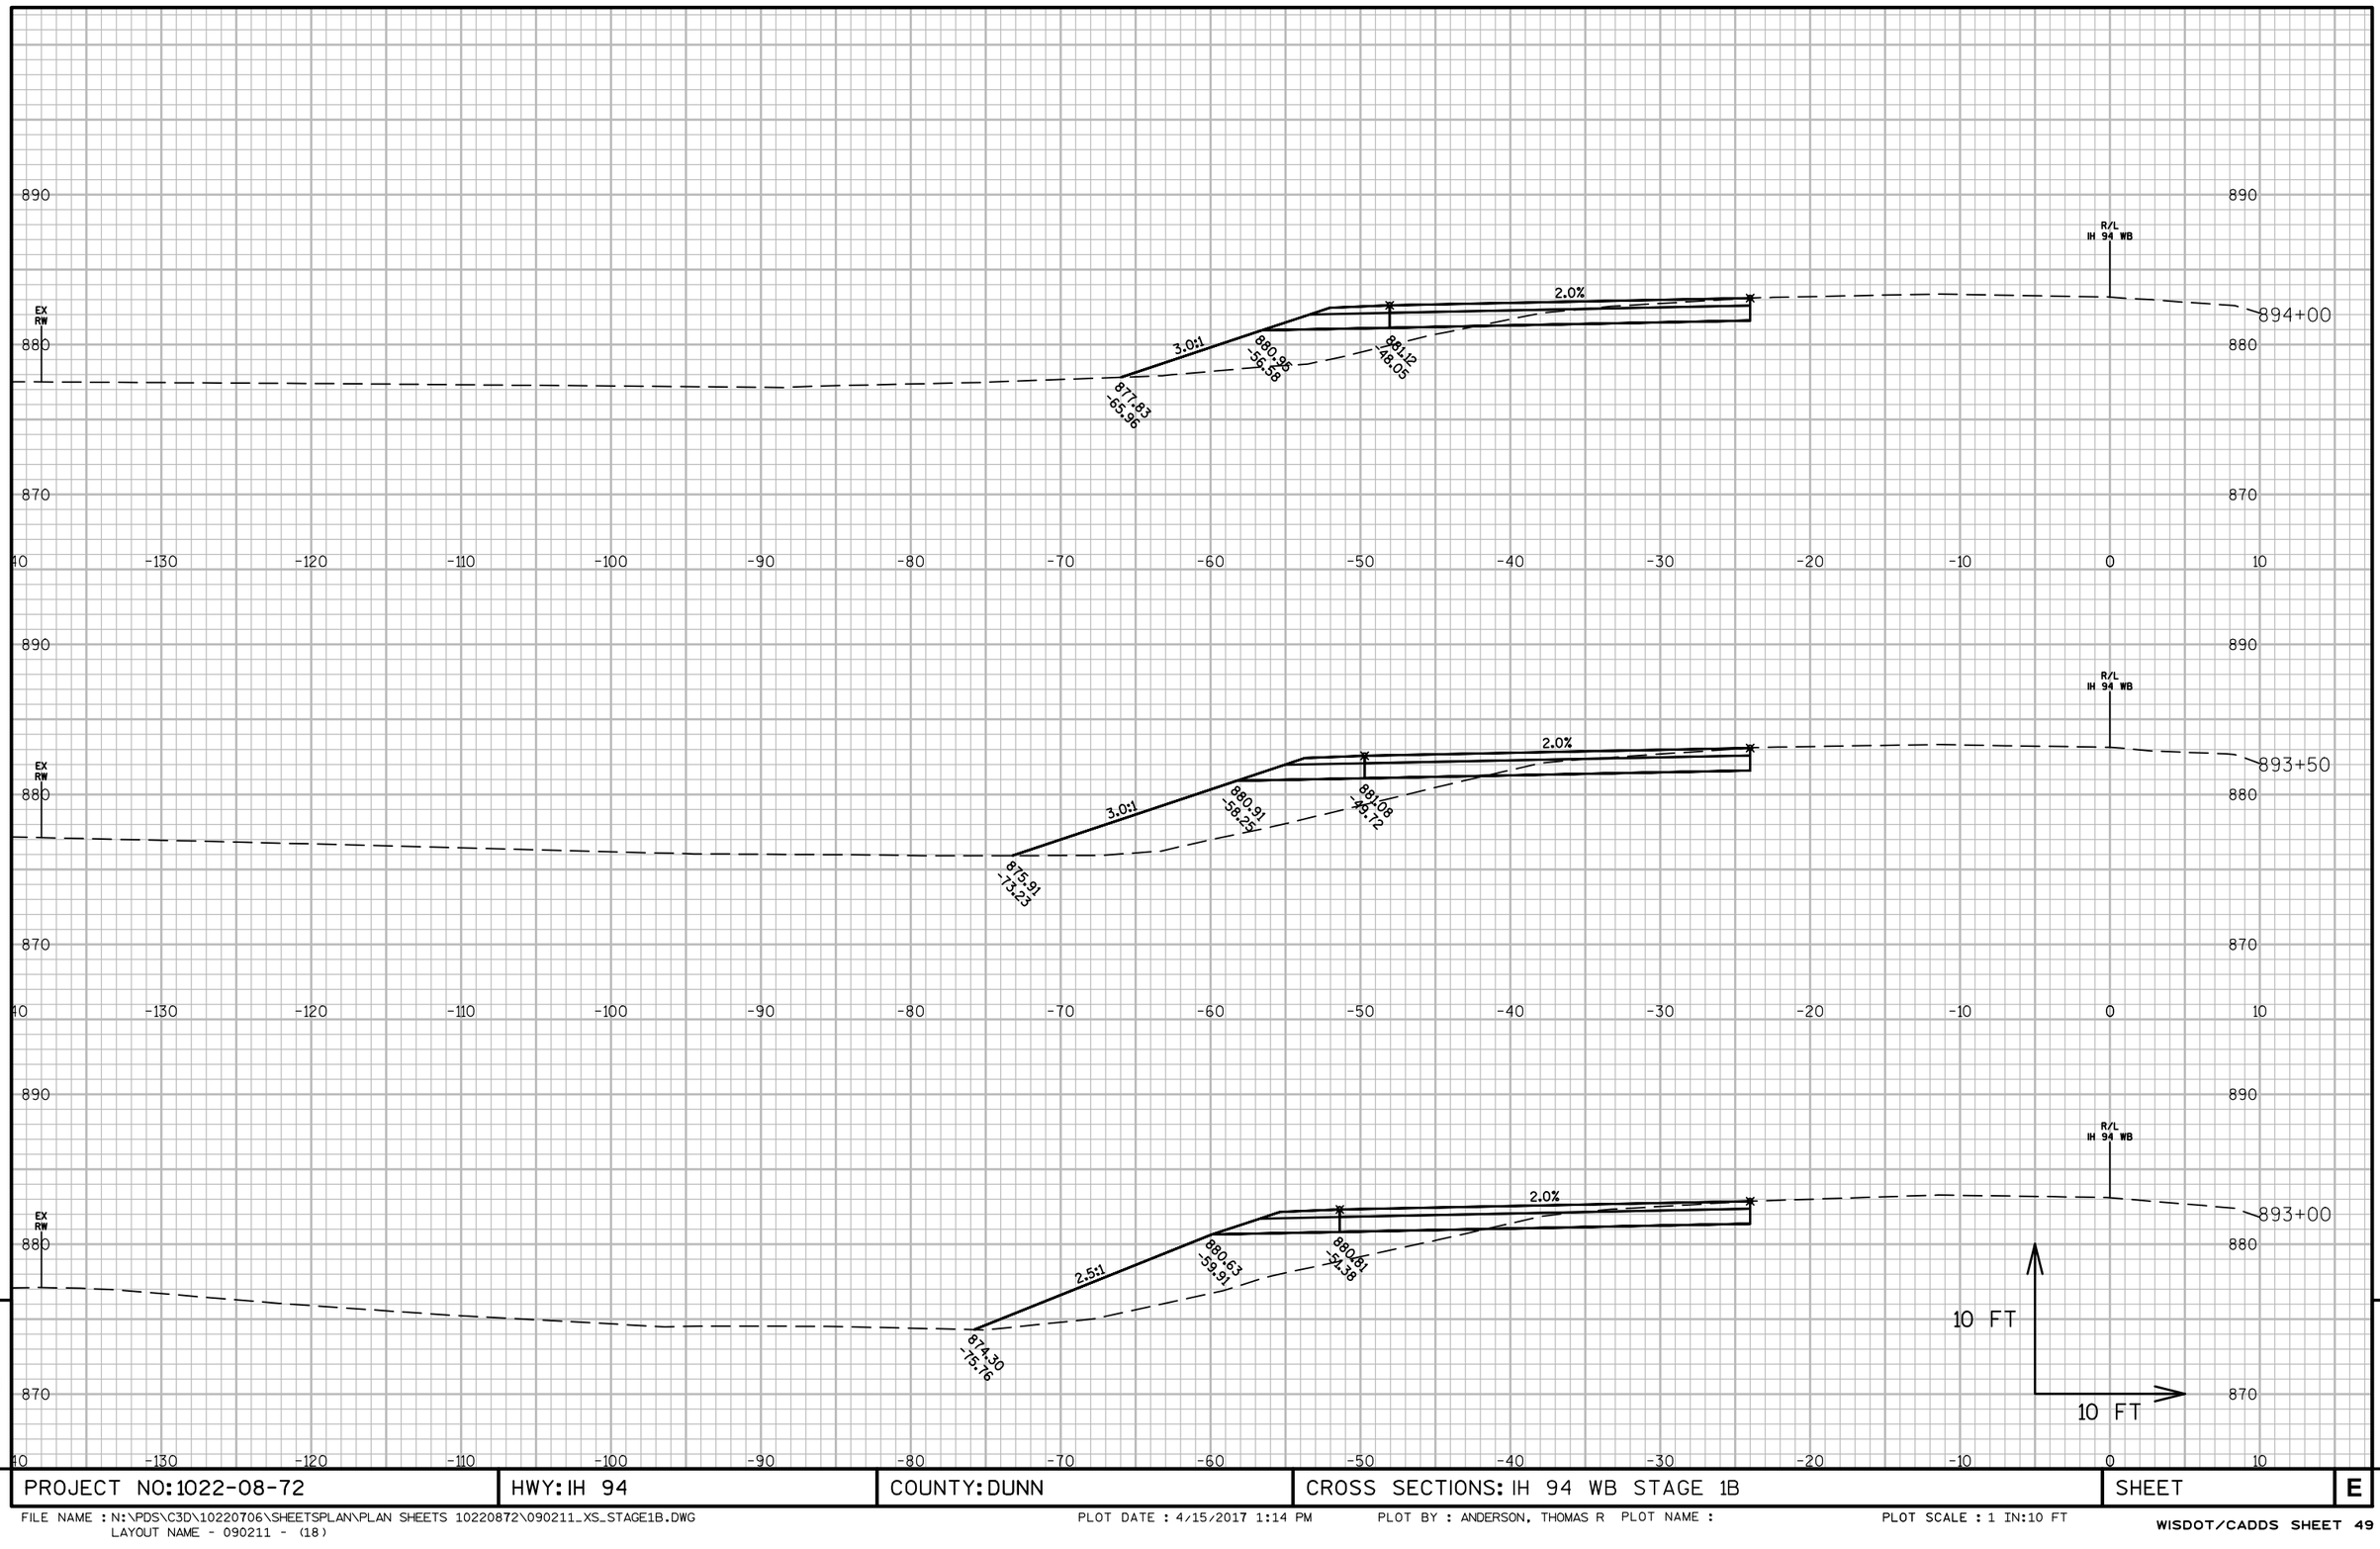


9

9

PROJECT NO: 1022-08-72	HWY: IH 94	COUNTY: DUNN	CROSS SECTIONS: IH 94 WB STAGE 1B	SHEET	E

FILE NAME : N:\PDS\C3D\10220706\SHEETSPLAN\PLAN SHEETS 10220872\090211_XS_STAGE1B.DWG
LAYOUT NAME - 090211 - (18)

PLOT DATE : 4/15/2017 1:14 PM PLOT BY : ANDERSON, THOMAS R PLOT NAME : PLOT SCALE : 1 IN:10 FT

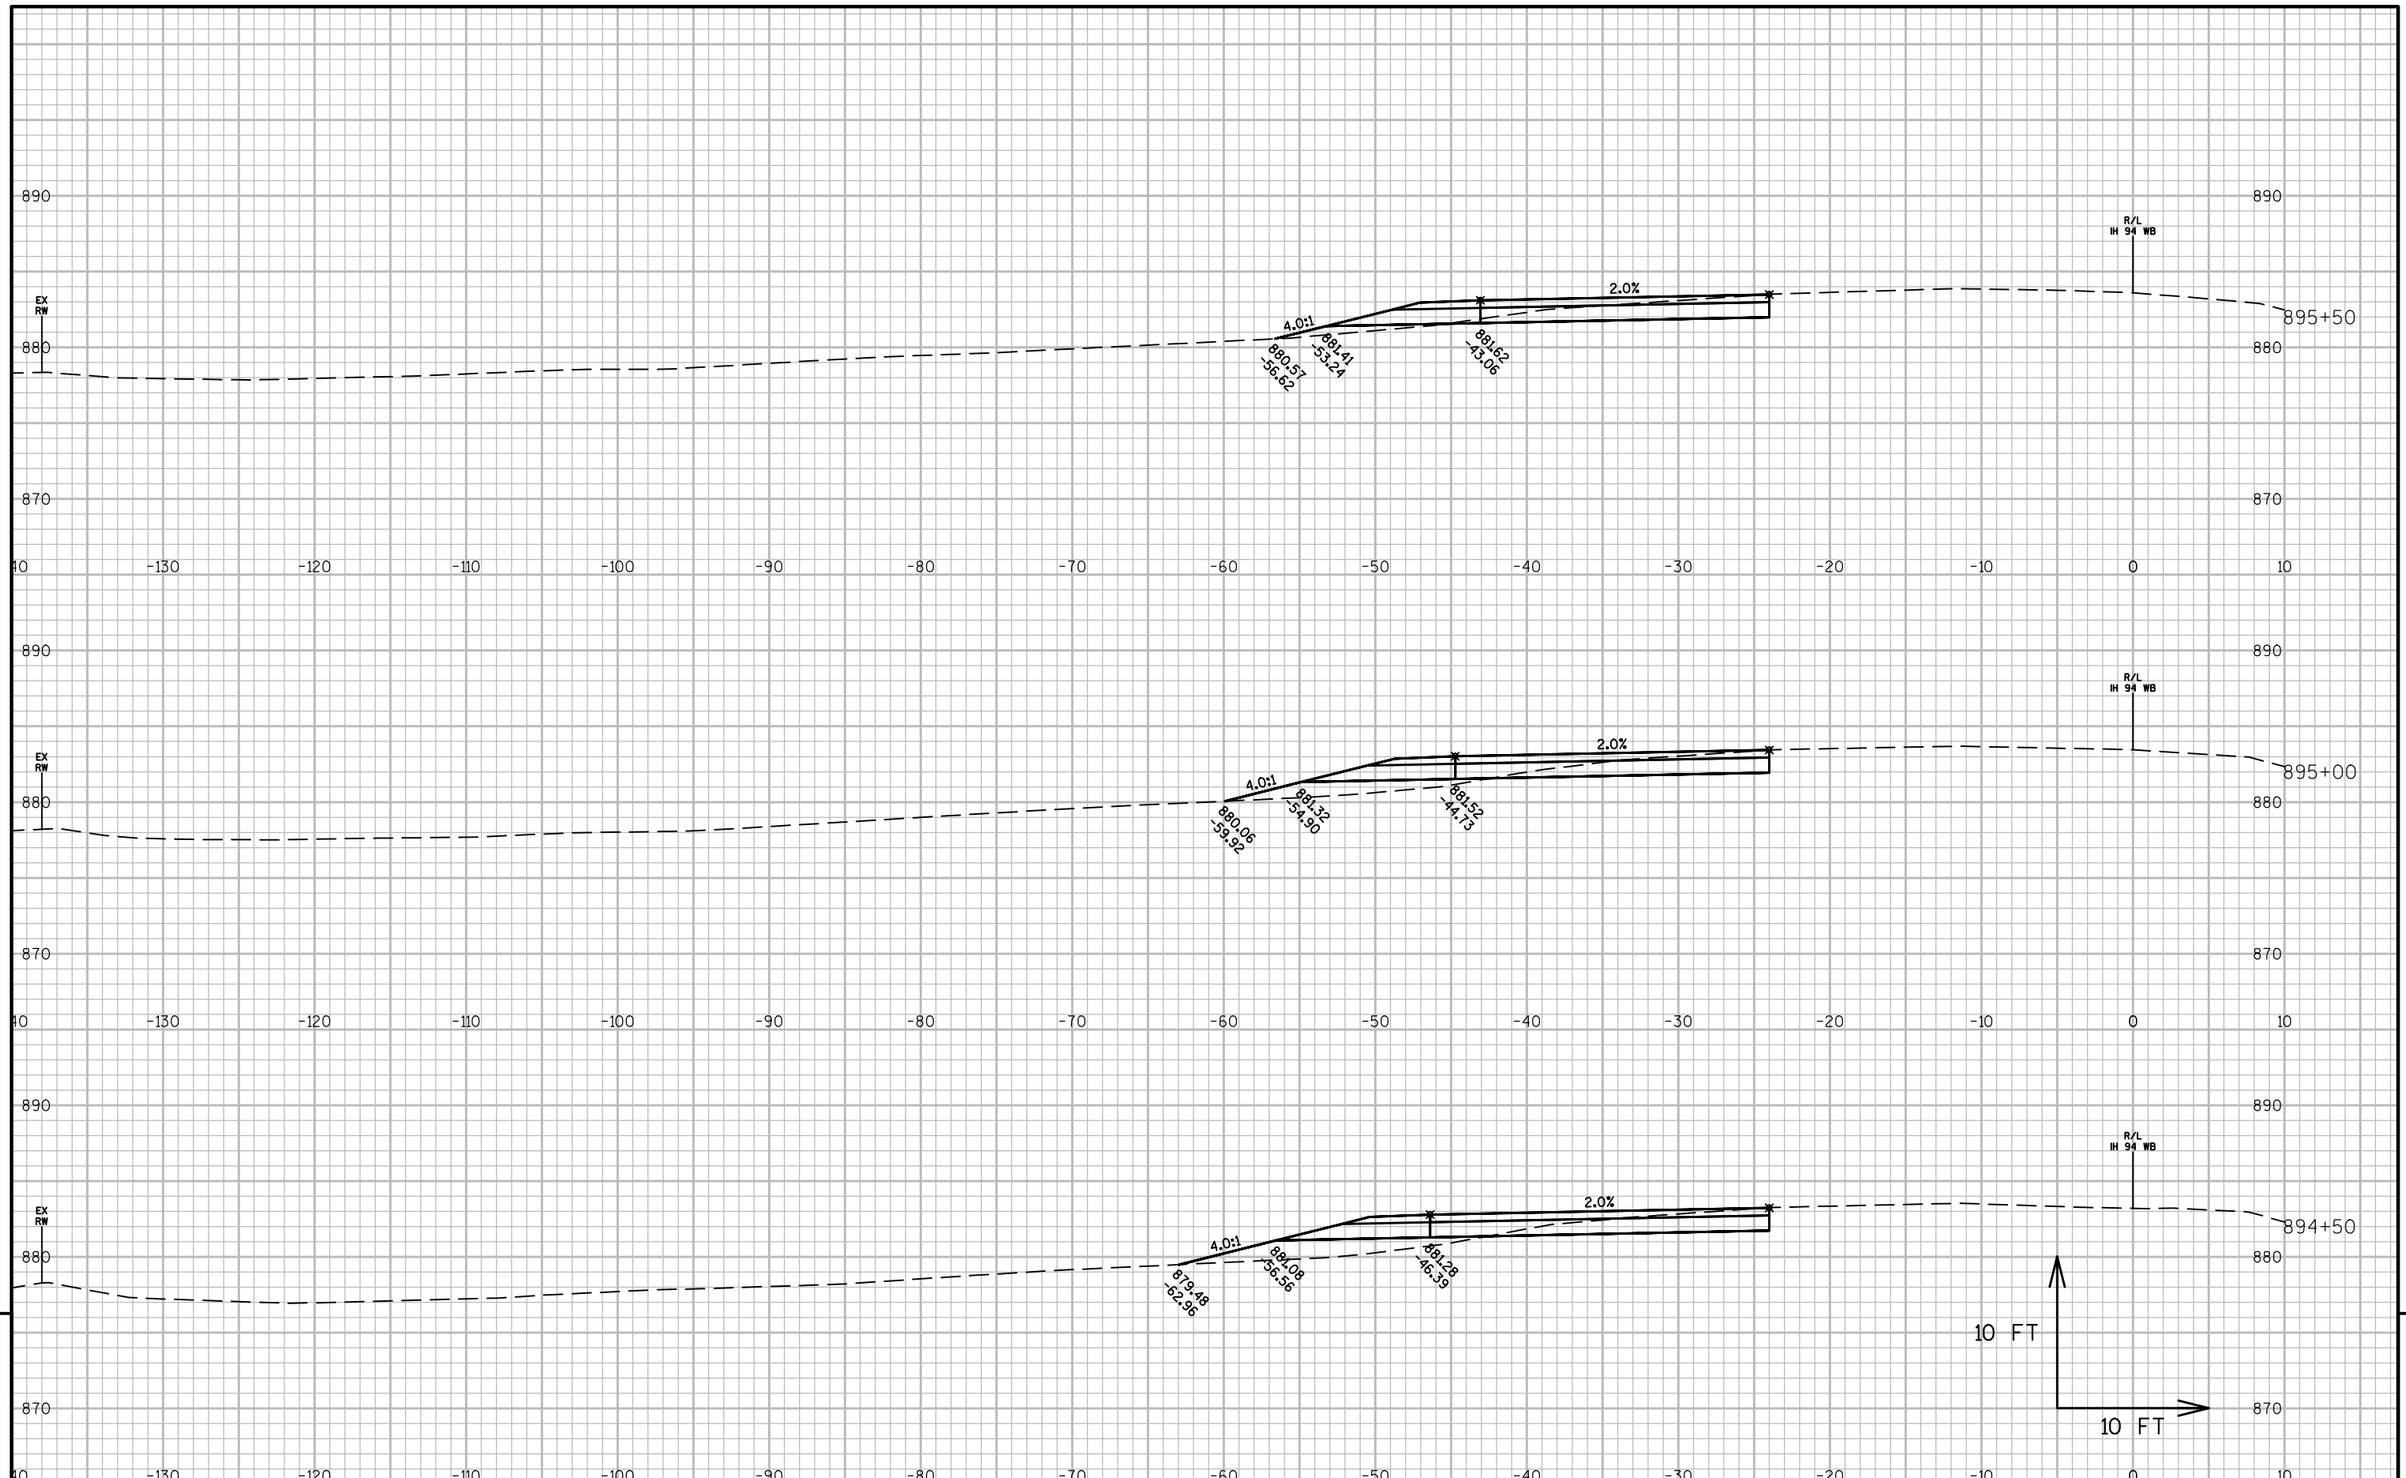


9

PROJECT NO: 1022-08-72	HWY: IH 94	COUNTY: DUNN	CROSS SECTIONS: IH 94 WB STAGE 1B	SHEET	E

9

FILE NAME : N:\PDS\C3D\10220706\SHEETSPLAN\PLAN SHEETS 10220872\090211_XS_STAGE1B.DWG
LAYOUT NAME - 090211 - (19)
PLOT DATE : 4/15/2017 1:14 PM PLOT BY : ANDERSON, THOMAS R PLOT NAME :
PLOT SCALE : 1 IN:10 FT

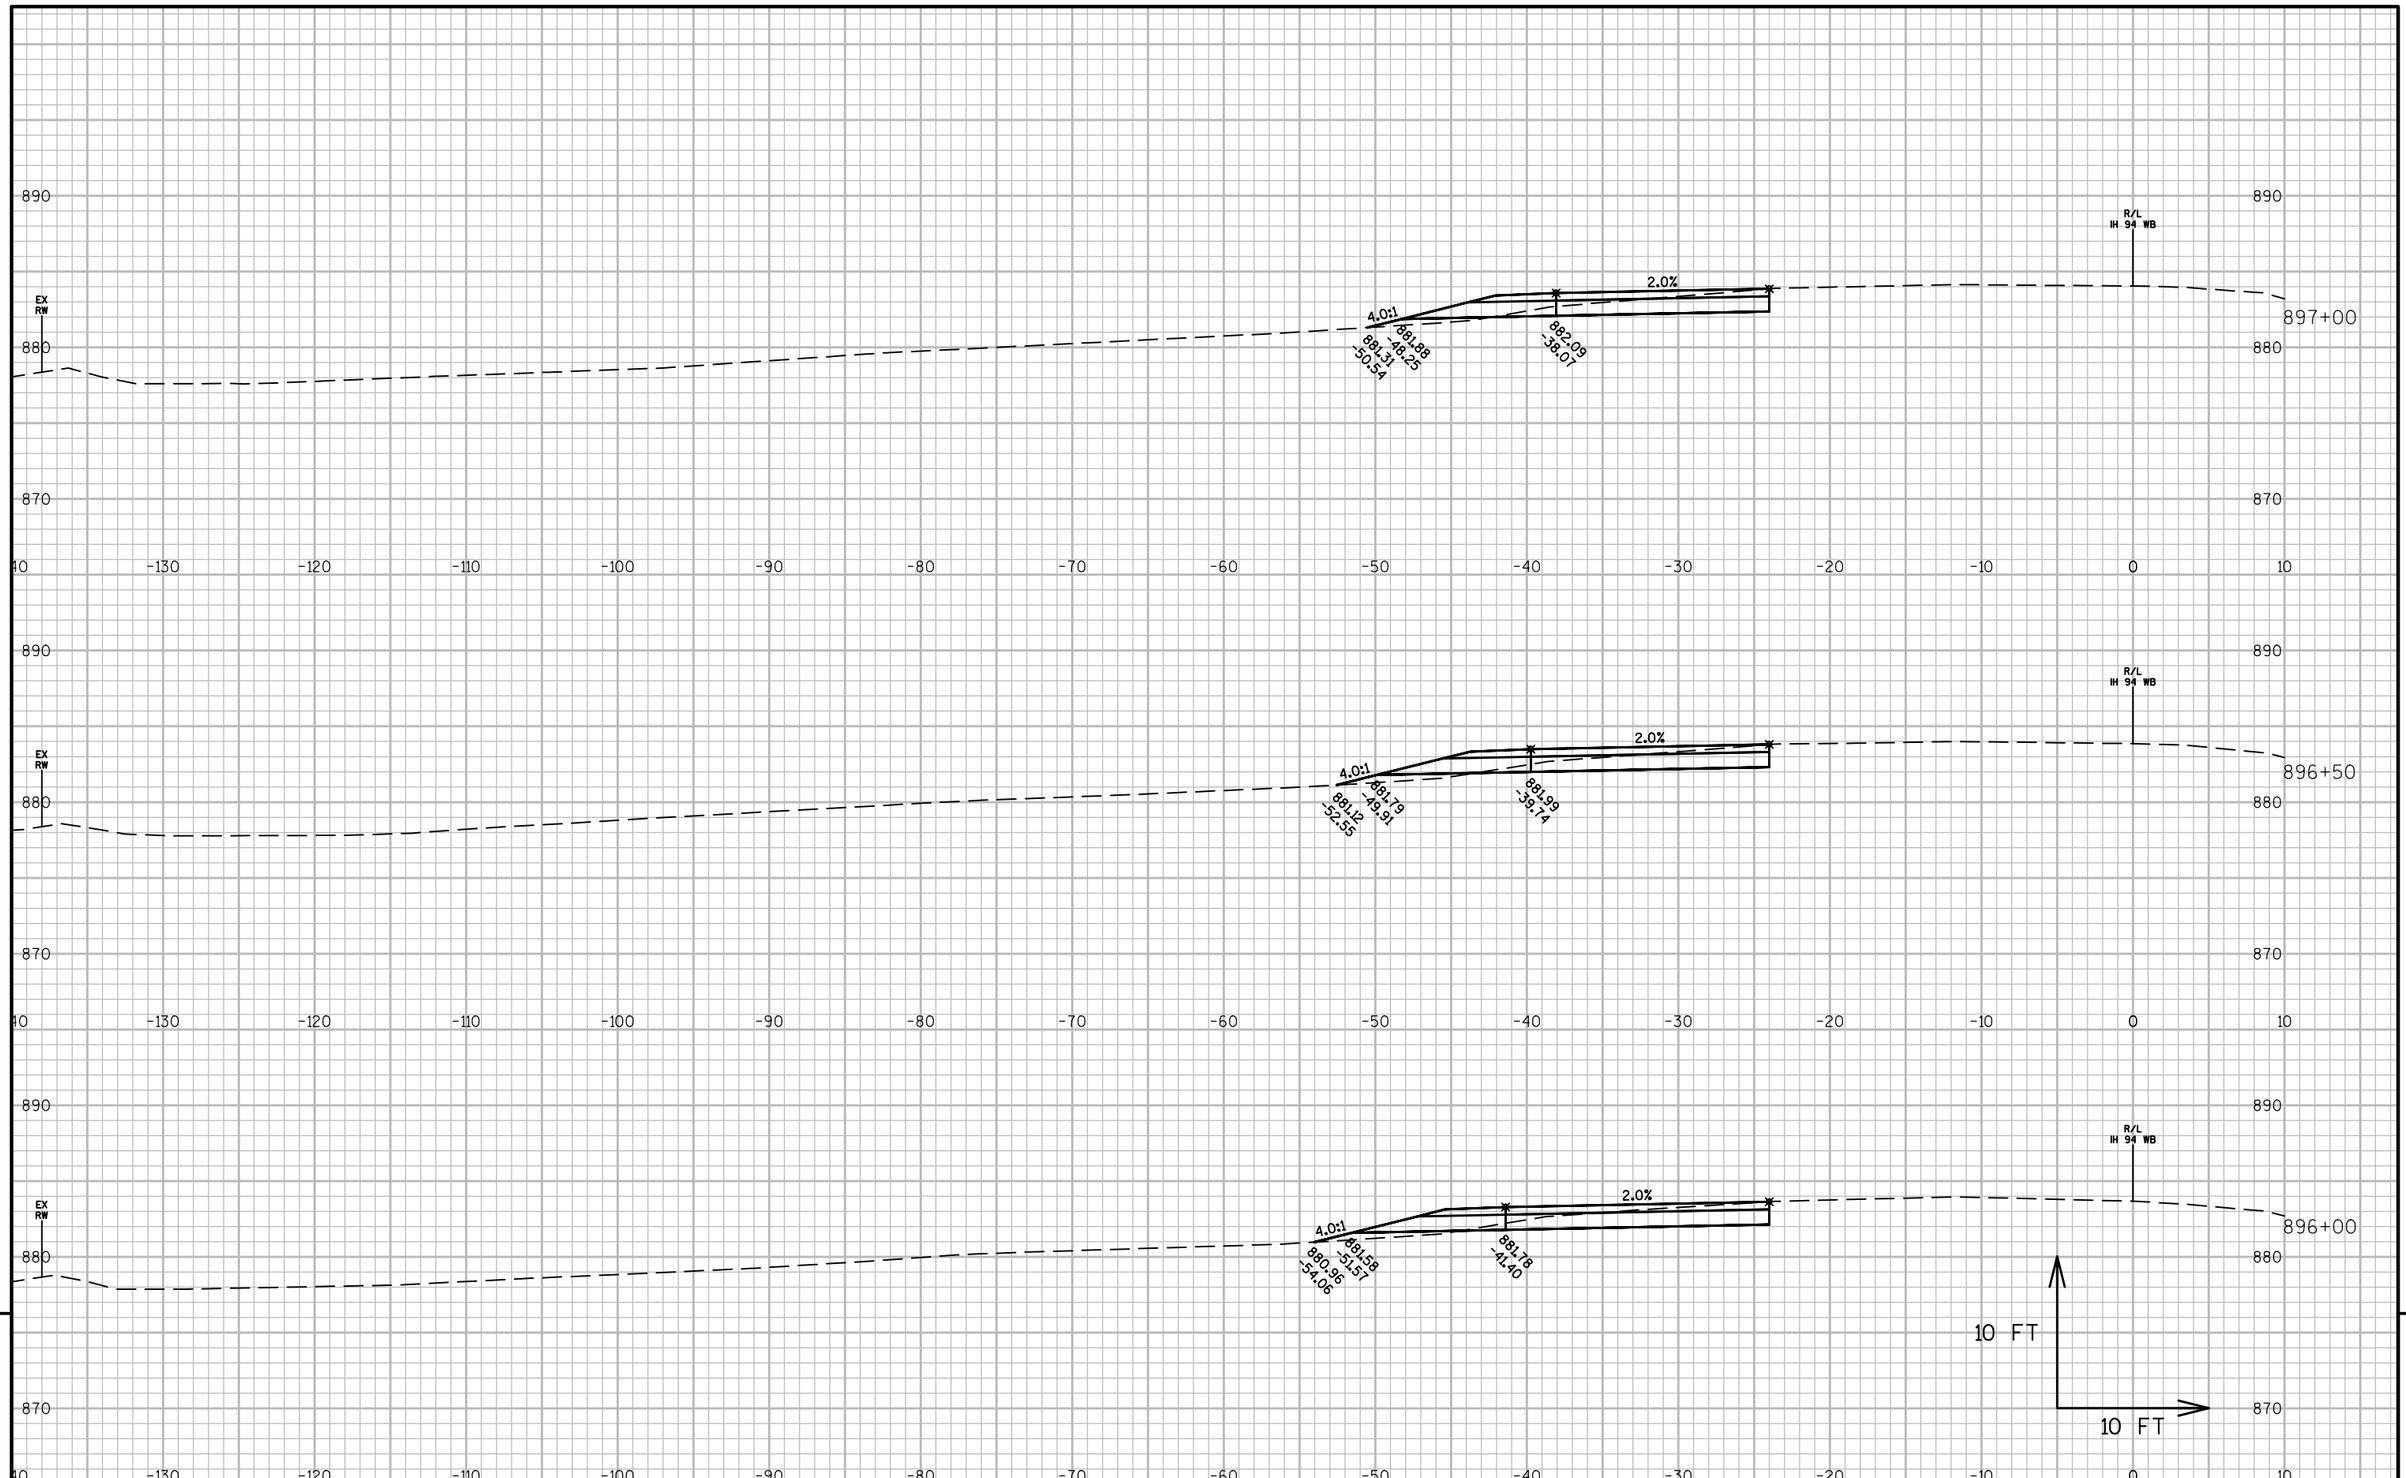


9

PROJECT NO: 1022-08-72	HWY: IH 94	COUNTY: DUNN	CROSS SECTIONS: IH 94 WB STAGE 1B	SHEET	E

9

FILE NAME : N:\PDS\C3D\10220706\SHEETSPLAN\PLAN SHEETS 10220872\090211_XS_STAGE1B.DWG
LAYOUT NAME - 090211 - (20)
PLOT DATE : 4/15/2017 1:14 PM PLOT BY : ANDERSON, THOMAS R PLOT NAME :
PLOT SCALE : 1 IN:10 FT

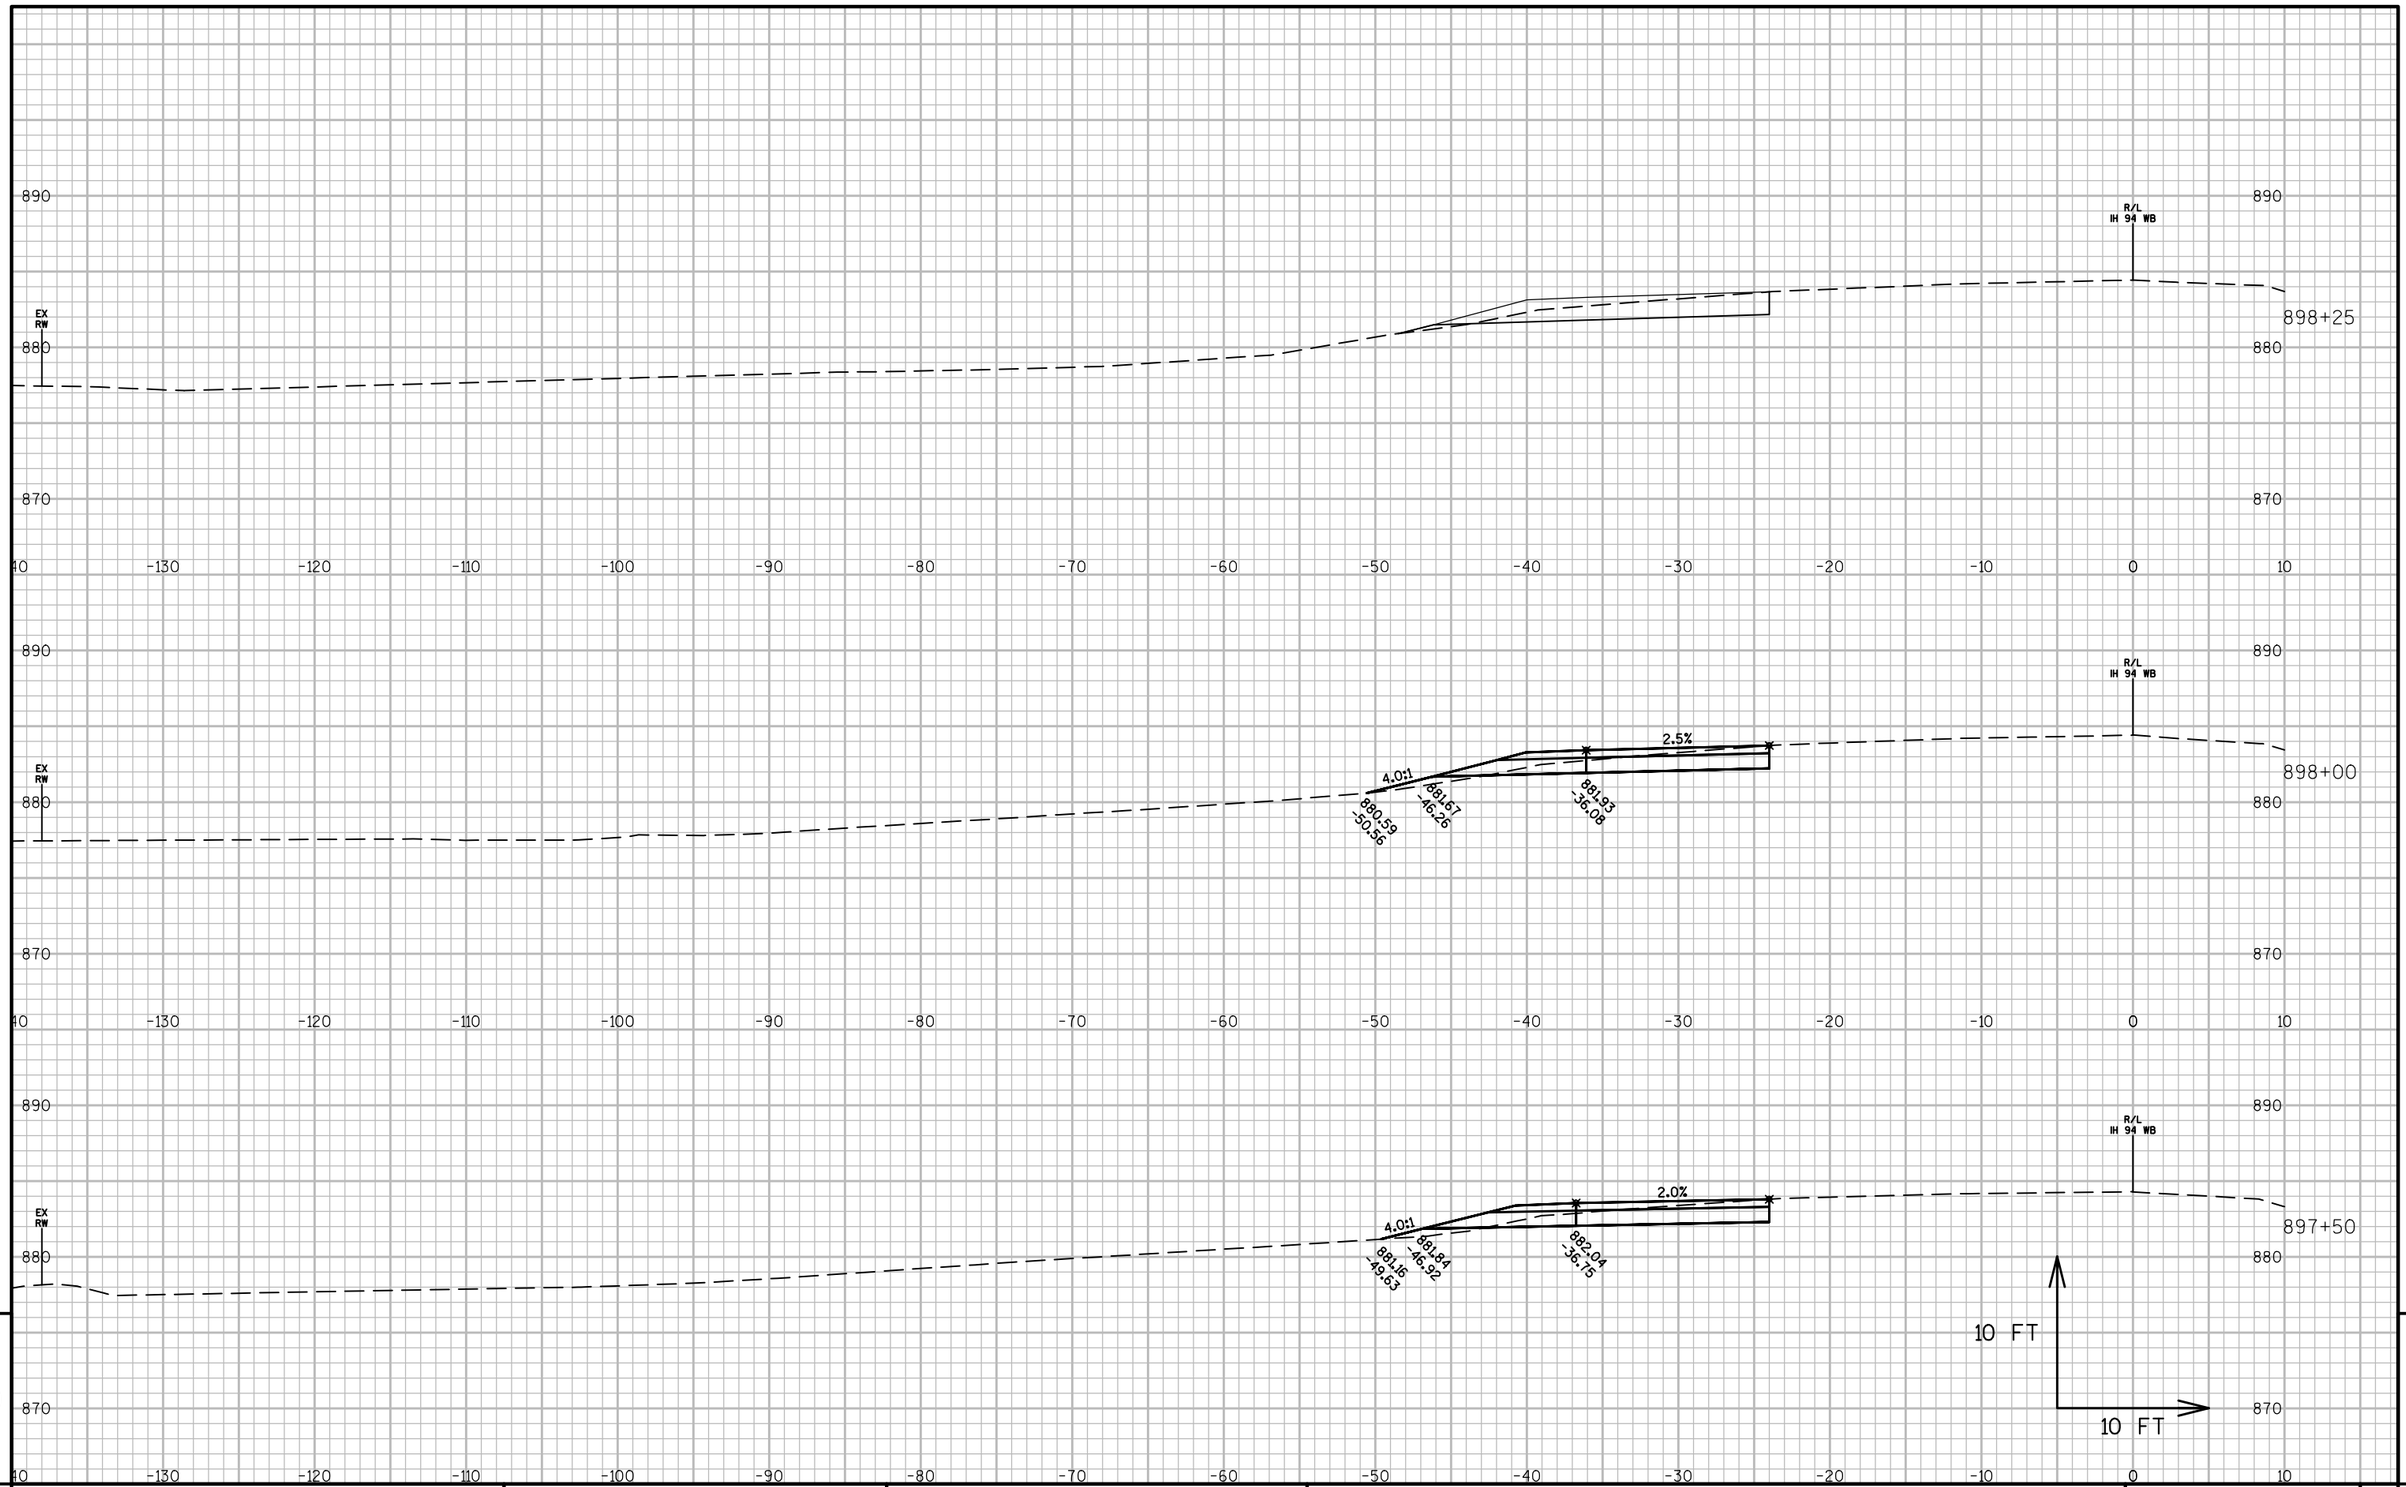

9


9

PROJECT NO: 1022-08-72	HWY: IH 94	COUNTY: DUNN	CROSS SECTIONS: IH 94 WB STAGE 1B	SHEET	E

FILE NAME : N:\PDS\C3D\10220706\SHEETSPLAN\PLAN SHEETS 10220872\090211_XS_STAGE1B.DWG
LAYOUT NAME - 090211 - (21)

PLOT DATE : 4/15/2017 1:14 PM PLOT BY : ANDERSON, THOMAS R PLOT NAME :

PLOT SCALE : 1 IN:10 FT

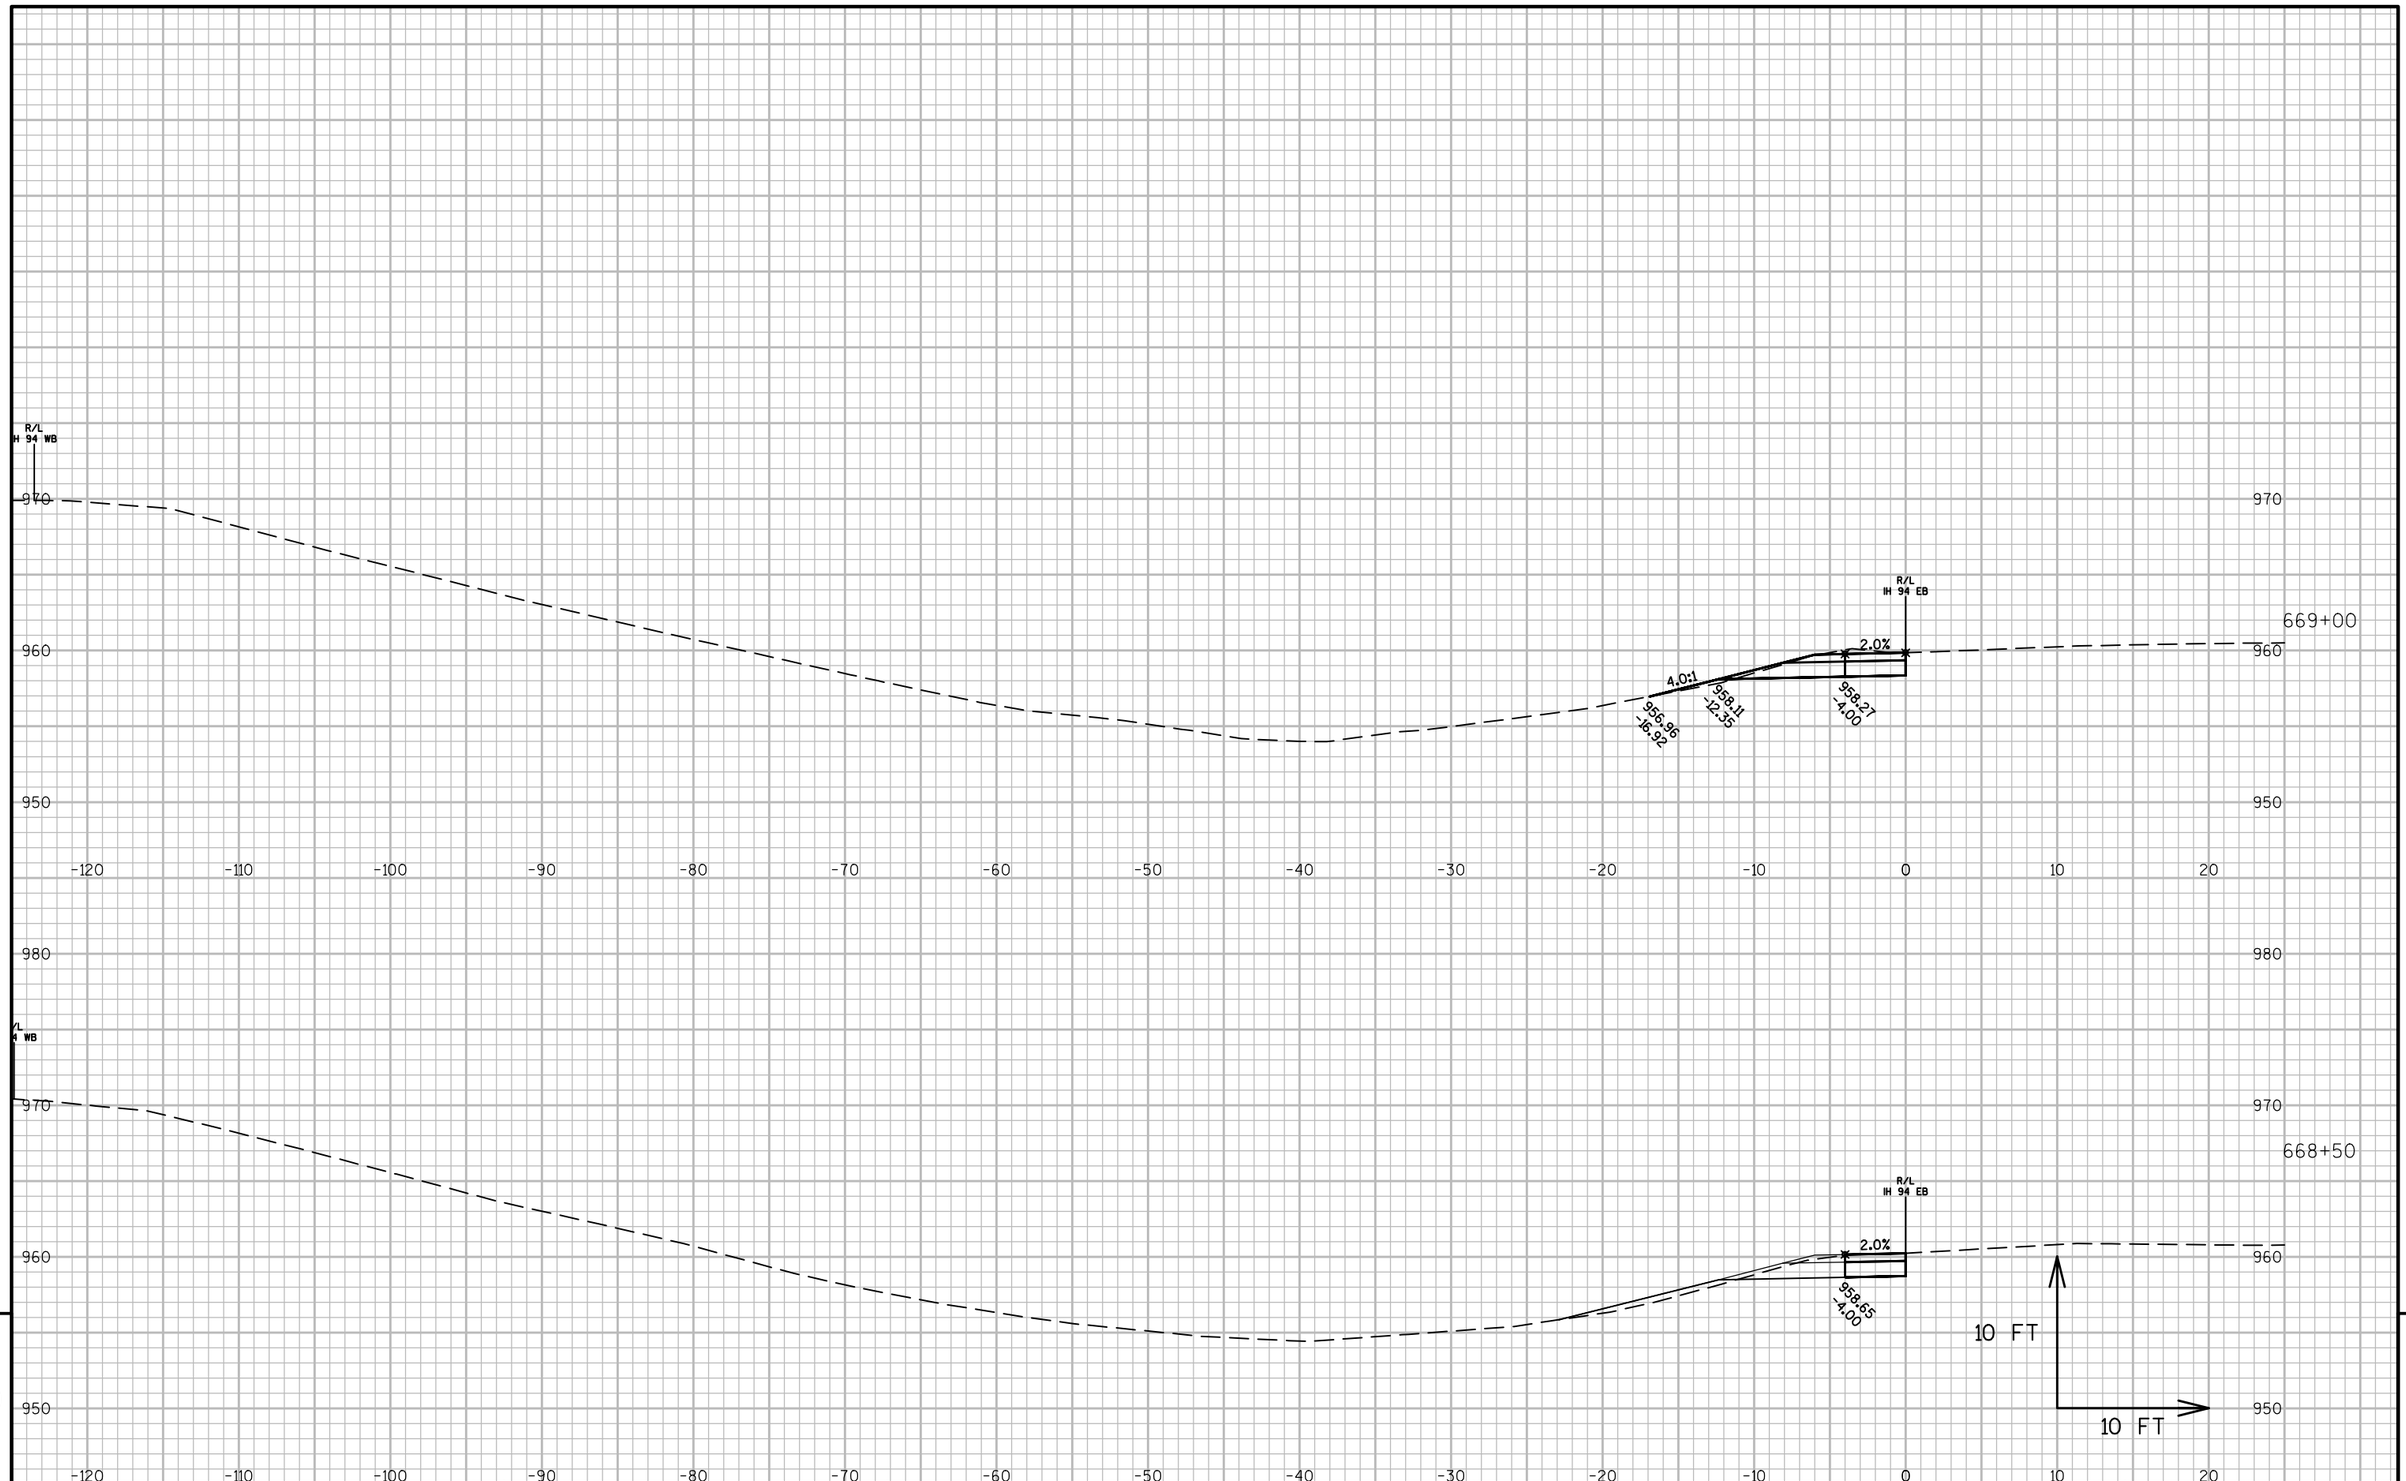

9


9

PROJECT NO: 1022-08-72	HWY: IH 94	COUNTY: DUNN	CROSS SECTIONS: IH 94 MEDIAN STAGE 2G	SHEET	E

FILE NAME : N:\PDS\C3D\10220706\SHEETSPLAN\PLAN SHEETS 10220872\090221_XS_STAGE2G.DWG
LAYOUT NAME - 090221 - (1)

PLOT DATE : 4/15/2017 1:24 PM PLOT BY : ANDERSON, THOMAS R PLOT NAME :

PLOT SCALE : 1 IN:10 FT

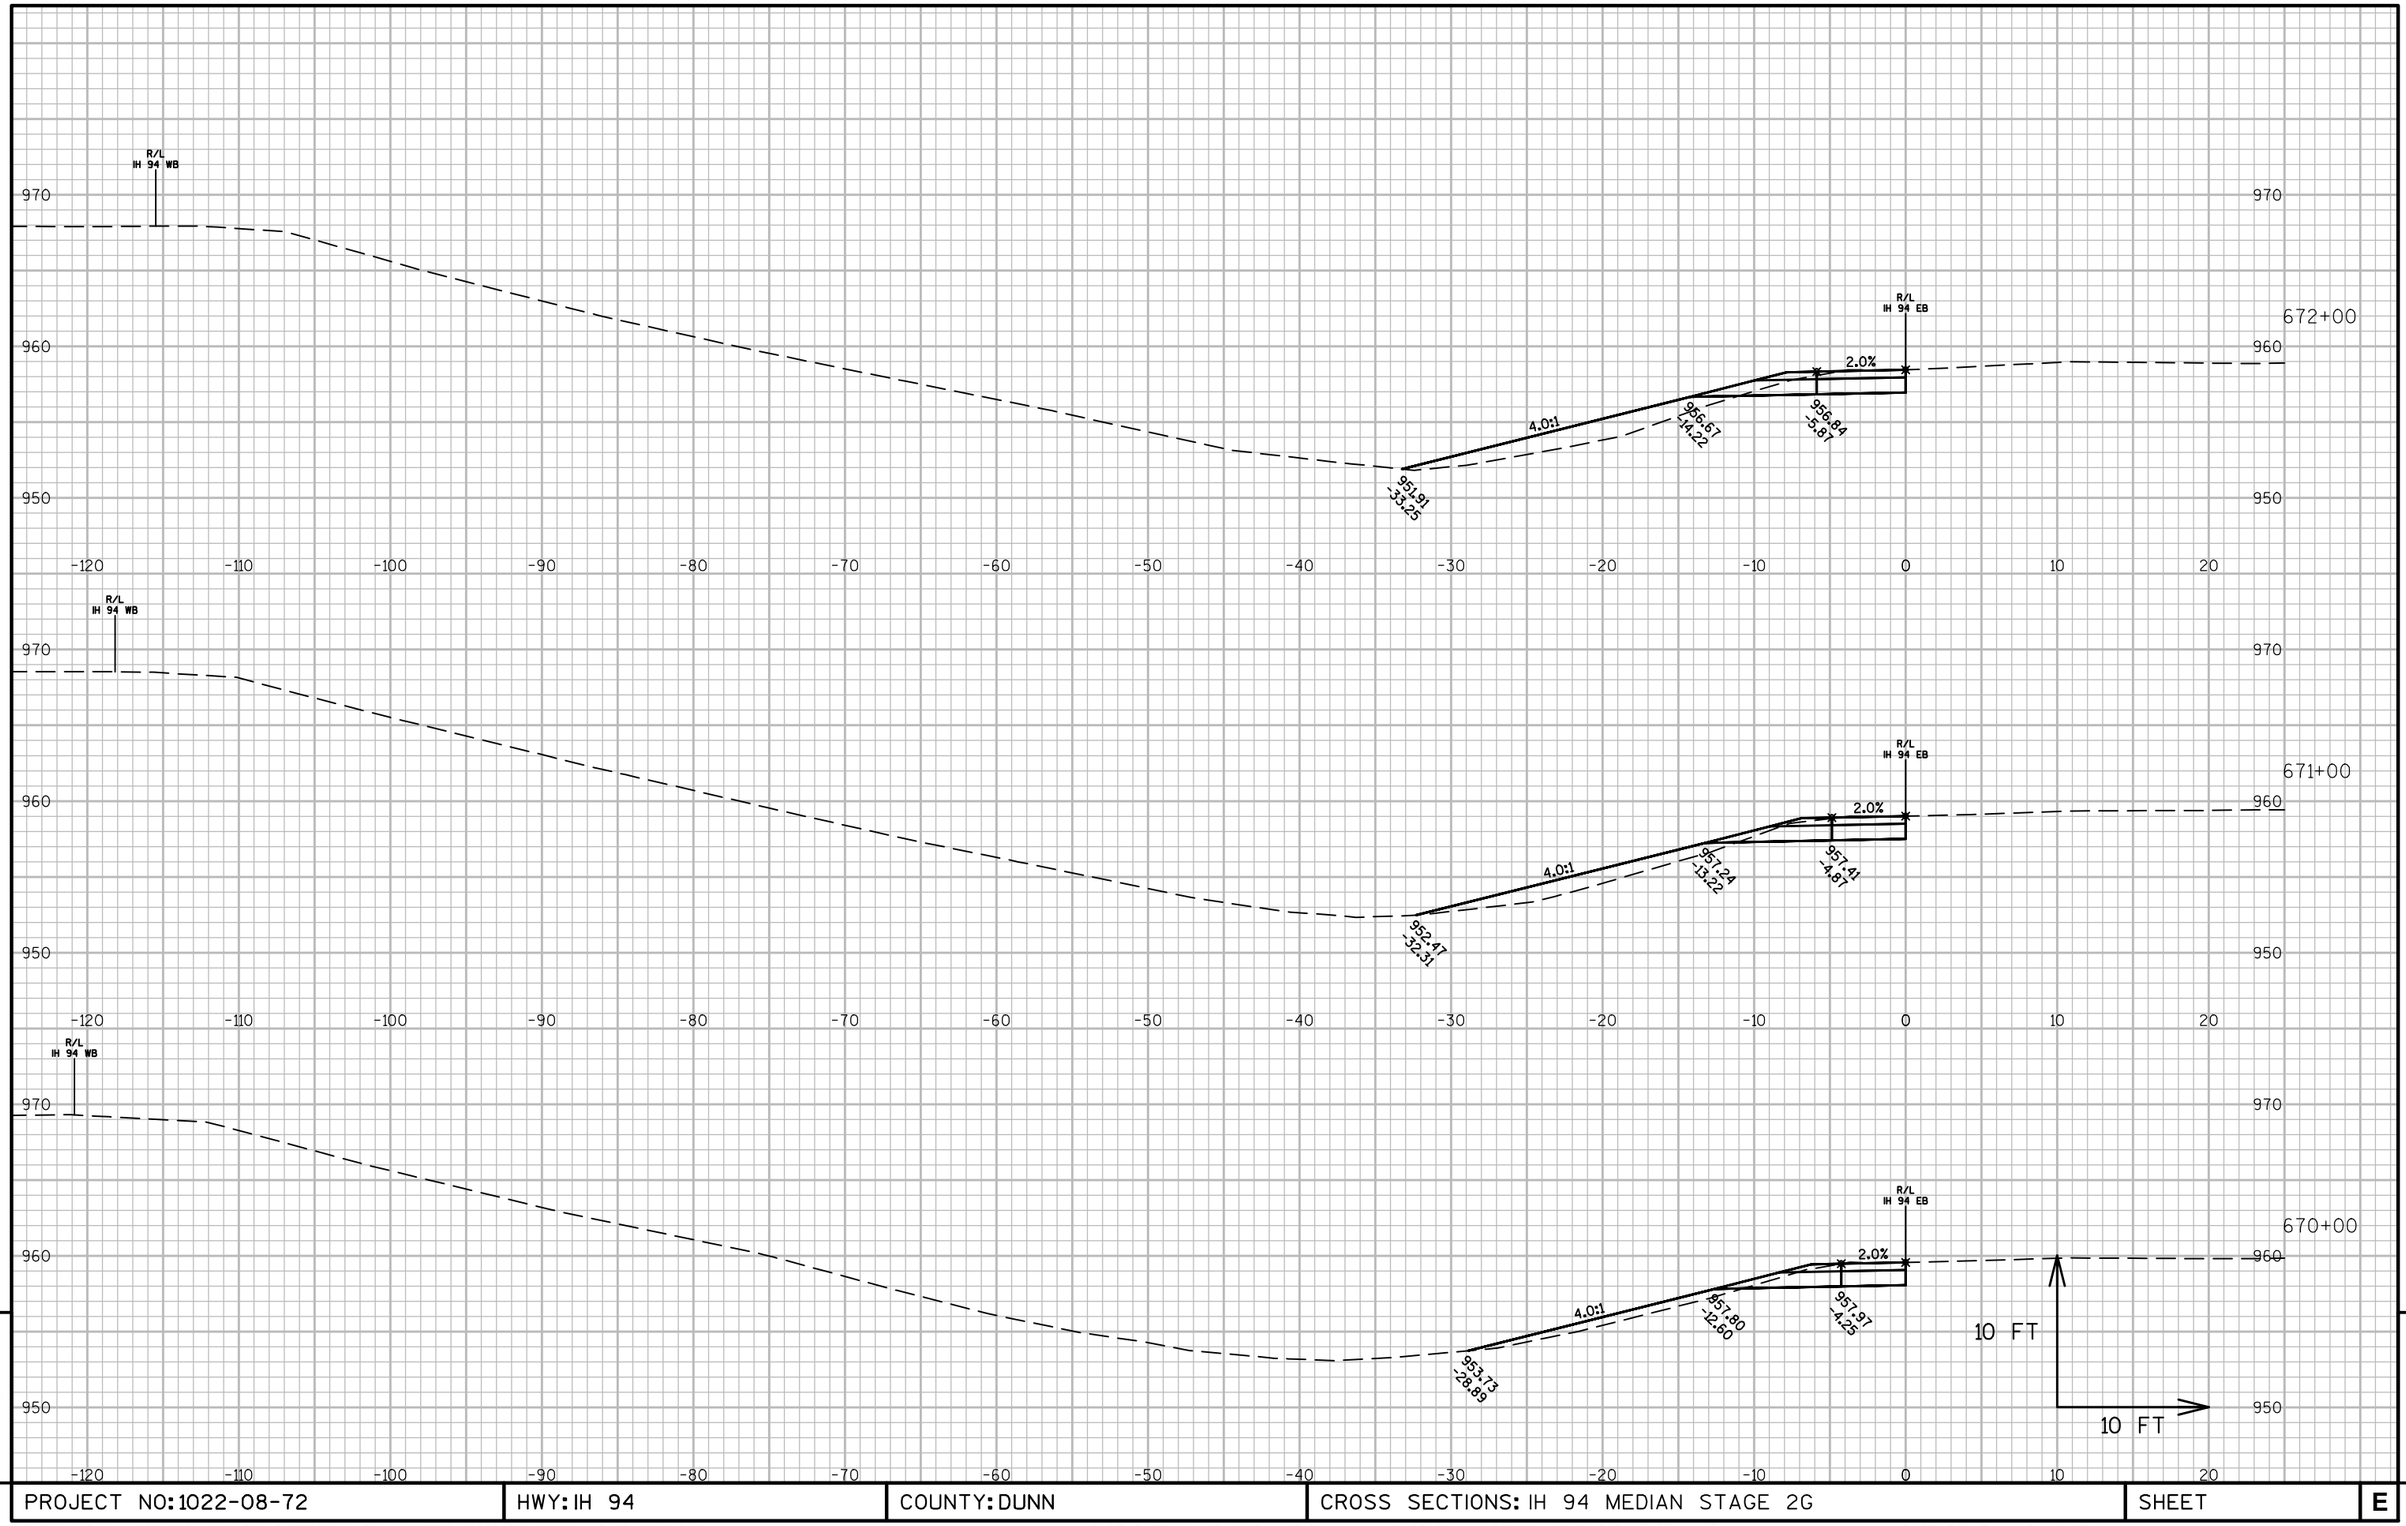


9

9


PROJECT NO: 1022-08-72	HWY: IH 94	COUNTY: DUNN	CROSS SECTIONS: IH 94 MEDIAN STAGE 2G	SHEET	E

FILE NAME : N:\PDS\C3D\10220706\SHEETSPLAN\PLAN SHEETS 10220872\090221_XS_STAGE2G.DWG
LAYOUT NAME - 090221 - (2)
PLOT DATE : 4/15/2017 1:25 PM PLOT BY : ANDERSON, THOMAS R PLOT NAME : PLOT SCALE : 1 IN:10 FT

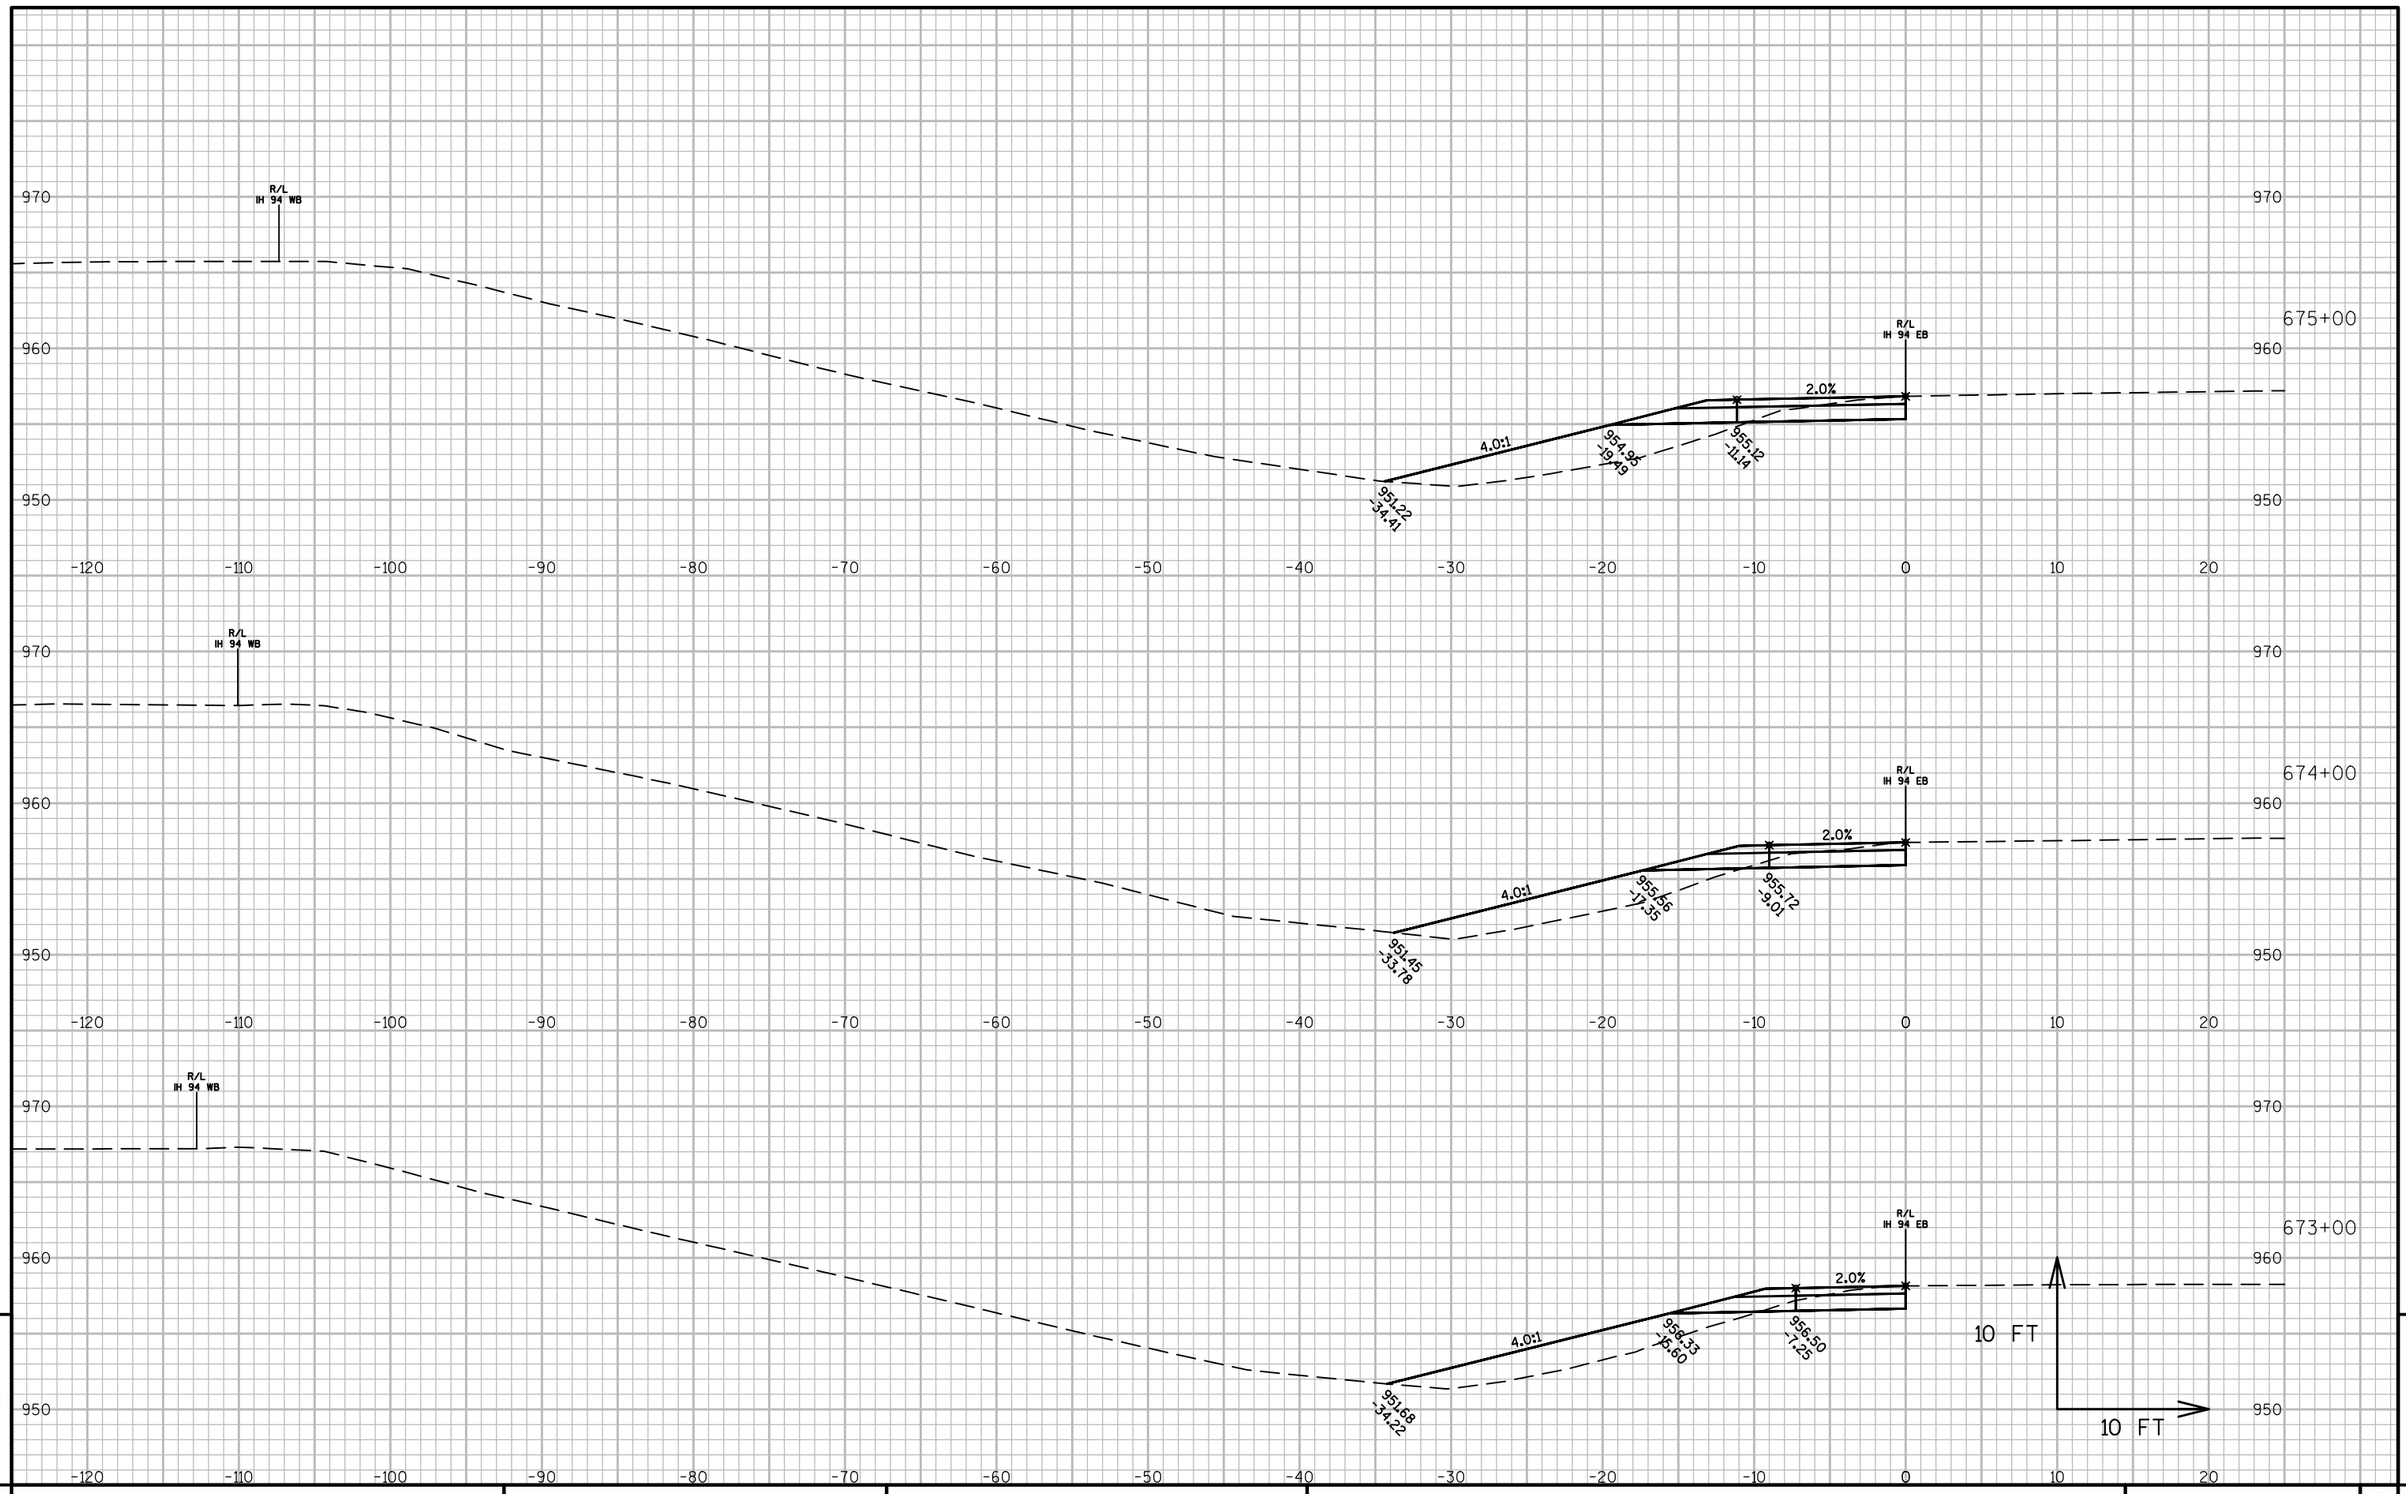

PROJECT NO: 1022-08-72	HWY: IH 94	COUNTY: DUNN	CROSS SECTIONS: IH 94 MEDIAN STAGE 2G	SHEET	E

FILE NAME : N:\PDS\C3D\10220706\SHEETSPLAN\PLAN SHEETS 10220872\090221_XS_STAGE2G.DWG
LAYOUT NAME - 090221 - (3)
PLOT DATE : 4/15/2017 1:25 PM PLOT BY : ANDERSON, THOMAS R PLOT NAME : PLOT SCALE : 1 IN:10 FT

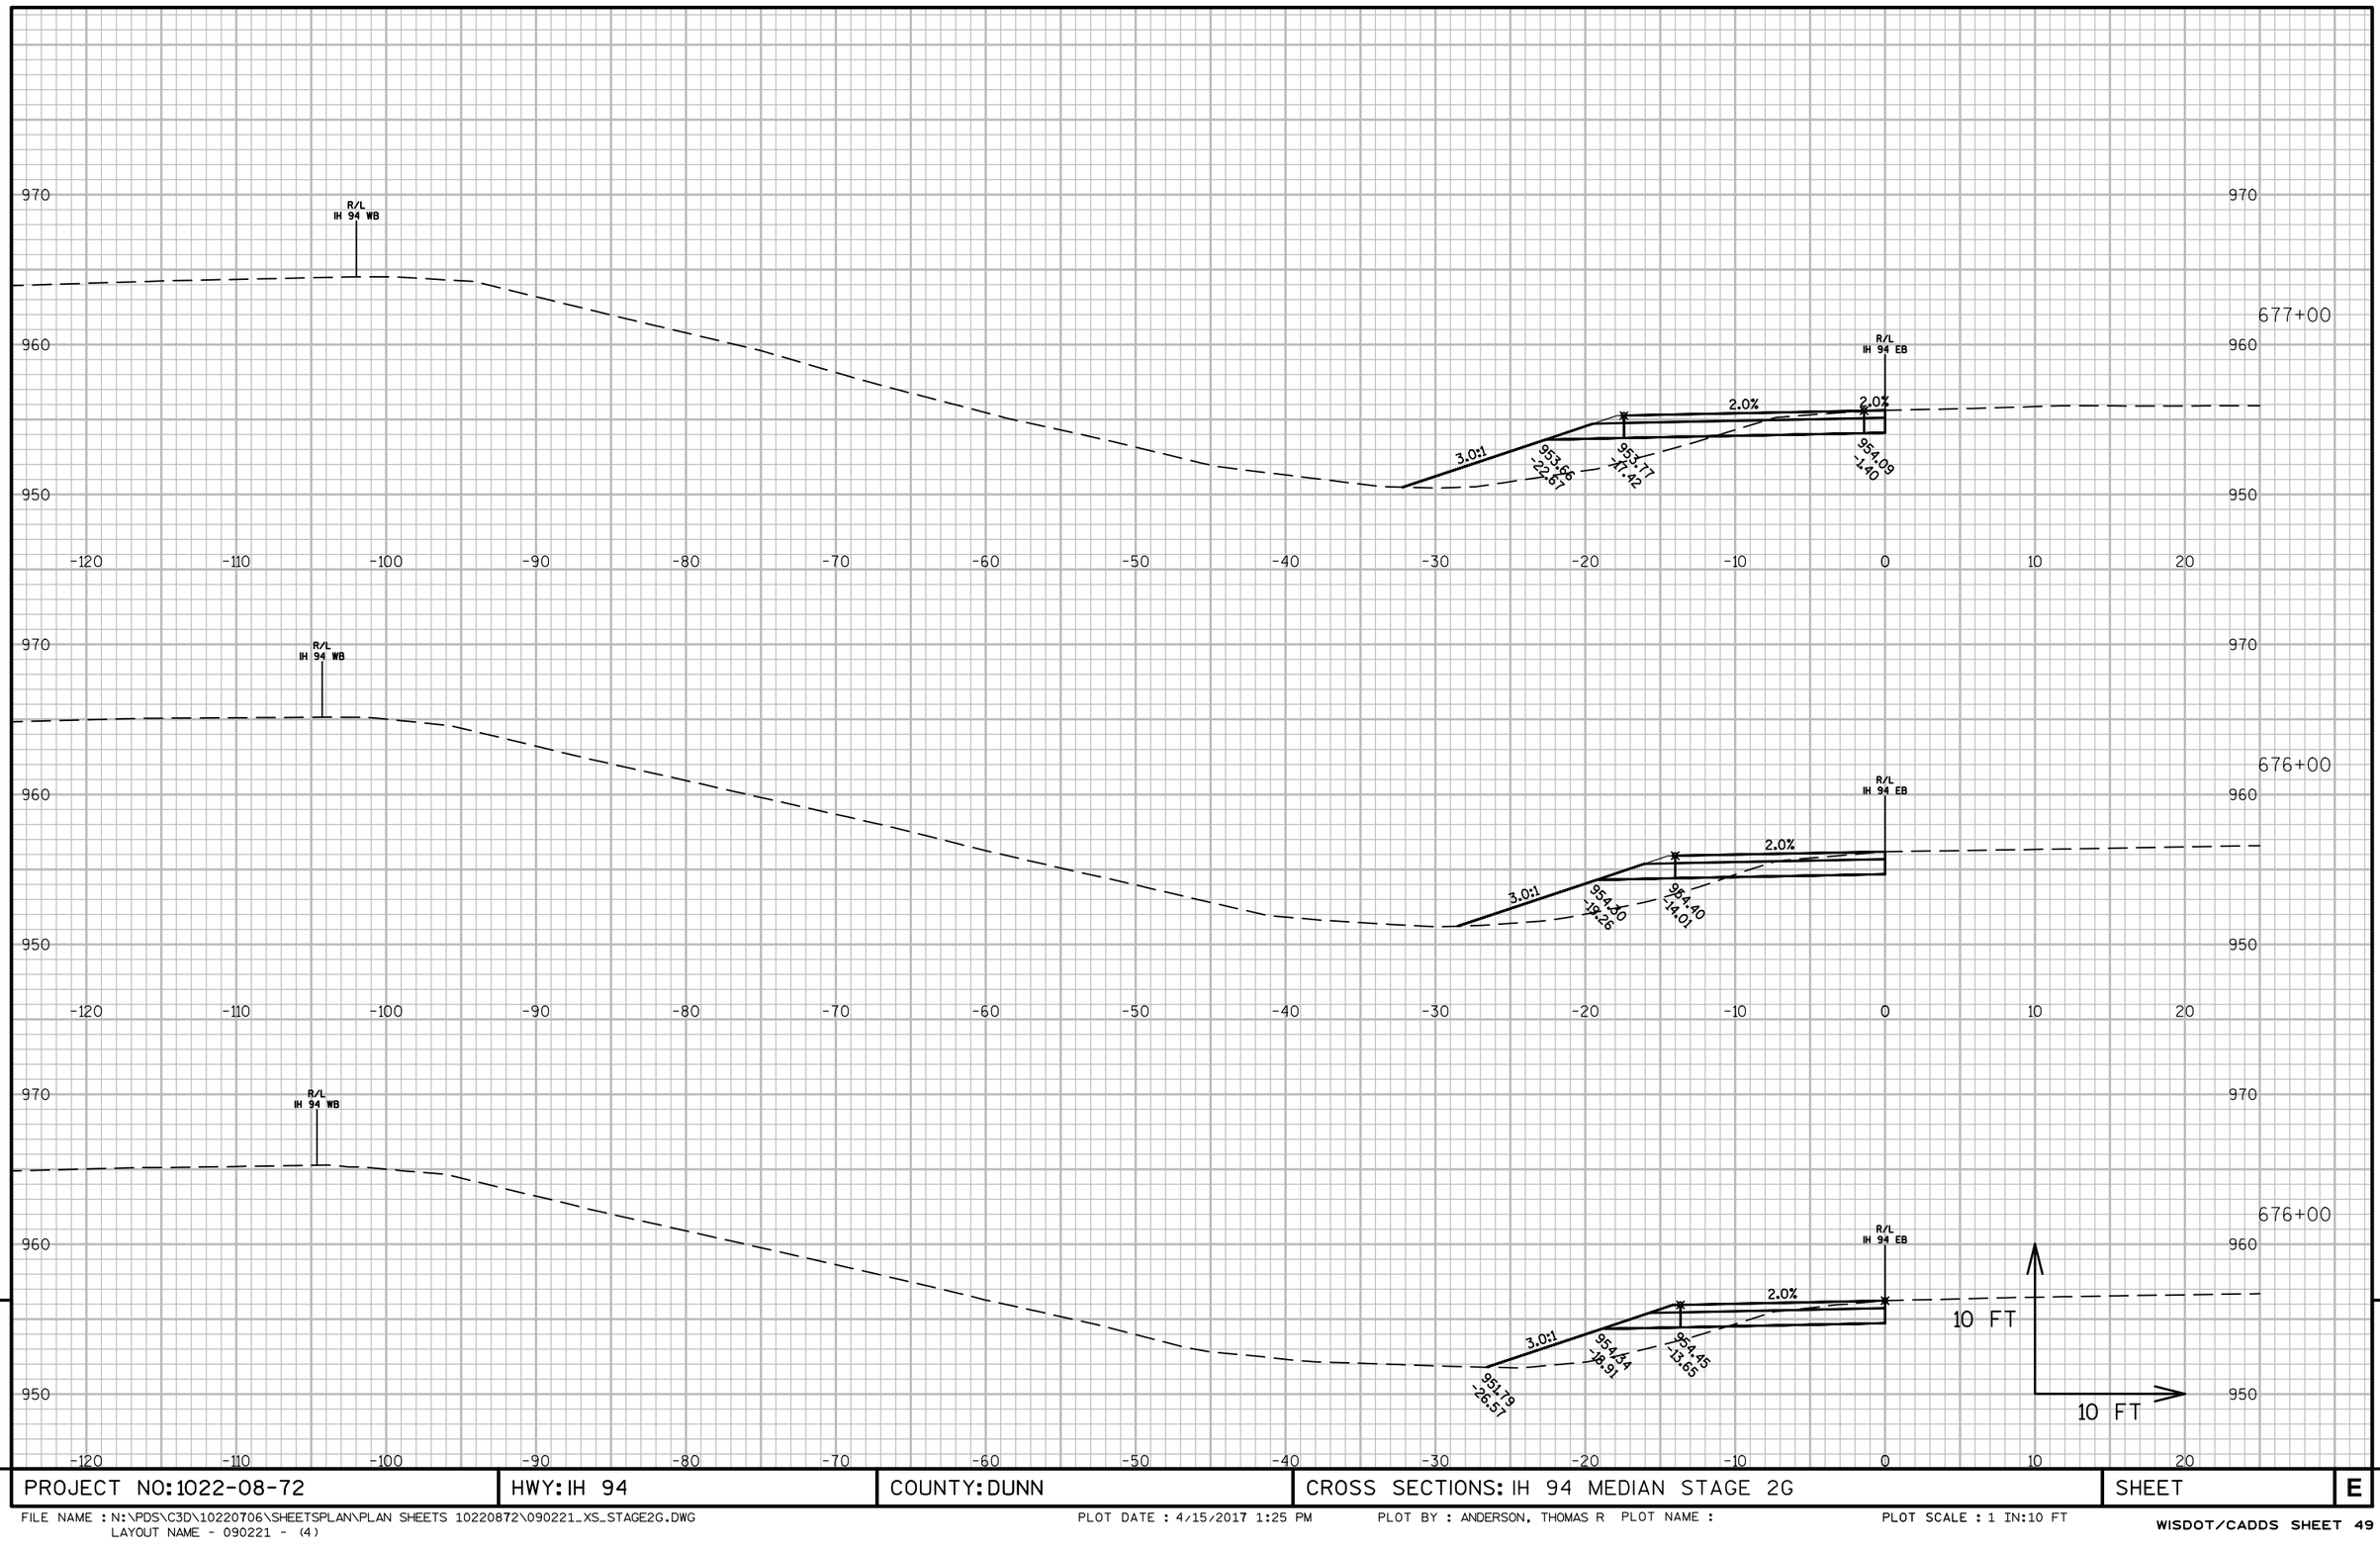


9

9

PROJECT NO: 1022-08-72	HWY: IH 94	COUNTY: DUNN	CROSS SECTIONS: IH 94 MEDIAN STAGE 2G	SHEET	E


FILE NAME : N:\PDS\C3D\10220706\SHEETSPLAN\PLAN SHEETS 10220872\090221_XS_STAGE2G.DWG
LAYOUT NAME - 090221 - (4)

PLOT DATE : 4/15/2017 1:25 PM PLOT BY : ANDERSON, THOMAS R PLOT NAME : PLOT SCALE : 1 IN:10 FT

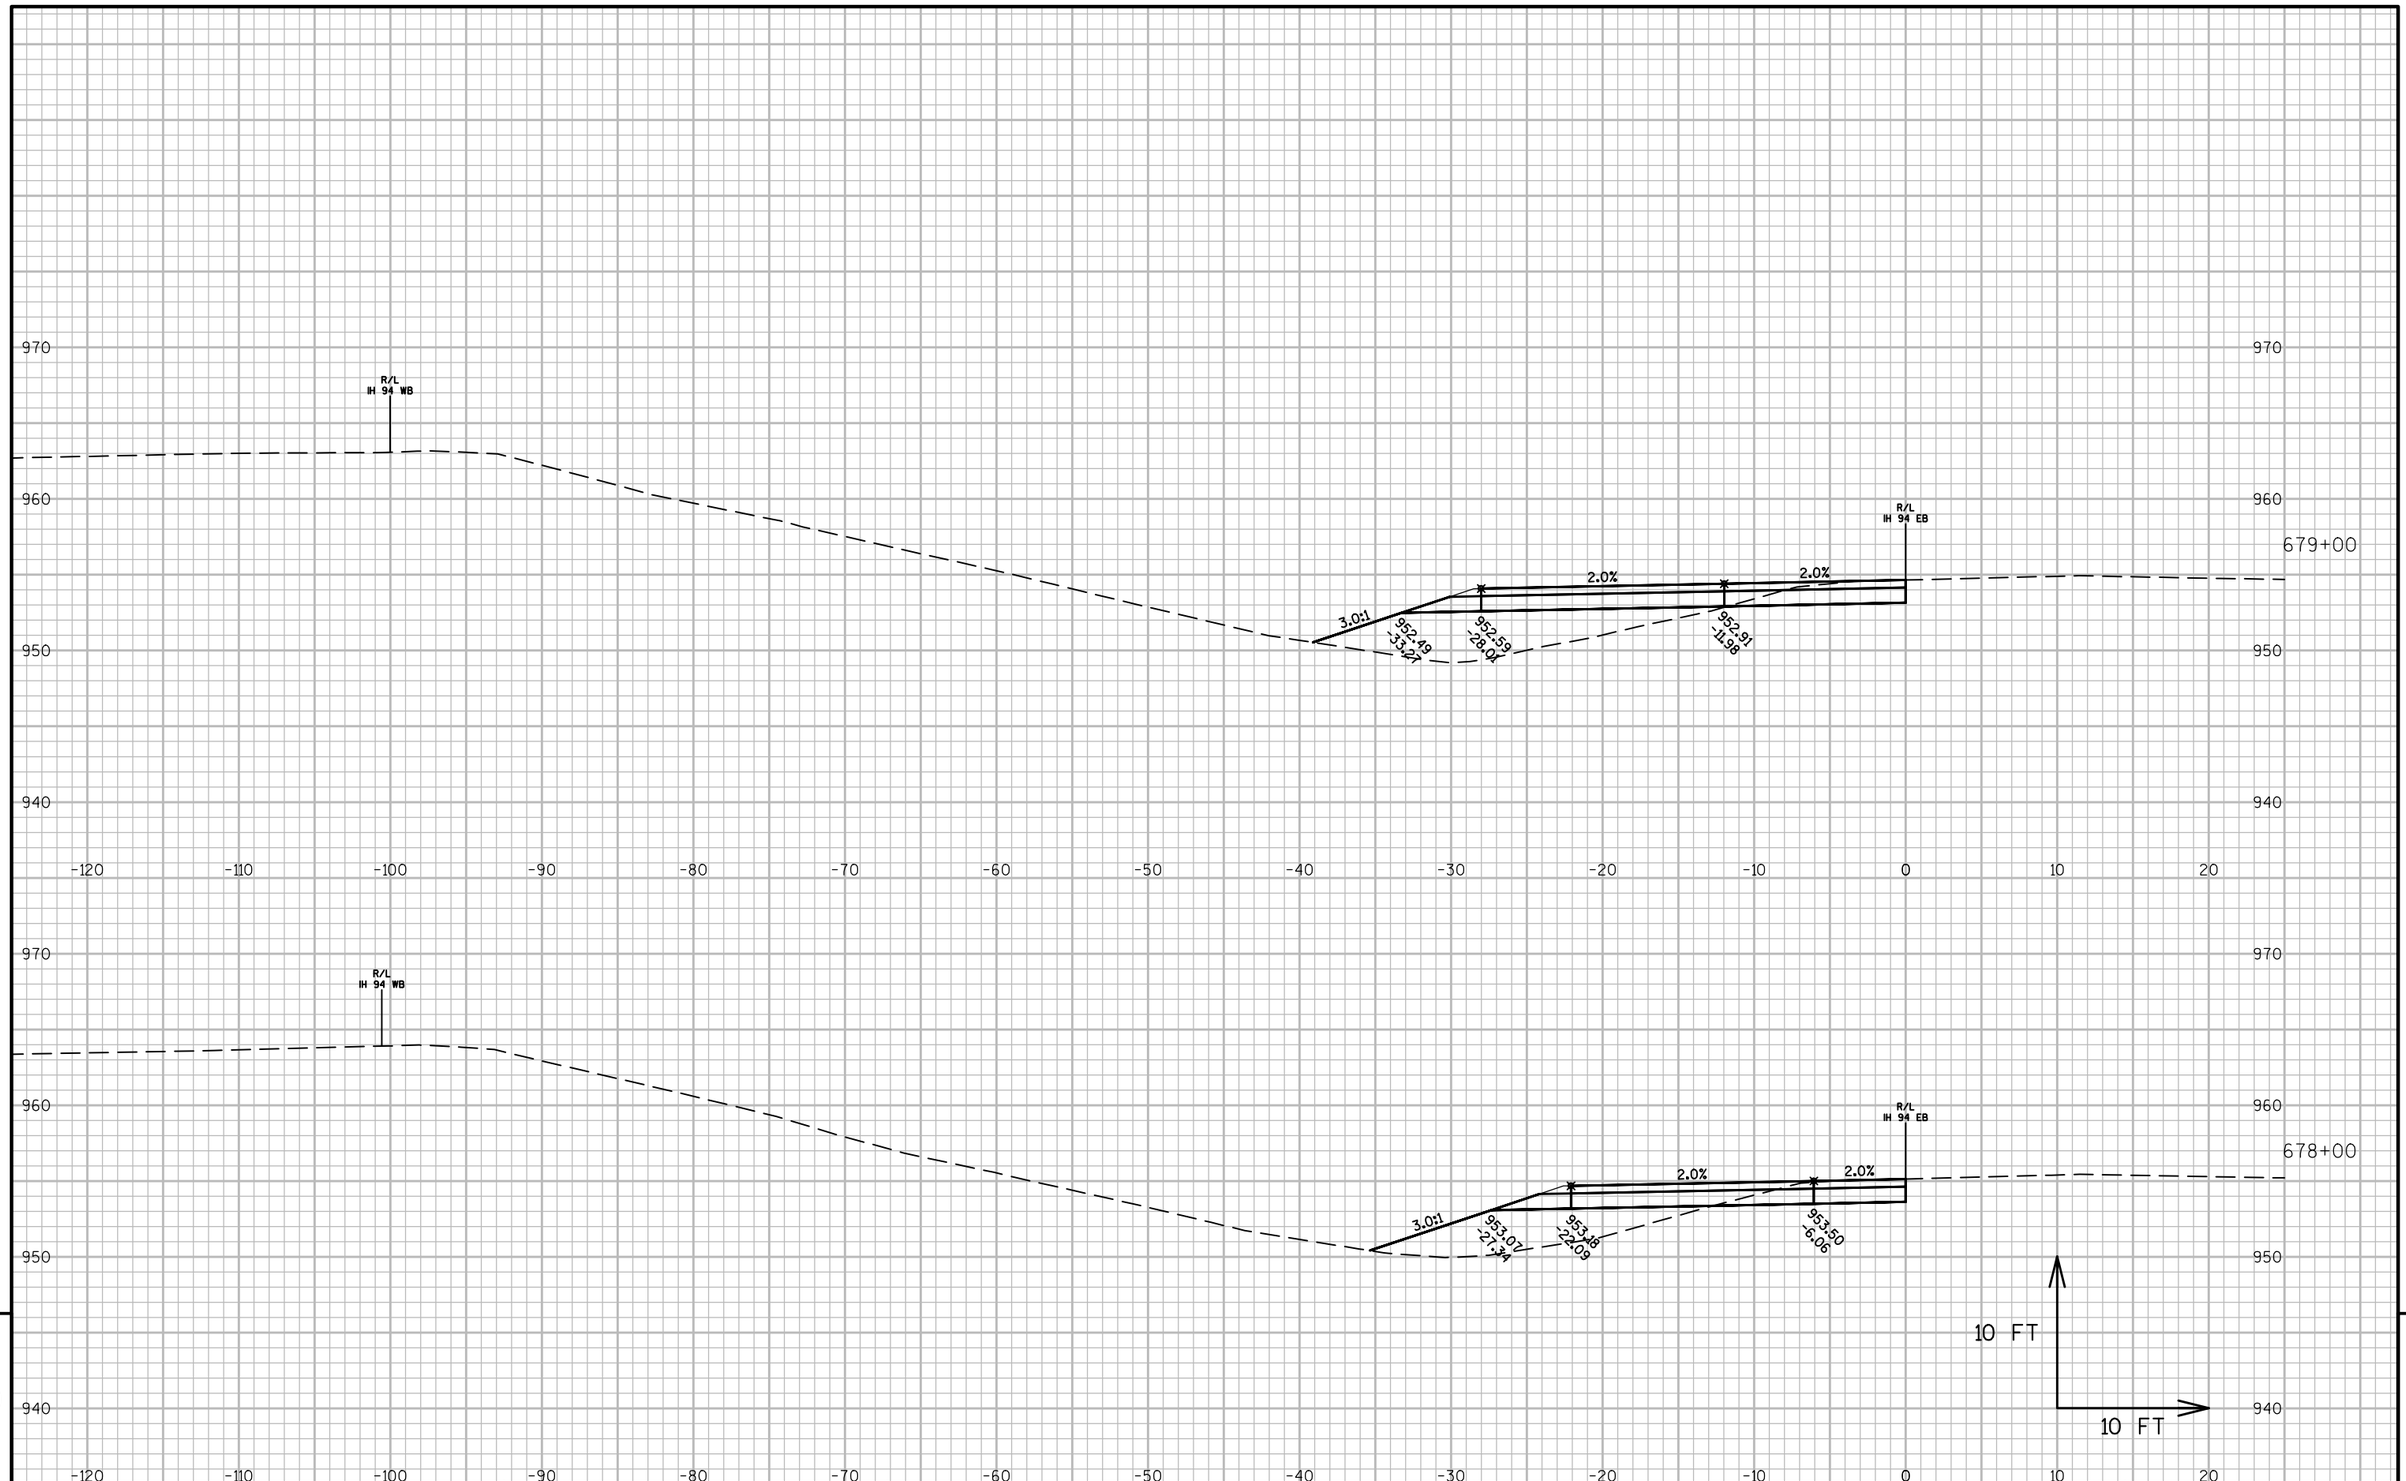

PROJECT NO: 1022-08-72	HWY: IH 94	COUNTY: DUNN	CROSS SECTIONS: IH 94 MEDIAN STAGE 2G	SHEET	E

FILE NAME : N:\PDS\C3D\10220706\SHEETSPLAN\PLAN SHEETS 10220872\090221_XS_STAGE2G.DWG
LAYOUT NAME - 090221 - (5)
PLOT DATE : 4/15/2017 1:25 PM PLOT BY : ANDERSON, THOMAS R PLOT NAME :
PLOT SCALE : 1 IN:10 FT

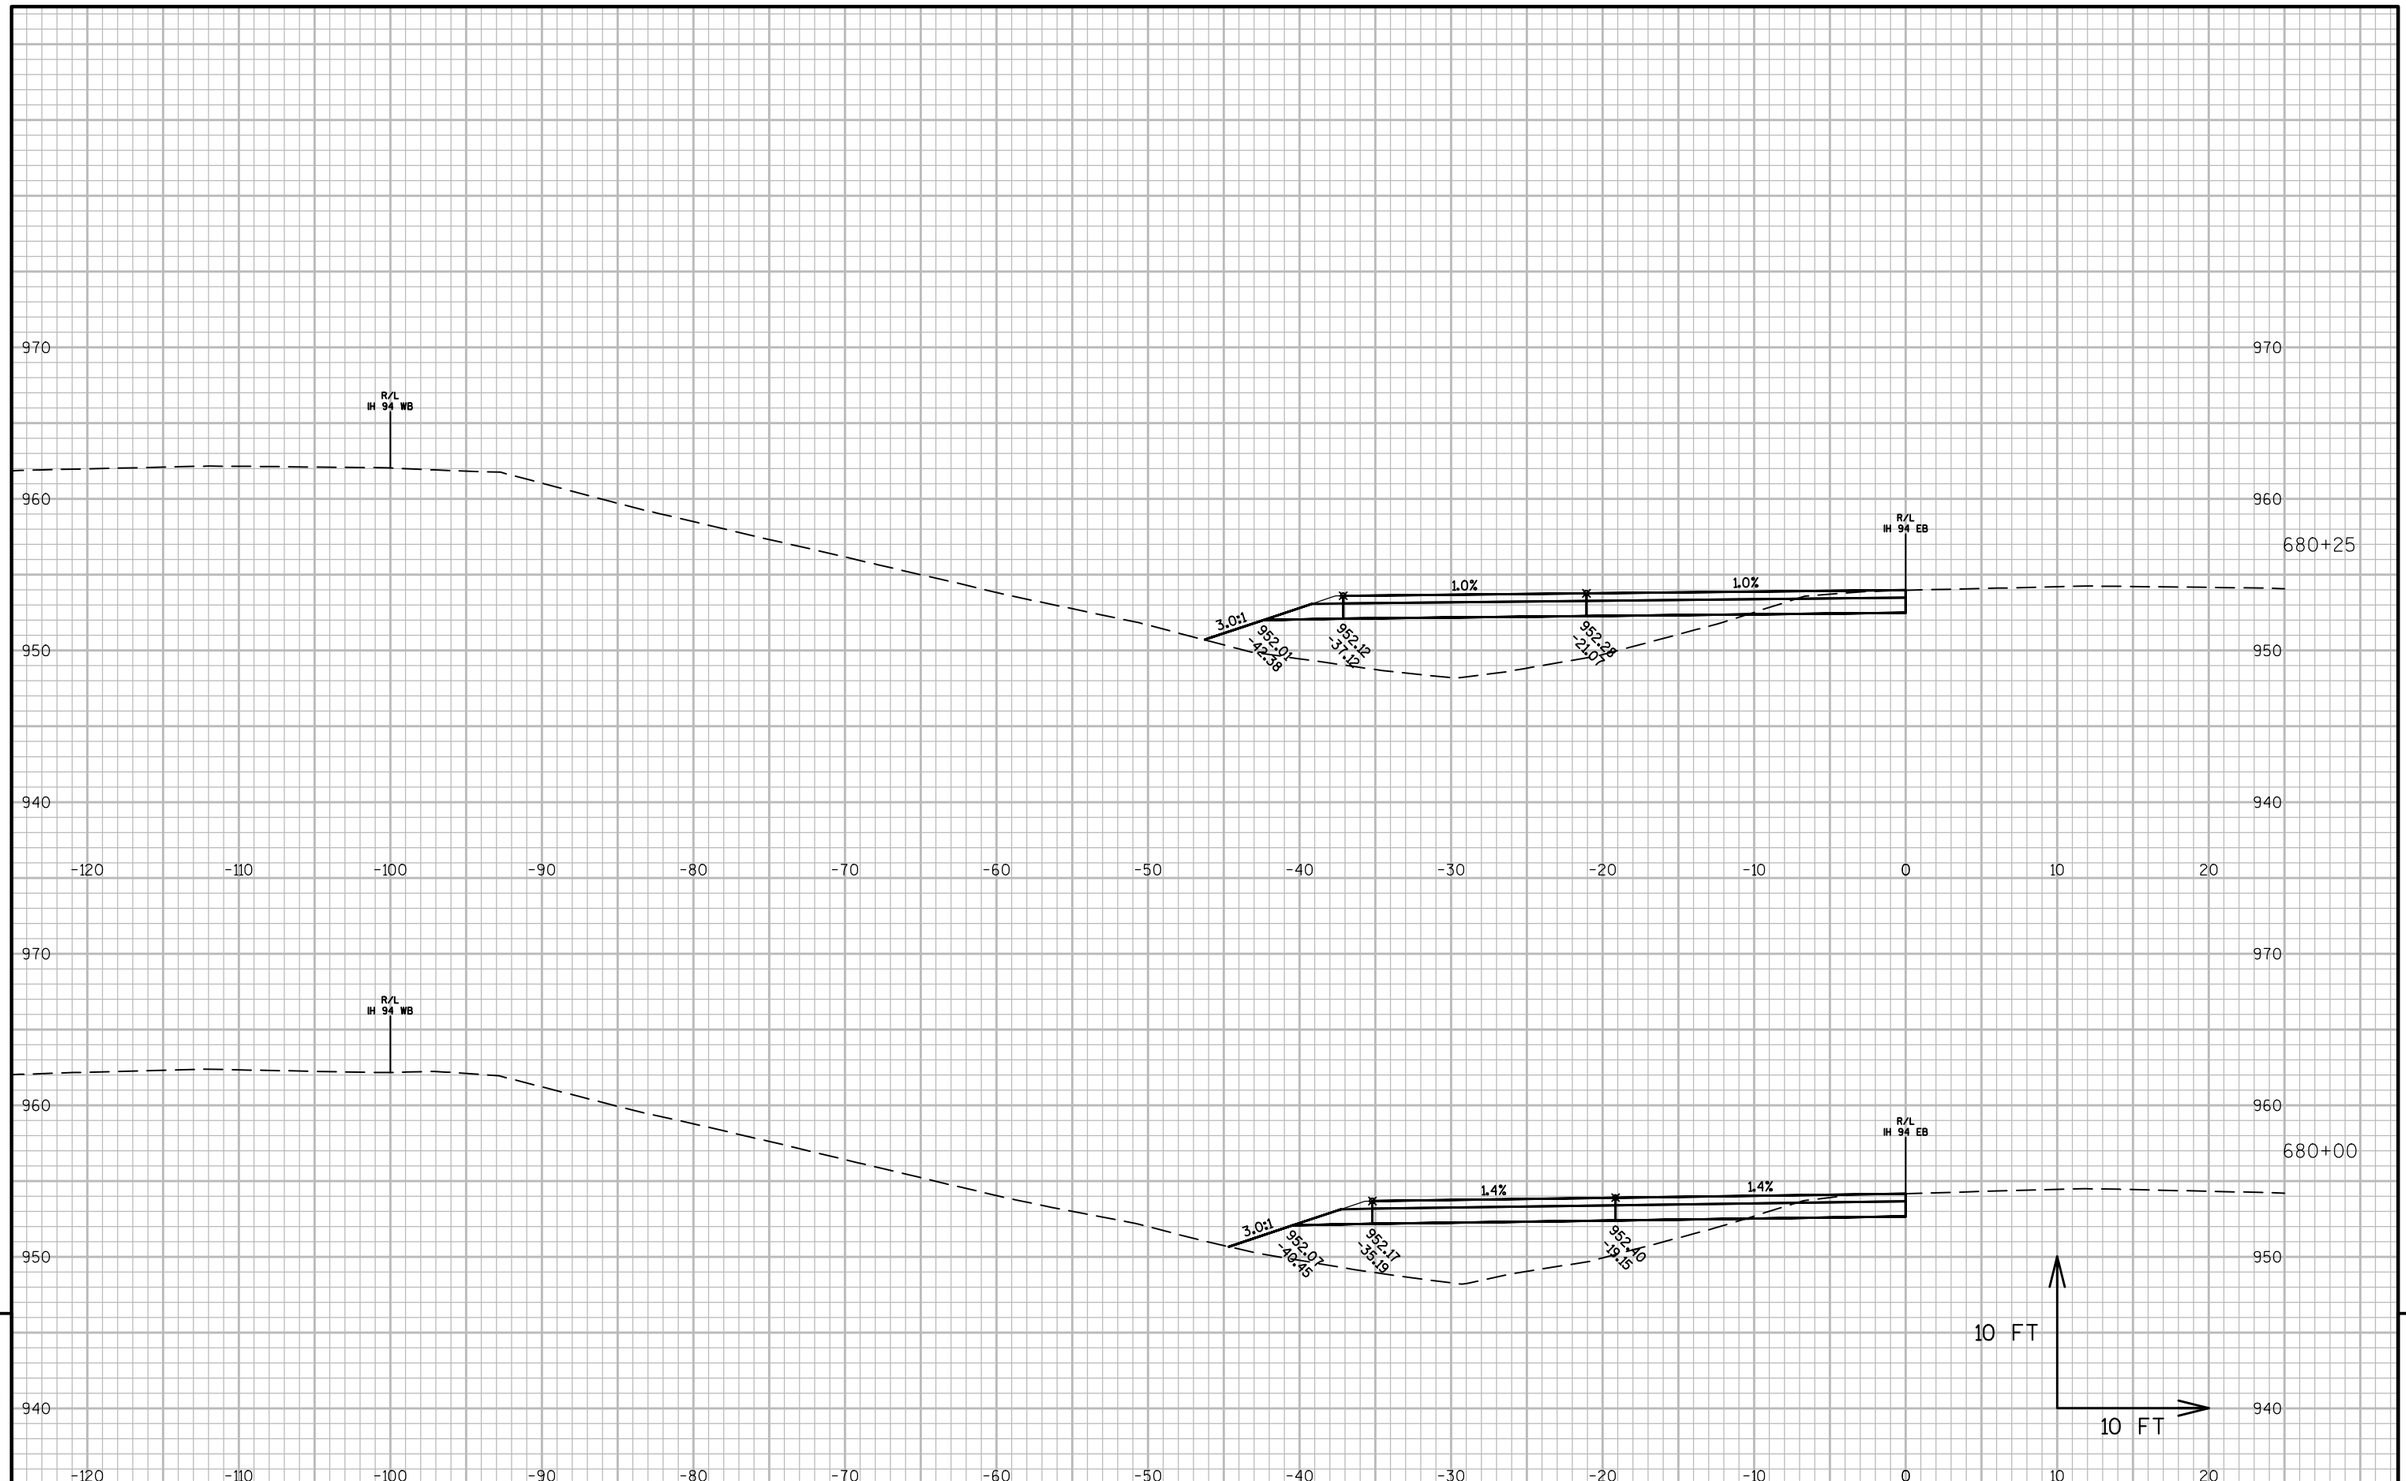


PROJECT NO: 1022-08-72	HWY: IH 94	COUNTY: DUNN	CROSS SECTIONS: IH 94 MEDIAN STAGE 2G	SHEET	E

FILE NAME : N:\PDS\C3D\10220706\SHEETSPLAN\PLAN SHEETS 10220872\090221_XS_STAGE2G.DWG
LAYOUT NAME - 090221 - (6)

PLOT DATE : 4/15/2017 1:25 PM PLOT BY : ANDERSON, THOMAS R PLOT NAME :

PLOT SCALE : 1 IN:10 FT

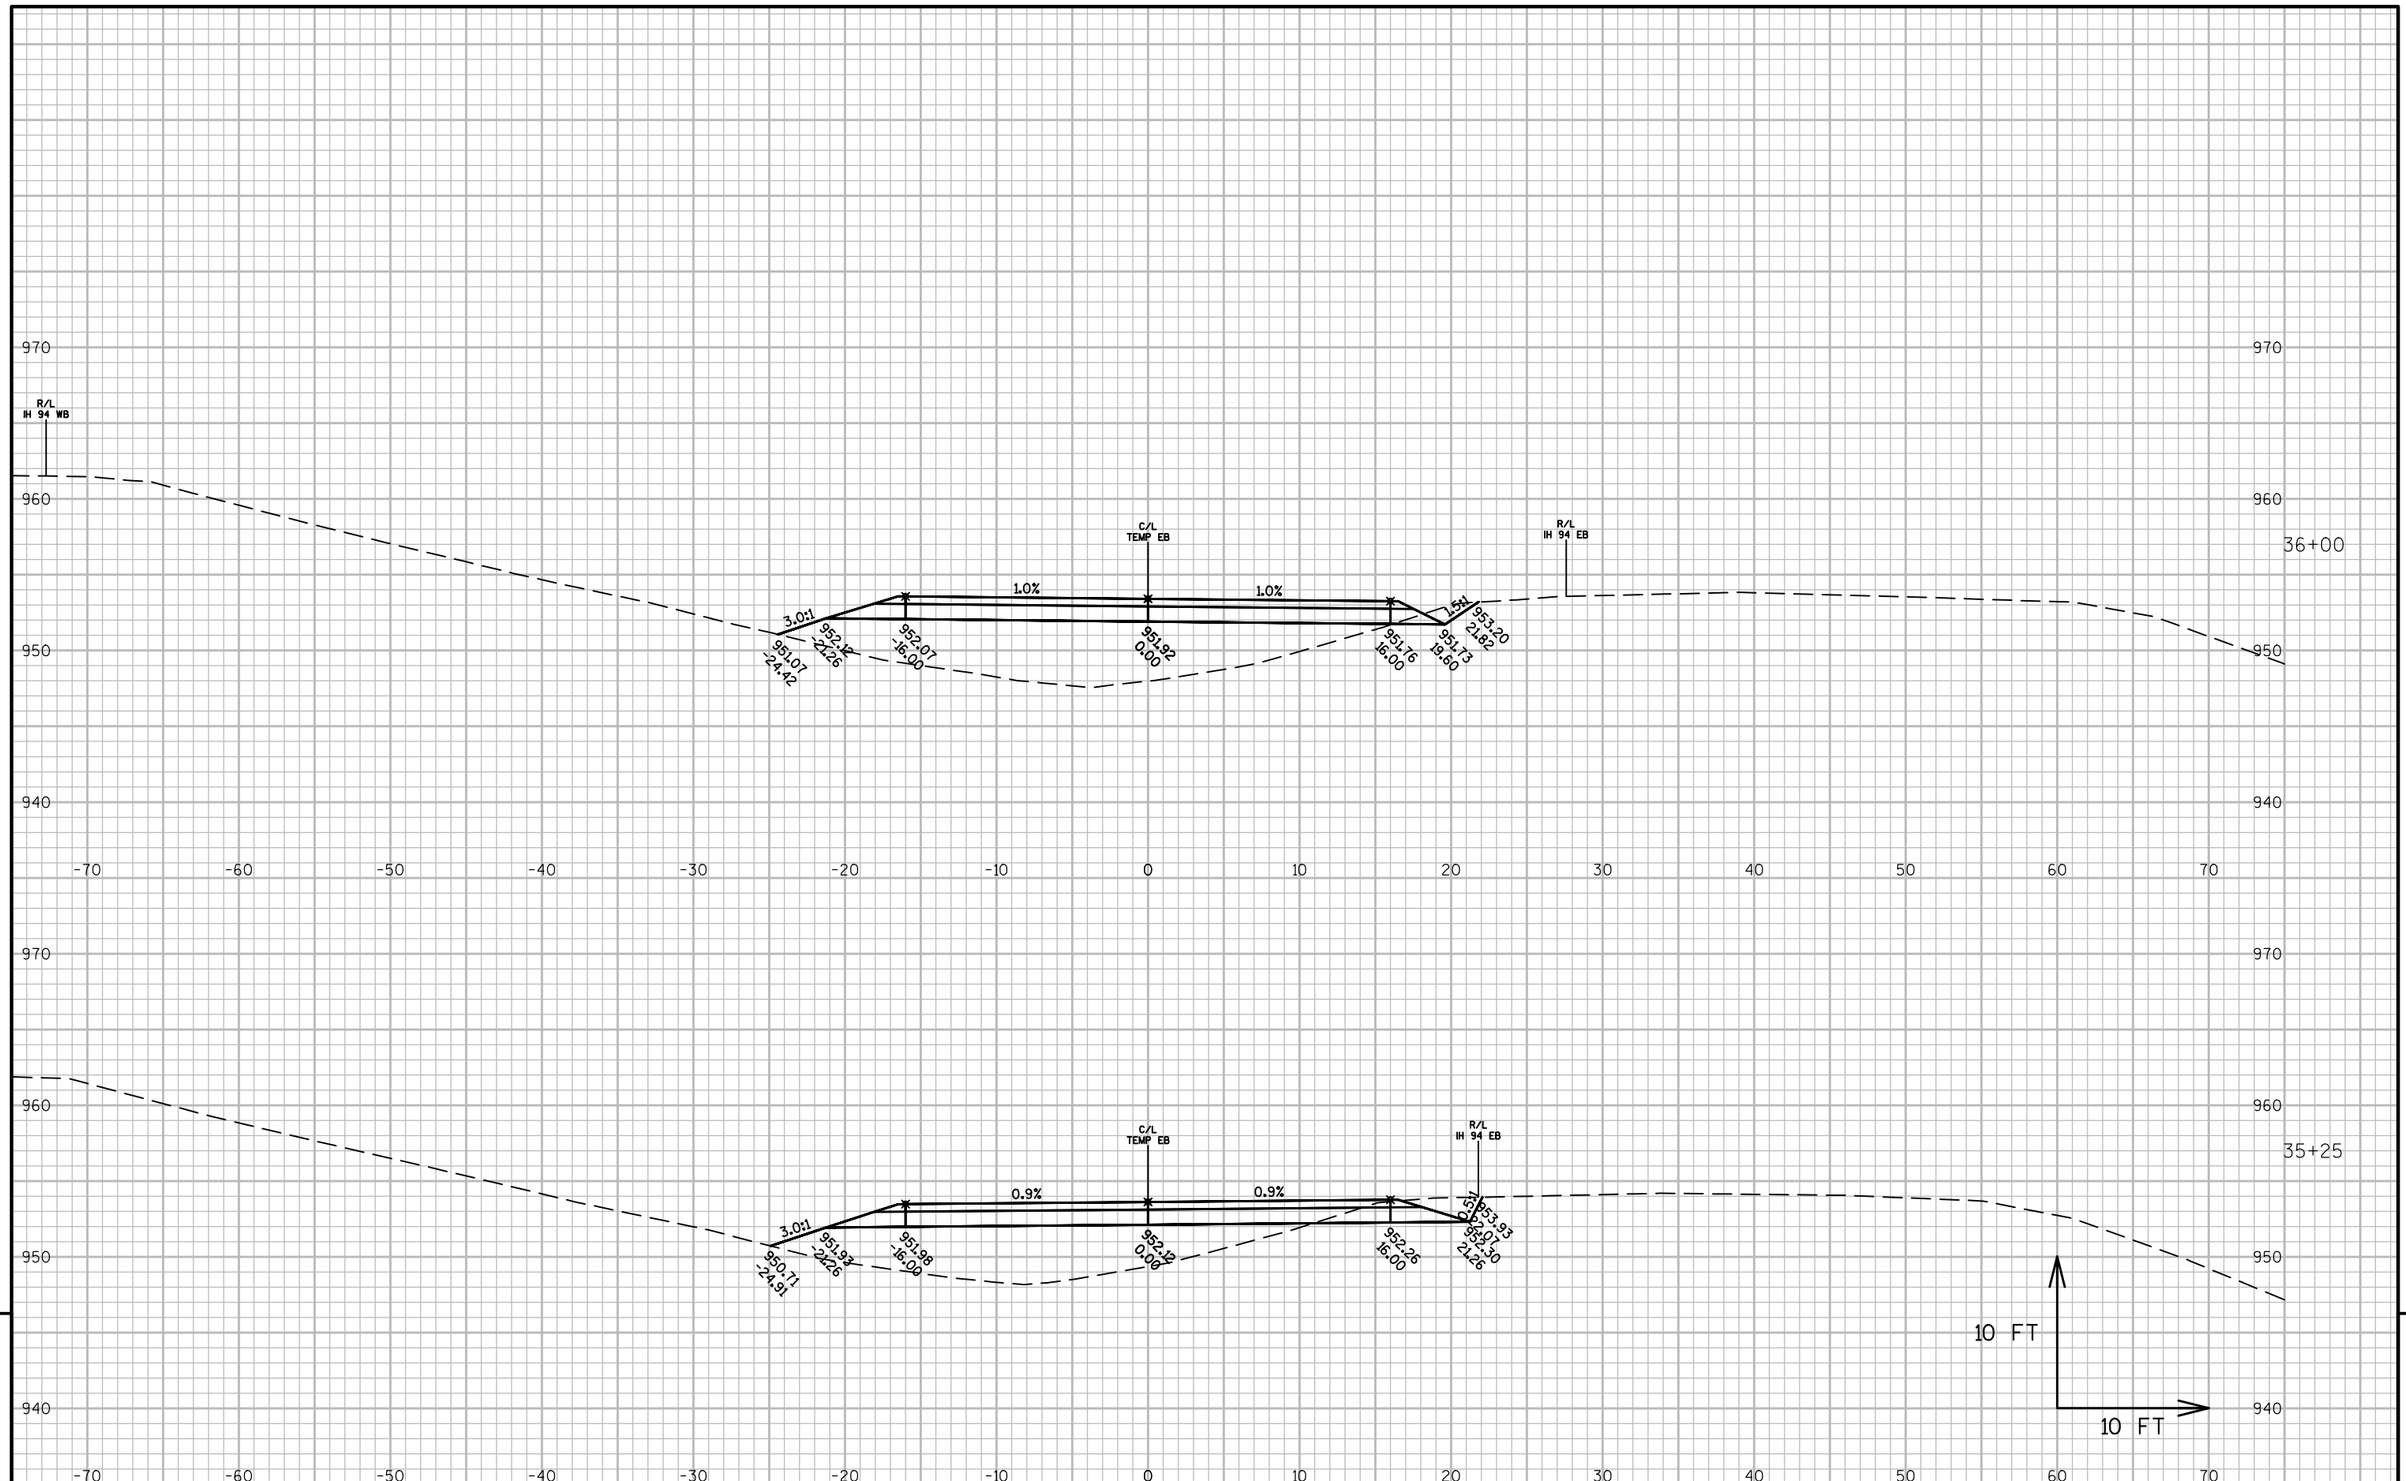


PROJECT NO: 1022-08-72	HWY: IH 94	COUNTY: DUNN	CROSS SECTIONS: IH 94 MEDIAN STAGE 2G	SHEET	E

FILE NAME : N:\PDS\C3D\10220706\SHEETSPLAN\PLAN SHEETS 10220872\090221_XS_STAGE2G.DWG
LAYOUT NAME - 090221 - (7)

PLOT DATE : 4/15/2017 1:25 PM PLOT BY : ANDERSON, THOMAS R PLOT NAME :

PLOT SCALE : 1 IN:10 FT

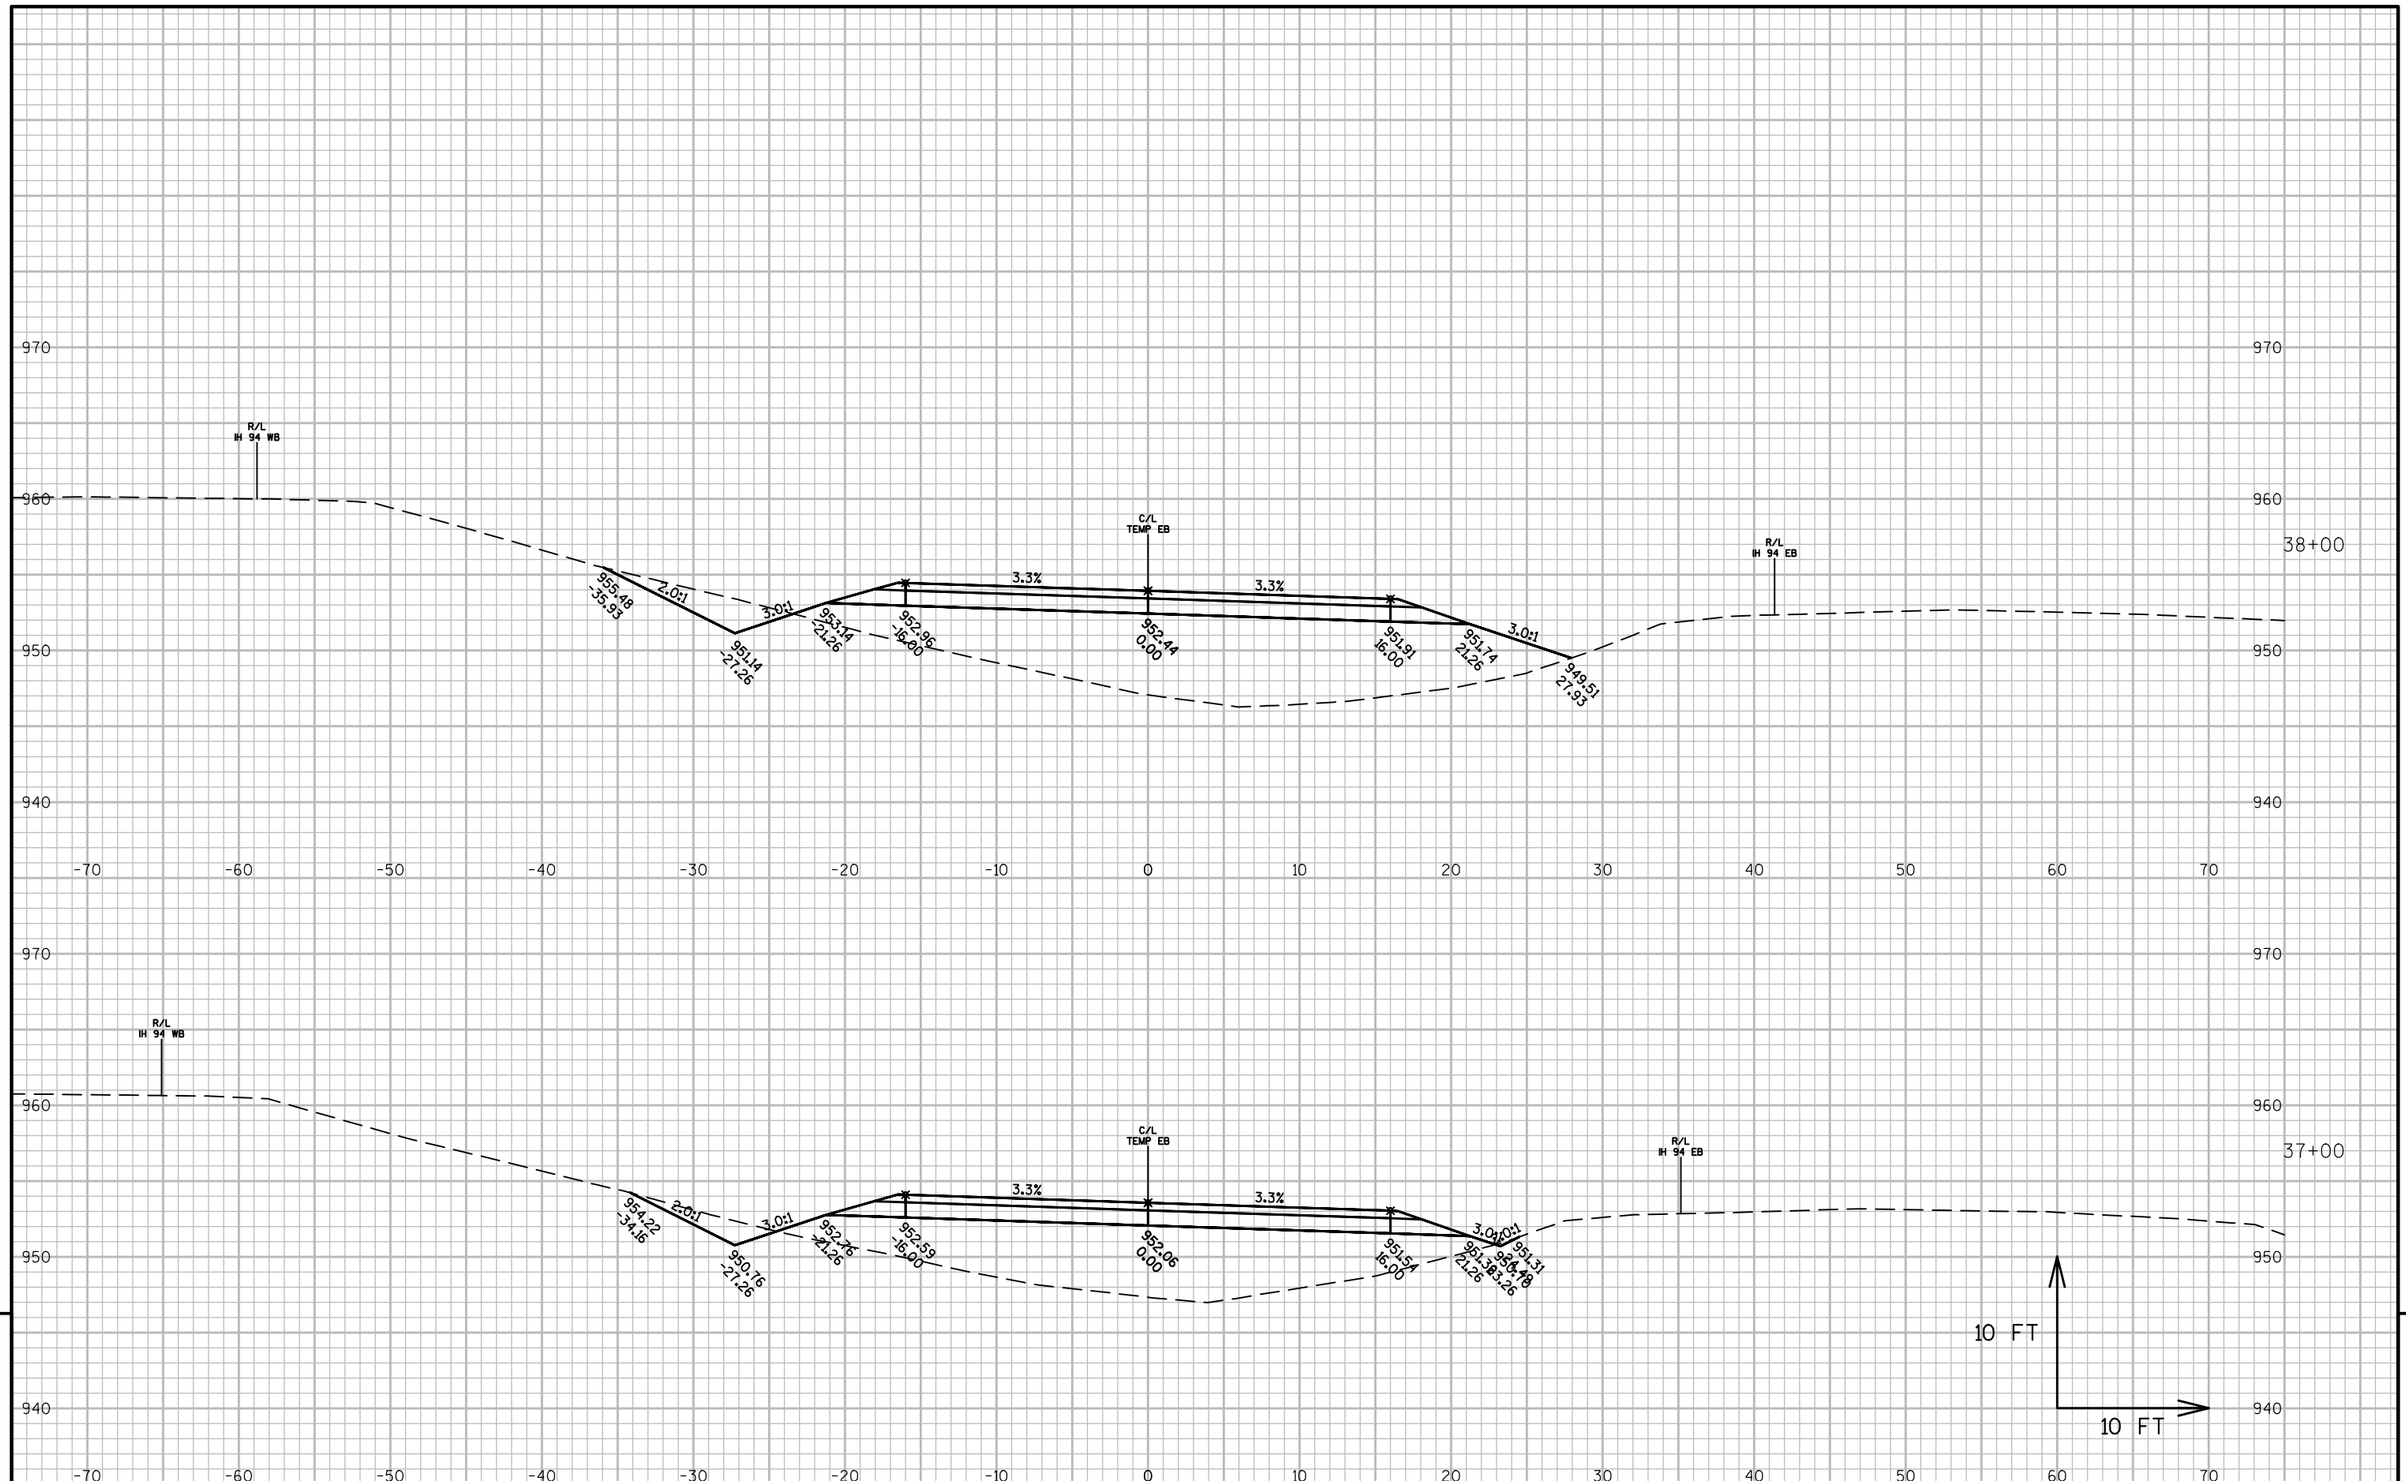


PROJECT NO: 1022-08-72	HWY: IH 94	COUNTY: DUNN	CROSS SECTIONS: IH 94 MEDIAN STAGE 2G	SHEET	E

FILE NAME : N:\PDS\C3D\10220706\SHEETSPLAN\PLAN SHEETS 10220872\090221_XS_STAGE2G.DWG
LAYOUT NAME - 090221 - (8)

PLOT DATE : 4/15/2017 1:25 PM PLOT BY : ANDERSON, THOMAS R PLOT NAME :

PLOT SCALE : 1 IN:10 FT

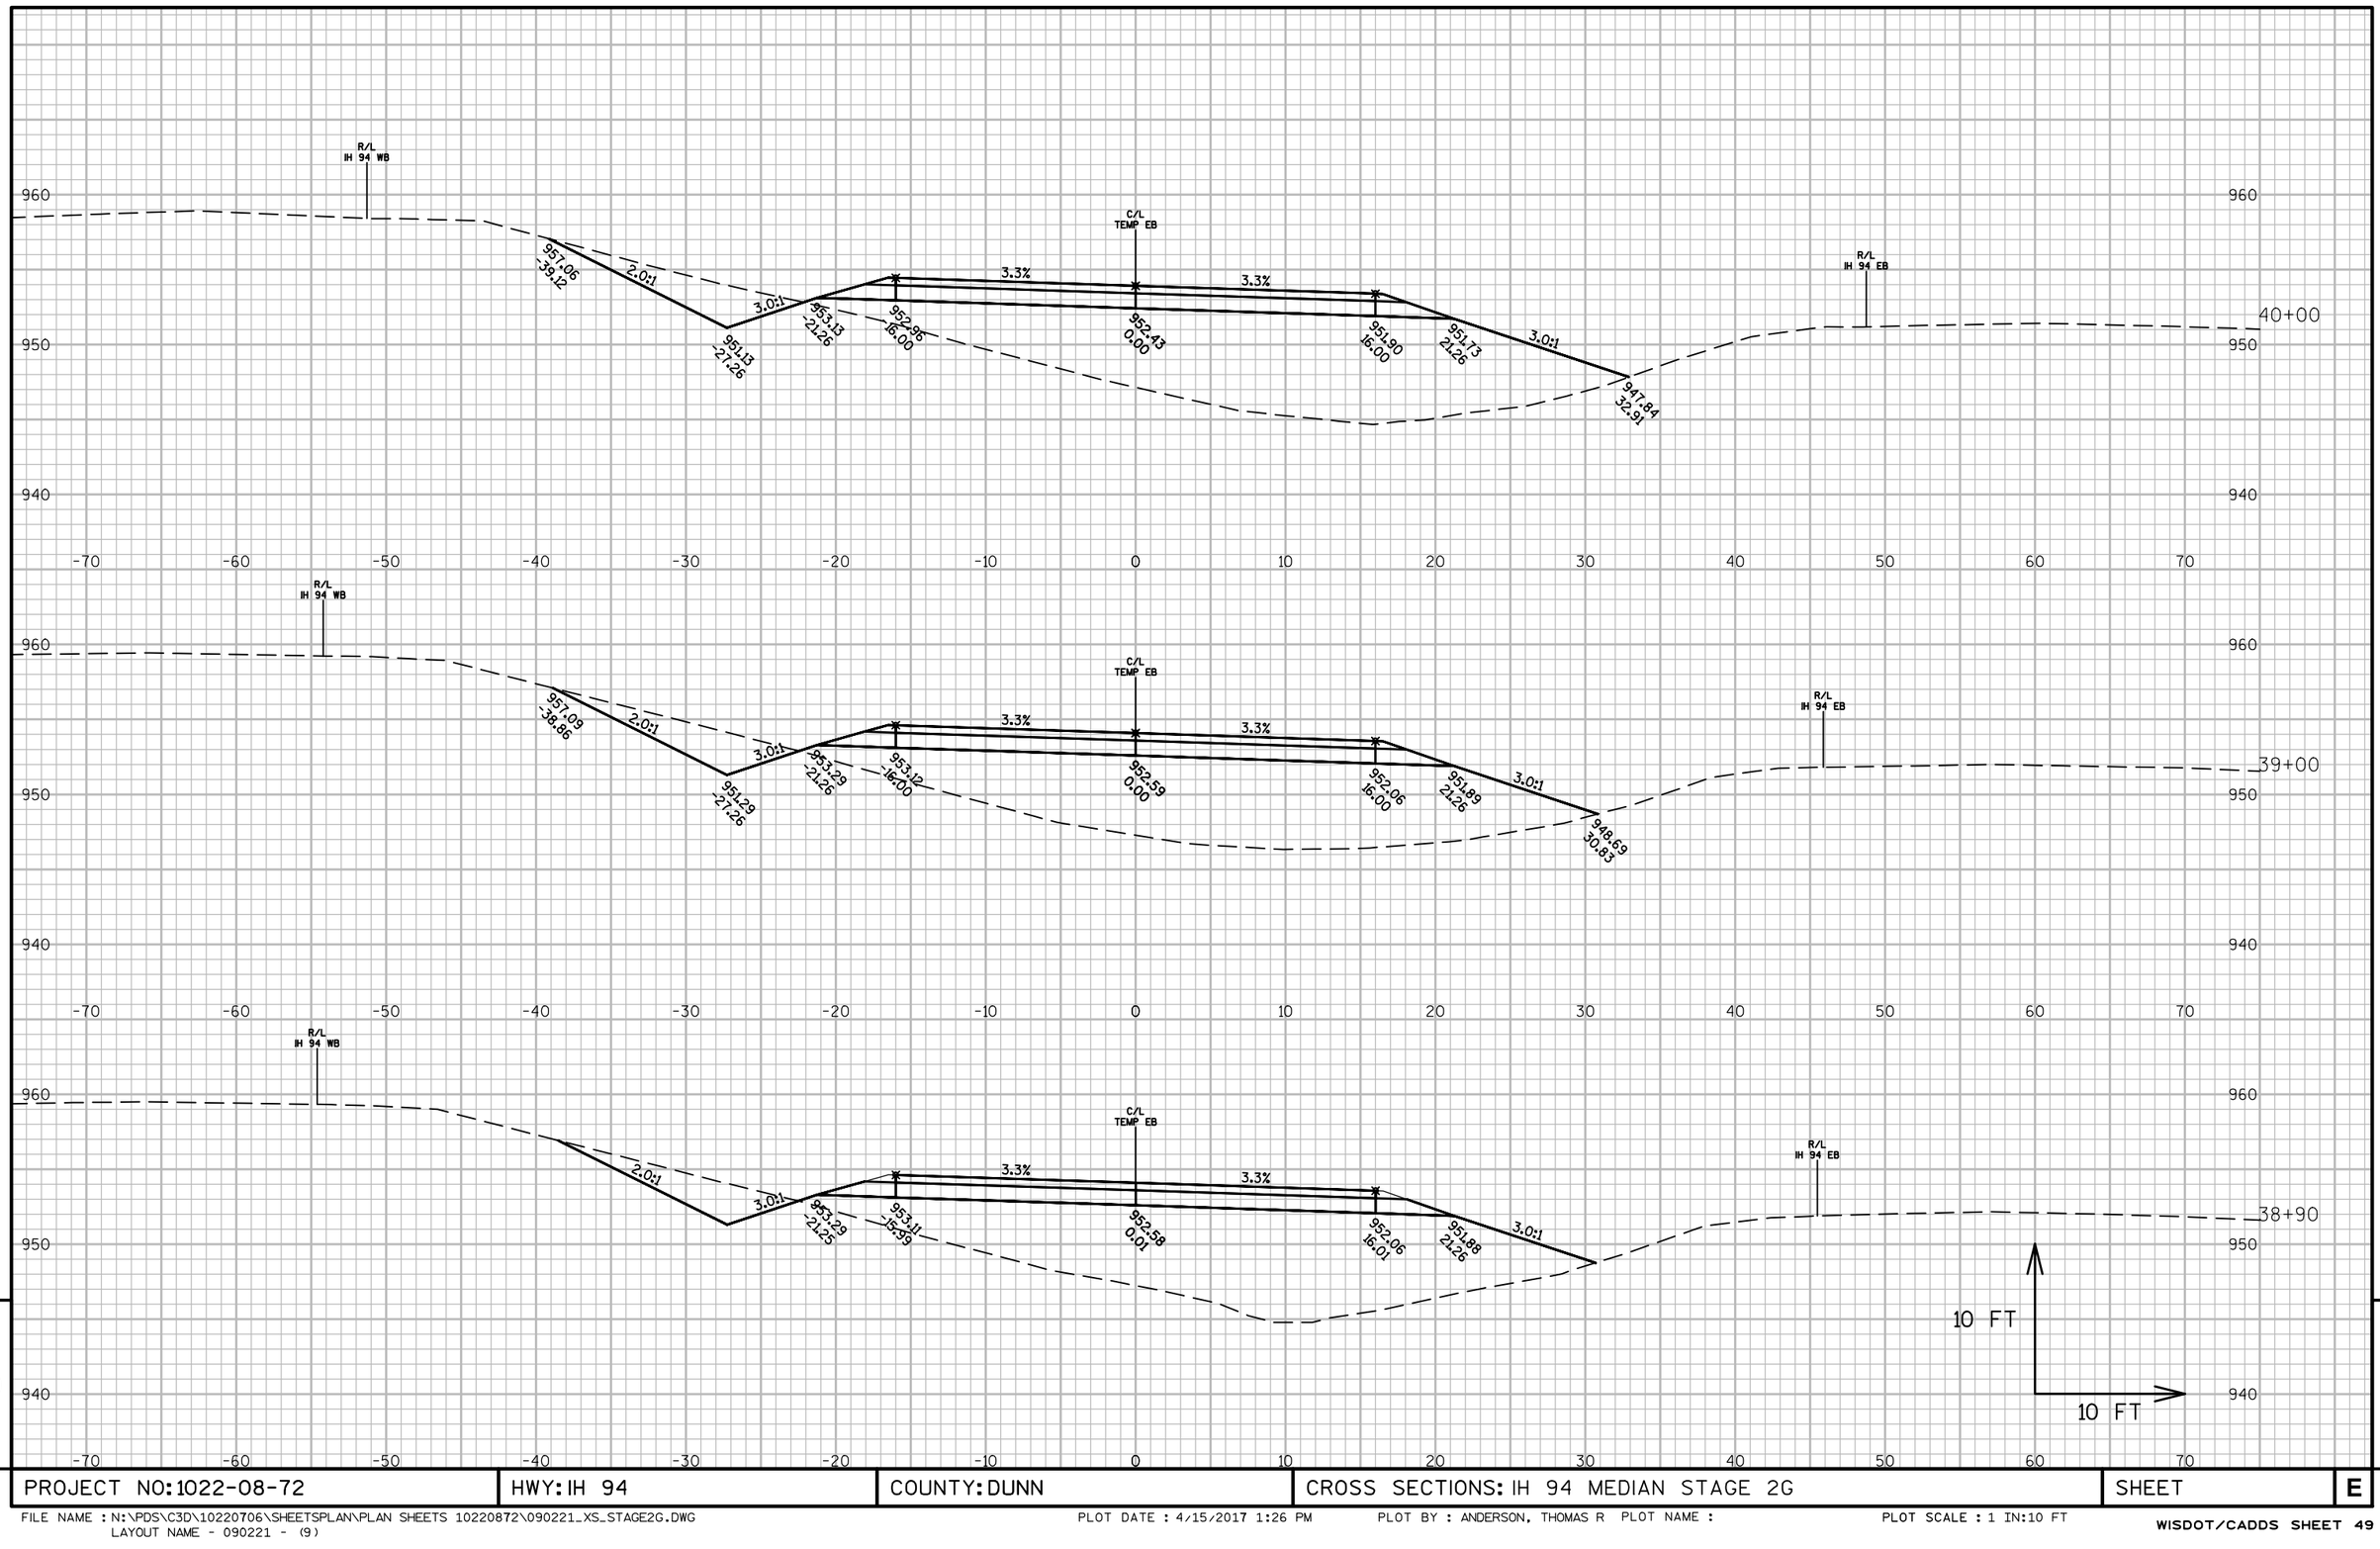

9


9

PROJECT NO: 1022-08-72	HWY: IH 94	COUNTY: DUNN	CROSS SECTIONS: IH 94 MEDIAN STAGE 2G	SHEET	E

FILE NAME : N:\PDS\C3D\10220706\SHEETSPLAN\PLAN SHEETS 10220872\090221_XS_STAGE2G.DWG
LAYOUT NAME - 090221 - (9)

PLOT DATE : 4/15/2017 1:26 PM PLOT BY : ANDERSON, THOMAS R PLOT NAME : PLOT SCALE : 1 IN:10 FT

WISDOT/CADDS SHEET 49

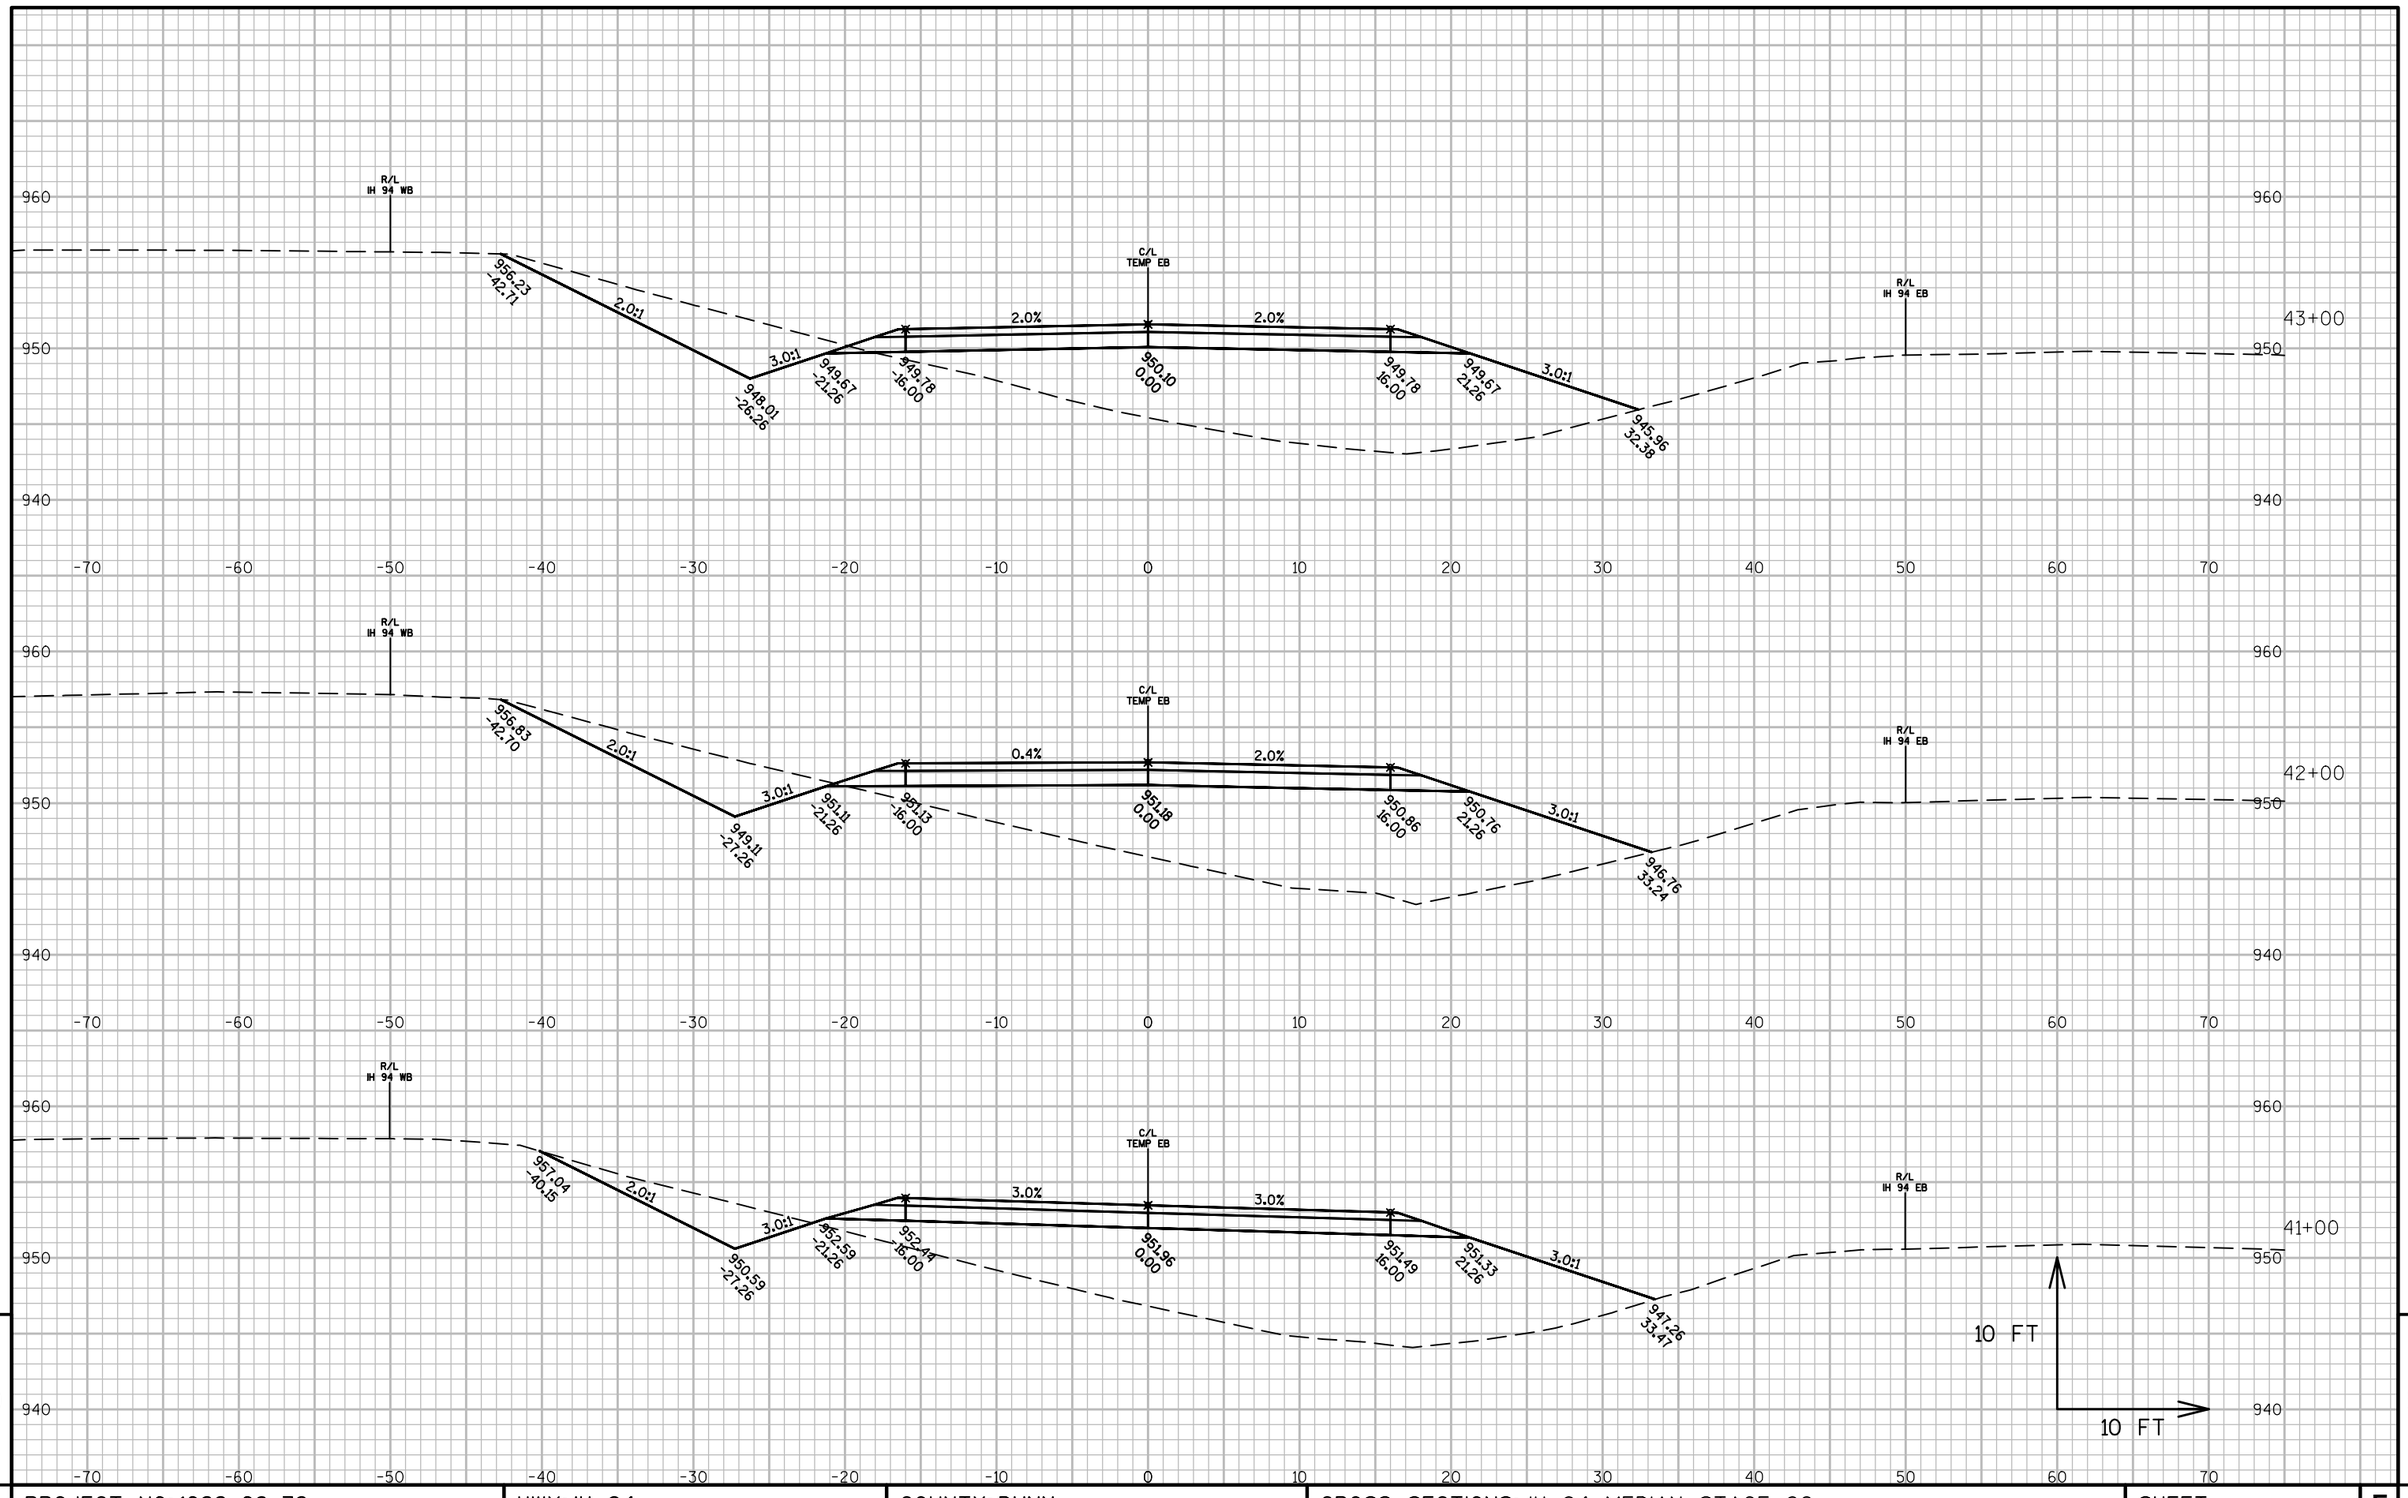

PROJECT NO: 1022-08-72	HWY: IH 94	COUNTY: DUNN	CROSS SECTIONS: IH 94 MEDIAN STAGE 2G	SHEET	E

FILE NAME : N:\PDS\C3D\10220706\SHEETSPLAN\PLAN SHEETS 10220872\090221_XS_STAGE2G.DWG
LAYOUT NAME - 090221 - (10)

PLOT DATE : 4/15/2017 1:26 PM PLOT BY : ANDERSON, THOMAS R PLOT NAME : PLOT SCALE : 1 IN:10 FT

WISDOT/CADDS SHEET 49


9

9

PROJECT NO: 1022-08-72	HWY: IH 94	COUNTY: DUNN	CROSS SECTIONS: IH 94 MEDIAN STAGE 2G	SHEET	E

FILE NAME : N:\PDS\C3D\10220706\SHEETSPLAN\PLAN SHEETS 10220872\090221_XS_STAGE2G.DWG
LAYOUT NAME - 090221 - (11)


PLOT DATE : 4/15/2017 1:26 PM PLOT BY : ANDERSON, THOMAS R PLOT NAME : PLOT SCALE : 1 IN:10 FT

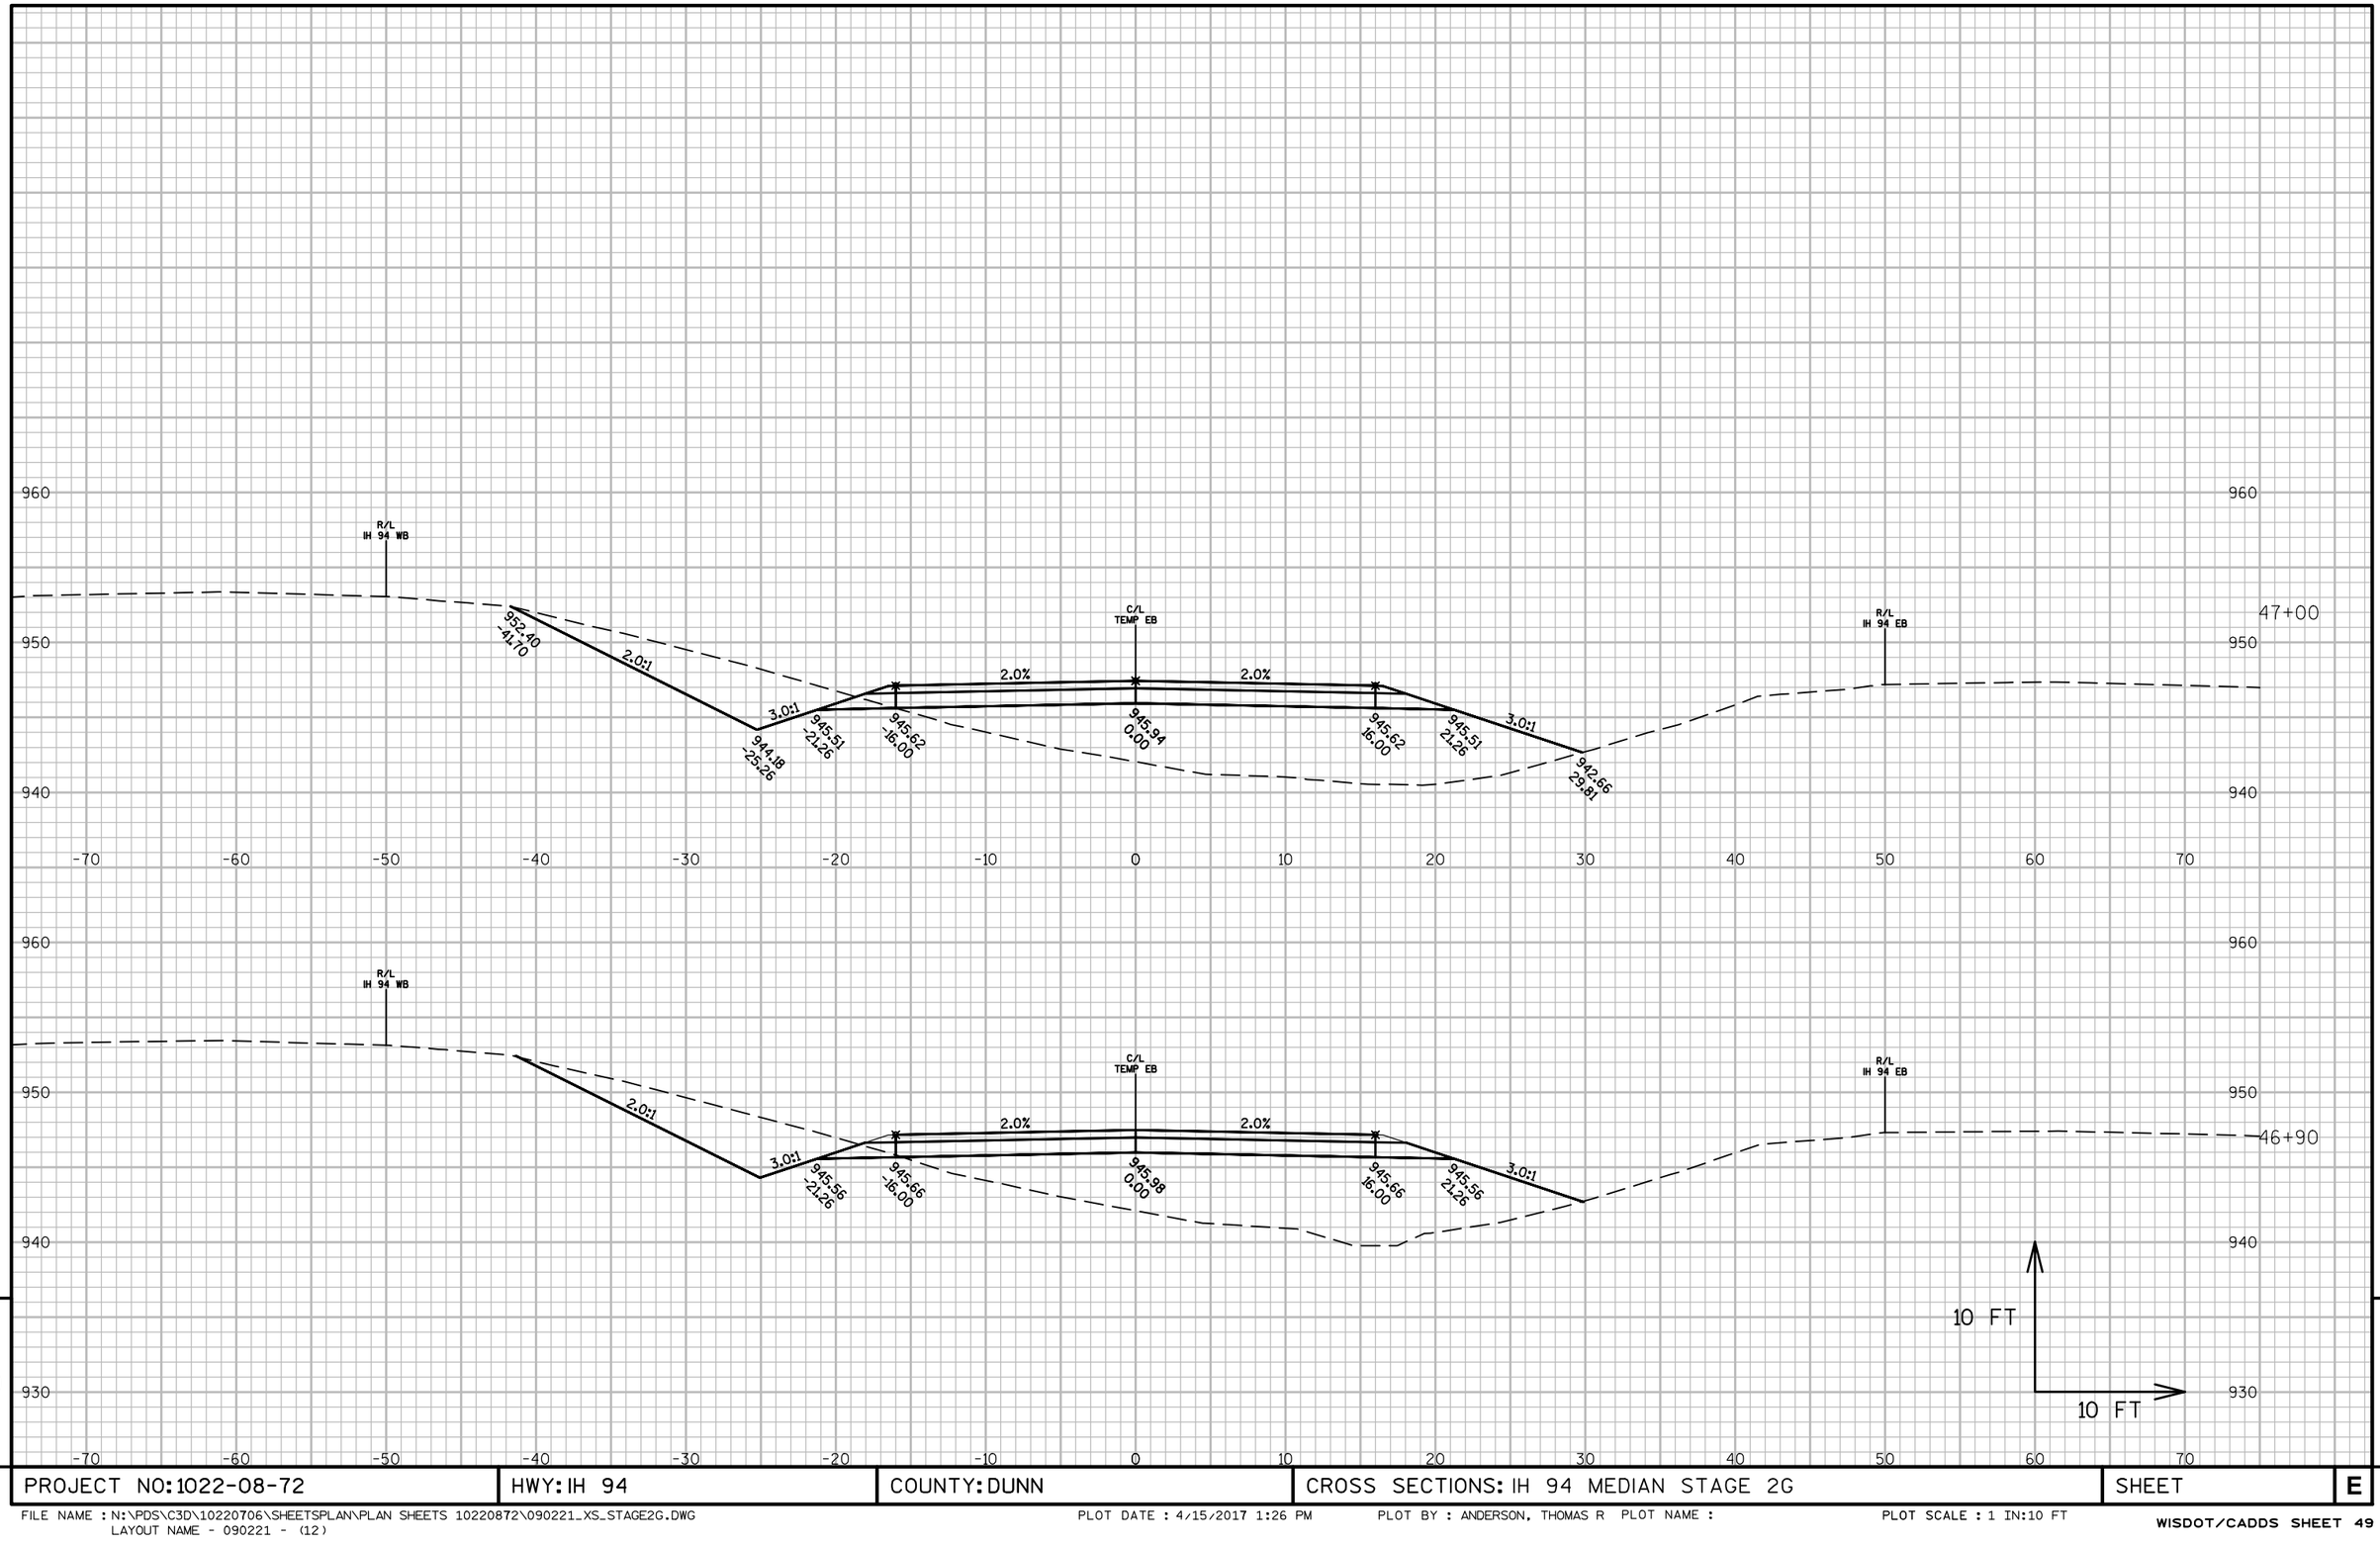

PROJECT NO: 1022-08-72	HWY: IH 94	COUNTY: DUNN	CROSS SECTIONS: IH 94 MEDIAN STAGE 2G	SHEET	E

FILE NAME : N:\PDS\C3D\10220706\SHEETSPLAN\PLAN SHEETS 10220872\090221_XS_STAGE2G.DWG
LAYOUT NAME - 090221 - (12)

PLOT DATE : 4/15/2017 1:26 PM PLOT BY : ANDERSON, THOMAS R PLOT NAME : PLOT SCALE : 1 IN:10 FT

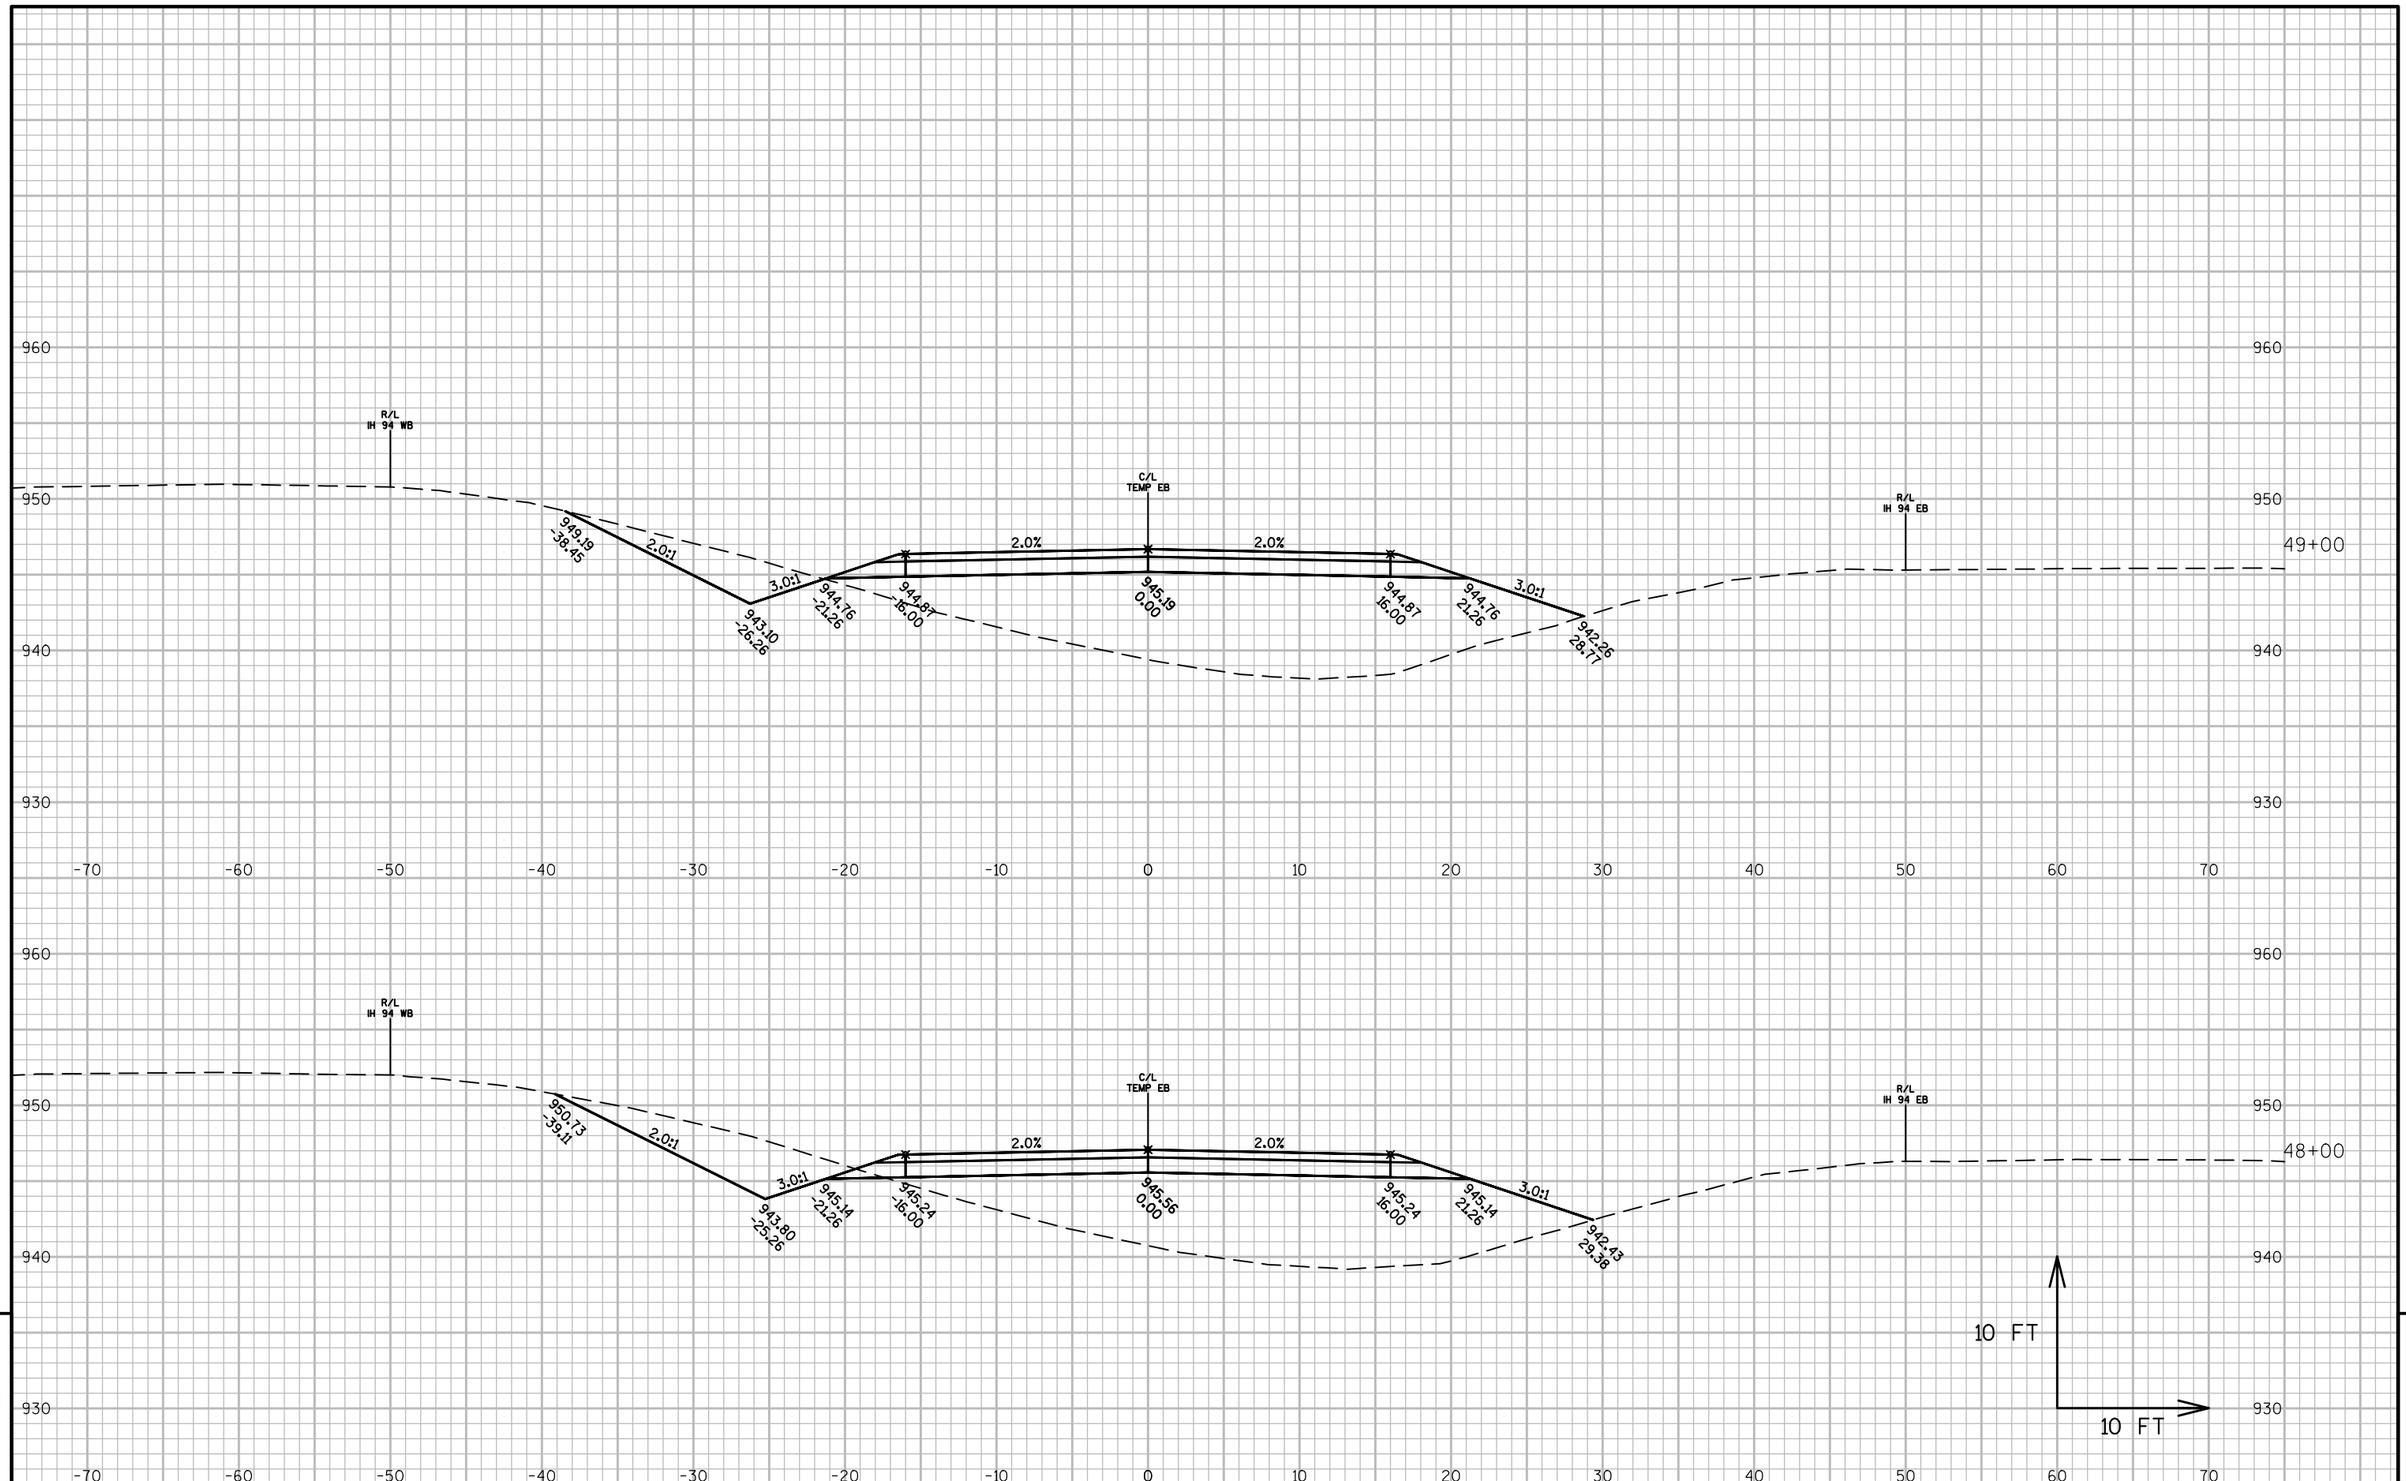

9


9

PROJECT NO: 1022-08-72	HWY: IH 94	COUNTY: DUNN	CROSS SECTIONS: IH 94 MEDIAN STAGE 2G	SHEET	E

FILE NAME : N:\PDS\C3D\10220706\SHEETSPLAN\PLAN SHEETS 10220872\090221_XS_STAGE2G.DWG
LAYOUT NAME - 090221 - (13)


PLOT DATE : 4/15/2017 1:26 PM PLOT BY : ANDERSON, THOMAS R PLOT NAME :

PLOT SCALE : 1 IN:10 FT

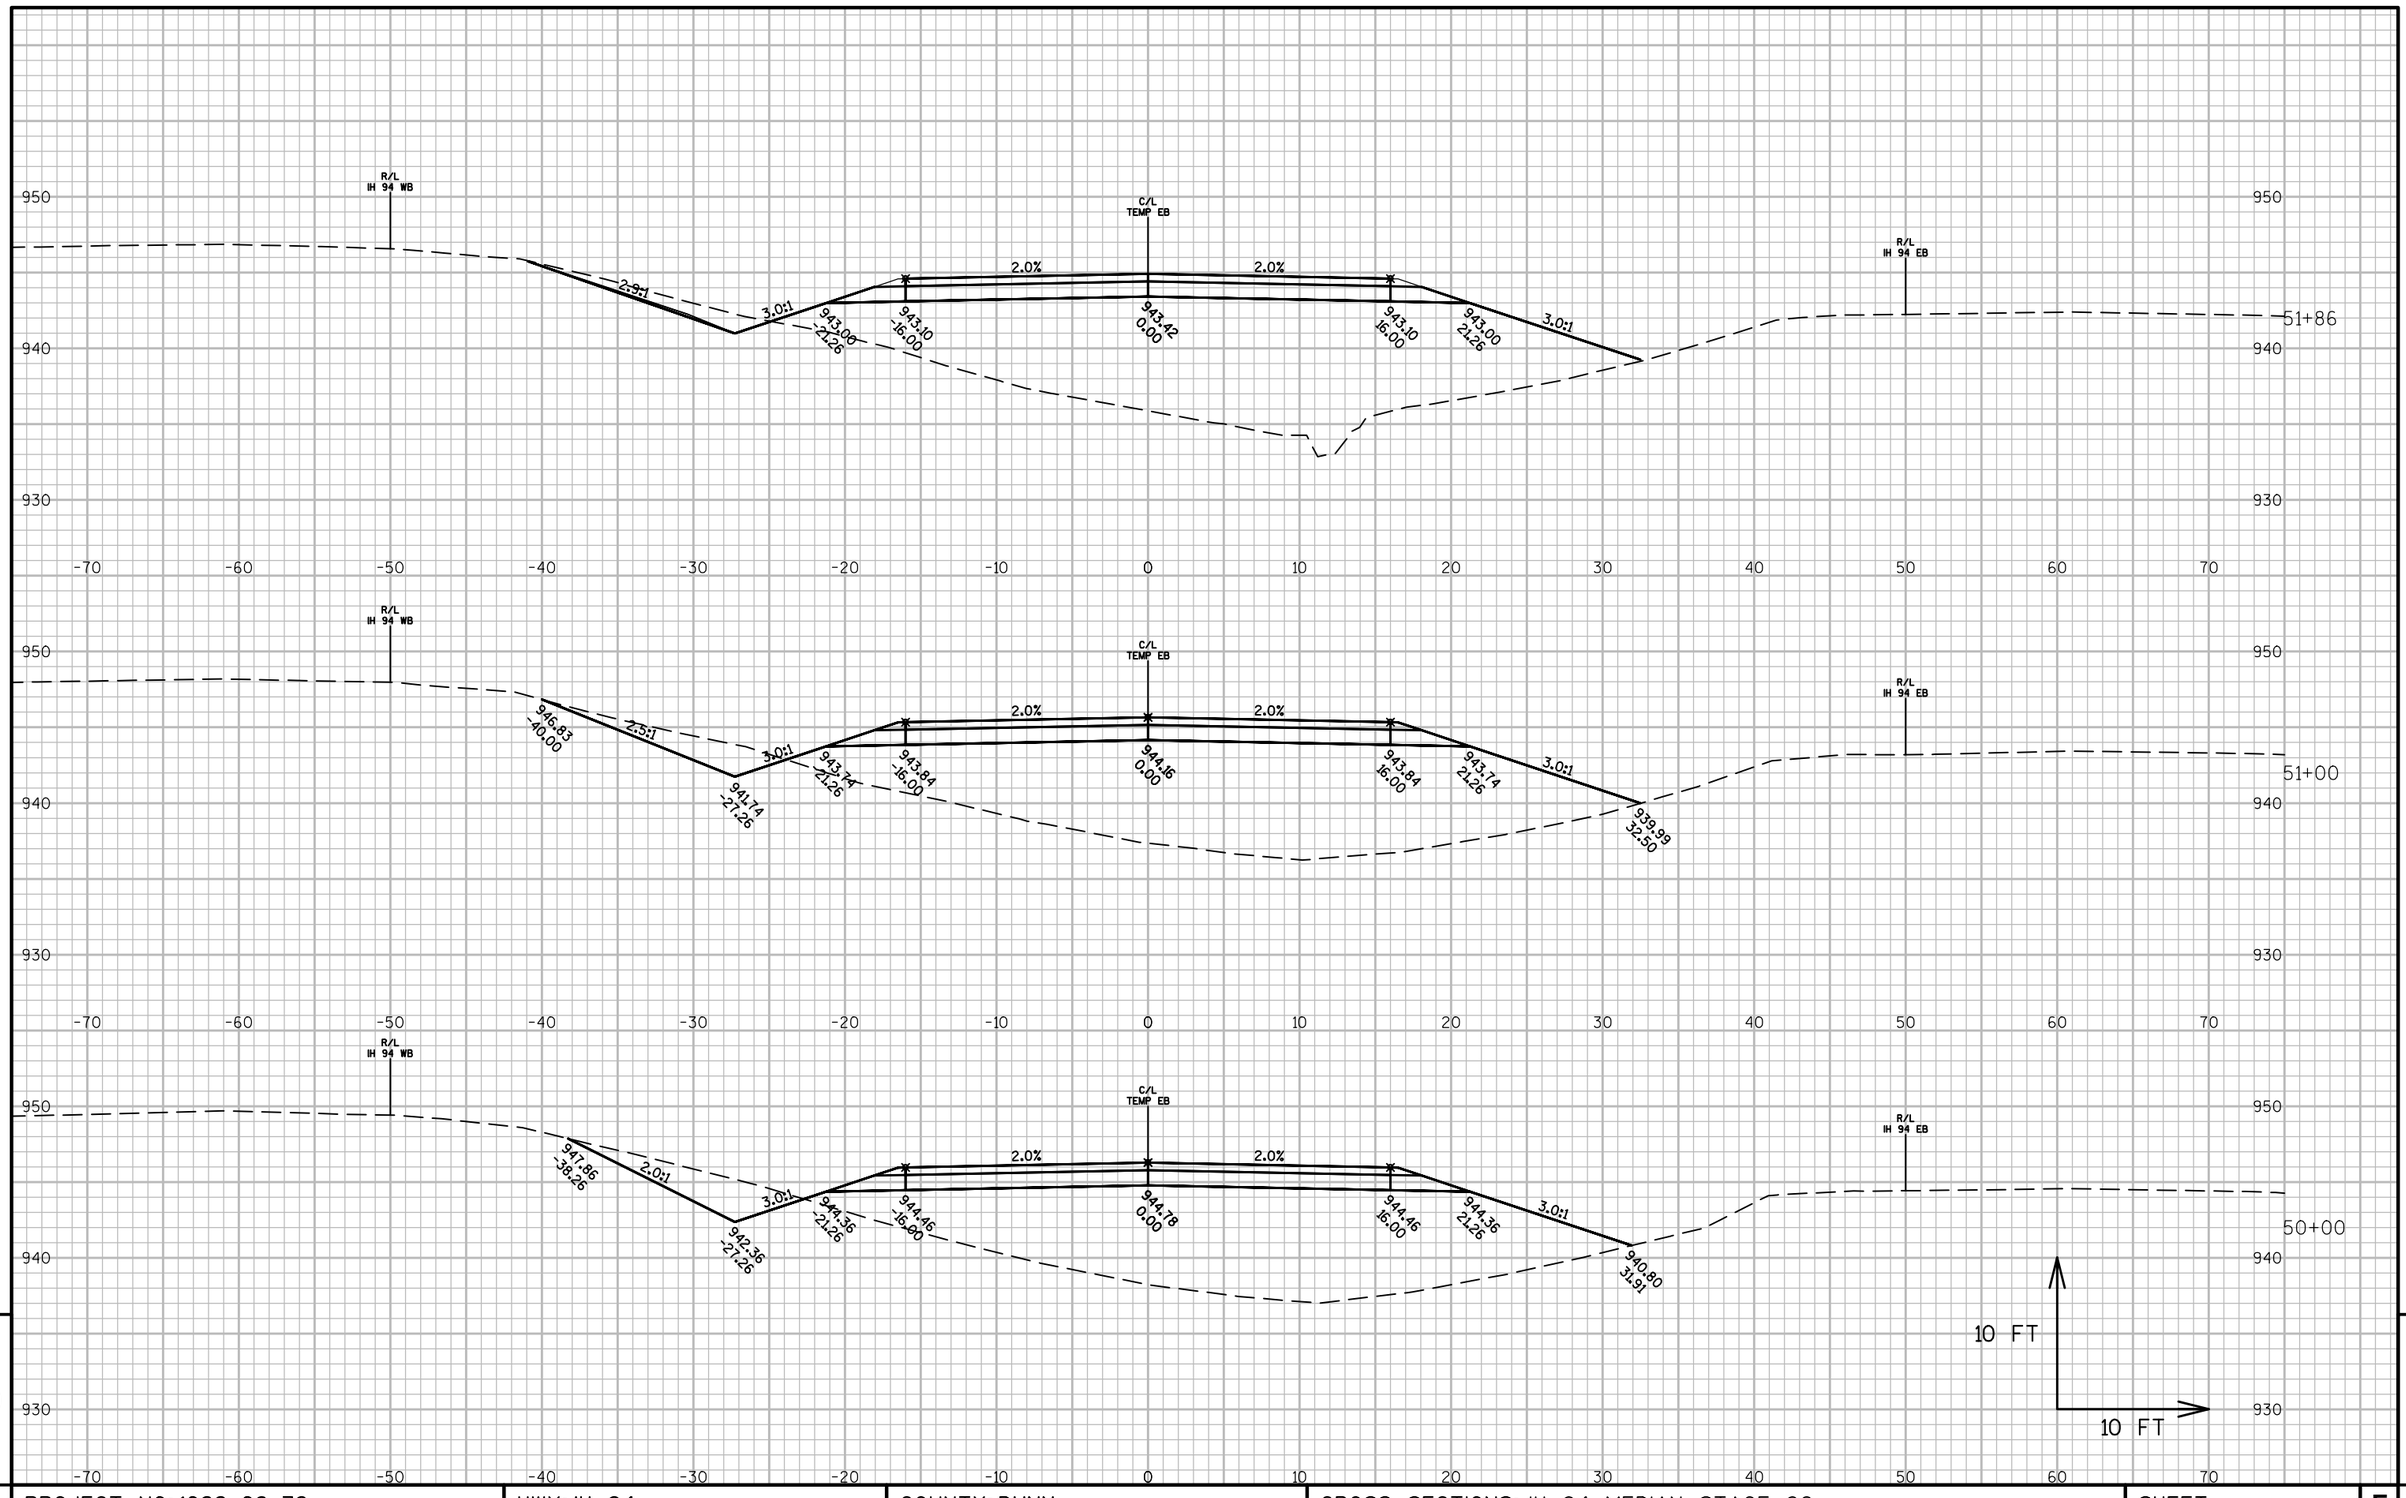

PROJECT NO: 1022-08-72	HWY: IH 94	COUNTY: DUNN	CROSS SECTIONS: IH 94 MEDIAN STAGE 2G	SHEET	E

FILE NAME : N:\PDS\C3D\10220706\SHEETSPLAN\PLAN SHEETS 10220872\090221_XS_STAGE2G.DWG
LAYOUT NAME - 090221 - (14)
PLOT DATE : 4/15/2017 1:26 PM PLOT BY : ANDERSON, THOMAS R PLOT NAME : PLOT SCALE : 1 IN:10 FT

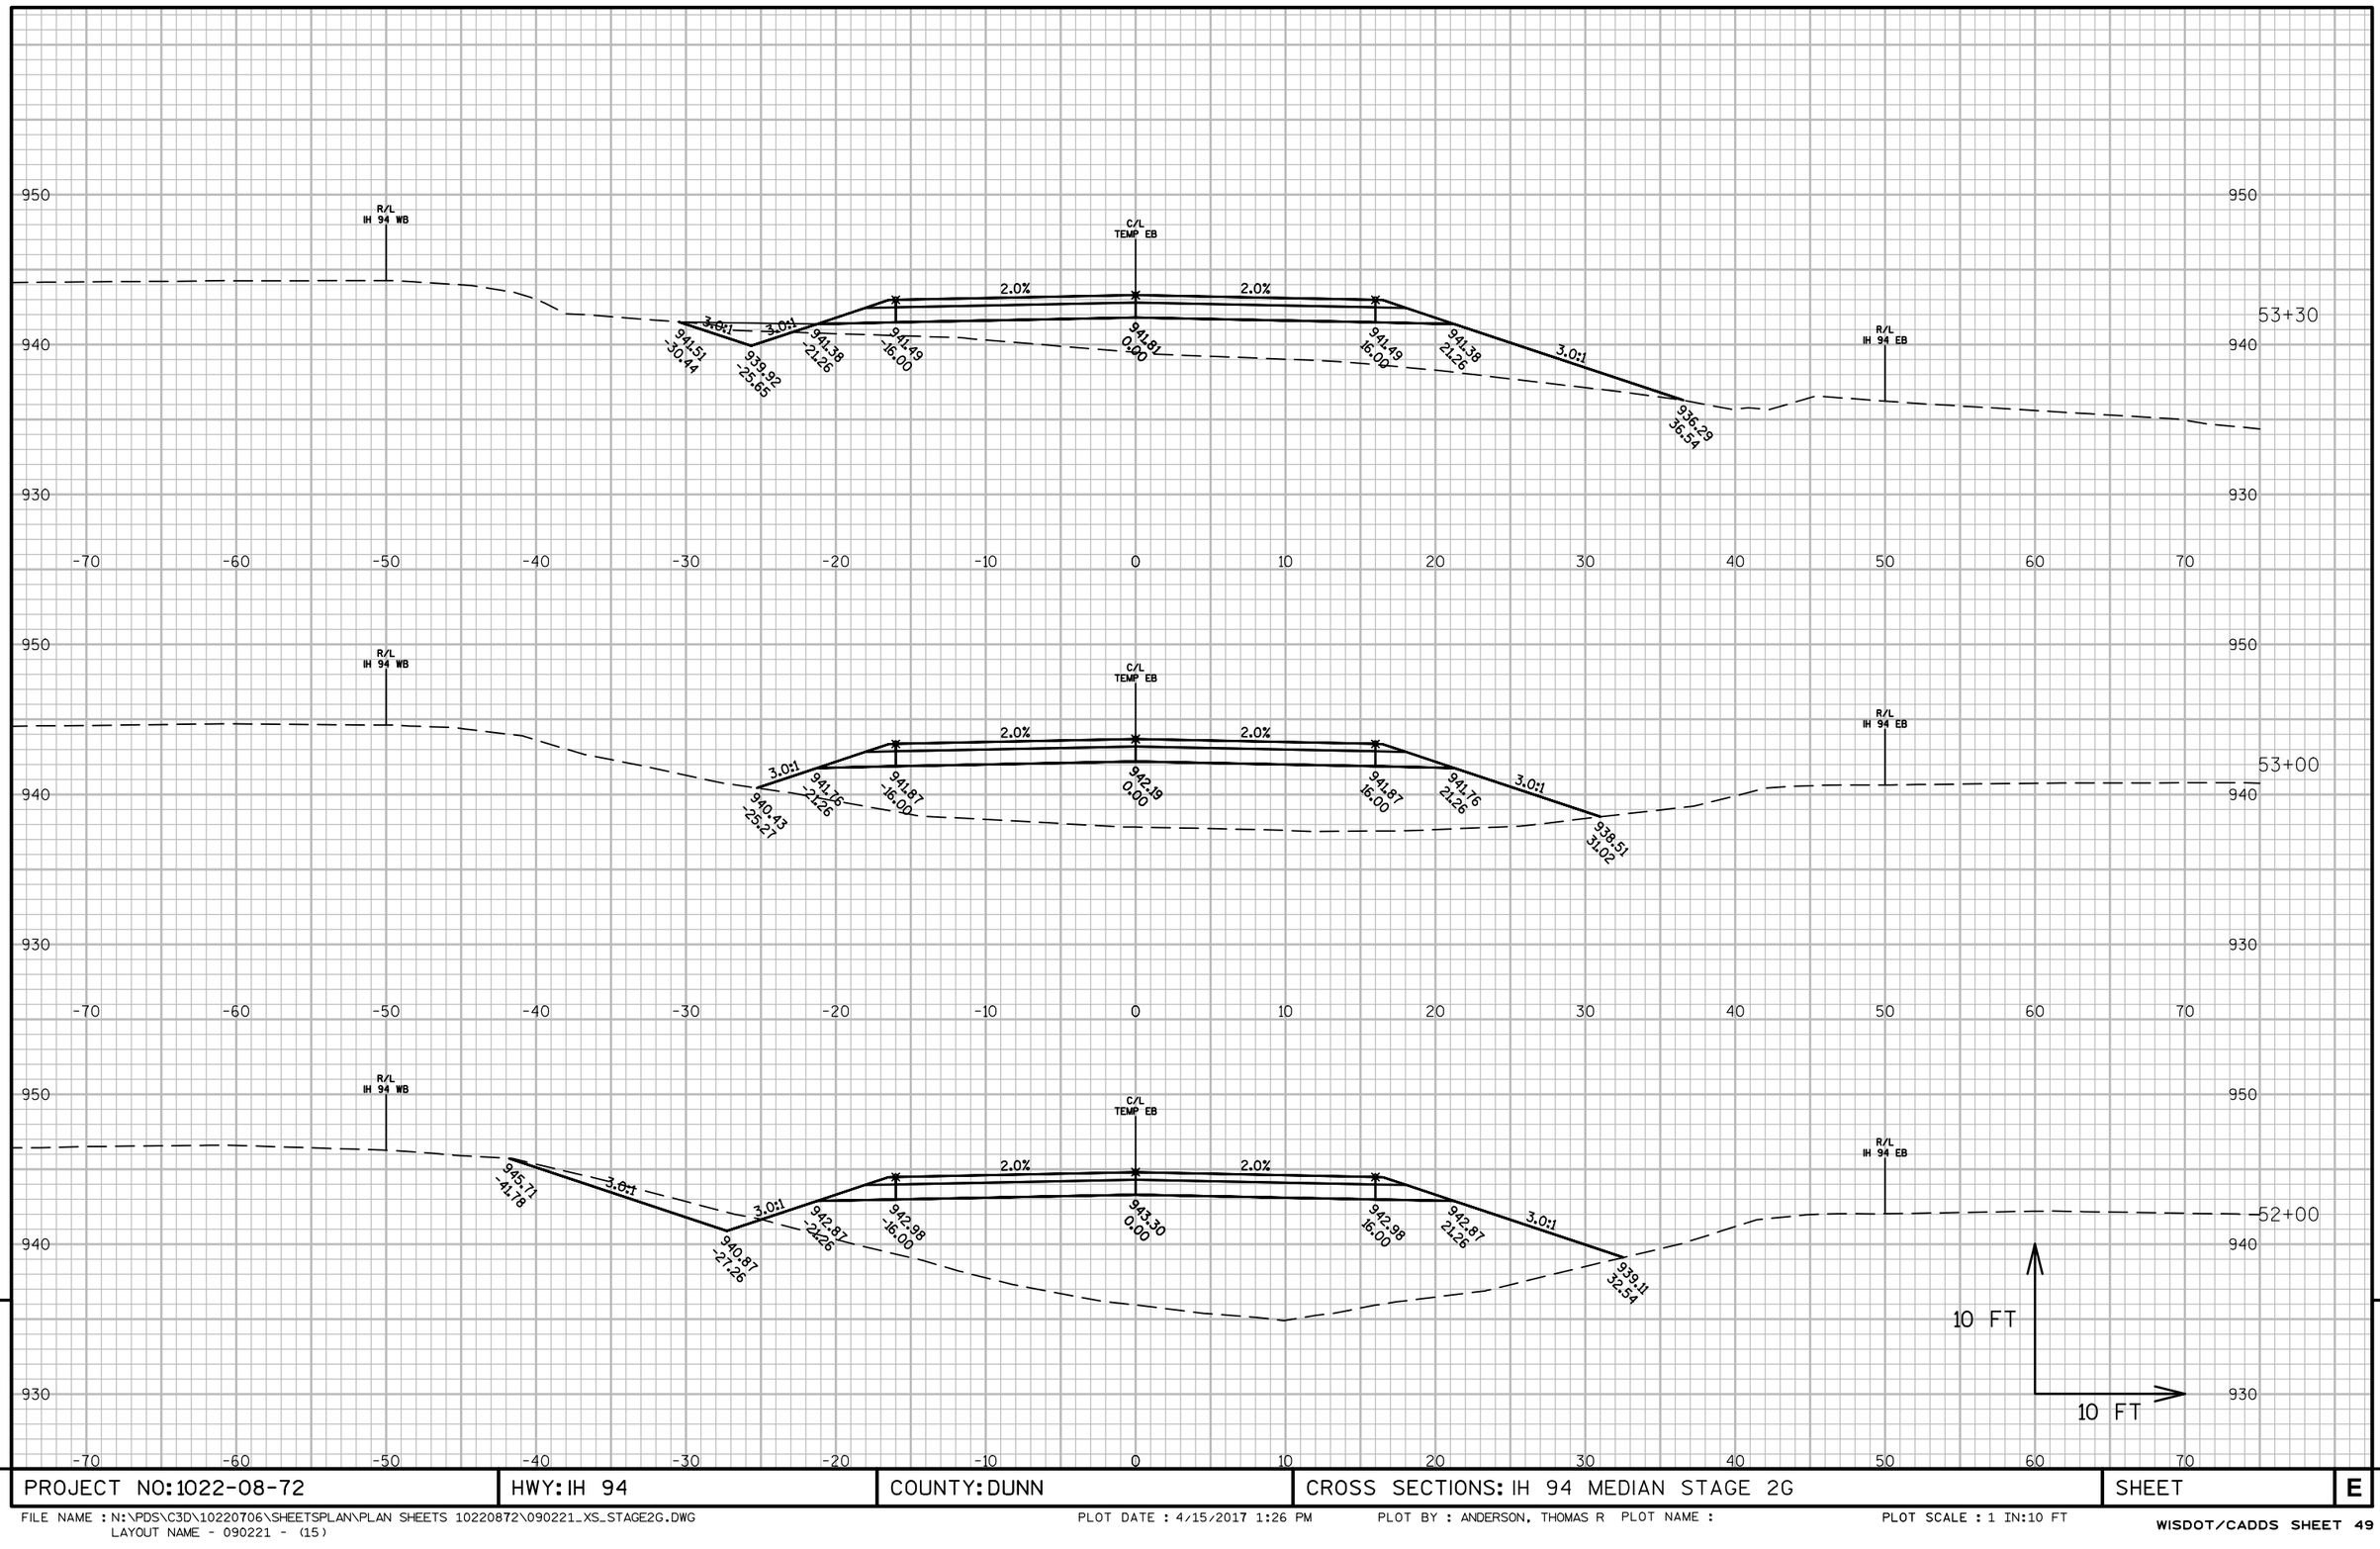


9

9

PROJECT NO: 1022-08-72	HWY: IH 94	COUNTY: DUNN	CROSS SECTIONS: IH 94 MEDIAN STAGE 2G	SHEET	E

FILE NAME : N:\PDS\C3D\10220706\SHEETSPLAN\PLAN SHEETS 10220872\090221_XS_STAGE2G.DWG
LAYOUT NAME - 090221 - (15)

PLOT DATE : 4/15/2017 1:26 PM PLOT BY : ANDERSON, THOMAS R PLOT NAME : PLOT SCALE : 1 IN:10 FT

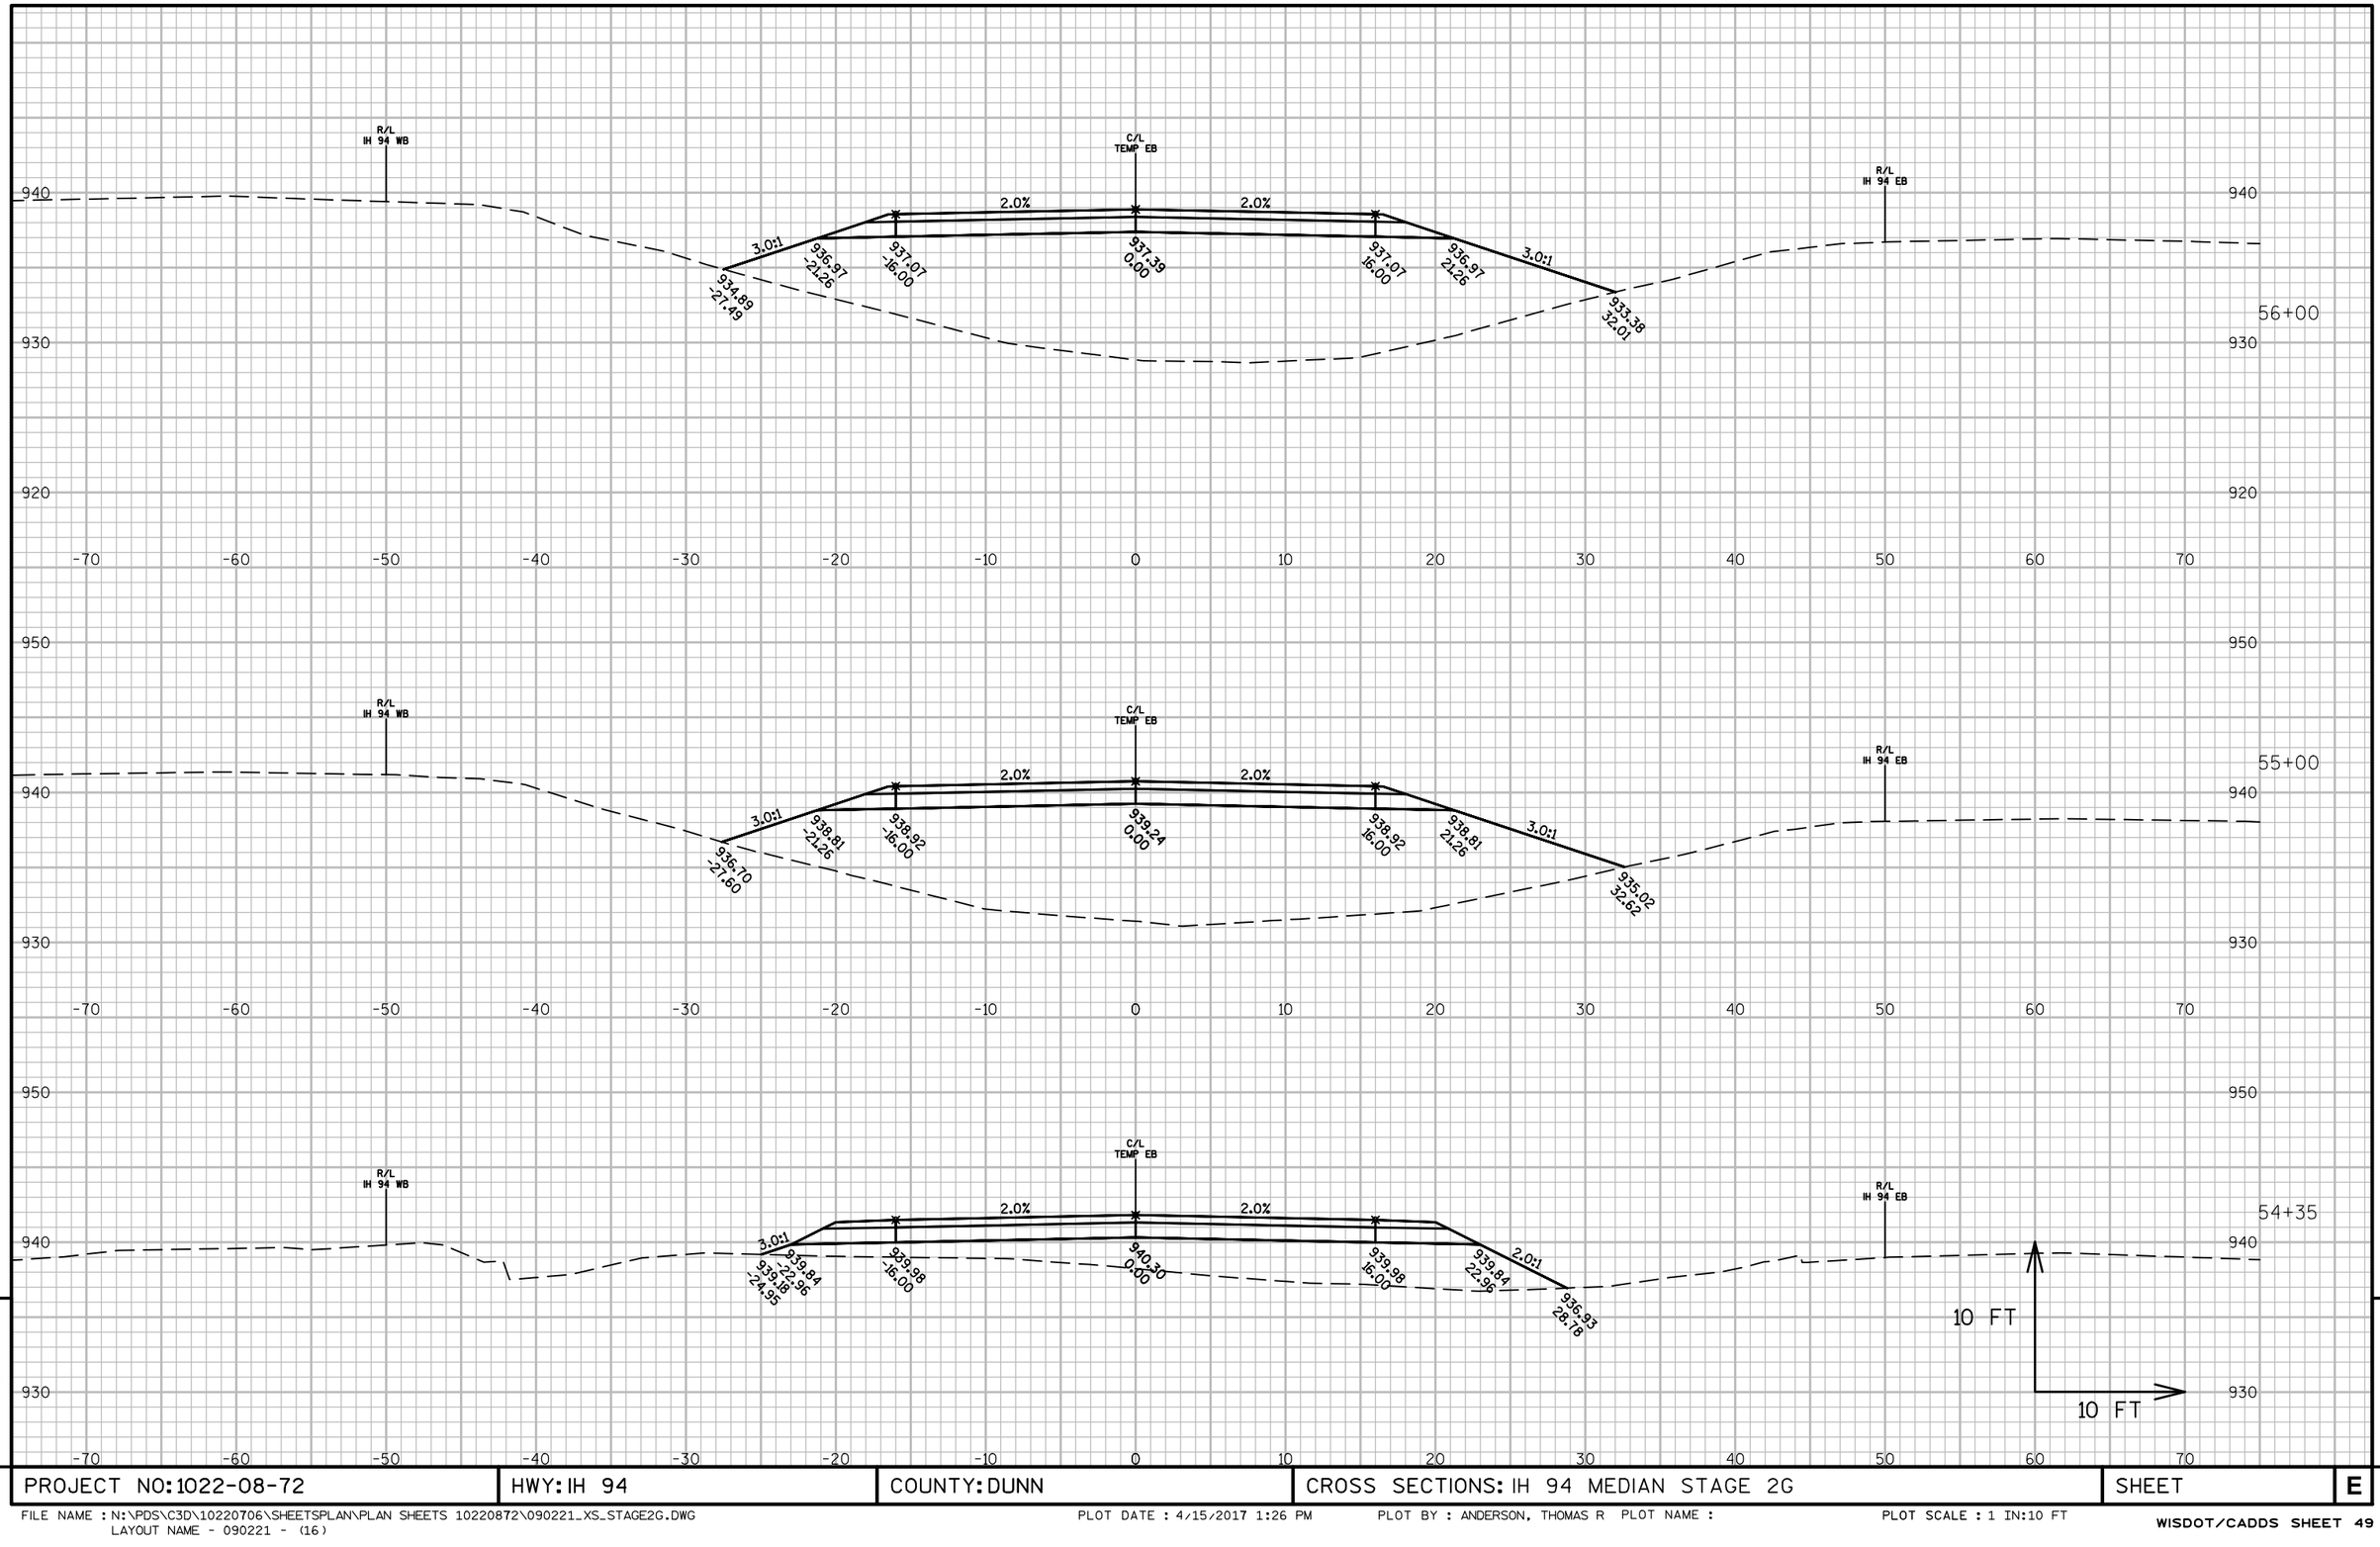

PROJECT NO: 1022-08-72	HWY: IH 94	COUNTY: DUNN	CROSS SECTIONS: IH 94 MEDIAN STAGE 2G	SHEET	E

FILE NAME : N:\PDS\C3D\10220706\SHEETSPLAN\PLAN SHEETS 10220872\090221_XS_STAGE2G.DWG
LAYOUT NAME - 090221 - (16)

PLOT DATE : 4/15/2017 1:26 PM PLOT BY : ANDERSON, THOMAS R PLOT NAME : PLOT SCALE : 1 IN:10 FT


9

9

PROJECT NO: 1022-08-72	HWY: IH 94	COUNTY: DUNN	CROSS SECTIONS: IH 94 MEDIAN STAGE 2G	SHEET	E


FILE NAME : N:\PDS\C3D\10220706\SHEETSPLAN\PLAN SHEETS 10220872\090221_XS_STAGE2G.DWG
LAYOUT NAME - 090221 - (17)

PLOT DATE : 4/15/2017 1:27 PM PLOT BY : ANDERSON, THOMAS R PLOT NAME : PLOT SCALE : 1 IN:10 FT

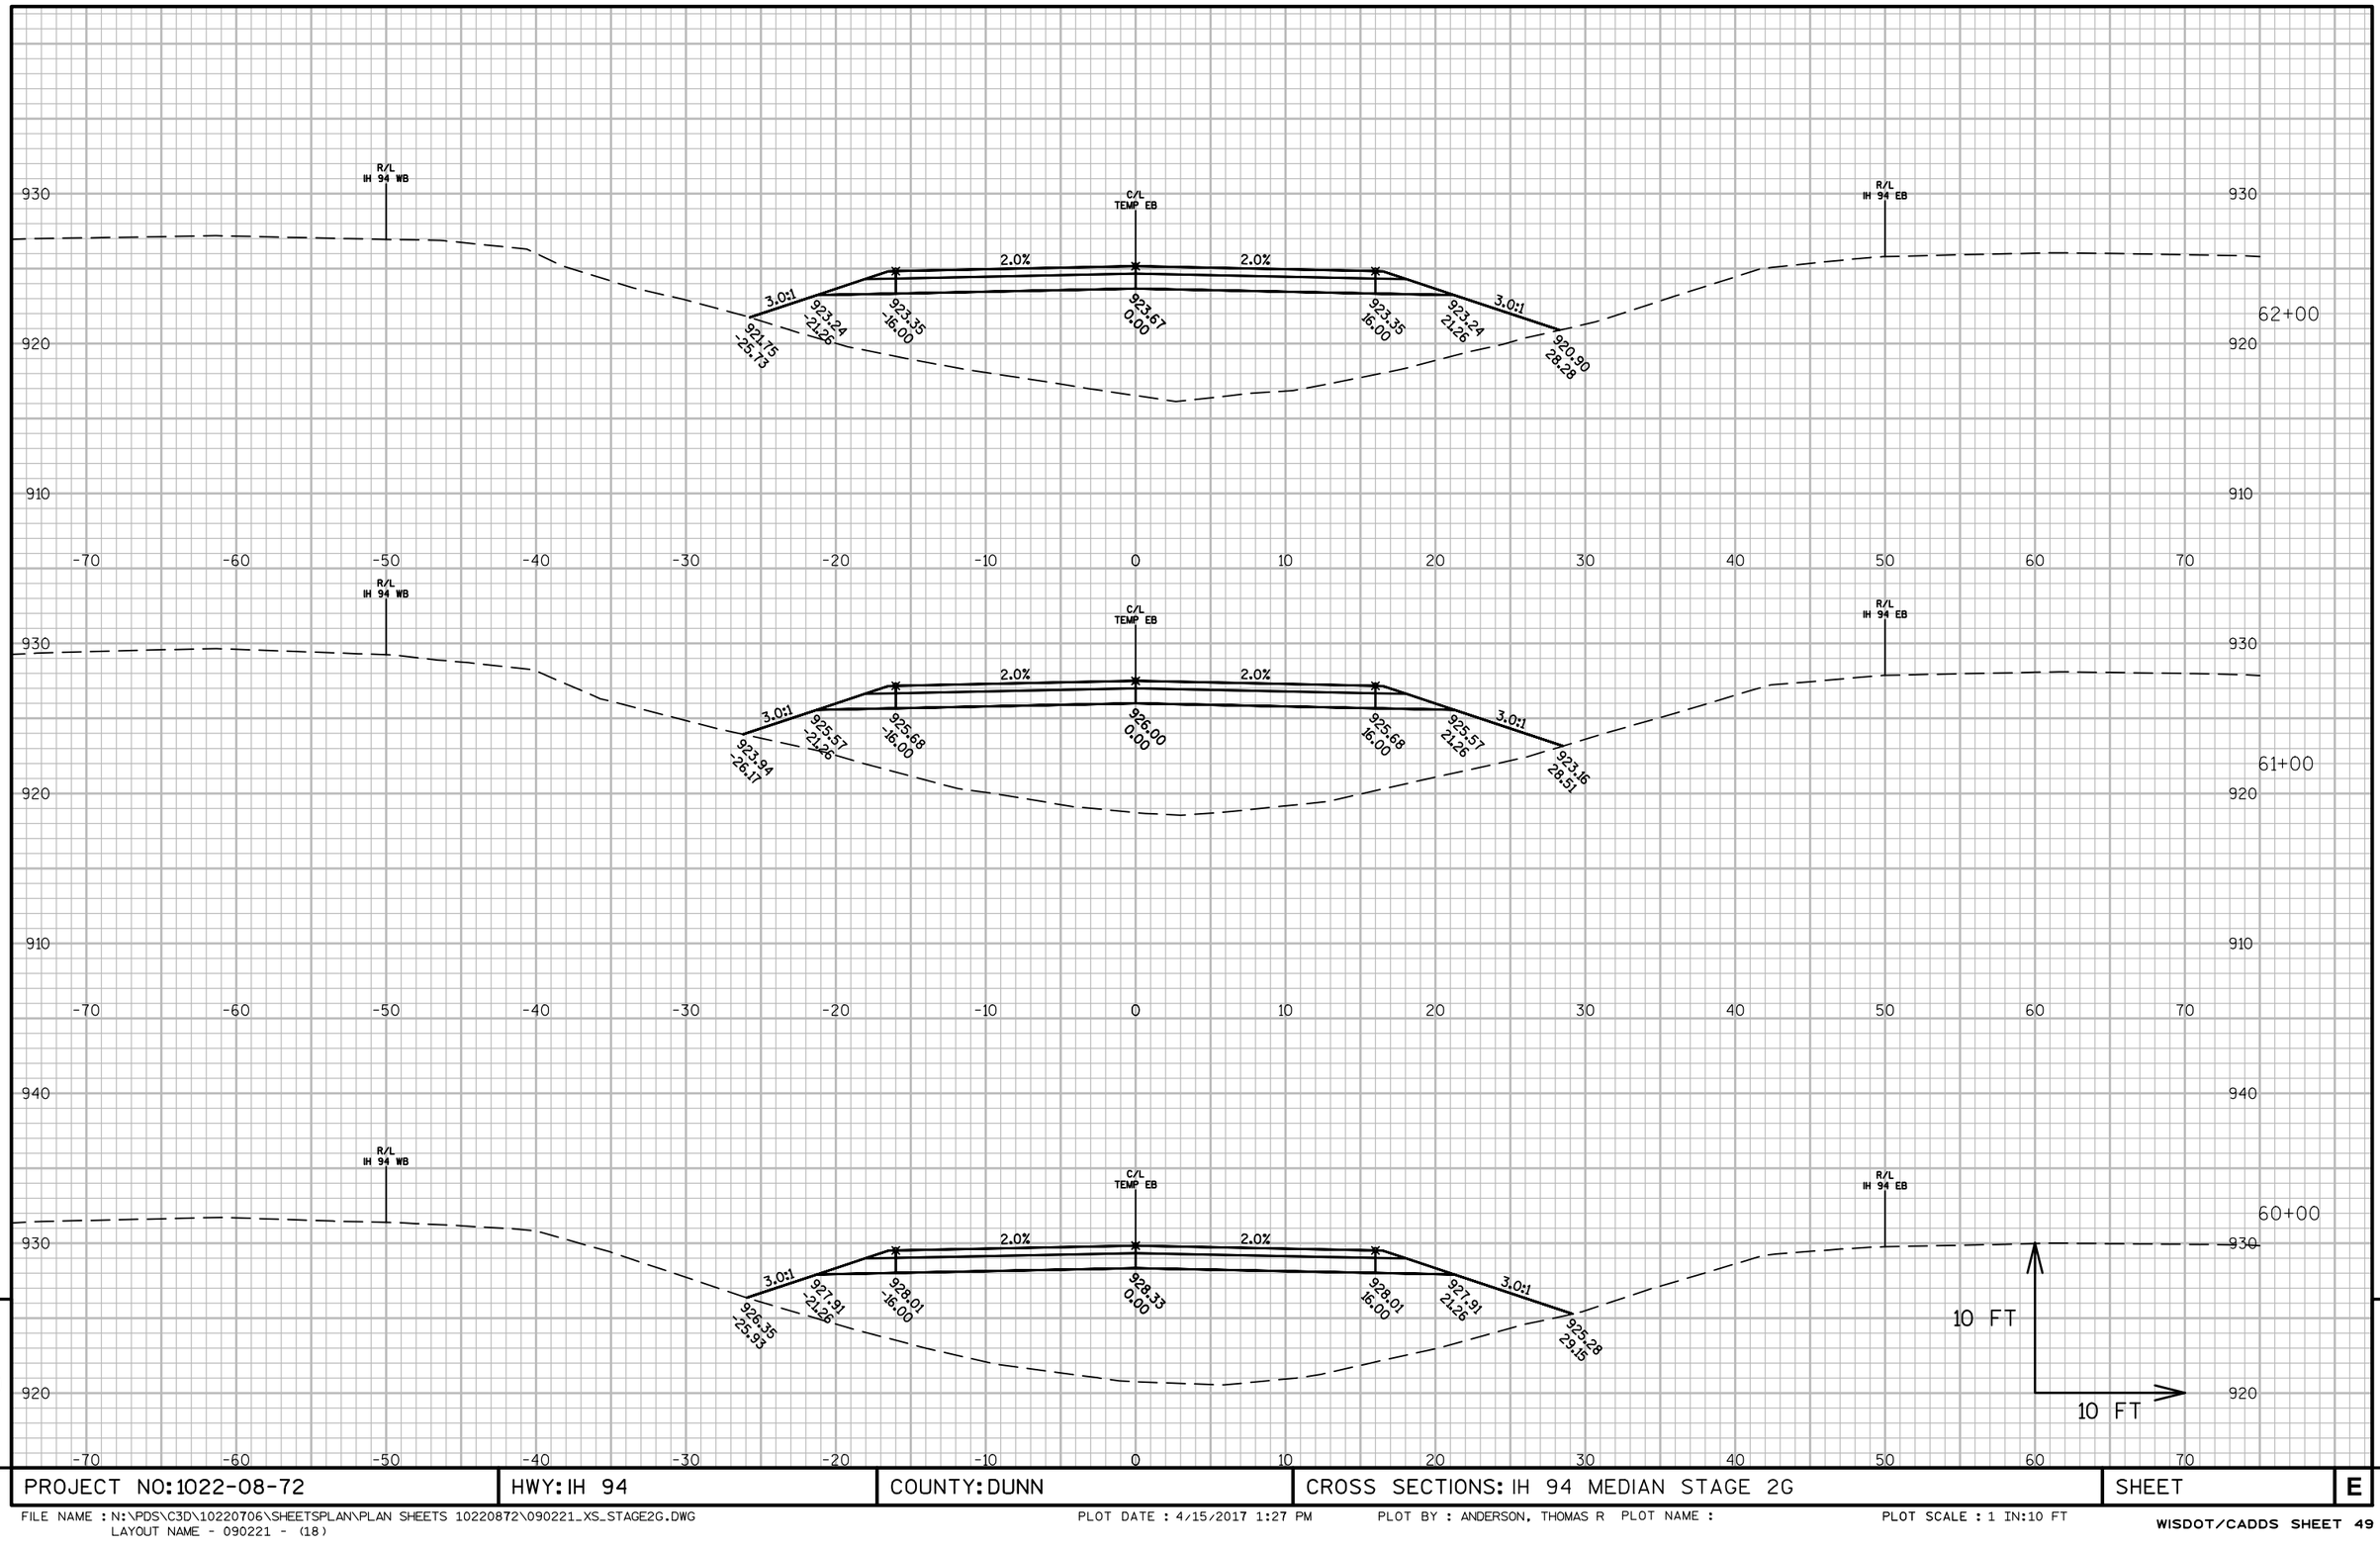

PROJECT NO: 1022-08-72	HWY: IH 94	COUNTY: DUNN	CROSS SECTIONS: IH 94 MEDIAN STAGE 2G	SHEET	E

FILE NAME : N:\PDS\C3D\10220706\SHEETSPLAN\PLAN SHEETS 10220872\090221_XS_STAGE2G.DWG
LAYOUT NAME - 090221 - (18)
PLOT DATE : 4/15/2017 1:27 PM PLOT BY : ANDERSON, THOMAS R PLOT NAME :
PLOT SCALE : 1 IN:10 FT

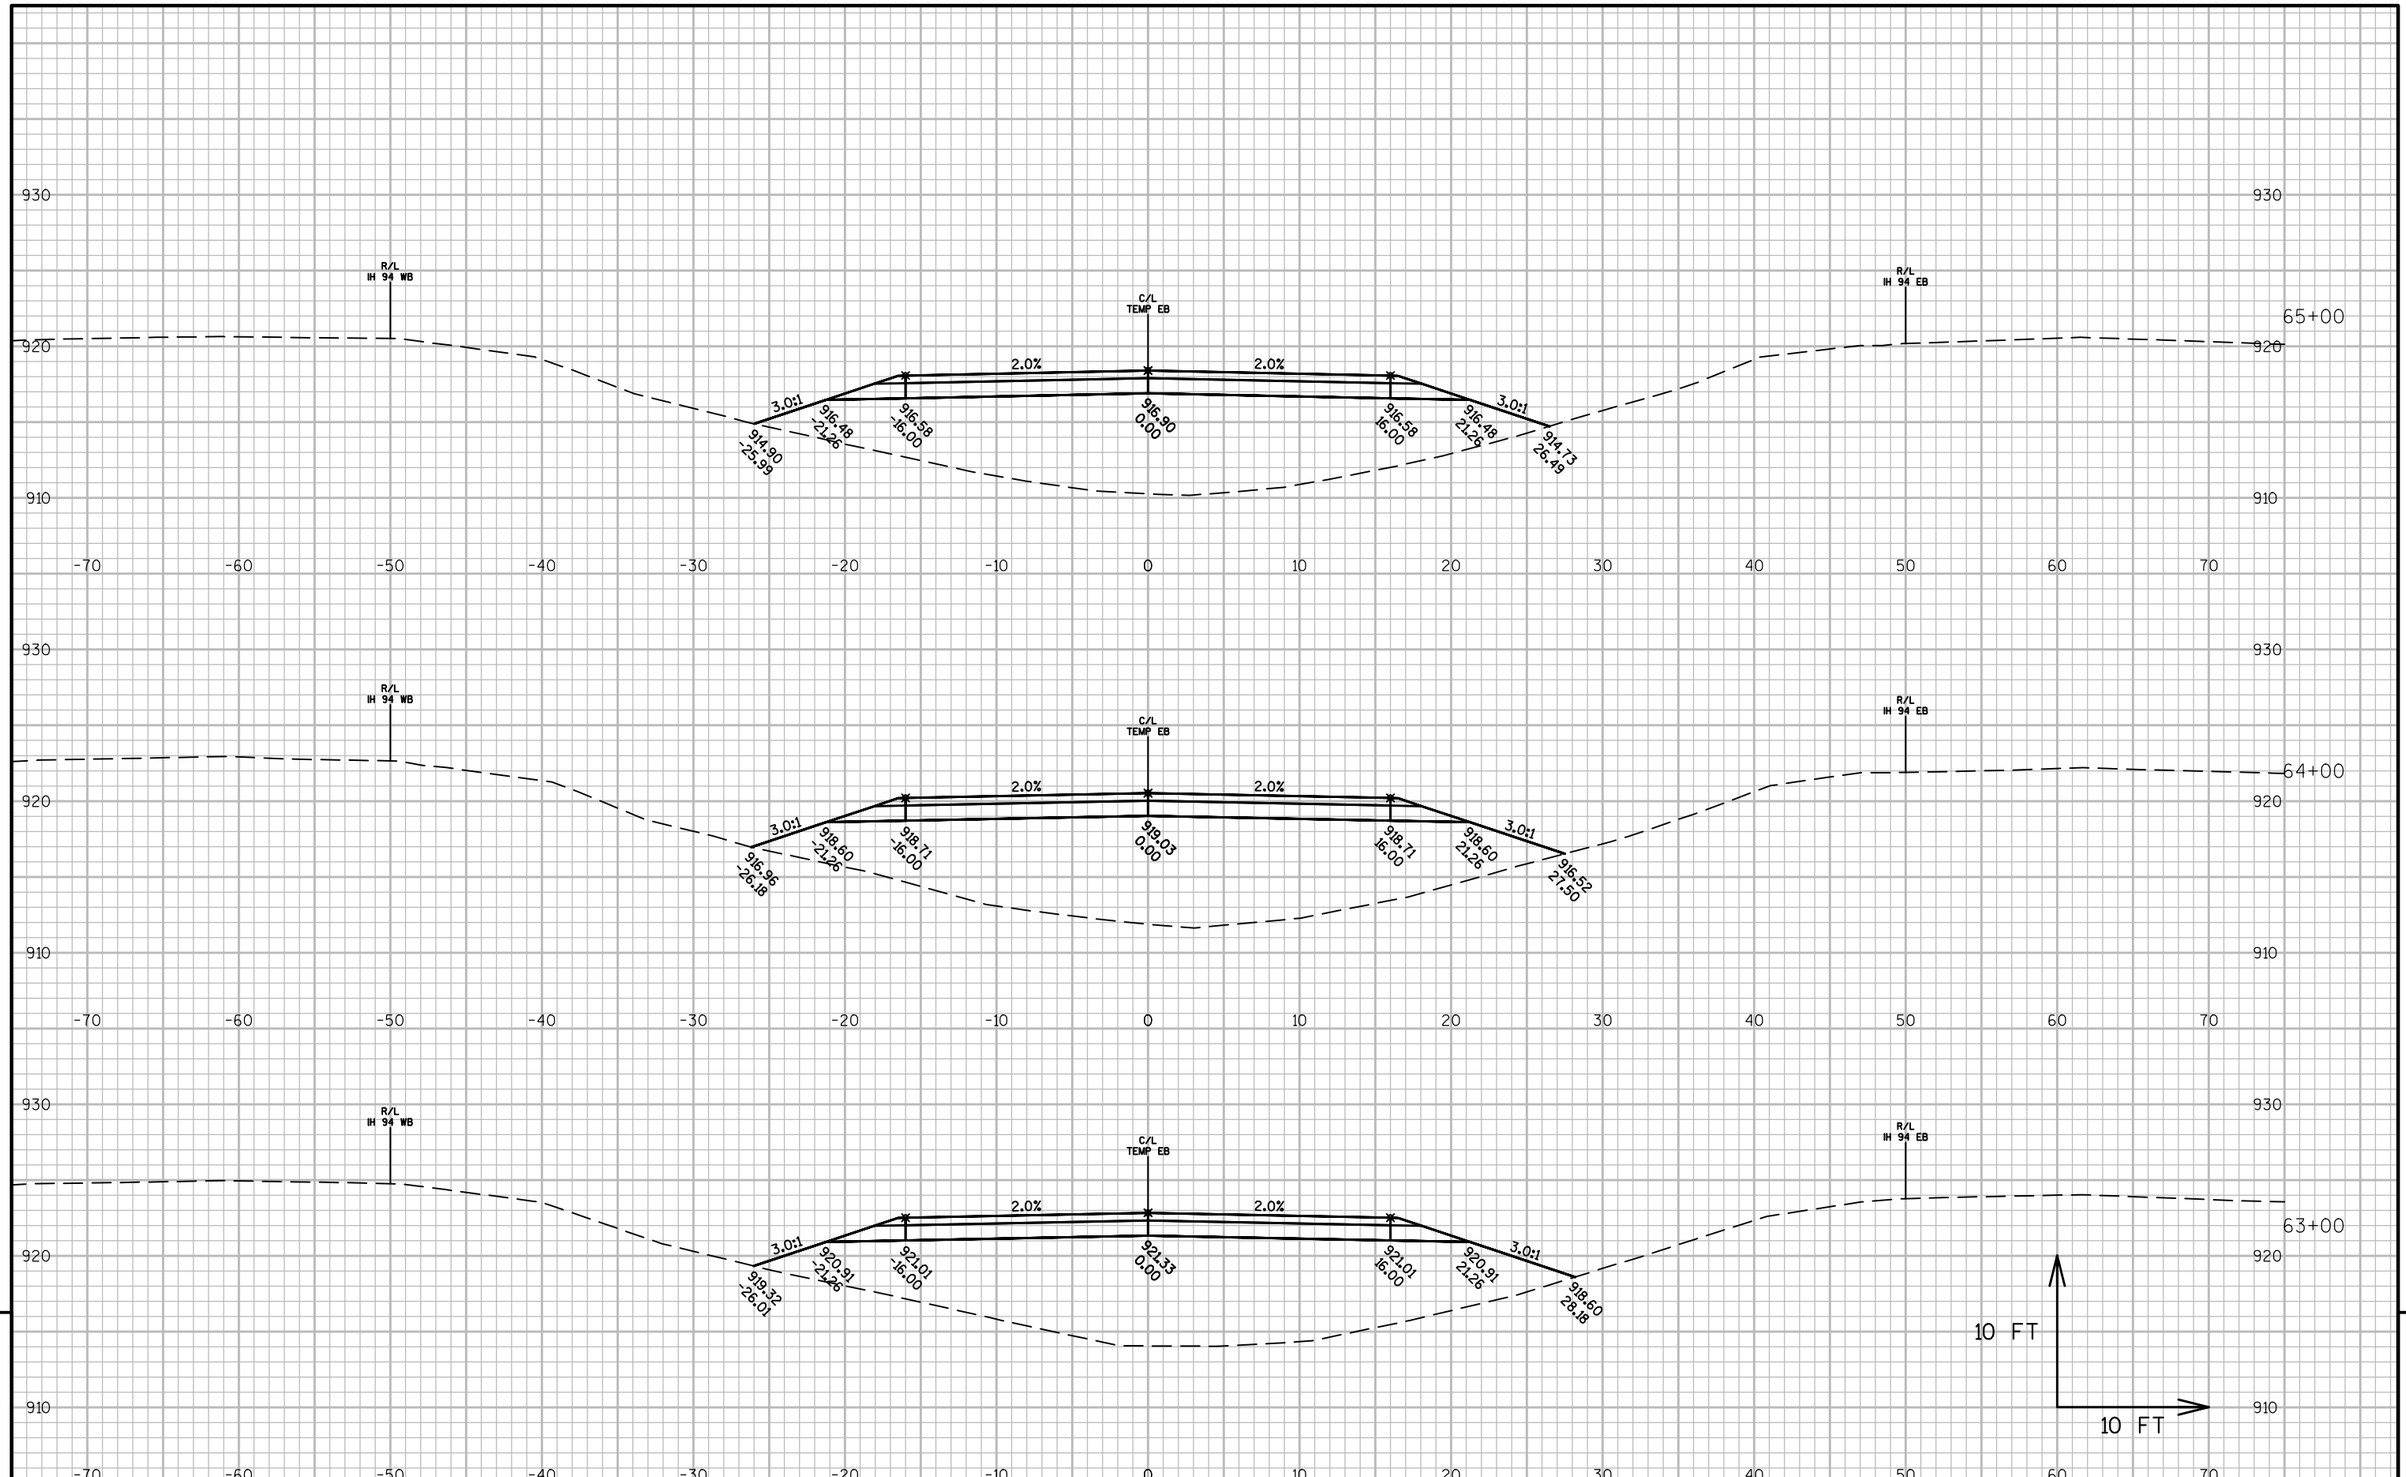

9


9

PROJECT NO: 1022-08-72	HWY: IH 94	COUNTY: DUNN	CROSS SECTIONS: IH 94 MEDIAN STAGE 2G	SHEET	E


FILE NAME : N:\PDS\C3D\10220706\SHEETSPLAN\PLAN SHEETS 10220872\090221_XS_STAGE2G.DWG
LAYOUT NAME - 090221 - (19)

PLOT DATE : 4/15/2017 1:27 PM PLOT BY : ANDERSON, THOMAS R PLOT NAME :

PLOT SCALE : 1 IN:10 FT

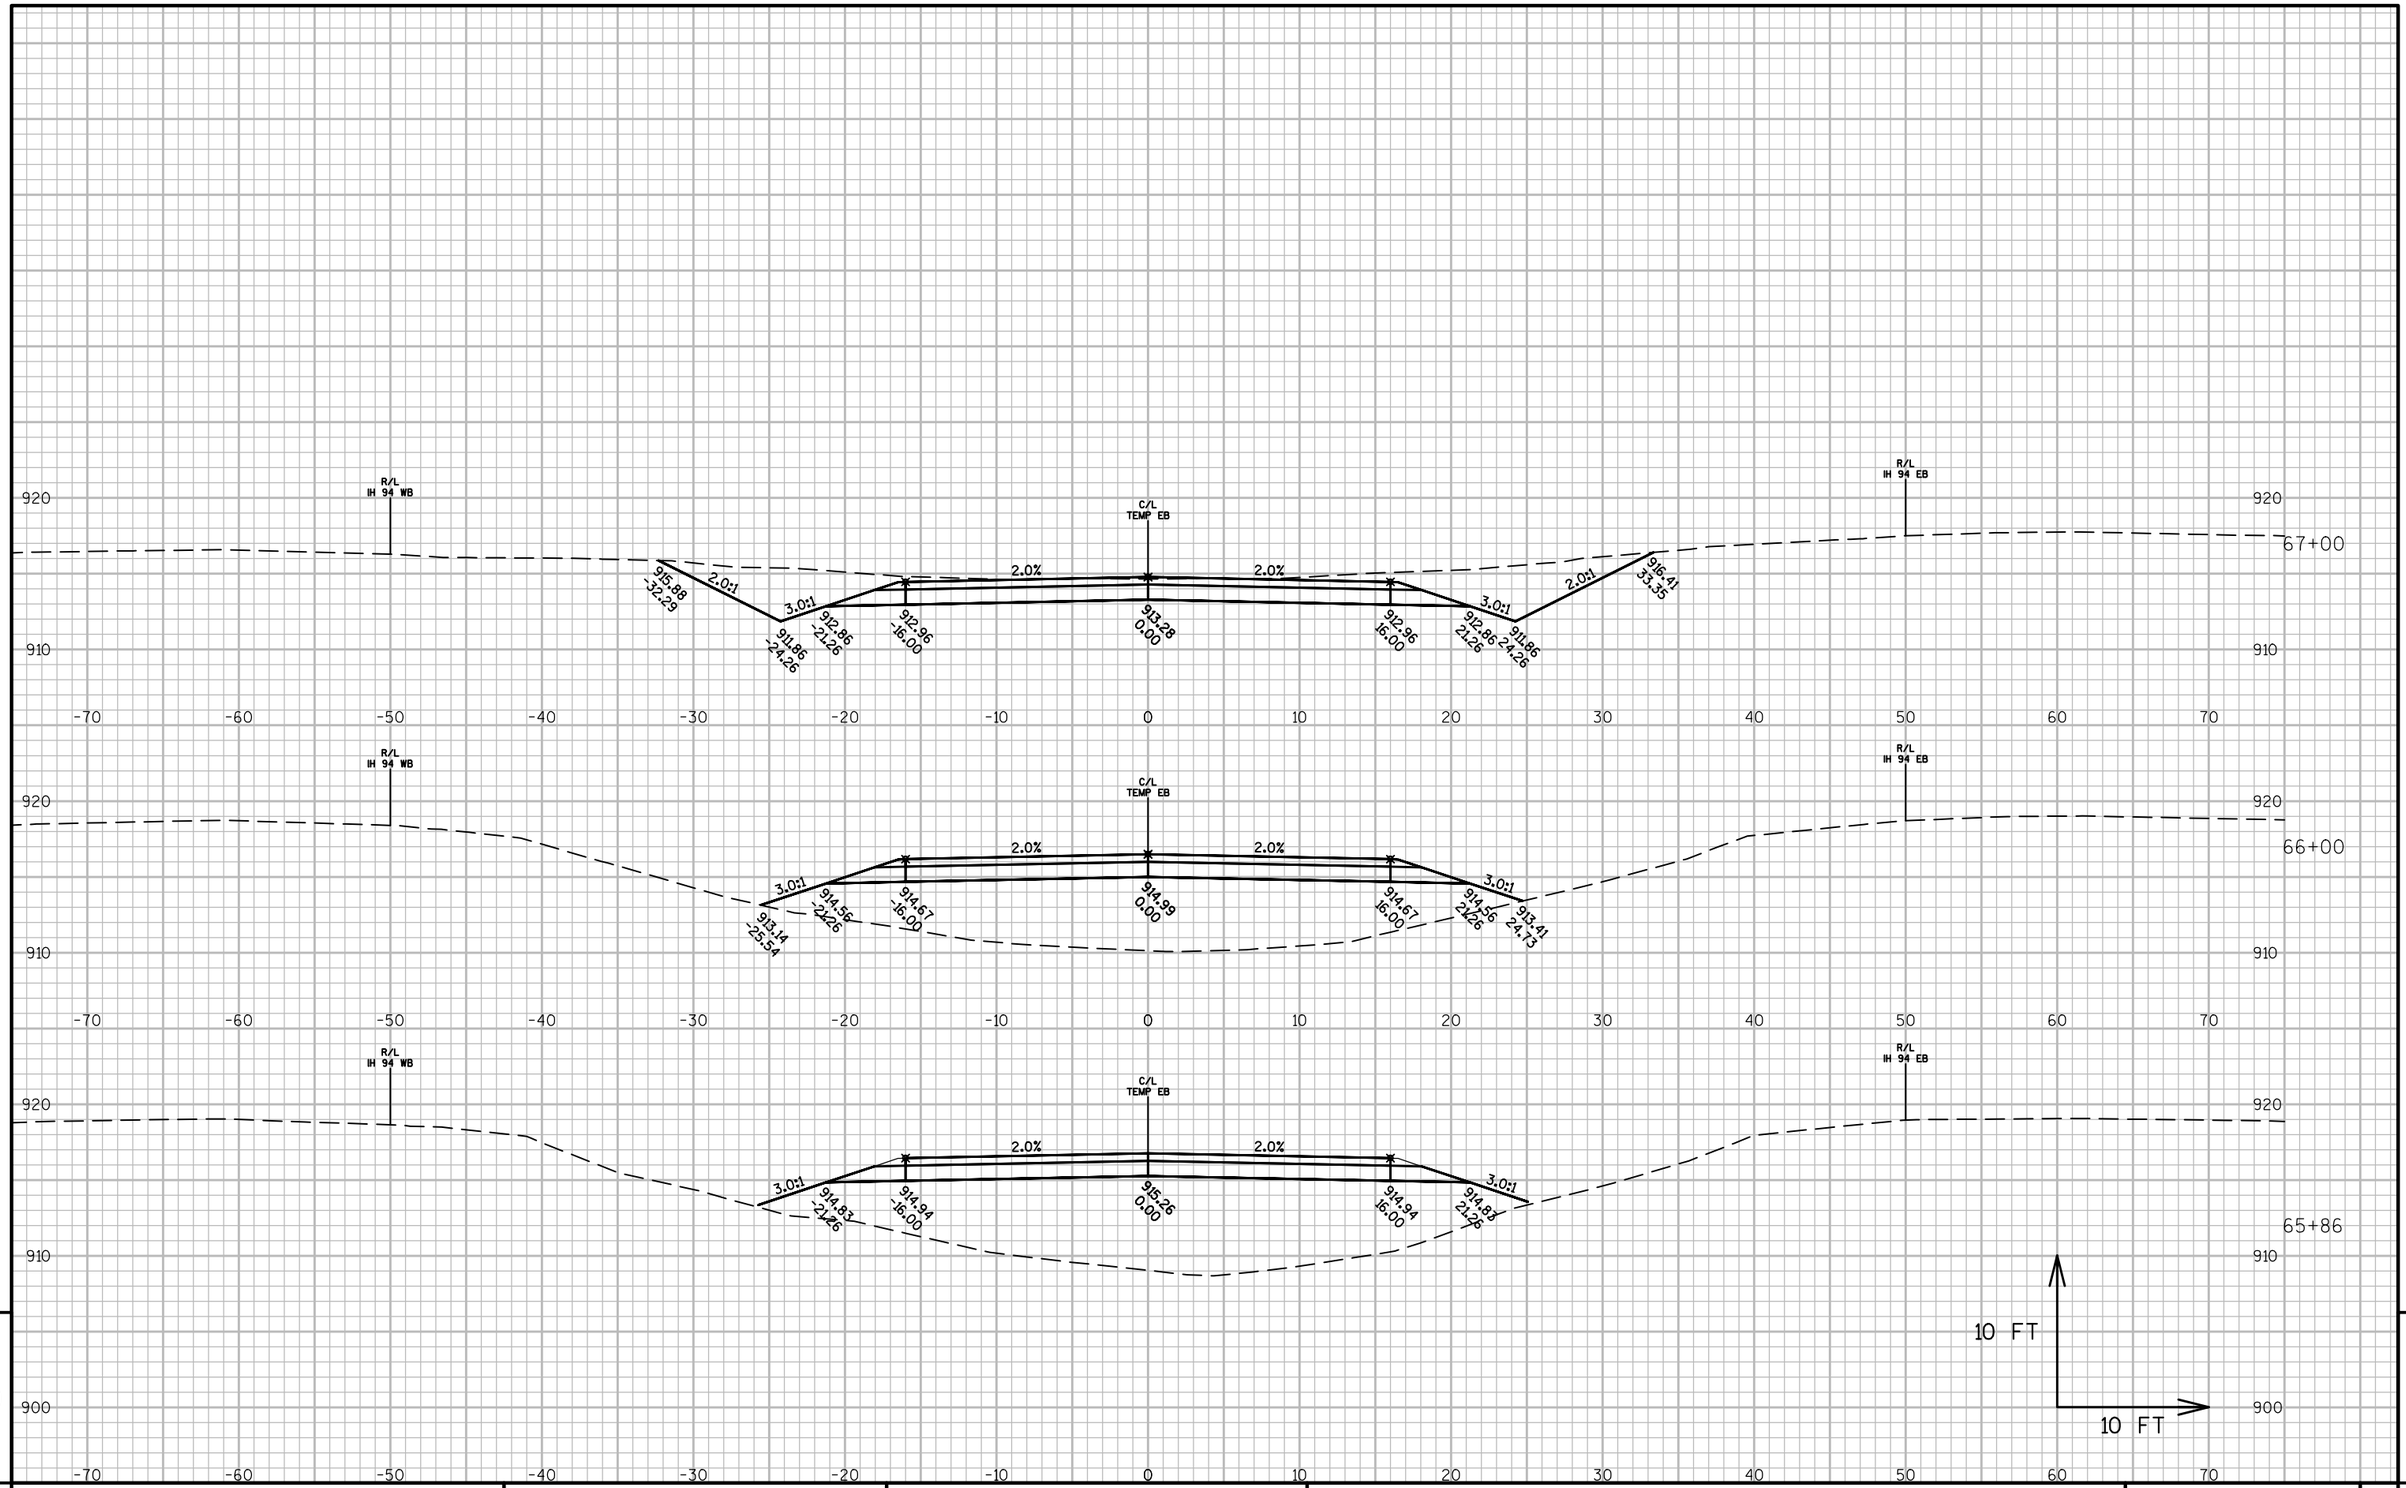


PROJECT NO: 1022-08-72	HWY: IH 94	COUNTY: DUNN	CROSS SECTIONS: IH 94 MEDIAN STAGE 2G	SHEET	E

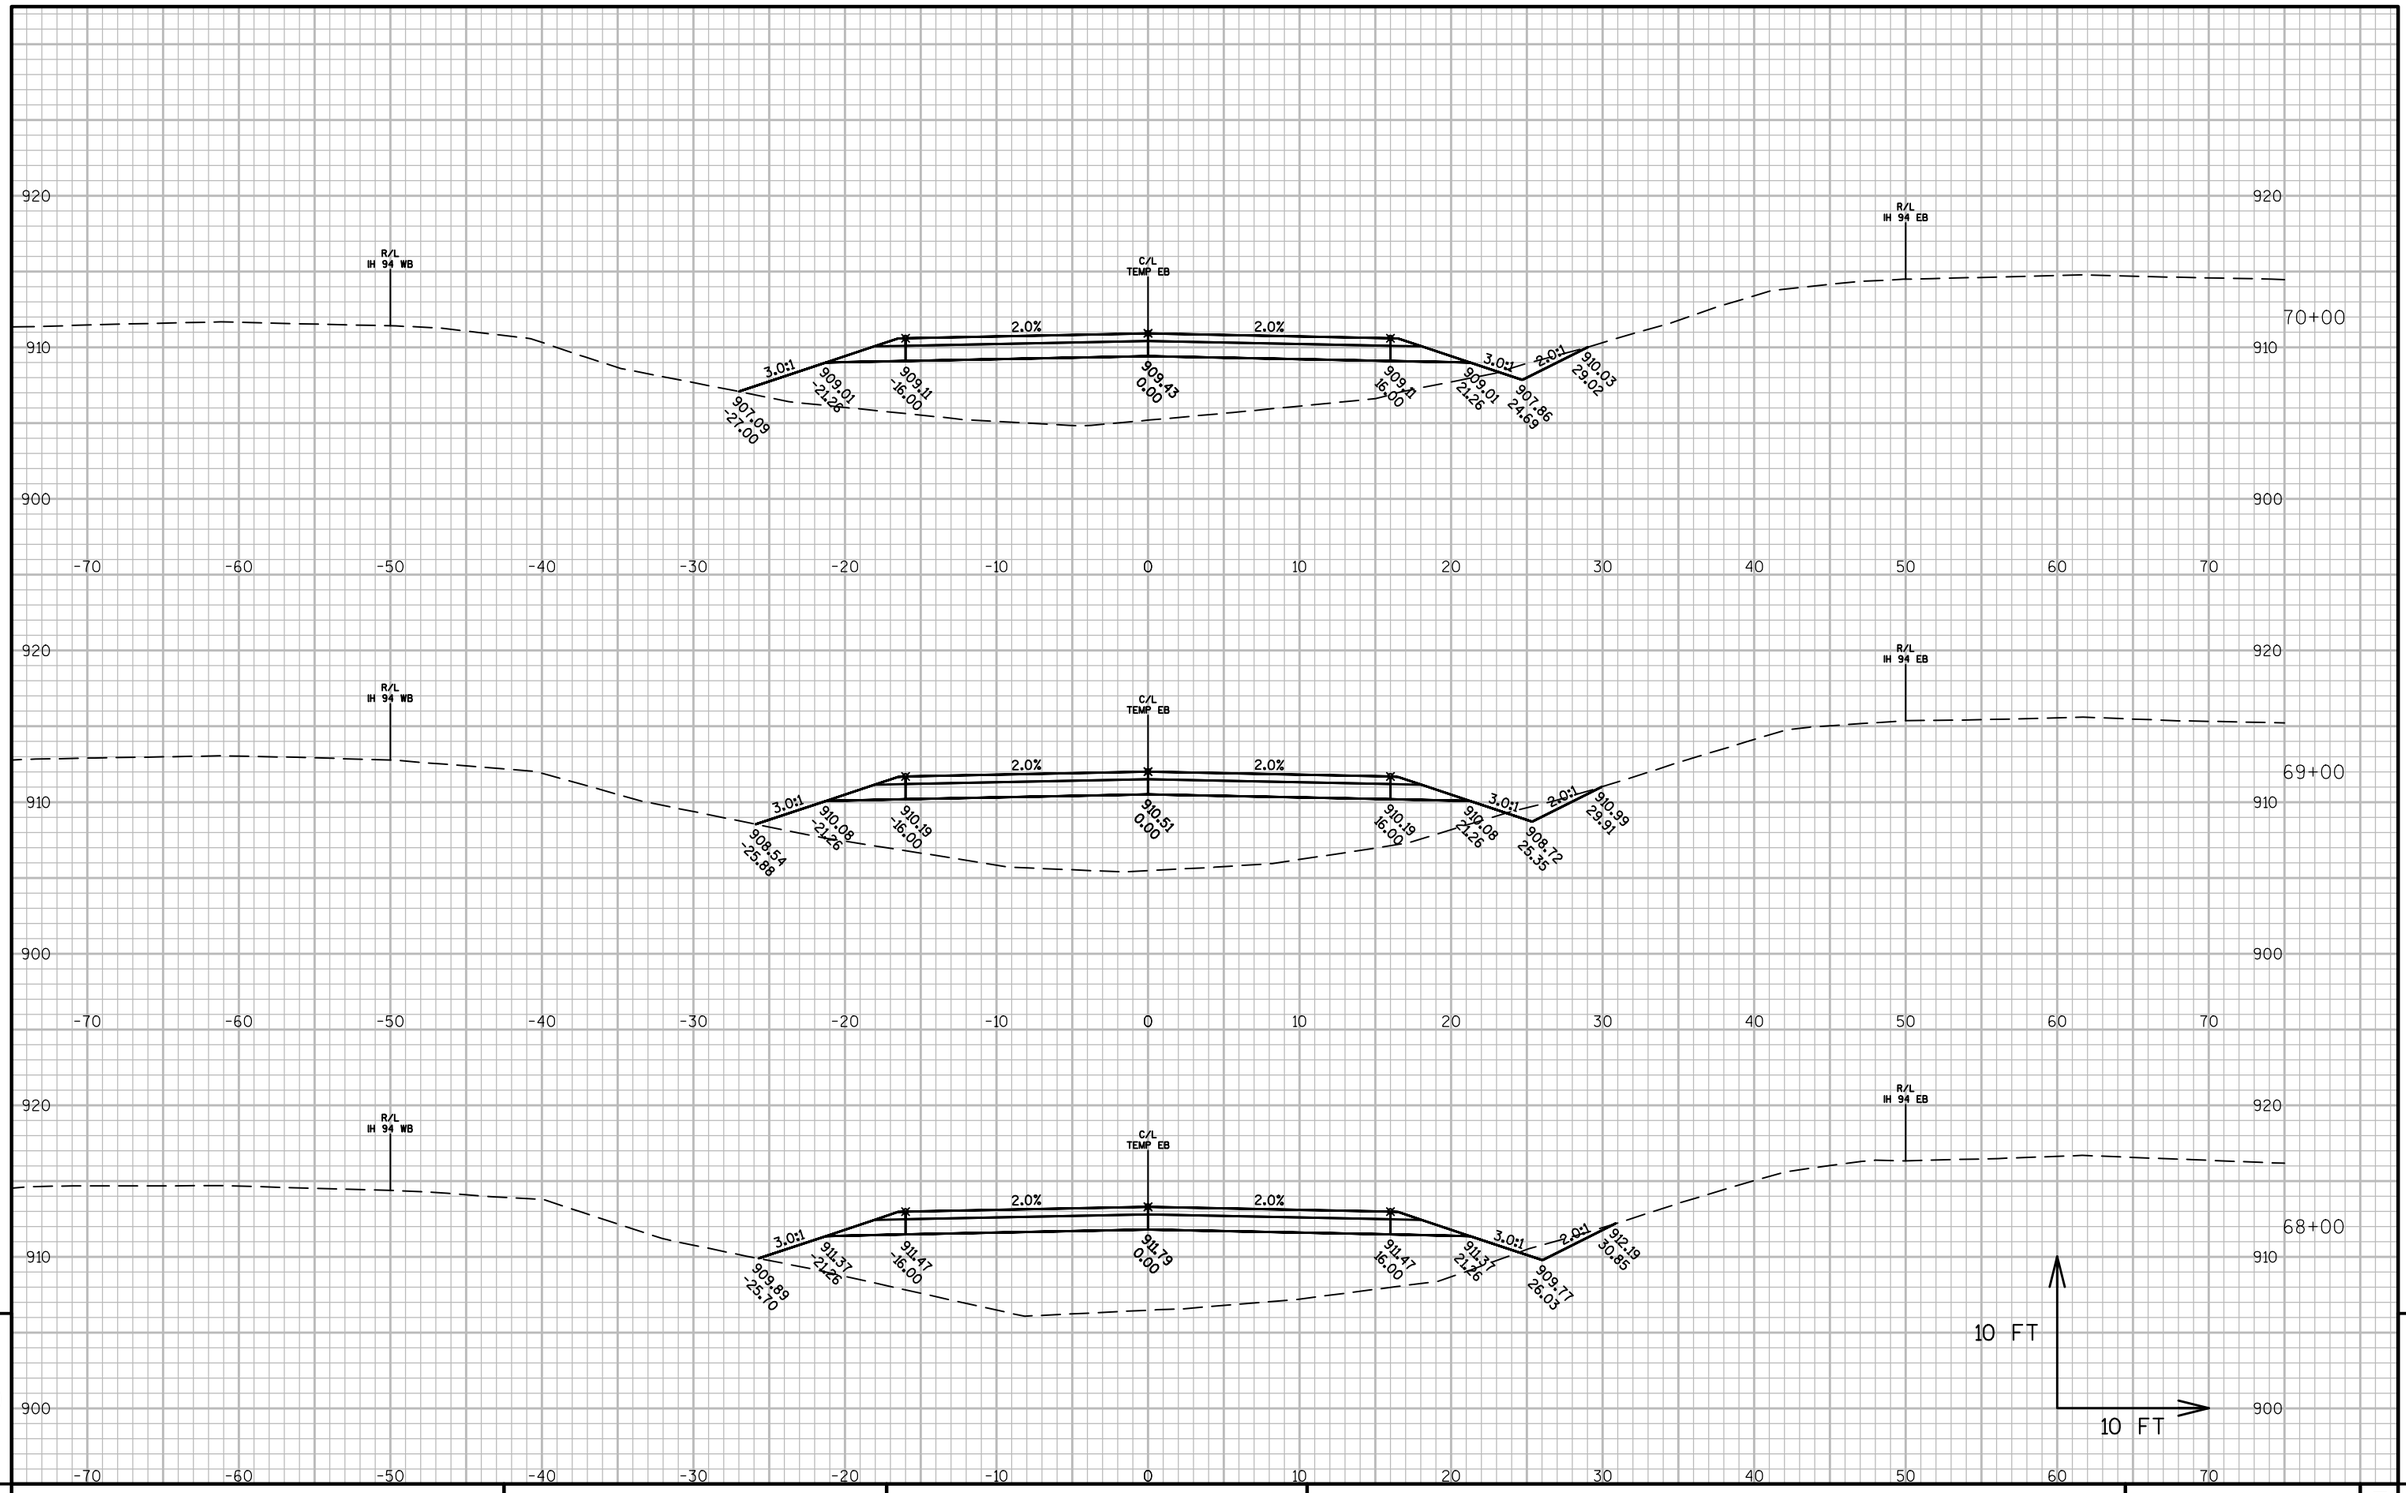

PROJECT NO: 1022-08-72	HWY: IH 94	COUNTY: DUNN	CROSS SECTIONS: IH 94 MEDIAN STAGE 2G	SHEET	E

FILE NAME : N:\PDS\C3D\10220706\SHEETSPLAN\PLAN SHEETS 10220872\090221_XS_STAGE2G.DWG
LAYOUT NAME - 090221 - (21)

PLOT DATE : 4/15/2017 1:27 PM PLOT BY : ANDERSON, THOMAS R PLOT NAME : PLOT SCALE : 1 IN:10 FT

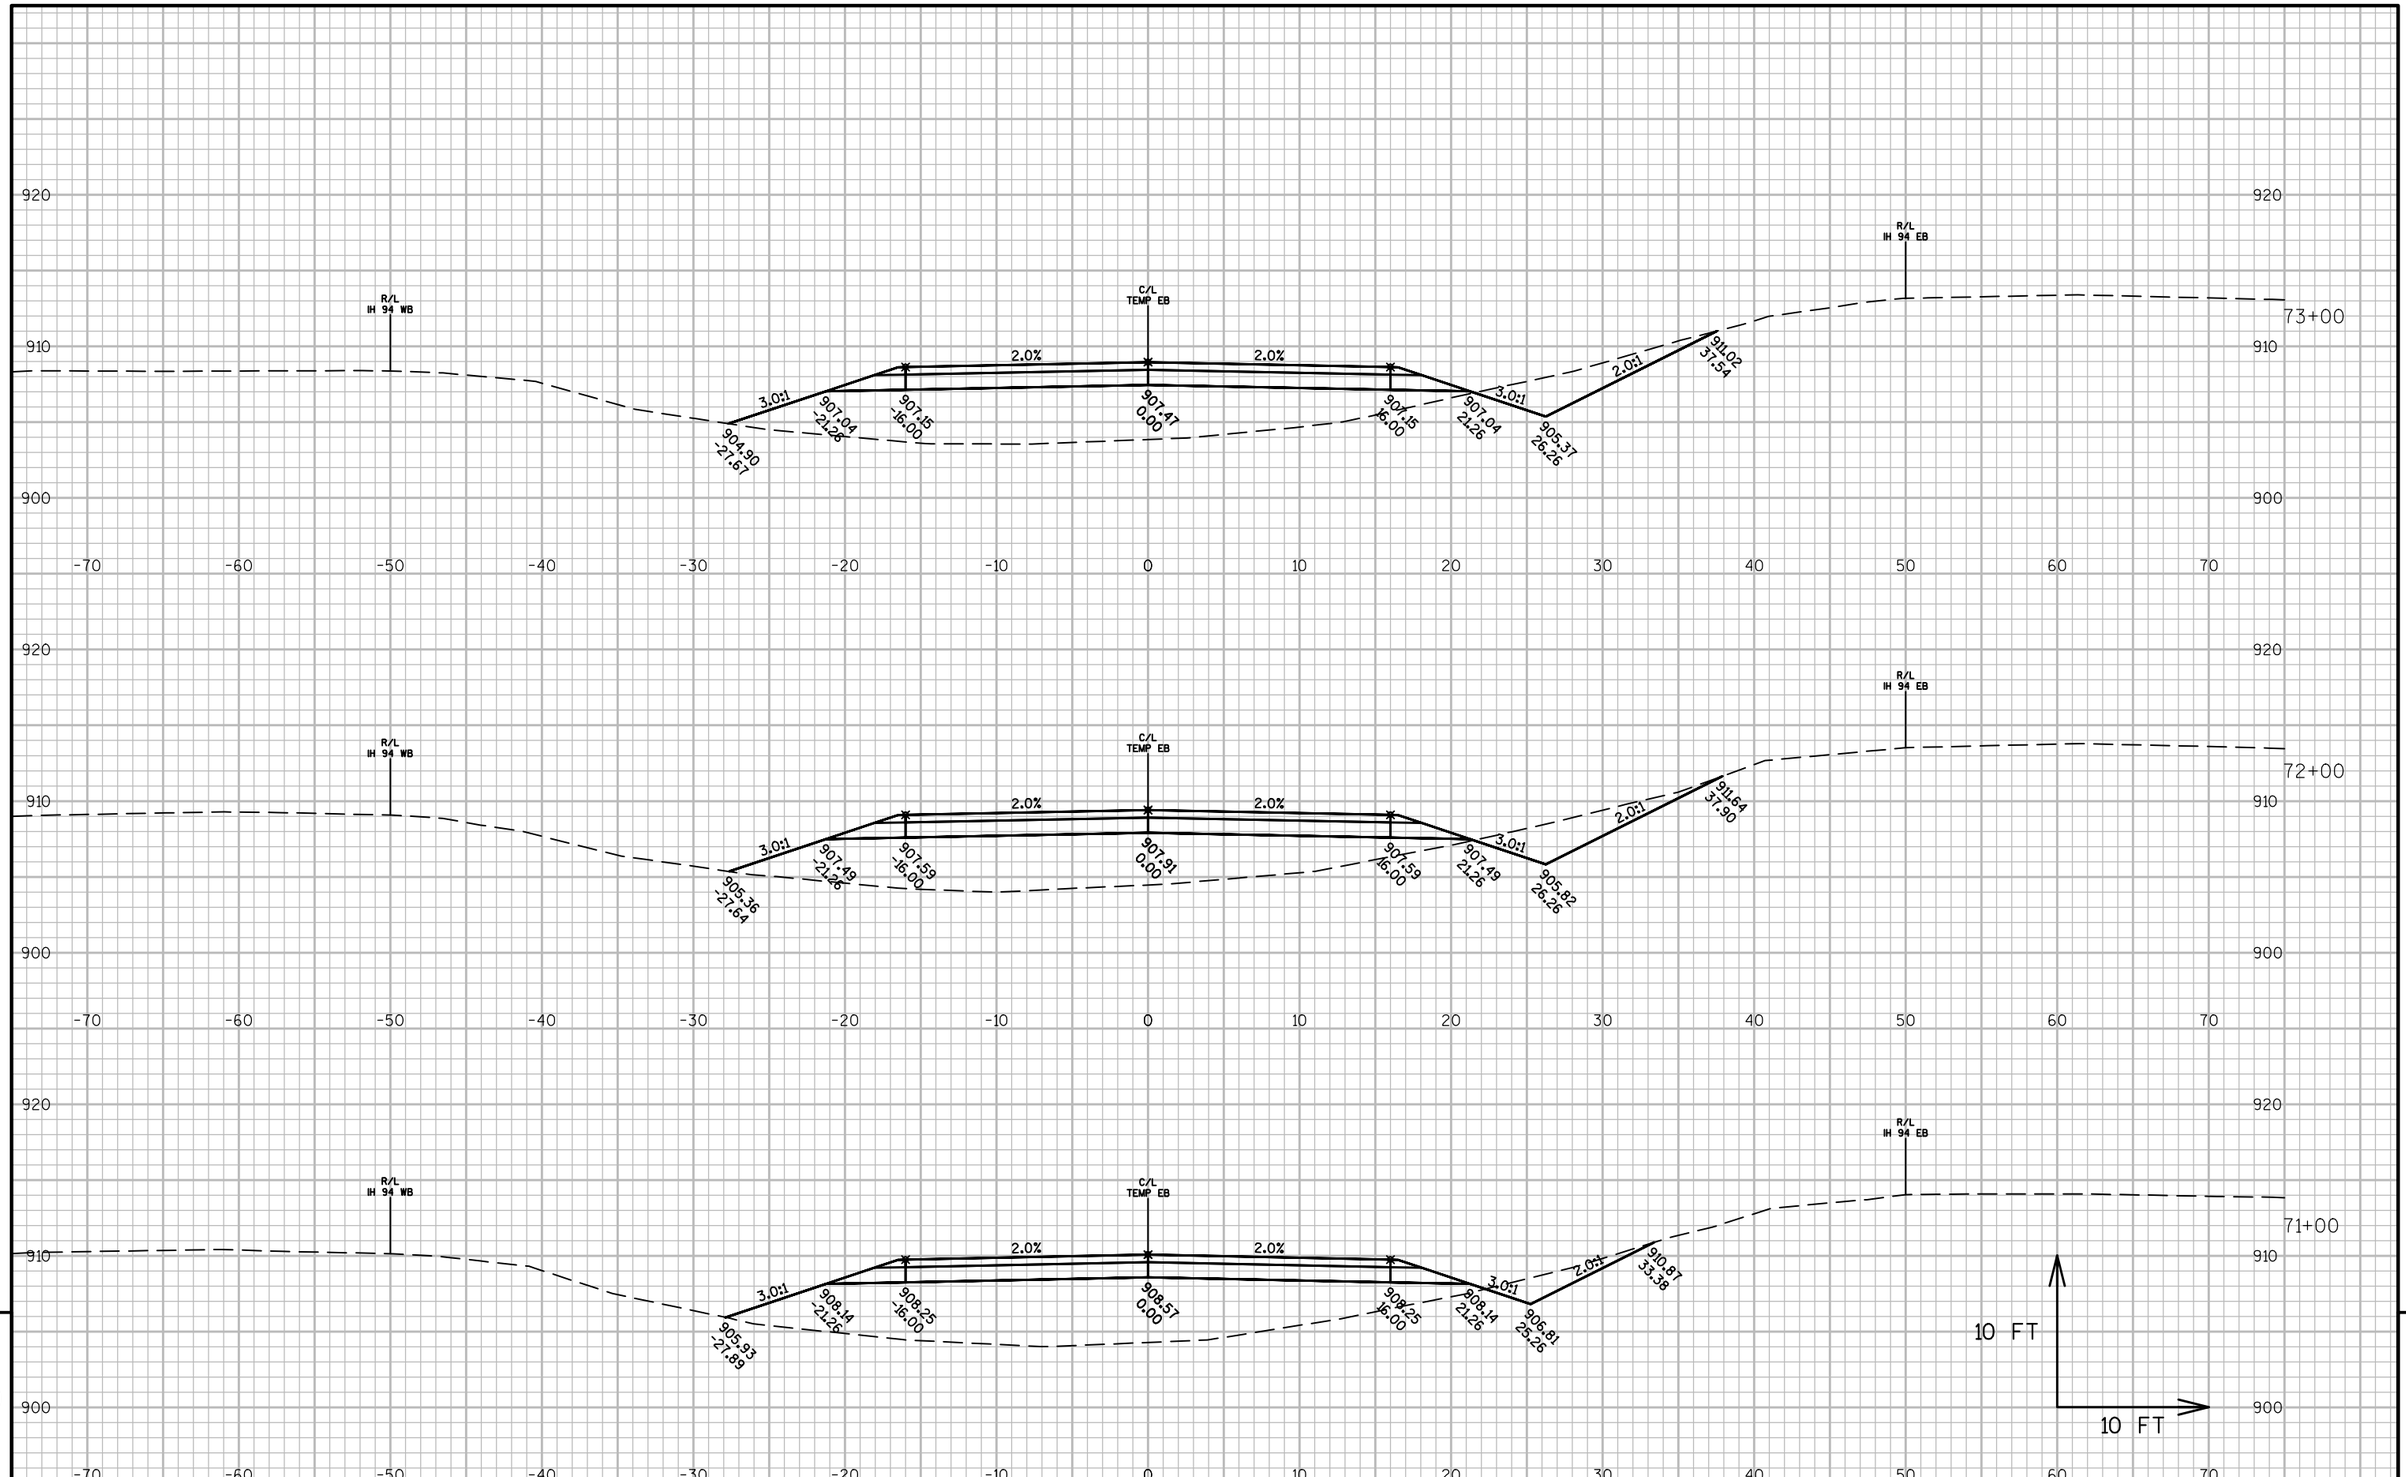


9


9

PROJECT NO: 1022-08-72	HWY: IH 94	COUNTY: DUNN	CROSS SECTIONS: IH 94 MEDIAN STAGE 2G	SHEET	E

FILE NAME : N:\PDS\C3D\10220706\SHEETSPLAN\PLAN SHEETS 10220872\090221_XS_STAGE2G.DWG
LAYOUT NAME - 090221 - (22)
PLOT DATE : 4/15/2017 1:27 PM PLOT BY : ANDERSON, THOMAS R PLOT NAME : PLOT SCALE : 1 IN:10 FT

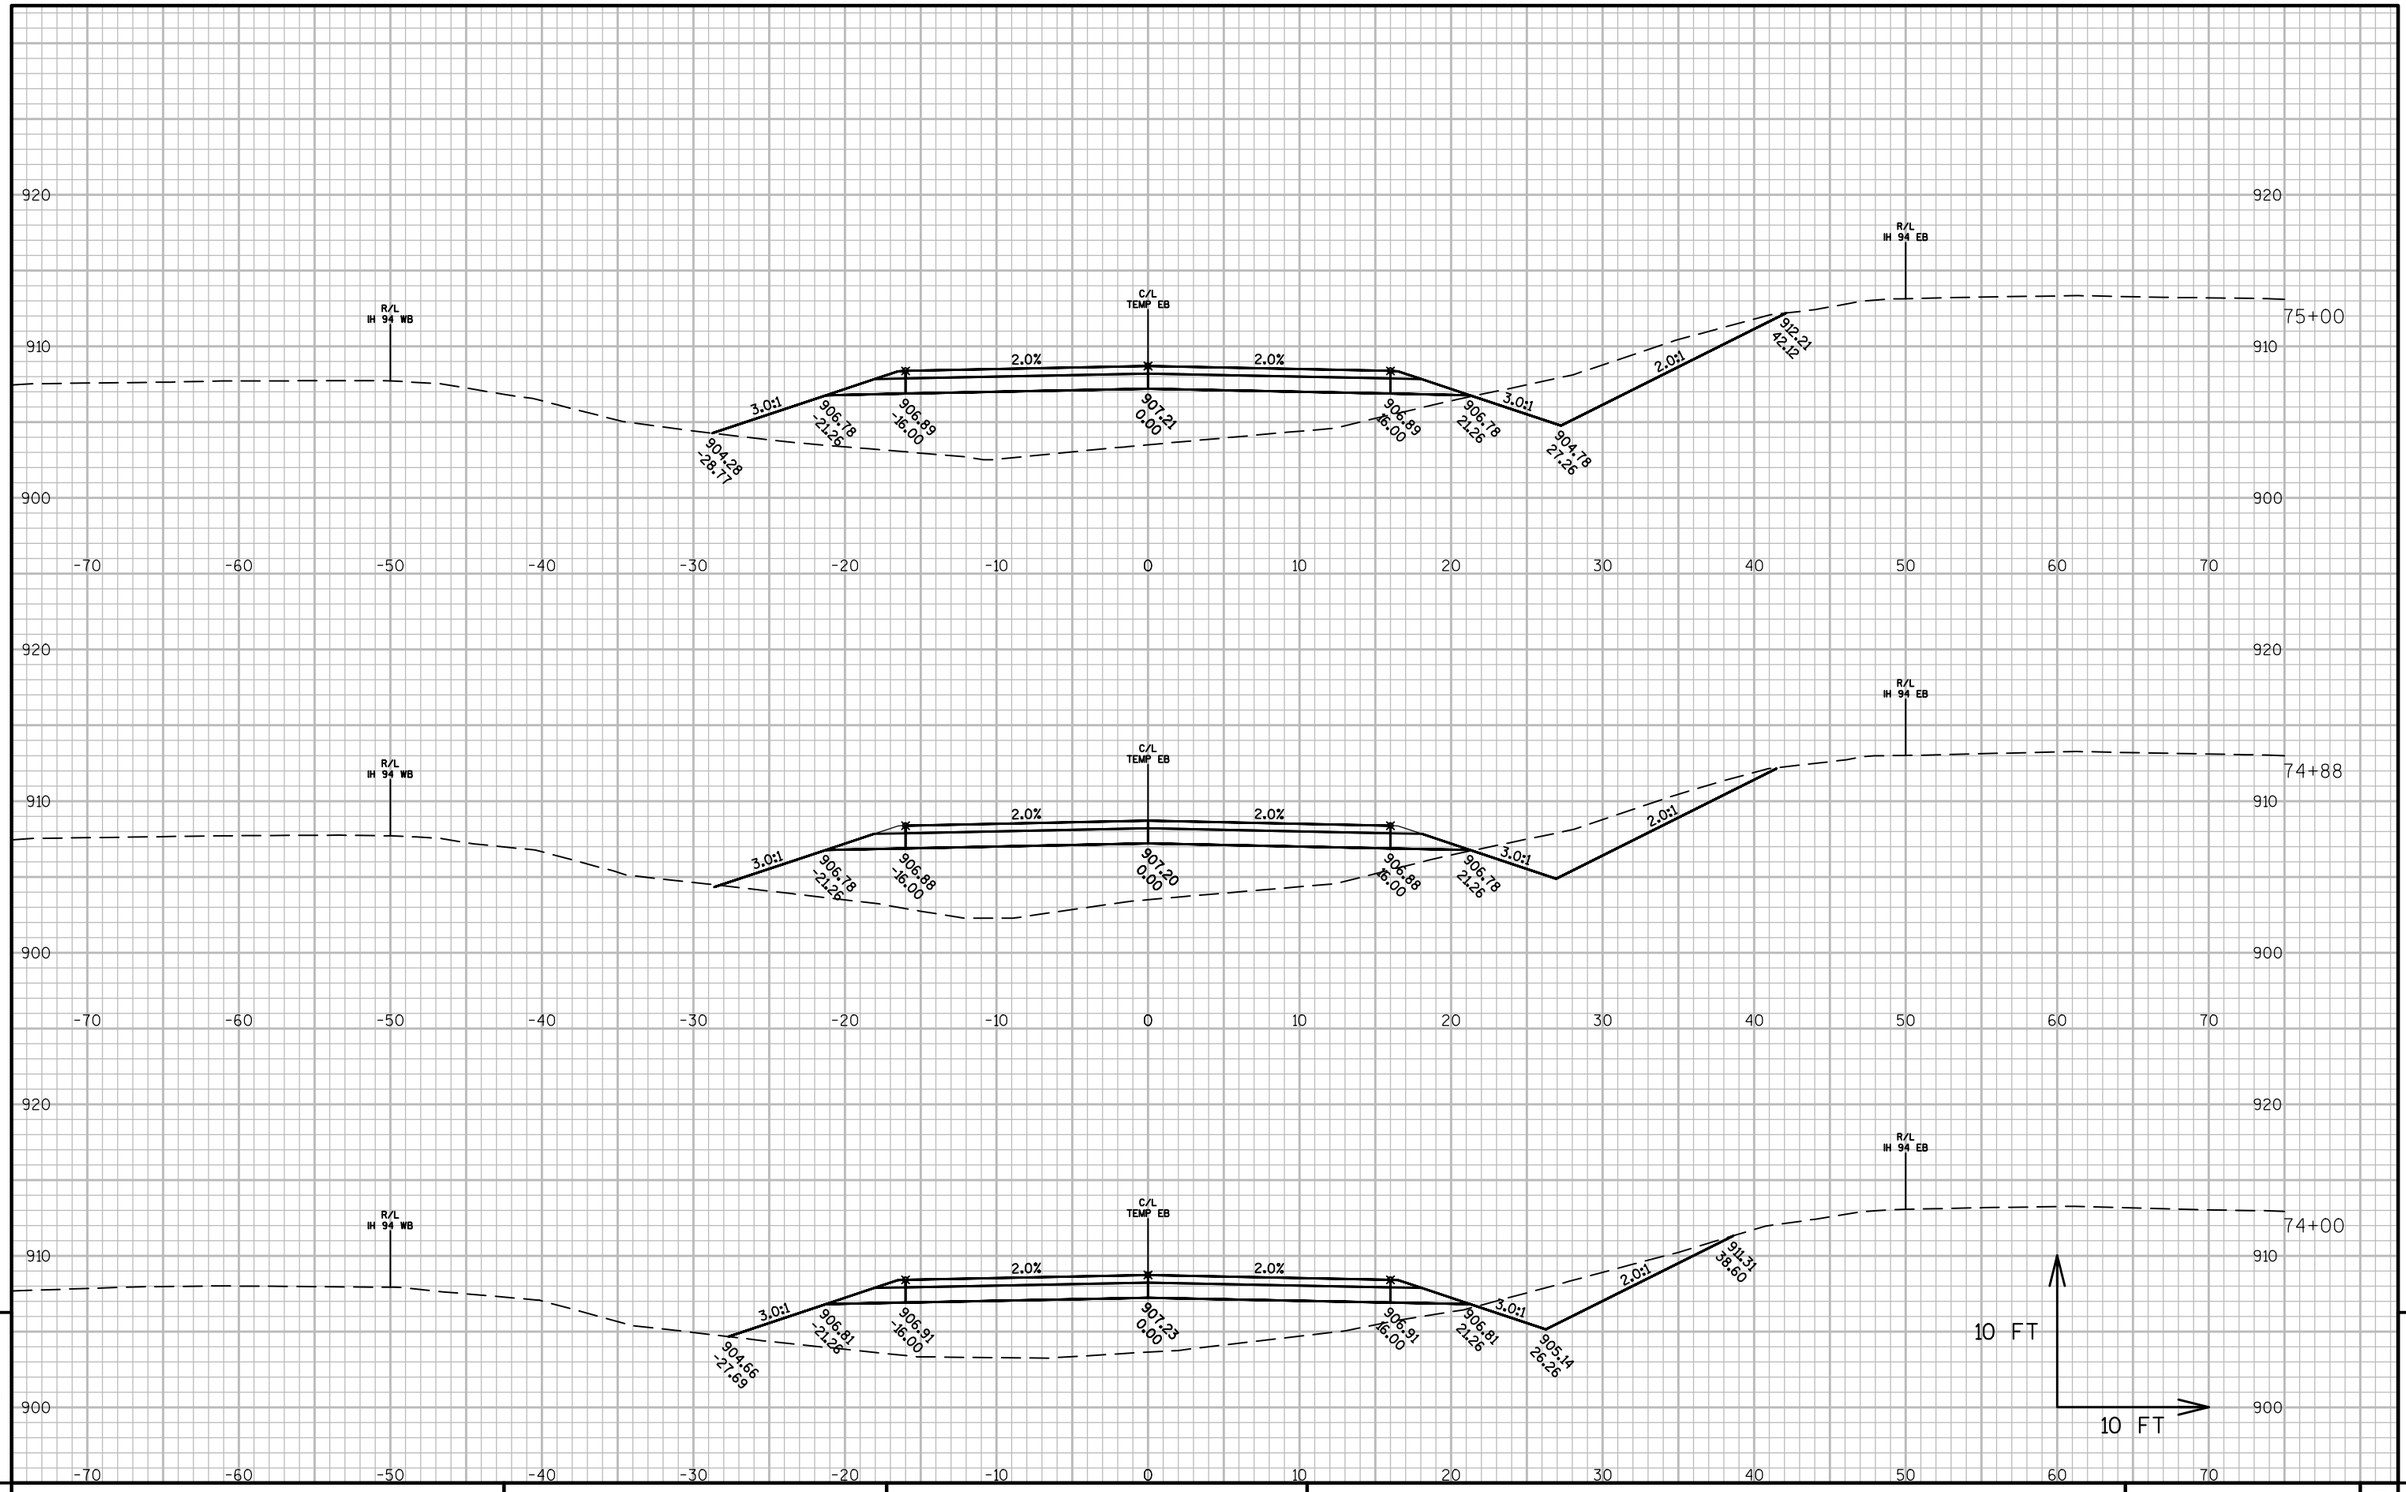


PROJECT NO: 1022-08-72	HWY: IH 94	COUNTY: DUNN	CROSS SECTIONS: IH 94 MEDIAN STAGE 2G	SHEET	E

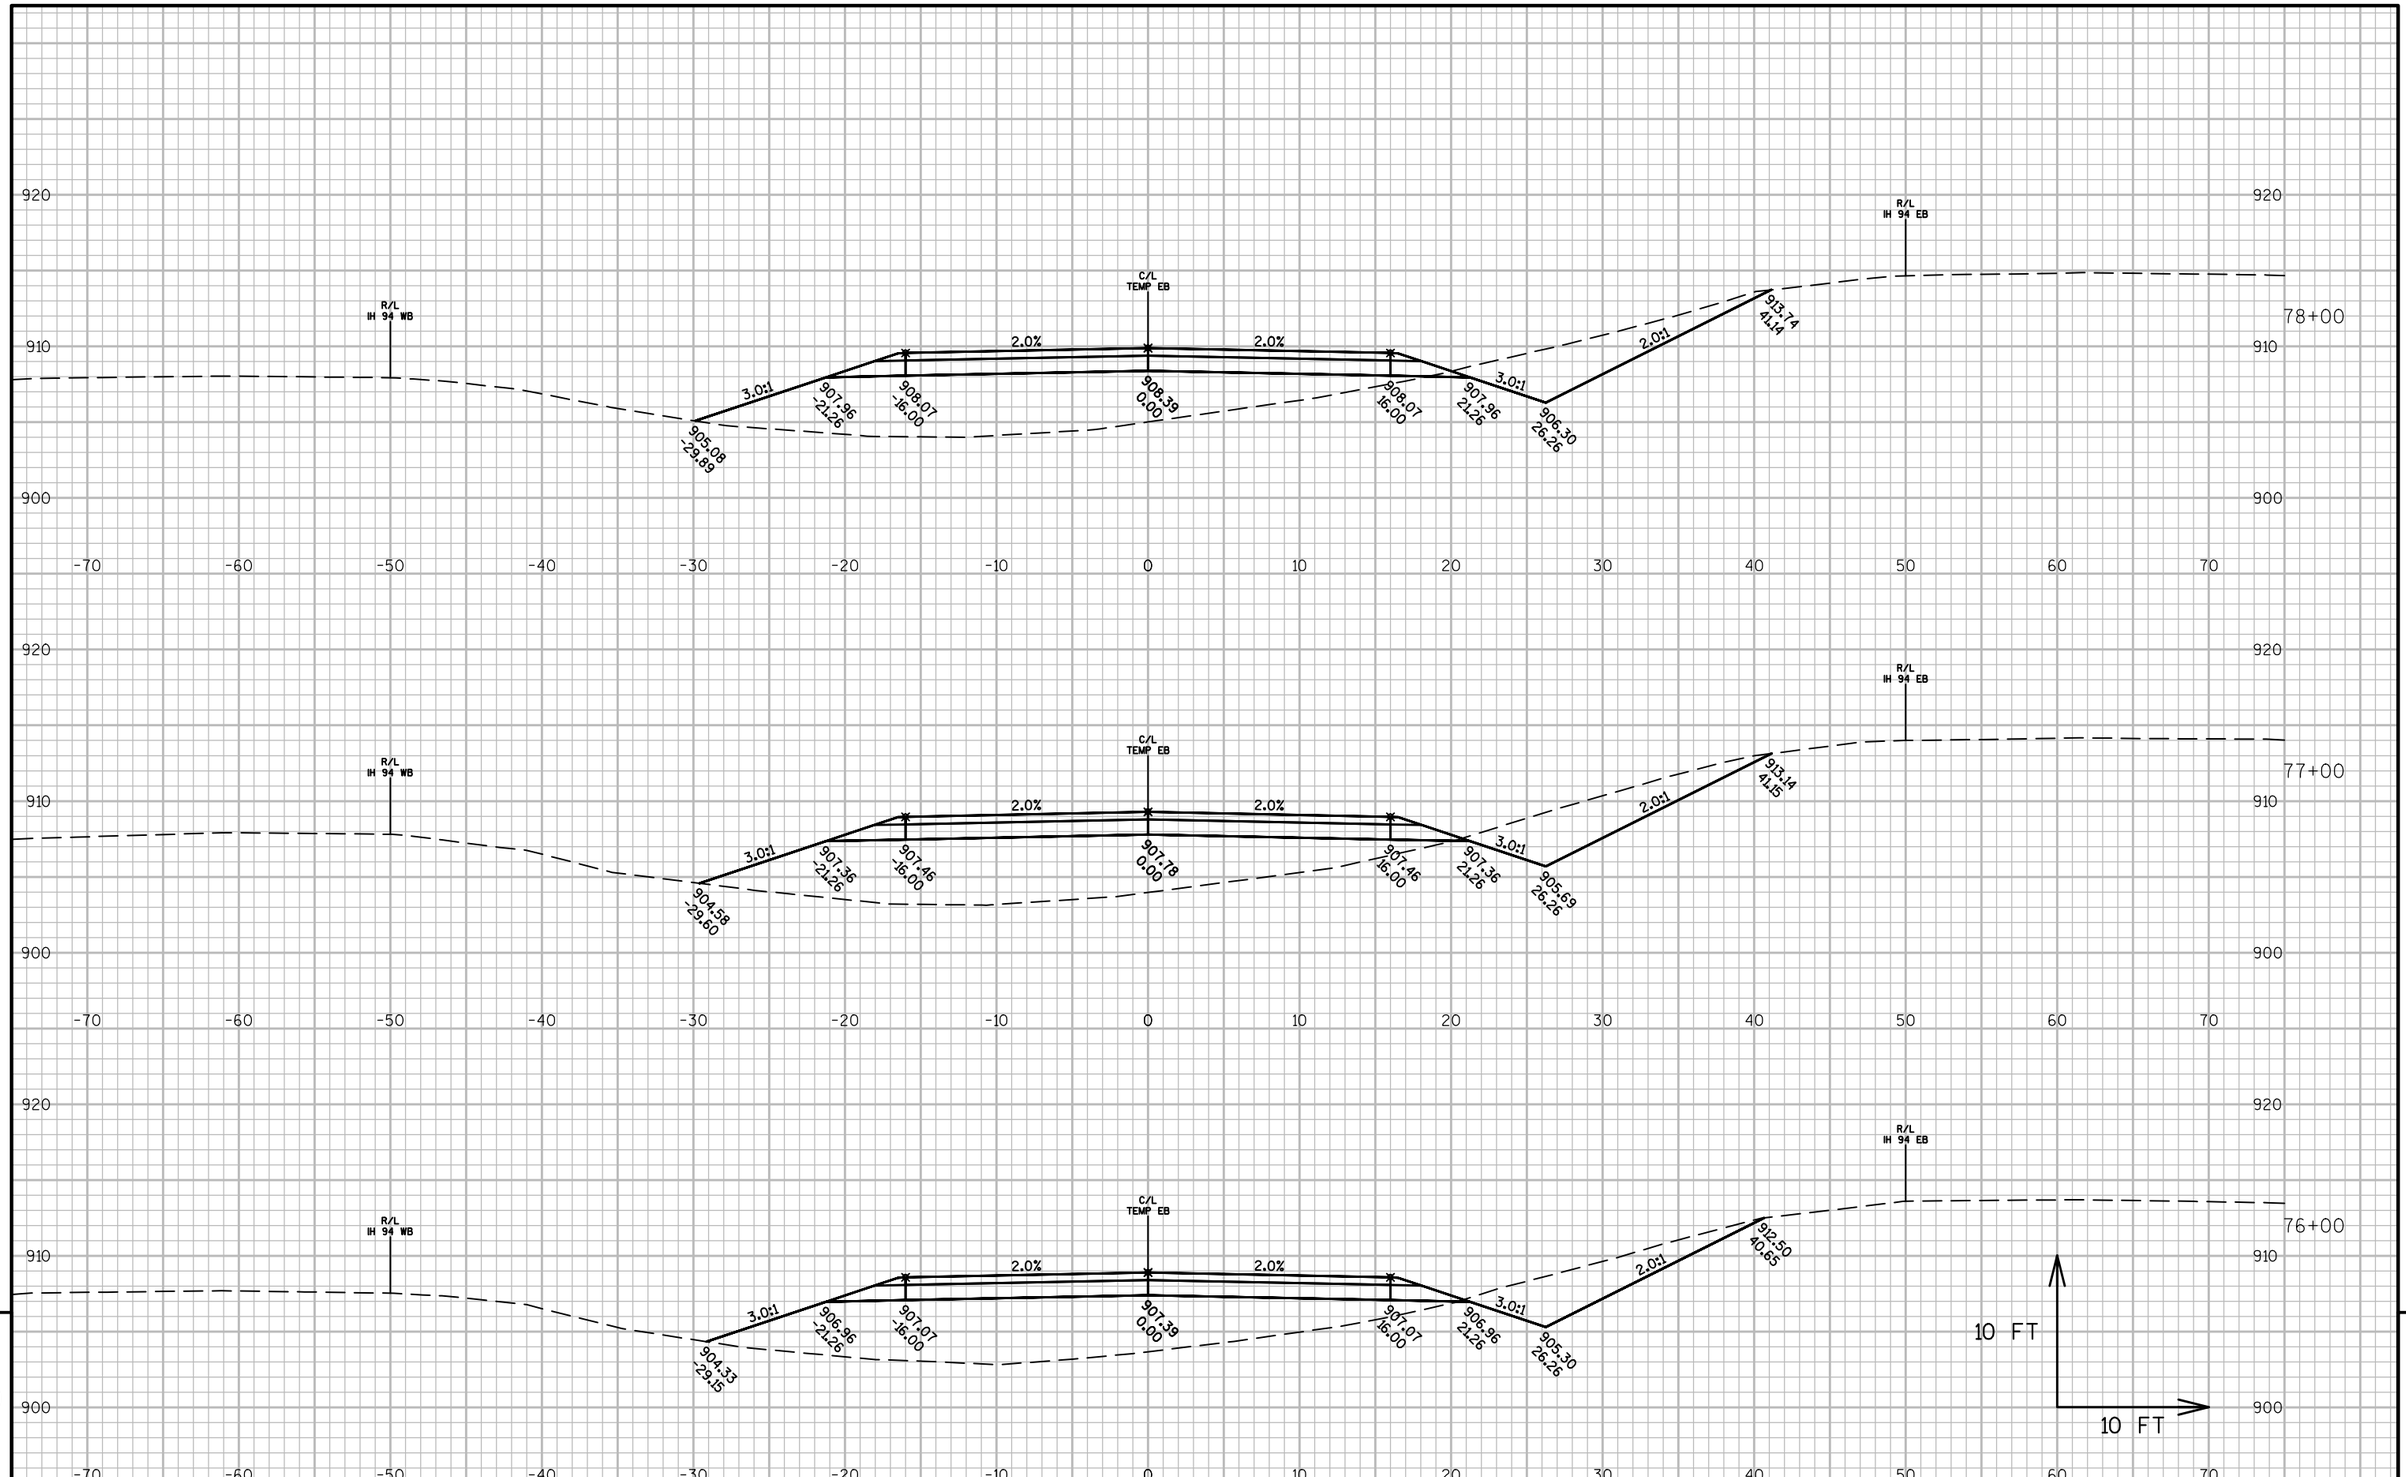

PROJECT NO: 1022-08-72	HWY: IH 94	COUNTY: DUNN	CROSS SECTIONS: IH 94 MEDIAN STAGE 2G	SHEET	E

FILE NAME : N:\PDS\C3D\10220706\SHEETSPLAN\PLAN SHEETS 10220872\090221_XS_STAGE2G.DWG
LAYOUT NAME - 090221 - (24)
PLOT DATE : 4/15/2017 1:27 PM PLOT BY : ANDERSON, THOMAS R PLOT NAME :
PLOT SCALE : 1 IN:10 FT

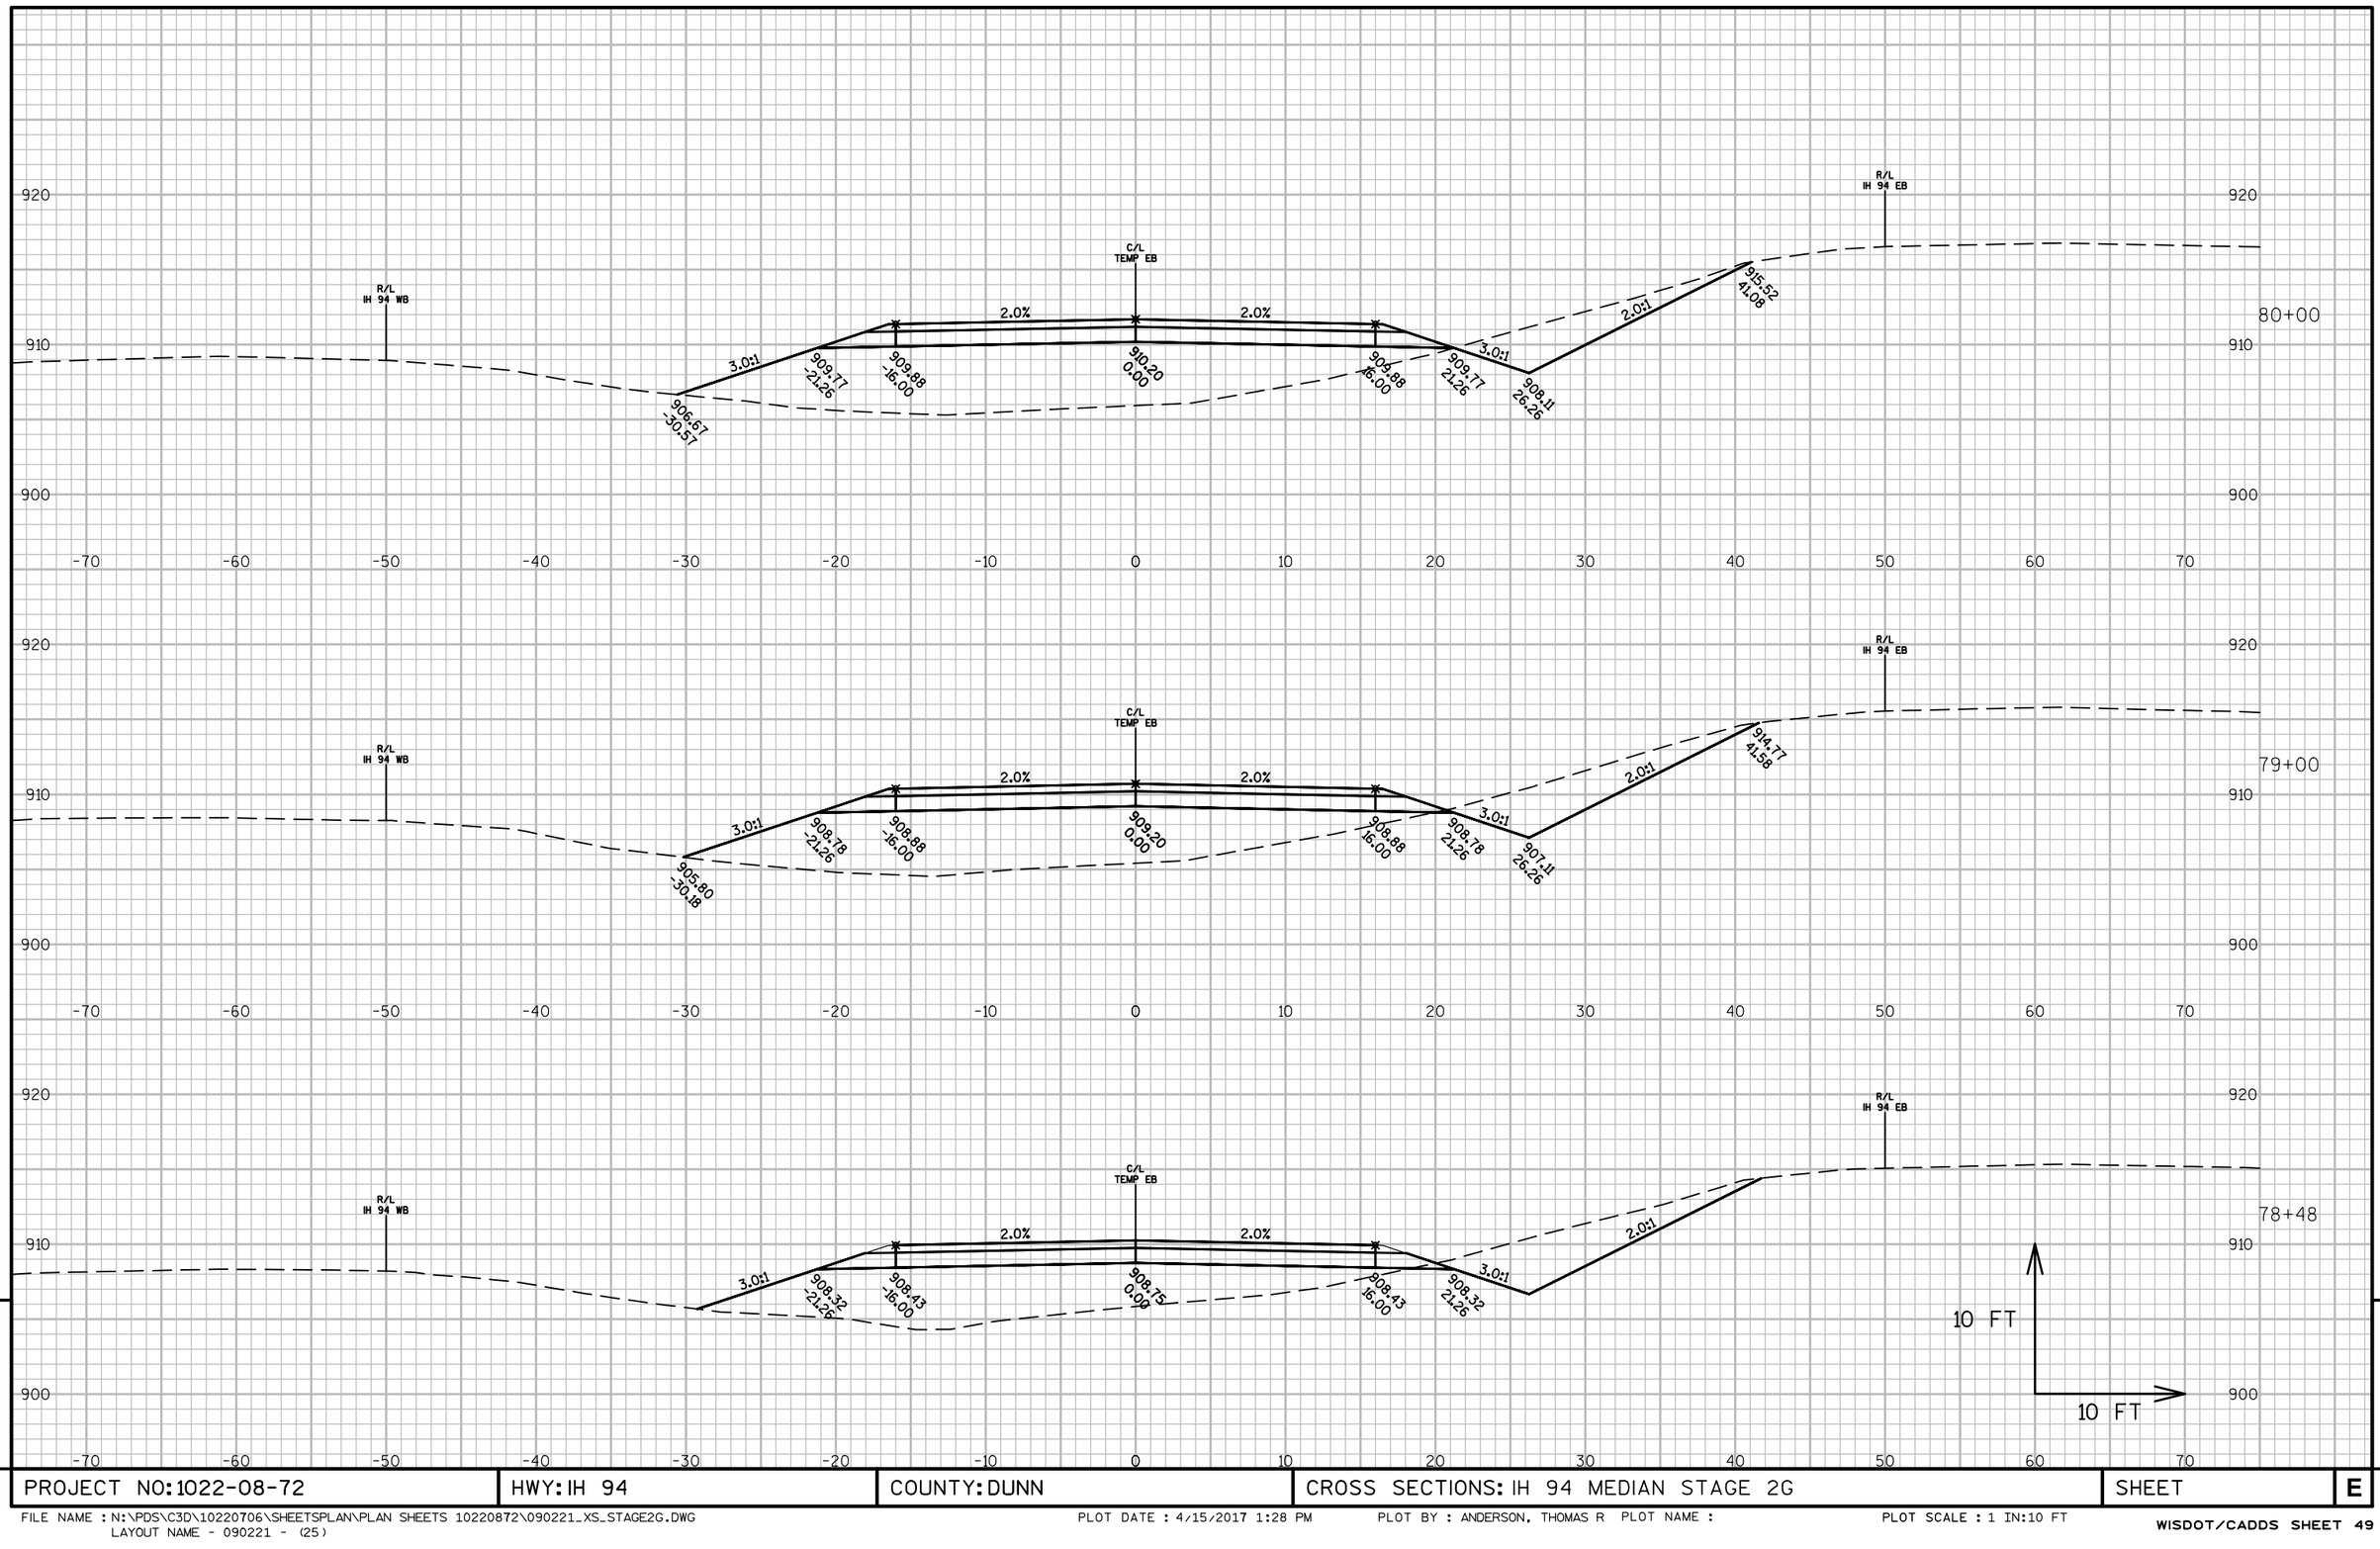


9

9

PROJECT NO: 1022-08-72	HWY: IH 94	COUNTY: DUNN	CROSS SECTIONS: IH 94 MEDIAN STAGE 2G	SHEET	E


FILE NAME : N:\PDS\C3D\10220706\SHEETSPLAN\PLAN SHEETS 10220872\090221_XS_STAGE2G.DWG
LAYOUT NAME - 090221 - (25)

PLOT DATE : 4/15/2017 1:28 PM PLOT BY : ANDERSON, THOMAS R PLOT NAME : PLOT SCALE : 1 IN:10 FT

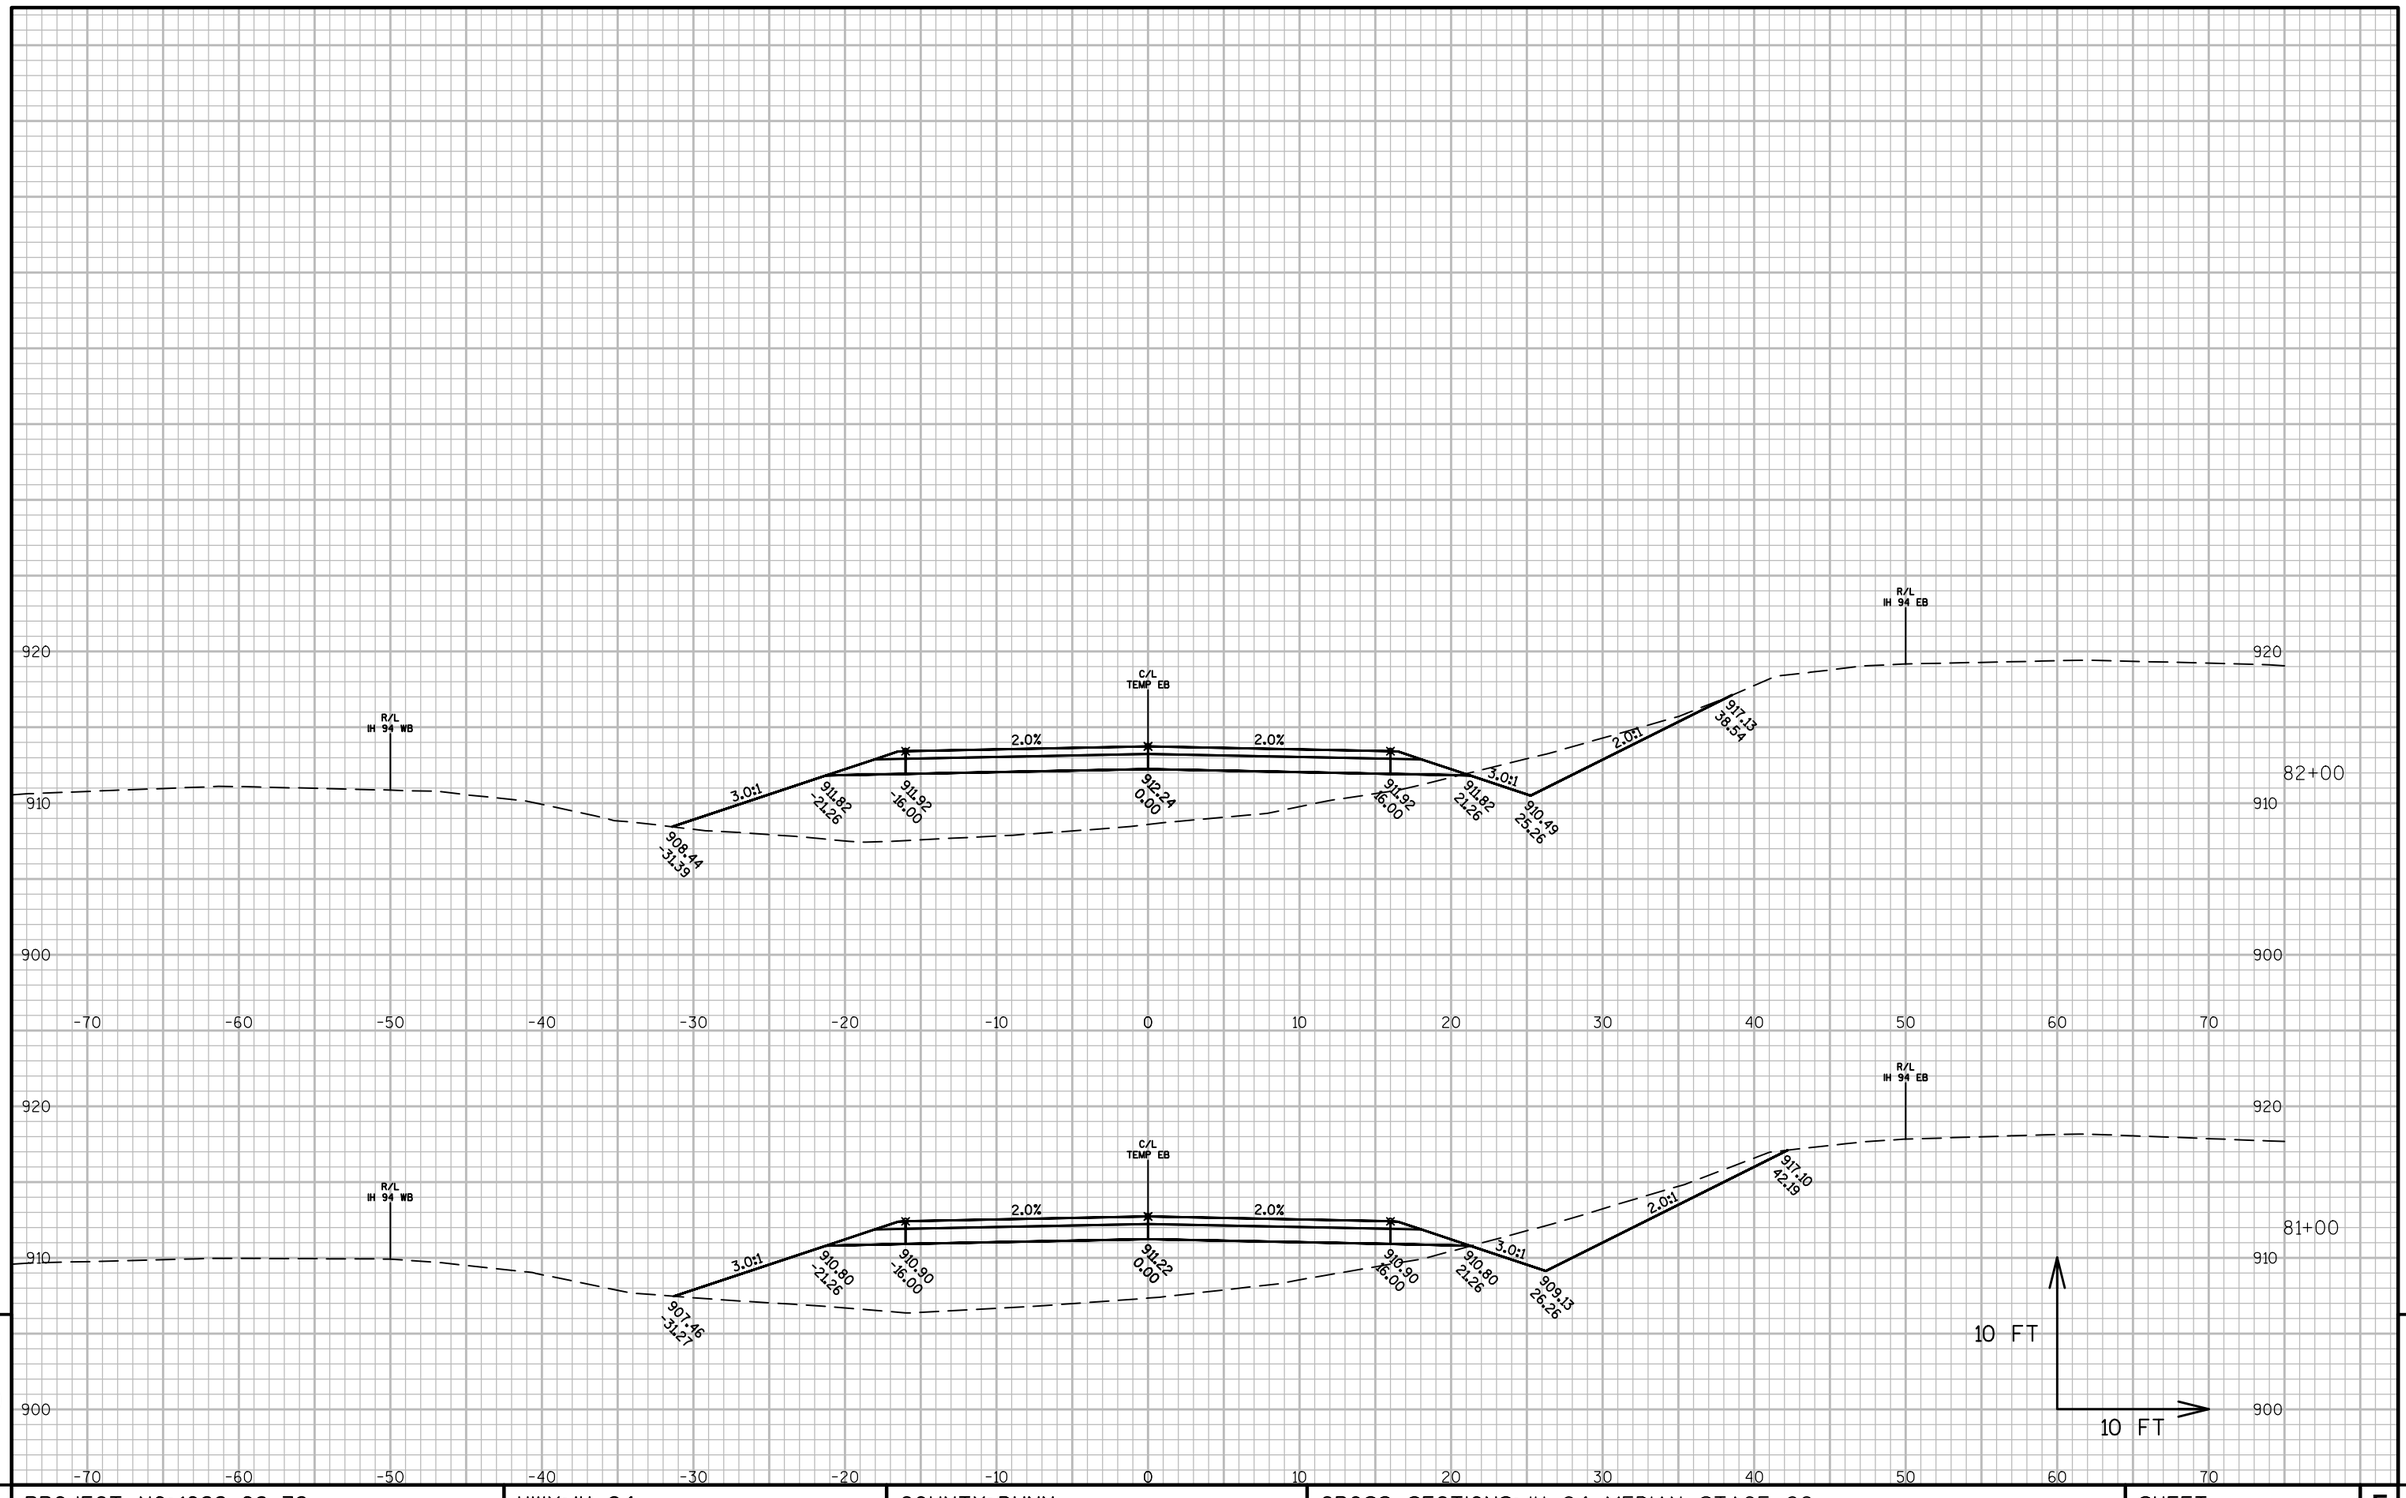

9	PROJECT NO: 1022-08-72	HWY: IH 94	COUNTY: DUNN	CROSS SECTIONS: IH 94 MEDIAN STAGE 2G	SHEET E	9

FILE NAME : N:\PDS\C3D\10220706\SHEETSPLAN\PLAN SHEETS 10220872\090221_XS_STAGE2G.DWG
LAYOUT NAME - 090221 - (26)
PLOT DATE : 4/15/2017 1:28 PM PLOT BY : ANDERSON, THOMAS R PLOT NAME : PLOT SCALE : 1 IN:10 FT
WISDOT/CADDS SHEET 49

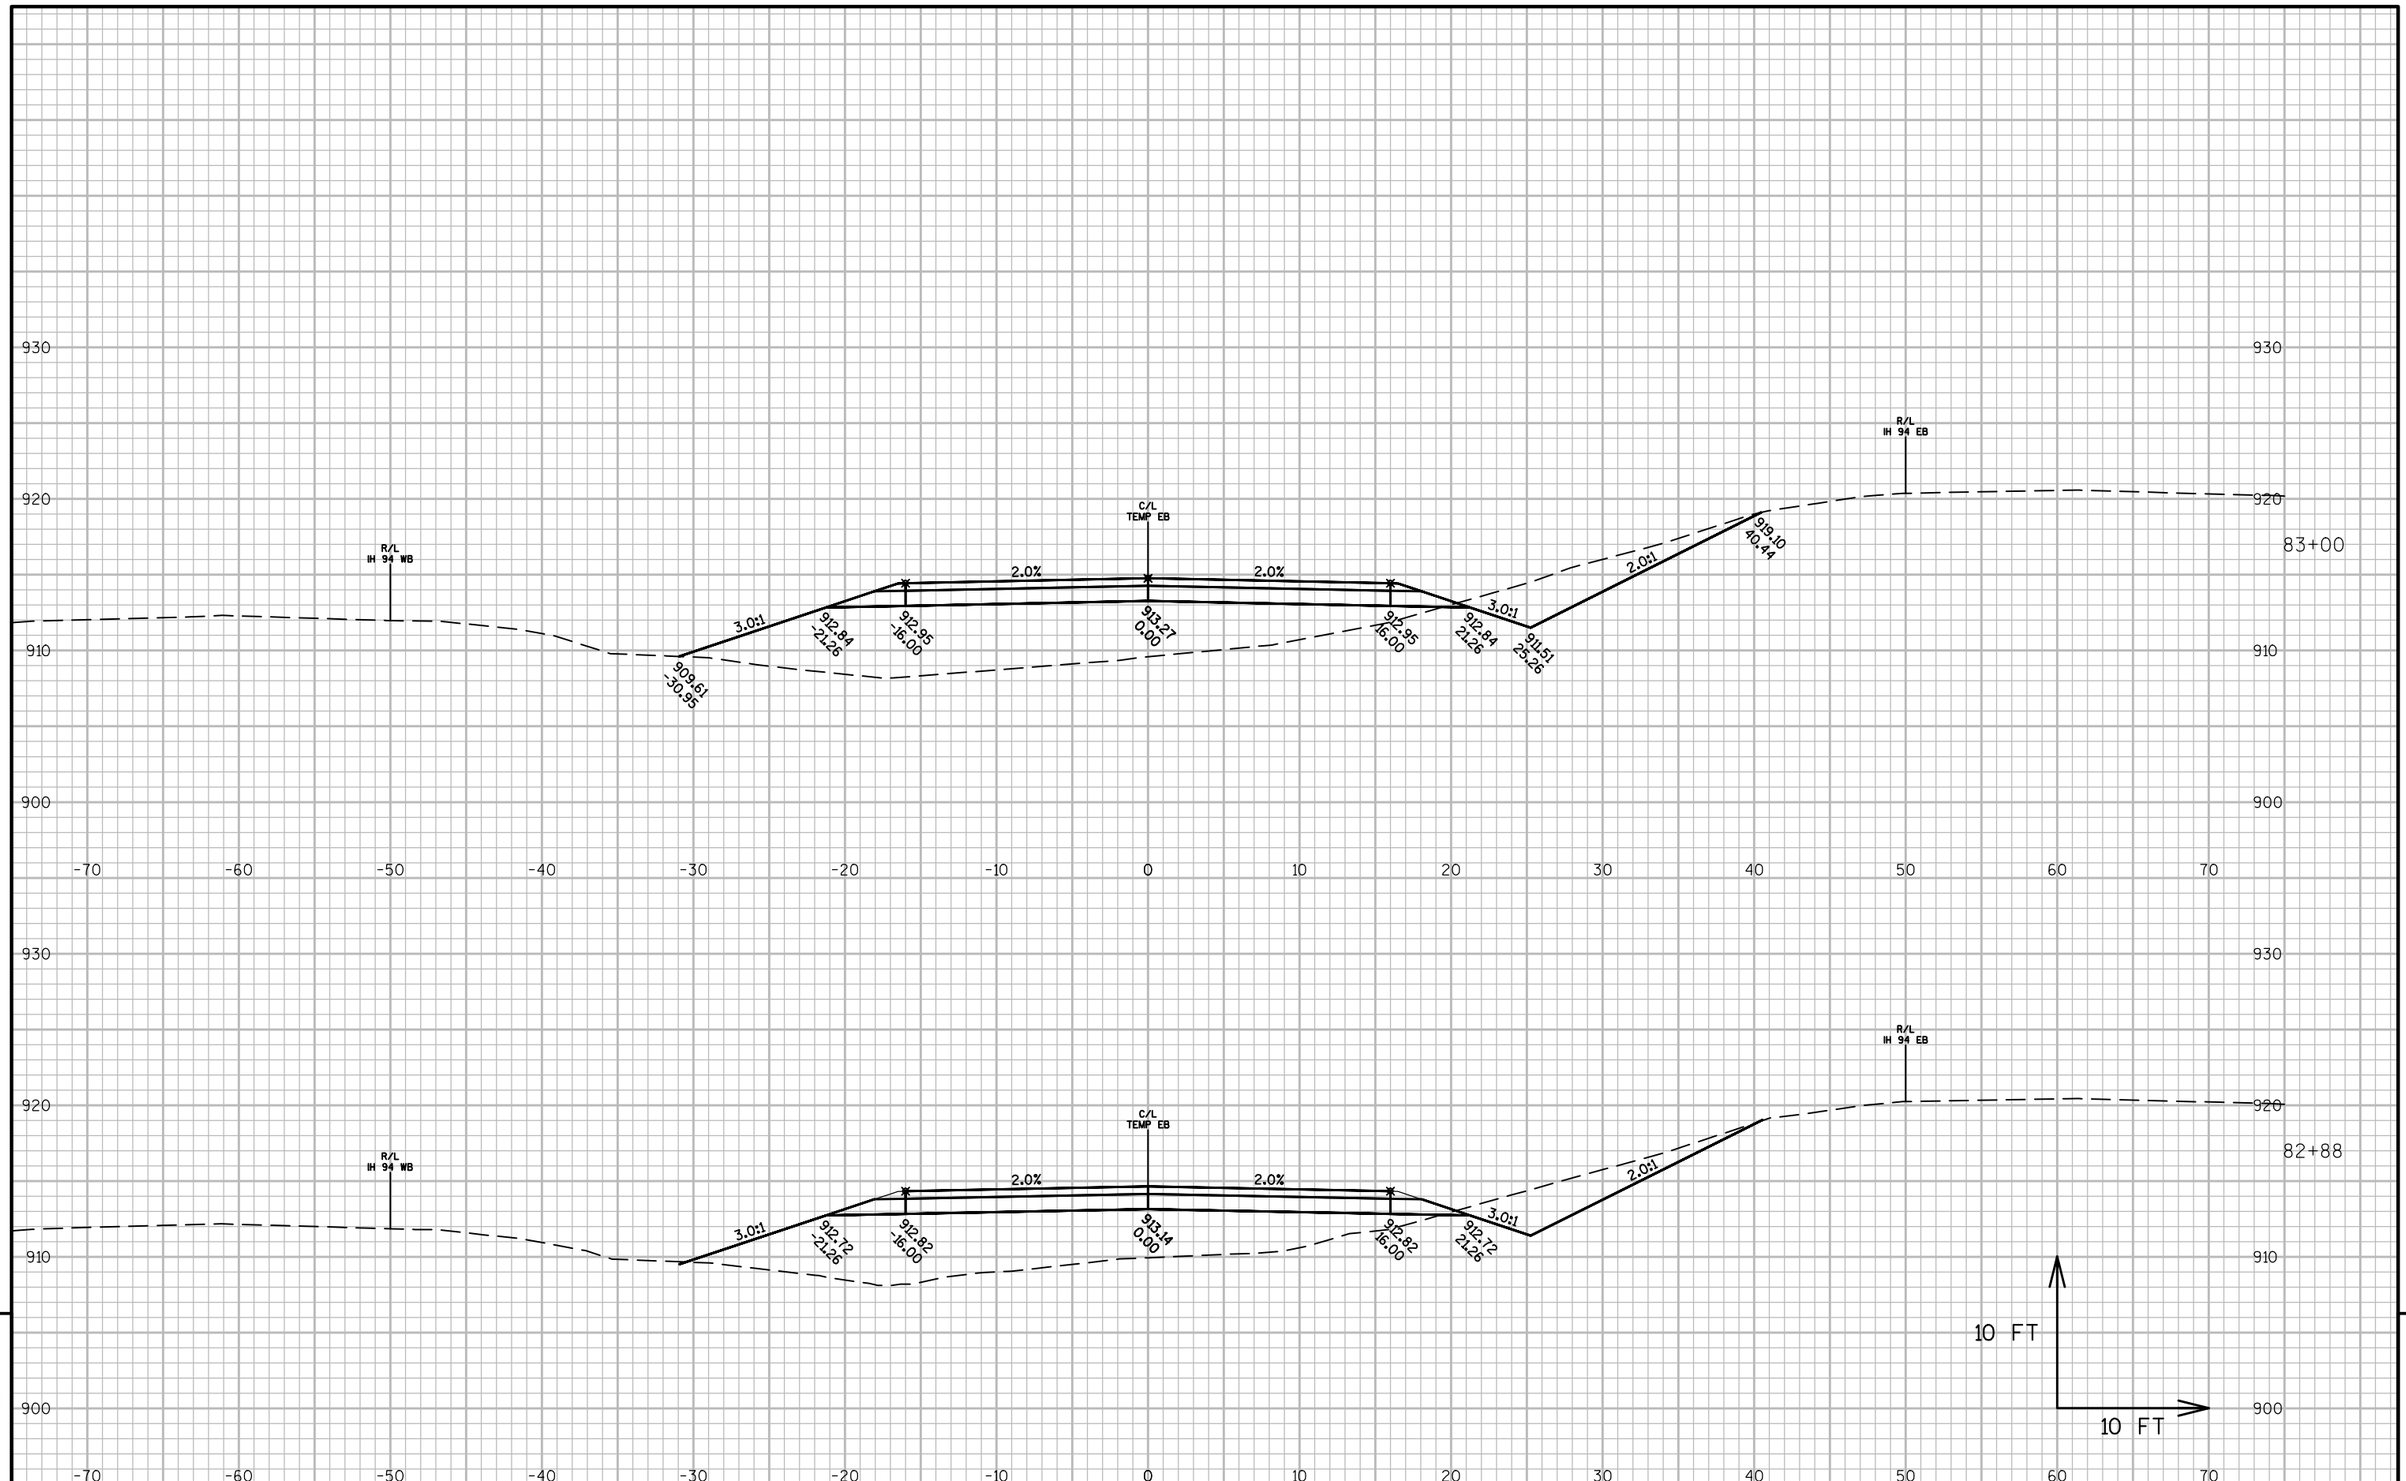


PROJECT NO: 1022-08-72	HWY: IH 94	COUNTY: DUNN	CROSS SECTIONS: IH 94 MEDIAN STAGE 2G	SHEET	E

FILE NAME : N:\PDS\C3D\10220706\SHEETSPLAN\PLAN SHEETS 10220872\090221_XS_STAGE2G.DWG
LAYOUT NAME - 090221 - (27)


PLOT DATE : 4/15/2017 1:28 PM PLOT BY : ANDERSON, THOMAS R PLOT NAME :

PLOT SCALE : 1 IN:10 FT

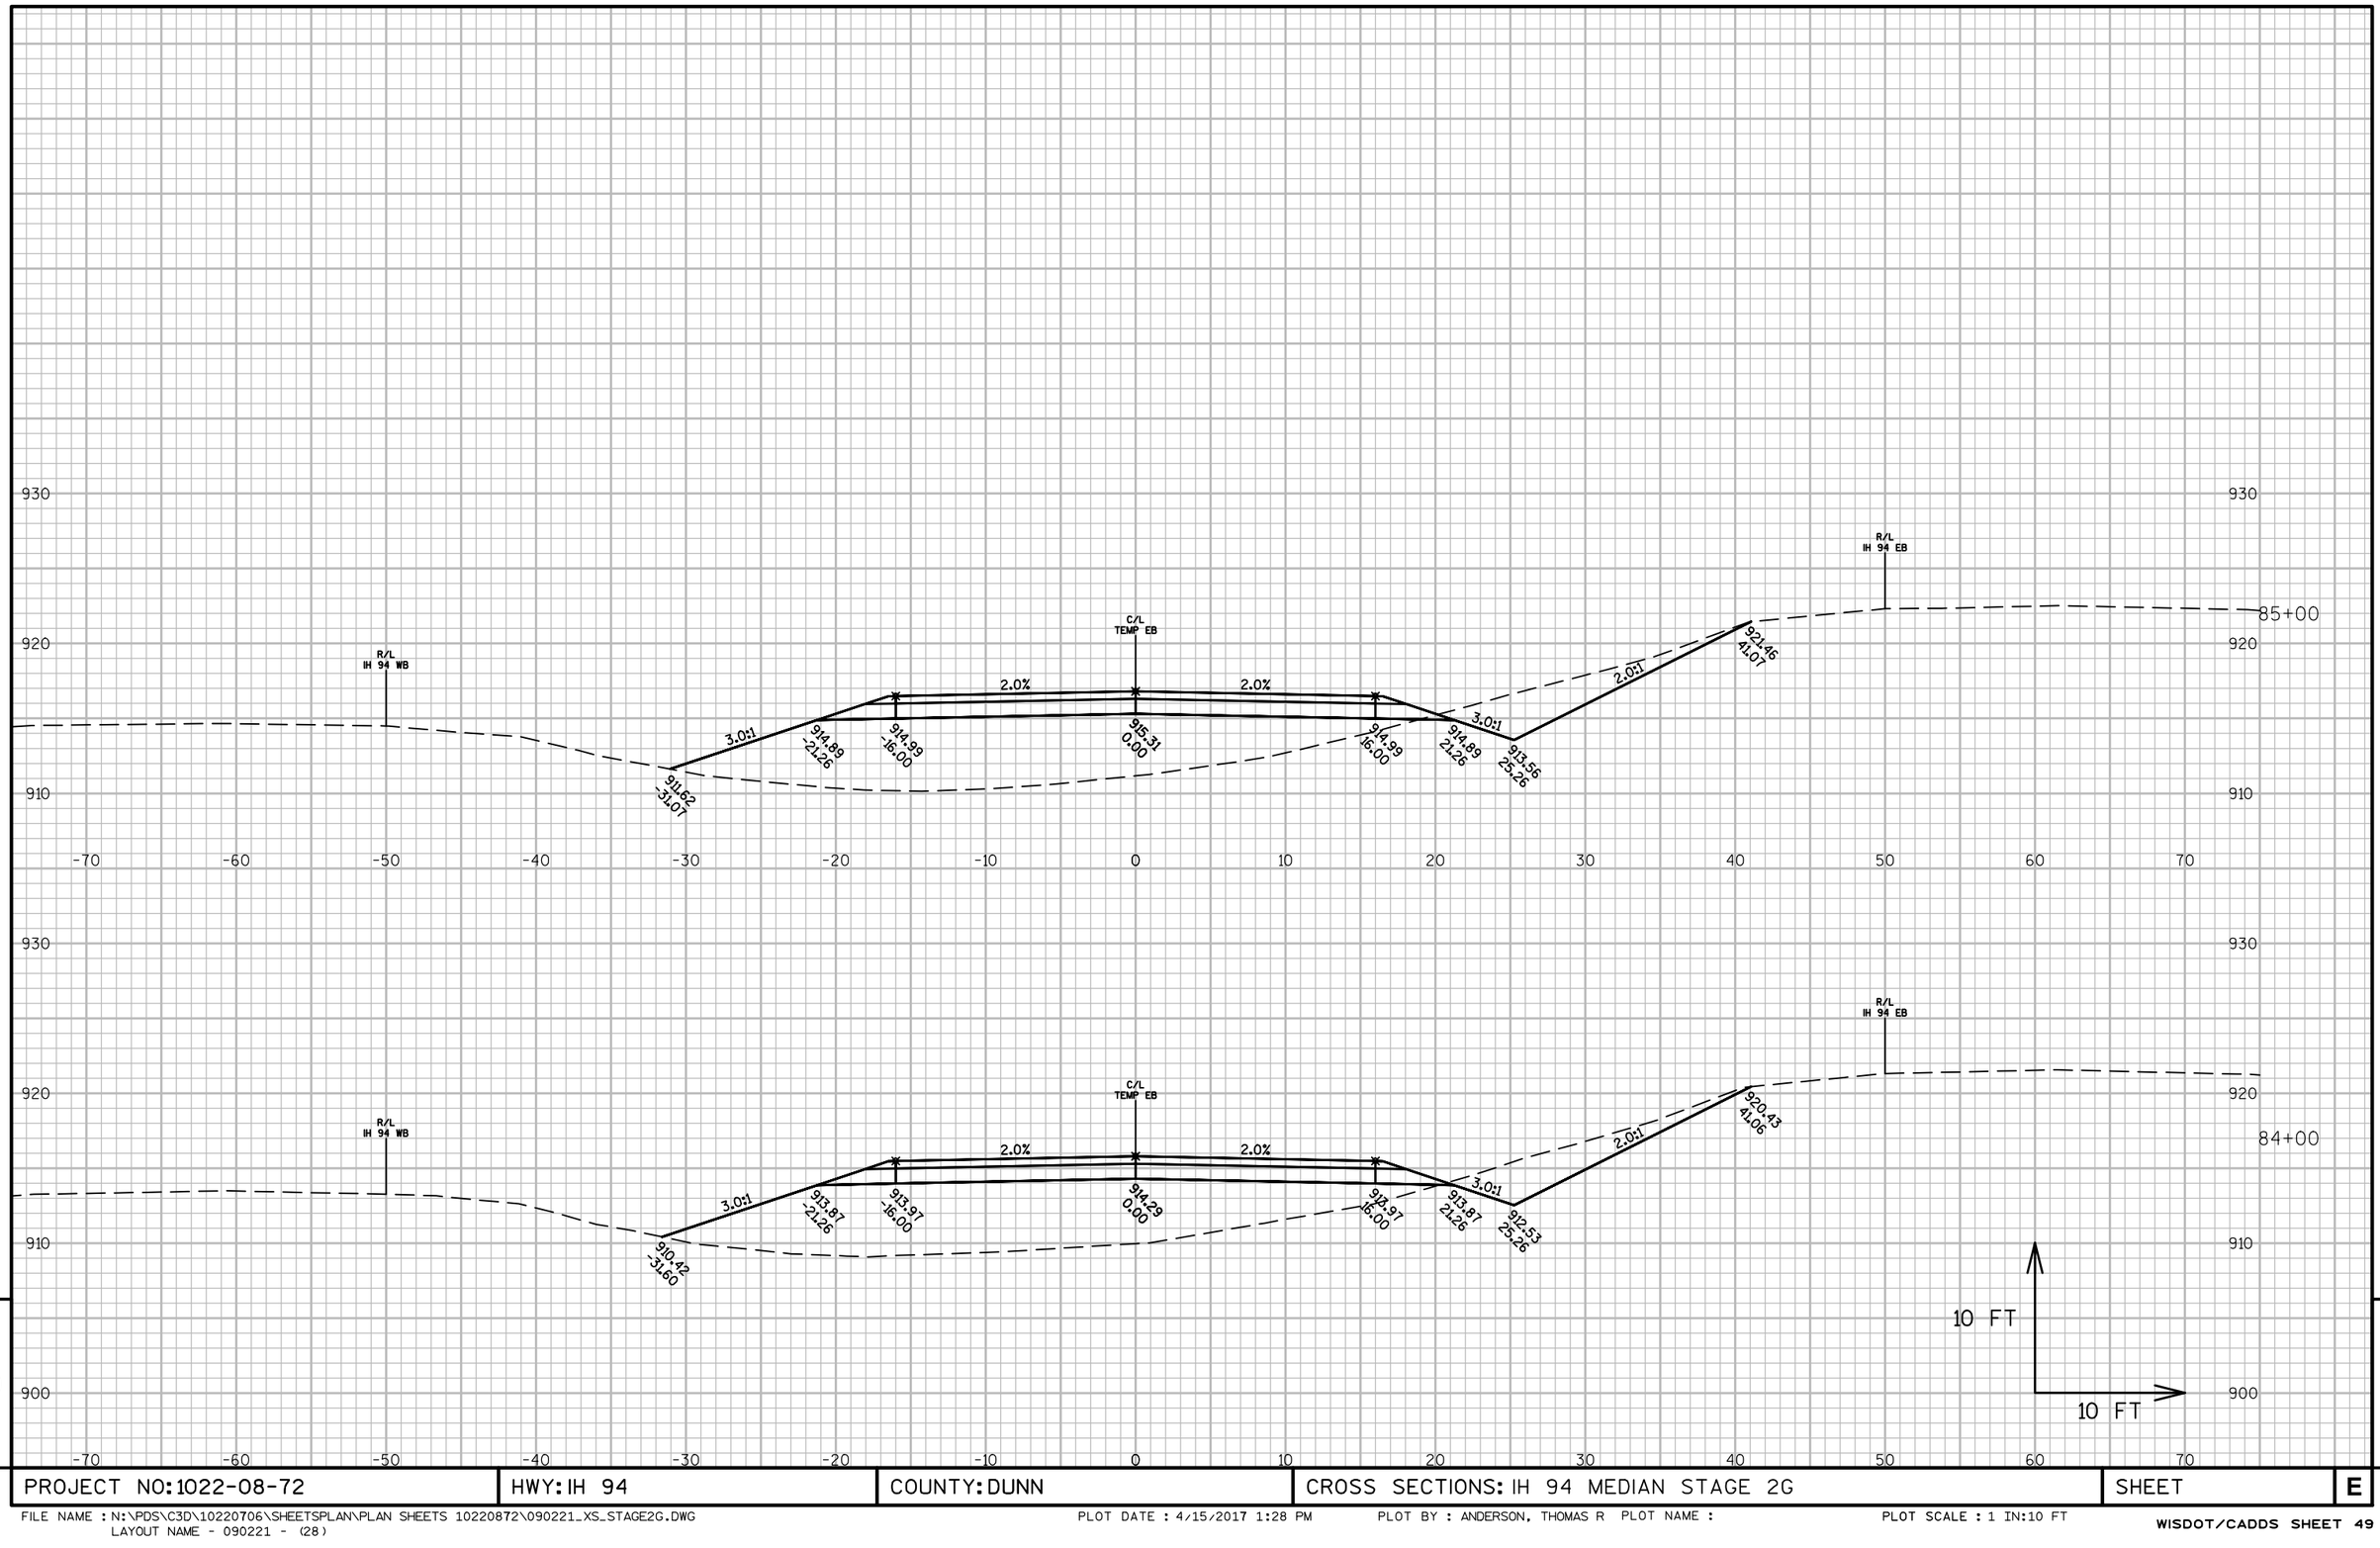

PROJECT NO: 1022-08-72	HWY: IH 94	COUNTY: DUNN	CROSS SECTIONS: IH 94 MEDIAN STAGE 2G	SHEET	E

FILE NAME : N:\PDS\C3D\10220706\SHEETSPLAN\PLAN SHEETS 10220872\090221_XS_STAGE2G.DWG
LAYOUT NAME - 090221 - (28)
PLOT DATE : 4/15/2017 1:28 PM PLOT BY : ANDERSON, THOMAS R PLOT NAME :
PLOT SCALE : 1 IN:10 FT

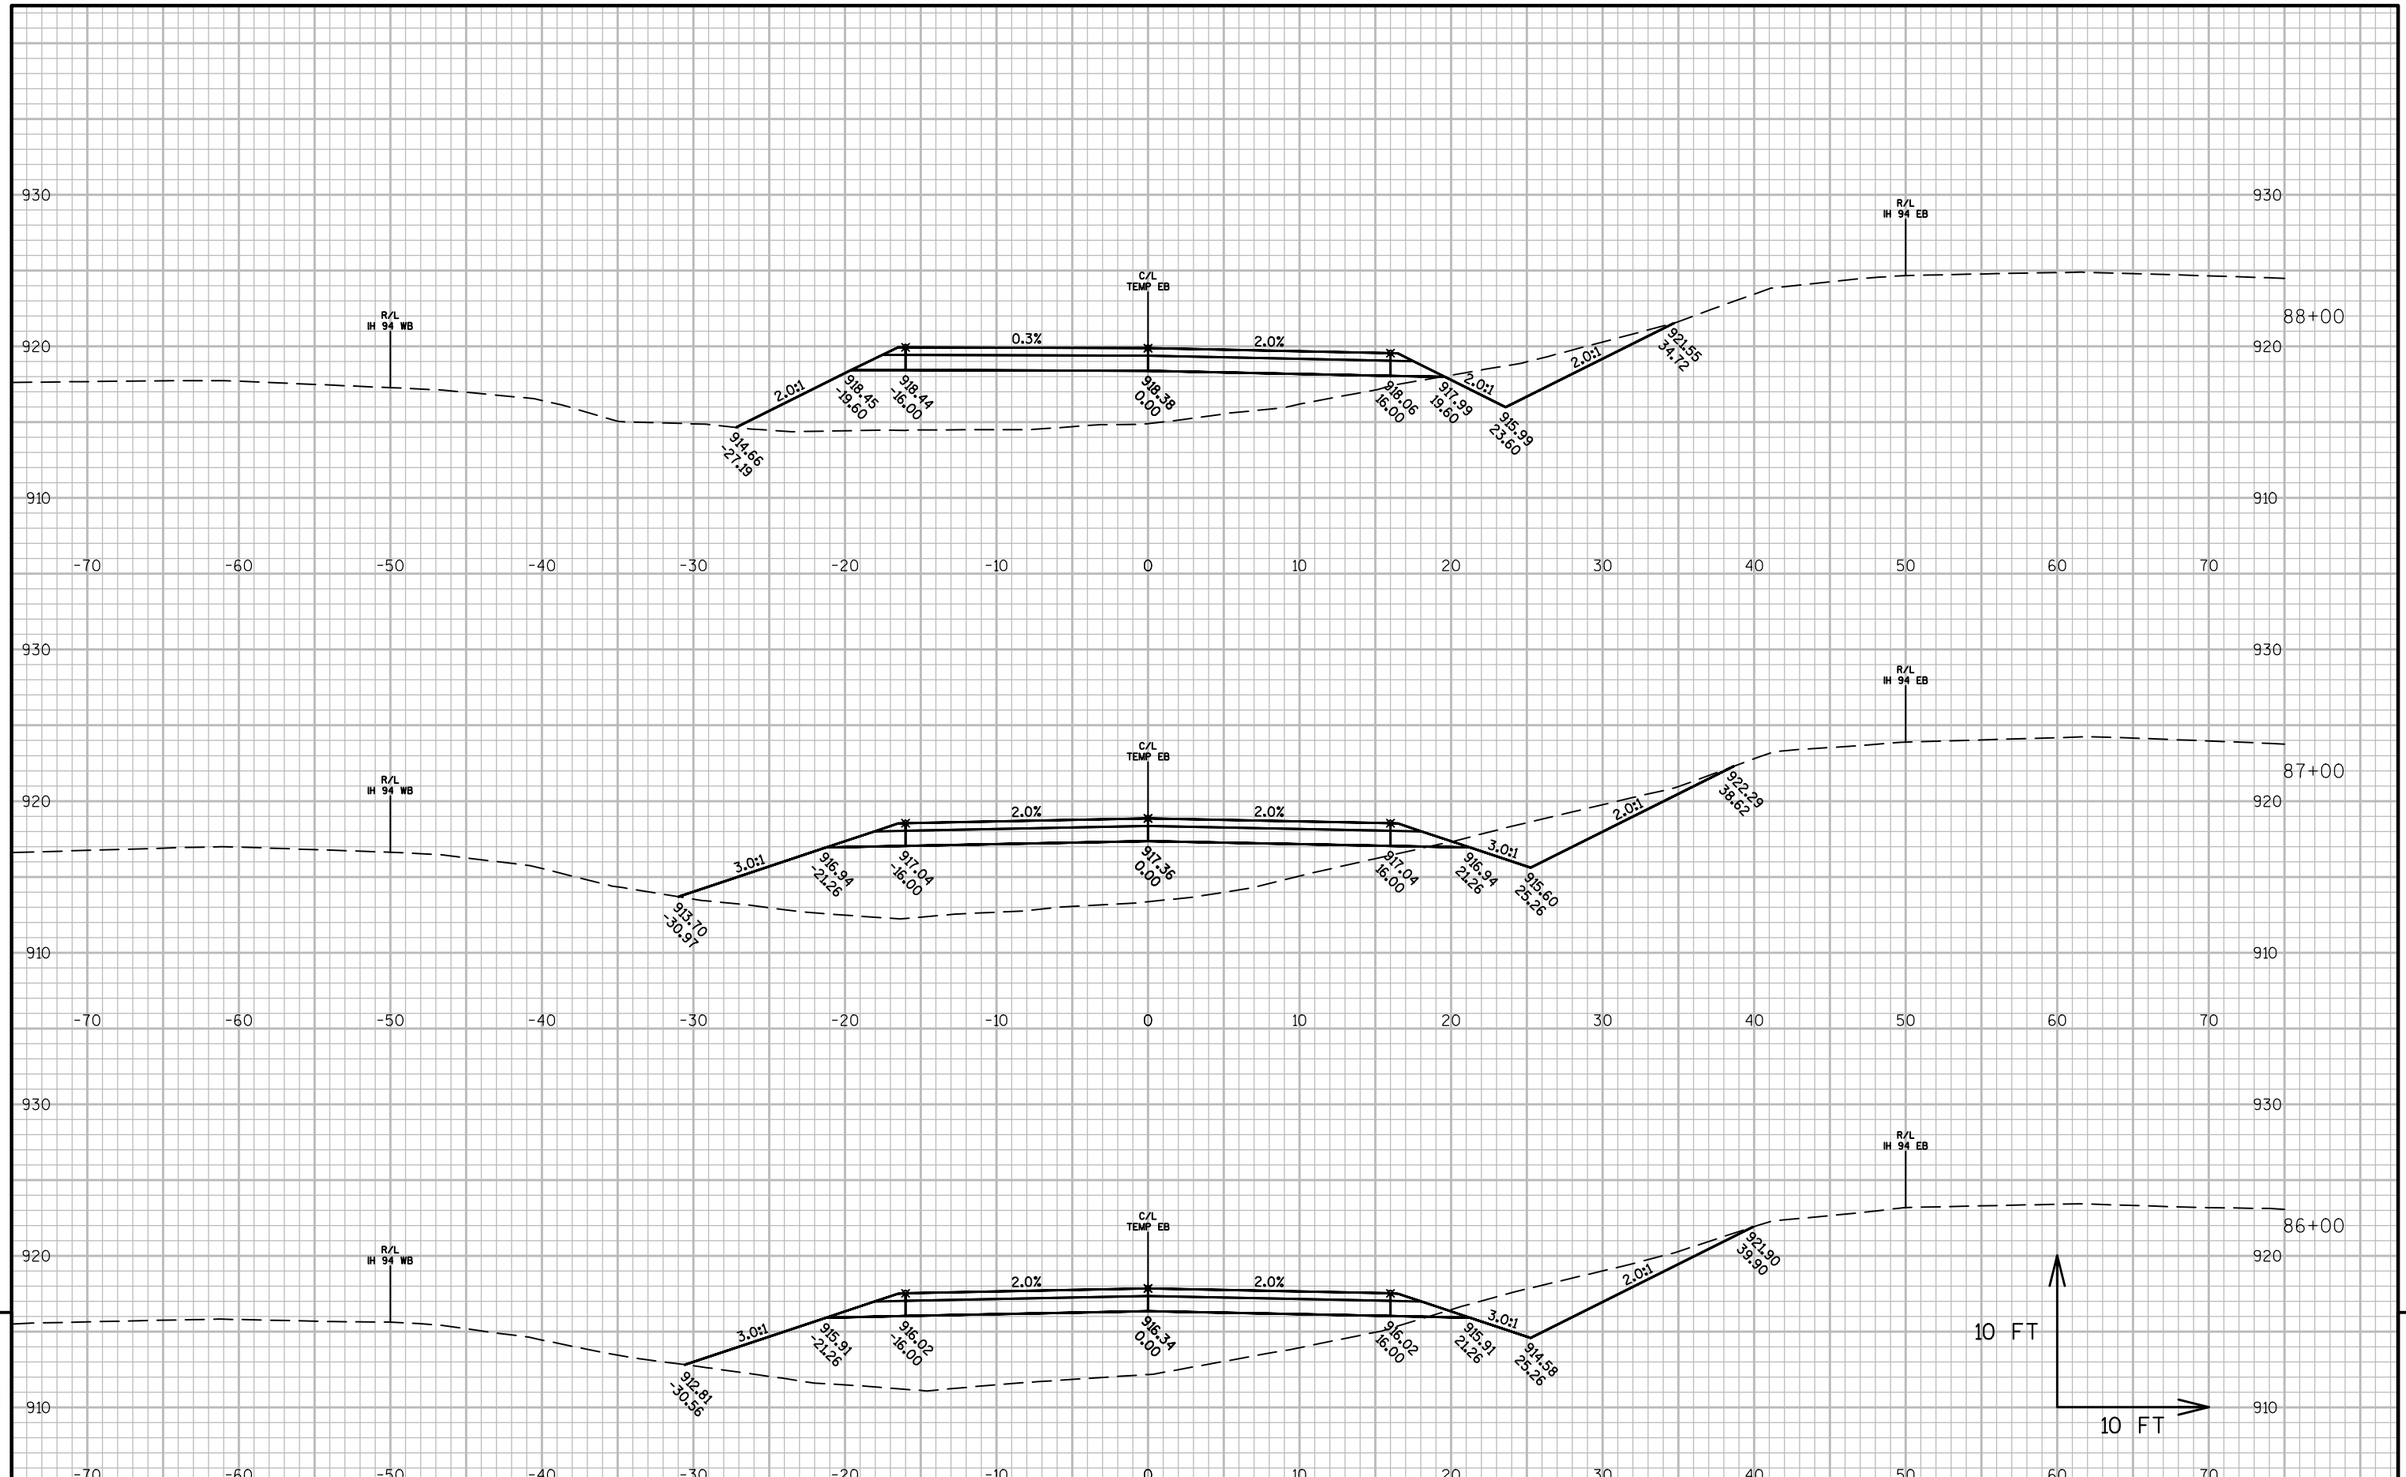

PROJECT NO: 1022-08-72	HWY: IH 94	COUNTY: DUNN	CROSS SECTIONS: IH 94 MEDIAN STAGE 2G	SHEET	E

FILE NAME : N:\PDS\C3D\10220706\SHEETSPLAN\PLAN SHEETS 10220872\090221_XS_STAGE2G.DWG
LAYOUT NAME - 090221 - (29)

PLOT DATE : 4/15/2017 1:28 PM PLOT BY : ANDERSON, THOMAS R PLOT NAME :

PLOT SCALE : 1 IN:10 FT

9


9

PROJECT NO: 1022-08-72	HWY: IH 94	COUNTY: DUNN	CROSS SECTIONS: IH 94 MEDIAN STAGE 2G	SHEET	E

FILE NAME : N:\PDS\C3D\10220706\SHEETSPLAN\PLAN SHEETS 10220872\090221_XS_STAGE2G.DWG
LAYOUT NAME - 090221 - (30)

PLOT DATE : 4/15/2017 1:28 PM PLOT BY : ANDERSON, THOMAS R PLOT NAME :

PLOT SCALE : 1 IN:10 FT

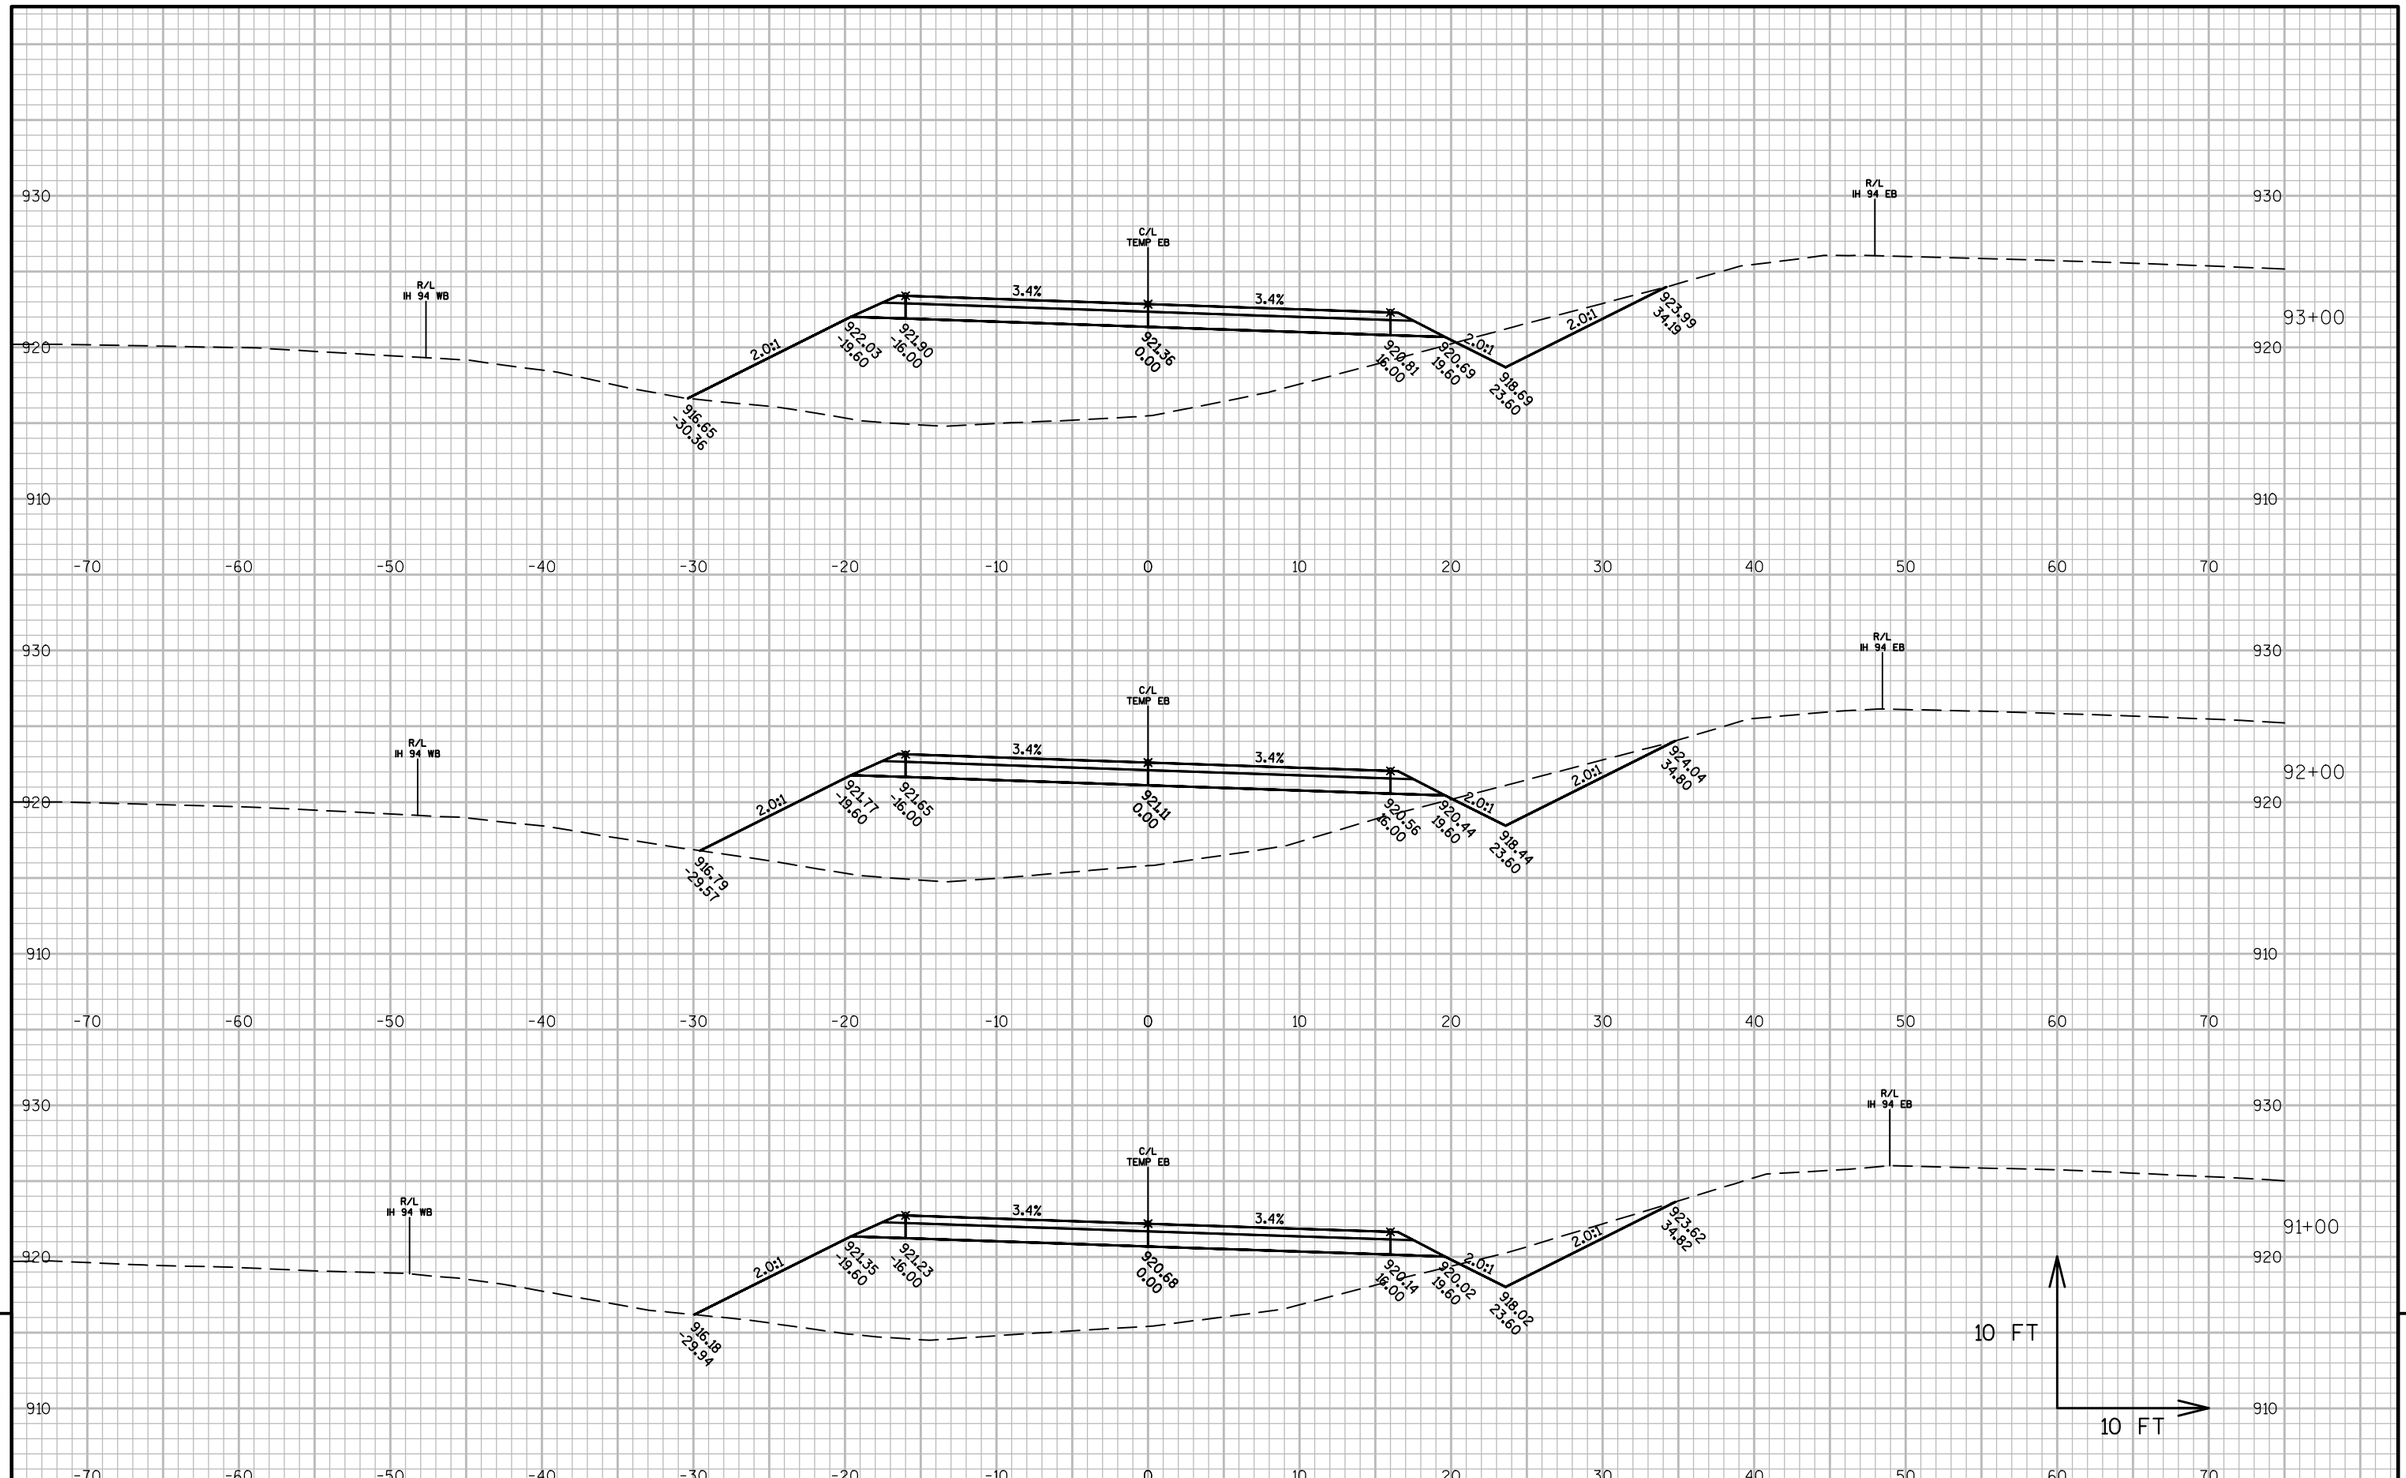


9

9

PROJECT NO: 1022-08-72	HWY: IH 94	COUNTY: DUNN	CROSS SECTIONS: IH 94 MEDIAN STAGE 2G	SHEET	E

FILE NAME : N:\PDS\C3D\10220706\SHEETSPLAN\PLAN SHEETS 10220872\090221_XS_STAGE2G.DWG
LAYOUT NAME - 090221 - (31)
PLOT DATE : 4/15/2017 1:28 PM PLOT BY : ANDERSON, THOMAS R PLOT NAME :
PLOT SCALE : 1 IN:10 FT

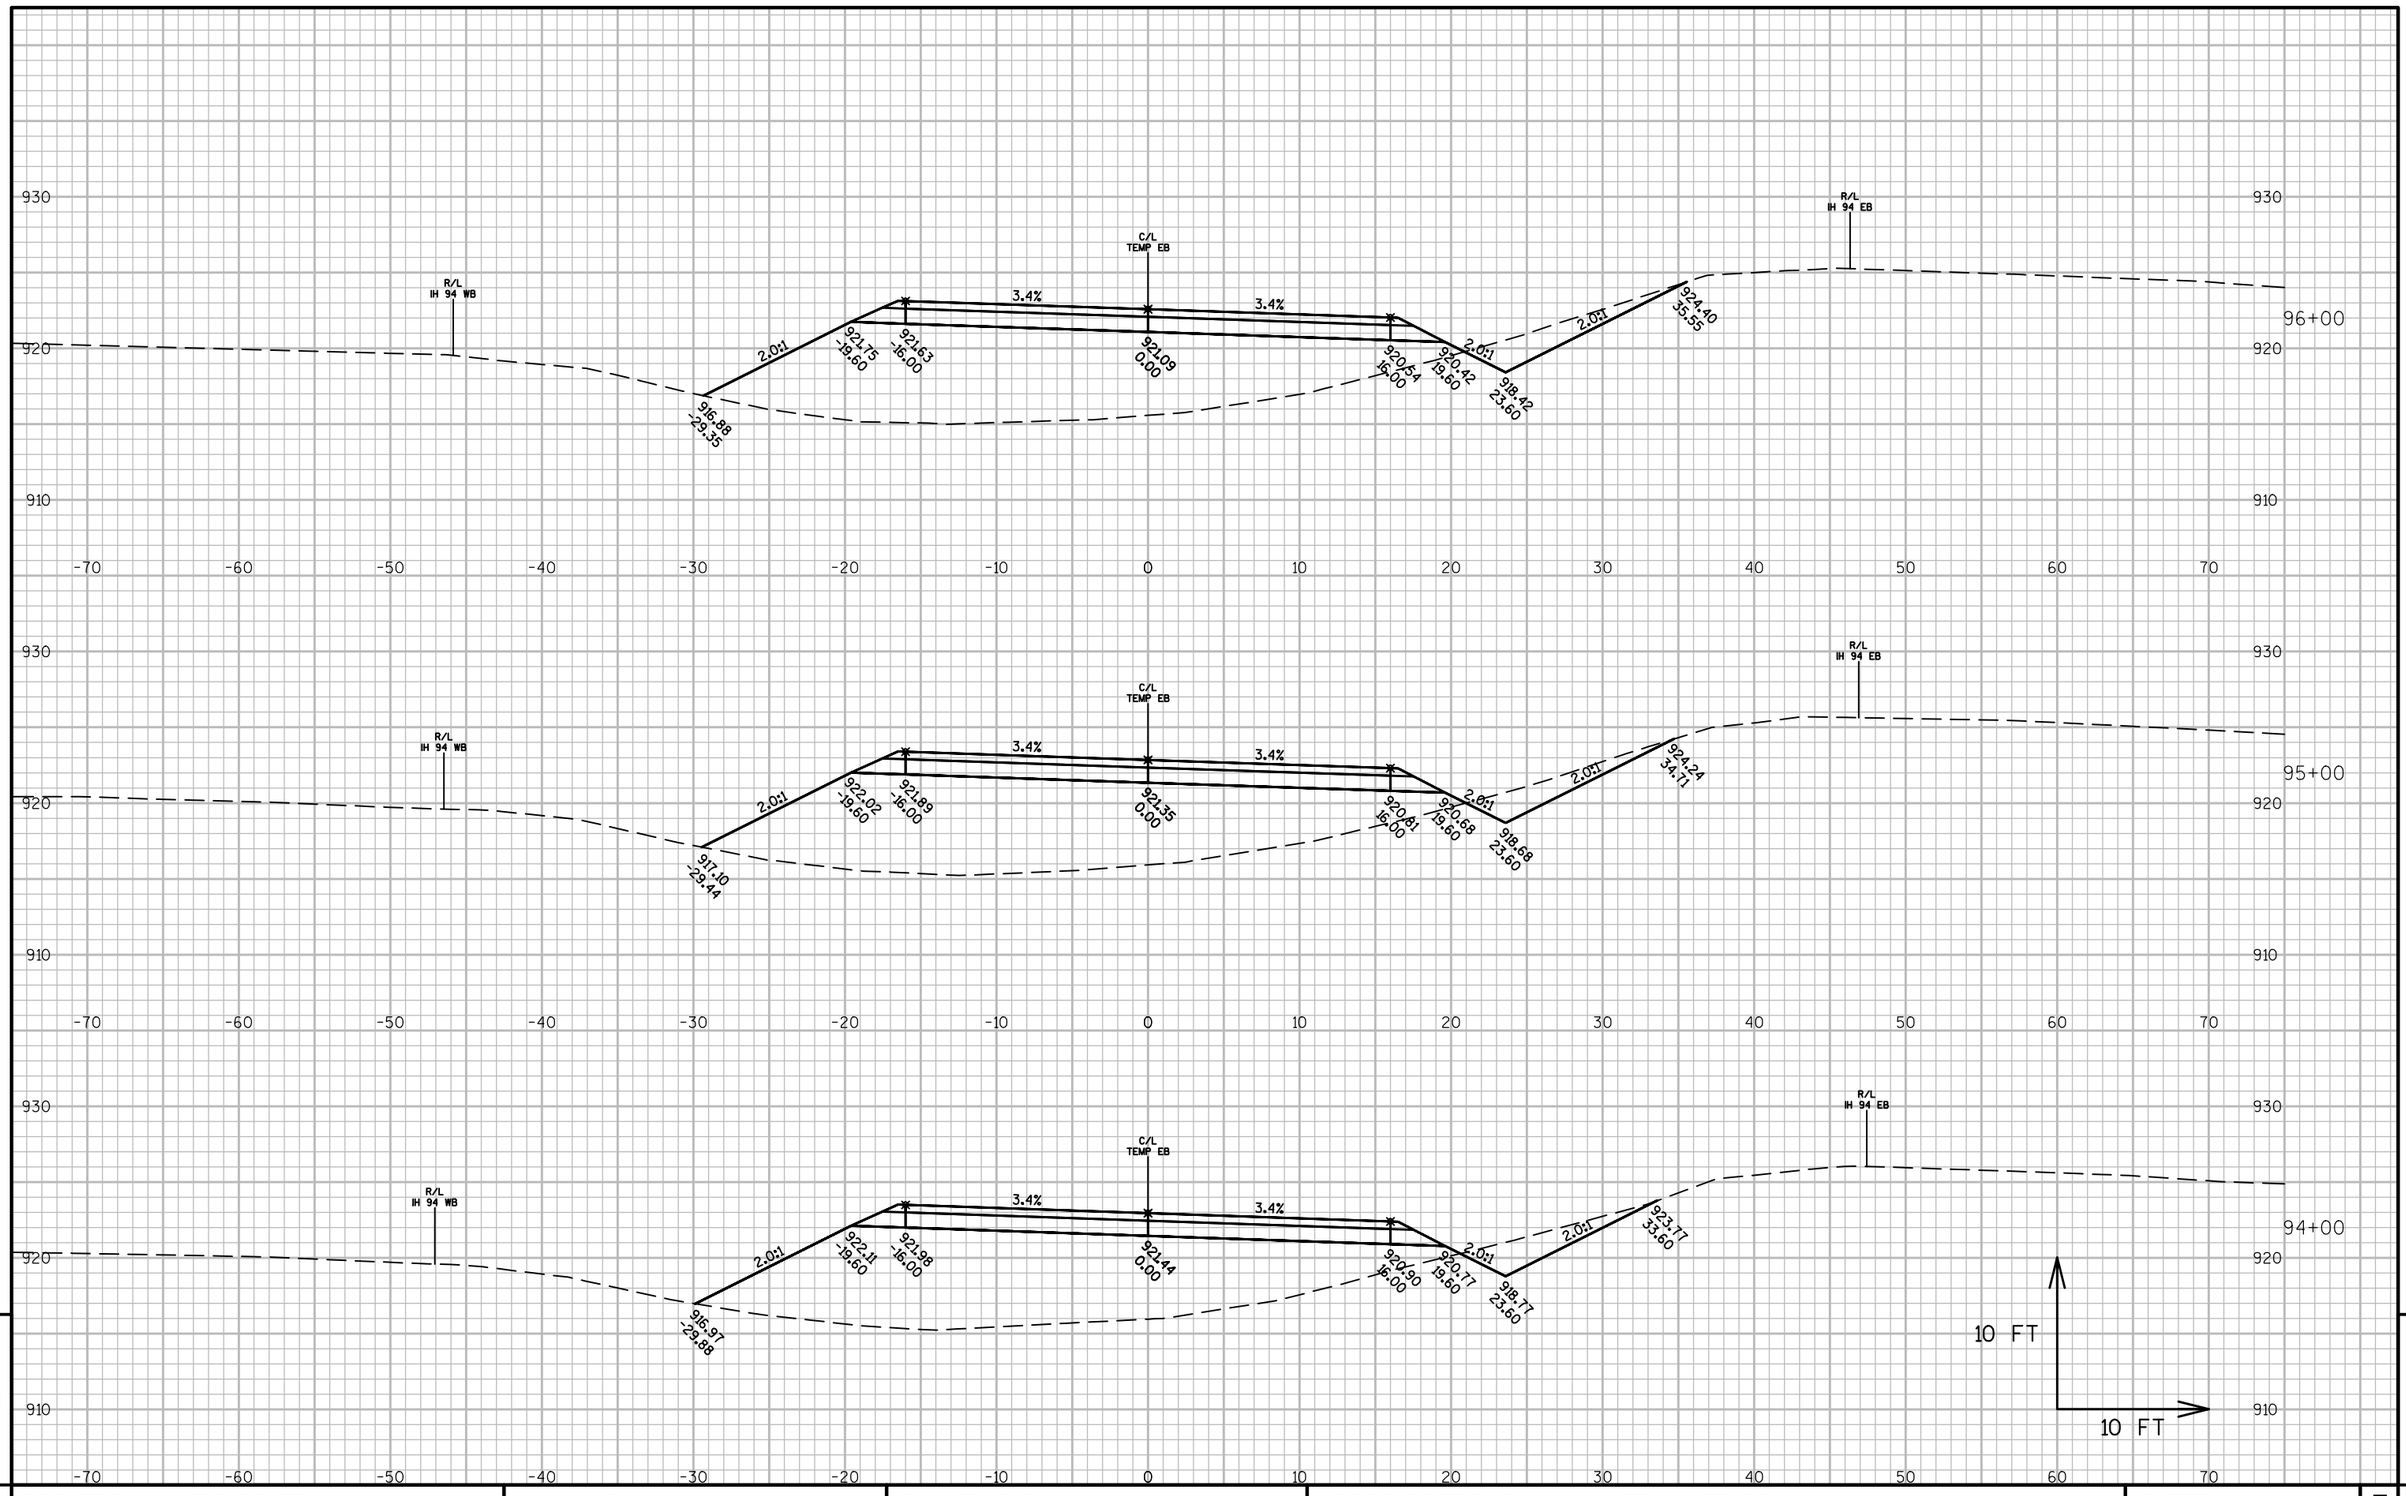

9

9

PROJECT NO: 1022-08-72	HWY: IH 94	COUNTY: DUNN	CROSS SECTIONS: IH 94 MEDIAN STAGE 2G	SHEET	E

FILE NAME : N:\PDS\C3D\10220706\SHEETSPLAN\PLAN SHEETS 10220872\090221_XS_STAGE2G.DWG
LAYOUT NAME - 090221 - (32)

PLOT DATE : 4/15/2017 1:29 PM PLOT BY : ANDERSON, THOMAS R PLOT NAME : PLOT SCALE : 1 IN:10 FT

9

9

PROJECT NO: 1022-08-72	HWY: IH 94	COUNTY: DUNN	CROSS SECTIONS: IH 94 MEDIAN STAGE 2G	SHEET	E

FILE NAME : N:\PDS\C3D\10220706\SHEETSPLAN\PLAN SHEETS 10220872\090221_XS_STAGE2G.DWG
LAYOUT NAME - 090221 - (33)
PLOT DATE : 4/15/2017 1:29 PM PLOT BY : ANDERSON, THOMAS R PLOT NAME : PLOT SCALE : 1 IN:10 FT


9

9

PROJECT NO: 1022-08-72	HWY: IH 94	COUNTY: DUNN	CROSS SECTIONS: IH 94 MEDIAN STAGE 2G	SHEET	E

FILE NAME : N:\PDS\C3D\10220706\SHEETSPLAN\PLAN SHEETS 10220872\090221_XS_STAGE2G.DWG
LAYOUT NAME - 090221 - (34)

PLOT DATE : 4/15/2017 1:29 PM PLOT BY : ANDERSON, THOMAS R PLOT NAME : PLOT SCALE : 1 IN:10 FT

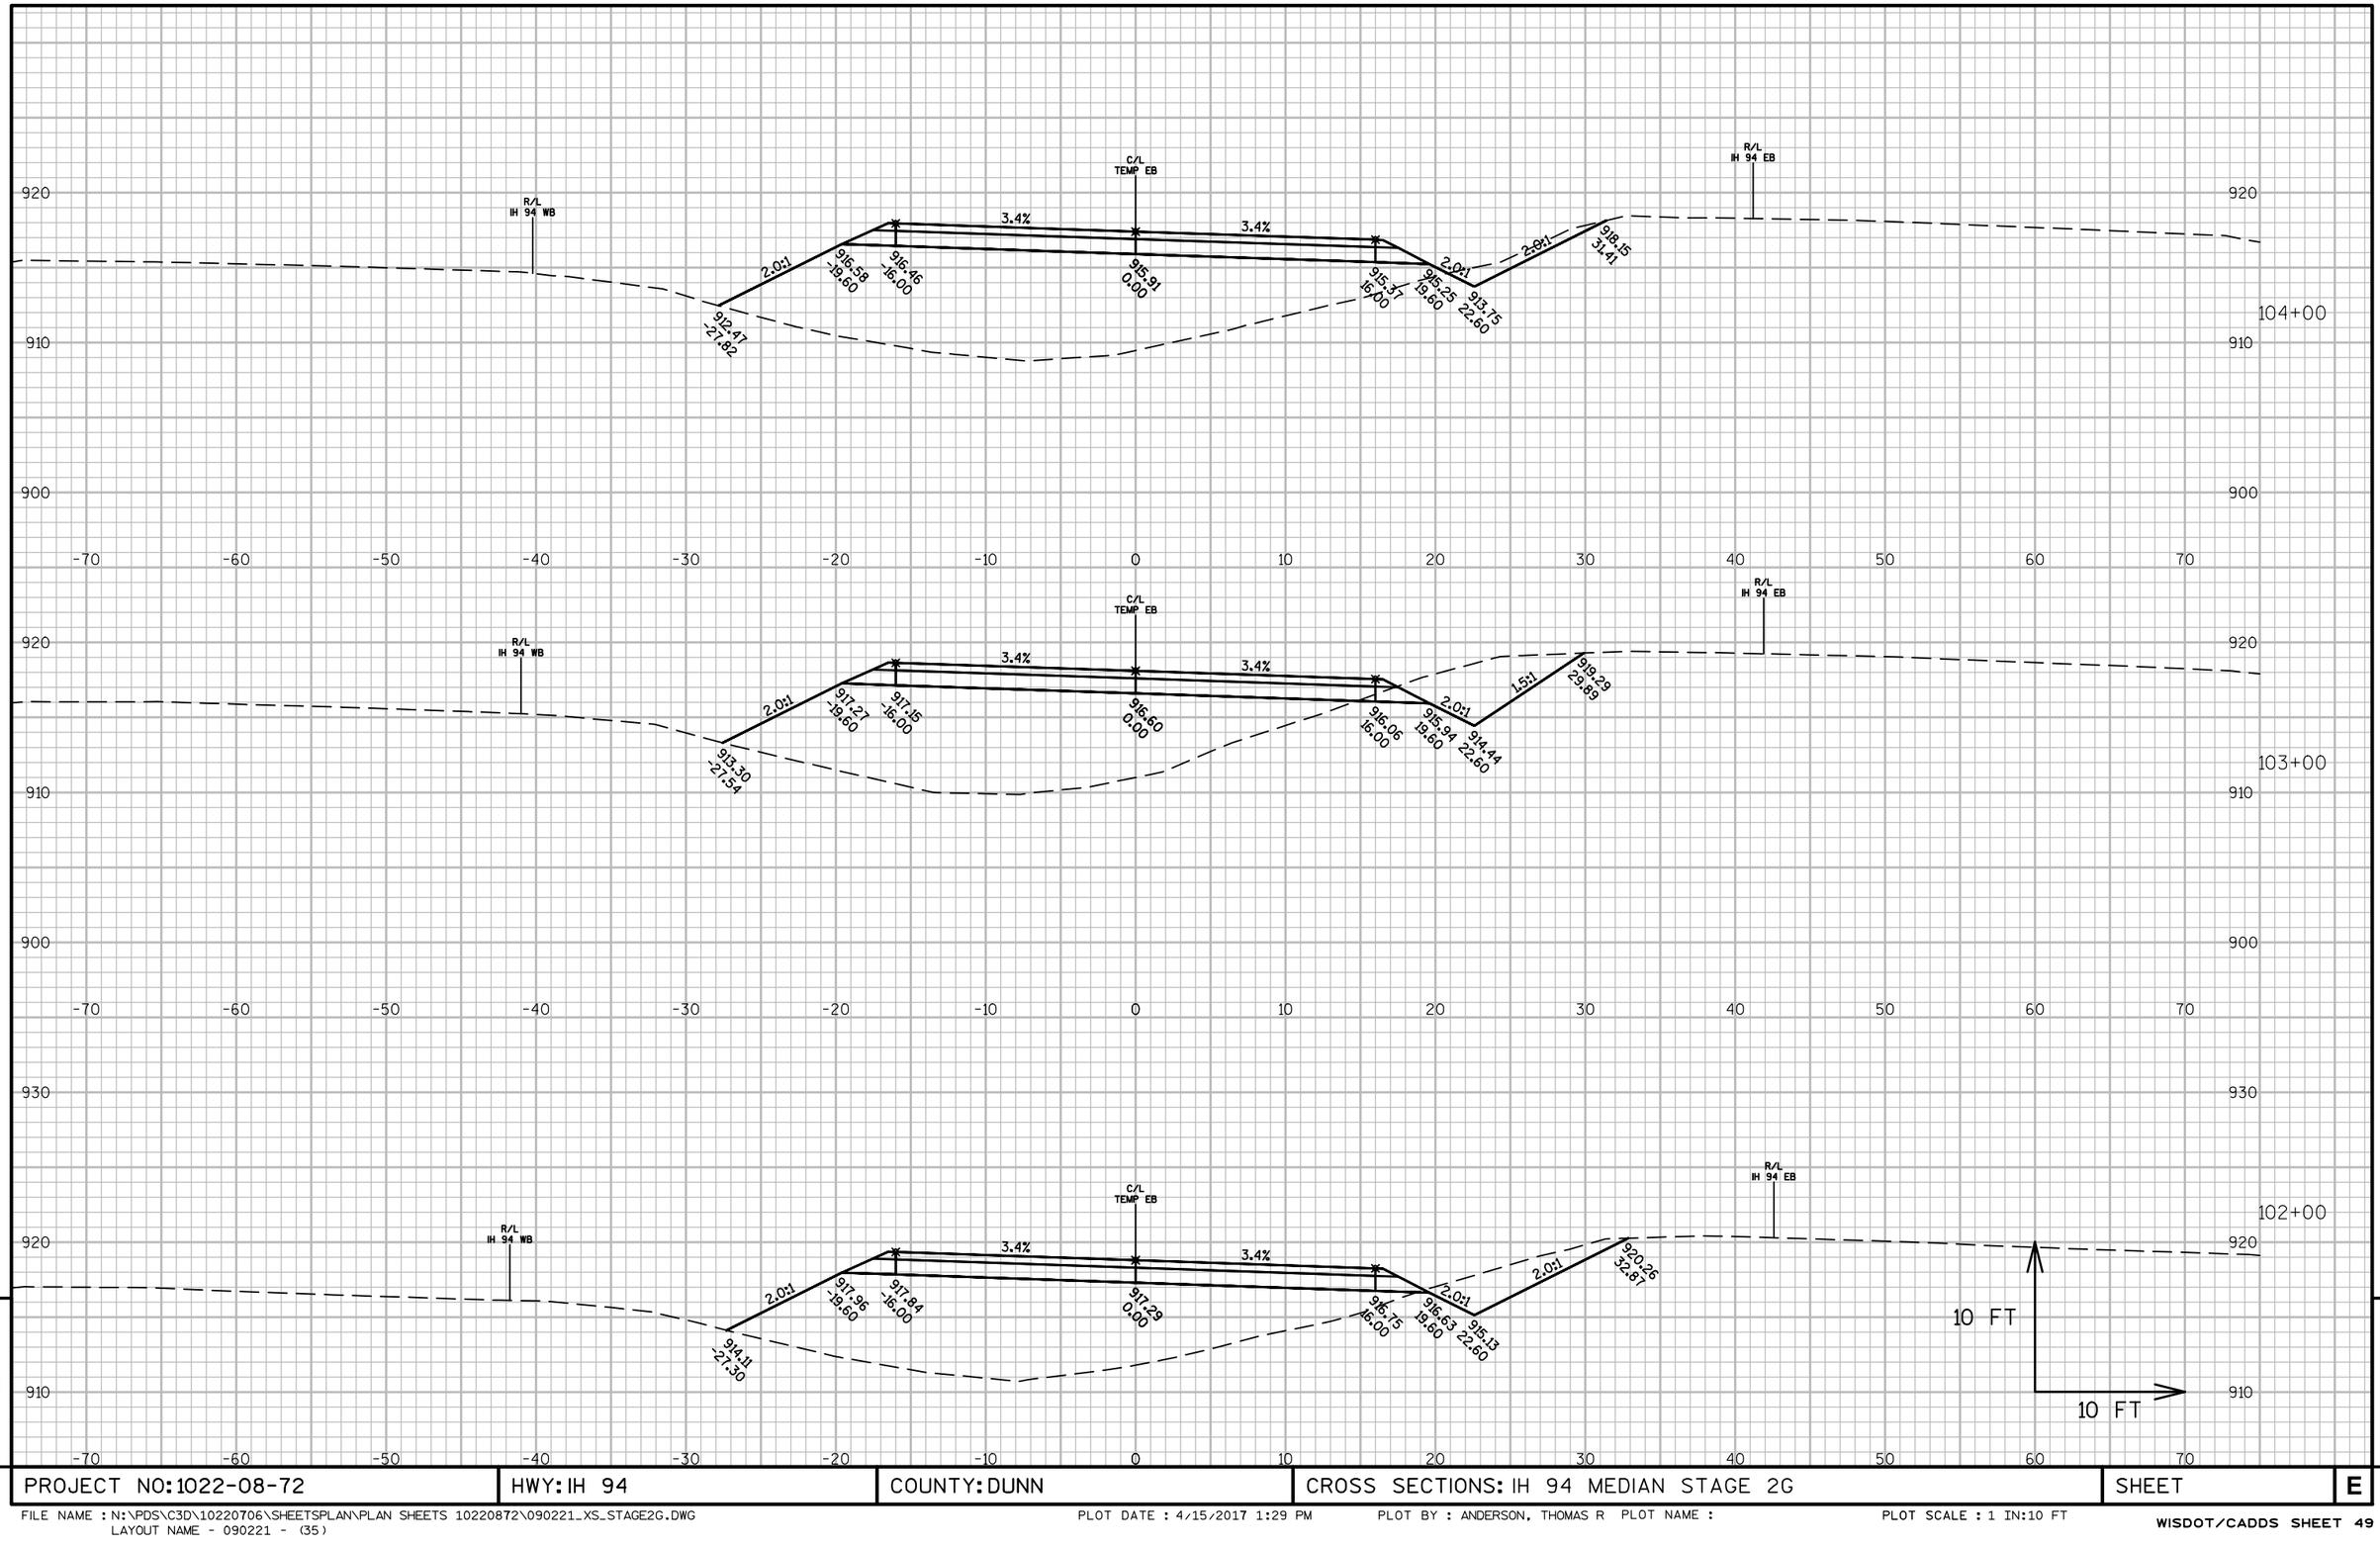


PROJECT NO: 1022-08-72	HWY: IH 94	COUNTY: DUNN	CROSS SECTIONS: IH 94 MEDIAN STAGE 2G	SHEET	E

FILE NAME : N:\PDS\C3D\10220706\SHEETSPLAN\PLAN SHEETS 10220872\090221_XS_STAGE2G.DWG
LAYOUT NAME - 090221 - (35)

PLOT DATE : 4/15/2017 1:29 PM PLOT BY : ANDERSON, THOMAS R PLOT NAME :

PLOT SCALE : 1 IN:10 FT

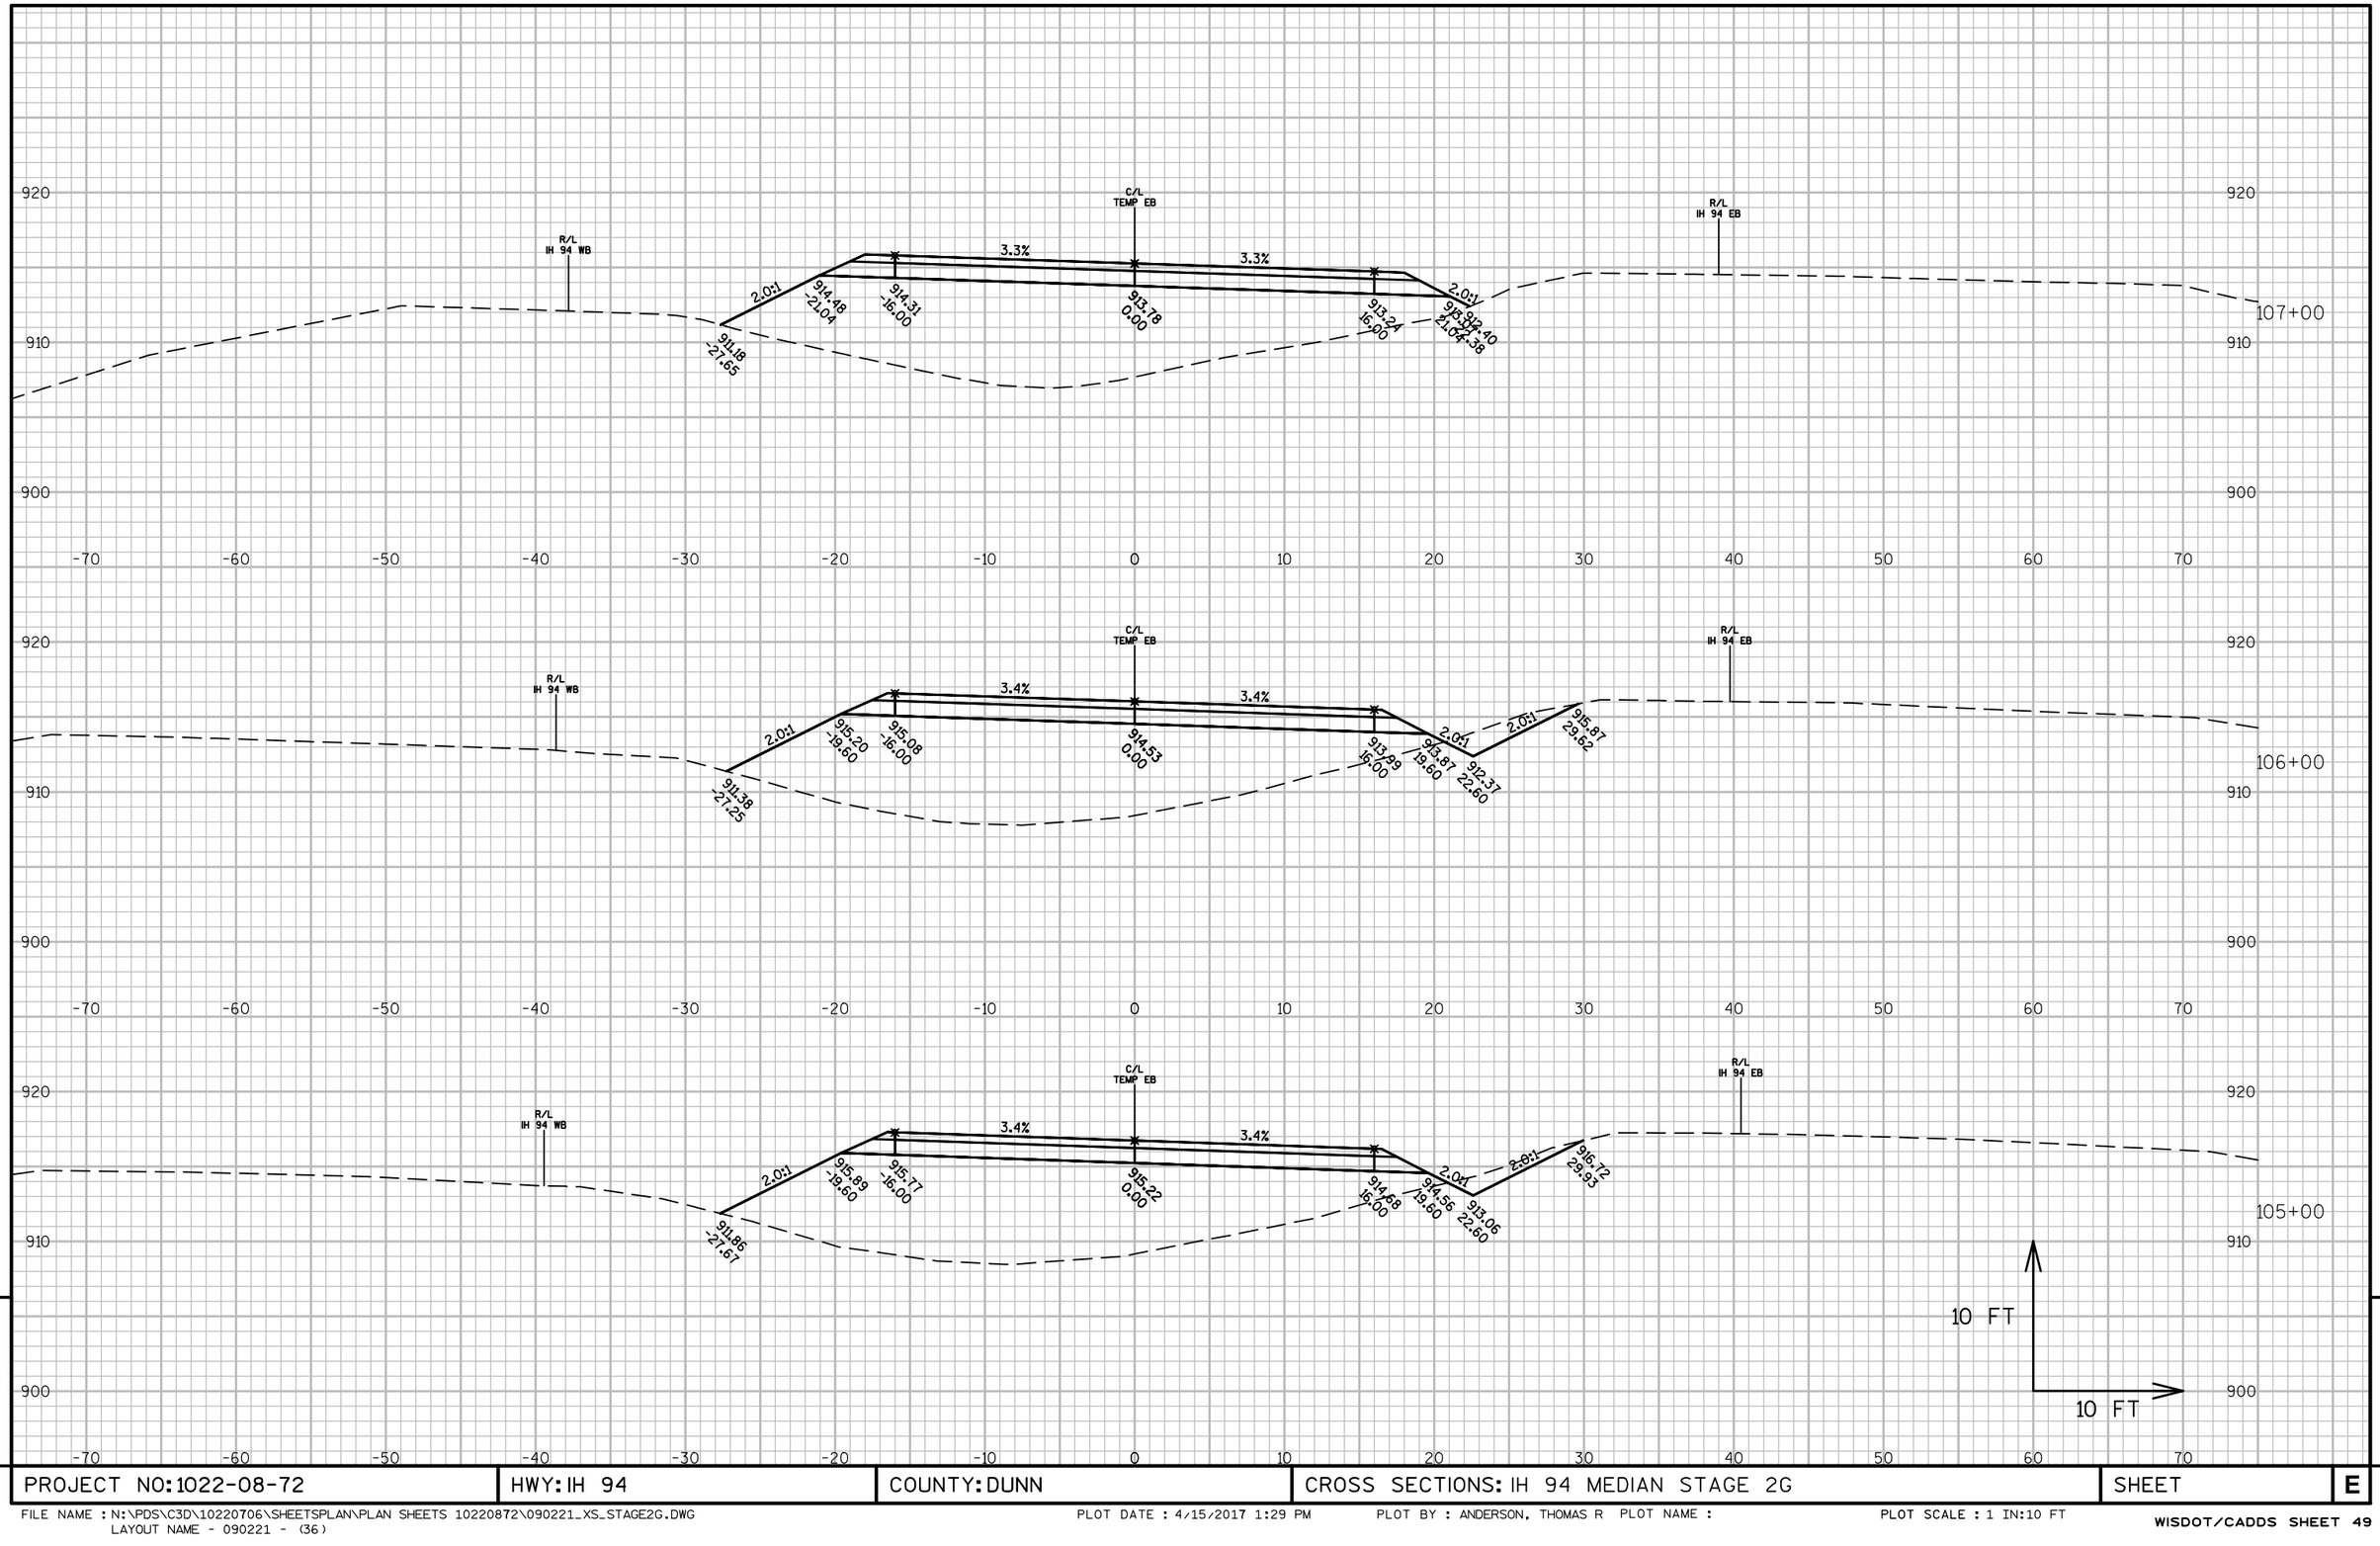


9

9

PROJECT NO: 1022-08-72	HWY: IH 94	COUNTY: DUNN	CROSS SECTIONS: IH 94 MEDIAN STAGE 2G	SHEET	E

FILE NAME : N:\PDS\C3D\10220706\SHEETSPLAN\PLAN SHEETS 10220872\090221_XS_STAGE2G.DWG
LAYOUT NAME - 090221 - (36)

PLOT DATE : 4/15/2017 1:29 PM PLOT BY : ANDERSON, THOMAS R PLOT NAME : PLOT SCALE : 1 IN:10 FT

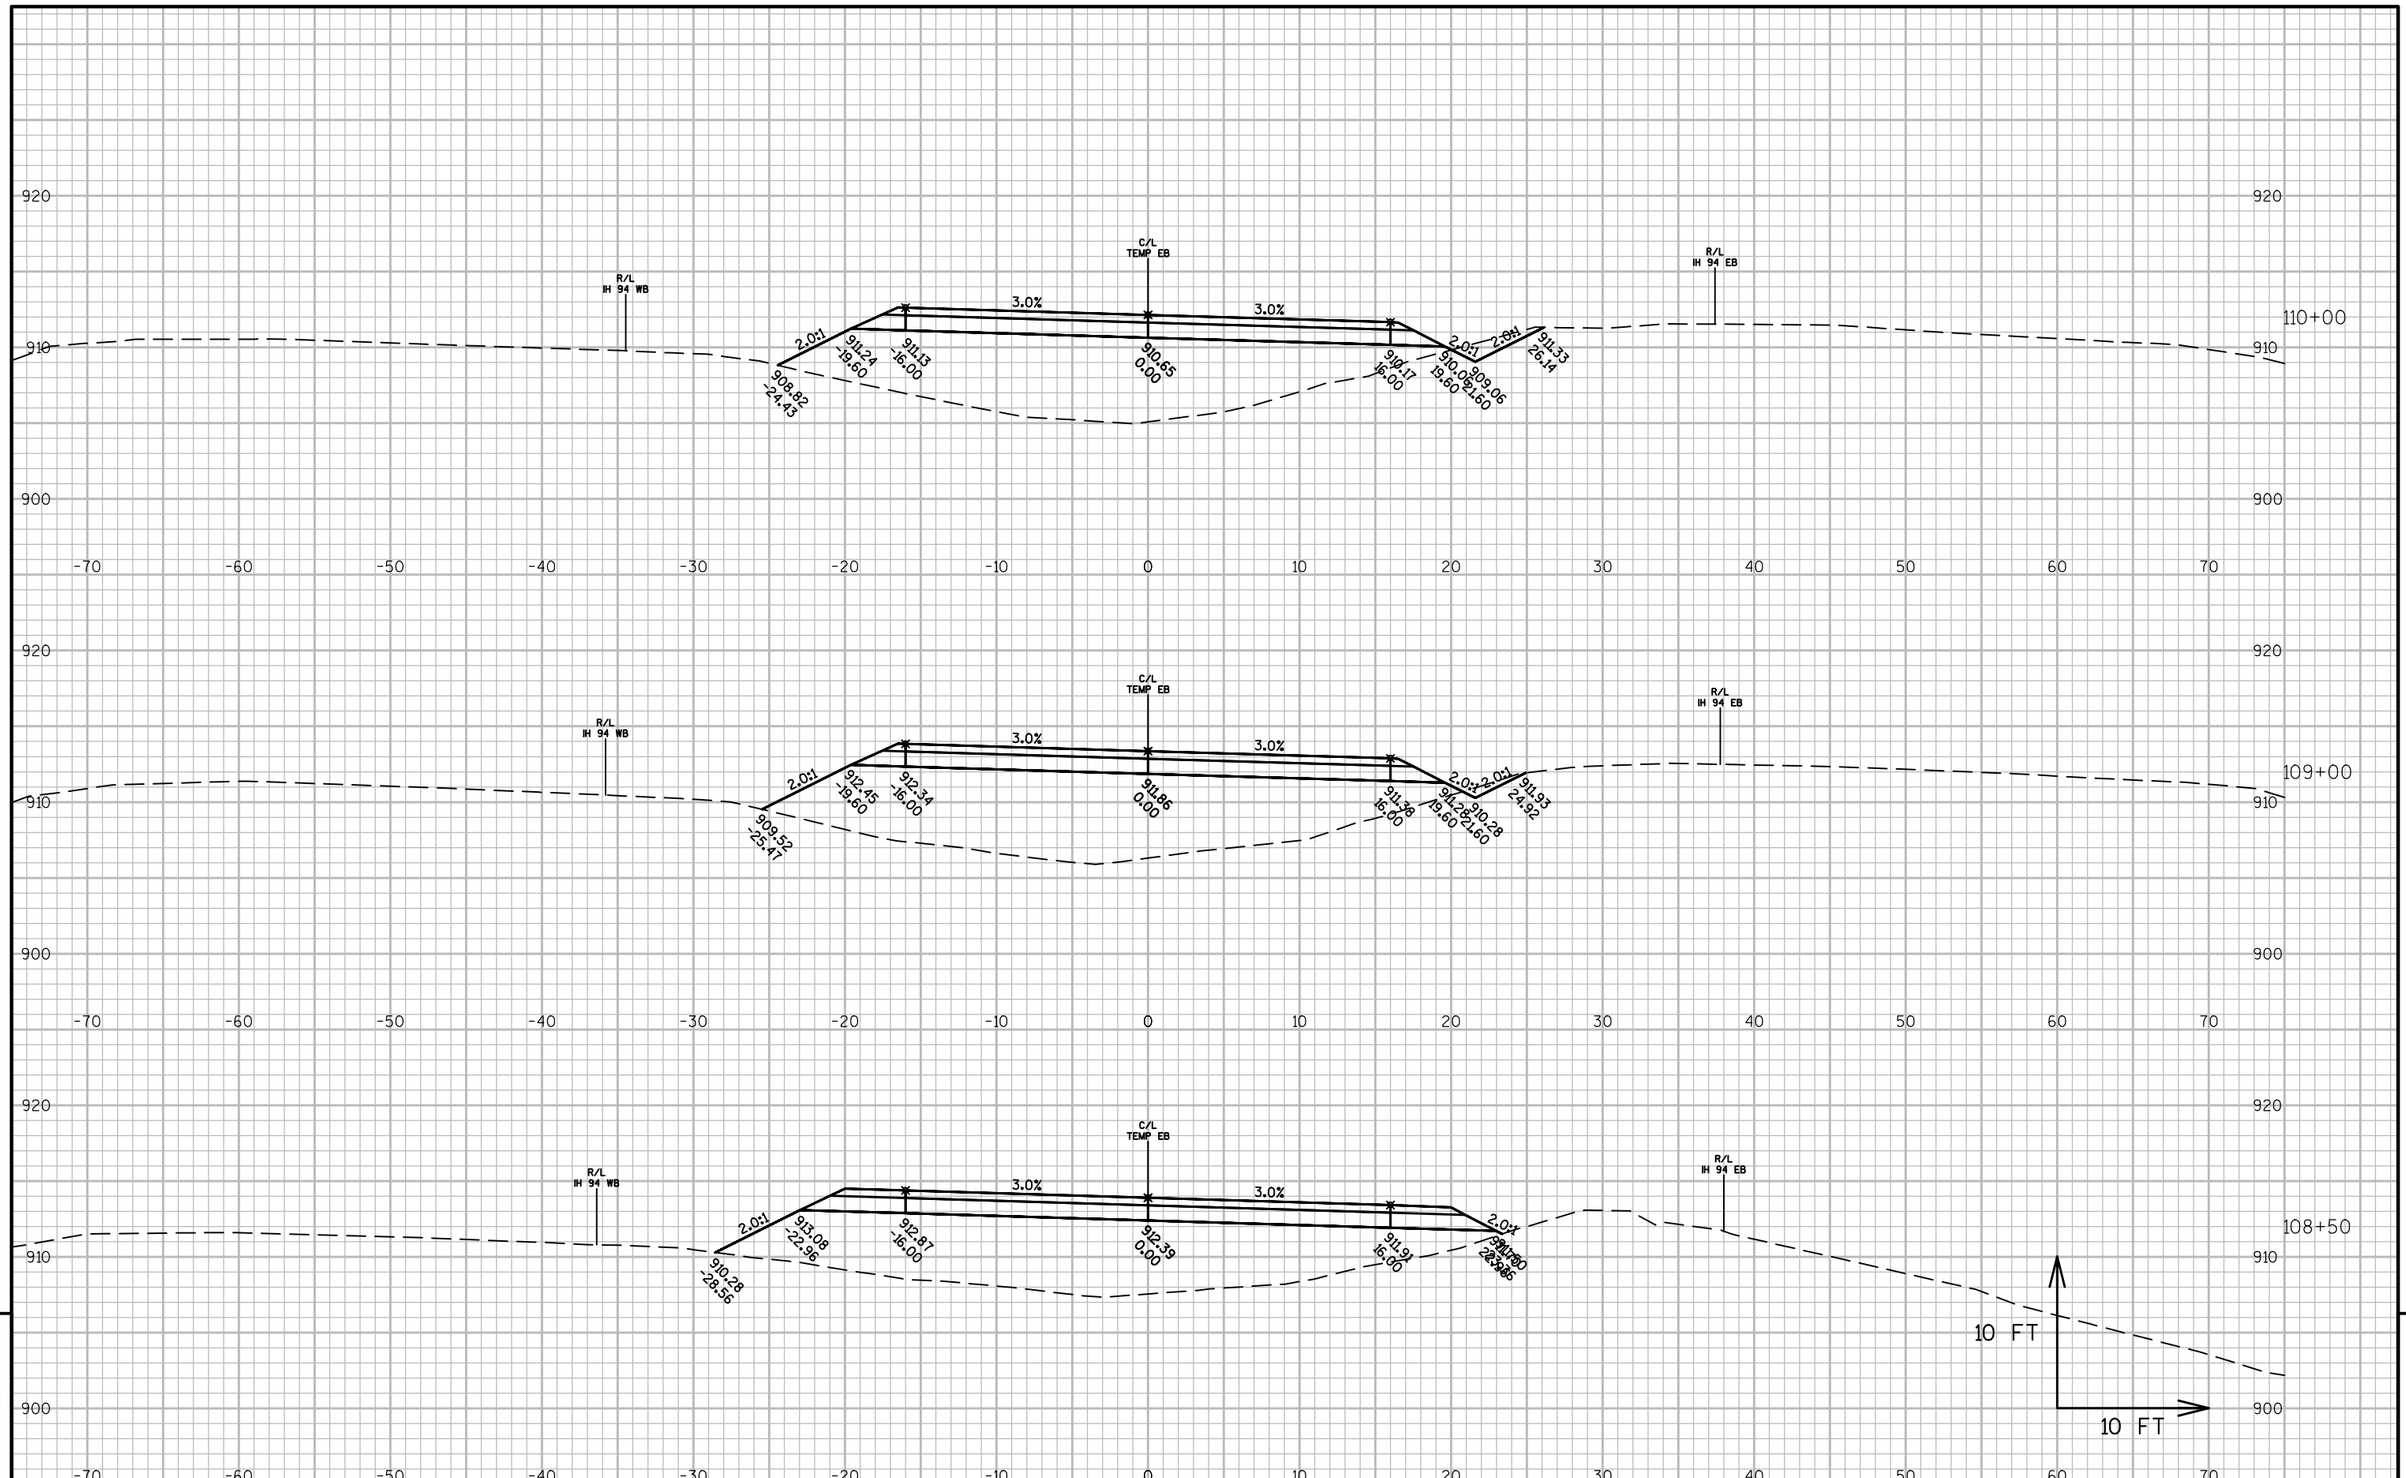


PROJECT NO: 1022-08-72	HWY: IH 94	COUNTY: DUNN	CROSS SECTIONS: IH 94 MEDIAN STAGE 2G	SHEET	E

FILE NAME : N:\PDS\C3D\10220706\SHEETSPLAN\PLAN SHEETS 10220872\090221_XS_STAGE2G.DWG
LAYOUT NAME - 090221 - (37)

PLOT DATE : 4/15/2017 1:29 PM PLOT BY : ANDERSON, THOMAS R PLOT NAME :

PLOT SCALE : 1 IN:10 FT

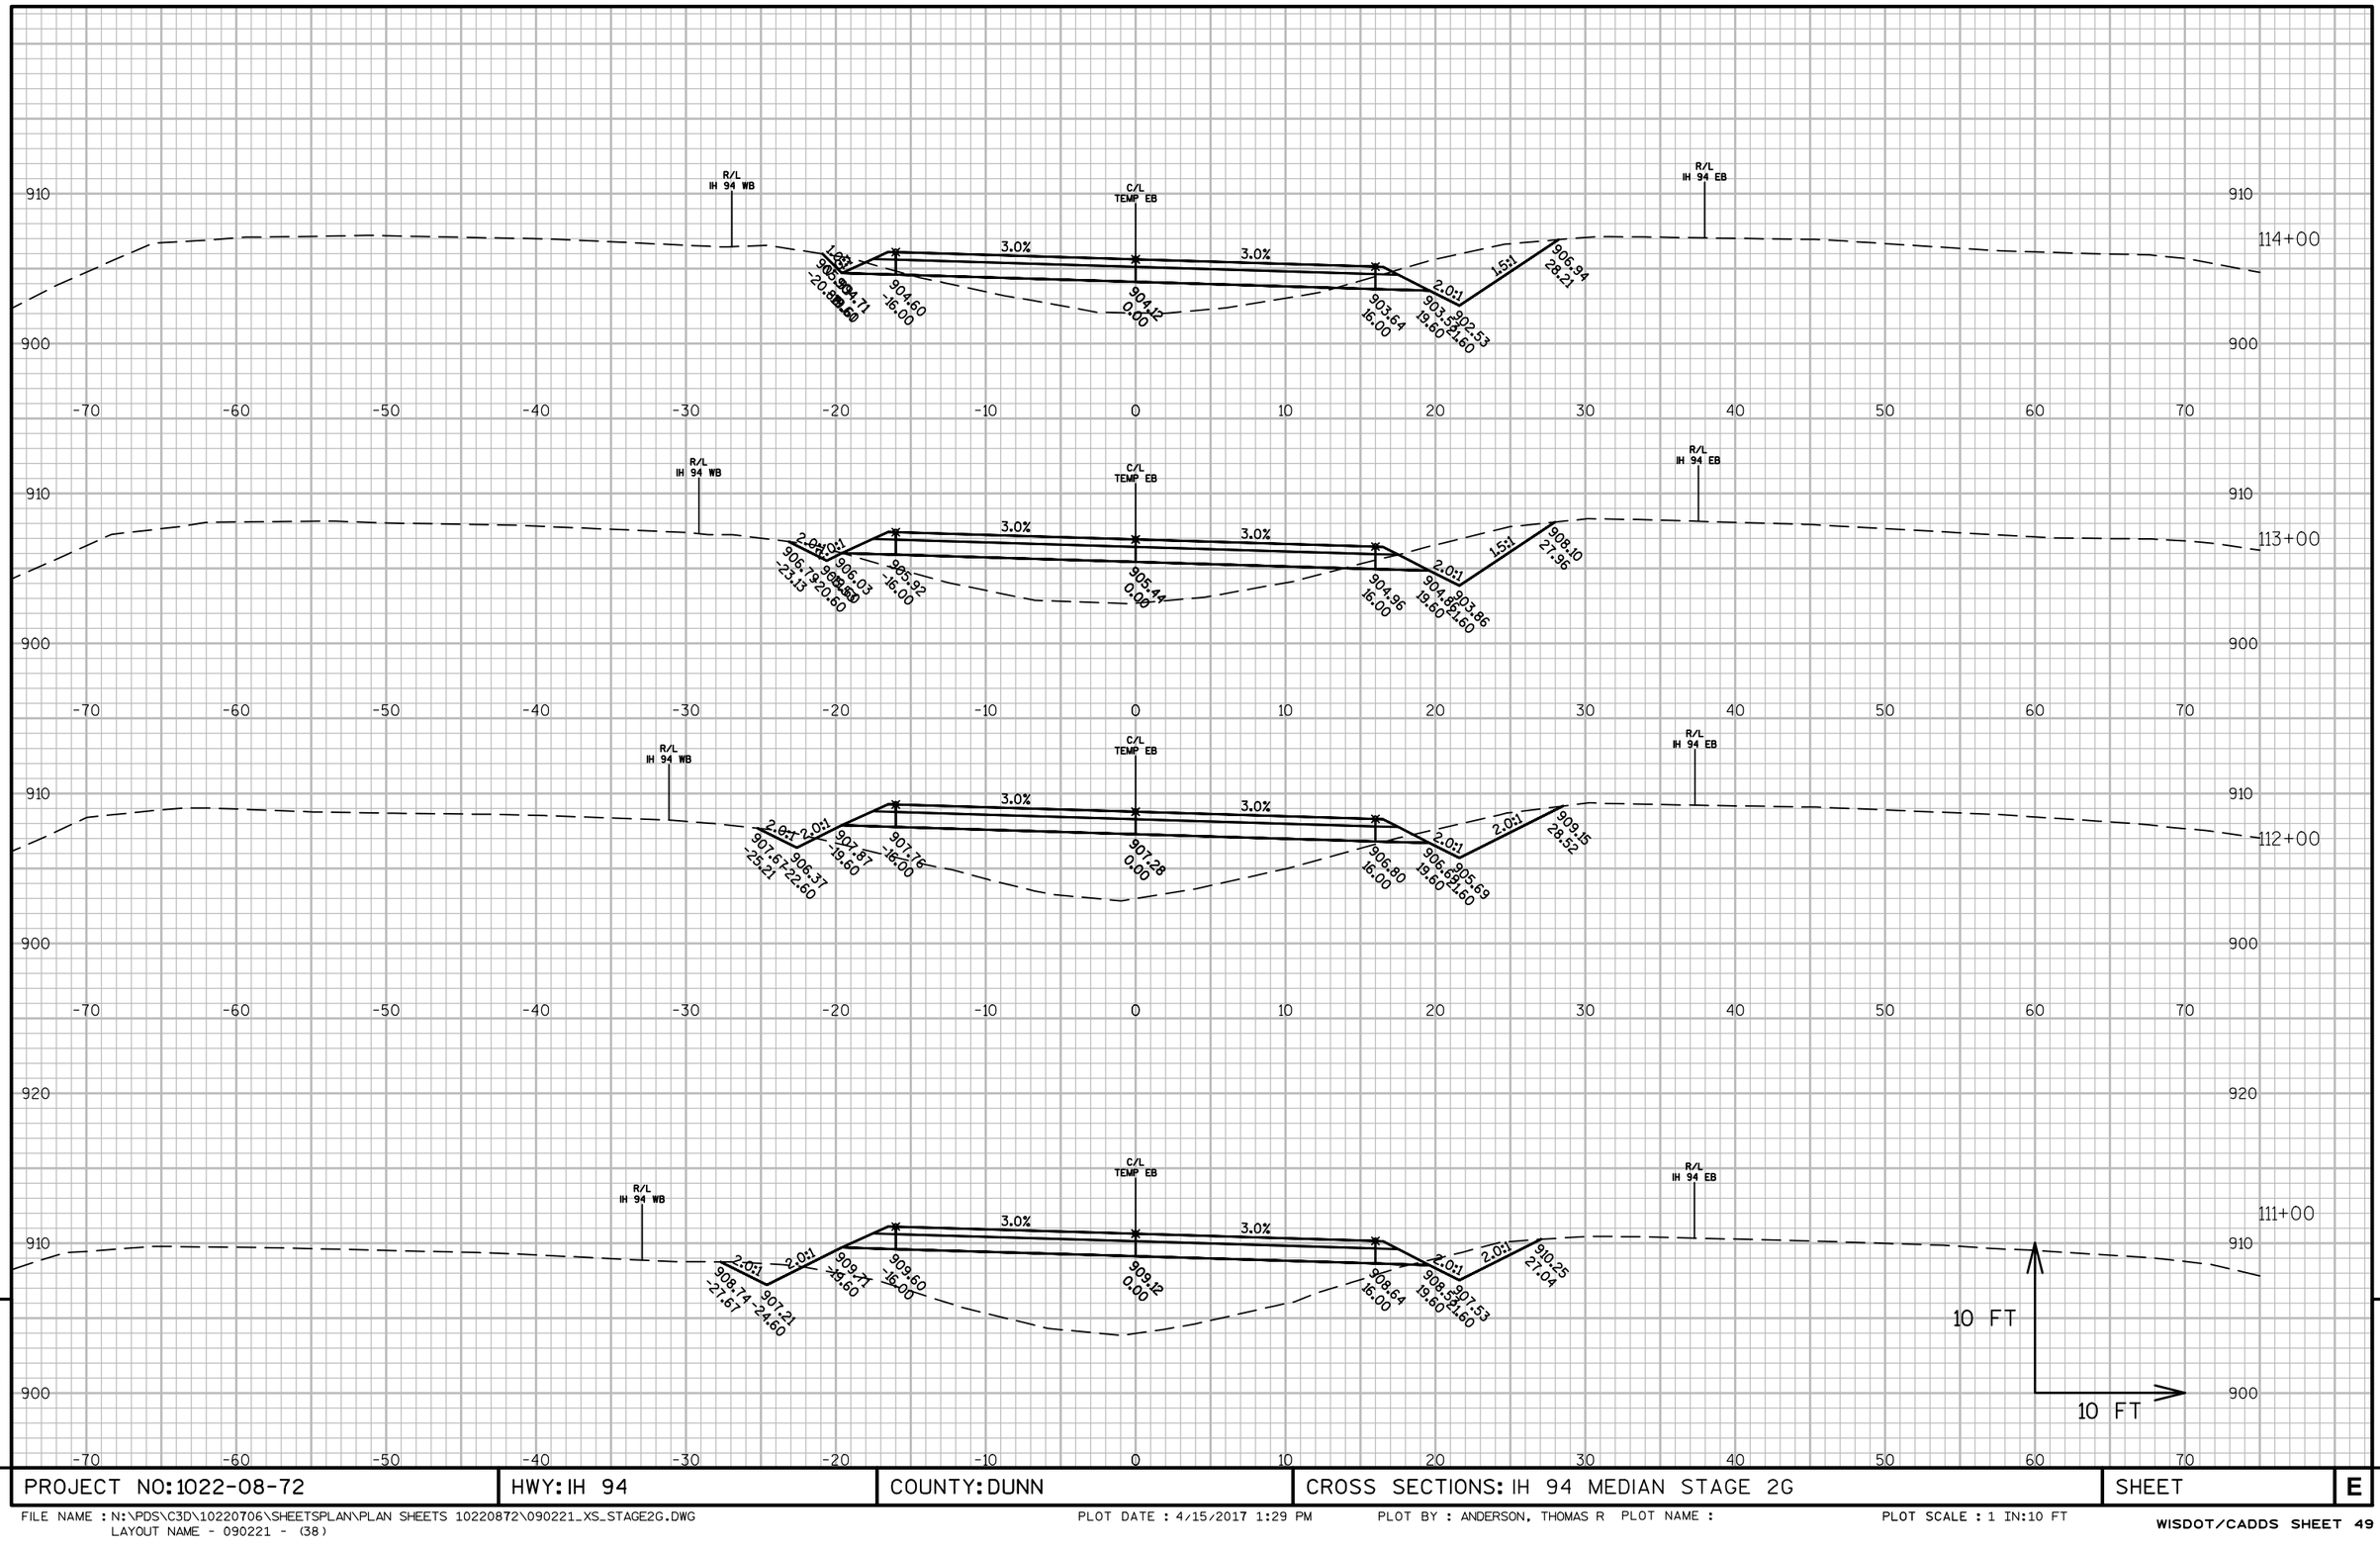


PROJECT NO: 1022-08-72	HWY: IH 94	COUNTY: DUNN	CROSS SECTIONS: IH 94 MEDIAN STAGE 2G	SHEET	E

FILE NAME : N:\PDS\C3D\10220706\SHEETSPLAN\PLAN SHEETS 10220872\090221_XS_STAGE2G.DWG
LAYOUT NAME - 090221 - (38)

PLOT DATE : 4/15/2017 1:29 PM PLOT BY : ANDERSON, THOMAS R PLOT NAME :

PLOT SCALE : 1 IN:10 FT

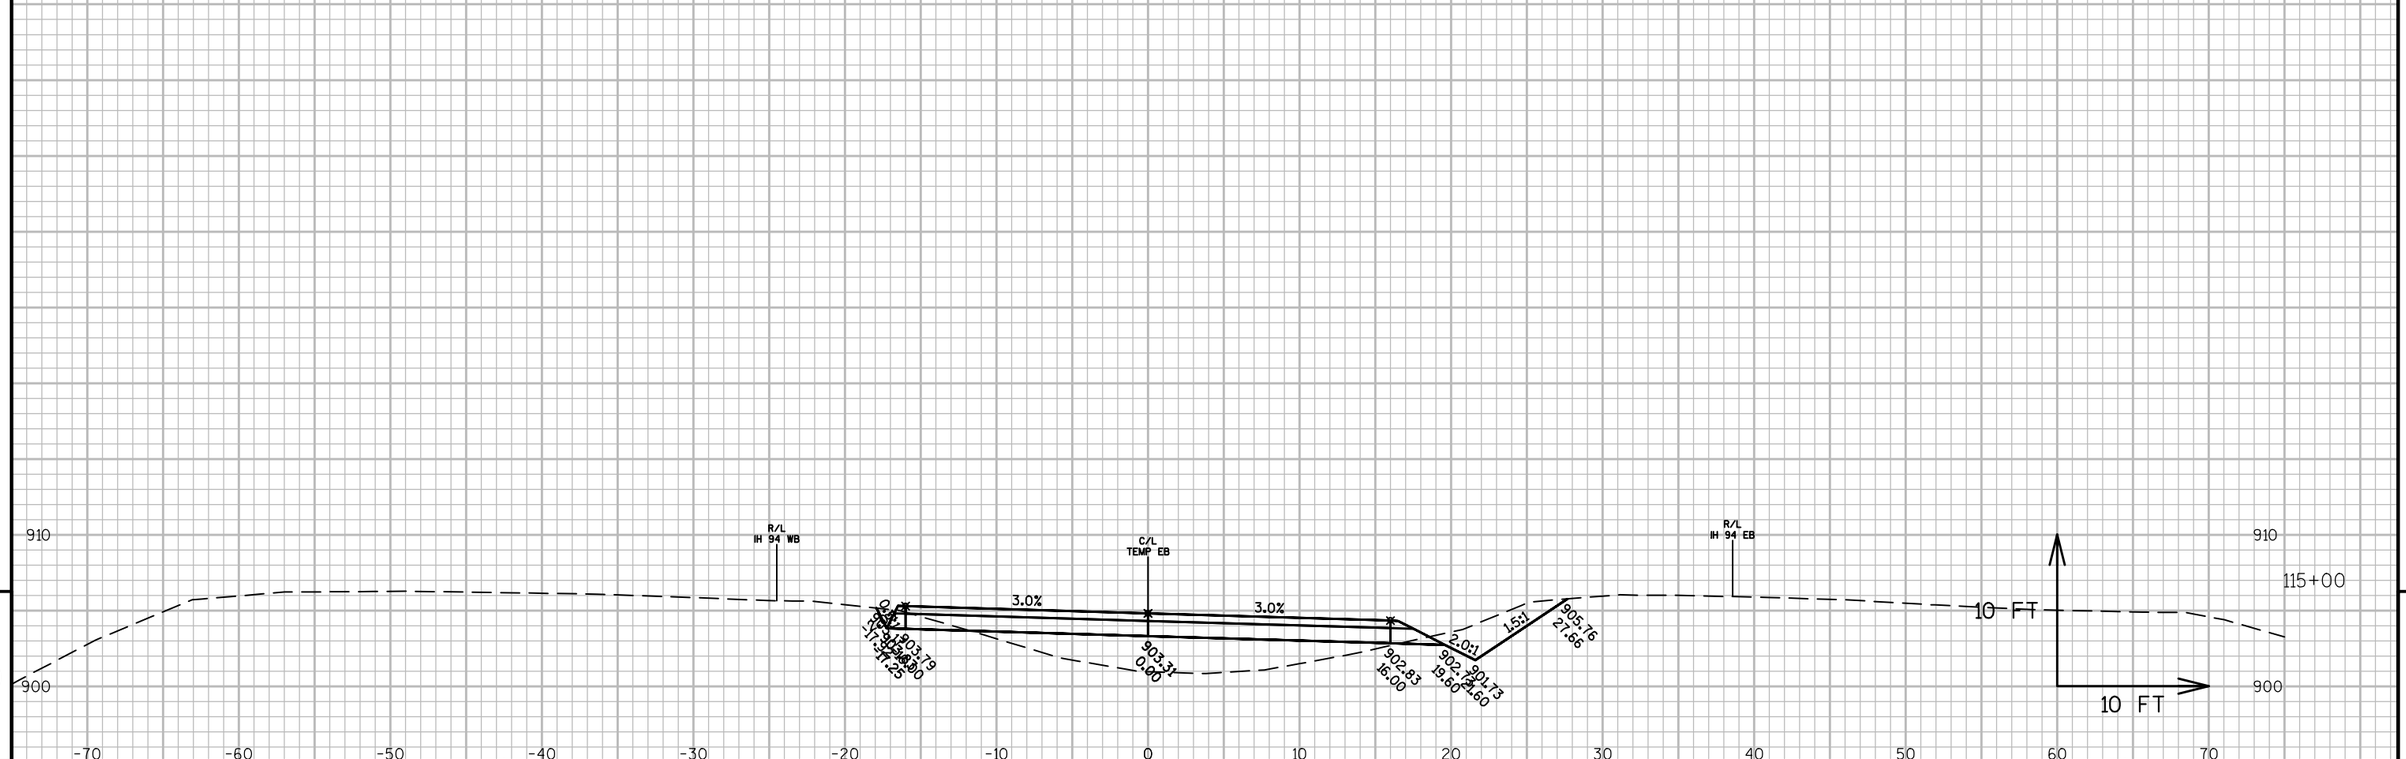


9

9

PROJECT NO: 1022-08-72	HWY: IH 94	COUNTY: DUNN	CROSS SECTIONS: IH 94 MEDIAN STAGE 2G	SHEET	E

FILE NAME : N:\PDS\C3D\10220706\SHEETSPLAN\PLAN SHEETS 10220872\090221_XS_STAGE2G.DWG
LAYOUT NAME - 090221 - (39)

PLOT DATE : 4/15/2017 1:30 PM PLOT BY : ANDERSON, THOMAS R PLOT NAME : PLOT SCALE : 1 IN:10 FT

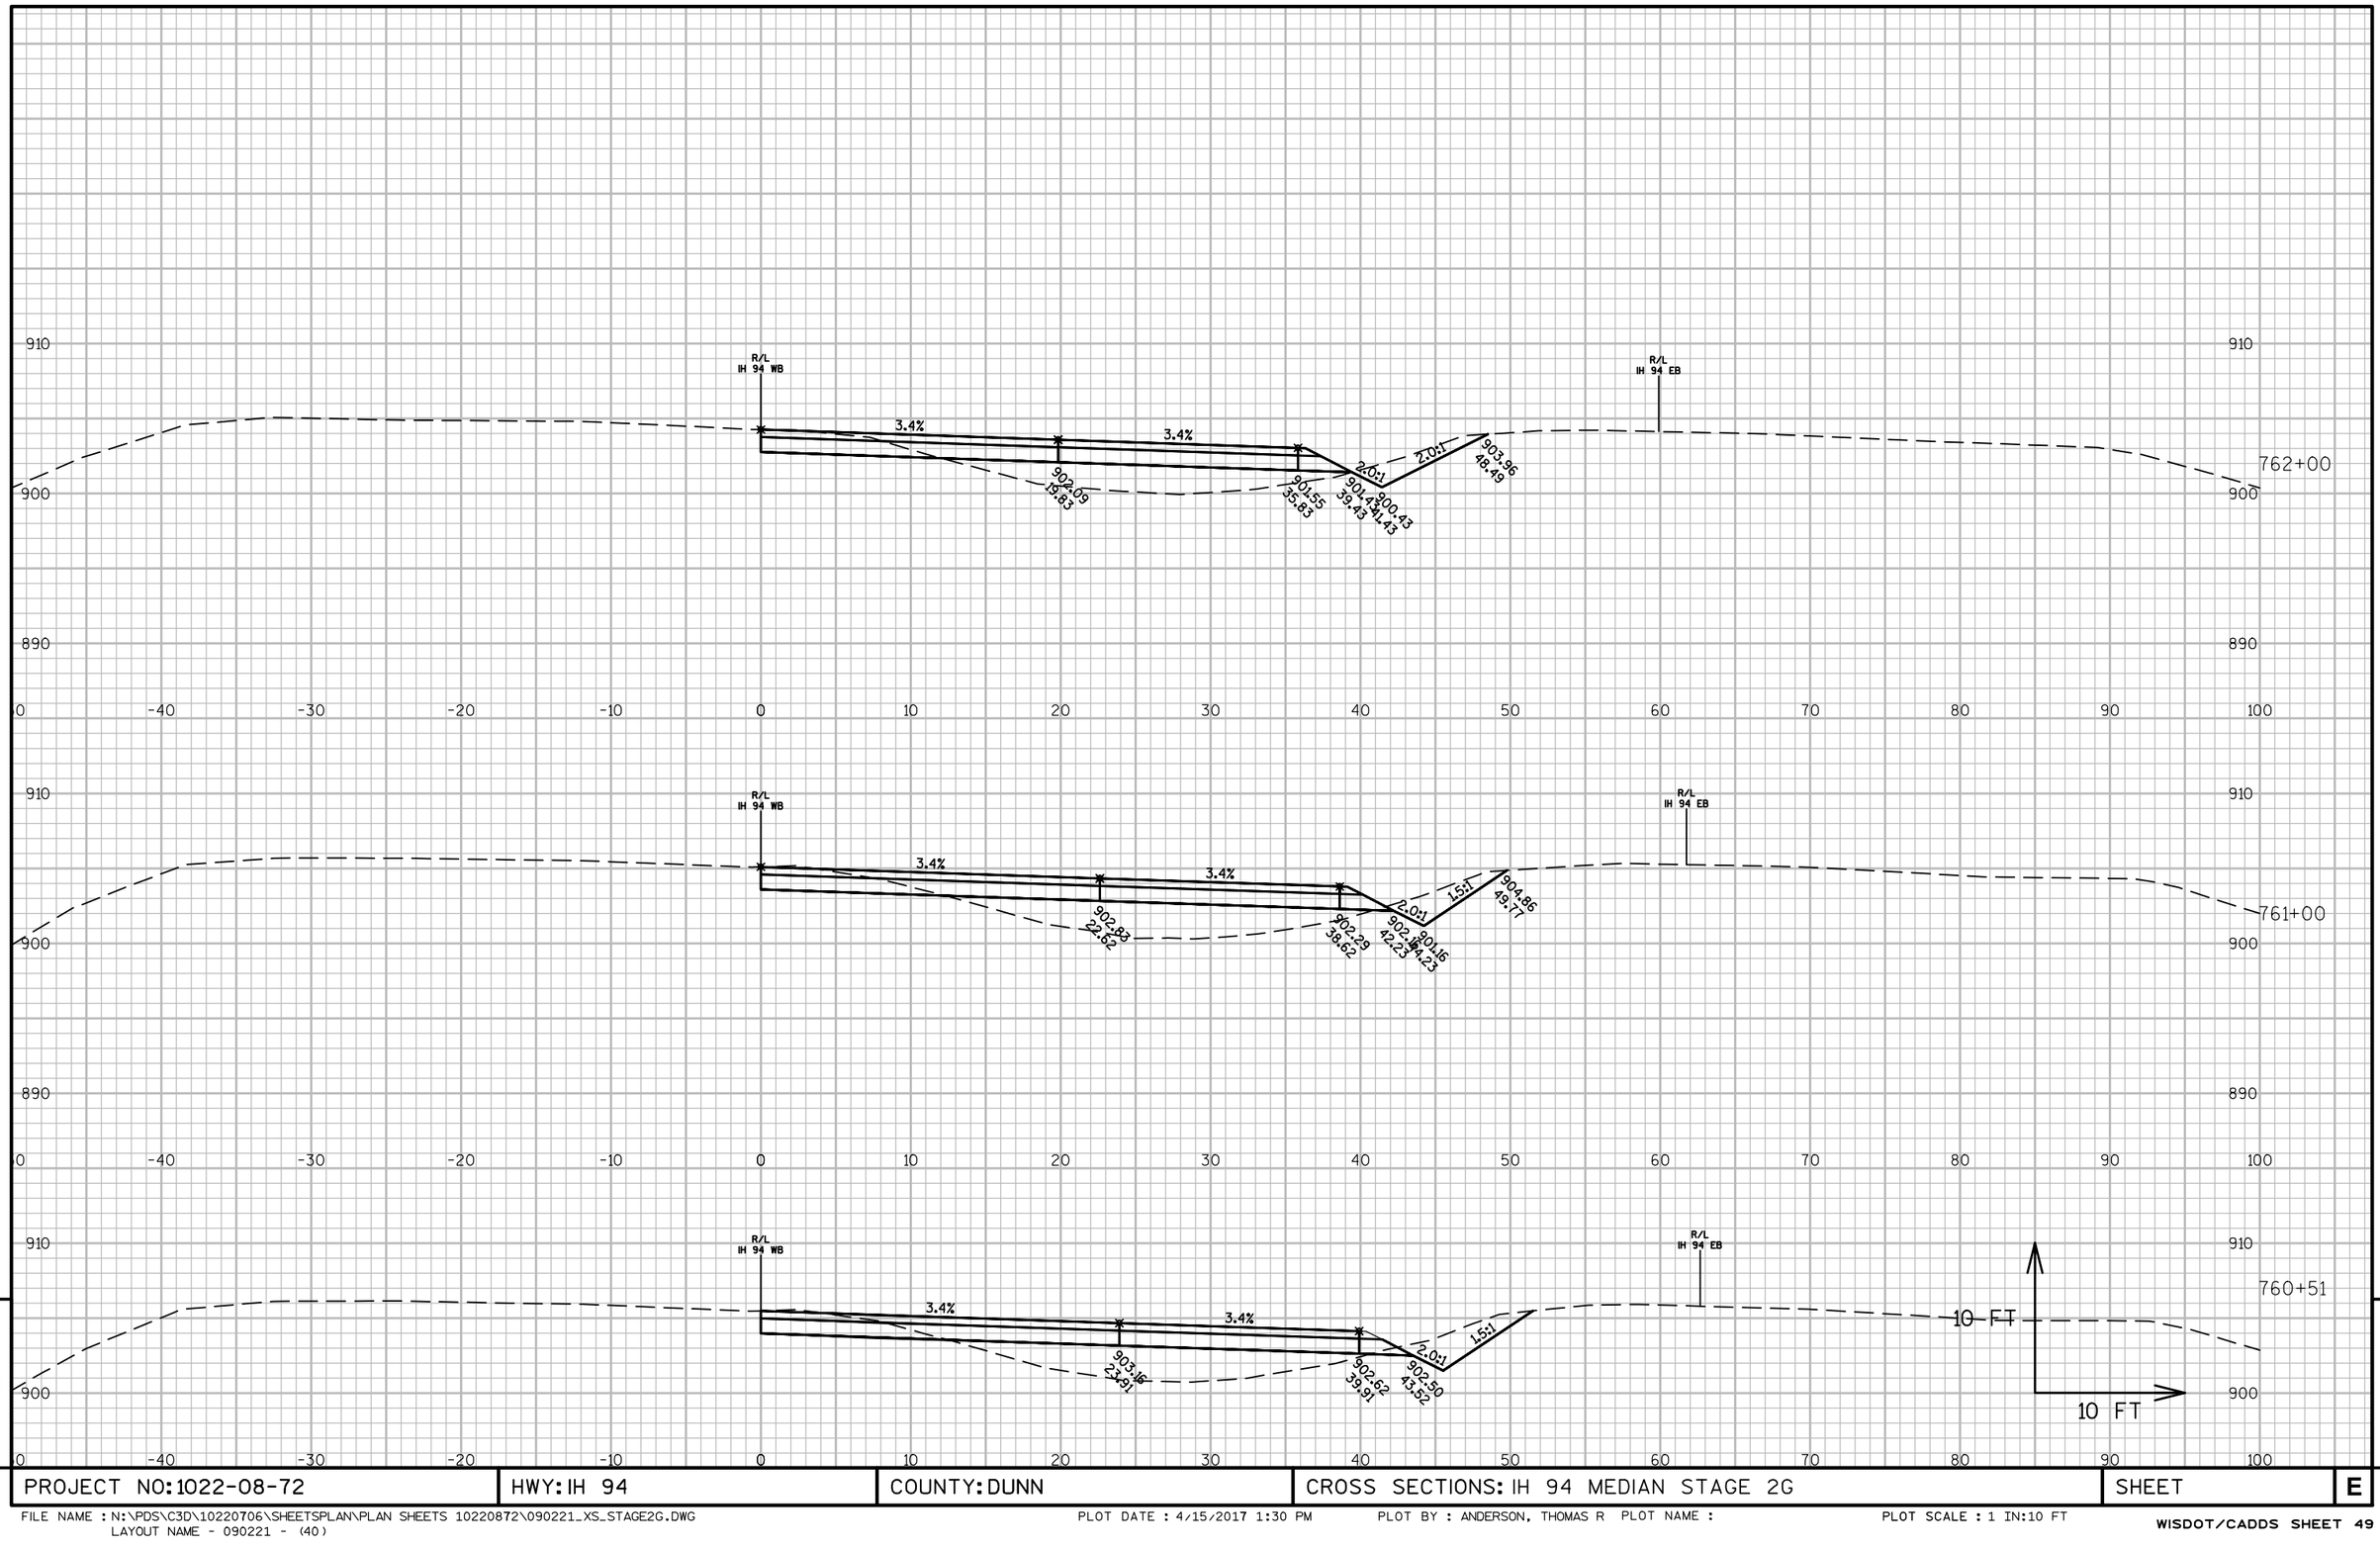

9


9

PROJECT NO: 1022-08-72	HWY: IH 94	COUNTY: DUNN	CROSS SECTIONS: IH 94 MEDIAN STAGE 2G	SHEET	E

FILE NAME : N:\PDS\C3D\10220706\SHEETSPLAN\PLAN SHEETS 10220872\090221_XS_STAGE2G.DWG
LAYOUT NAME - 090221 - (40)

PLOT DATE : 4/15/2017 1:30 PM PLOT BY : ANDERSON, THOMAS R PLOT NAME :

PLOT SCALE : 1 IN:10 FT

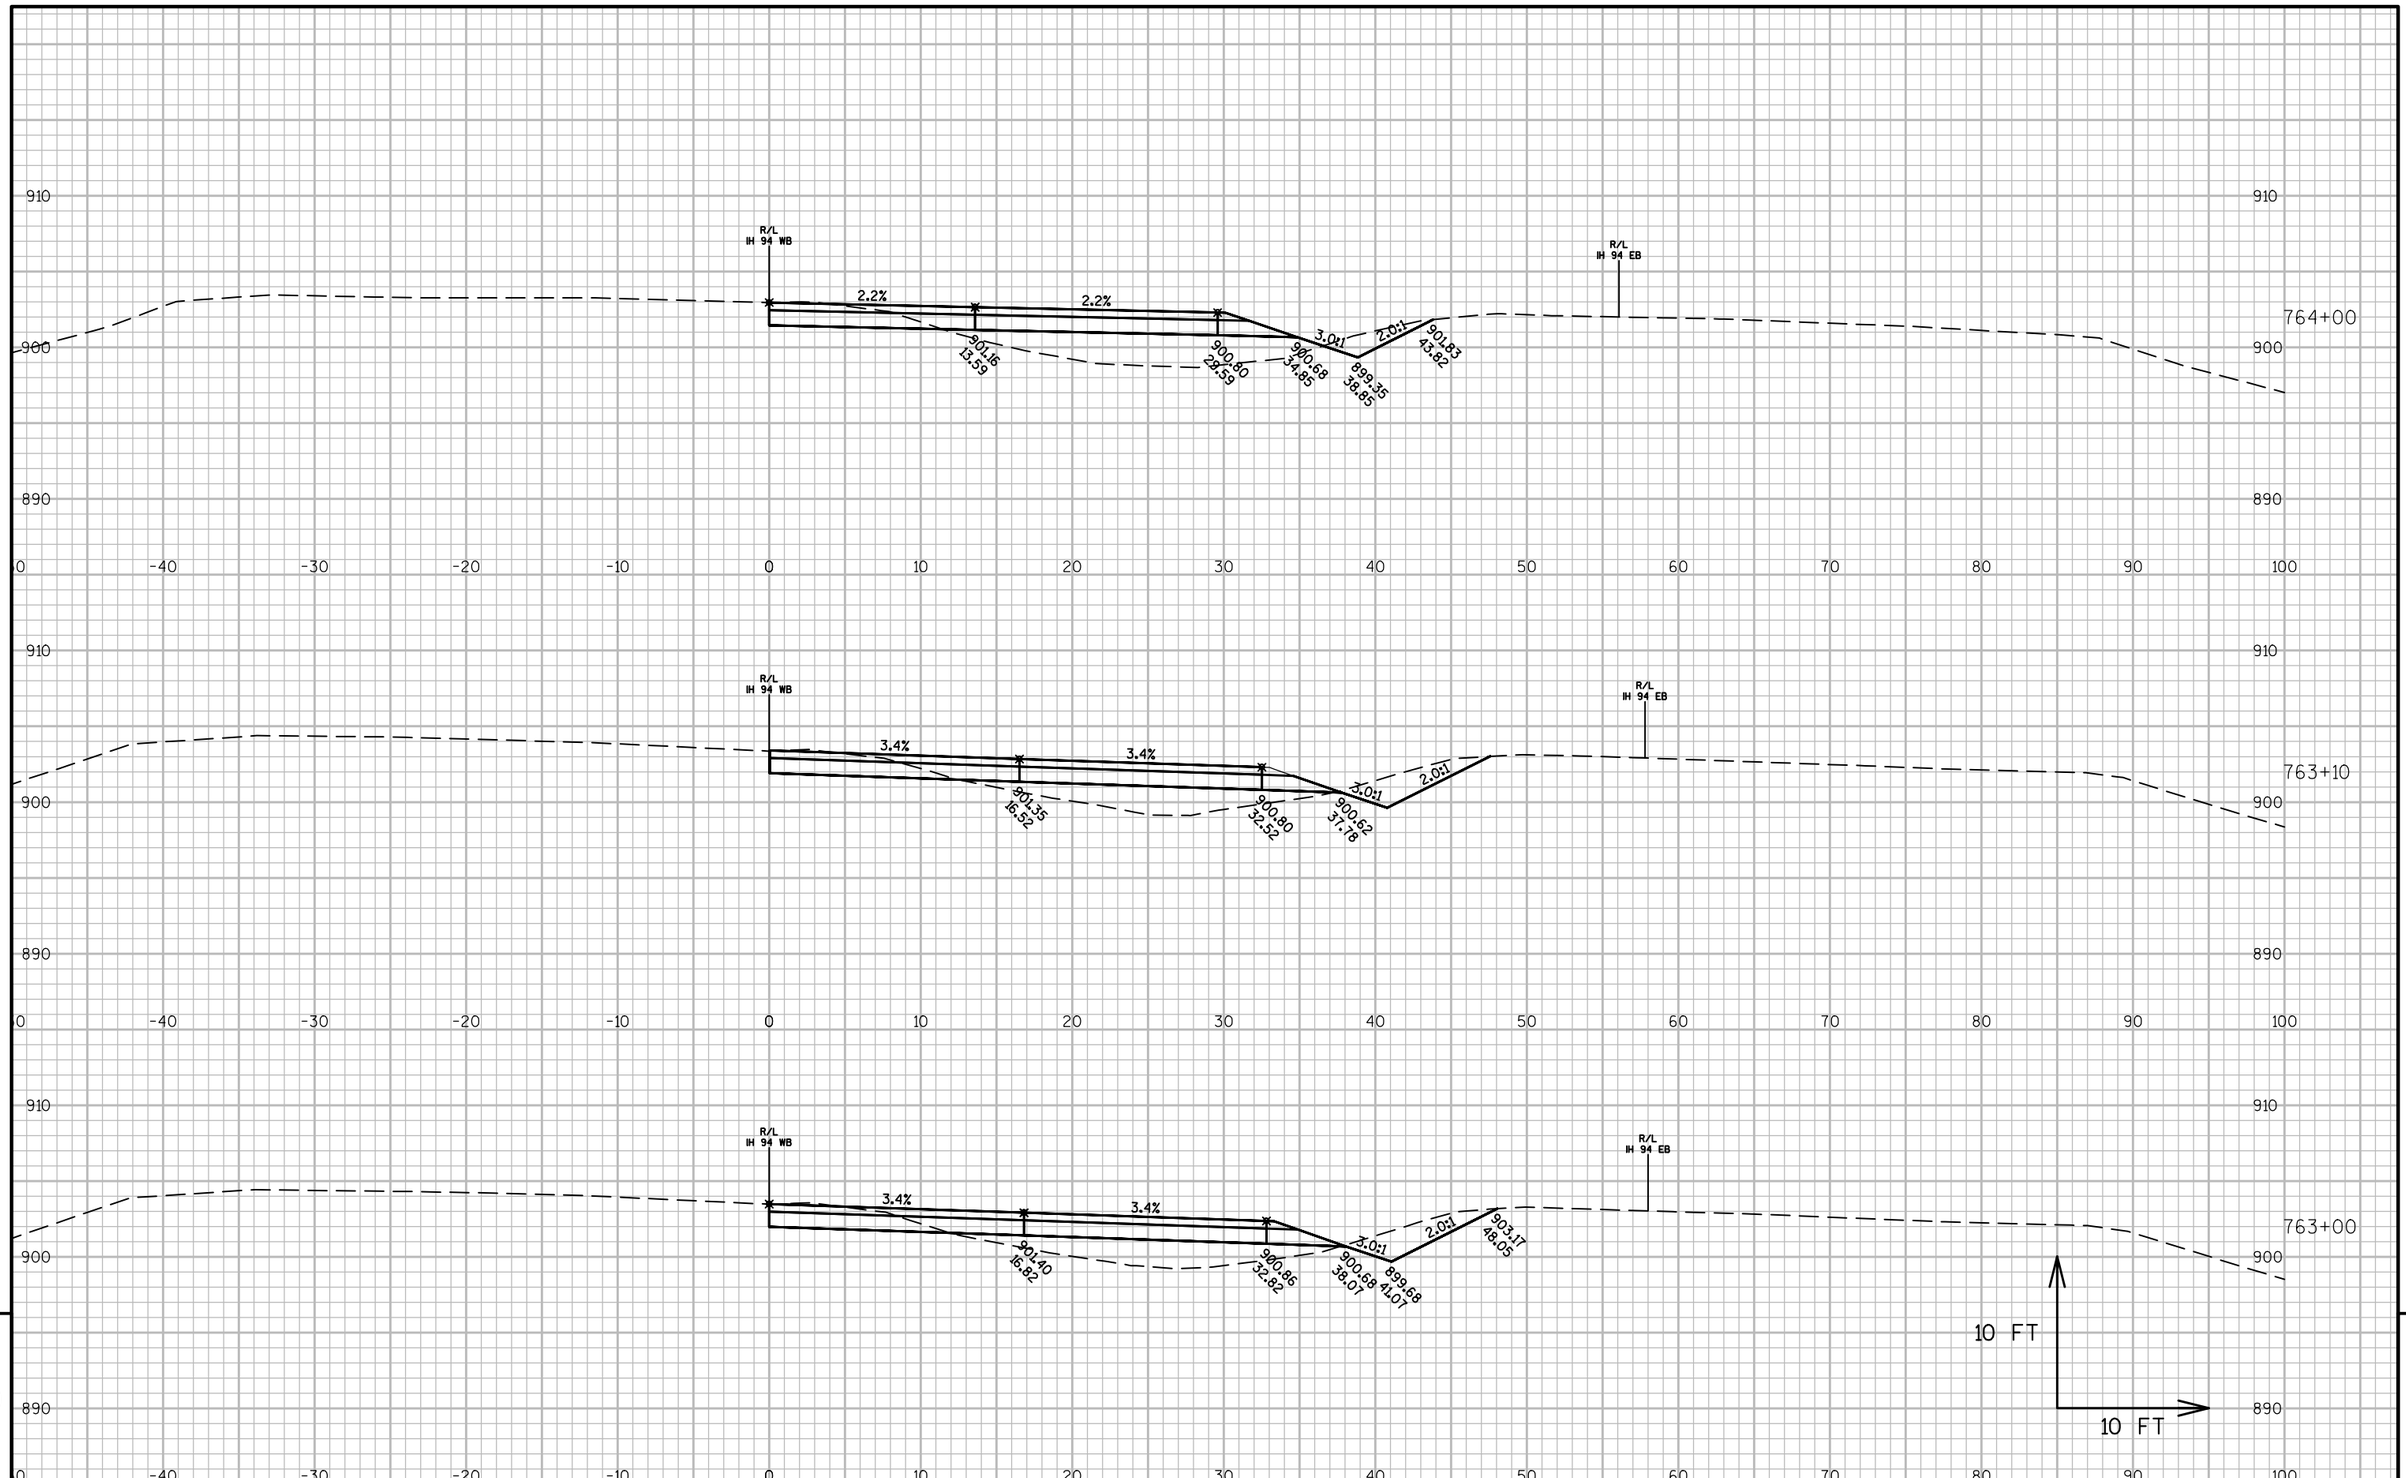

9


9

PROJECT NO: 1022-08-72	HWY: IH 94	COUNTY: DUNN	CROSS SECTIONS: IH 94 MEDIAN STAGE 2G	SHEET	E

FILE NAME : N:\PDS\C3D\10220706\SHEETSPLAN\PLAN SHEETS 10220872\090221_XS_STAGE2G.DWG
LAYOUT NAME - 090221 - (41)

PLOT DATE : 4/15/2017 1:30 PM PLOT BY : ANDERSON, THOMAS R PLOT NAME :

PLOT SCALE : 1 IN:10 FT

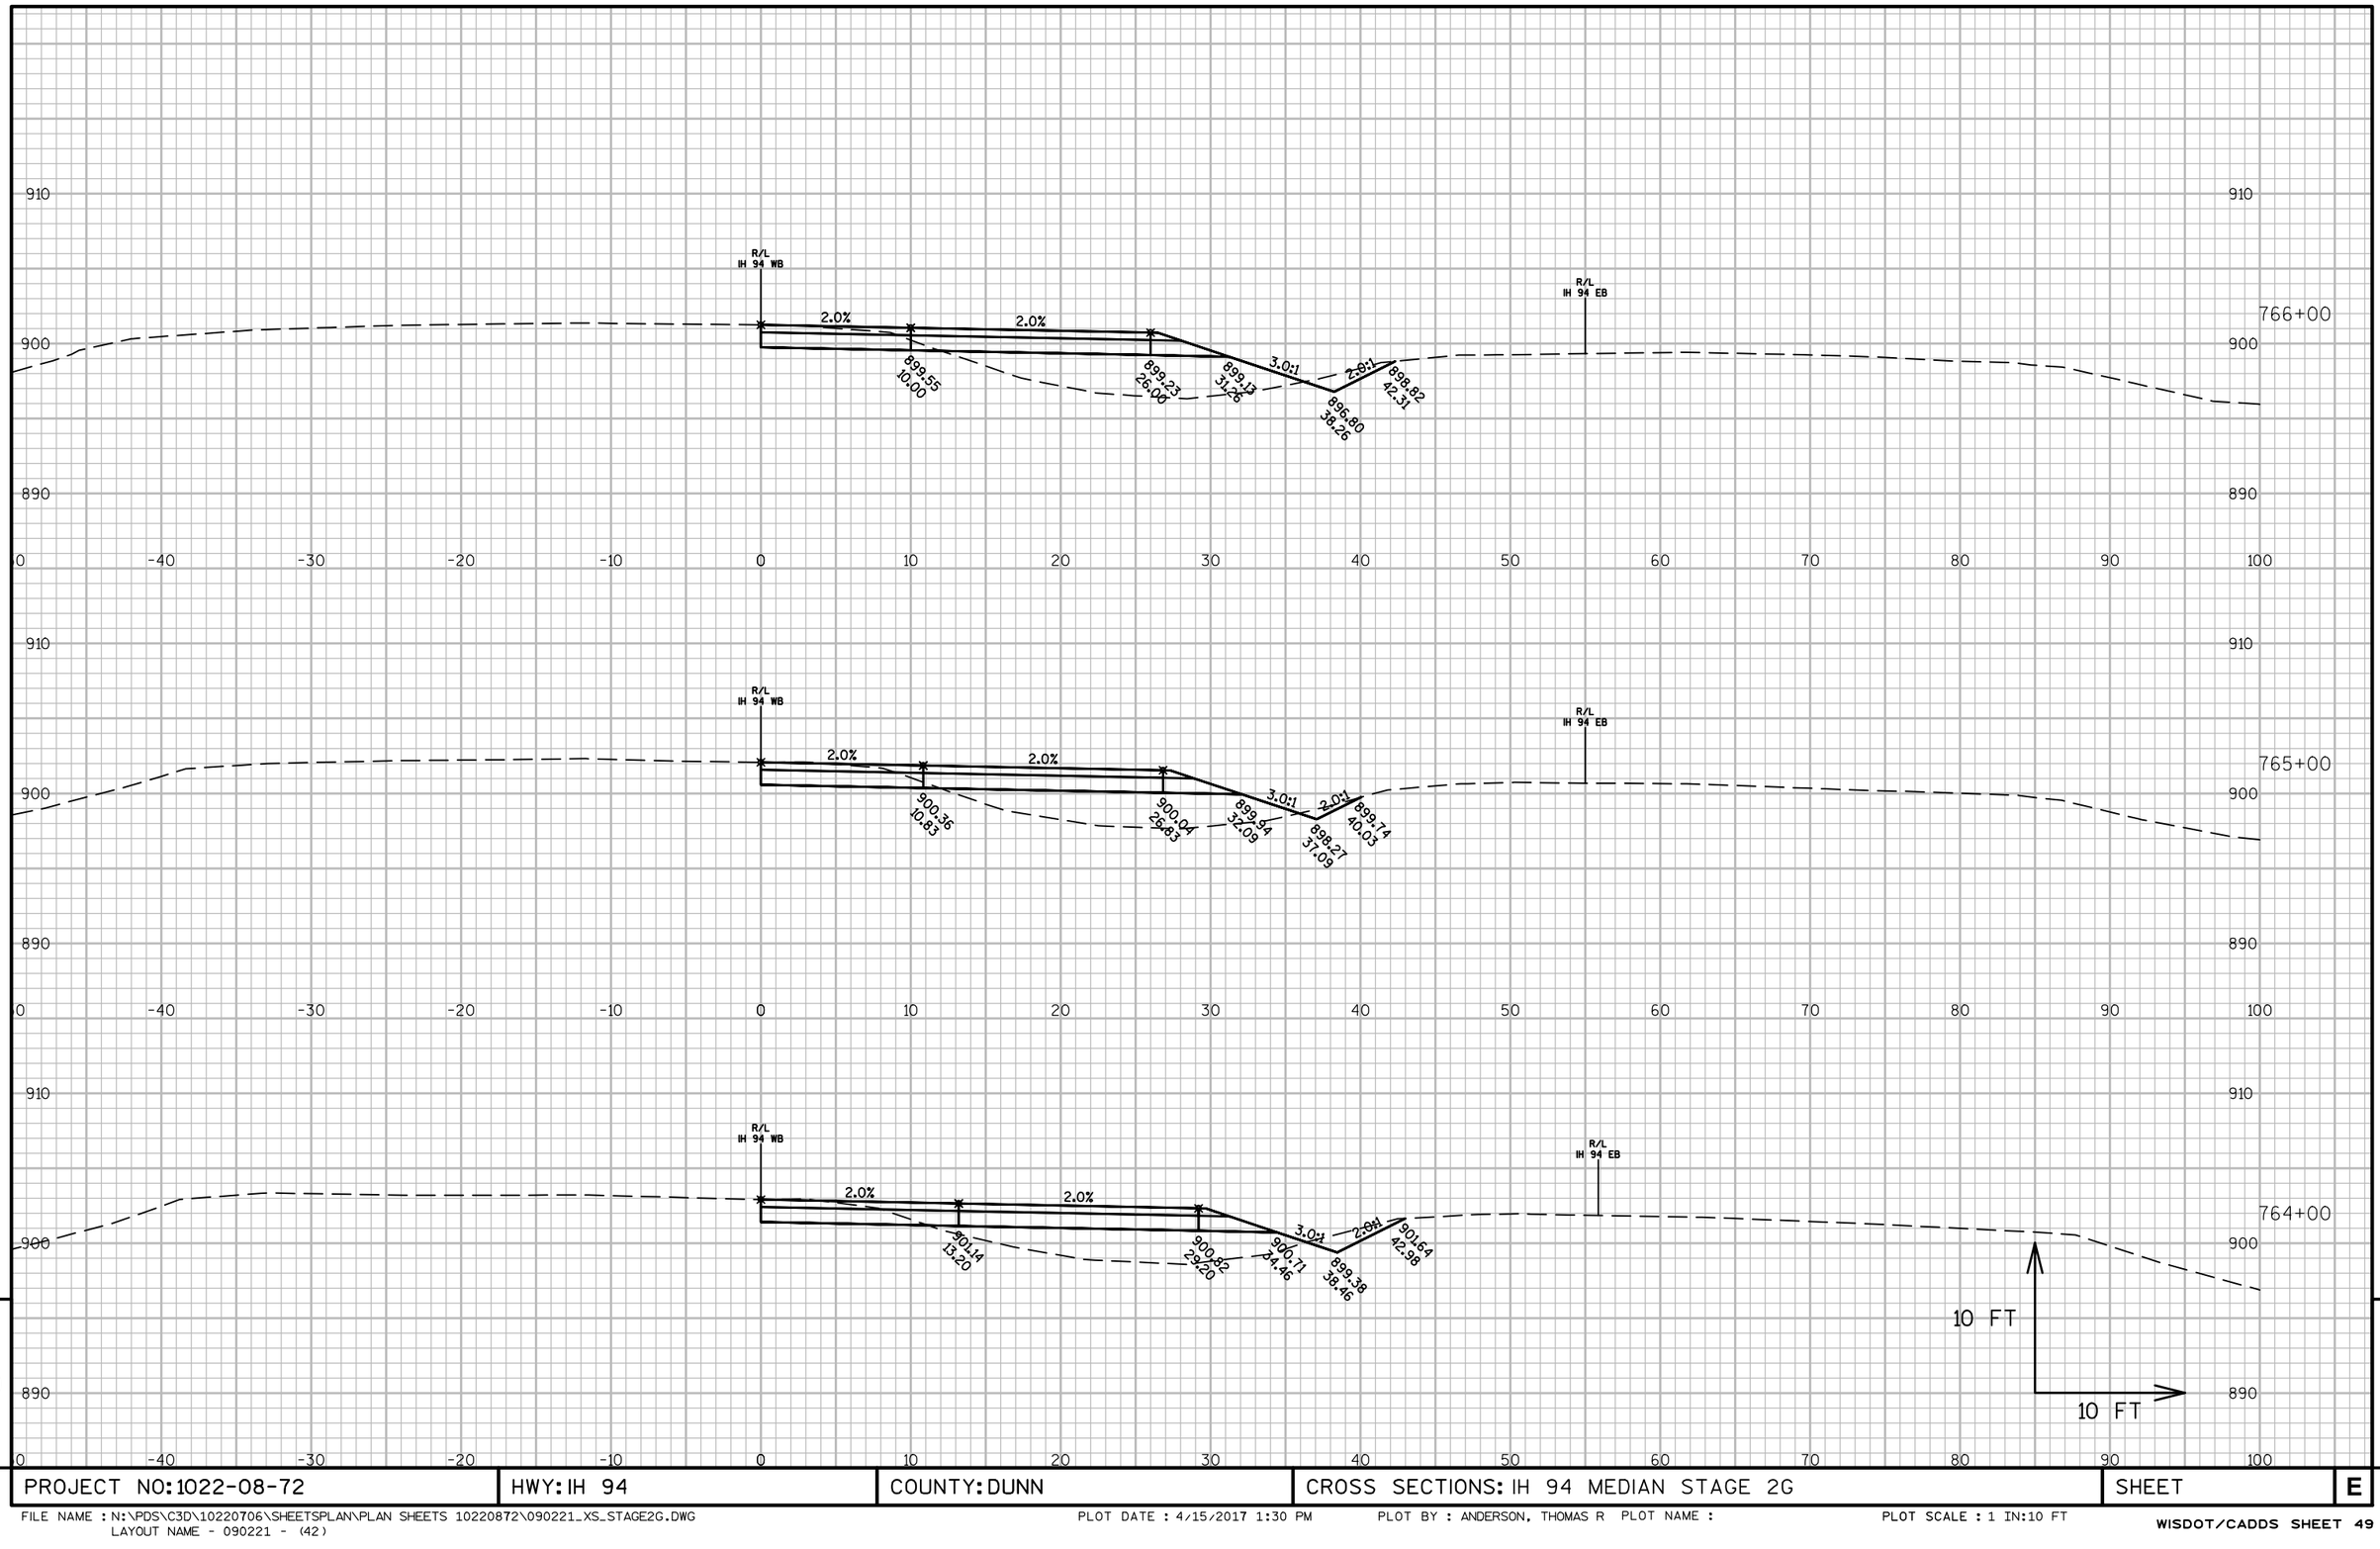

9


9

PROJECT NO: 1022-08-72	HWY: IH 94	COUNTY: DUNN	CROSS SECTIONS: IH 94 MEDIAN STAGE 2G	SHEET	E

FILE NAME : N:\PDS\C3D\10220706\SHEETSPLAN\PLAN SHEETS 10220872\090221_XS_STAGE2G.DWG
LAYOUT NAME - 090221 - (42)

PLOT DATE : 4/15/2017 1:30 PM PLOT BY : ANDERSON, THOMAS R PLOT NAME :

PLOT SCALE : 1 IN:10 FT

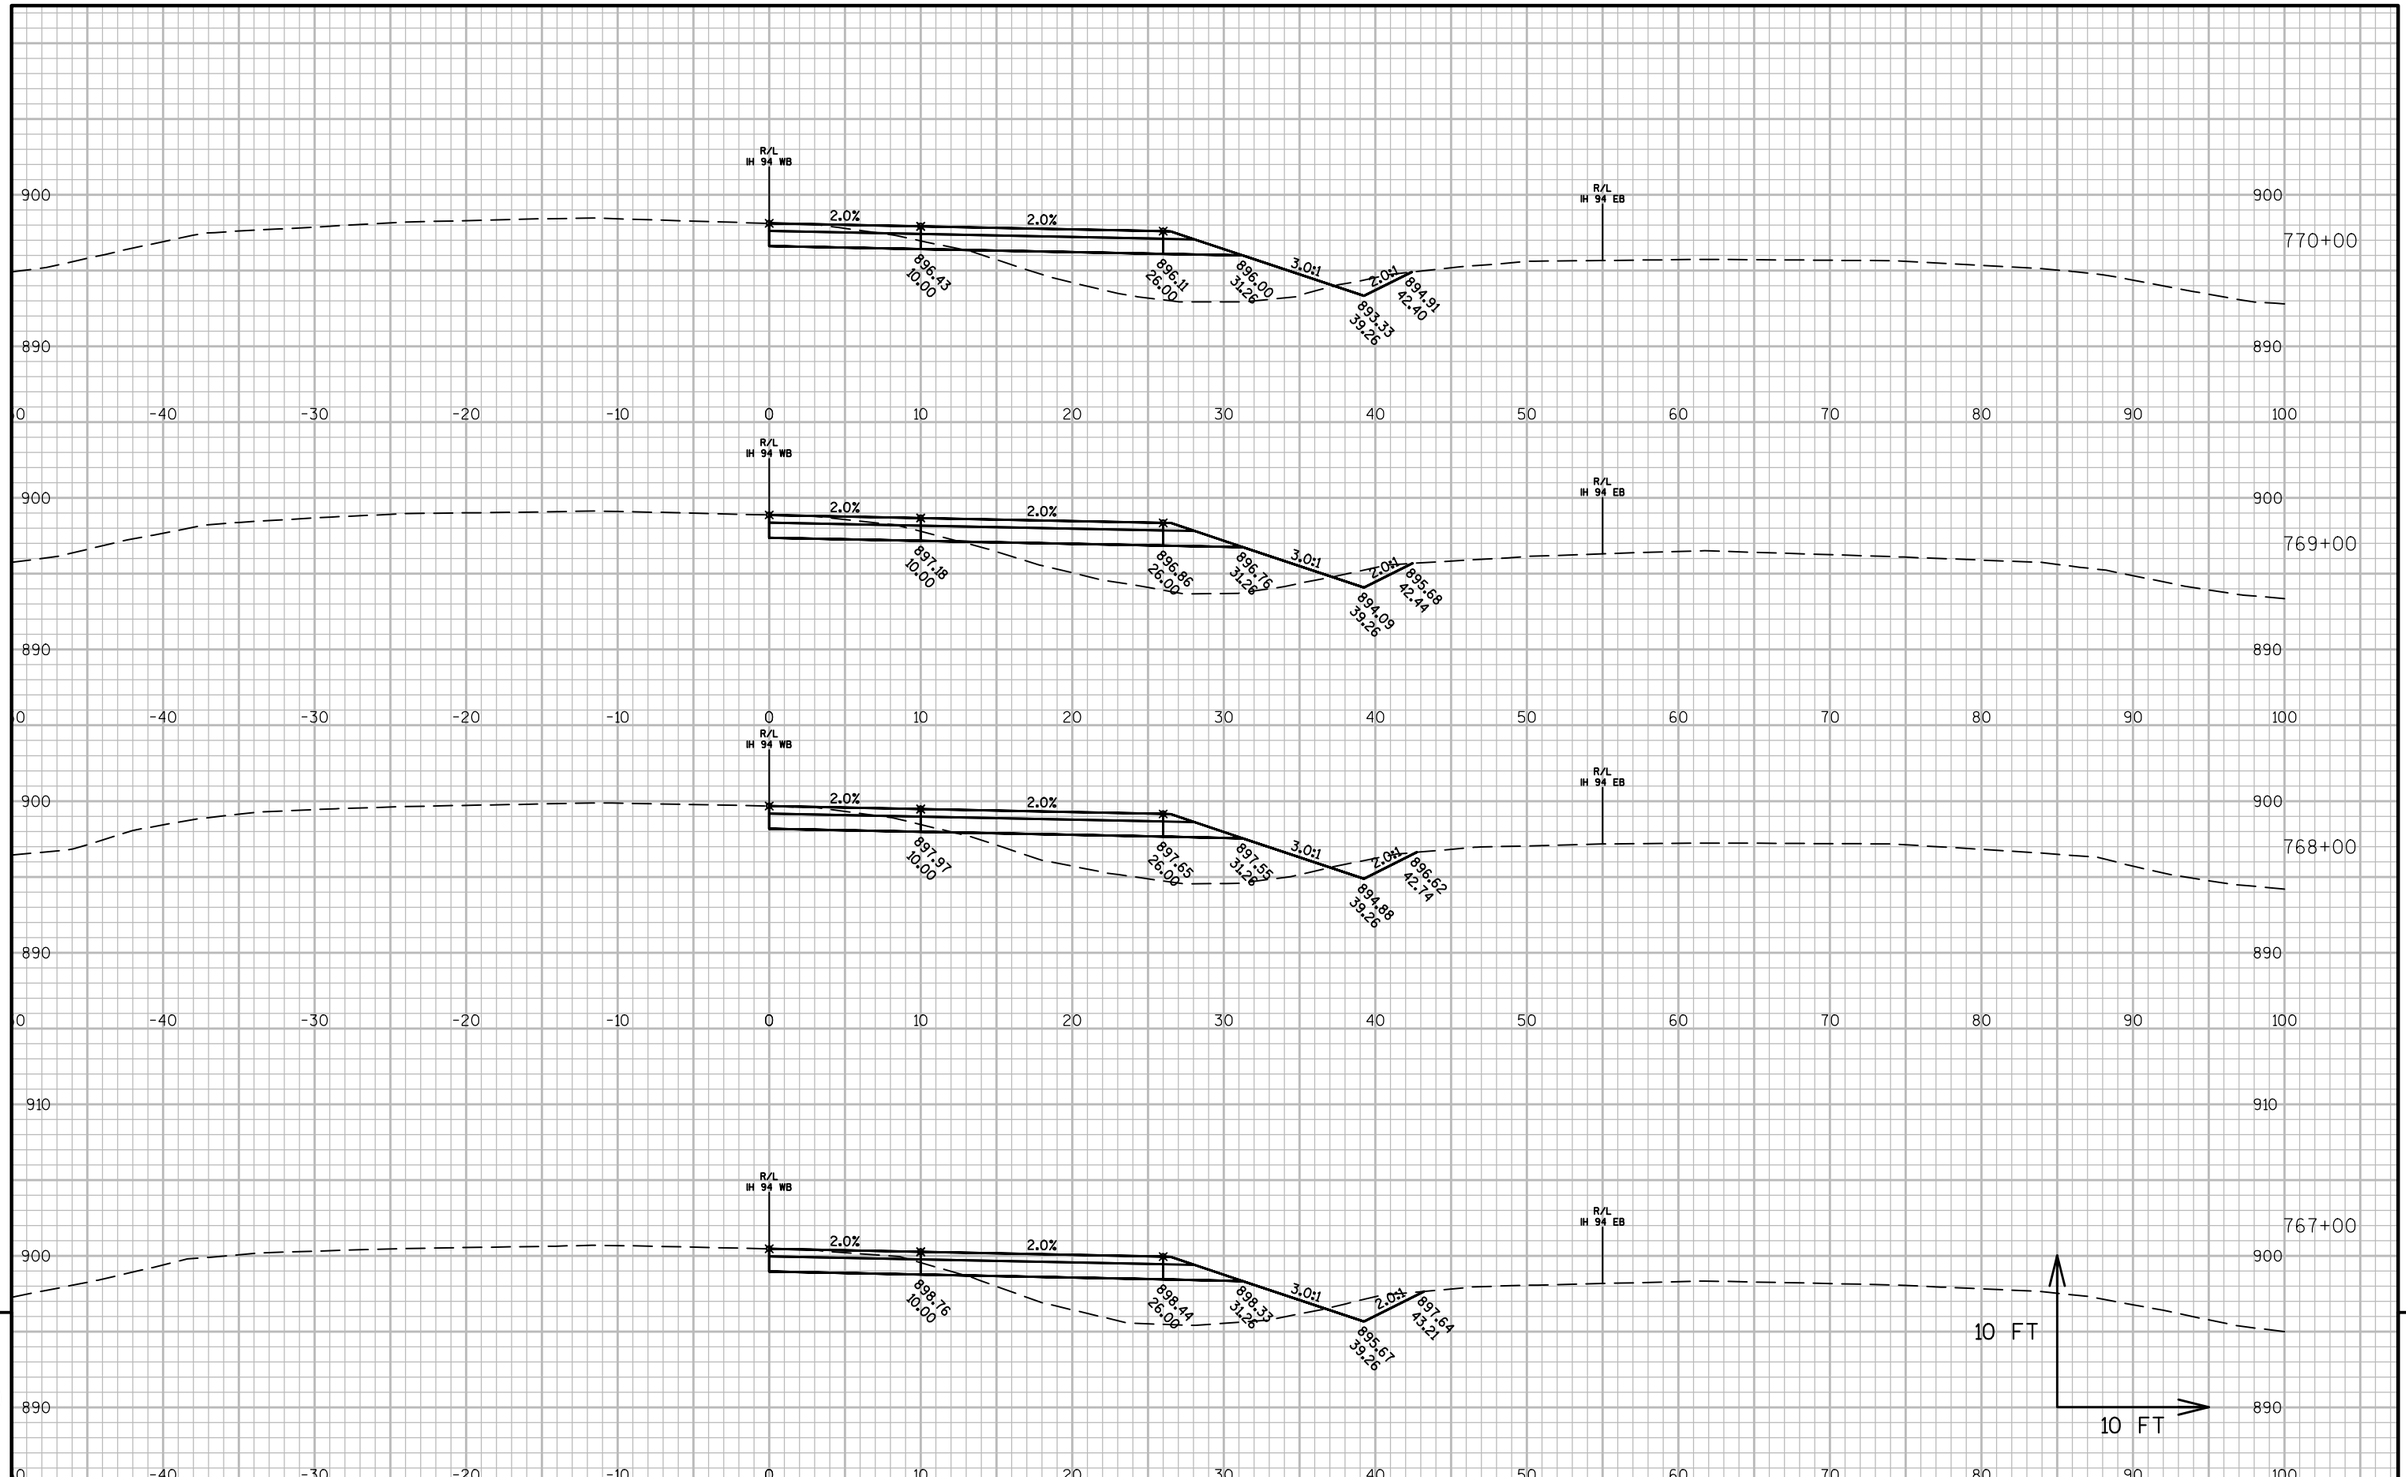

9


9

PROJECT NO: 1022-08-72	HWY: IH 94	COUNTY: DUNN	CROSS SECTIONS: IH 94 MEDIAN STAGE 2G	SHEET	E

FILE NAME : N:\PDS\C3D\10220706\SHEETSPLAN\PLAN SHEETS 10220872\090221_XS_STAGE2G.DWG
LAYOUT NAME - 090221 - (43)

PLOT DATE : 4/15/2017 1:30 PM PLOT BY : ANDERSON, THOMAS R PLOT NAME :

PLOT SCALE : 1 IN:10 FT

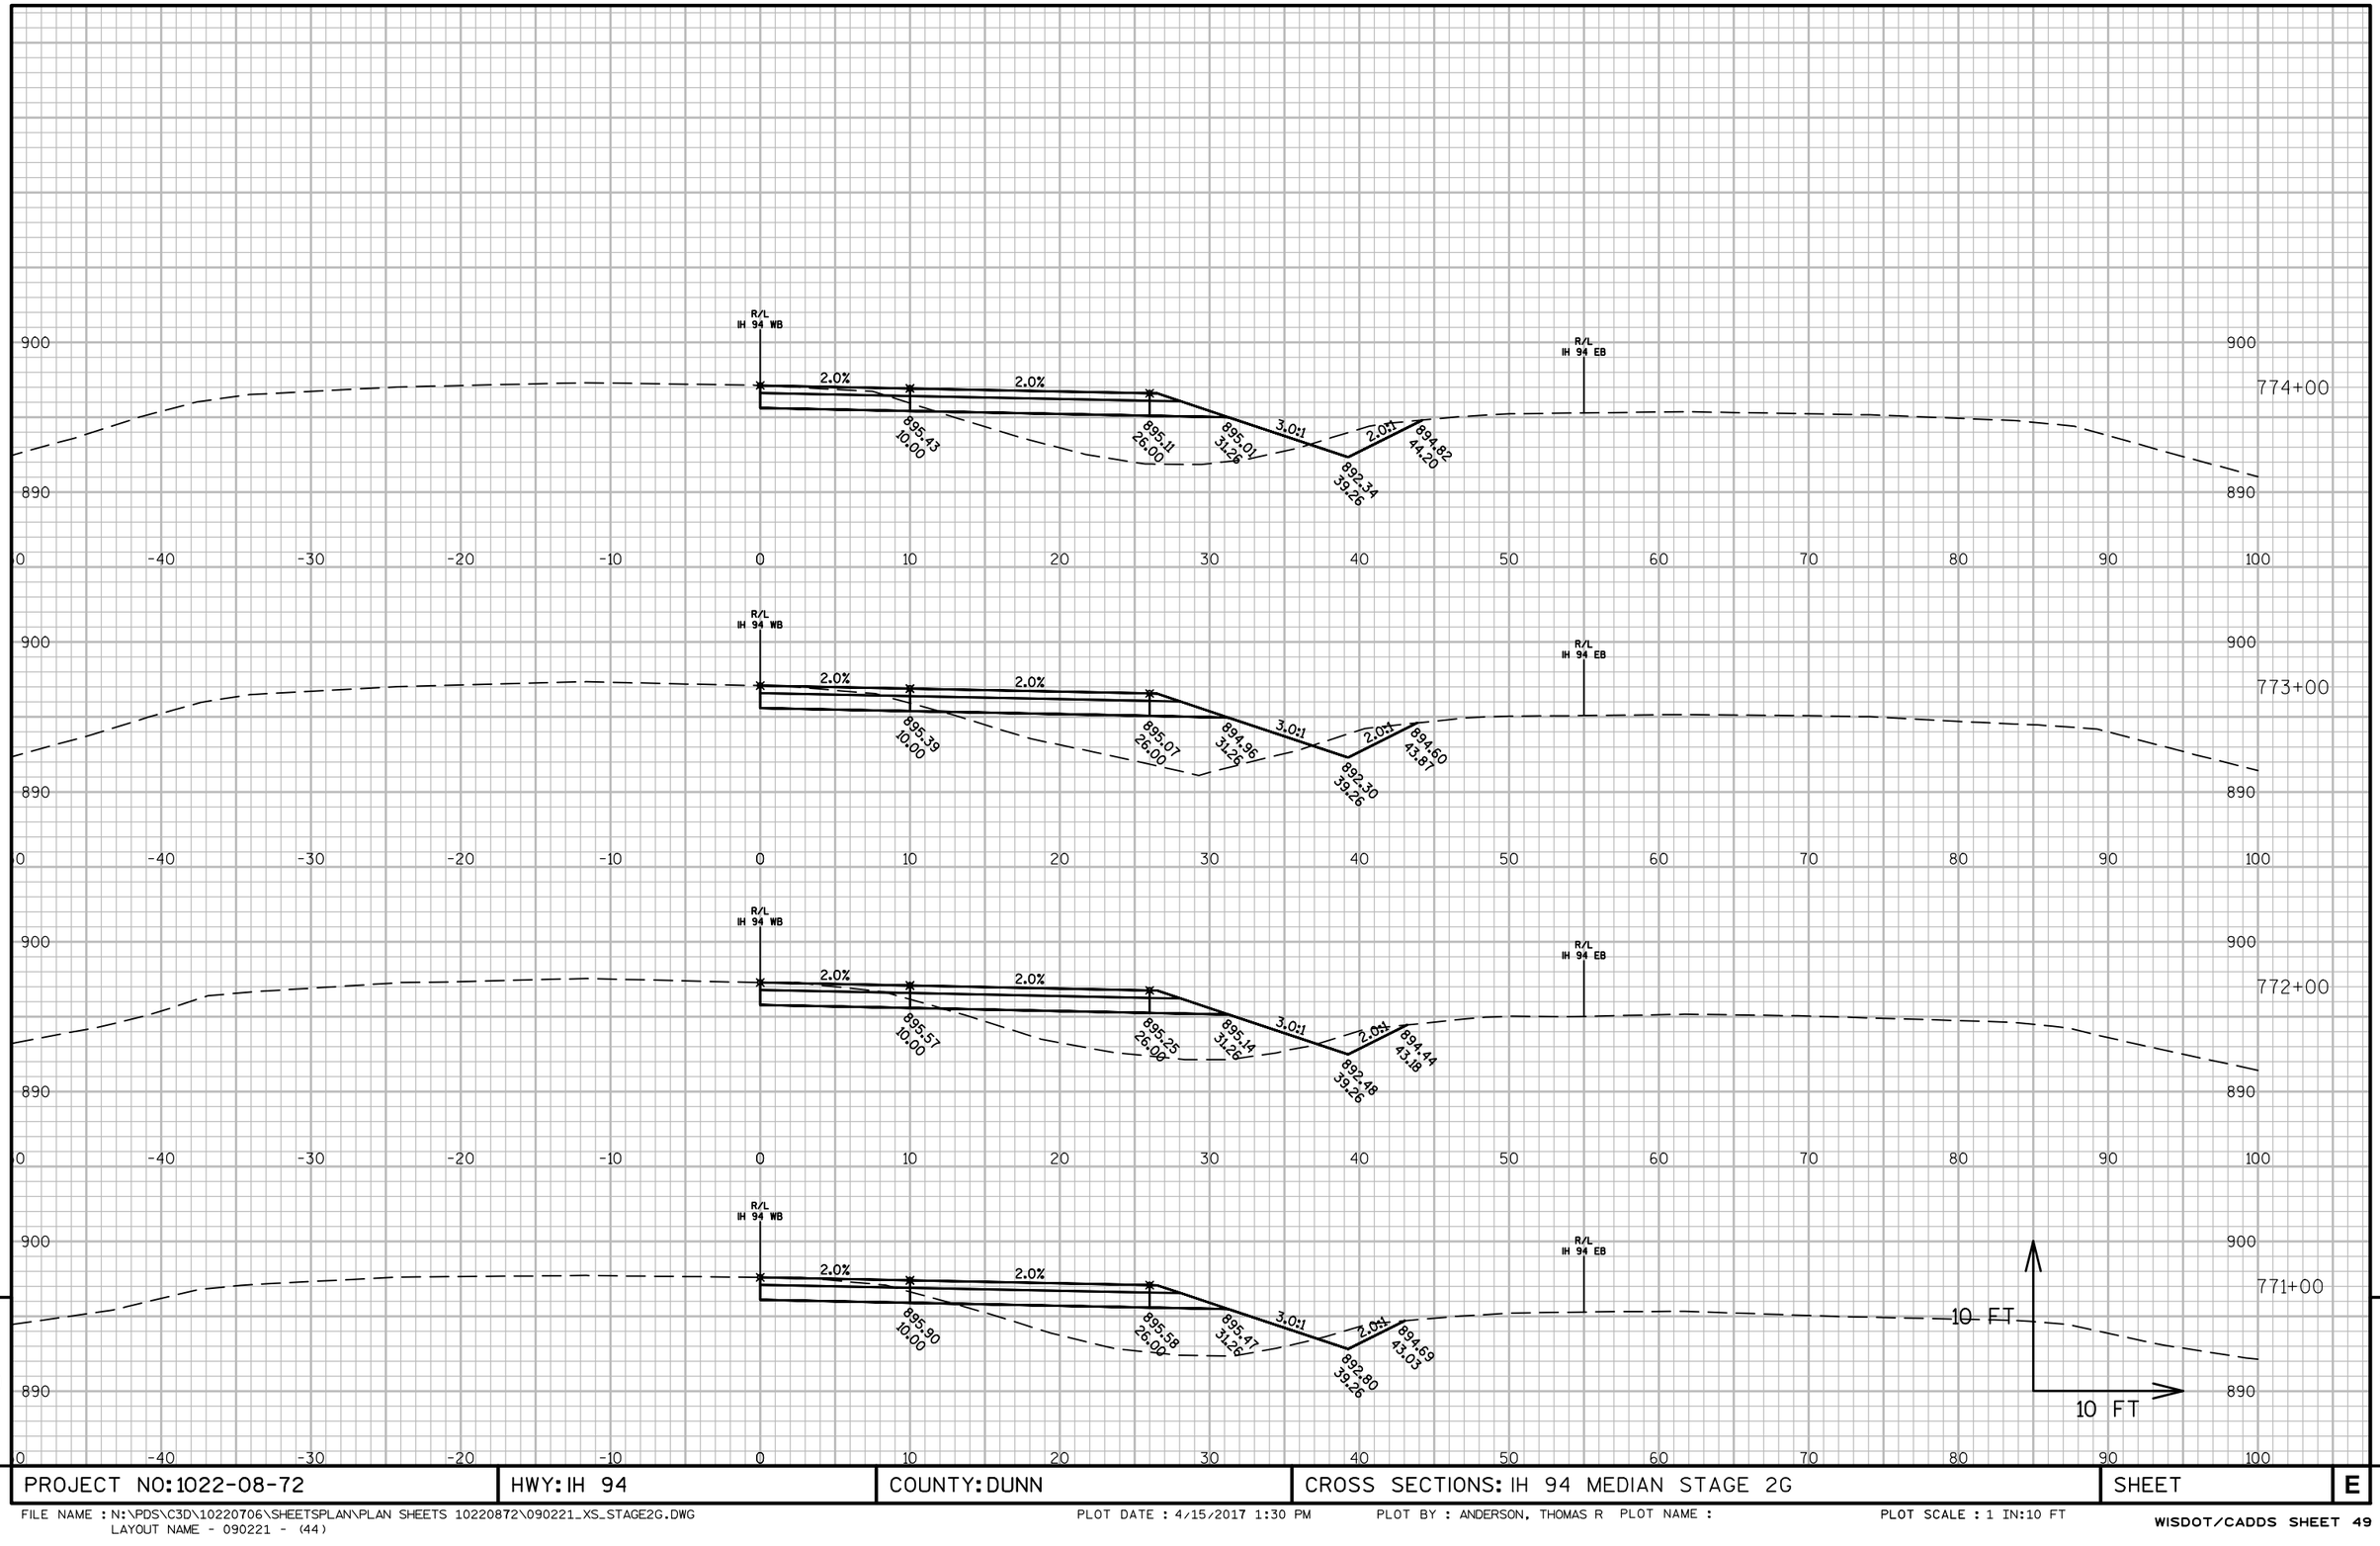

9

9


PROJECT NO: 1022-08-72	HWY: IH 94	COUNTY: DUNN	CROSS SECTIONS: IH 94 MEDIAN STAGE 2G	SHEET	E

FILE NAME : N:\PDS\C3D\10220706\SHEETSPLAN\PLAN SHEETS 10220872\090221_XS_STAGE2G.DWG
LAYOUT NAME - 090221 - (44)

PLOT DATE : 4/15/2017 1:30 PM PLOT BY : ANDERSON, THOMAS R PLOT NAME :

PLOT SCALE : 1 IN:10 FT

WISDOT/CADDS SHEET 49

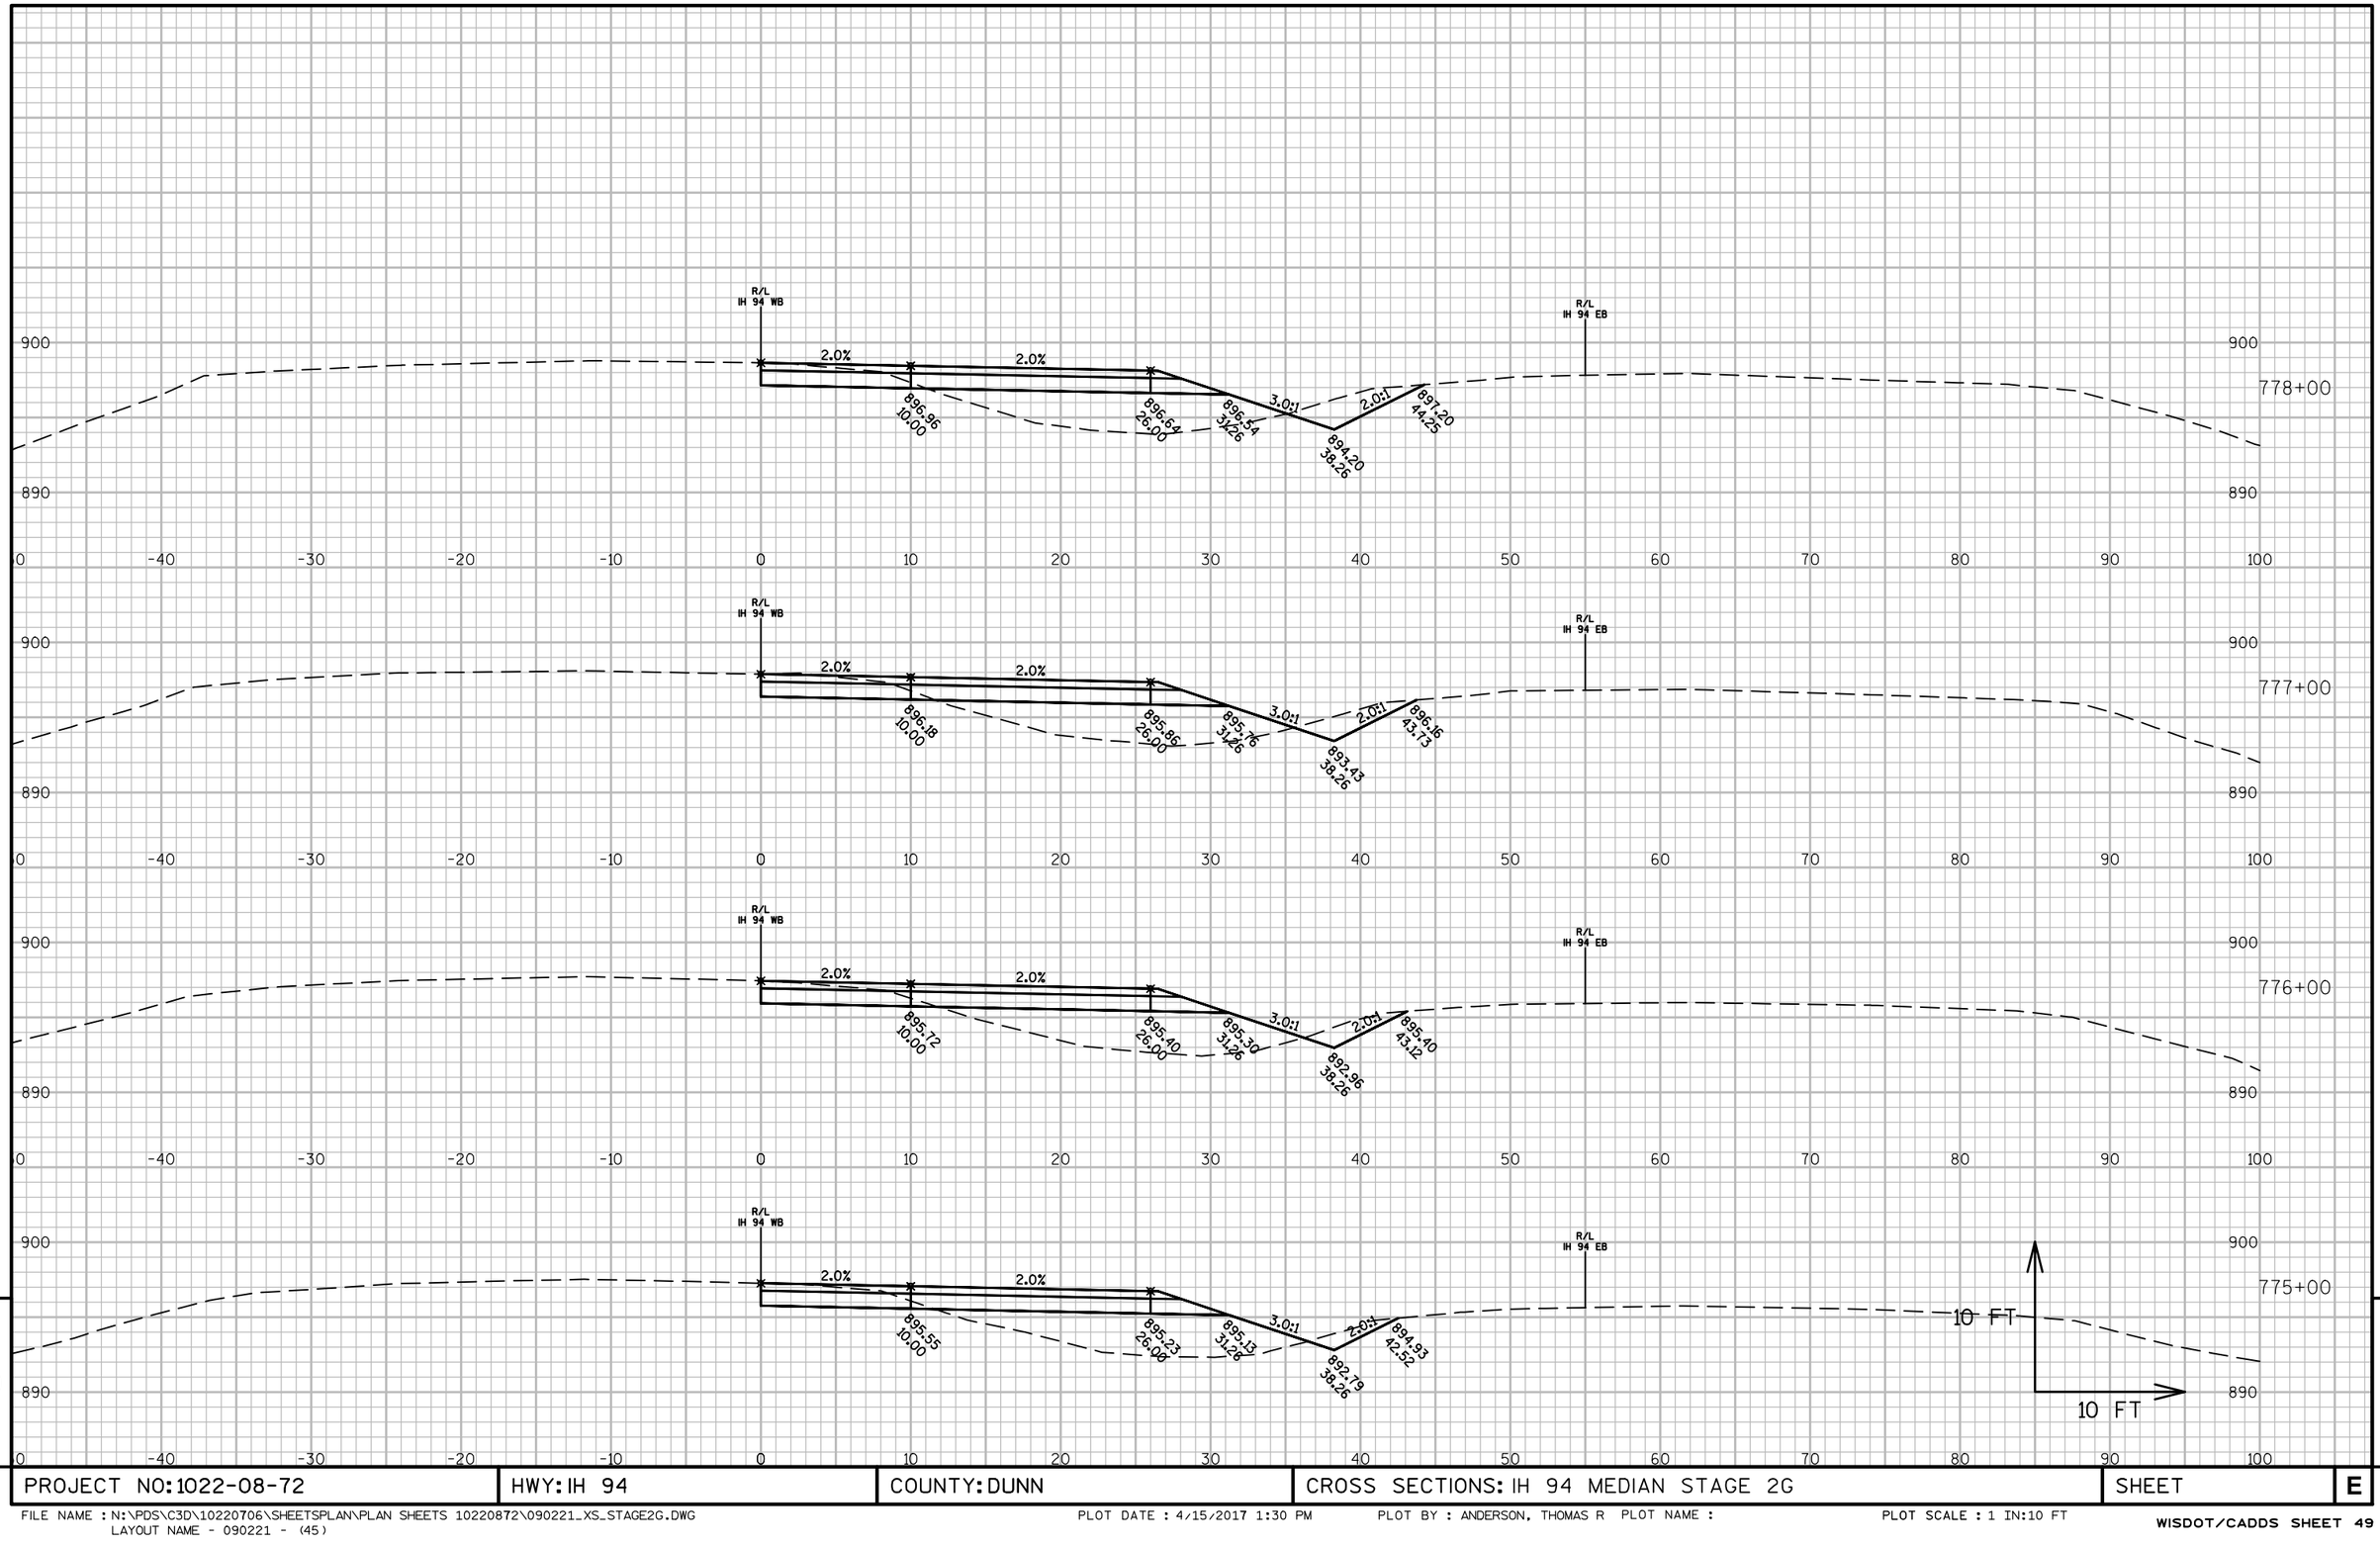

9

9


PROJECT NO: 1022-08-72	HWY: IH 94	COUNTY: DUNN	CROSS SECTIONS: IH 94 MEDIAN STAGE 2G	SHEET	E

FILE NAME : N:\PDS\C3D\10220706\SHEETSPLAN\PLAN SHEETS 10220872\090221_XS_STAGE2G.DWG
LAYOUT NAME - 090221 - (45)

PLOT DATE : 4/15/2017 1:30 PM PLOT BY : ANDERSON, THOMAS R PLOT NAME :

PLOT SCALE : 1 IN:10 FT

WISDOT/CADDS SHEET 49

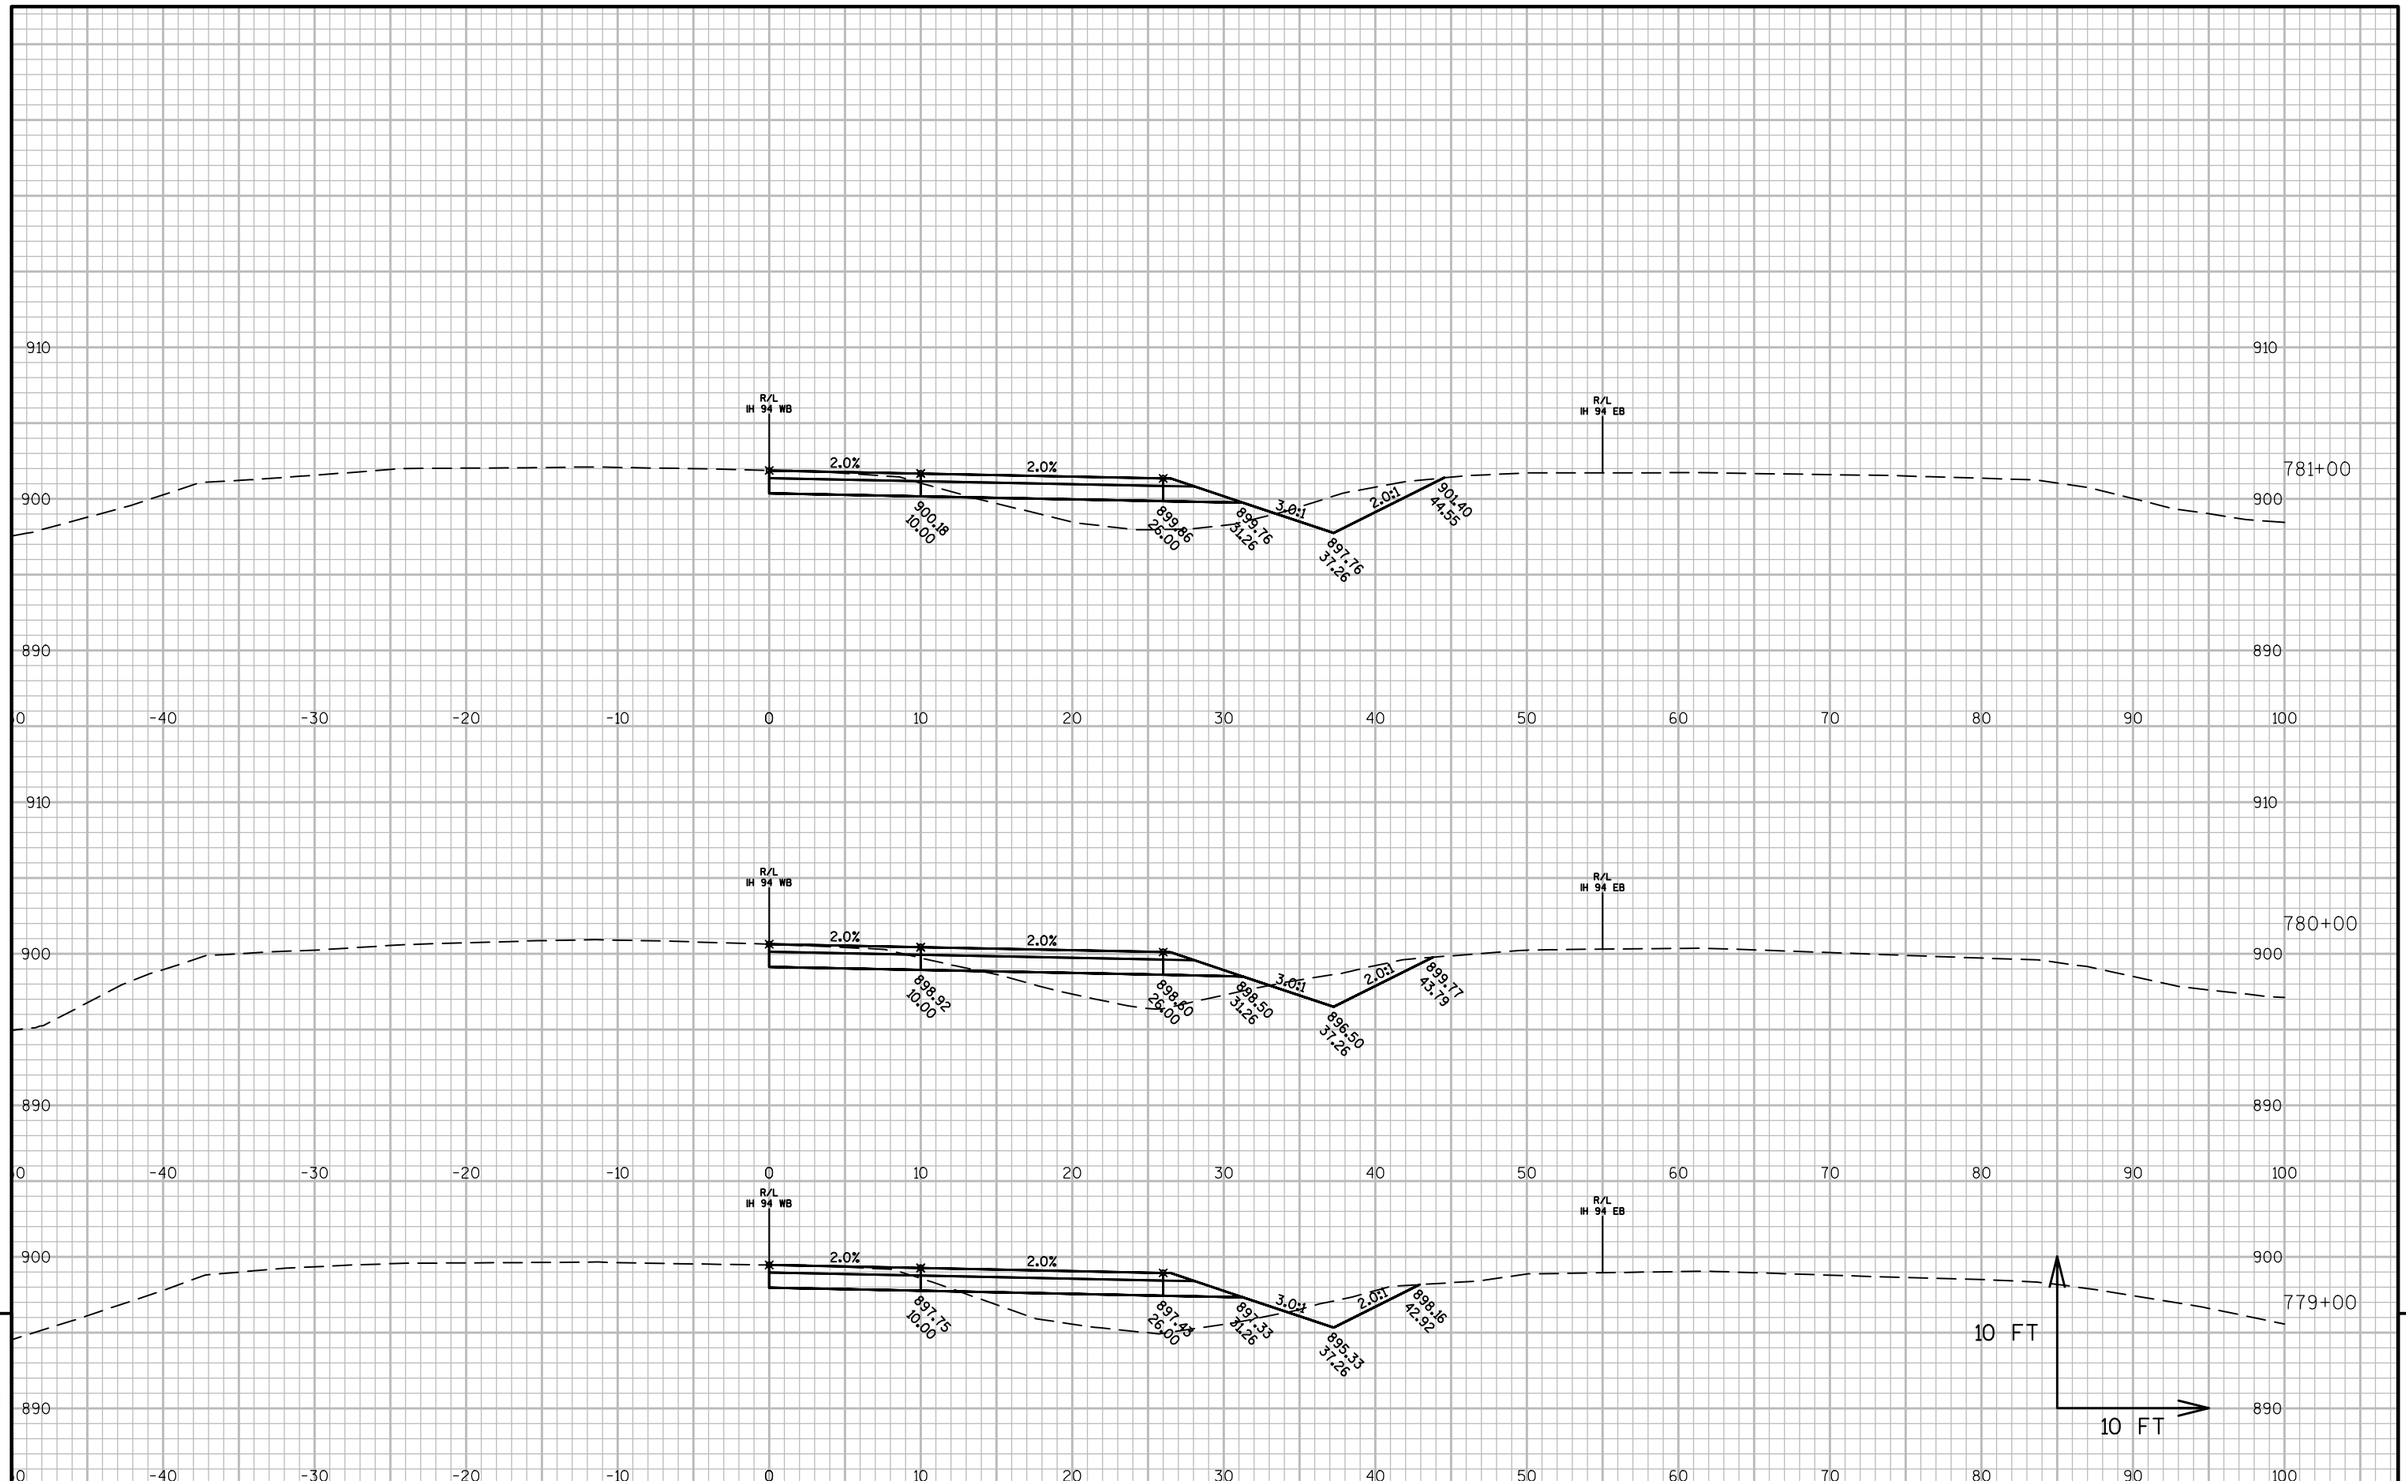


PROJECT NO: 1022-08-72	HWY: IH 94	COUNTY: DUNN	CROSS SECTIONS: IH 94 MEDIAN STAGE 2G	SHEET	E

FILE NAME : N:\PDS\C3D\10220706\SHEETSPLAN\PLAN SHEETS 10220872\090221_XS_STAGE2G.DWG
LAYOUT NAME - 090221 - (46)

PLOT DATE : 4/15/2017 1:30 PM PLOT BY : ANDERSON, THOMAS R PLOT NAME :

PLOT SCALE : 1 IN:10 FT

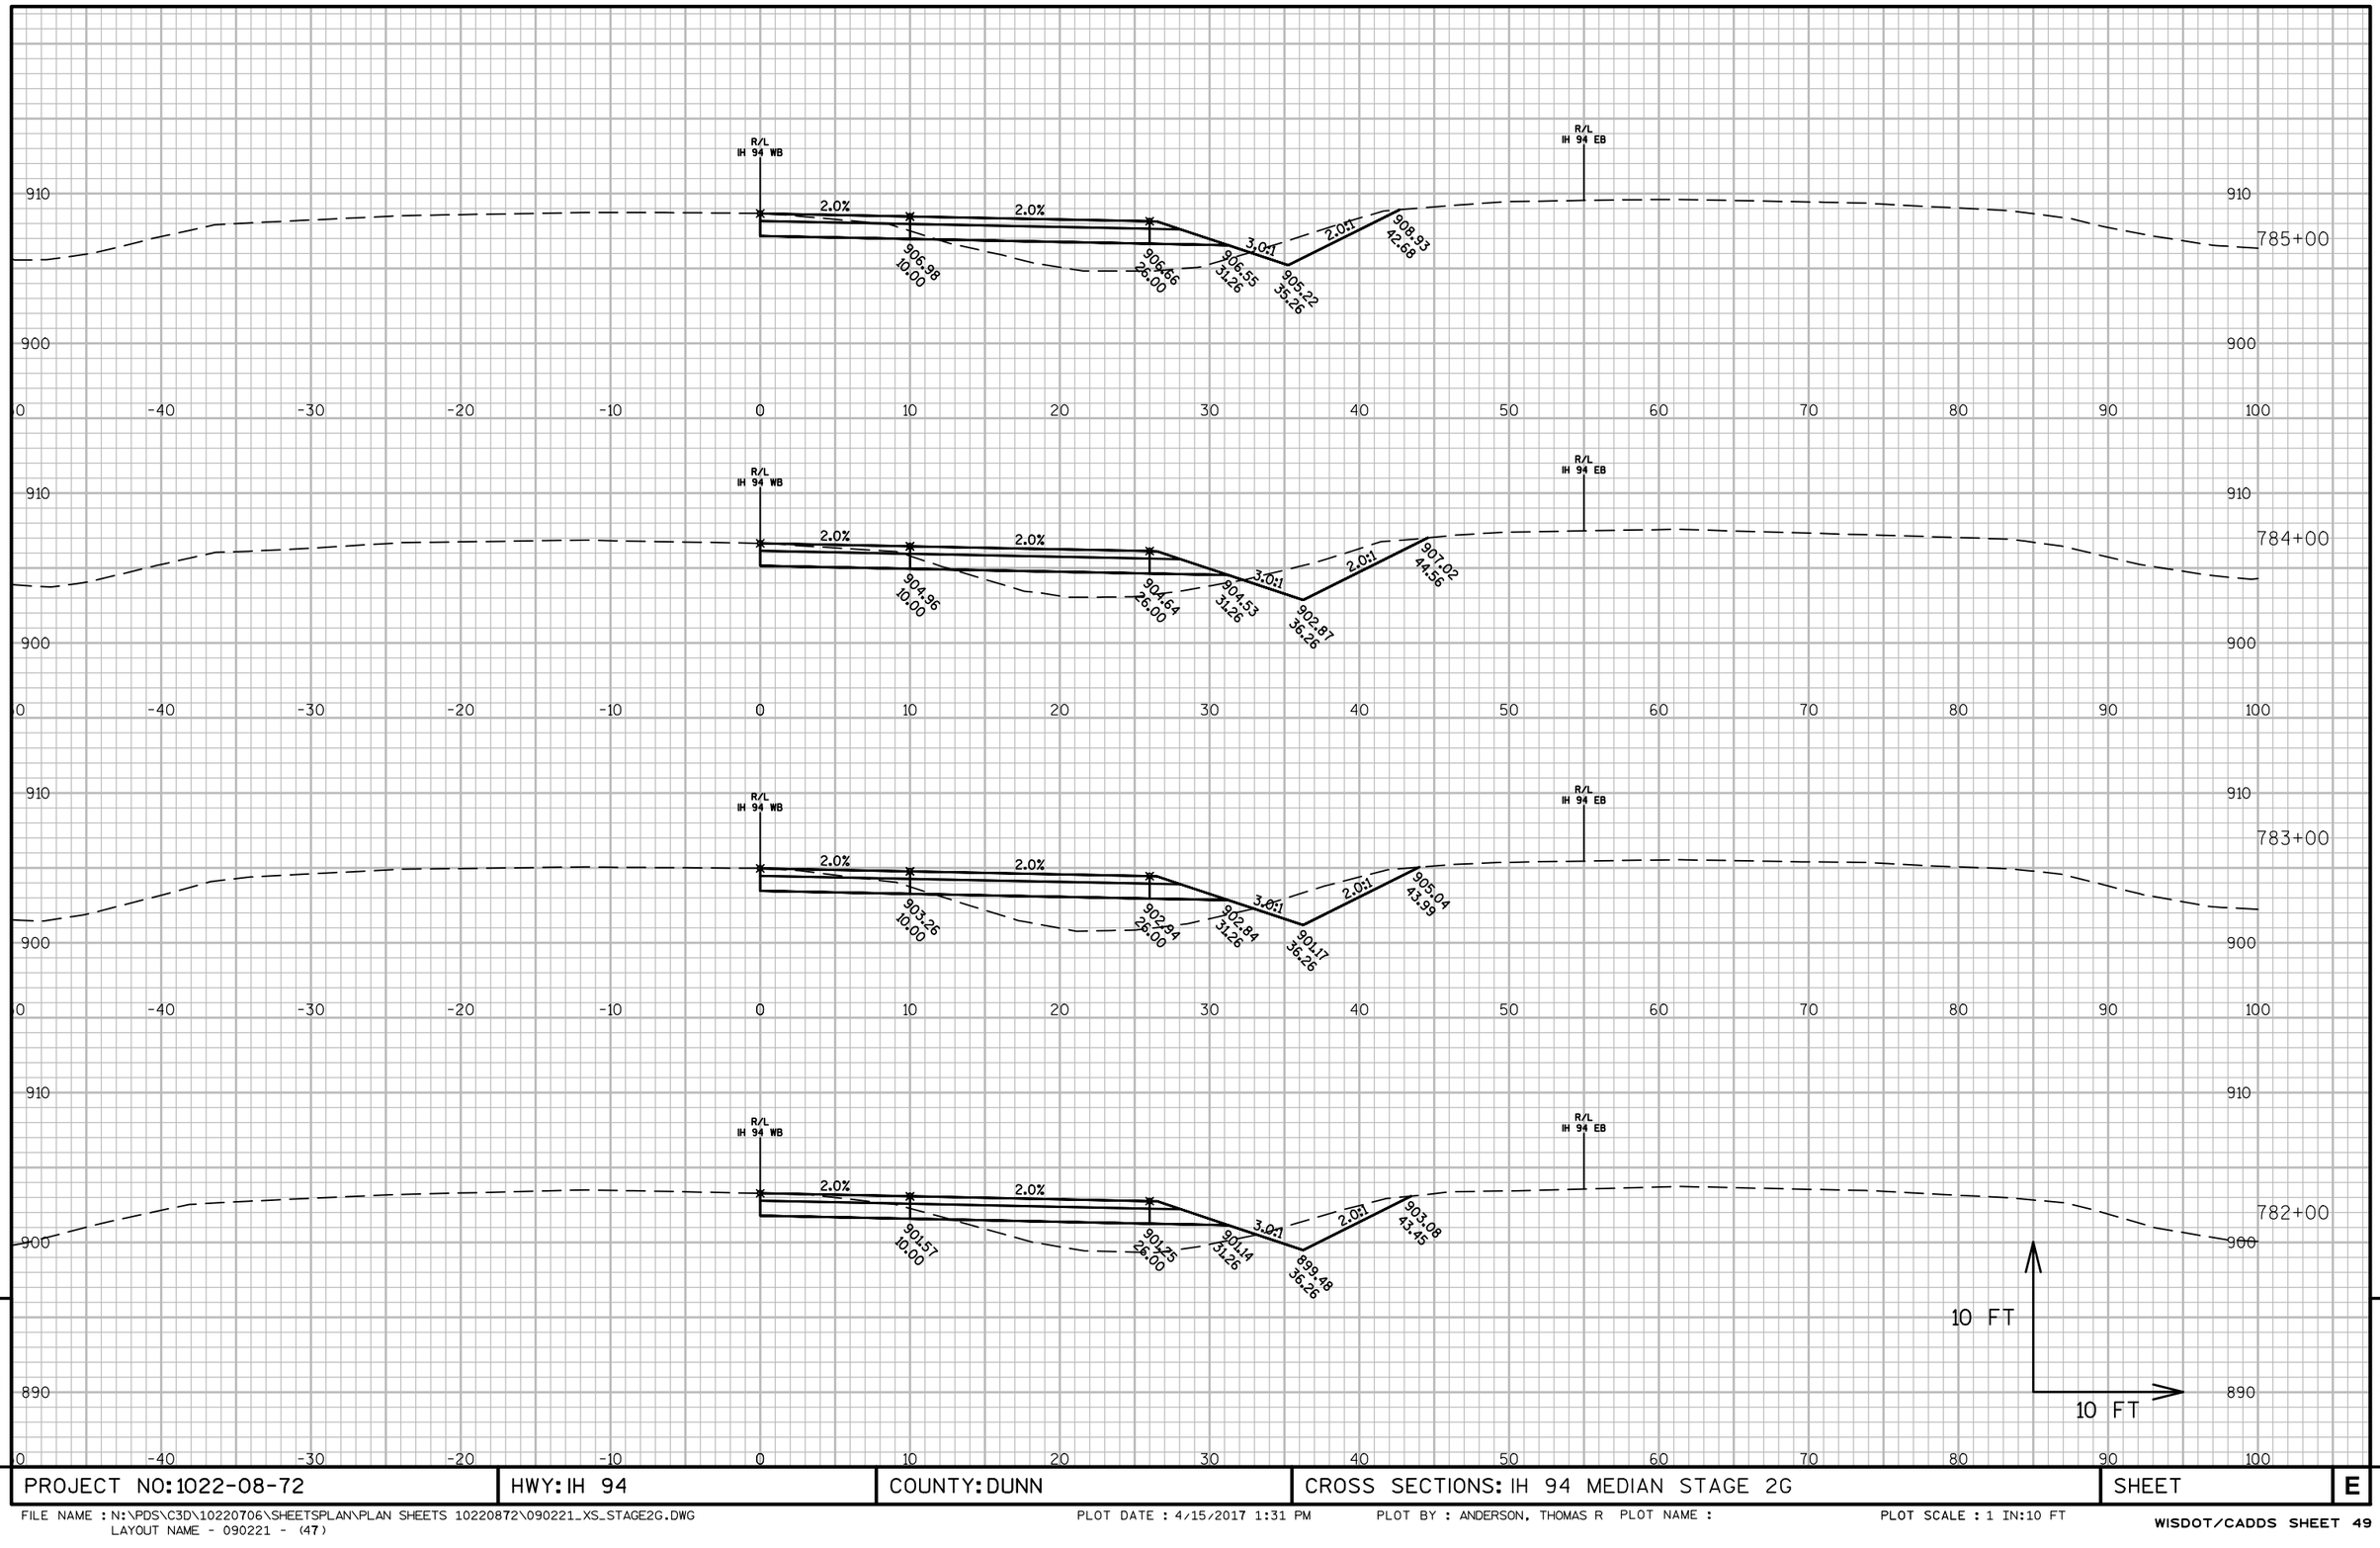


PROJECT NO: 1022-08-72	HWY: IH 94	COUNTY: DUNN	CROSS SECTIONS: IH 94 MEDIAN STAGE 2G	SHEET	E

FILE NAME : N:\PDS\C3D\10220706\SHEETSPLAN\PLAN SHEETS 10220872\090221_XS_STAGE2G.DWG
LAYOUT NAME - 090221 - (47)

PLOT DATE : 4/15/2017 1:31 PM PLOT BY : ANDERSON, THOMAS R PLOT NAME :

PLOT SCALE : 1 IN:10 FT

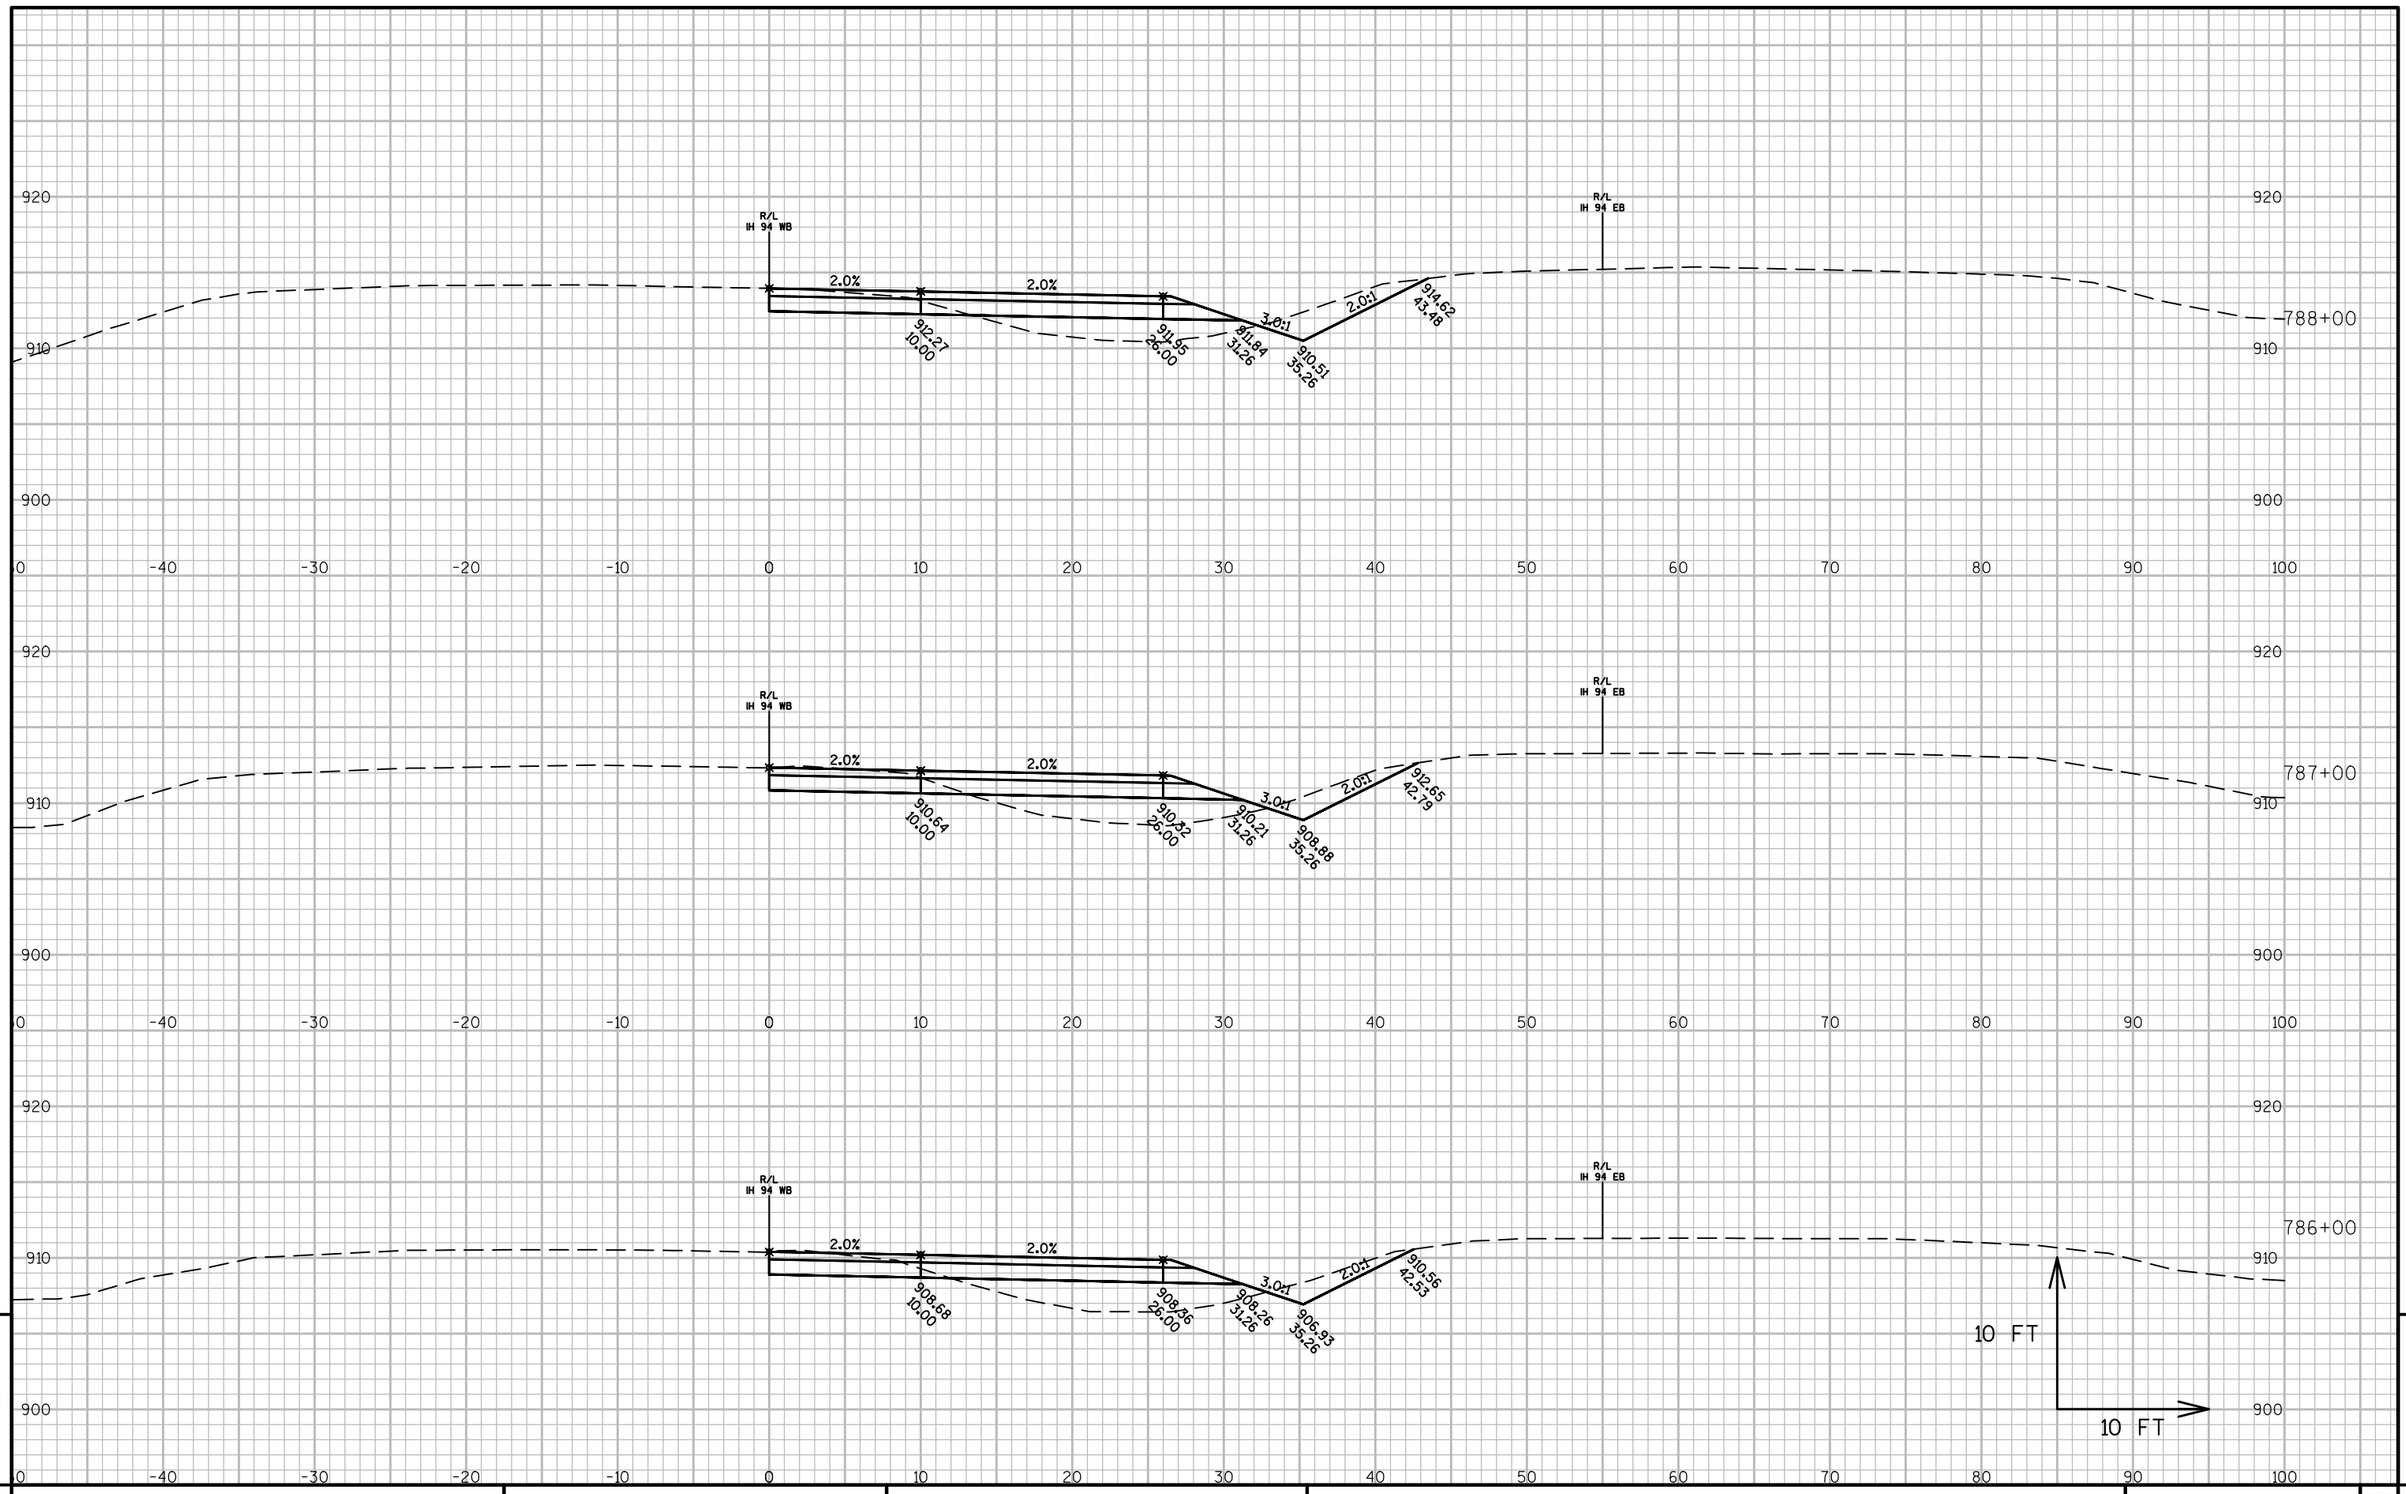

9


9

PROJECT NO: 1022-08-72	HWY: IH 94	COUNTY: DUNN	CROSS SECTIONS: IH 94 MEDIAN STAGE 2G	SHEET	E

FILE NAME : N:\PDS\C3D\10220706\SHEETSPLAN\PLAN SHEETS 10220872\090221_XS_STAGE2G.DWG
LAYOUT NAME - 090221 - (48)

PLOT DATE : 4/15/2017 1:31 PM PLOT BY : ANDERSON, THOMAS R PLOT NAME :

PLOT SCALE : 1 IN:10 FT

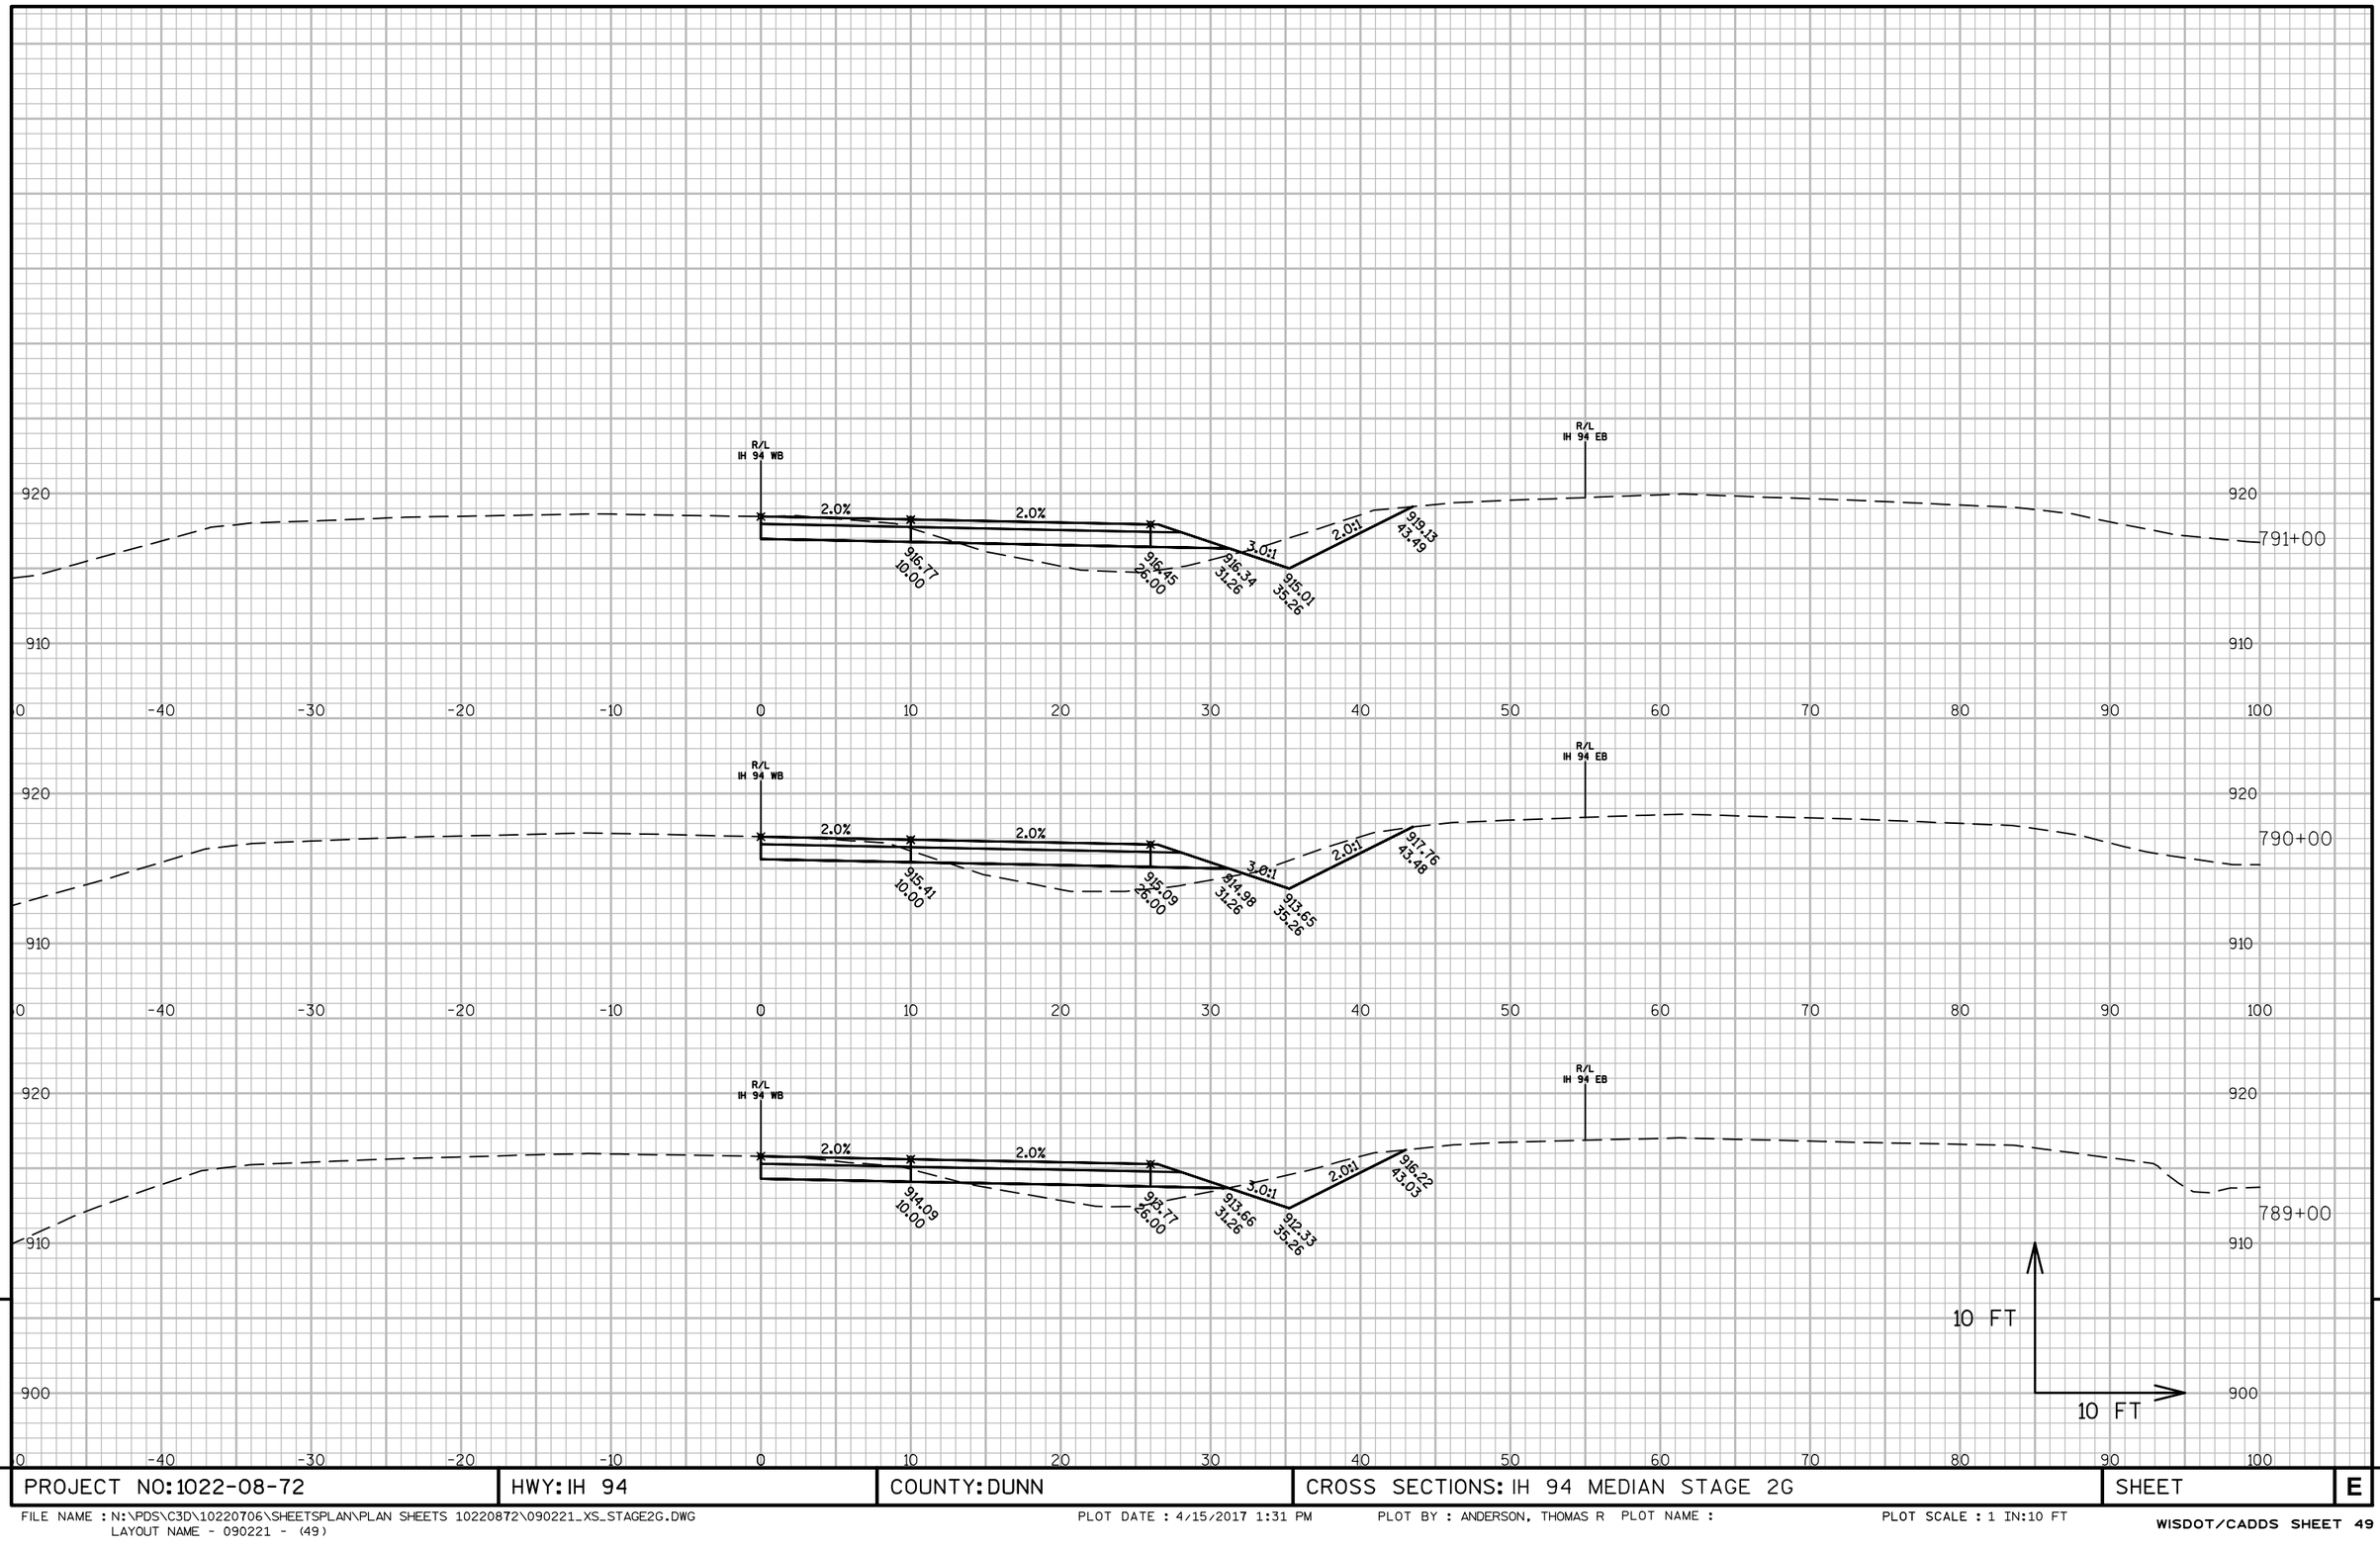

9


9

PROJECT NO: 1022-08-72	HWY: IH 94	COUNTY: DUNN	CROSS SECTIONS: IH 94 MEDIAN STAGE 2G	SHEET	E

FILE NAME : N:\PDS\C3D\10220706\SHEETSPLAN\PLAN SHEETS 10220872\090221_XS_STAGE2G.DWG
LAYOUT NAME - 090221 - (49)

PLOT DATE : 4/15/2017 1:31 PM PLOT BY : ANDERSON, THOMAS R PLOT NAME : PLOT SCALE : 1 IN:10 FT

WISDOT/CADDS SHEET 49

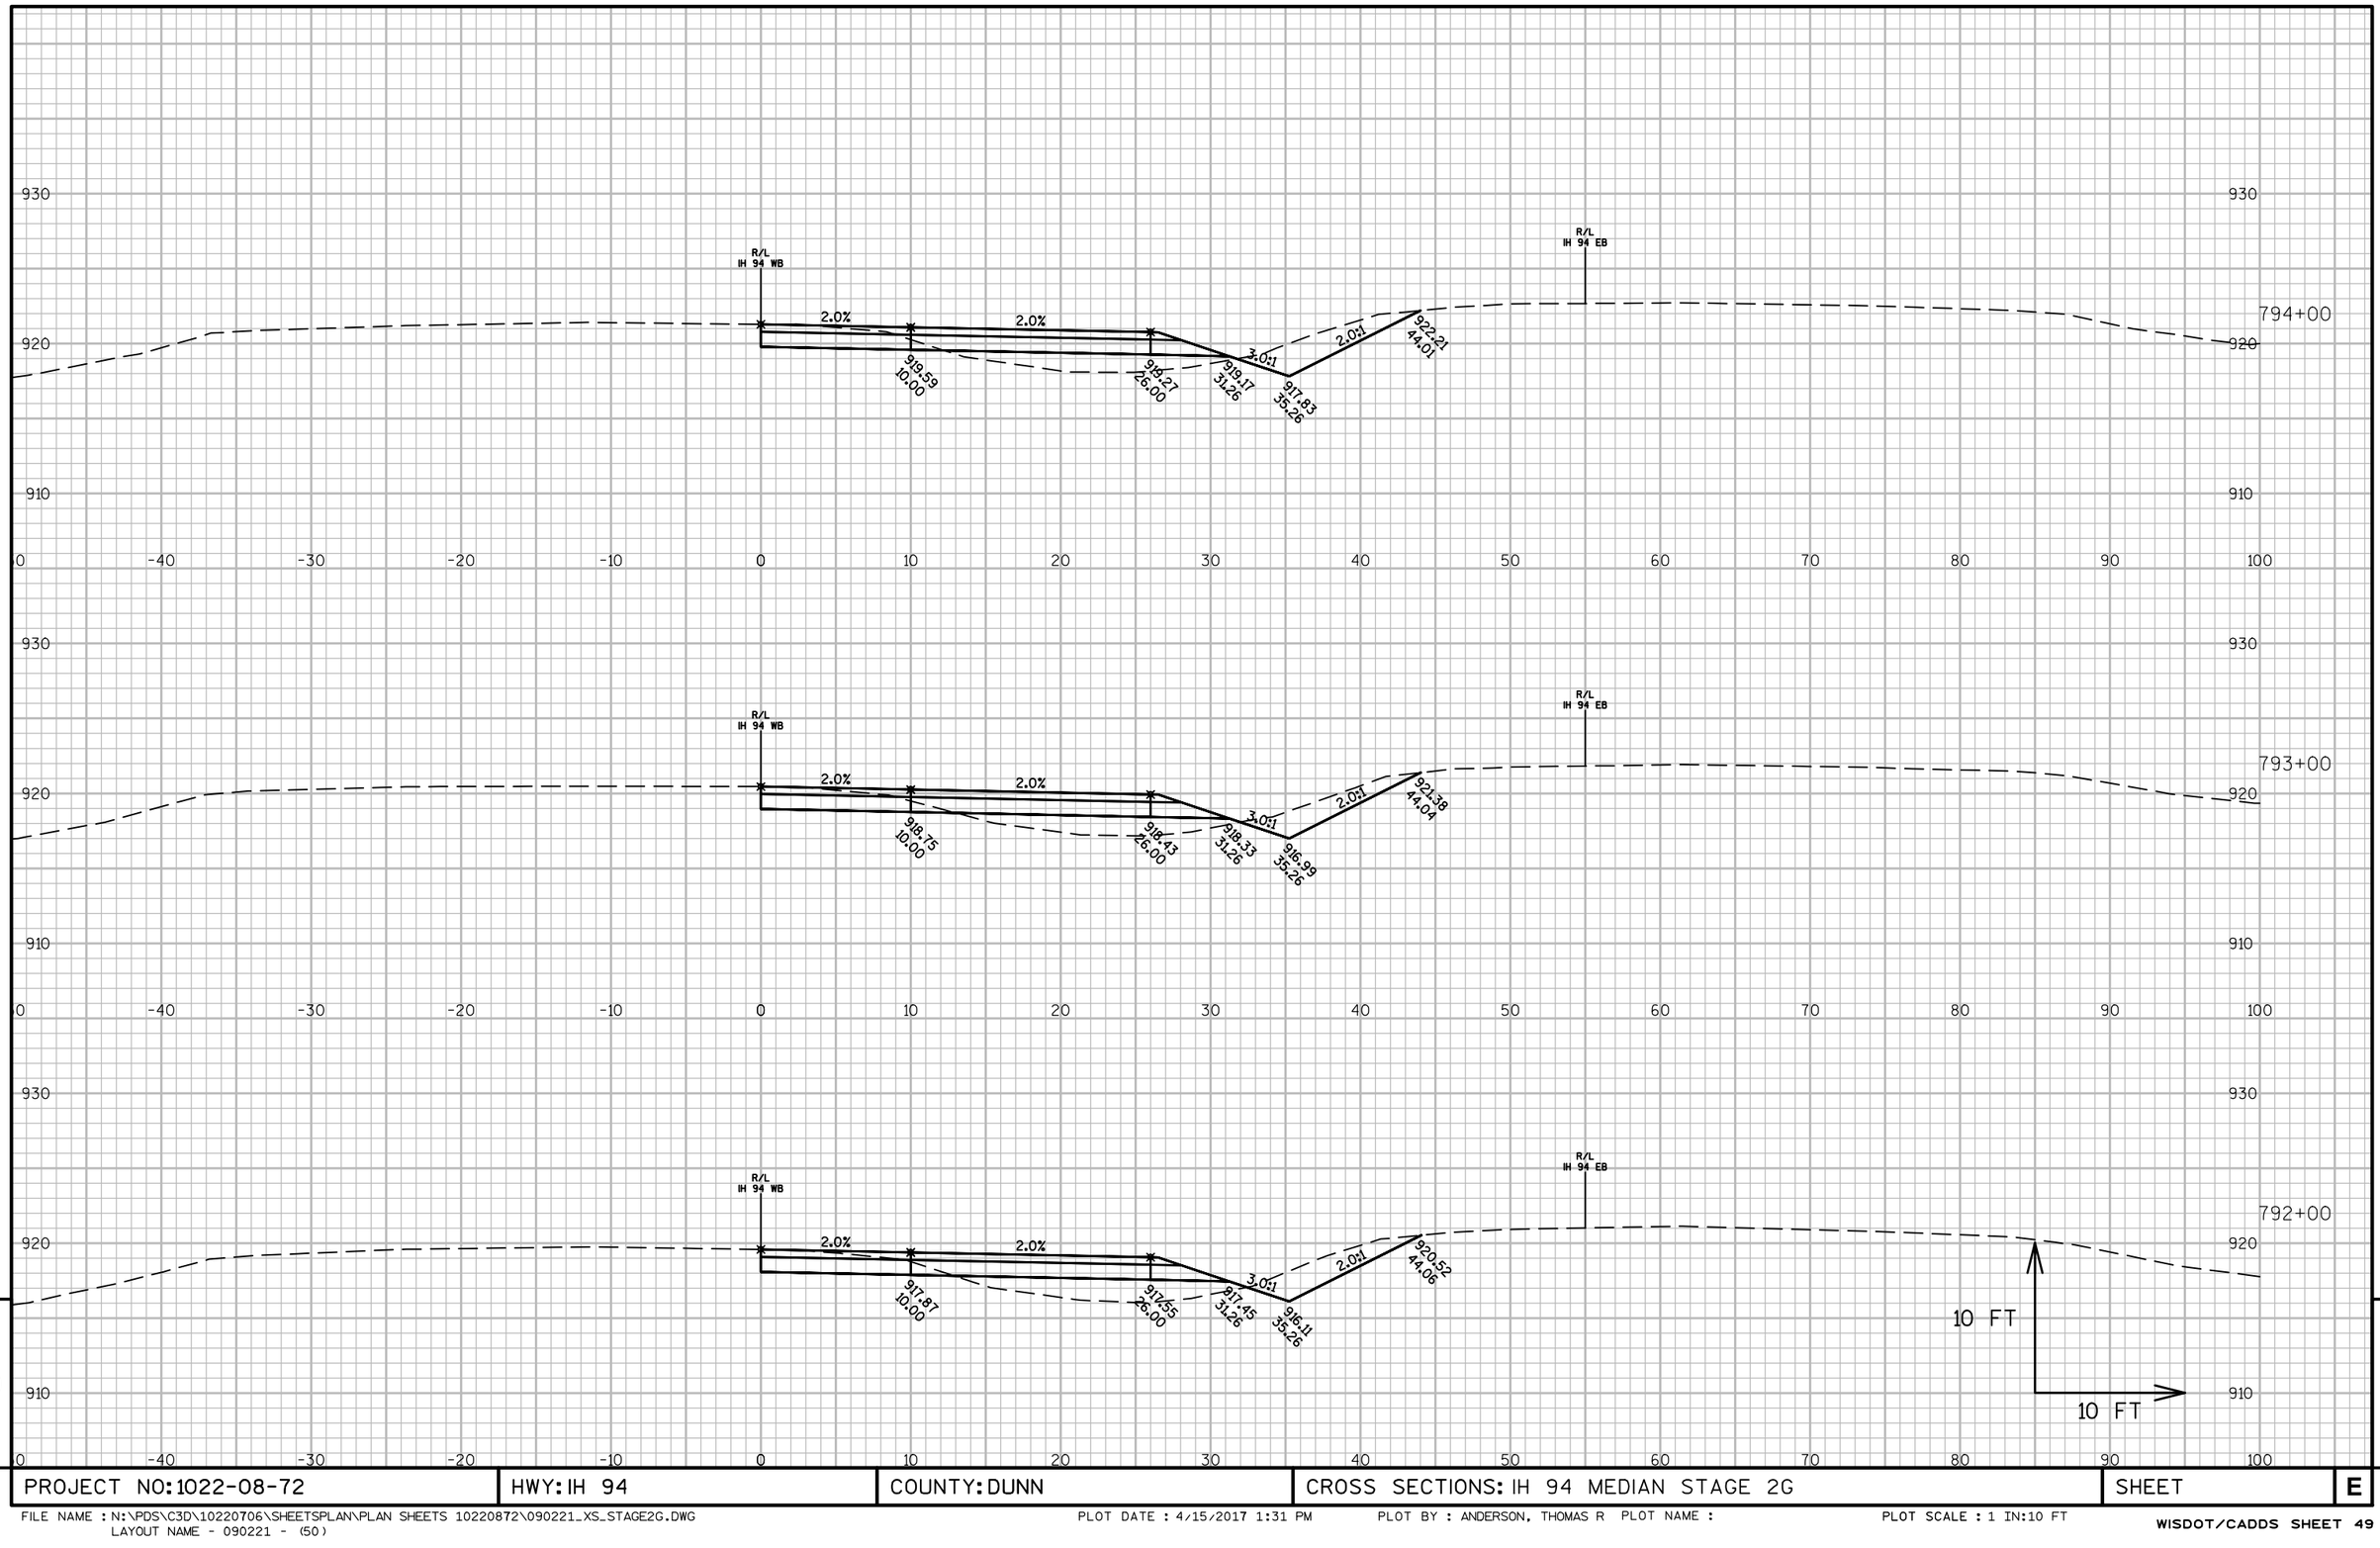

9


9

PROJECT NO: 1022-08-72	HWY: IH 94	COUNTY: DUNN	CROSS SECTIONS: IH 94 MEDIAN STAGE 2G	SHEET	E

FILE NAME : N:\PDS\C3D\10220706\SHEETSPLAN\PLAN SHEETS 10220872\090221_XS_STAGE2G.DWG
LAYOUT NAME - 090221 - (50)

PLOT DATE : 4/15/2017 1:31 PM PLOT BY : ANDERSON, THOMAS R PLOT NAME :


PLOT SCALE : 1 IN:10 FT

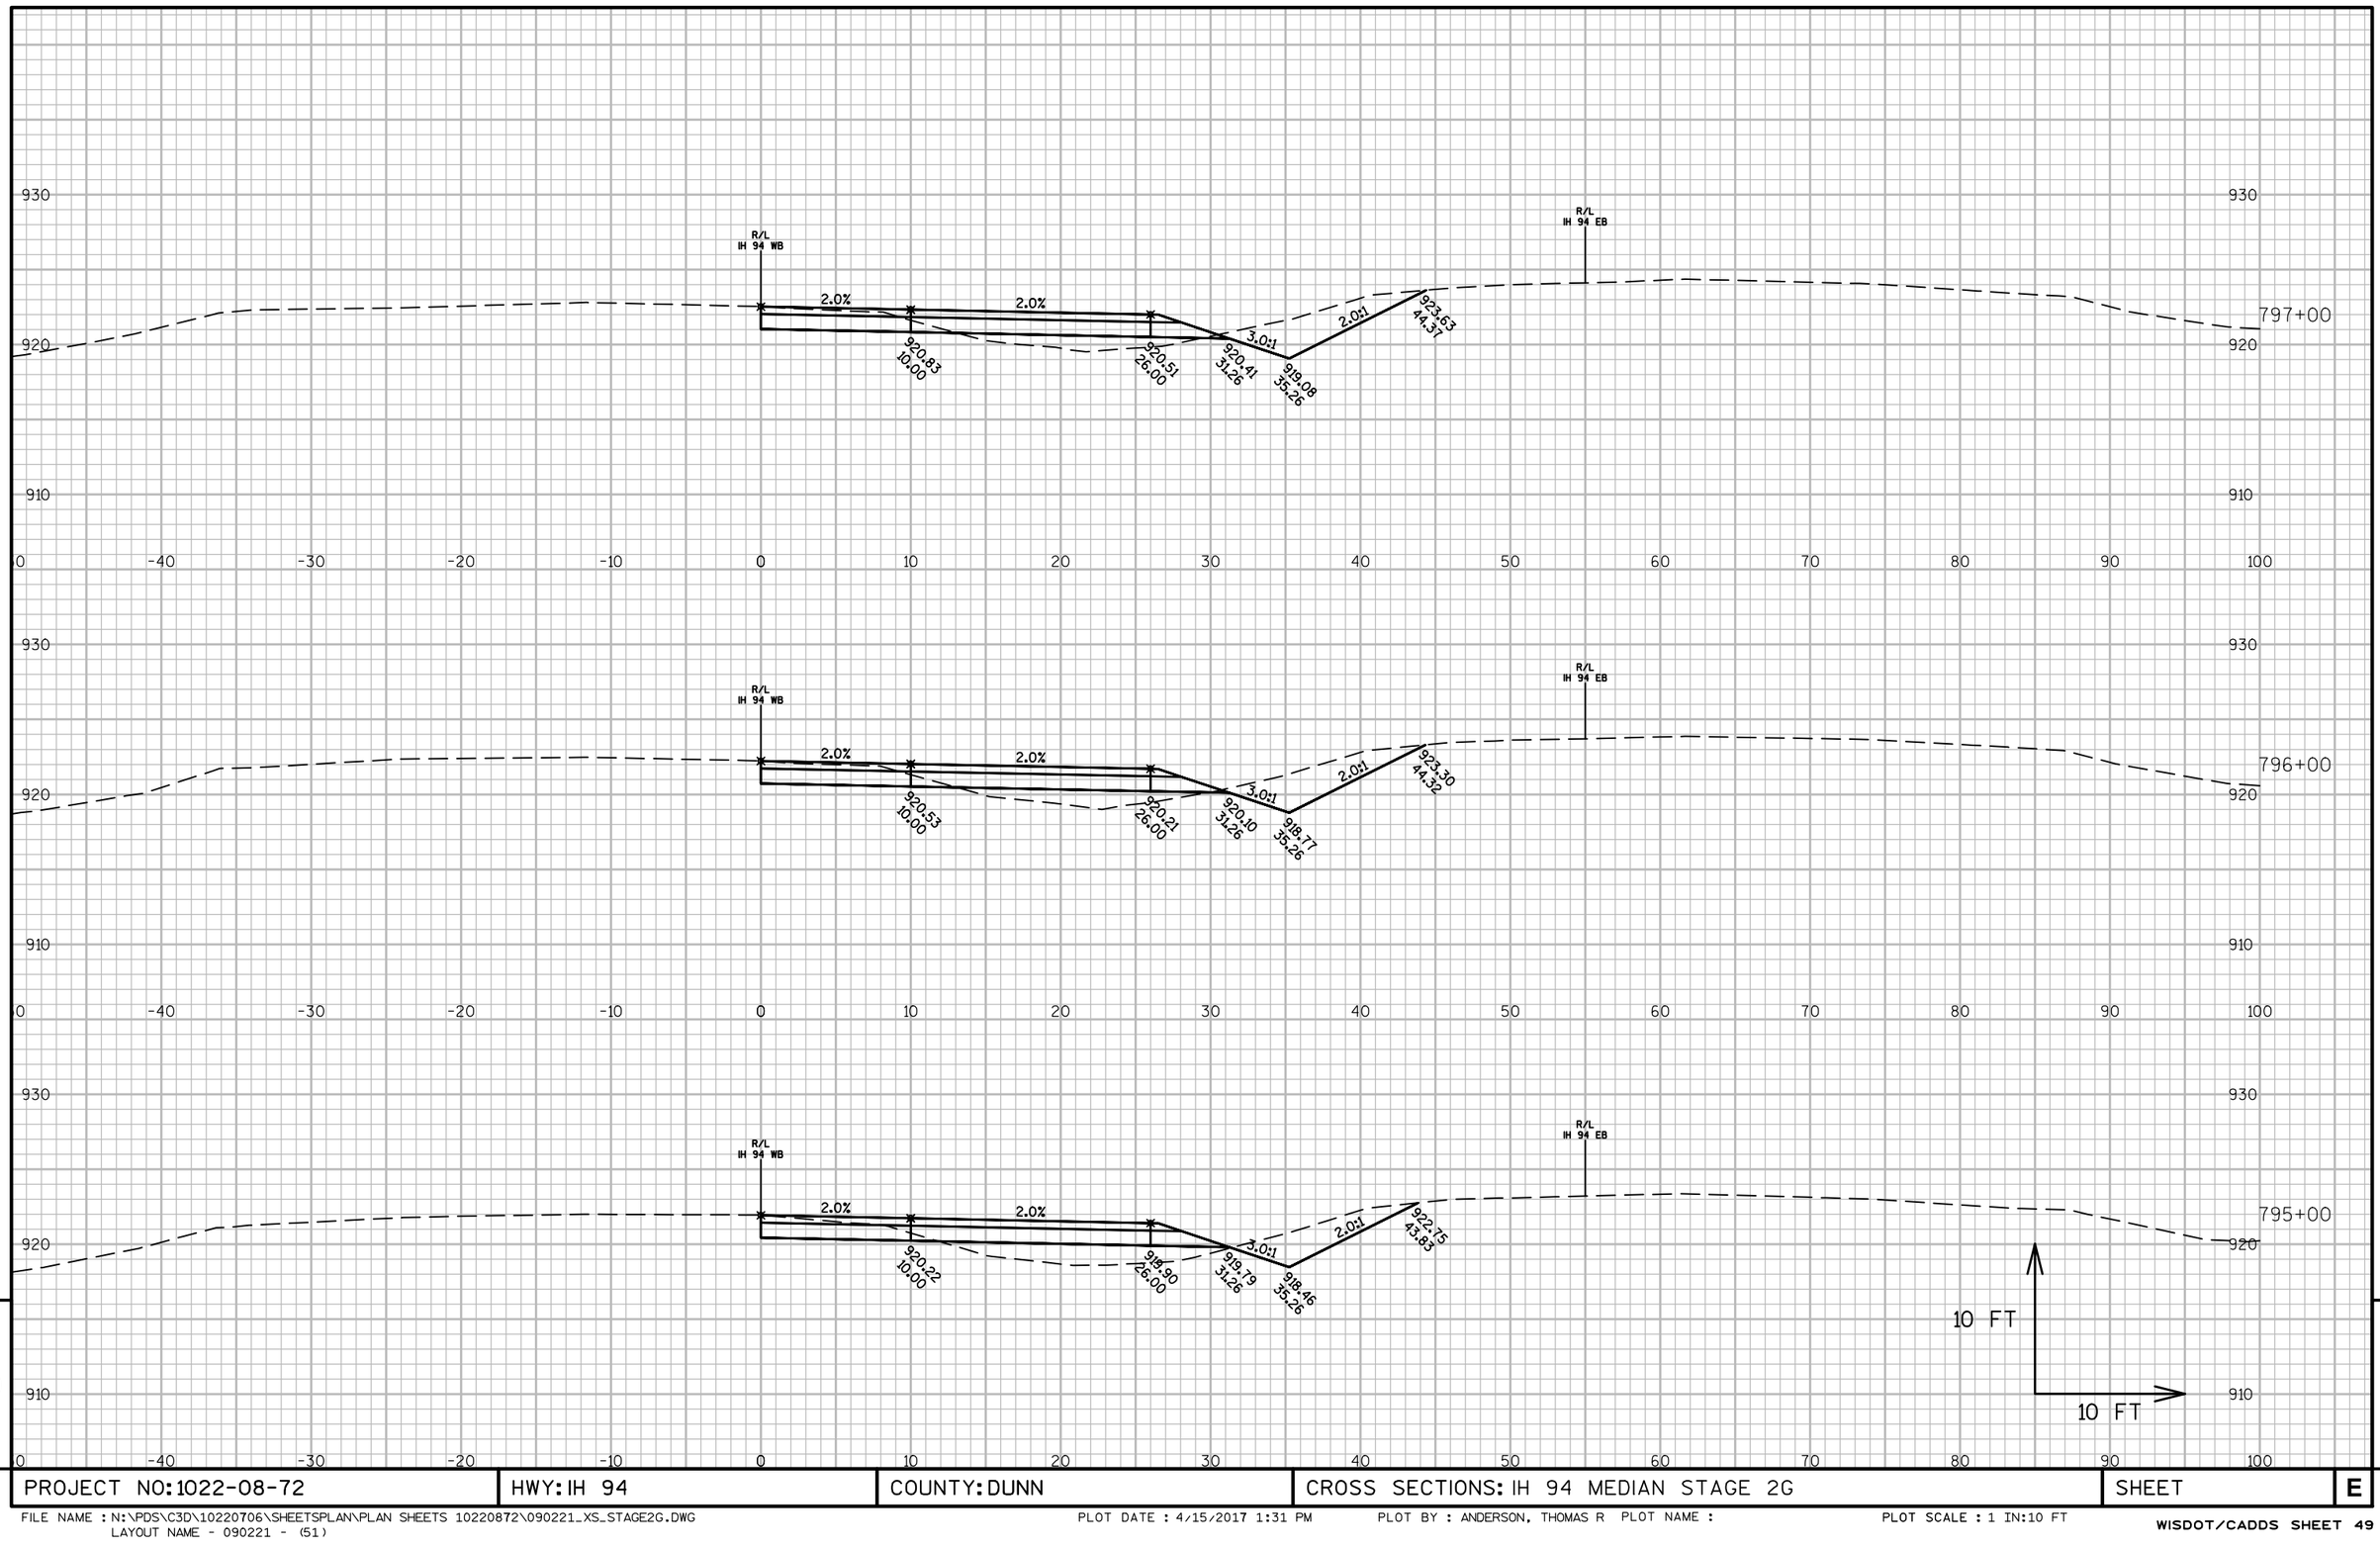

PROJECT NO: 1022-08-72	HWY: IH 94	COUNTY: DUNN	CROSS SECTIONS: IH 94 MEDIAN STAGE 2G	SHEET	E

FILE NAME : N:\PDS\C3D\10220706\SHEETSPLAN\PLAN SHEETS 10220872\090221_XS_STAGE2G.DWG
LAYOUT NAME - 090221 - (51)

PLOT DATE : 4/15/2017 1:31 PM PLOT BY : ANDERSON, THOMAS R PLOT NAME : PLOT SCALE : 1 IN:10 FT

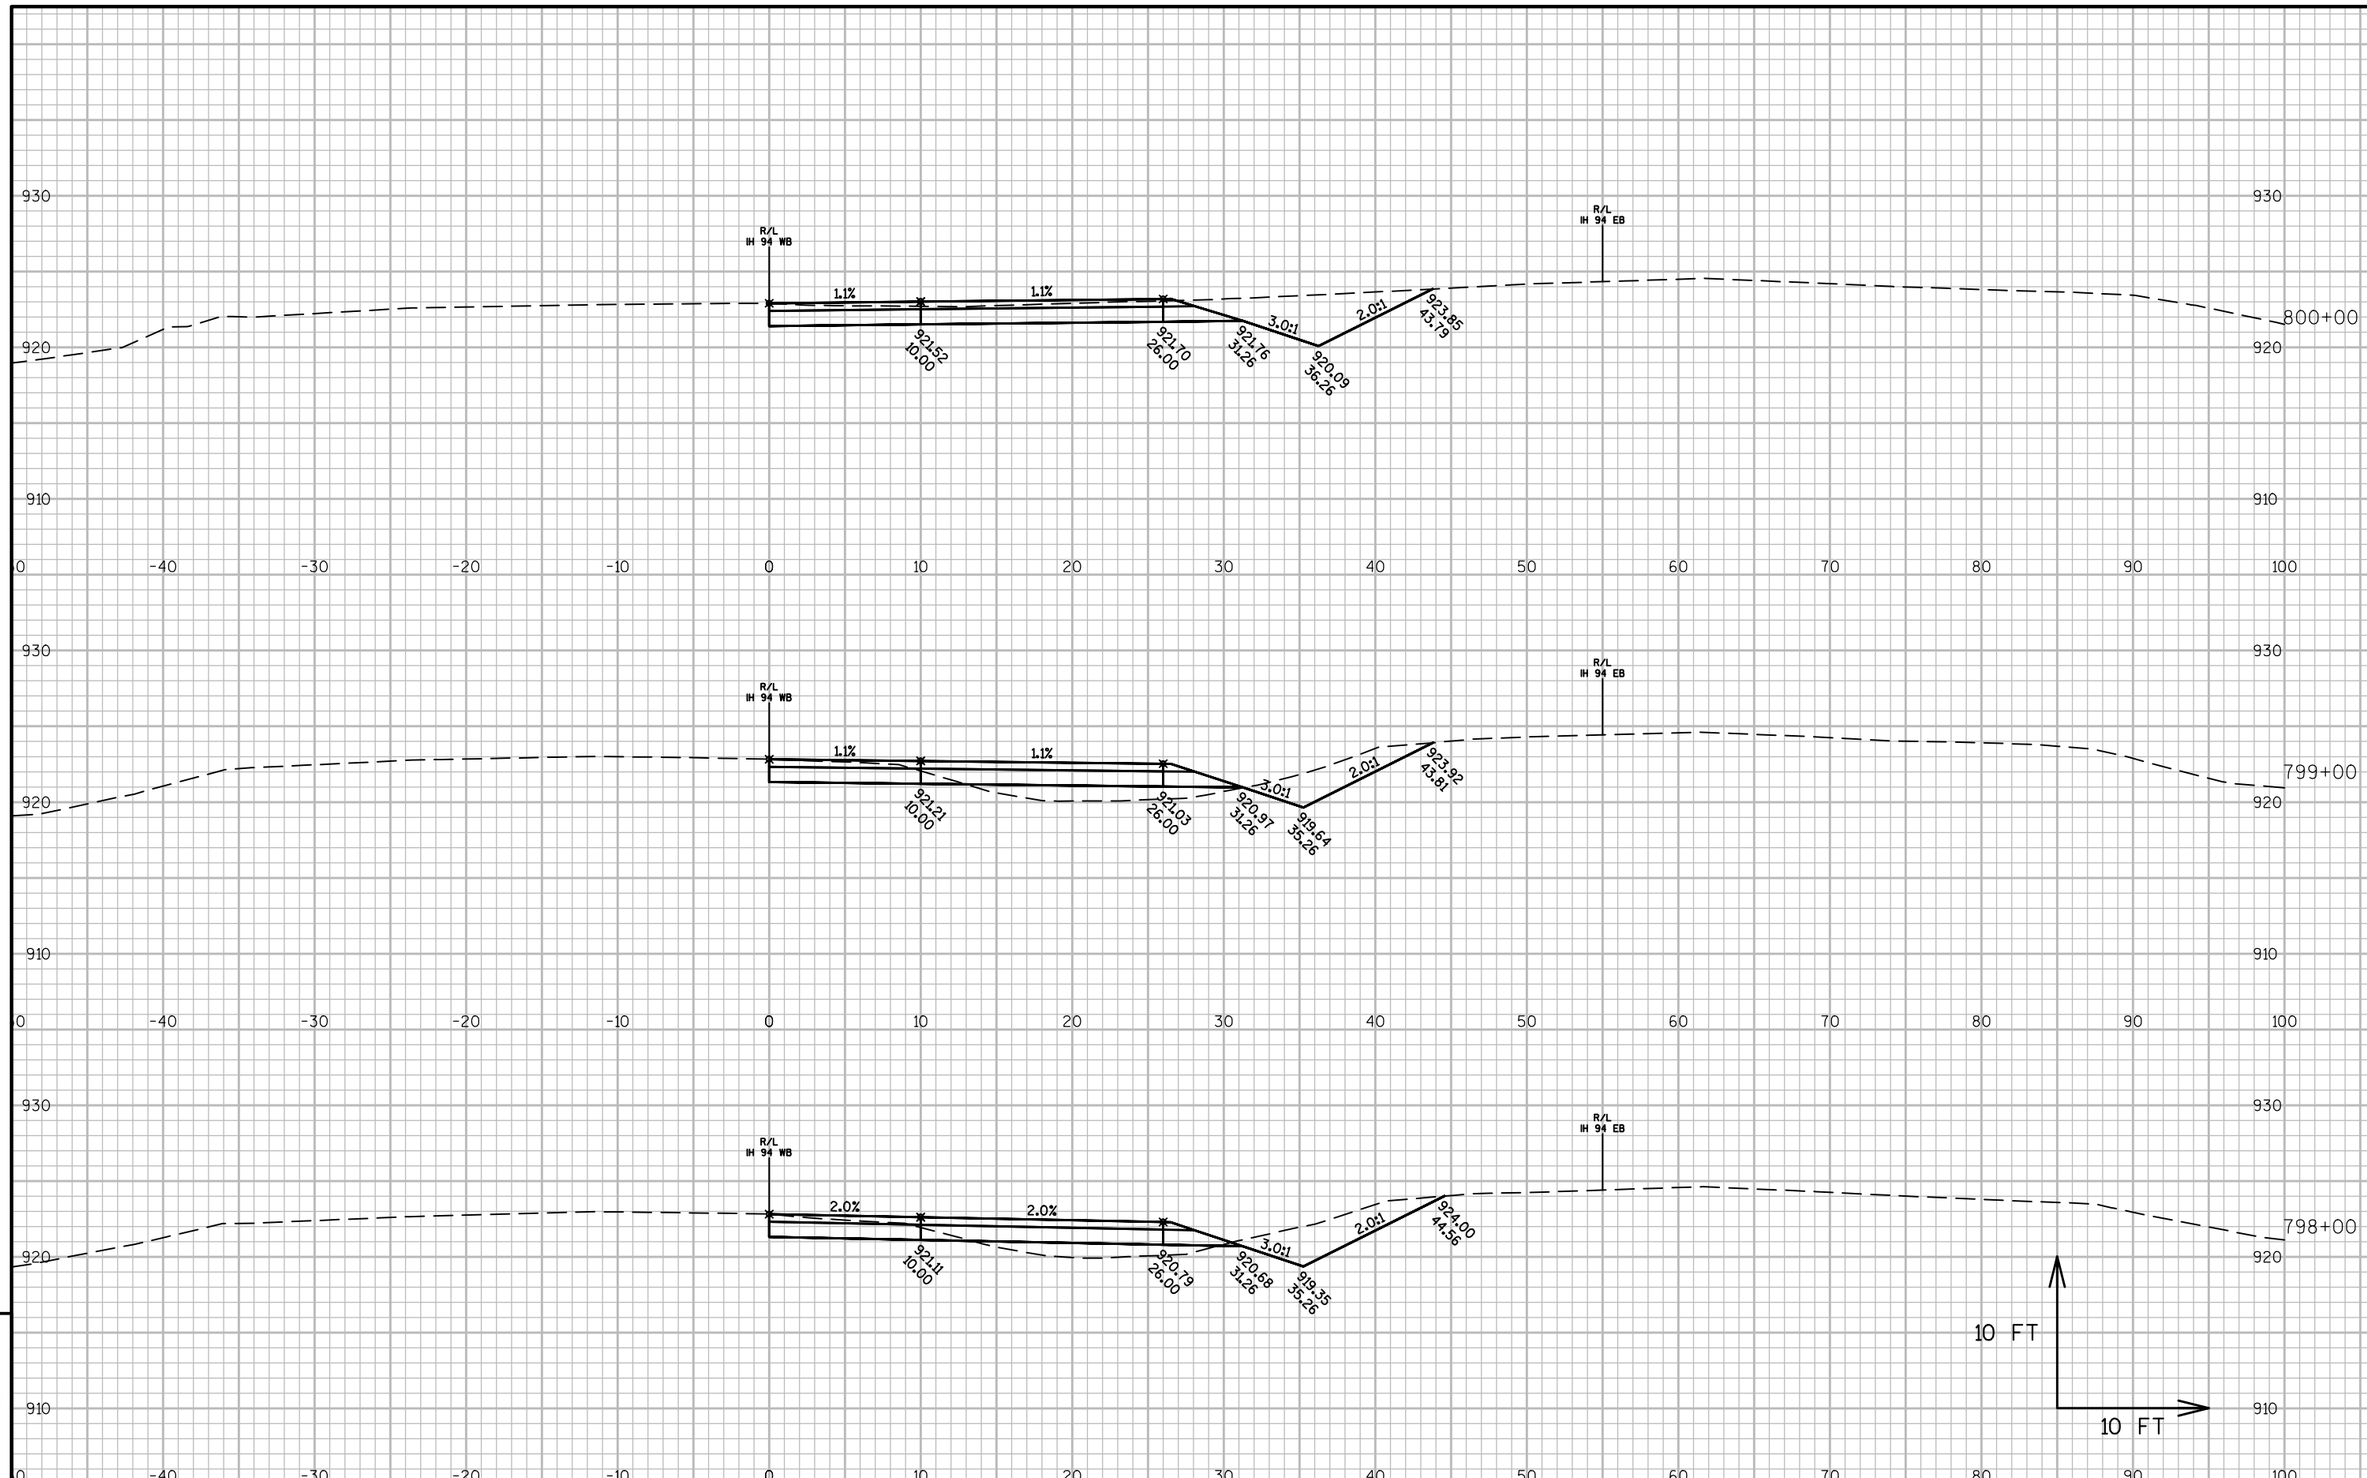

9


9

PROJECT NO: 1022-08-72	HWY: IH 94	COUNTY: DUNN	CROSS SECTIONS: IH 94 MEDIAN STAGE 2G	SHEET	E

FILE NAME : N:\PDS\C3D\10220706\SHEETSPLAN\PLAN SHEETS 10220872\090221_XS_STAGE2G.DWG
LAYOUT NAME - 090221 - (52)

PLOT DATE : 4/15/2017 1:31 PM PLOT BY : ANDERSON, THOMAS R PLOT NAME :

PLOT SCALE : 1 IN:10 FT

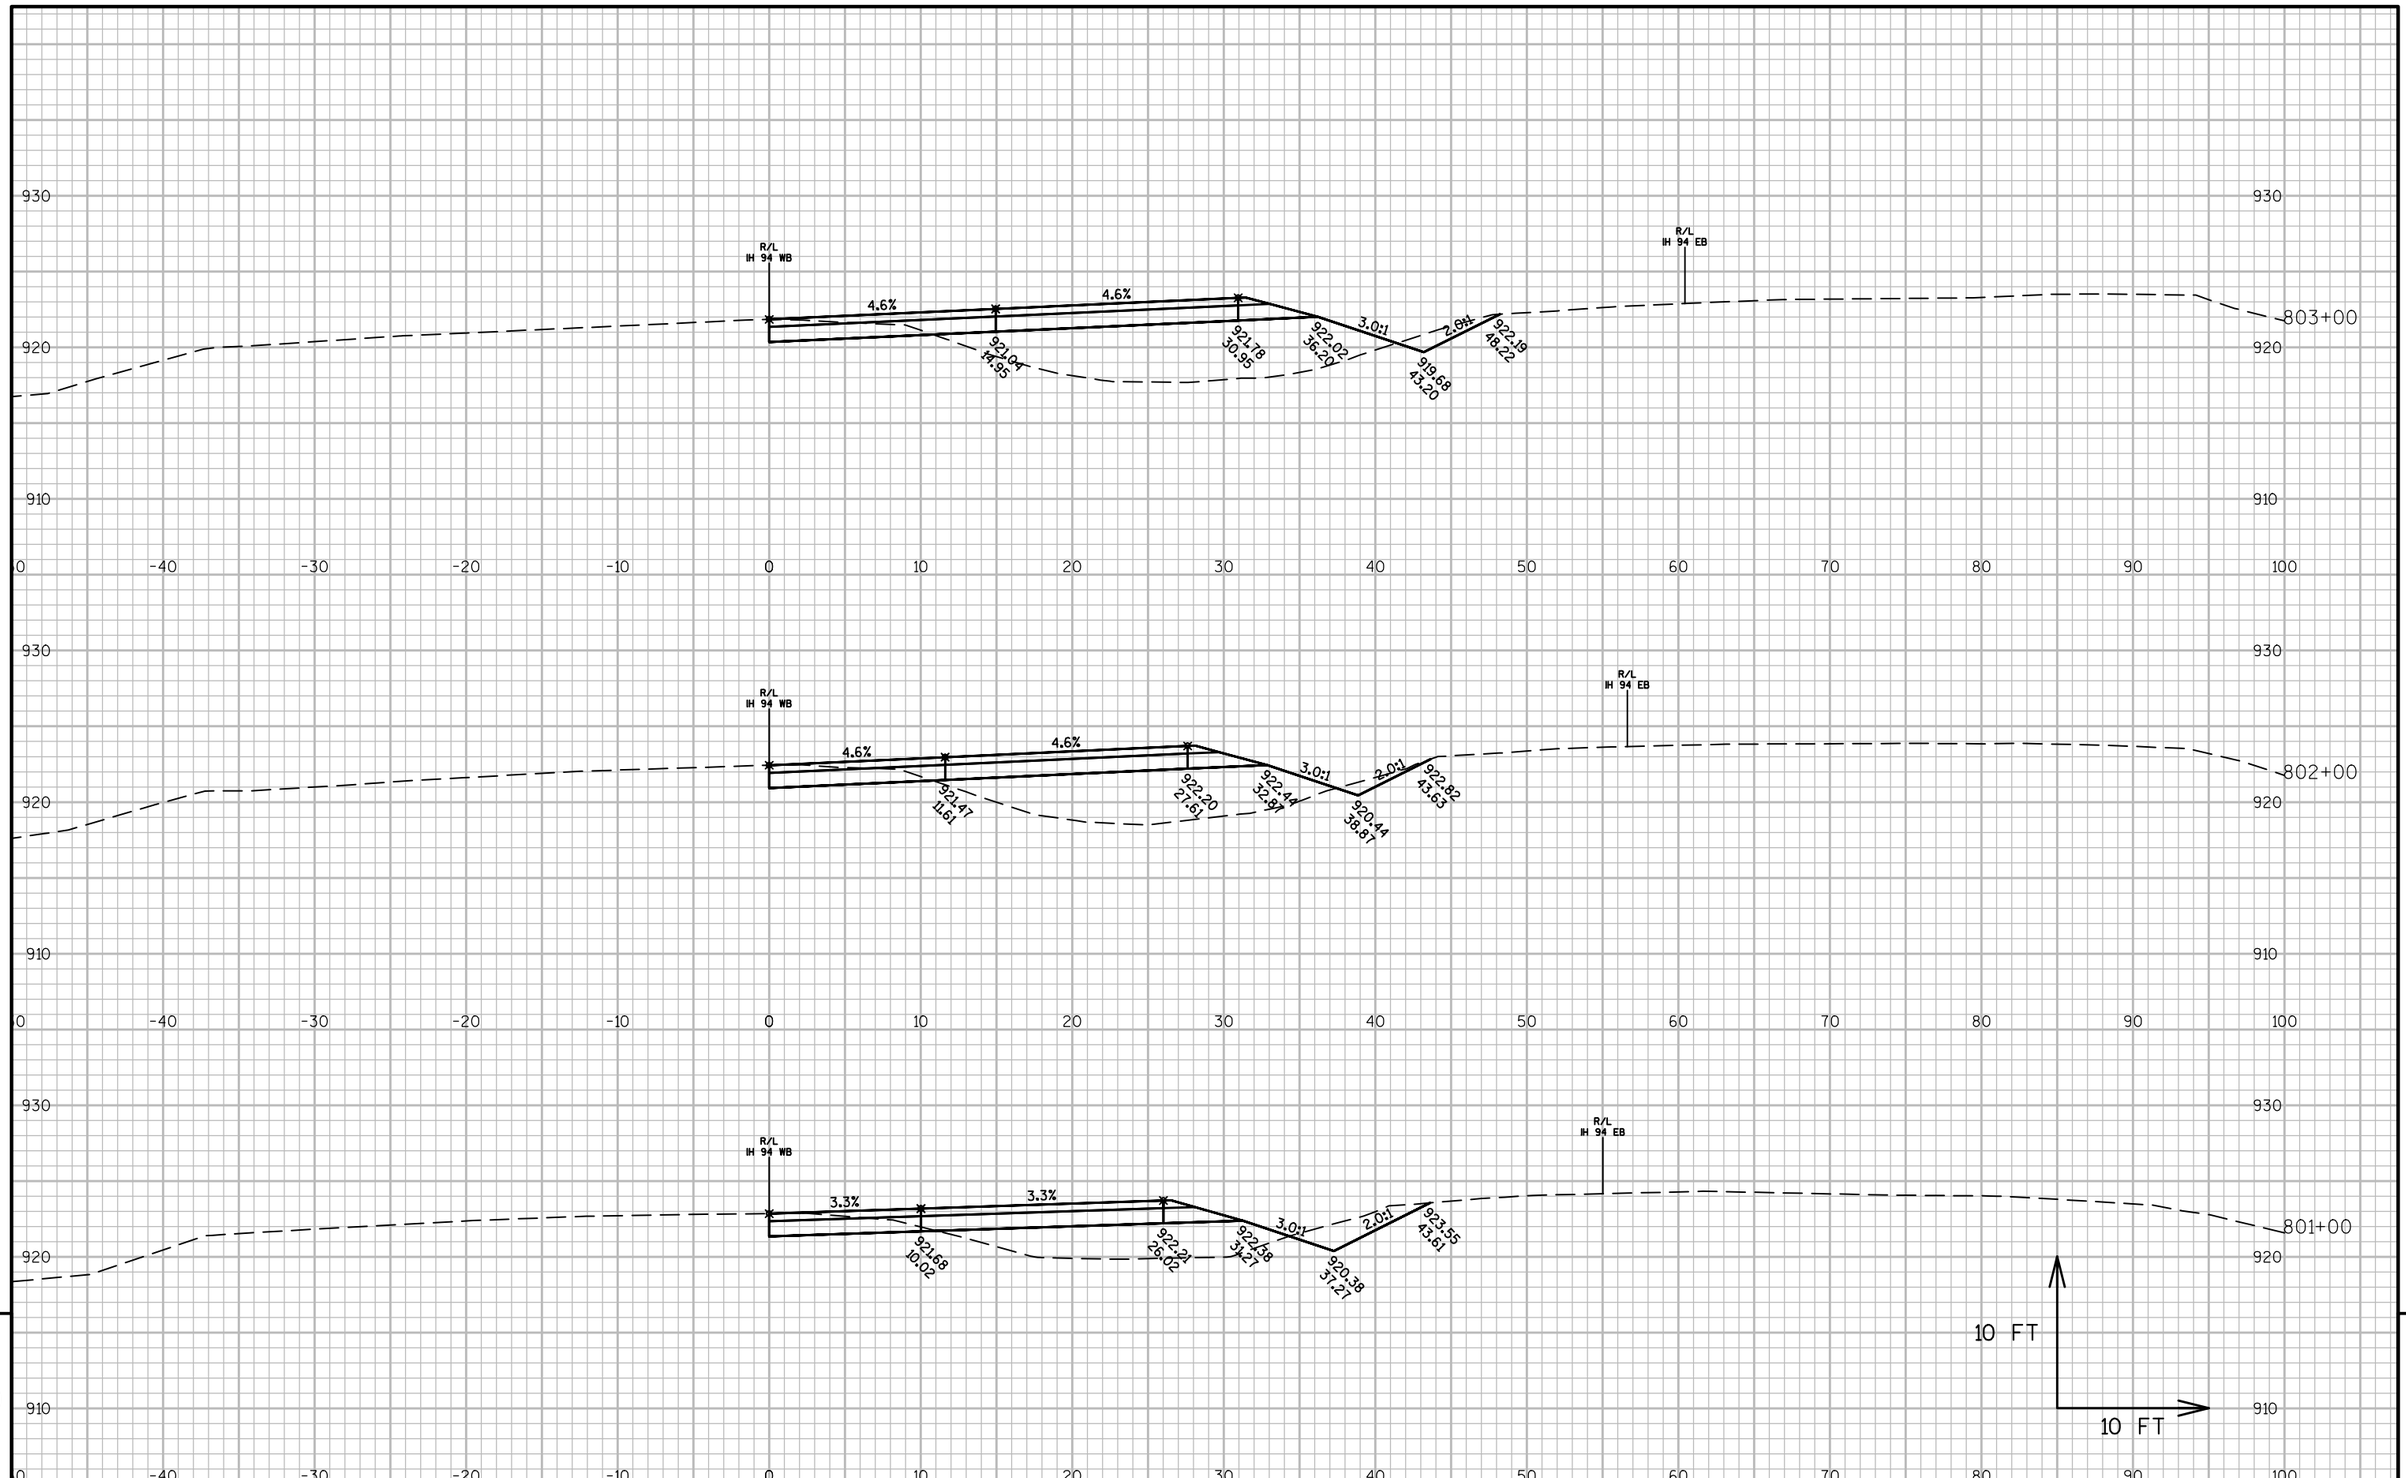

9


9

PROJECT NO: 1022-08-72	HWY: IH 94	COUNTY: DUNN	CROSS SECTIONS: IH 94 MEDIAN STAGE 2G	SHEET	E

FILE NAME : N:\PDS\C3D\10220706\SHEETSPLAN\PLAN SHEETS 10220872\090221_XS_STAGE2G.DWG
LAYOUT NAME - 090221 - (53)

PLOT DATE : 4/15/2017 1:31 PM PLOT BY : ANDERSON, THOMAS R PLOT NAME :

PLOT SCALE : 1 IN:10 FT

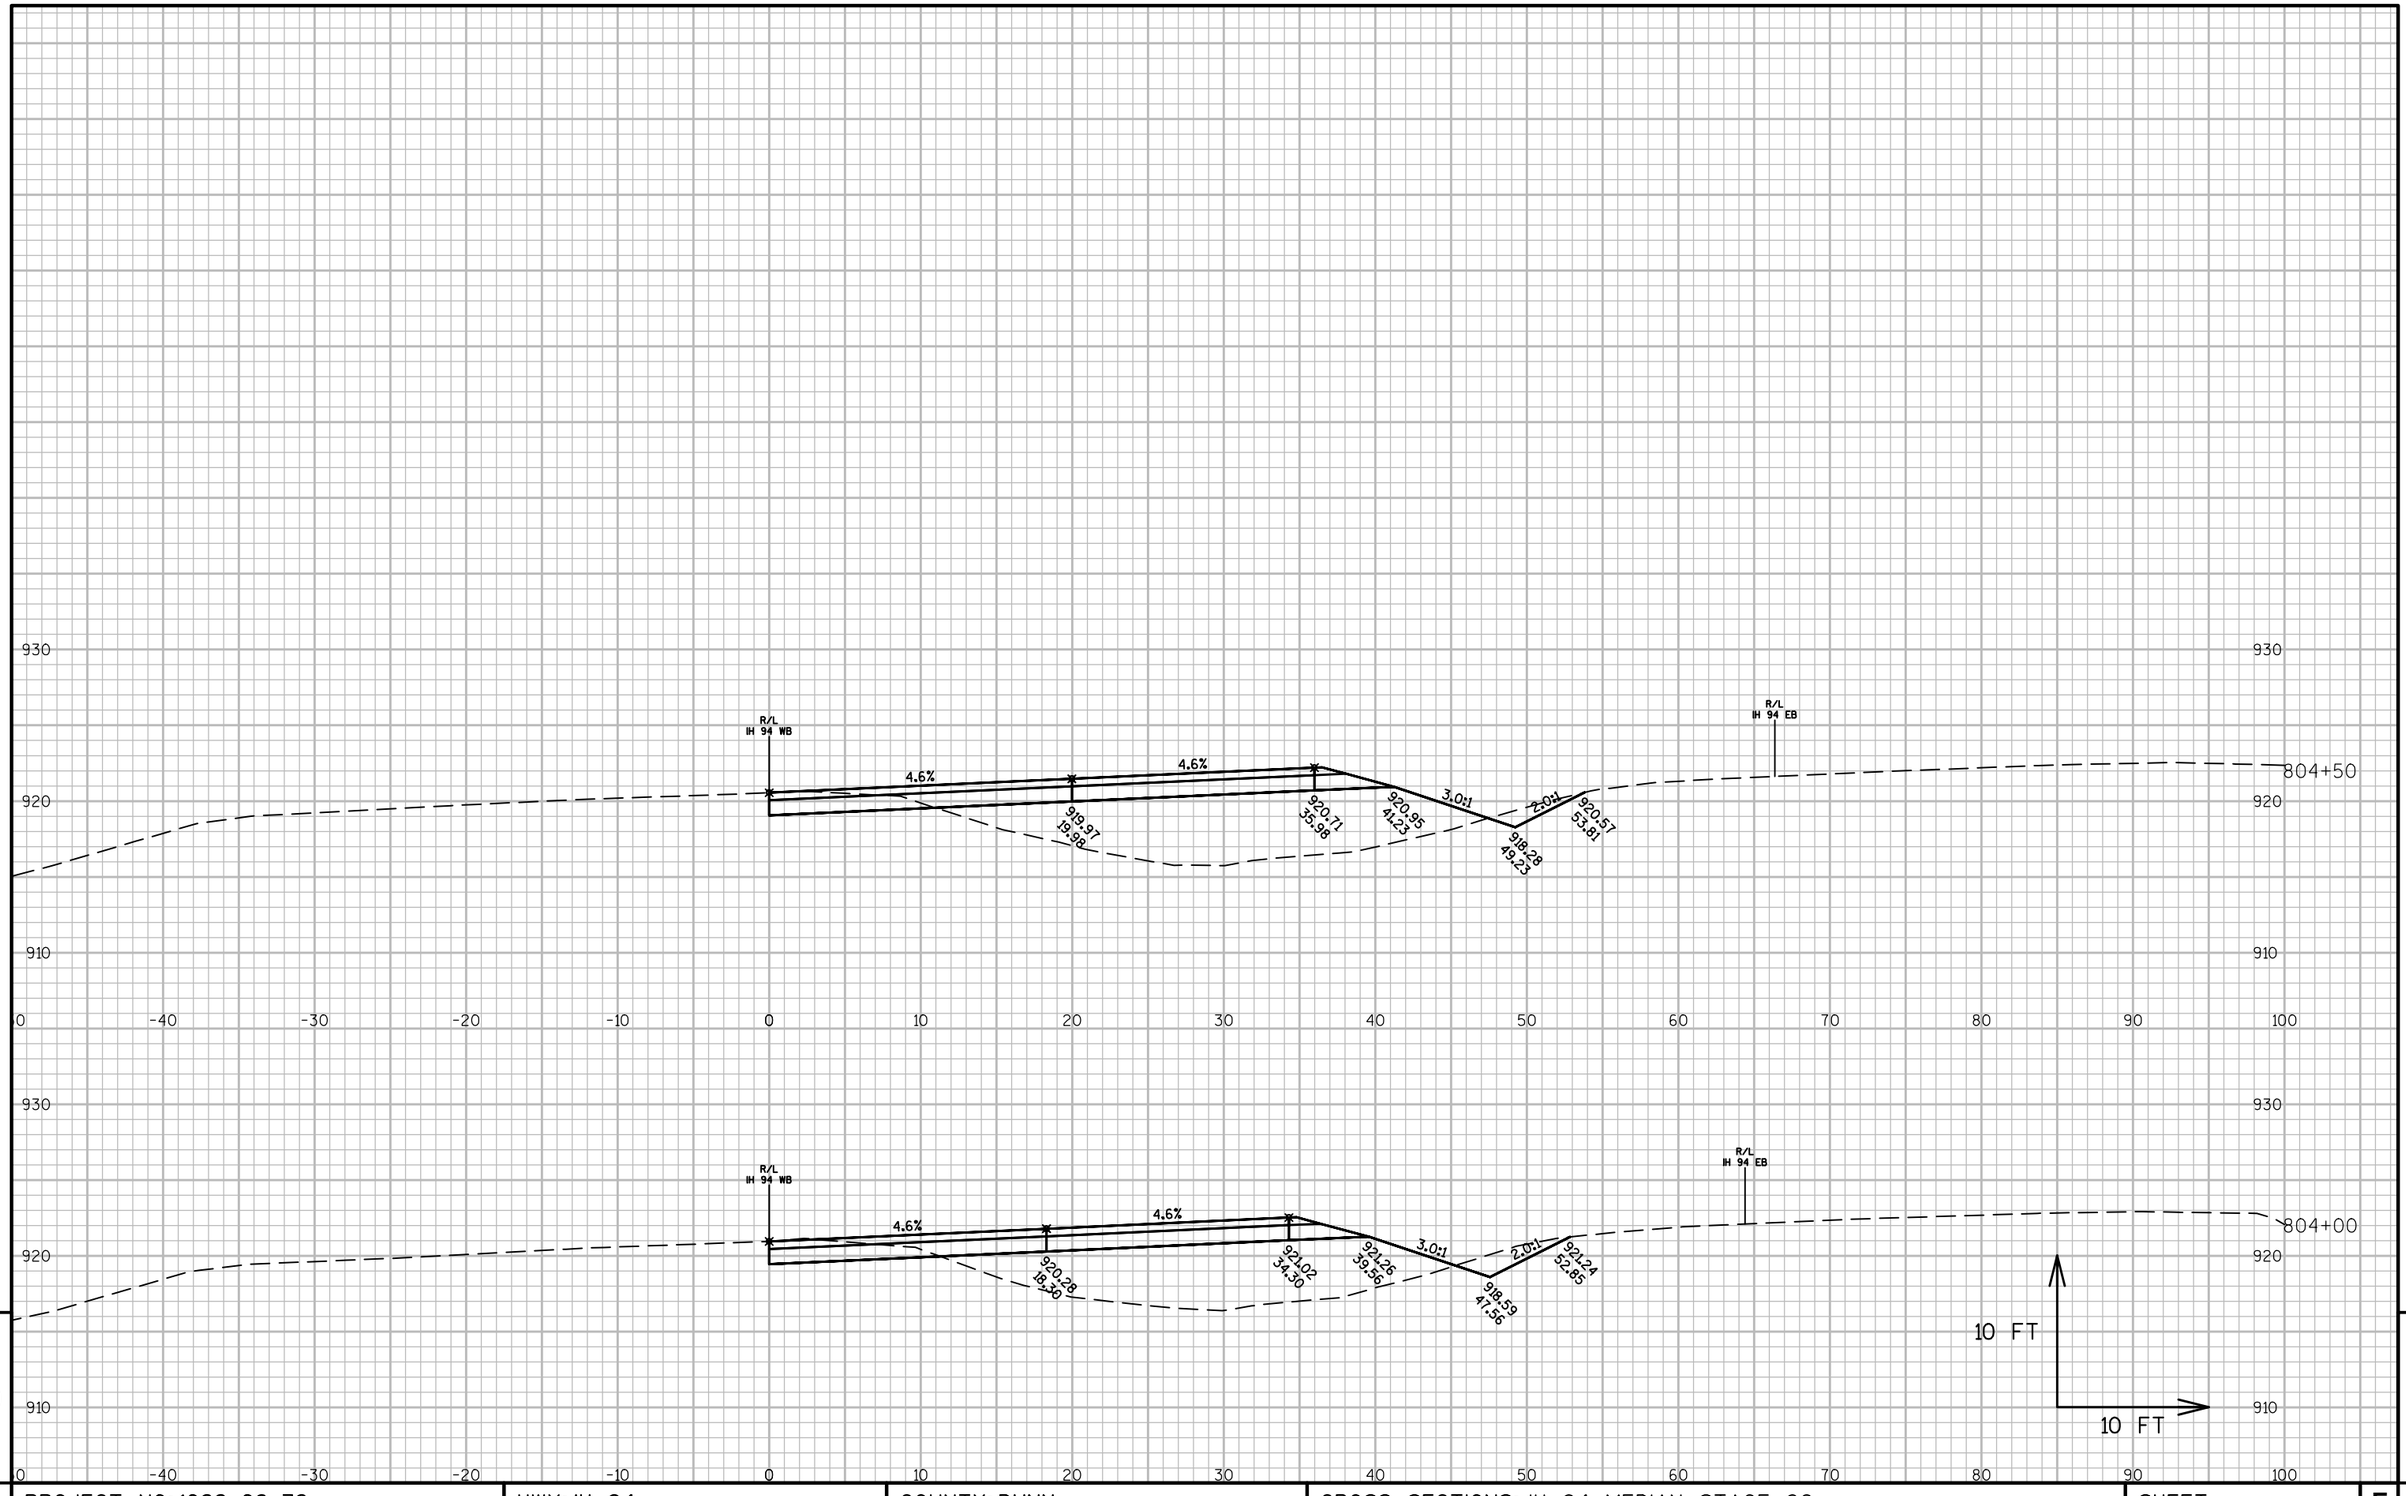


9

9

PROJECT NO: 1022-08-72	HWY: IH 94	COUNTY: DUNN	CROSS SECTIONS: IH 94 MEDIAN STAGE 2G	SHEET	E

FILE NAME : N:\PDS\C3D\10220706\SHEETSPLAN\PLAN SHEETS 10220872\090221_XS_STAGE2G.DWG
LAYOUT NAME - 090221 - (54)

PLOT DATE : 4/15/2017 1:32 PM PLOT BY : ANDERSON, THOMAS R PLOT NAME : PLOT SCALE : 1 IN:10 FT

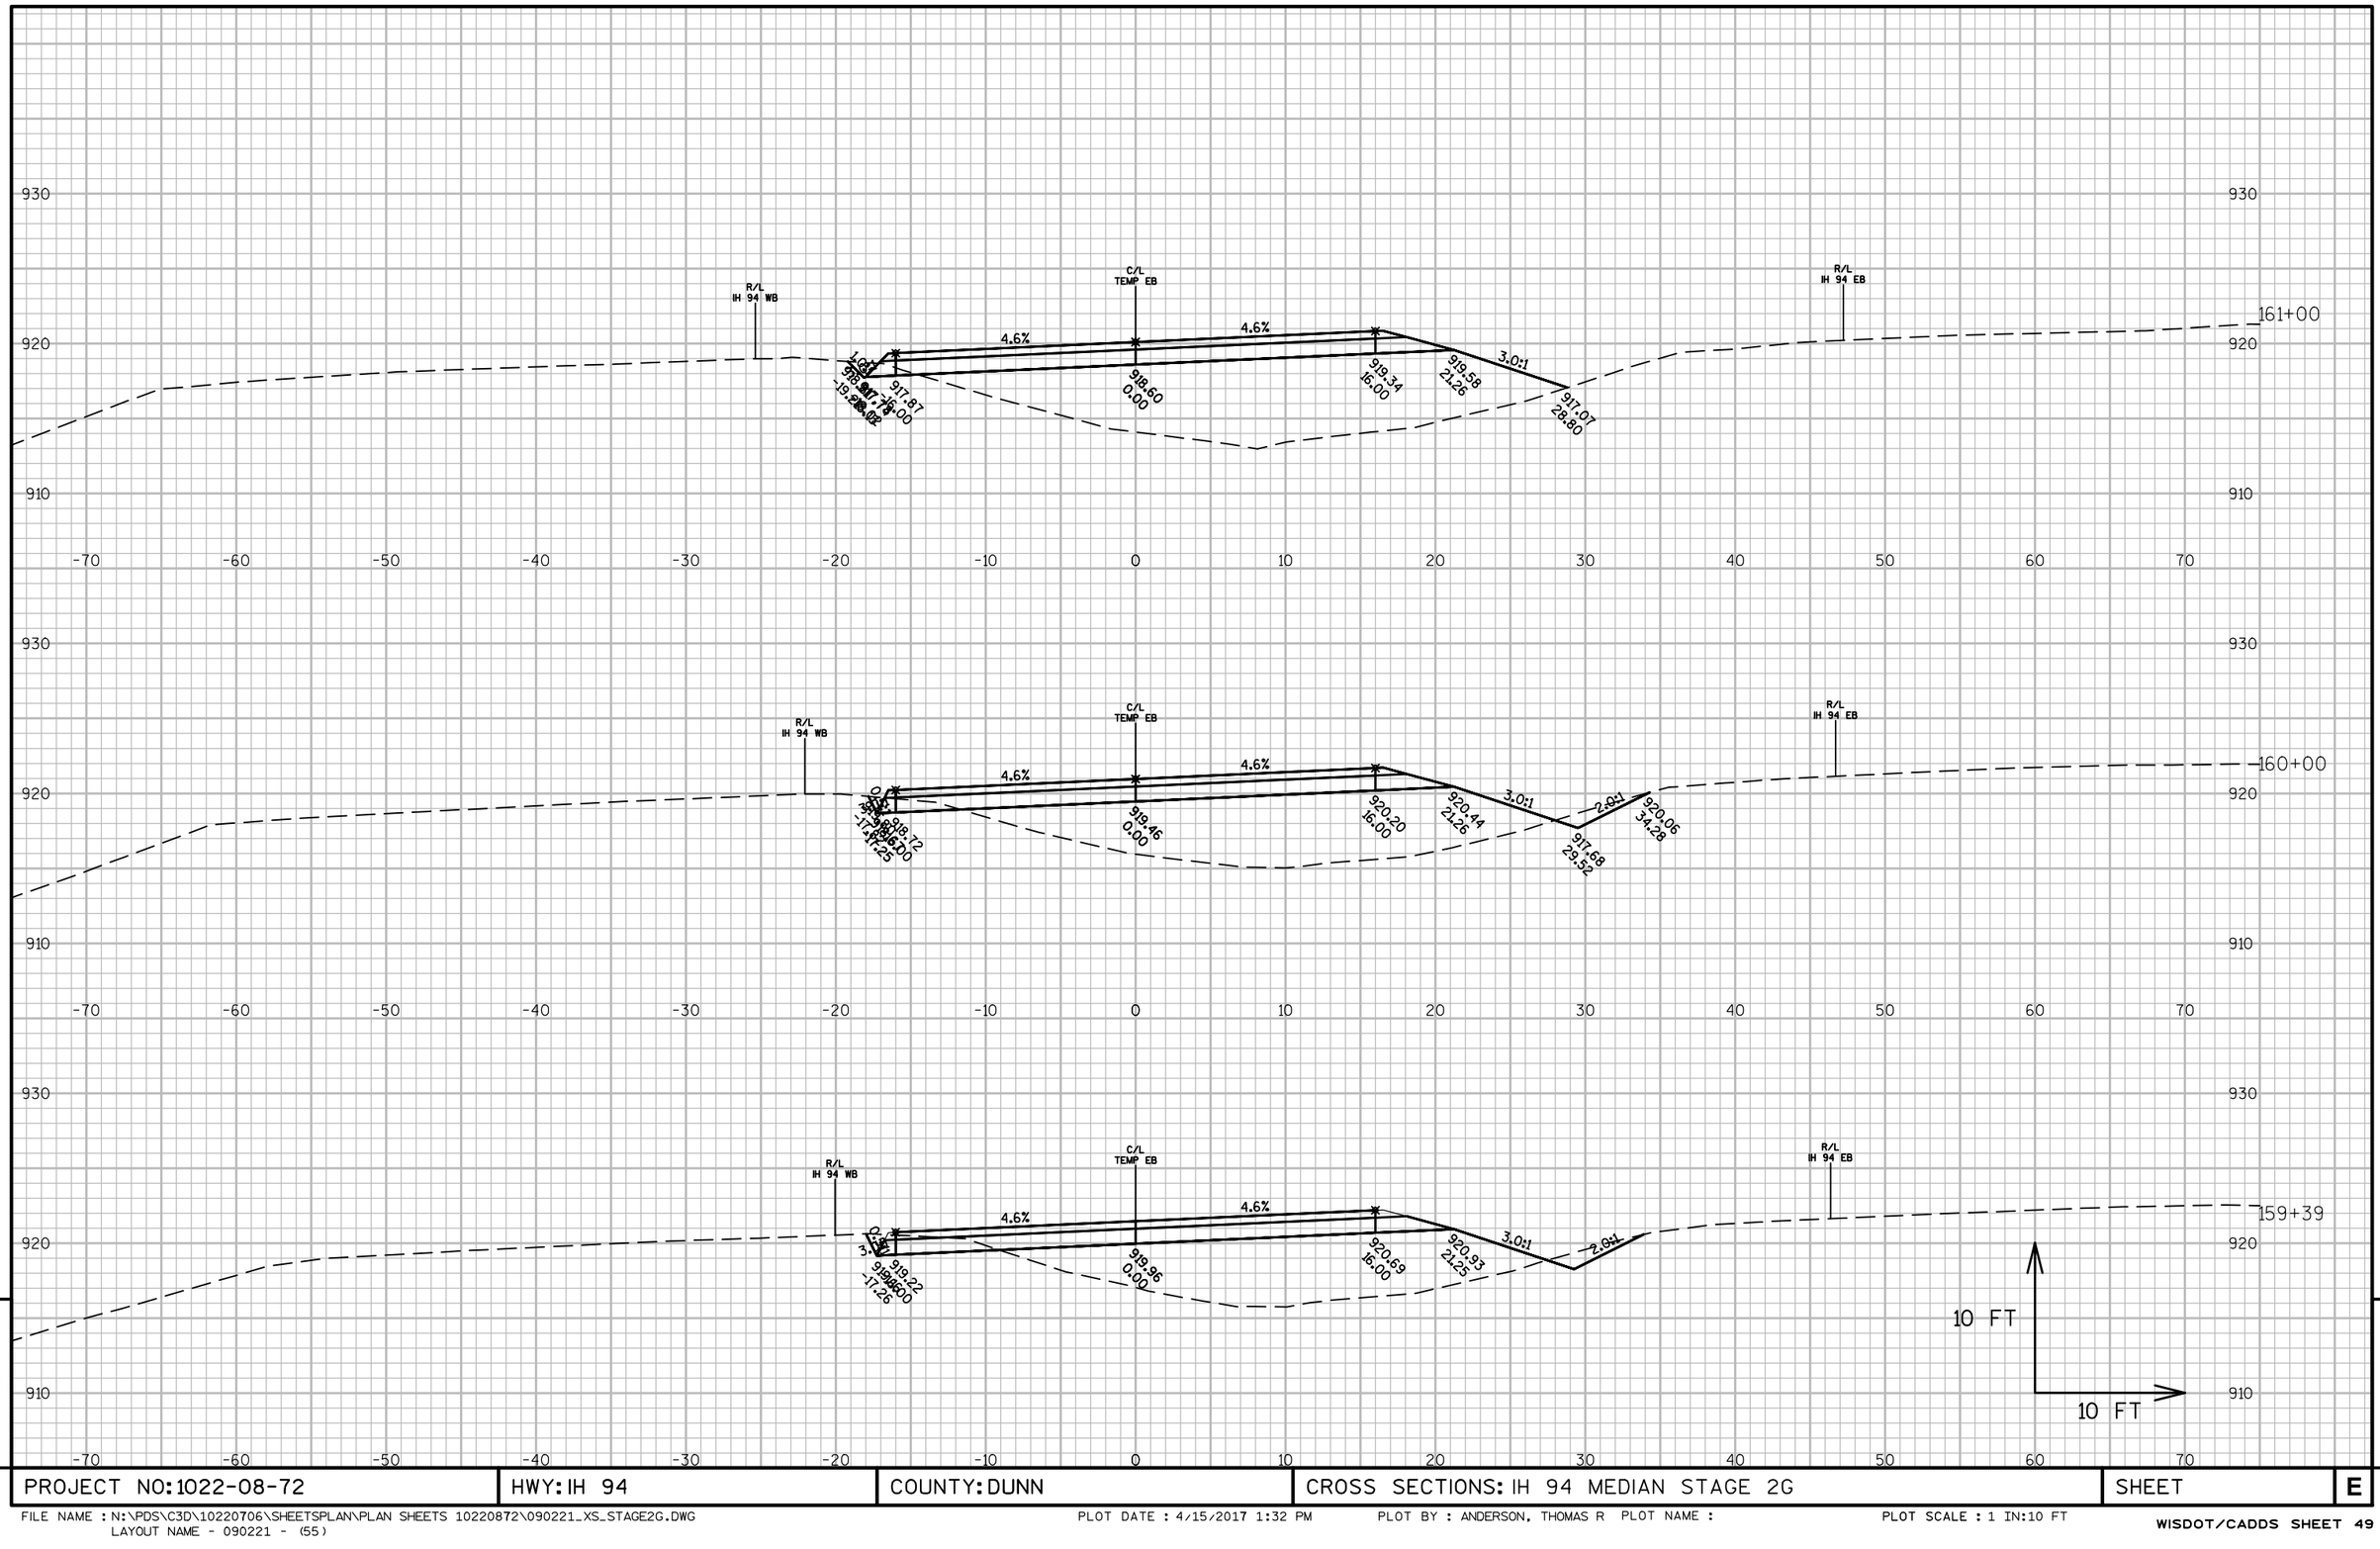

9


9

PROJECT NO: 1022-08-72	HWY: IH 94	COUNTY: DUNN	CROSS SECTIONS: IH 94 MEDIAN STAGE 2G	SHEET	E

FILE NAME : N:\PDS\C3D\10220706\SHEETSPLAN\PLAN SHEETS 10220872\090221_XS_STAGE2G.DWG
LAYOUT NAME - 090221 - (55)

PLOT DATE : 4/15/2017 1:32 PM PLOT BY : ANDERSON, THOMAS R PLOT NAME :

PLOT SCALE : 1 IN:10 FT

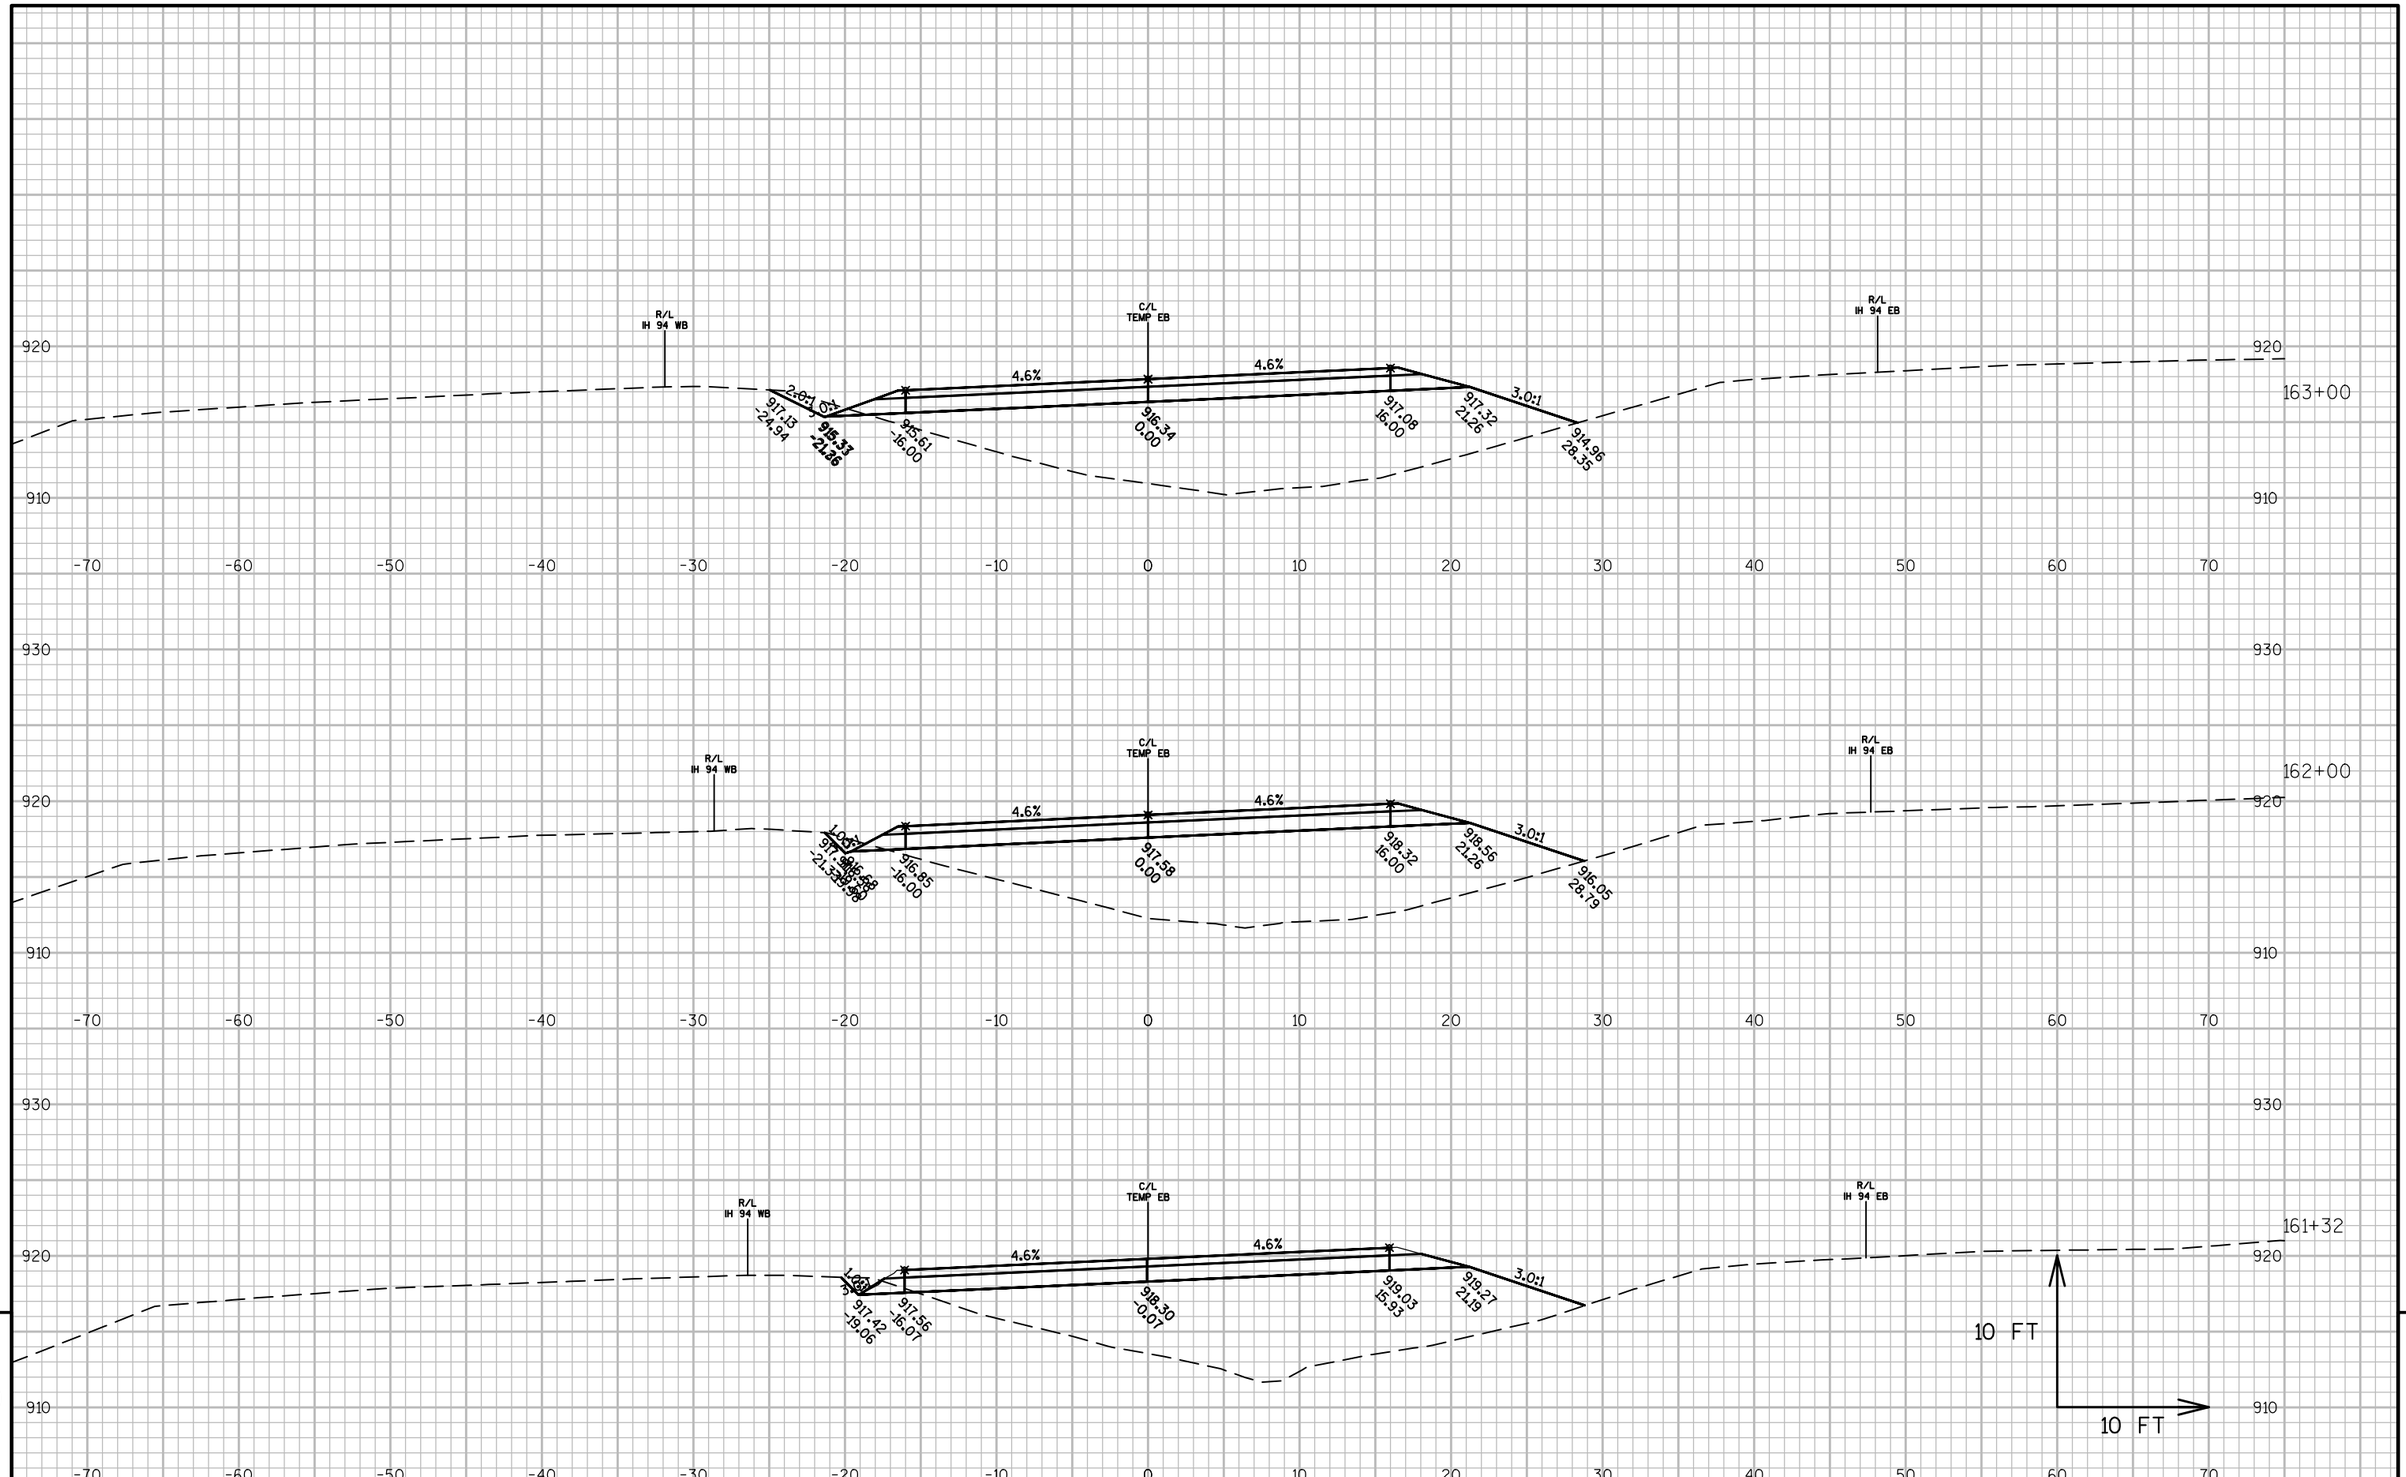


PROJECT NO: 1022-08-72	HWY: IH 94	COUNTY: DUNN	CROSS SECTIONS: IH 94 MEDIAN STAGE 2G	SHEET	E

FILE NAME : N:\PDS\C3D\10220706\SHEETSPLAN\PLAN SHEETS 10220872\090221_XS_STAGE2G.DWG
LAYOUT NAME - 090221 - (56)

PLOT DATE : 4/15/2017 1:32 PM PLOT BY : ANDERSON, THOMAS R PLOT NAME :

PLOT SCALE : 1 IN:10 FT

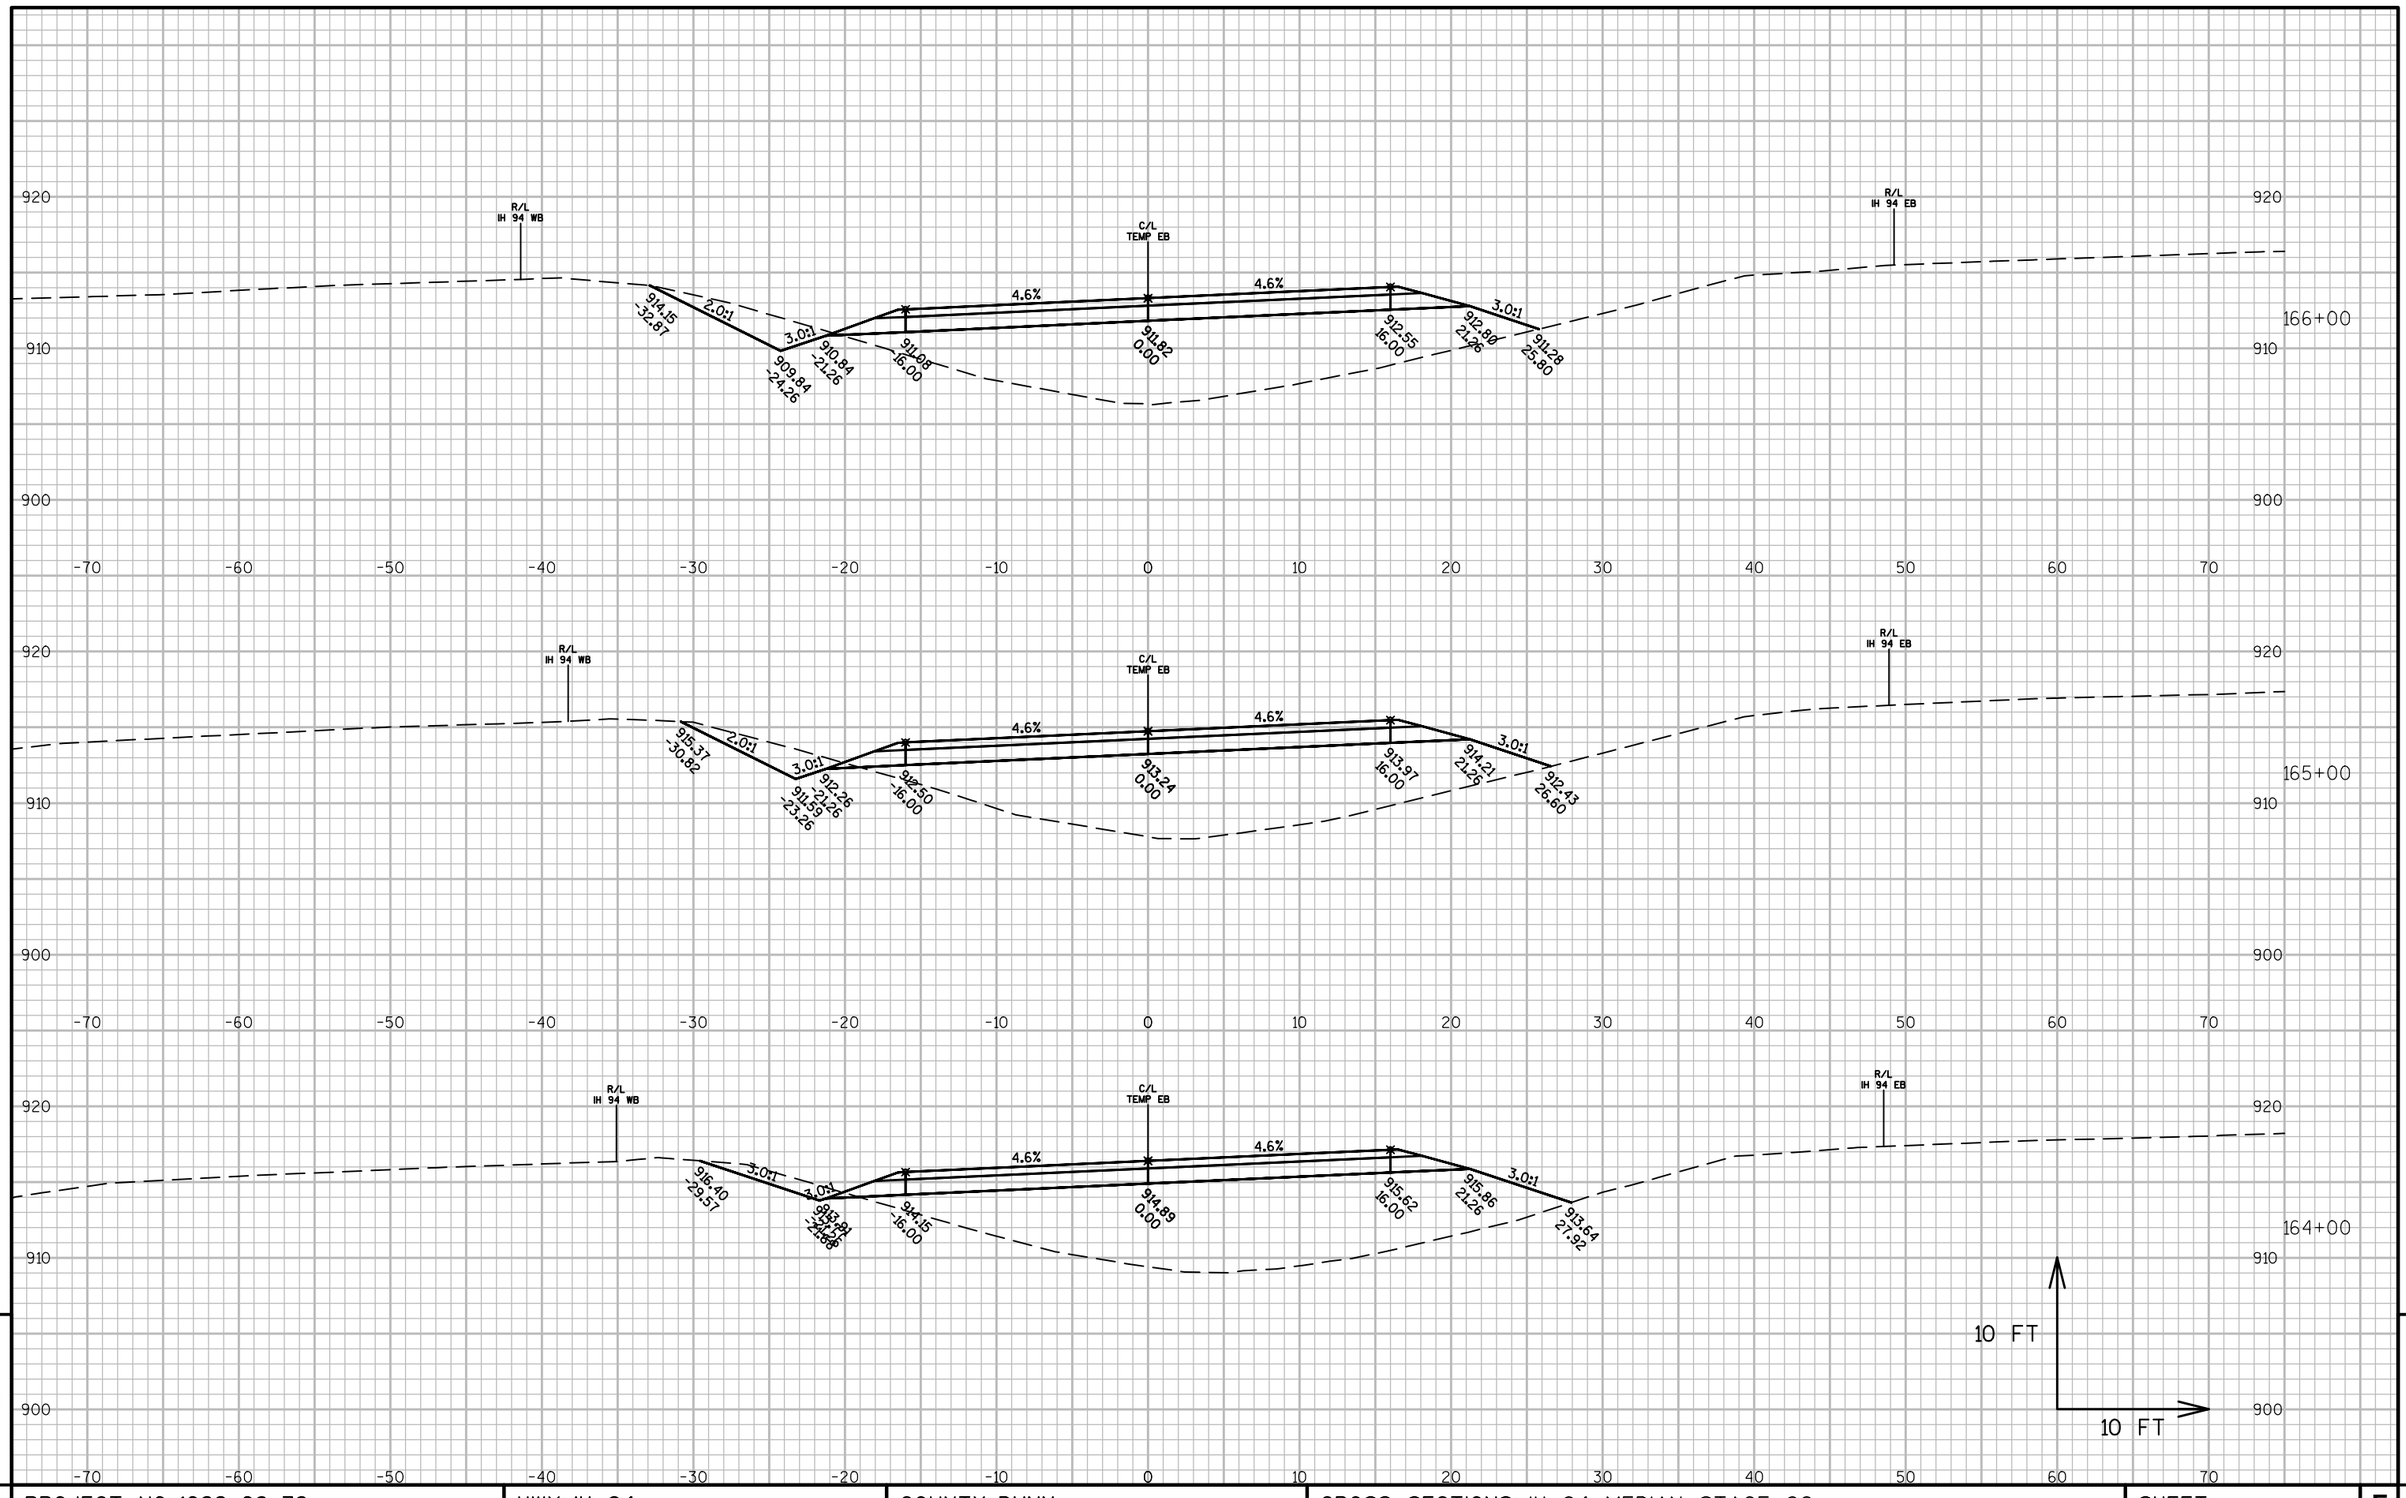


9

9

PROJECT NO: 1022-08-72	HWY: IH 94	COUNTY: DUNN	CROSS SECTIONS: IH 94 MEDIAN STAGE 2G	SHEET	E

FILE NAME : N:\PDS\C3D\10220706\SHEETSPLAN\PLAN SHEETS 10220872\090221_XS_STAGE2G.DWG
LAYOUT NAME - 090221 - (57)
PLOT DATE : 4/15/2017 1:32 PM PLOT BY : ANDERSON, THOMAS R PLOT NAME :
PLOT SCALE : 1 IN:10 FT

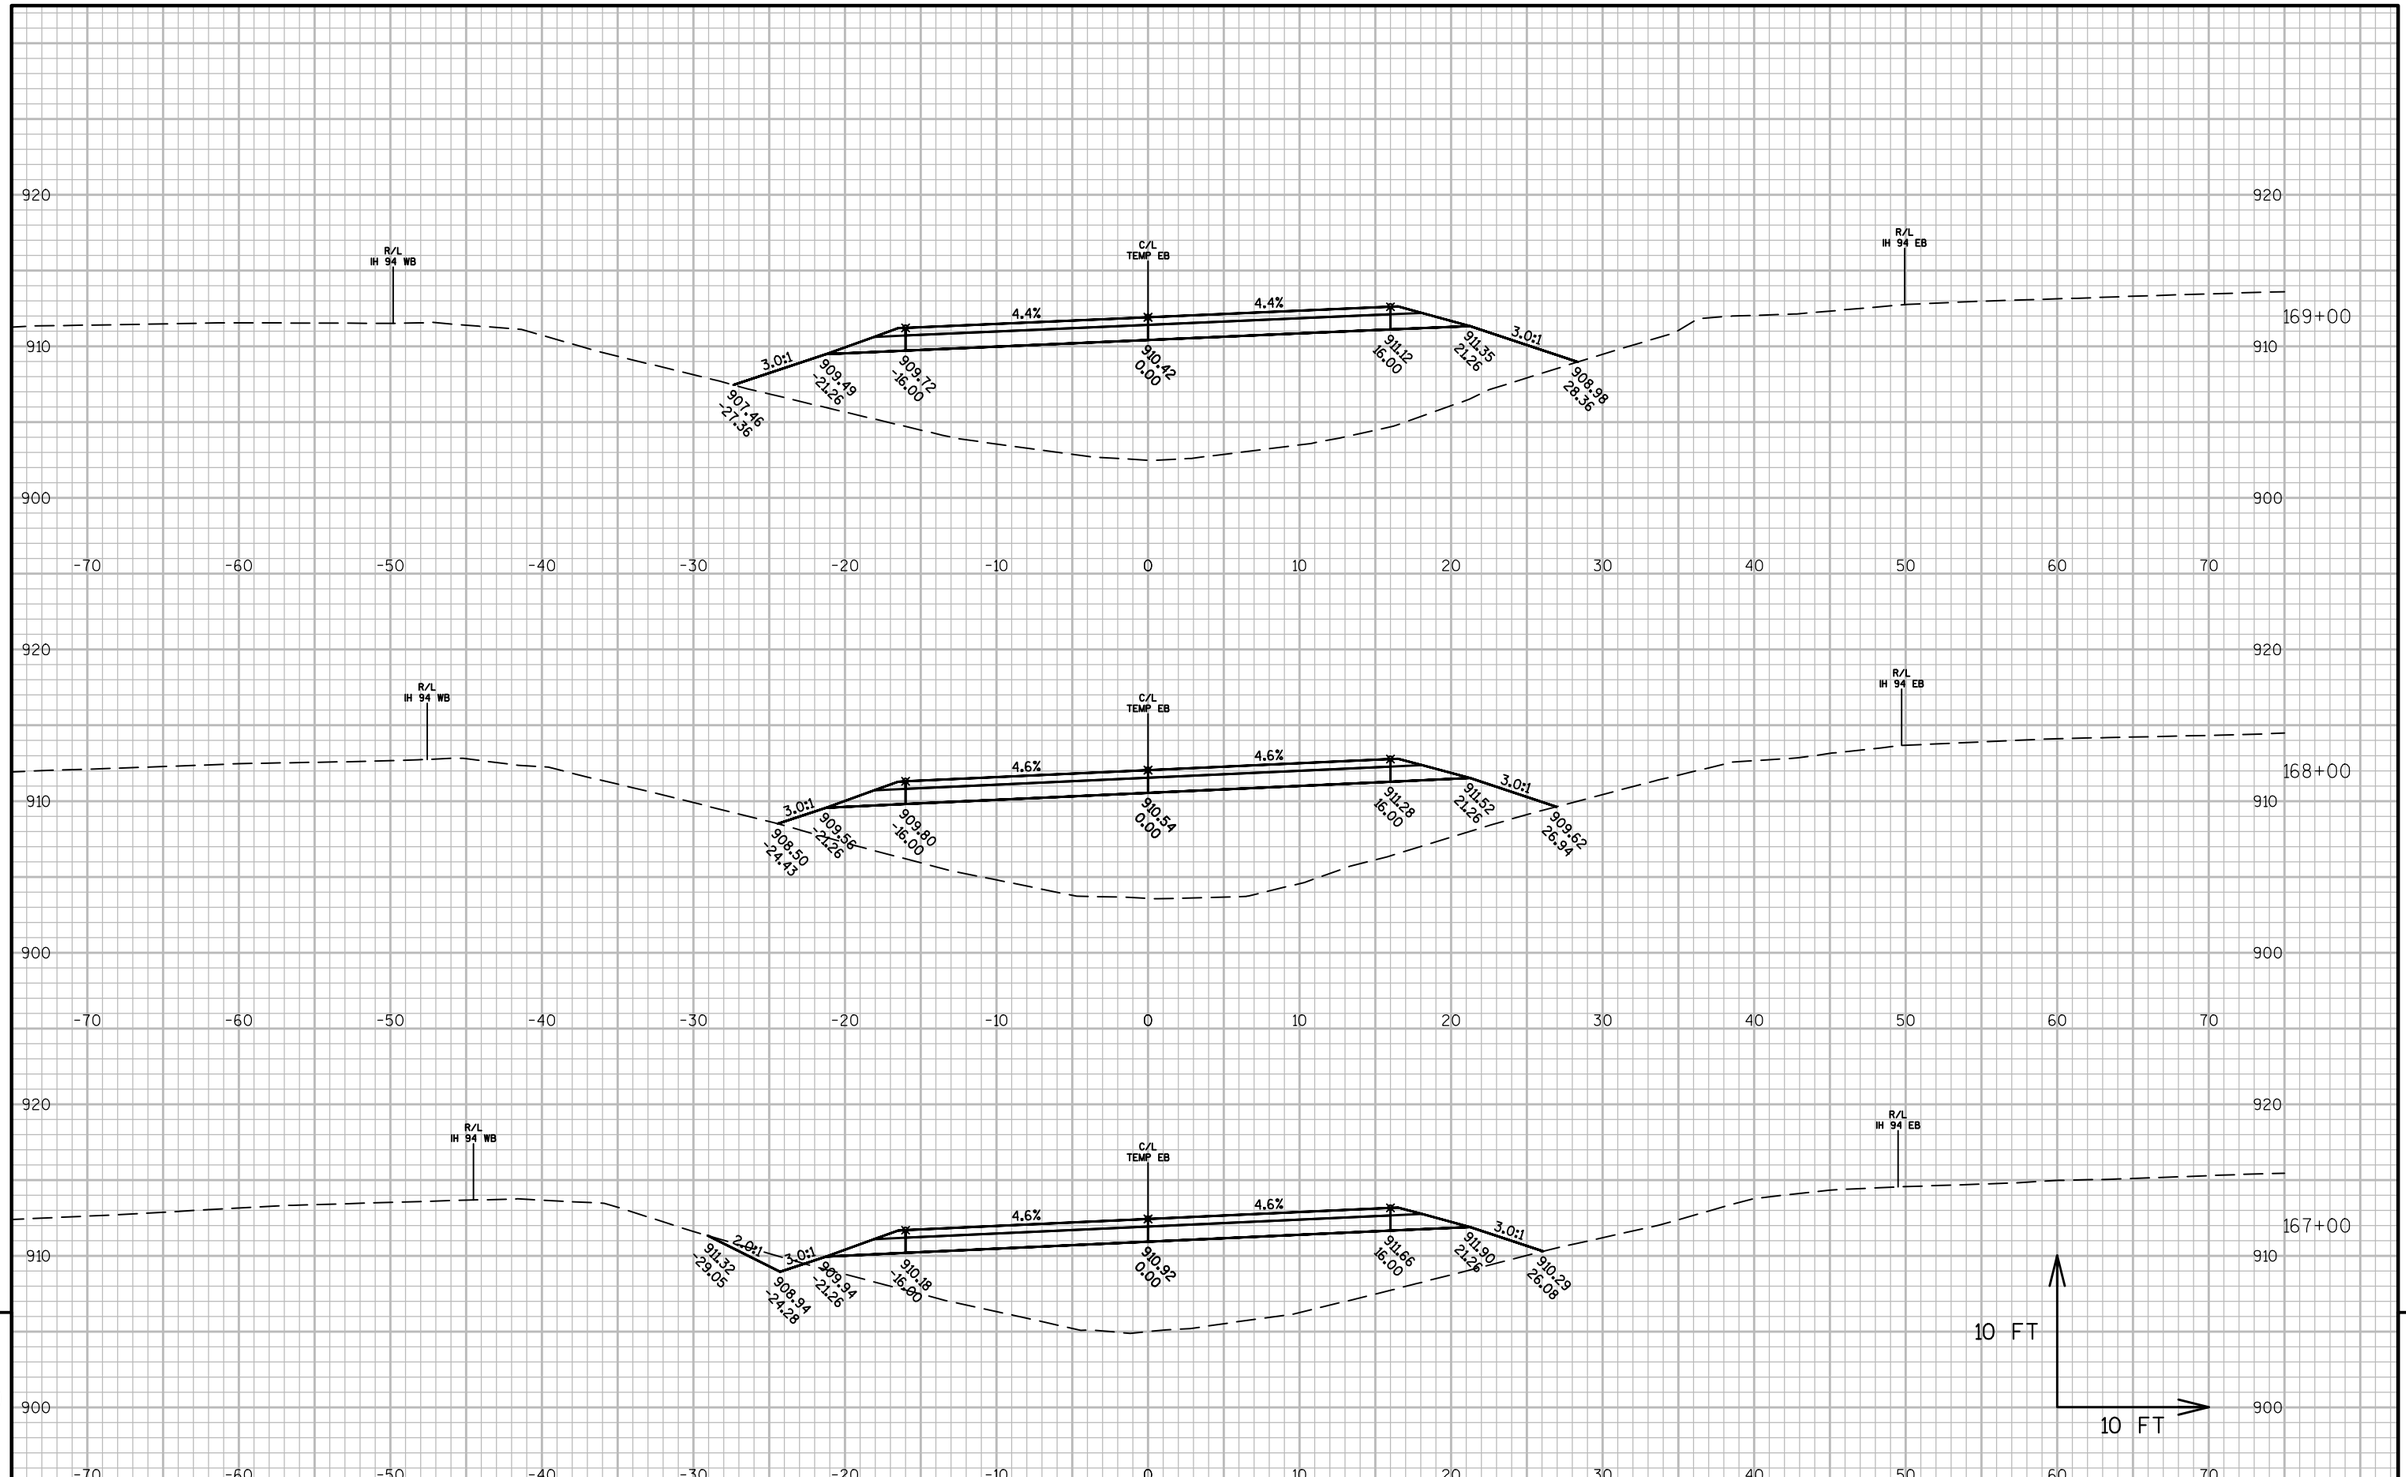


PROJECT NO: 1022-08-72	HWY: IH 94	COUNTY: DUNN	CROSS SECTIONS: IH 94 MEDIAN STAGE 2G	SHEET	E

FILE NAME : N:\PDS\C3D\10220706\SHEETSPLAN\PLAN SHEETS 10220872\090221_XS_STAGE2G.DWG
LAYOUT NAME - 090221 - (58)

PLOT DATE : 4/15/2017 1:32 PM PLOT BY : ANDERSON, THOMAS R PLOT NAME :

PLOT SCALE : 1 IN:10 FT

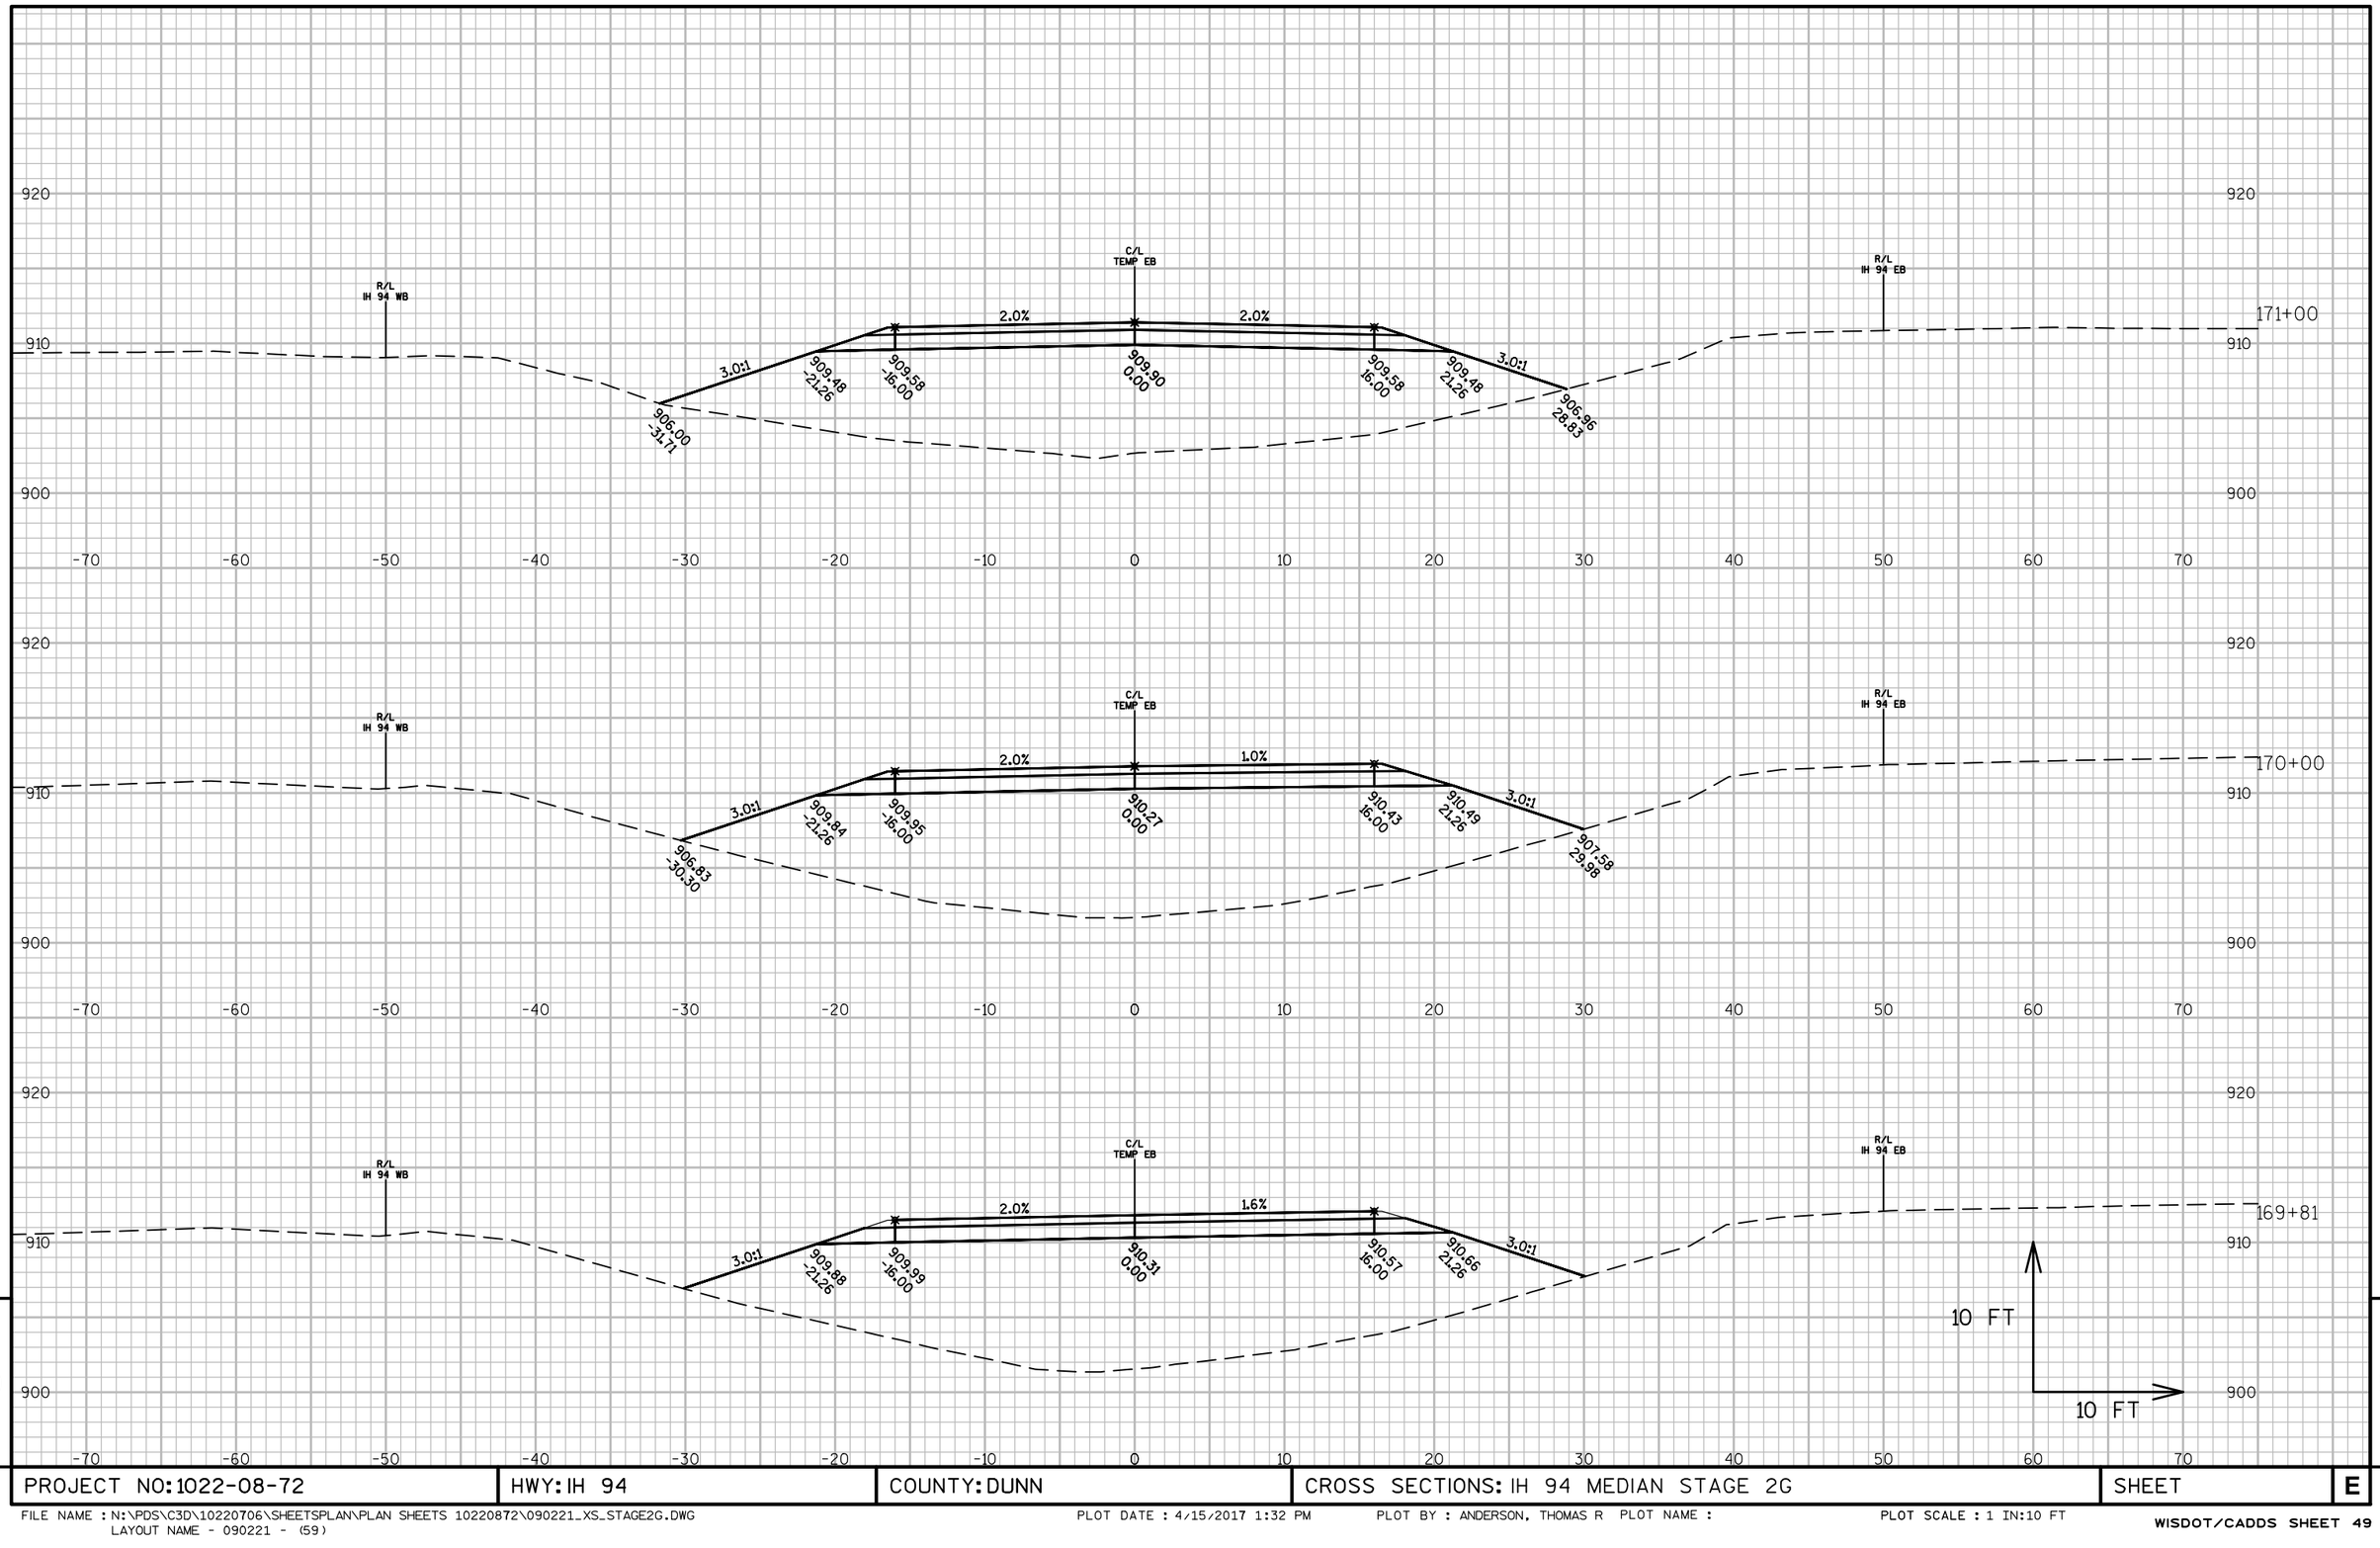

9


9

PROJECT NO: 1022-08-72	HWY: IH 94	COUNTY: DUNN	CROSS SECTIONS: IH 94 MEDIAN STAGE 2G	SHEET	E

FILE NAME : N:\PDS\C3D\10220706\SHEETSPLAN\PLAN SHEETS 10220872\090221_XS_STAGE2G.DWG
LAYOUT NAME - 090221 - (59)

PLOT DATE : 4/15/2017 1:32 PM PLOT BY : ANDERSON, THOMAS R PLOT NAME :

PLOT SCALE : 1 IN:10 FT

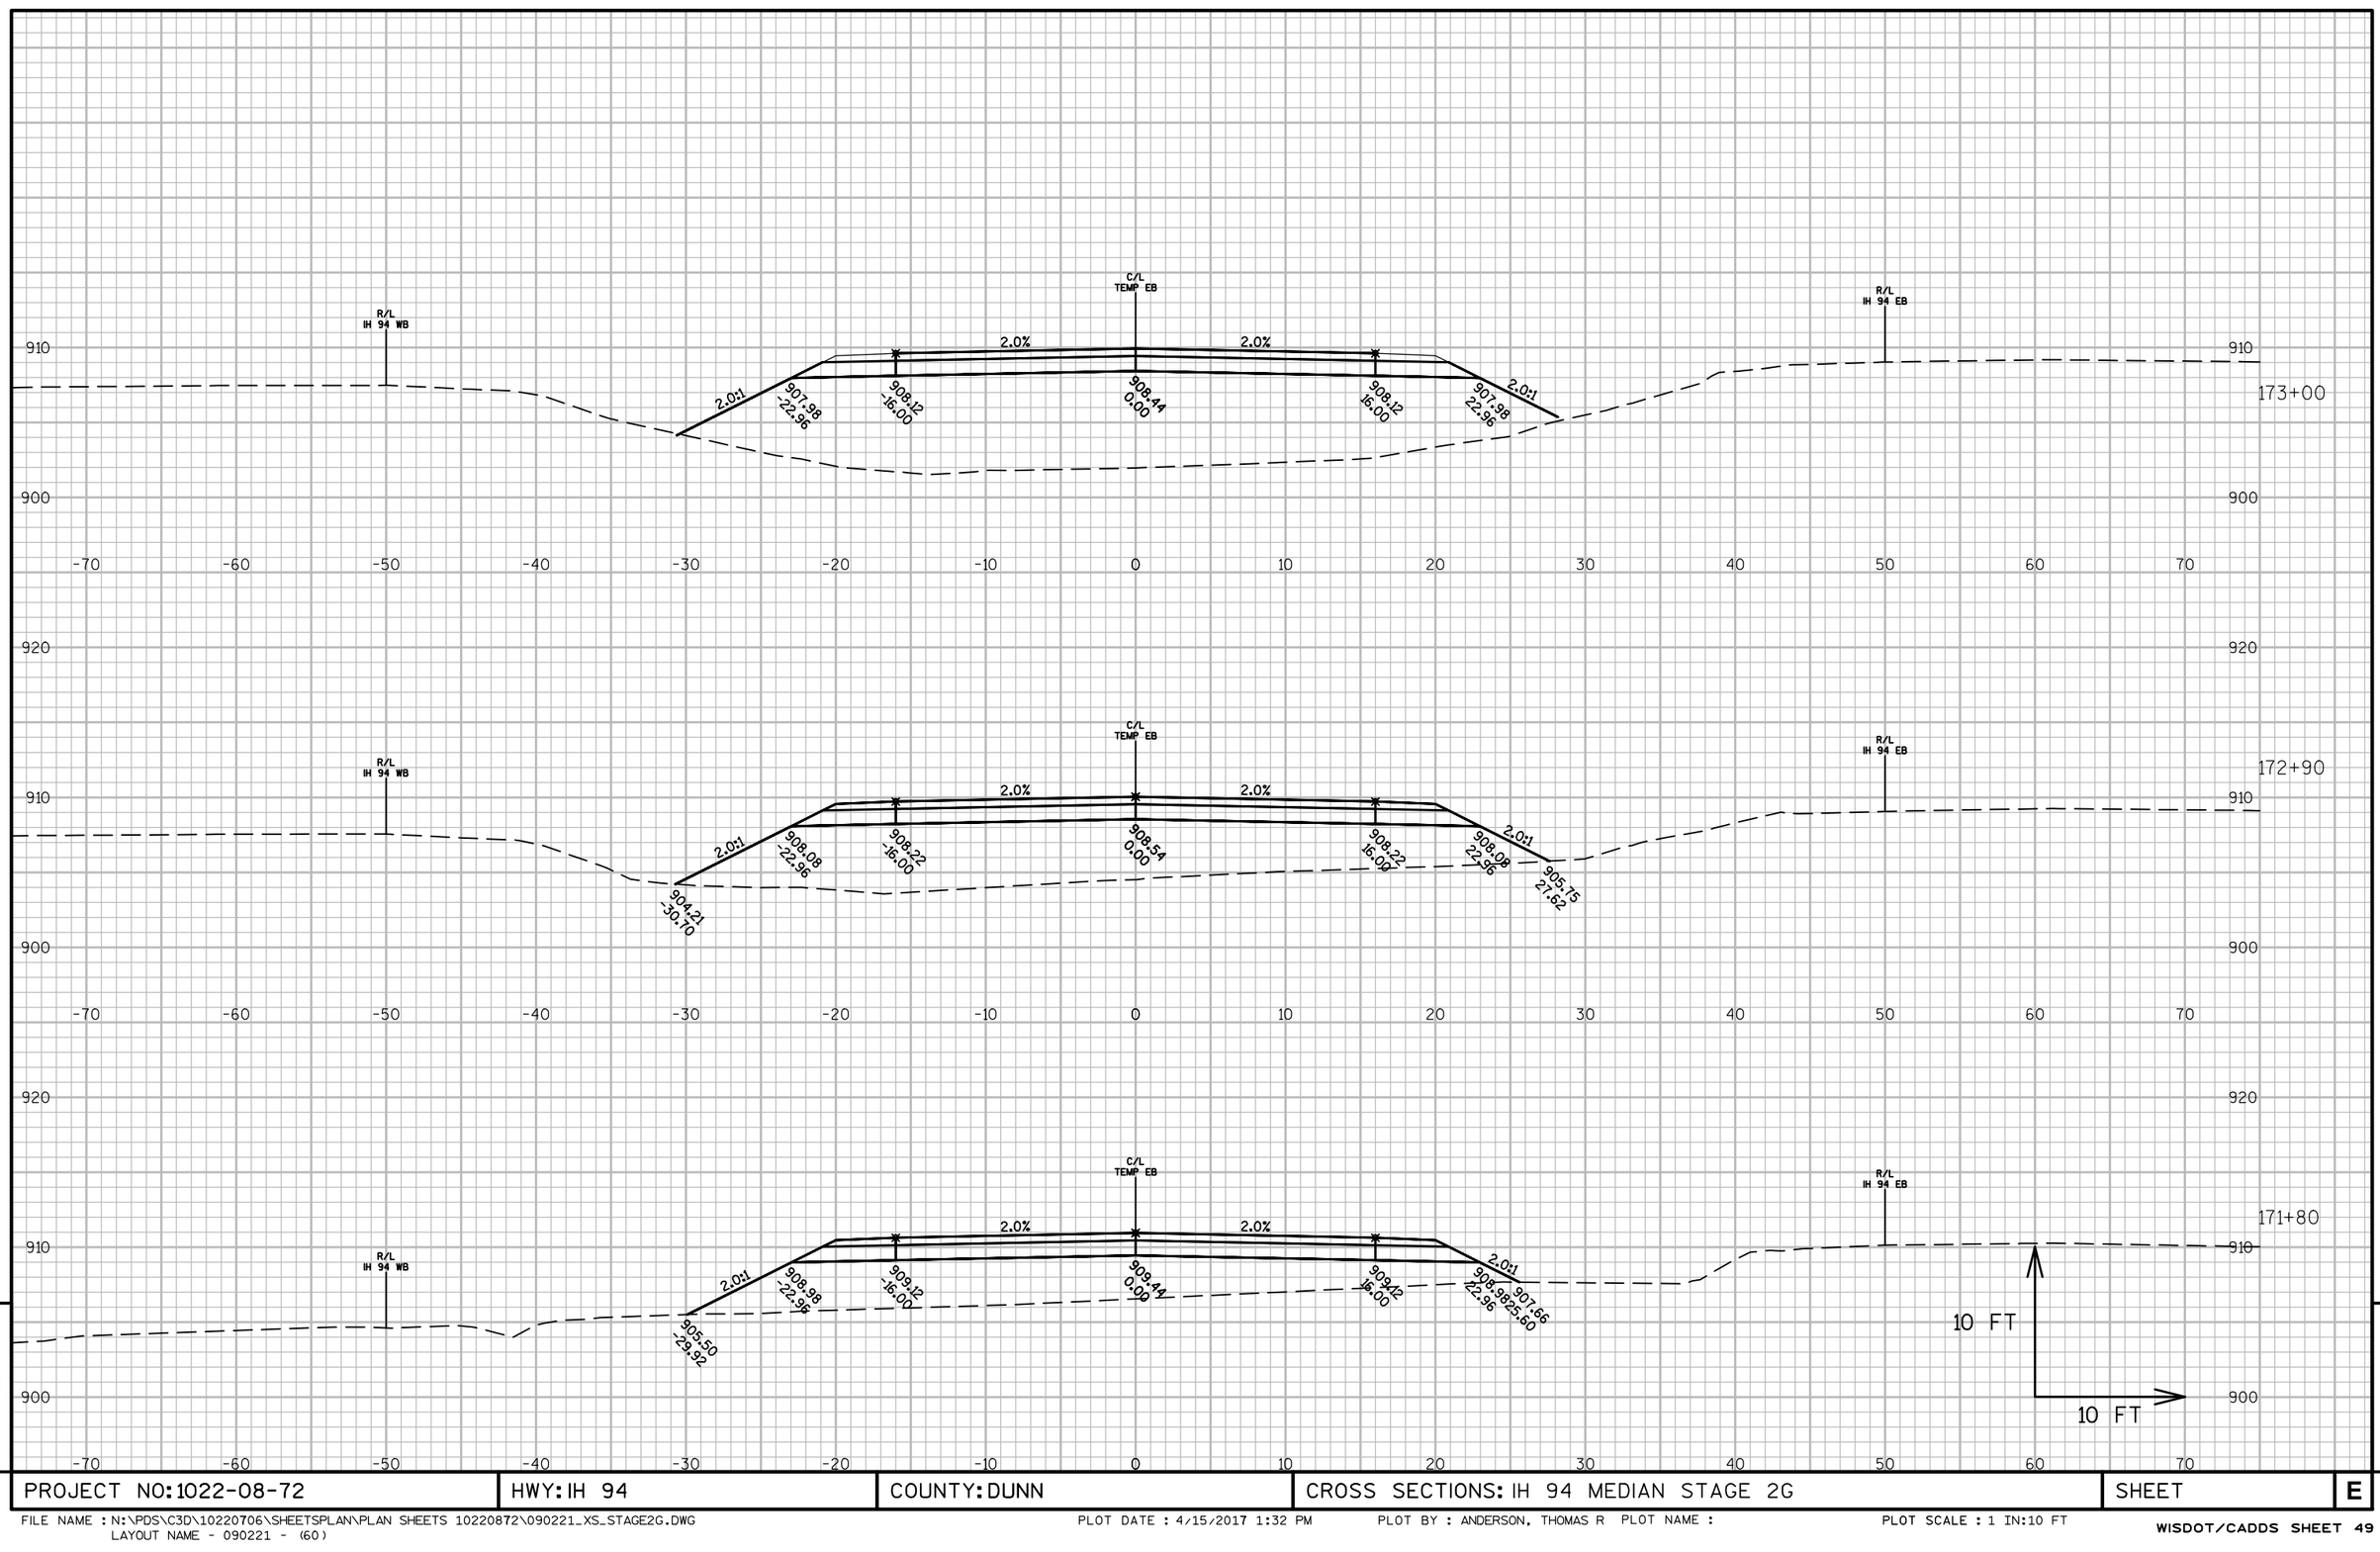


9

9

PROJECT NO: 1022-08-72	HWY: IH 94	COUNTY: DUNN	CROSS SECTIONS: IH 94 MEDIAN STAGE 2G	SHEET	E


FILE NAME : N:\PDS\C3D\10220706\SHEETSPLAN\PLAN SHEETS 10220872\090221_XS_STAGE2G.DWG
LAYOUT NAME - 090221 - (60)

PLOT DATE : 4/15/2017 1:32 PM PLOT BY : ANDERSON, THOMAS R PLOT NAME : PLOT SCALE : 1 IN:10 FT

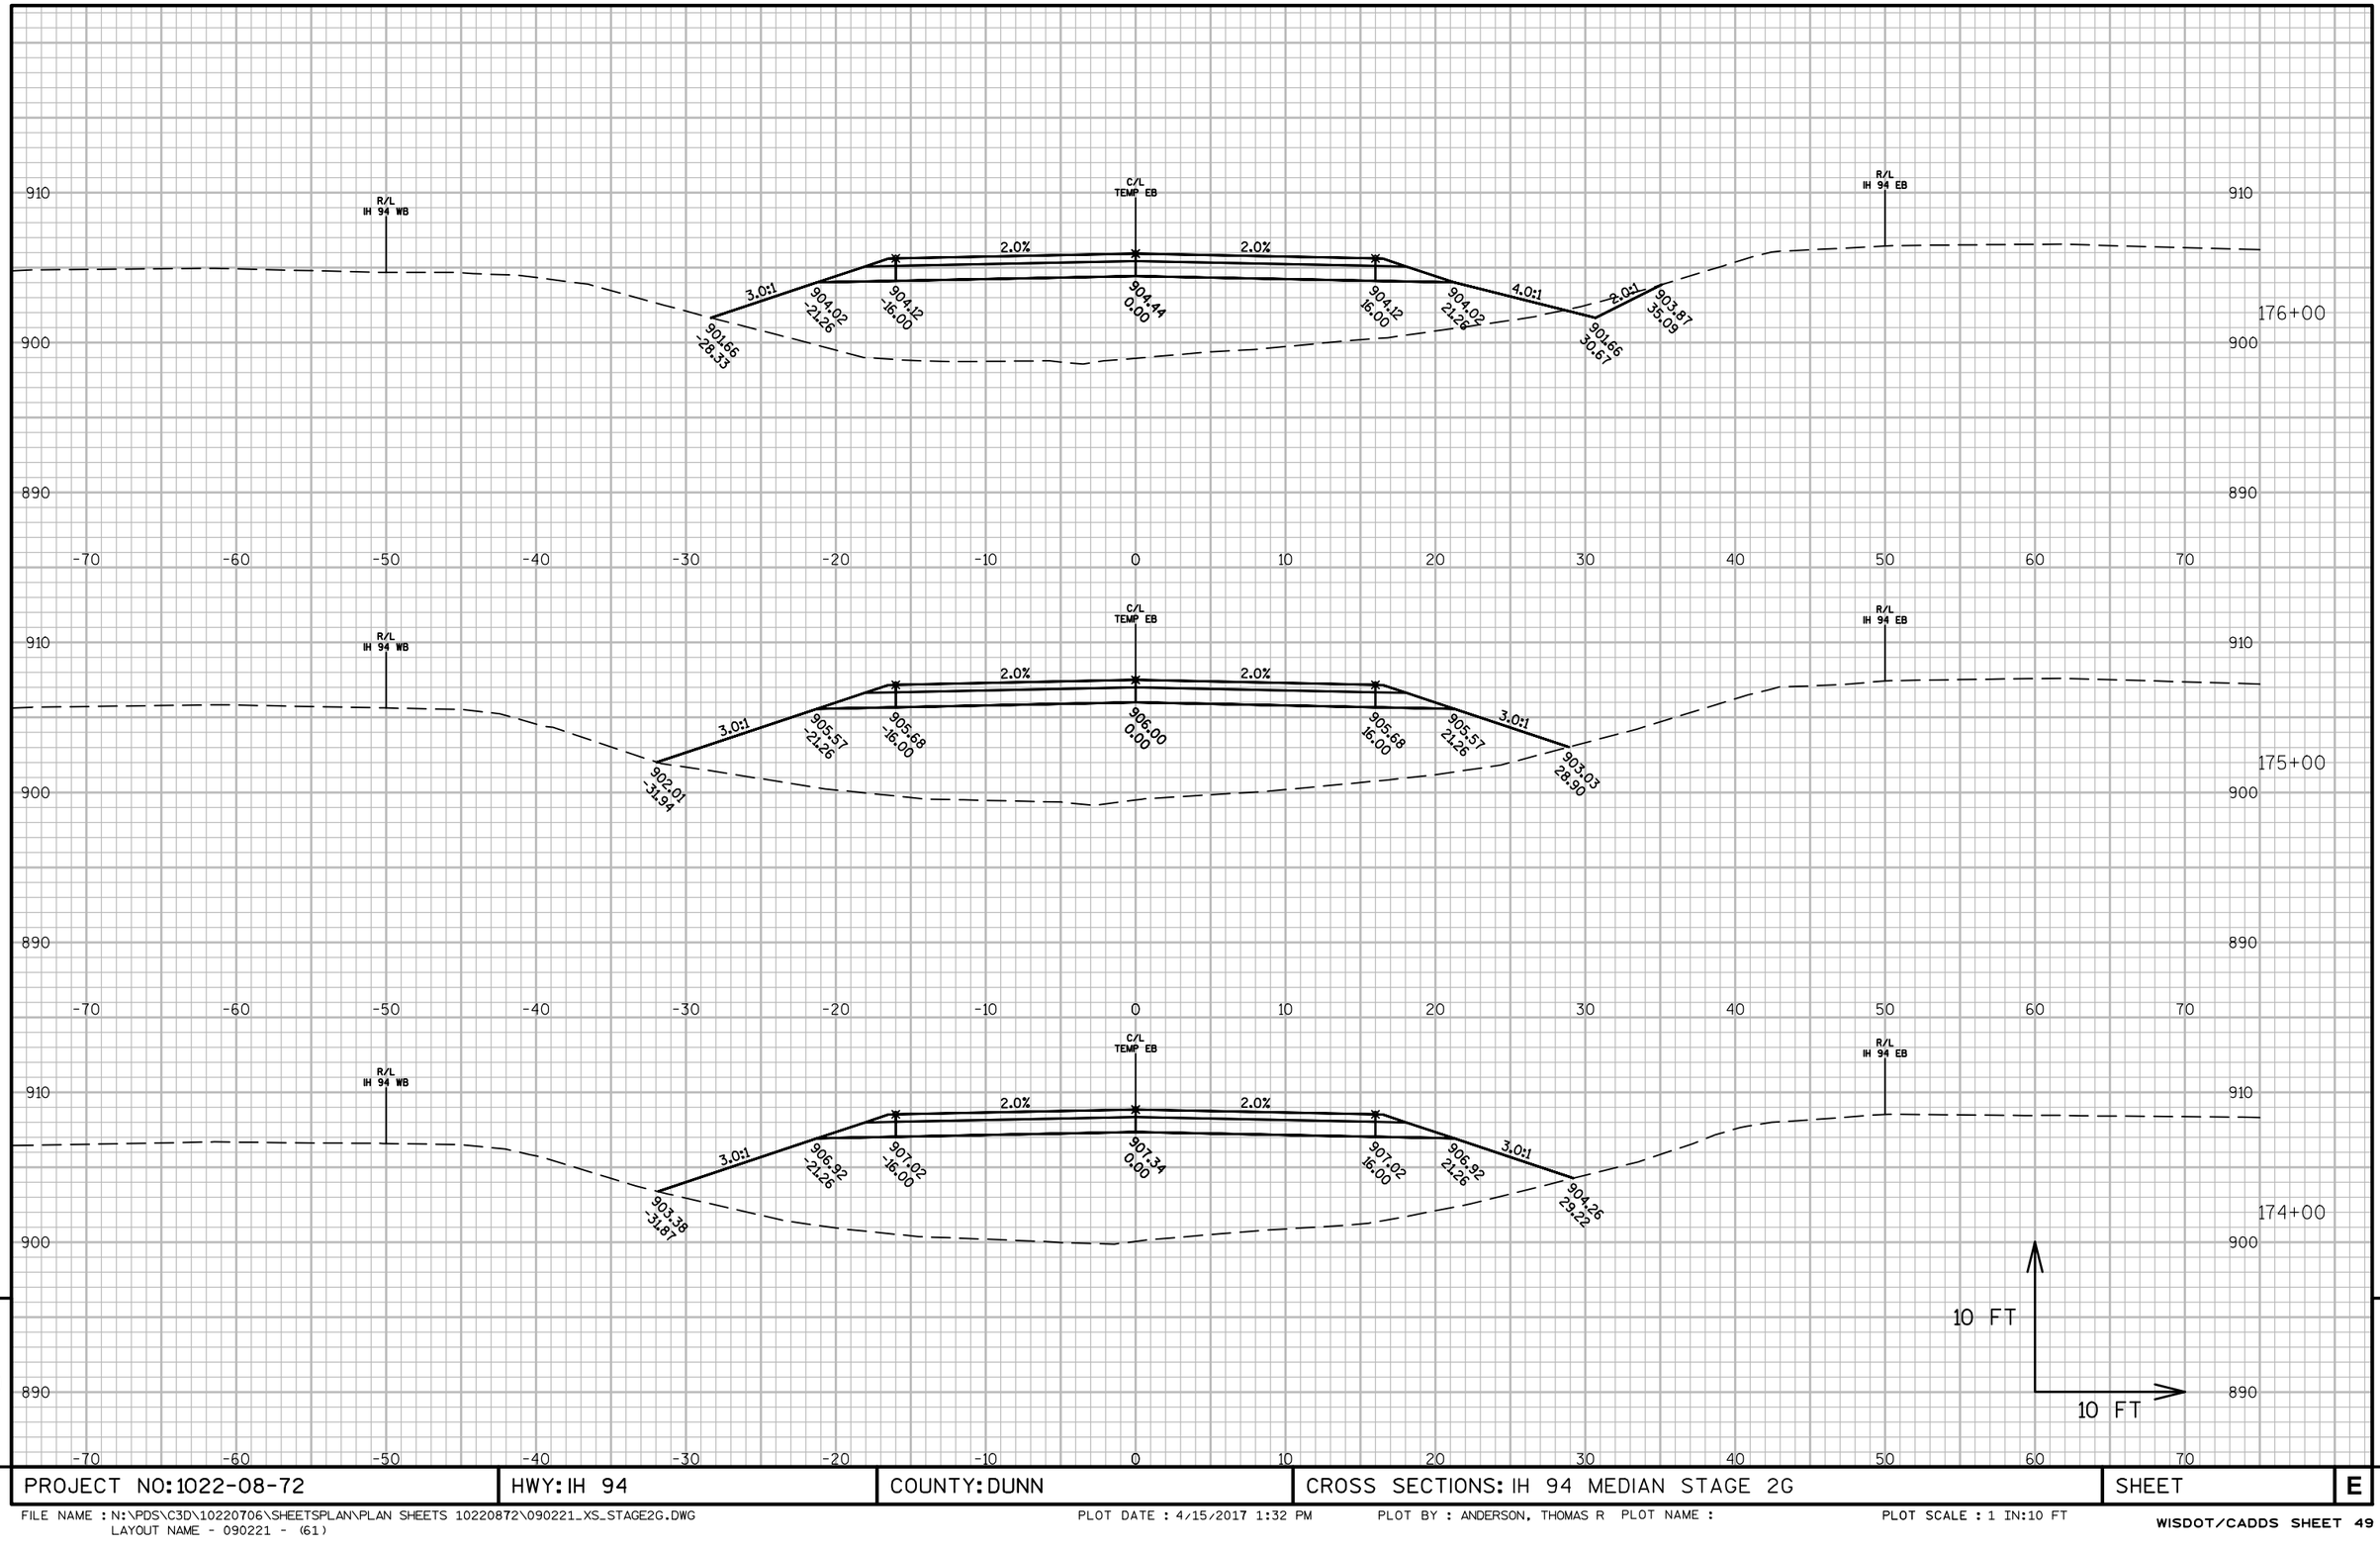

PROJECT NO: 1022-08-72	HWY: IH 94	COUNTY: DUNN	CROSS SECTIONS: IH 94 MEDIAN STAGE 2G	SHEET	E


FILE NAME : N:\PDS\C3D\10220706\SHEETSPLAN\PLAN SHEETS 10220872\090221_XS_STAGE2G.DWG
LAYOUT NAME - 090221 - (61)
PLOT DATE : 4/15/2017 1:32 PM PLOT BY : ANDERSON, THOMAS R PLOT NAME : PLOT SCALE : 1 IN:10 FT

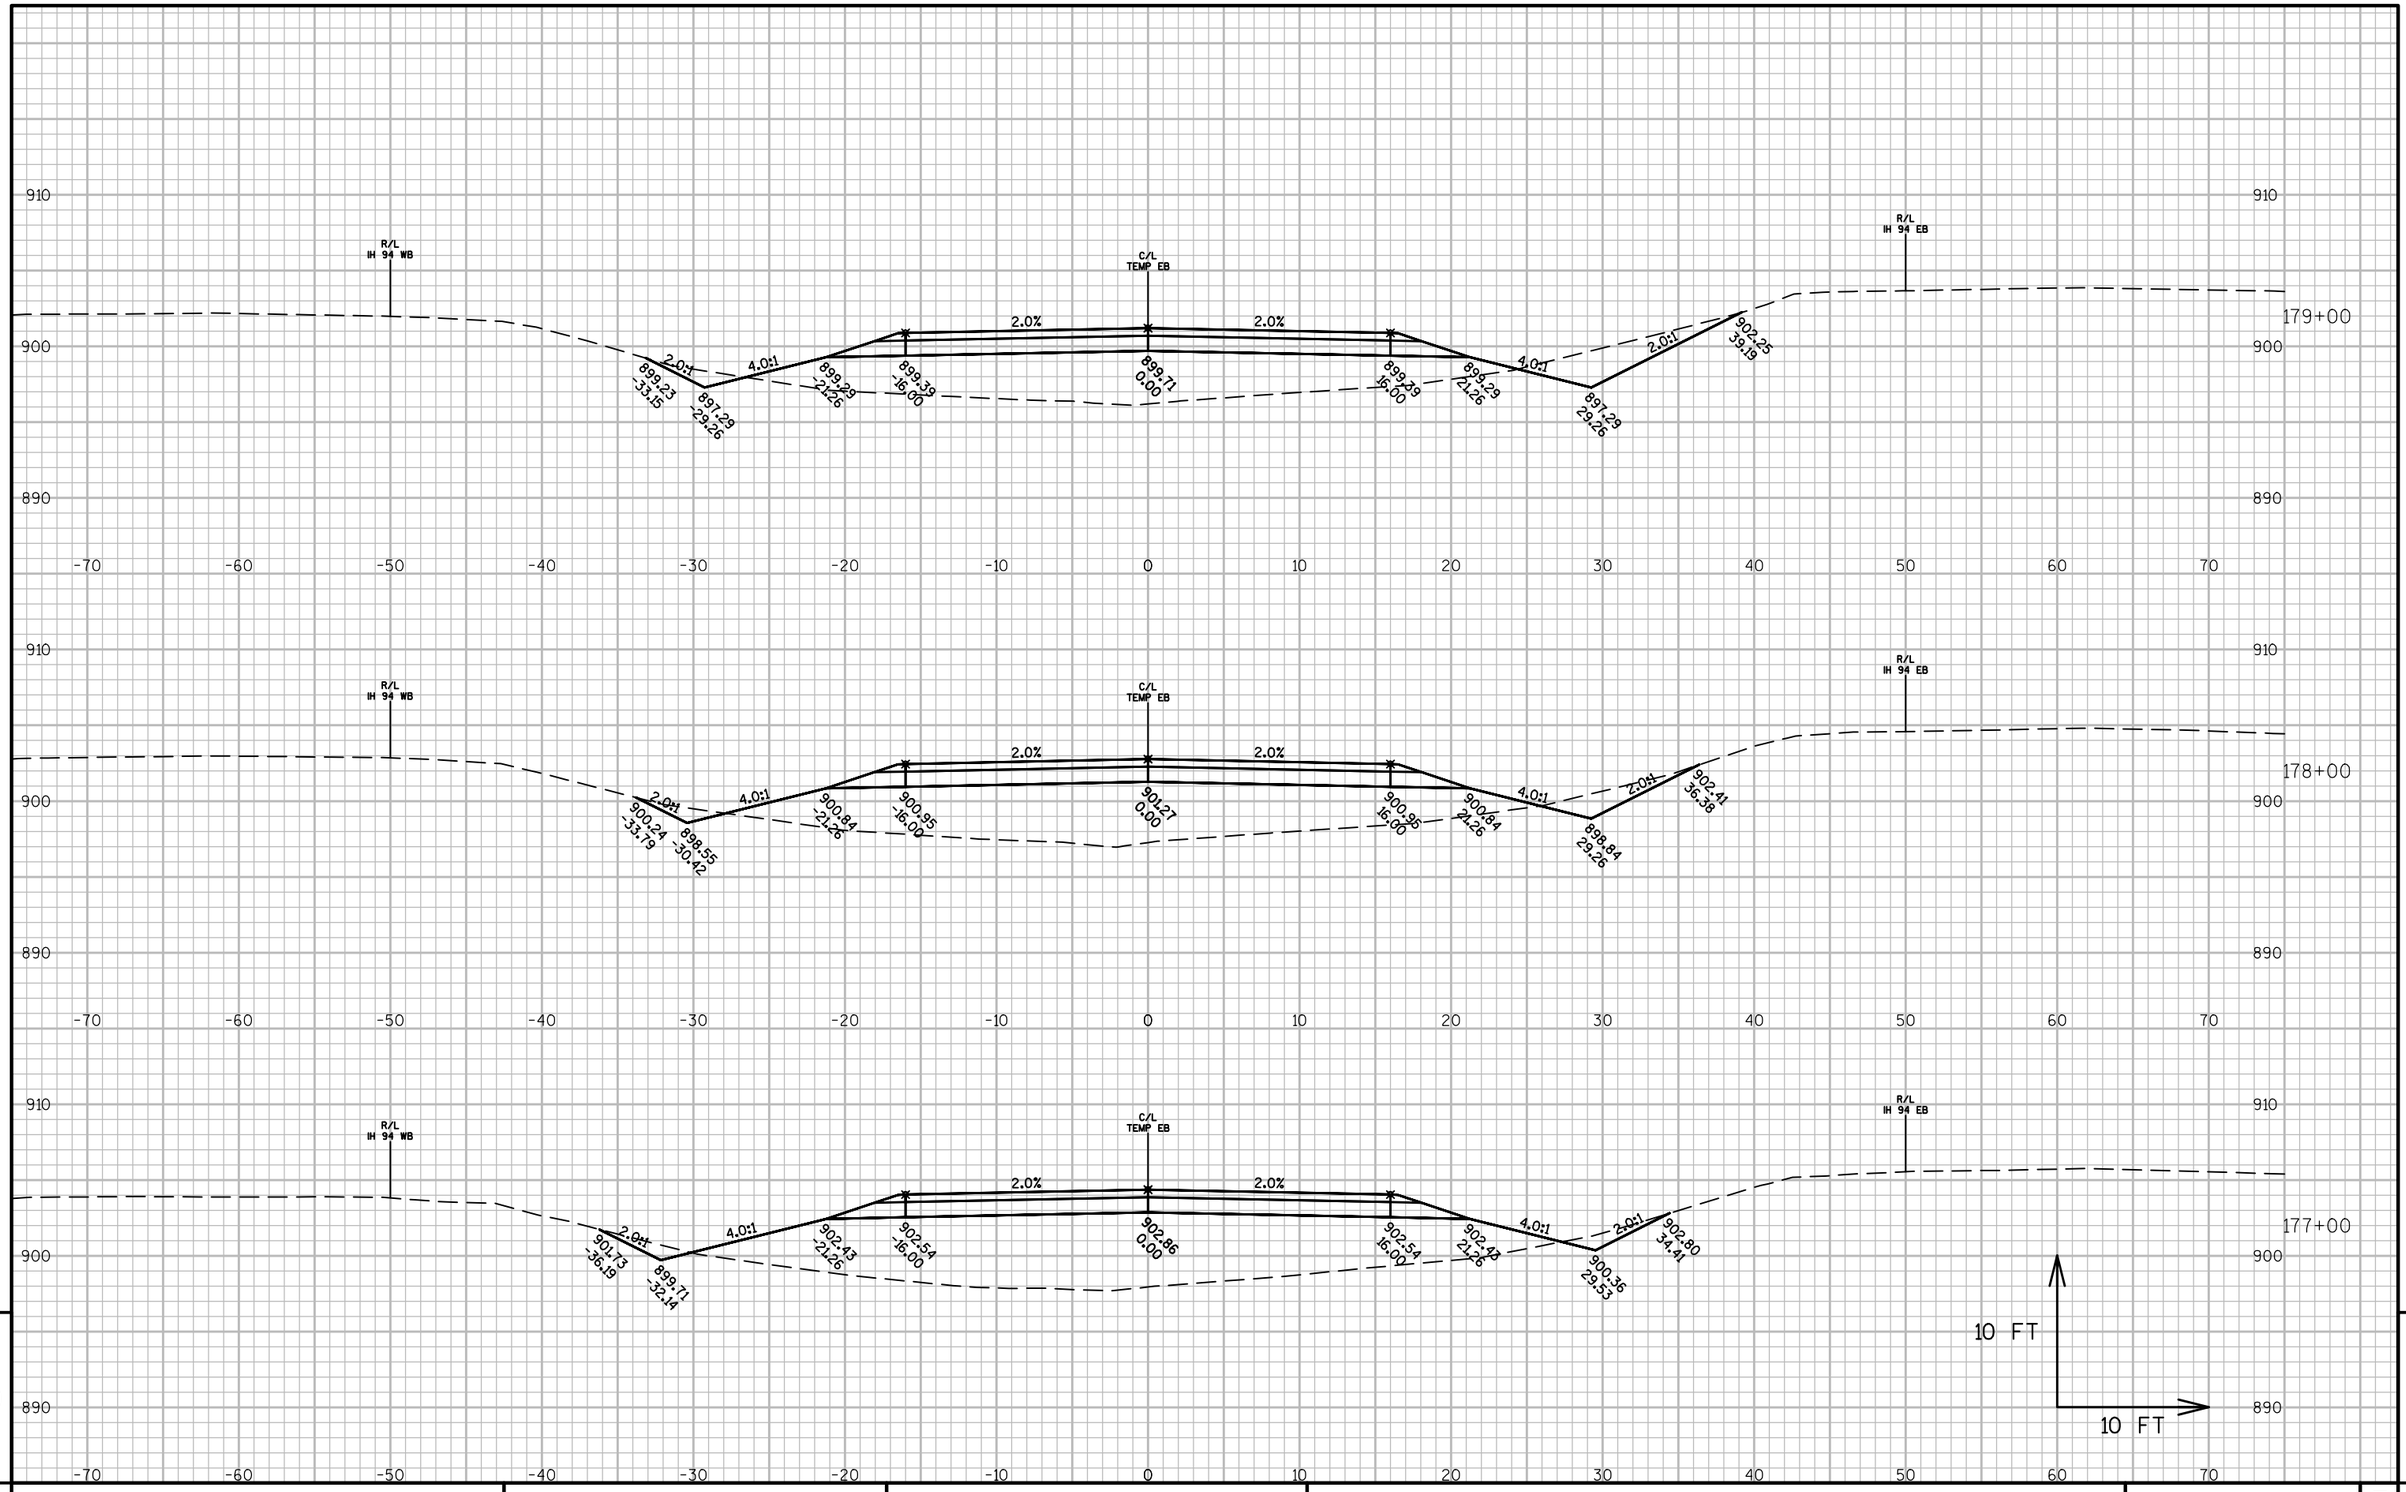

PROJECT NO: 1022-08-72	HWY: IH 94	COUNTY: DUNN	CROSS SECTIONS: IH 94 MEDIAN STAGE 2G	SHEET	E

FILE NAME : N:\PDS\C3D\10220706\SHEETSPLAN\PLAN SHEETS 10220872\090221_XS_STAGE2G.DWG
LAYOUT NAME - 090221 - (62)

PLOT DATE : 4/15/2017 1:33 PM PLOT BY : ANDERSON, THOMAS R PLOT NAME : PLOT SCALE : 1 IN:10 FT

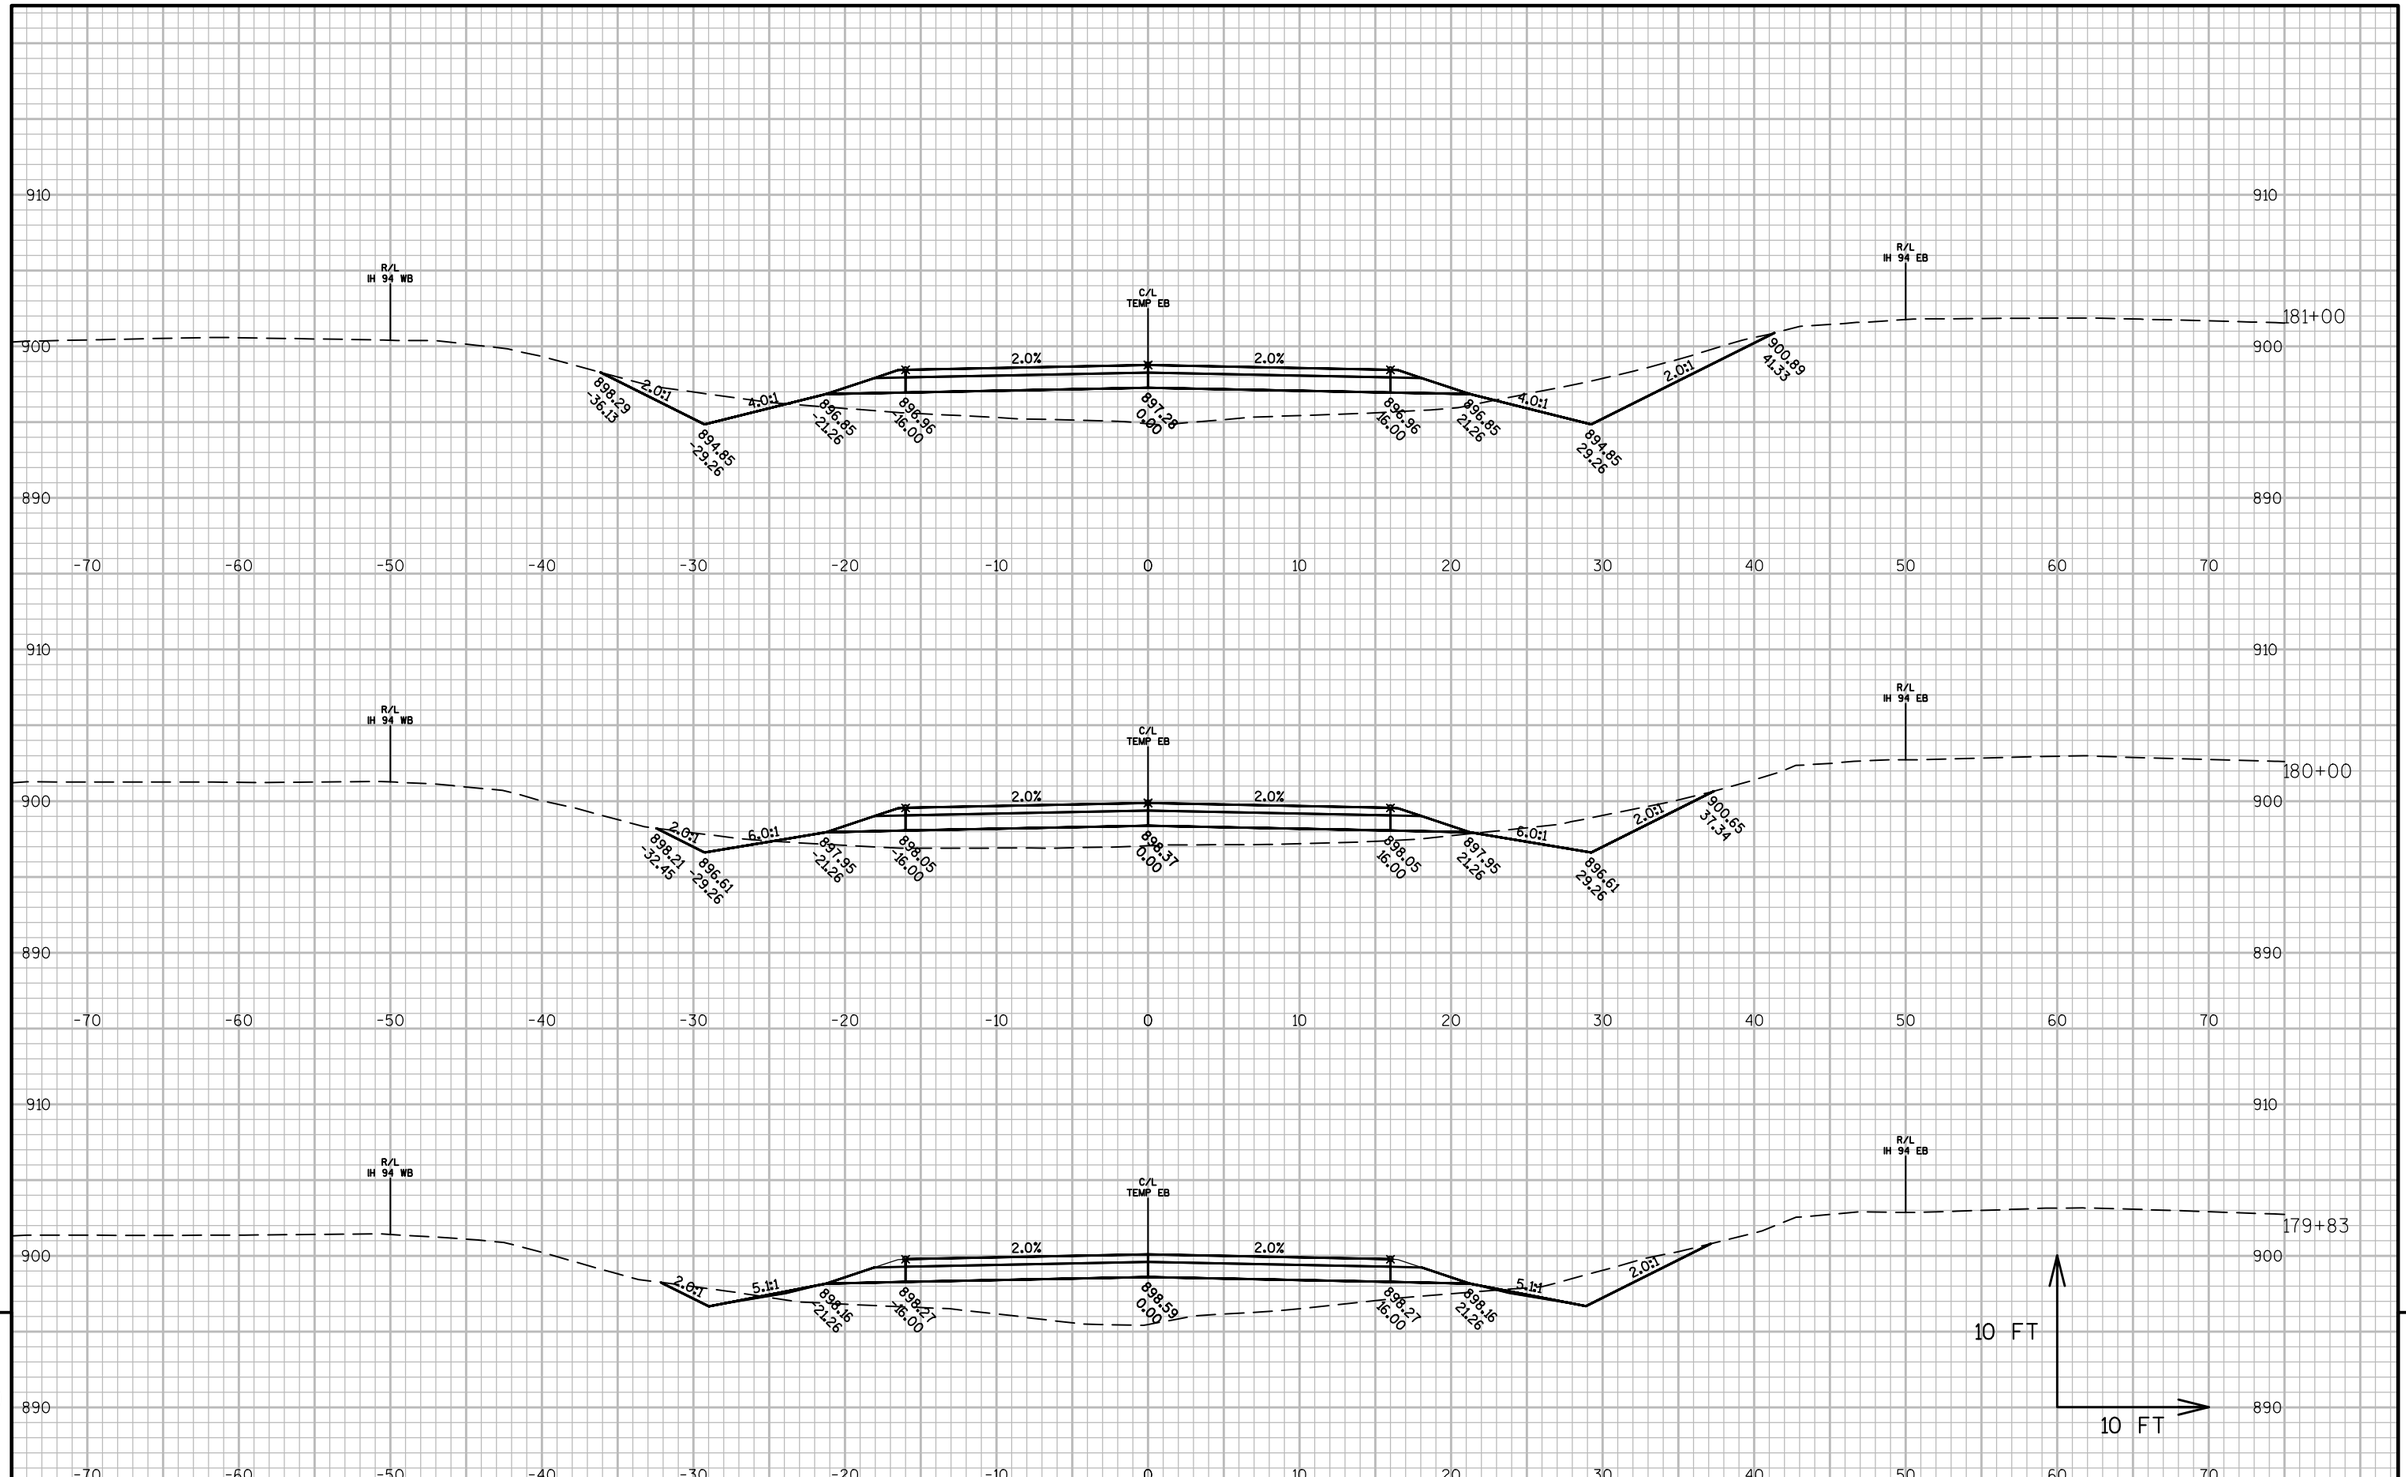

PROJECT NO: 1022-08-72	HWY: IH 94	COUNTY: DUNN	CROSS SECTIONS: IH 94 MEDIAN STAGE 2G	SHEET	E

FILE NAME : N:\PDS\C3D\10220706\SHEETSPLAN\PLAN SHEETS 10220872\090221_XS_STAGE2G.DWG
LAYOUT NAME - 090221 - (63)


PLOT DATE : 4/15/2017 1:33 PM PLOT BY : ANDERSON, THOMAS R PLOT NAME :

PLOT SCALE : 1 IN:10 FT

PROJECT NO:1022-08-72	HWY: IH 94	COUNTY: DUNN	CROSS SECTIONS: IH 94 MEDIAN STAGE 2G	SHEET	E

FILE NAME : N:\PDS\C3D\10220706\SHEETSPLAN\PLAN SHEETS 10220872\090221_XS_STAGE2G.DWG
LAYOUT NAME - 090221 - (64)

PLOT DATE : 4/15/2017 1:33 PM PLOT BY : ANDERSON, THOMAS R PLOT NAME : PLOT SCALE : 1 IN:10 FT

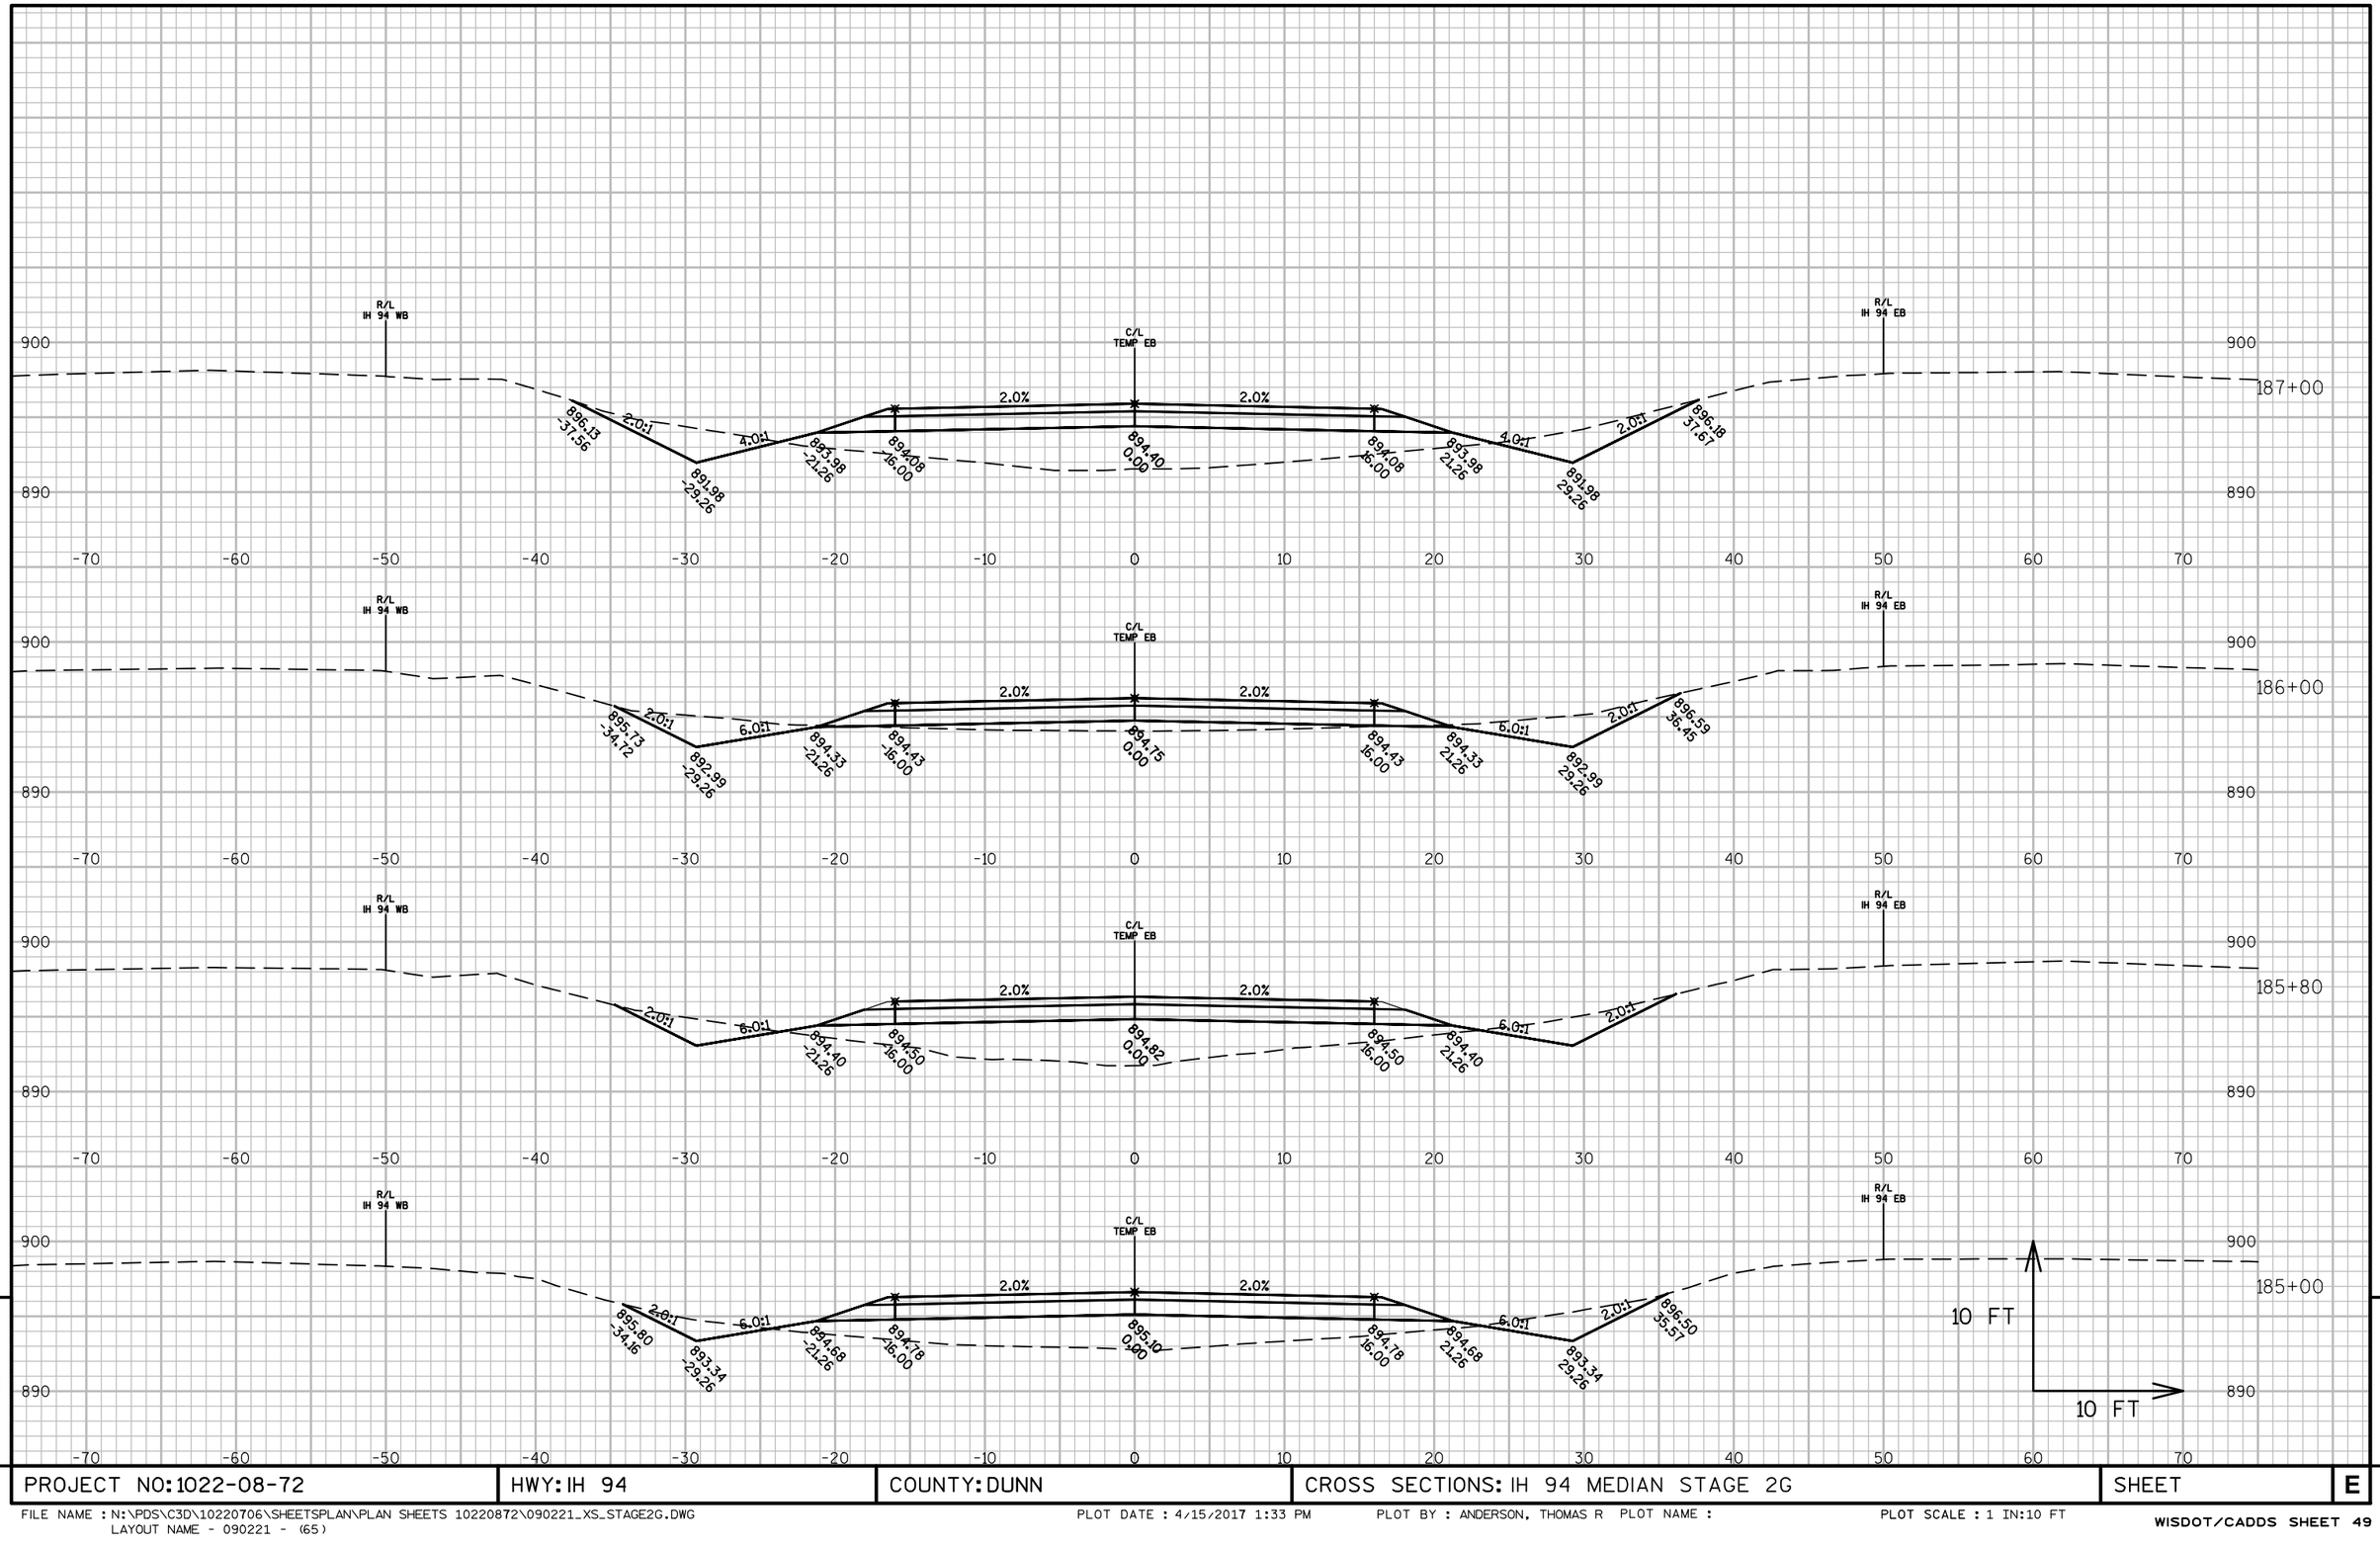


PROJECT NO: 1022-08-72	HWY: IH 94	COUNTY: DUNN	CROSS SECTIONS: IH 94 MEDIAN STAGE 2G	SHEET	E

FILE NAME : N:\PDS\C3D\10220706\SHEETSPLAN\PLAN SHEETS 10220872\090221_XS_STAGE2G.DWG
LAYOUT NAME - 090221 - (65)

PLOT DATE : 4/15/2017 1:33 PM PLOT BY : ANDERSON, THOMAS R PLOT NAME :

PLOT SCALE : 1 IN:10 FT

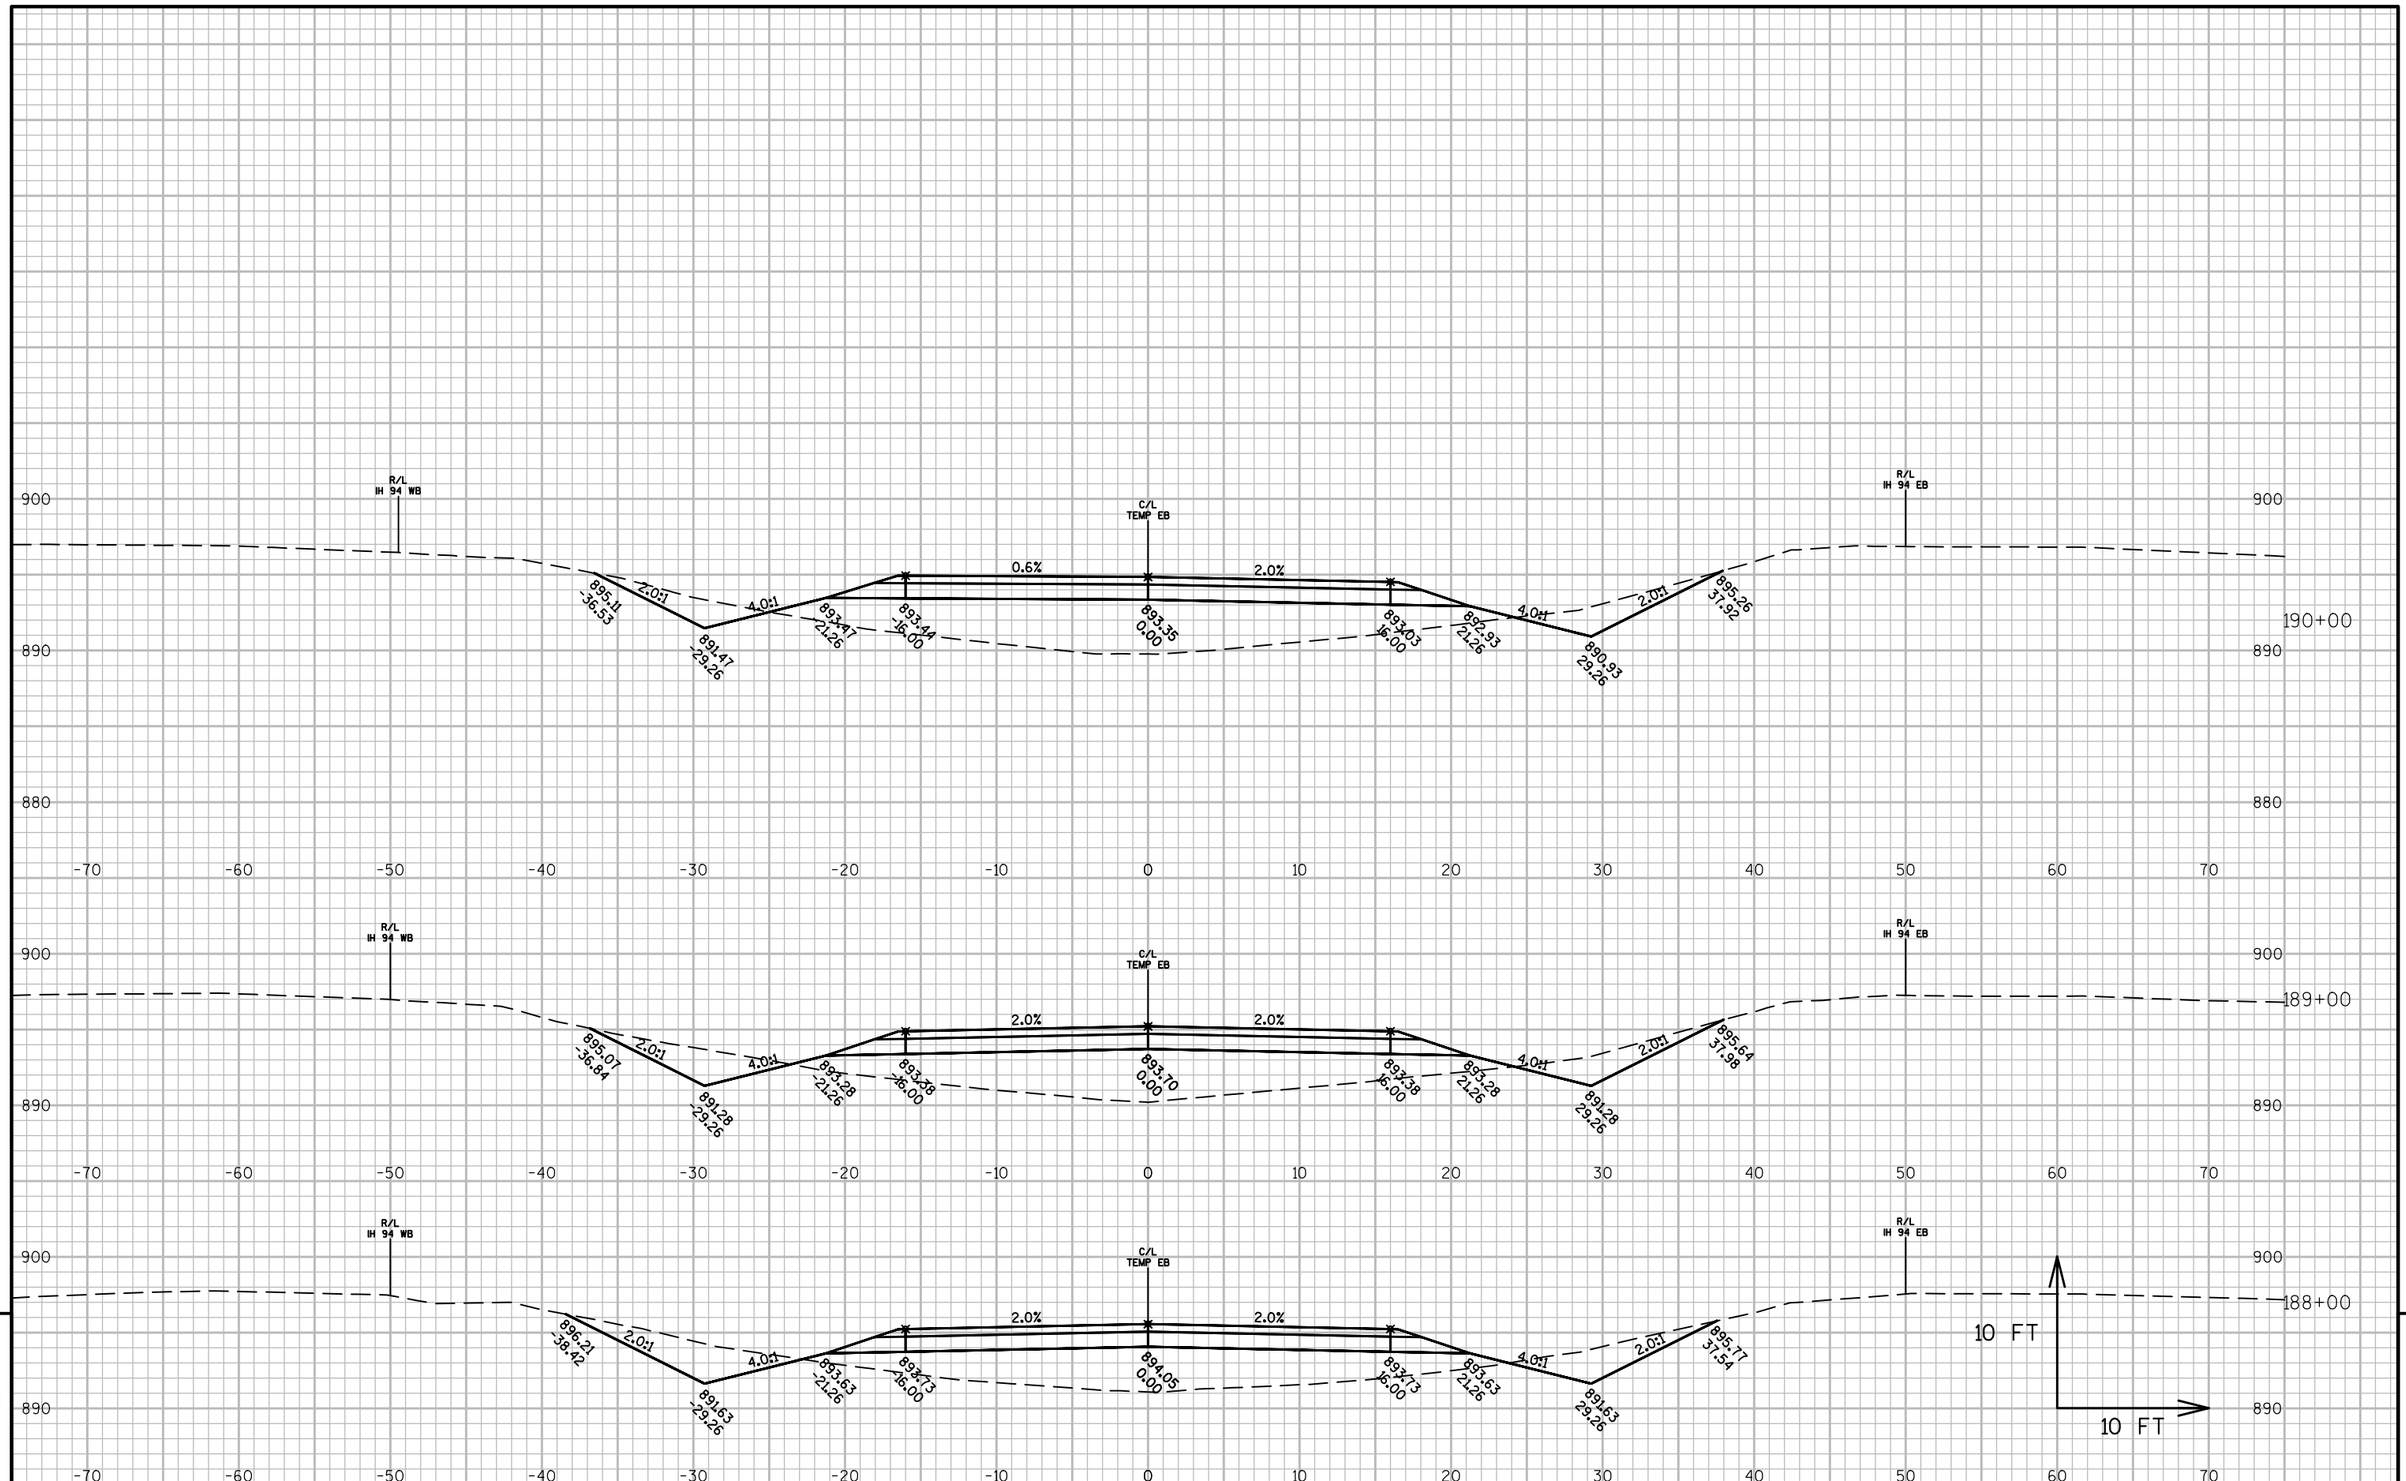

9


9

PROJECT NO: 1022-08-72	HWY: IH 94	COUNTY: DUNN	CROSS SECTIONS: IH 94 MEDIAN STAGE 2G	SHEET	E

FILE NAME : N:\PDS\C3D\10220706\SHEETSPLAN\PLAN SHEETS 10220872\090221_XS_STAGE2G.DWG
LAYOUT NAME - 090221 - (66)

PLOT DATE : 4/15/2017 1:33 PM PLOT BY : ANDERSON, THOMAS R PLOT NAME :

PLOT SCALE : 1 IN:10 FT

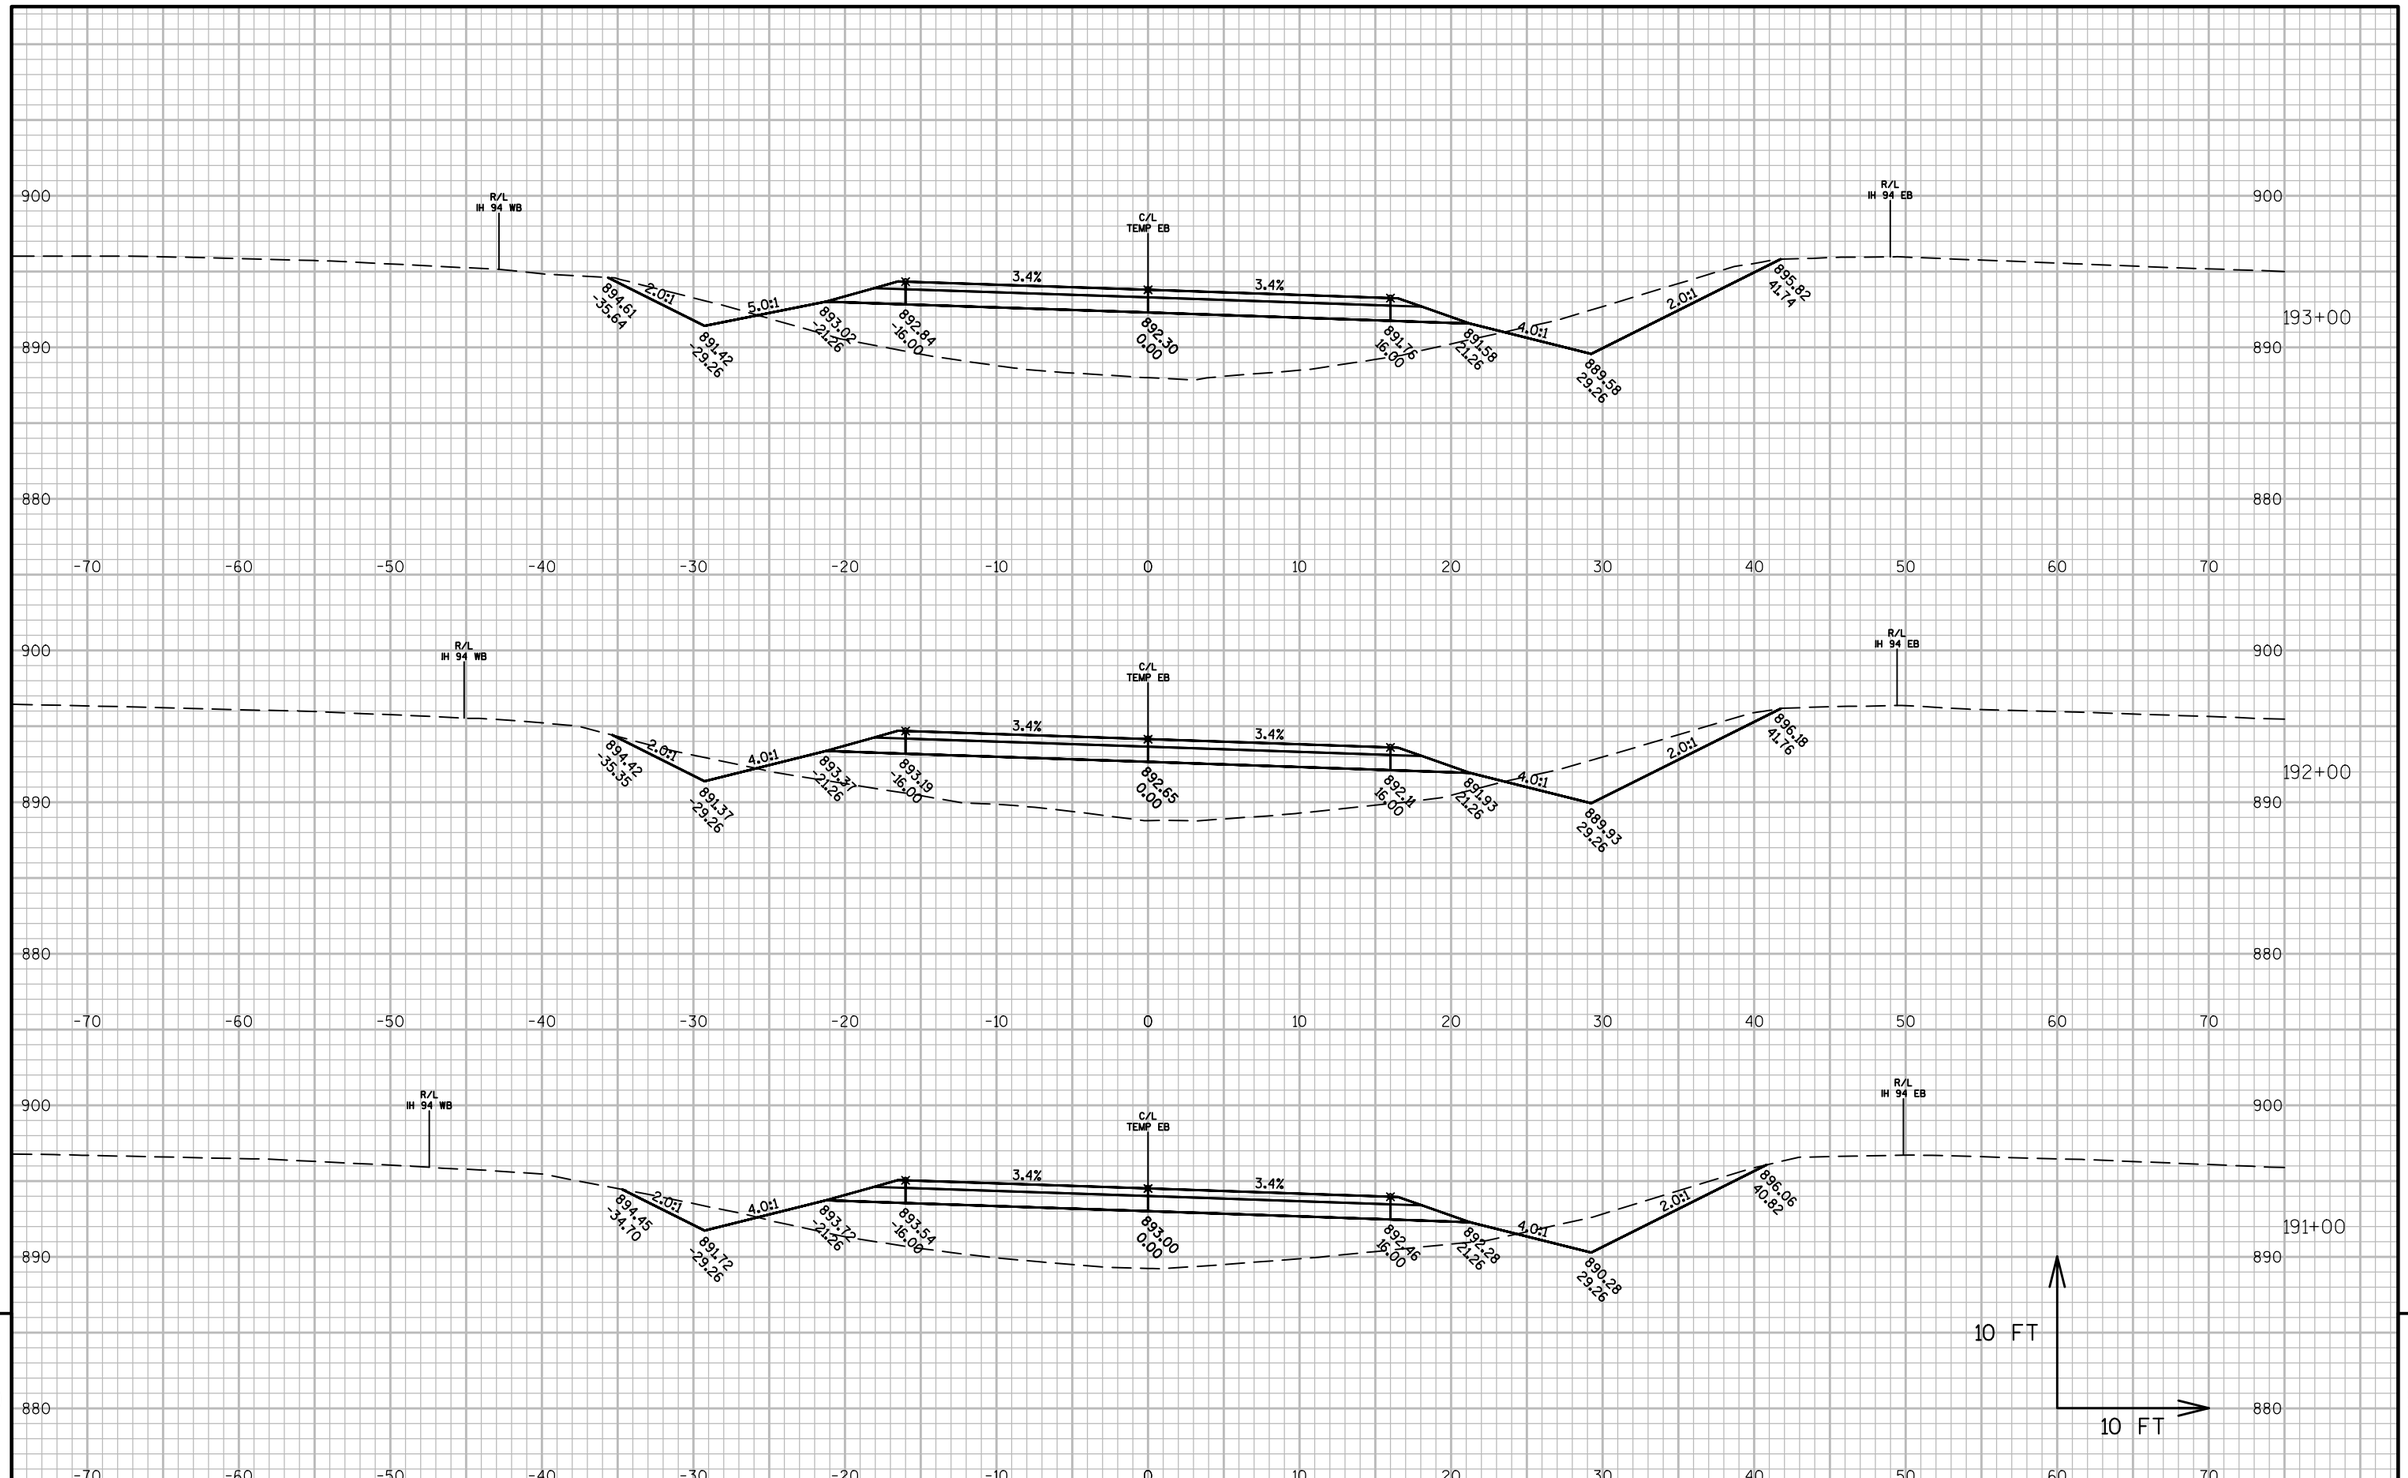

PROJECT NO: 1022-08-72	HWY: IH 94	COUNTY: DUNN	CROSS SECTIONS: IH 94 MEDIAN STAGE 2G	SHEET	E


FILE NAME : N:\PDS\C3D\10220706\SHEETSPLAN\PLAN SHEETS 10220872\090221_XS_STAGE2G.DWG
LAYOUT NAME - 090221 - (67)
PLOT DATE : 4/15/2017 1:33 PM PLOT BY : ANDERSON, THOMAS R PLOT NAME :
PLOT SCALE : 1 IN:10 FT

9

9

PROJECT NO: 1022-08-72	HWY: IH 94	COUNTY: DUNN	CROSS SECTIONS: IH 94 MEDIAN STAGE 2G	SHEET	E

FILE NAME : N:\PDS\C3D\10220706\SHEETSPLAN\PLAN SHEETS 10220872\090221_XS_STAGE2G.DWG
LAYOUT NAME - 090221 - (68)
PLOT DATE : 4/15/2017 1:33 PM PLOT BY : ANDERSON, THOMAS R PLOT NAME : PLOT SCALE : 1 IN:10 FT

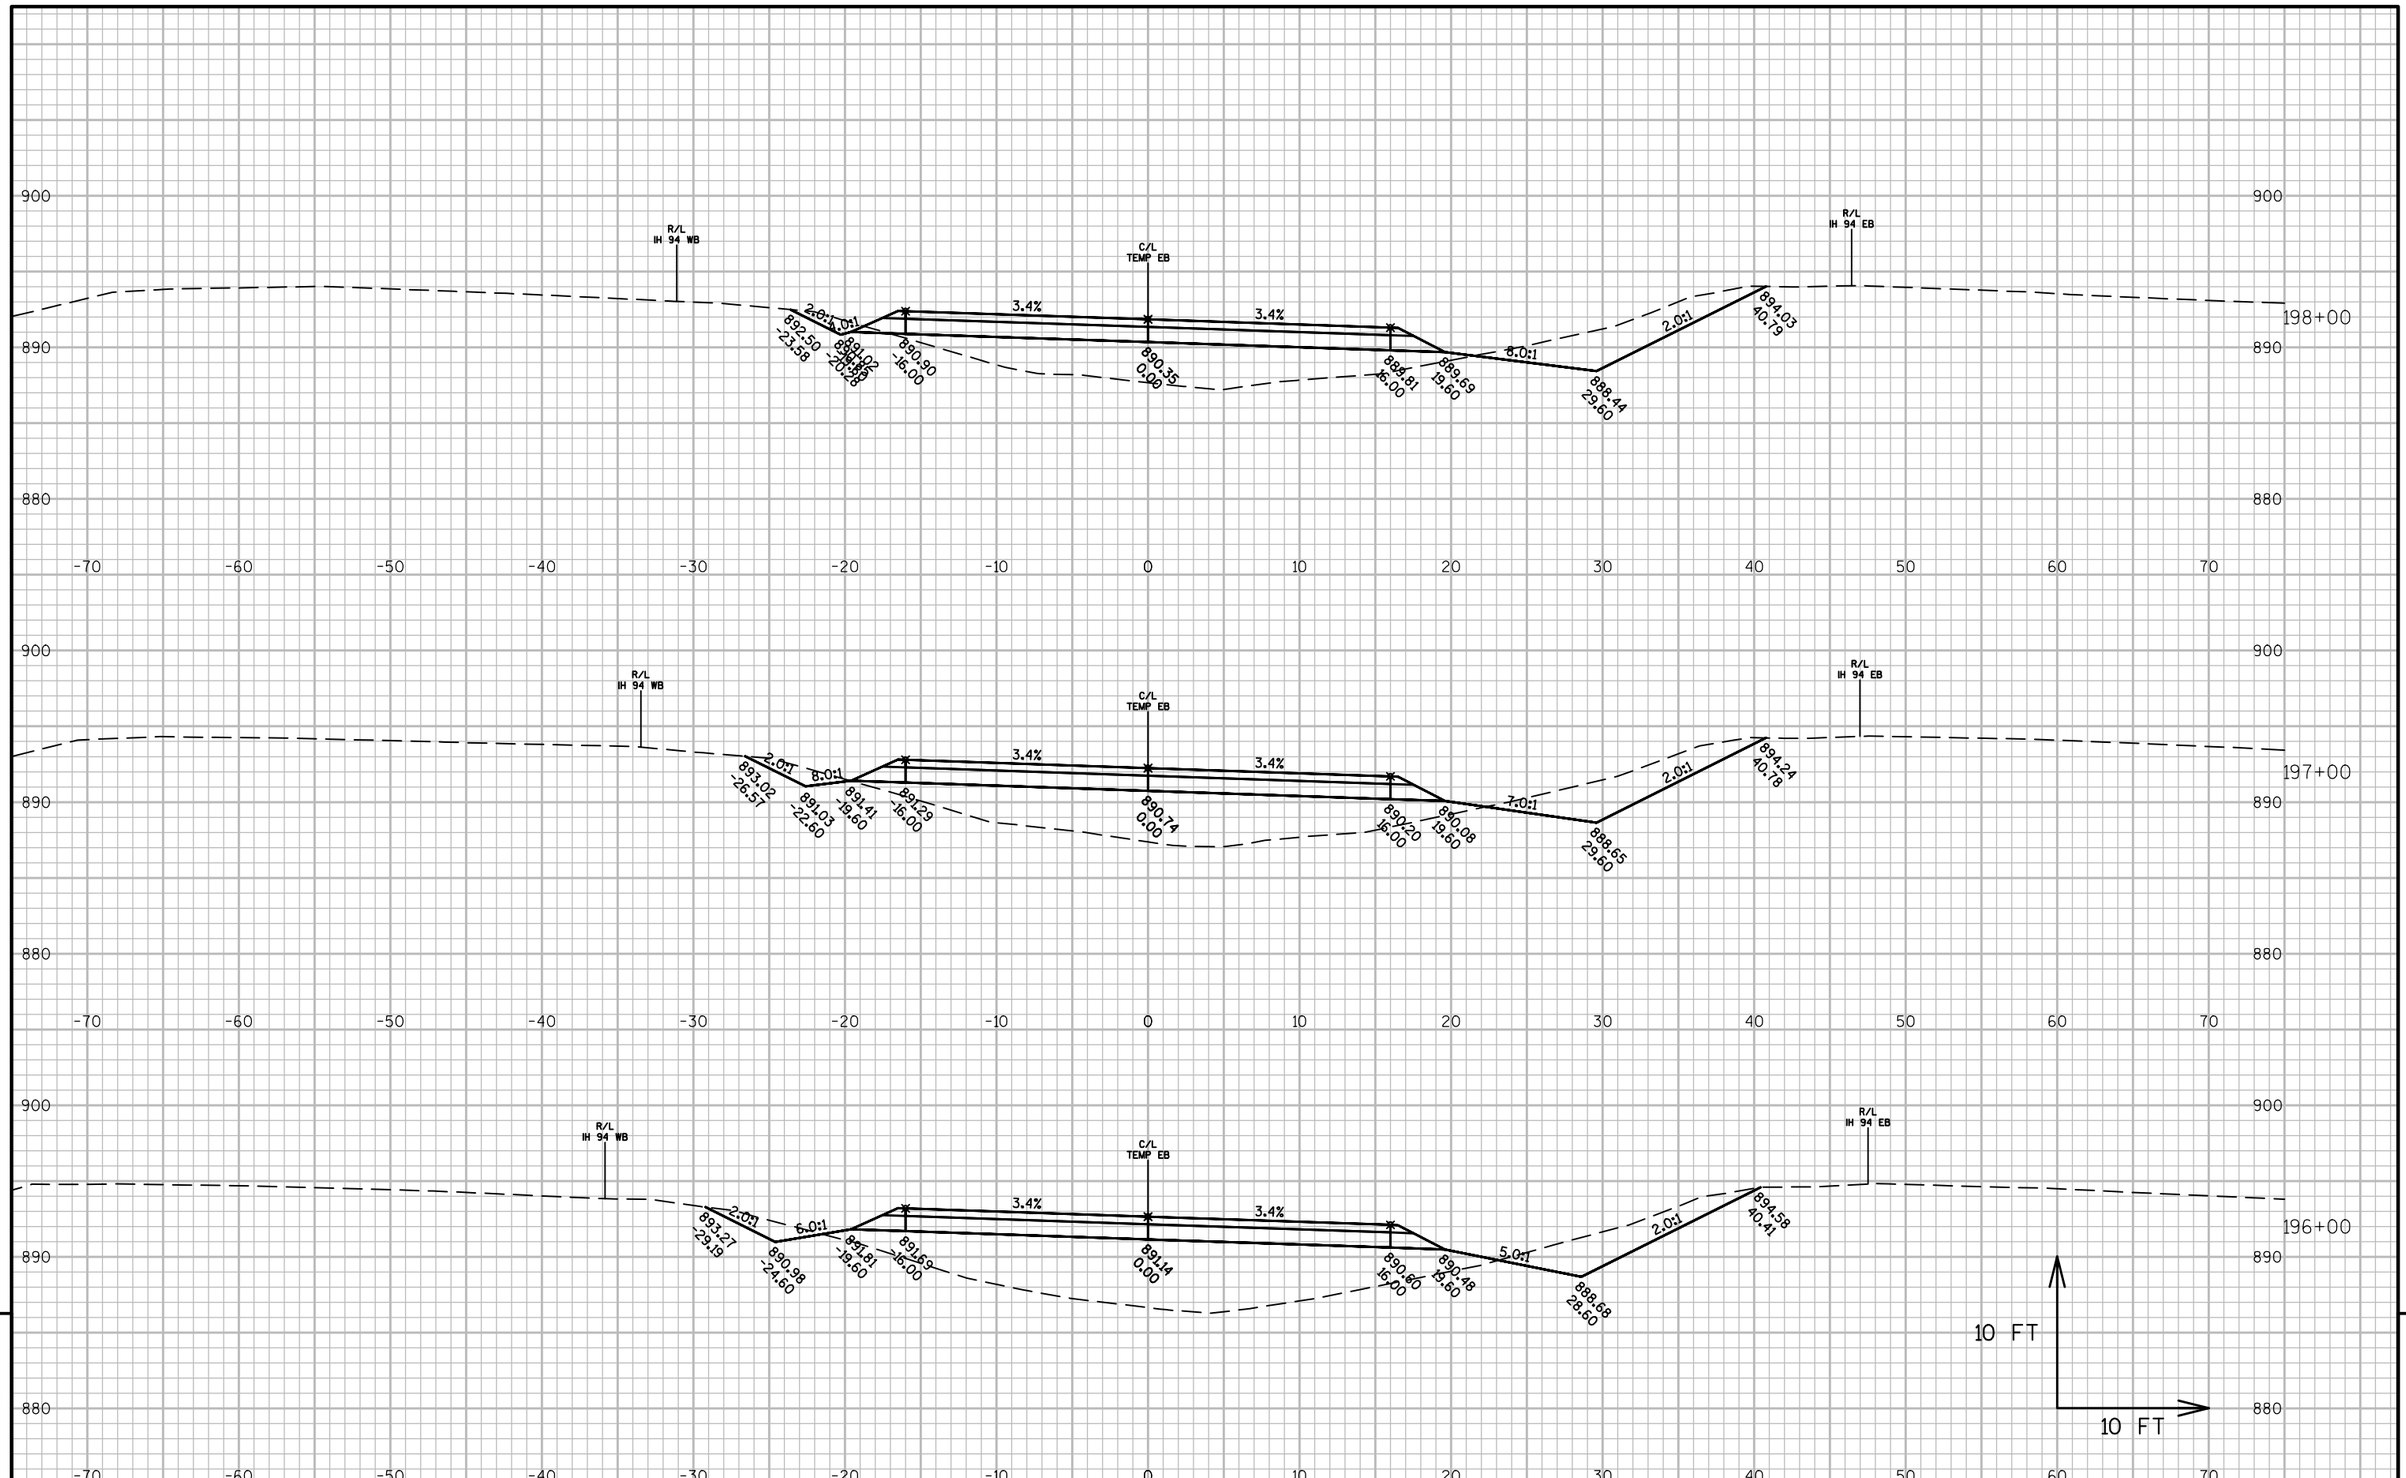


9

9

PROJECT NO: 1022-08-72	HWY: IH 94	COUNTY: DUNN	CROSS SECTIONS: IH 94 MEDIAN STAGE 2G	SHEET	E

FILE NAME : N:\PDS\C3D\10220706\SHEETSPLAN\PLAN SHEETS 10220872\090221_XS_STAGE2G.DWG
LAYOUT NAME - 090221 - (69)
PLOT DATE : 4/15/2017 1:34 PM PLOT BY : ANDERSON, THOMAS R PLOT NAME :
PLOT SCALE : 1 IN:10 FT

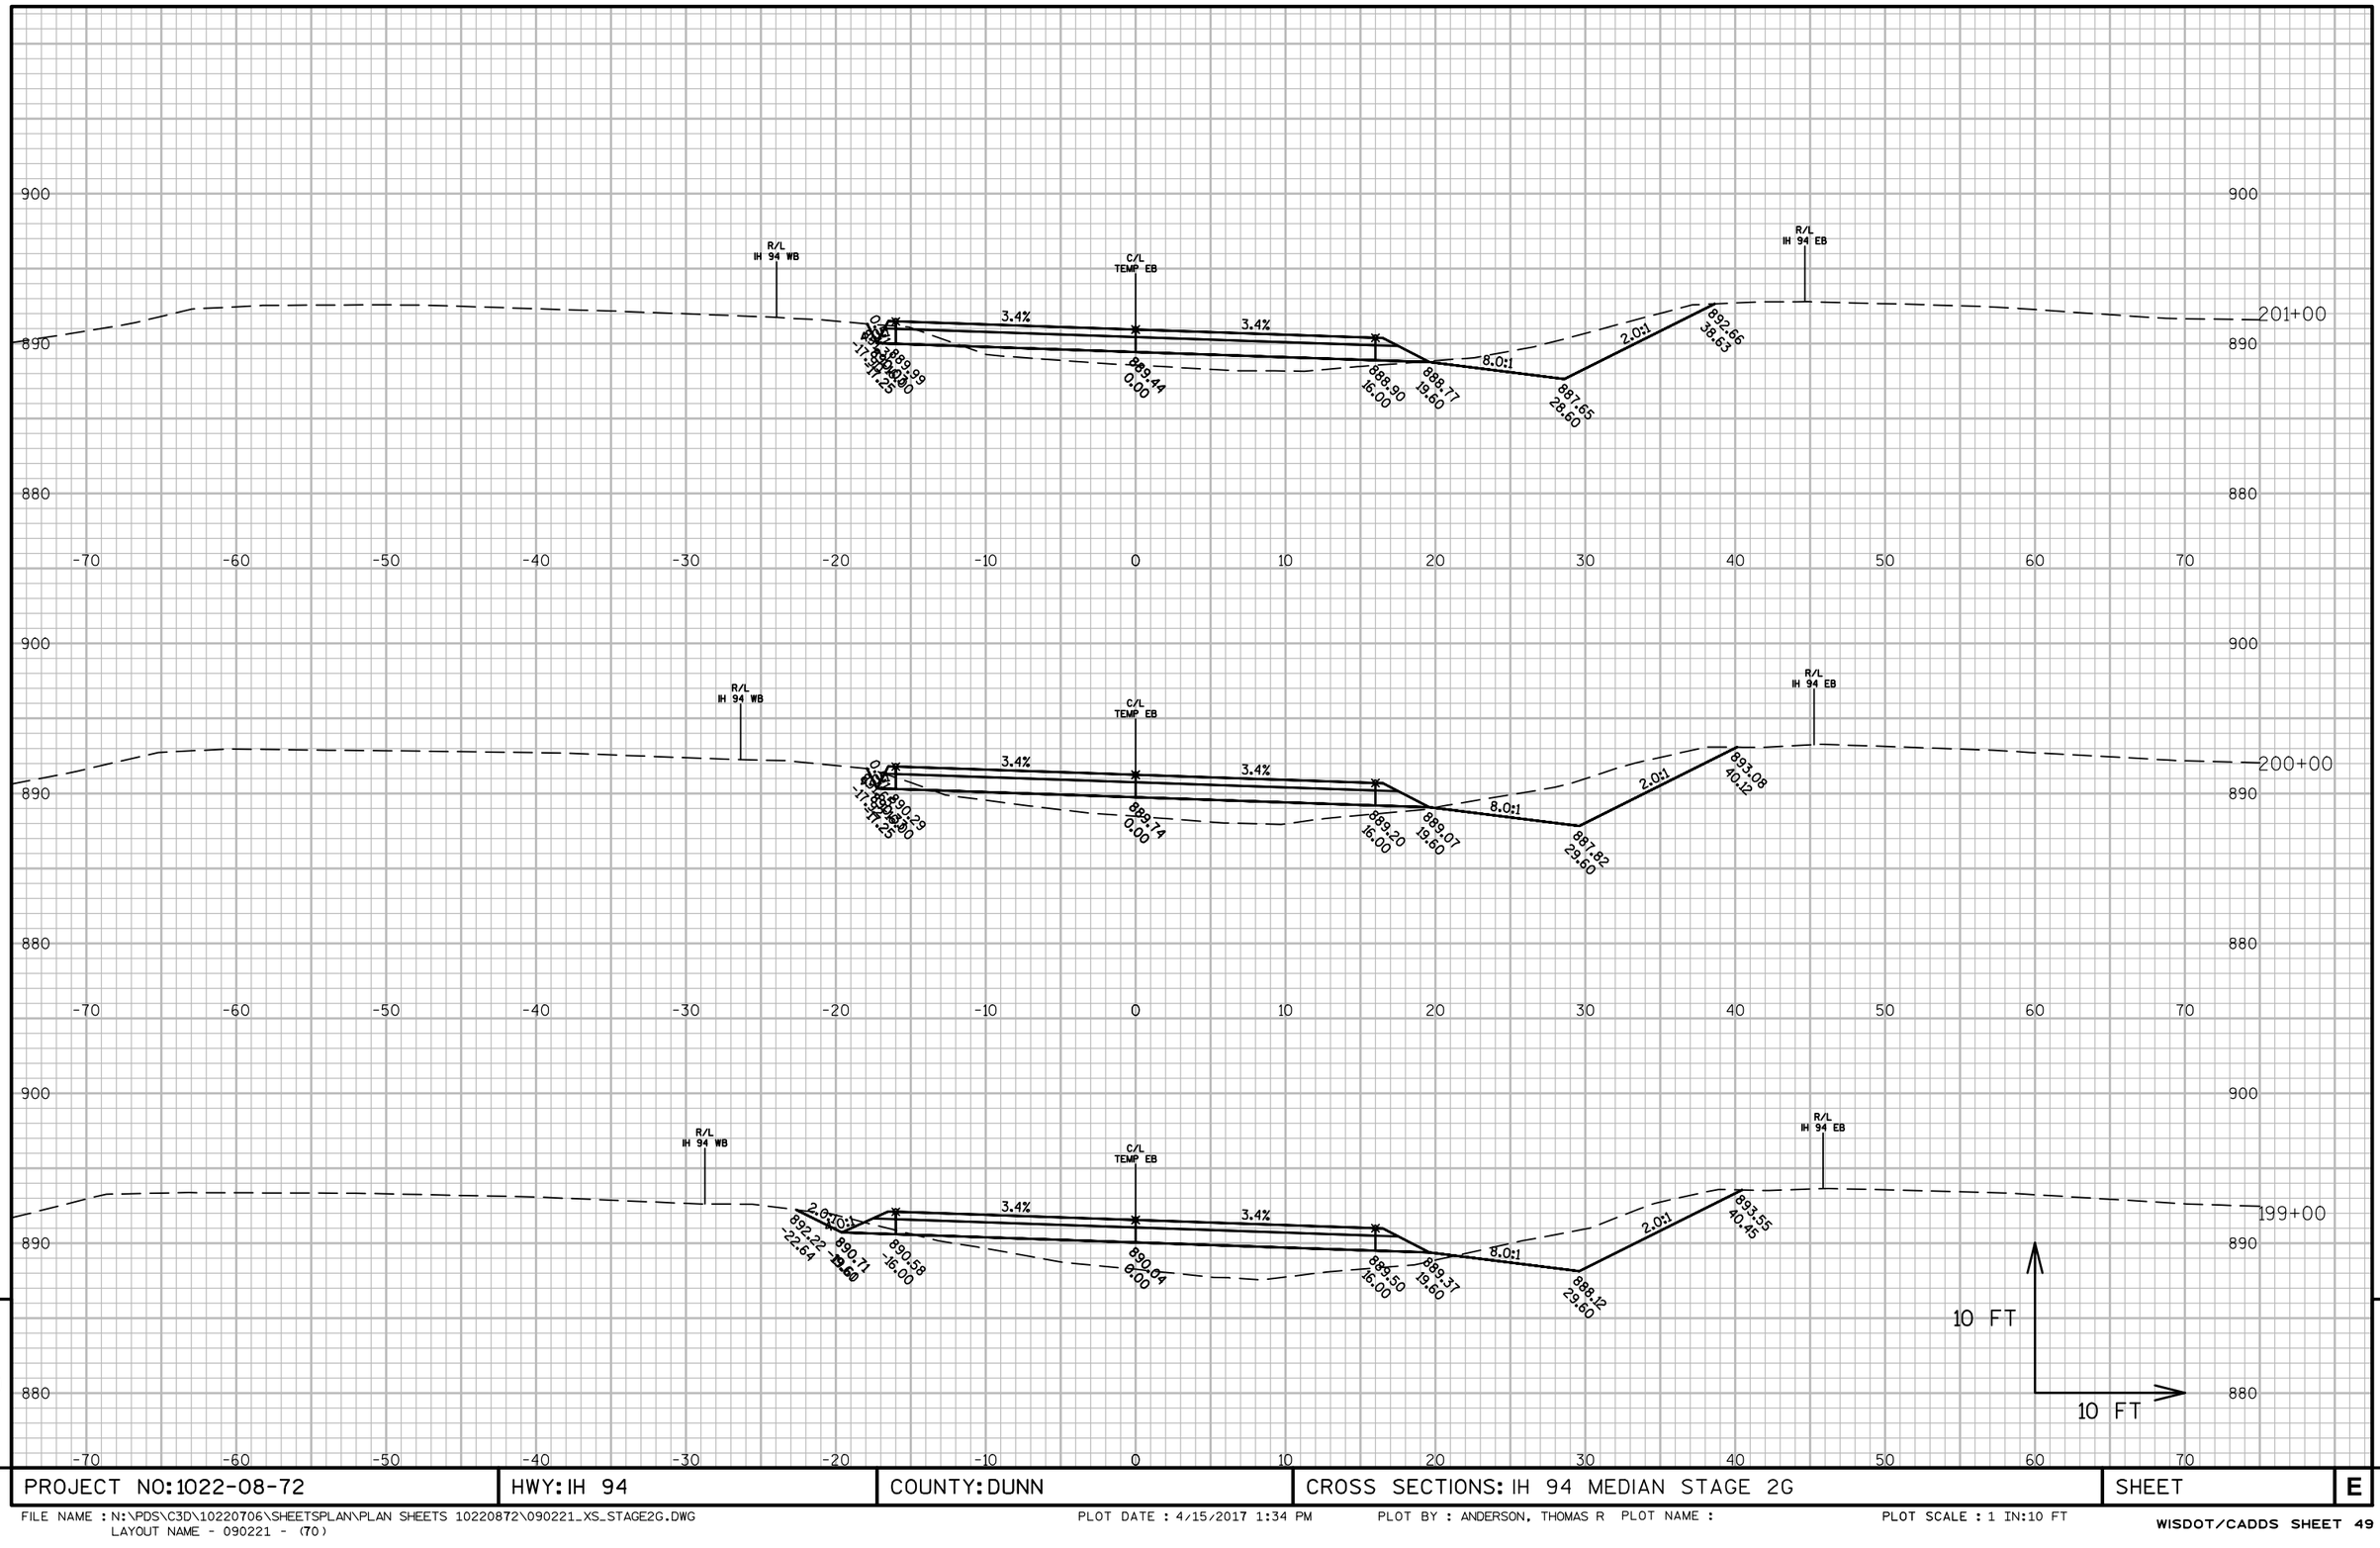


PROJECT NO: 1022-08-72	HWY: IH 94	COUNTY: DUNN	CROSS SECTIONS: IH 94 MEDIAN STAGE 2G	SHEET	E

FILE NAME : N:\PDS\C3D\10220706\SHEETSPLAN\PLAN SHEETS 10220872\090221_XS_STAGE2G.DWG
LAYOUT NAME - 090221 - (70)

PLOT DATE : 4/15/2017 1:34 PM PLOT BY : ANDERSON, THOMAS R PLOT NAME :


PLOT SCALE : 1 IN:10 FT

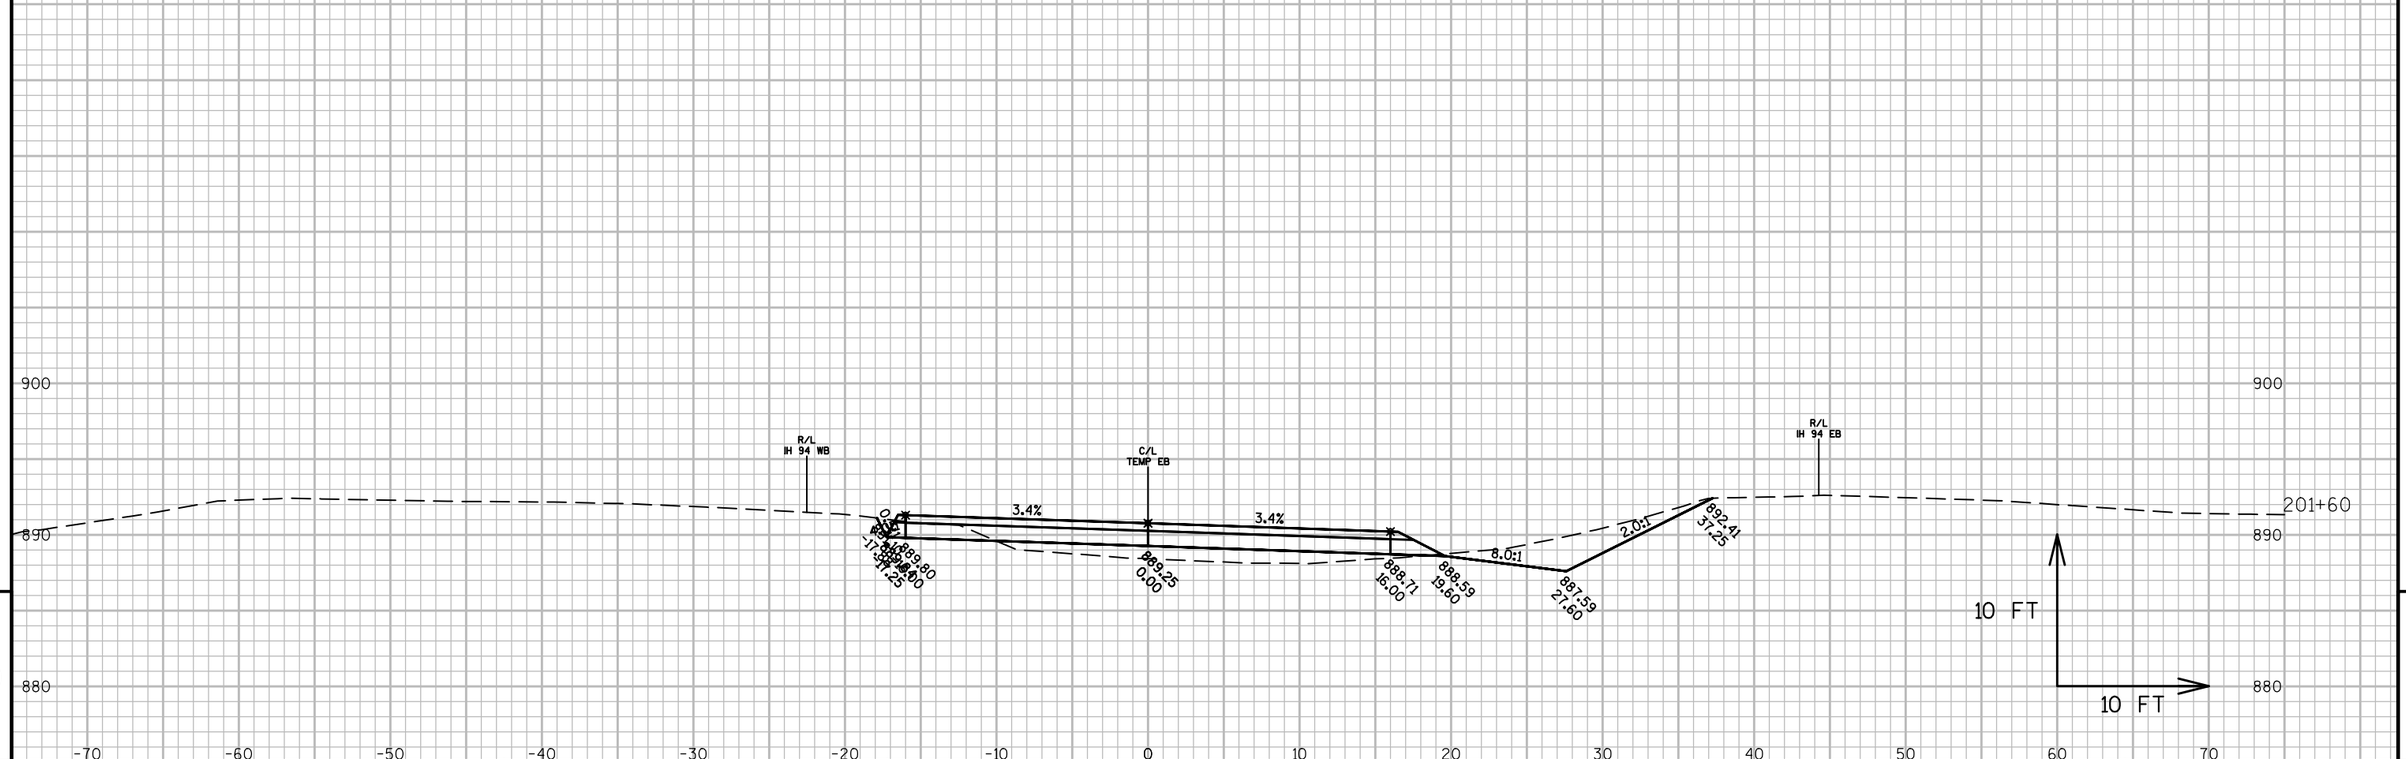

PROJECT NO: 1022-08-72	HWY: IH 94	COUNTY: DUNN	CROSS SECTIONS: IH 94 MEDIAN STAGE 2G	SHEET	E

FILE NAME : N:\PDS\C3D\10220706\SHEETSPLAN\PLAN SHEETS 10220872\090221_XS_STAGE2G.DWG
LAYOUT NAME - 090221 - (71)

PLOT DATE : 4/15/2017 1:34 PM PLOT BY : ANDERSON, THOMAS R PLOT NAME : PLOT SCALE : 1 IN:10 FT

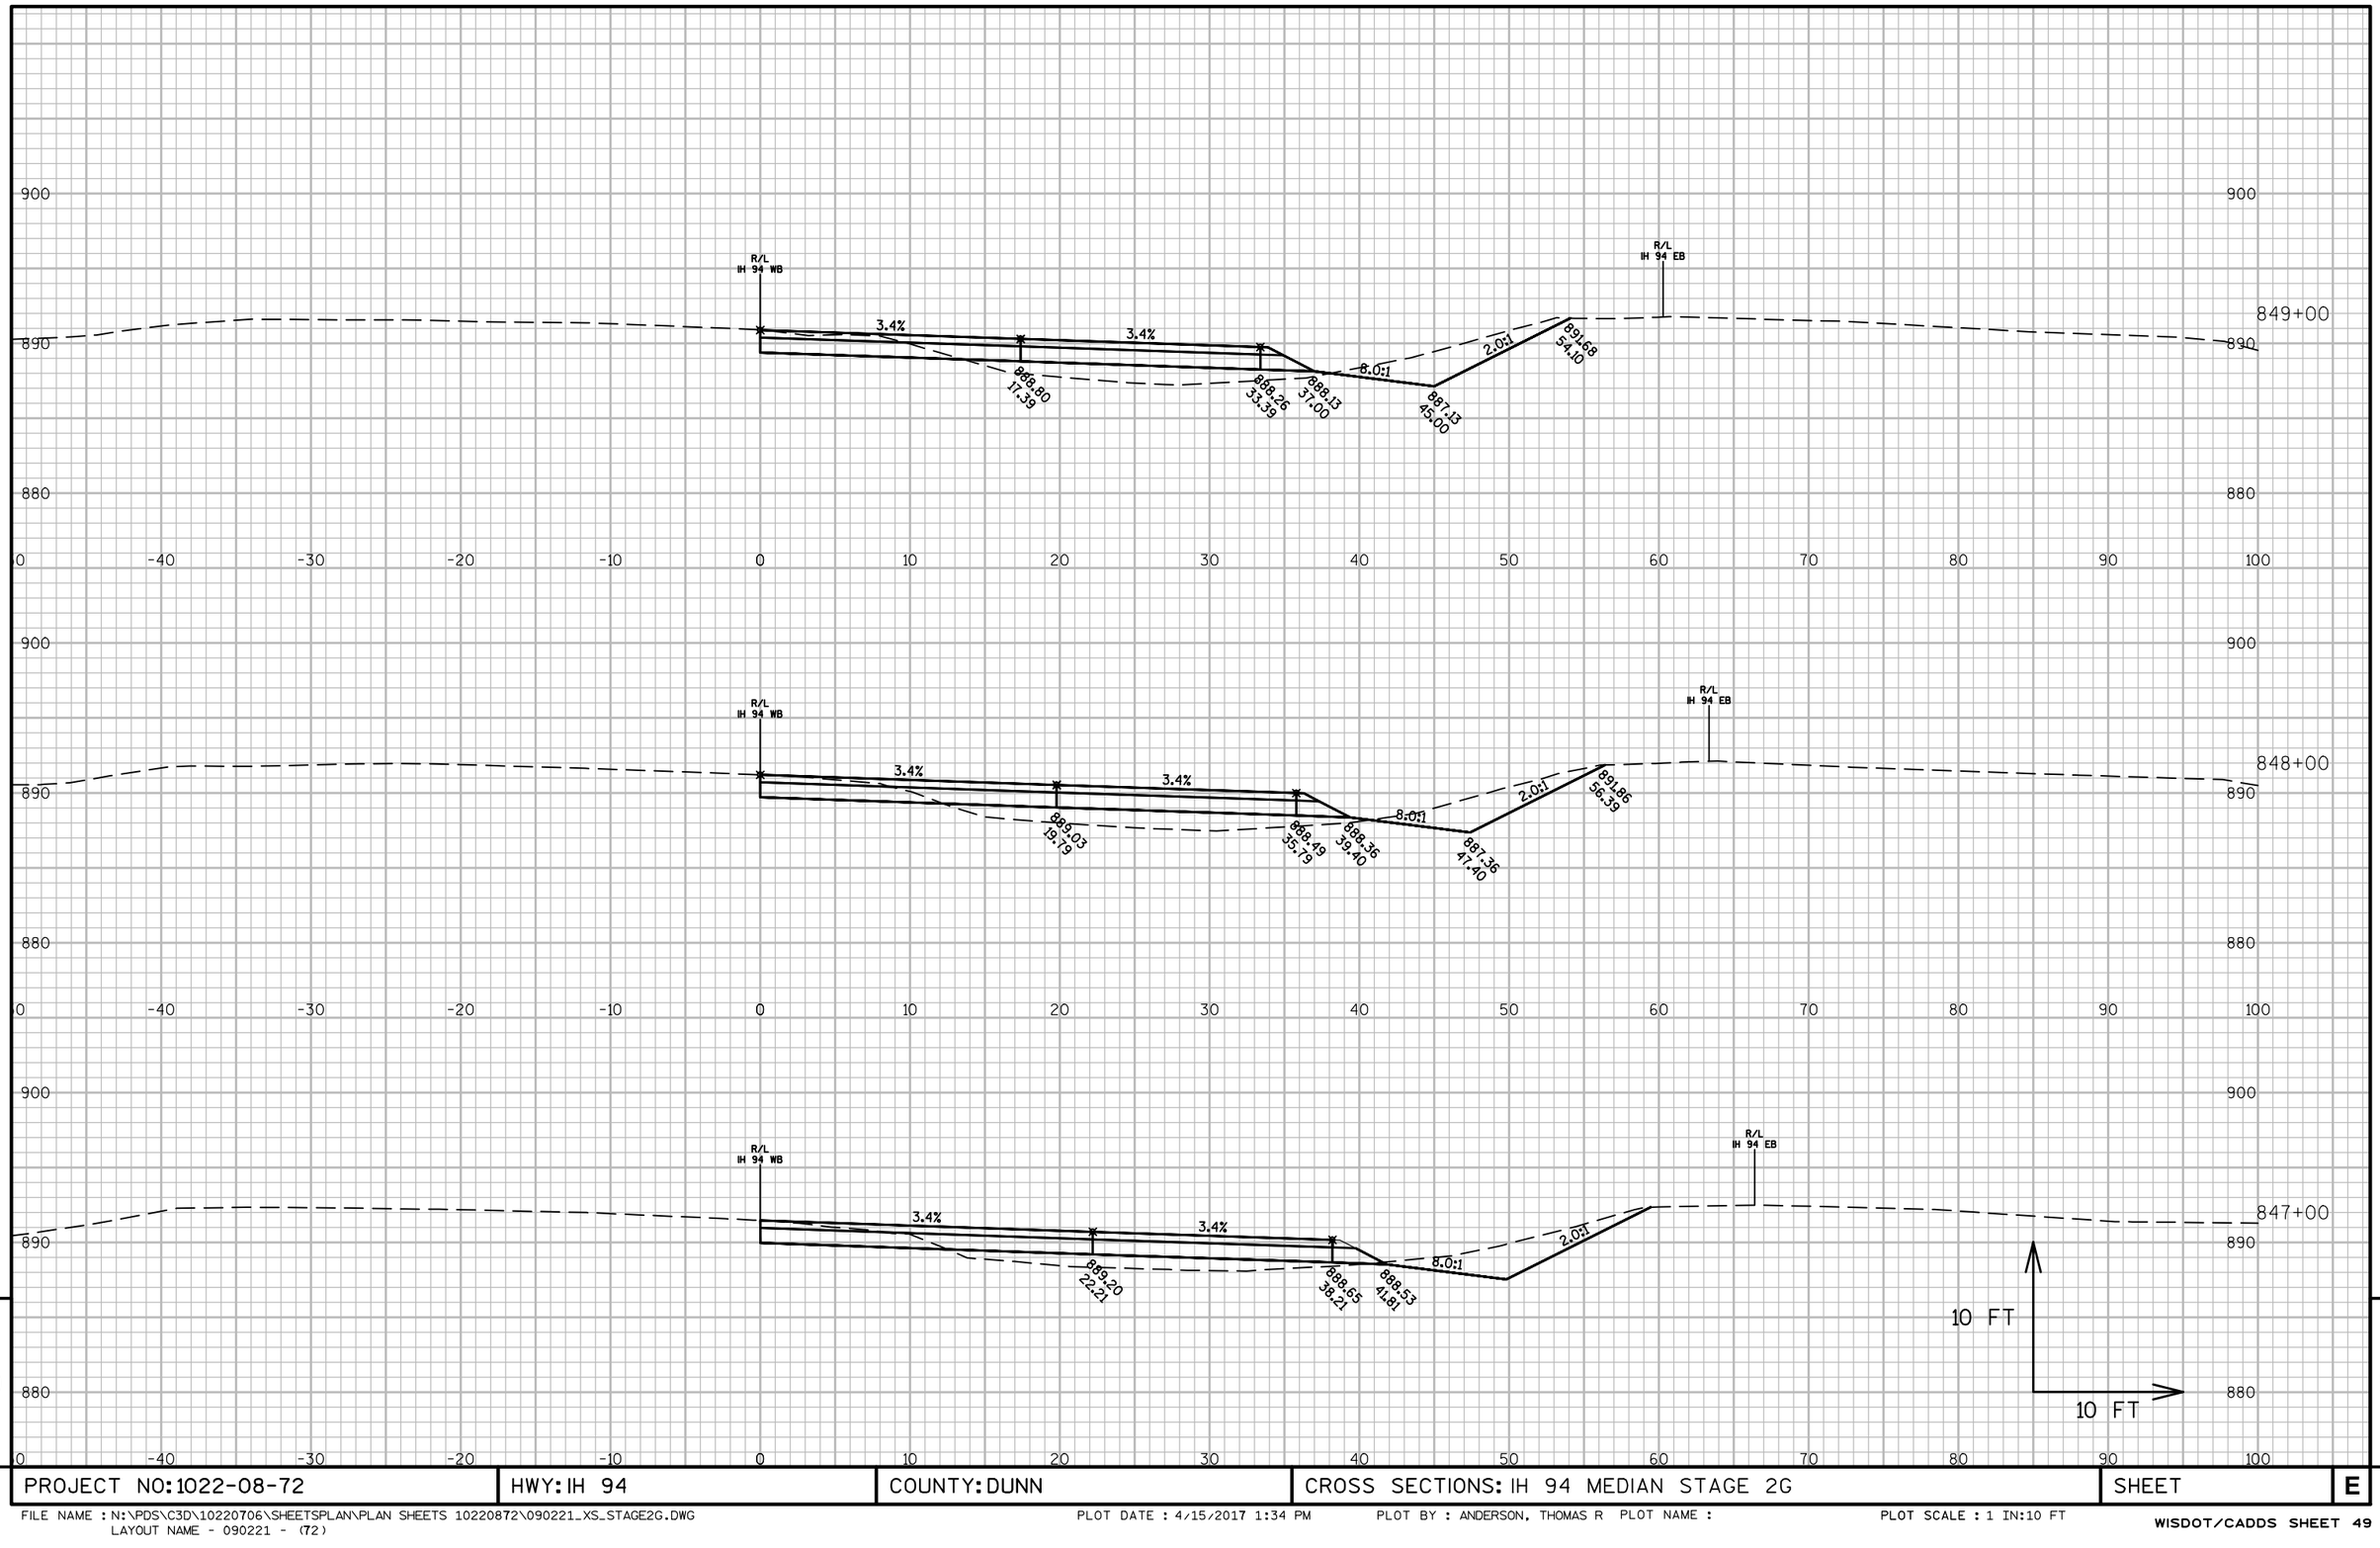


9

9

PROJECT NO: 1022-08-72	HWY: IH 94	COUNTY: DUNN	CROSS SECTIONS: IH 94 MEDIAN STAGE 2G	SHEET	E

FILE NAME : N:\PDS\C3D\10220706\SHEETSPLAN\PLAN SHEETS 10220872\090221_XS_STAGE2G.DWG
LAYOUT NAME - 090221 - (72)
PLOT DATE : 4/15/2017 1:34 PM PLOT BY : ANDERSON, THOMAS R PLOT NAME :
PLOT SCALE : 1 IN:10 FT

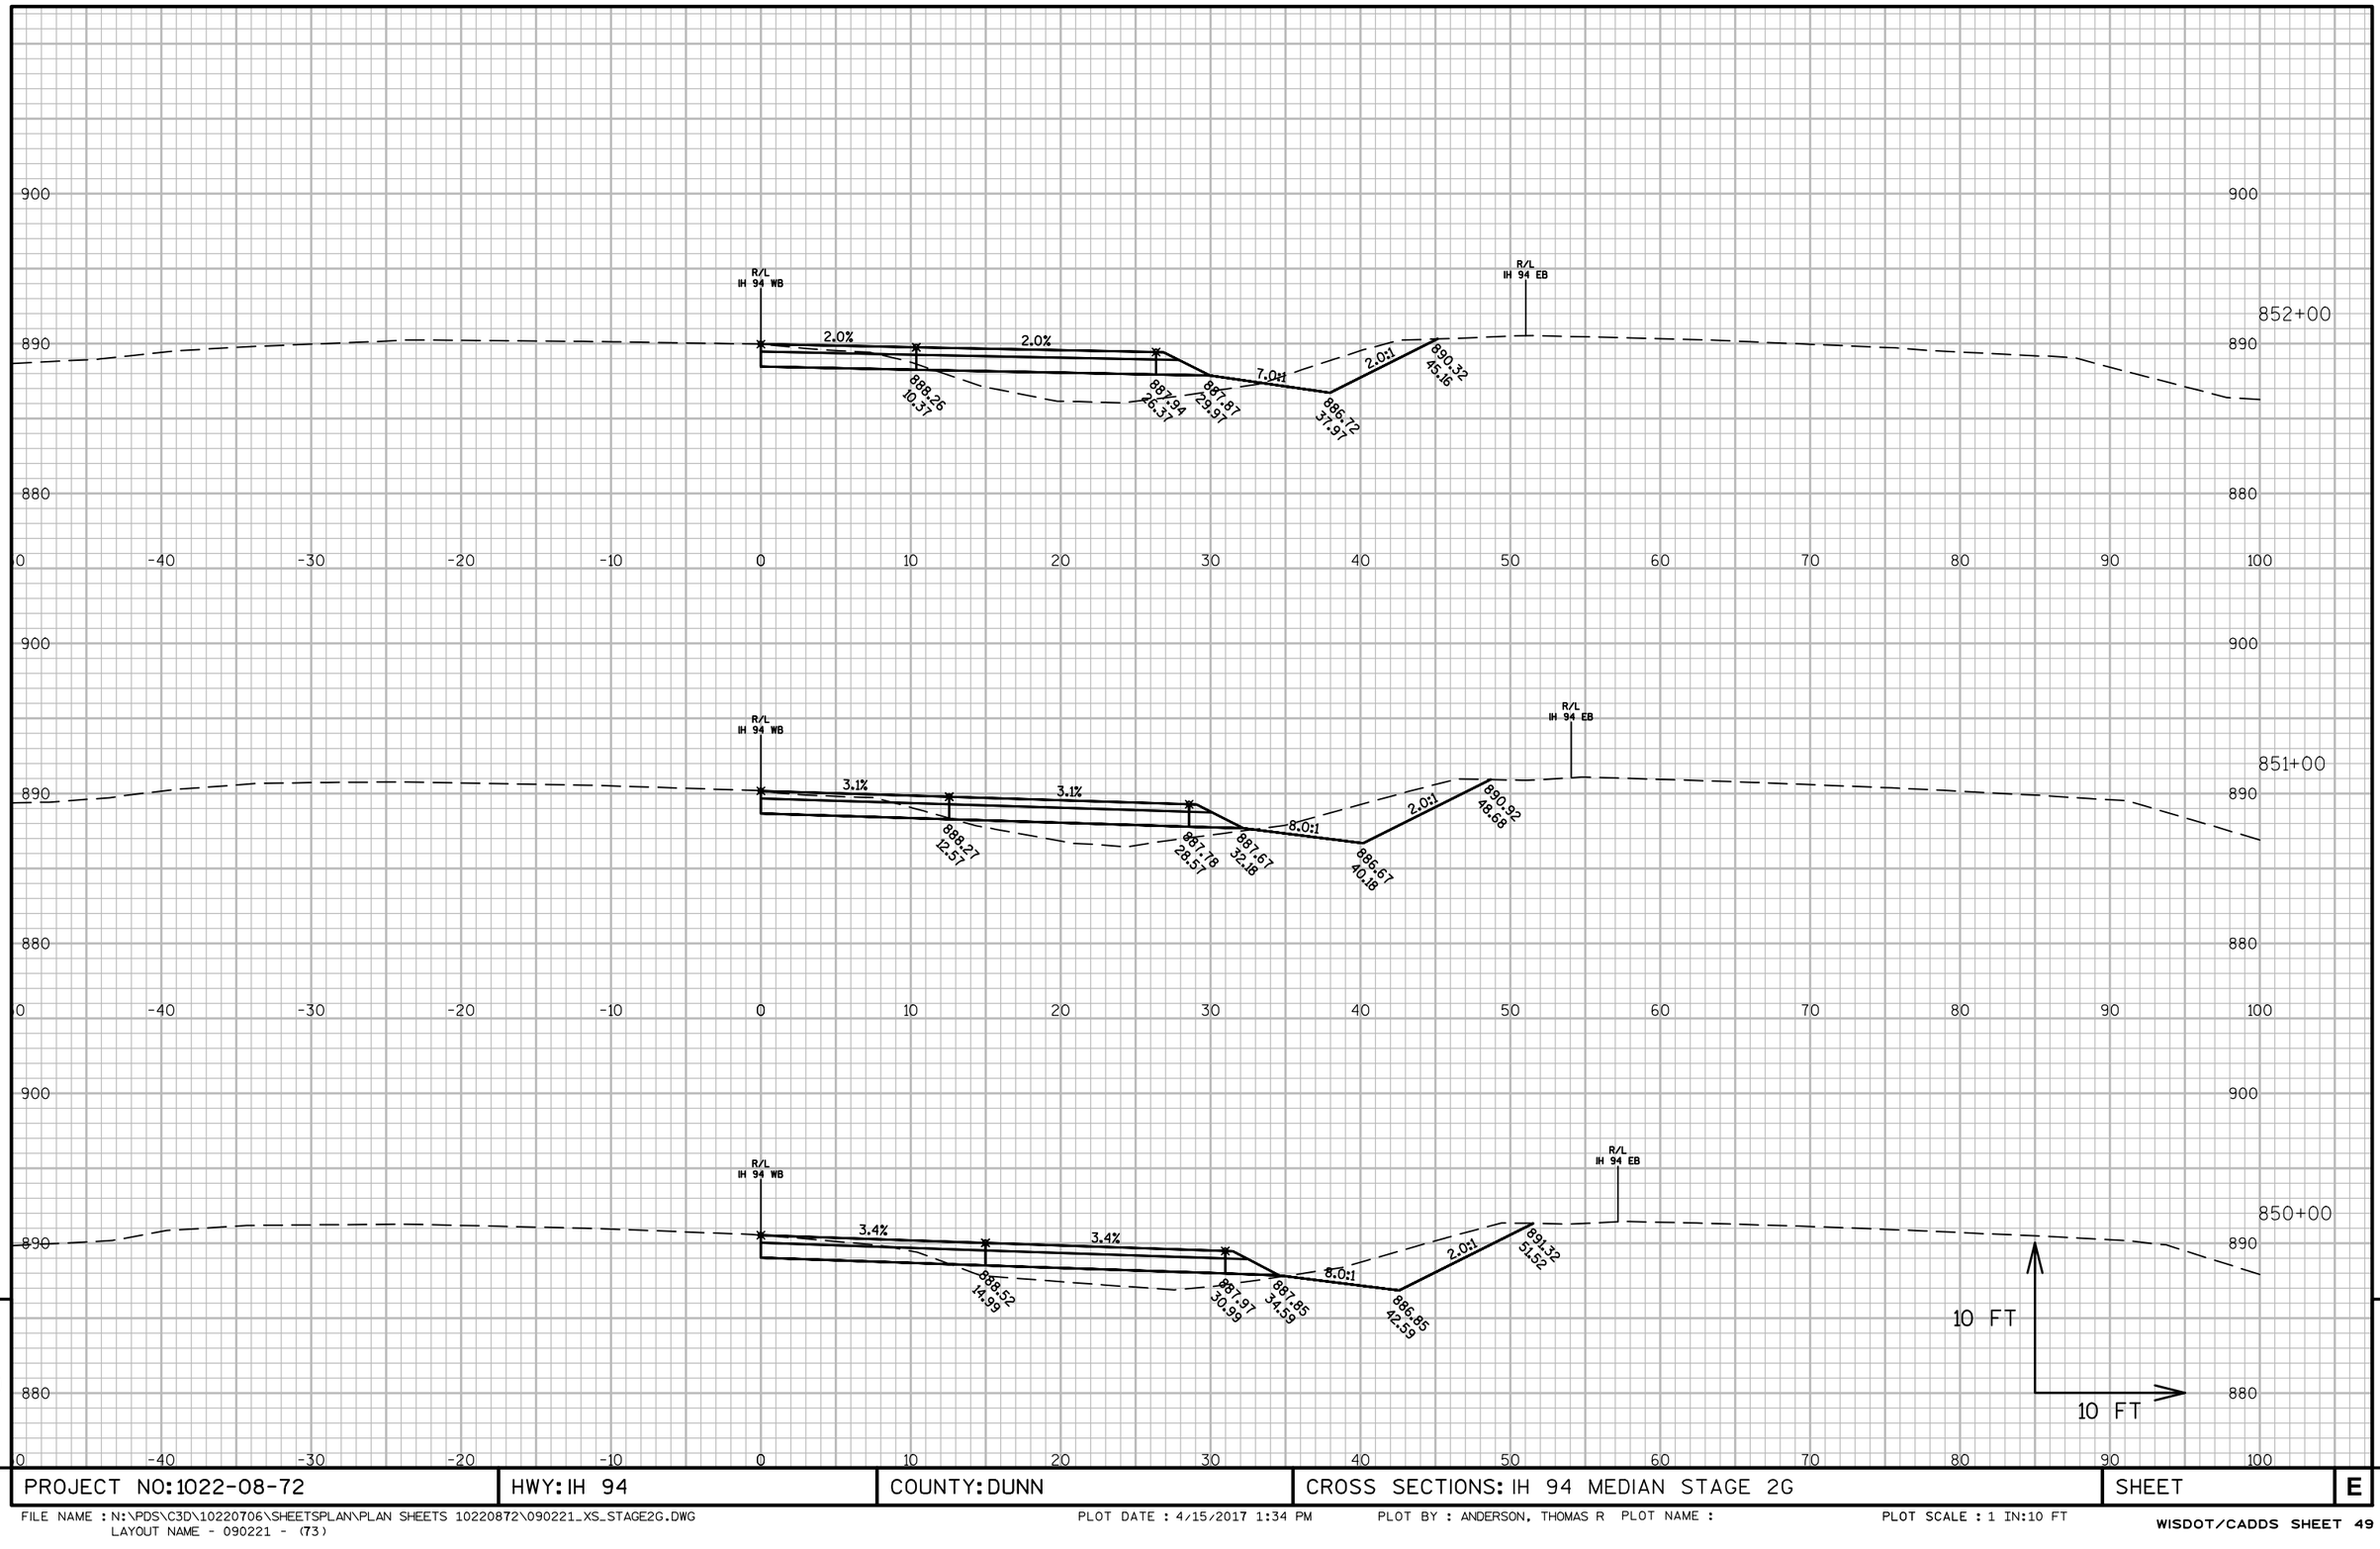


PROJECT NO: 1022-08-72	HWY: IH 94	COUNTY: DUNN	CROSS SECTIONS: IH 94 MEDIAN STAGE 2G	SHEET	E

FILE NAME : N:\PDS\C3D\10220706\SHEETSPLAN\PLAN SHEETS 10220872\090221_XS_STAGE2G.DWG
LAYOUT NAME - 090221 - (73)

PLOT DATE : 4/15/2017 1:34 PM PLOT BY : ANDERSON, THOMAS R PLOT NAME :

PLOT SCALE : 1 IN:10 FT

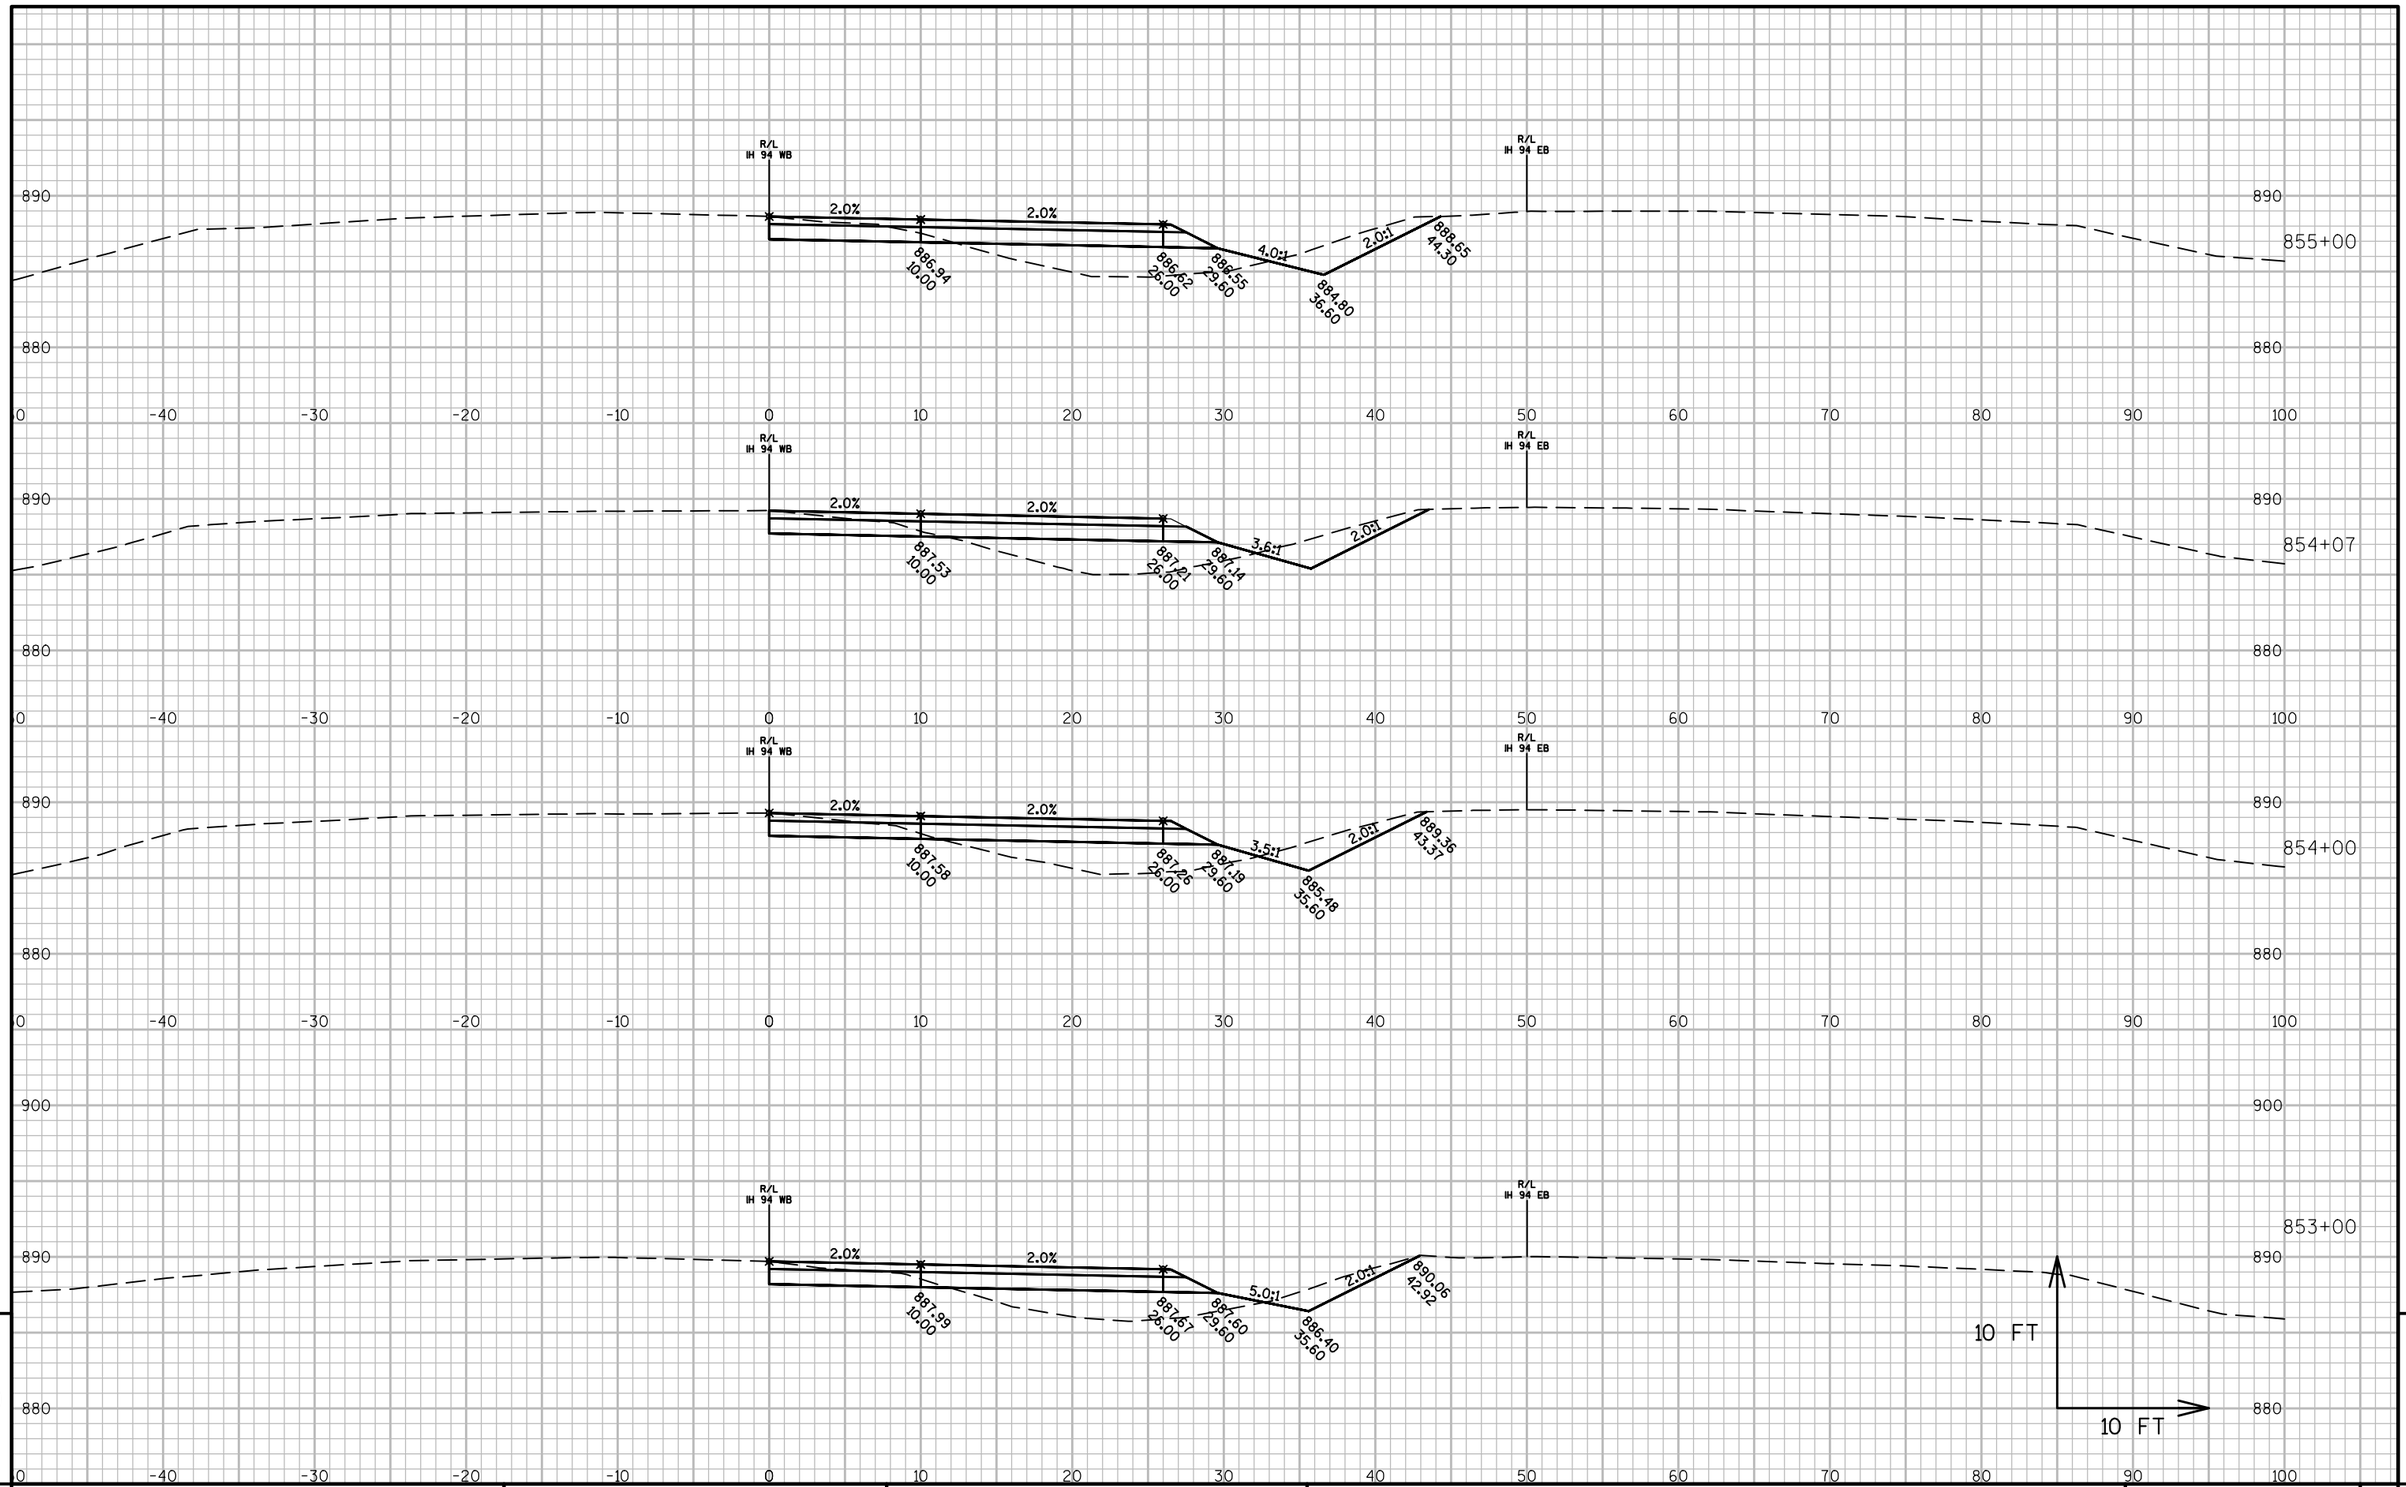

9


9

PROJECT NO: 1022-08-72	HWY: IH 94	COUNTY: DUNN	CROSS SECTIONS: IH 94 MEDIAN STAGE 2G	SHEET	E

FILE NAME : N:\PDS\C3D\10220706\SHEETSPLAN\PLAN SHEETS 10220872\090221_XS_STAGE2G.DWG
LAYOUT NAME - 090221 - (74)

PLOT DATE : 4/15/2017 1:34 PM PLOT BY : ANDERSON, THOMAS R PLOT NAME :

PLOT SCALE : 1 IN:10 FT

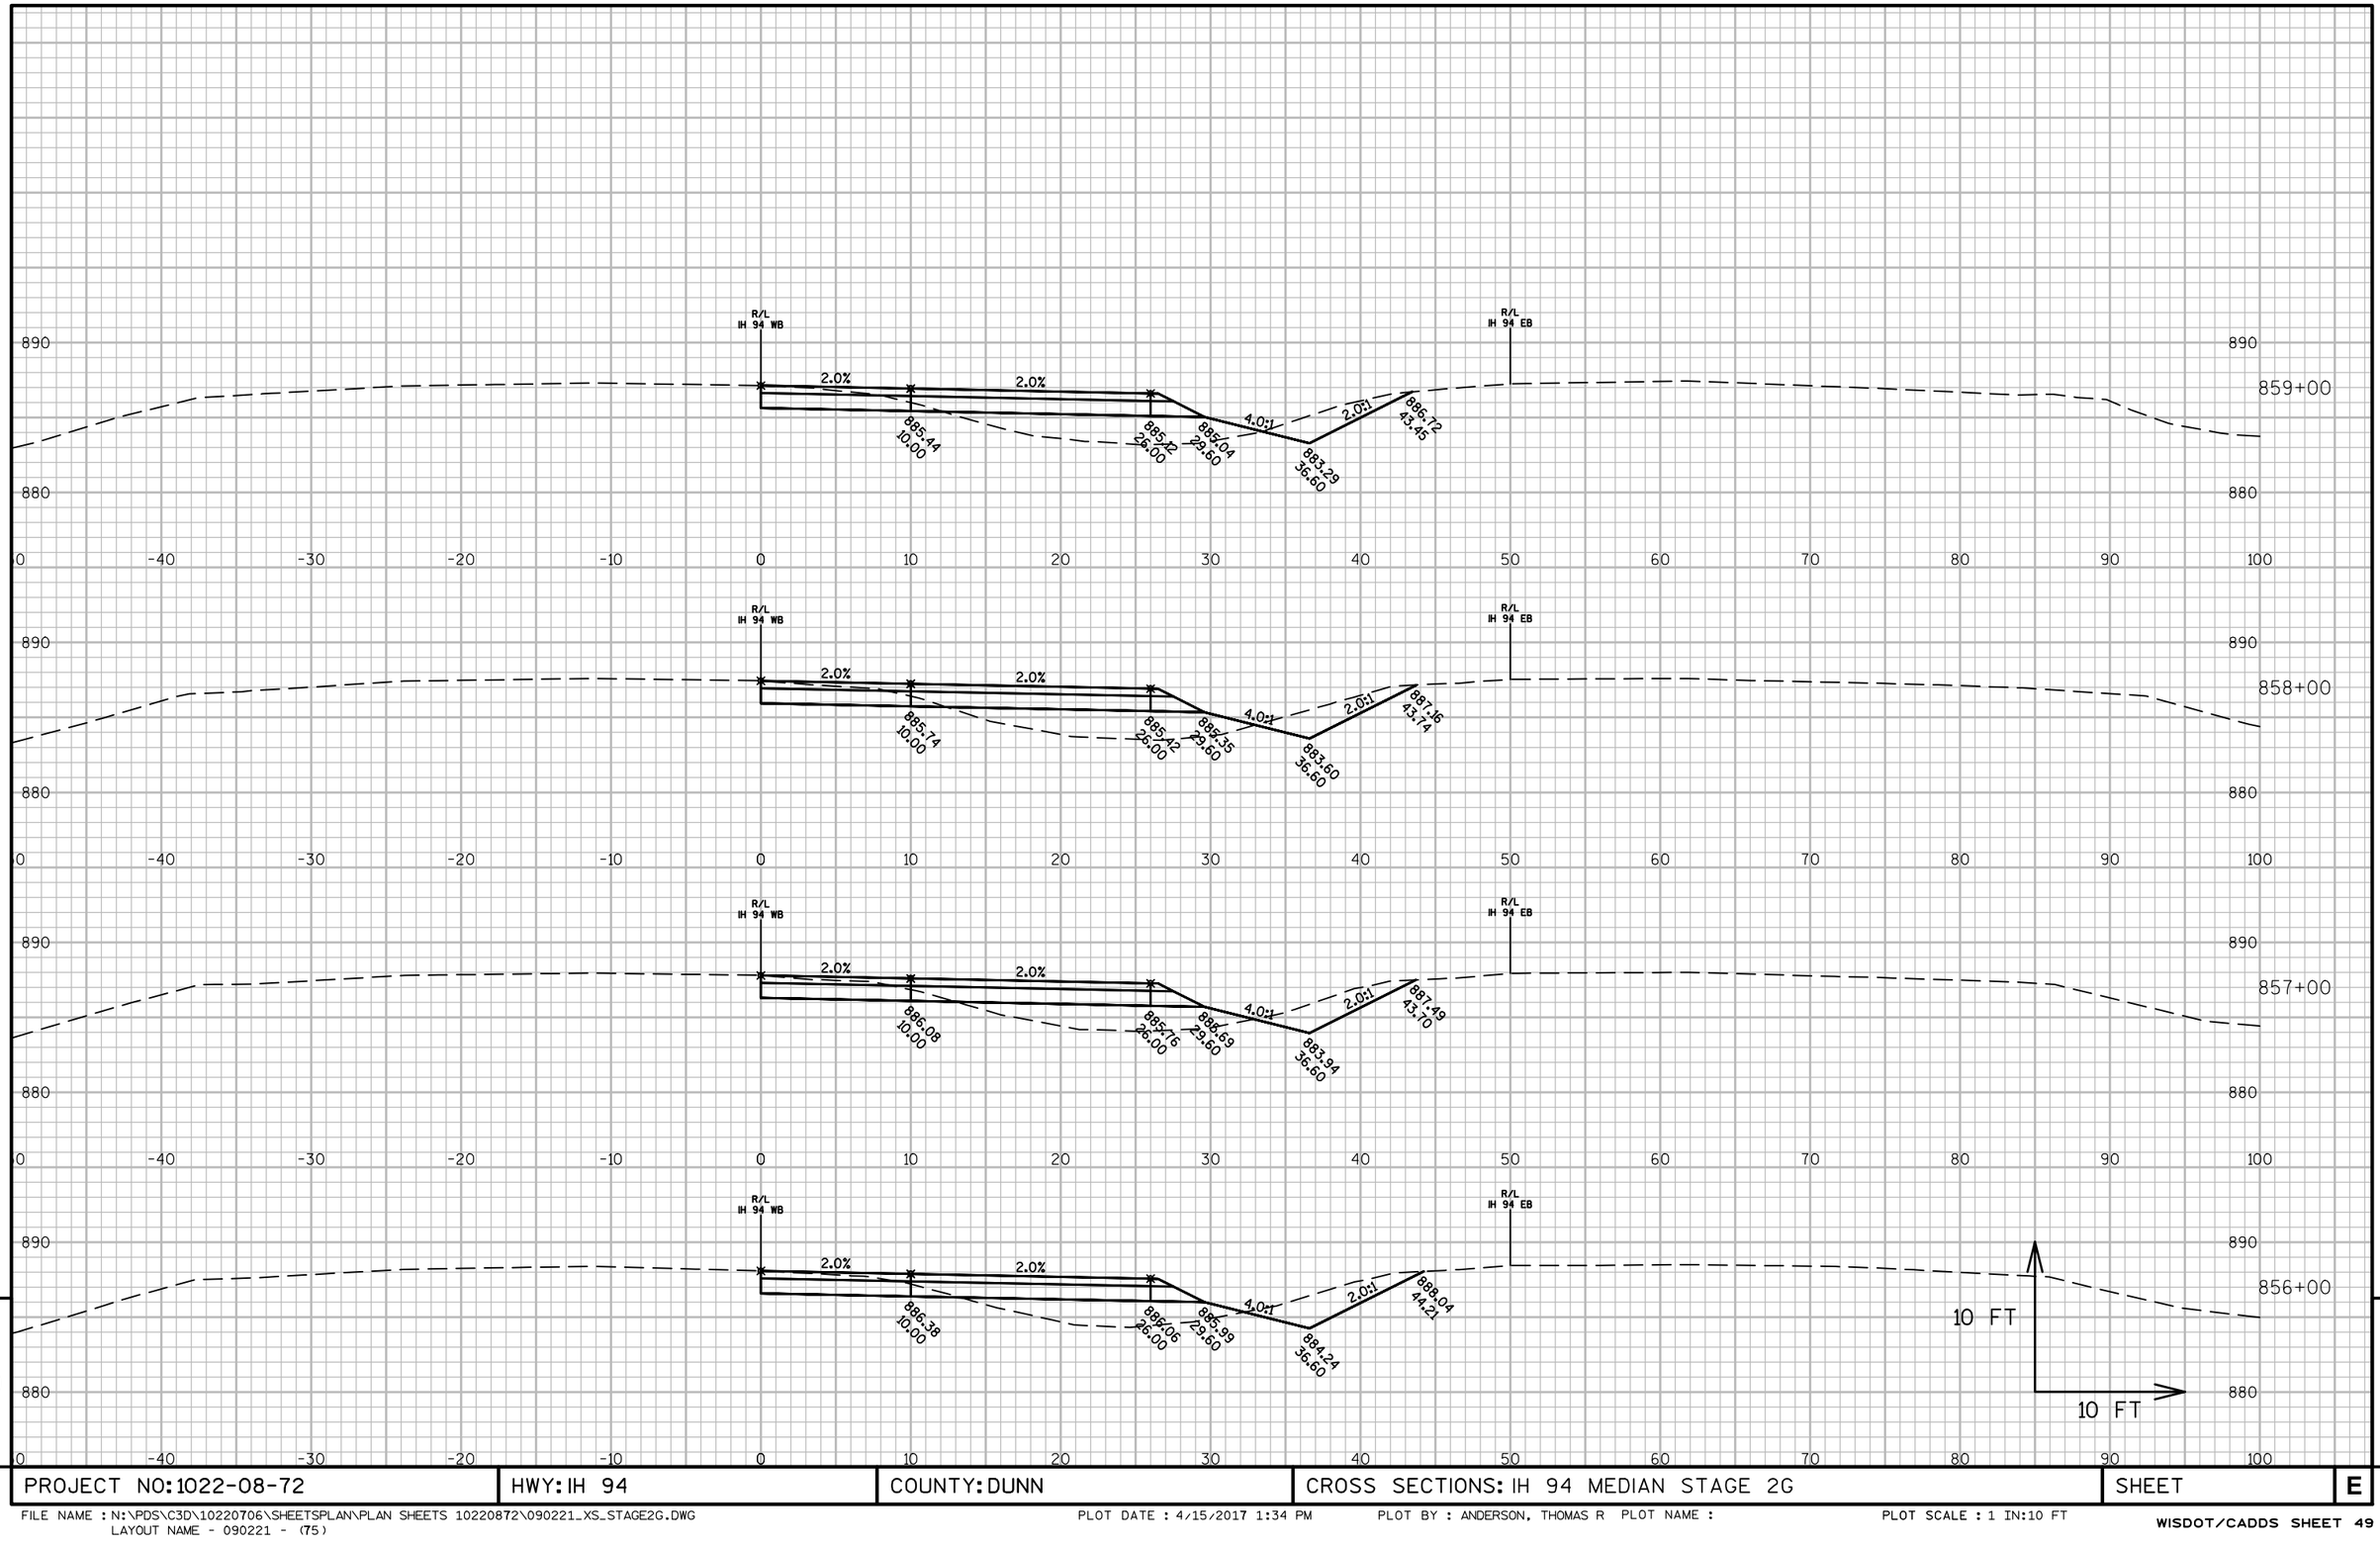


9

9

PROJECT NO: 1022-08-72	HWY: IH 94	COUNTY: DUNN	CROSS SECTIONS: IH 94 MEDIAN STAGE 2G	SHEET	E

FILE NAME : N:\PDS\C3D\10220706\SHEETSPLAN\PLAN SHEETS 10220872\090221_XS_STAGE2G.DWG
LAYOUT NAME - 090221 - (75)

PLOT DATE : 4/15/2017 1:34 PM PLOT BY : ANDERSON, THOMAS R PLOT NAME : PLOT SCALE : 1 IN:10 FT

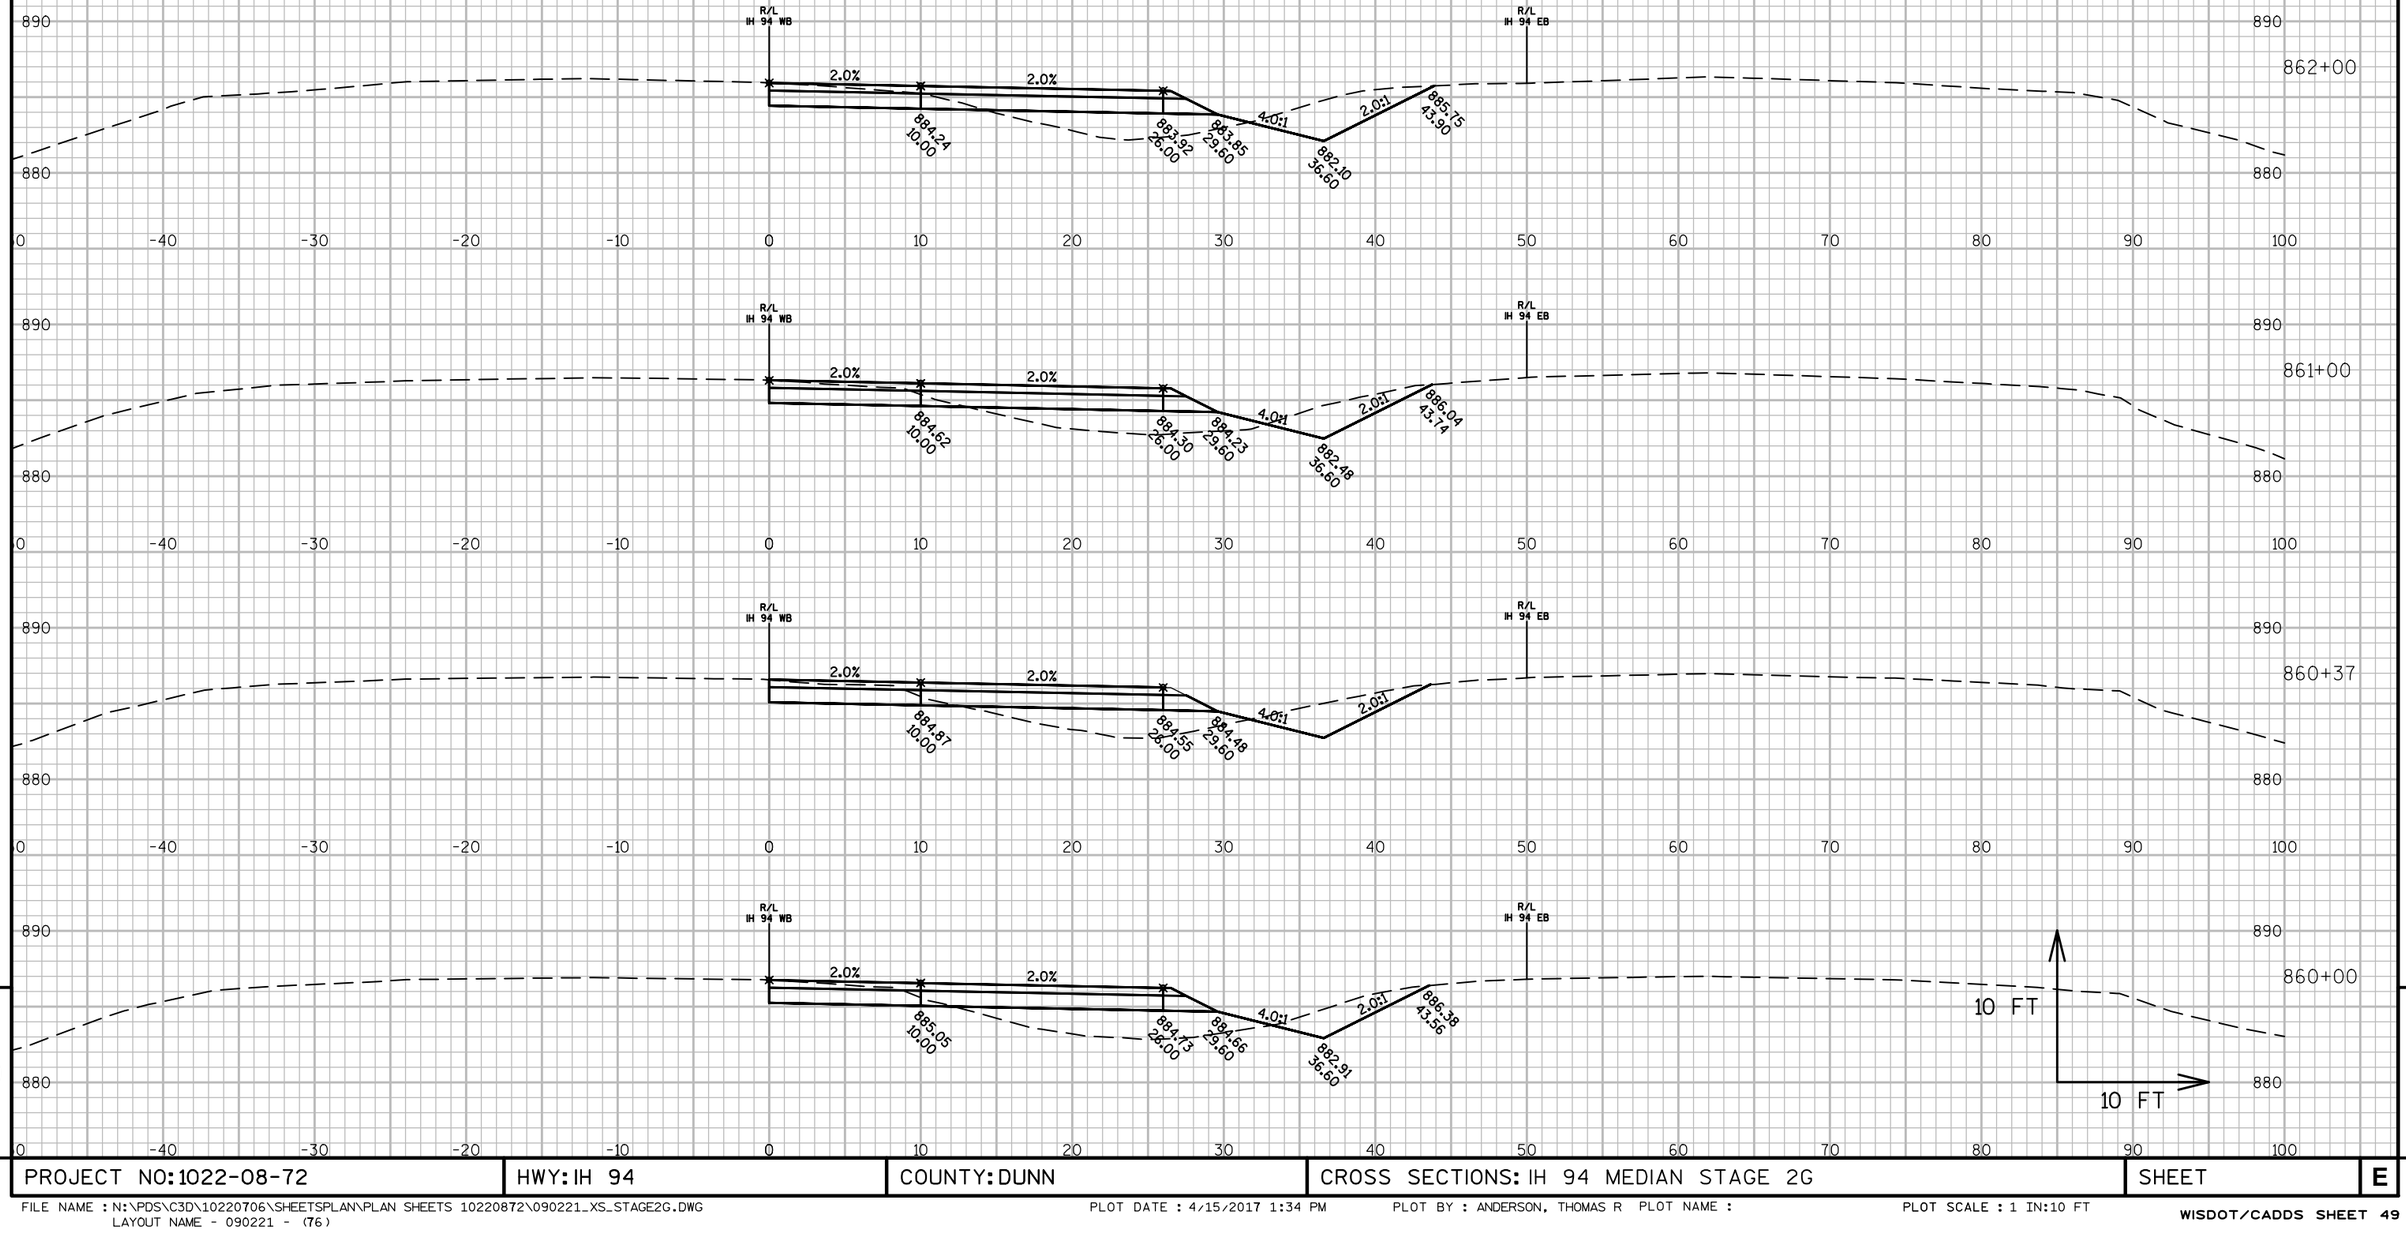


PROJECT NO: 1022-08-72	HWY: IH 94	COUNTY: DUNN	CROSS SECTIONS: IH 94 MEDIAN STAGE 2G	SHEET	E

FILE NAME : N:\PDS\C3D\10220706\SHEETSPLAN\PLAN SHEETS 10220872\090221_XS_STAGE2G.DWG
LAYOUT NAME - 090221 - (76)

PLOT DATE : 4/15/2017 1:34 PM PLOT BY : ANDERSON, THOMAS R PLOT NAME :

PLOT SCALE : 1 IN:10 FT

WISDOT/CADDS SHEET 49

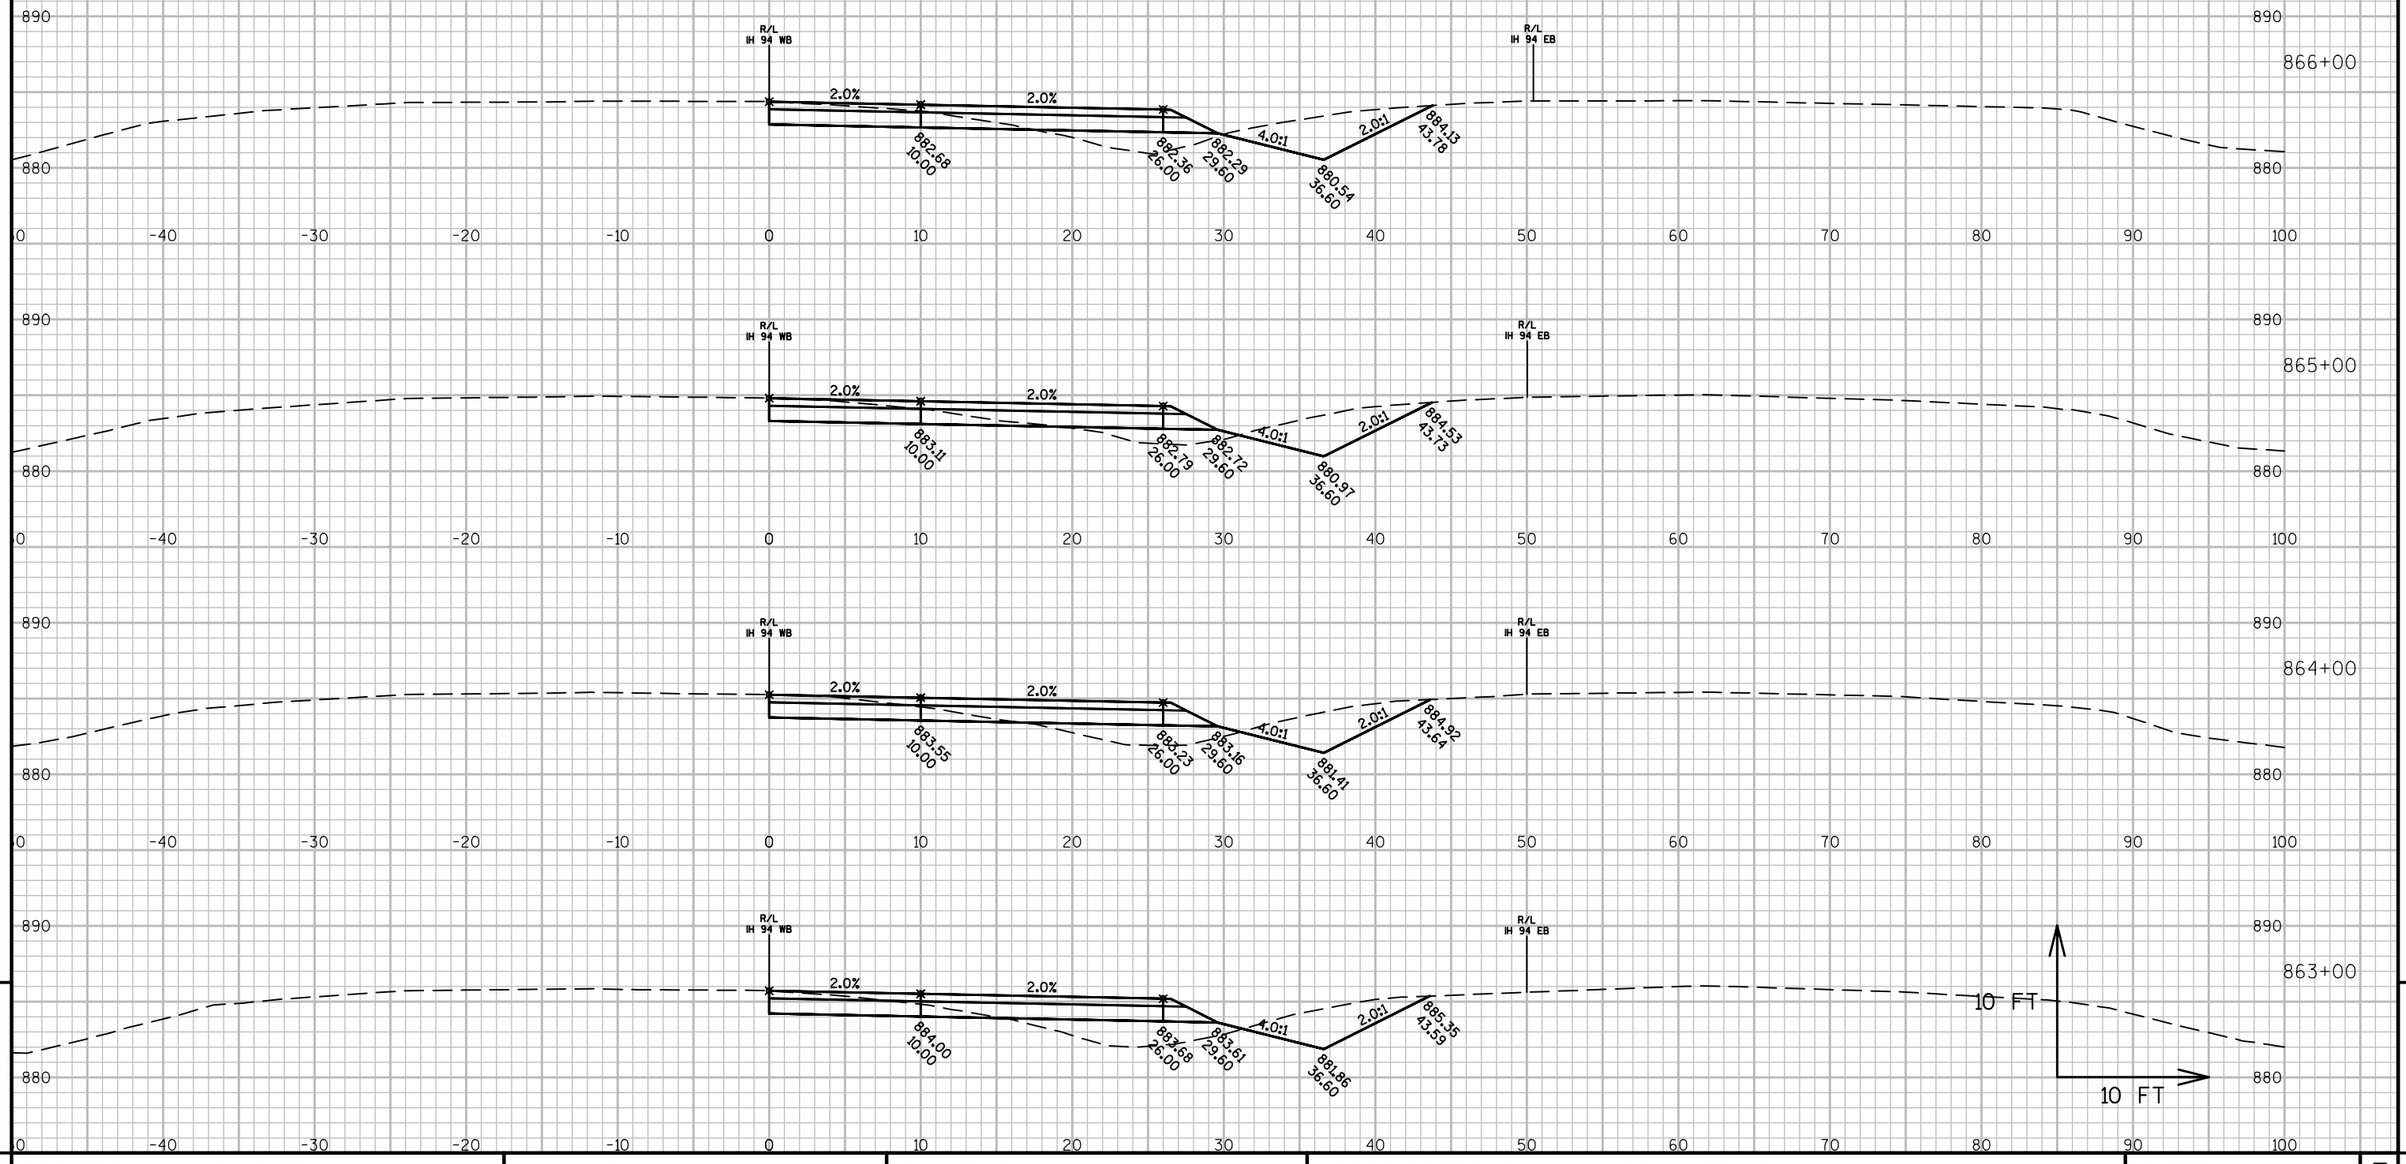


9

PROJECT NO: 1022-08-72	HWY: IH 94	COUNTY: DUNN	CROSS SECTIONS: IH 94 MEDIAN STAGE 2G	SHEET	E

9

FILE NAME : N:\PDS\C3D\10220706\SHEETSPLAN\PLAN SHEETS 10220872\090221_XS_STAGE2G.DWG
LAYOUT NAME - 090221 - (77)
PLOT DATE : 4/15/2017 1:35 PM PLOT BY : ANDERSON, THOMAS R PLOT NAME : PLOT SCALE : 1 IN:10 FT

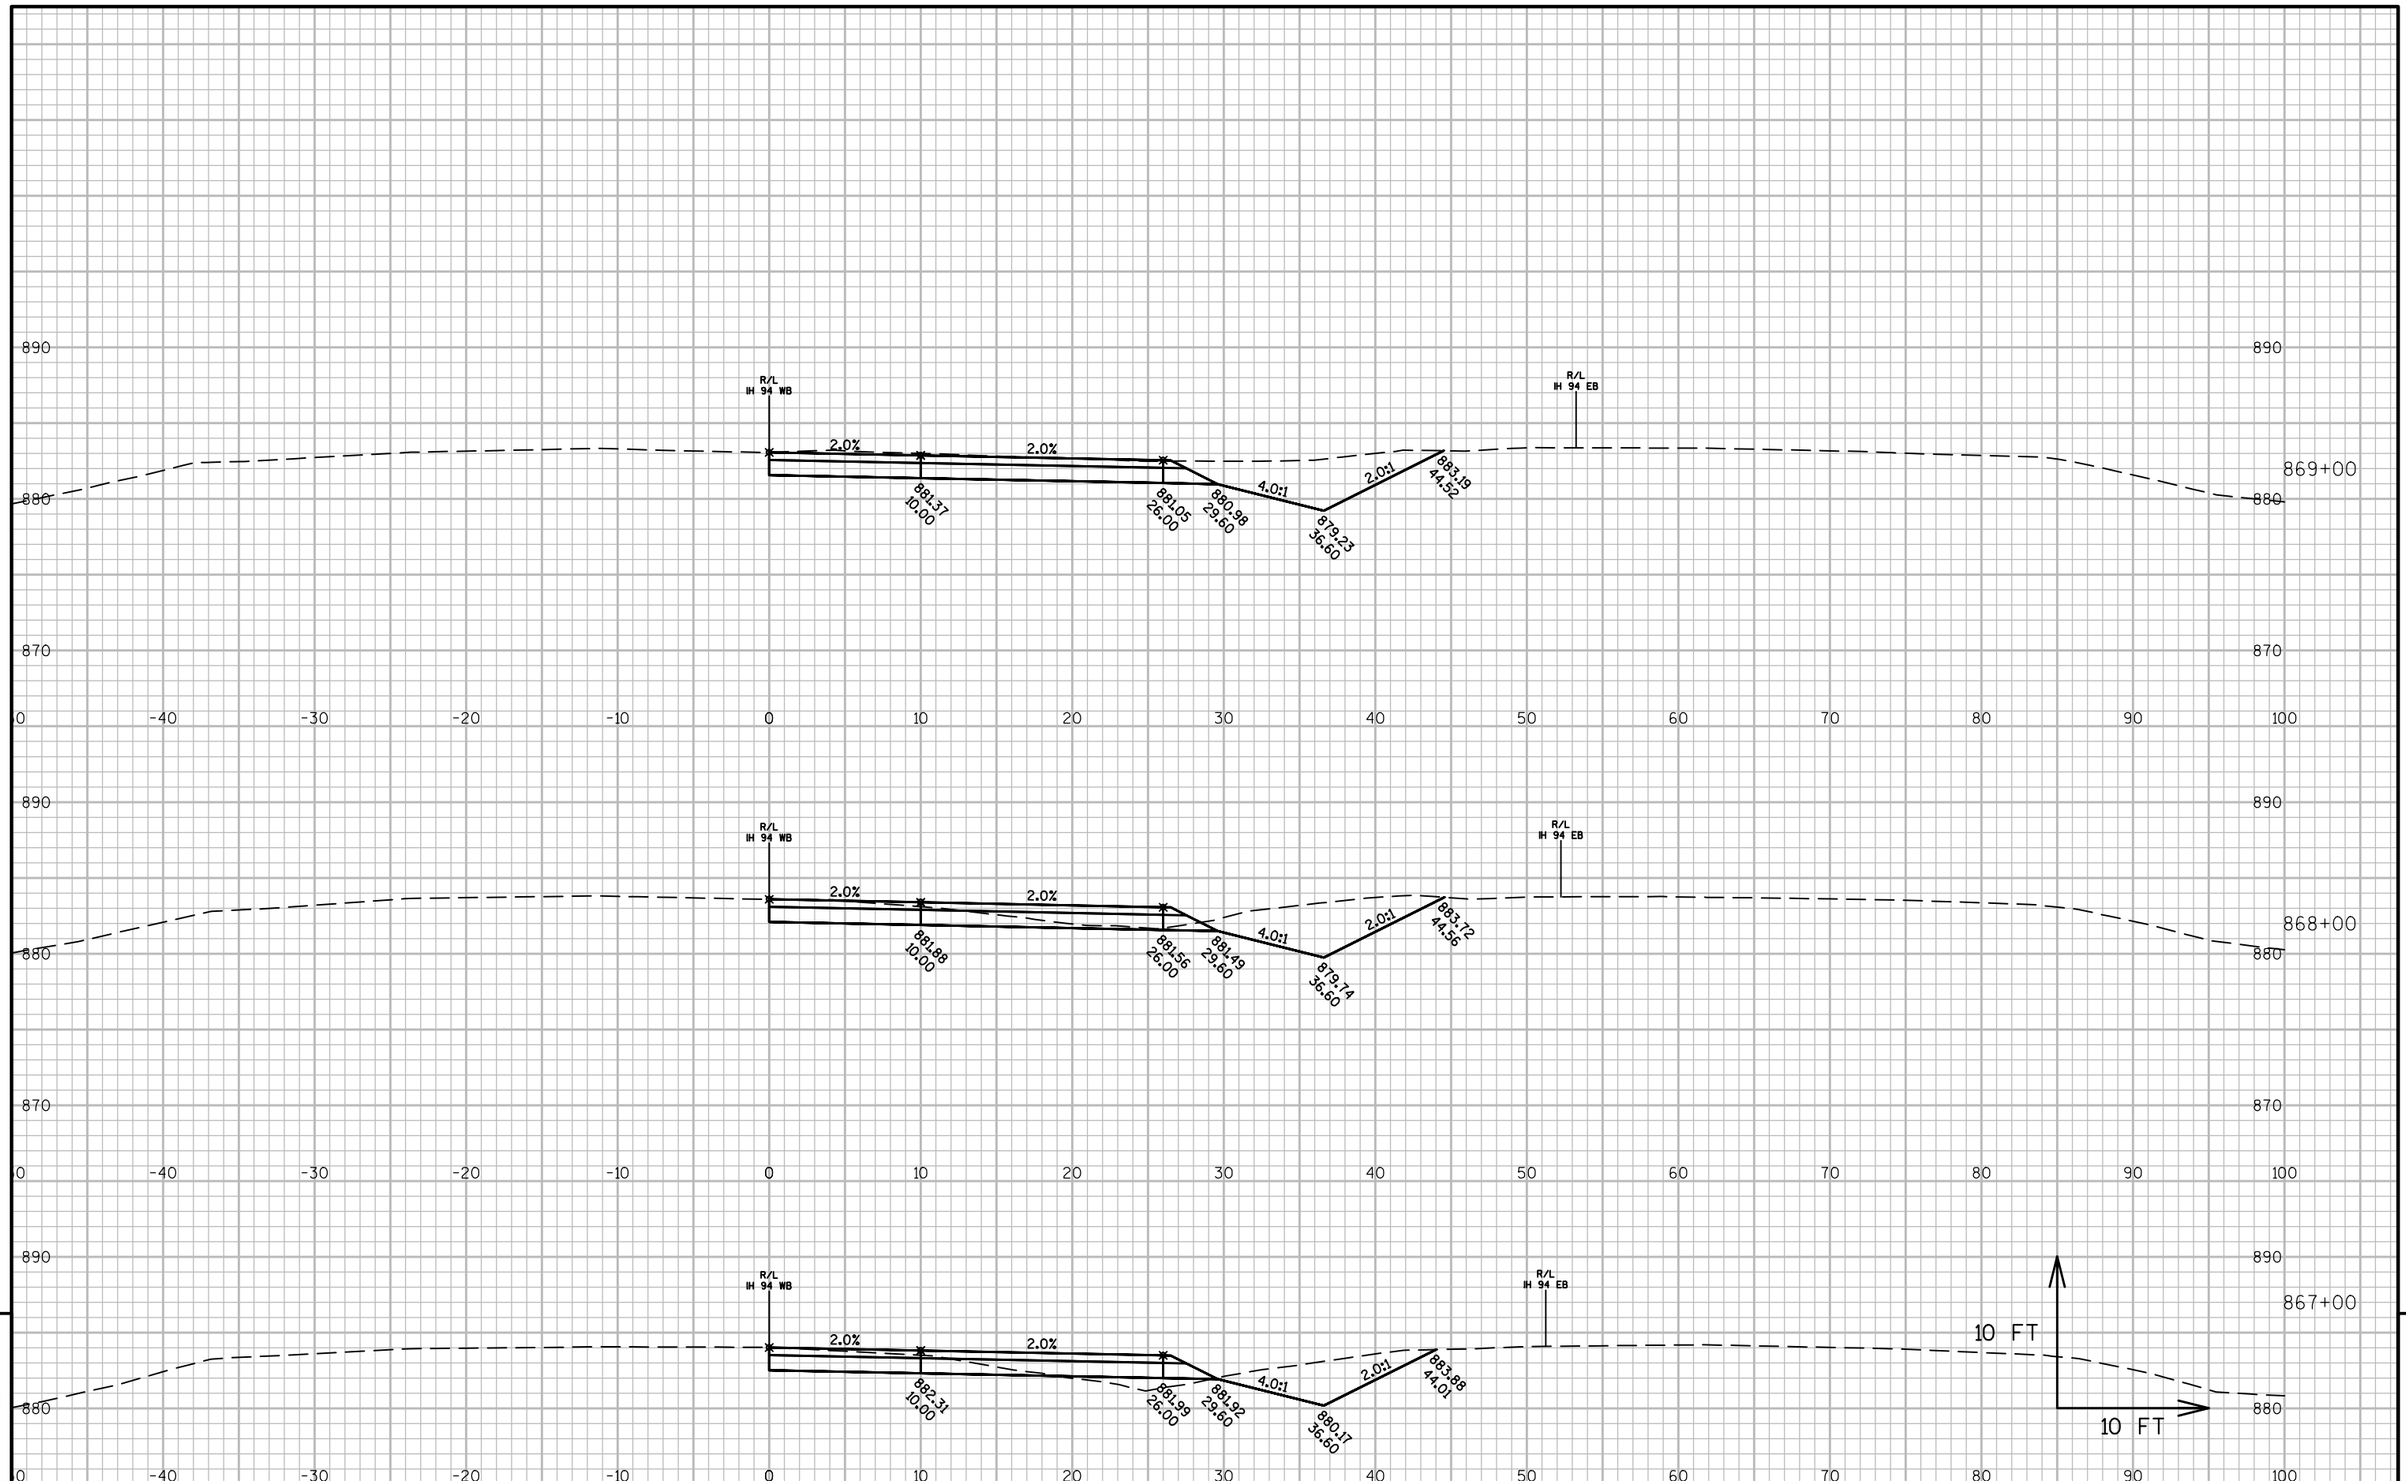

PROJECT NO: 1022-08-72	HWY: IH 94	COUNTY: DUNN	CROSS SECTIONS: IH 94 MEDIAN STAGE 2G	SHEET	E

FILE NAME : N:\PDS\C3D\10220706\SHEETSPLAN\PLAN SHEETS 10220872\090221_XS_STAGE2G.DWG
LAYOUT NAME - 090221 - (78)

PLOT DATE : 4/15/2017 1:35 PM PLOT BY : ANDERSON, THOMAS R PLOT NAME :

PLOT SCALE : 1 IN:10 FT

WISDOT/CADDS SHEET 49

9


PROJECT NO: 1022-08-72	HWY: IH 94	COUNTY: DUNN	CROSS SECTIONS: IH 94 MEDIAN STAGE 2G	SHEET	E

9

FILE NAME : N:\PDS\C3D\10220706\SHEETSPLAN\PLAN SHEETS 10220872\090221_XS_STAGE2G.DWG
LAYOUT NAME - 090221 - (79)

PLOT DATE : 4/15/2017 1:35 PM PLOT BY : ANDERSON, THOMAS R PLOT NAME :

PLOT SCALE : 1 IN:10 FT

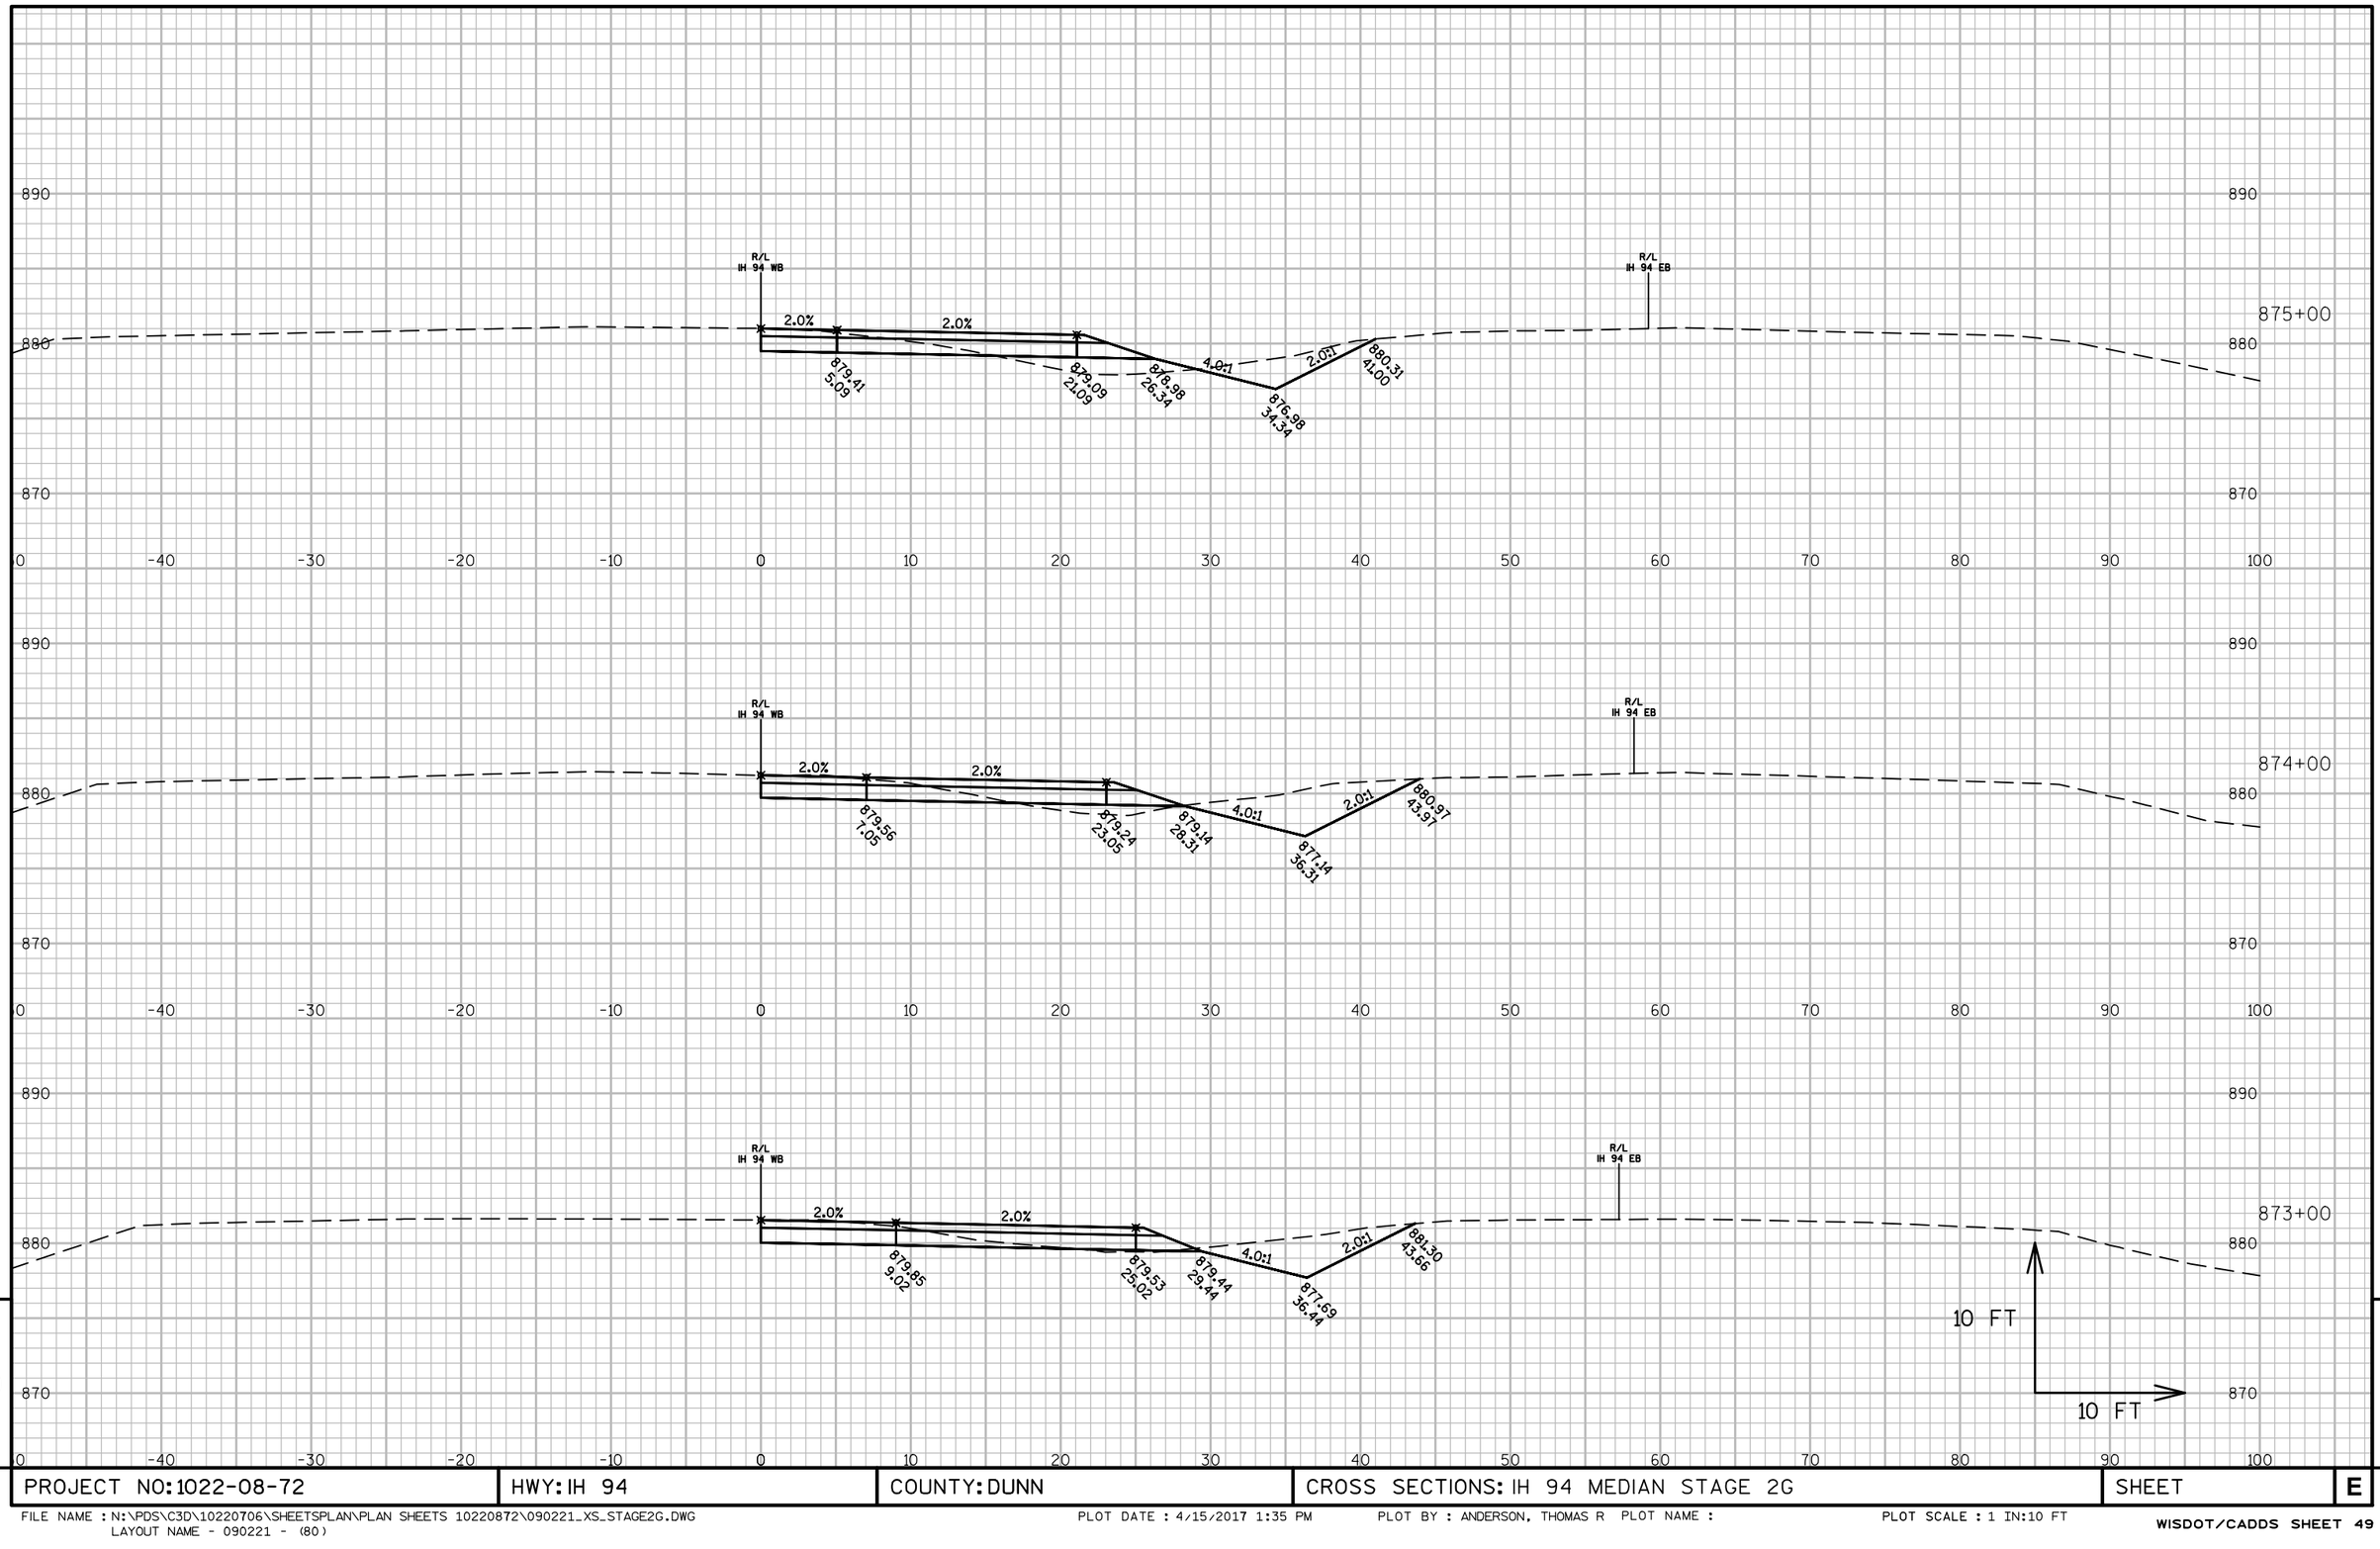

9


9

PROJECT NO: 1022-08-72	HWY: IH 94	COUNTY: DUNN	CROSS SECTIONS: IH 94 MEDIAN STAGE 2G	SHEET	E

FILE NAME : N:\PDS\C3D\10220706\SHEETSPLAN\PLAN SHEETS 10220872\090221_XS_STAGE2G.DWG
LAYOUT NAME - 090221 - (80)

PLOT DATE : 4/15/2017 1:35 PM PLOT BY : ANDERSON, THOMAS R PLOT NAME :

PLOT SCALE : 1 IN:10 FT

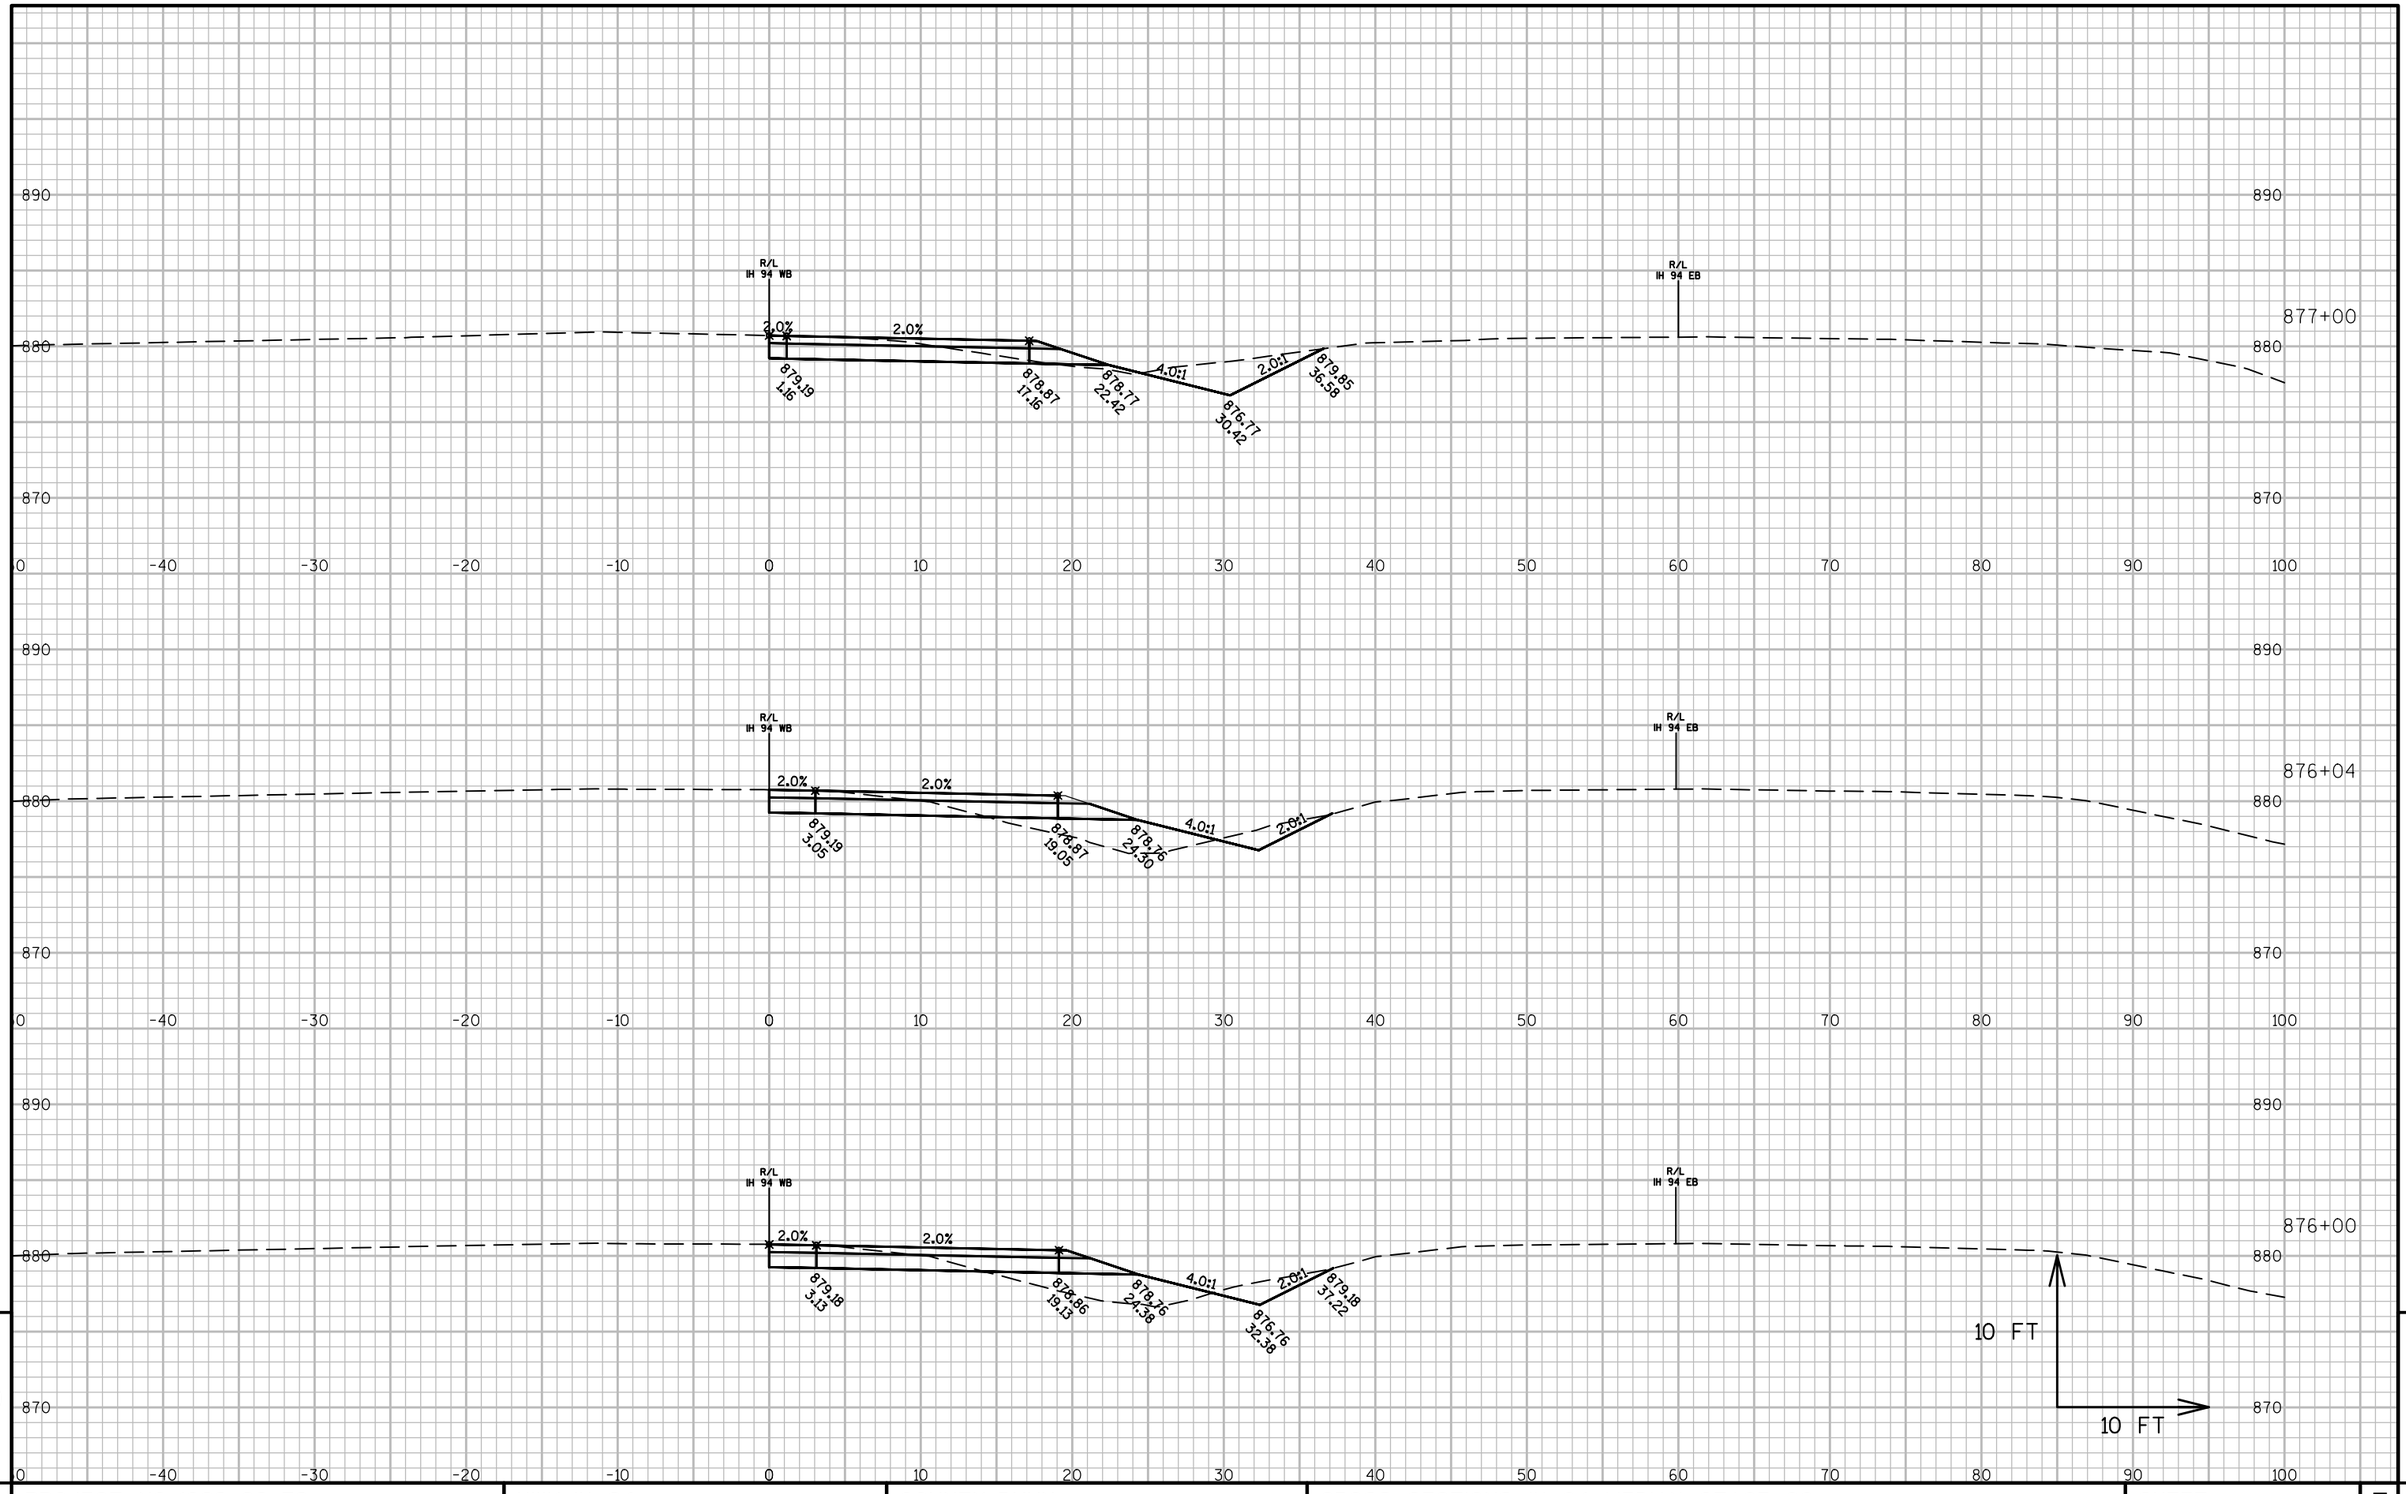


9

9

PROJECT NO:1022-08-72	HWY: IH 94	COUNTY: DUNN	CROSS SECTIONS: IH 94 MEDIAN STAGE 2G	SHEET	E

FILE NAME : N:\PDS\C3D\10220706\SHEETSPLAN\PLAN SHEETS 10220872\090221_XS_STAGE2G.DWG
LAYOUT NAME - 090221 - (81)

PLOT DATE : 4/15/2017 1:35 PM PLOT BY : ANDERSON, THOMAS R PLOT NAME : PLOT SCALE : 1 IN:10 FT

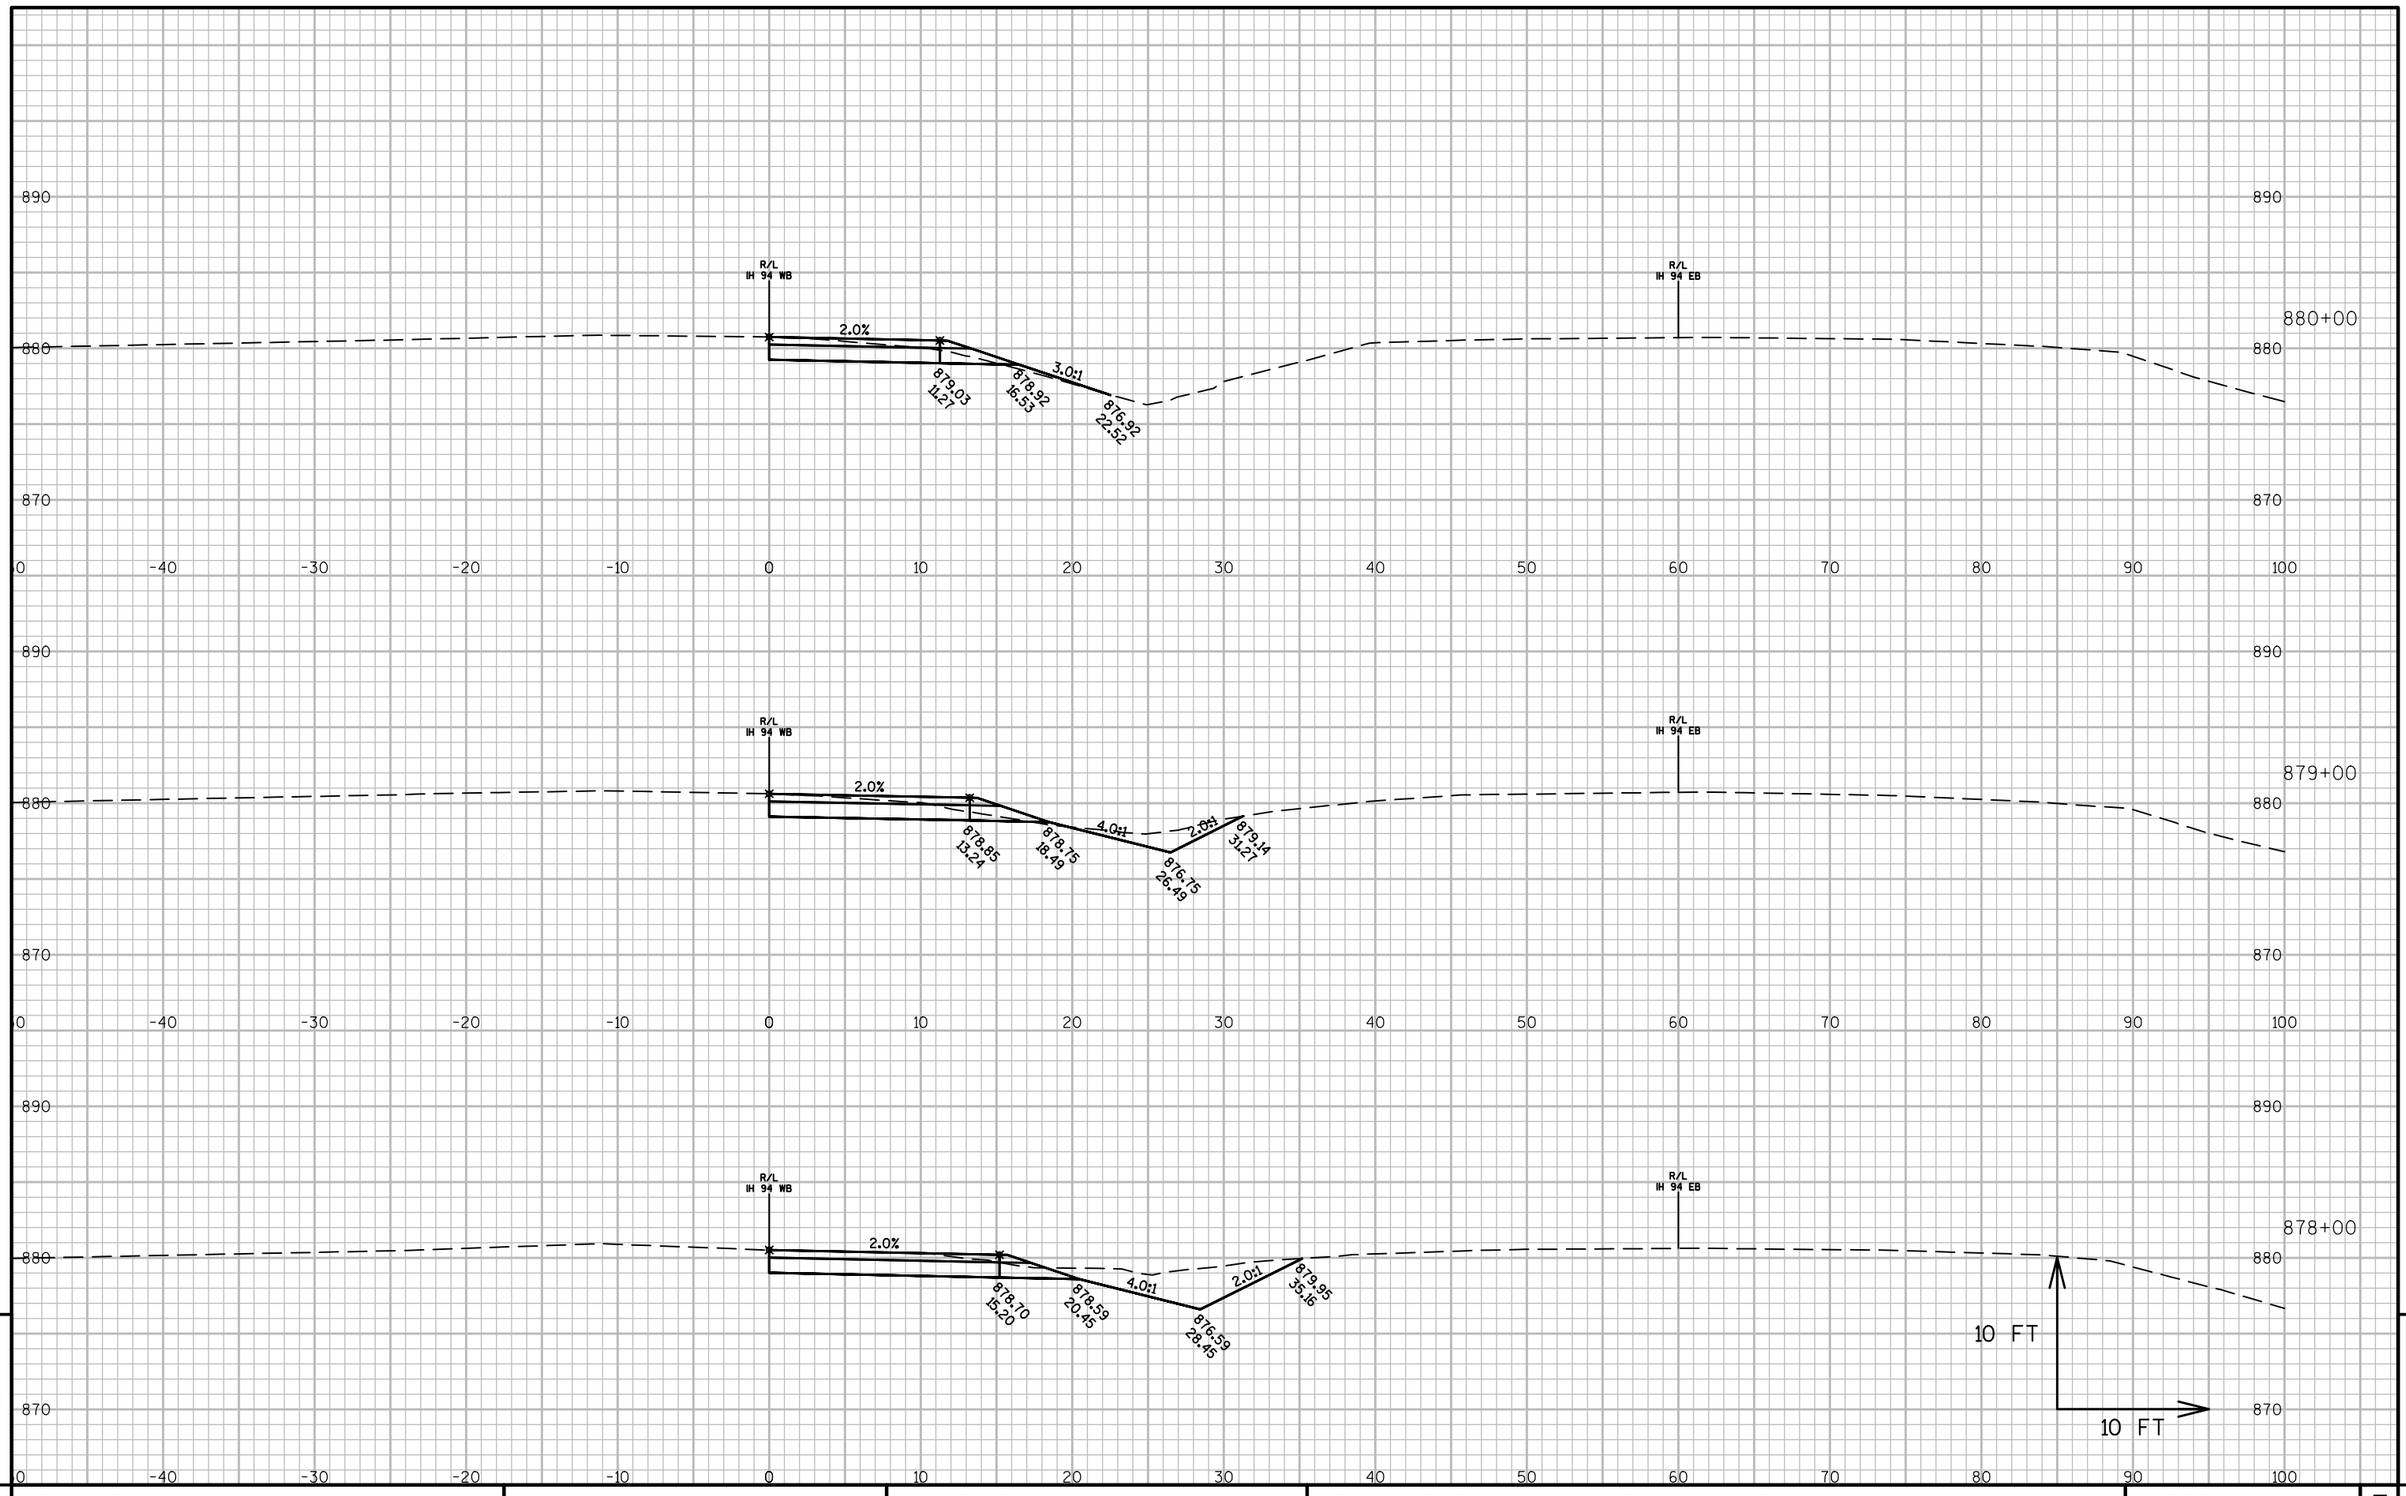

9


9

PROJECT NO:1022-08-72	HWY: IH 94	COUNTY: DUNN	CROSS SECTIONS: IH 94 MEDIAN STAGE 2G	SHEET	E

FILE NAME : N:\PDS\C3D\10220706\SHEETSPLAN\PLAN SHEETS 10220872\090221_XS_STAGE2G.DWG
LAYOUT NAME - 090221 - (82)

PLOT DATE : 4/15/2017 1:35 PM PLOT BY : ANDERSON, THOMAS R PLOT NAME :

PLOT SCALE : 1 IN:10 FT

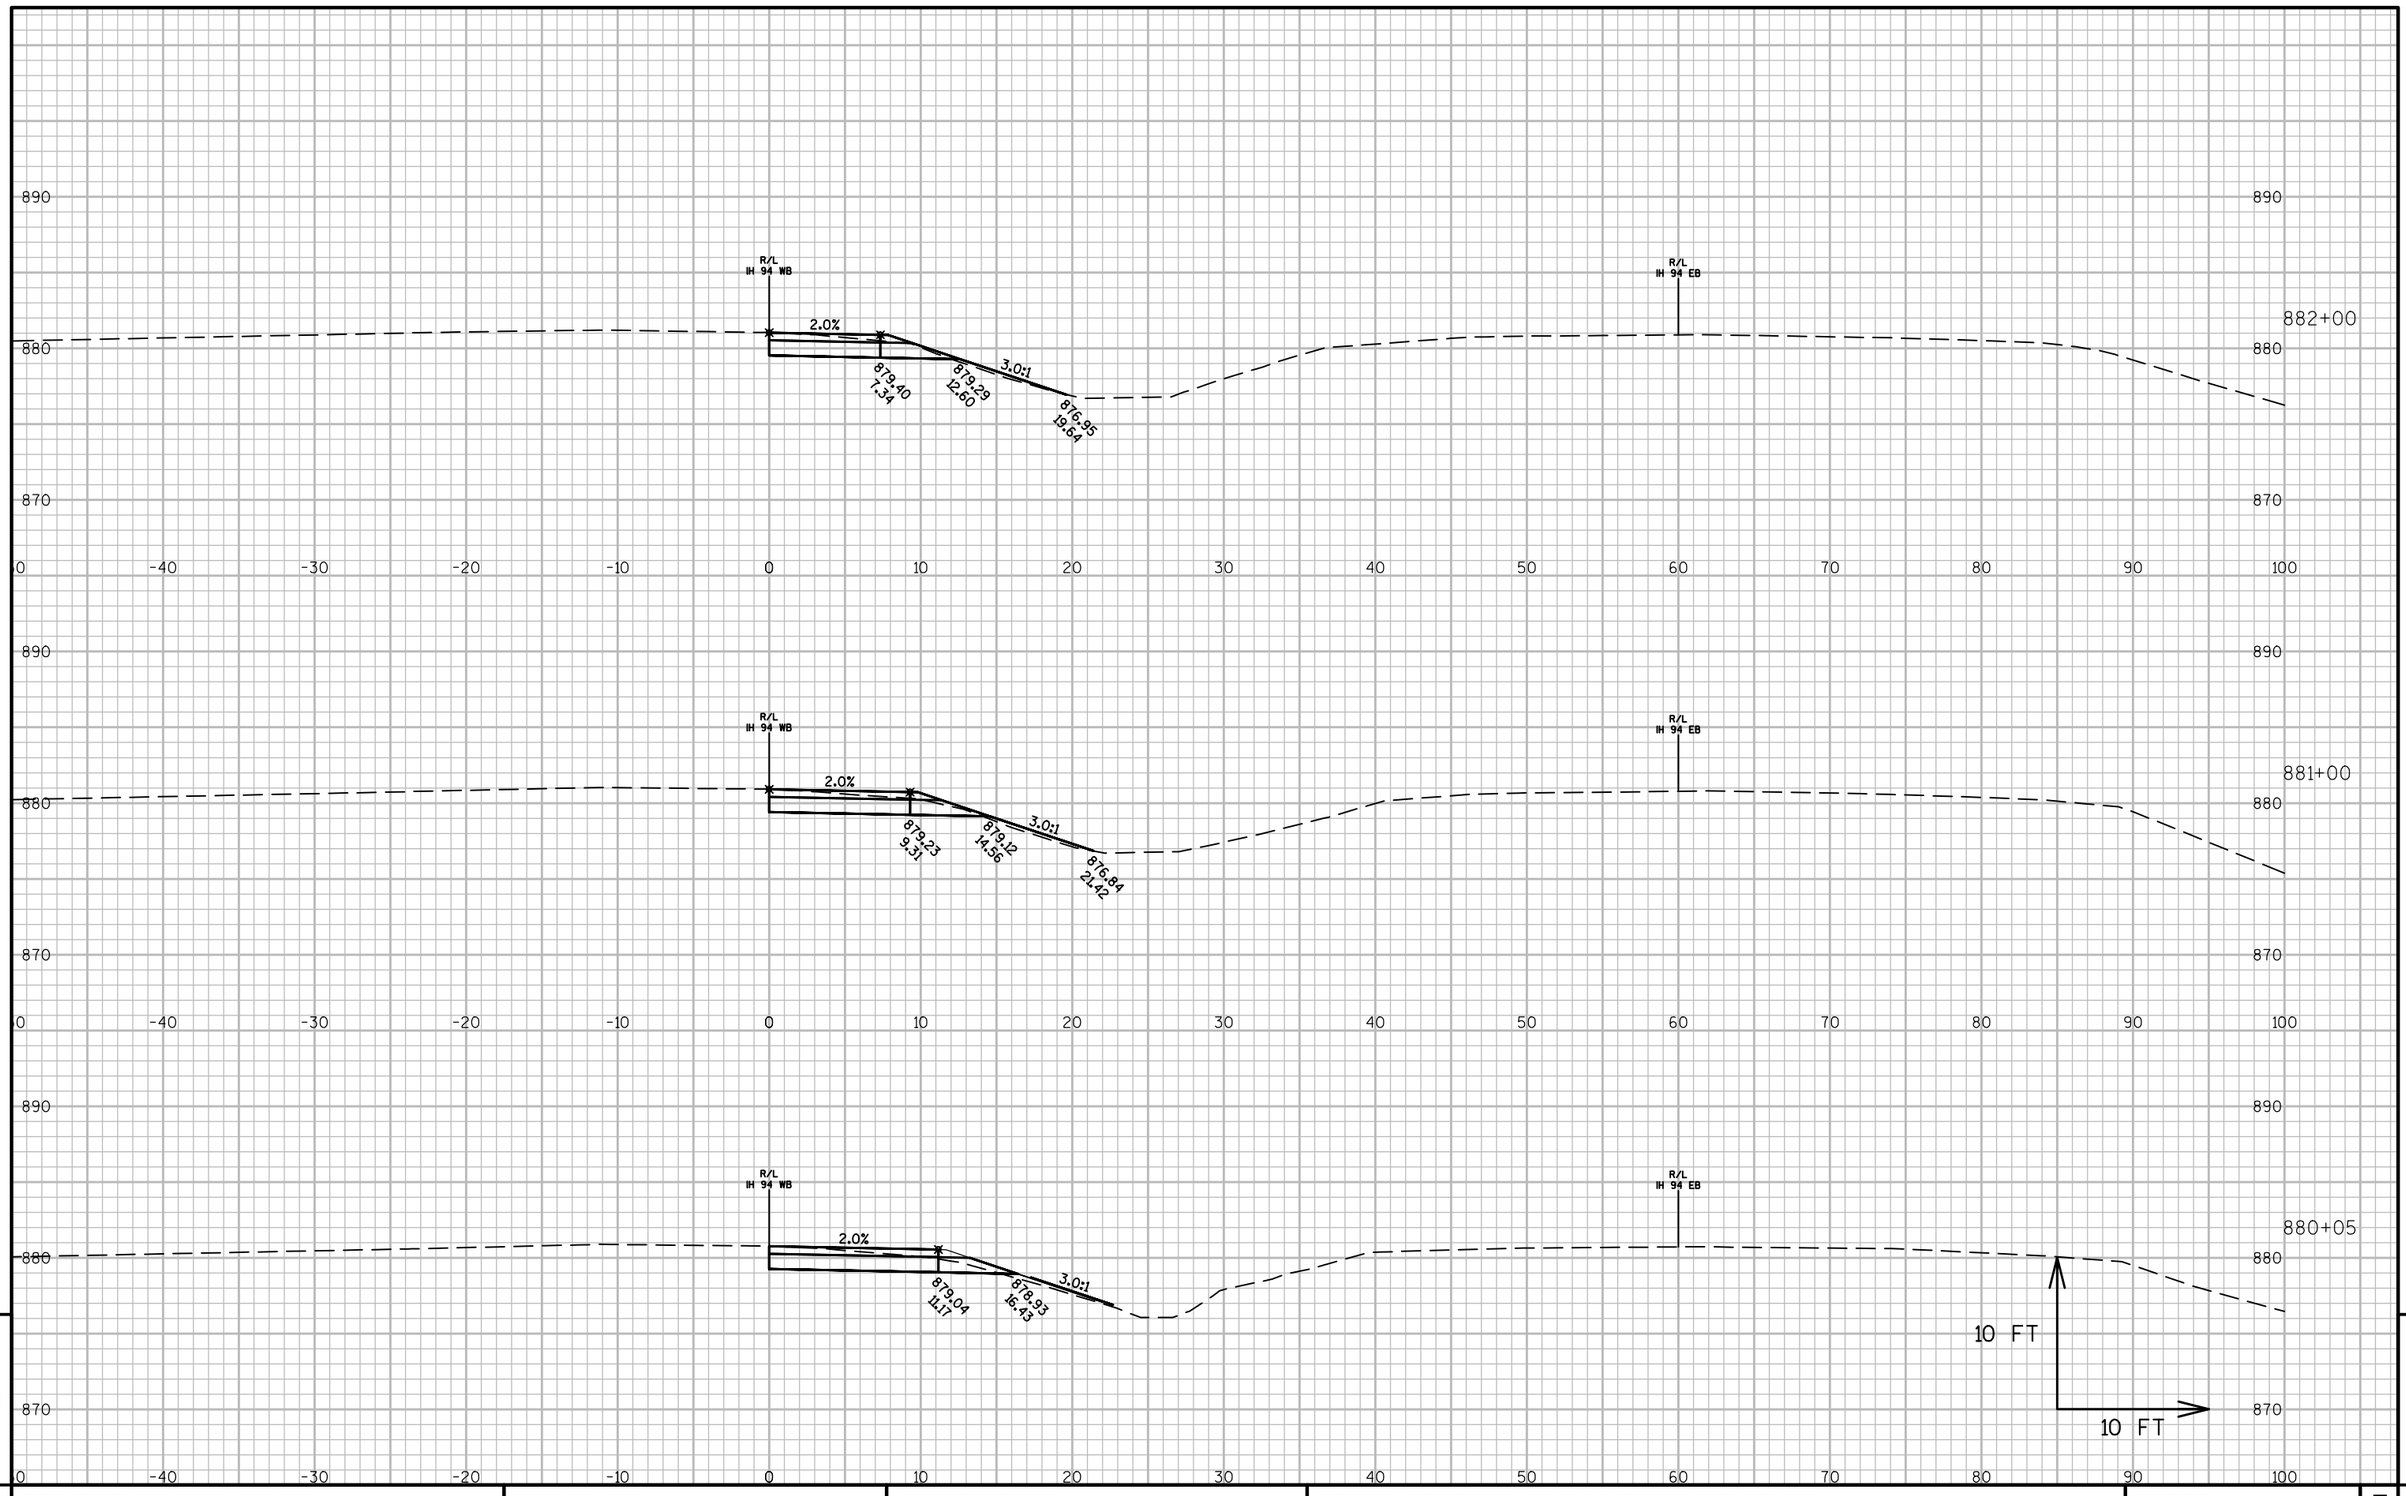


9

9

PROJECT NO: 1022-08-72	HWY: IH 94	COUNTY: DUNN	CROSS SECTIONS: IH 94 MEDIAN STAGE 2G	SHEET	E

FILE NAME : N:\PDS\C3D\10220706\SHEETSPLAN\PLAN SHEETS 10220872\090221_XS_STAGE2G.DWG
LAYOUT NAME - 090221 - (83)

PLOT DATE : 4/15/2017 1:35 PM PLOT BY : ANDERSON, THOMAS R PLOT NAME : PLOT SCALE : 1 IN:10 FT

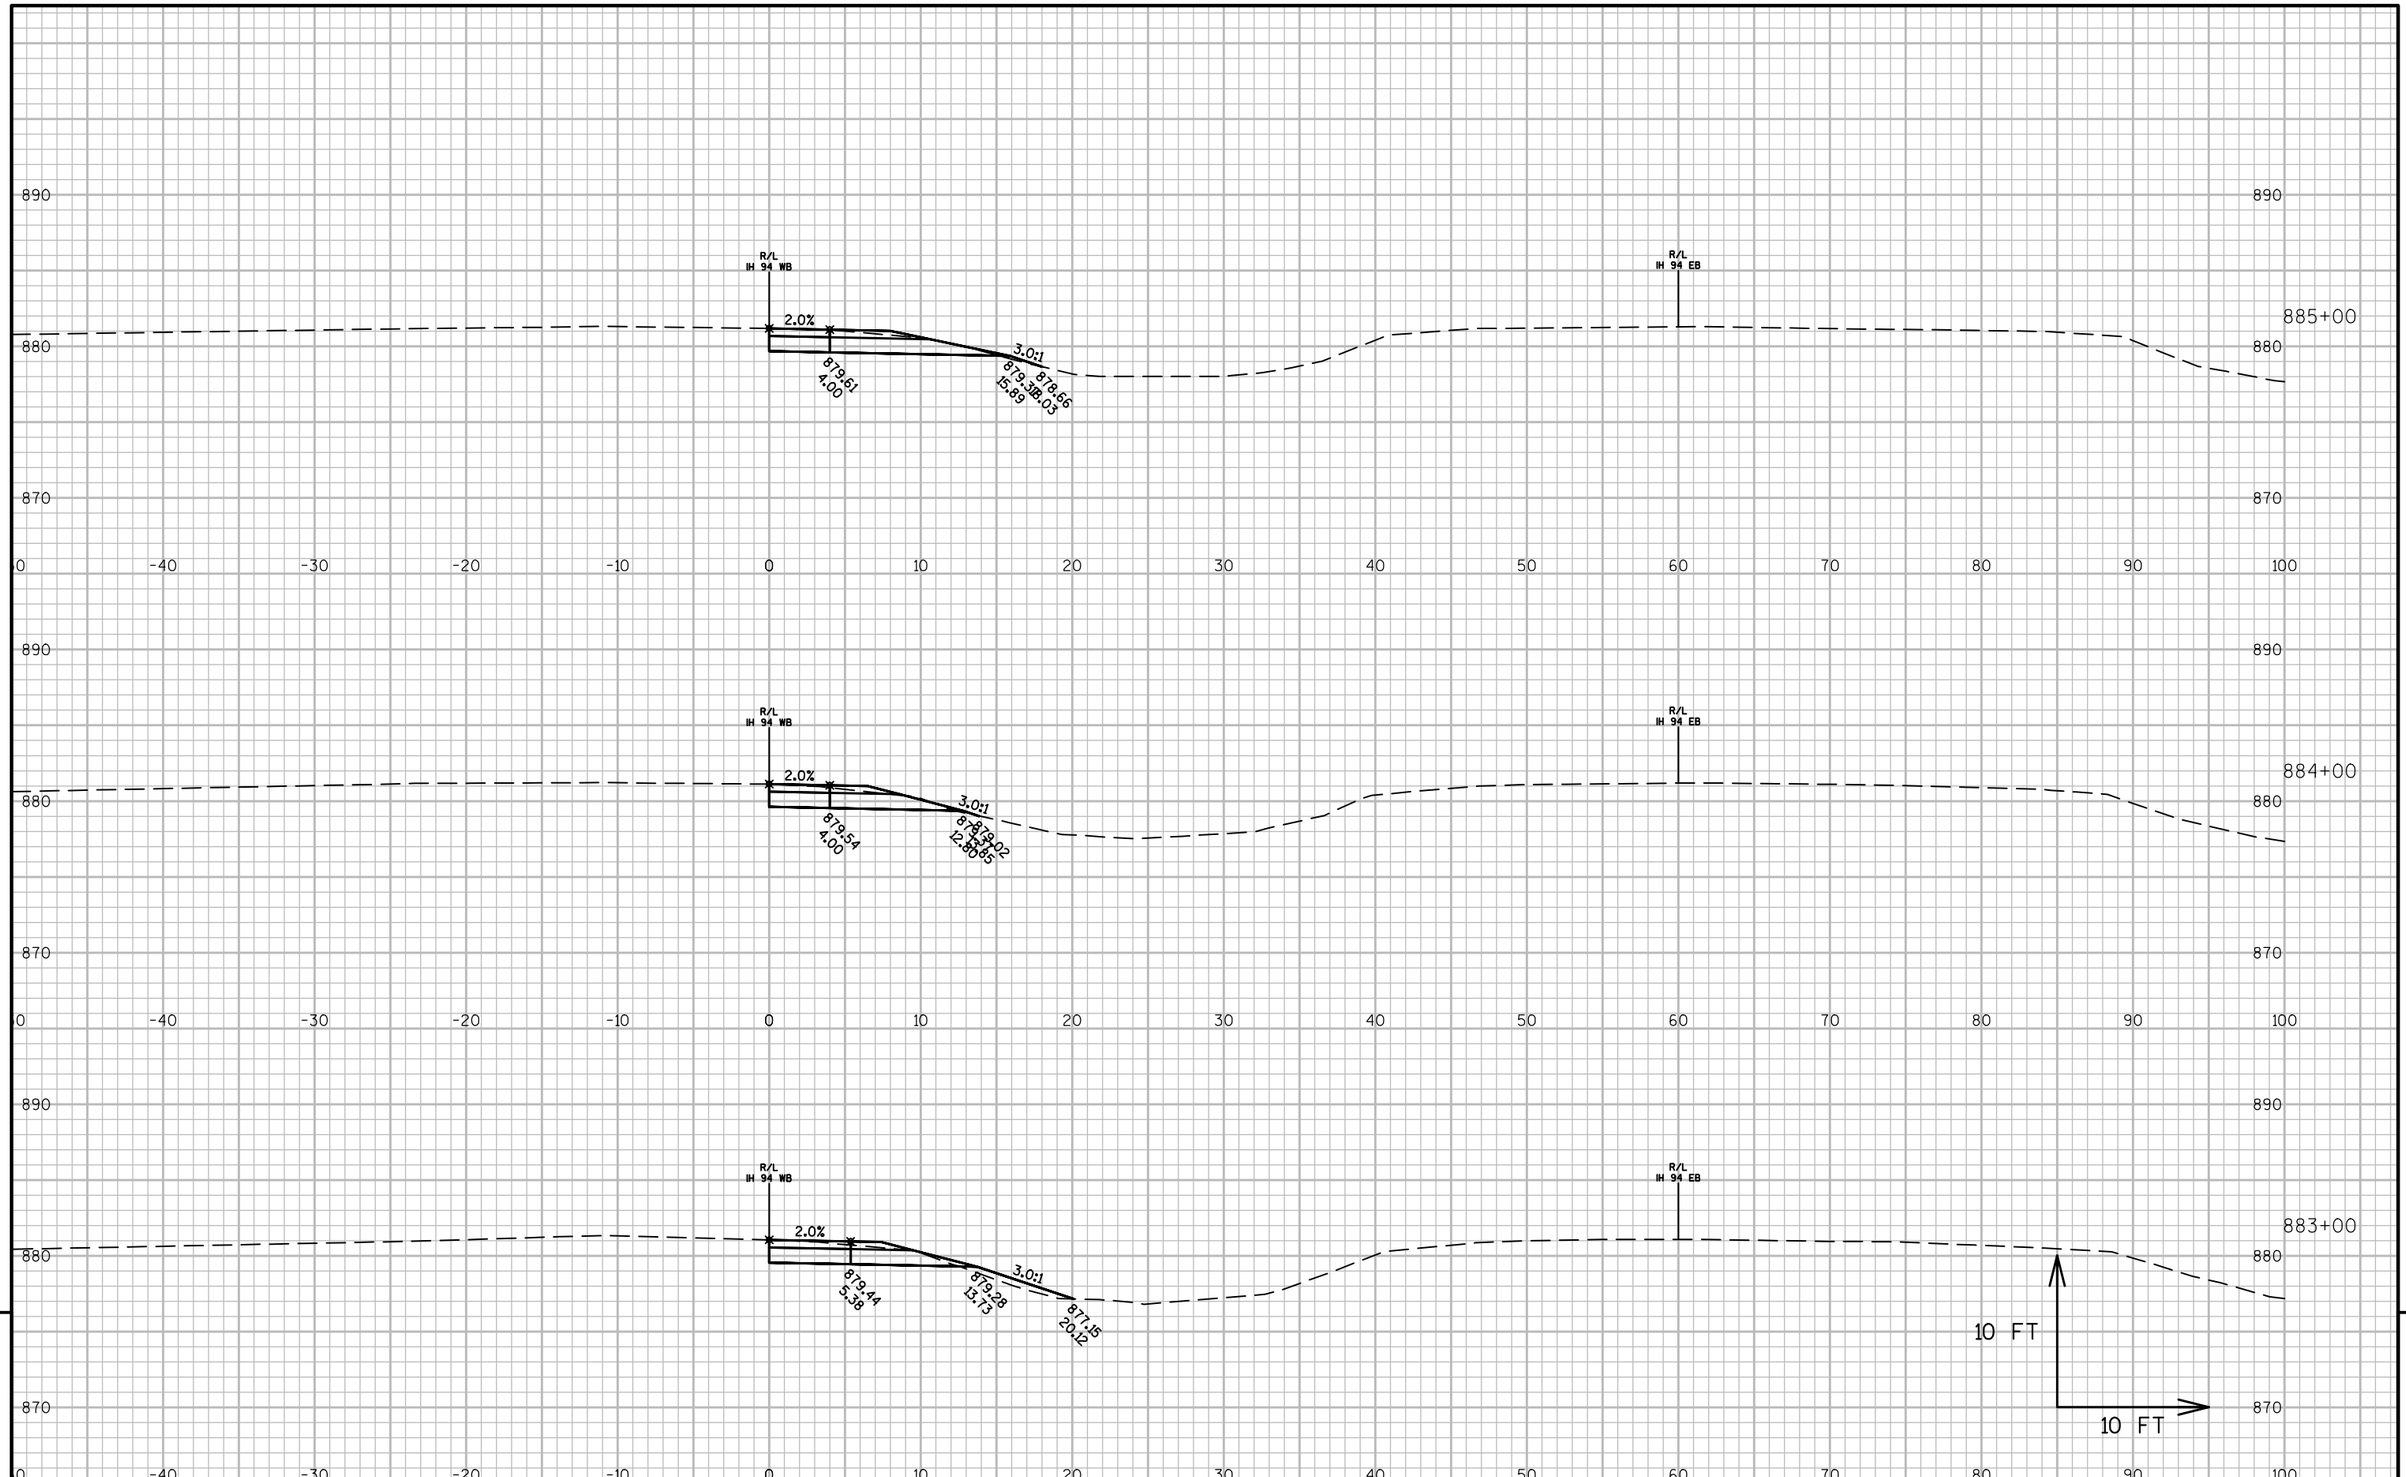

9


9

PROJECT NO: 1022-08-72	HWY: IH 94	COUNTY: DUNN	CROSS SECTIONS: IH 94 MEDIAN STAGE 2G	SHEET	E

FILE NAME : N:\PDS\C3D\10220706\SHEETSPLAN\PLAN SHEETS 10220872\090221_XS_STAGE2G.DWG
LAYOUT NAME - 090221 - (84)

PLOT DATE : 4/15/2017 1:36 PM PLOT BY : ANDERSON, THOMAS R PLOT NAME :


PLOT SCALE : 1 IN:10 FT

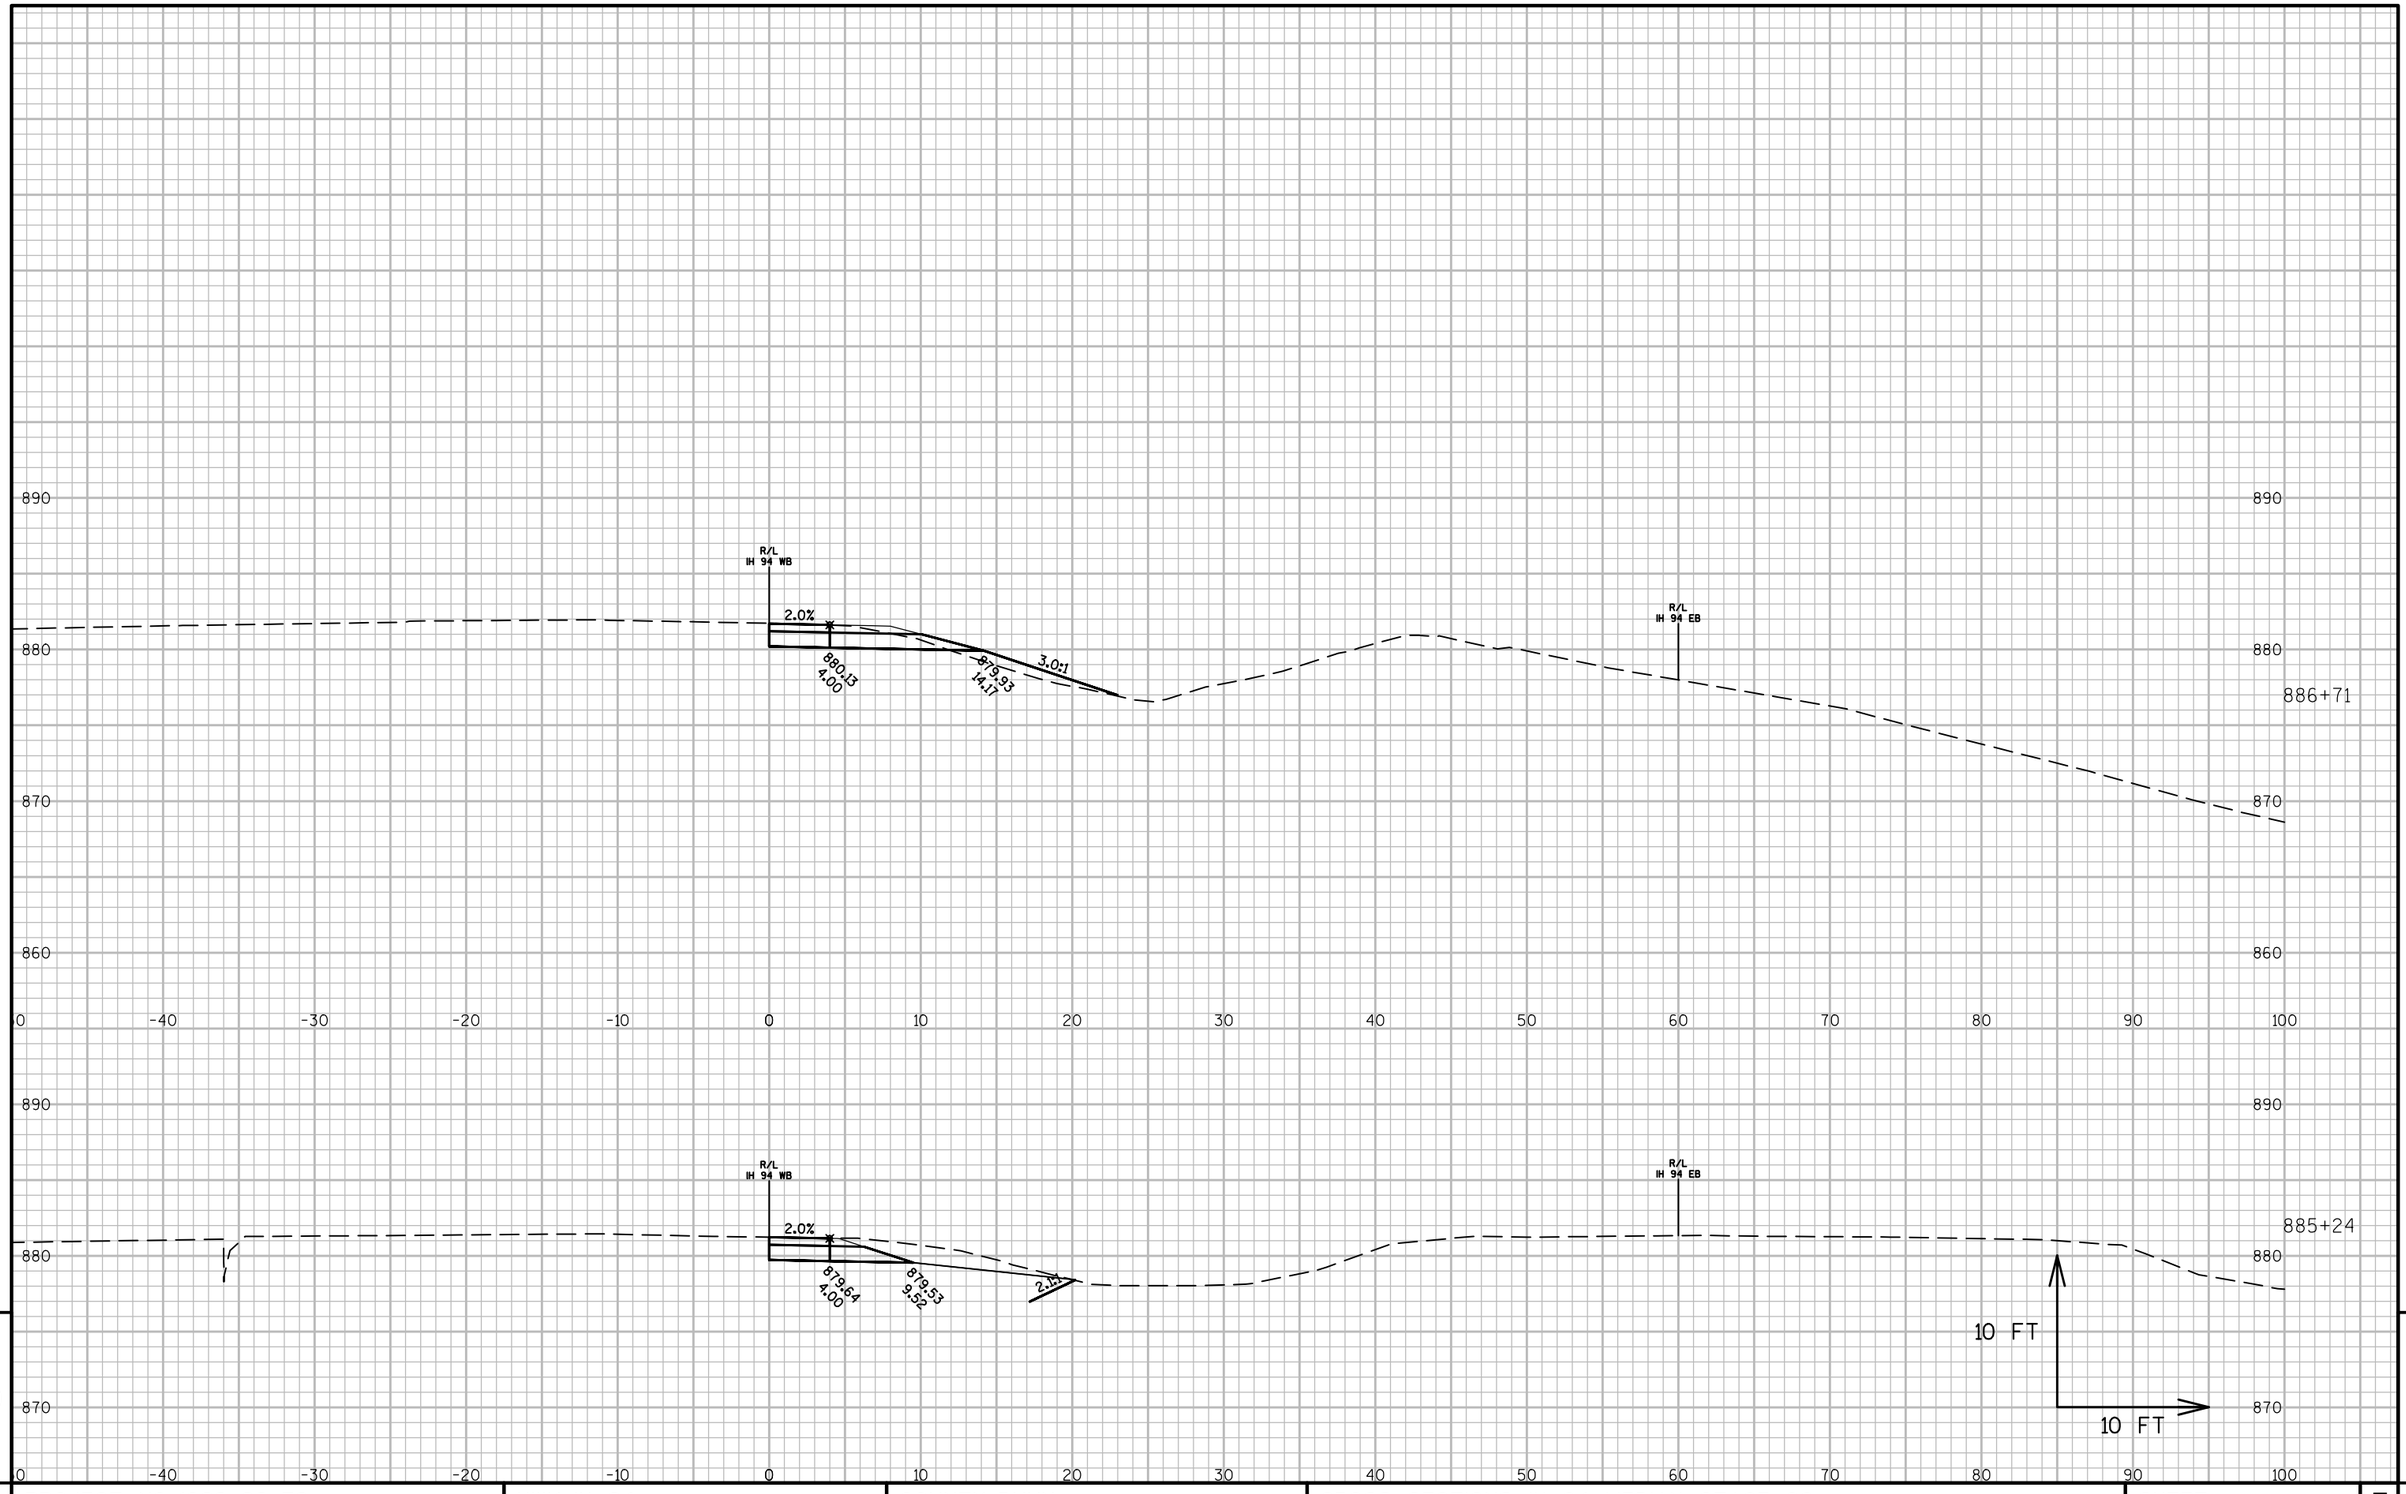

PROJECT NO:1022-08-72	HWY: IH 94	COUNTY: DUNN	CROSS SECTIONS: IH 94 MEDIAN STAGE 2G	SHEET	E

FILE NAME : N:\PDS\C3D\10220706\SHEETSPLAN\PLAN SHEETS 10220872\090221_XS_STAGE2G.DWG
LAYOUT NAME - 090221 - (85)

PLOT DATE : 4/15/2017 1:36 PM PLOT BY : ANDERSON, THOMAS R PLOT NAME : PLOT SCALE : 1 IN:10 FT

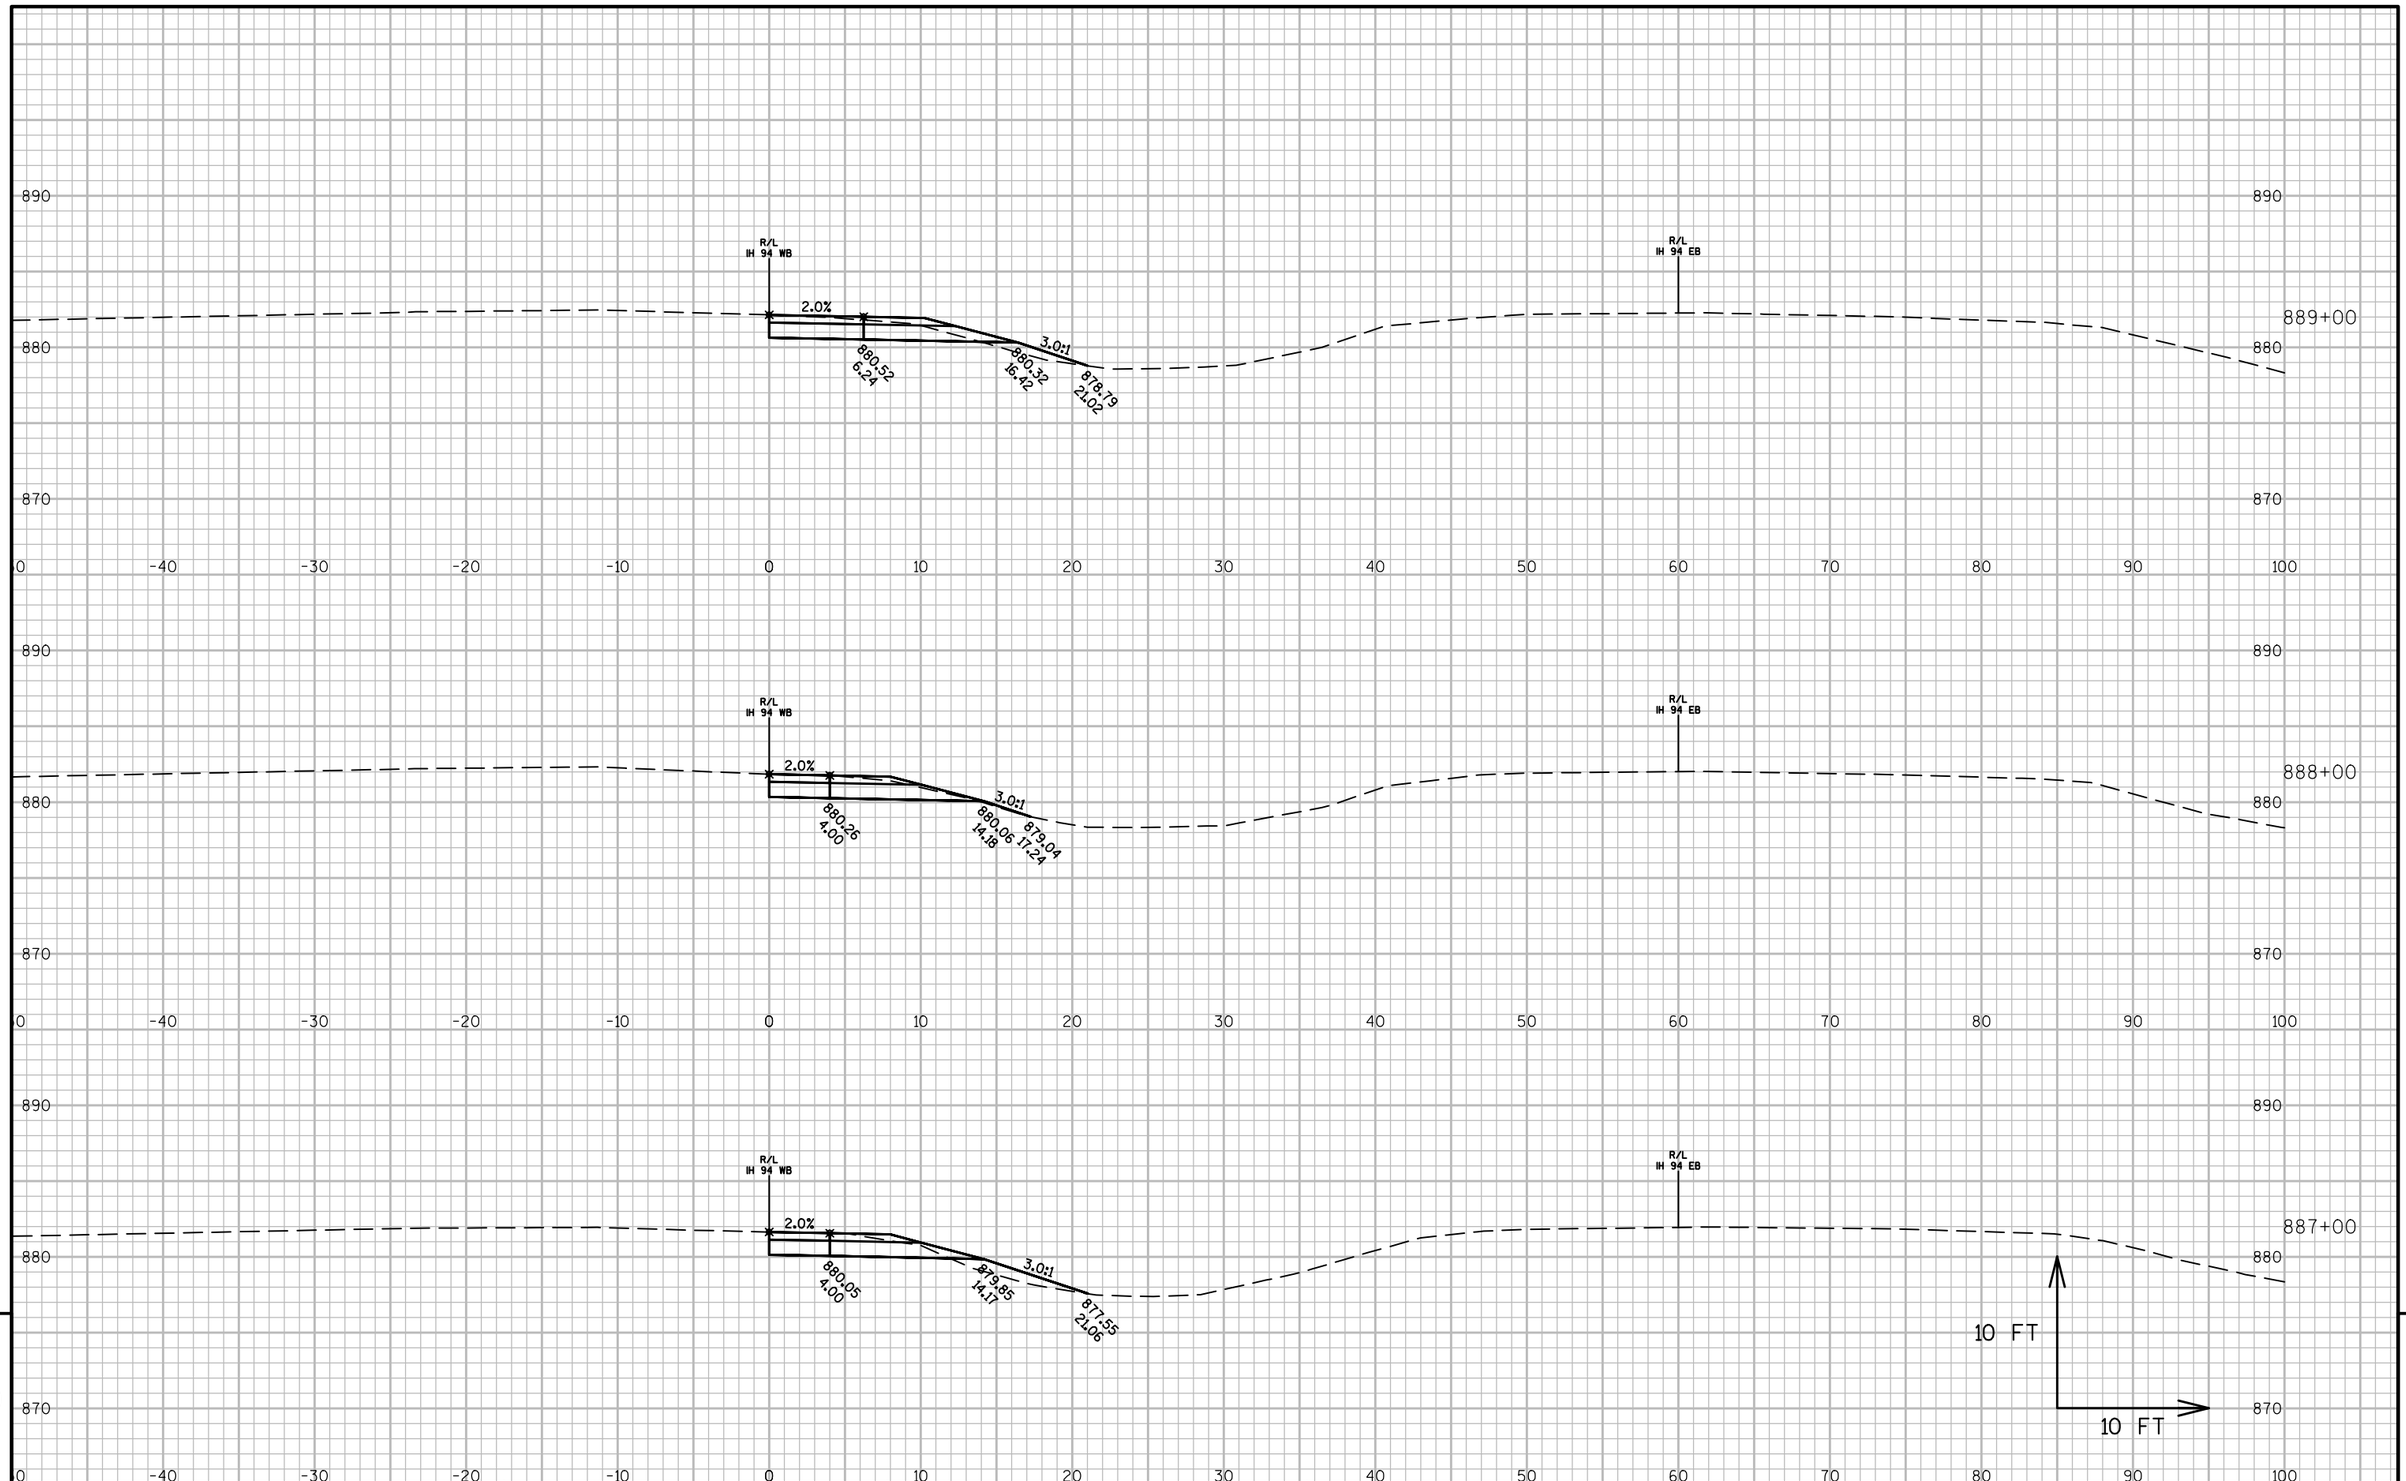

9


9

PROJECT NO: 1022-08-72	HWY: IH 94	COUNTY: DUNN	CROSS SECTIONS: IH 94 MEDIAN STAGE 2G	SHEET	E

FILE NAME : N:\PDS\C3D\10220706\SHEETSPLAN\PLAN SHEETS 10220872\090221_XS_STAGE2G.DWG
LAYOUT NAME - 090221 - (86)

PLOT DATE : 4/15/2017 1:36 PM PLOT BY : ANDERSON, THOMAS R PLOT NAME :

PLOT SCALE : 1 IN:10 FT

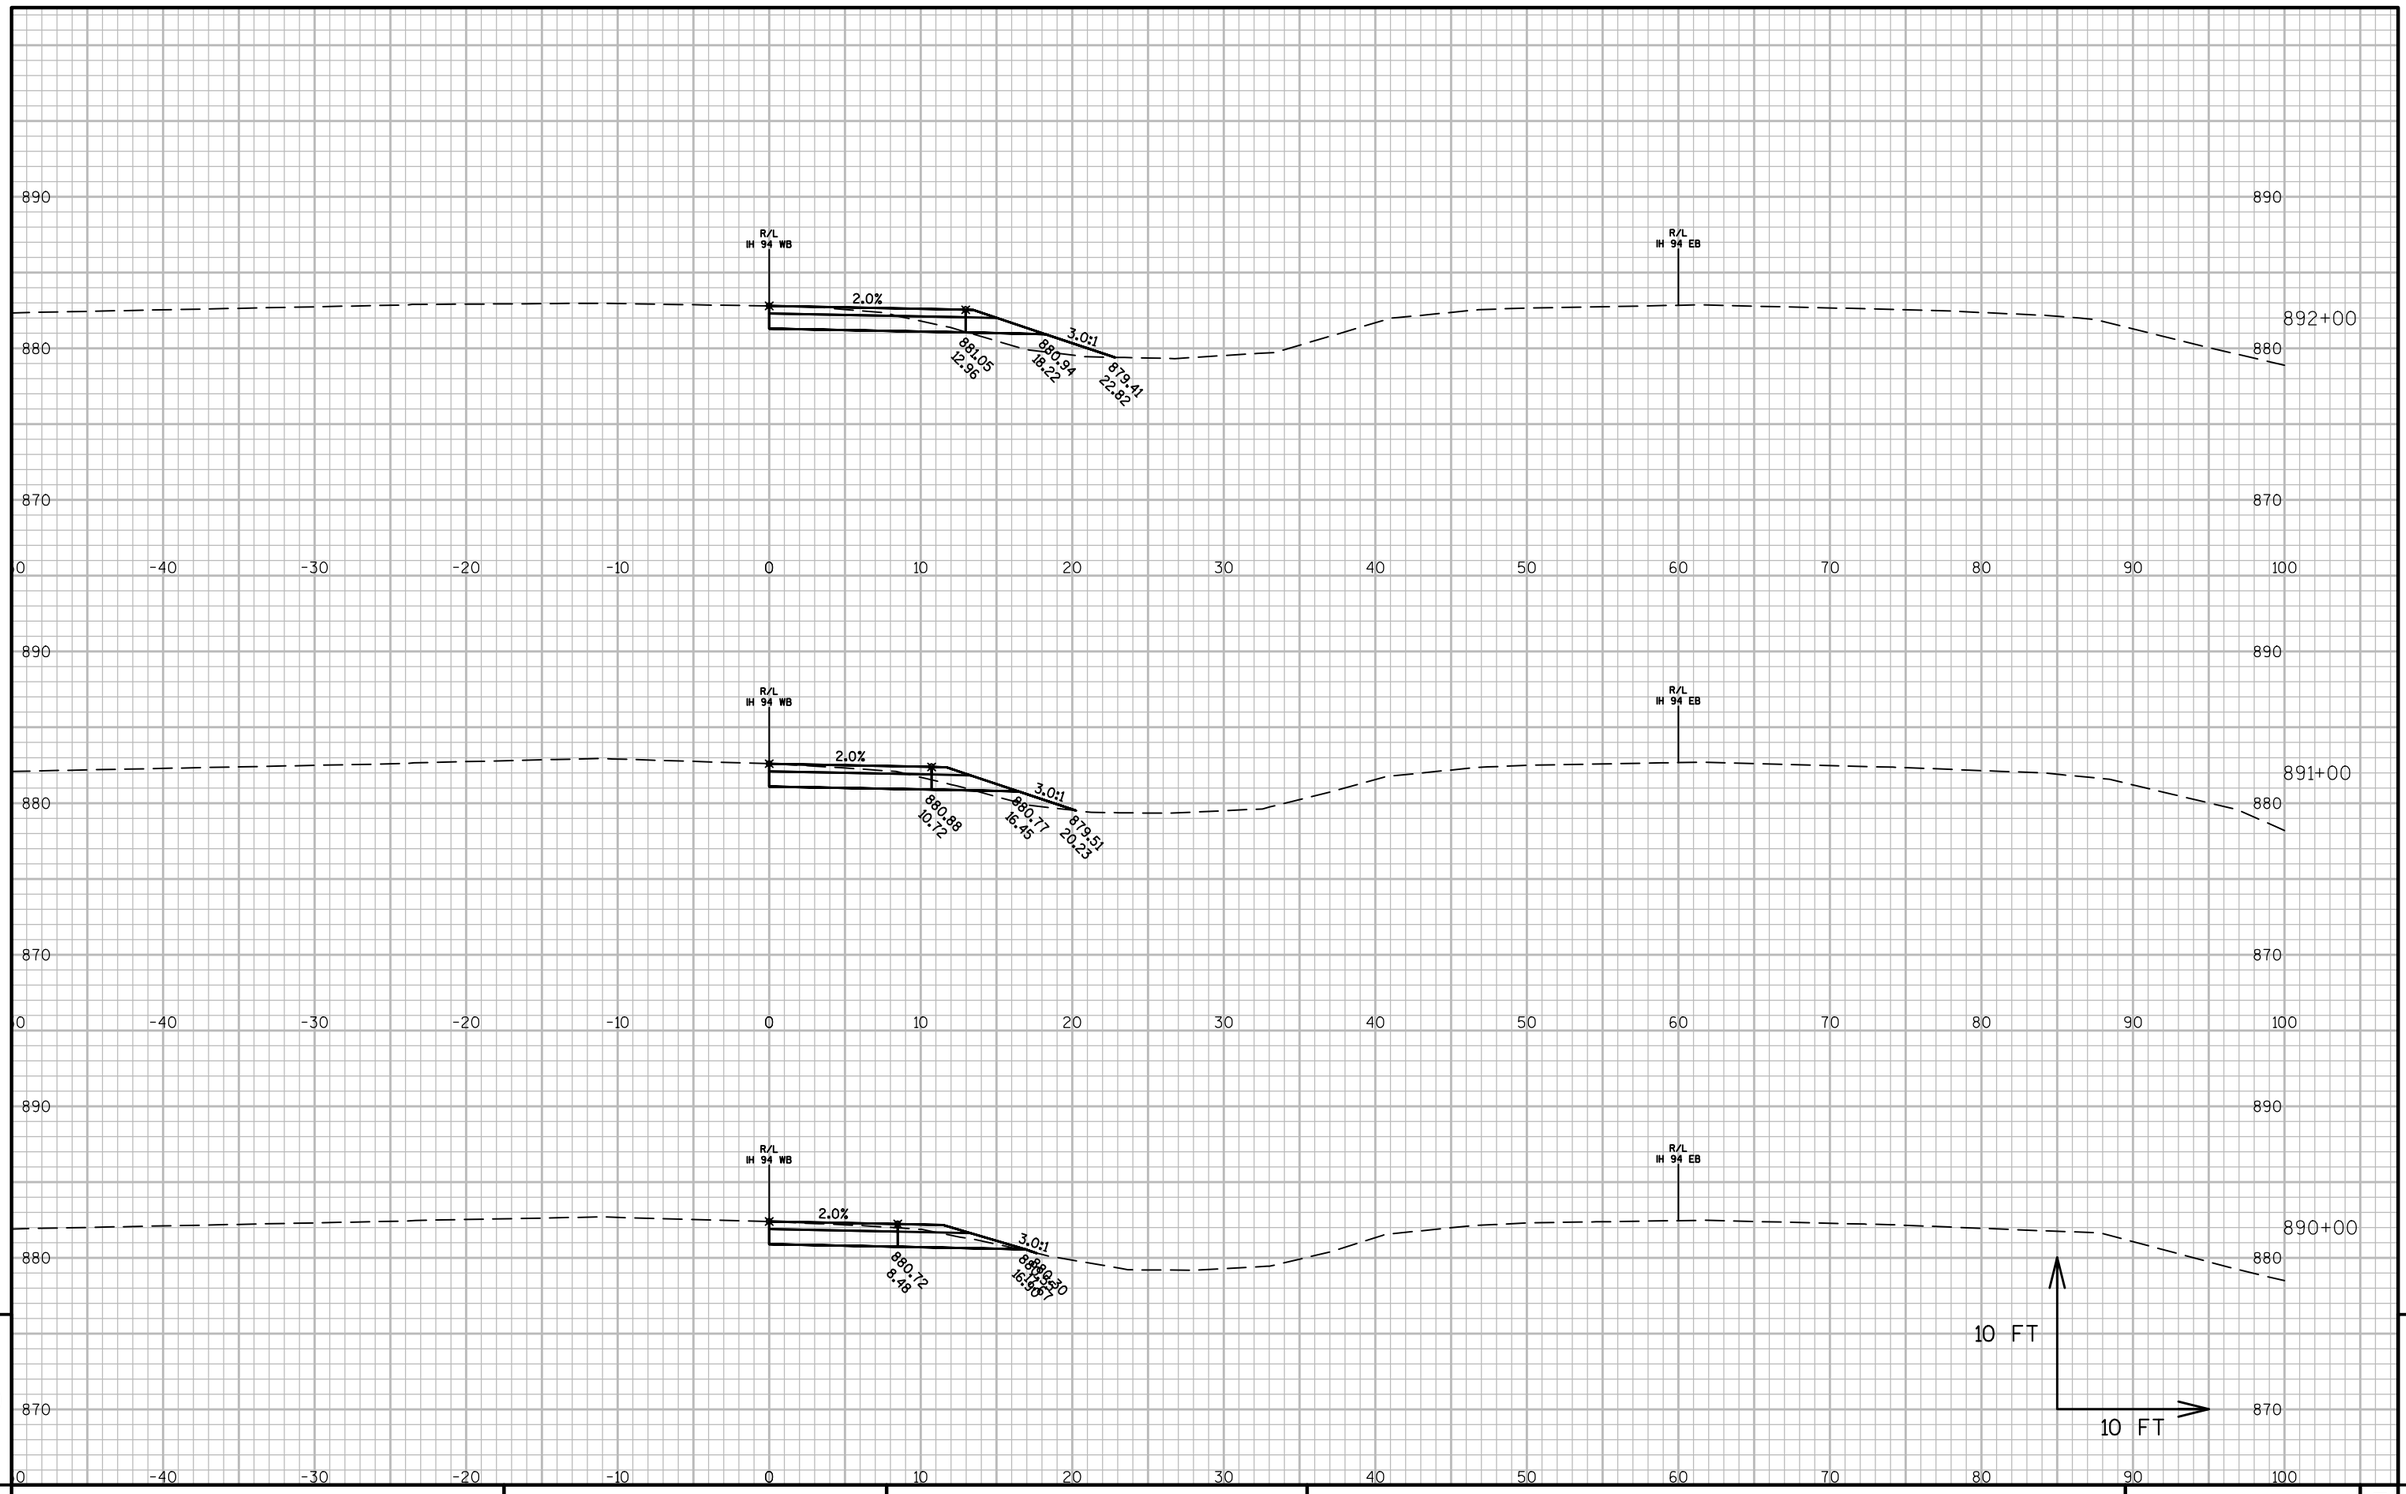


9

9

PROJECT NO: 1022-08-72 | HWY: IH 94 | COUNTY: DUNN | CROSS SECTIONS: IH 94 MEDIAN STAGE 2G | SHEET E

FILE NAME : N:\PDS\C3D\10220706\SHEETSPLAN\PLAN SHEETS 10220872\090221_XS_STAGE2G.DWG
LAYOUT NAME - 090221 - (87)


PLOT DATE : 4/15/2017 1:36 PM PLOT BY : ANDERSON, THOMAS R PLOT NAME : PLOT SCALE : 1 IN:10 FT

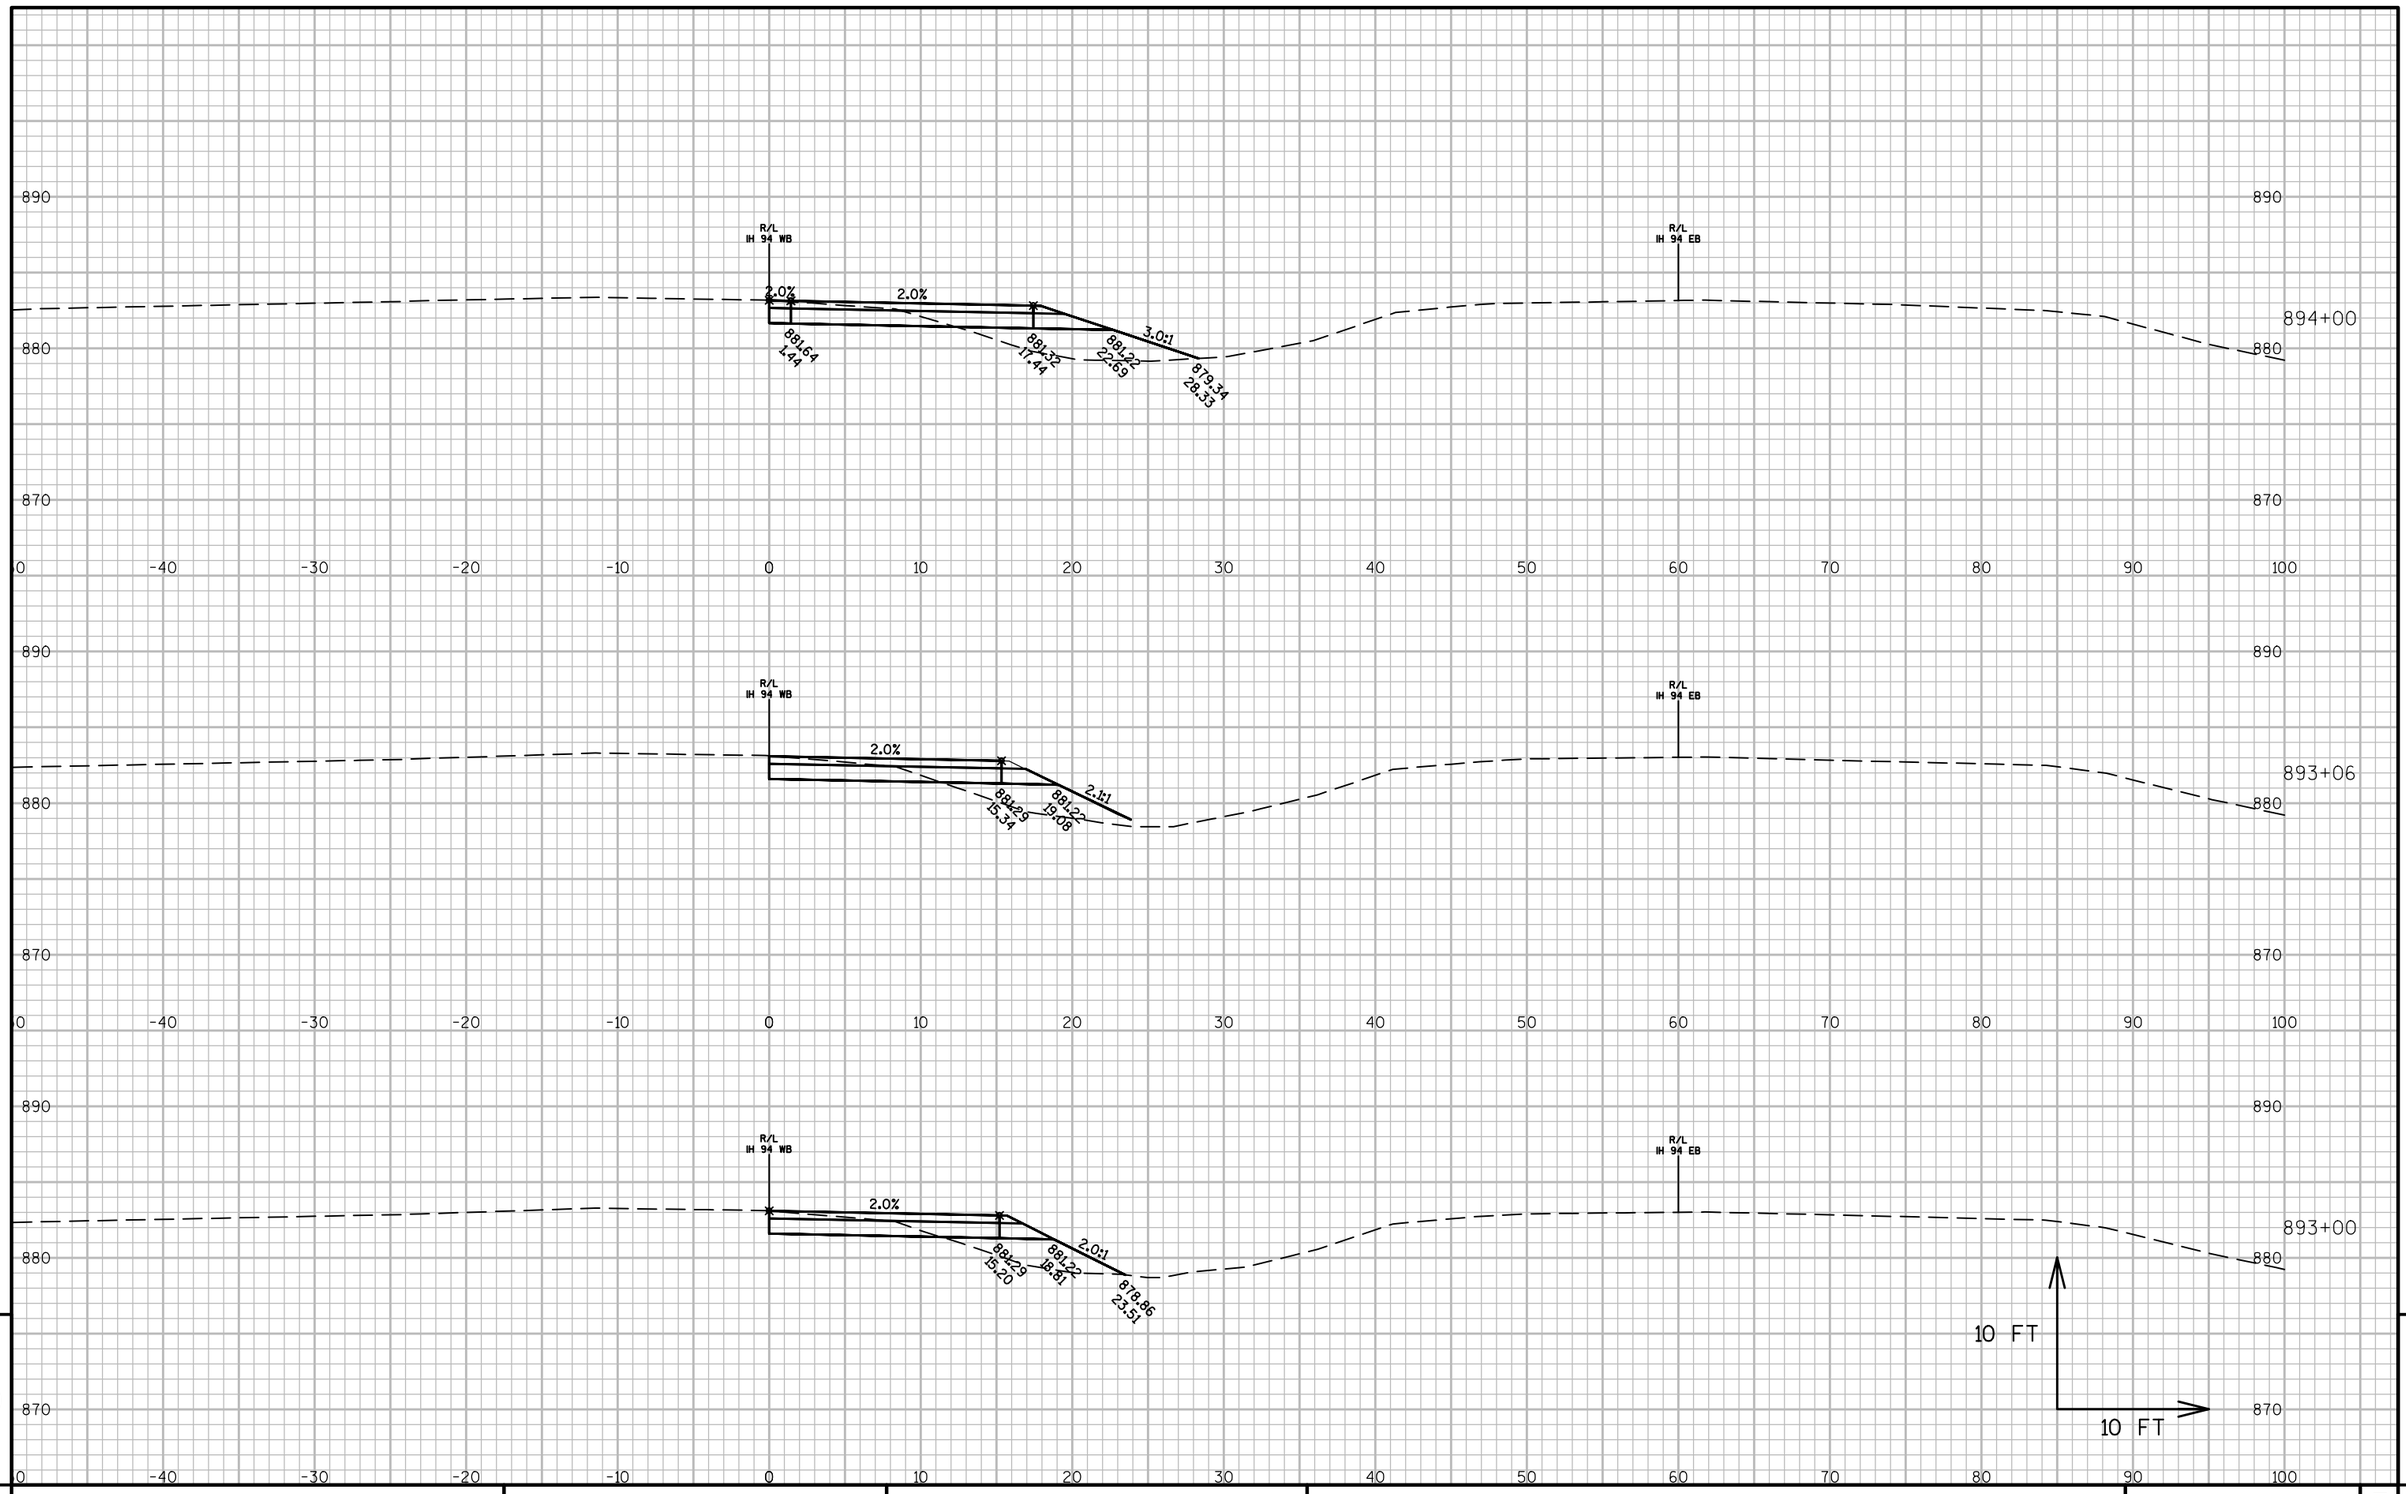

PROJECT NO: 1022-08-72	HWY: IH 94	COUNTY: DUNN	CROSS SECTIONS: IH 94 MEDIAN STAGE 2G	SHEET	E

FILE NAME : N:\PDS\C3D\10220706\SHEETSPLAN\PLAN SHEETS 10220872\090221_XS_STAGE2G.DWG
LAYOUT NAME - 090221 - (88)

PLOT DATE : 4/15/2017 1:36 PM PLOT BY : ANDERSON, THOMAS R PLOT NAME : PLOT SCALE : 1 IN:10 FT

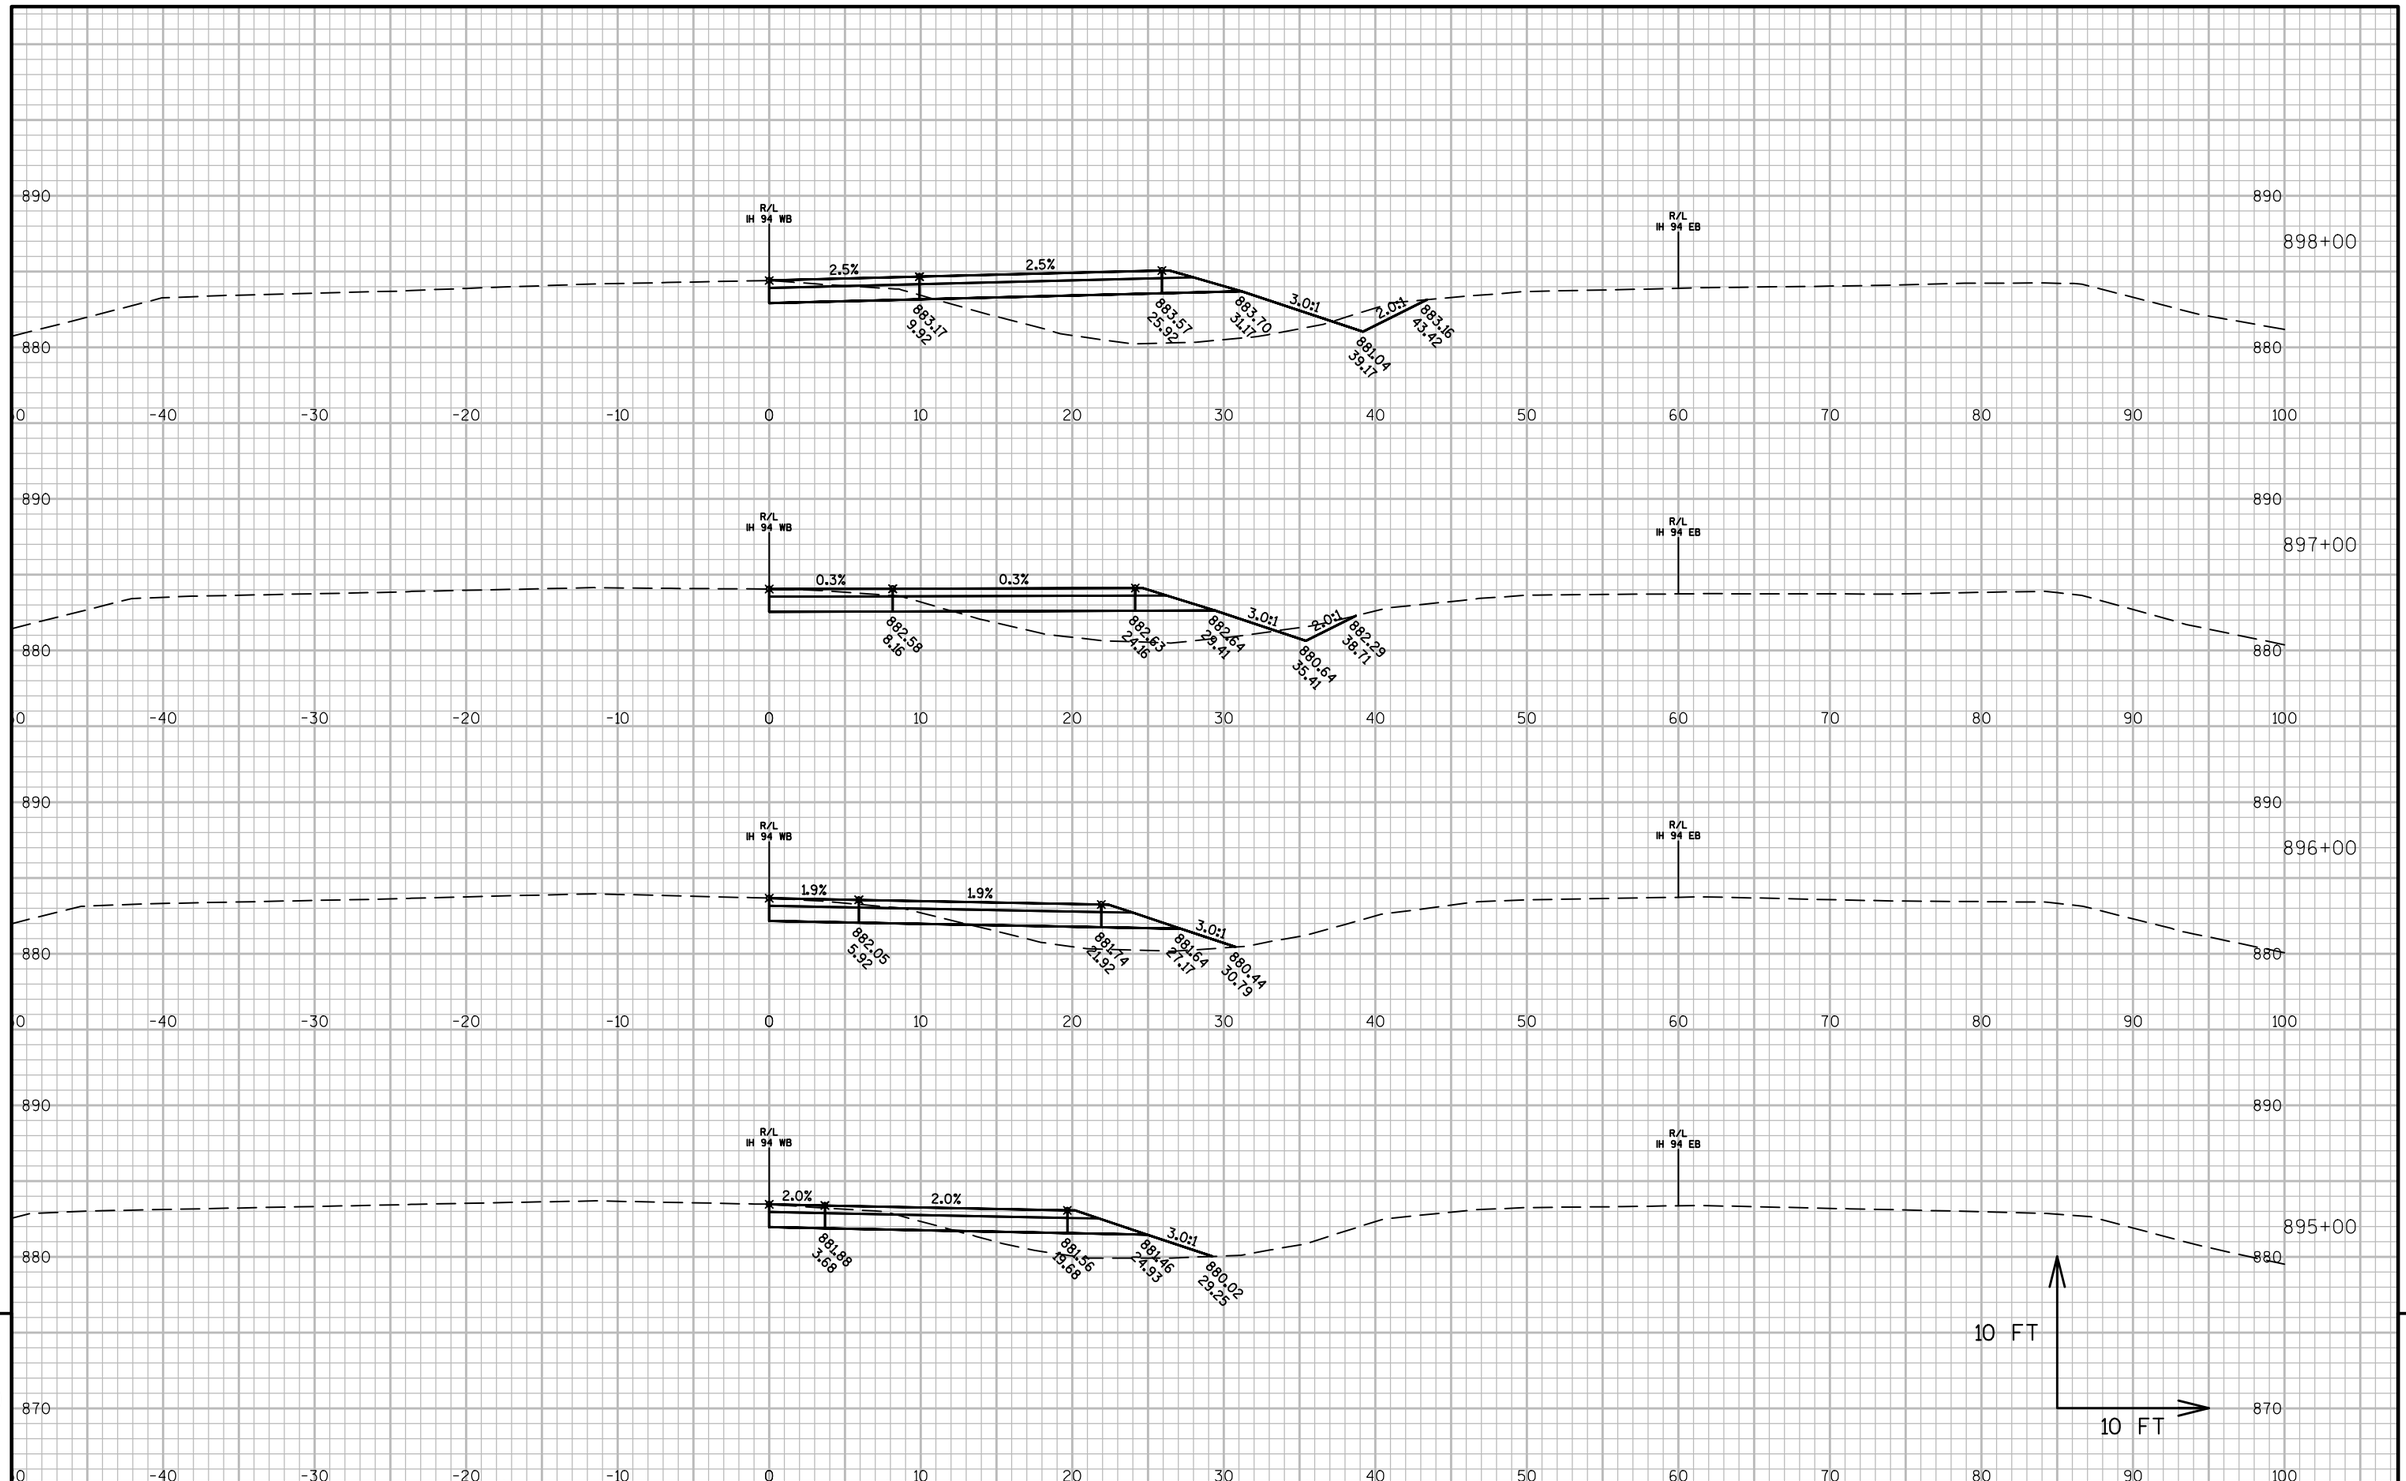


9

9

PROJECT NO: 1022-08-72	HWY: IH 94	COUNTY: DUNN	CROSS SECTIONS: IH 94 MEDIAN STAGE 2G	SHEET	E

FILE NAME : N:\PDS\C3D\10220706\SHEETSPLAN\PLAN SHEETS 10220872\090221_XS_STAGE2G.DWG
LAYOUT NAME - 090221 - (89)

PLOT DATE : 4/15/2017 1:36 PM PLOT BY : ANDERSON, THOMAS R PLOT NAME : PLOT SCALE : 1 IN:10 FT

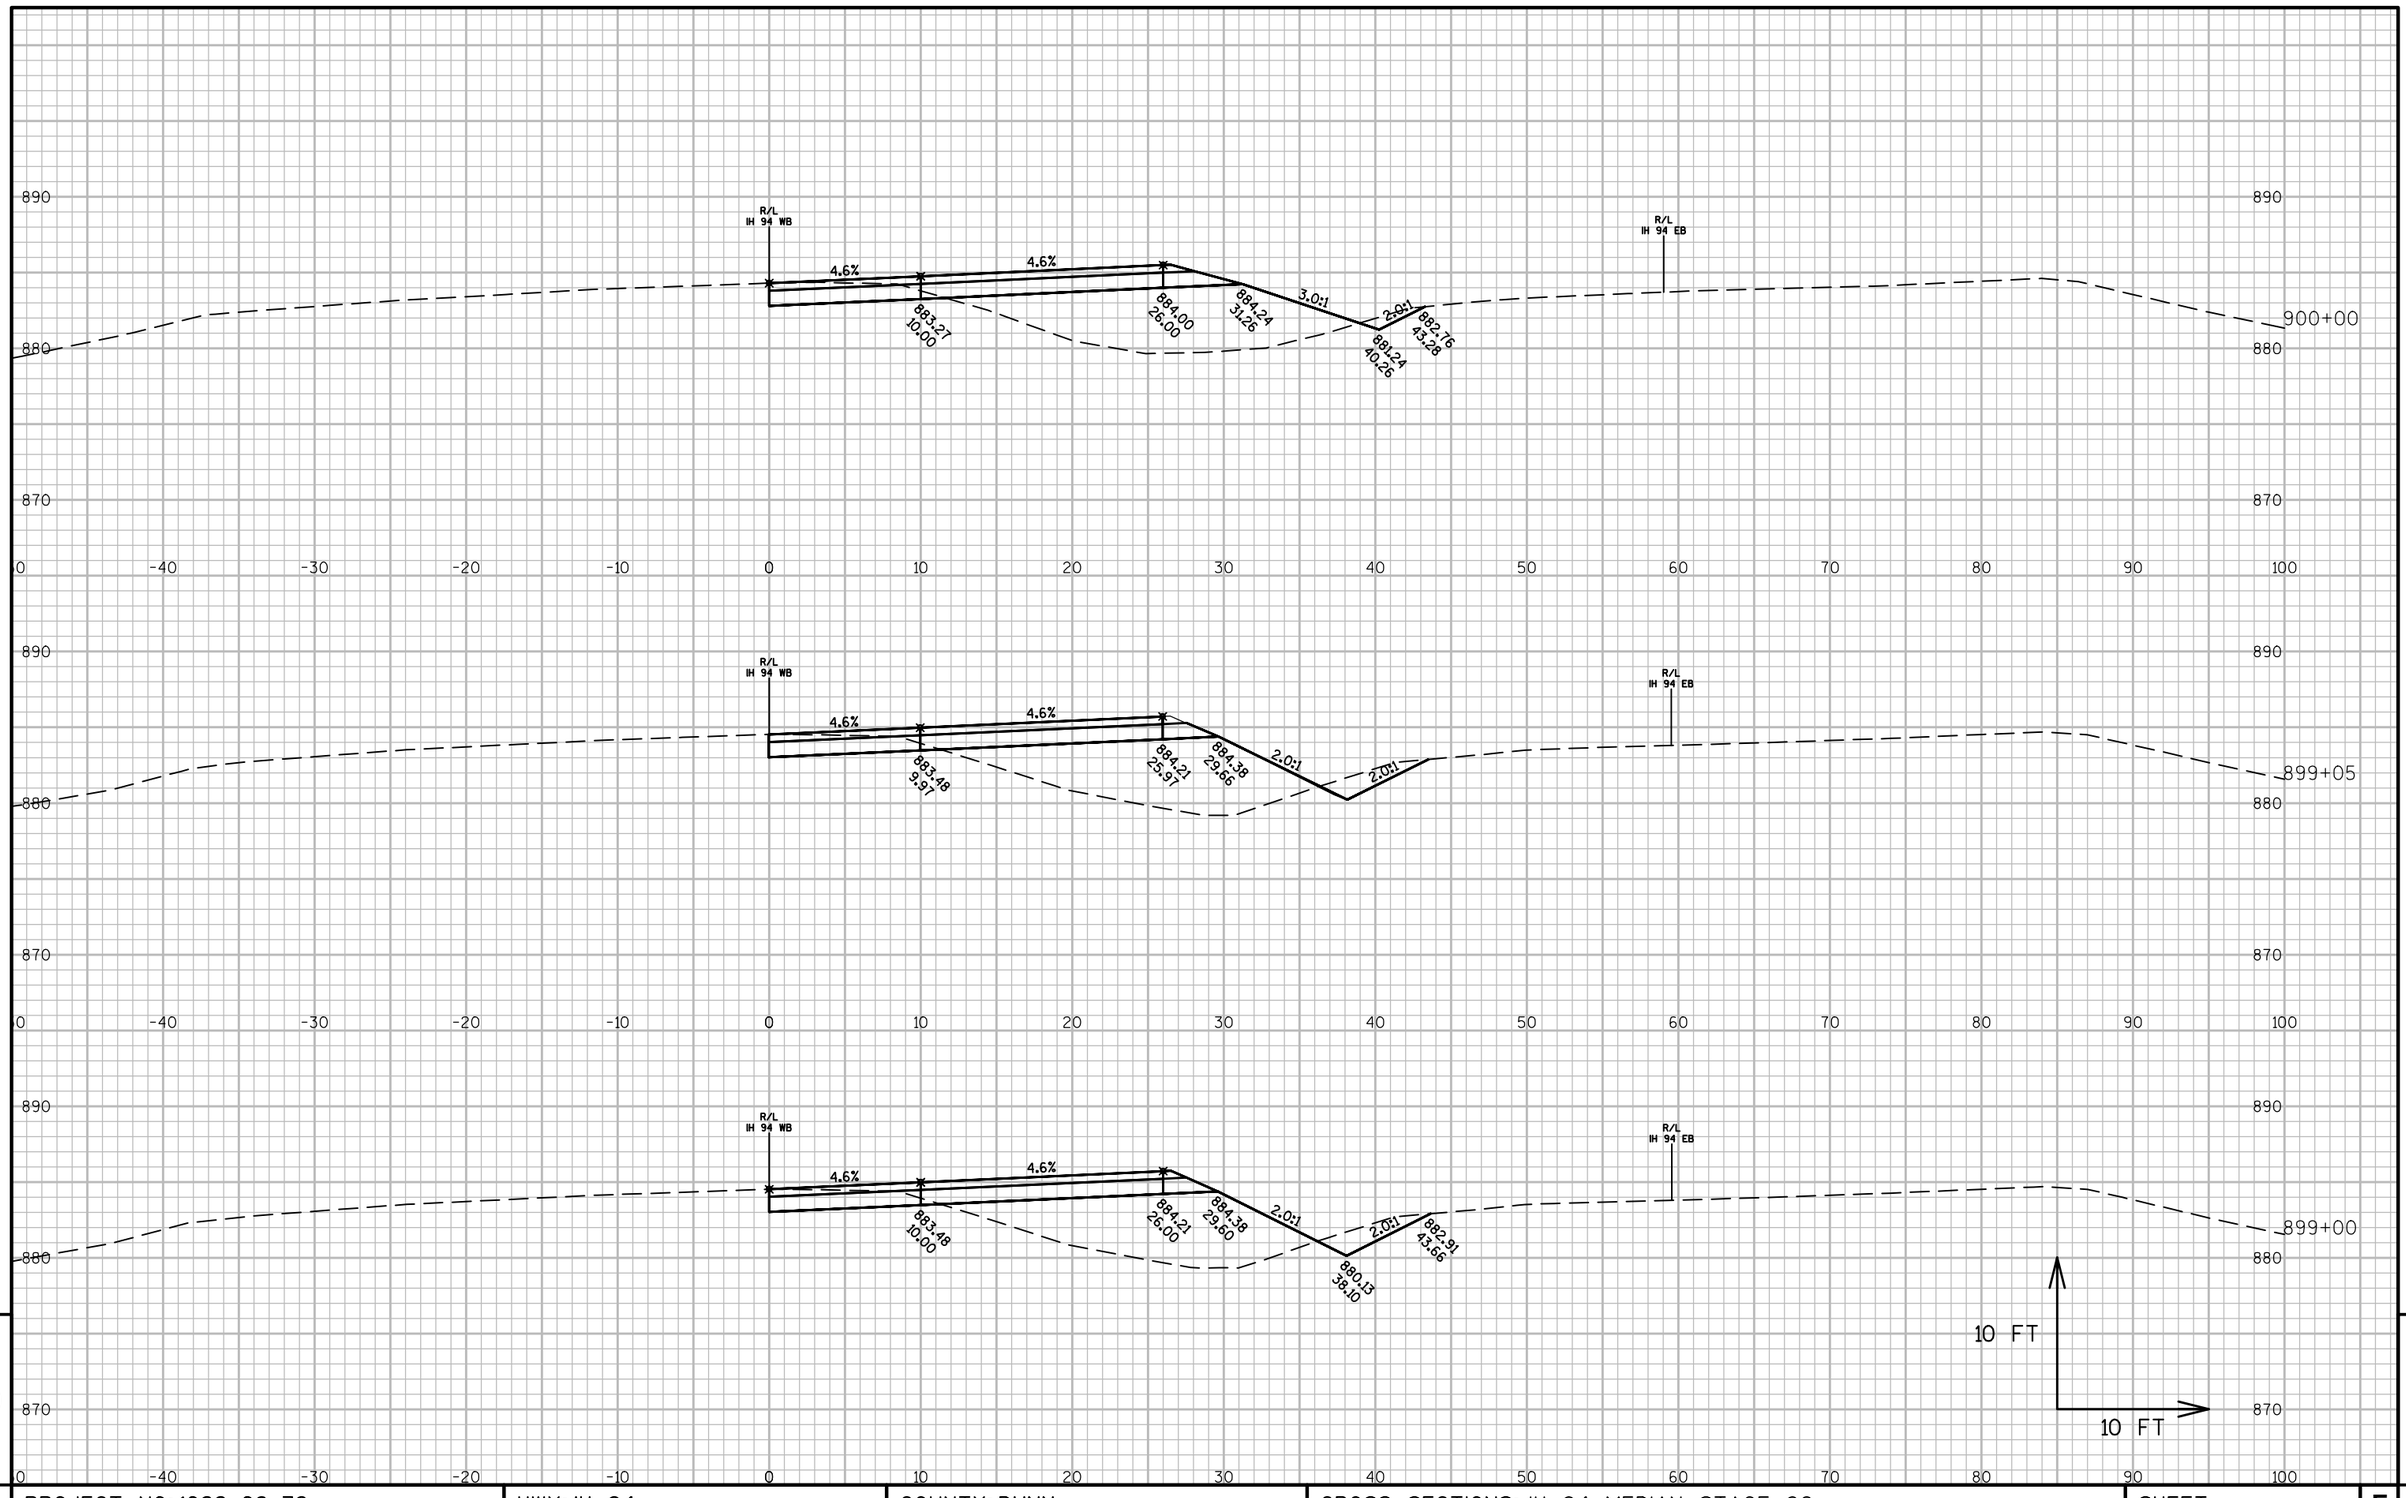

9

9

PROJECT NO: 1022-08-72	HWY: IH 94	COUNTY: DUNN	CROSS SECTIONS: IH 94 MEDIAN STAGE 2G	SHEET	E

FILE NAME : N:\PDS\C3D\10220706\SHEETSPLAN\PLAN SHEETS 10220872\090221_XS_STAGE2G.DWG
LAYOUT NAME - 090221 - (90)

PLOT DATE : 4/15/2017 1:36 PM PLOT BY : ANDERSON, THOMAS R PLOT NAME : PLOT SCALE : 1 IN:10 FT


9

9

PROJECT NO: 1022-08-72	HWY: IH 94	COUNTY: DUNN	CROSS SECTIONS: IH 94 MEDIAN STAGE 2G	SHEET	E

FILE NAME : N:\PDS\C3D\10220706\SHEETSPLAN\PLAN SHEETS 10220872\090221_XS_STAGE2G.DWG
LAYOUT NAME - 090221 - (91)

PLOT DATE : 4/15/2017 1:36 PM PLOT BY : ANDERSON, THOMAS R PLOT NAME : PLOT SCALE : 1 IN:10 FT

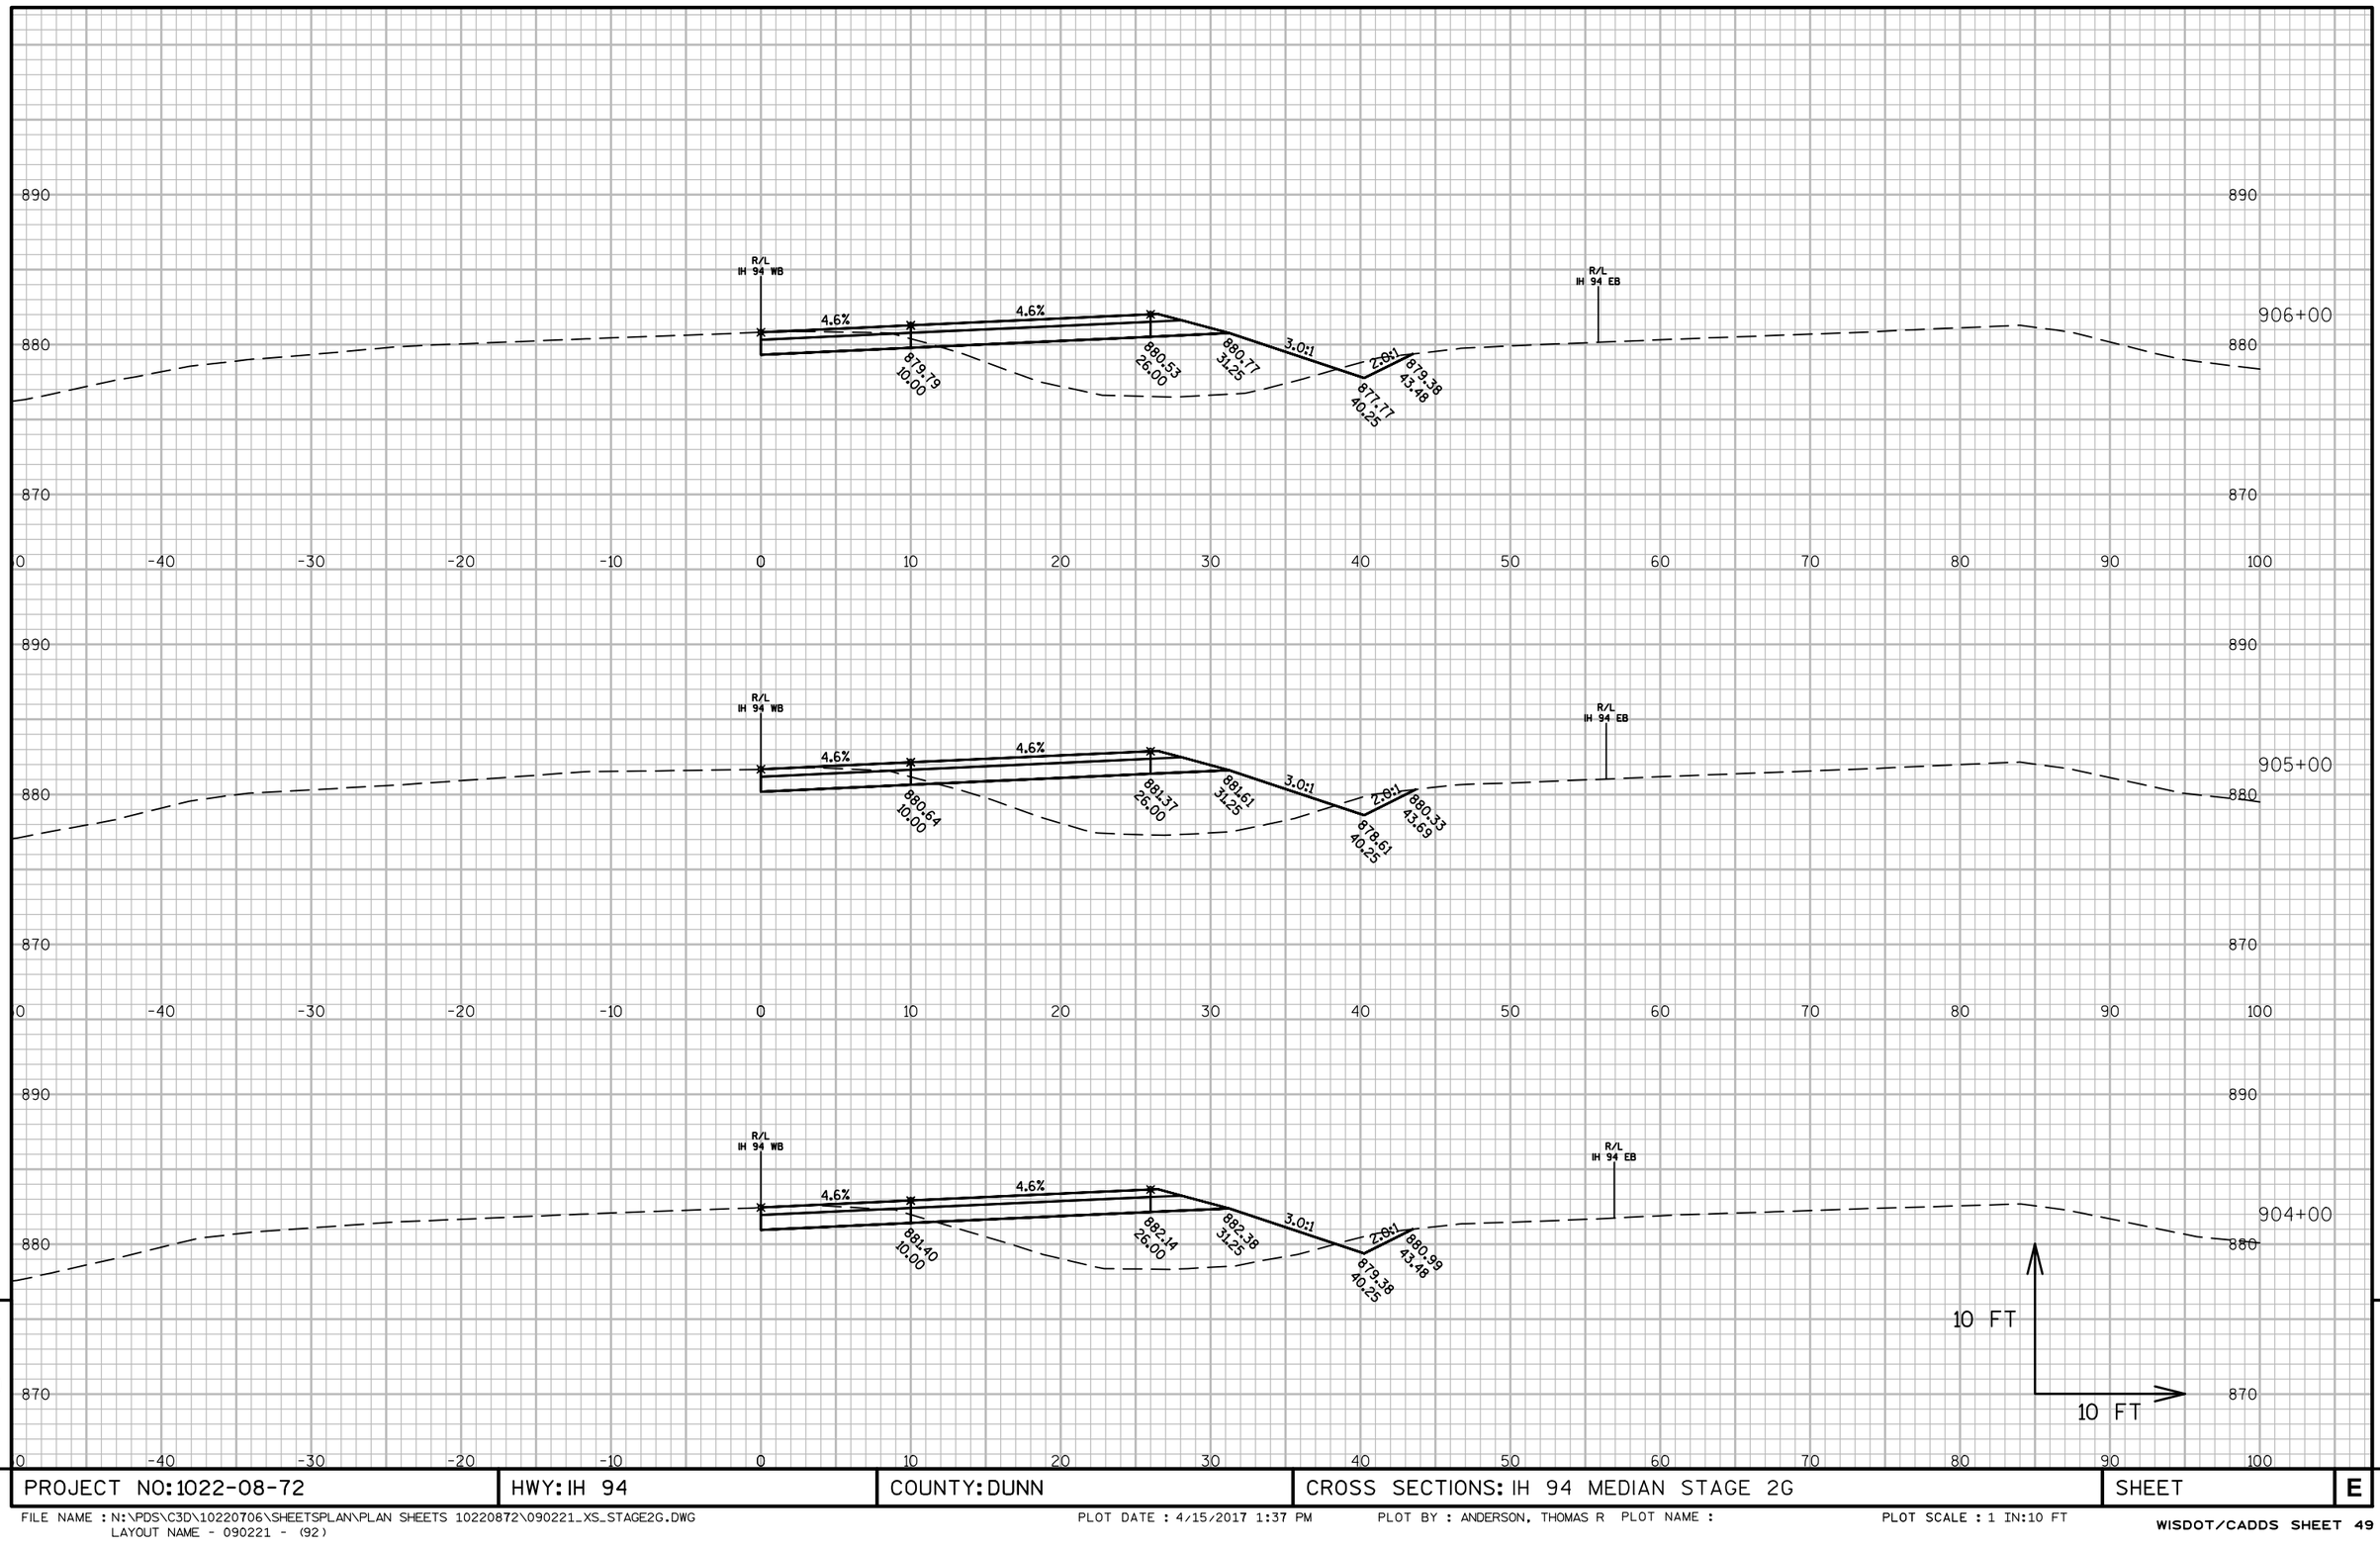

9


9

PROJECT NO: 1022-08-72	HWY: IH 94	COUNTY: DUNN	CROSS SECTIONS: IH 94 MEDIAN STAGE 2G	SHEET	E


FILE NAME : N:\PDS\C3D\10220706\SHEETSPLAN\PLAN SHEETS 10220872\090221_XS_STAGE2G.DWG
LAYOUT NAME - 090221 - (92)

PLOT DATE : 4/15/2017 1:37 PM PLOT BY : ANDERSON, THOMAS R PLOT NAME :

PLOT SCALE : 1 IN:10 FT

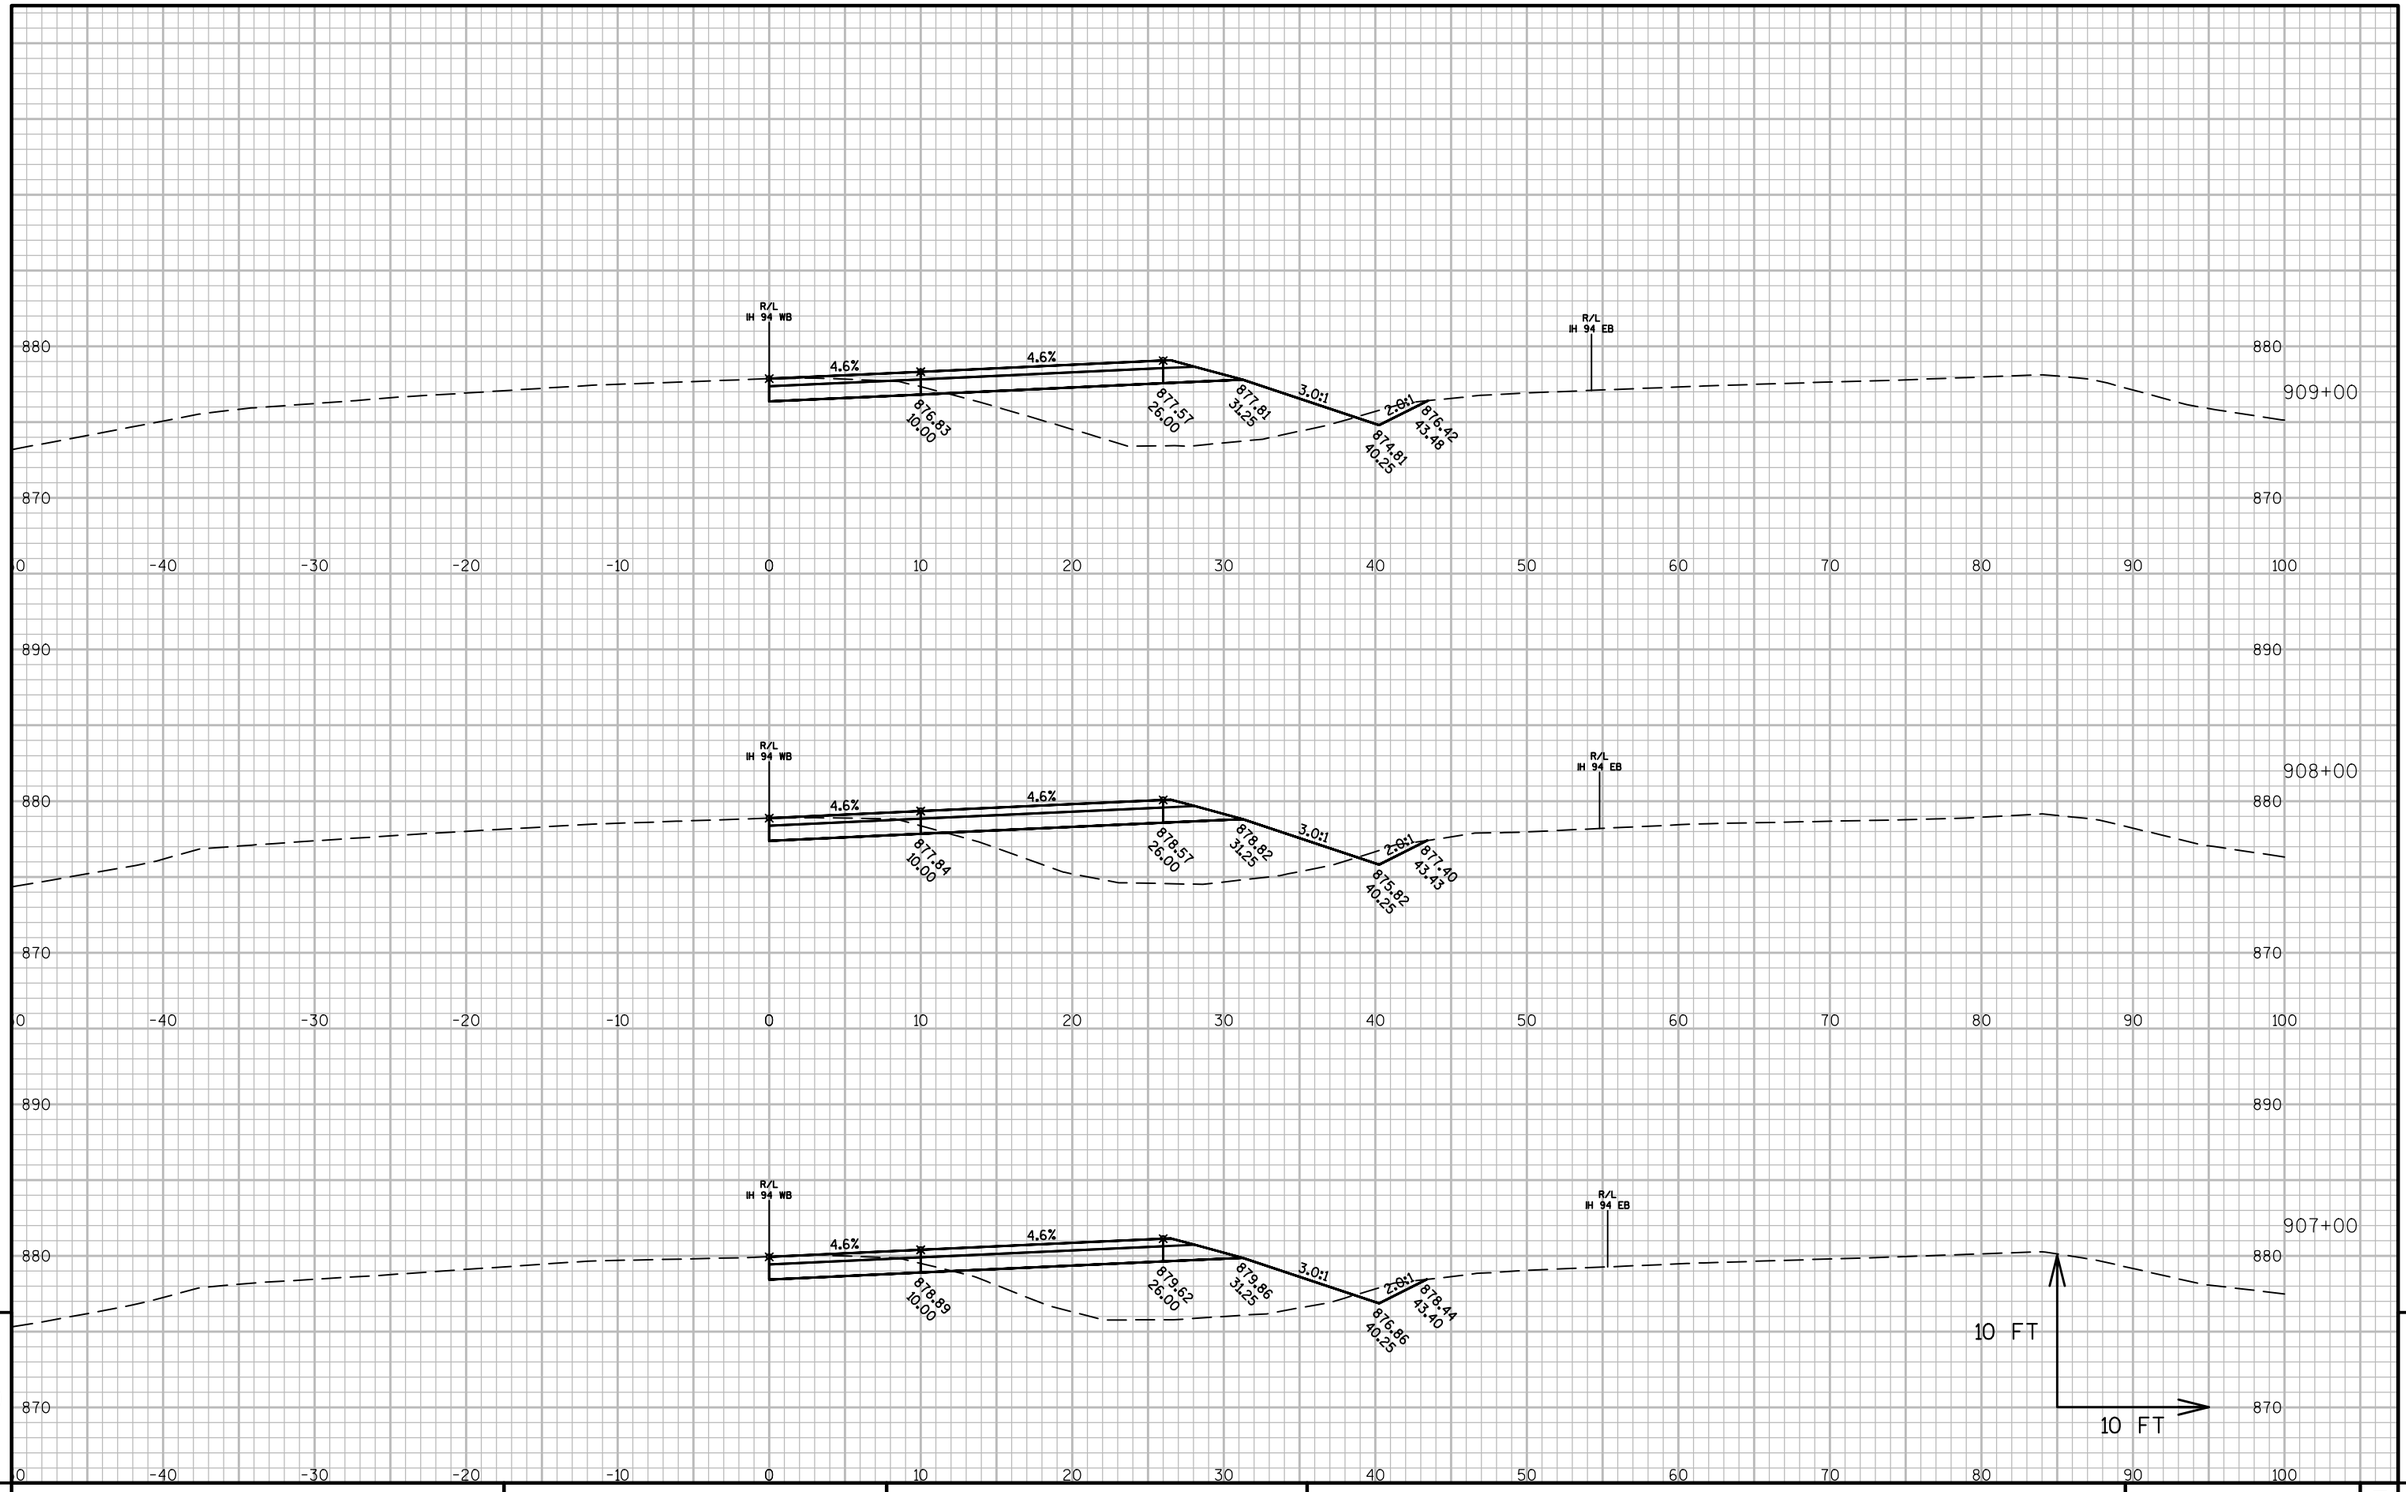


PROJECT NO: 1022-08-72	HWY: IH 94	COUNTY: DUNN	CROSS SECTIONS: IH 94 MEDIAN STAGE 2G	SHEET	E

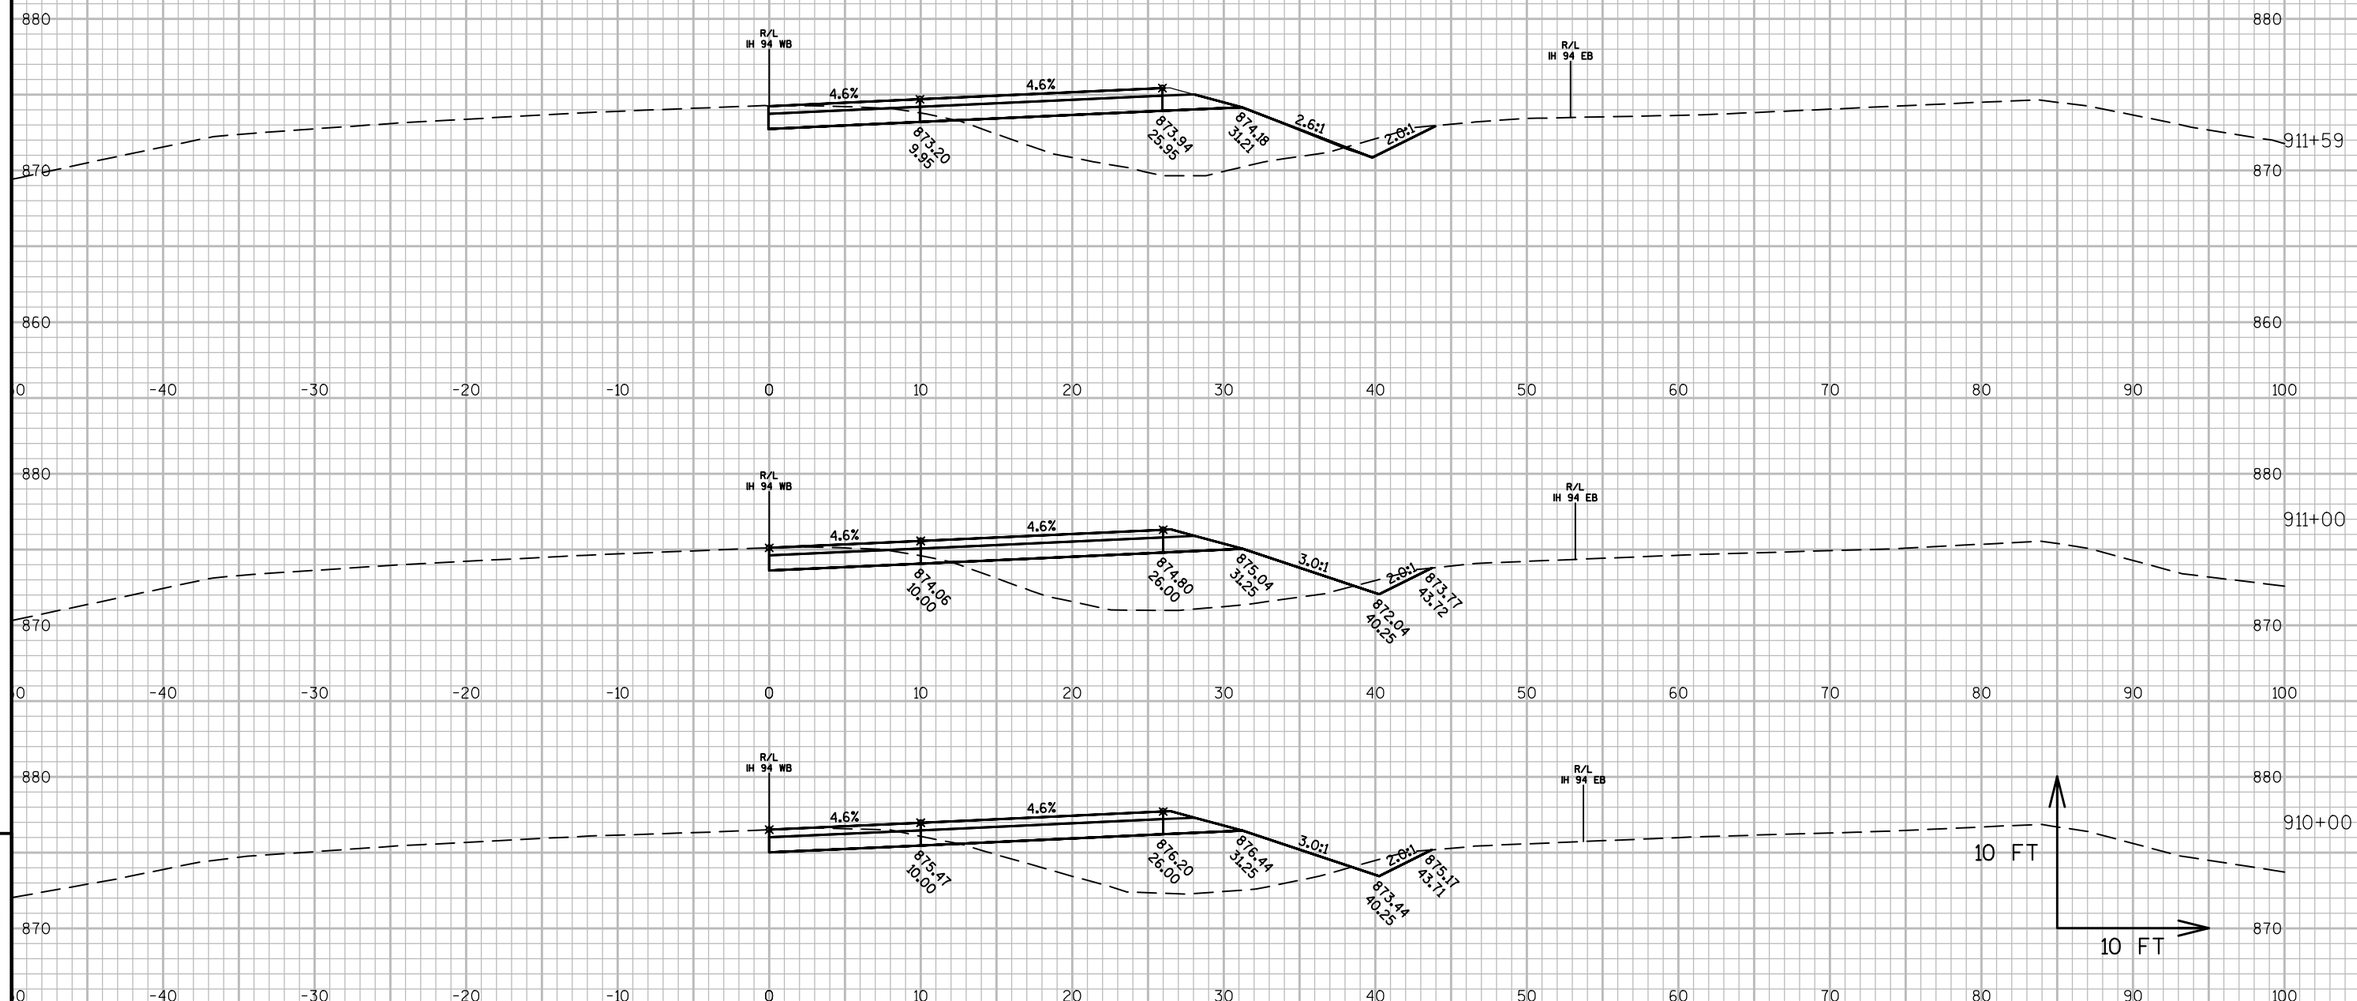

PROJECT NO: 1022-08-72	HWY: IH 94	COUNTY: DUNN	CROSS SECTIONS: IH 94 MEDIAN STAGE 2G	SHEET	E


FILE NAME : N:\PDS\C3D\10220706\SHEETSPLAN\PLAN SHEETS 10220872\090221_XS_STAGE2G.DWG
LAYOUT NAME - 090221 - (94)
PLOT DATE : 4/15/2017 1:37 PM PLOT BY : ANDERSON, THOMAS R PLOT NAME :
PLOT SCALE : 1 IN:10 FT

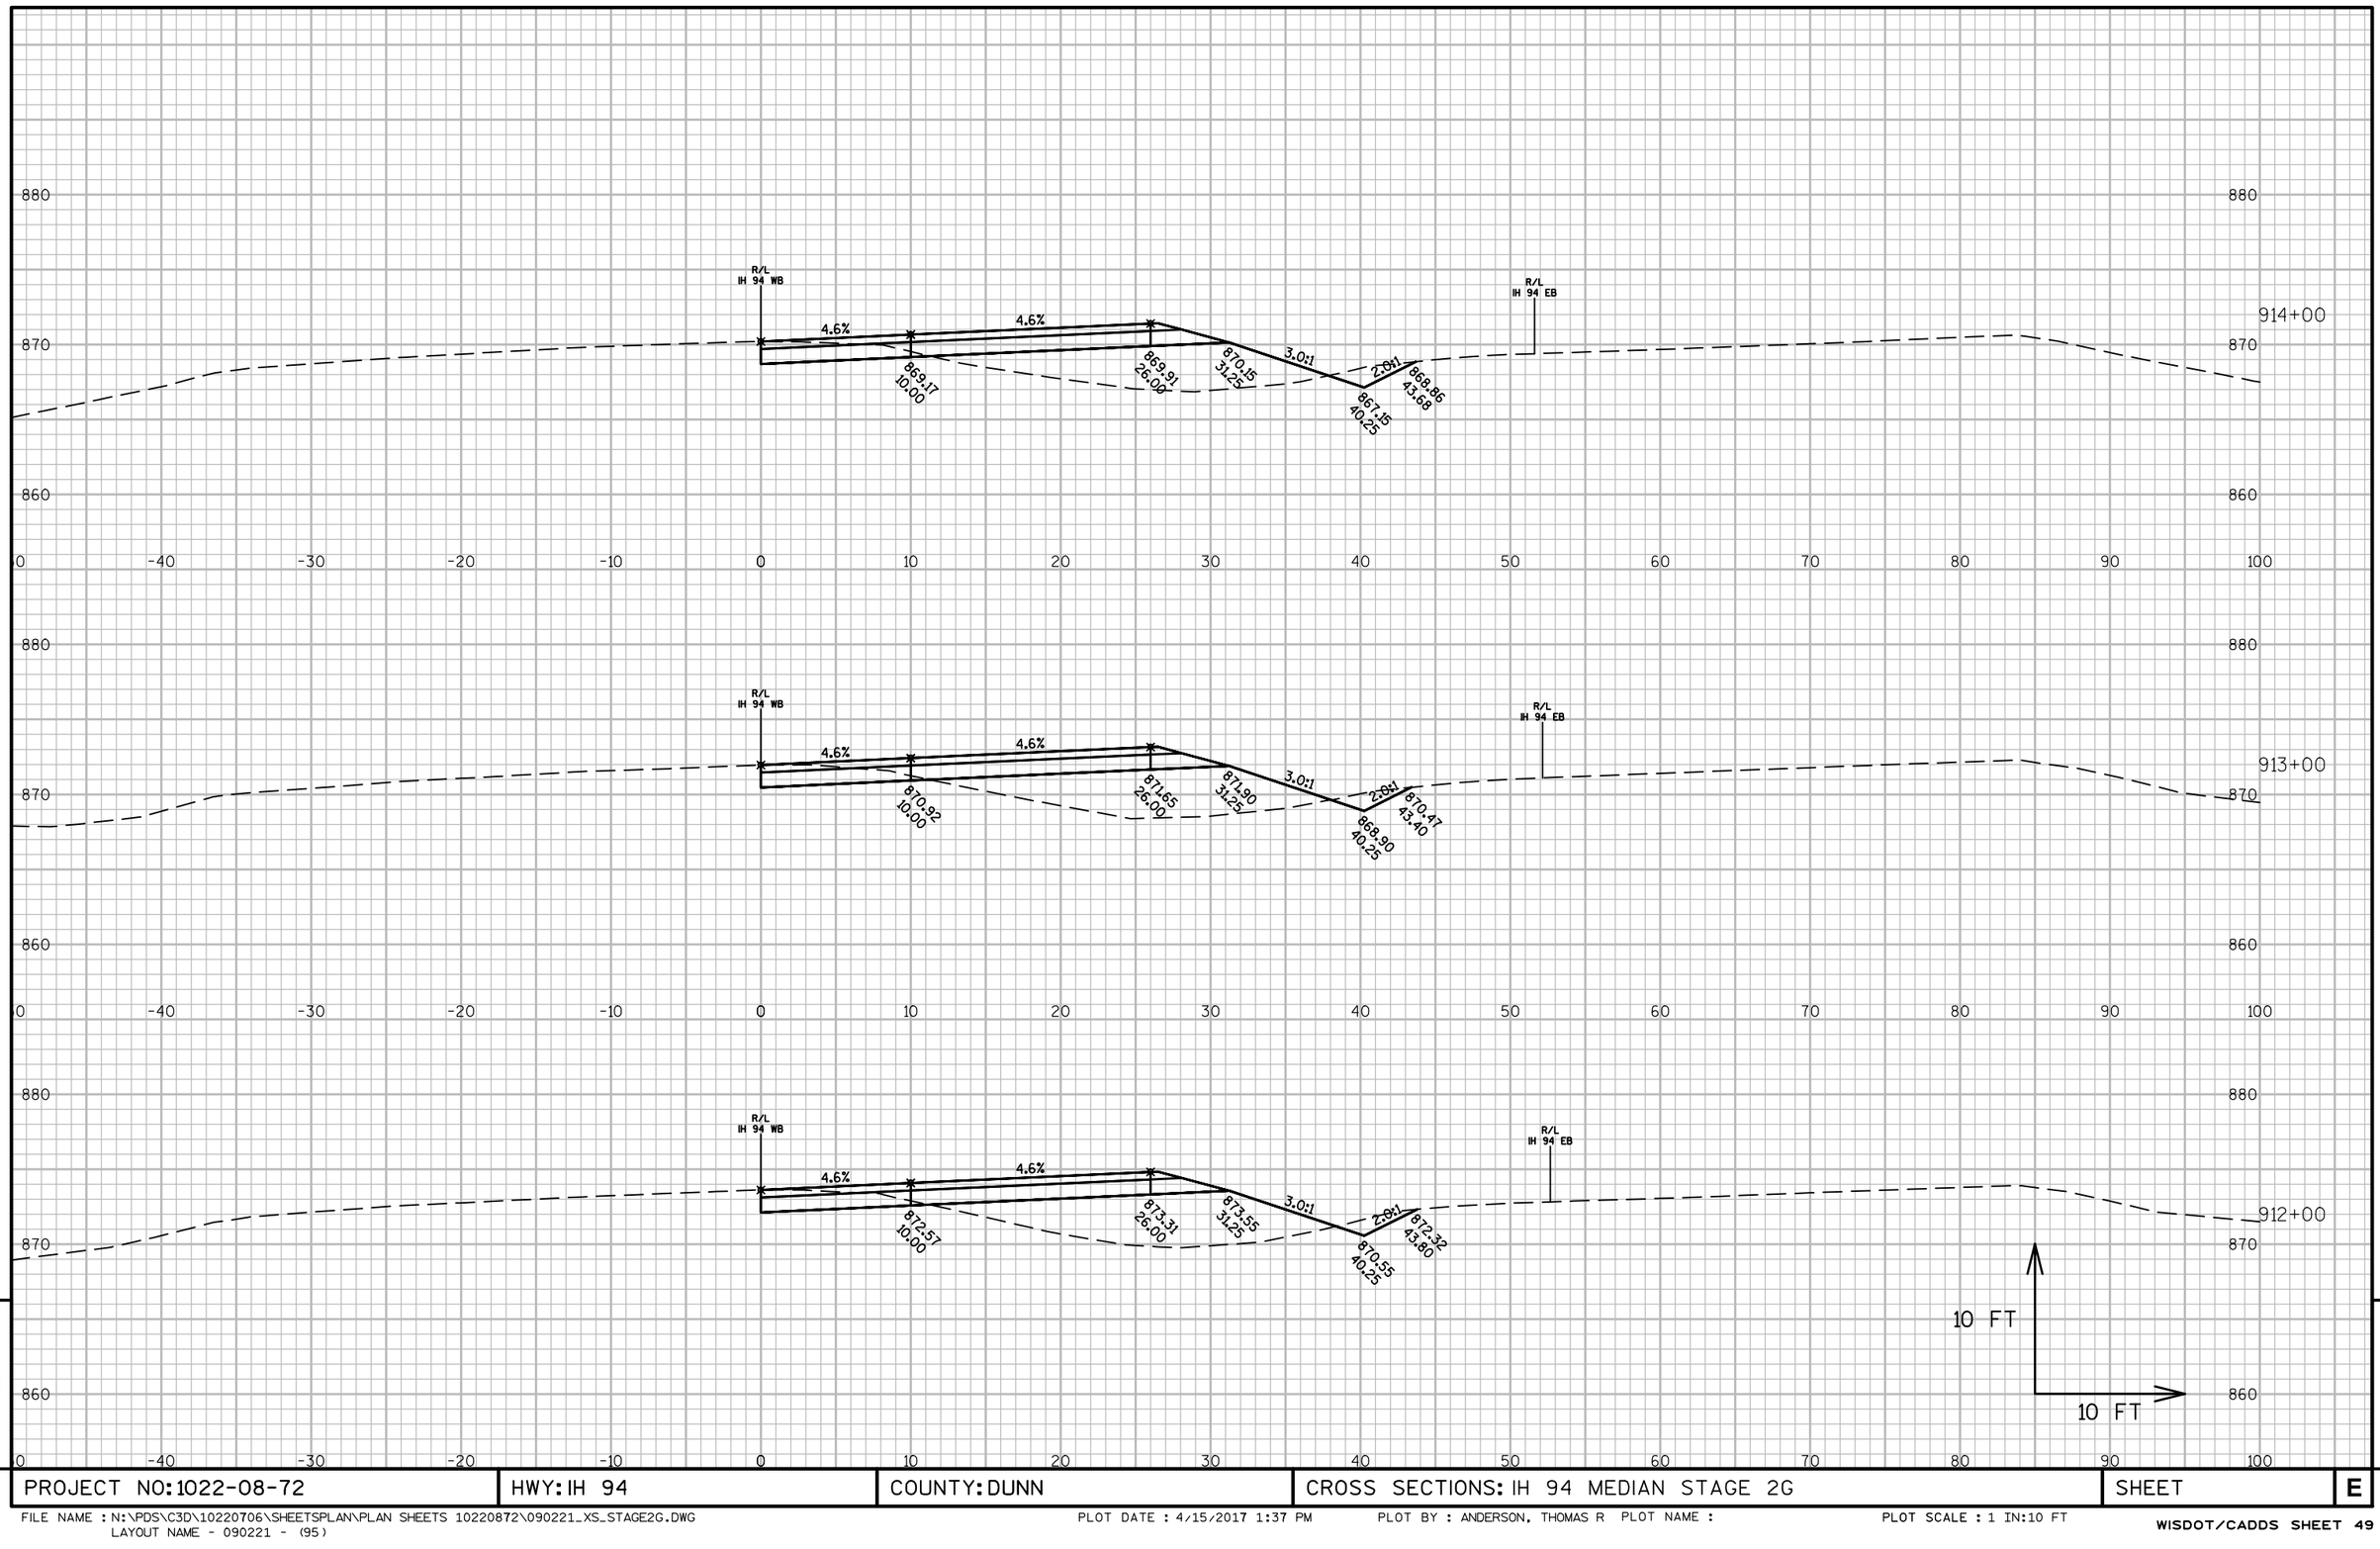

9

PROJECT NO: 1022-08-72	HWY: IH 94	COUNTY: DUNN	CROSS SECTIONS: IH 94 MEDIAN STAGE 2G	SHEET	E


FILE NAME : N:\PDS\C3D\10220706\SHEETSPLAN\PLAN SHEETS 10220872\090221_XS_STAGE2G.DWG
LAYOUT NAME - 090221 - (95)
PLOT DATE : 4/15/2017 1:37 PM PLOT BY : ANDERSON, THOMAS R PLOT NAME :
PLOT SCALE : 1 IN:10 FT

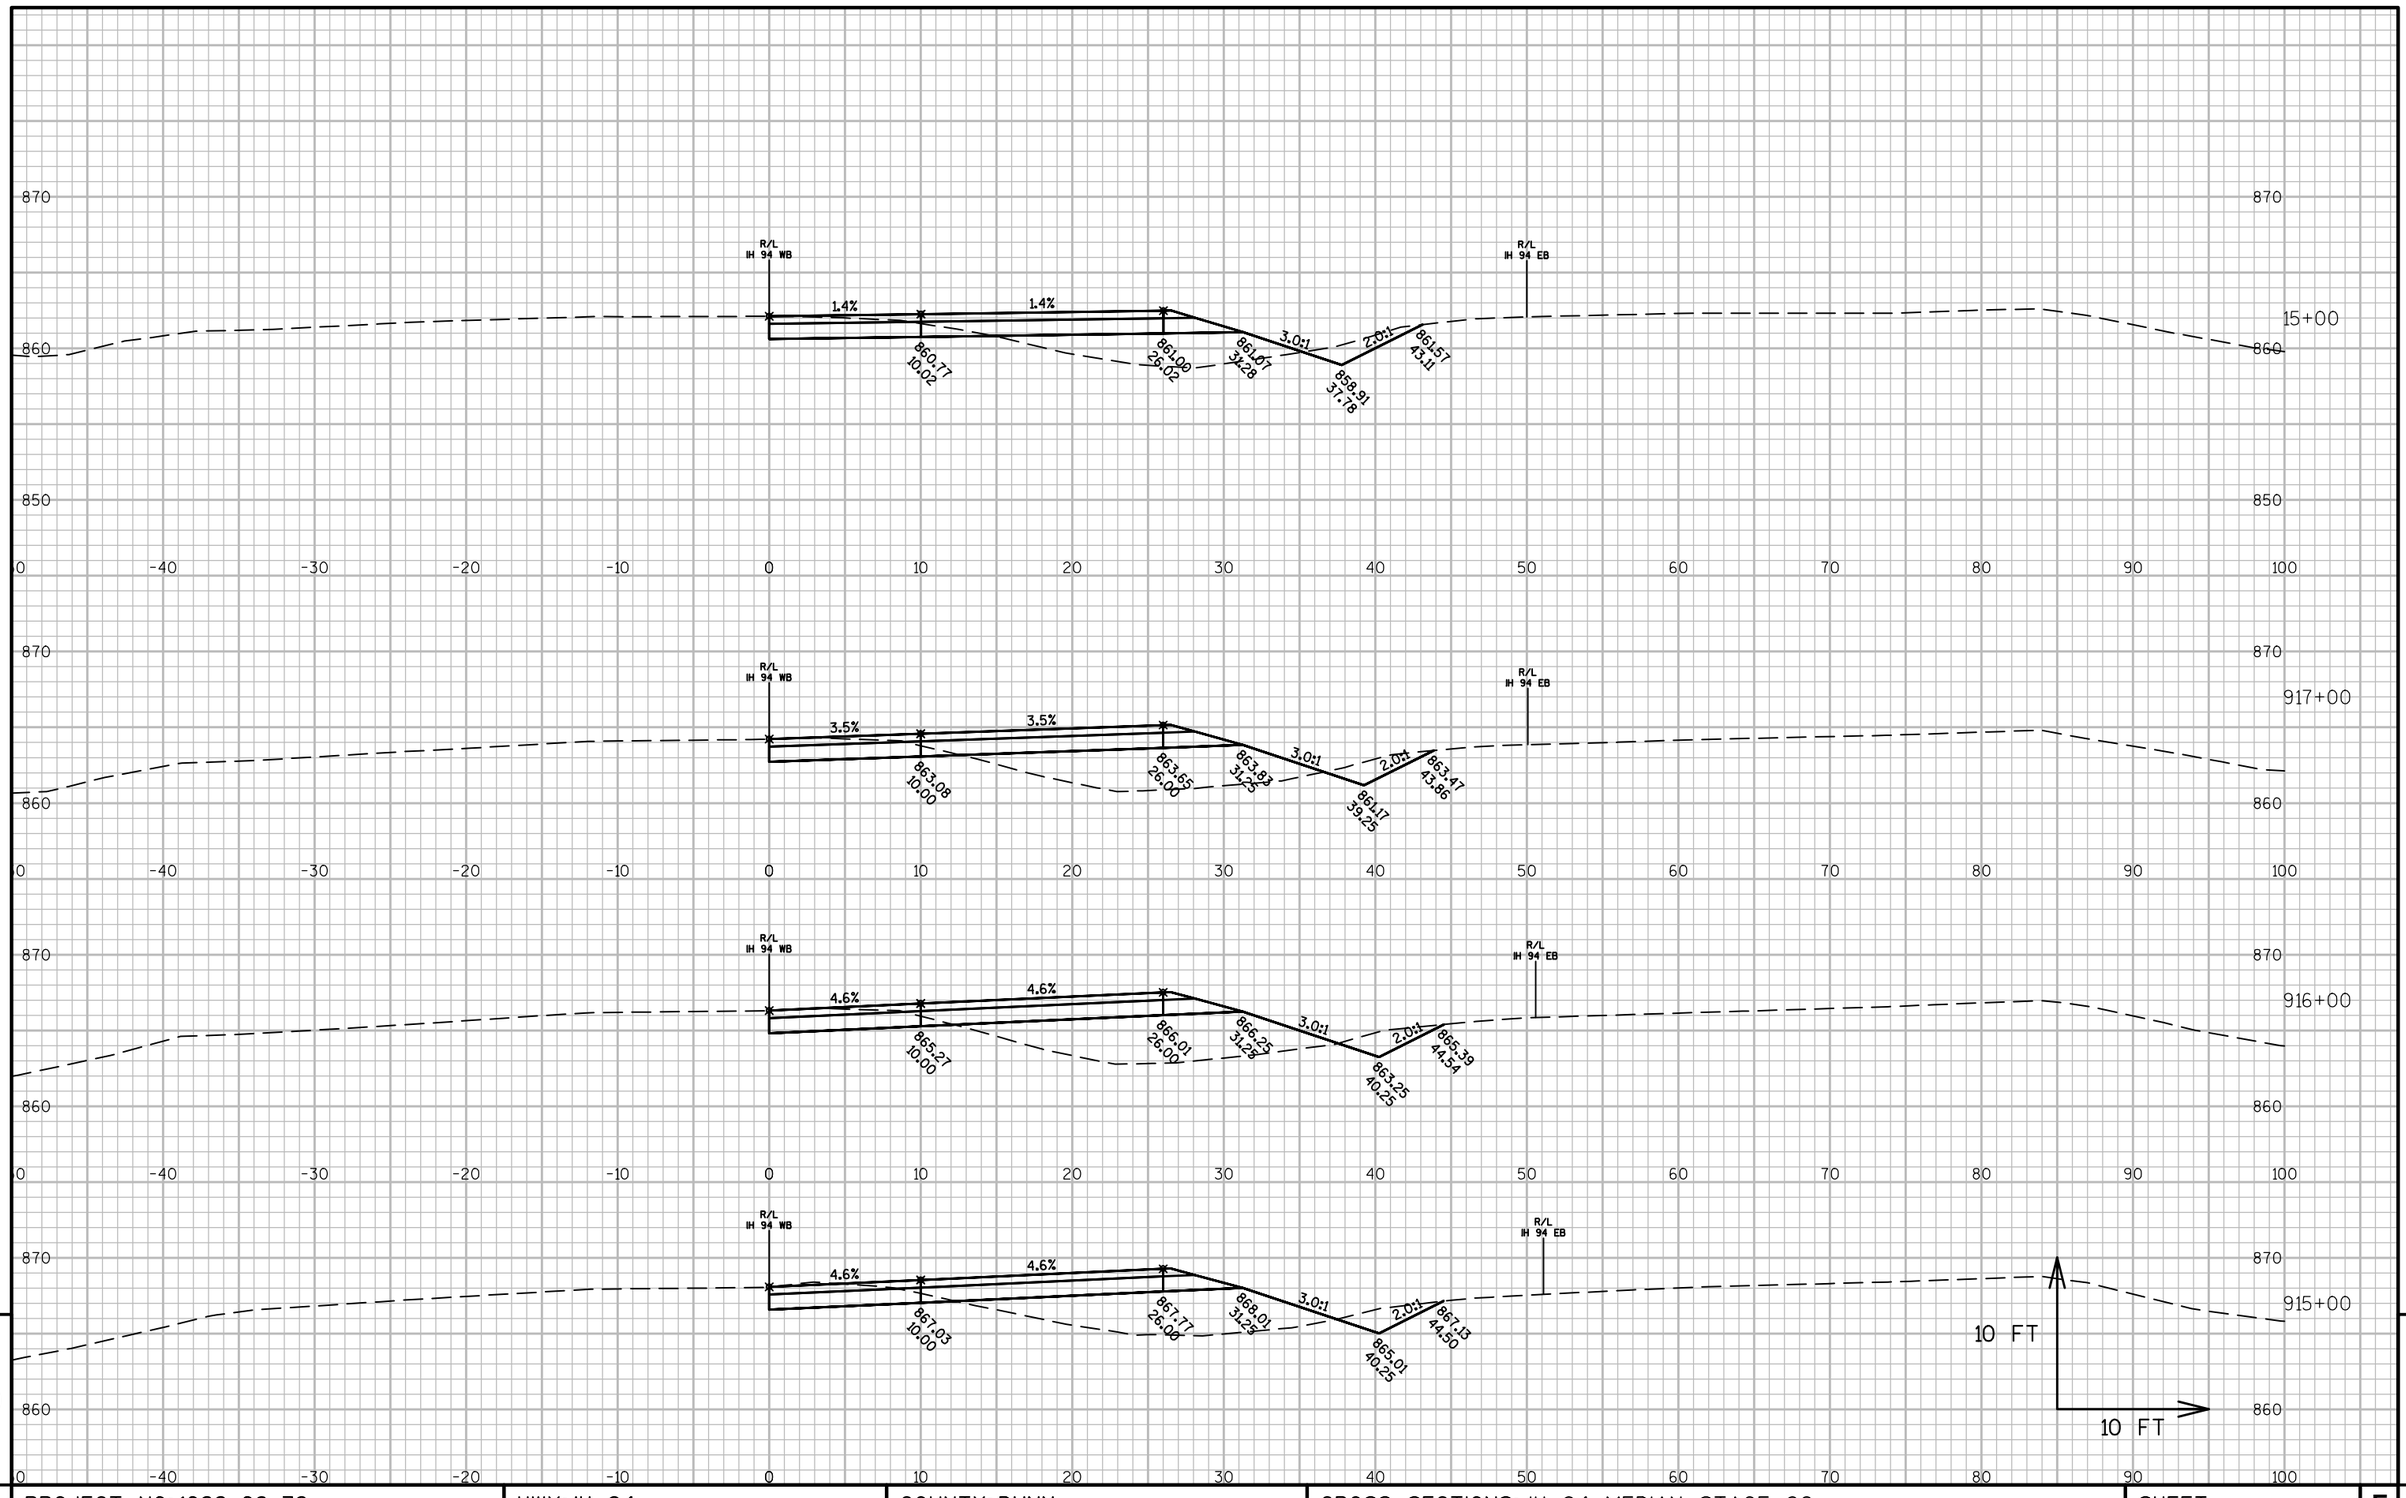

PROJECT NO: 1022-08-72	HWY: IH 94	COUNTY: DUNN	CROSS SECTIONS: IH 94 MEDIAN STAGE 2G	SHEET	E

FILE NAME : N:\PDS\C3D\10220706\SHEETSPLAN\PLAN SHEETS 10220872\090221_XS_STAGE2G.DWG
LAYOUT NAME - 090221 - (96)

PLOT DATE : 4/15/2017 1:37 PM PLOT BY : ANDERSON, THOMAS R PLOT NAME : PLOT SCALE : 1 IN:10 FT

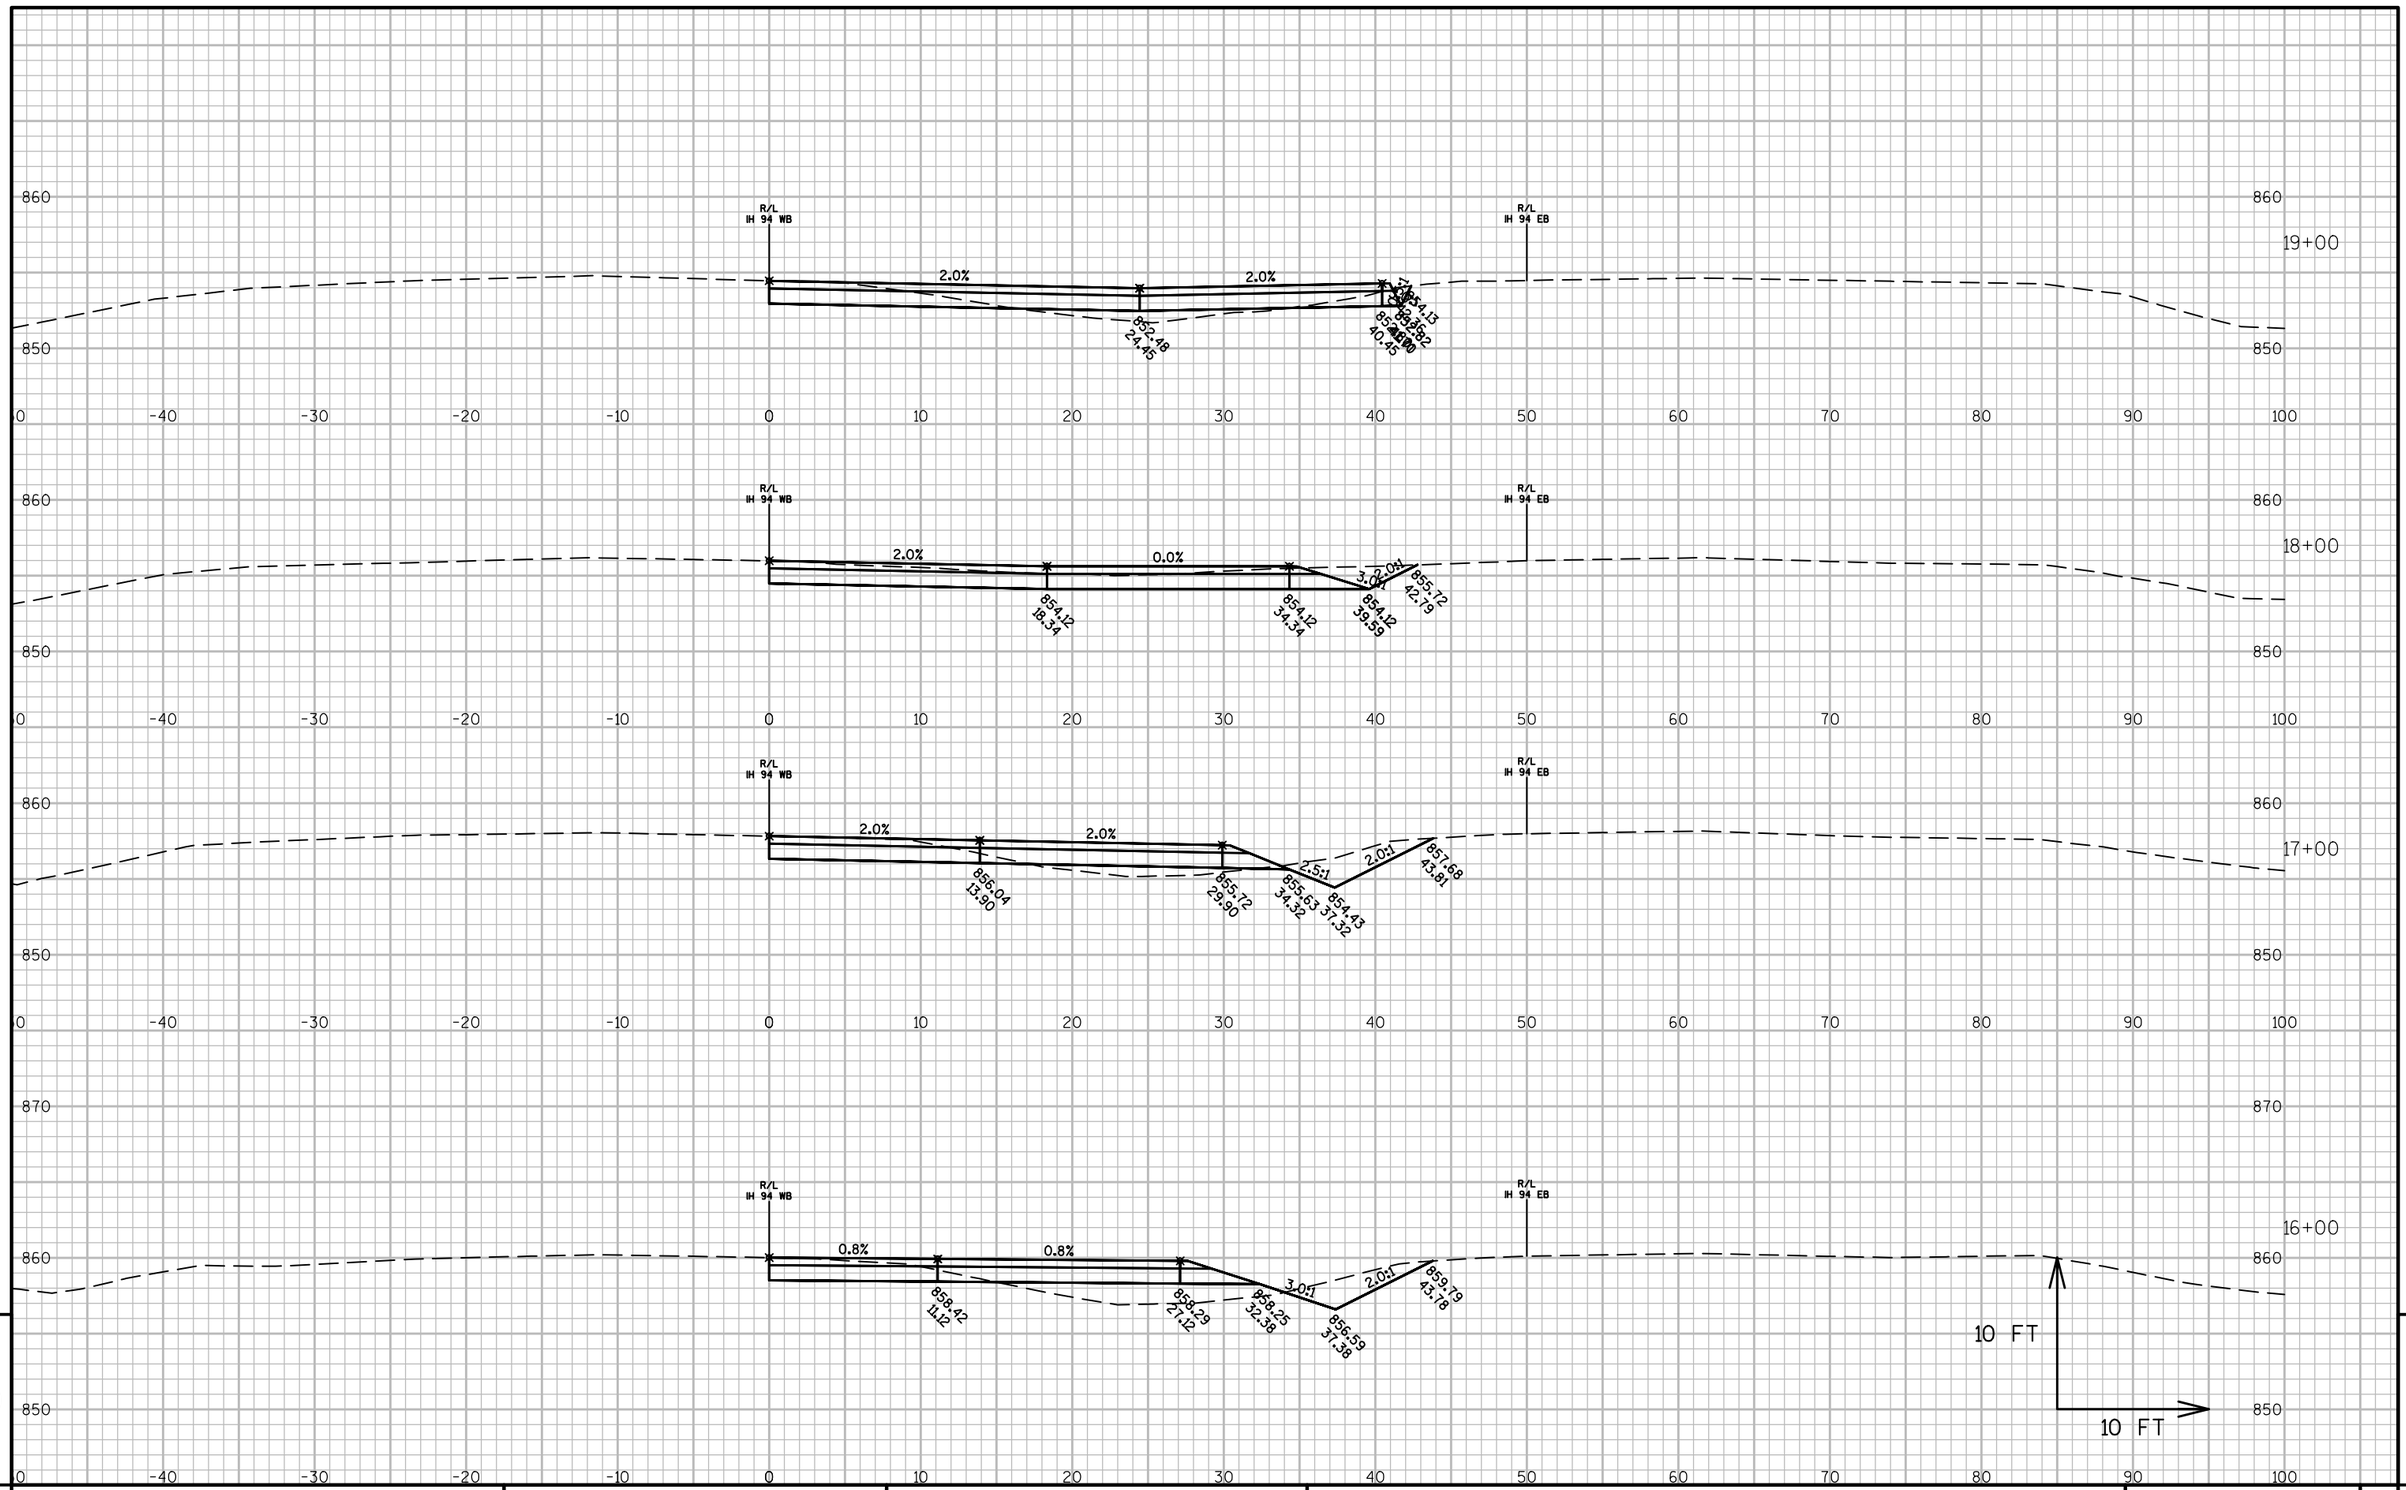


9

9

PROJECT NO: 1022-08-72	HWY: IH 94	COUNTY: DUNN	CROSS SECTIONS: IH 94 MEDIAN STAGE 2G	SHEET	E

FILE NAME : N:\PDS\C3D\10220706\SHEETSPLAN\PLAN SHEETS 10220872\090221_XS_STAGE2G.DWG
LAYOUT NAME - 090221 - (97)

PLOT DATE : 4/15/2017 1:37 PM PLOT BY : ANDERSON, THOMAS R PLOT NAME : PLOT SCALE : 1 IN:10 FT

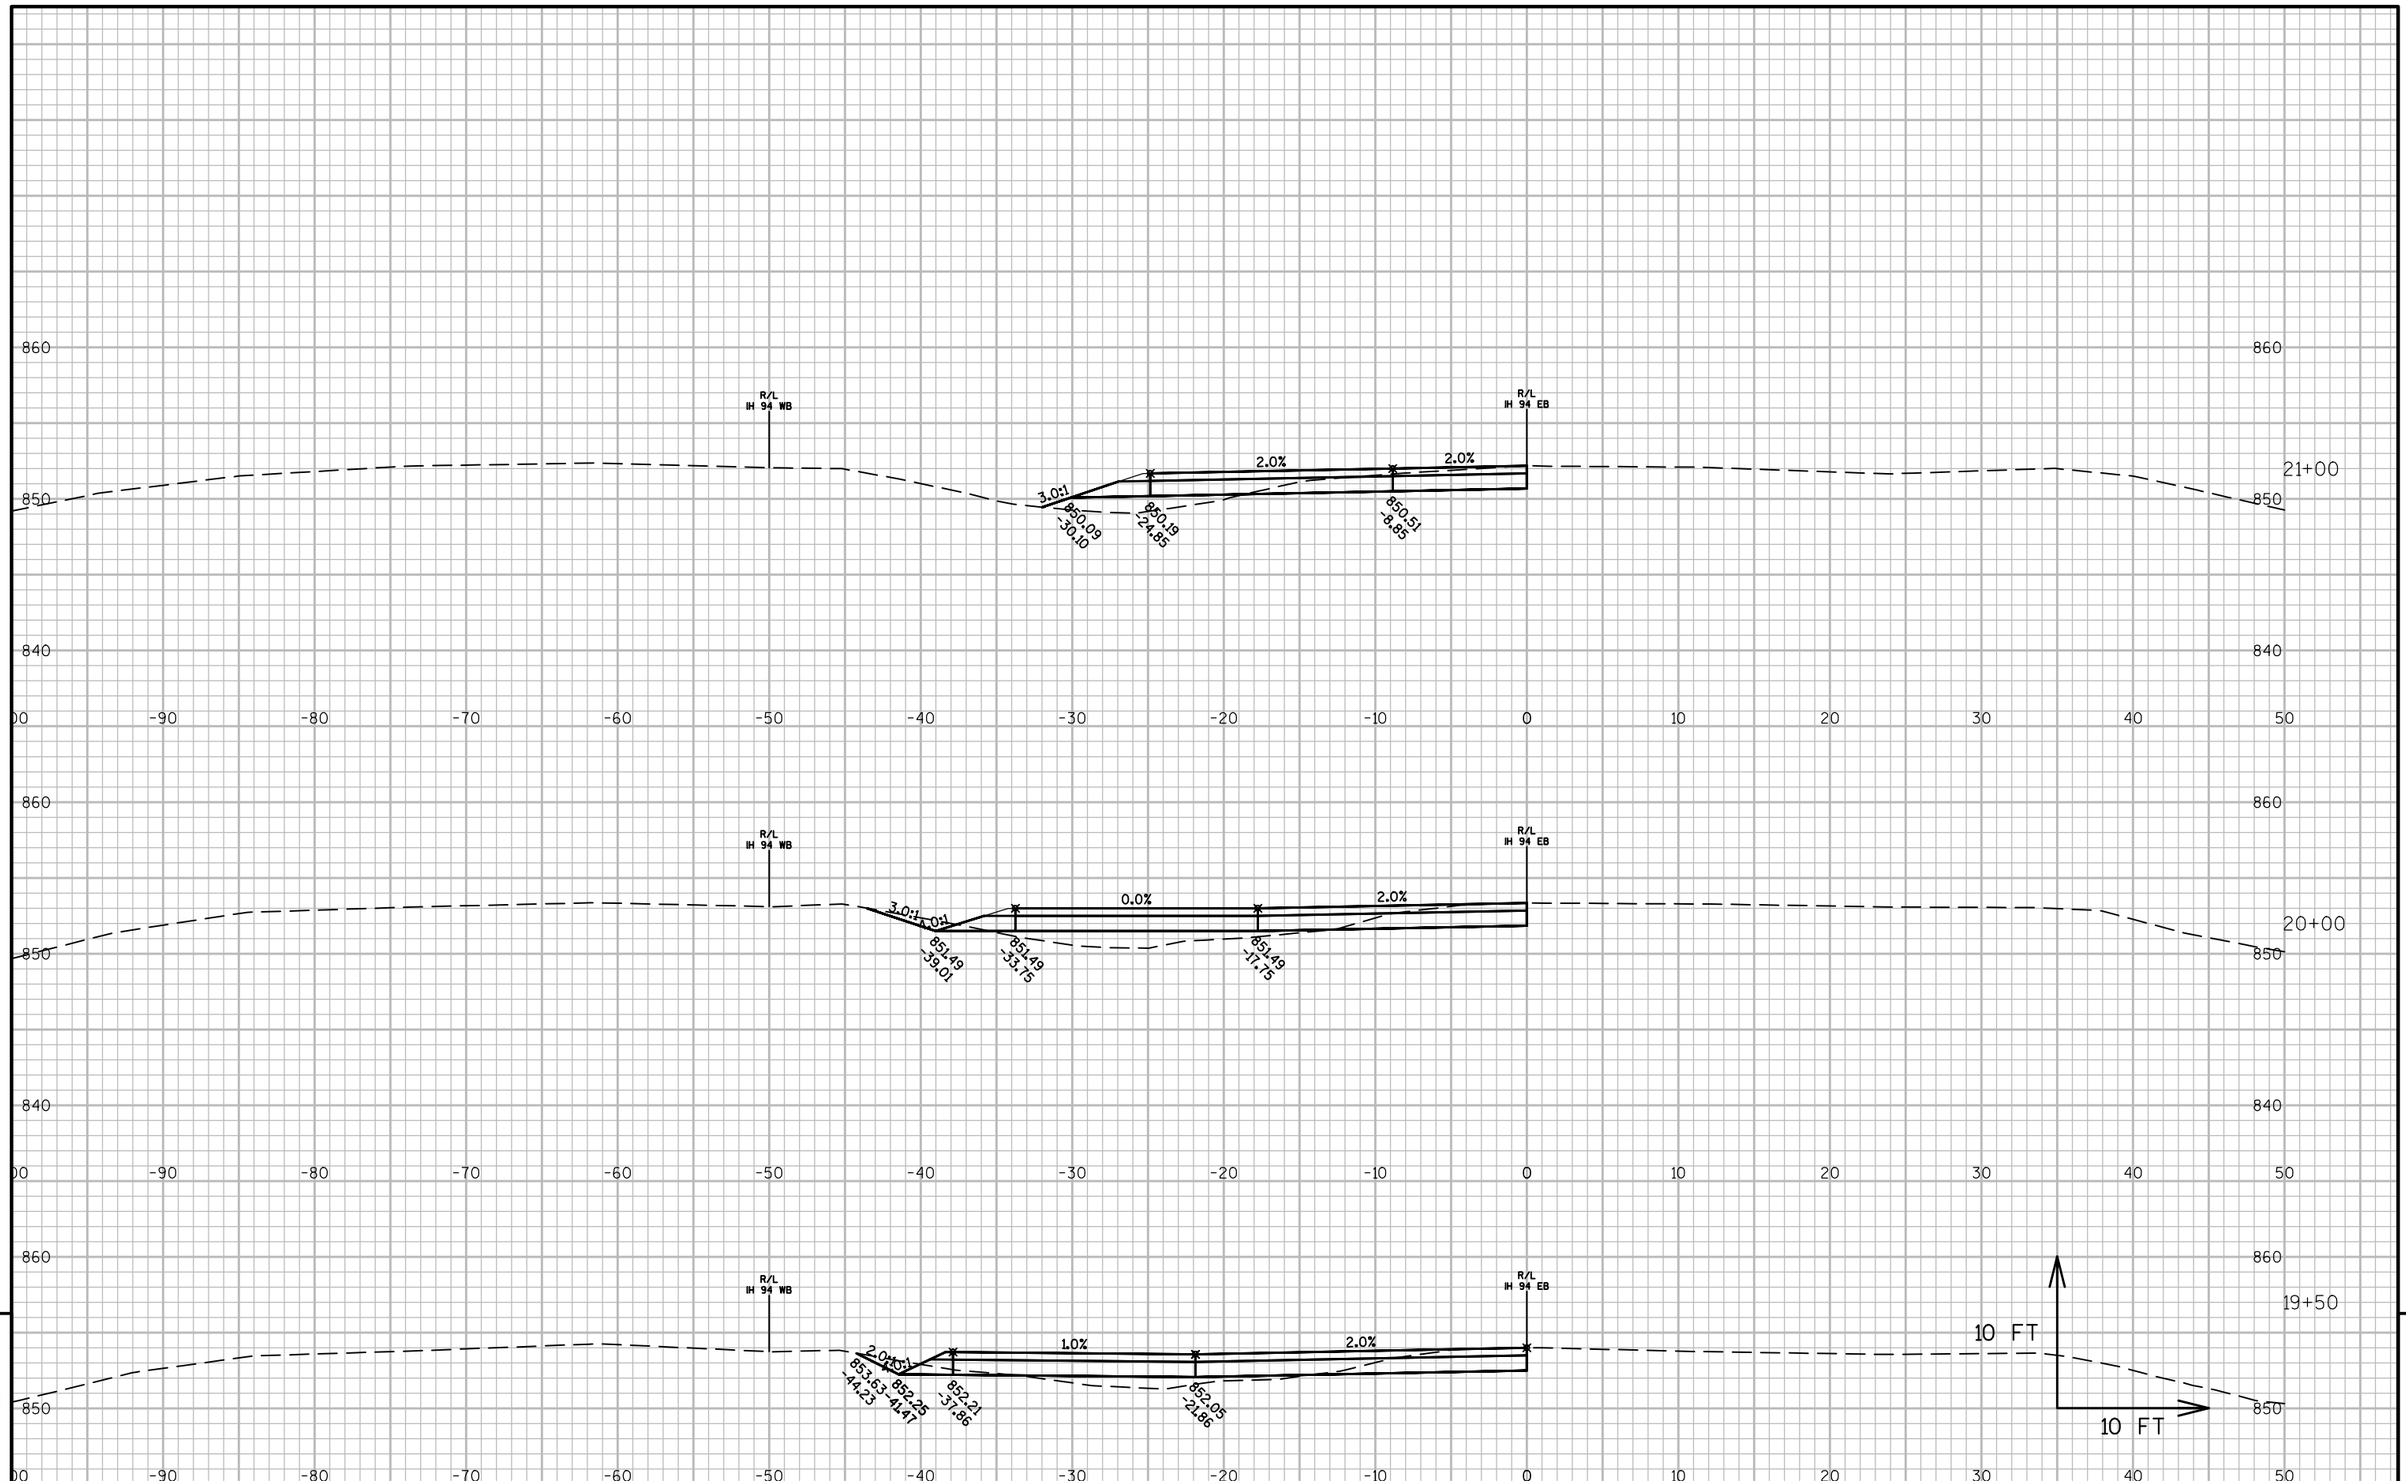


PROJECT NO: 1022-08-72	HWY: IH 94	COUNTY: DUNN	CROSS SECTIONS: IH 94 MEDIAN STAGE 2G	SHEET	E

FILE NAME : N:\PDS\C3D\10220706\SHEETSPLAN\PLAN SHEETS 10220872\090221_XS_STAGE2G.DWG
LAYOUT NAME - 090221 - (98)

PLOT DATE : 4/15/2017 1:37 PM PLOT BY : ANDERSON, THOMAS R PLOT NAME :

PLOT SCALE : 1 IN:10 FT

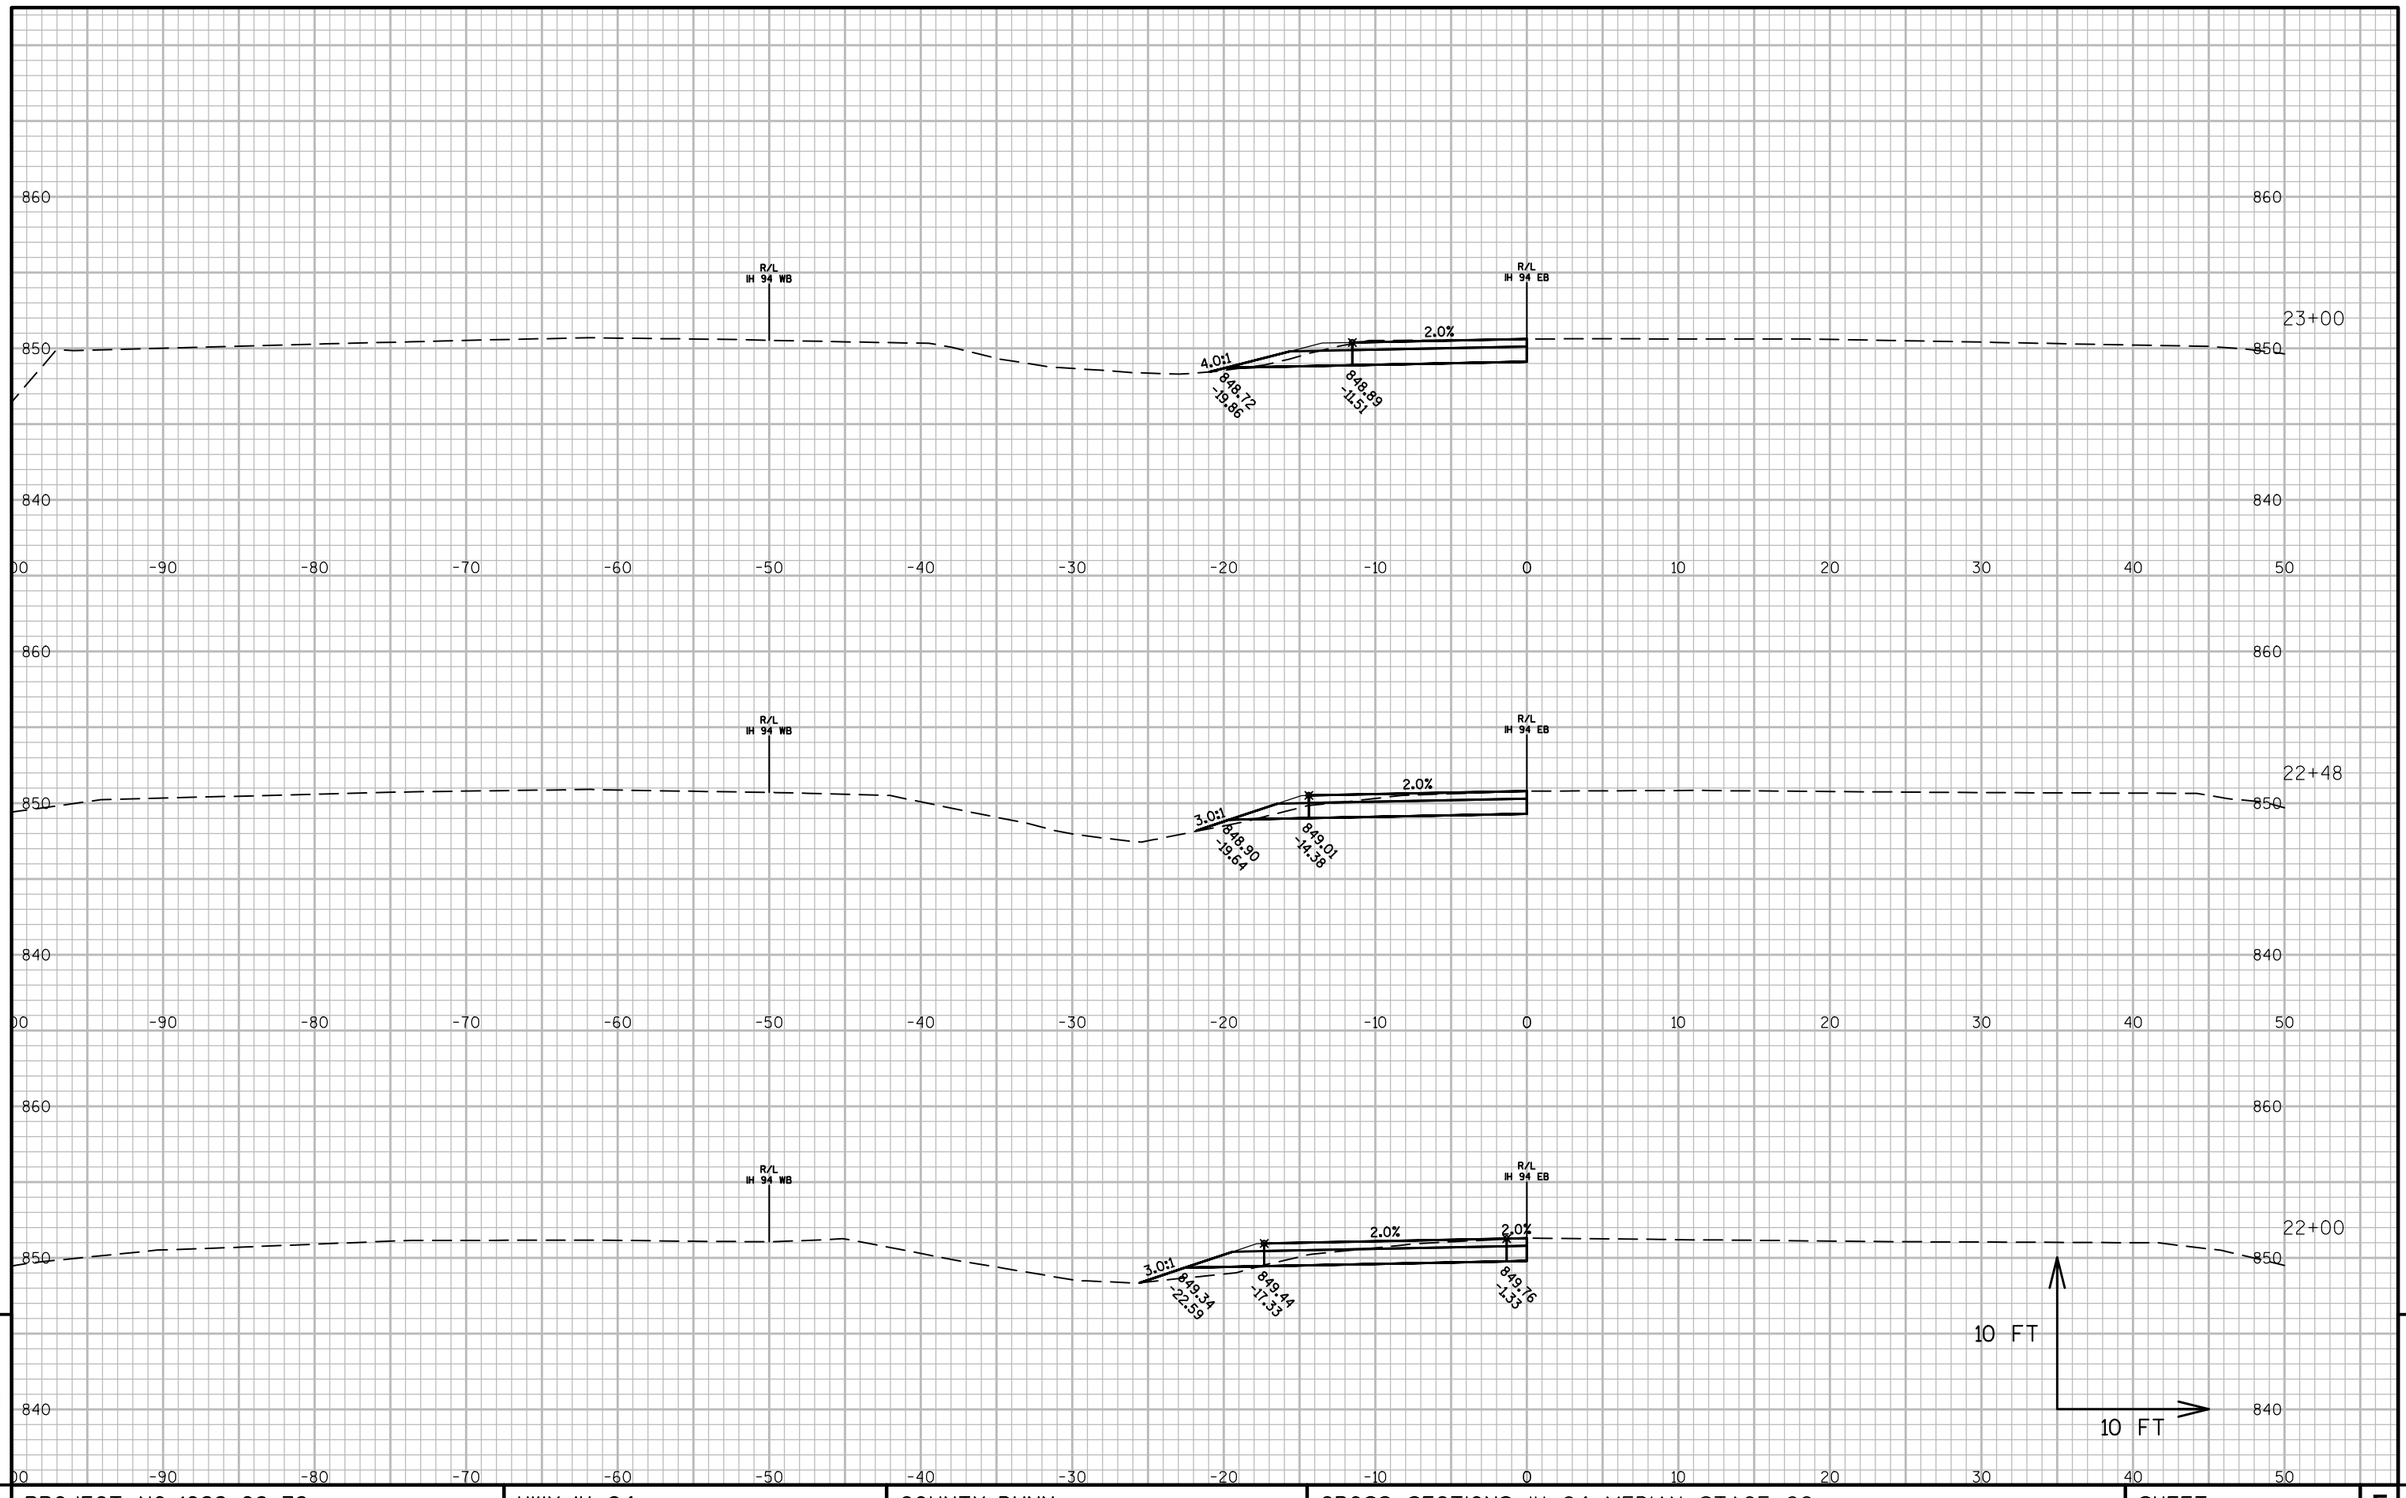


9

9

PROJECT NO:1022-08-72	HWY: IH 94	COUNTY: DUNN	CROSS SECTIONS: IH 94 MEDIAN STAGE 2G	SHEET	E

FILE NAME : N:\PDS\C3D\10220706\SHEETSPLAN\PLAN SHEETS 10220872\090221_XS_STAGE2G.DWG
LAYOUT NAME - 090221 - (99)

PLOT DATE : 4/15/2017 1:37 PM PLOT BY : ANDERSON, THOMAS R PLOT NAME : PLOT SCALE : 1 IN:10 FT

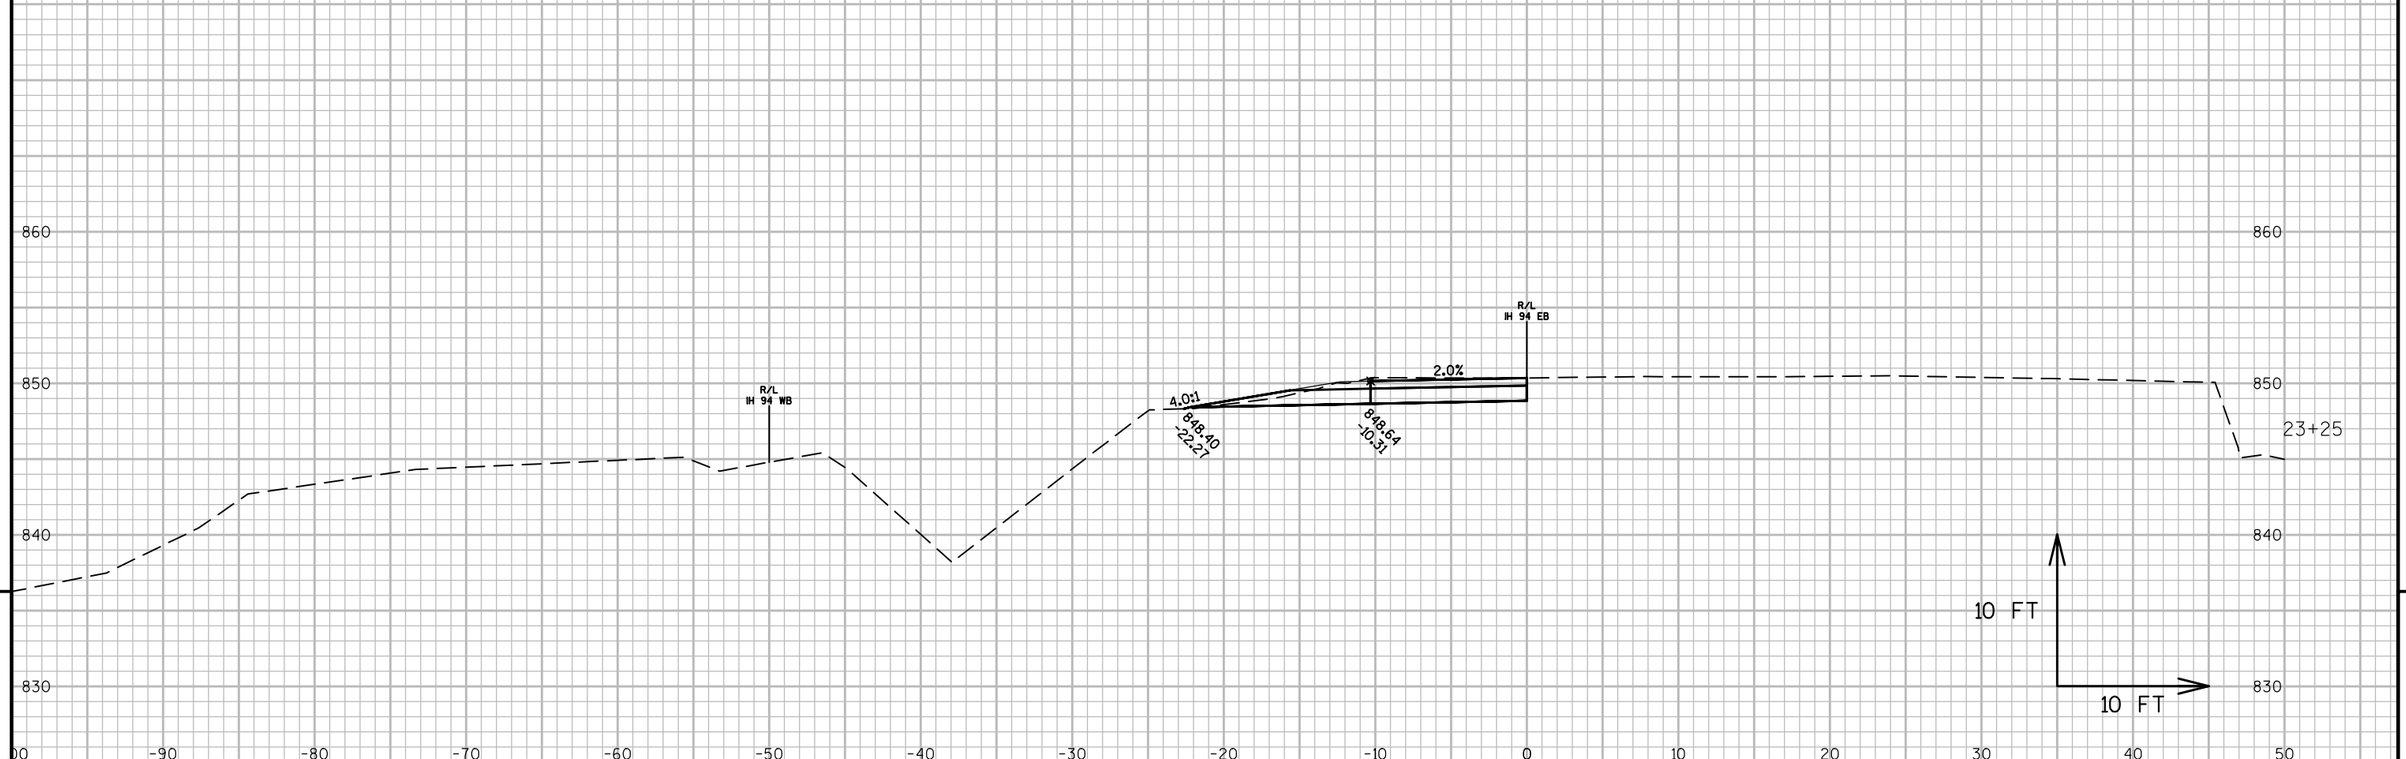

9


9

PROJECT NO: 1022-08-72	HWY: IH 94	COUNTY: DUNN	CROSS SECTIONS: IH 94 MEDIAN STAGE 2G	SHEET	E

FILE NAME : N:\PDS\C3D\10220706\SHEETSPLAN\PLAN SHEETS 10220872\090221_XS_STAGE2G.DWG
LAYOUT NAME - 090221 - (100)

PLOT DATE : 4/15/2017 1:38 PM PLOT BY : ANDERSON, THOMAS R PLOT NAME :

PLOT SCALE : 1 IN:10 FT

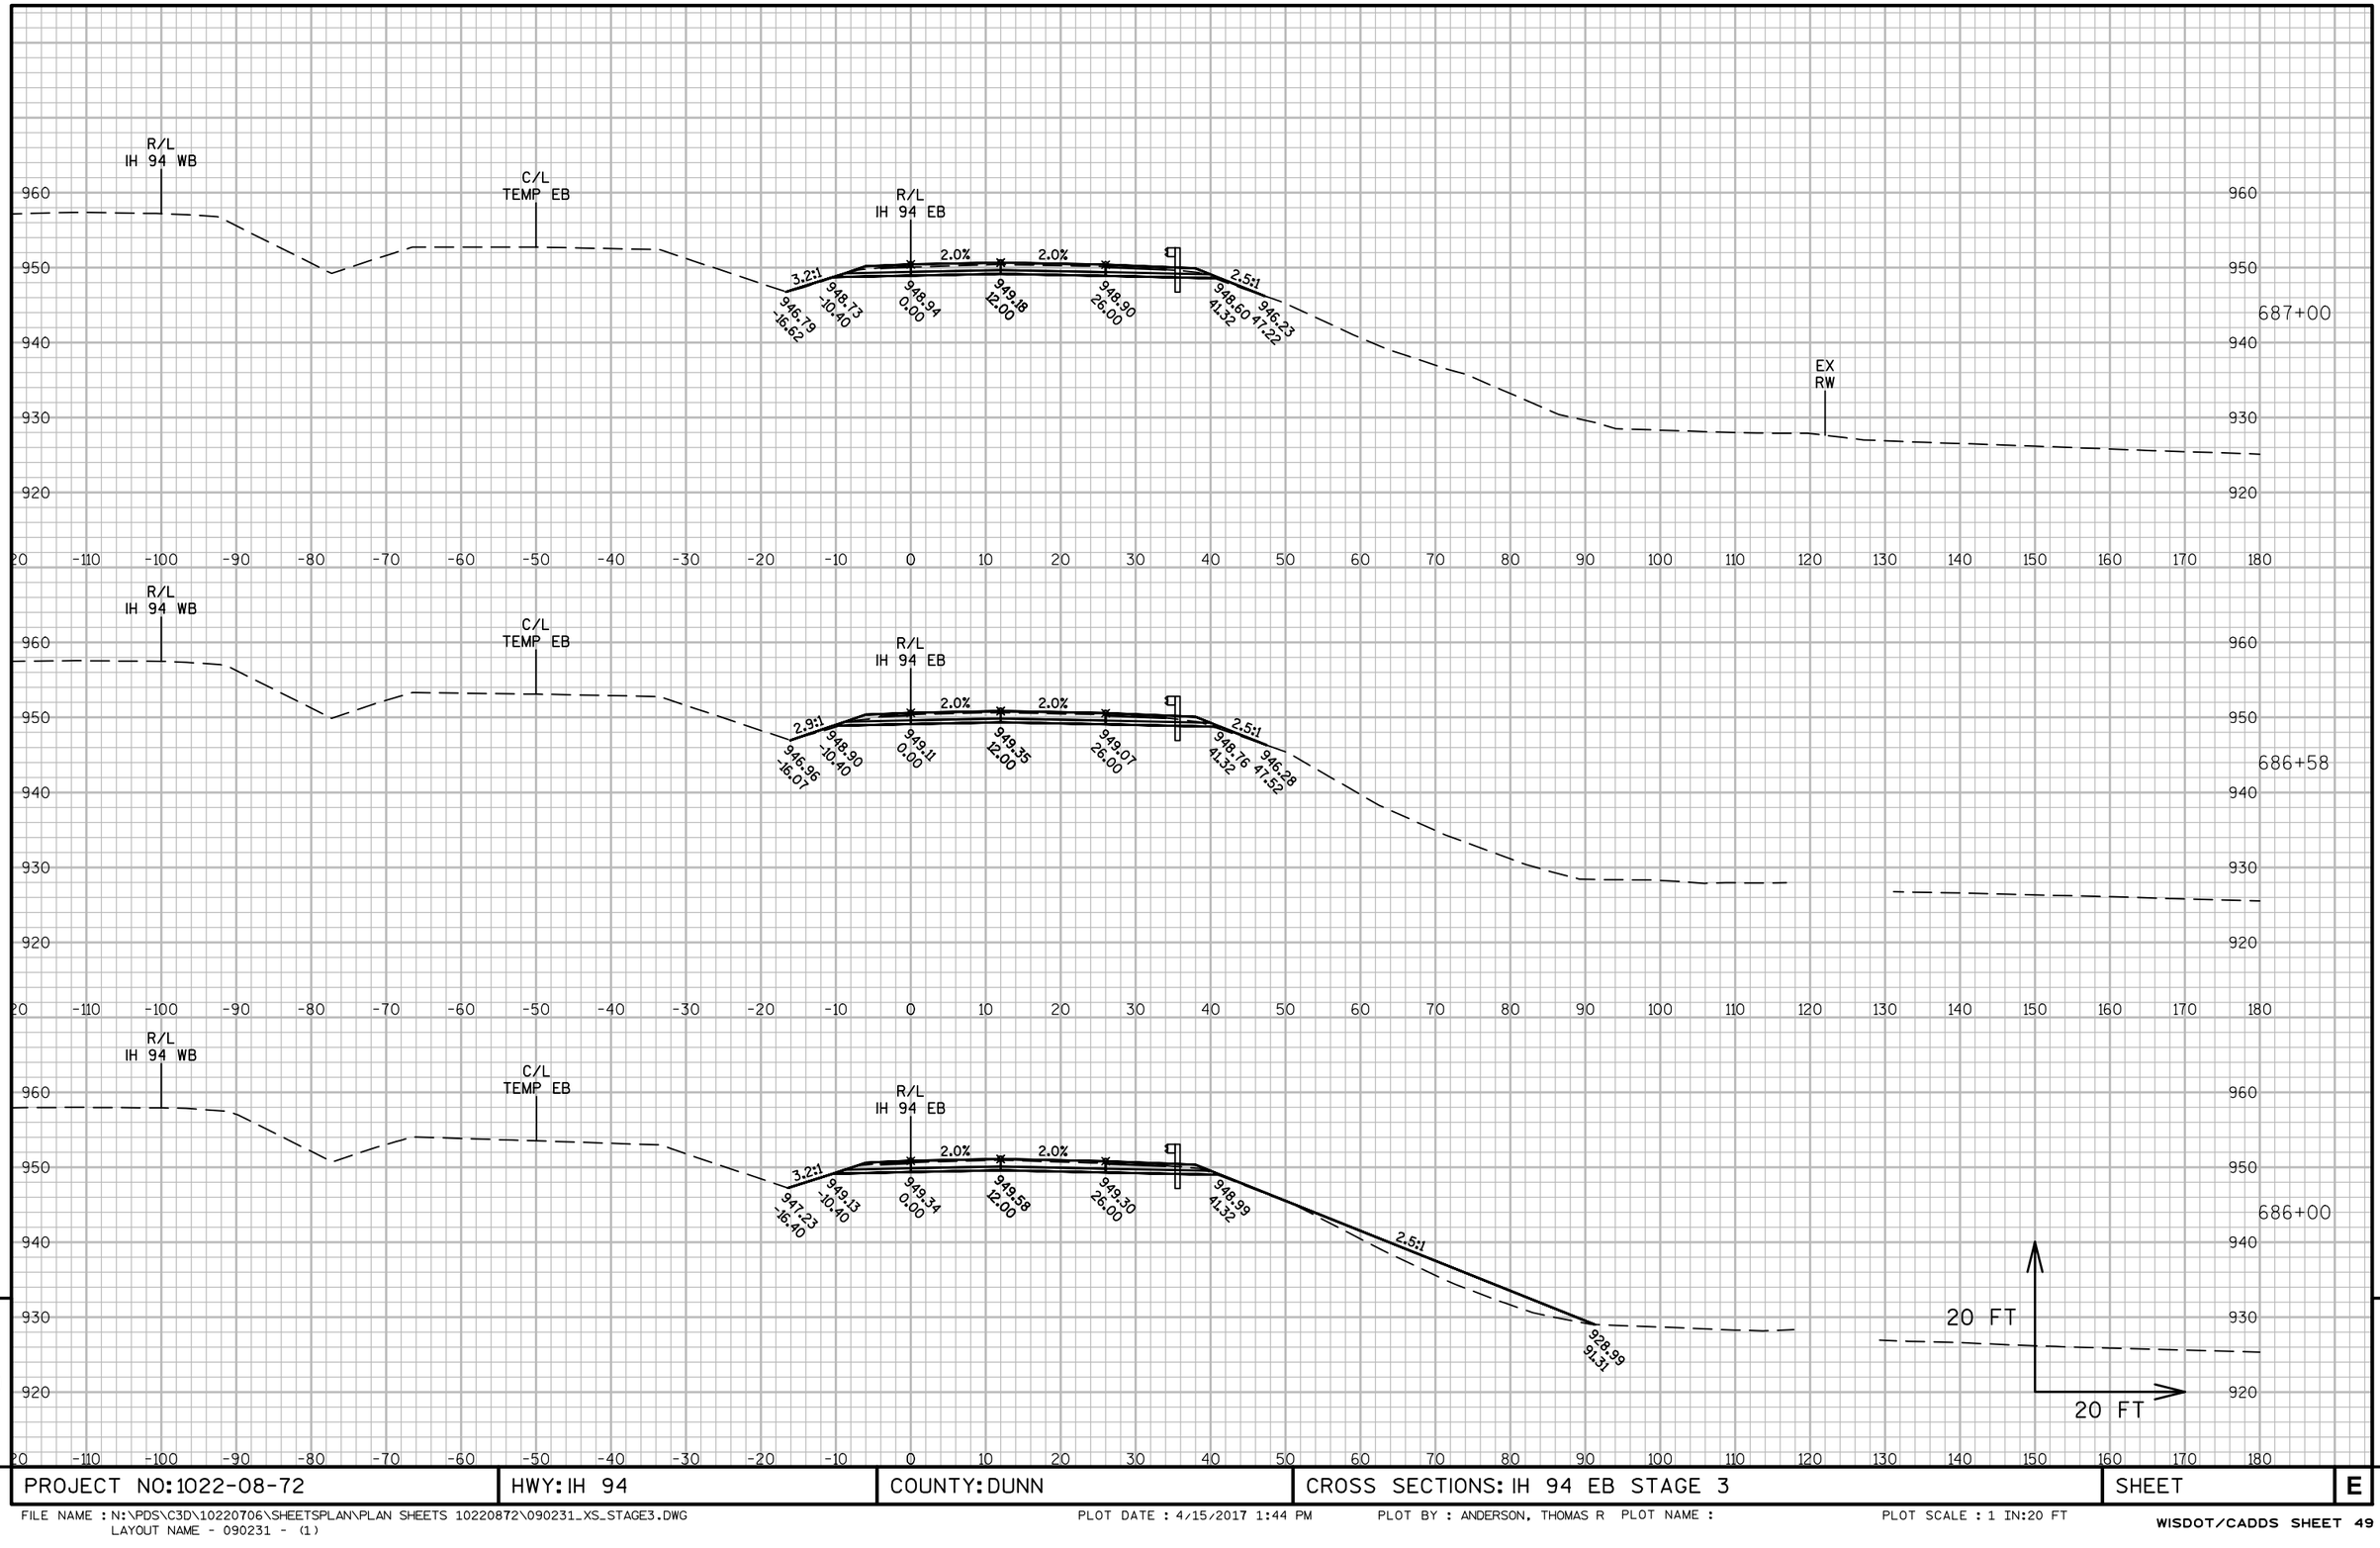

PROJECT NO: 1022-08-72	HWY: IH 94	COUNTY: DUNN	CROSS SECTIONS: IH 94 EB STAGE 3	SHEET	E

FILE NAME : N:\PDS\C3D\10220706\SHEETSPLAN\PLAN SHEETS 10220872\090231_XS_STAGE3.DWG
LAYOUT NAME - 090231 - (1)

PLOT DATE : 4/15/2017 1:44 PM PLOT BY : ANDERSON, THOMAS R PLOT NAME :

PLOT SCALE : 1 IN:20 FT

WISDOT/CADDS SHEET 49

9

9

PROJECT NO: 1022-08-72	HWY: IH 94	COUNTY: DUNN	CROSS SECTIONS: IH 94 EB STAGE 3	SHEET	E

FILE NAME : N:\PDS\C3D\10220706\SHEETSPLAN\PLAN SHEETS 10220872\090231_XS_STAGE3.DWG
LAYOUT NAME - 090231 - (2)
PLOT DATE : 4/15/2017 1:45 PM PLOT BY : ANDERSON, THOMAS R PLOT NAME : PLOT SCALE : 1 IN:20 FT
WISDOT/CADDS SHEET 49


9

9

PROJECT NO: 1022-08-72	HWY: IH 94	COUNTY: DUNN	CROSS SECTIONS: IH 94 EB STAGE 3	SHEET	E

FILE NAME : N:\PDS\C3D\10220706\SHEETSPLAN\PLAN SHEETS 10220872\090231_XS_STAGE3.DWG
LAYOUT NAME - 090231 - (3)


PLOT DATE : 4/15/2017 1:45 PM PLOT BY : ANDERSON, THOMAS R PLOT NAME : PLOT SCALE : 1 IN:20 FT

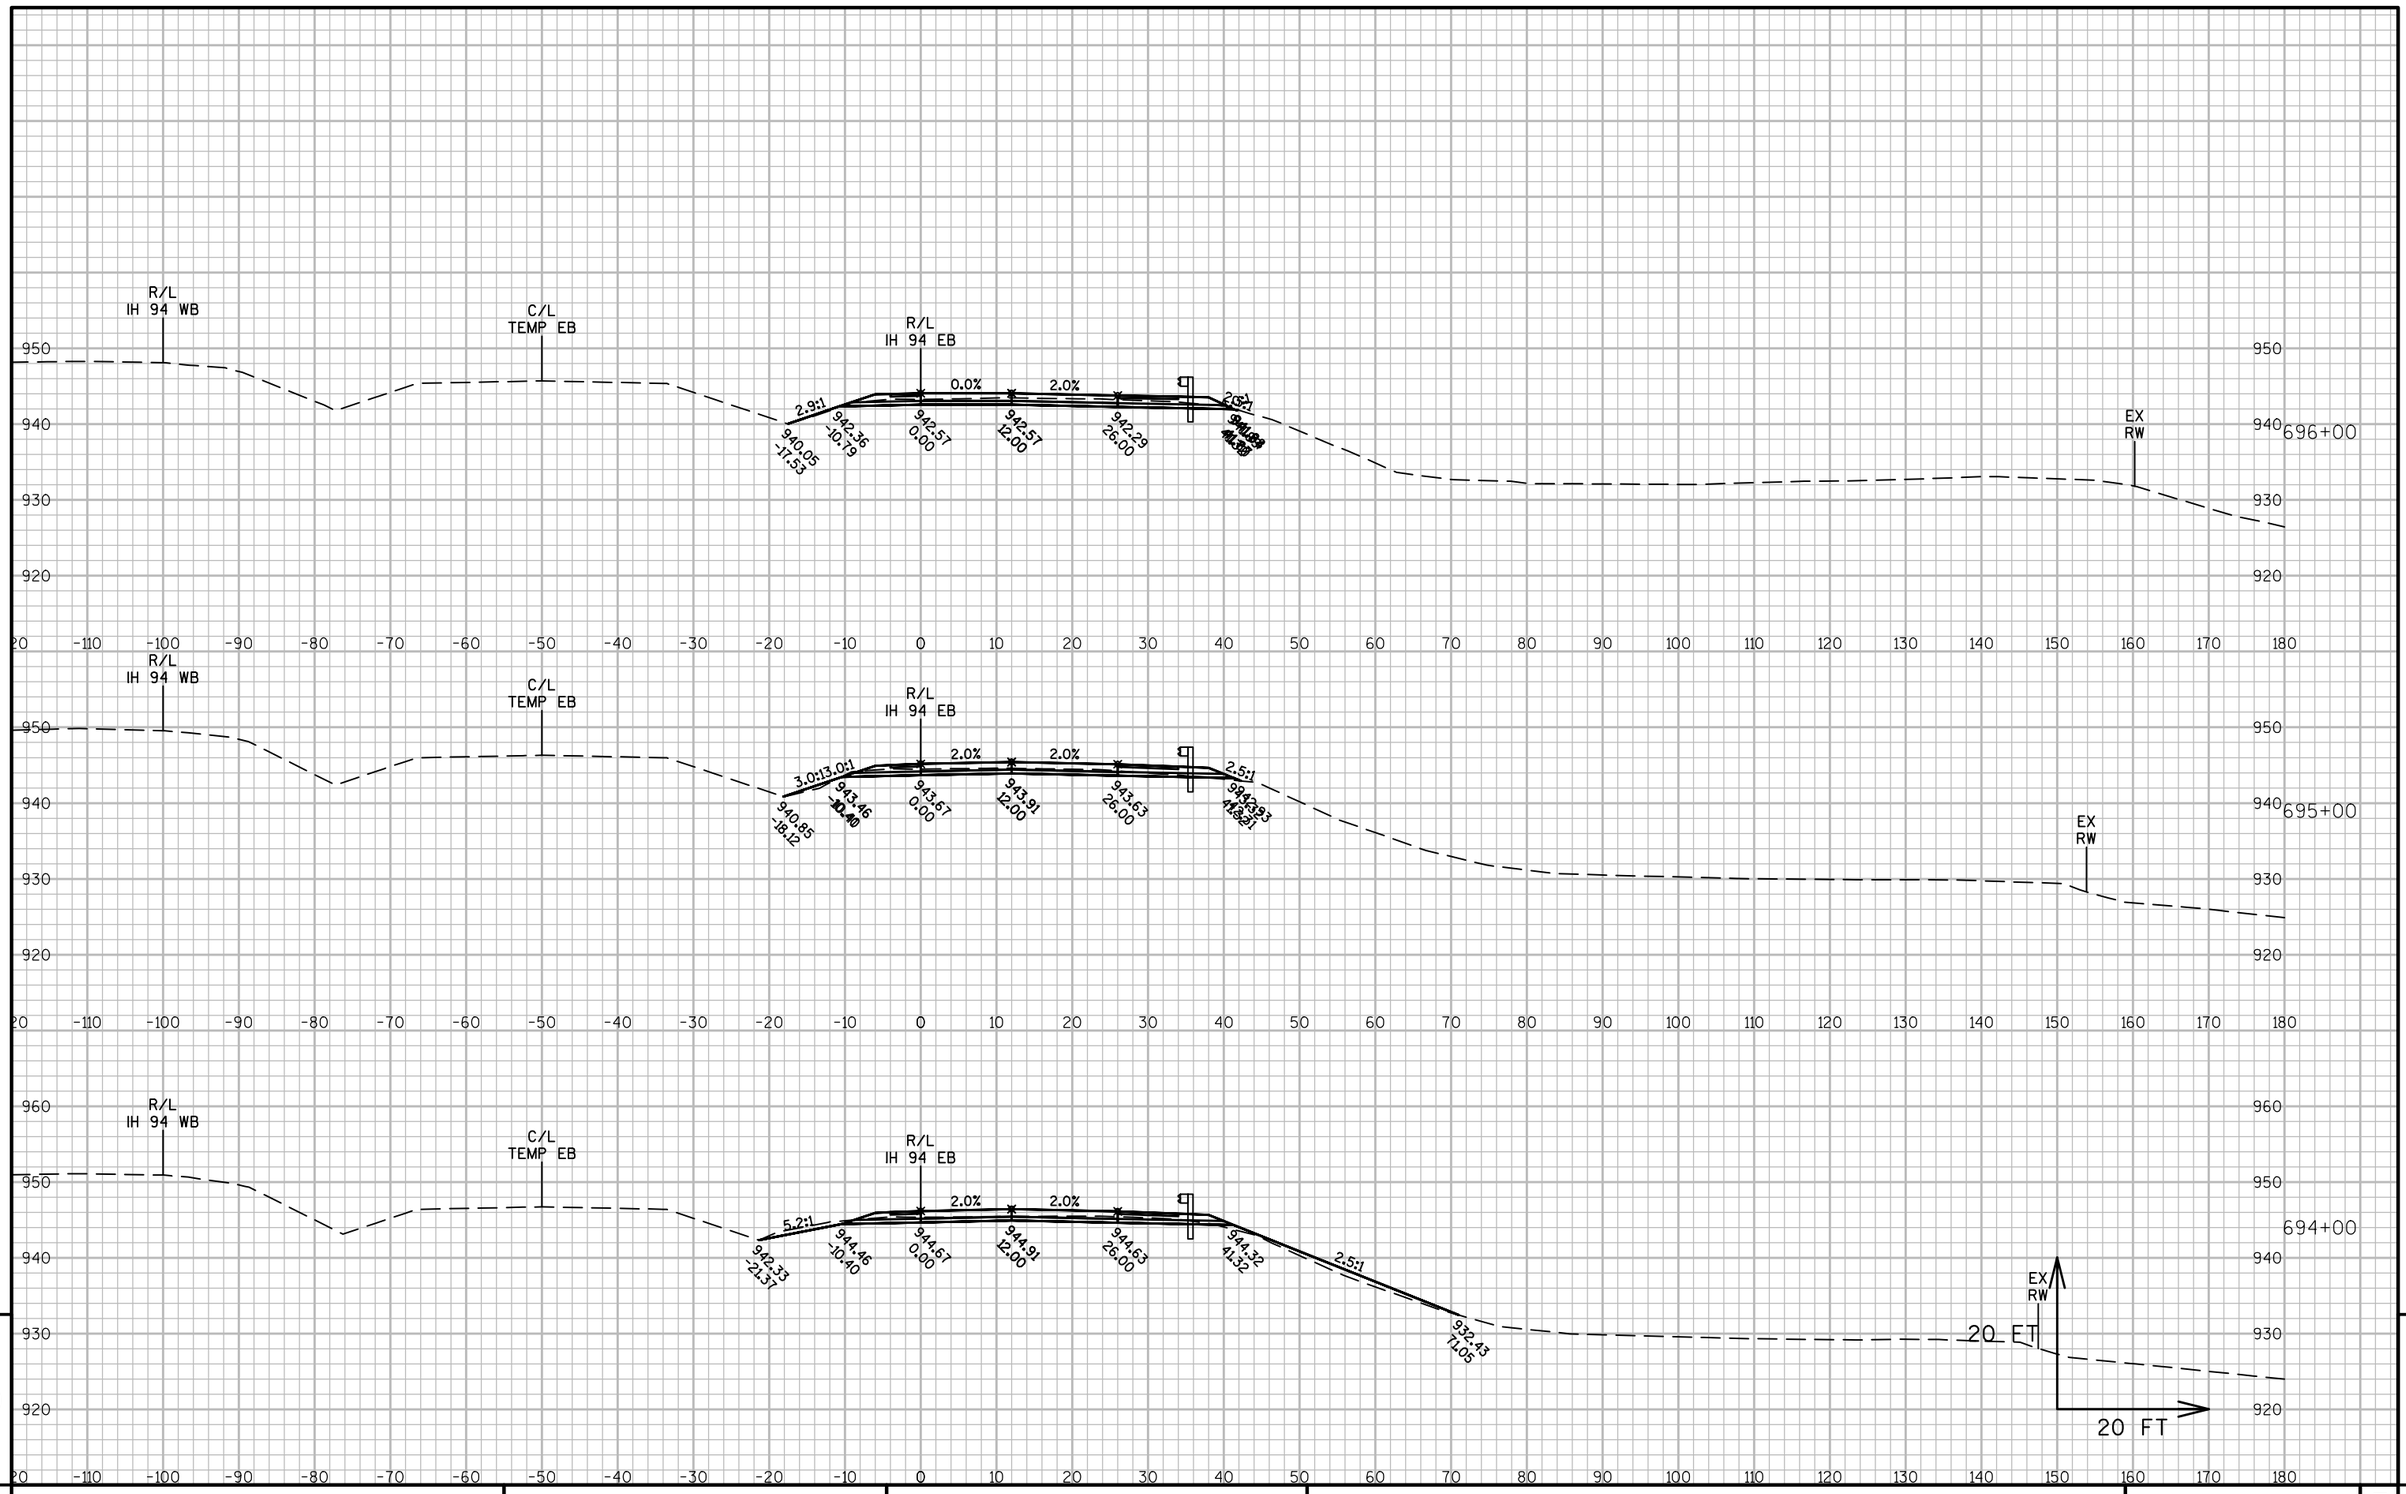

PROJECT NO: 1022-08-72	HWY: IH 94	COUNTY: DUNN	CROSS SECTIONS: IH 94 EB STAGE 3	SHEET	E

FILE NAME : N:\PDS\C3D\10220706\SHEETSPLAN\PLAN SHEETS 10220872\090231_XS_STAGE3.DWG
LAYOUT NAME - 090231 - (4)


PLOT DATE : 4/15/2017 1:45 PM PLOT BY : ANDERSON, THOMAS R PLOT NAME : PLOT SCALE : 1 IN:20 FT

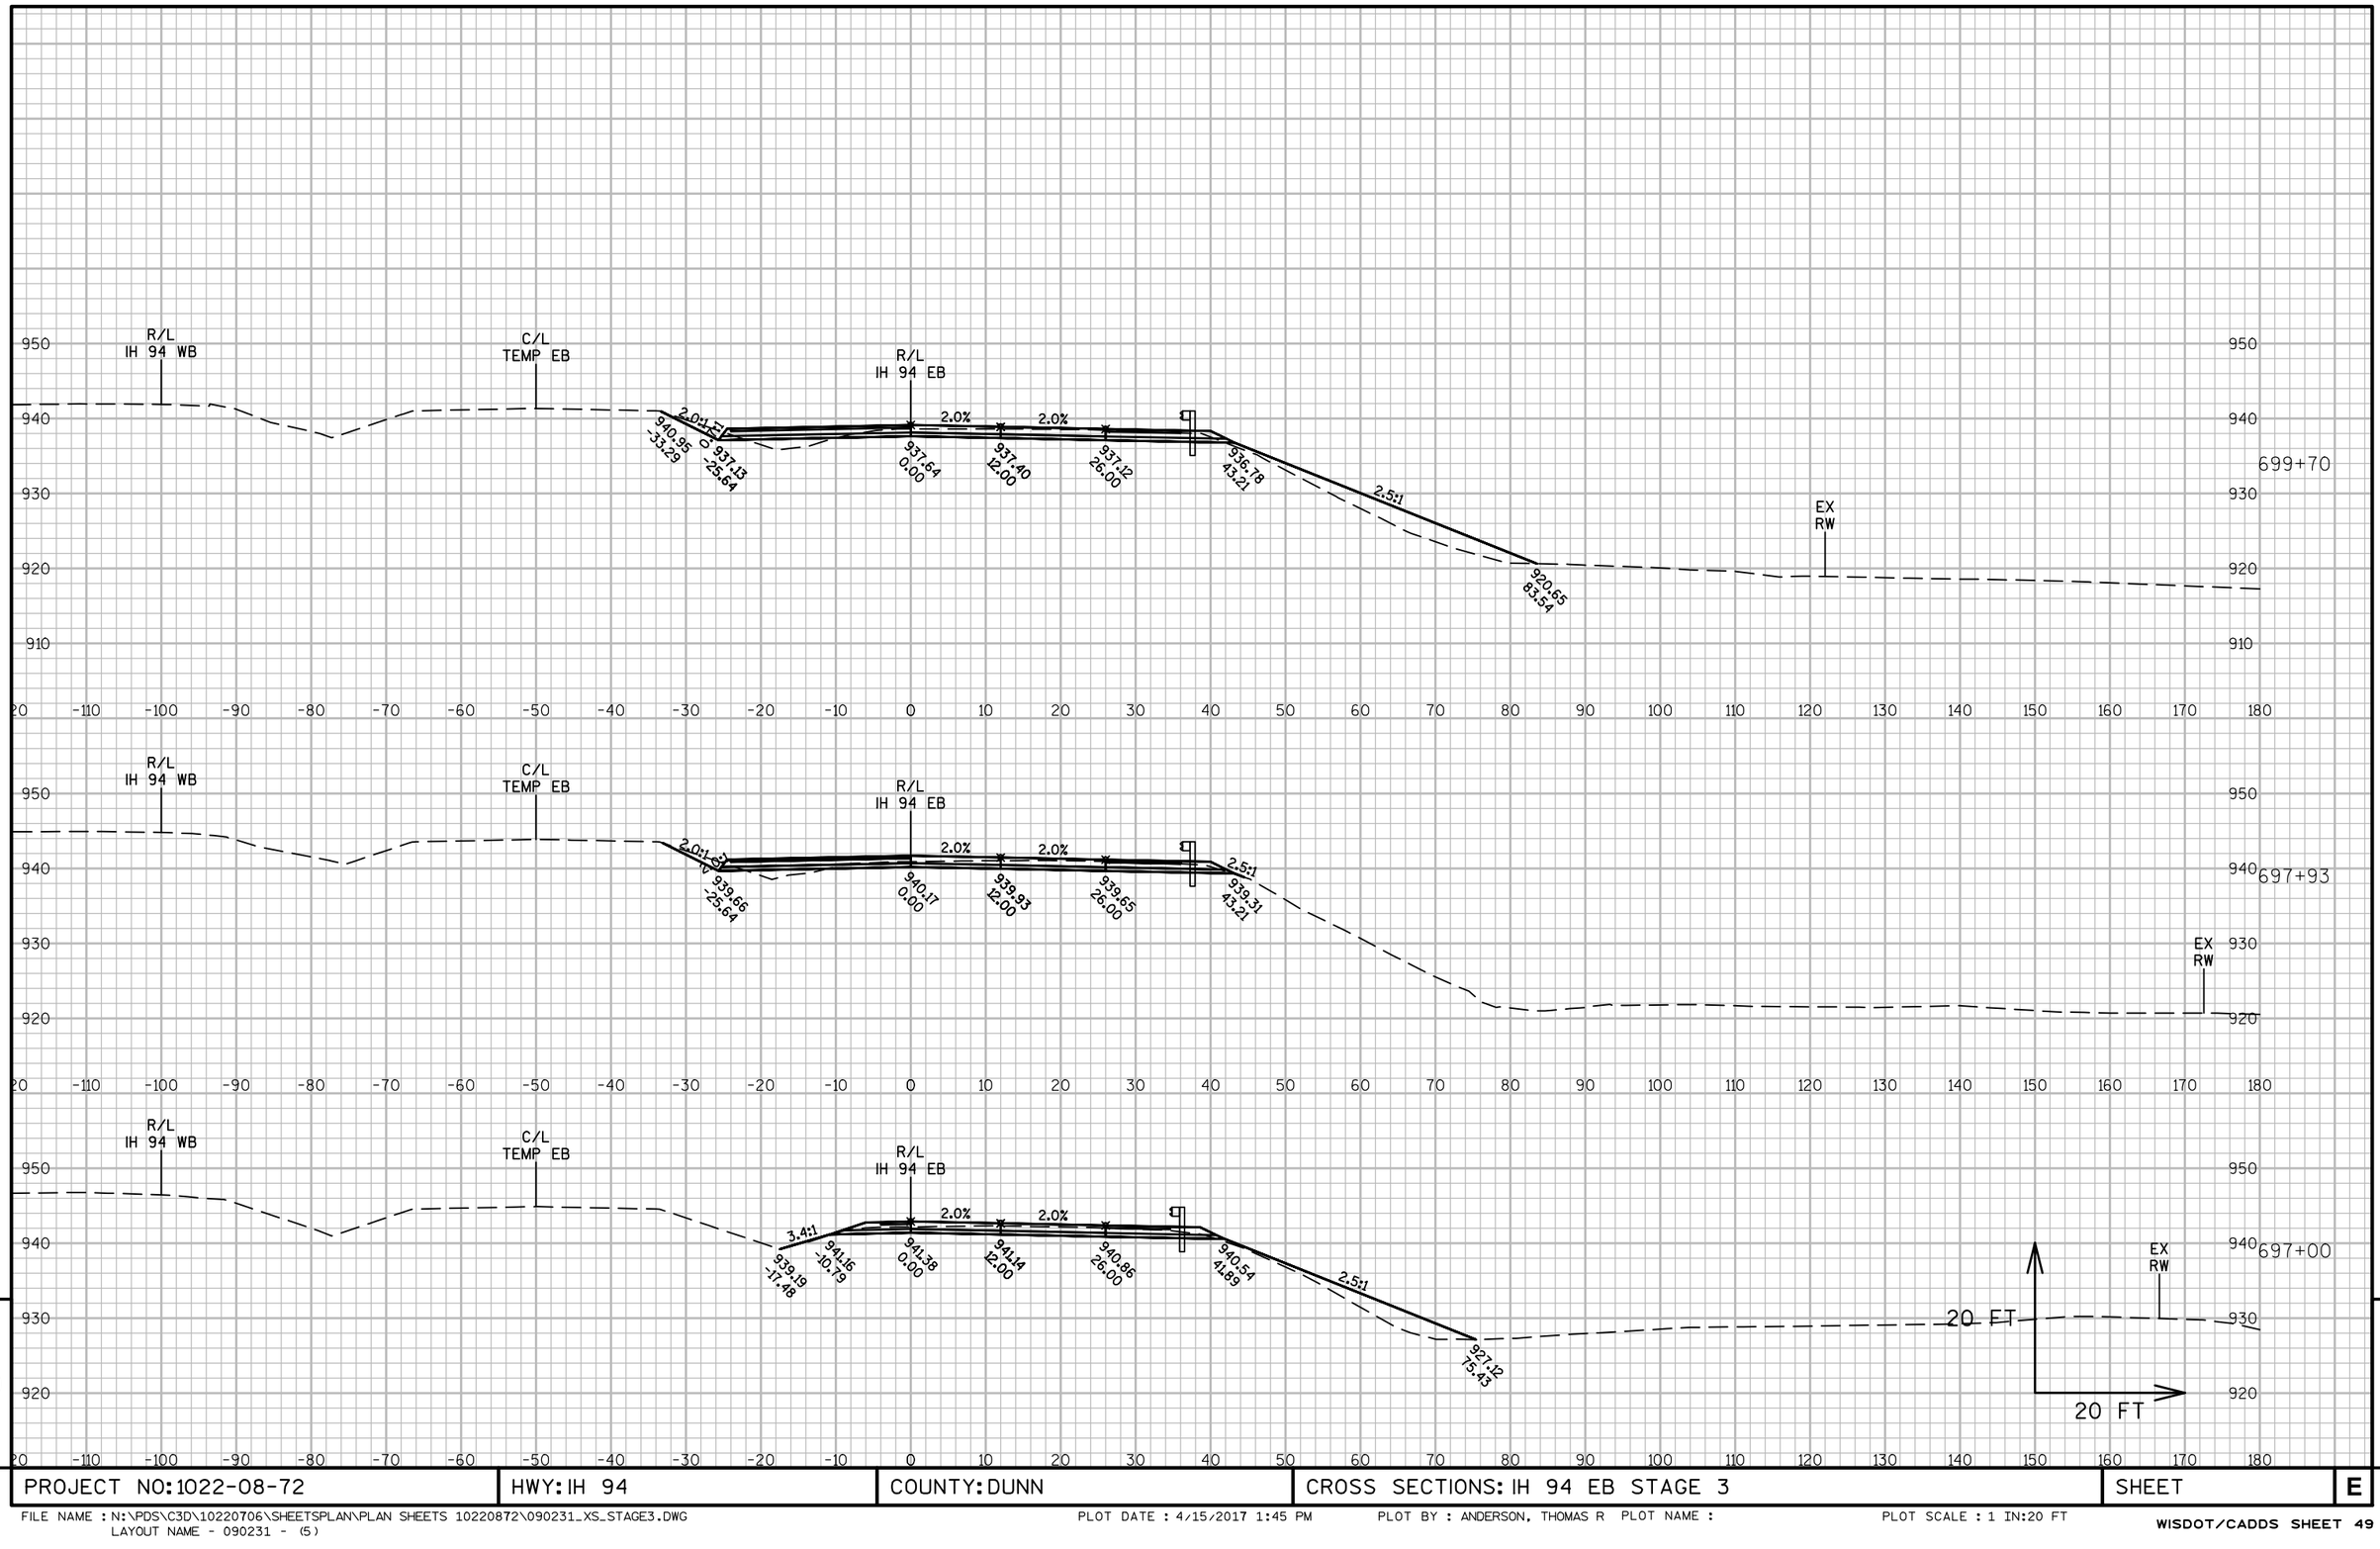

PROJECT NO: 1022-08-72	HWY: IH 94	COUNTY: DUNN	CROSS SECTIONS: IH 94 EB STAGE 3	SHEET	E


FILE NAME : N:\PDS\C3D\10220706\SHEETSPLAN\PLAN SHEETS 10220872\090231_XS_STAGE3.DWG
LAYOUT NAME - 090231 - (5)
PLOT DATE : 4/15/2017 1:45 PM PLOT BY : ANDERSON, THOMAS R PLOT NAME :
PLOT SCALE : 1 IN:20 FT

PROJECT NO:1022-08-72	HWY: IH 94	COUNTY: DUNN	CROSS SECTIONS: IH 94 EB STAGE 3	SHEET	E

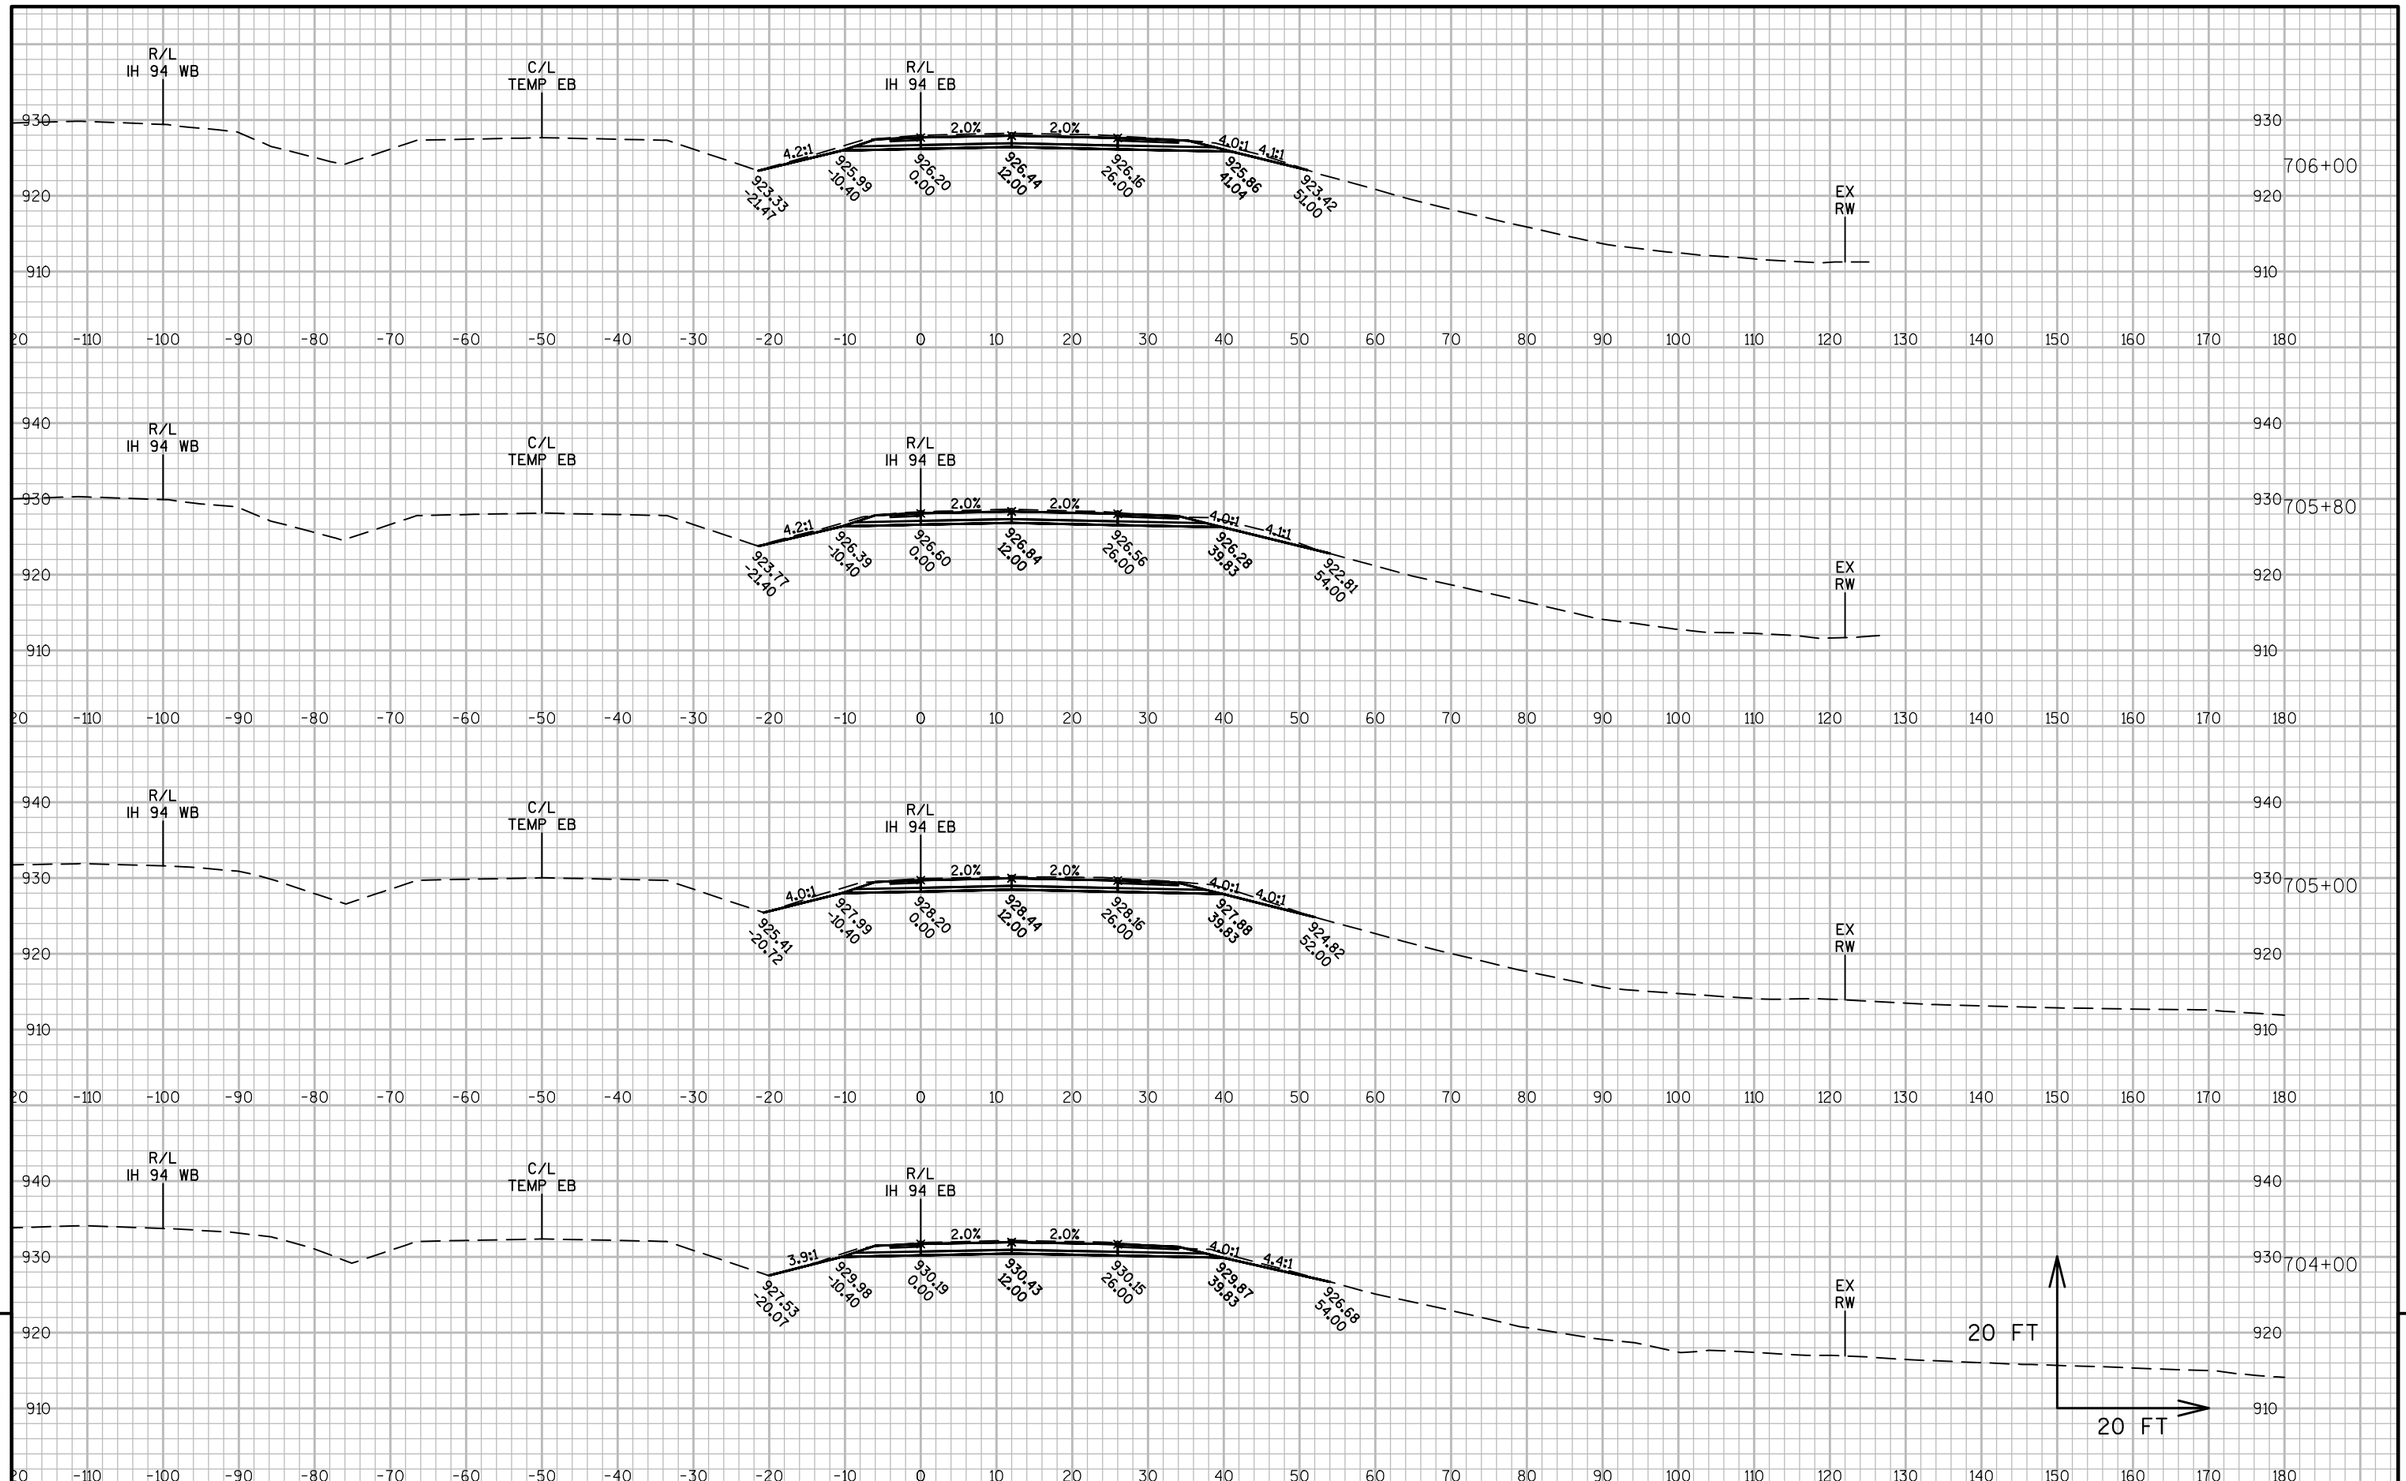


PROJECT NO: 1022-08-72	HWY: IH 94	COUNTY: DUNN	CROSS SECTIONS: IH 94 EB STAGE 3	SHEET	E

FILE NAME : N:\PDS\C3D\10220706\SHEETSPLAN\PLAN SHEETS 10220872\090231_XS_STAGE3.DWG
LAYOUT NAME - 090231 - (7)
PLOT DATE : 4/15/2017 1:45 PM PLOT BY : ANDERSON, THOMAS R PLOT NAME :
PLOT SCALE : 1 IN:20 FT

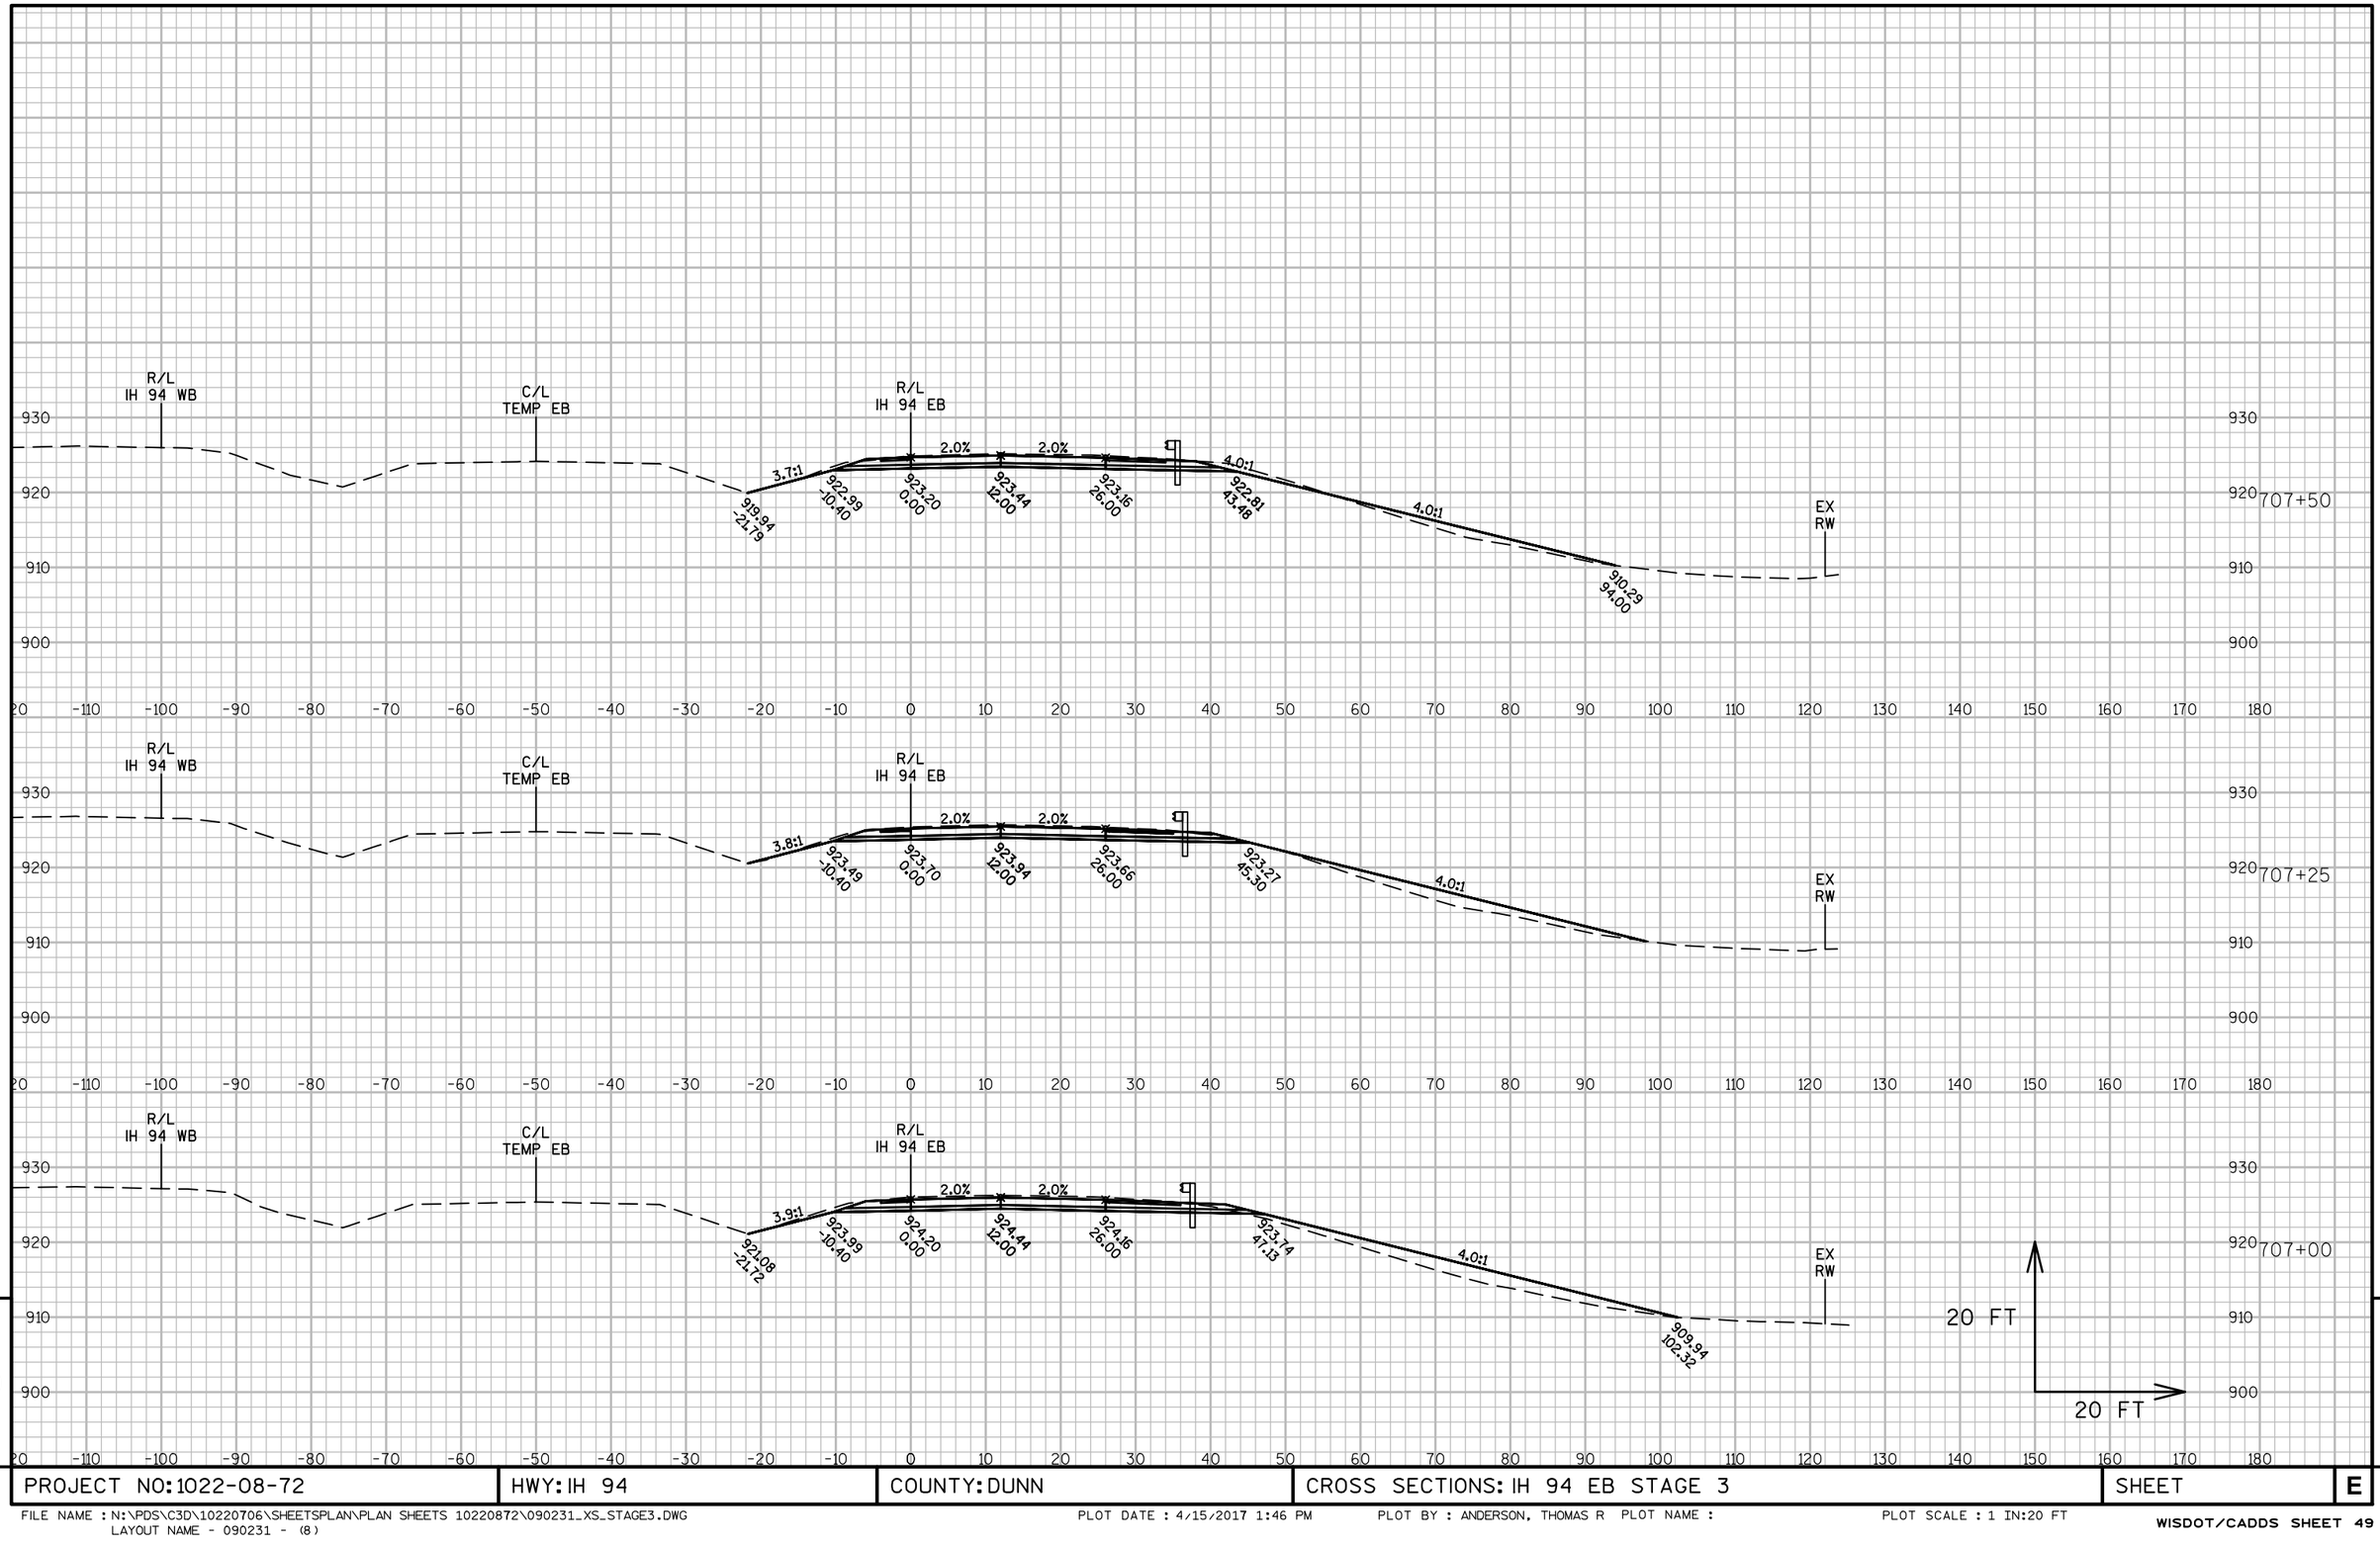

PROJECT NO: 1022-08-72	HWY: IH 94	COUNTY: DUNN	CROSS SECTIONS: IH 94 EB STAGE 3	SHEET	E

FILE NAME : N:\PDS\C3D\10220706\SHEETSPLAN\PLAN SHEETS 10220872\090231_XS_STAGE3.DWG
LAYOUT NAME - 090231 - (8)
PLOT DATE : 4/15/2017 1:46 PM
PLOT BY : ANDERSON, THOMAS R PLOT NAME :
PLOT SCALE : 1 IN:20 FT

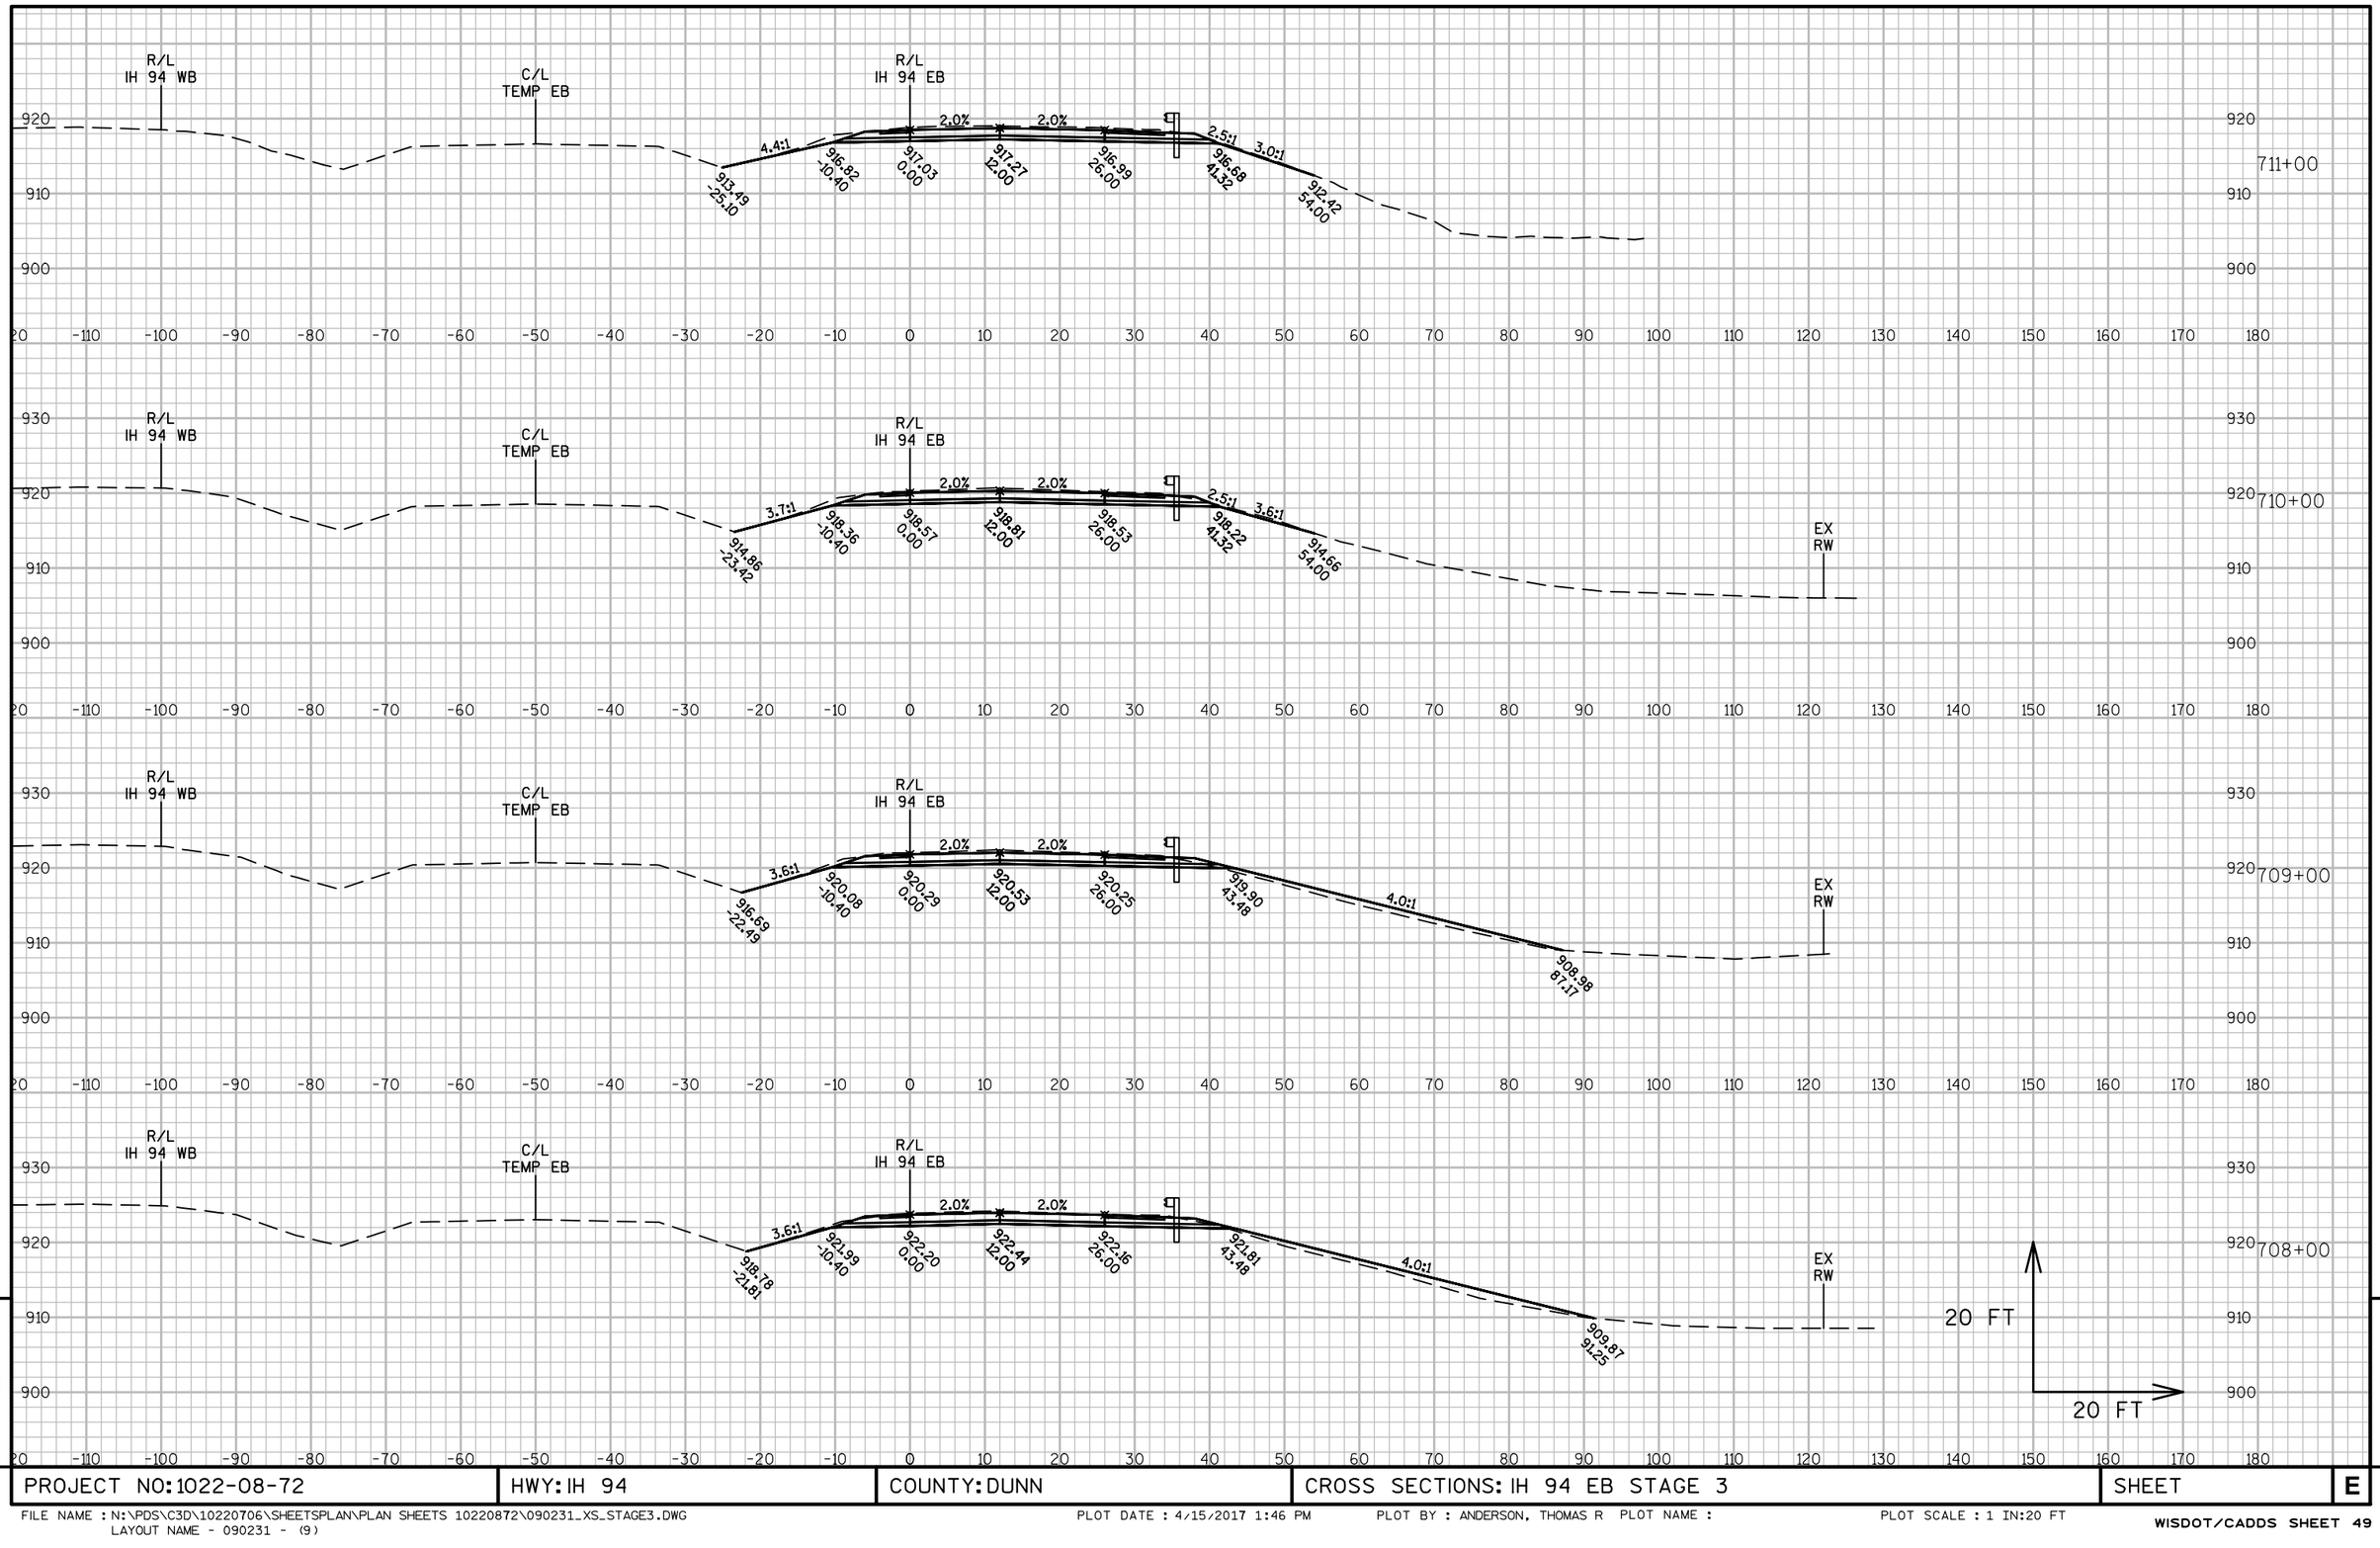

9


9

PROJECT NO: 1022-08-72	HWY: IH 94	COUNTY: DUNN	CROSS SECTIONS: IH 94 EB STAGE 3	SHEET	E

FILE NAME : N:\PDS\C3D\10220706\SHEETSPLAN\PLAN SHEETS 10220872\090231_XS_STAGE3.DWG
LAYOUT NAME - 090231 - (9)

PLOT DATE : 4/15/2017 1:46 PM PLOT BY : ANDERSON, THOMAS R PLOT NAME :

PLOT SCALE : 1 IN:20 FT

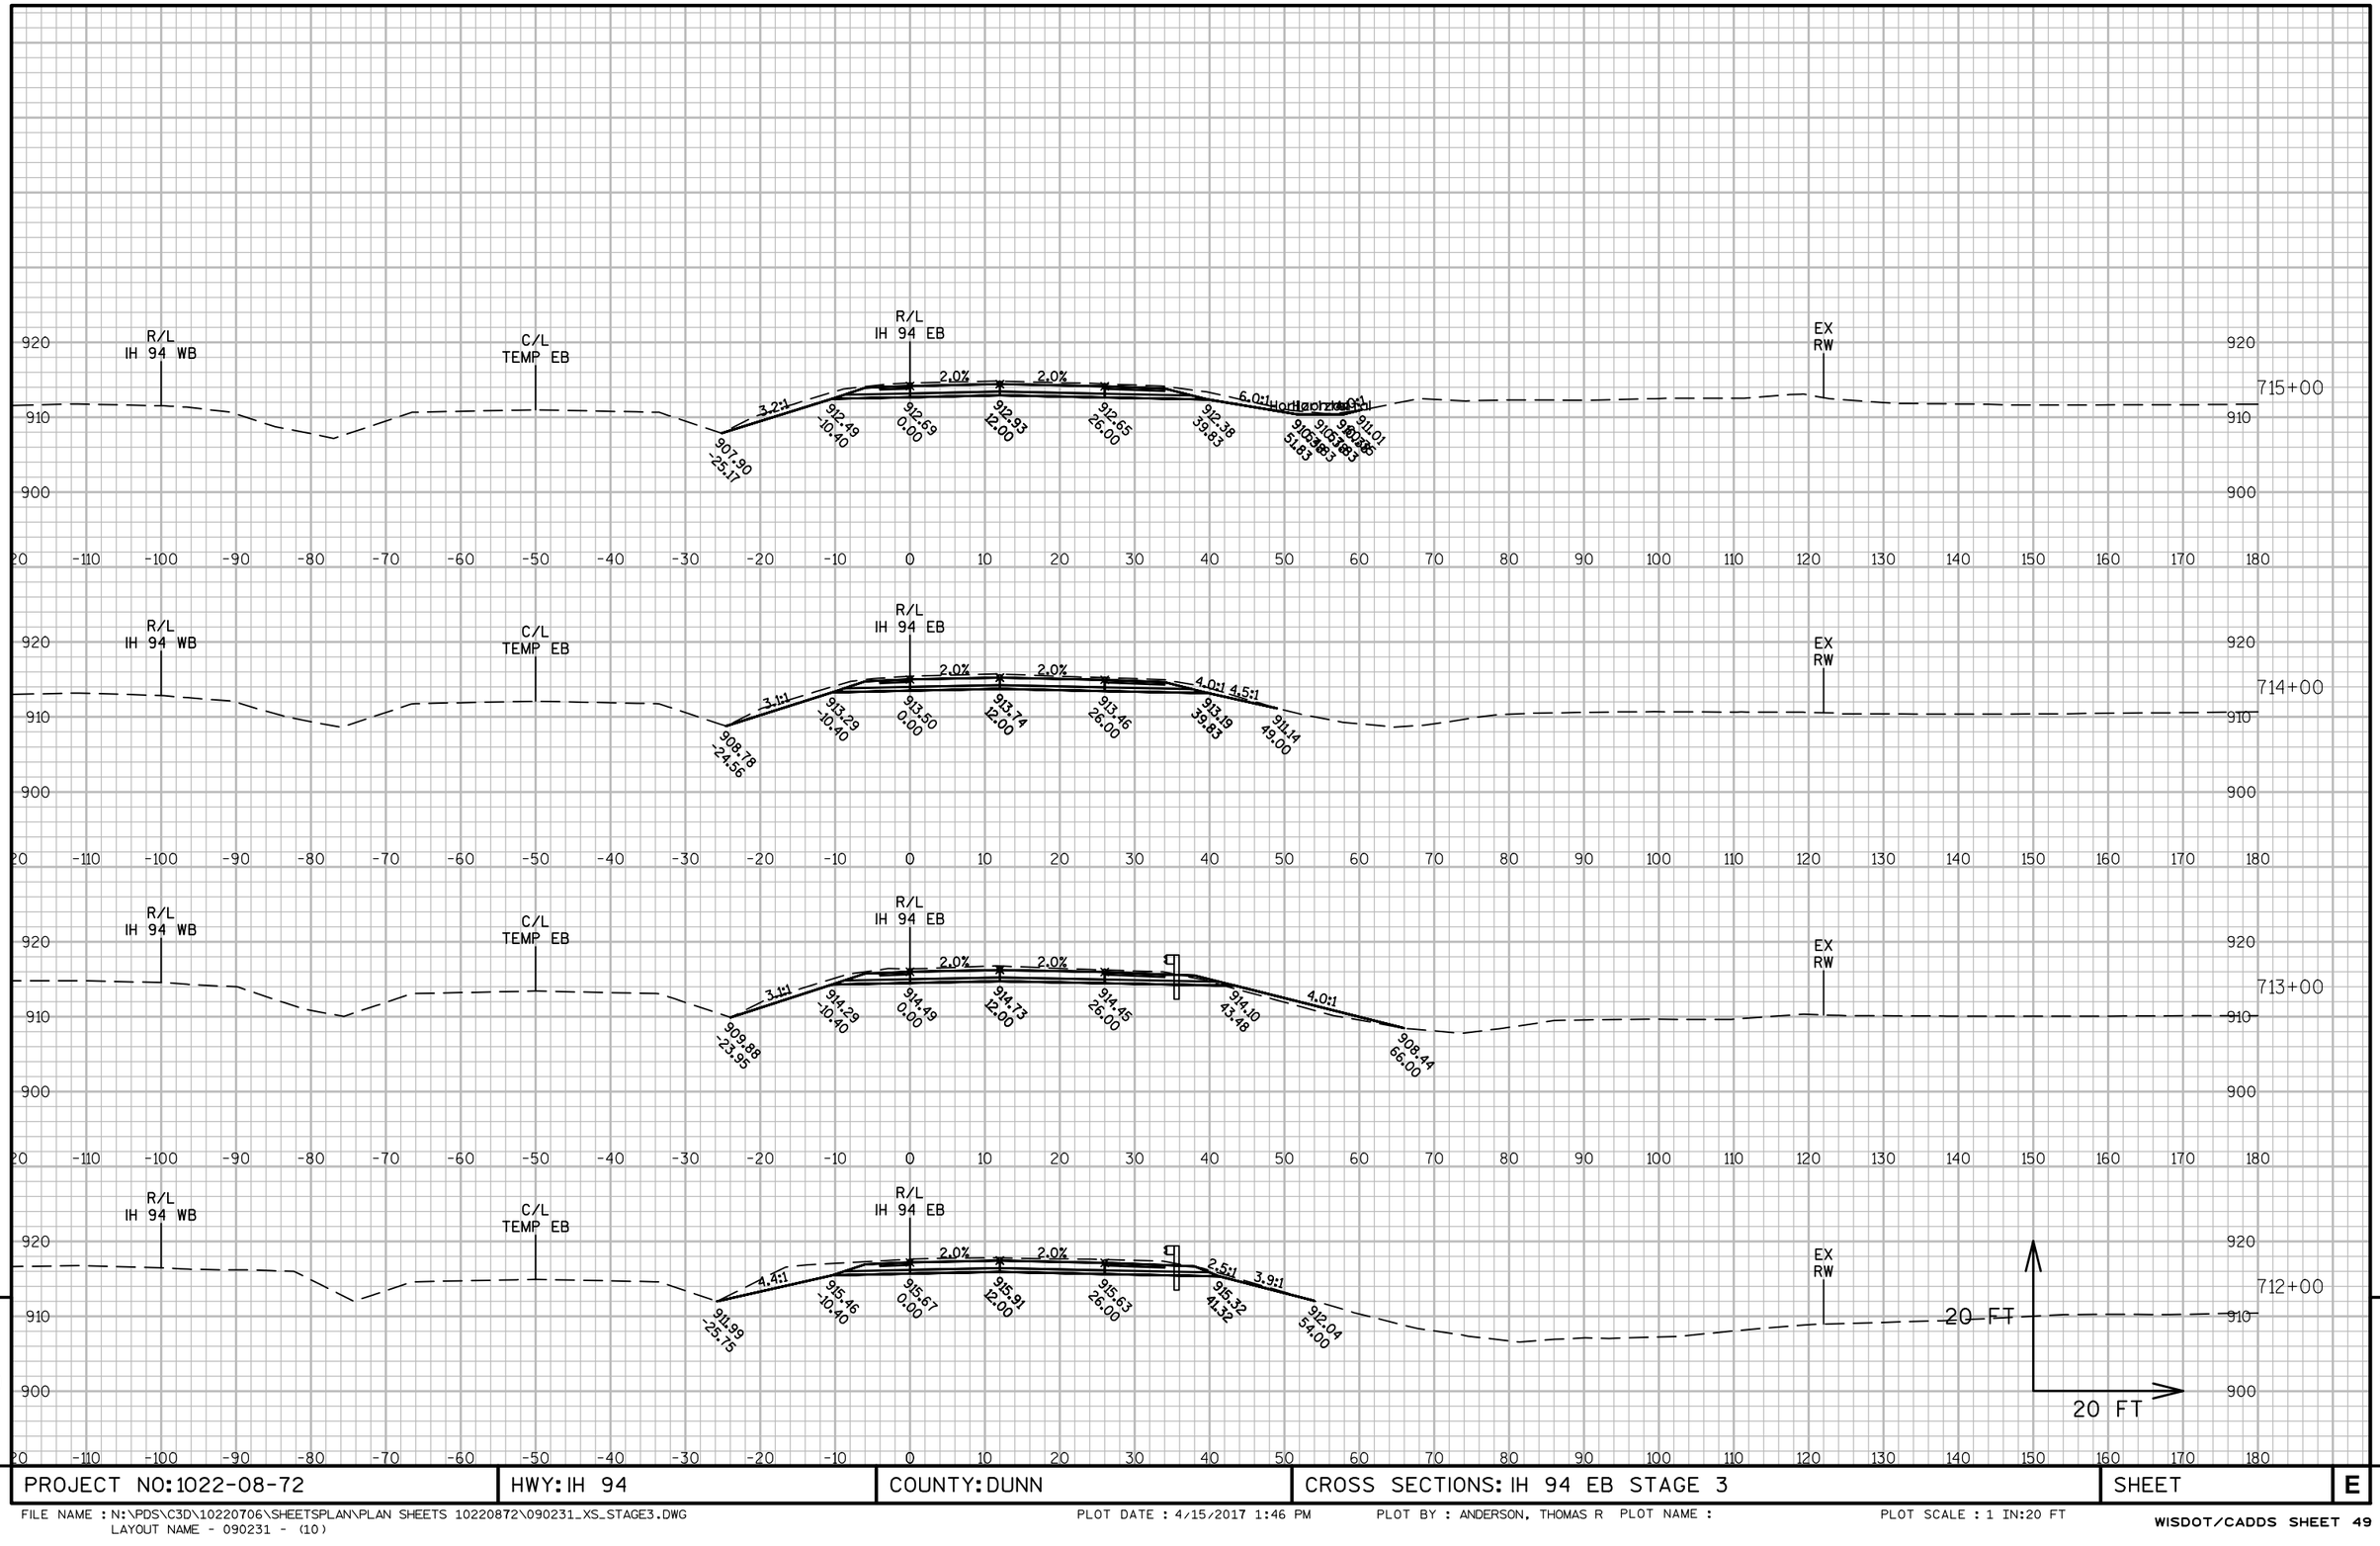


9

PROJECT NO: 1022-08-72	HWY: IH 94	COUNTY: DUNN	CROSS SECTIONS: IH 94 EB STAGE 3	SHEET	E

9

FILE NAME : N:\PDS\C3D\10220706\SHEETSPLAN\PLAN SHEETS 10220872\090231_XS_STAGE3.DWG
LAYOUT NAME - 090231 - (10)
PLOT DATE : 4/15/2017 1:46 PM PLOT BY : ANDERSON, THOMAS R PLOT NAME : PLOT SCALE : 1 IN:20 FT
WISDOT/CADDS SHEET 49

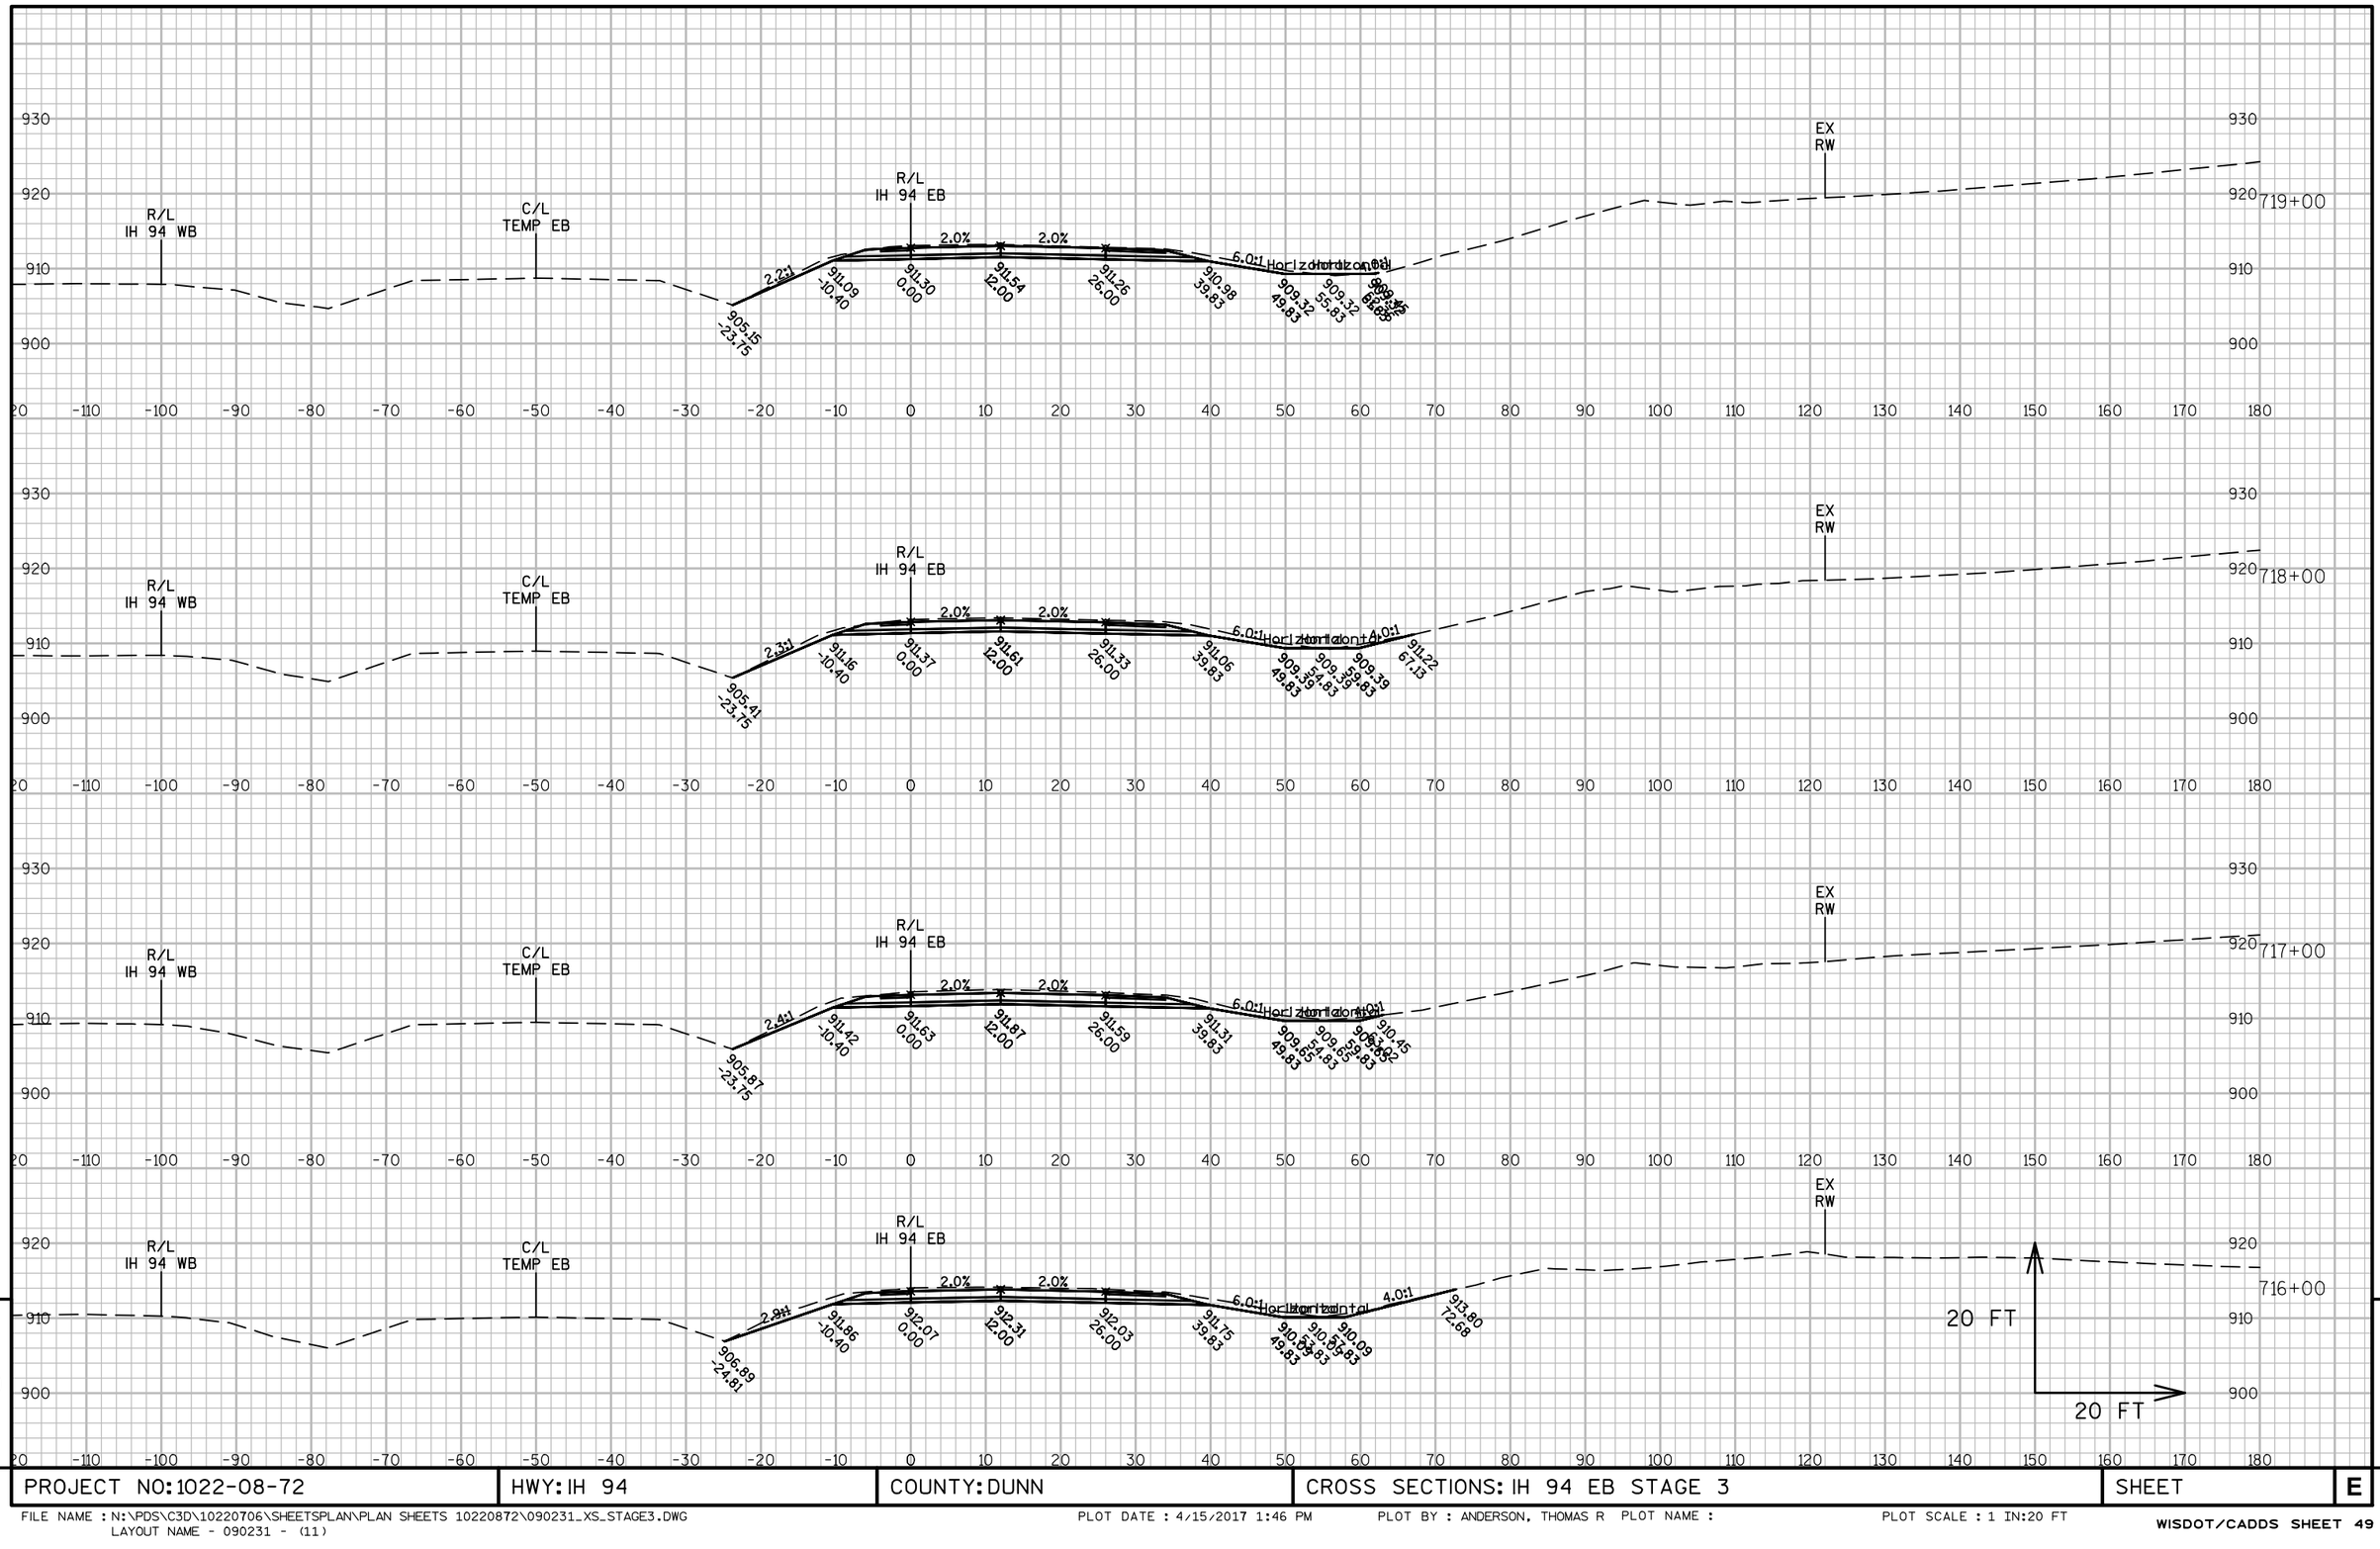


PROJECT NO: 1022-08-72	HWY: IH 94	COUNTY: DUNN	CROSS SECTIONS: IH 94 EB STAGE 3	SHEET	E

FILE NAME : N:\PDS\C3D\10220706\SHEETSPLAN\PLAN SHEETS 10220872\090231_XS_STAGE3.DWG
LAYOUT NAME - 090231 - (11)

PLOT DATE : 4/15/2017 1:46 PM PLOT BY : ANDERSON, THOMAS R PLOT NAME :

PLOT SCALE : 1 IN:20 FT

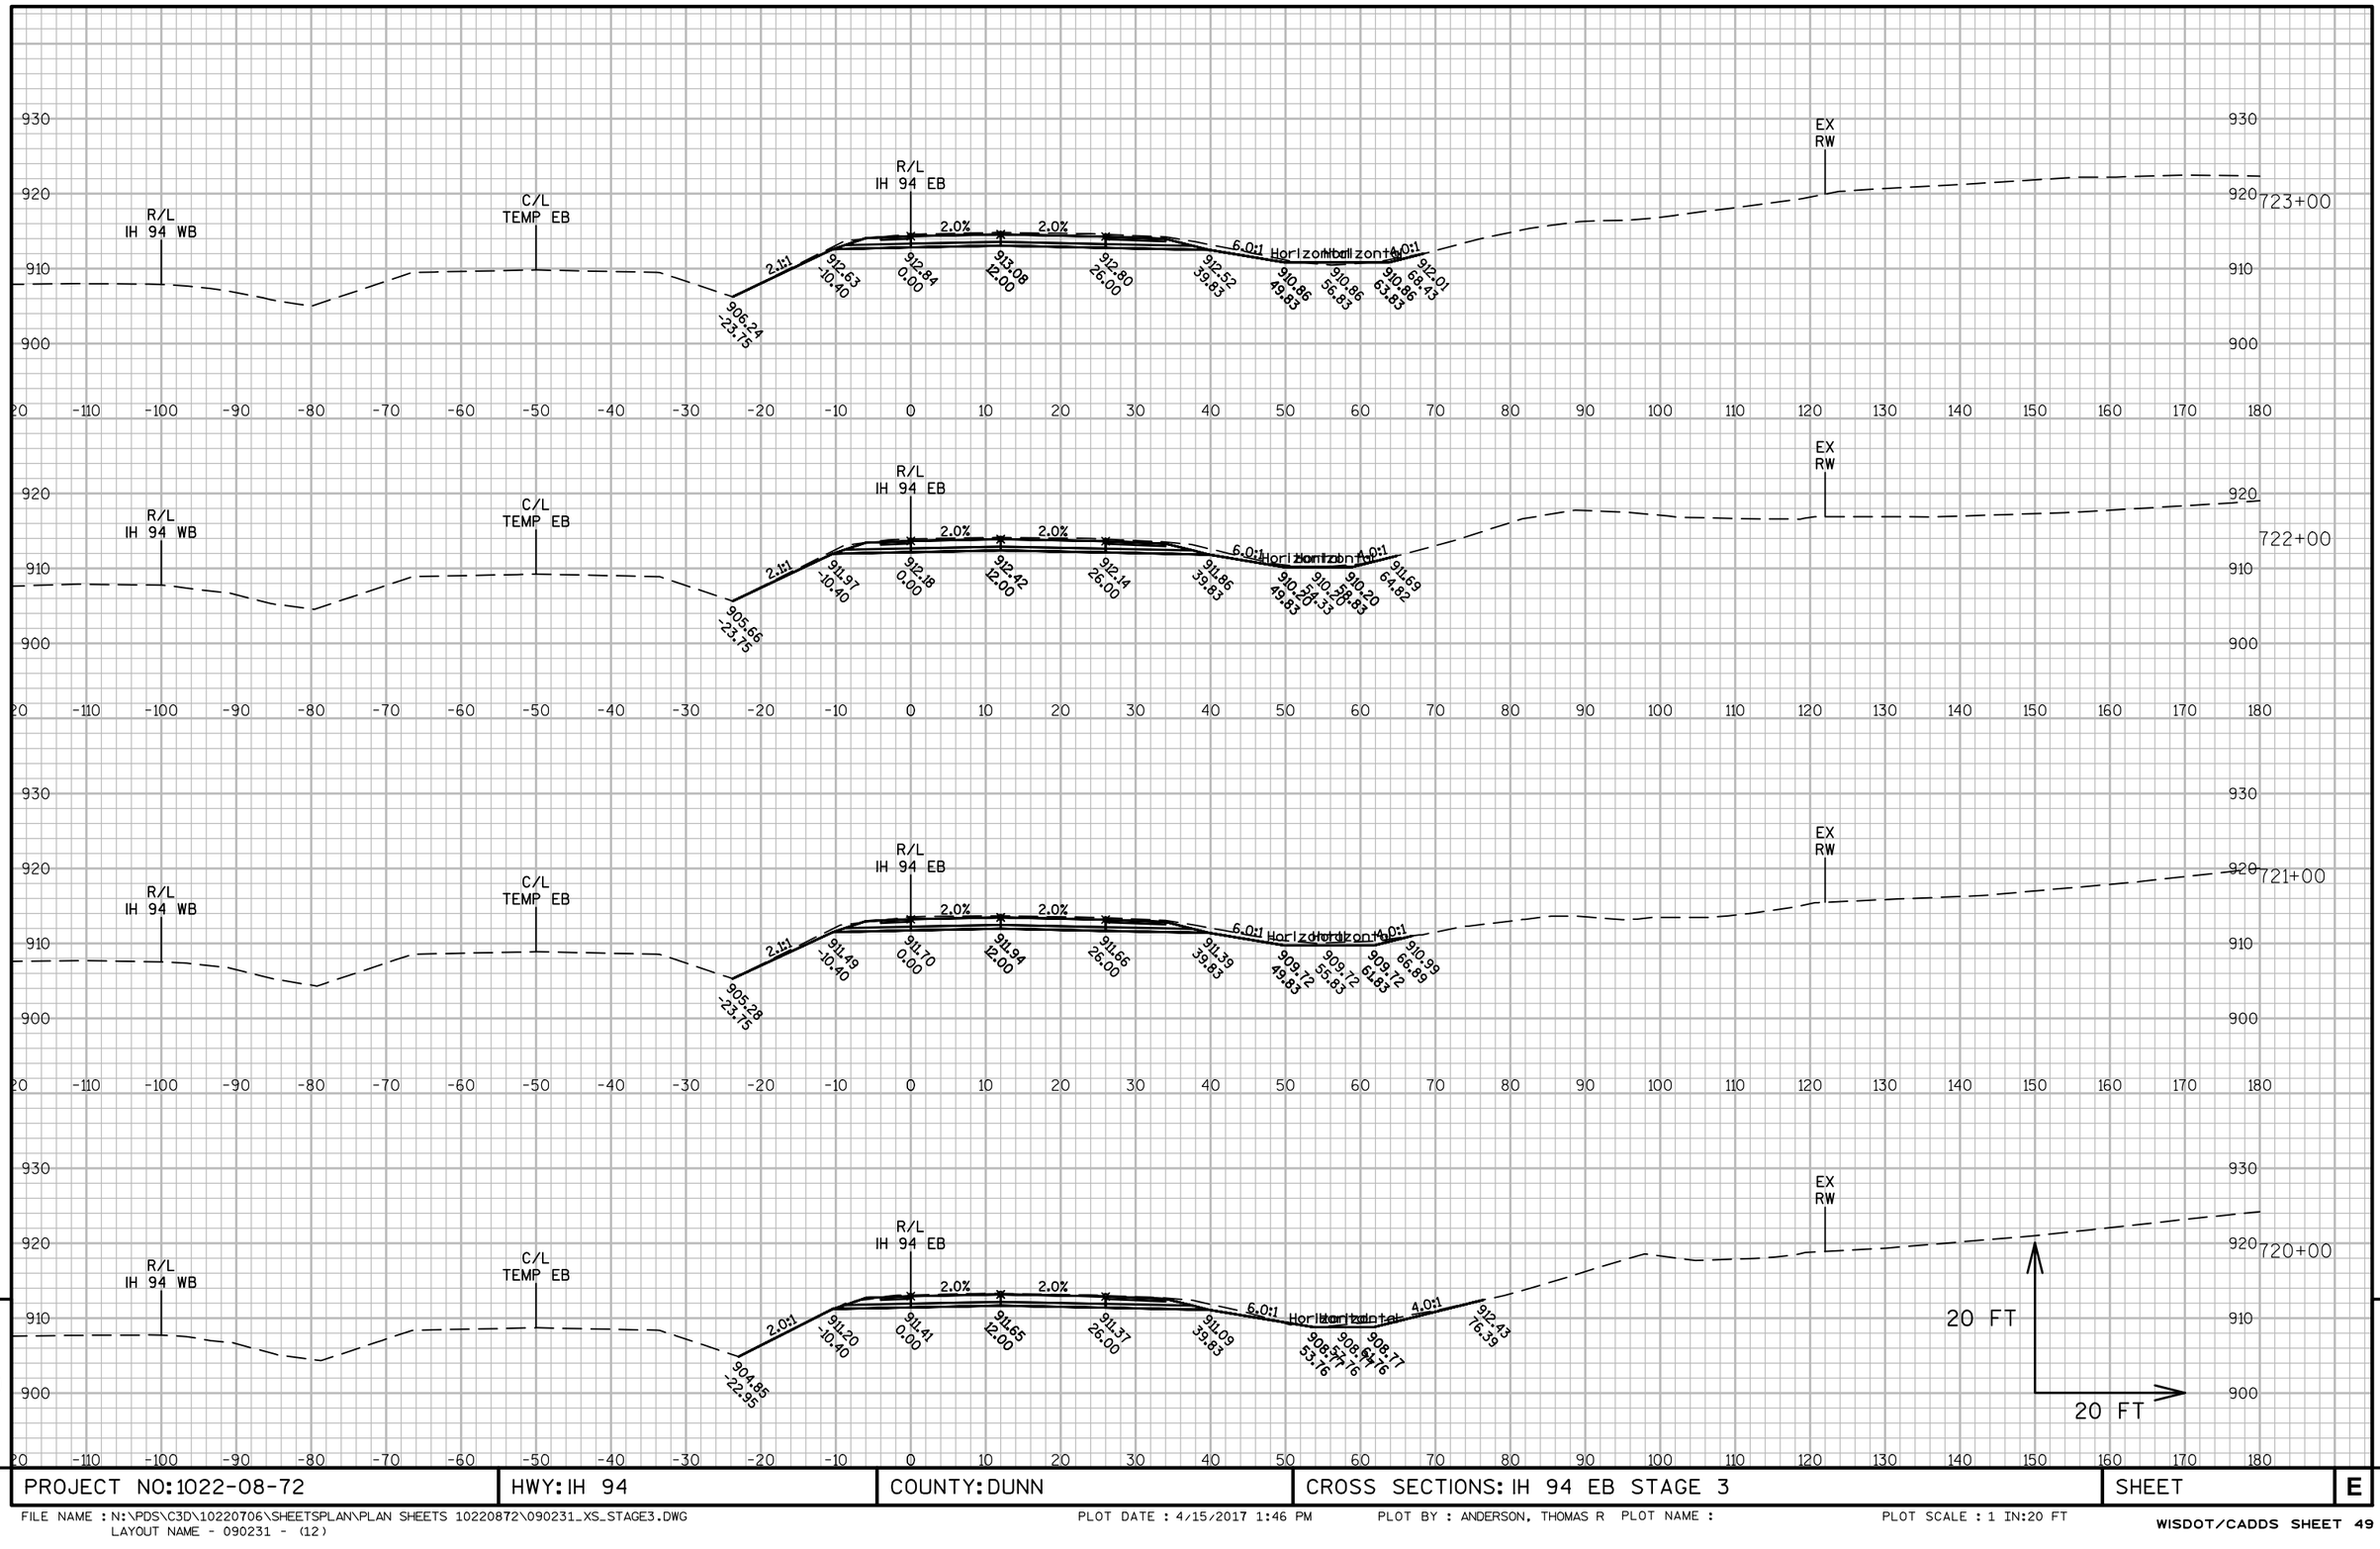


PROJECT NO: 1022-08-72	HWY: IH 94	COUNTY: DUNN	CROSS SECTIONS: IH 94 EB STAGE 3	SHEET	E

FILE NAME : N:\PDS\C3D\10220706\SHEETSPLAN\PLAN SHEETS 10220872\090231_XS_STAGE3.DWG
LAYOUT NAME - 090231 - (12)

PLOT DATE : 4/15/2017 1:46 PM PLOT BY : ANDERSON, THOMAS R PLOT NAME :

PLOT SCALE : 1 IN:20 FT

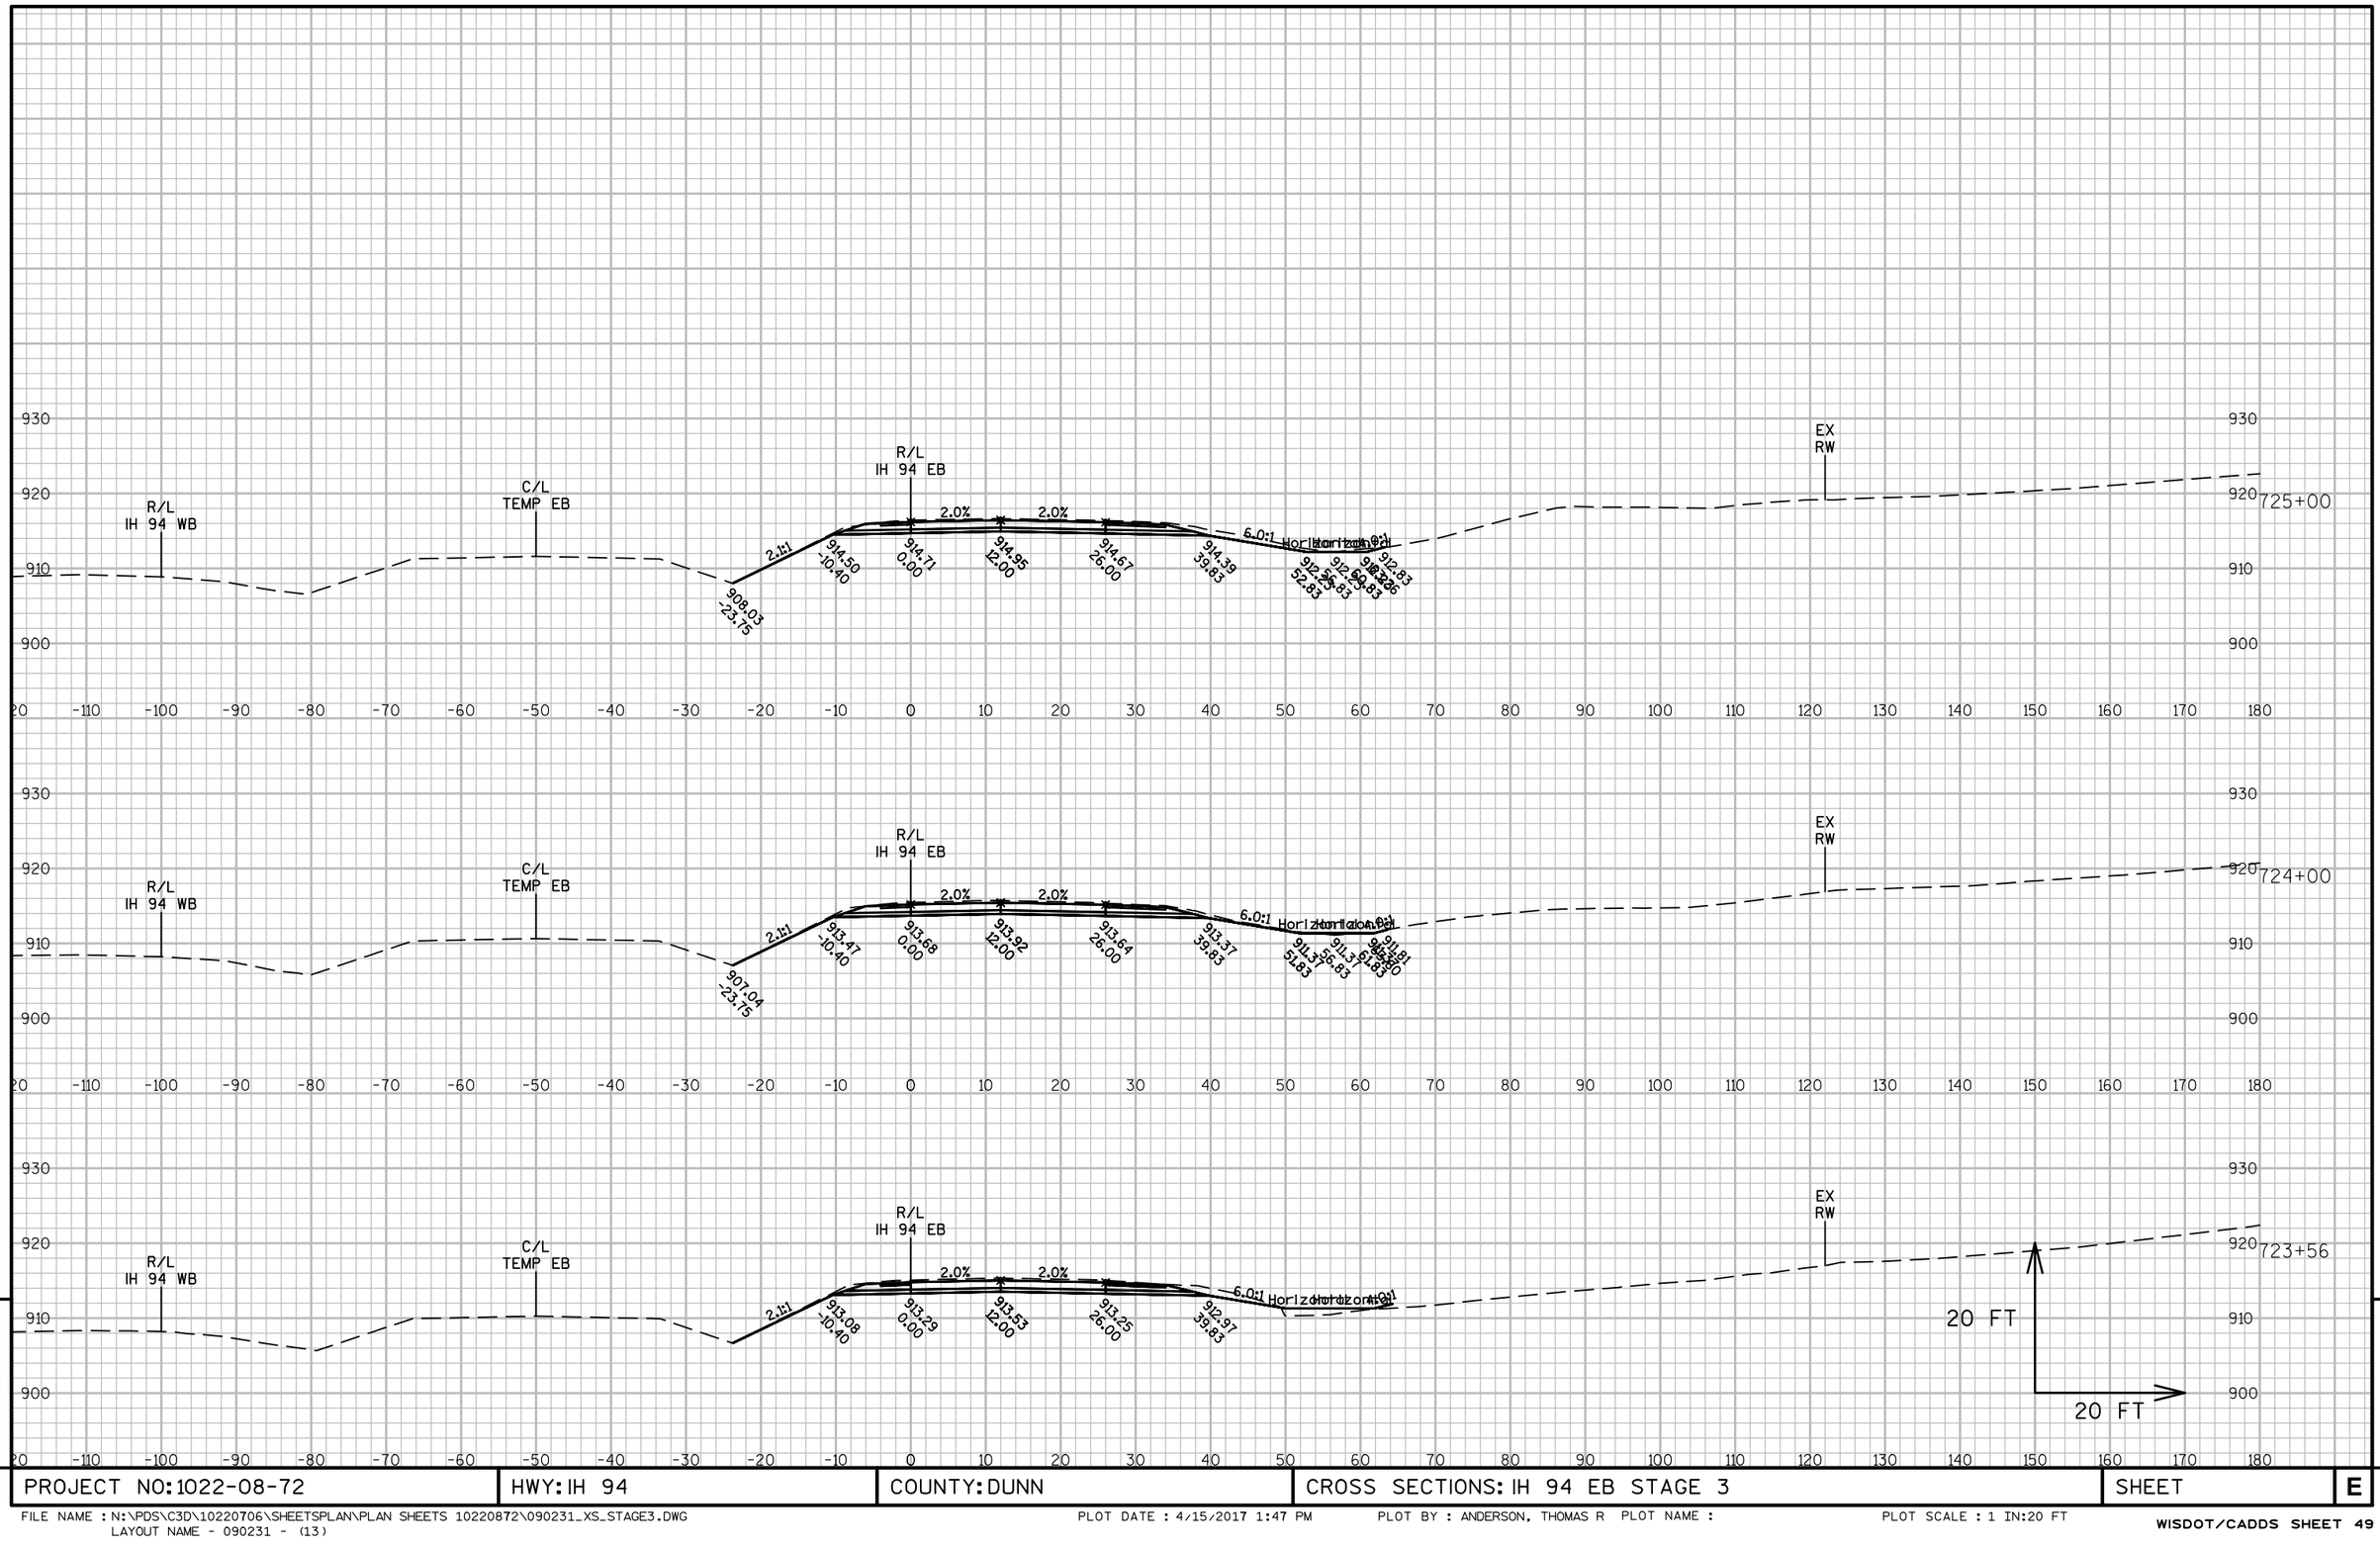

9


9

PROJECT NO: 1022-08-72	HWY: IH 94	COUNTY: DUNN	CROSS SECTIONS: IH 94 EB STAGE 3	SHEET	E

FILE NAME : N:\PDS\C3D\10220706\SHEETSPLAN\PLAN SHEETS 10220872\090231_XS_STAGE3.DWG
LAYOUT NAME - 090231 - (13)

PLOT DATE : 4/15/2017 1:47 PM PLOT BY : ANDERSON, THOMAS R PLOT NAME :


PLOT SCALE : 1 IN:20 FT

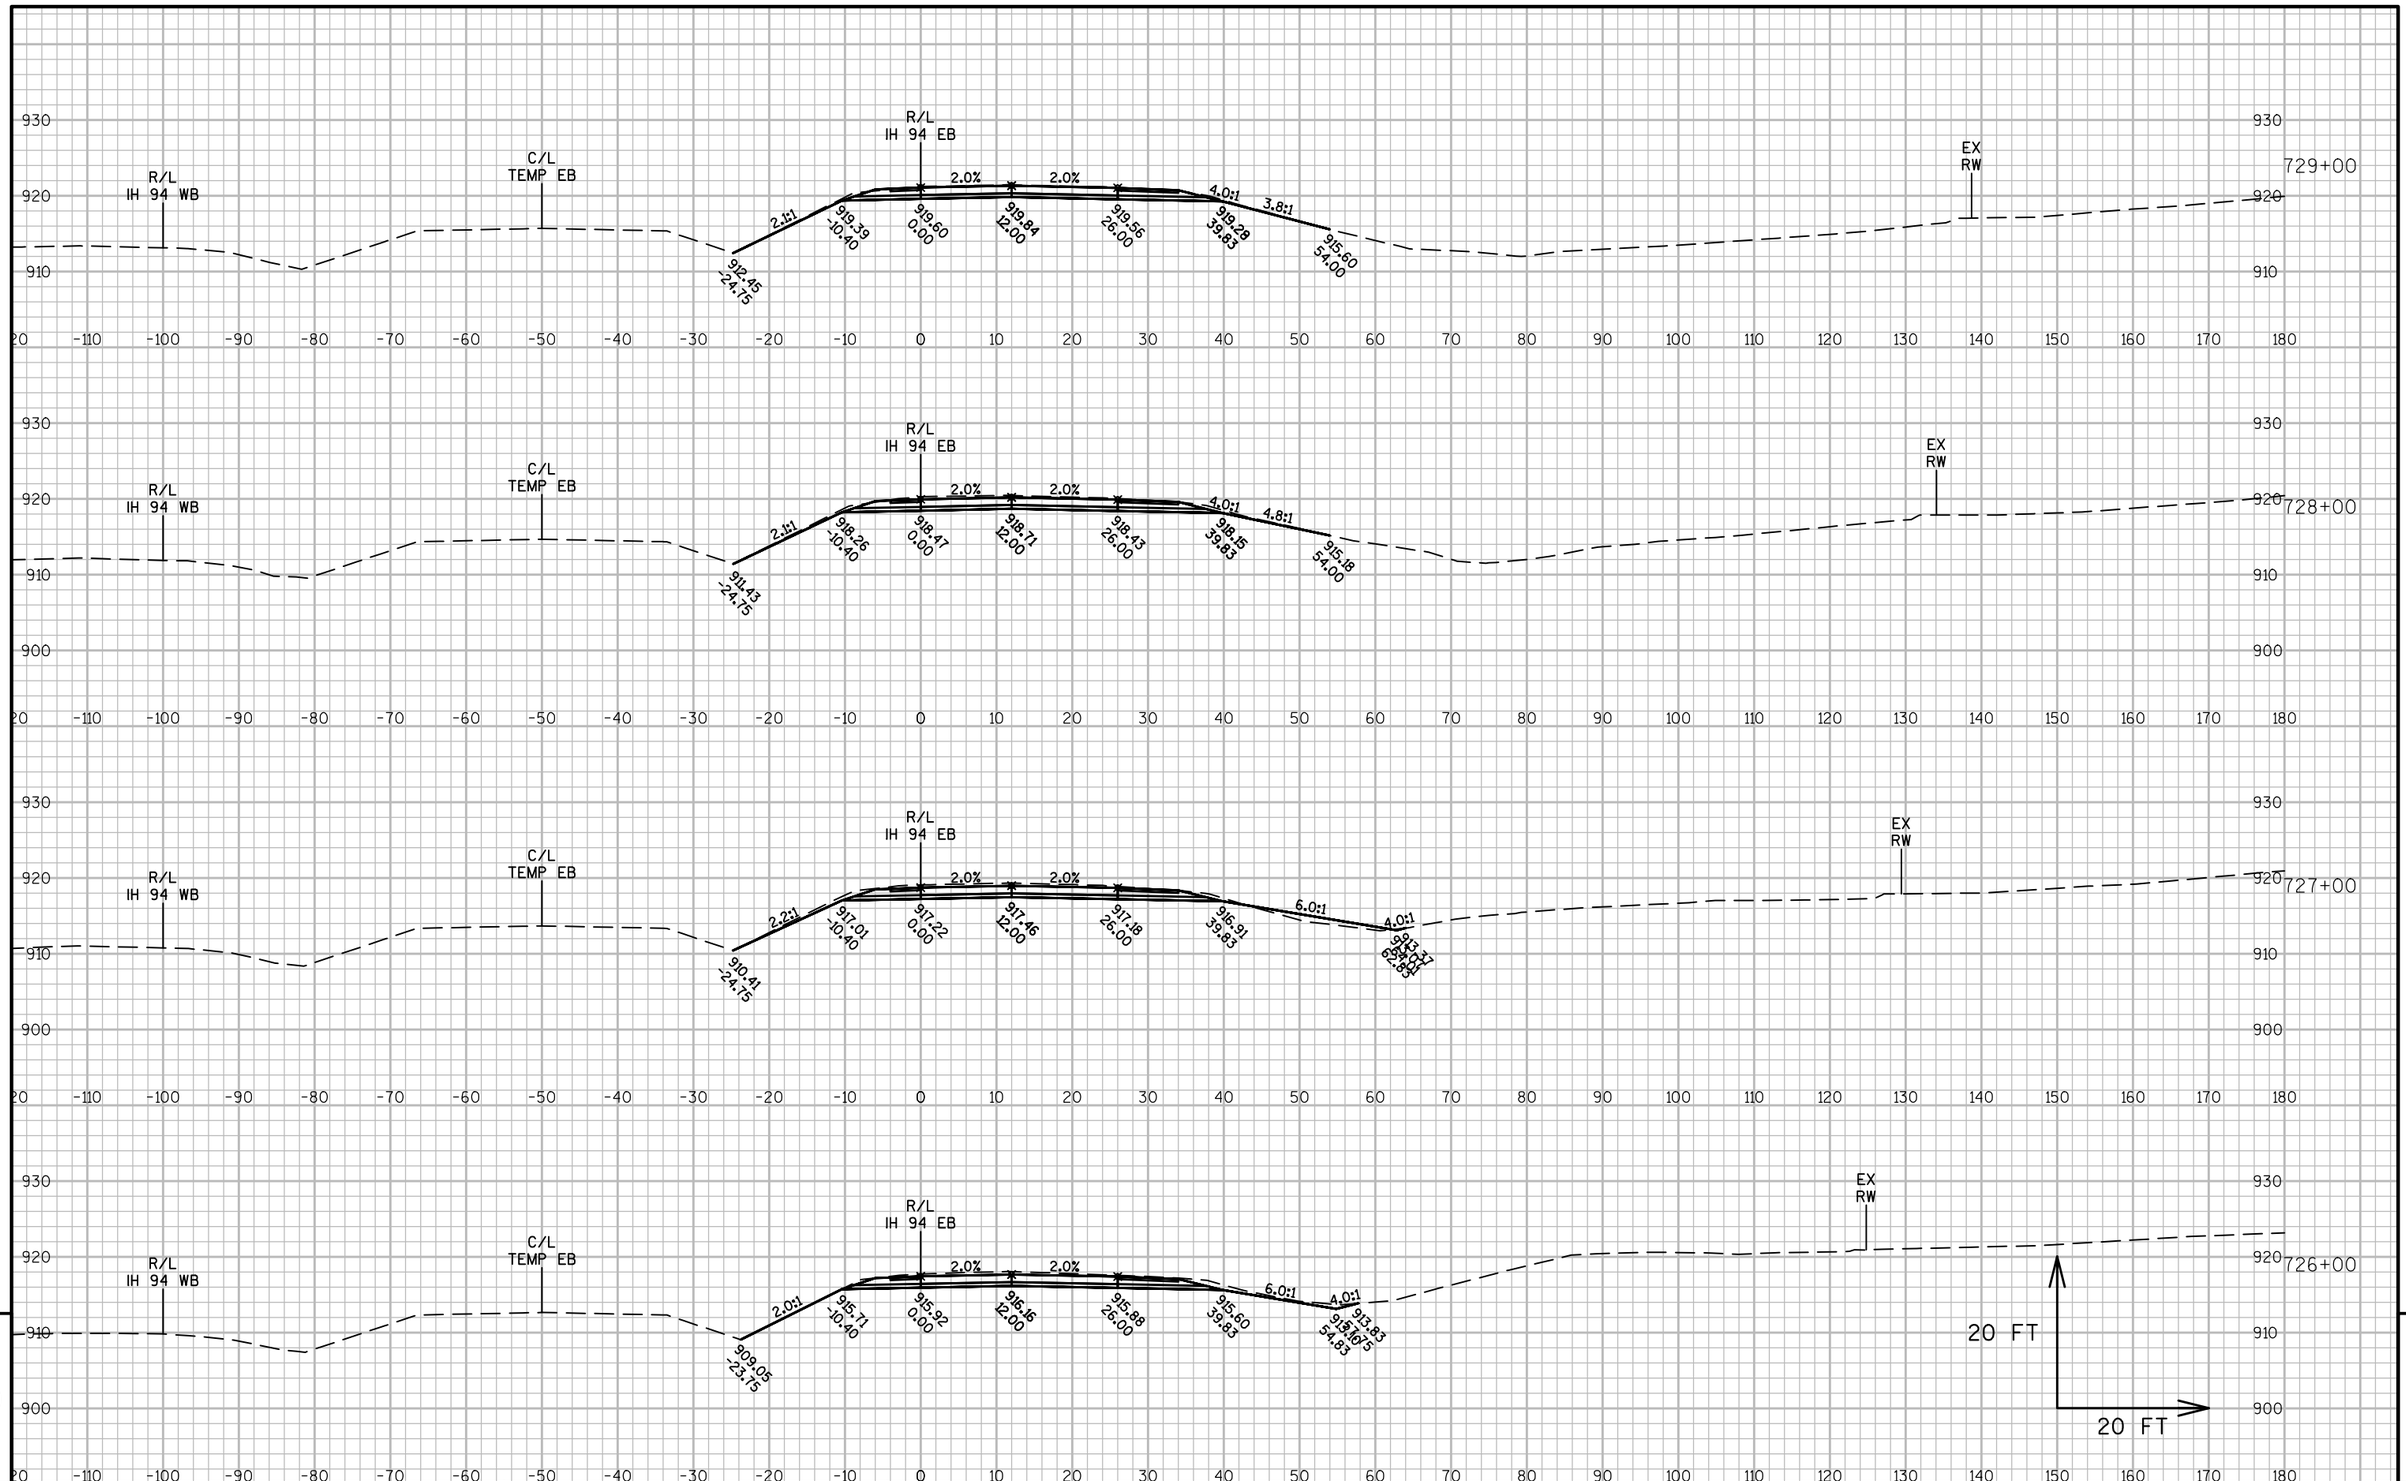

PROJECT NO: 1022-08-72	HWY: IH 94	COUNTY: DUNN	CROSS SECTIONS: IH 94 EB STAGE 3	SHEET	E

FILE NAME : N:\PDS\C3D\10220706\SHEETSPLAN\PLAN SHEETS 10220872\090231_XS_STAGE3.DWG
LAYOUT NAME - 090231 - (14)

PLOT DATE : 4/15/2017 1:47 PM PLOT BY : ANDERSON, THOMAS R PLOT NAME : PLOT SCALE : 1 IN:20 FT

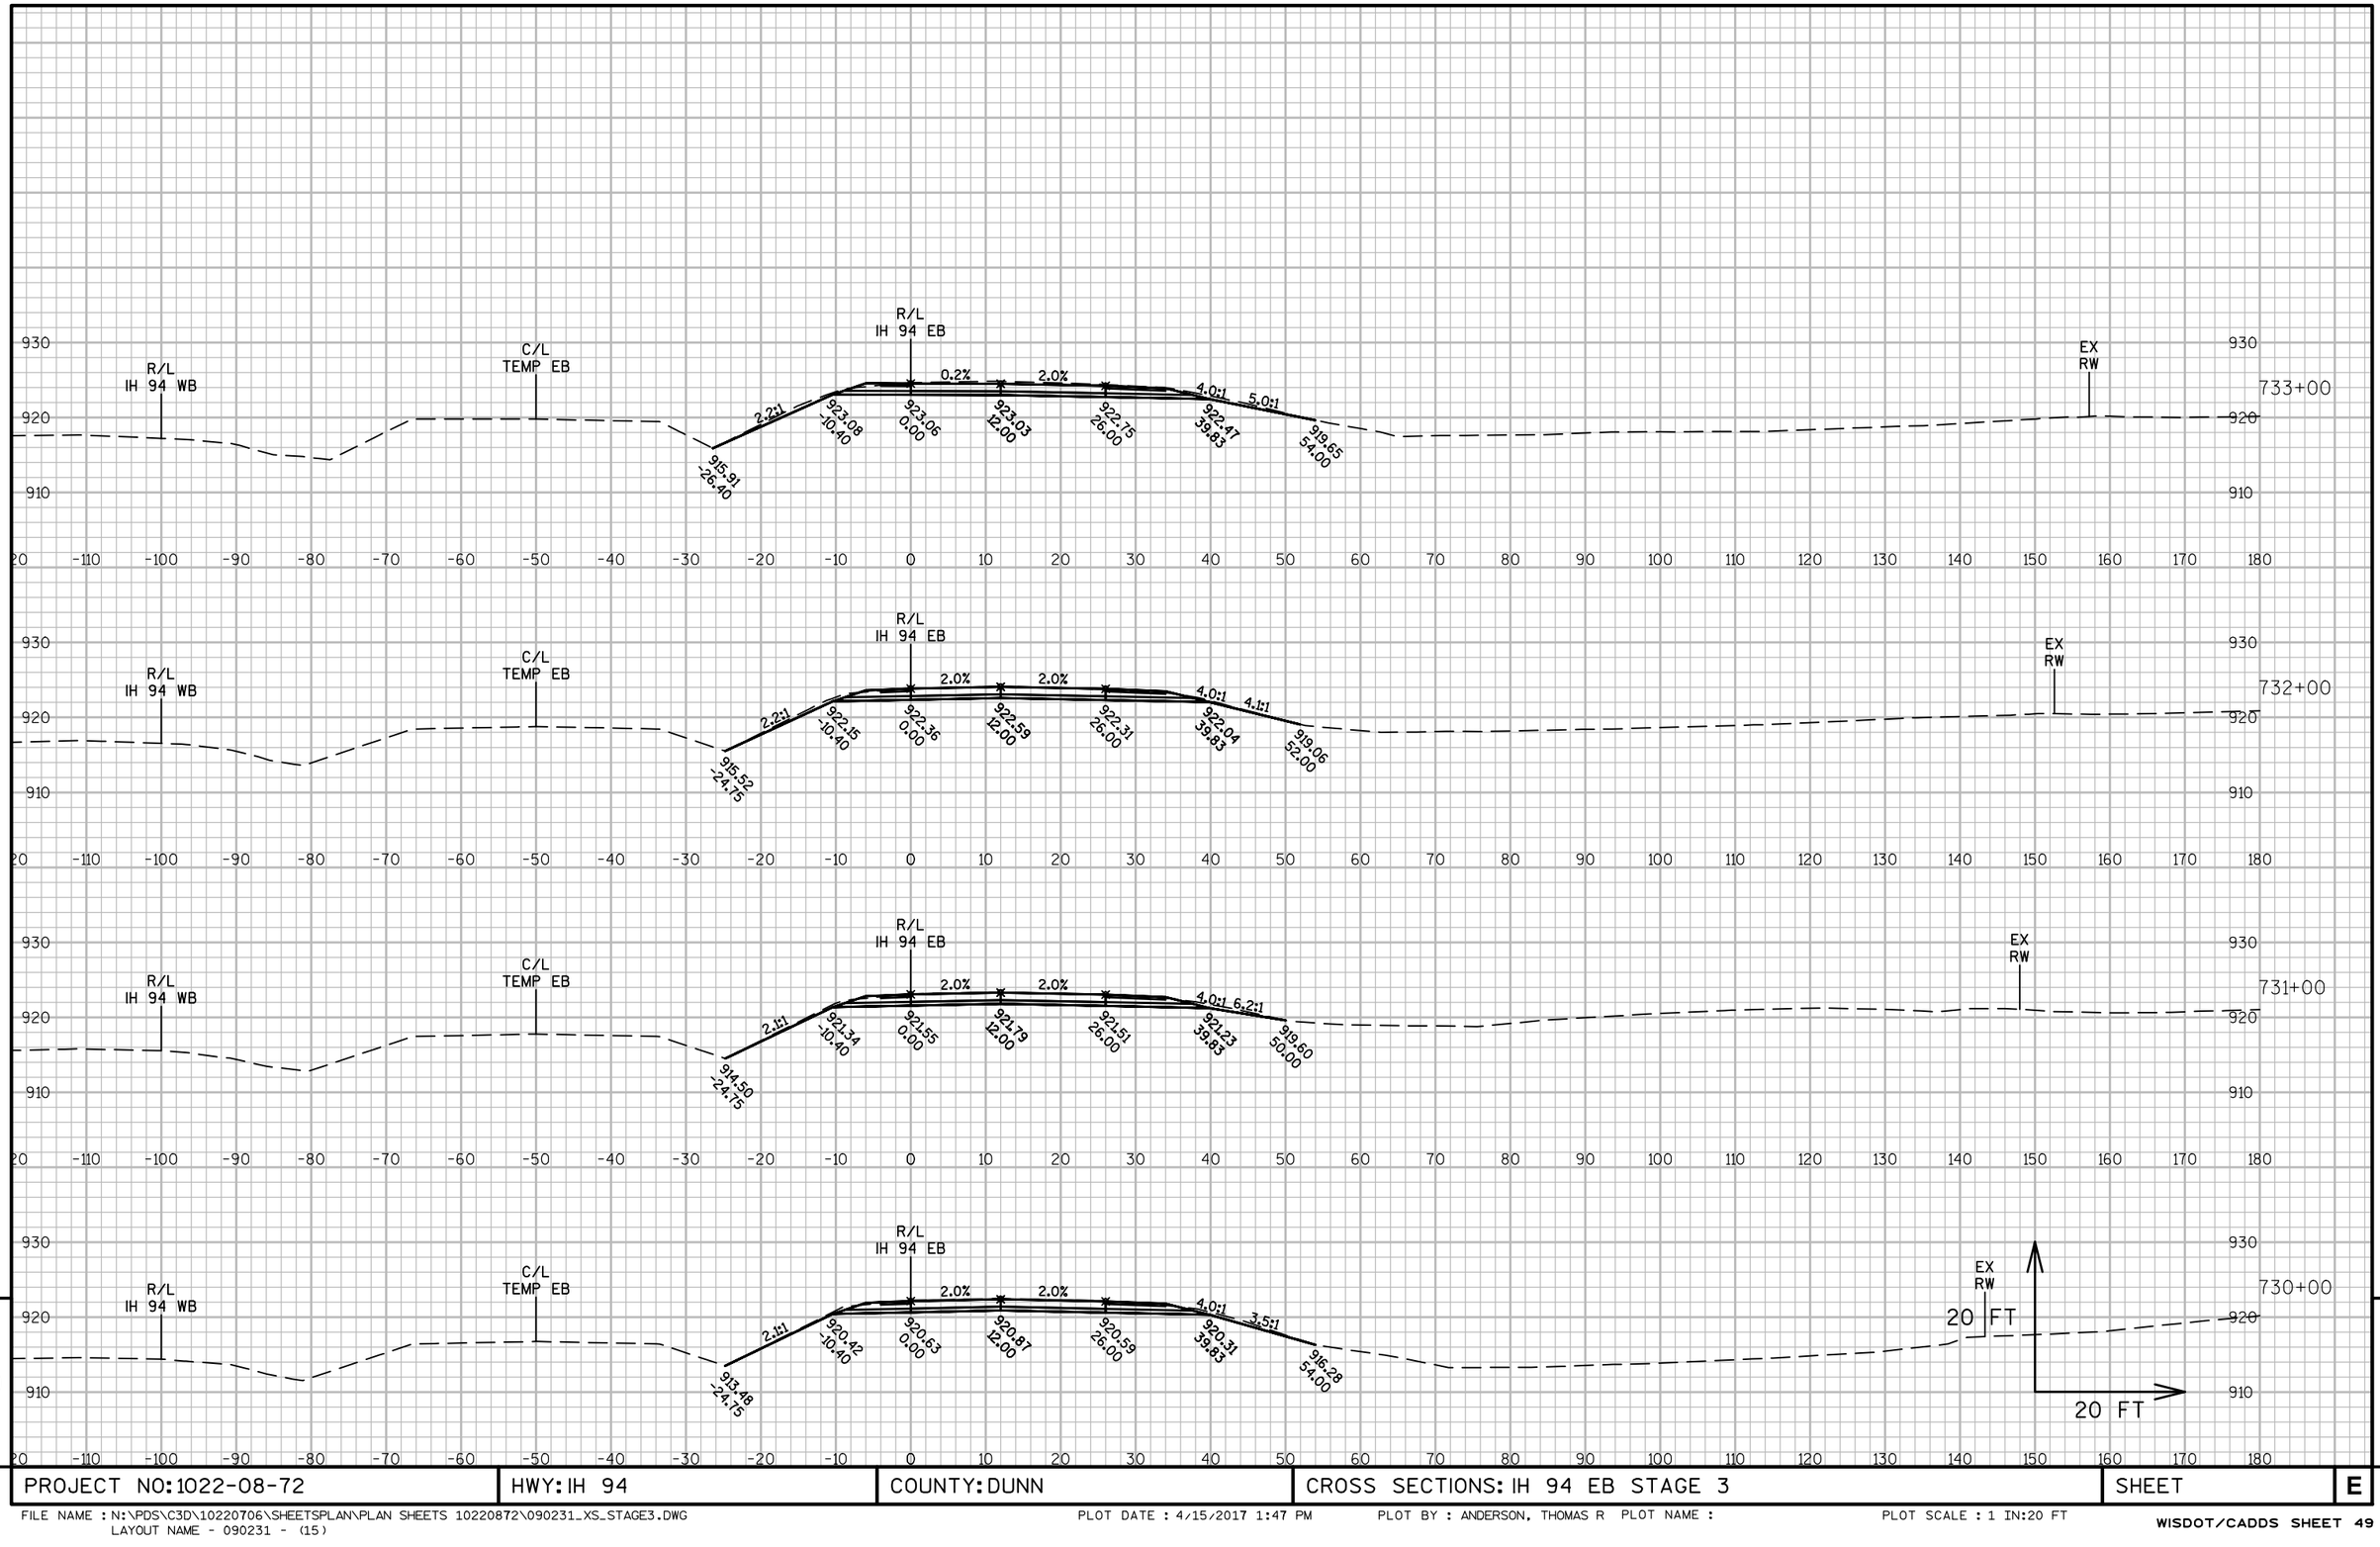


9

9

PROJECT NO: 1022-08-72	HWY: IH 94	COUNTY: DUNN	CROSS SECTIONS: IH 94 EB STAGE 3	SHEET	E


FILE NAME : N:\PDS\C3D\10220706\SHEETSPLAN\PLAN SHEETS 10220872\090231_XS_STAGE3.DWG
LAYOUT NAME - 090231 - (15)
PLOT DATE : 4/15/2017 1:47 PM PLOT BY : ANDERSON, THOMAS R PLOT NAME :
PLOT SCALE : 1 IN:20 FT

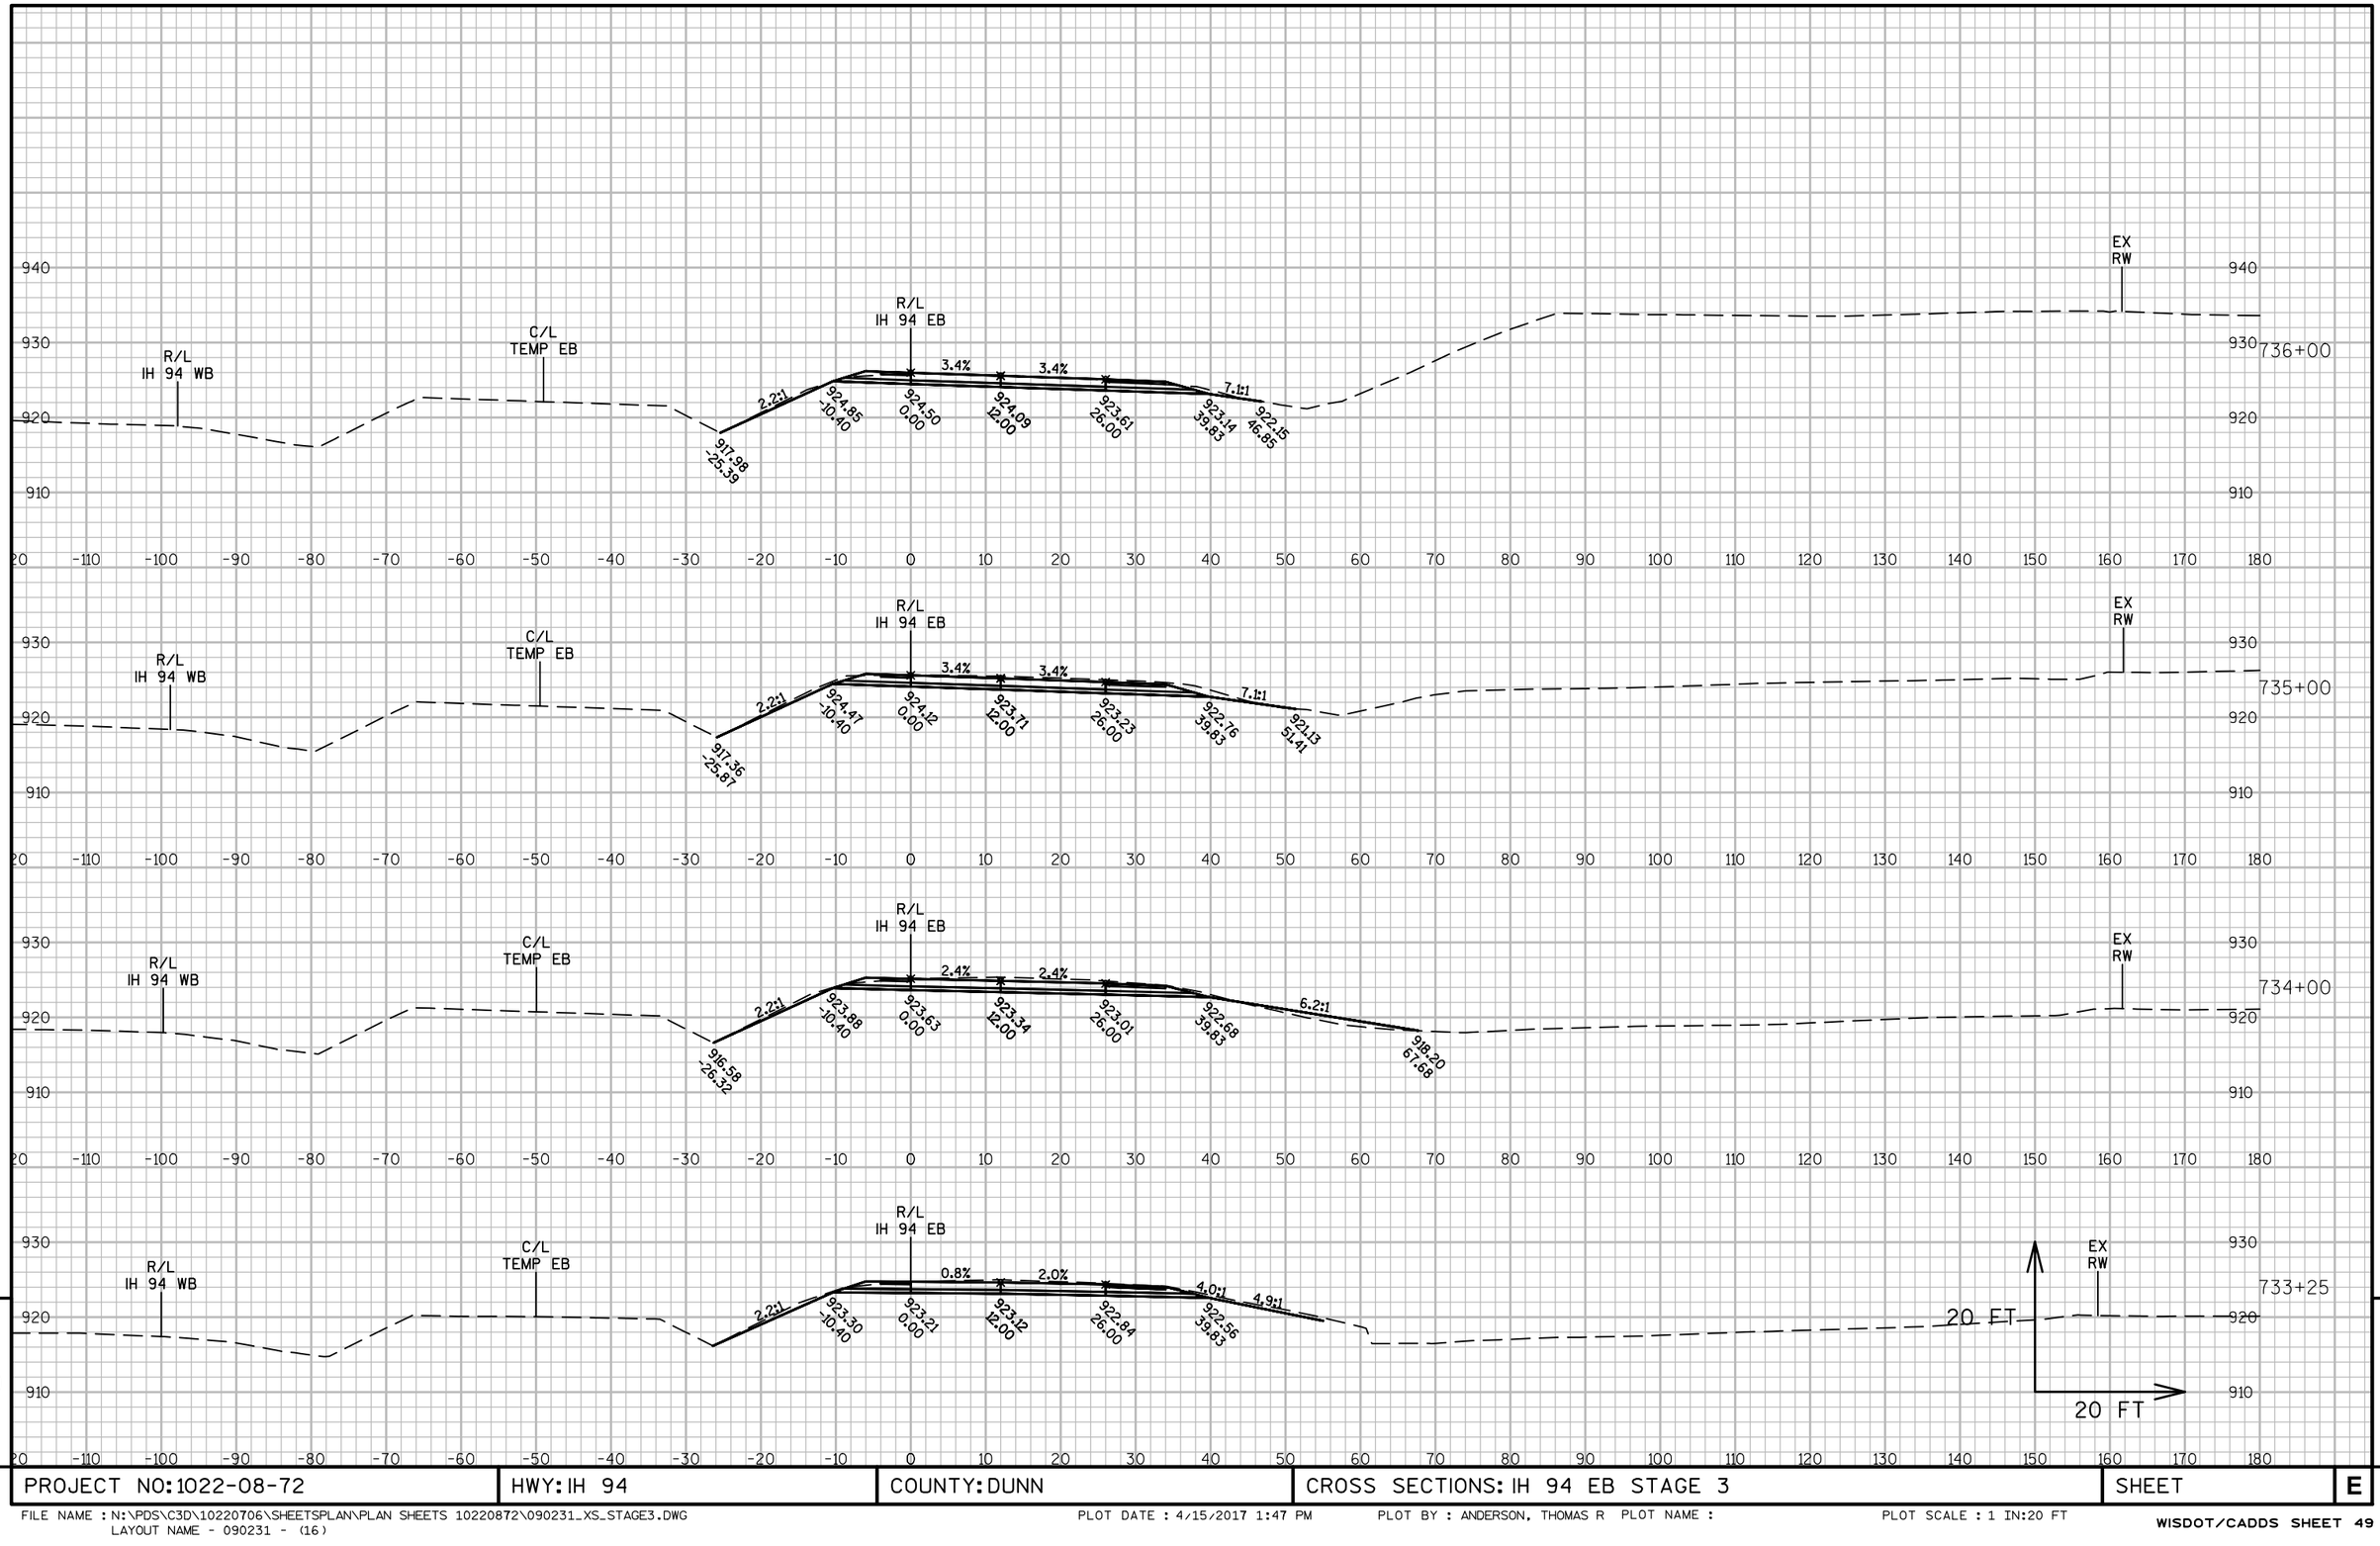

PROJECT NO: 1022-08-72	HWY: IH 94	COUNTY: DUNN	CROSS SECTIONS: IH 94 EB STAGE 3	SHEET	E

FILE NAME : N:\PDS\C3D\10220706\SHEETSPLAN\PLAN SHEETS 10220872\090231_XS_STAGE3.DWG
LAYOUT NAME - 090231 - (16)

PLOT DATE : 4/15/2017 1:47 PM PLOT BY : ANDERSON, THOMAS R PLOT NAME : PLOT SCALE : 1 IN:20 FT

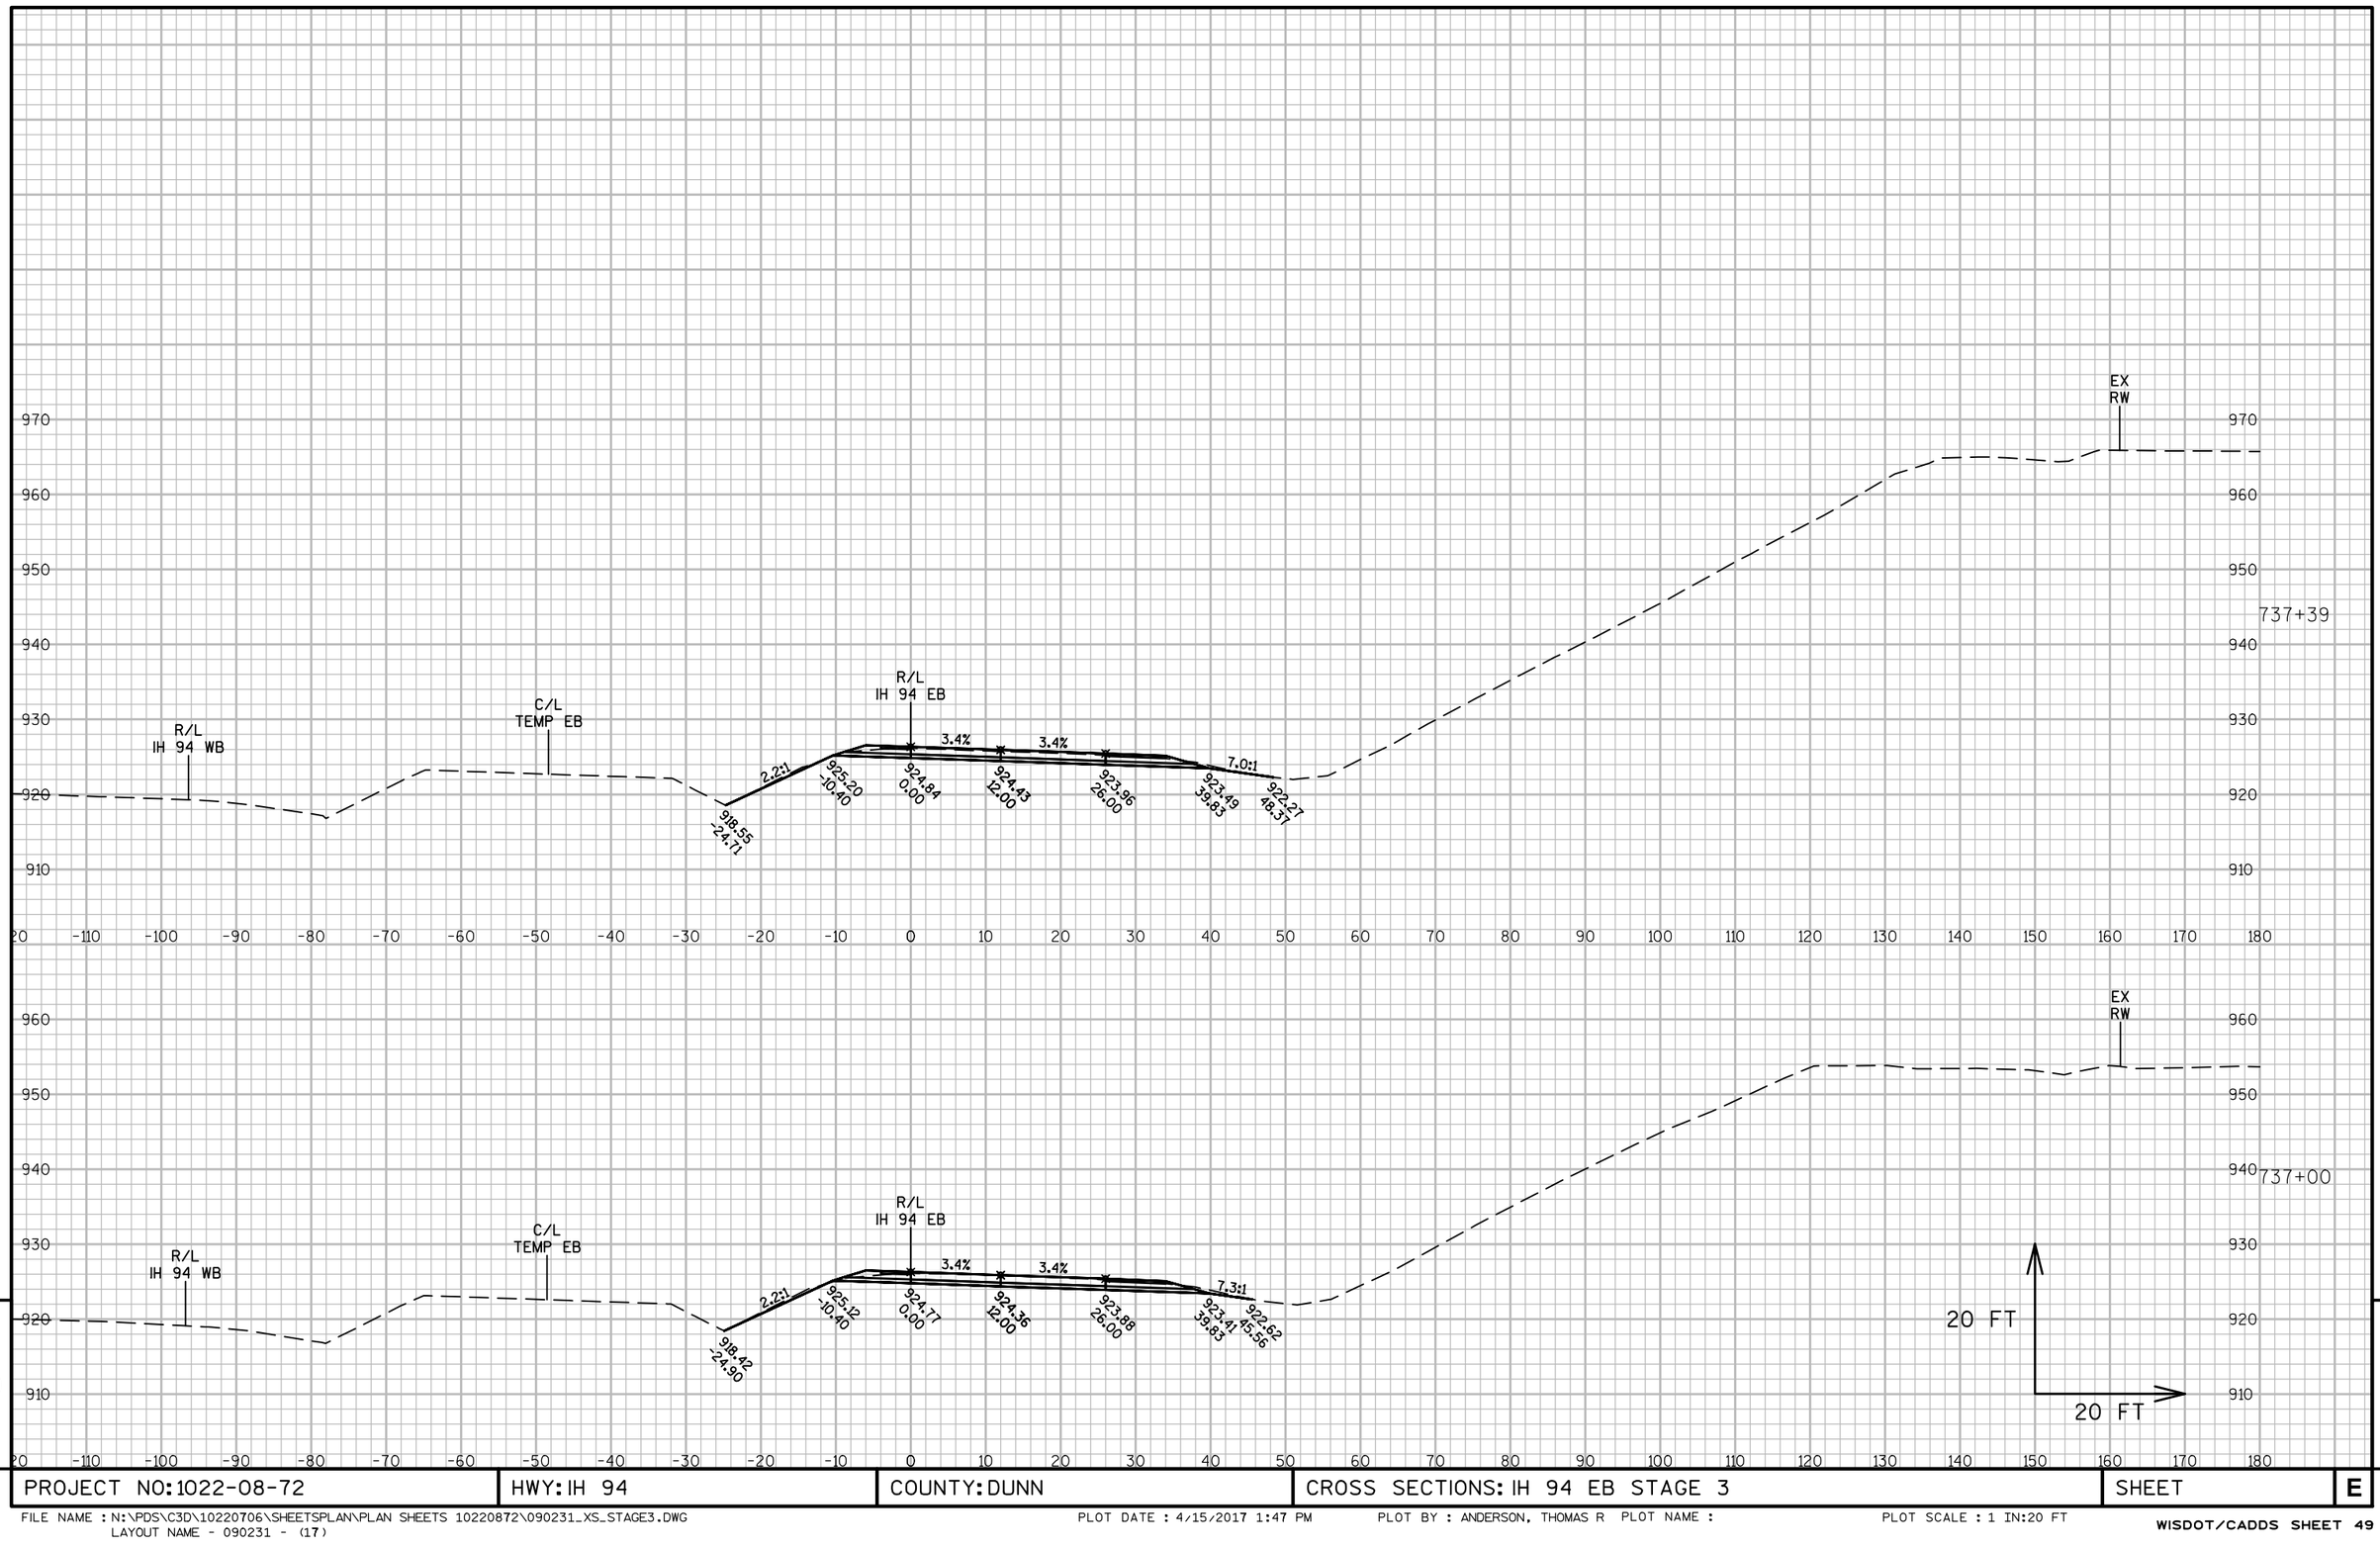


9

9

PROJECT NO:1022-08-72	HWY: IH 94	COUNTY: DUNN	CROSS SECTIONS: IH 94 EB STAGE 3	SHEET	E

FILE NAME : N:\PDS\C3D\10220706\SHEETSPLAN\PLAN SHEETS 10220872\090231_XS_STAGE3.DWG
LAYOUT NAME - 090231 - (17)

PLOT DATE : 4/15/2017 1:47 PM PLOT BY : ANDERSON, THOMAS R PLOT NAME : PLOT SCALE : 1 IN:20 FT

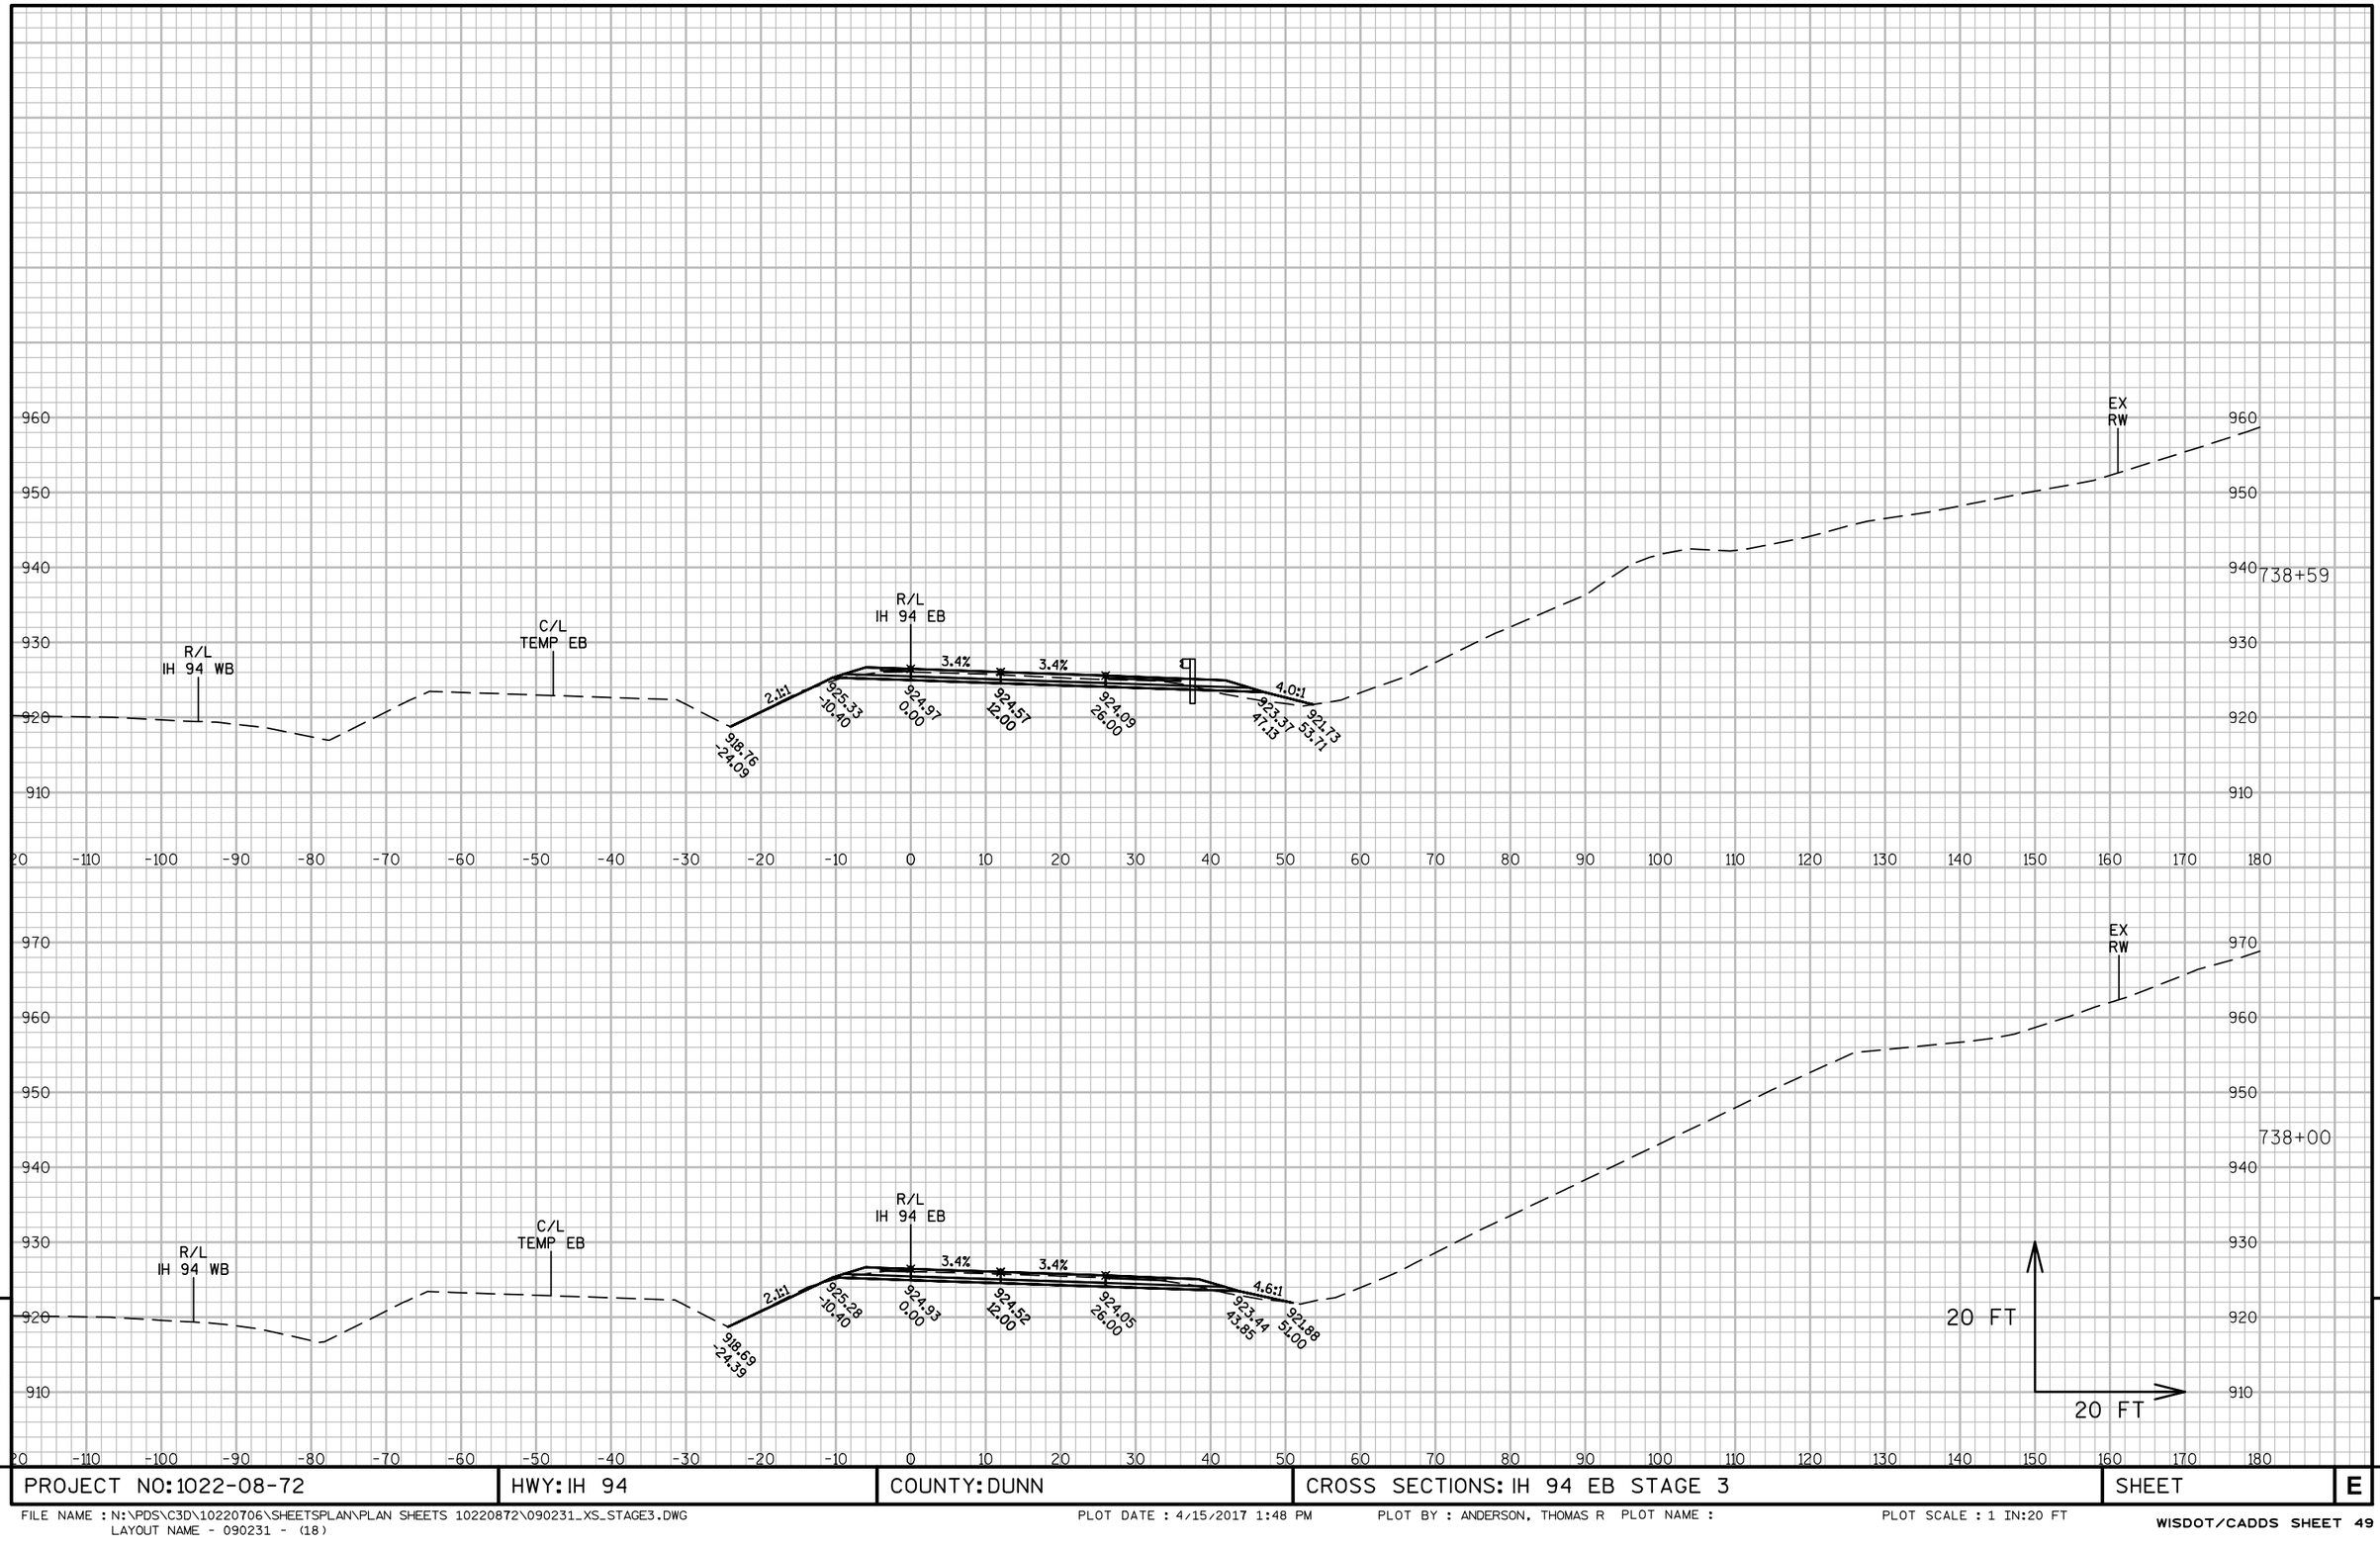


9

9

PROJECT NO: 1022-08-72	HWY: IH 94	COUNTY: DUNN	CROSS SECTIONS: IH 94 EB STAGE 3	SHEET	E

FILE NAME : N:\PDS\C3D\10220706\SHEETSPLAN\PLAN SHEETS 10220872\090231_XS_STAGE3.DWG
LAYOUT NAME - 090231 - (18)
PLOT DATE : 4/15/2017 1:48 PM PLOT BY : ANDERSON, THOMAS R PLOT NAME :
PLOT SCALE : 1 IN:20 FT

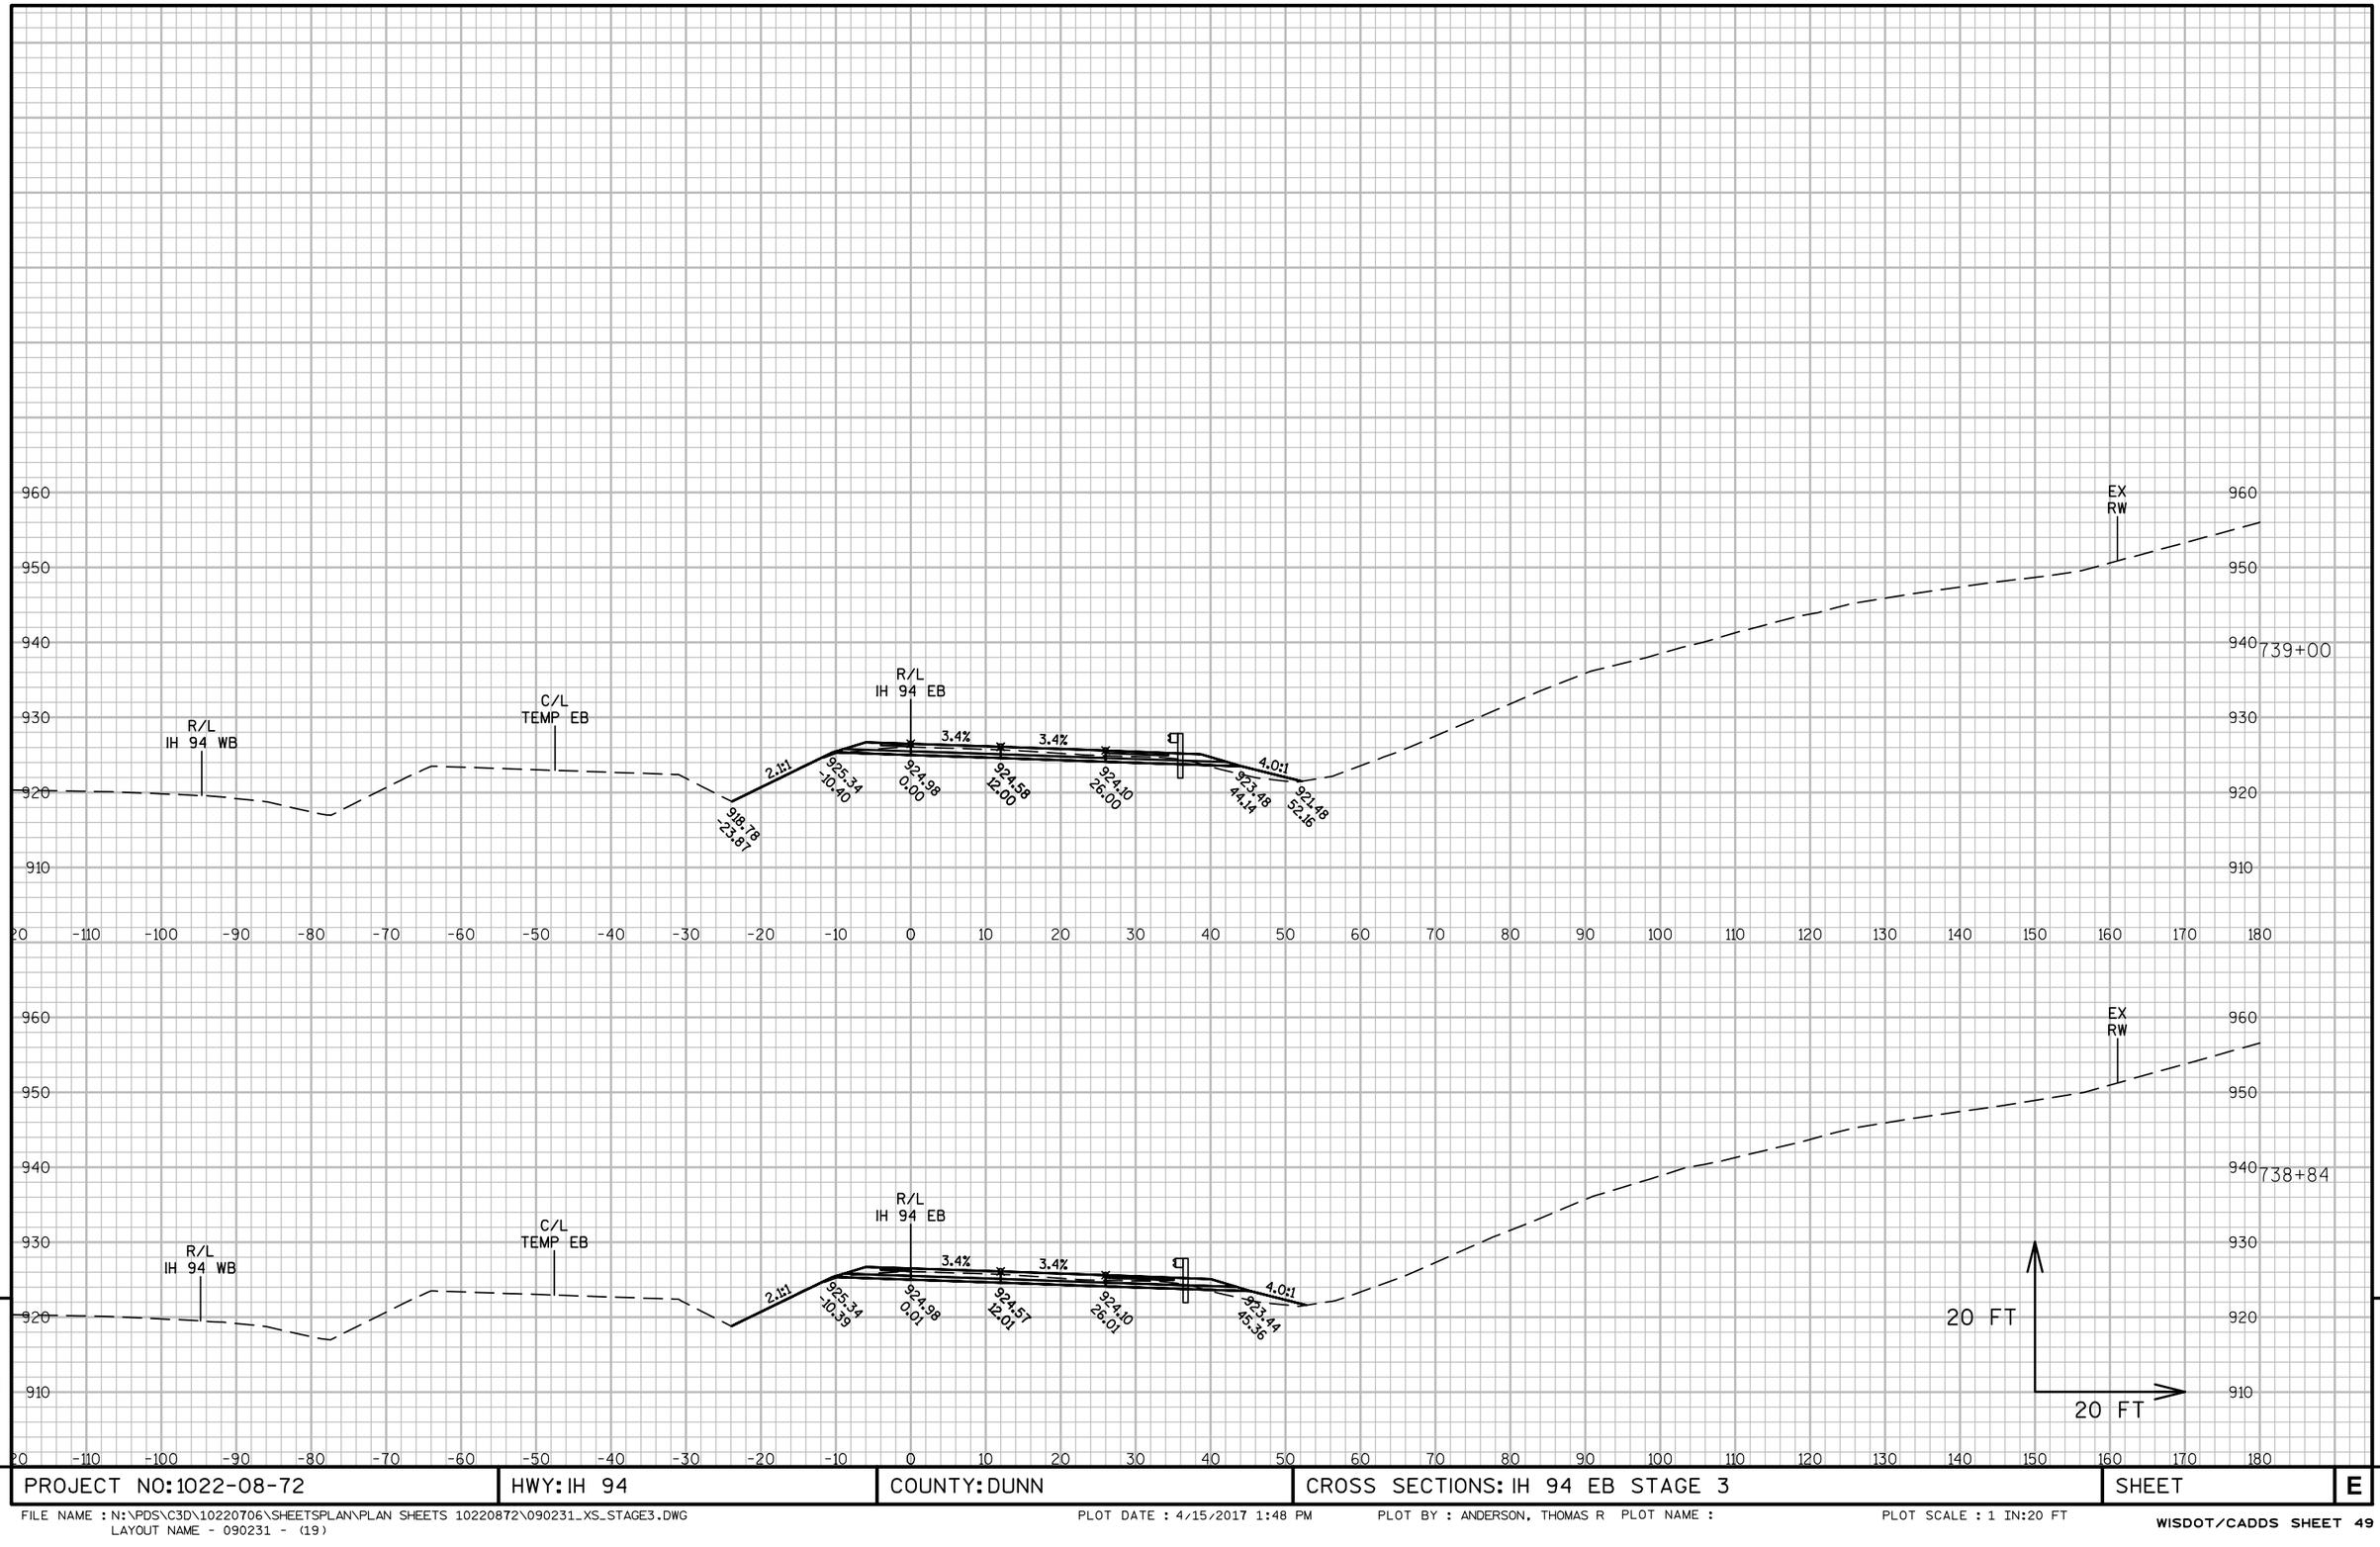


9

9

PROJECT NO: 1022-08-72	HWY: IH 94	COUNTY: DUNN	CROSS SECTIONS: IH 94 EB STAGE 3	SHEET	E

FILE NAME : N:\PDS\C3D\10220706\SHEETSPLAN\PLAN SHEETS 10220872\090231_XS_STAGE3.DWG
LAYOUT NAME - 090231 - (19)

PLOT DATE : 4/15/2017 1:48 PM PLOT BY : ANDERSON, THOMAS R PLOT NAME : PLOT SCALE : 1 IN:20 FT

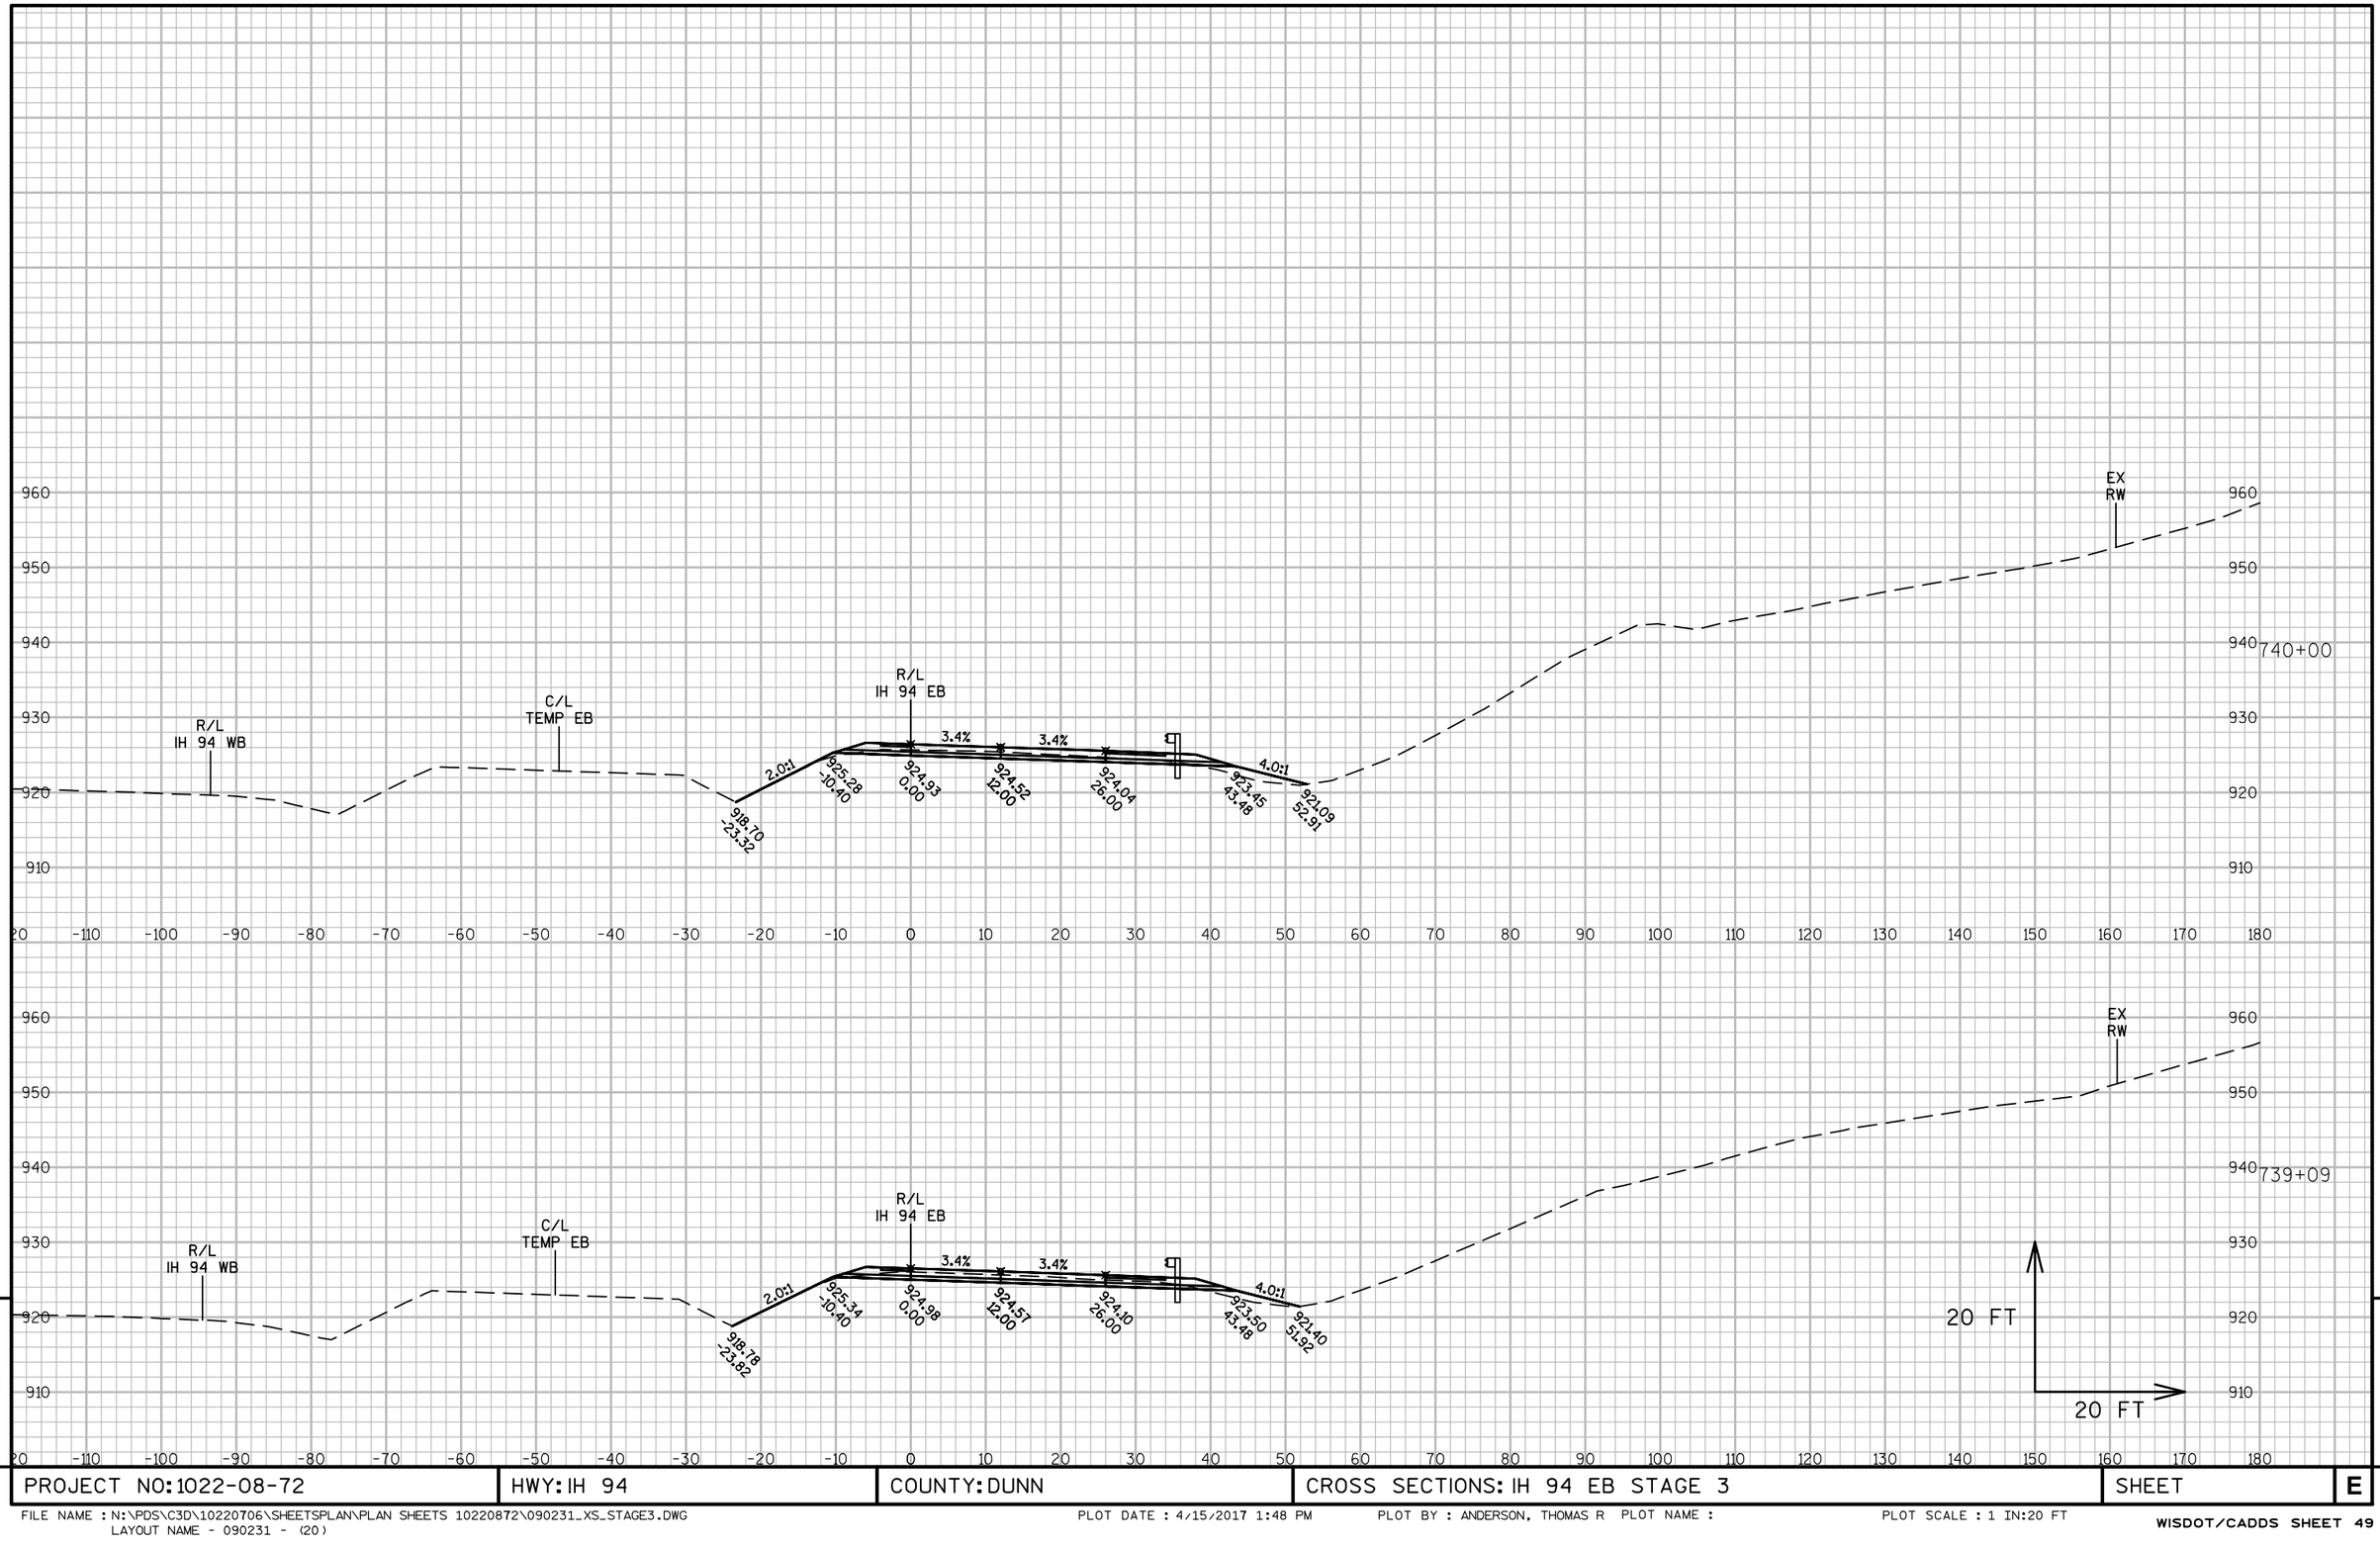


9

9

PROJECT NO:1022-08-72	HWY: IH 94	COUNTY: DUNN	CROSS SECTIONS: IH 94 EB STAGE 3	SHEET	E

FILE NAME : N:\PDS\C3D\10220706\SHEETSPLAN\PLAN SHEETS 10220872\090231_XS_STAGE3.DWG
LAYOUT NAME - 090231 - (20)
PLOT DATE : 4/15/2017 1:48 PM PLOT BY : ANDERSON, THOMAS R PLOT NAME : PLOT SCALE : 1 IN:20 FT

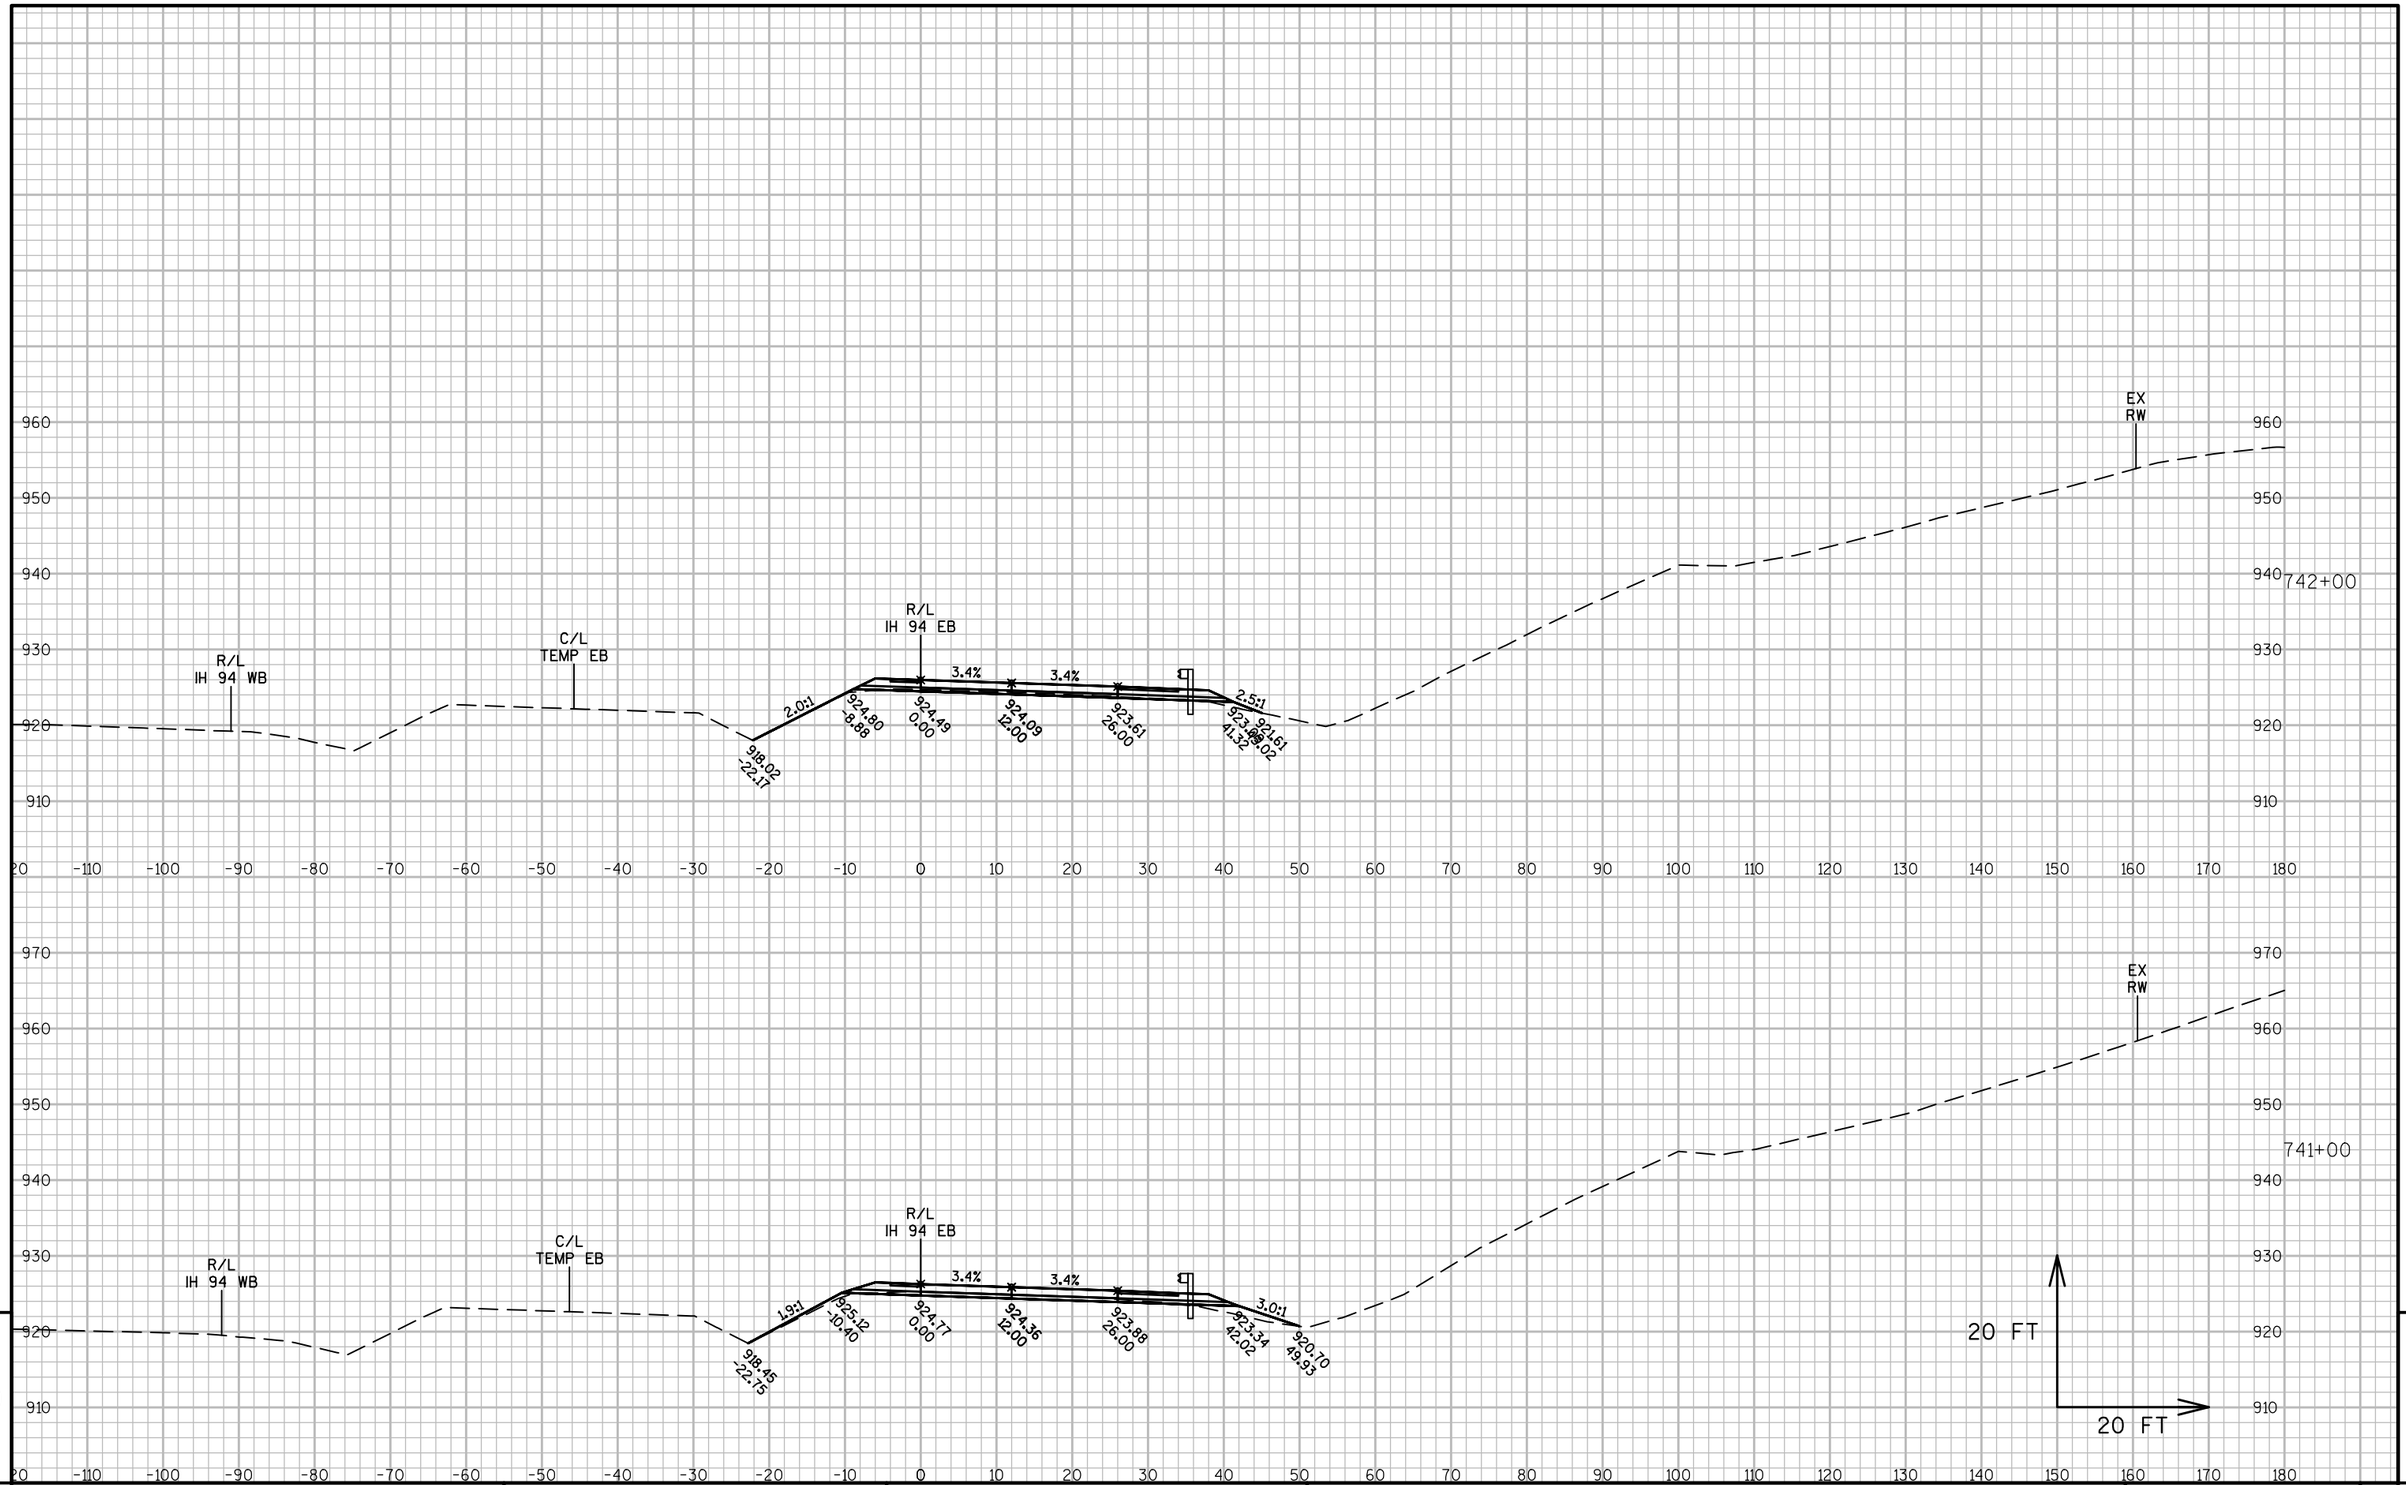


PROJECT NO: 1022-08-72	HWY: IH 94	COUNTY: DUNN	CROSS SECTIONS: IH 94 EB STAGE 3	SHEET	E

FILE NAME : N:\PDS\C3D\10220706\SHEETSPLAN\PLAN SHEETS 10220872\090231_XS_STAGE3.DWG
LAYOUT NAME - 090231 - (21)

PLOT DATE : 4/15/2017 1:48 PM PLOT BY : ANDERSON, THOMAS R PLOT NAME :

PLOT SCALE : 1 IN:20 FT


WISDOT/CADDS SHEET 49

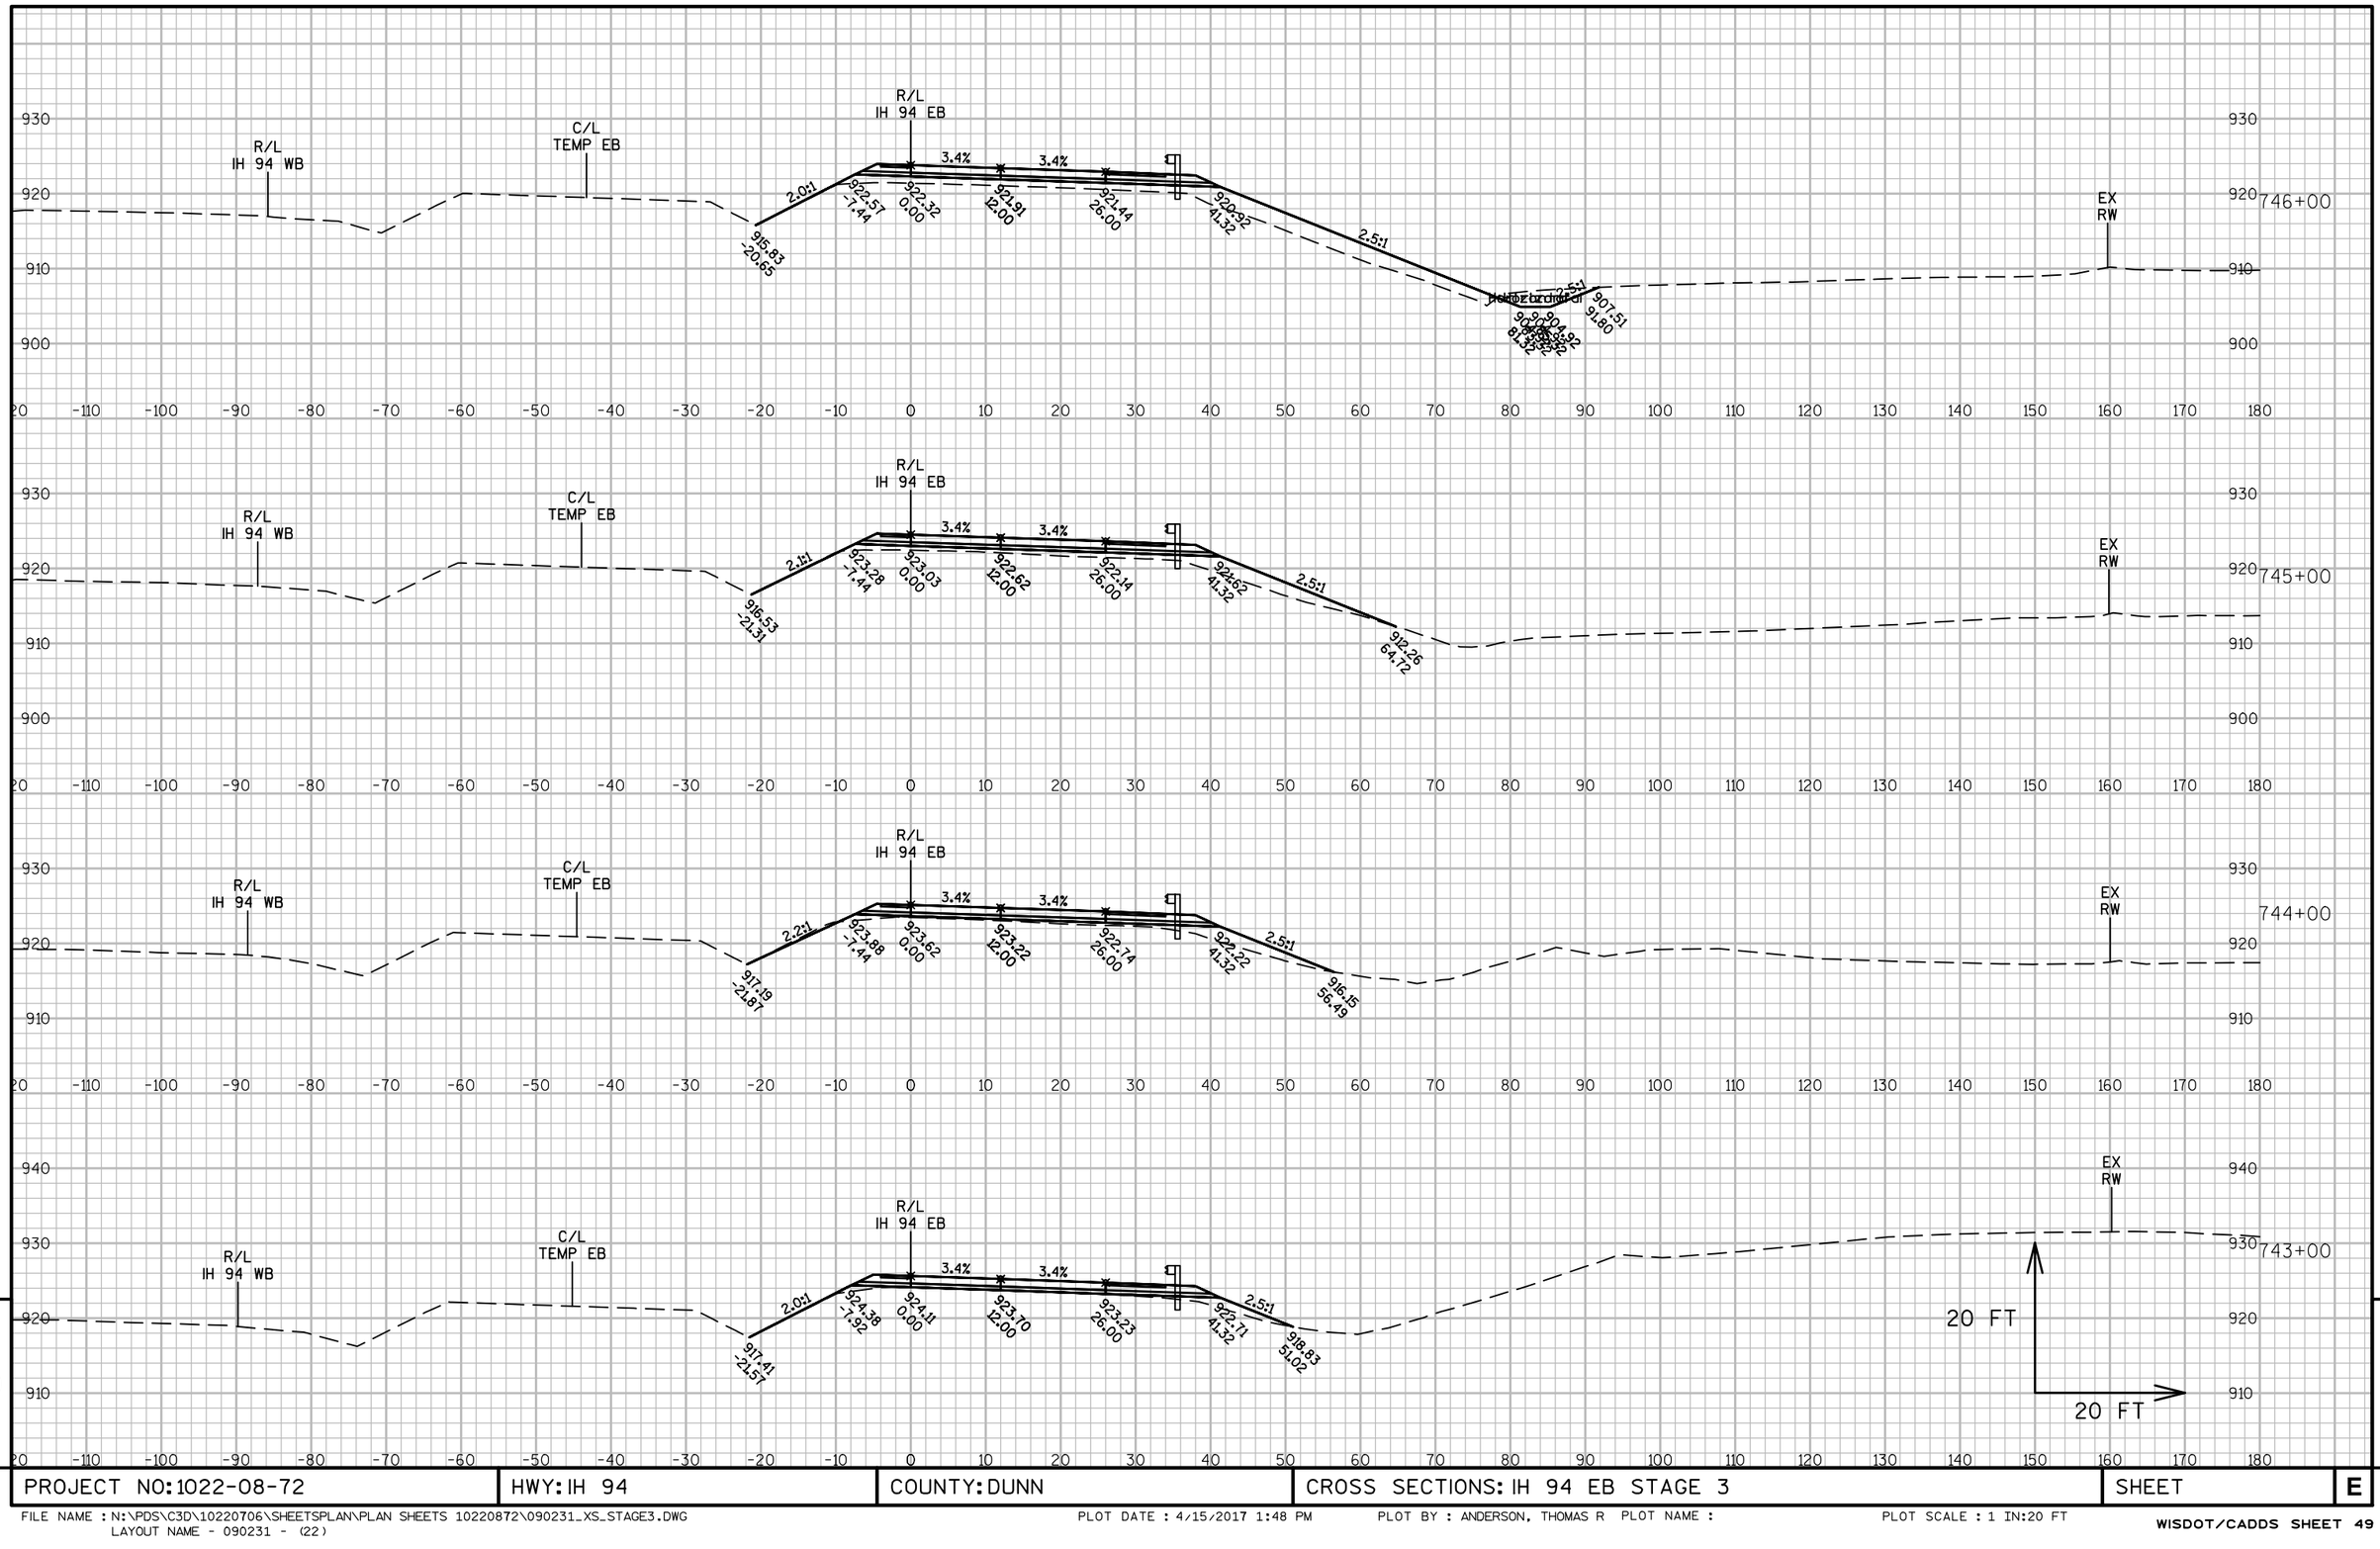

PROJECT NO: 1022-08-72	HWY: IH 94	COUNTY: DUNN	CROSS SECTIONS: IH 94 EB STAGE 3	SHEET	E


FILE NAME : N:\PDS\C3D\10220706\SHEETSPLAN\PLAN SHEETS 10220872\090231_XS_STAGE3.DWG
LAYOUT NAME - 090231 - (22)

PLOT DATE : 4/15/2017 1:48 PM PLOT BY : ANDERSON, THOMAS R PLOT NAME : PLOT SCALE : 1 IN:20 FT

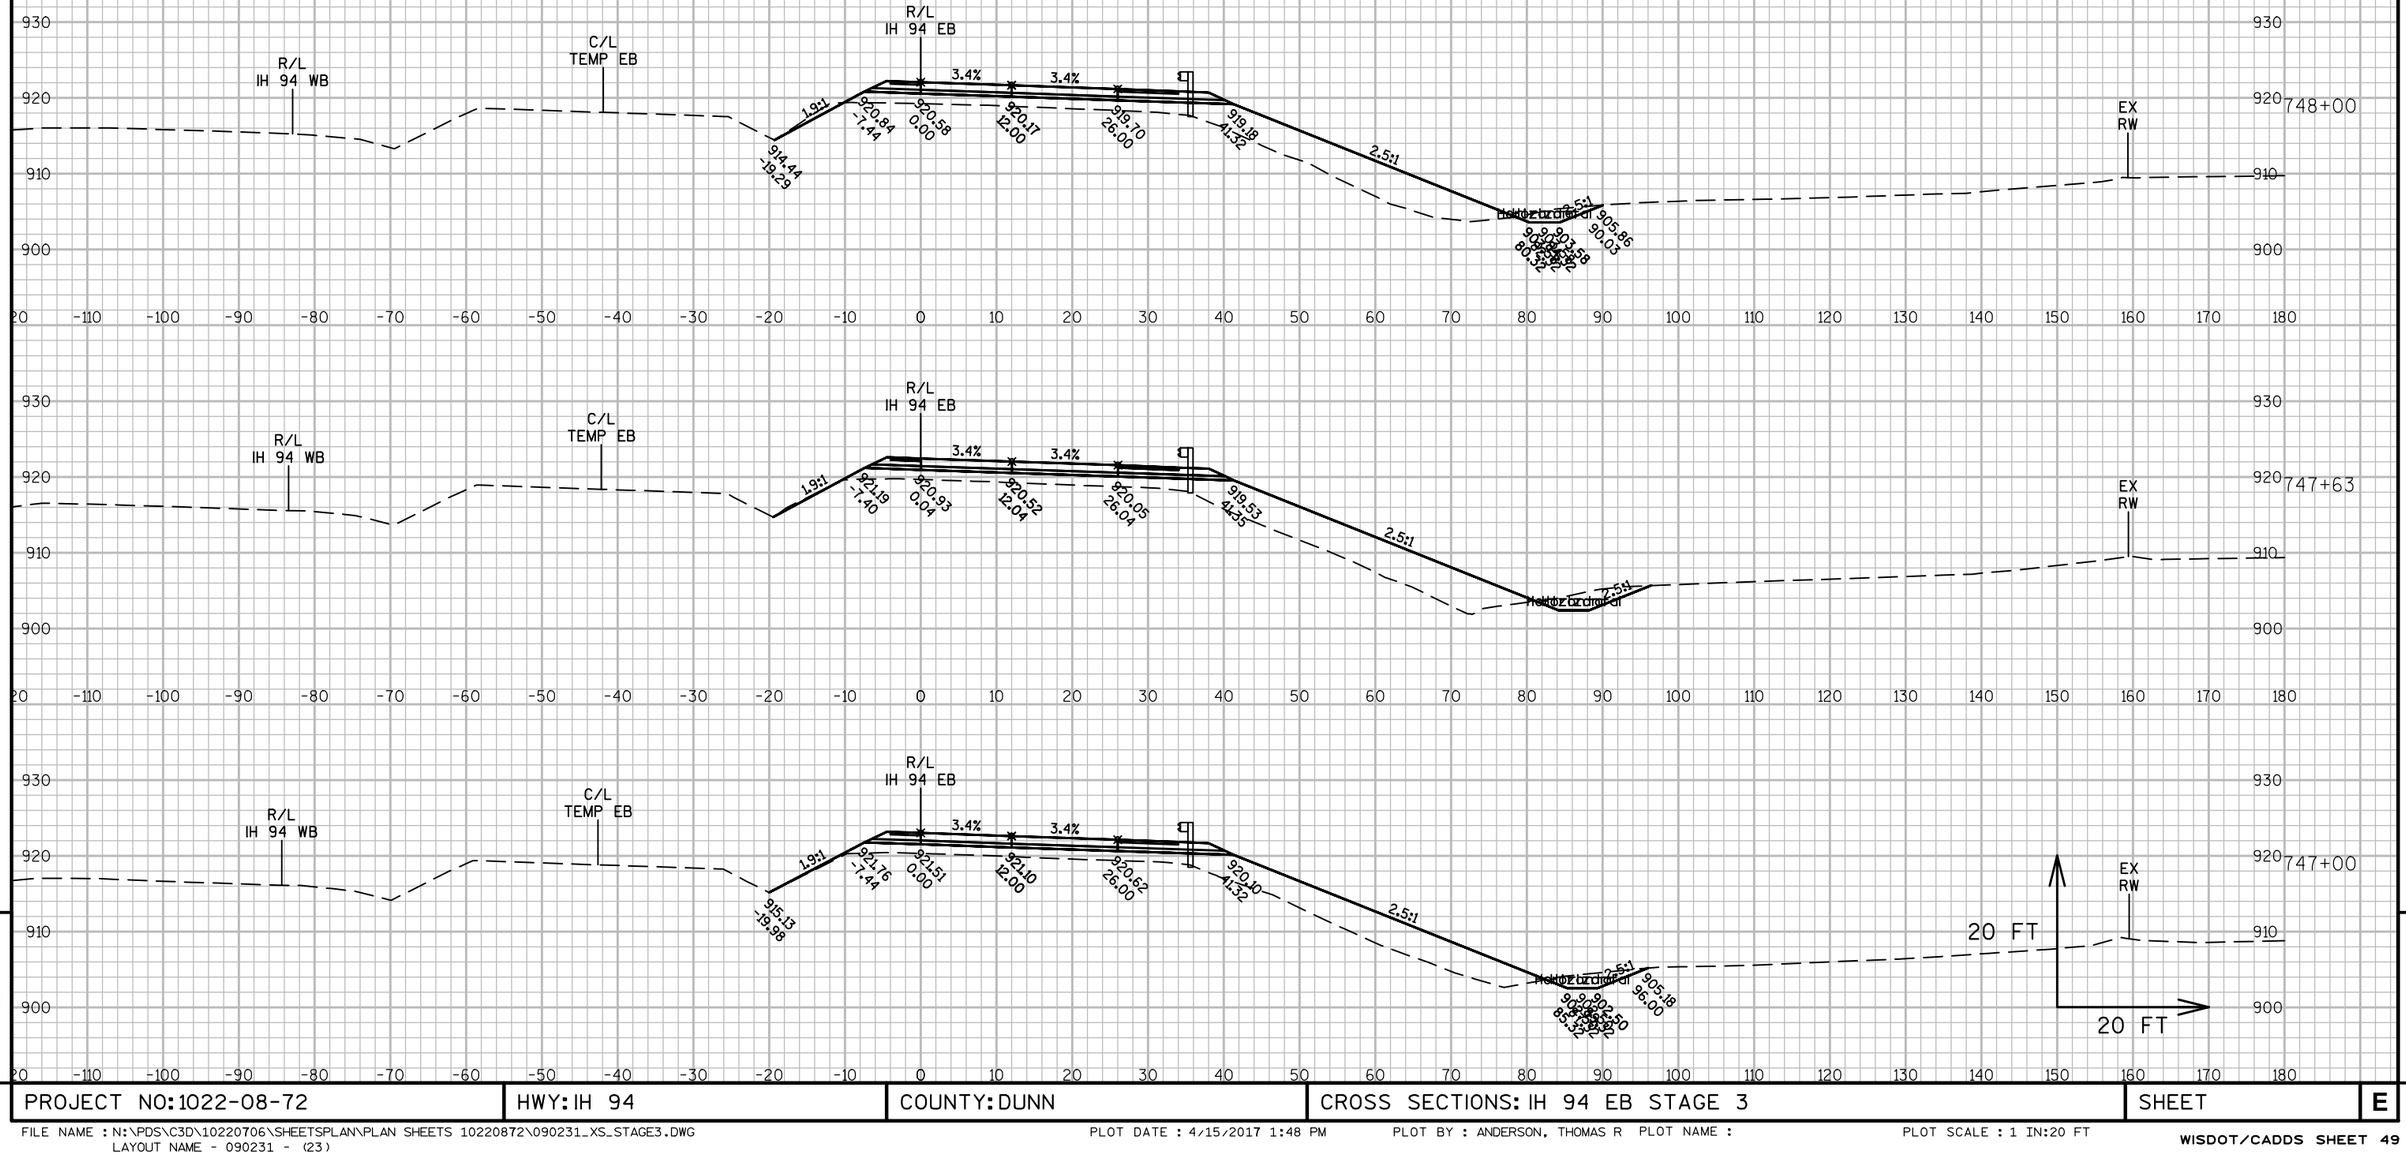


PROJECT NO: 1022-08-72	HWY: IH 94	COUNTY: DUNN	CROSS SECTIONS: IH 94 EB STAGE 3	SHEET	E


FILE NAME : N:\PDS\C3D\10220706\SHEETSPLAN\PLAN SHEETS 10220872\090231_XS_STAGE3.DWG
LAYOUT NAME - 090231 - (23)
PLOT DATE : 4/15/2017 1:48 PM PLOT BY : ANDERSON, THOMAS R PLOT NAME :
PLOT SCALE : 1 IN:20 FT

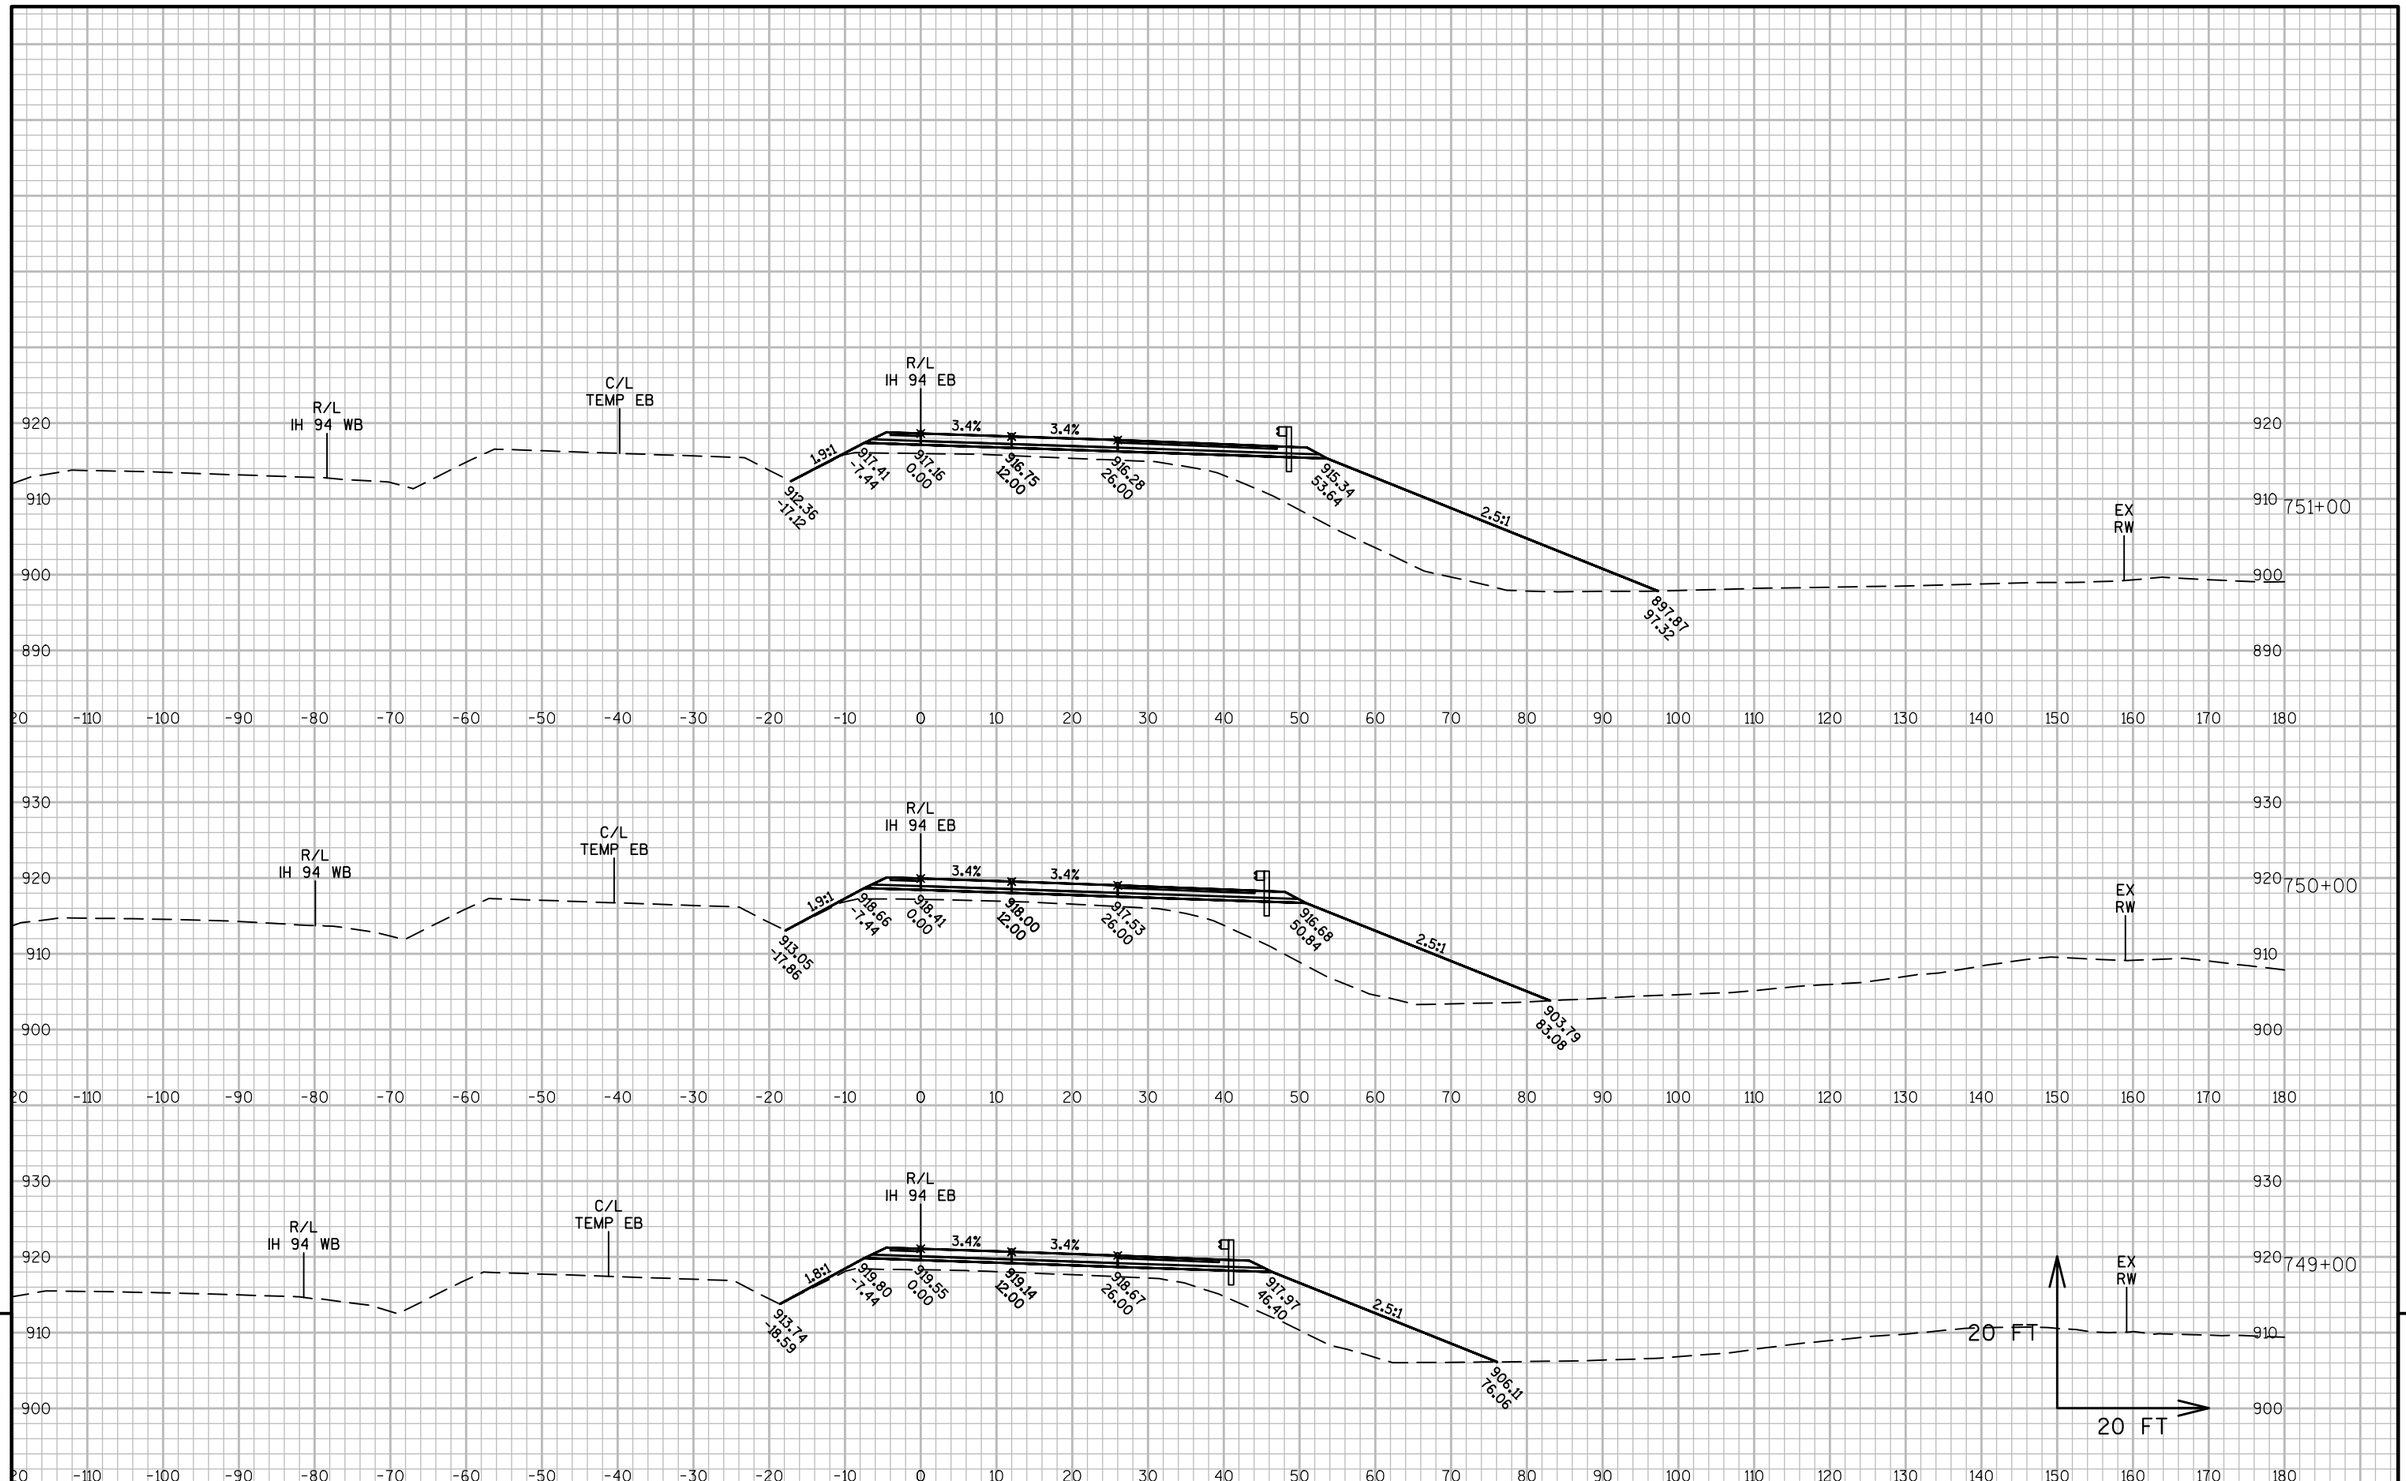


PROJECT NO: 1022-08-72	HWY: IH 94	COUNTY: DUNN	CROSS SECTIONS: IH 94 EB STAGE 3	SHEET	E

FILE NAME : N:\PDS\C3D\10220706\SHEETSPLAN\PLAN SHEETS 10220872\090231_XS_STAGE3.DWG
LAYOUT NAME - 090231 - (24)
PLOT DATE : 4/15/2017 1:49 PM PLOT BY : ANDERSON, THOMAS R PLOT NAME : PLOT SCALE : 1 IN:20 FT

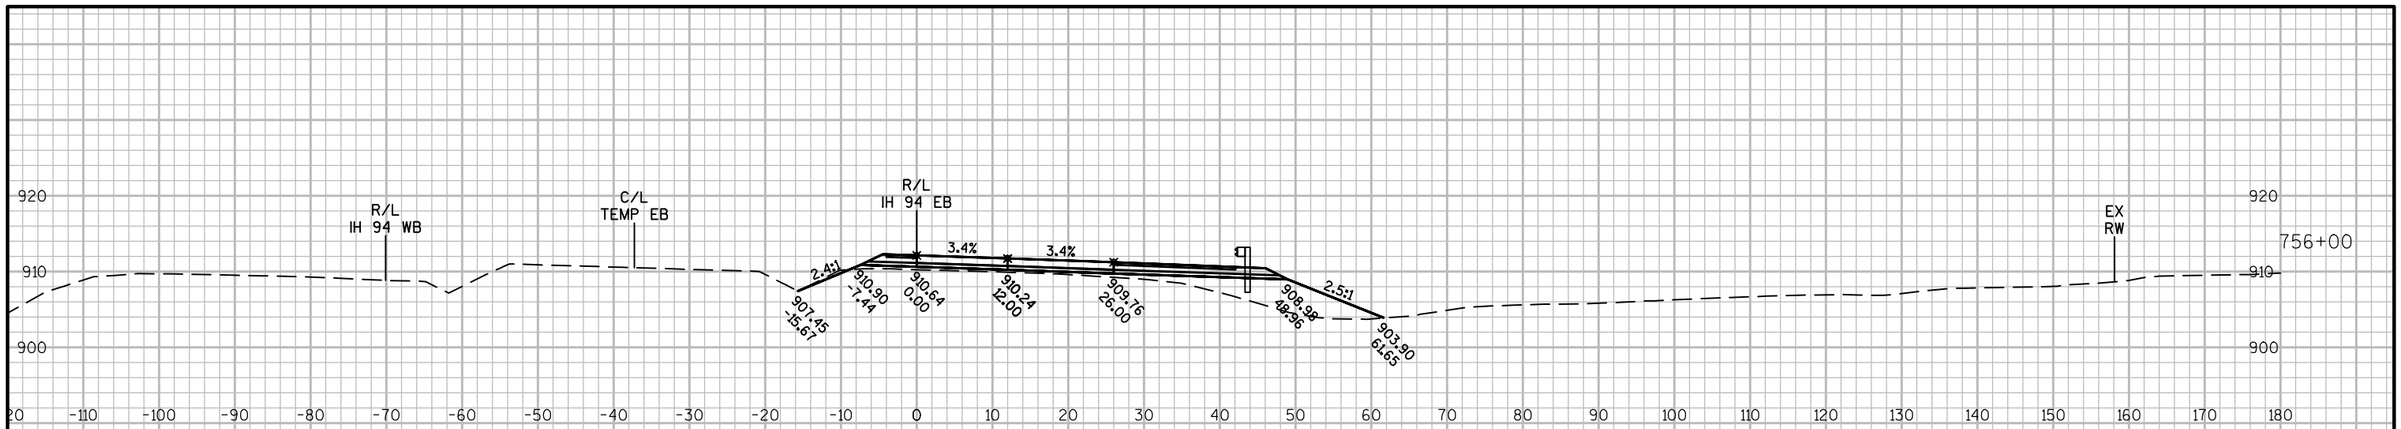

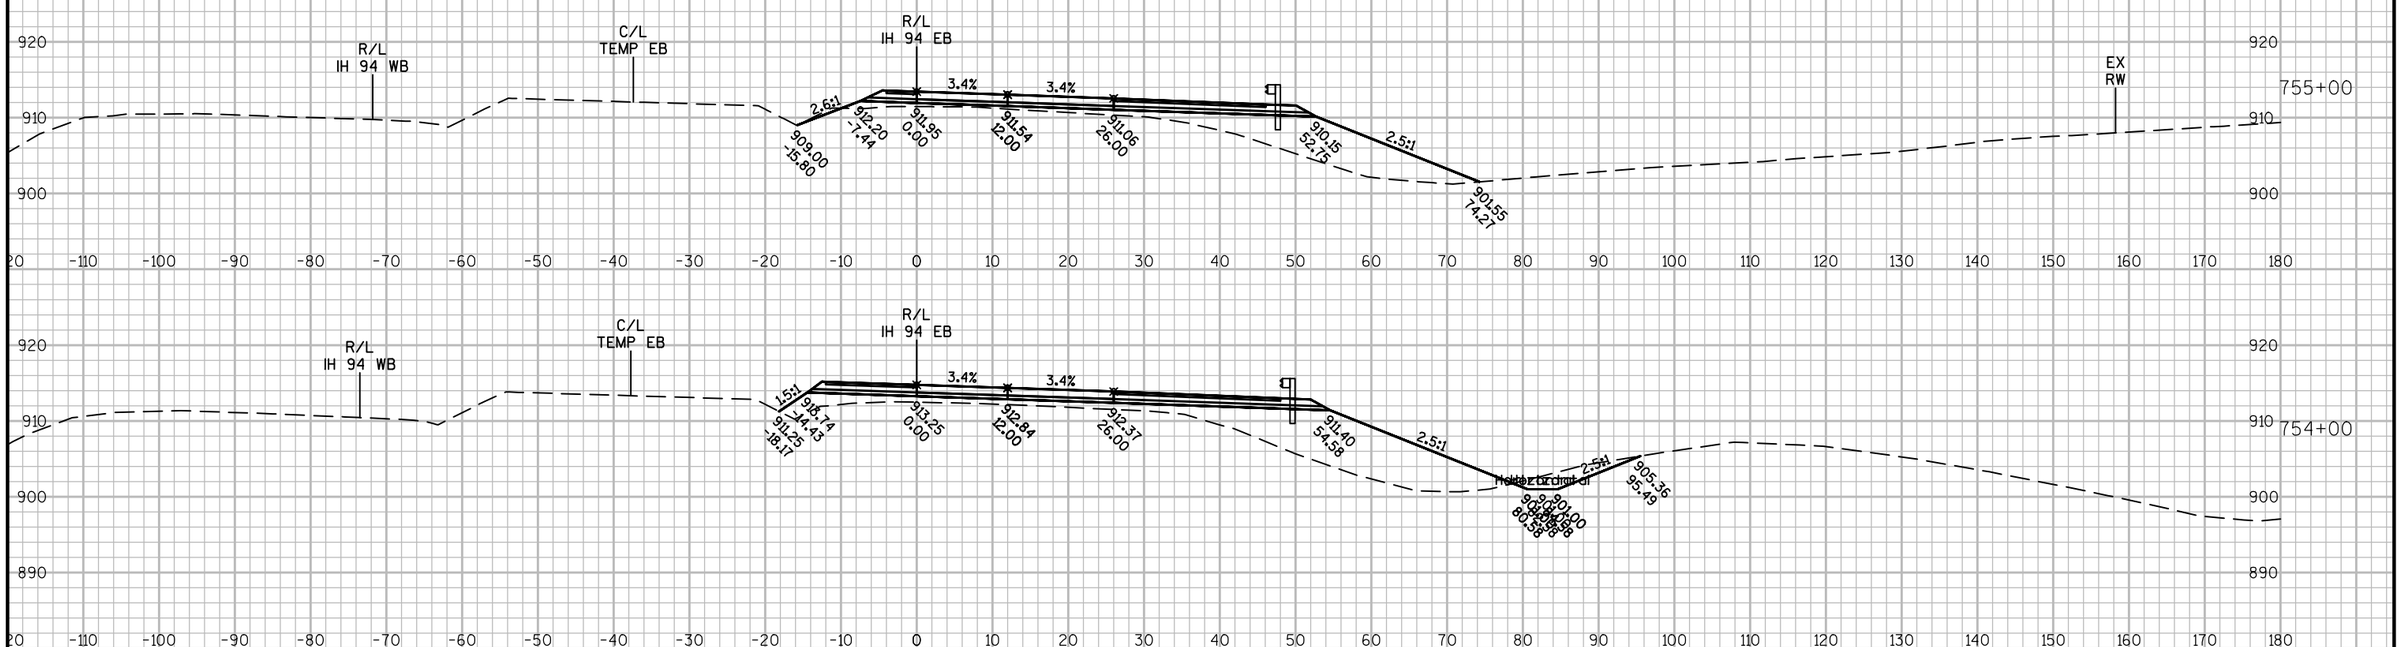


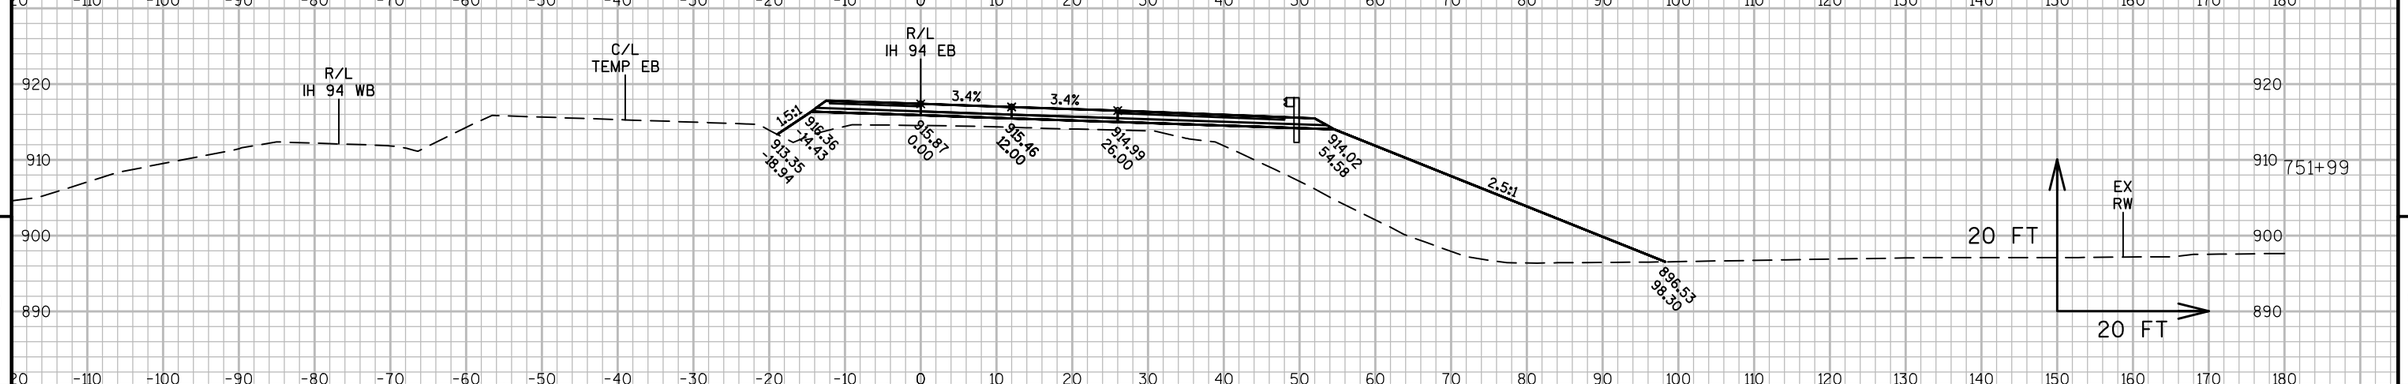

9 9

PROJECT NO: 1022-08-72	HWY: IH 94	COUNTY: DUNN	CROSS SECTIONS: IH 94 EB STAGE 3	SHEET	E

FILE NAME : N:\PDS\C3D\10220706\SHEETSPLAN\PLAN SHEETS 10220872\090231_XS_STAGE3.DWG
LAYOUT NAME - 090231 - (25)
PLOT DATE : 4/15/2017 1:49 PM PLOT BY : ANDERSON, THOMAS R PLOT NAME : PLOT SCALE : 1 IN:20 FT
WISDOT/CADDS SHEET 49

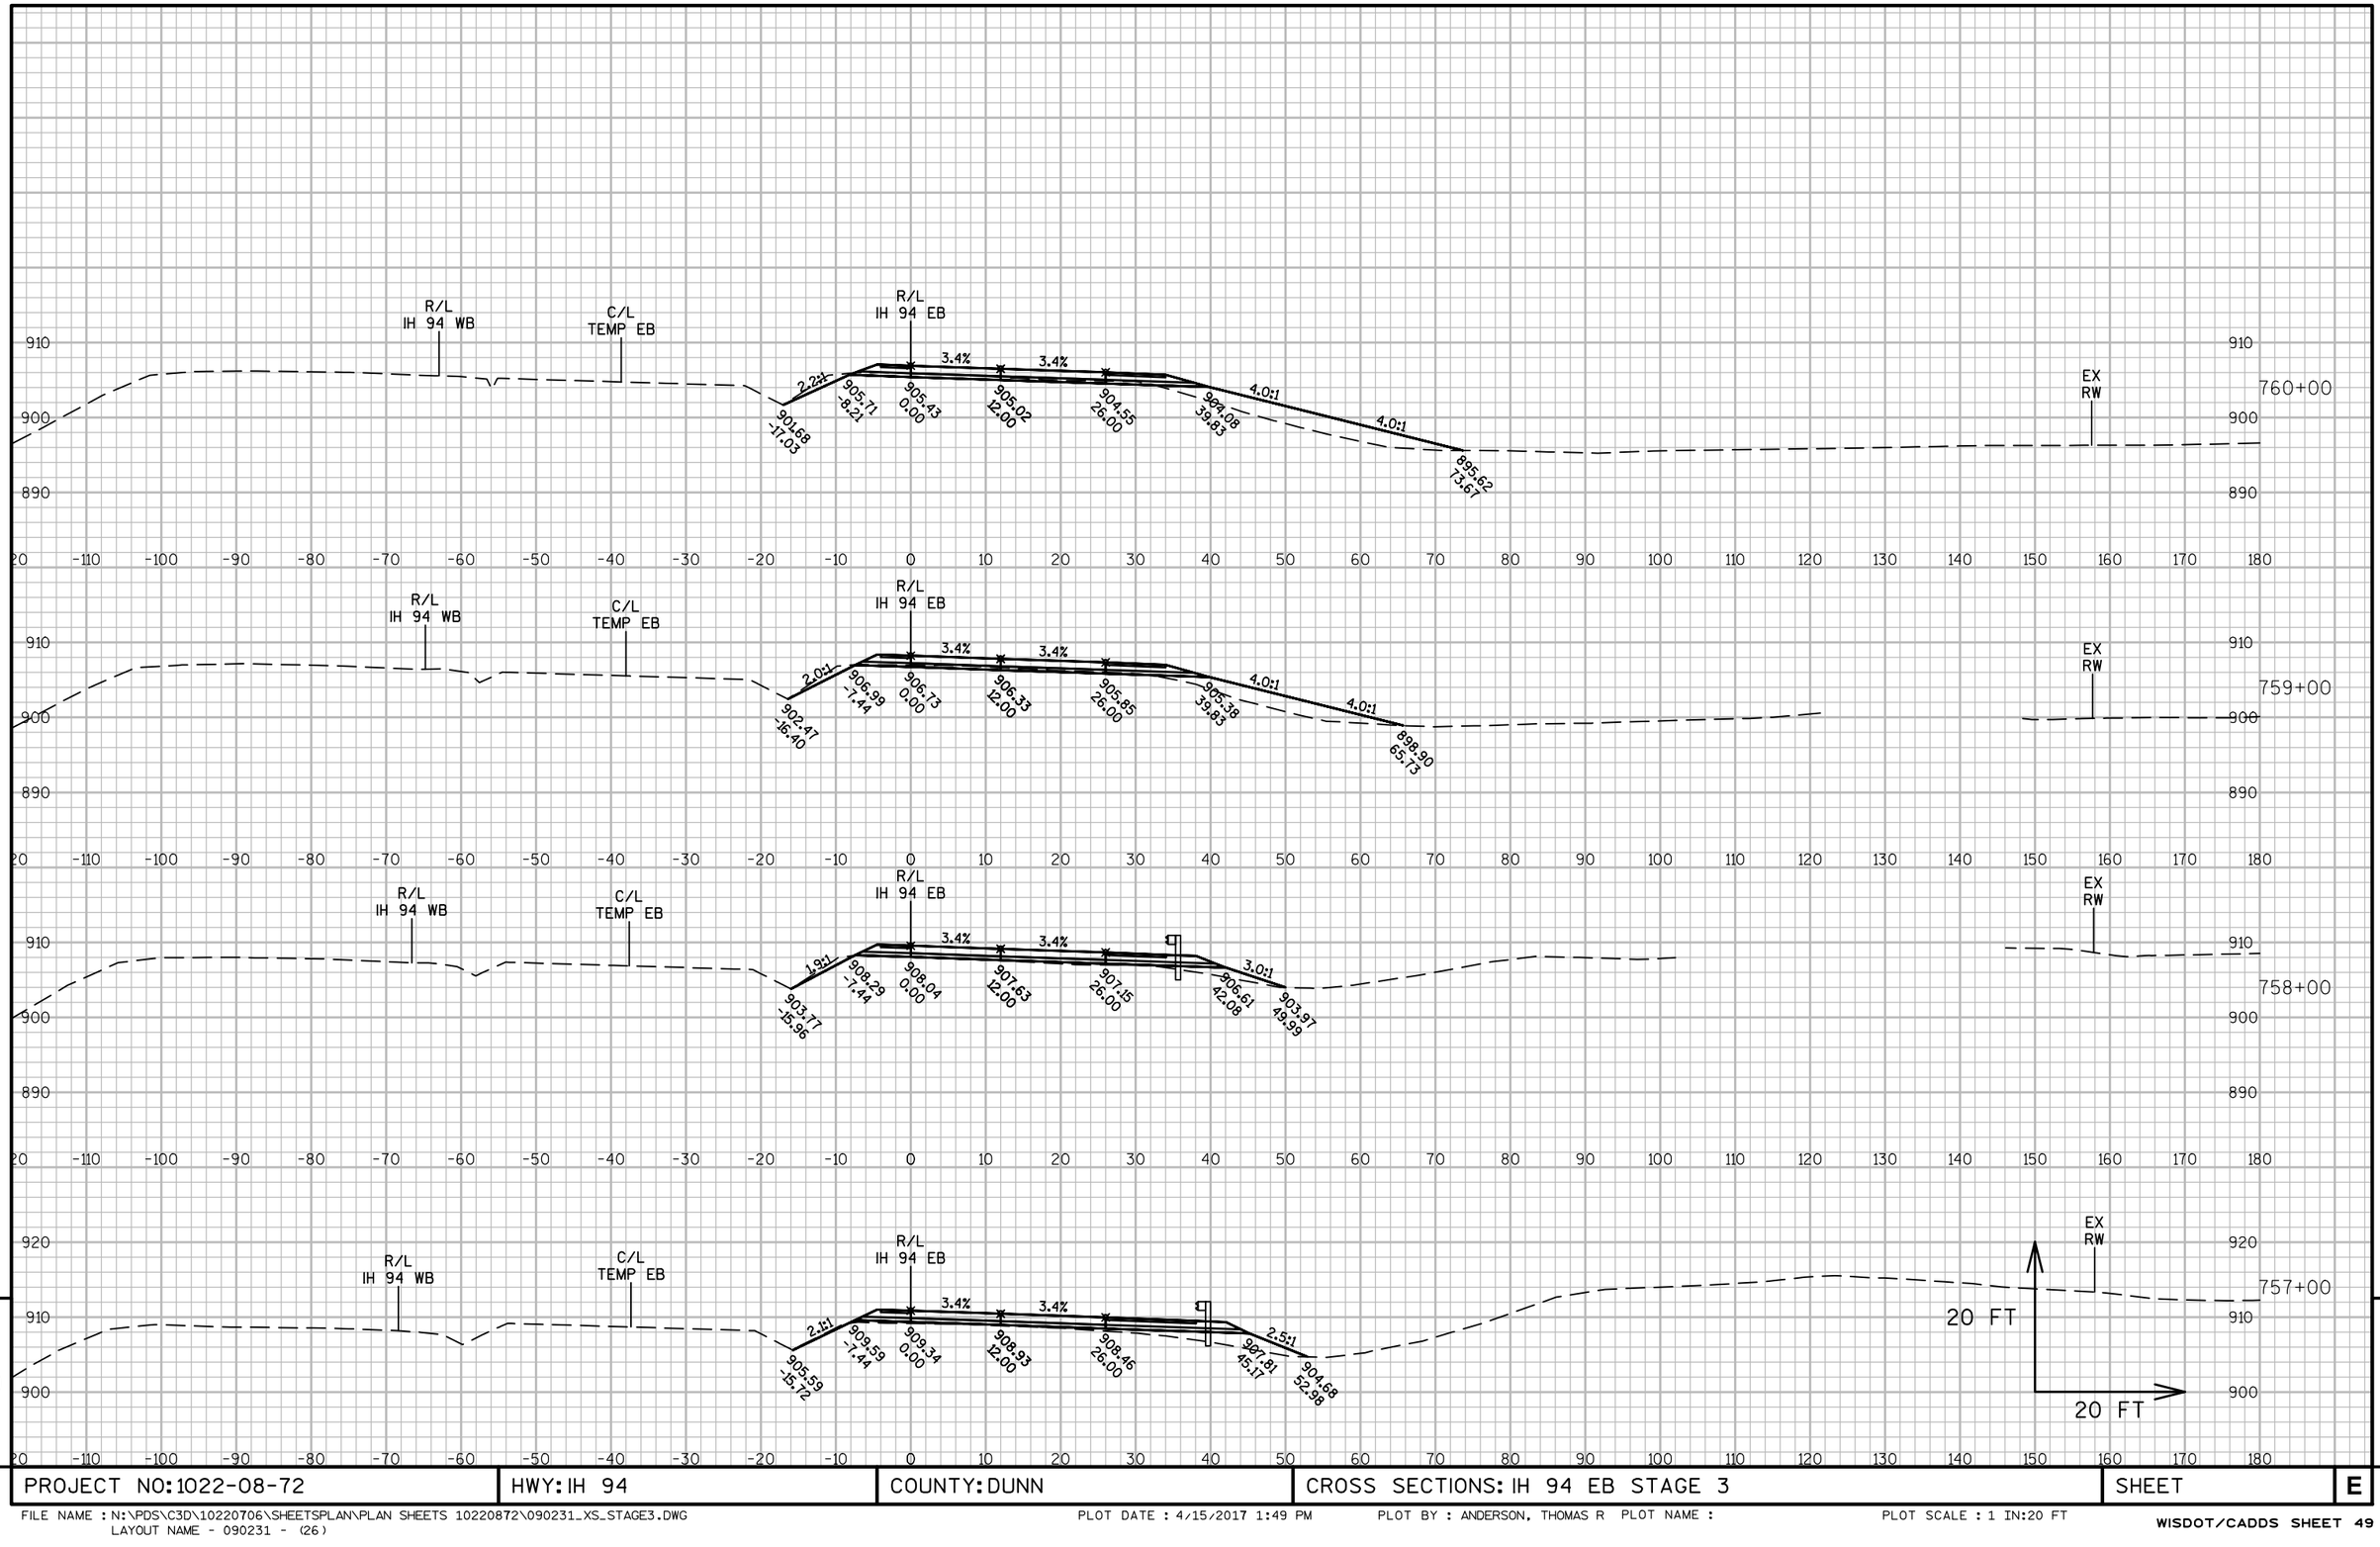


9

9

PROJECT NO: 1022-08-72	HWY: IH 94	COUNTY: DUNN	CROSS SECTIONS: IH 94 EB STAGE 3	SHEET	E

FILE NAME : N:\PDS\C3D\10220706\SHEETSPLAN\PLAN SHEETS 10220872\090231_XS_STAGE3.DWG
LAYOUT NAME - 090231 - (26)
PLOT DATE : 4/15/2017 1:49 PM PLOT BY : ANDERSON, THOMAS R PLOT NAME : PLOT SCALE : 1 IN:20 FT

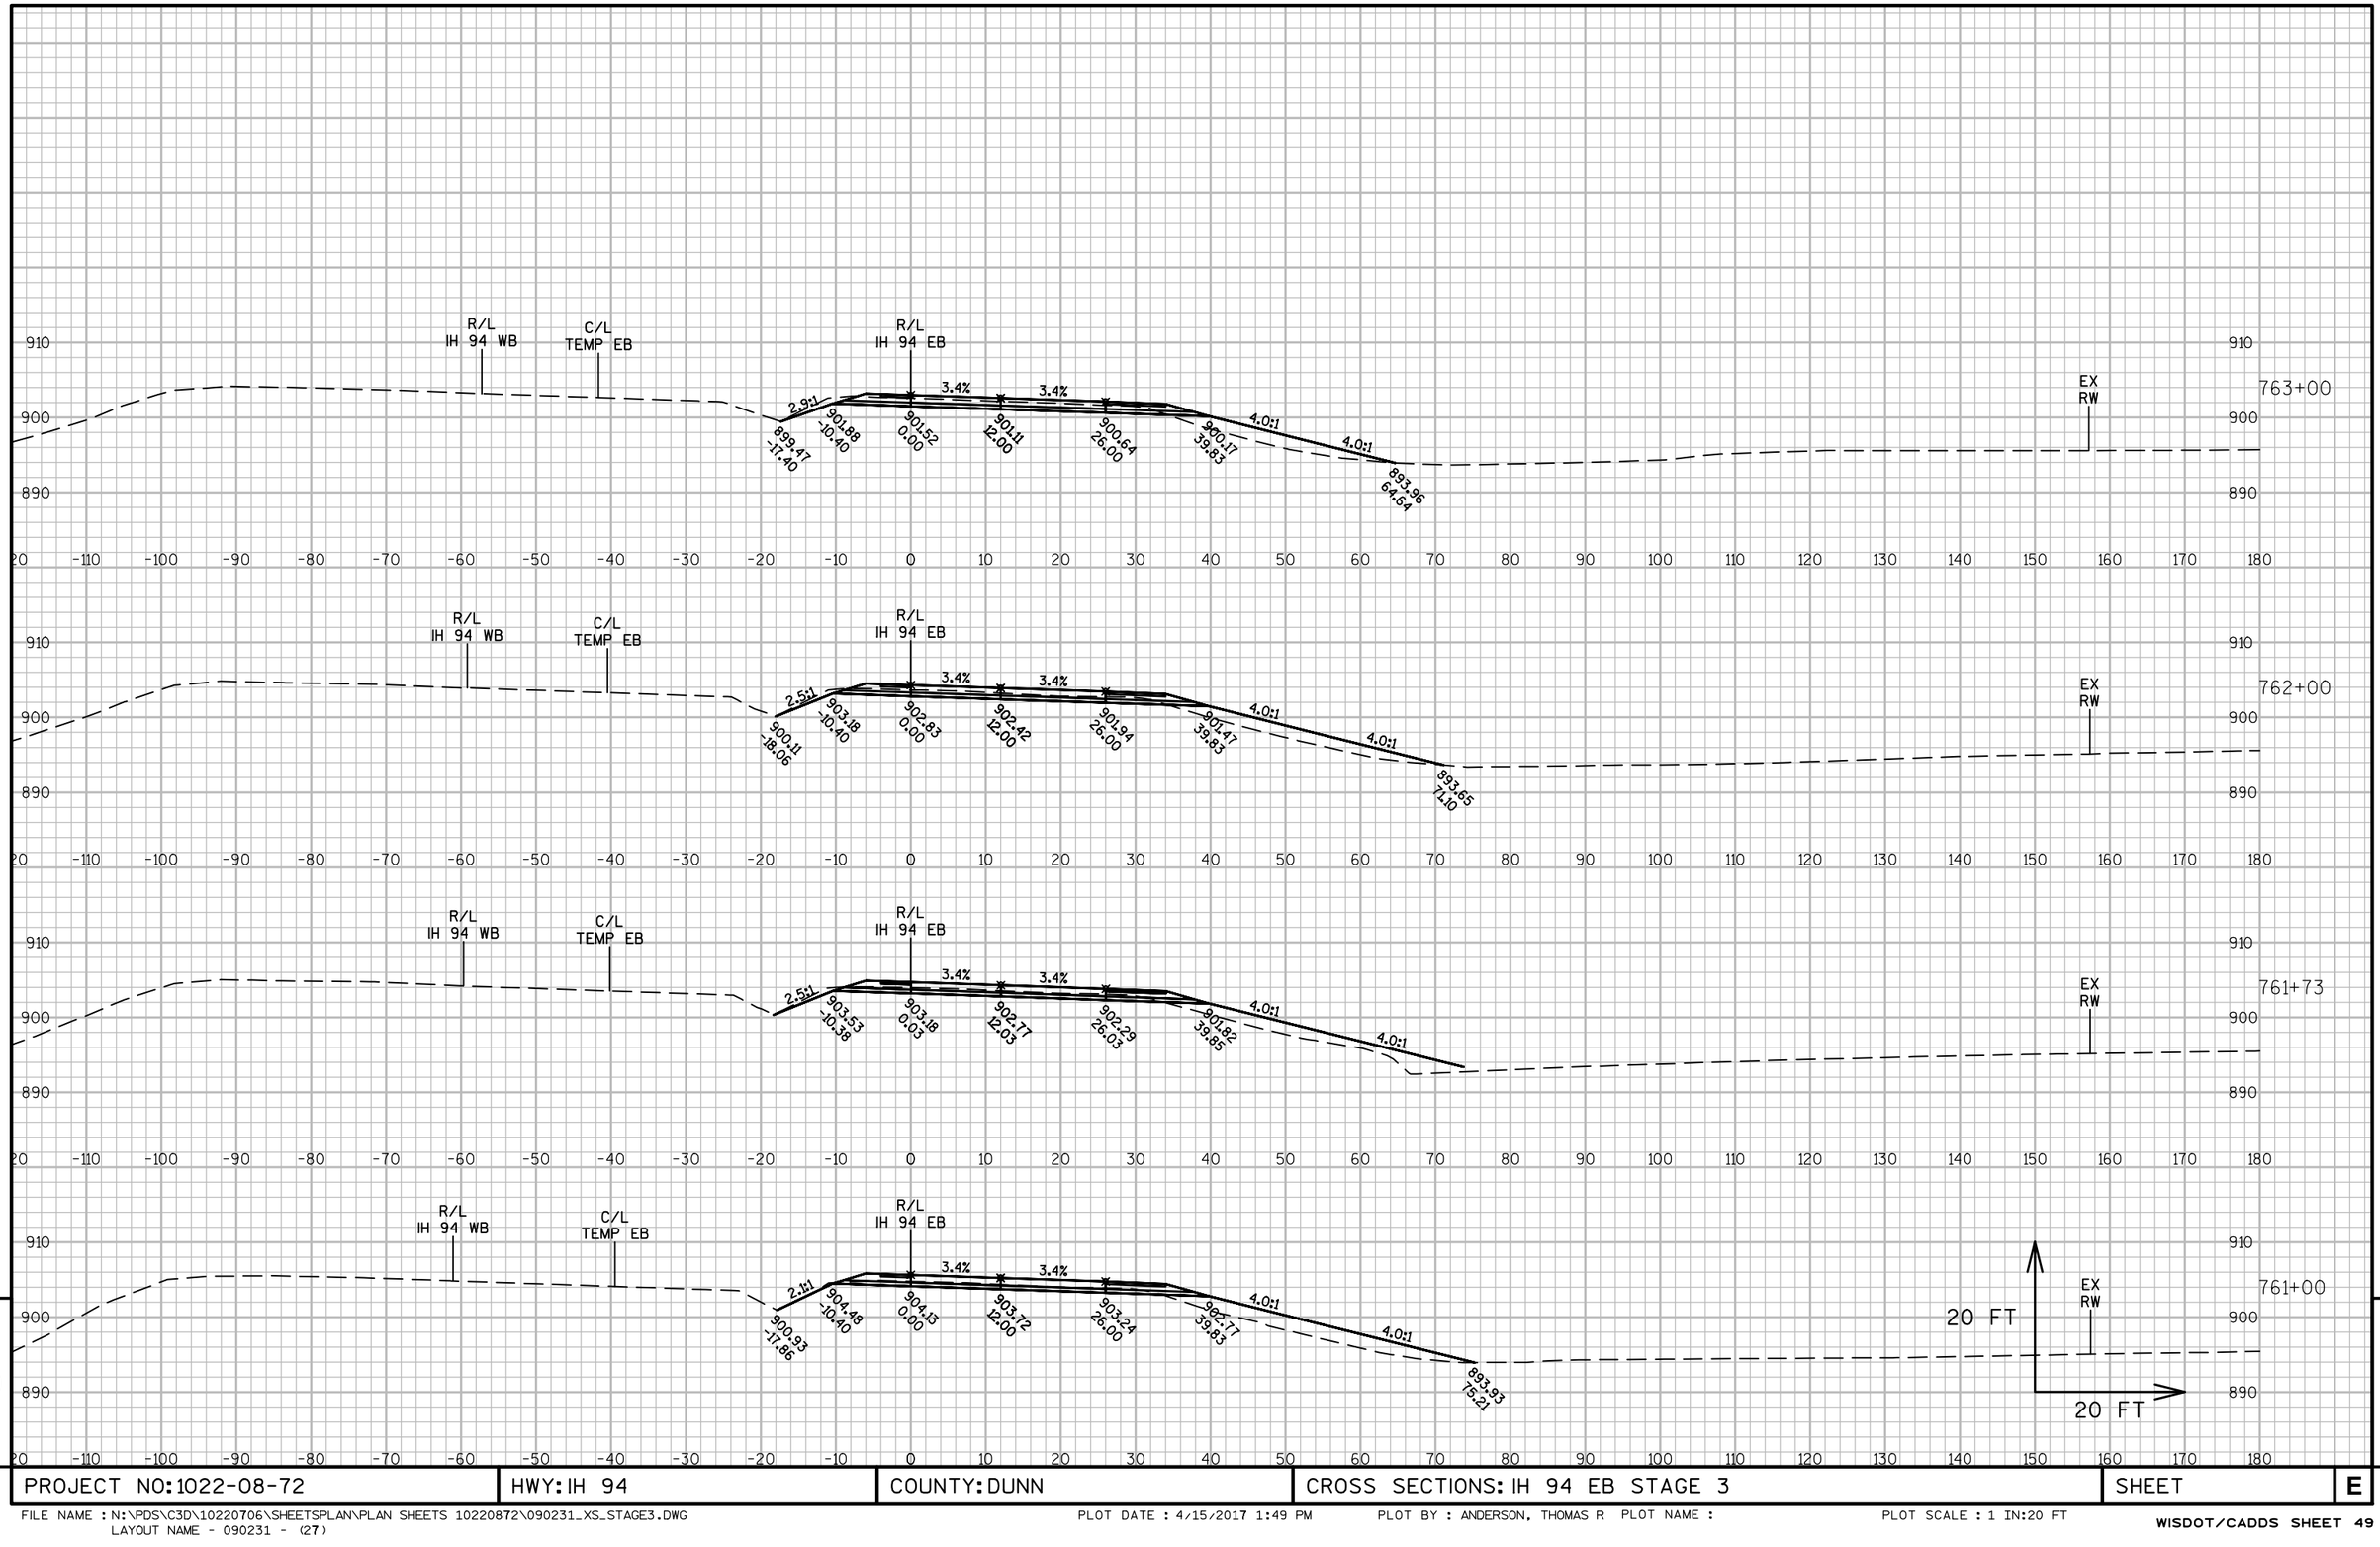

9

PROJECT NO: 1022-08-72	HWY: IH 94	COUNTY: DUNN	CROSS SECTIONS: IH 94 EB STAGE 3	SHEET	E

FILE NAME : N:\PDS\C3D\10220706\SHEETSPLAN\PLAN SHEETS 10220872\090231_XS_STAGE3.DWG
LAYOUT NAME - 090231 - (27)
PLOT DATE : 4/15/2017 1:49 PM PLOT BY : ANDERSON, THOMAS R PLOT NAME : PLOT SCALE : 1 IN:20 FT


9

9

PROJECT NO: 1022-08-72	HWY: IH 94	COUNTY: DUNN	CROSS SECTIONS: IH 94 EB STAGE 3	SHEET	E

FILE NAME : N:\PDS\C3D\10220706\SHEETSPLAN\PLAN SHEETS 10220872\090231_XS_STAGE3.DWG
LAYOUT NAME - 090231 - (28)

PLOT DATE : 4/15/2017 1:49 PM PLOT BY : ANDERSON, THOMAS R PLOT NAME : PLOT SCALE : 1 IN:20 FT

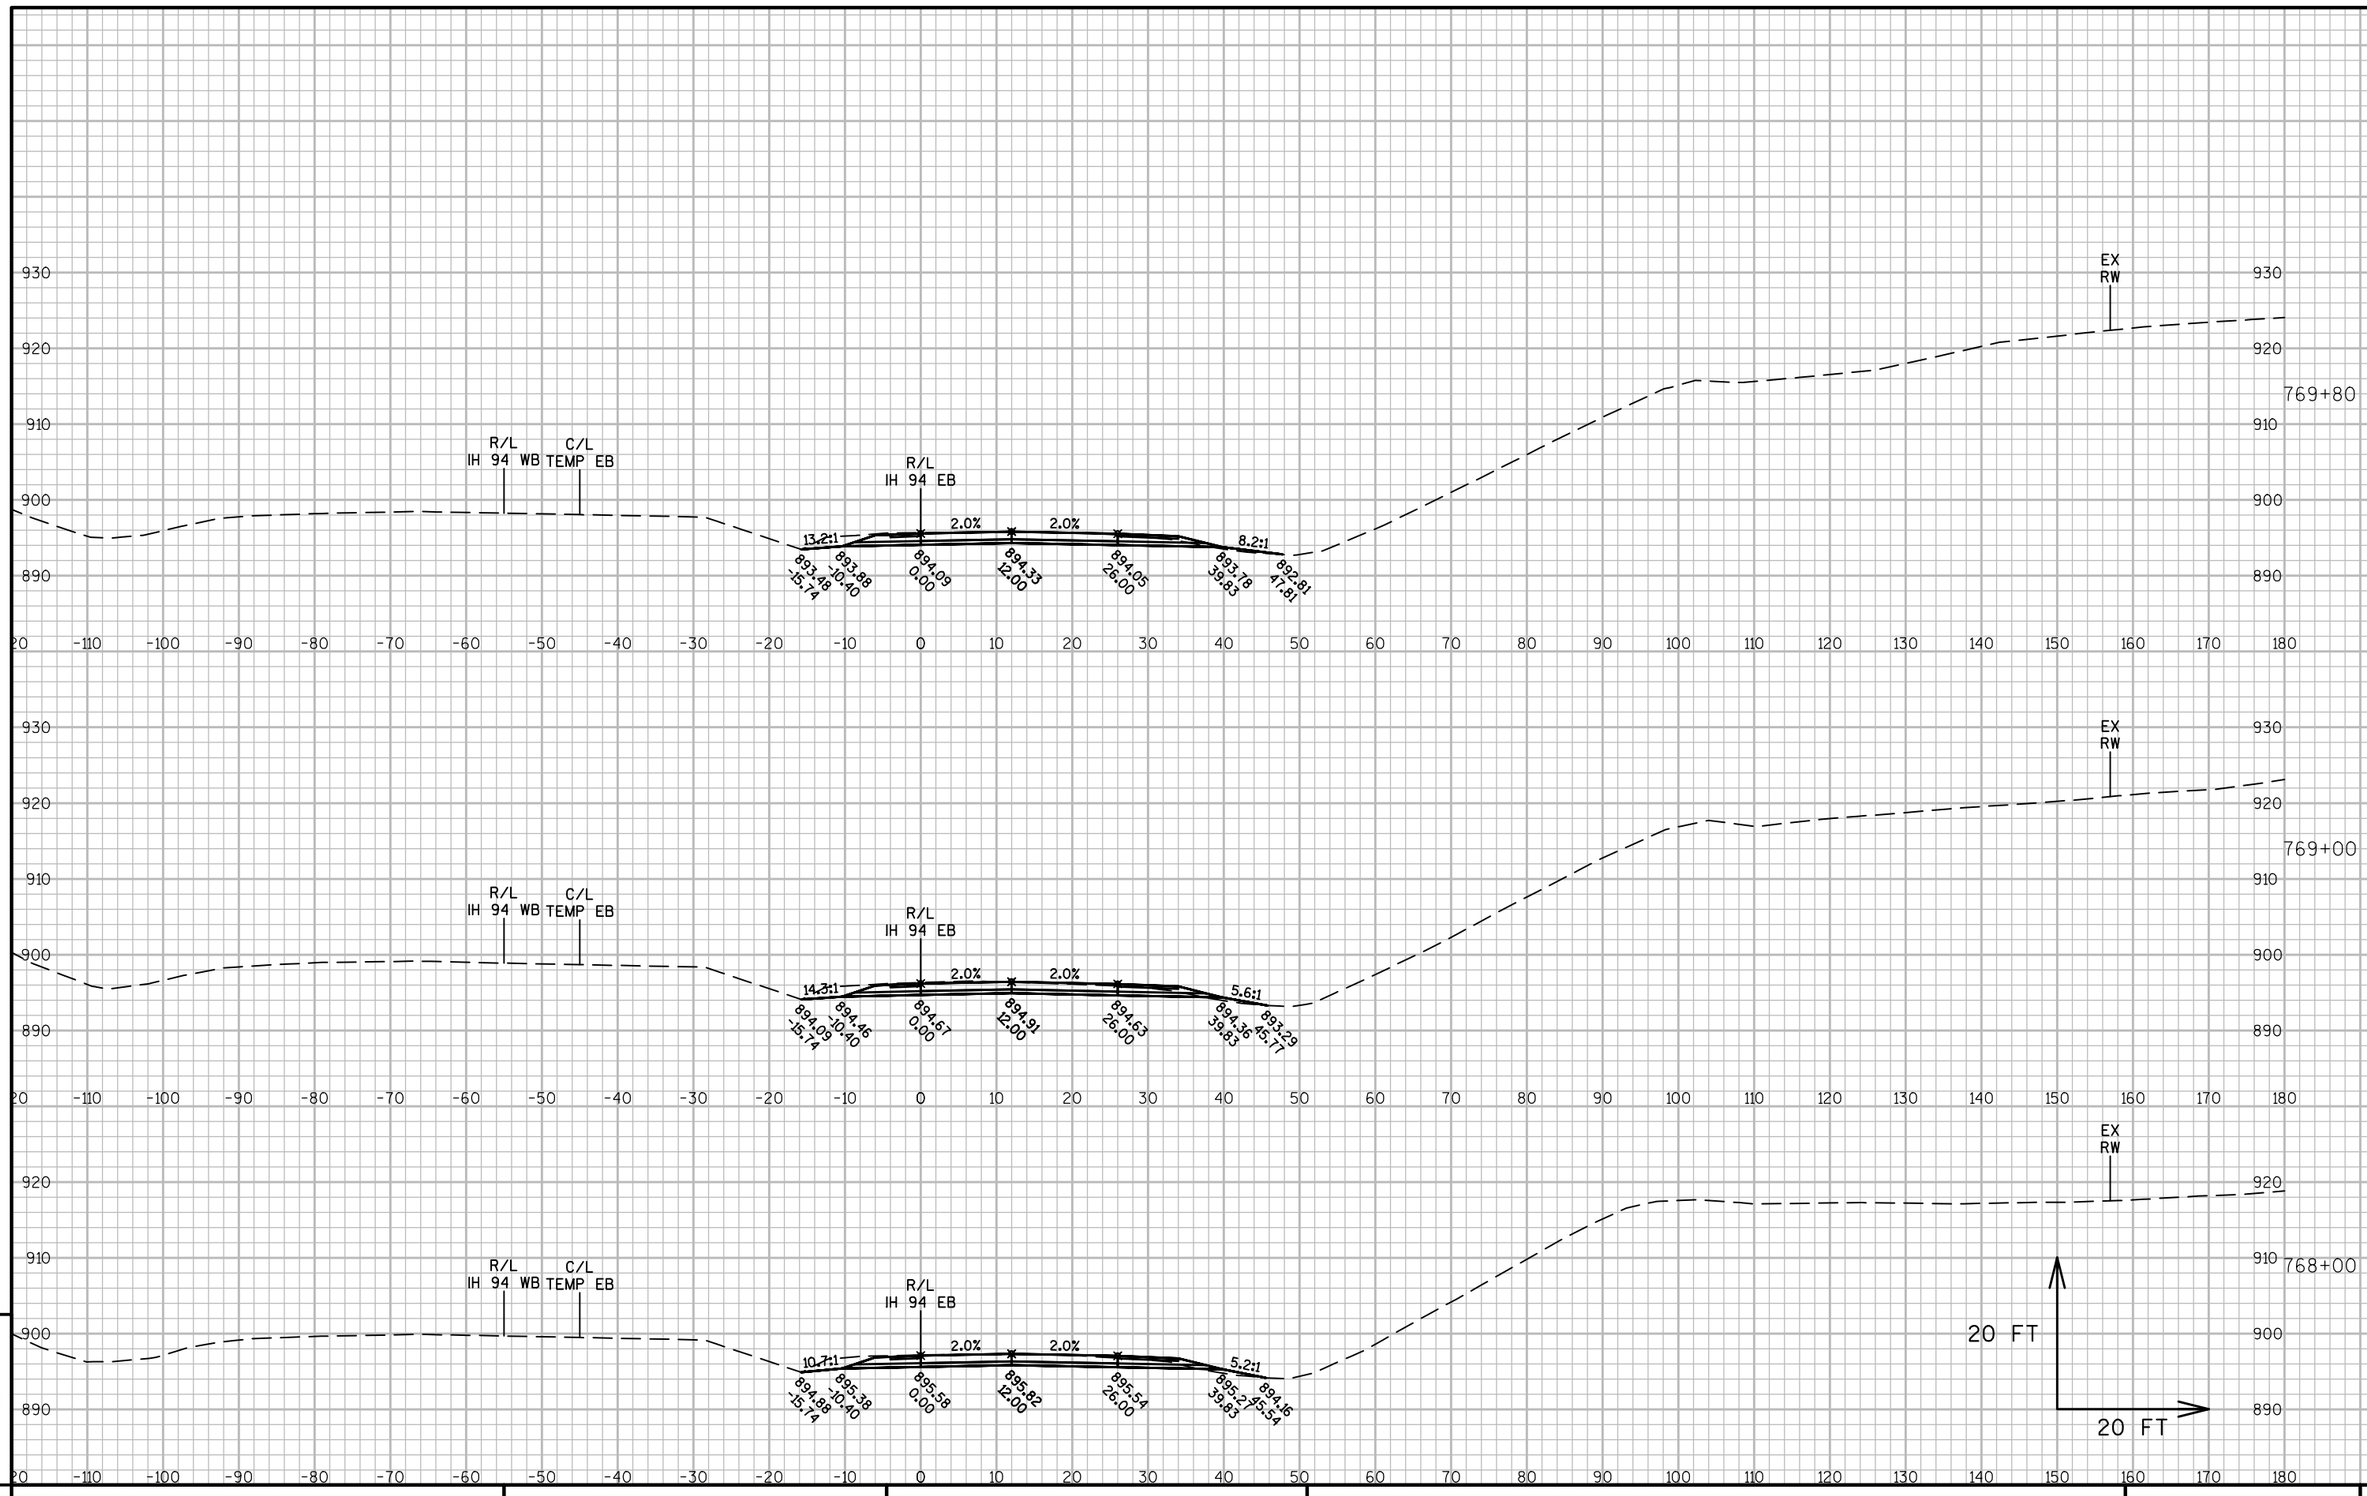


9

9

PROJECT NO: 1022-08-72	HWY: IH 94	COUNTY: DUNN	CROSS SECTIONS: IH 94 EB STAGE 3	SHEET	E

FILE NAME : N:\PDS\C3D\10220706\SHEETSPLAN\PLAN SHEETS 10220872\090231_XS_STAGE3.DWG
LAYOUT NAME - 090231 - (29)
PLOT DATE : 4/15/2017 1:50 PM PLOT BY : ANDERSON, THOMAS R PLOT NAME : PLOT SCALE : 1 IN:20 FT

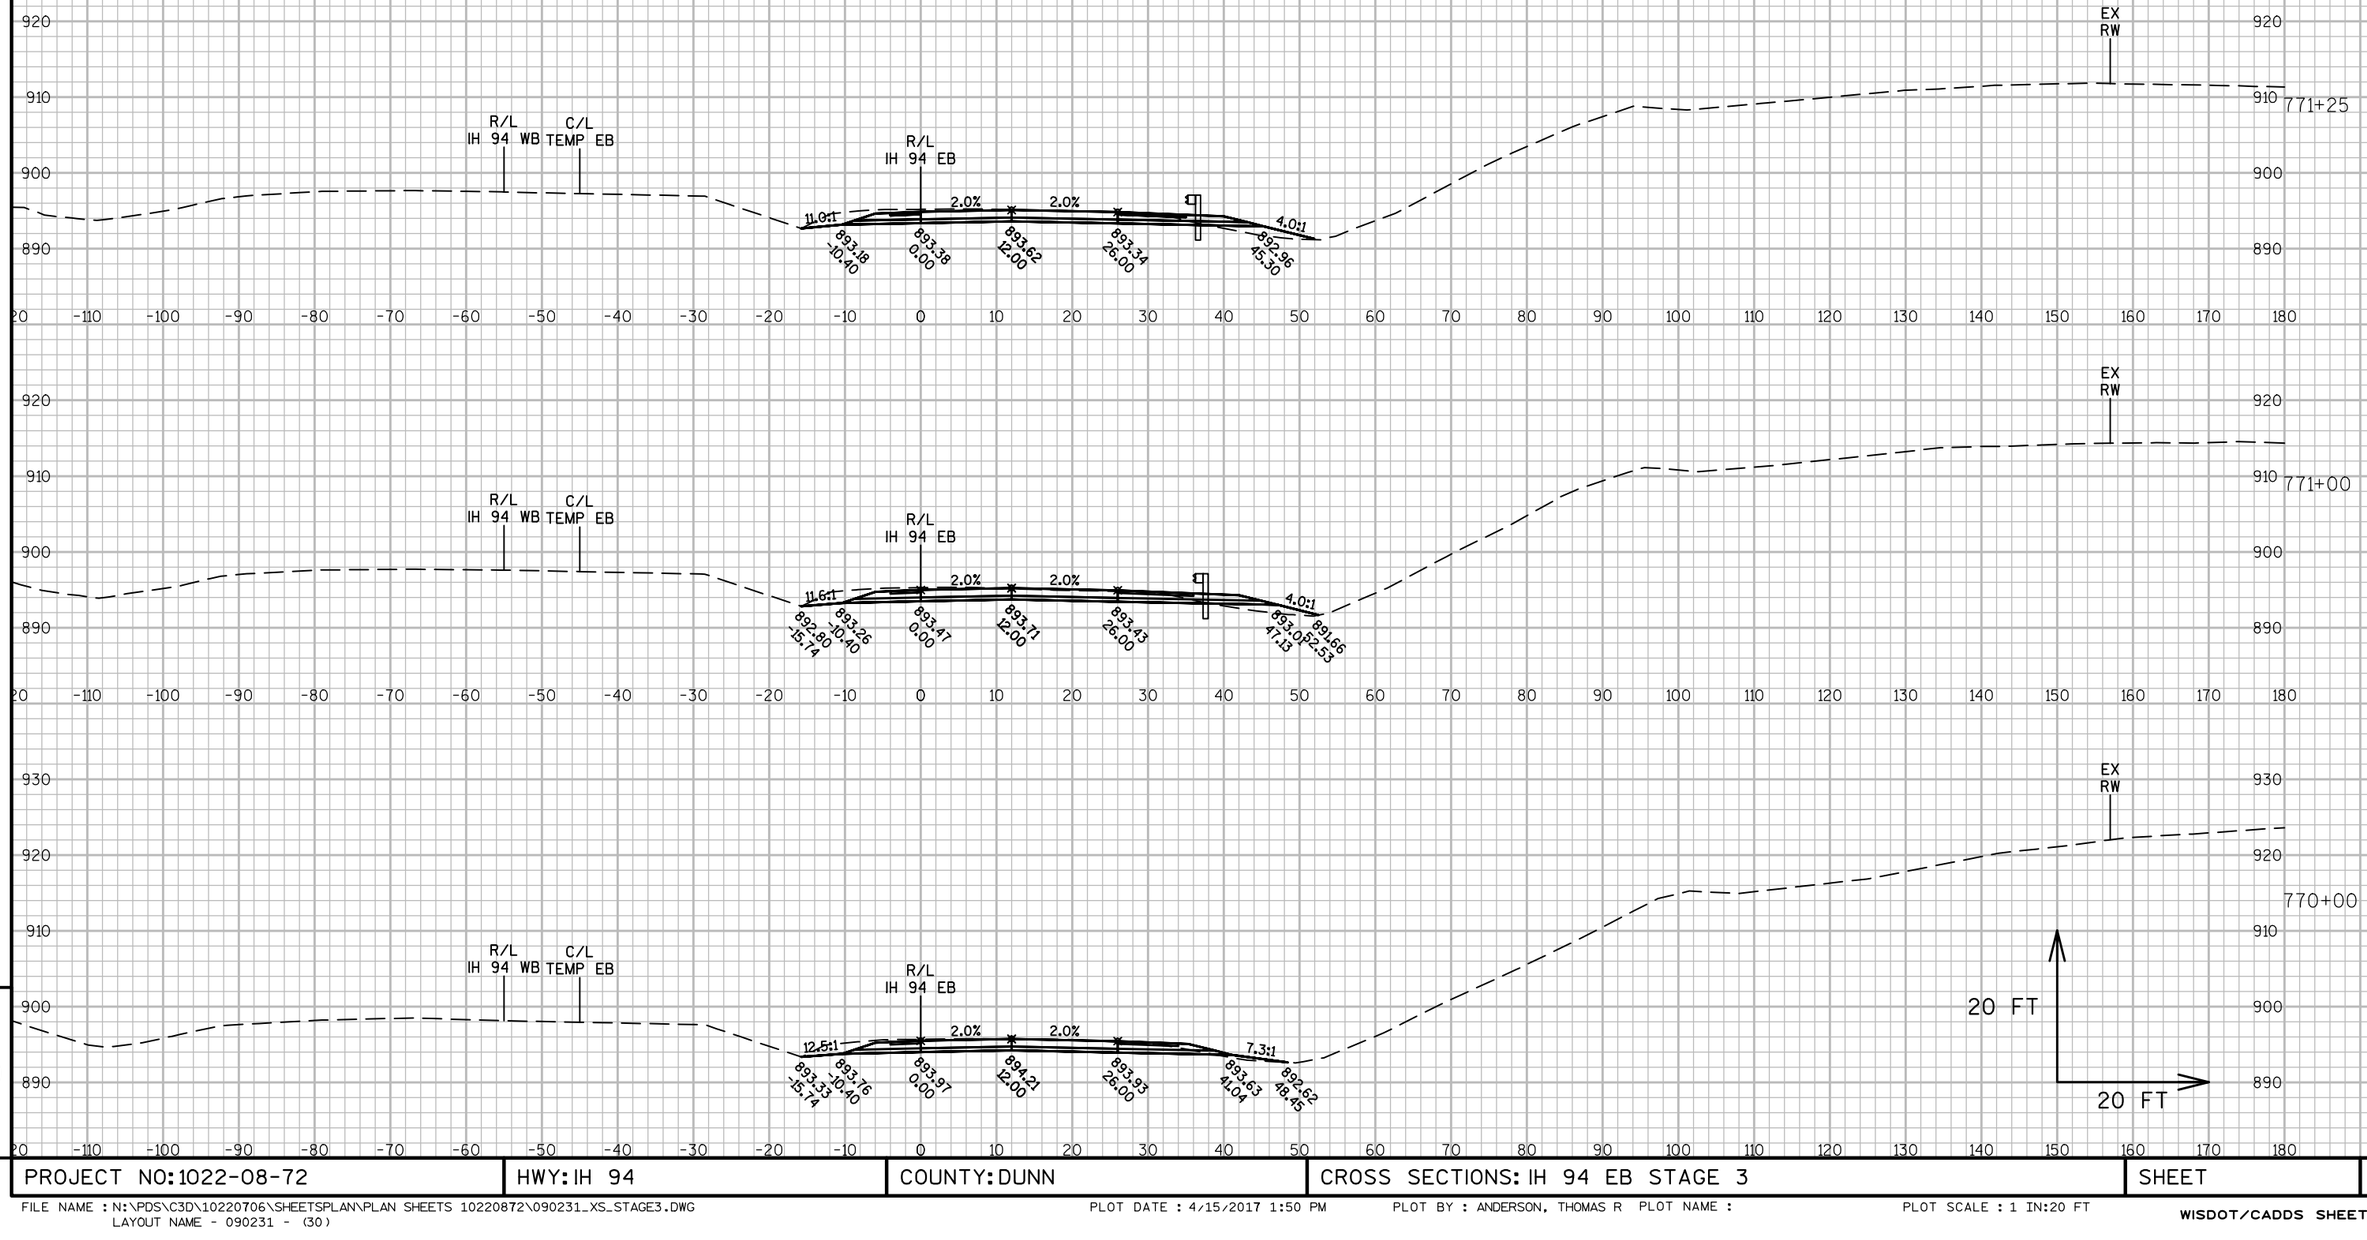


PROJECT NO: 1022-08-72	HWY: IH 94	COUNTY: DUNN	CROSS SECTIONS: IH 94 EB STAGE 3	SHEET	E

FILE NAME : N:\PDS\C3D\10220706\SHEETSPLAN\PLAN SHEETS 10220872\090231_XS_STAGE3.DWG
LAYOUT NAME - 090231 - (30)

PLOT DATE : 4/15/2017 1:50 PM PLOT BY : ANDERSON, THOMAS R PLOT NAME :

PLOT SCALE : 1 IN:20 FT

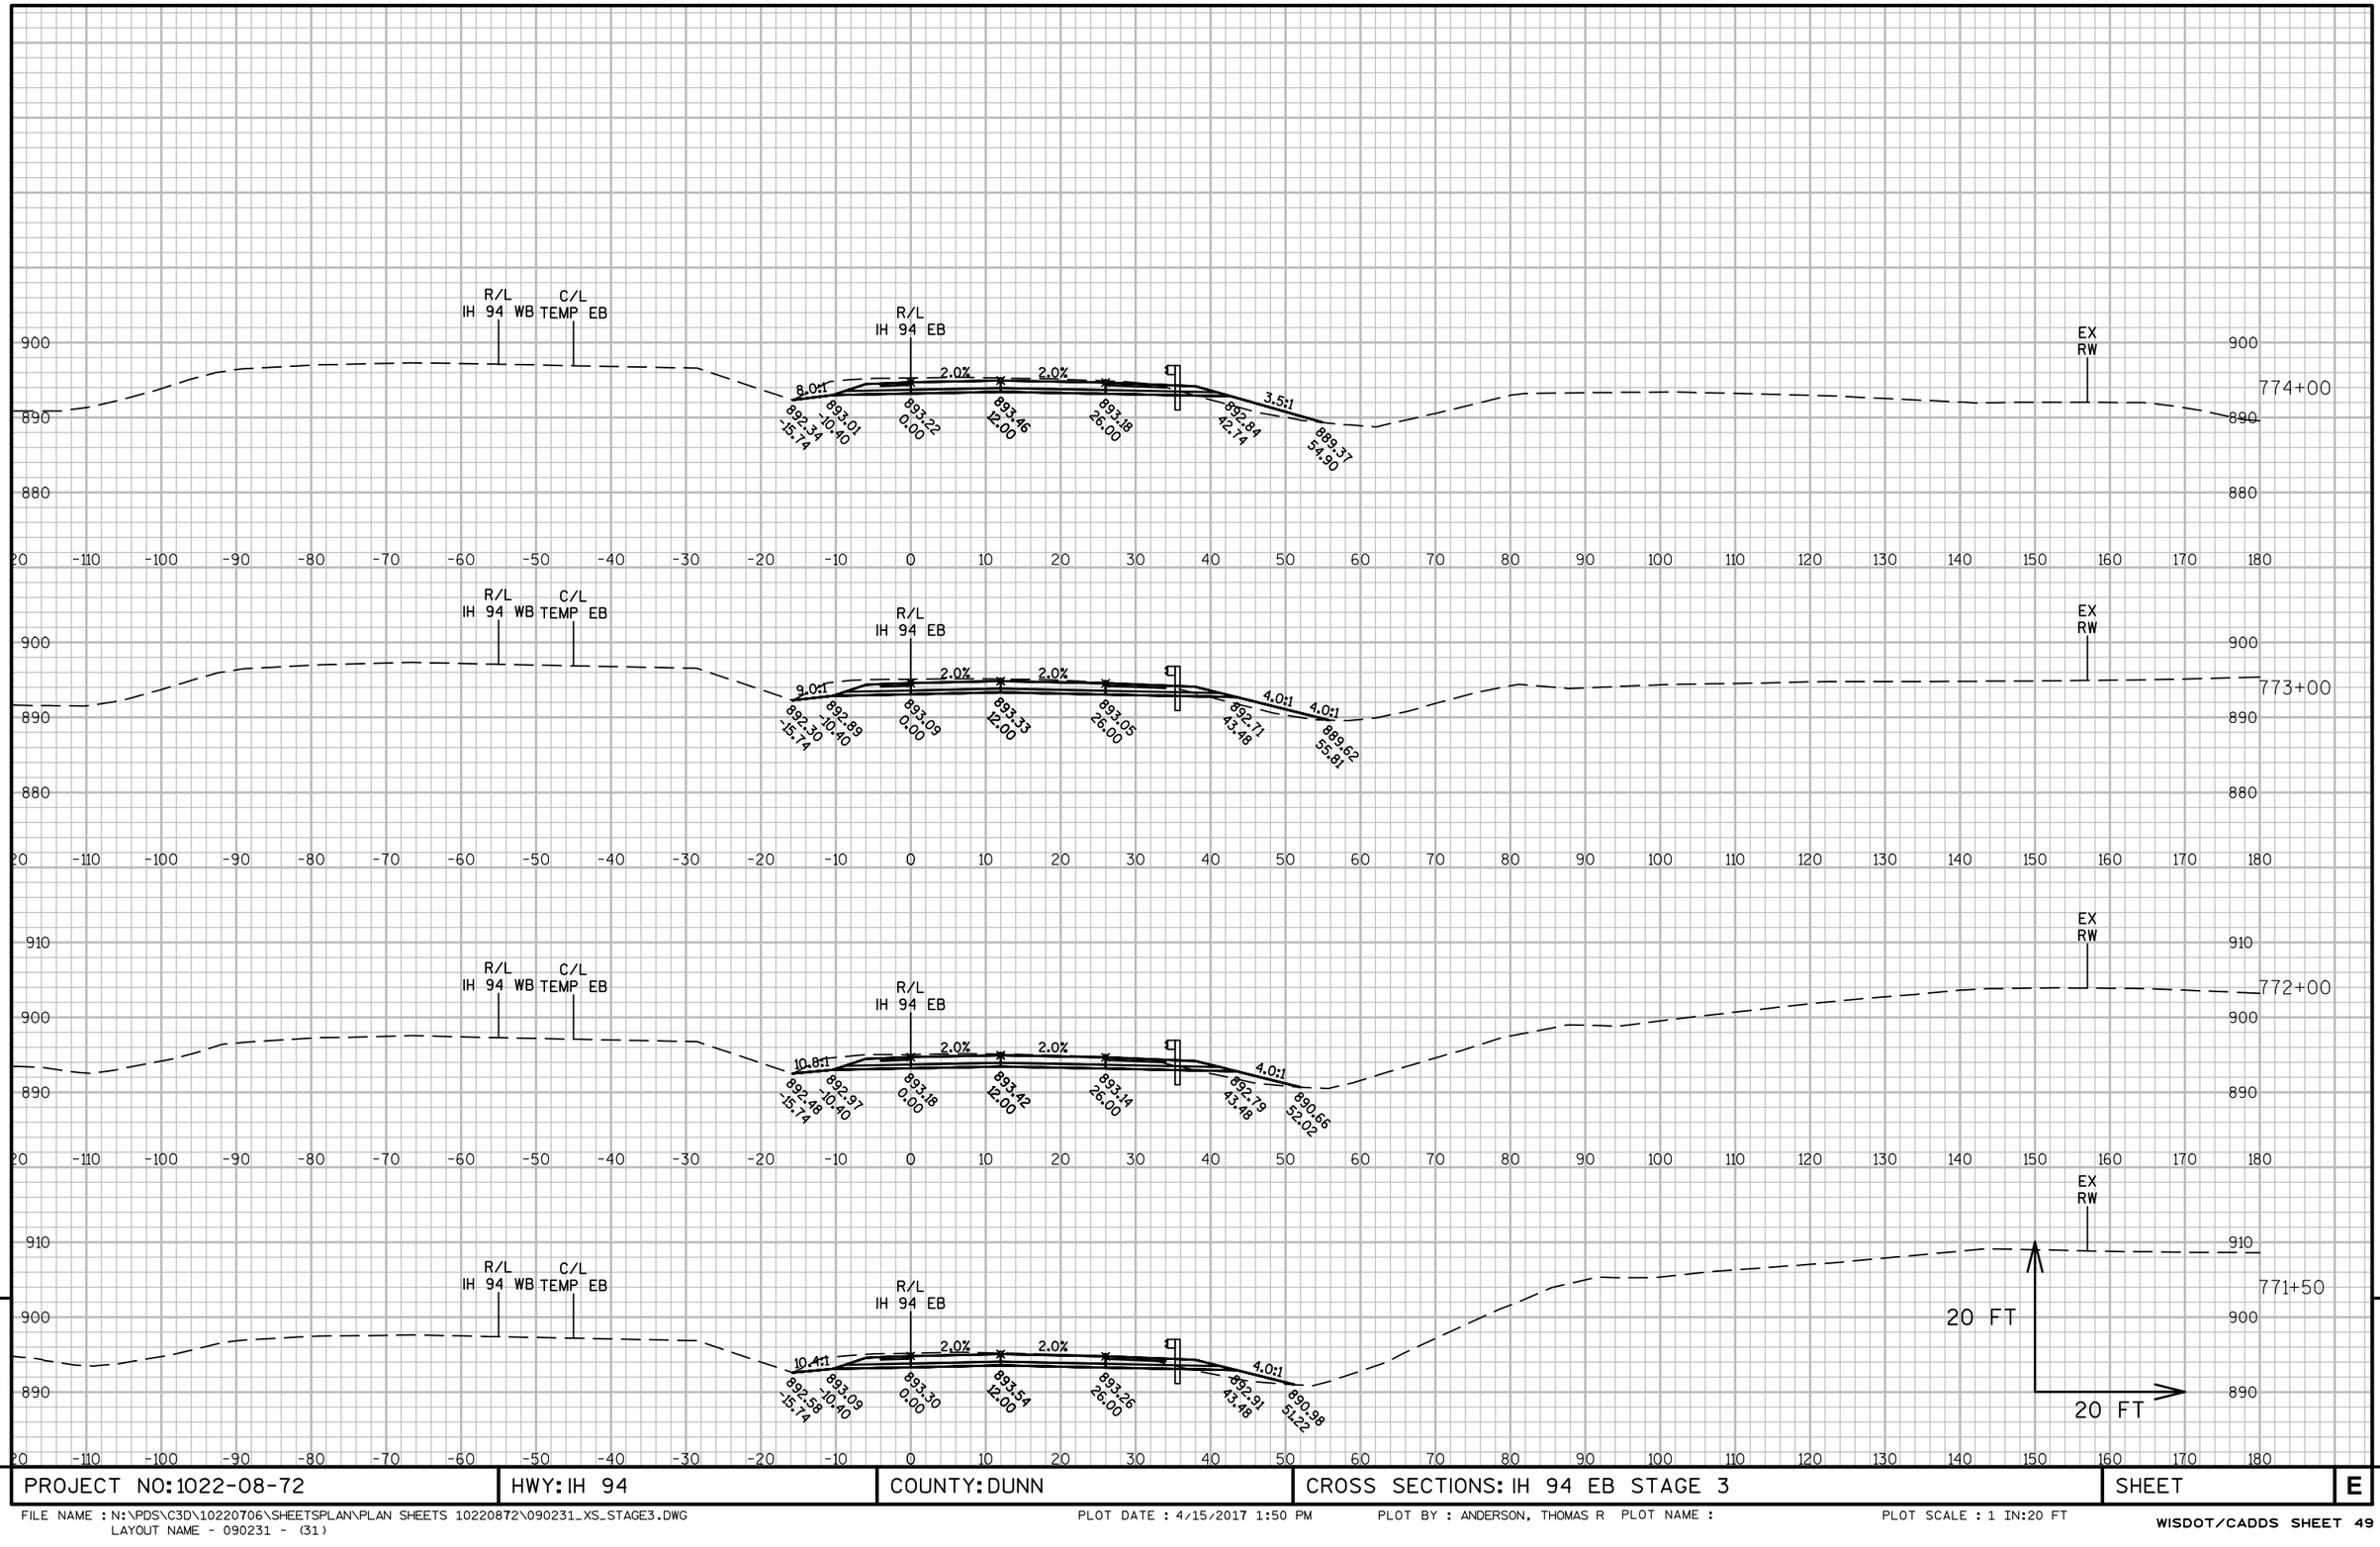

9


9

PROJECT NO: 1022-08-72	HWY: IH 94	COUNTY: DUNN	CROSS SECTIONS: IH 94 EB STAGE 3	SHEET	E

FILE NAME : N:\PDS\C3D\10220706\SHEETSPLAN\PLAN SHEETS 10220872\090231_XS_STAGE3.DWG
LAYOUT NAME - 090231 - (31)

PLOT DATE : 4/15/2017 1:50 PM PLOT BY : ANDERSON, THOMAS R PLOT NAME :

PLOT SCALE : 1 IN:20 FT

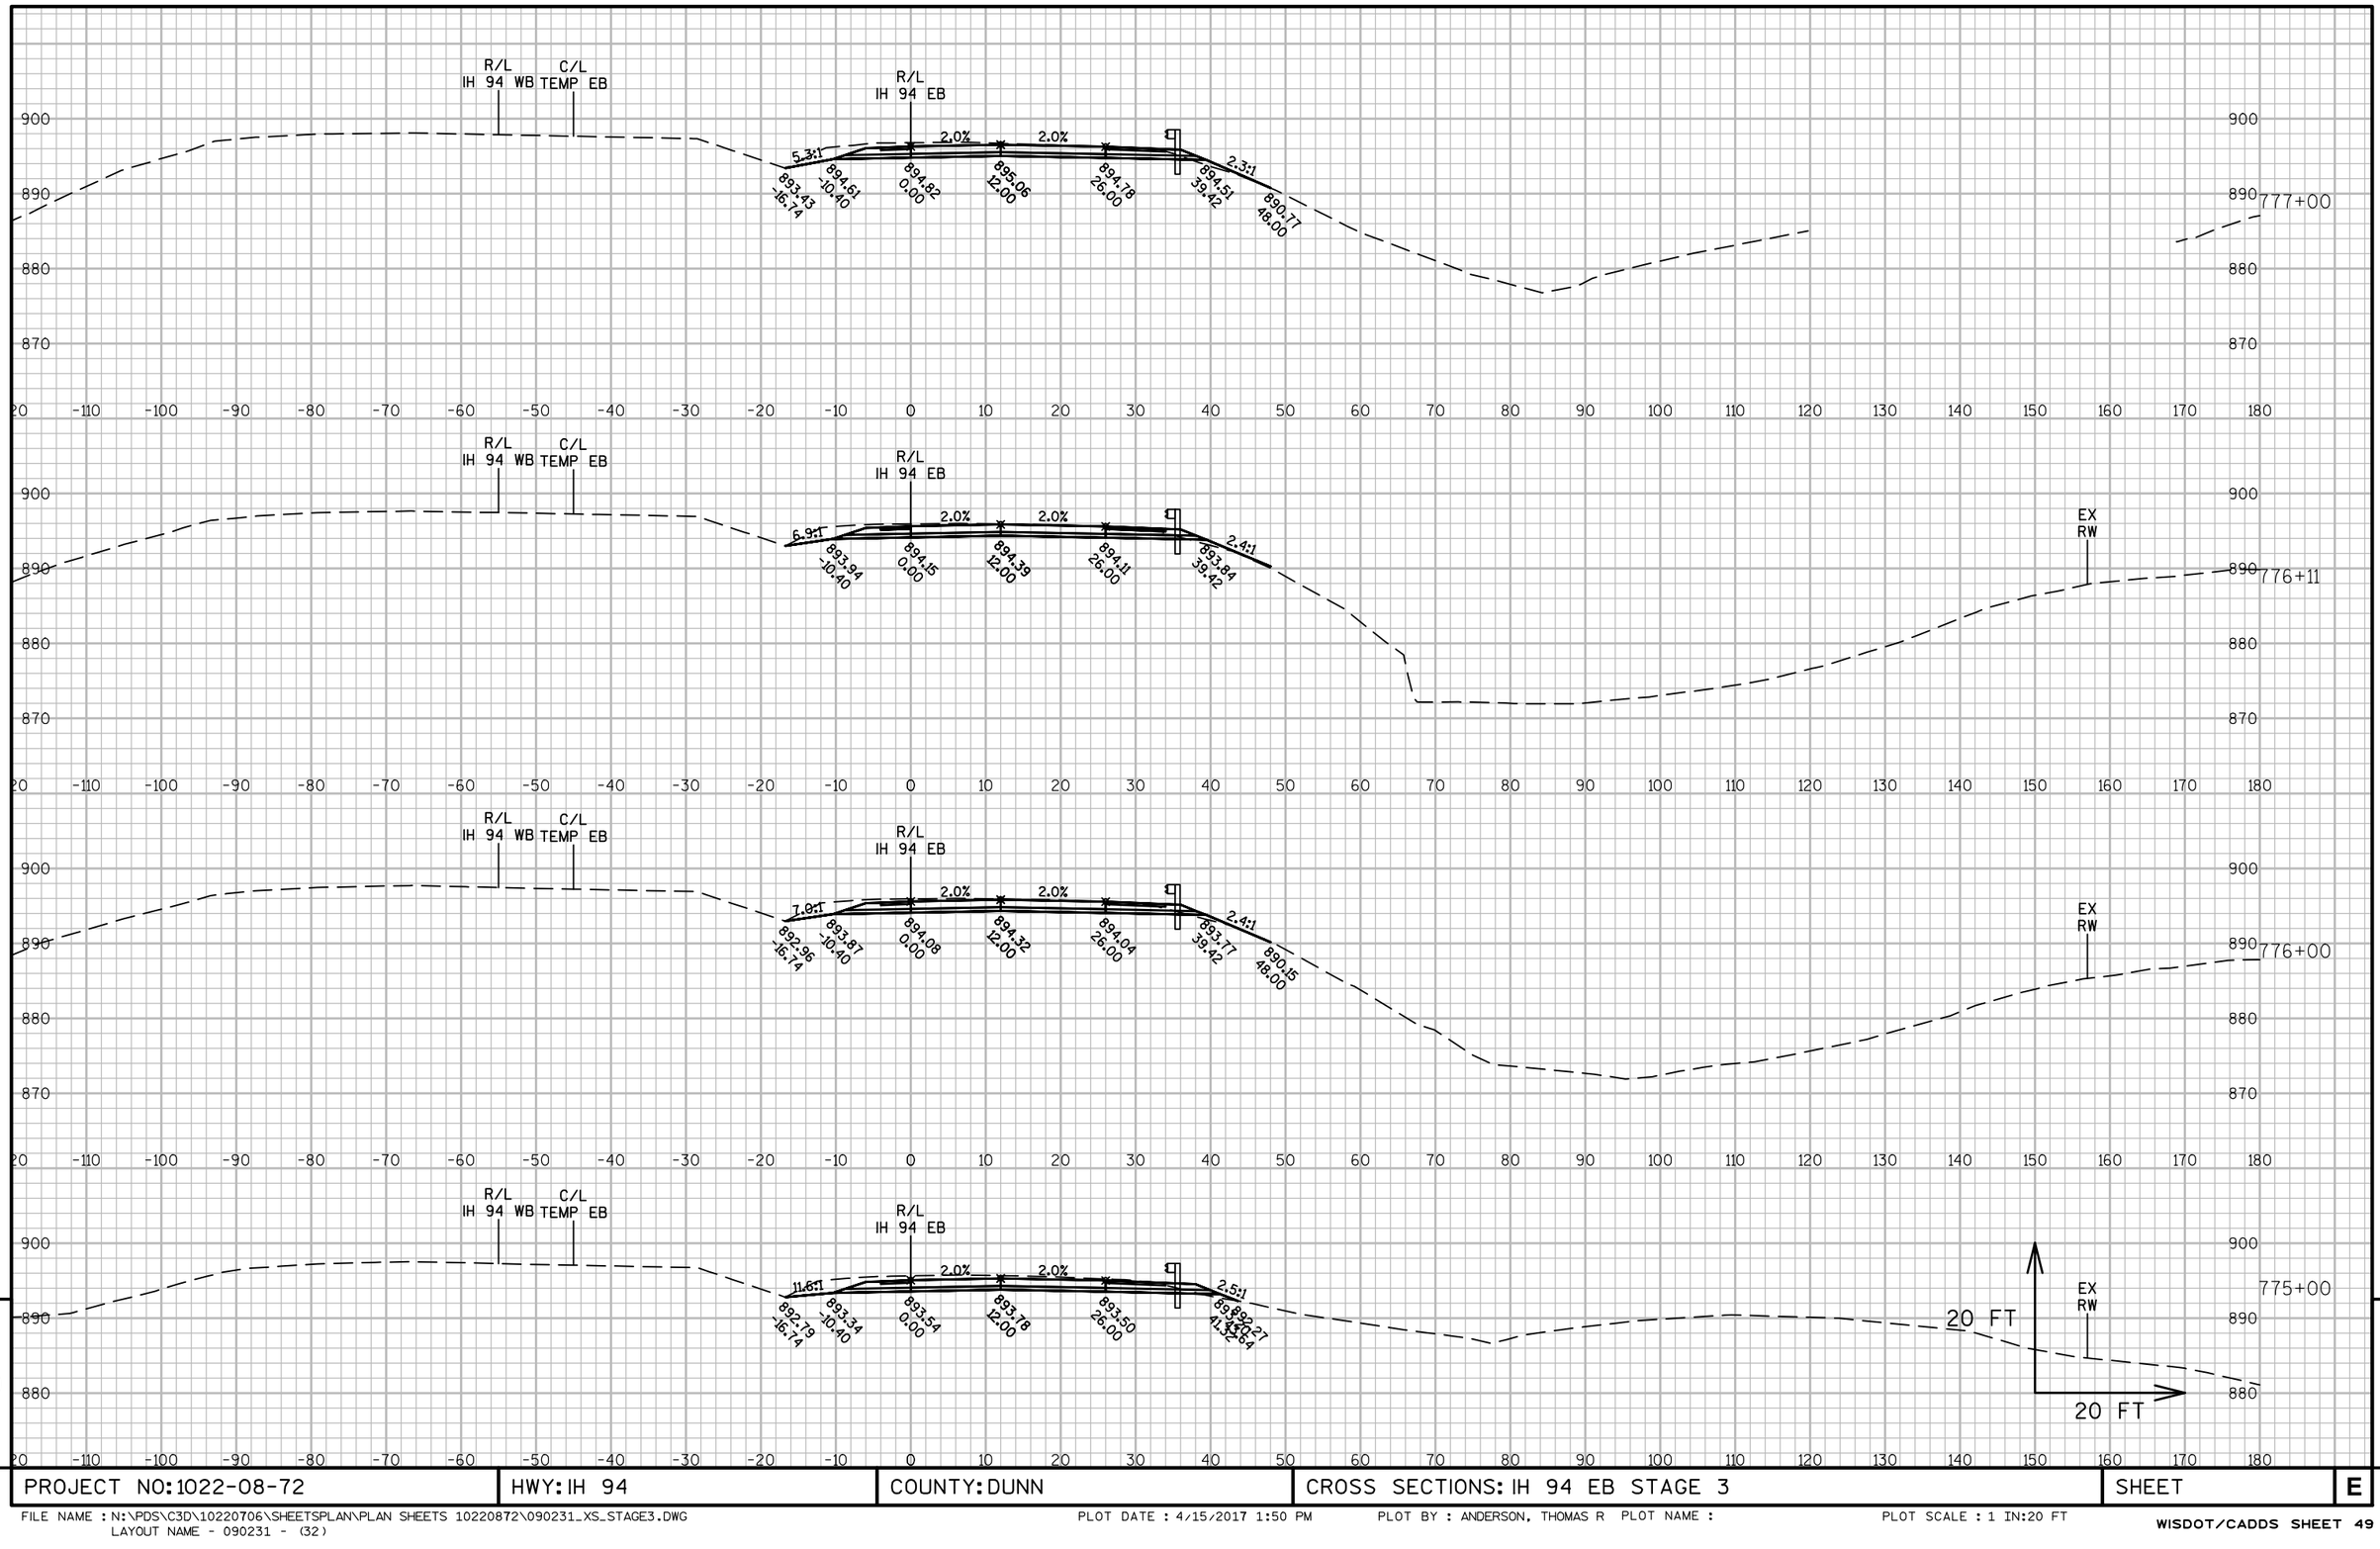


9

9

PROJECT NO: 1022-08-72	HWY: IH 94	COUNTY: DUNN	CROSS SECTIONS: IH 94 EB STAGE 3	SHEET	E


FILE NAME : N:\PDS\C3D\10220706\SHEETSPLAN\PLAN SHEETS 10220872\090231_XS_STAGE3.DWG
LAYOUT NAME - 090231 - (32)
PLOT DATE : 4/15/2017 1:50 PM PLOT BY : ANDERSON, THOMAS R PLOT NAME : PLOT SCALE : 1 IN:20 FT

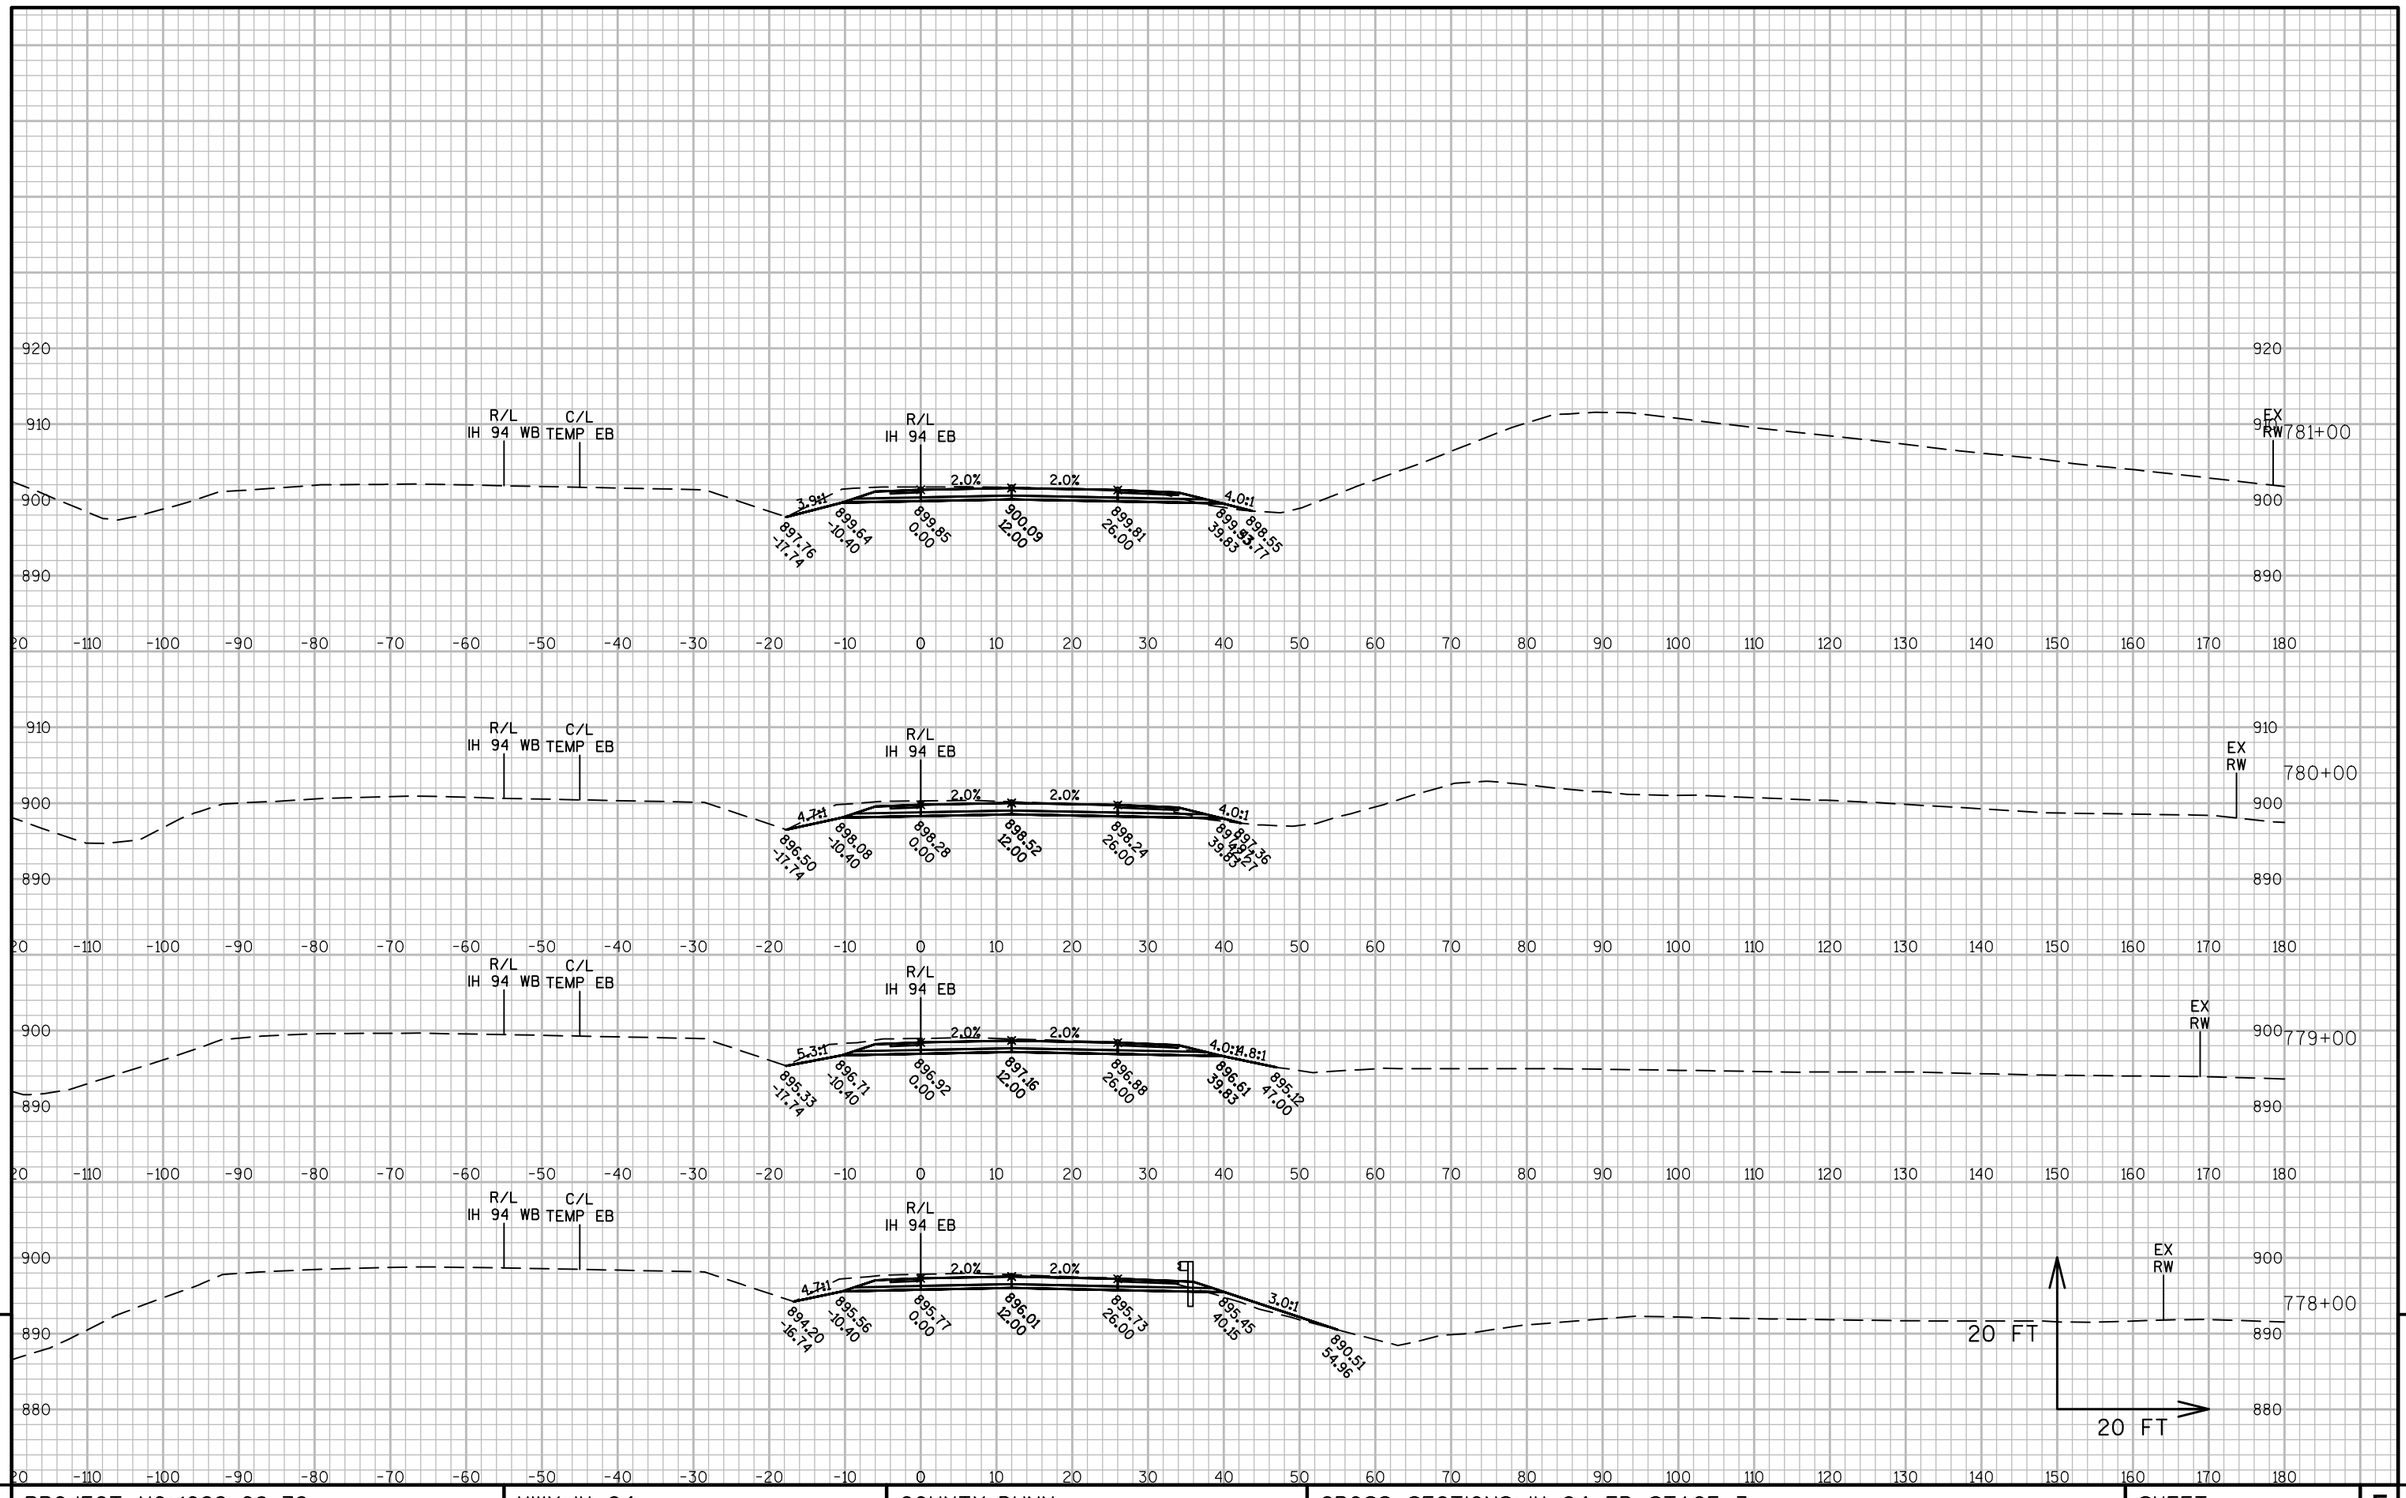

PROJECT NO: 1022-08-72	HWY: IH 94	COUNTY: DUNN	CROSS SECTIONS: IH 94 EB STAGE 3	SHEET	E

FILE NAME : N:\PDS\C3D\10220706\SHEETSPLAN\PLAN SHEETS 10220872\090231_XS_STAGE3.DWG
LAYOUT NAME - 090231 - (33)

PLOT DATE : 4/15/2017 1:50 PM PLOT BY : ANDERSON, THOMAS R PLOT NAME : PLOT SCALE : 1 IN:20 FT

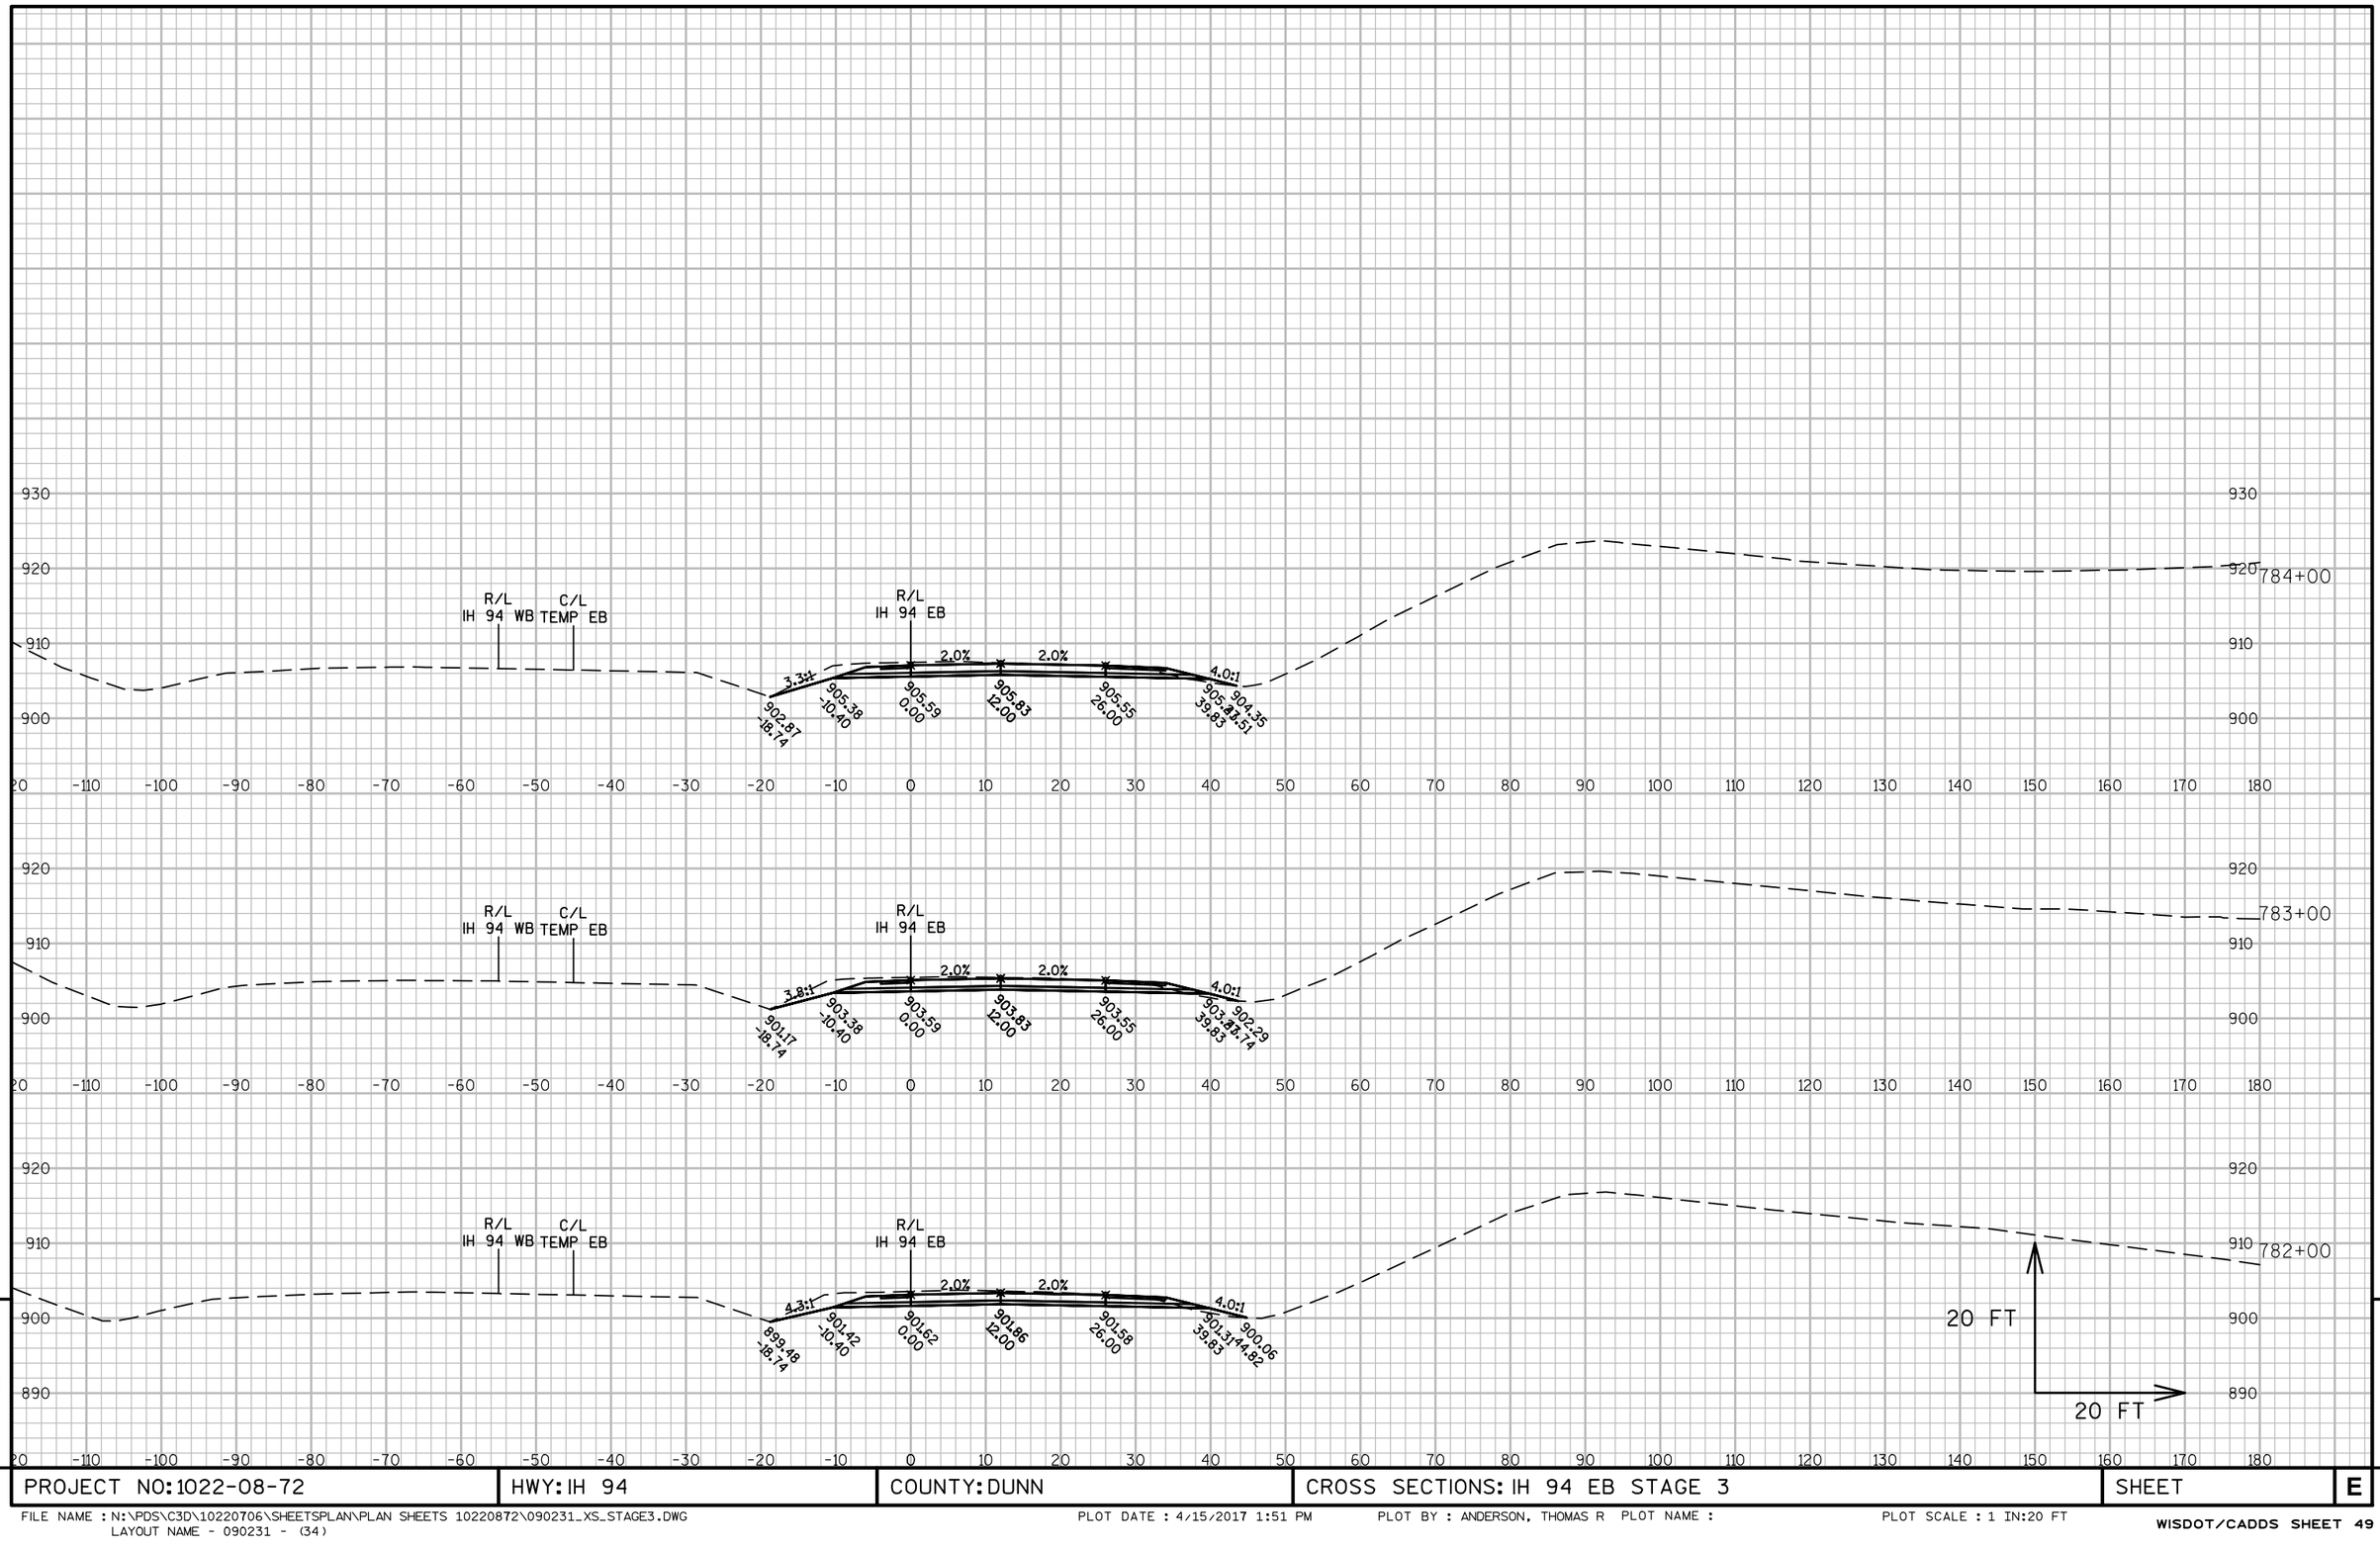


PROJECT NO: 1022-08-72	HWY: IH 94	COUNTY: DUNN	CROSS SECTIONS: IH 94 EB STAGE 3	SHEET	E

FILE NAME : N:\PDS\C3D\10220706\SHEETSPLAN\PLAN SHEETS 10220872\090231_XS_STAGE3.DWG
LAYOUT NAME - 090231 - (34)

PLOT DATE : 4/15/2017 1:51 PM PLOT BY : ANDERSON, THOMAS R PLOT NAME :

PLOT SCALE : 1 IN:20 FT

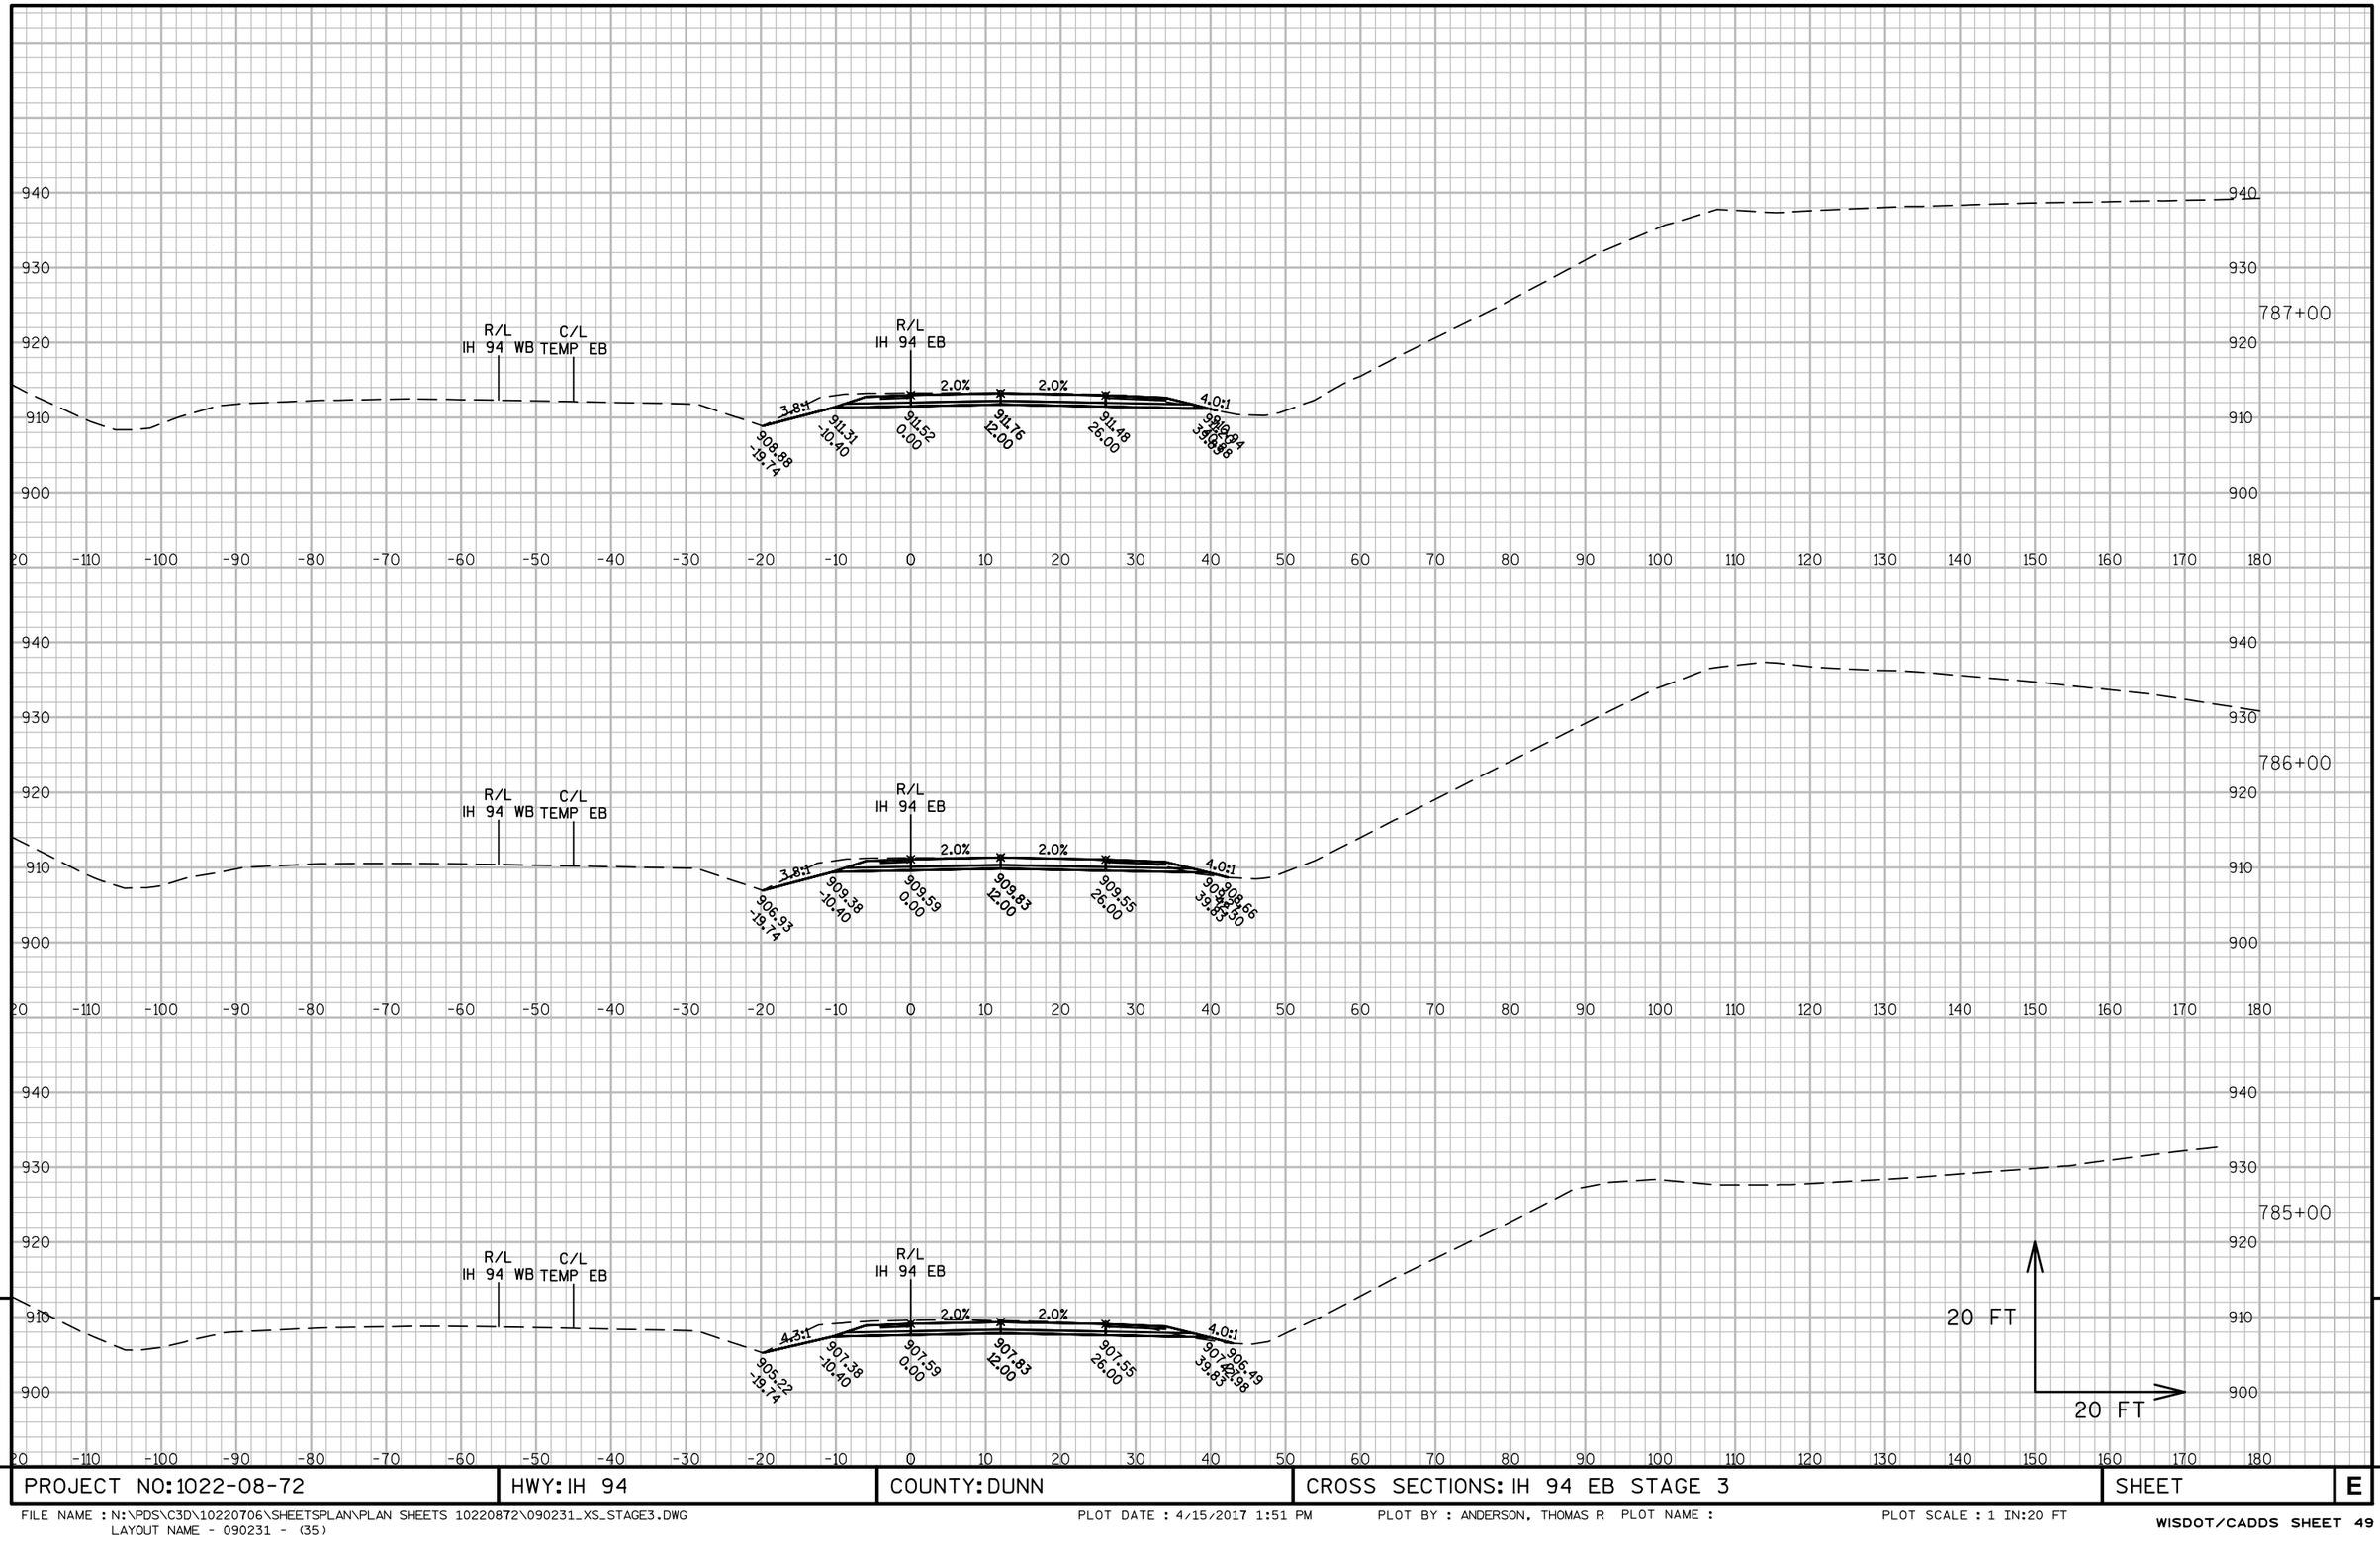


9

9


PROJECT NO: 1022-08-72	HWY: IH 94	COUNTY: DUNN	CROSS SECTIONS: IH 94 EB STAGE 3	SHEET	E

FILE NAME : N:\PDS\C3D\10220706\SHEETSPLAN\PLAN SHEETS 10220872\090231_XS_STAGE3.DWG
LAYOUT NAME - 090231 - (35)
PLOT DATE : 4/15/2017 1:51 PM PLOT BY : ANDERSON, THOMAS R PLOT NAME : PLOT SCALE : 1 IN:20 FT

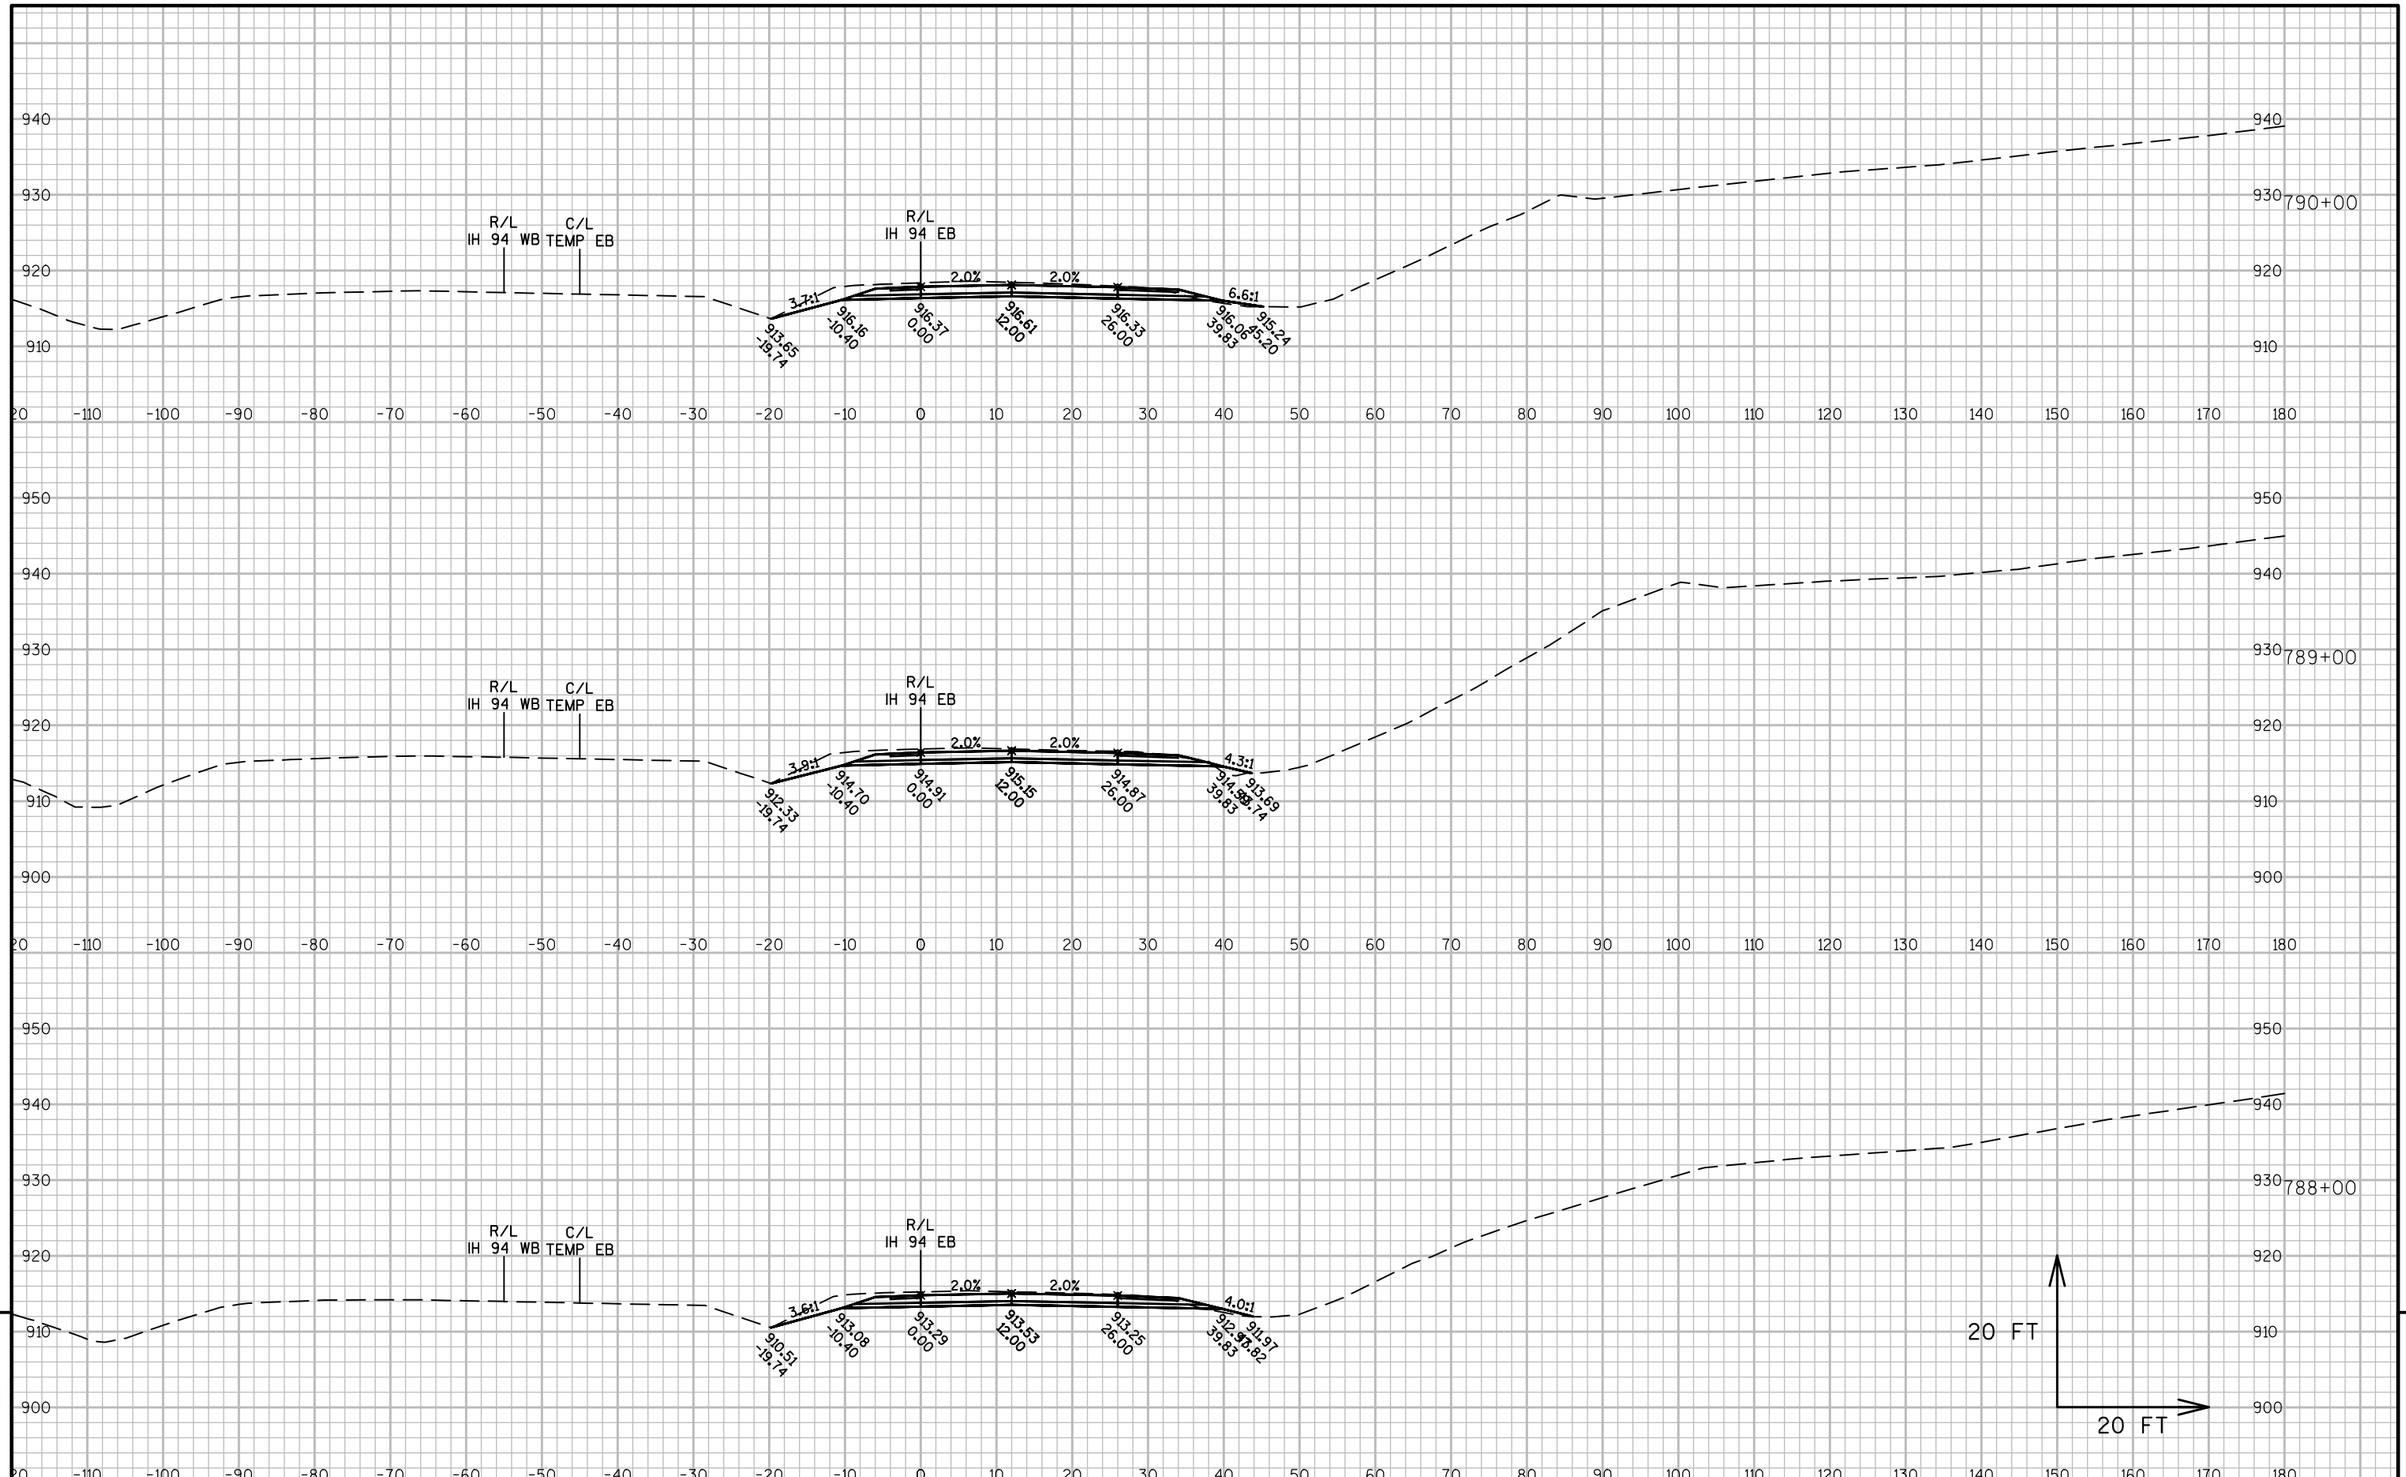

PROJECT NO: 1022-08-72	HWY: IH 94	COUNTY: DUNN	CROSS SECTIONS: IH 94 EB STAGE 3	SHEET	E


FILE NAME : N:\PDS\C3D\10220706\SHEETSPLAN\PLAN SHEETS 10220872\090231_XS_STAGE3.DWG
LAYOUT NAME - 090231 - (36)
PLOT DATE : 4/15/2017 1:51 PM PLOT BY : ANDERSON, THOMAS R PLOT NAME :
PLOT SCALE : 1 IN:20 FT

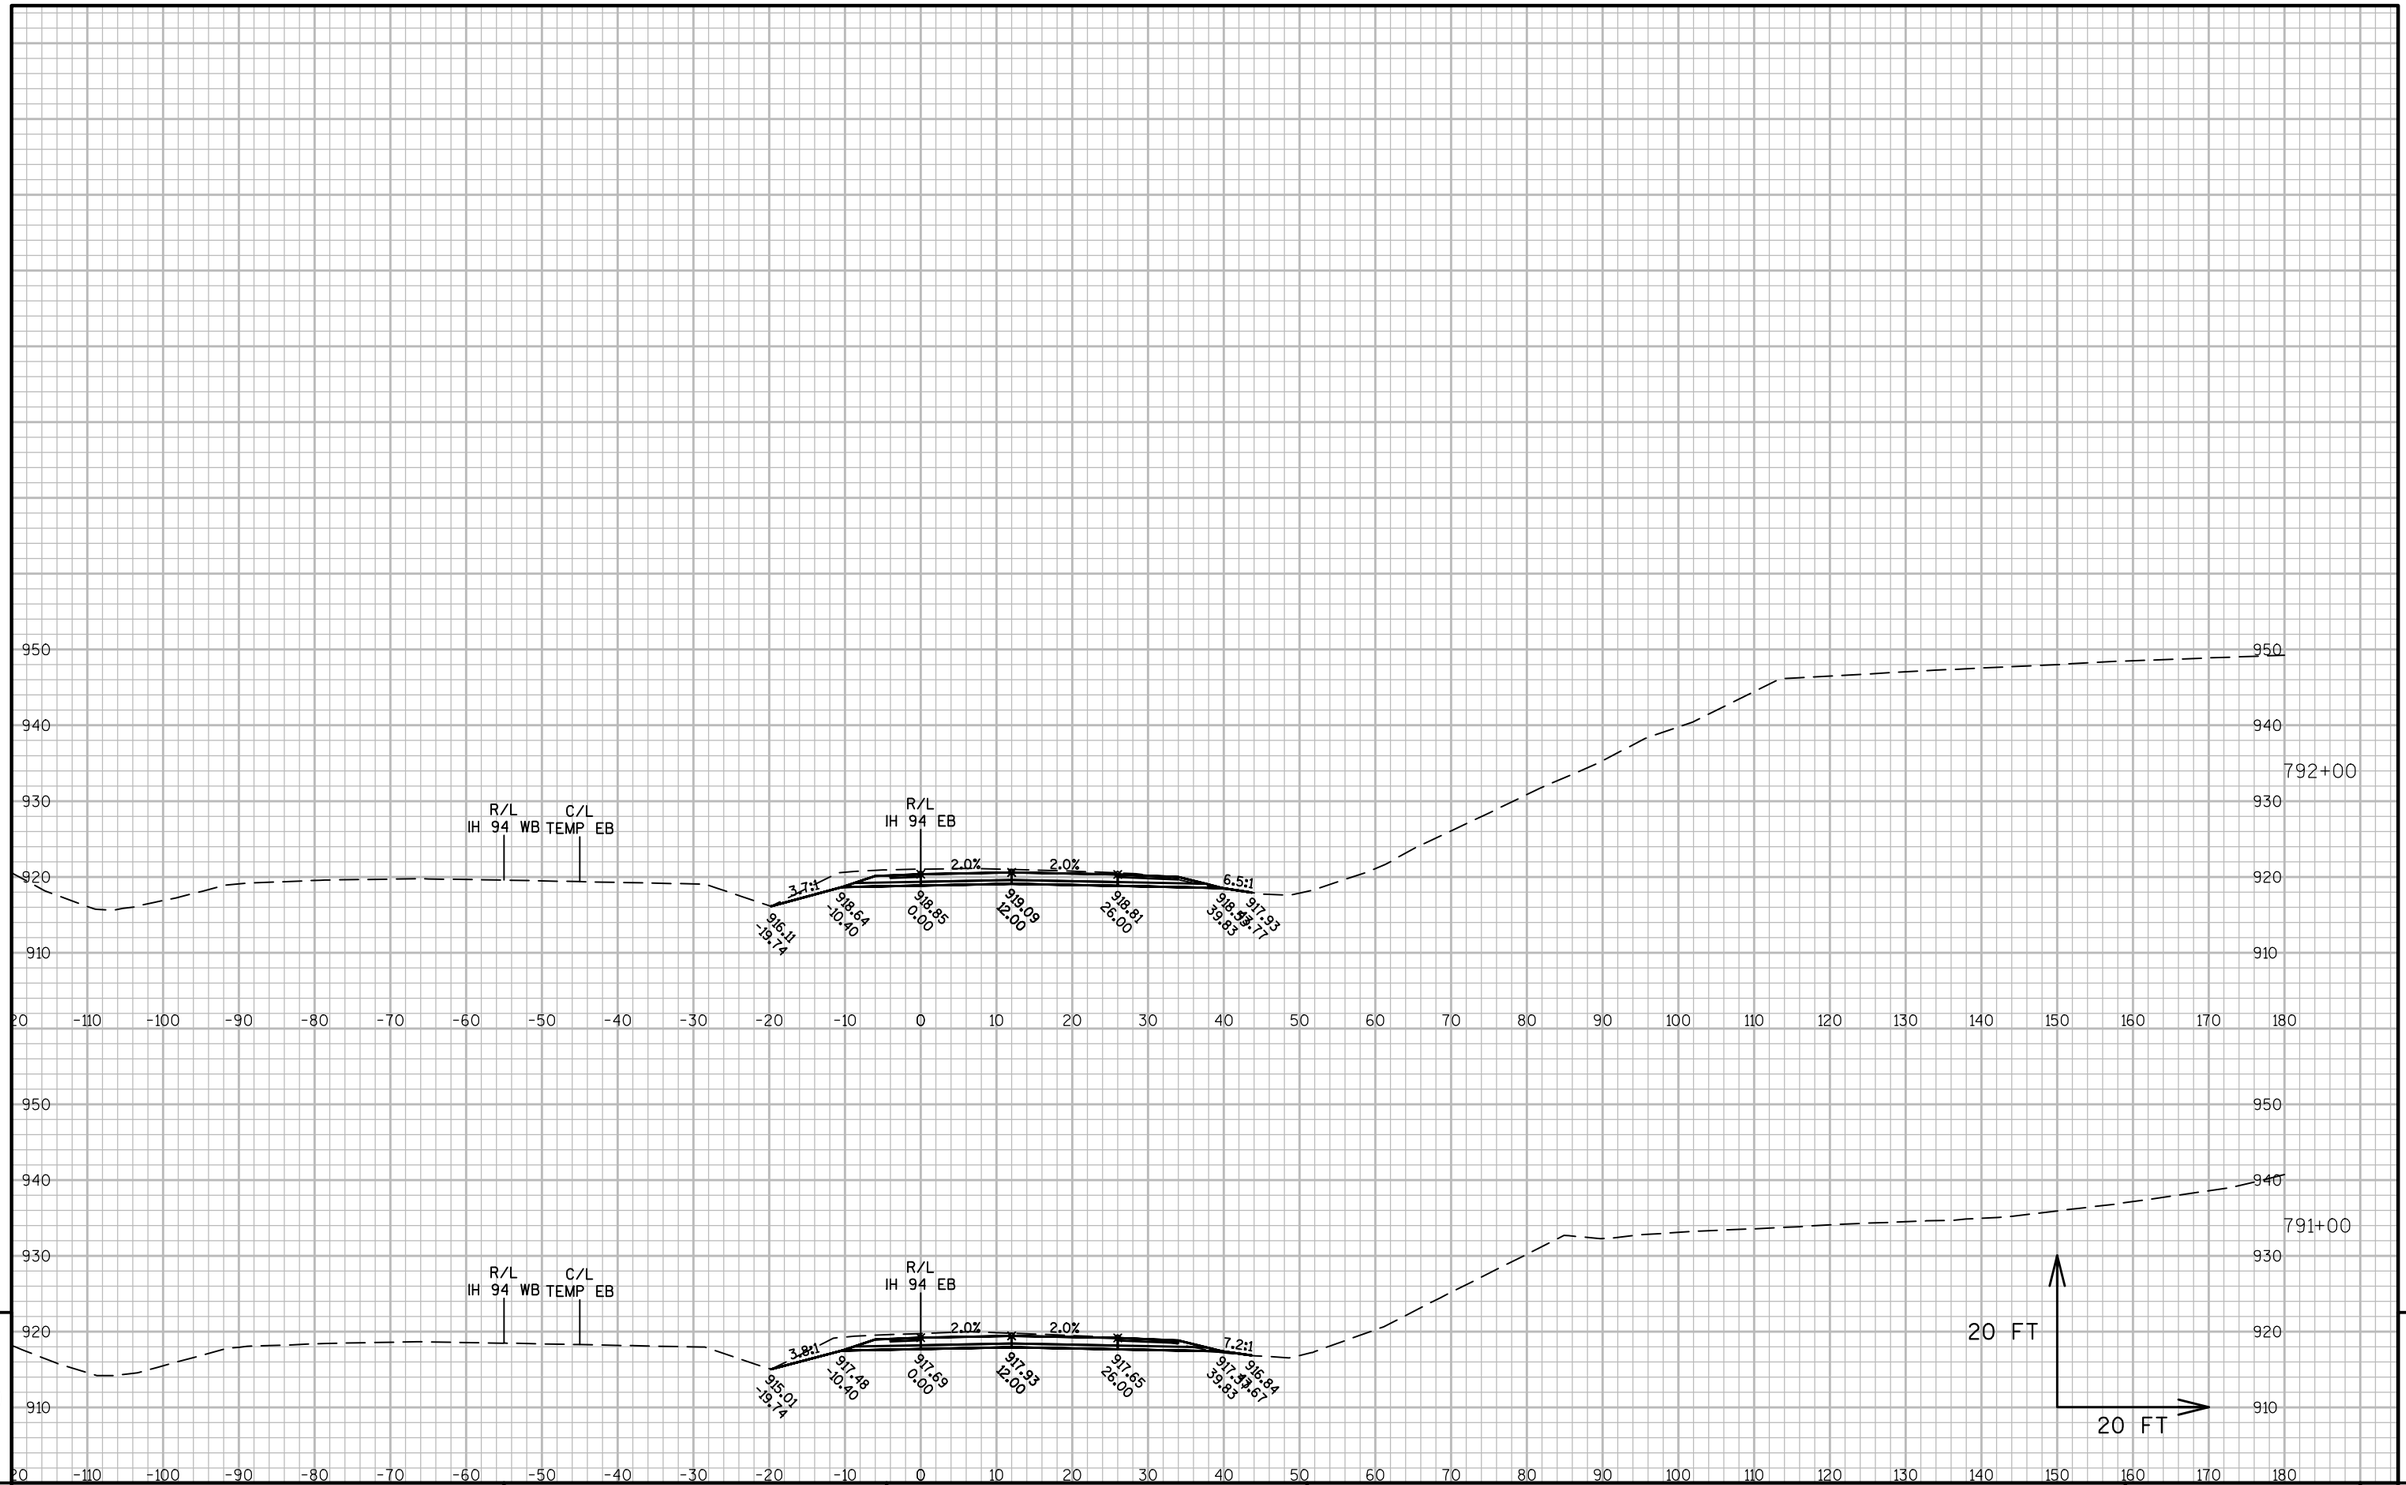

PROJECT NO: 1022-08-72	HWY: IH 94	COUNTY: DUNN	CROSS SECTIONS: IH 94 EB STAGE 3	SHEET	E

FILE NAME : N:\PDS\C3D\10220706\SHEETSPLAN\PLAN SHEETS 10220872\090231_XS_STAGE3.DWG
LAYOUT NAME - 090231 - (37)

PLOT DATE : 4/15/2017 1:51 PM PLOT BY : ANDERSON, THOMAS R PLOT NAME : PLOT SCALE : 1 IN:20 FT

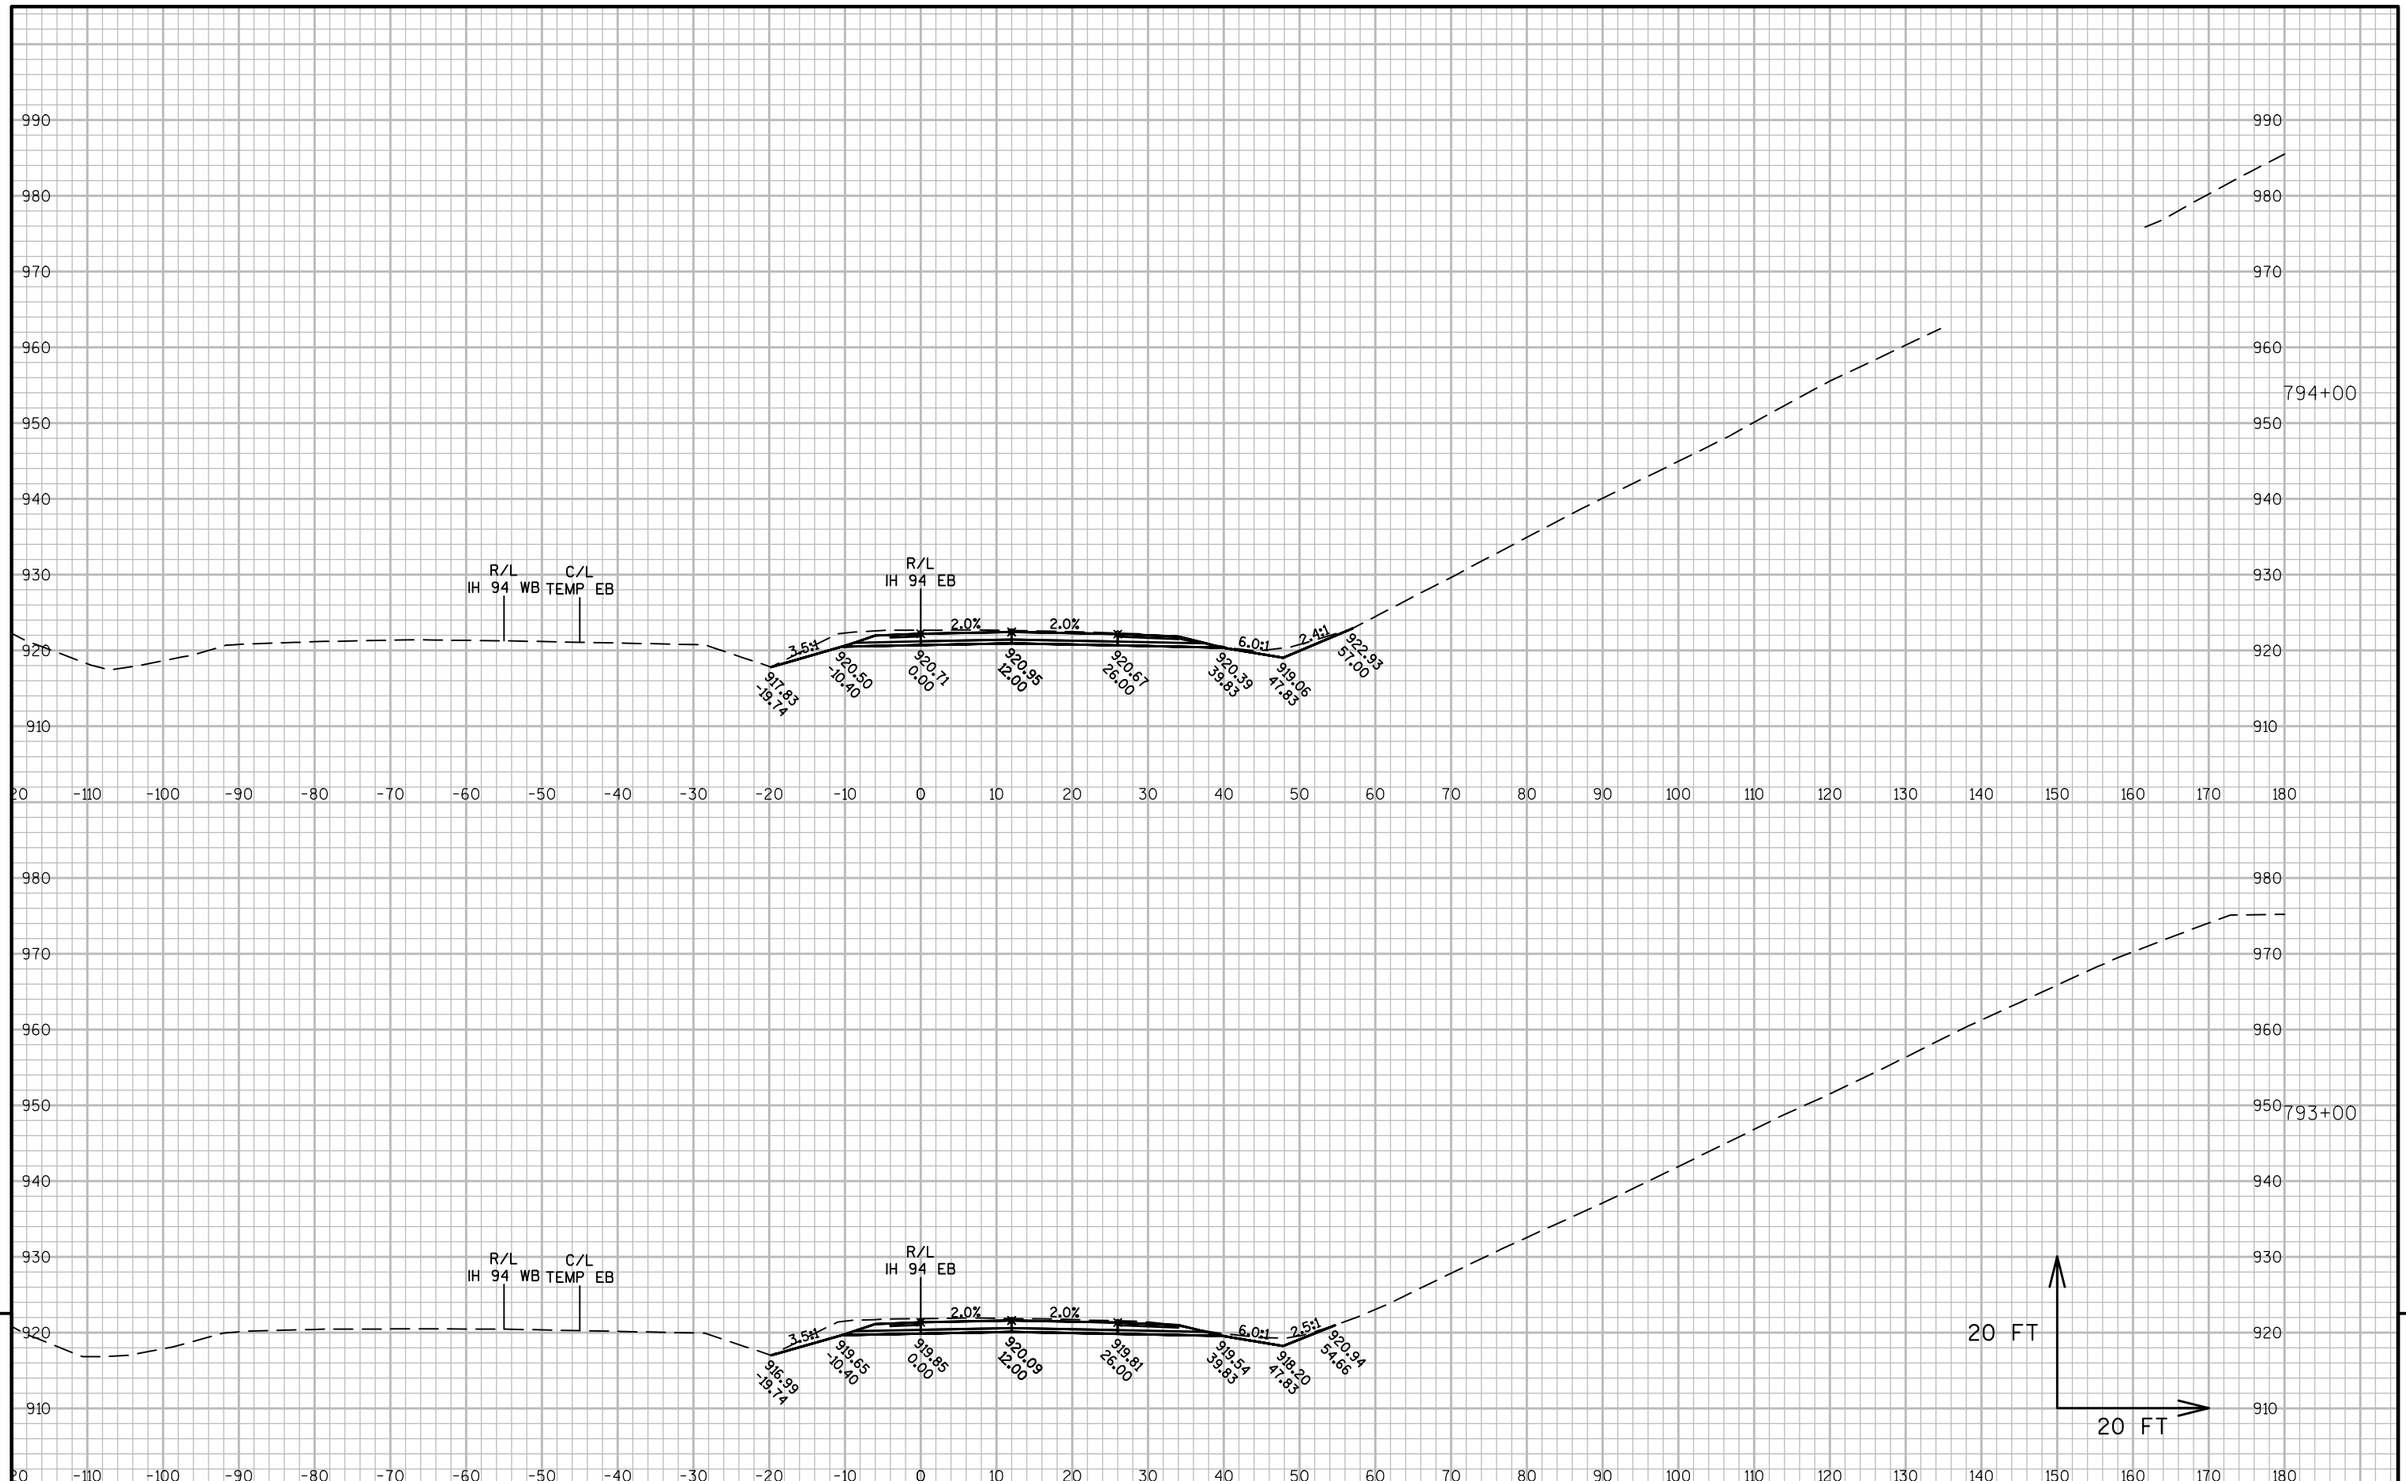


PROJECT NO: 1022-08-72	HWY: IH 94	COUNTY: DUNN	CROSS SECTIONS: IH 94 EB STAGE 3	SHEET	E

FILE NAME : N:\PDS\C3D\10220706\SHEETSPLAN\PLAN SHEETS 10220872\090231_XS_STAGE3.DWG
LAYOUT NAME - 090231 - (38)

PLOT DATE : 4/15/2017 1:51 PM PLOT BY : ANDERSON, THOMAS R PLOT NAME :


PLOT SCALE : 1 IN:20 FT

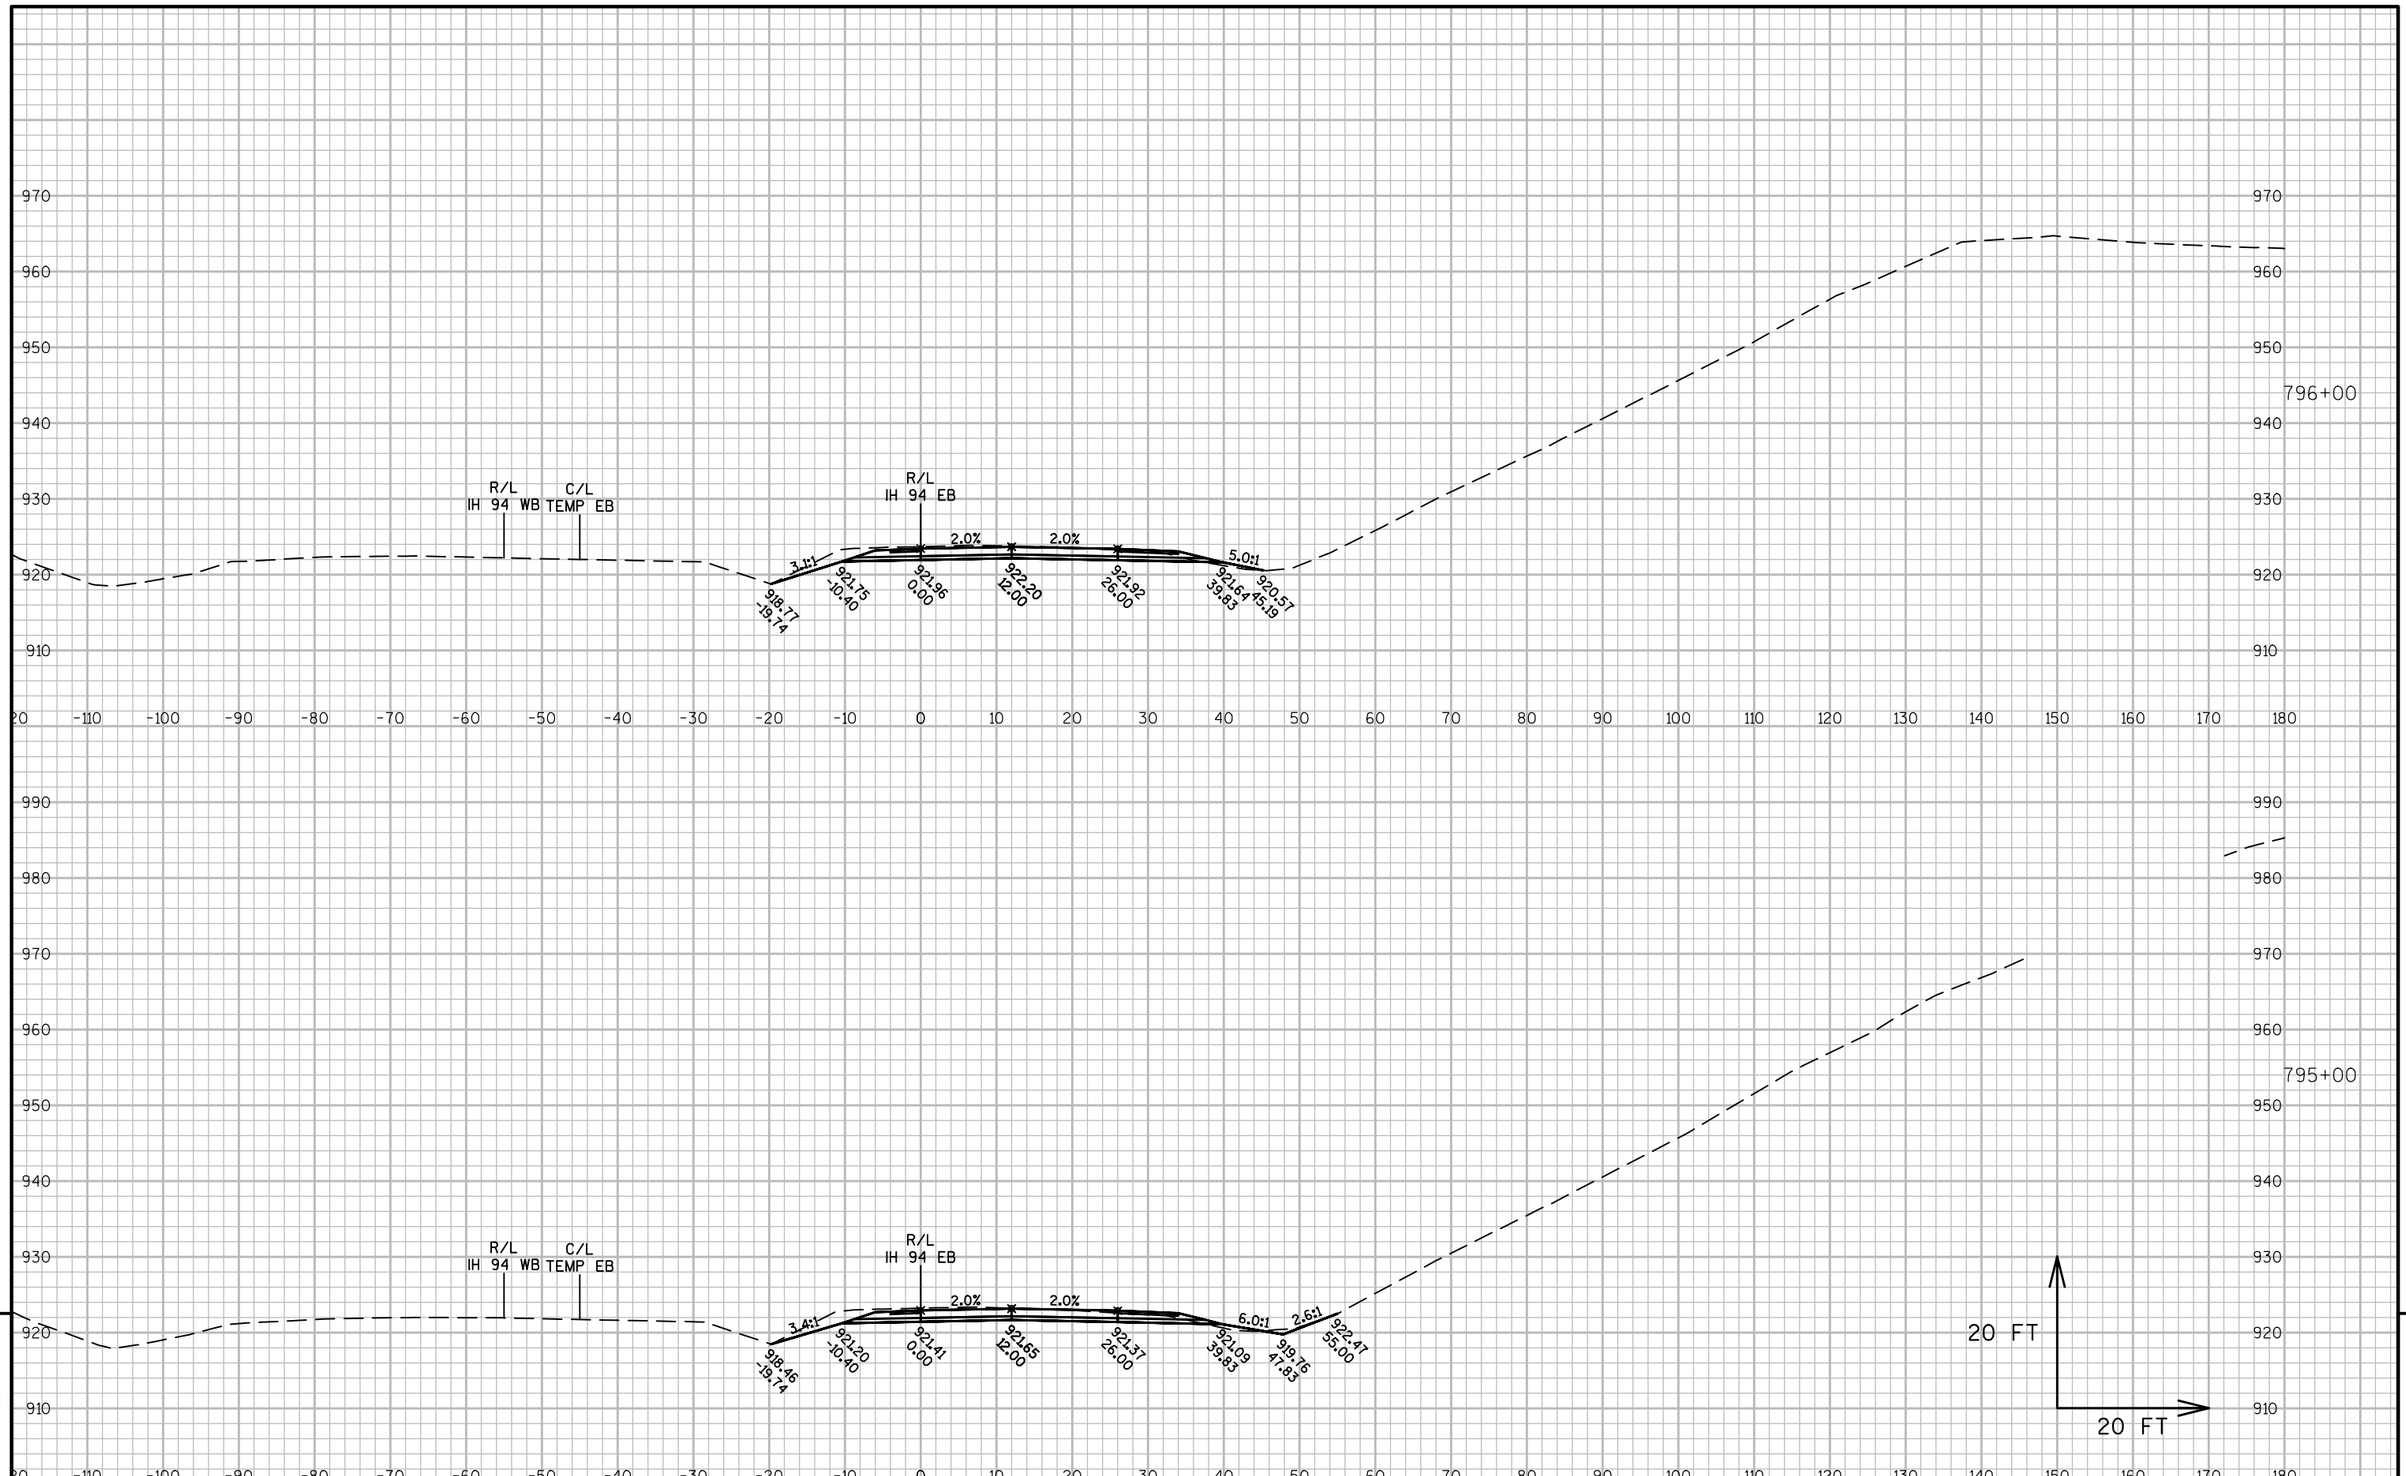

PROJECT NO: 1022-08-72	HWY: IH 94	COUNTY: DUNN	CROSS SECTIONS: IH 94 EB STAGE 3	SHEET	E

FILE NAME : N:\PDS\C3D\10220706\SHEETSPLAN\PLAN SHEETS 10220872\090231_XS_STAGE3.DWG
LAYOUT NAME - 090231 - (39)


PLOT DATE : 4/15/2017 1:51 PM PLOT BY : ANDERSON, THOMAS R PLOT NAME : PLOT SCALE : 1 IN:20 FT

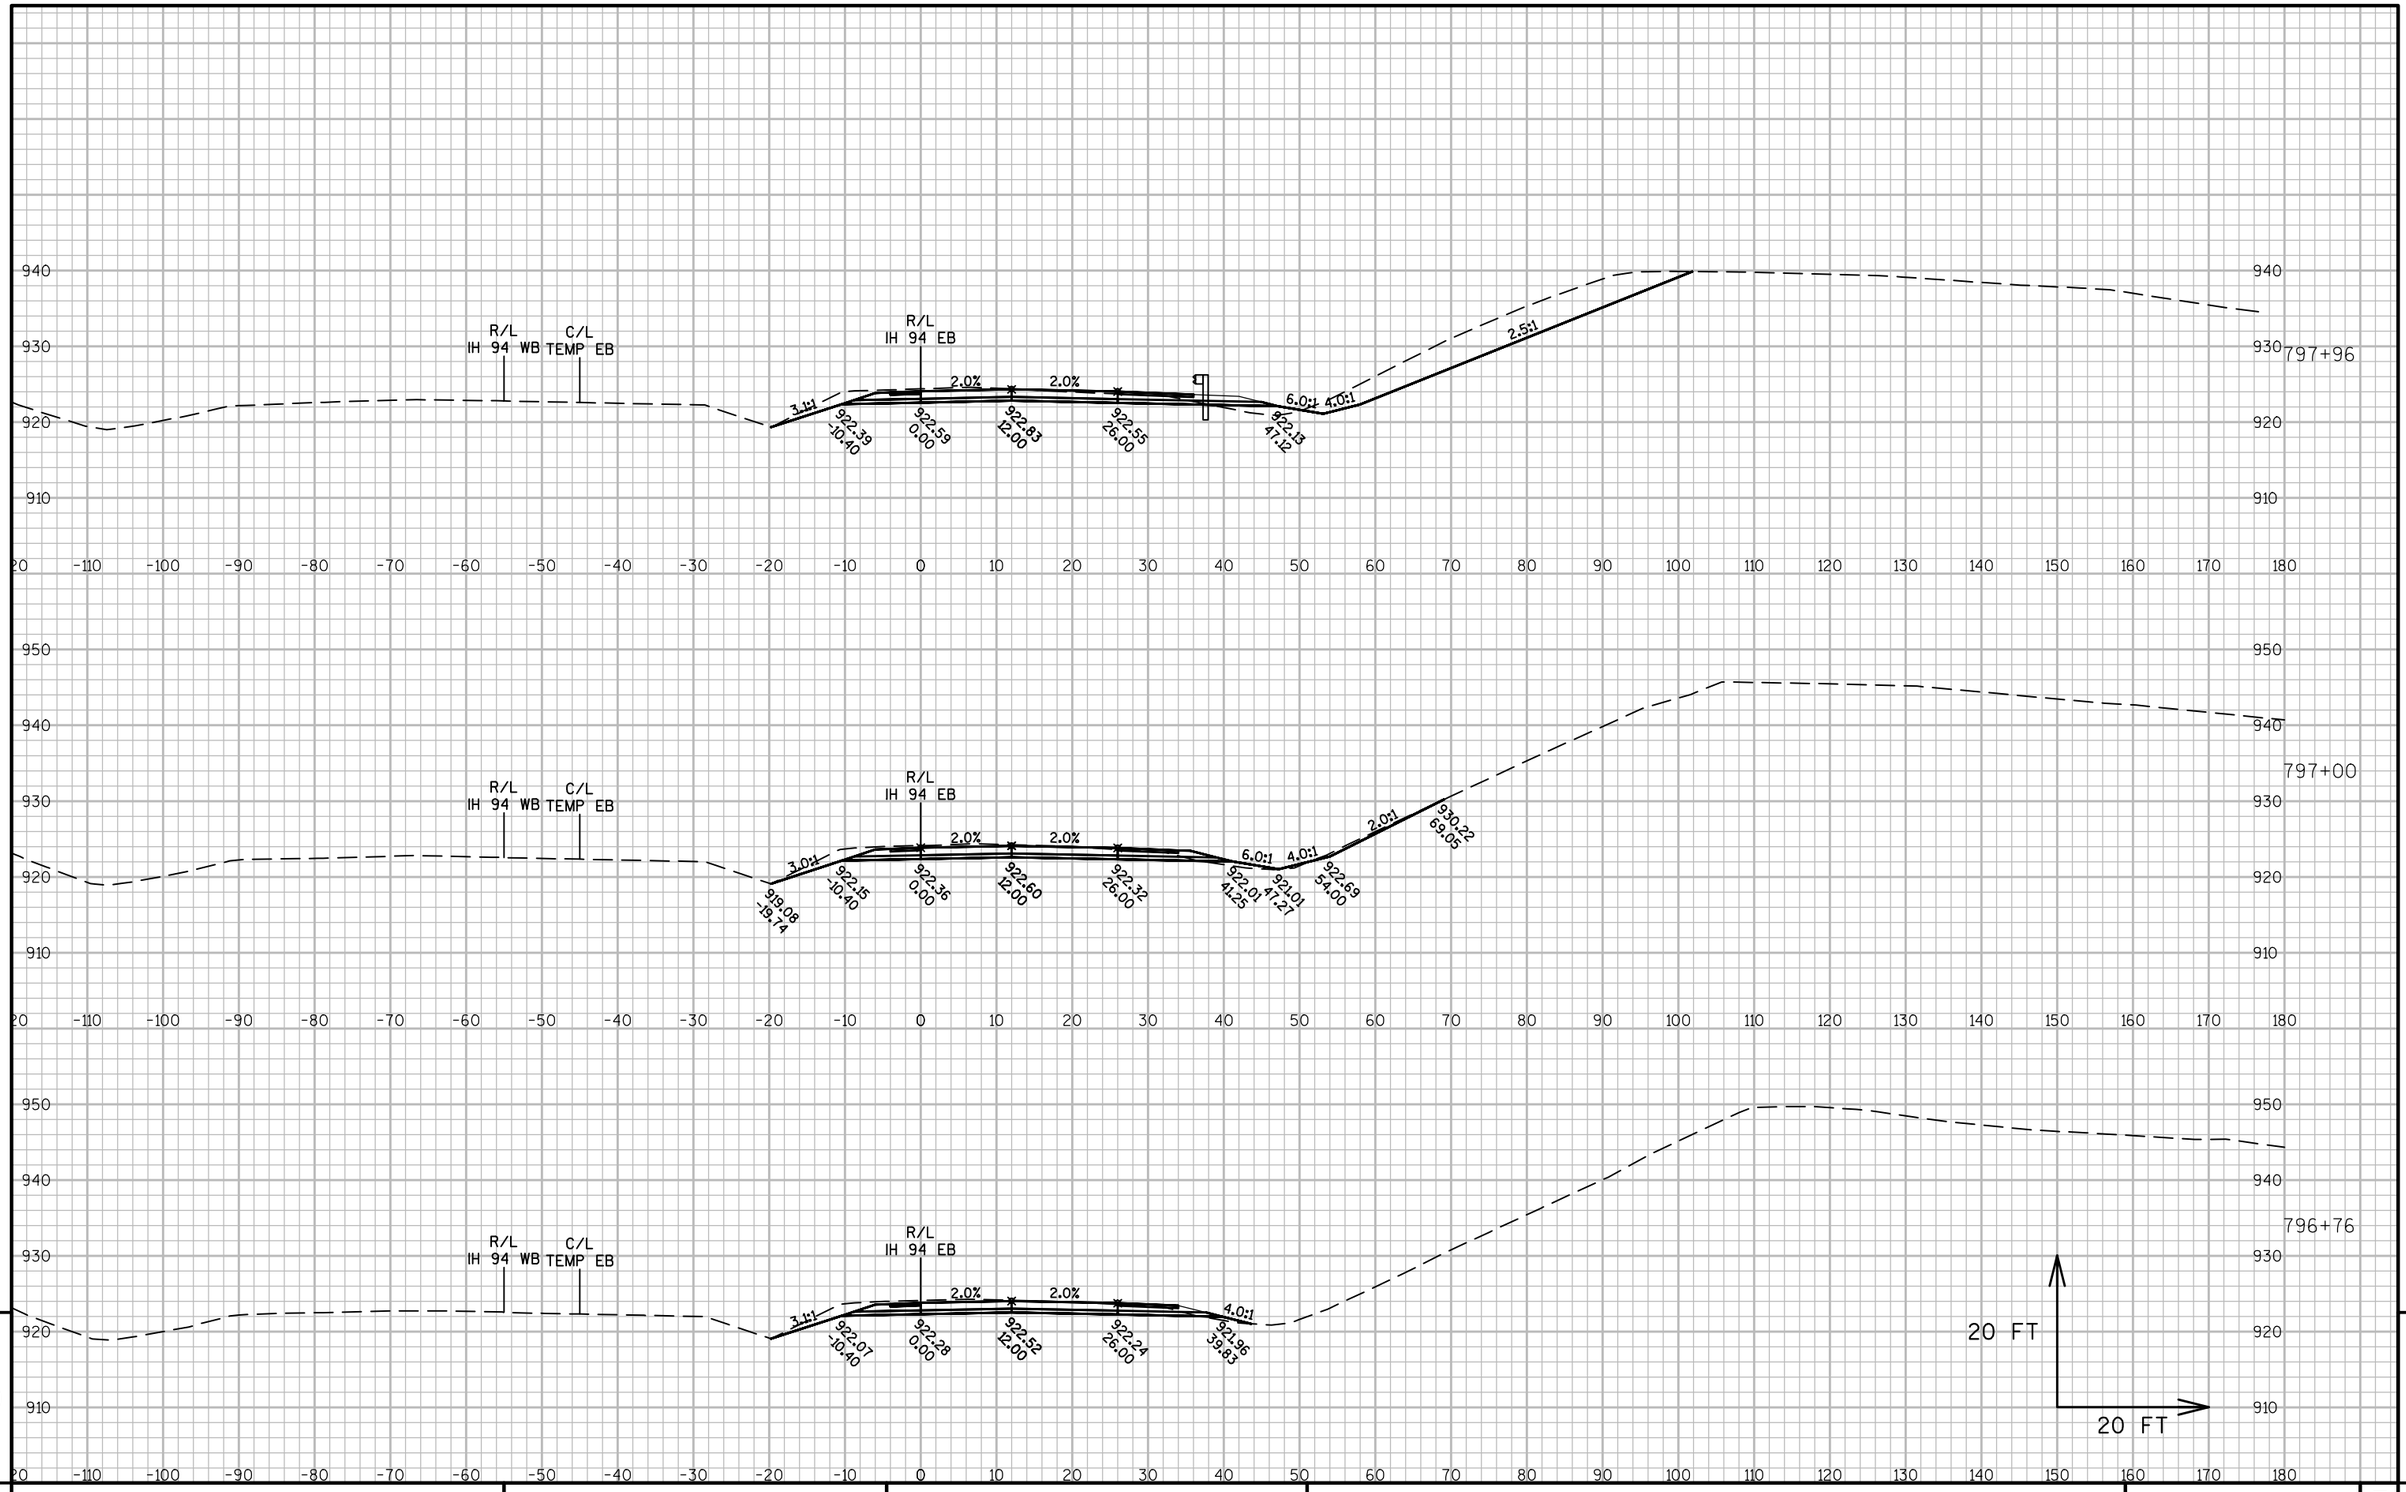

PROJECT NO: 1022-08-72	HWY: IH 94	COUNTY: DUNN	CROSS SECTIONS: IH 94 EB STAGE 3	SHEET	E

FILE NAME : N:\PDS\C3D\10220706\SHEETSPLAN\PLAN SHEETS 10220872\090231_XS_STAGE3.DWG
LAYOUT NAME - 090231 - (40)

PLOT DATE : 4/15/2017 1:52 PM PLOT BY : ANDERSON, THOMAS R PLOT NAME : PLOT SCALE : 1 IN:20 FT

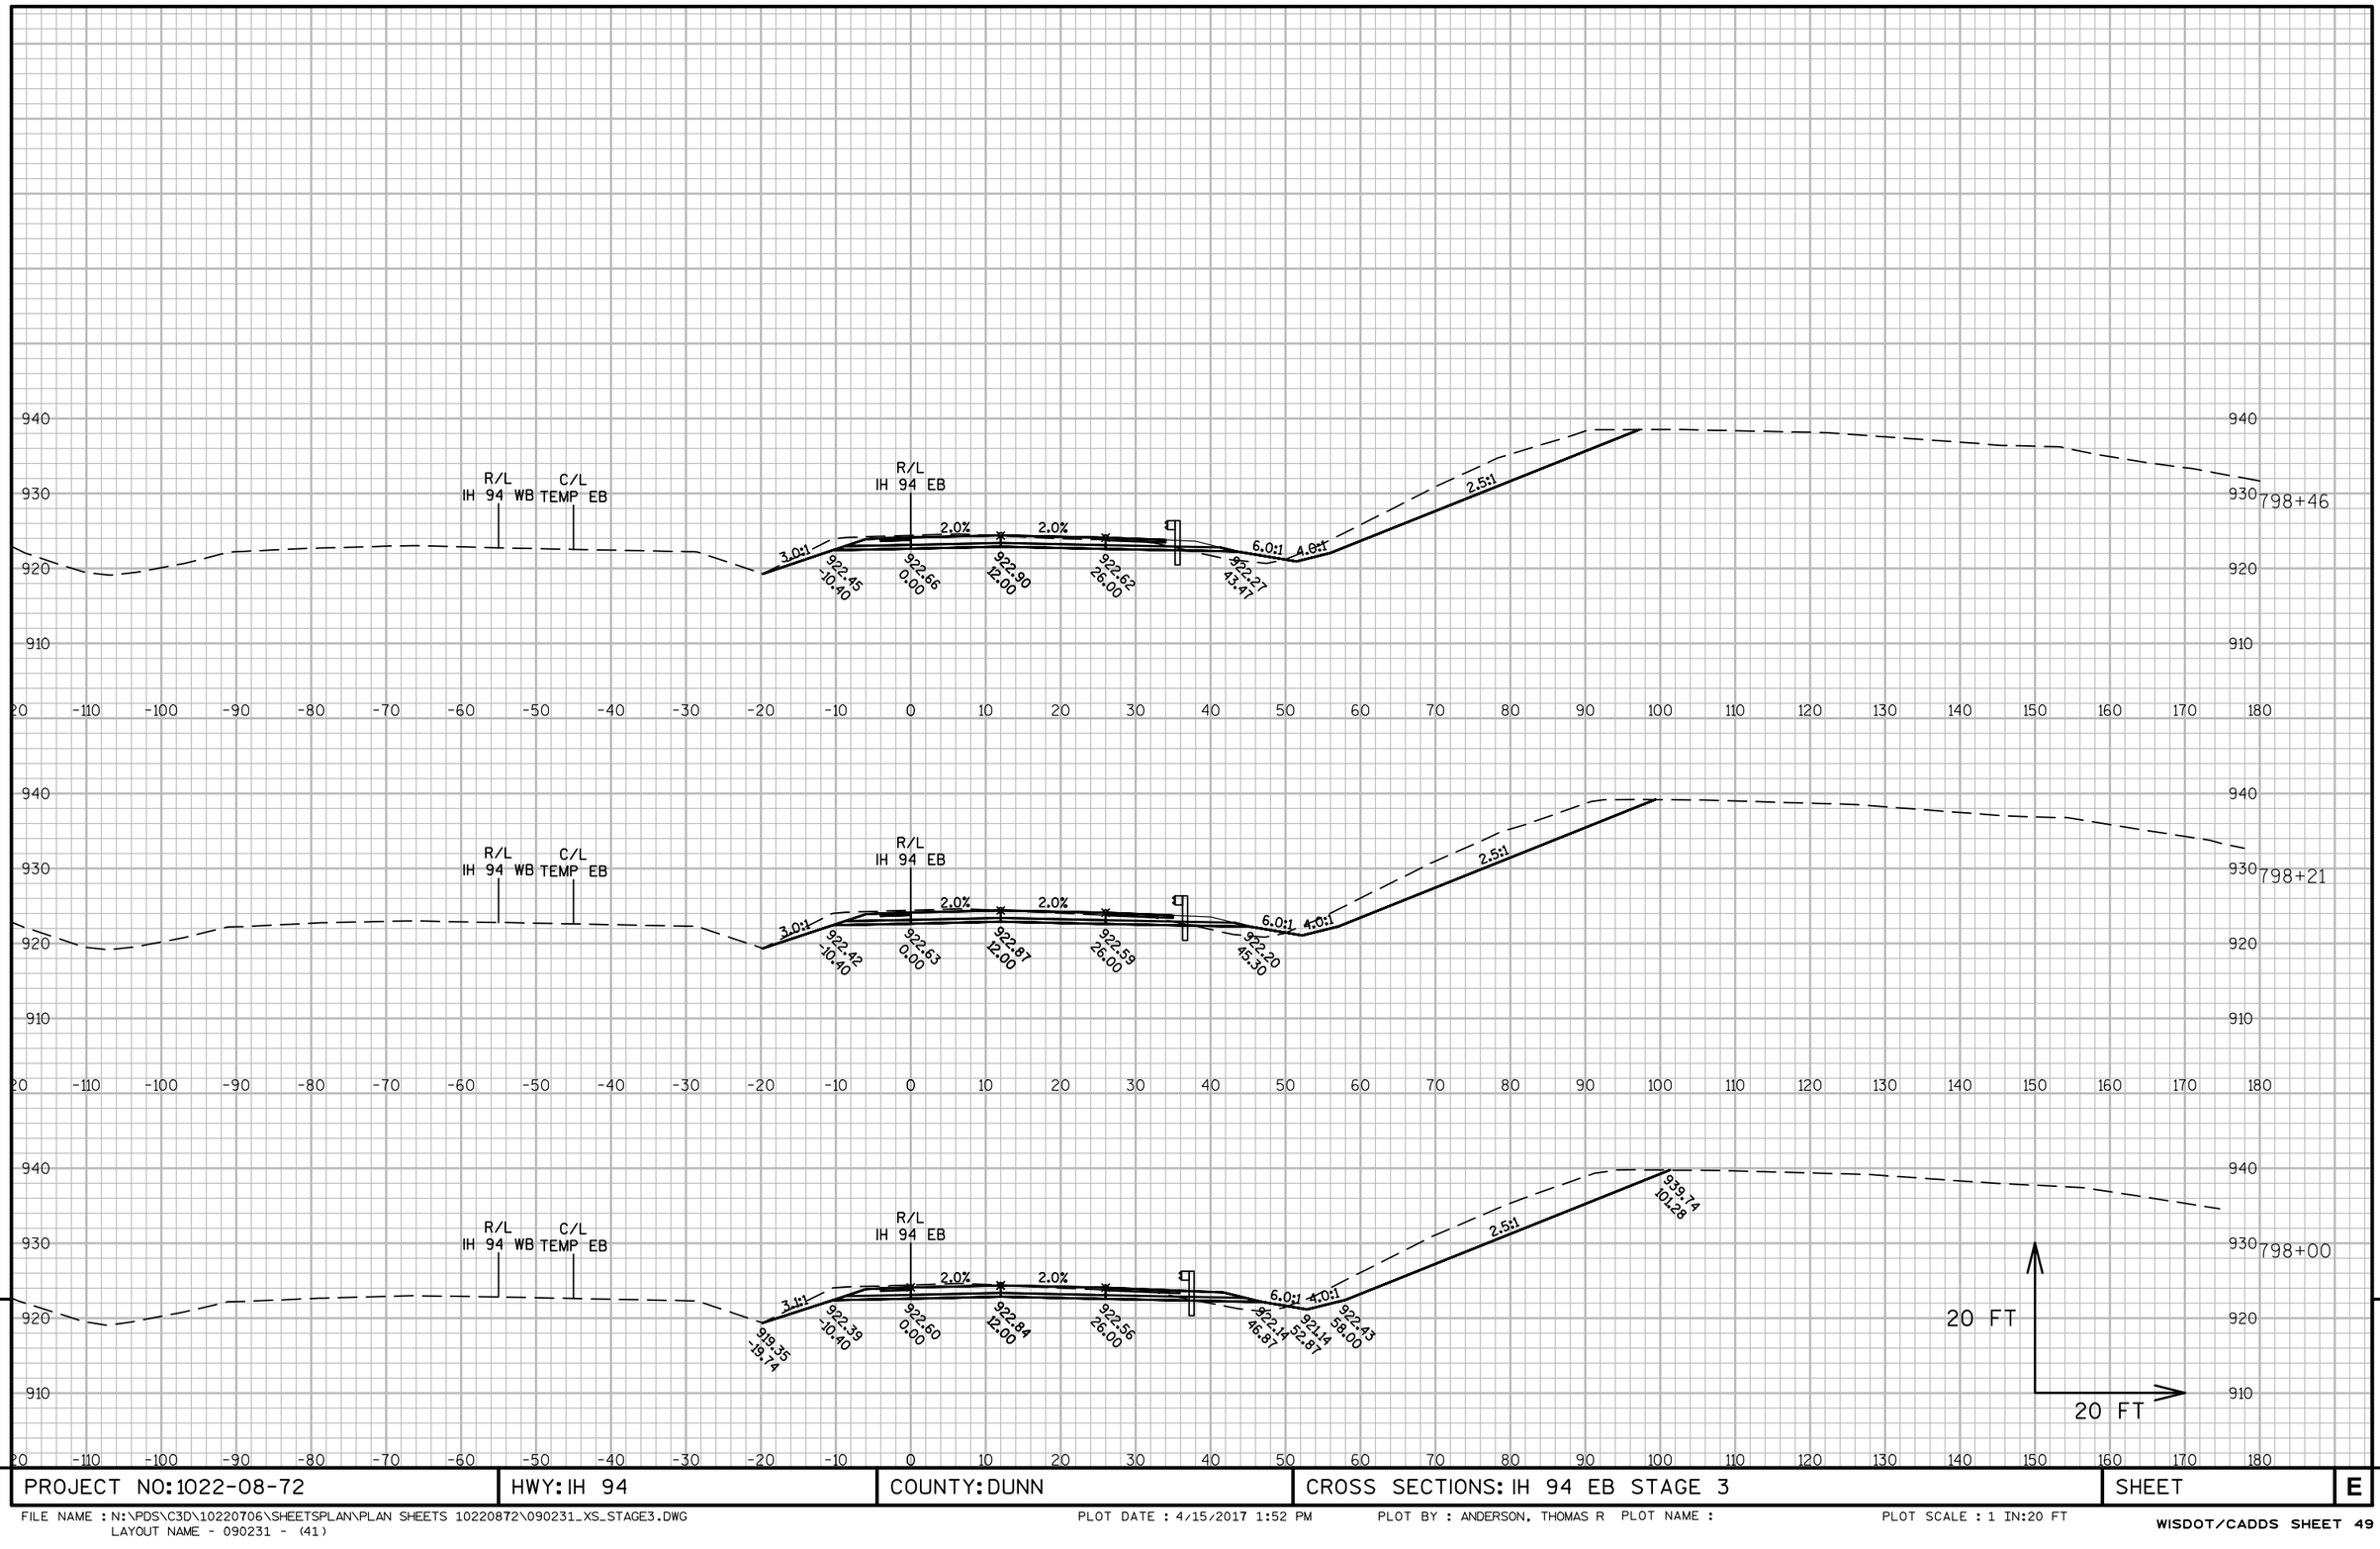


9

9

PROJECT NO: 1022-08-72	HWY: IH 94	COUNTY: DUNN	CROSS SECTIONS: IH 94 EB STAGE 3	SHEET	E

FILE NAME : N:\PDS\C3D\10220706\SHEETSPLAN\PLAN SHEETS 10220872\090231_XS_STAGE3.DWG
LAYOUT NAME - 090231 - (41)
PLOT DATE : 4/15/2017 1:52 PM PLOT BY : ANDERSON, THOMAS R PLOT NAME :
PLOT SCALE : 1 IN:20 FT

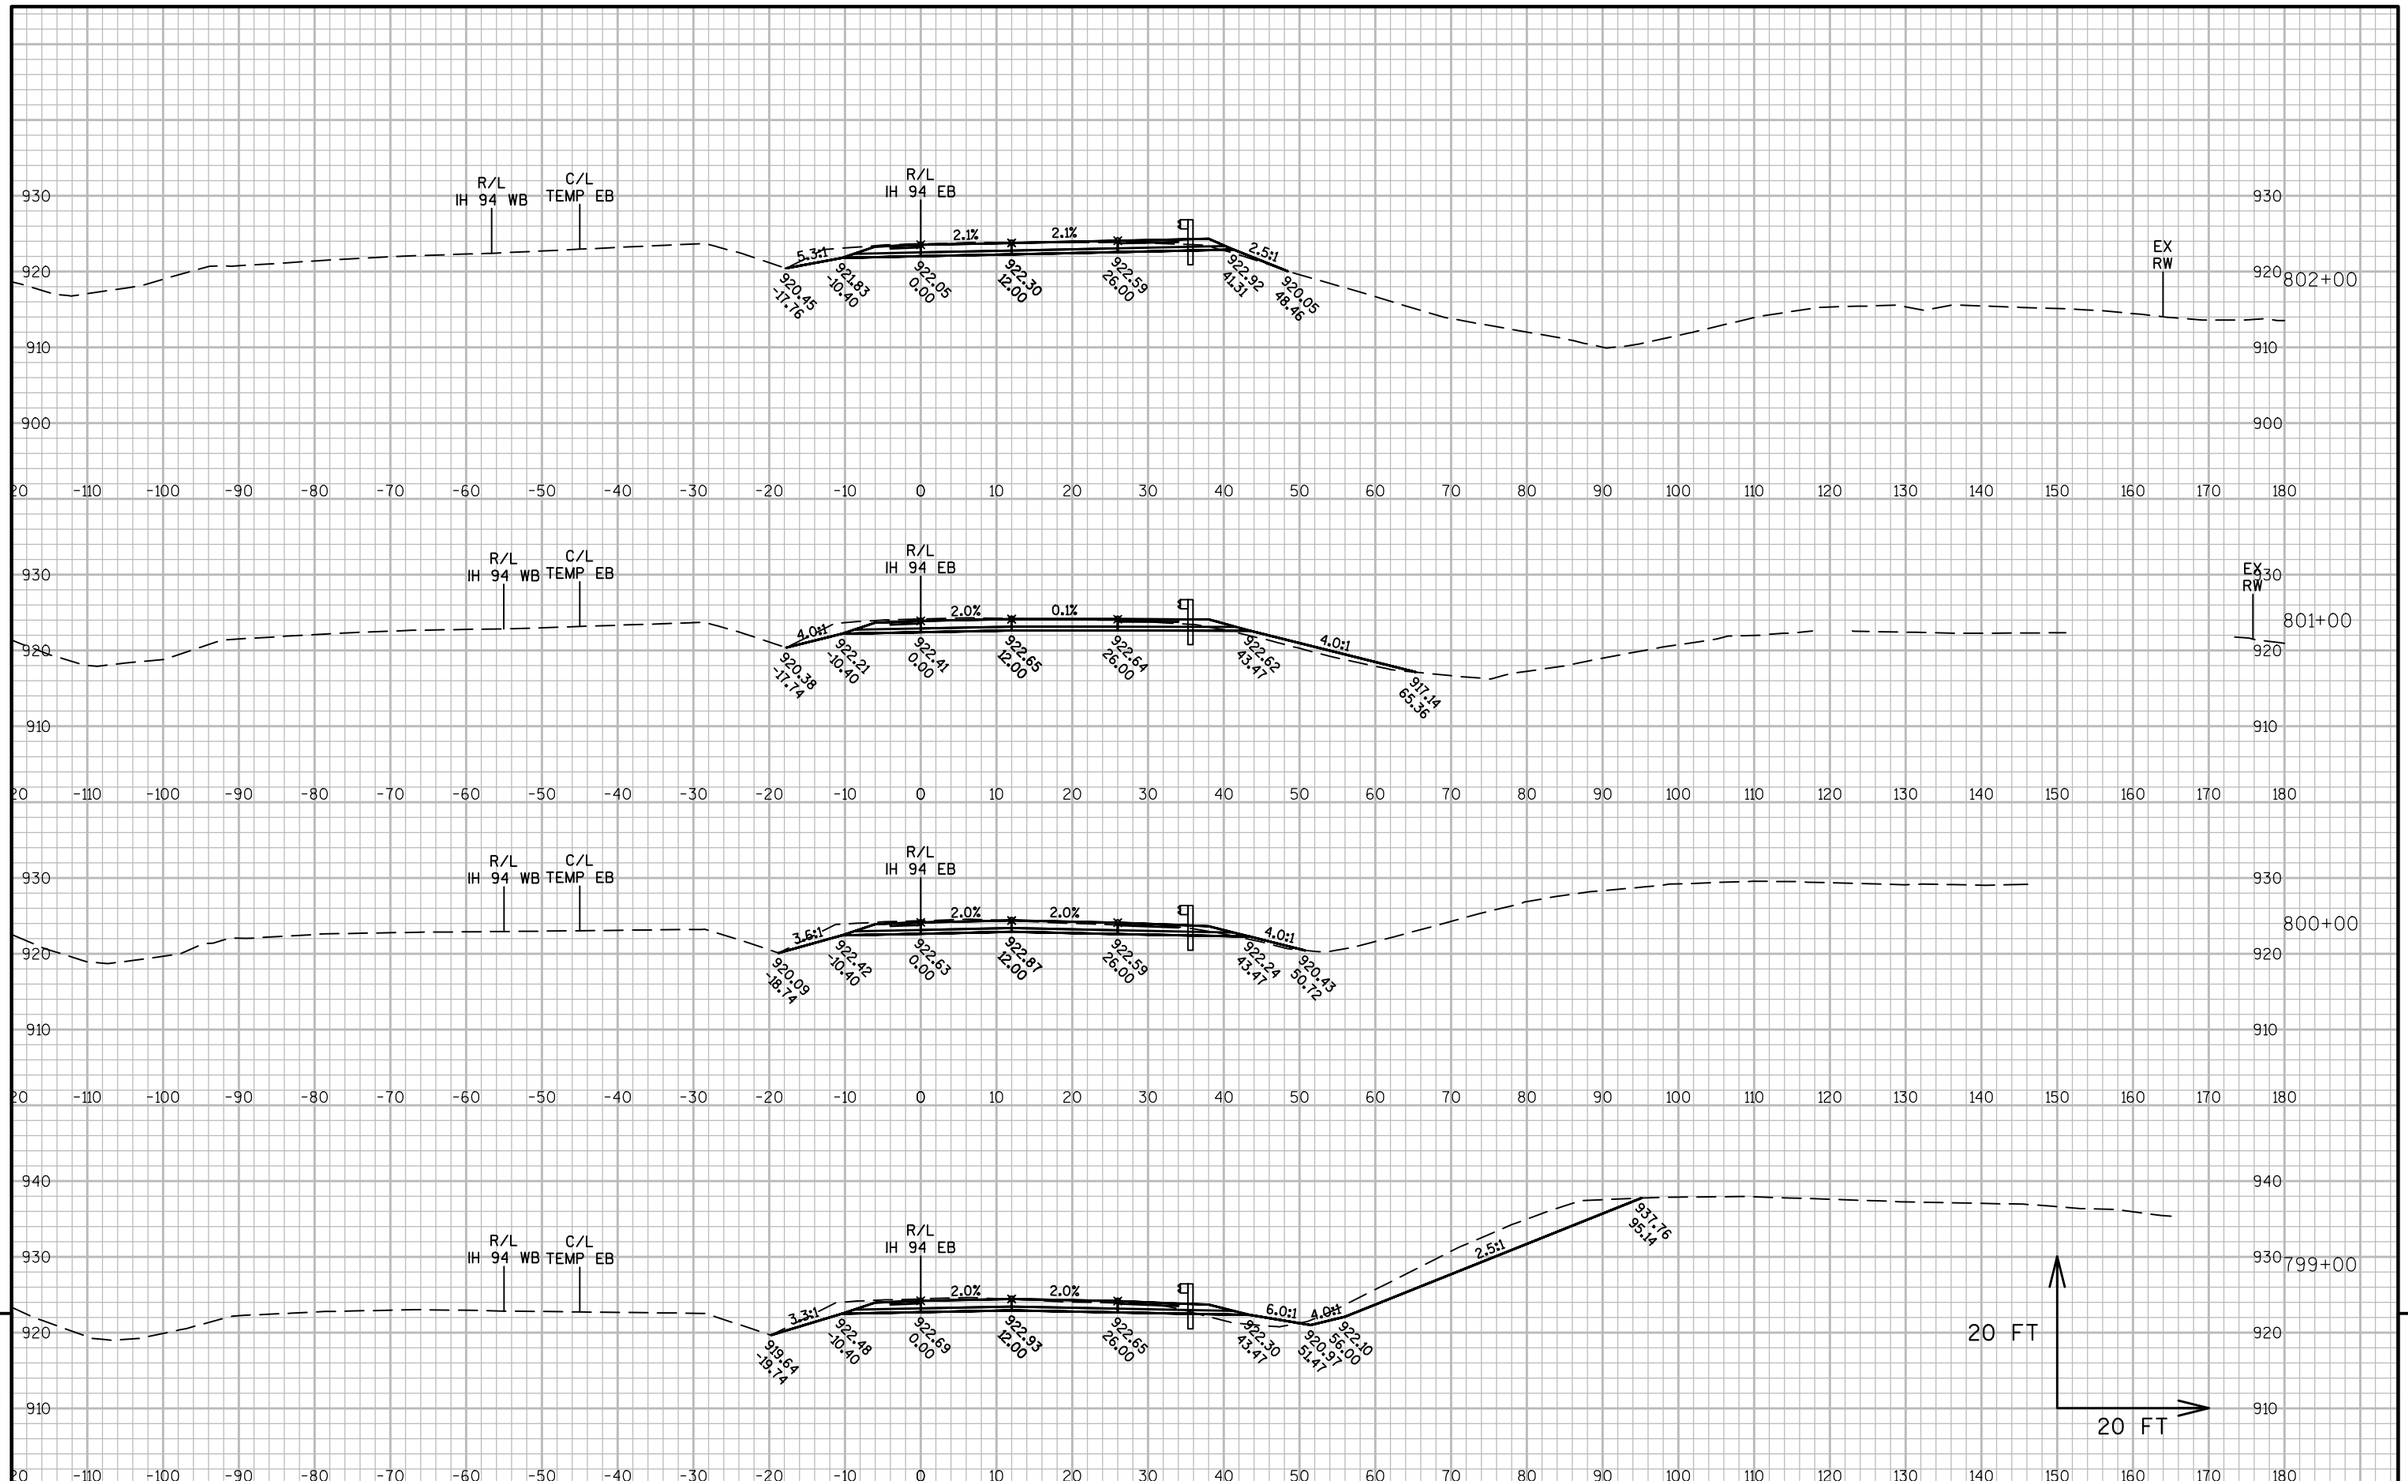


PROJECT NO: 1022-08-72	HWY: IH 94	COUNTY: DUNN	CROSS SECTIONS: IH 94 EB STAGE 3	SHEET	E

FILE NAME : N:\PDS\C3D\10220706\SHEETSPLAN\PLAN SHEETS 10220872\090231_XS_STAGE3.DWG
LAYOUT NAME - 090231 - (42)

PLOT DATE : 4/15/2017 1:52 PM PLOT BY : ANDERSON, THOMAS R PLOT NAME :

PLOT SCALE : 1 IN:20 FT

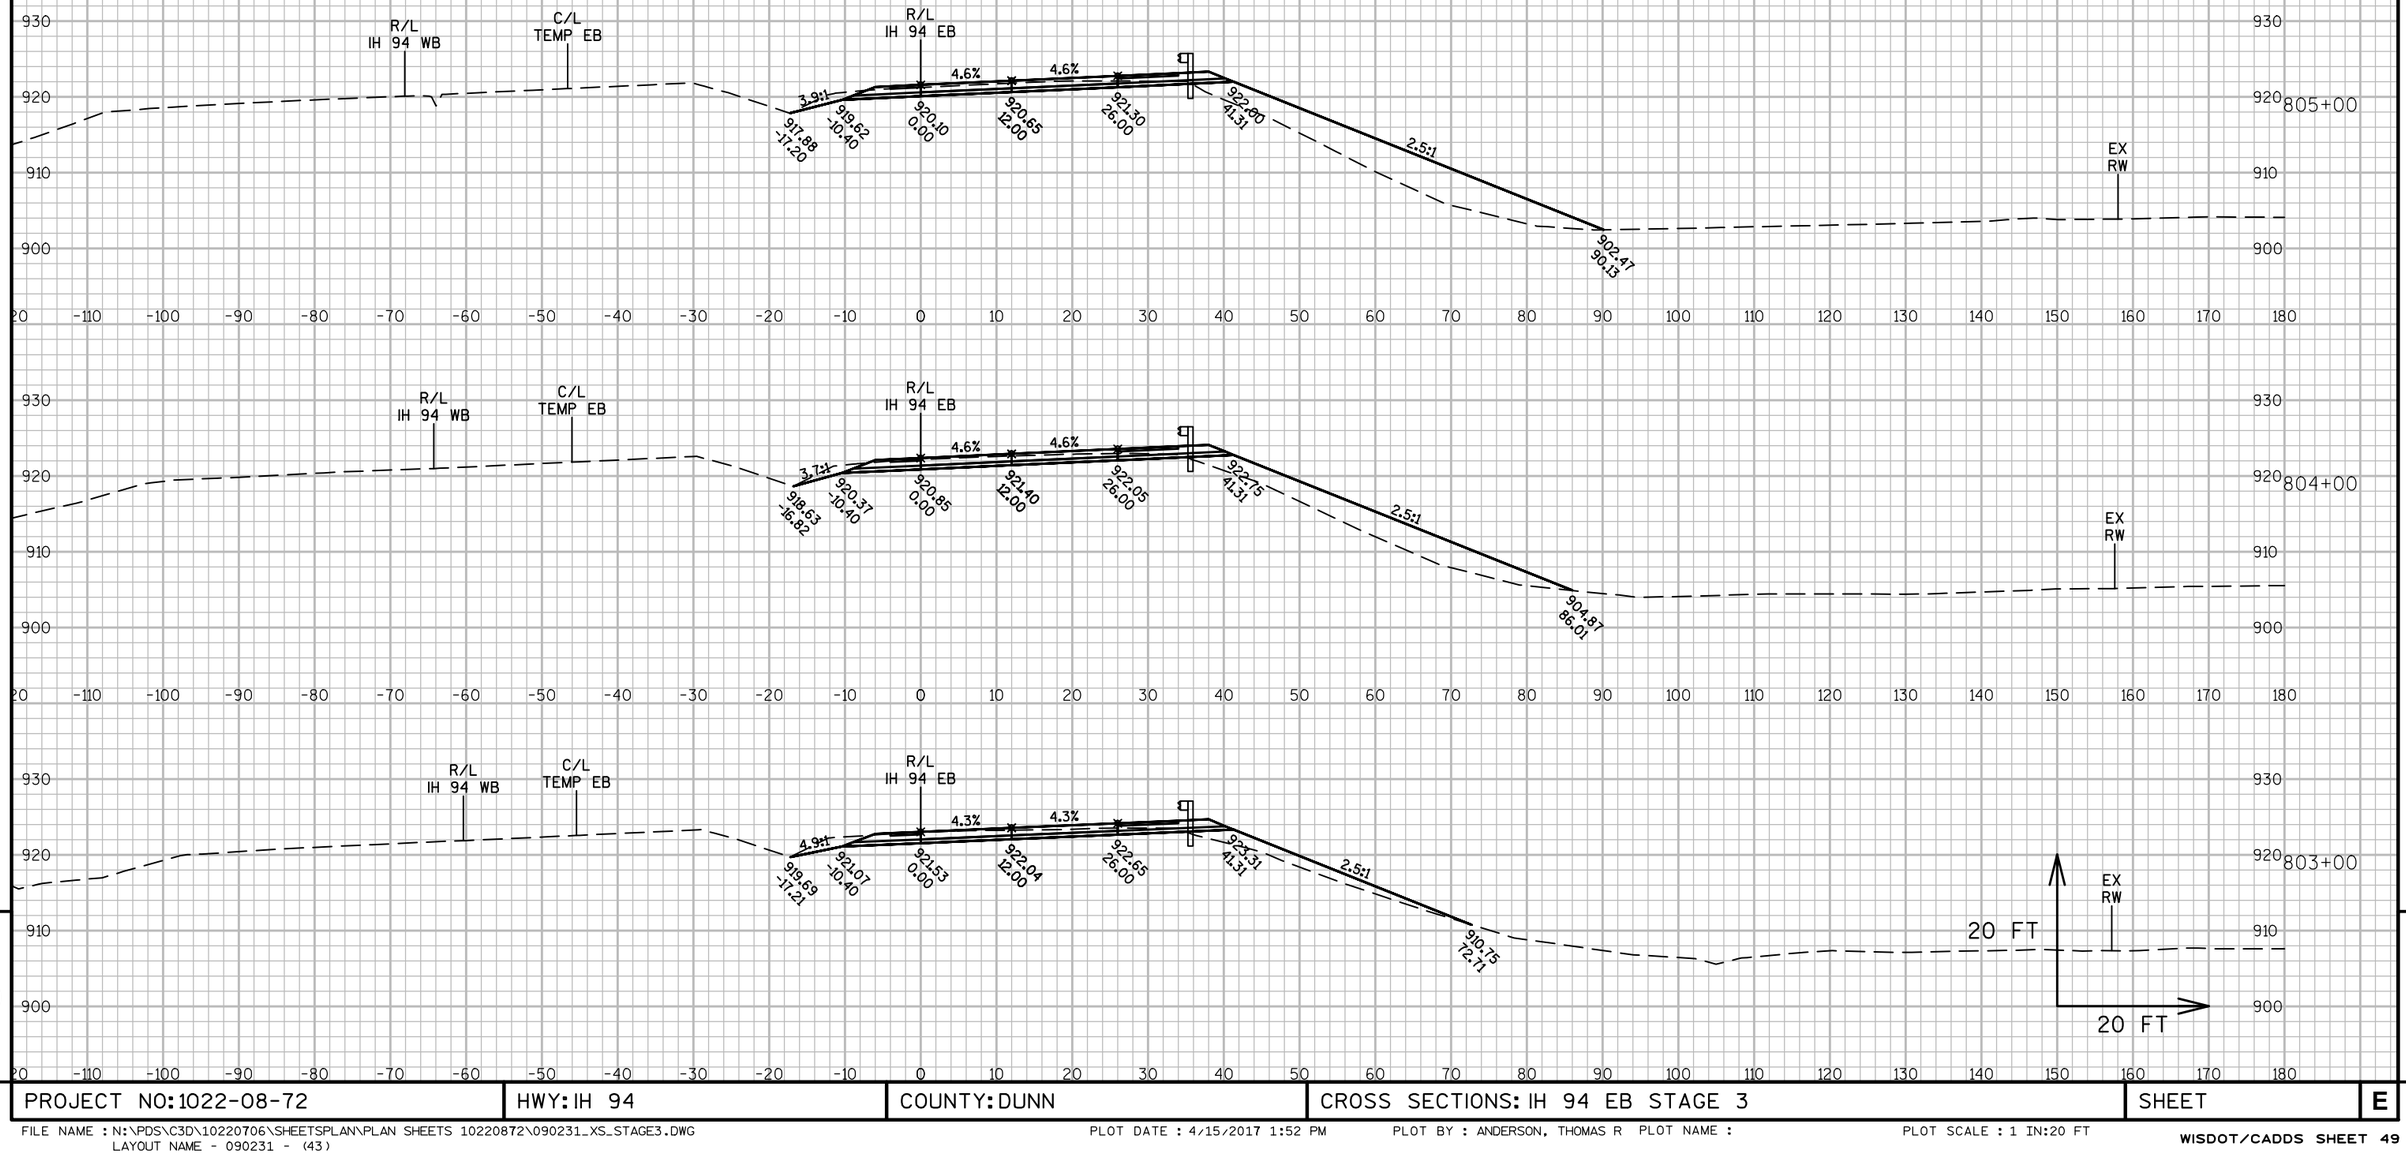


PROJECT NO: 1022-08-72	HWY: IH 94	COUNTY: DUNN	CROSS SECTIONS: IH 94 EB STAGE 3	SHEET	E

FILE NAME : N:\PDS\C3D\10220706\SHEETSPLAN\PLAN SHEETS 10220872\090231_XS_STAGE3.DWG
LAYOUT NAME - 090231 - (43)

PLOT DATE : 4/15/2017 1:52 PM PLOT BY : ANDERSON, THOMAS R PLOT NAME :

PLOT SCALE : 1 IN:20 FT

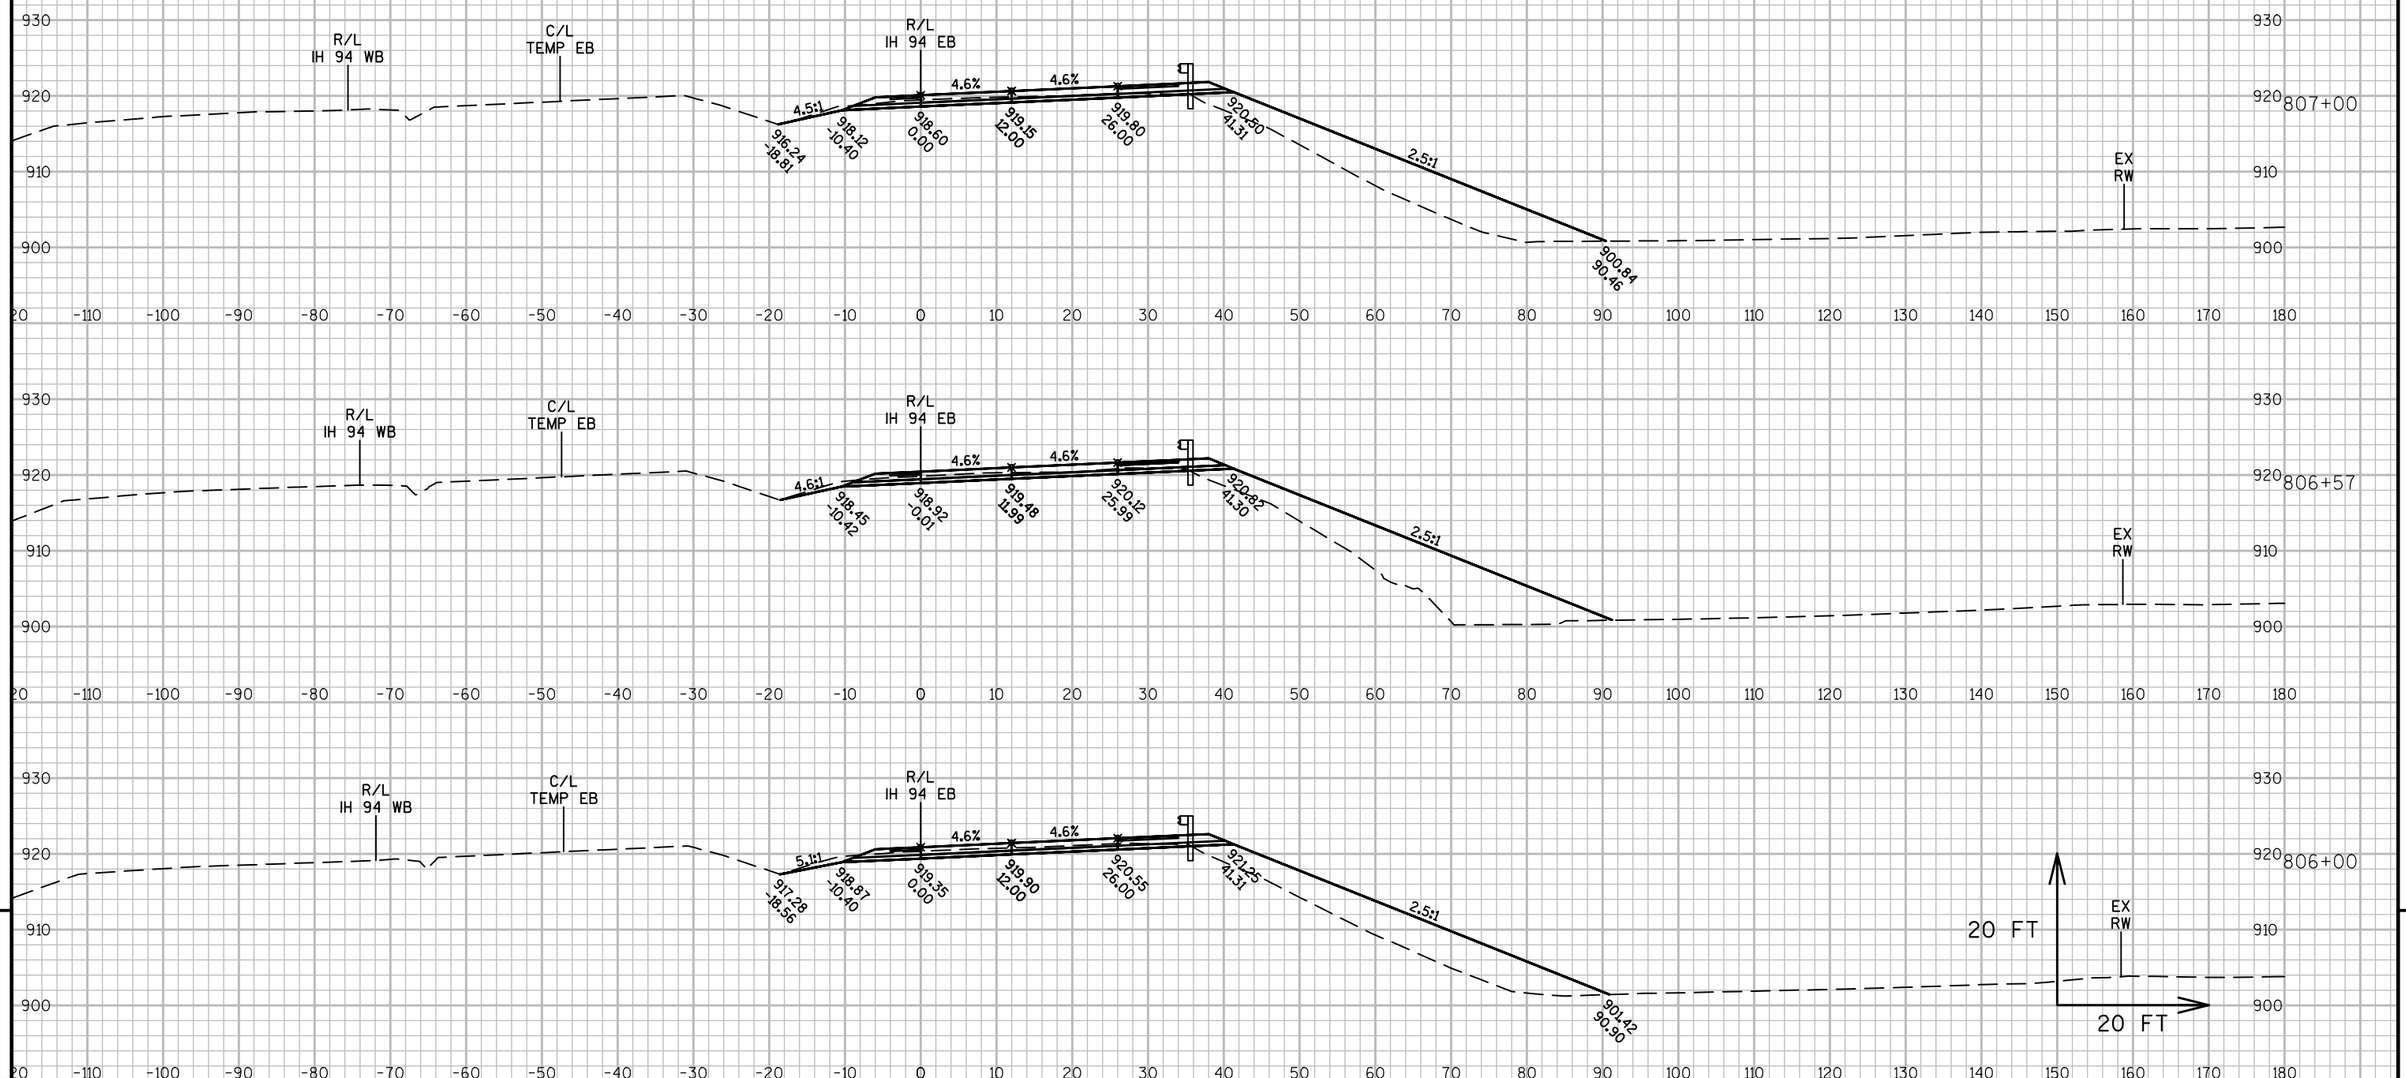


PROJECT NO: 1022-08-72	HWY: IH 94	COUNTY: DUNN	CROSS SECTIONS: IH 94 EB STAGE 3	SHEET	E


FILE NAME : N:\PDS\C3D\10220706\SHEETSPLAN\PLAN SHEETS 10220872\090231_XS_STAGE3.DWG
LAYOUT NAME - 090231 - (44)


PLOT DATE : 4/15/2017 1:52 PM PLOT BY : ANDERSON, THOMAS R PLOT NAME :


PLOT SCALE : 1 IN:20 FT

WISDOT/CADDS SHEET 49

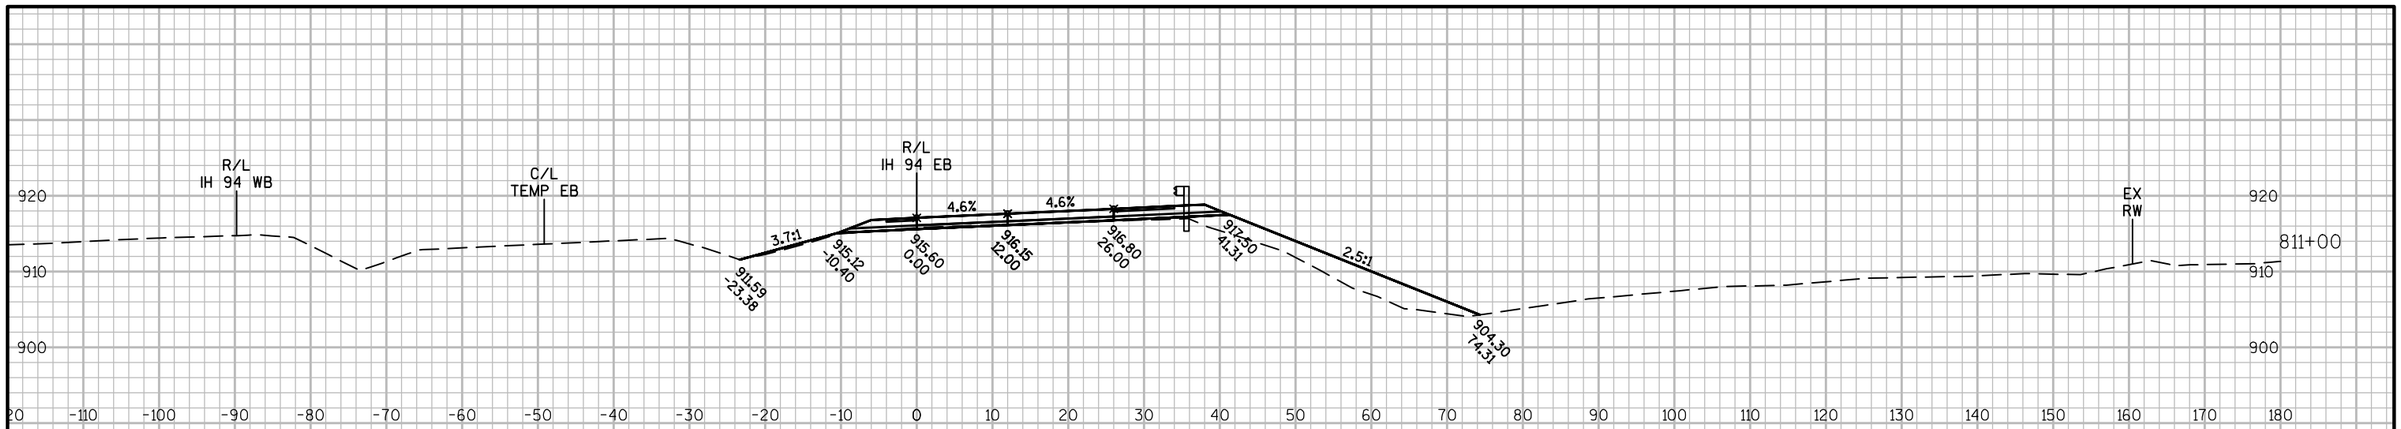

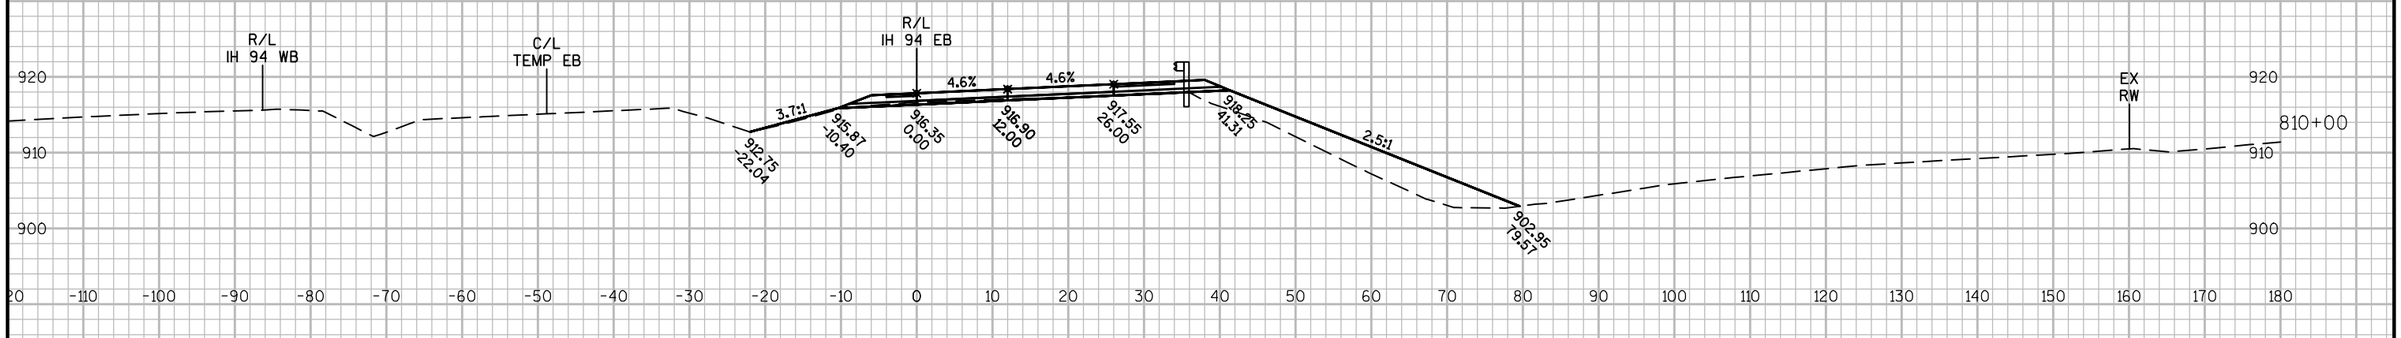

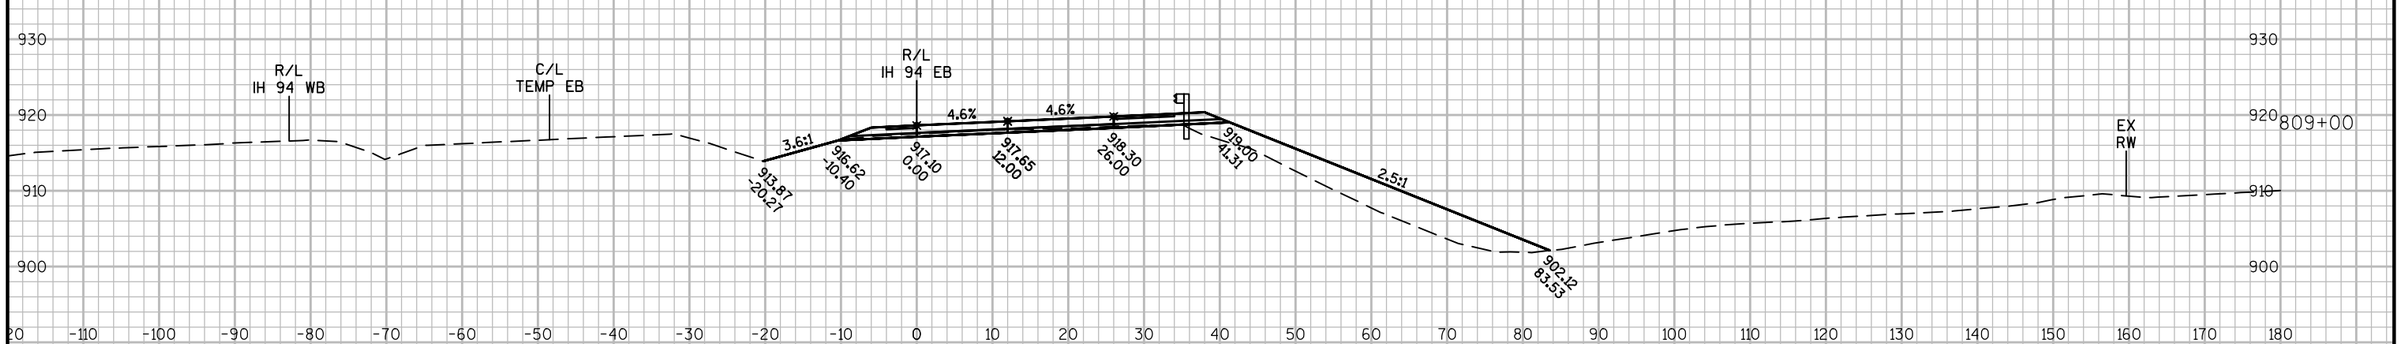

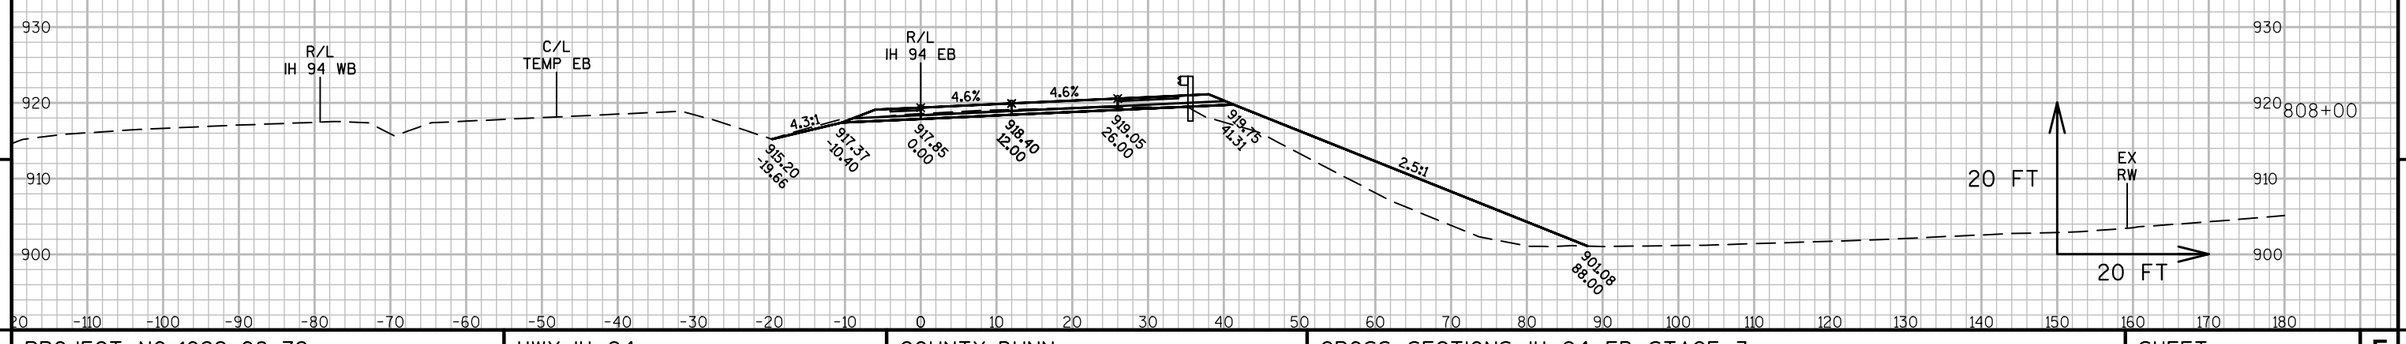

9


9

PROJECT NO: 1022-08-72	HWY: IH 94	COUNTY: DUNN	CROSS SECTIONS: IH 94 EB STAGE 3	SHEET	E

FILE NAME : N:\PDS\C3D\10220706\SHEETSPLAN\PLAN SHEETS 10220872\090231_XS_STAGE3.DWG
LAYOUT NAME - 090231 - (45)


PLOT DATE : 4/15/2017 1:52 PM PLOT BY : ANDERSON, THOMAS R PLOT NAME :

PLOT SCALE : 1 IN:20 FT

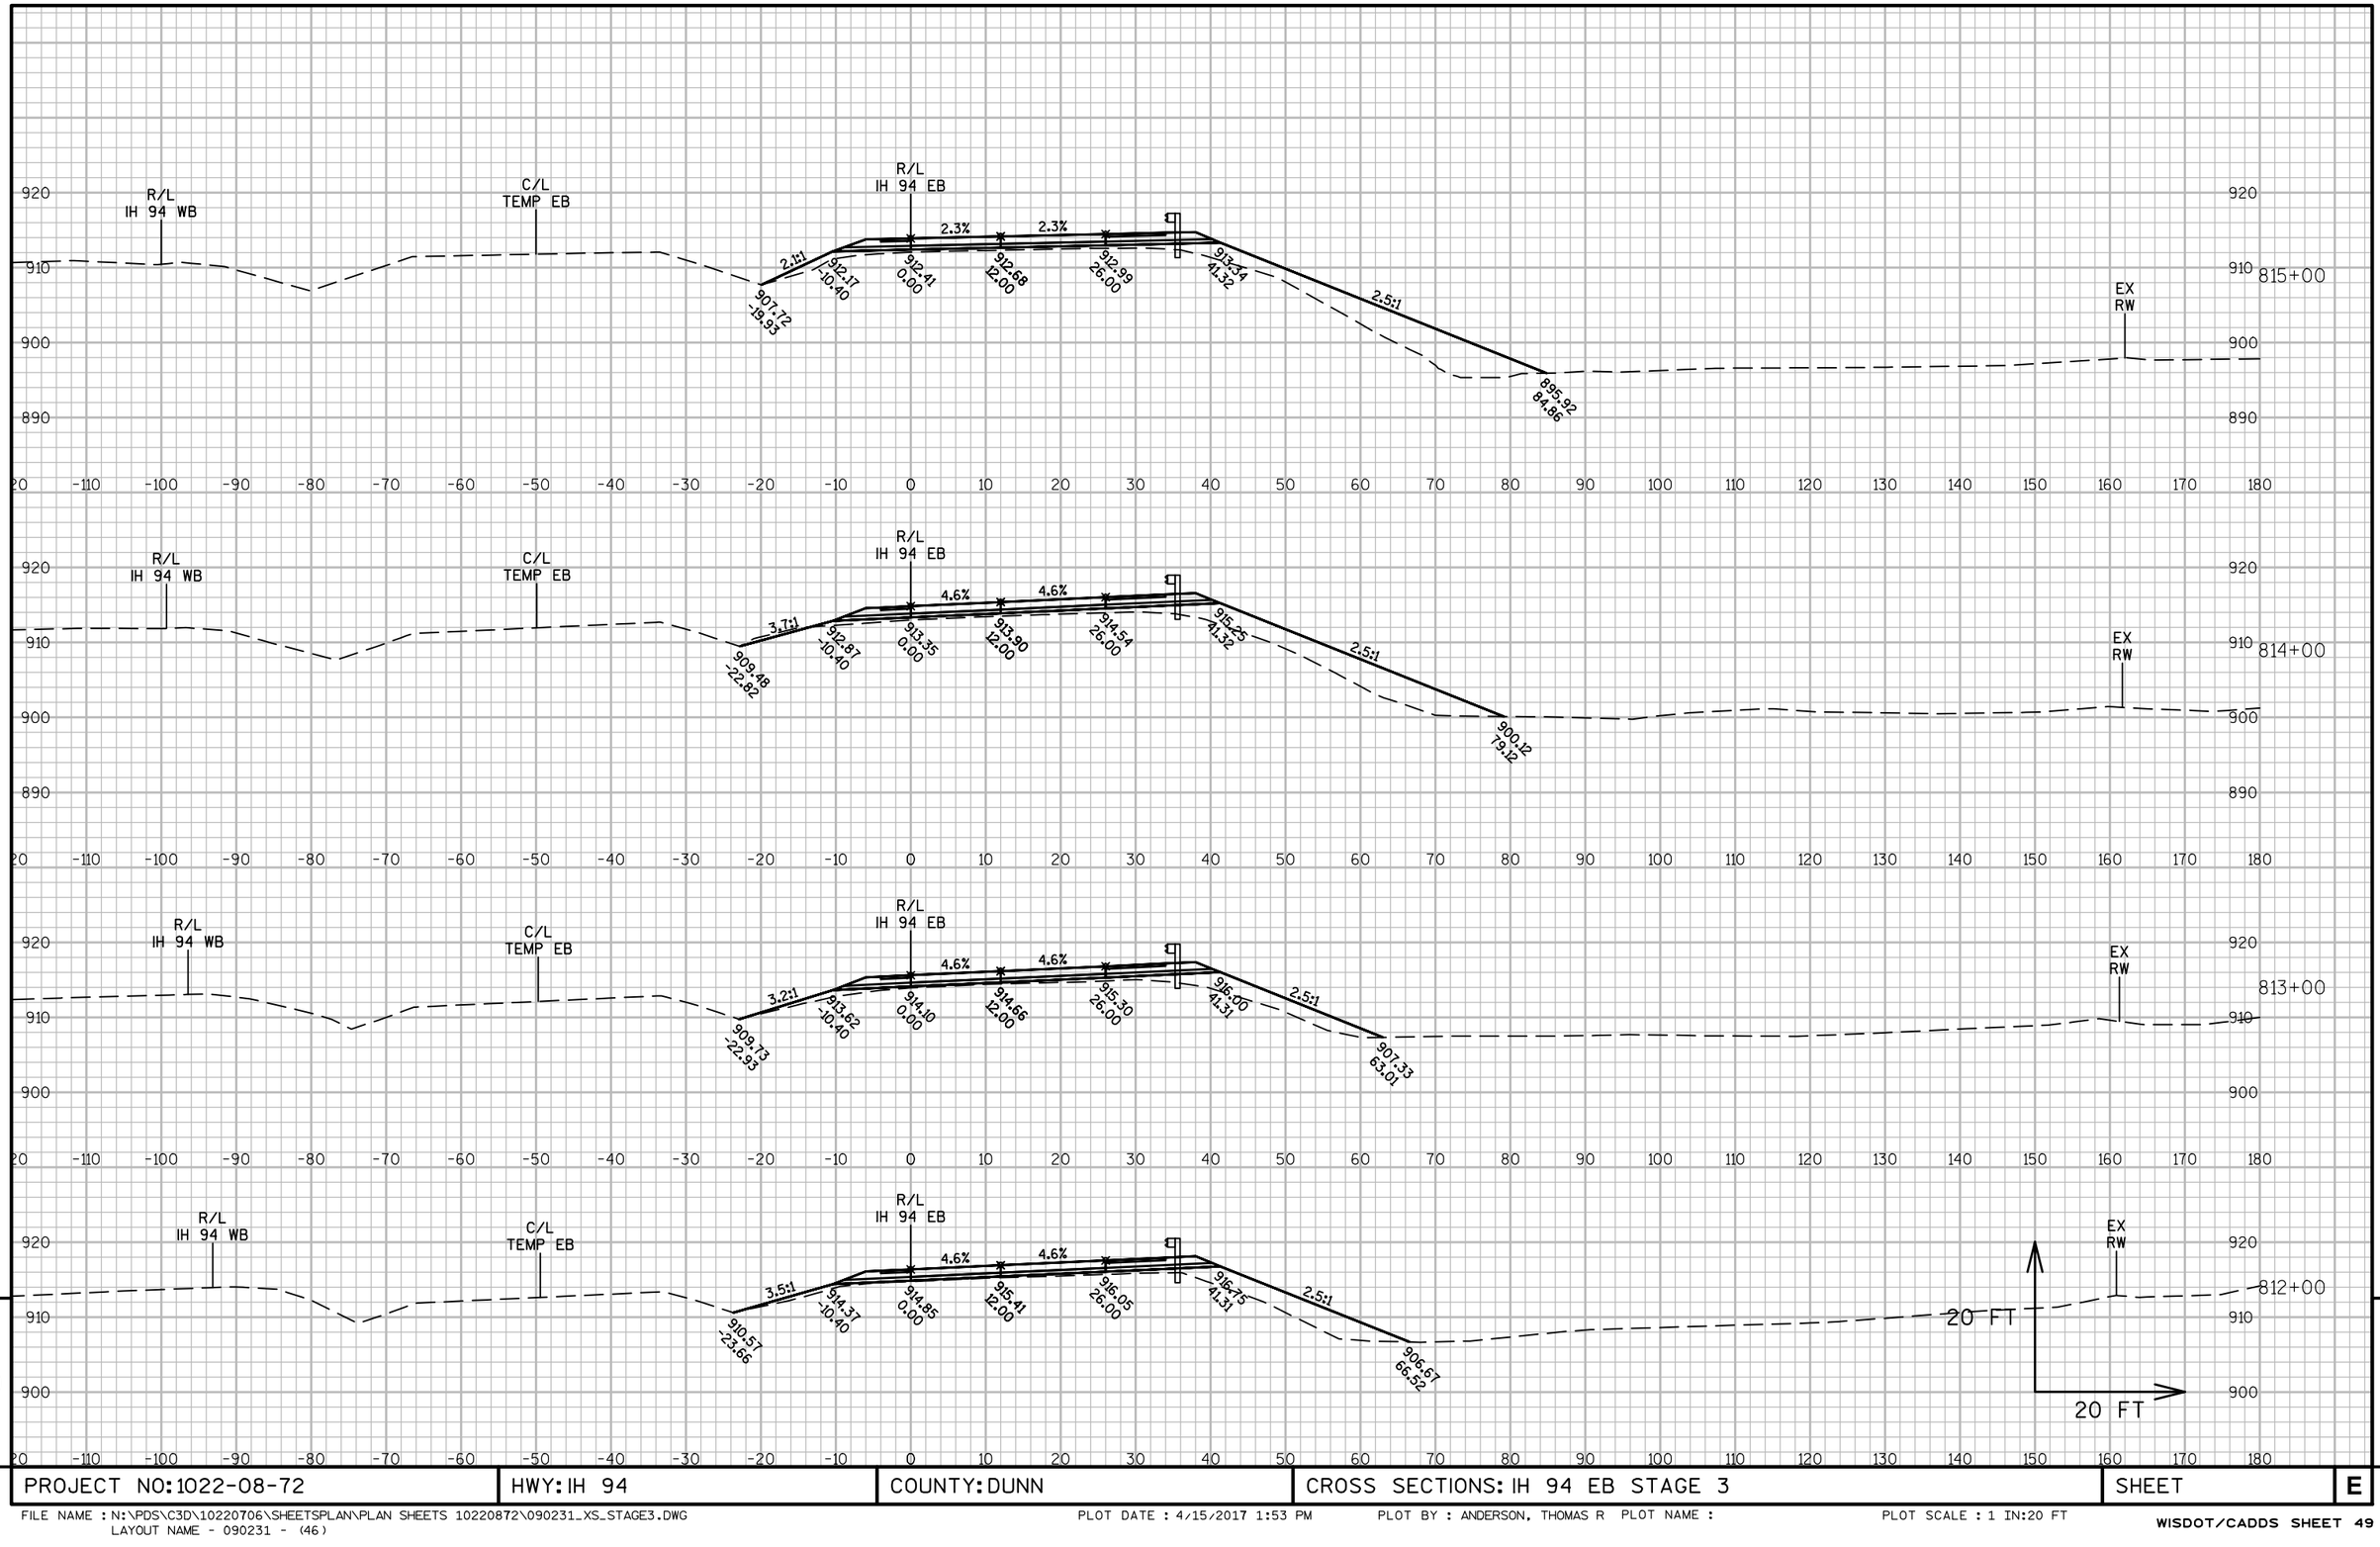

PROJECT NO: 1022-08-72	HWY: IH 94	COUNTY: DUNN	CROSS SECTIONS: IH 94 EB STAGE 3	SHEET	E

FILE NAME : N:\PDS\C3D\10220706\SHEETSPLAN\PLAN SHEETS 10220872\090231_XS_STAGE3.DWG
LAYOUT NAME - 090231 - (46)
PLOT DATE : 4/15/2017 1:53 PM PLOT BY : ANDERSON, THOMAS R PLOT NAME : PLOT SCALE : 1 IN:20 FT
WISDOT/CADDS SHEET 49

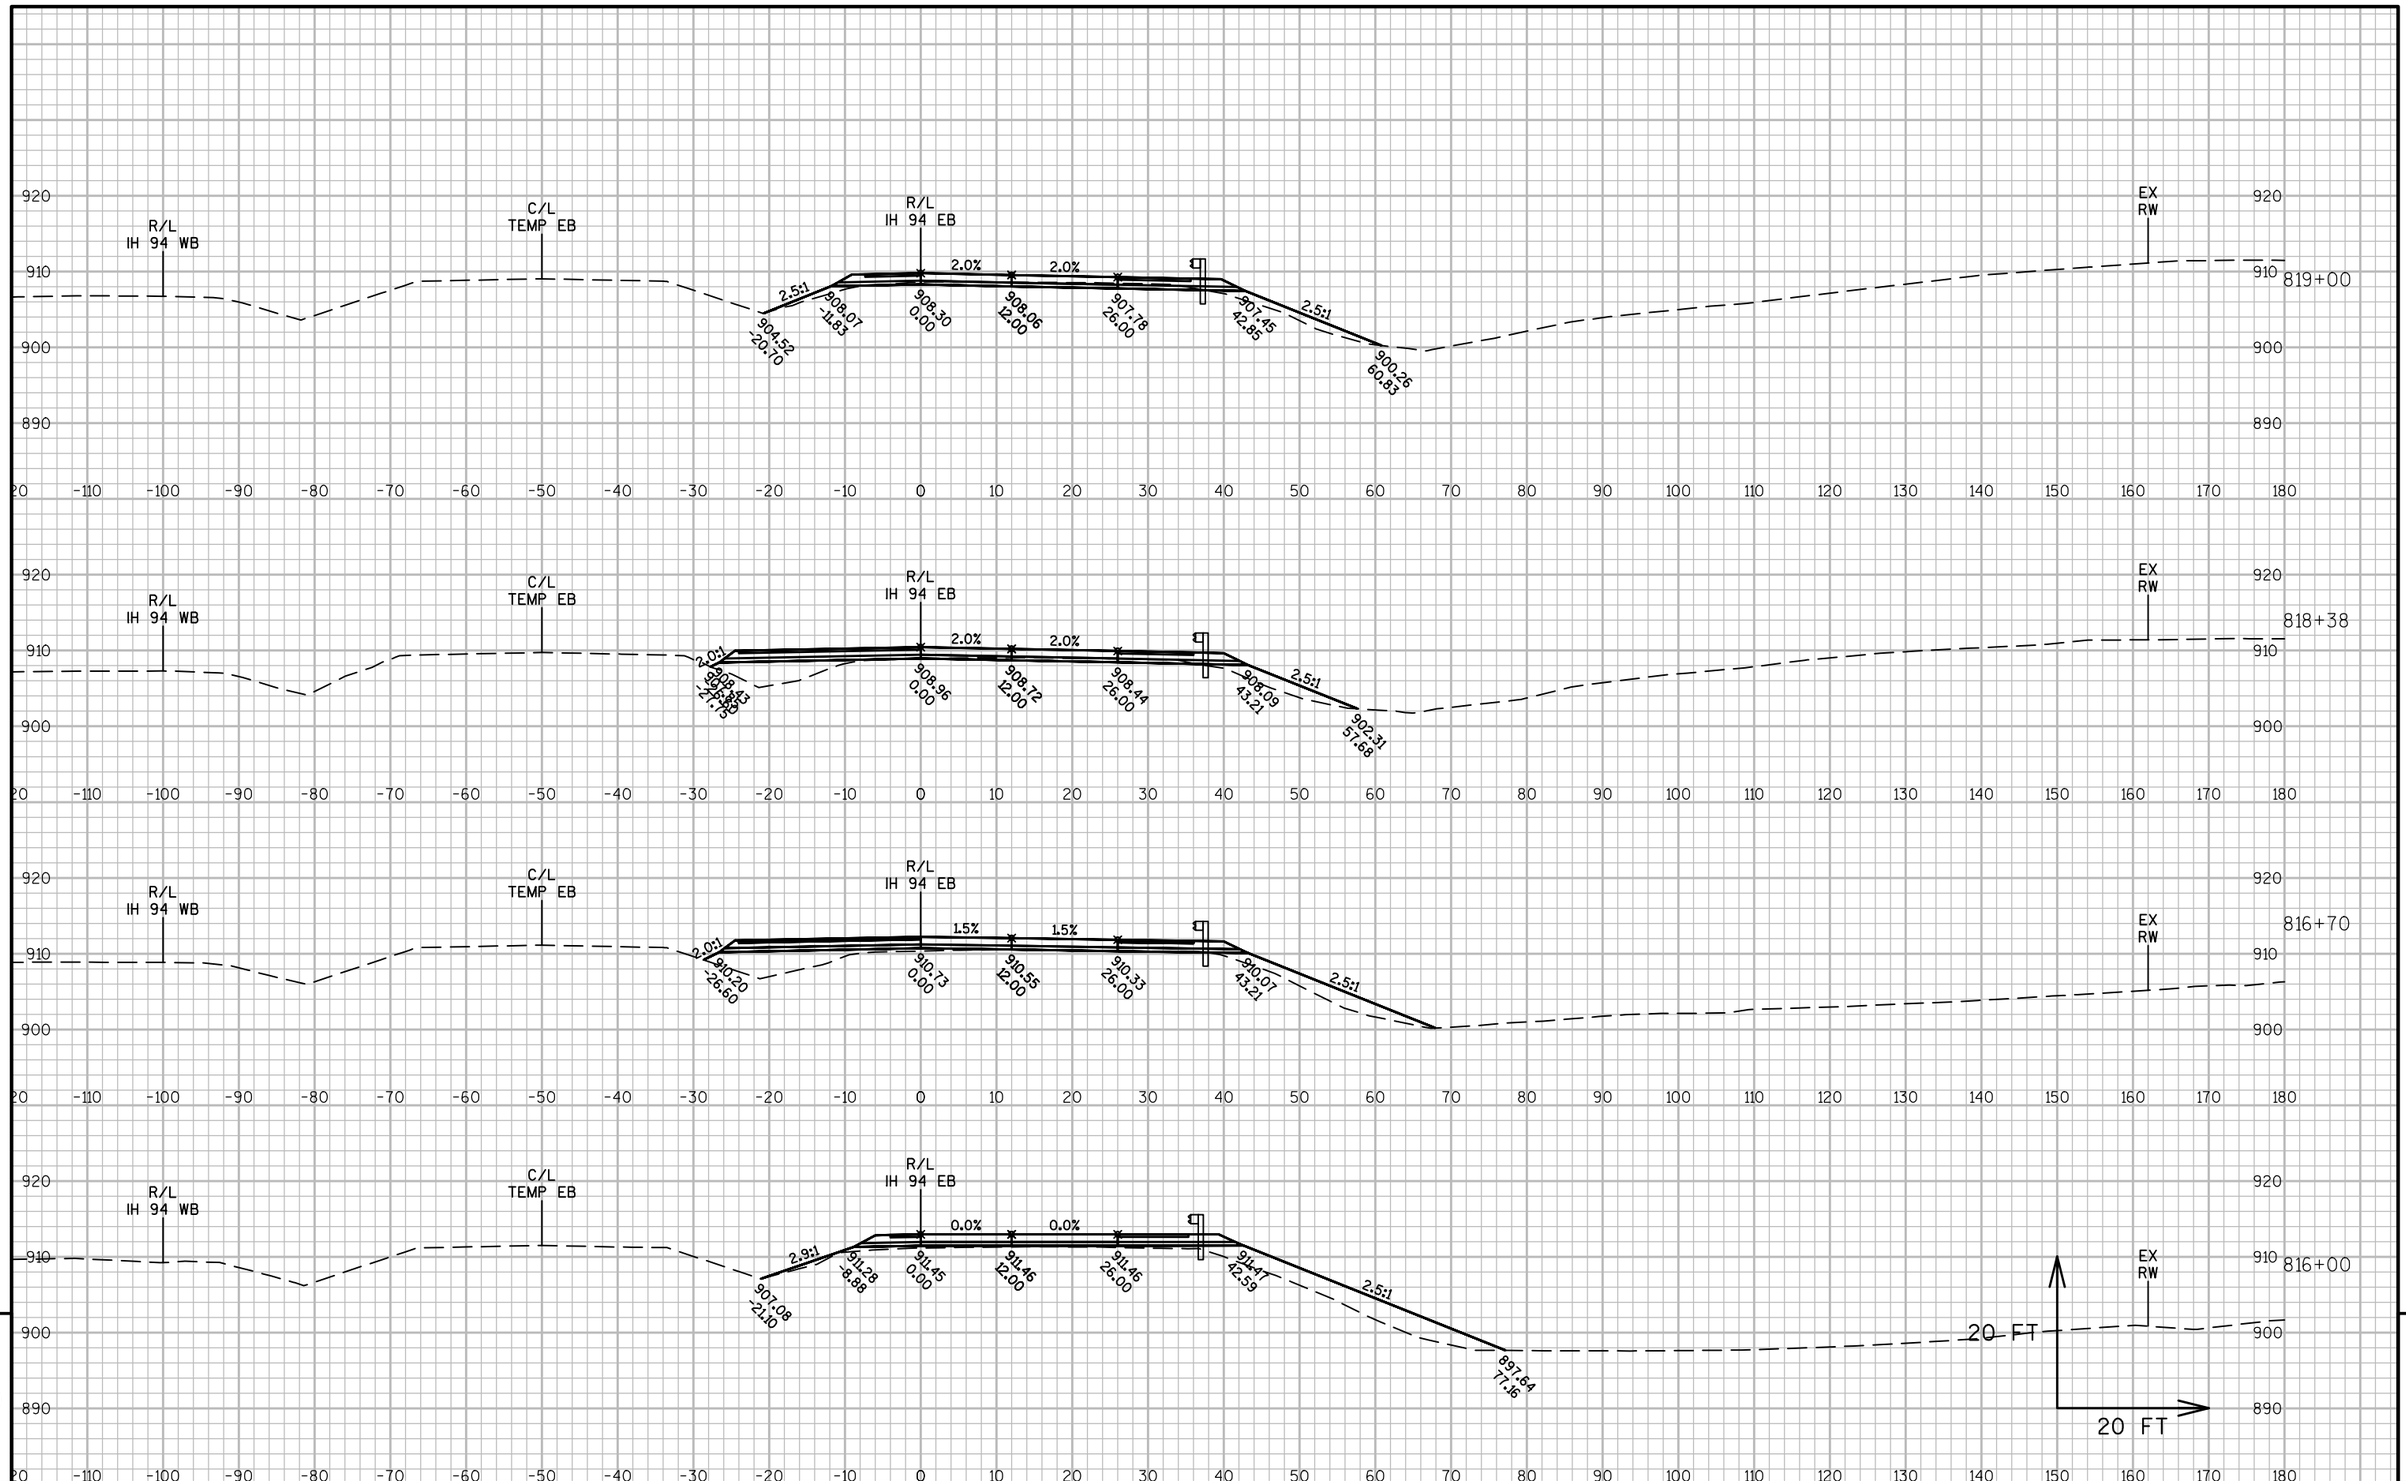

9


9

PROJECT NO: 1022-08-72	HWY: IH 94	COUNTY: DUNN	CROSS SECTIONS: IH 94 EB STAGE 3	SHEET	E

FILE NAME : N:\PDS\C3D\10220706\SHEETSPLAN\PLAN SHEETS 10220872\090231_XS_STAGE3.DWG
LAYOUT NAME - 090231 - (47)

PLOT DATE : 4/15/2017 1:53 PM PLOT BY : ANDERSON, THOMAS R PLOT NAME :


PLOT SCALE : 1 IN:20 FT

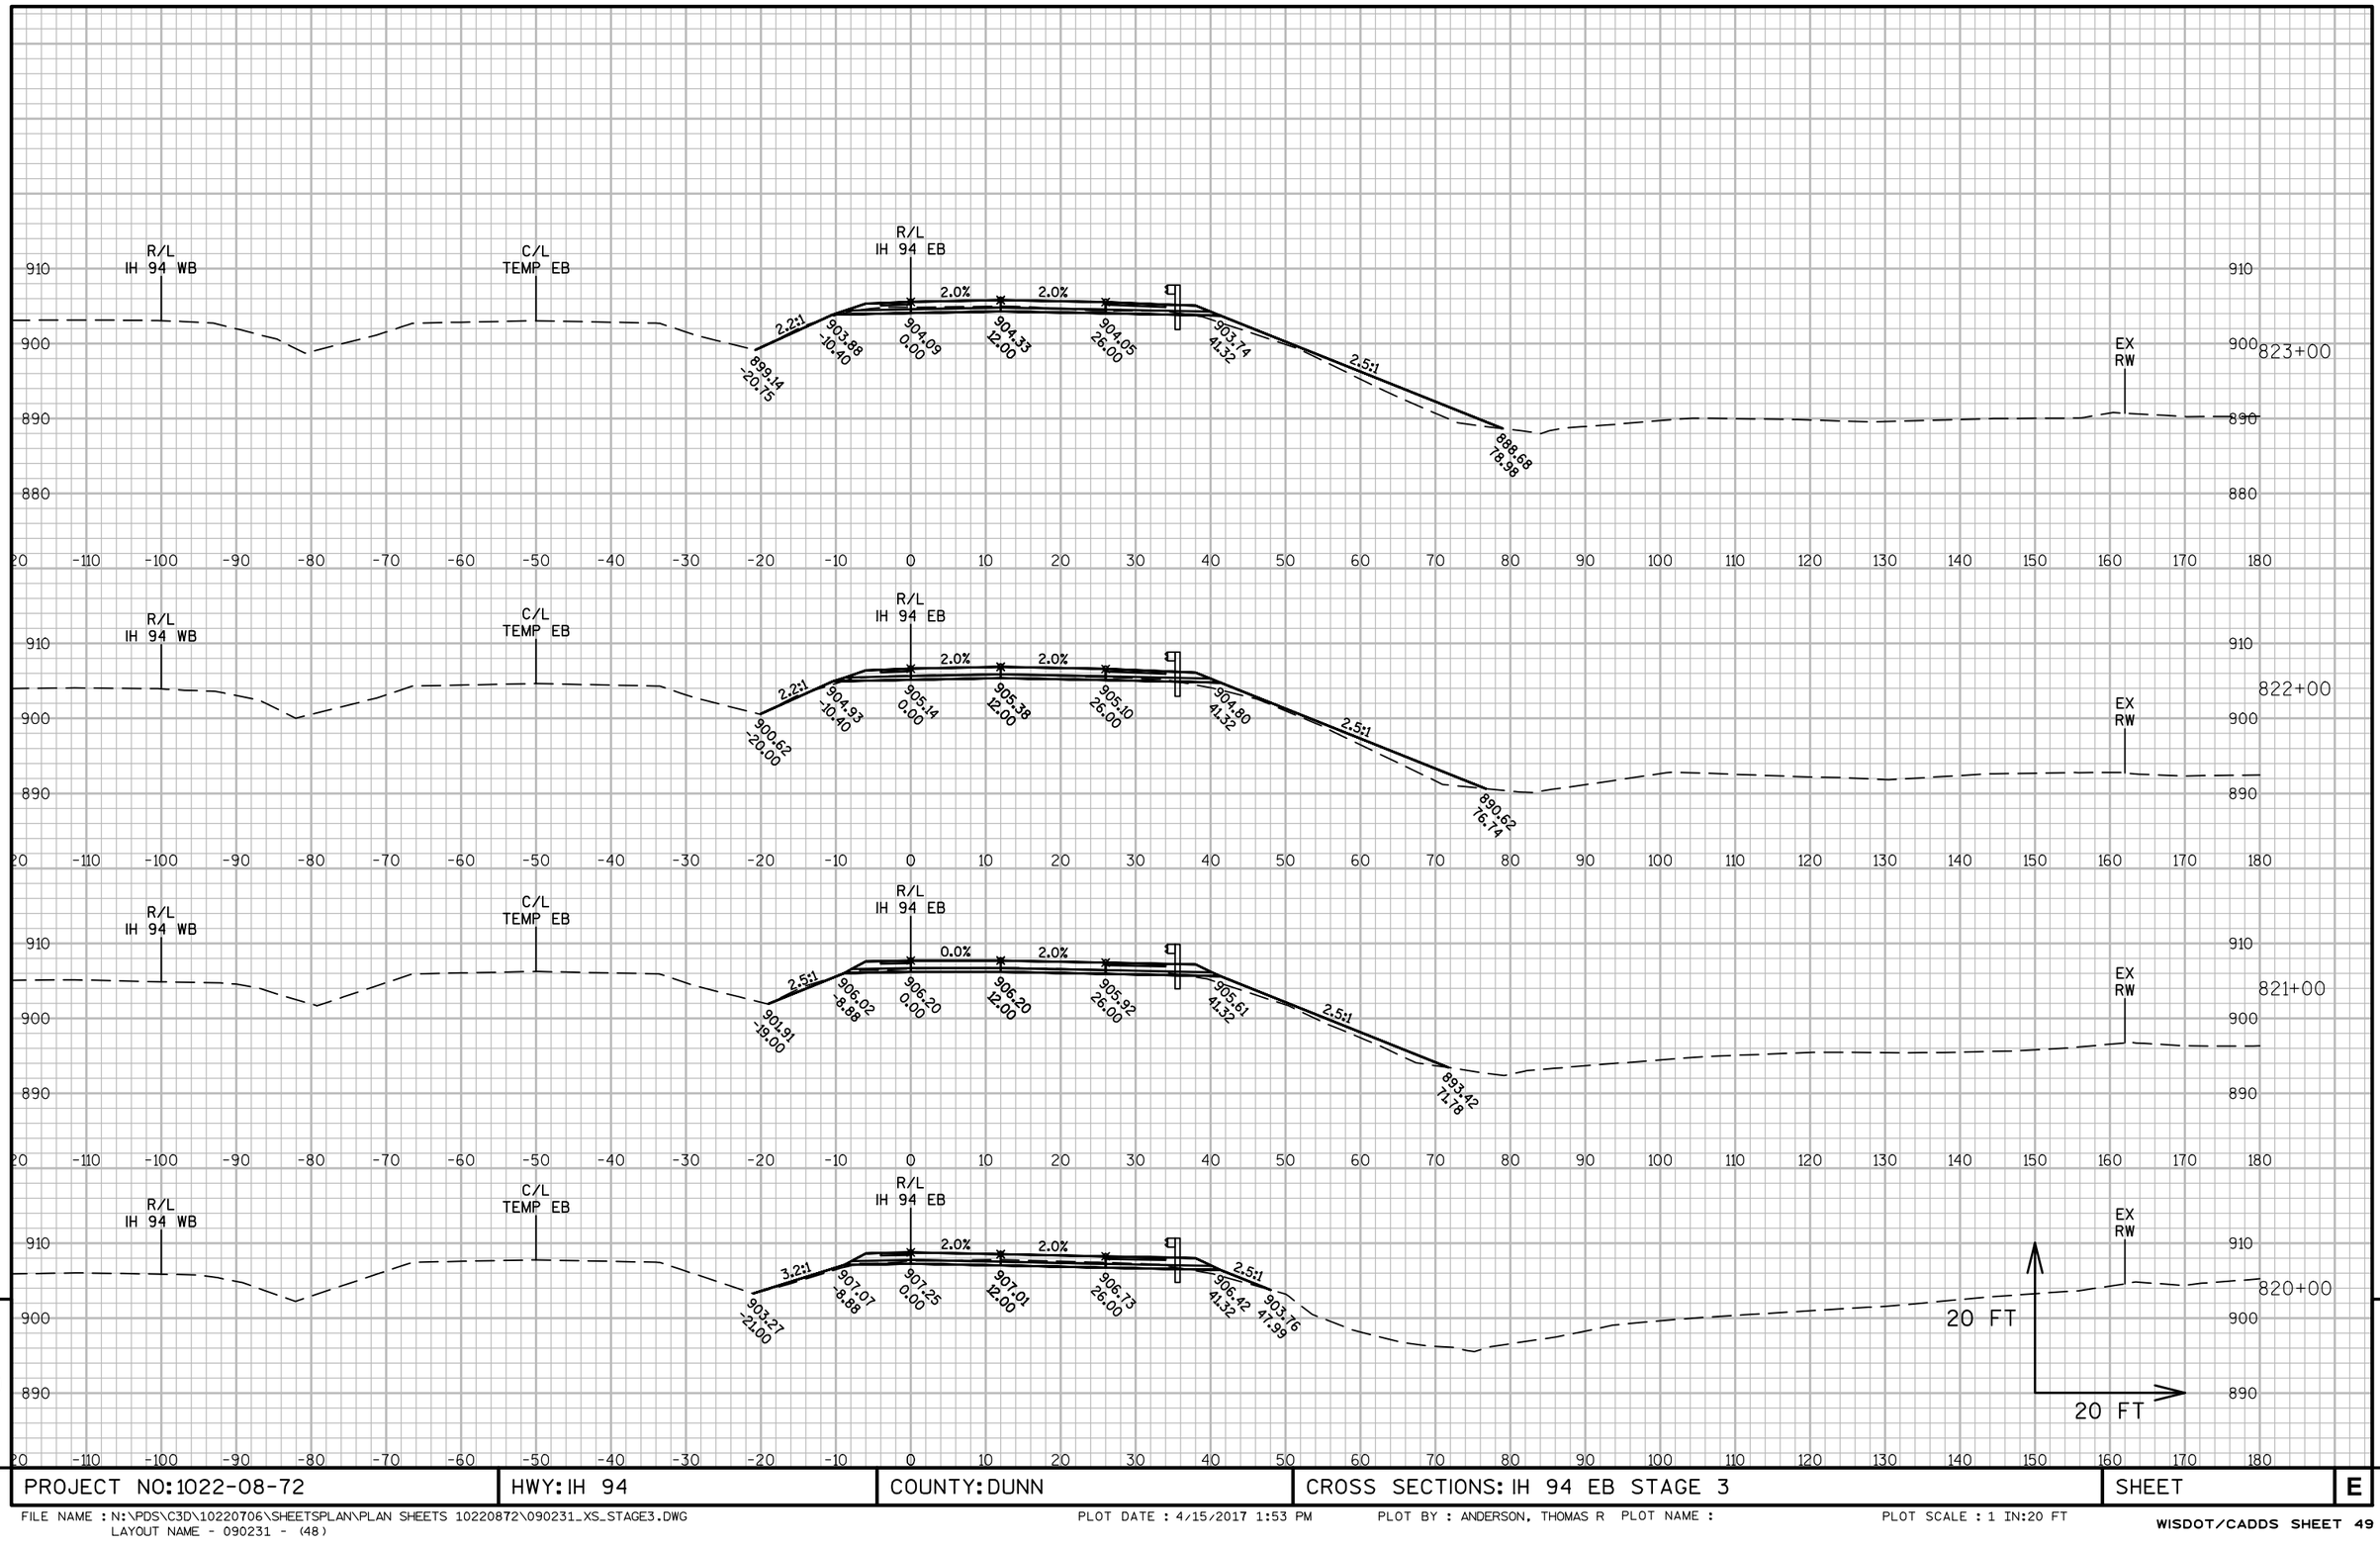

PROJECT NO: 1022-08-72	HWY: IH 94	COUNTY: DUNN	CROSS SECTIONS: IH 94 EB STAGE 3	SHEET	E

FILE NAME : N:\PDS\C3D\10220706\SHEETSPLAN\PLAN SHEETS 10220872\090231_XS_STAGE3.DWG
LAYOUT NAME - 090231 - (48)

PLOT DATE : 4/15/2017 1:53 PM PLOT BY : ANDERSON, THOMAS R PLOT NAME : PLOT SCALE : 1 IN:20 FT

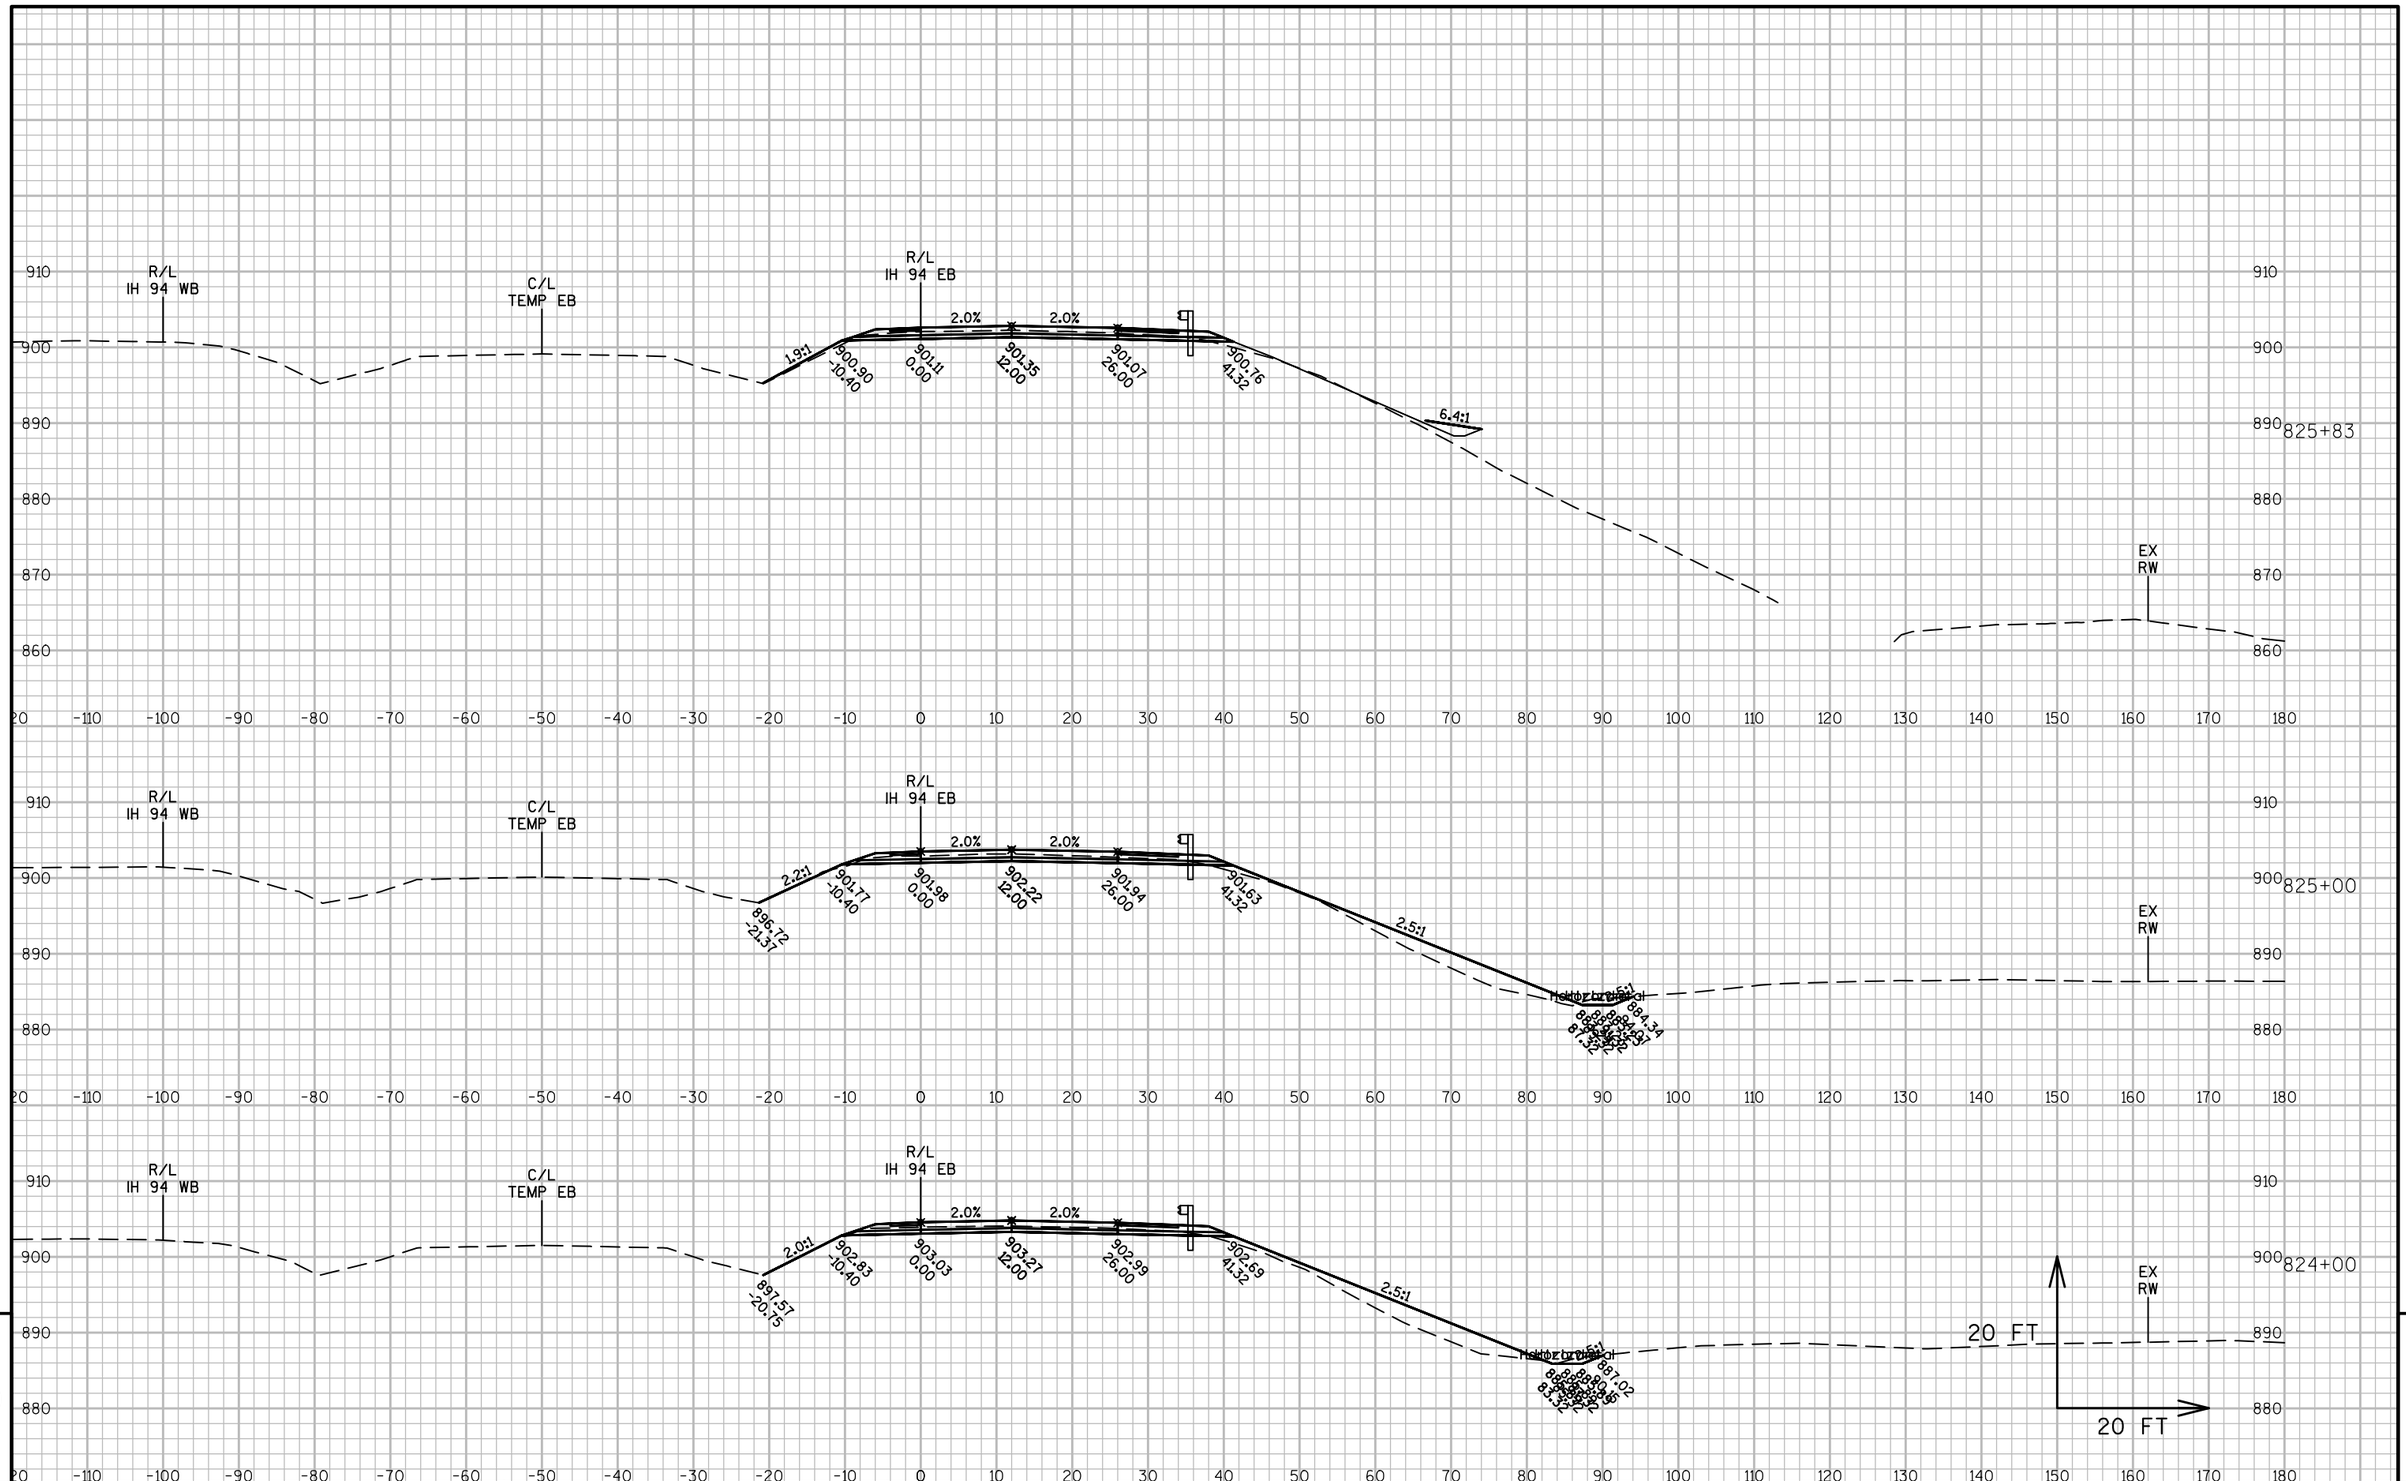

9


9

PROJECT NO: 1022-08-72	HWY: IH 94	COUNTY: DUNN	CROSS SECTIONS: IH 94 EB STAGE 3	SHEET	E

FILE NAME : N:\PDS\C3D\10220706\SHEETSPLAN\PLAN SHEETS 10220872\090231_XS_STAGE3.DWG
LAYOUT NAME - 090231 - (49)

PLOT DATE : 4/15/2017 1:53 PM PLOT BY : ANDERSON, THOMAS R PLOT NAME :

PLOT SCALE : 1 IN:20 FT

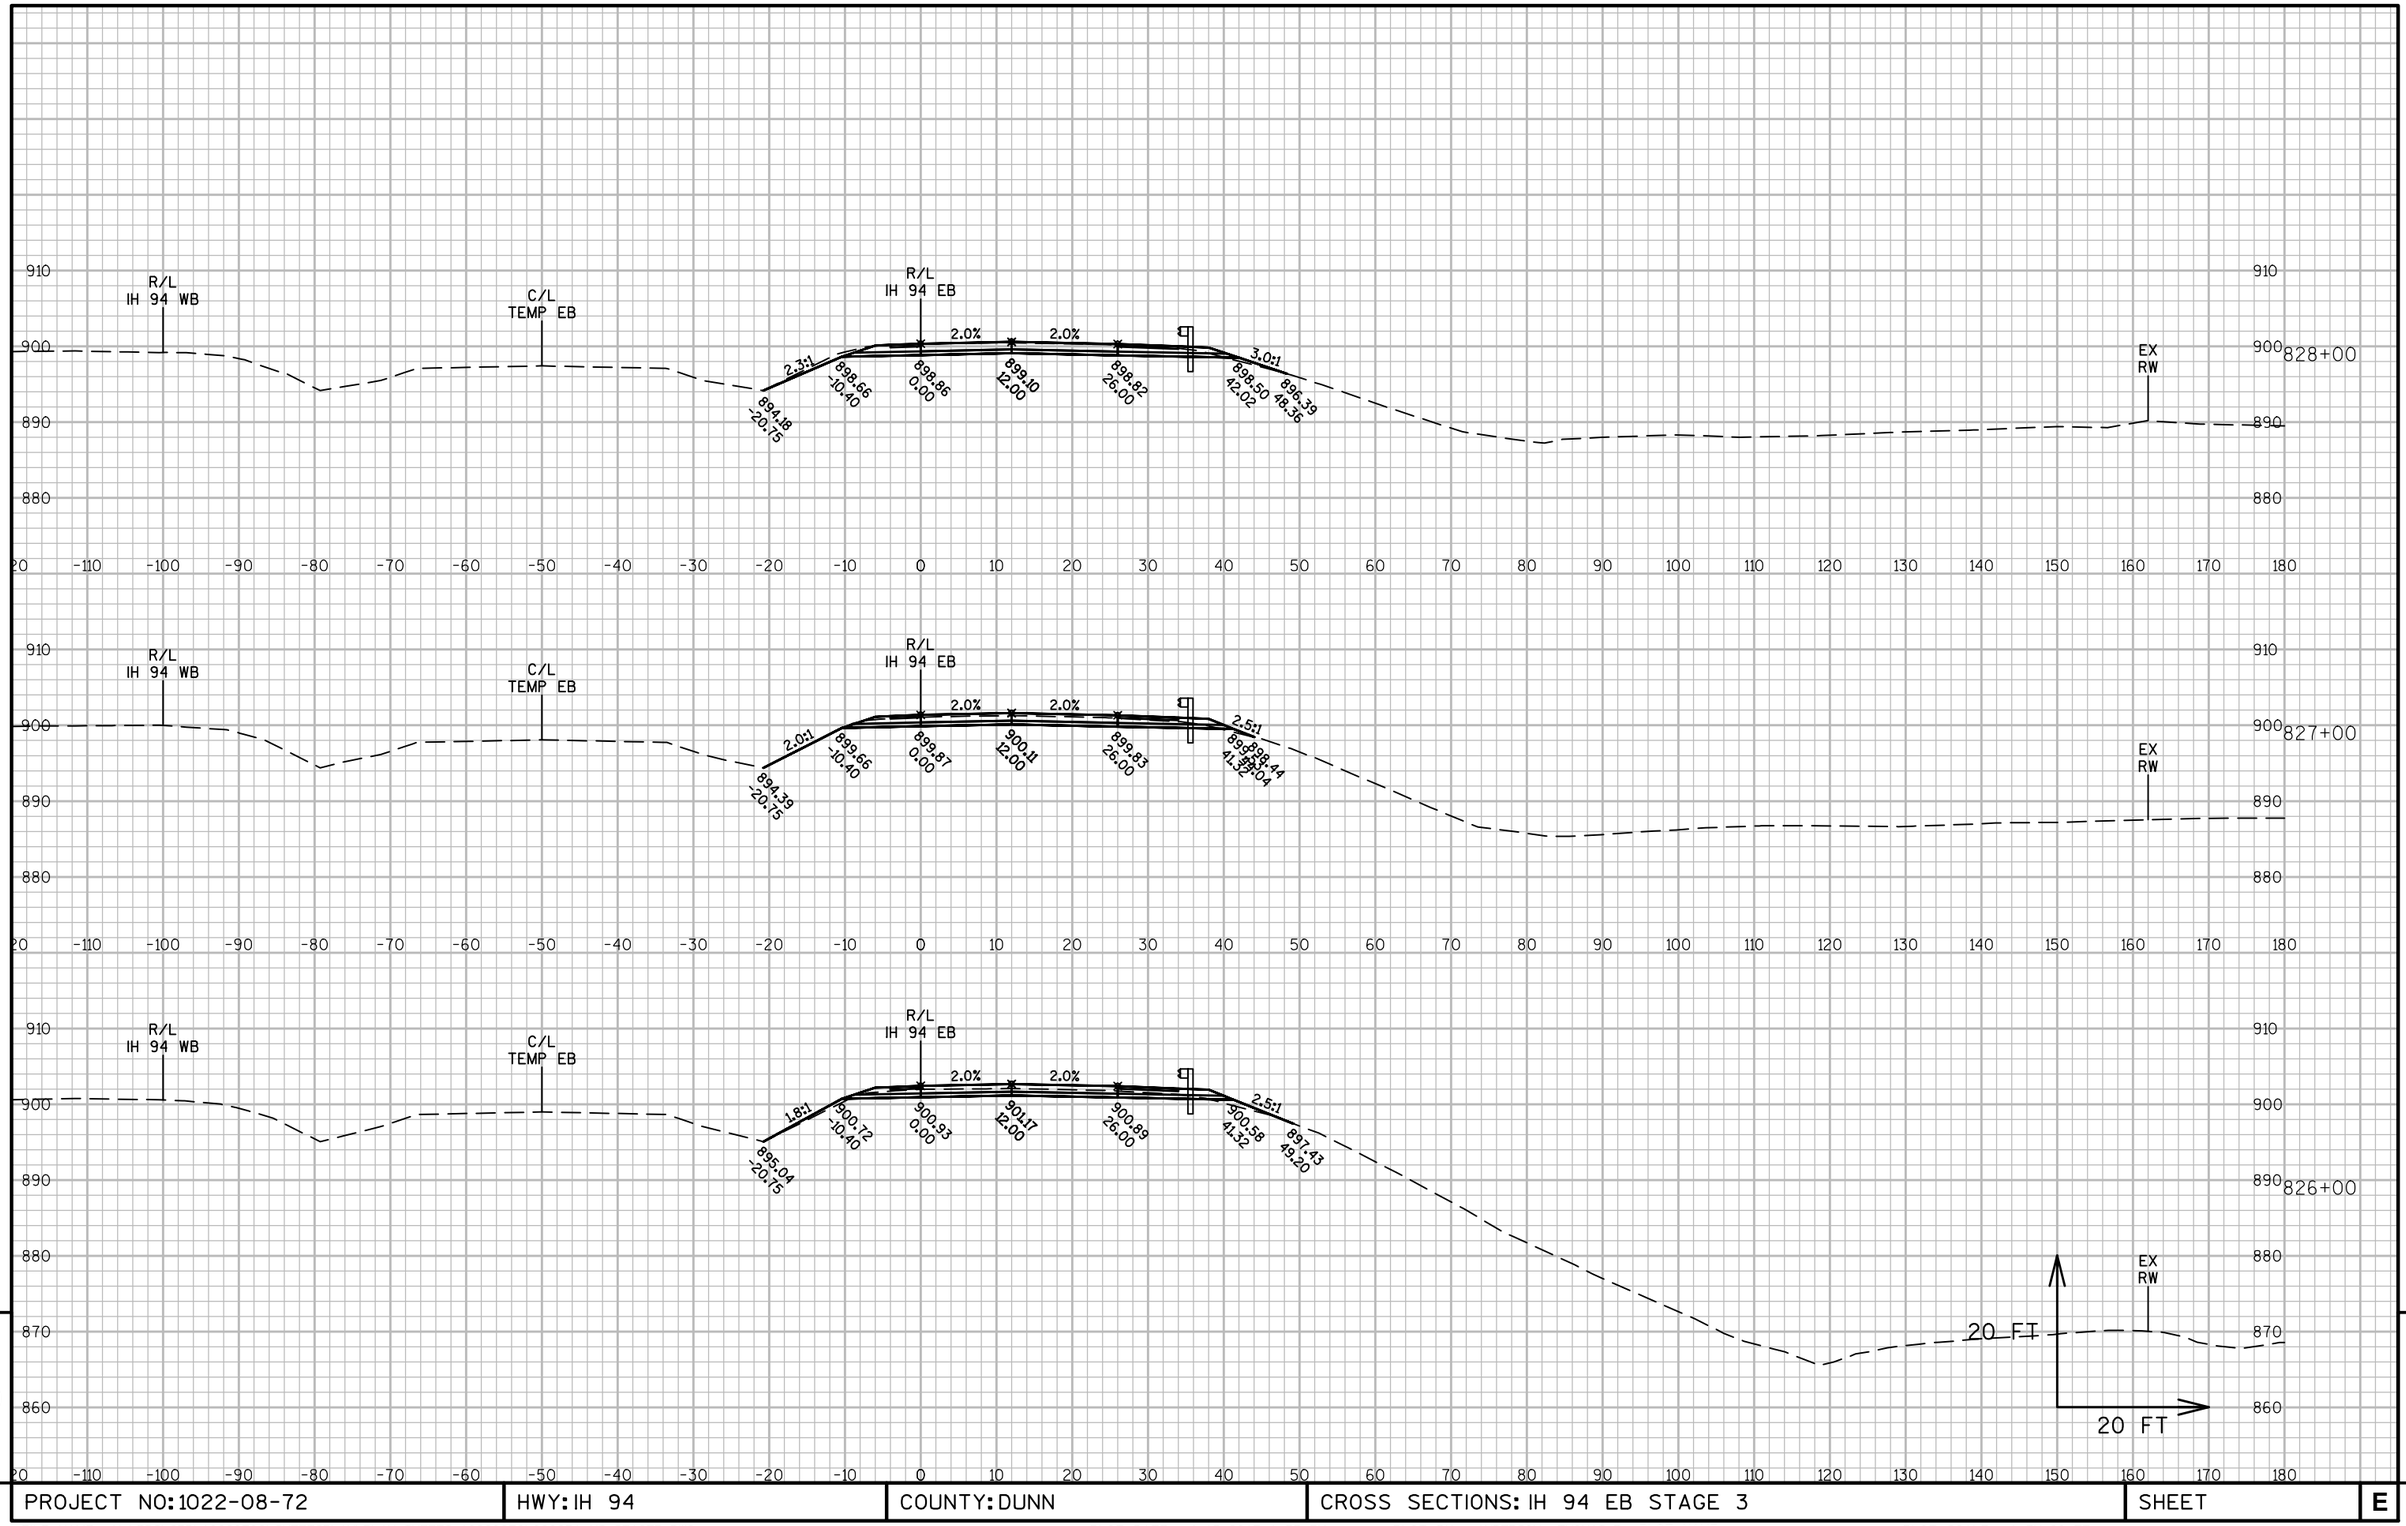

9


9

PROJECT NO: 1022-08-72	HWY: IH 94	COUNTY: DUNN	CROSS SECTIONS: IH 94 EB STAGE 3	SHEET	E

FILE NAME : N:\PDS\C3D\10220706\SHEETSPLAN\PLAN SHEETS 10220872\090231_XS_STAGE3.DWG
LAYOUT NAME - 090231 - (50)

PLOT DATE : 4/15/2017 1:53 PM PLOT BY : ANDERSON, THOMAS R PLOT NAME :

PLOT SCALE : 1 IN:20 FT

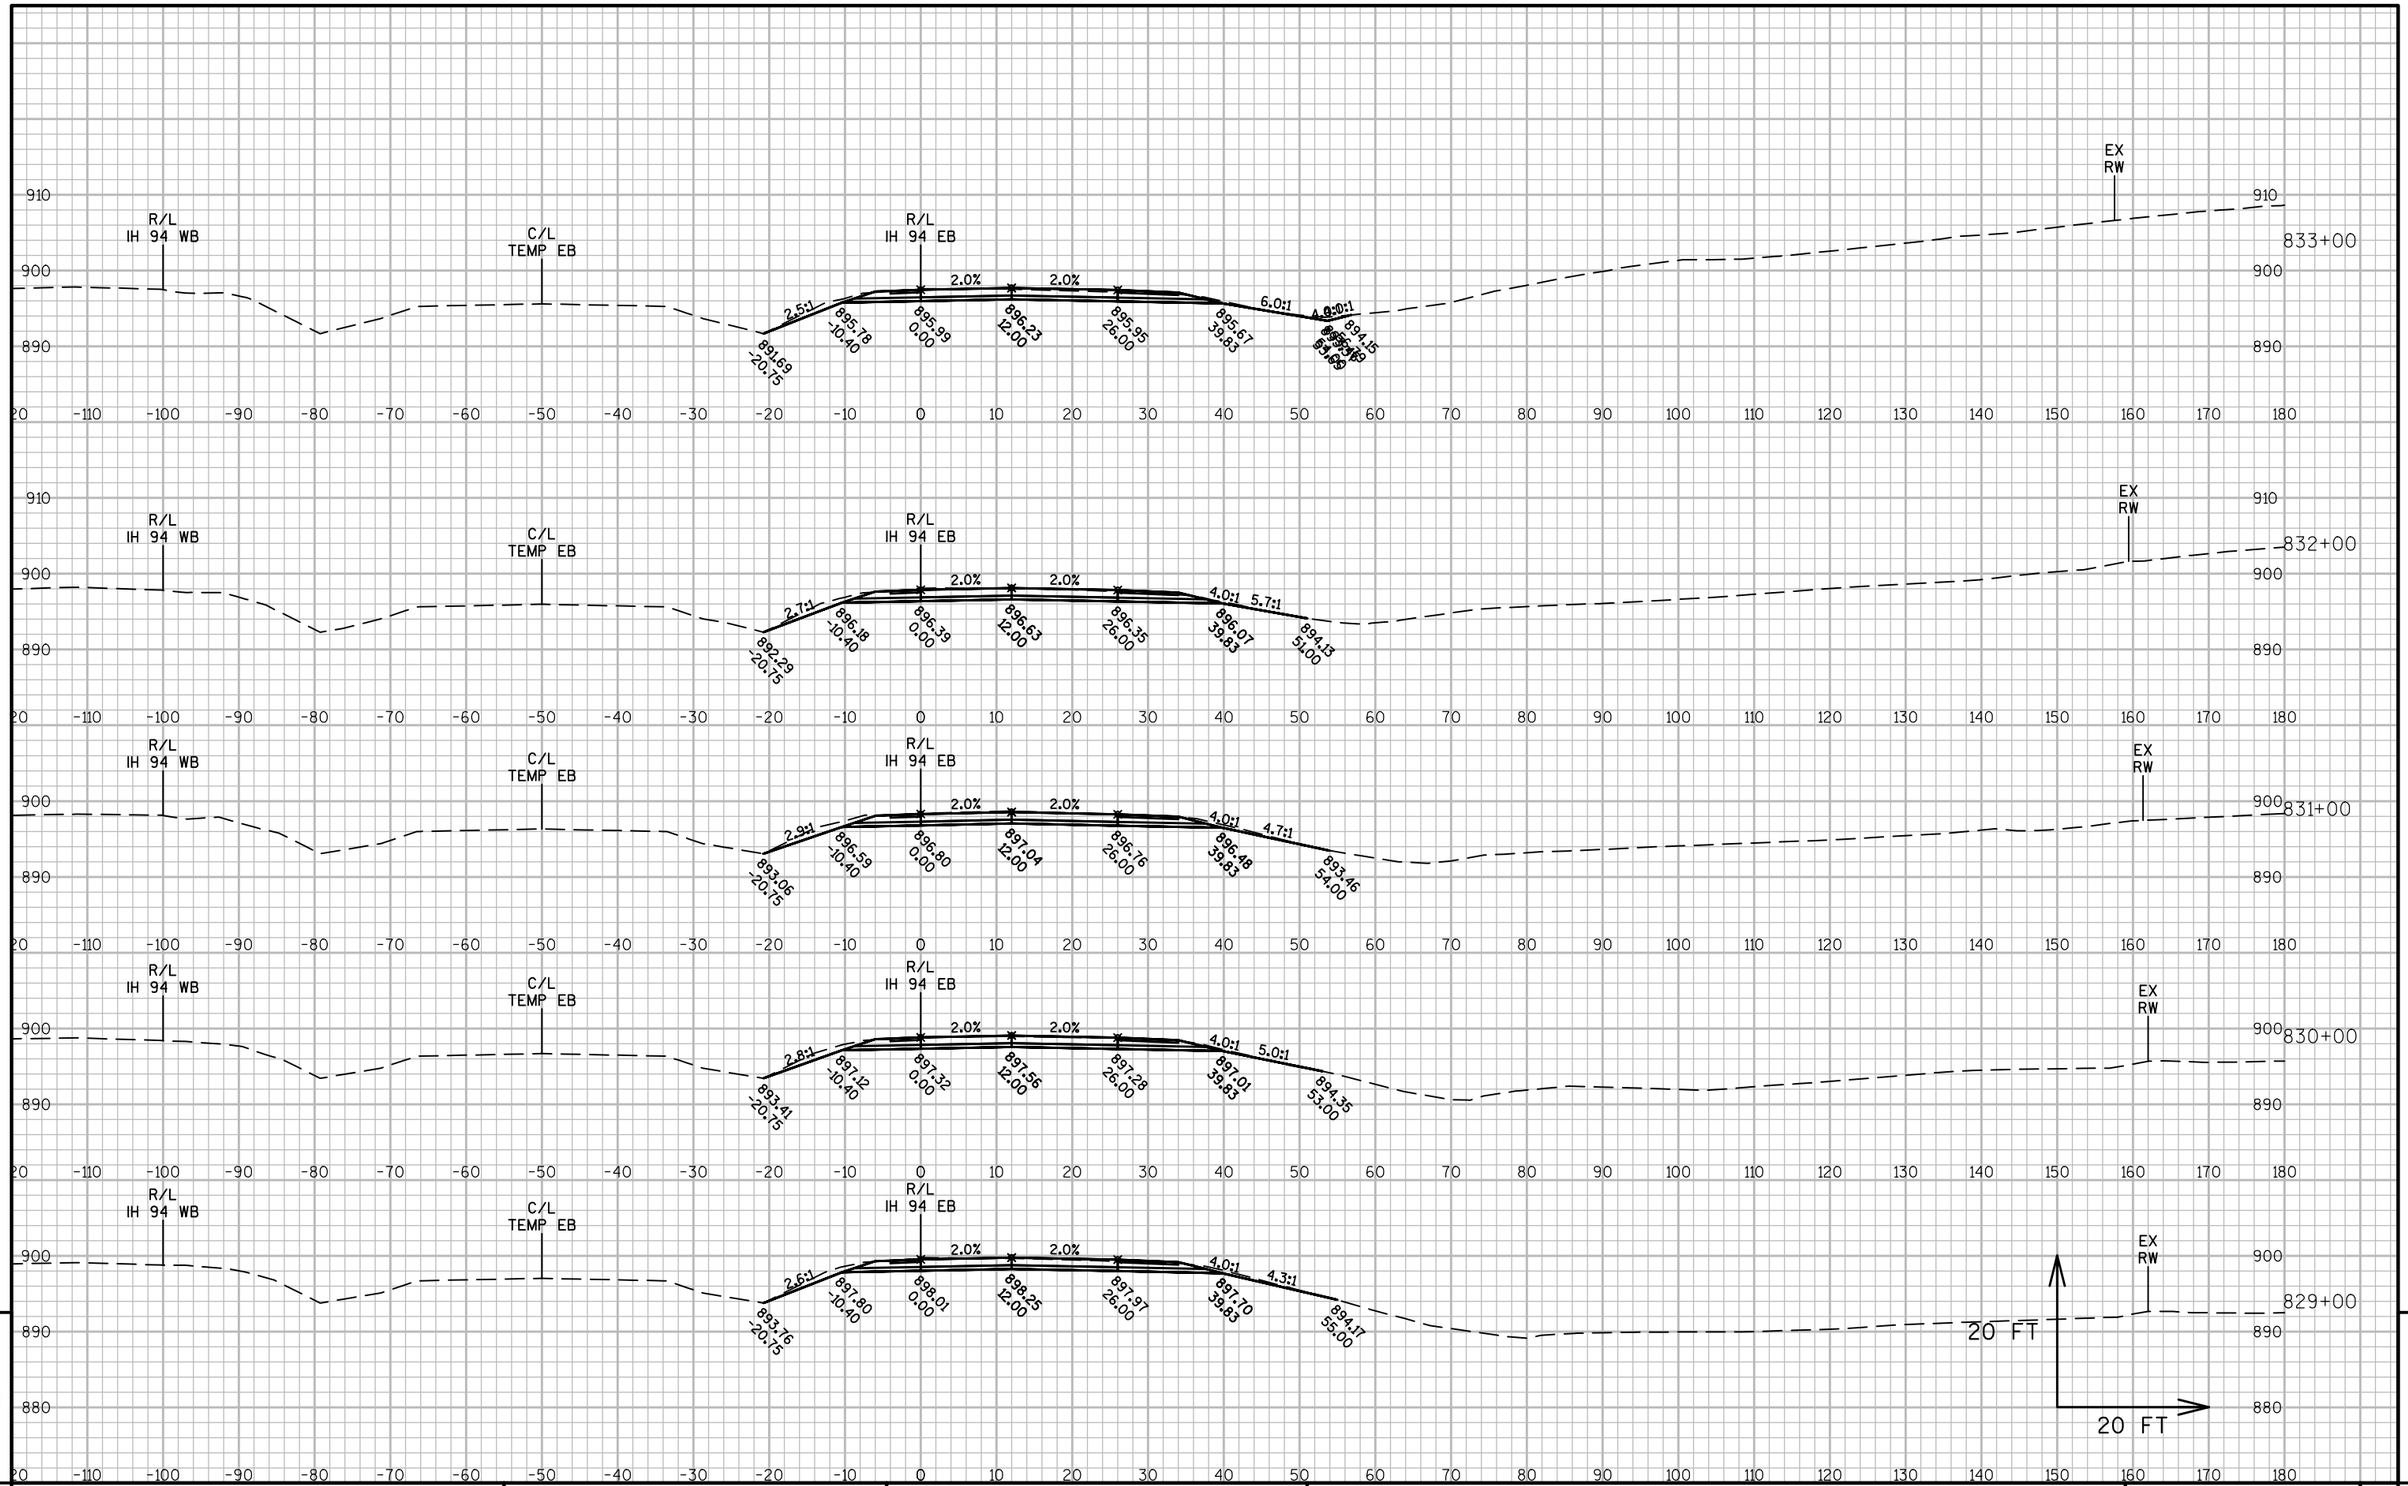

PROJECT NO: 1022-08-72	HWY: IH 94	COUNTY: DUNN	CROSS SECTIONS: IH 94 EB STAGE 3	SHEET	E

FILE NAME : N:\PDS\C3D\10220706\SHEETSPLAN\PLAN SHEETS 10220872\090231_XS_STAGE3.DWG
LAYOUT NAME - 090231 - (51)

PLOT DATE : 4/15/2017 1:53 PM PLOT BY : ANDERSON, THOMAS R PLOT NAME :


PLOT SCALE : 1 IN:20 FT

PROJECT NO: 1022-08-72	HWY: IH 94	COUNTY: DUNN	CROSS SECTIONS: IH 94 EB STAGE 3	SHEET	E

FILE NAME : N:\PDS\C3D\10220706\SHEETSPLAN\PLAN SHEETS 10220872\090231_XS_STAGE3.DWG
LAYOUT NAME - 090231 - (52)

PLOT DATE : 4/15/2017 1:54 PM PLOT BY : ANDERSON, THOMAS R PLOT NAME :

PLOT SCALE : 1 IN:20 FT

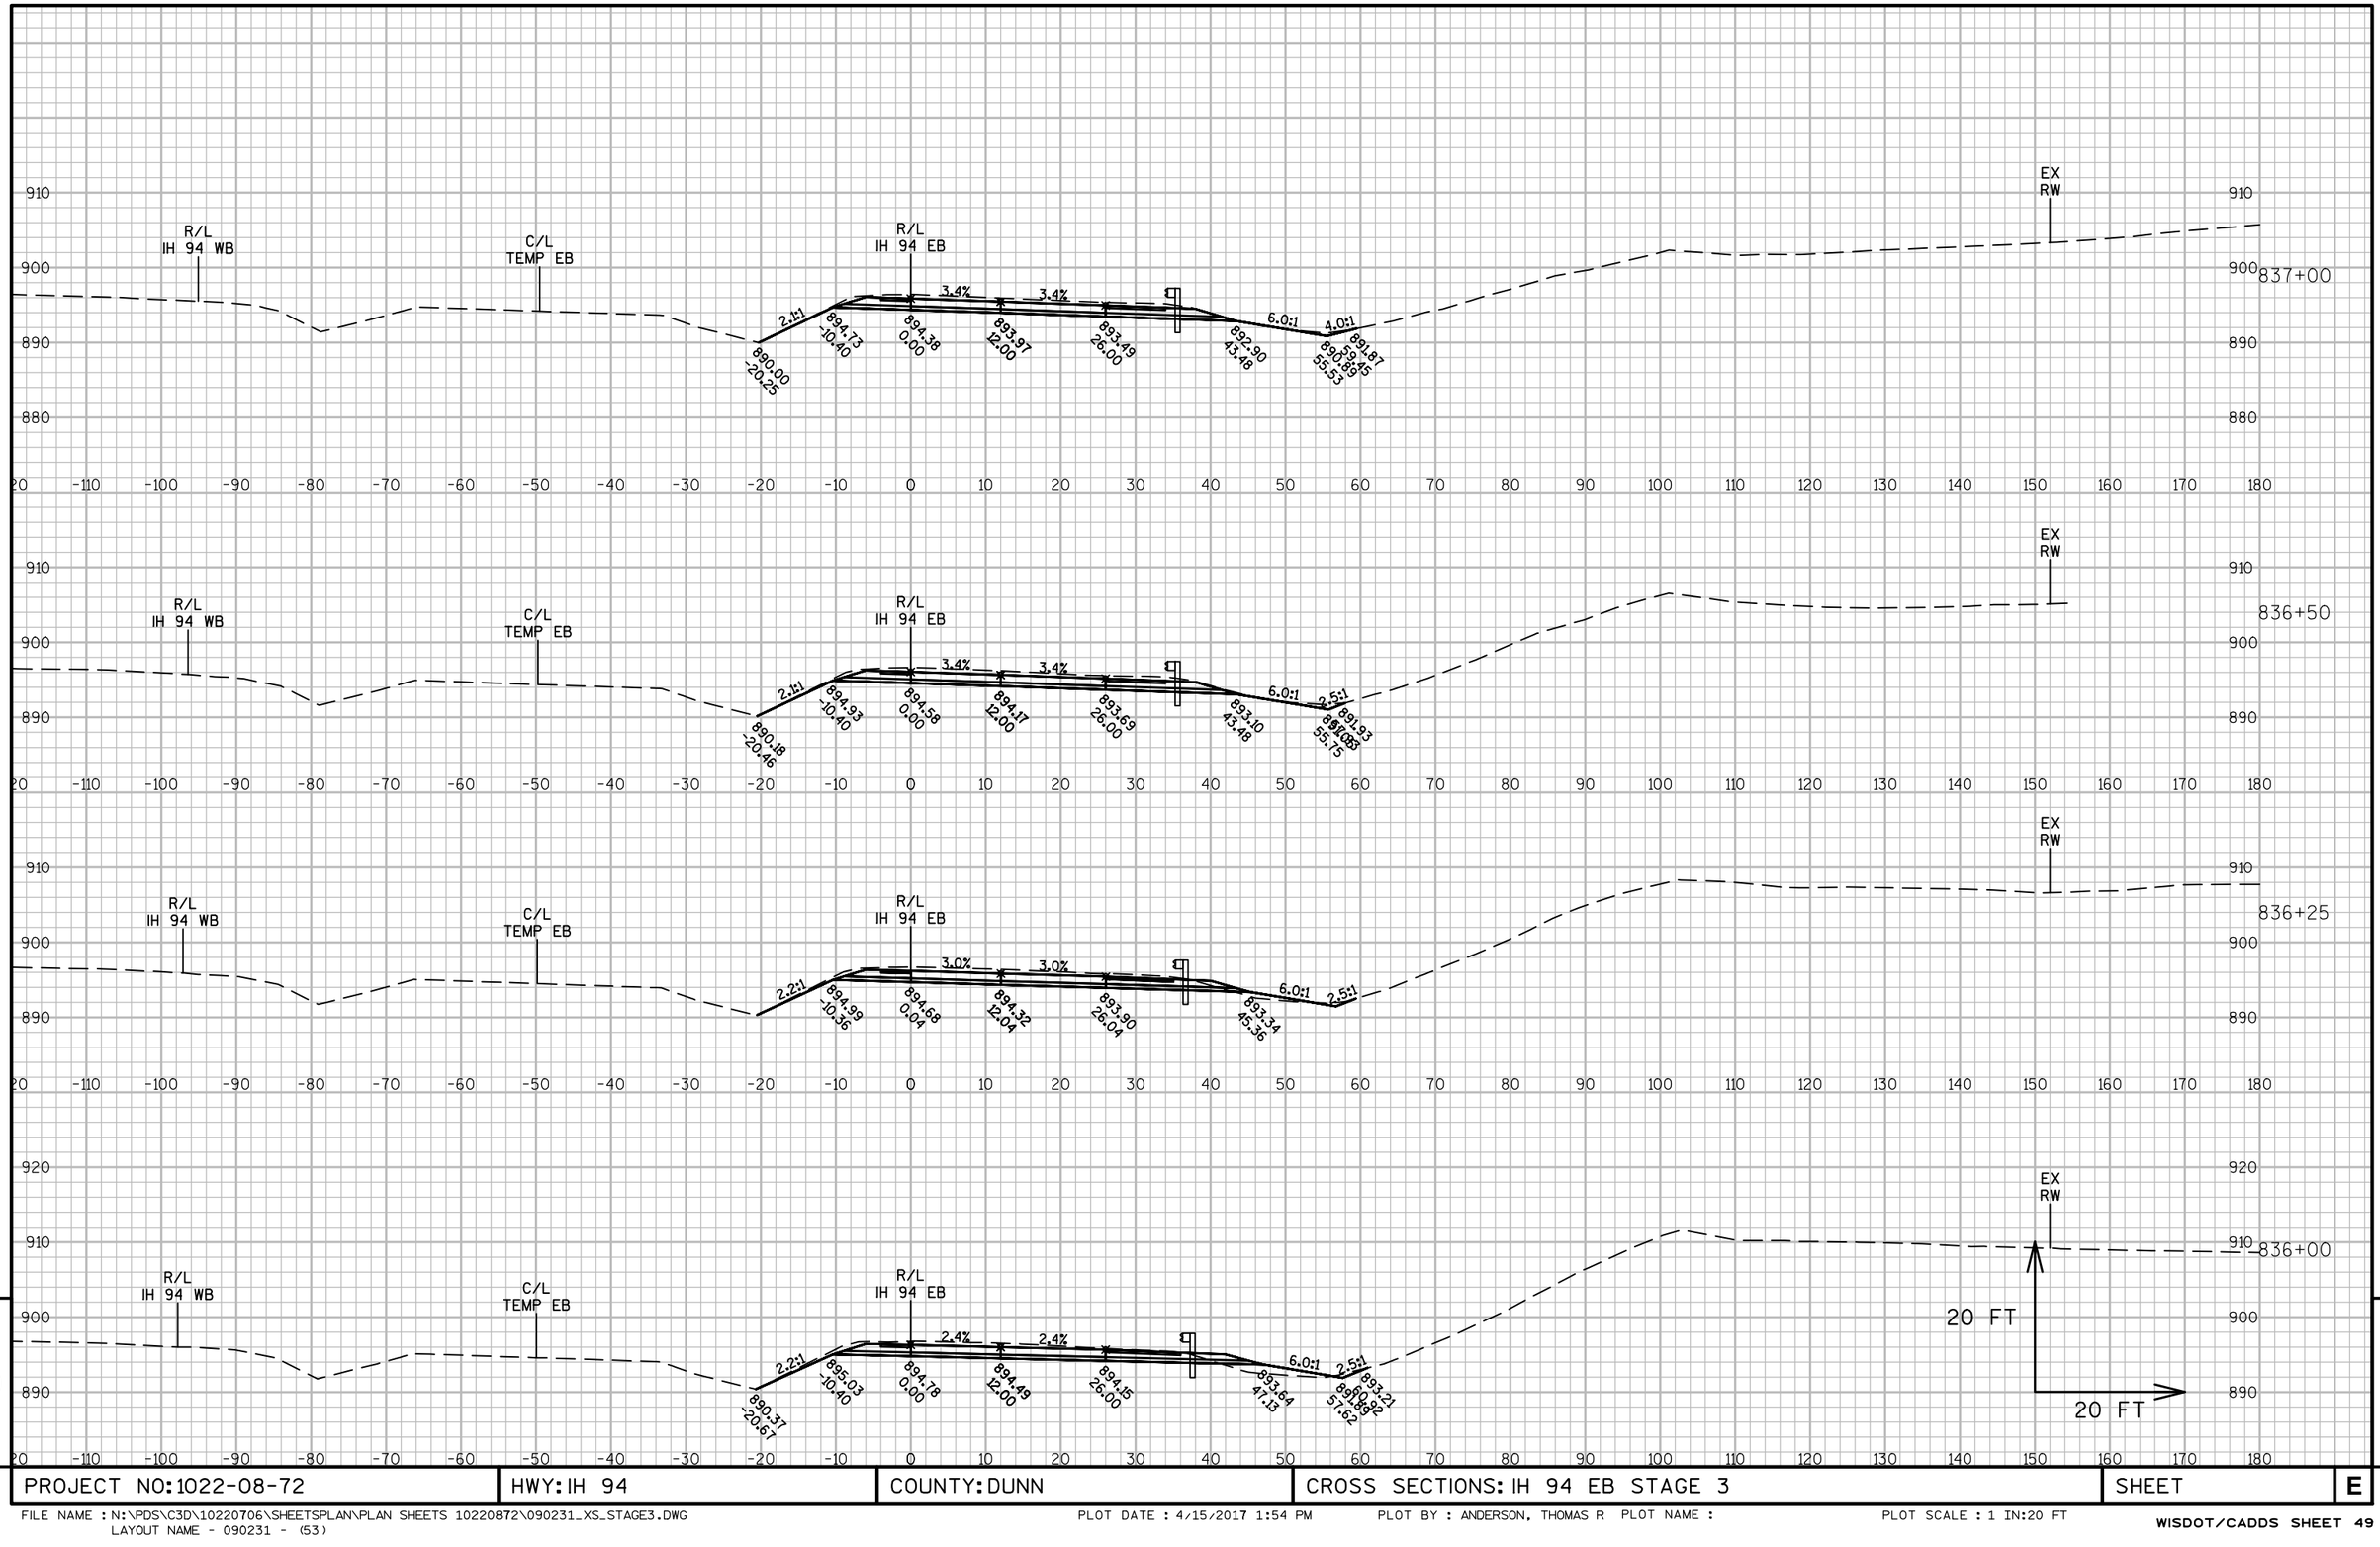


PROJECT NO: 1022-08-72	HWY: IH 94	COUNTY: DUNN	CROSS SECTIONS: IH 94 EB STAGE 3	SHEET	E

FILE NAME : N:\PDS\C3D\10220706\SHEETSPLAN\PLAN SHEETS 10220872\090231_XS_STAGE3.DWG
LAYOUT NAME - 090231 - (53)

PLOT DATE : 4/15/2017 1:54 PM PLOT BY : ANDERSON, THOMAS R PLOT NAME :

PLOT SCALE : 1 IN:20 FT

WISDOT/CADDS SHEET 49

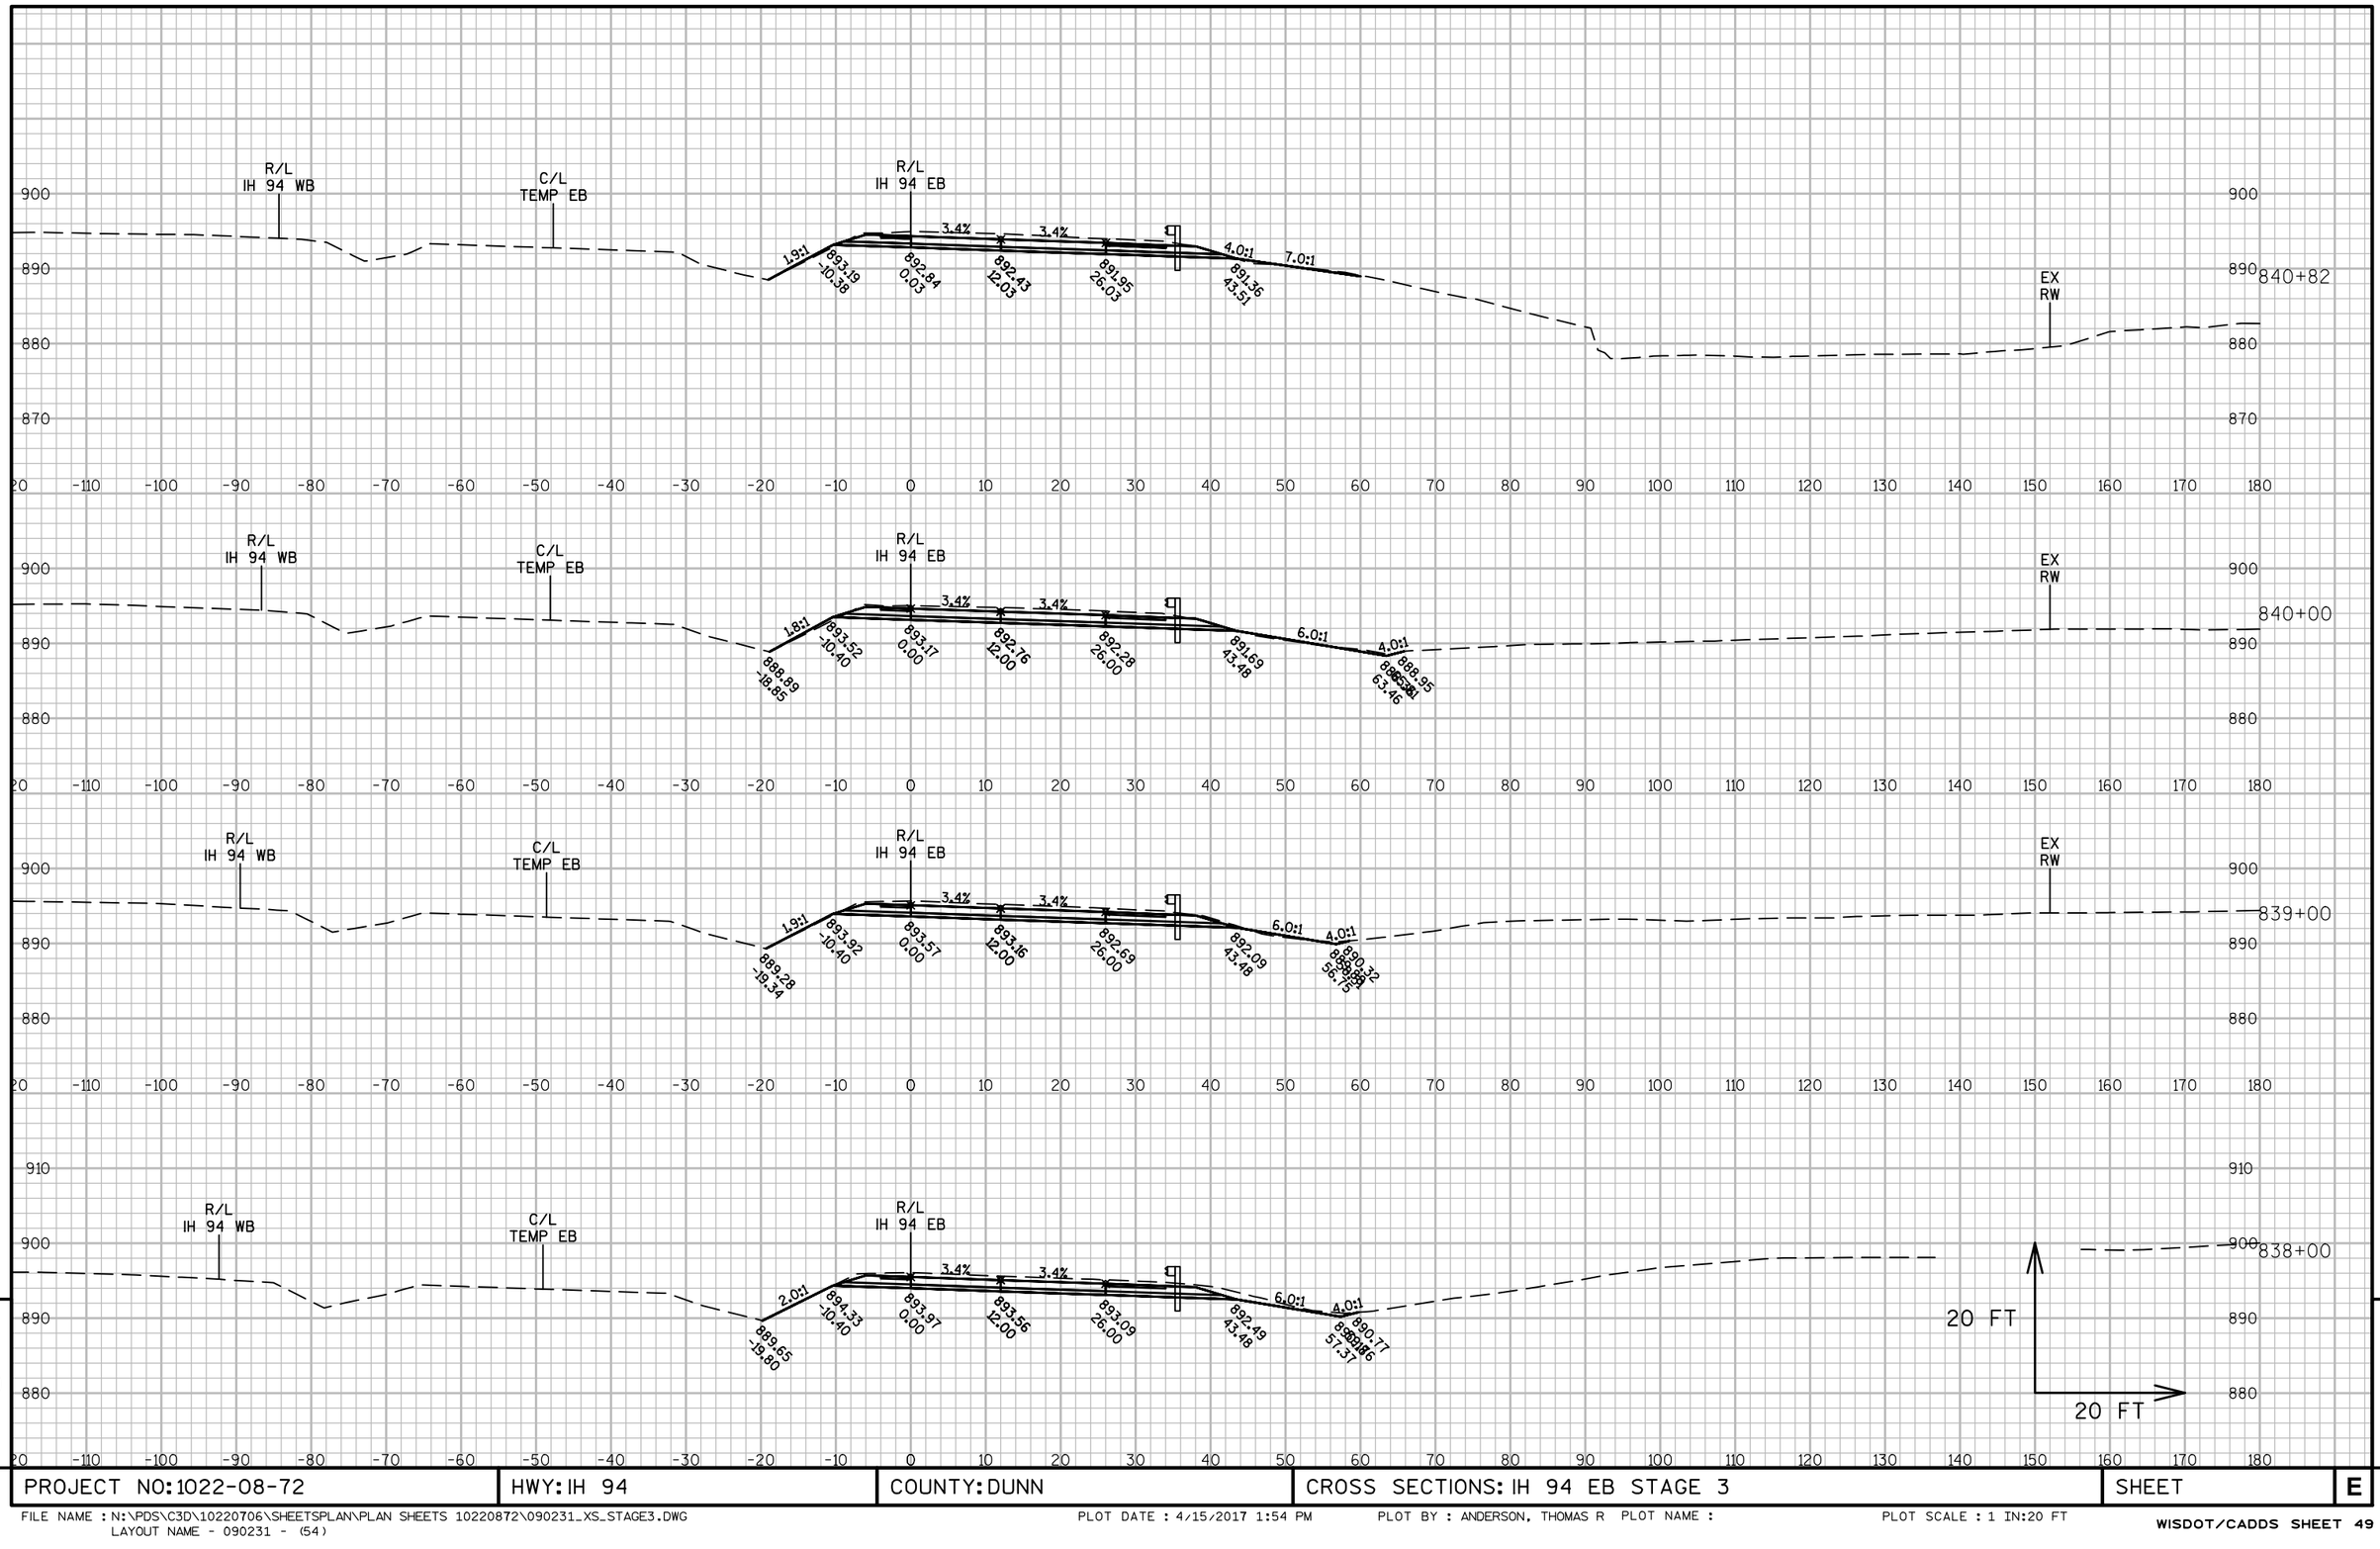

9


9

PROJECT NO: 1022-08-72	HWY: IH 94	COUNTY: DUNN	CROSS SECTIONS: IH 94 EB STAGE 3	SHEET	E

FILE NAME : N:\PDS\C3D\10220706\SHEETSPLAN\PLAN SHEETS 10220872\090231_XS_STAGE3.DWG
LAYOUT NAME - 090231 - (54)

PLOT DATE : 4/15/2017 1:54 PM PLOT BY : ANDERSON, THOMAS R PLOT NAME :

PLOT SCALE : 1 IN:20 FT

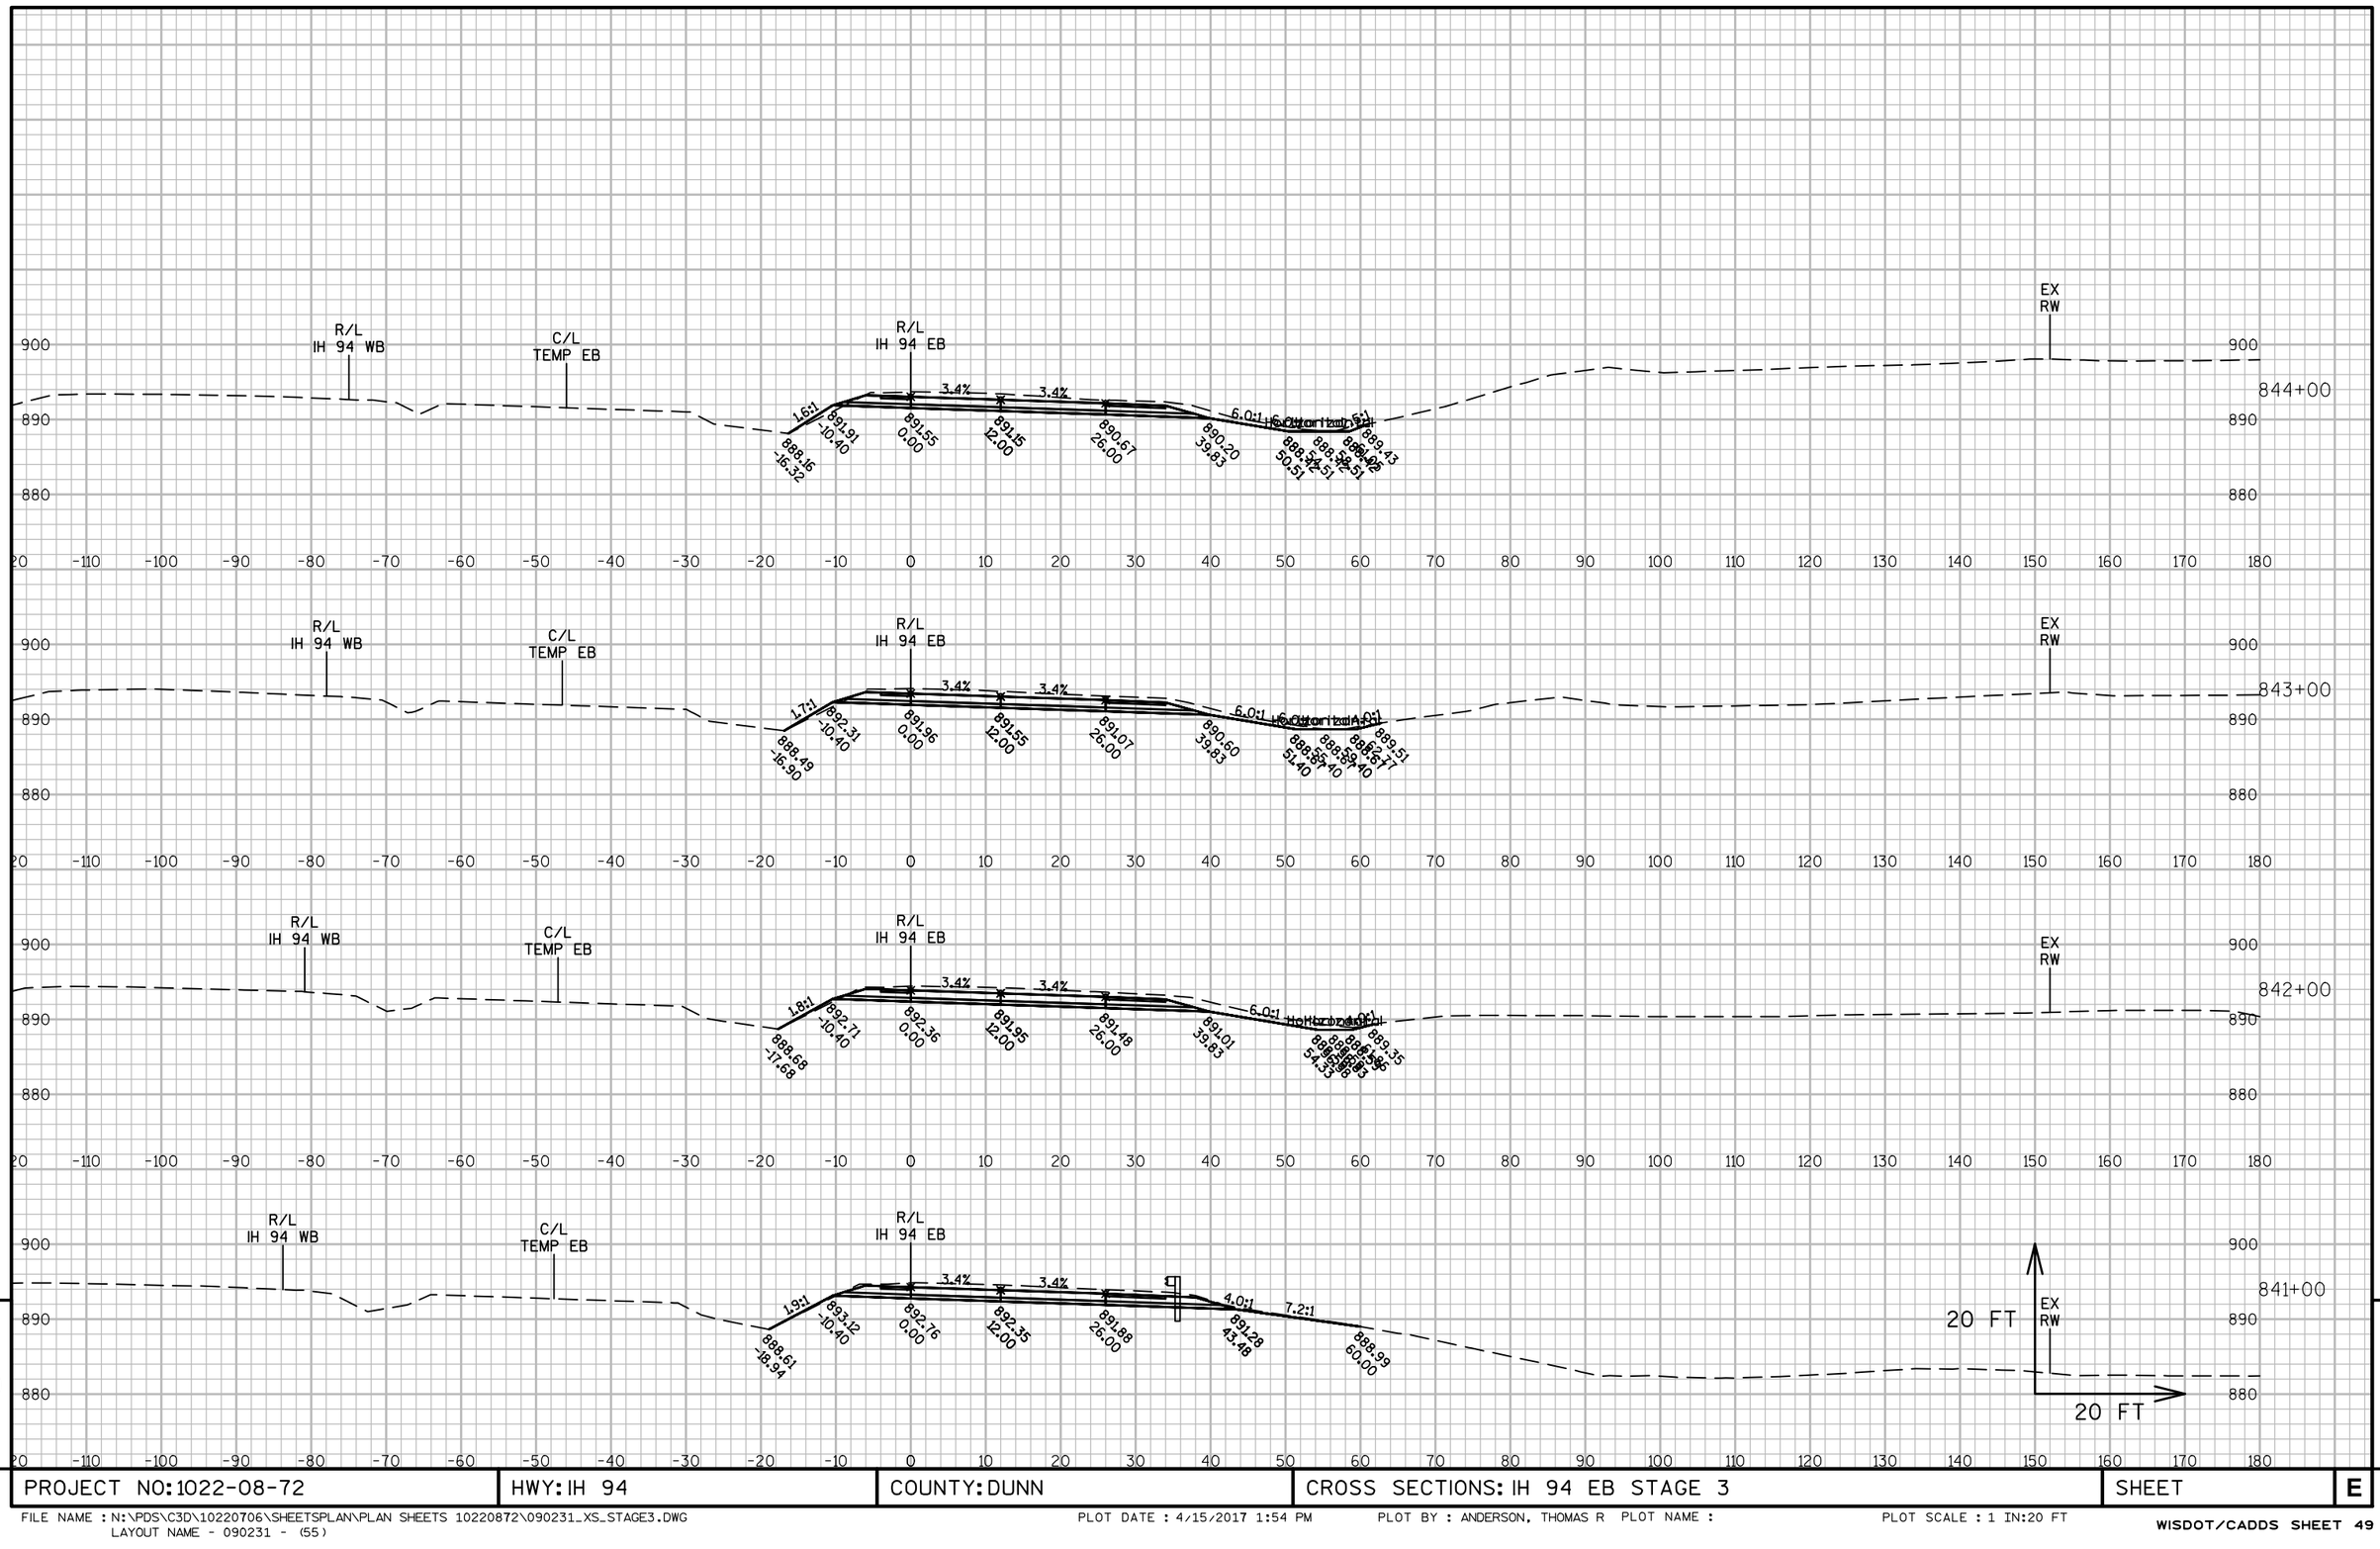


PROJECT NO: 1022-08-72	HWY: IH 94	COUNTY: DUNN	CROSS SECTIONS: IH 94 EB STAGE 3	SHEET	E

FILE NAME : N:\PDS\C3D\10220706\SHEETSPLAN\PLAN SHEETS 10220872\090231_XS_STAGE3.DWG
LAYOUT NAME - 090231 - (55)

PLOT DATE : 4/15/2017 1:54 PM PLOT BY : ANDERSON, THOMAS R PLOT NAME :

PLOT SCALE : 1 IN:20 FT

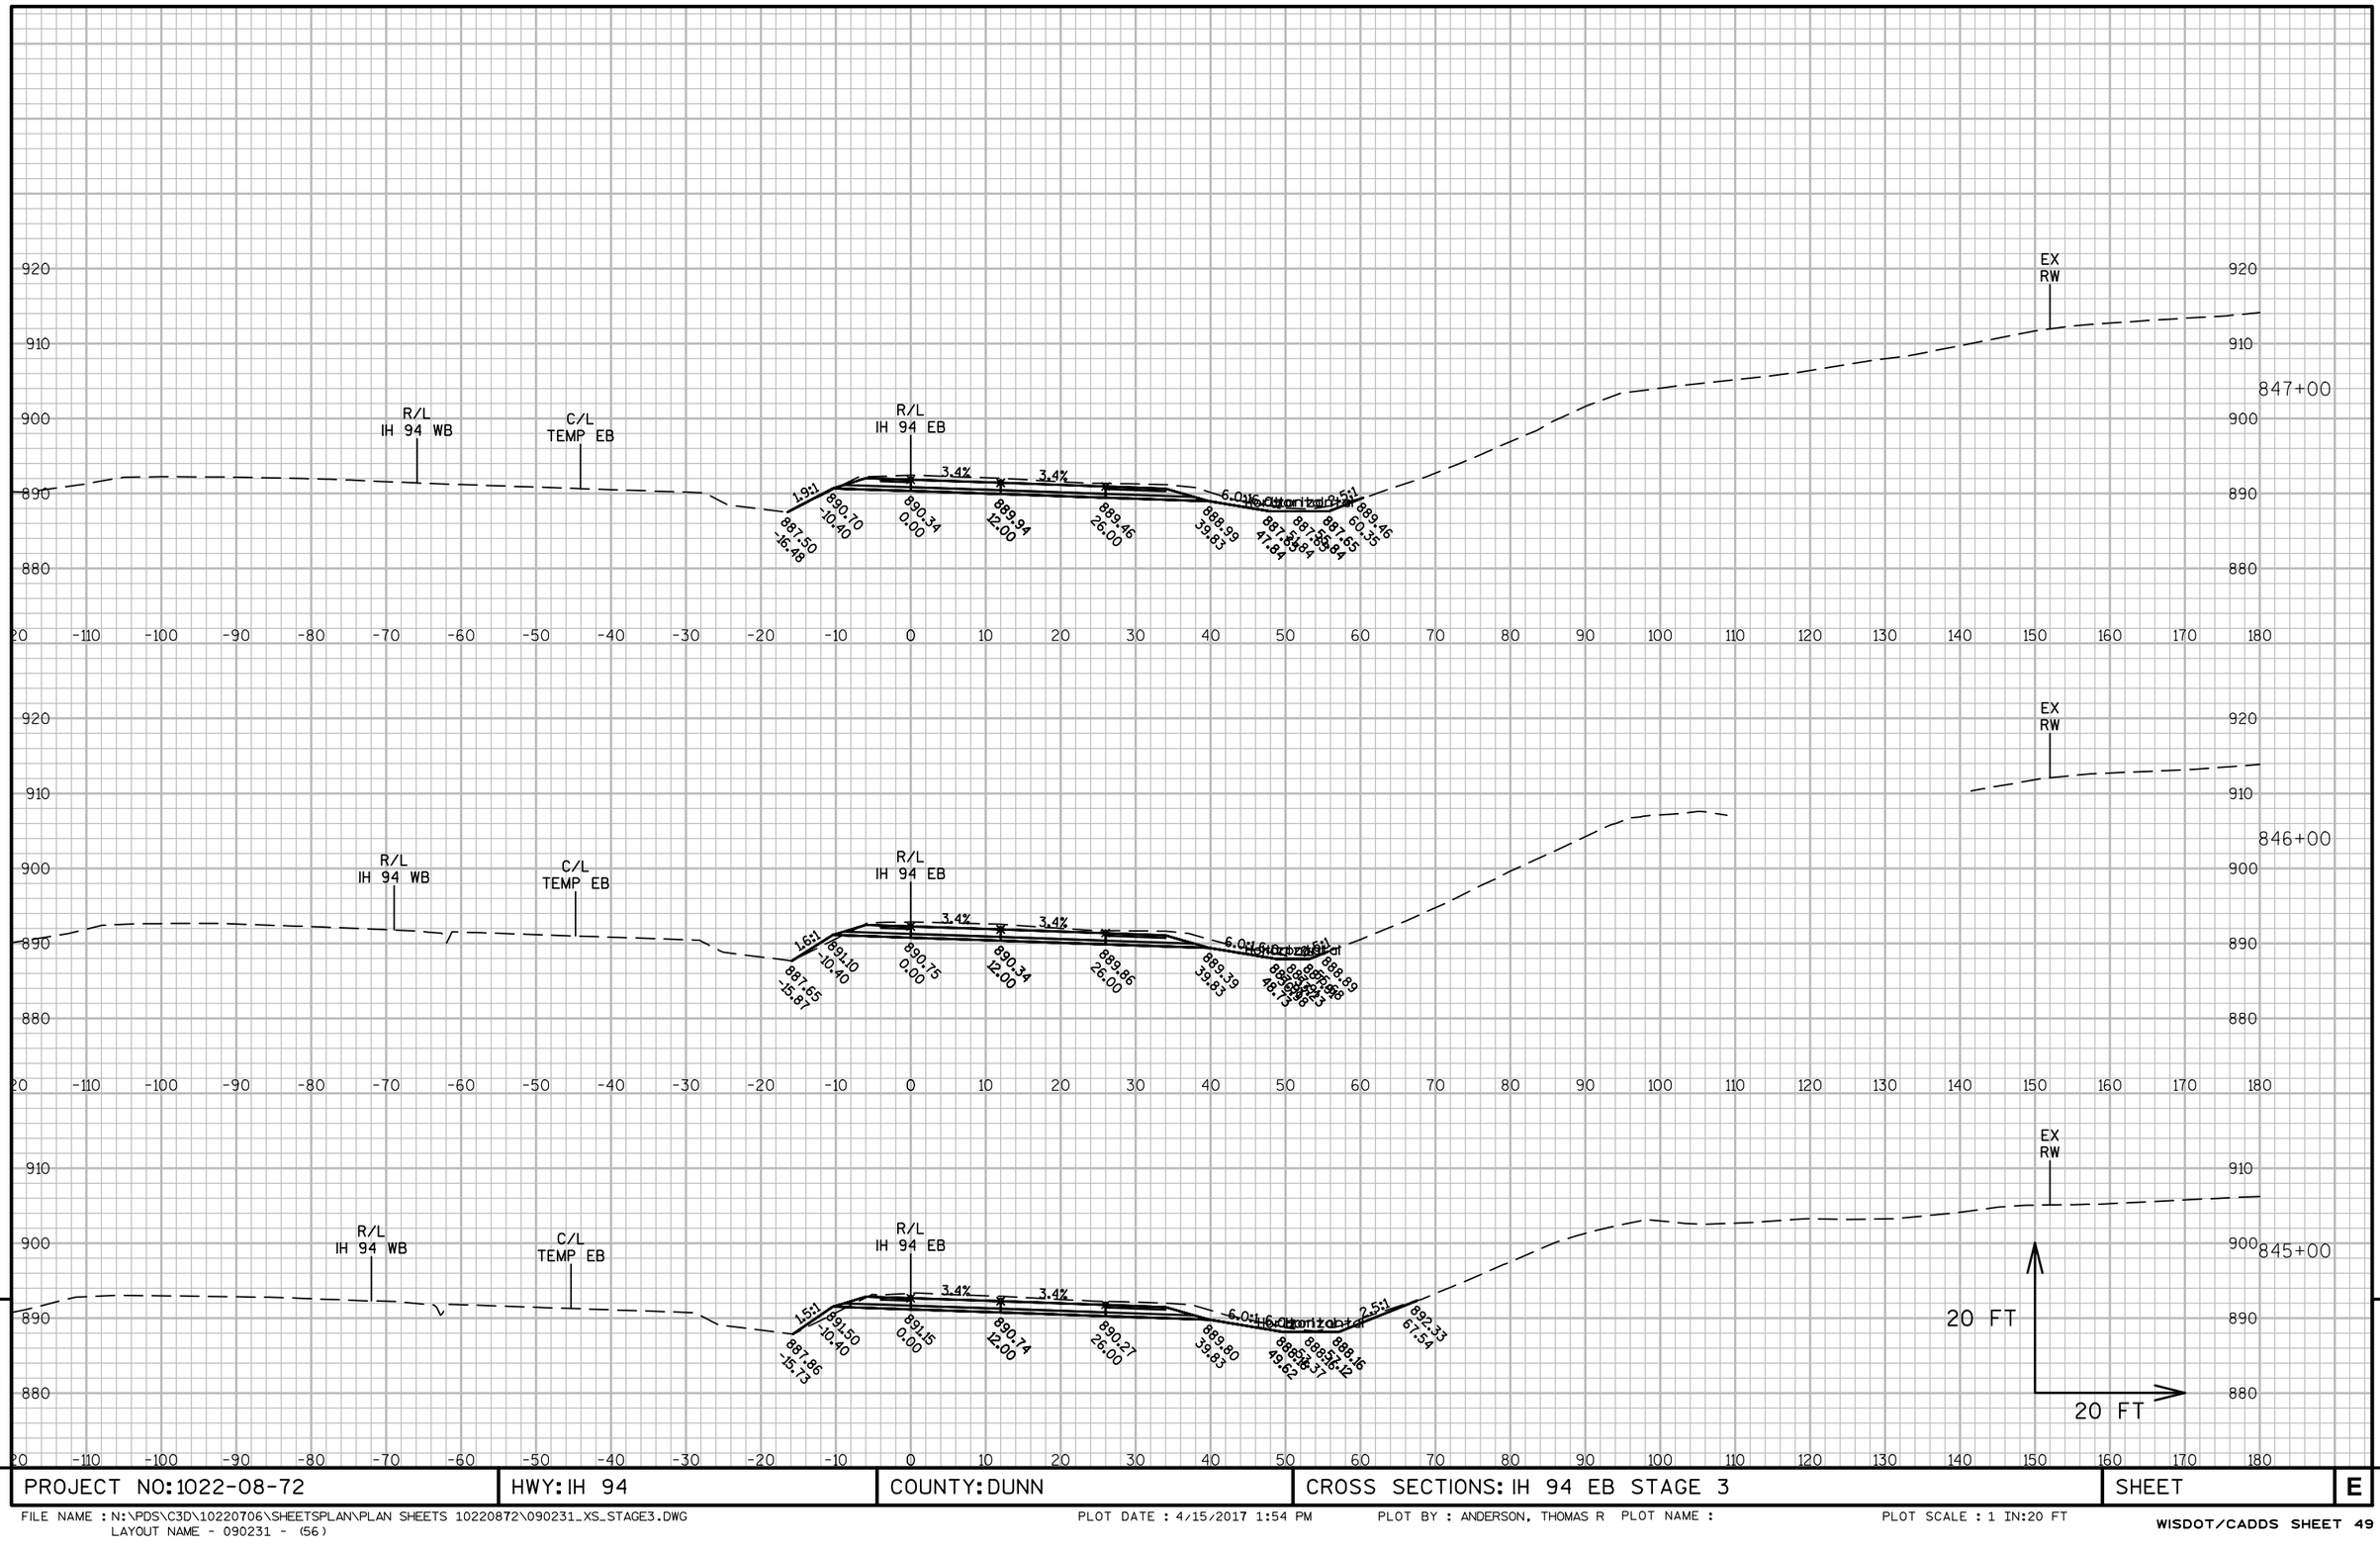


PROJECT NO: 1022-08-72	HWY: IH 94	COUNTY: DUNN	CROSS SECTIONS: IH 94 EB STAGE 3	SHEET	E

FILE NAME : N:\PDS\C3D\10220706\SHEETSPLAN\PLAN SHEETS 10220872\090231_XS_STAGE3.DWG
LAYOUT NAME - 090231 - (56)

PLOT DATE : 4/15/2017 1:54 PM PLOT BY : ANDERSON, THOMAS R PLOT NAME :

PLOT SCALE : 1 IN:20 FT

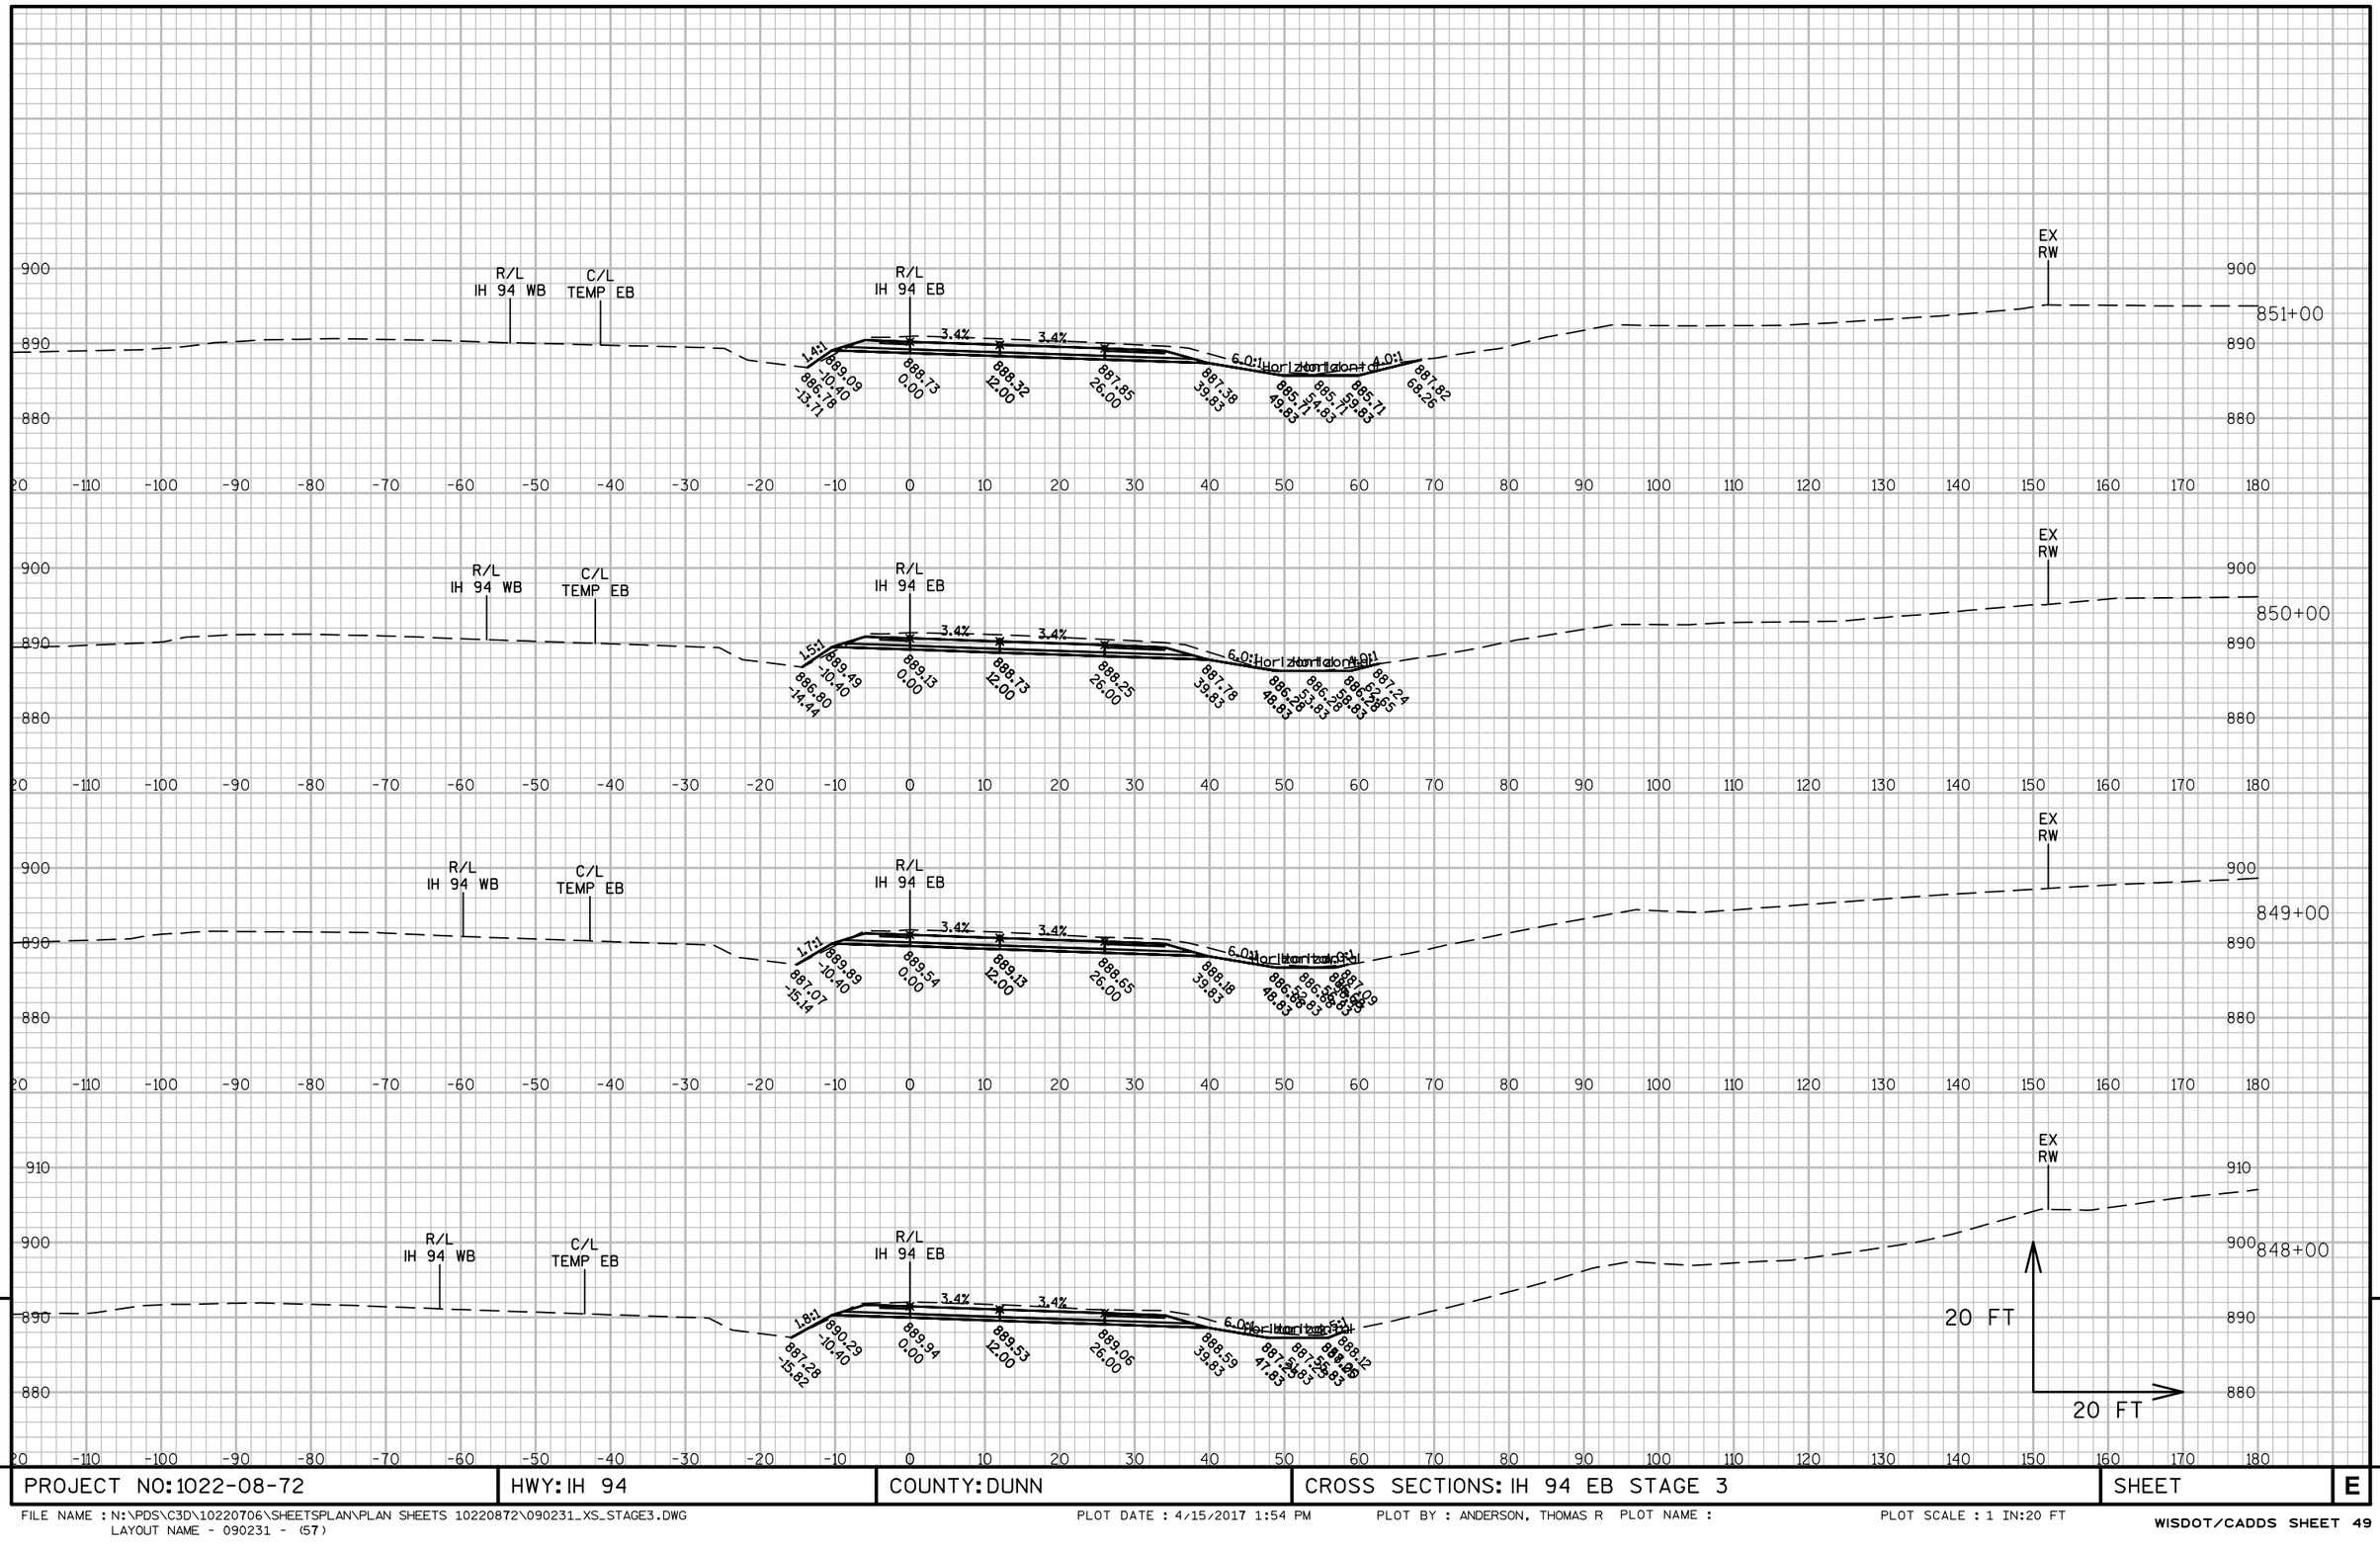


PROJECT NO: 1022-08-72	HWY: IH 94	COUNTY: DUNN	CROSS SECTIONS: IH 94 EB STAGE 3	SHEET	E

FILE NAME : N:\PDS\C3D\10220706\SHEETSPLAN\PLAN SHEETS 10220872\090231_XS_STAGE3.DWG
LAYOUT NAME - 090231 - (57)

PLOT DATE : 4/15/2017 1:54 PM PLOT BY : ANDERSON, THOMAS R PLOT NAME :

PLOT SCALE : 1 IN:20 FT

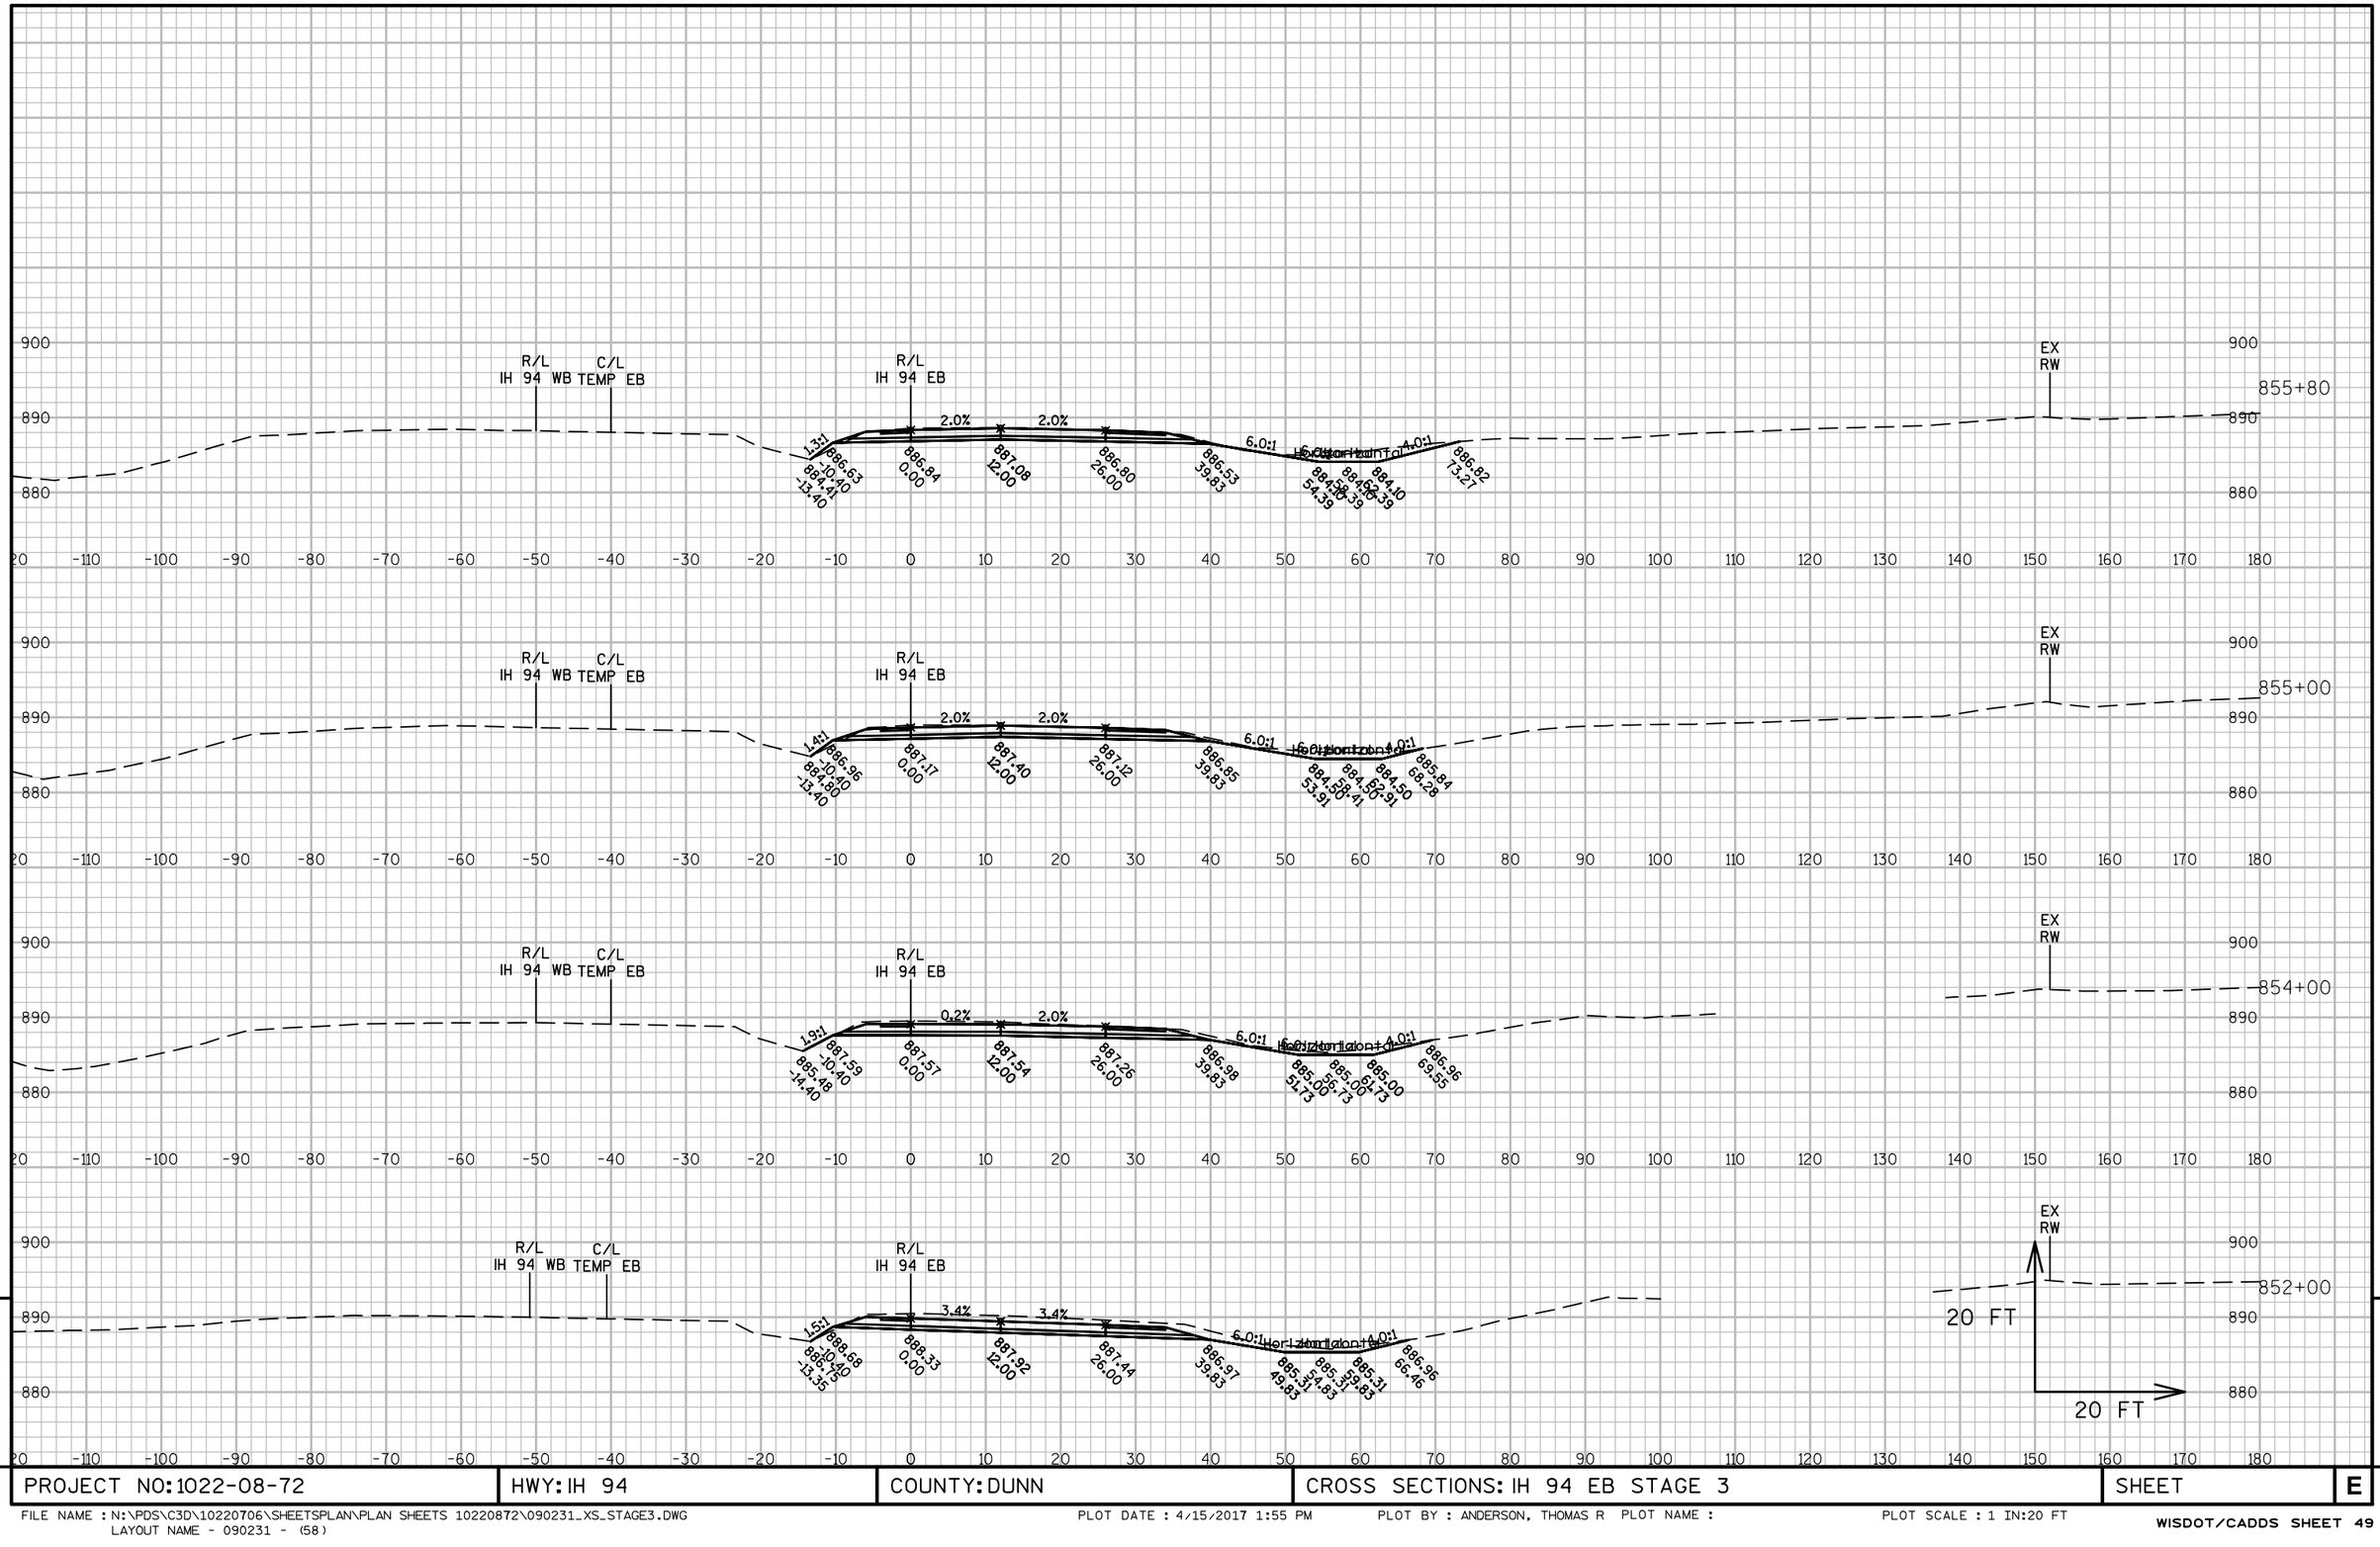

9

9


PROJECT NO: 1022-08-72	HWY: IH 94	COUNTY: DUNN	CROSS SECTIONS: IH 94 EB STAGE 3	SHEET	E

FILE NAME : N:\PDS\C3D\10220706\SHEETSPLAN\PLAN SHEETS 10220872\090231_XS_STAGE3.DWG
LAYOUT NAME - 090231 - (58)

PLOT DATE : 4/15/2017 1:55 PM PLOT BY : ANDERSON, THOMAS R PLOT NAME :


PLOT SCALE : 1 IN:20 FT

WISDOT/CADDS SHEET 49

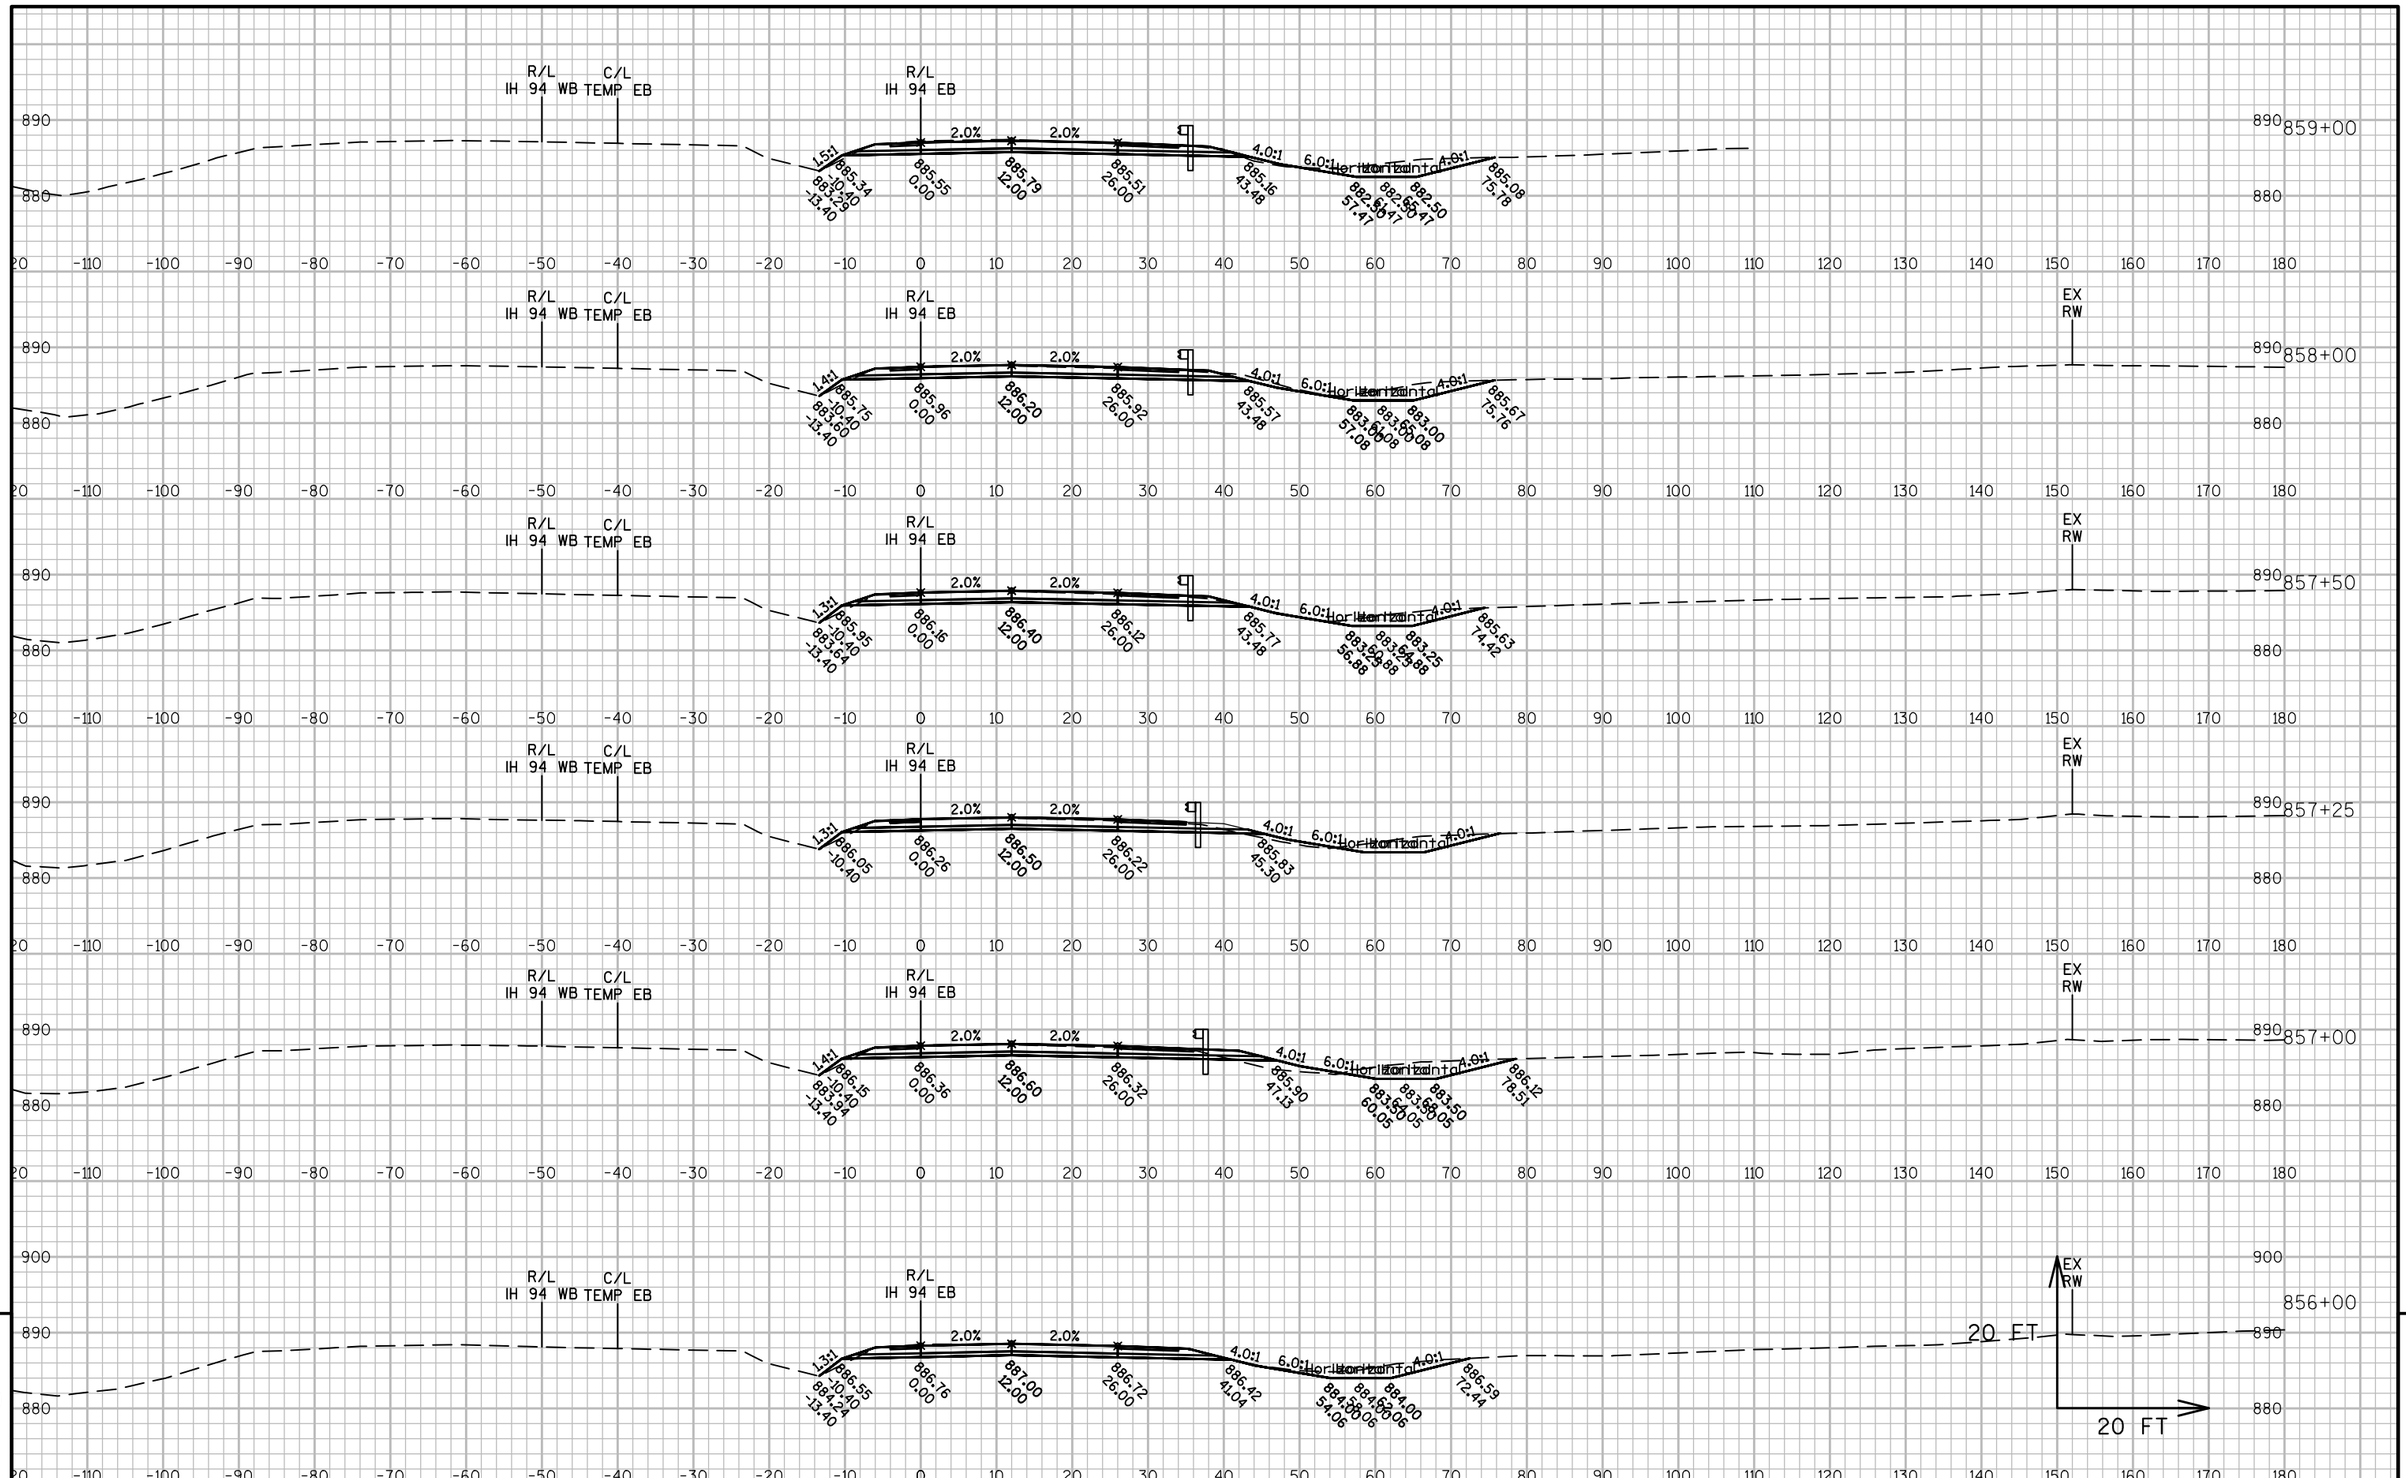

PROJECT NO: 1022-08-72	HWY: IH 94	COUNTY: DUNN	CROSS SECTIONS: IH 94 EB STAGE 3	SHEET	E

FILE NAME : N:\PDS\C3D\10220706\SHEETSPLAN\PLAN SHEETS 10220872\090231_XS_STAGE3.DWG
LAYOUT NAME - 090231 - (59)
PLOT DATE : 4/15/2017 1:55 PM PLOT BY : ANDERSON, THOMAS R PLOT NAME :
PLOT SCALE : 1 IN:20 FT

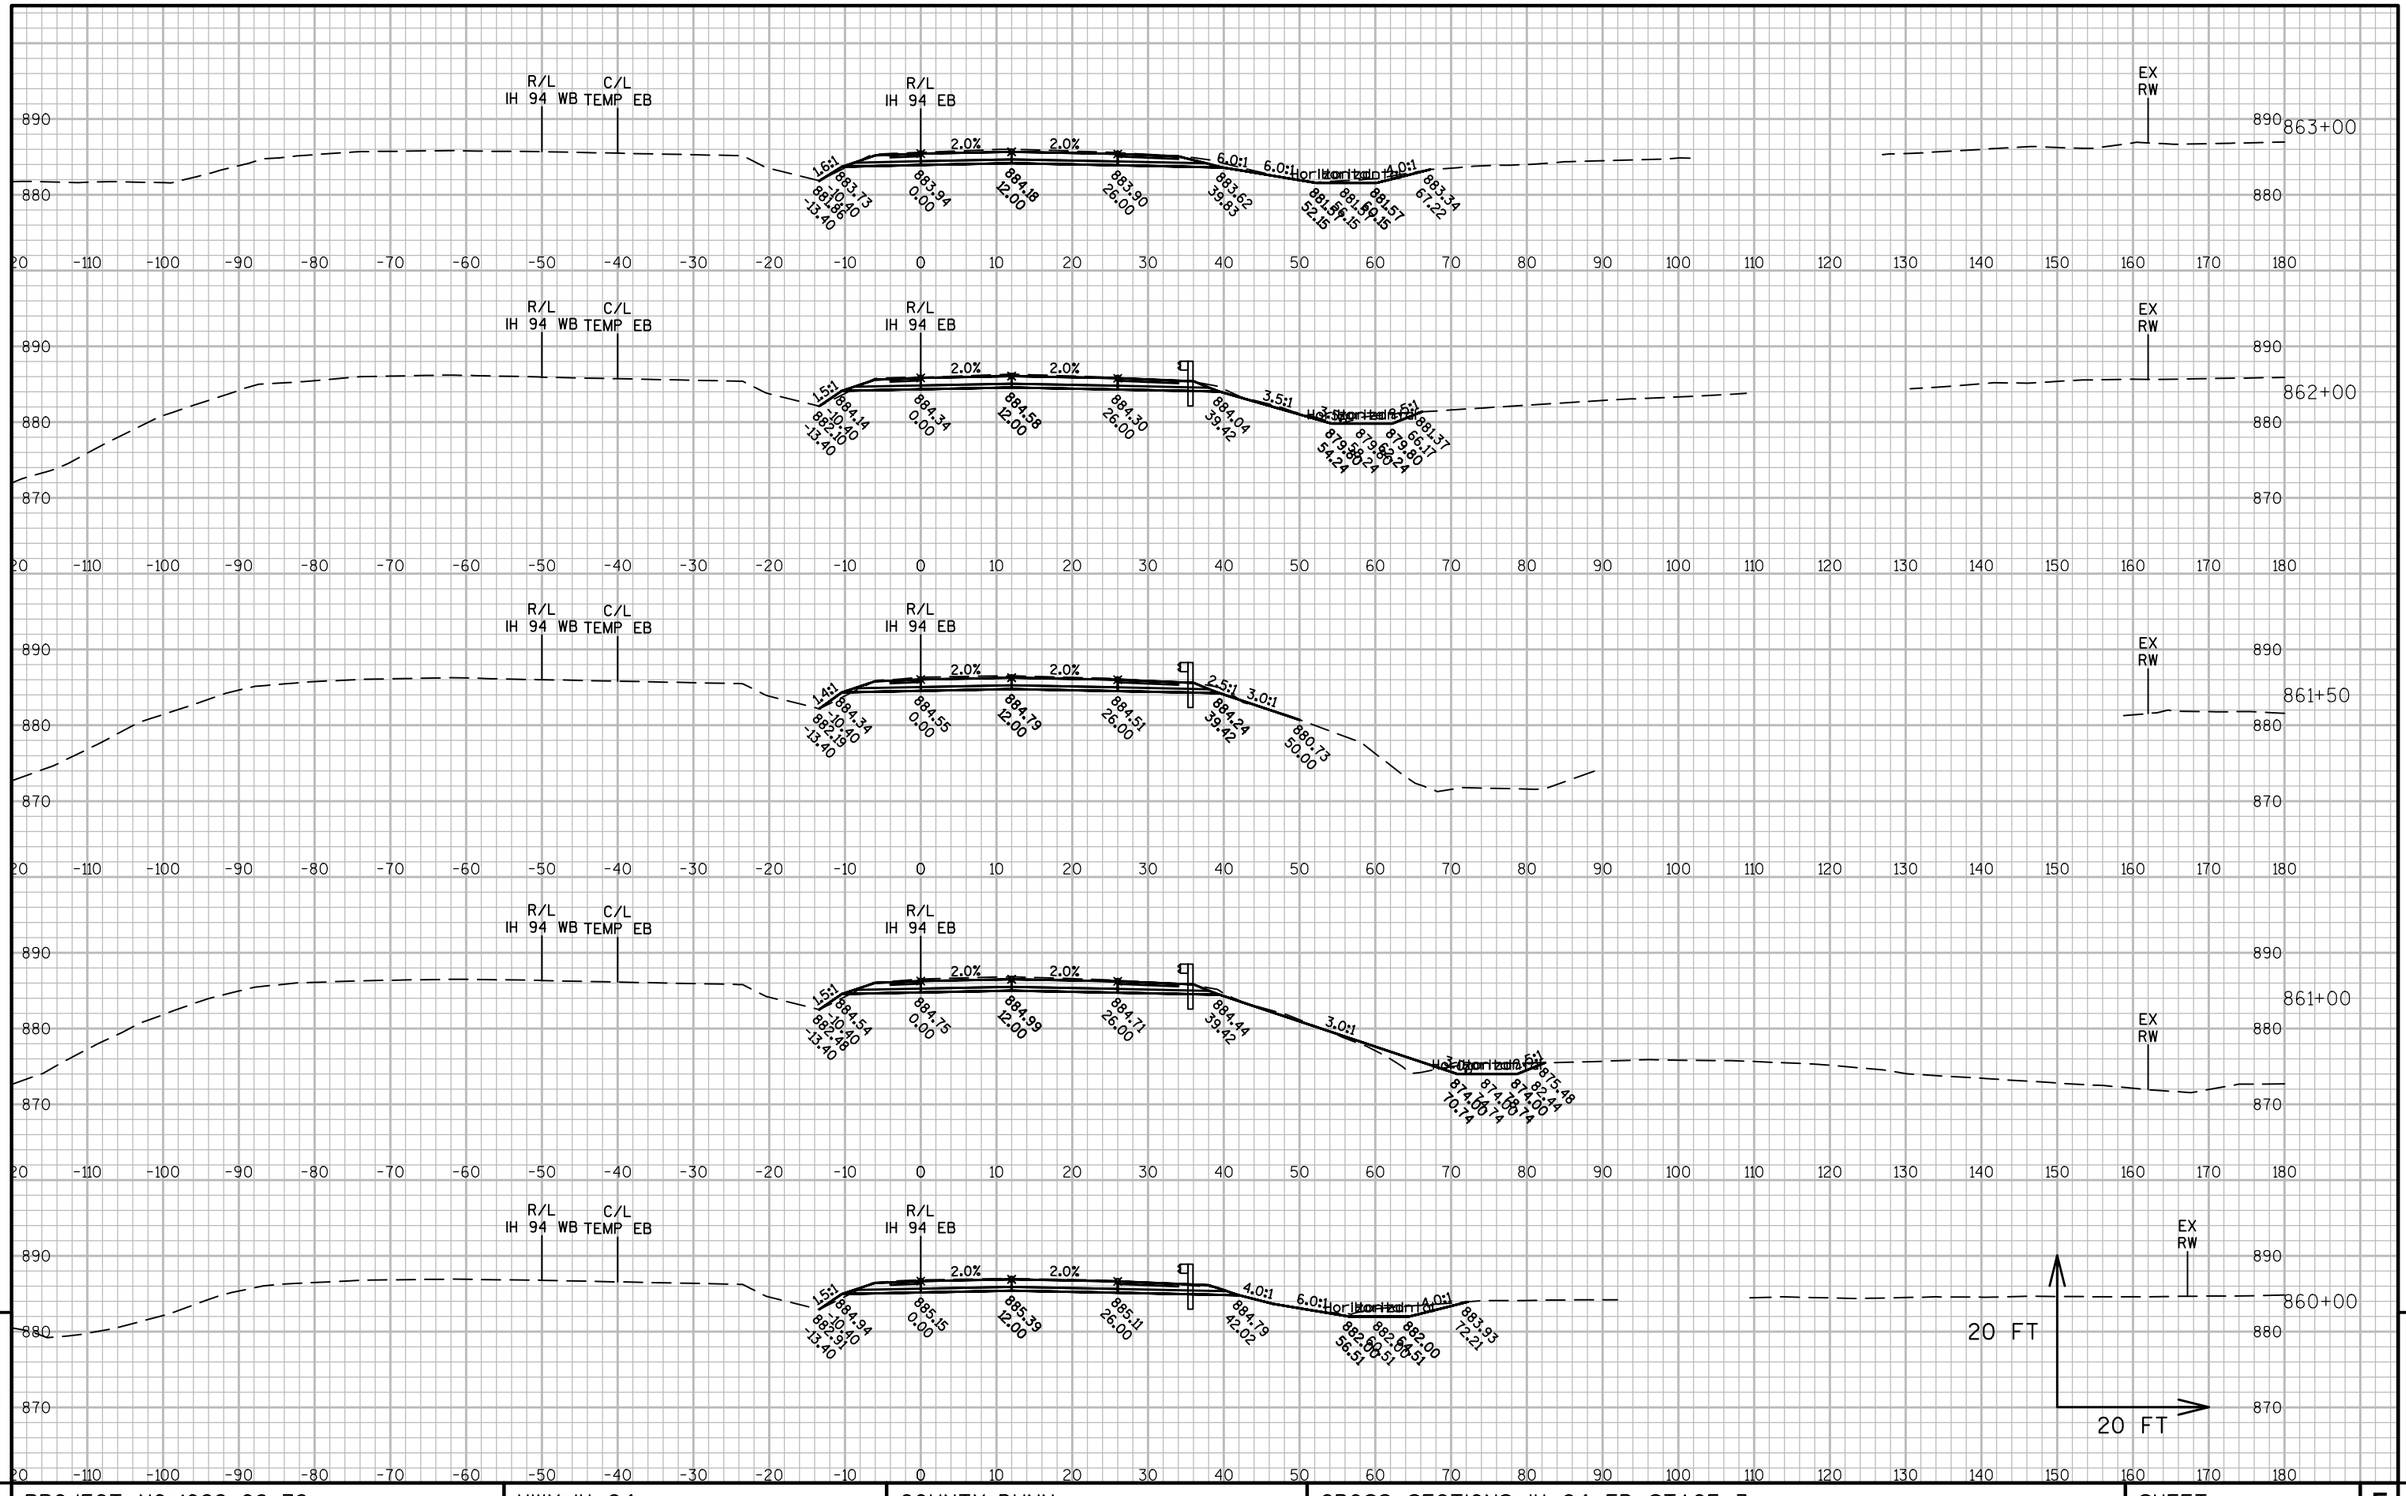

9


9

PROJECT NO: 1022-08-72	HWY: IH 94	COUNTY: DUNN	CROSS SECTIONS: IH 94 EB STAGE 3	SHEET	E

FILE NAME : N:\PDS\C3D\10220706\SHEETSPLAN\PLAN SHEETS 10220872\090231_XS_STAGE3.DWG
LAYOUT NAME - 090231 - (60)

PLOT DATE : 4/15/2017 1:55 PM PLOT BY : ANDERSON, THOMAS R PLOT NAME :

PLOT SCALE : 1 IN:20 FT

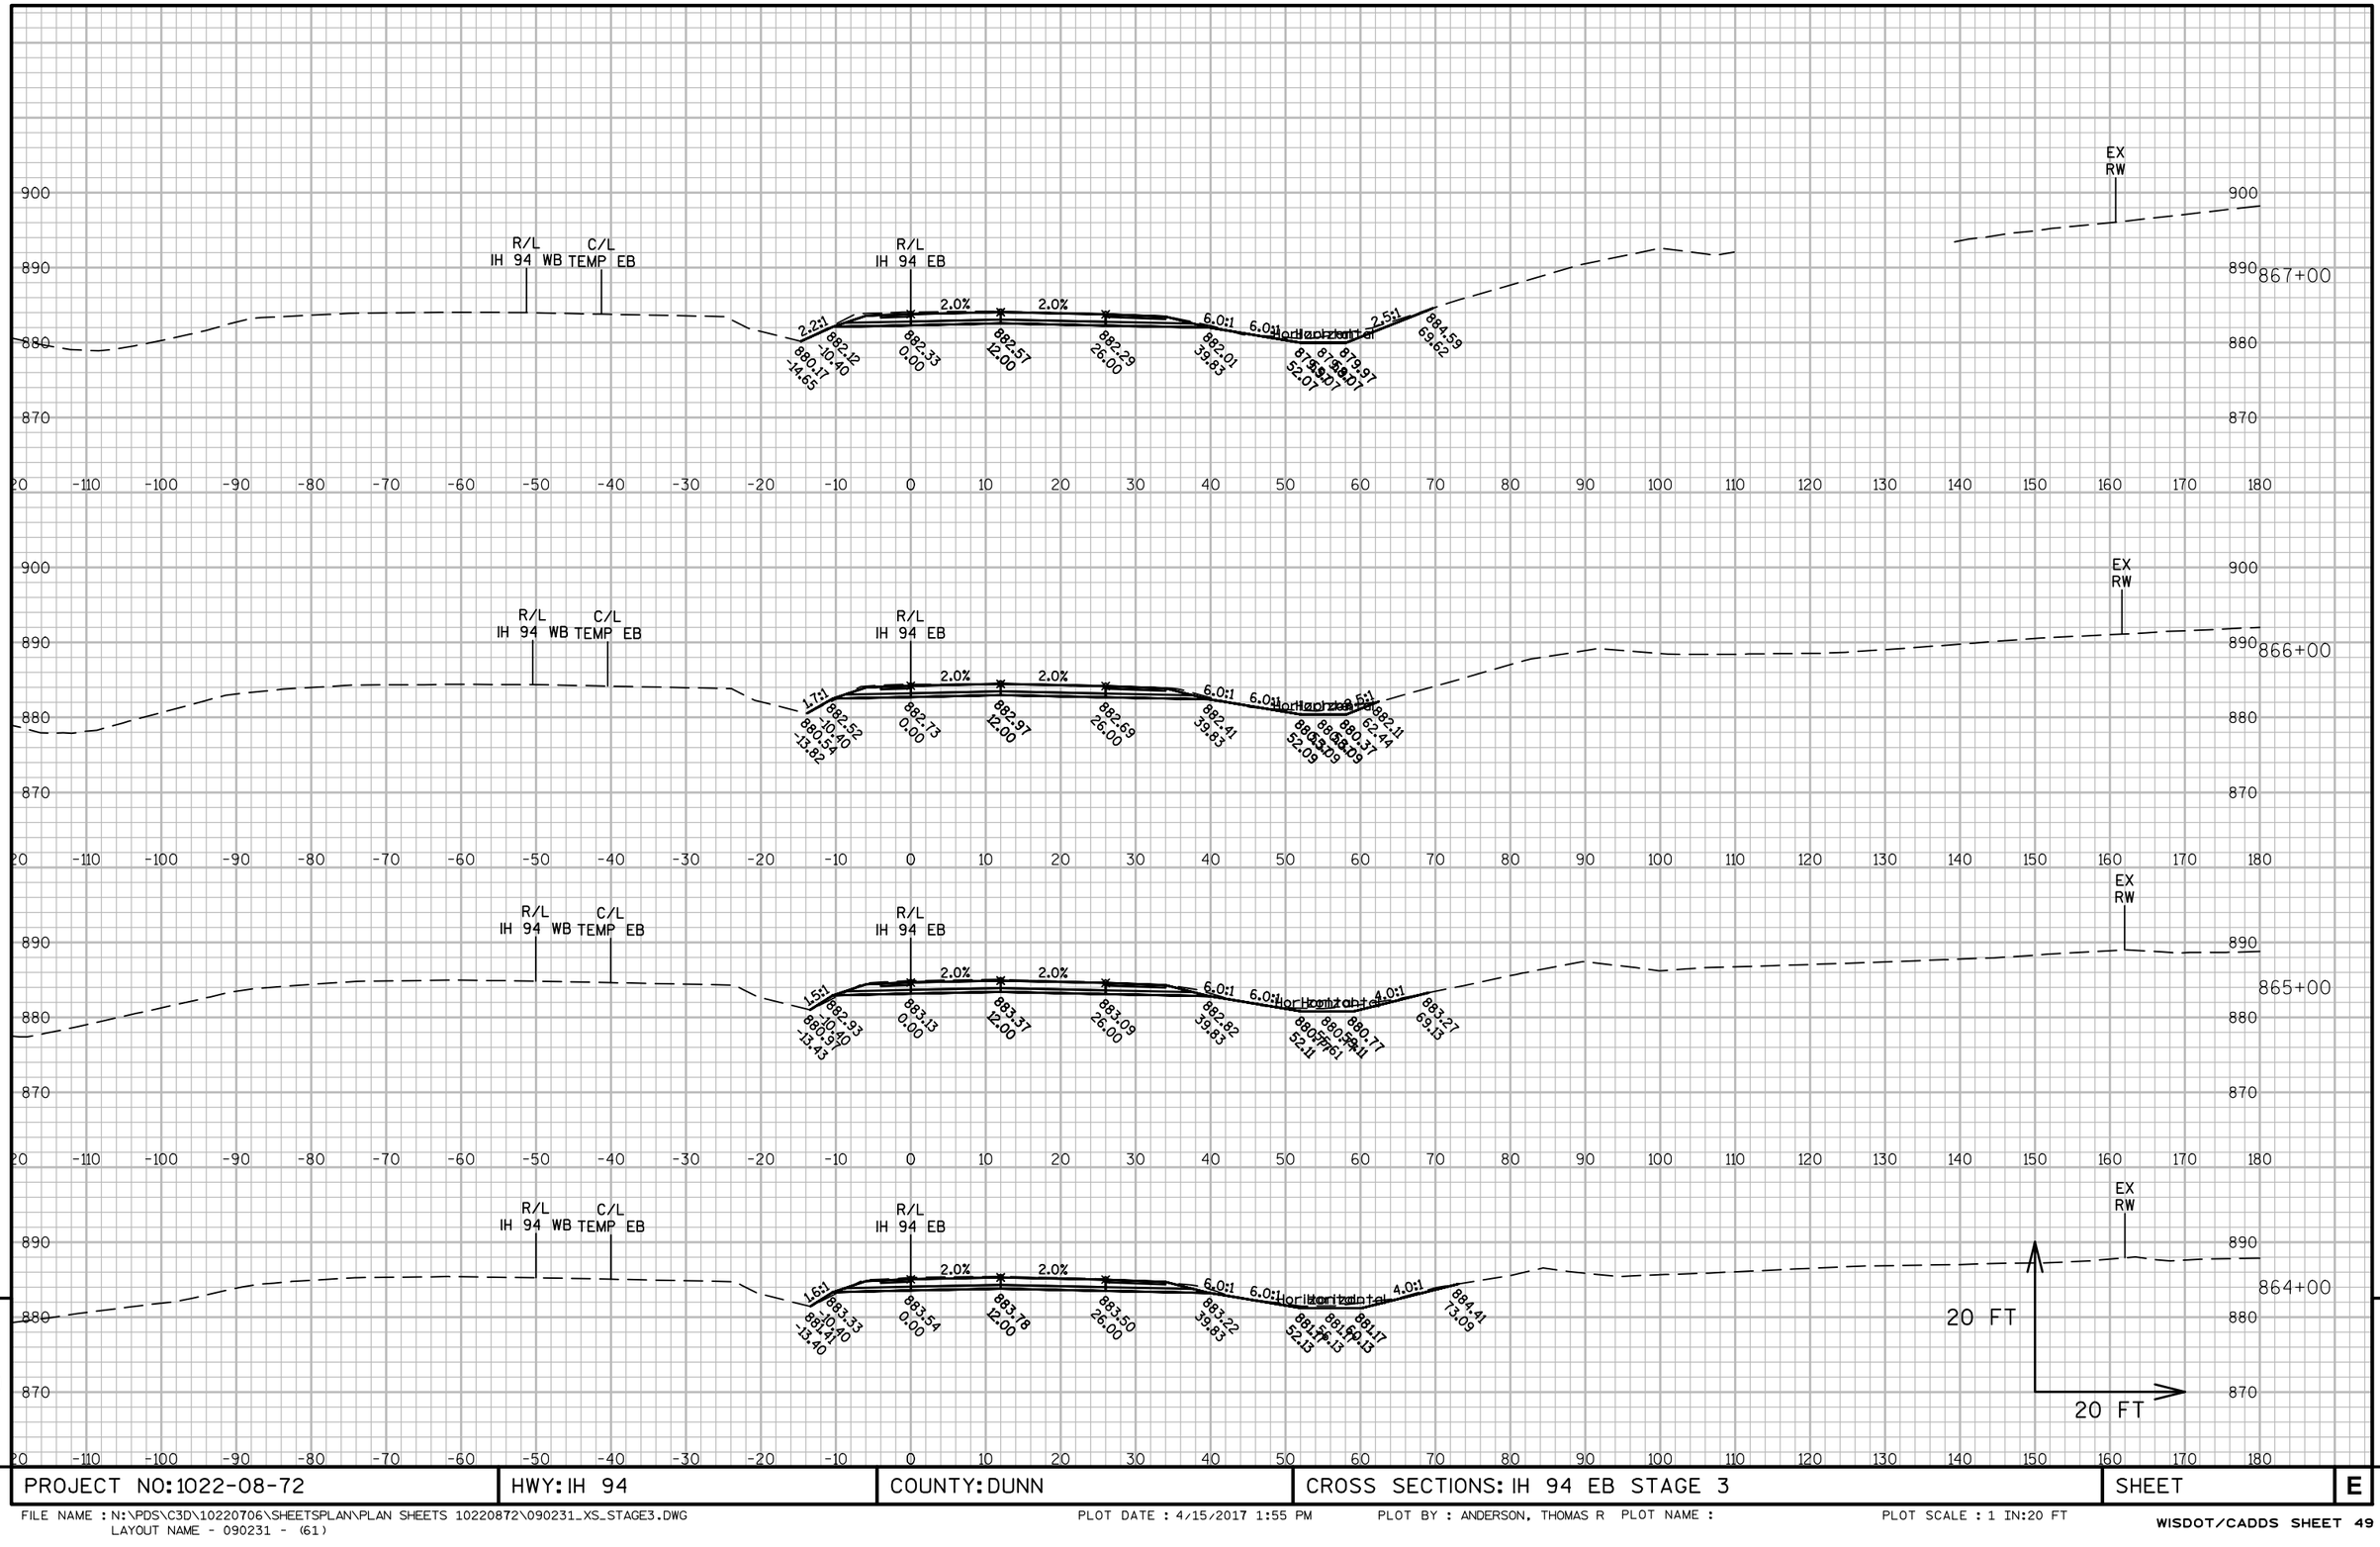


9

9

PROJECT NO:1022-08-72	HWY: IH 94	COUNTY: DUNN	CROSS SECTIONS: IH 94 EB STAGE 3	SHEET	E

FILE NAME : N:\PDS\C3D\10220706\SHEETSPLAN\PLAN SHEETS 10220872\090231_XS_STAGE3.DWG
LAYOUT NAME - 090231 - (61)
PLOT DATE : 4/15/2017 1:55 PM PLOT BY : ANDERSON, THOMAS R PLOT NAME :
PLOT SCALE : 1 IN:20 FT
WISDOT/CADDS SHEET 49

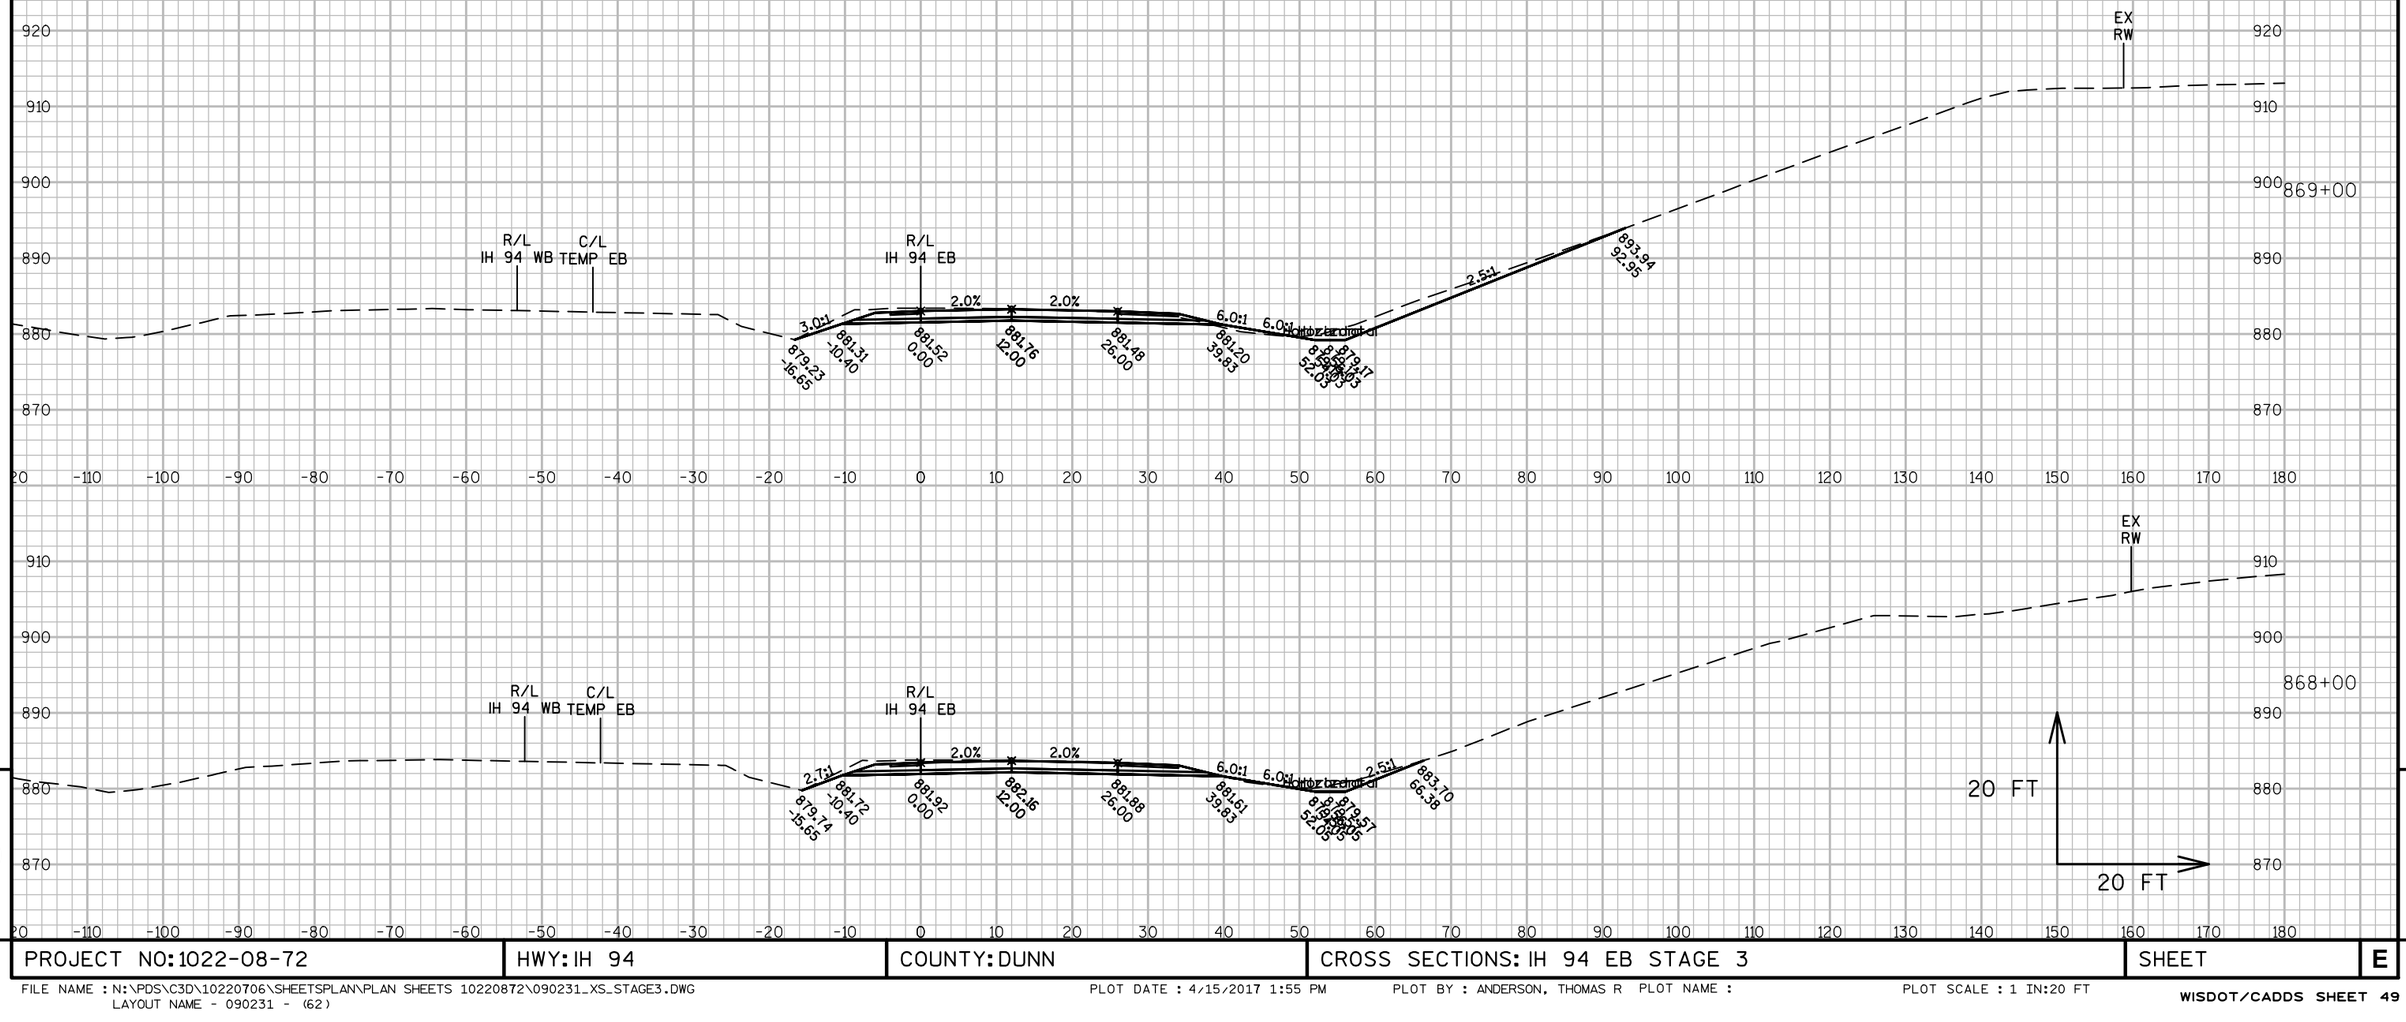

9


9


PROJECT NO: 1022-08-72	HWY: IH 94	COUNTY: DUNN	CROSS SECTIONS: IH 94 EB STAGE 3	SHEET	E

FILE NAME : N:\PDS\C3D\10220706\SHEETSPLAN\PLAN SHEETS 10220872\090231_XS_STAGE3.DWG
LAYOUT NAME - 090231 - (62)

PLOT DATE : 4/15/2017 1:55 PM PLOT BY : ANDERSON, THOMAS R PLOT NAME :

PLOT SCALE : 1 IN:20 FT

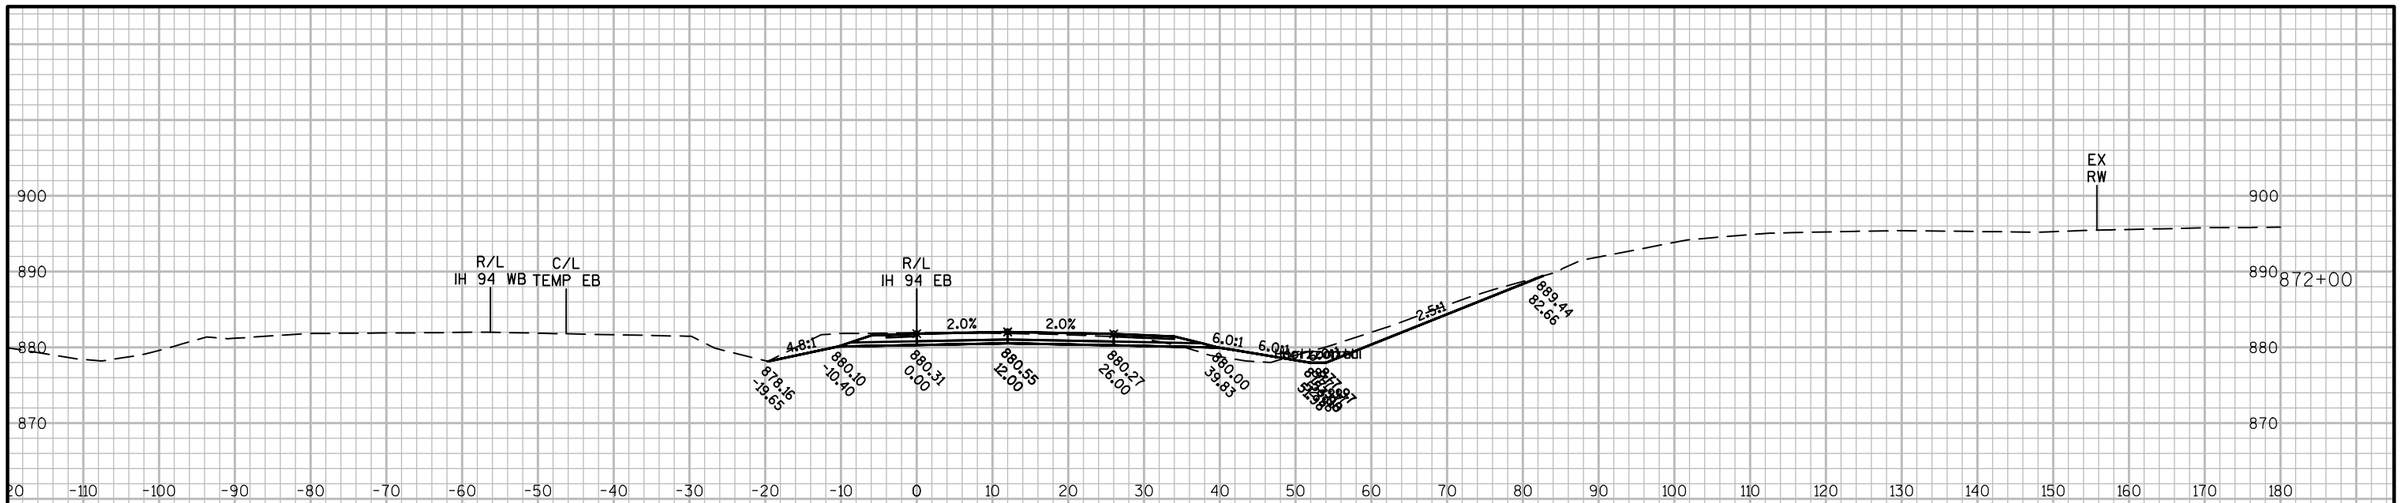


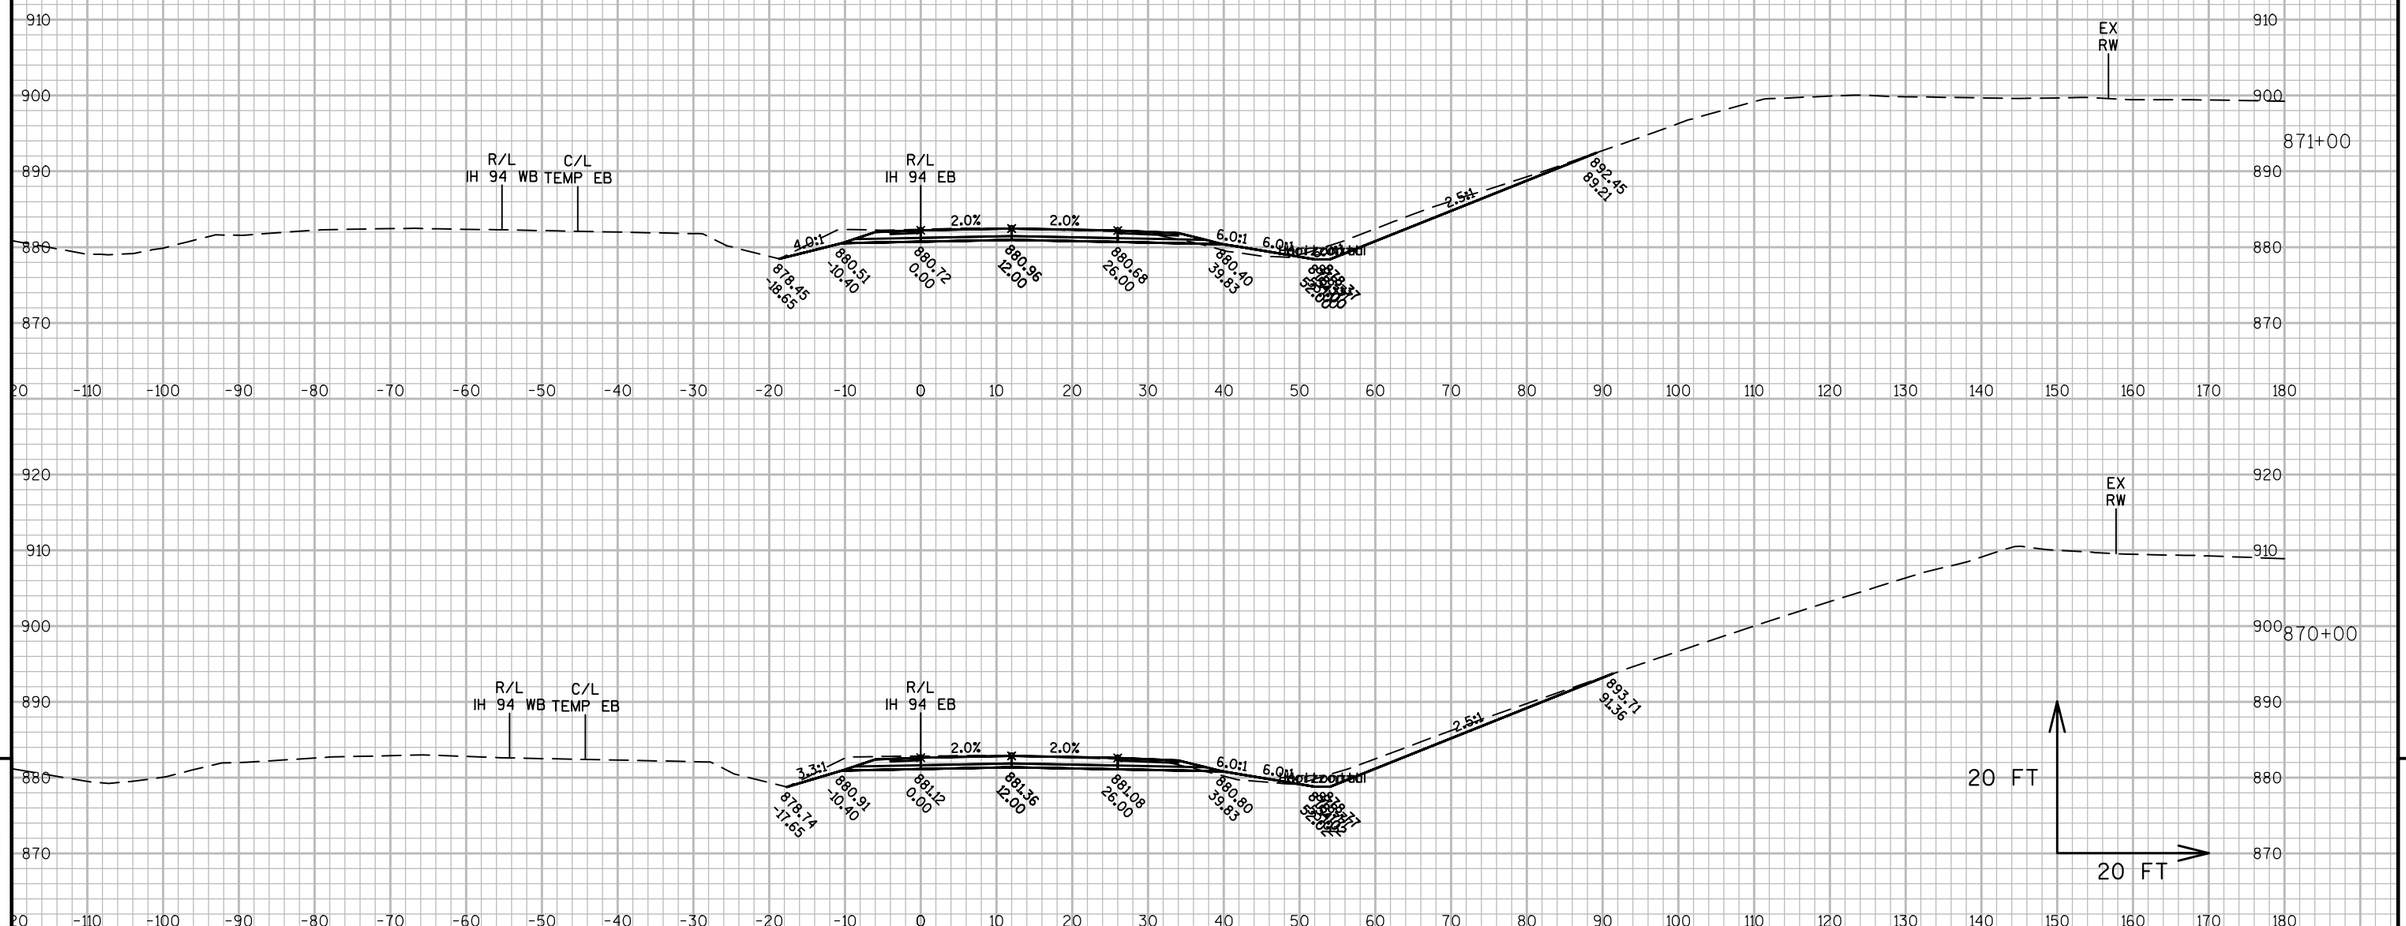

9 9


PROJECT NO: 1022-08-72	HWY: IH 94	COUNTY: DUNN	CROSS SECTIONS: IH 94 EB STAGE 3	SHEET	E

FILE NAME : N:\PDS\C3D\10220706\SHEETSPLAN\PLAN SHEETS 10220872\090231_XS_STAGE3.DWG
LAYOUT NAME - 090231 - (63)
PLOT DATE : 4/15/2017 1:55 PM PLOT BY : ANDERSON, THOMAS R PLOT NAME : PLOT SCALE : 1 IN:20 FT

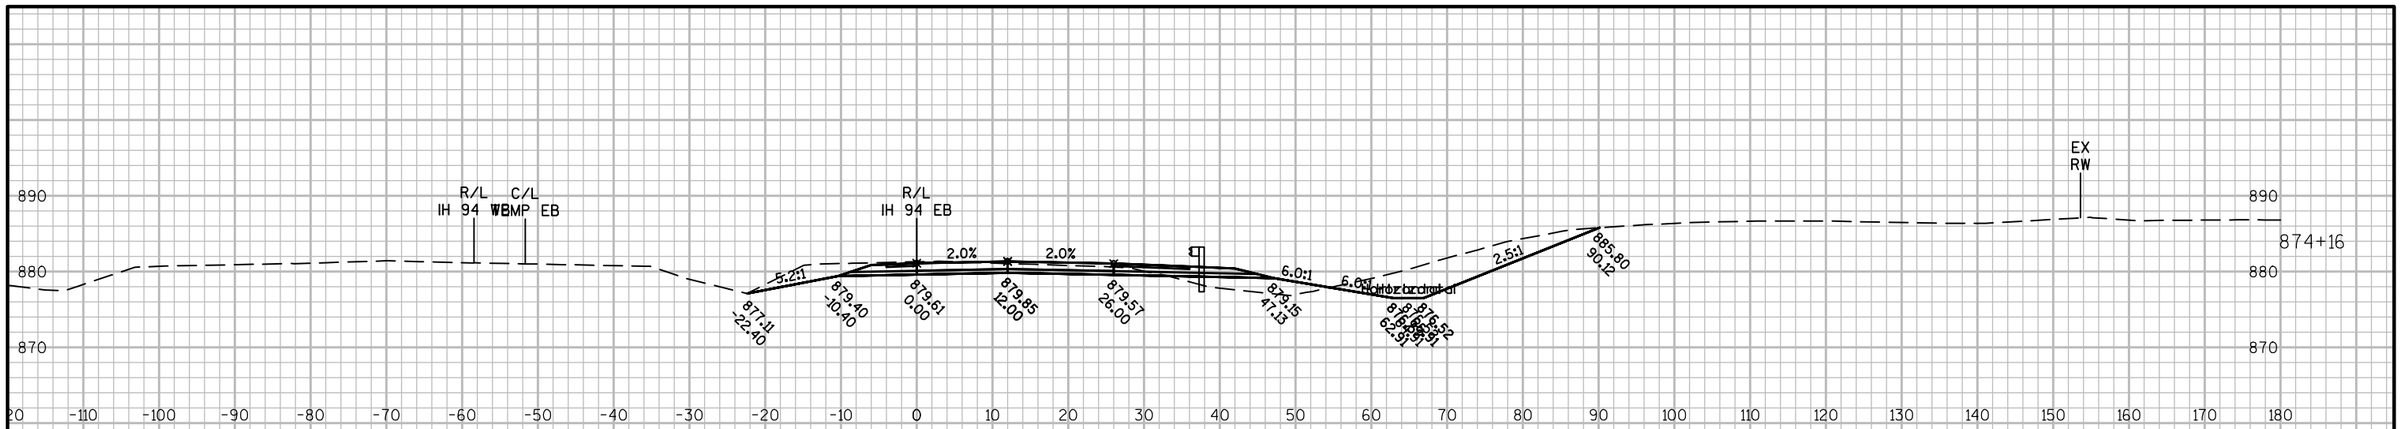

PROJECT NO: 1022-08-72	HWY: IH 94	COUNTY: DUNN	CROSS SECTIONS: IH 94 EB STAGE 3	SHEET	E

FILE NAME : N:\PDS\C3D\10220706\SHEETSPLAN\PLAN SHEETS 10220872\090231_XS_STAGE3.DWG
LAYOUT NAME - 090231 - (64)
PLOT DATE : 4/15/2017 1:56 PM PLOT BY : ANDERSON, THOMAS R PLOT NAME : PLOT SCALE : 1 IN:20 FT

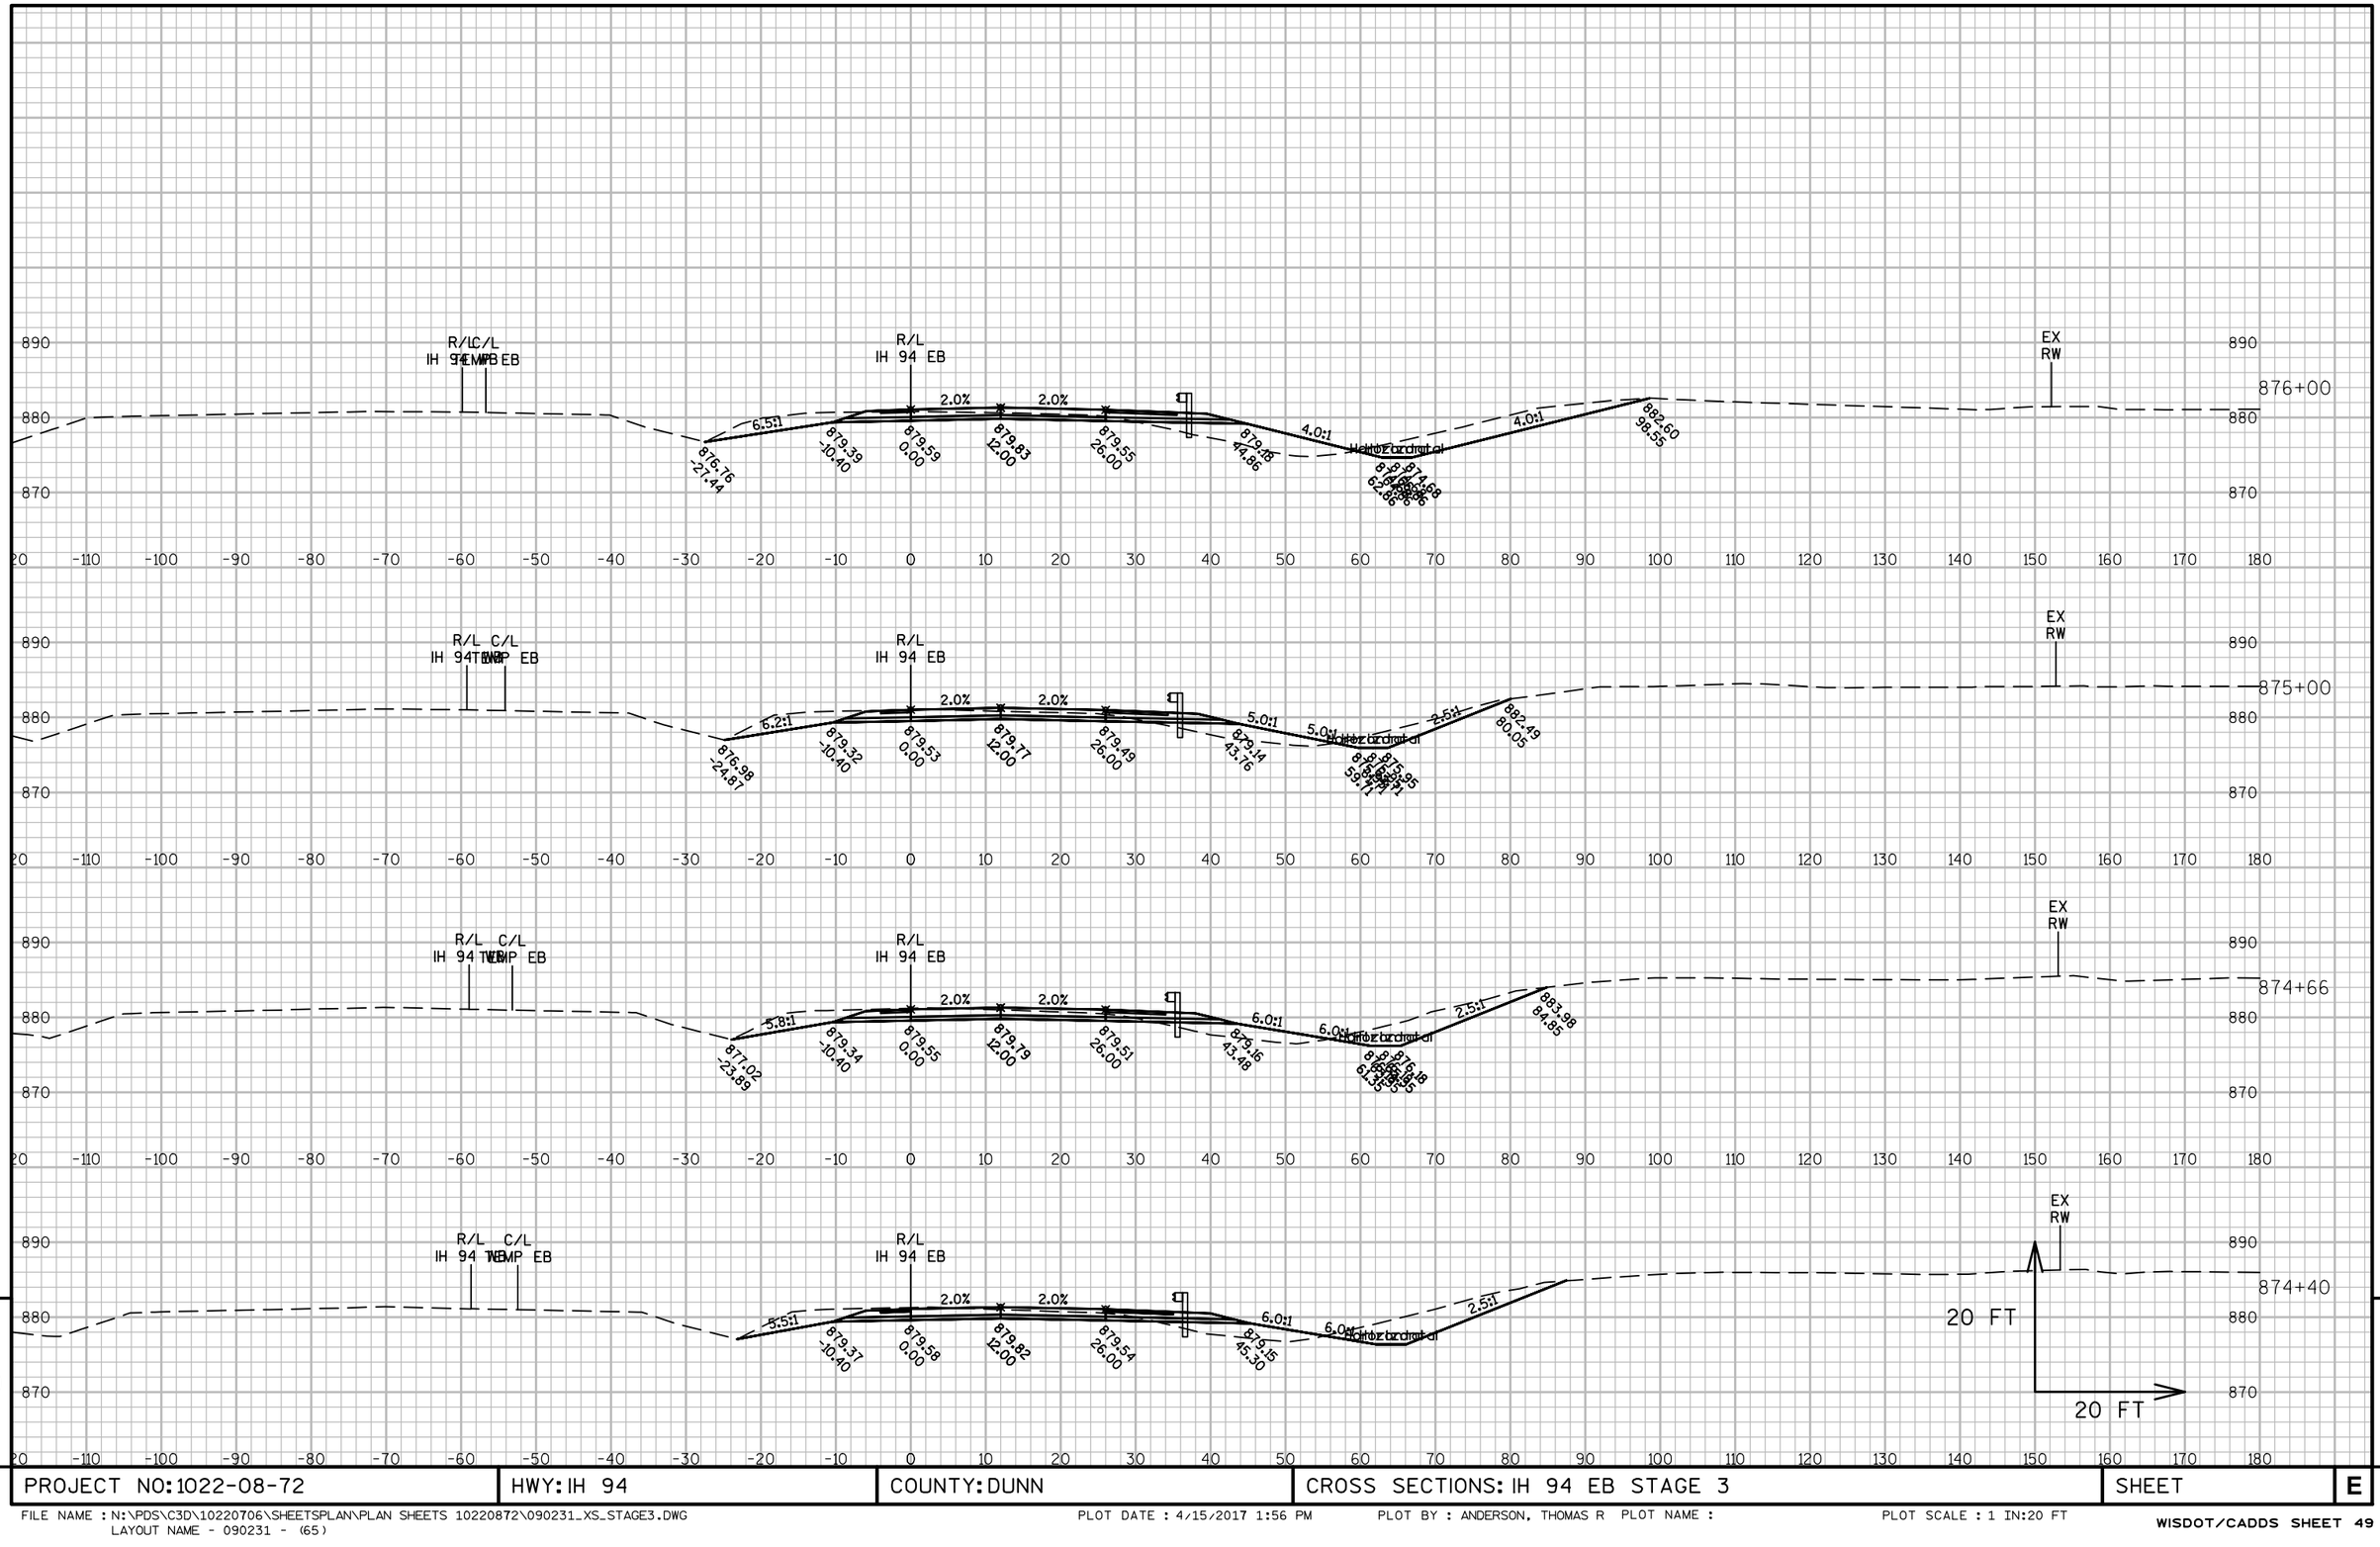


9

9

PROJECT NO: 1022-08-72	HWY: IH 94	COUNTY: DUNN	CROSS SECTIONS: IH 94 EB STAGE 3	SHEET	E

FILE NAME : N:\PDS\C3D\10220706\SHEETSPLAN\PLAN SHEETS 10220872\090231_XS_STAGE3.DWG
LAYOUT NAME - 090231 - (65)
PLOT DATE : 4/15/2017 1:56 PM PLOT BY : ANDERSON, THOMAS R PLOT NAME :
PLOT SCALE : 1 IN:20 FT

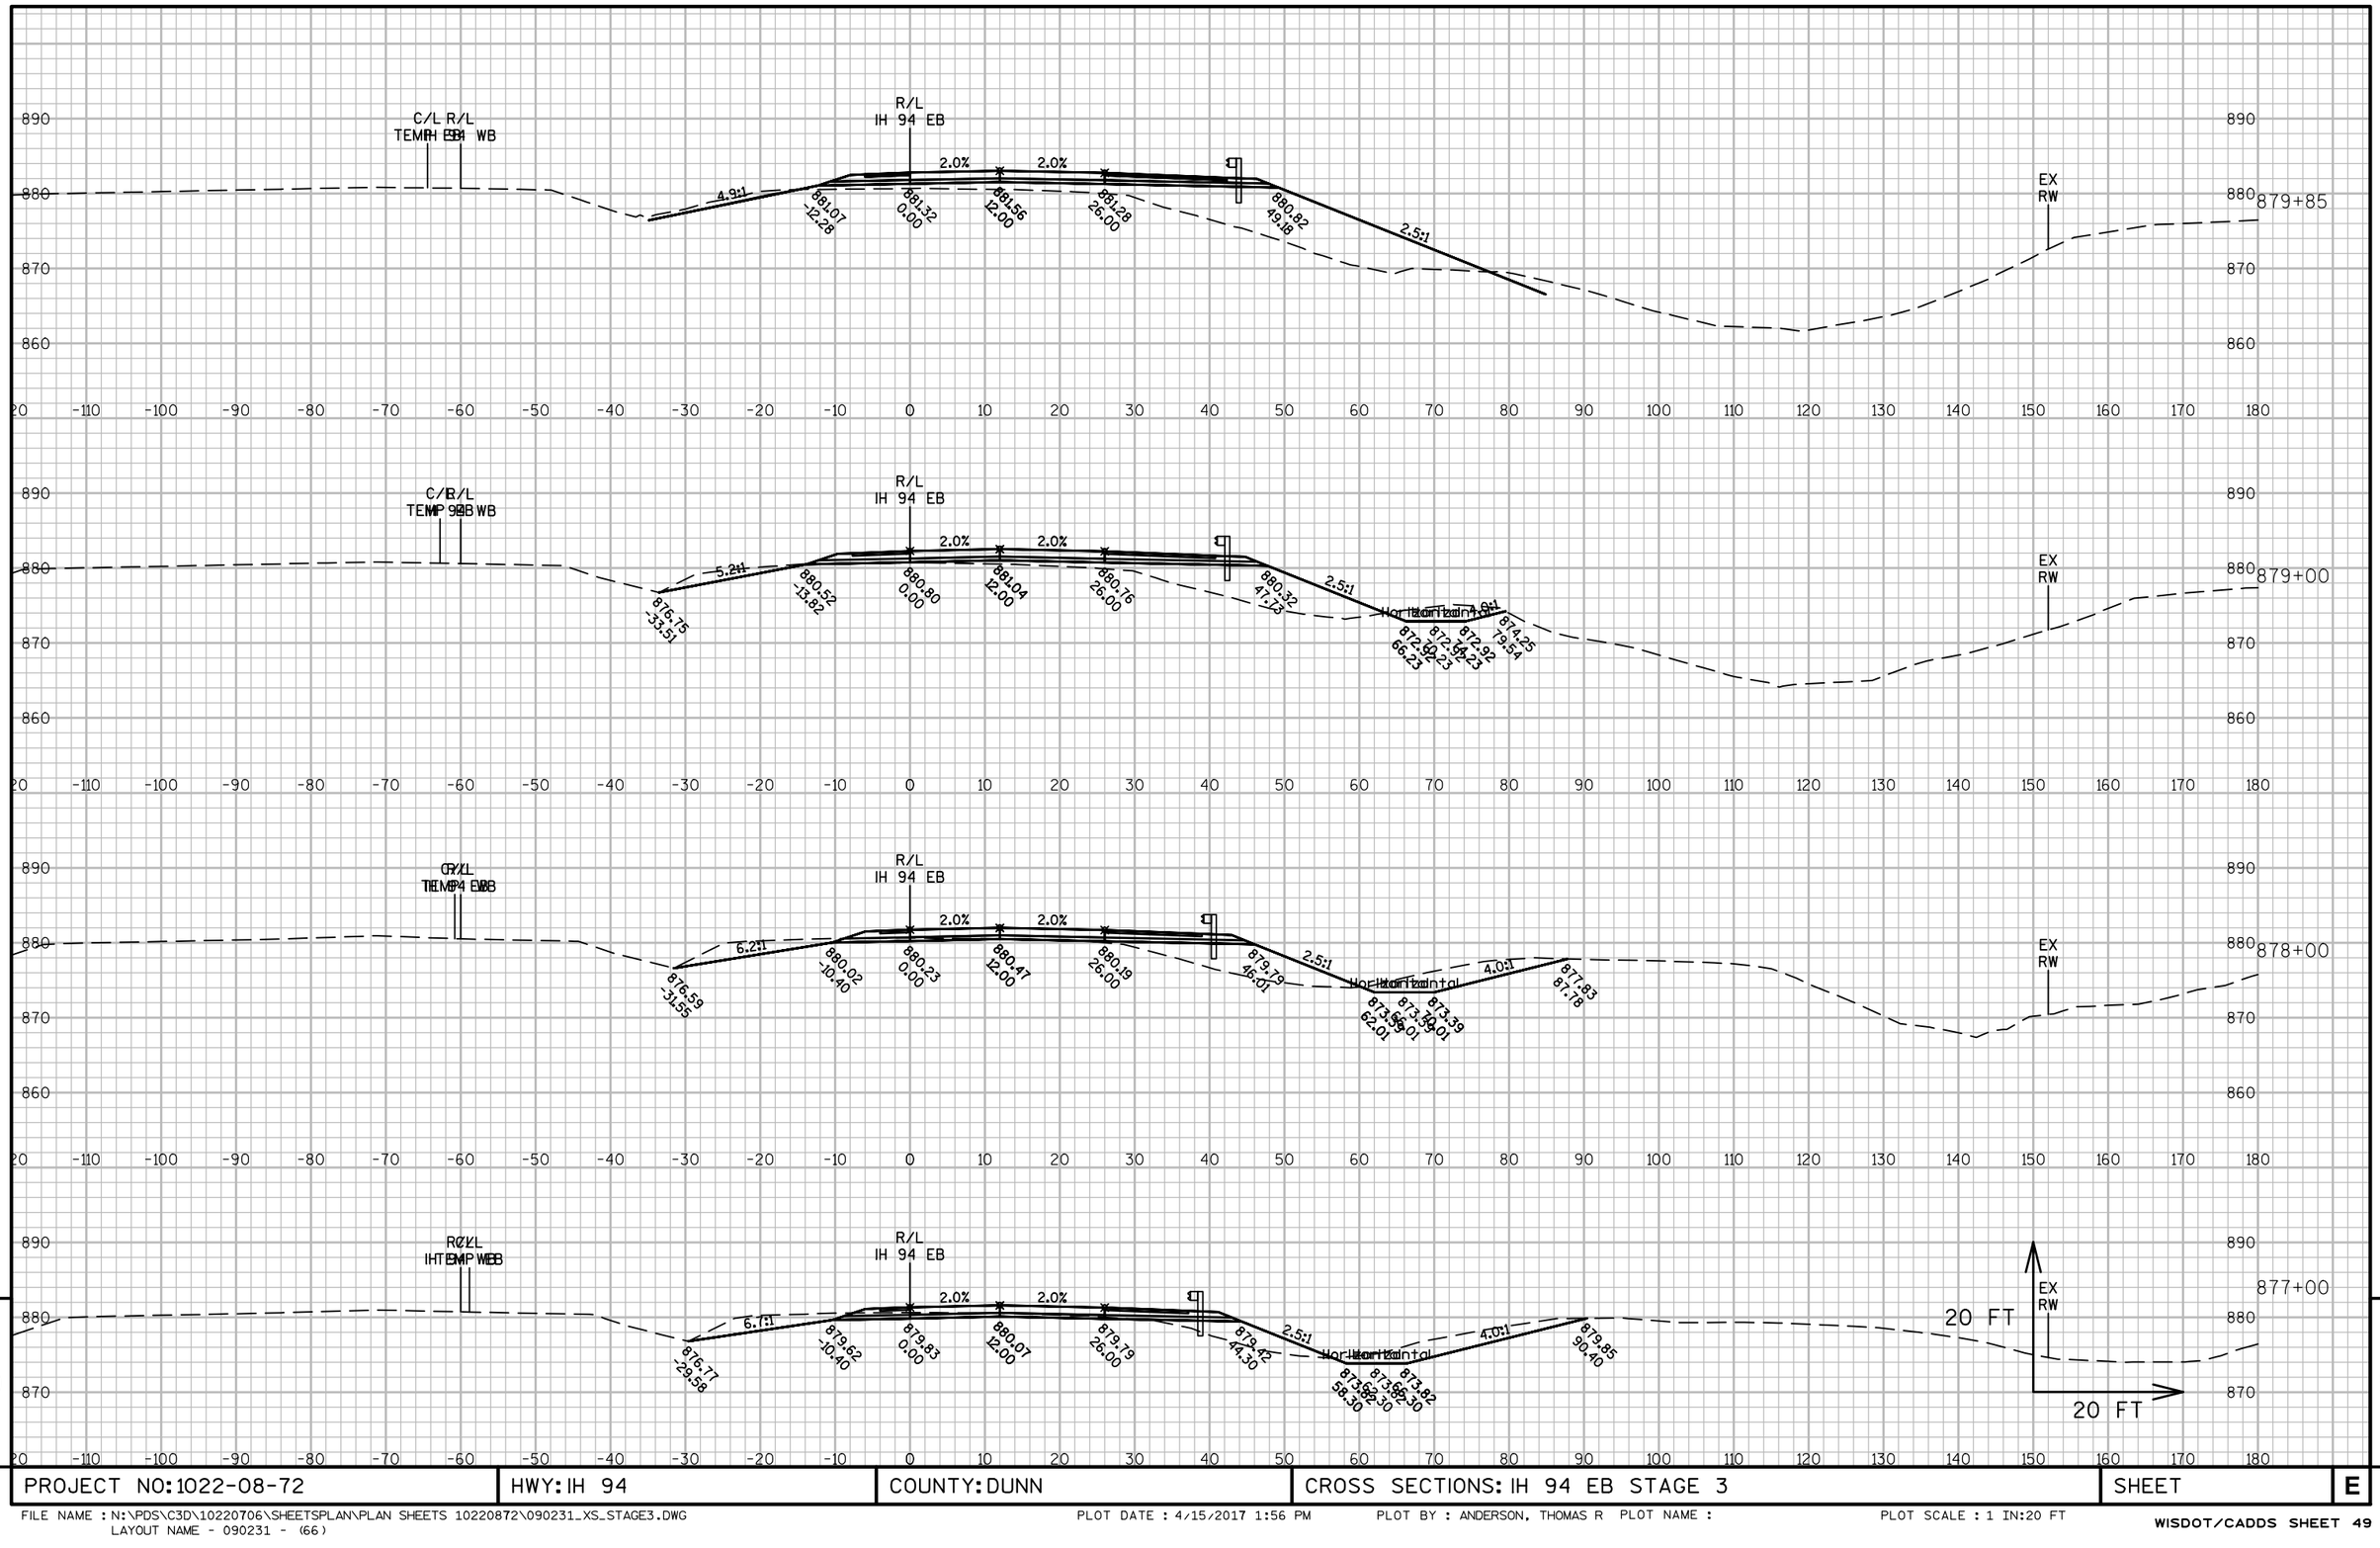

PROJECT NO: 1022-08-72	HWY: IH 94	COUNTY: DUNN	CROSS SECTIONS: IH 94 EB STAGE 3	SHEET E

FILE NAME : N:\PDS\C3D\10220706\SHEETSPLAN\PLAN SHEETS 10220872\090231_XS_STAGE3.DWG
LAYOUT NAME - 090231 - (66)
PLOT DATE : 4/15/2017 1:56 PM PLOT BY : ANDERSON, THOMAS R PLOT NAME :
PLOT SCALE : 1 IN:20 FT
WISDOT/CADDS SHEET 49

9

9

PROJECT NO: 1022-08-72	HWY: IH 94	COUNTY: DUNN	CROSS SECTIONS: IH 94 EB STAGE 3	SHEET	E

FILE NAME : N:\PDS\C3D\10220706\SHEETSPLAN\PLAN SHEETS 10220872\090231_XS_STAGE3.DWG
LAYOUT NAME - 090231 - (67)
PLOT DATE : 4/15/2017 1:56 PM PLOT BY : ANDERSON, THOMAS R PLOT NAME : PLOT SCALE : 1 IN:20 FT
WISDOT/CADDS SHEET 49

9


9

PROJECT NO: 1022-08-72	HWY: IH 94	COUNTY: DUNN	CROSS SECTIONS: IH 94 EB STAGE 3	SHEET	E

FILE NAME : N:\PDS\C3D\10220706\SHEETSPLAN\PLAN SHEETS 10220872\090231_XS_STAGE3.DWG
LAYOUT NAME - 090231 - (68)


PLOT DATE : 4/15/2017 1:56 PM PLOT BY : ANDERSON, THOMAS R PLOT NAME : PLOT SCALE : 1 IN:20 FT

WISDOT/CADDS SHEET 49

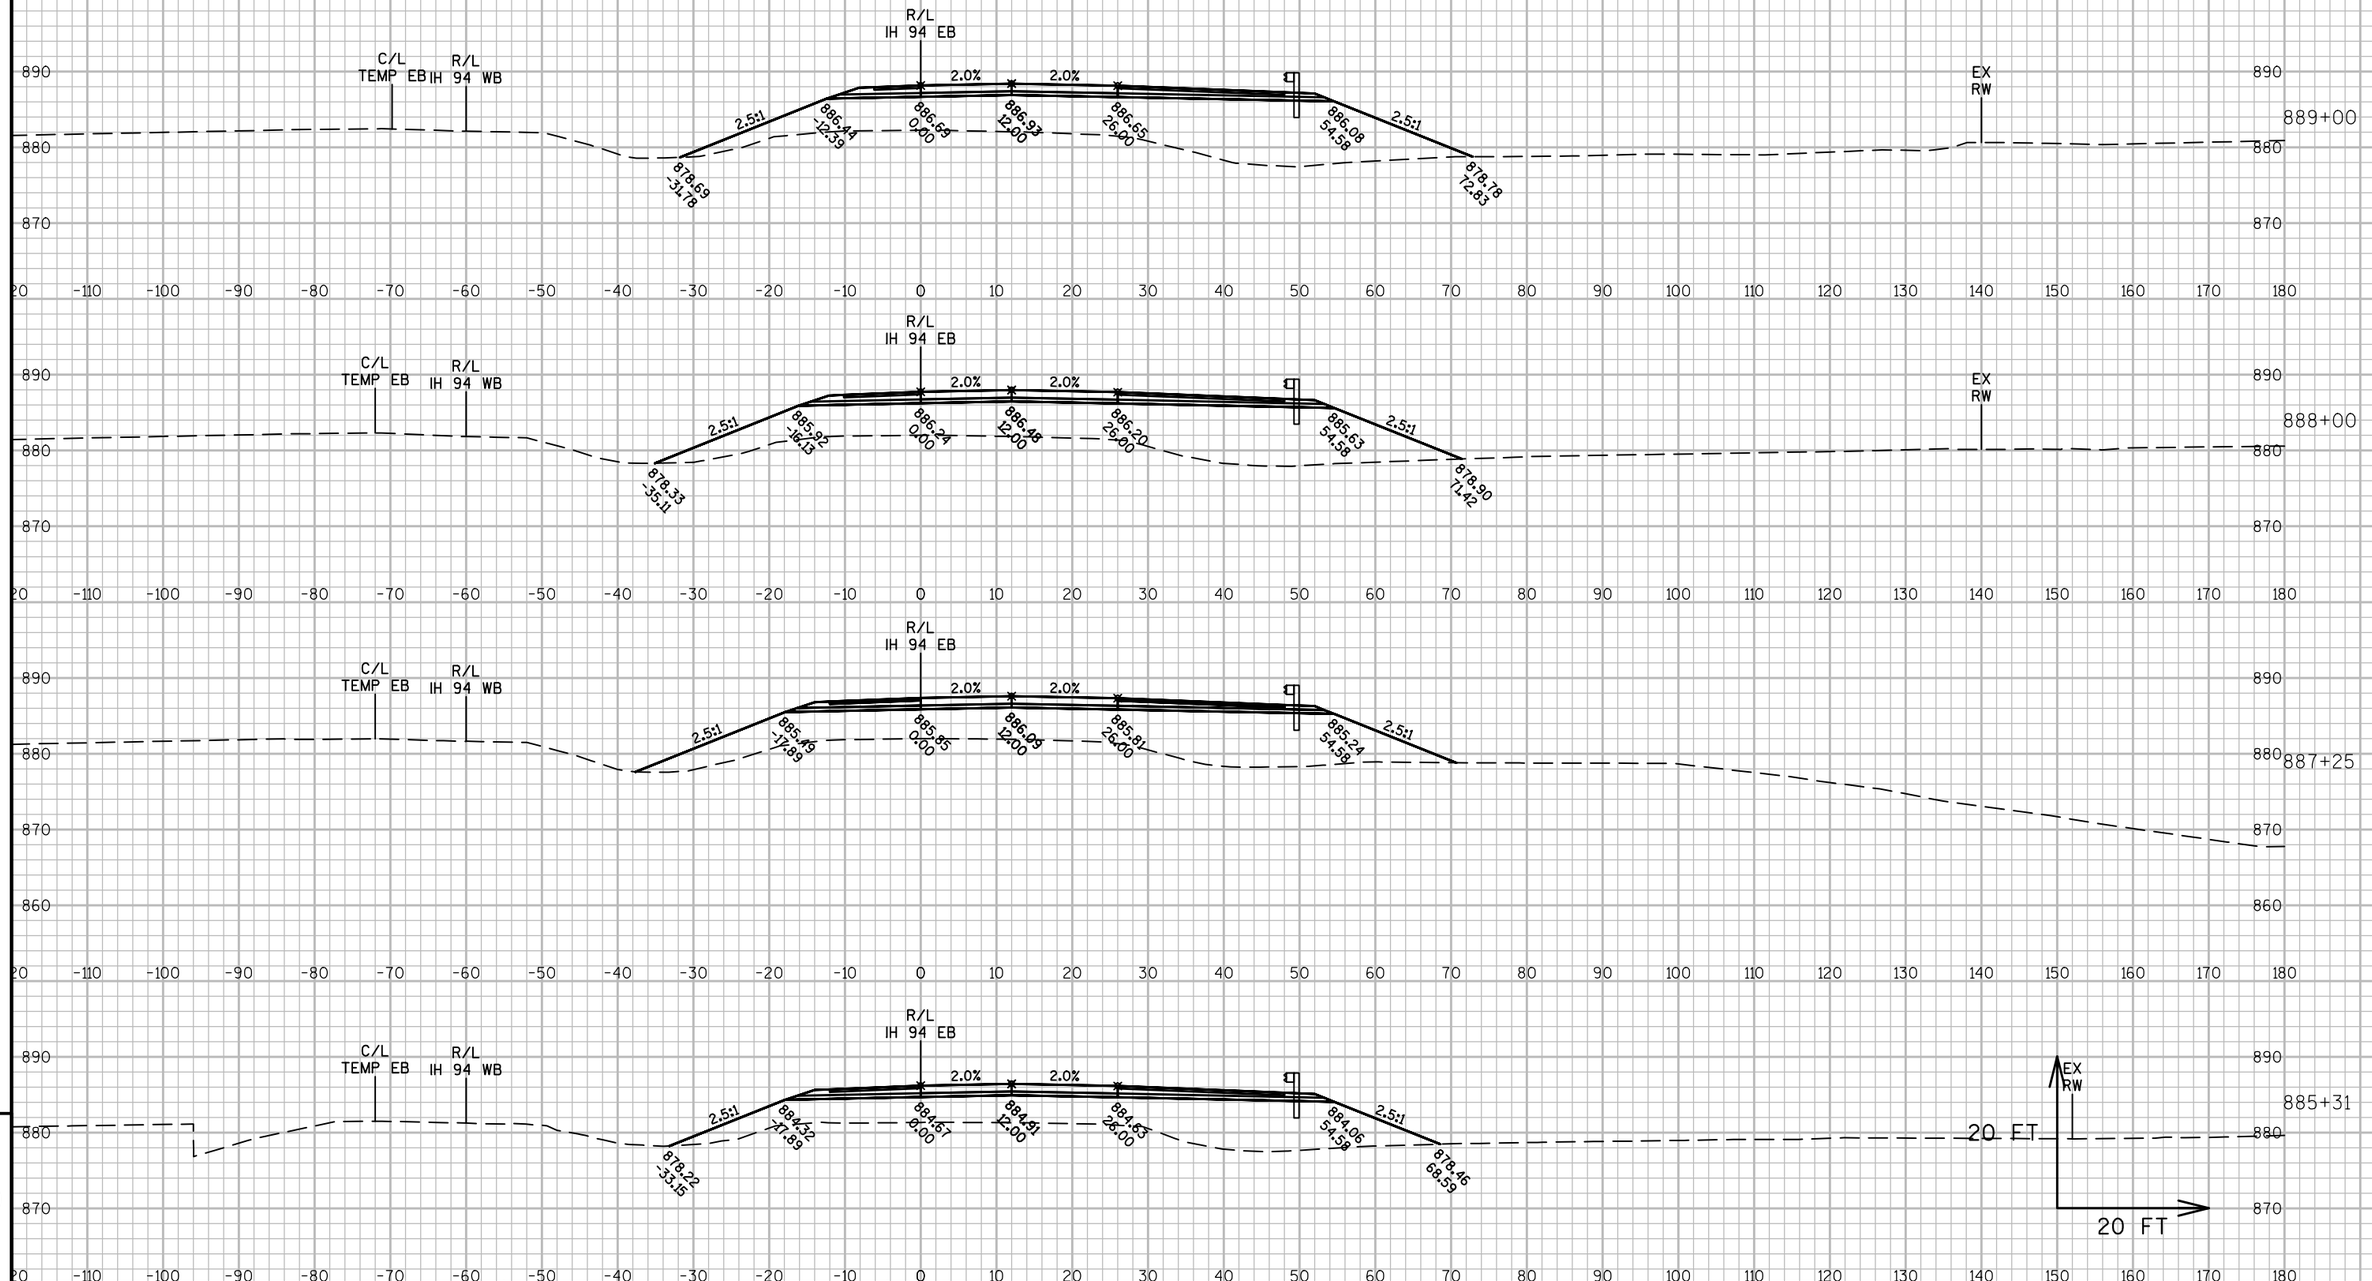

PROJECT NO: 1022-08-72	HWY: IH 94	COUNTY: DUNN	CROSS SECTIONS: IH 94 EB STAGE 3	SHEET	E


FILE NAME : N:\PDS\C3D\10220706\SHEETSPLAN\PLAN SHEETS 10220872\090231_XS_STAGE3.DWG
LAYOUT NAME - 090231 - (69)
PLOT DATE : 4/15/2017 1:57 PM PLOT BY : ANDERSON, THOMAS R PLOT NAME : PLOT SCALE : 1 IN:20 FT

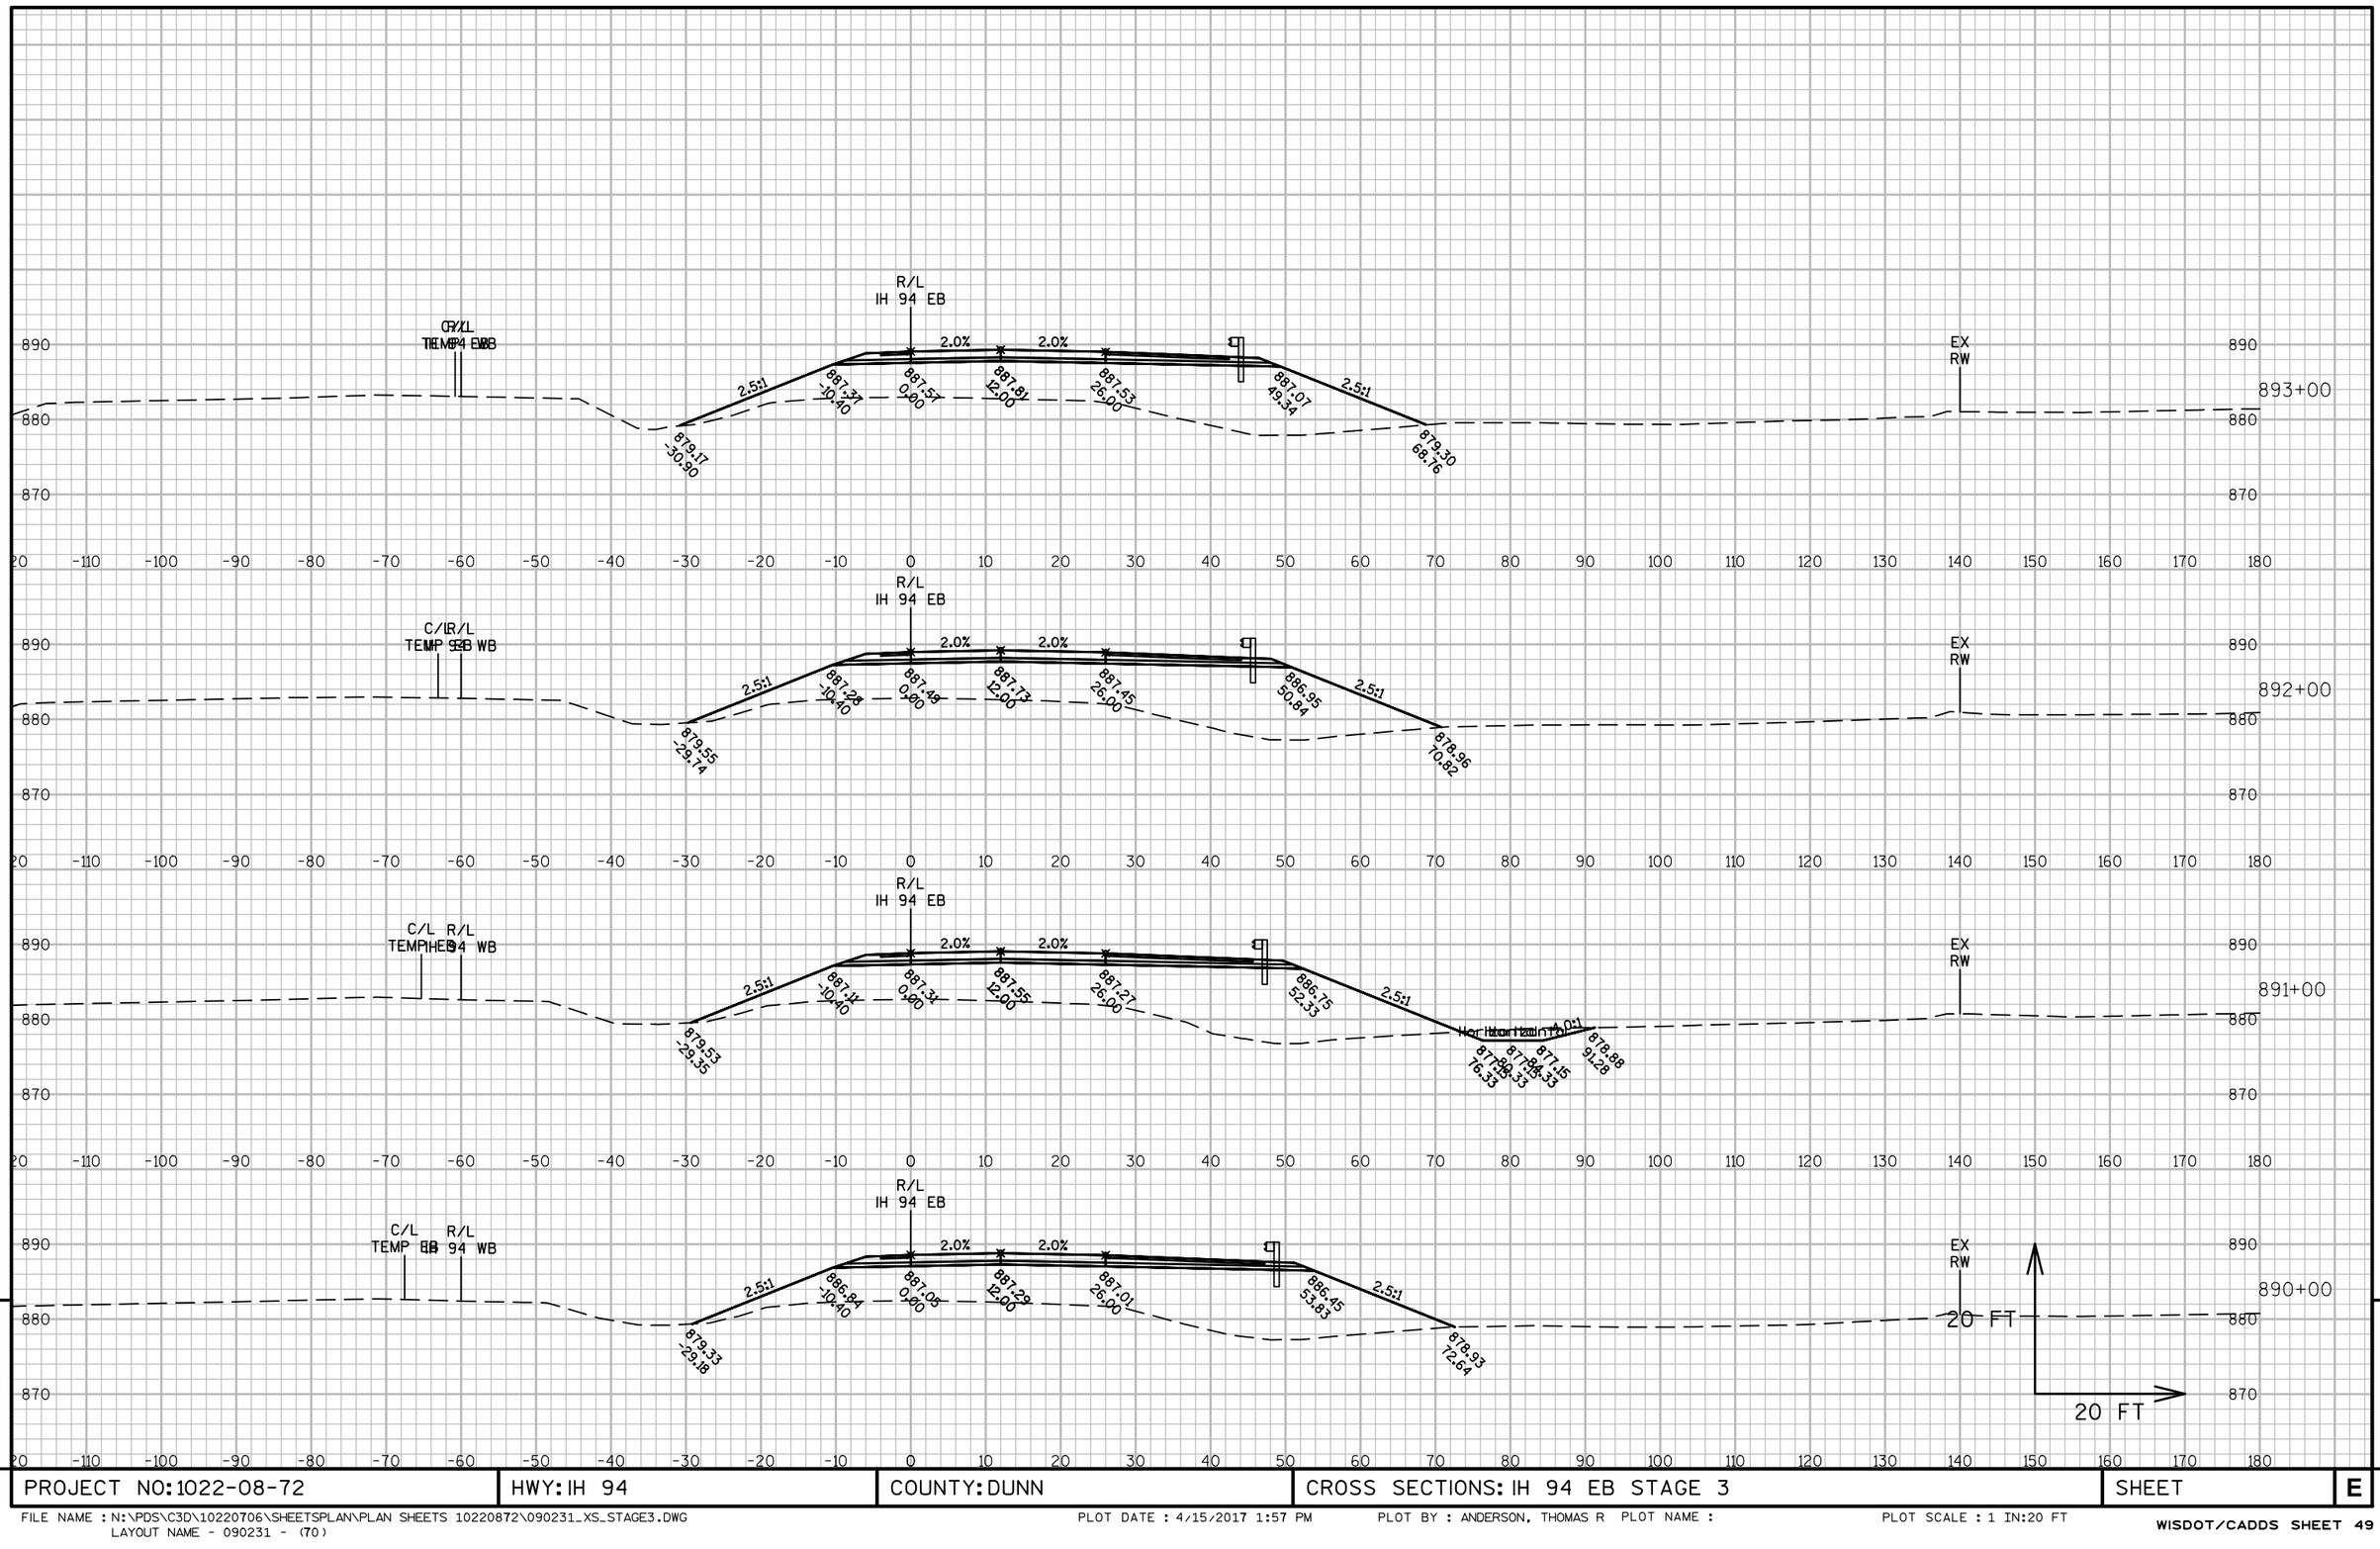

PROJECT NO: 1022-08-72	HWY: IH 94	COUNTY: DUNN	CROSS SECTIONS: IH 94 EB STAGE 3	SHEET	E

FILE NAME : N:\PDS\C3D\10220706\SHEETSPLAN\PLAN SHEETS 10220872\090231_XS_STAGE3.DWG
LAYOUT NAME - 090231 - (70)

PLOT DATE : 4/15/2017 1:57 PM PLOT BY : ANDERSON, THOMAS R PLOT NAME : PLOT SCALE : 1 IN:20 FT

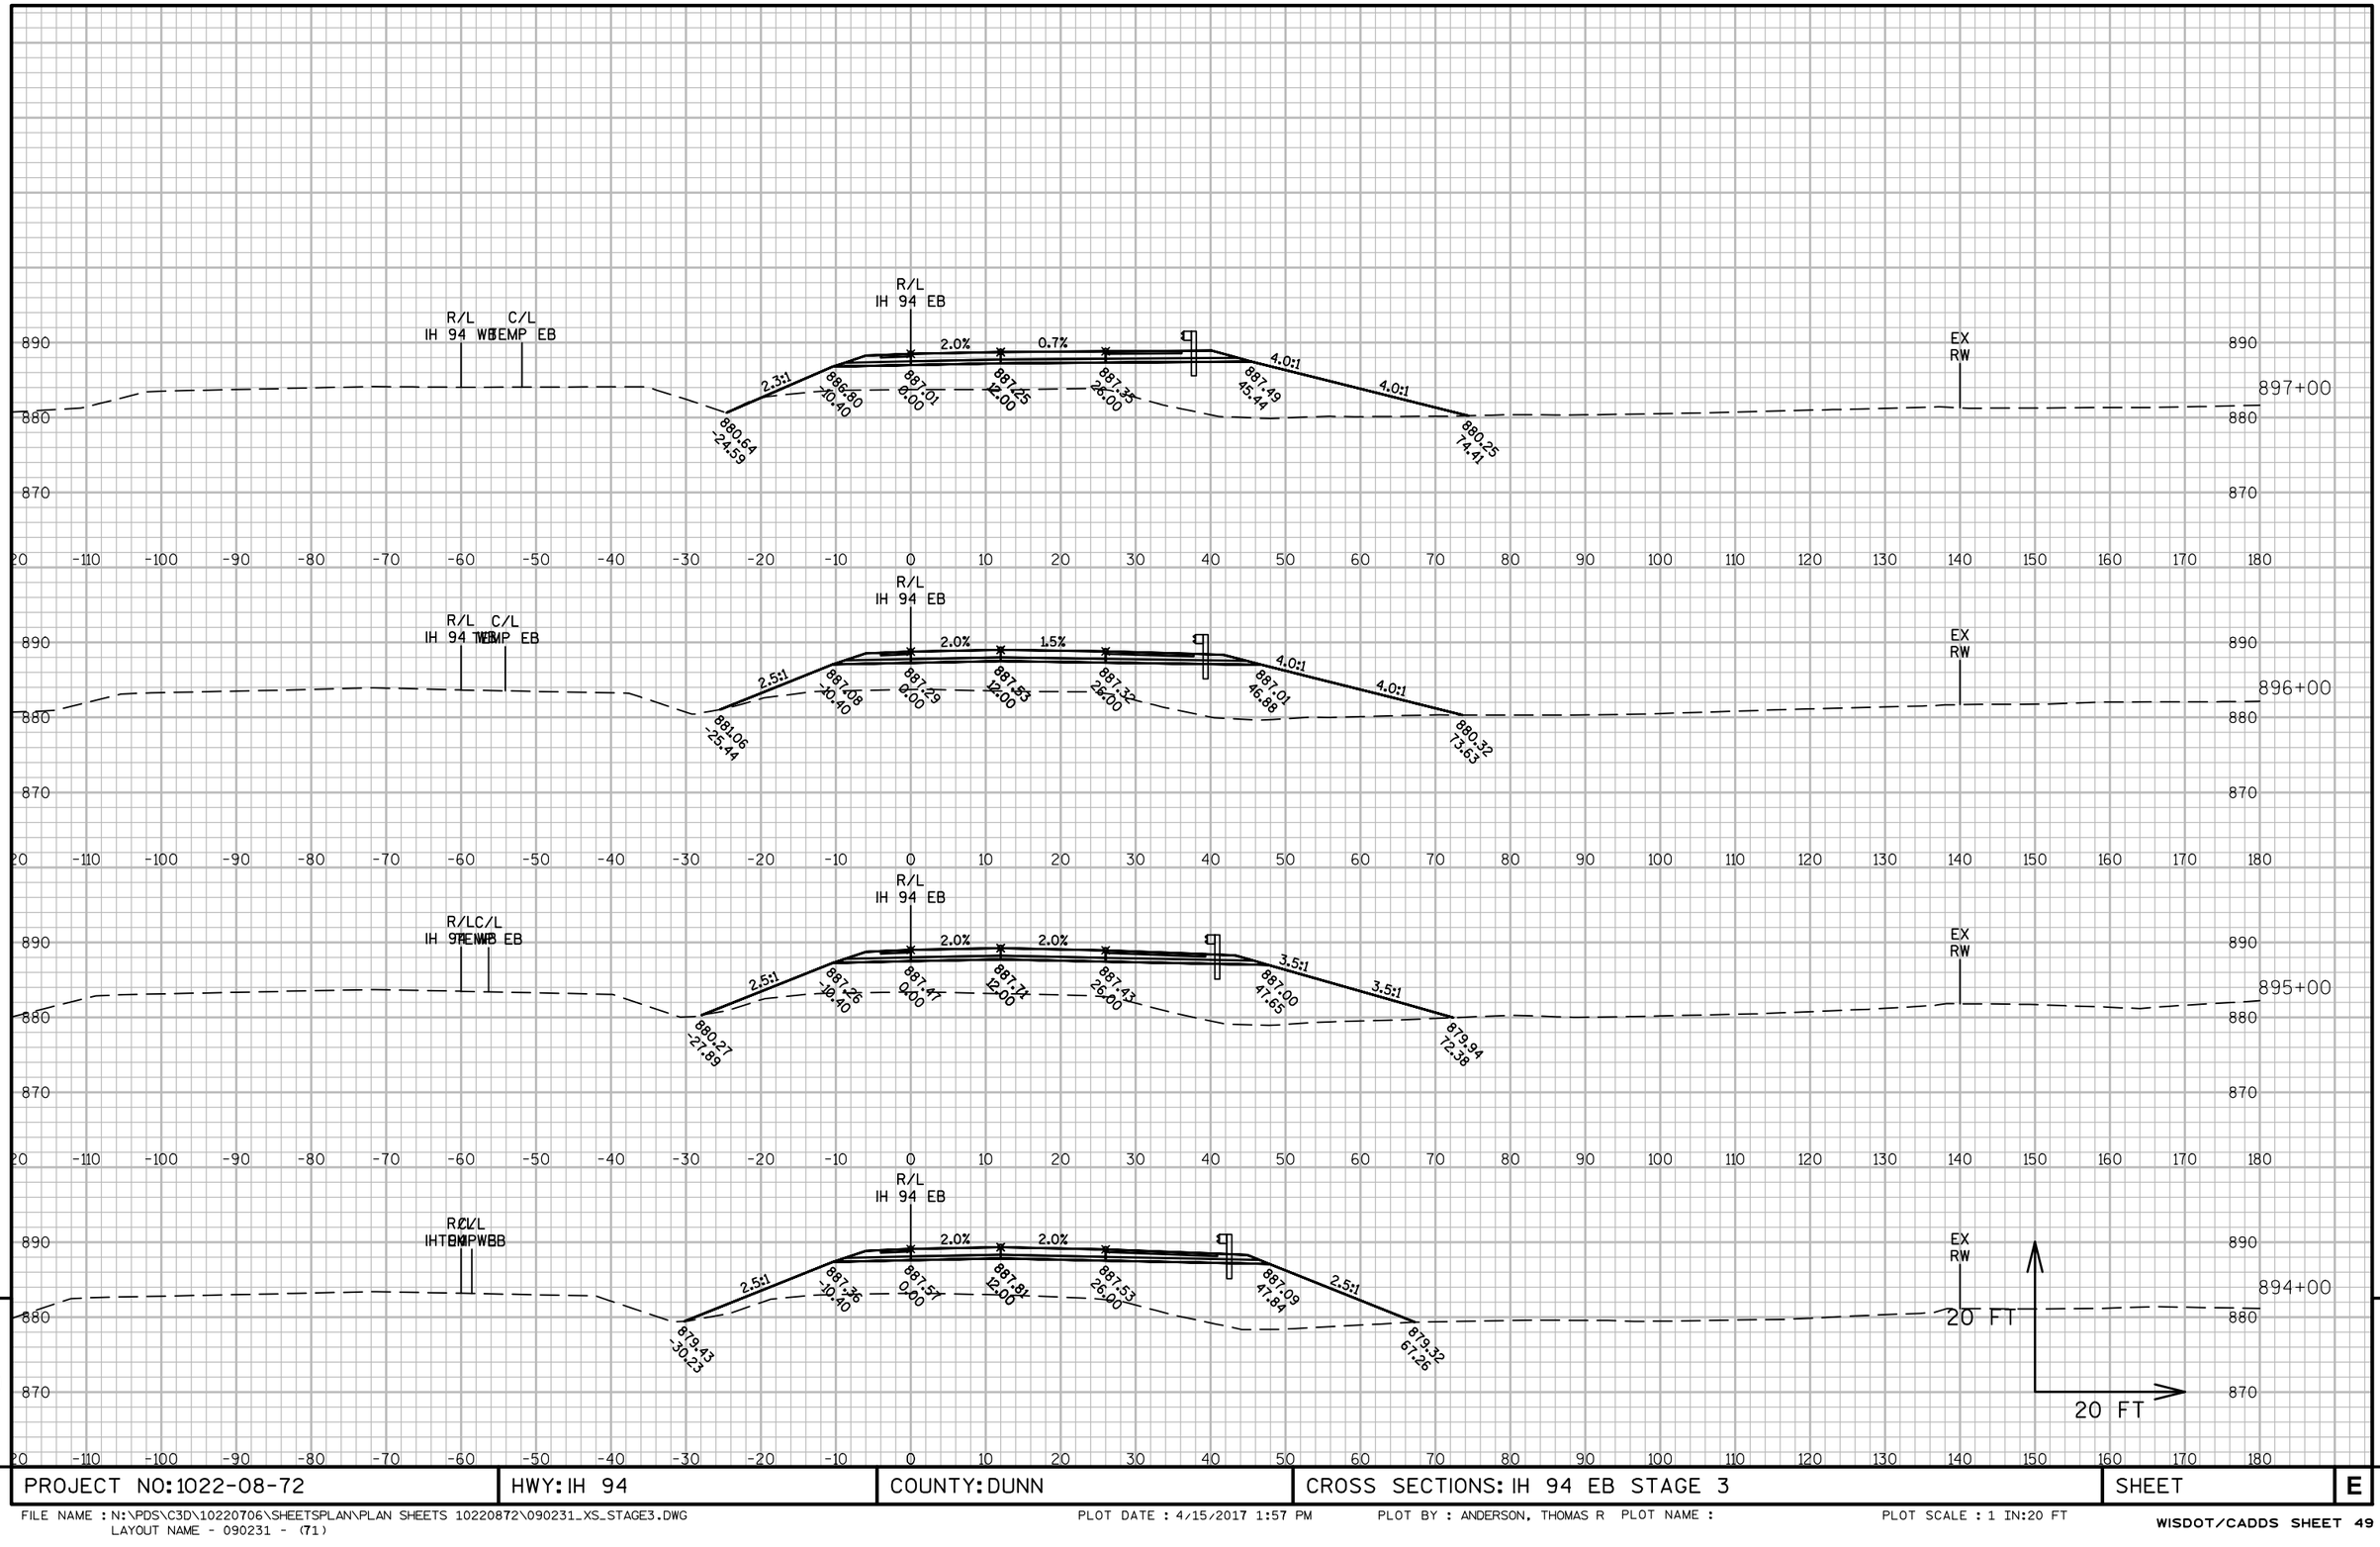


PROJECT NO: 1022-08-72	HWY: IH 94	COUNTY: DUNN	CROSS SECTIONS: IH 94 EB STAGE 3	SHEET	E

FILE NAME : N:\PDS\C3D\10220706\SHEETSPLAN\PLAN SHEETS 10220872\090231_XS_STAGE3.DWG
LAYOUT NAME - 090231 - (71)

PLOT DATE : 4/15/2017 1:57 PM PLOT BY : ANDERSON, THOMAS R PLOT NAME :

PLOT SCALE : 1 IN:20 FT

WISDOT/CADDS SHEET 49

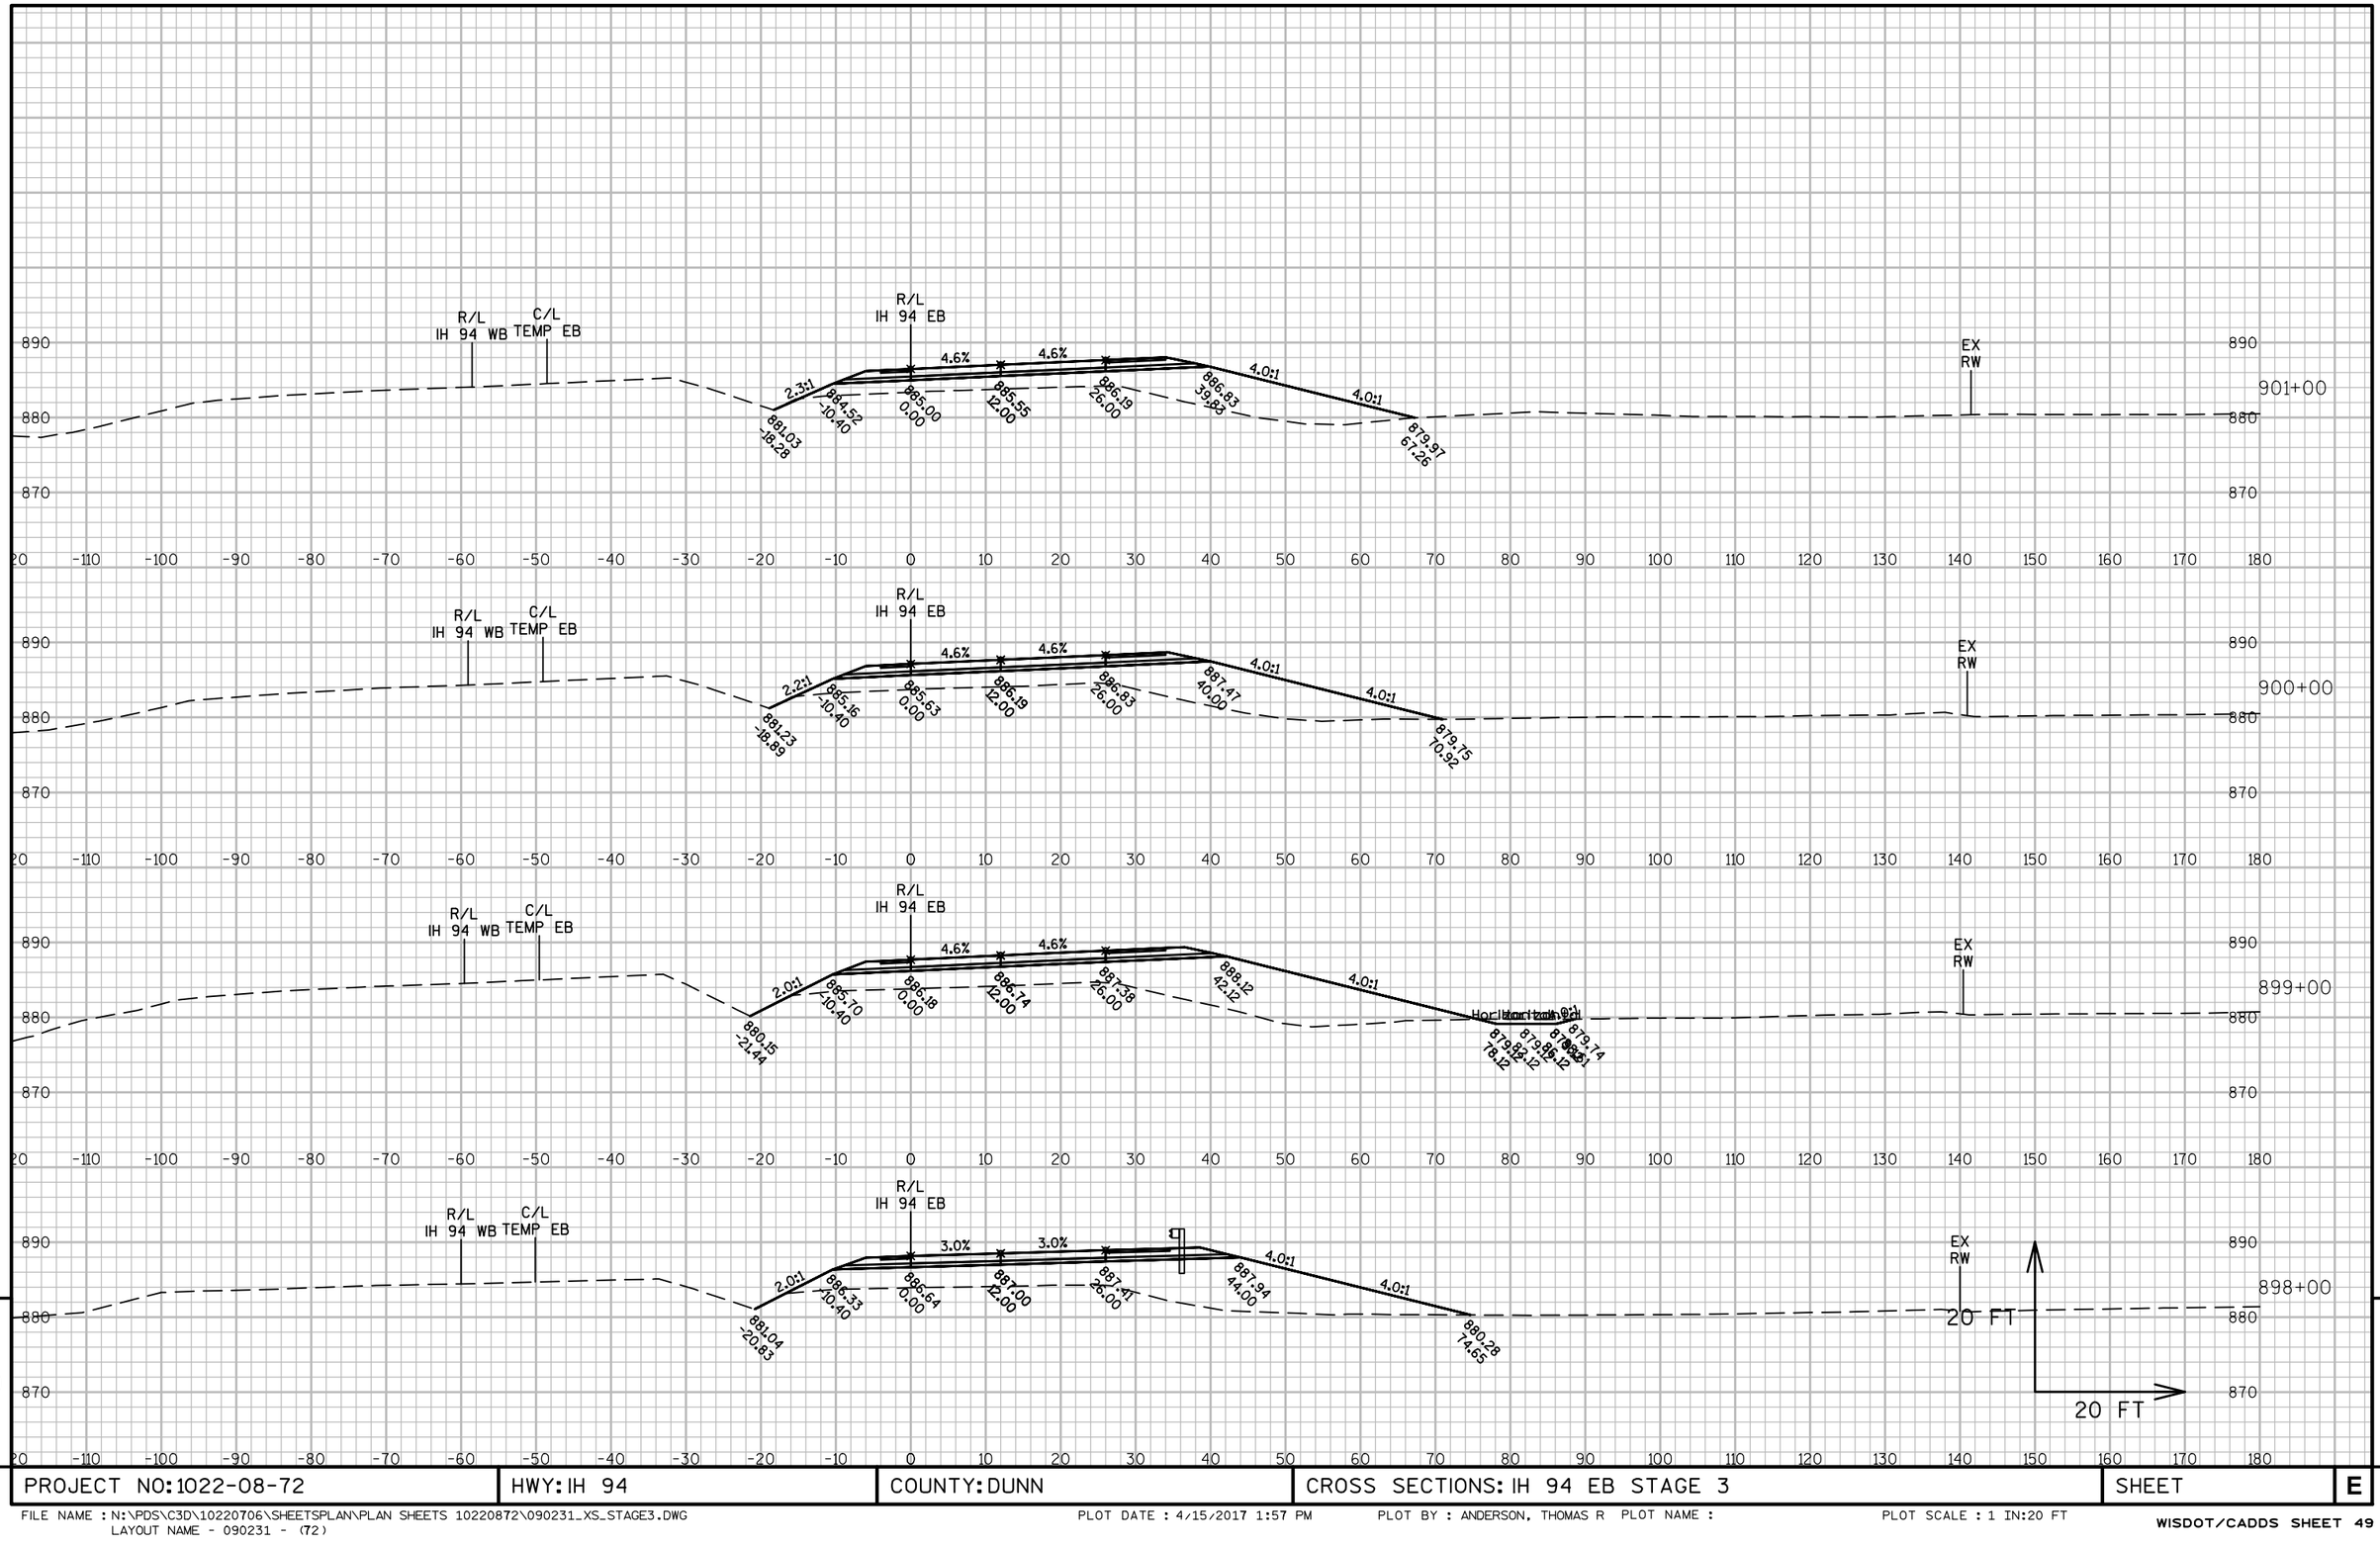


PROJECT NO: 1022-08-72	HWY: IH 94	COUNTY: DUNN	CROSS SECTIONS: IH 94 EB STAGE 3	SHEET	E

FILE NAME : N:\PDS\C3D\10220706\SHEETSPLAN\PLAN SHEETS 10220872\090231_XS_STAGE3.DWG
LAYOUT NAME - 090231 - (72)

PLOT DATE : 4/15/2017 1:57 PM PLOT BY : ANDERSON, THOMAS R PLOT NAME :

PLOT SCALE : 1 IN:20 FT

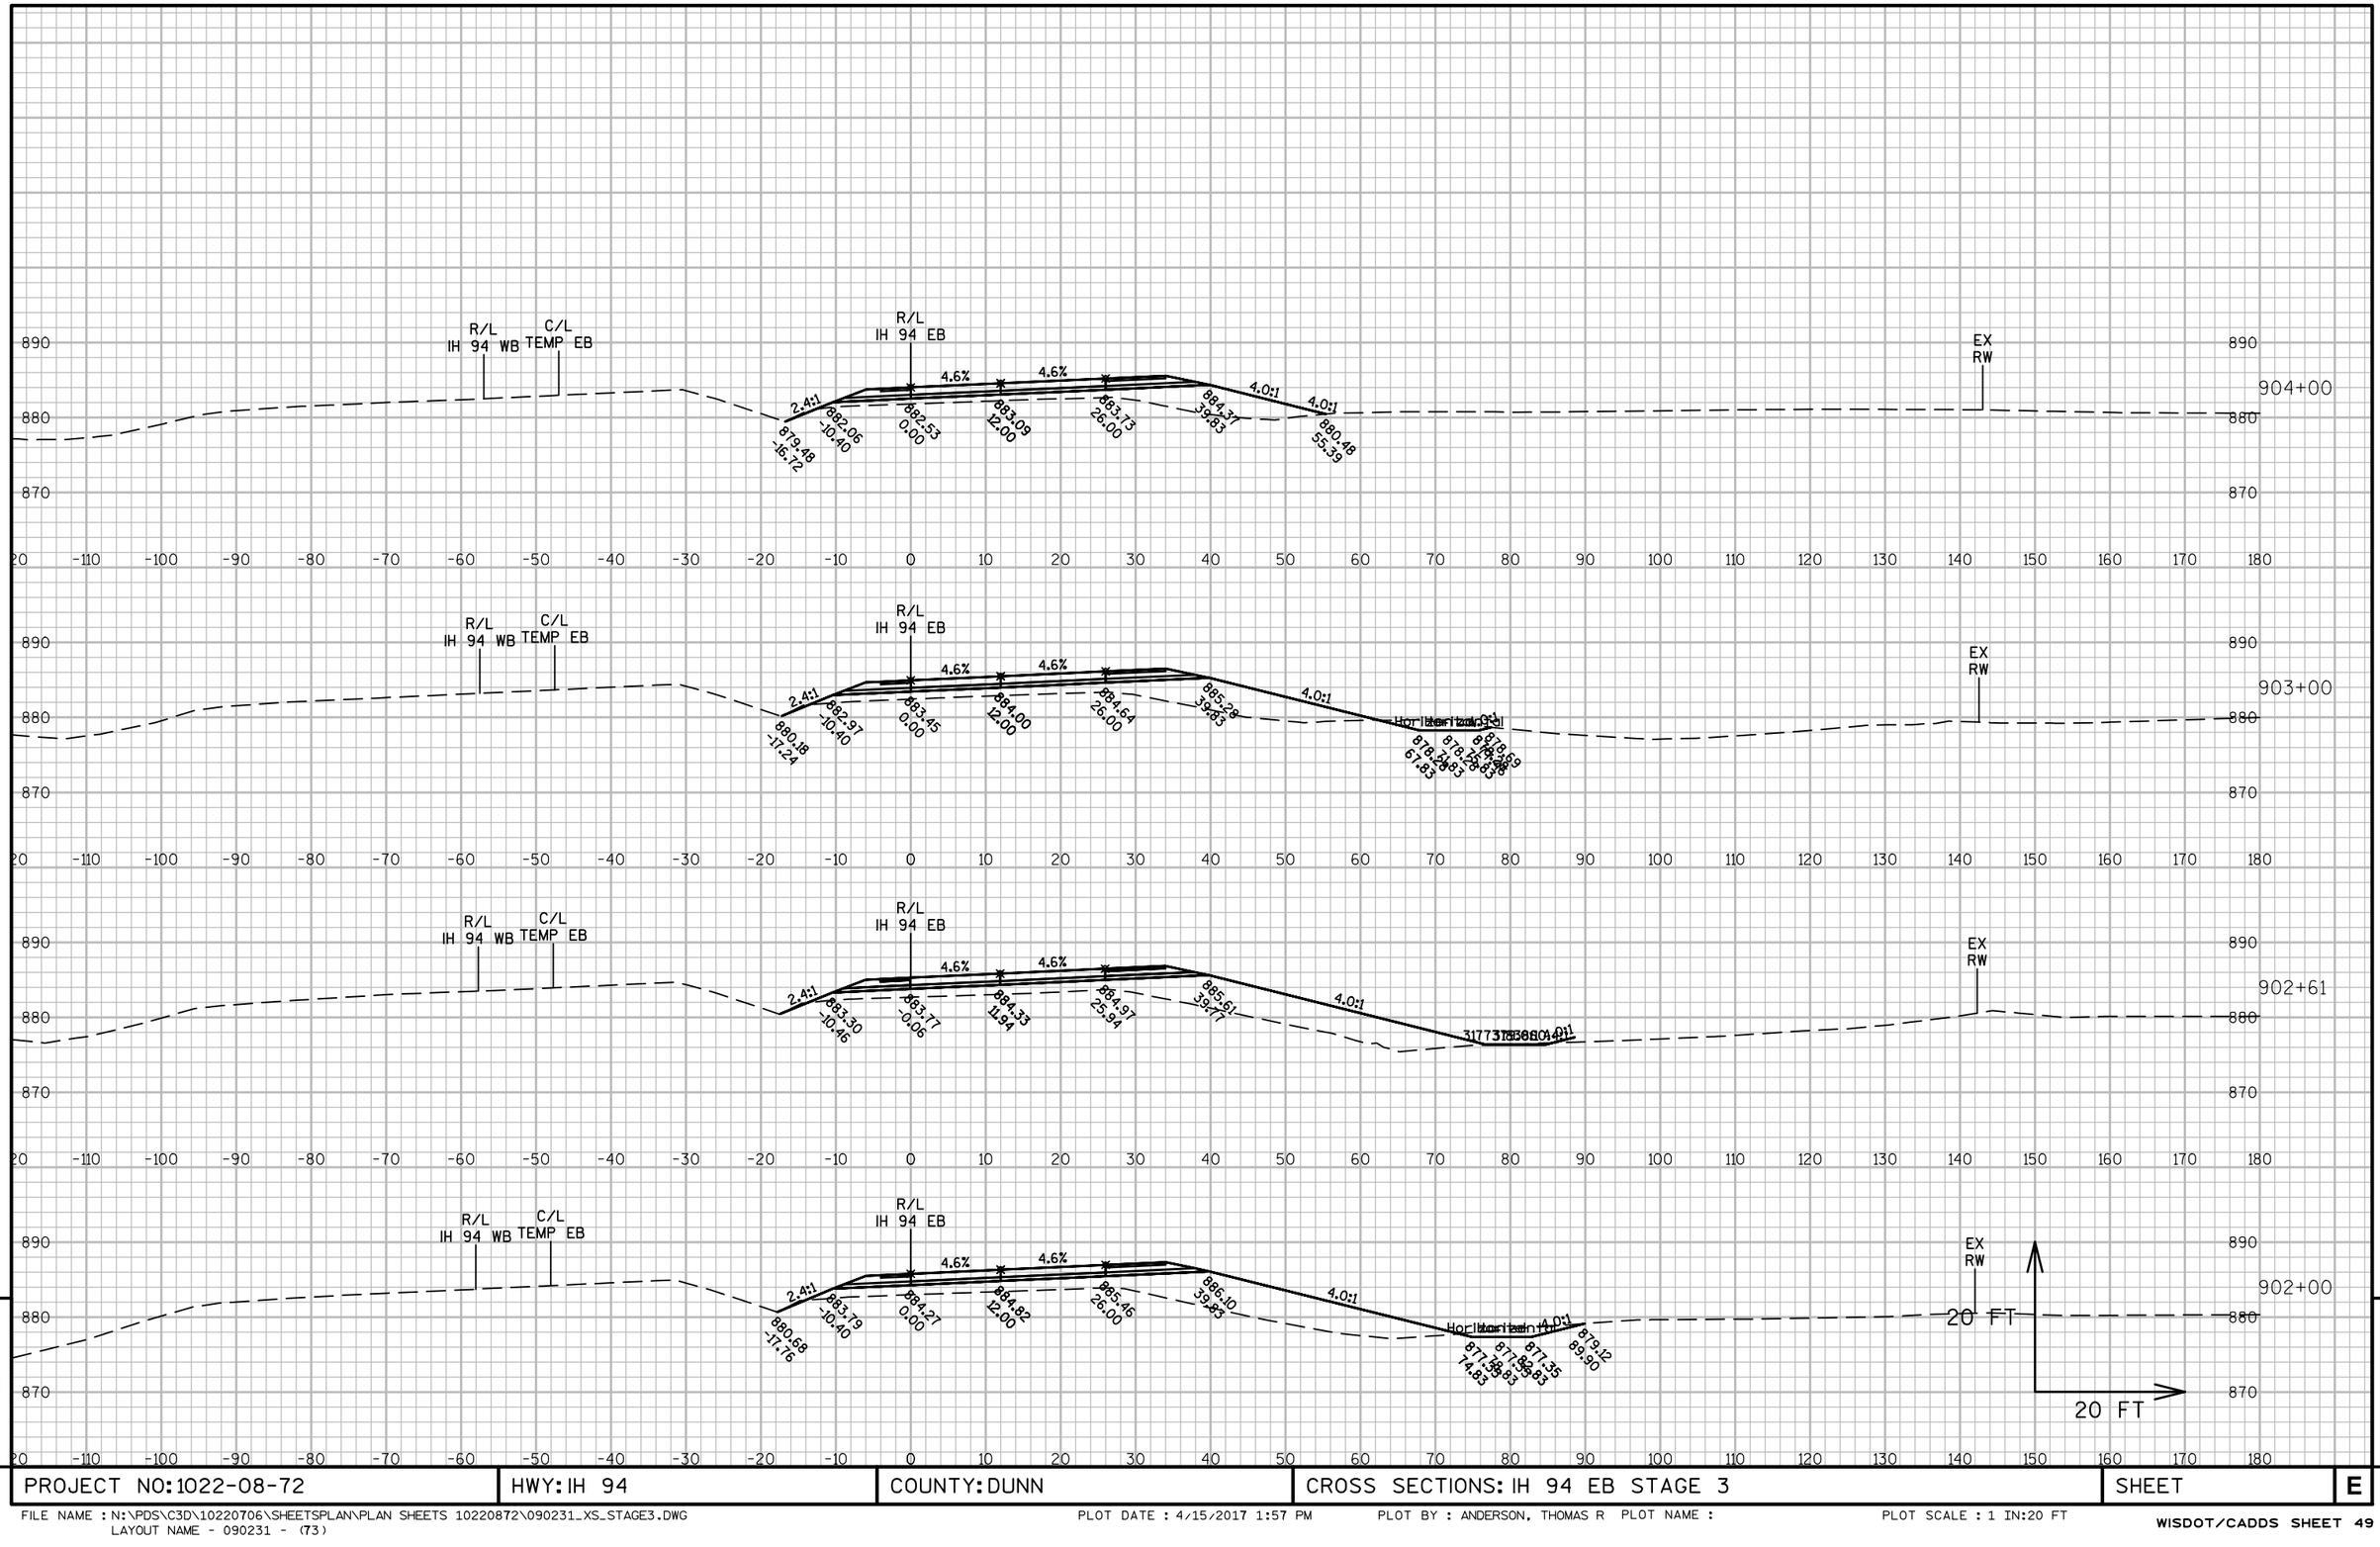


PROJECT NO: 1022-08-72	HWY: IH 94	COUNTY: DUNN	CROSS SECTIONS: IH 94 EB STAGE 3	SHEET	E

FILE NAME : N:\PDS\C3D\10220706\SHEETSPLAN\PLAN SHEETS 10220872\090231_XS_STAGE3.DWG
LAYOUT NAME - 090231 - (73)

PLOT DATE : 4/15/2017 1:57 PM PLOT BY : ANDERSON, THOMAS R PLOT NAME :

PLOT SCALE : 1 IN:20 FT

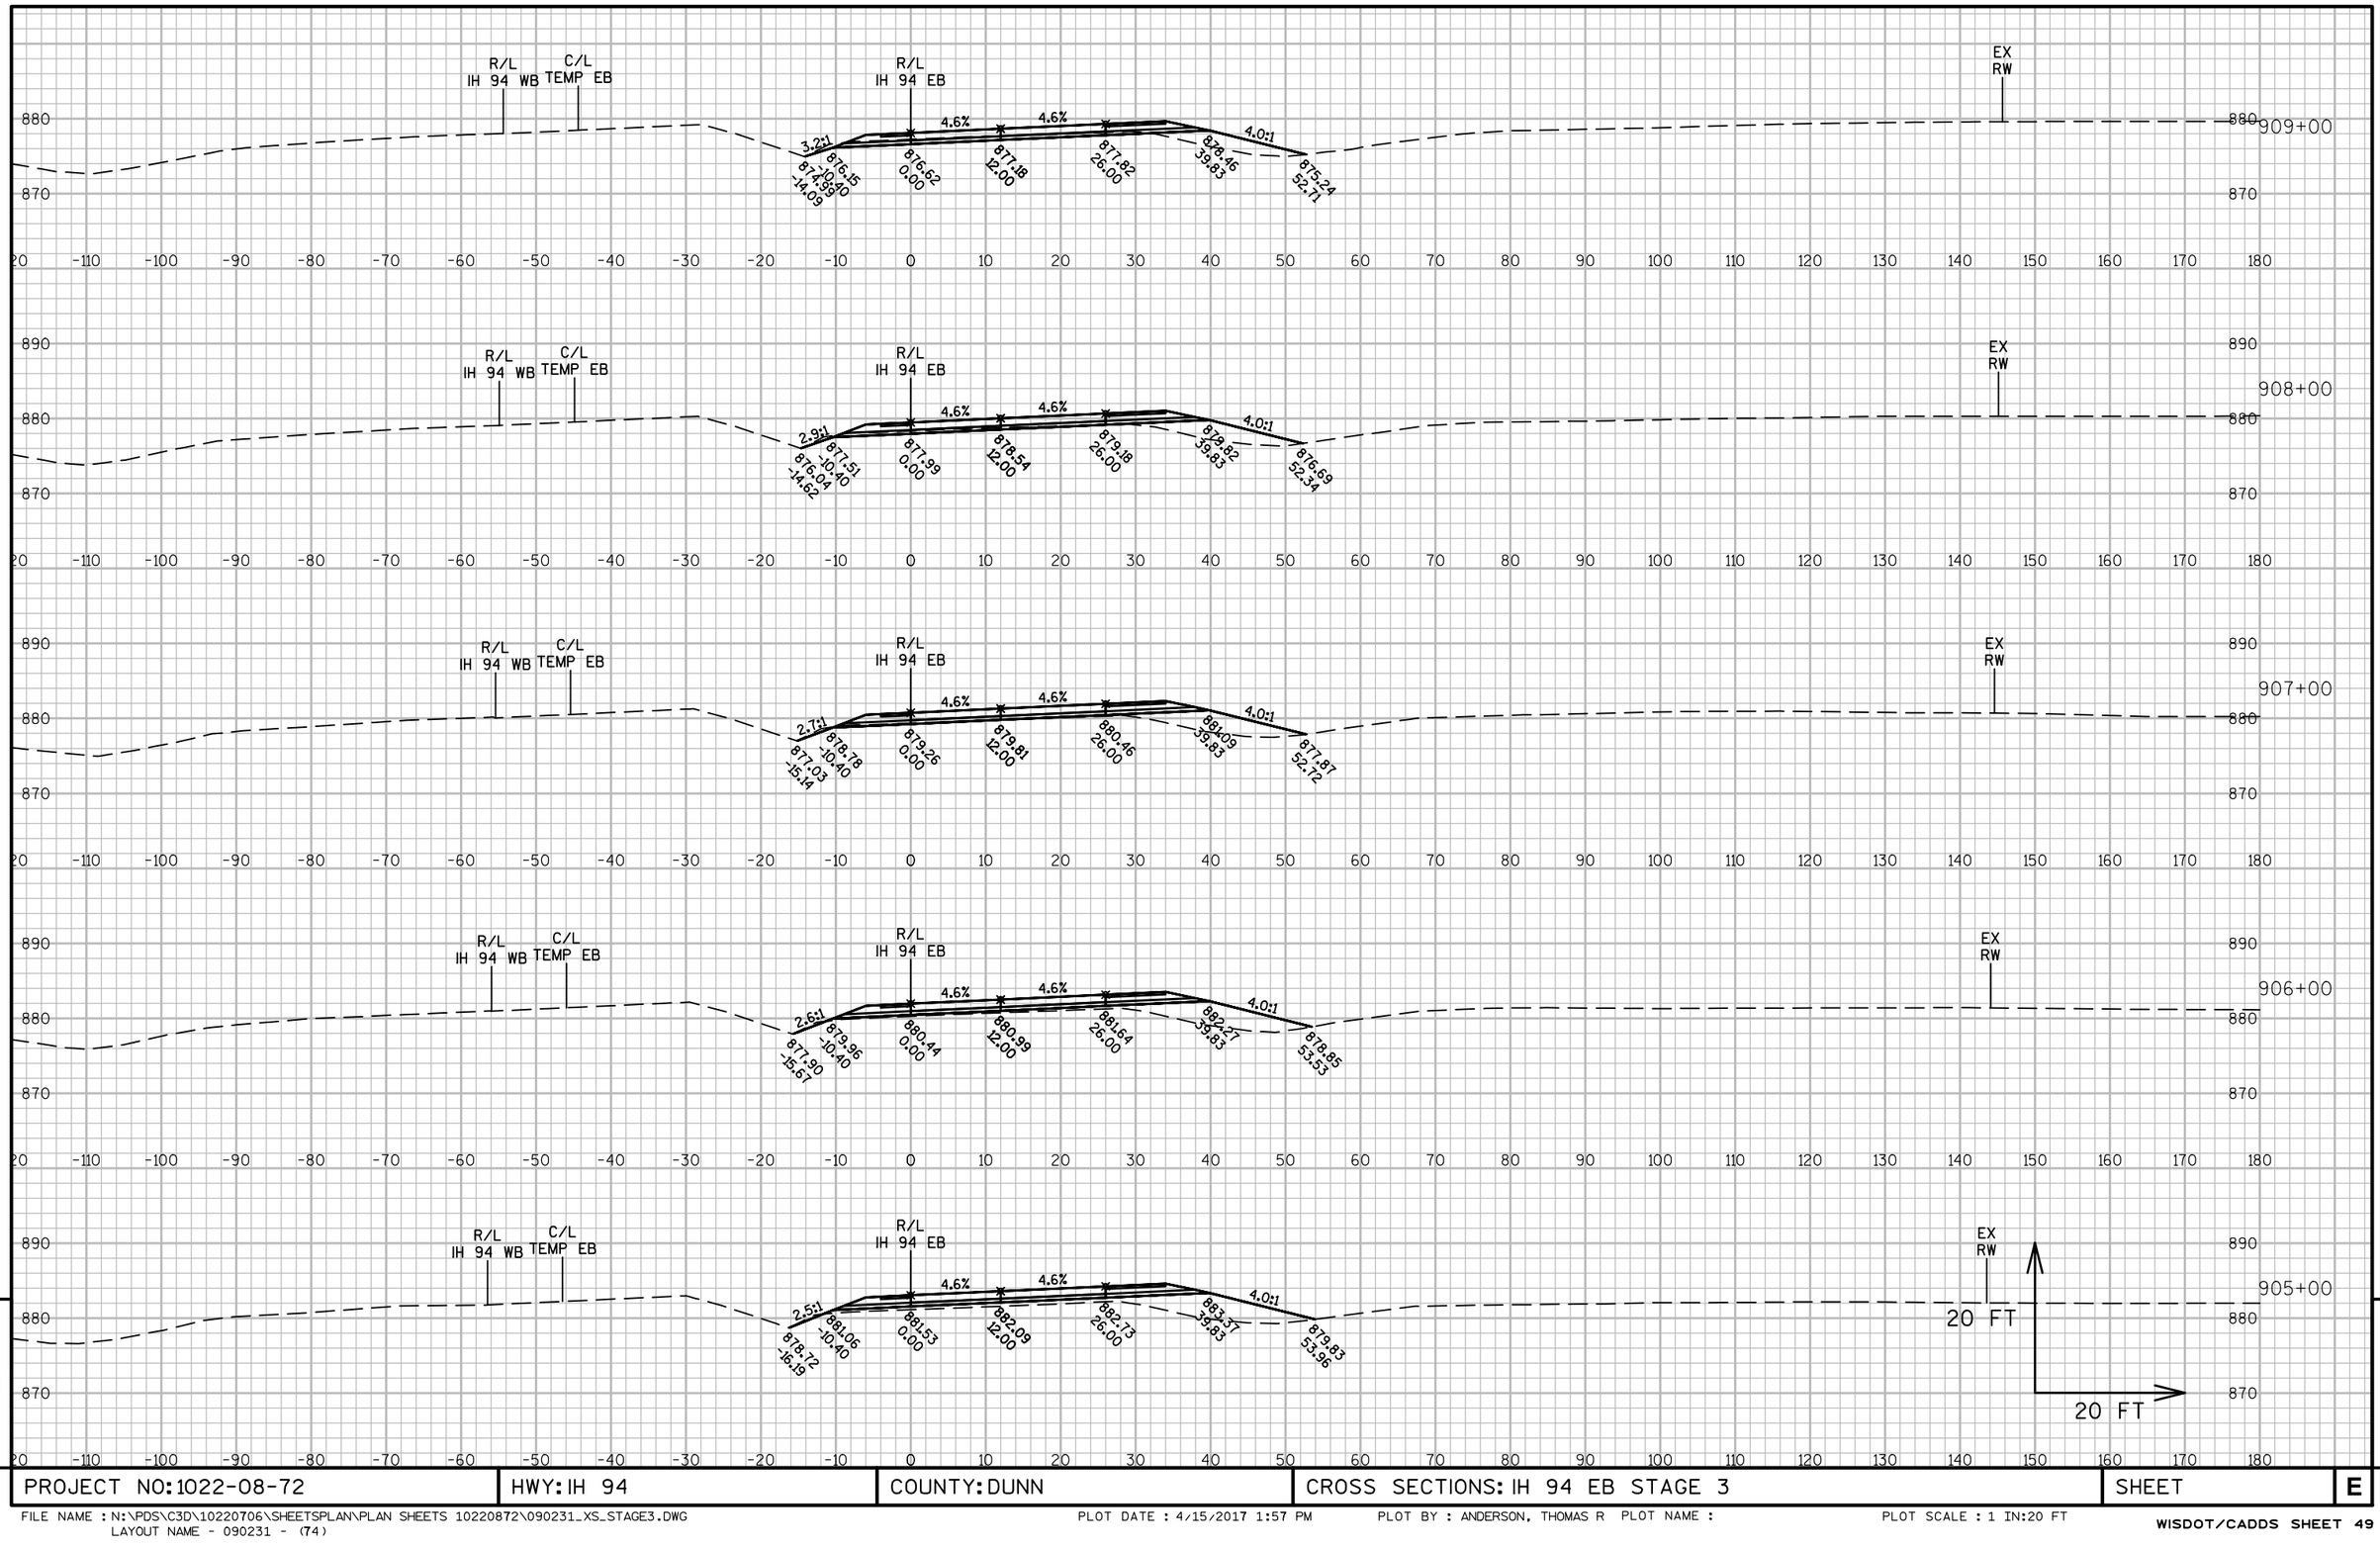


PROJECT NO: 1022-08-72	HWY: IH 94	COUNTY: DUNN	CROSS SECTIONS: IH 94 EB STAGE 3	SHEET	E

FILE NAME : N:\PDS\C3D\10220706\SHEETSPLAN\PLAN SHEETS 10220872\090231_XS_STAGE3.DWG
LAYOUT NAME - 090231 - (74)

PLOT DATE : 4/15/2017 1:57 PM PLOT BY : ANDERSON, THOMAS R PLOT NAME :

PLOT SCALE : 1 IN:20 FT

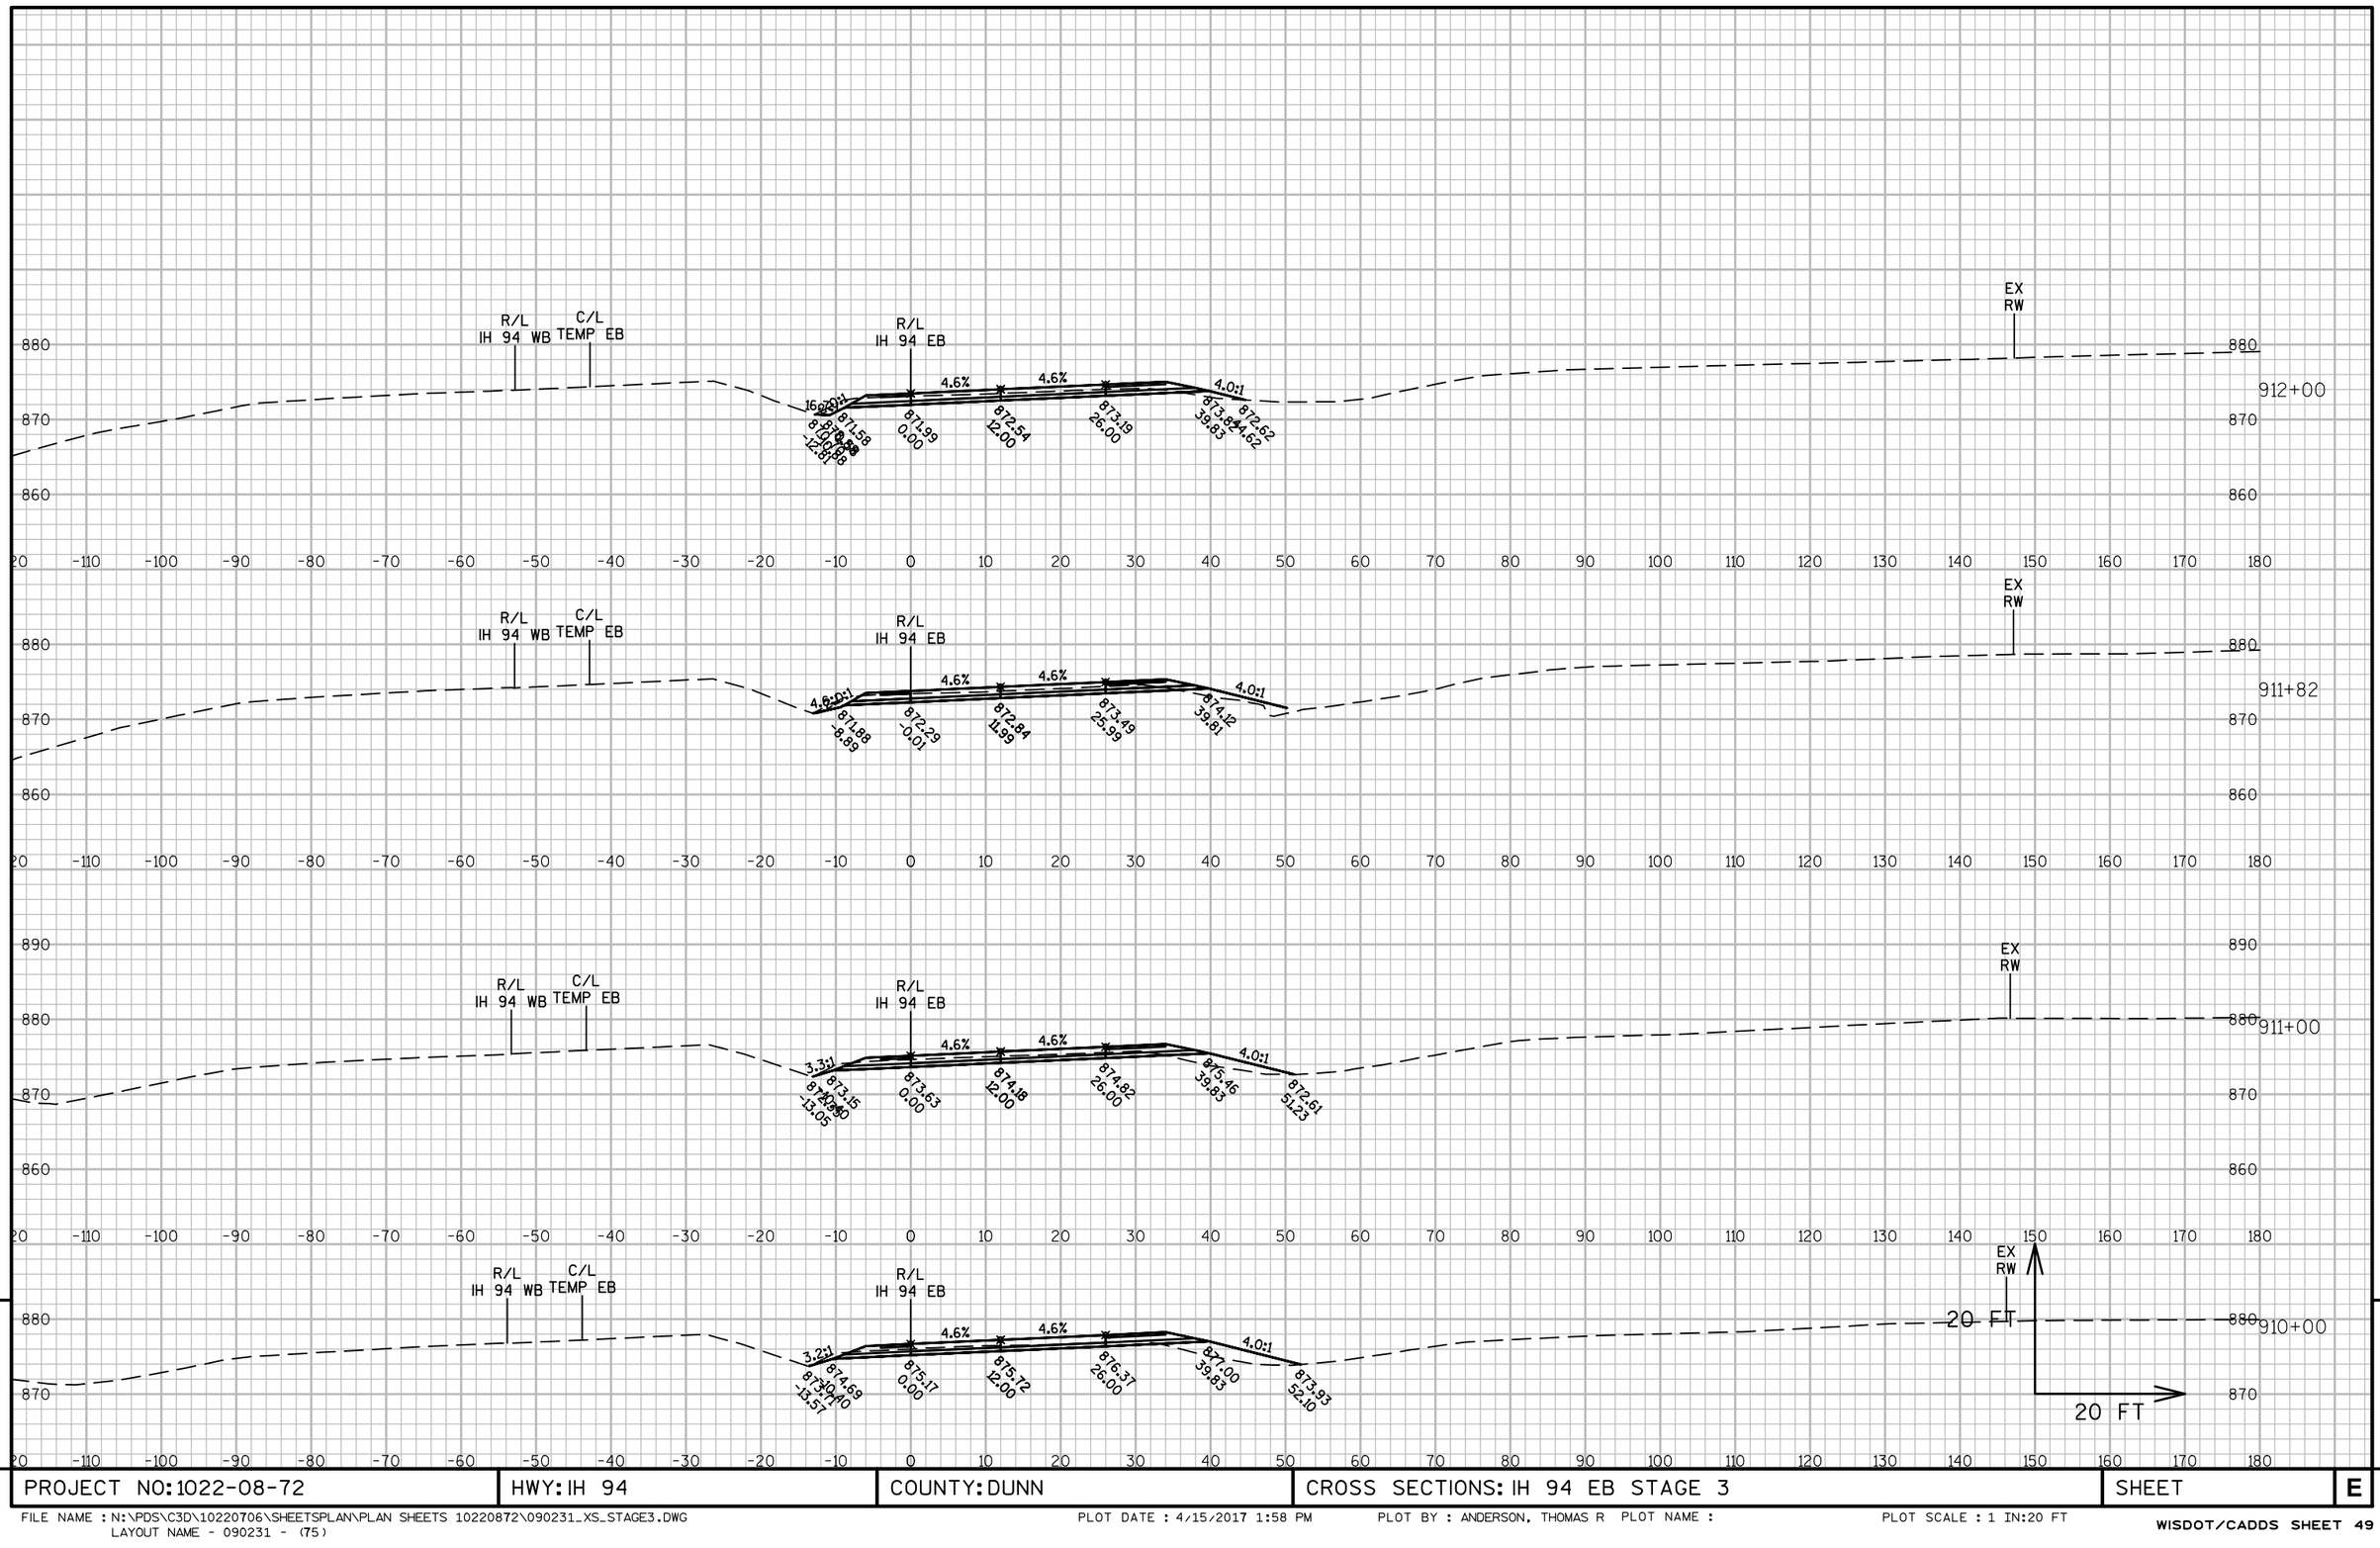


PROJECT NO: 1022-08-72	HWY: IH 94	COUNTY: DUNN	CROSS SECTIONS: IH 94 EB STAGE 3	SHEET	E

FILE NAME : N:\PDS\C3D\10220706\SHEETSPLAN\PLAN SHEETS 10220872\090231_XS_STAGE3.DWG
LAYOUT NAME - 090231 - (75)

PLOT DATE : 4/15/2017 1:58 PM PLOT BY : ANDERSON, THOMAS R PLOT NAME :

PLOT SCALE : 1 IN:20 FT

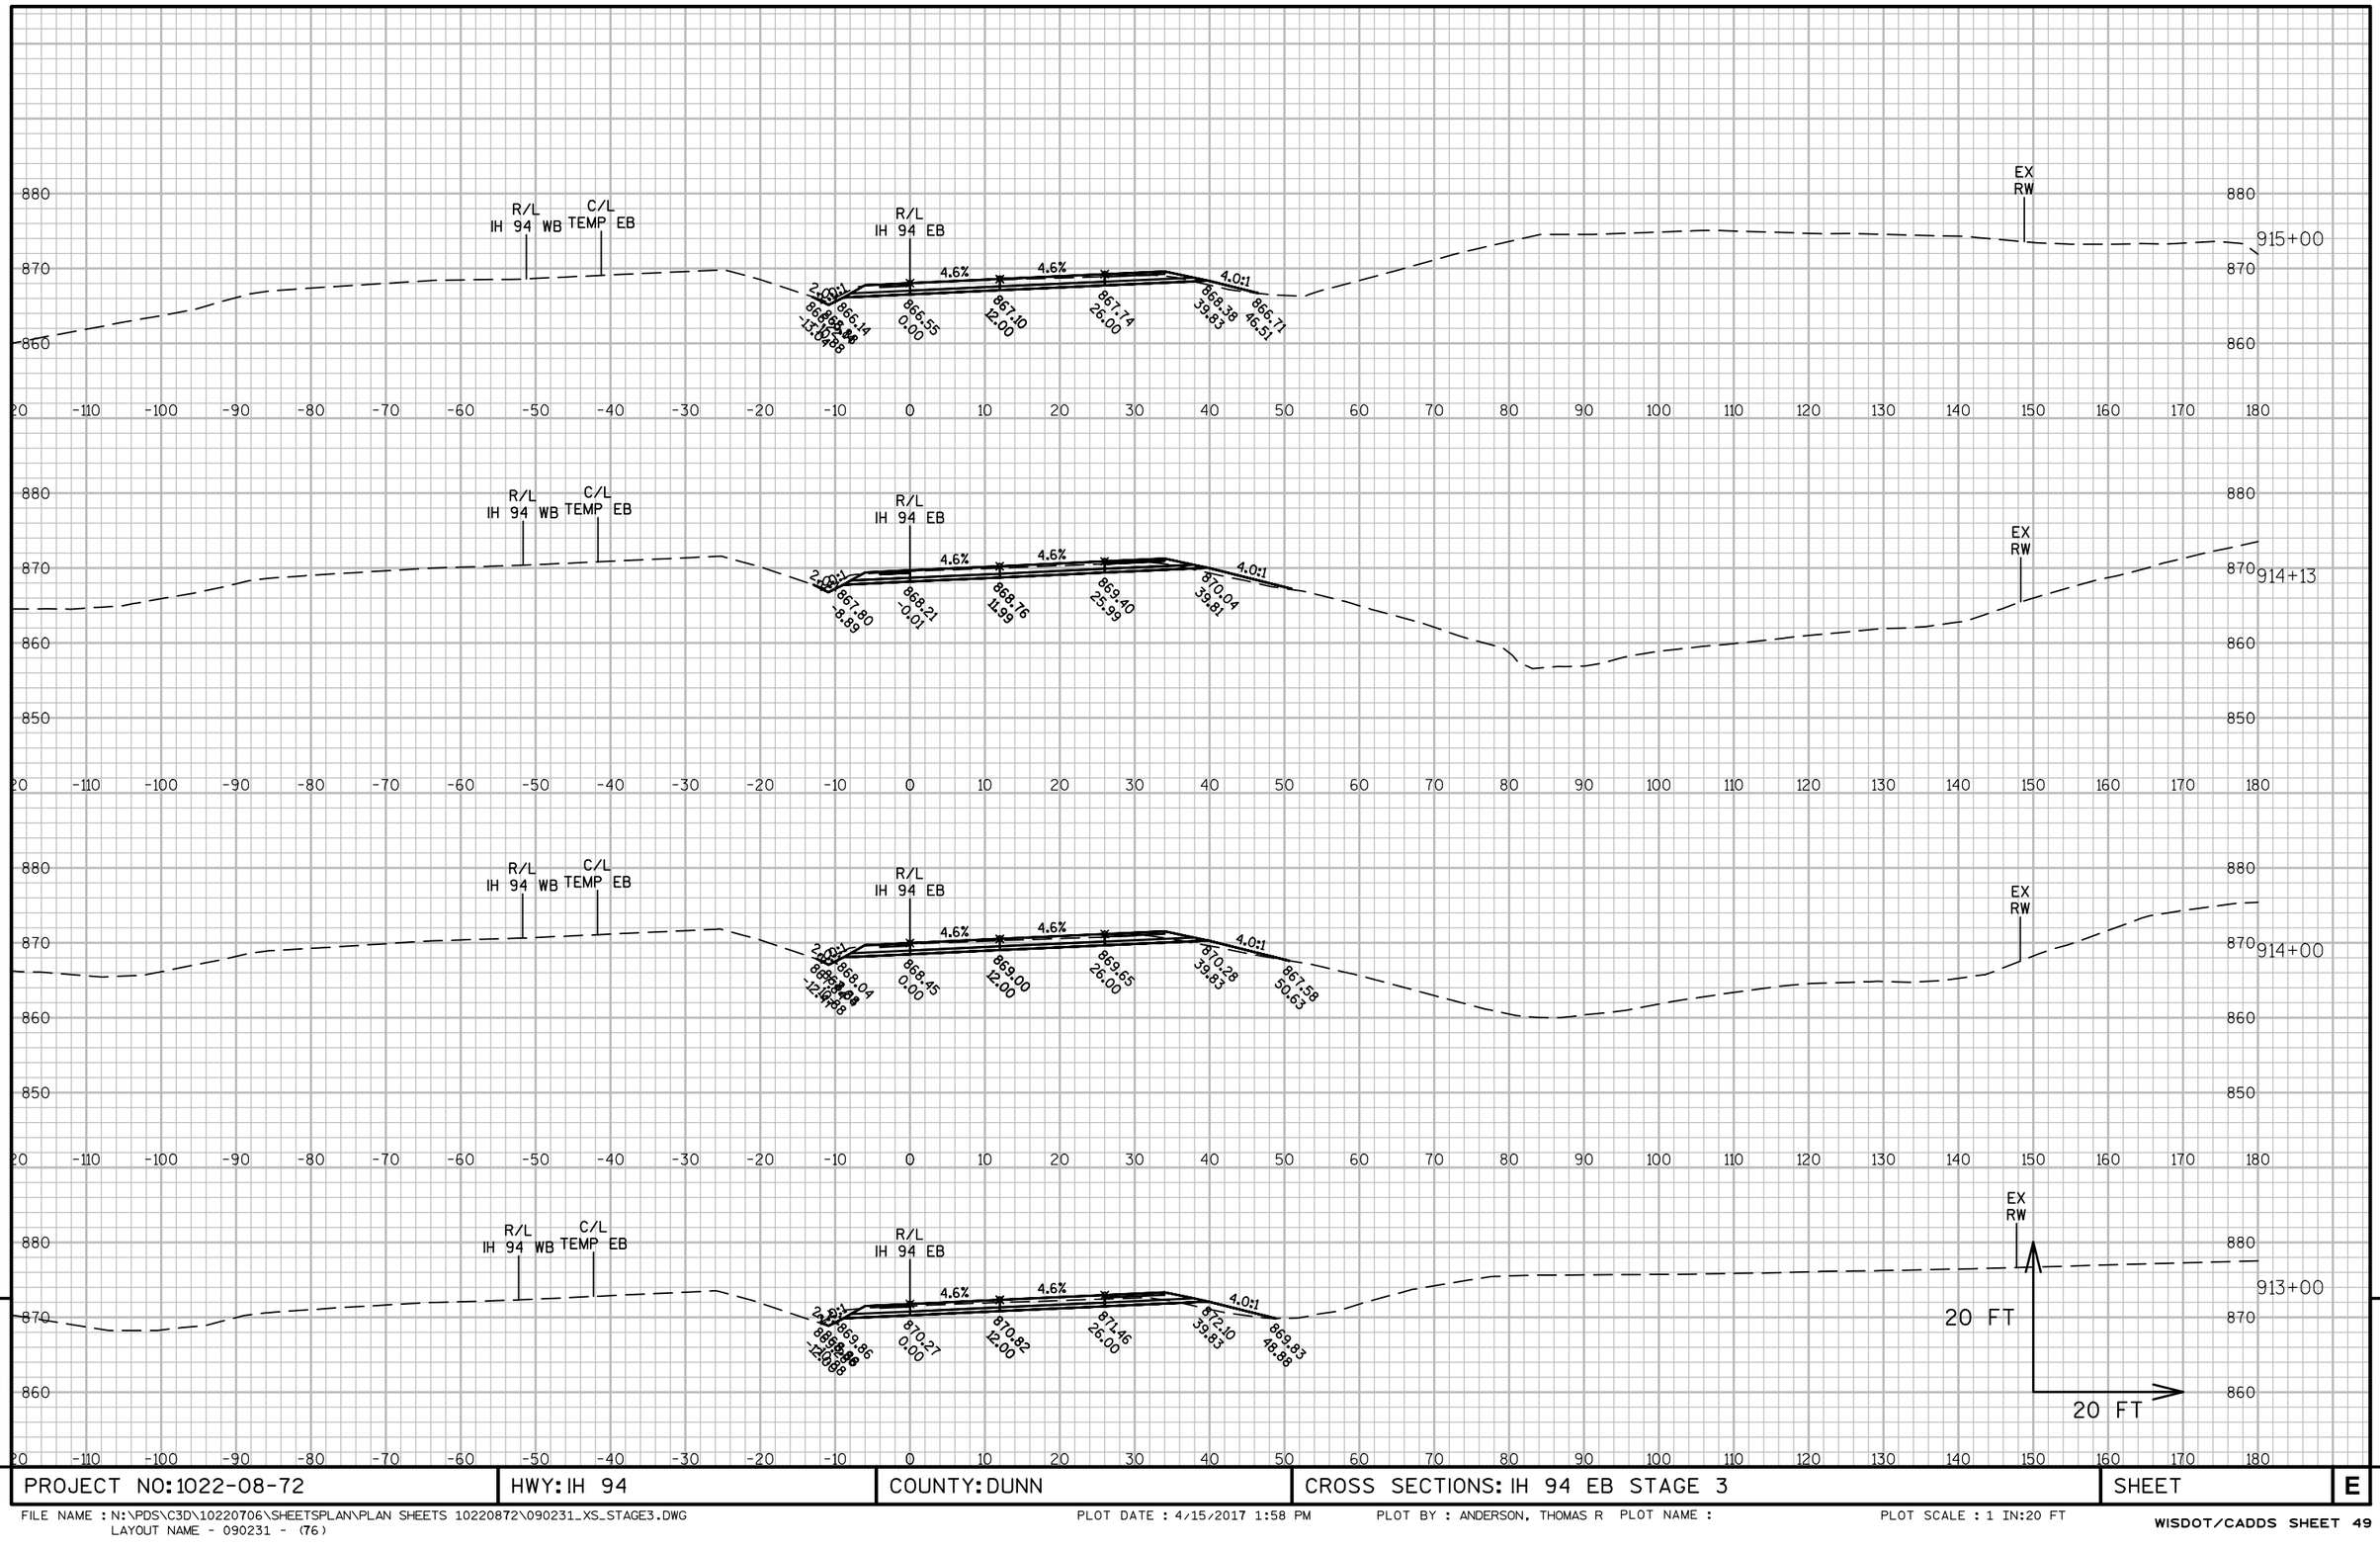

9


9

PROJECT NO: 1022-08-72	HWY: IH 94	COUNTY: DUNN	CROSS SECTIONS: IH 94 EB STAGE 3	SHEET	E

FILE NAME : N:\PDS\C3D\10220706\SHEETSPLAN\PLAN SHEETS 10220872\090231_XS_STAGE3.DWG
LAYOUT NAME - 090231 - (76)

PLOT DATE : 4/15/2017 1:58 PM PLOT BY : ANDERSON, THOMAS R PLOT NAME :

PLOT SCALE : 1 IN:20 FT

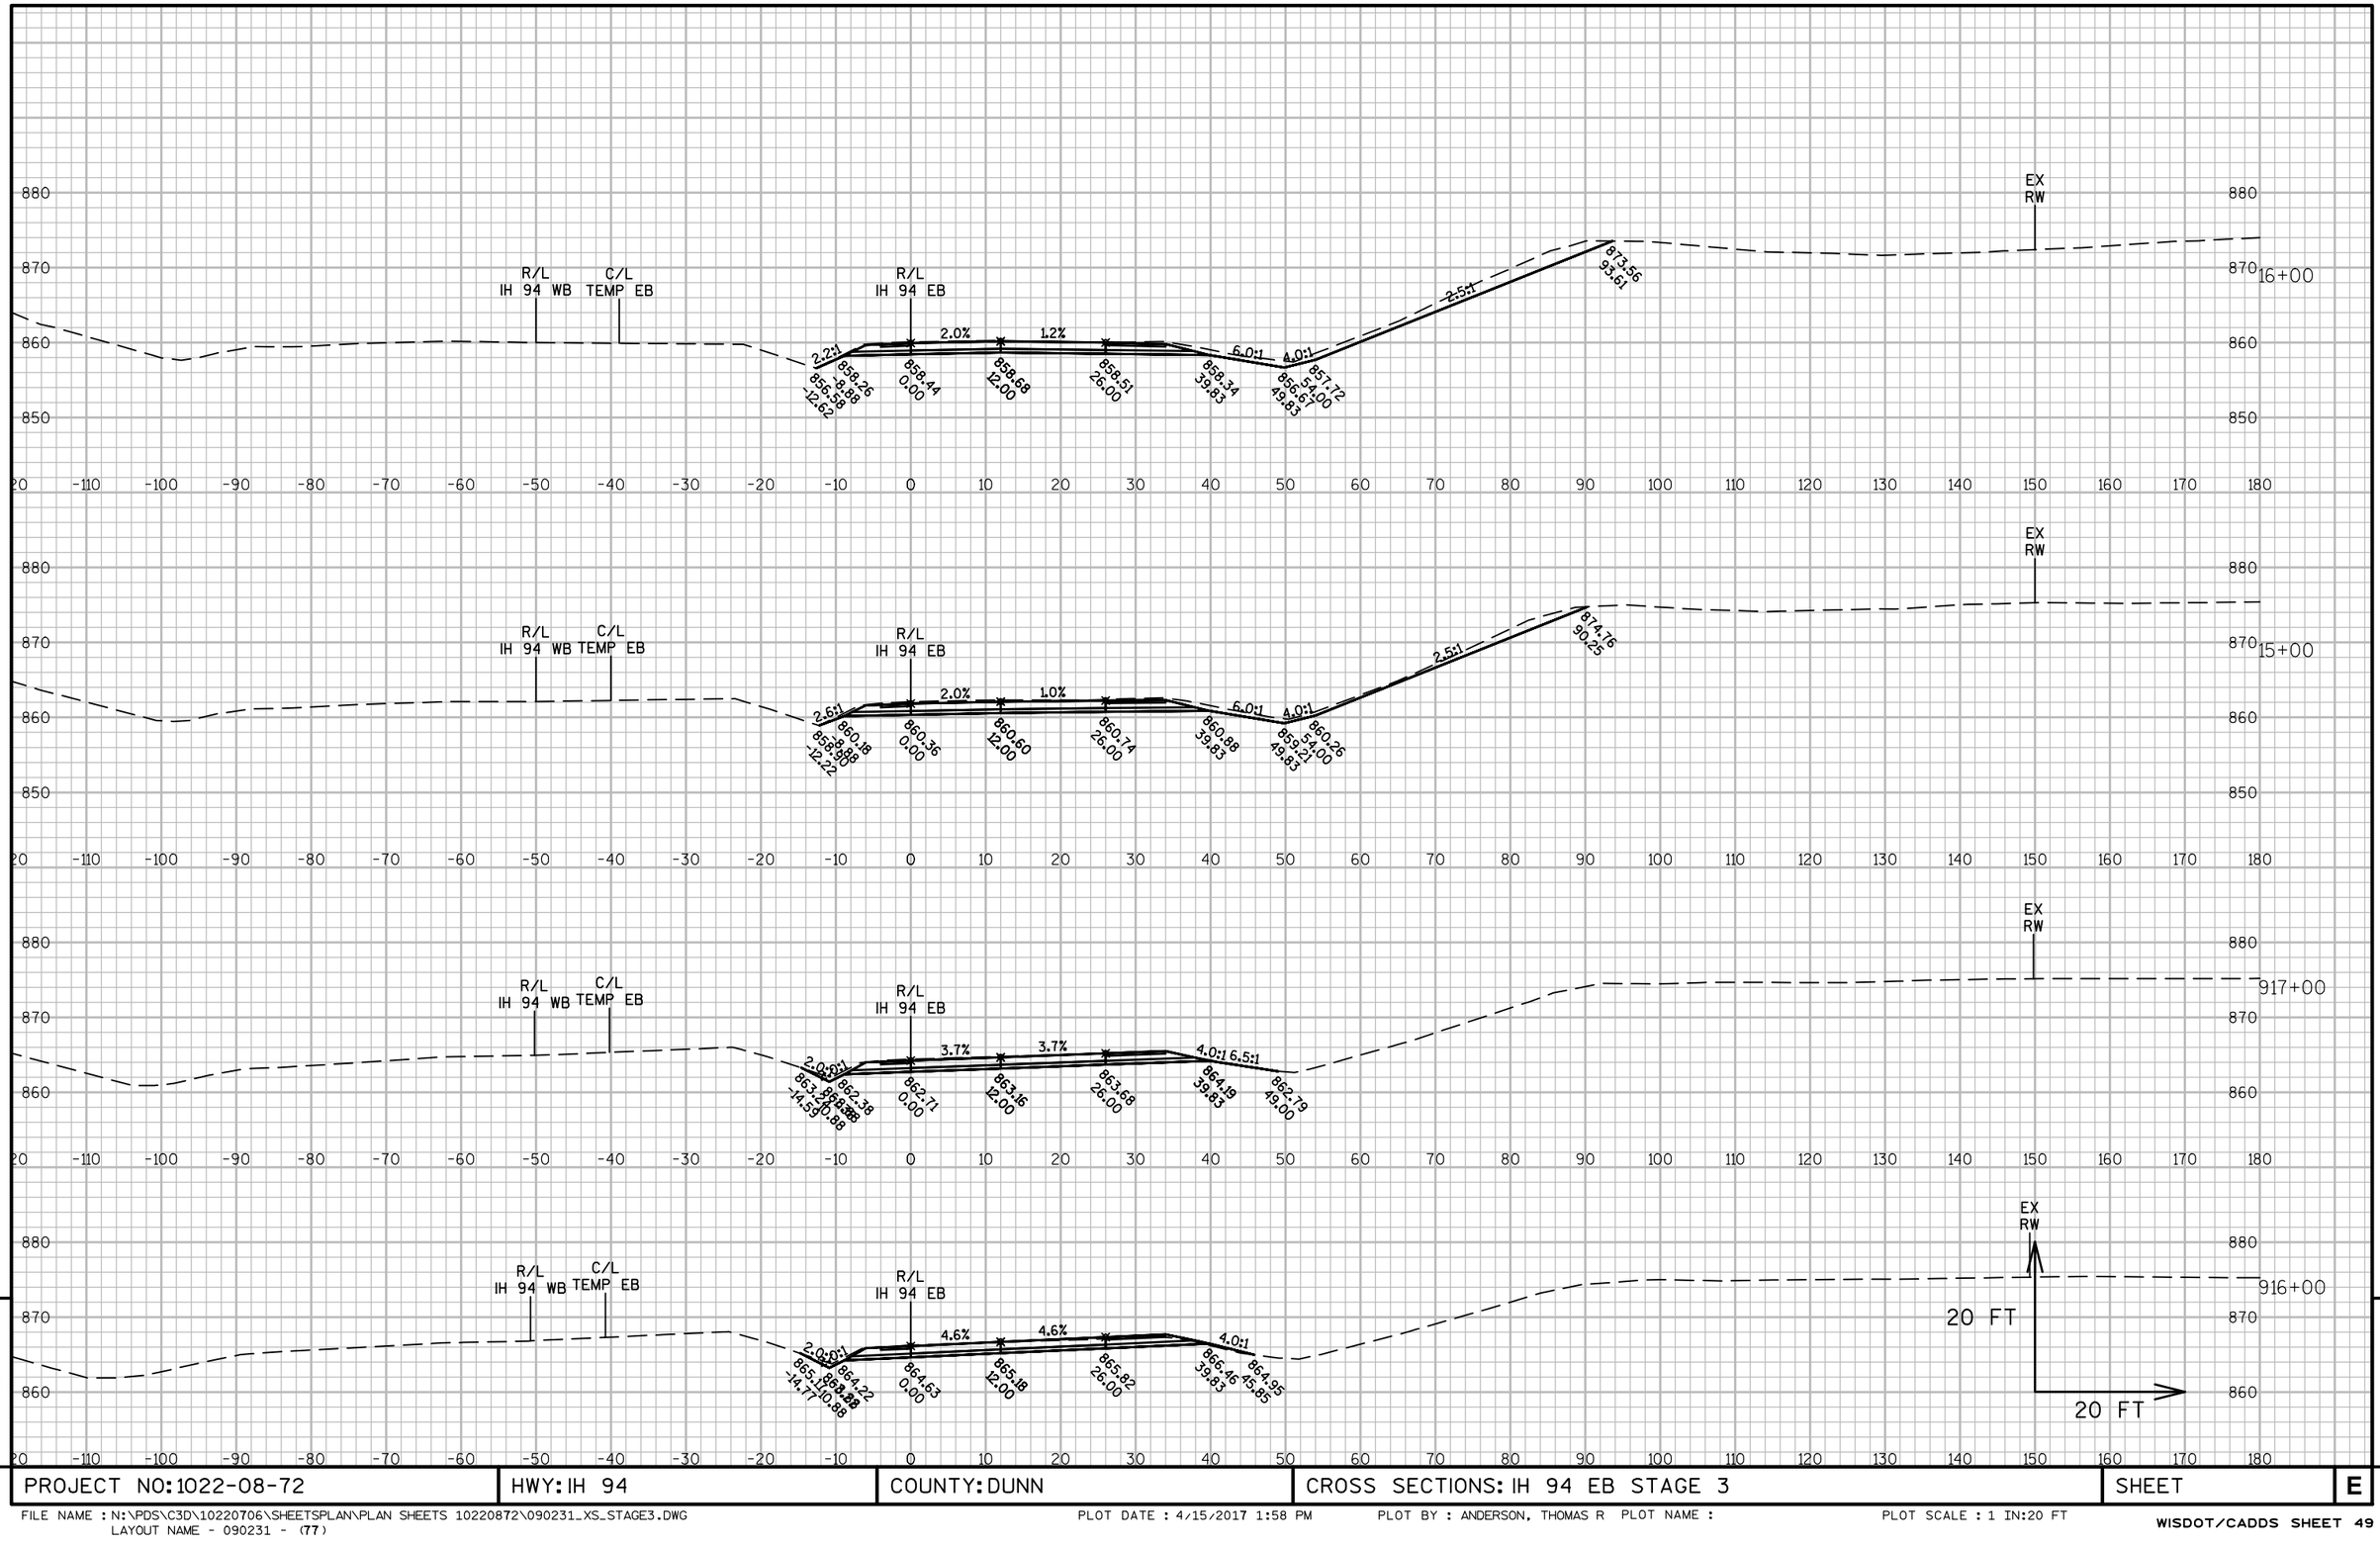


9


9

PROJECT NO: 1022-08-72	HWY: IH 94	COUNTY: DUNN	CROSS SECTIONS: IH 94 EB STAGE 3	SHEET	E

FILE NAME : N:\PDS\C3D\10220706\SHEETSPLAN\PLAN SHEETS 10220872\090231_XS_STAGE3.DWG
LAYOUT NAME - 090231 - (77)
PLOT DATE : 4/15/2017 1:58 PM PLOT BY : ANDERSON, THOMAS R PLOT NAME :
PLOT SCALE : 1 IN:20 FT

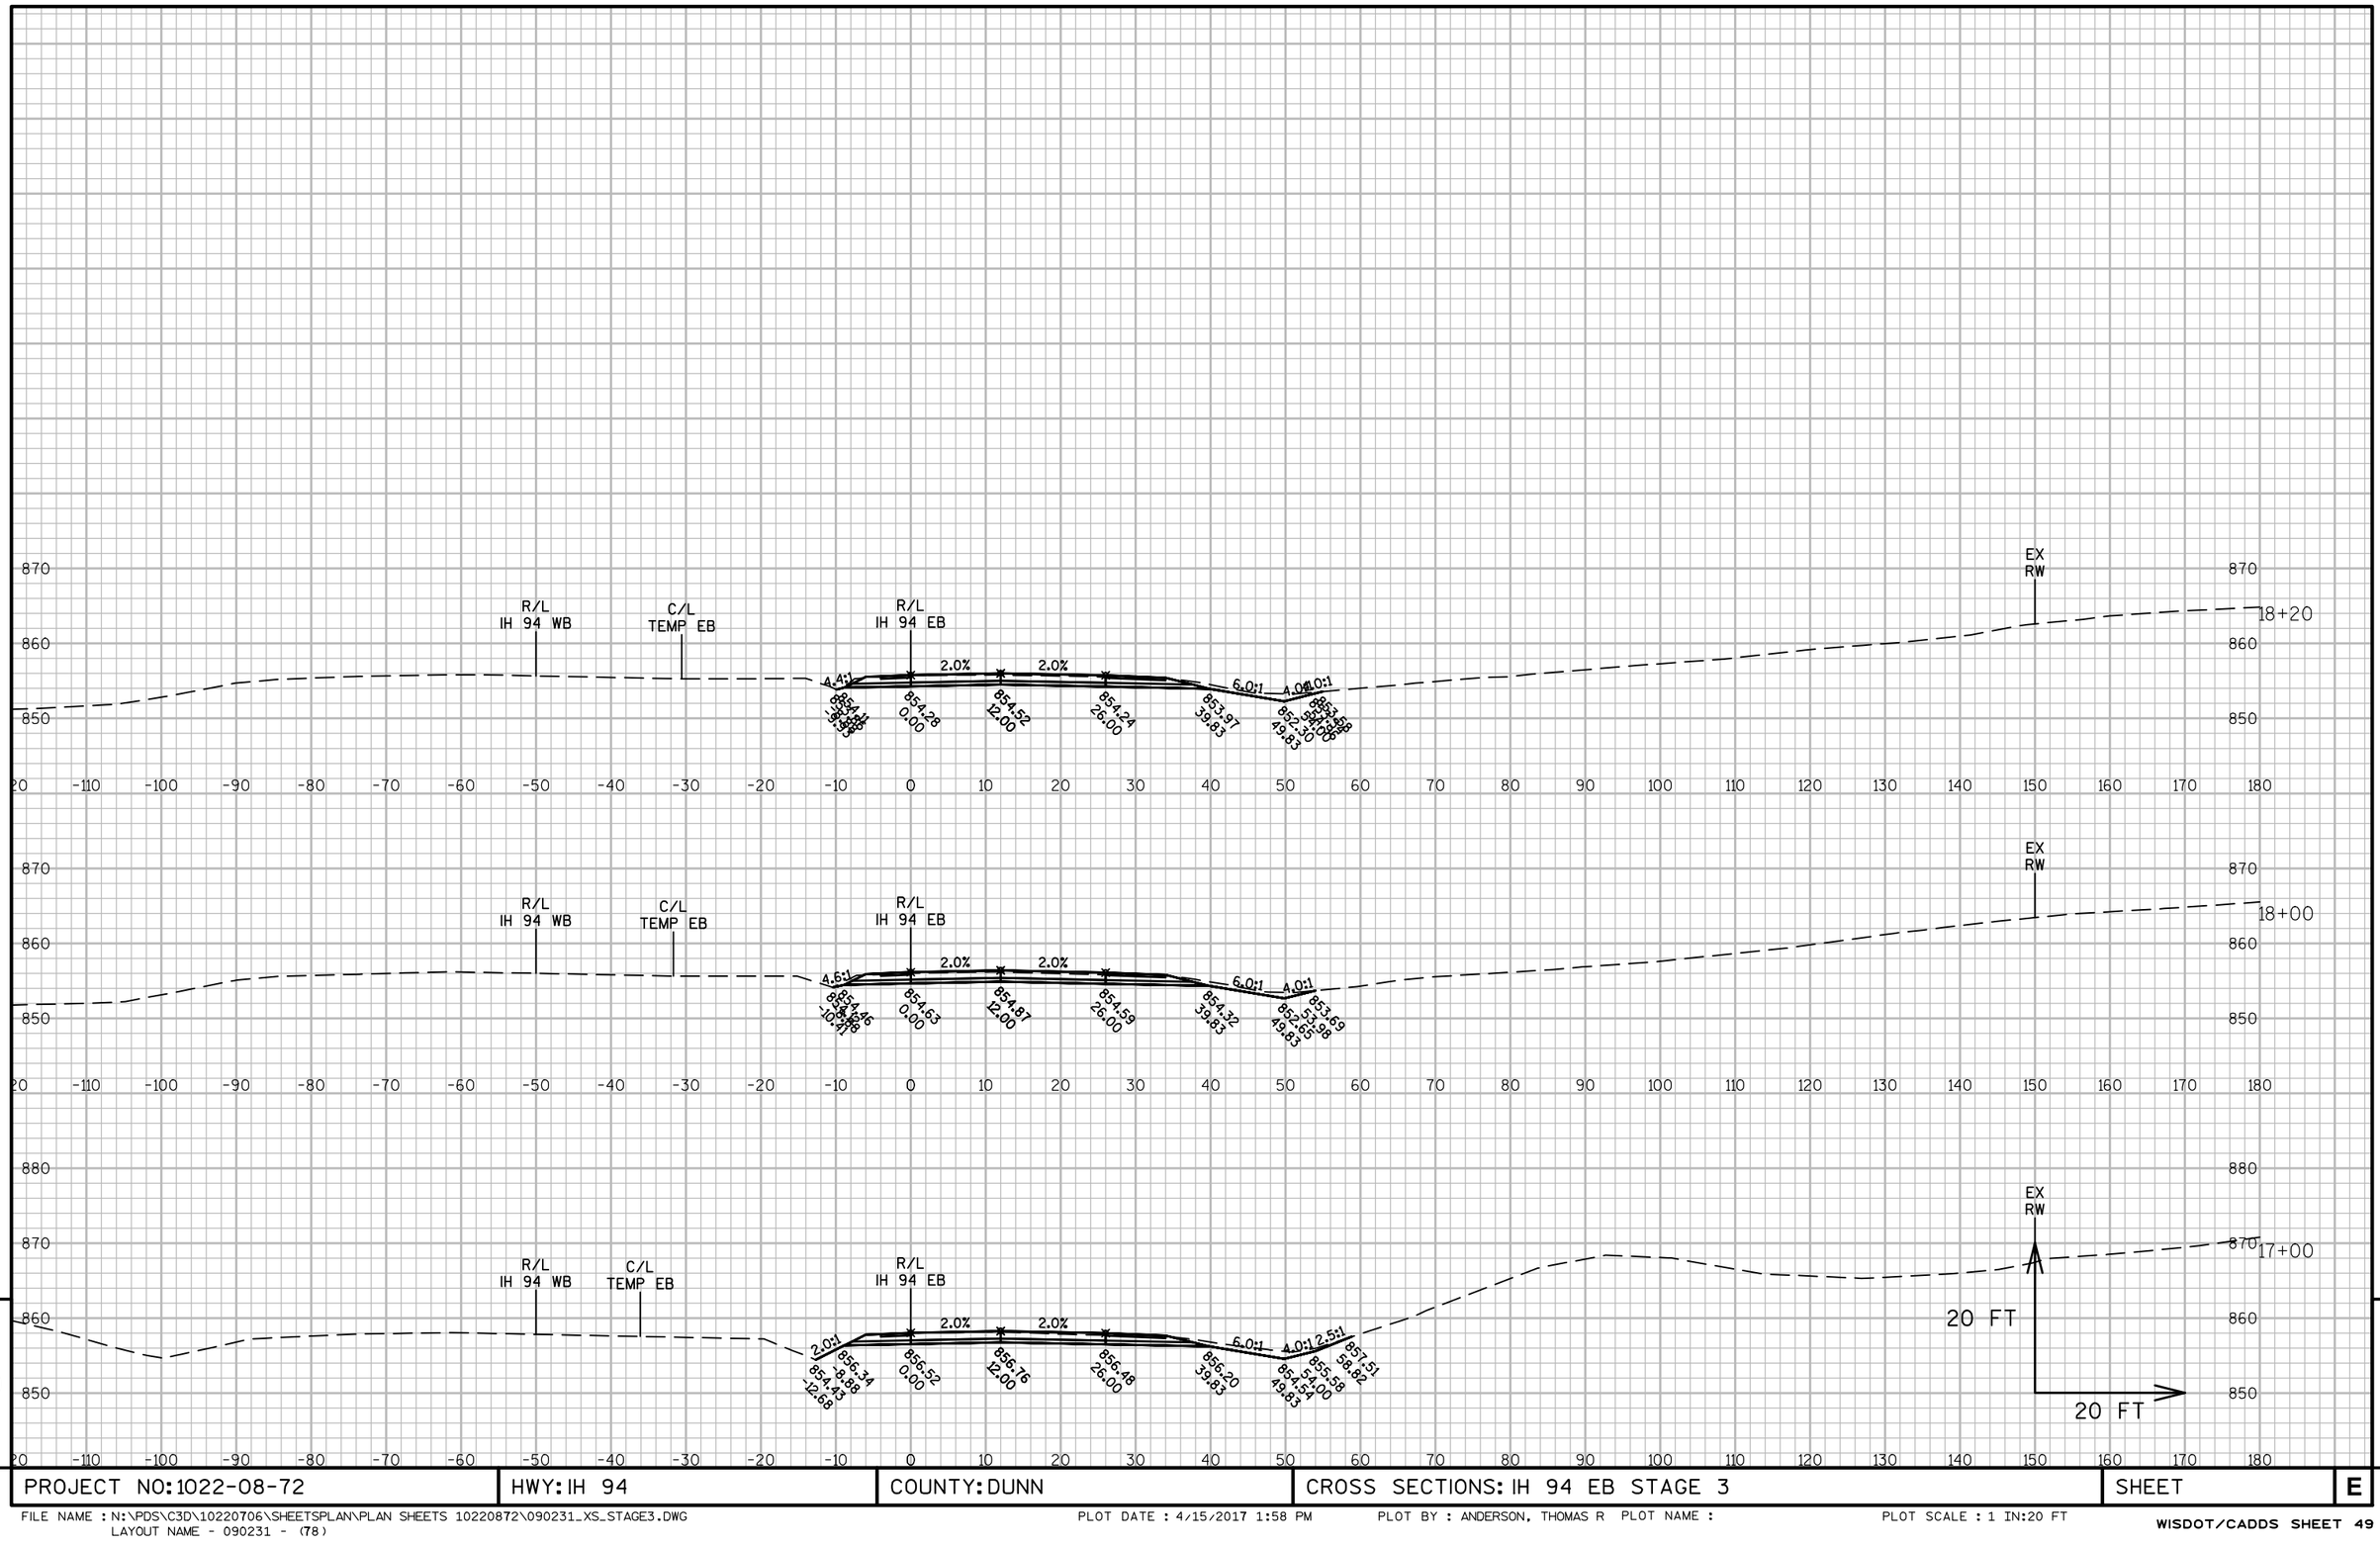

PROJECT NO: 1022-08-72	HWY: IH 94	COUNTY: DUNN	CROSS SECTIONS: IH 94 EB STAGE 3	SHEET	E

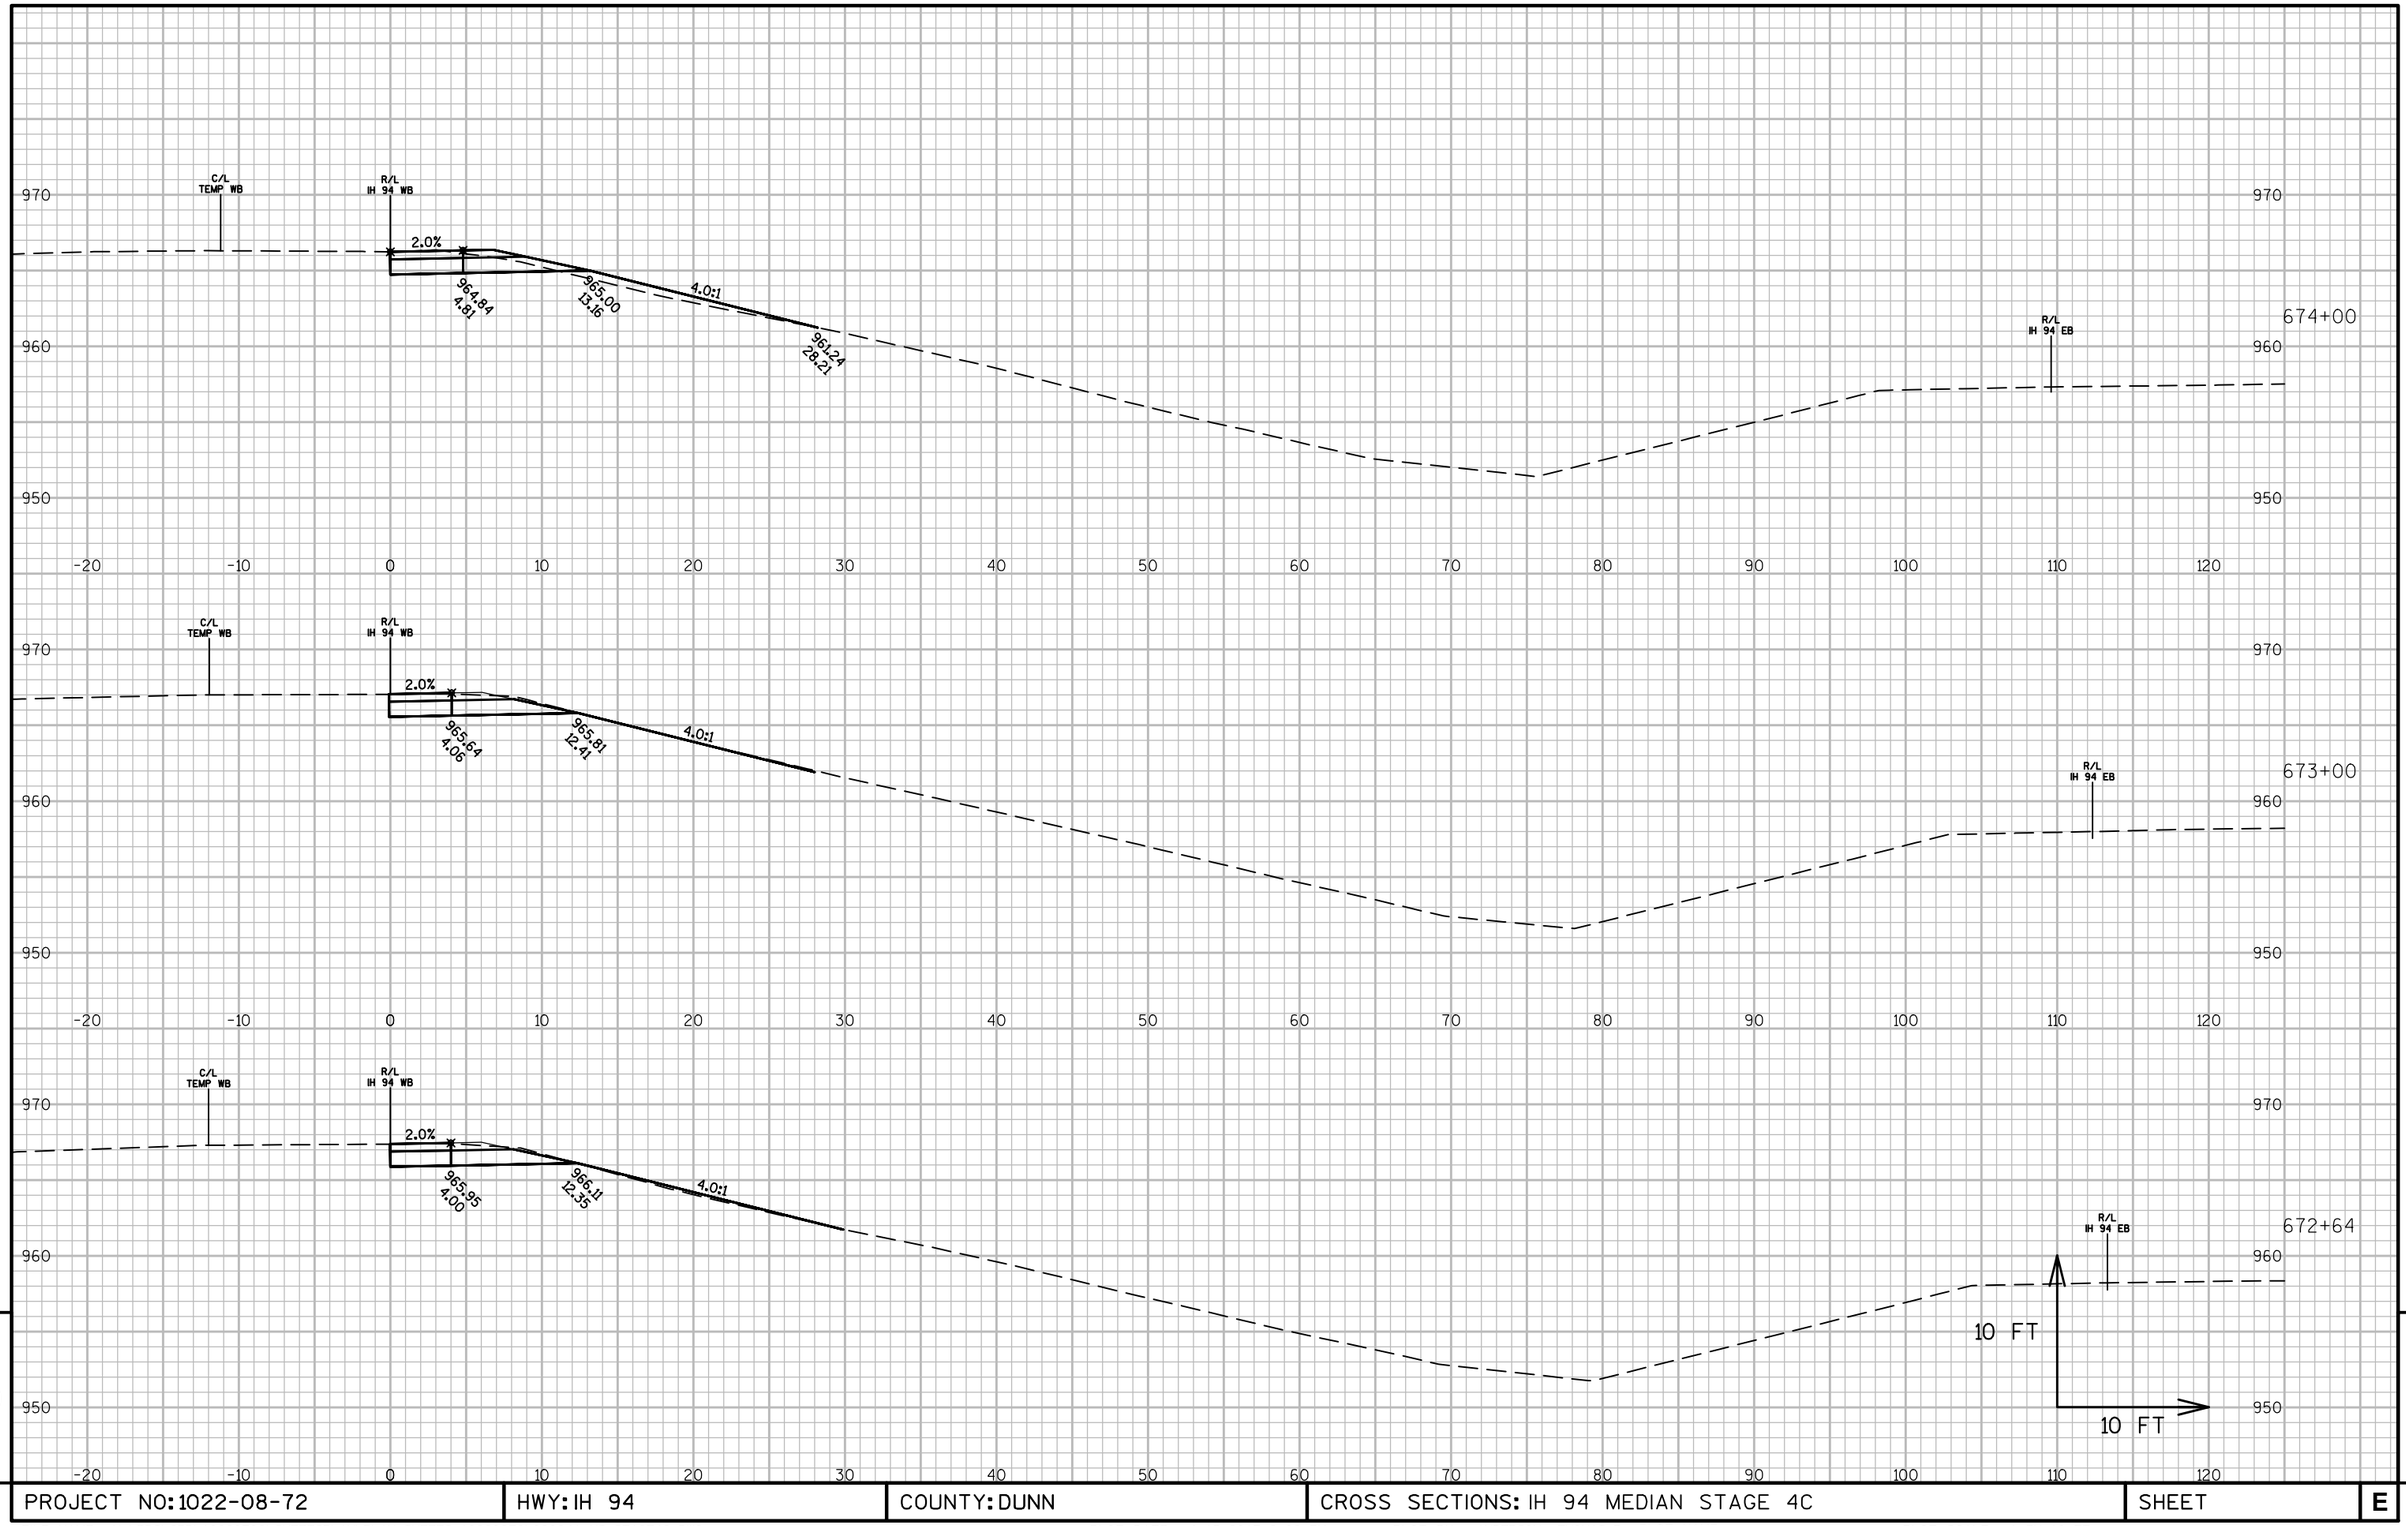

9


9

PROJECT NO: 1022-08-72	HWY: IH 94	COUNTY: DUNN	CROSS SECTIONS: IH 94 MEDIAN STAGE 4C	SHEET	E

FILE NAME : N:\PDS\C3D\10220706\SHEETSPLAN\PLAN SHEETS 10220872\090241_XS_STAGE4C.DWG
LAYOUT NAME - 090241 - (1)

PLOT DATE : 4/15/2017 2:06 PM PLOT BY : ANDERSON, THOMAS R PLOT NAME :

PLOT SCALE : 1 IN:10 FT

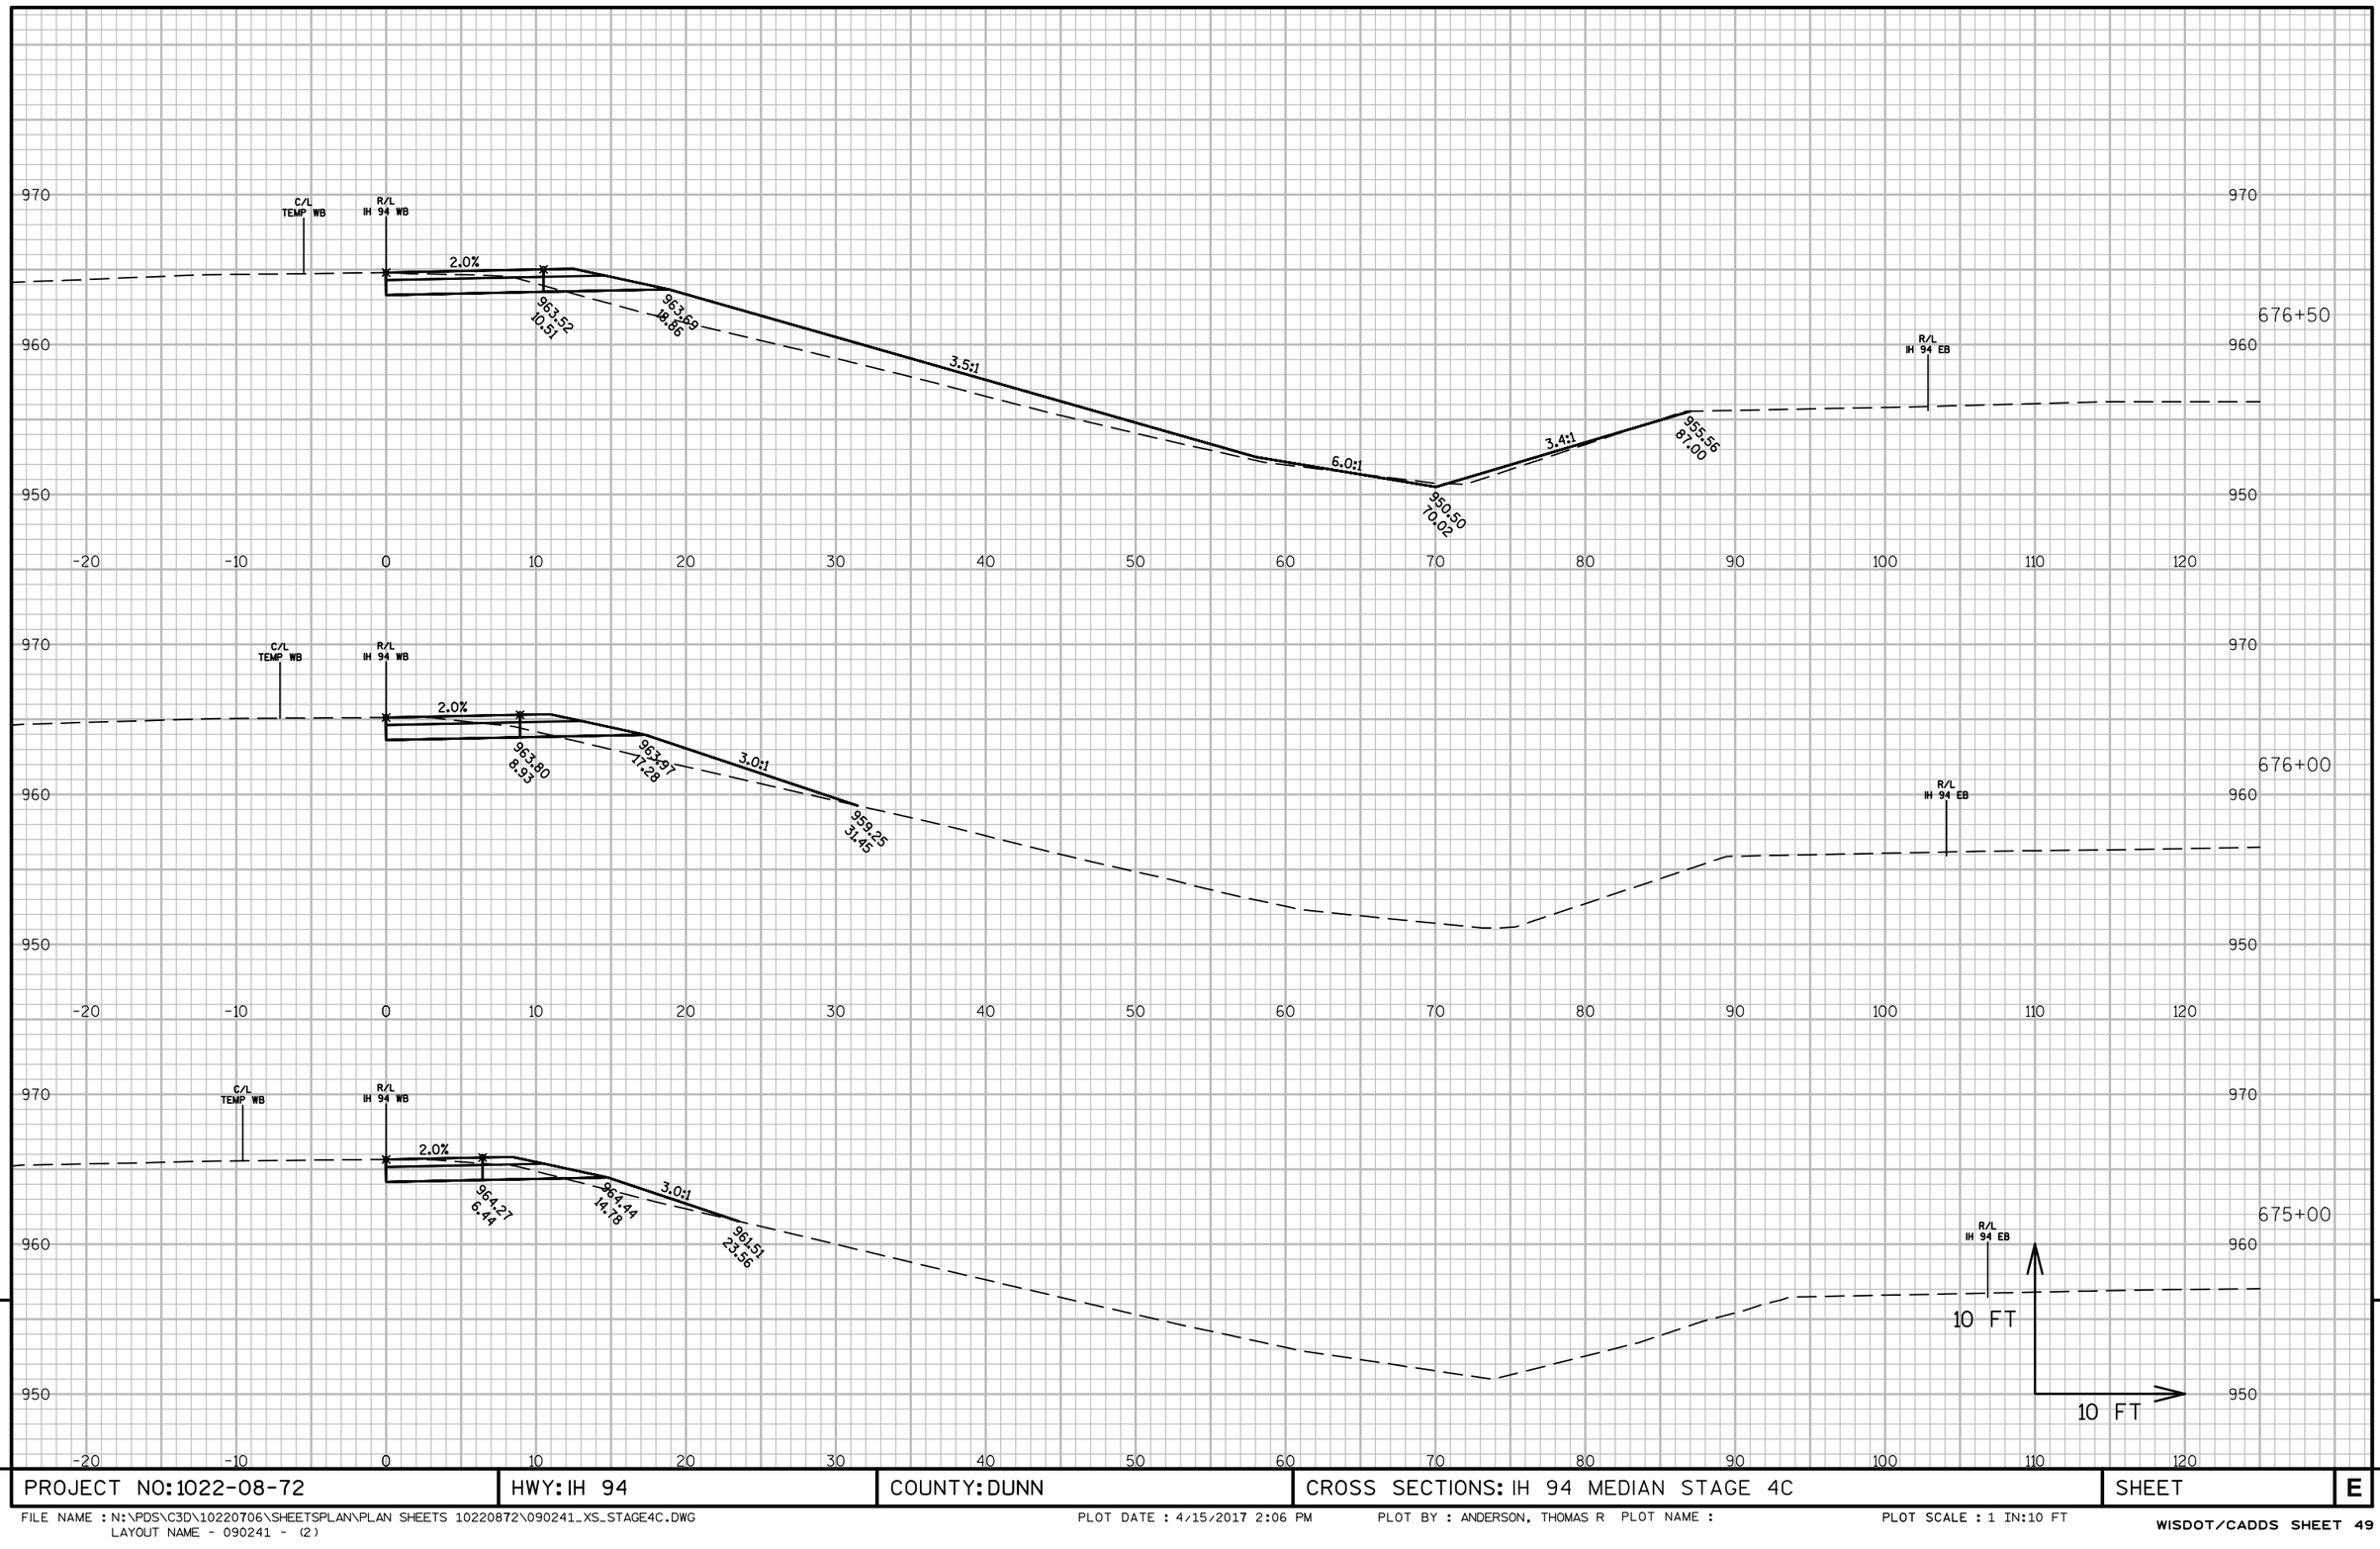


9

PROJECT NO: 1022-08-72	HWY: IH 94	COUNTY: DUNN	CROSS SECTIONS: IH 94 MEDIAN STAGE 4C	SHEET	E

FILE NAME : N:\PDS\C3D\10220706\SHEETSPLAN\PLAN SHEETS 10220872\090241_XS_STAGE4C.DWG
LAYOUT NAME - 090241 - (2)


PLOT DATE : 4/15/2017 2:06 PM PLOT BY : ANDERSON, THOMAS R PLOT NAME : PLOT SCALE : 1 IN:10 FT

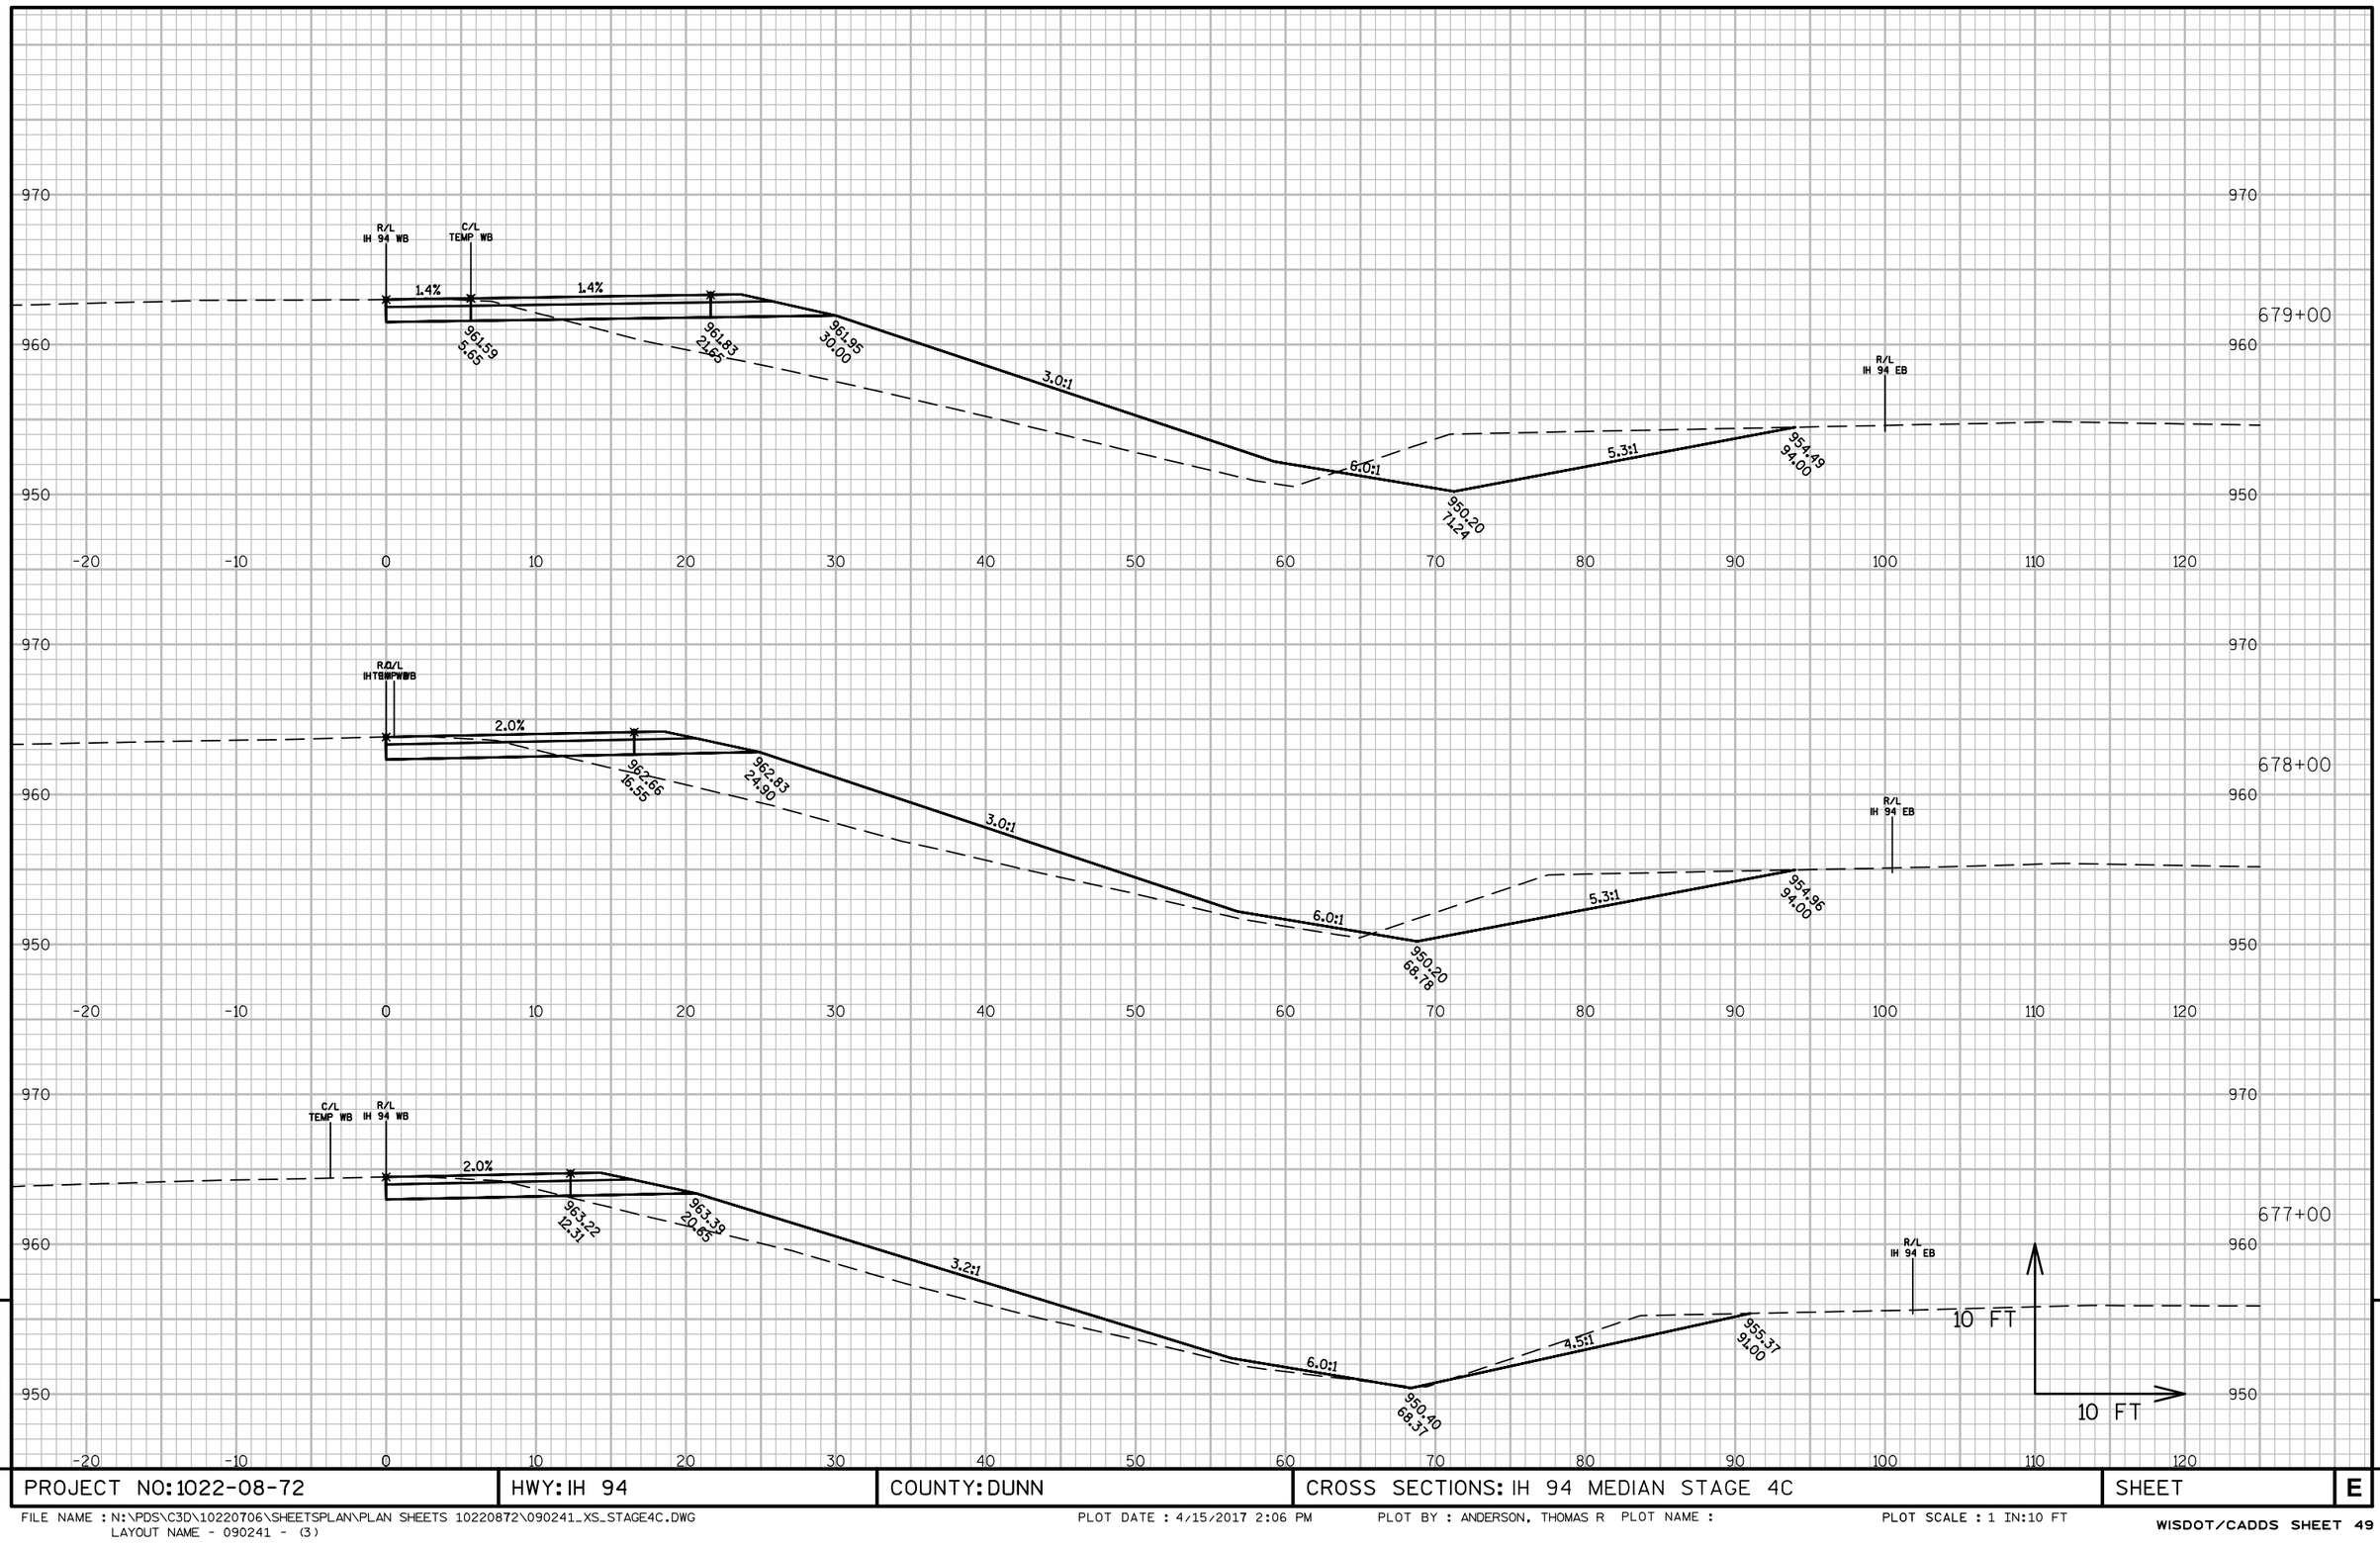

PROJECT NO: 1022-08-72	HWY: IH 94	COUNTY: DUNN	CROSS SECTIONS: IH 94 MEDIAN STAGE 4C	SHEET	E

FILE NAME : N:\PDS\C3D\10220706\SHEETSPLAN\PLAN SHEETS 10220872\090241_XS_STAGE4C.DWG
LAYOUT NAME - 090241 - (3)

PLOT DATE : 4/15/2017 2:06 PM PLOT BY : ANDERSON, THOMAS R PLOT NAME : PLOT SCALE : 1 IN:10 FT

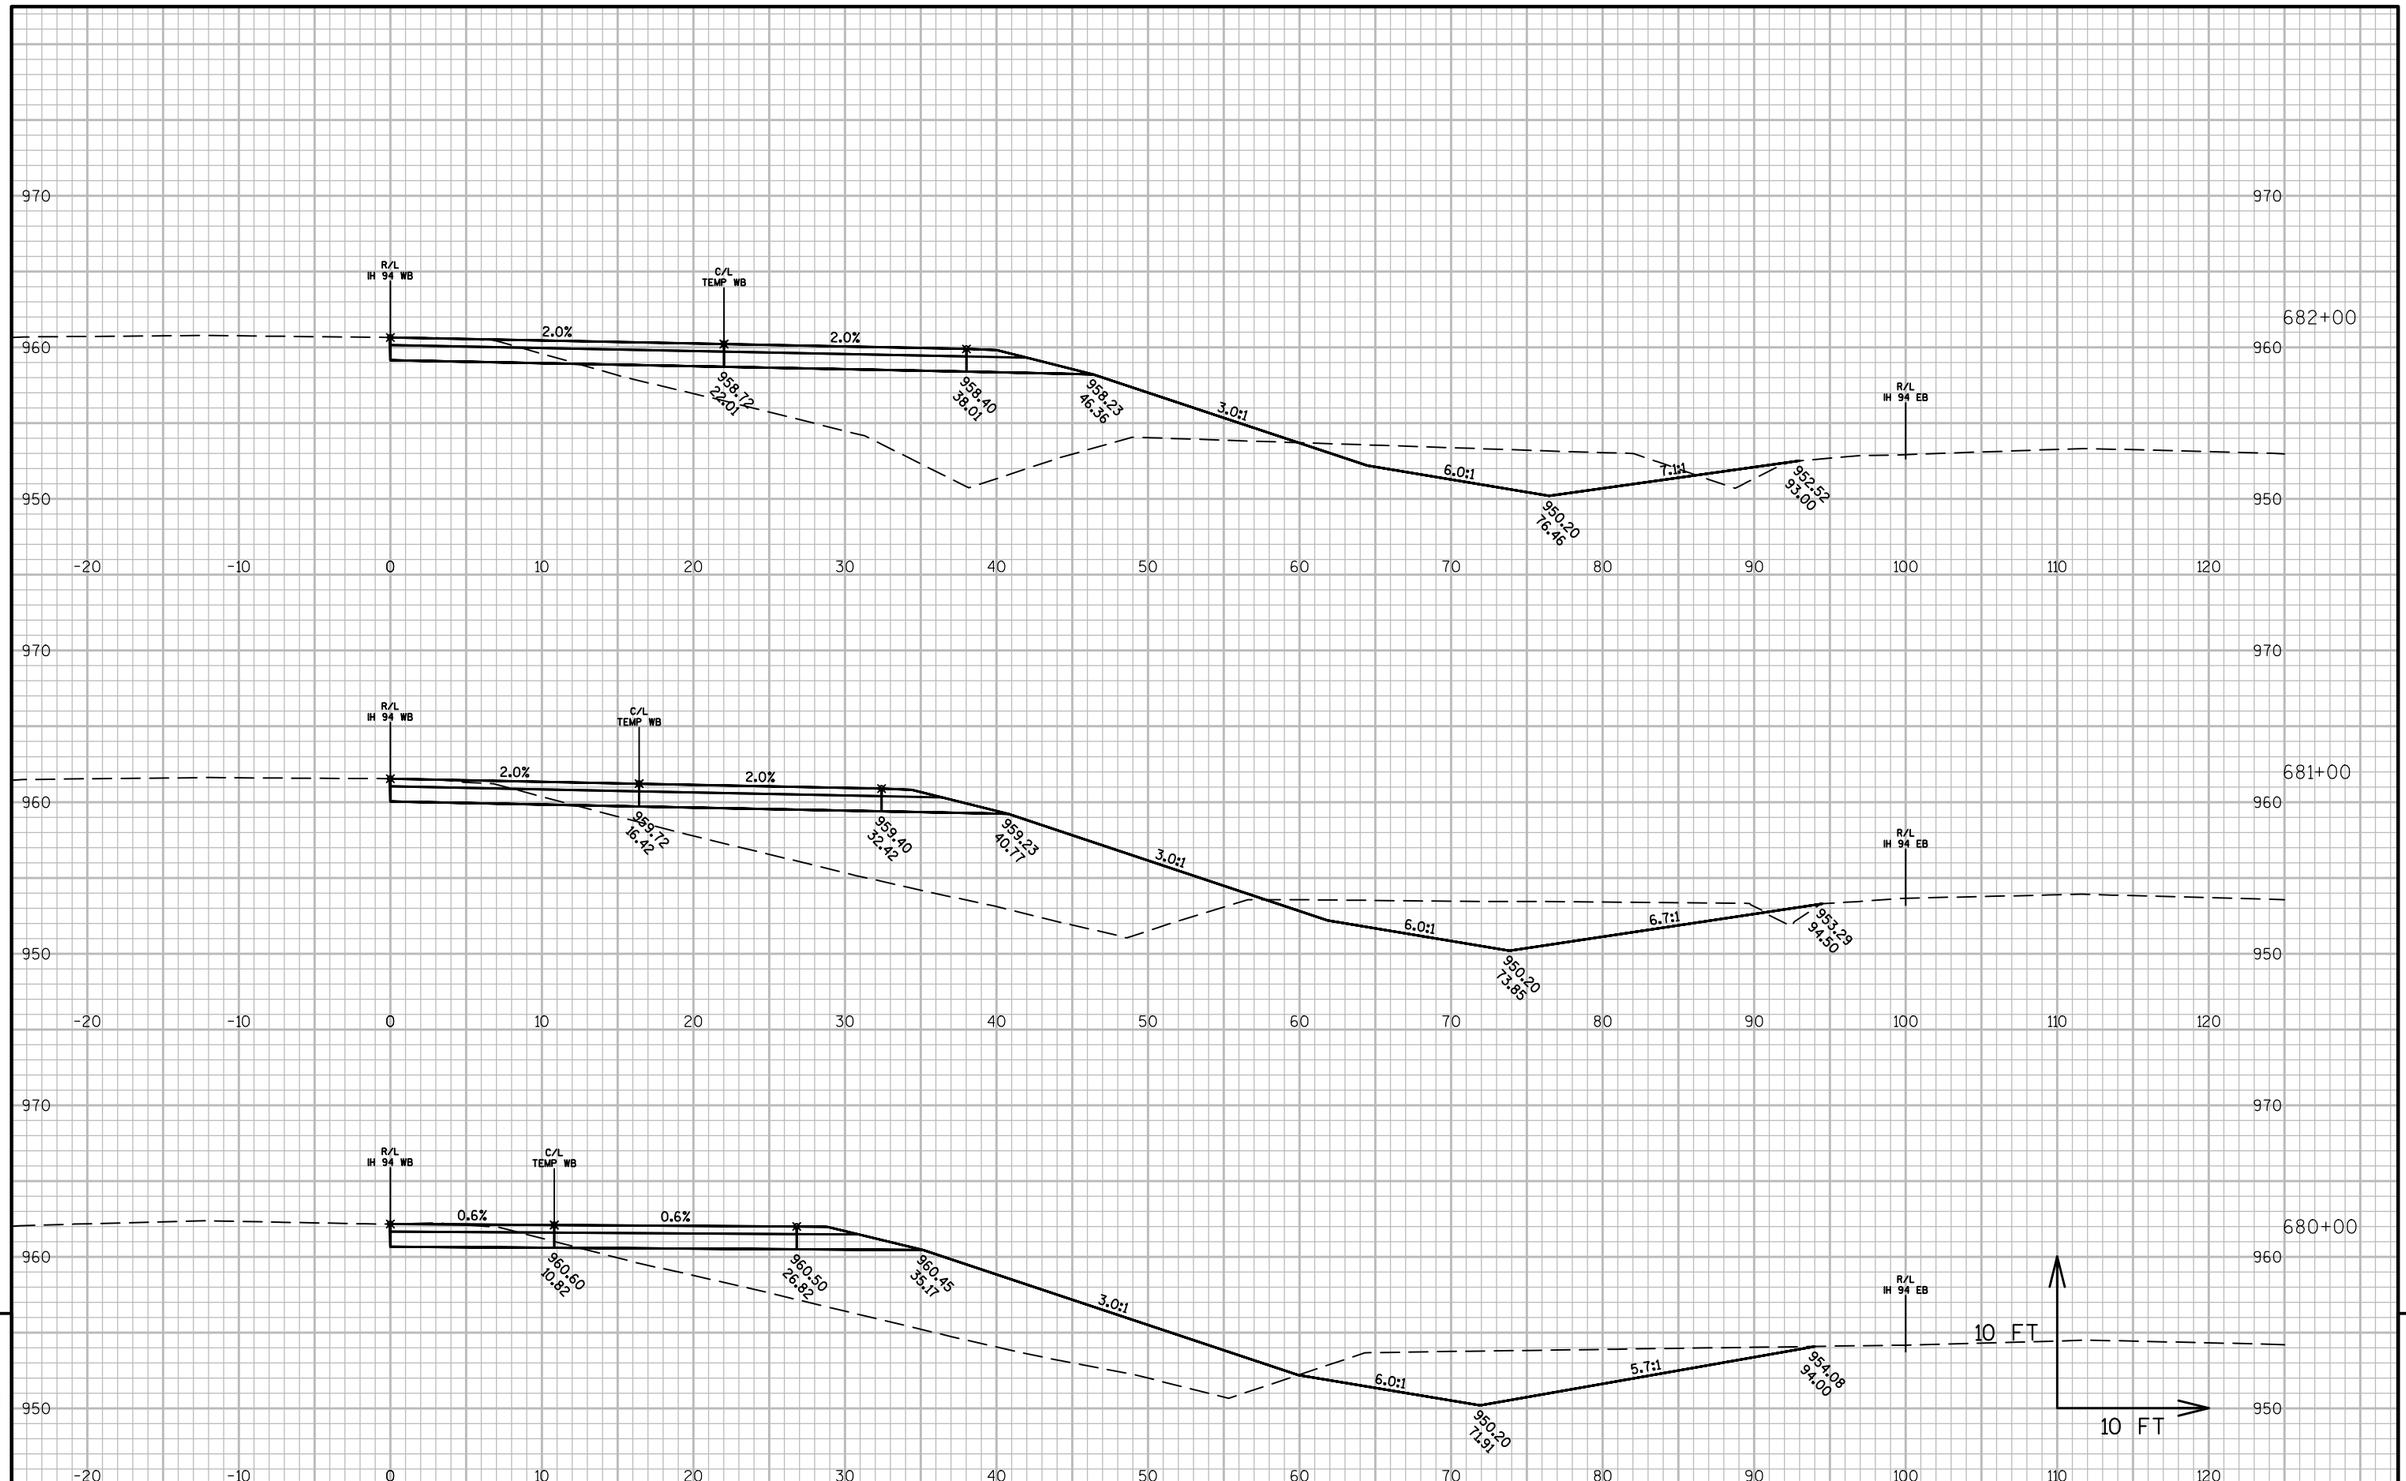


9

9

PROJECT NO: 1022-08-72	HWY: IH 94	COUNTY: DUNN	CROSS SECTIONS: IH 94 MEDIAN STAGE 4C	SHEET	E

FILE NAME : N:\PDS\C3D\10220706\SHEETSPLAN\PLAN SHEETS 10220872\090241_XS_STAGE4C.DWG
LAYOUT NAME - 090241 - (4)
PLOT DATE : 4/15/2017 2:06 PM PLOT BY : ANDERSON, THOMAS R PLOT NAME :
PLOT SCALE : 1 IN:10 FT

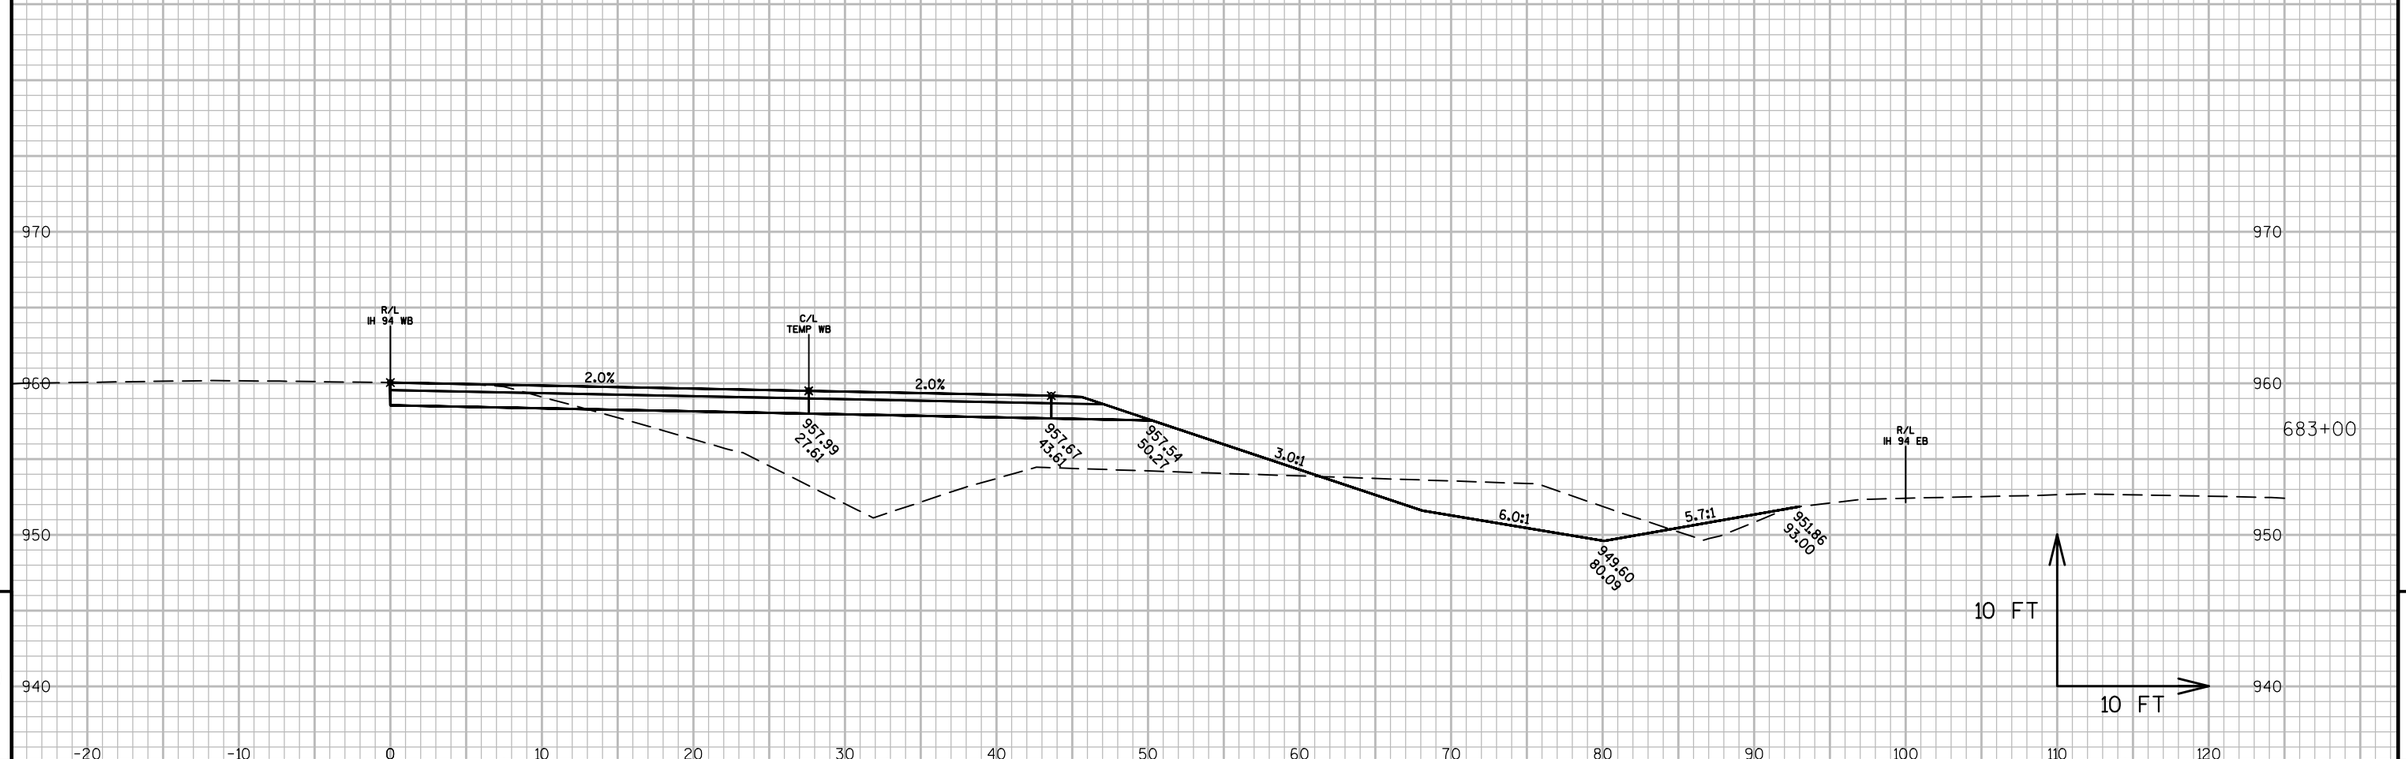


PROJECT NO: 1022-08-72	HWY: IH 94	COUNTY: DUNN	CROSS SECTIONS: IH 94 MEDIAN STAGE 4C	SHEET	E

FILE NAME : N:\PDS\C3D\10220706\SHEETSPLAN\PLAN SHEETS 10220872\090241_XS_STAGE4C.DWG
LAYOUT NAME - 090241 - (5)

PLOT DATE : 4/15/2017 2:06 PM PLOT BY : ANDERSON, THOMAS R PLOT NAME :

PLOT SCALE : 1 IN:10 FT

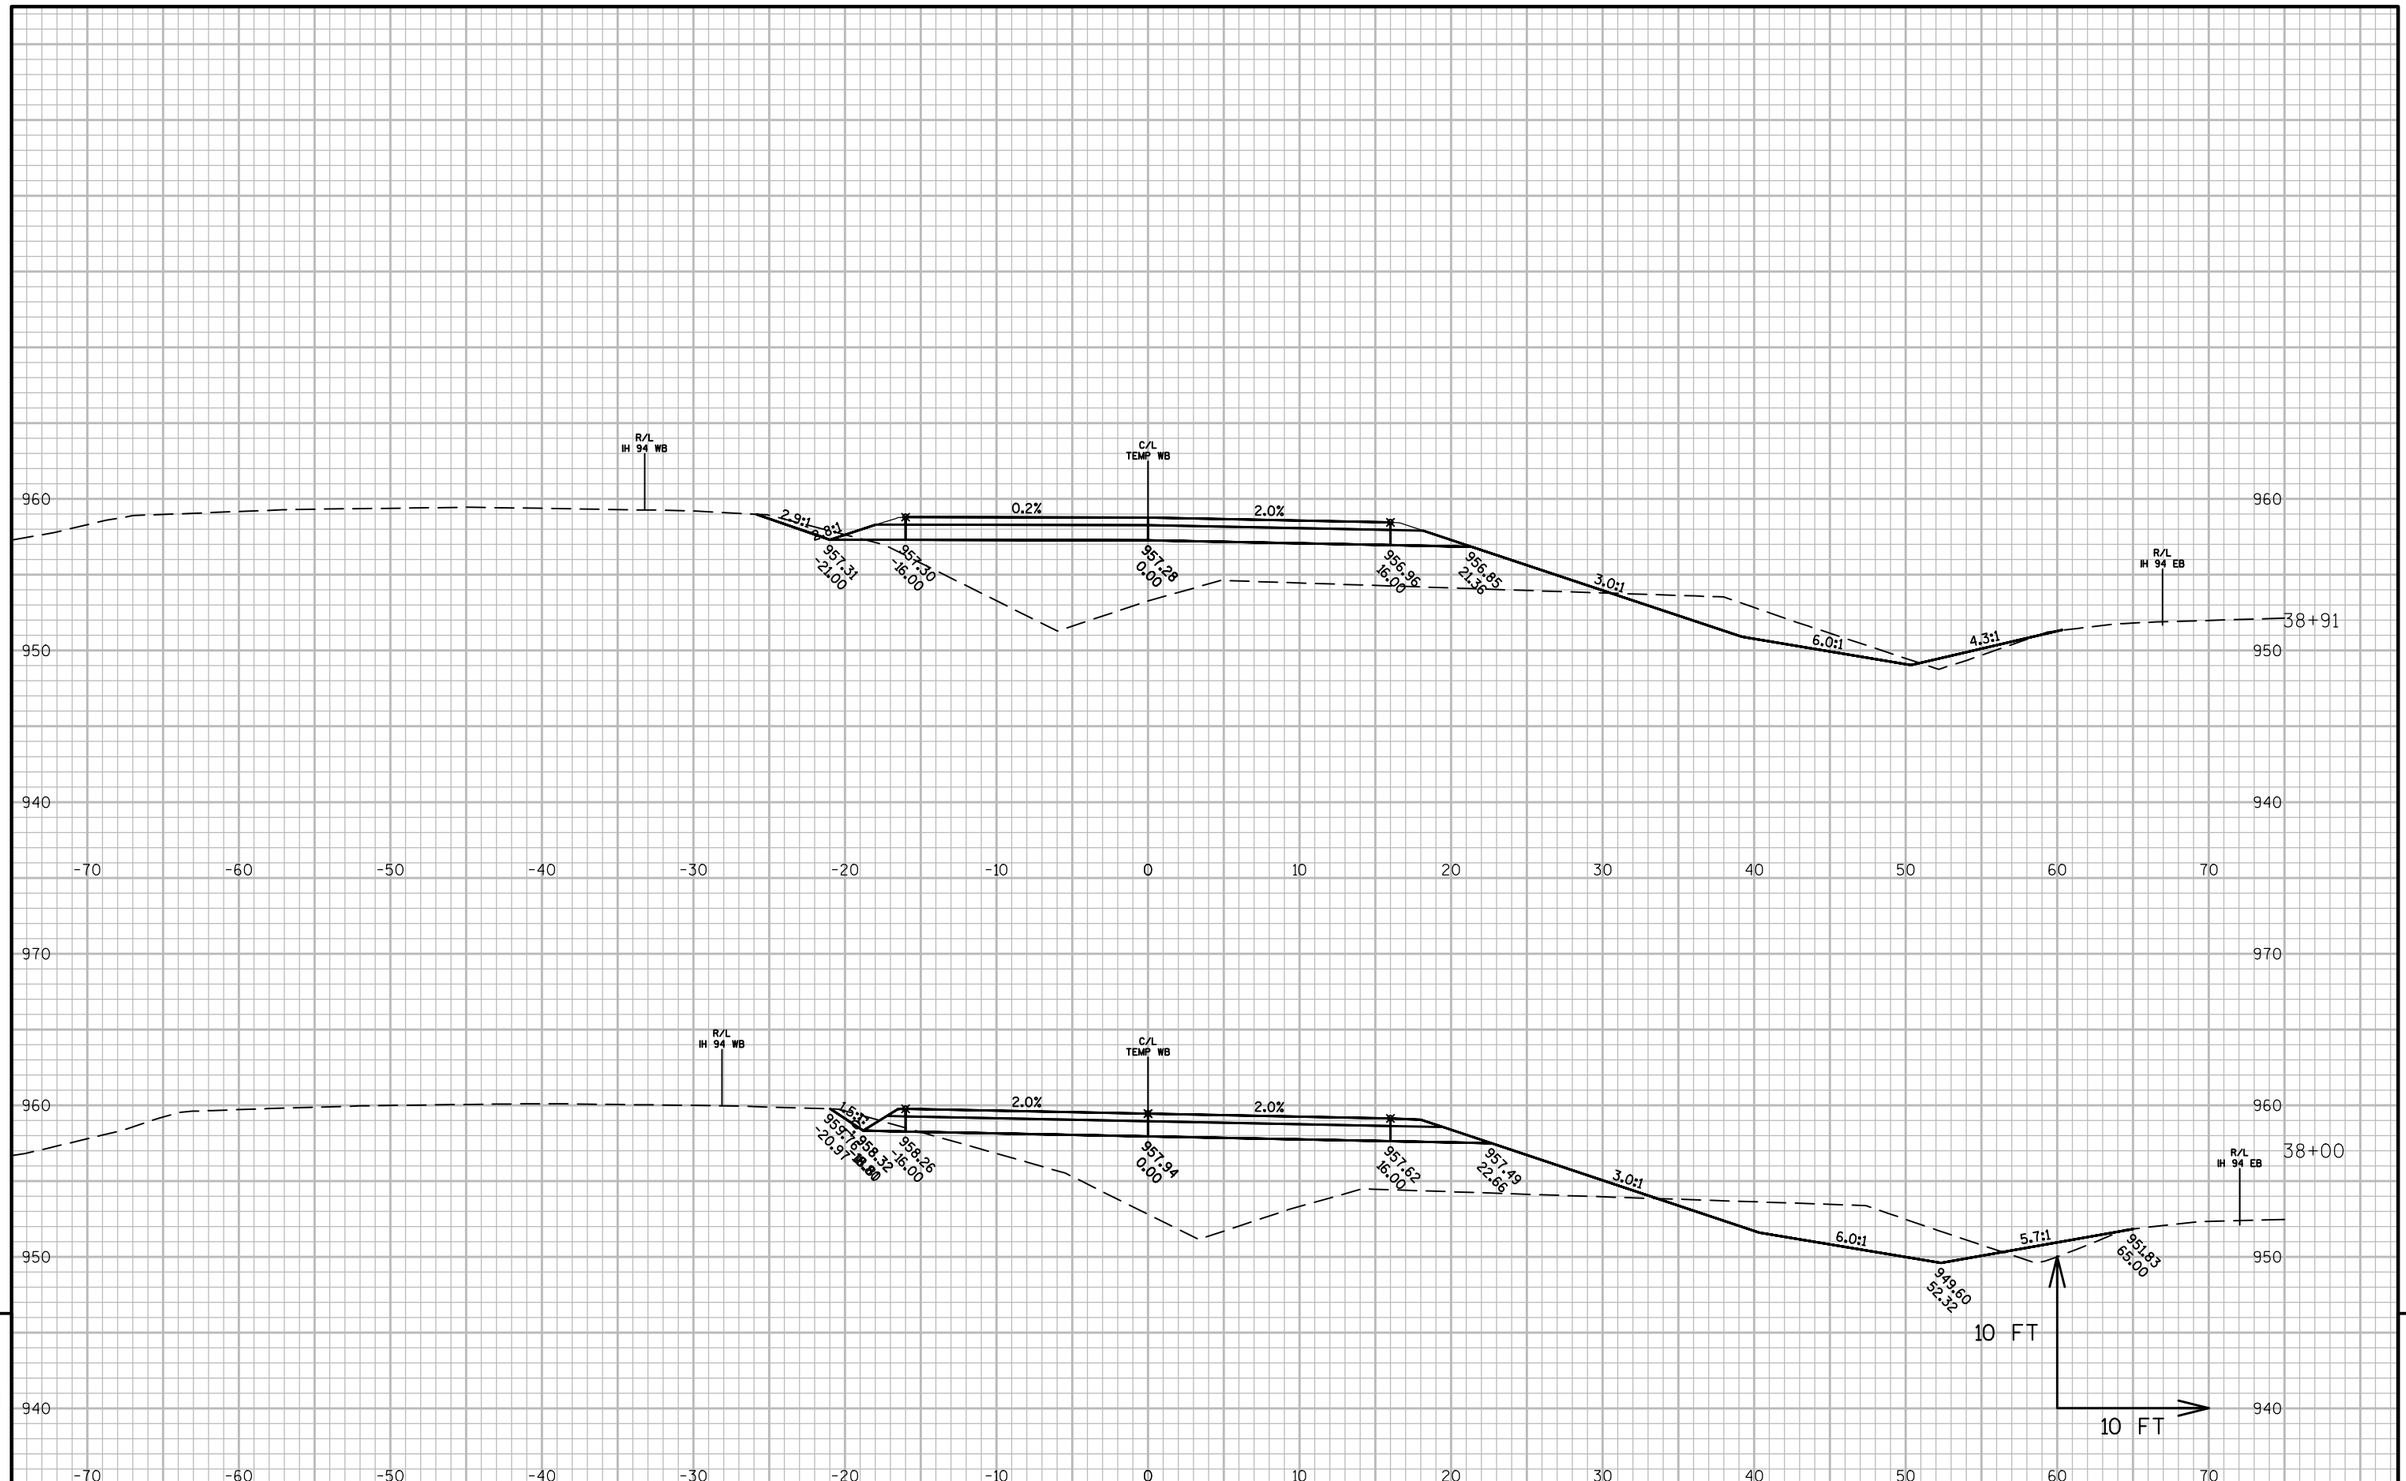

9


9

PROJECT NO: 1022-08-72	HWY: IH 94	COUNTY: DUNN	CROSS SECTIONS: IH 94 MEDIAN STAGE 4C	SHEET	E

FILE NAME : N:\PDS\C3D\10220706\SHEETSPLAN\PLAN SHEETS 10220872\090241_XS_STAGE4C.DWG
LAYOUT NAME - 090241 - (6)

PLOT DATE : 4/15/2017 2:06 PM PLOT BY : ANDERSON, THOMAS R PLOT NAME :

PLOT SCALE : 1 IN:10 FT

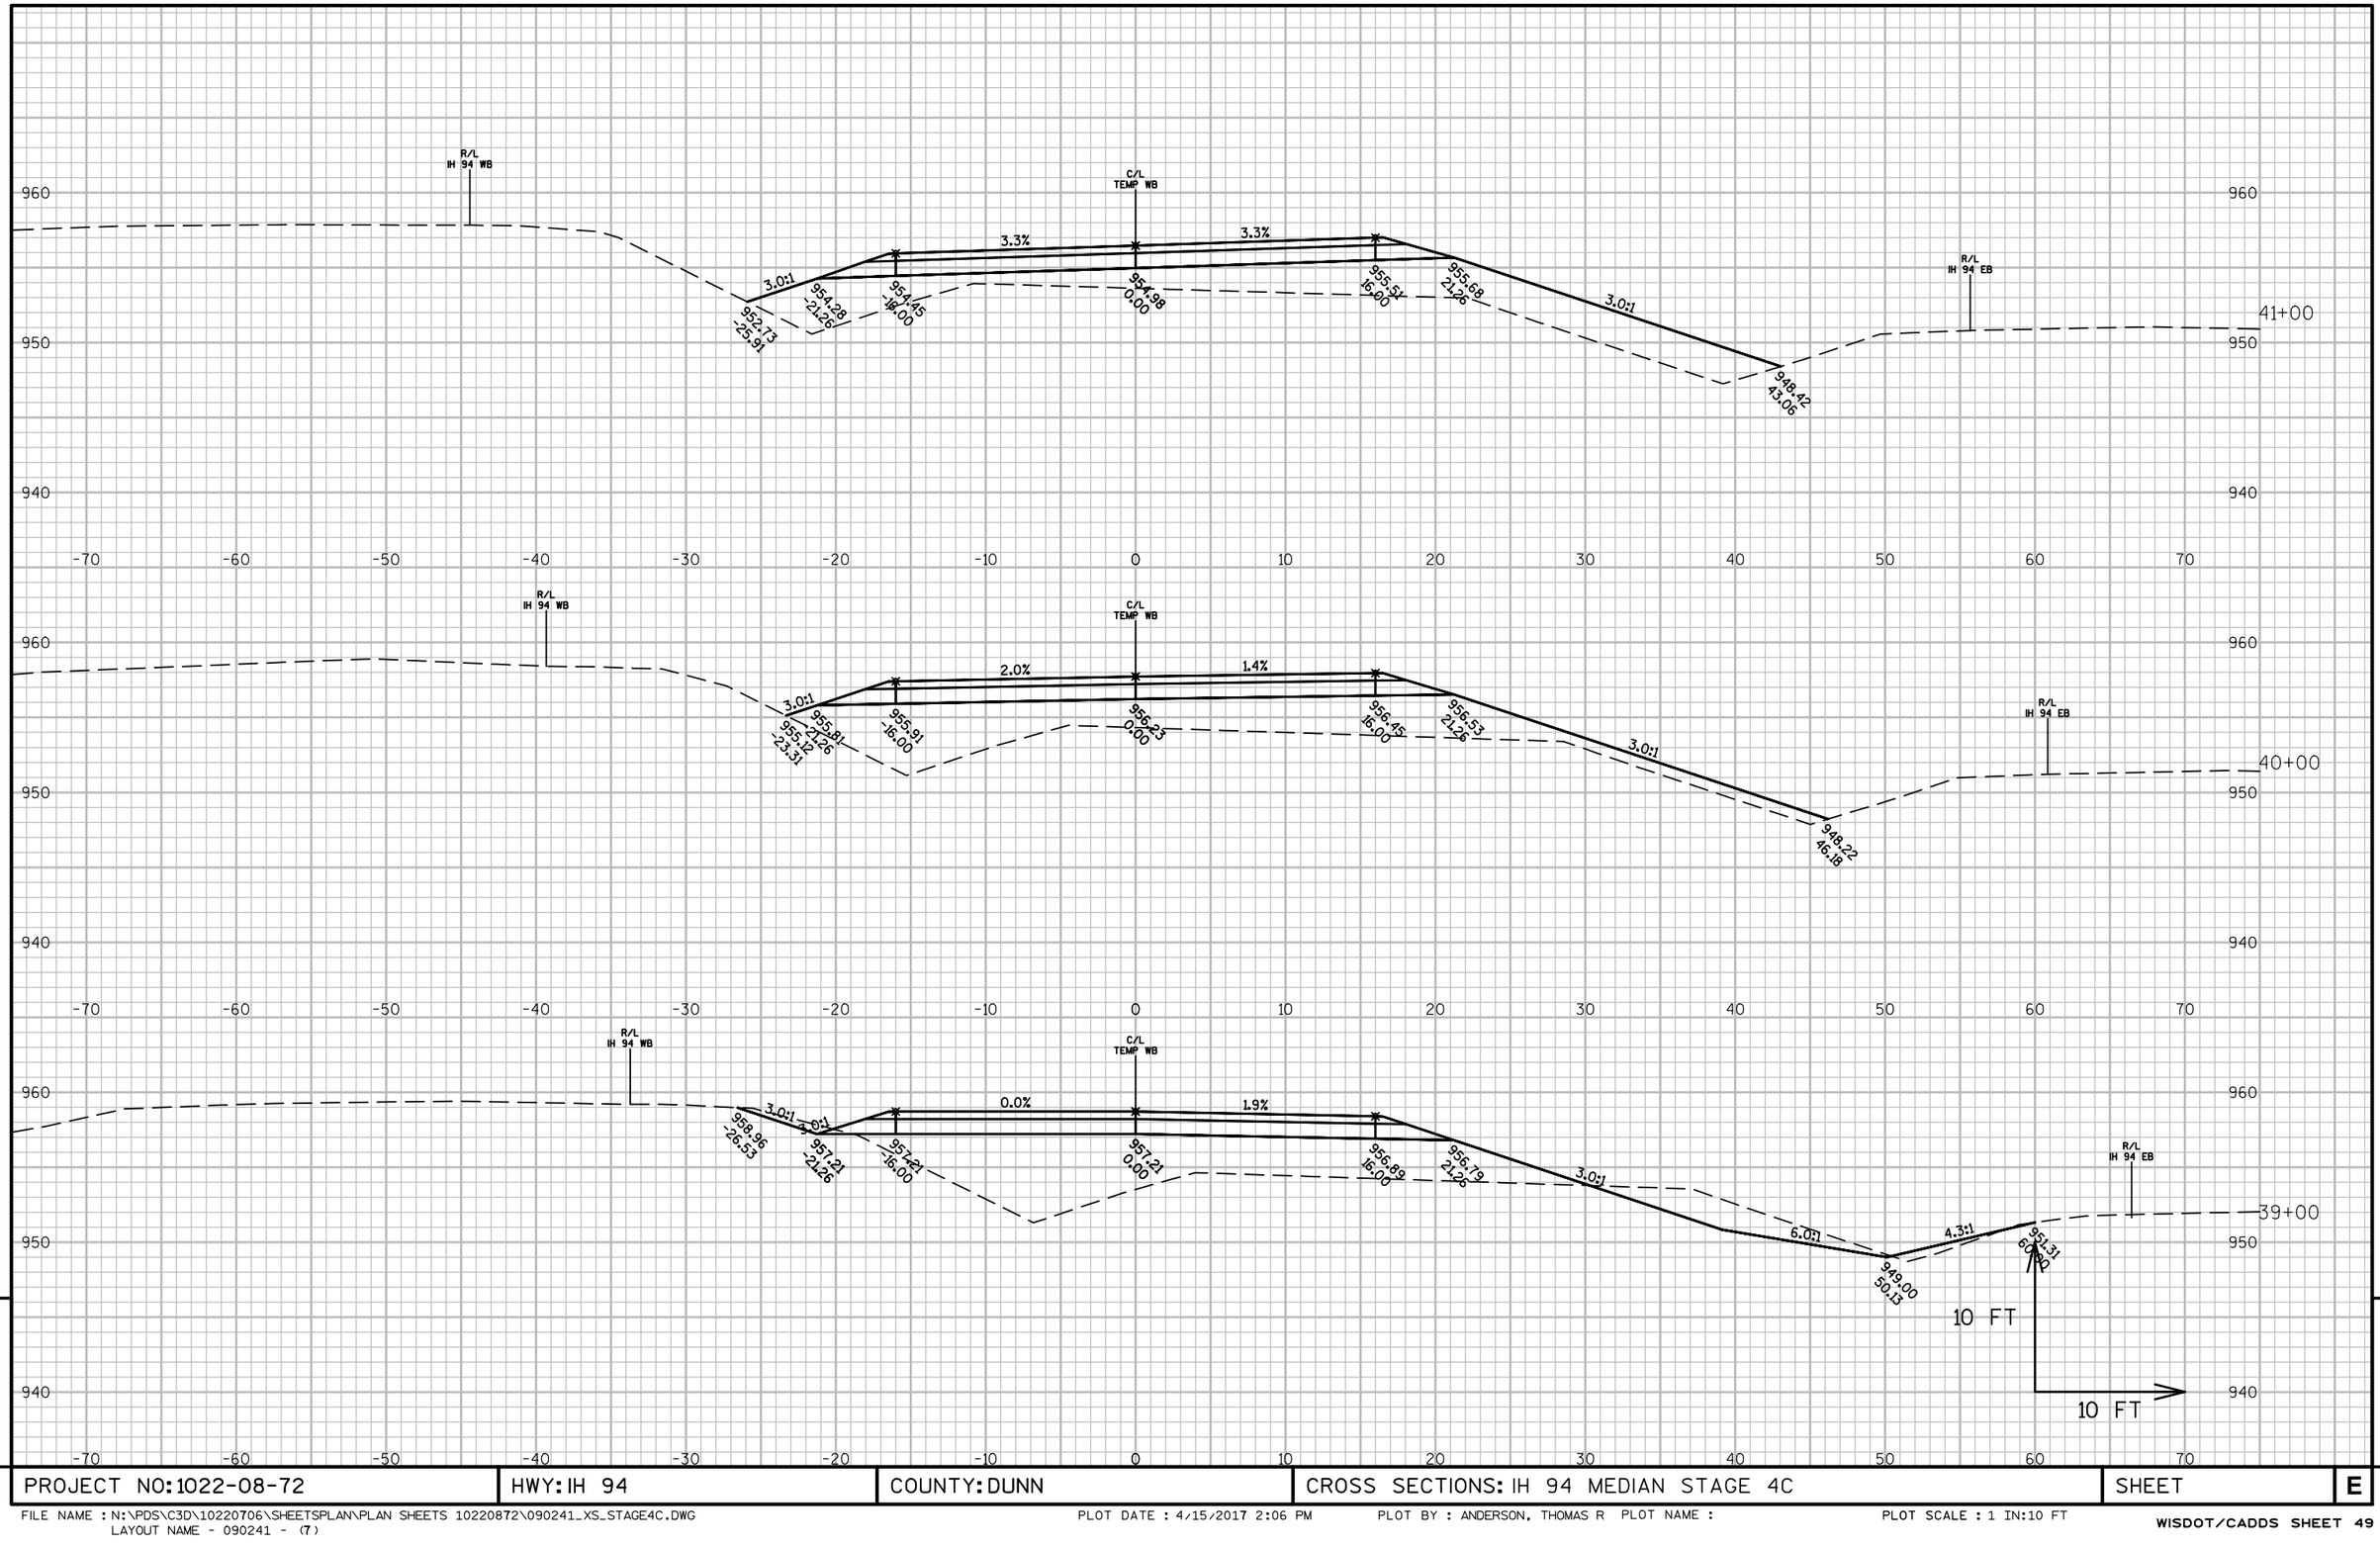

PROJECT NO: 1022-08-72	HWY: IH 94	COUNTY: DUNN	CROSS SECTIONS: IH 94 MEDIAN STAGE 4C	SHEET	E

FILE NAME : N:\PDS\C3D\10220706\SHEETSPLAN\PLAN SHEETS 10220872\090241_XS_STAGE4C.DWG
LAYOUT NAME - 090241 - (7)

PLOT DATE : 4/15/2017 2:06 PM PLOT BY : ANDERSON, THOMAS R PLOT NAME :

PLOT SCALE : 1 IN:10 FT


9

9

PROJECT NO: 1022-08-72	HWY: IH 94	COUNTY: DUNN	CROSS SECTIONS: IH 94 MEDIAN STAGE 4C	SHEET	E

FILE NAME : N:\PDS\C3D\10220706\SHEETSPLAN\PLAN SHEETS 10220872\090241_XS_STAGE4C.DWG
LAYOUT NAME - 090241 - (8)

PLOT DATE : 4/15/2017 2:06 PM PLOT BY : ANDERSON, THOMAS R PLOT NAME : PLOT SCALE : 1 IN:10 FT

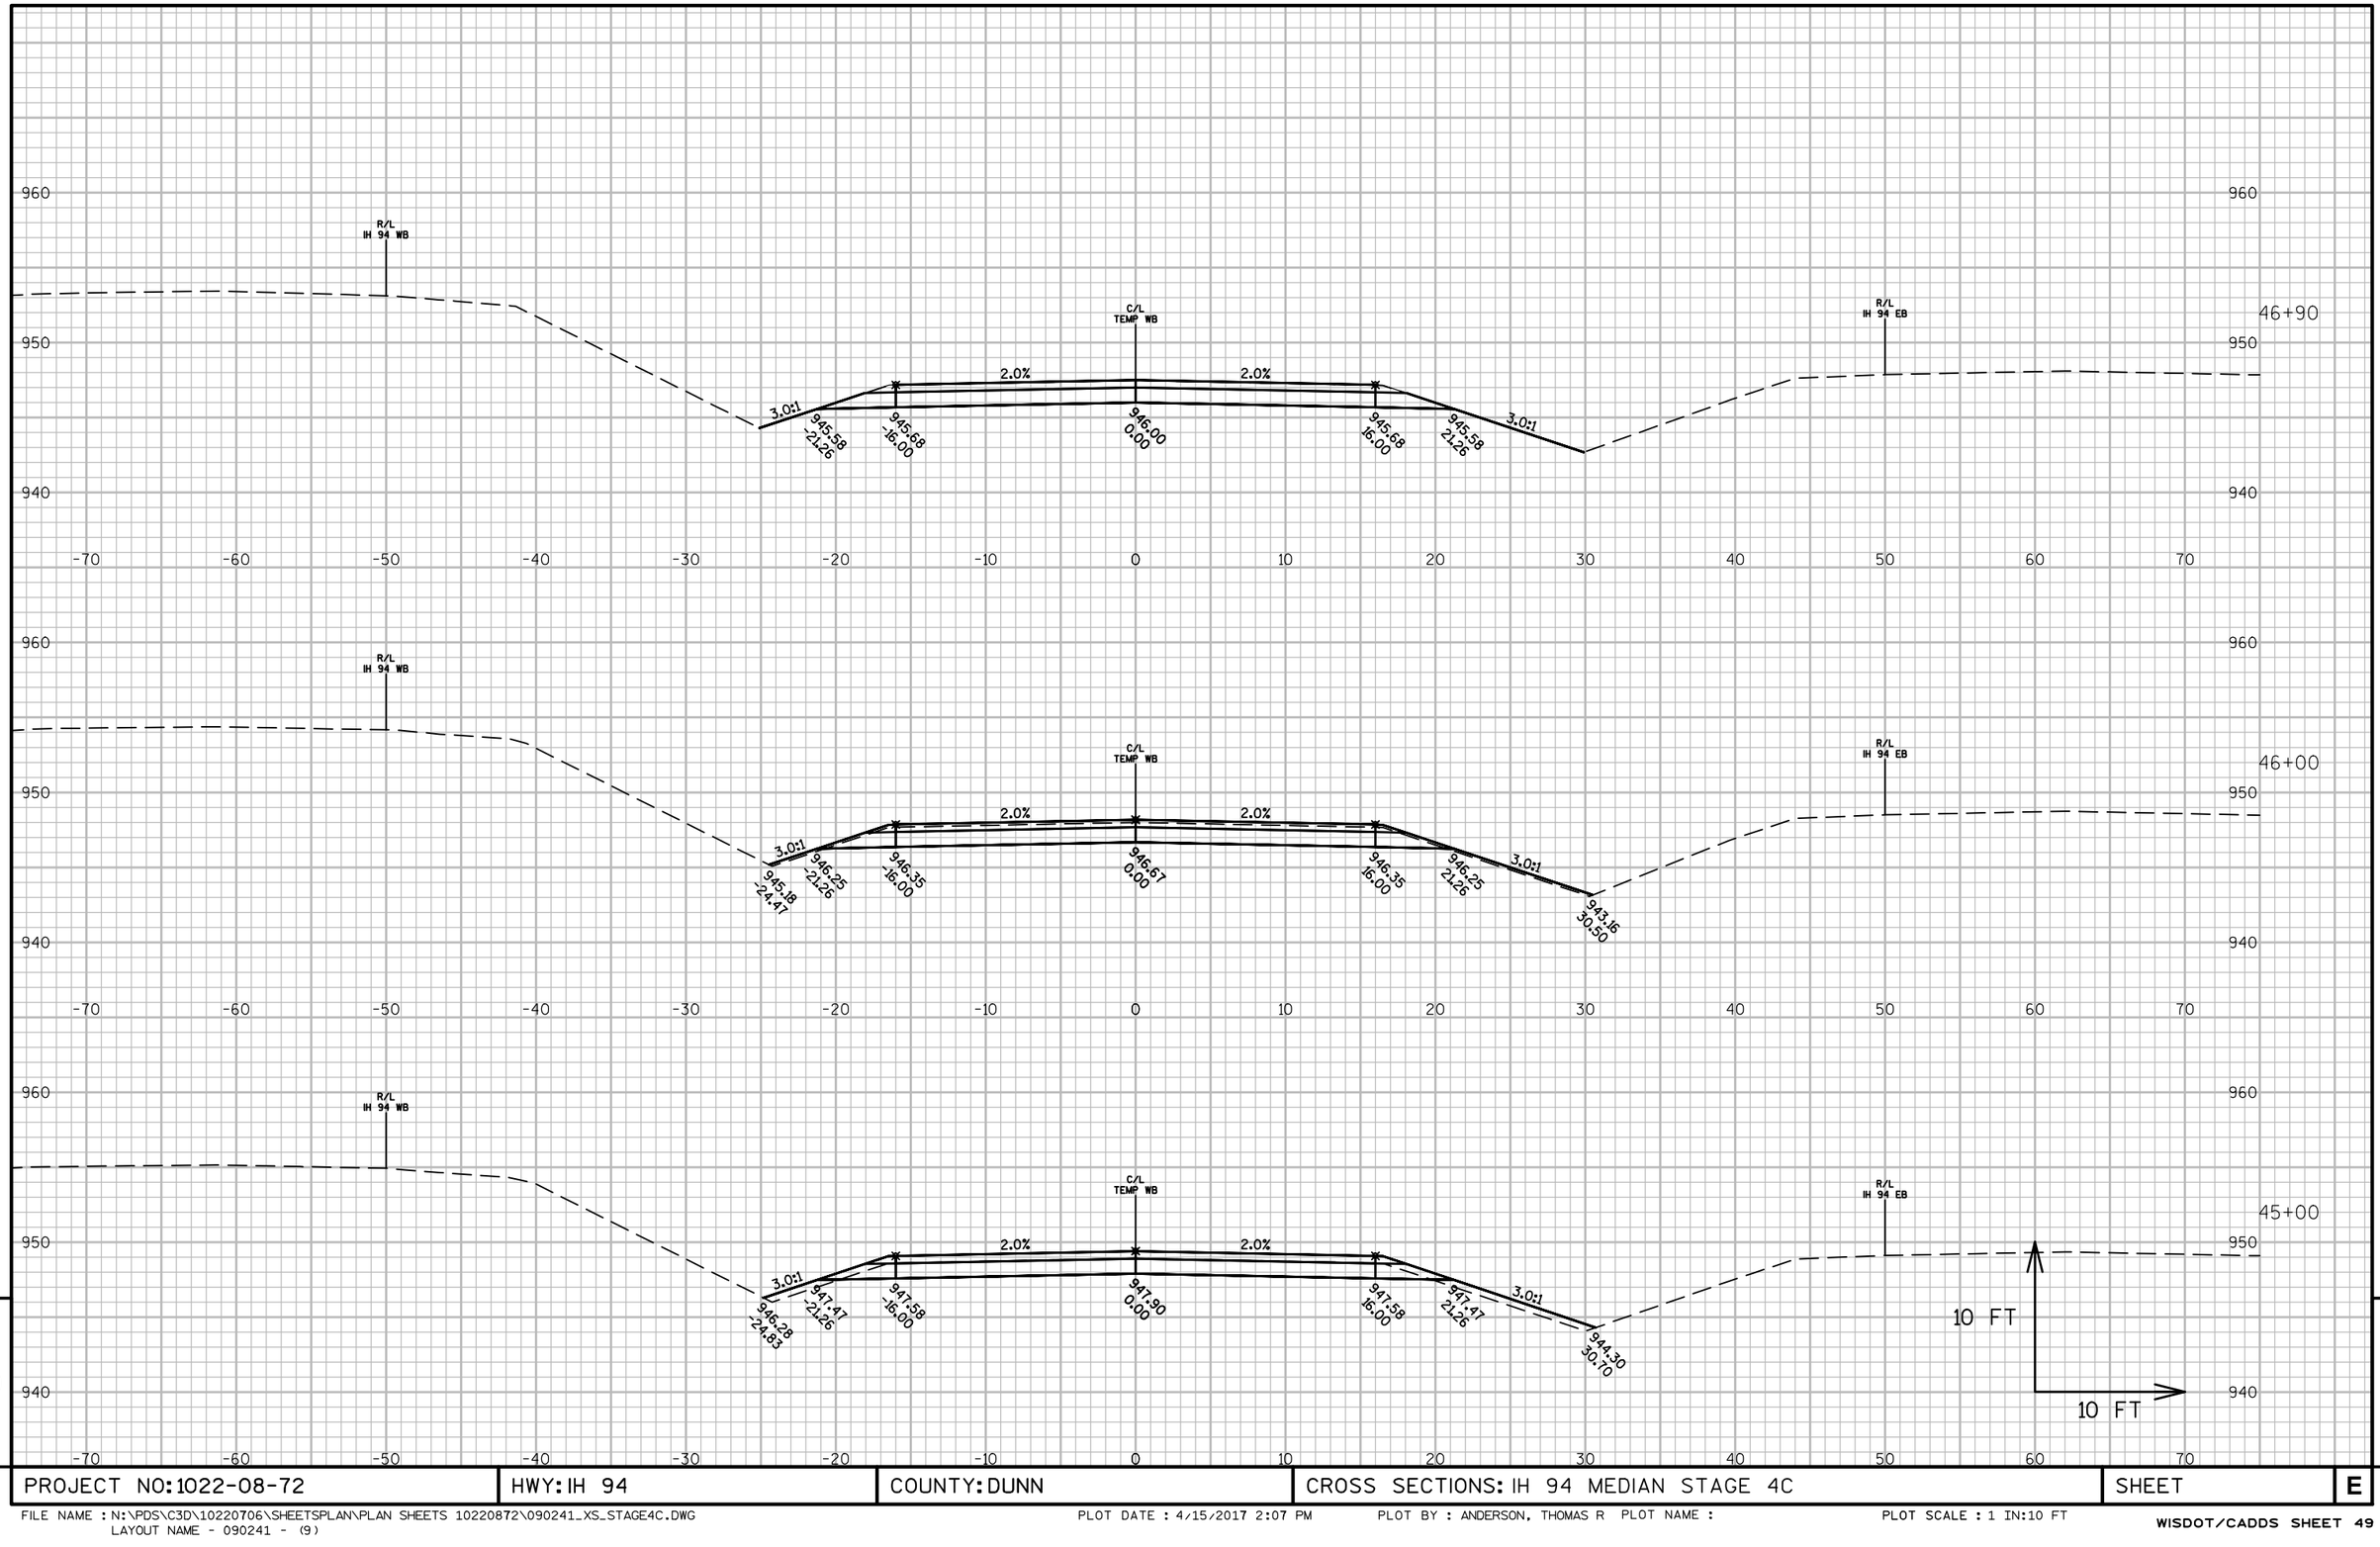


9

9

PROJECT NO: 1022-08-72	HWY: IH 94	COUNTY: DUNN	CROSS SECTIONS: IH 94 MEDIAN STAGE 4C	SHEET	E

FILE NAME : N:\PDS\C3D\10220706\SHEETSPLAN\PLAN SHEETS 10220872\090241_XS_STAGE4C.DWG
LAYOUT NAME - 090241 - (9)

PLOT DATE : 4/15/2017 2:07 PM PLOT BY : ANDERSON, THOMAS R PLOT NAME : PLOT SCALE : 1 IN:10 FT

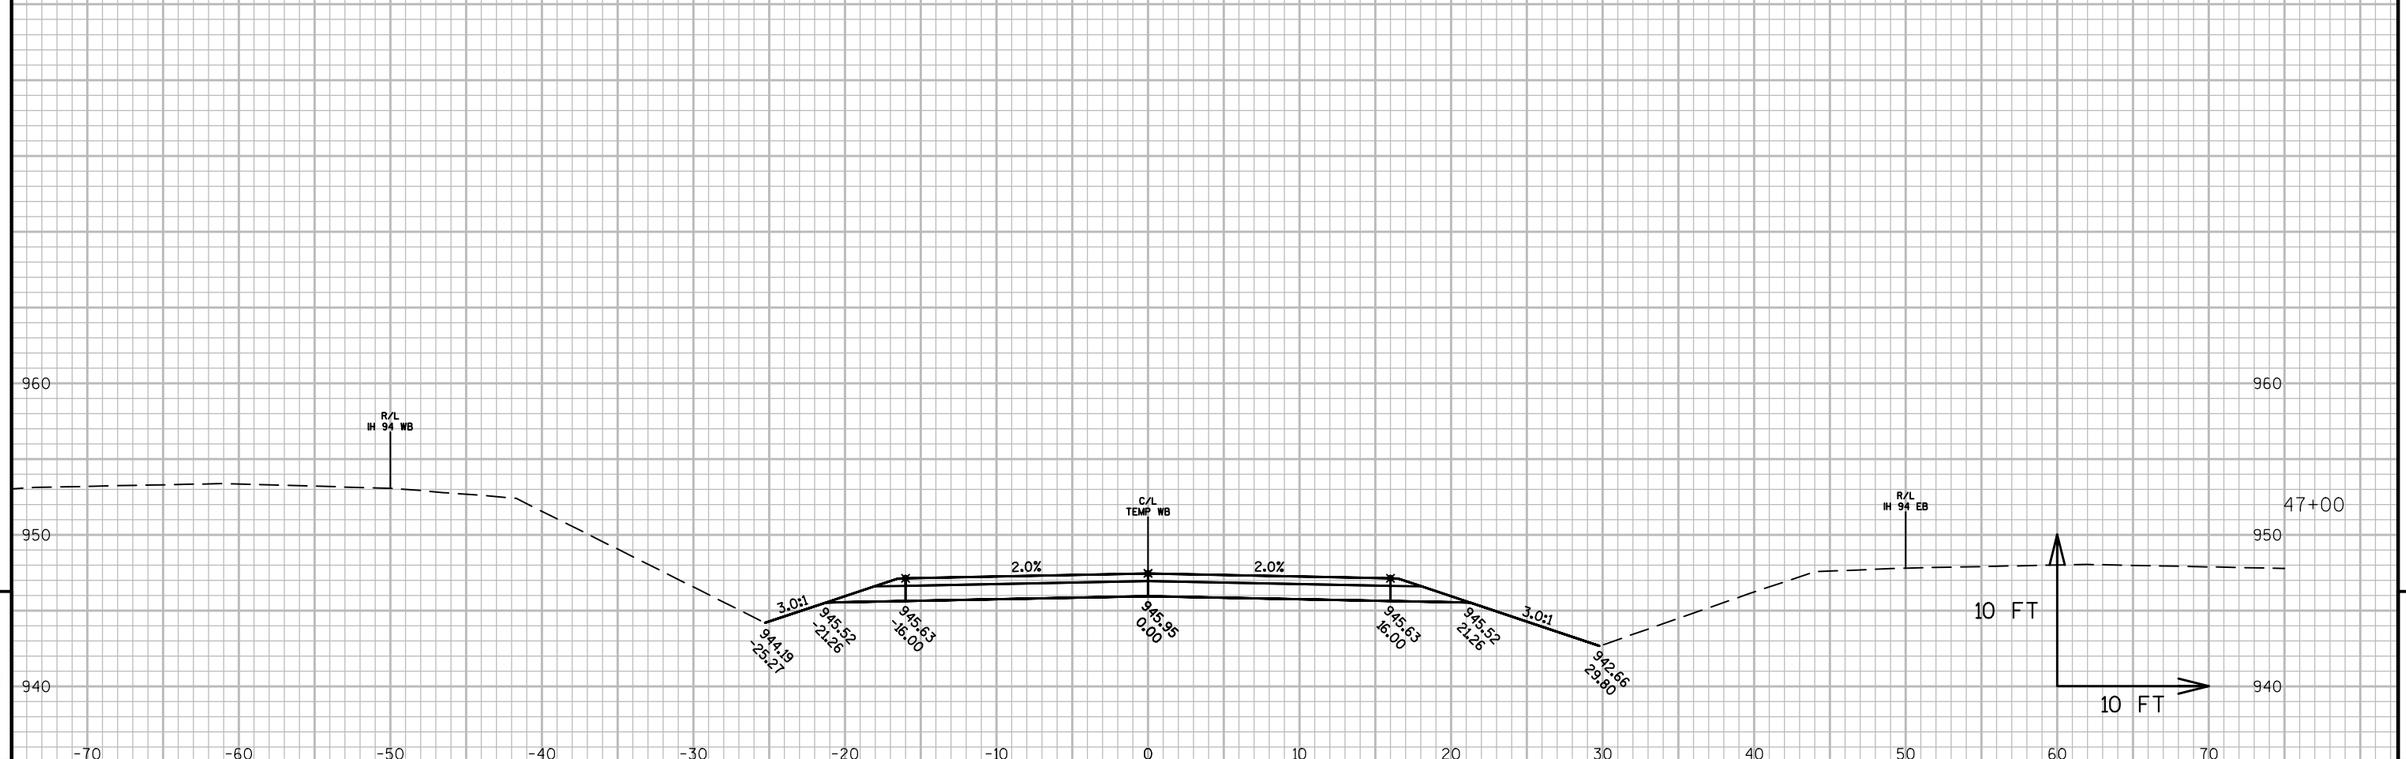


9

9

PROJECT NO: 1022-08-72	HWY: IH 94	COUNTY: DUNN	CROSS SECTIONS: IH 94 MEDIAN STAGE 4C	SHEET	E

FILE NAME : N:\PDS\C3D\10220706\SHEETSPLAN\PLAN SHEETS 10220872\090241_XS_STAGE4C.DWG
LAYOUT NAME - 090241 - (10)

PLOT DATE : 4/15/2017 2:07 PM PLOT BY : ANDERSON, THOMAS R PLOT NAME : PLOT SCALE : 1 IN:10 FT

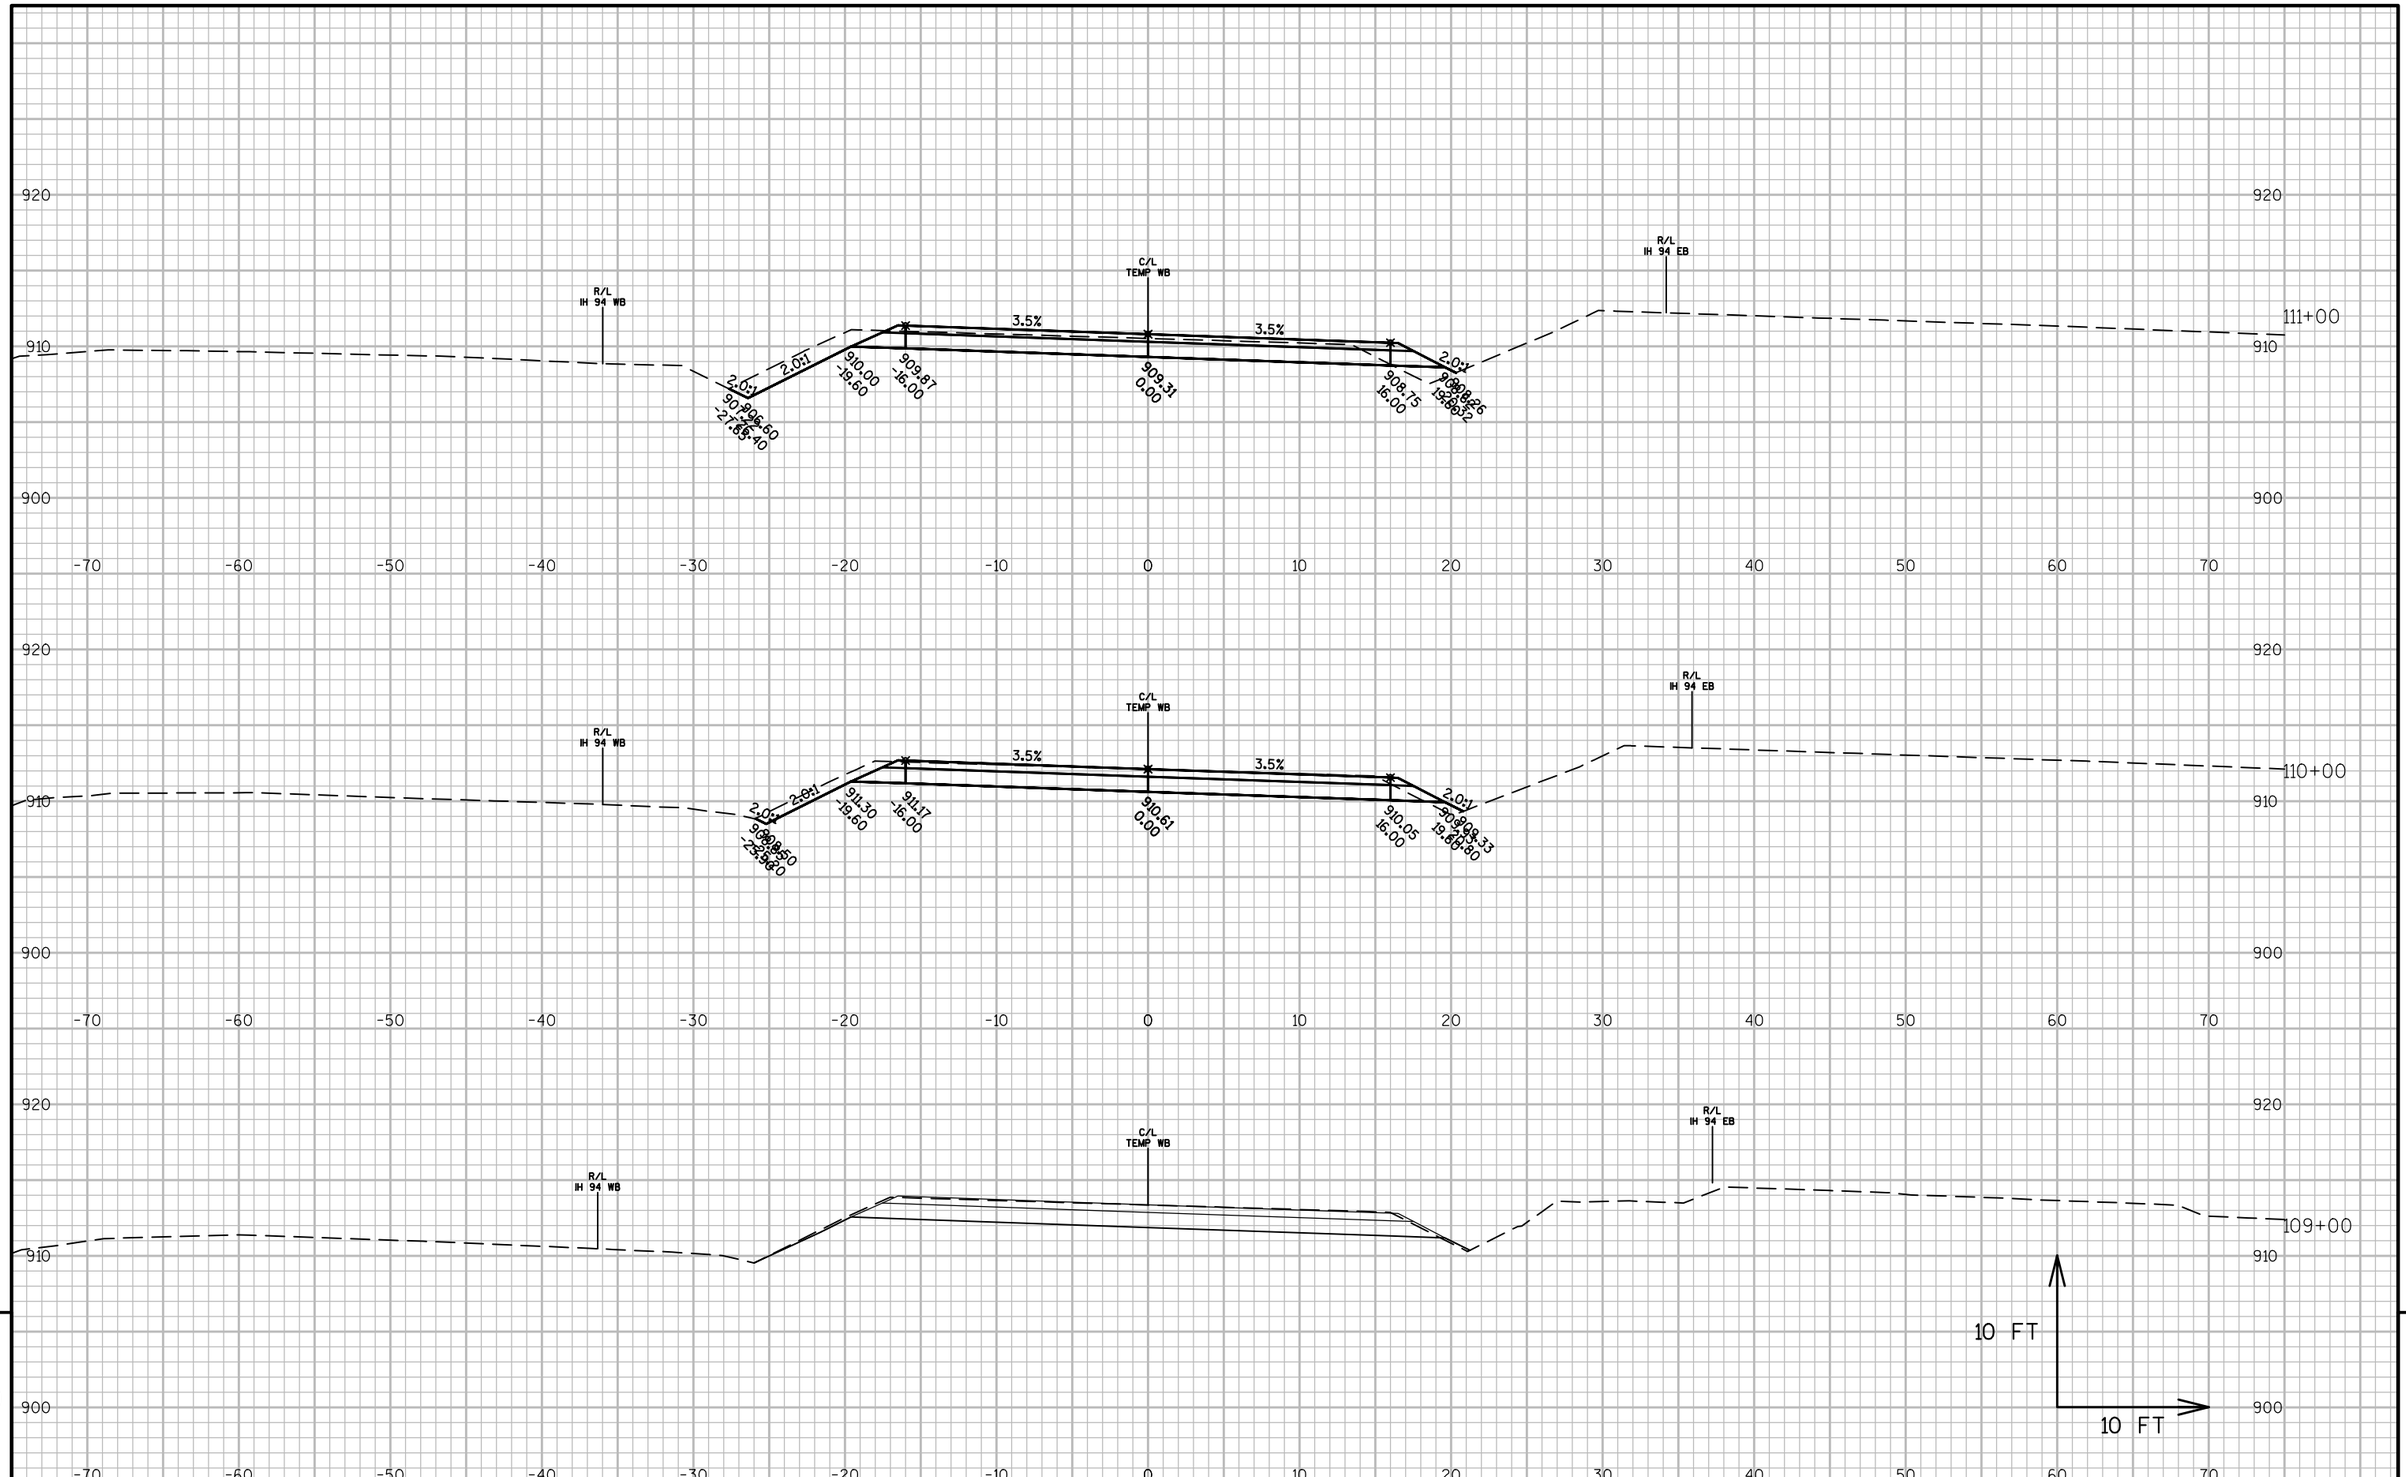


PROJECT NO: 1022-08-72	HWY: IH 94	COUNTY: DUNN	CROSS SECTIONS: IH 94 MEDIAN STAGE 4C	SHEET	E

FILE NAME : N:\PDS\C3D\10220706\SHEETSPLAN\PLAN SHEETS 10220872\090241_XS_STAGE4C.DWG
LAYOUT NAME - 090241 - (11)

PLOT DATE : 4/15/2017 2:07 PM PLOT BY : ANDERSON, THOMAS R PLOT NAME :

PLOT SCALE : 1 IN:10 FT

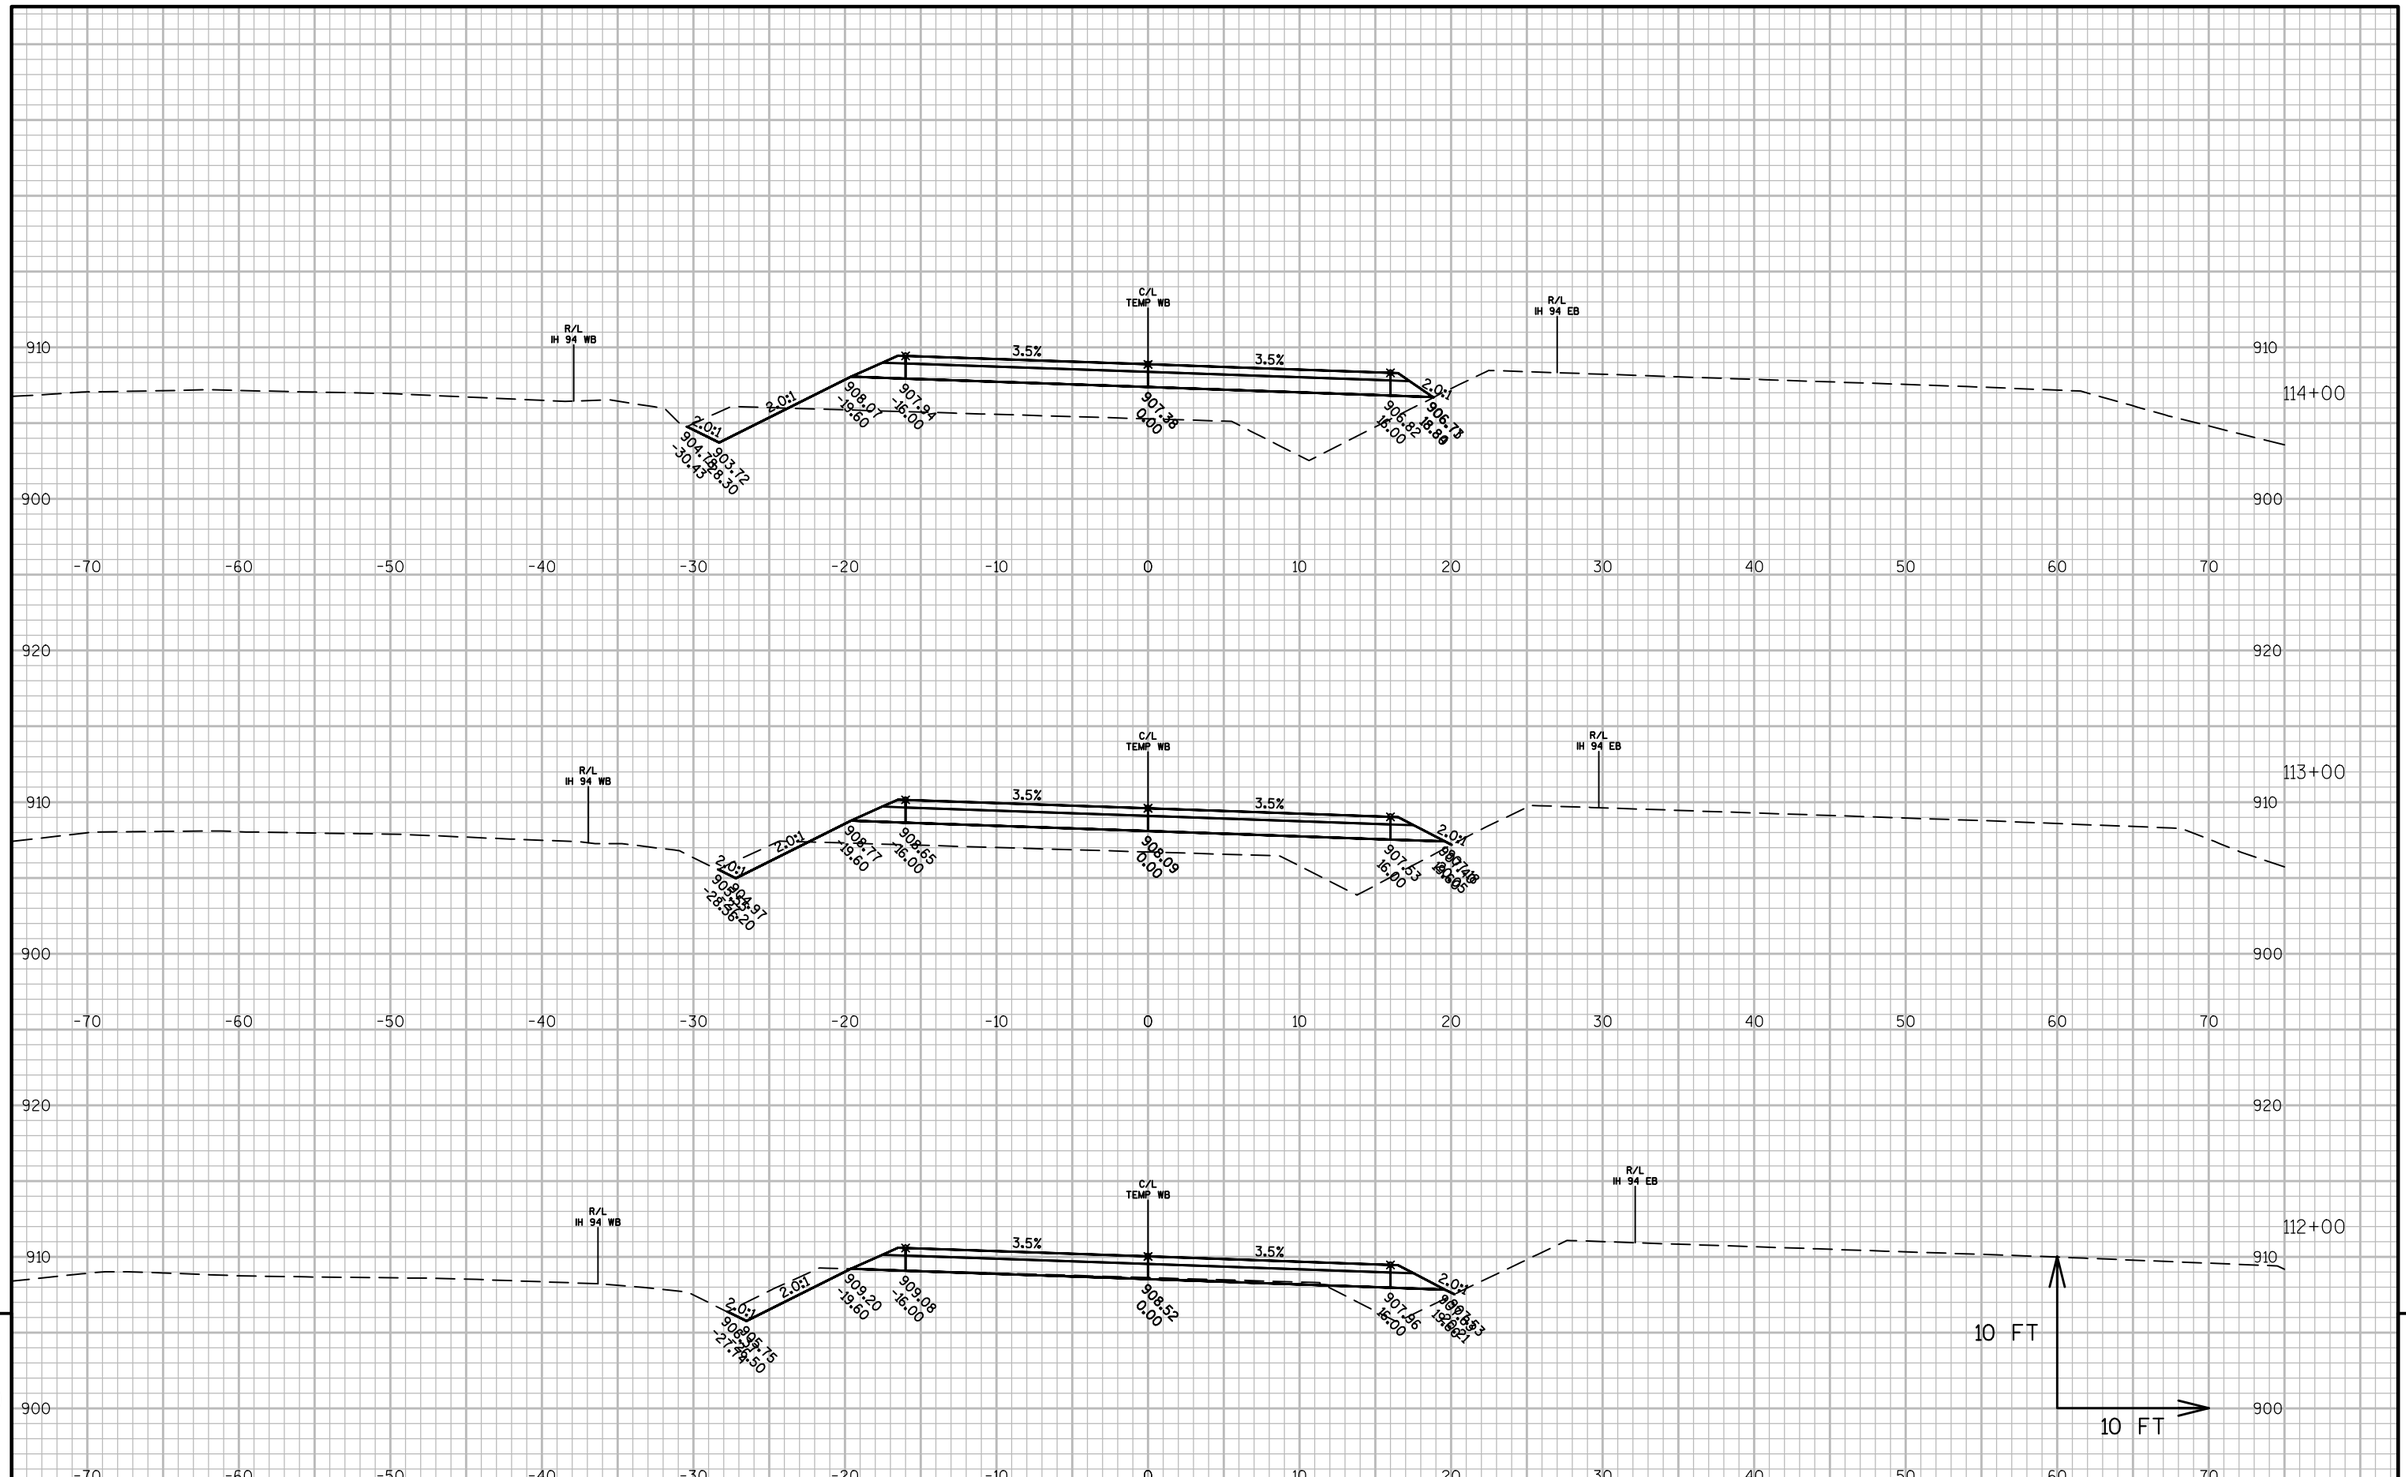


9

9

PROJECT NO: 1022-08-72	HWY: IH 94	COUNTY: DUNN	CROSS SECTIONS: IH 94 MEDIAN STAGE 4C	SHEET	E

FILE NAME : N:\PDS\C3D\10220706\SHEETSPLAN\PLAN SHEETS 10220872\090241_XS_STAGE4C.DWG
LAYOUT NAME - 090241 - (12)
PLOT DATE : 4/15/2017 2:07 PM PLOT BY : ANDERSON, THOMAS R PLOT NAME : PLOT SCALE : 1 IN:10 FT

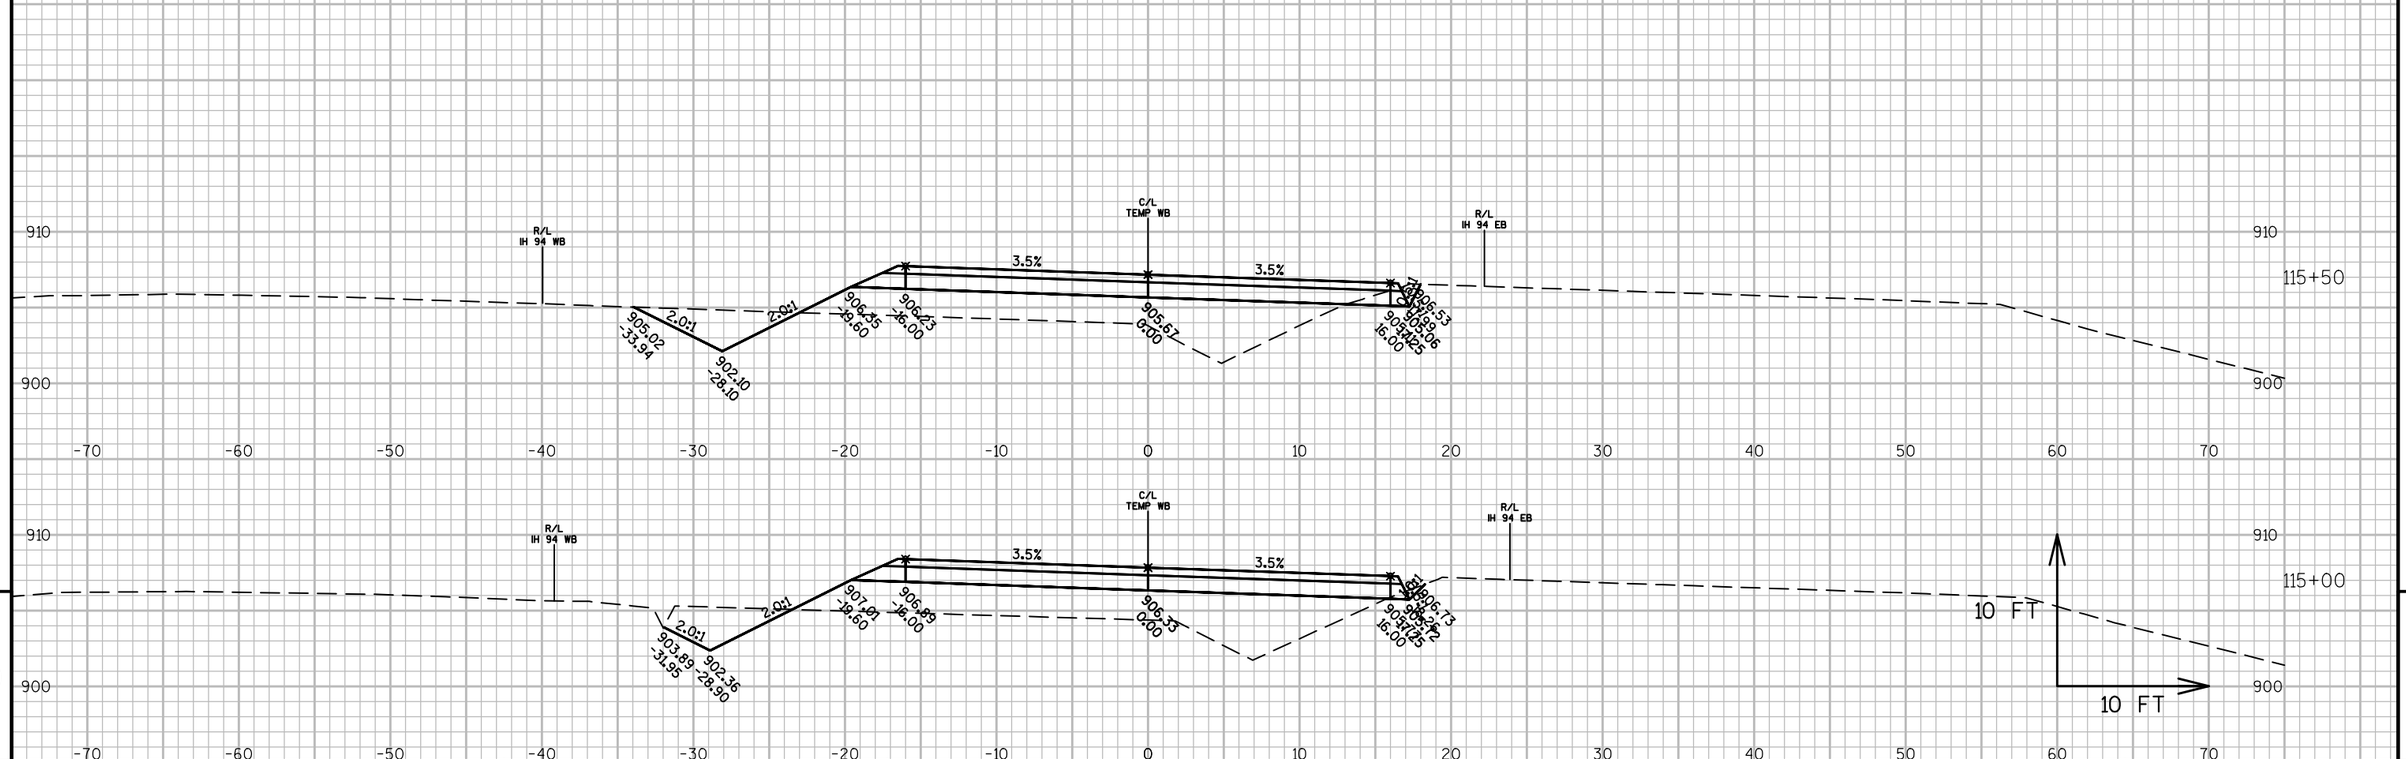


9

9

PROJECT NO: 1022-08-72	HWY: IH 94	COUNTY: DUNN	CROSS SECTIONS: IH 94 MEDIAN STAGE 4C	SHEET	E

FILE NAME : N:\PDS\C3D\10220706\SHEETSPLAN\PLAN SHEETS 10220872\090241_XS_STAGE4C.DWG
LAYOUT NAME - 090241 - (13)


PLOT DATE : 4/15/2017 2:07 PM PLOT BY : ANDERSON, THOMAS R PLOT NAME : PLOT SCALE : 1 IN:10 FT

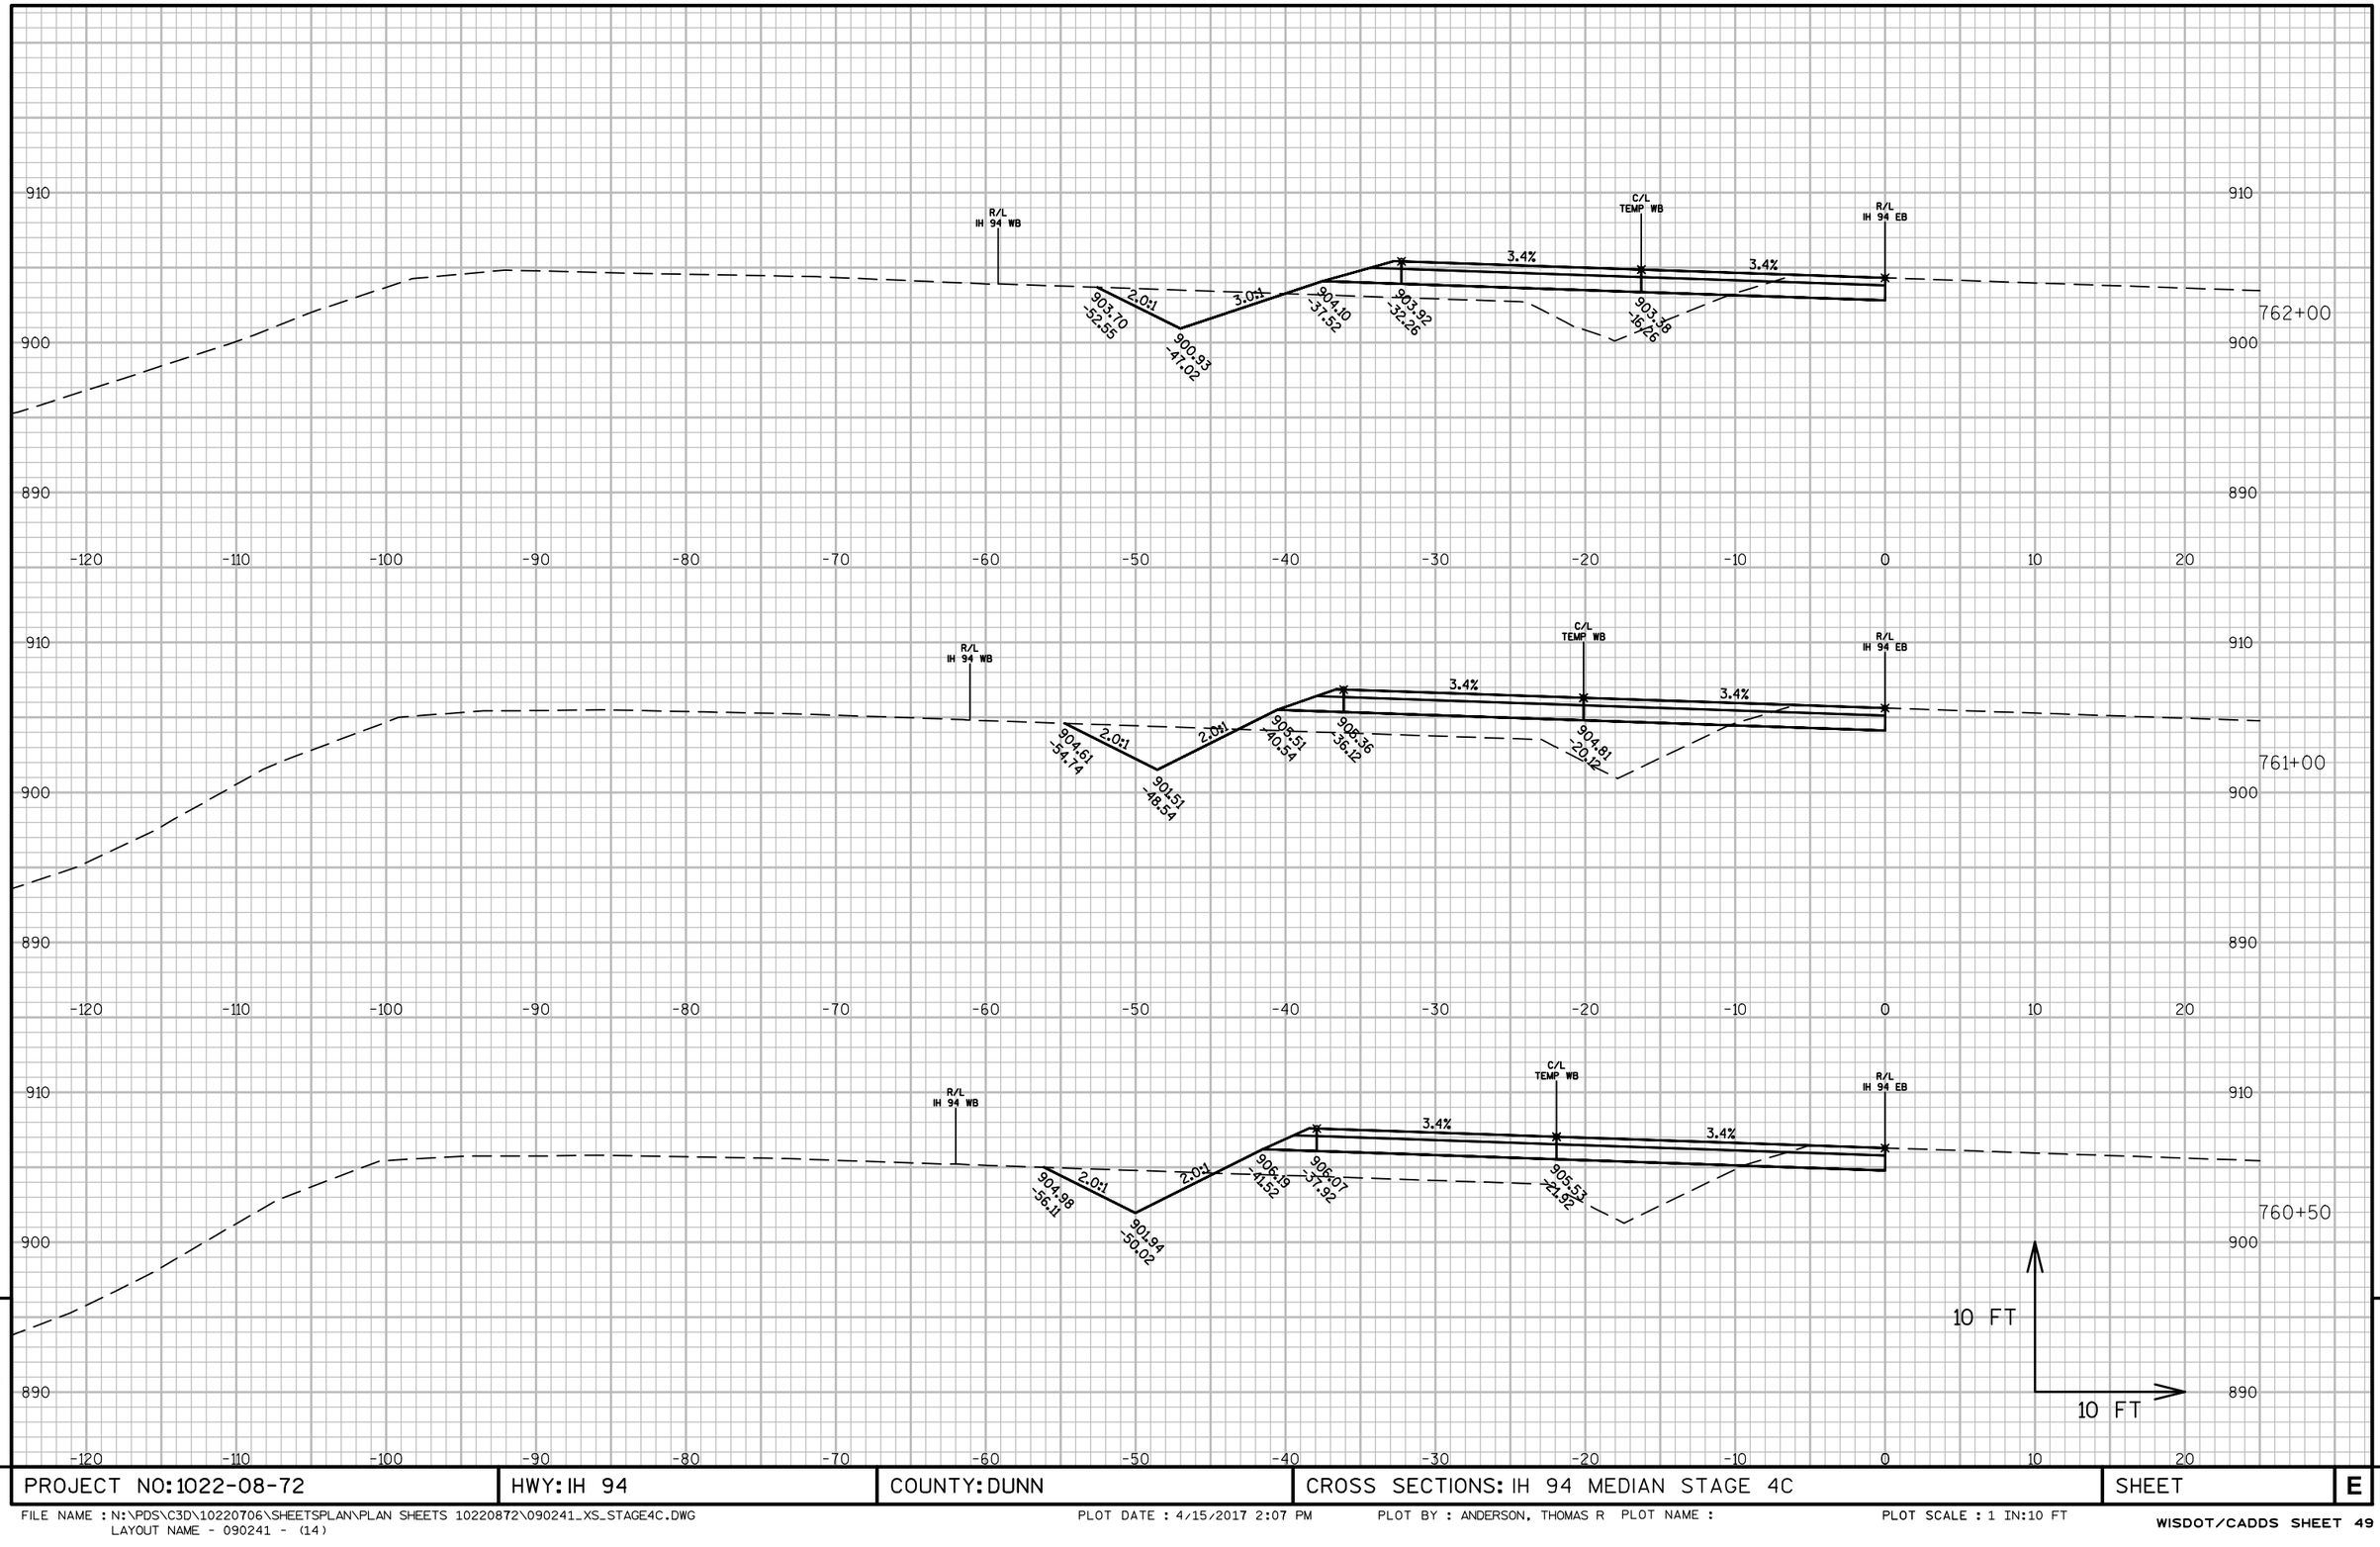

PROJECT NO: 1022-08-72	HWY: IH 94	COUNTY: DUNN	CROSS SECTIONS: IH 94 MEDIAN STAGE 4C	SHEET	E

FILE NAME : N:\PDS\C3D\10220706\SHEETSPLAN\PLAN SHEETS 10220872\090241_XS_STAGE4C.DWG
LAYOUT NAME - 090241 - (14)


PLOT DATE : 4/15/2017 2:07 PM PLOT BY : ANDERSON, THOMAS R PLOT NAME : PLOT SCALE : 1 IN:10 FT

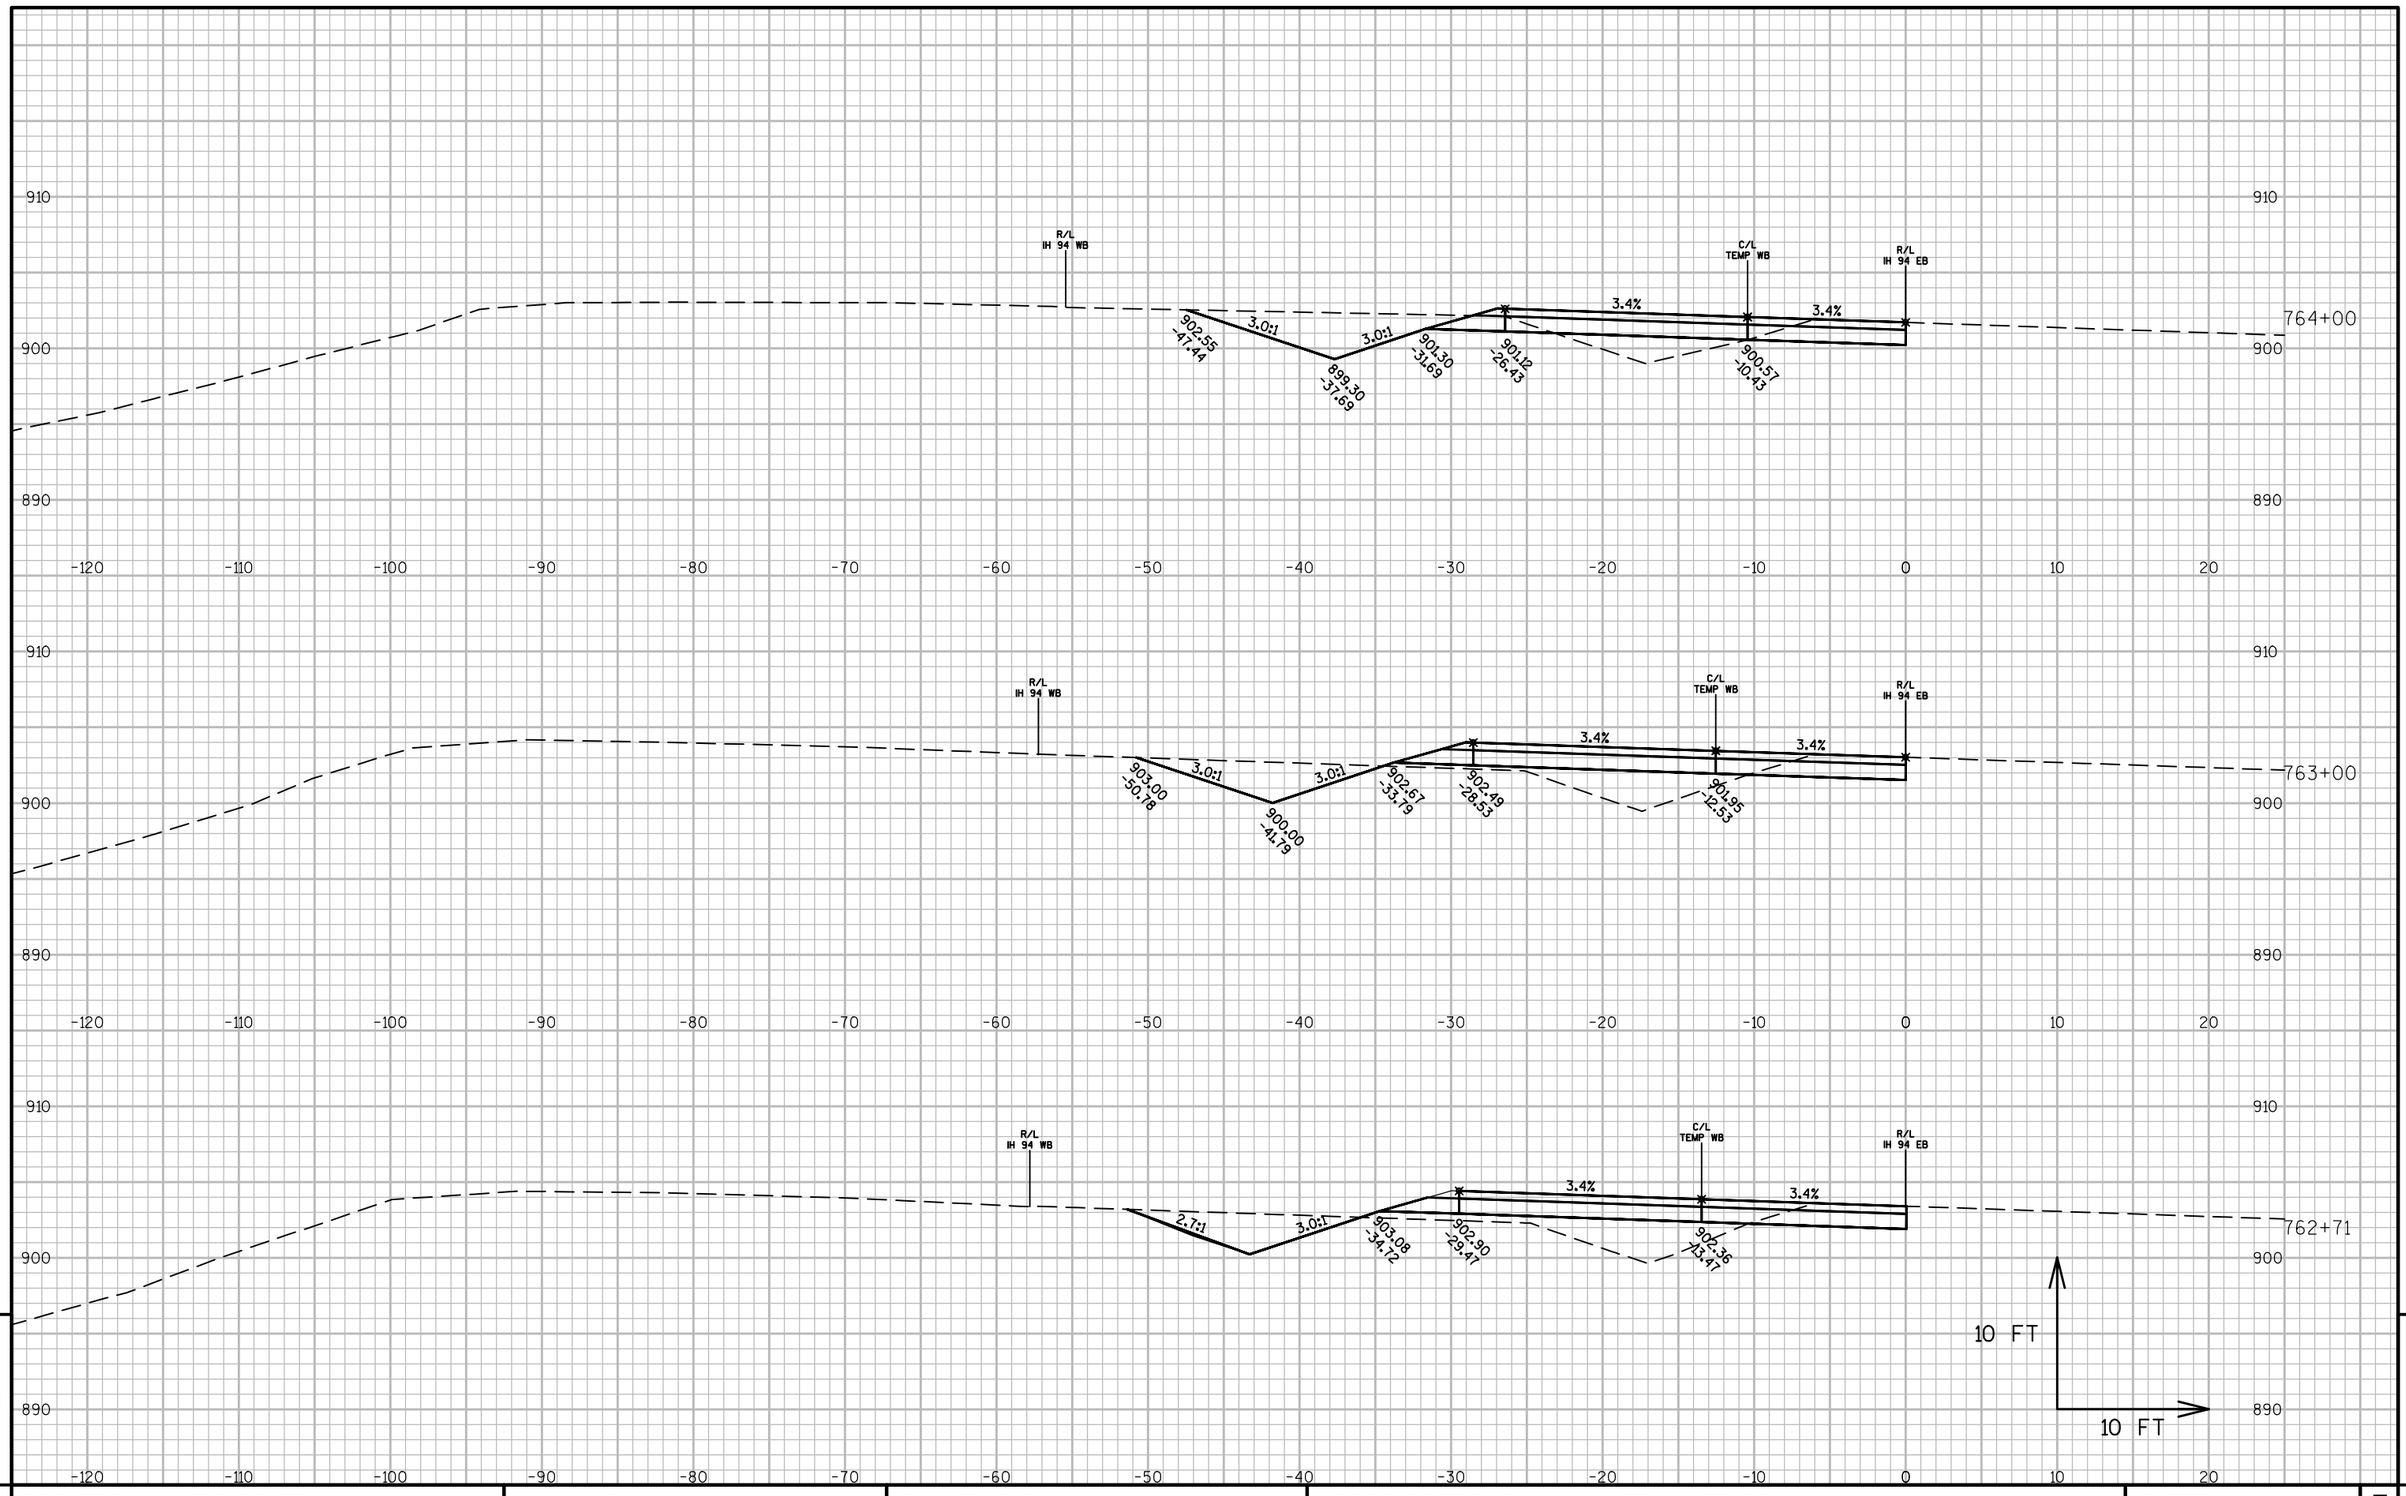

PROJECT NO: 1022-08-72	HWY: IH 94	COUNTY: DUNN	CROSS SECTIONS: IH 94 MEDIAN STAGE 4C	SHEET	E

FILE NAME : N:\PDS\C3D\10220706\SHEETSPLAN\PLAN SHEETS 10220872\090241_XS_STAGE4C.DWG
LAYOUT NAME - 090241 - (15)

PLOT DATE : 4/15/2017 2:07 PM PLOT BY : ANDERSON, THOMAS R PLOT NAME : PLOT SCALE : 1 IN:10 FT

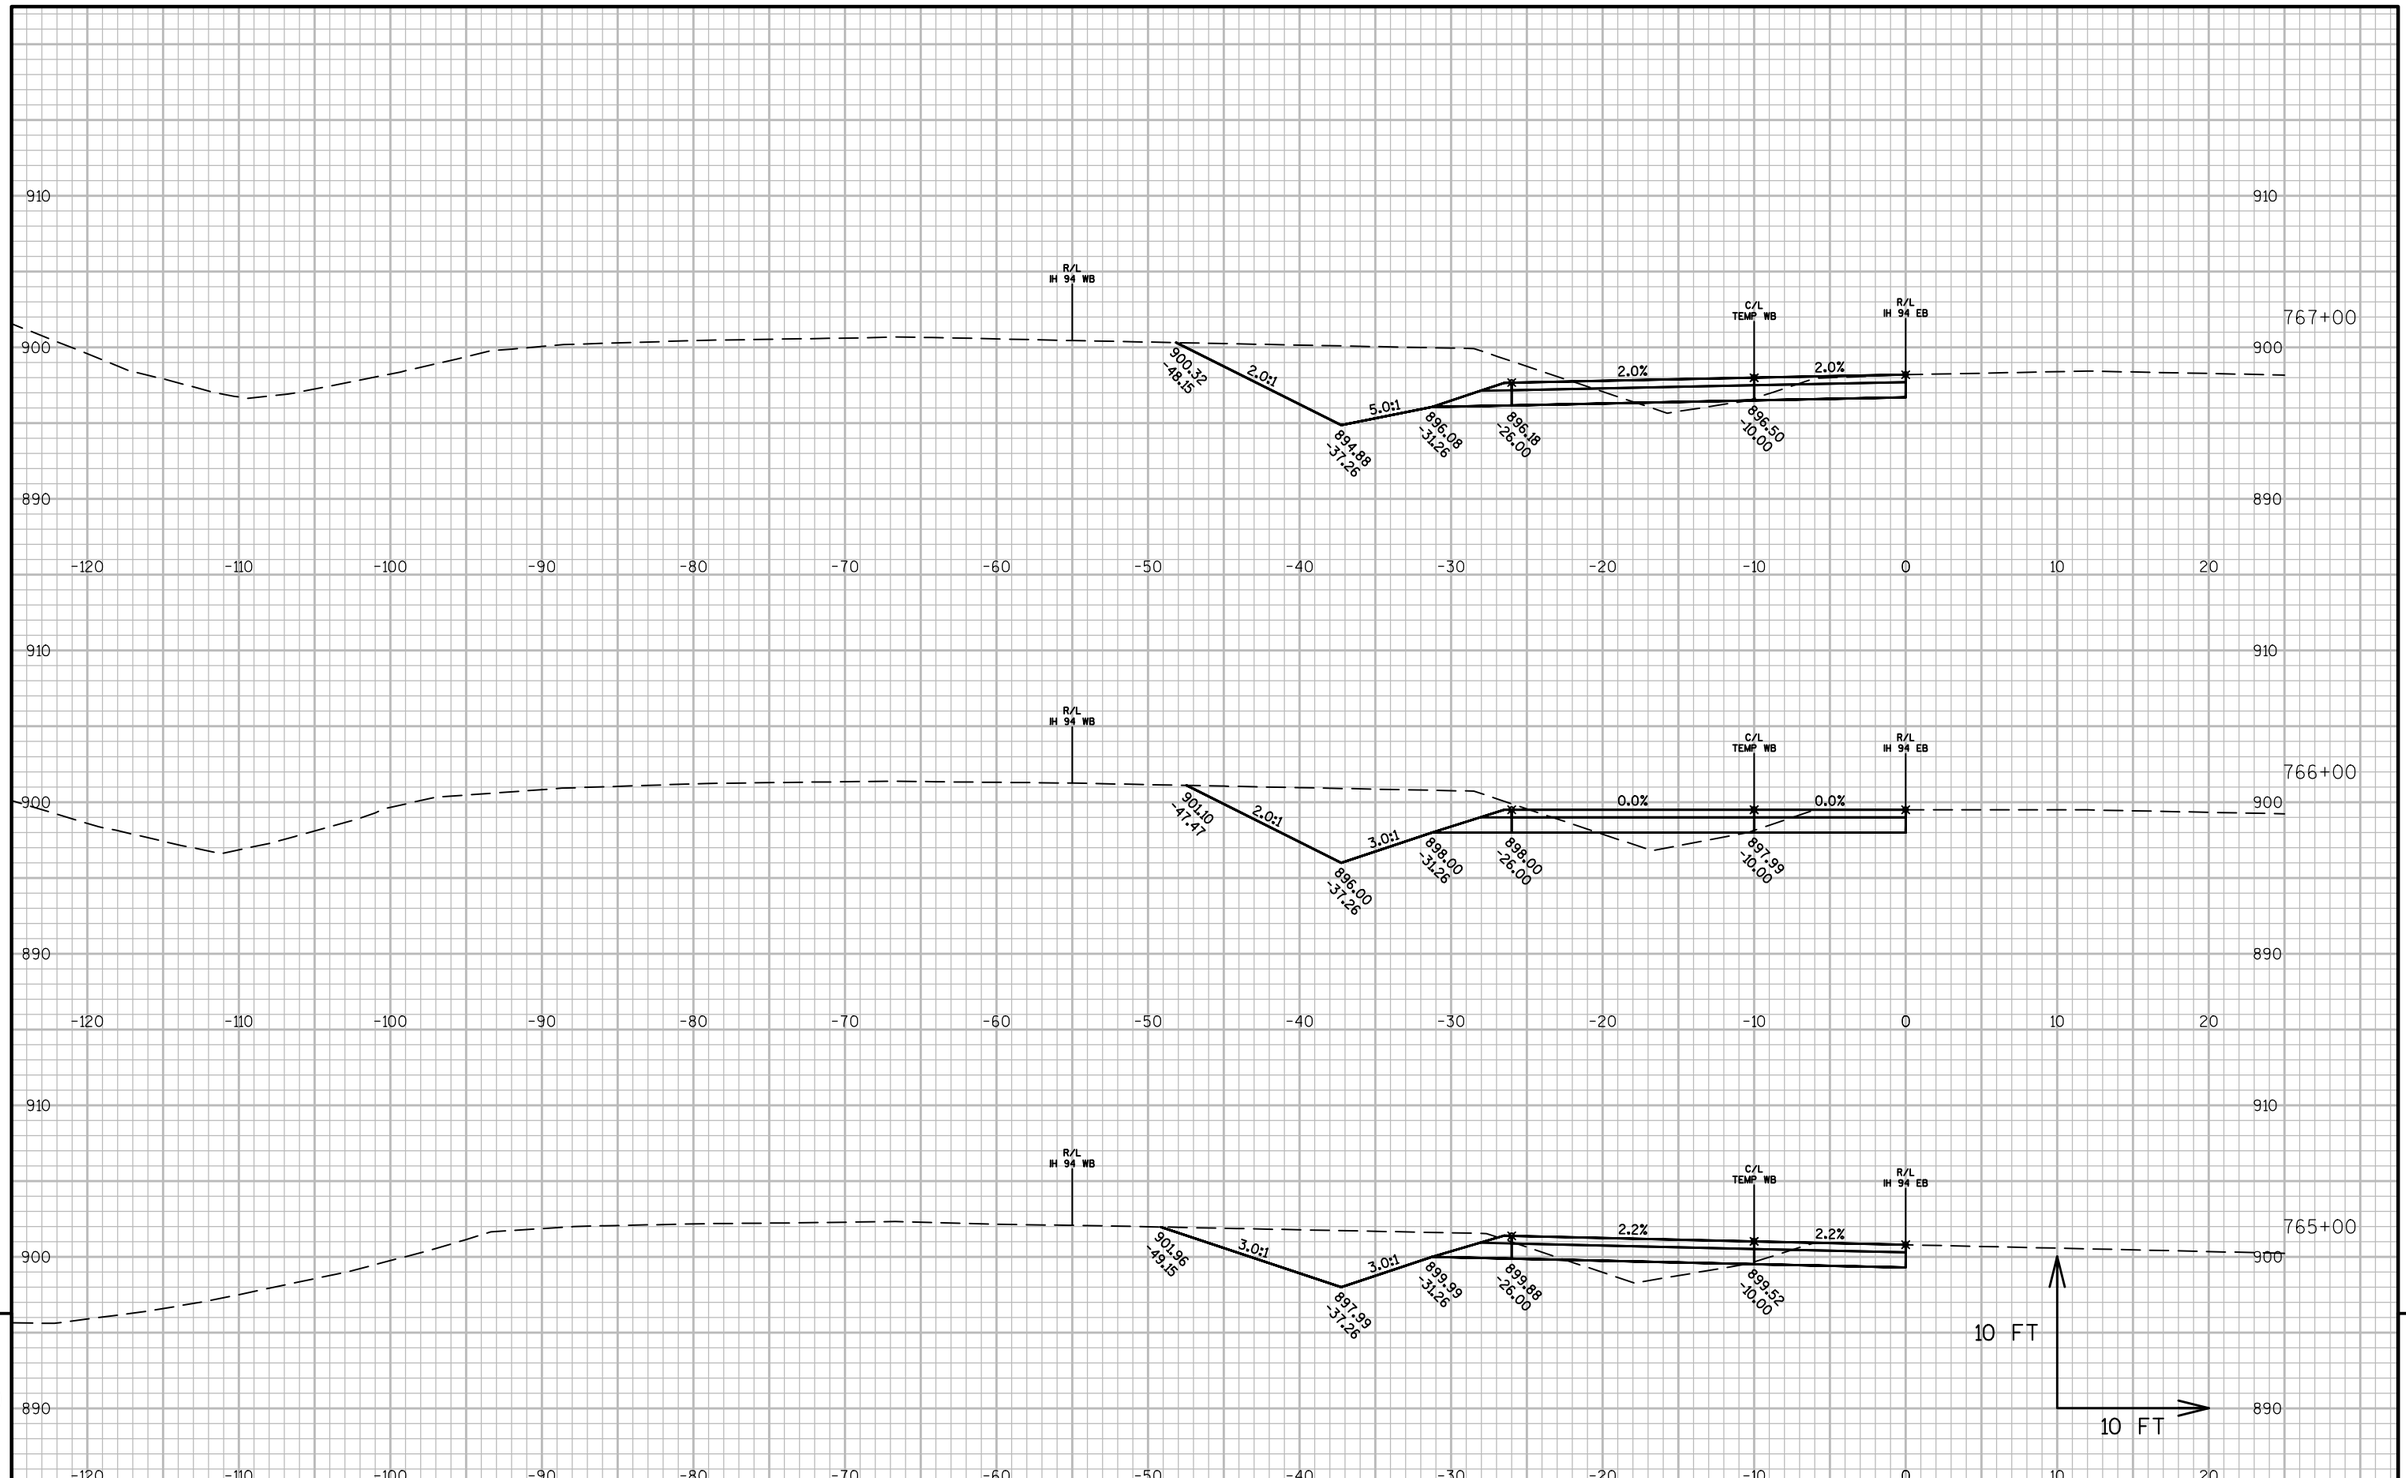

9


9

PROJECT NO: 1022-08-72	HWY: IH 94	COUNTY: DUNN	CROSS SECTIONS: IH 94 MEDIAN STAGE 4C	SHEET	E

FILE NAME : N:\PDS\C3D\10220706\SHEETSPLAN\PLAN SHEETS 10220872\090241_XS_STAGE4C.DWG
LAYOUT NAME - 090241 - (16)

PLOT DATE : 4/15/2017 2:07 PM PLOT BY : ANDERSON, THOMAS R PLOT NAME :

PLOT SCALE : 1 IN:10 FT

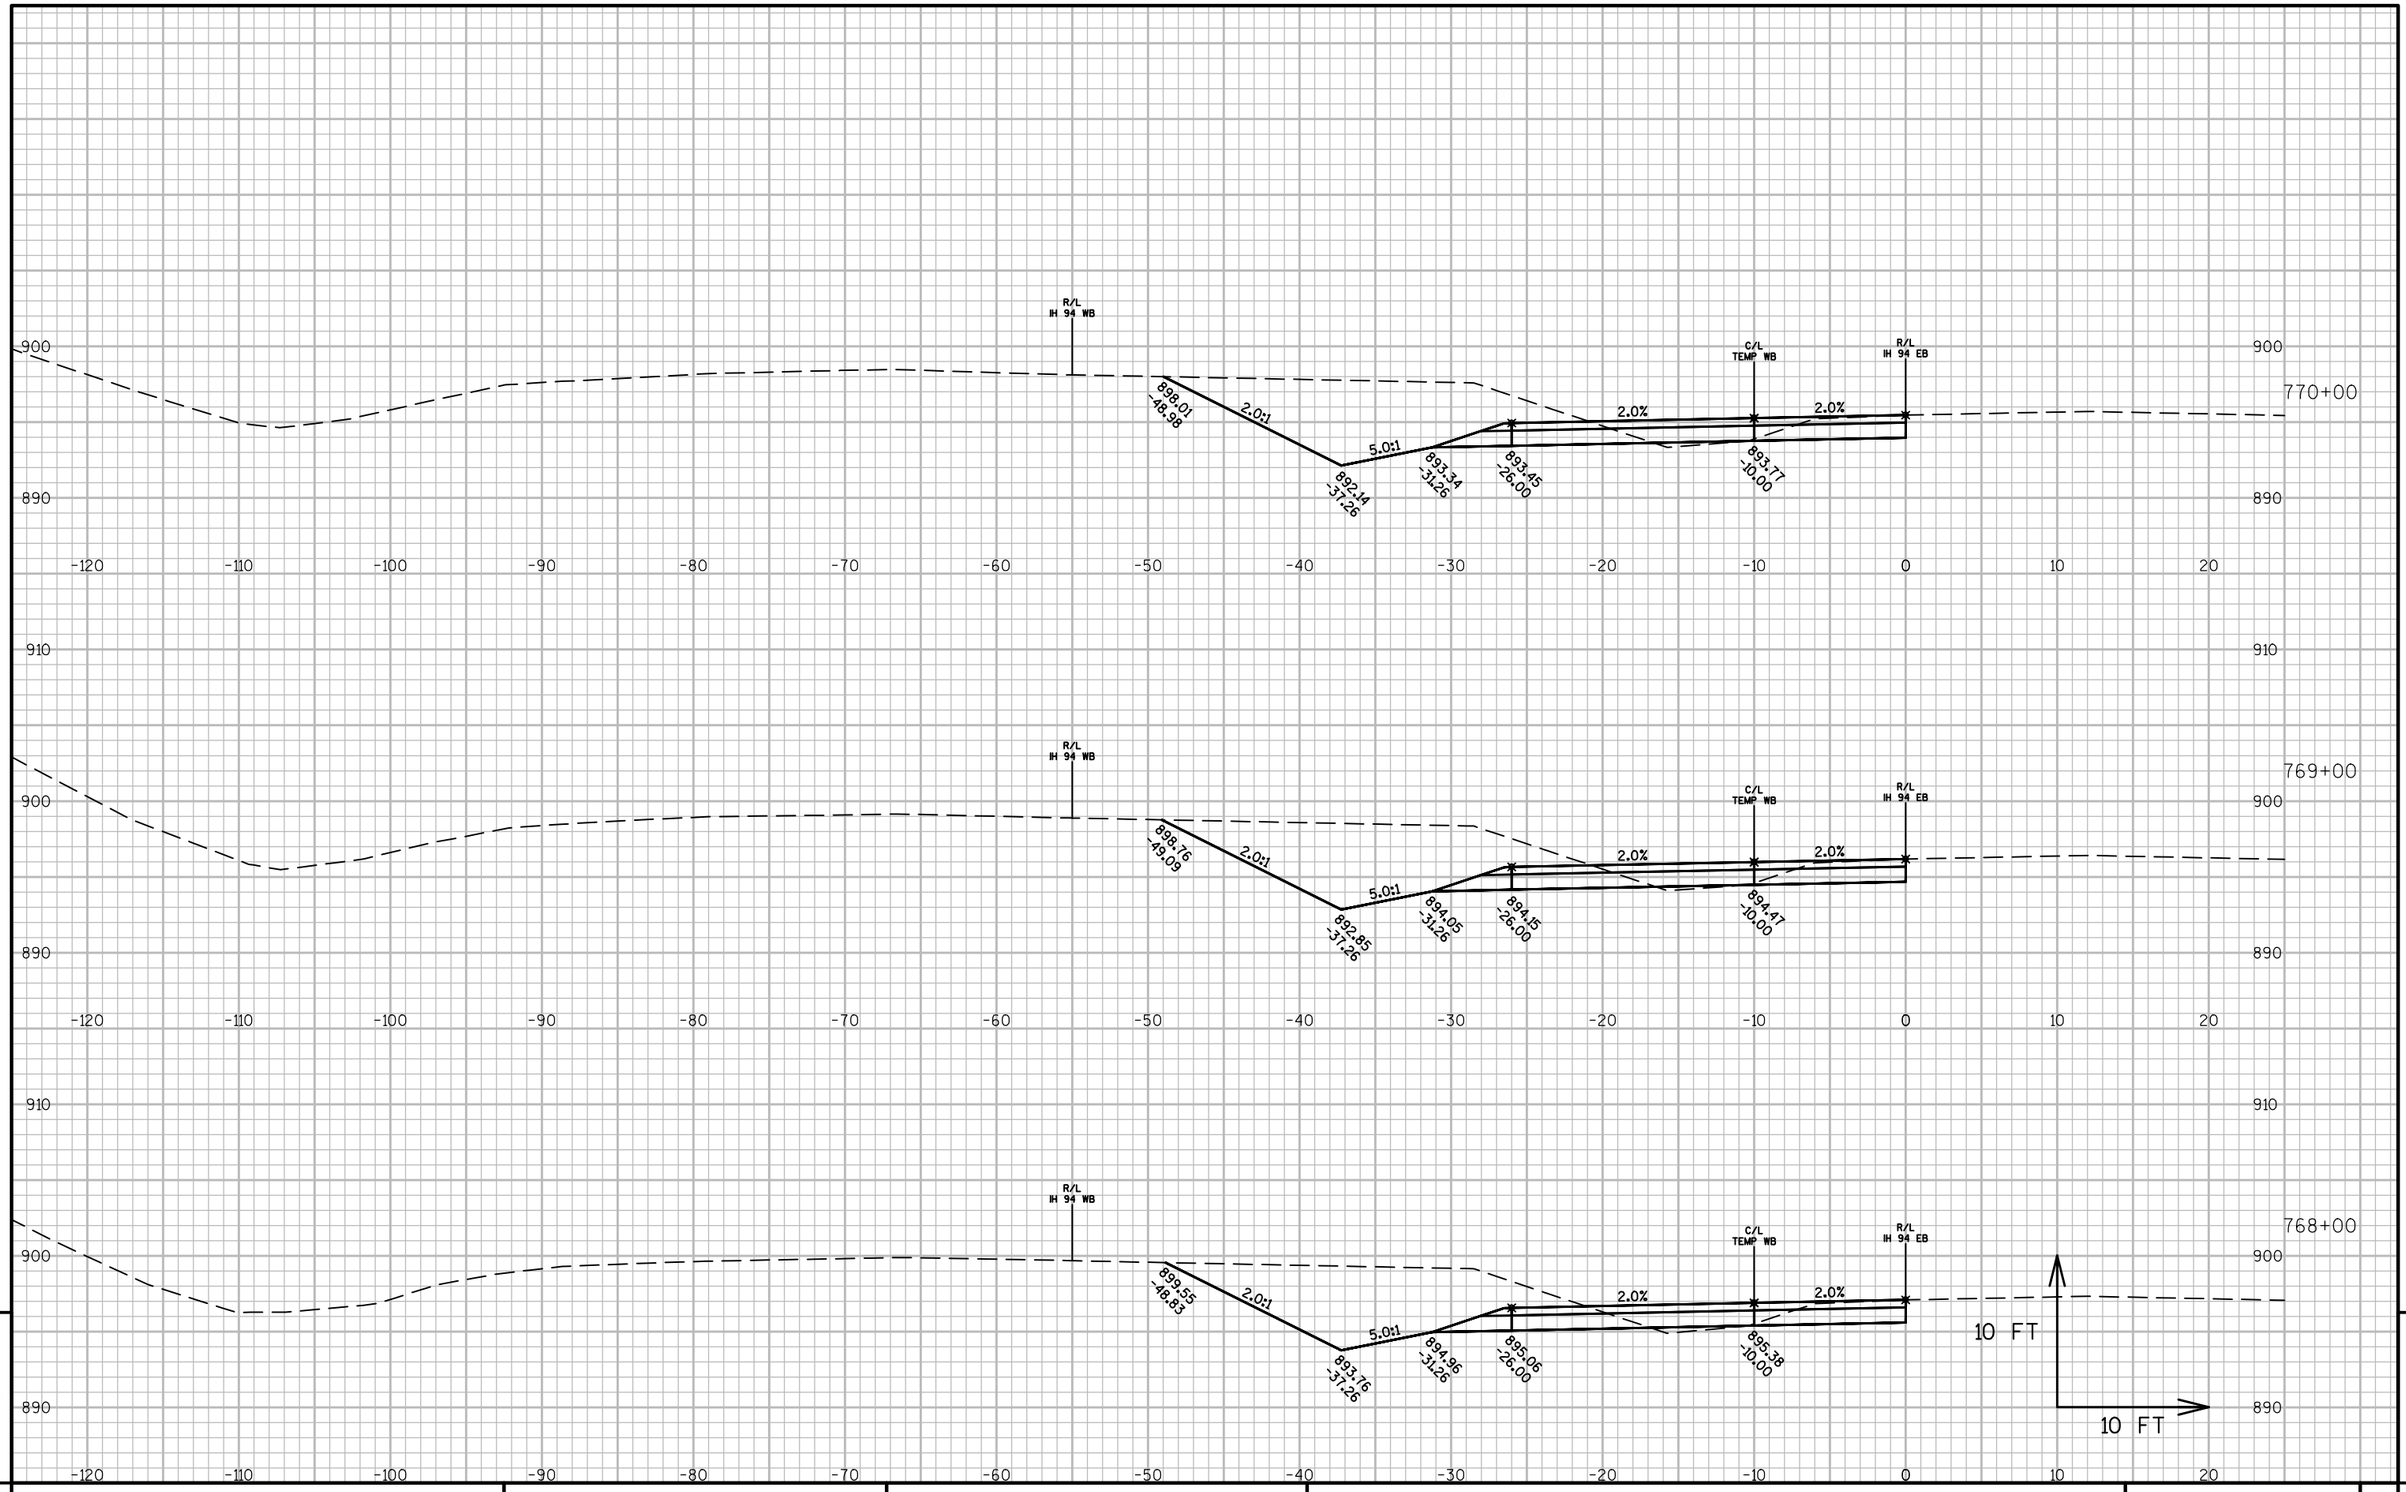

PROJECT NO: 1022-08-72	HWY: IH 94	COUNTY: DUNN	CROSS SECTIONS: IH 94 MEDIAN STAGE 4C	SHEET	E


FILE NAME : N:\PDS\C3D\10220706\SHEETSPLAN\PLAN SHEETS 10220872\090241_XS_STAGE4C.DWG
LAYOUT NAME - 090241 - (17)

PLOT DATE : 4/15/2017 2:07 PM PLOT BY : ANDERSON, THOMAS R PLOT NAME : PLOT SCALE : 1 IN:10 FT

PROJECT NO: 1022-08-72	HWY: IH 94	COUNTY: DUNN	CROSS SECTIONS: IH 94 MEDIAN STAGE 4C	SHEET	E

FILE NAME : N:\PDS\C3D\10220706\SHEETSPLAN\PLAN SHEETS 10220872\090241_XS_STAGE4C.DWG
LAYOUT NAME - 090241 - (18)

PLOT DATE : 4/15/2017 2:08 PM PLOT BY : ANDERSON, THOMAS R PLOT NAME : PLOT SCALE : 1 IN:10 FT

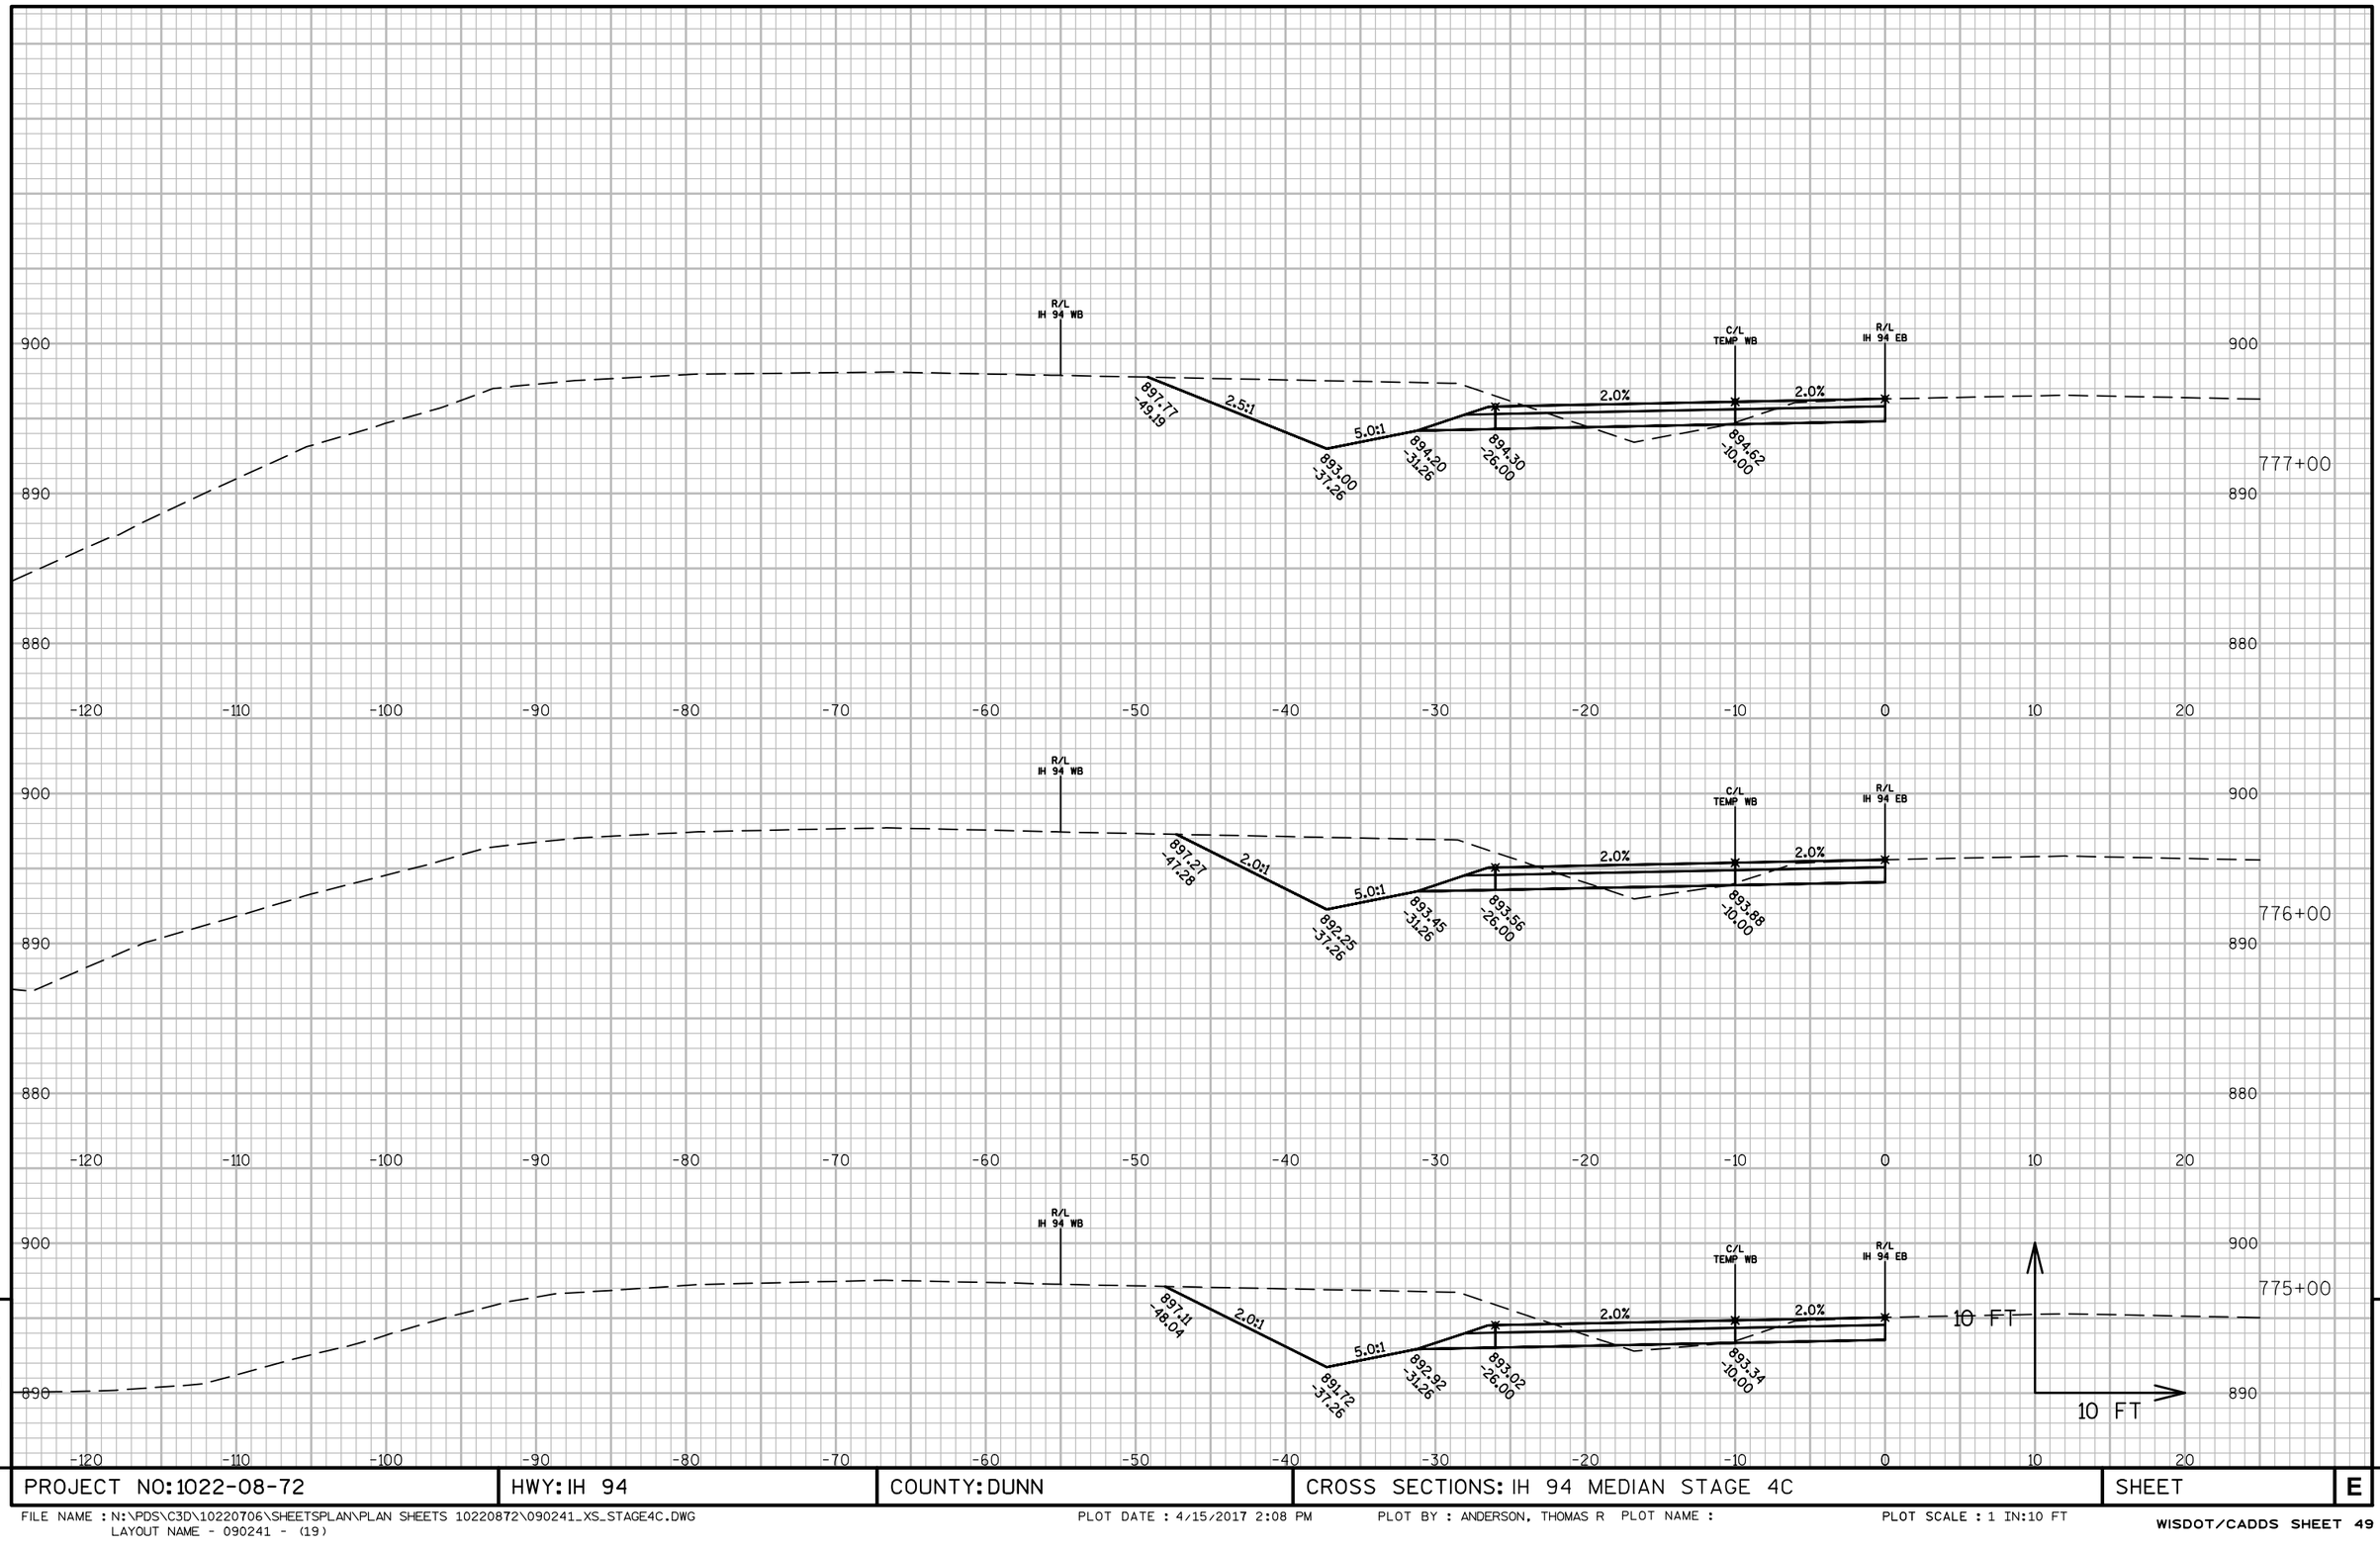

9


9

PROJECT NO: 1022-08-72	HWY: IH 94	COUNTY: DUNN	CROSS SECTIONS: IH 94 MEDIAN STAGE 4C	SHEET	E

FILE NAME : N:\PDS\C3D\10220706\SHEETSPLAN\PLAN SHEETS 10220872\090241_XS_STAGE4C.DWG
LAYOUT NAME - 090241 - (19)

PLOT DATE : 4/15/2017 2:08 PM PLOT BY : ANDERSON, THOMAS R PLOT NAME :

PLOT SCALE : 1 IN:10 FT

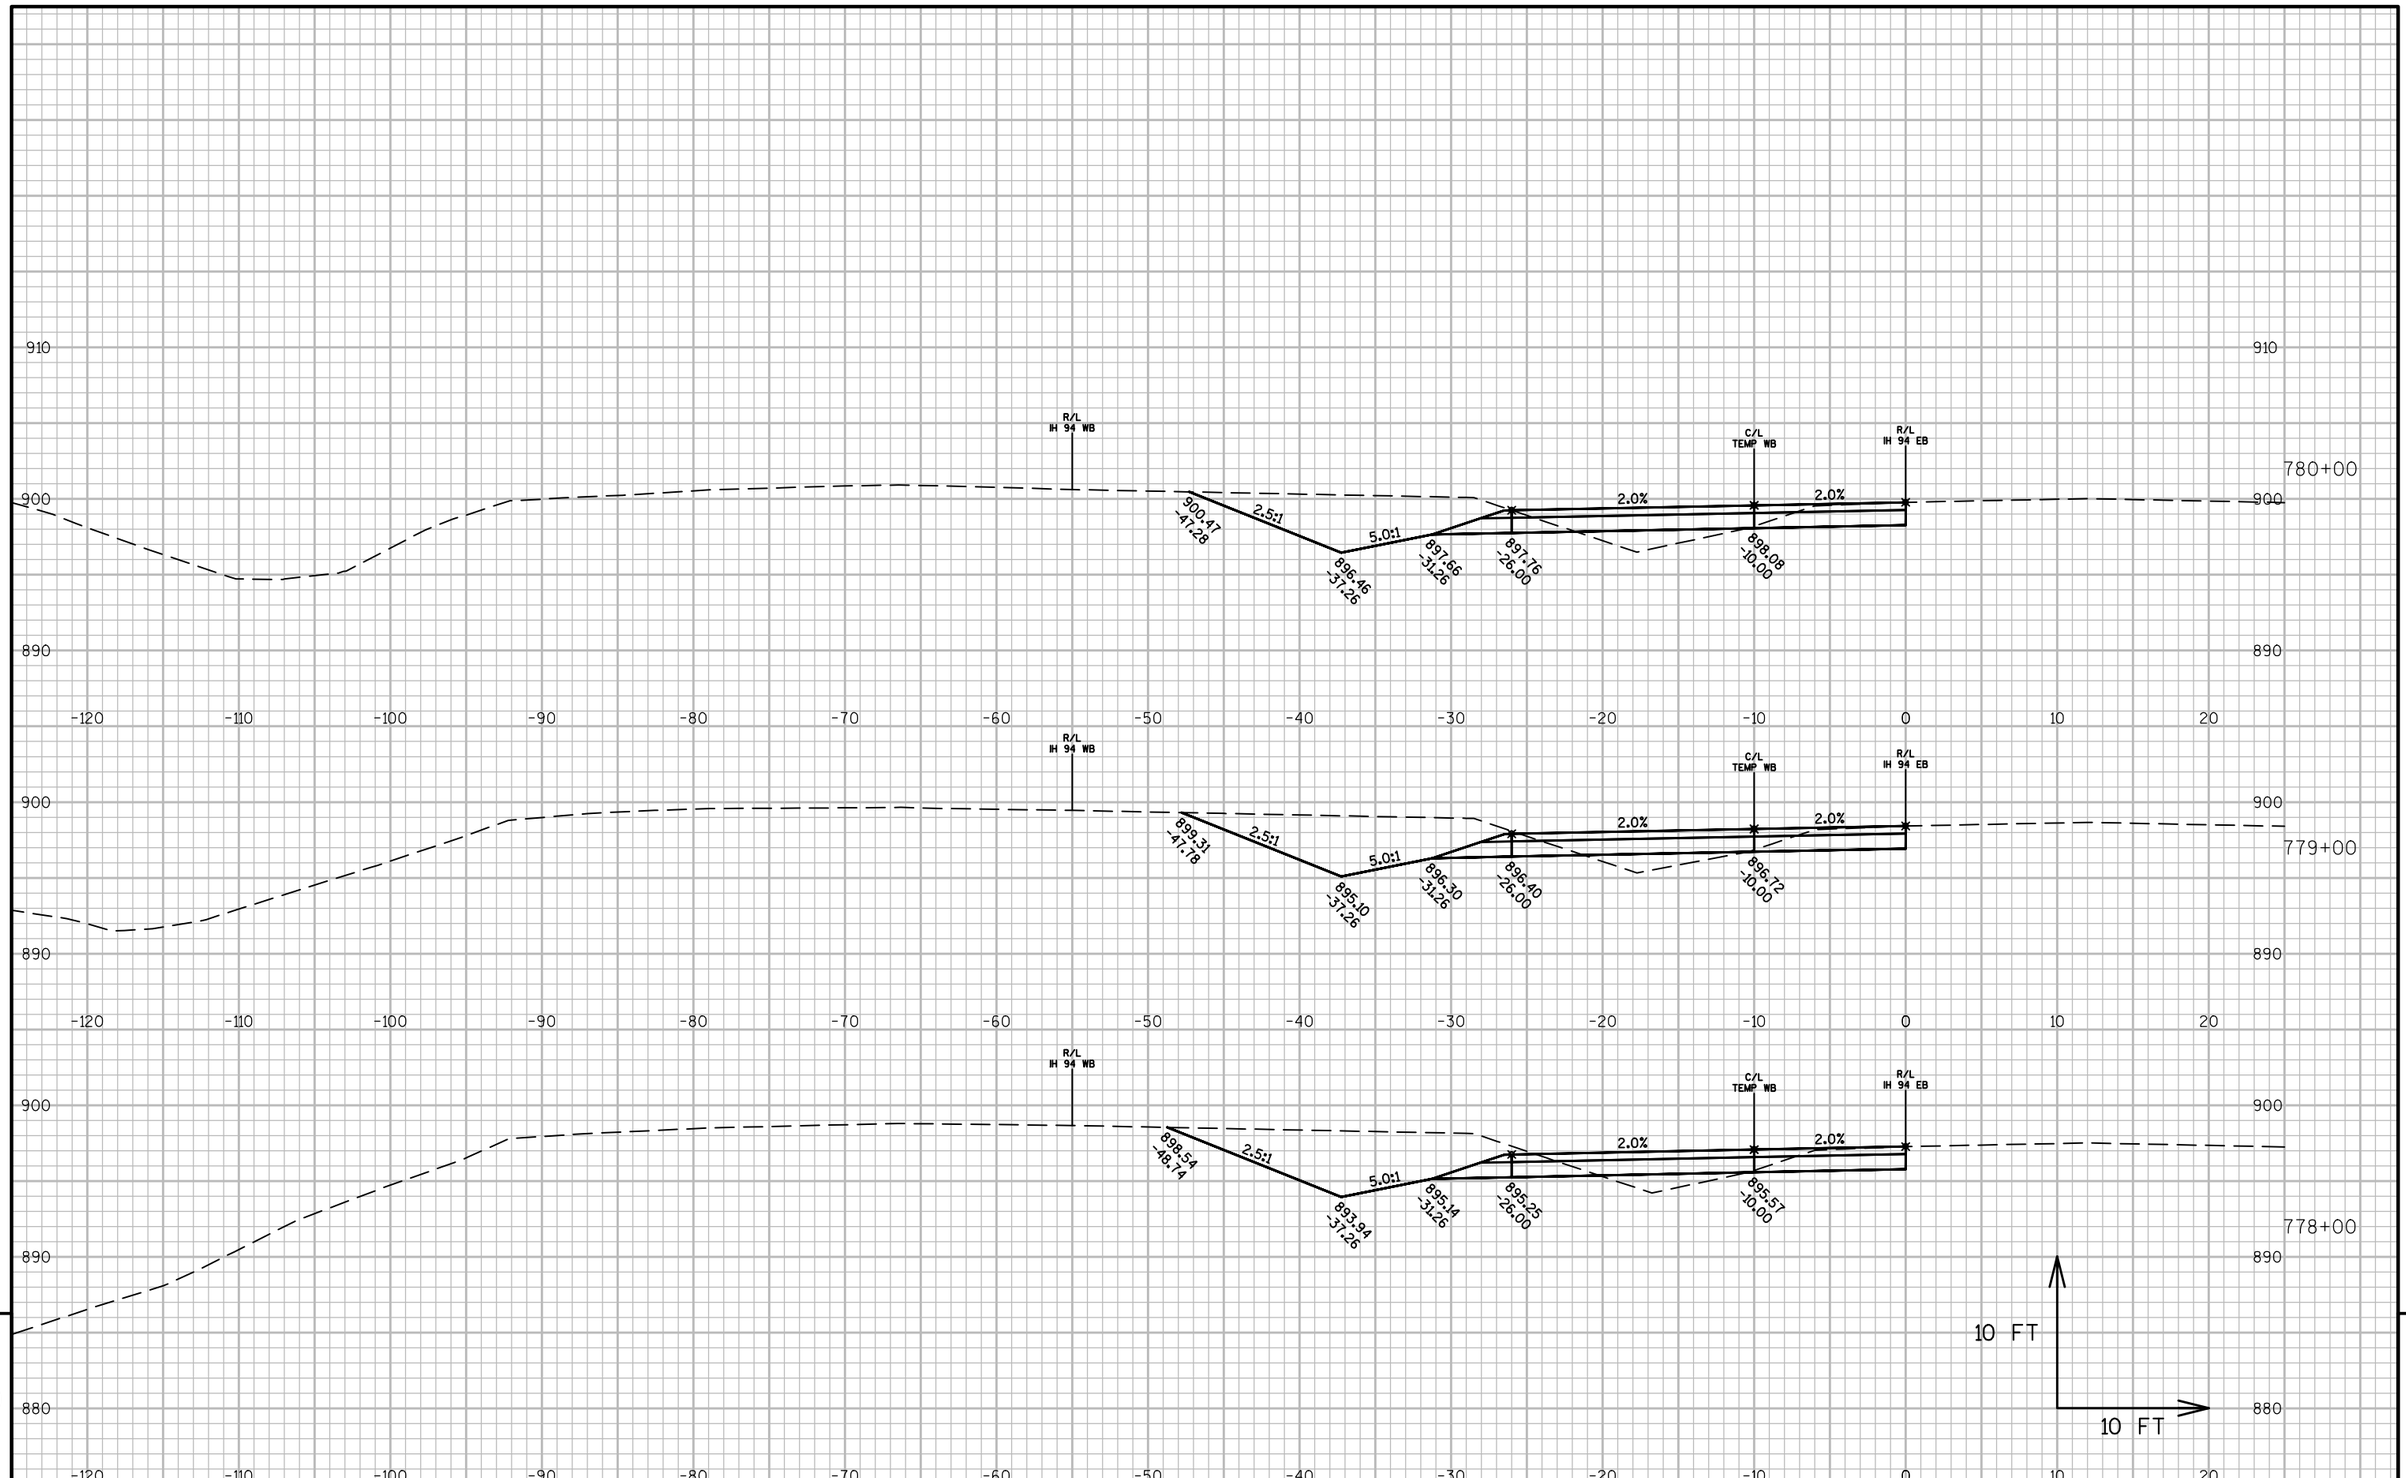


PROJECT NO: 1022-08-72	HWY: IH 94	COUNTY: DUNN	CROSS SECTIONS: IH 94 MEDIAN STAGE 4C	SHEET	E

9

9

FILE NAME : N:\PDS\C3D\10220706\SHEETSPLAN\PLAN SHEETS 10220872\090241_XS_STAGE4C.DWG
LAYOUT NAME - 090241 - (20)
PLOT DATE : 4/15/2017 2:08 PM PLOT BY : ANDERSON, THOMAS R PLOT NAME :
PLOT SCALE : 1 IN:10 FT

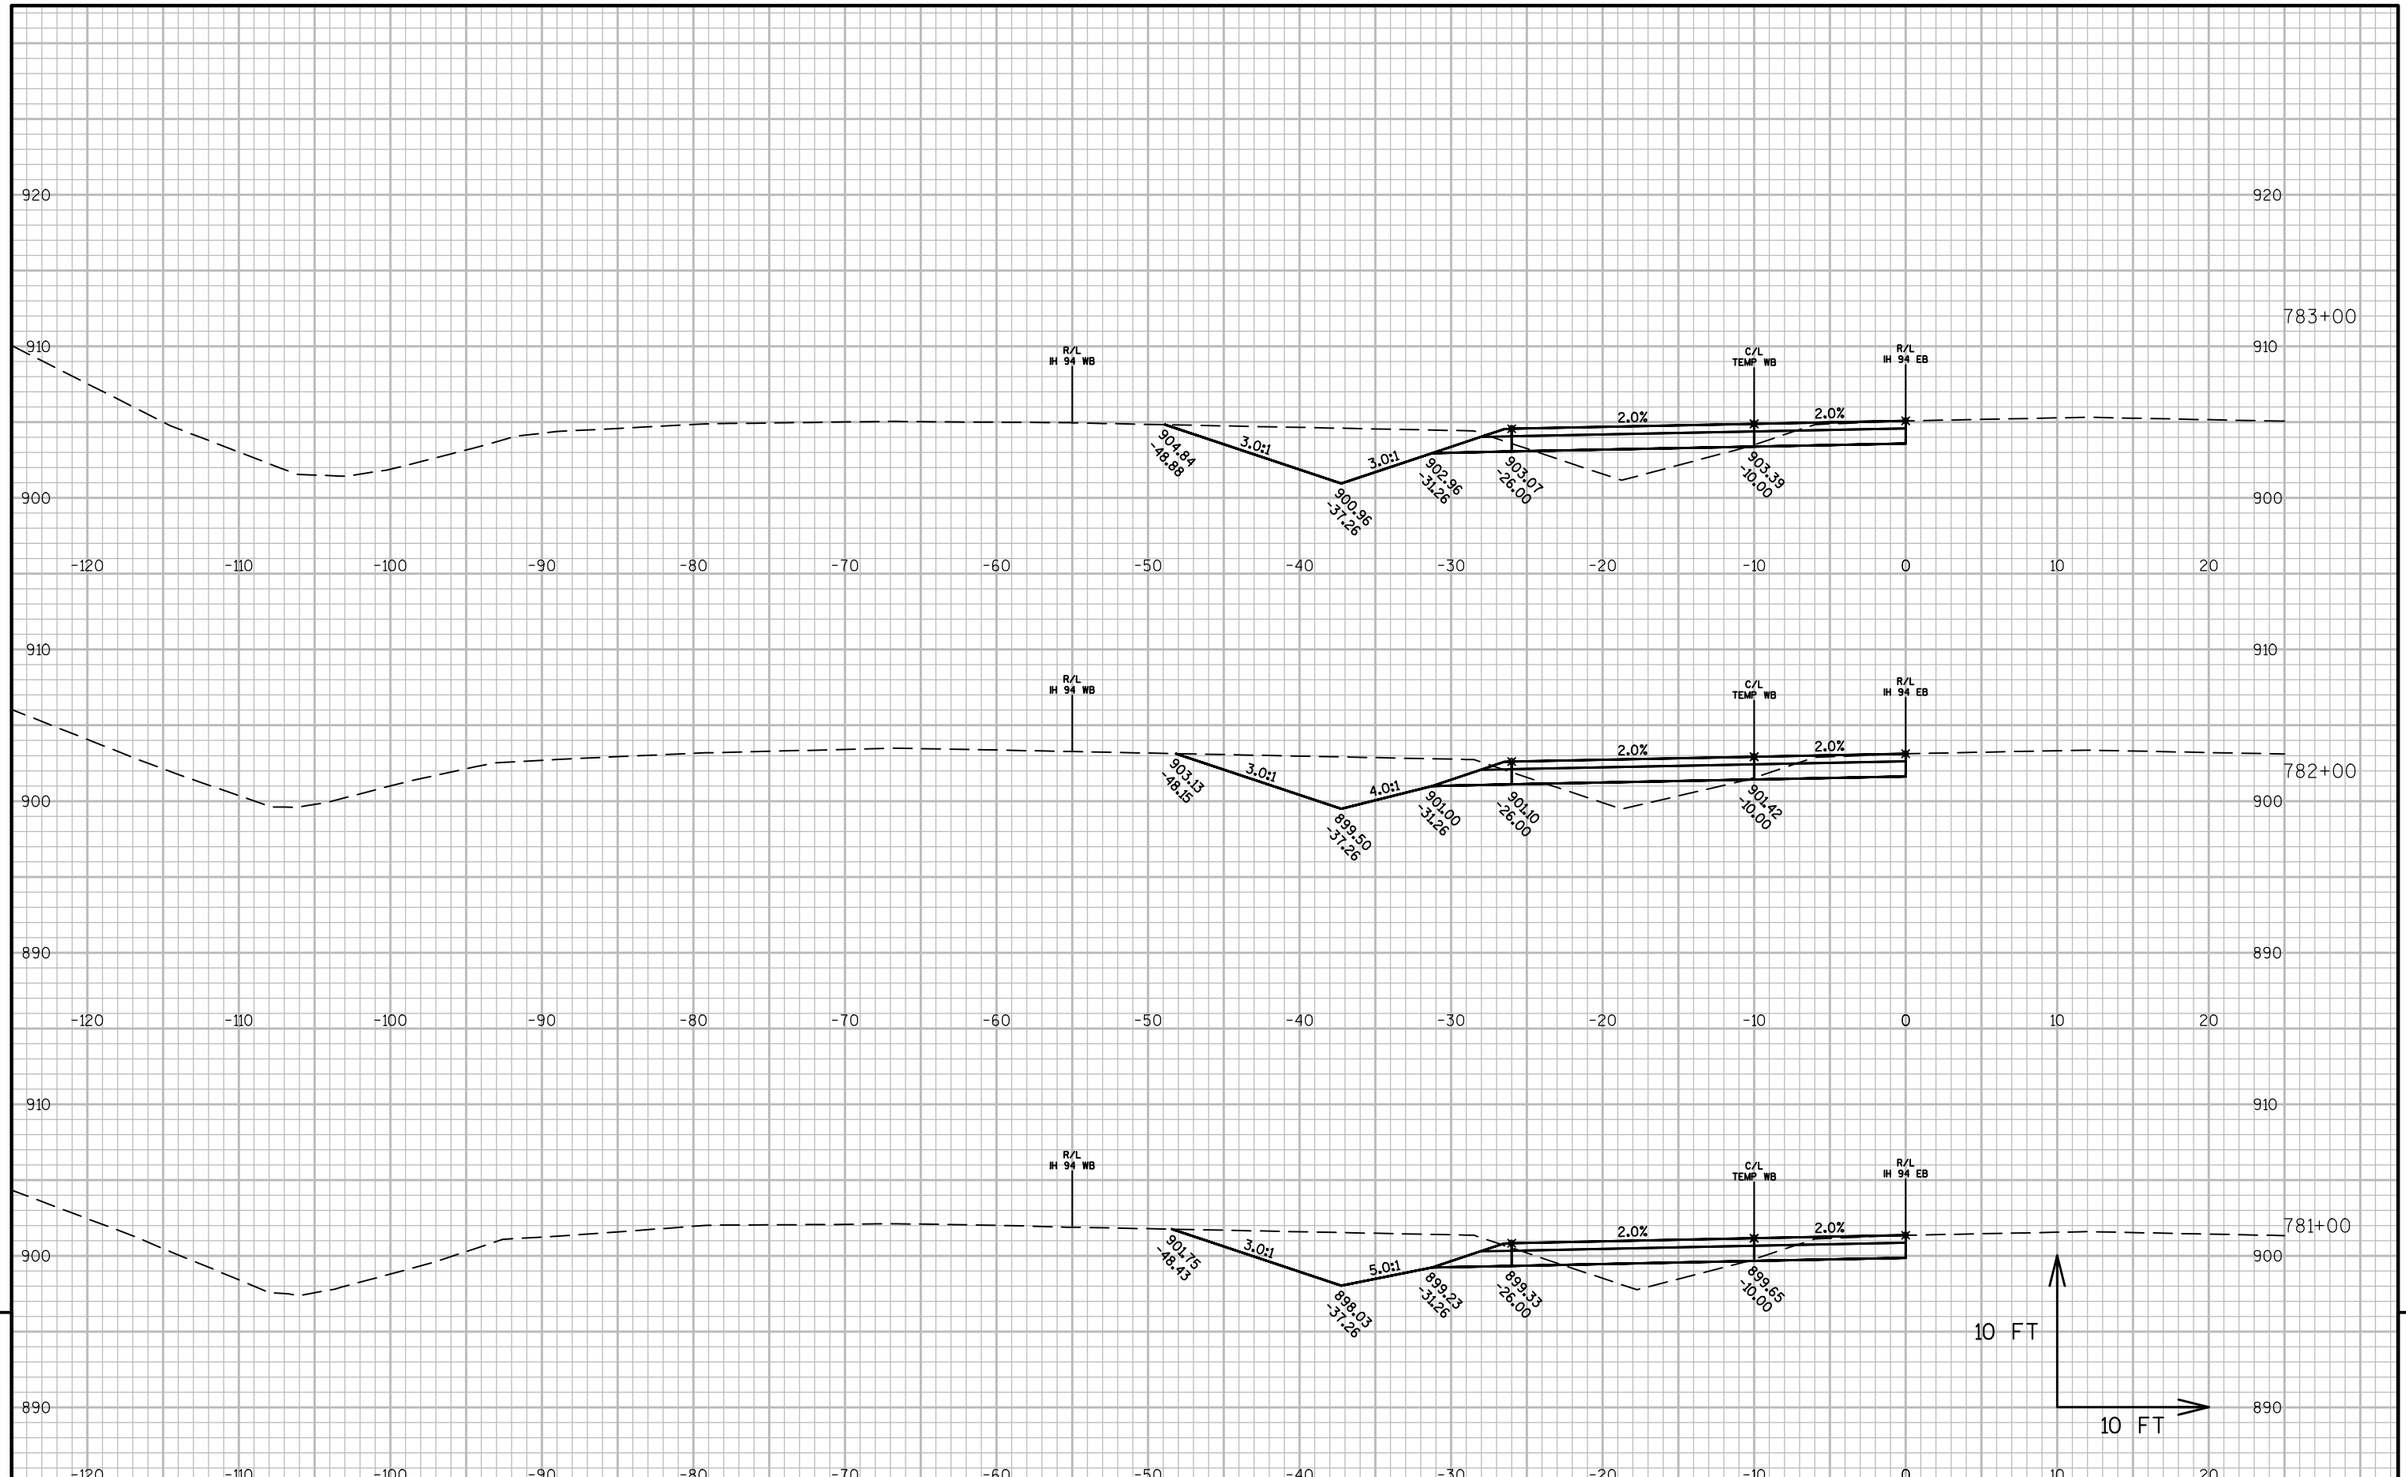

PROJECT NO: 1022-08-72	HWY: IH 94	COUNTY: DUNN	CROSS SECTIONS: IH 94 MEDIAN STAGE 4C	SHEET	E

FILE NAME : N:\PDS\C3D\10220706\SHEETSPLAN\PLAN SHEETS 10220872\090241_XS_STAGE4C.DWG
LAYOUT NAME - 090241 - (21)

PLOT DATE : 4/15/2017 2:08 PM PLOT BY : ANDERSON, THOMAS R PLOT NAME :

PLOT SCALE : 1 IN:10 FT

PROJECT NO: 1022-08-72	HWY: IH 94	COUNTY: DUNN	CROSS SECTIONS: IH 94 MEDIAN STAGE 4C	SHEET	E

FILE NAME : N:\PDS\C3D\10220706\SHEETSPLAN\PLAN SHEETS 10220872\090241_XS_STAGE4C.DWG
LAYOUT NAME - 090241 - (22)

PLOT DATE : 4/15/2017 2:08 PM PLOT BY : ANDERSON, THOMAS R PLOT NAME : PLOT SCALE : 1 IN:10 FT


9

PROJECT NO: 1022-08-72	HWY: IH 94	COUNTY: DUNN	CROSS SECTIONS: IH 94 MEDIAN STAGE 4C	SHEET	E

9

FILE NAME : N:\PDS\C3D\10220706\SHEETSPLAN\PLAN SHEETS 10220872\090241_XS_STAGE4C.DWG
LAYOUT NAME - 090241 - (23)

PLOT DATE : 4/15/2017 2:08 PM PLOT BY : ANDERSON, THOMAS R PLOT NAME : PLOT SCALE : 1 IN:10 FT

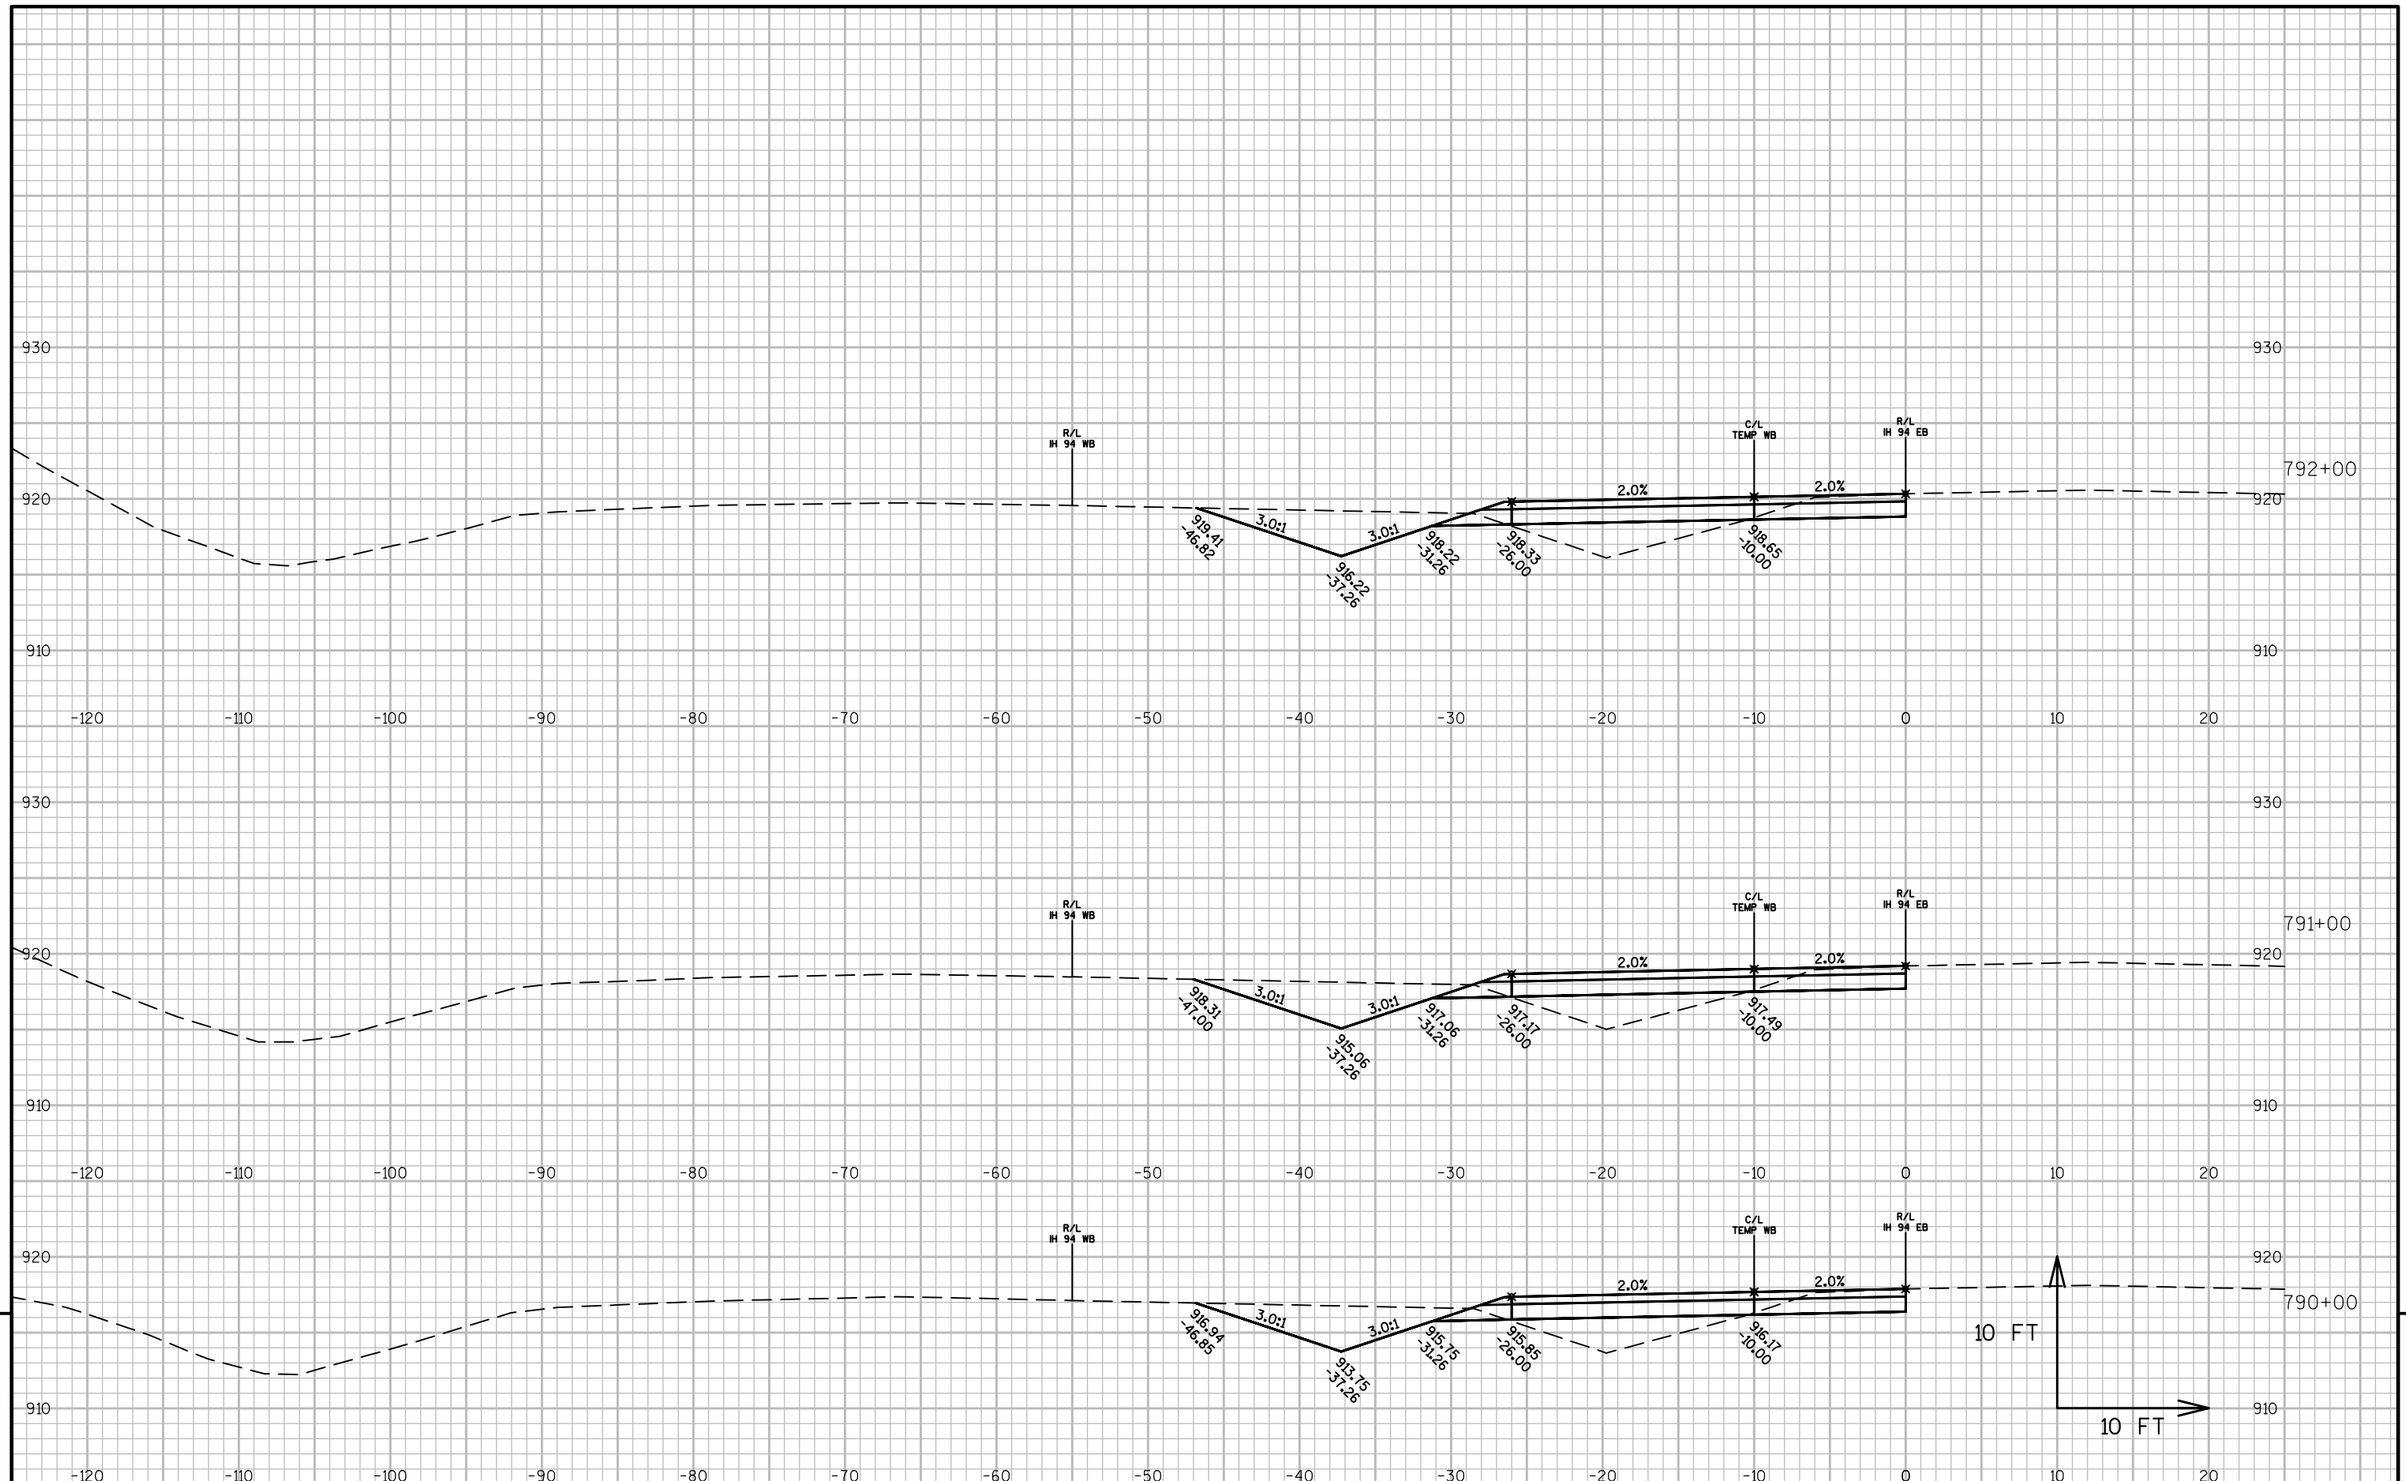

9


9

PROJECT NO: 1022-08-72	HWY: IH 94	COUNTY: DUNN	CROSS SECTIONS: IH 94 MEDIAN STAGE 4C	SHEET	E

FILE NAME : N:\PDS\C3D\10220706\SHEETSPLAN\PLAN SHEETS 10220872\090241_XS_STAGE4C.DWG
LAYOUT NAME - 090241 - (24)

PLOT DATE : 4/15/2017 2:08 PM PLOT BY : ANDERSON, THOMAS R PLOT NAME :

PLOT SCALE : 1 IN:10 FT

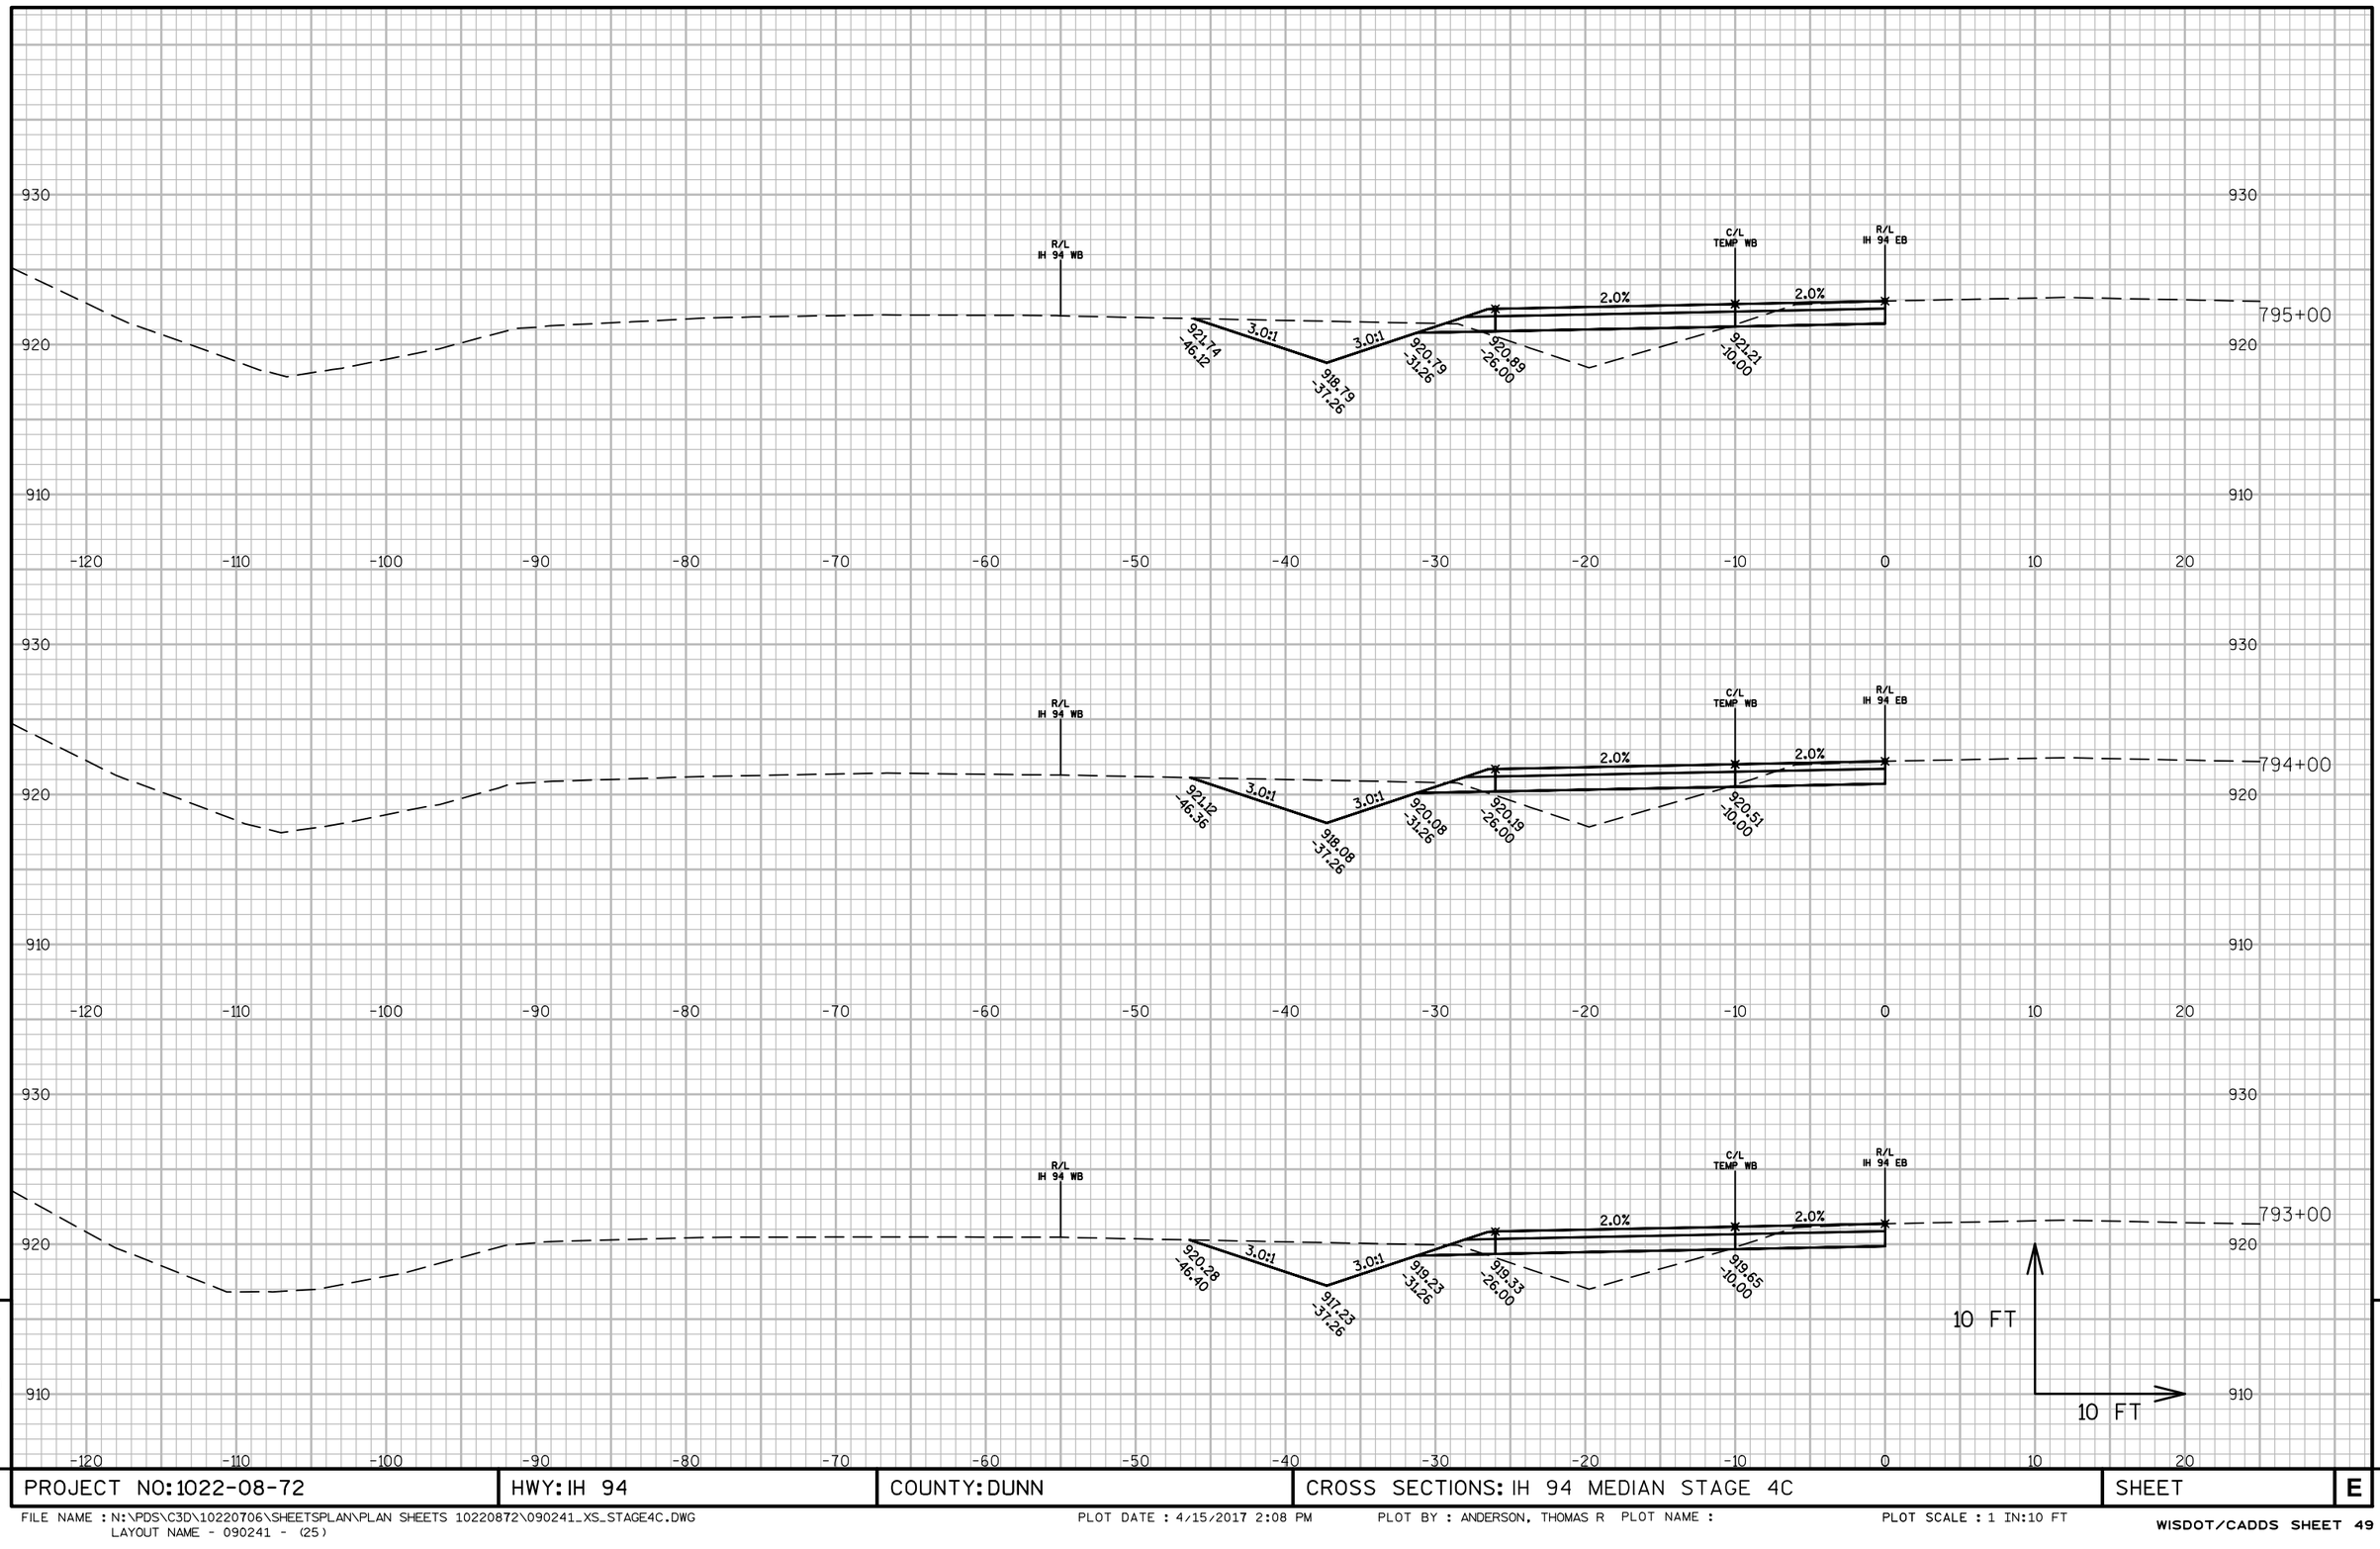

PROJECT NO: 1022-08-72	HWY: IH 94	COUNTY: DUNN	CROSS SECTIONS: IH 94 MEDIAN STAGE 4C	SHEET	E

FILE NAME : N:\PDS\C3D\10220706\SHEETSPLAN\PLAN SHEETS 10220872\090241_XS_STAGE4C.DWG
LAYOUT NAME - 090241 - (25)

PLOT DATE : 4/15/2017 2:08 PM PLOT BY : ANDERSON, THOMAS R PLOT NAME : PLOT SCALE : 1 IN:10 FT

9

9

PROJECT NO: 1022-08-72	HWY: IH 94	COUNTY: DUNN	CROSS SECTIONS: IH 94 MEDIAN STAGE 4C	SHEET	E

FILE NAME : N:\PDS\C3D\10220706\SHEETSPLAN\PLAN SHEETS 10220872\090241_XS_STAGE4C.DWG
LAYOUT NAME - 090241 - (26)

PLOT DATE : 4/15/2017 2:09 PM PLOT BY : ANDERSON, THOMAS R PLOT NAME : PLOT SCALE : 1 IN:10 FT


9

9

PROJECT NO: 1022-08-72	HWY: IH 94	COUNTY: DUNN	CROSS SECTIONS: IH 94 MEDIAN STAGE 4C	SHEET	E

FILE NAME : N:\PDS\C3D\10220706\SHEETSPLAN\PLAN SHEETS 10220872\090241_XS_STAGE4C.DWG
LAYOUT NAME - 090241 - (27)

PLOT DATE : 4/15/2017 2:09 PM PLOT BY : ANDERSON, THOMAS R PLOT NAME : PLOT SCALE : 1 IN:10 FT

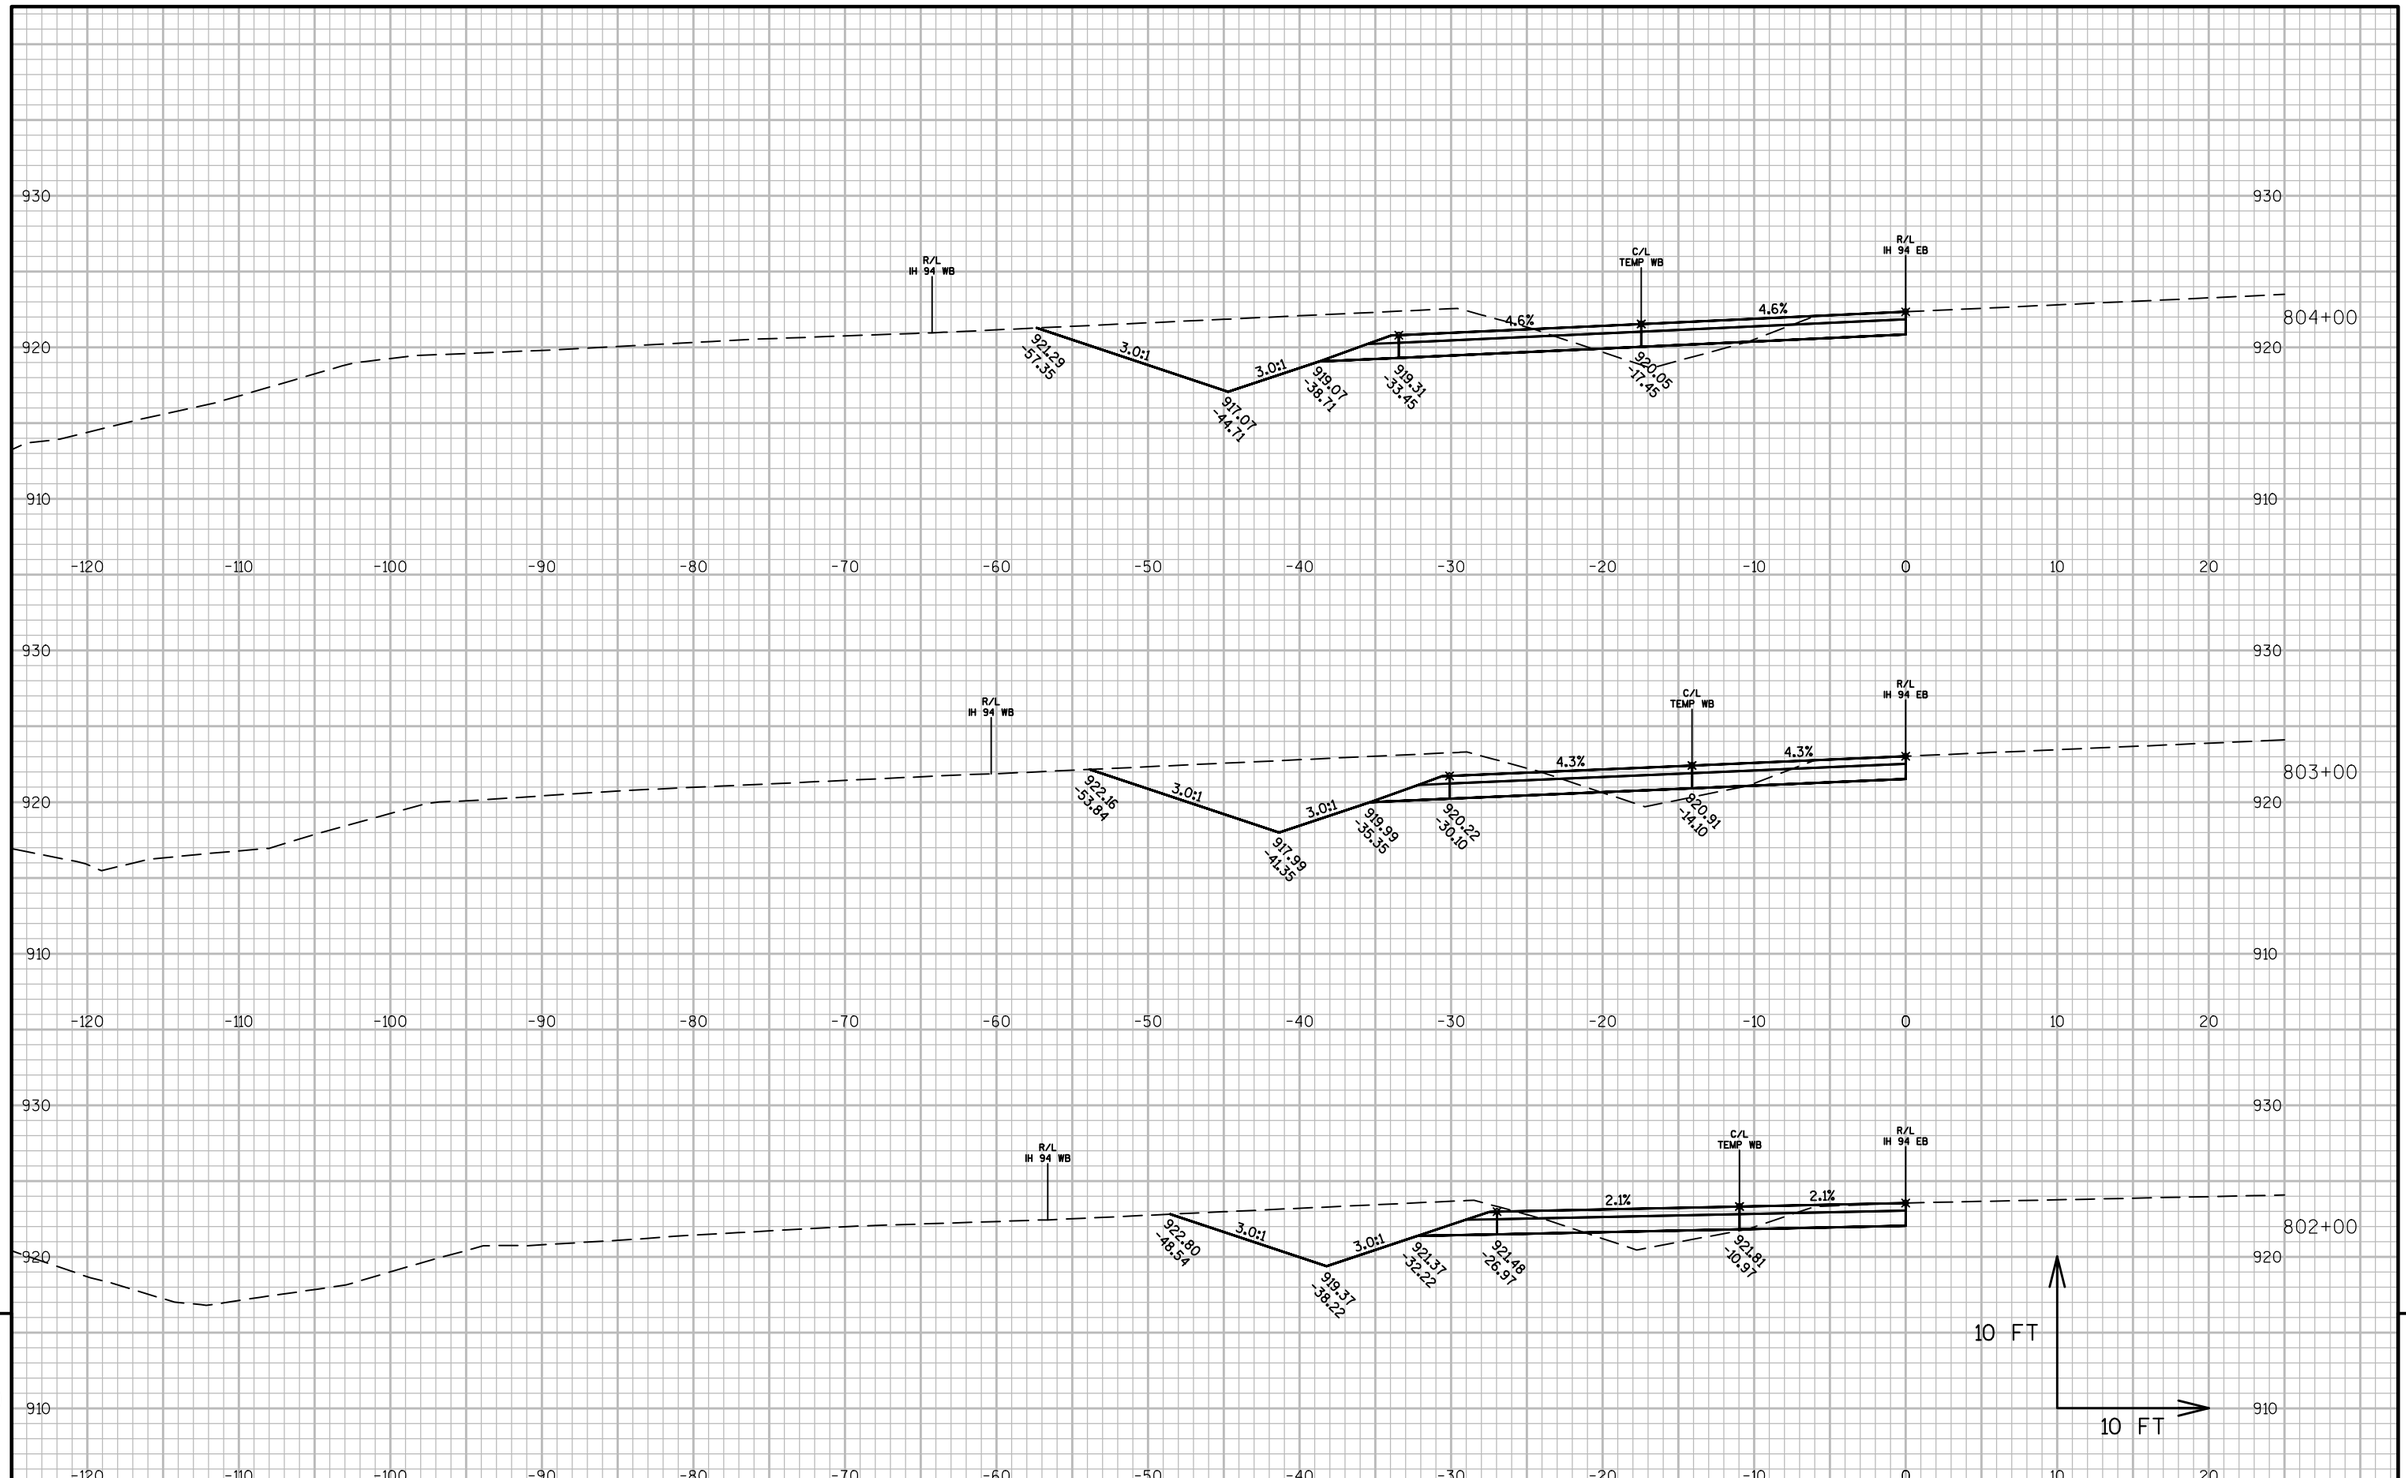


PROJECT NO: 1022-08-72	HWY: IH 94	COUNTY: DUNN	CROSS SECTIONS: IH 94 MEDIAN STAGE 4C	SHEET	E

FILE NAME : N:\PDS\C3D\10220706\SHEETSPLAN\PLAN SHEETS 10220872\090241_XS_STAGE4C.DWG
LAYOUT NAME - 090241 - (28)

PLOT DATE : 4/15/2017 2:09 PM PLOT BY : ANDERSON, THOMAS R PLOT NAME :


PLOT SCALE : 1 IN:10 FT

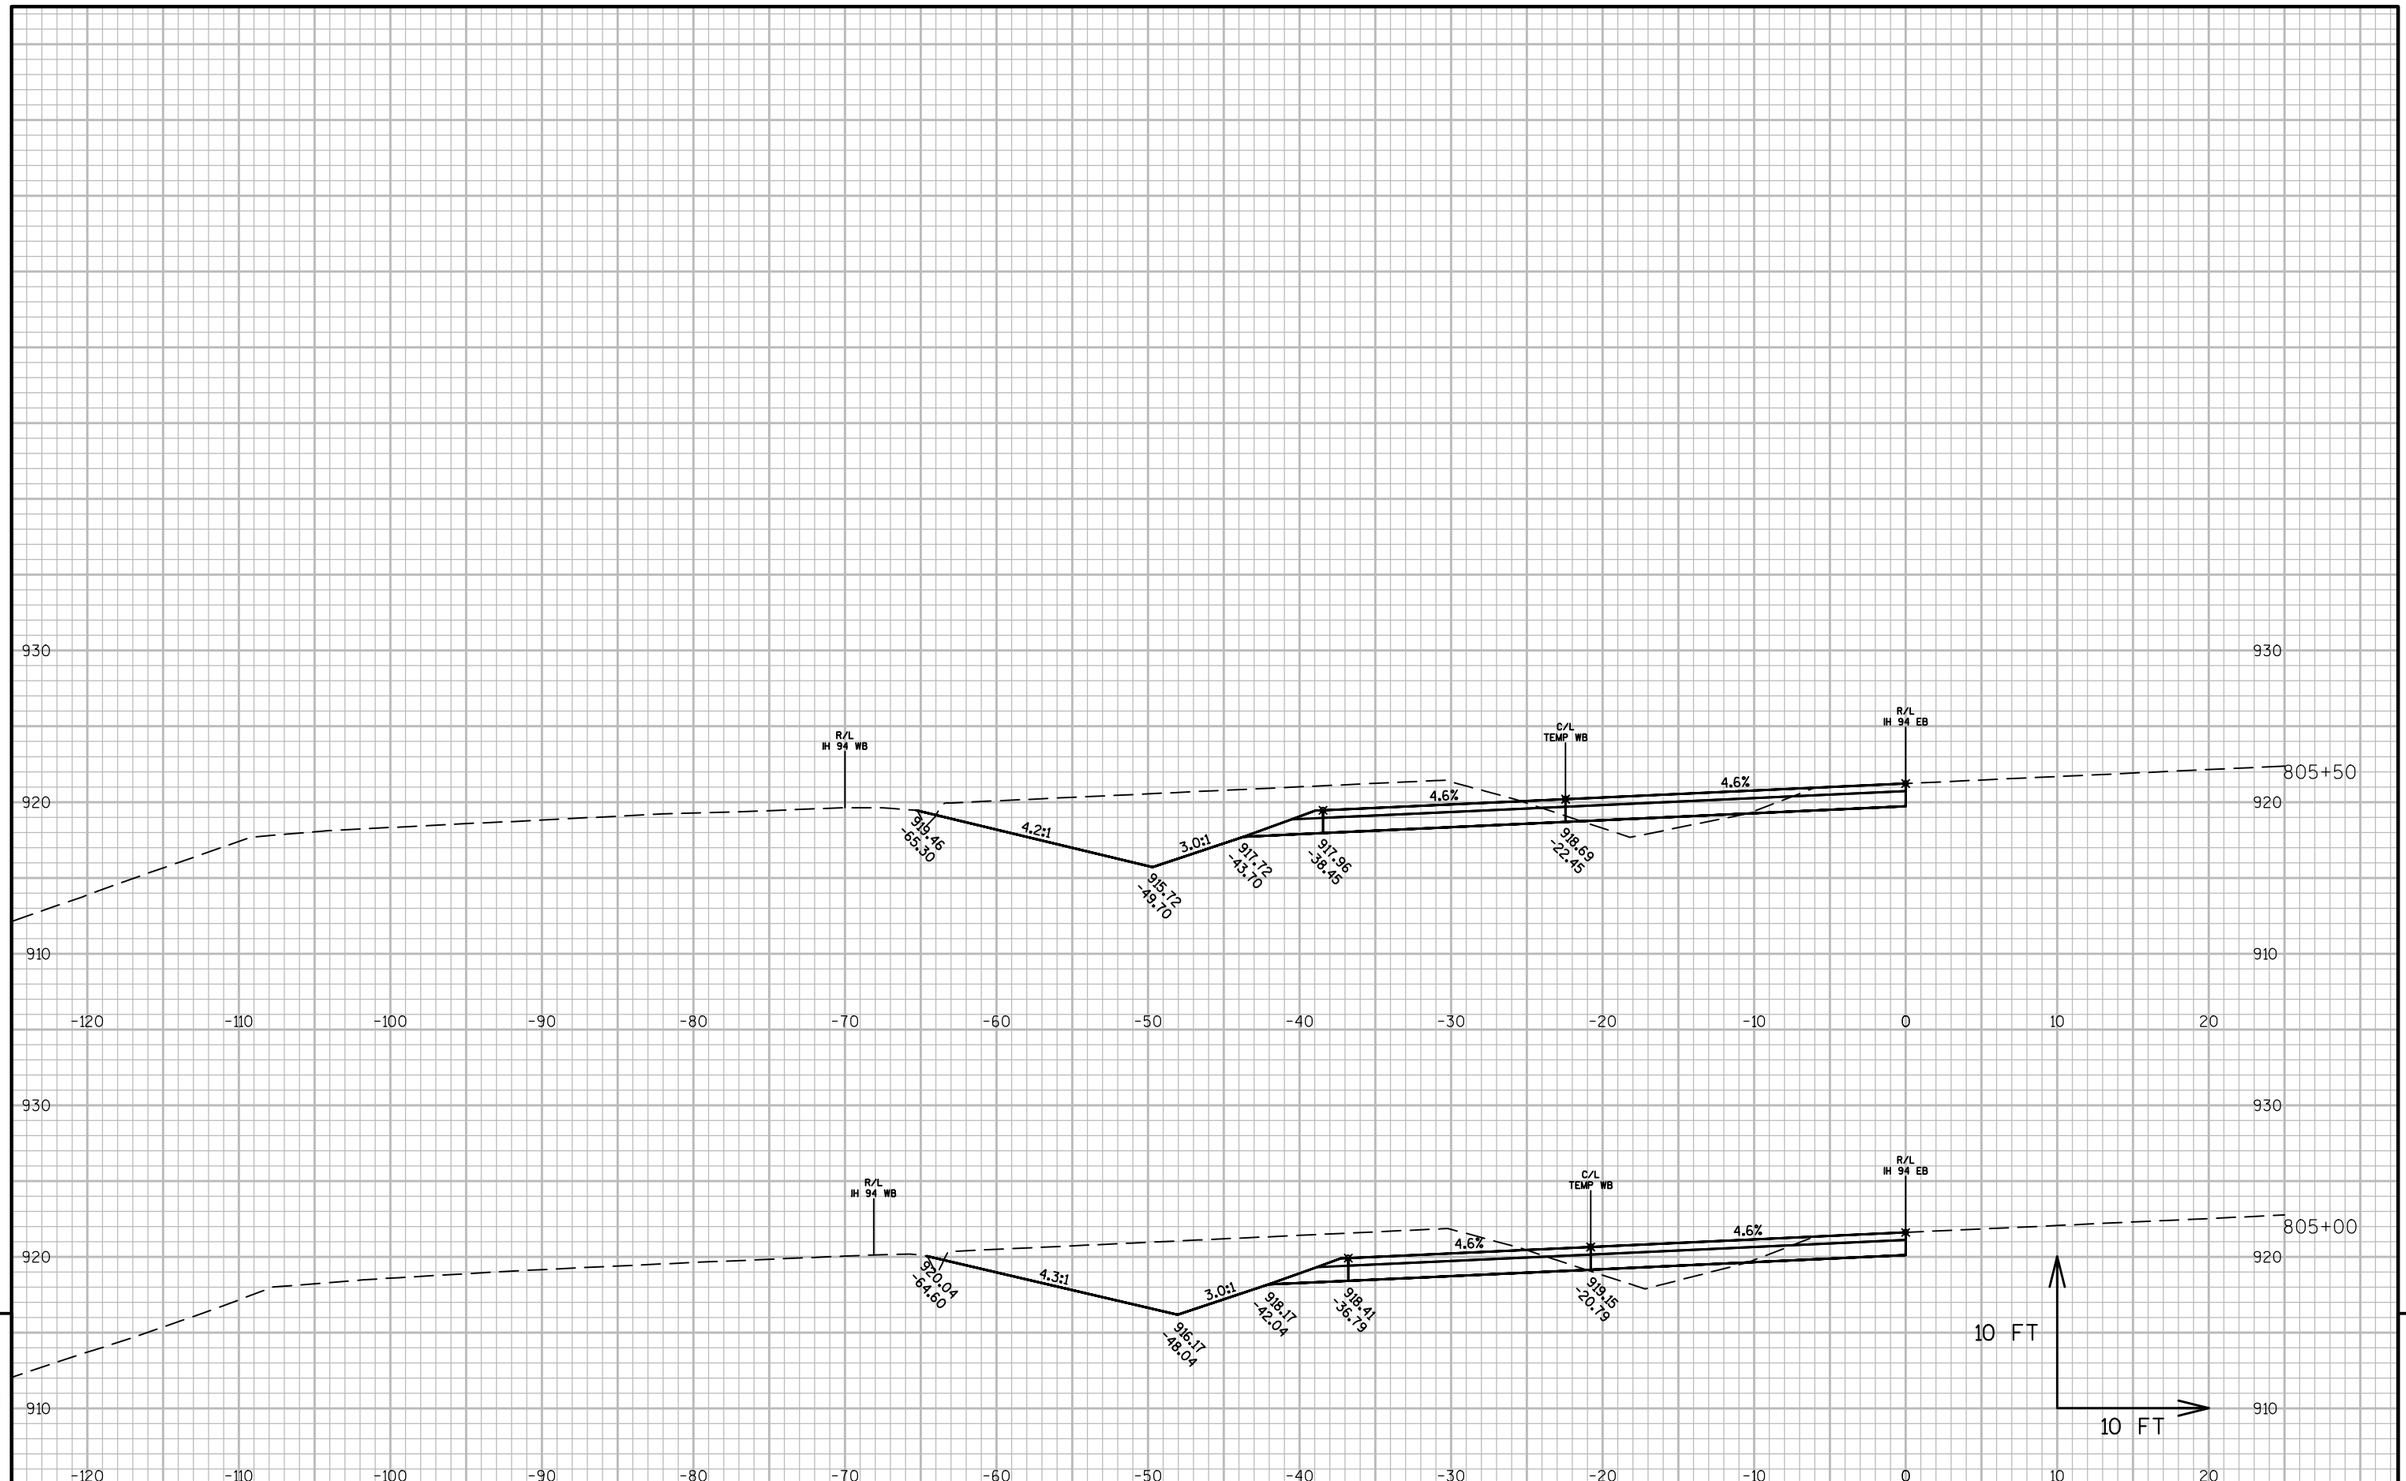

PROJECT NO: 1022-08-72	HWY: IH 94	COUNTY: DUNN	CROSS SECTIONS: IH 94 MEDIAN STAGE 4C	SHEET	E

FILE NAME : N:\PDS\C3D\10220706\SHEETSPLAN\PLAN SHEETS 10220872\090241_XS_STAGE4C.DWG
LAYOUT NAME - 090241 - (29)


PLOT DATE : 4/15/2017 2:09 PM PLOT BY : ANDERSON, THOMAS R PLOT NAME : PLOT SCALE : 1 IN:10 FT

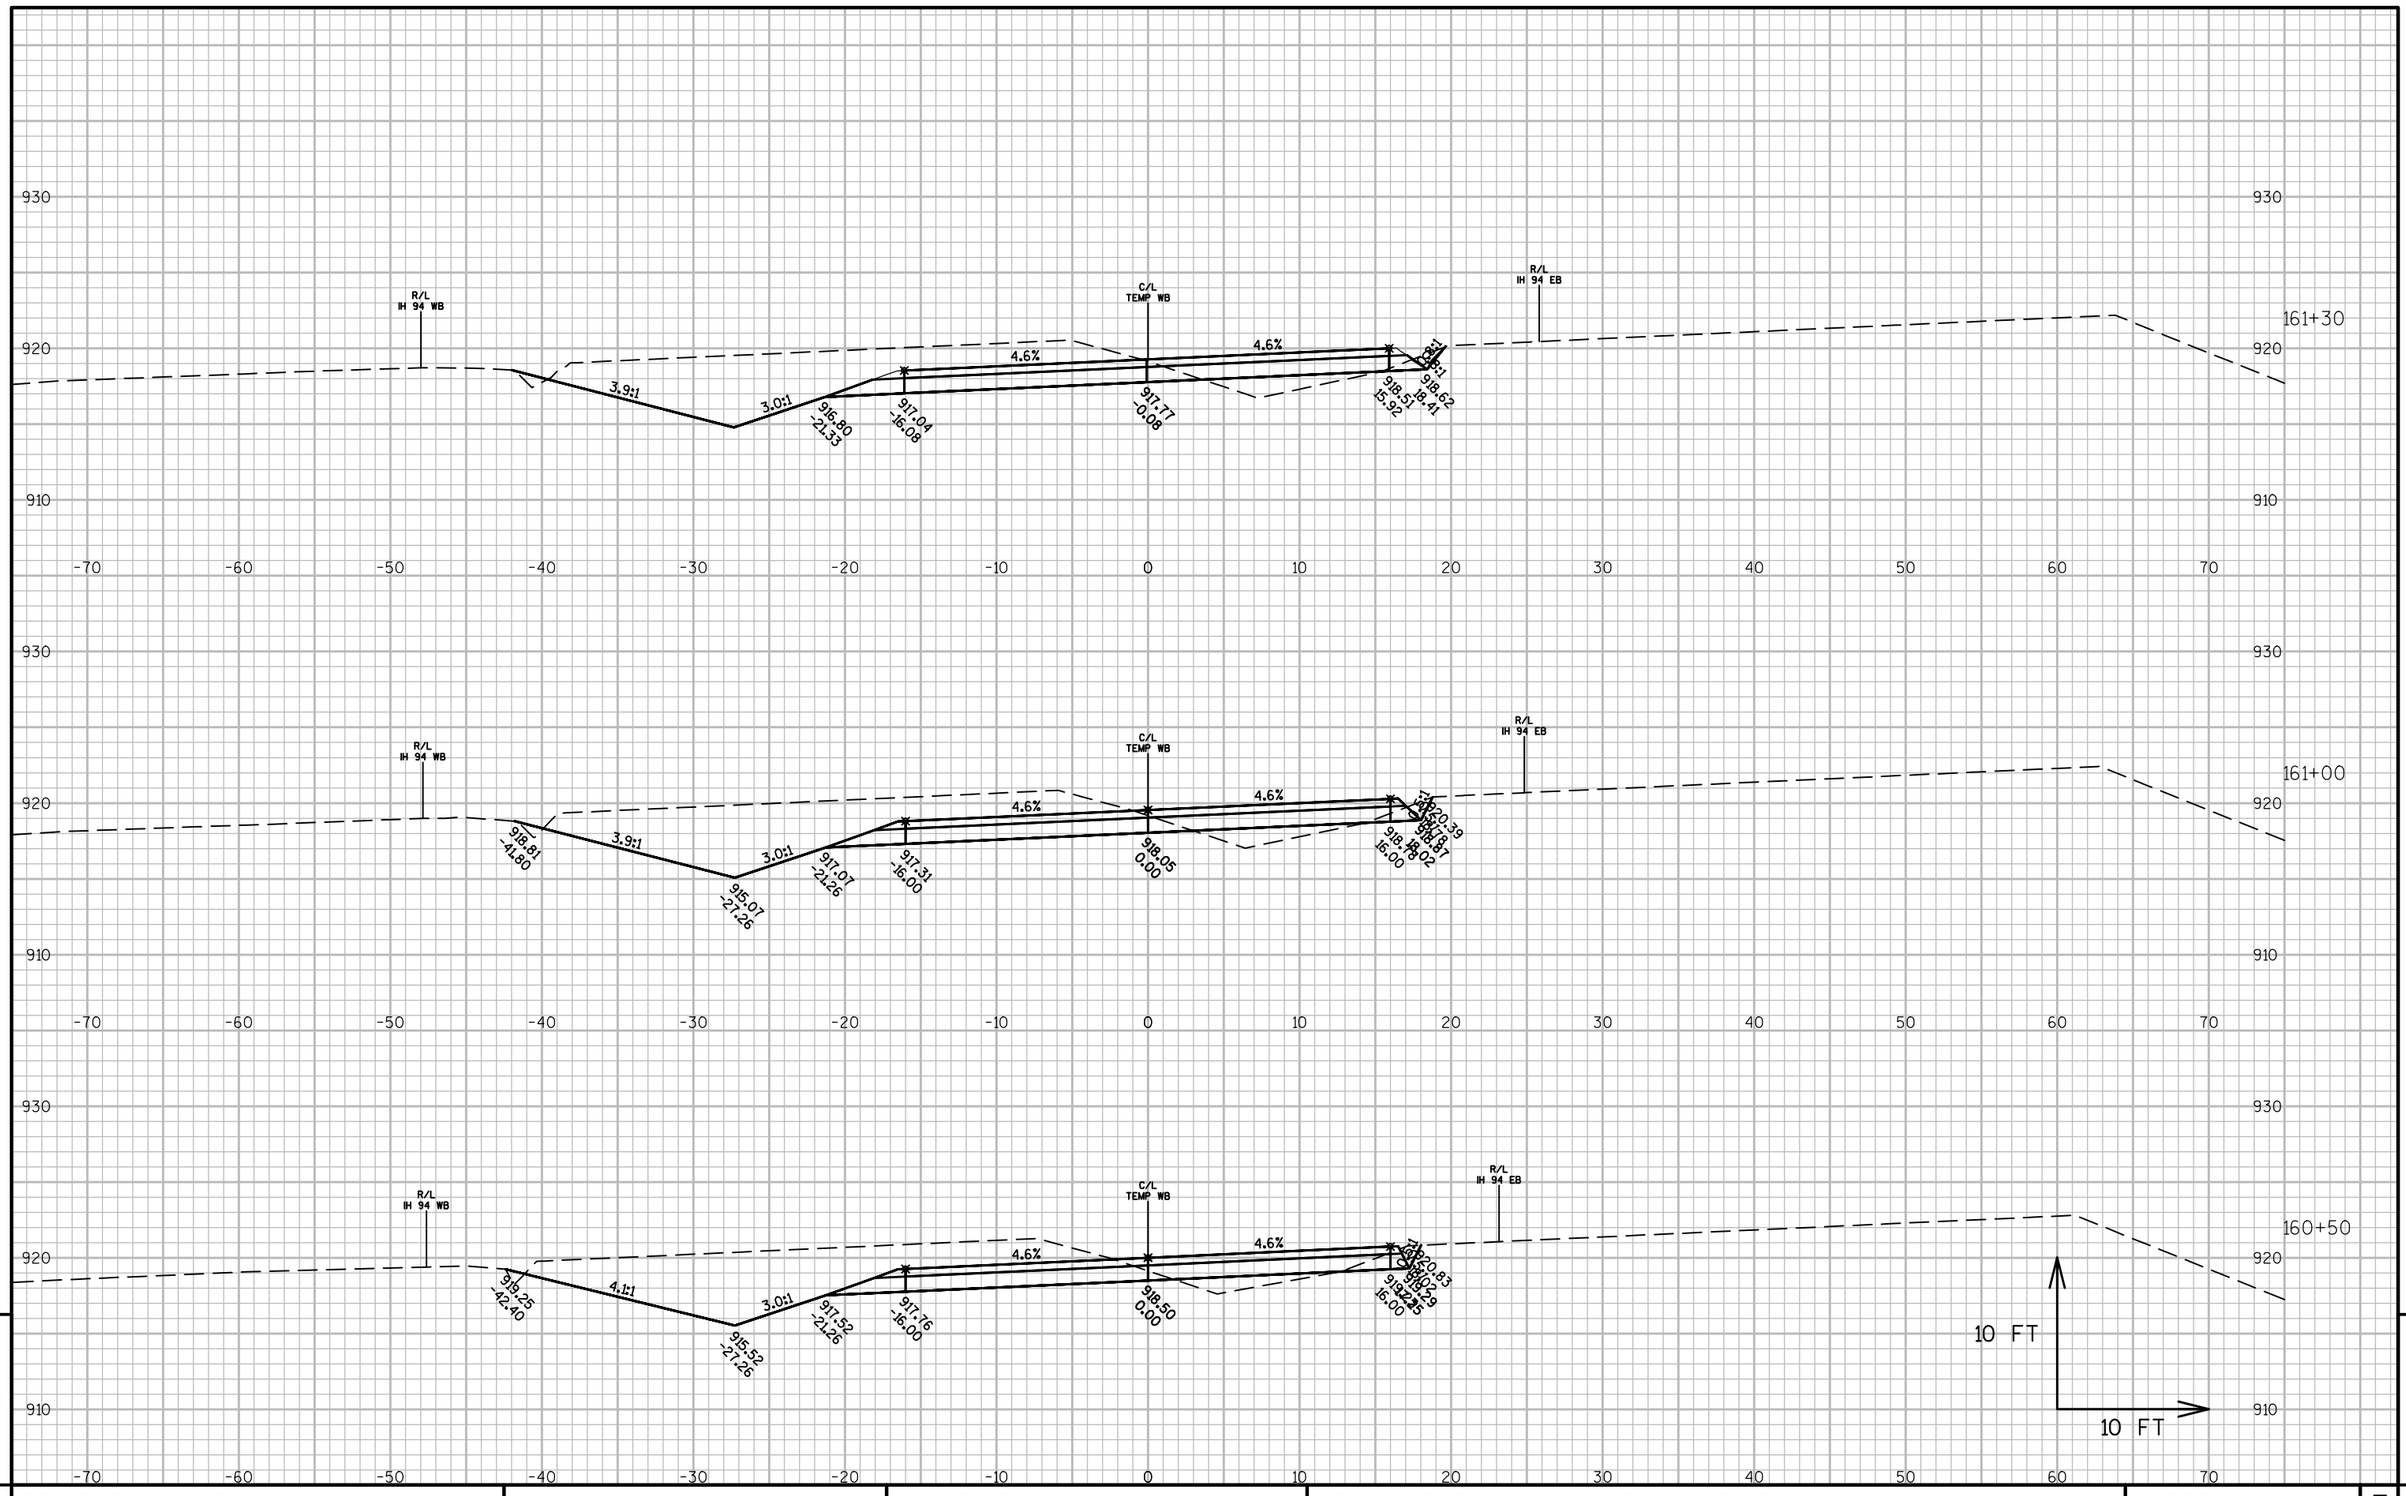

PROJECT NO: 1022-08-72	HWY: IH 94	COUNTY: DUNN	CROSS SECTIONS: IH 94 MEDIAN STAGE 4C	SHEET E

FILE NAME : N:\PDS\C3D\10220706\SHEETSPLAN\PLAN SHEETS 10220872\090241_XS_STAGE4C.DWG
LAYOUT NAME - 090241 - (30)

PLOT DATE : 4/15/2017 2:09 PM PLOT BY : ANDERSON, THOMAS R PLOT NAME : PLOT SCALE : 1 IN:10 FT

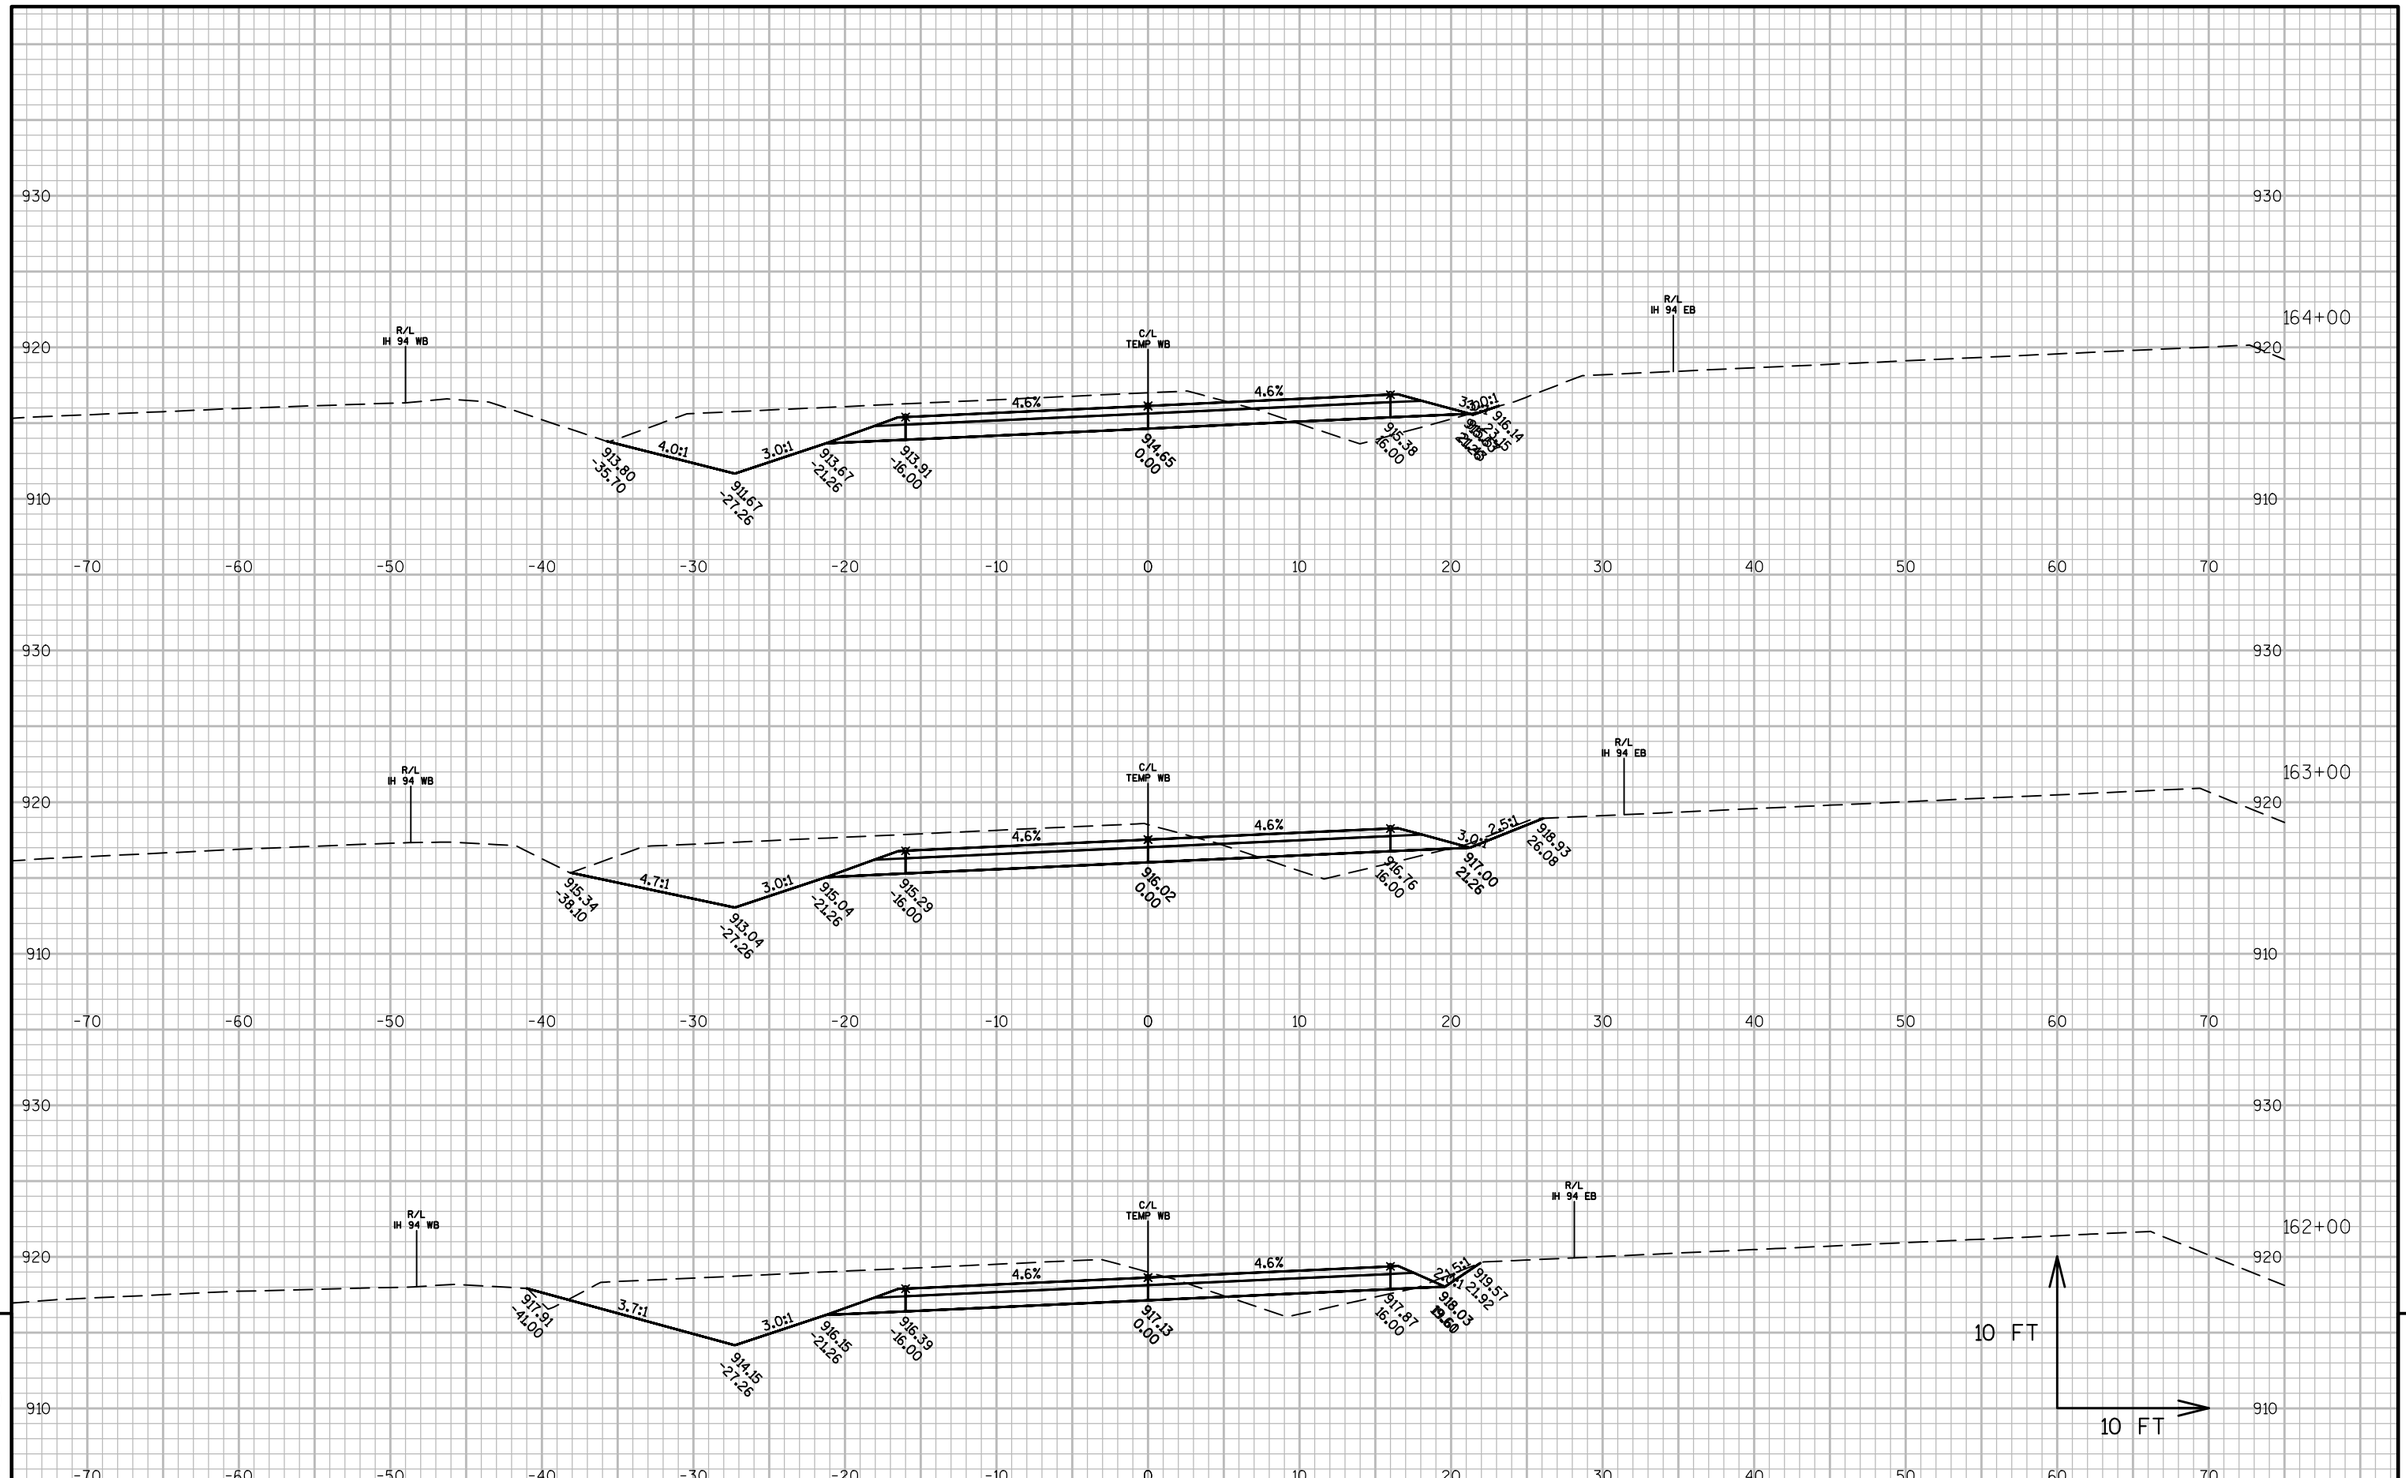

9


9

PROJECT NO: 1022-08-72	HWY: IH 94	COUNTY: DUNN	CROSS SECTIONS: IH 94 MEDIAN STAGE 4C	SHEET	E

FILE NAME : N:\PDS\C3D\10220706\SHEETSPLAN\PLAN SHEETS 10220872\090241_XS_STAGE4C.DWG
LAYOUT NAME - 090241 - (31)

PLOT DATE : 4/15/2017 2:09 PM PLOT BY : ANDERSON, THOMAS R PLOT NAME :

PLOT SCALE : 1 IN:10 FT

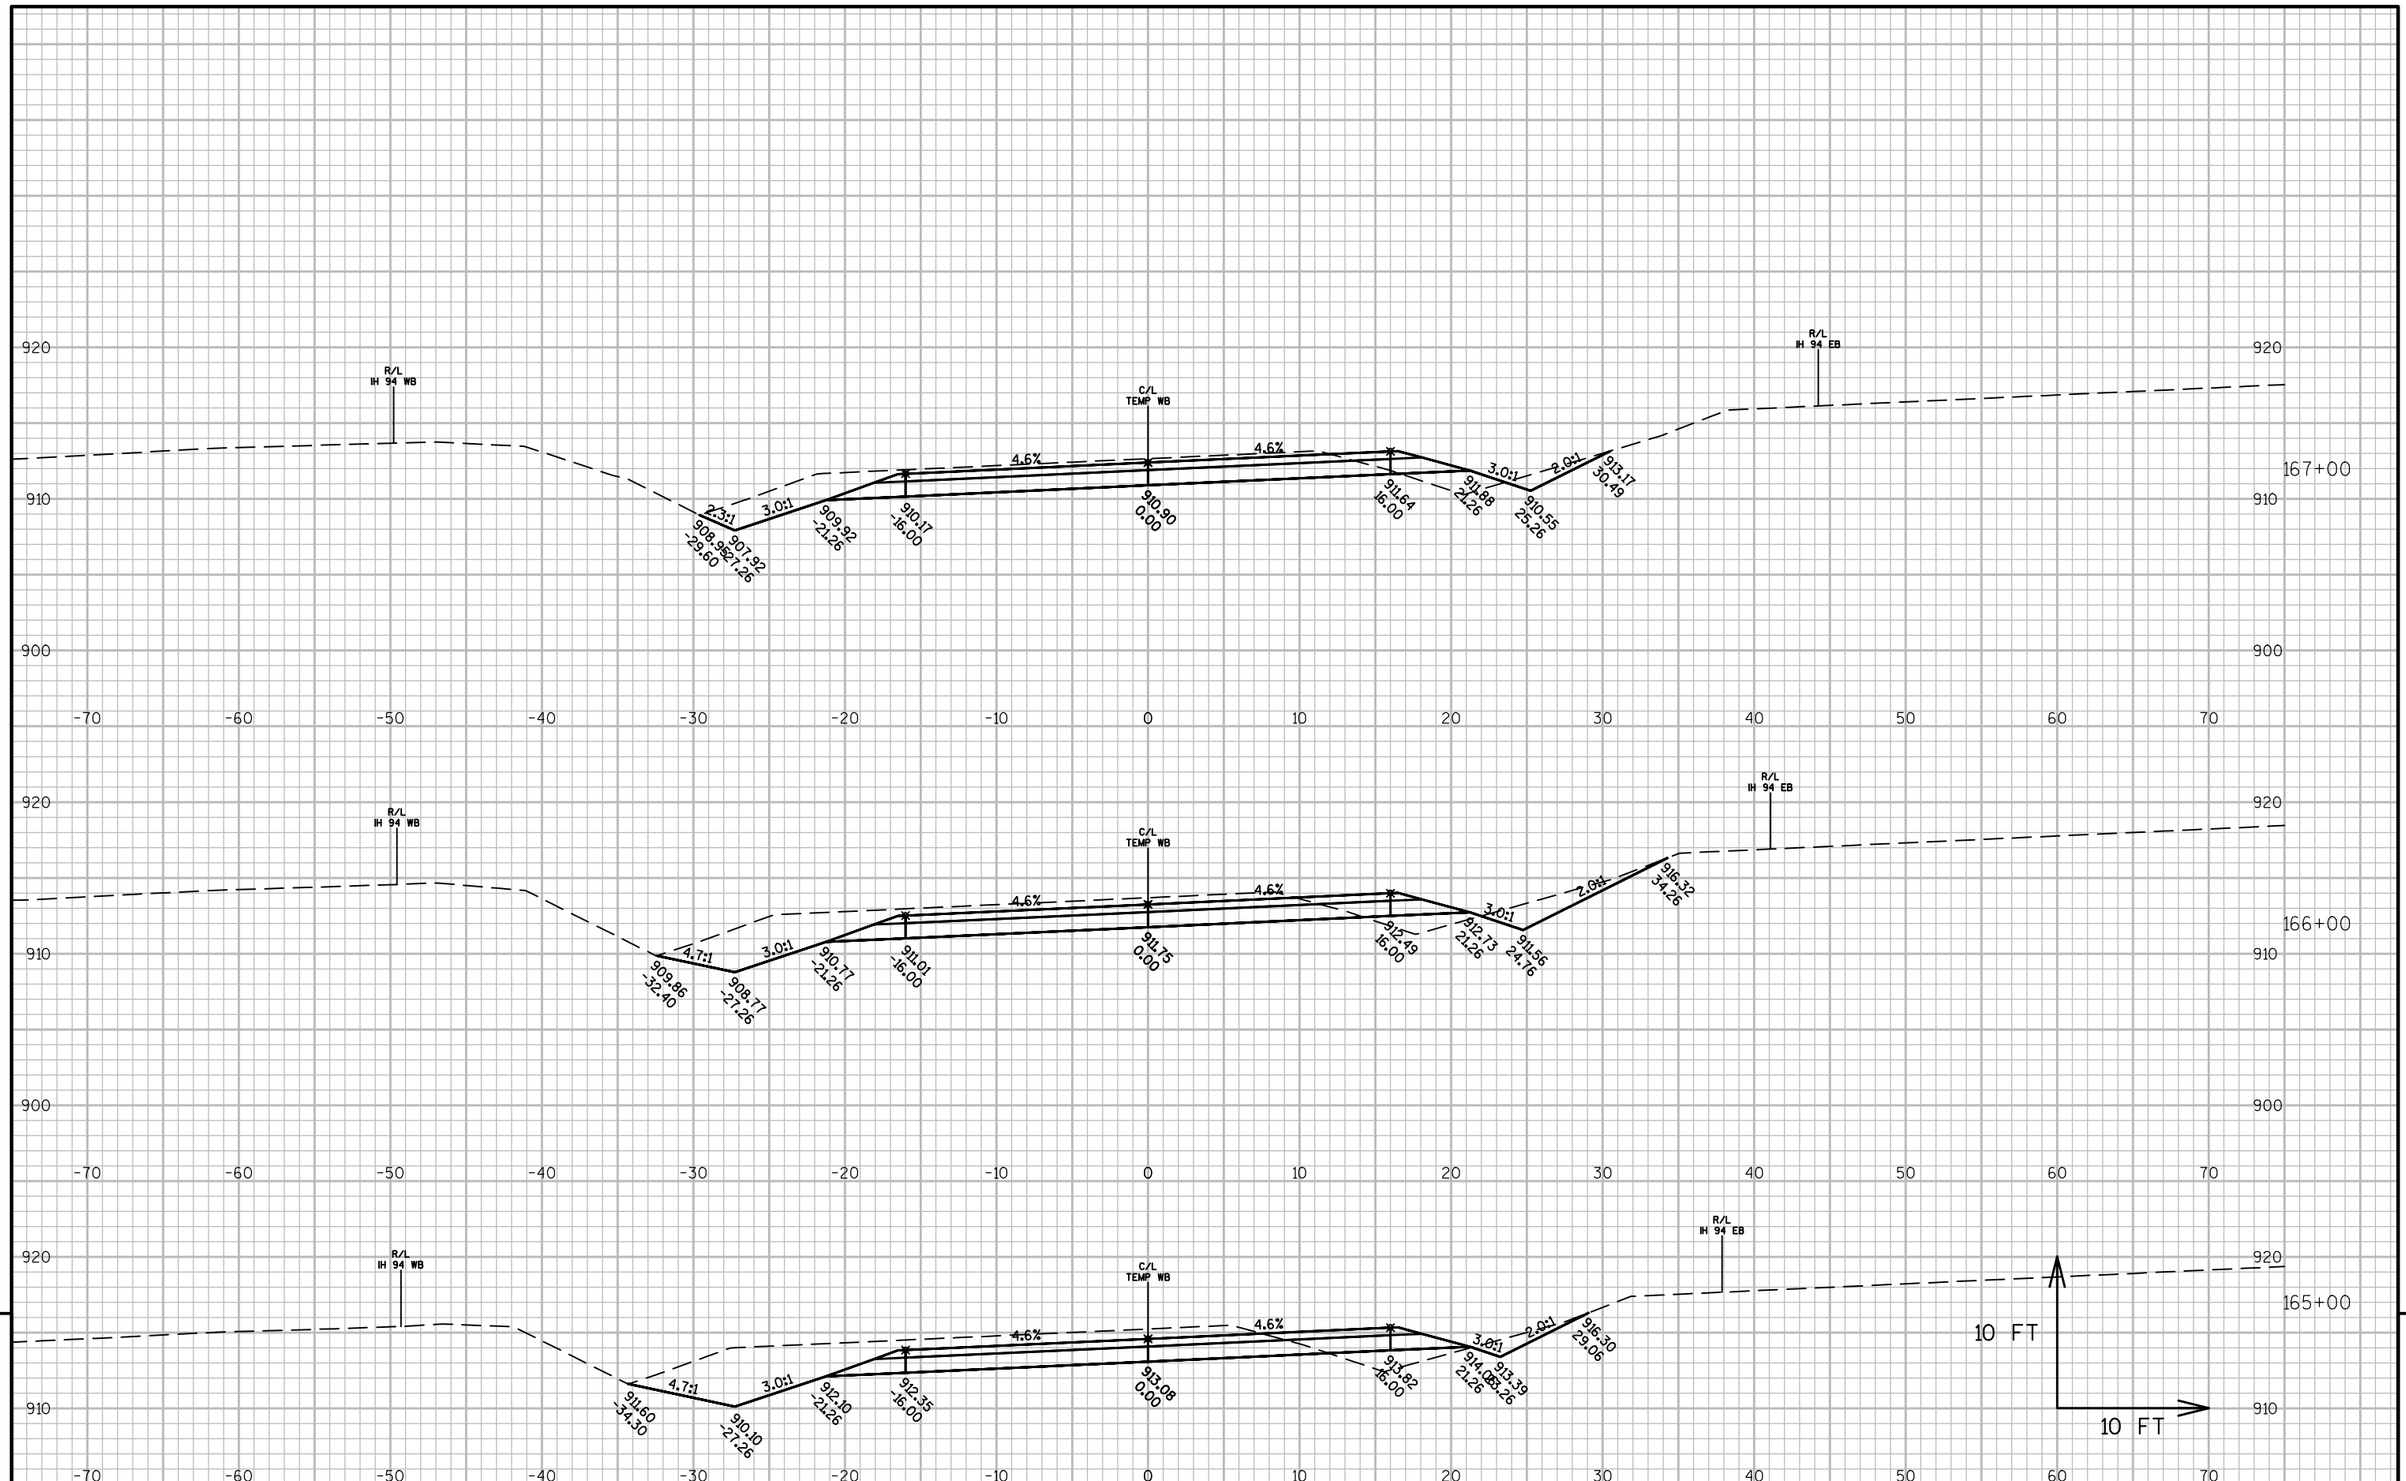


9

9

PROJECT NO: 1022-08-72	HWY: IH 94	COUNTY: DUNN	CROSS SECTIONS: IH 94 MEDIAN STAGE 4C	SHEET	E

FILE NAME : N:\PDS\C3D\10220706\SHEETSPLAN\PLAN SHEETS 10220872\090241_XS_STAGE4C.DWG
LAYOUT NAME - 090241 - (32)


PLOT DATE : 4/15/2017 2:09 PM PLOT BY : ANDERSON, THOMAS R PLOT NAME : PLOT SCALE : 1 IN:10 FT

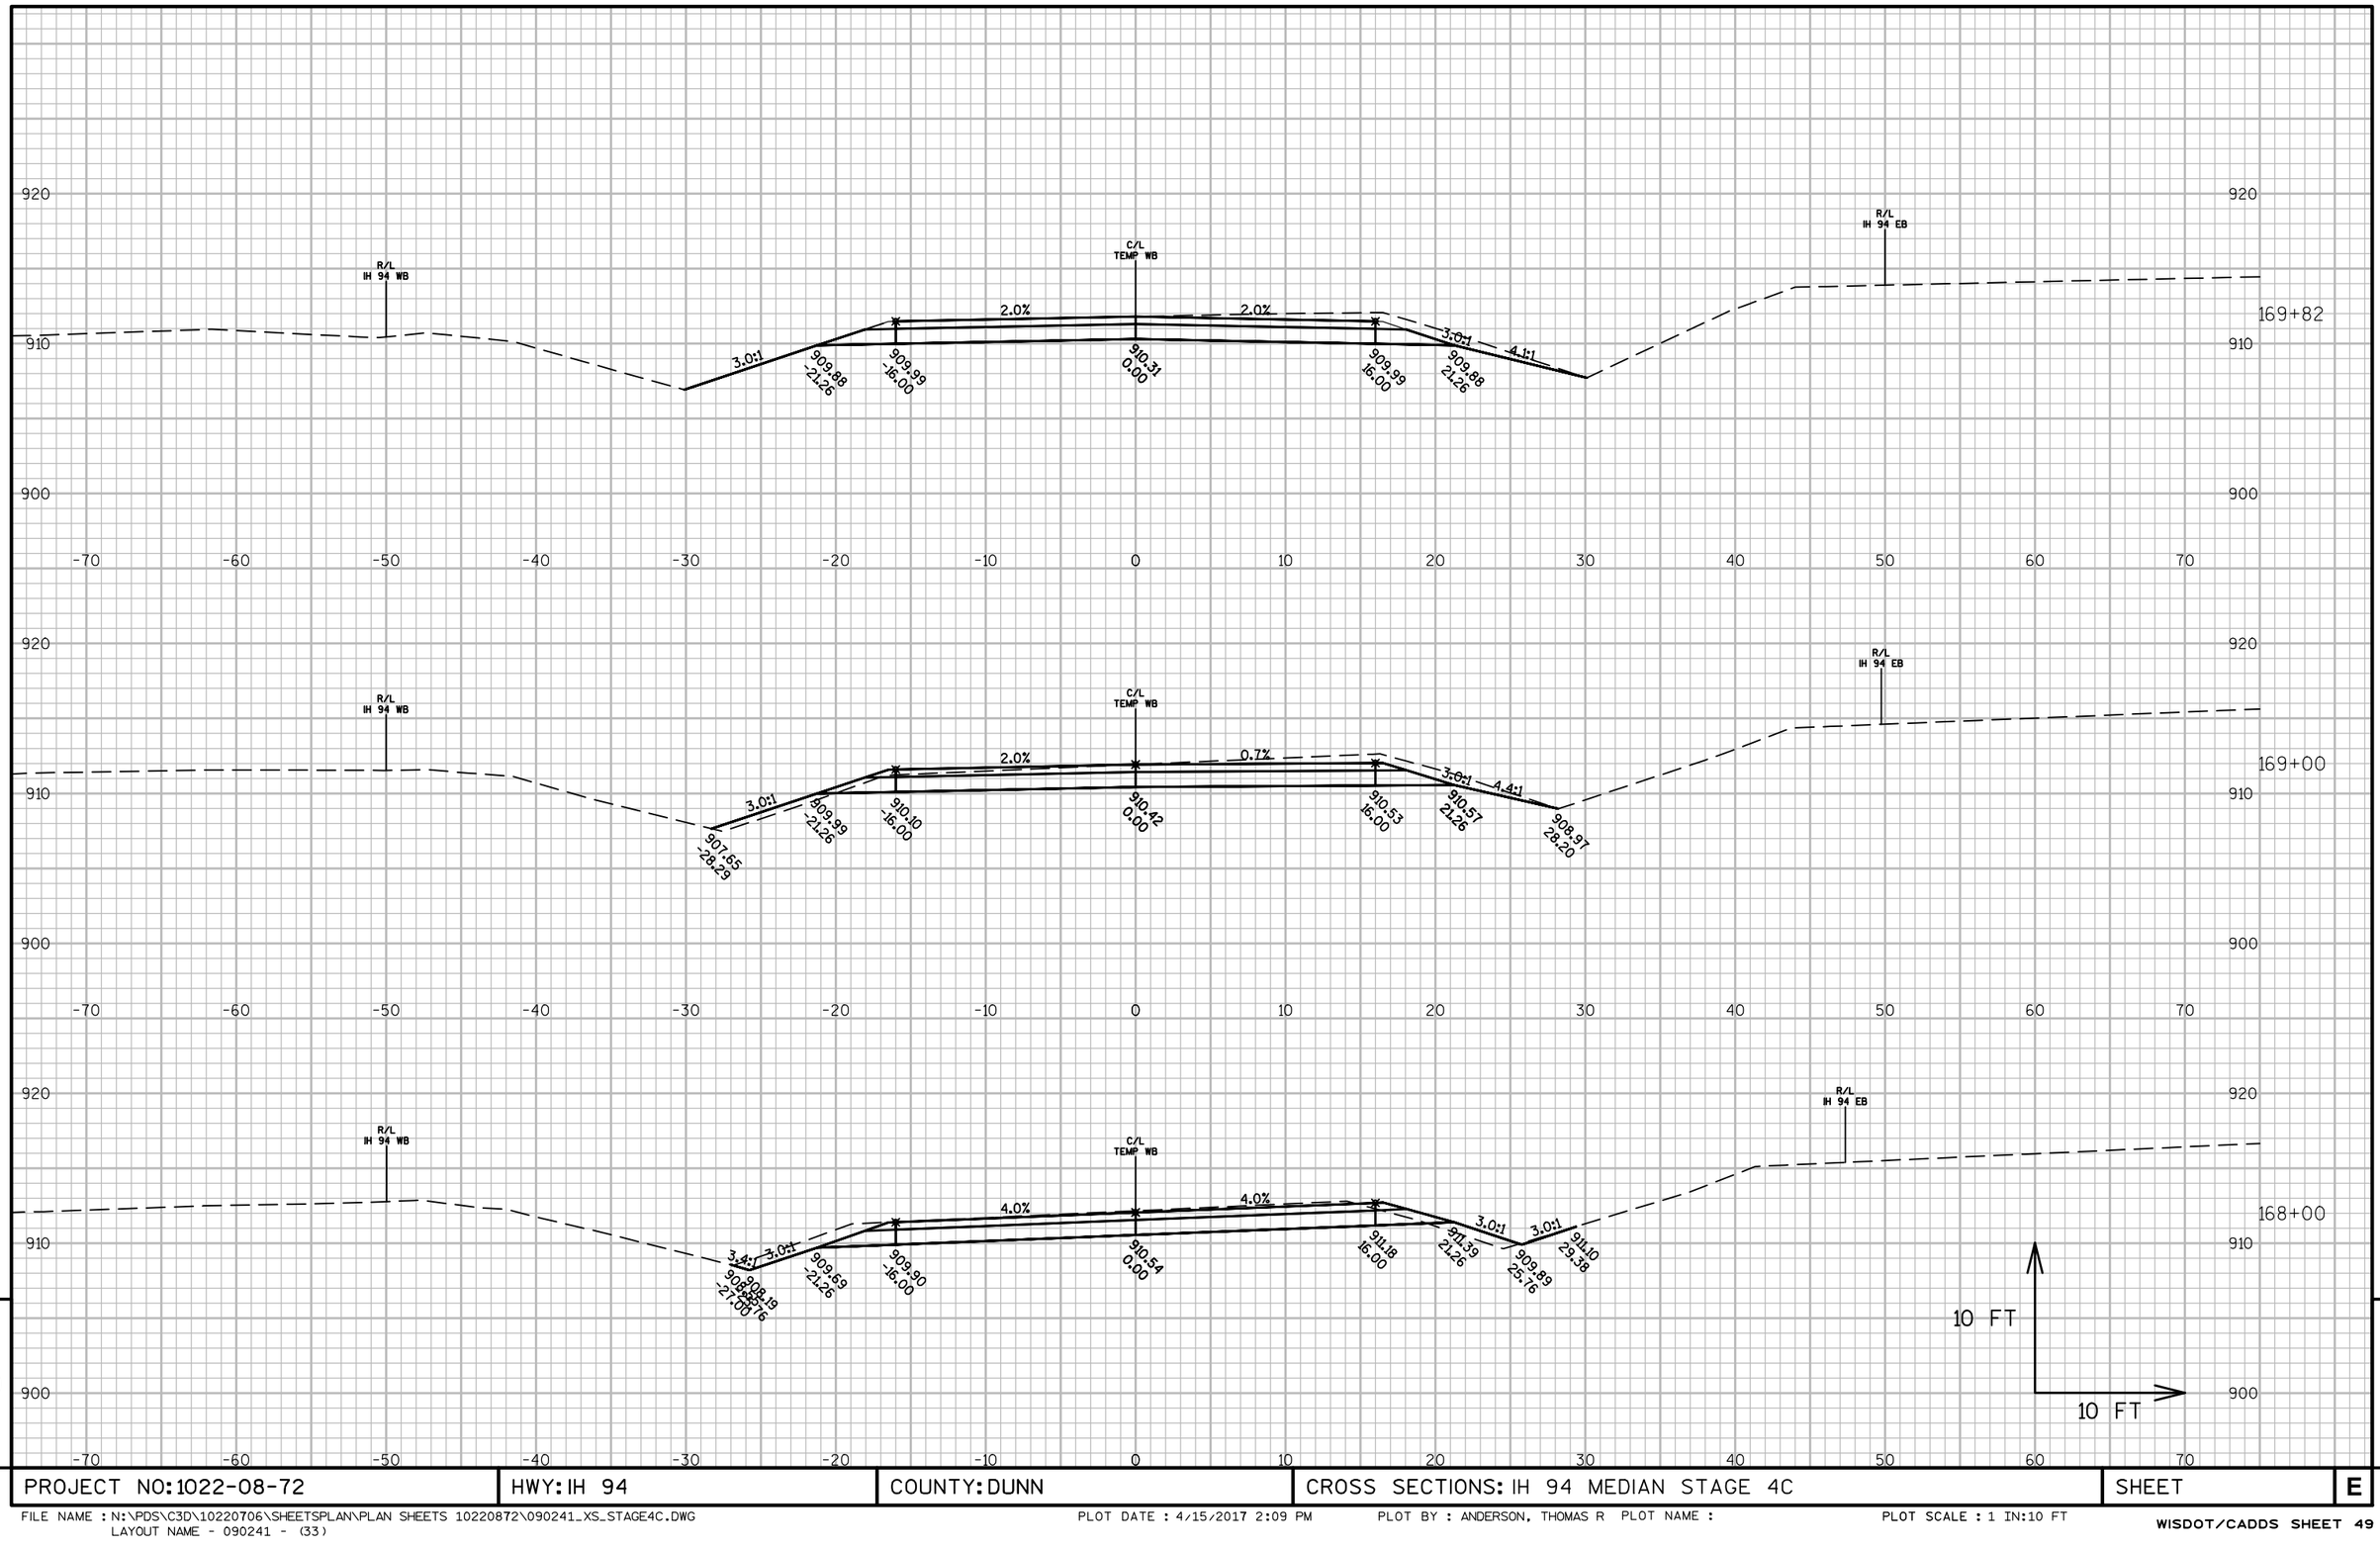

PROJECT NO: 1022-08-72	HWY: IH 94	COUNTY: DUNN	CROSS SECTIONS: IH 94 MEDIAN STAGE 4C	SHEET	E

FILE NAME : N:\PDS\C3D\10220706\SHEETSPLAN\PLAN SHEETS 10220872\090241_XS_STAGE4C.DWG
LAYOUT NAME - 090241 - (33)

PLOT DATE : 4/15/2017 2:09 PM PLOT BY : ANDERSON, THOMAS R PLOT NAME : PLOT SCALE : 1 IN:10 FT

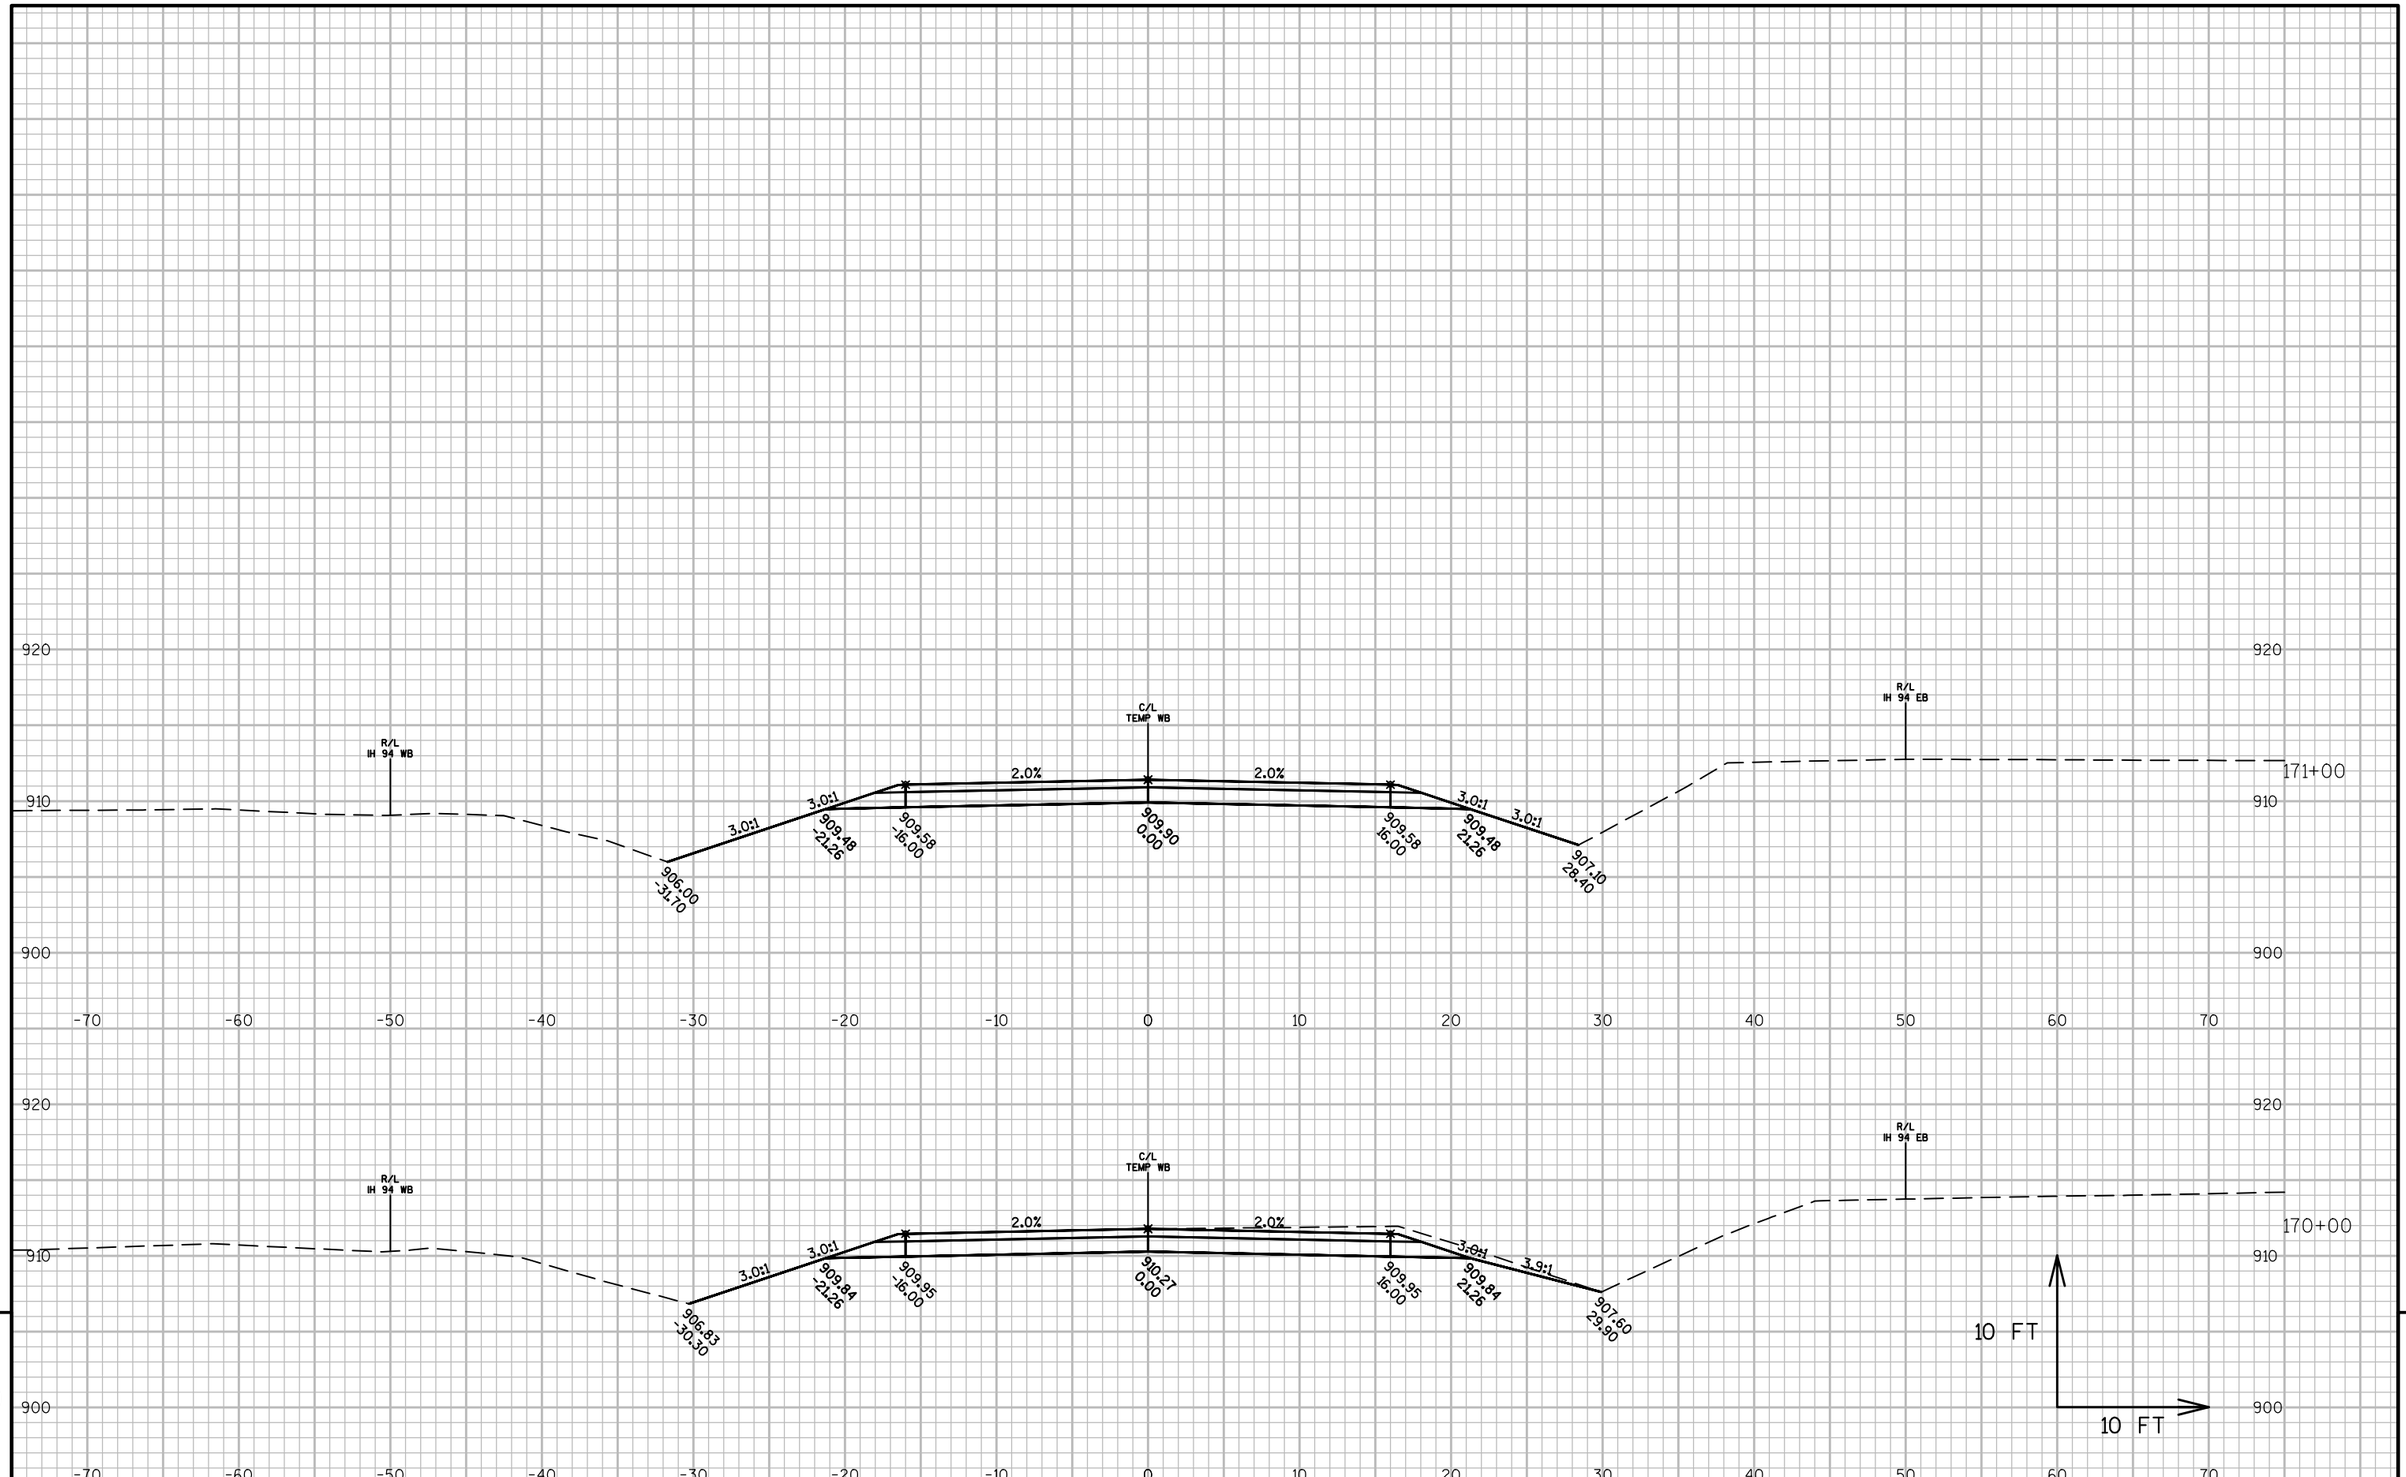


PROJECT NO: 1022-08-72	HWY: IH 94	COUNTY: DUNN	CROSS SECTIONS: IH 94 MEDIAN STAGE 4C	SHEET	E

FILE NAME : N:\PDS\C3D\10220706\SHEETSPLAN\PLAN SHEETS 10220872\090241_XS_STAGE4C.DWG
LAYOUT NAME - 090241 - (34)

PLOT DATE : 4/15/2017 2:10 PM PLOT BY : ANDERSON, THOMAS R PLOT NAME :

PLOT SCALE : 1 IN:10 FT

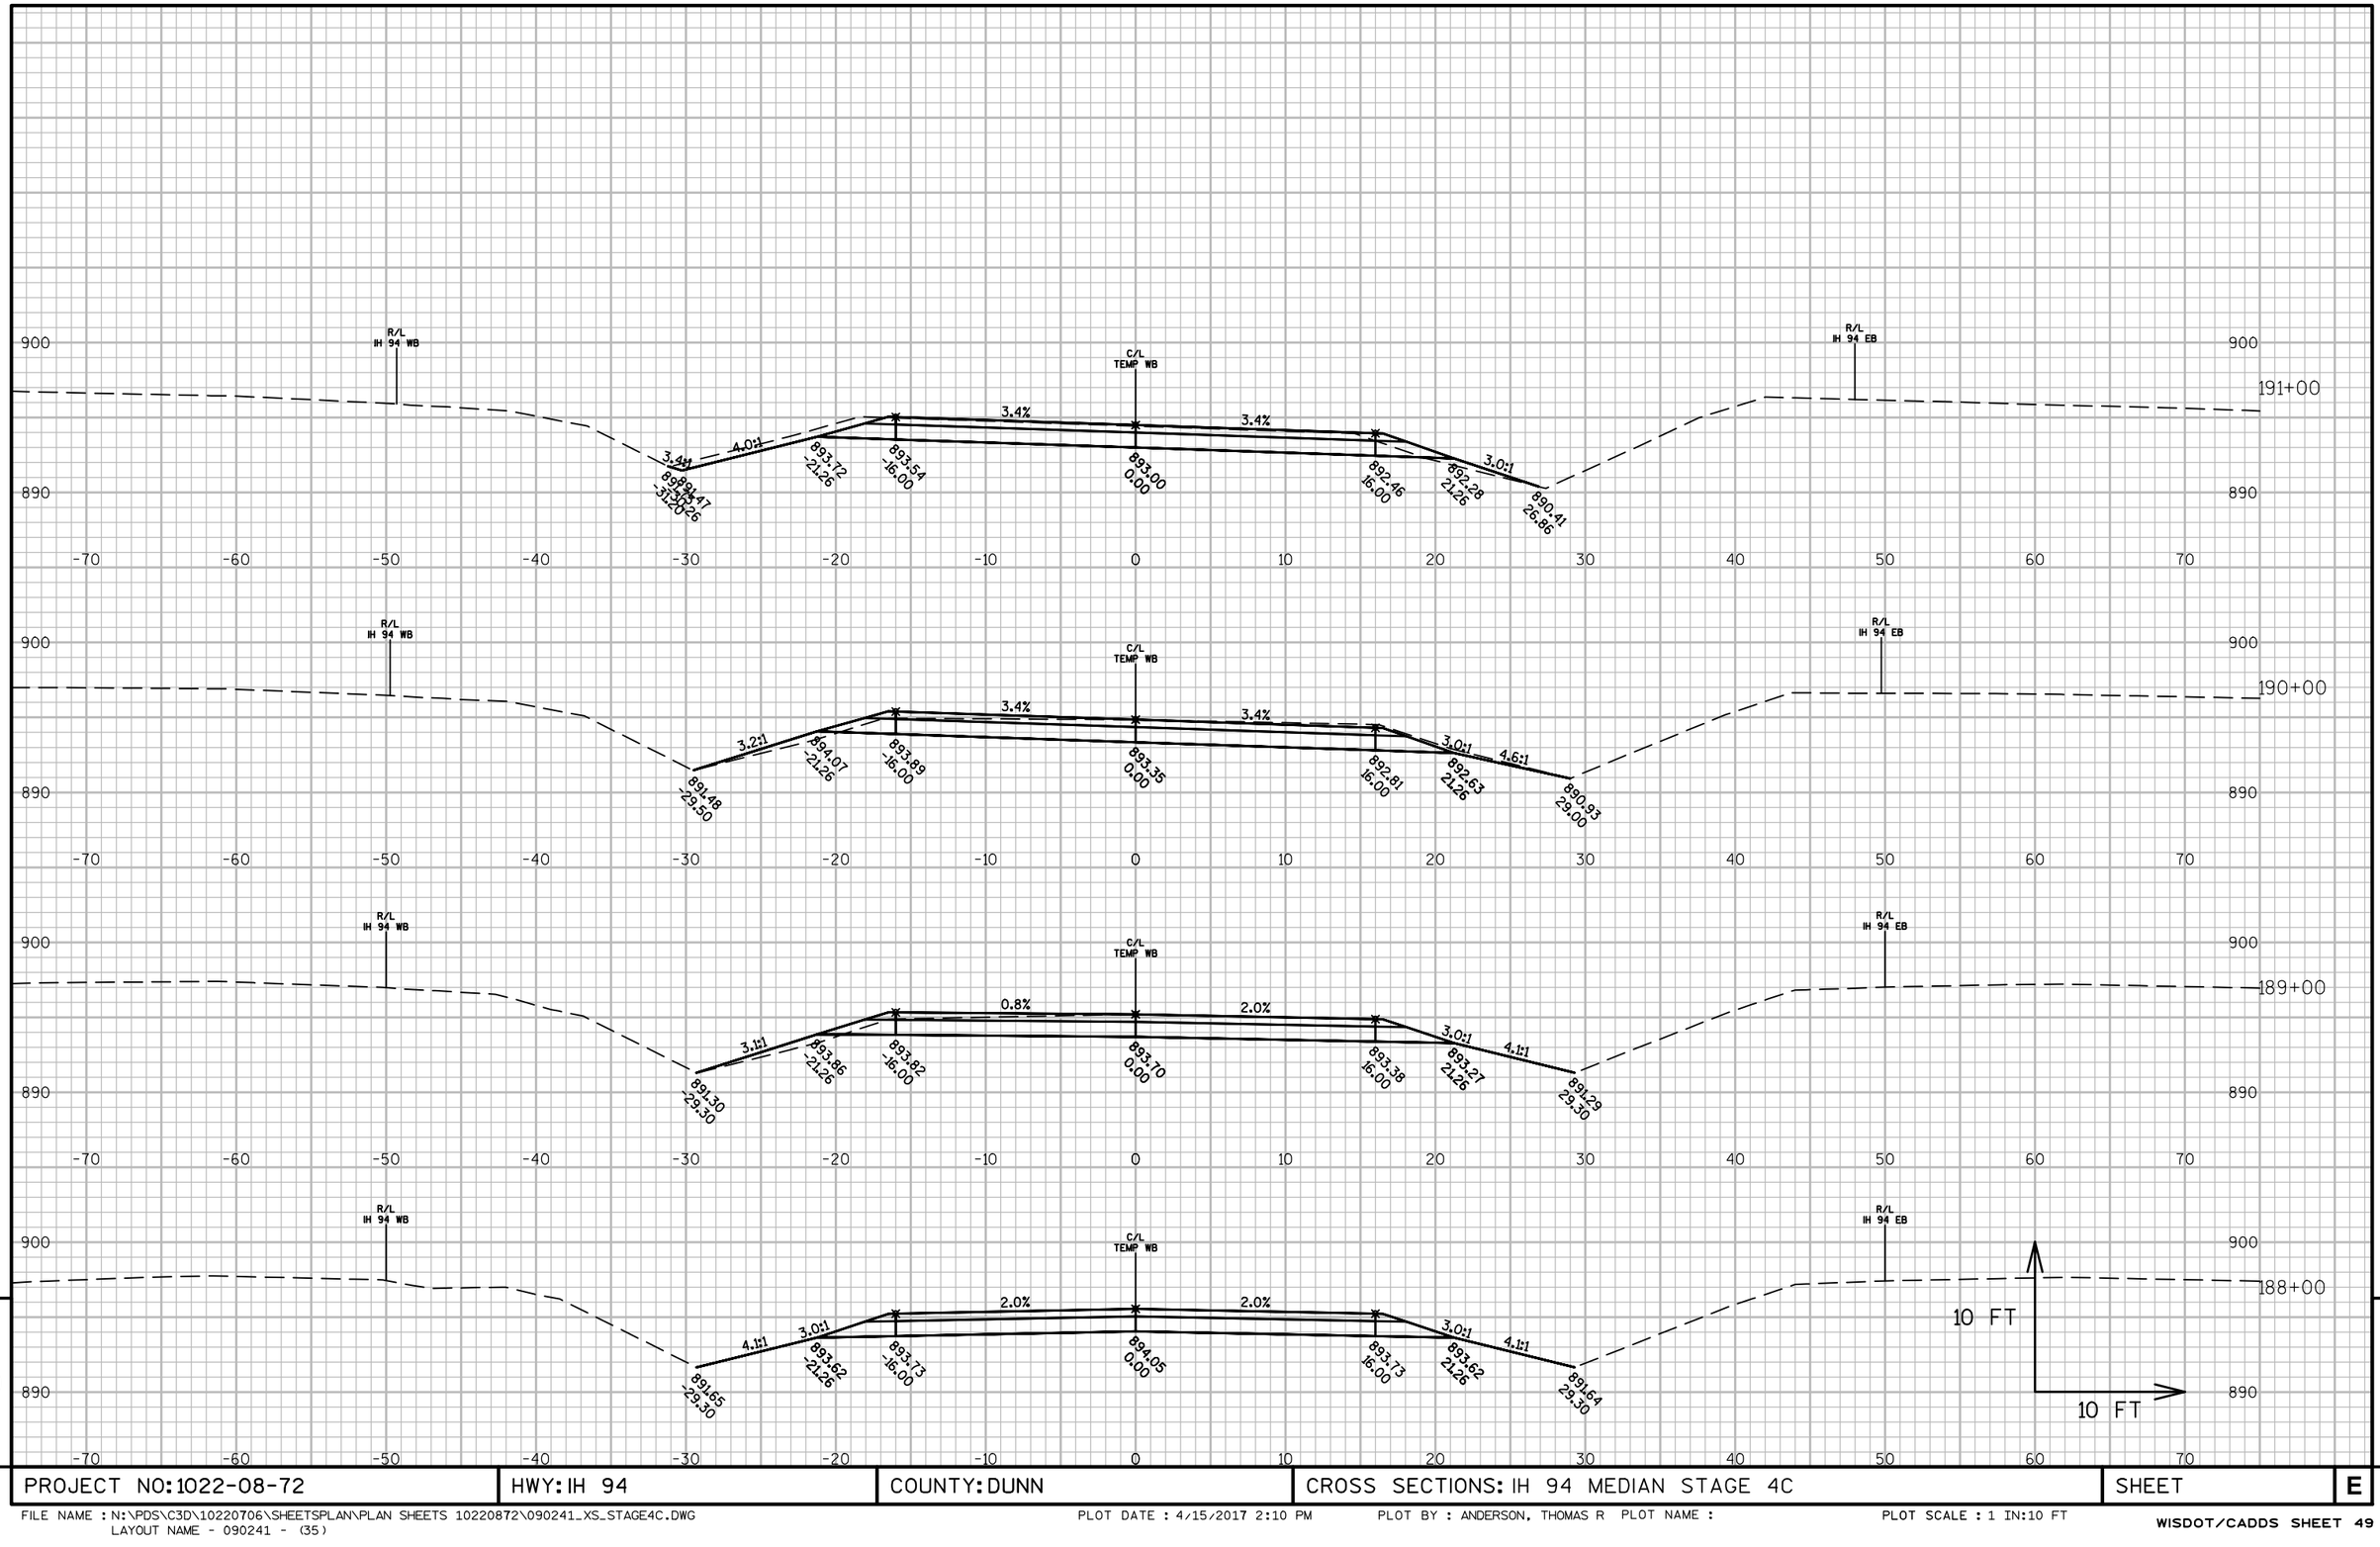


9

9

PROJECT NO: 1022-08-72	HWY: IH 94	COUNTY: DUNN	CROSS SECTIONS: IH 94 MEDIAN STAGE 4C	SHEET	E

FILE NAME : N:\PDS\C3D\10220706\SHEETSPLAN\PLAN SHEETS 10220872\090241_XS_STAGE4C.DWG
LAYOUT NAME - 090241 - (35)
PLOT DATE : 4/15/2017 2:10 PM PLOT BY : ANDERSON, THOMAS R PLOT NAME : PLOT SCALE : 1 IN:10 FT

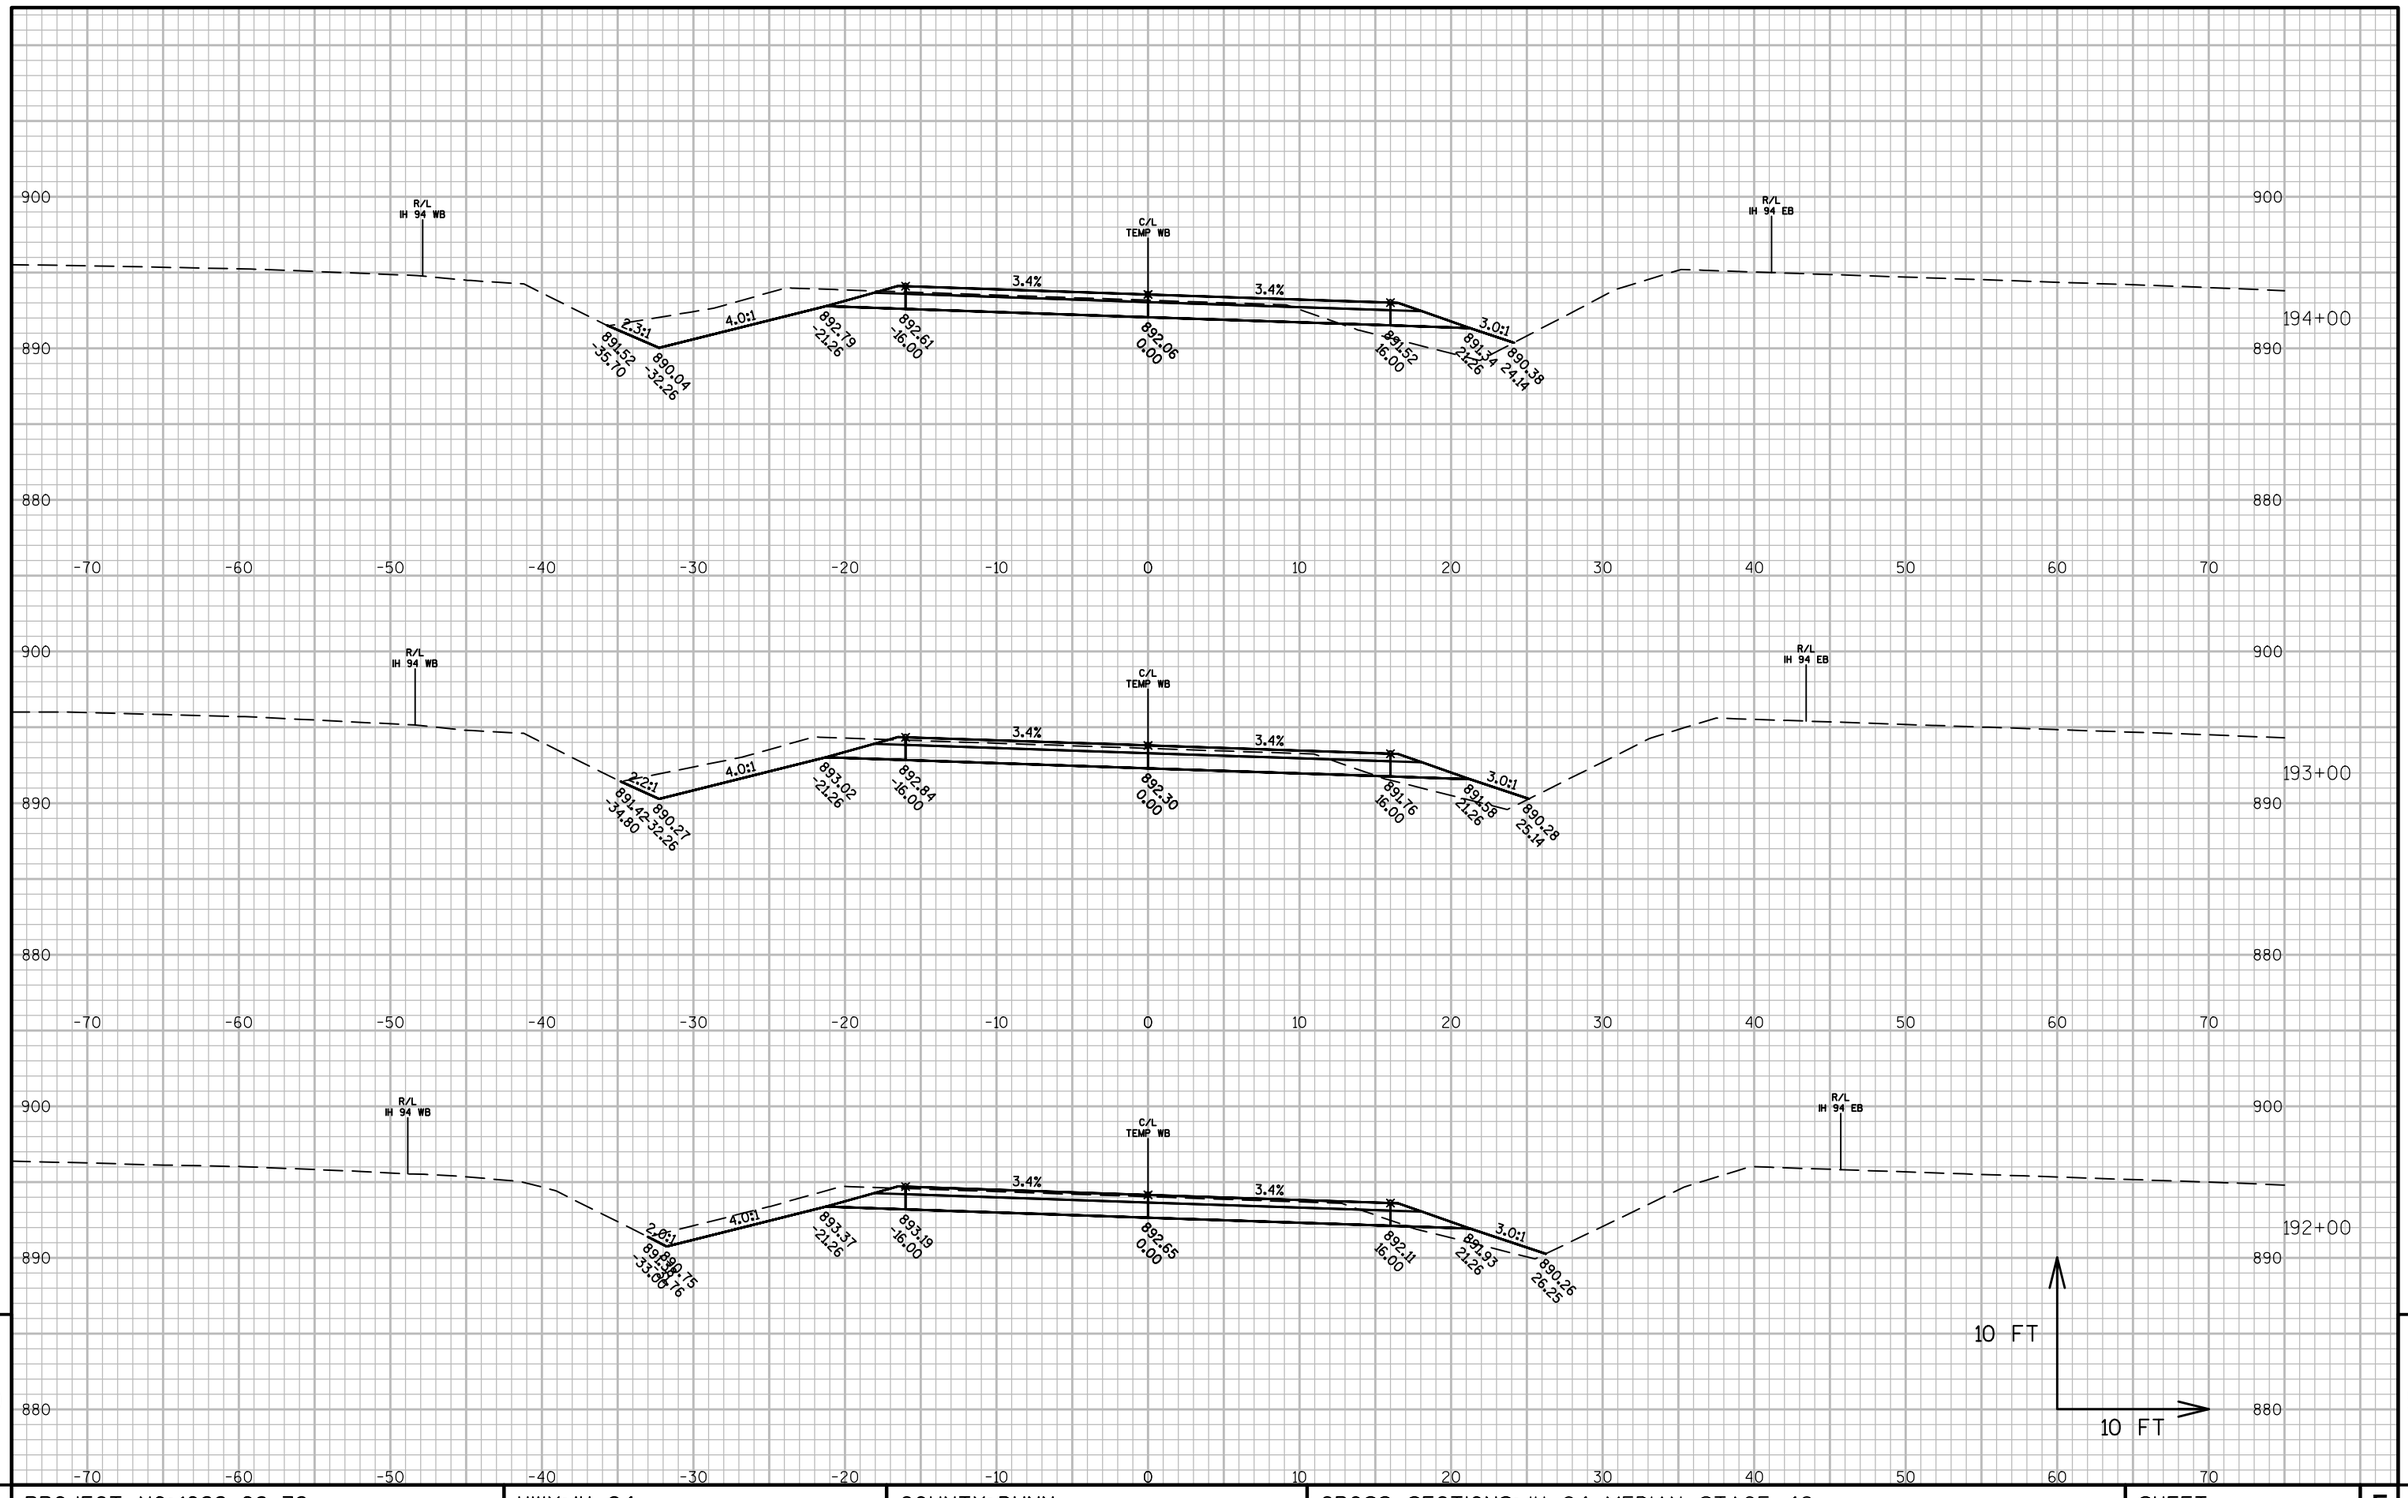


9

9

PROJECT NO: 1022-08-72	HWY: IH 94	COUNTY: DUNN	CROSS SECTIONS: IH 94 MEDIAN STAGE 4C	SHEET	E

FILE NAME : N:\PDS\C3D\10220706\SHEETSPLAN\PLAN SHEETS 10220872\090241_XS_STAGE4C.DWG
LAYOUT NAME - 090241 - (36)
PLOT DATE : 4/15/2017 2:10 PM PLOT BY : ANDERSON, THOMAS R PLOT NAME : PLOT SCALE : 1 IN:10 FT

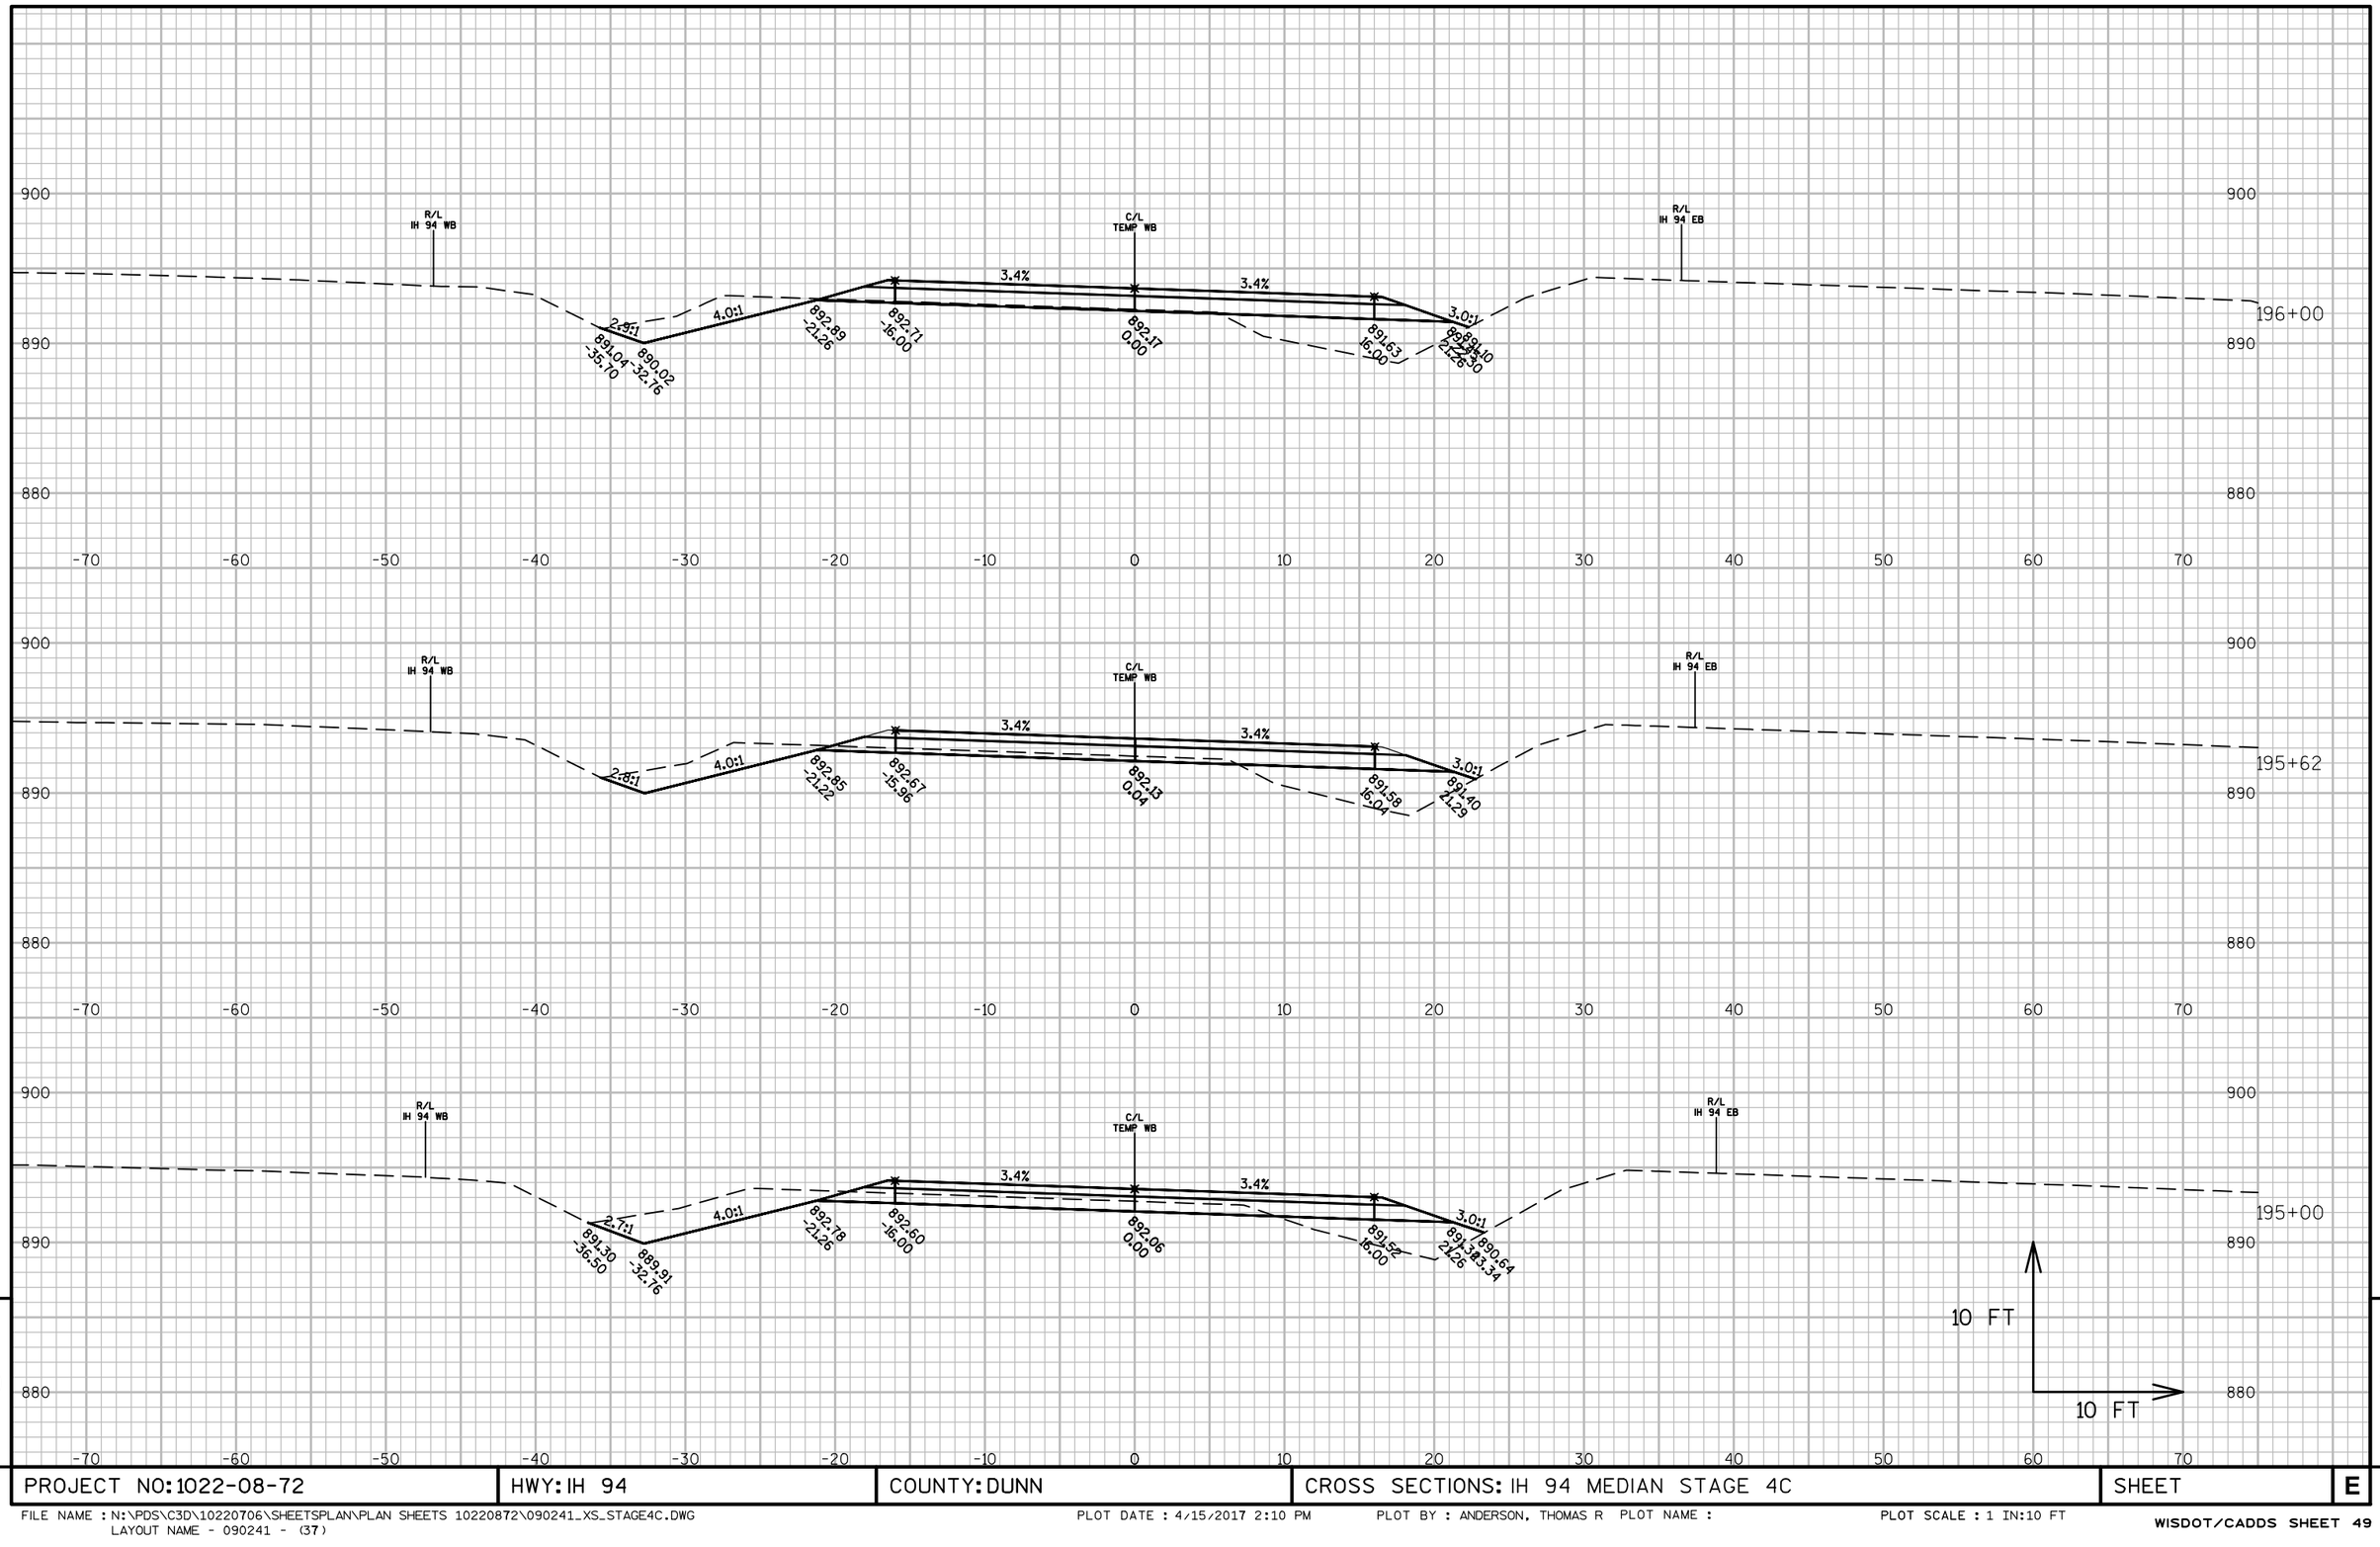

9

9


PROJECT NO: 1022-08-72	HWY: IH 94	COUNTY: DUNN	CROSS SECTIONS: IH 94 MEDIAN STAGE 4C	SHEET	E

FILE NAME : N:\PDS\C3D\10220706\SHEETSPLAN\PLAN SHEETS 10220872\090241_XS_STAGE4C.DWG
LAYOUT NAME - 090241 - (37)
PLOT DATE : 4/15/2017 2:10 PM PLOT BY : ANDERSON, THOMAS R PLOT NAME :
PLOT SCALE : 1 IN:10 FT

9	PROJECT NO: 1022-08-72	HWY: IH 94	COUNTY: DUNN	CROSS SECTIONS: IH 94 MEDIAN STAGE 4C	SHEET E	9

FILE NAME : N:\PDS\C3D\10220706\SHEETSPLAN\PLAN SHEETS 10220872\090241_XS_STAGE4C.DWG
LAYOUT NAME - 090241 - (38)

PLOT DATE : 4/15/2017 2:10 PM PLOT BY : ANDERSON, THOMAS R PLOT NAME : PLOT SCALE : 1 IN:10 FT

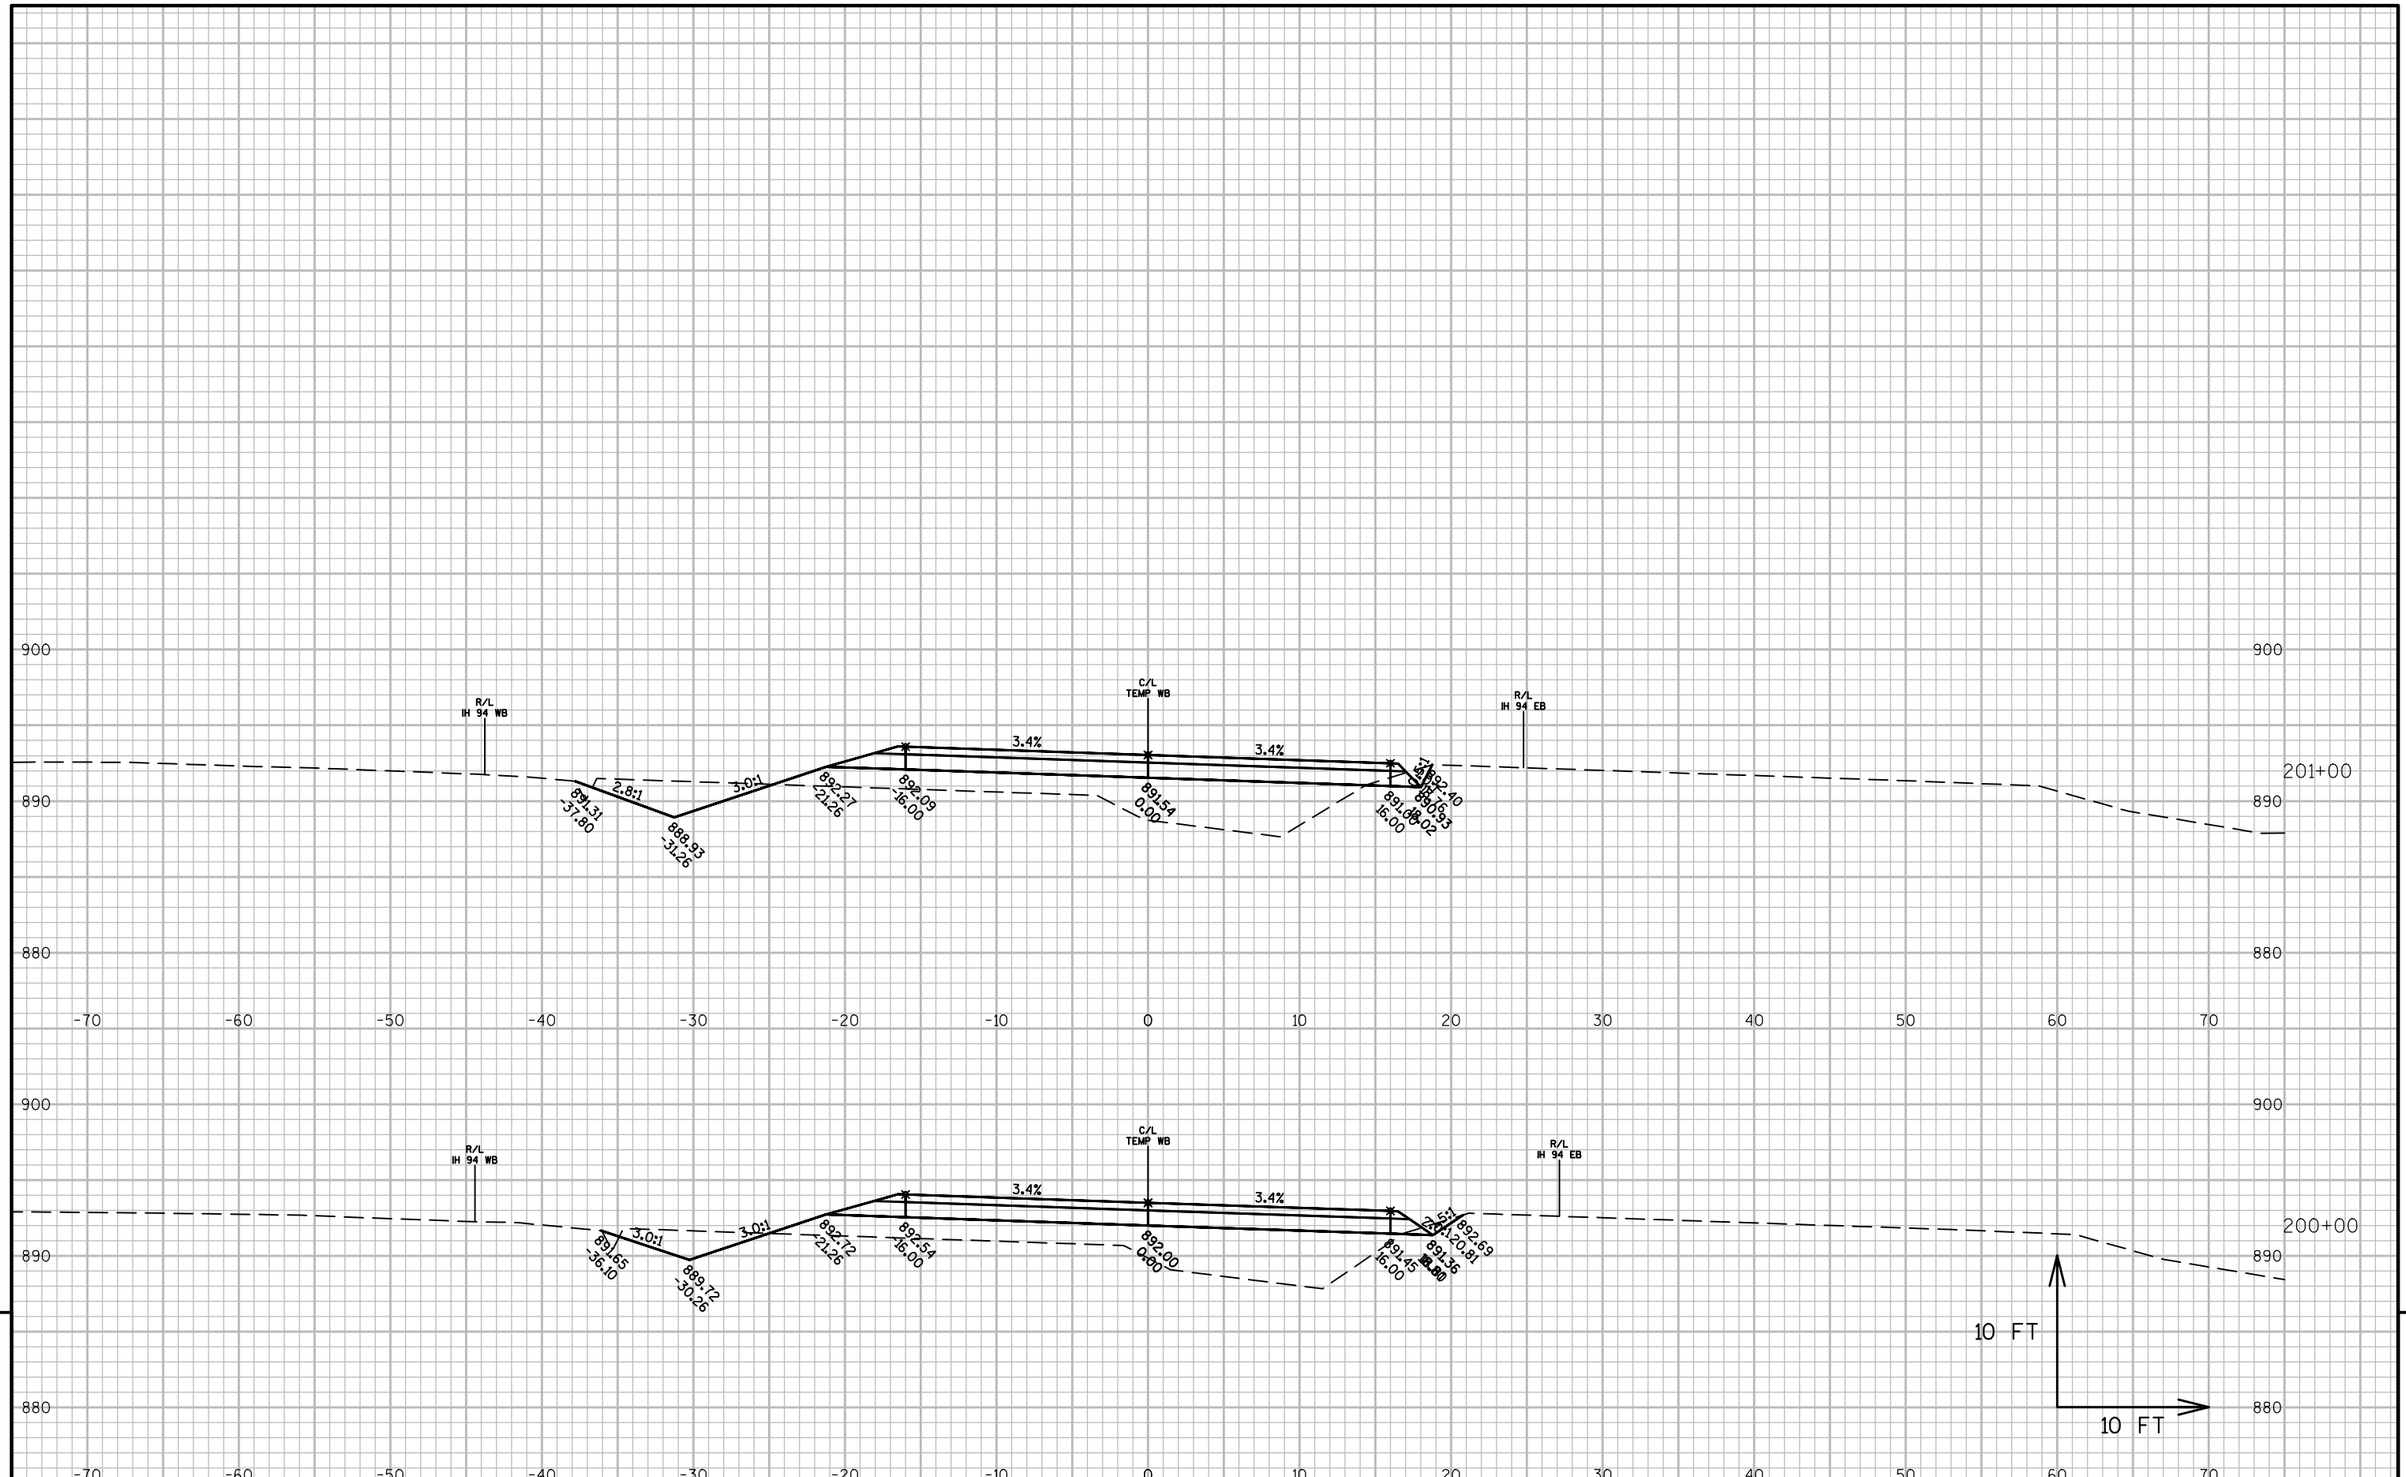

PROJECT NO: 1022-08-72	HWY: IH 94	COUNTY: DUNN	CROSS SECTIONS: IH 94 MEDIAN STAGE 4C	SHEET	E

FILE NAME : N:\PDS\C3D\10220706\SHEETSPLAN\PLAN SHEETS 10220872\090241_XS_STAGE4C.DWG
LAYOUT NAME - 090241 - (39)

PLOT DATE : 4/15/2017 2:10 PM PLOT BY : ANDERSON, THOMAS R PLOT NAME :

PLOT SCALE : 1 IN:10 FT


9

PROJECT NO: 1022-08-72	HWY: IH 94	COUNTY: DUNN	CROSS SECTIONS: IH 94 MEDIAN STAGE 4C	SHEET	E

9

FILE NAME : N:\PDS\C3D\10220706\SHEETSPLAN\PLAN SHEETS 10220872\090241_XS_STAGE4C.DWG
LAYOUT NAME - 090241 - (40)

PLOT DATE : 4/15/2017 2:10 PM PLOT BY : ANDERSON, THOMAS R PLOT NAME : PLOT SCALE : 1 IN:10 FT

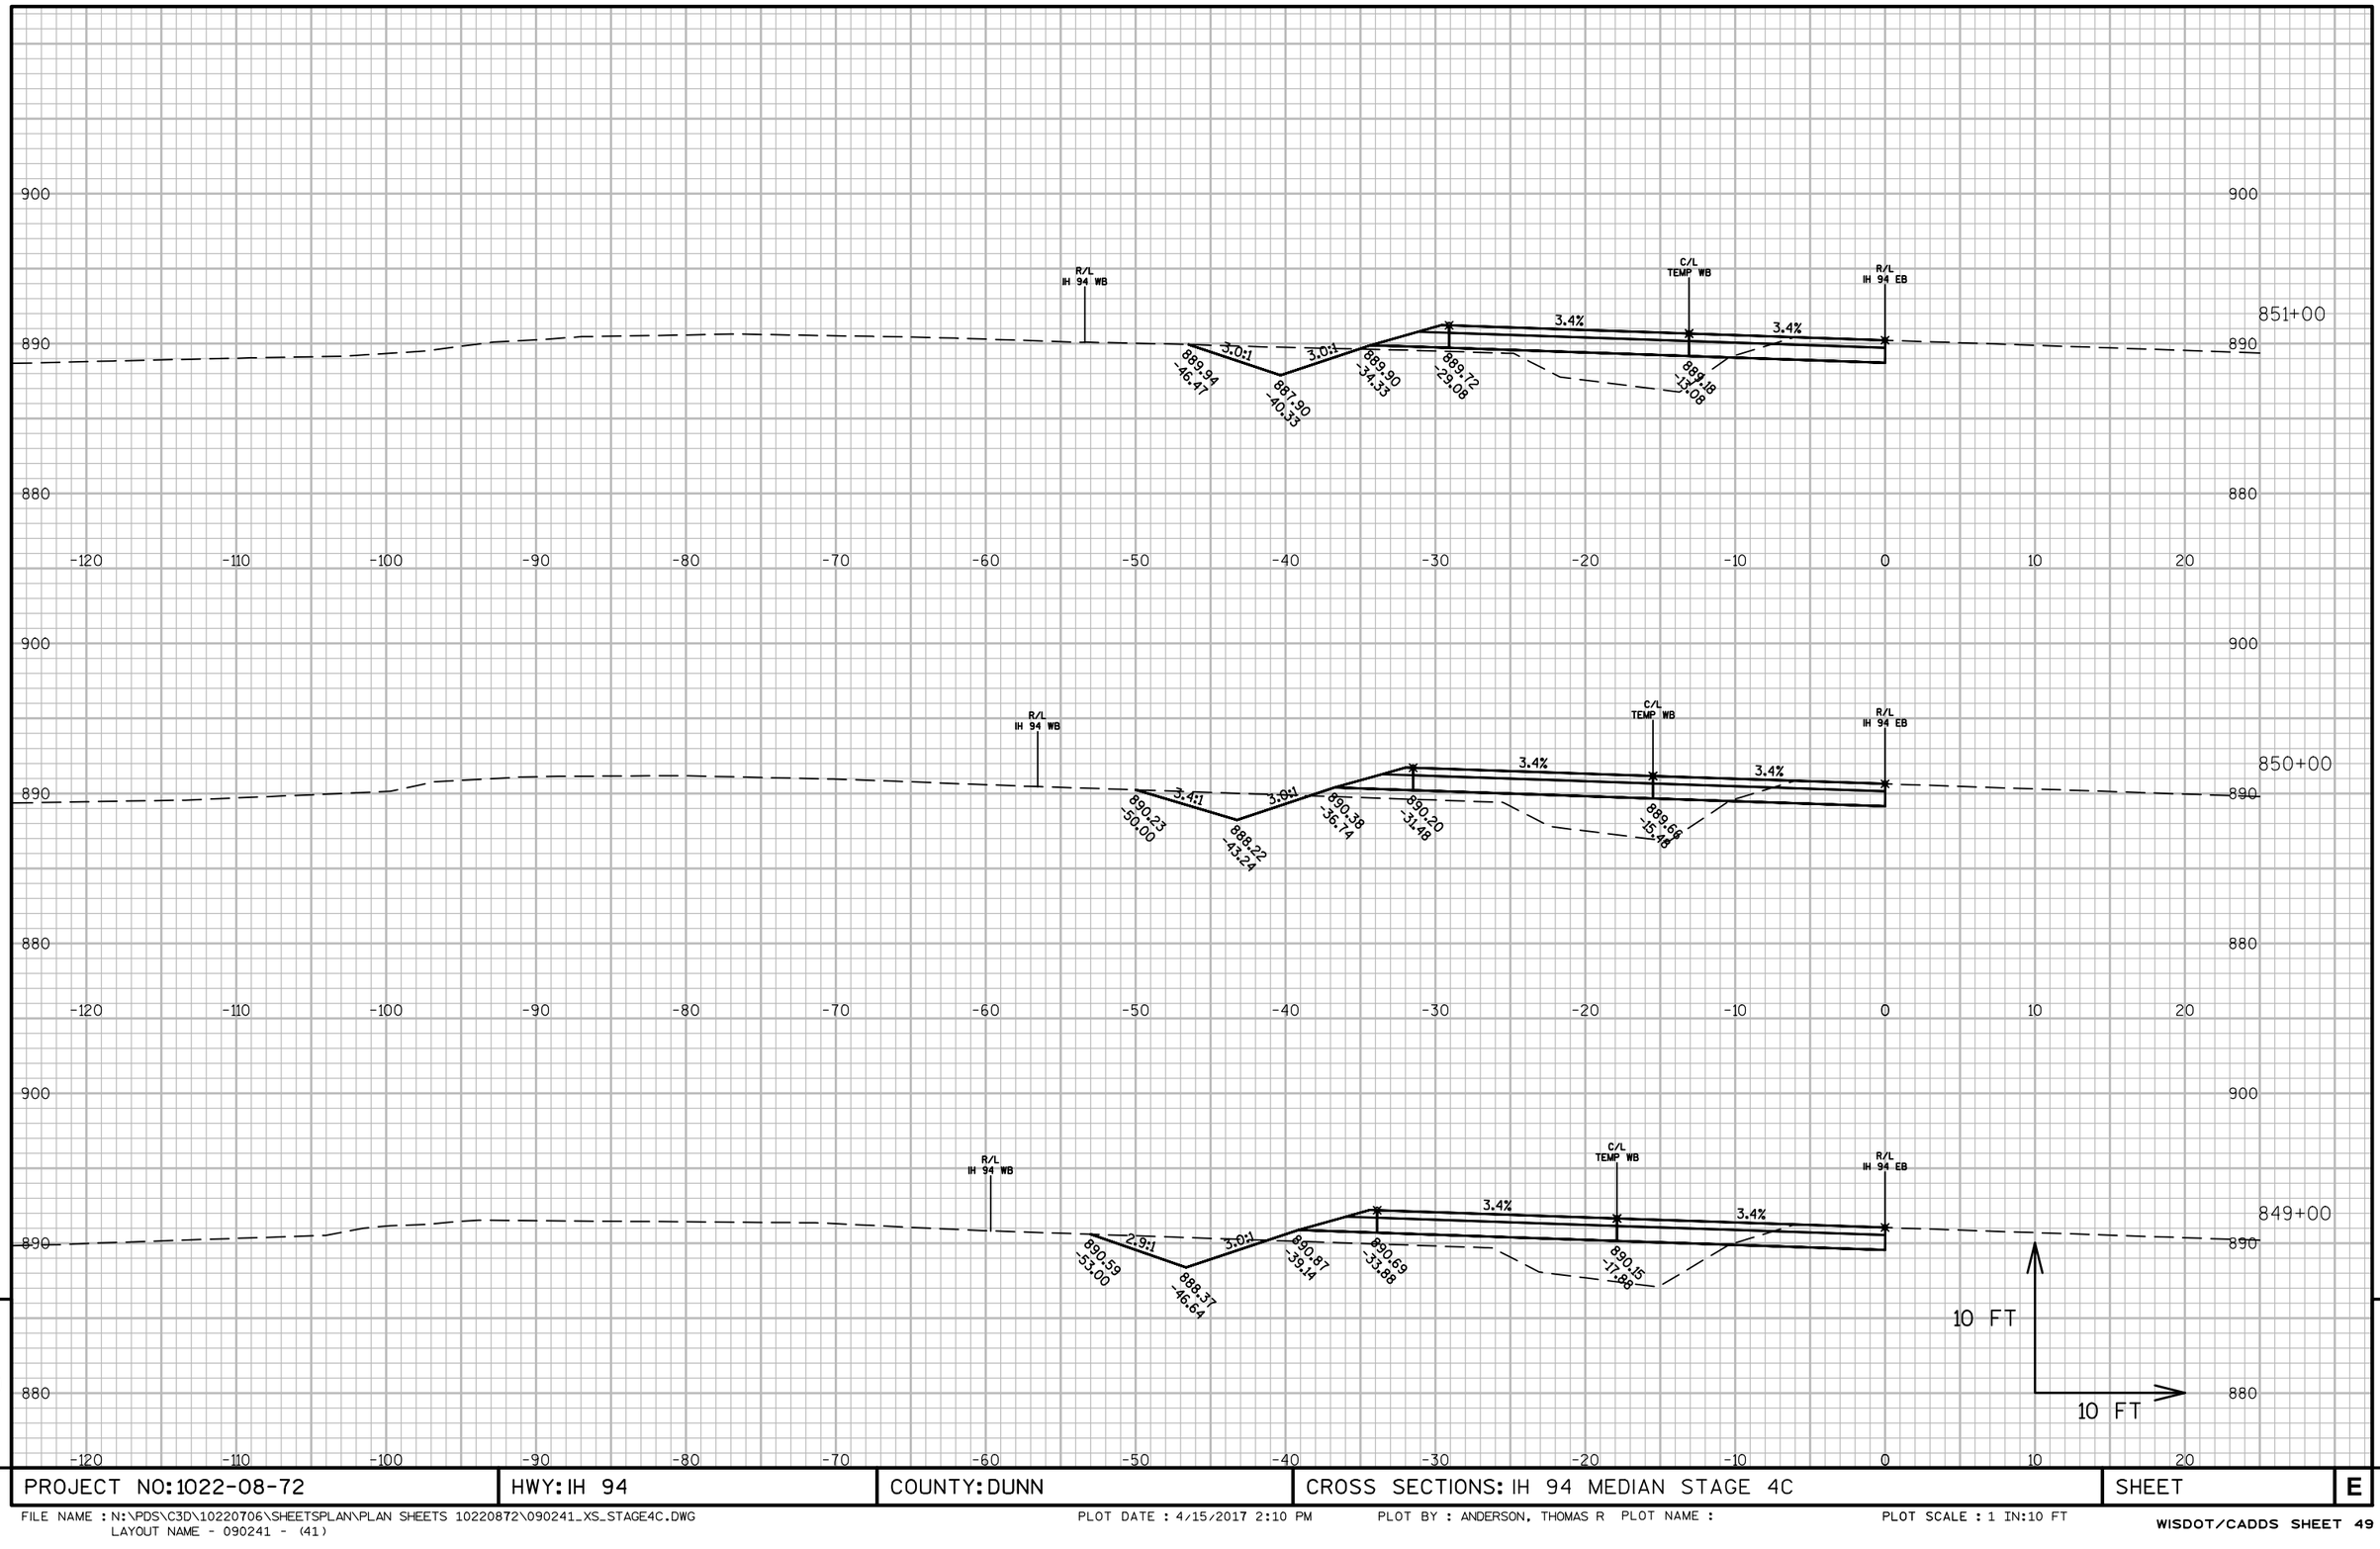

9


9

PROJECT NO: 1022-08-72	HWY: IH 94	COUNTY: DUNN	CROSS SECTIONS: IH 94 MEDIAN STAGE 4C	SHEET	E

FILE NAME : N:\PDS\C3D\10220706\SHEETSPLAN\PLAN SHEETS 10220872\090241_XS_STAGE4C.DWG
LAYOUT NAME - 090241 - (41)

PLOT DATE : 4/15/2017 2:10 PM PLOT BY : ANDERSON, THOMAS R PLOT NAME :

PLOT SCALE : 1 IN:10 FT

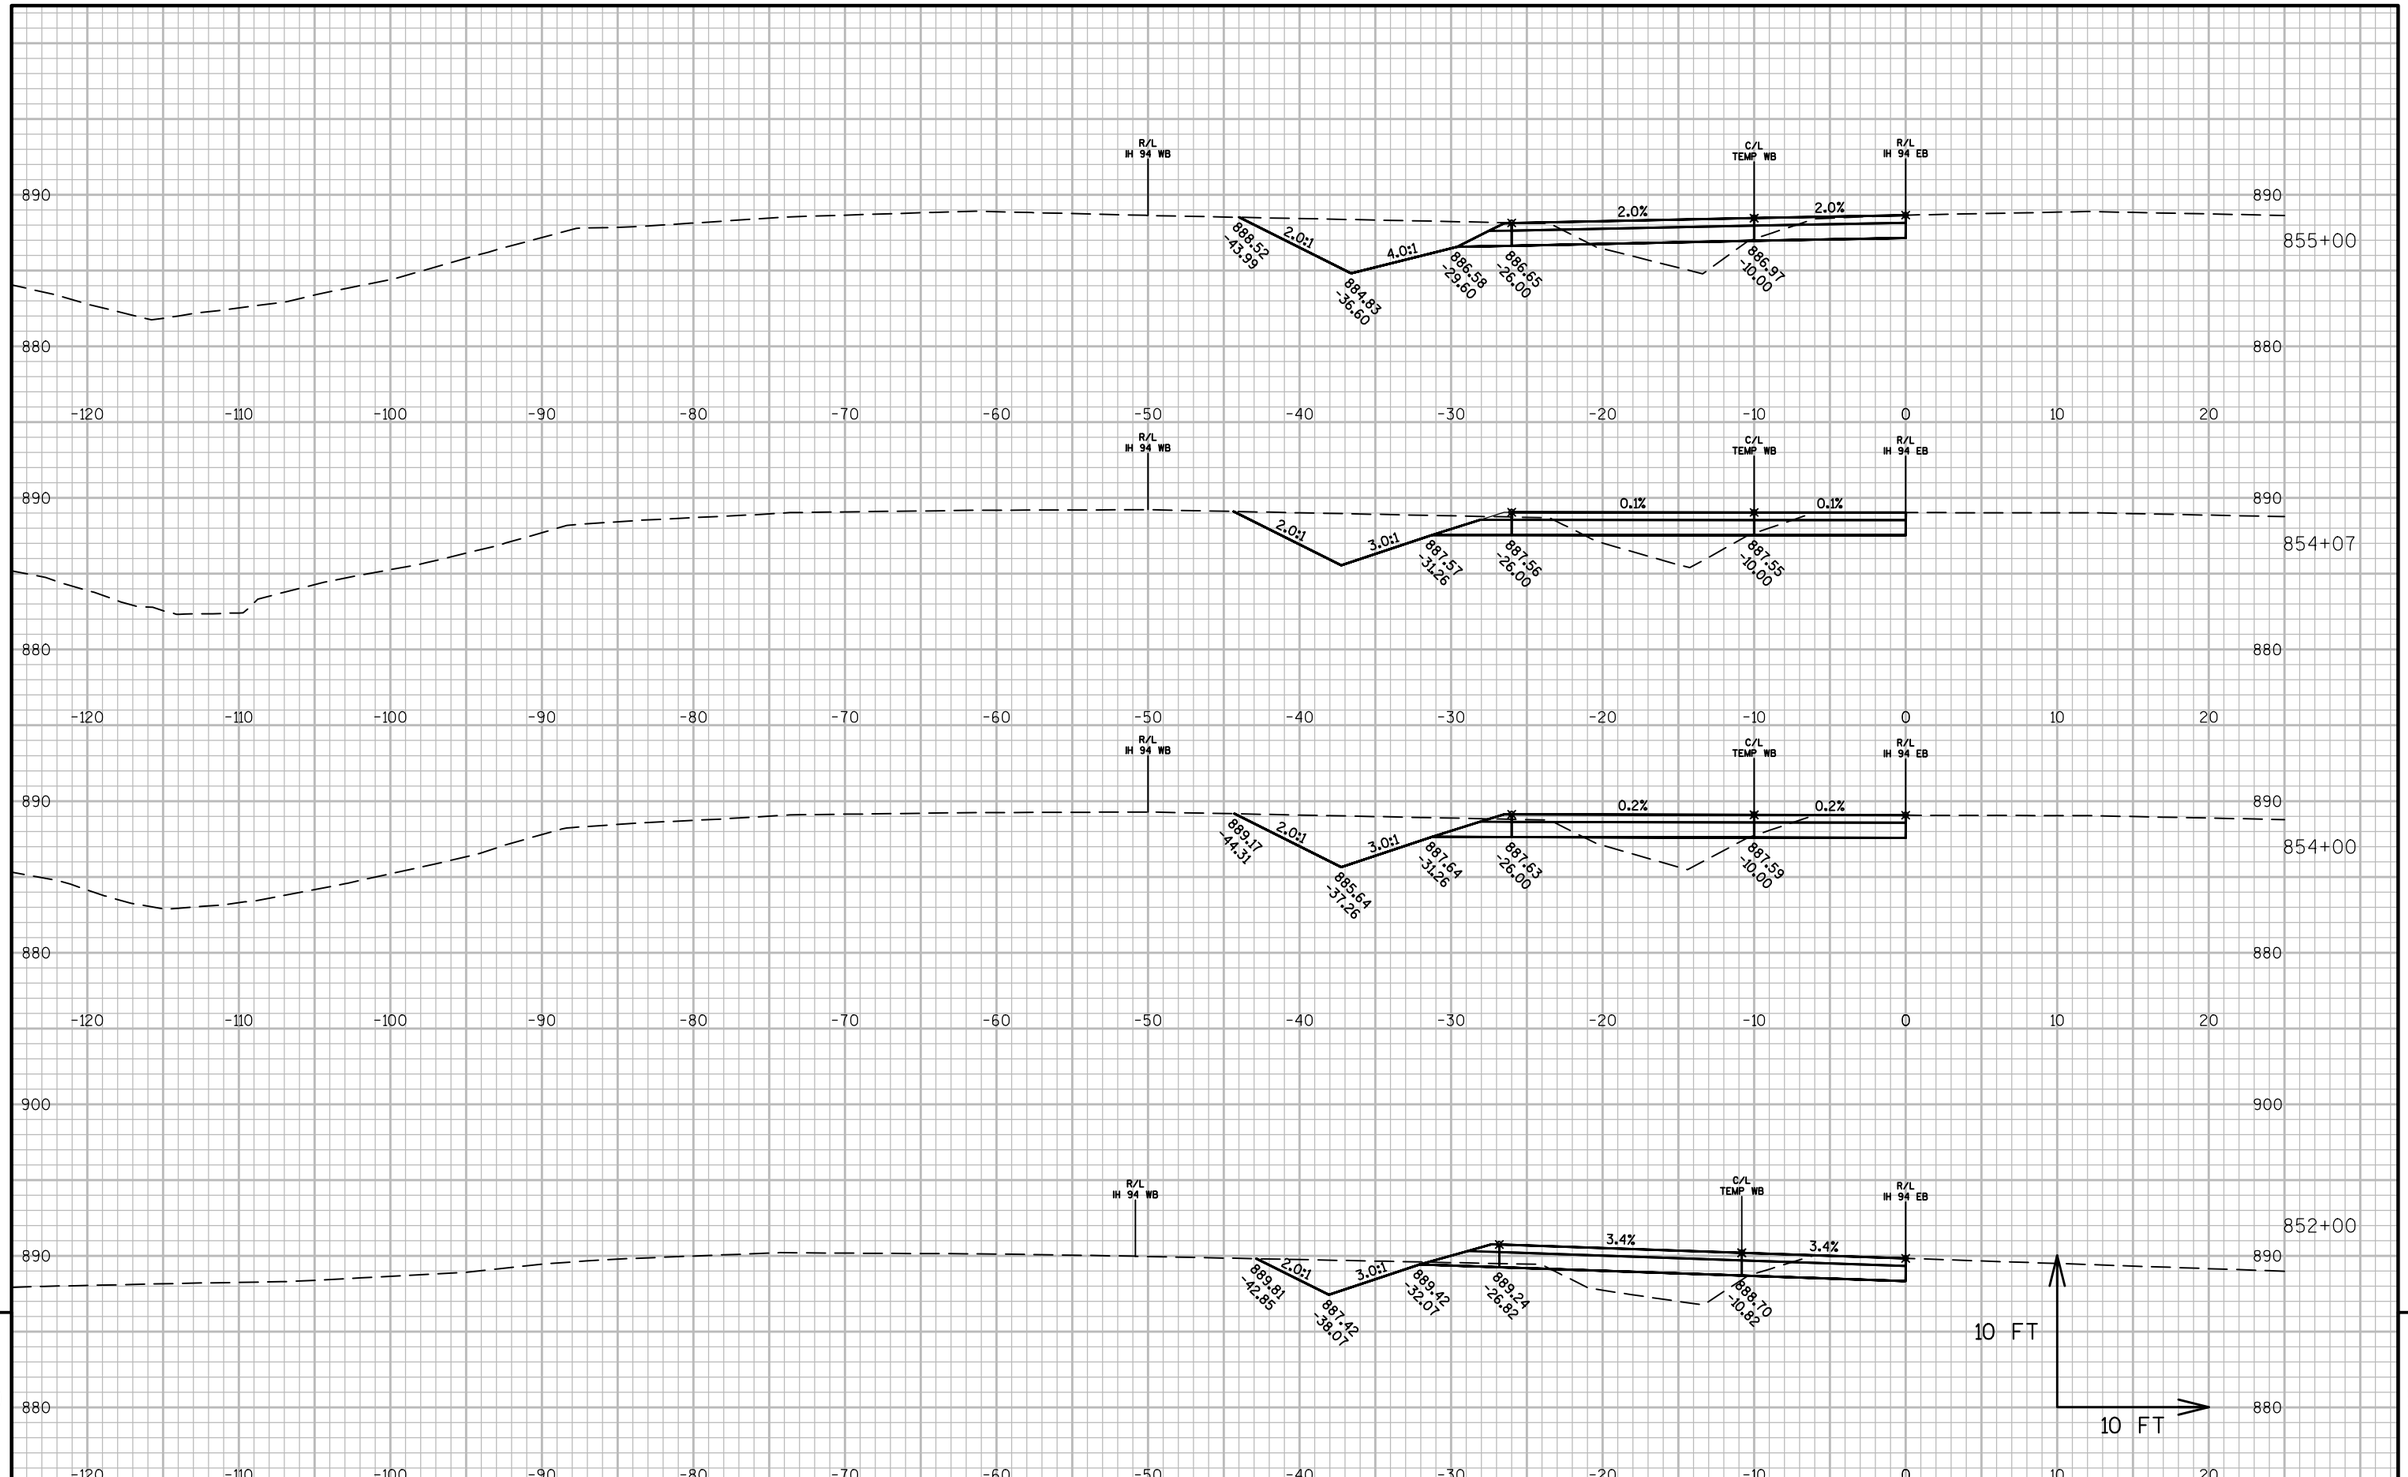


PROJECT NO: 1022-08-72	HWY: IH 94	COUNTY: DUNN	CROSS SECTIONS: IH 94 MEDIAN STAGE 4C	SHEET	E

FILE NAME : N:\PDS\C3D\10220706\SHEETSPLAN\PLAN SHEETS 10220872\090241_XS_STAGE4C.DWG
LAYOUT NAME - 090241 - (42)

PLOT DATE : 4/15/2017 2:11 PM PLOT BY : ANDERSON, THOMAS R PLOT NAME :

PLOT SCALE : 1 IN:10 FT

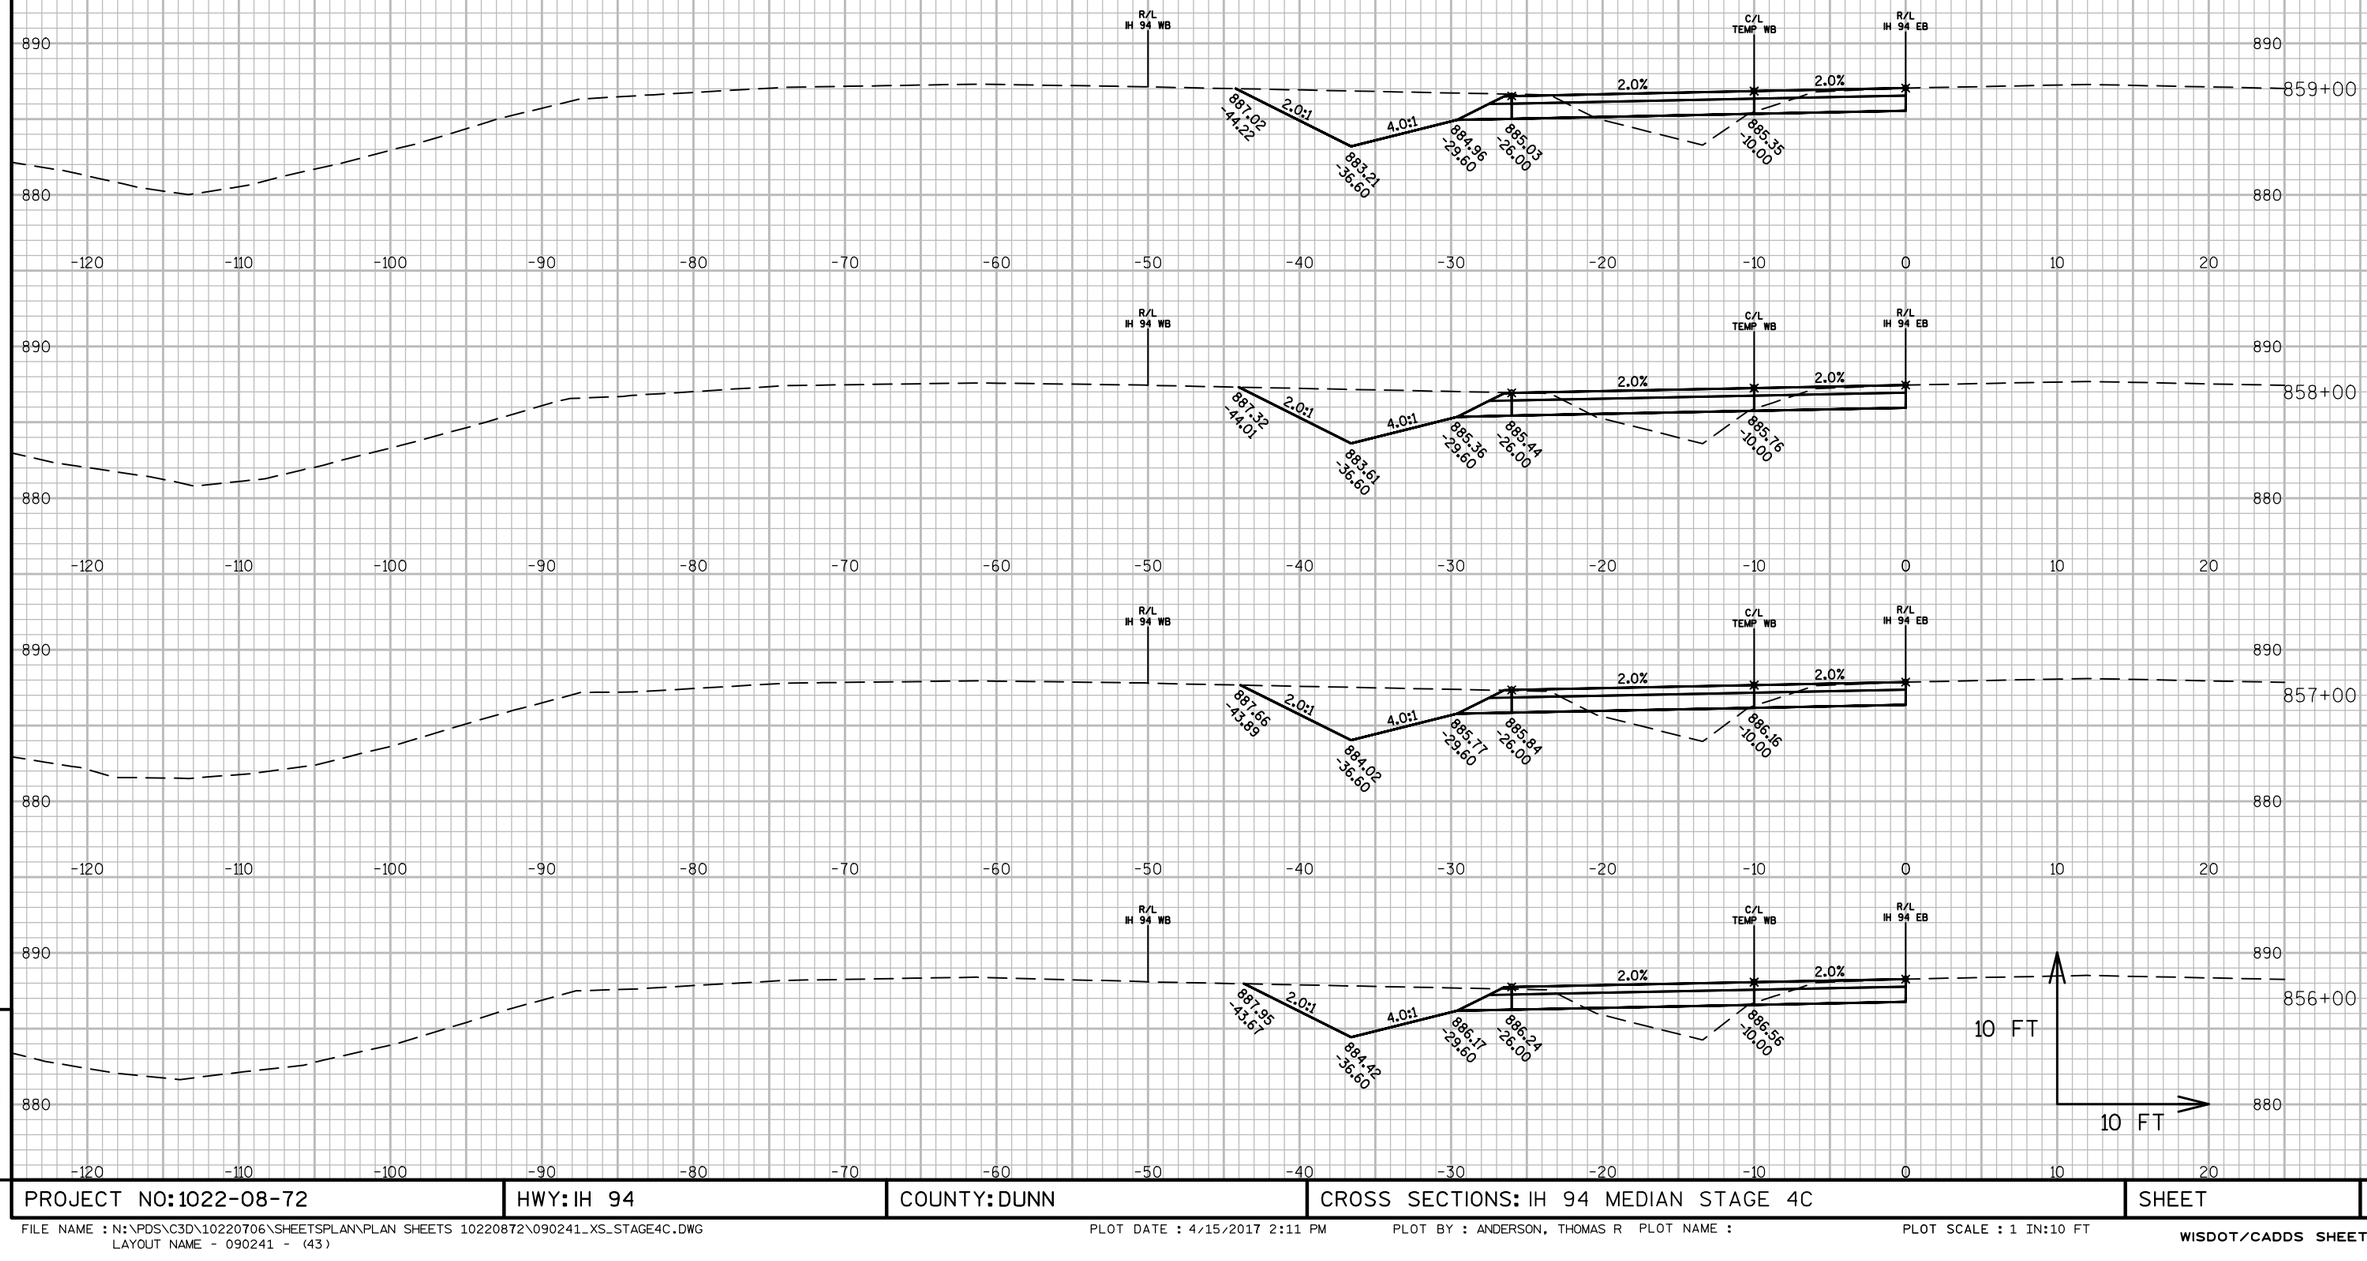


PROJECT NO: 1022-08-72	HWY: IH 94	COUNTY: DUNN	CROSS SECTIONS: IH 94 MEDIAN STAGE 4C	SHEET	E

FILE NAME : N:\PDS\C3D\10220706\SHEETSPLAN\PLAN SHEETS 10220872\090241_XS_STAGE4C.DWG
LAYOUT NAME - 090241 - (43)

PLOT DATE : 4/15/2017 2:11 PM PLOT BY : ANDERSON, THOMAS R PLOT NAME :


PLOT SCALE : 1 IN:10 FT

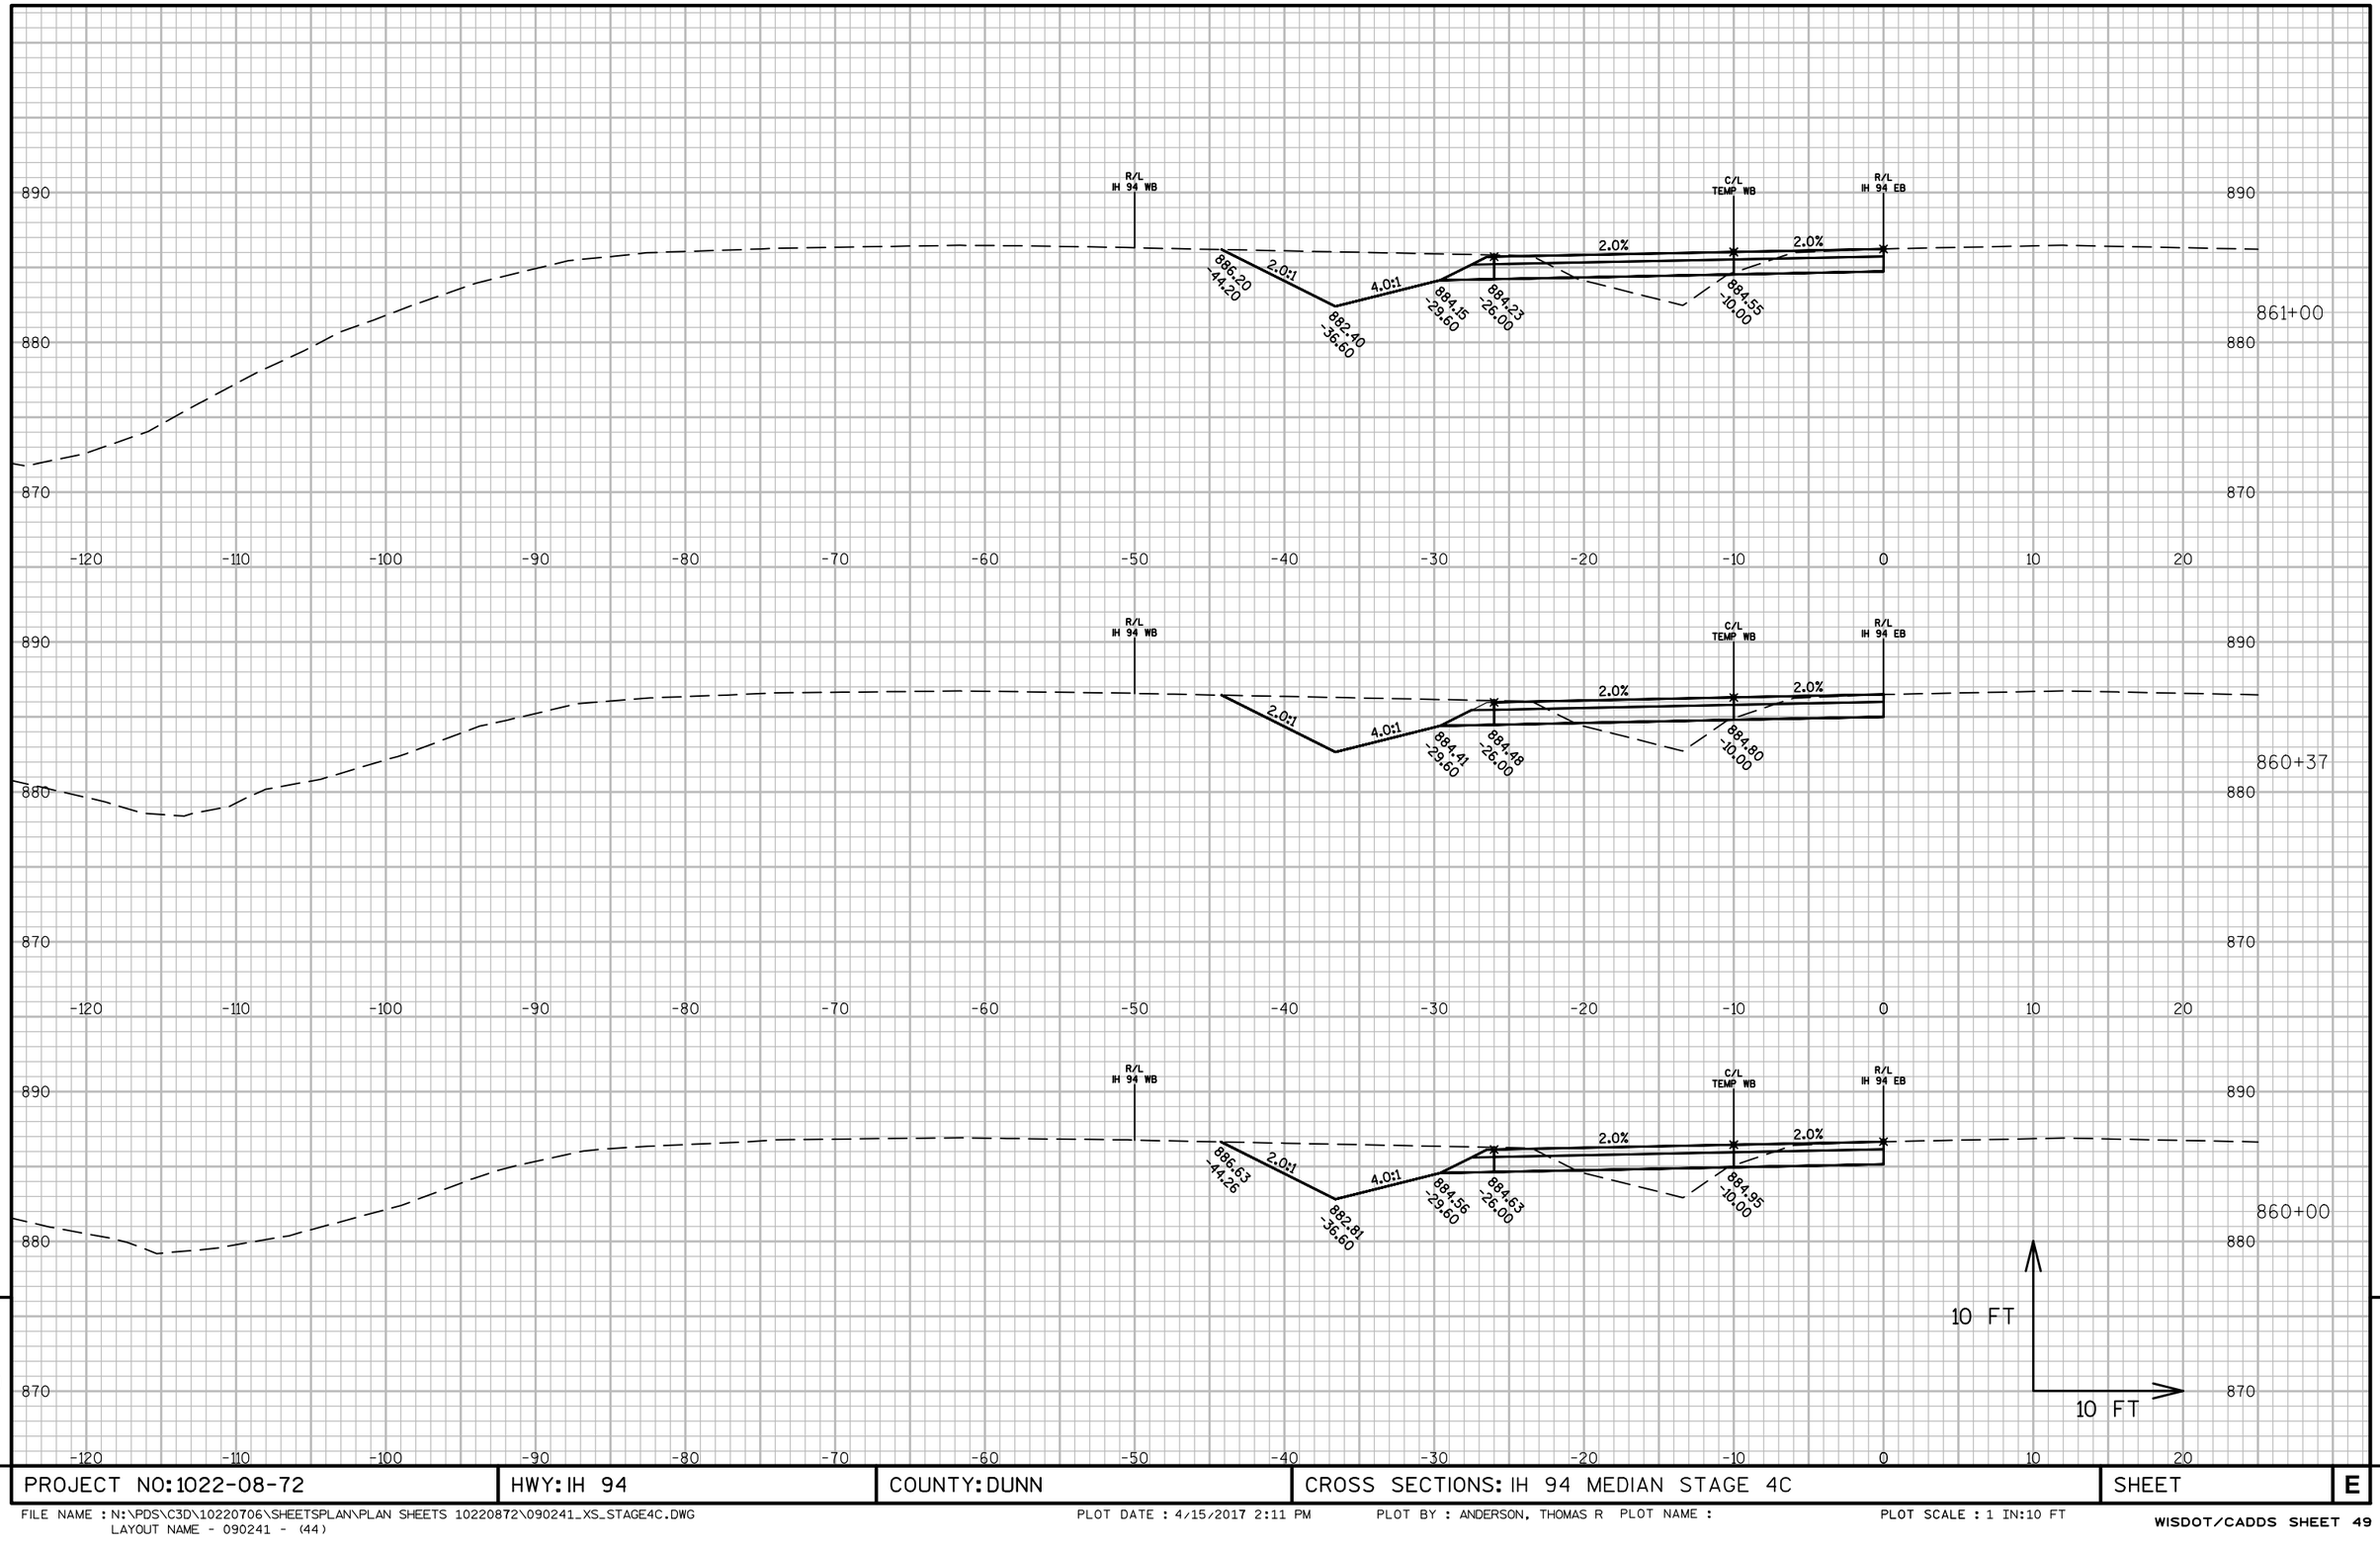

PROJECT NO: 1022-08-72	HWY: IH 94	COUNTY: DUNN	CROSS SECTIONS: IH 94 MEDIAN STAGE 4C	SHEET	E

FILE NAME : N:\PDS\C3D\10220706\SHEETSPLAN\PLAN SHEETS 10220872\090241_XS_STAGE4C.DWG
LAYOUT NAME - 090241 - (44)

PLOT DATE : 4/15/2017 2:11 PM PLOT BY : ANDERSON, THOMAS R PLOT NAME : PLOT SCALE : 1 IN:10 FT

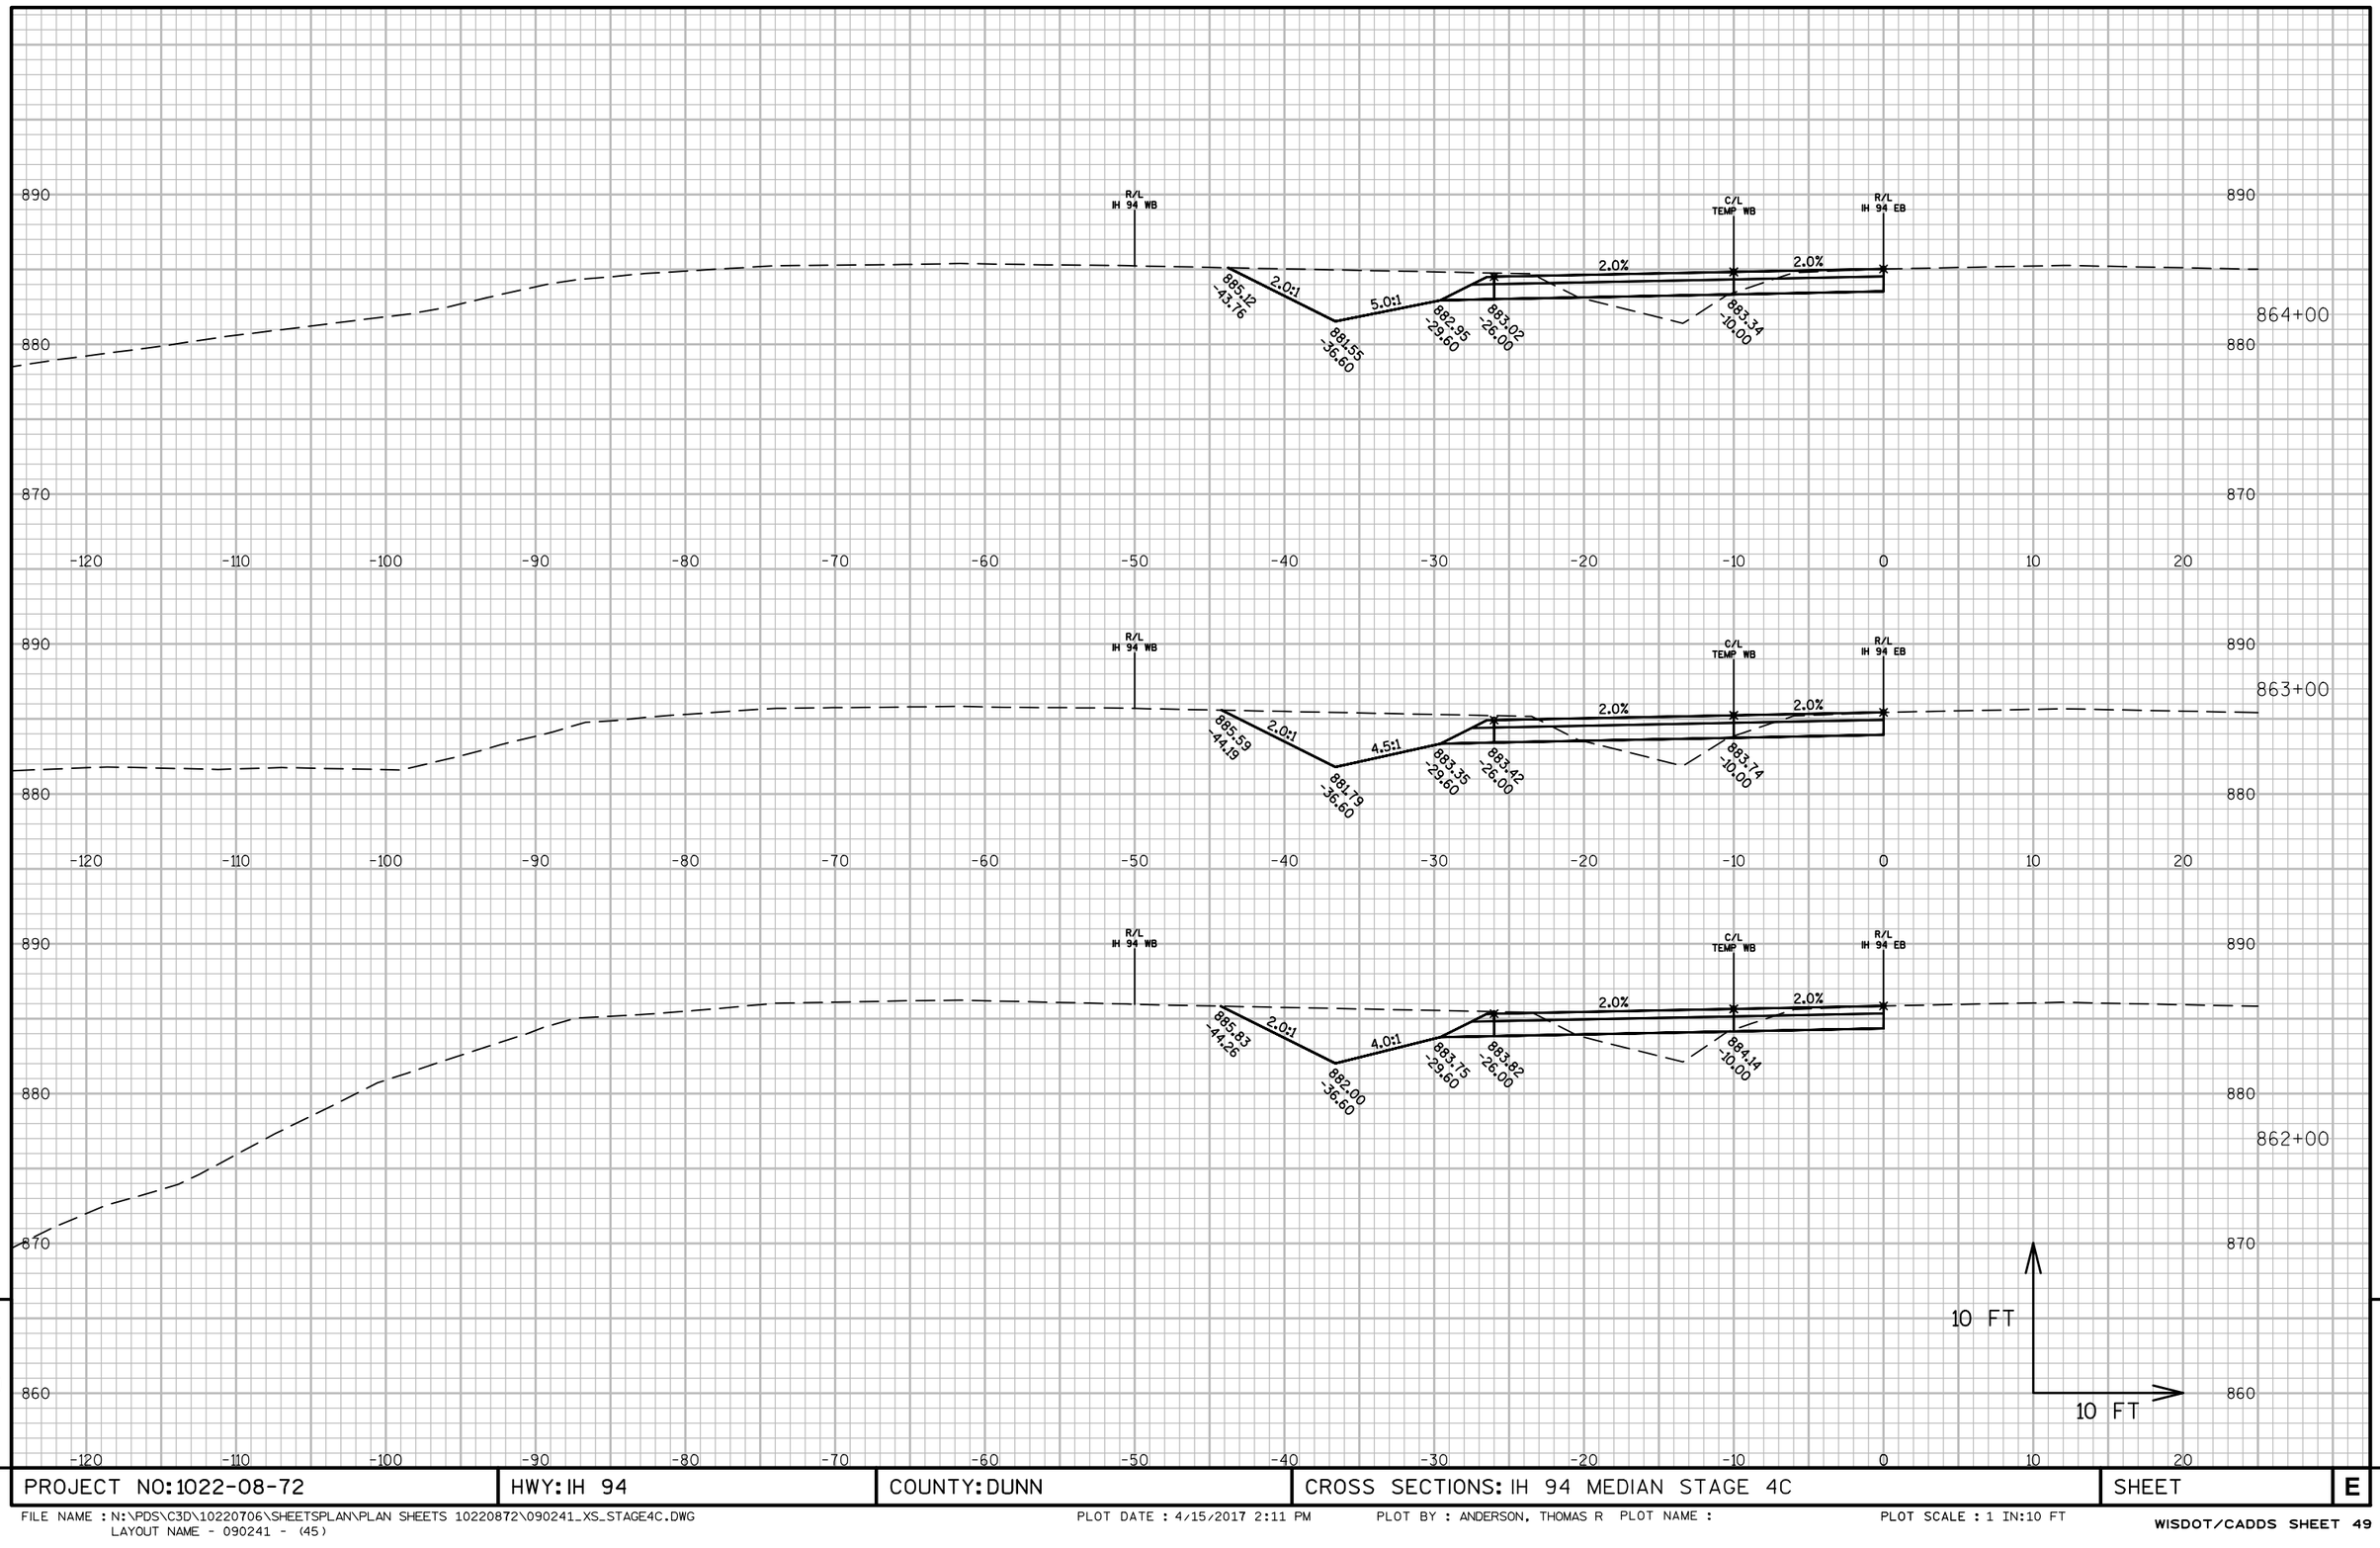

PROJECT NO: 1022-08-72	HWY: IH 94	COUNTY: DUNN	CROSS SECTIONS: IH 94 MEDIAN STAGE 4C	SHEET	E

FILE NAME : N:\PDS\C3D\10220706\SHEETSPLAN\PLAN SHEETS 10220872\090241_XS_STAGE4C.DWG
LAYOUT NAME - 090241 - (45)

PLOT DATE : 4/15/2017 2:11 PM PLOT BY : ANDERSON, THOMAS R PLOT NAME : PLOT SCALE : 1 IN:10 FT


9

9

PROJECT NO: 1022-08-72	HWY: IH 94	COUNTY: DUNN	CROSS SECTIONS: IH 94 MEDIAN STAGE 4C	SHEET	E

FILE NAME : N:\PDS\C3D\10220706\SHEETSPLAN\PLAN SHEETS 10220872\090241_XS_STAGE4C.DWG
LAYOUT NAME - 090241 - (46)

PLOT DATE : 4/15/2017 2:11 PM PLOT BY : ANDERSON, THOMAS R PLOT NAME : PLOT SCALE : 1 IN:10 FT

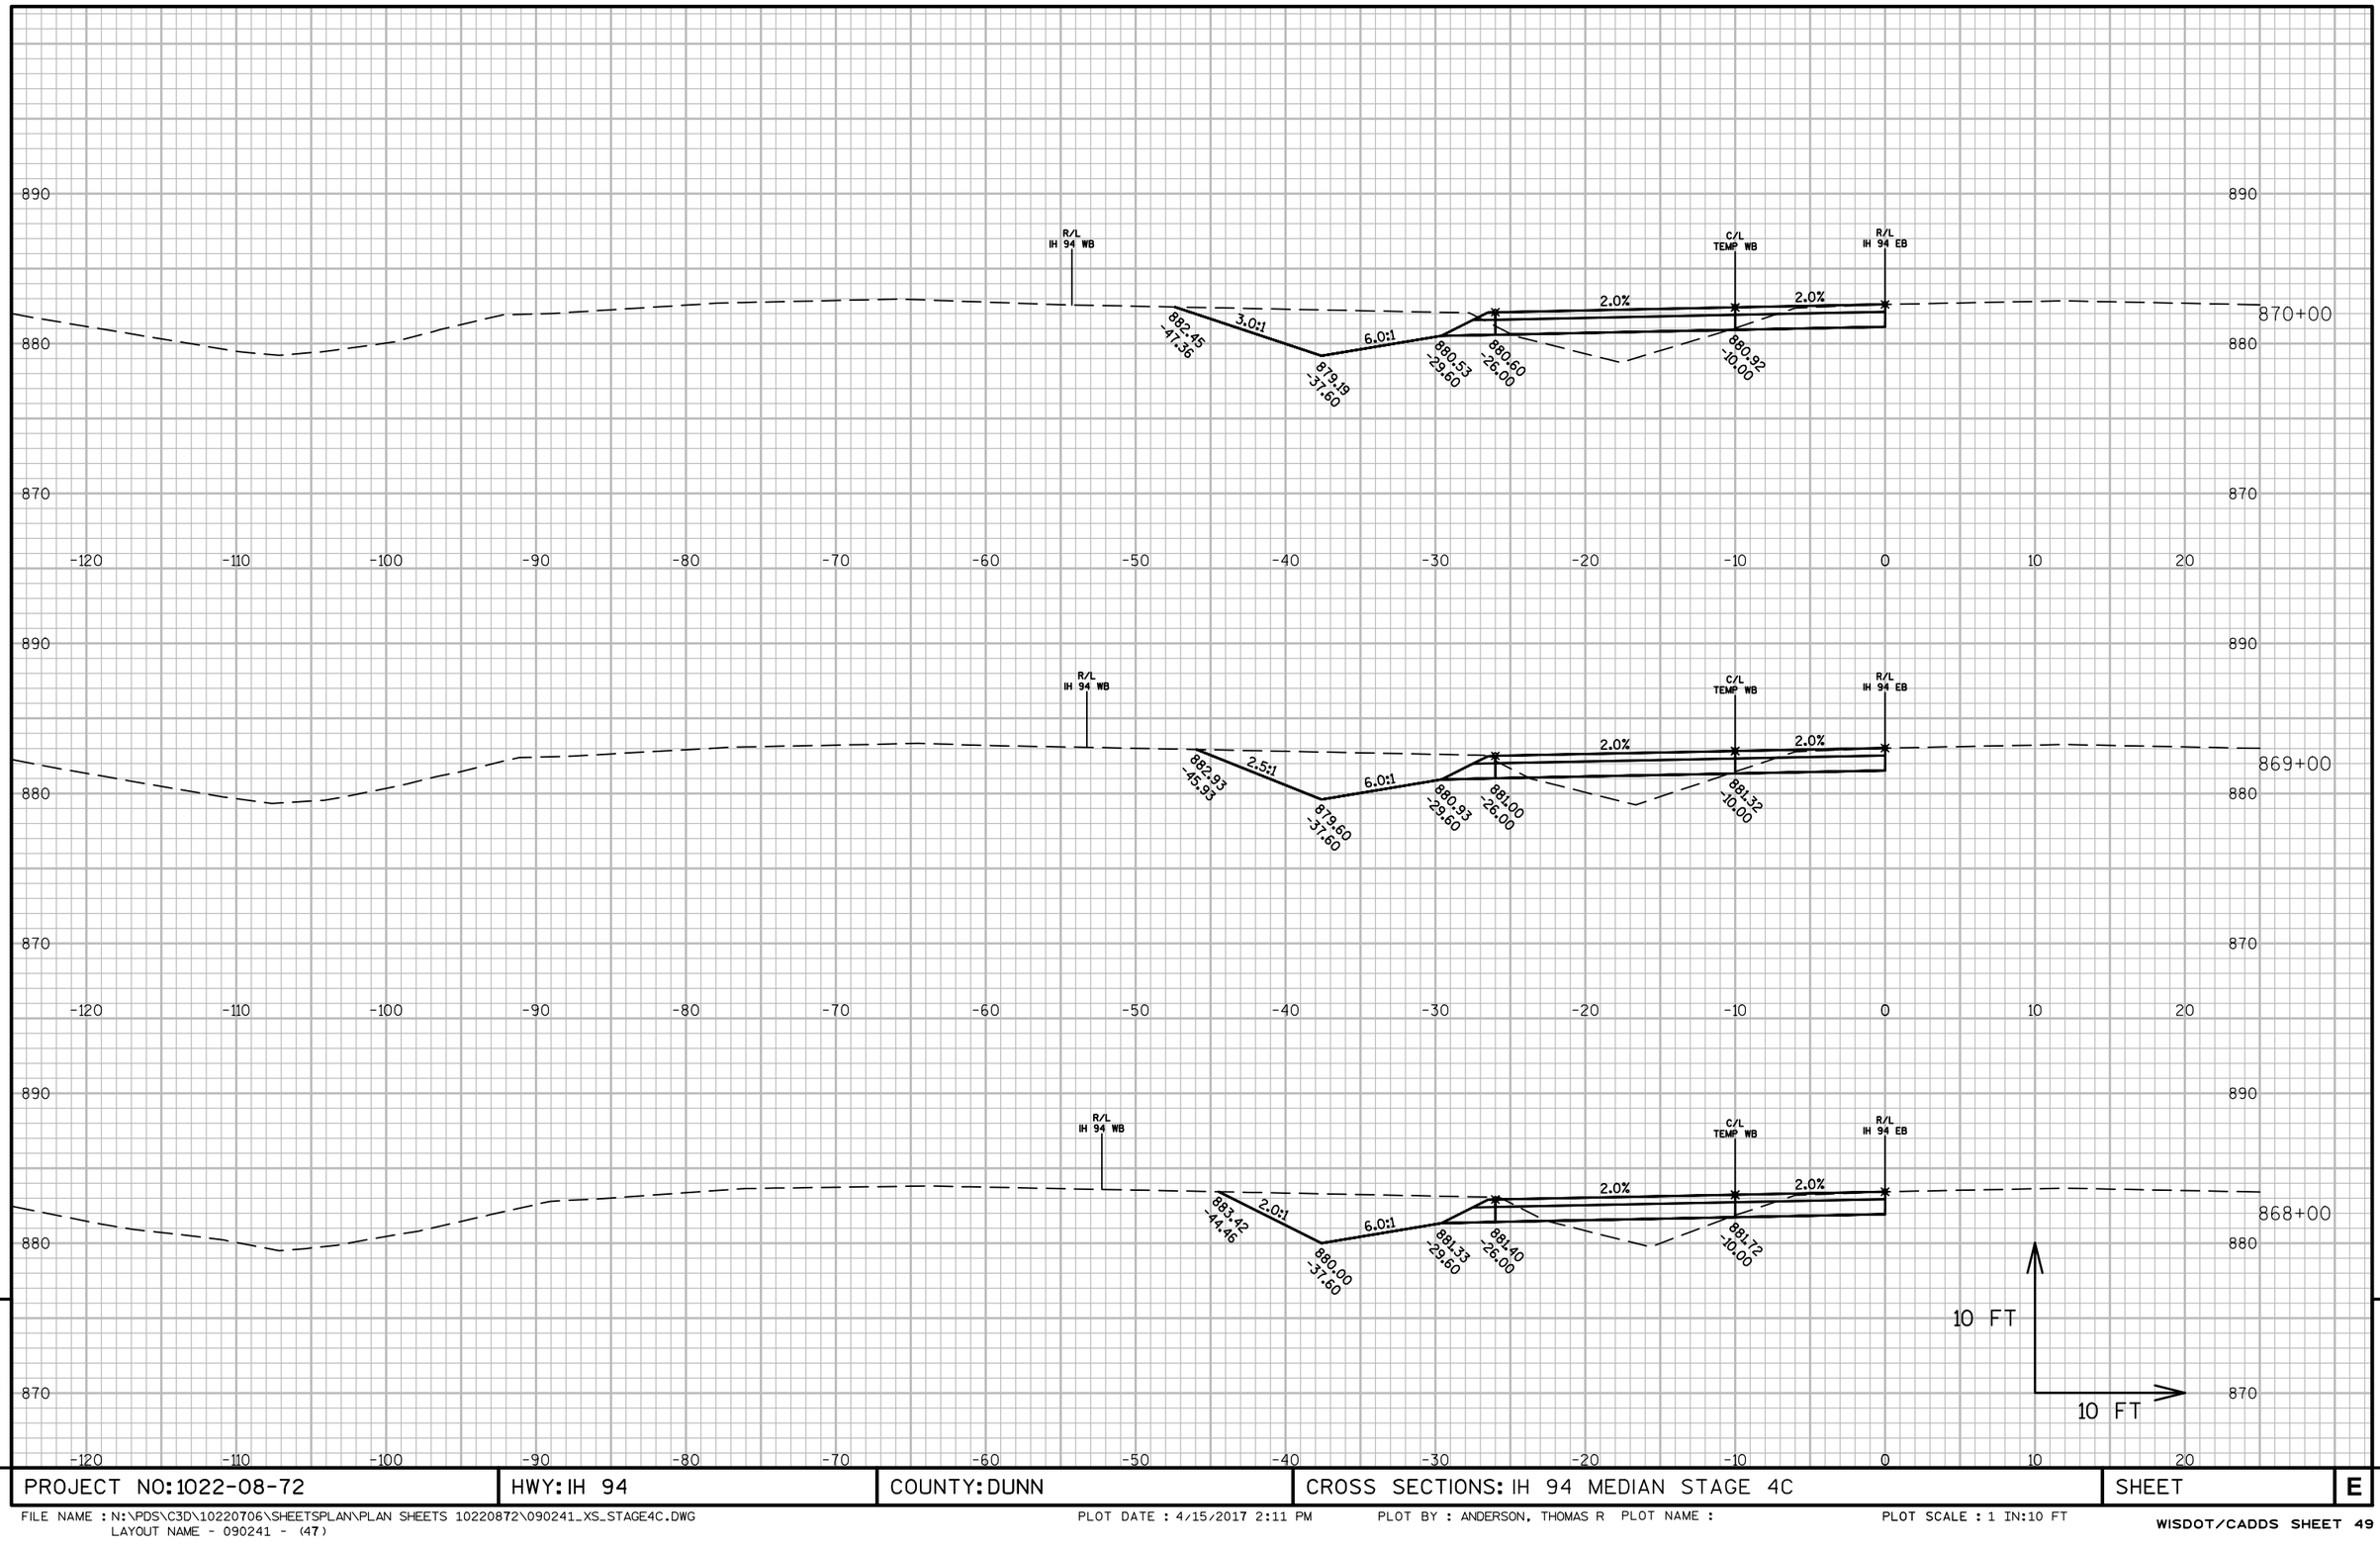


9

9

PROJECT NO: 1022-08-72	HWY: IH 94	COUNTY: DUNN	CROSS SECTIONS: IH 94 MEDIAN STAGE 4C	SHEET	E

FILE NAME : N:\PDS\C3D\10220706\SHEETSPLAN\PLAN SHEETS 10220872\090241_XS_STAGE4C.DWG
LAYOUT NAME - 090241 - (47)

PLOT DATE : 4/15/2017 2:11 PM PLOT BY : ANDERSON, THOMAS R PLOT NAME : PLOT SCALE : 1 IN:10 FT

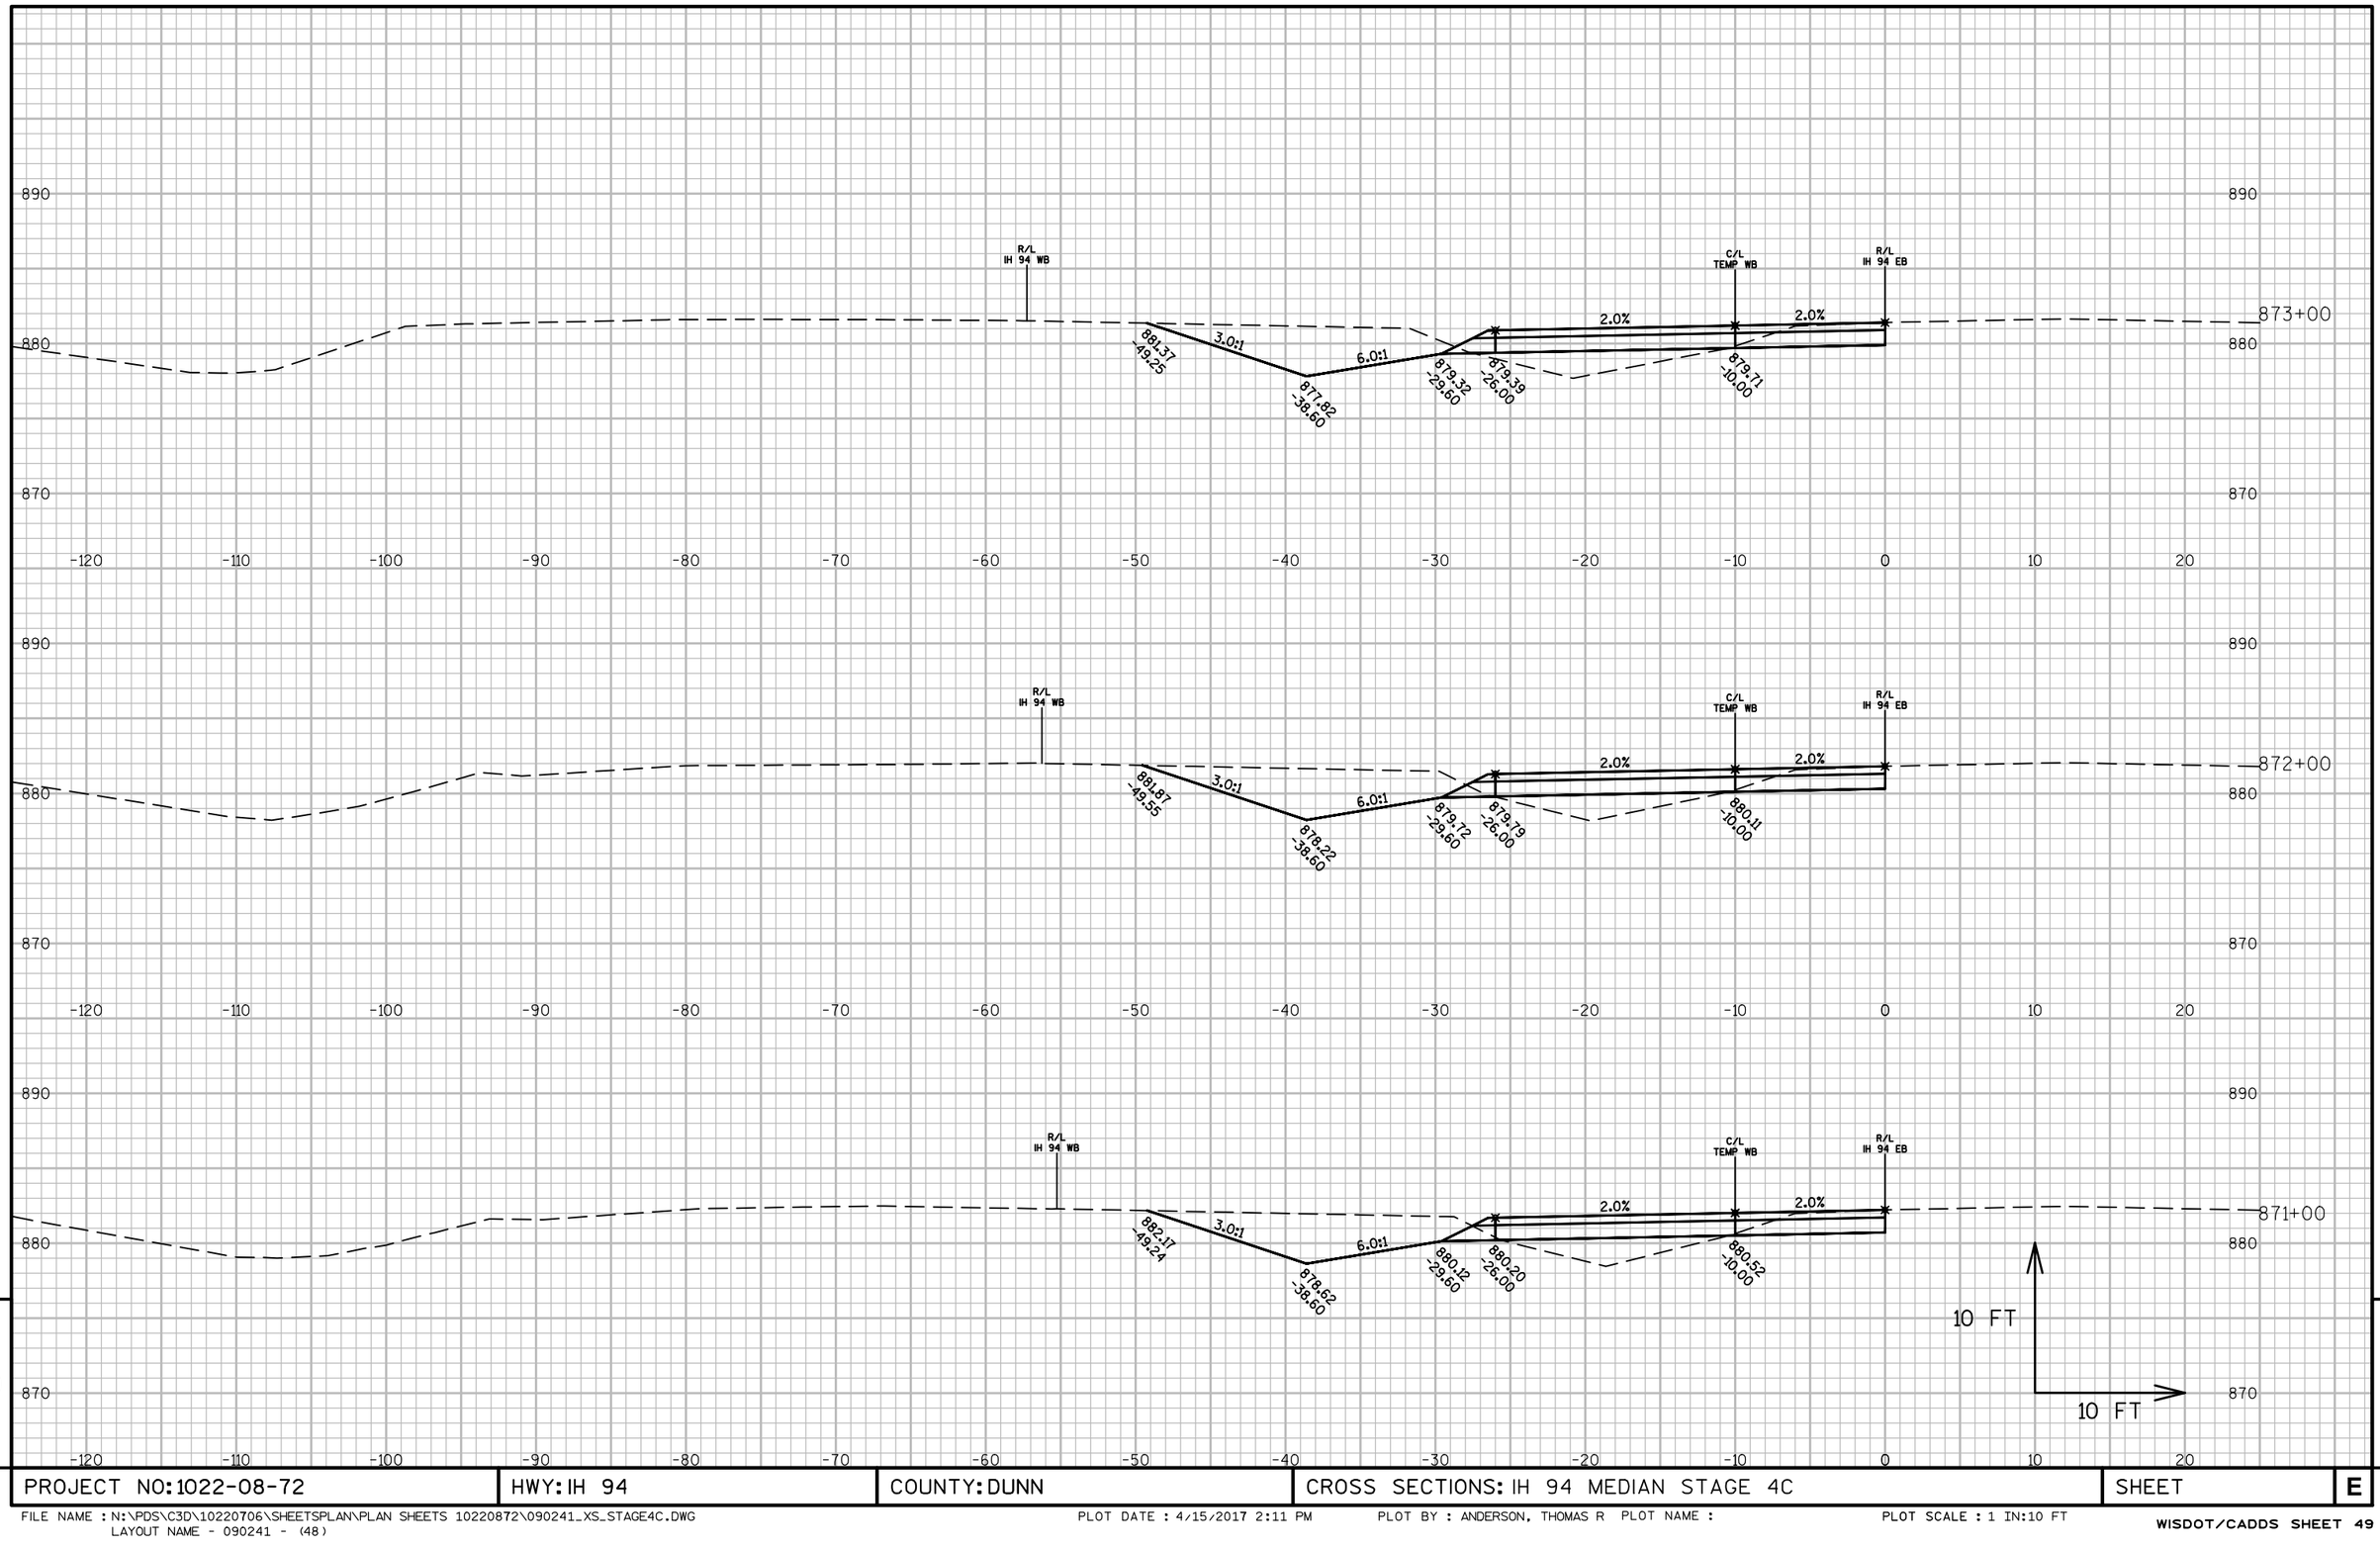


9

9

PROJECT NO: 1022-08-72	HWY: IH 94	COUNTY: DUNN	CROSS SECTIONS: IH 94 MEDIAN STAGE 4C	SHEET	E


FILE NAME : N:\PDS\C3D\10220706\SHEETSPLAN\PLAN SHEETS 10220872\090241_XS_STAGE4C.DWG
LAYOUT NAME - 090241 - (48)

PLOT DATE : 4/15/2017 2:11 PM PLOT BY : ANDERSON, THOMAS R PLOT NAME : PLOT SCALE : 1 IN:10 FT

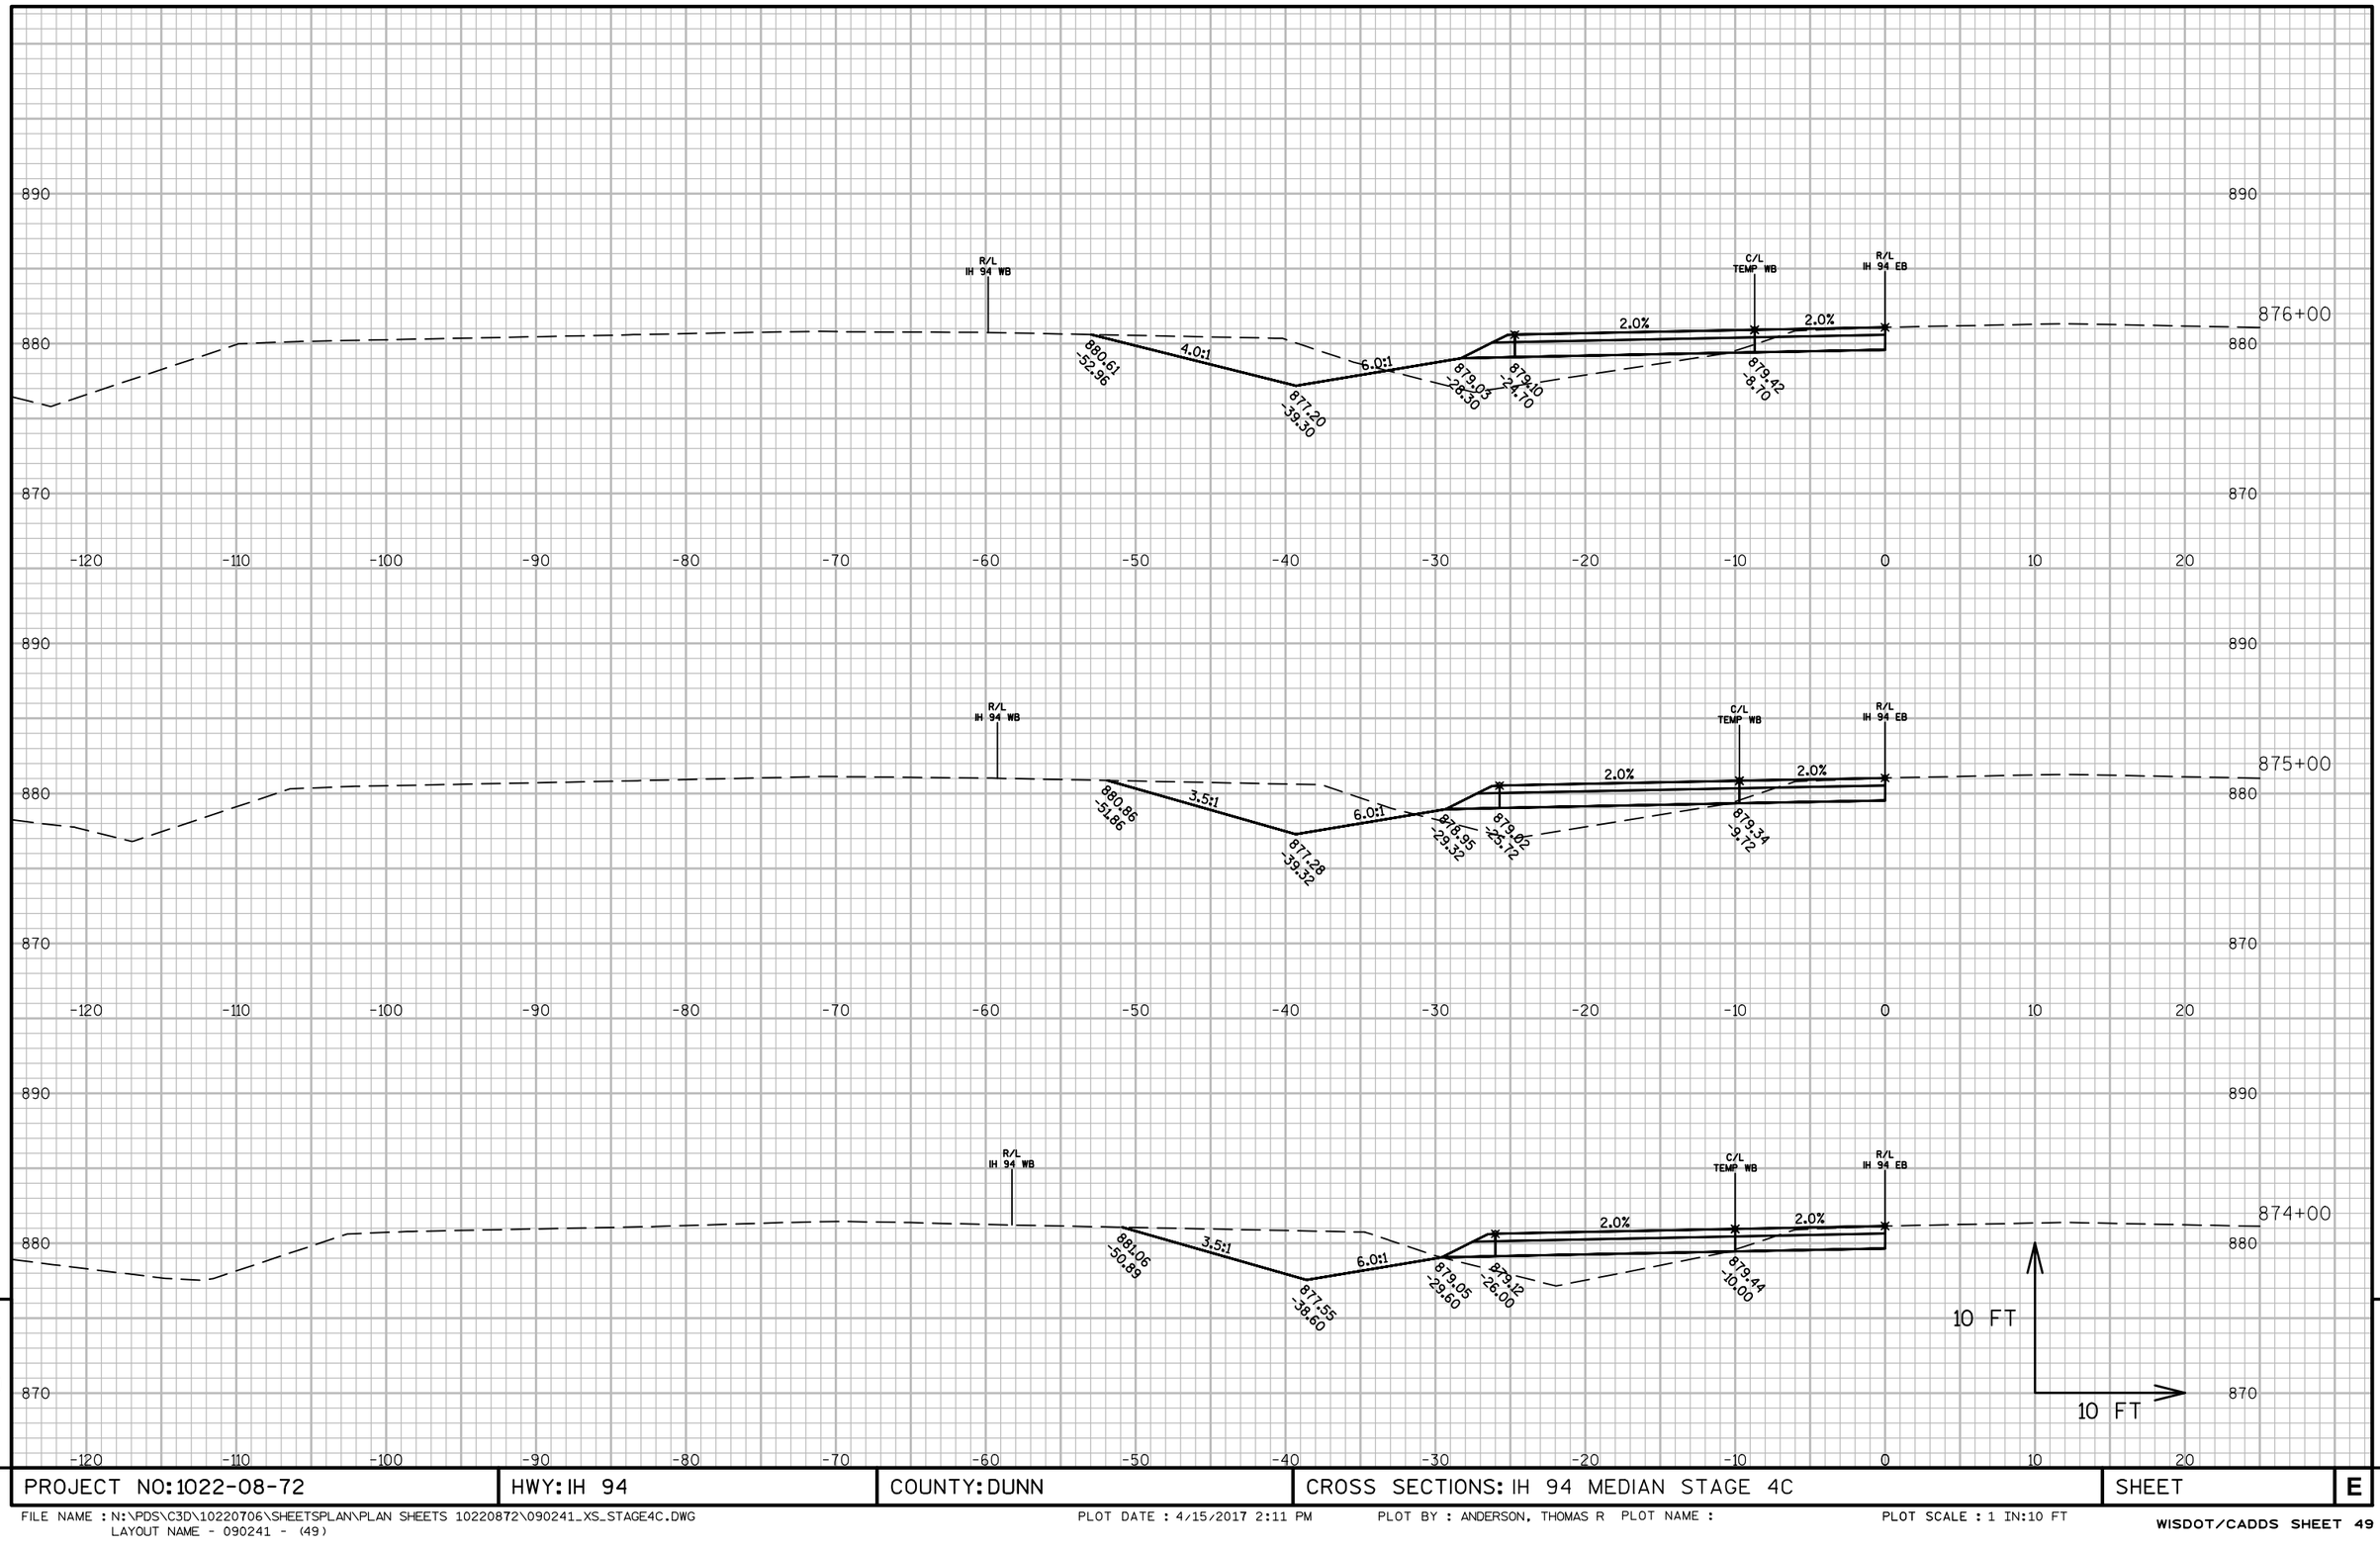

PROJECT NO: 1022-08-72	HWY: IH 94	COUNTY: DUNN	CROSS SECTIONS: IH 94 MEDIAN STAGE 4C	SHEET	E

FILE NAME : N:\PDS\C3D\10220706\SHEETSPLAN\PLAN SHEETS 10220872\090241_XS_STAGE4C.DWG
LAYOUT NAME - 090241 - (49)
PLOT DATE : 4/15/2017 2:11 PM PLOT BY : ANDERSON, THOMAS R PLOT NAME : PLOT SCALE : 1 IN:10 FT

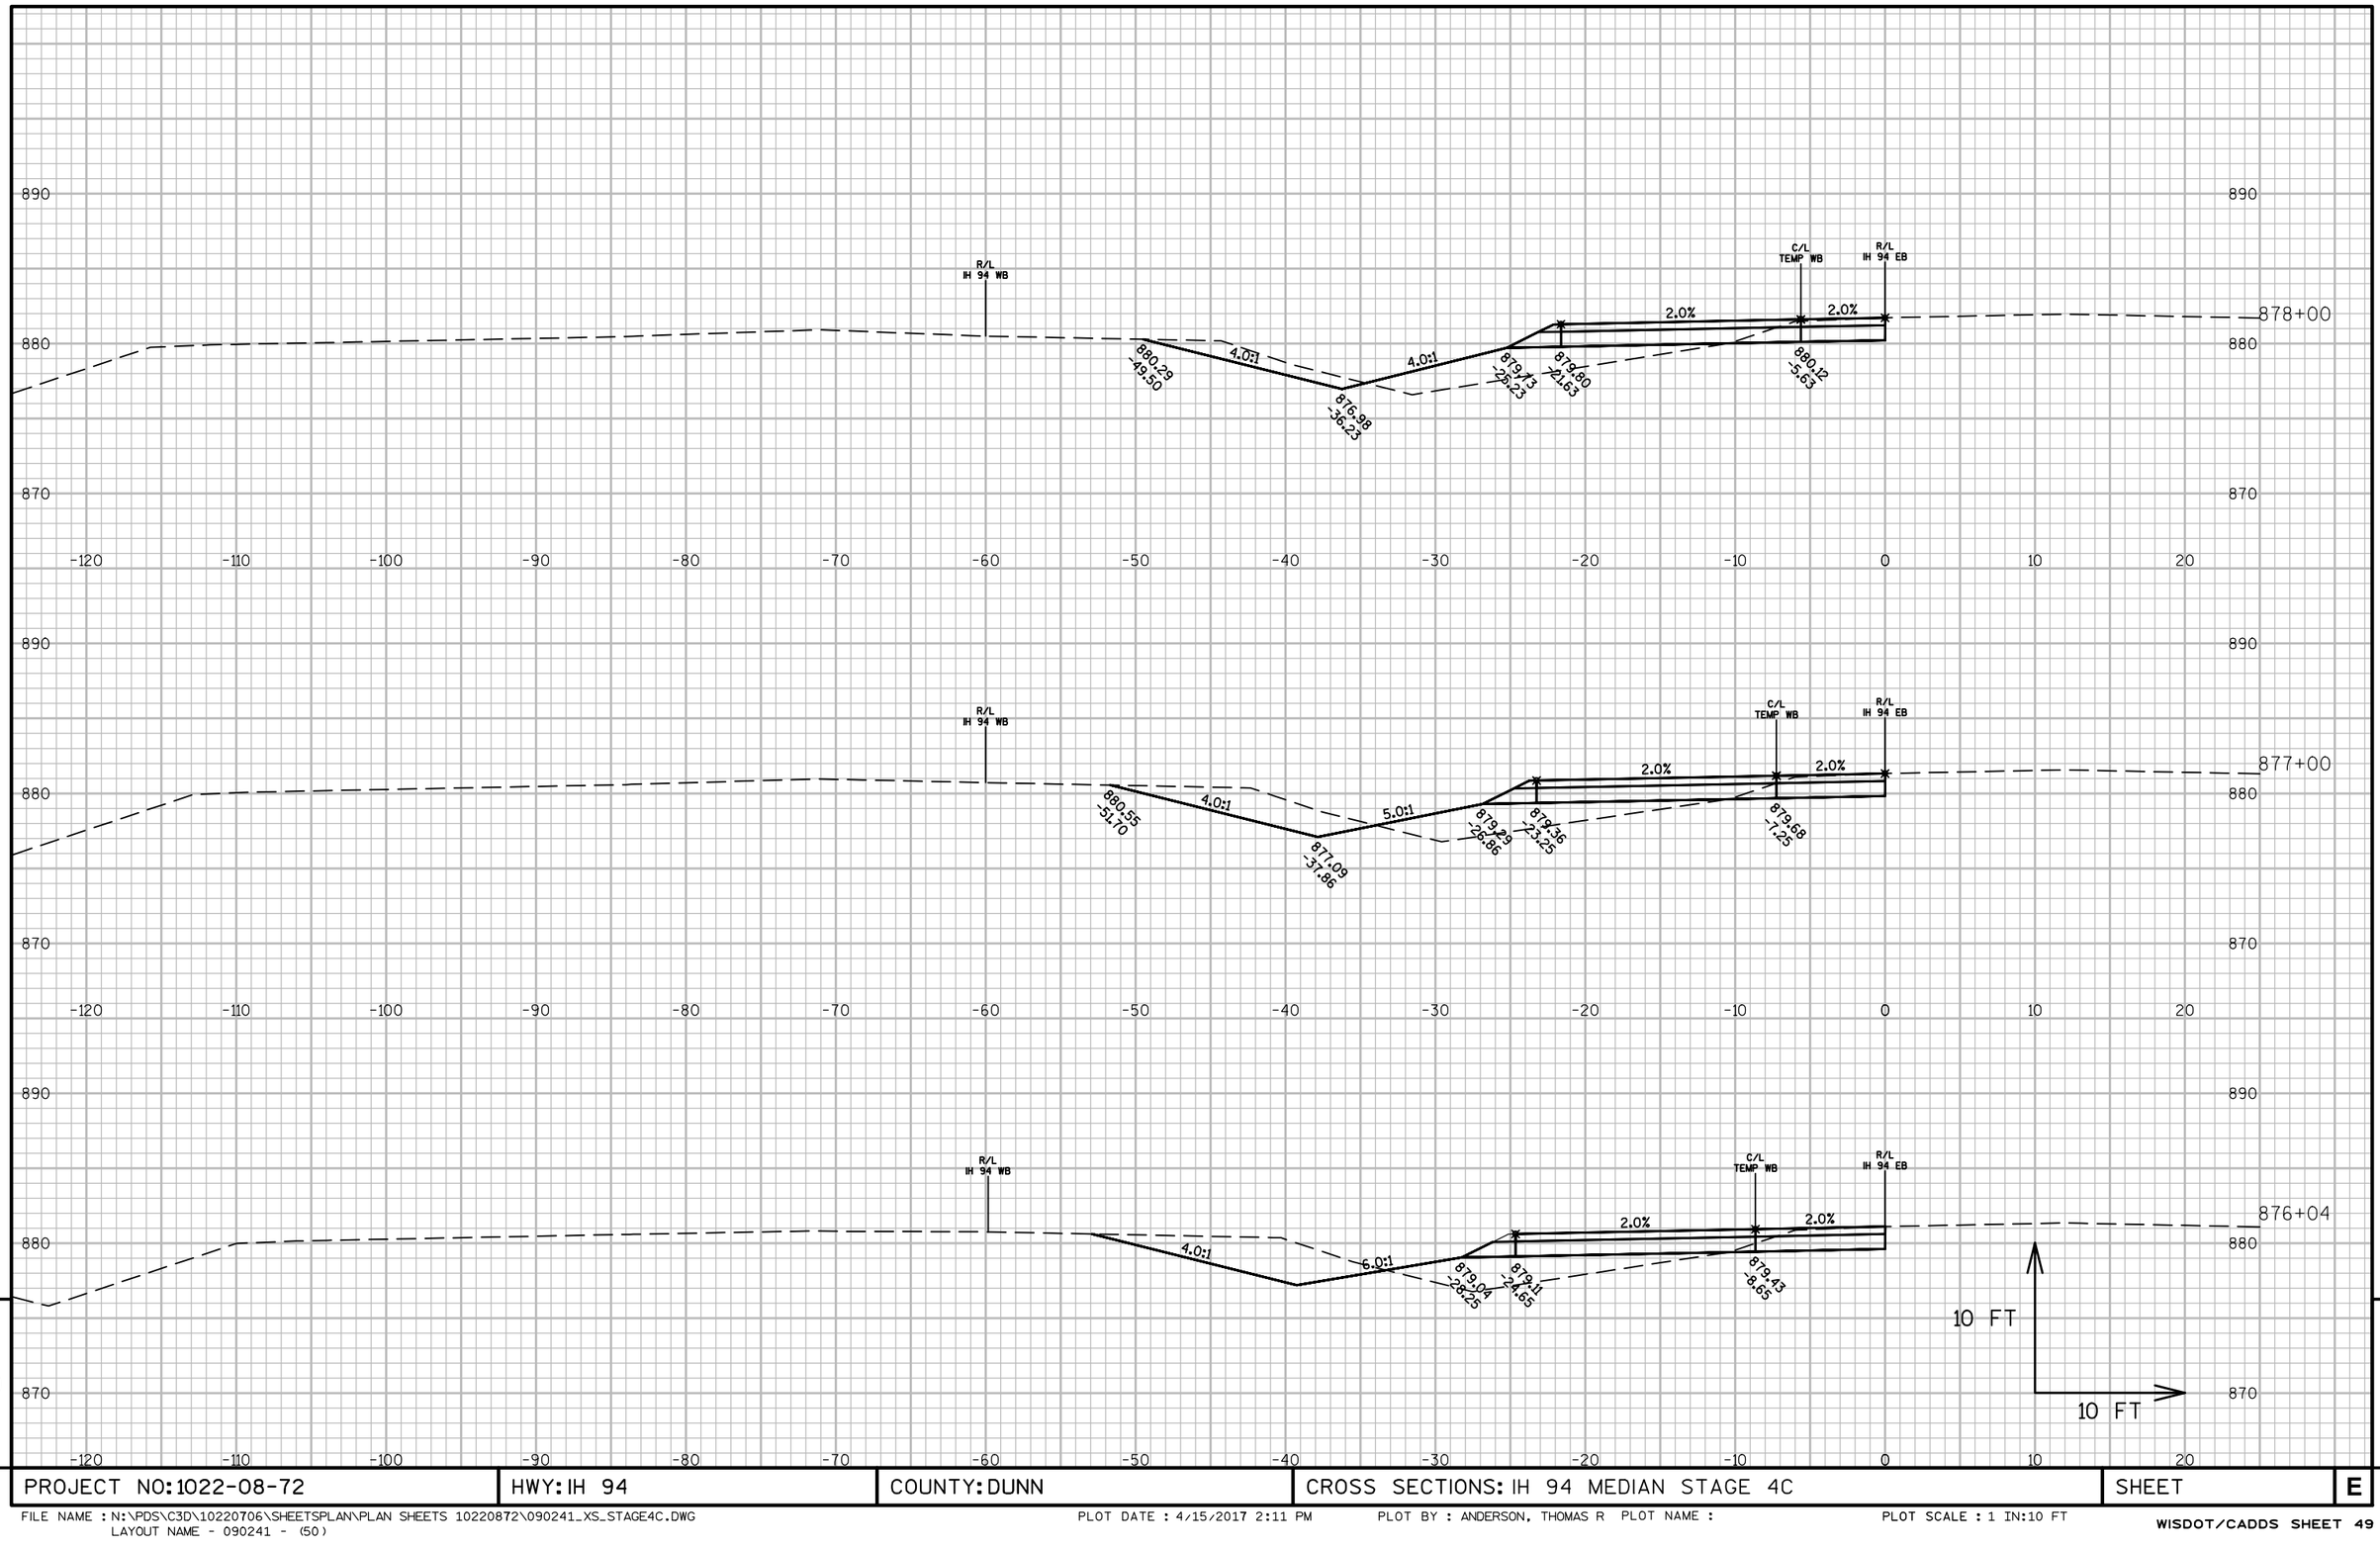

PROJECT NO: 1022-08-72	HWY: IH 94	COUNTY: DUNN	CROSS SECTIONS: IH 94 MEDIAN STAGE 4C	SHEET	E

FILE NAME : N:\PDS\C3D\10220706\SHEETSPLAN\PLAN SHEETS 10220872\090241_XS_STAGE4C.DWG
LAYOUT NAME - 090241 - (50)

PLOT DATE : 4/15/2017 2:11 PM PLOT BY : ANDERSON, THOMAS R PLOT NAME : PLOT SCALE : 1 IN:10 FT

9

PROJECT NO:1022-08-72	HWY: IH 94	COUNTY: DUNN	CROSS SECTIONS: IH 94 MEDIAN STAGE 4C	SHEET	E

9

FILE NAME : N:\PDS\C3D\10220706\SHEETSPLAN\PLAN SHEETS 10220872\090241_XS_STAGE4C.DWG
LAYOUT NAME - 090241 - (51)

PLOT DATE : 4/15/2017 2:12 PM PLOT BY : ANDERSON, THOMAS R PLOT NAME : PLOT SCALE : 1 IN:10 FT


9

9

PROJECT NO: 1022-08-72	HWY: IH 94	COUNTY: DUNN	CROSS SECTIONS: IH 94 MEDIAN STAGE 4C	SHEET	E

FILE NAME : N:\PDS\C3D\10220706\SHEETSPLAN\PLAN SHEETS 10220872\090241_XS_STAGE4C.DWG
LAYOUT NAME - 090241 - (52)

PLOT DATE : 4/15/2017 2:12 PM PLOT BY : ANDERSON, THOMAS R PLOT NAME : PLOT SCALE : 1 IN:10 FT

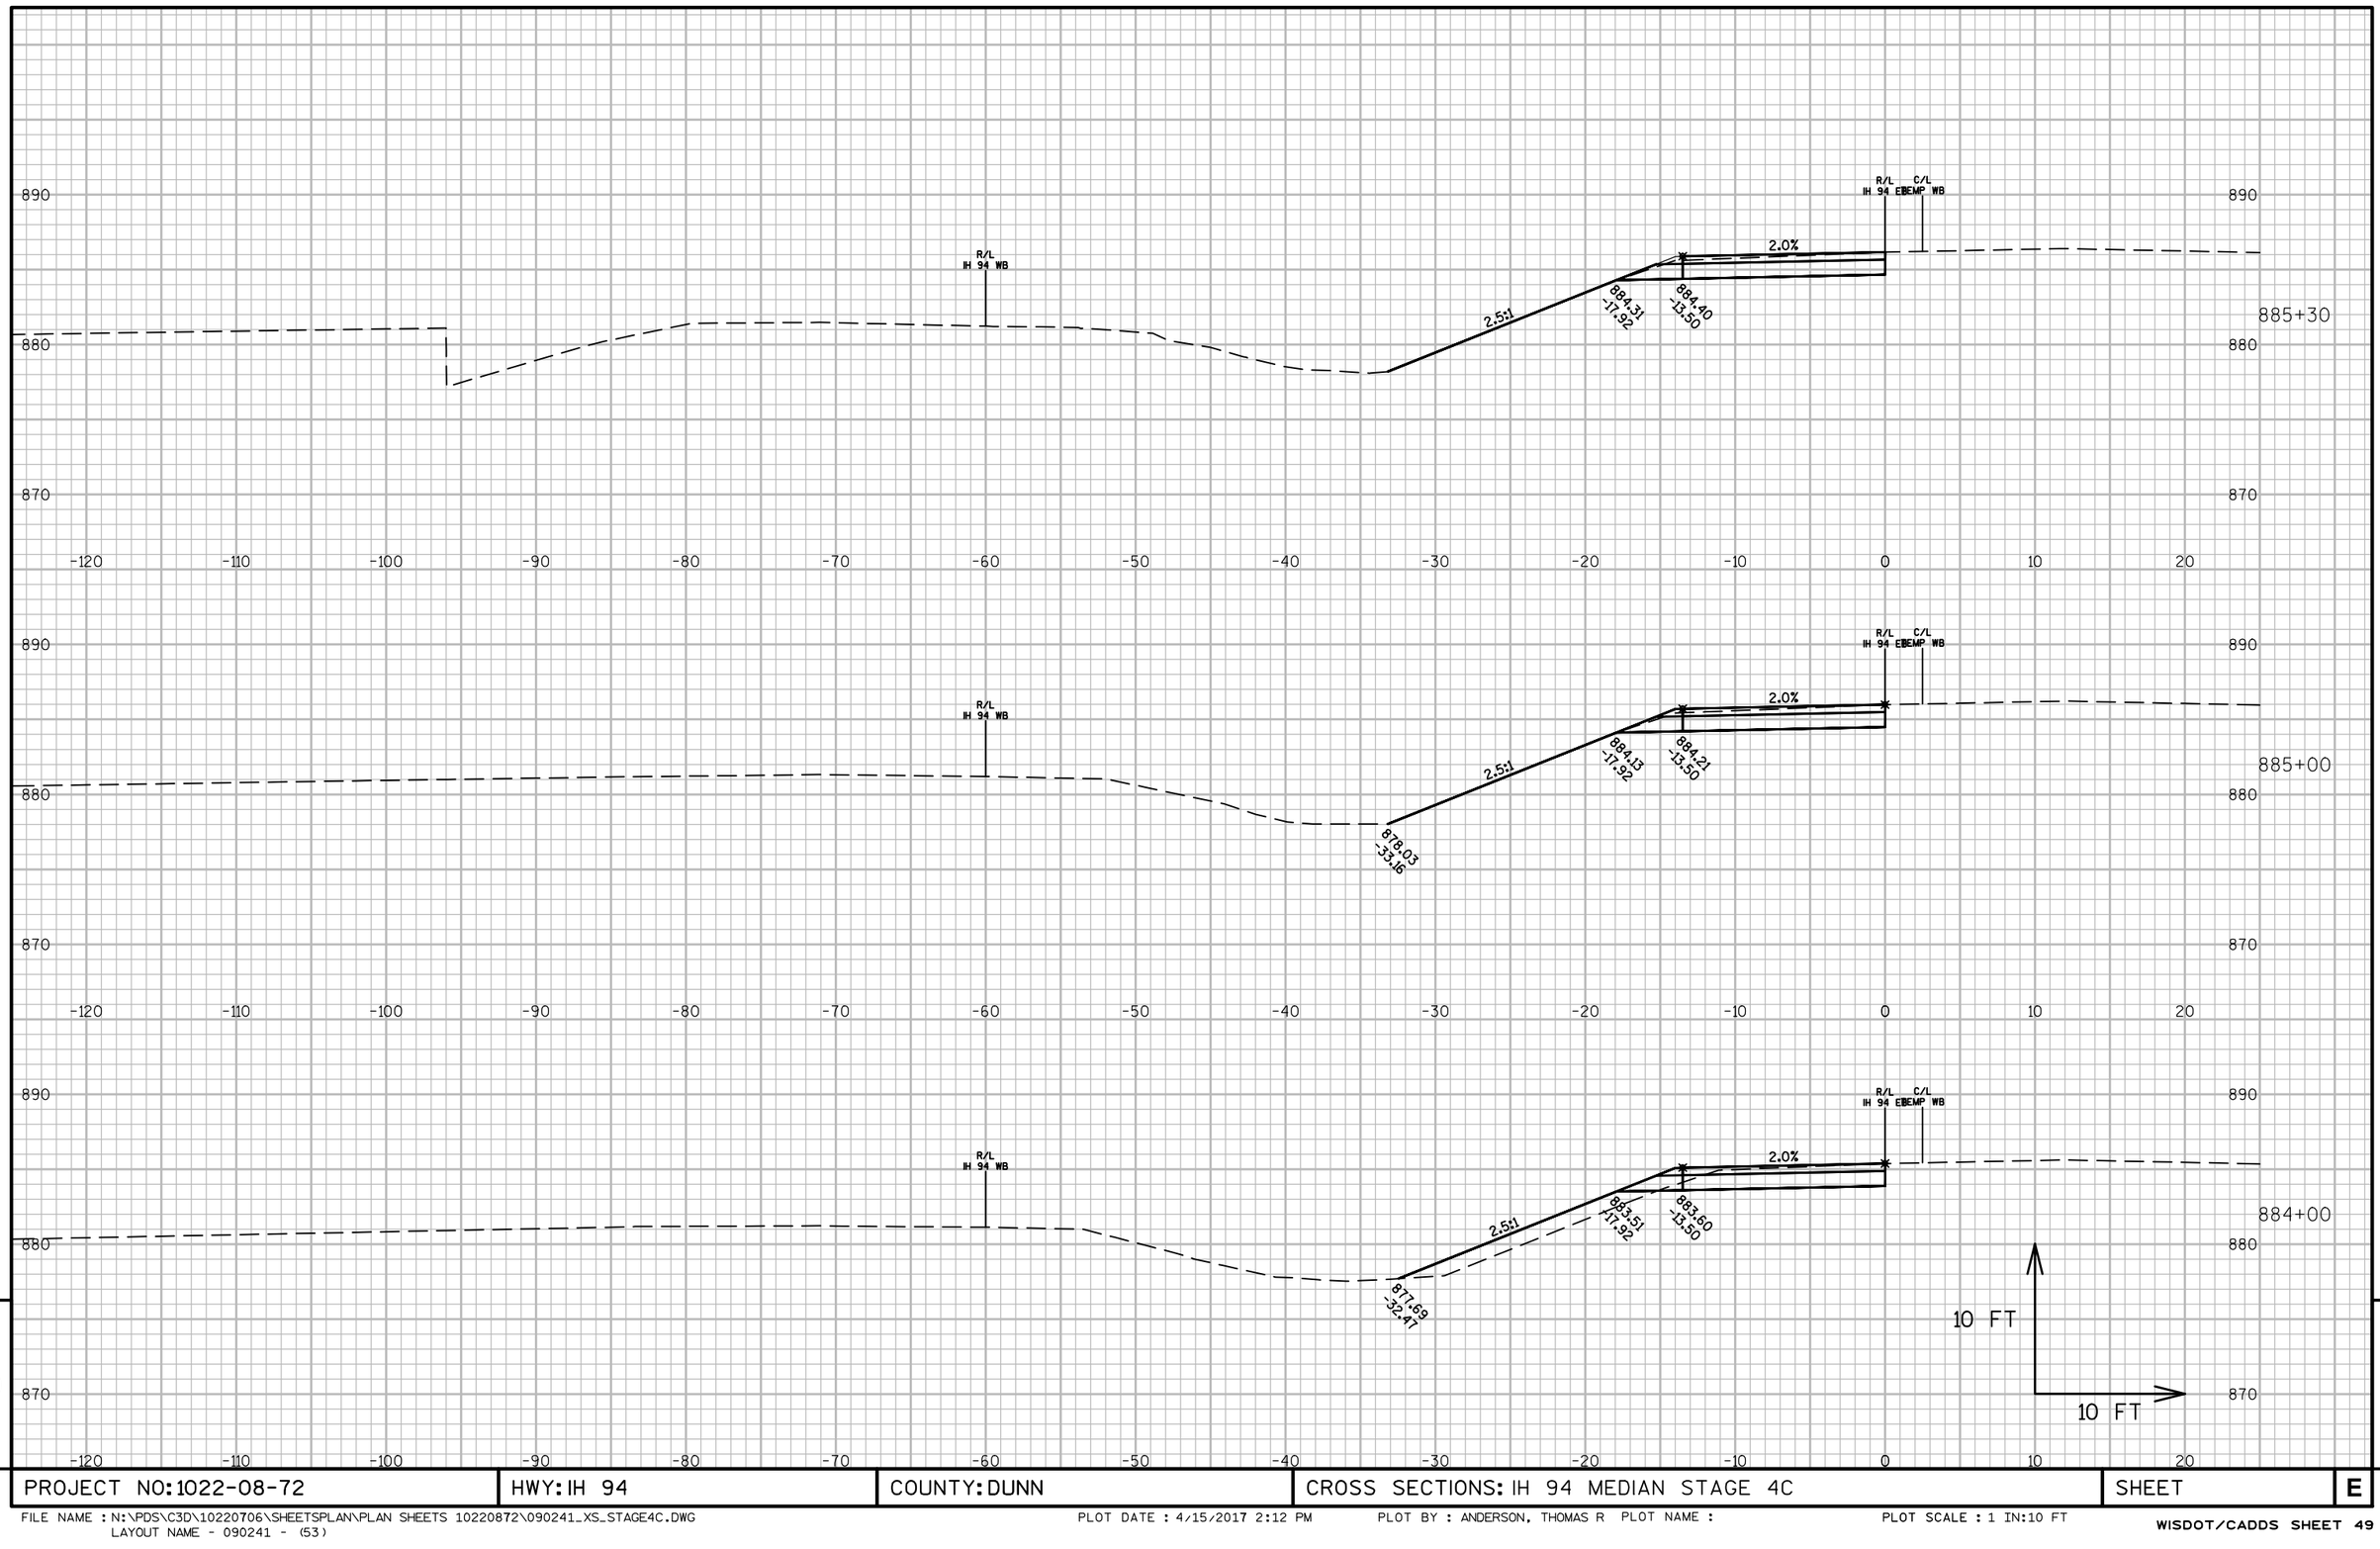


9

PROJECT NO: 1022-08-72	HWY: IH 94	COUNTY: DUNN	CROSS SECTIONS: IH 94 MEDIAN STAGE 4C	SHEET	E

9

FILE NAME : N:\PDS\C3D\10220706\SHEETSPLAN\PLAN SHEETS 10220872\090241_XS_STAGE4C.DWG
LAYOUT NAME - 090241 - (53)


PLOT DATE : 4/15/2017 2:12 PM PLOT BY : ANDERSON, THOMAS R PLOT NAME : PLOT SCALE : 1 IN:10 FT

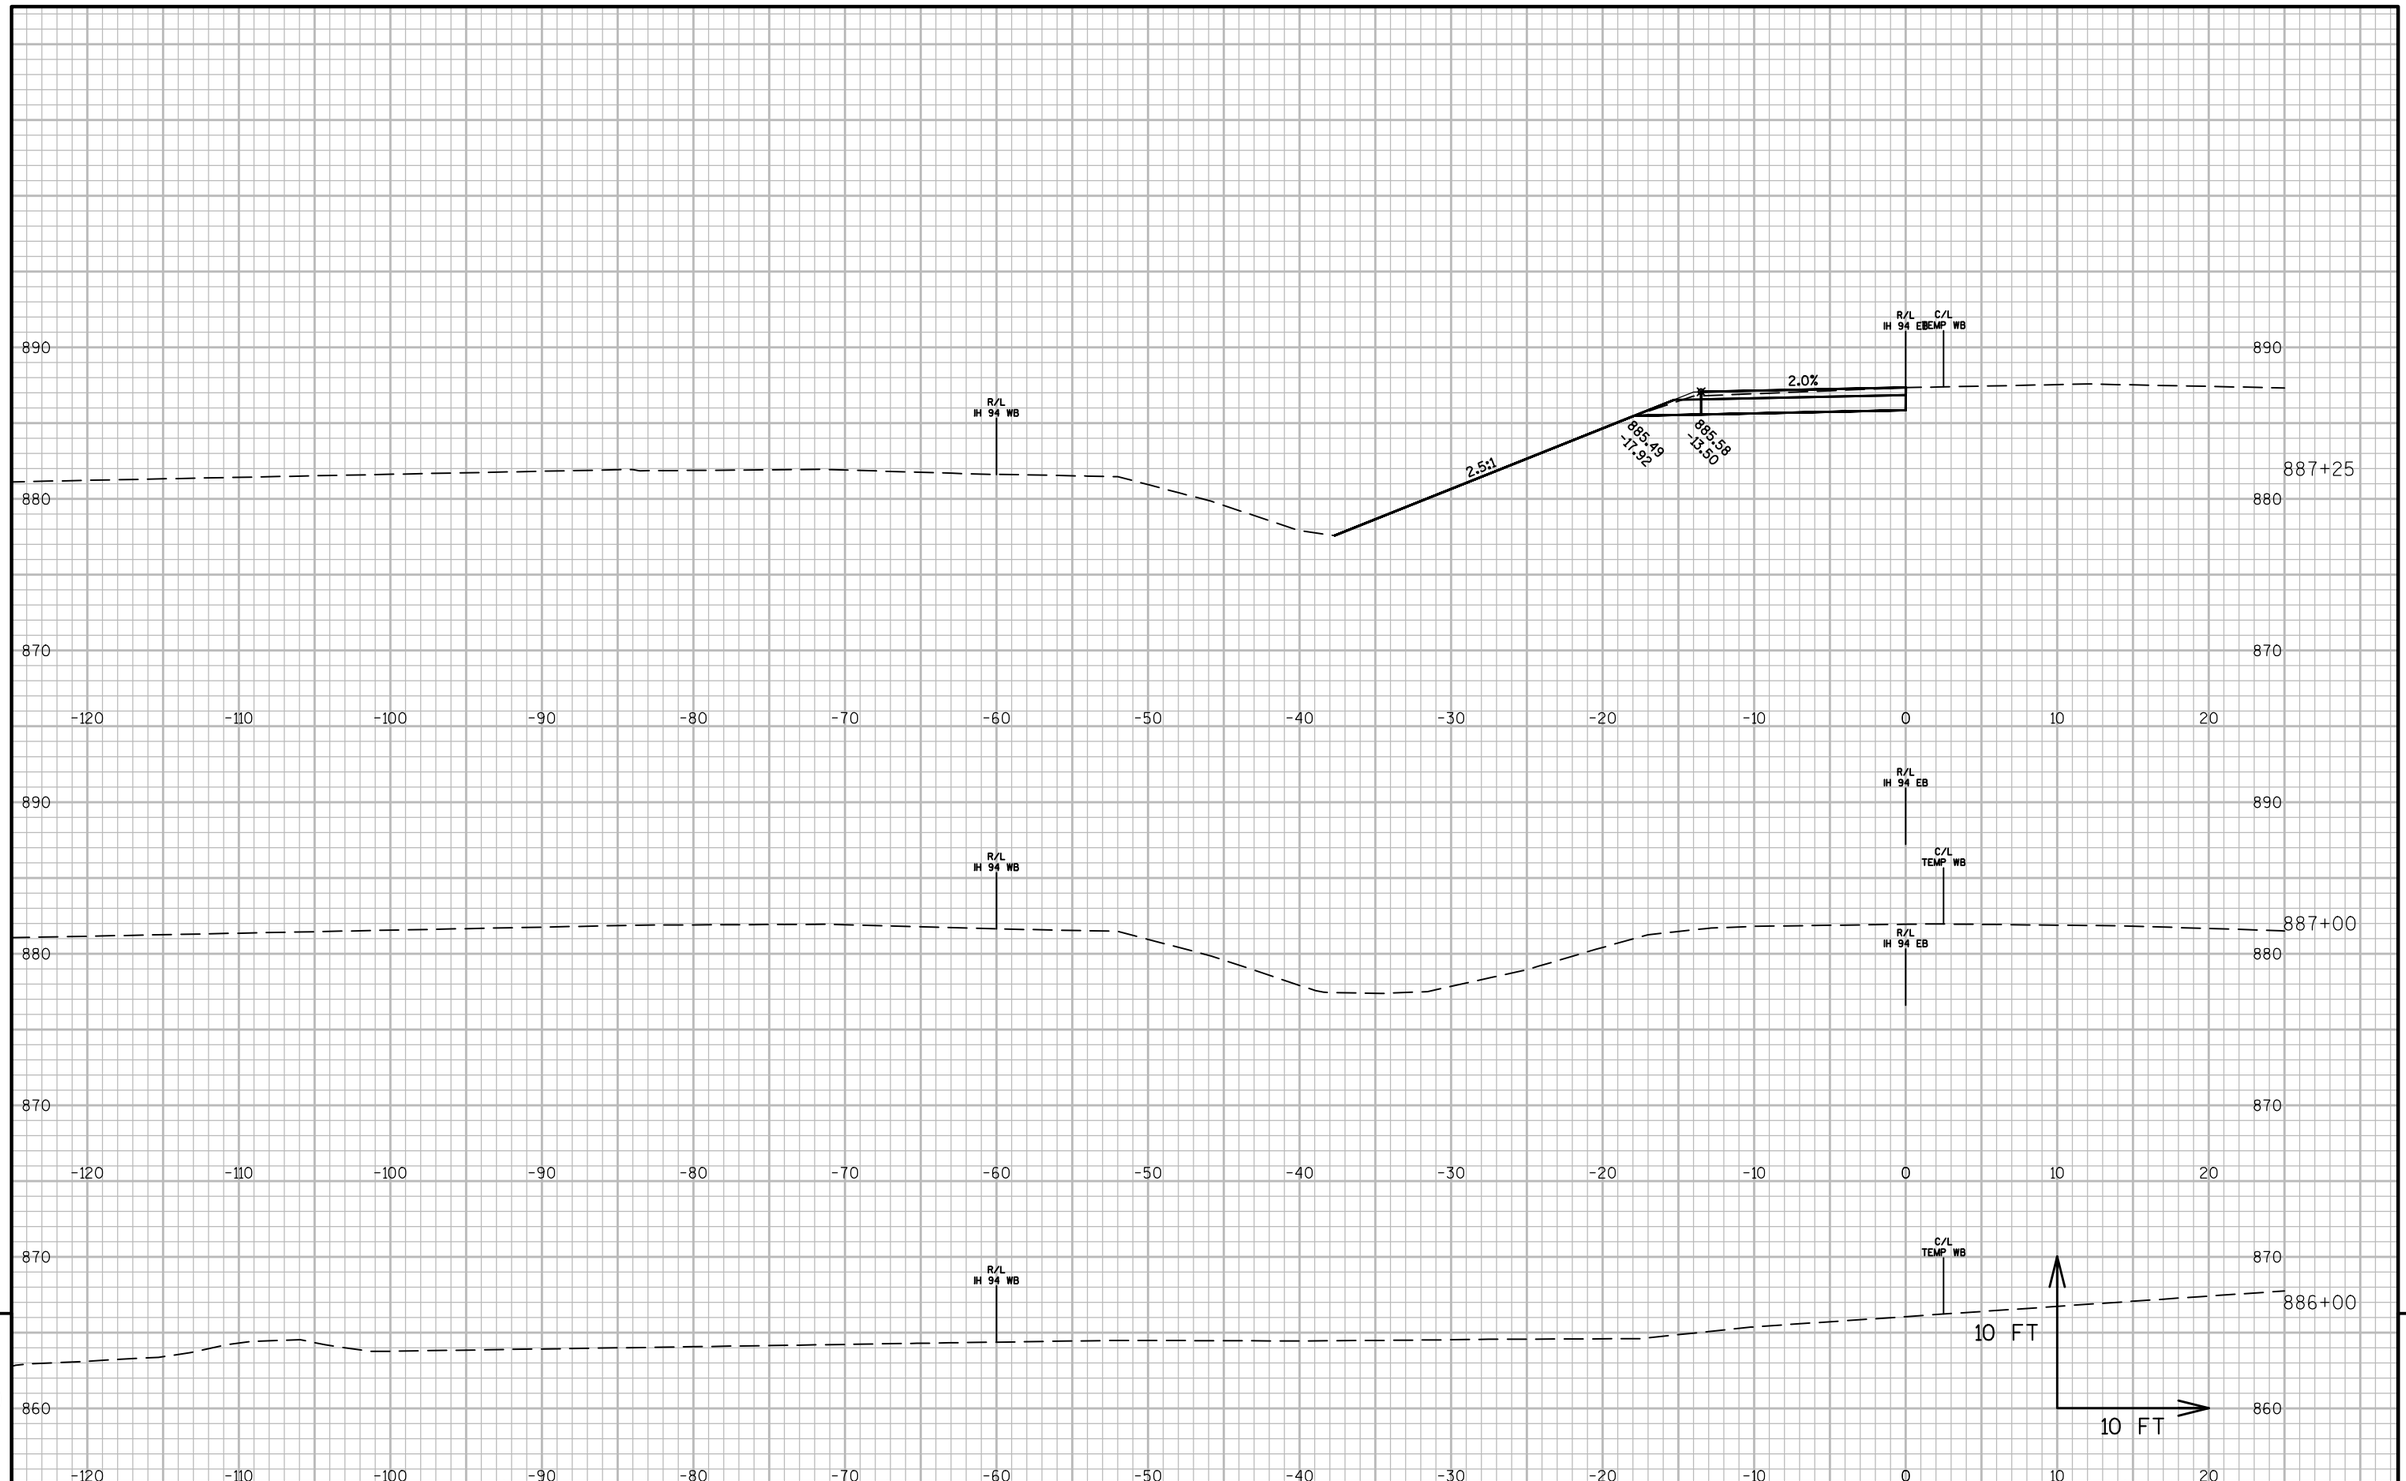


PROJECT NO: 1022-08-72	HWY: IH 94	COUNTY: DUNN	CROSS SECTIONS: IH 94 MEDIAN STAGE 4C	SHEET	E

FILE NAME : N:\PDS\C3D\10220706\SHEETSPLAN\PLAN SHEETS 10220872\090241_XS_STAGE4C.DWG
LAYOUT NAME - 090241 - (54)

PLOT DATE : 4/15/2017 2:12 PM PLOT BY : ANDERSON, THOMAS R PLOT NAME : PLOT SCALE : 1 IN:10 FT

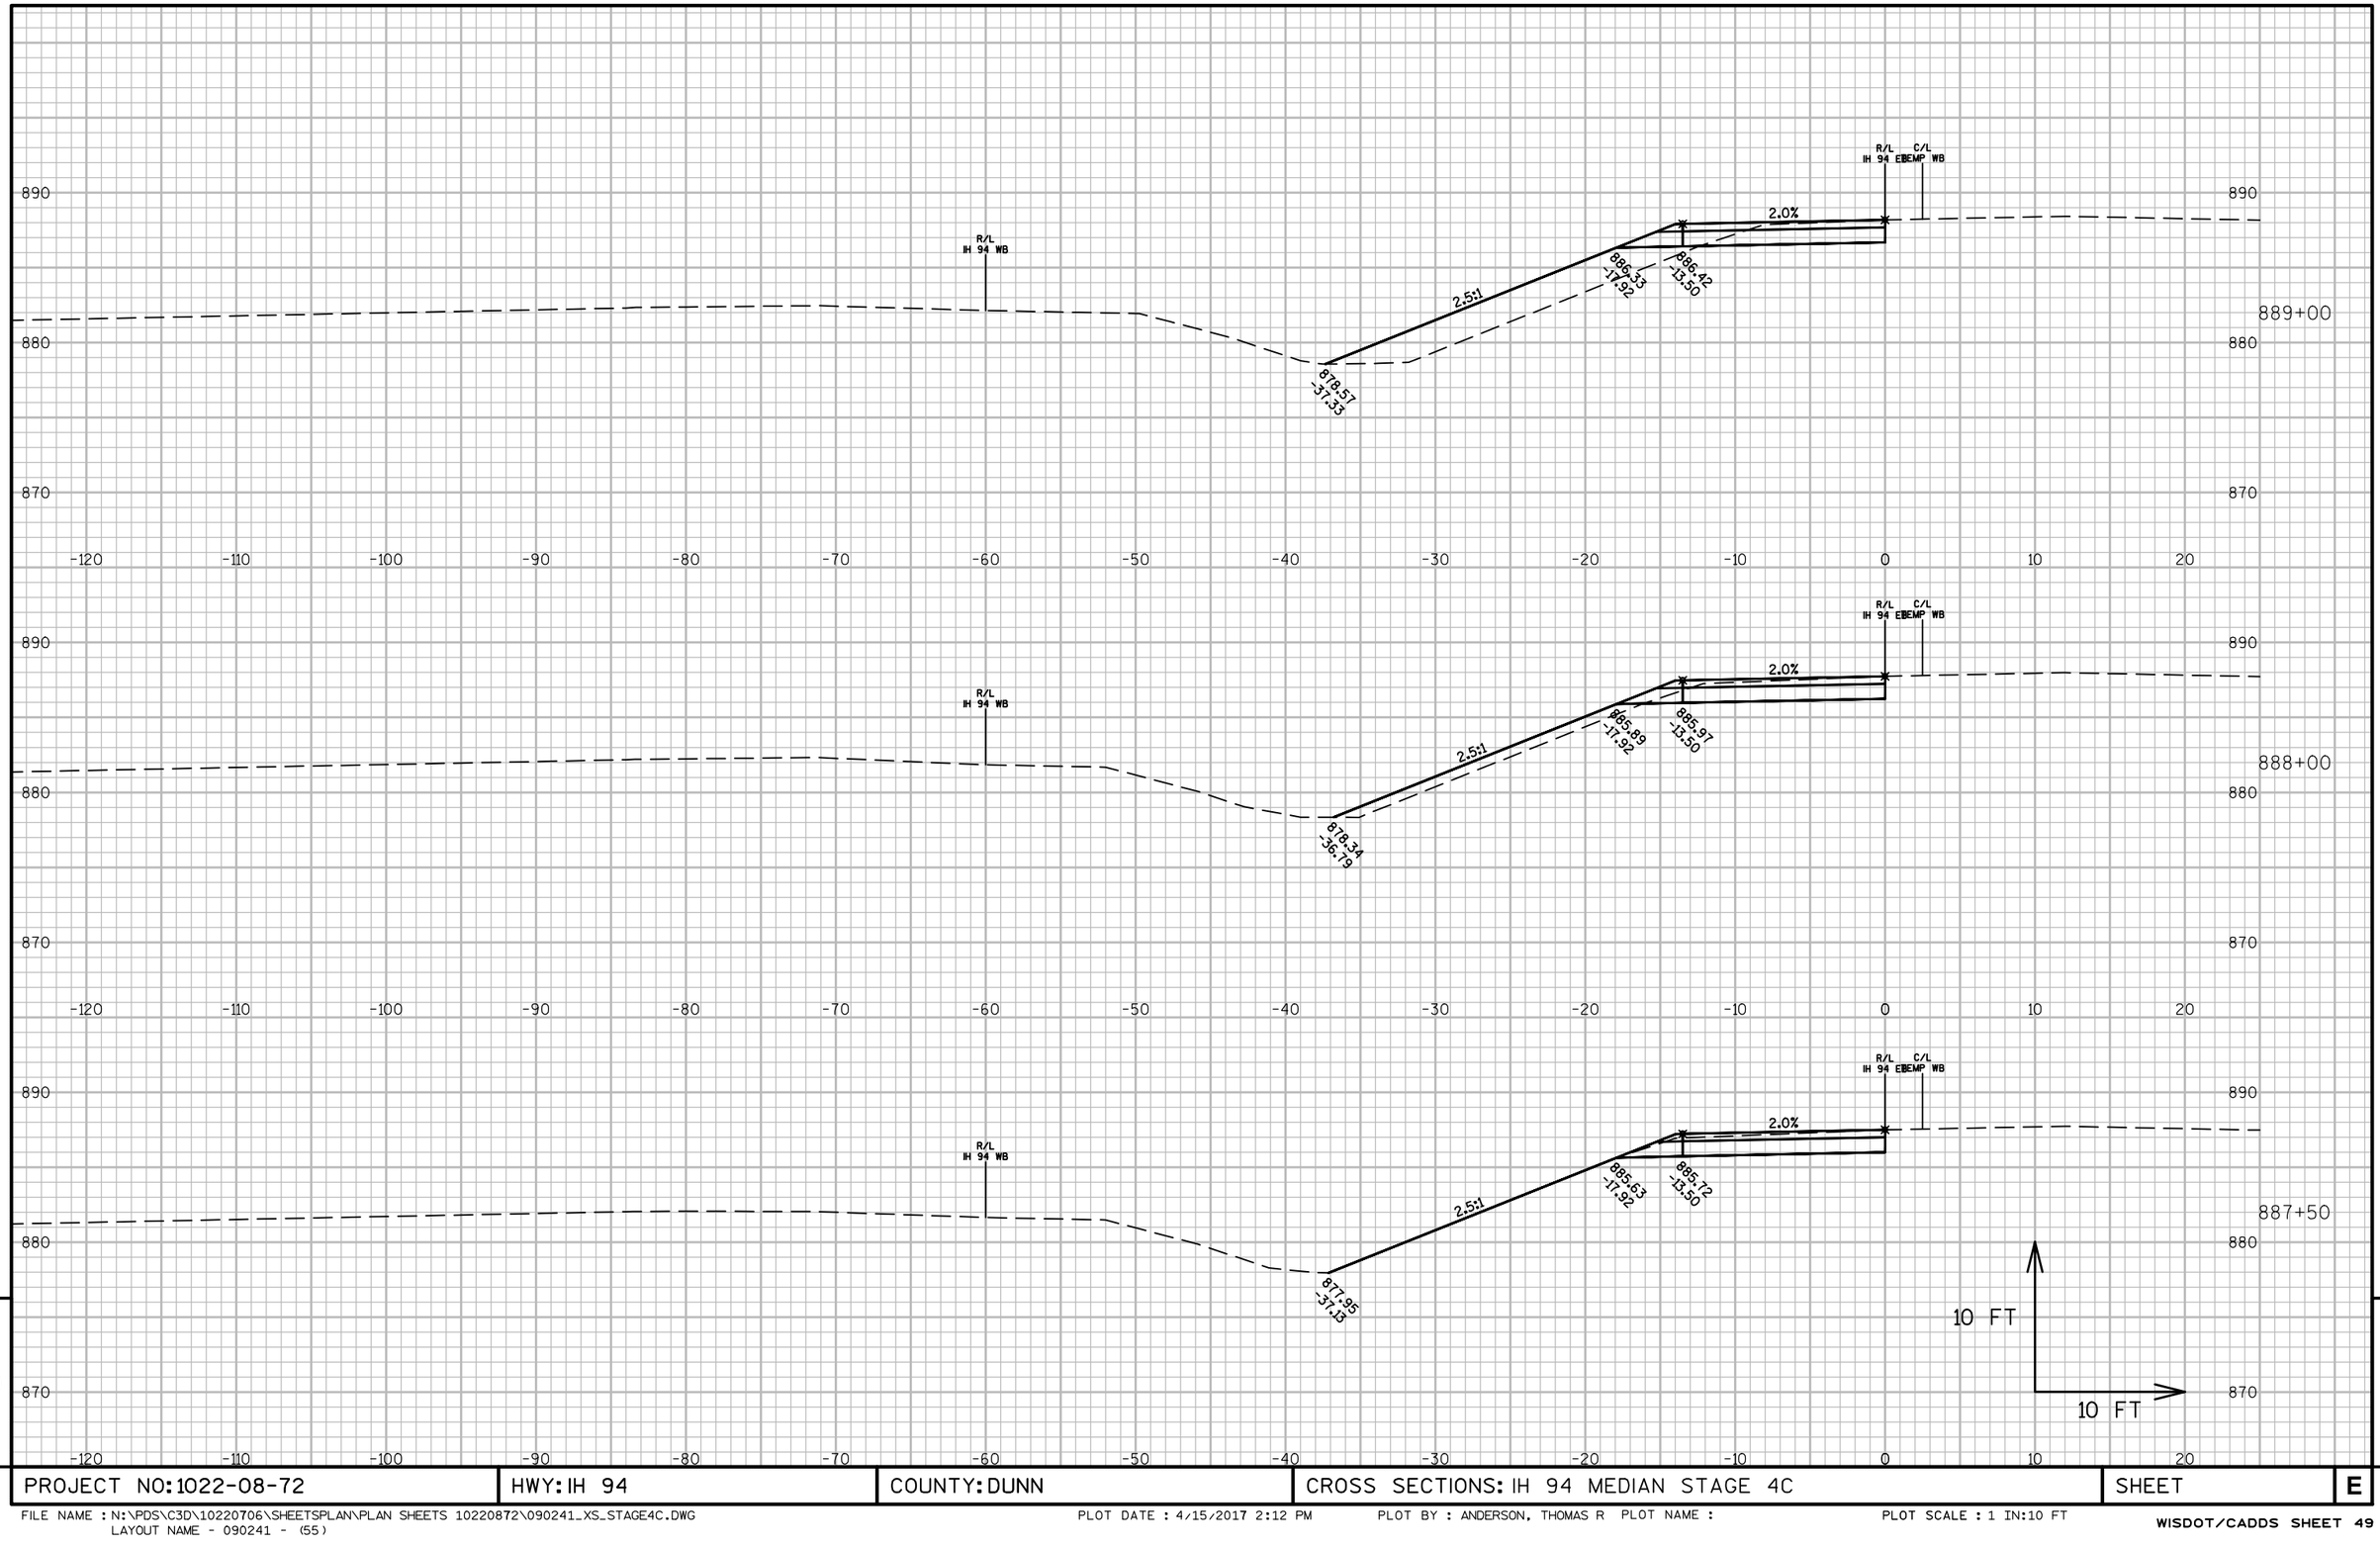

PROJECT NO: 1022-08-72	HWY: IH 94	COUNTY: DUNN	CROSS SECTIONS: IH 94 MEDIAN STAGE 4C	SHEET	E

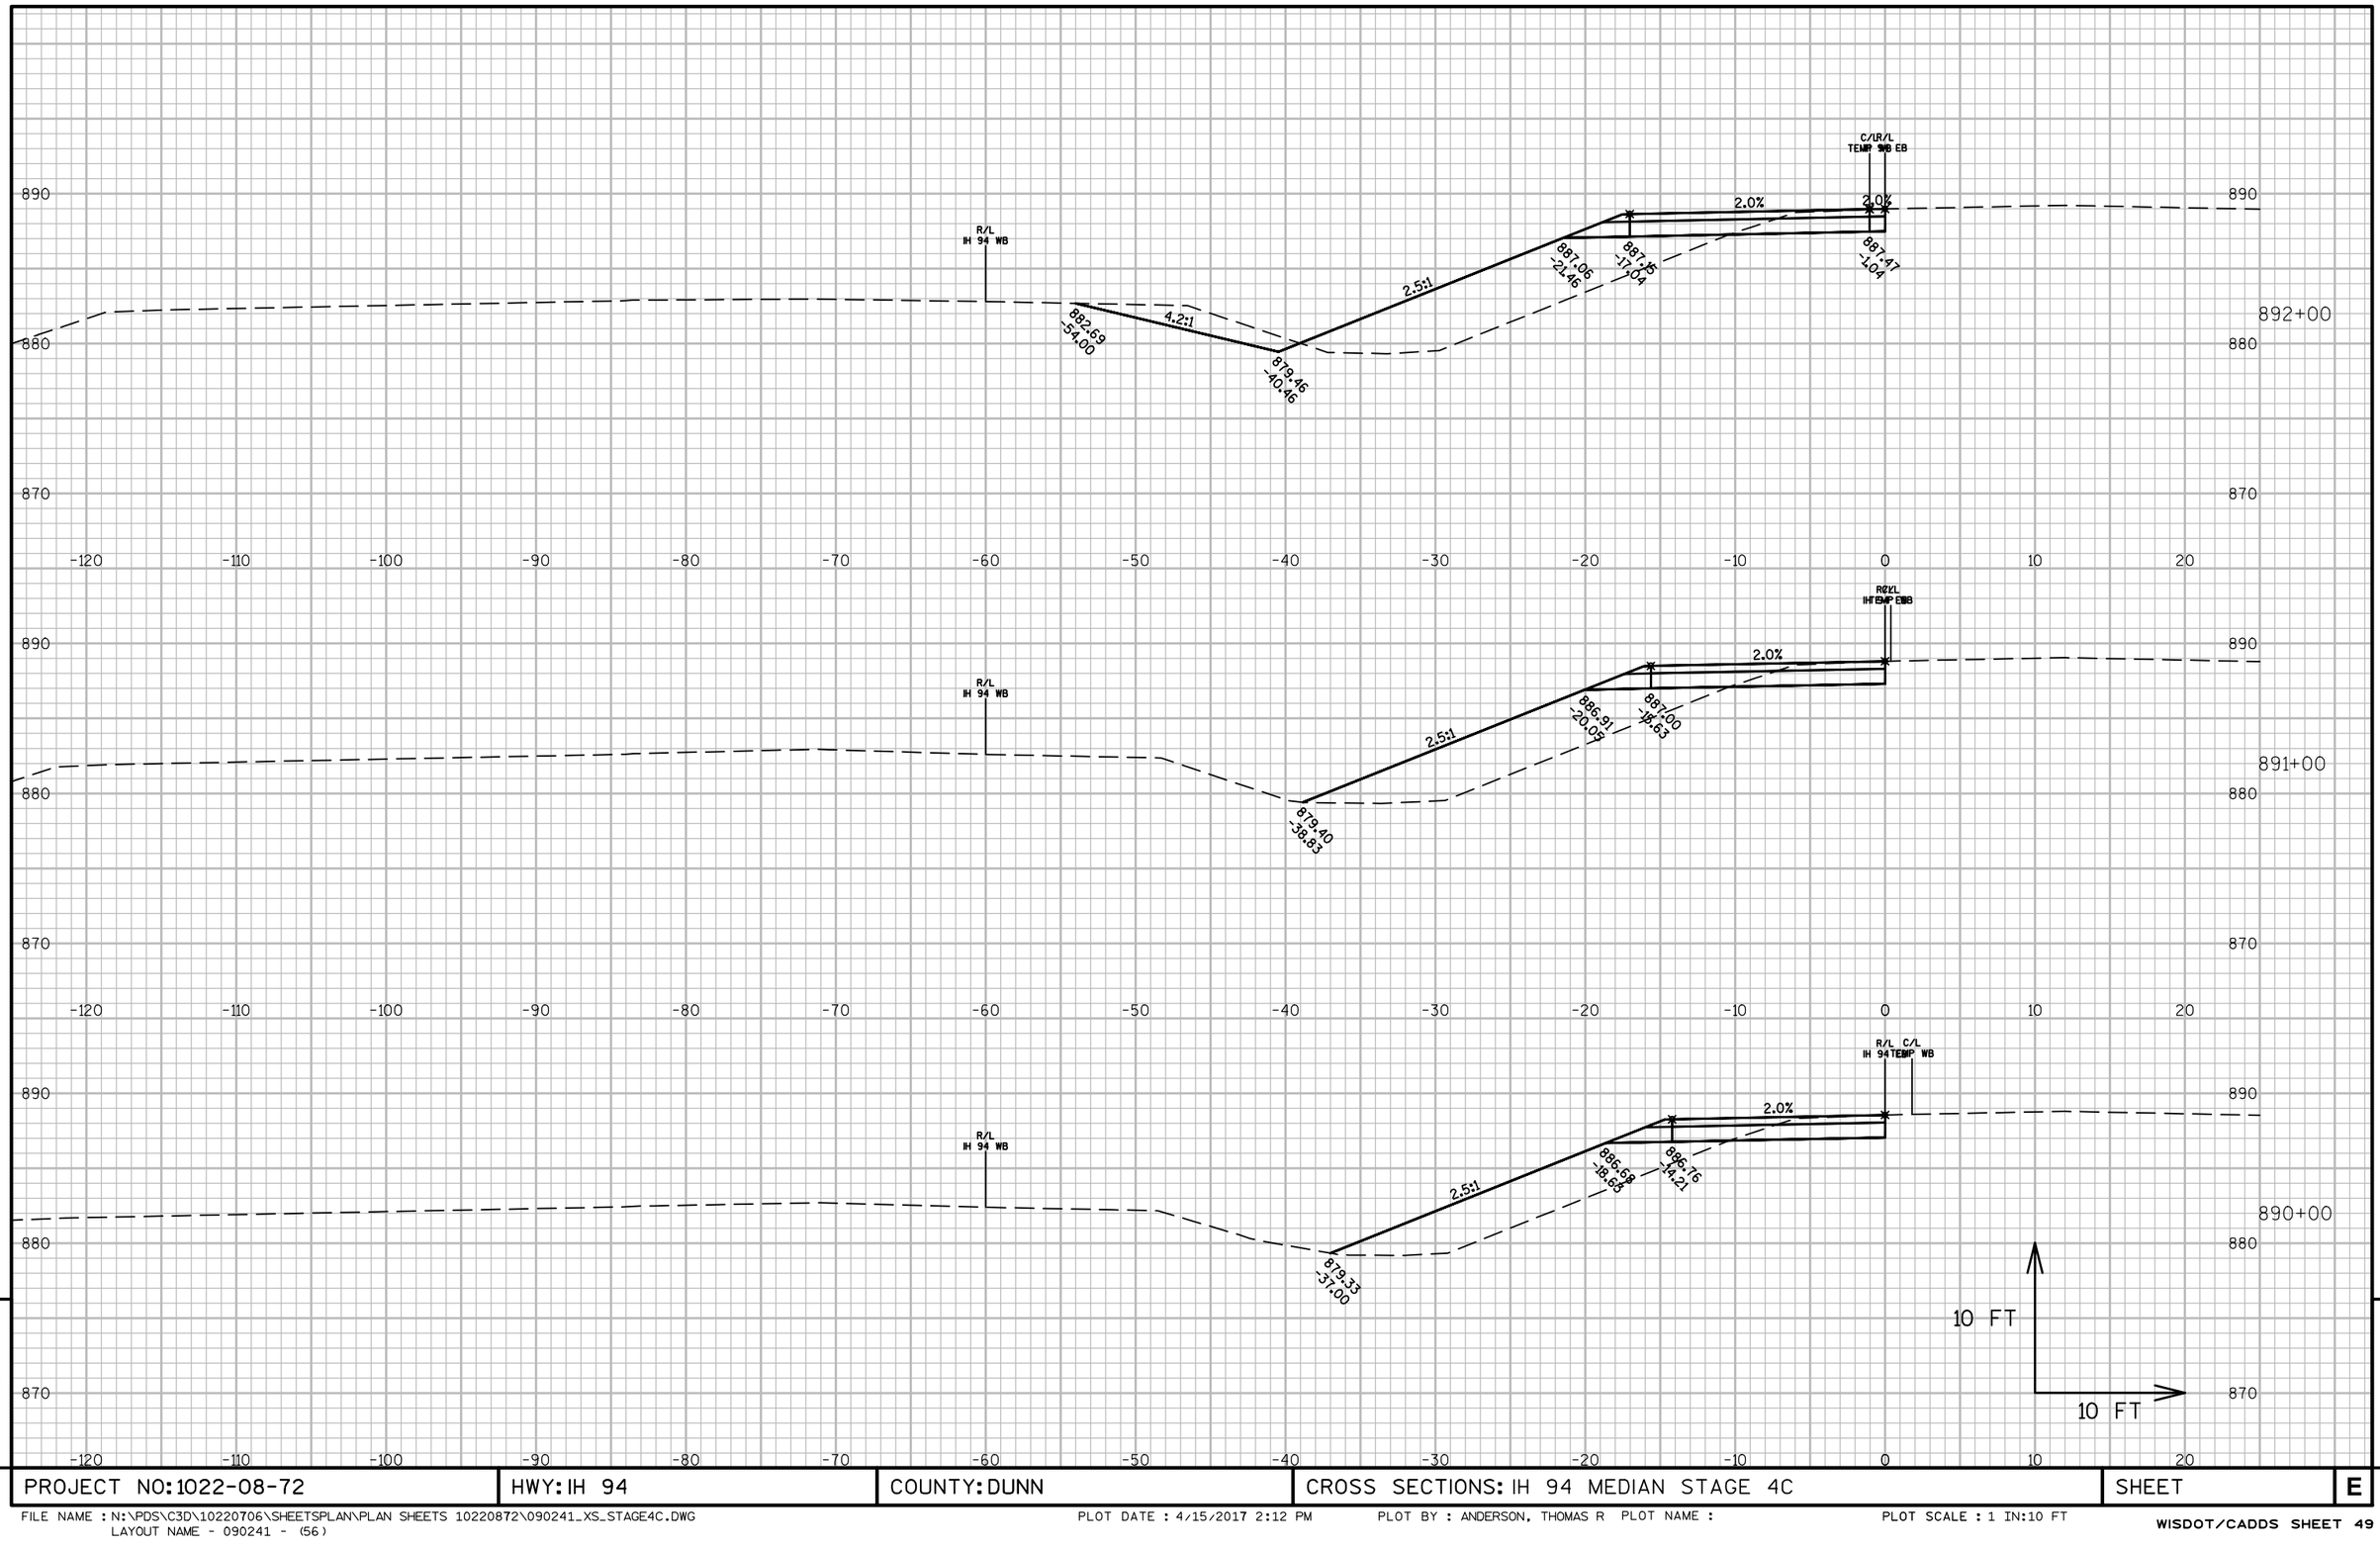

9


9

PROJECT NO: 1022-08-72	HWY: IH 94	COUNTY: DUNN	CROSS SECTIONS: IH 94 MEDIAN STAGE 4C	SHEET	E

FILE NAME : N:\PDS\C3D\10220706\SHEETSPLAN\PLAN SHEETS 10220872\090241_XS_STAGE4C.DWG
LAYOUT NAME - 090241 - (56)

PLOT DATE : 4/15/2017 2:12 PM PLOT BY : ANDERSON, THOMAS R PLOT NAME :

PLOT SCALE : 1 IN:10 FT

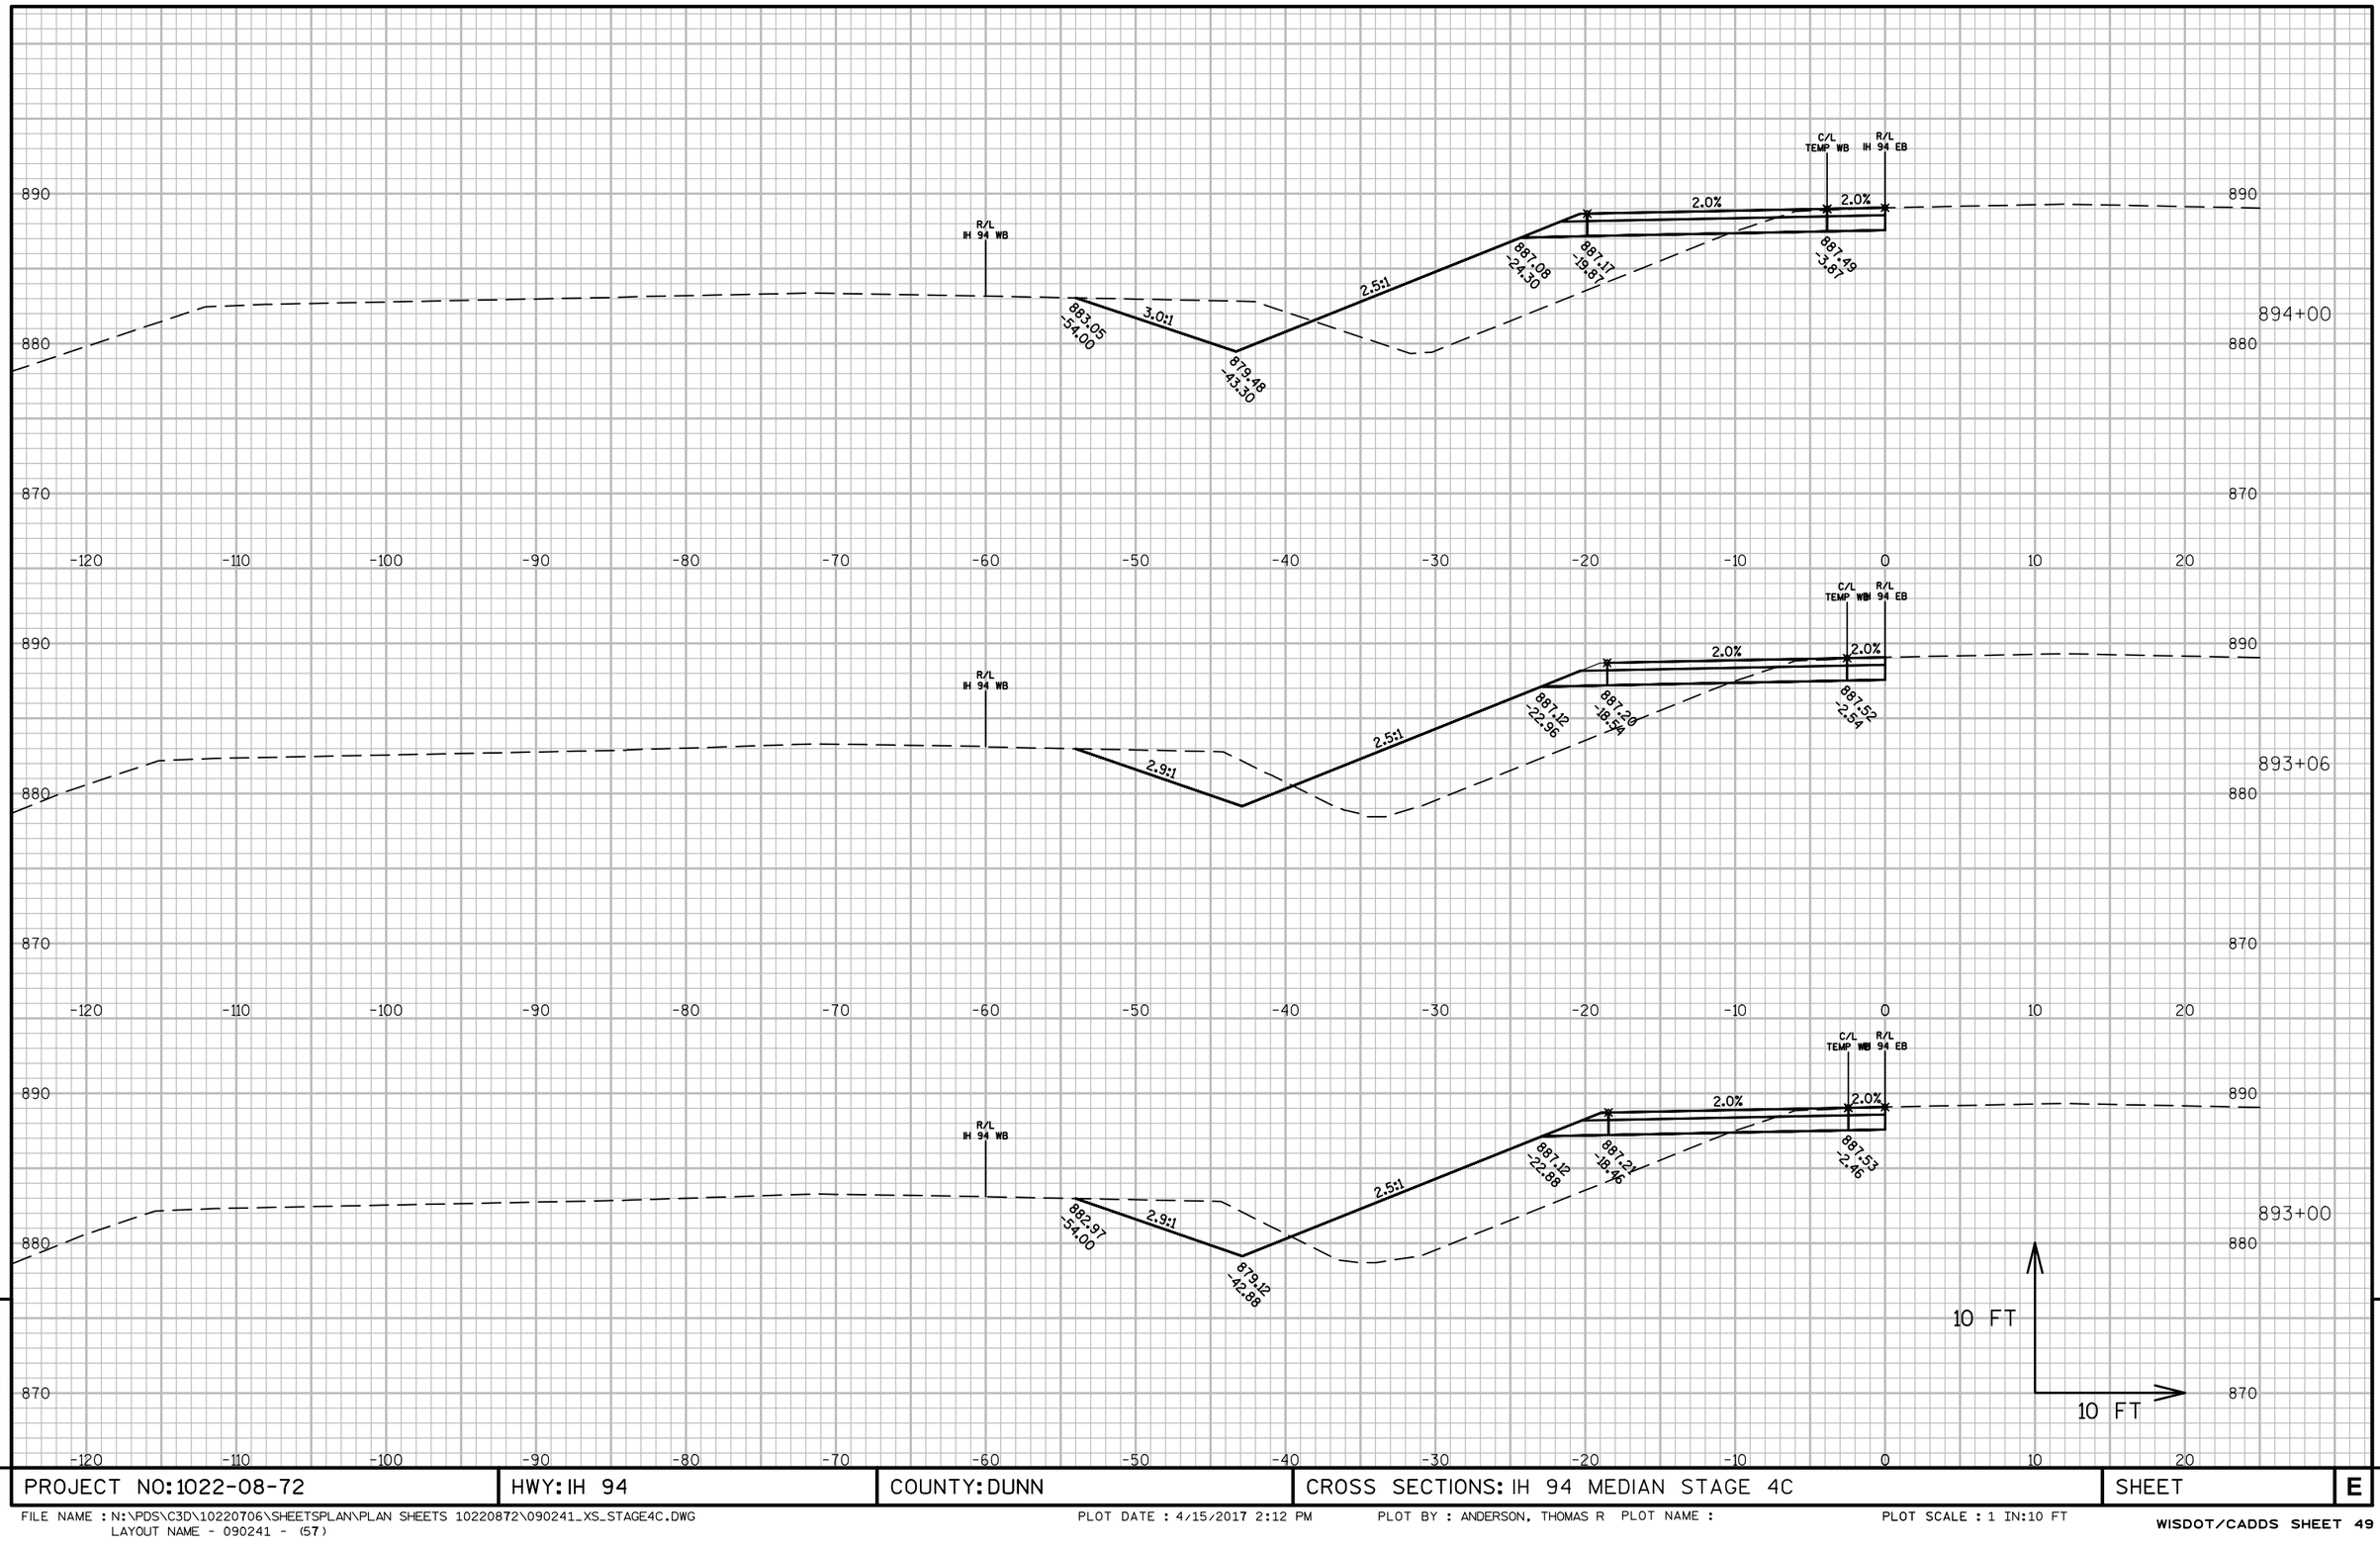


9

PROJECT NO: 1022-08-72	HWY: IH 94	COUNTY: DUNN	CROSS SECTIONS: IH 94 MEDIAN STAGE 4C	SHEET	E

9

FILE NAME : N:\PDS\C3D\10220706\SHEETSPLAN\PLAN SHEETS 10220872\090241_XS_STAGE4C.DWG
LAYOUT NAME - 090241 - (57)

PLOT DATE : 4/15/2017 2:12 PM PLOT BY : ANDERSON, THOMAS R PLOT NAME : PLOT SCALE : 1 IN:10 FT

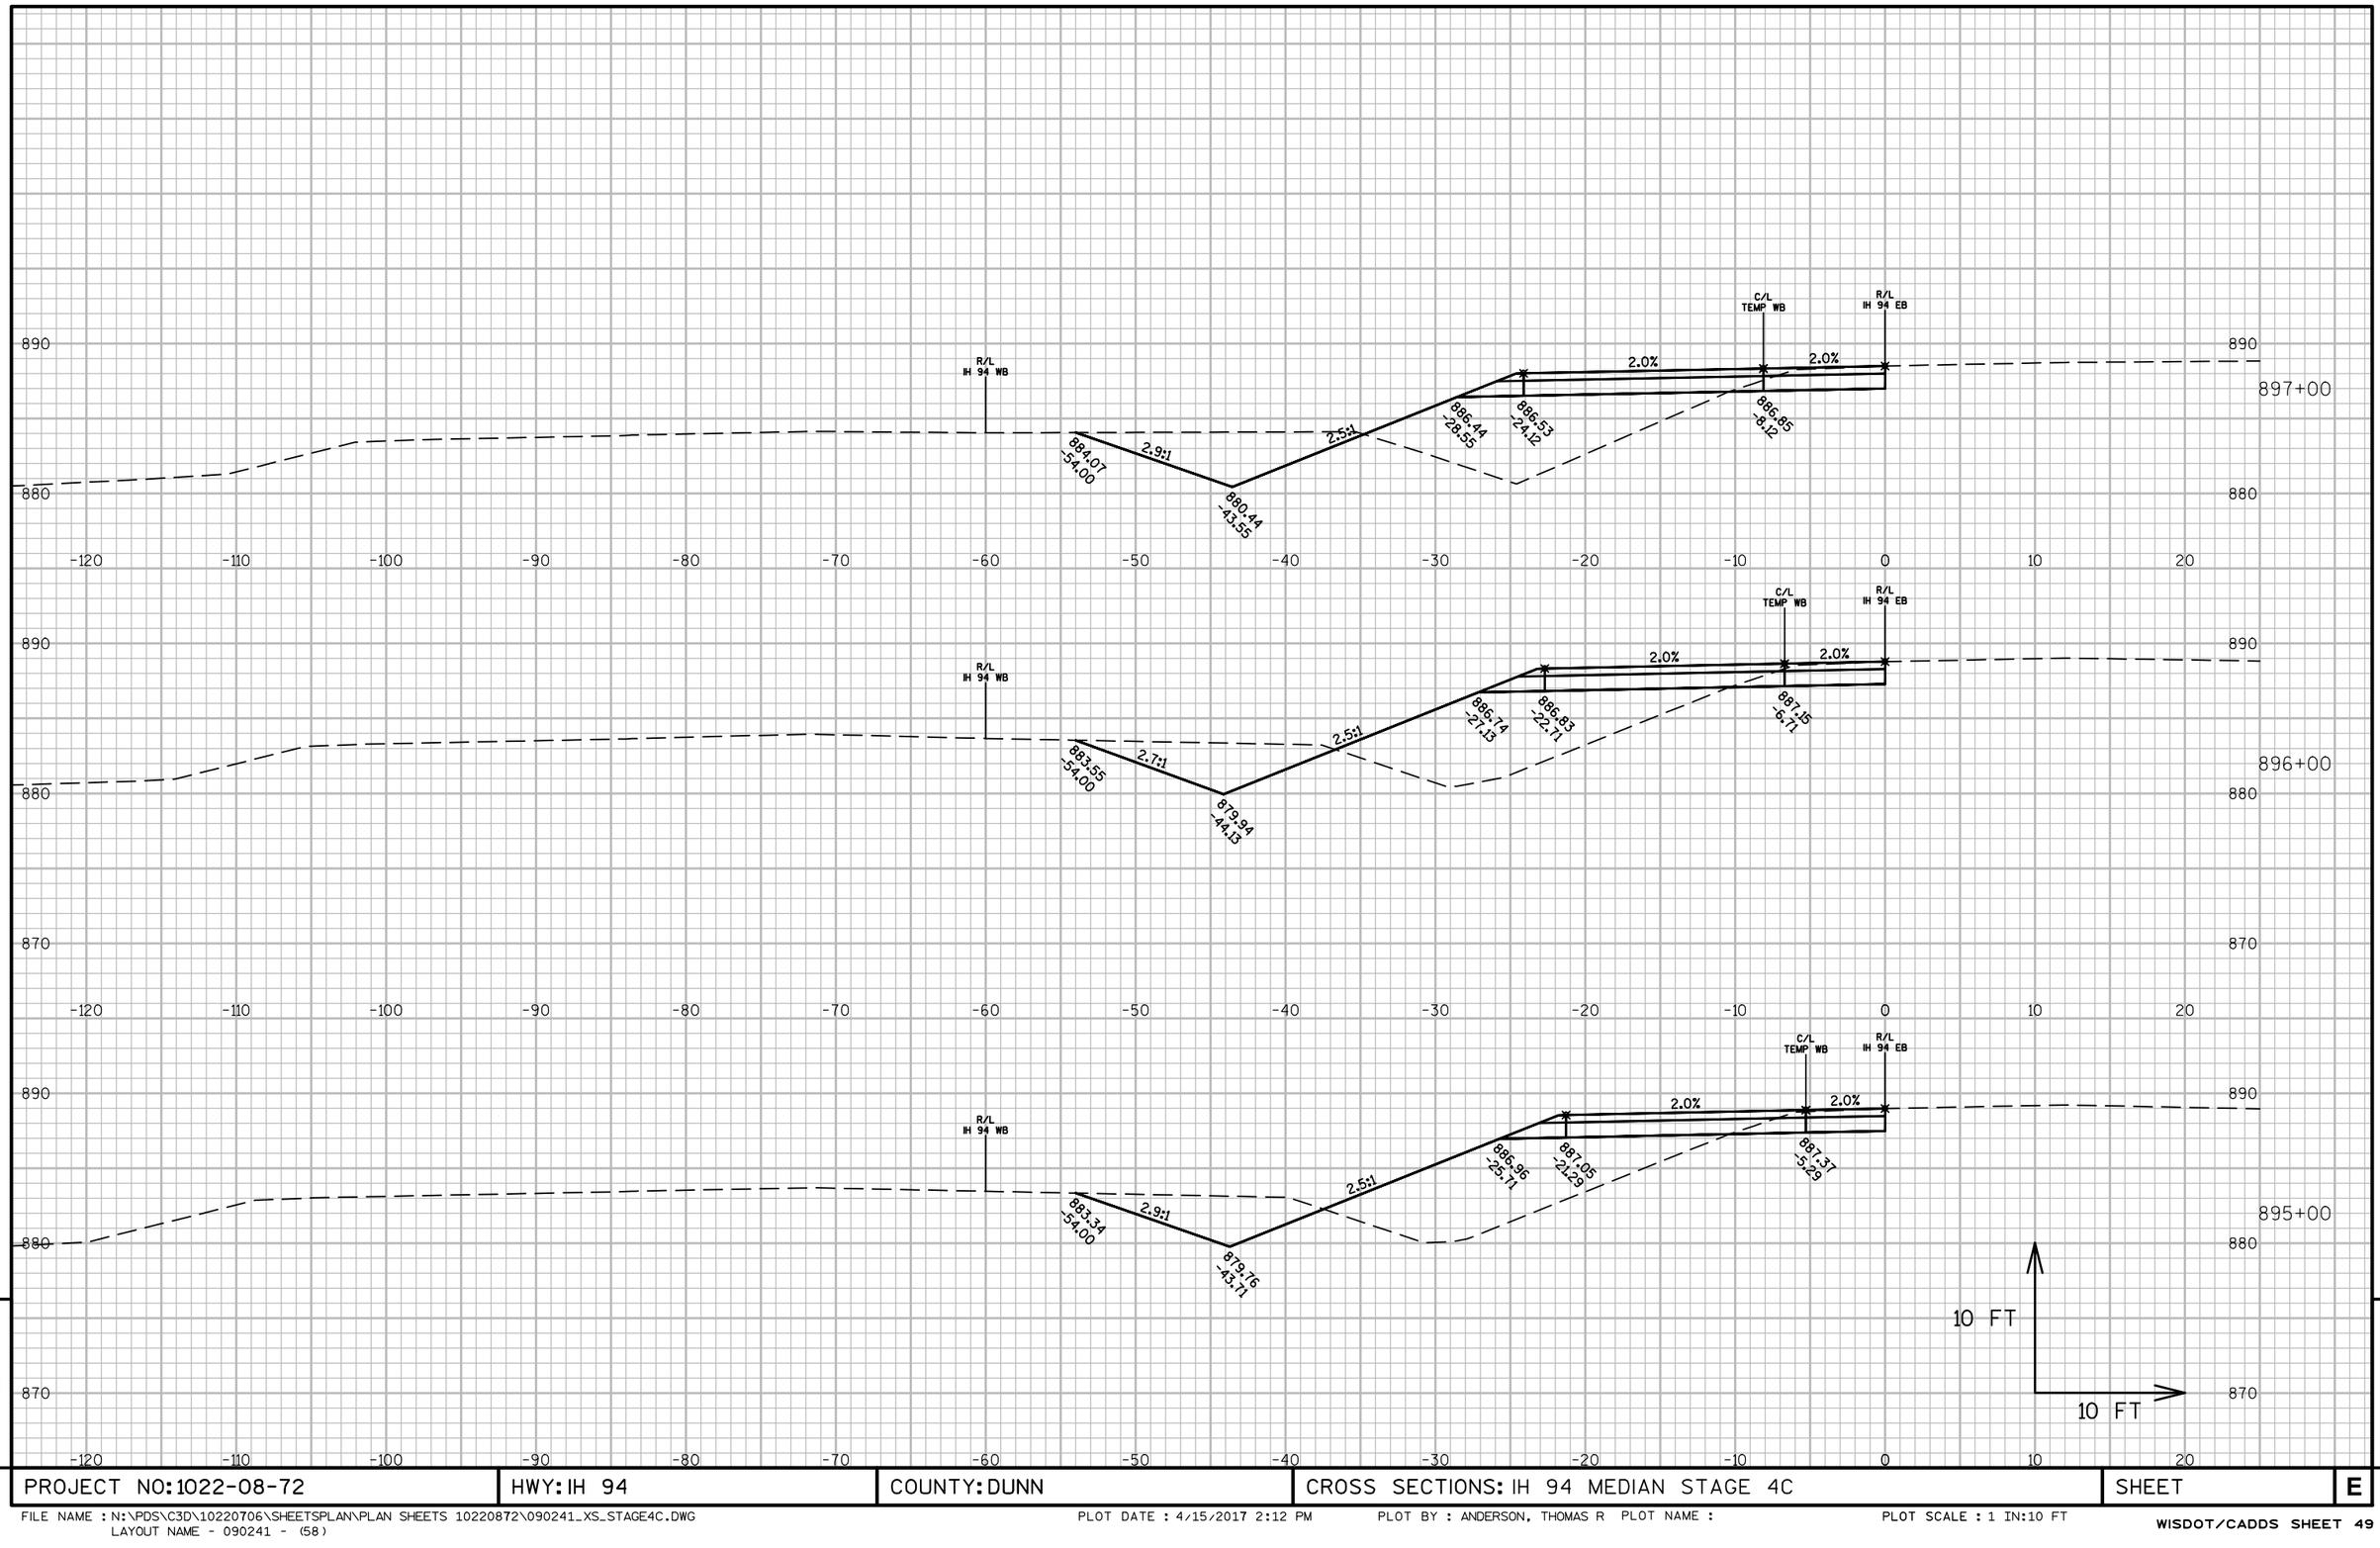


PROJECT NO: 1022-08-72	HWY: IH 94	COUNTY: DUNN	CROSS SECTIONS: IH 94 MEDIAN STAGE 4C	SHEET	E

FILE NAME : N:\PDS\C3D\10220706\SHEETSPLAN\PLAN SHEETS 10220872\090241_XS_STAGE4C.DWG
LAYOUT NAME - 090241 - (58)

PLOT DATE : 4/15/2017 2:12 PM PLOT BY : ANDERSON, THOMAS R PLOT NAME :

PLOT SCALE : 1 IN:10 FT

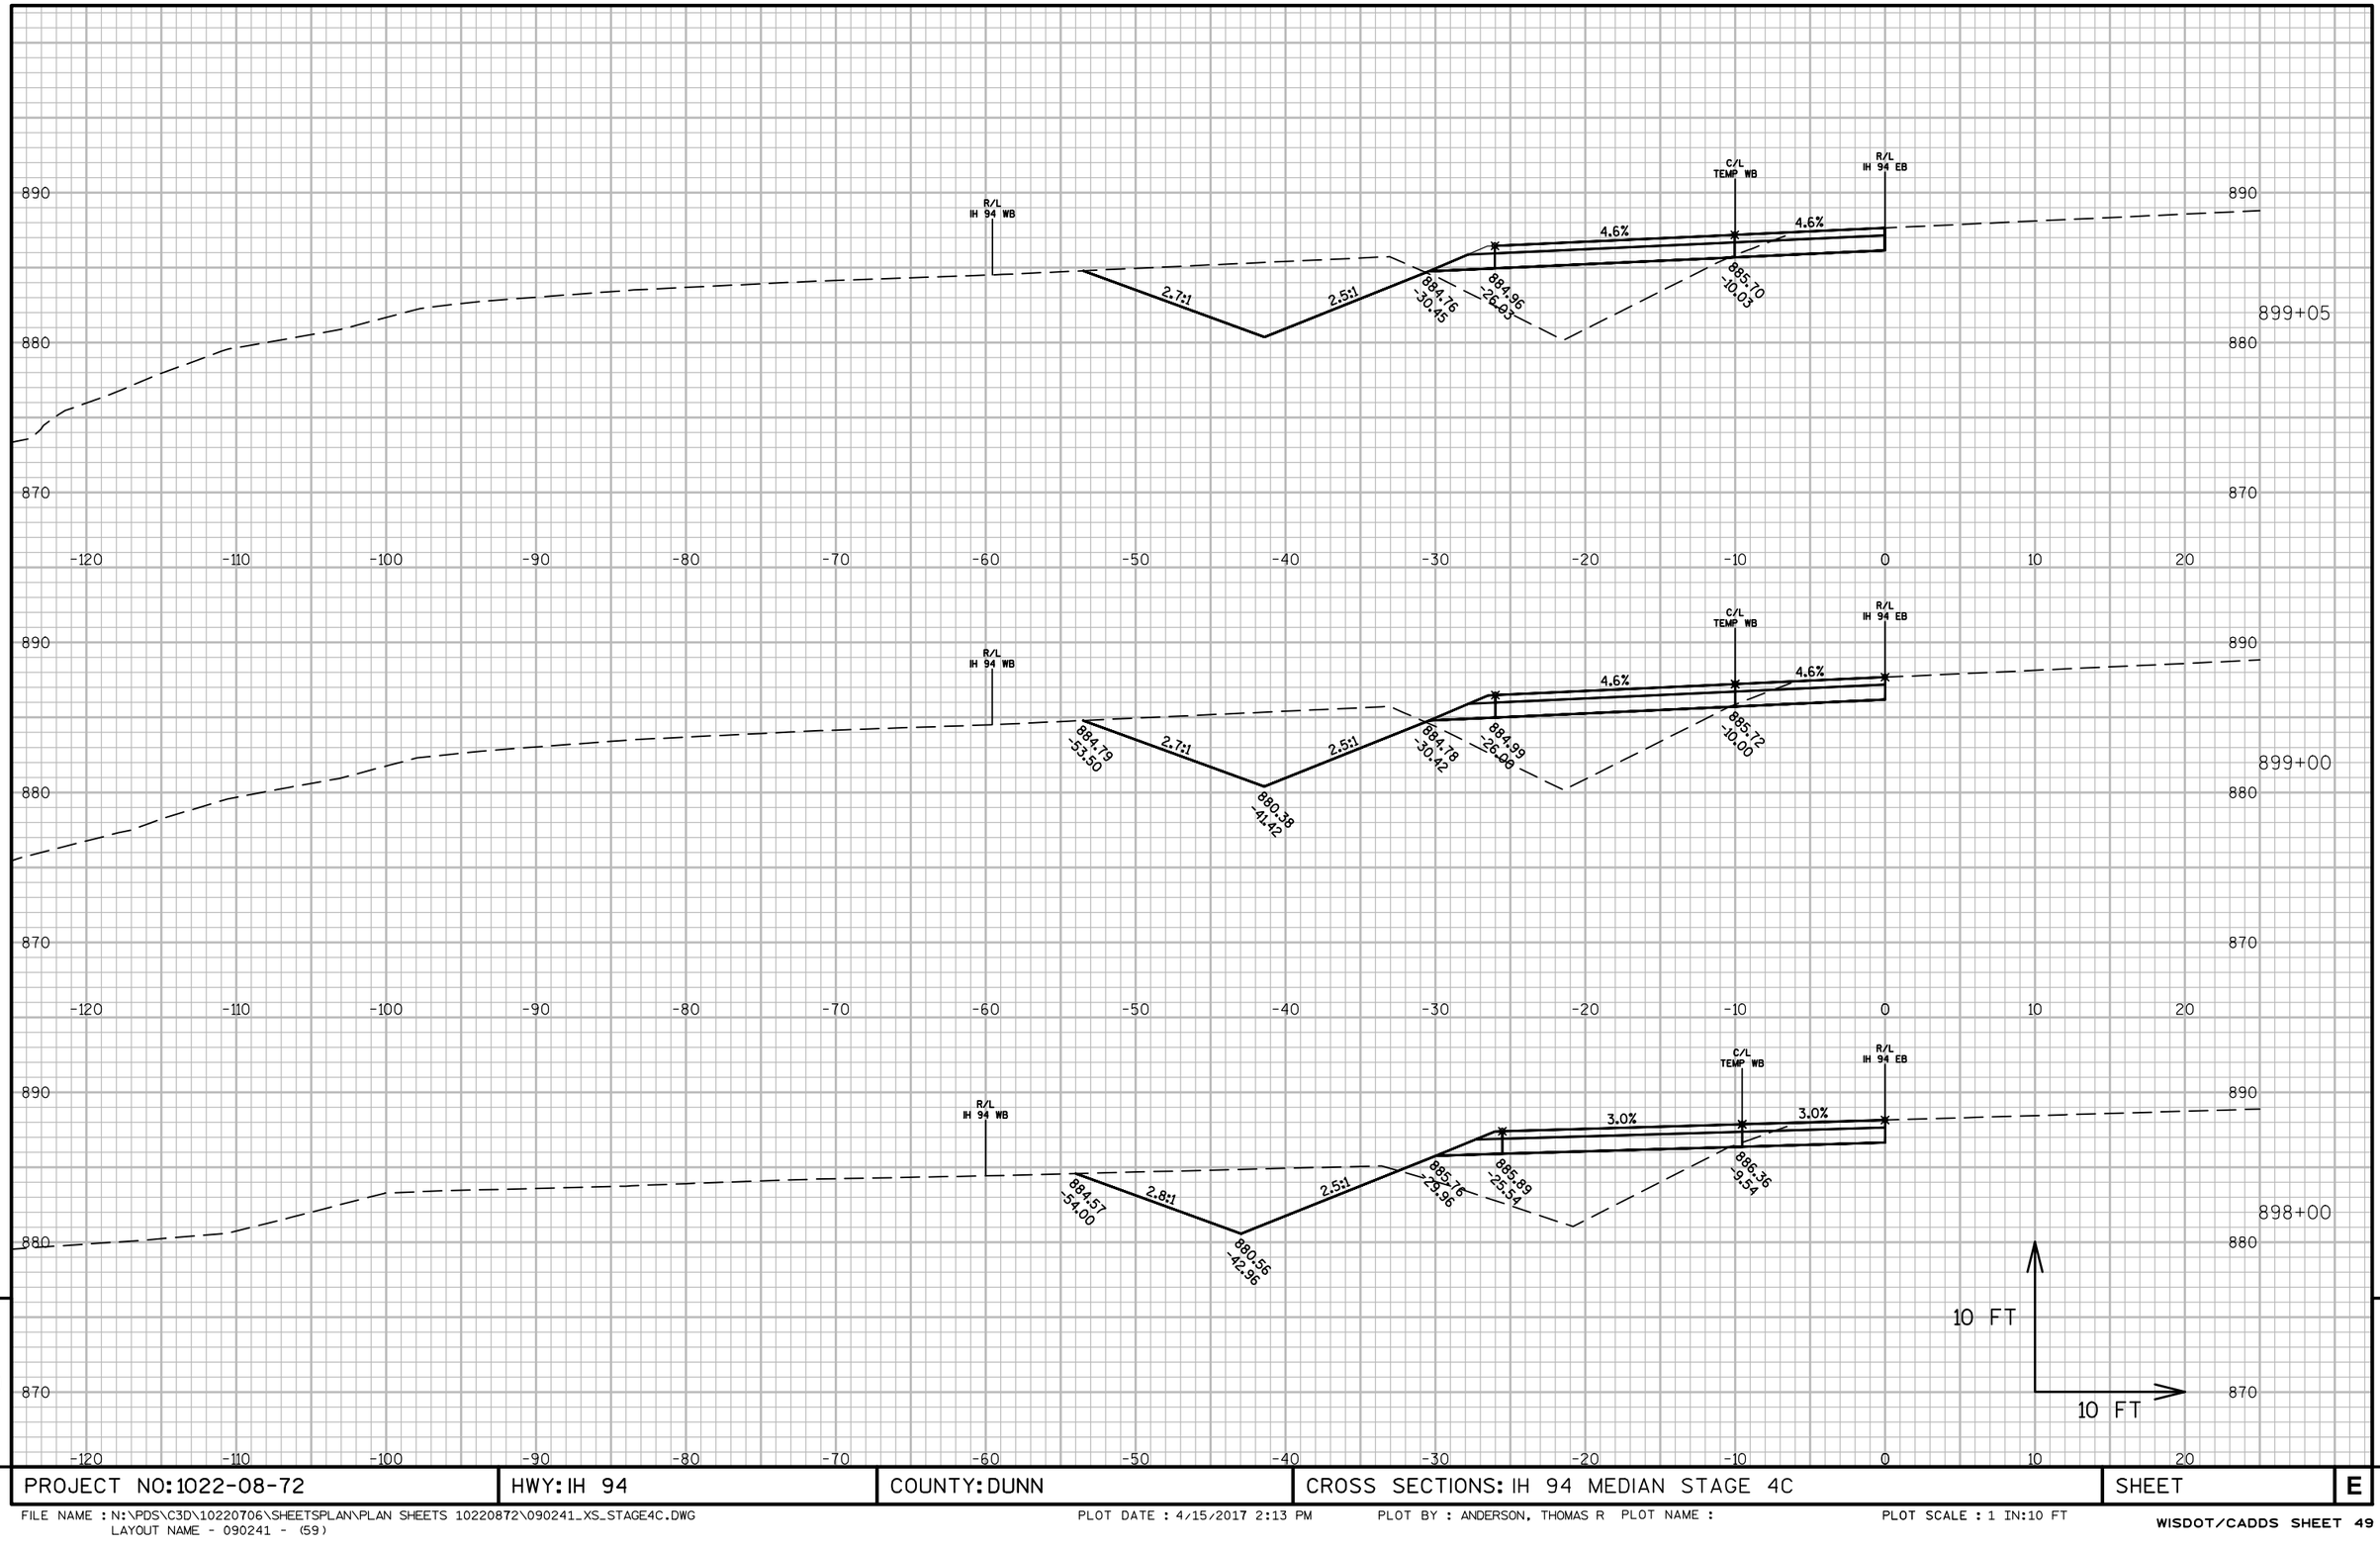


PROJECT NO: 1022-08-72	HWY: IH 94	COUNTY: DUNN	CROSS SECTIONS: IH 94 MEDIAN STAGE 4C	SHEET	E

FILE NAME : N:\PDS\C3D\10220706\SHEETSPLAN\PLAN SHEETS 10220872\090241_XS_STAGE4C.DWG
LAYOUT NAME - 090241 - (59)

PLOT DATE : 4/15/2017 2:13 PM PLOT BY : ANDERSON, THOMAS R PLOT NAME : PLOT SCALE : 1 IN:10 FT

WISDOT/CADDS SHEET 49

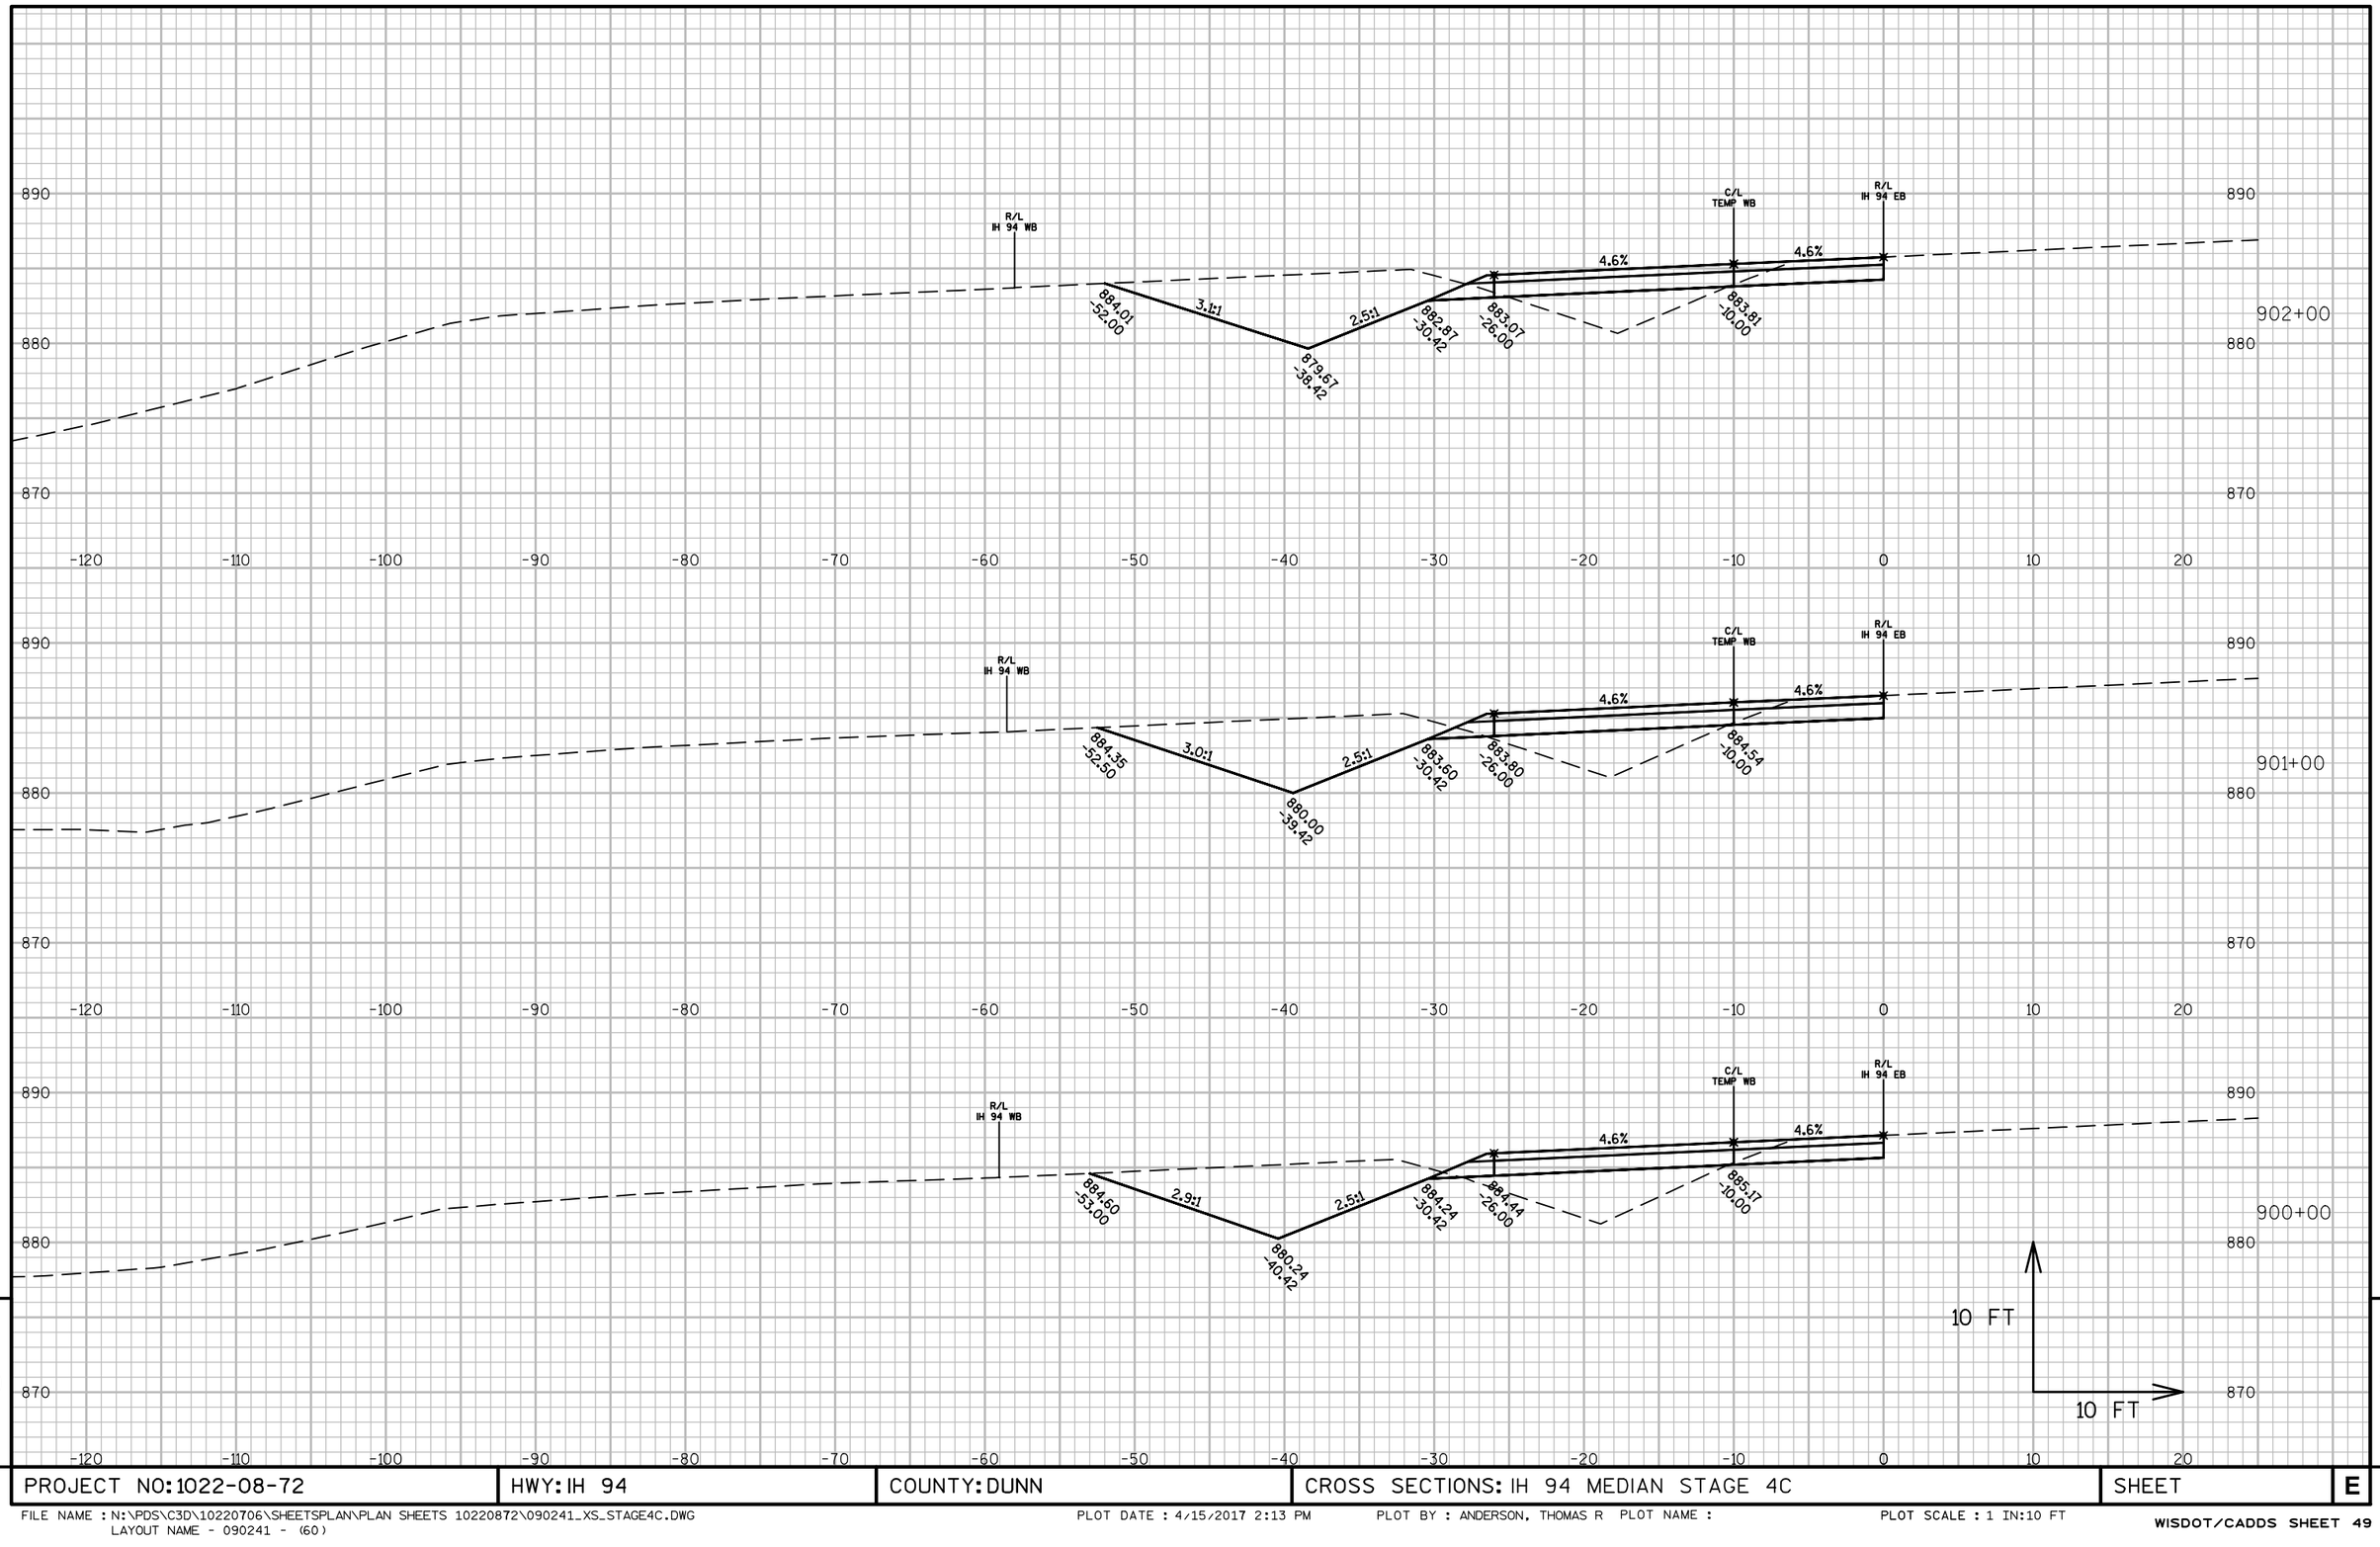

PROJECT NO: 1022-08-72	HWY: IH 94	COUNTY: DUNN	CROSS SECTIONS: IH 94 MEDIAN STAGE 4C	SHEET	E

FILE NAME : N:\PDS\C3D\10220706\SHEETSPLAN\PLAN SHEETS 10220872\090241_XS_STAGE4C.DWG
LAYOUT NAME - 090241 - (60)

PLOT DATE : 4/15/2017 2:13 PM PLOT BY : ANDERSON, THOMAS R PLOT NAME :

PLOT SCALE : 1 IN:10 FT

9

9

PROJECT NO: 1022-08-72	HWY: IH 94	COUNTY: DUNN	CROSS SECTIONS: IH 94 MEDIAN STAGE 4C	SHEET	E


FILE NAME : N:\PDS\C3D\10220706\SHEETSPLAN\PLAN SHEETS 10220872\090241_XS_STAGE4C.DWG
LAYOUT NAME - 090241 - (61)

PLOT DATE : 4/15/2017 2:13 PM PLOT BY : ANDERSON, THOMAS R PLOT NAME : PLOT SCALE : 1 IN:10 FT

PROJECT NO: 1022-08-72	HWY: IH 94	COUNTY: DUNN	CROSS SECTIONS: IH 94 MEDIAN STAGE 4C	SHEET	E

FILE NAME : N:\PDS\C3D\10220706\SHEETSPLAN\PLAN SHEETS 10220872\090241_XS_STAGE4C.DWG
LAYOUT NAME - 090241 - (62)

PLOT DATE : 4/15/2017 2:13 PM PLOT BY : ANDERSON, THOMAS R PLOT NAME : PLOT SCALE : 1 IN:10 FT

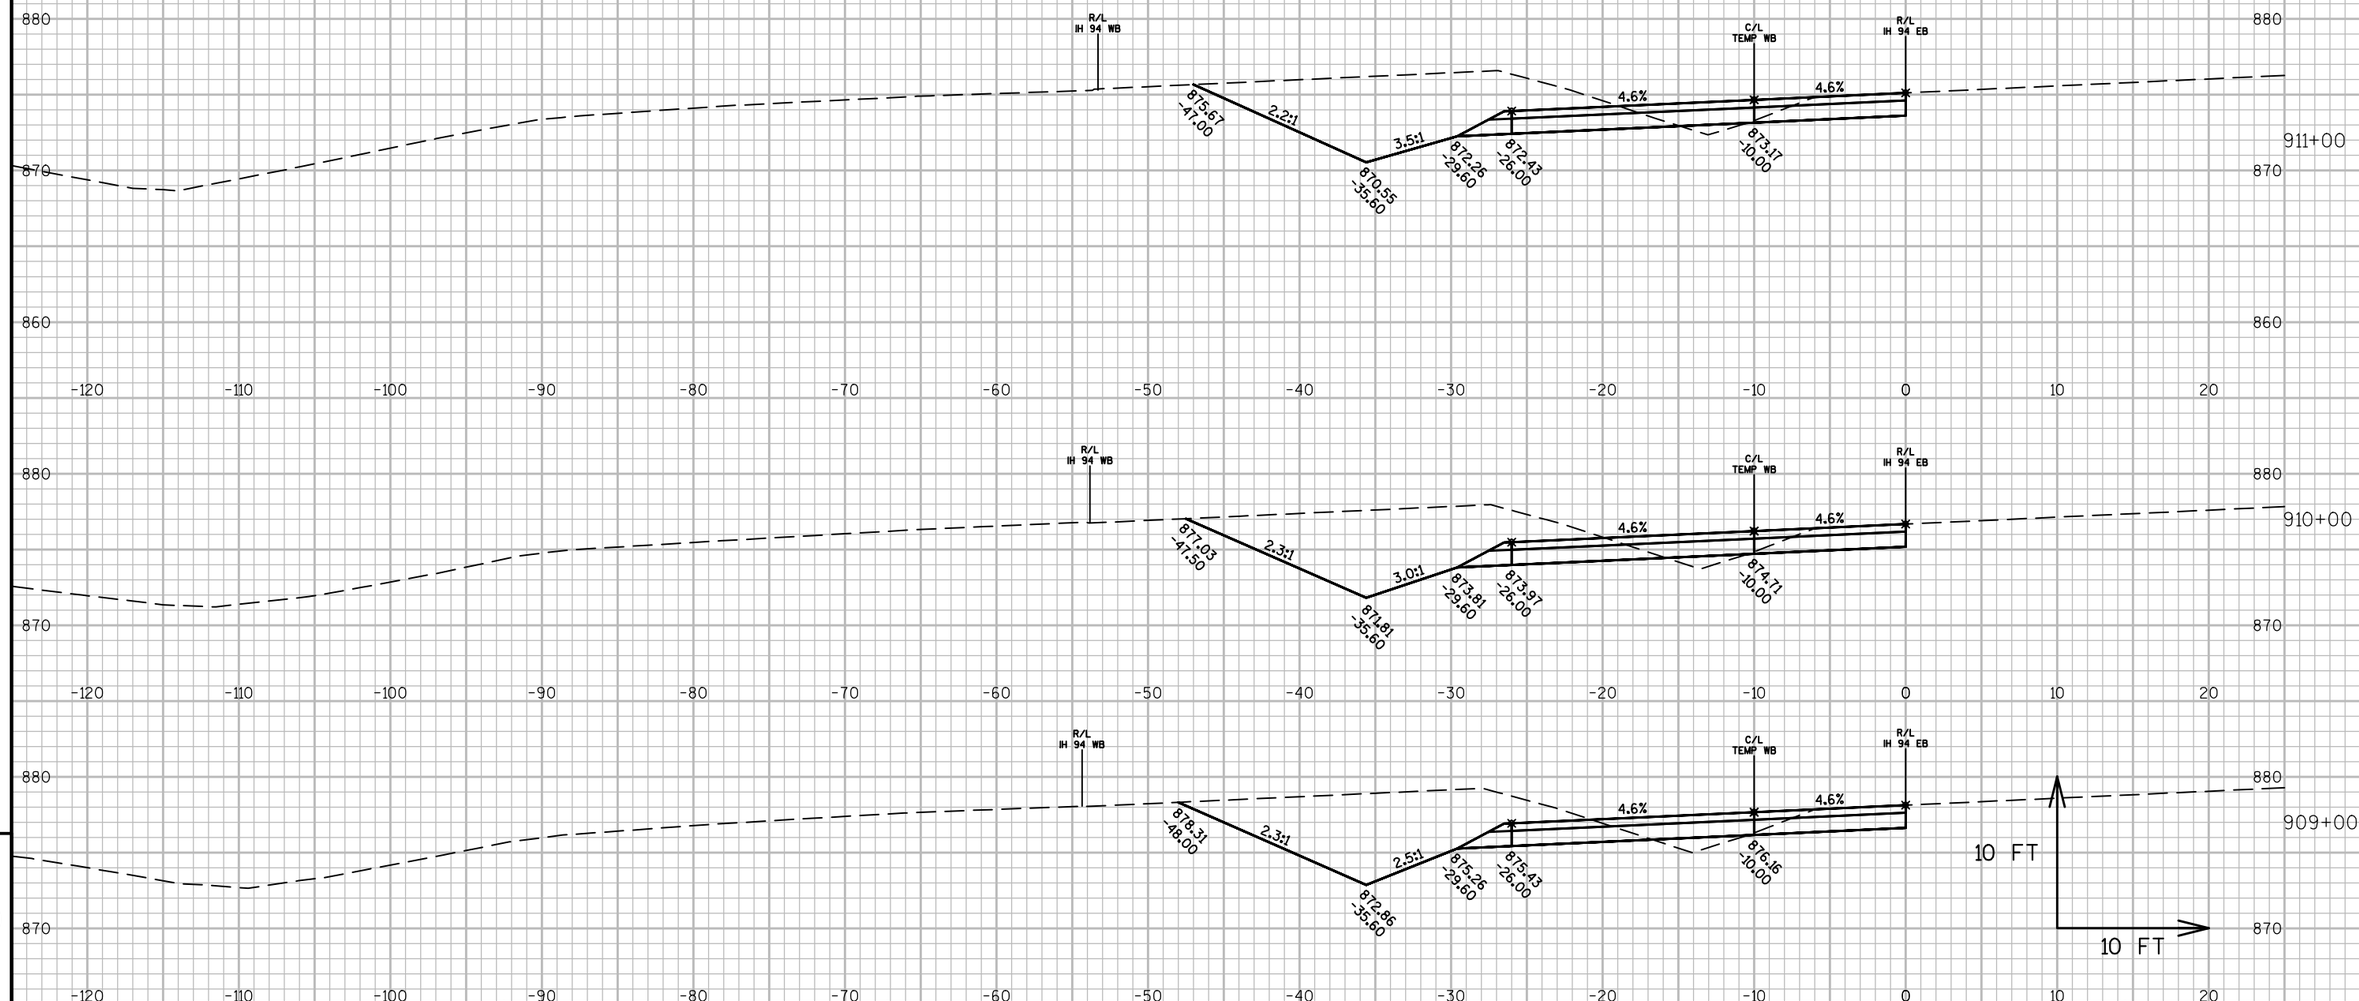

9

9

PROJECT NO: 1022-08-72	HWY: IH 94	COUNTY: DUNN	CROSS SECTIONS: IH 94 MEDIAN STAGE 4C	SHEET	E

FILE NAME : N:\PDS\C3D\10220706\SHEETSPLAN\PLAN SHEETS 10220872\090241_XS_STAGE4C.DWG
LAYOUT NAME - 090241 - (63)

PLOT DATE : 4/15/2017 2:13 PM PLOT BY : ANDERSON, THOMAS R PLOT NAME :

PLOT SCALE : 1 IN:10 FT


9

PROJECT NO: 1022-08-72	HWY: IH 94	COUNTY: DUNN	CROSS SECTIONS: IH 94 MEDIAN STAGE 4C	SHEET	E

9

FILE NAME : N:\PDS\C3D\10220706\SHEETSPLAN\PLAN SHEETS 10220872\090241_XS_STAGE4C.DWG
LAYOUT NAME - 090241 - (64)

PLOT DATE : 4/15/2017 2:13 PM PLOT BY : ANDERSON, THOMAS R PLOT NAME : PLOT SCALE : 1 IN:10 FT

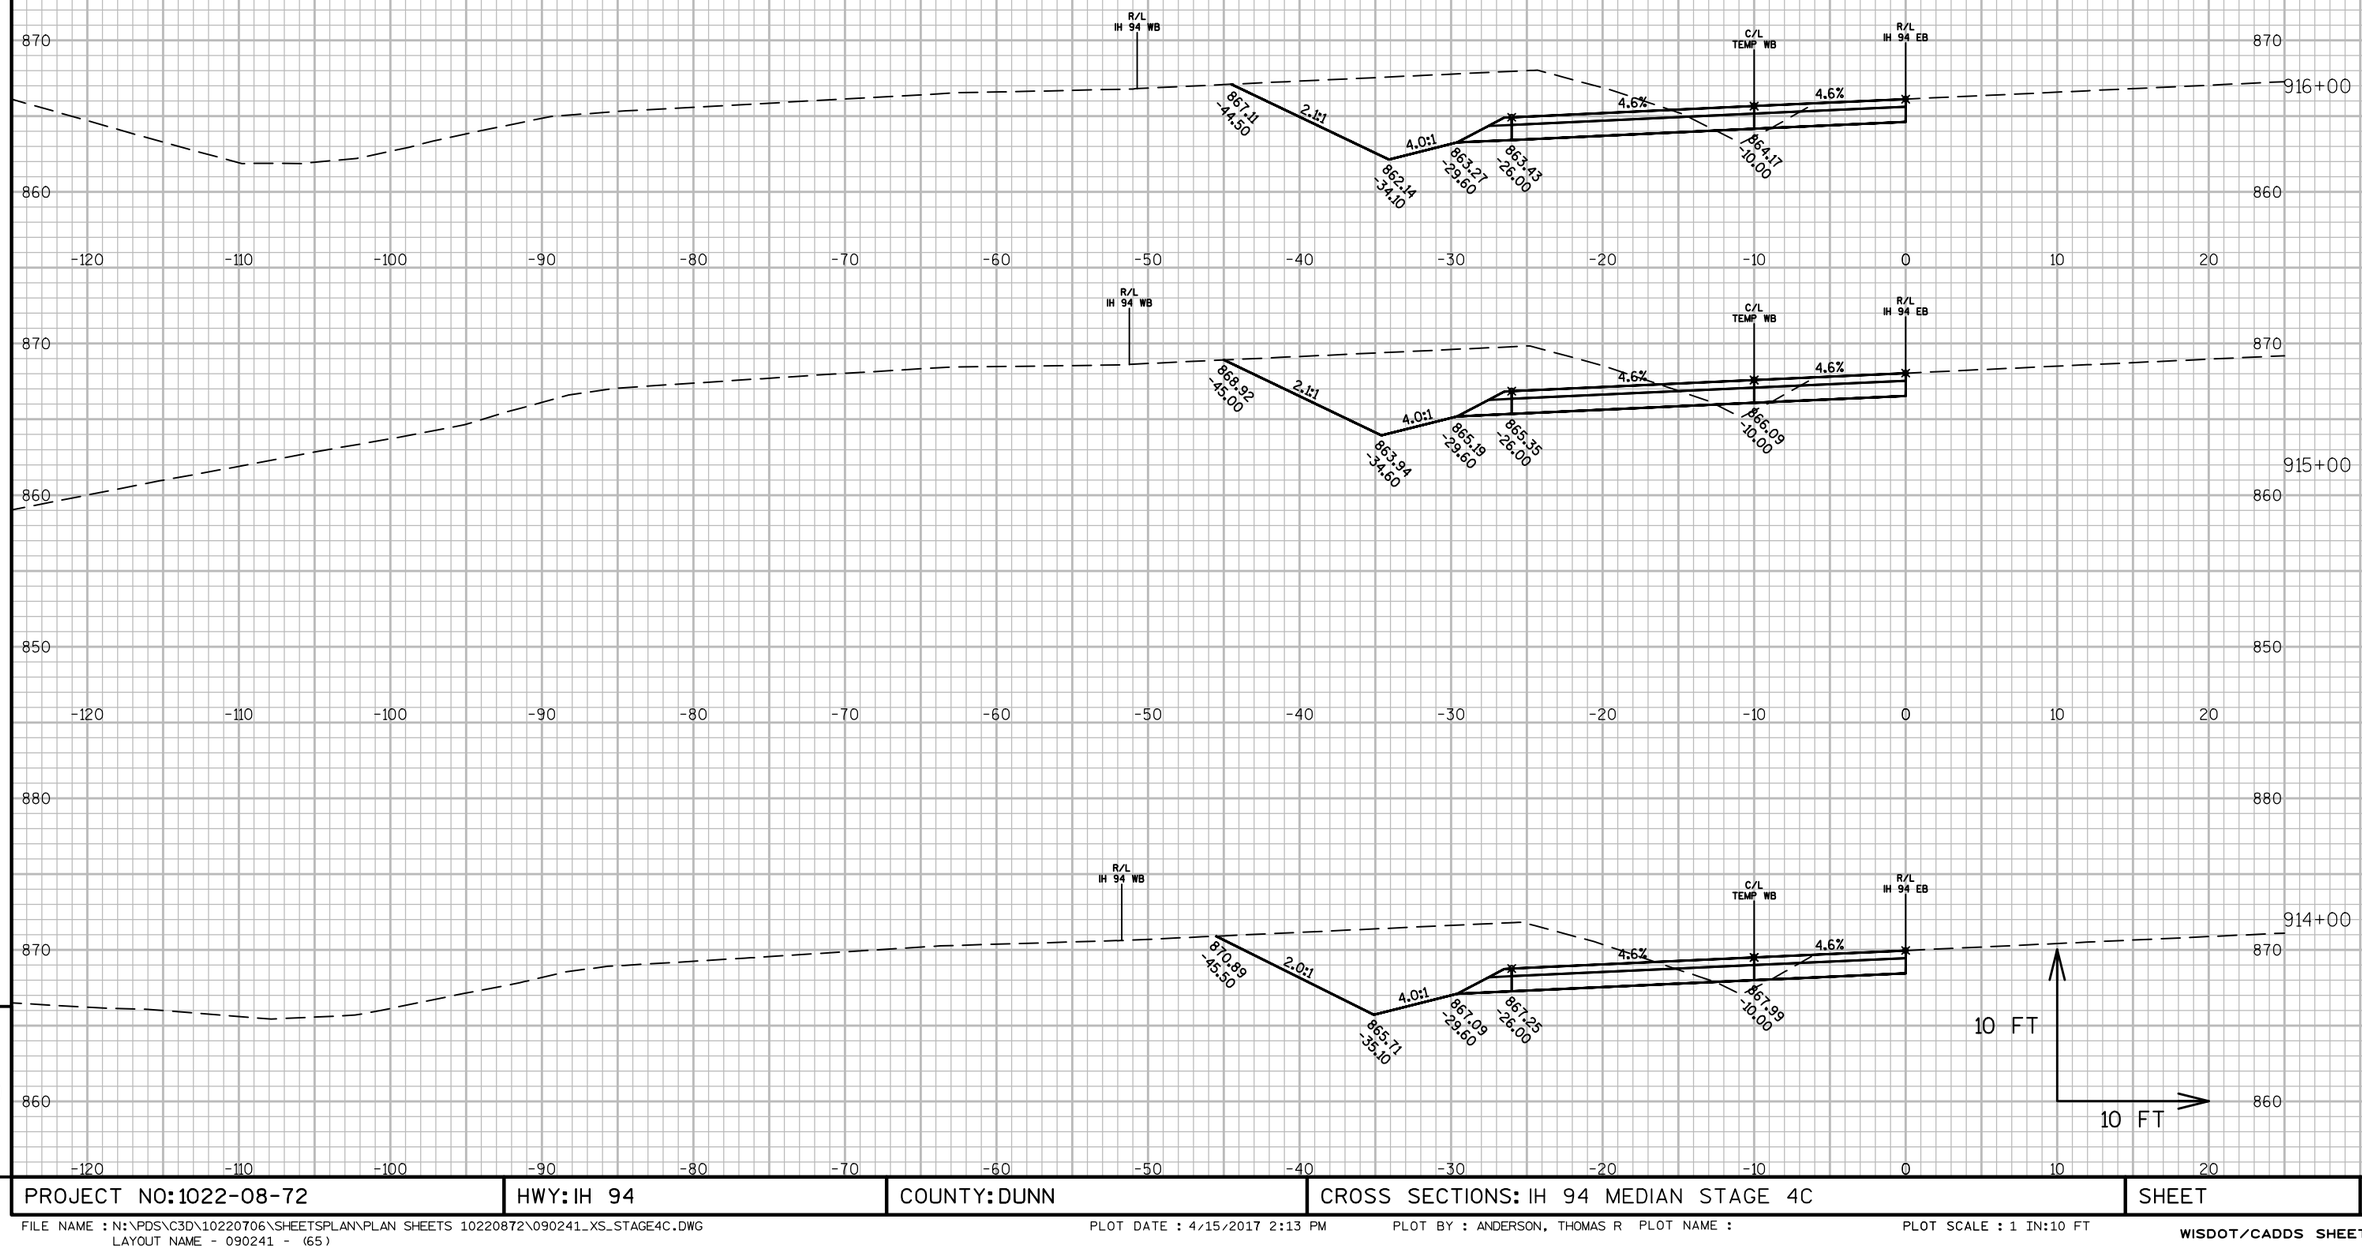

9


9

PROJECT NO: 1022-08-72	HWY: IH 94	COUNTY: DUNN	CROSS SECTIONS: IH 94 MEDIAN STAGE 4C	SHEET	E

FILE NAME : N:\PDS\C3D\10220706\SHEETSPLAN\PLAN SHEETS 10220872\090241_XS_STAGE4C.DWG
LAYOUT NAME - 090241 - (65)

PLOT DATE : 4/15/2017 2:13 PM PLOT BY : ANDERSON, THOMAS R PLOT NAME :


PLOT SCALE : 1 IN:10 FT

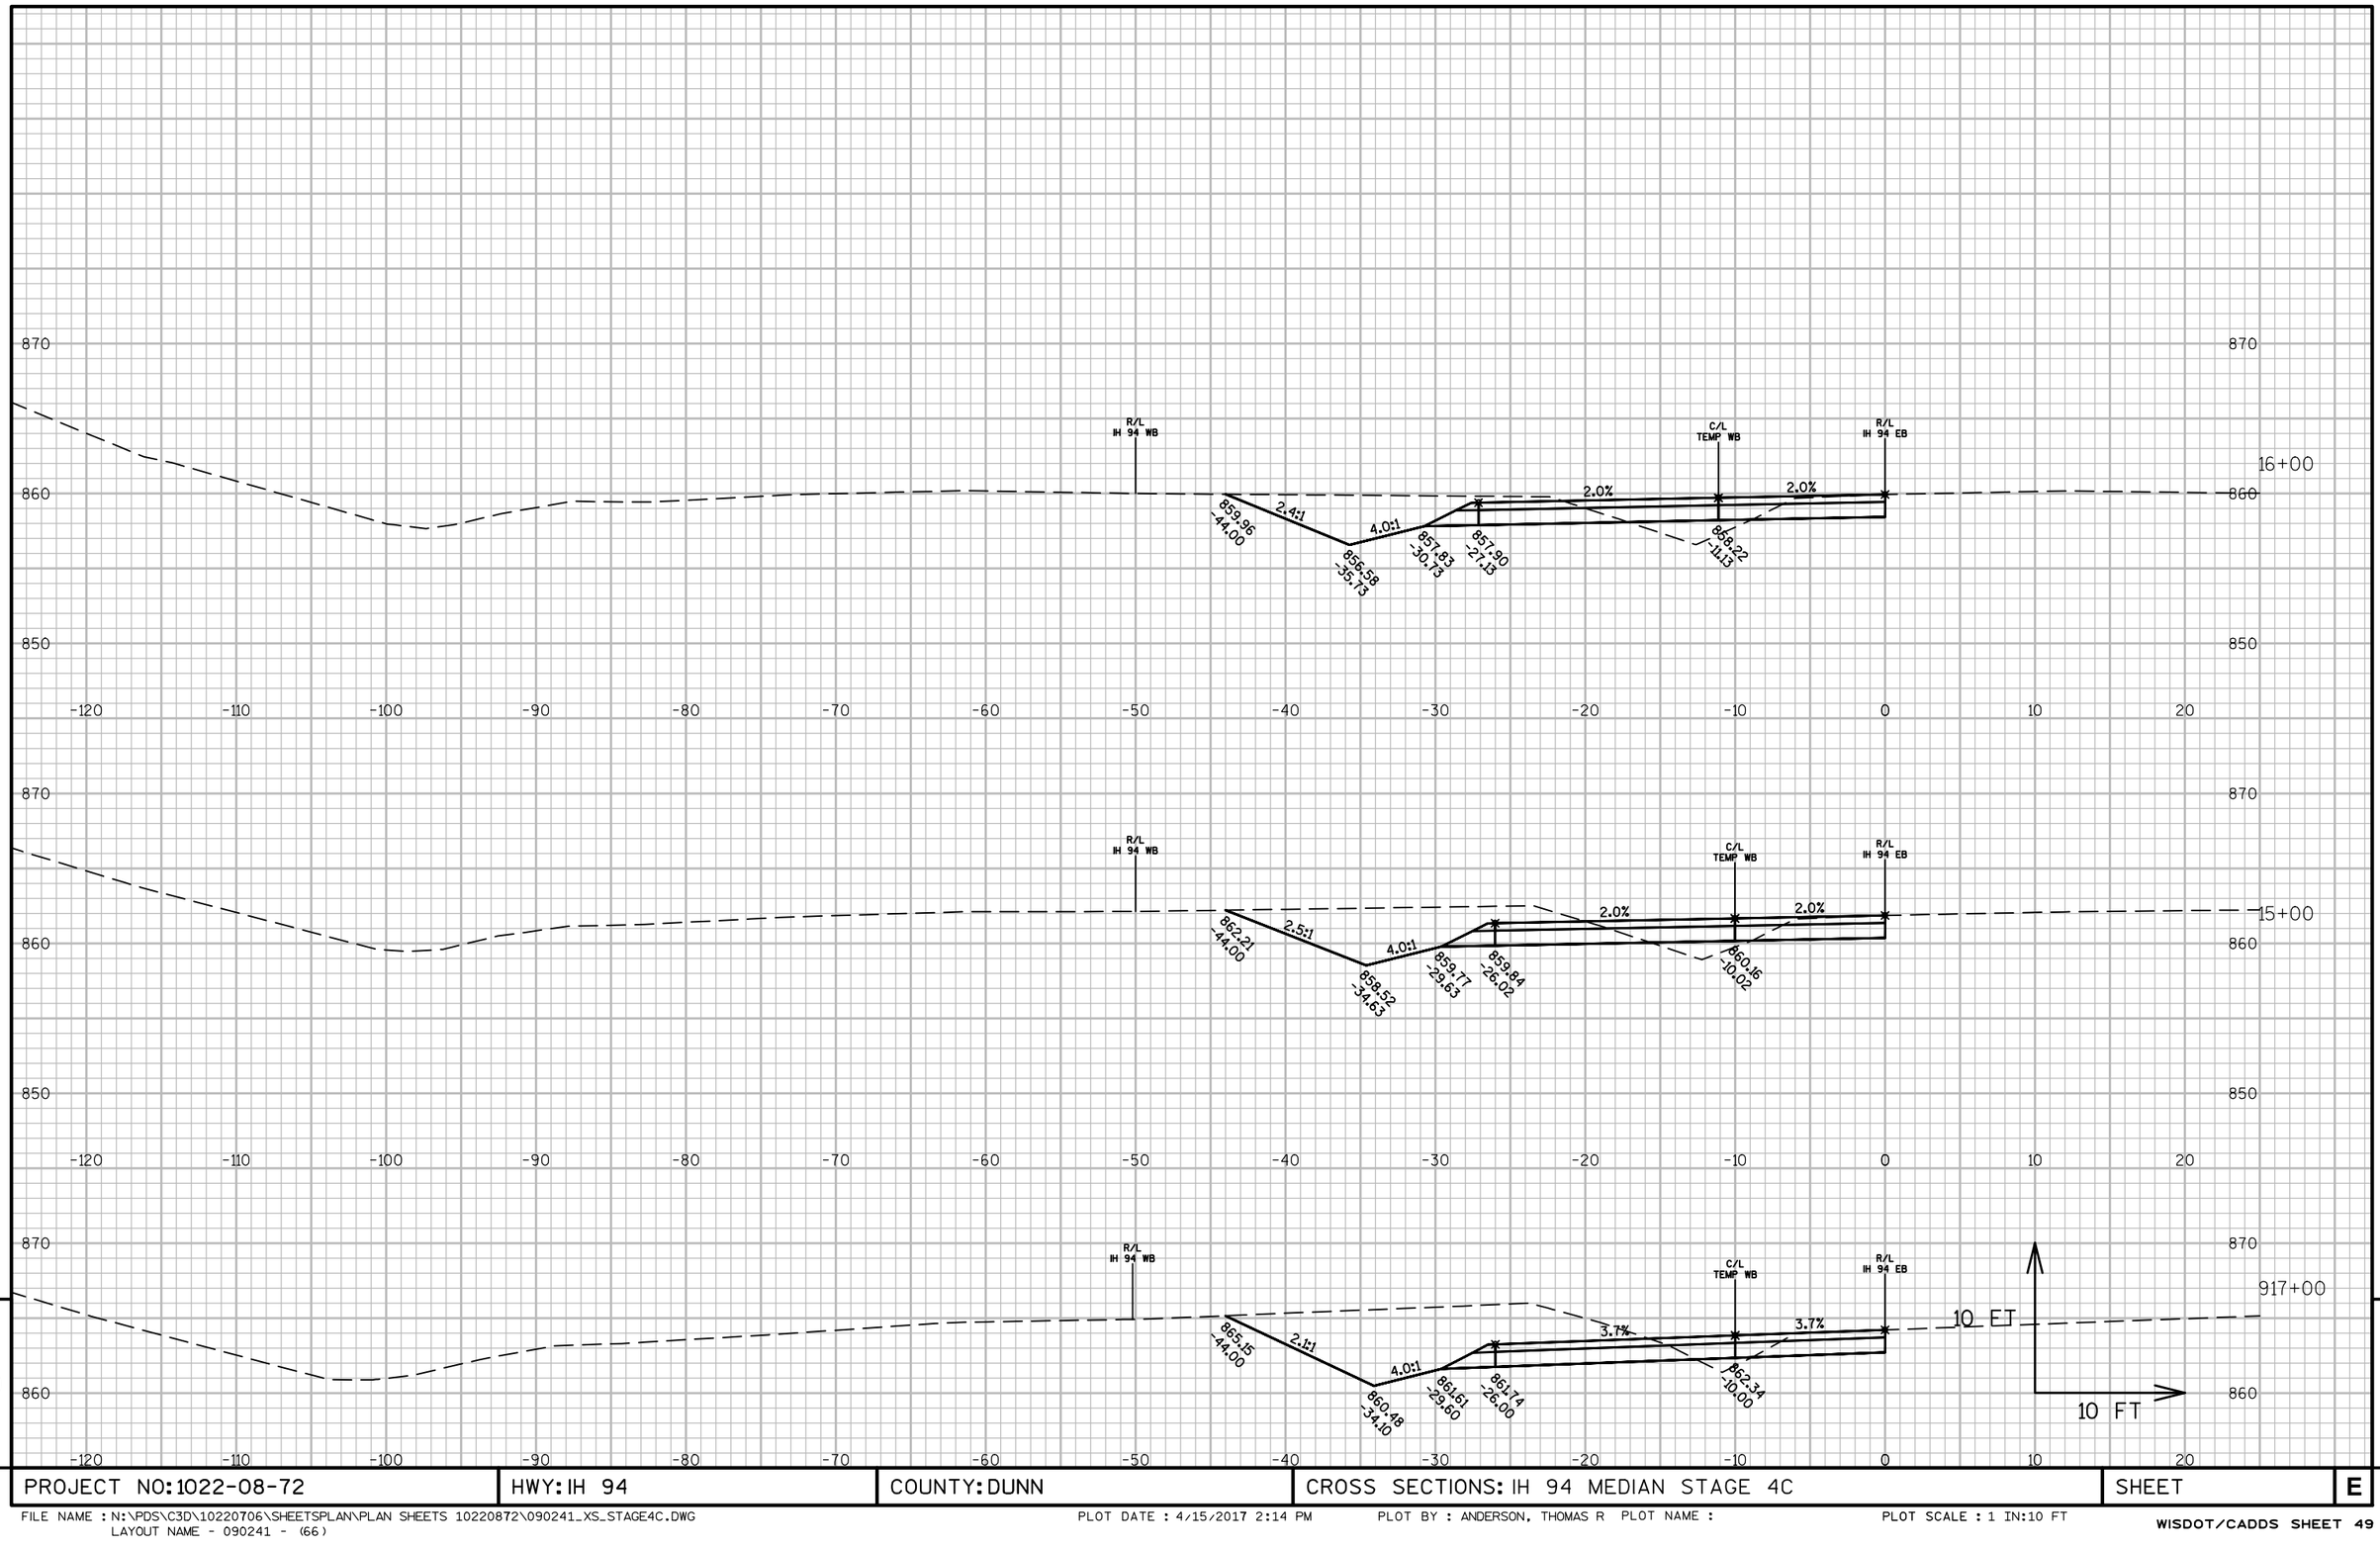

PROJECT NO: 1022-08-72	HWY: IH 94	COUNTY: DUNN	CROSS SECTIONS: IH 94 MEDIAN STAGE 4C	SHEET	E

FILE NAME : N:\PDS\C3D\10220706\SHEETSPLAN\PLAN SHEETS 10220872\090241_XS_STAGE4C.DWG
LAYOUT NAME - 090241 - (66)

PLOT DATE : 4/15/2017 2:14 PM PLOT BY : ANDERSON, THOMAS R PLOT NAME : PLOT SCALE : 1 IN:10 FT

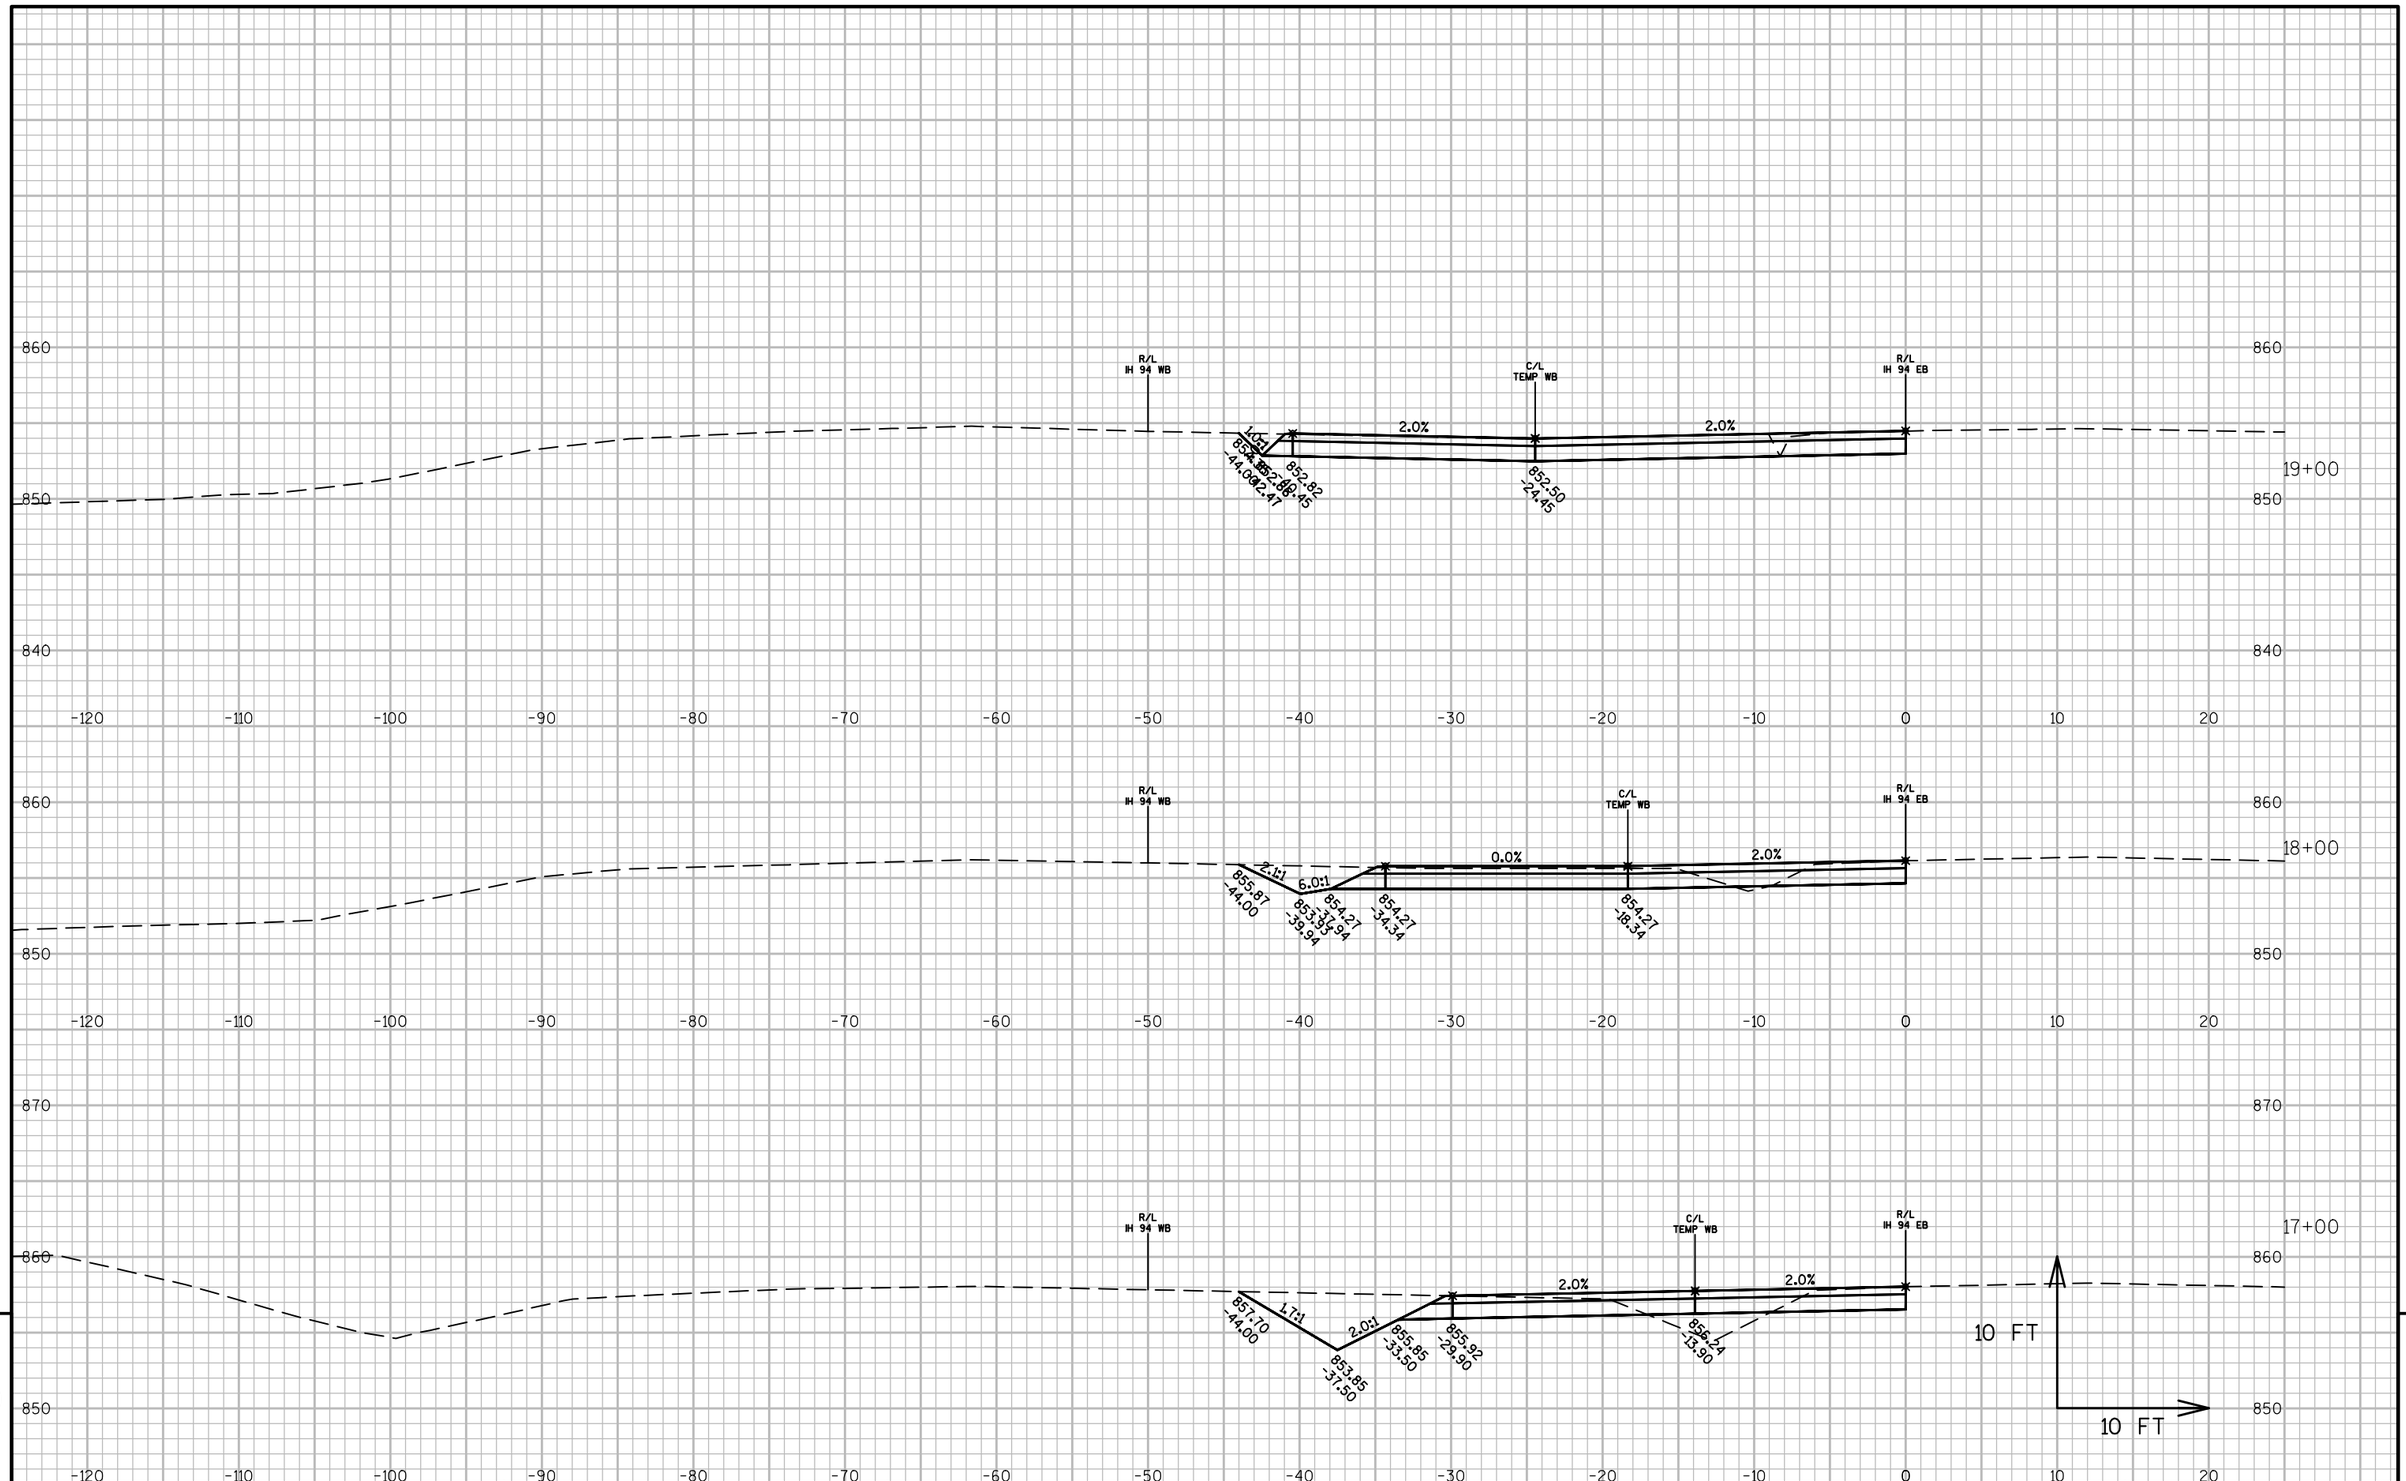

9


9

PROJECT NO: 1022-08-72	HWY: IH 94	COUNTY: DUNN	CROSS SECTIONS: IH 94 MEDIAN STAGE 4C	SHEET	E

FILE NAME : N:\PDS\C3D\10220706\SHEETSPLAN\PLAN SHEETS 10220872\090241_XS_STAGE4C.DWG
LAYOUT NAME - 090241 - (67)

PLOT DATE : 4/15/2017 2:14 PM PLOT BY : ANDERSON, THOMAS R PLOT NAME :


PLOT SCALE : 1 IN:10 FT

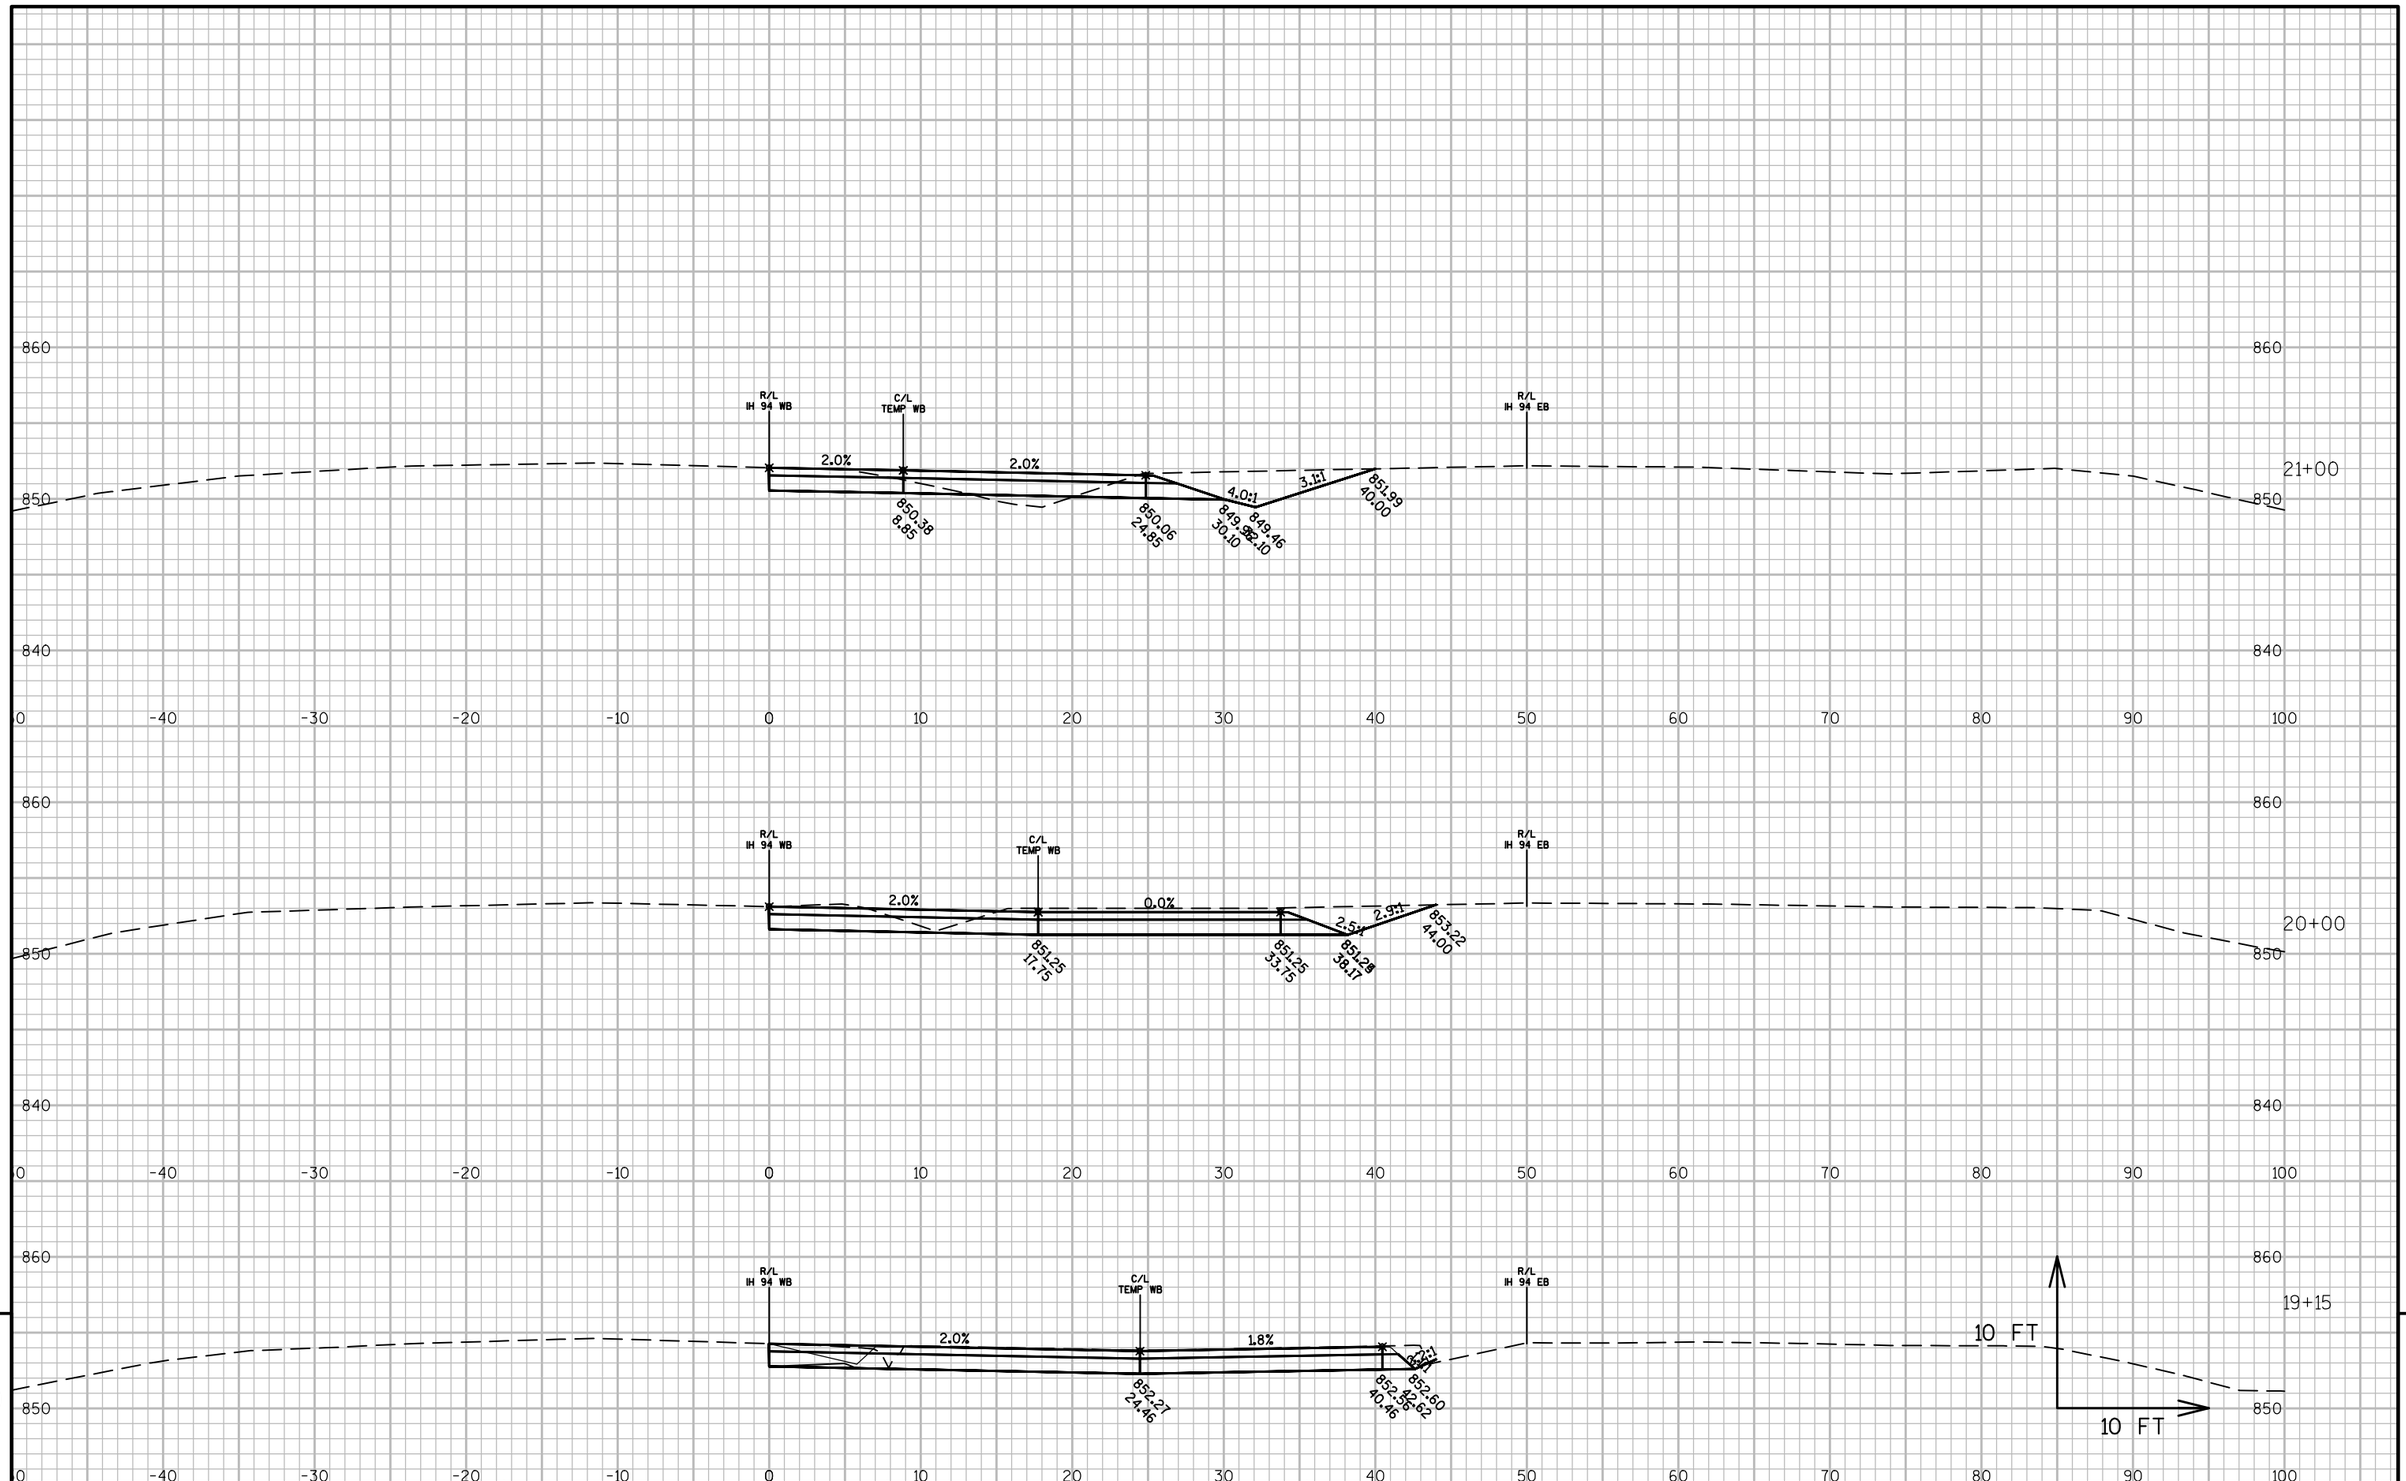

PROJECT NO: 1022-08-72	HWY: IH 94	COUNTY: DUNN	CROSS SECTIONS: IH 94 MEDIAN STAGE 4C	SHEET	E

FILE NAME : N:\PDS\C3D\10220706\SHEETSPLAN\PLAN SHEETS 10220872\090241_XS_STAGE4C.DWG
LAYOUT NAME - 090241 - (68)

PLOT DATE : 4/15/2017 2:14 PM PLOT BY : ANDERSON, THOMAS R PLOT NAME : PLOT SCALE : 1 IN:10 FT

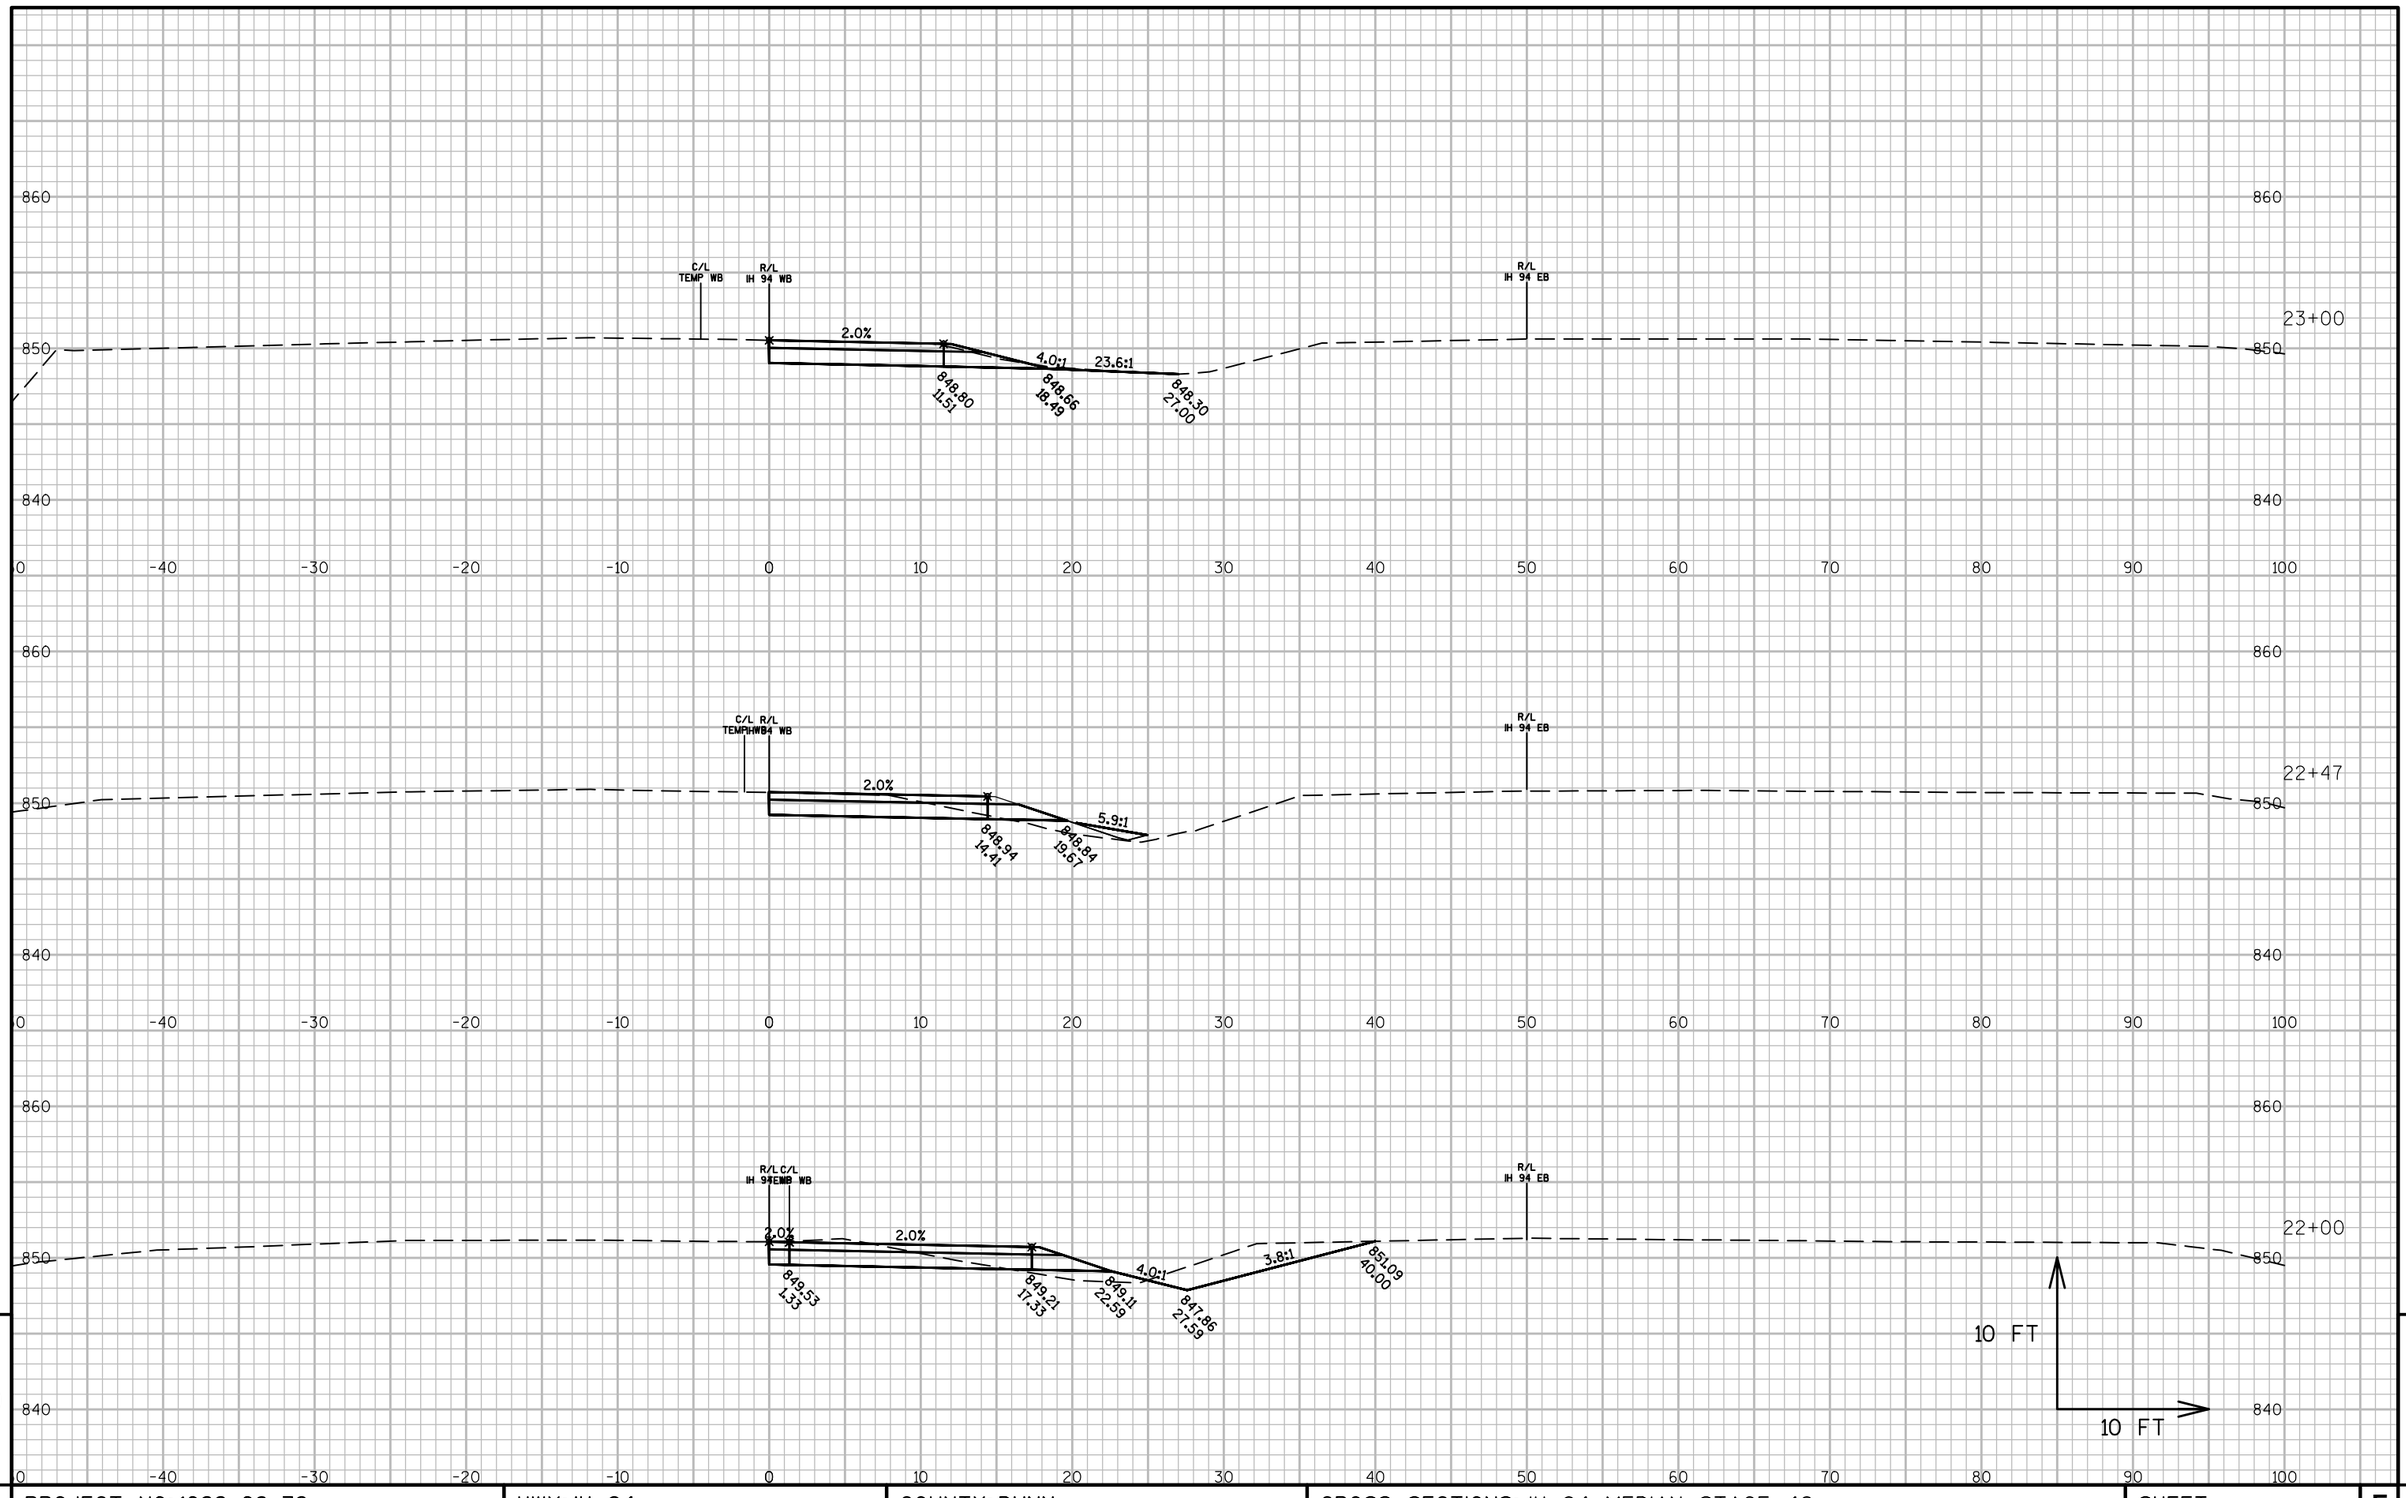

PROJECT NO: 1022-08-72	HWY: IH 94	COUNTY: DUNN	CROSS SECTIONS: IH 94 MEDIAN STAGE 4C	SHEET	E

FILE NAME : N:\PDS\C3D\10220706\SHEETSPLAN\PLAN SHEETS 10220872\090241_XS_STAGE4C.DWG
LAYOUT NAME - 090241 - (69)

PLOT DATE : 4/15/2017 2:14 PM PLOT BY : ANDERSON, THOMAS R PLOT NAME : PLOT SCALE : 1 IN:10 FT


9	PROJECT NO: 1022-08-72	HWY: IH 94	COUNTY: DUNN	CROSS SECTIONS: IH 94 WB STAGE 5	SHEET E	9

FILE NAME : N:\PDS\C3D\10220706\SHEETSPLAN\PLAN SHEETS 10220872\090251_XS_STAGE5.DWG
LAYOUT NAME - 090251 - (1)
PLOT DATE : 4/15/2017 2:52 PM PLOT BY : ANDERSON, THOMAS R PLOT NAME :
PLOT SCALE : 1 IN:20 FT

9

PROJECT NO: 1022-08-72	HWY: IH 94	COUNTY: DUNN	CROSS SECTIONS: IH 94 WB STAGE 5	SHEET	E

FILE NAME : N:\PDS\C3D\10220706\SHEETSPLAN\PLAN SHEETS 10220872\090251_XS_STAGE5.DWG
LAYOUT NAME - 090251 - (2)
PLOT DATE : 4/15/2017 2:53 PM PLOT BY : ANDERSON, THOMAS R PLOT NAME : PLOT SCALE : 1 IN:20 FT
WISDOT/CADDS SHEET 49

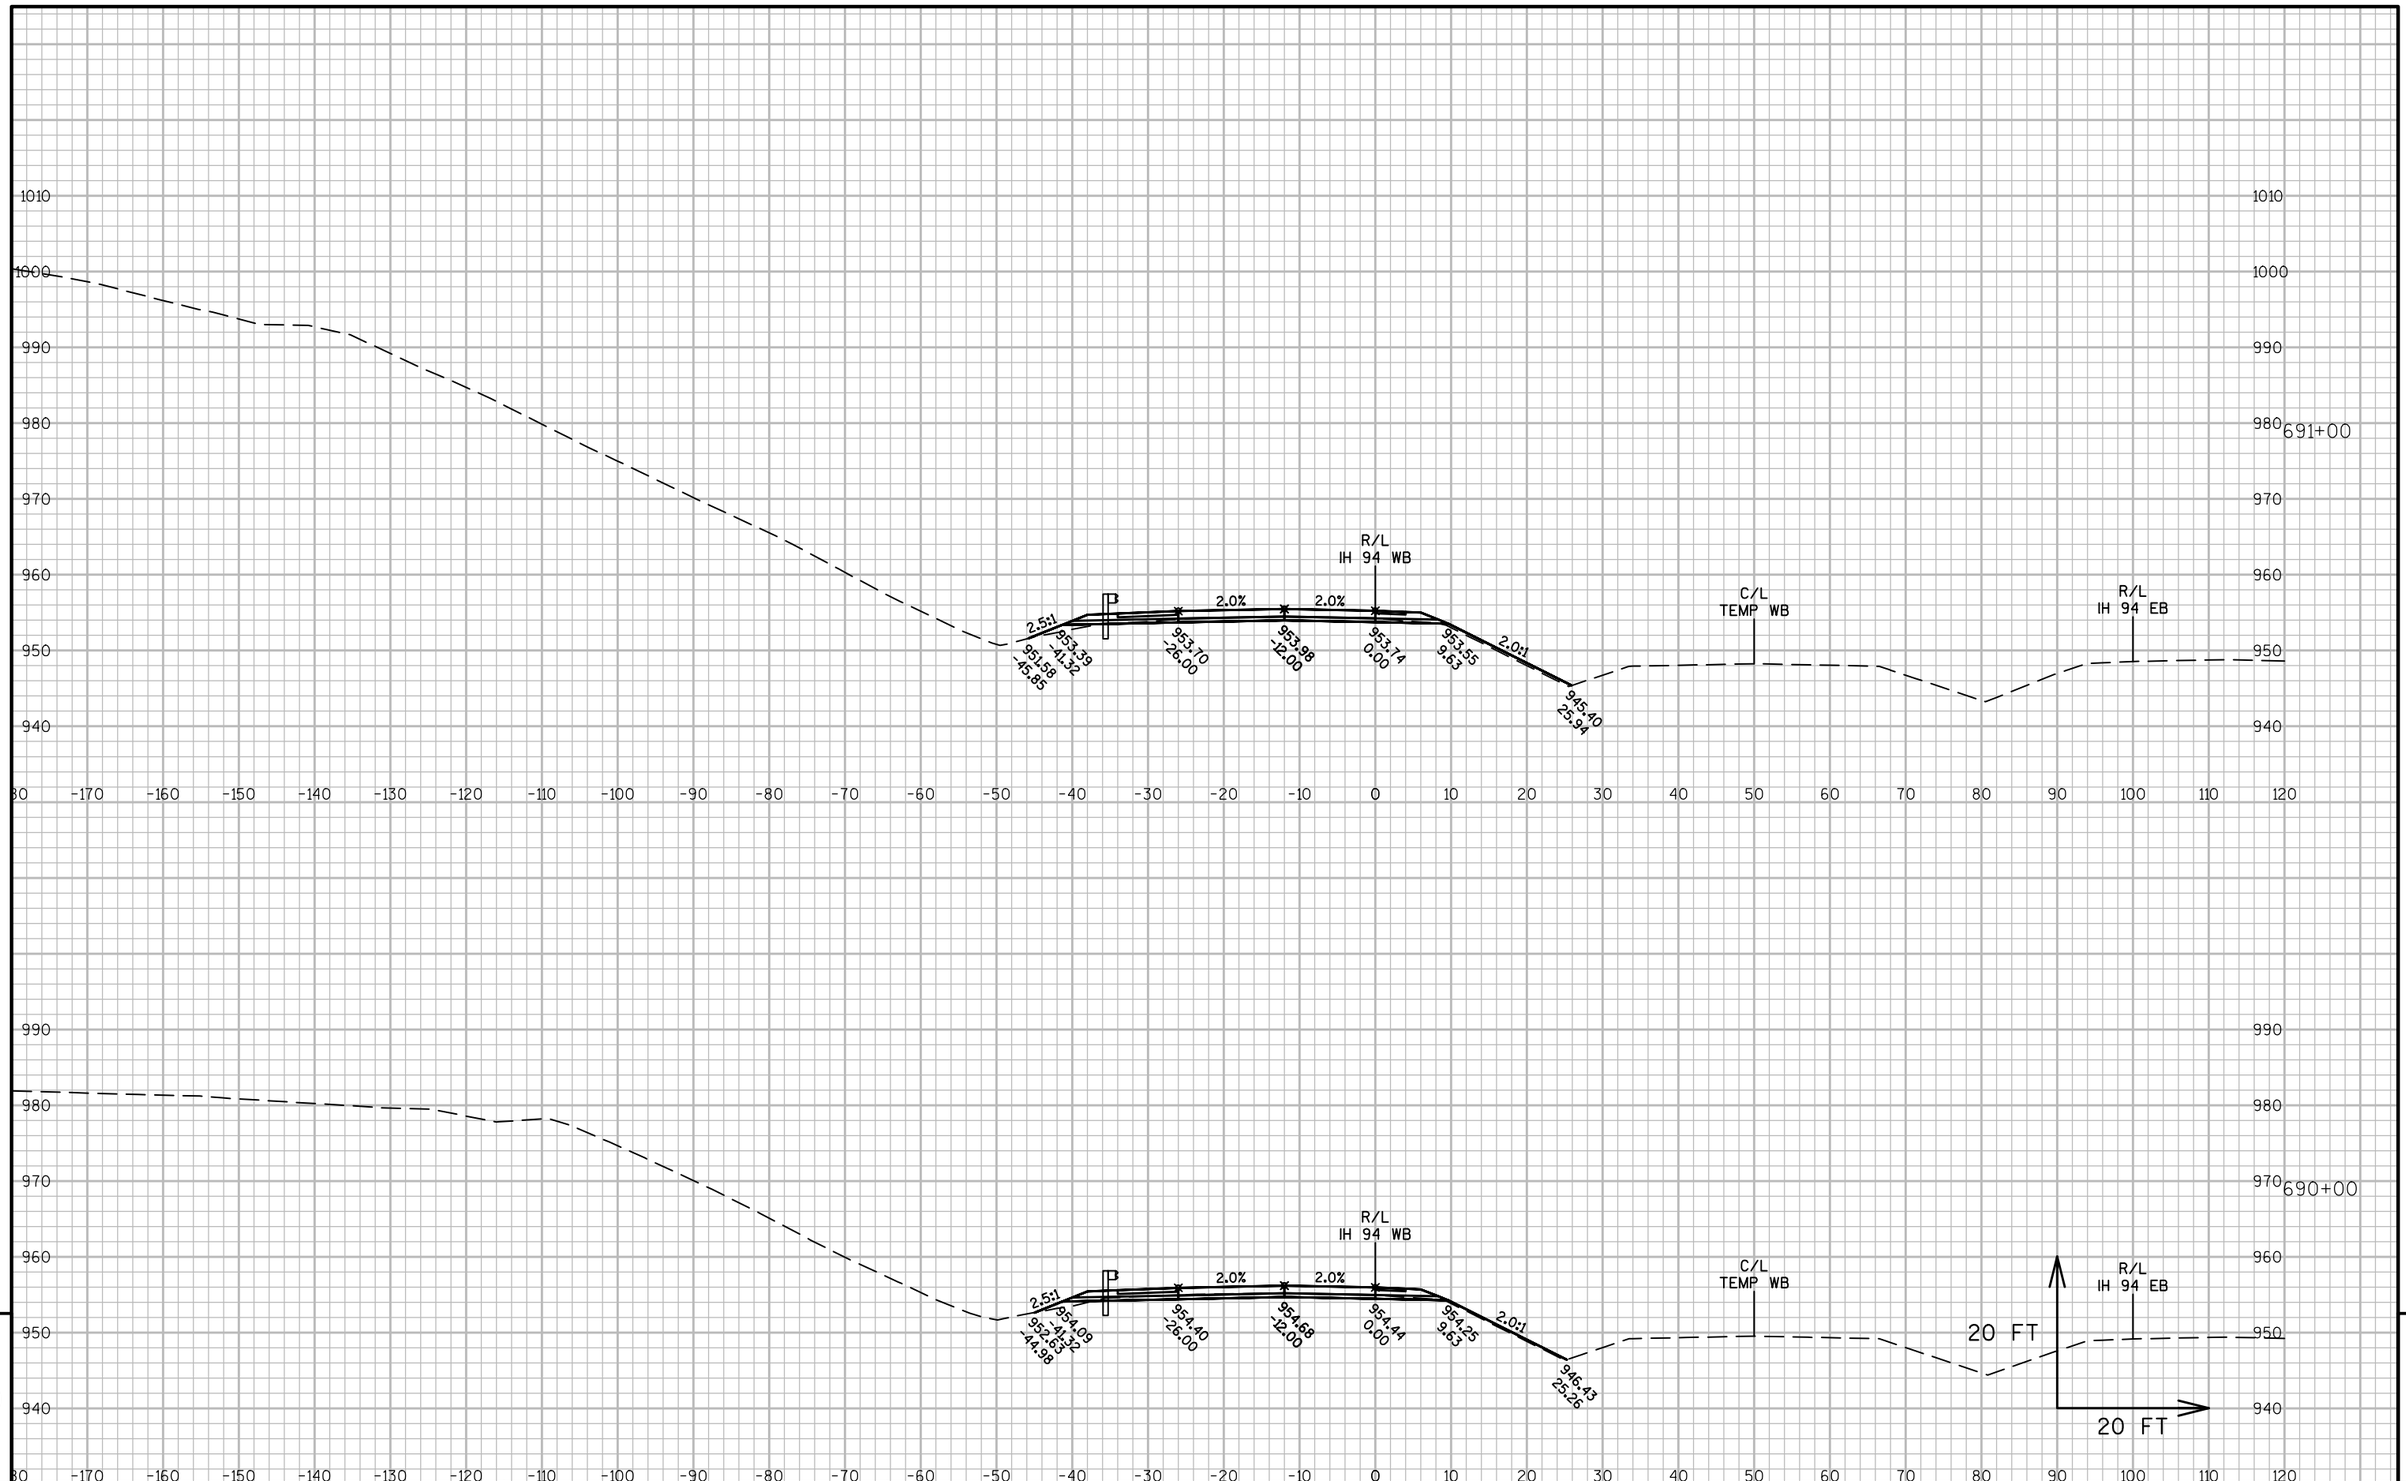


PROJECT NO: 1022-08-72	HWY: IH 94	COUNTY: DUNN	CROSS SECTIONS: IH 94 WB STAGE 5	SHEET	E

FILE NAME : N:\PDS\C3D\10220706\SHEETSPLAN\PLAN SHEETS 10220872\090251_XS_STAGE5.DWG
LAYOUT NAME - 090251 - (3)

PLOT DATE : 4/15/2017 2:53 PM PLOT BY : ANDERSON, THOMAS R PLOT NAME :

PLOT SCALE : 1 IN:20 FT

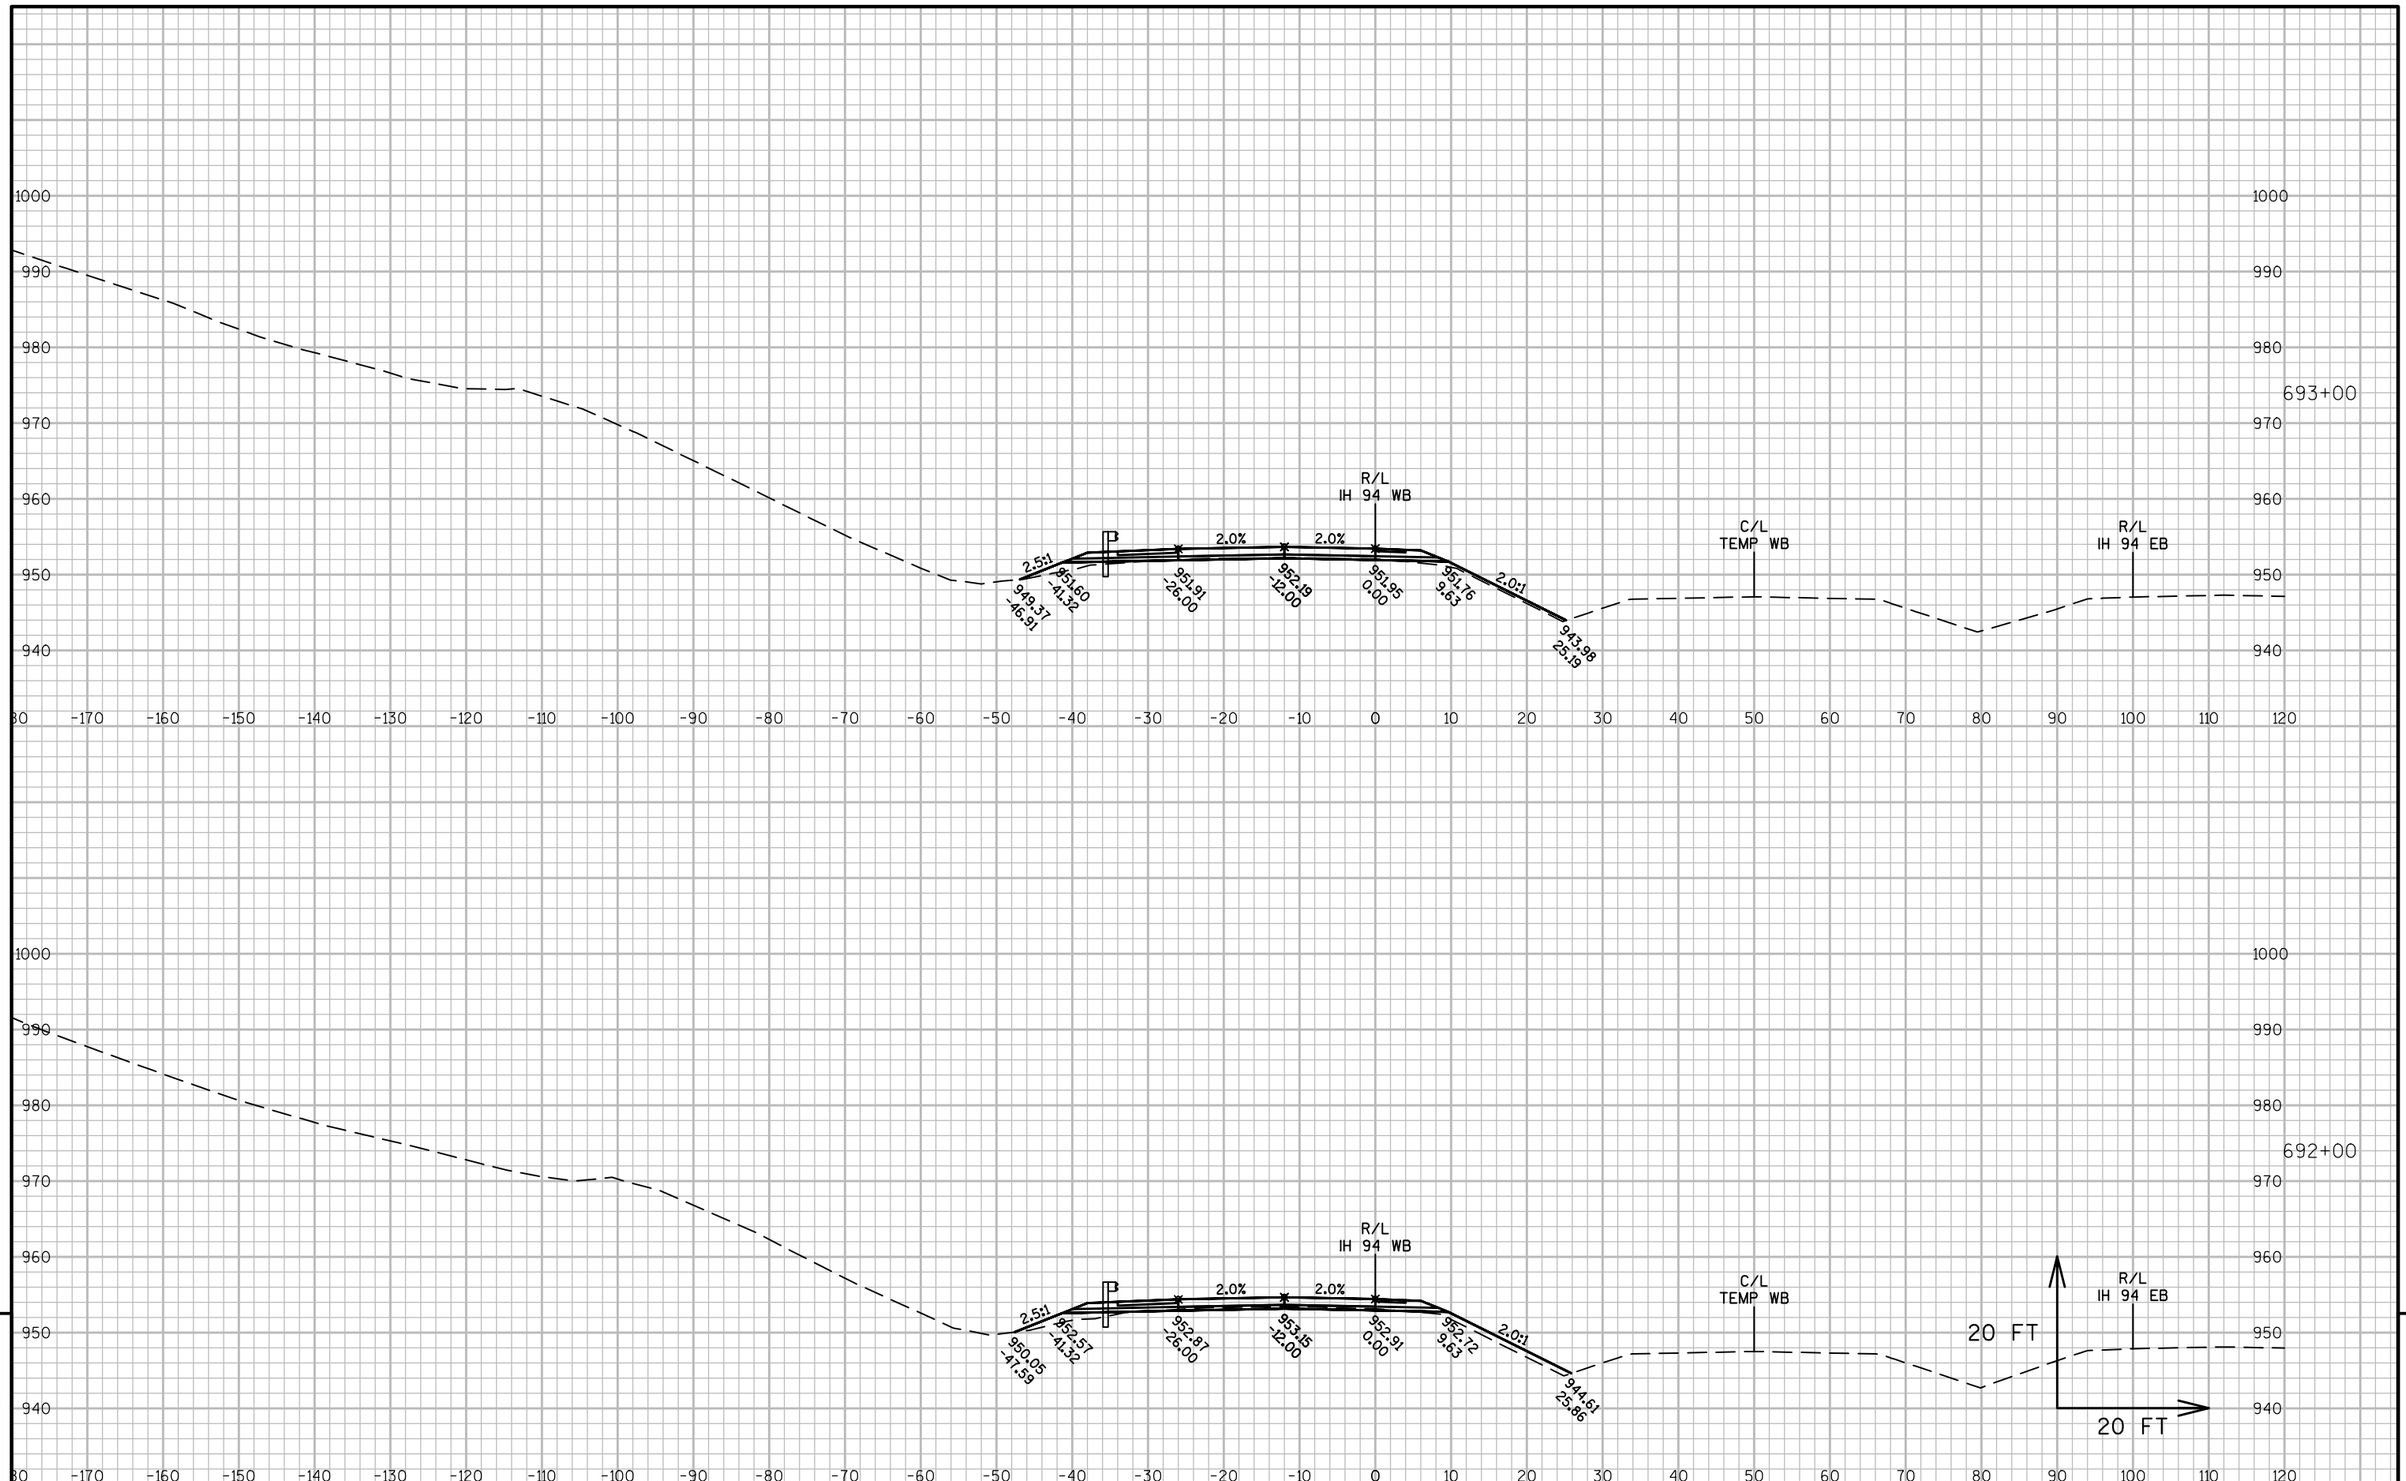

9


9

PROJECT NO: 1022-08-72	HWY: IH 94	COUNTY: DUNN	CROSS SECTIONS: IH 94 WB STAGE 5	SHEET	E

FILE NAME : N:\PDS\C3D\10220706\SHEETSPLAN\PLAN SHEETS 10220872\090251_XS_STAGE5.DWG
LAYOUT NAME - 090251 - (4)

PLOT DATE : 4/15/2017 2:53 PM PLOT BY : ANDERSON, THOMAS R PLOT NAME :

PLOT SCALE : 1 IN:20 FT

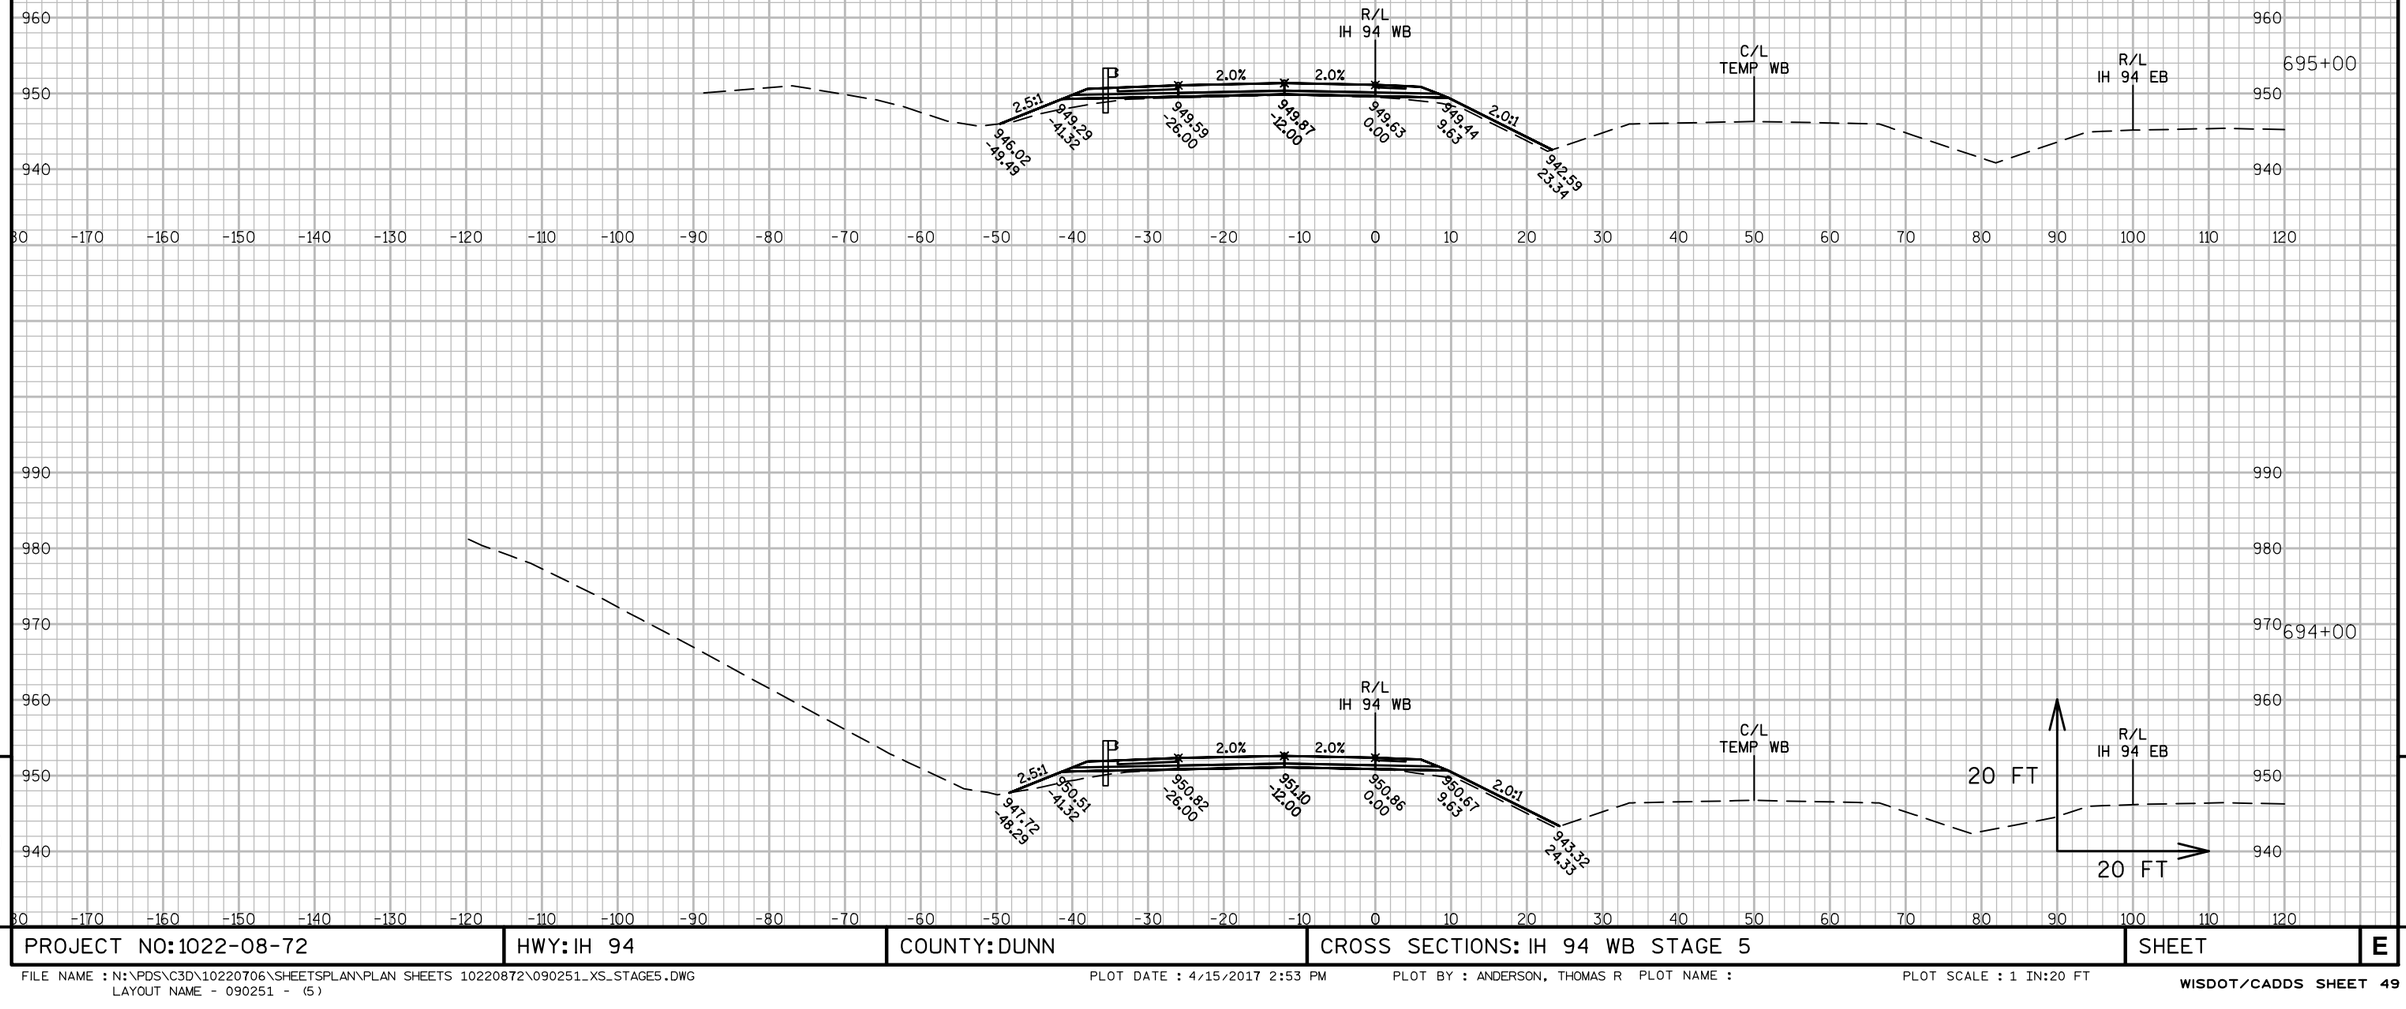


PROJECT NO: 1022-08-72	HWY: IH 94	COUNTY: DUNN	CROSS SECTIONS: IH 94 WB STAGE 5	SHEET	E

FILE NAME : N:\PDS\C3D\10220706\SHEETSPLAN\PLAN SHEETS 10220872\090251_XS_STAGE5.DWG
LAYOUT NAME - 090251 - (5)


PLOT DATE : 4/15/2017 2:53 PM PLOT BY : ANDERSON, THOMAS R PLOT NAME :

PLOT SCALE : 1 IN:20 FT

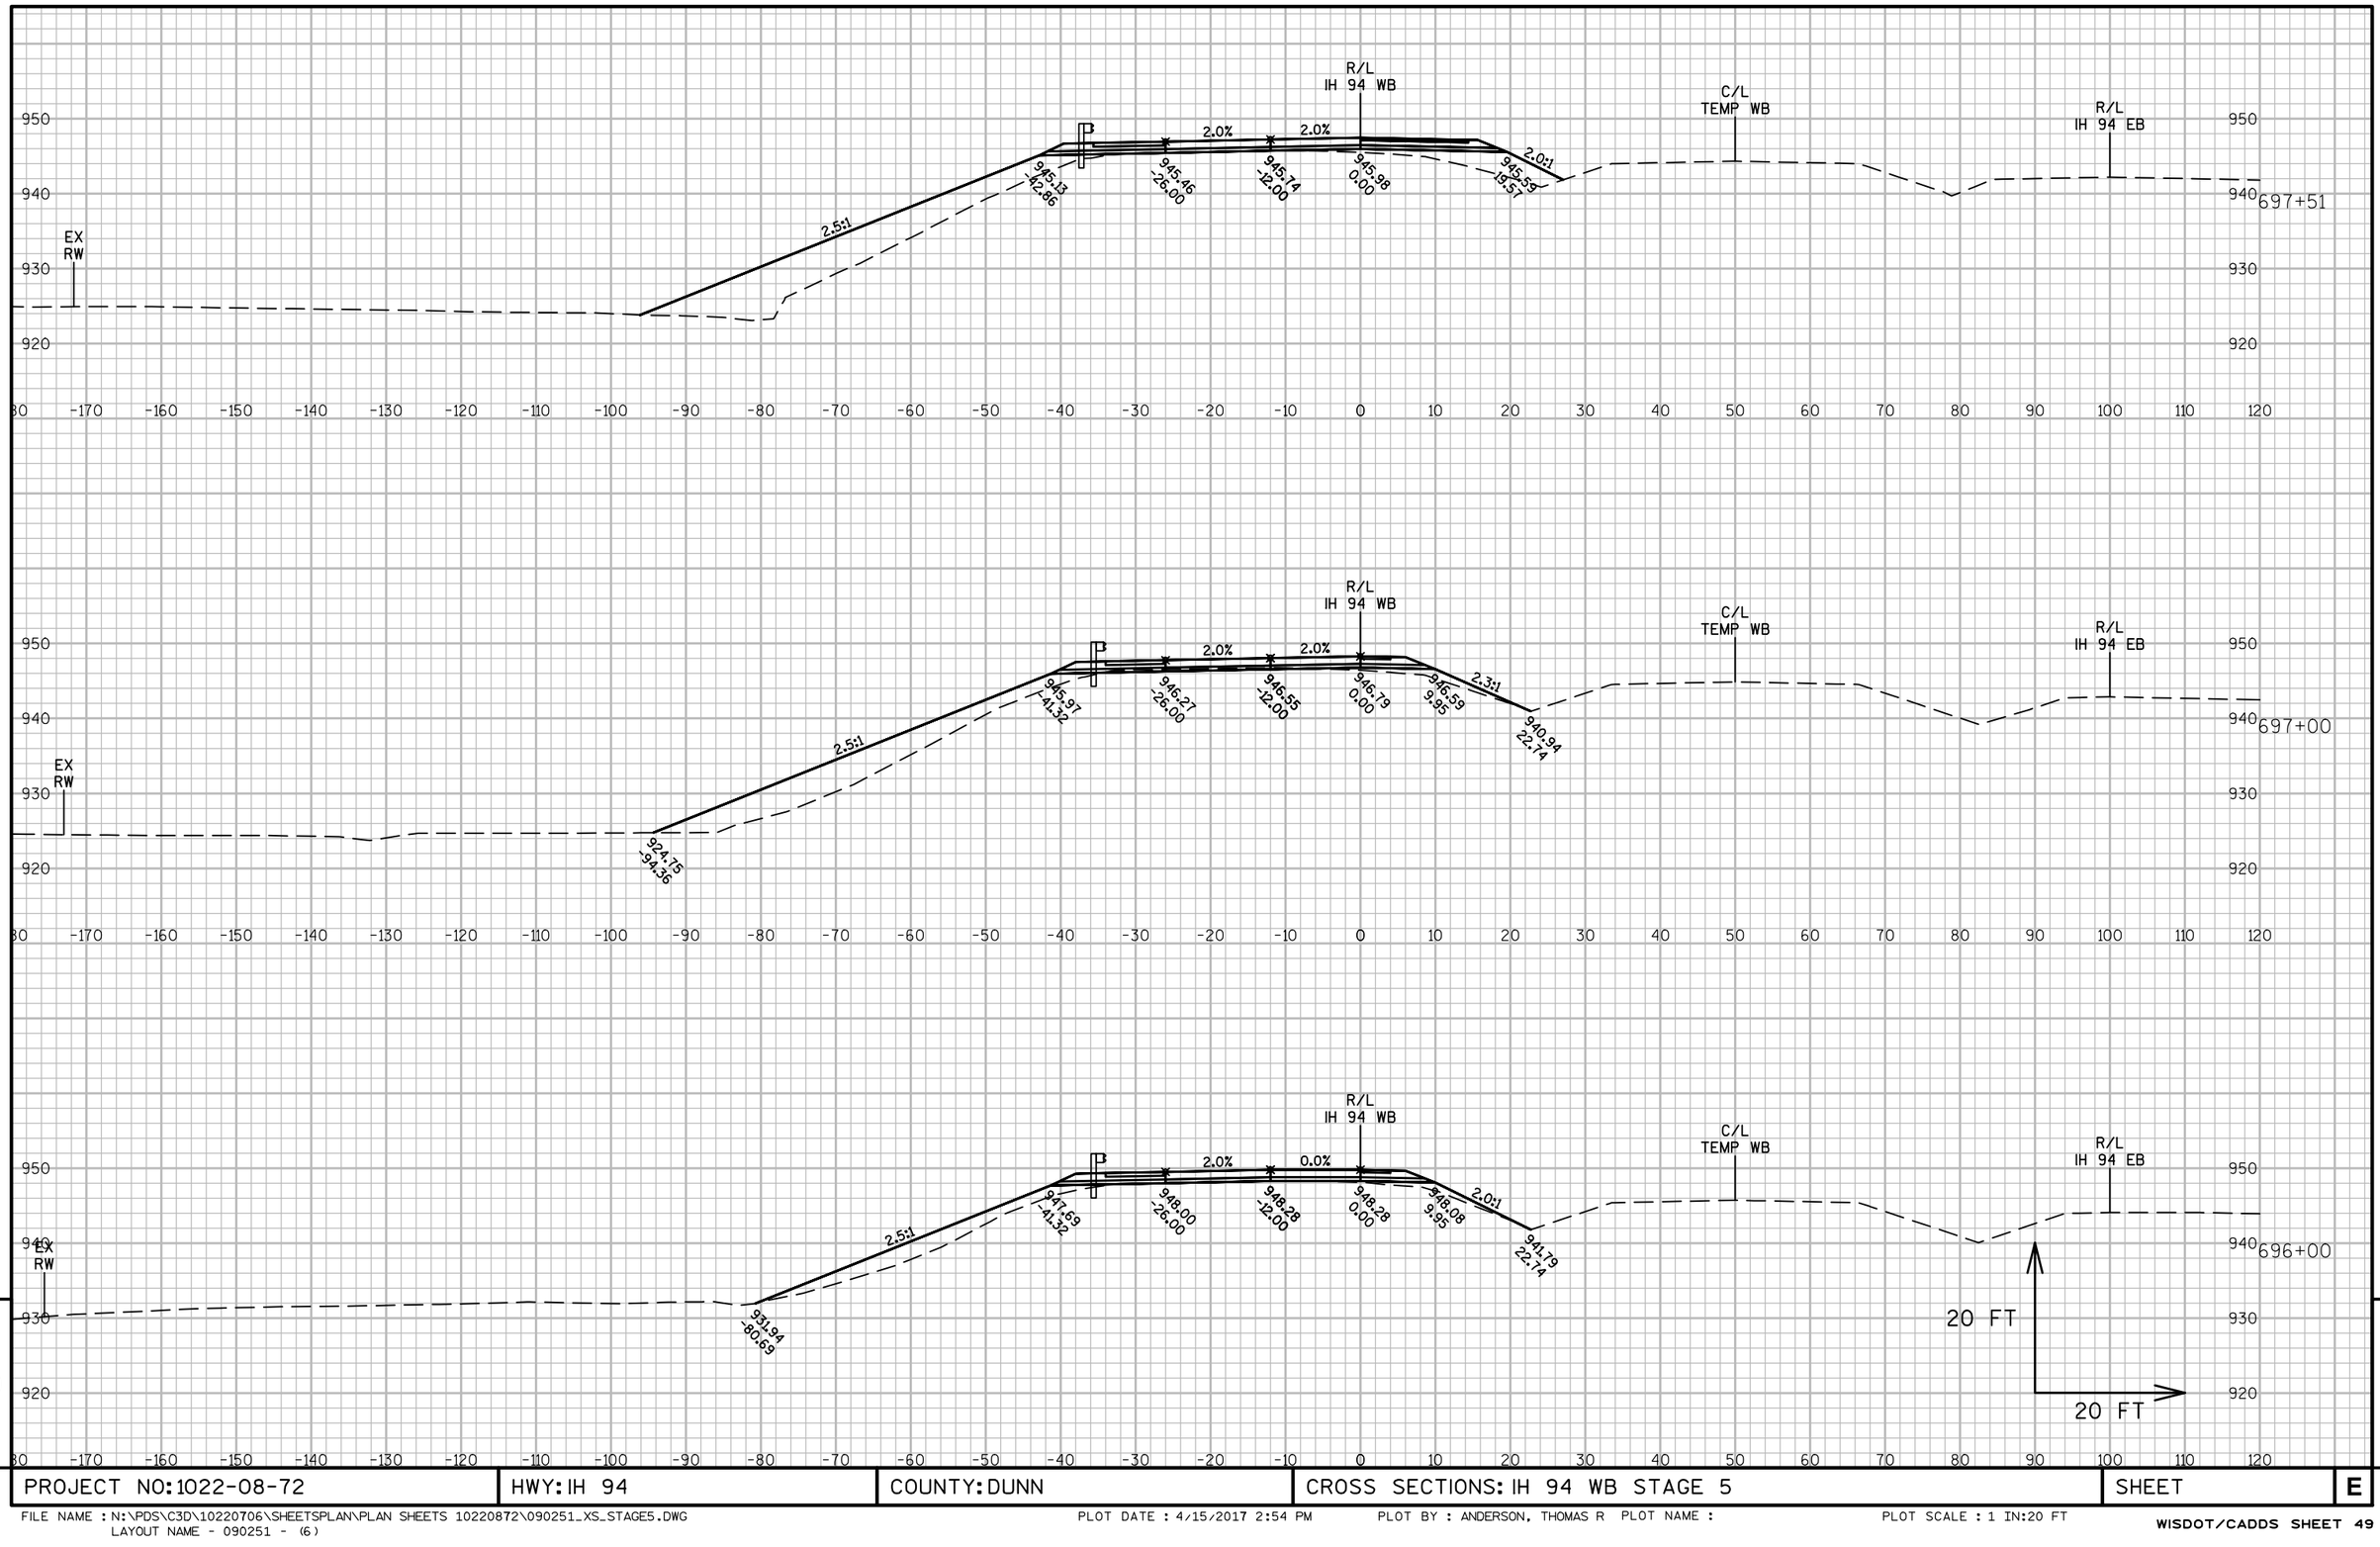

PROJECT NO: 1022-08-72	HWY: IH 94	COUNTY: DUNN	CROSS SECTIONS: IH 94 WB STAGE 5	SHEET	E


FILE NAME : N:\PDS\C3D\10220706\SHEETSPLAN\PLAN SHEETS 10220872\090251_XS_STAGE5.DWG
LAYOUT NAME - 090251 - (6)
PLOT DATE : 4/15/2017 2:54 PM
PLOT BY : ANDERSON, THOMAS R PLOT NAME :
PLOT SCALE : 1 IN:20 FT

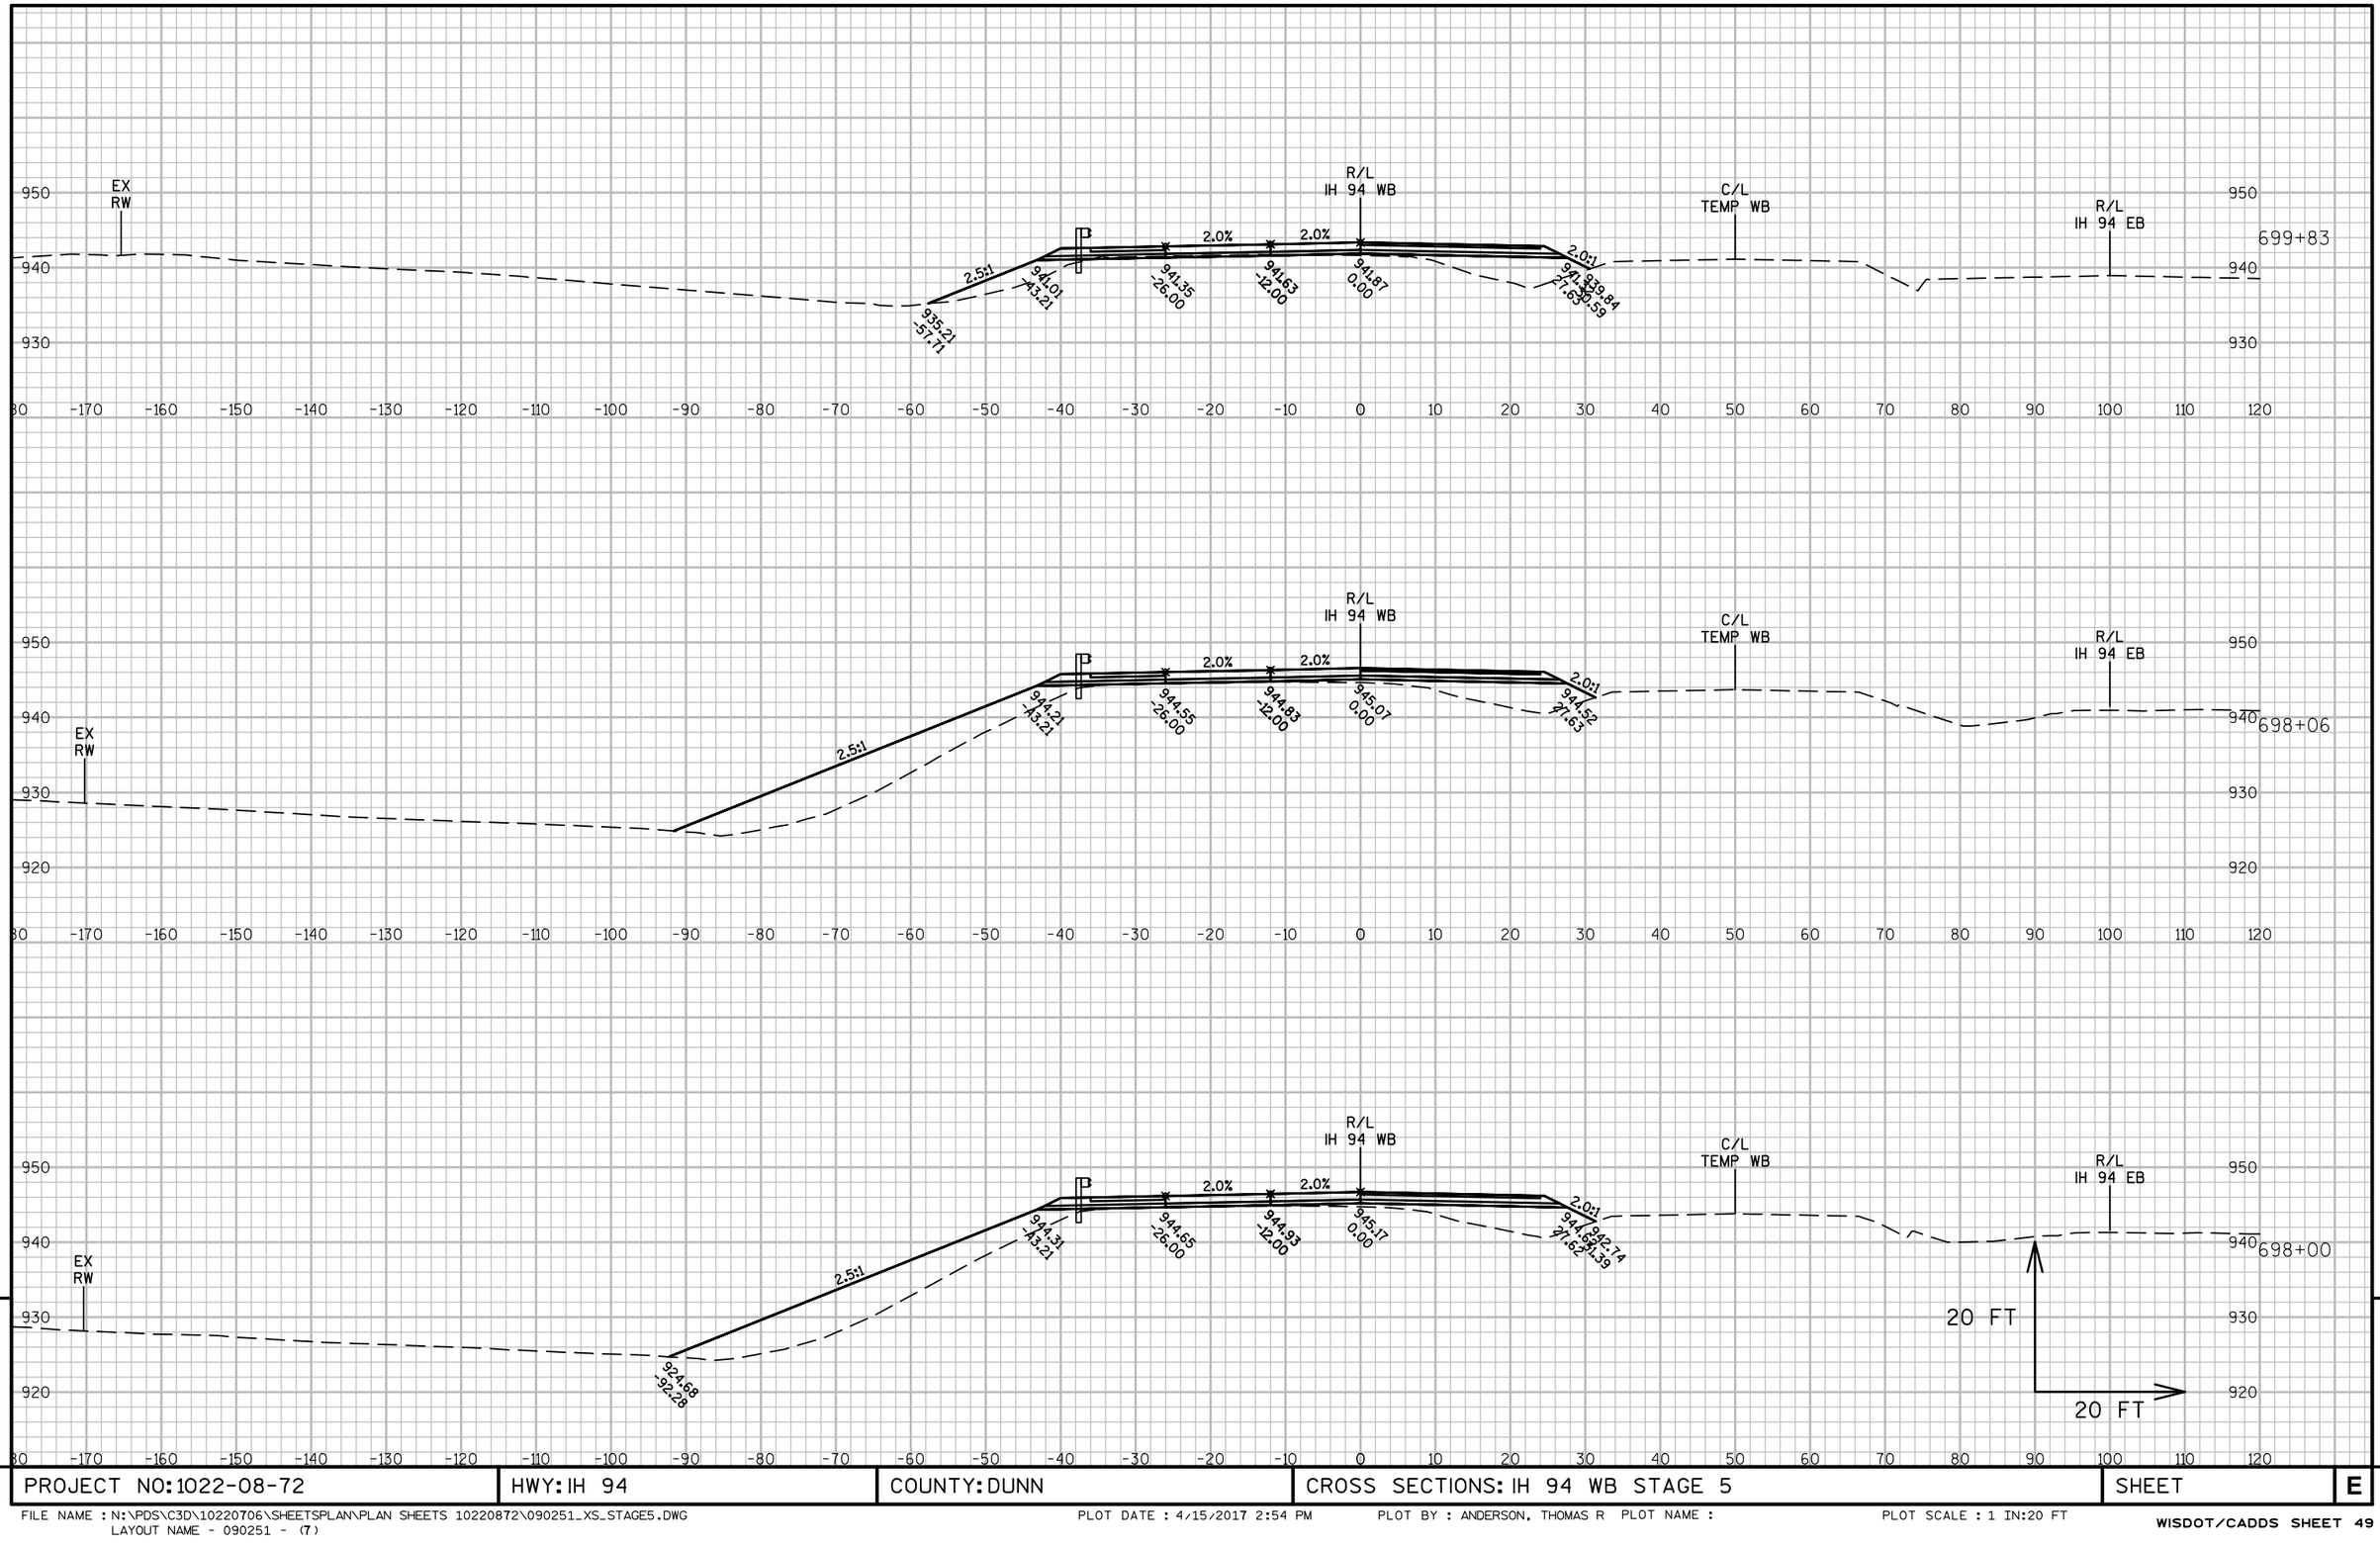



PROJECT NO: 1022-08-72	HWY: IH 94	COUNTY: DUNN	CROSS SECTIONS: IH 94 WB STAGE 5	SHEET	E

FILE NAME : N:\PDS\C3D\10220706\SHEETSPLAN\PLAN SHEETS 10220872\090251_XS_STAGE5.DWG
LAYOUT NAME - 090251 - (7)

PLOT DATE : 4/15/2017 2:54 PM PLOT BY : ANDERSON, THOMAS R PLOT NAME : PLOT SCALE : 1 IN:20 FT

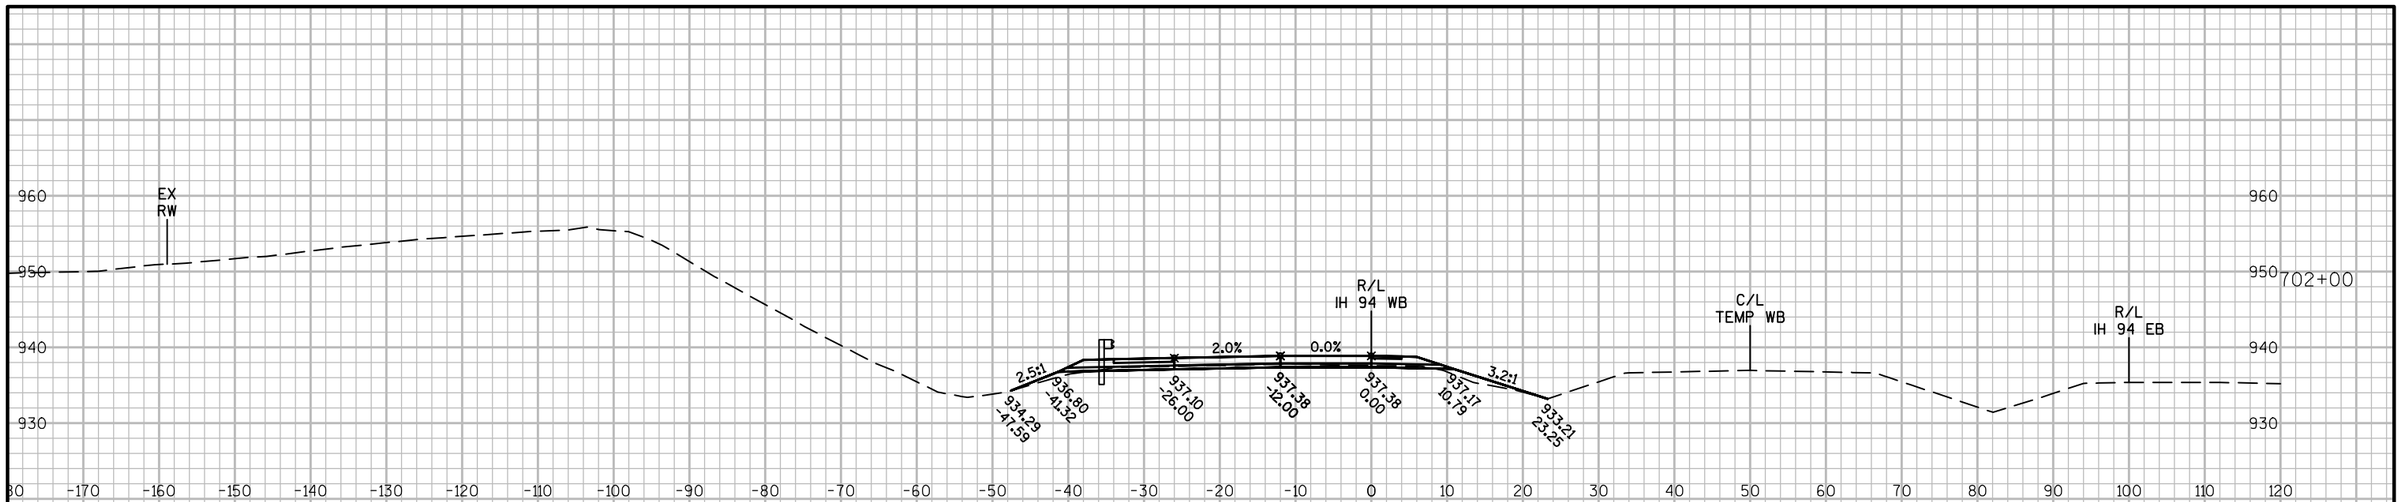

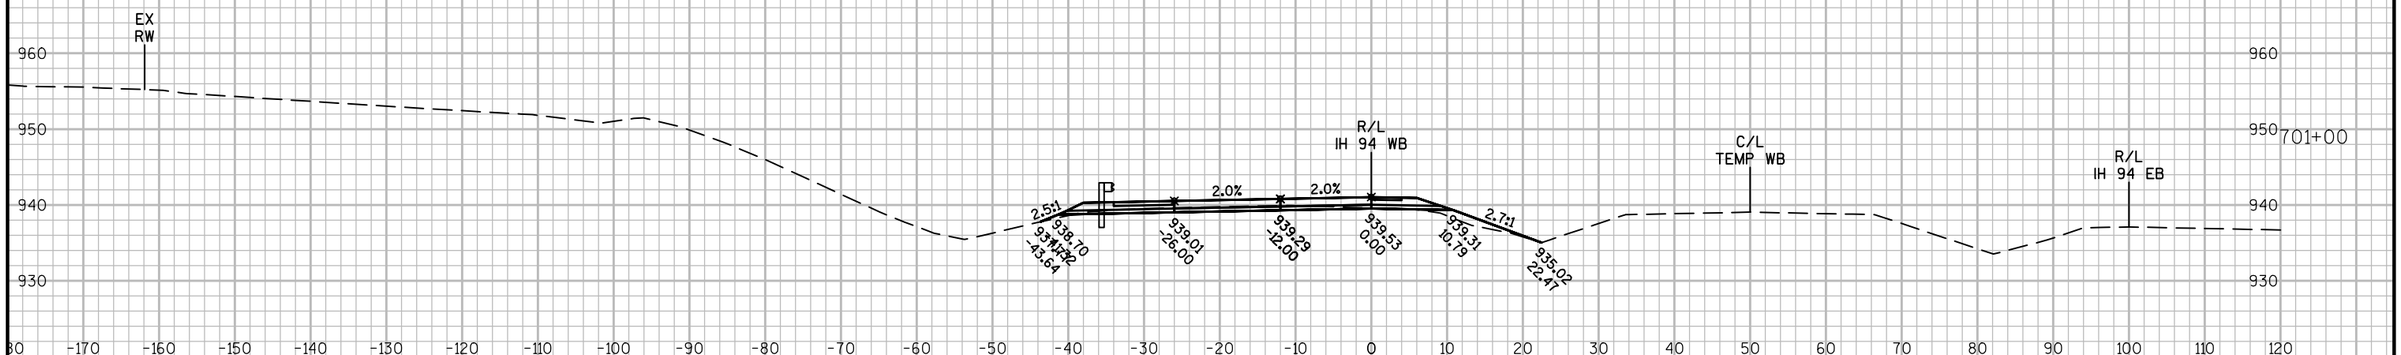

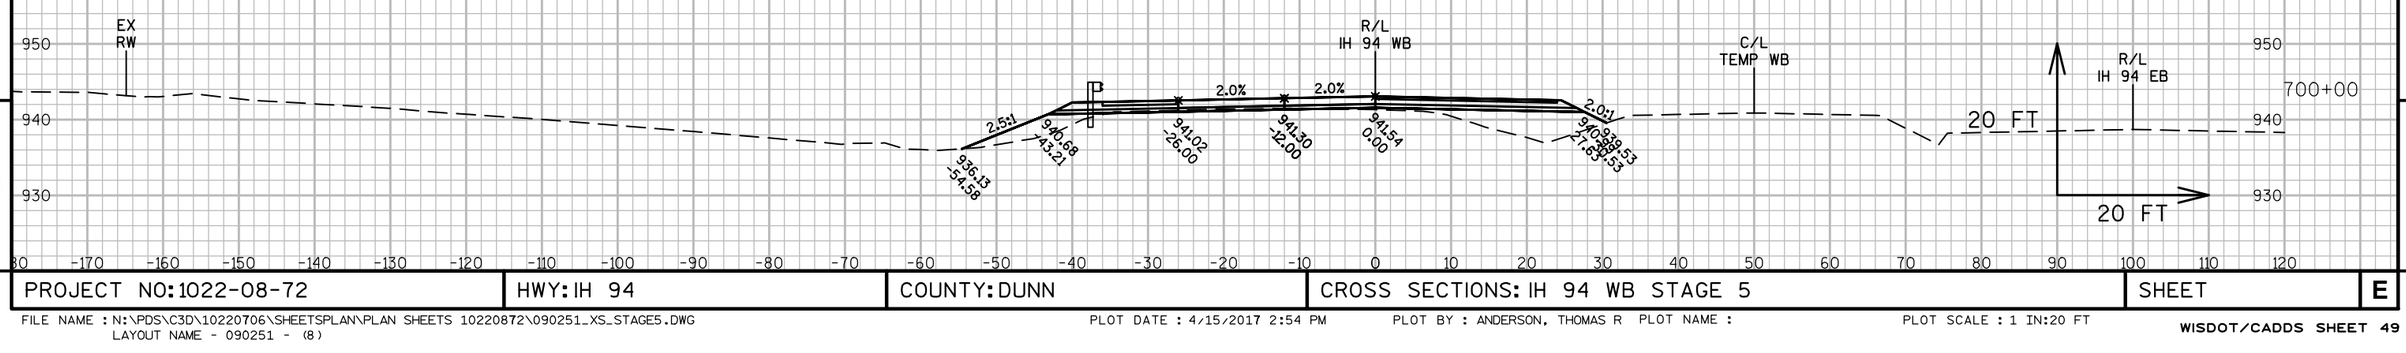



PROJECT NO: 1022-08-72	HWY: IH 94	COUNTY: DUNN	CROSS SECTIONS: IH 94 WB STAGE 5	SHEET	E


FILE NAME : N:\PDS\C3D\10220706\SHEETSPLAN\PLAN SHEETS 10220872\090251_XS_STAGE5.DWG
LAYOUT NAME - 090251 - (8)

PLOT DATE : 4/15/2017 2:54 PM PLOT BY : ANDERSON, THOMAS R PLOT NAME :

PLOT SCALE : 1 IN:20 FT

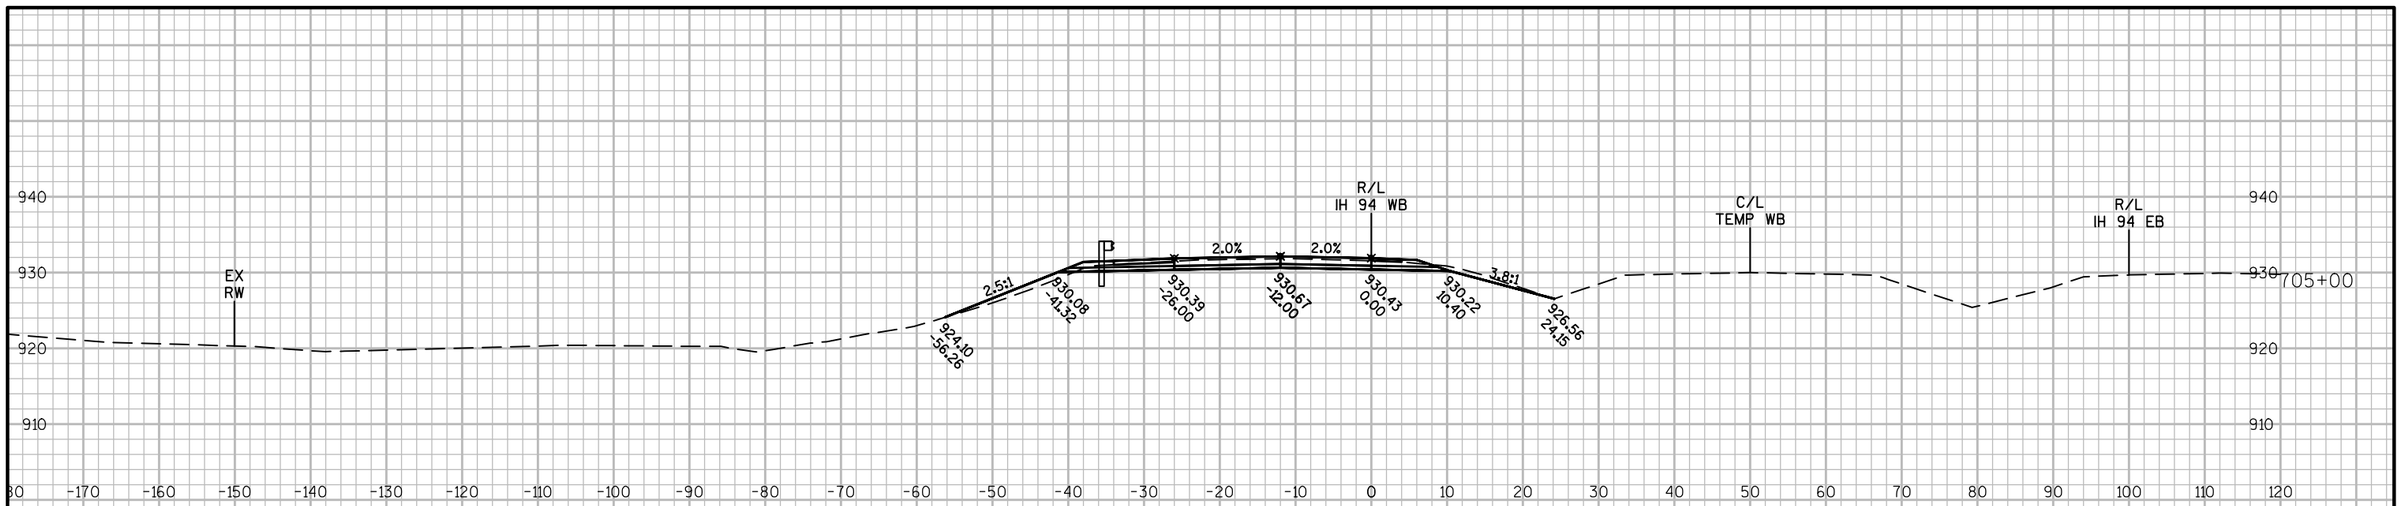

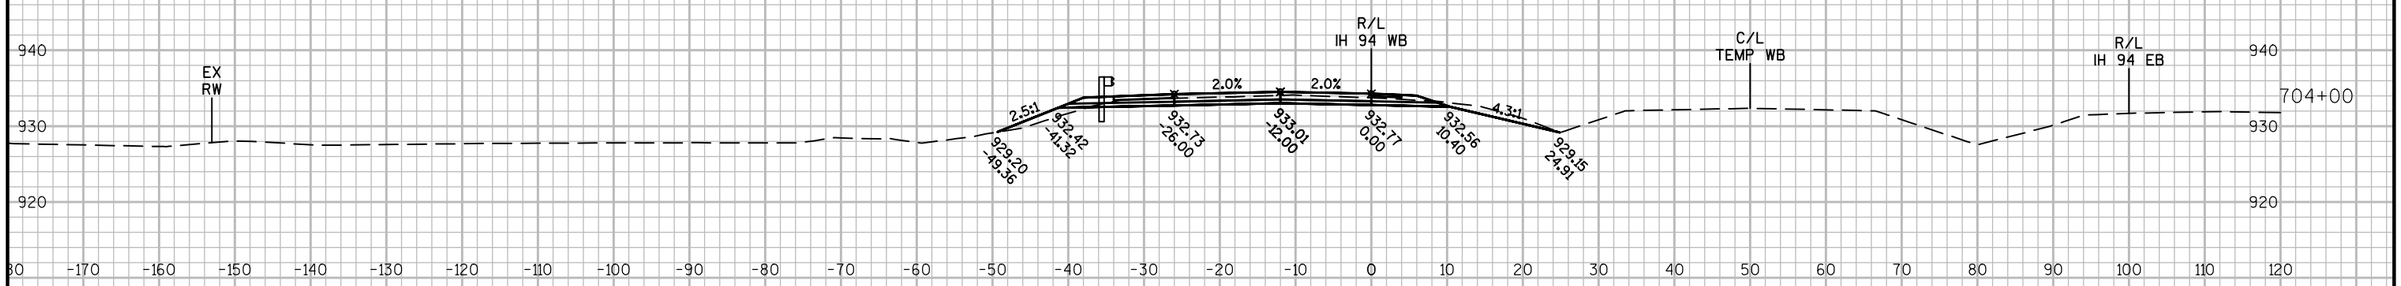

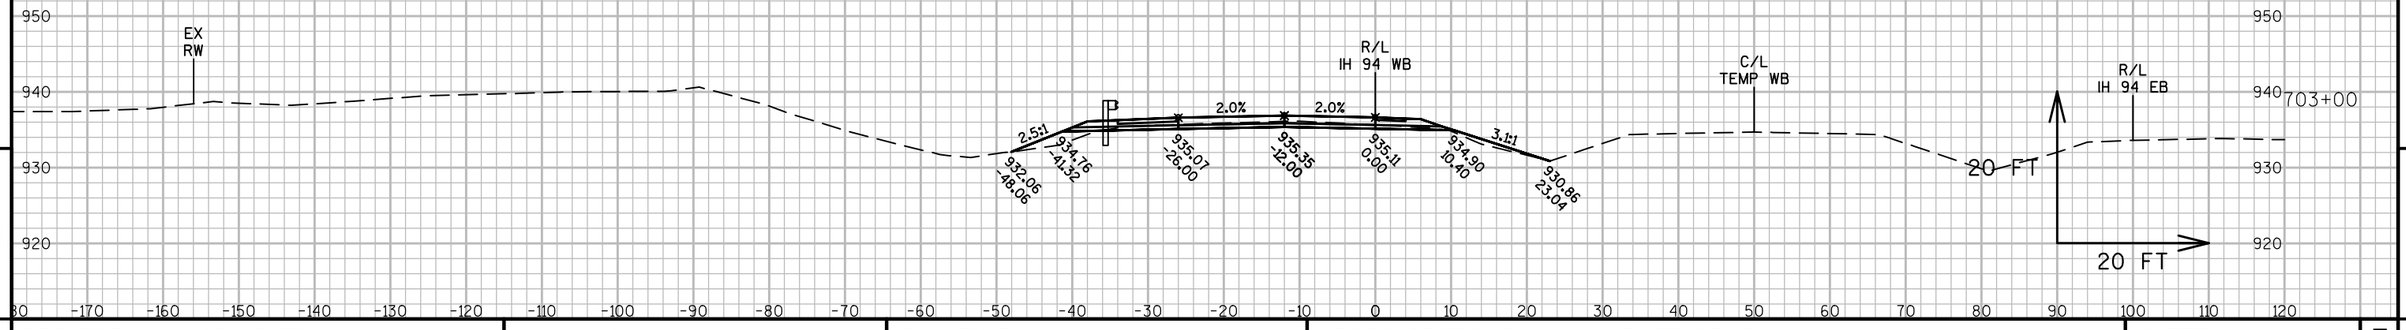


9

9

PROJECT NO: 1022-08-72	HWY: IH 94	COUNTY: DUNN	CROSS SECTIONS: IH 94 WB STAGE 5	SHEET	E

FILE NAME : N:\PDS\C3D\10220706\SHEETSPLAN\PLAN SHEETS 10220872\090251_XS_STAGE5.DWG
LAYOUT NAME - 090251 - (9)
PLOT DATE : 4/15/2017 2:54 PM
PLOT BY : ANDERSON, THOMAS R PLOT NAME :
PLOT SCALE : 1 IN:20 FT

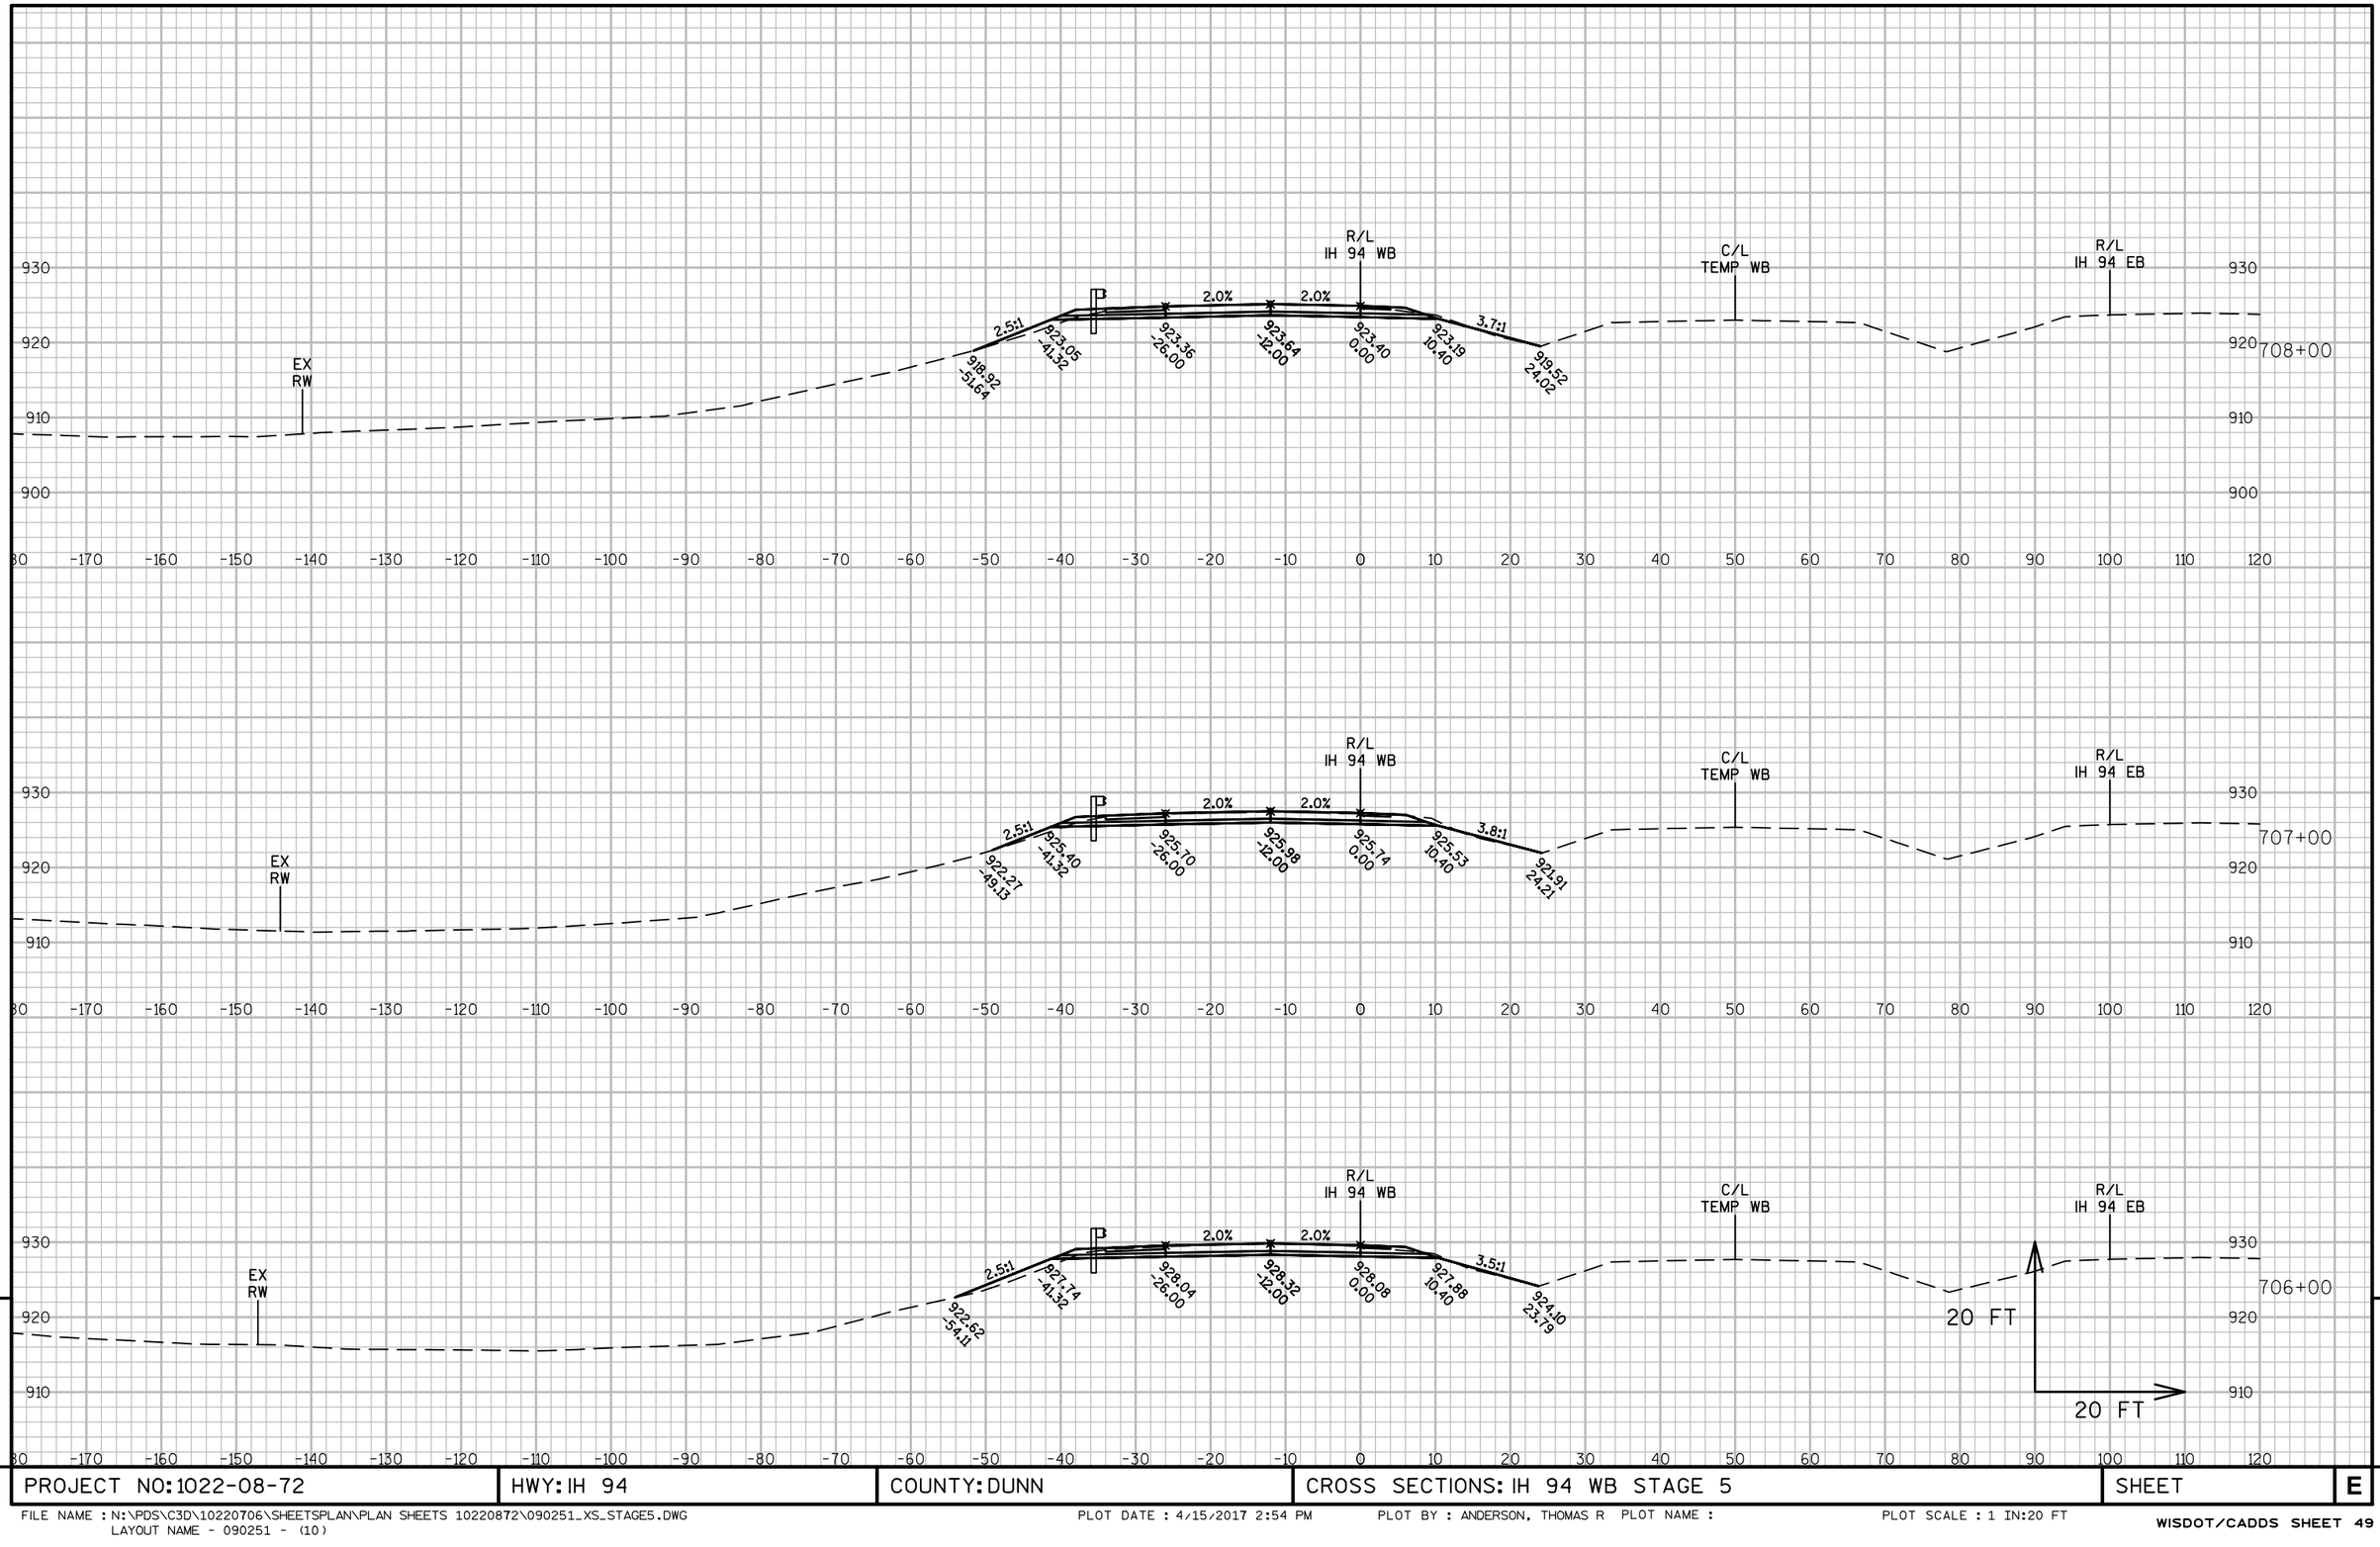

9


9

PROJECT NO: 1022-08-72	HWY: IH 94	COUNTY: DUNN	CROSS SECTIONS: IH 94 WB STAGE 5	SHEET	E

FILE NAME : N:\PDS\C3D\10220706\SHEETSPLAN\PLAN SHEETS 10220872\090251_XS_STAGE5.DWG
LAYOUT NAME - 090251 - (10)

PLOT DATE : 4/15/2017 2:54 PM PLOT BY : ANDERSON, THOMAS R PLOT NAME :

PLOT SCALE : 1 IN:20 FT

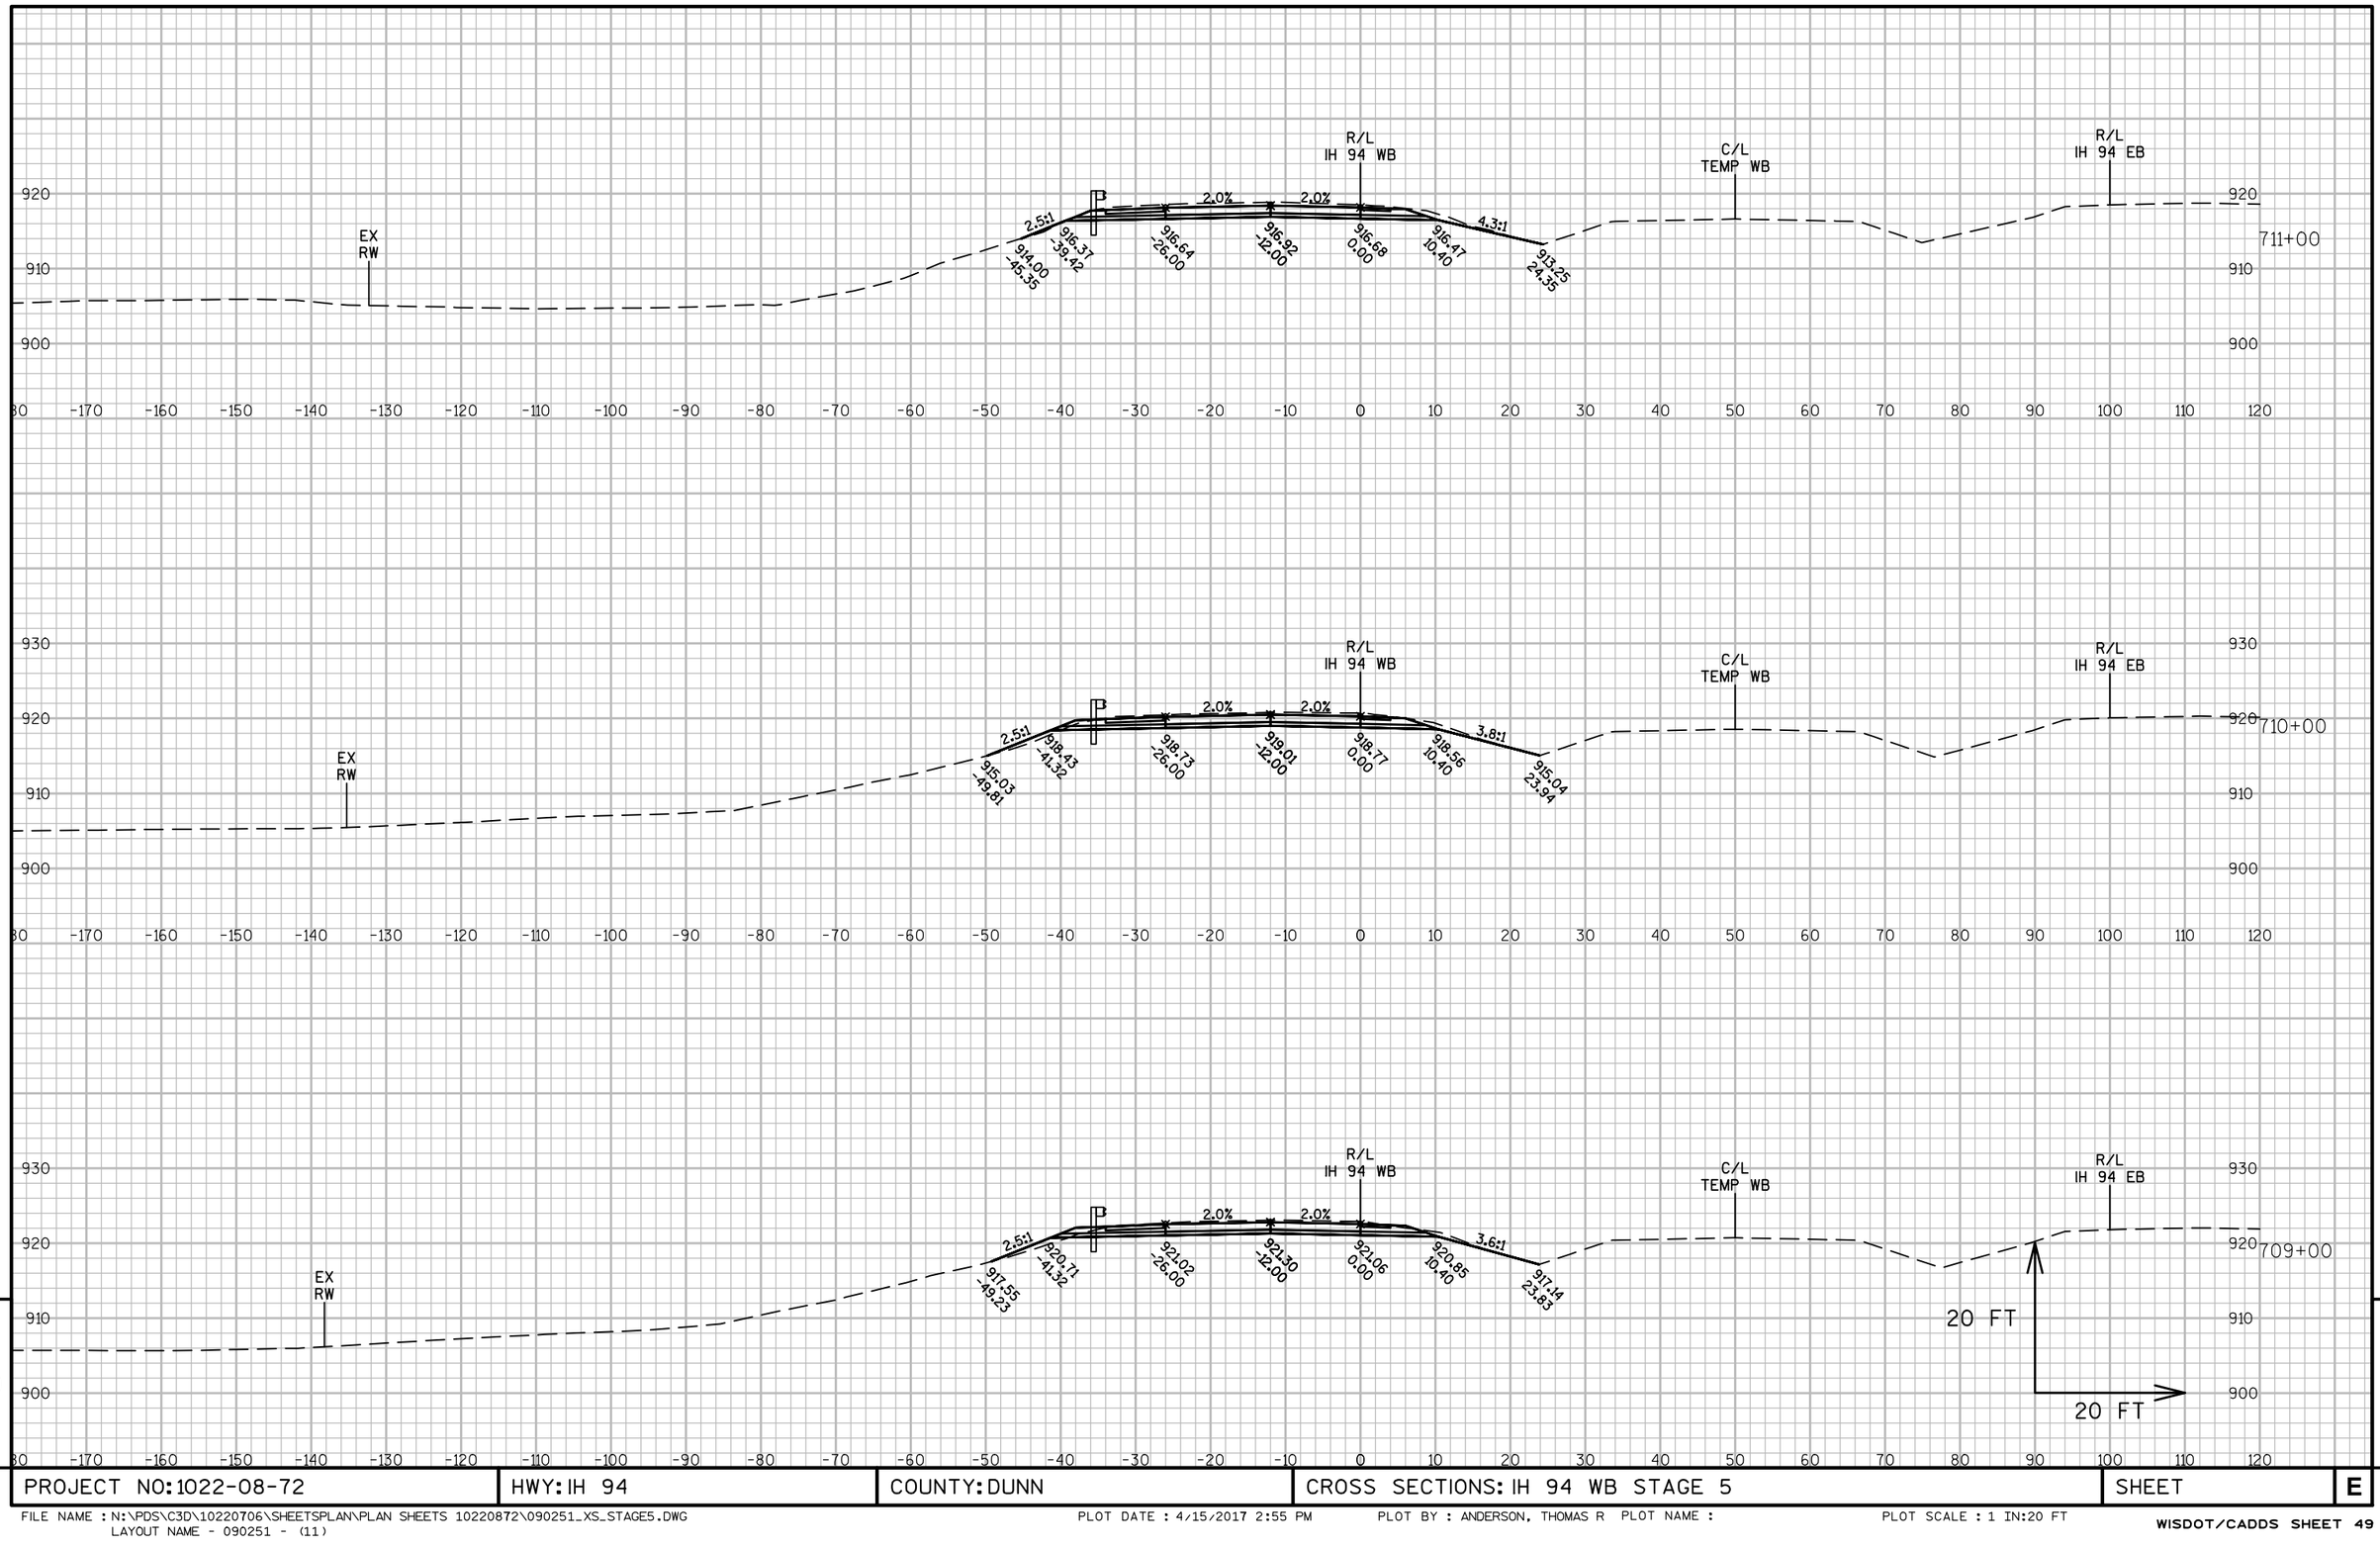


PROJECT NO: 1022-08-72	HWY: IH 94	COUNTY: DUNN	CROSS SECTIONS: IH 94 WB STAGE 5	SHEET	E

FILE NAME : N:\PDS\C3D\10220706\SHEETSPLAN\PLAN SHEETS 10220872\090251_XS_STAGE5.DWG
LAYOUT NAME - 090251 - (11)

PLOT DATE : 4/15/2017 2:55 PM PLOT BY : ANDERSON, THOMAS R PLOT NAME :


PLOT SCALE : 1 IN:20 FT


WISDOT/CADDS SHEET 49

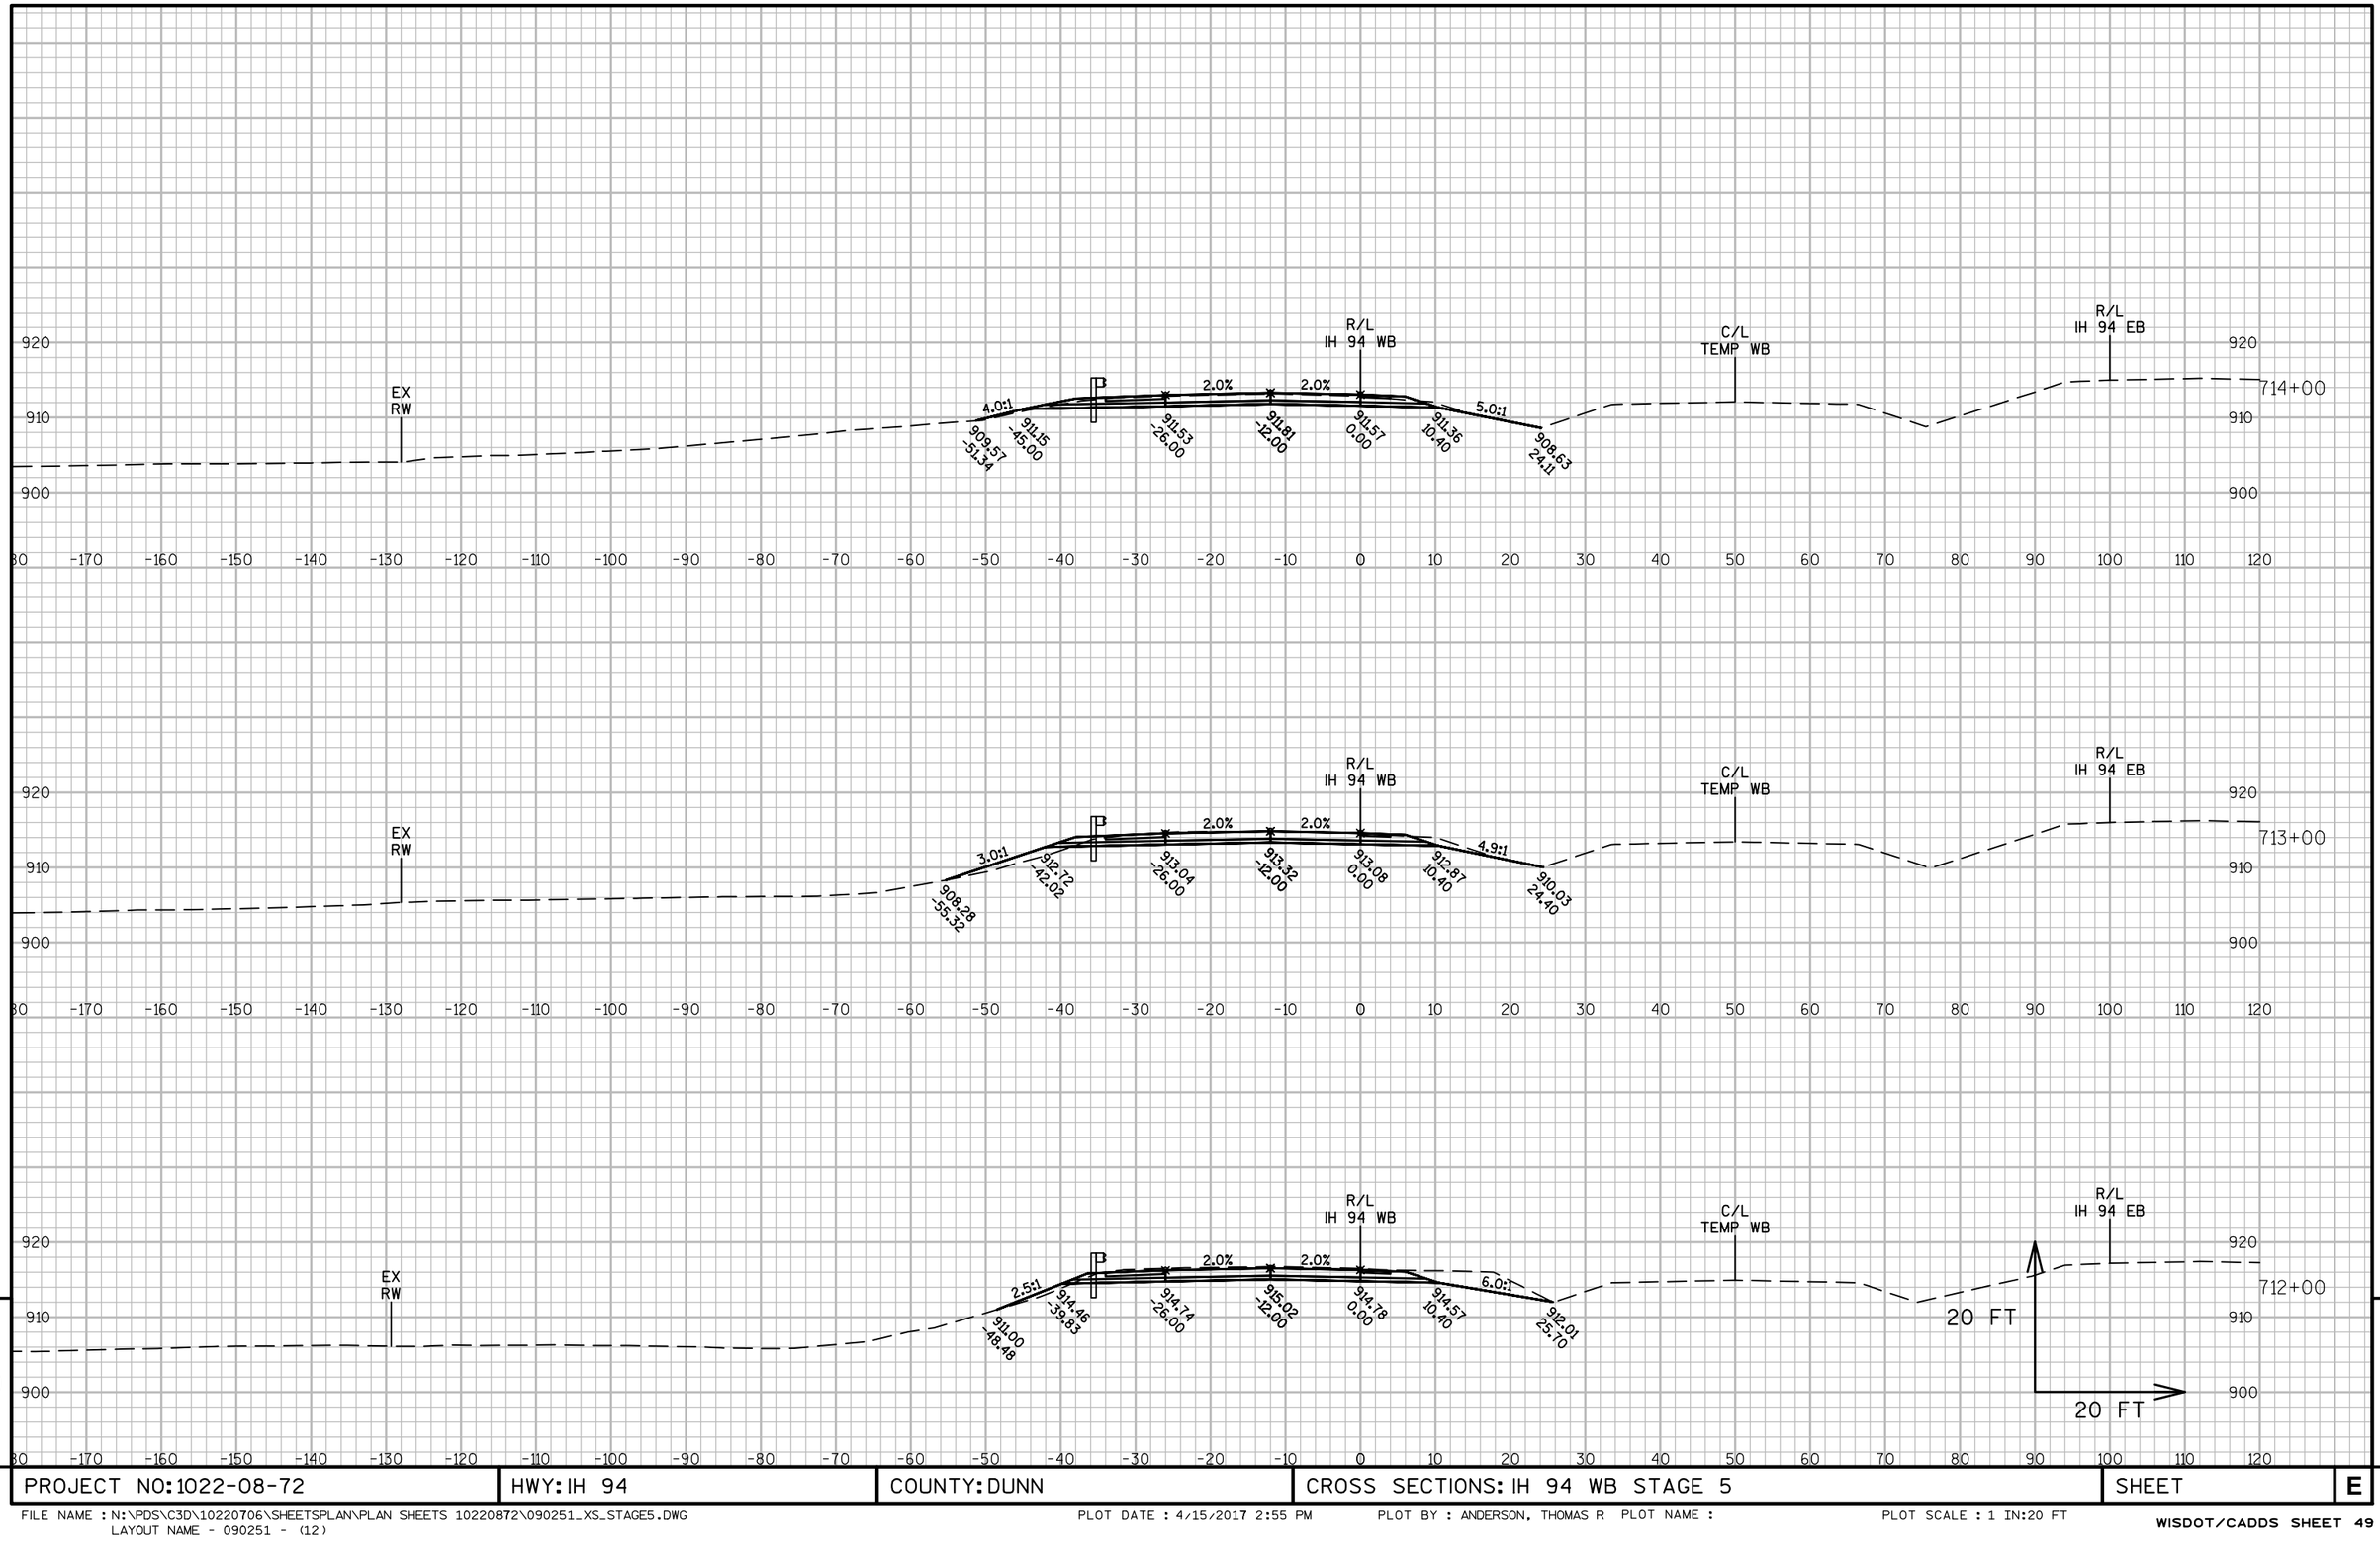


PROJECT NO: 1022-08-72	HWY: IH 94	COUNTY: DUNN	CROSS SECTIONS: IH 94 WB STAGE 5	SHEET	E

FILE NAME : N:\PDS\C3D\10220706\SHEETSPLAN\PLAN SHEETS 10220872\090251_XS_STAGE5.DWG
LAYOUT NAME - 090251 - (12)
PLOT DATE : 4/15/2017 2:55 PM
PLOT BY : ANDERSON, THOMAS R PLOT NAME :
PLOT SCALE : 1 IN:20 FT

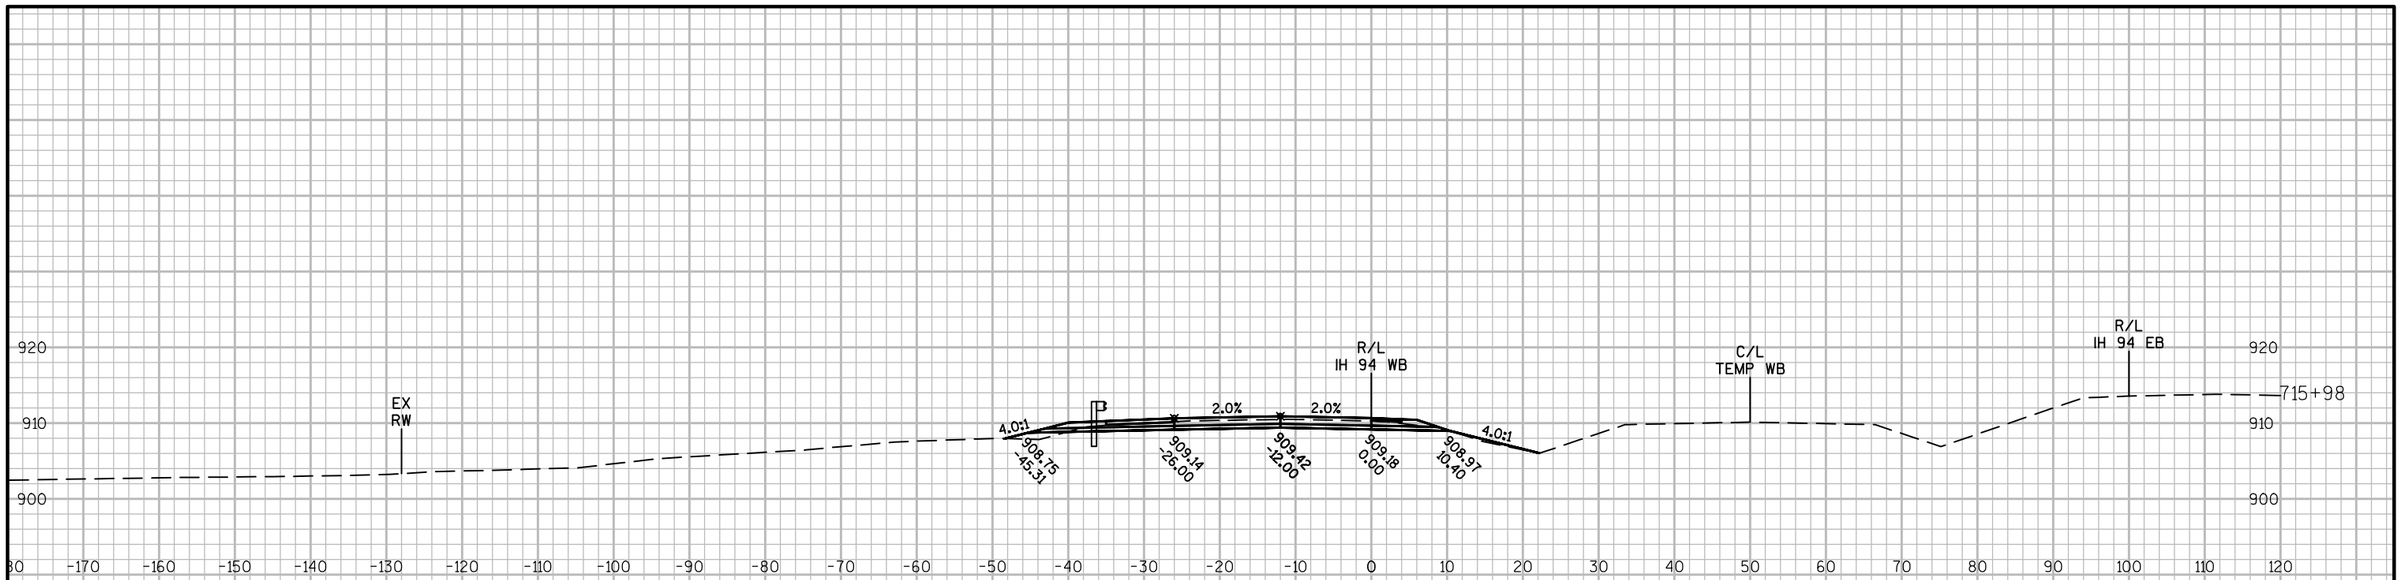

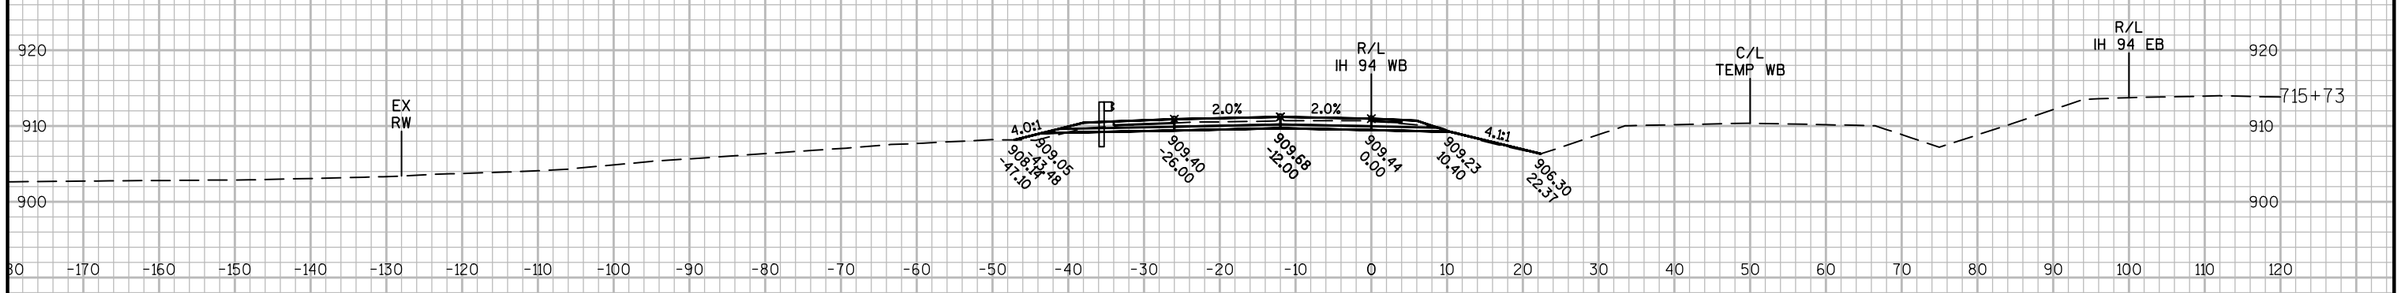

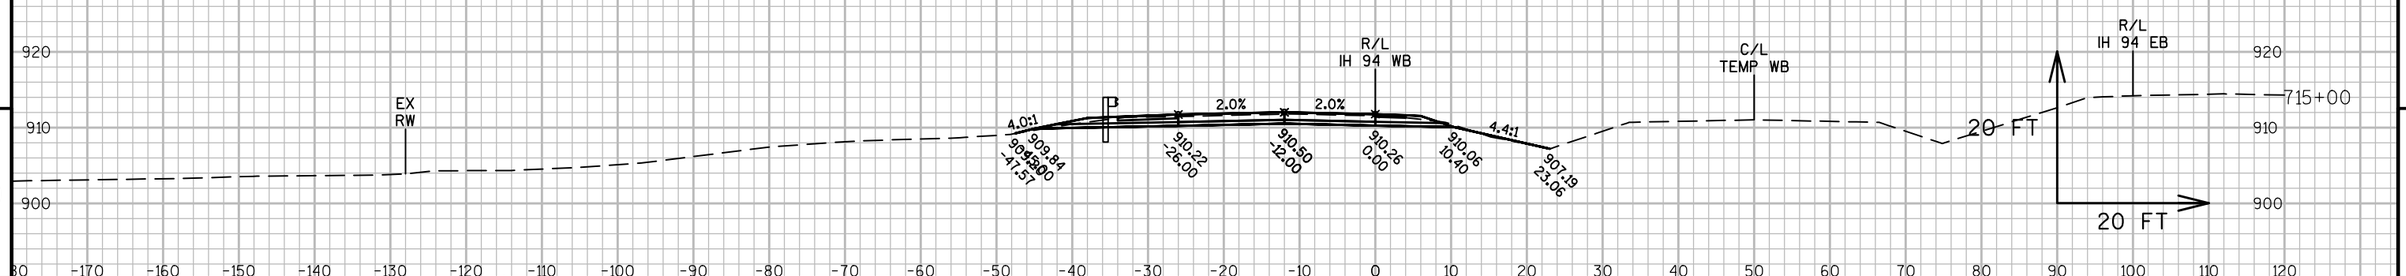



9

9

PROJECT NO: 1022-08-72	HWY: IH 94	COUNTY: DUNN	CROSS SECTIONS: IH 94 WB STAGE 5	SHEET	E

FILE NAME : N:\PDS\C3D\10220706\SHEETSPLAN\PLAN SHEETS 10220872\090251_XS_STAGE5.DWG
LAYOUT NAME - 090251 - (13)
PLOT DATE : 4/15/2017 2:55 PM
PLOT BY : ANDERSON, THOMAS R PLOT NAME :
PLOT SCALE : 1 IN:20 FT

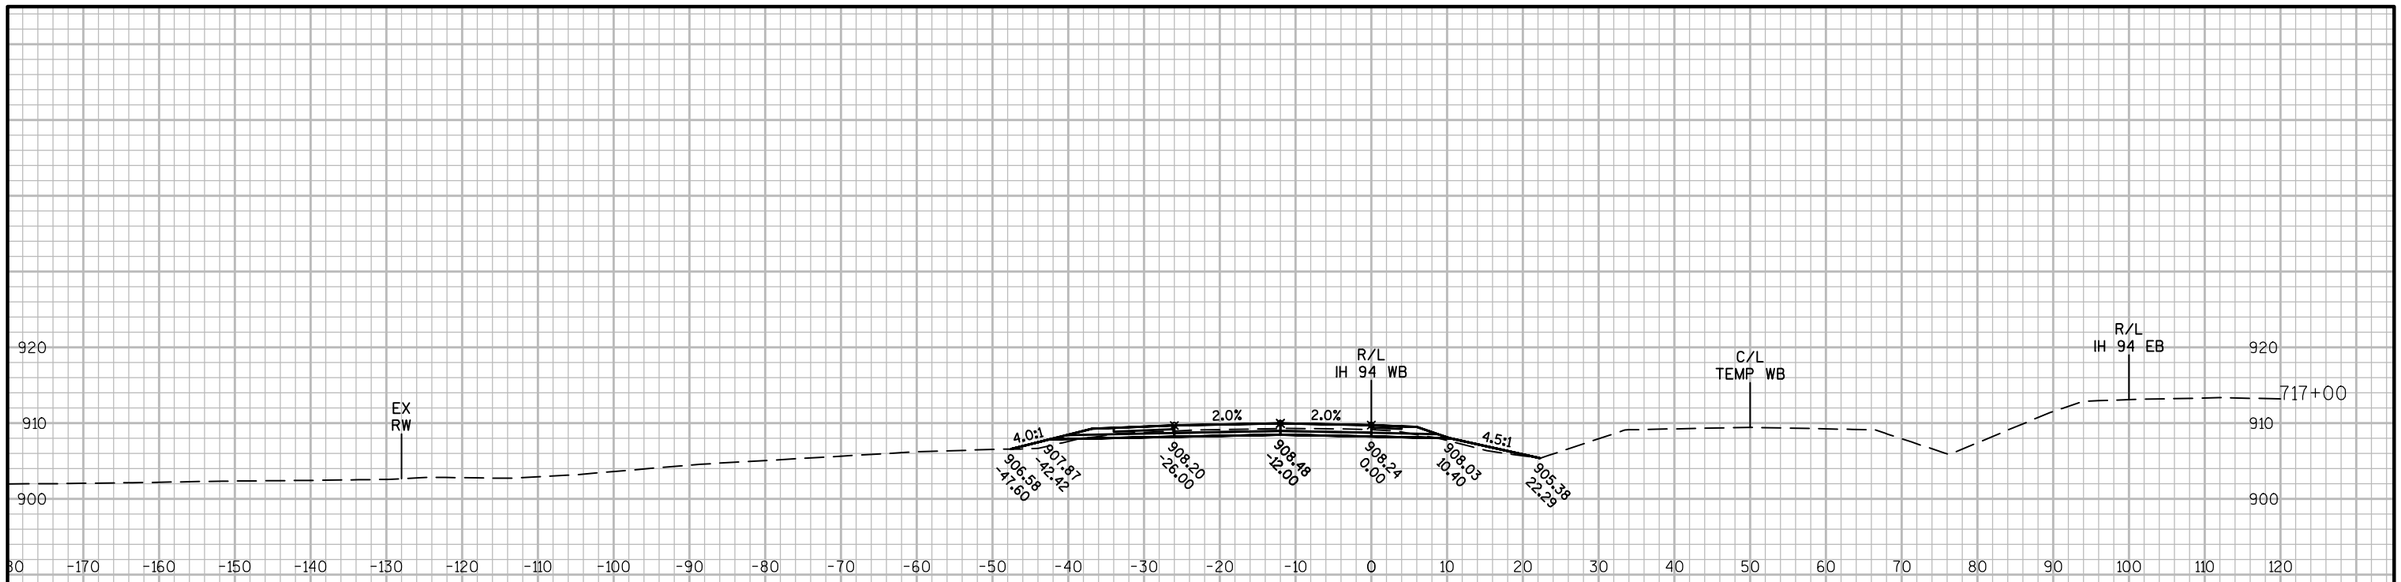

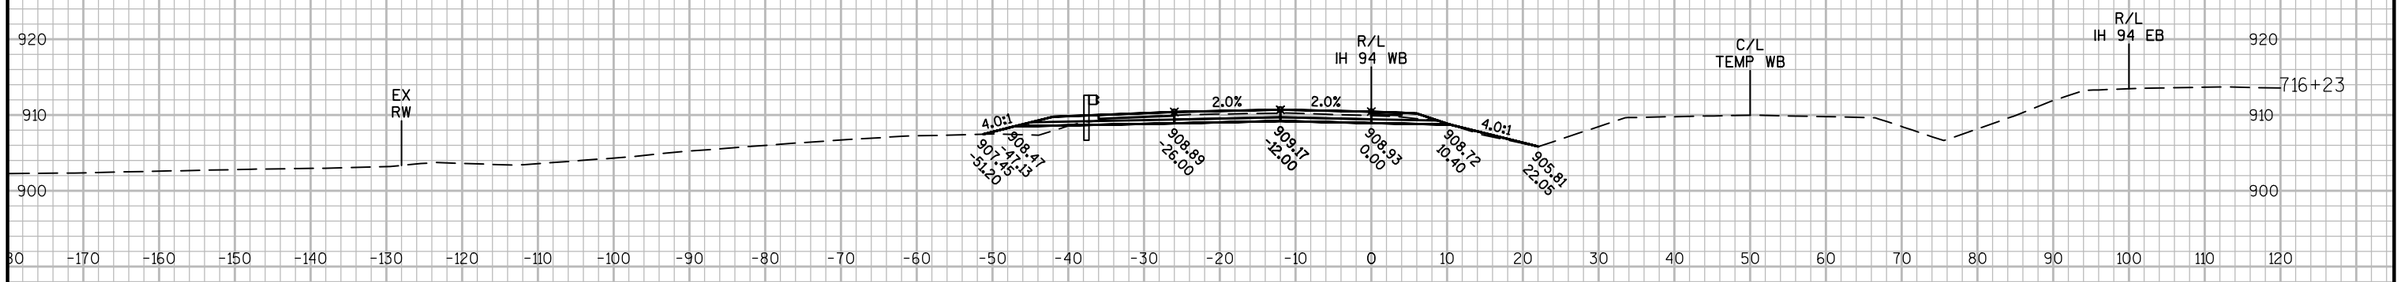


9


9


PROJECT NO: 1022-08-72	HWY: IH 94	COUNTY: DUNN	CROSS SECTIONS: IH 94 WB STAGE 5	SHEET	E

FILE NAME : N:\PDS\C3D\10220706\SHEETSPLAN\PLAN SHEETS 10220872\090251_XS_STAGE5.DWG
LAYOUT NAME - 090251 - (14)

PLOT DATE : 4/15/2017 2:55 PM PLOT BY : ANDERSON, THOMAS R PLOT NAME : PLOT SCALE : 1 IN:20 FT

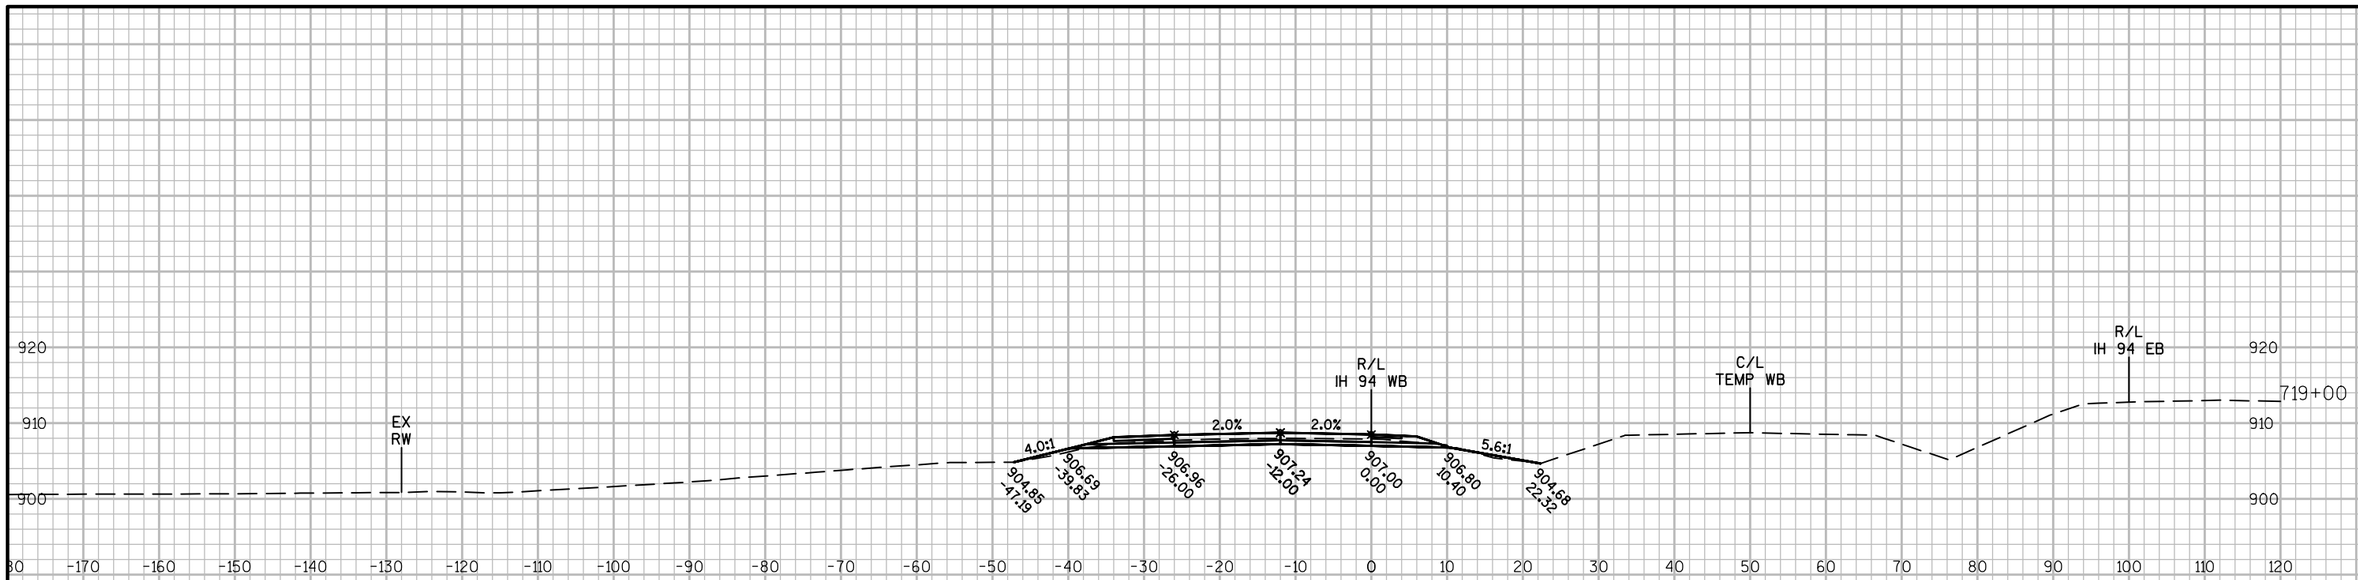

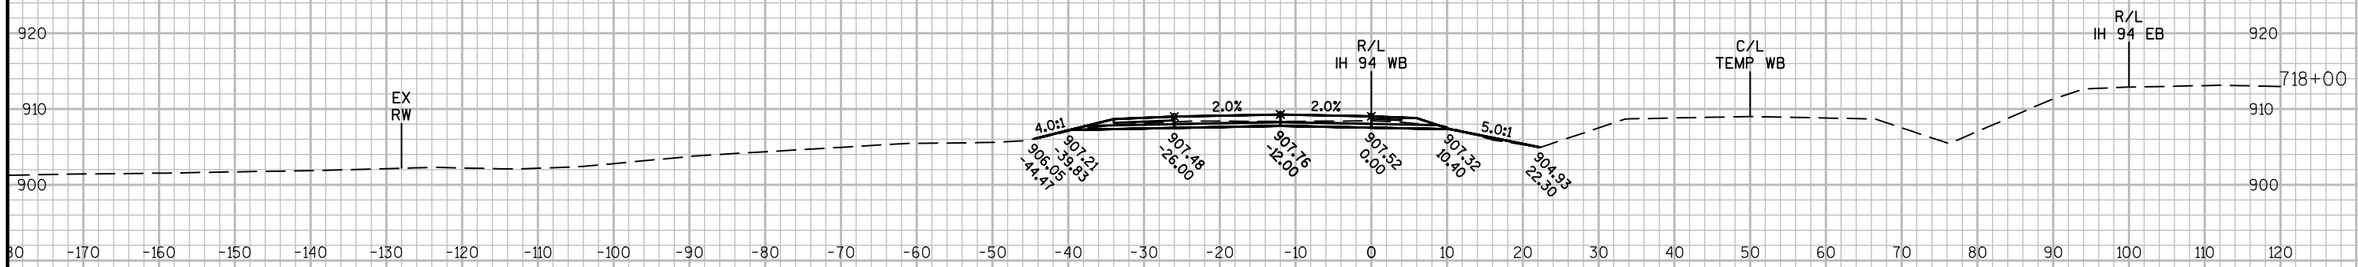

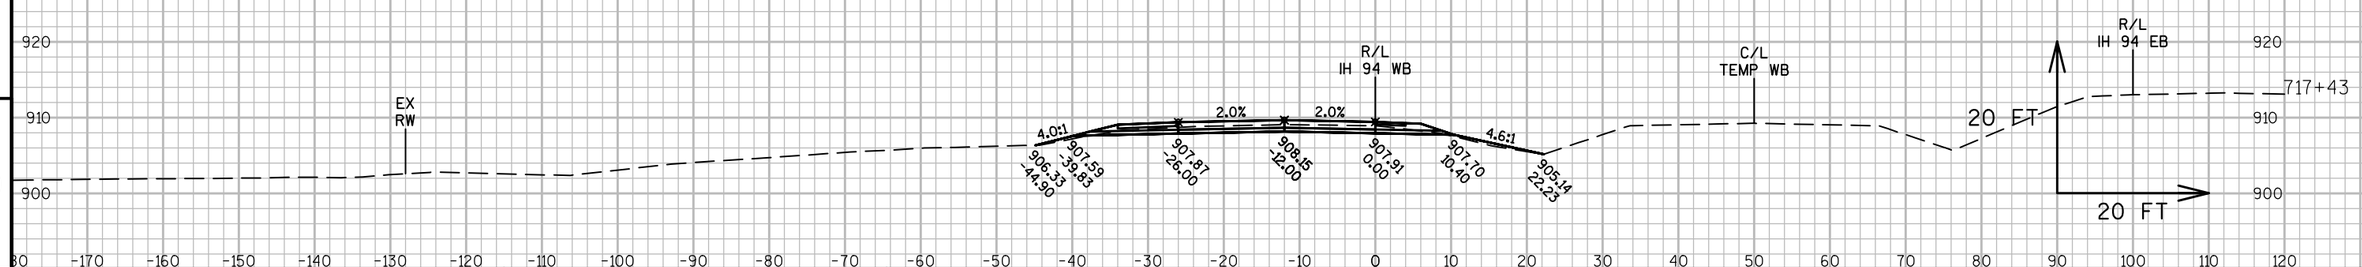

9


9


PROJECT NO: 1022-08-72	HWY: IH 94	COUNTY: DUNN	CROSS SECTIONS: IH 94 WB STAGE 5	SHEET	E


FILE NAME : N:\PDS\C3D\10220706\SHEETSPLAN\PLAN SHEETS 10220872\090251_XS_STAGE5.DWG
LAYOUT NAME - 090251 - (15)

PLOT DATE : 4/15/2017 2:56 PM PLOT BY : ANDERSON, THOMAS R PLOT NAME :

PLOT SCALE : 1 IN:20 FT

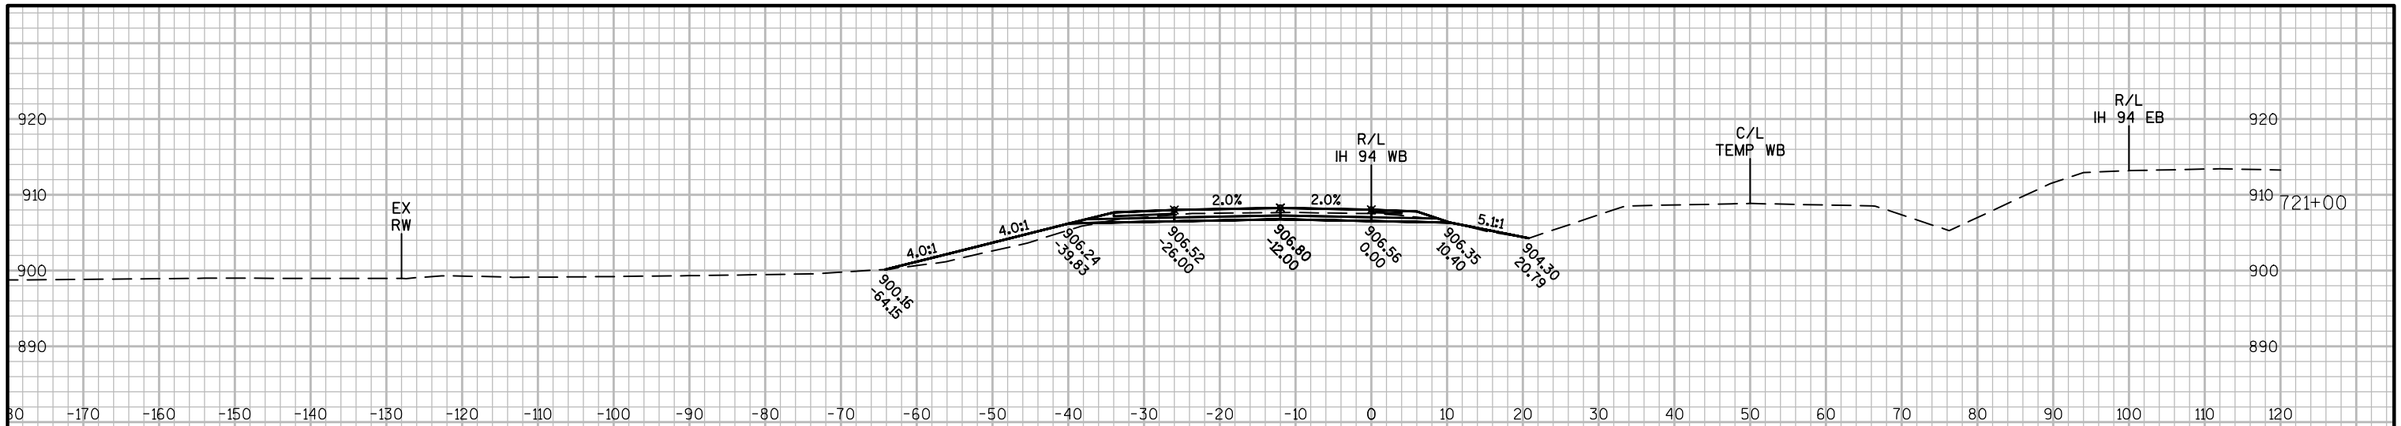

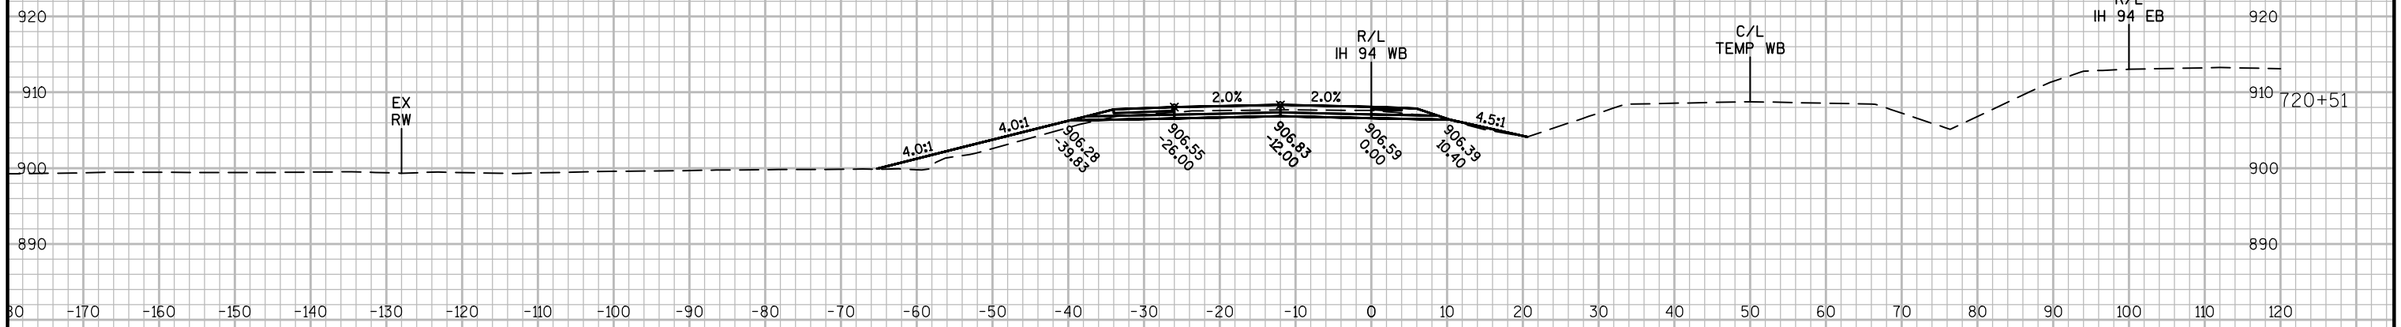


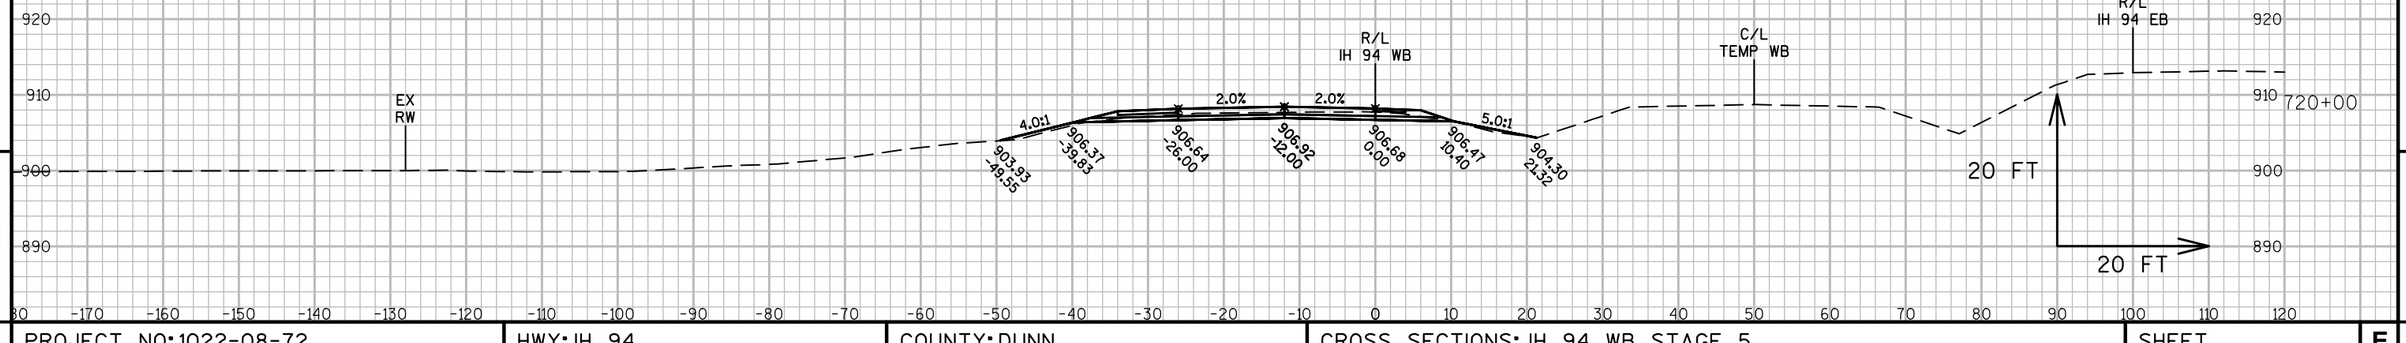



PROJECT NO: 1022-08-72	HWY: IH 94	COUNTY: DUNN	CROSS SECTIONS: IH 94 WB STAGE 5	SHEET	E

FILE NAME : N:\PDS\C3D\10220706\SHEETSPLAN\PLAN SHEETS 10220872\090251_XS_STAGE5.DWG
LAYOUT NAME - 090251 - (16)

PLOT DATE : 4/15/2017 2:56 PM PLOT BY : ANDERSON, THOMAS R PLOT NAME : PLOT SCALE : 1 IN:20 FT

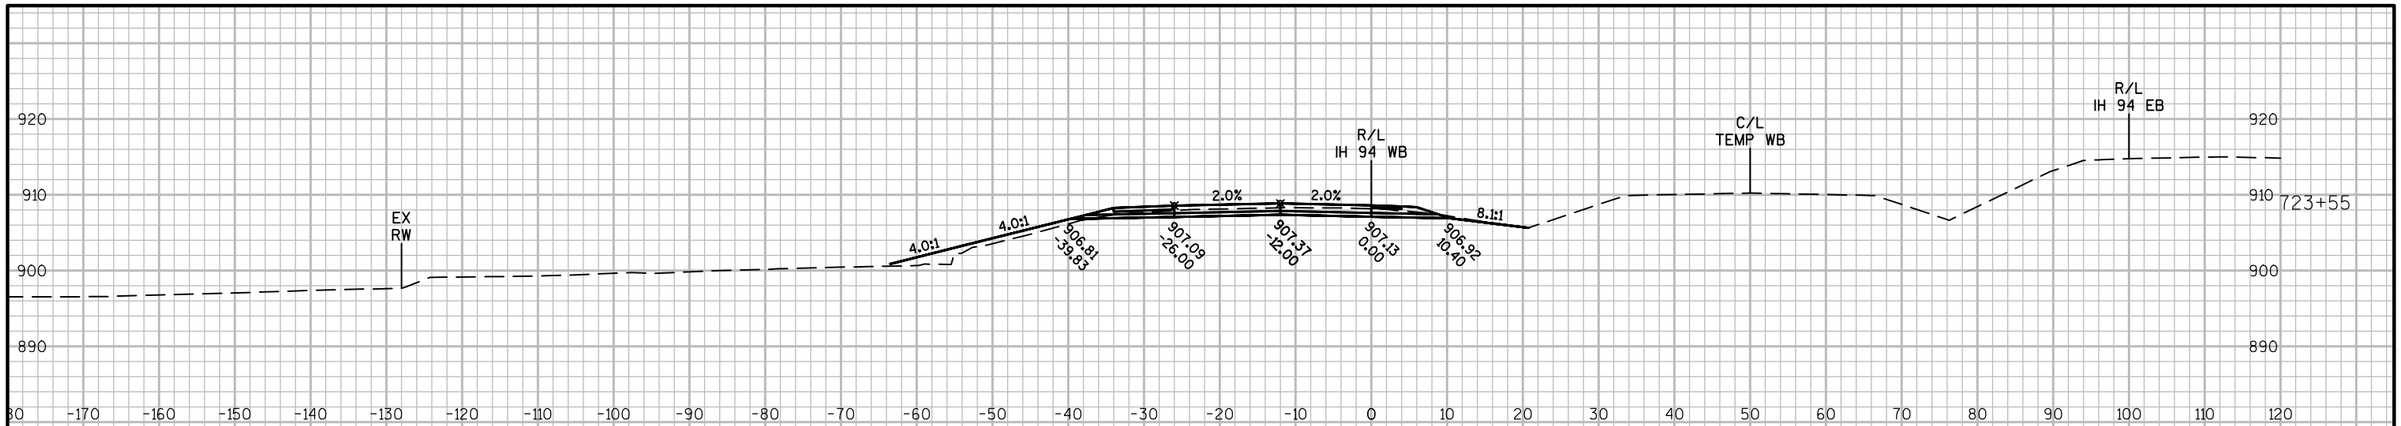

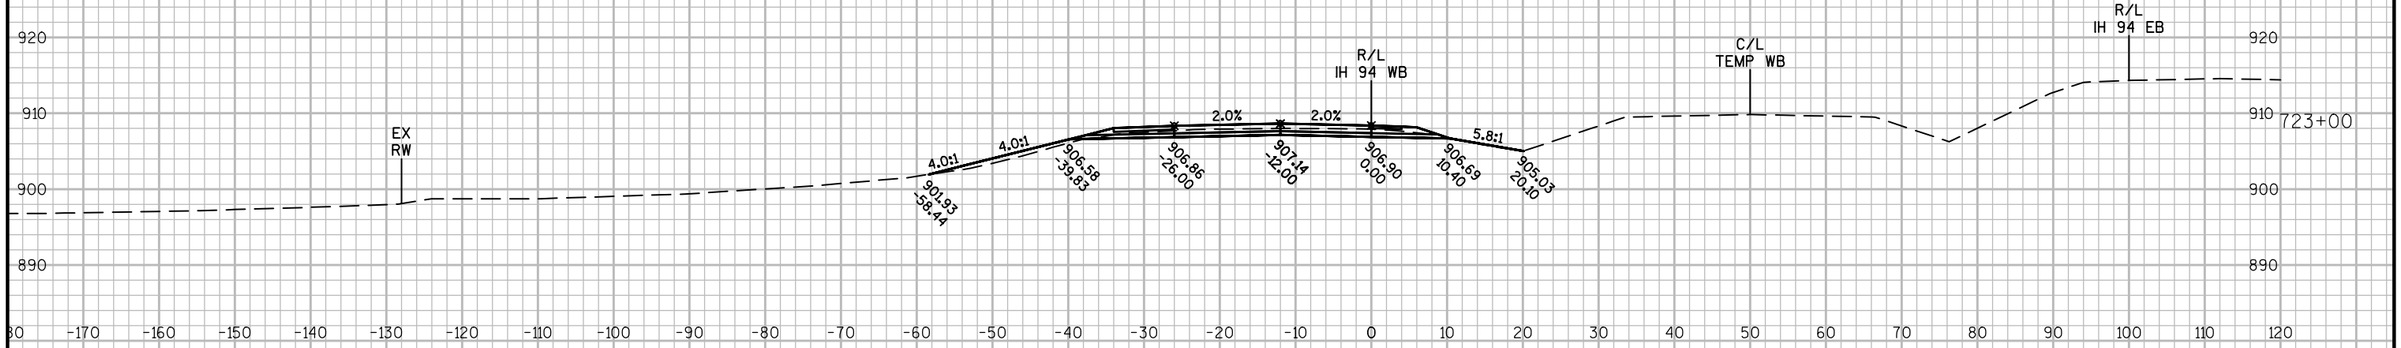

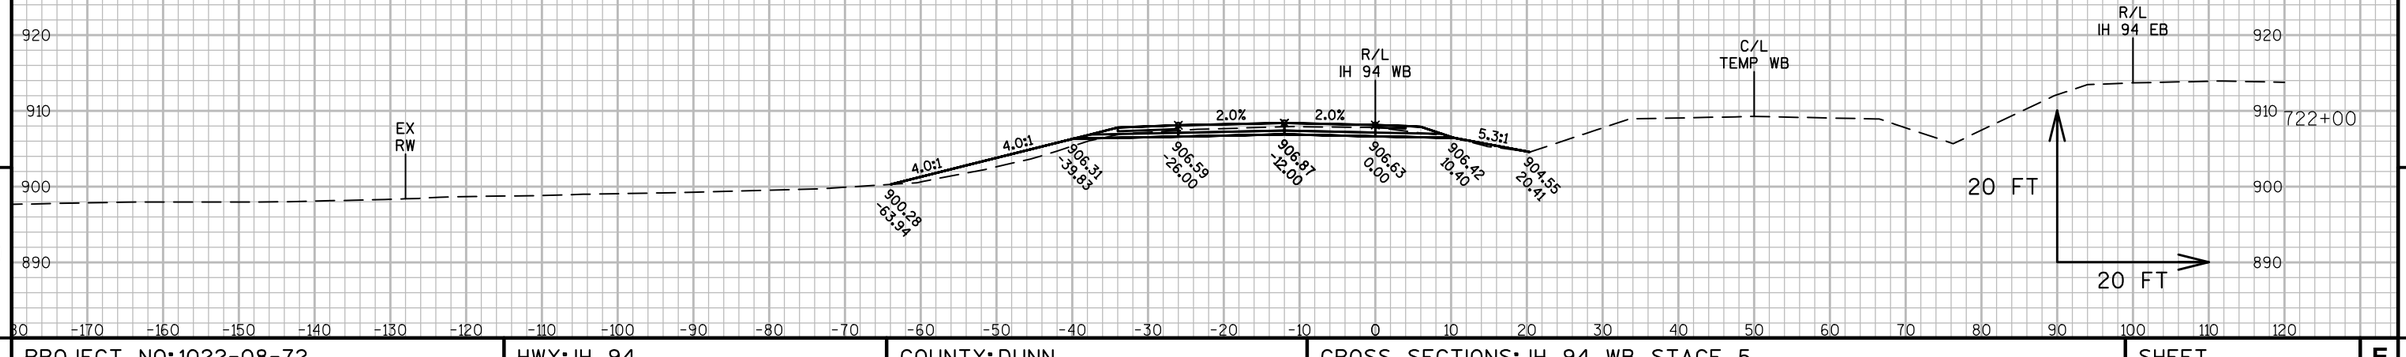



9


9

PROJECT NO: 1022-08-72	HWY: IH 94	COUNTY: DUNN	CROSS SECTIONS: IH 94 WB STAGE 5	SHEET	E

FILE NAME : N:\PDS\C3D\10220706\SHEETSPLAN\PLAN SHEETS 10220872\090251_XS_STAGE5.DWG
LAYOUT NAME - 090251 - (17)
PLOT DATE : 4/15/2017 2:56 PM PLOT BY : ANDERSON, THOMAS R PLOT NAME : PLOT SCALE : 1 IN:20 FT

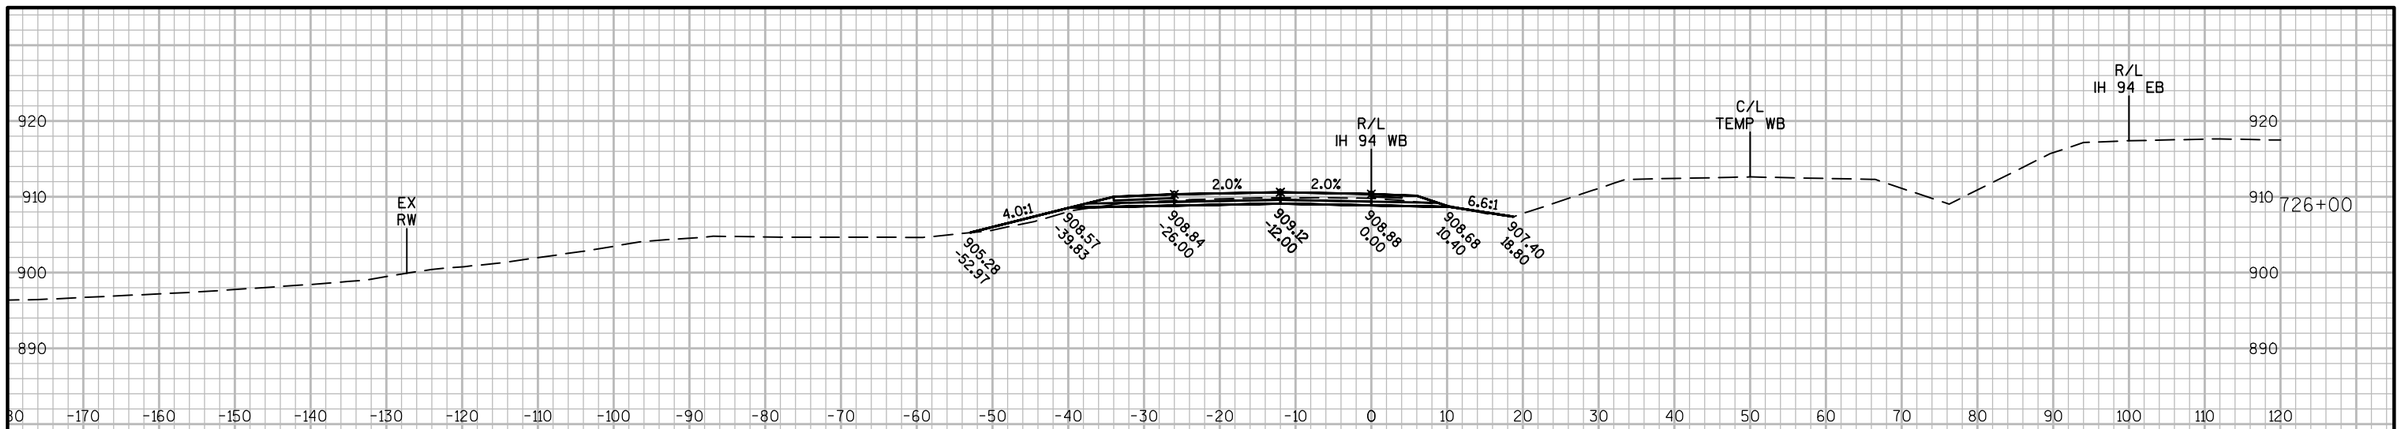

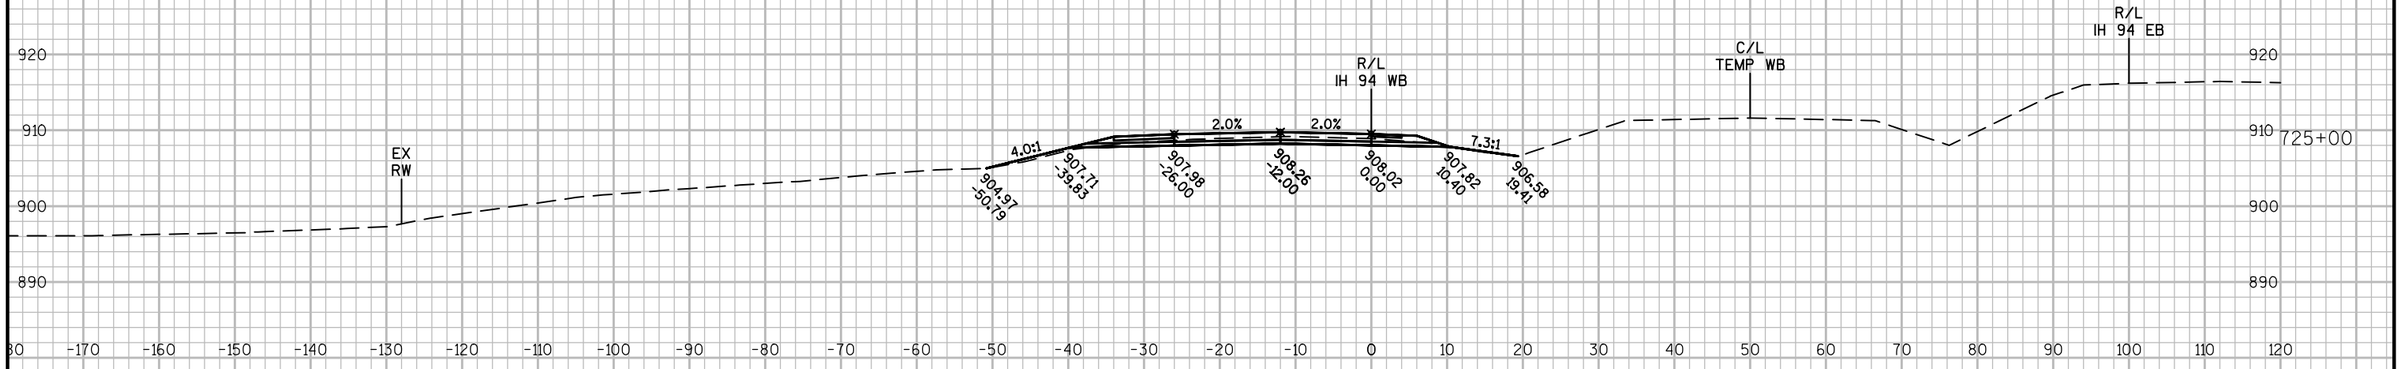

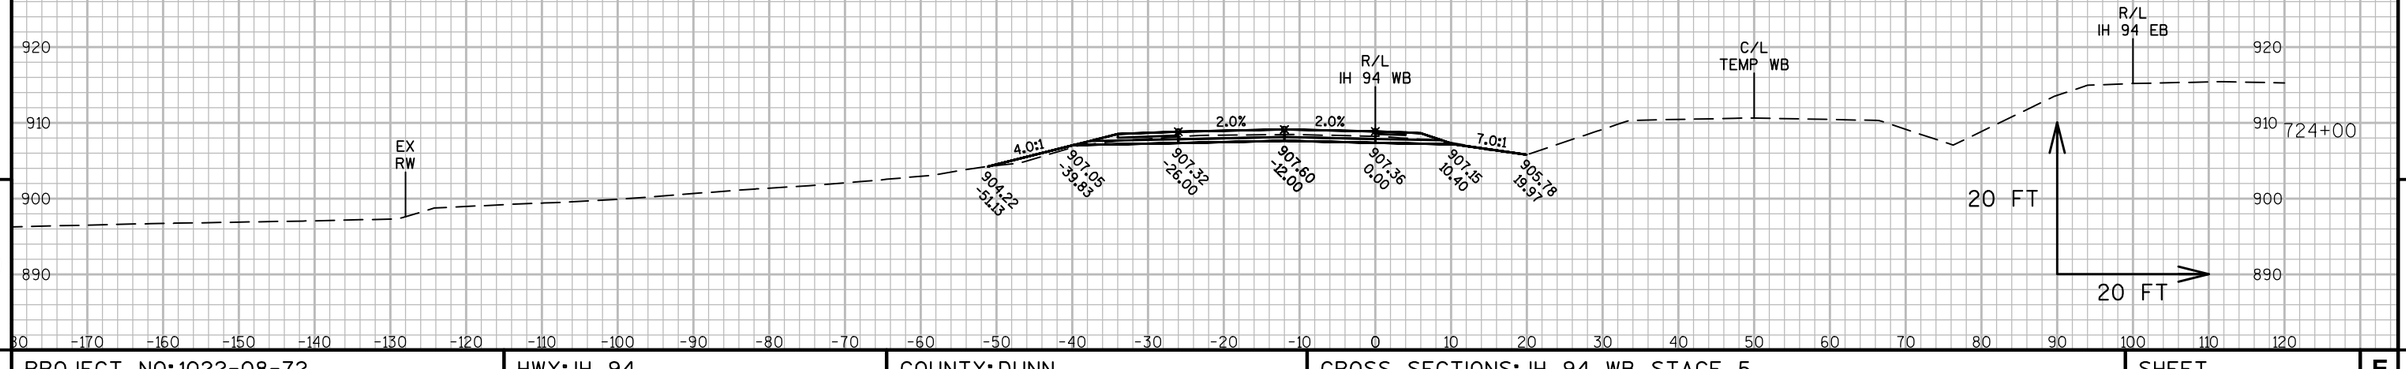


9

9

PROJECT NO: 1022-08-72	HWY: IH 94	COUNTY: DUNN	CROSS SECTIONS: IH 94 WB STAGE 5	SHEET	E

FILE NAME : N:\PDS\C3D\10220706\SHEETSPLAN\PLAN SHEETS 10220872\090251_XS_STAGE5.DWG
LAYOUT NAME - 090251 - (18)
PLOT DATE : 4/15/2017 2:56 PM PLOT BY : ANDERSON, THOMAS R PLOT NAME : PLOT SCALE : 1 IN:20 FT

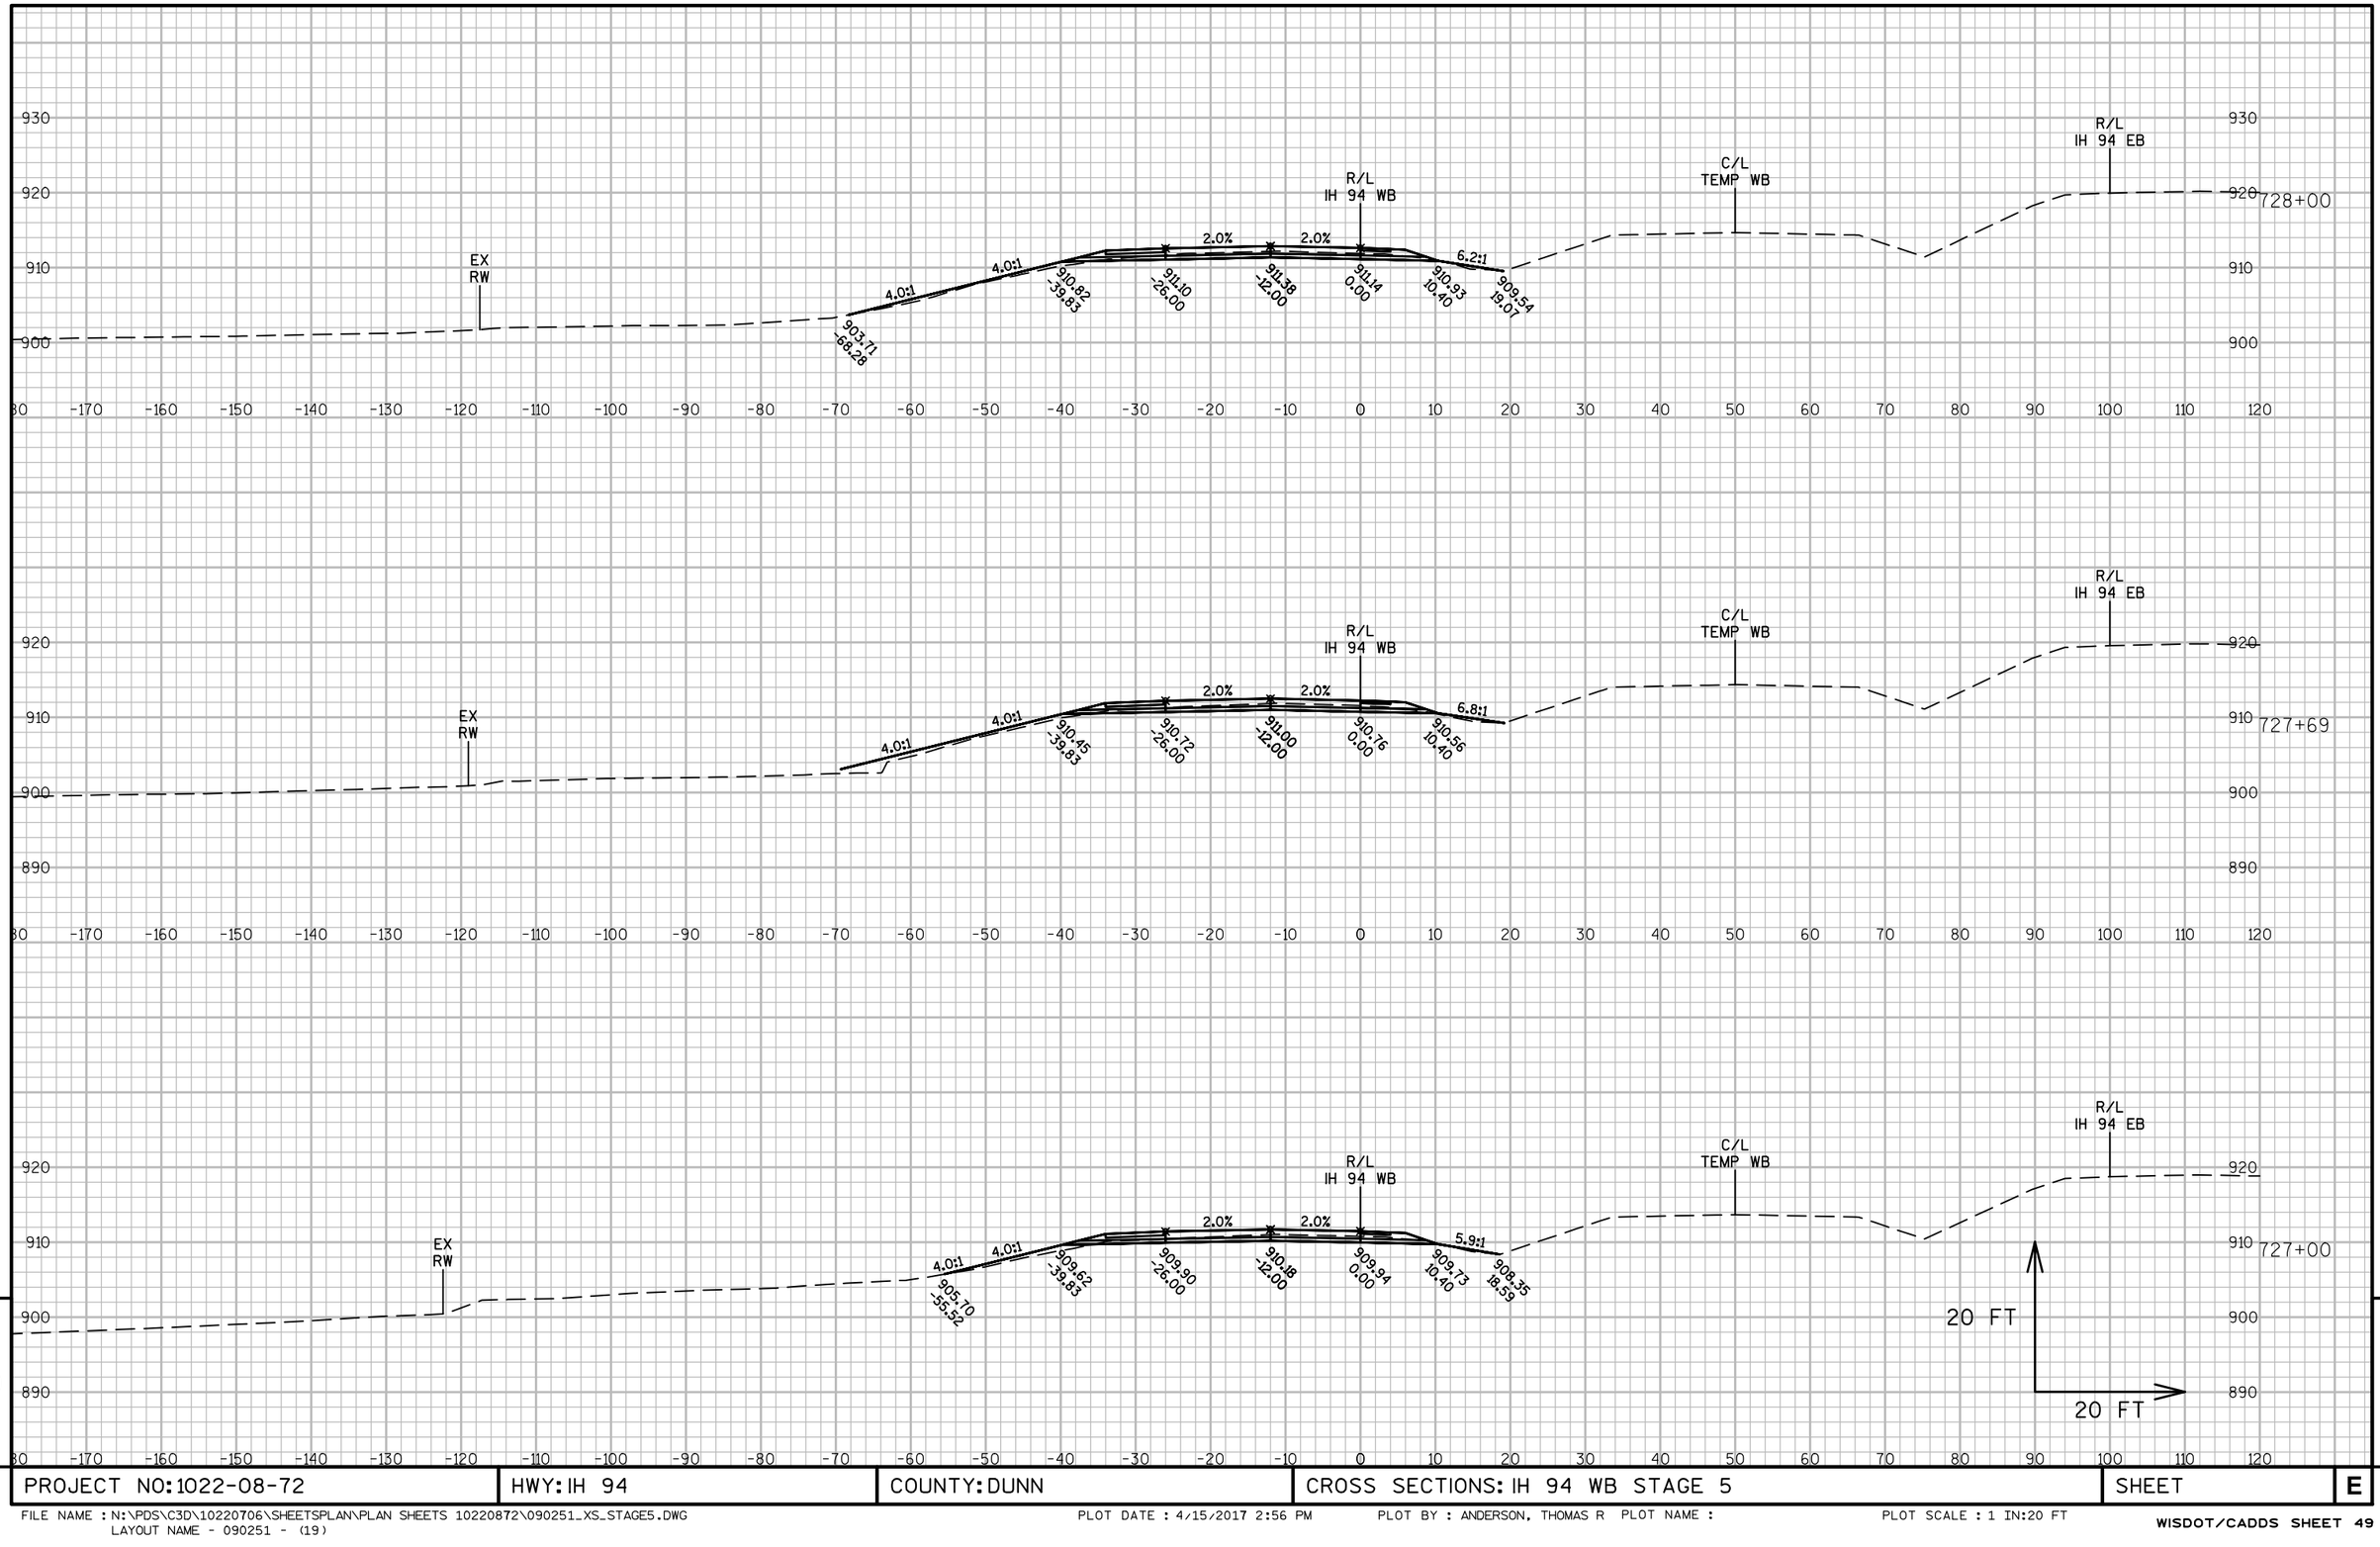



9


9

PROJECT NO: 1022-08-72	HWY: IH 94	COUNTY: DUNN	CROSS SECTIONS: IH 94 WB STAGE 5	SHEET	E

FILE NAME : N:\PDS\C3D\10220706\SHEETSPLAN\PLAN SHEETS 10220872\090251_XS_STAGE5.DWG
LAYOUT NAME - 090251 - (19)
PLOT DATE : 4/15/2017 2:56 PM PLOT BY : ANDERSON, THOMAS R PLOT NAME :
PLOT SCALE : 1 IN:20 FT

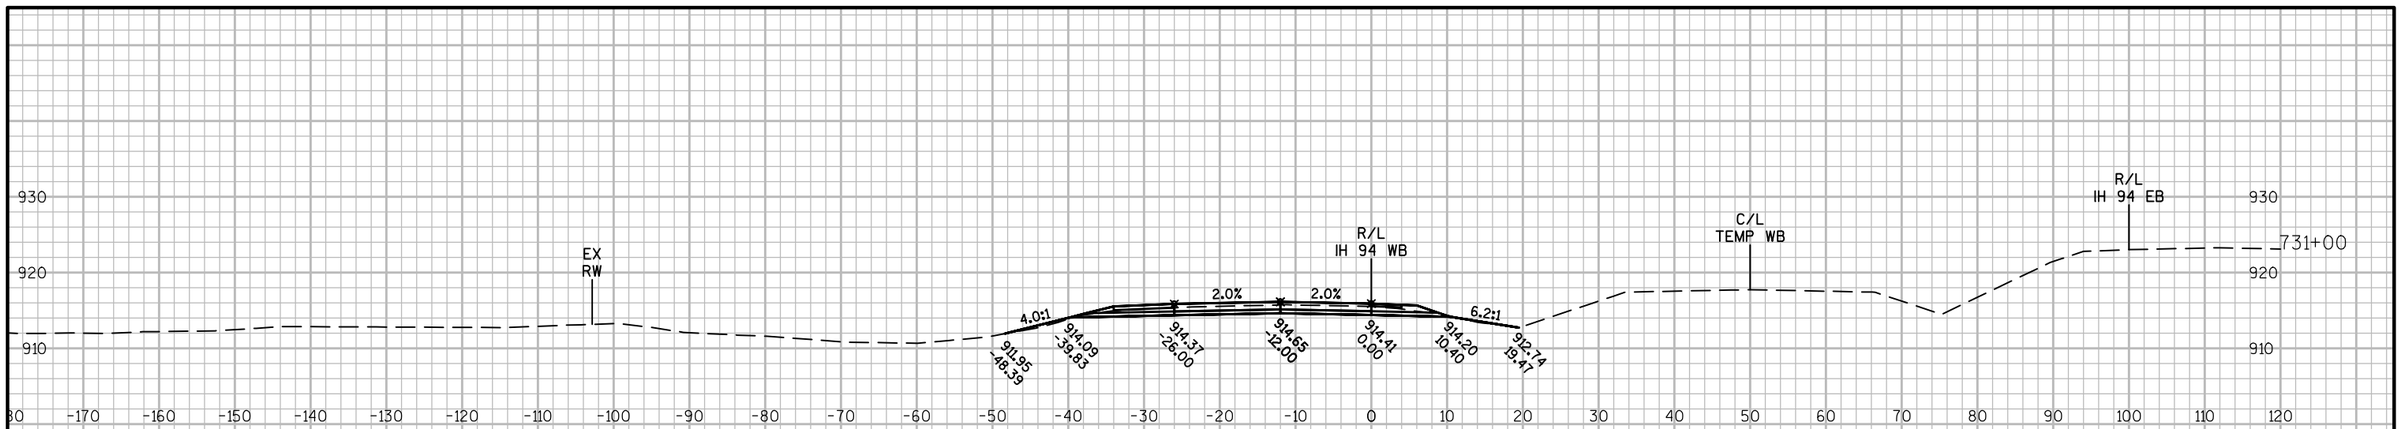

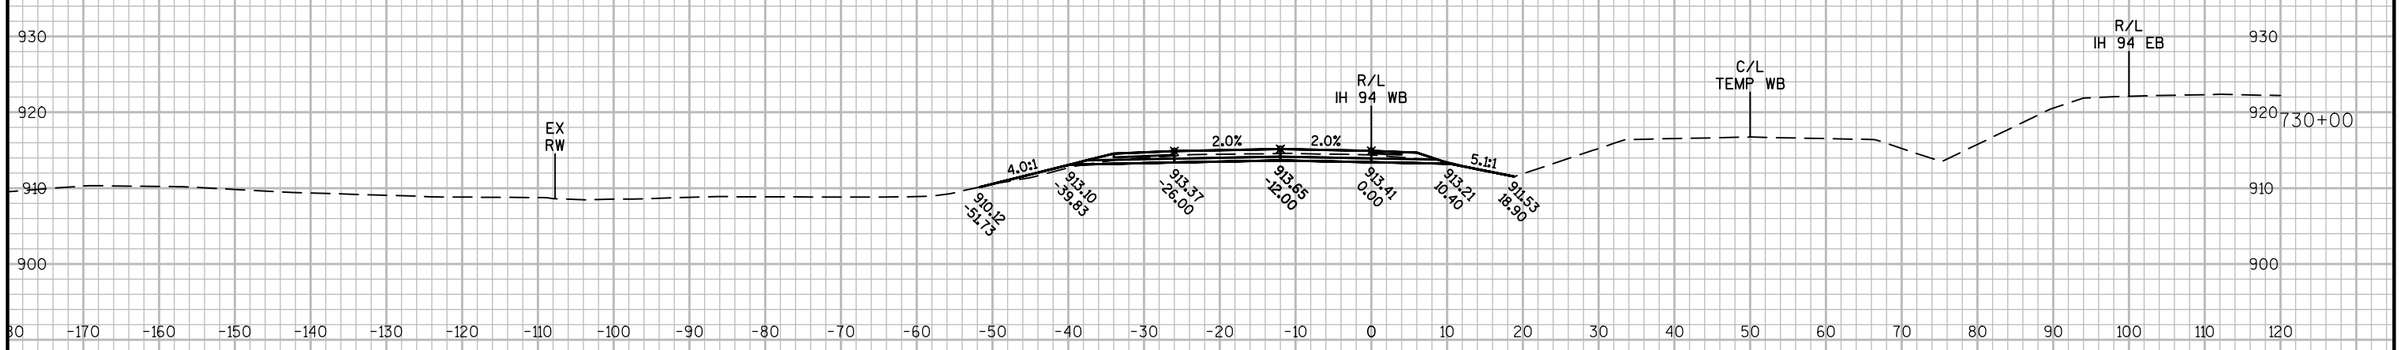

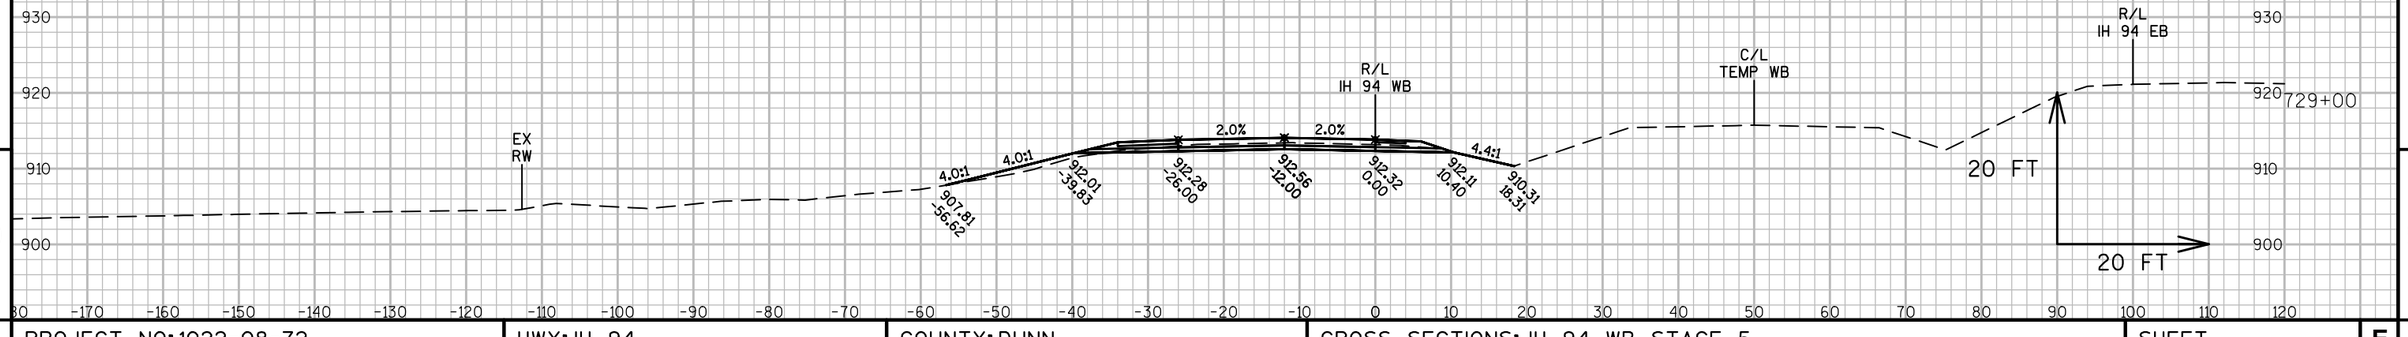

9


9


PROJECT NO: 1022-08-72	HWY: IH 94	COUNTY: DUNN	CROSS SECTIONS: IH 94 WB STAGE 5	SHEET	E


FILE NAME : N:\PDS\C3D\10220706\SHEETSPLAN\PLAN SHEETS 10220872\090251_XS_STAGE5.DWG
LAYOUT NAME - 090251 - (20)

PLOT DATE : 4/15/2017 2:57 PM PLOT BY : ANDERSON, THOMAS R PLOT NAME :

PLOT SCALE : 1 IN:20 FT

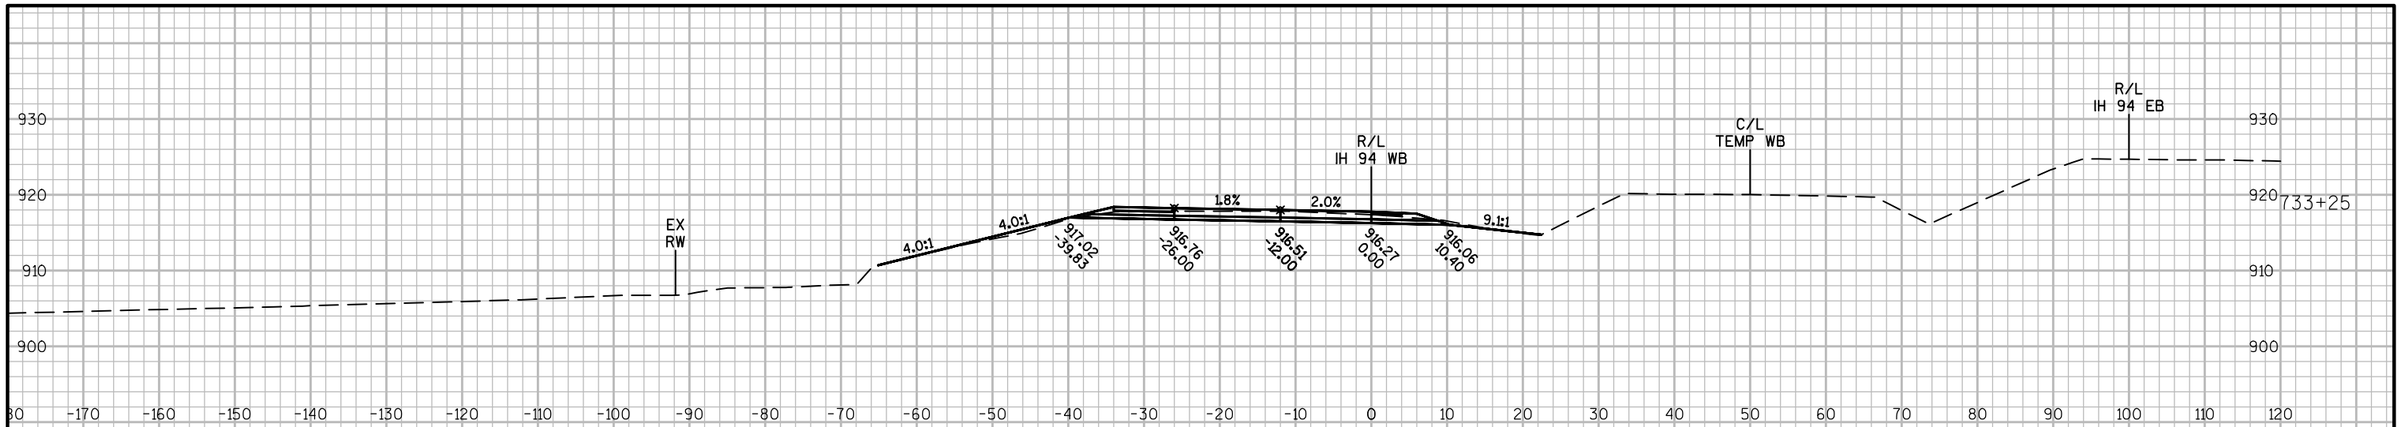

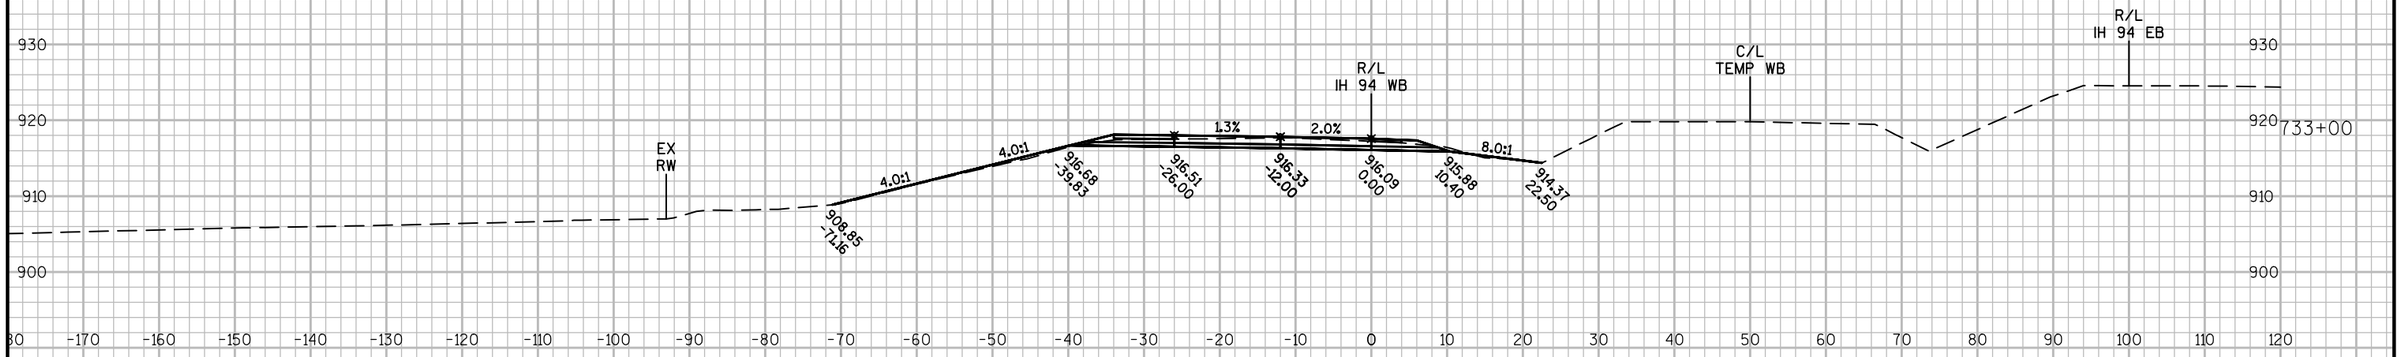

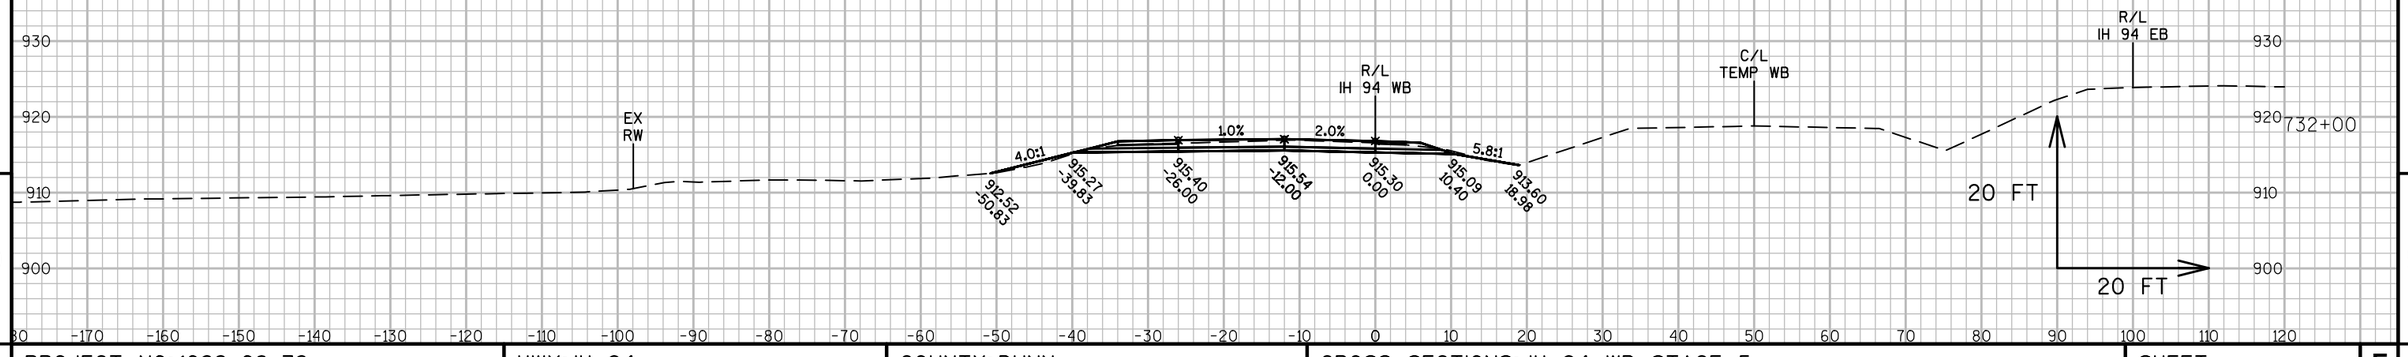


9


9


PROJECT NO: 1022-08-72	HWY: IH 94	COUNTY: DUNN	CROSS SECTIONS: IH 94 WB STAGE 5	SHEET	E

FILE NAME : N:\PDS\C3D\10220706\SHEETSPLAN\PLAN SHEETS 10220872\090251_XS_STAGE5.DWG
LAYOUT NAME - 090251 - (21)

PLOT DATE : 4/15/2017 2:57 PM PLOT BY : ANDERSON, THOMAS R PLOT NAME : PLOT SCALE : 1 IN:20 FT

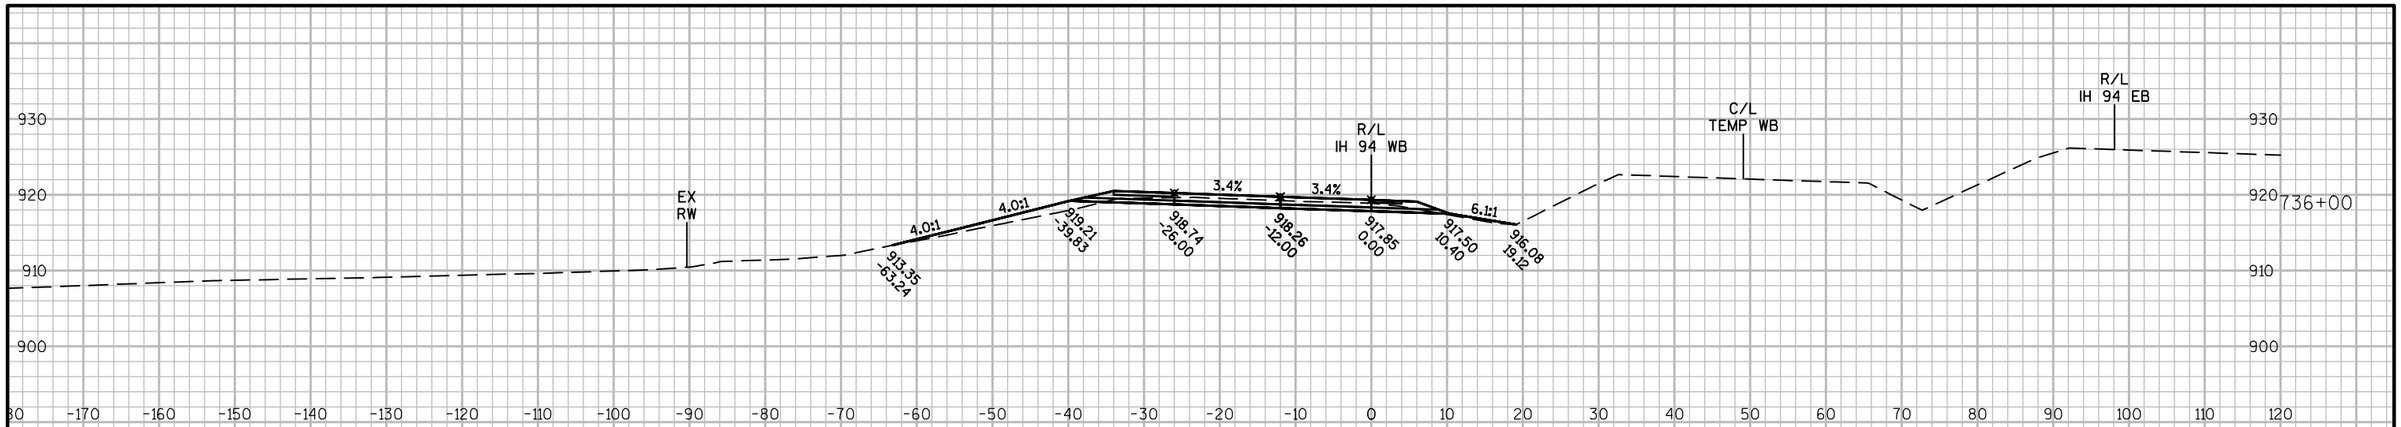

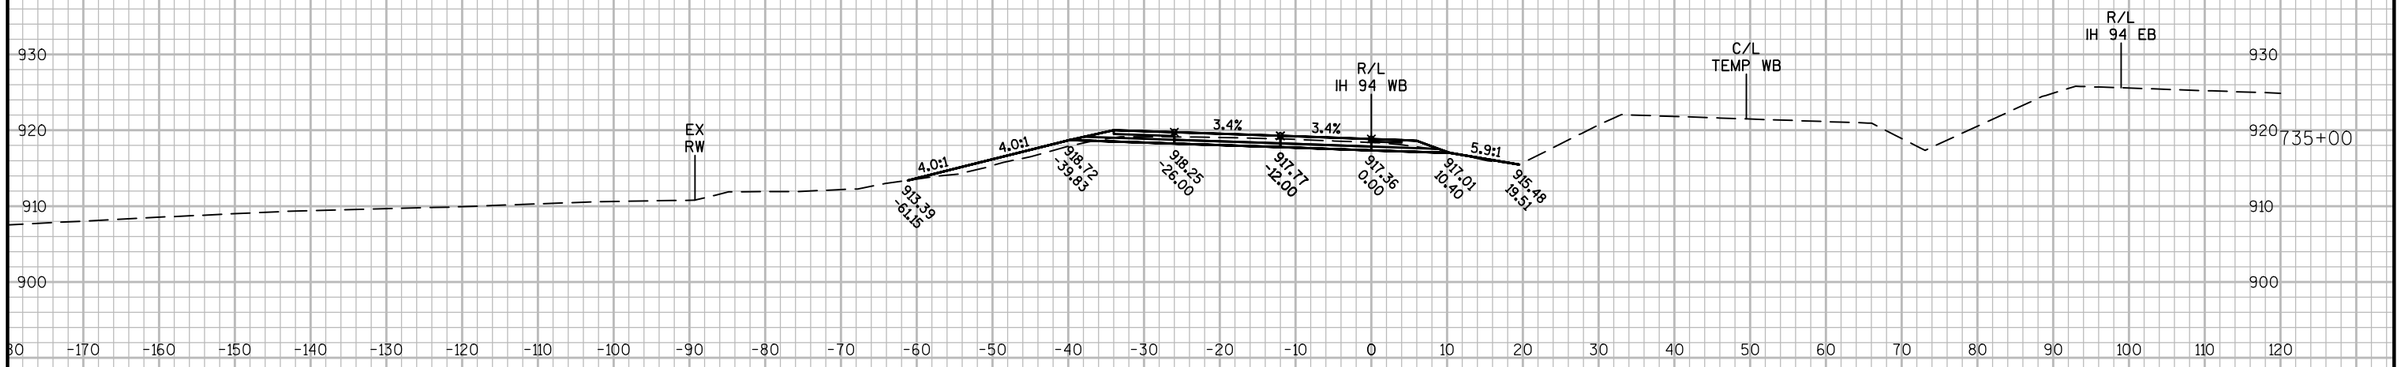


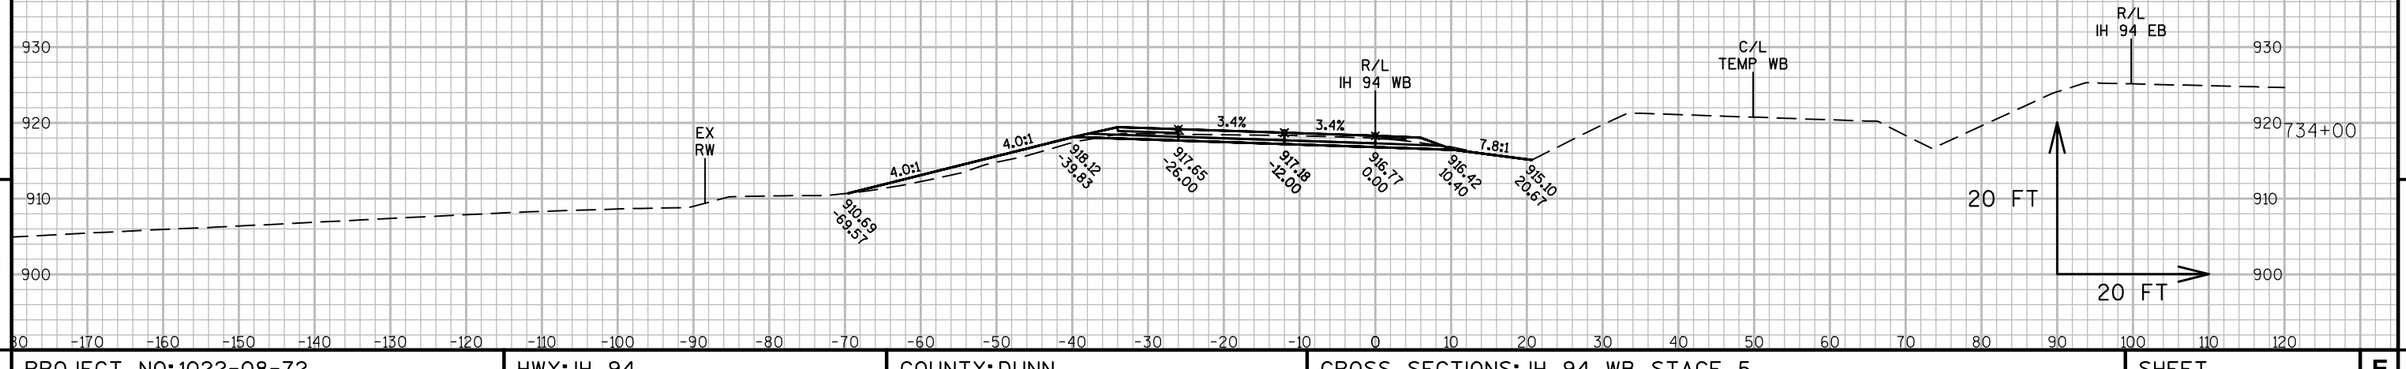



9 9

PROJECT NO: 1022-08-72	HWY: IH 94	COUNTY: DUNN	CROSS SECTIONS: IH 94 WB STAGE 5	SHEET	E

FILE NAME : N:\PDS\C3D\10220706\SHEETSPLAN\PLAN SHEETS 10220872\090251_XS_STAGE5.DWG
LAYOUT NAME - 090251 - (22)
PLOT DATE : 4/15/2017 2:57 PM PLOT BY : ANDERSON, THOMAS R PLOT NAME : PLOT SCALE : 1 IN:20 FT
WISDOT/CADDS SHEET 49

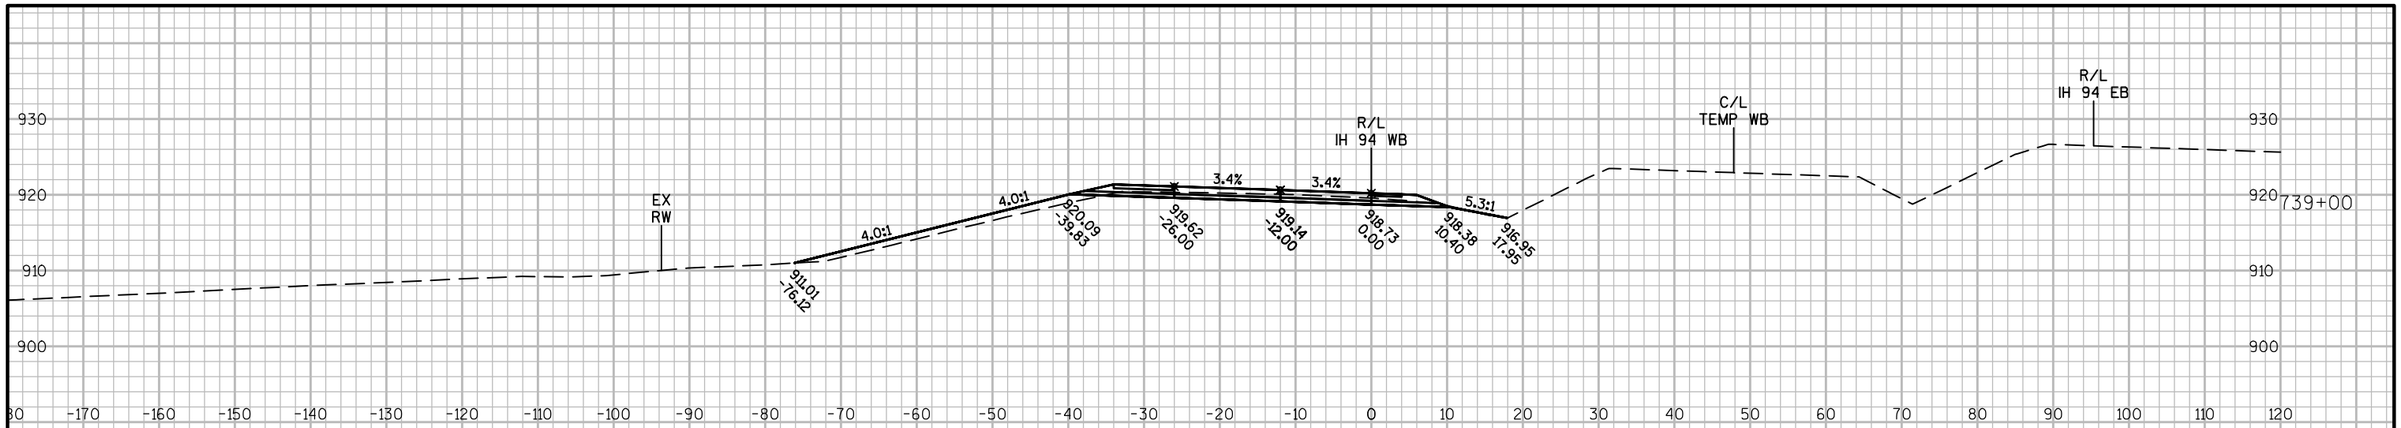

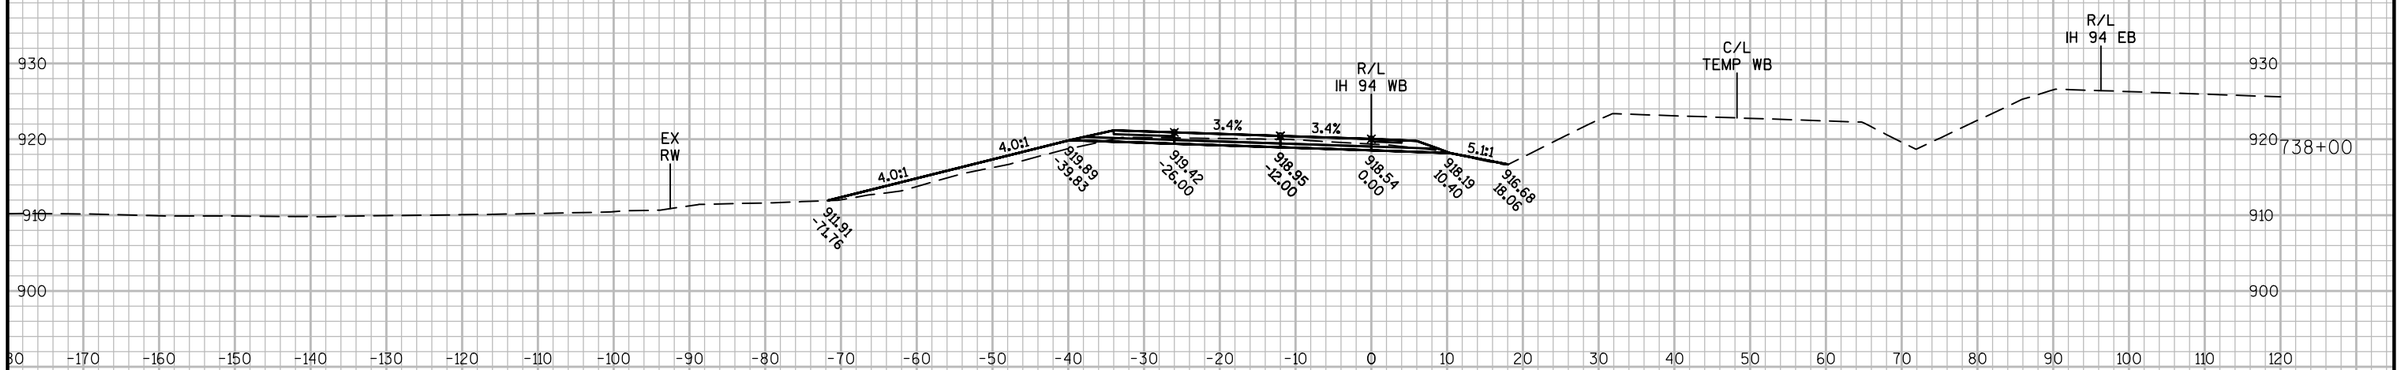

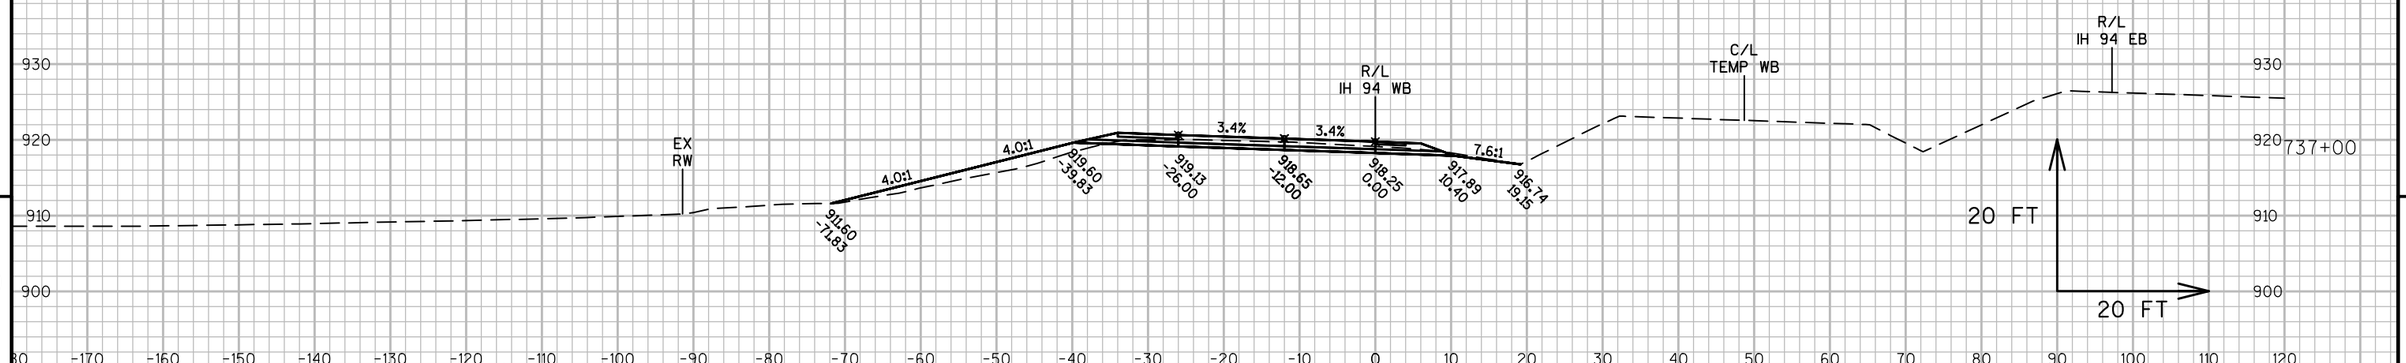

9


9


PROJECT NO: 1022-08-72	HWY: IH 94	COUNTY: DUNN	CROSS SECTIONS: IH 94 WB STAGE 5	SHEET	E

FILE NAME : N:\PDS\C3D\10220706\SHEETSPLAN\PLAN SHEETS 10220872\090251_XS_STAGE5.DWG
LAYOUT NAME - 090251 - (23)

PLOT DATE : 4/15/2017 2:57 PM PLOT BY : ANDERSON, THOMAS R PLOT NAME :

PLOT SCALE : 1 IN:20 FT

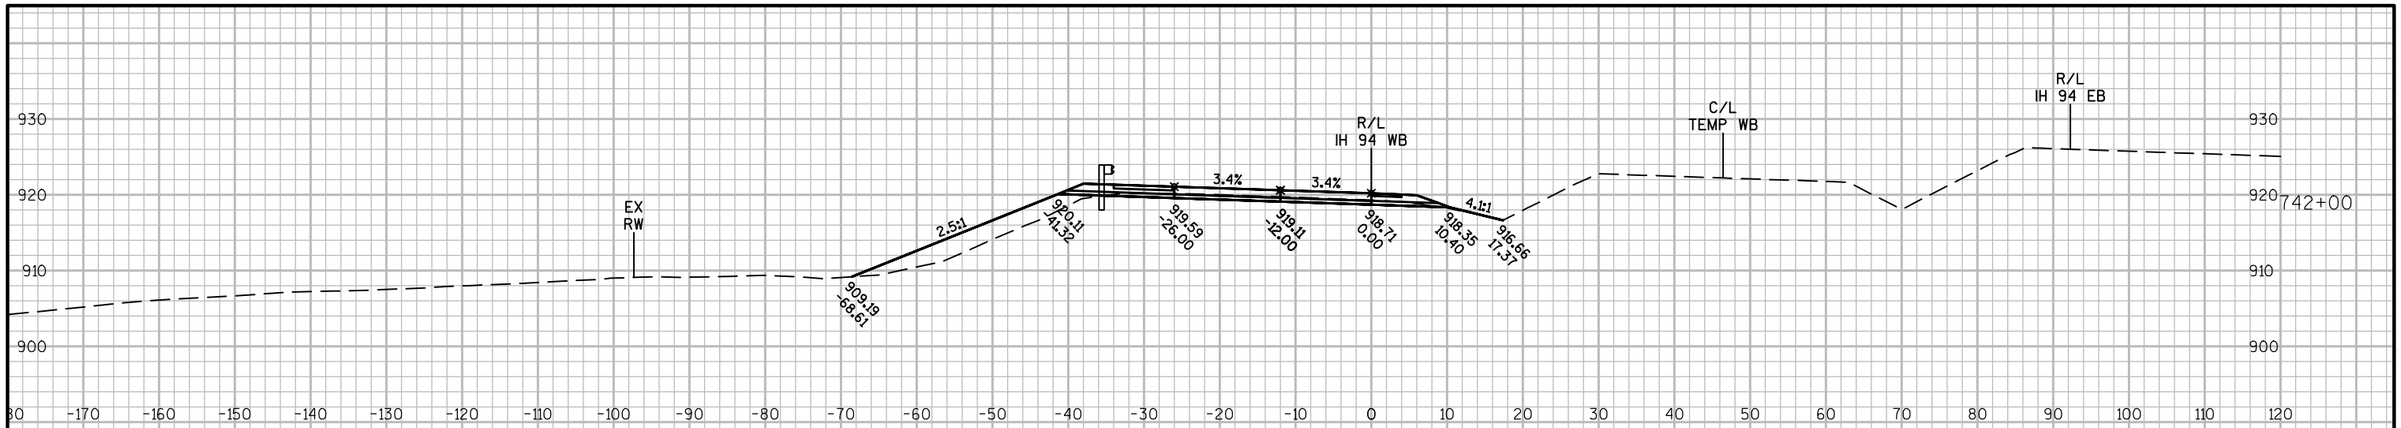

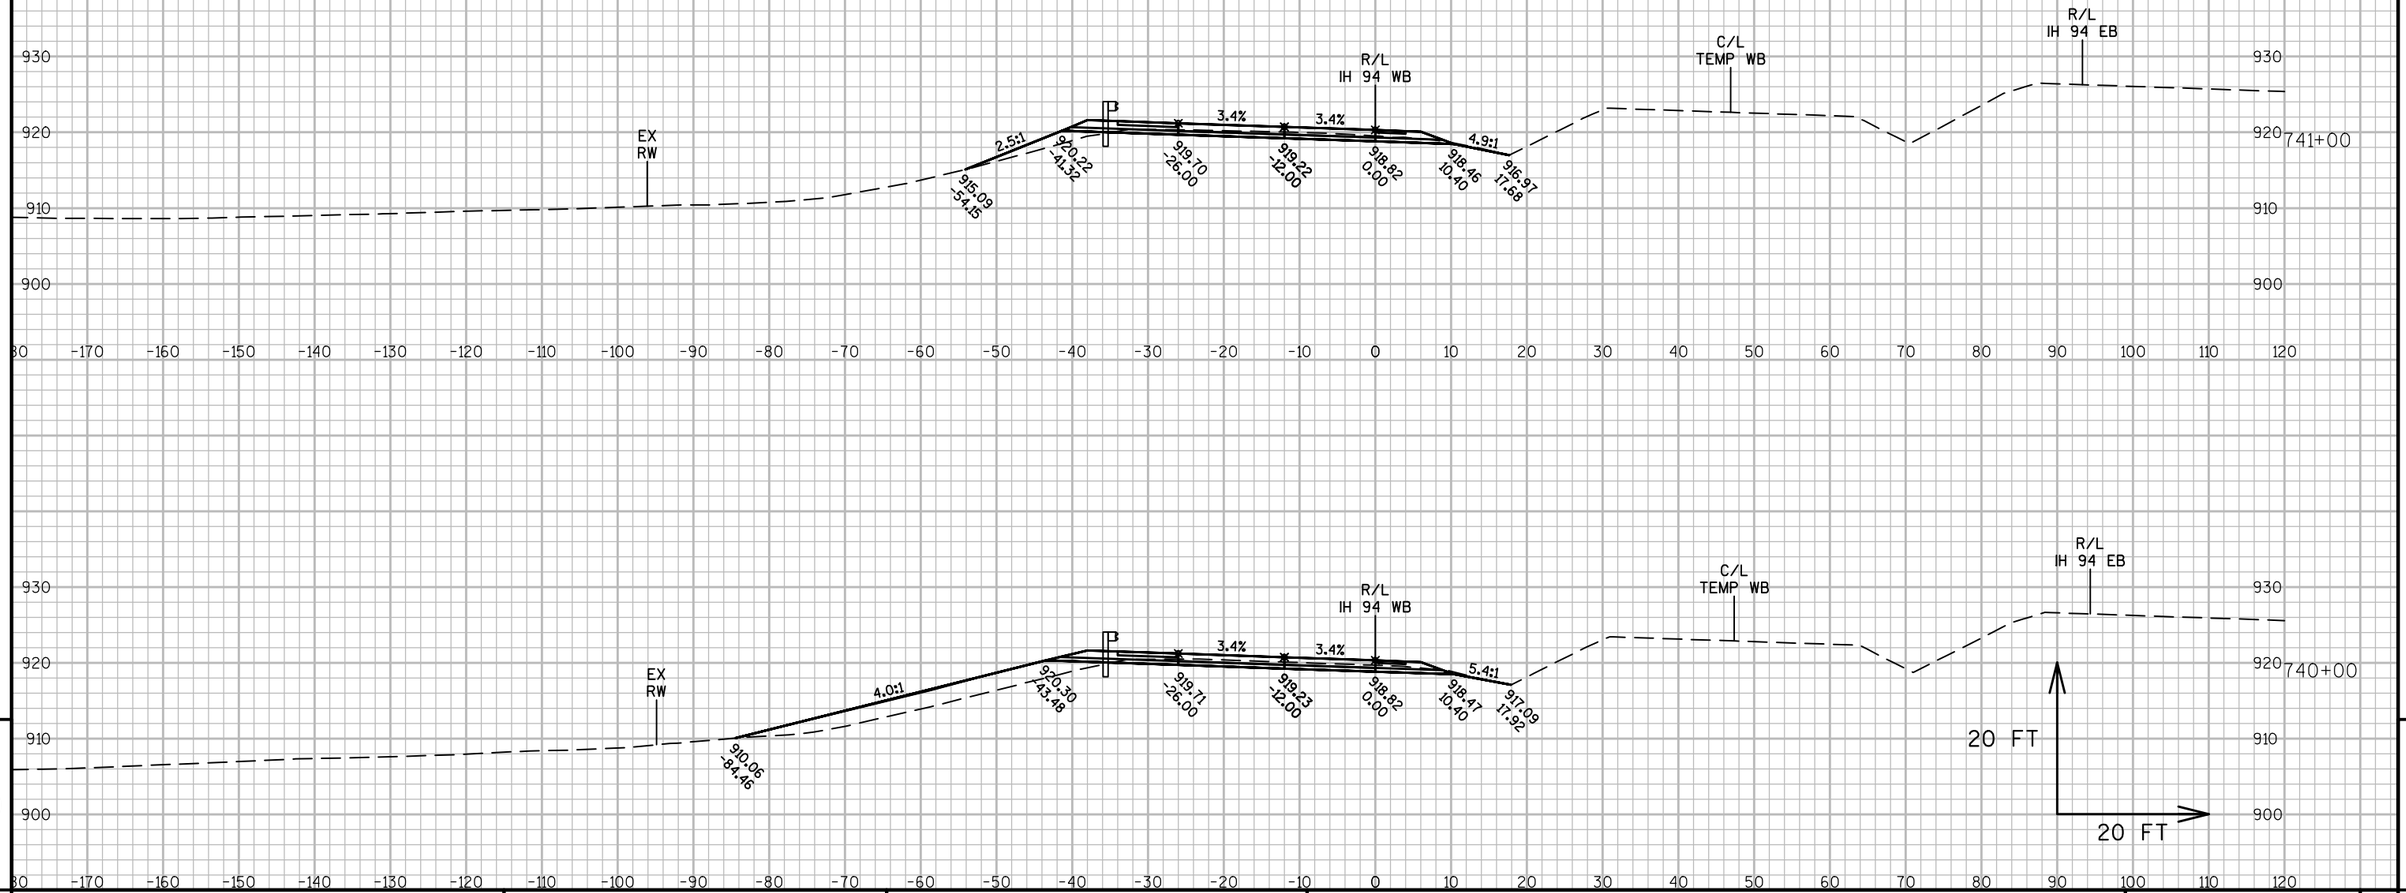


9

9


PROJECT NO: 1022-08-72	HWY: IH 94	COUNTY: DUNN	CROSS SECTIONS: IH 94 WB STAGE 5	SHEET	E

FILE NAME : N:\PDS\C3D\10220706\SHEETSPLAN\PLAN SHEETS 10220872\090251_XS_STAGE5.DWG
LAYOUT NAME - 090251 - (24)
PLOT DATE : 4/15/2017 2:58 PM PLOT BY : ANDERSON, THOMAS R PLOT NAME :
PLOT SCALE : 1 IN:20 FT

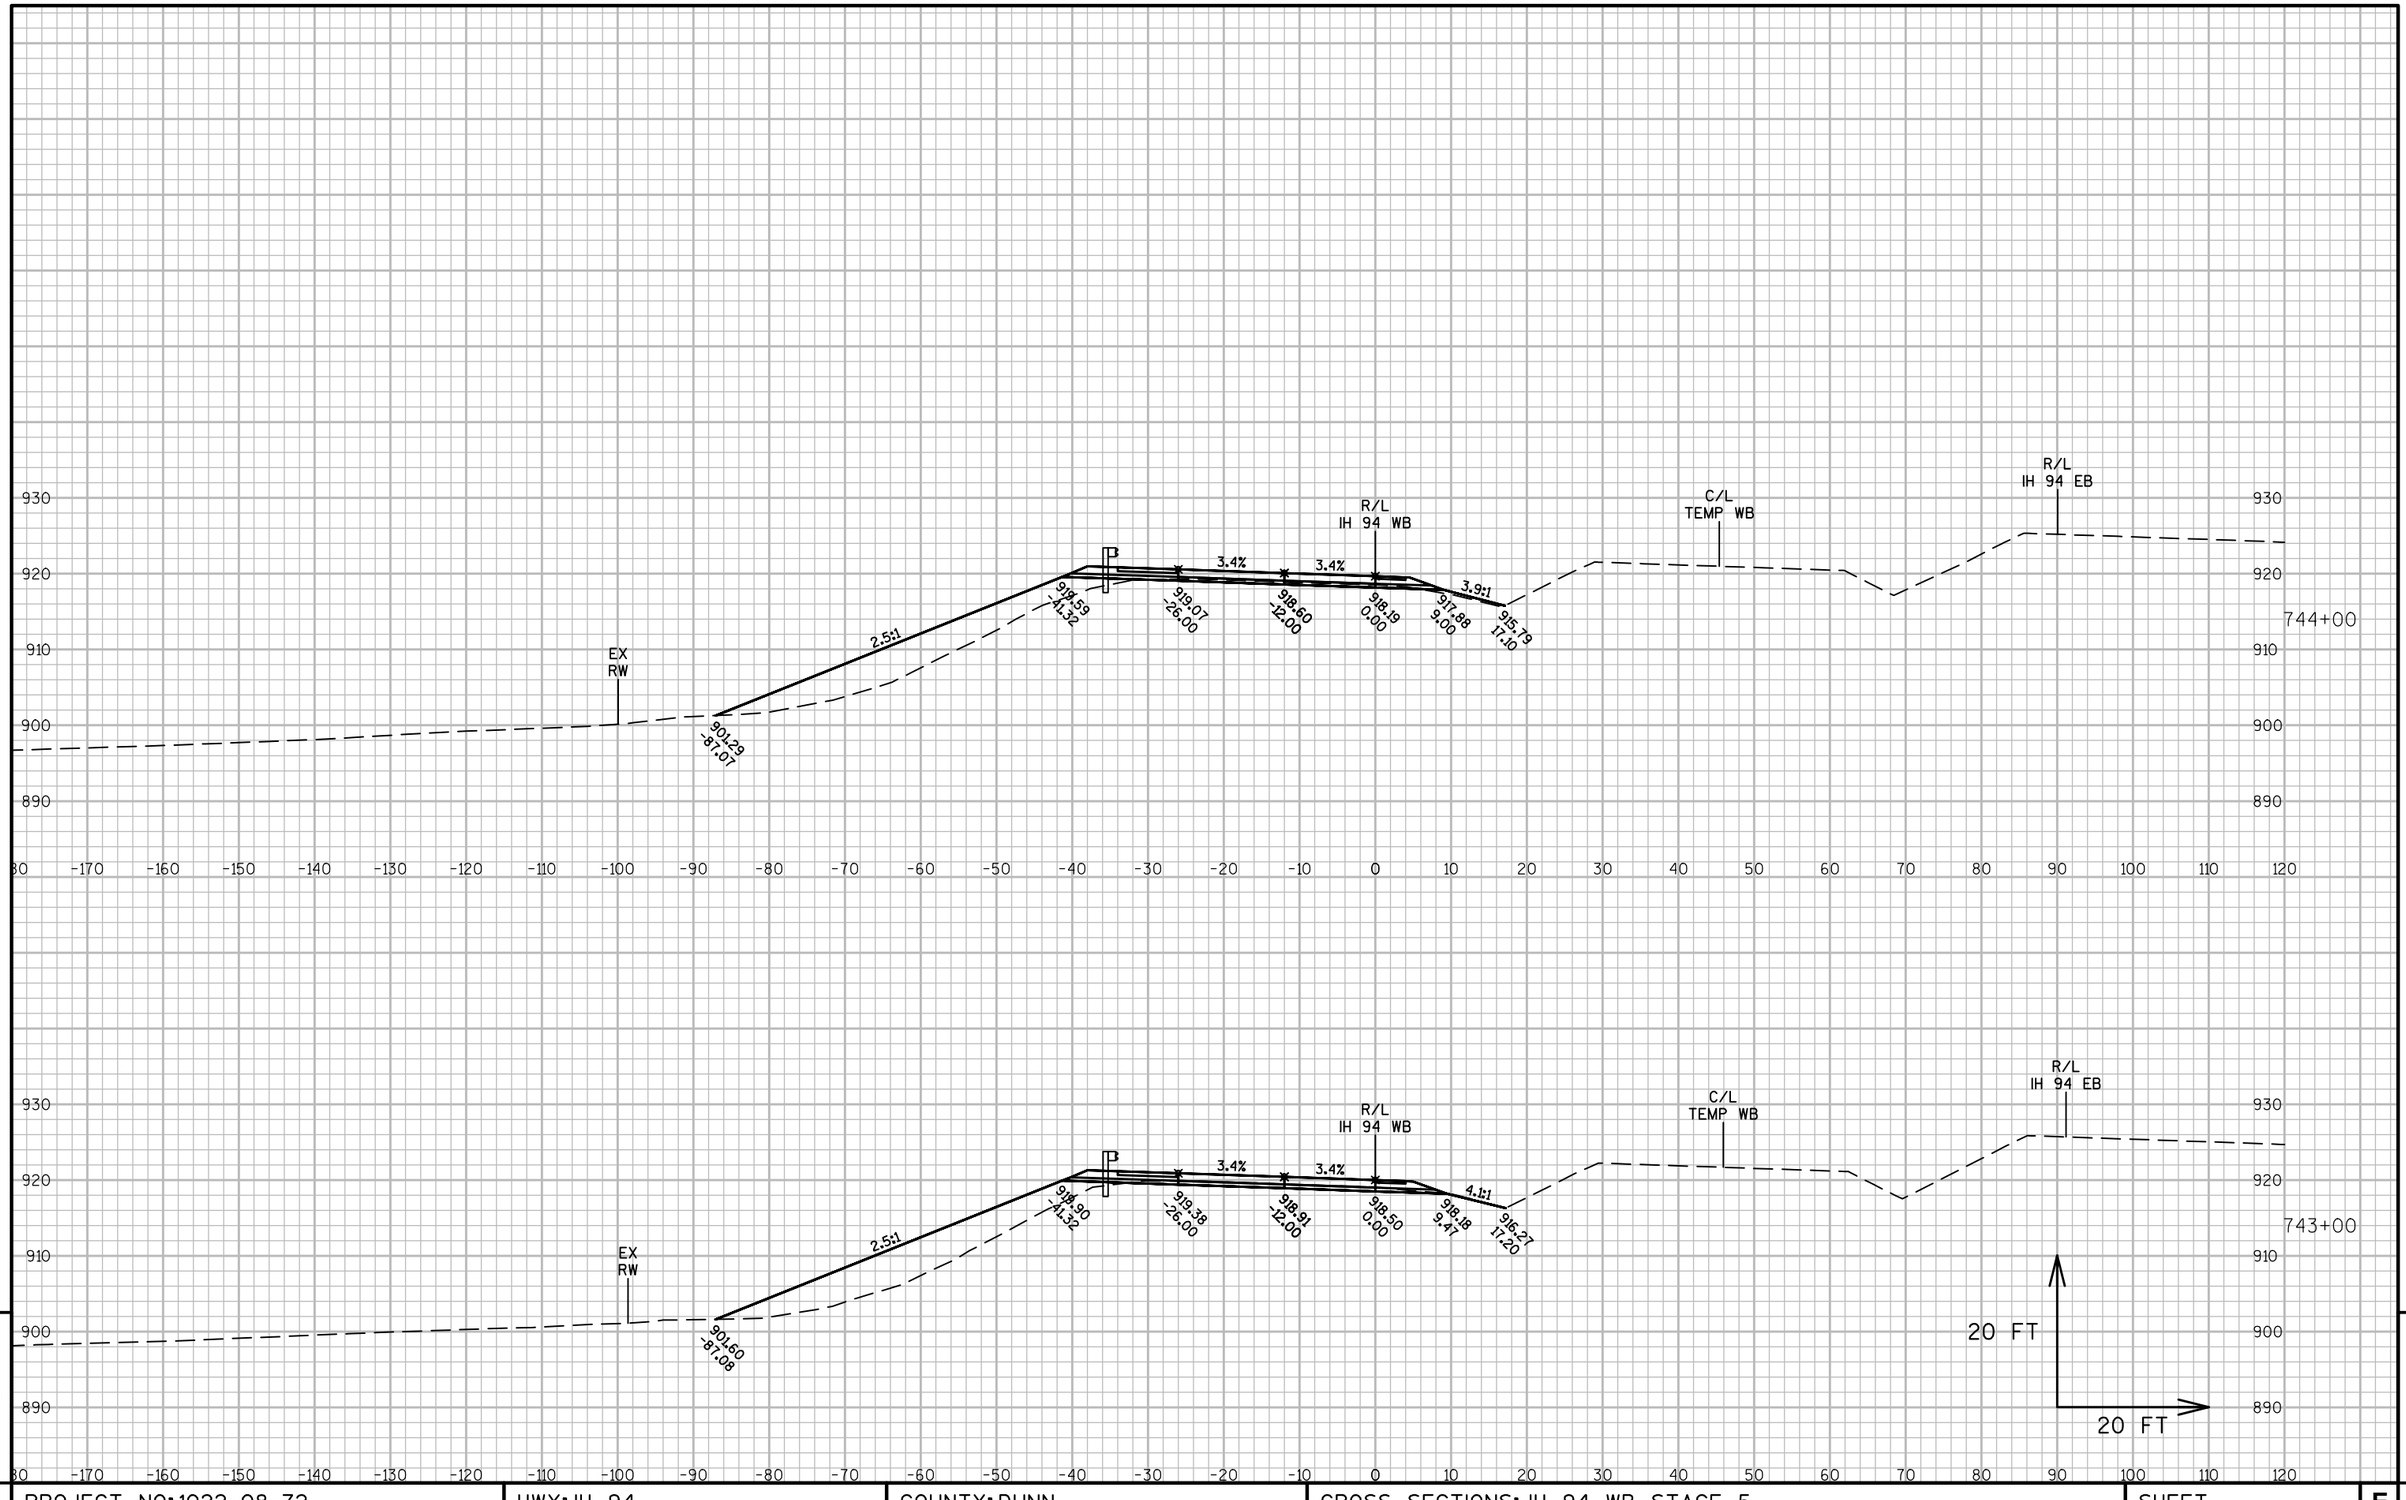

PROJECT NO: 1022-08-72	HWY: IH 94	COUNTY: DUNN	CROSS SECTIONS: IH 94 WB STAGE 5	SHEET	E

FILE NAME : N:\PDS\C3D\10220706\SHEETSPLAN\PLAN SHEETS 10220872\090251_XS_STAGE5.DWG
LAYOUT NAME - 090251 - (25)
PLOT DATE : 4/15/2017 2:58 PM PLOT BY : ANDERSON, THOMAS R PLOT NAME : PLOT SCALE : 1 IN:20 FT

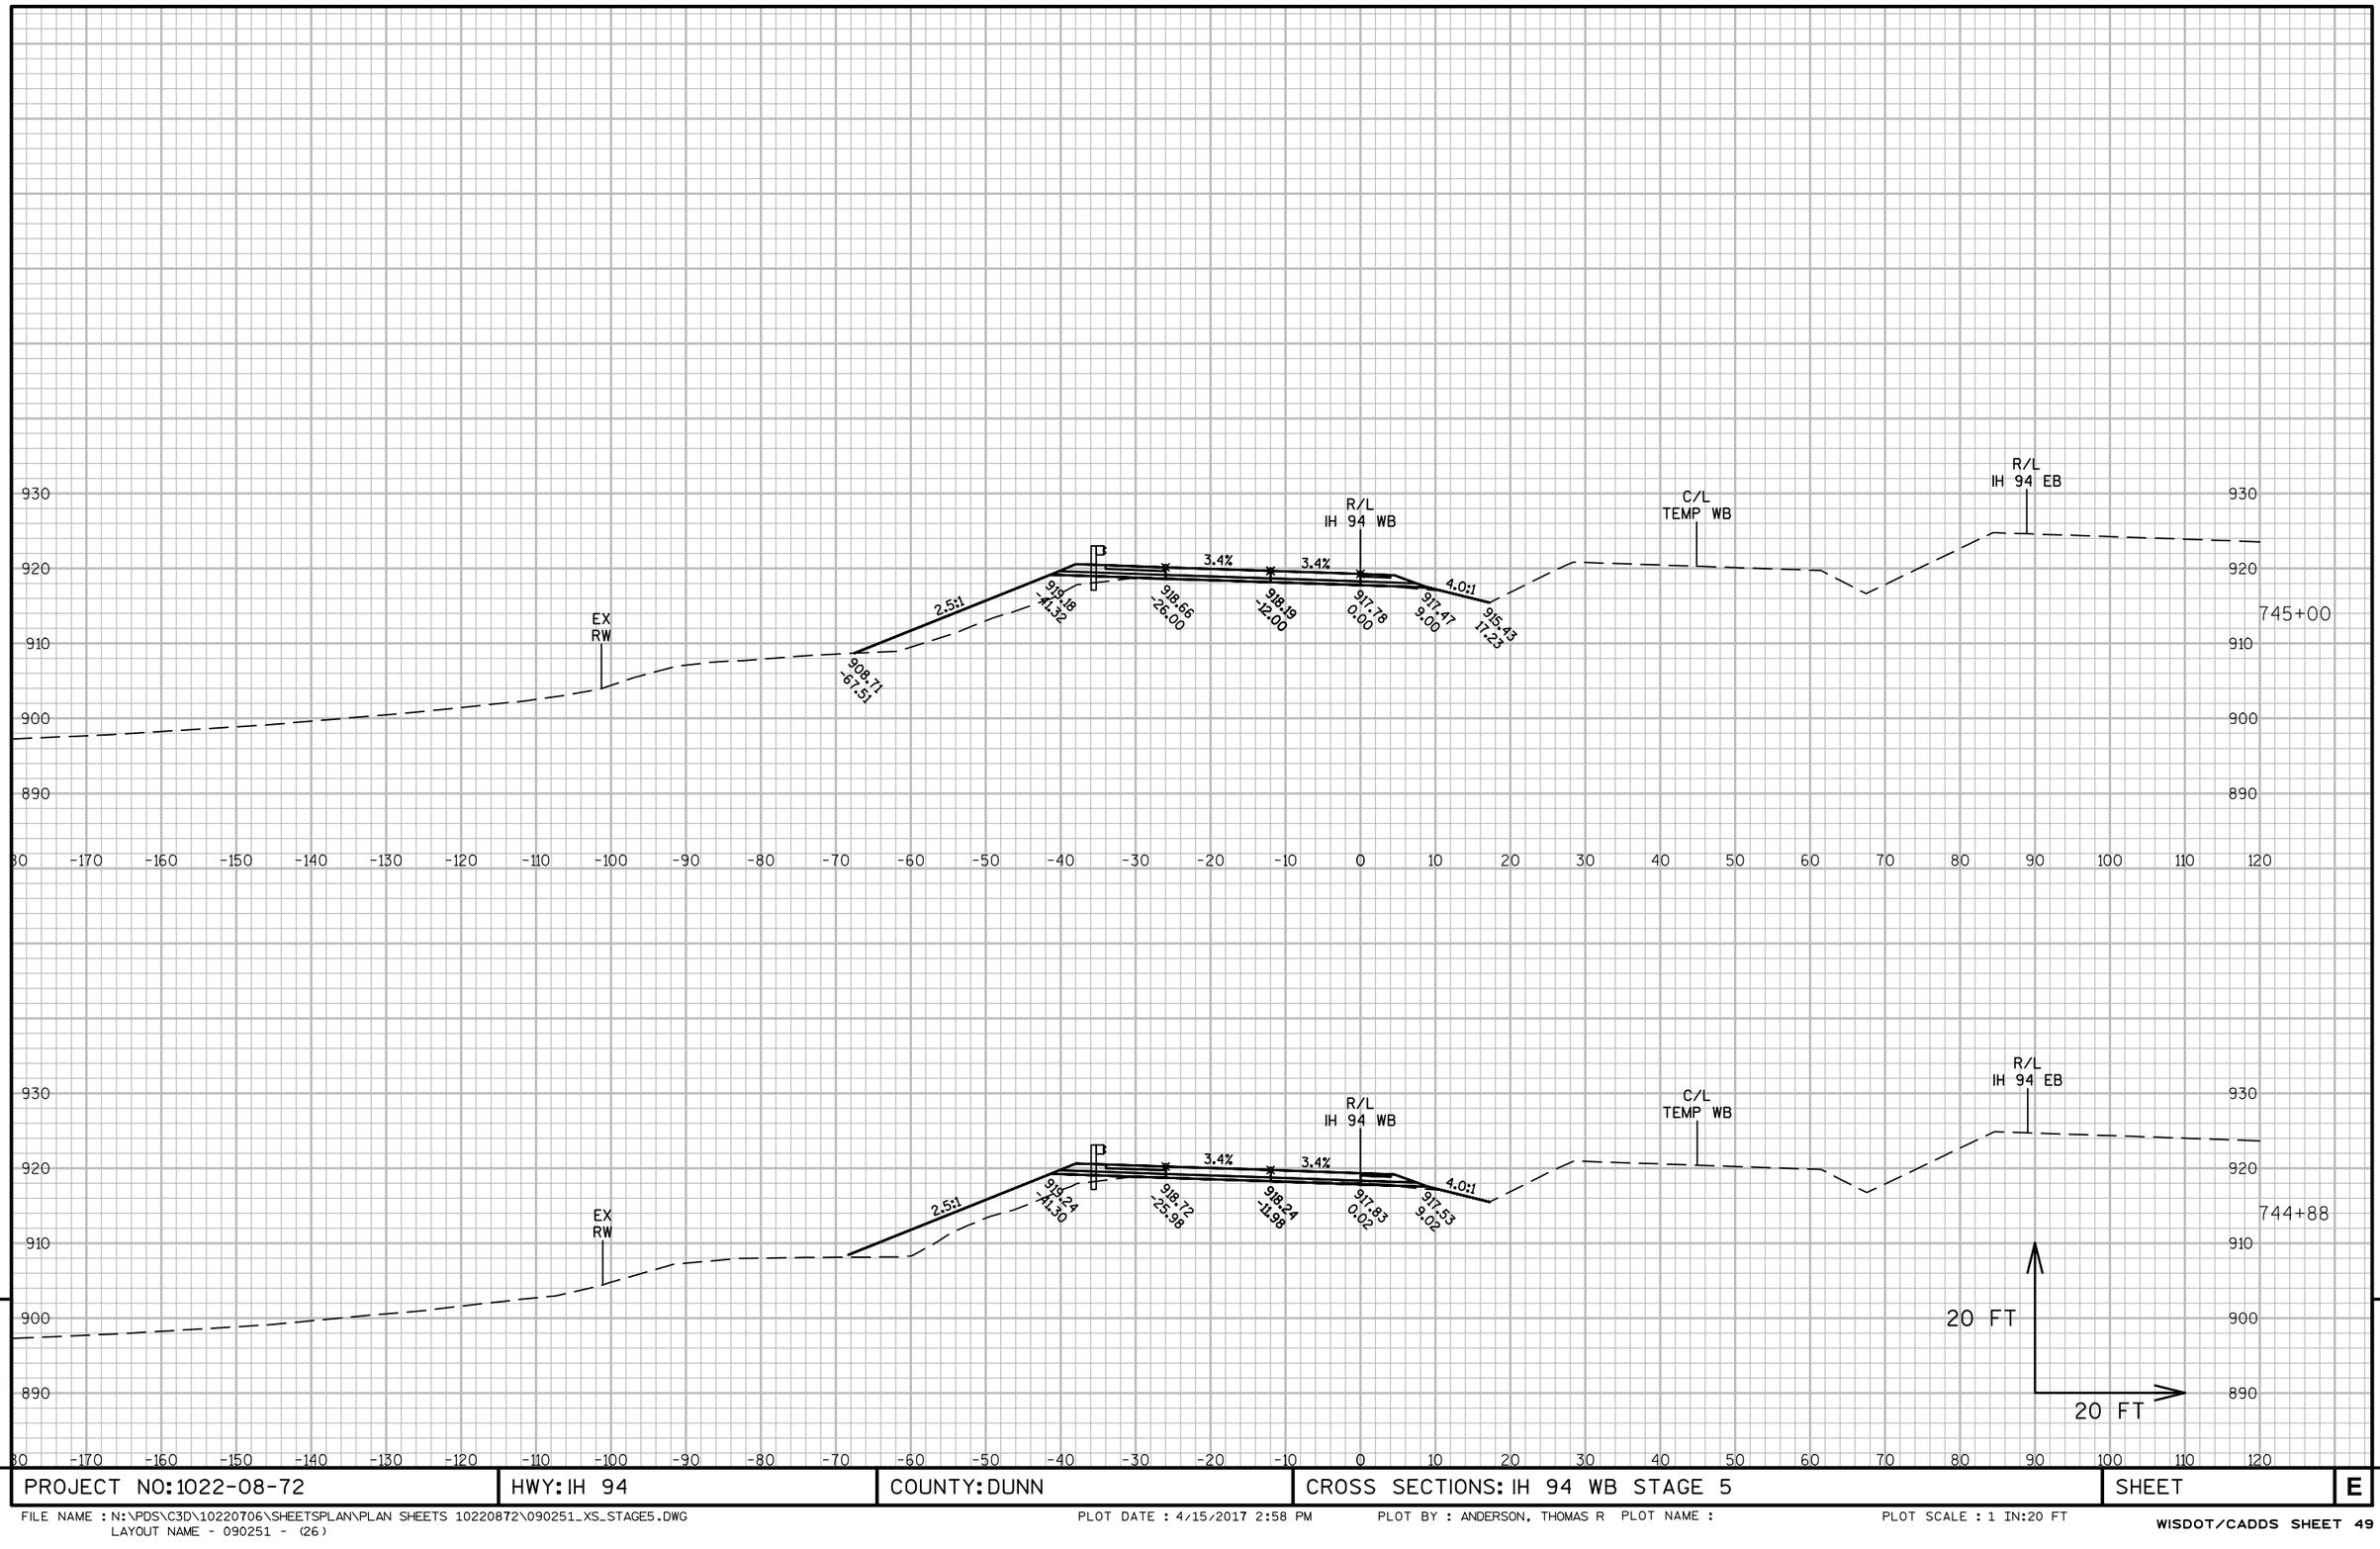


9 9

PROJECT NO: 1022-08-72	HWY: IH 94	COUNTY: DUNN	CROSS SECTIONS: IH 94 WB STAGE 5	SHEET	E

FILE NAME : N:\PDS\C3D\10220706\SHEETSPLAN\PLAN SHEETS 10220872\090251_XS_STAGE5.DWG
LAYOUT NAME - 090251 - (26)

PLOT DATE : 4/15/2017 2:58 PM PLOT BY : ANDERSON, THOMAS R PLOT NAME :

PLOT SCALE : 1 IN:20 FT

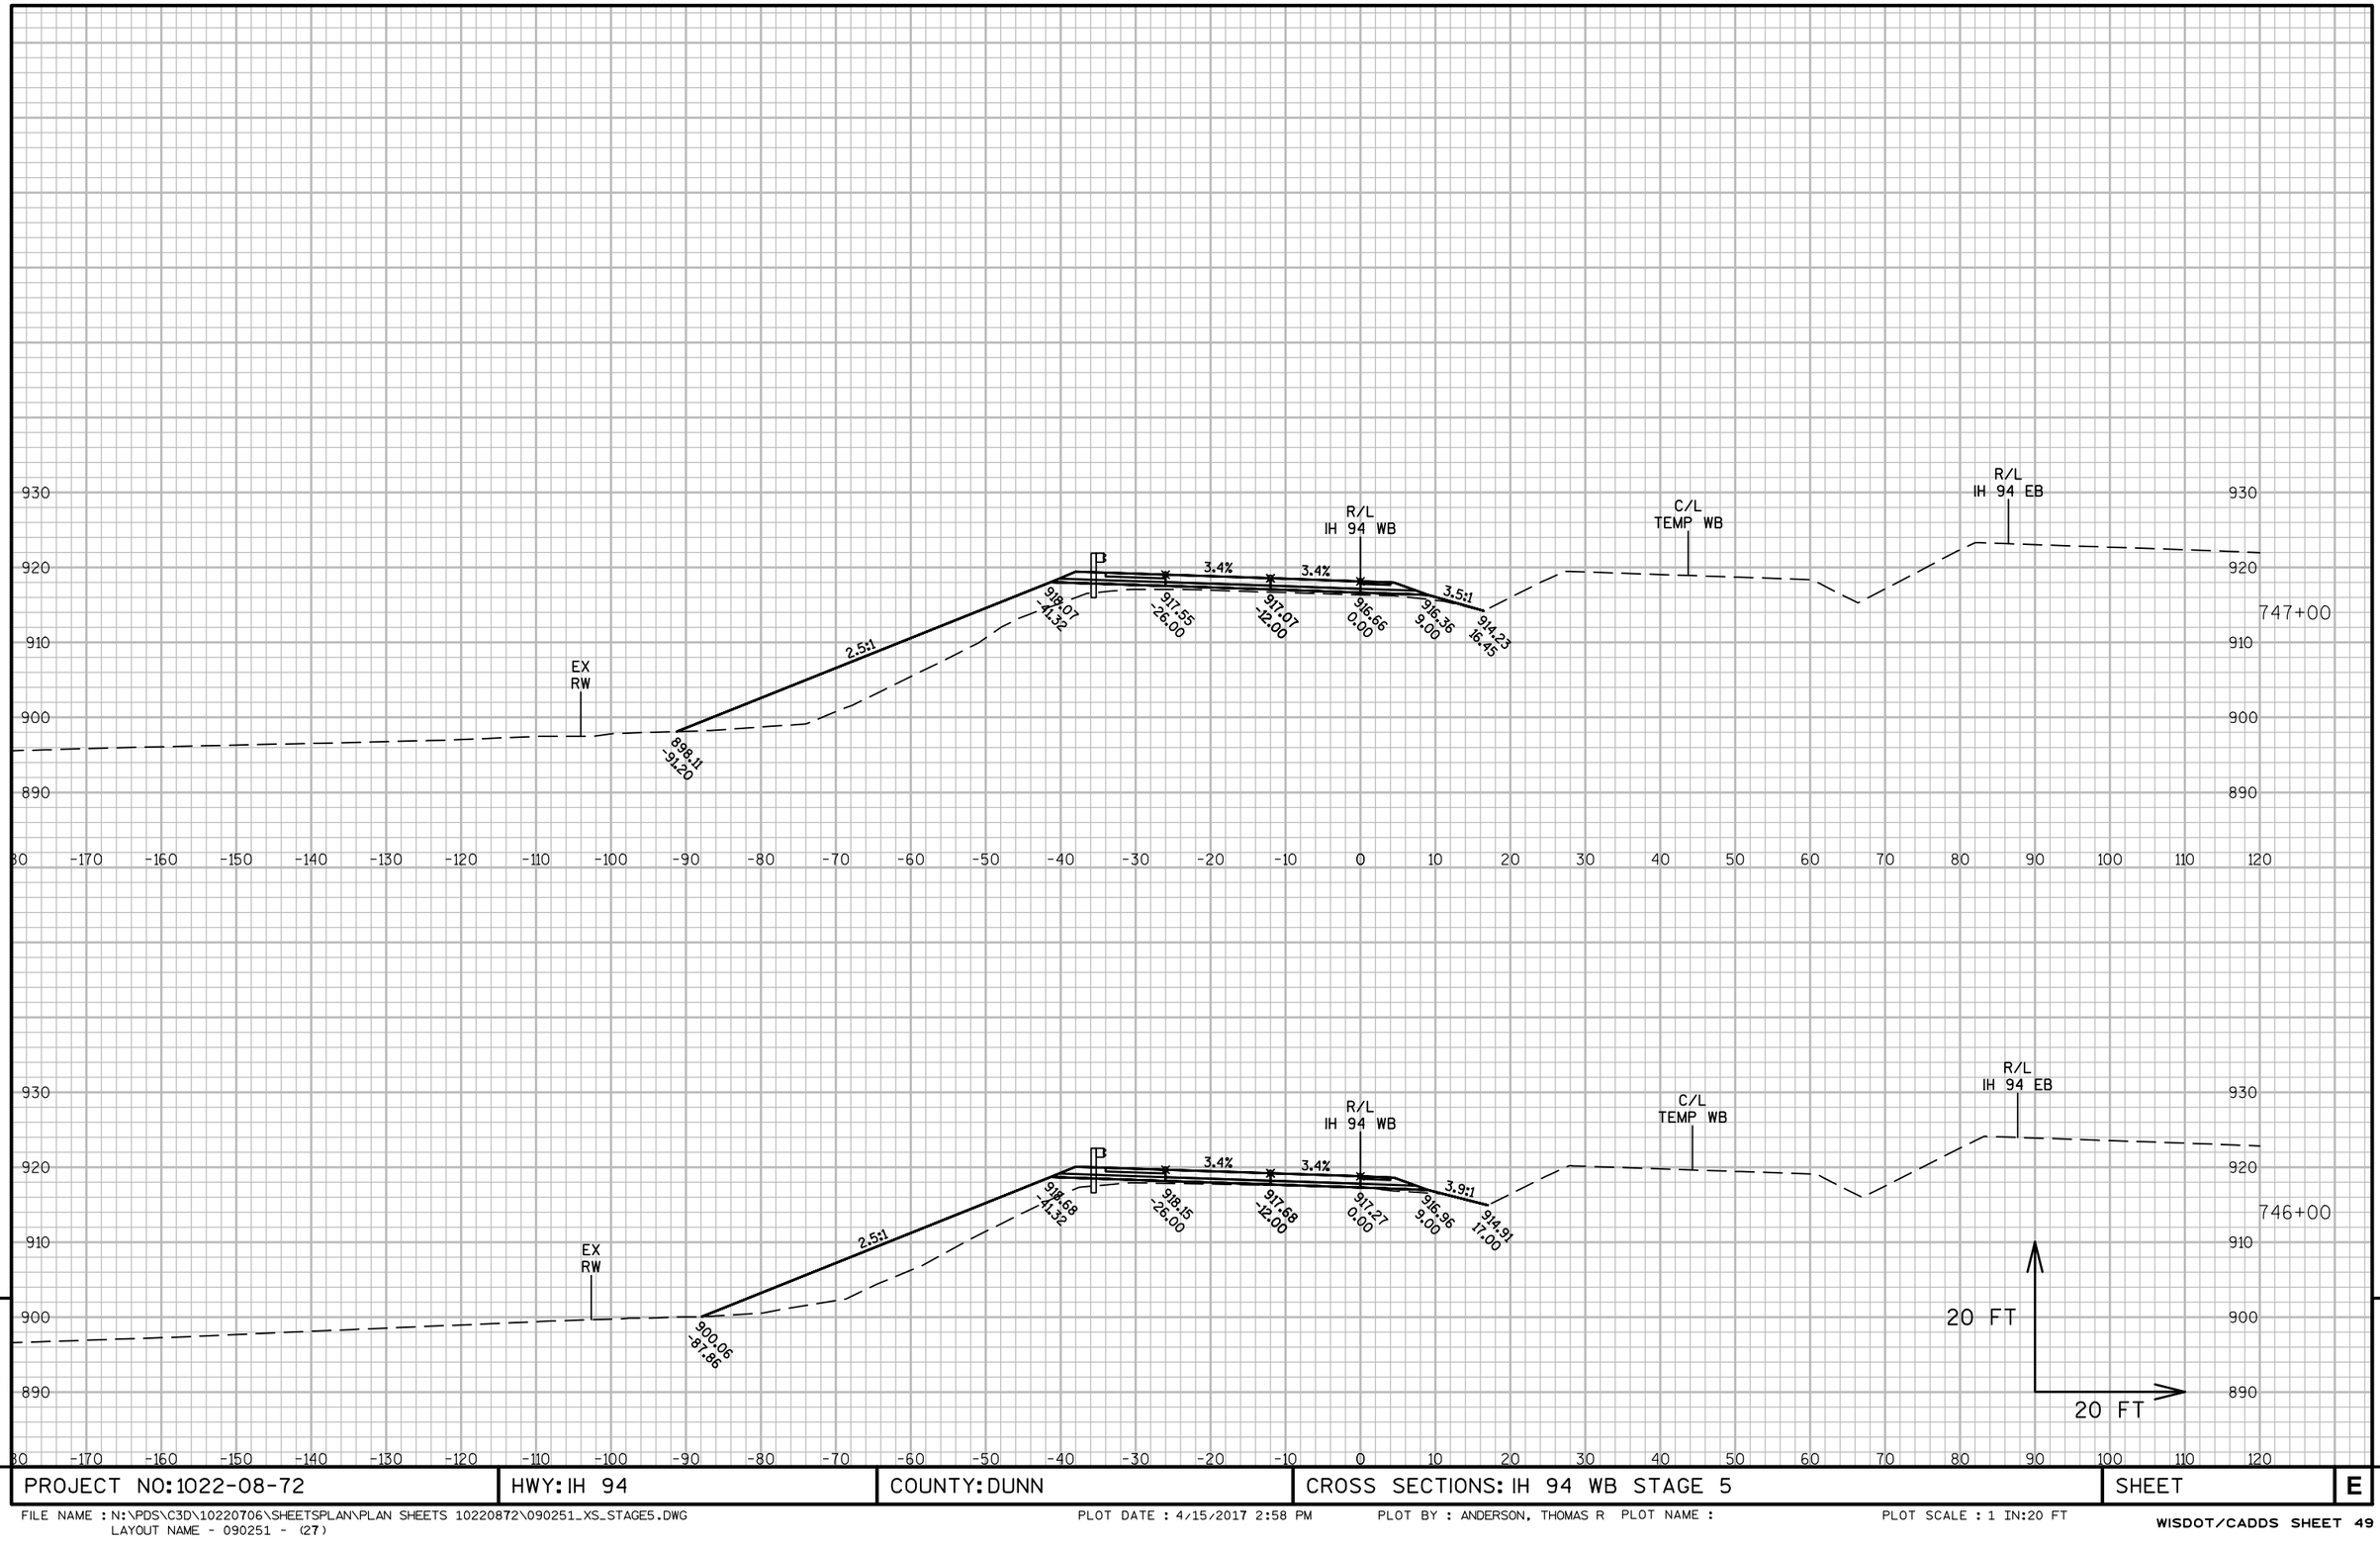


9

9

PROJECT NO: 1022-08-72	HWY: IH 94	COUNTY: DUNN	CROSS SECTIONS: IH 94 WB STAGE 5	SHEET	E

FILE NAME : N:\PDS\C3D\10220706\SHEETSPLAN\PLAN SHEETS 10220872\090251_XS_STAGE5.DWG
LAYOUT NAME - 090251 - (27)
PLOT DATE : 4/15/2017 2:58 PM PLOT BY : ANDERSON, THOMAS R PLOT NAME : PLOT SCALE : 1 IN:20 FT
WISDOT/CADDS SHEET 49

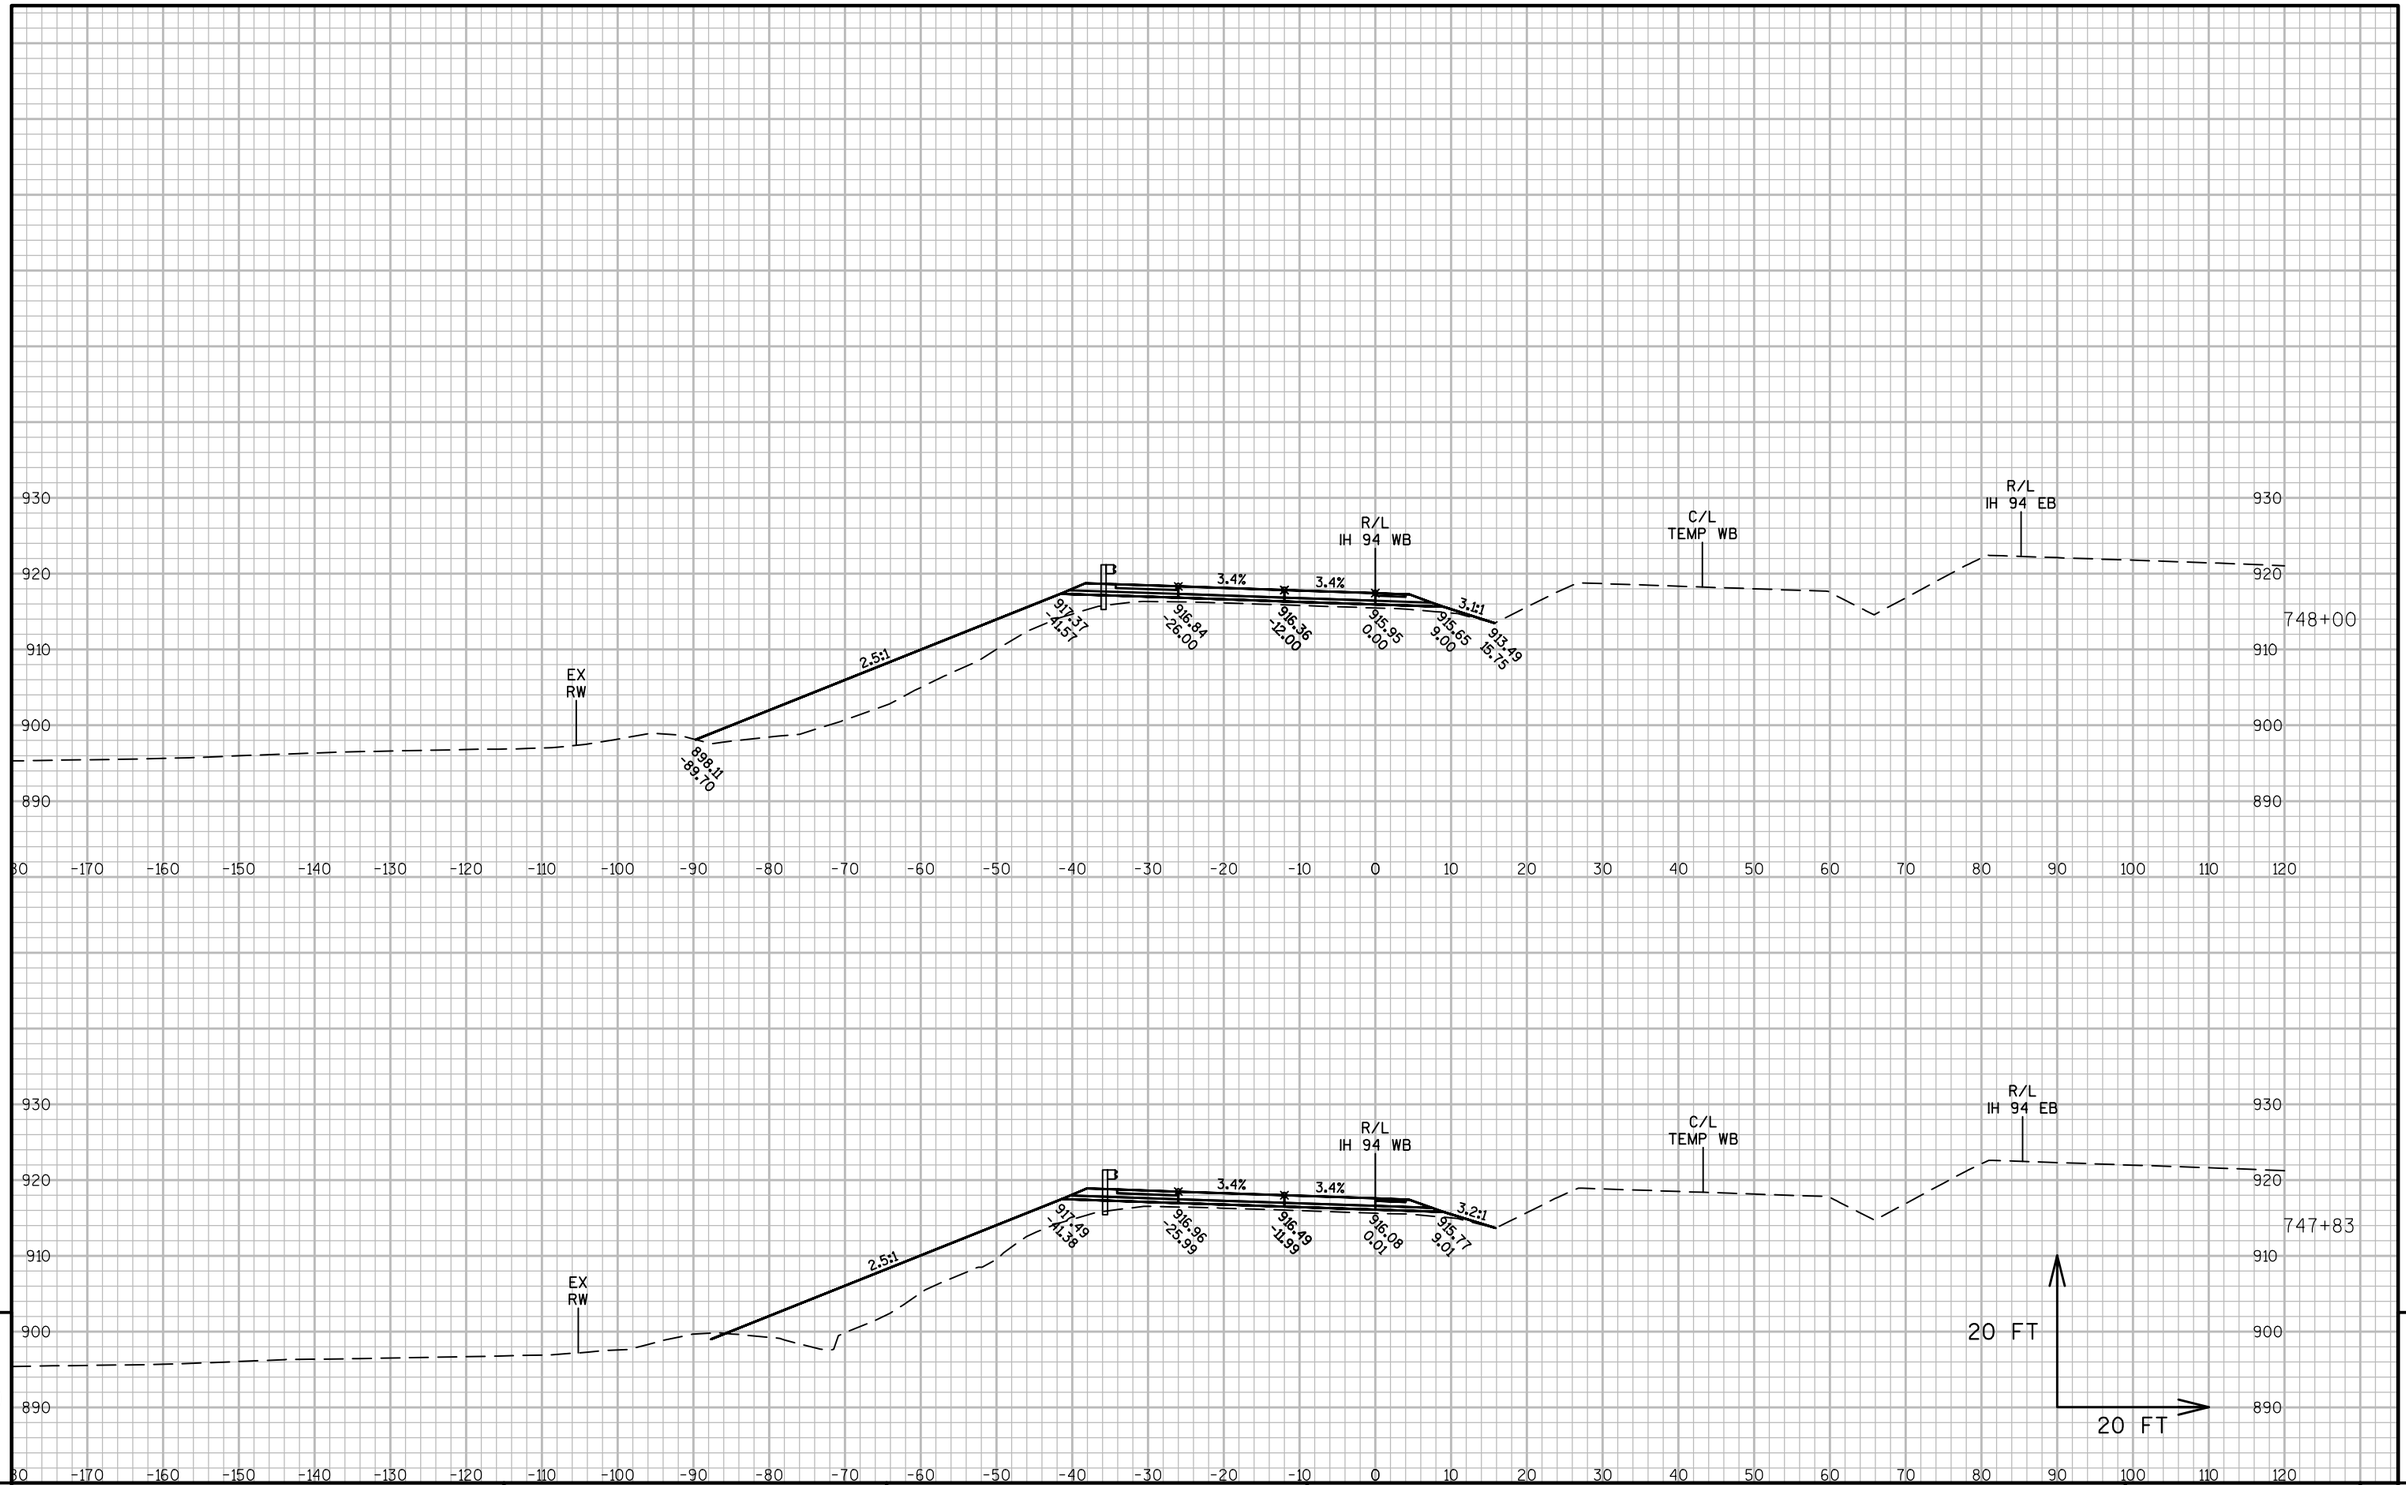

9


9

PROJECT NO: 1022-08-72	HWY: IH 94	COUNTY: DUNN	CROSS SECTIONS: IH 94 WB STAGE 5	SHEET	E

FILE NAME : N:\PDS\C3D\10220706\SHEETSPLAN\PLAN SHEETS 10220872\090251_XS_STAGE5.DWG
LAYOUT NAME - 090251 - (28)

PLOT DATE : 4/15/2017 2:59 PM PLOT BY : ANDERSON, THOMAS R PLOT NAME :

PLOT SCALE : 1 IN:20 FT

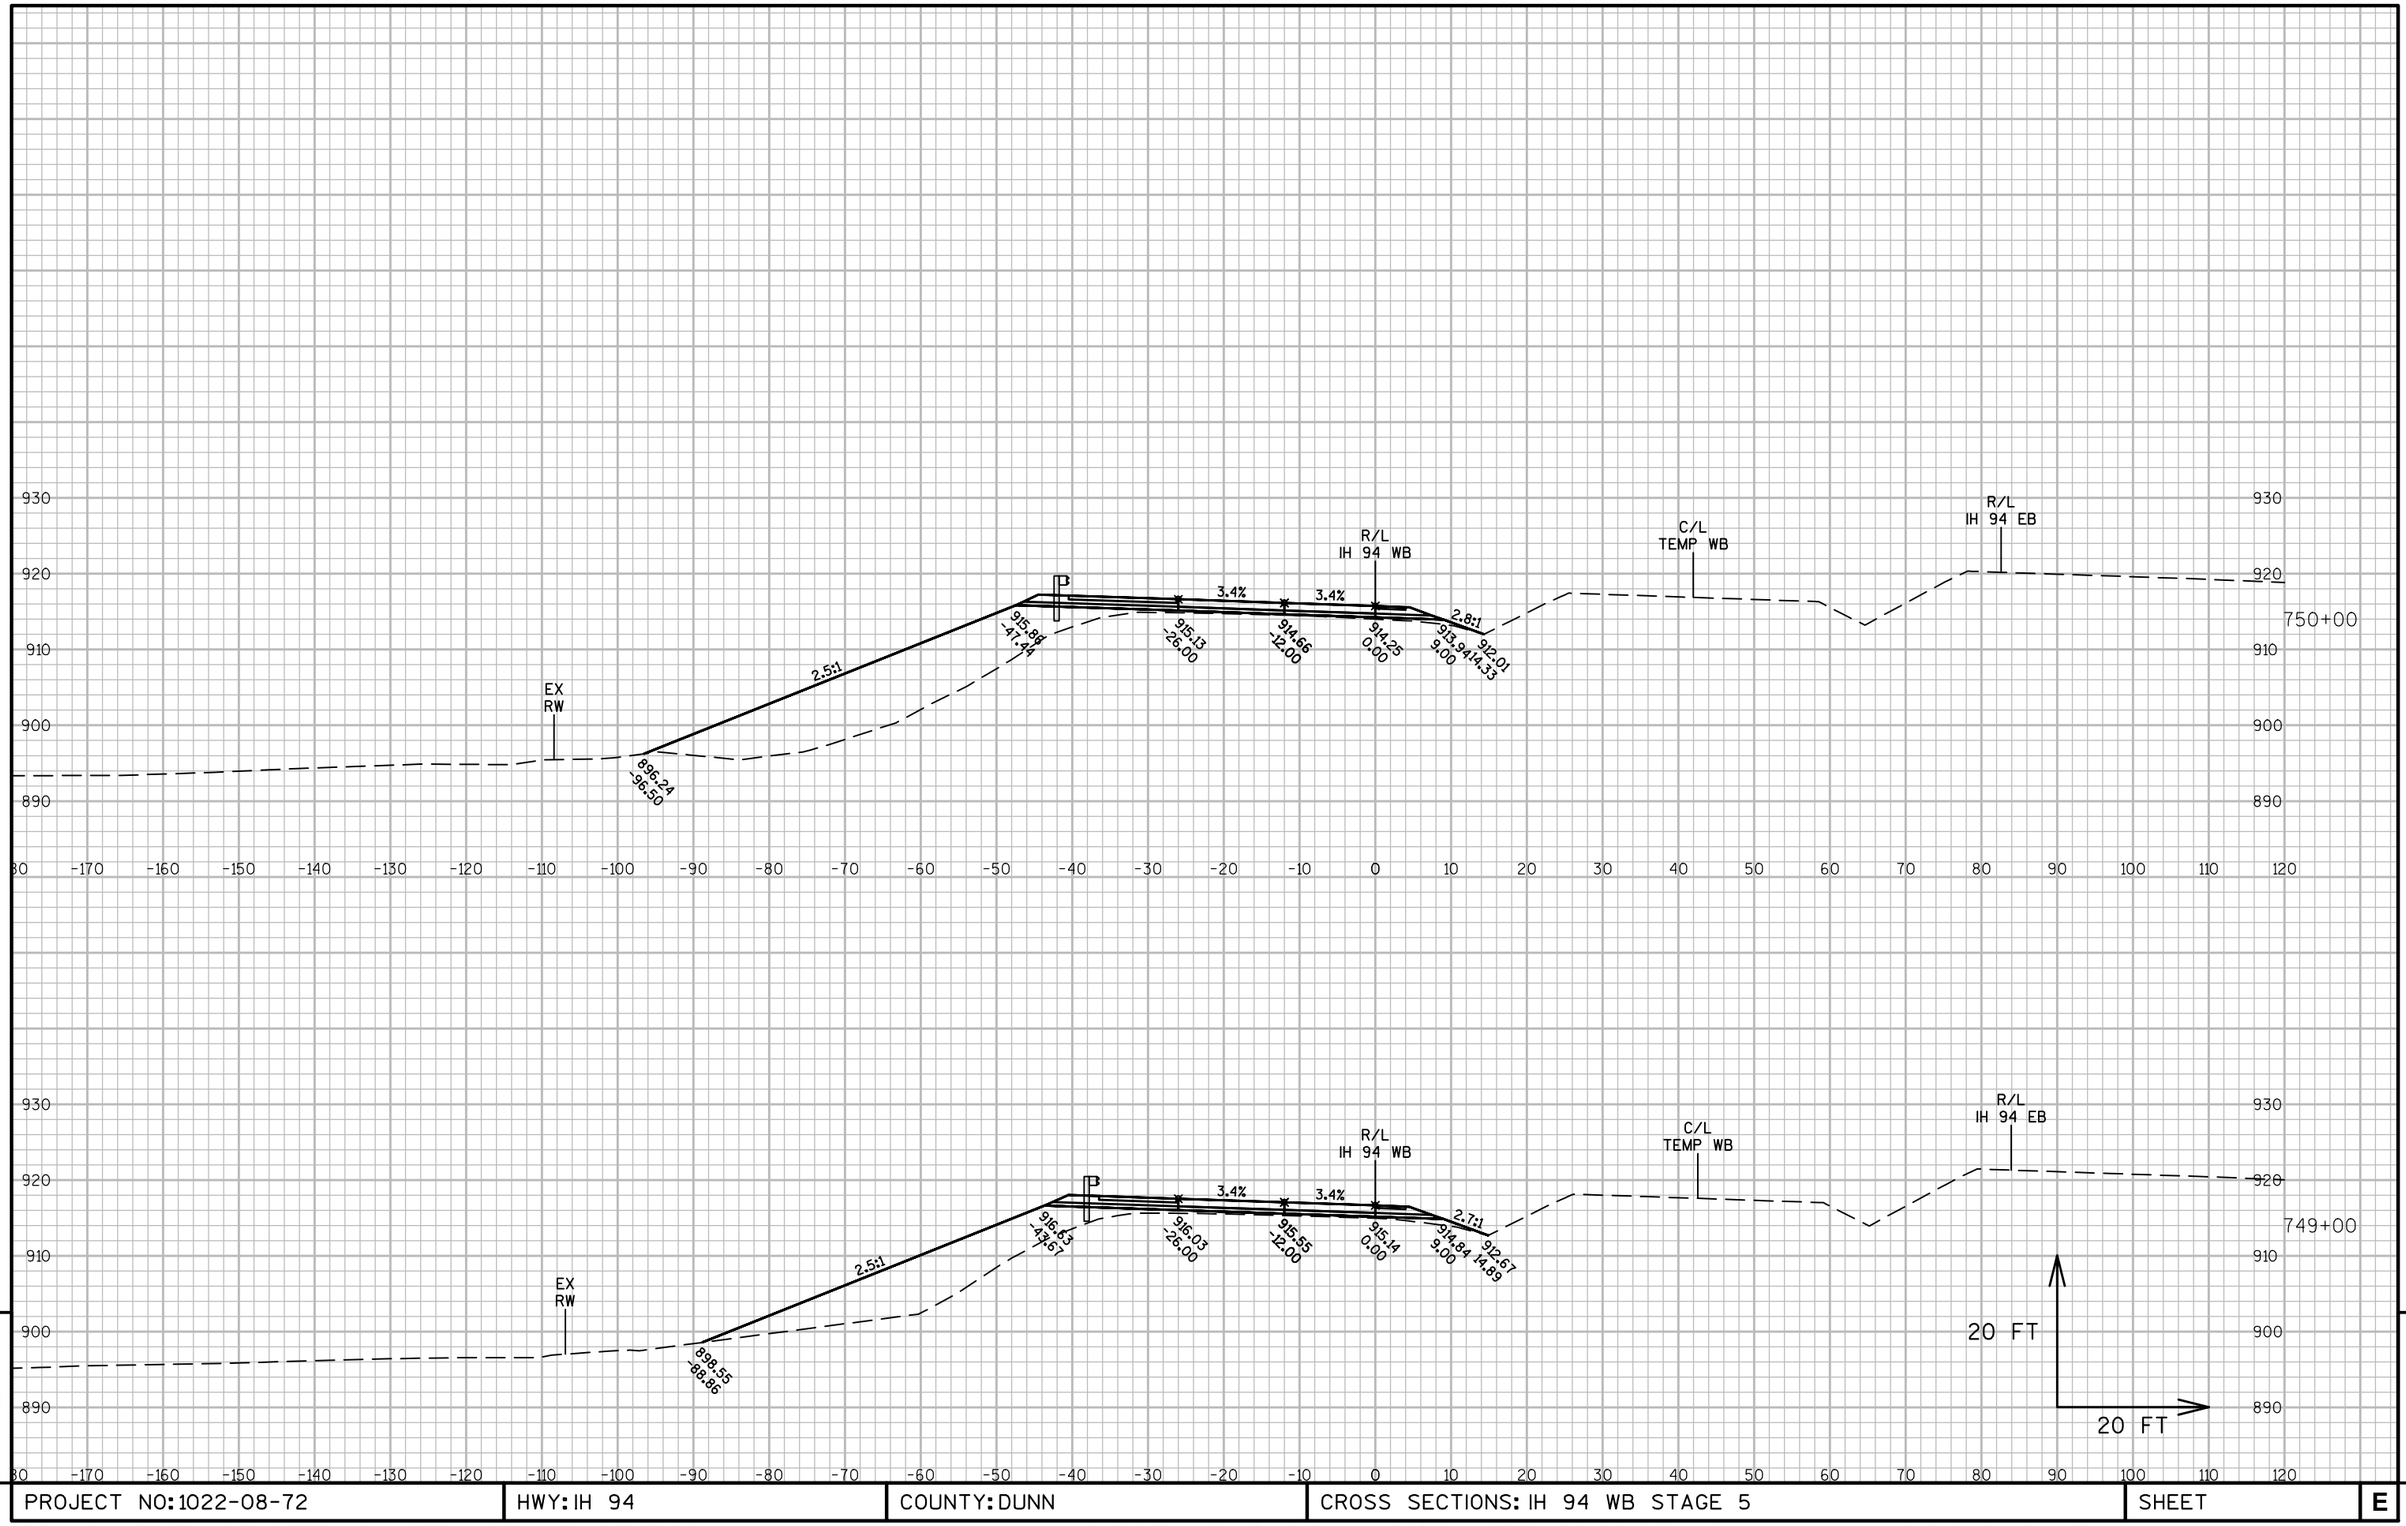

9

9


PROJECT NO: 1022-08-72	HWY: IH 94	COUNTY: DUNN	CROSS SECTIONS: IH 94 WB STAGE 5	SHEET	E


FILE NAME : N:\PDS\C3D\10220706\SHEETSPLAN\PLAN SHEETS 10220872\090251_XS_STAGE5.DWG
LAYOUT NAME - 090251 - (29)

PLOT DATE : 4/15/2017 2:59 PM PLOT BY : ANDERSON, THOMAS R PLOT NAME :

PLOT SCALE : 1 IN:20 FT

WISDOT/CADDS SHEET 49

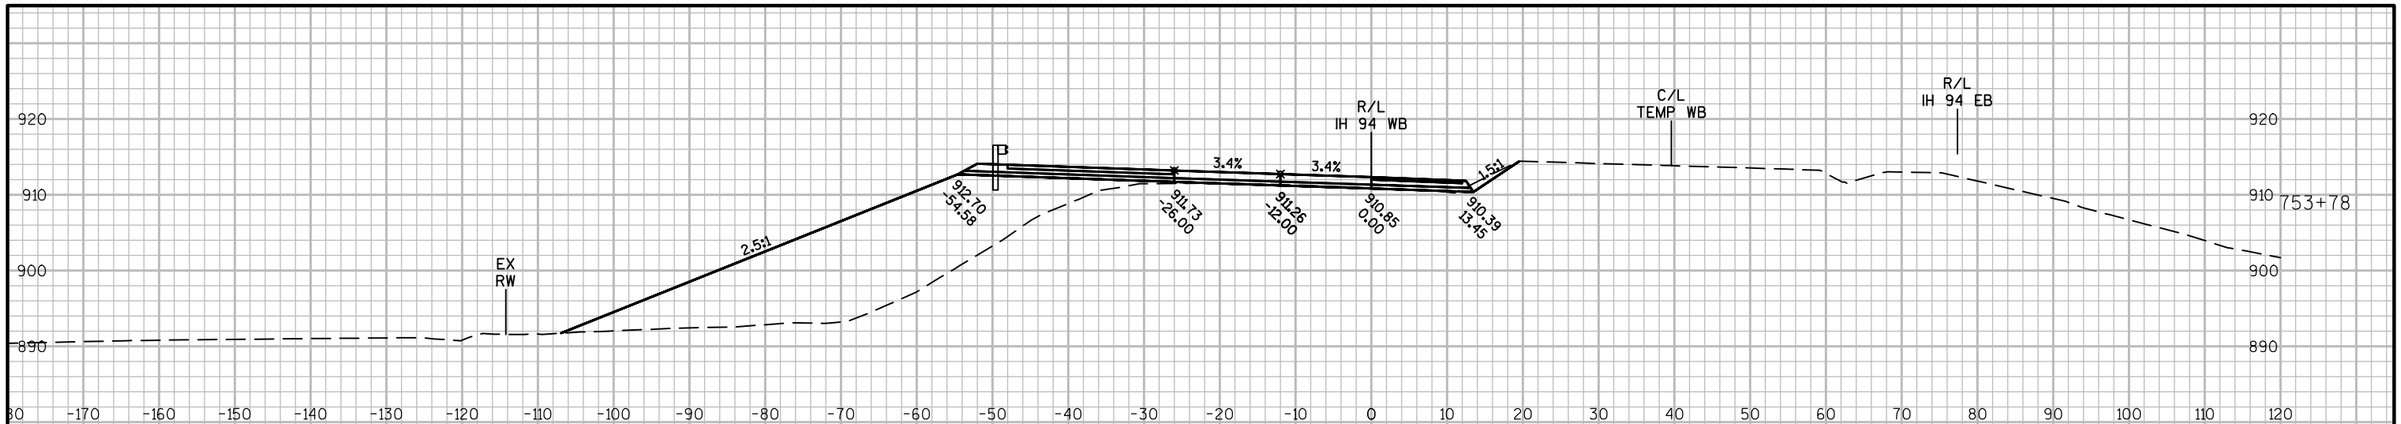

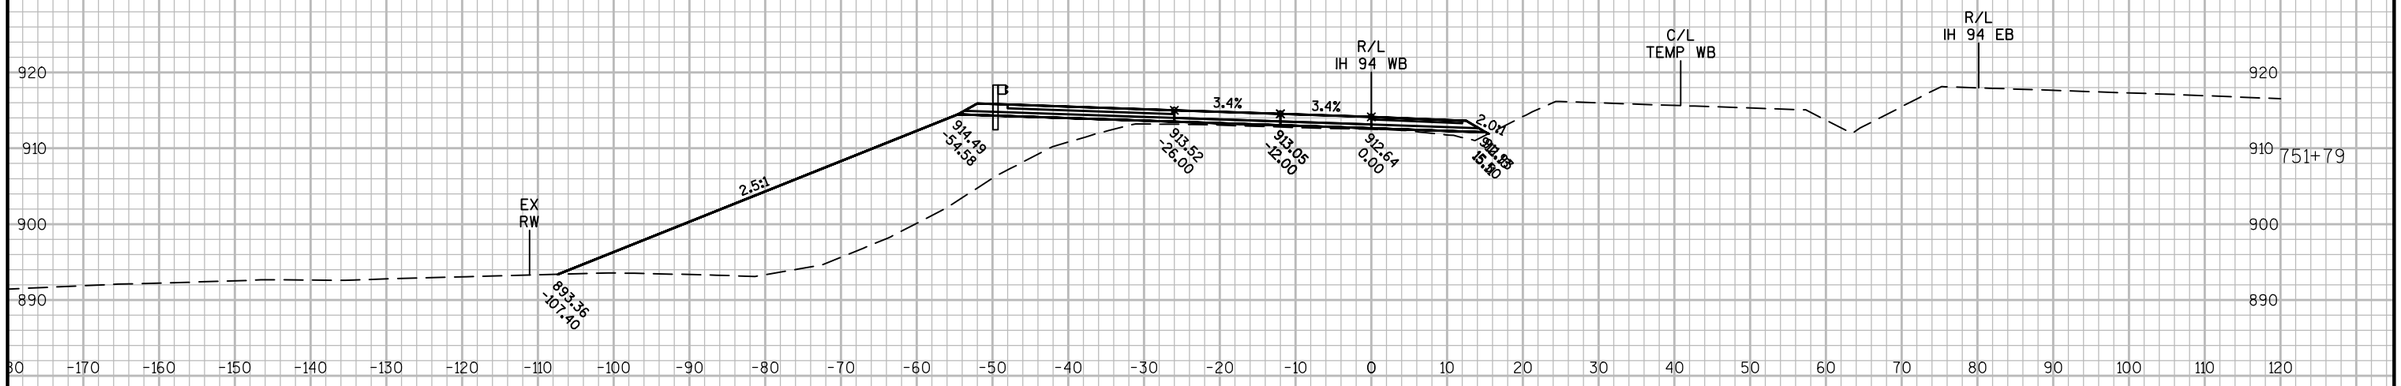




9 9

PROJECT NO: 1022-08-72	HWY: IH 94	COUNTY: DUNN	CROSS SECTIONS: IH 94 WB STAGE 5	SHEET	E


FILE NAME : N:\PDS\C3D\10220706\SHEETSPLAN\PLAN SHEETS 10220872\090251_XS_STAGE5.DWG
LAYOUT NAME - 090251 - (30)
PLOT DATE : 4/15/2017 2:59 PM
PLOT BY : ANDERSON, THOMAS R PLOT NAME :
PLOT SCALE : 1 IN:20 FT

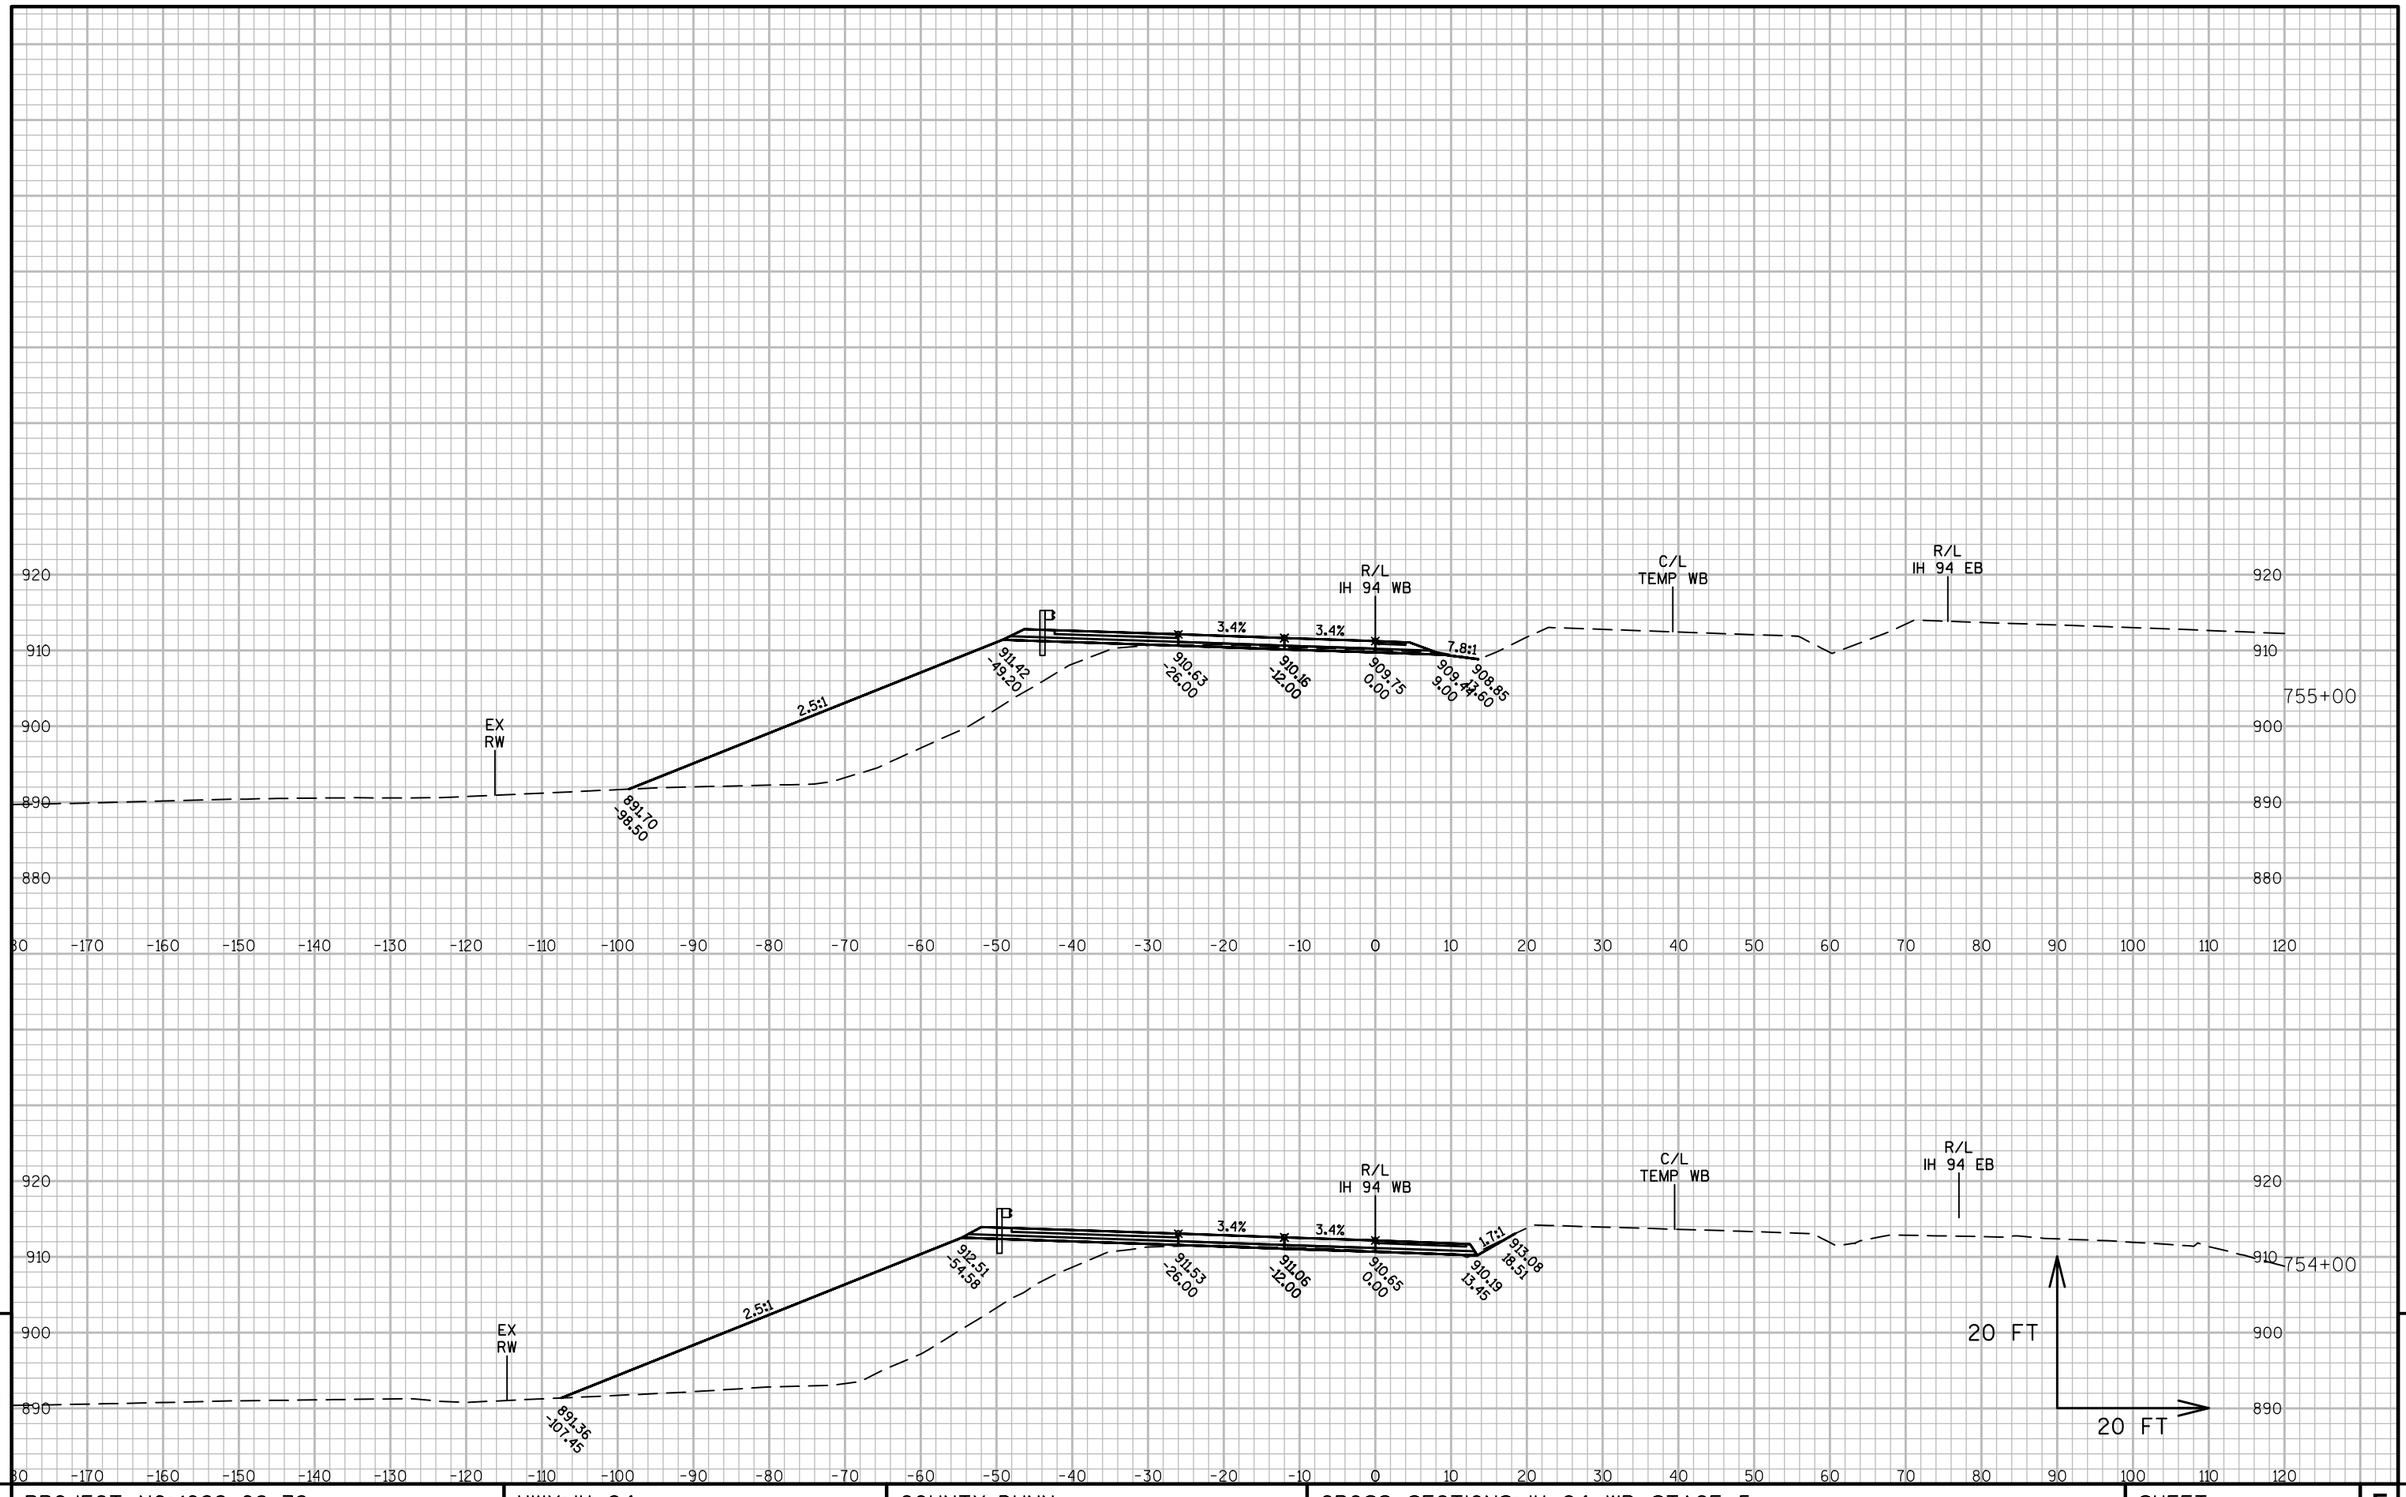

PROJECT NO: 1022-08-72	HWY: IH 94	COUNTY: DUNN	CROSS SECTIONS: IH 94 WB STAGE 5	SHEET	E

FILE NAME : N:\PDS\C3D\10220706\SHEETSPLAN\PLAN SHEETS 10220872\090251_XS_STAGE5.DWG
LAYOUT NAME - 090251 - (31)

PLOT DATE : 4/15/2017 2:59 PM PLOT BY : ANDERSON, THOMAS R PLOT NAME : PLOT SCALE : 1 IN:20 FT

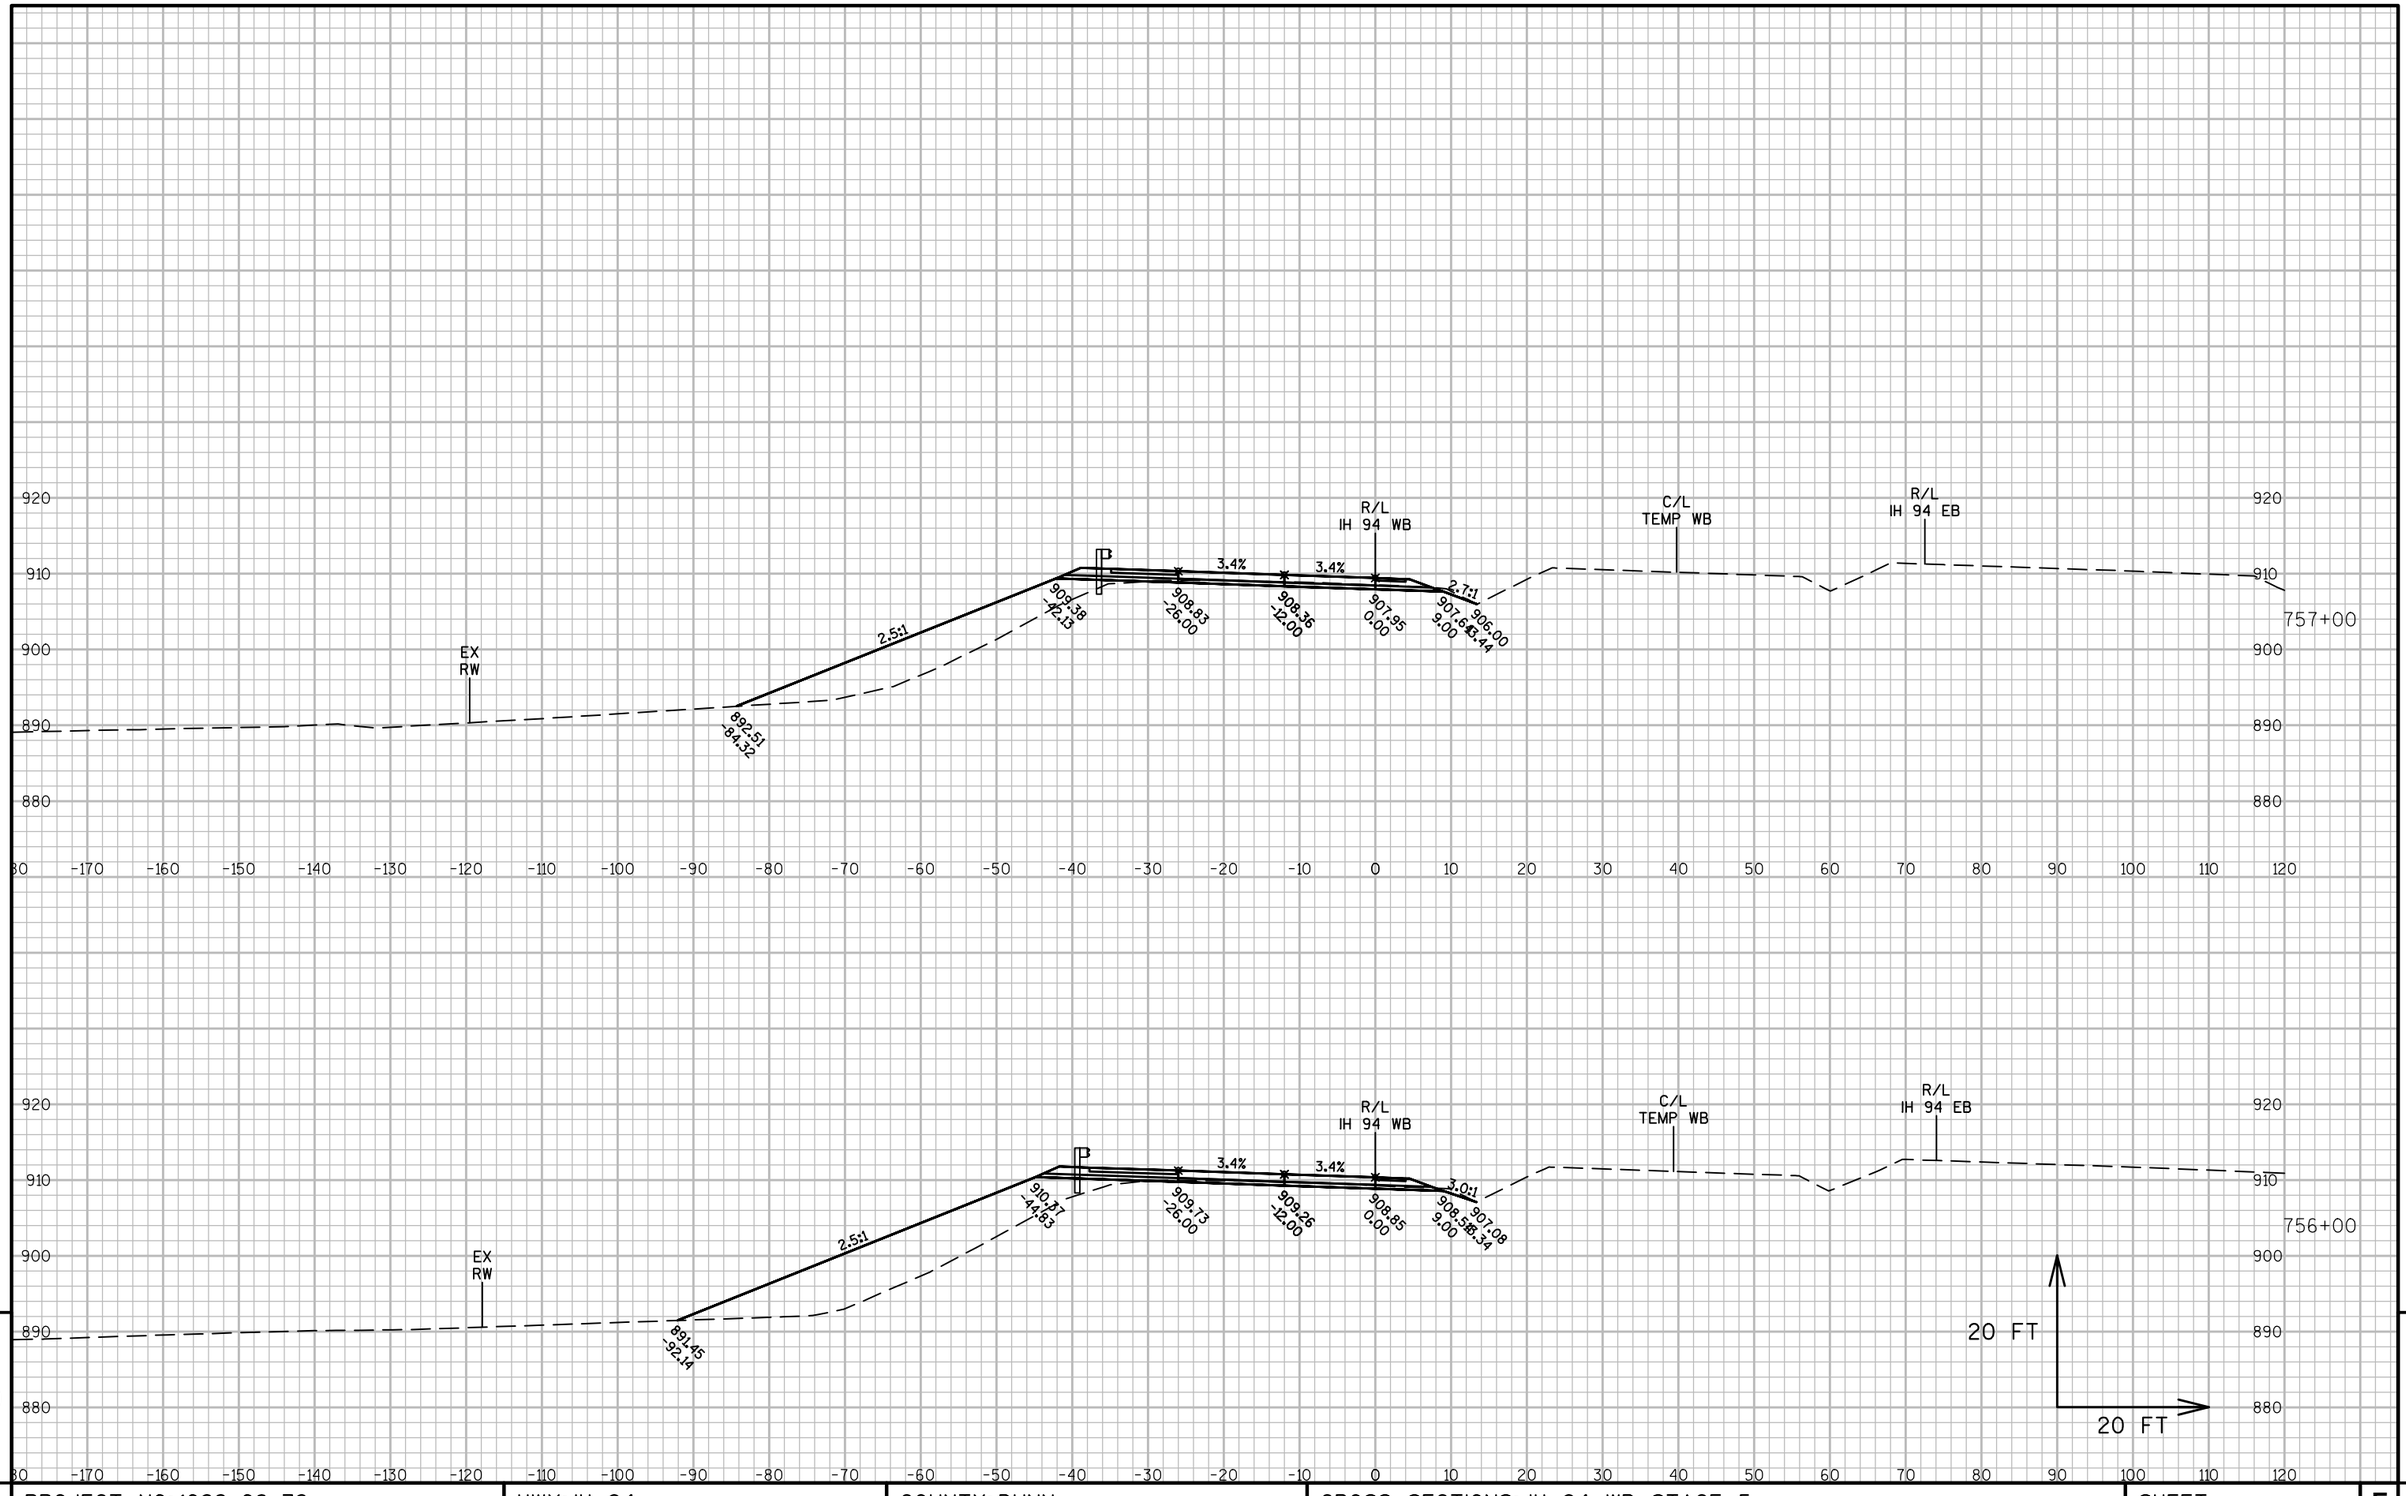


9 9

PROJECT NO: 1022-08-72	HWY: IH 94	COUNTY: DUNN	CROSS SECTIONS: IH 94 WB STAGE 5	SHEET	E

FILE NAME : N:\PDS\C3D\10220706\SHEETSPLAN\PLAN SHEETS 10220872\090251_XS_STAGE5.DWG
LAYOUT NAME - 090251 - (32)


PLOT DATE : 4/15/2017 2:59 PM PLOT BY : ANDERSON, THOMAS R PLOT NAME : PLOT SCALE : 1 IN:20 FT

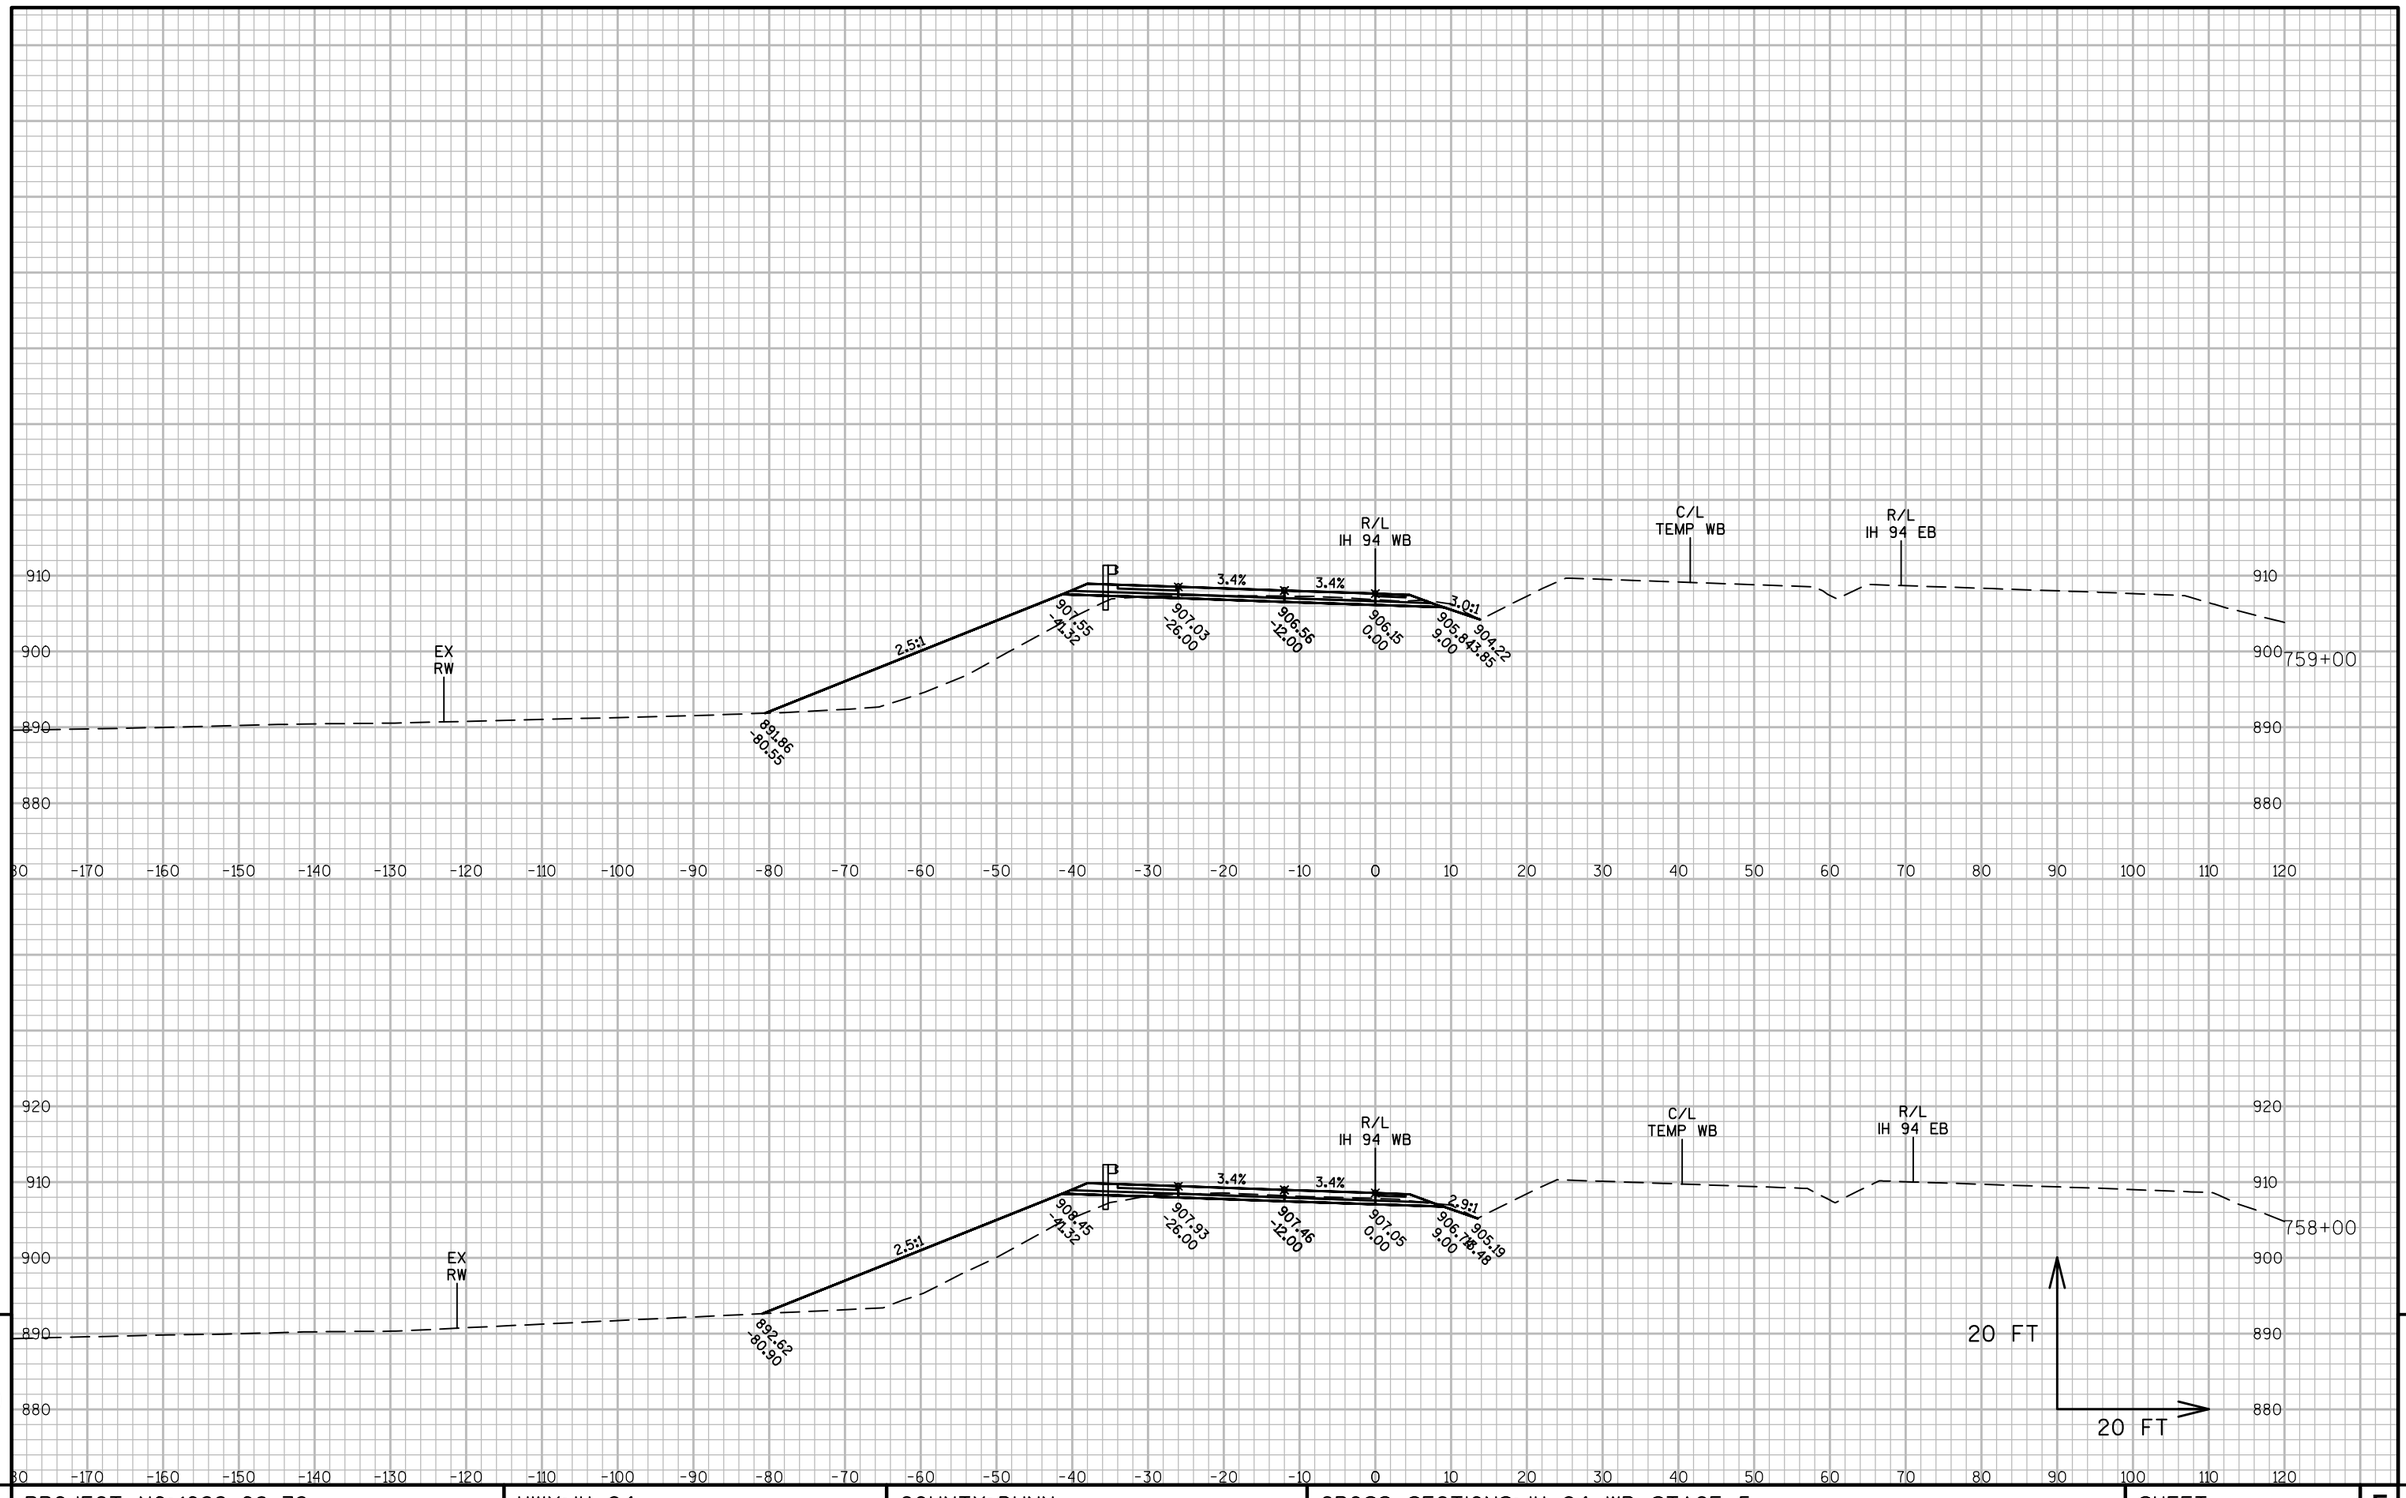

9 9

PROJECT NO: 1022-08-72	HWY: IH 94	COUNTY: DUNN	CROSS SECTIONS: IH 94 WB STAGE 5	SHEET	E


FILE NAME : N:\PDS\C3D\10220706\SHEETSPLAN\PLAN SHEETS 10220872\090251_XS_STAGE5.DWG
LAYOUT NAME - 090251 - (33)
PLOT DATE : 4/15/2017 3:00 PM PLOT BY : ANDERSON, THOMAS R PLOT NAME : PLOT SCALE : 1 IN:20 FT

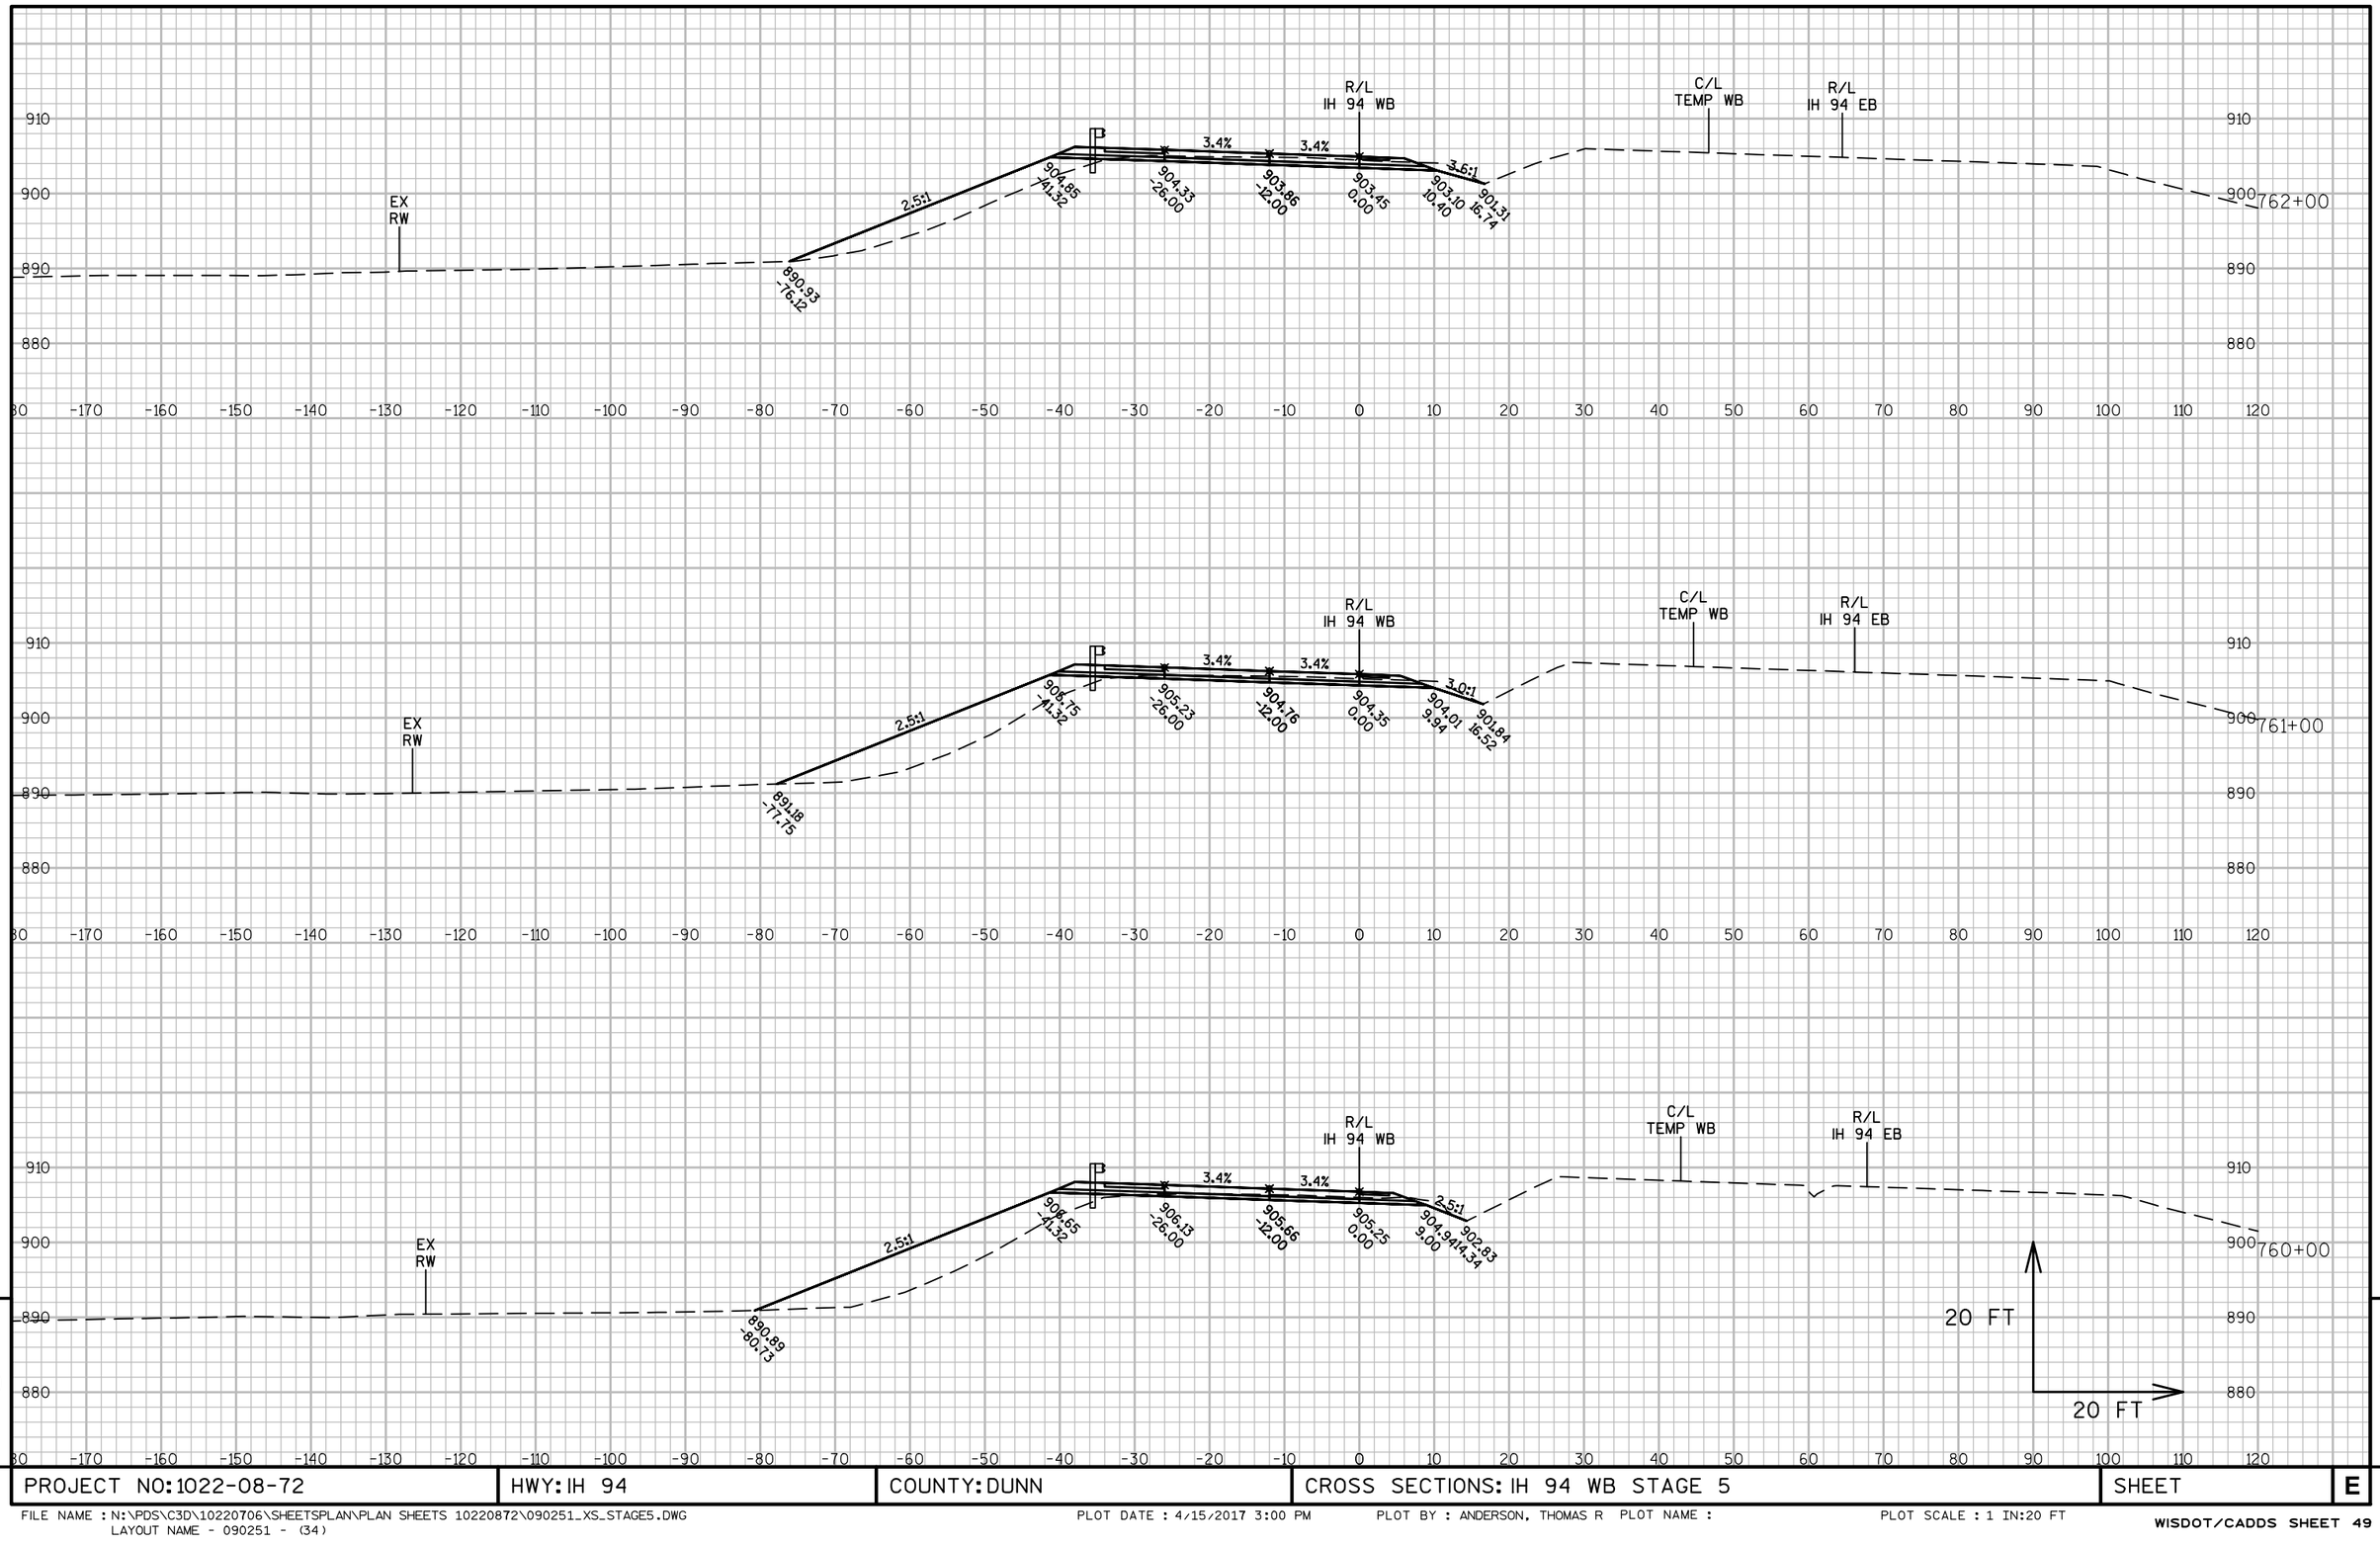

PROJECT NO: 1022-08-72	HWY: IH 94	COUNTY: DUNN	CROSS SECTIONS: IH 94 WB STAGE 5	SHEET	E

FILE NAME : N:\PDS\C3D\10220706\SHEETSPLAN\PLAN SHEETS 10220872\090251_XS_STAGE5.DWG
LAYOUT NAME - 090251 - (34)

PLOT DATE : 4/15/2017 3:00 PM PLOT BY : ANDERSON, THOMAS R PLOT NAME : PLOT SCALE : 1 IN:20 FT

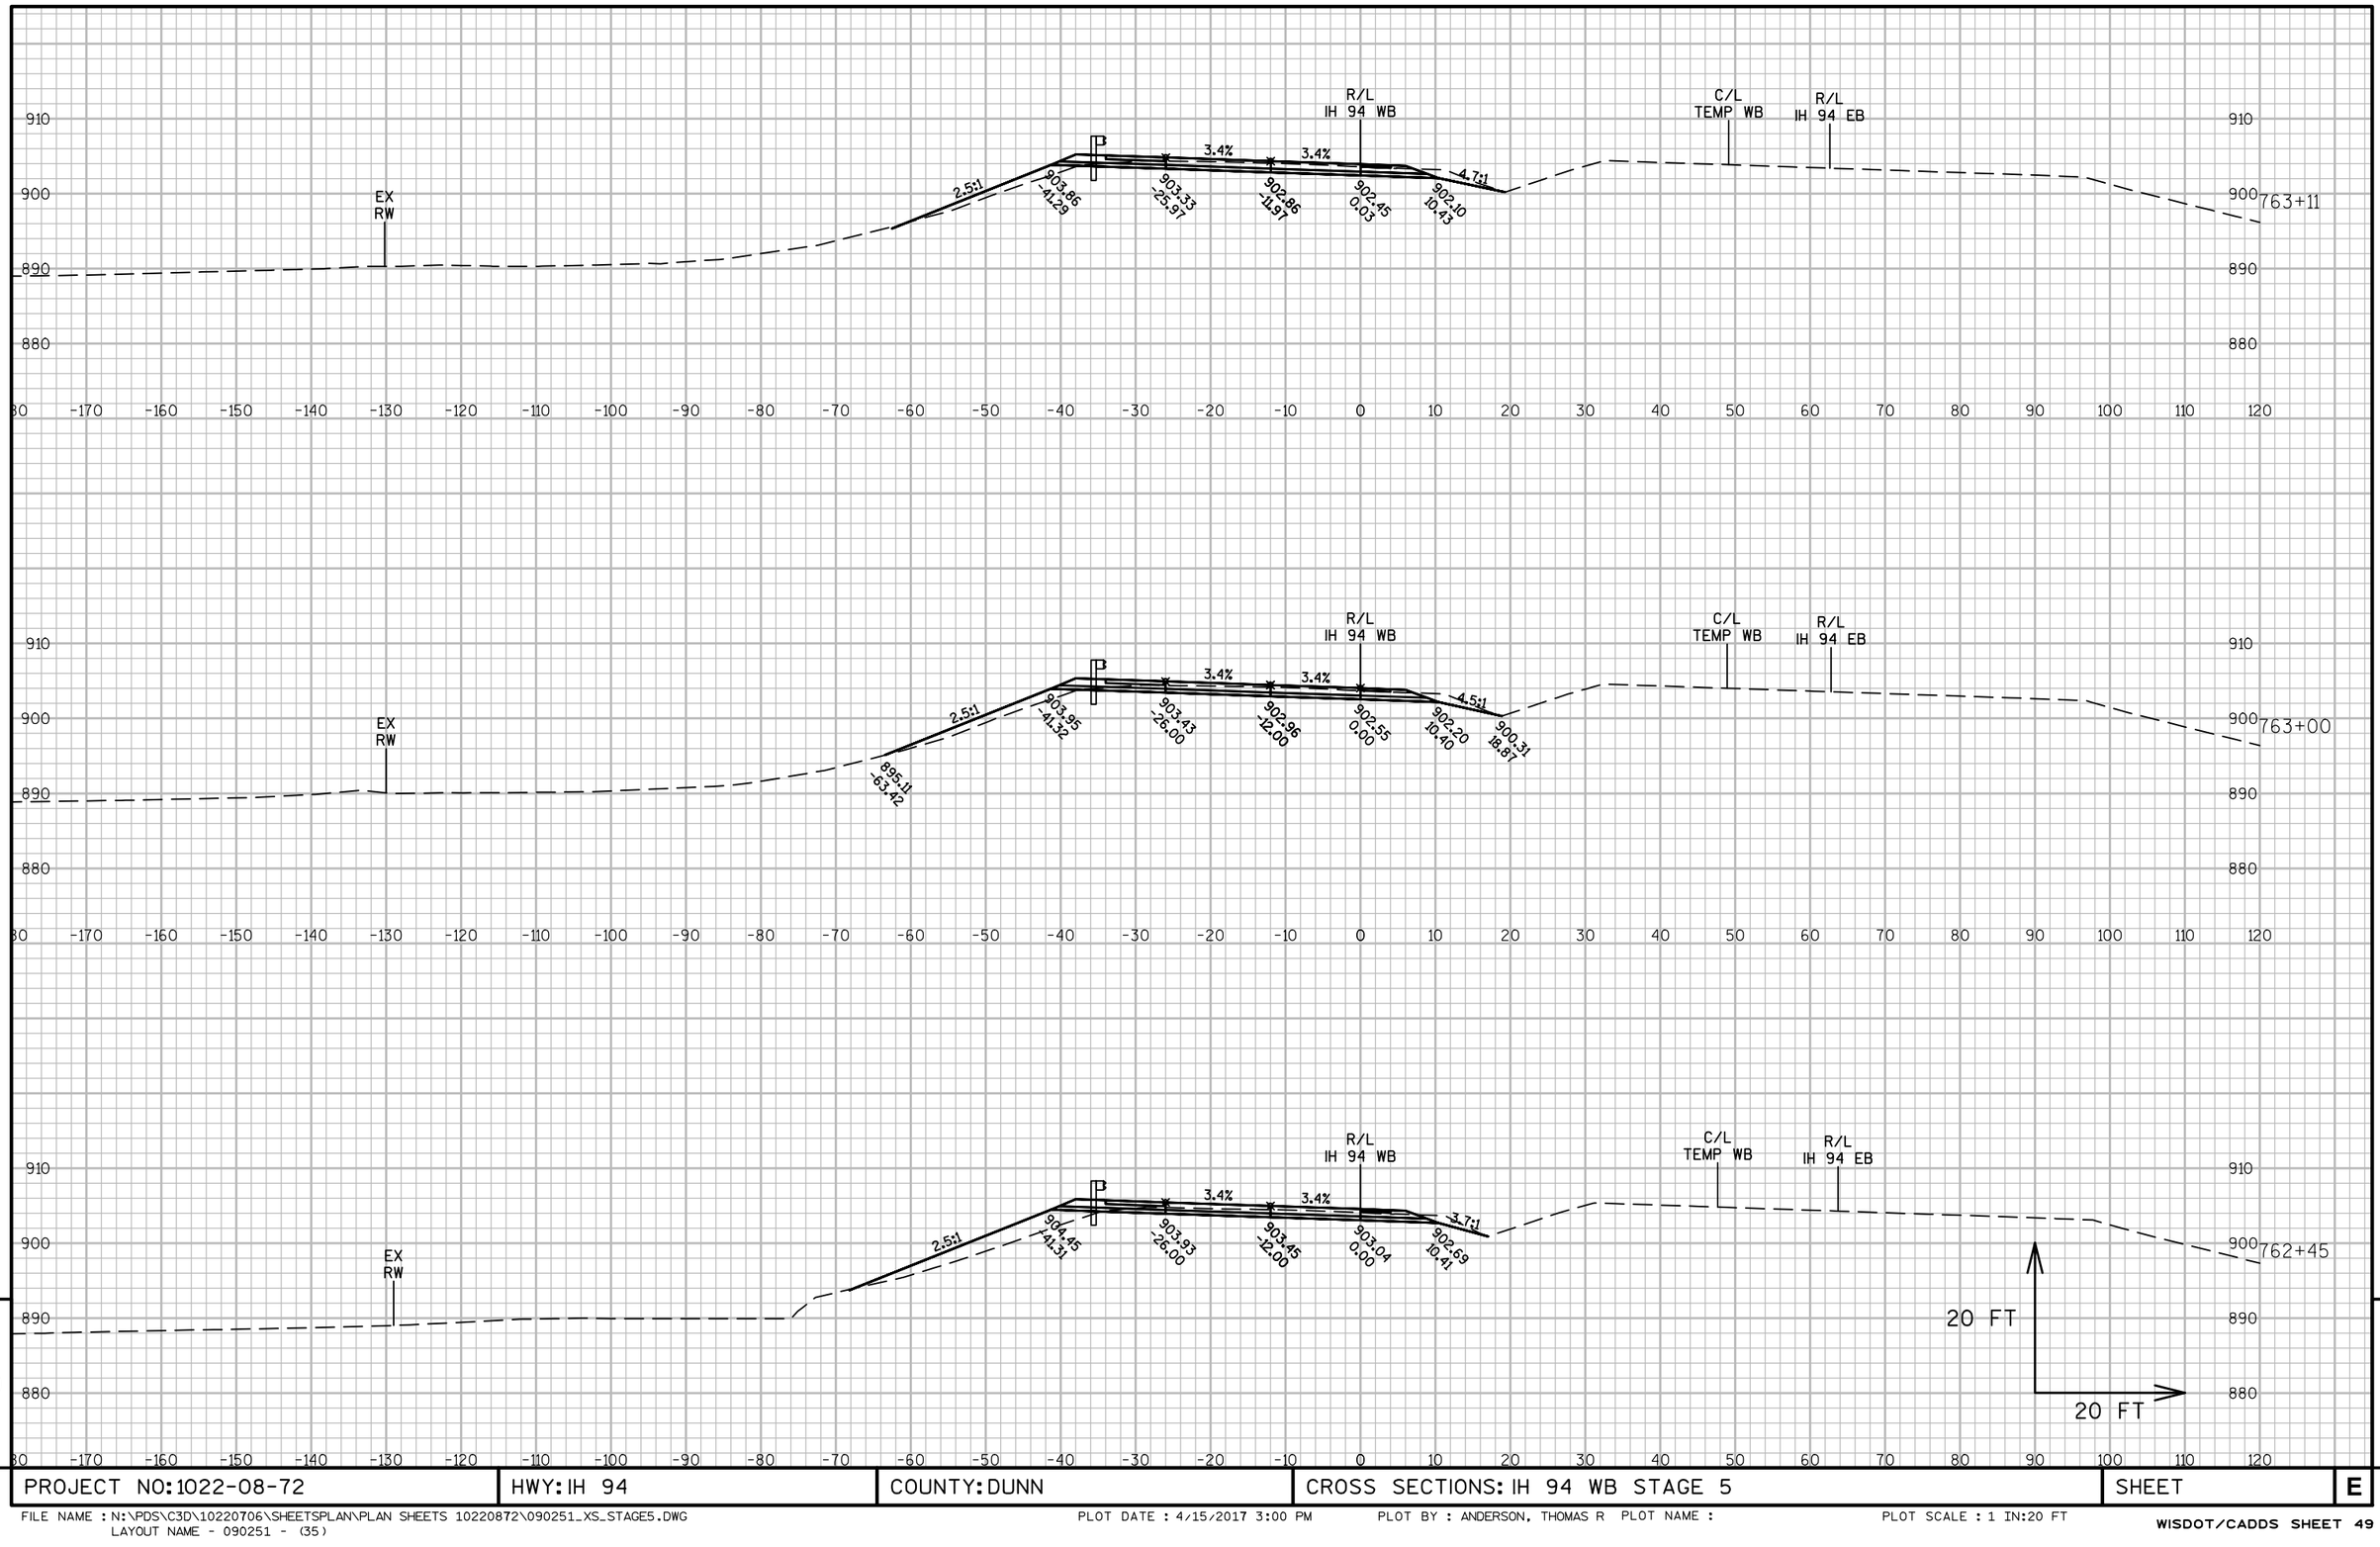

9


9

PROJECT NO: 1022-08-72	HWY: IH 94	COUNTY: DUNN	CROSS SECTIONS: IH 94 WB STAGE 5	SHEET	E


FILE NAME : N:\PDS\C3D\10220706\SHEETSPLAN\PLAN SHEETS 10220872\090251_XS_STAGE5.DWG
LAYOUT NAME - 090251 - (35)

PLOT DATE : 4/15/2017 3:00 PM PLOT BY : ANDERSON, THOMAS R PLOT NAME :

PLOT SCALE : 1 IN:20 FT

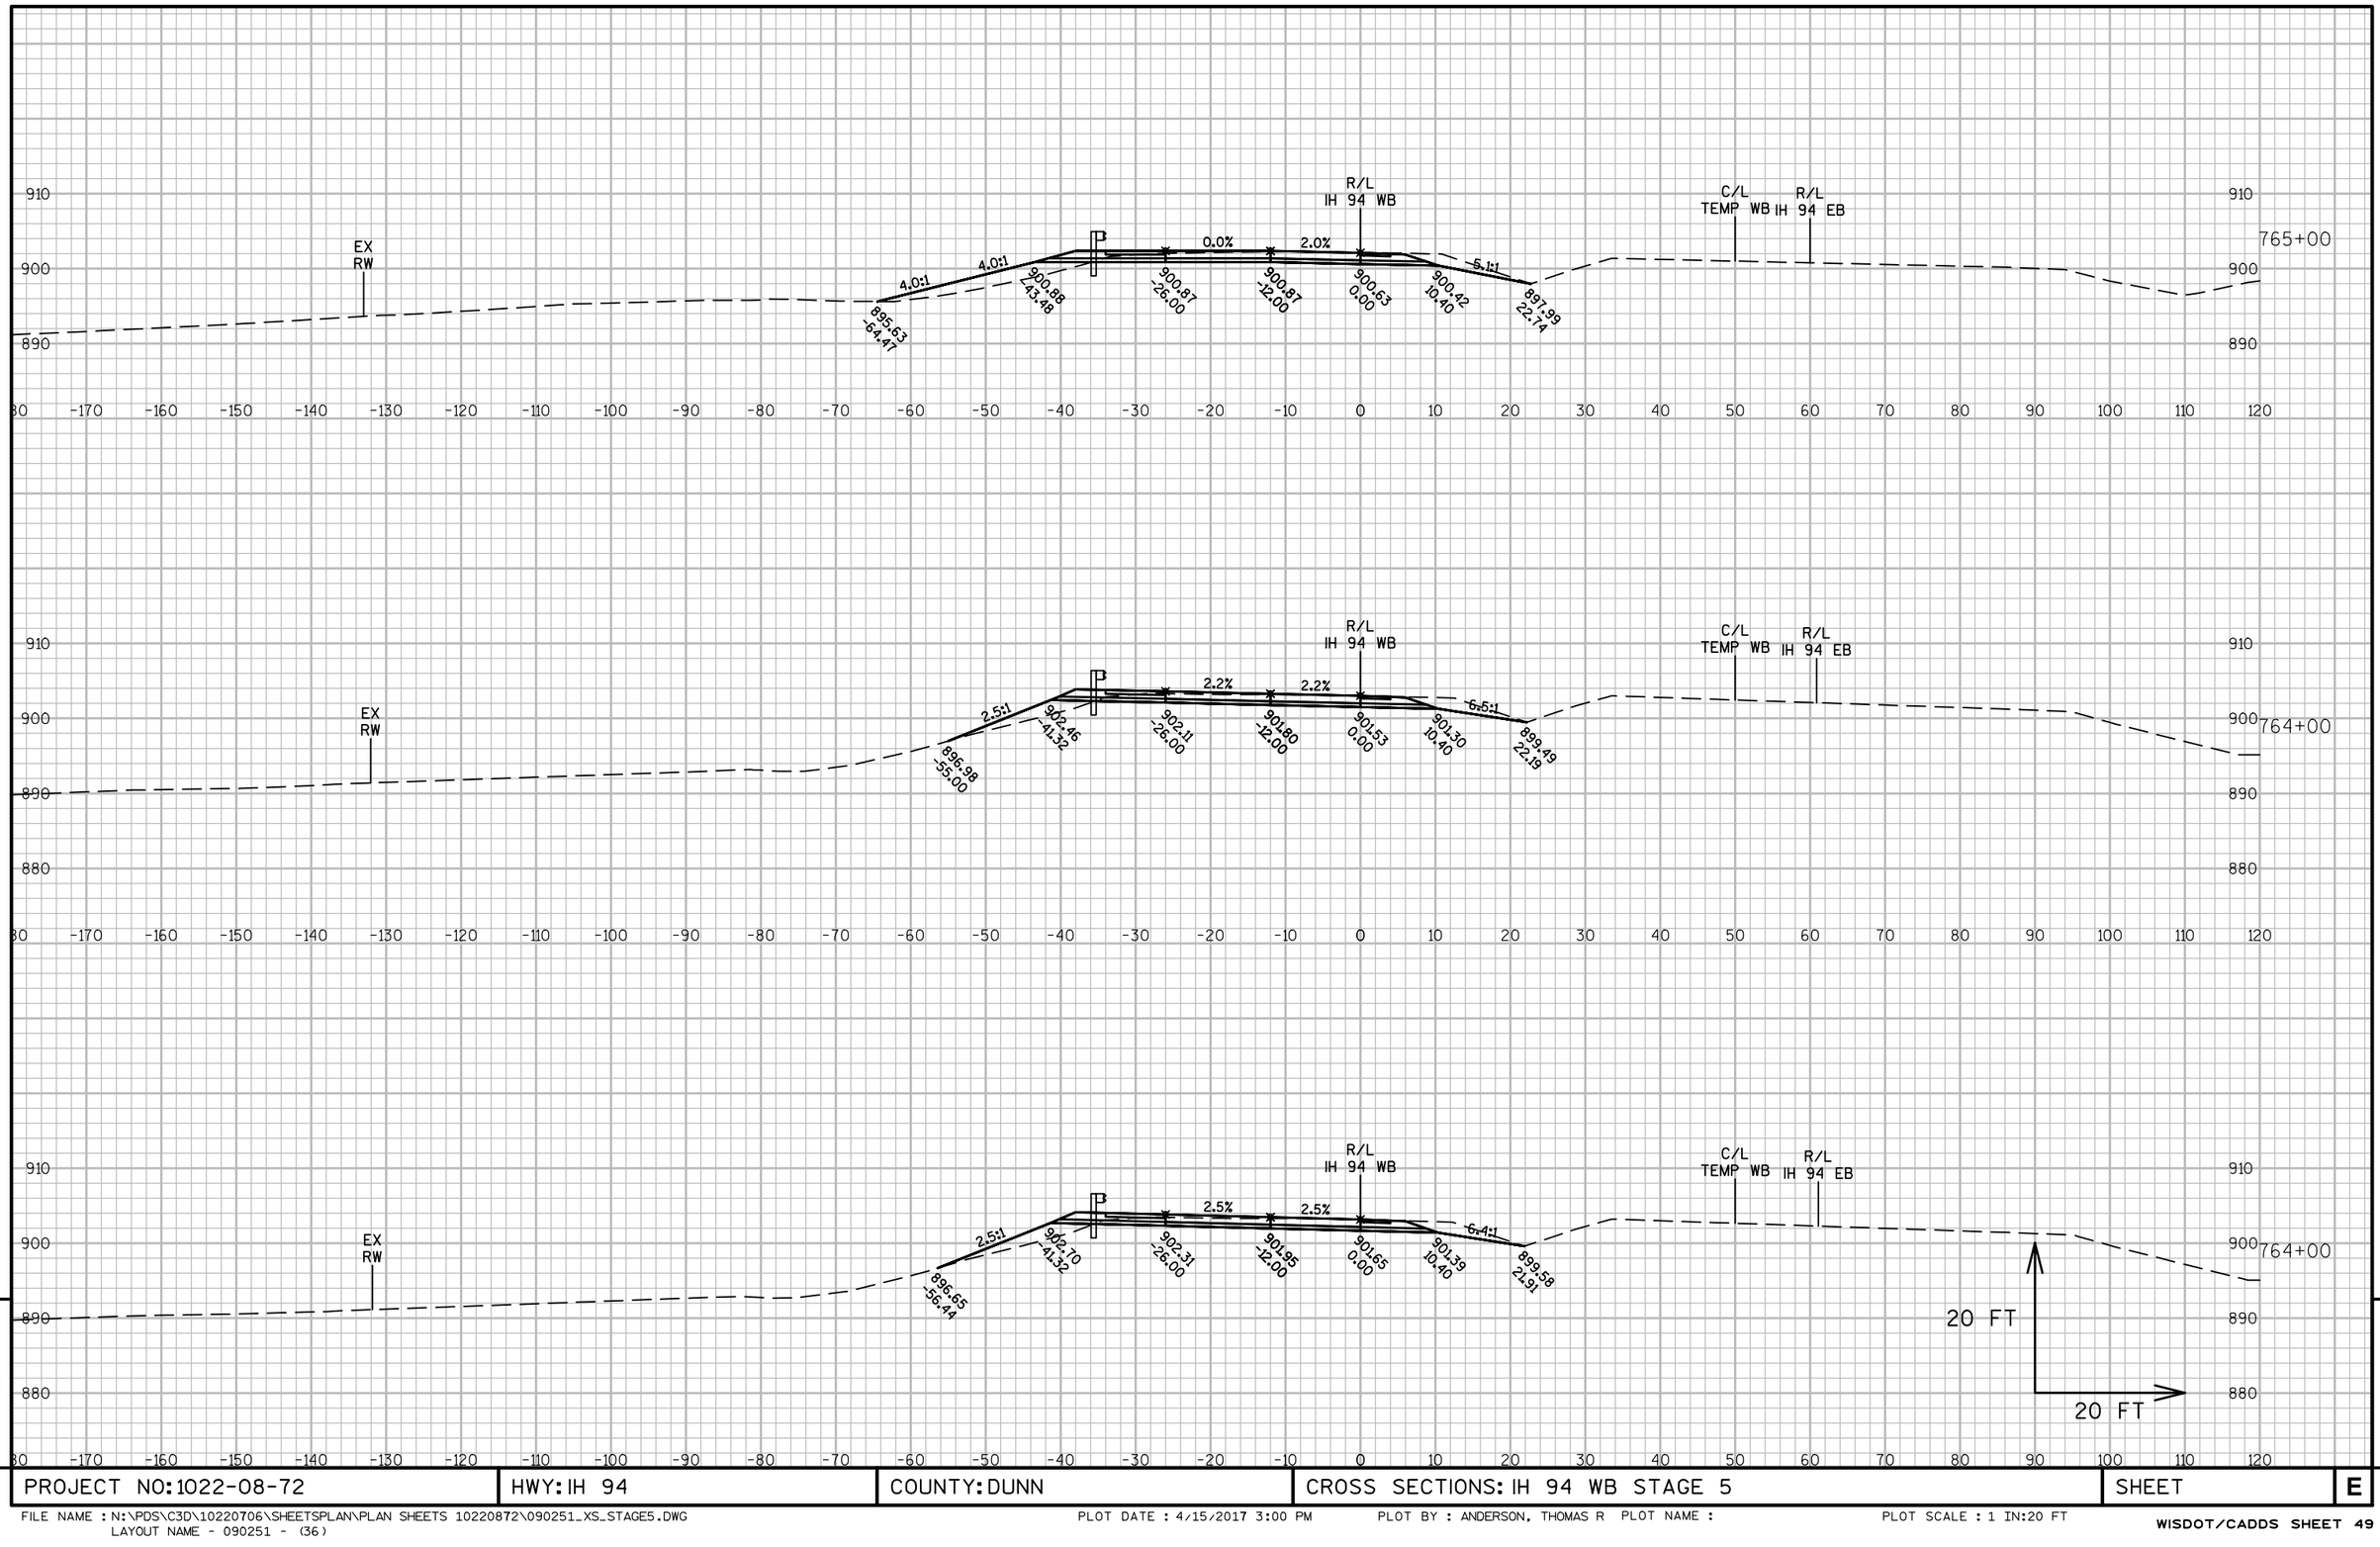

PROJECT NO: 1022-08-72	HWY: IH 94	COUNTY: DUNN	CROSS SECTIONS: IH 94 WB STAGE 5	SHEET	E

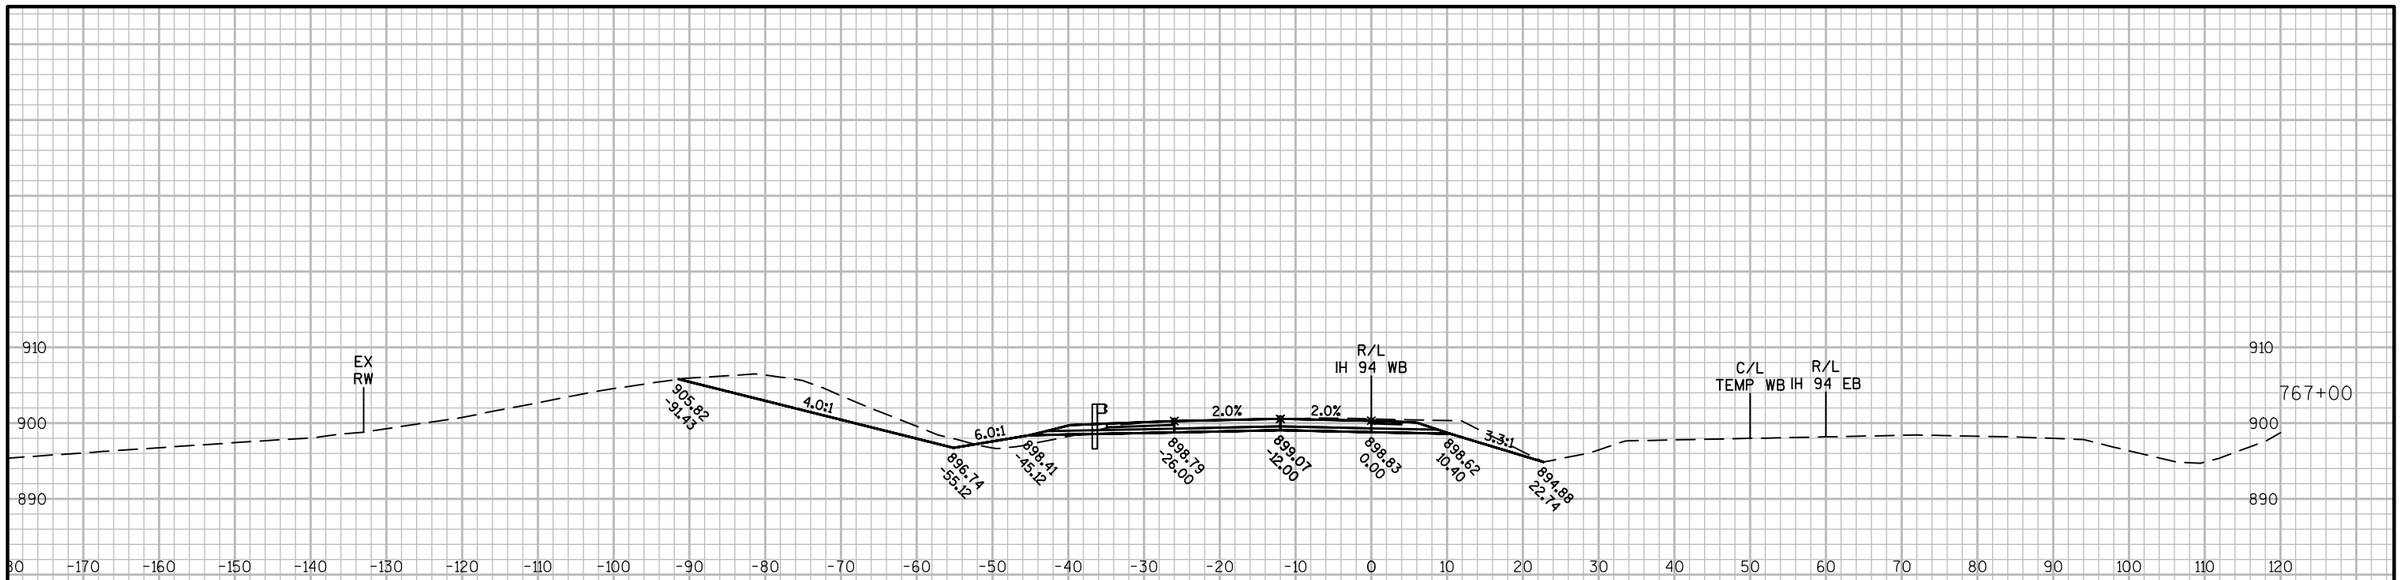





9


9

PROJECT NO: 1022-08-72	HWY: IH 94	COUNTY: DUNN	CROSS SECTIONS: IH 94 WB STAGE 5	SHEET	E

FILE NAME : N:\PDS\C3D\10220706\SHEETSPLAN\PLAN SHEETS 10220872\090251_XS_STAGE5.DWG
LAYOUT NAME - 090251 - (37)

PLOT DATE : 4/15/2017 3:01 PM PLOT BY : ANDERSON, THOMAS R PLOT NAME :

PLOT SCALE : 1 IN:20 FT

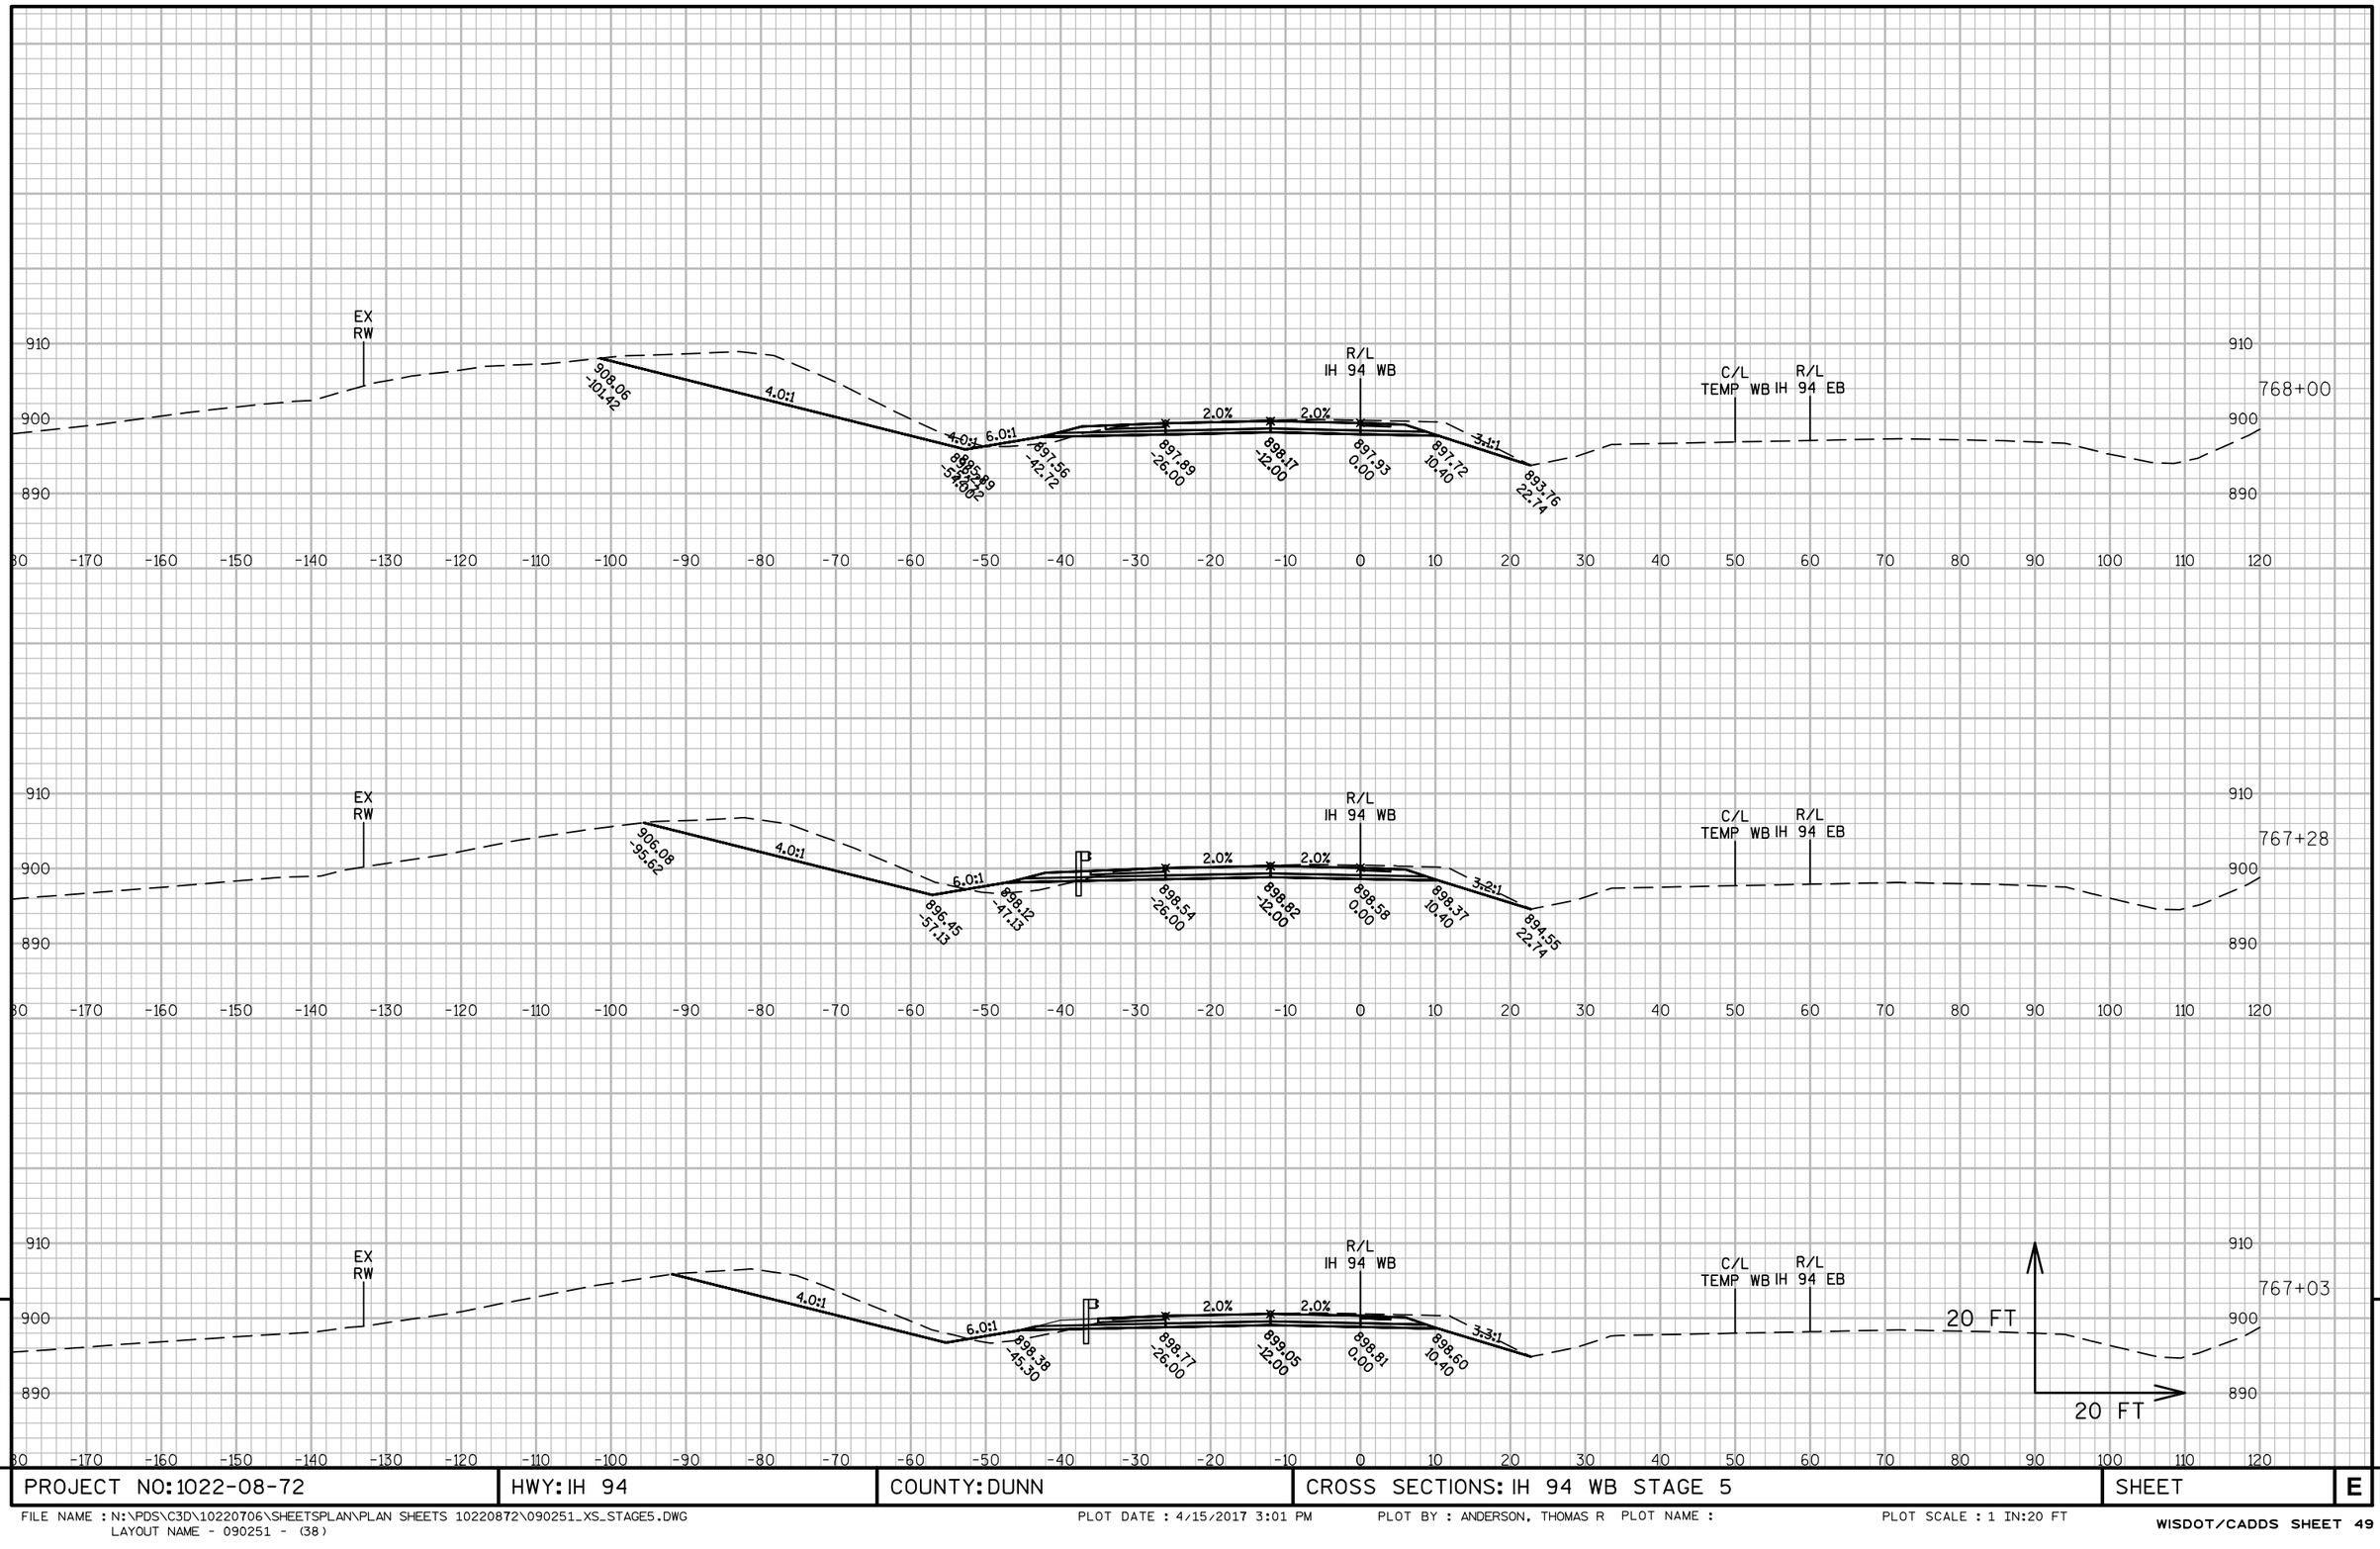


9

9

PROJECT NO: 1022-08-72	HWY: IH 94	COUNTY: DUNN	CROSS SECTIONS: IH 94 WB STAGE 5	SHEET	E

FILE NAME : N:\PDS\C3D\10220706\SHEETSPLAN\PLAN SHEETS 10220872\090251_XS_STAGE5.DWG
LAYOUT NAME - 090251 - (38)

PLOT DATE : 4/15/2017 3:01 PM PLOT BY : ANDERSON, THOMAS R PLOT NAME : PLOT SCALE : 1 IN:20 FT

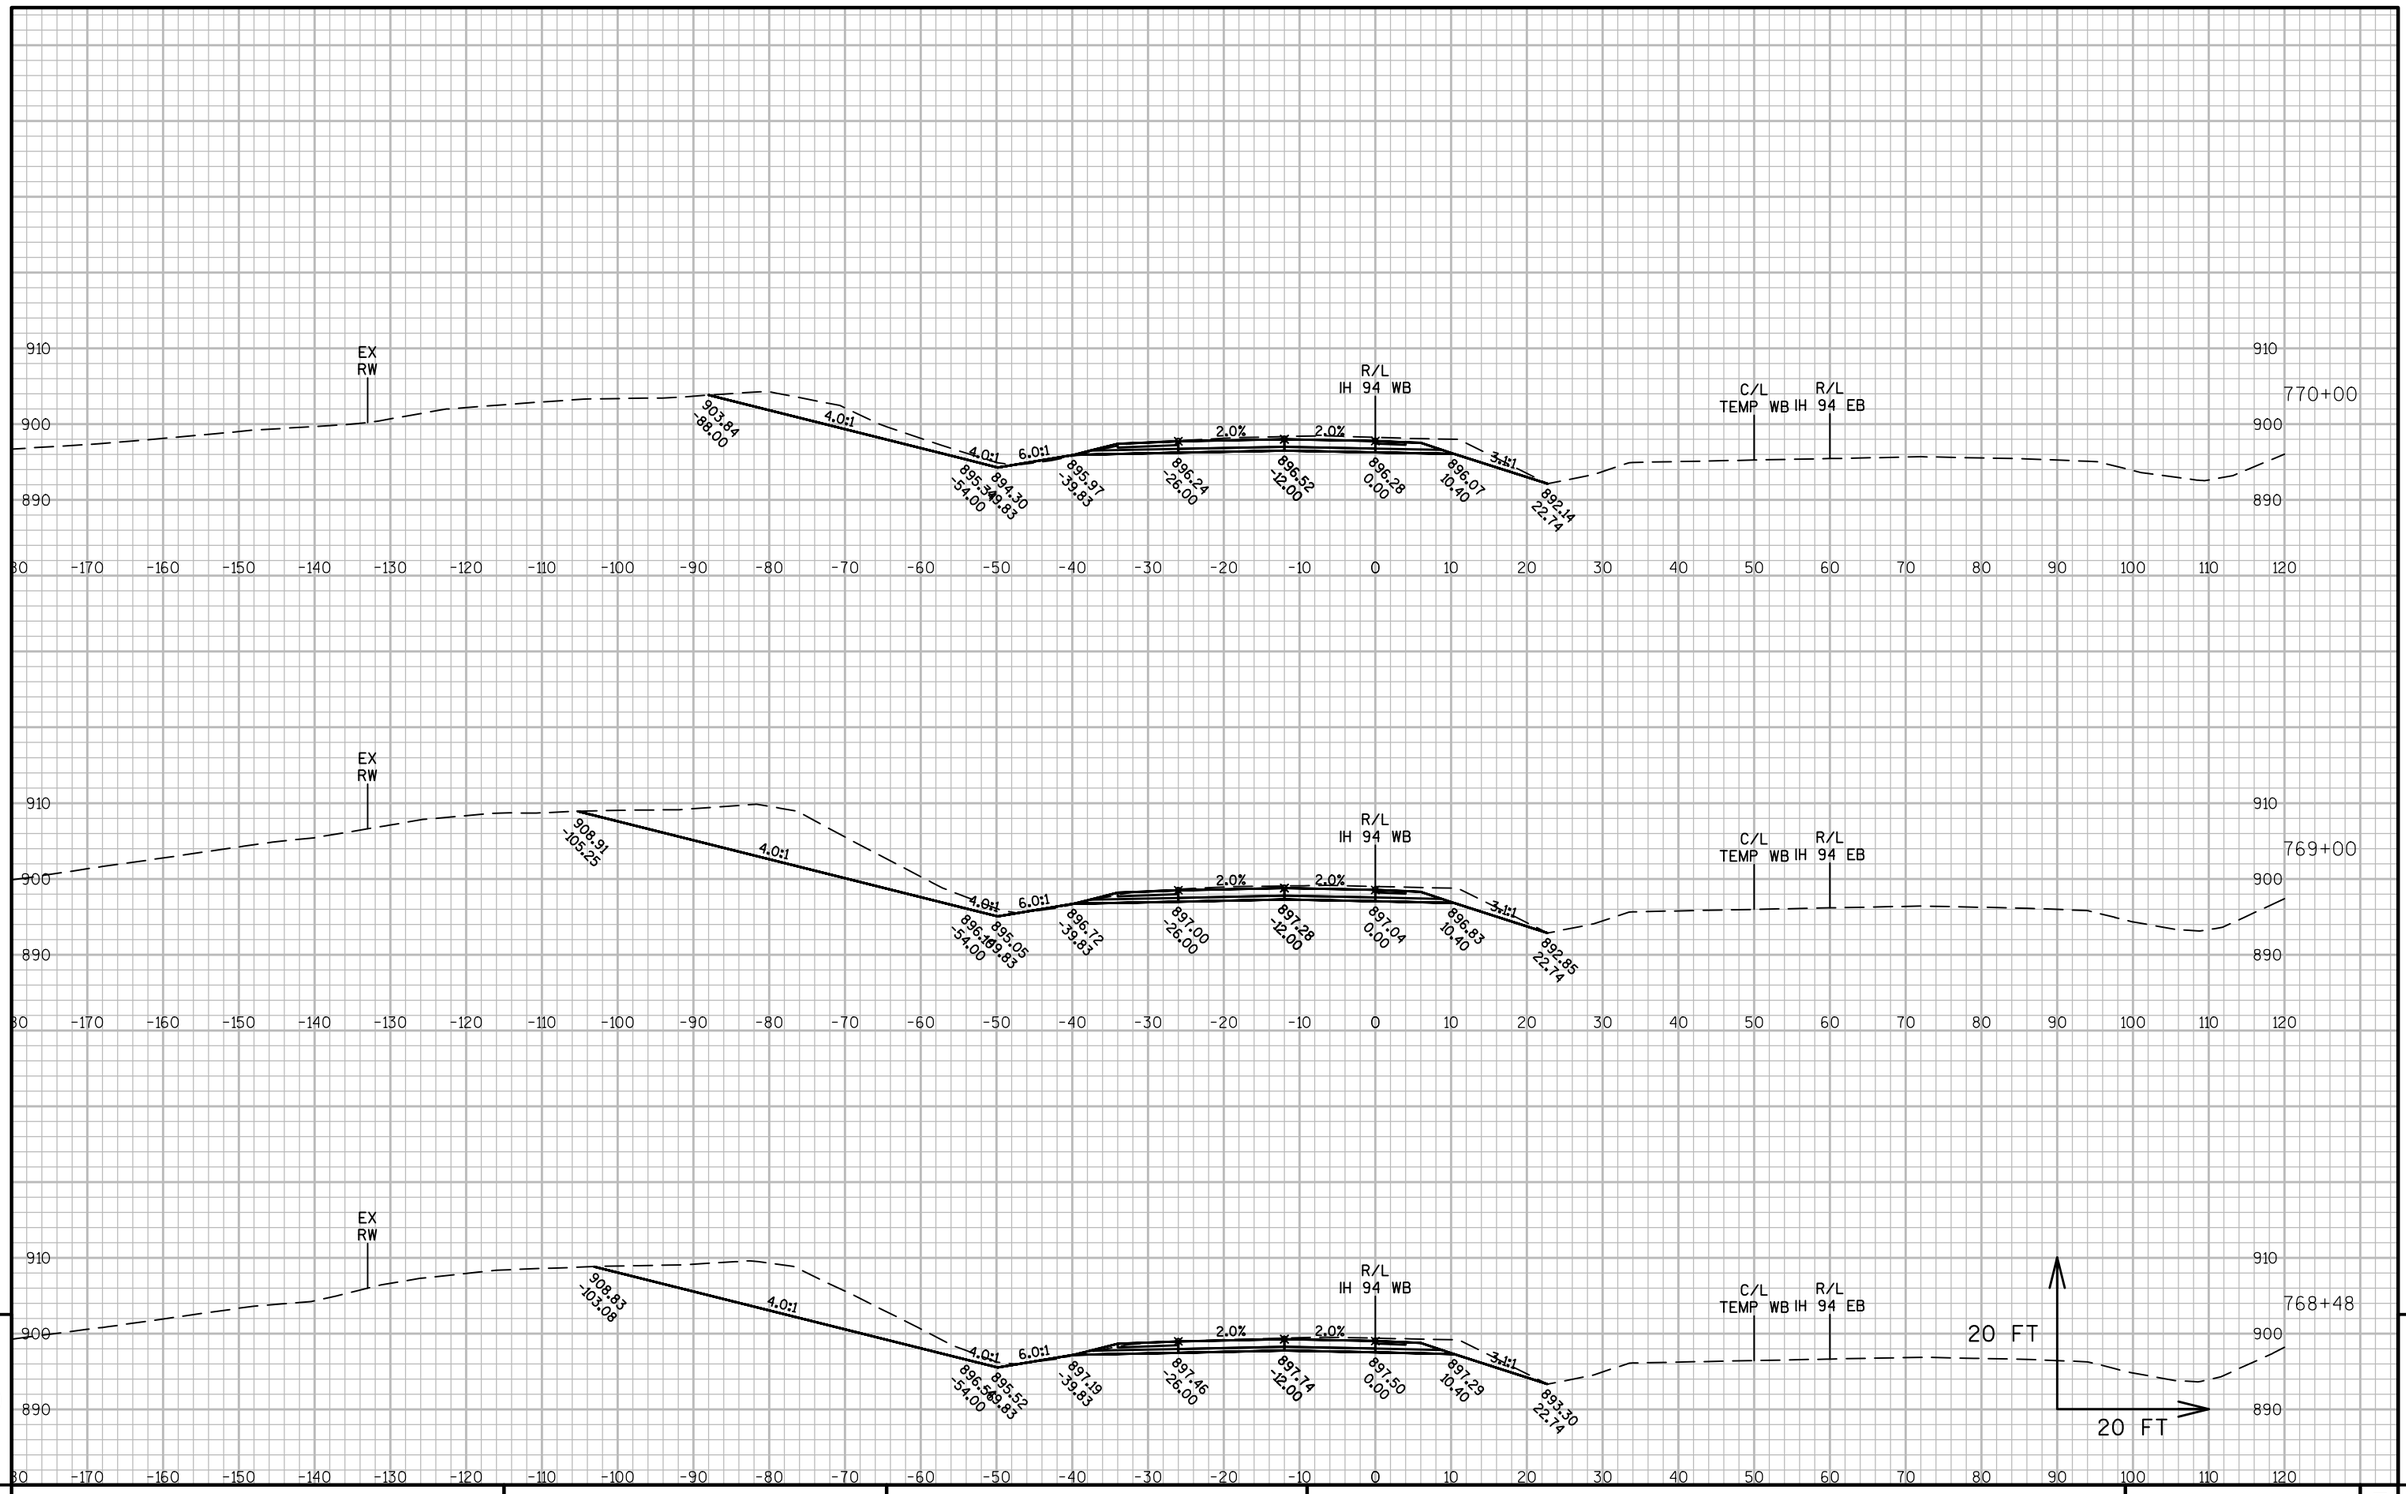

9


9

PROJECT NO: 1022-08-72	HWY: IH 94	COUNTY: DUNN	CROSS SECTIONS: IH 94 WB STAGE 5	SHEET	E

FILE NAME : N:\PDS\C3D\10220706\SHEETSPLAN\PLAN SHEETS 10220872\090251_XS_STAGE5.DWG
LAYOUT NAME - 090251 - (39)

PLOT DATE : 4/15/2017 3:01 PM PLOT BY : ANDERSON, THOMAS R PLOT NAME :


PLOT SCALE : 1 IN:20 FT

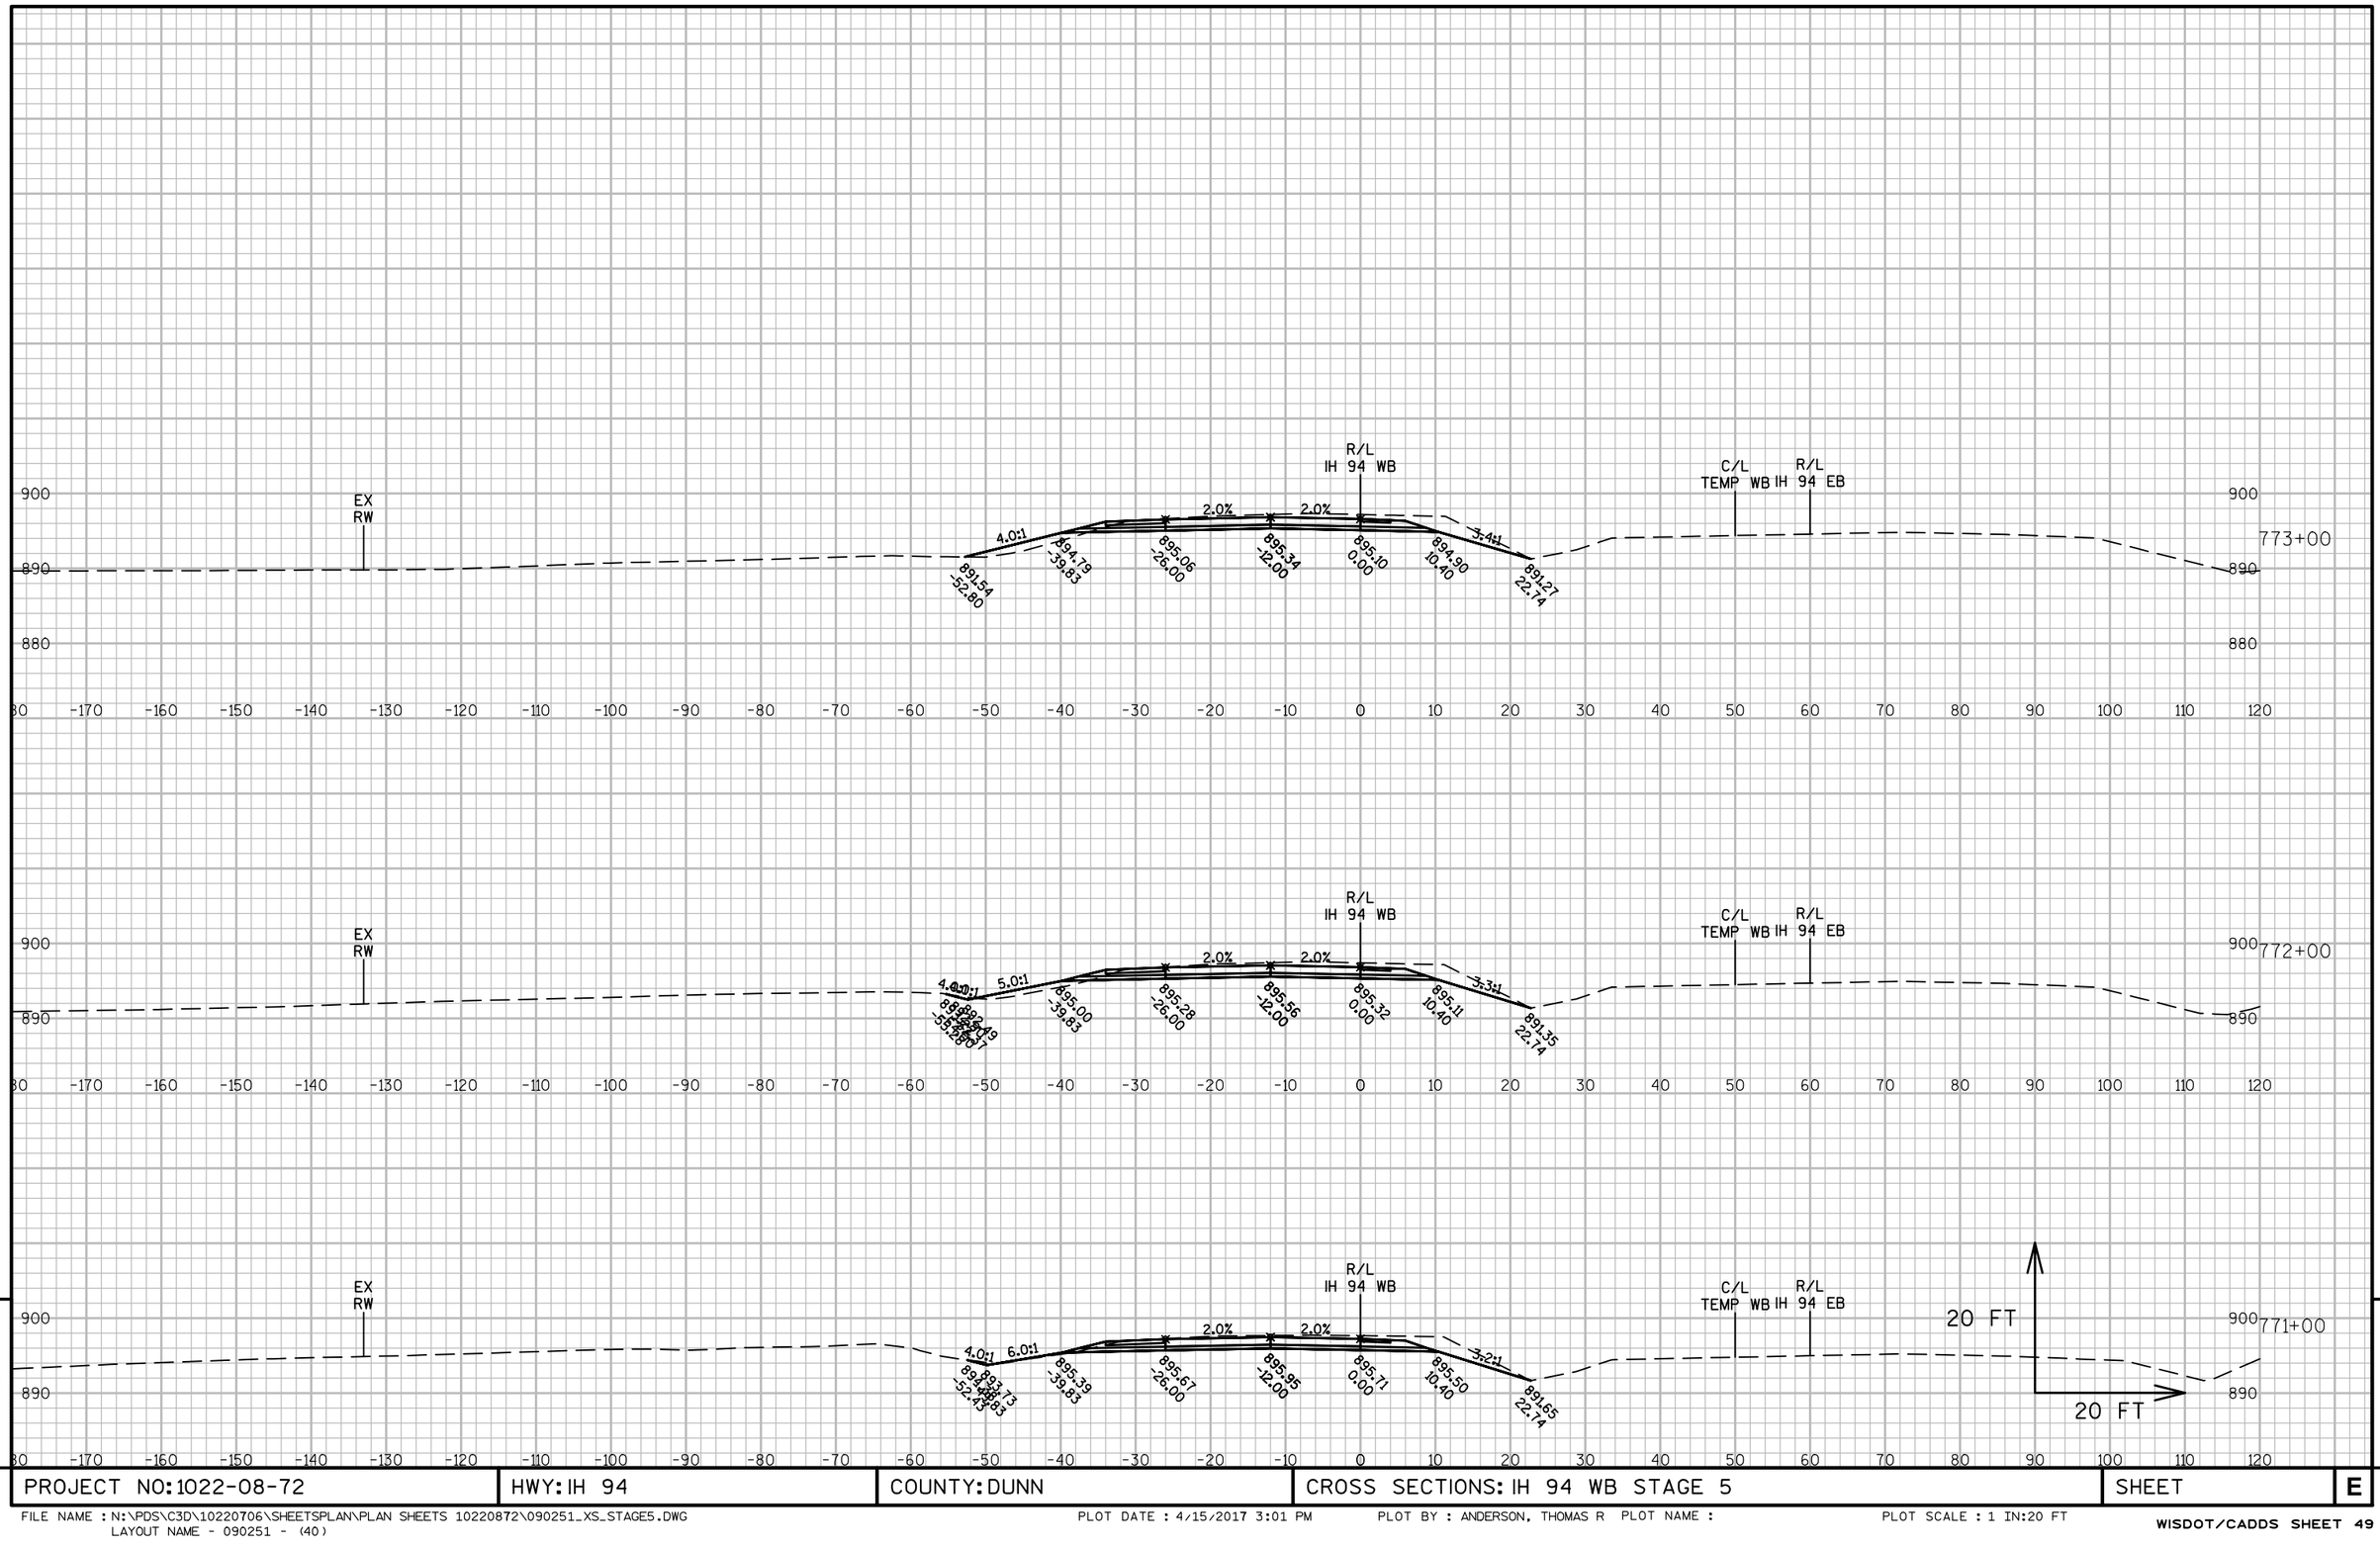

PROJECT NO: 1022-08-72	HWY: IH 94	COUNTY: DUNN	CROSS SECTIONS: IH 94 WB STAGE 5	SHEET E

FILE NAME : N:\PDS\C3D\10220706\SHEETSPLAN\PLAN SHEETS 10220872\090251_XS_STAGE5.DWG
LAYOUT NAME - 090251 - (40)

PLOT DATE : 4/15/2017 3:01 PM PLOT BY : ANDERSON, THOMAS R PLOT NAME : PLOT SCALE : 1 IN:20 FT

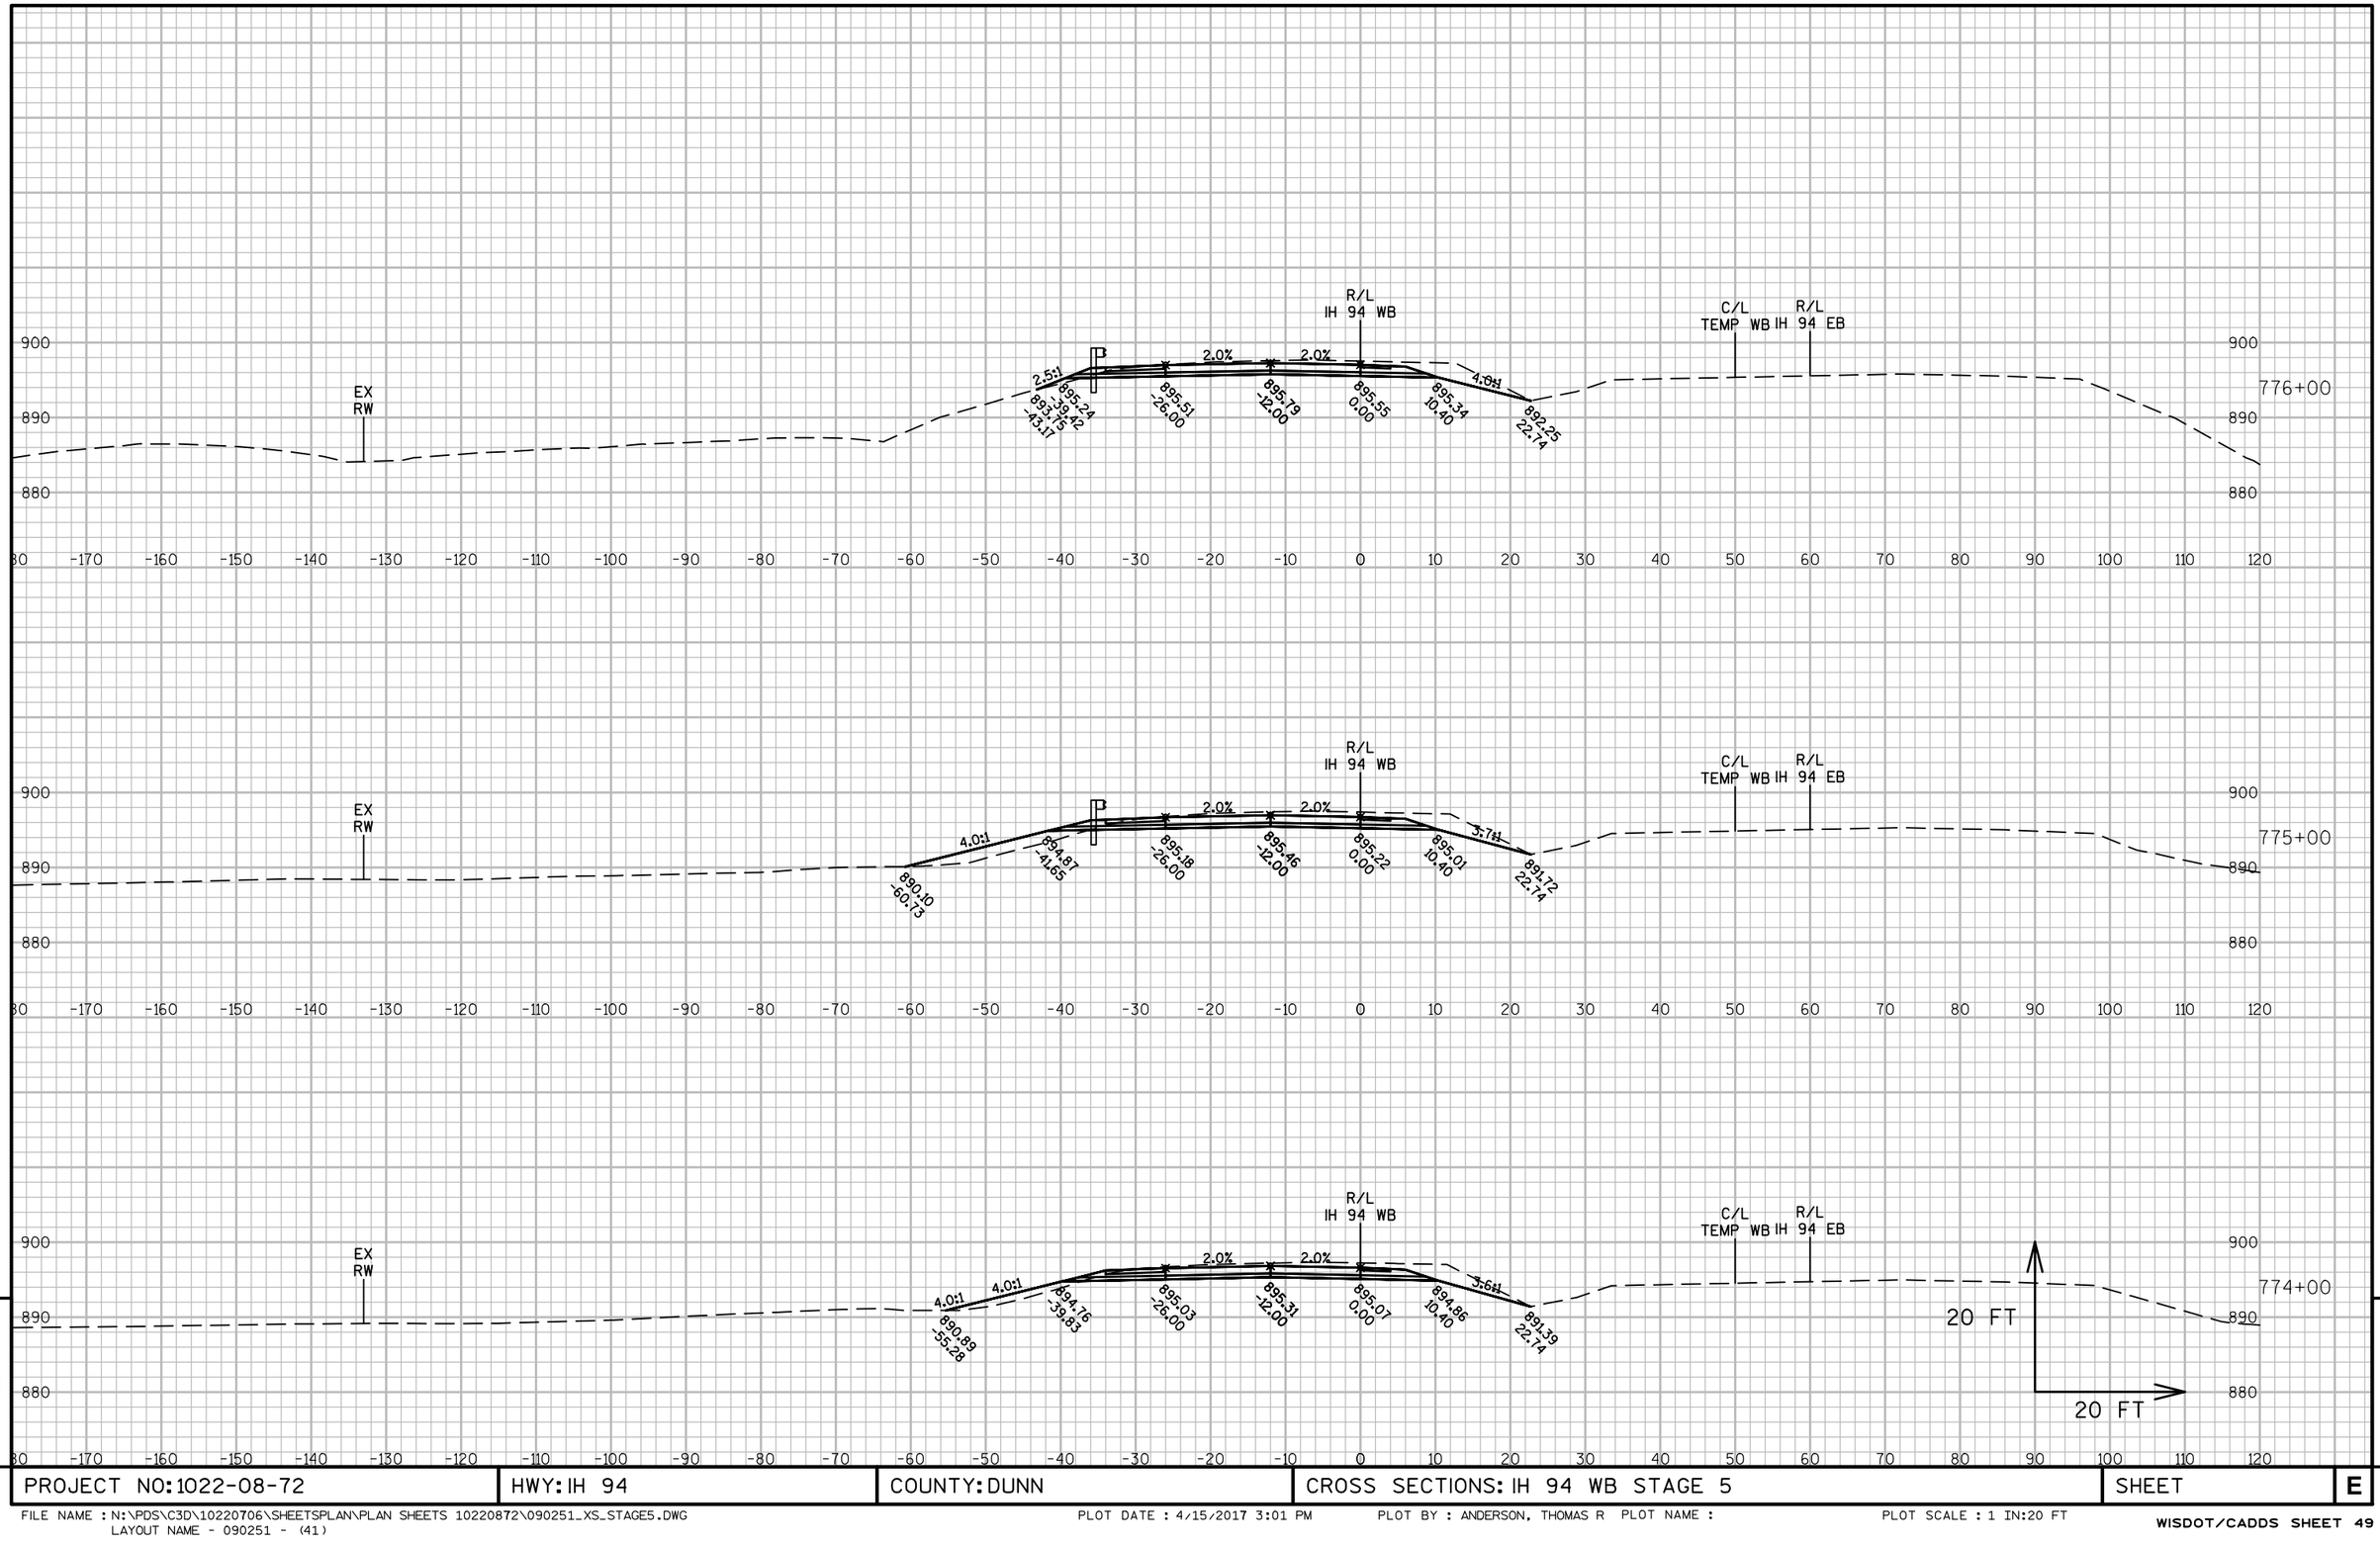

9


9


PROJECT NO: 1022-08-72	HWY: IH 94	COUNTY: DUNN	CROSS SECTIONS: IH 94 WB STAGE 5	SHEET	E


FILE NAME : N:\PDS\C3D\10220706\SHEETSPLAN\PLAN SHEETS 10220872\090251_XS_STAGE5.DWG
LAYOUT NAME - 090251 - (41)

PLOT DATE : 4/15/2017 3:01 PM PLOT BY : ANDERSON, THOMAS R PLOT NAME :

PLOT SCALE : 1 IN:20 FT

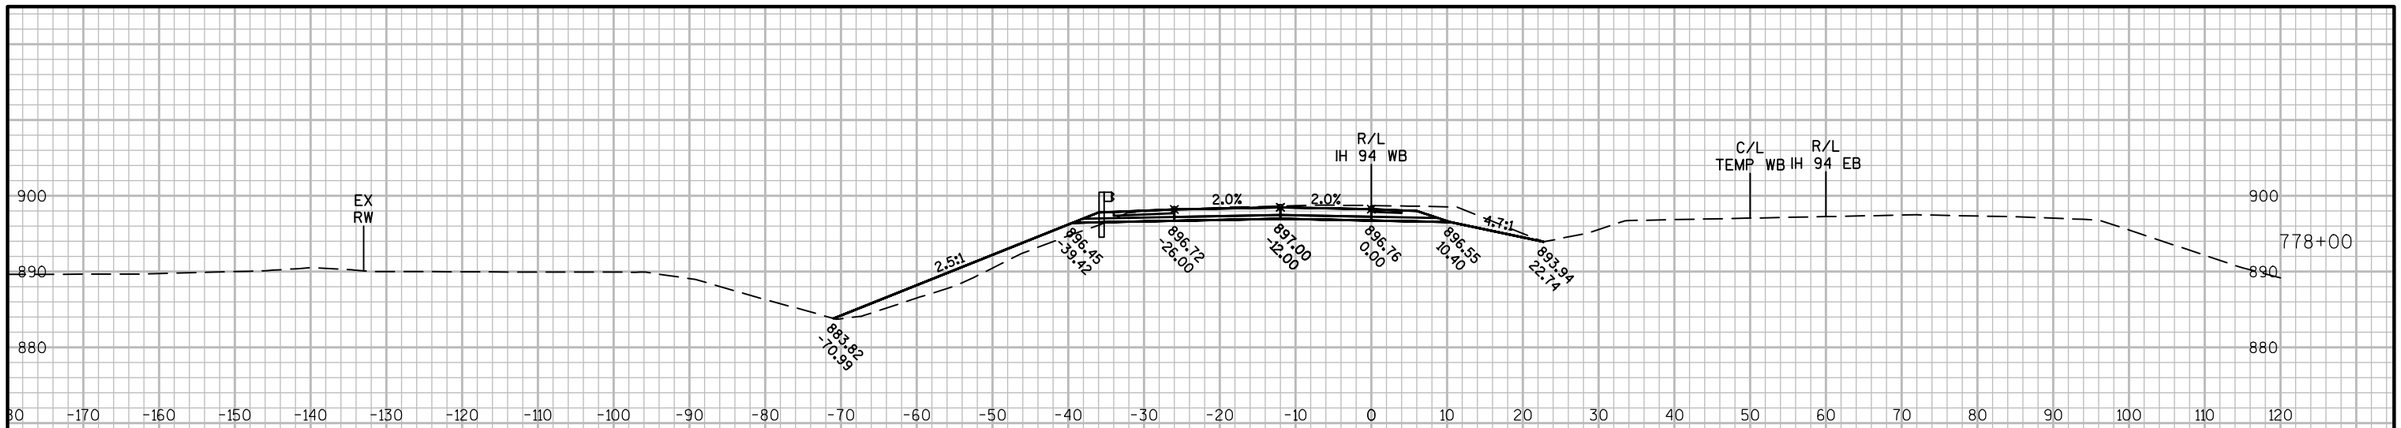

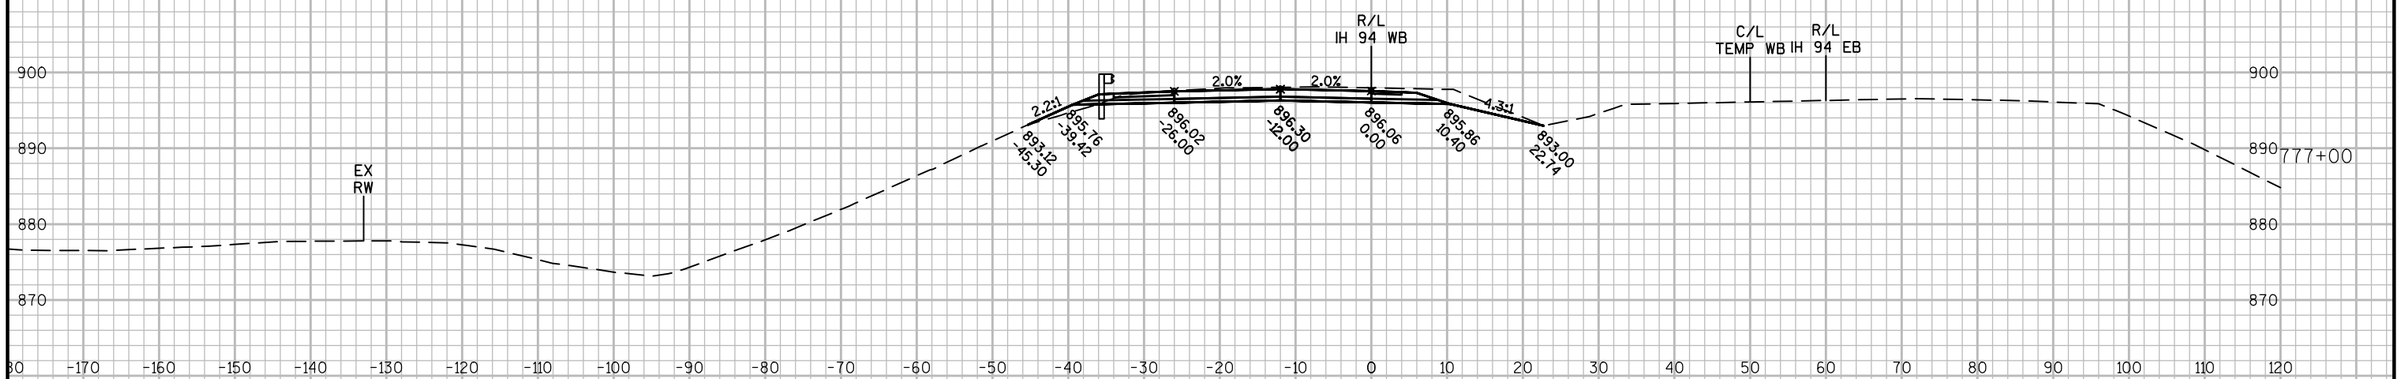

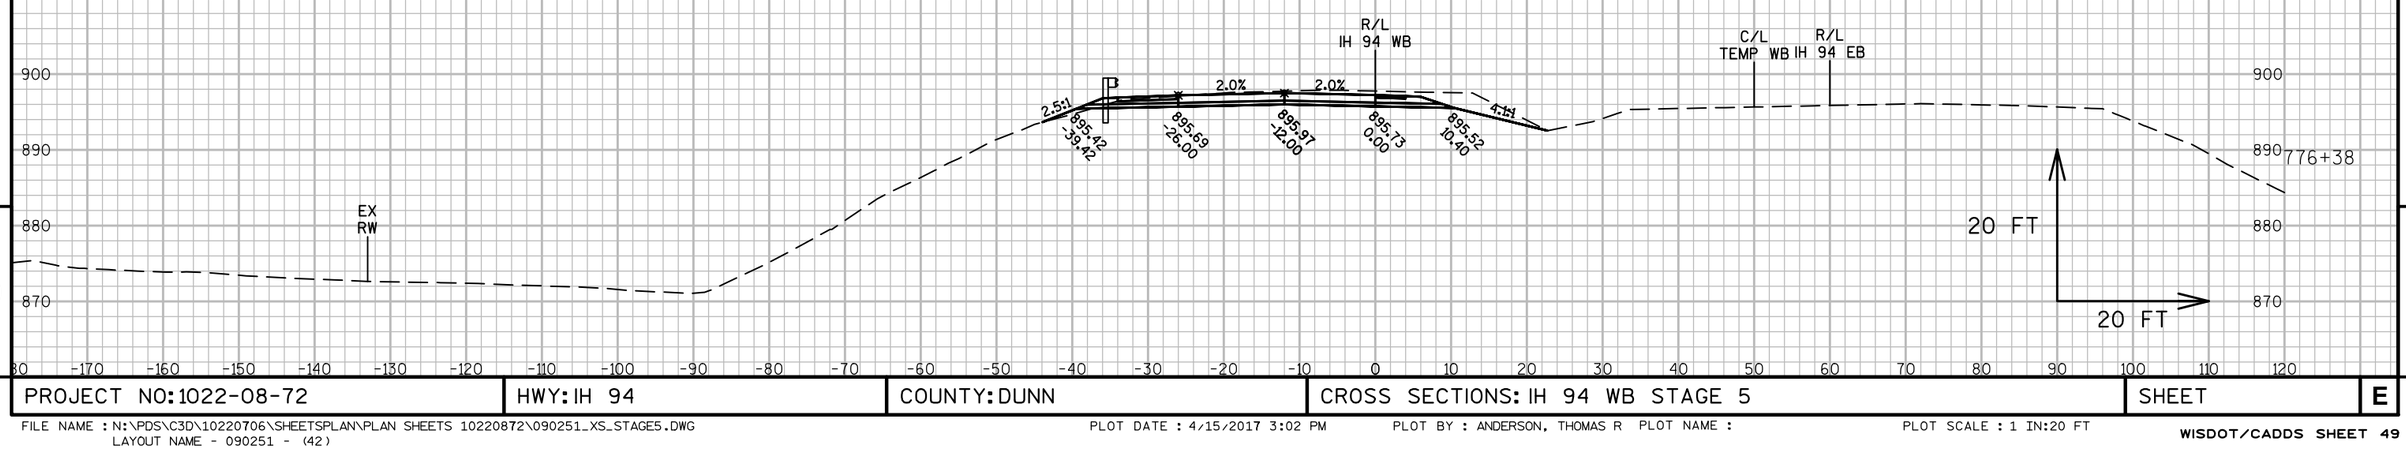

9


9

PROJECT NO: 1022-08-72	HWY: IH 94	COUNTY: DUNN	CROSS SECTIONS: IH 94 WB STAGE 5	SHEET	E

FILE NAME : N:\PDS\C3D\10220706\SHEETSPLAN\PLAN SHEETS 10220872\090251_XS_STAGE5.DWG
LAYOUT NAME - 090251 - (42)

PLOT DATE : 4/15/2017 3:02 PM PLOT BY : ANDERSON, THOMAS R PLOT NAME :

PLOT SCALE : 1 IN:20 FT

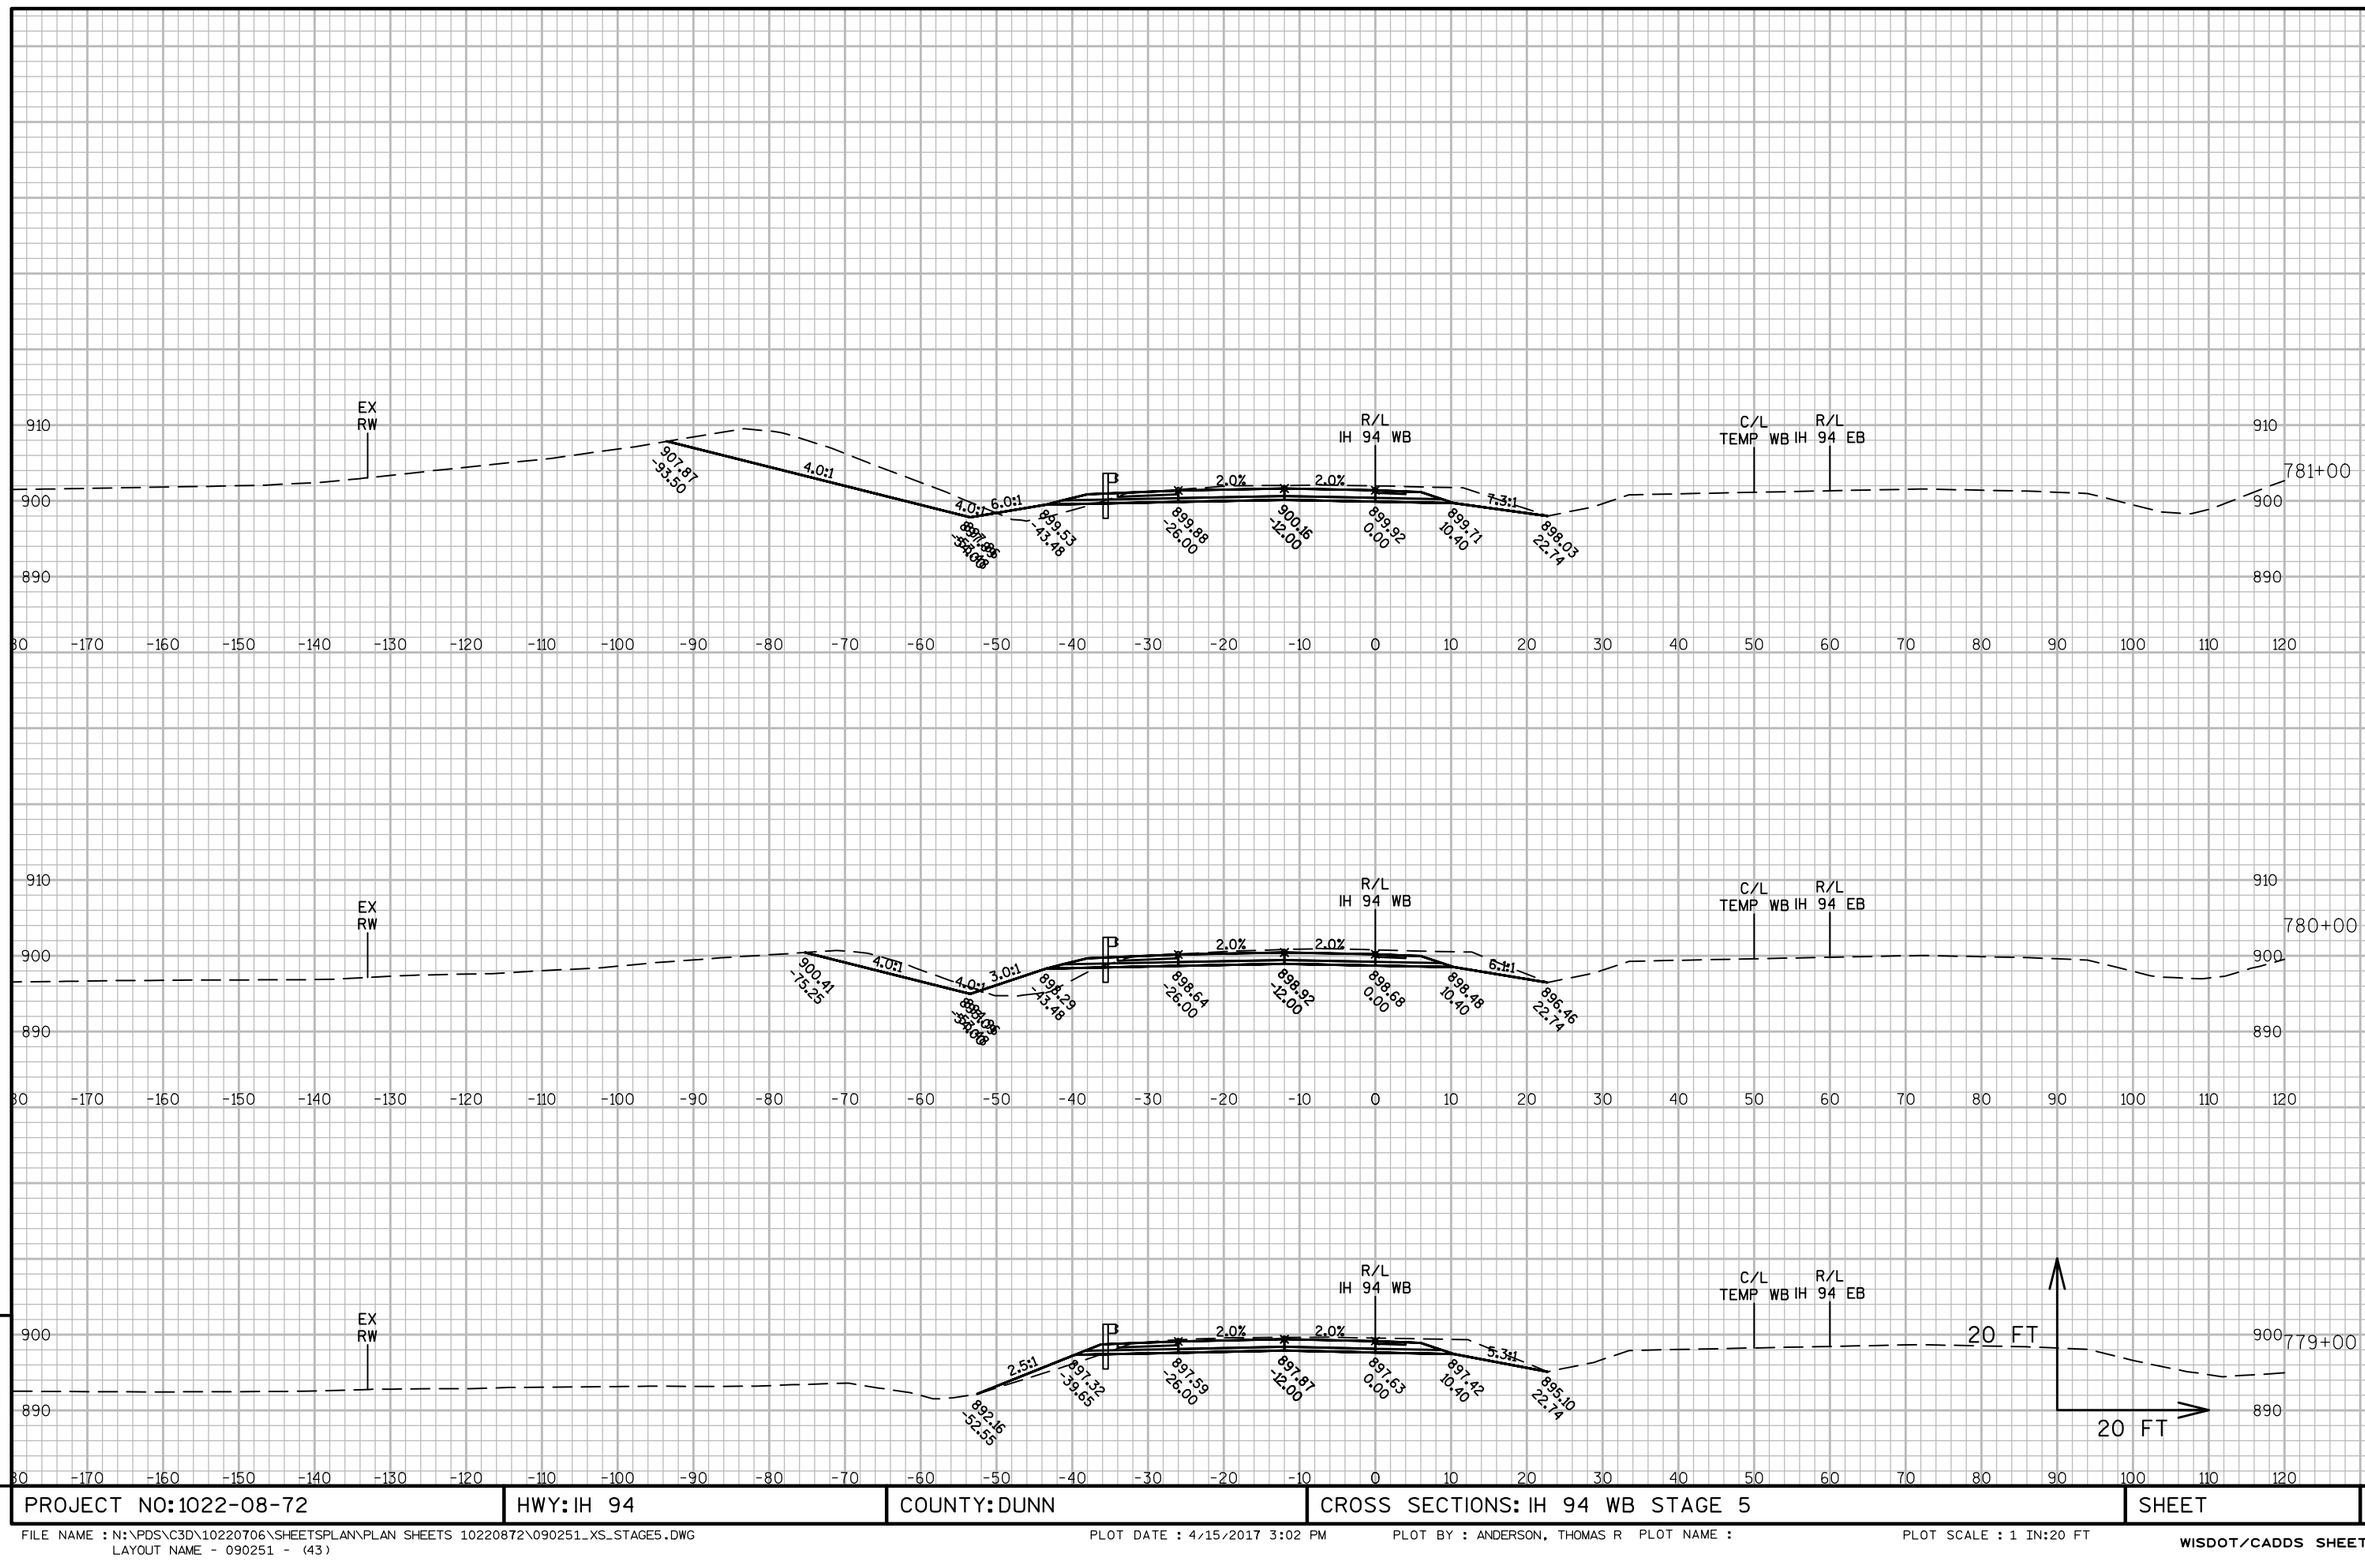

9


9

PROJECT NO: 1022-08-72	HWY: IH 94	COUNTY: DUNN	CROSS SECTIONS: IH 94 WB STAGE 5	SHEET	E


FILE NAME : N:\PDS\C3D\10220706\SHEETSPLAN\PLAN SHEETS 10220872\090251_XS_STAGE5.DWG
LAYOUT NAME - 090251 - (43)

PLOT DATE : 4/15/2017 3:02 PM PLOT BY : ANDERSON, THOMAS R PLOT NAME :

PLOT SCALE : 1 IN:20 FT

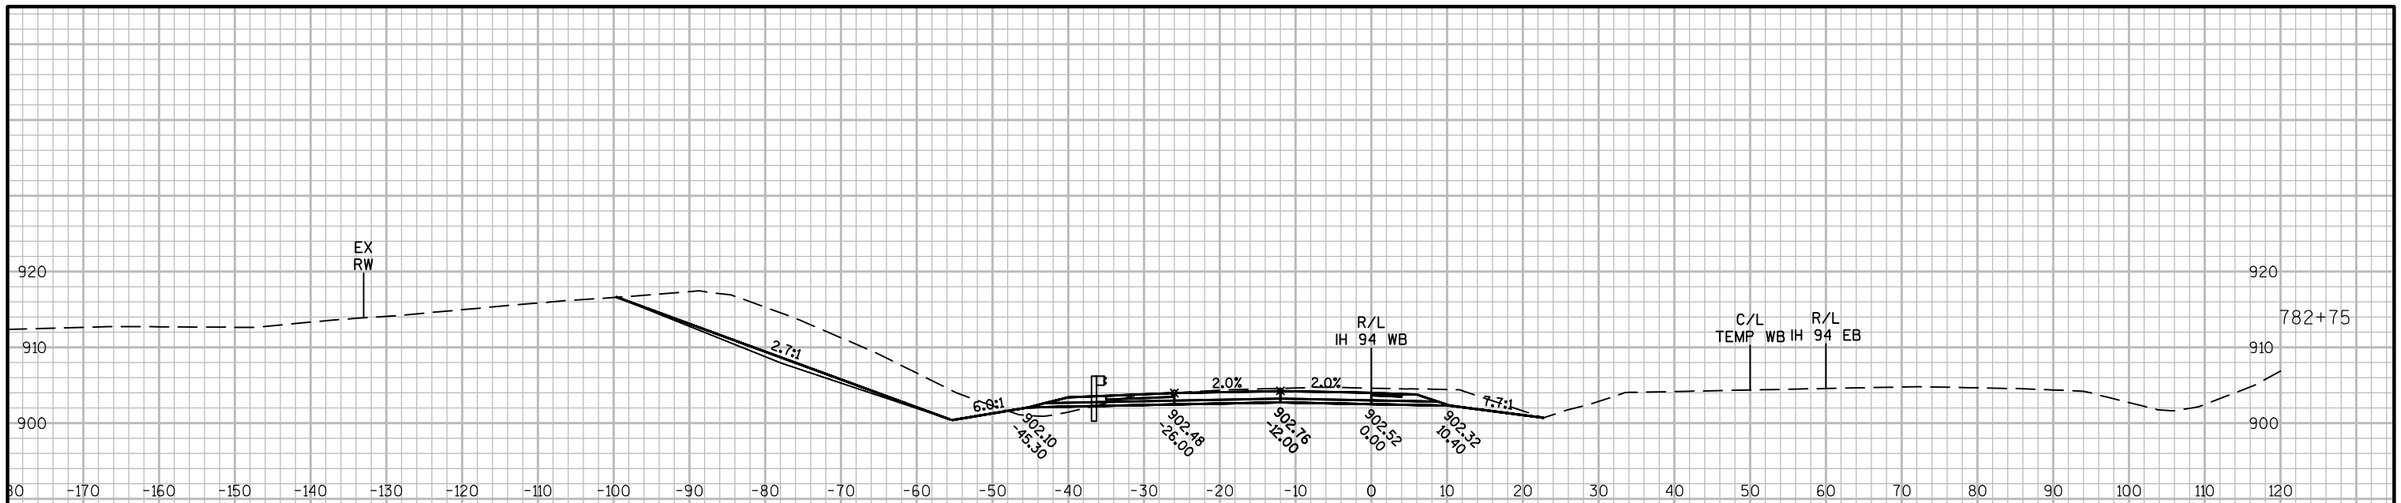




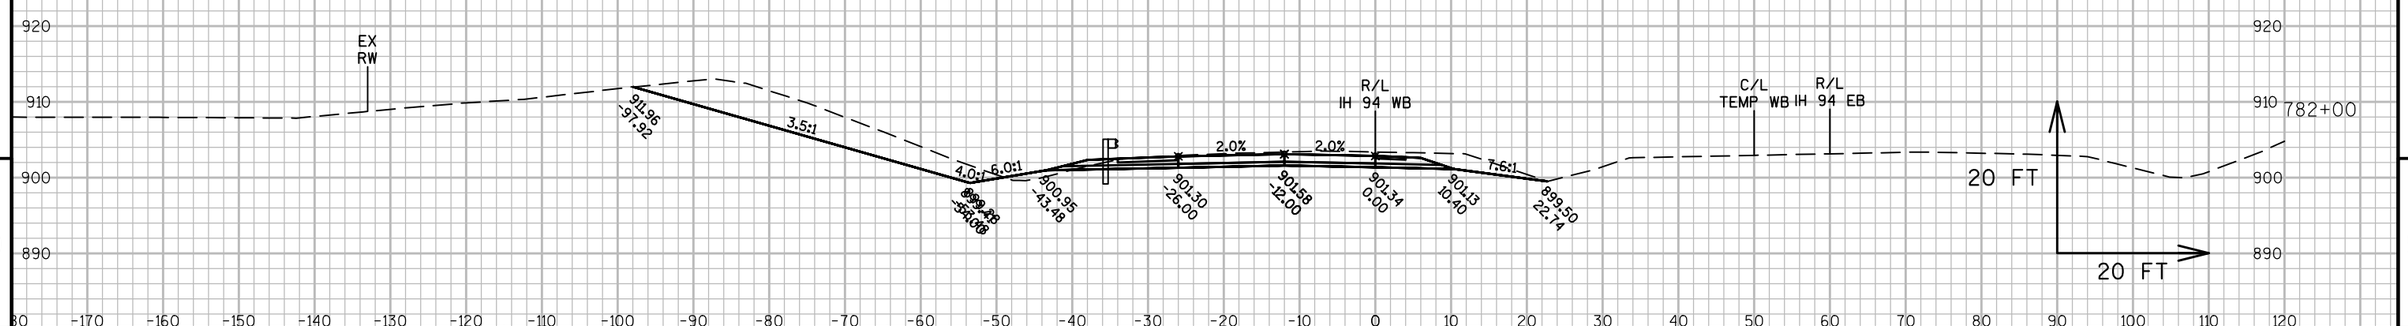



9 9

PROJECT NO: 1022-08-72	HWY: IH 94	COUNTY: DUNN	CROSS SECTIONS: IH 94 WB STAGE 5	SHEET	E

FILE NAME : N:\PDS\C3D\10220706\SHEETSPLAN\PLAN SHEETS 10220872\090251_XS_STAGE5.DWG
LAYOUT NAME - 090251 - (44)
PLOT DATE : 4/15/2017 3:02 PM PLOT BY : ANDERSON, THOMAS R PLOT NAME : PLOT SCALE : 1 IN:20 FT
WISDOT/CADDS SHEET 49

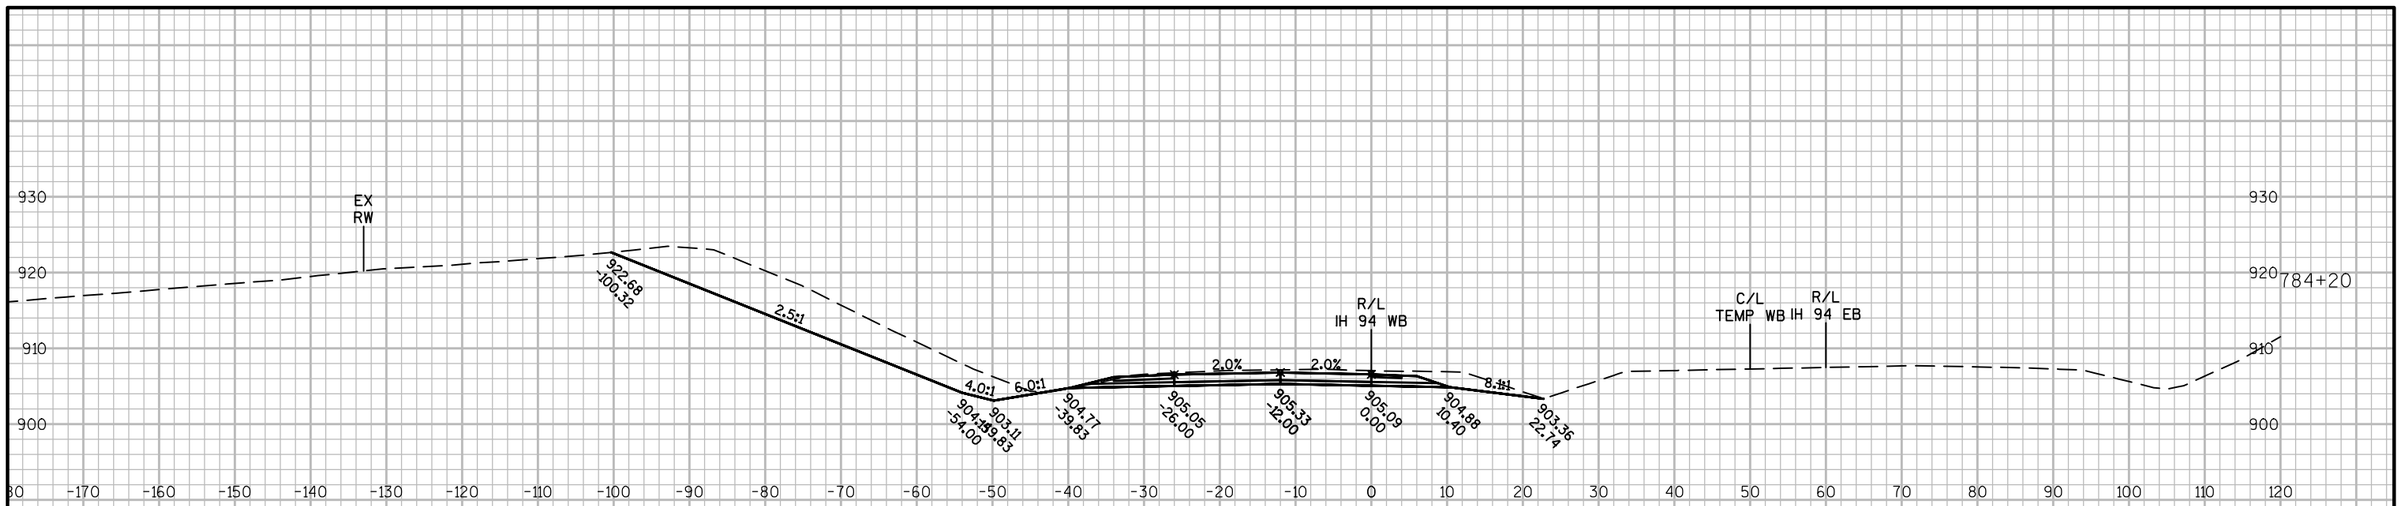

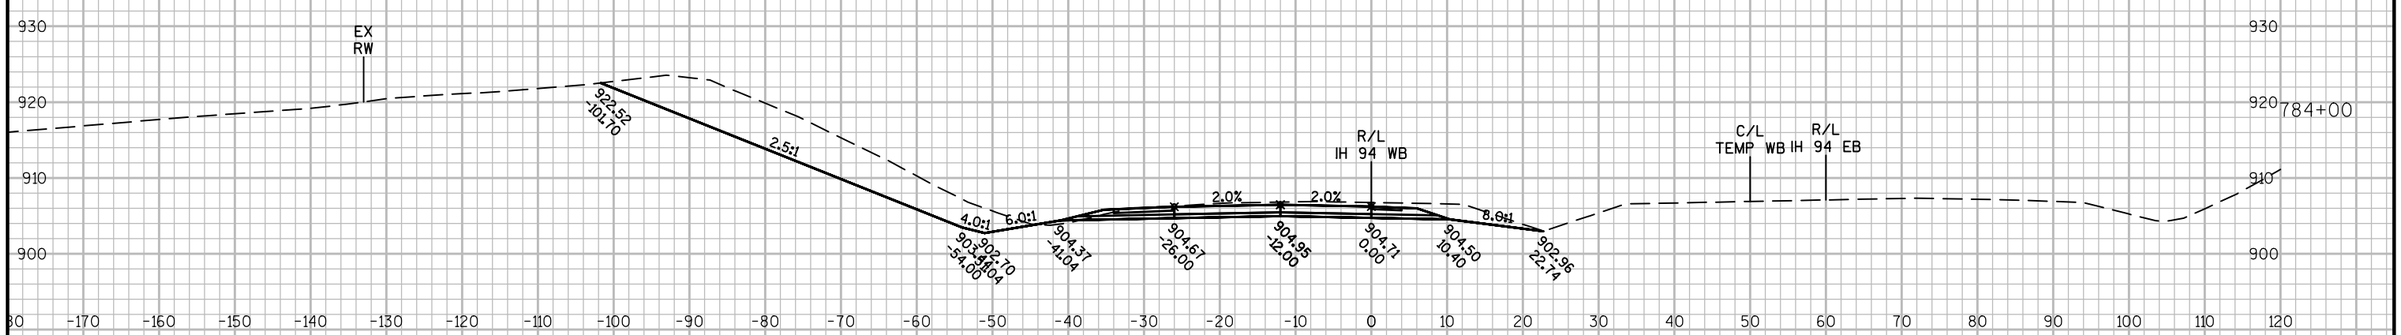

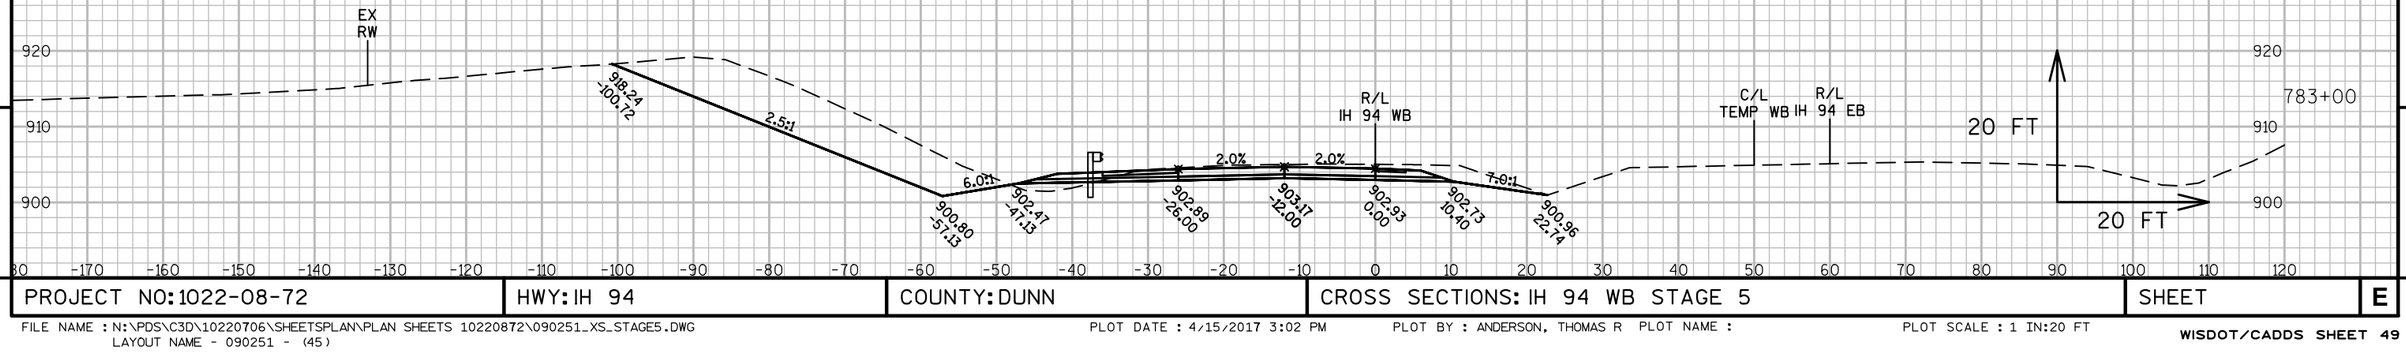

9


9

PROJECT NO: 1022-08-72	HWY: IH 94	COUNTY: DUNN	CROSS SECTIONS: IH 94 WB STAGE 5	SHEET	E

FILE NAME : N:\PDS\C3D\10220706\SHEETSPLAN\PLAN SHEETS 10220872\090251_XS_STAGE5.DWG
LAYOUT NAME - 090251 - (45)


PLOT DATE : 4/15/2017 3:02 PM PLOT BY : ANDERSON, THOMAS R PLOT NAME :


PLOT SCALE : 1 IN:20 FT

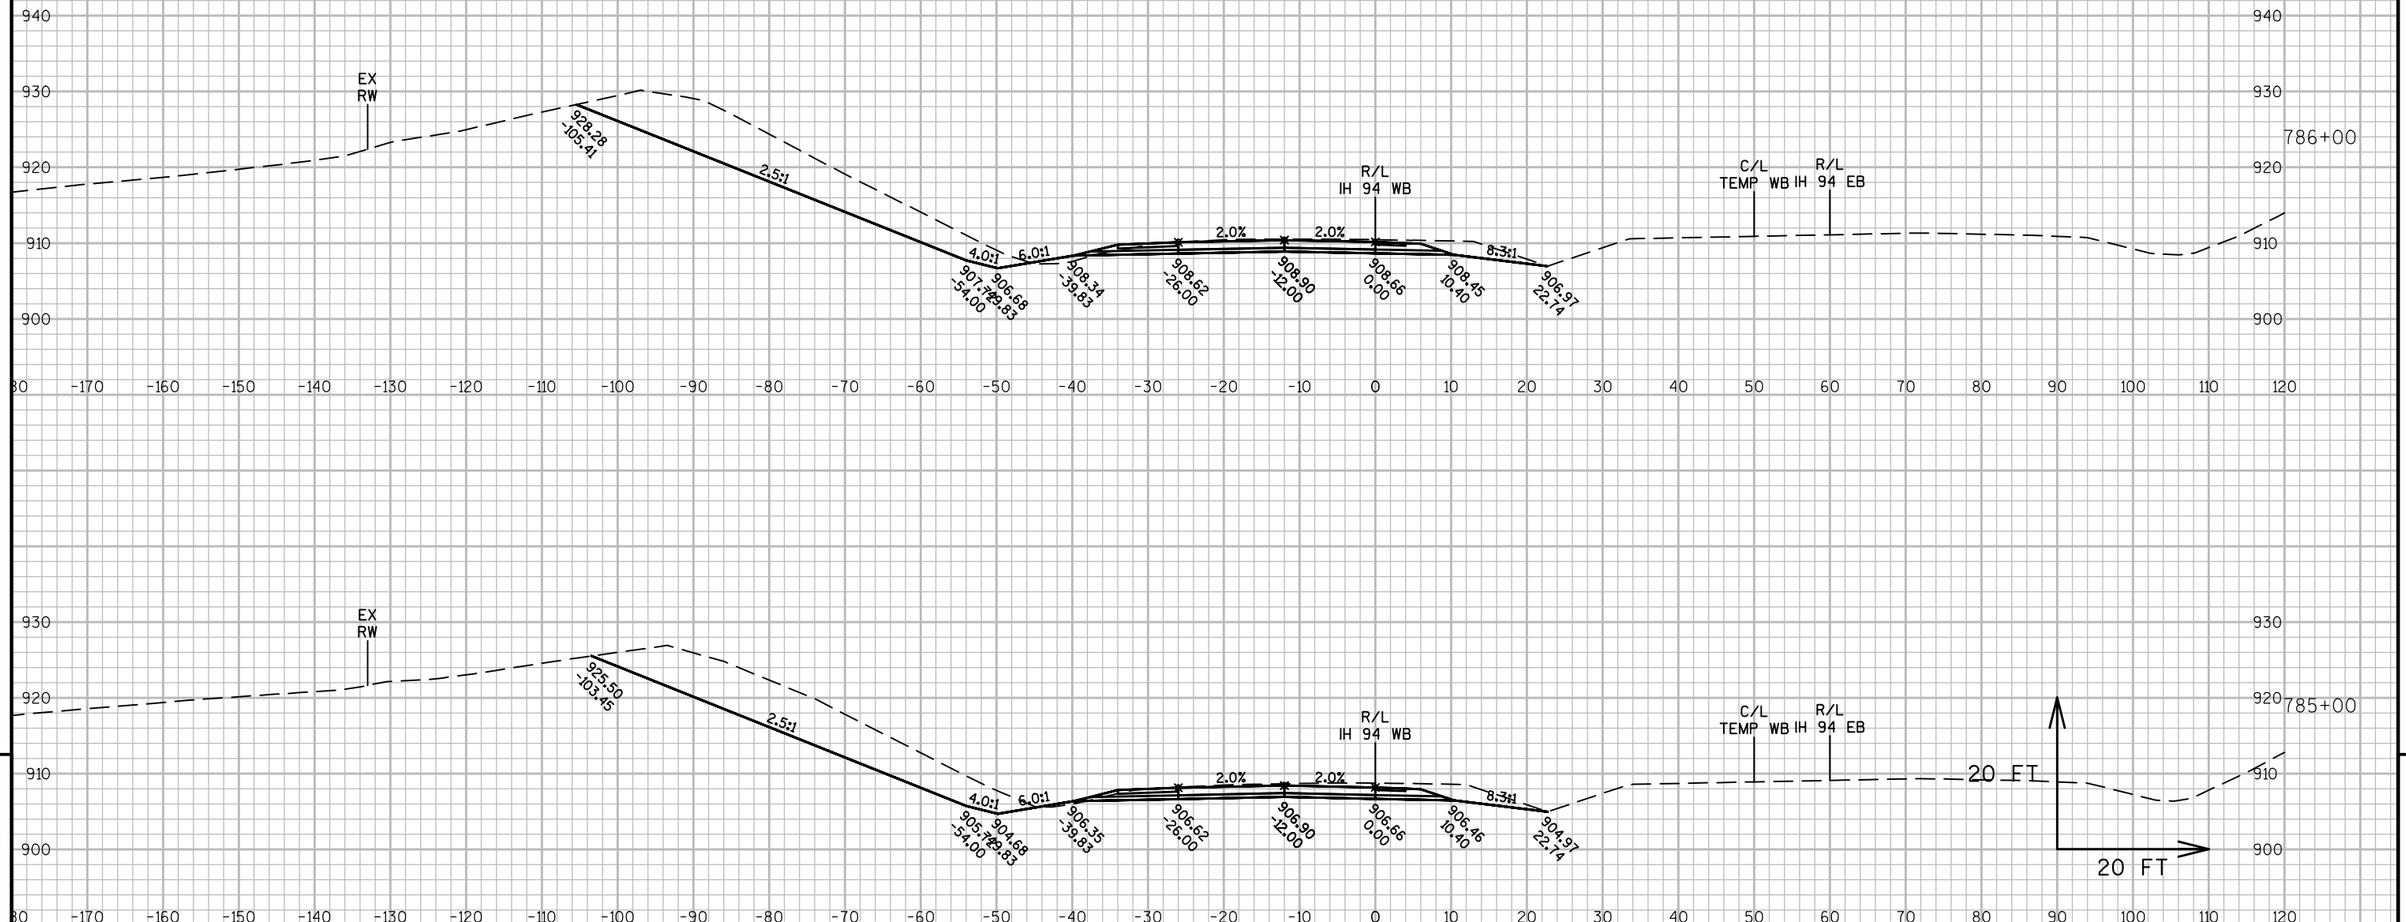

PROJECT NO: 1022-08-72	HWY: IH 94	COUNTY: DUNN	CROSS SECTIONS: IH 94 WB STAGE 5	SHEET	E

FILE NAME : N:\PDS\C3D\10220706\SHEETSPLAN\PLAN SHEETS 10220872\090251_XS_STAGE5.DWG
LAYOUT NAME - 090251 - (46)
PLOT DATE : 4/15/2017 3:03 PM PLOT BY : ANDERSON, THOMAS R PLOT NAME : PLOT SCALE : 1 IN:20 FT

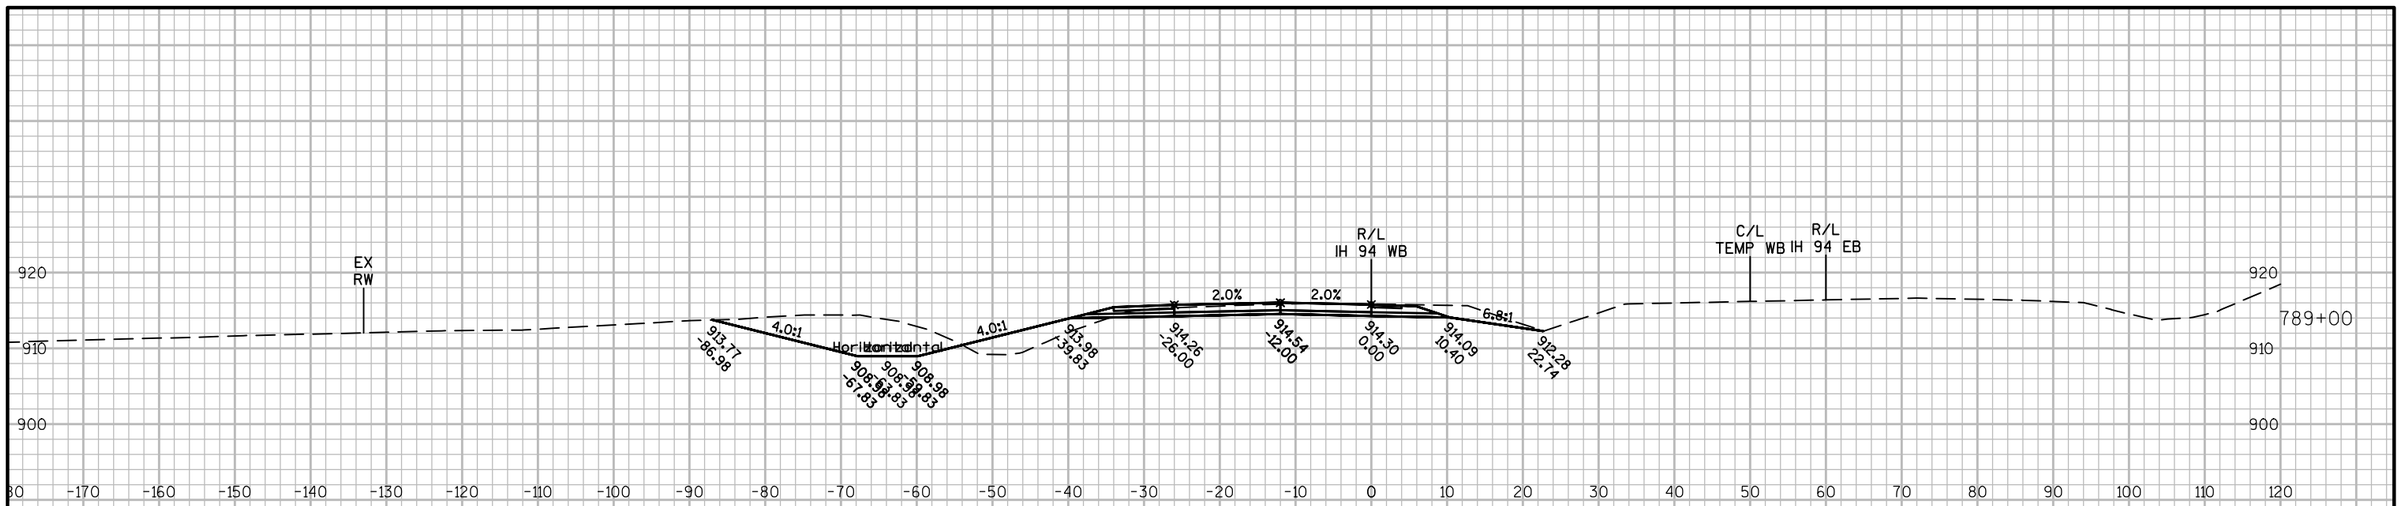

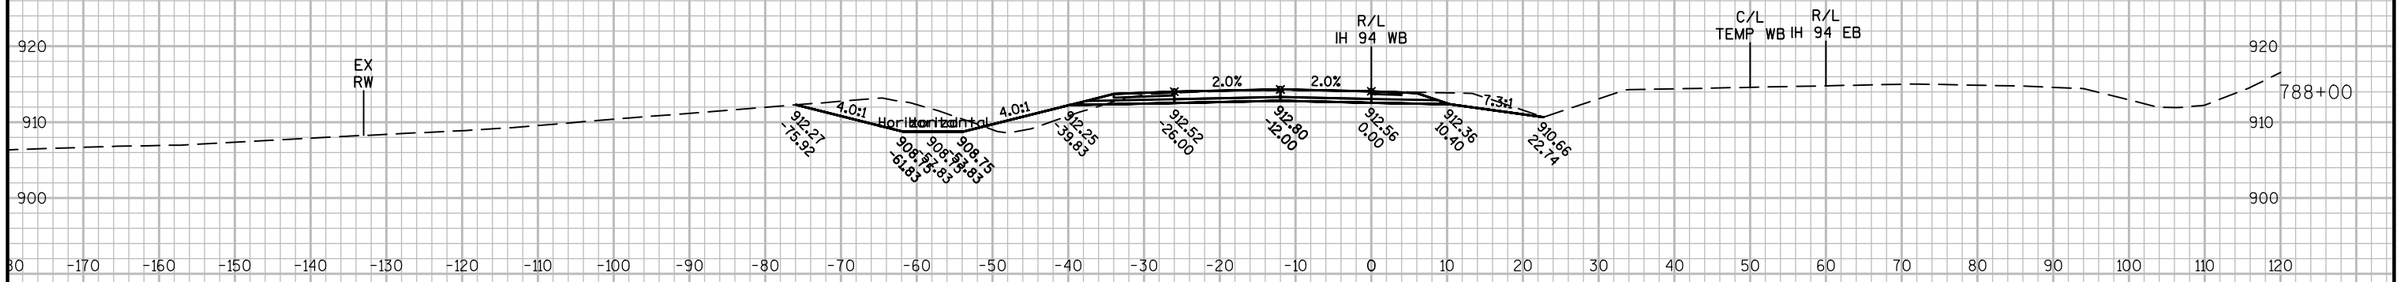



9


9

PROJECT NO: 1022-08-72	HWY: IH 94	COUNTY: DUNN	CROSS SECTIONS: IH 94 WB STAGE 5	SHEET	E

FILE NAME : N:\PDS\C3D\10220706\SHEETSPLAN\PLAN SHEETS 10220872\090251_XS_STAGE5.DWG
LAYOUT NAME - 090251 - (47)

PLOT DATE : 4/15/2017 3:03 PM PLOT BY : ANDERSON, THOMAS R PLOT NAME :

PLOT SCALE : 1 IN:20 FT

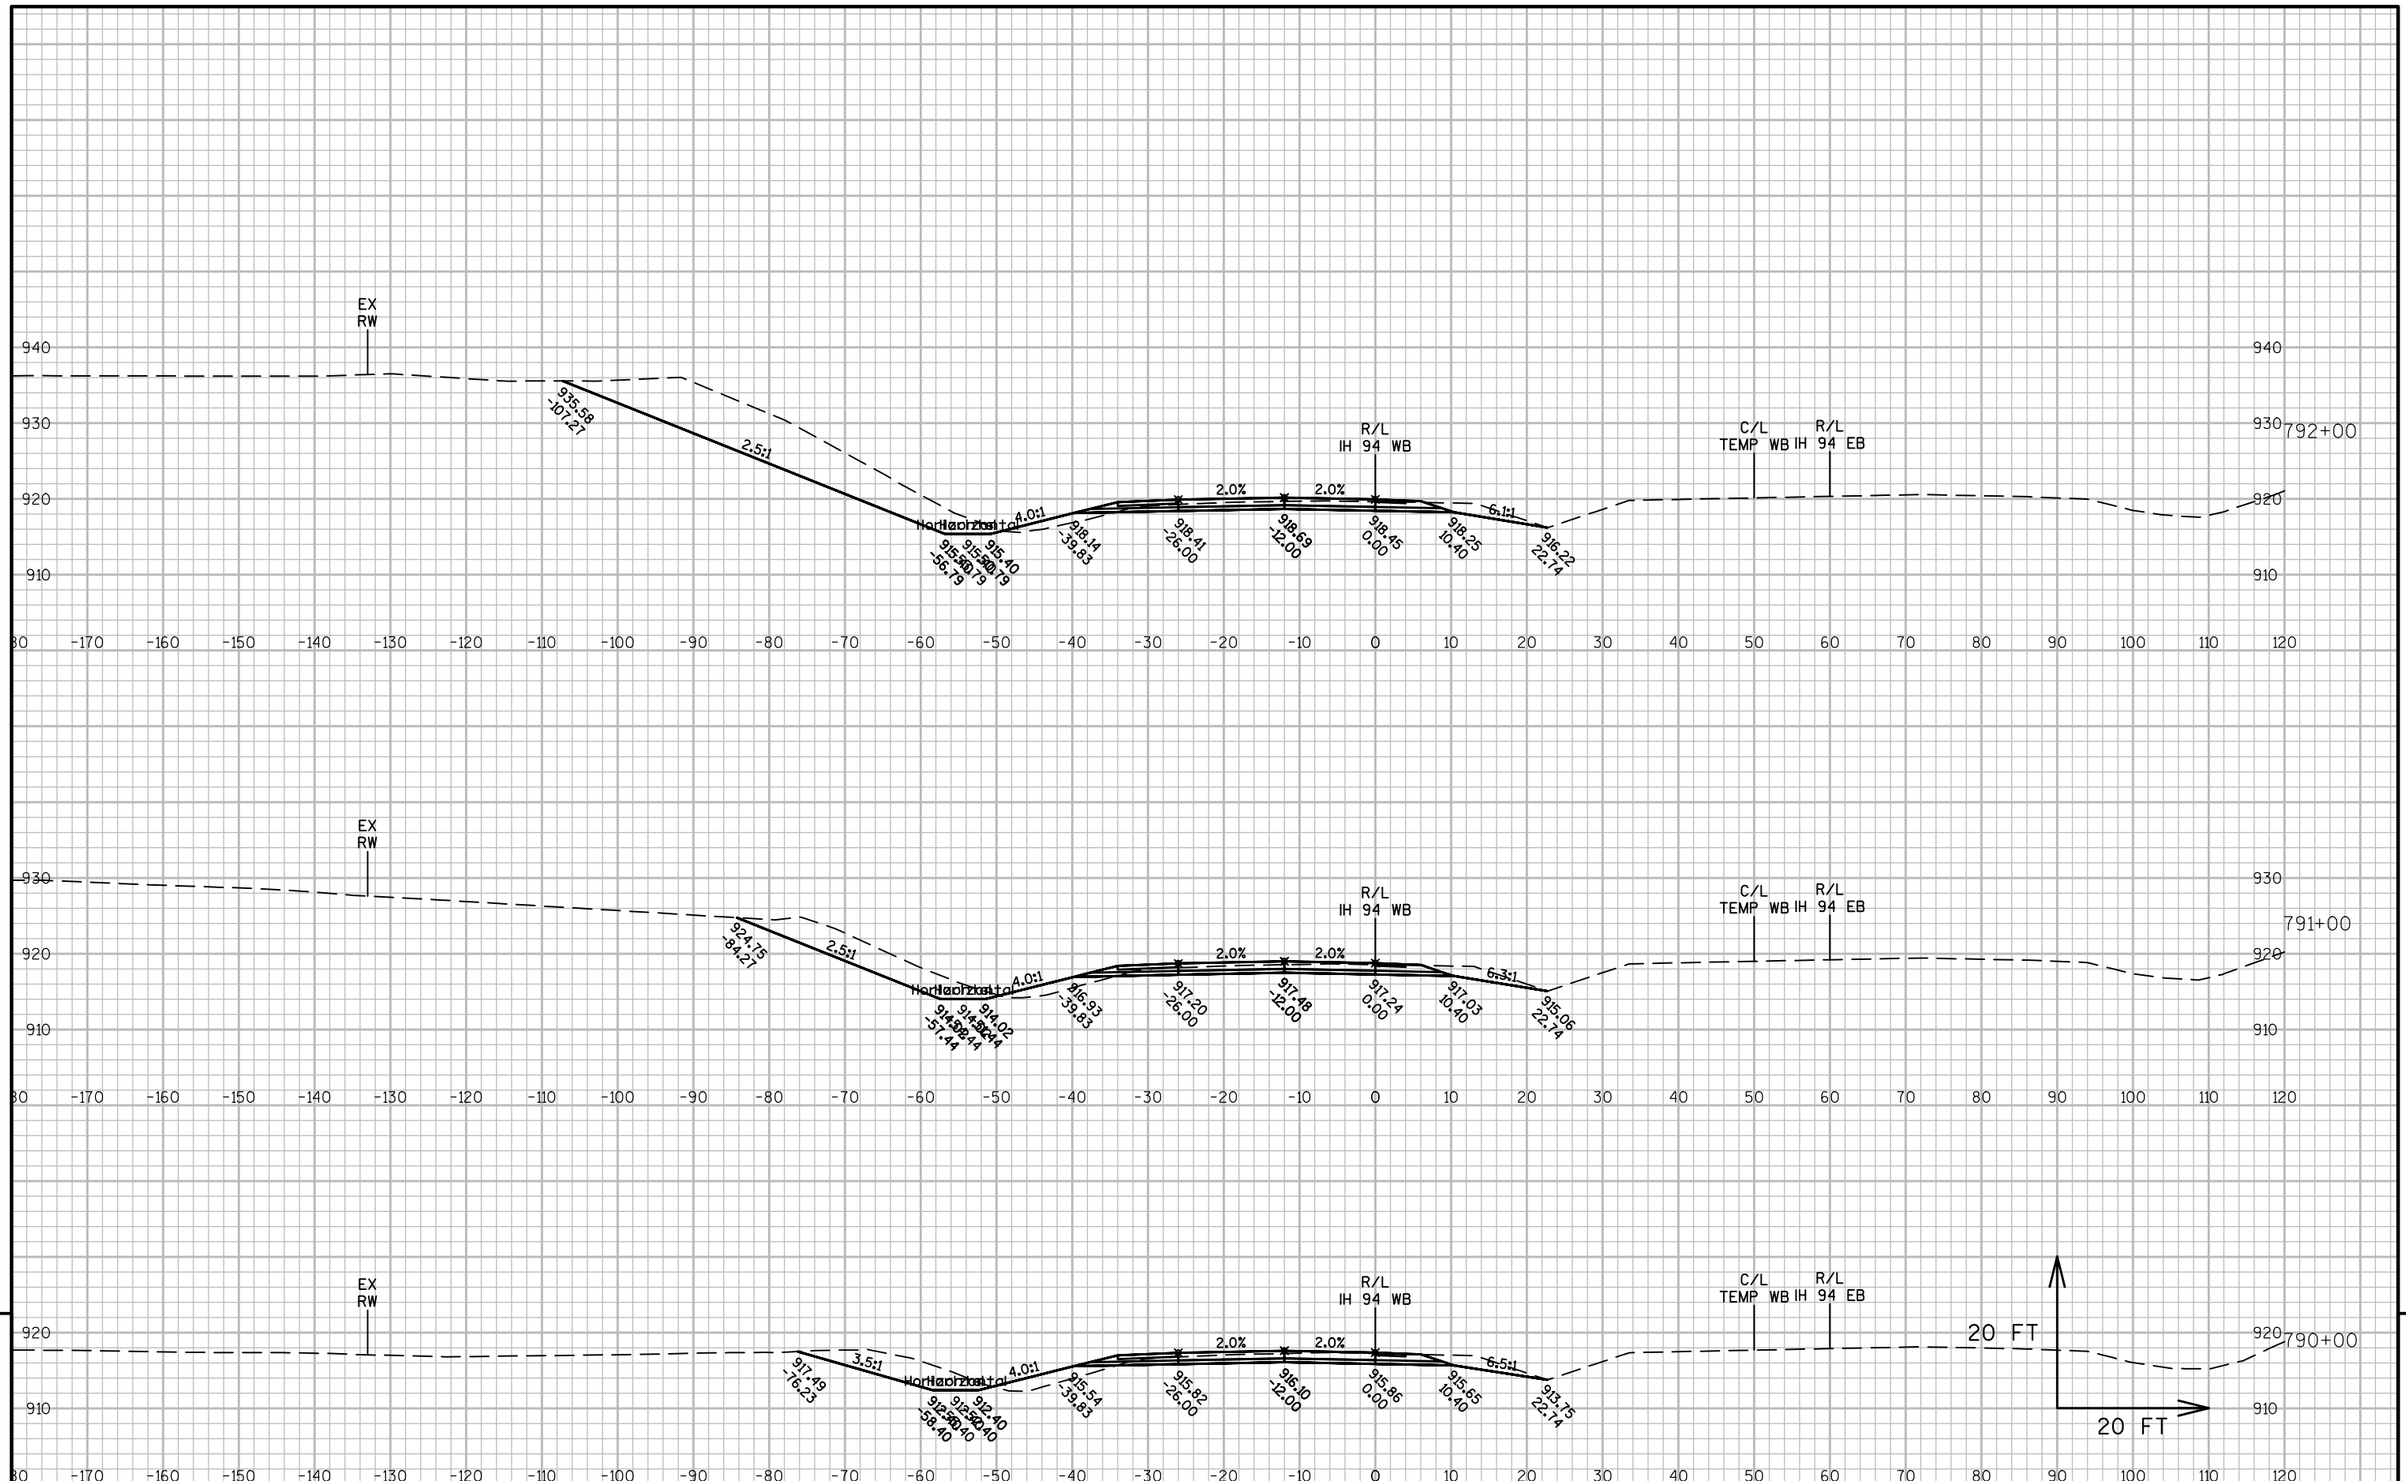

9


9

PROJECT NO: 1022-08-72	HWY: IH 94	COUNTY: DUNN	CROSS SECTIONS: IH 94 WB STAGE 5	SHEET	E

FILE NAME : N:\PDS\C3D\10220706\SHEETSPLAN\PLAN SHEETS 10220872\090251_XS_STAGE5.DWG
LAYOUT NAME - 090251 - (48)

PLOT DATE : 4/15/2017 3:03 PM PLOT BY : ANDERSON, THOMAS R PLOT NAME :


PLOT SCALE : 1 IN:20 FT

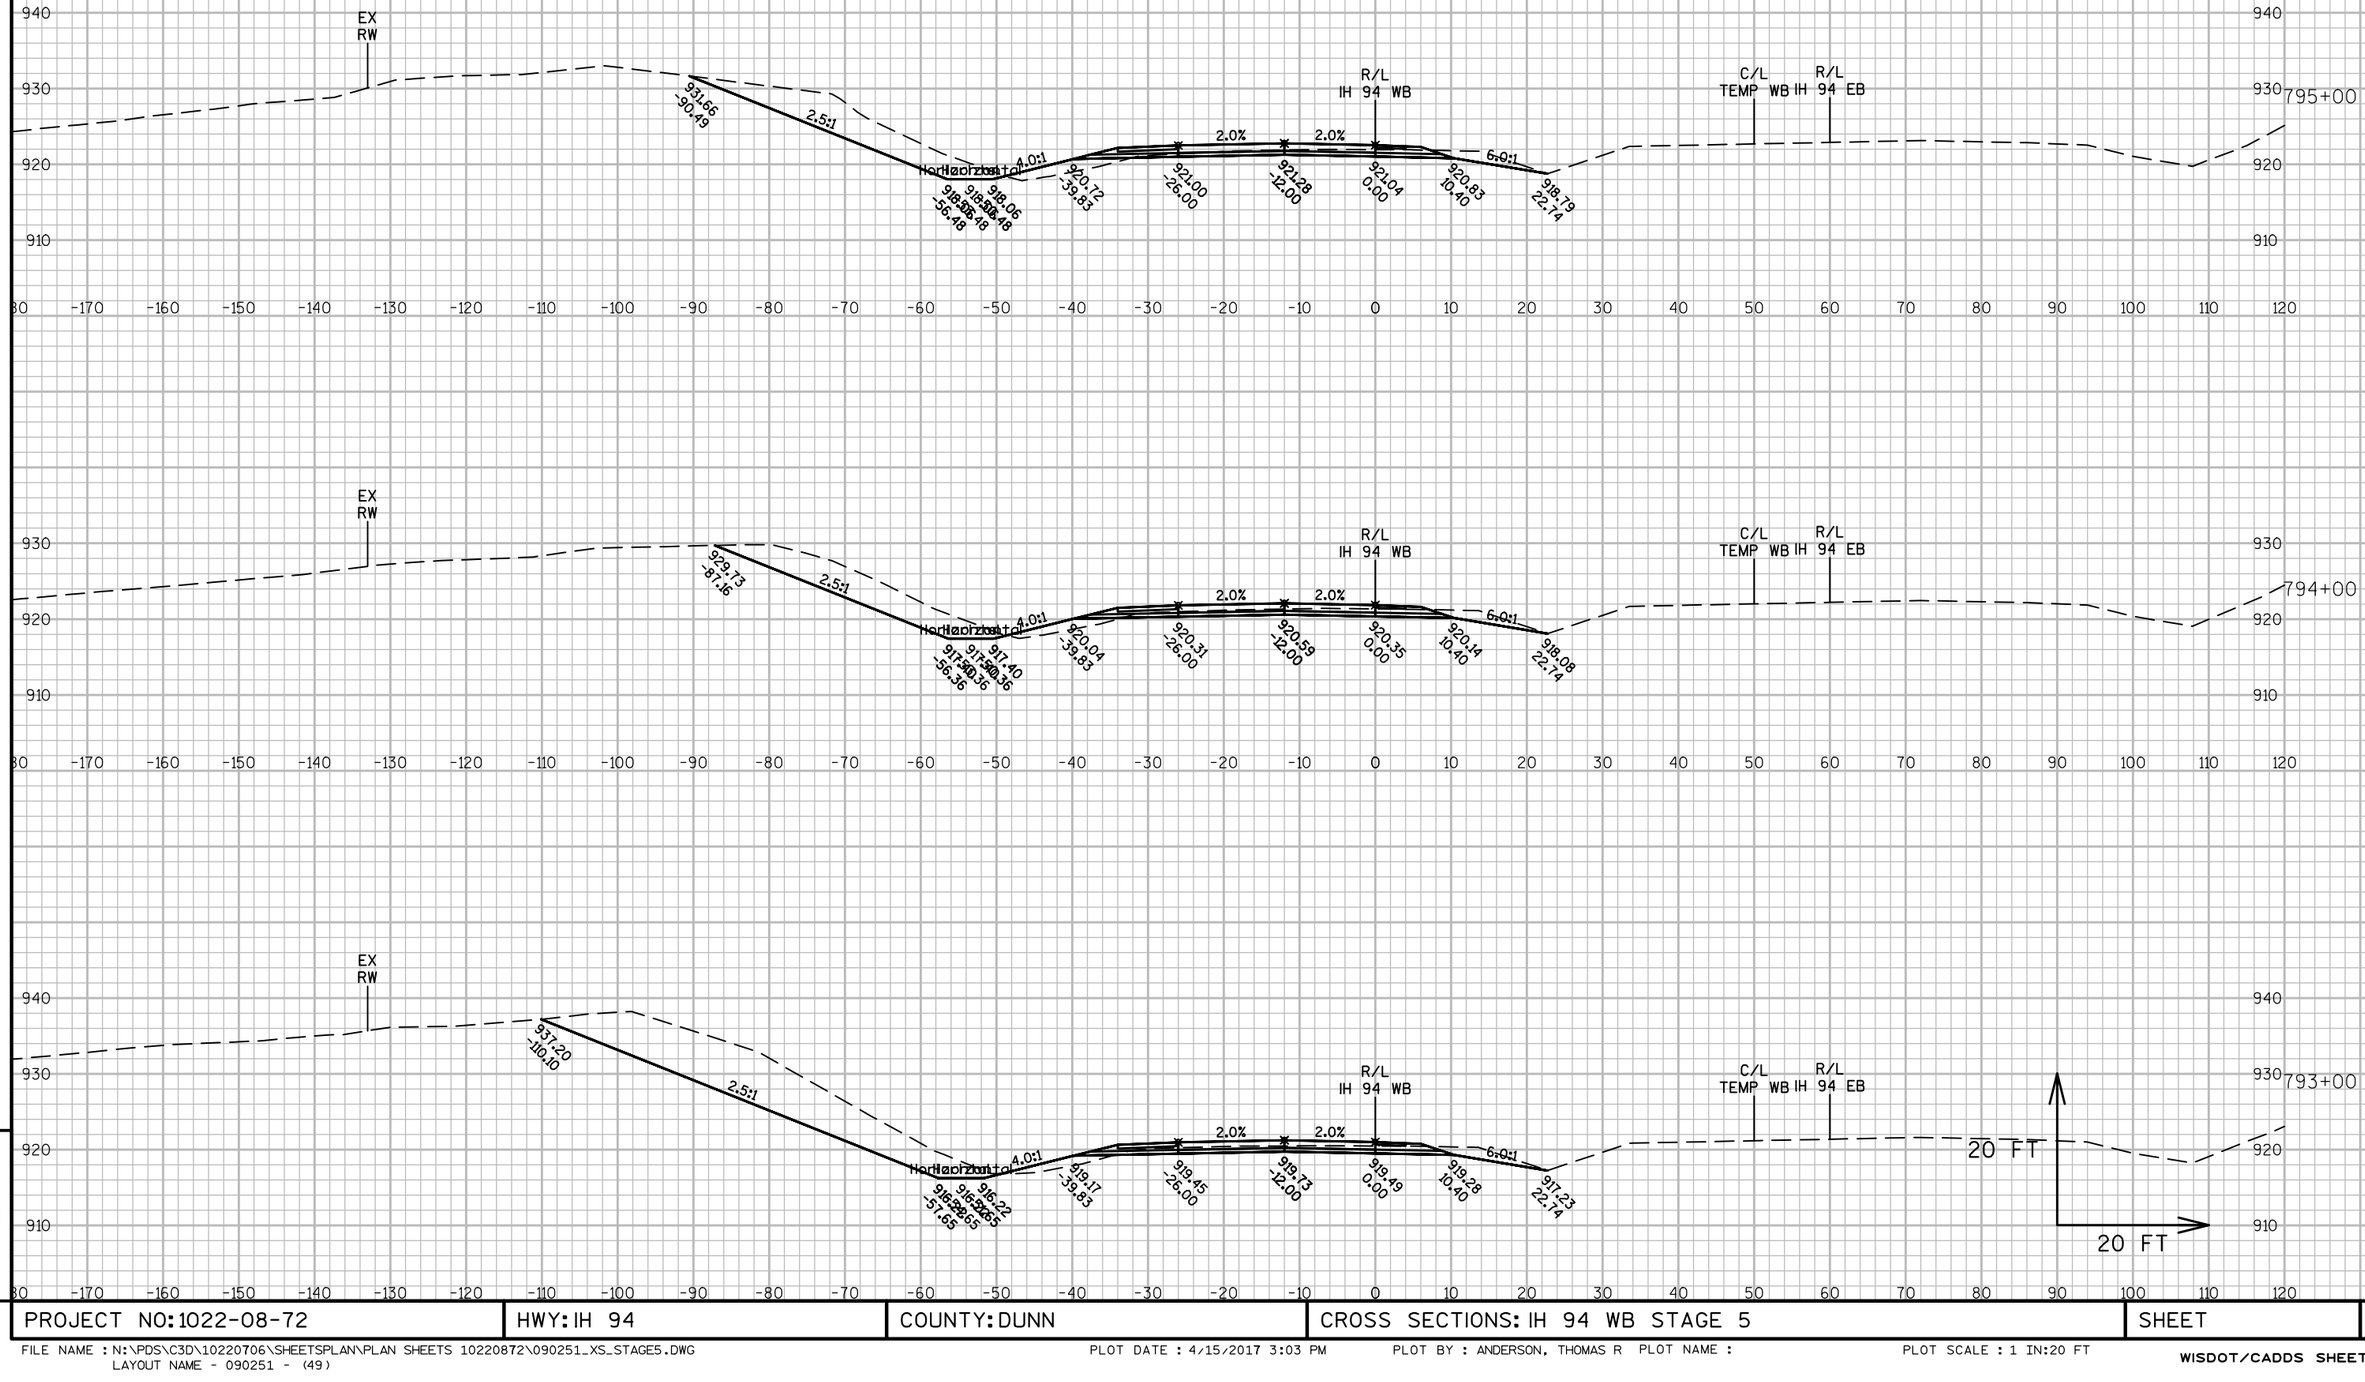

9 9


PROJECT NO: 1022-08-72	HWY: IH 94	COUNTY: DUNN	CROSS SECTIONS: IH 94 WB STAGE 5	SHEET	E

FILE NAME : N:\PDS\C3D\10220706\SHEETSPLAN\PLAN SHEETS 10220872\090251_XS_STAGE5.DWG
LAYOUT NAME - 090251 - (49)
PLOT DATE : 4/15/2017 3:03 PM PLOT BY : ANDERSON, THOMAS R PLOT NAME : PLOT SCALE : 1 IN:20 FT
WISDOT/CADDS SHEET 49

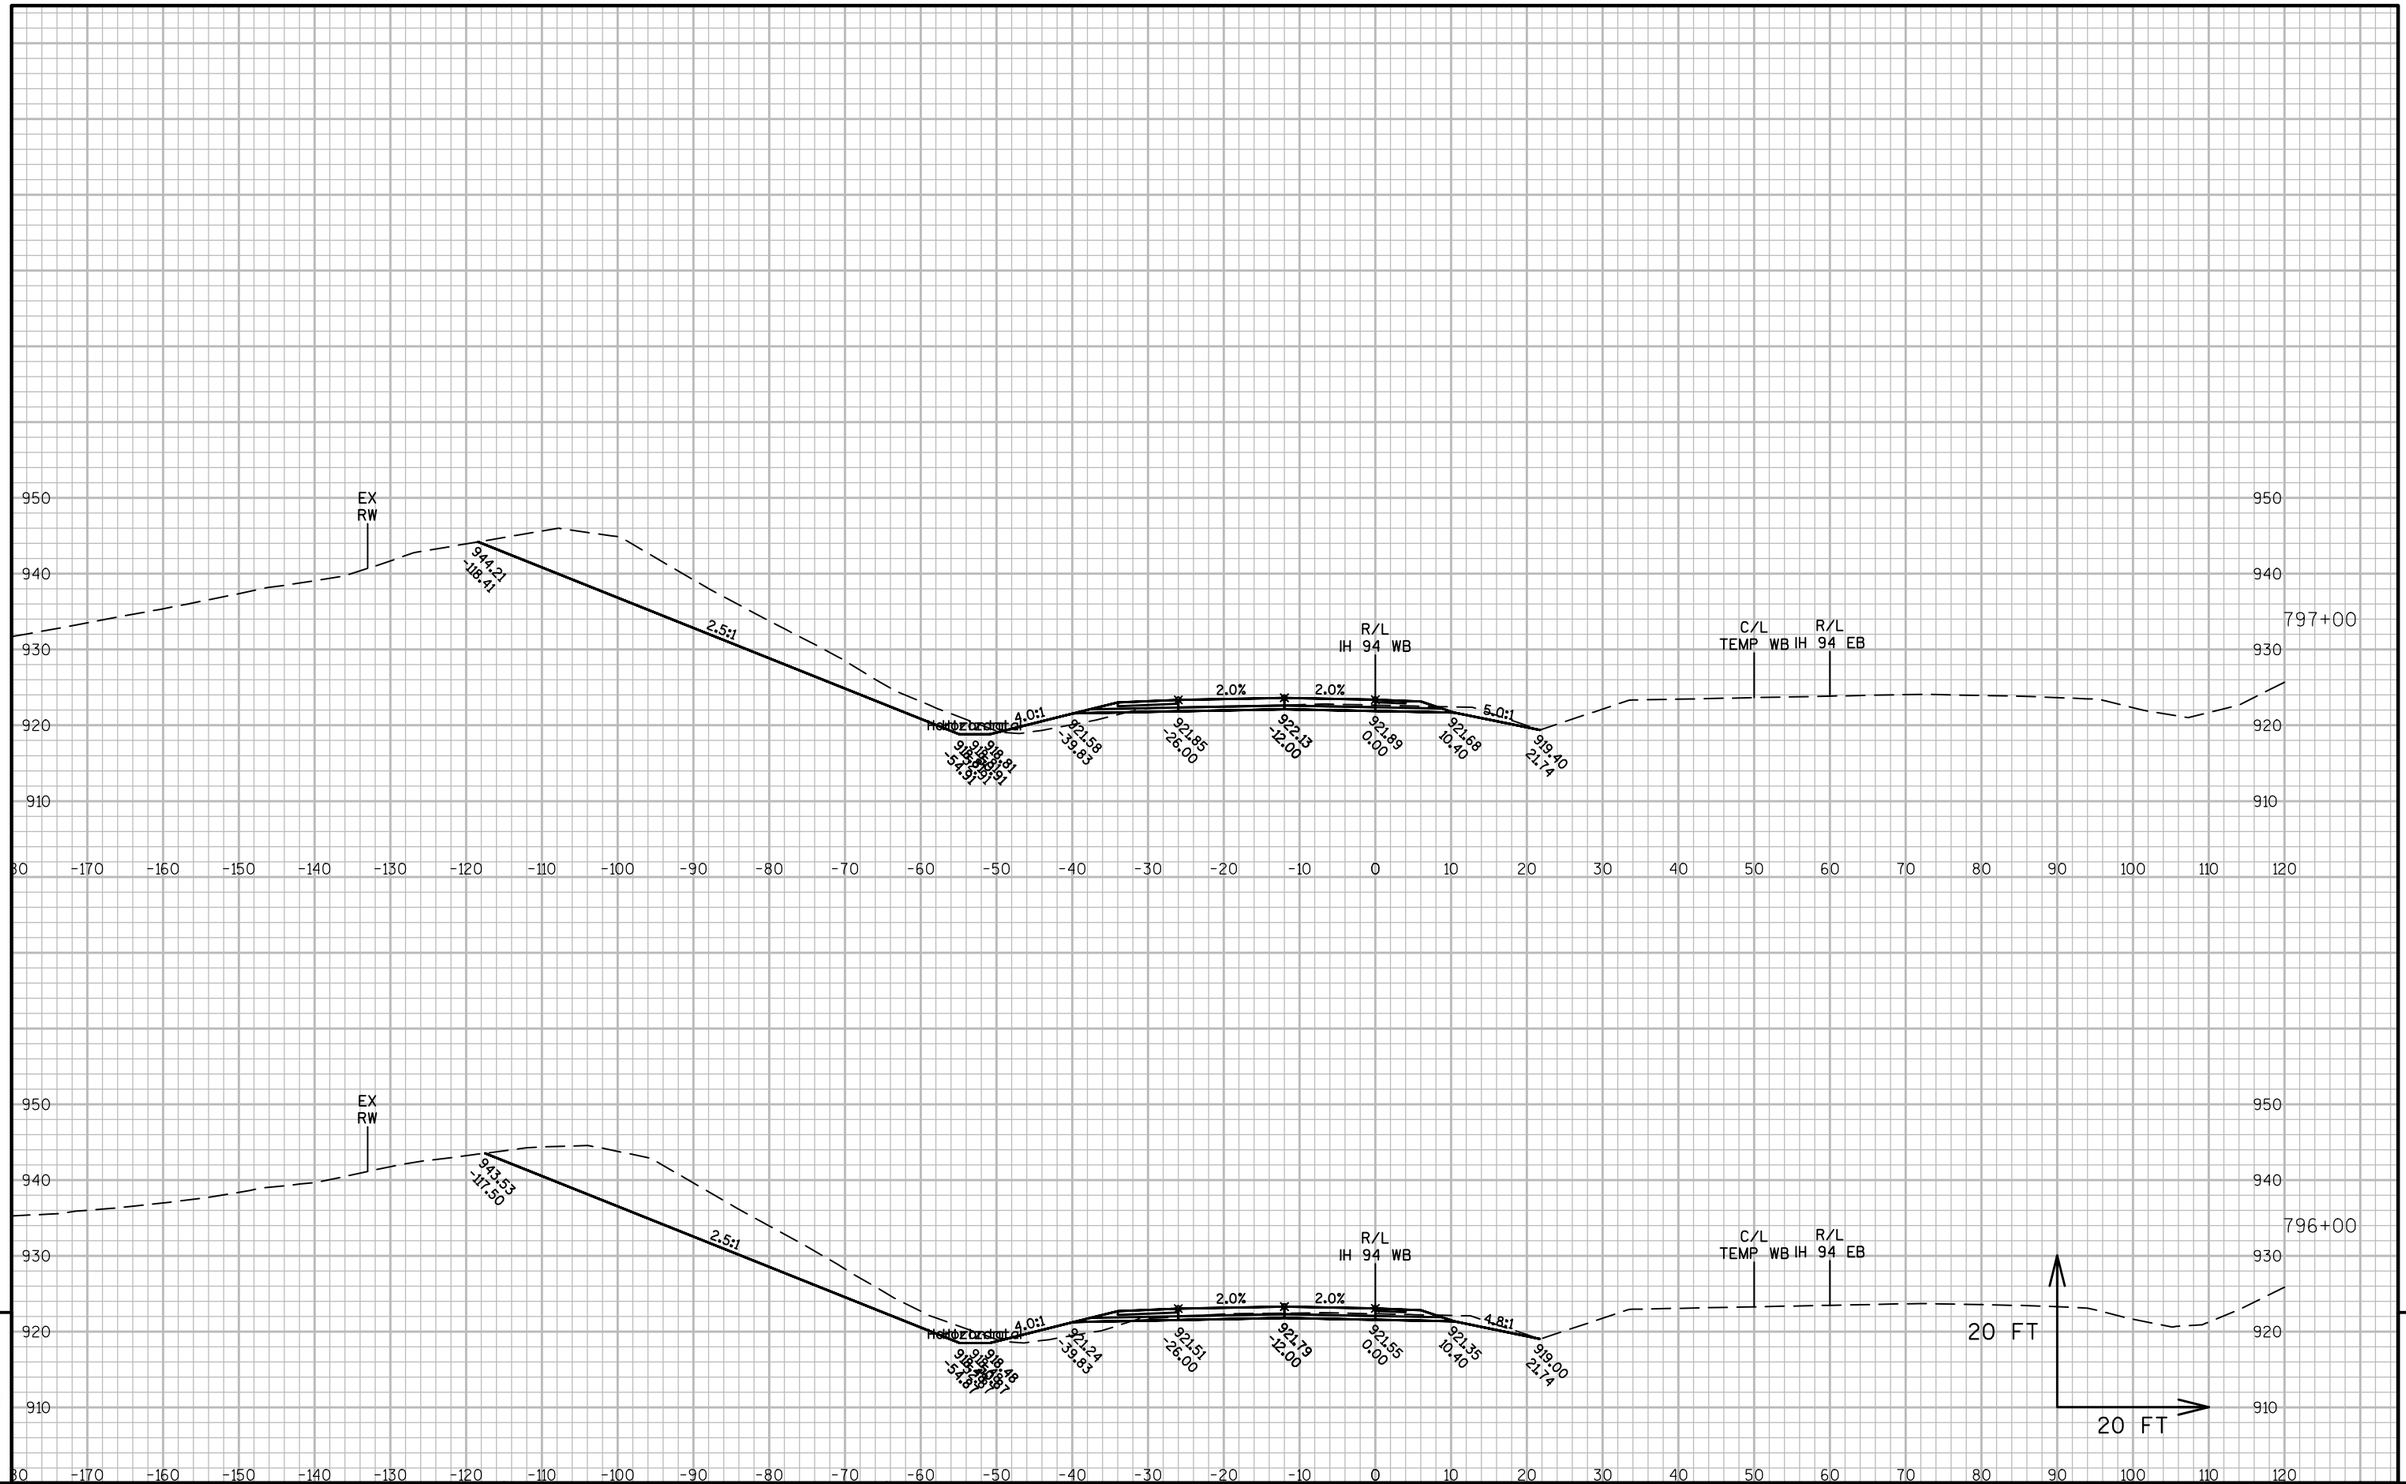

PROJECT NO: 1022-08-72	HWY: IH 94	COUNTY: DUNN	CROSS SECTIONS: IH 94 WB STAGE 5	SHEET	E

FILE NAME : N:\PDS\C3D\10220706\SHEETSPLAN\PLAN SHEETS 10220872\090251_XS_STAGE5.DWG
LAYOUT NAME - 090251 - (50)
PLOT DATE : 4/15/2017 3:04 PM PLOT BY : ANDERSON, THOMAS R PLOT NAME : PLOT SCALE : 1 IN:20 FT
WISDOT/CADDS SHEET 49

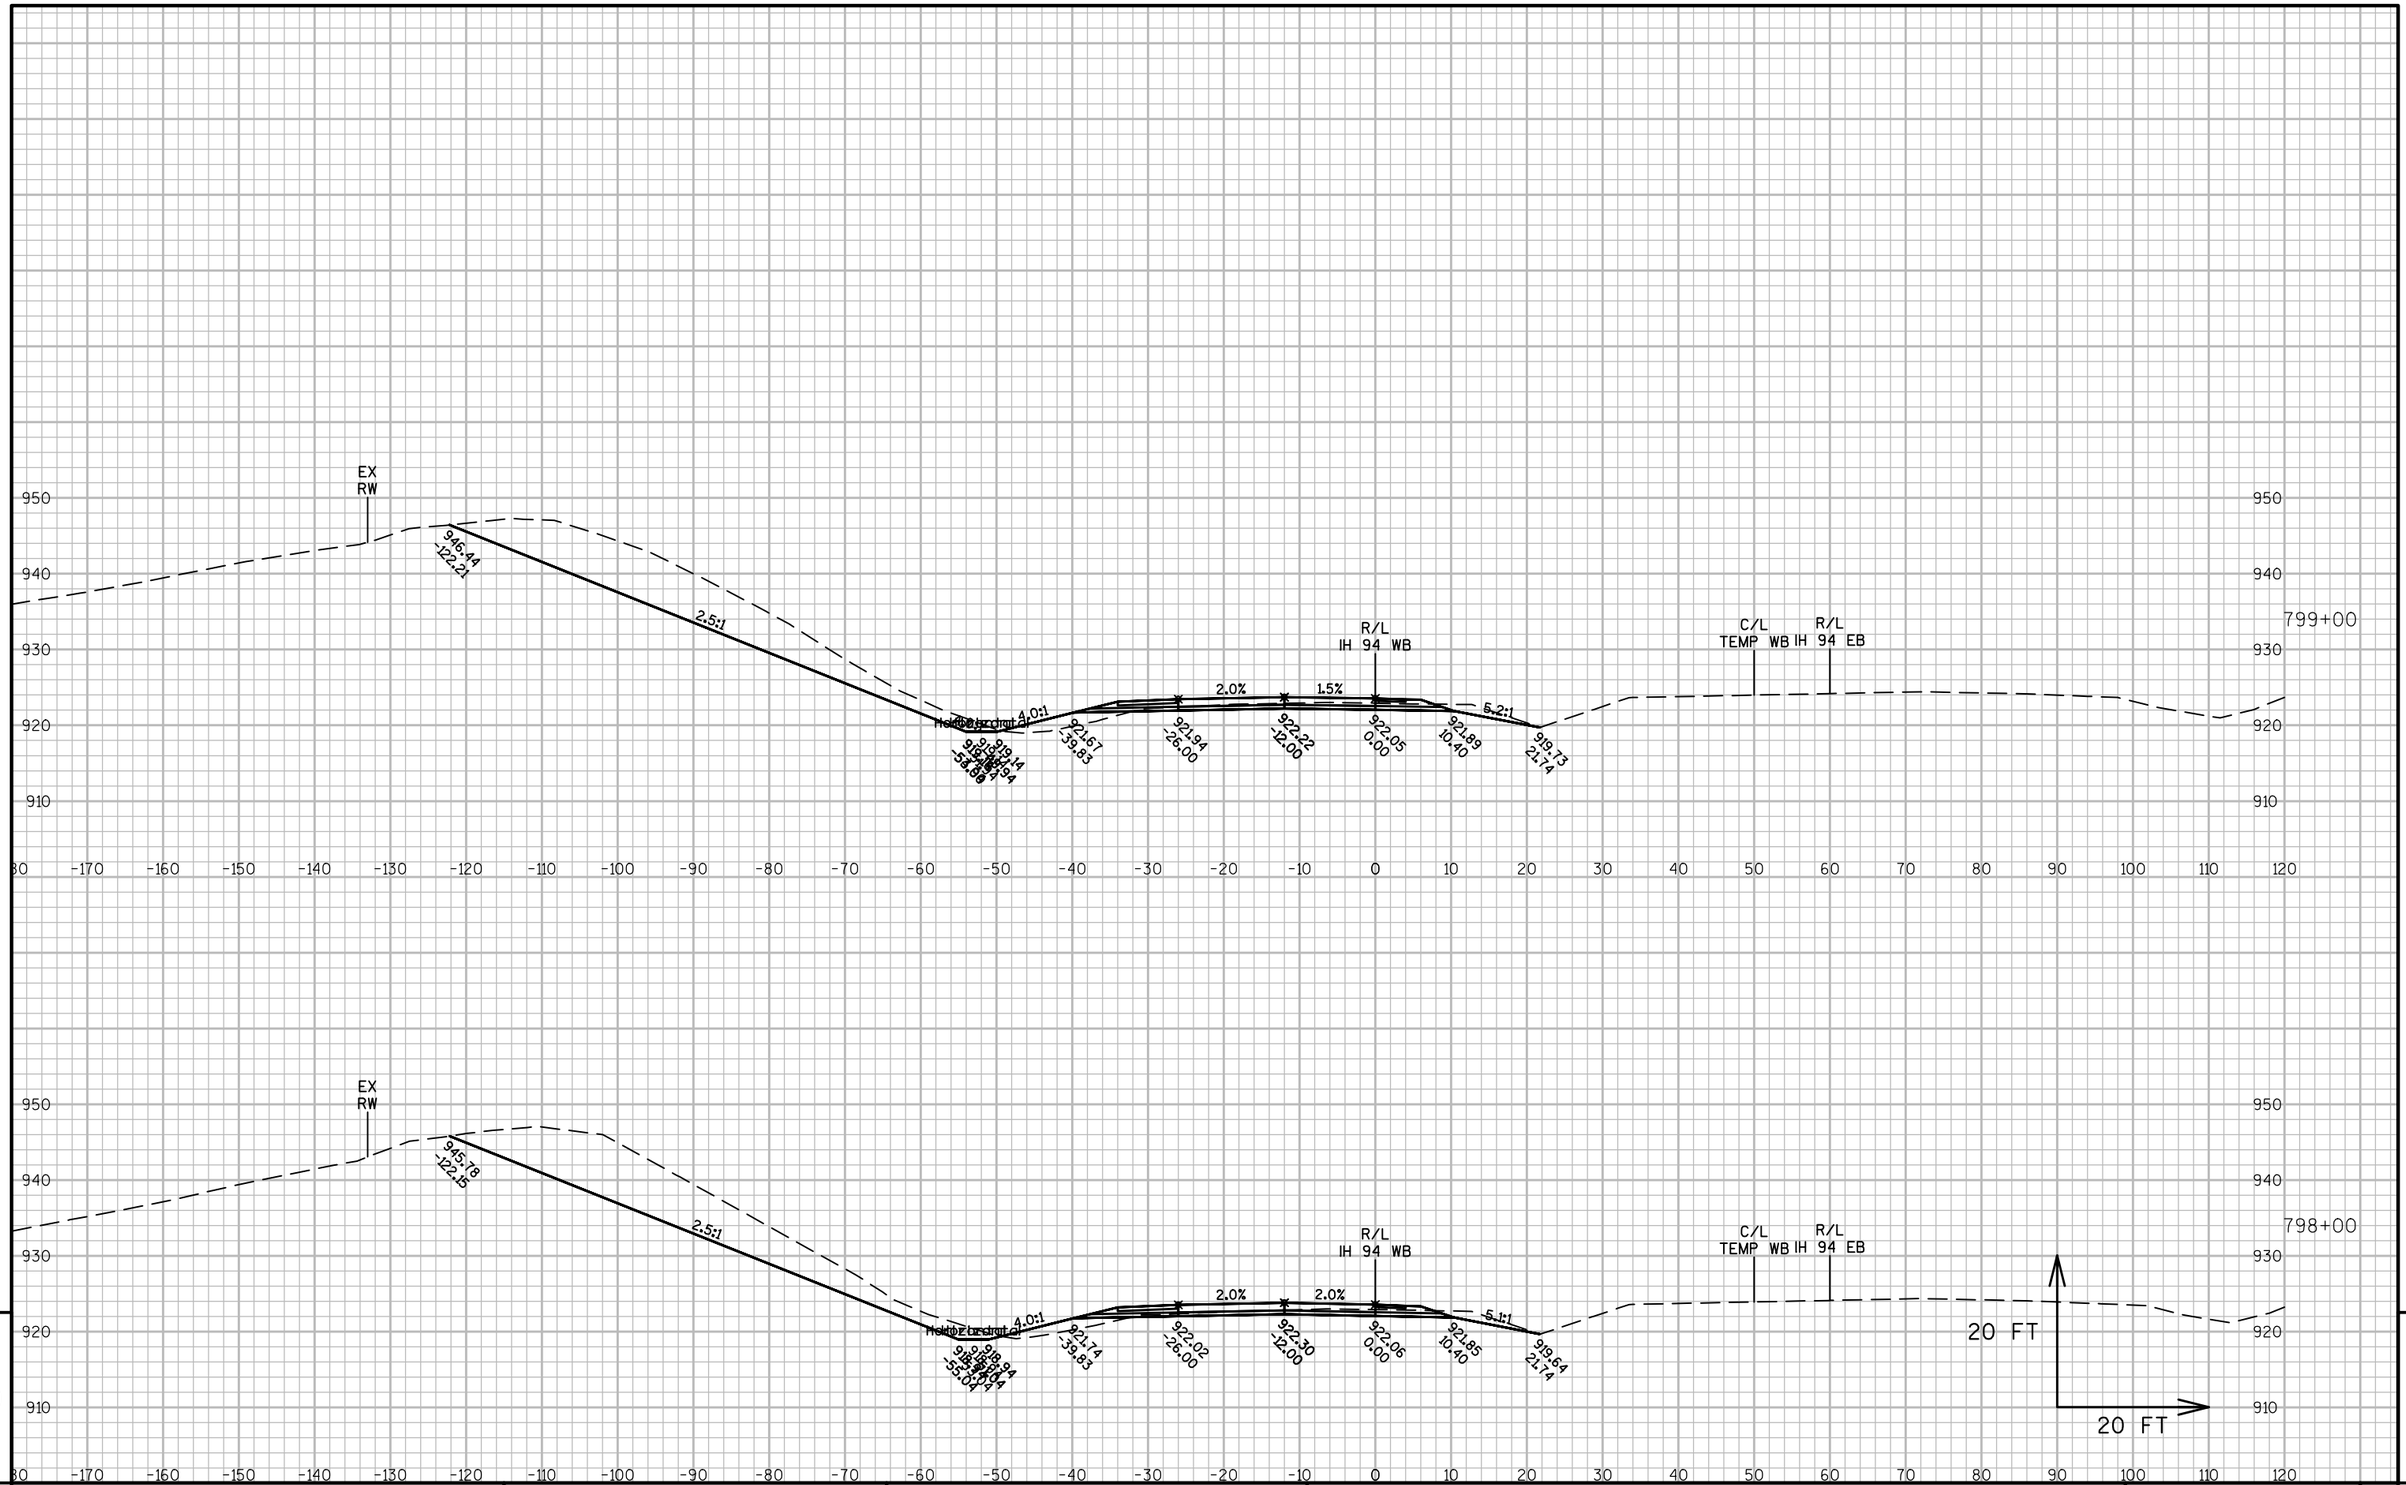


PROJECT NO: 1022-08-72	HWY: IH 94	COUNTY: DUNN	CROSS SECTIONS: IH 94 WB STAGE 5	SHEET	E

FILE NAME : N:\PDS\C3D\10220706\SHEETSPLAN\PLAN SHEETS 10220872\090251_XS_STAGE5.DWG
LAYOUT NAME - 090251 - (51)

PLOT DATE : 4/15/2017 3:04 PM PLOT BY : ANDERSON, THOMAS R PLOT NAME :

PLOT SCALE : 1 IN:20 FT

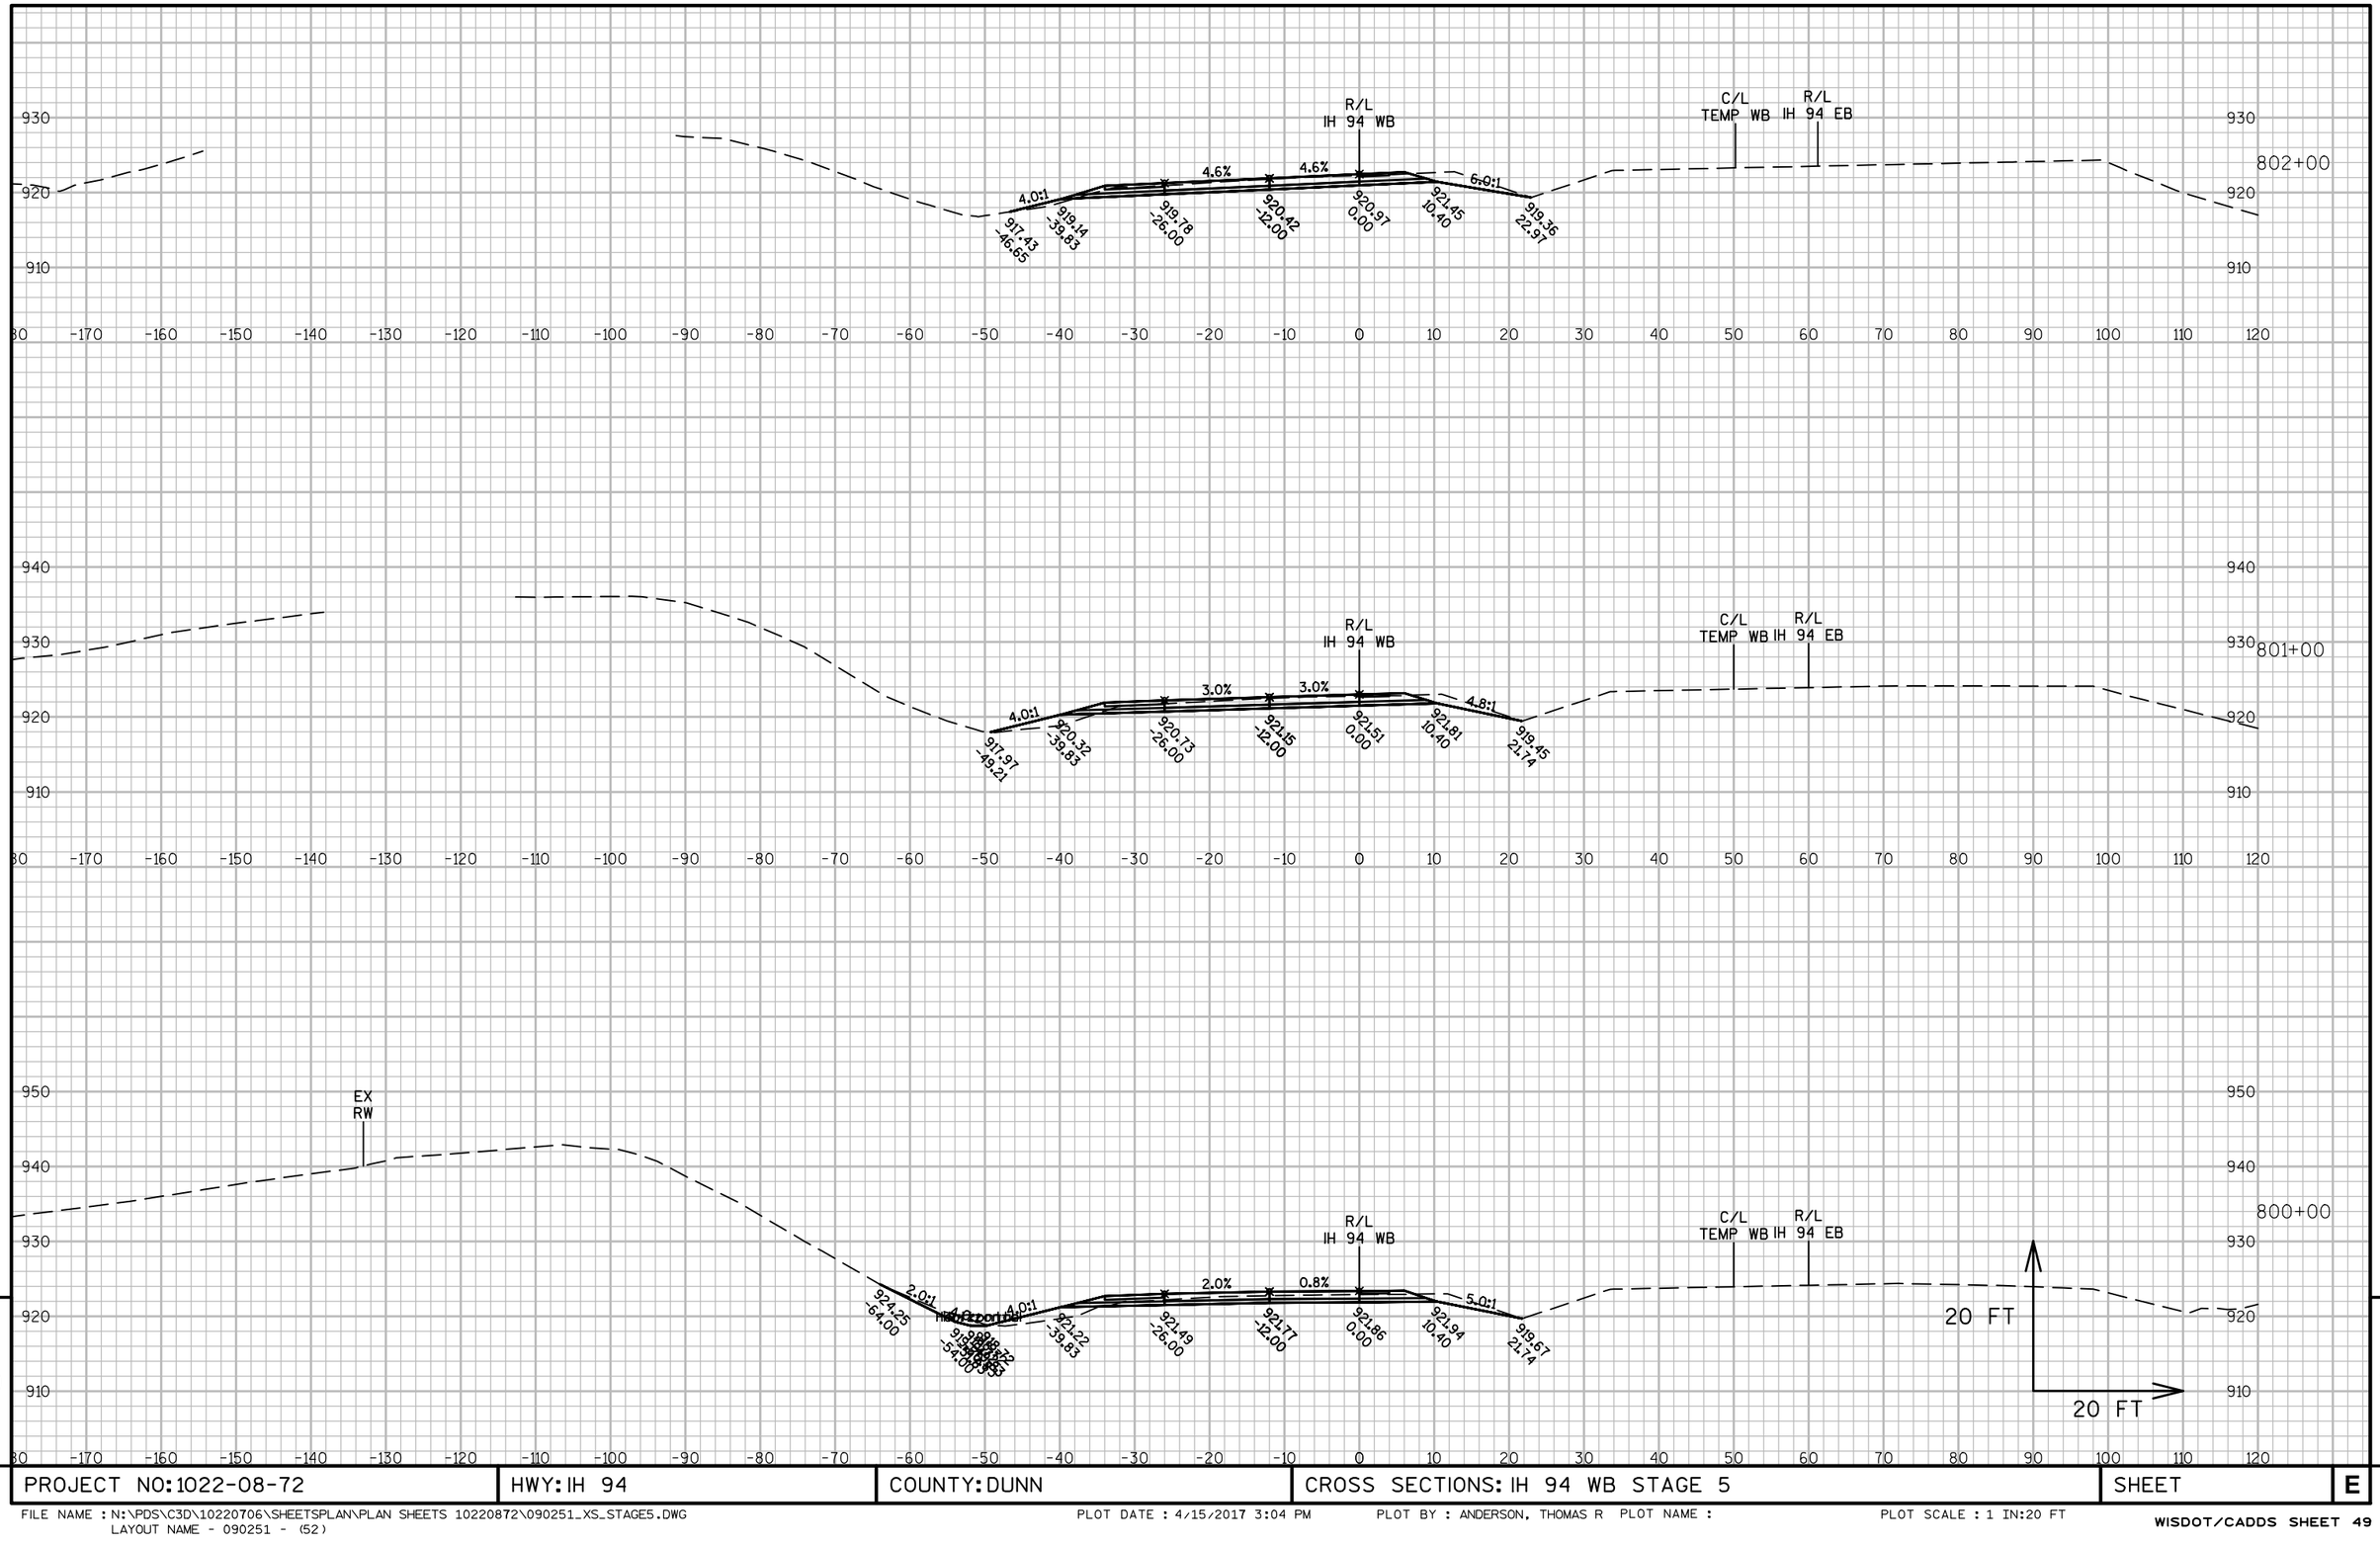



9


9

PROJECT NO: 1022-08-72	HWY: IH 94	COUNTY: DUNN	CROSS SECTIONS: IH 94 WB STAGE 5	SHEET	E

FILE NAME : N:\PDS\C3D\10220706\SHEETSPLAN\PLAN SHEETS 10220872\090251_XS_STAGE5.DWG
LAYOUT NAME - 090251 - (52)
PLOT DATE : 4/15/2017 3:04 PM PLOT BY : ANDERSON, THOMAS R PLOT NAME : PLOT SCALE : 1 IN:20 FT
WISDOT/CADDS SHEET 49

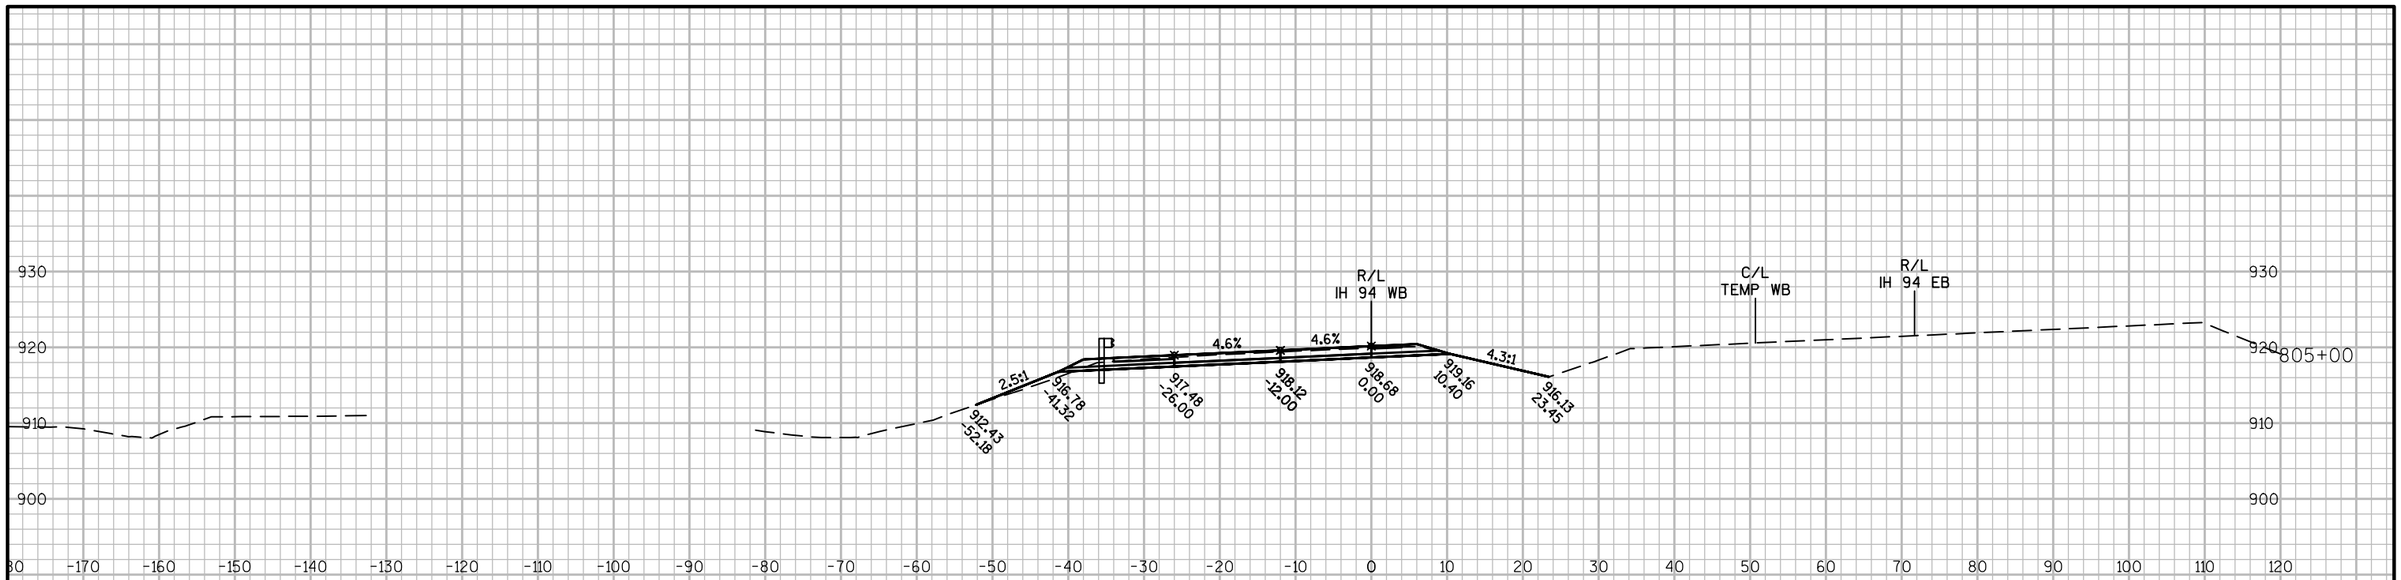

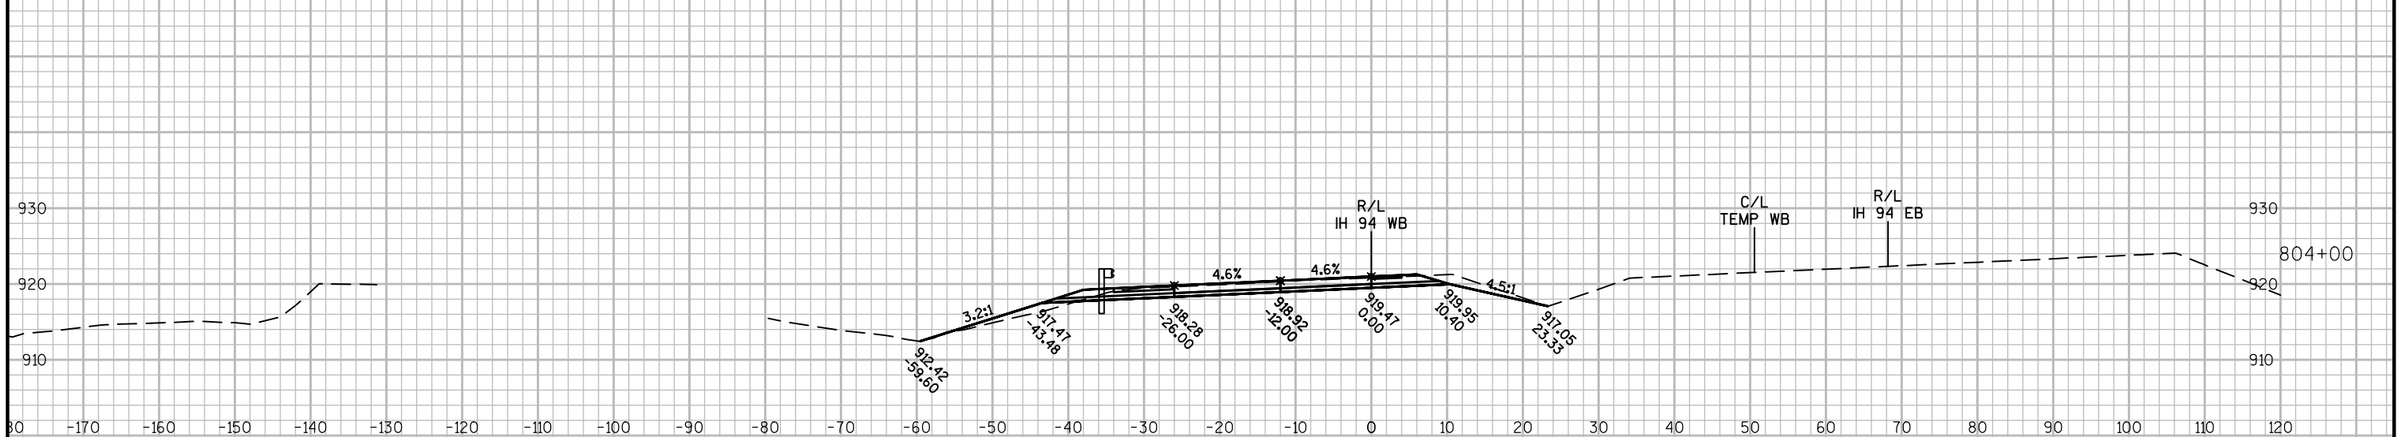

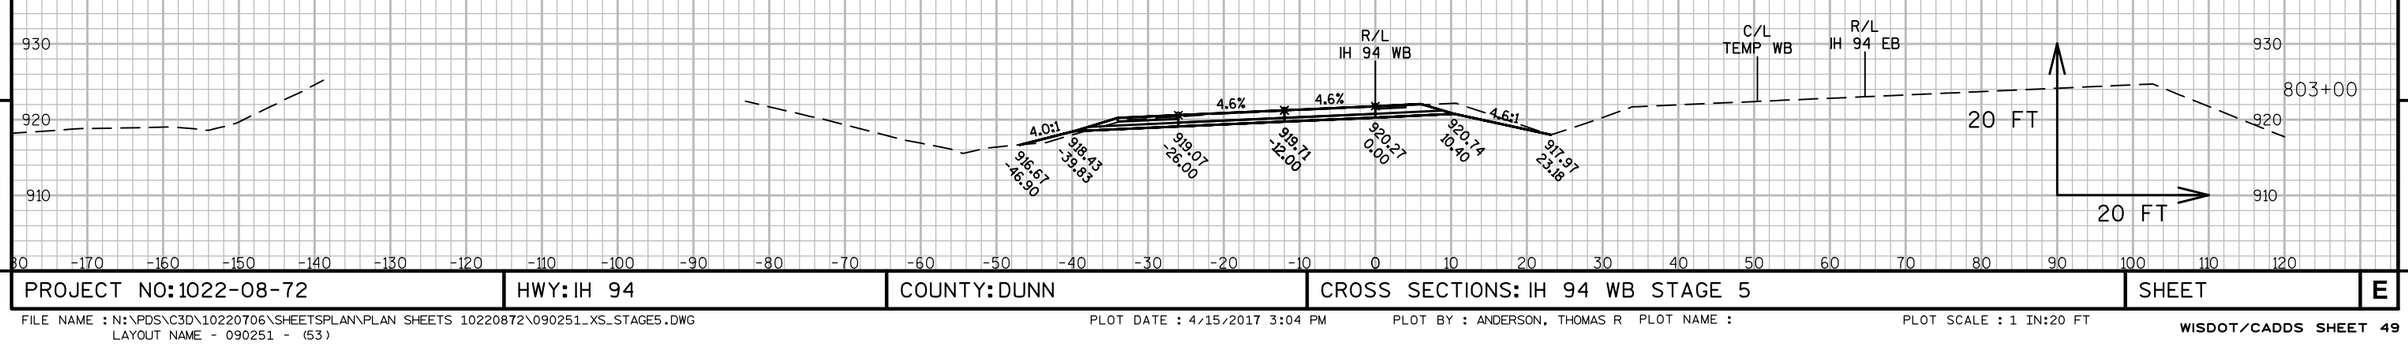


9

9

PROJECT NO: 1022-08-72	HWY: IH 94	COUNTY: DUNN	CROSS SECTIONS: IH 94 WB STAGE 5	SHEET	E

FILE NAME : N:\PDS\C3D\10220706\SHEETSPLAN\PLAN SHEETS 10220872\090251_XS_STAGE5.DWG
LAYOUT NAME - 090251 - (53)
PLOT DATE : 4/15/2017 3:04 PM
PLOT BY : ANDERSON, THOMAS R PLOT NAME :
PLOT SCALE : 1 IN:20 FT

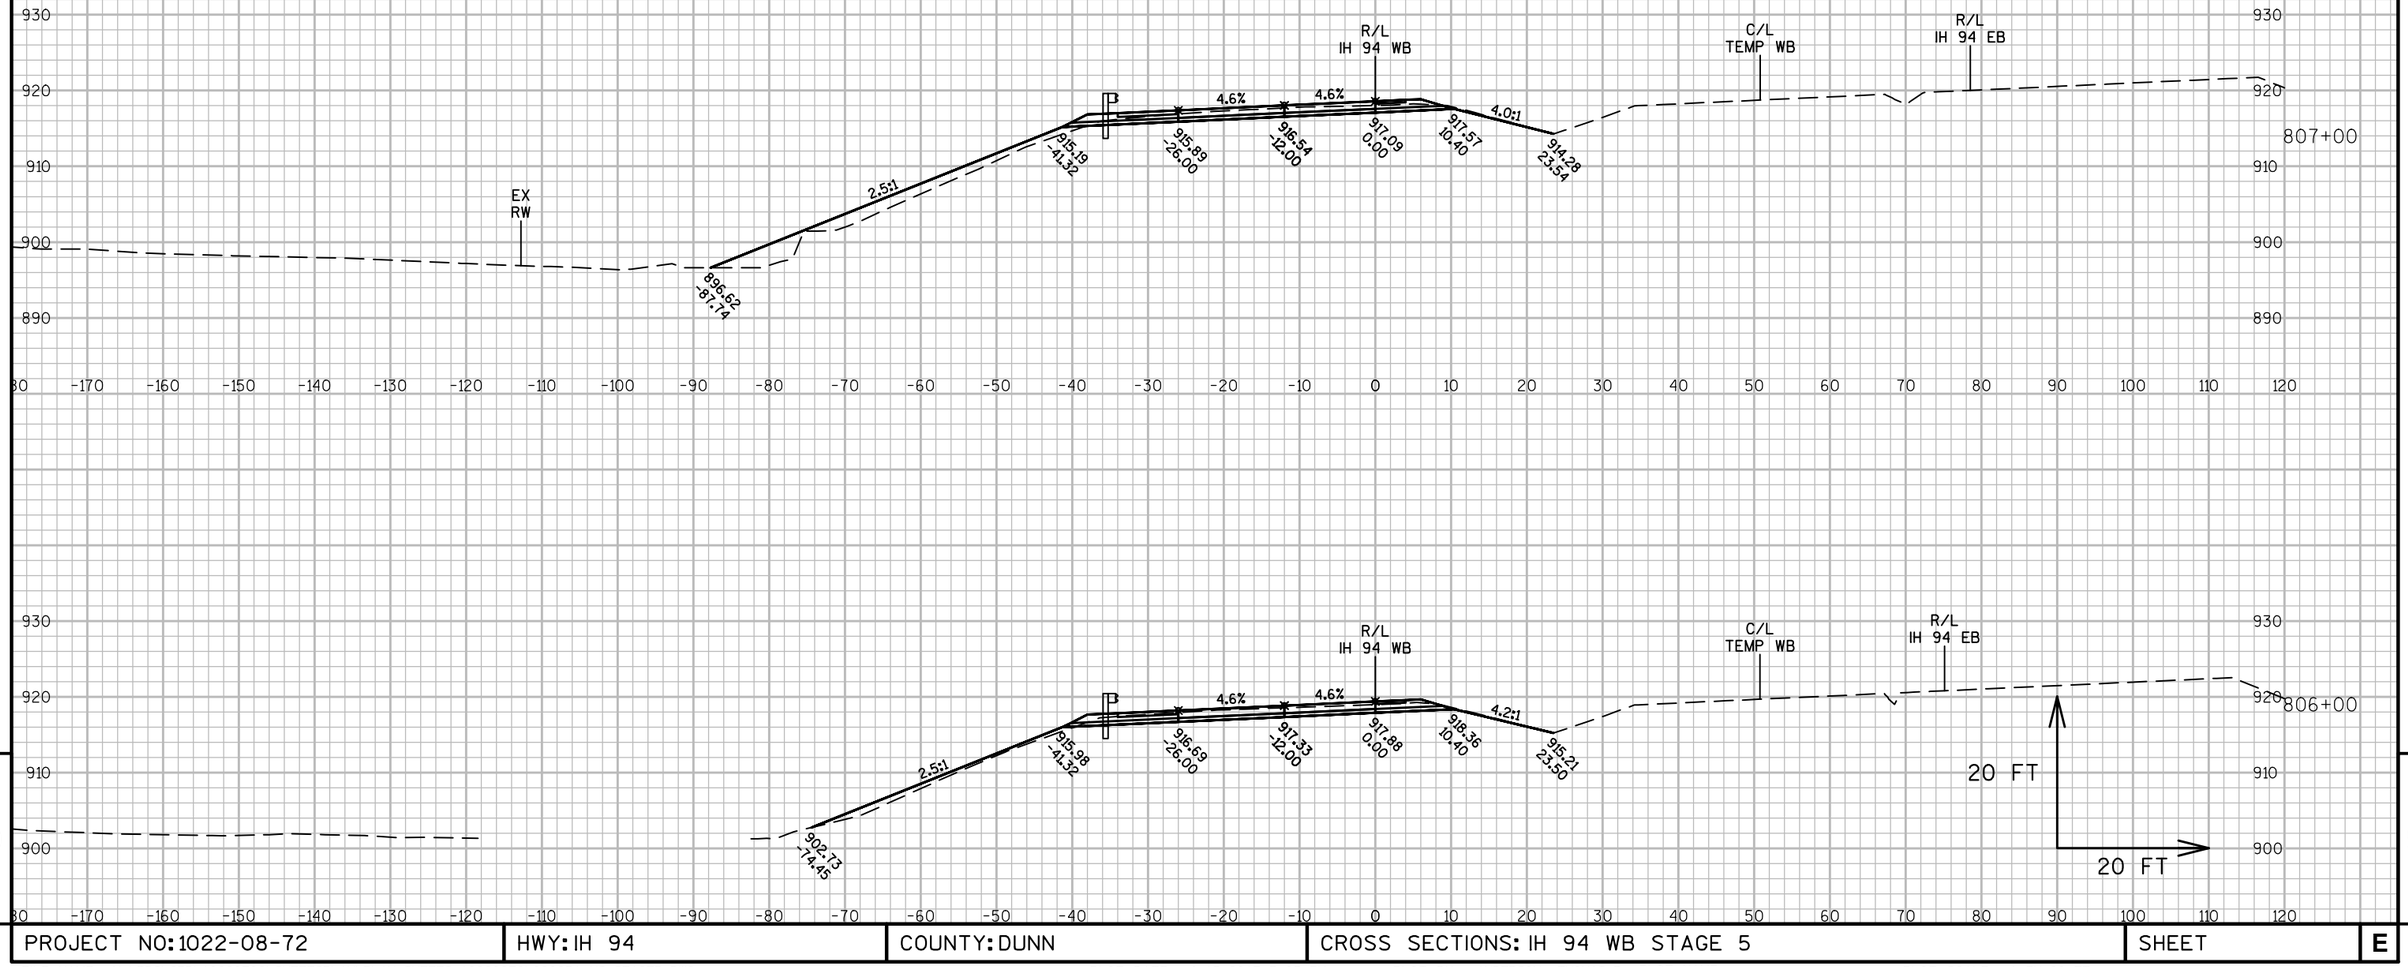


9 9

PROJECT NO: 1022-08-72	HWY: IH 94	COUNTY: DUNN	CROSS SECTIONS: IH 94 WB STAGE 5	SHEET	E

FILE NAME : N:\PDS\C3D\10220706\SHEETSPLAN\PLAN SHEETS 10220872\090251_XS_STAGE5.DWG
LAYOUT NAME - 090251 - (54)

PLOT DATE : 4/15/2017 3:05 PM PLOT BY : ANDERSON, THOMAS R PLOT NAME : PLOT SCALE : 1 IN:20 FT

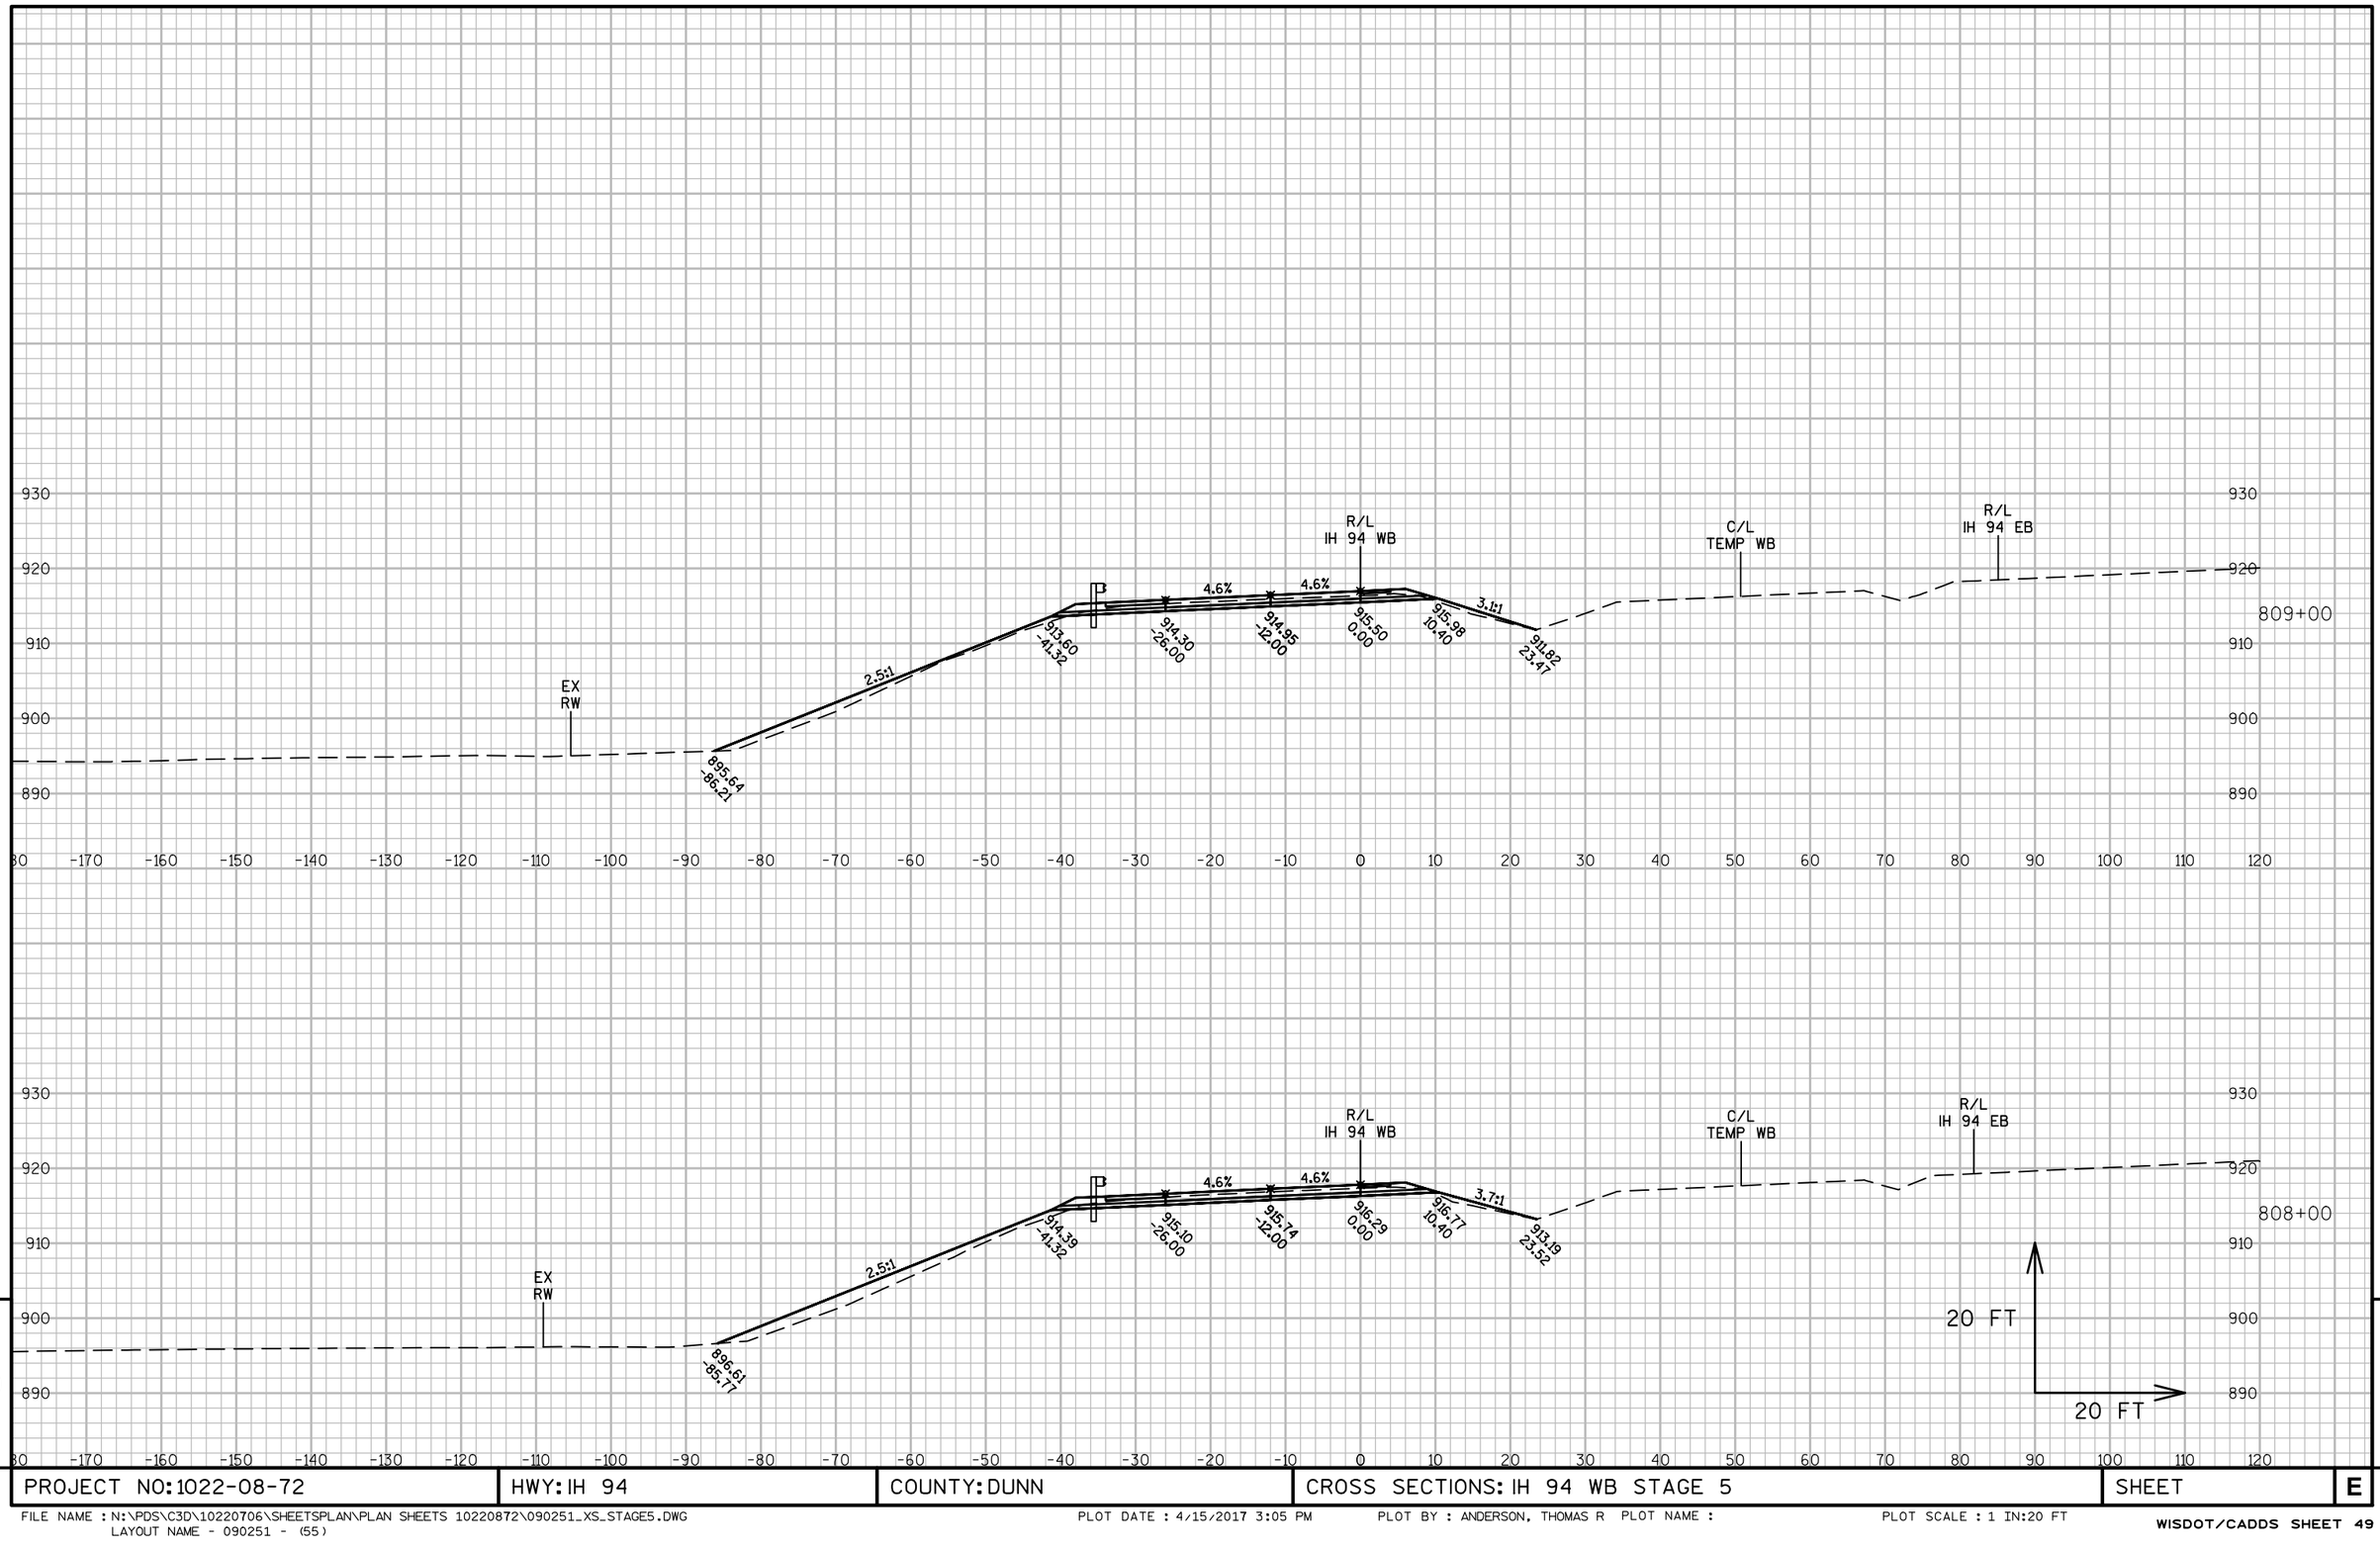


9 9

PROJECT NO: 1022-08-72	HWY: IH 94	COUNTY: DUNN	CROSS SECTIONS: IH 94 WB STAGE 5	SHEET	E

FILE NAME : N:\PDS\C3D\10220706\SHEETSPLAN\PLAN SHEETS 10220872\090251_XS_STAGE5.DWG
LAYOUT NAME - 090251 - (55)


PLOT DATE : 4/15/2017 3:05 PM PLOT BY : ANDERSON, THOMAS R PLOT NAME :


PLOT SCALE : 1 IN:20 FT

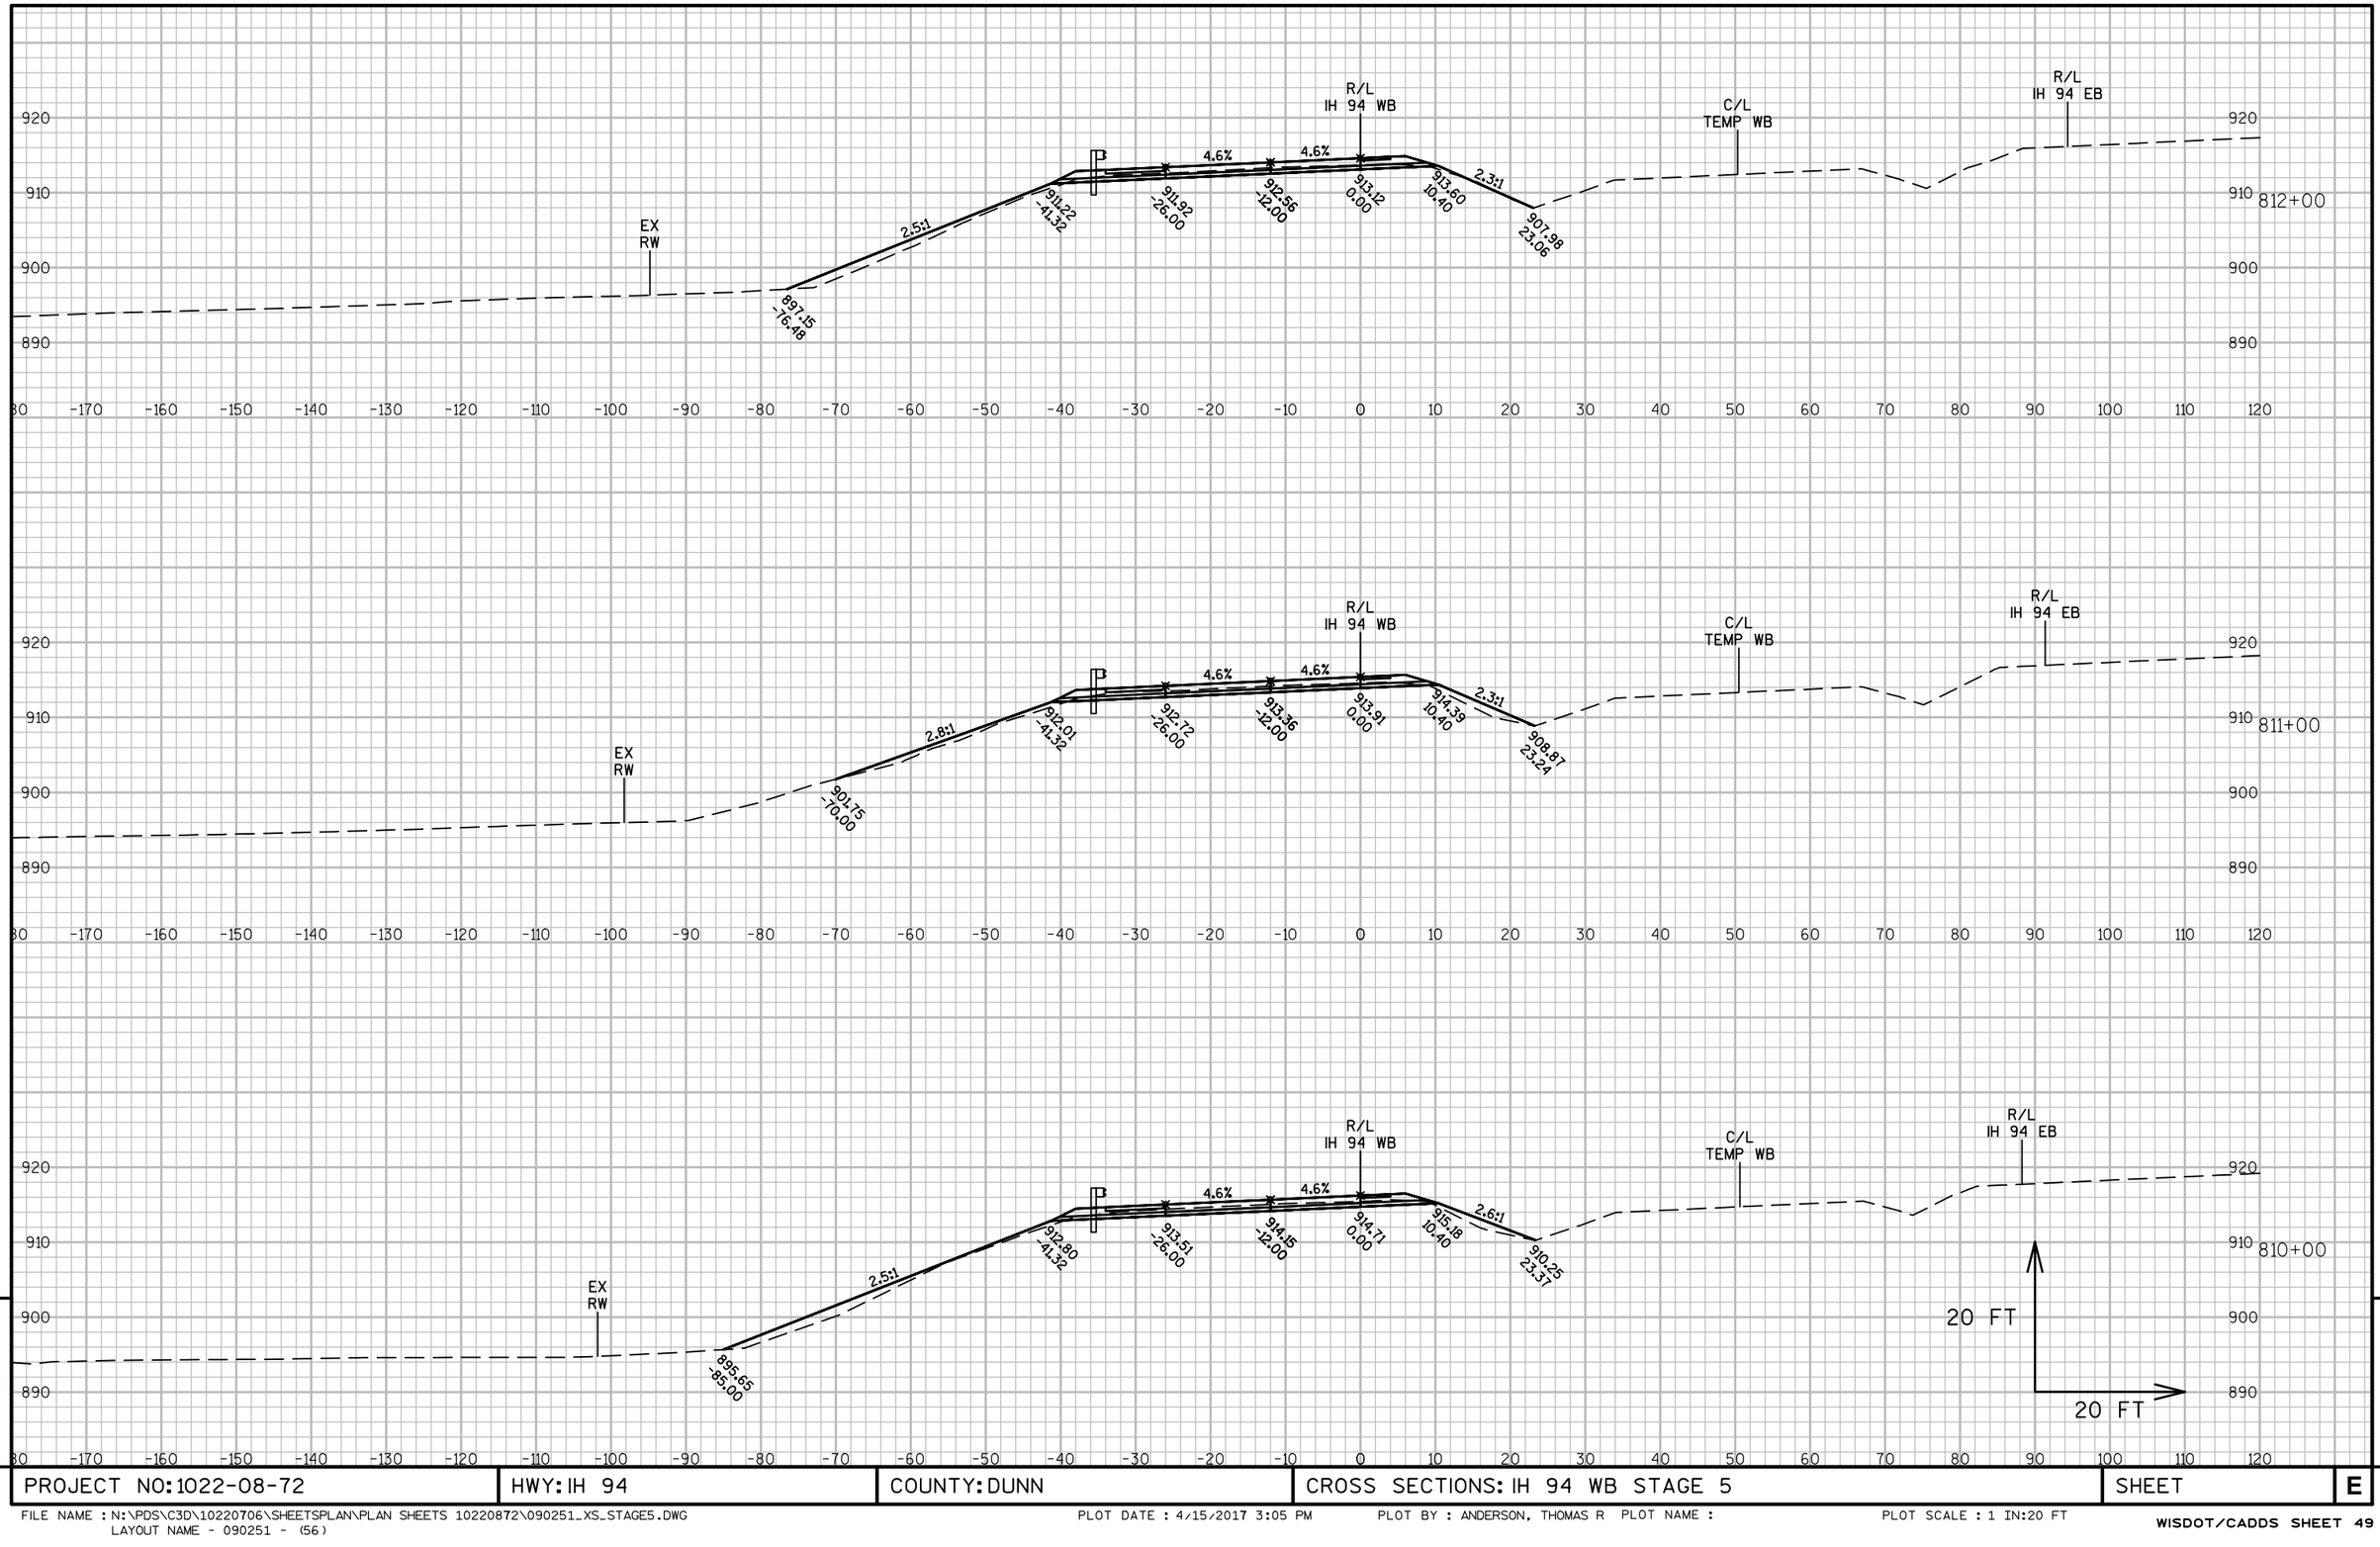

PROJECT NO: 1022-08-72	HWY: IH 94	COUNTY: DUNN	CROSS SECTIONS: IH 94 WB STAGE 5	SHEET	E

FILE NAME : N:\PDS\C3D\10220706\SHEETSPLAN\PLAN SHEETS 10220872\090251_XS_STAGE5.DWG
LAYOUT NAME - 090251 - (56)
PLOT DATE : 4/15/2017 3:05 PM PLOT BY : ANDERSON, THOMAS R PLOT NAME : PLOT SCALE : 1 IN:20 FT

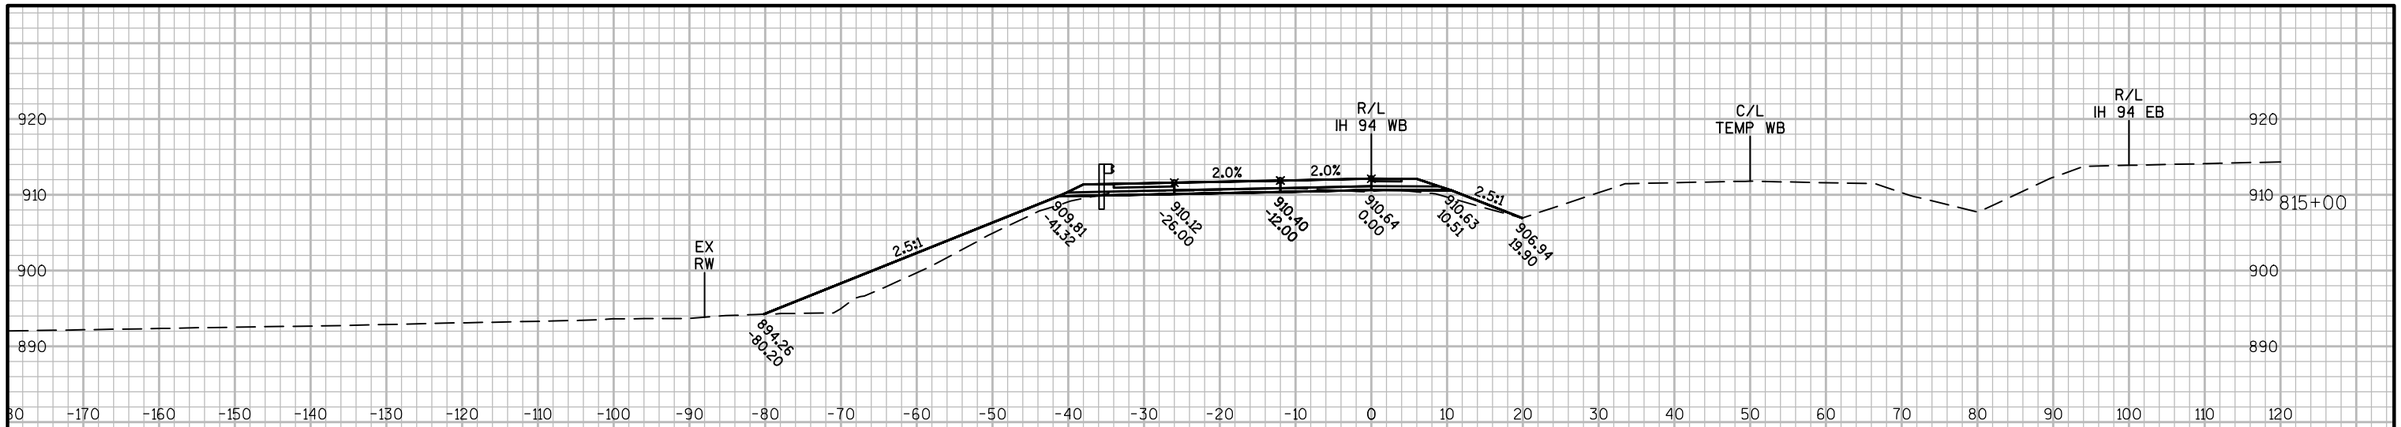

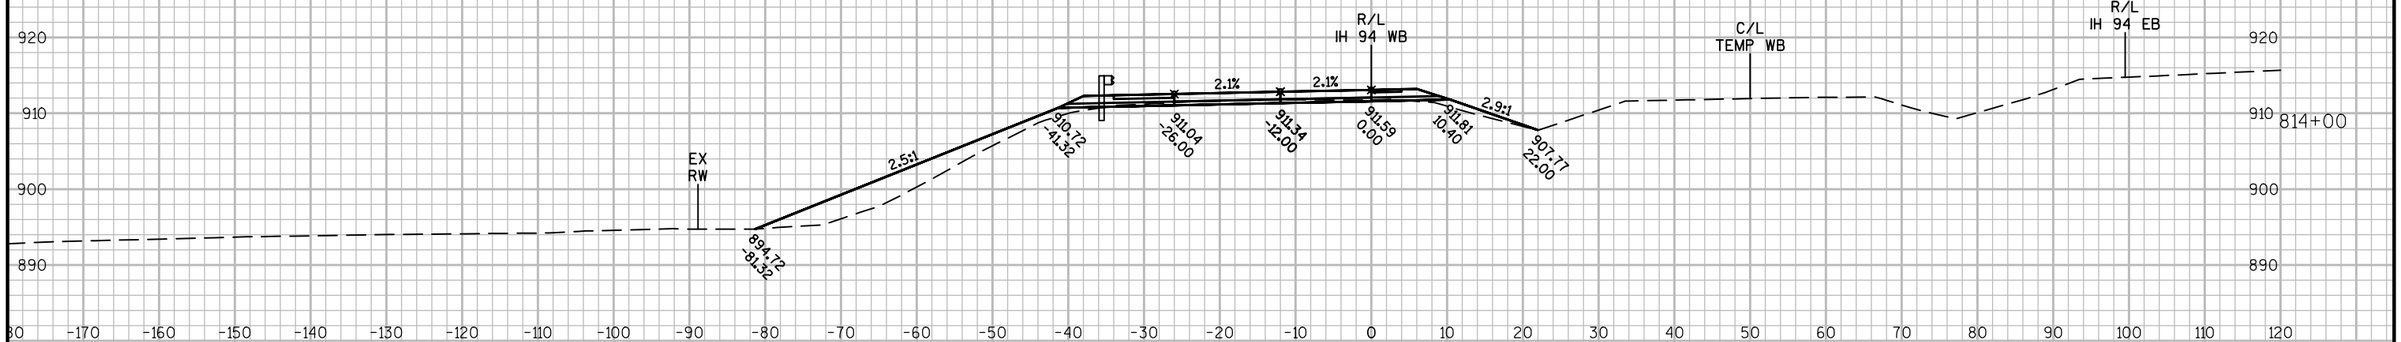





9 9

PROJECT NO: 1022-08-72	HWY: IH 94	COUNTY: DUNN	CROSS SECTIONS: IH 94 WB STAGE 5	SHEET	E

FILE NAME : N:\PDS\C3D\10220706\SHEETSPLAN\PLAN SHEETS 10220872\090251_XS_STAGE5.DWG
LAYOUT NAME - 090251 - (57)
PLOT DATE : 4/15/2017 3:05 PM PLOT BY : ANDERSON, THOMAS R PLOT NAME : PLOT SCALE : 1 IN:20 FT
WISDOT/CADDS SHEET 49

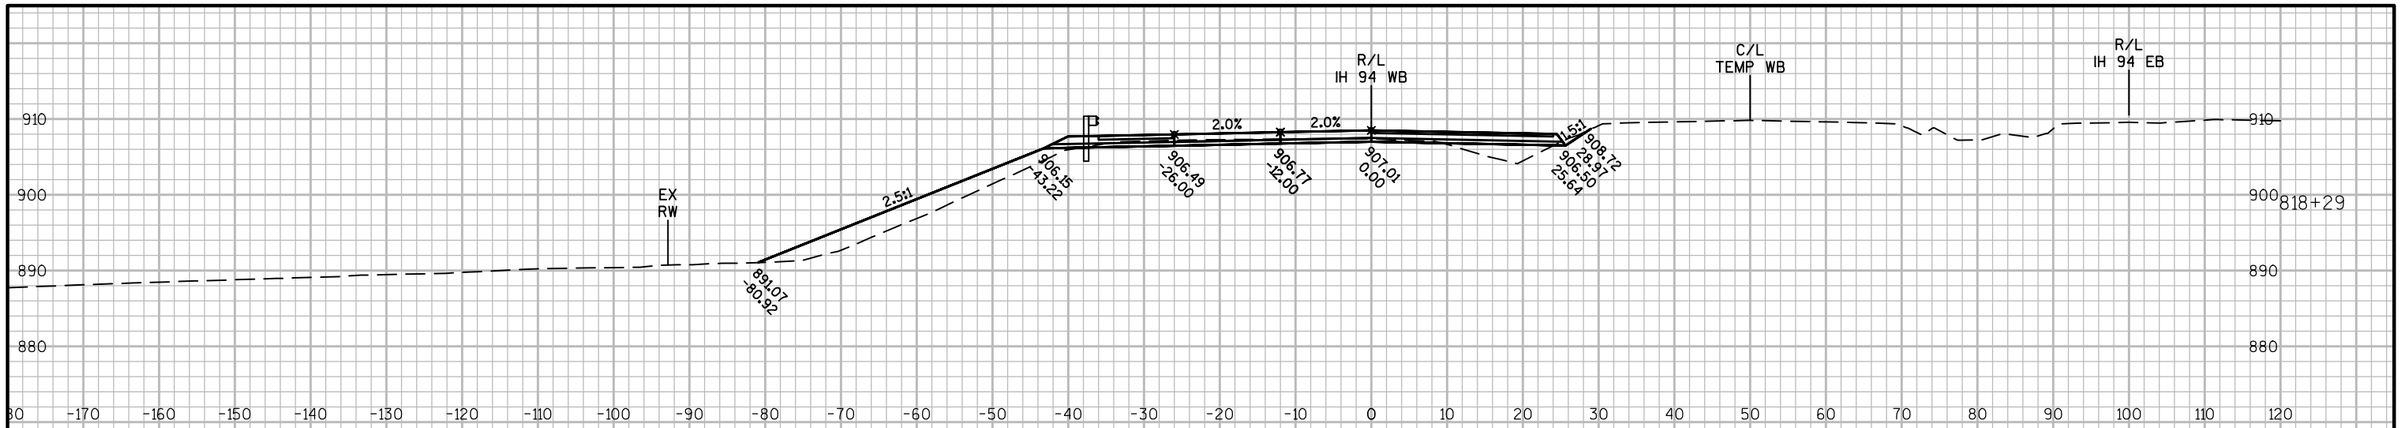

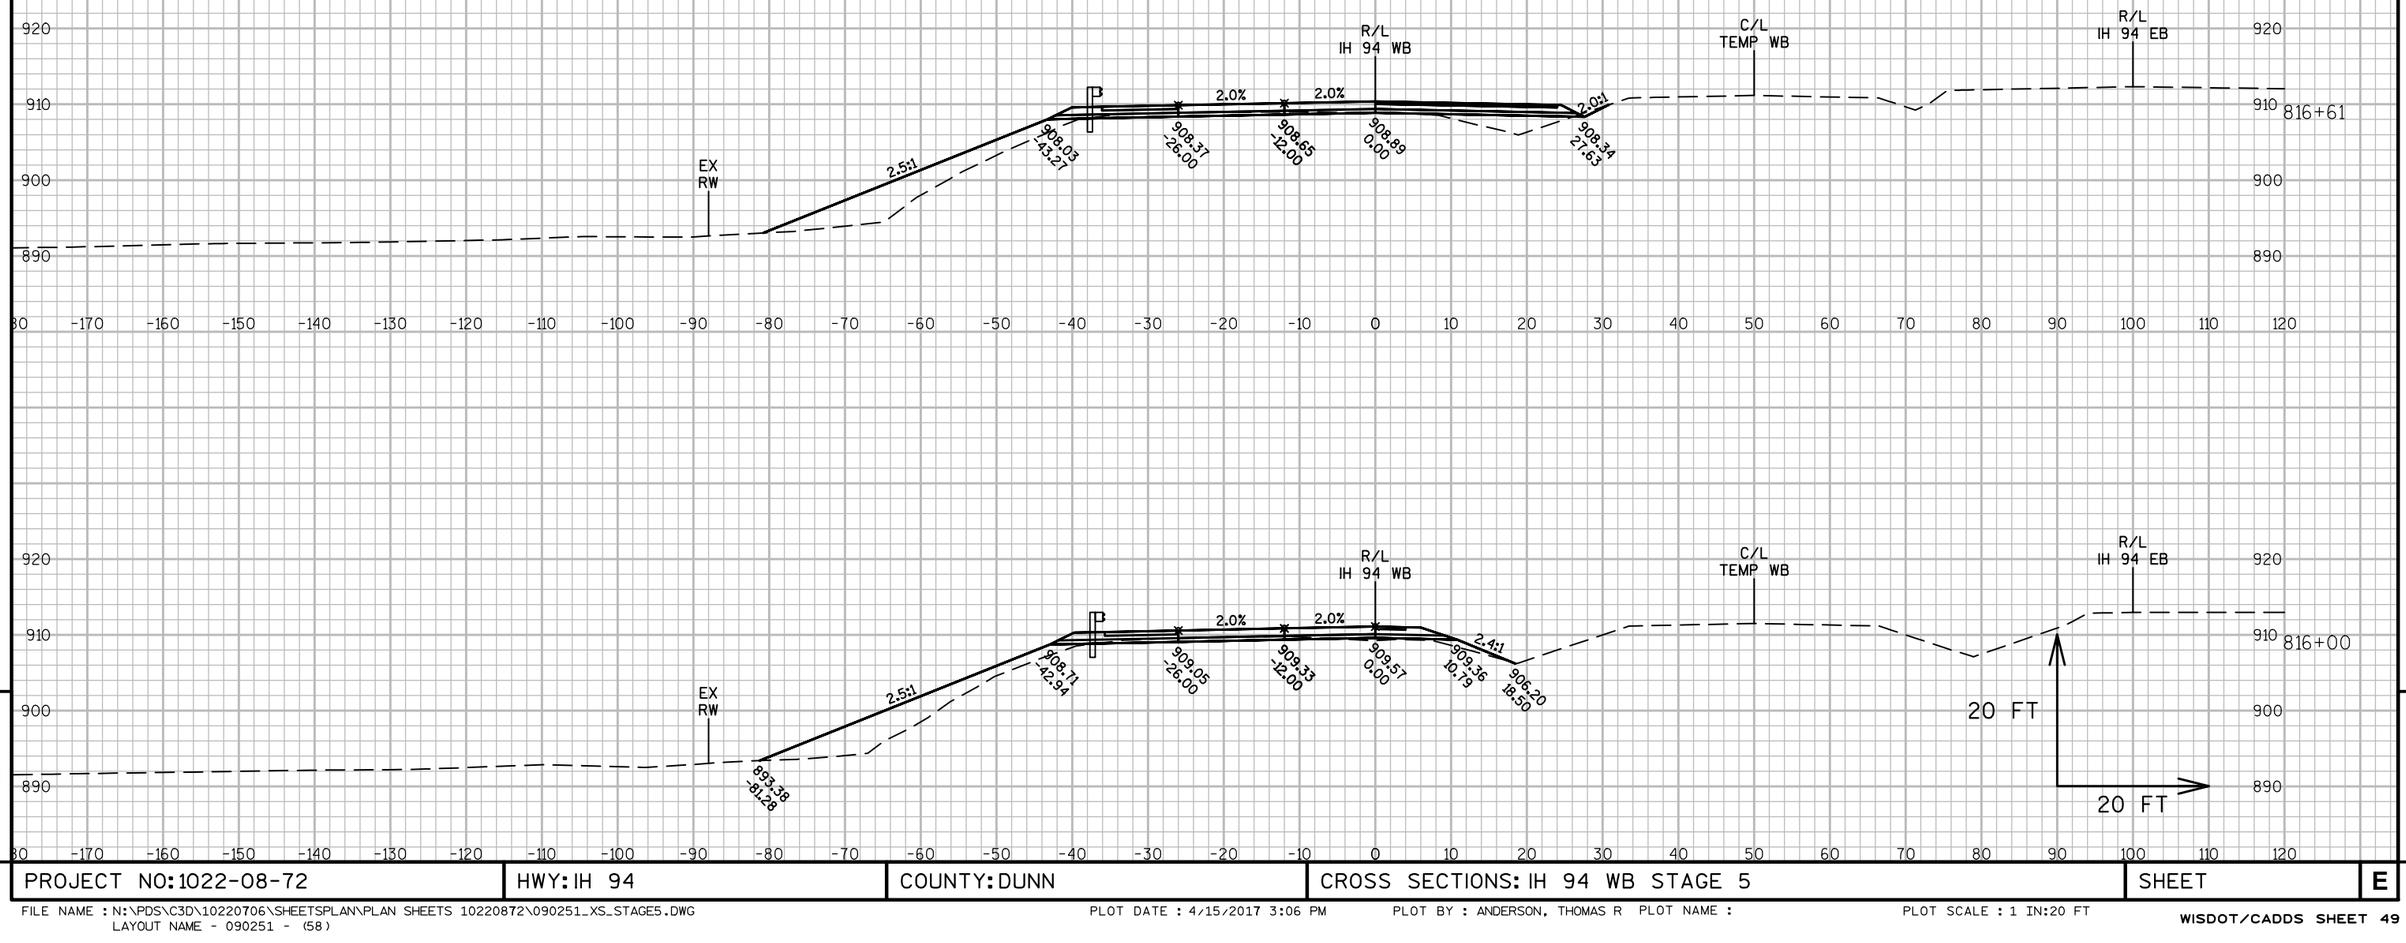



9


9

PROJECT NO: 1022-08-72	HWY: IH 94	COUNTY: DUNN	CROSS SECTIONS: IH 94 WB STAGE 5	SHEET	E

FILE NAME : N:\PDS\C3D\10220706\SHEETSPLAN\PLAN SHEETS 10220872\090251_XS_STAGE5.DWG
LAYOUT NAME - 090251 - (58)
PLOT DATE : 4/15/2017 3:06 PM PLOT BY : ANDERSON, THOMAS R PLOT NAME :
PLOT SCALE : 1 IN:20 FT

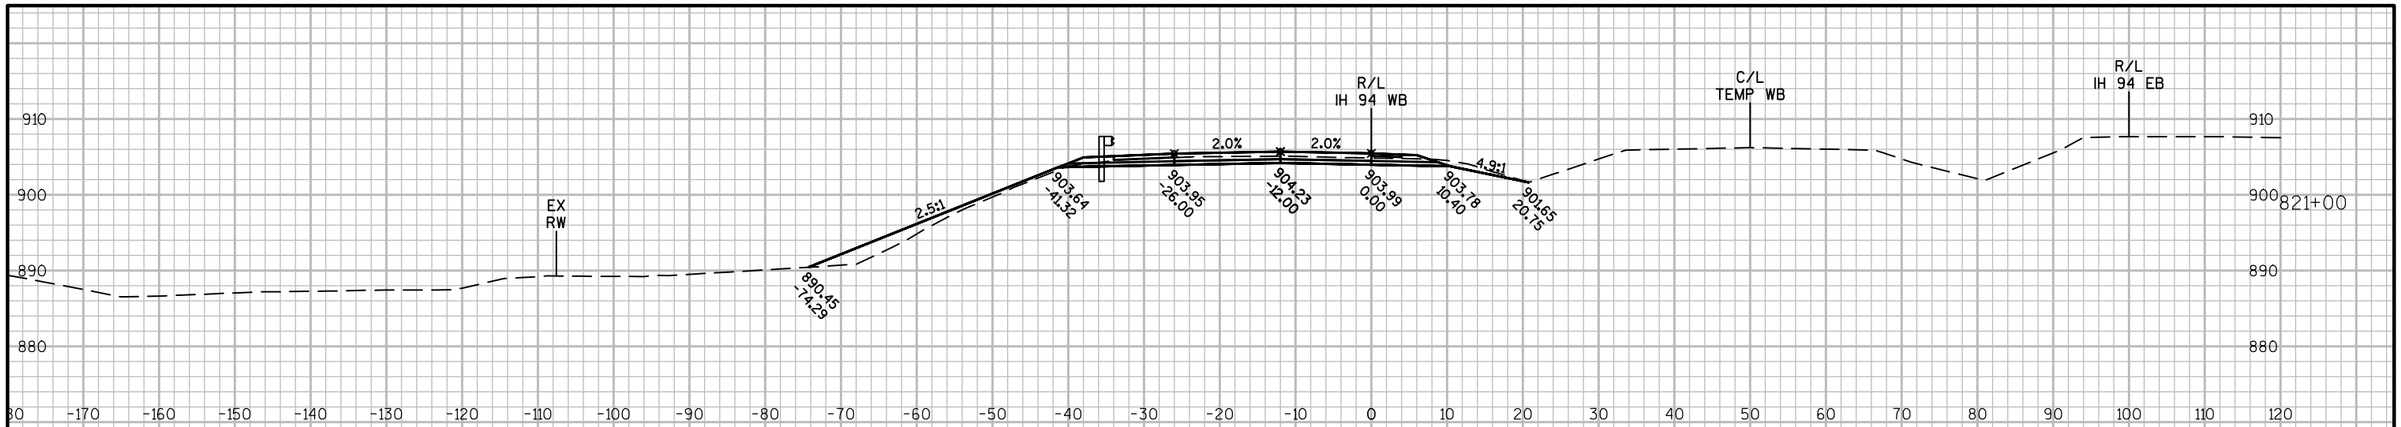

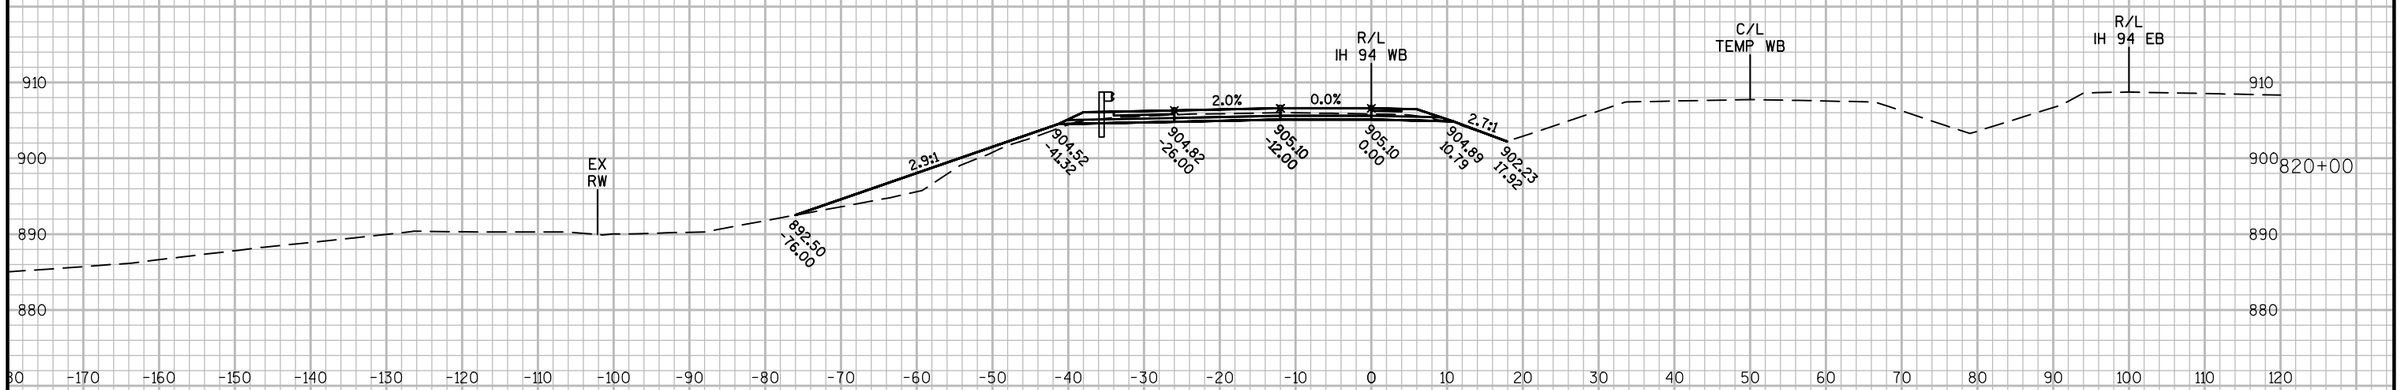

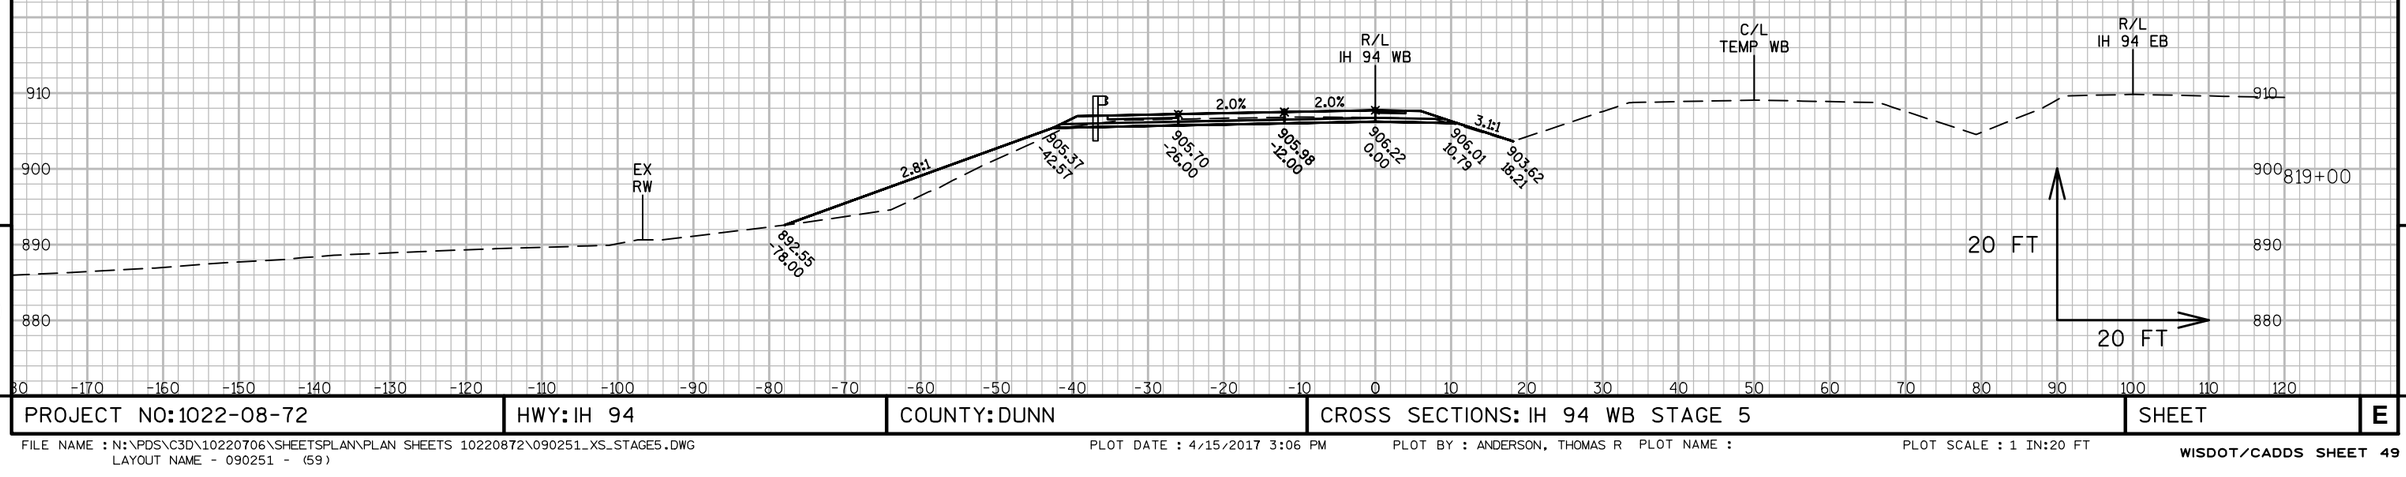


PROJECT NO: 1022-08-72	HWY: IH 94	COUNTY: DUNN	CROSS SECTIONS: IH 94 WB STAGE 5	SHEET	E

FILE NAME : N:\PDS\C3D\10220706\SHEETSPLAN\PLAN SHEETS 10220872\090251_XS_STAGE5.DWG
LAYOUT NAME - 090251 - (59)

PLOT DATE : 4/15/2017 3:06 PM PLOT BY : ANDERSON, THOMAS R PLOT NAME :

PLOT SCALE : 1 IN:20 FT

WISDOT/CADDS SHEET 49

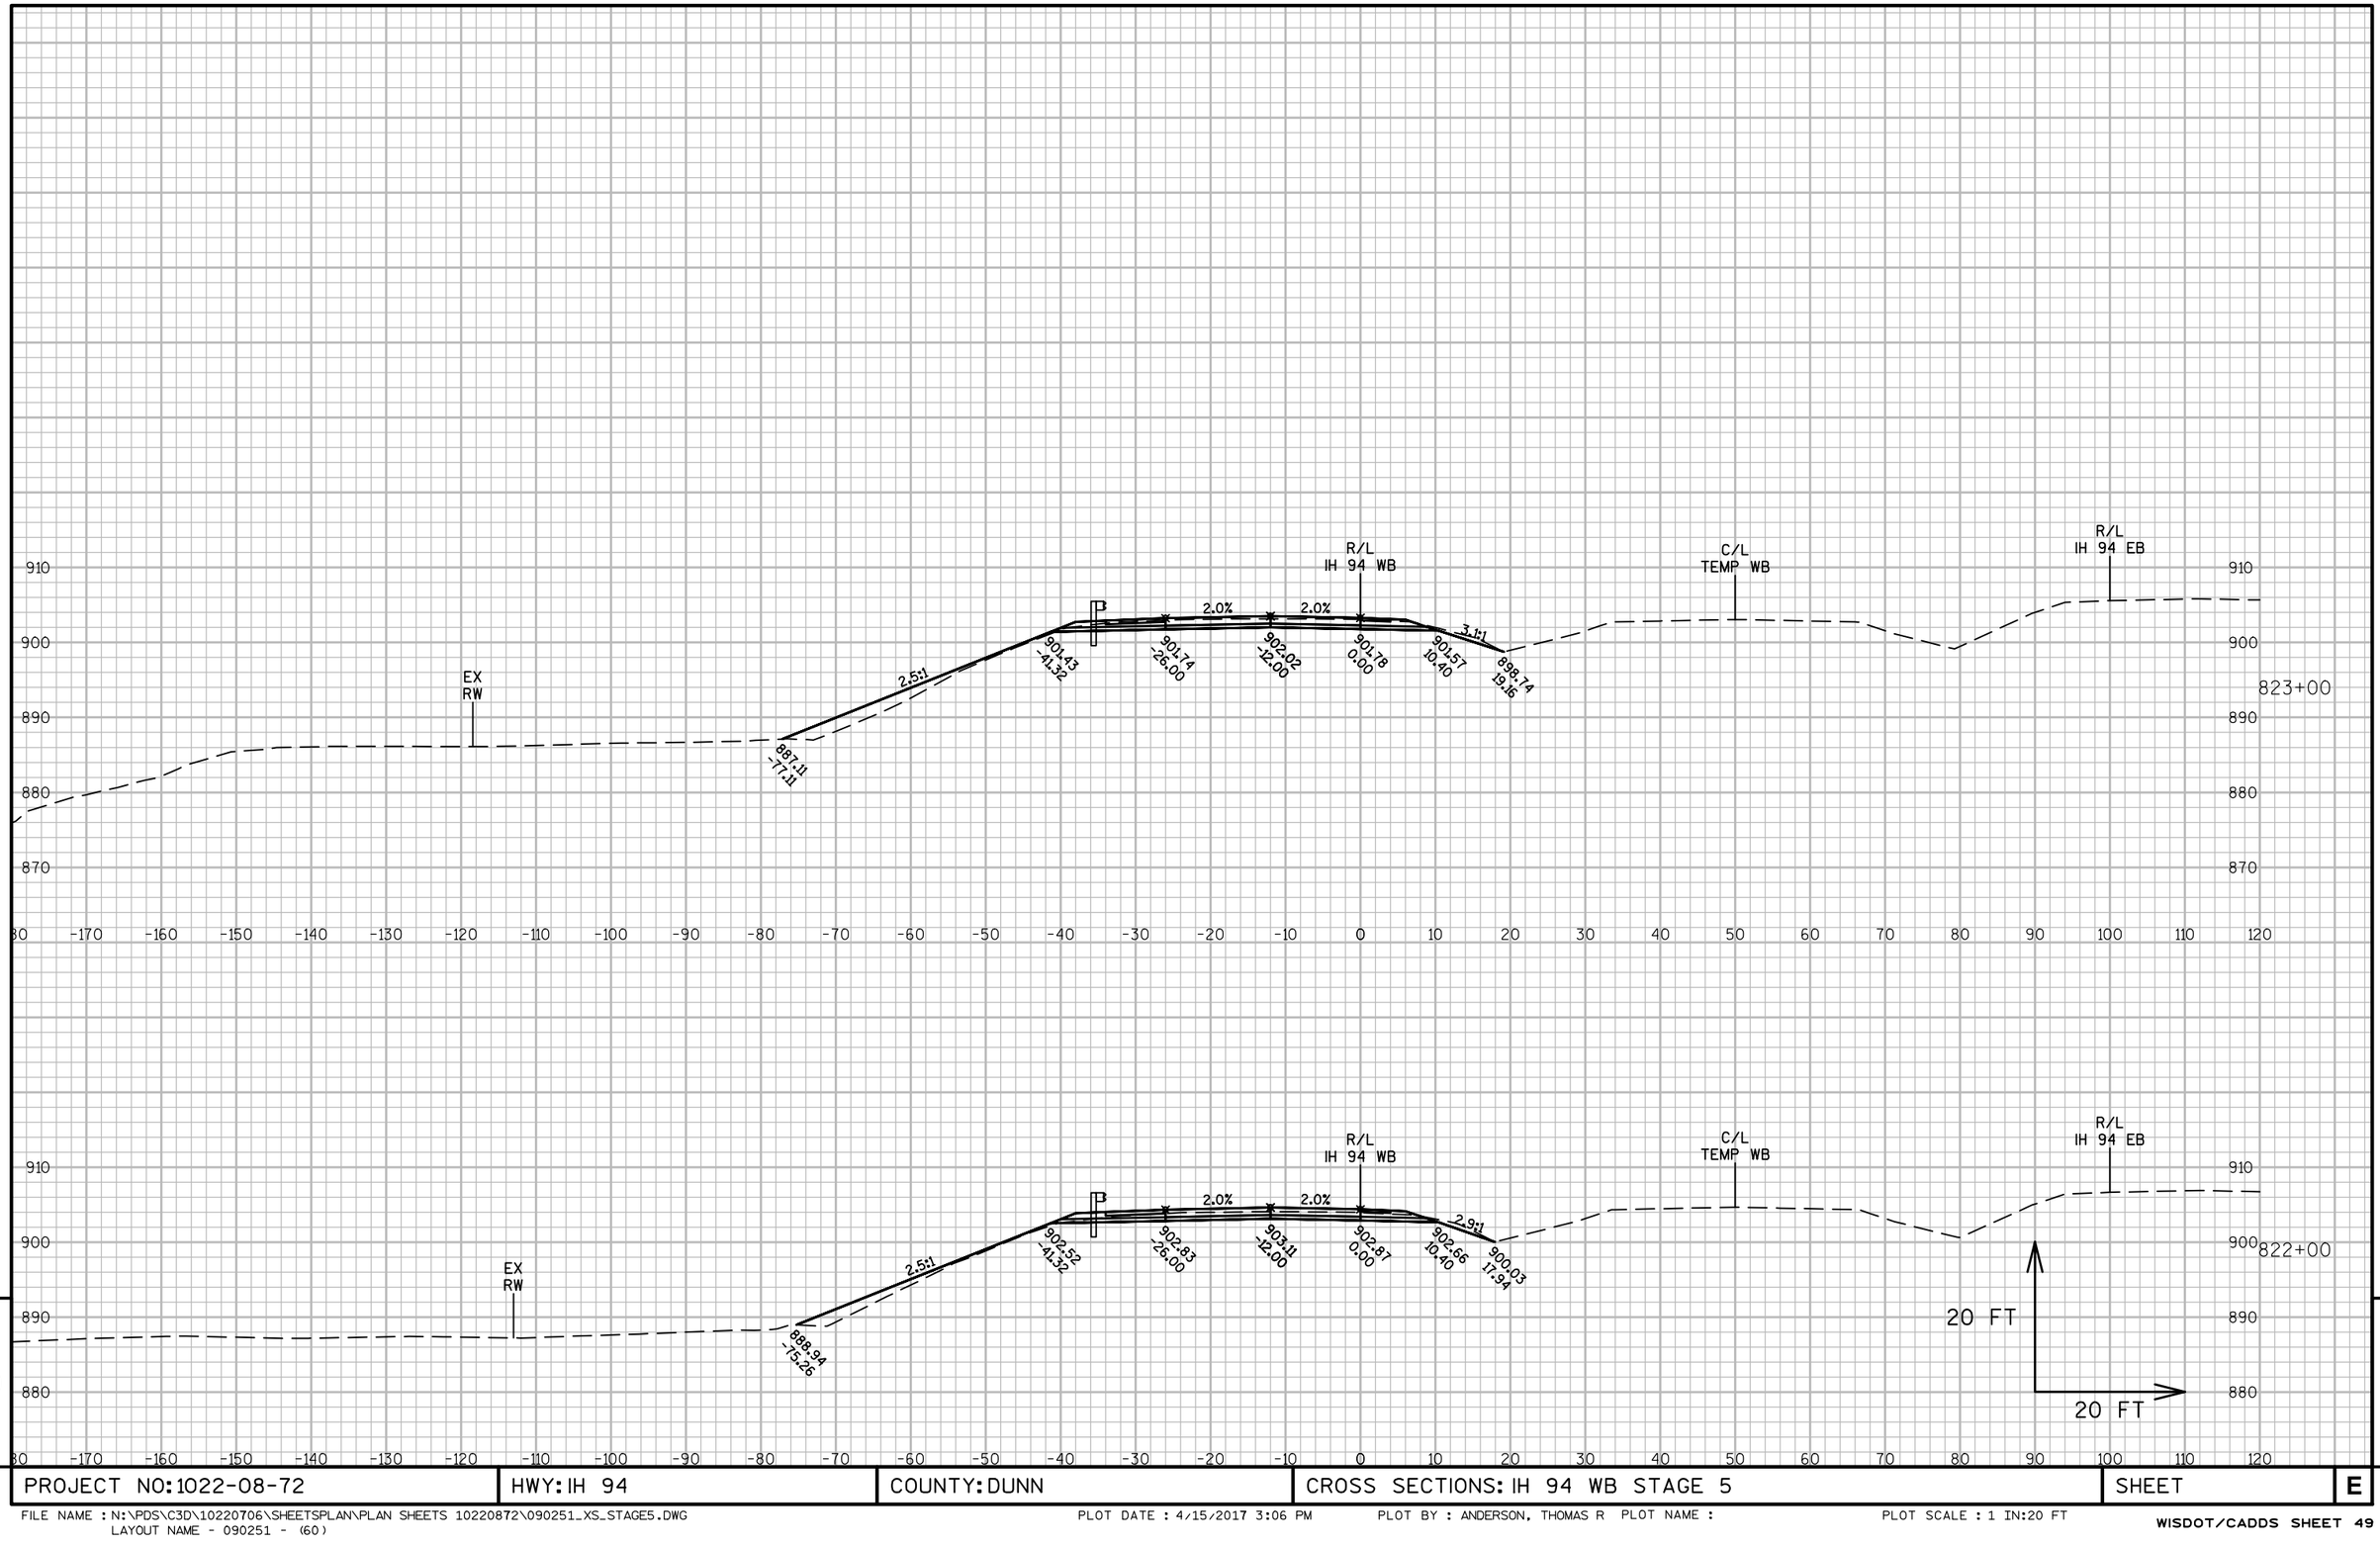


PROJECT NO: 1022-08-72	HWY: IH 94	COUNTY: DUNN	CROSS SECTIONS: IH 94 WB STAGE 5	SHEET	E

FILE NAME : N:\PDS\C3D\10220706\SHEETSPLAN\PLAN SHEETS 10220872\090251_XS_STAGE5.DWG
LAYOUT NAME - 090251 - (60)


PLOT DATE : 4/15/2017 3:06 PM PLOT BY : ANDERSON, THOMAS R PLOT NAME :

PLOT SCALE : 1 IN:20 FT

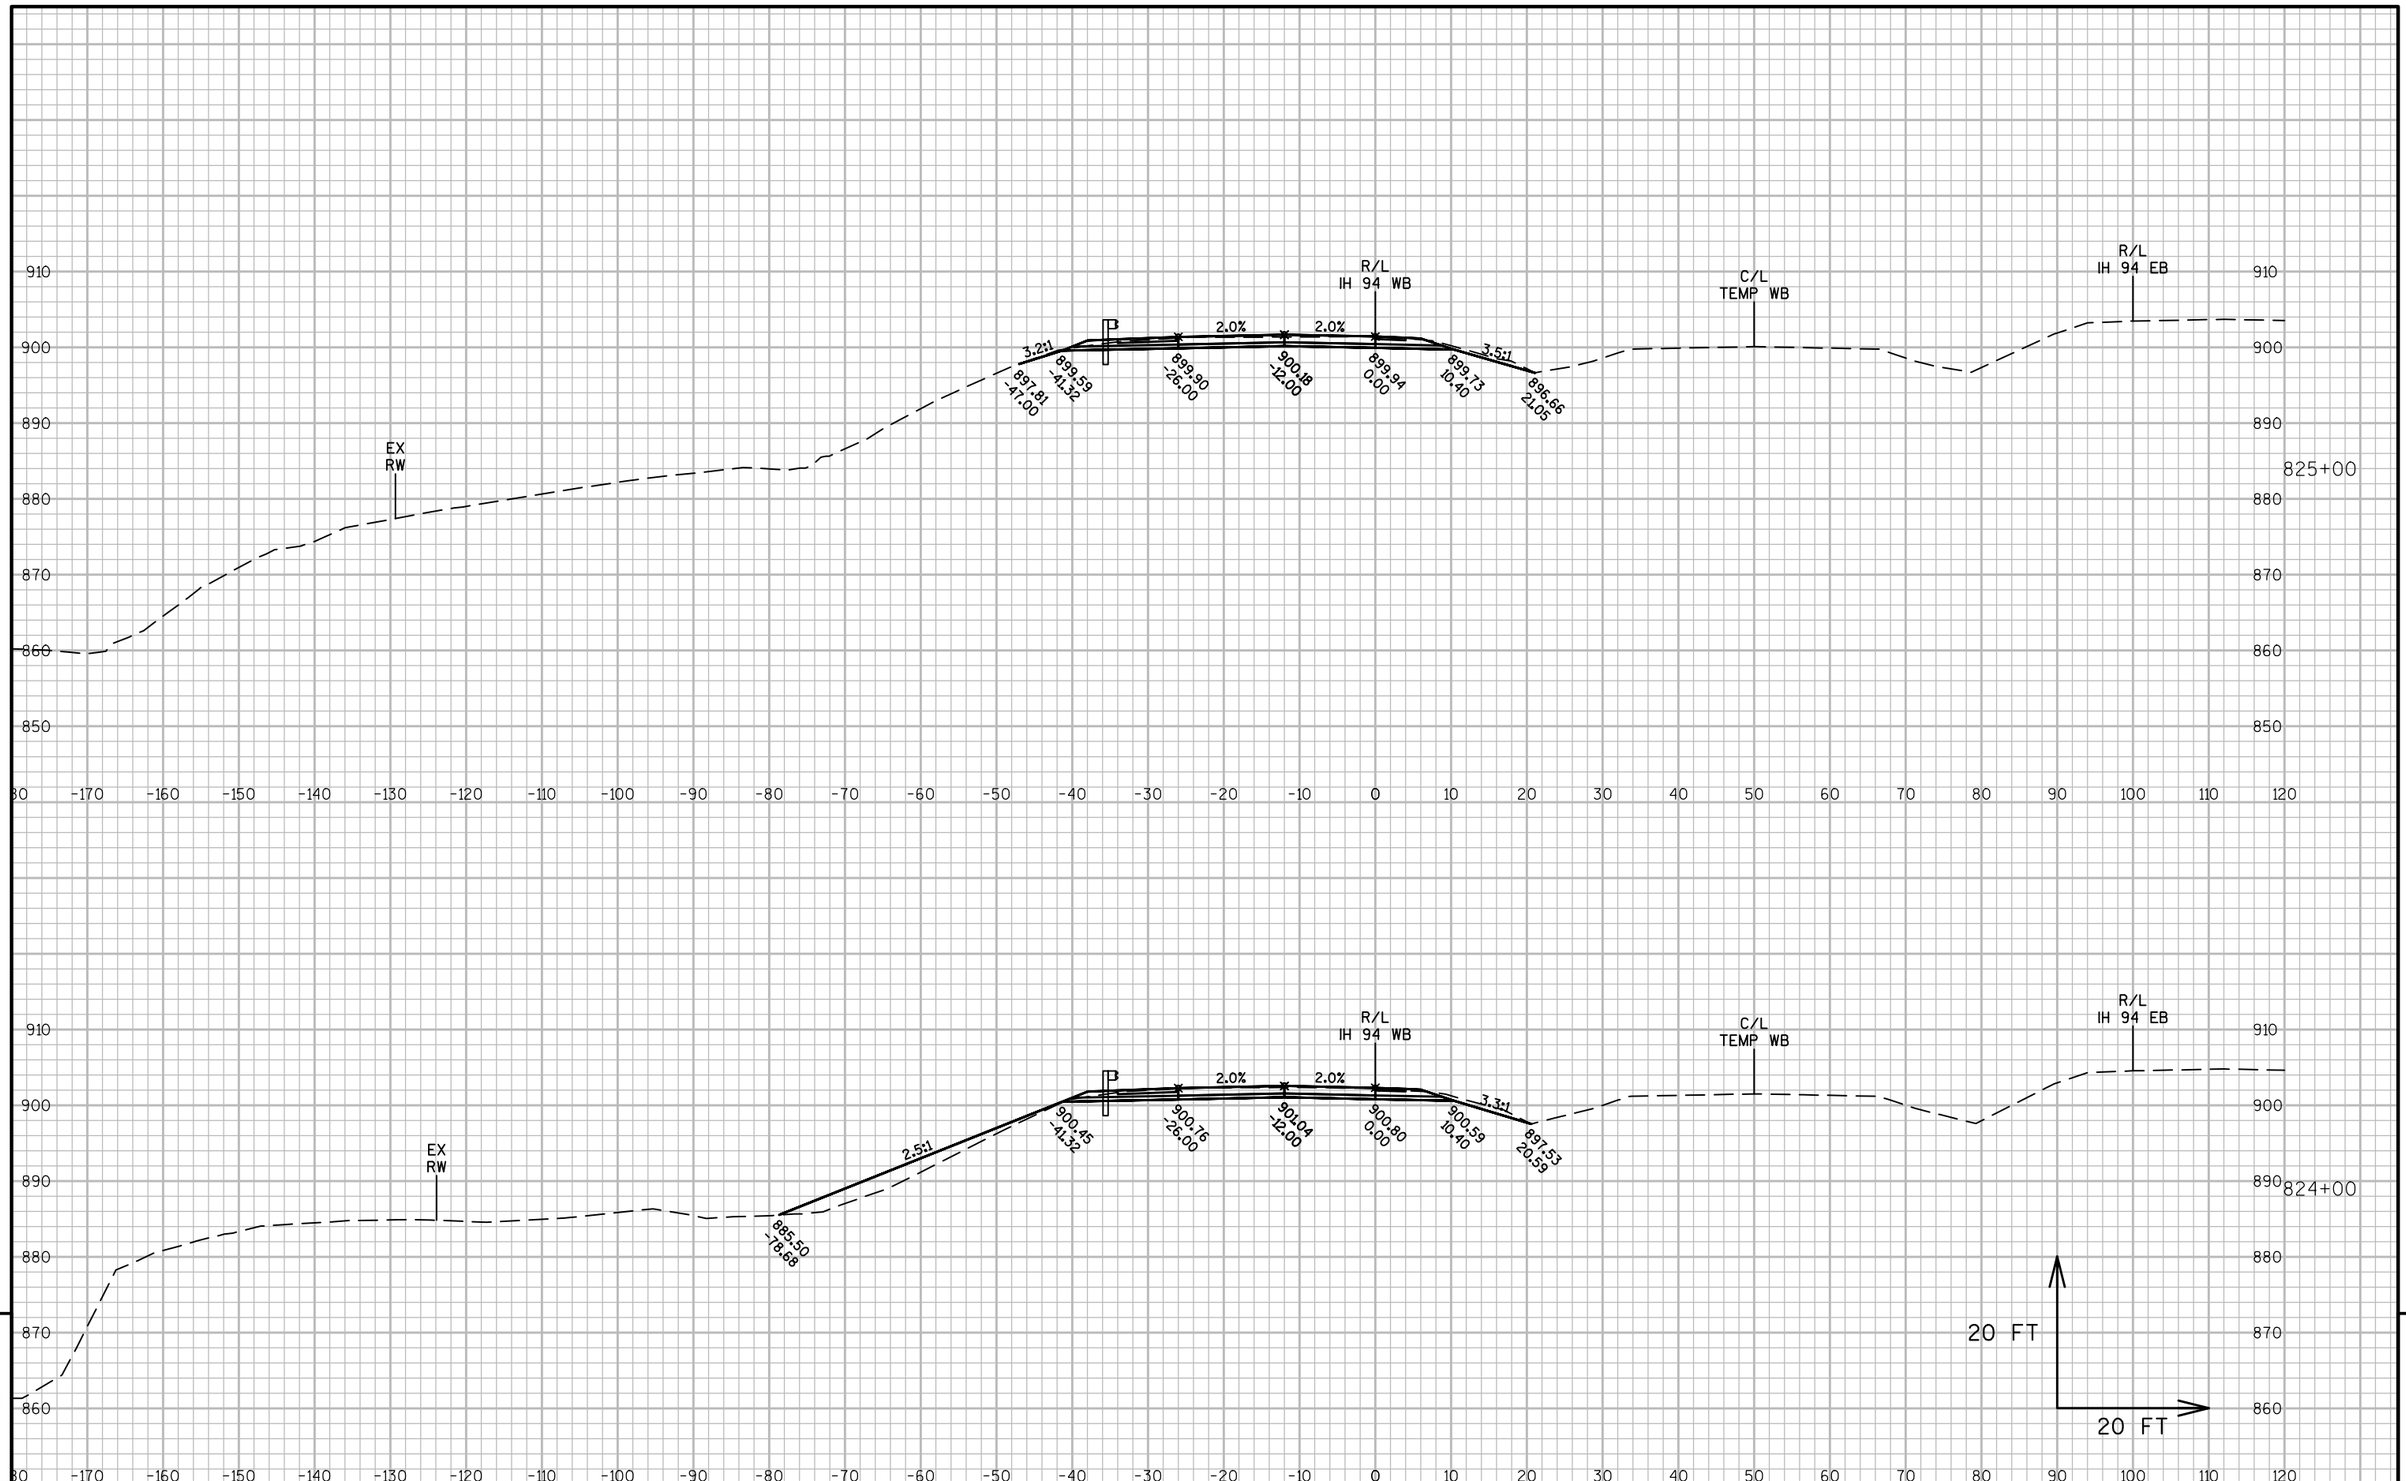

PROJECT NO: 1022-08-72	HWY: IH 94	COUNTY: DUNN	CROSS SECTIONS: IH 94 WB STAGE 5	SHEET	E

FILE NAME : N:\PDS\C3D\10220706\SHEETSPLAN\PLAN SHEETS 10220872\090251_XS_STAGE5.DWG
LAYOUT NAME - 090251 - (61)
PLOT DATE : 4/15/2017 3:06 PM
PLOT BY : ANDERSON, THOMAS R PLOT NAME :
PLOT SCALE : 1 IN:20 FT

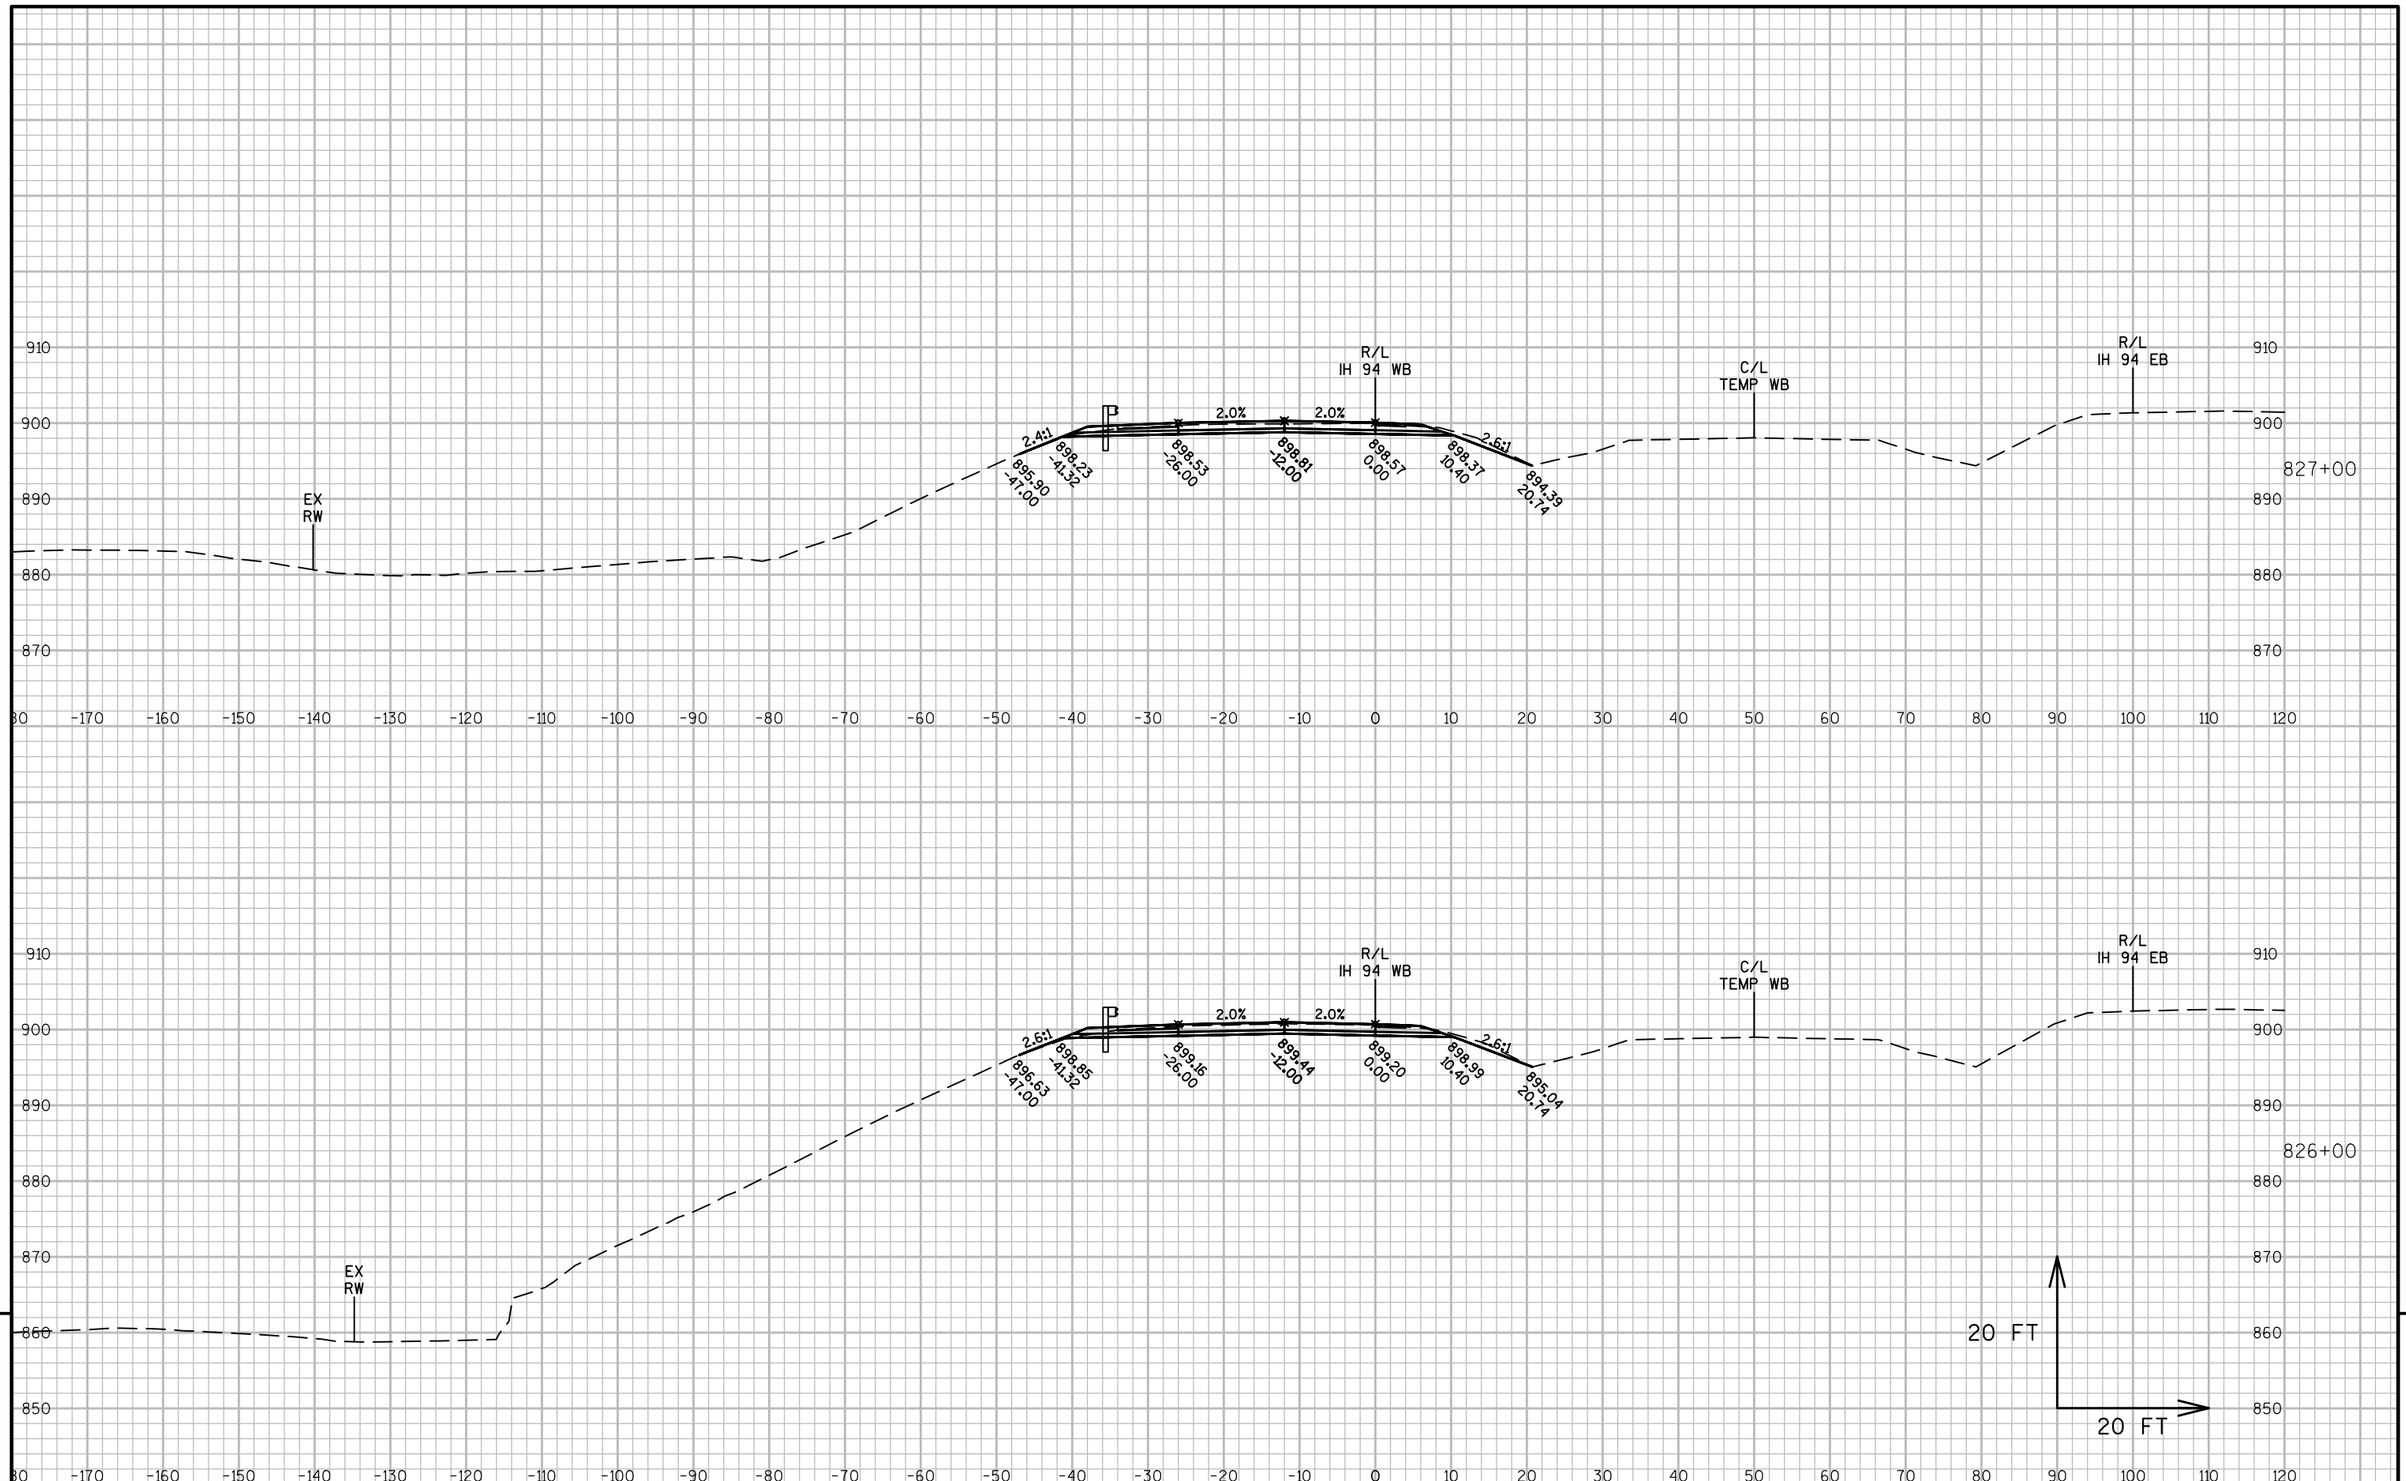

PROJECT NO: 1022-08-72	HWY: IH 94	COUNTY: DUNN	CROSS SECTIONS: IH 94 WB STAGE 5	SHEET	E

FILE NAME : N:\PDS\C3D\10220706\SHEETSPLAN\PLAN SHEETS 10220872\090251_XS_STAGE5.DWG
LAYOUT NAME - 090251 - (62)

PLOT DATE : 4/15/2017 3:07 PM PLOT BY : ANDERSON, THOMAS R PLOT NAME :

PLOT SCALE : 1 IN:20 FT

PROJECT NO: 1022-08-72	HWY: IH 94	COUNTY: DUNN	CROSS SECTIONS: IH 94 WB STAGE 5	SHEET	E

FILE NAME : N:\PDS\C3D\10220706\SHEETSPLAN\PLAN SHEETS 10220872\090251_XS_STAGE5.DWG
LAYOUT NAME - 090251 - (63)
PLOT DATE : 4/15/2017 3:07 PM PLOT BY : ANDERSON, THOMAS R PLOT NAME : PLOT SCALE : 1 IN:20 FT

9


9


PROJECT NO: 1022-08-72	HWY: IH 94	COUNTY: DUNN	CROSS SECTIONS: IH 94 WB STAGE 5	SHEET	E

FILE NAME : N:\PDS\C3D\10220706\SHEETSPLAN\PLAN SHEETS 10220872\090251_XS_STAGE5.DWG
LAYOUT NAME - 090251 - (64)

PLOT DATE : 4/15/2017 3:07 PM PLOT BY : ANDERSON, THOMAS R PLOT NAME :


PLOT SCALE : 1 IN:20 FT

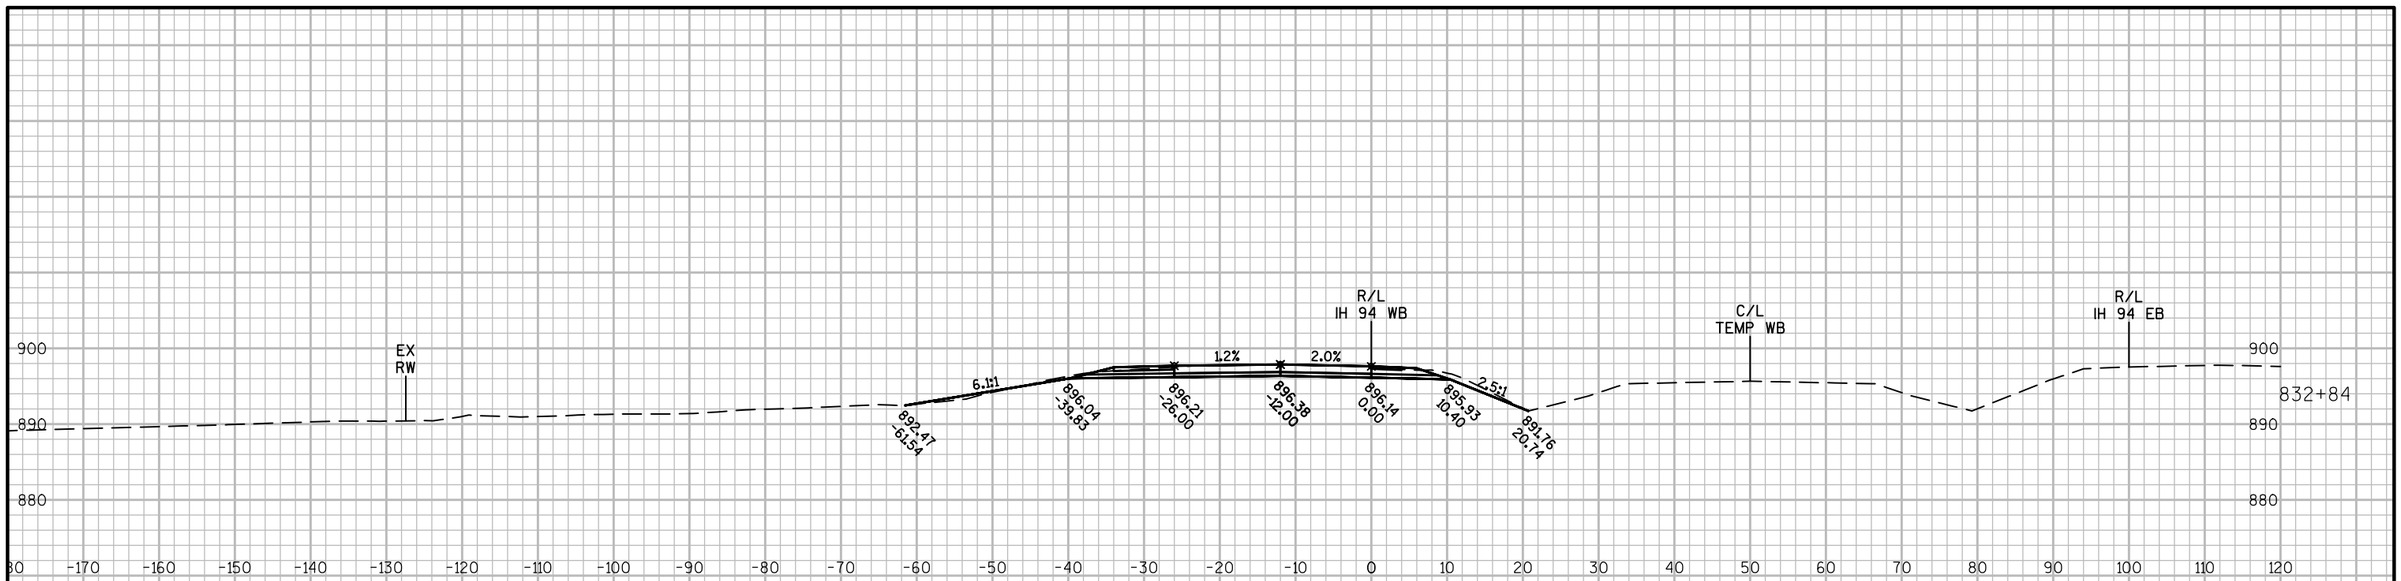

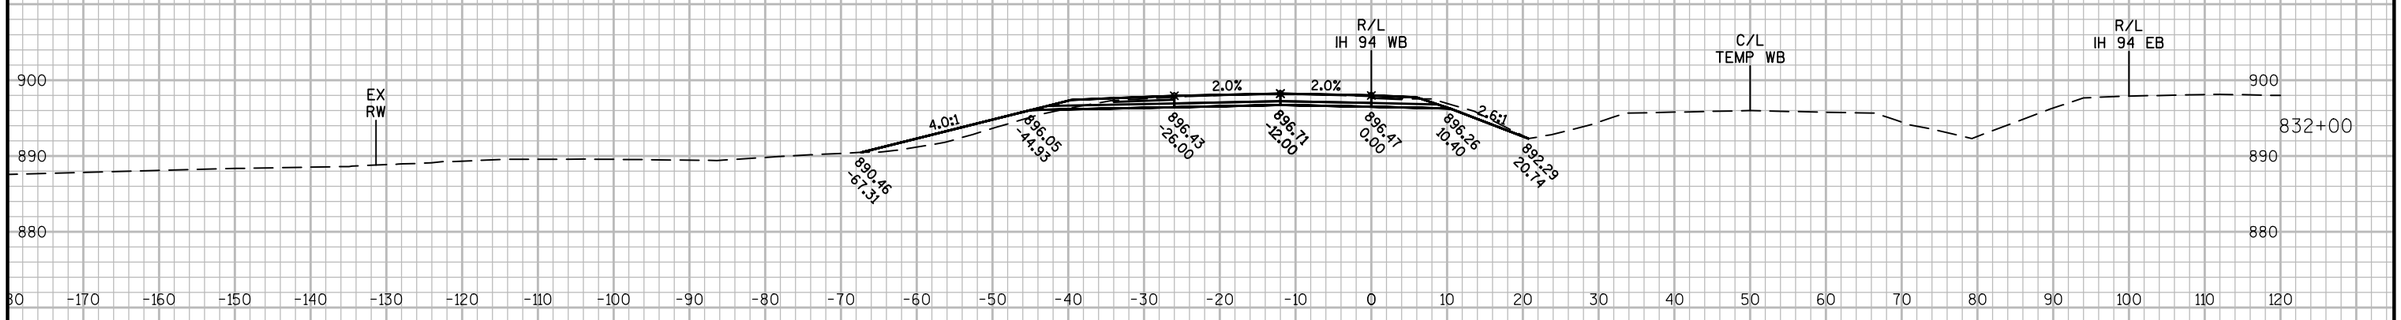



PROJECT NO: 1022-08-72	HWY: IH 94	COUNTY: DUNN	CROSS SECTIONS: IH 94 WB STAGE 5	SHEET	E

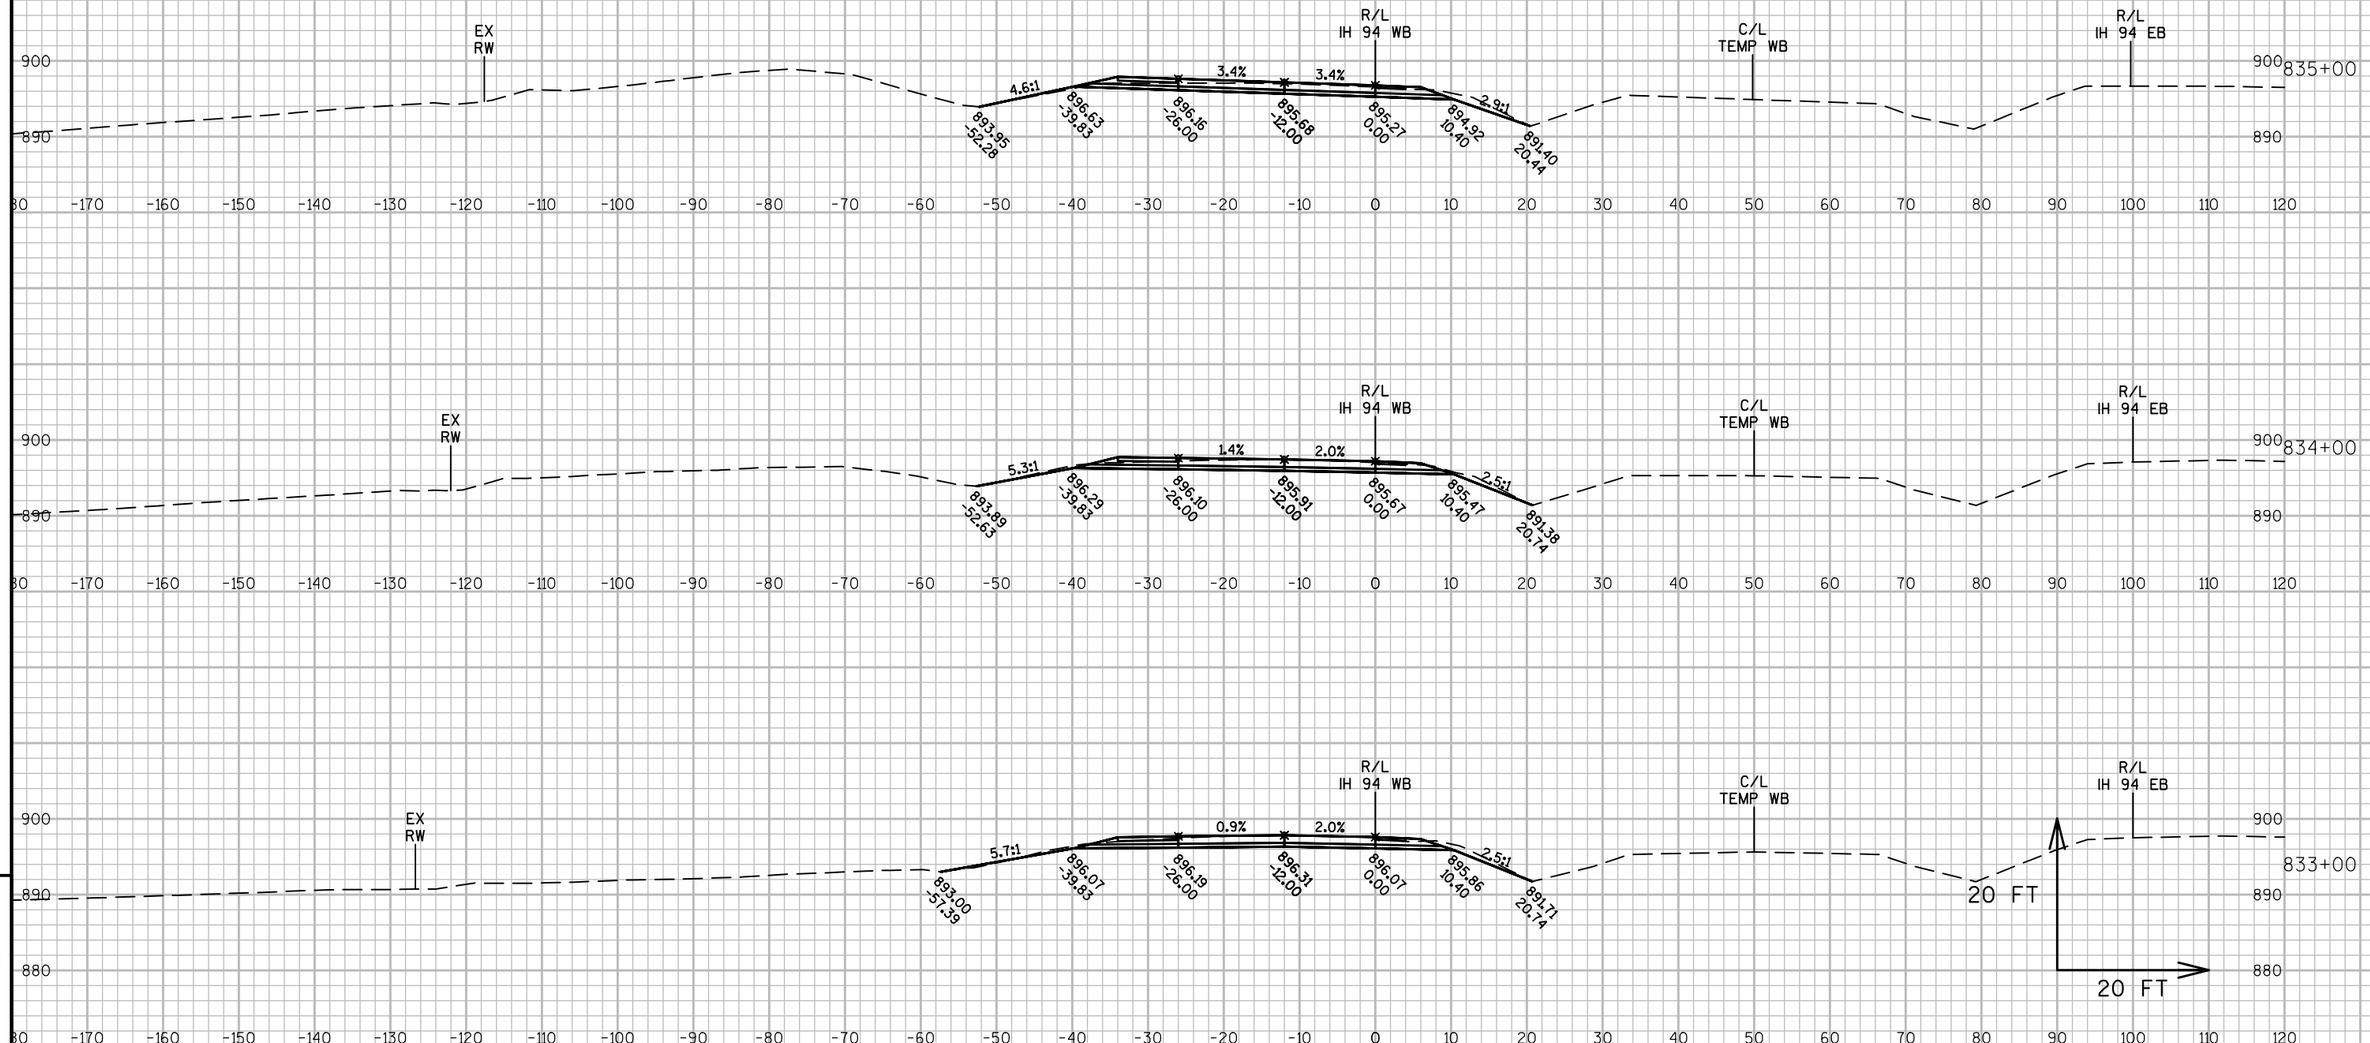

PROJECT NO: 1022-08-72	HWY: IH 94	COUNTY: DUNN	CROSS SECTIONS: IH 94 WB STAGE 5	SHEET	E

FILE NAME : N:\PDS\C3D\10220706\SHEETSPLAN\PLAN SHEETS 10220872\090251_XS_STAGE5.DWG
LAYOUT NAME - 090251 - (66)

PLOT DATE : 4/15/2017 3:08 PM PLOT BY : ANDERSON, THOMAS R PLOT NAME :

PLOT SCALE : 1 IN:20 FT

PROJECT NO: 1022-08-72	HWY: IH 94	COUNTY: DUNN	CROSS SECTIONS: IH 94 WB STAGE 5	SHEET	E

9


9


PROJECT NO: 1022-08-72	HWY: IH 94	COUNTY: DUNN	CROSS SECTIONS: IH 94 WB STAGE 5	SHEET	E


FILE NAME : N:\PDS\C3D\10220706\SHEETSPLAN\PLAN SHEETS 10220872\090251_XS_STAGE5.DWG
LAYOUT NAME - 090251 - (68)

PLOT DATE : 4/15/2017 3:08 PM PLOT BY : ANDERSON, THOMAS R PLOT NAME :

PLOT SCALE : 1 IN:20 FT

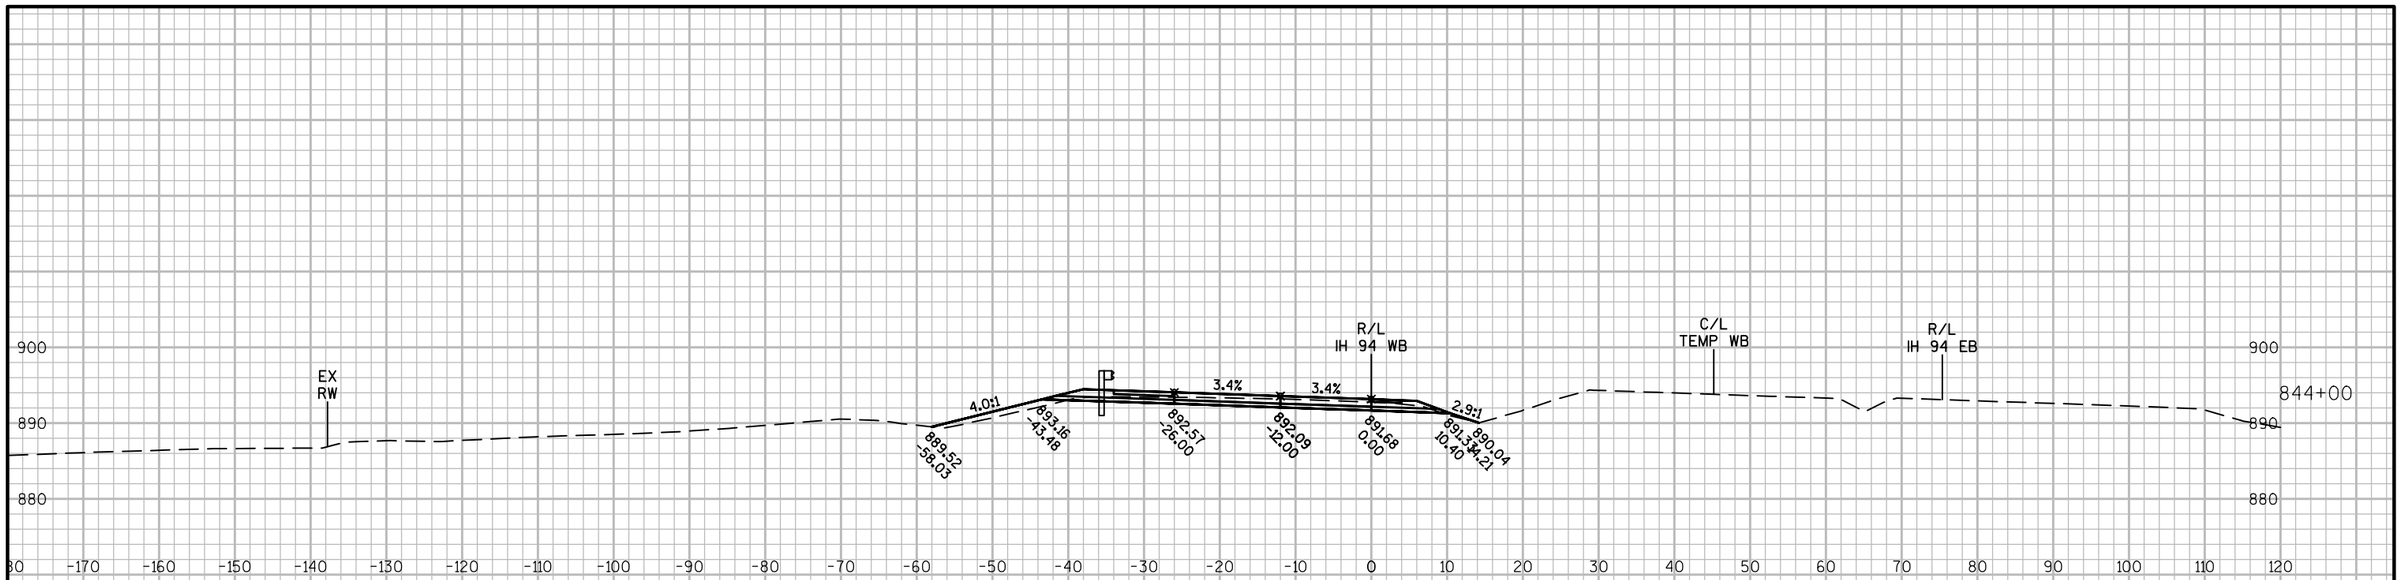

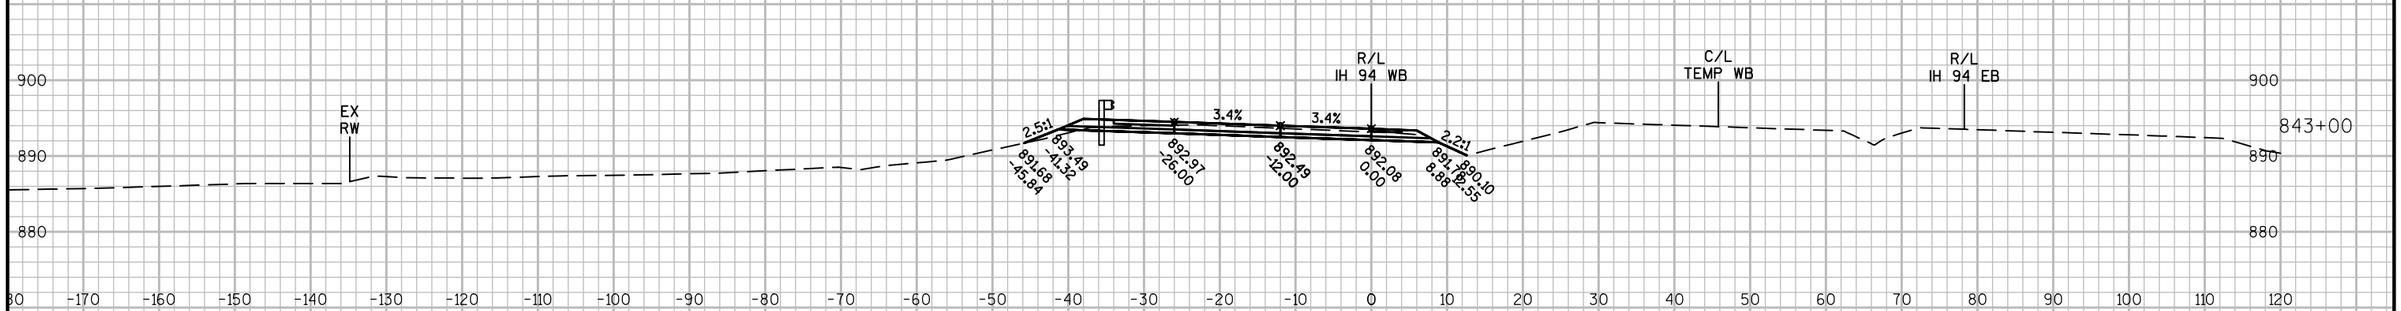

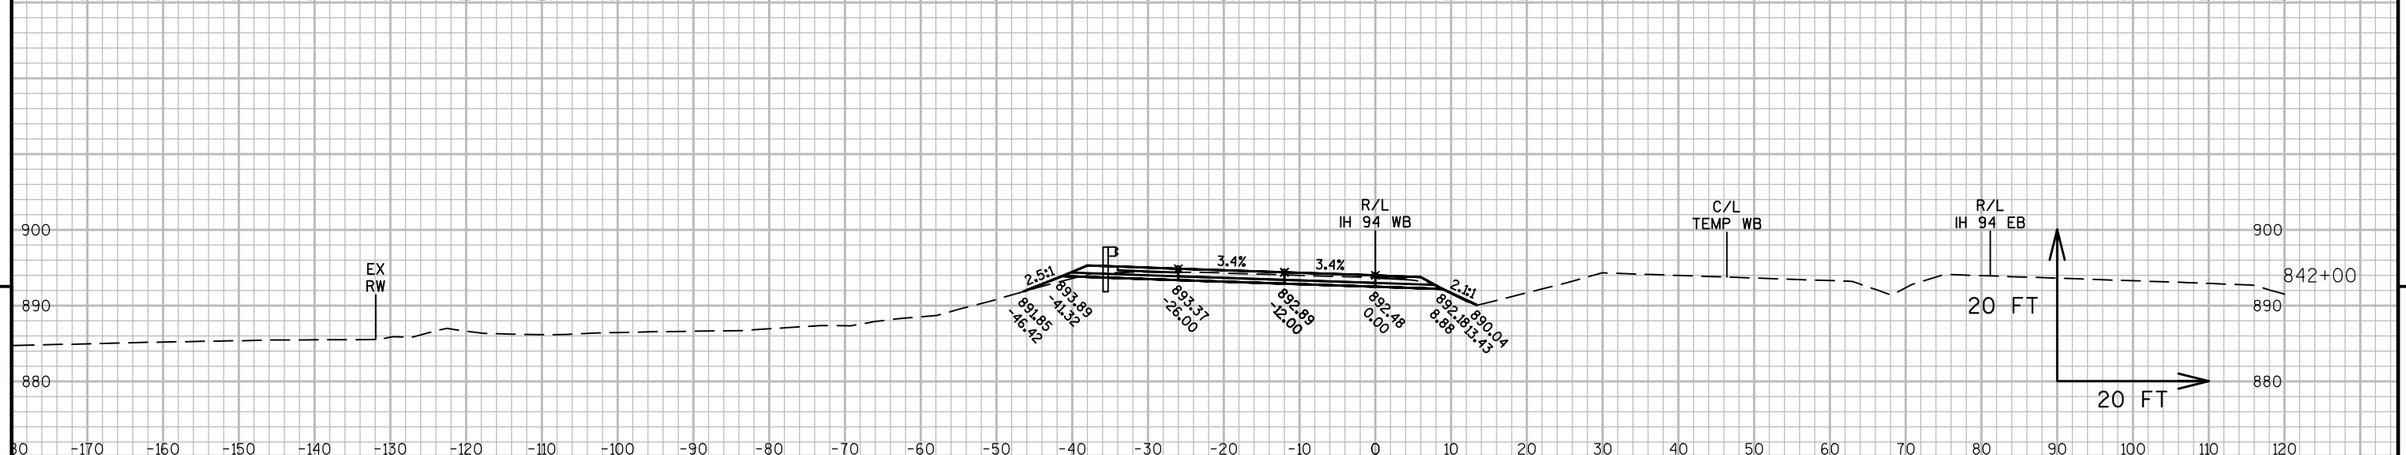

9


9


PROJECT NO: 1022-08-72	HWY: IH 94	COUNTY: DUNN	CROSS SECTIONS: IH 94 WB STAGE 5	SHEET	E


FILE NAME : N:\PDS\C3D\10220706\SHEETSPLAN\PLAN SHEETS 10220872\090251_XS_STAGE5.DWG
LAYOUT NAME - 090251 - (69)

PLOT DATE : 4/15/2017 3:08 PM PLOT BY : ANDERSON, THOMAS R PLOT NAME :

PLOT SCALE : 1 IN:20 FT

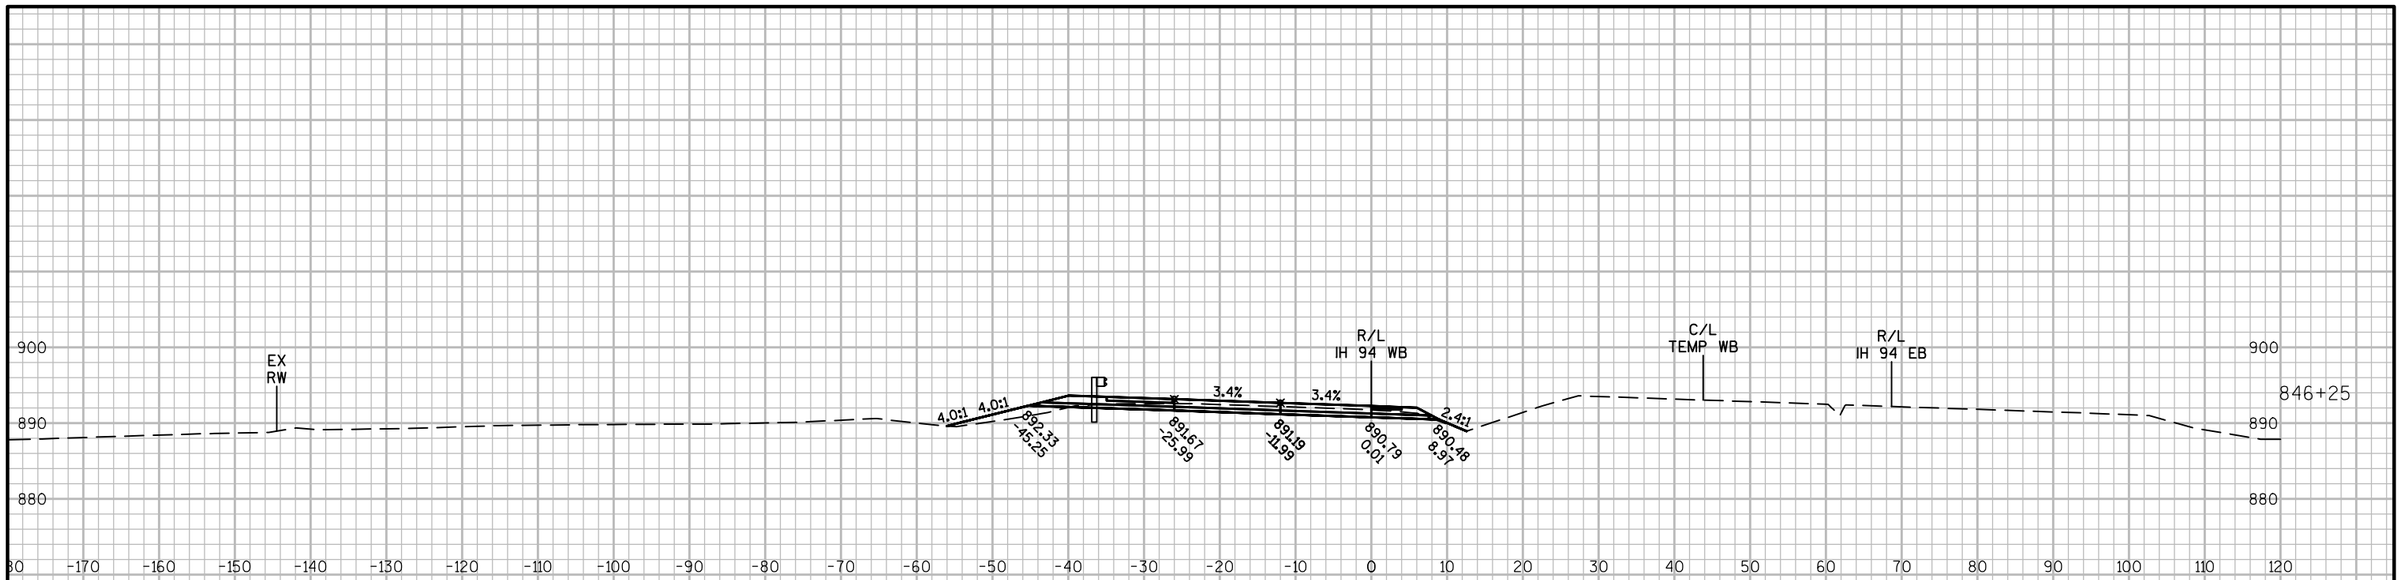

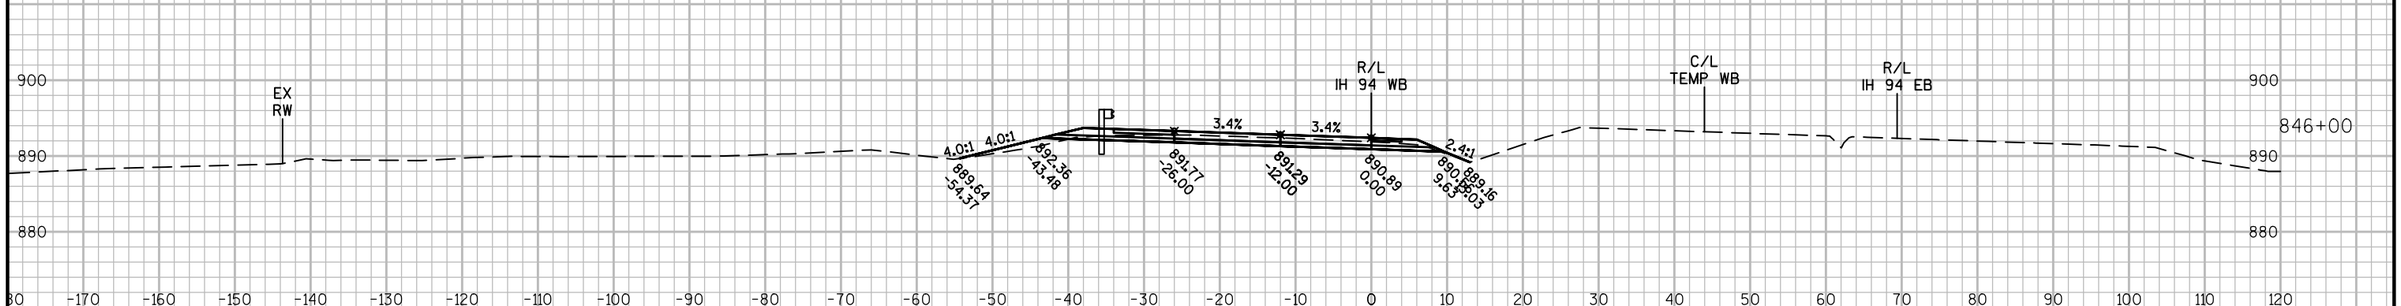

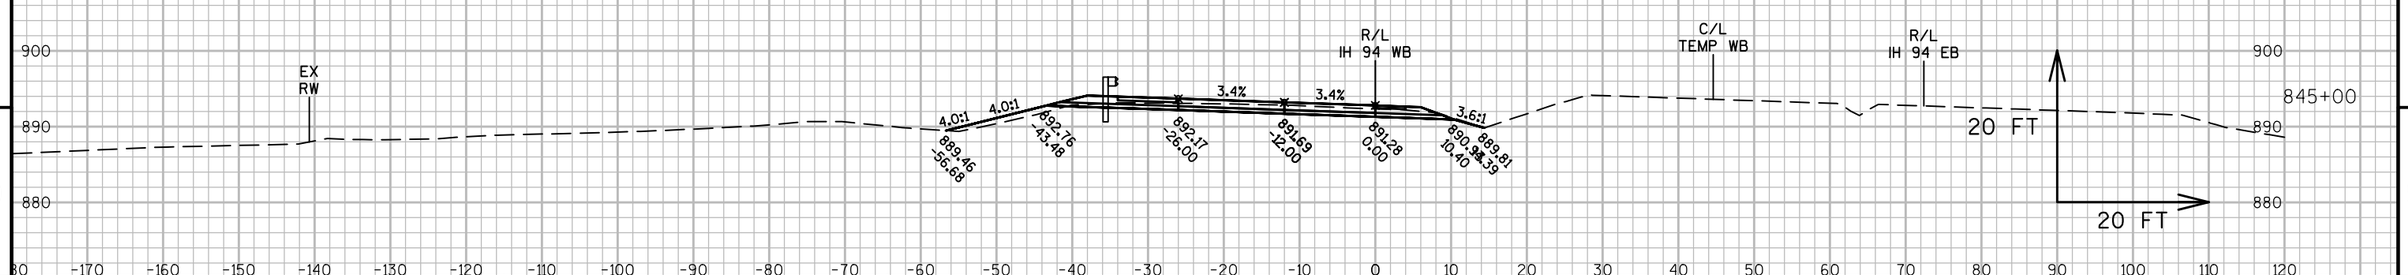



9

9

PROJECT NO: 1022-08-72	HWY: IH 94	COUNTY: DUNN	CROSS SECTIONS: IH 94 WB STAGE 5	SHEET	E

FILE NAME : N:\PDS\C3D\10220706\SHEETSPLAN\PLAN SHEETS 10220872\090251_XS_STAGE5.DWG
LAYOUT NAME - 090251 - (70)
PLOT DATE : 4/15/2017 3:09 PM PLOT BY : ANDERSON, THOMAS R PLOT NAME :
PLOT SCALE : 1 IN:20 FT

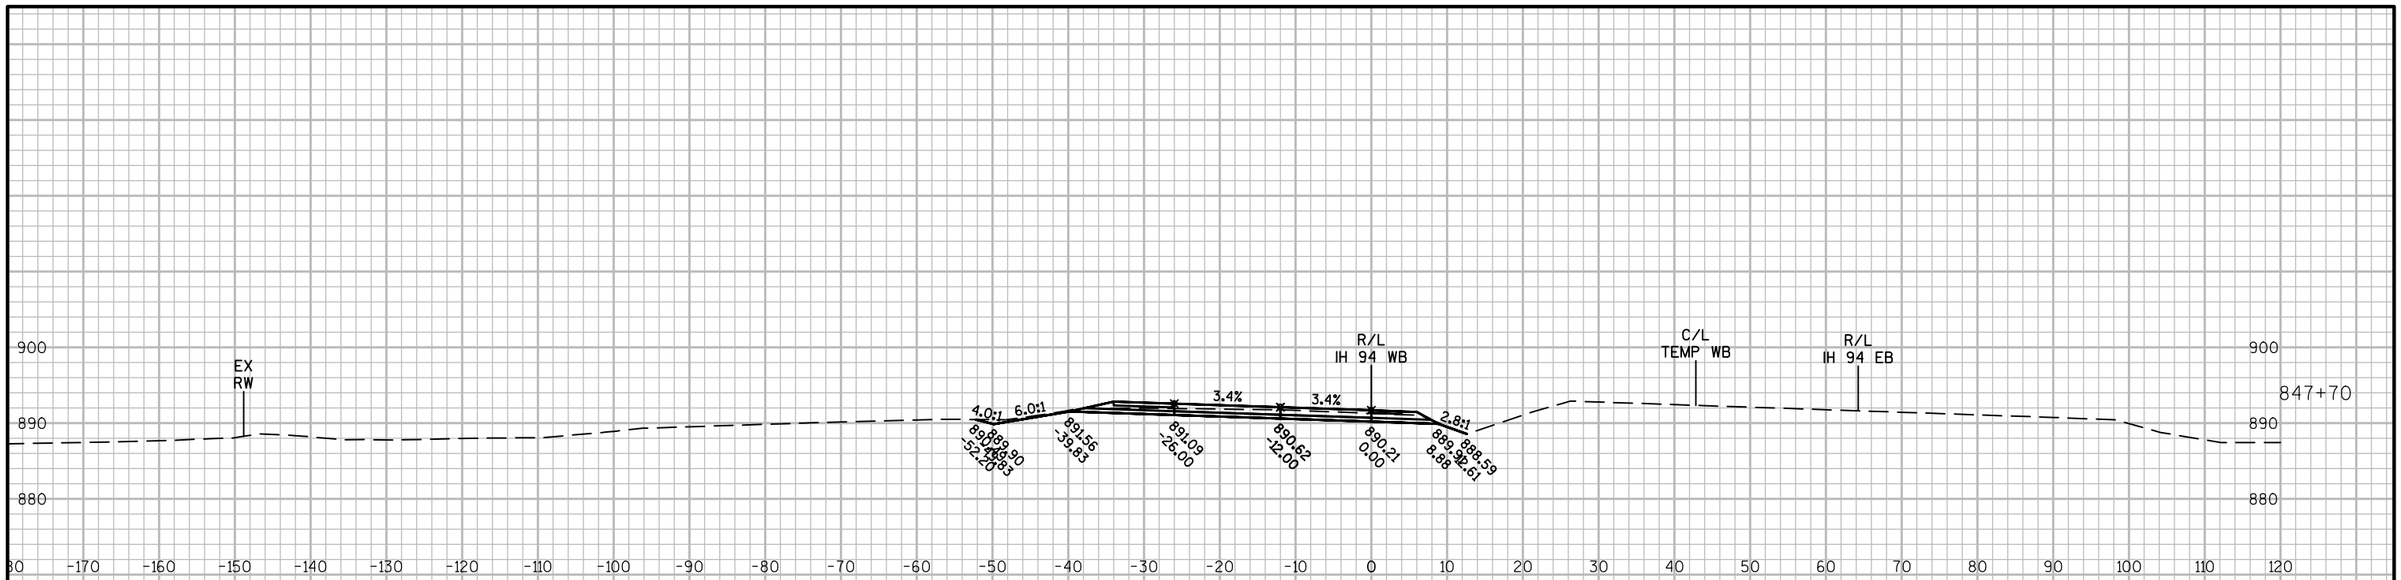


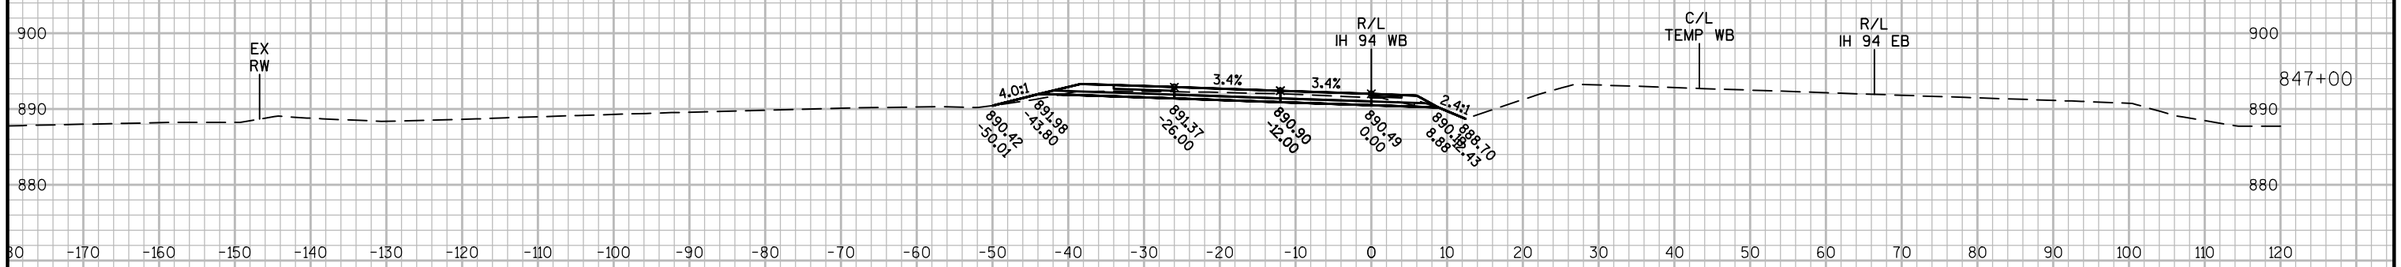

9 9

PROJECT NO: 1022-08-72	HWY: IH 94	COUNTY: DUNN	CROSS SECTIONS: IH 94 WB STAGE 5	SHEET	E

FILE NAME : N:\PDS\C3D\10220706\SHEETSPLAN\PLAN SHEETS 10220872\090251_XS_STAGE5.DWG
LAYOUT NAME - 090251 - (71)
PLOT DATE : 4/15/2017 3:09 PM PLOT BY : ANDERSON, THOMAS R PLOT NAME :
PLOT SCALE : 1 IN:20 FT

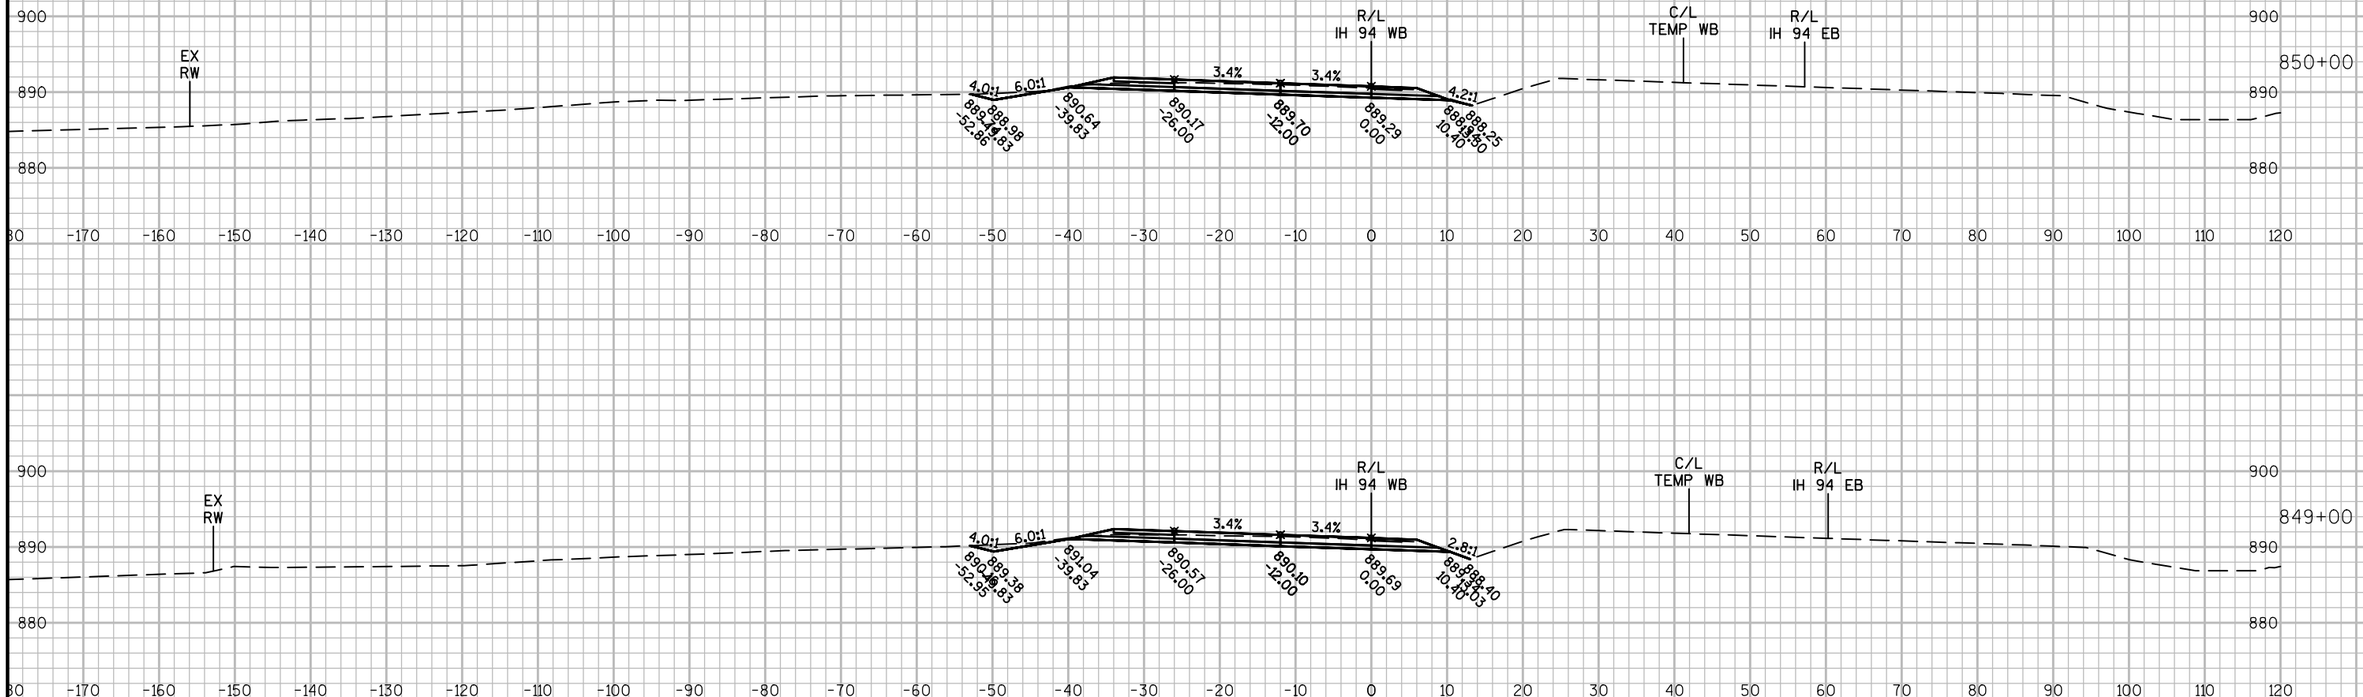

PROJECT NO: 1022-08-72	HWY: IH 94	COUNTY: DUNN	CROSS SECTIONS: IH 94 WB STAGE 5	SHEET	E

FILE NAME : N:\PDS\C3D\10220706\SHEETSPLAN\PLAN SHEETS 10220872\090251_XS_STAGE5.DWG
LAYOUT NAME - 090251 - (72)

PLOT DATE : 4/15/2017 3:09 PM PLOT BY : ANDERSON, THOMAS R PLOT NAME :


PLOT SCALE : 1 IN:20 FT

PROJECT NO: 1022-08-72	HWY: IH 94	COUNTY: DUNN	CROSS SECTIONS: IH 94 WB STAGE 5	SHEET	E

FILE NAME : N:\PDS\C3D\10220706\SHEETSPLAN\PLAN SHEETS 10220872\090251_XS_STAGE5.DWG
LAYOUT NAME - 090251 - (73)

PLOT DATE : 4/15/2017 3:09 PM PLOT BY : ANDERSON, THOMAS R PLOT NAME :

PLOT SCALE : 1 IN:20 FT

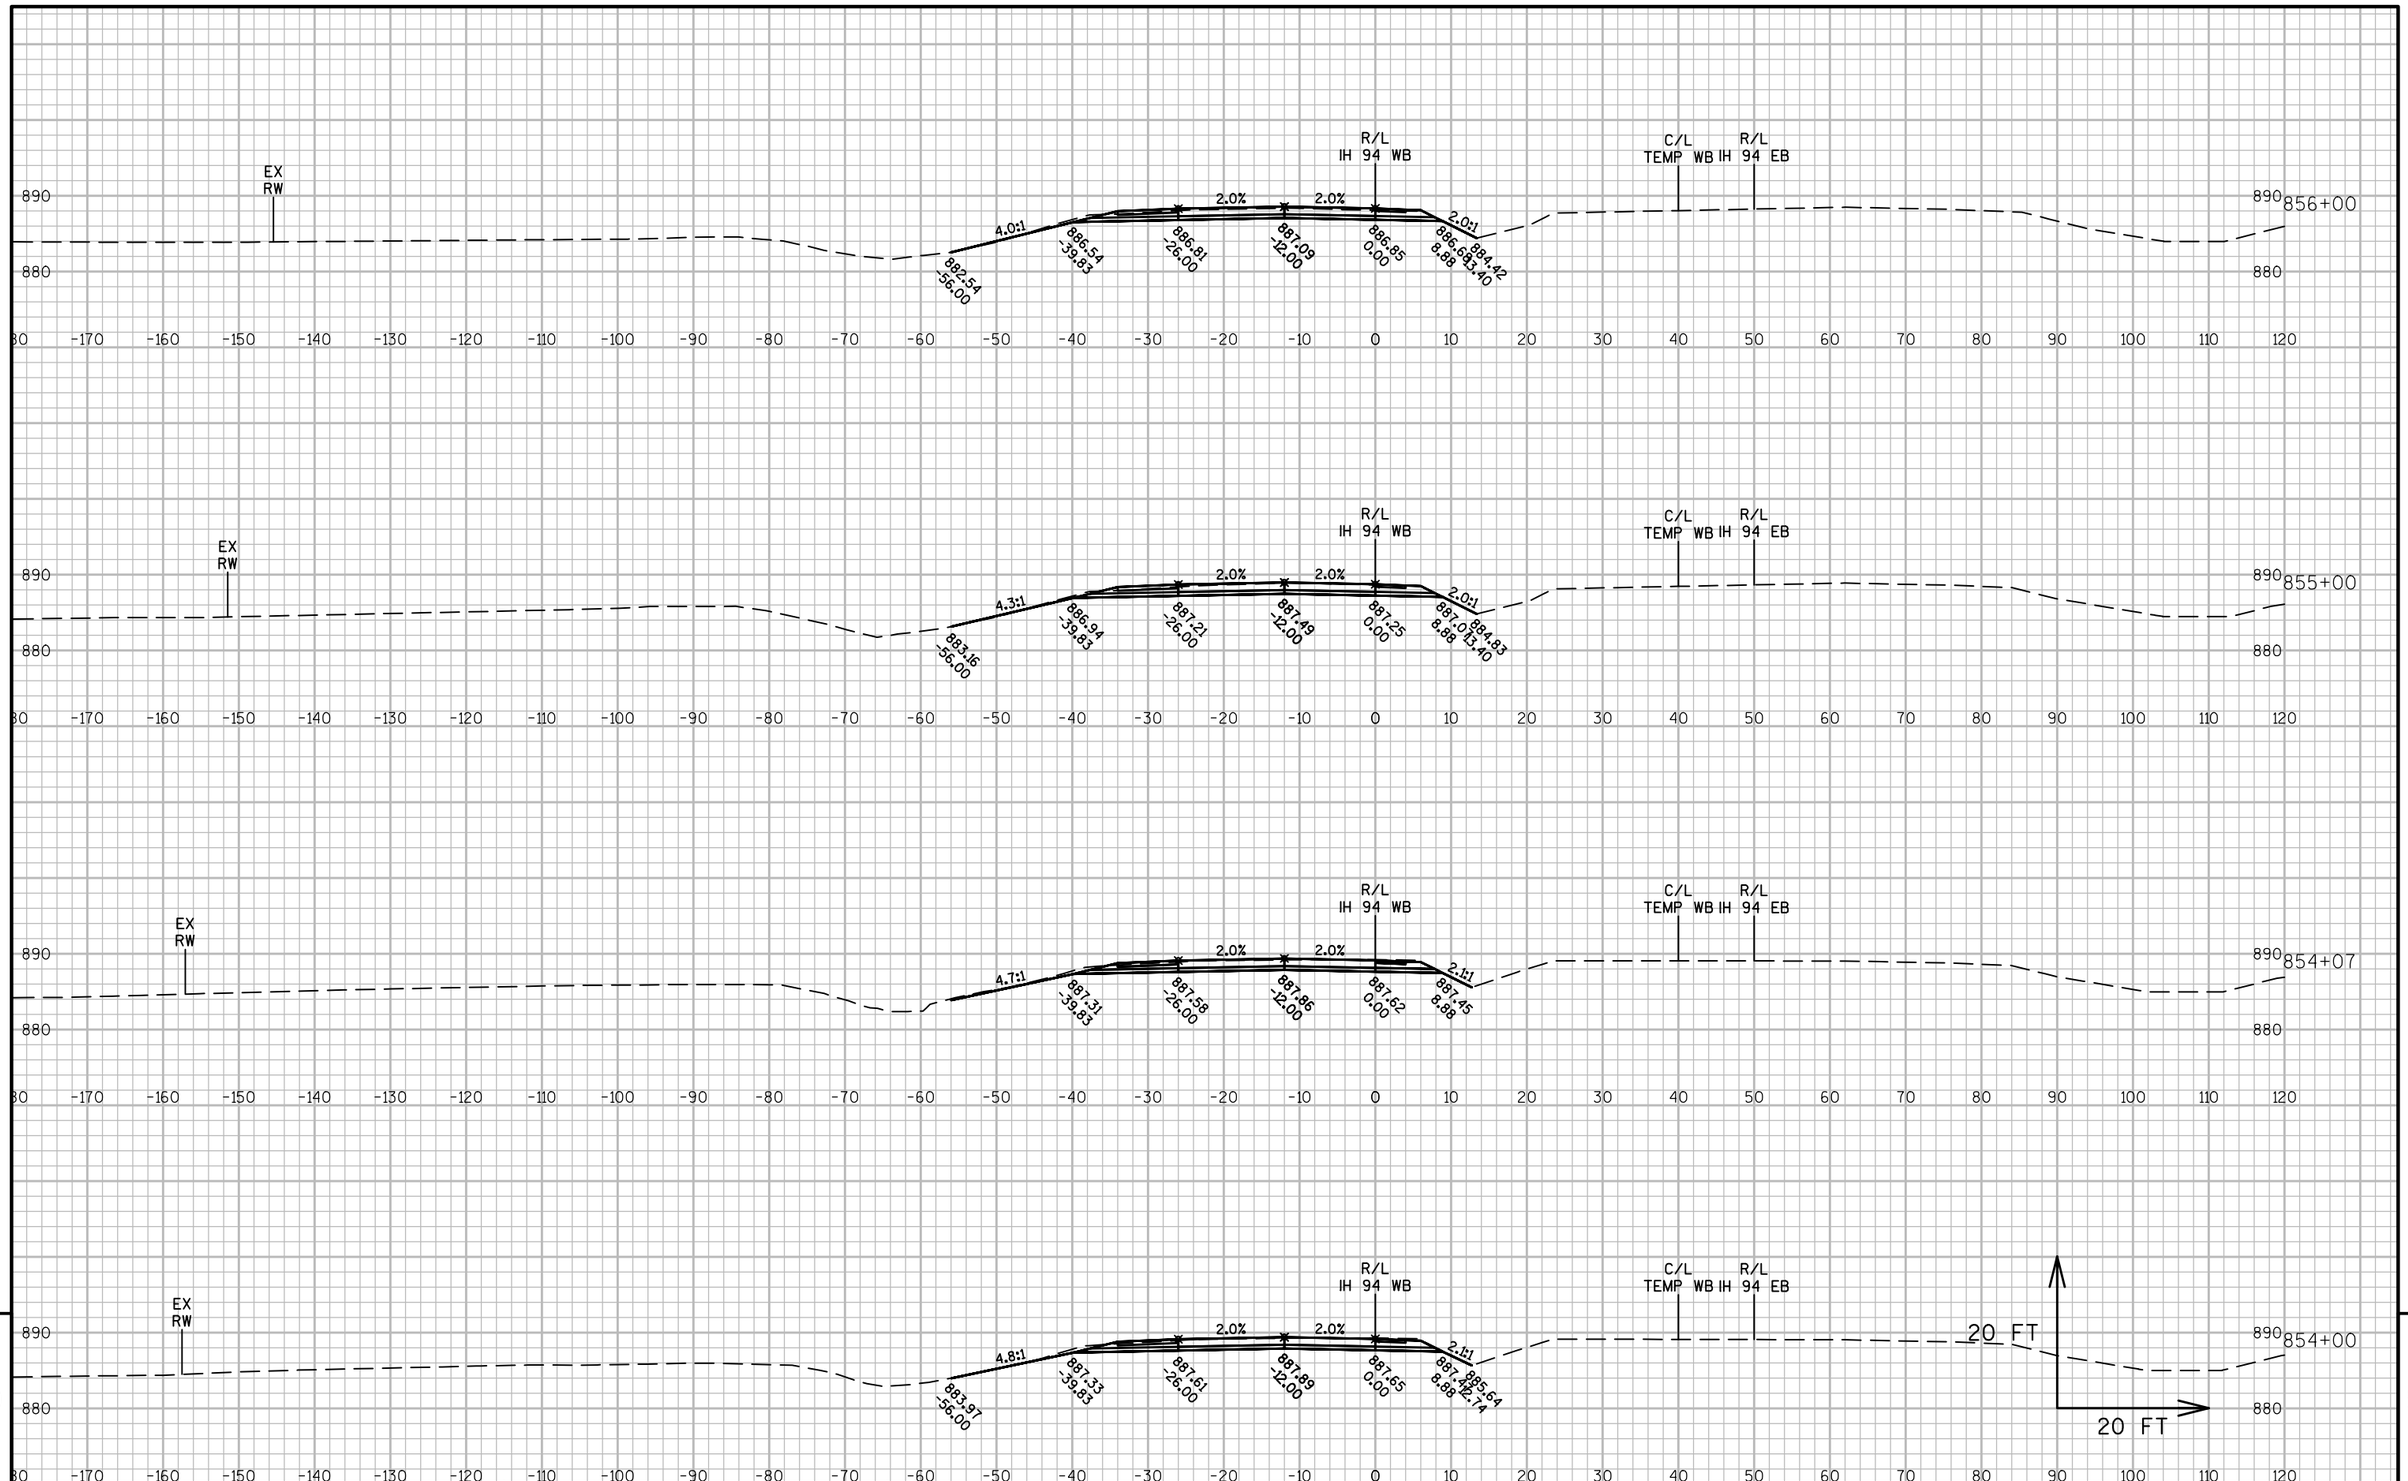


9

9

PROJECT NO: 1022-08-72	HWY: IH 94	COUNTY: DUNN	CROSS SECTIONS: IH 94 WB STAGE 5	SHEET	E


FILE NAME : N:\PDS\C3D\10220706\SHEETSPLAN\PLAN SHEETS 10220872\090251_XS_STAGE5.DWG
LAYOUT NAME - 090251 - (74)
PLOT DATE : 4/15/2017 3:10 PM
PLOT BY : ANDERSON, THOMAS R PLOT NAME :
PLOT SCALE : 1 IN:20 FT
WISDOT/CADDS SHEET 49

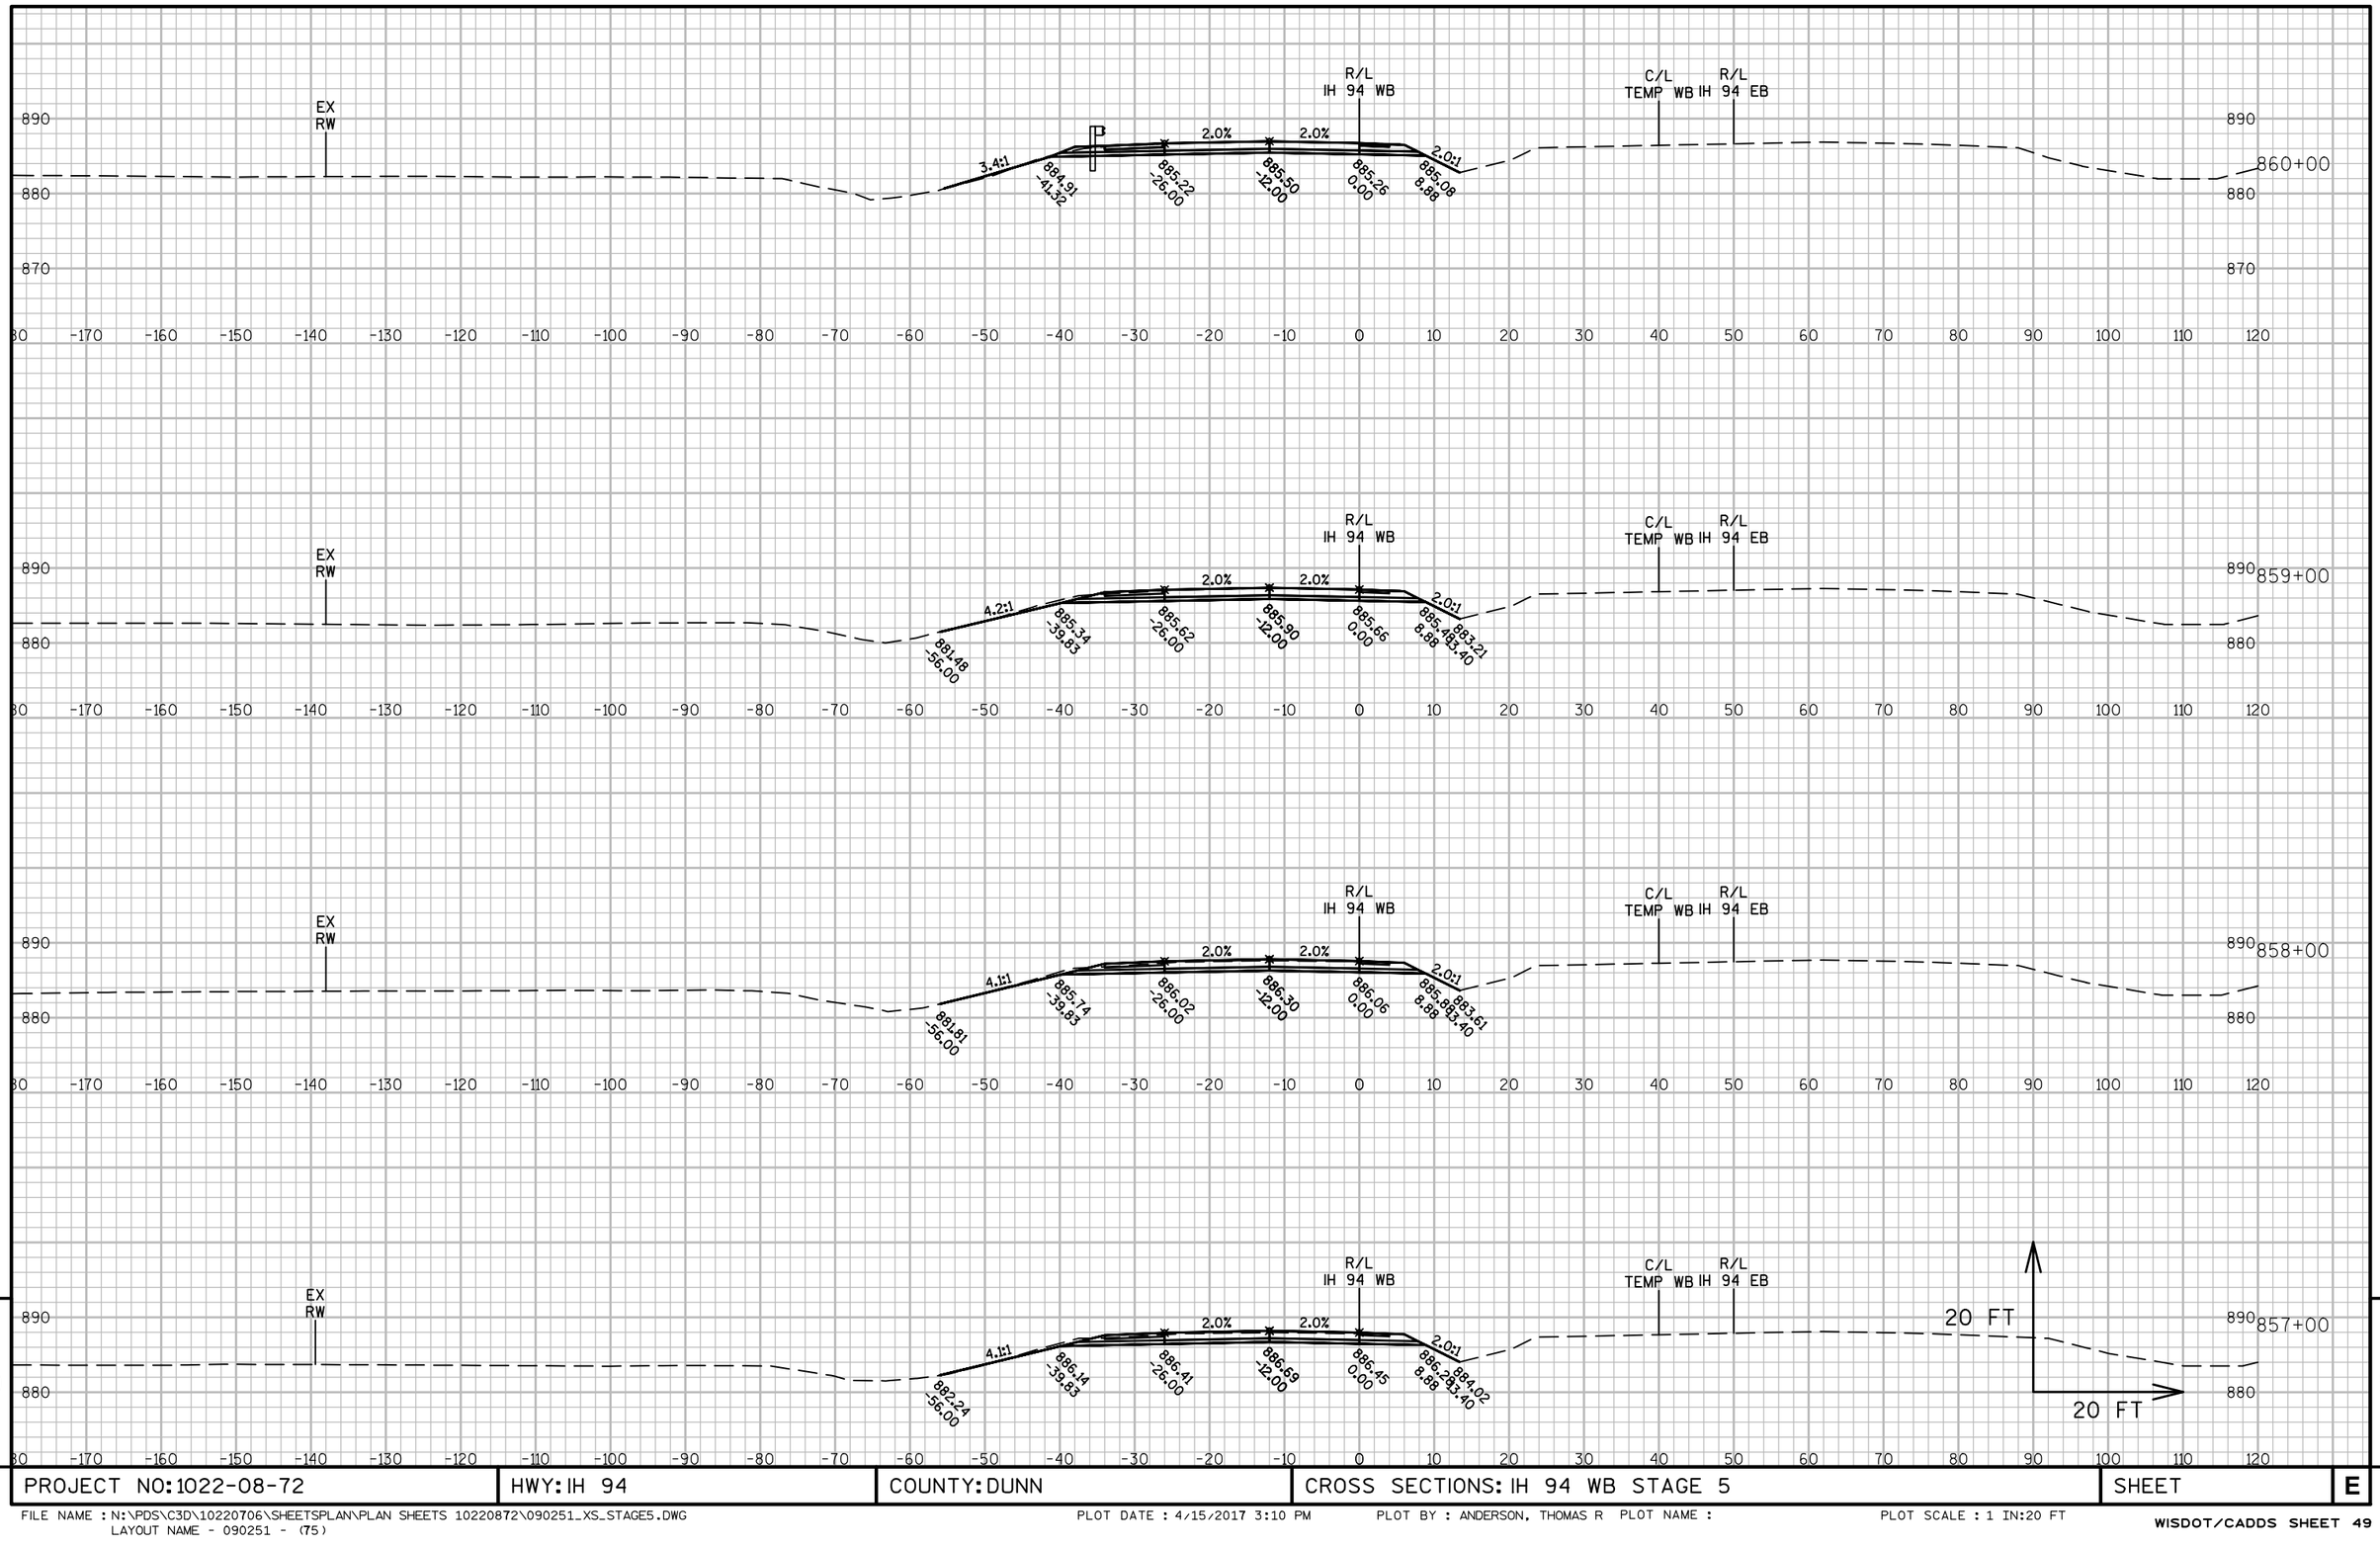

9

PROJECT NO: 1022-08-72	HWY: IH 94	COUNTY: DUNN	CROSS SECTIONS: IH 94 WB STAGE 5	SHEET	E

FILE NAME : N:\PDS\C3D\10220706\SHEETSPLAN\PLAN SHEETS 10220872\090251_XS_STAGE5.DWG
LAYOUT NAME - 090251 - (75)
PLOT DATE : 4/15/2017 3:10 PM
PLOT BY : ANDERSON, THOMAS R PLOT NAME :
PLOT SCALE : 1 IN:20 FT
WISDOT/CADDS SHEET 49

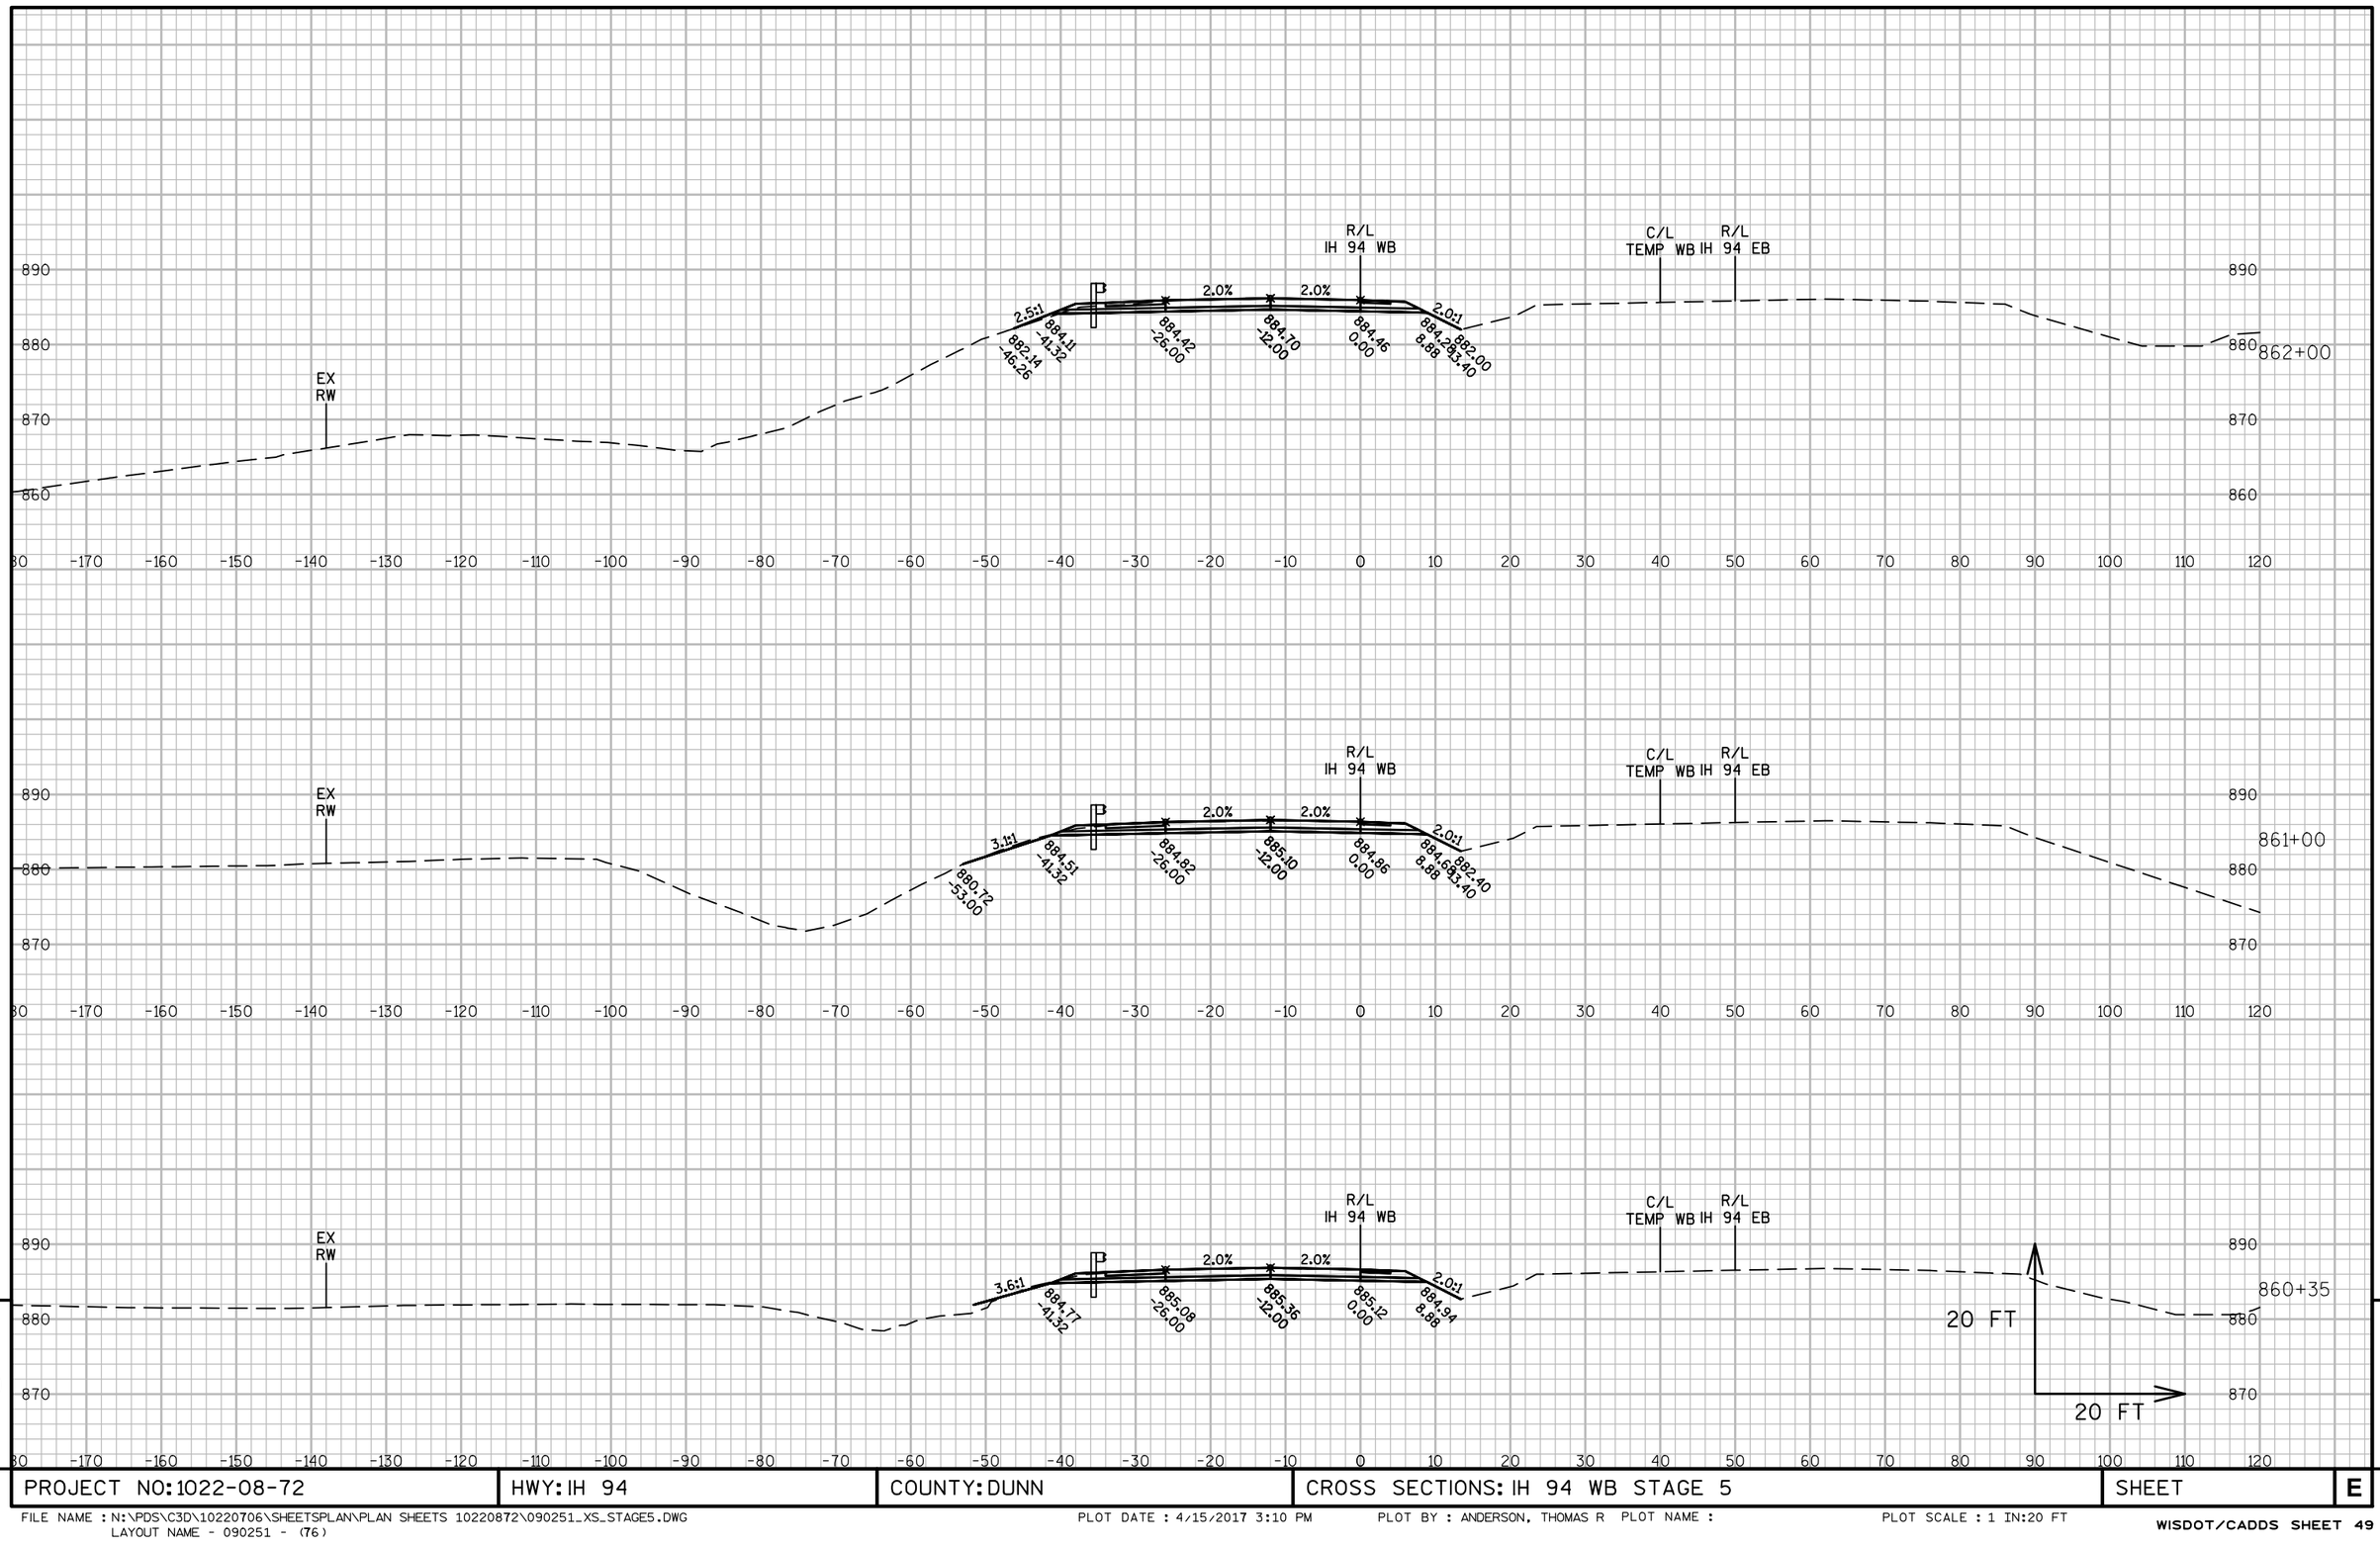



PROJECT NO: 1022-08-72	HWY: IH 94	COUNTY: DUNN	CROSS SECTIONS: IH 94 WB STAGE 5	SHEET	E


FILE NAME : N:\PDS\C3D\10220706\SHEETSPLAN\PLAN SHEETS 10220872\090251_XS_STAGE5.DWG
LAYOUT NAME - 090251 - (76)

PLOT DATE : 4/15/2017 3:10 PM PLOT BY : ANDERSON, THOMAS R PLOT NAME :

PLOT SCALE : 1 IN:20 FT

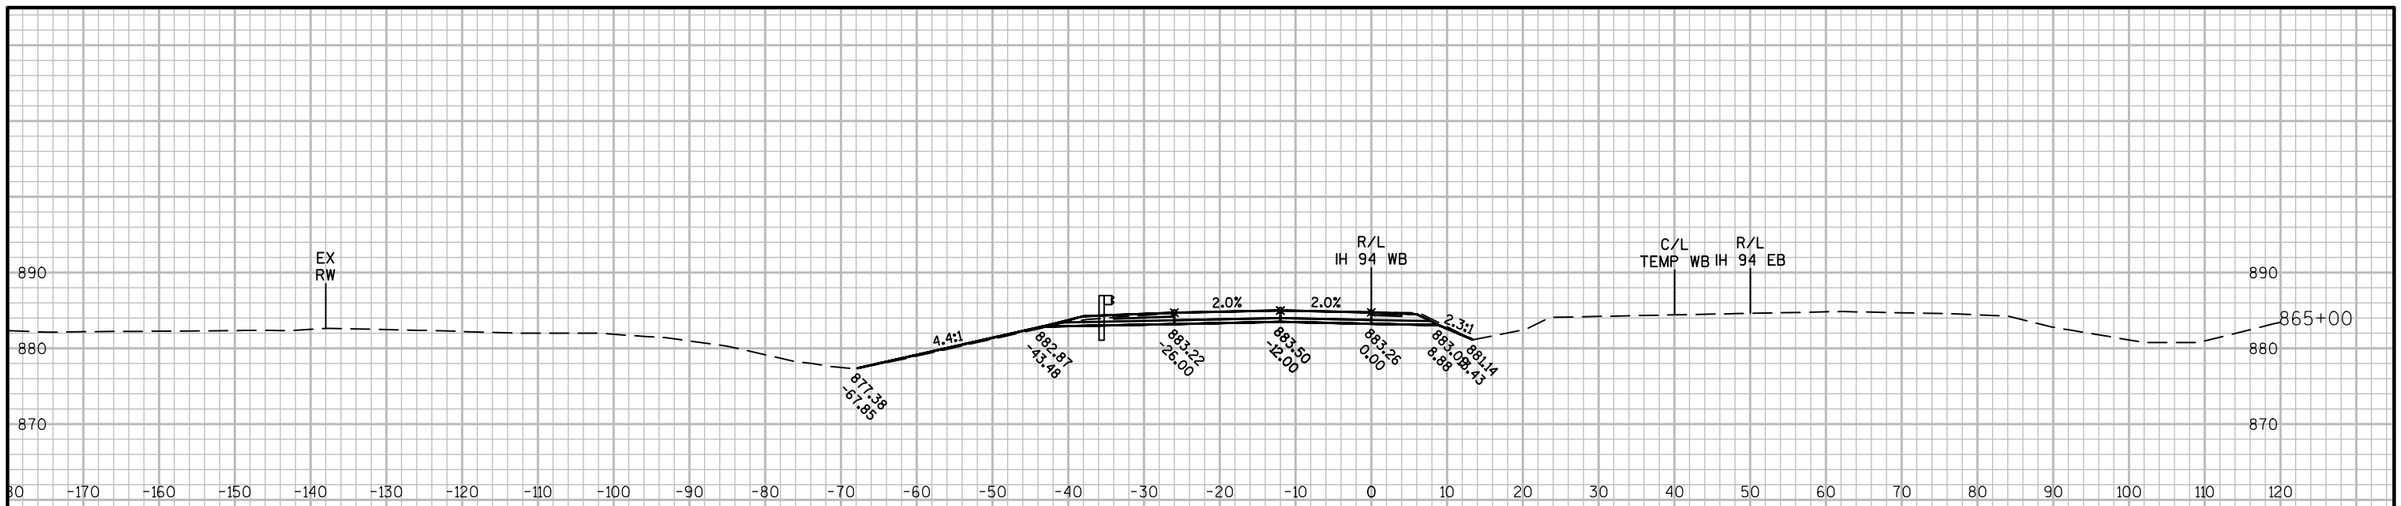

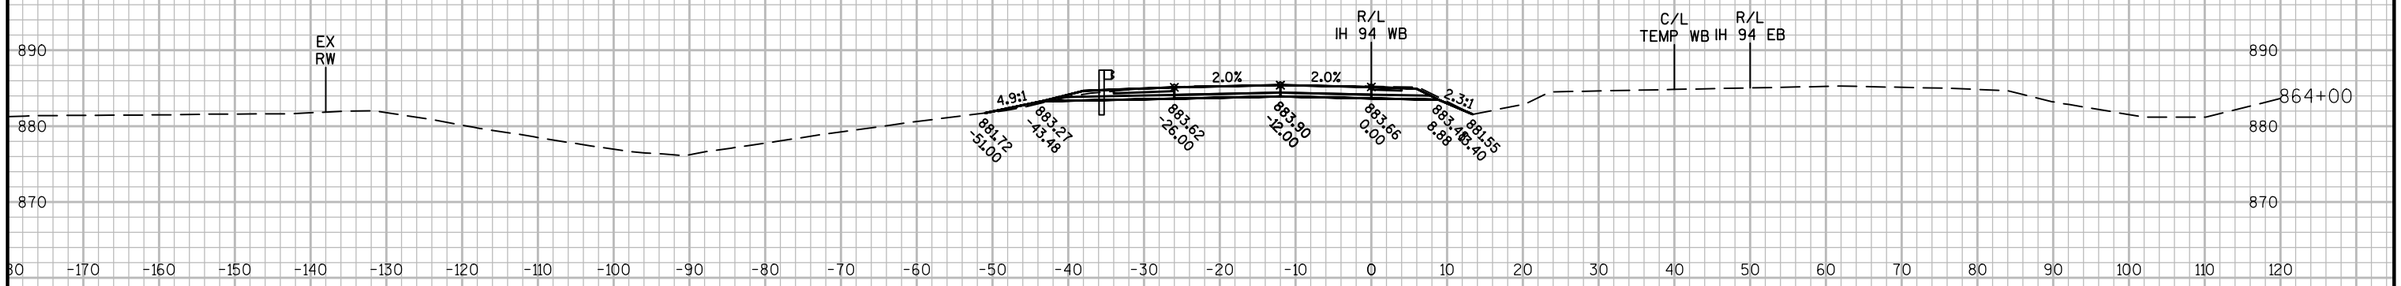

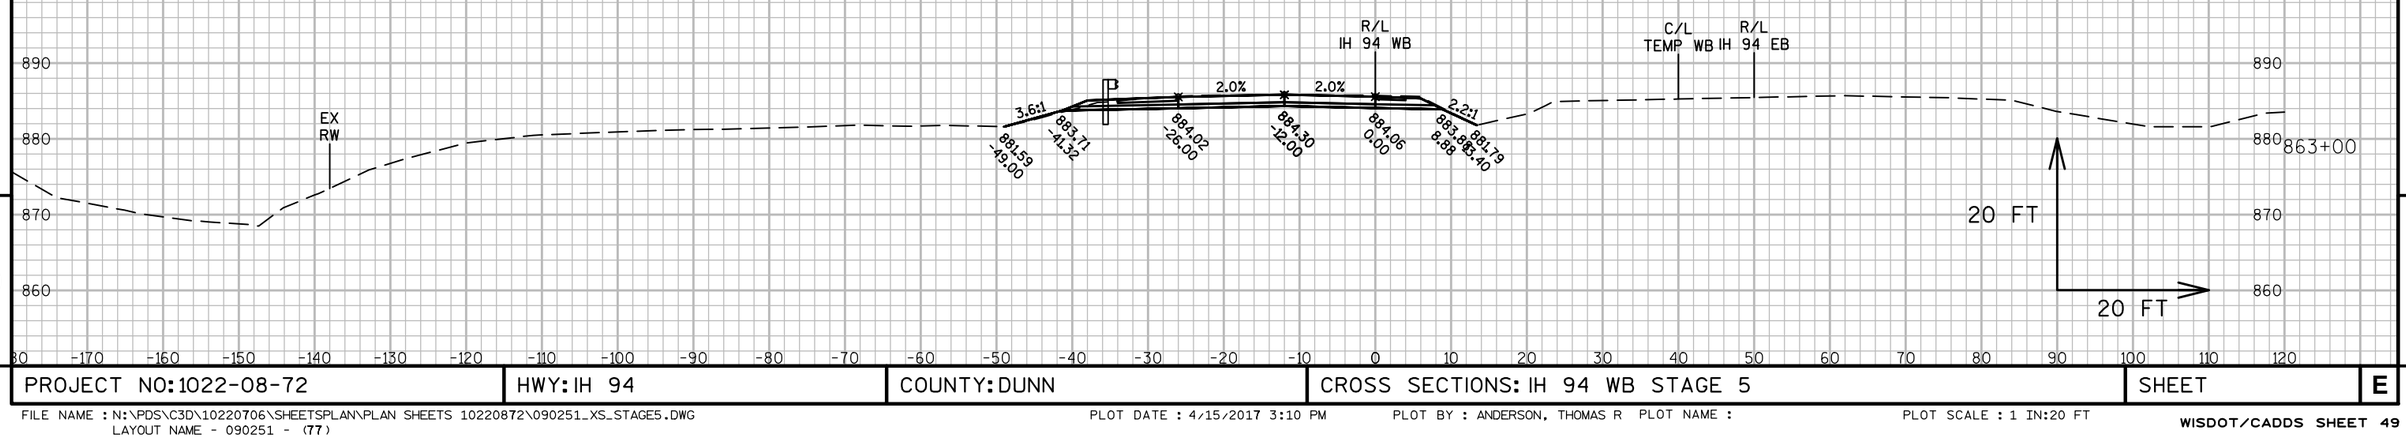



9

9

PROJECT NO: 1022-08-72	HWY: IH 94	COUNTY: DUNN	CROSS SECTIONS: IH 94 WB STAGE 5	SHEET	E

FILE NAME : N:\PDS\C3D\10220706\SHEETSPLAN\PLAN SHEETS 10220872\090251_XS_STAGE5.DWG
LAYOUT NAME - 090251 - (77)
PLOT DATE : 4/15/2017 3:10 PM
PLOT BY : ANDERSON, THOMAS R PLOT NAME :
PLOT SCALE : 1 IN:20 FT

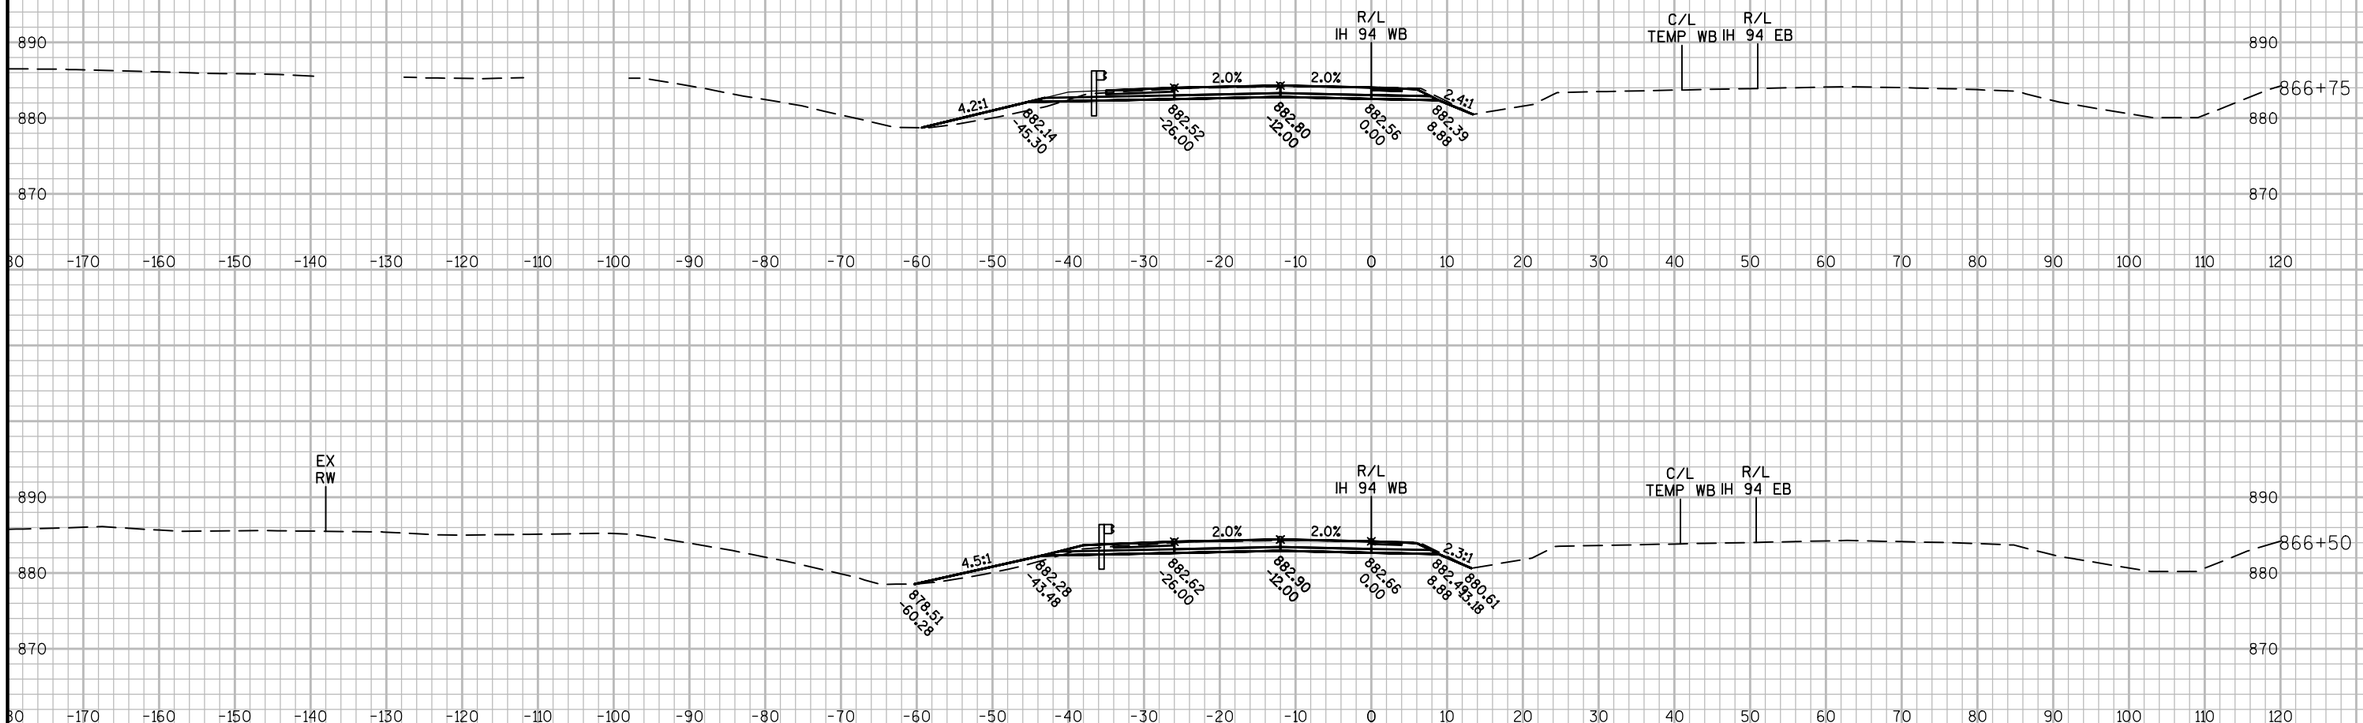

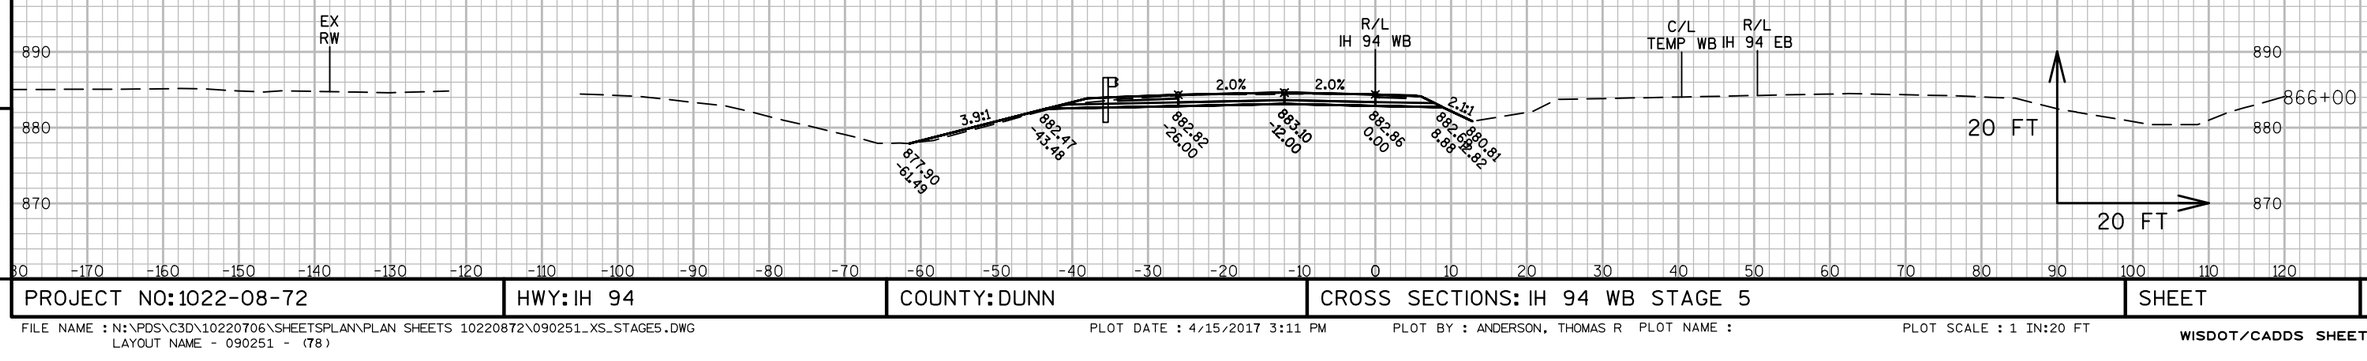

9


9

PROJECT NO: 1022-08-72	HWY: IH 94	COUNTY: DUNN	CROSS SECTIONS: IH 94 WB STAGE 5	SHEET	E

FILE NAME : N:\PDS\C3D\10220706\SHEETSPLAN\PLAN SHEETS 10220872\090251_XS_STAGE5.DWG
LAYOUT NAME - 090251 - (78)

PLOT DATE : 4/15/2017 3:11 PM PLOT BY : ANDERSON, THOMAS R PLOT NAME :

PLOT SCALE : 1 IN:20 FT

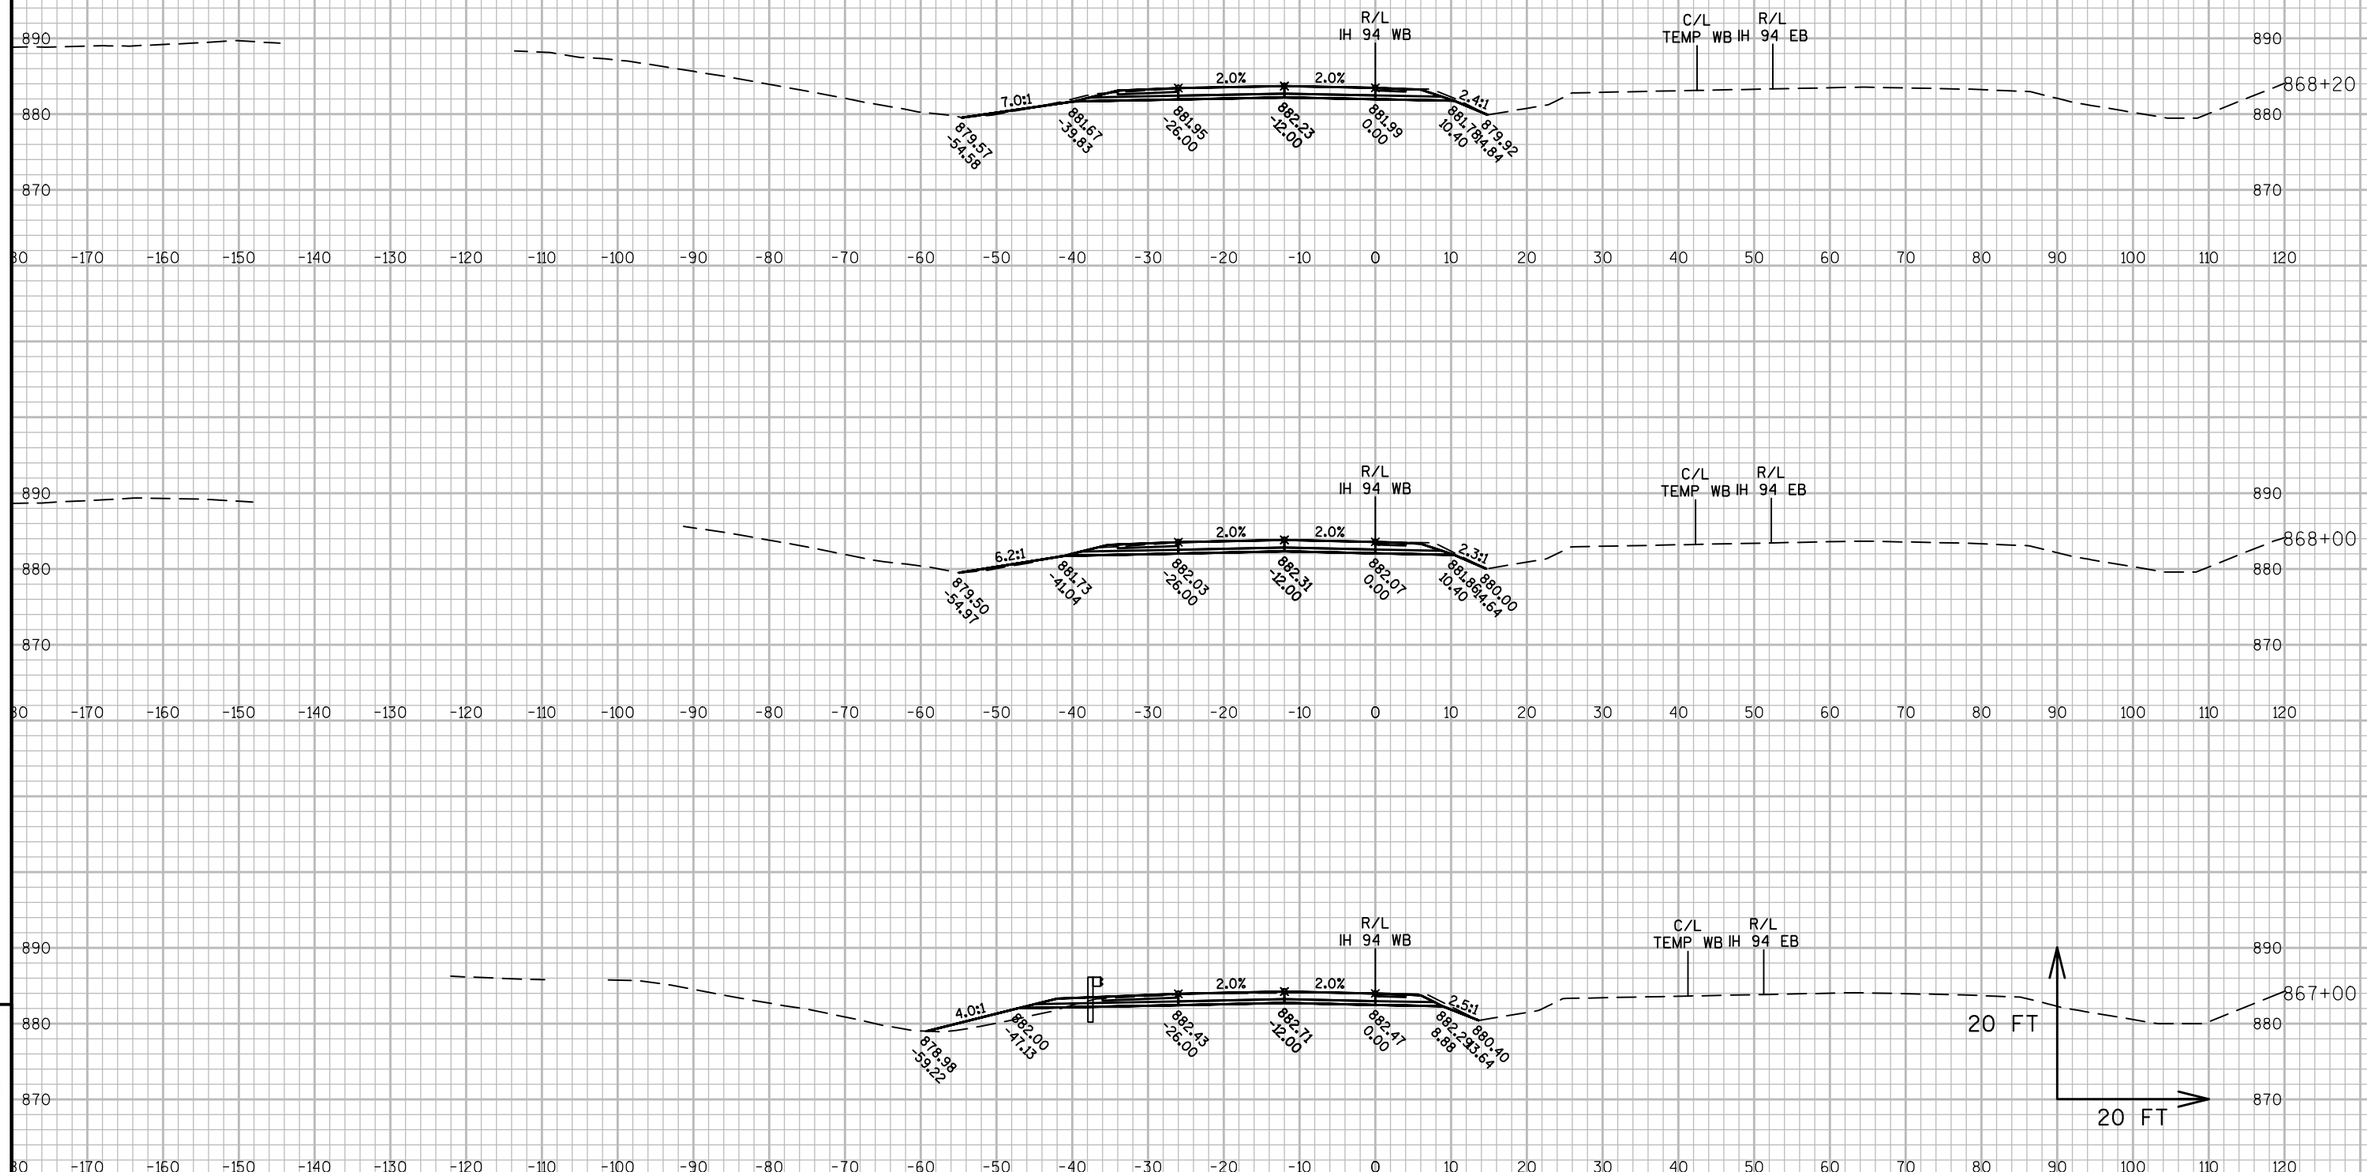

9


9


PROJECT NO: 1022-08-72	HWY: IH 94	COUNTY: DUNN	CROSS SECTIONS: IH 94 WB STAGE 5	SHEET	E


FILE NAME : N:\PDS\C3D\10220706\SHEETSPLAN\PLAN SHEETS 10220872\090251_XS_STAGE5.DWG
LAYOUT NAME - 090251 - (79)

PLOT DATE : 4/15/2017 3:11 PM PLOT BY : ANDERSON, THOMAS R PLOT NAME :

PLOT SCALE : 1 IN:20 FT

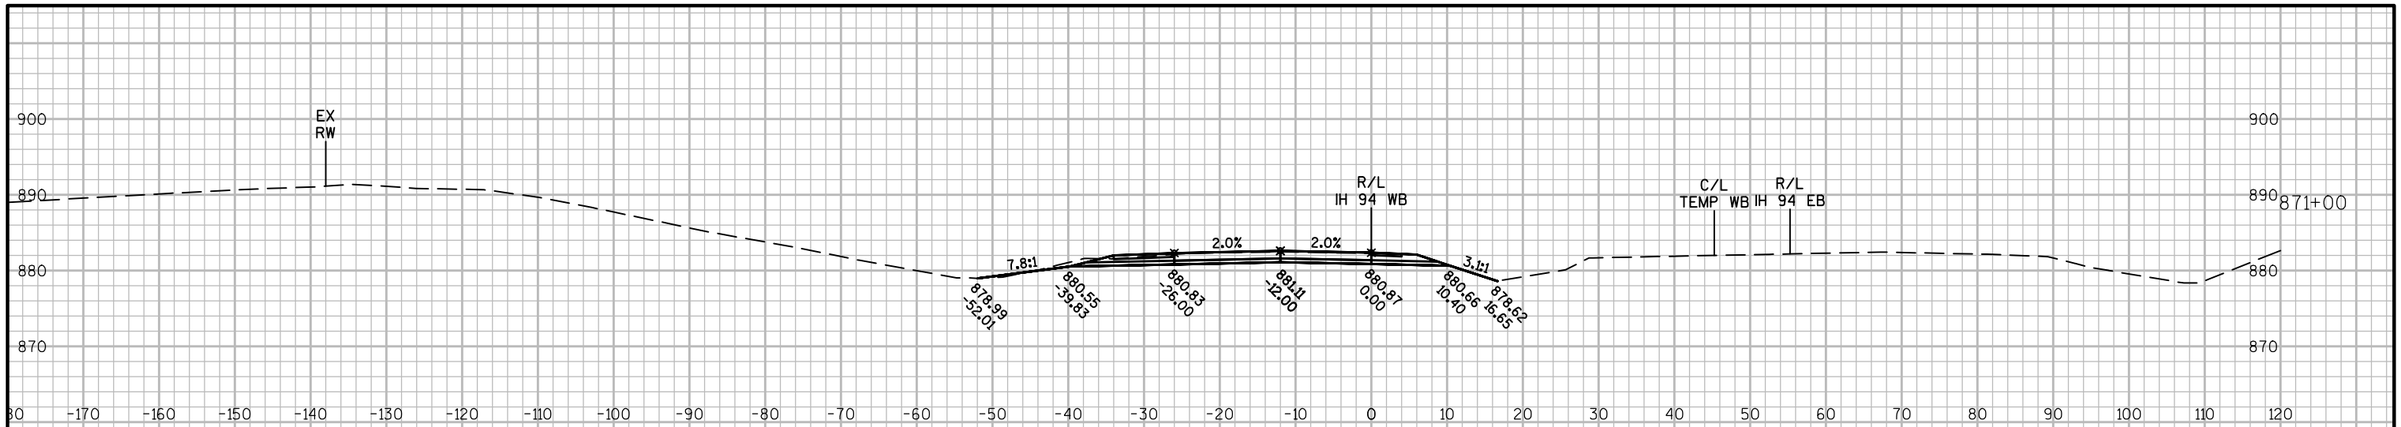

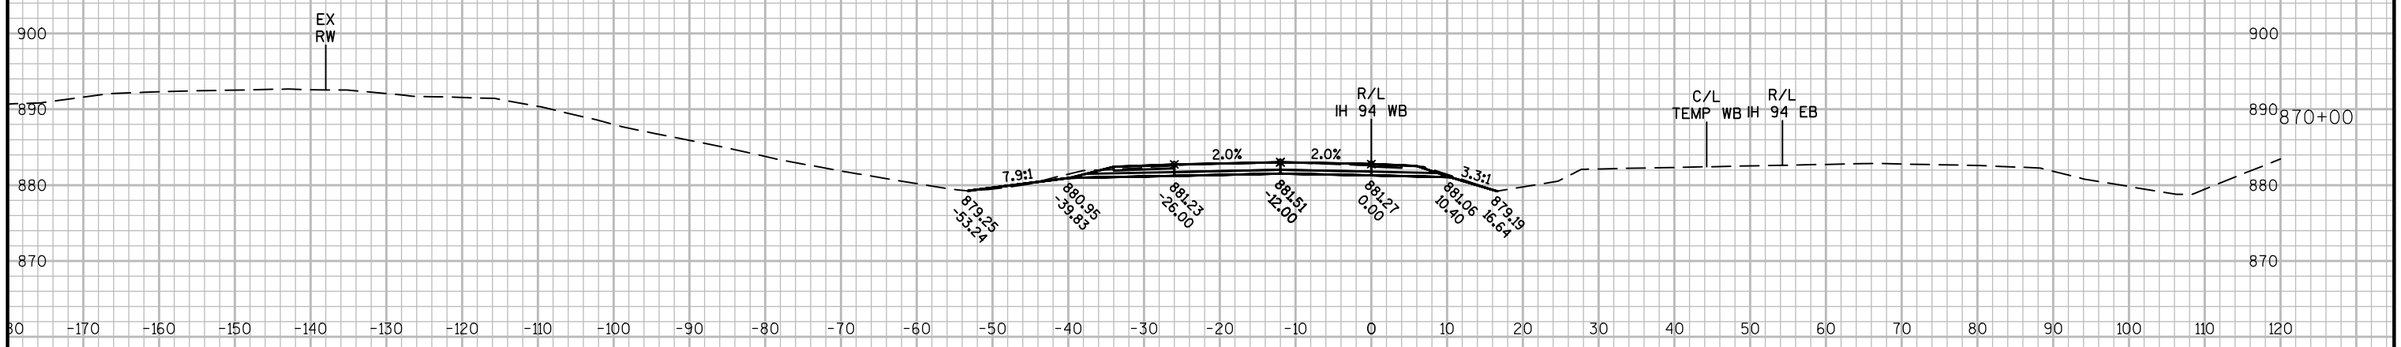

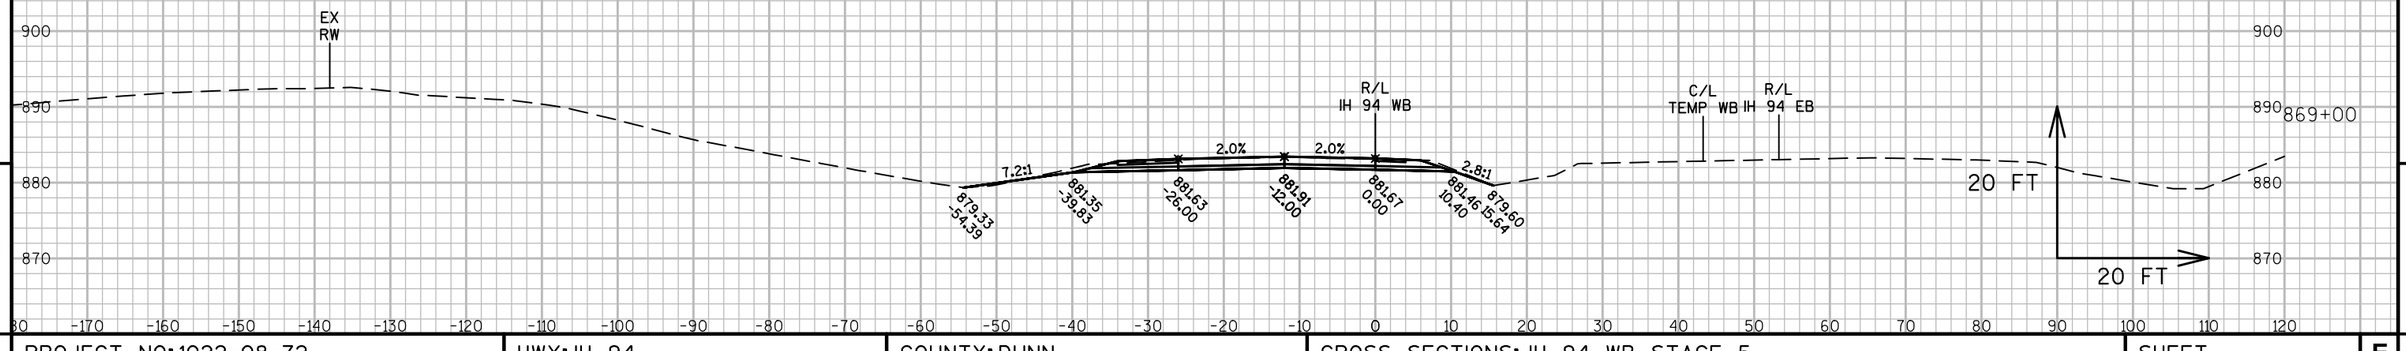


9


9


PROJECT NO: 1022-08-72	HWY: IH 94	COUNTY: DUNN	CROSS SECTIONS: IH 94 WB STAGE 5	SHEET	E

FILE NAME : N:\PDS\C3D\10220706\SHEETSPLAN\PLAN SHEETS 10220872\090251_XS_STAGE5.DWG
LAYOUT NAME - 090251 - (80)
PLOT DATE : 4/15/2017 3:11 PM
PLOT BY : ANDERSON, THOMAS R PLOT NAME :
PLOT SCALE : 1 IN:20 FT

PROJECT NO: 1022-08-72	HWY: IH 94	COUNTY: DUNN	CROSS SECTIONS: IH 94 WB STAGE 5	SHEET	E

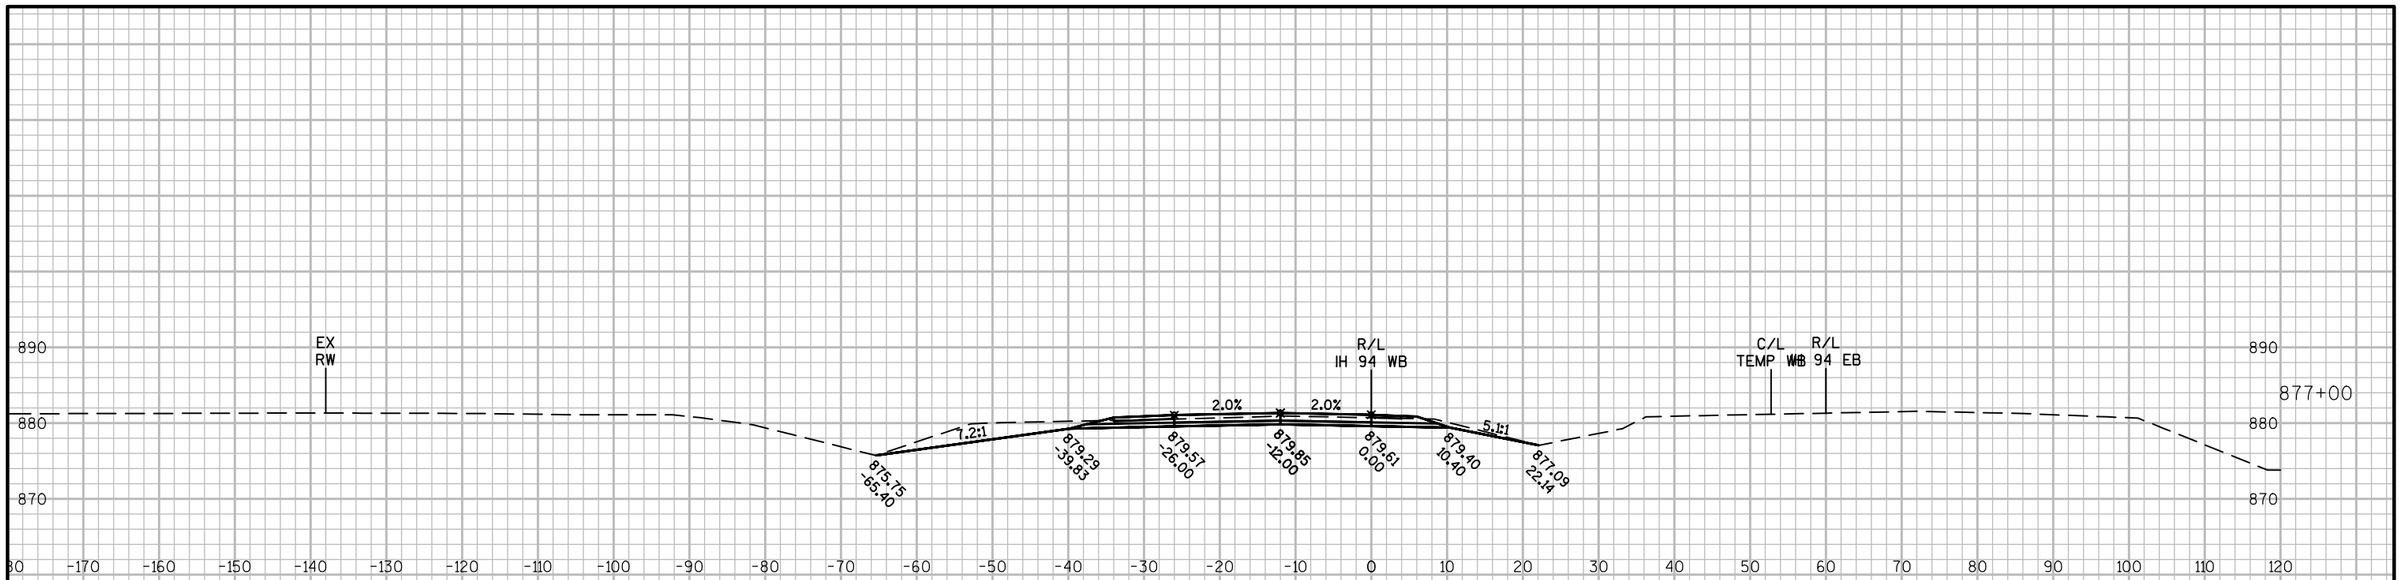

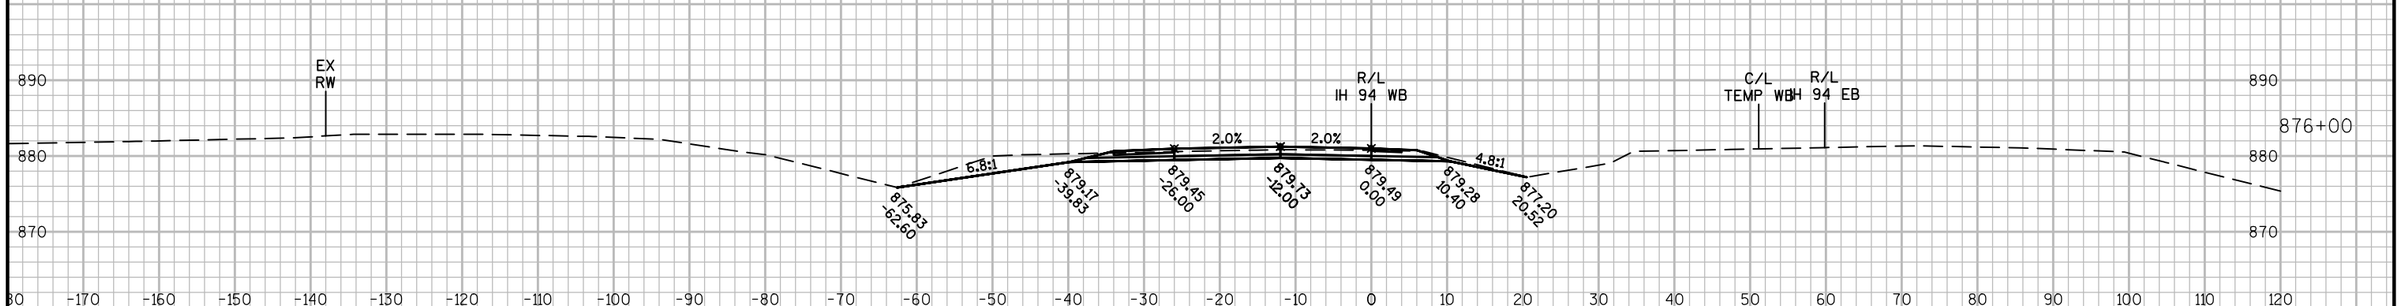

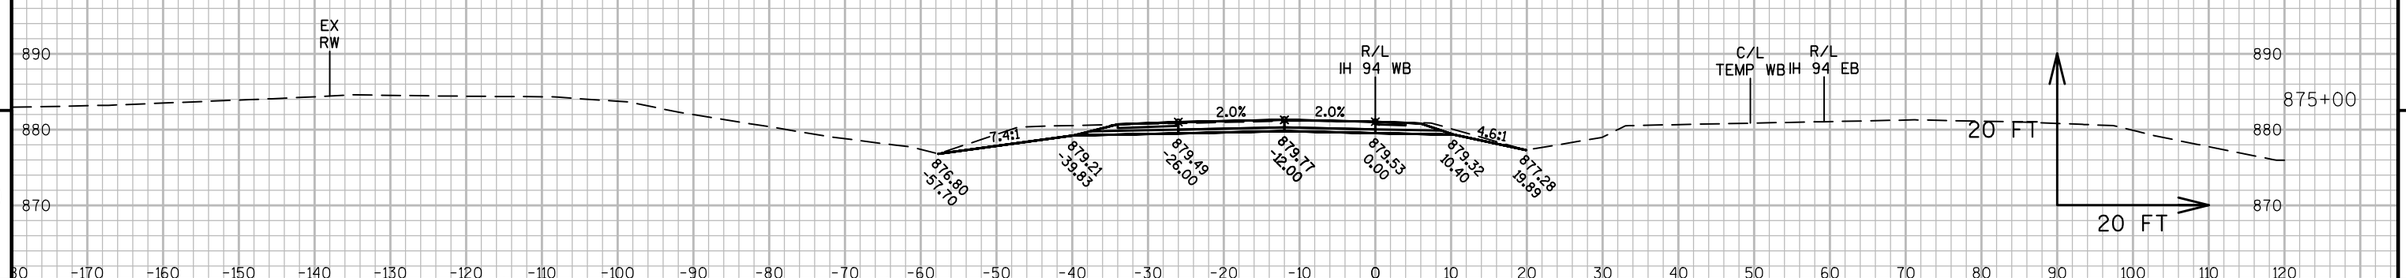



9


9

PROJECT NO: 1022-08-72	HWY: IH 94	COUNTY: DUNN	CROSS SECTIONS: IH 94 WB STAGE 5	SHEET	E

FILE NAME : N:\PDS\C3D\10220706\SHEETSPLAN\PLAN SHEETS 10220872\090251_XS_STAGE5.DWG
LAYOUT NAME - 090251 - (82)
PLOT DATE : 4/15/2017 3:11 PM
PLOT BY : ANDERSON, THOMAS R PLOT NAME :
PLOT SCALE : 1 IN:20 FT

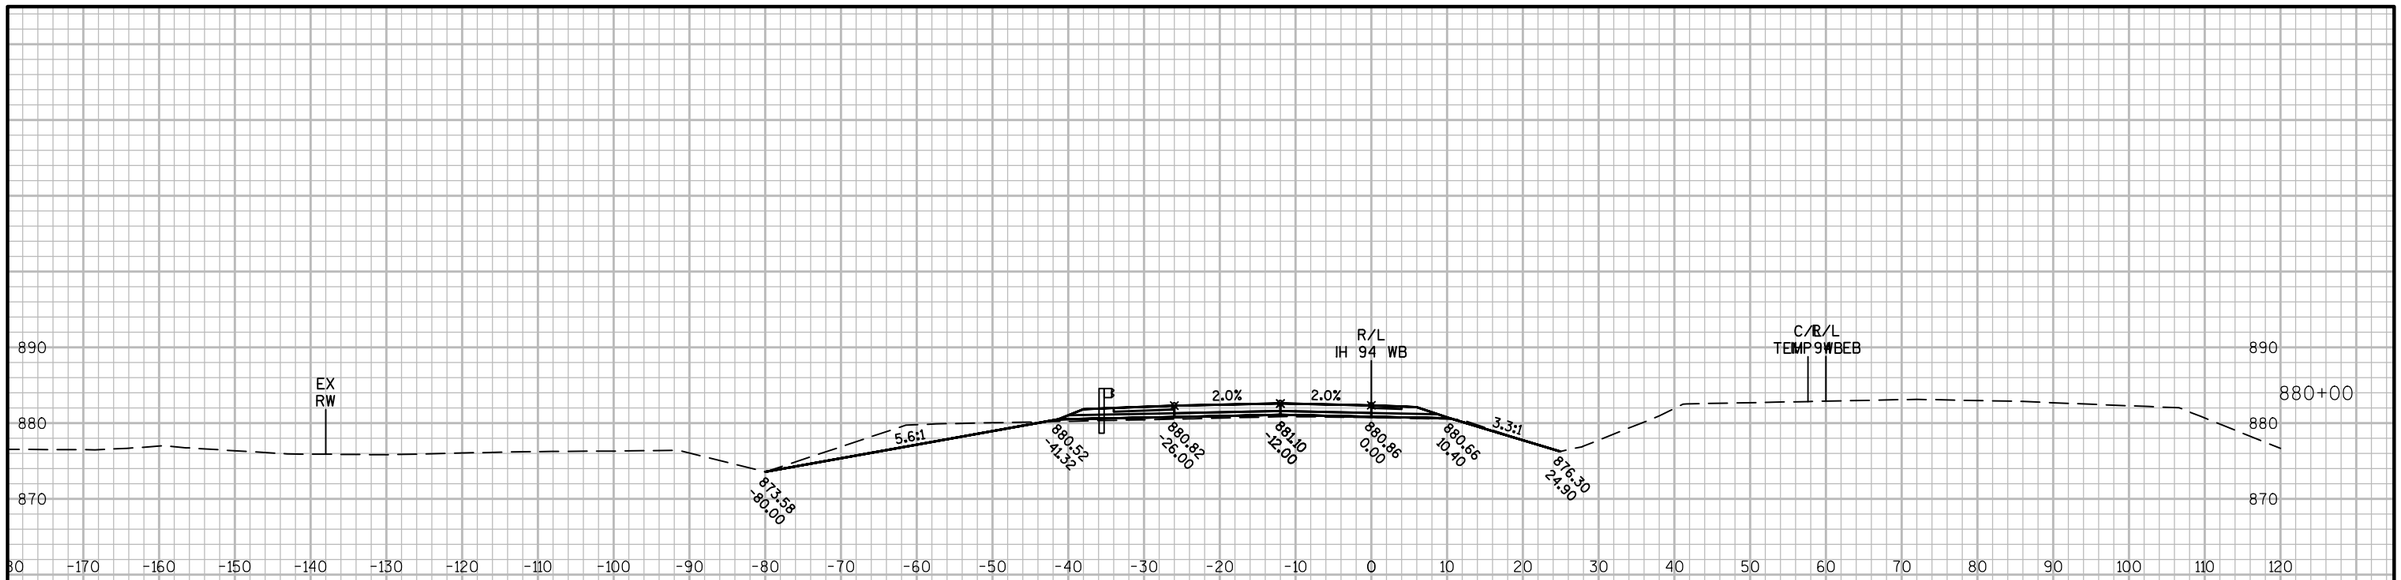

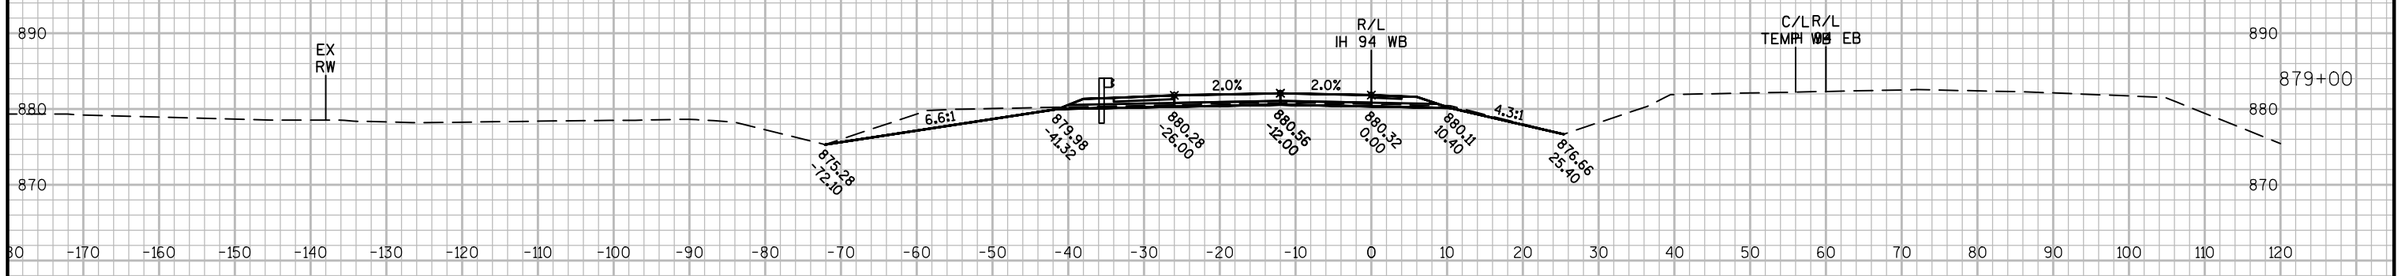


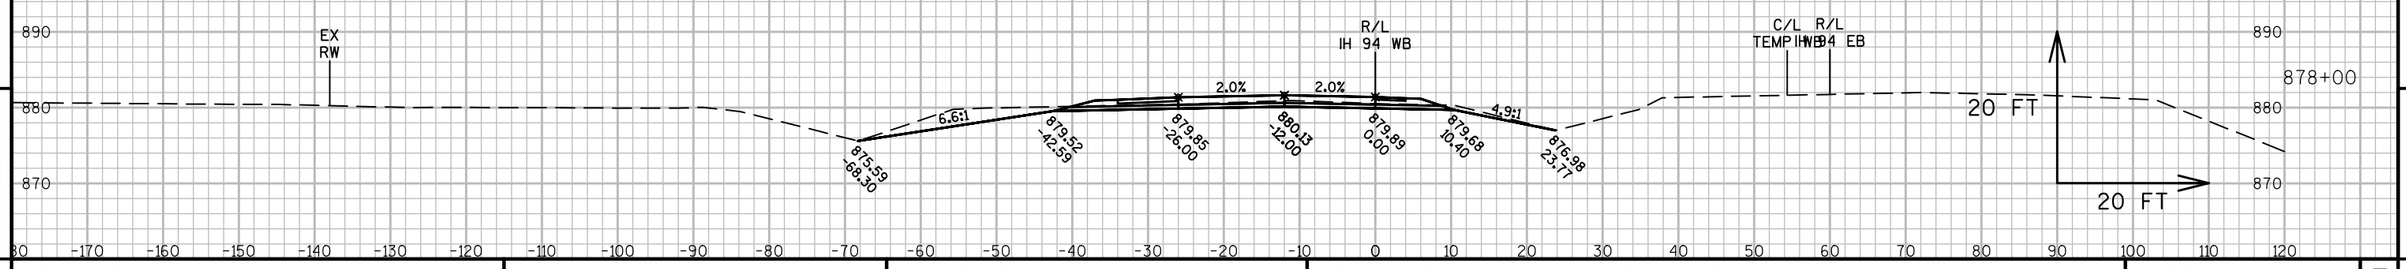

9 9

PROJECT NO: 1022-08-72	HWY: IH 94	COUNTY: DUNN	CROSS SECTIONS: IH 94 WB STAGE 5	SHEET	E

FILE NAME : N:\PDS\C3D\10220706\SHEETSPLAN\PLAN SHEETS 10220872\090251_XS_STAGE5.DWG
LAYOUT NAME - 090251 - (83)
PLOT DATE : 4/15/2017 3:12 PM PLOT BY : ANDERSON, THOMAS R PLOT NAME : PLOT SCALE : 1 IN:20 FT

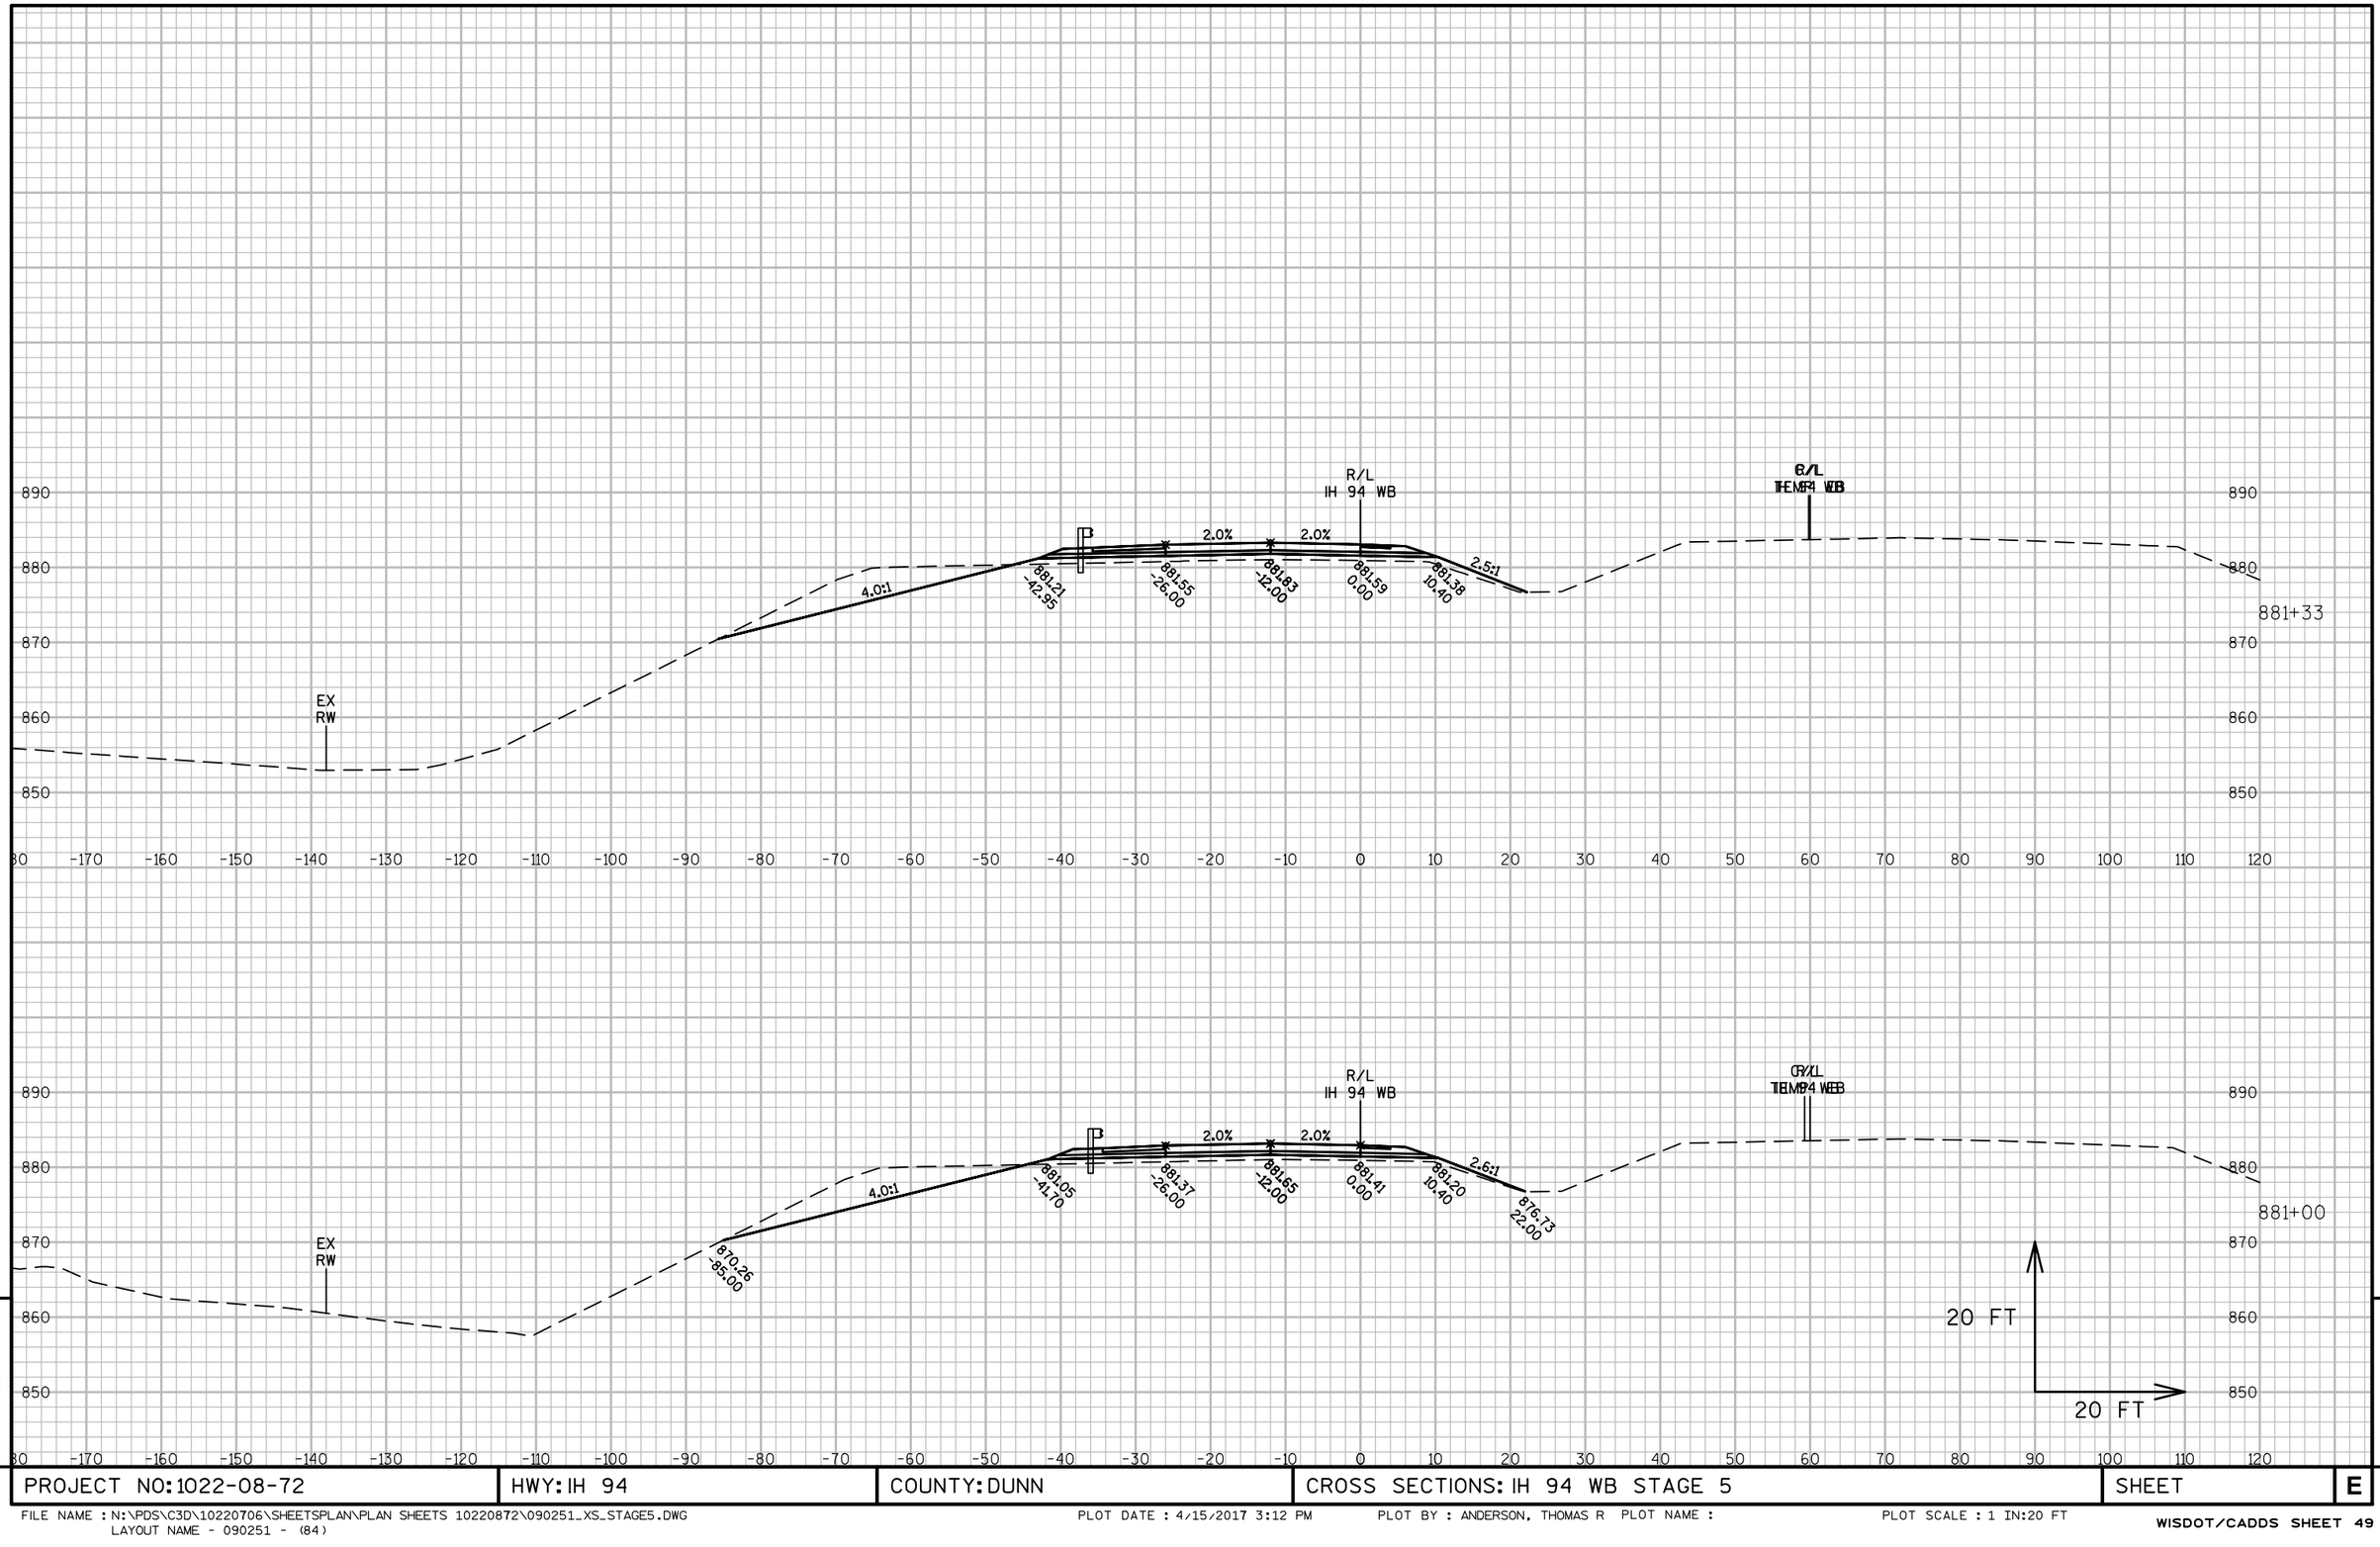



9


9

PROJECT NO: 1022-08-72	HWY: IH 94	COUNTY: DUNN	CROSS SECTIONS: IH 94 WB STAGE 5	SHEET	E

FILE NAME : N:\PDS\C3D\10220706\SHEETSPLAN\PLAN SHEETS 10220872\090251_XS_STAGE5.DWG
LAYOUT NAME - 090251 - (84)
PLOT DATE : 4/15/2017 3:12 PM PLOT BY : ANDERSON, THOMAS R PLOT NAME :
PLOT SCALE : 1 IN:20 FT

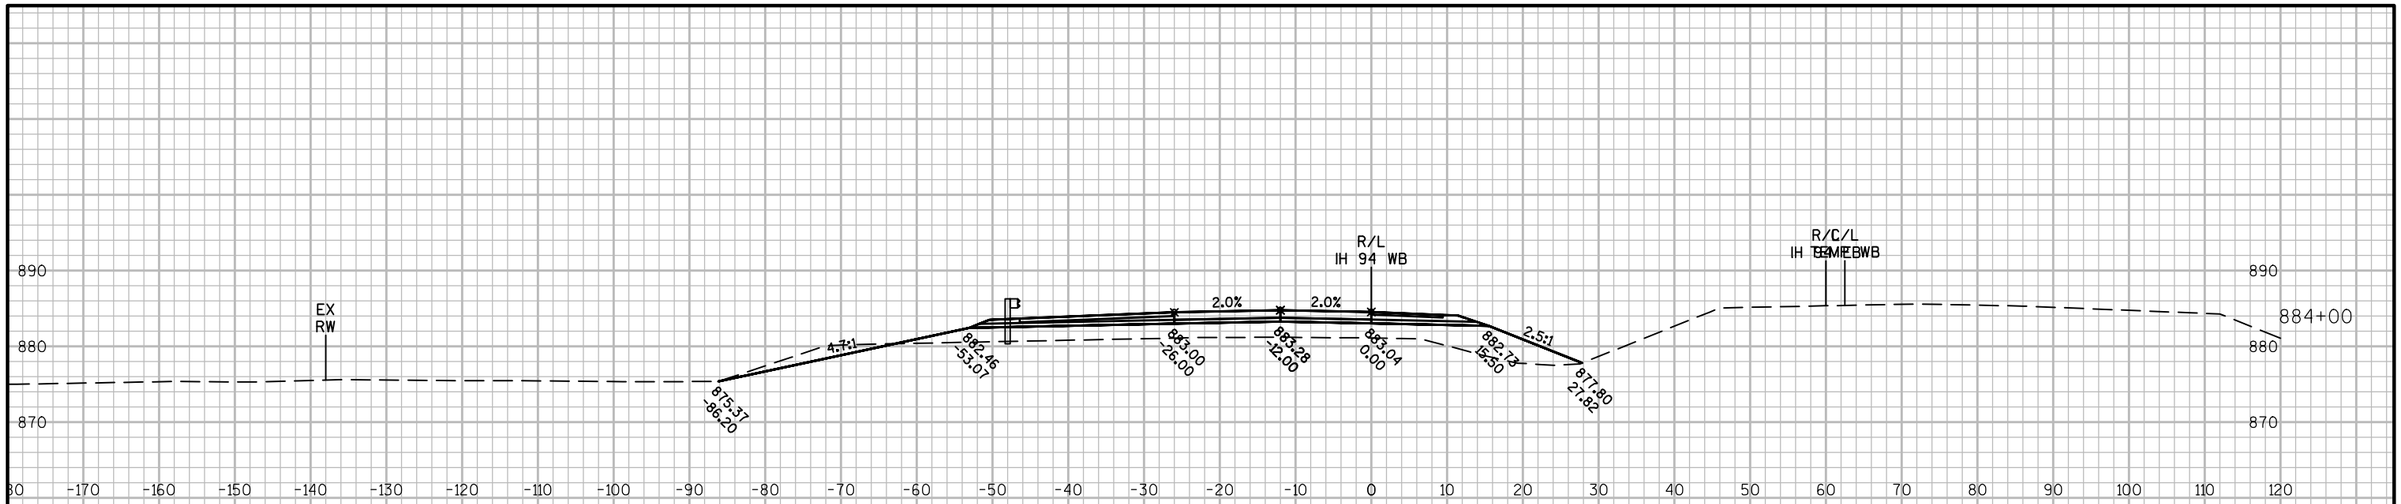

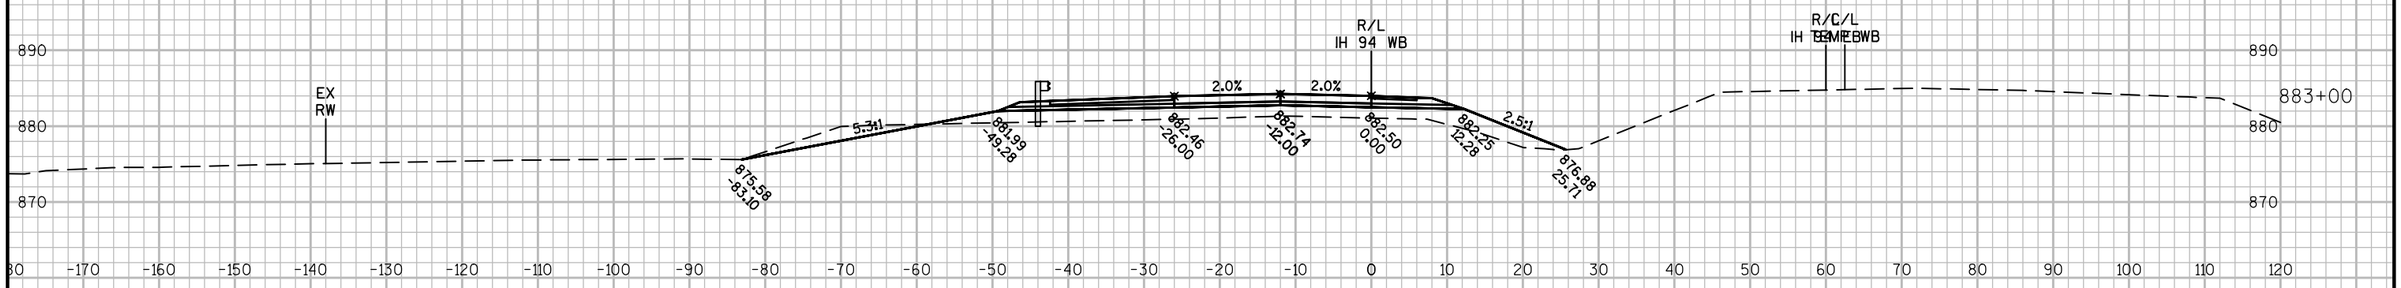

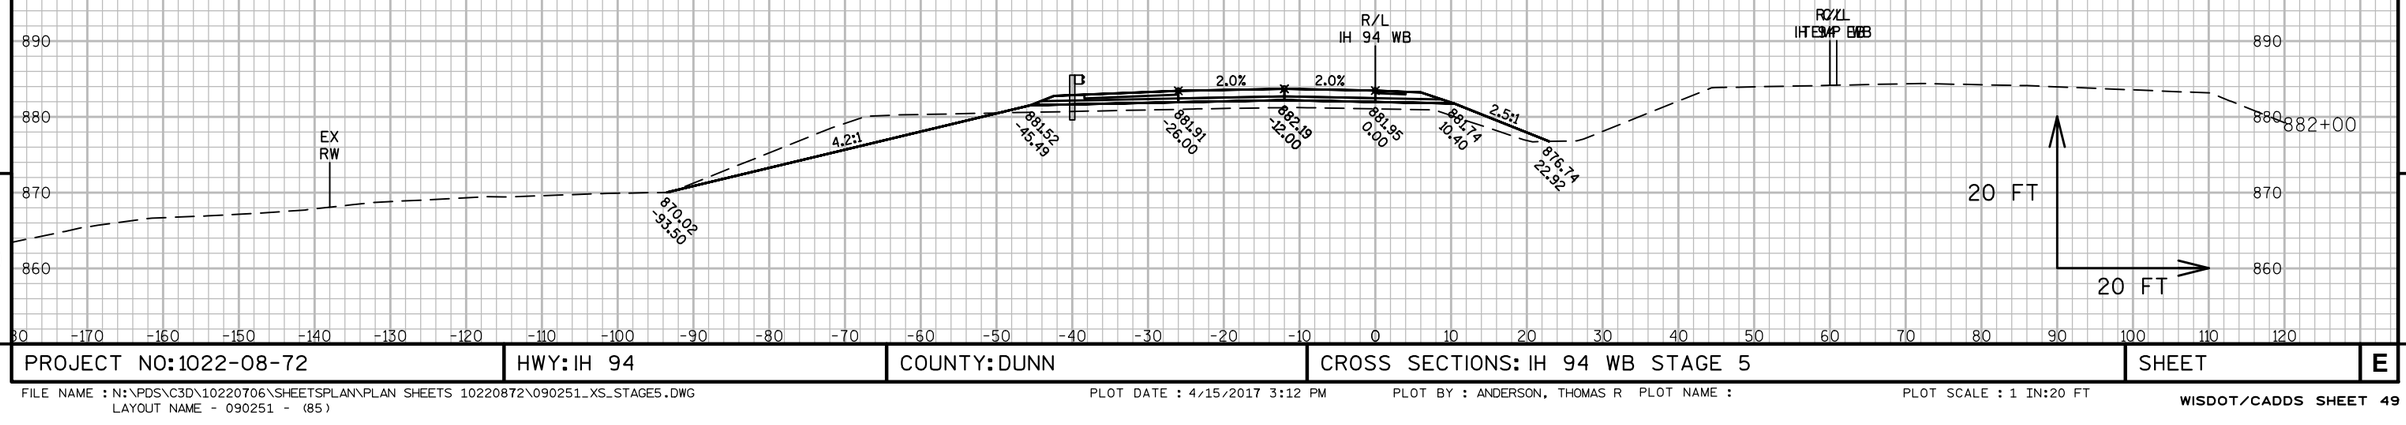

9


9

PROJECT NO: 1022-08-72	HWY: IH 94	COUNTY: DUNN	CROSS SECTIONS: IH 94 WB STAGE 5	SHEET	E

FILE NAME : N:\PDS\C3D\10220706\SHEETSPLAN\PLAN SHEETS 10220872\090251_XS_STAGE5.DWG
LAYOUT NAME - 090251 - (85)

PLOT DATE : 4/15/2017 3:12 PM PLOT BY : ANDERSON, THOMAS R PLOT NAME :

PLOT SCALE : 1 IN:20 FT

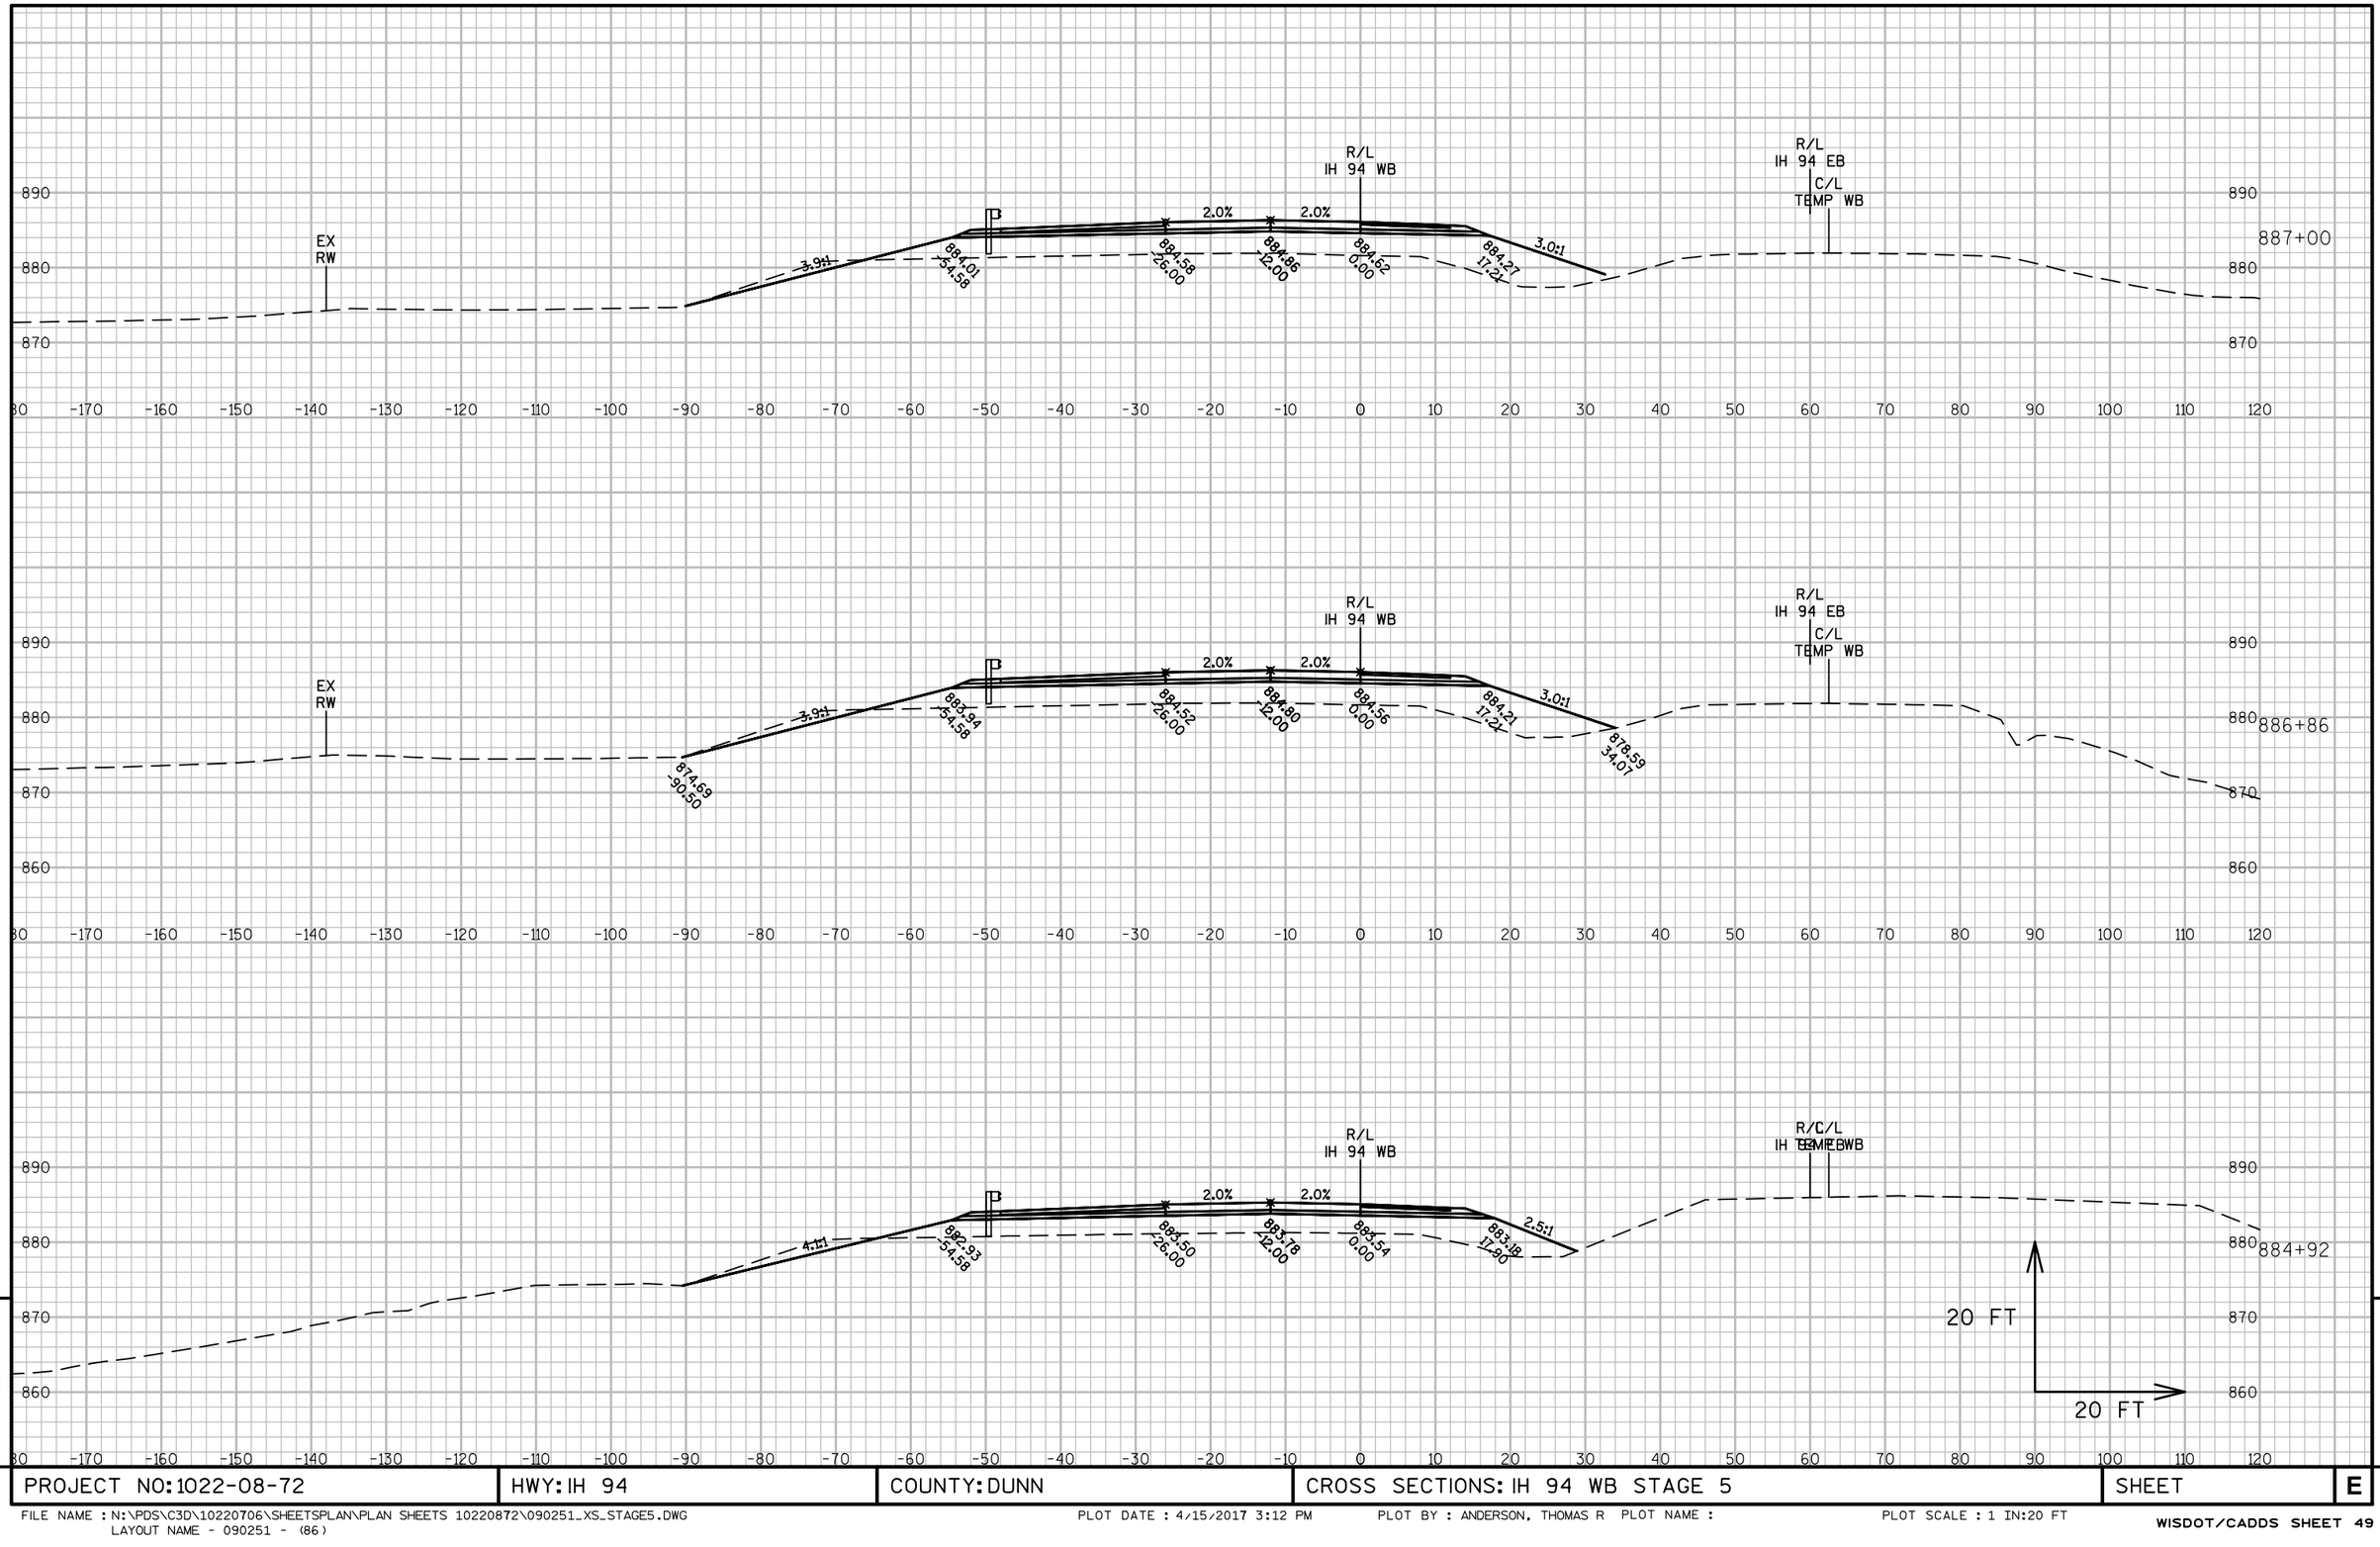



PROJECT NO: 1022-08-72	HWY: IH 94	COUNTY: DUNN	CROSS SECTIONS: IH 94 WB STAGE 5	SHEET	E


FILE NAME : N:\PDS\C3D\10220706\SHEETSPLAN\PLAN SHEETS 10220872\090251_XS_STAGE5.DWG
LAYOUT NAME - 090251 - (86)

PLOT DATE : 4/15/2017 3:12 PM PLOT BY : ANDERSON, THOMAS R PLOT NAME :

PLOT SCALE : 1 IN:20 FT

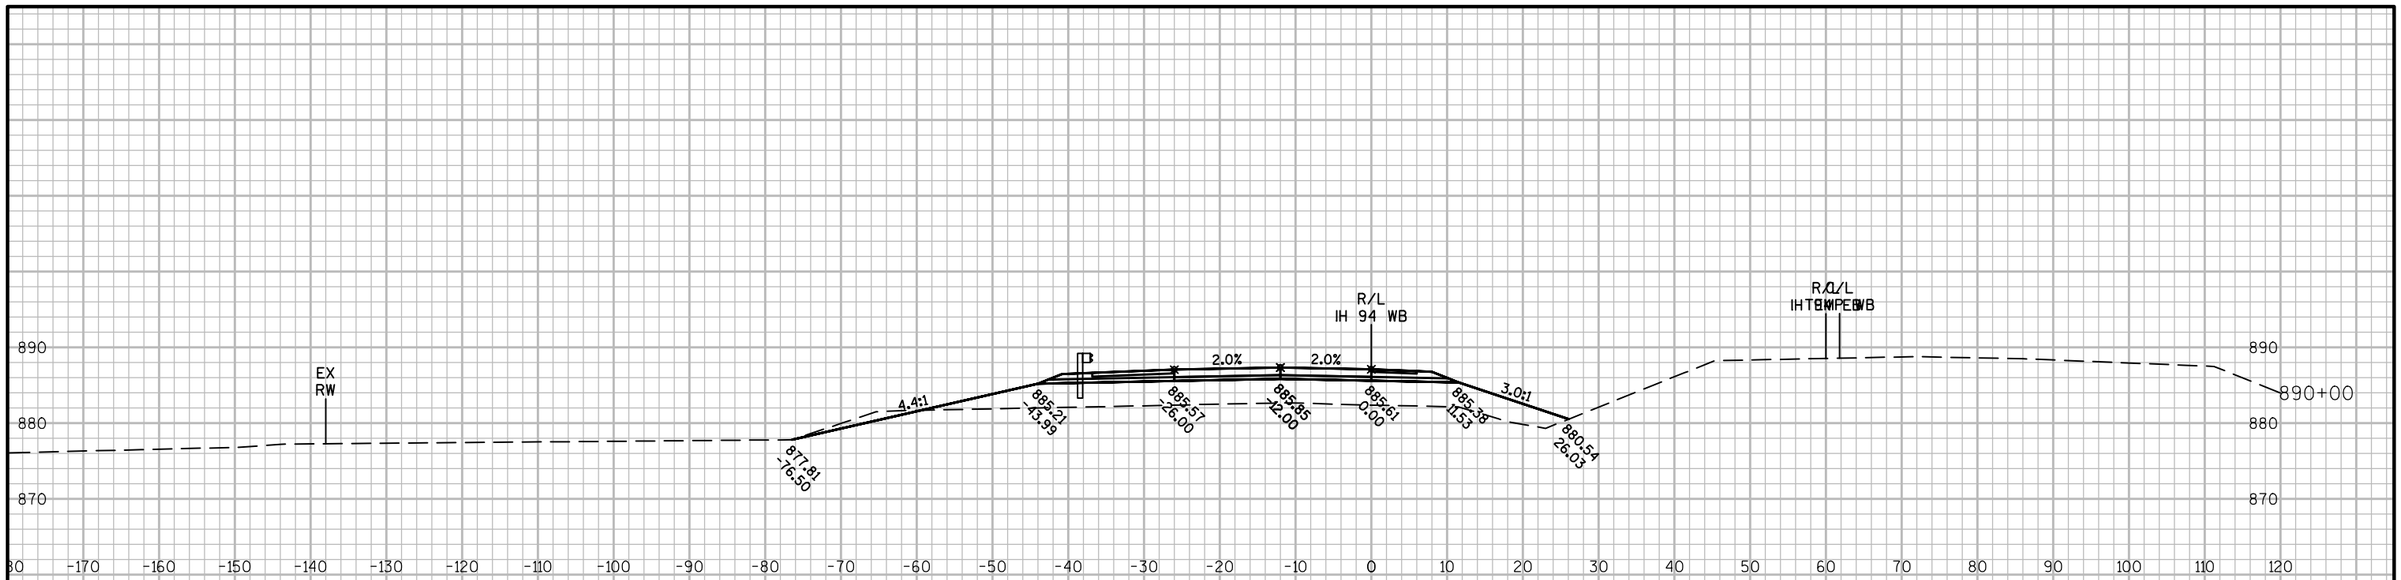

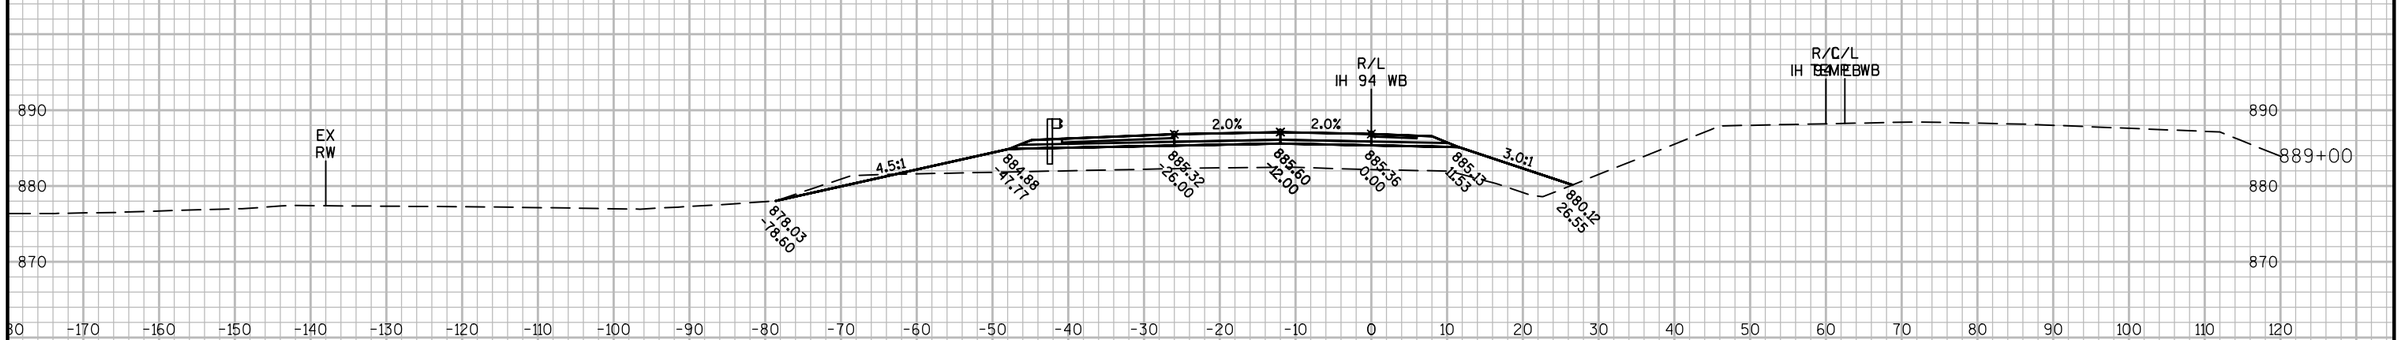

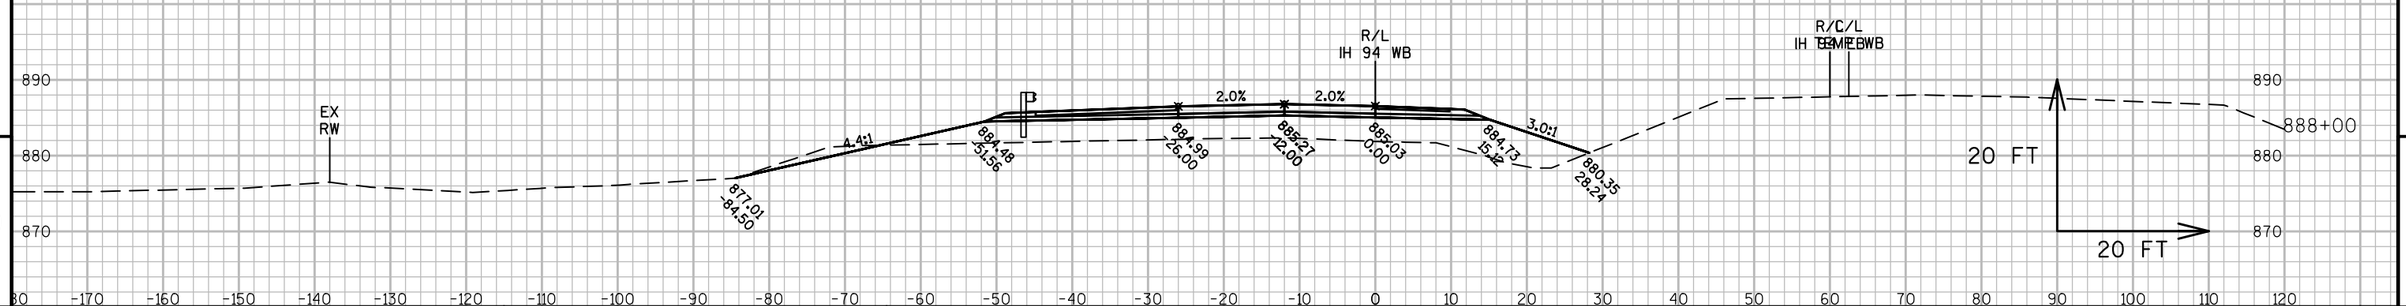

9

9

PROJECT NO: 1022-08-72	HWY: IH 94	COUNTY: DUNN	CROSS SECTIONS: IH 94 WB STAGE 5	SHEET	E

FILE NAME : N:\PDS\C3D\10220706\SHEETSPLAN\PLAN SHEETS 10220872\090251_XS_STAGE5.DWG
LAYOUT NAME - 090251 - (87)

PLOT DATE : 4/15/2017 3:13 PM PLOT BY : ANDERSON, THOMAS R PLOT NAME :

PLOT SCALE : 1 IN:20 FT

9

9

PROJECT NO: 1022-08-72	HWY: IH 94	COUNTY: DUNN	CROSS SECTIONS: IH 94 WB STAGE 5	SHEET	E

FILE NAME : N:\PDS\C3D\10220706\SHEETSPLAN\PLAN SHEETS 10220872\090251_XS_STAGE5.DWG
LAYOUT NAME - 090251 - (88)

PLOT DATE : 4/15/2017 3:13 PM PLOT BY : ANDERSON, THOMAS R PLOT NAME :


PLOT SCALE : 1 IN:20 FT

PROJECT NO: 1022-08-72	HWY: IH 94	COUNTY: DUNN	CROSS SECTIONS: IH 94 WB STAGE 5	SHEET	E

FILE NAME : N:\PDS\C3D\10220706\SHEETSPLAN\PLAN SHEETS 10220872\090251_XS_STAGE5.DWG
LAYOUT NAME - 090251 - (89)

PLOT DATE : 4/15/2017 3:13 PM PLOT BY : ANDERSON, THOMAS R PLOT NAME :

PLOT SCALE : 1 IN:20 FT

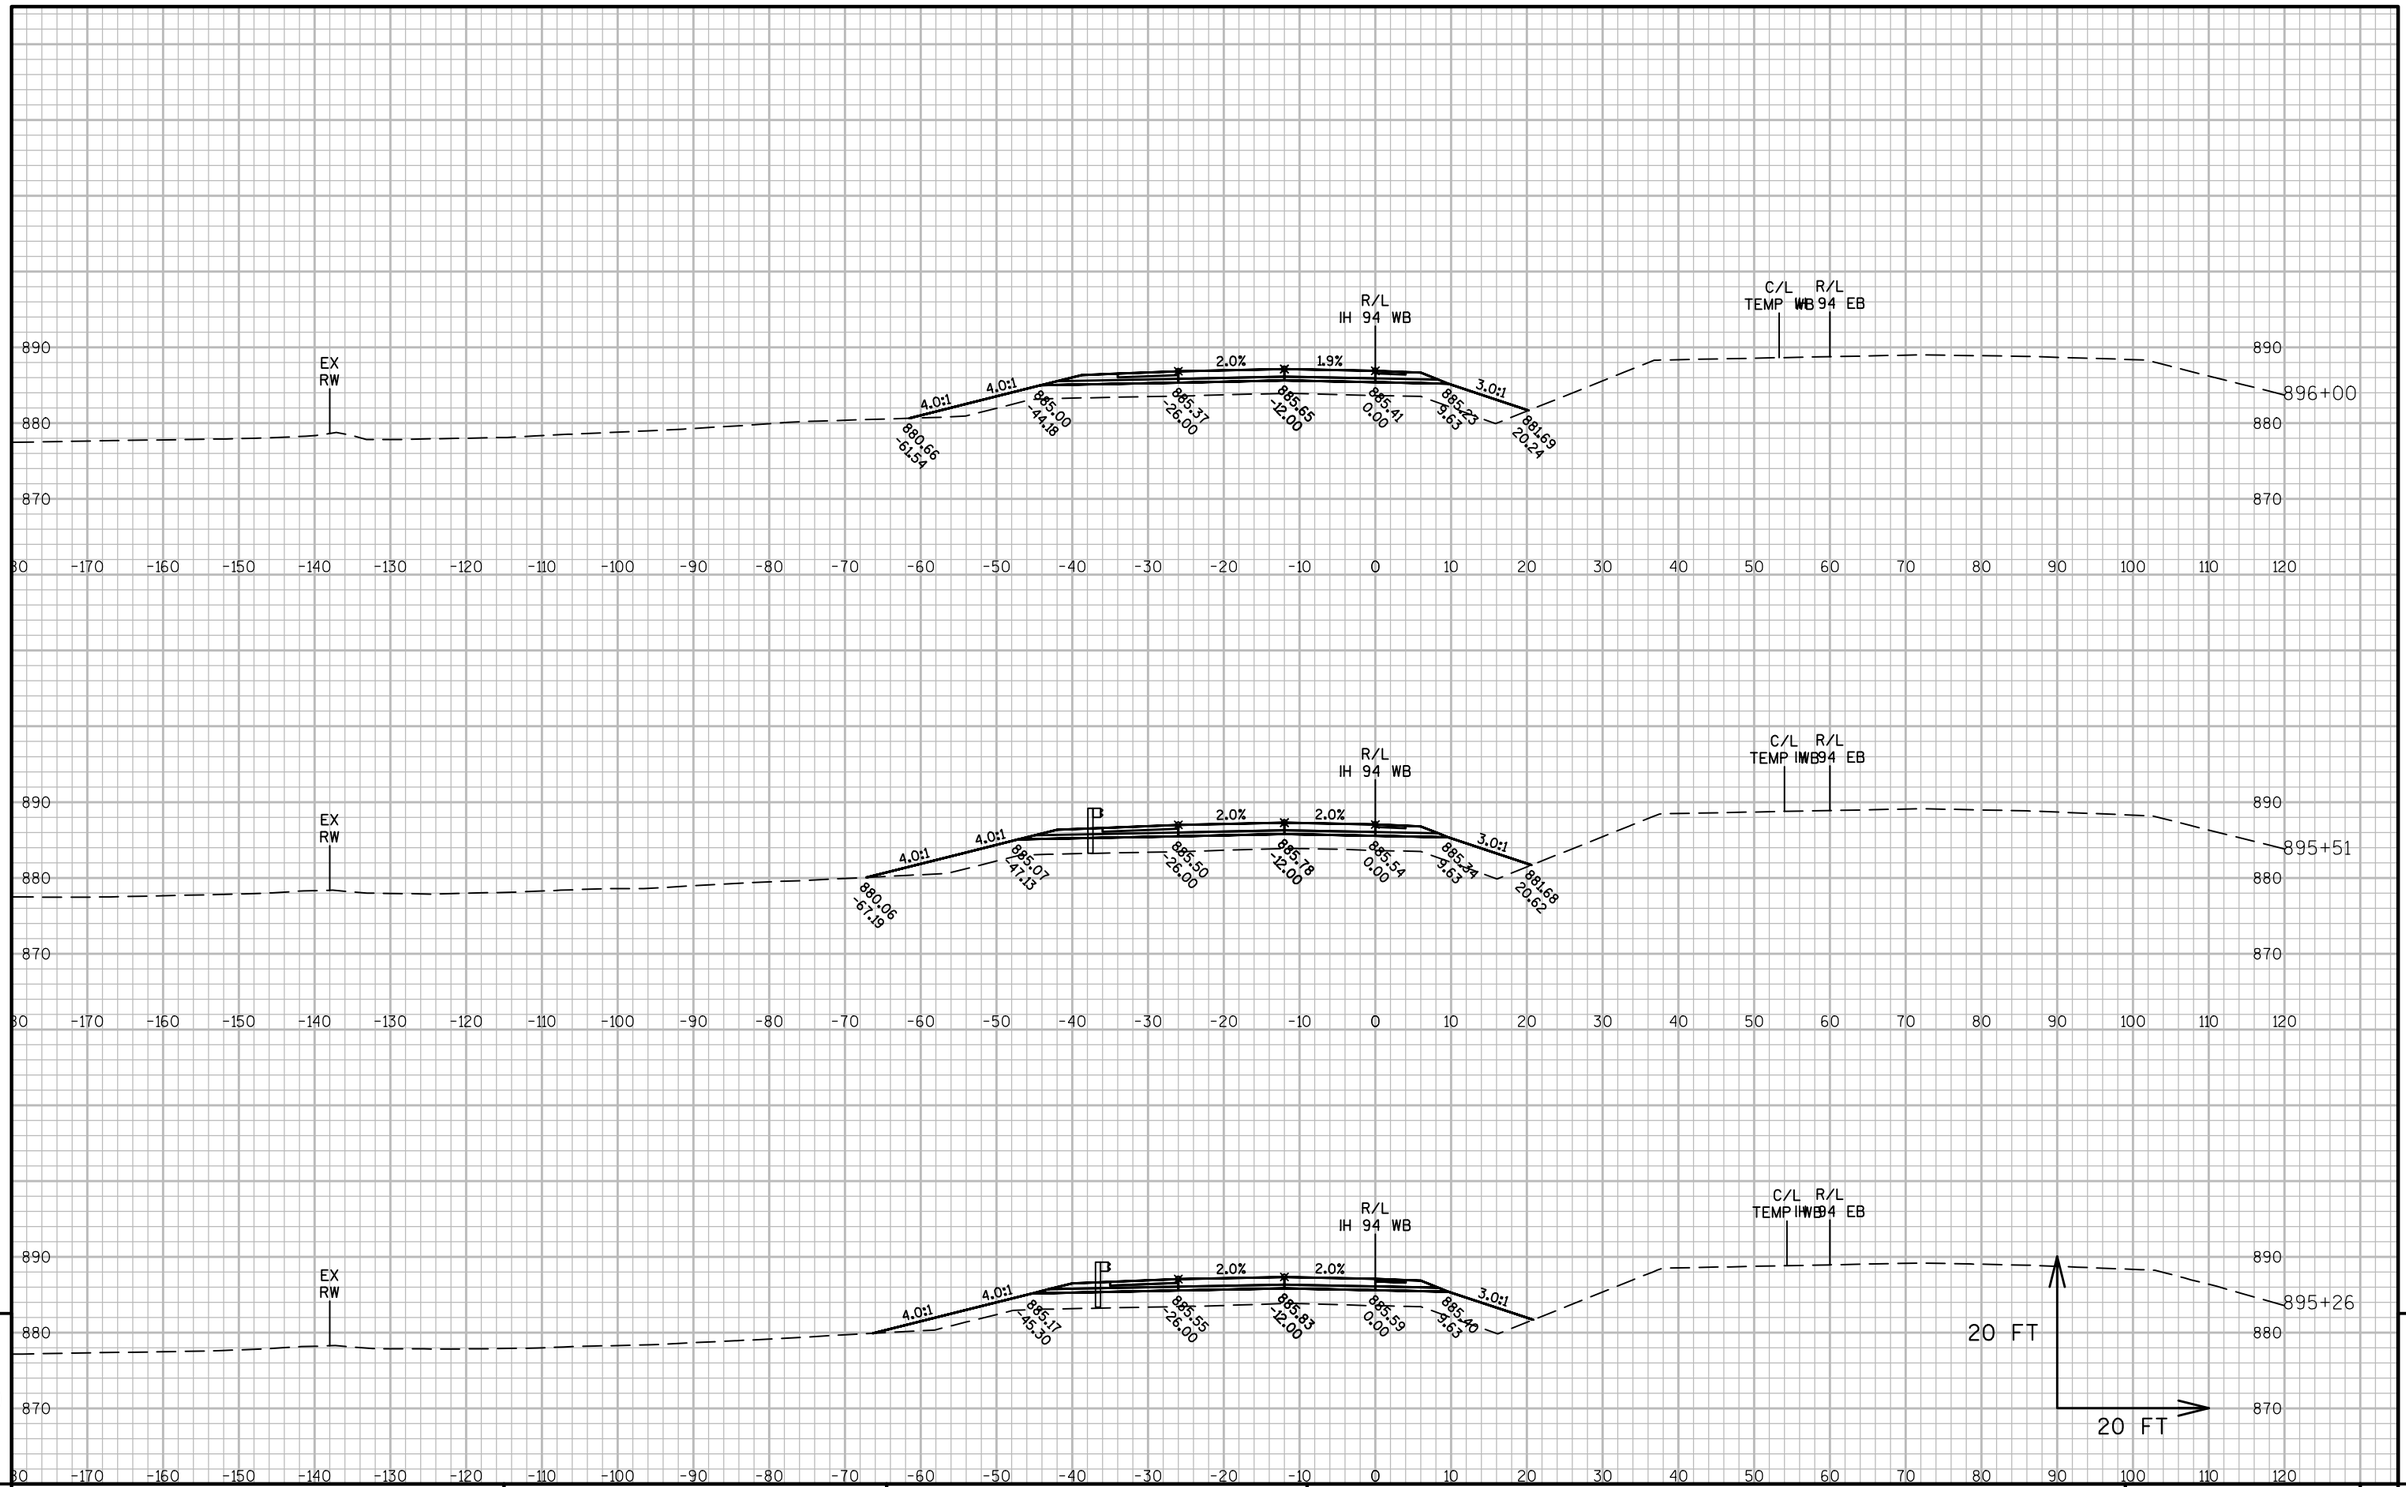

9

9

PROJECT NO: 1022-08-72	HWY: IH 94	COUNTY: DUNN	CROSS SECTIONS: IH 94 WB STAGE 5	SHEET	E

FILE NAME : N:\PDS\C3D\10220706\SHEETSPLAN\PLAN SHEETS 10220872\090251_XS_STAGE5.DWG
LAYOUT NAME - 090251 - (90)

PLOT DATE : 4/15/2017 3:13 PM PLOT BY : ANDERSON, THOMAS R PLOT NAME :

PLOT SCALE : 1 IN:20 FT

9


9


PROJECT NO: 1022-08-72	HWY: IH 94	COUNTY: DUNN	CROSS SECTIONS: IH 94 WB STAGE 5	SHEET	E

FILE NAME : N:\PDS\C3D\10220706\SHEETSPLAN\PLAN SHEETS 10220872\090251_XS_STAGE5.DWG
LAYOUT NAME - 090251 - (91)

PLOT DATE : 4/15/2017 3:14 PM PLOT BY : ANDERSON, THOMAS R PLOT NAME :

PLOT SCALE : 1 IN:20 FT

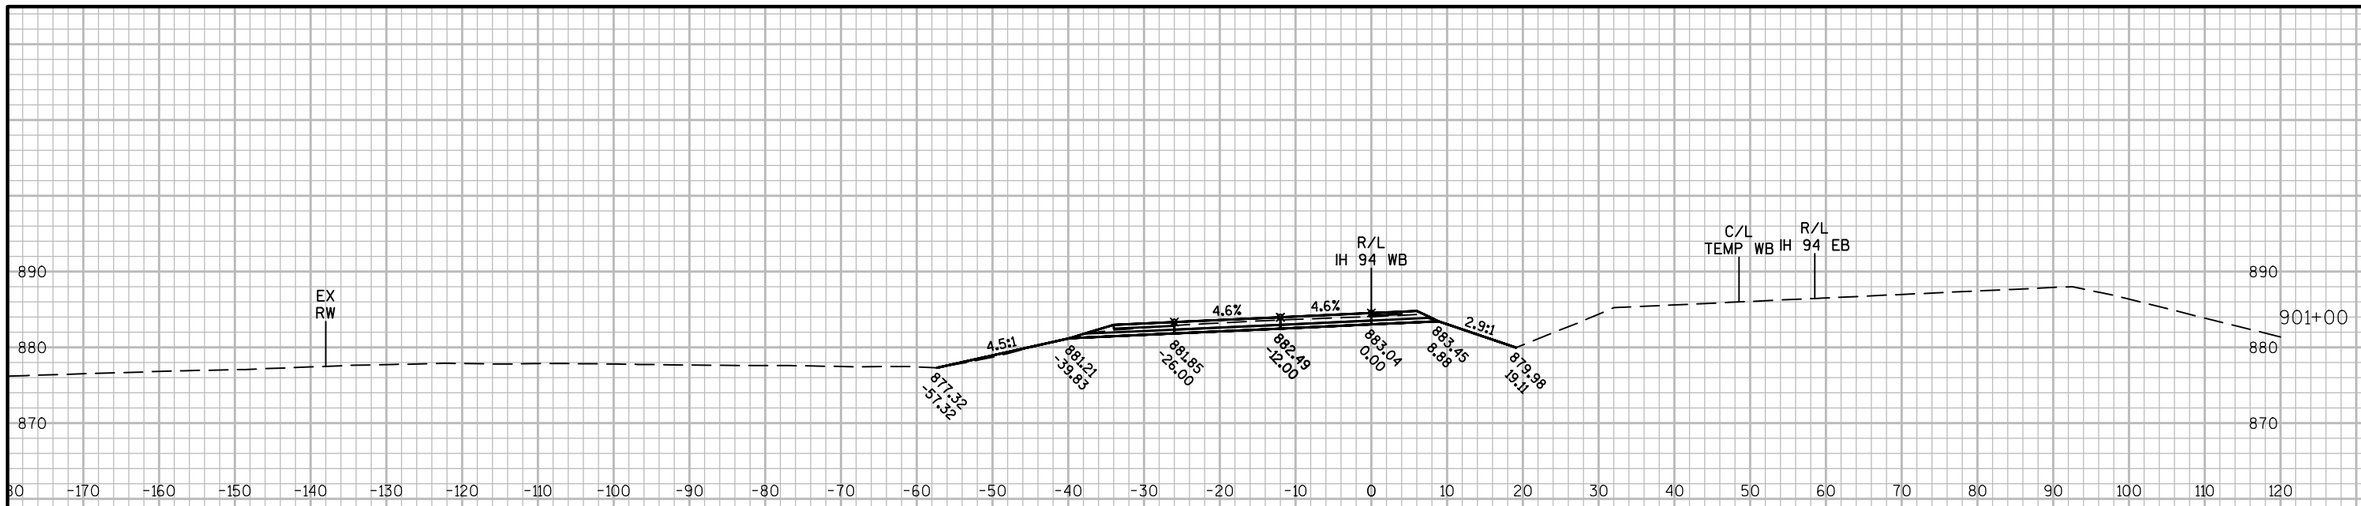

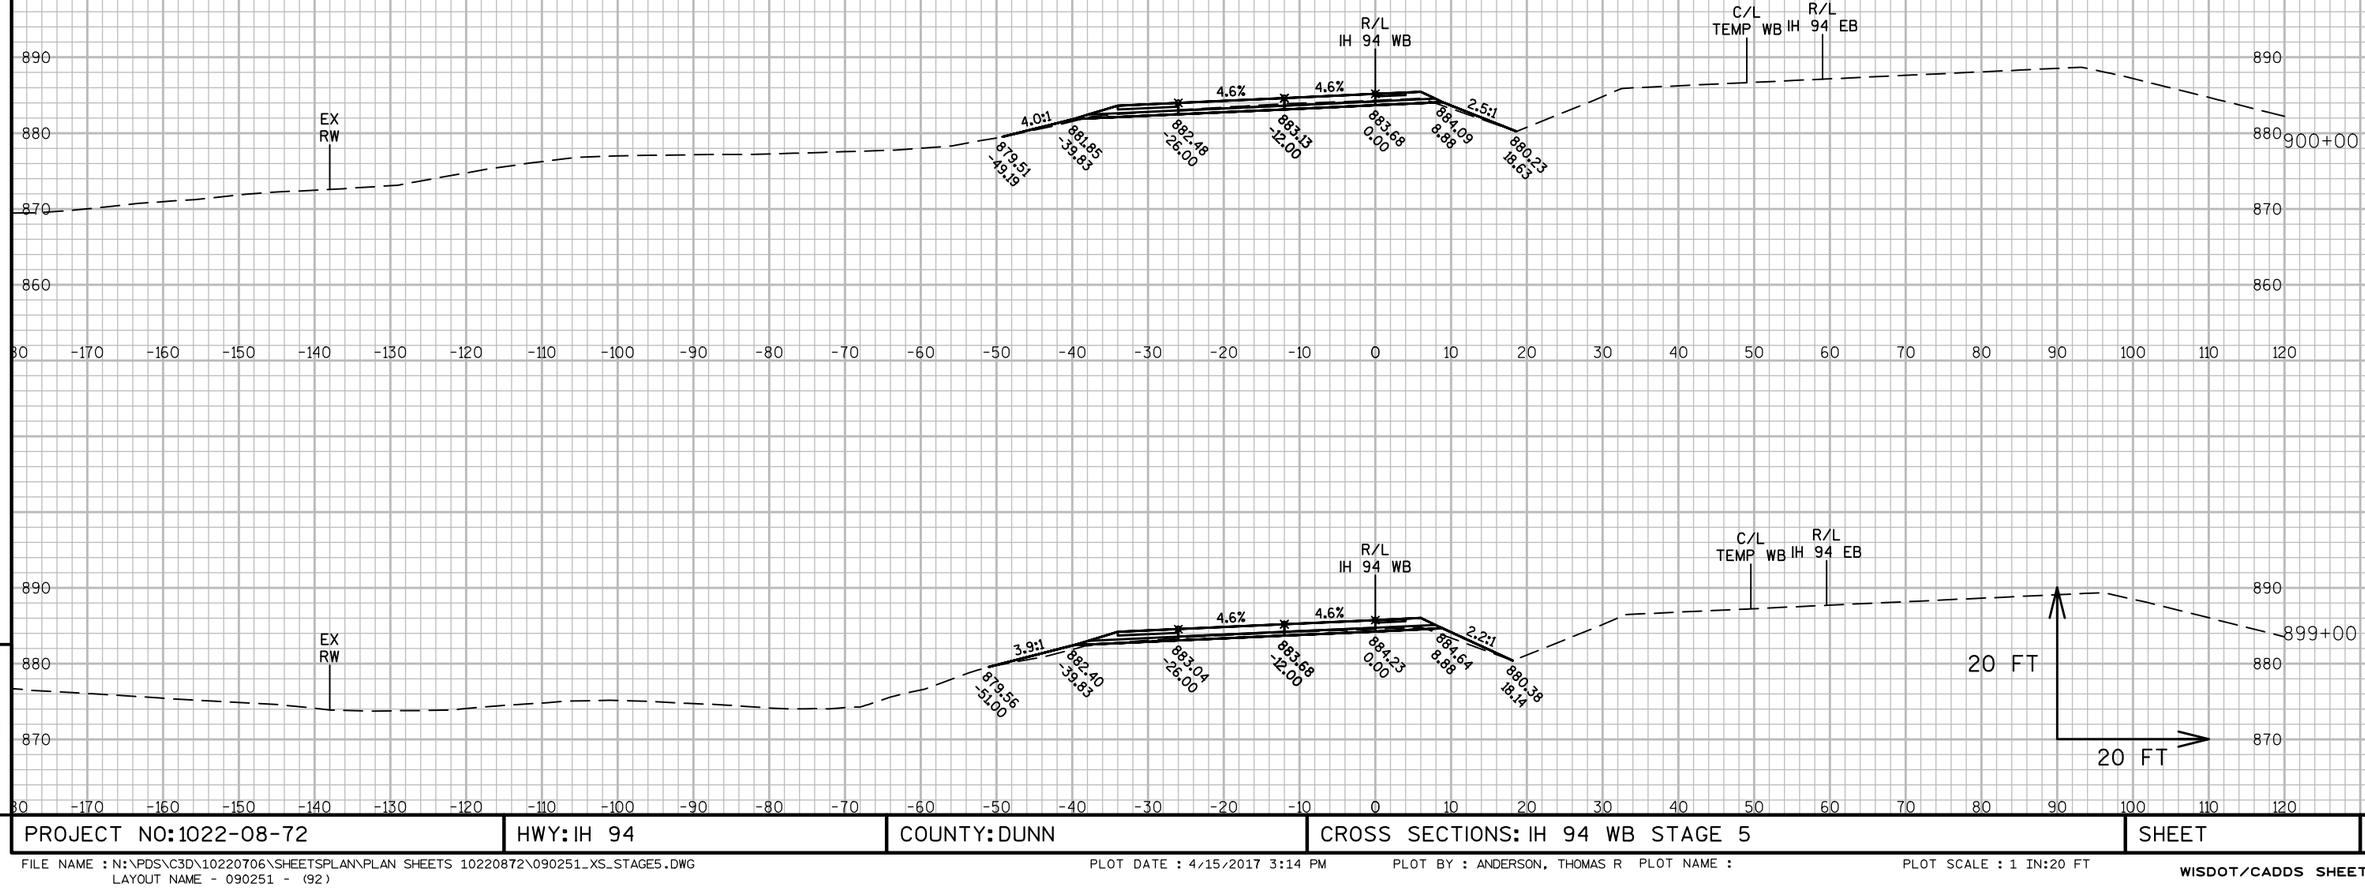


9 9


PROJECT NO: 1022-08-72	HWY: IH 94	COUNTY: DUNN	CROSS SECTIONS: IH 94 WB STAGE 5	SHEET	E


FILE NAME : N:\PDS\C3D\10220706\SHEETSPLAN\PLAN SHEETS 10220872\090251_XS_STAGE5.DWG
LAYOUT NAME - 090251 - (92)

PLOT DATE : 4/15/2017 3:14 PM PLOT BY : ANDERSON, THOMAS R PLOT NAME :

PLOT SCALE : 1 IN:20 FT

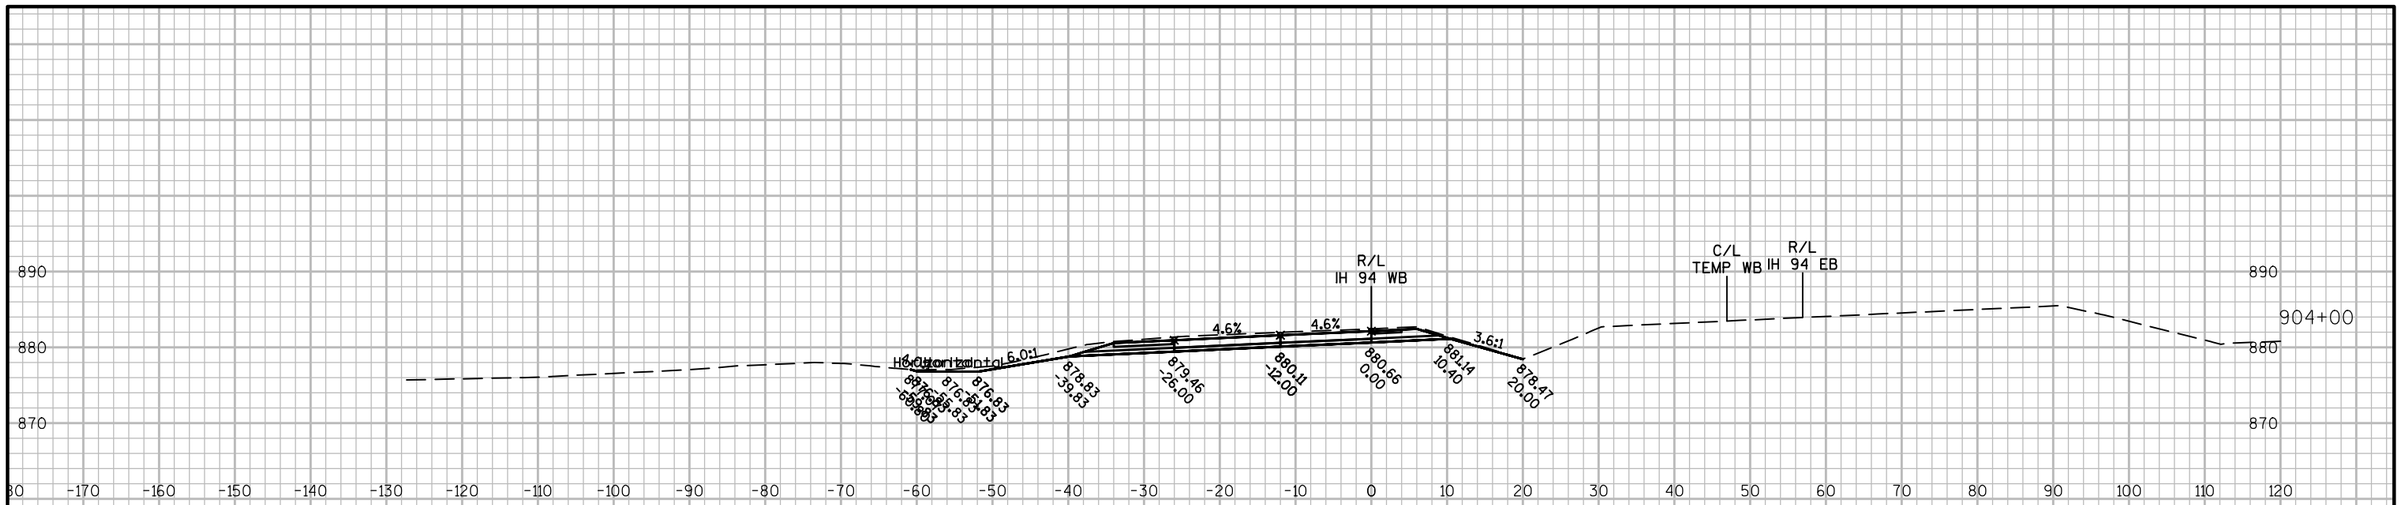

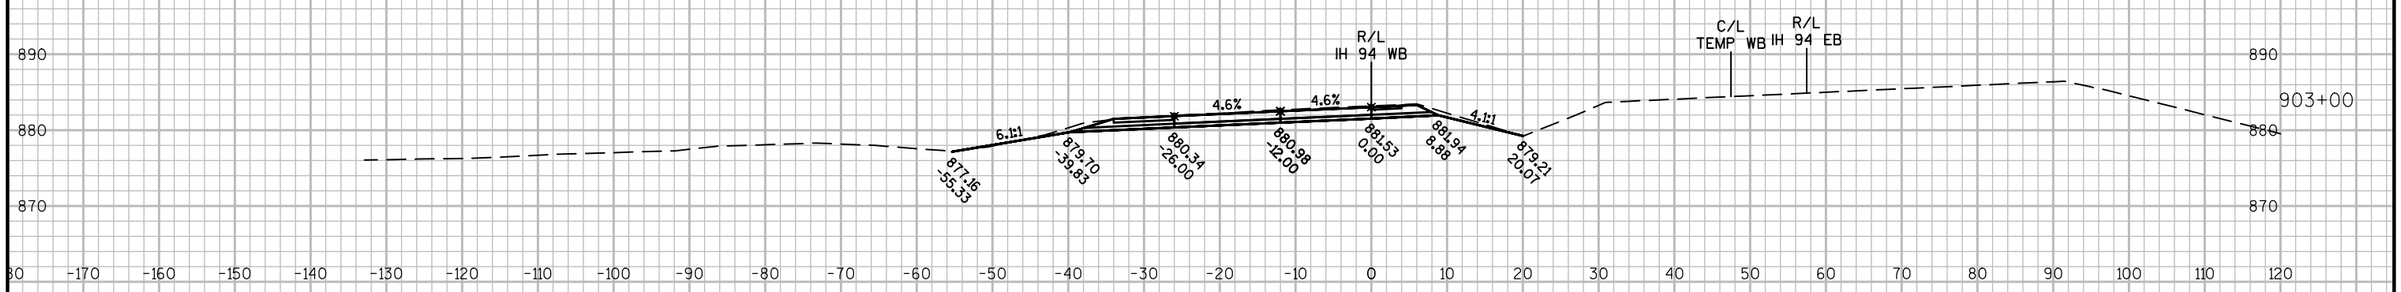

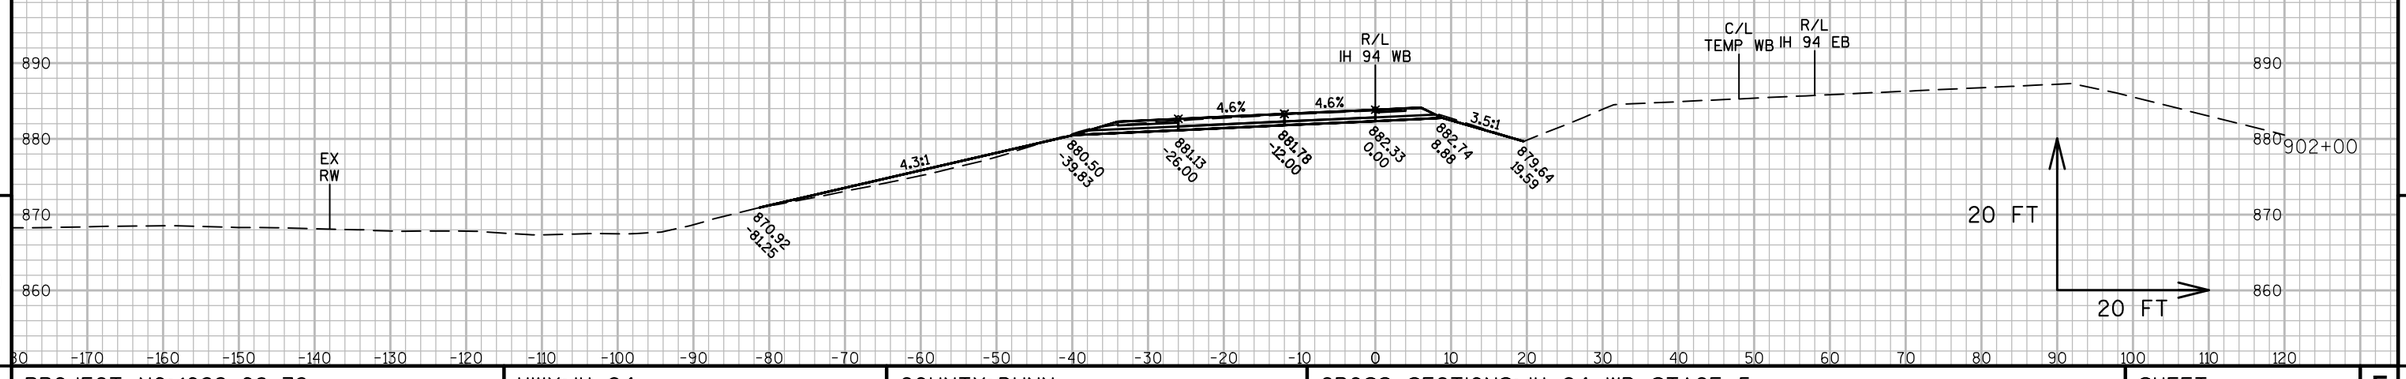


9

9

PROJECT NO: 1022-08-72	HWY: IH 94	COUNTY: DUNN	CROSS SECTIONS: IH 94 WB STAGE 5	SHEET	E

FILE NAME : N:\PDS\C3D\10220706\SHEETSPLAN\PLAN SHEETS 10220872\090251_XS_STAGE5.DWG
LAYOUT NAME - 090251 - (93)
PLOT DATE : 4/15/2017 3:14 PM
PLOT BY : ANDERSON, THOMAS R PLOT NAME :
PLOT SCALE : 1 IN:20 FT

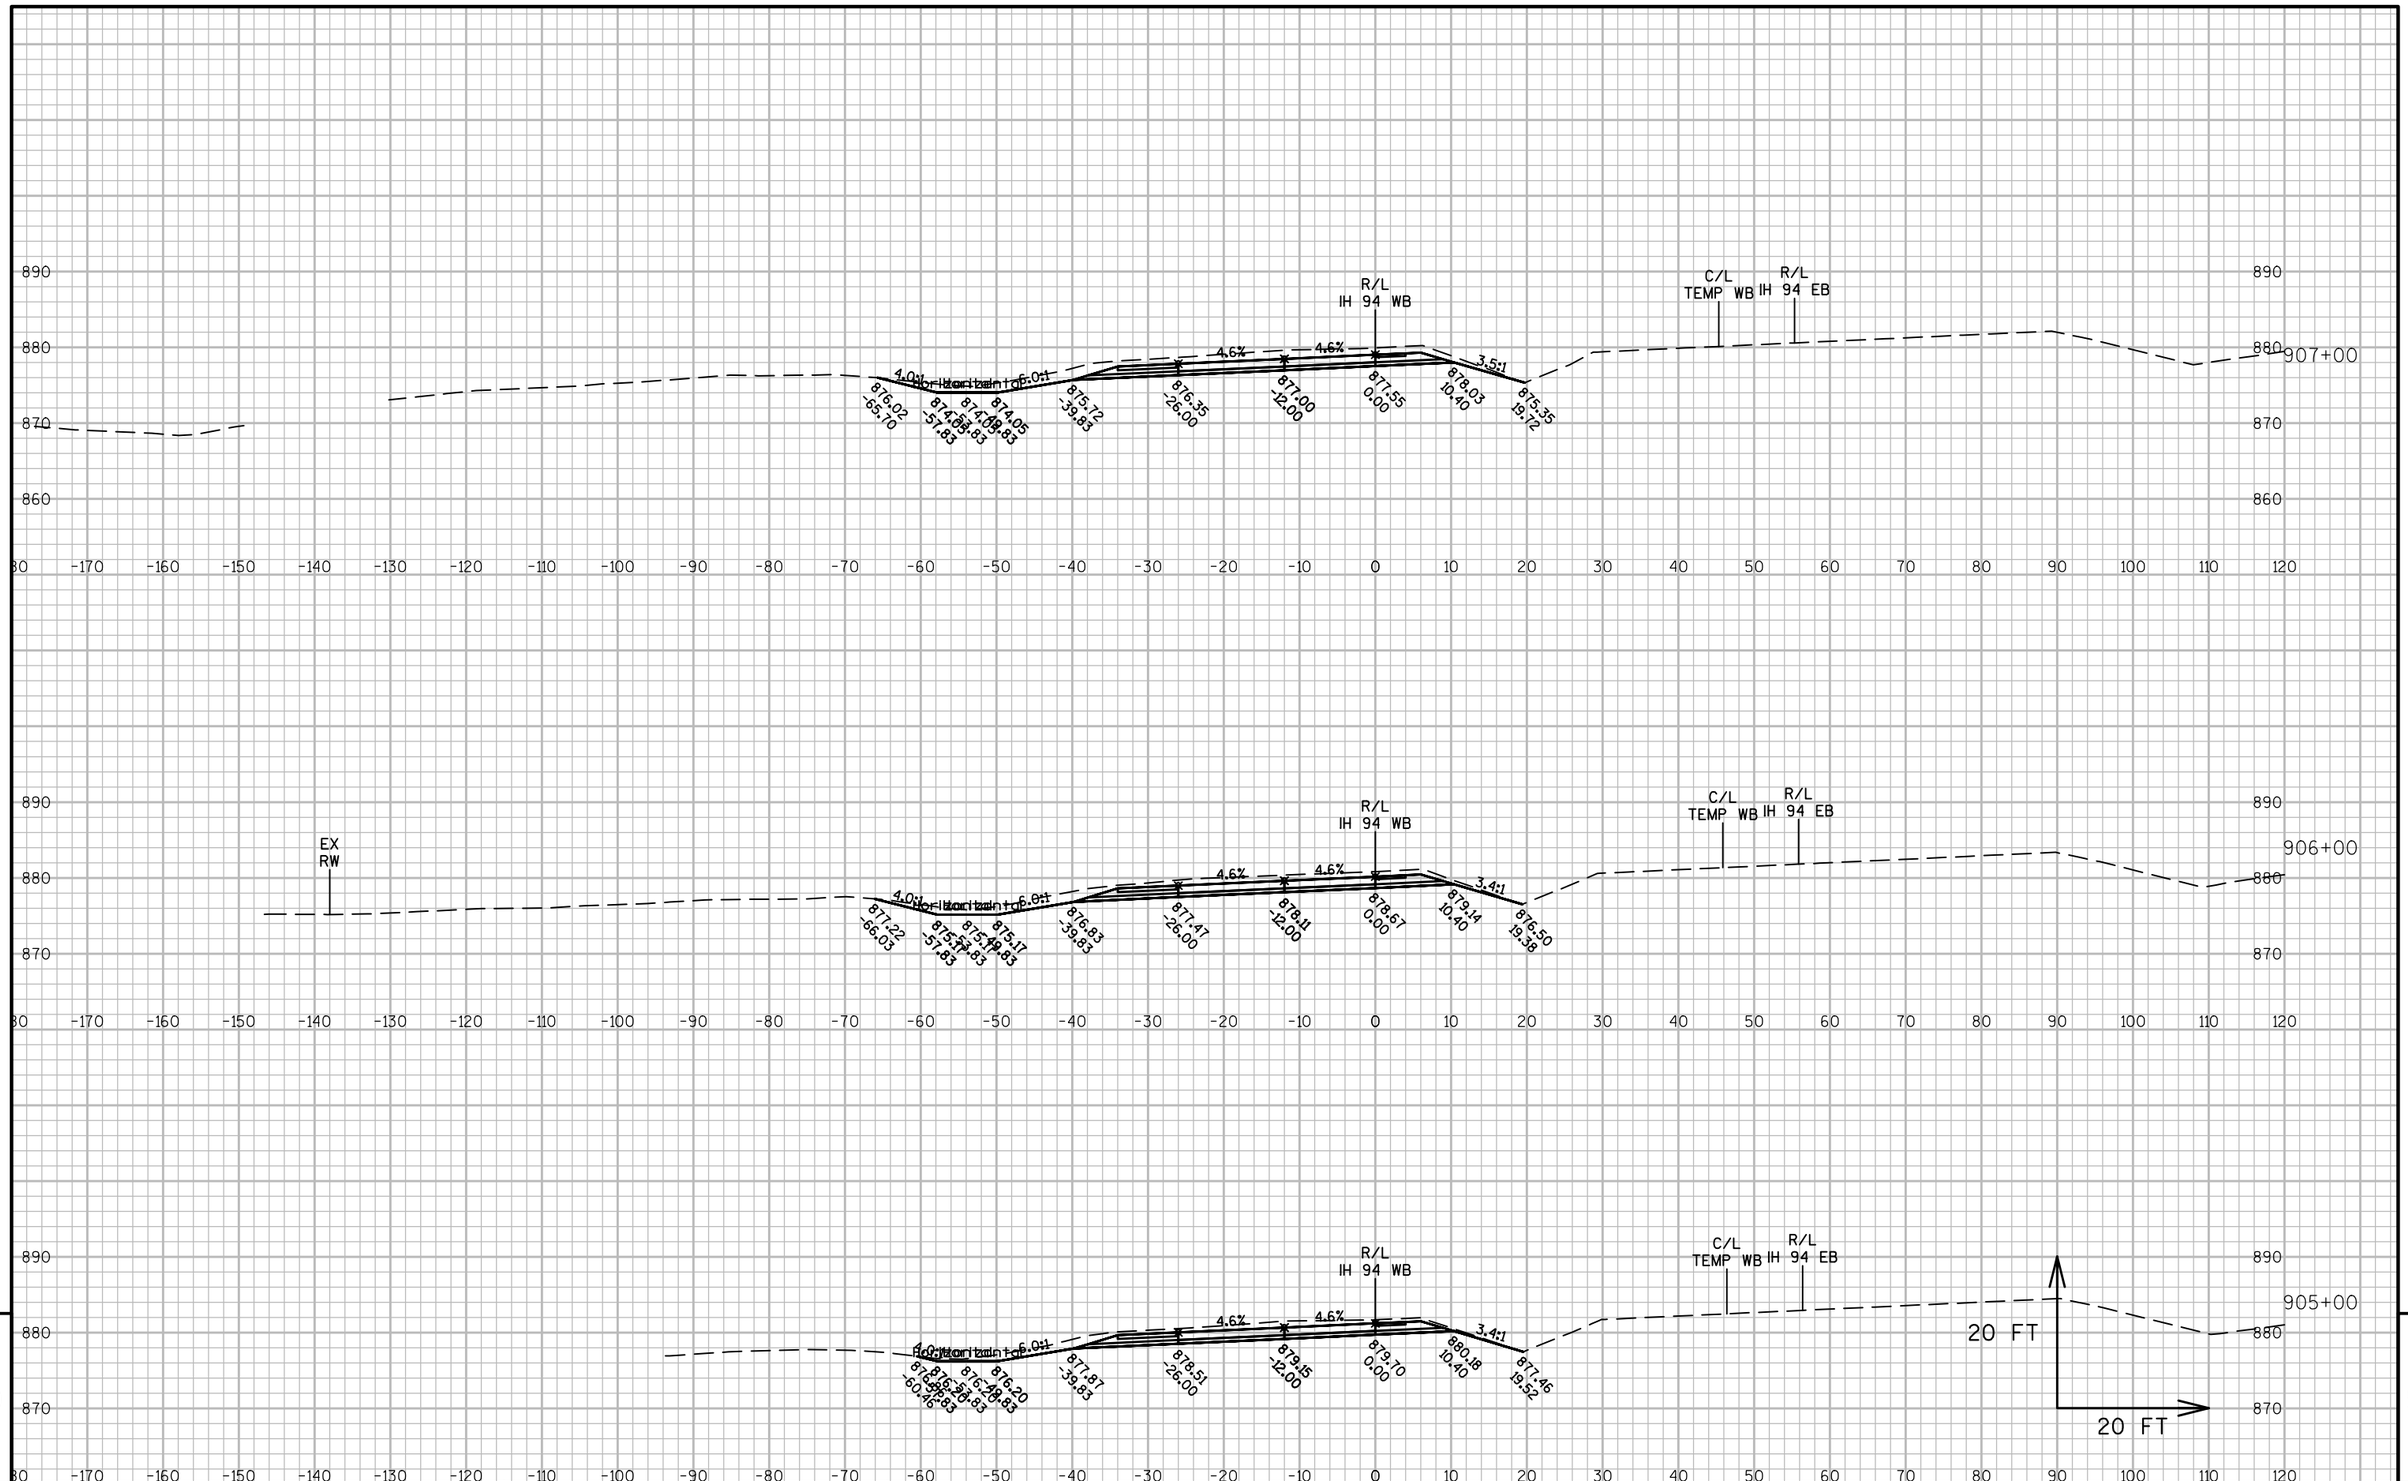


9

9

PROJECT NO: 1022-08-72	HWY: IH 94	COUNTY: DUNN	CROSS SECTIONS: IH 94 WB STAGE 5	SHEET	E


FILE NAME : N:\PDS\C3D\10220706\SHEETSPLAN\PLAN SHEETS 10220872\090251_XS_STAGE5.DWG
LAYOUT NAME - 090251 - (94)
PLOT DATE : 4/15/2017 3:14 PM
PLOT BY : ANDERSON, THOMAS R PLOT NAME :
PLOT SCALE : 1 IN:20 FT

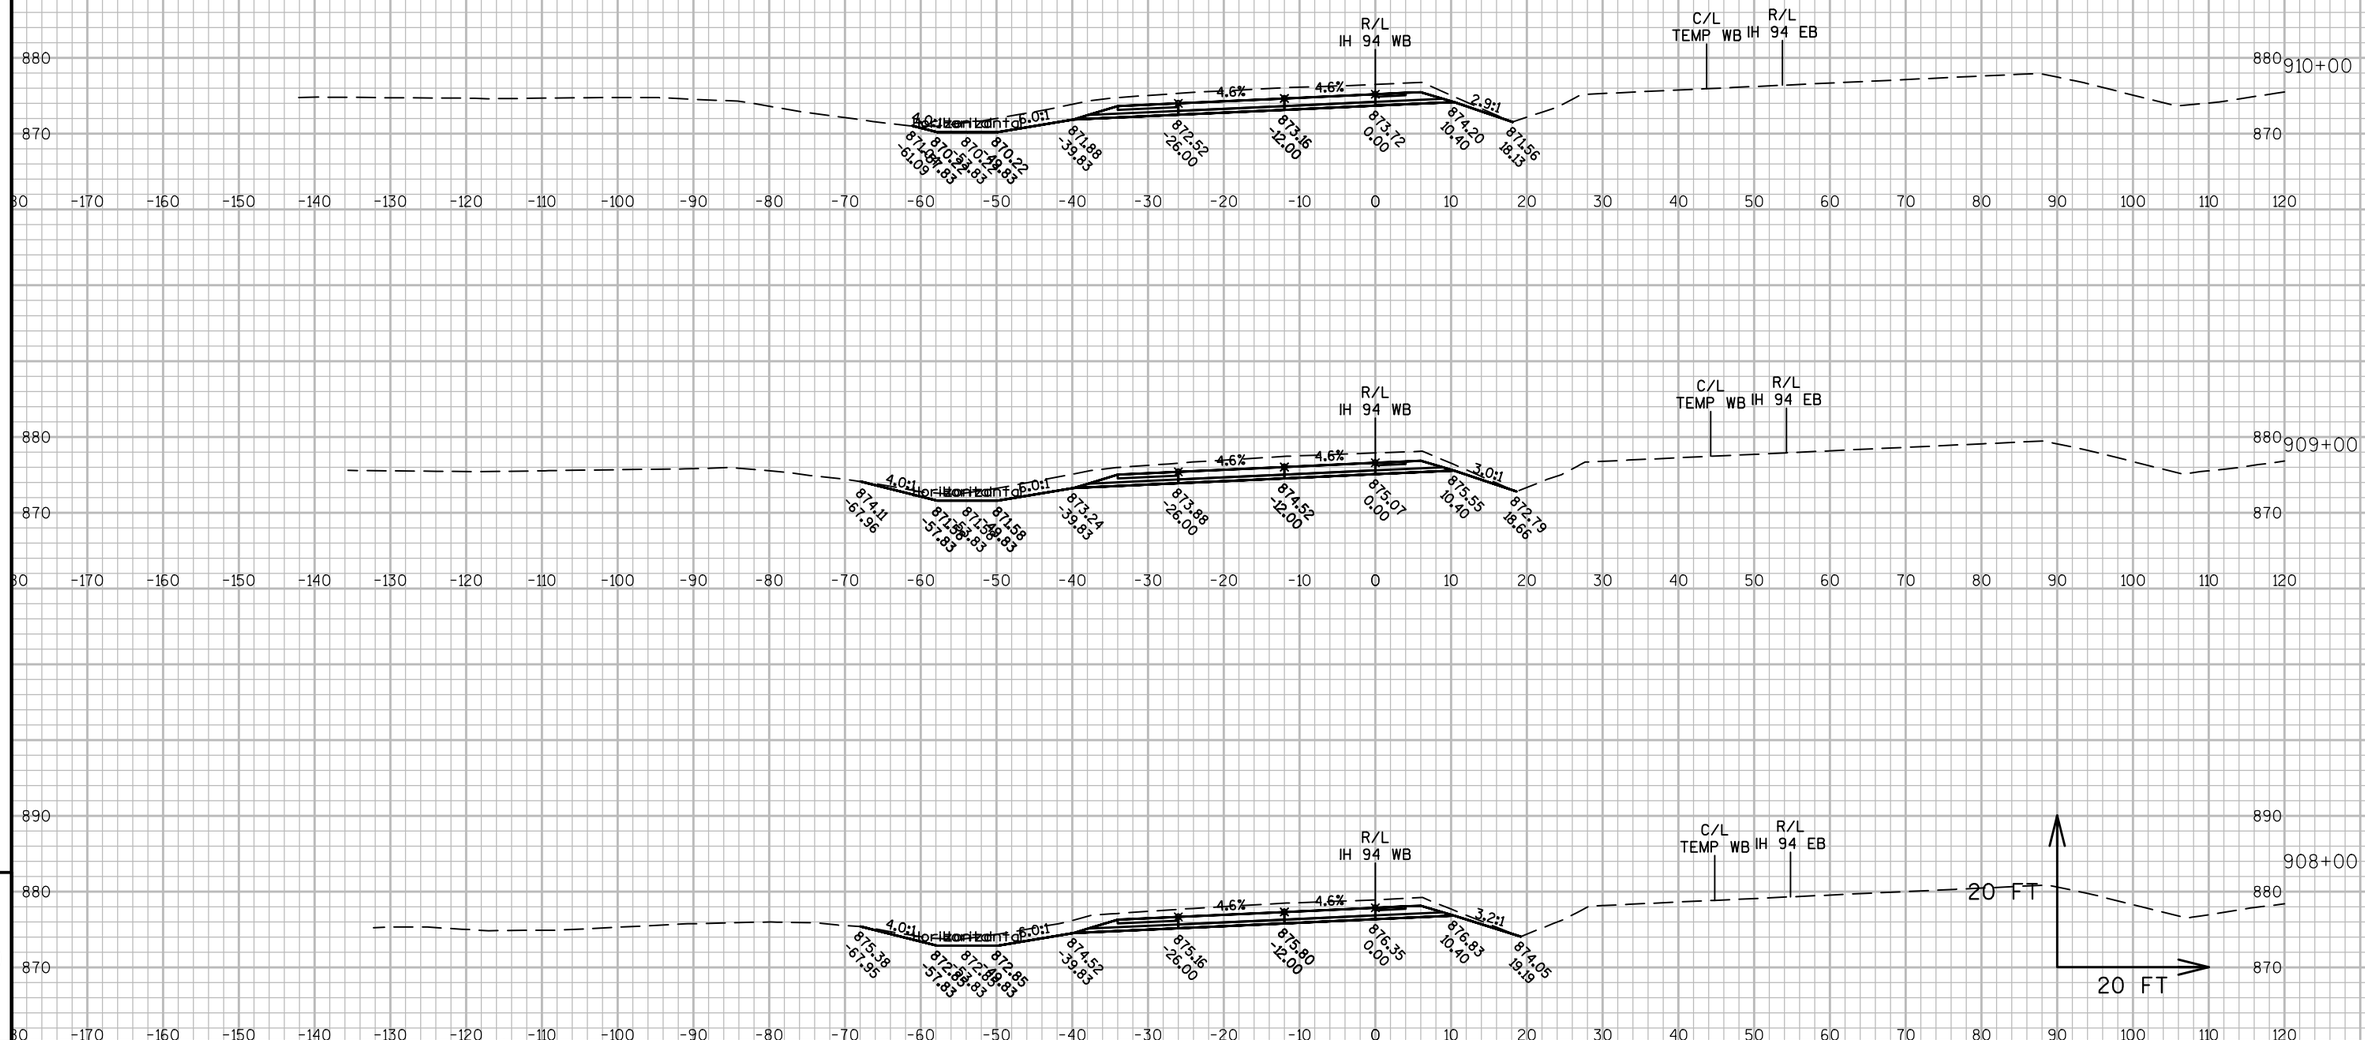



PROJECT NO: 1022-08-72	HWY: IH 94	COUNTY: DUNN	CROSS SECTIONS: IH 94 WB STAGE 5	SHEET E

FILE NAME : N:\PDS\C3D\10220706\SHEETSPLAN\PLAN SHEETS 10220872\090251_XS_STAGE5.DWG
LAYOUT NAME - 090251 - (95)


PLOT DATE : 4/15/2017 3:14 PM PLOT BY : ANDERSON, THOMAS R PLOT NAME : PLOT SCALE : 1 IN:20 FT

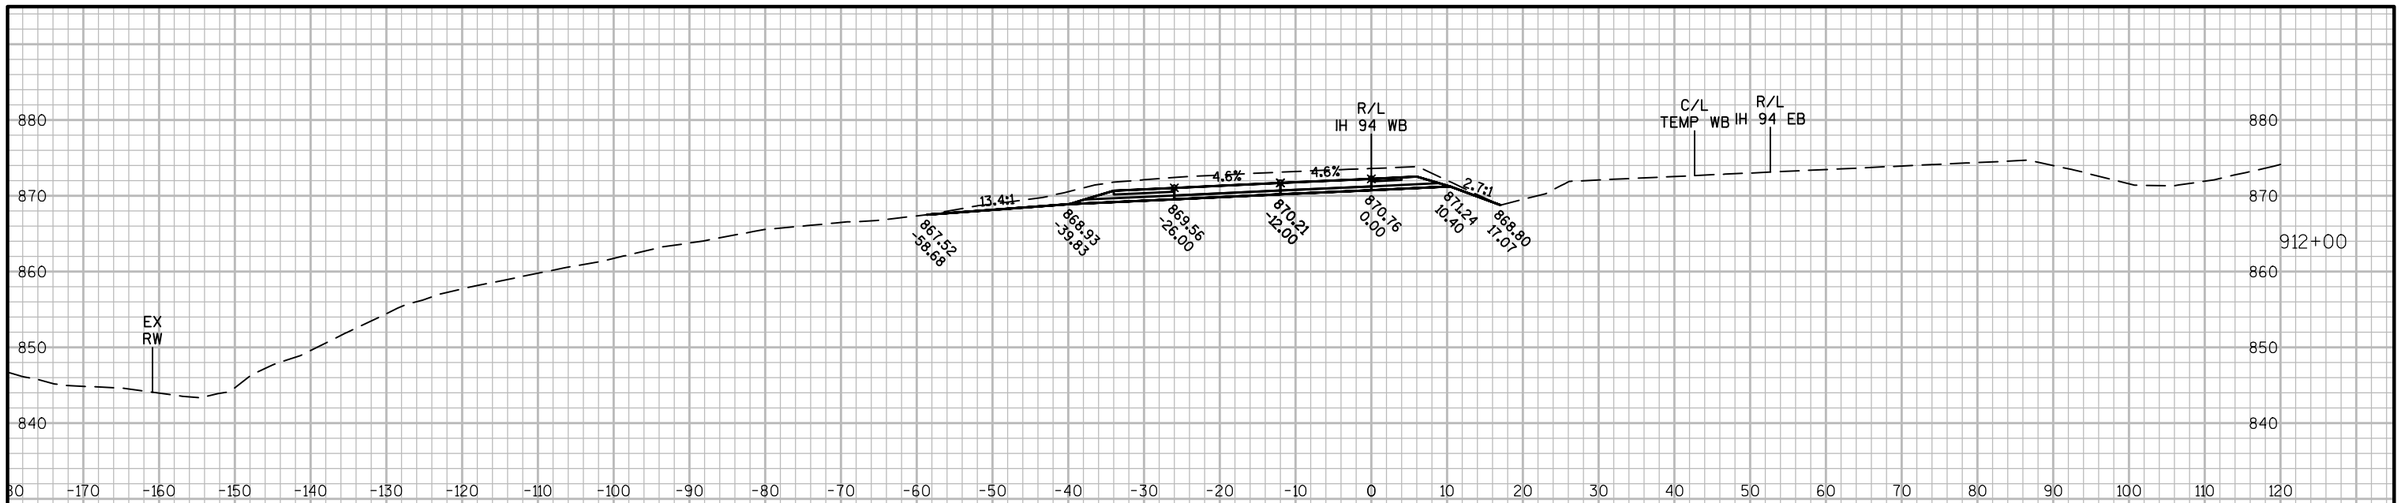

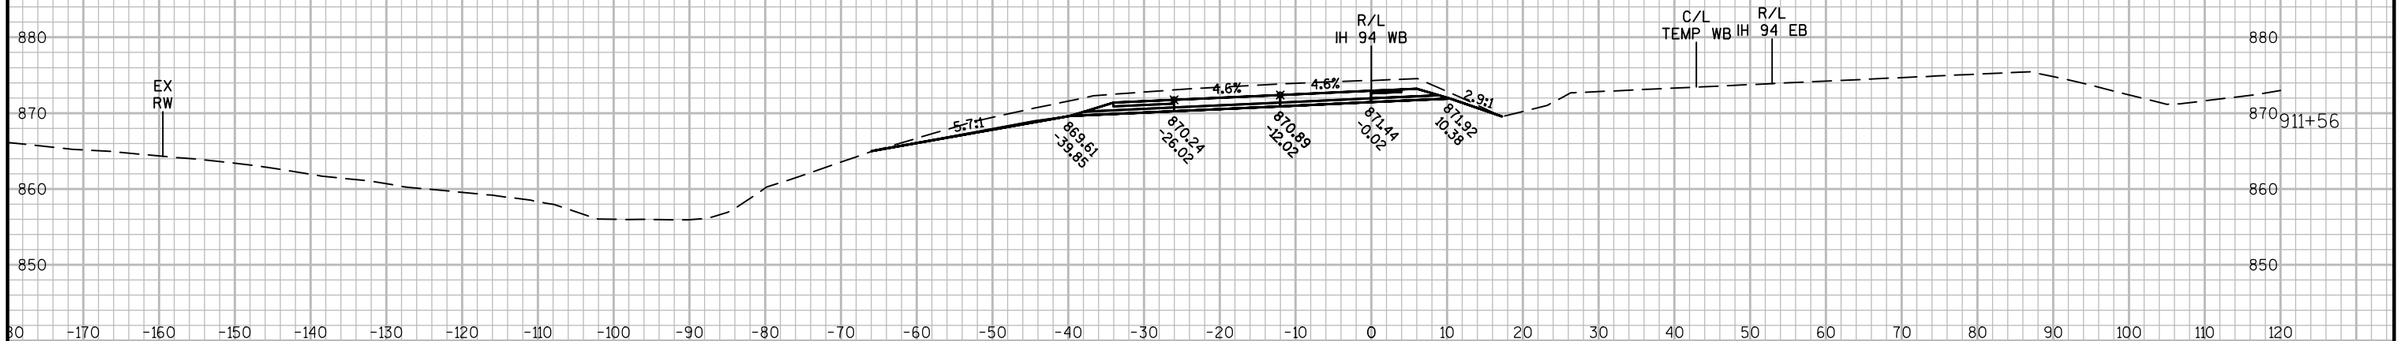

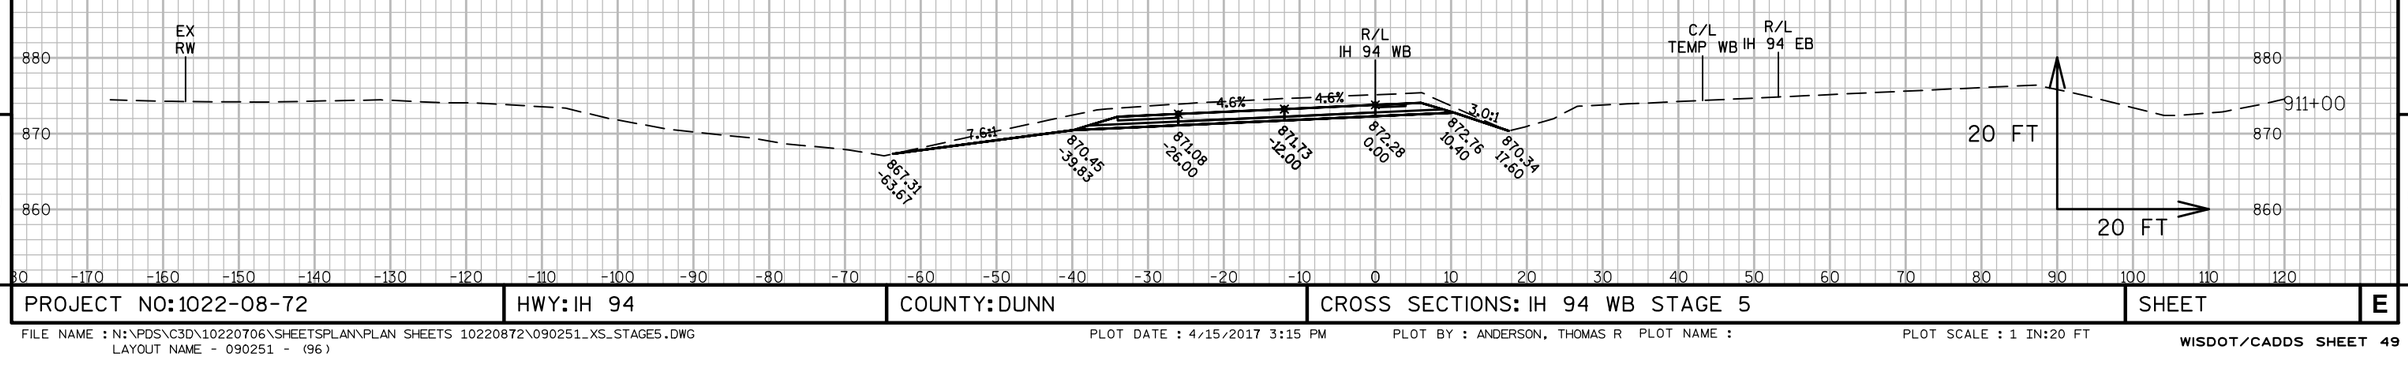


PROJECT NO: 1022-08-72	HWY: IH 94	COUNTY: DUNN	CROSS SECTIONS: IH 94 WB STAGE 5	SHEET	E

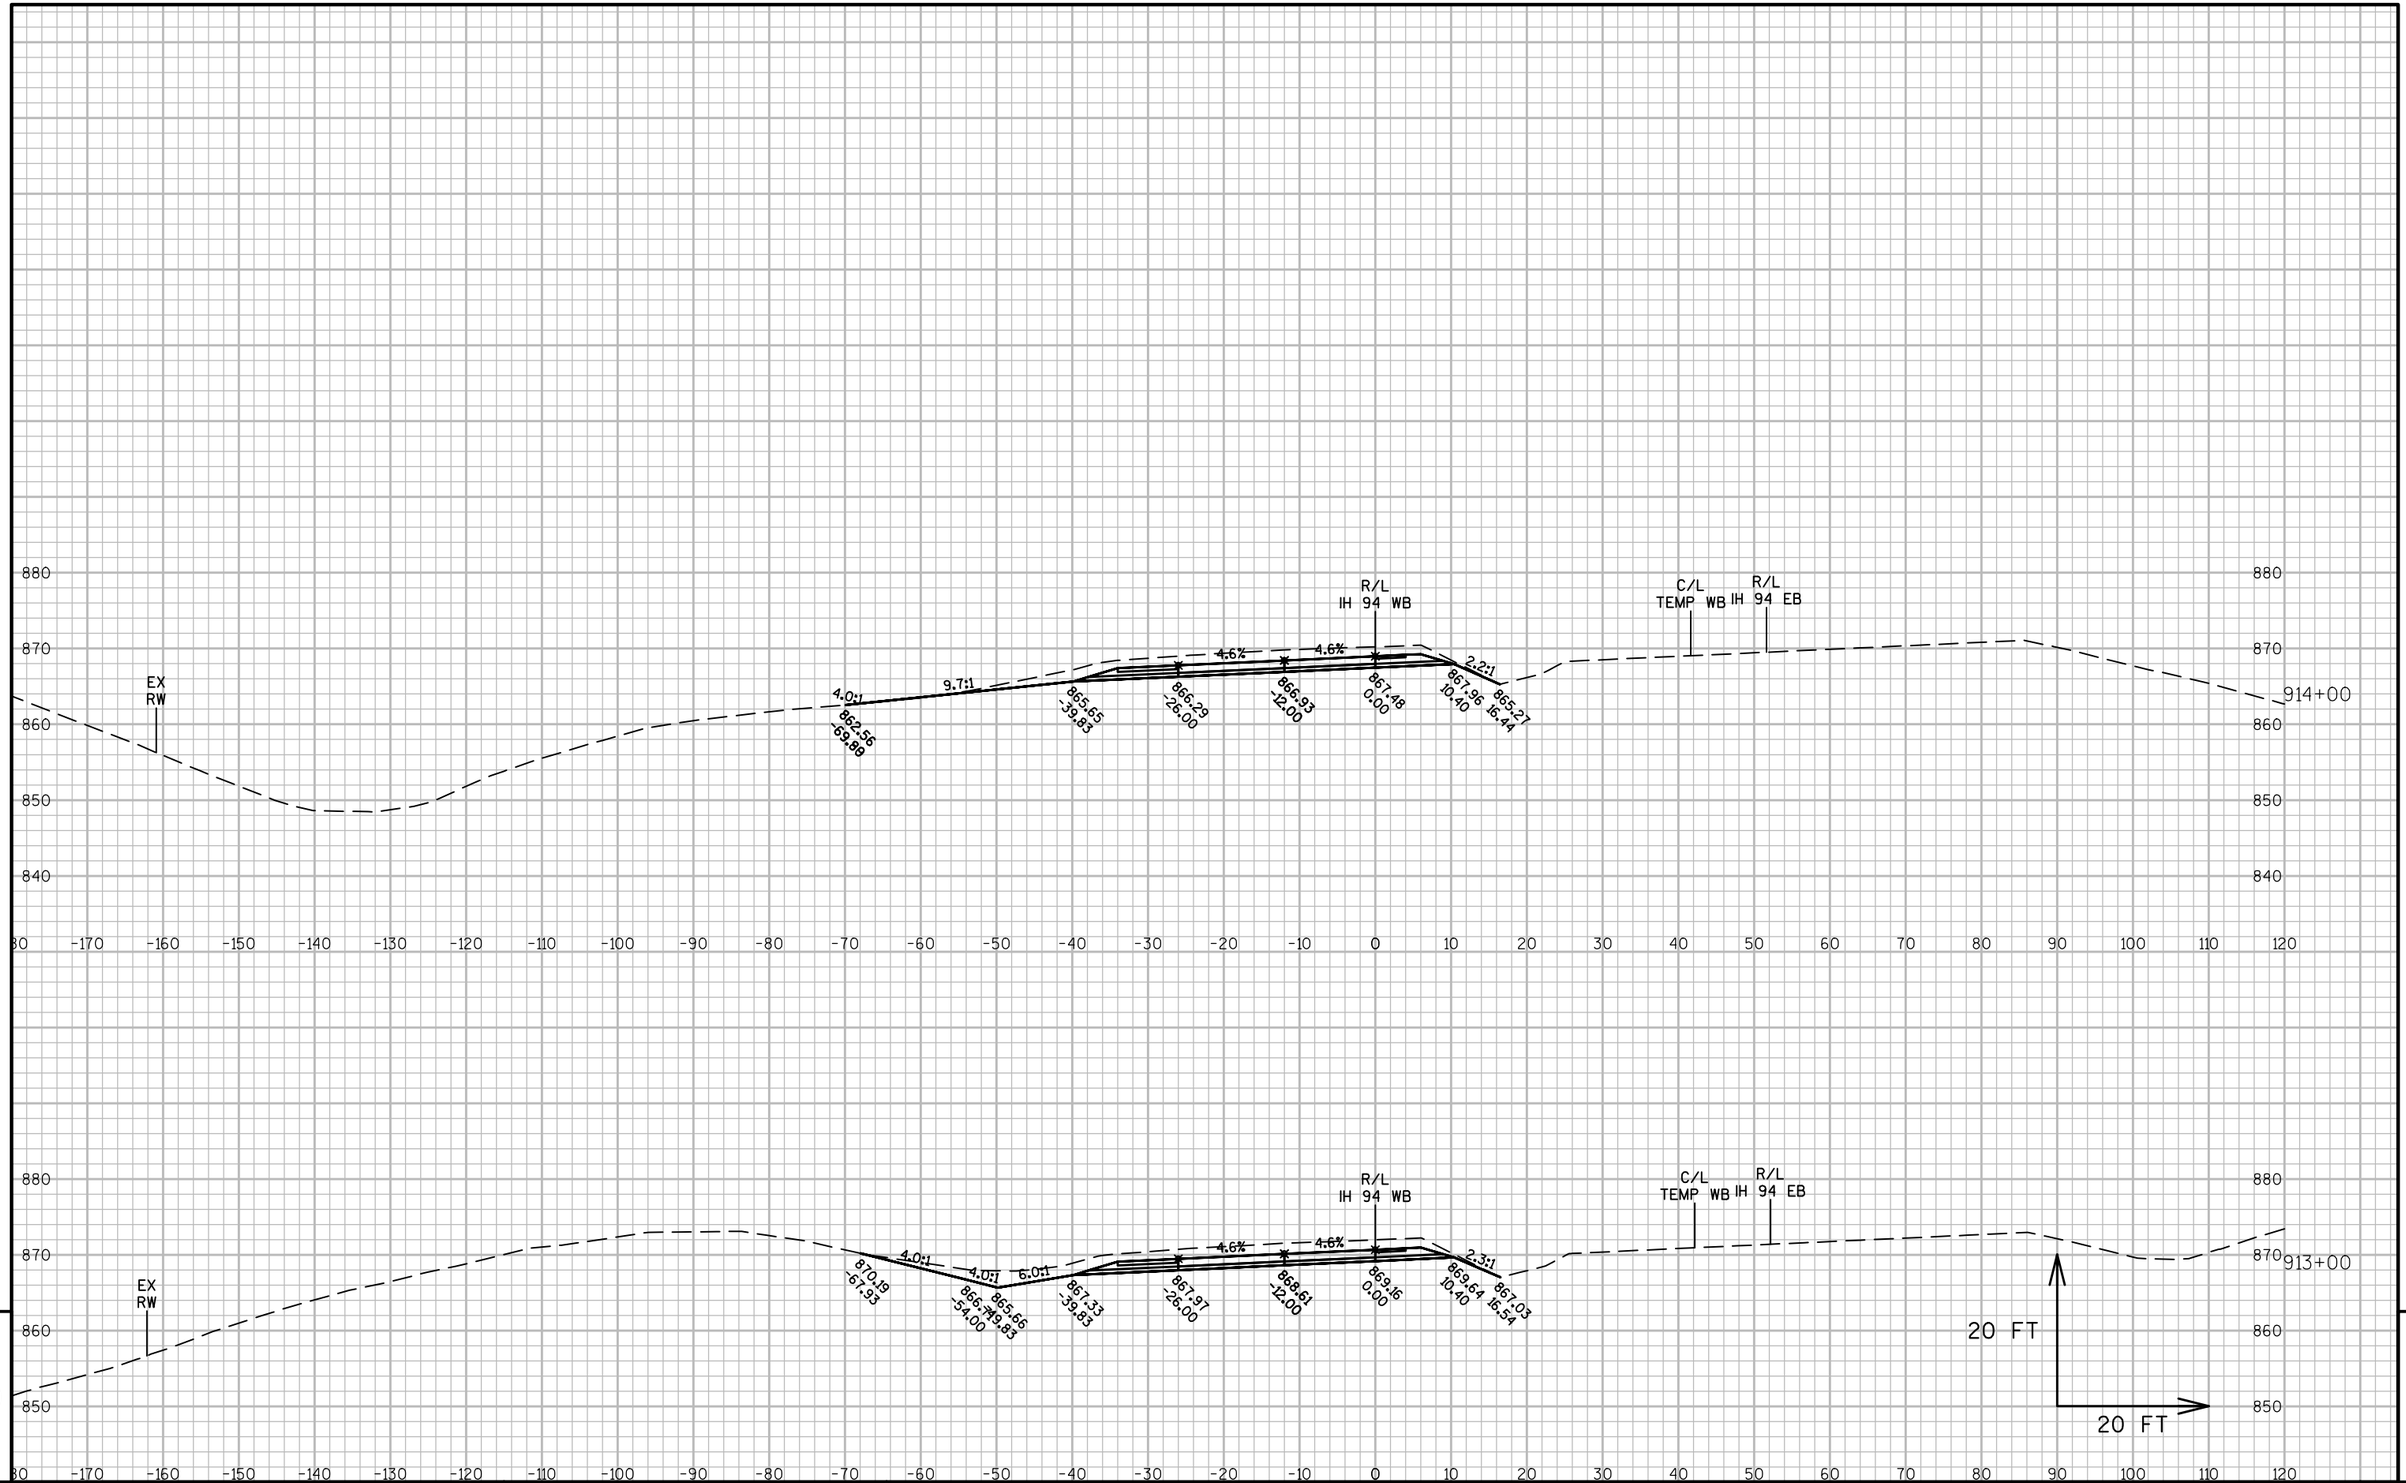



PROJECT NO: 1022-08-72	HWY: IH 94	COUNTY: DUNN	CROSS SECTIONS: IH 94 WB STAGE 5	SHEET	E

FILE NAME : N:\PDS\C3D\10220706\SHEETSPLAN\PLAN SHEETS 10220872\090251_XS_STAGE5.DWG
LAYOUT NAME - 090251 - (97)

PLOT DATE : 4/15/2017 3:15 PM PLOT BY : ANDERSON, THOMAS R PLOT NAME : PLOT SCALE : 1 IN:20 FT

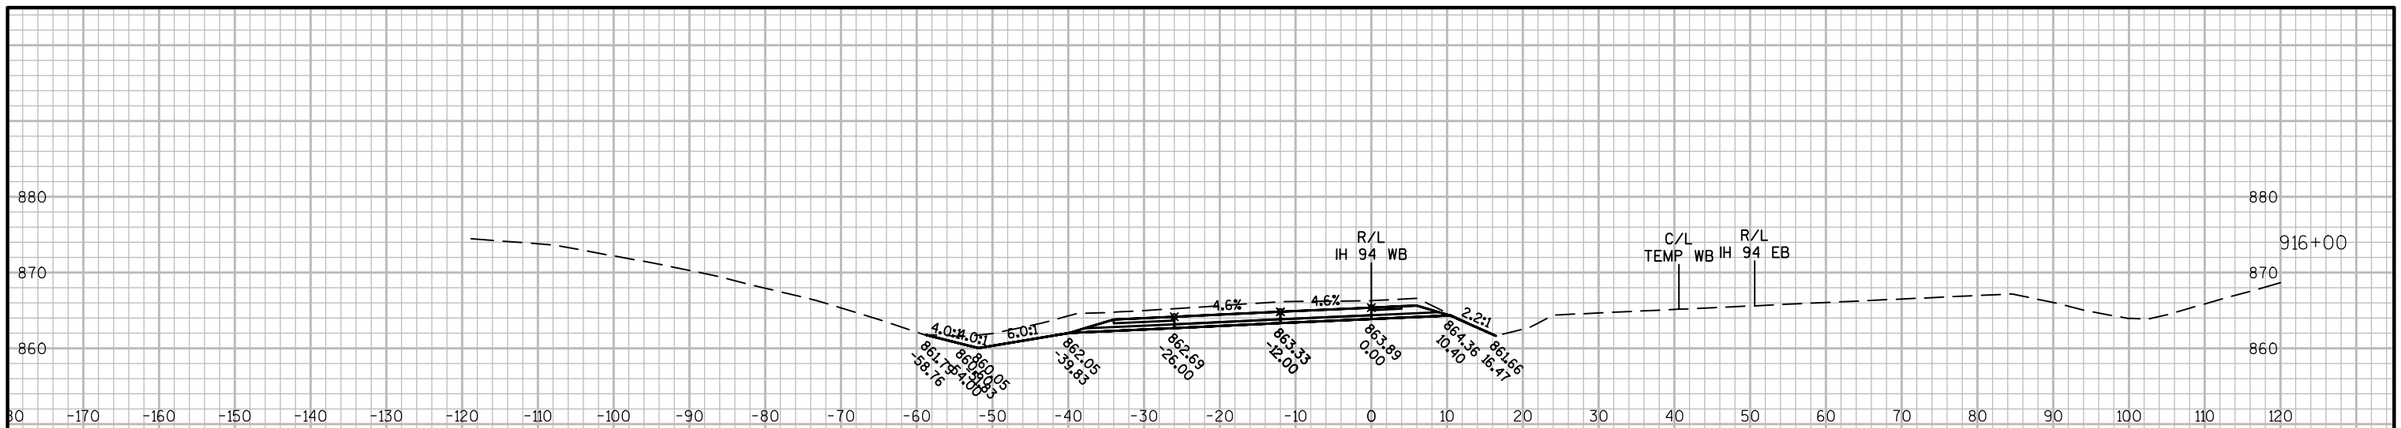

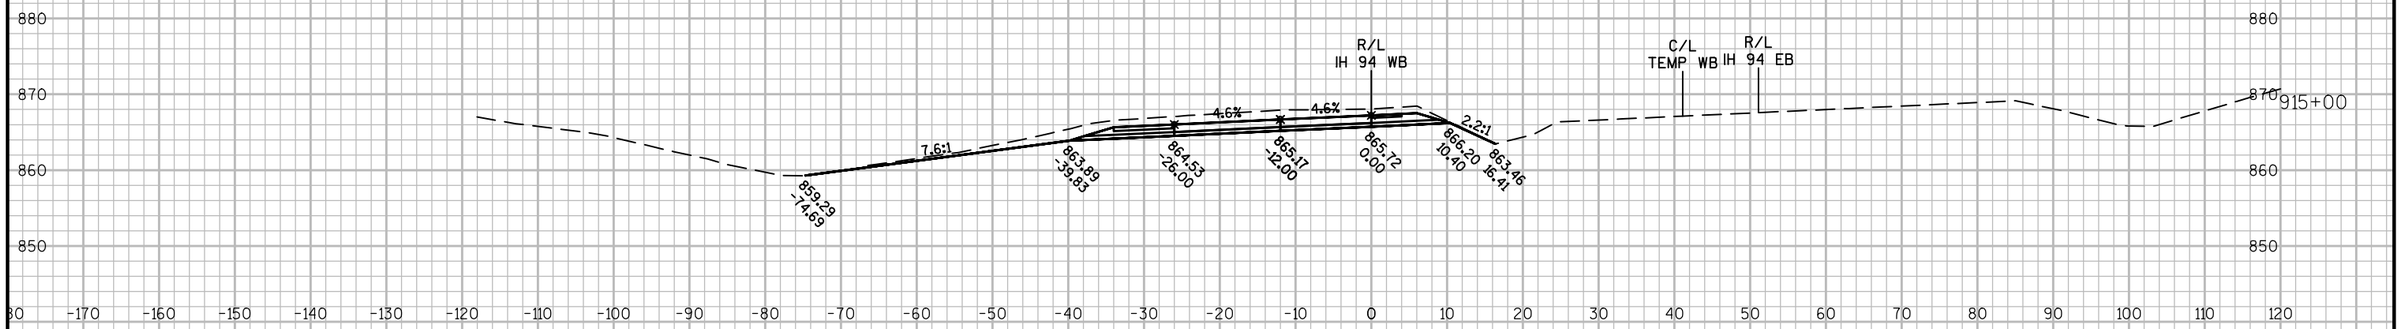

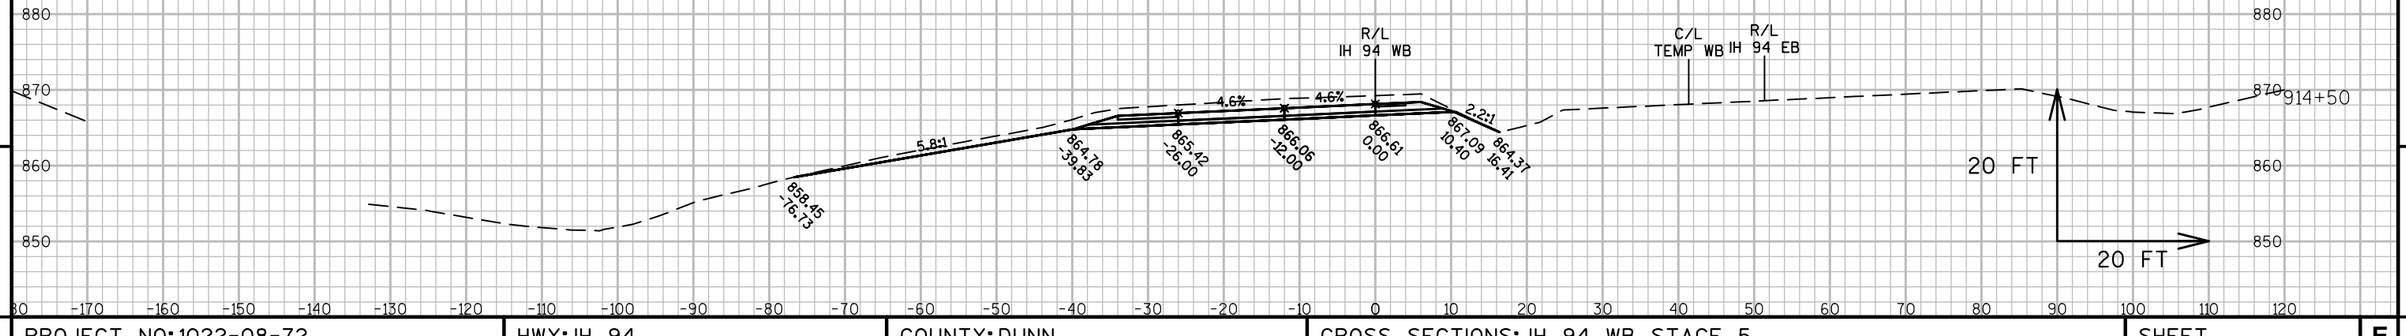

9


9


PROJECT NO: 1022-08-72	HWY: IH 94	COUNTY: DUNN	CROSS SECTIONS: IH 94 WB STAGE 5	SHEET	E


FILE NAME : N:\PDS\C3D\10220706\SHEETSPLAN\PLAN SHEETS 10220872\090251_XS_STAGE5.DWG
LAYOUT NAME - 090251 - (98)

PLOT DATE : 4/15/2017 3:15 PM PLOT BY : ANDERSON, THOMAS R PLOT NAME :

PLOT SCALE : 1 IN:20 FT

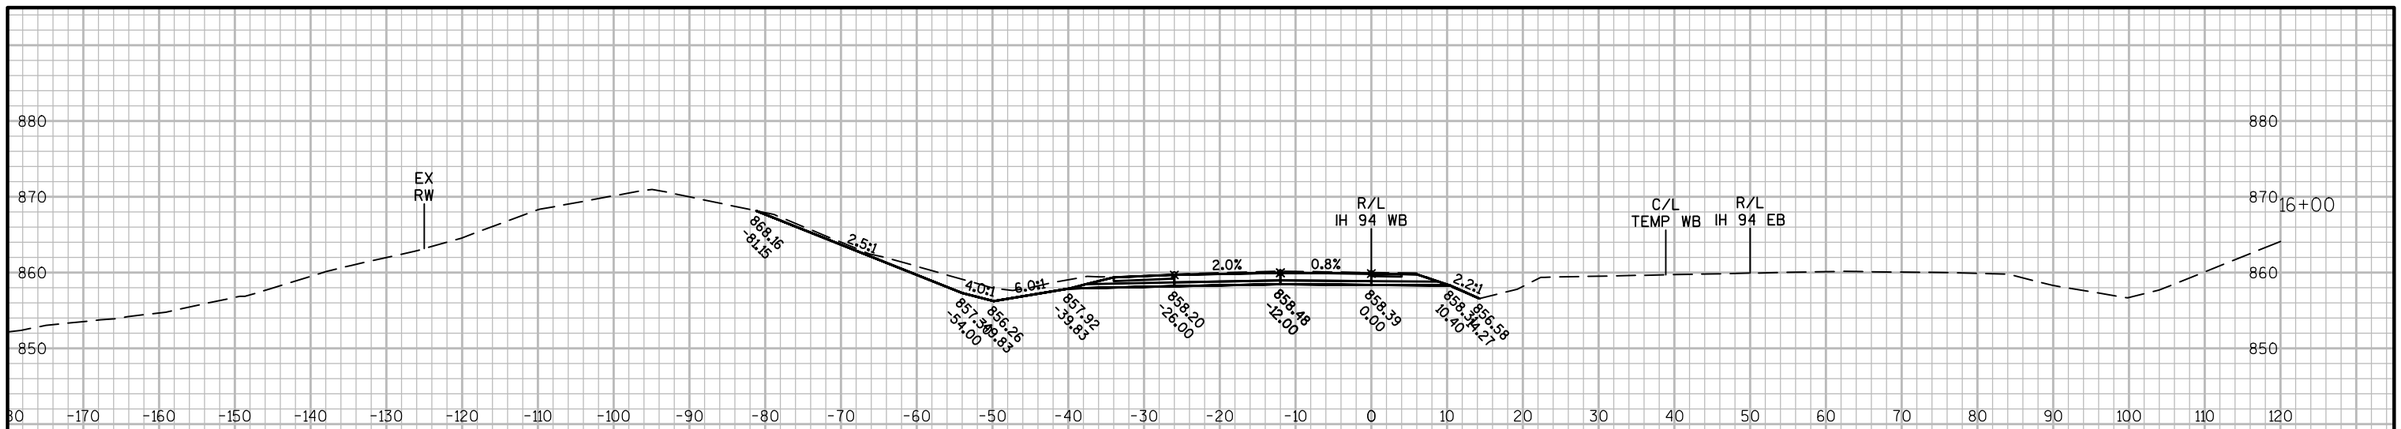

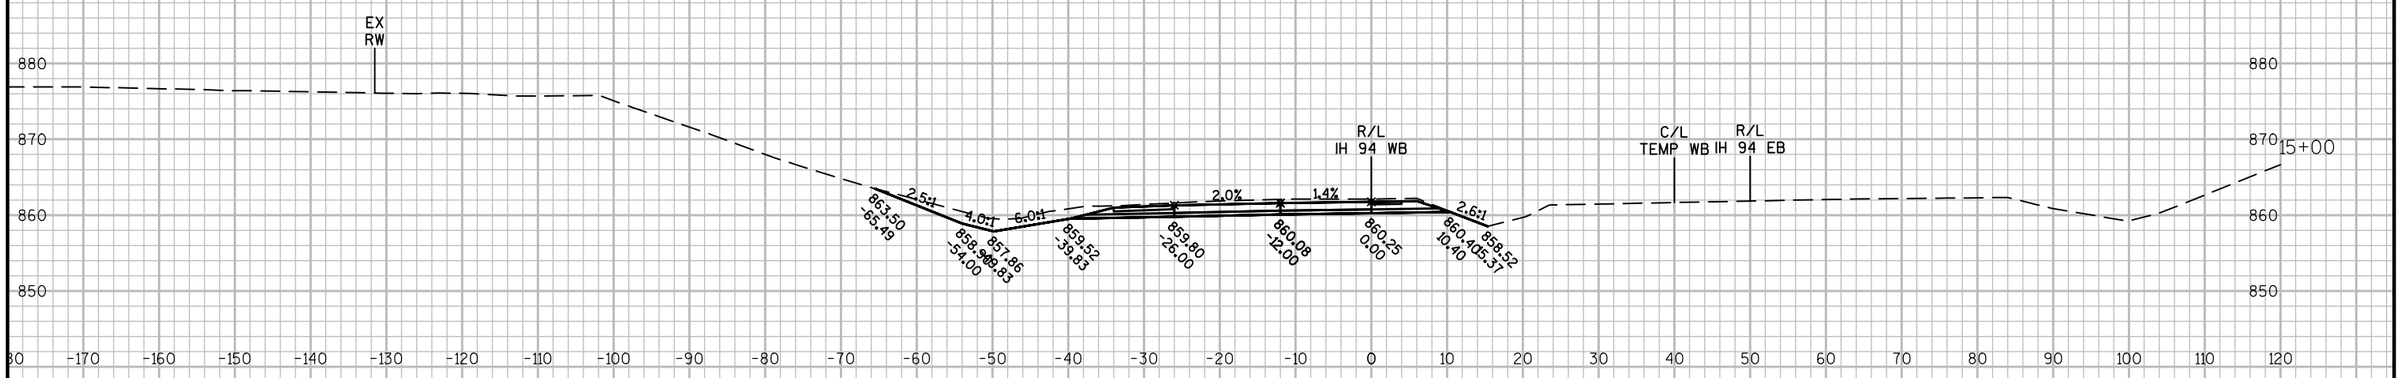


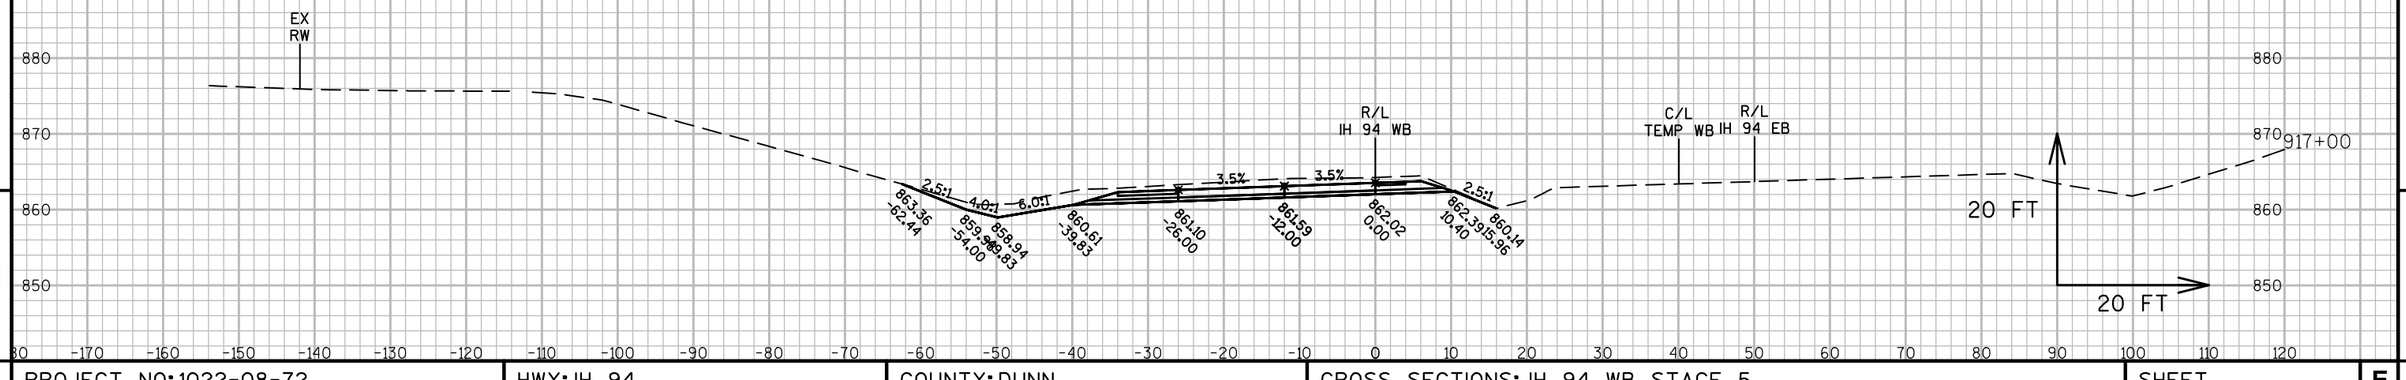

PROJECT NO: 1022-08-72	HWY: IH 94	COUNTY: DUNN	CROSS SECTIONS: IH 94 WB STAGE 5	SHEET	E

FILE NAME : N:\PDS\C3D\10220706\SHEETSPLAN\PLAN SHEETS 10220872\090251_XS_STAGE5.DWG
LAYOUT NAME - 090251 - (99)

PLOT DATE : 4/15/2017 3:15 PM PLOT BY : ANDERSON, THOMAS R PLOT NAME : PLOT SCALE : 1 IN:20 FT

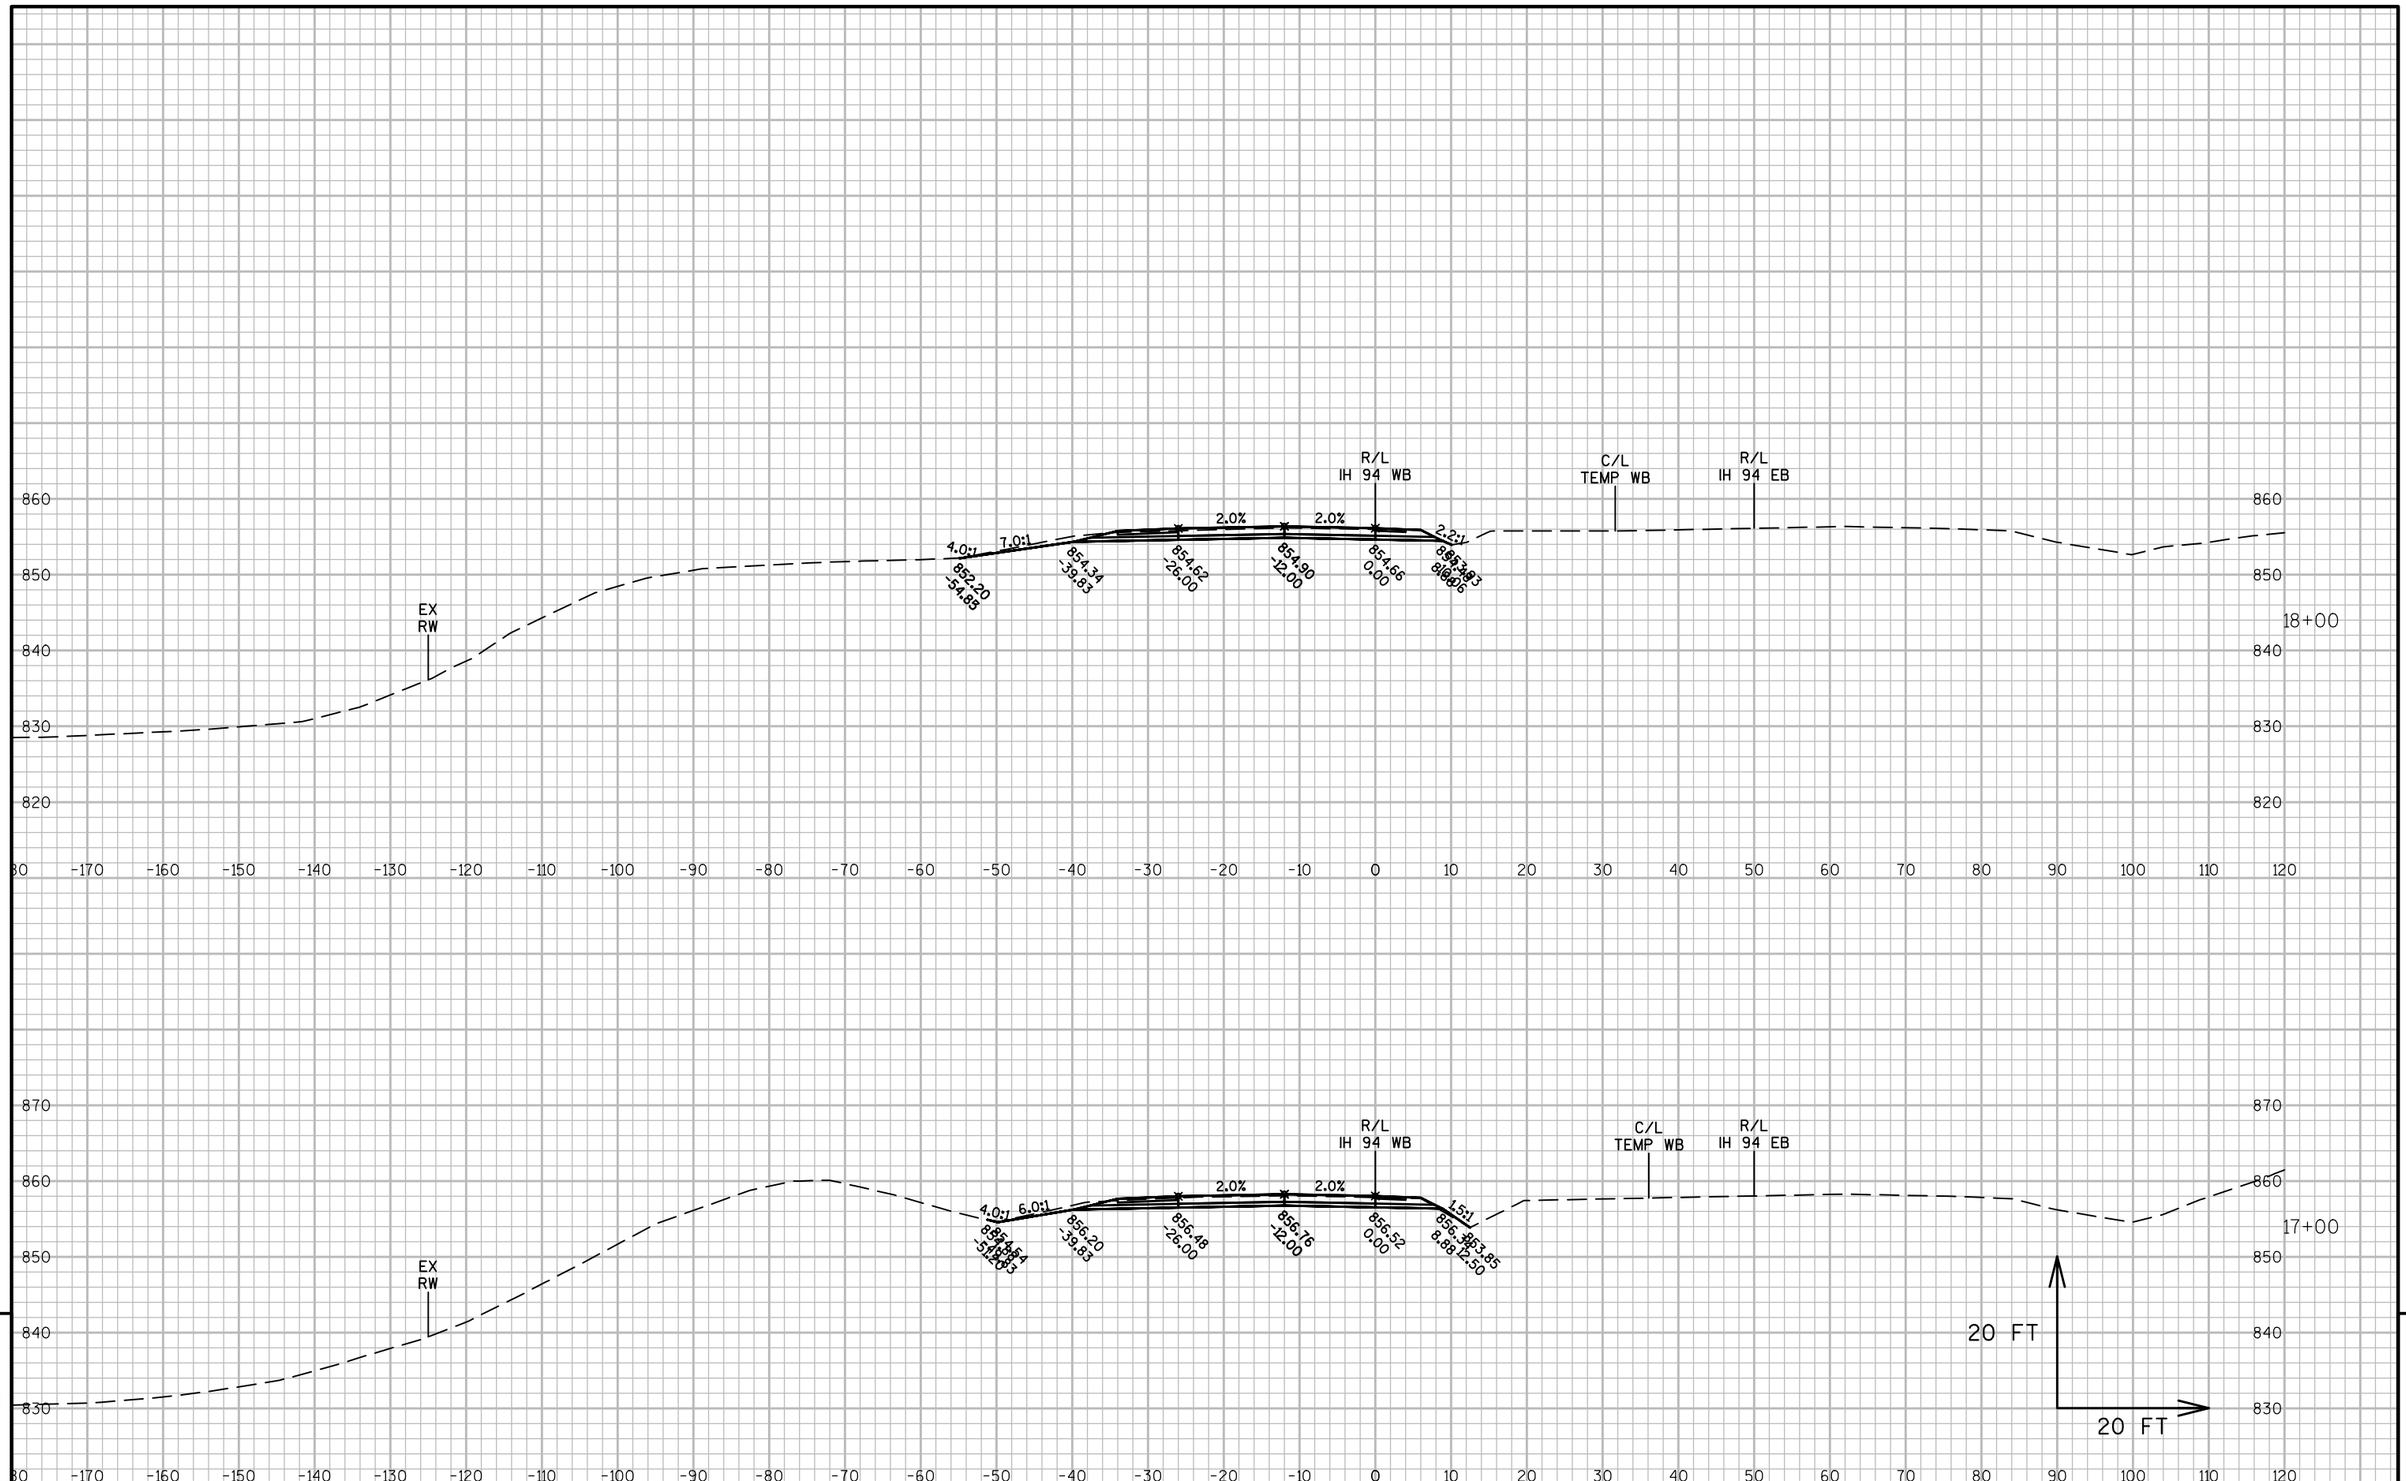


PROJECT NO: 1022-08-72	HWY: IH 94	COUNTY: DUNN	CROSS SECTIONS: IH 94 WB STAGE 5	SHEET	E

FILE NAME : N:\PDS\C3D\10220706\SHEETSPLAN\PLAN SHEETS 10220872\090251_XS_STAGE5.DWG
LAYOUT NAME - 090251 - (100)

PLOT DATE : 4/15/2017 3:16 PM PLOT BY : ANDERSON, THOMAS R PLOT NAME :

PLOT SCALE : 1 IN:20 FT

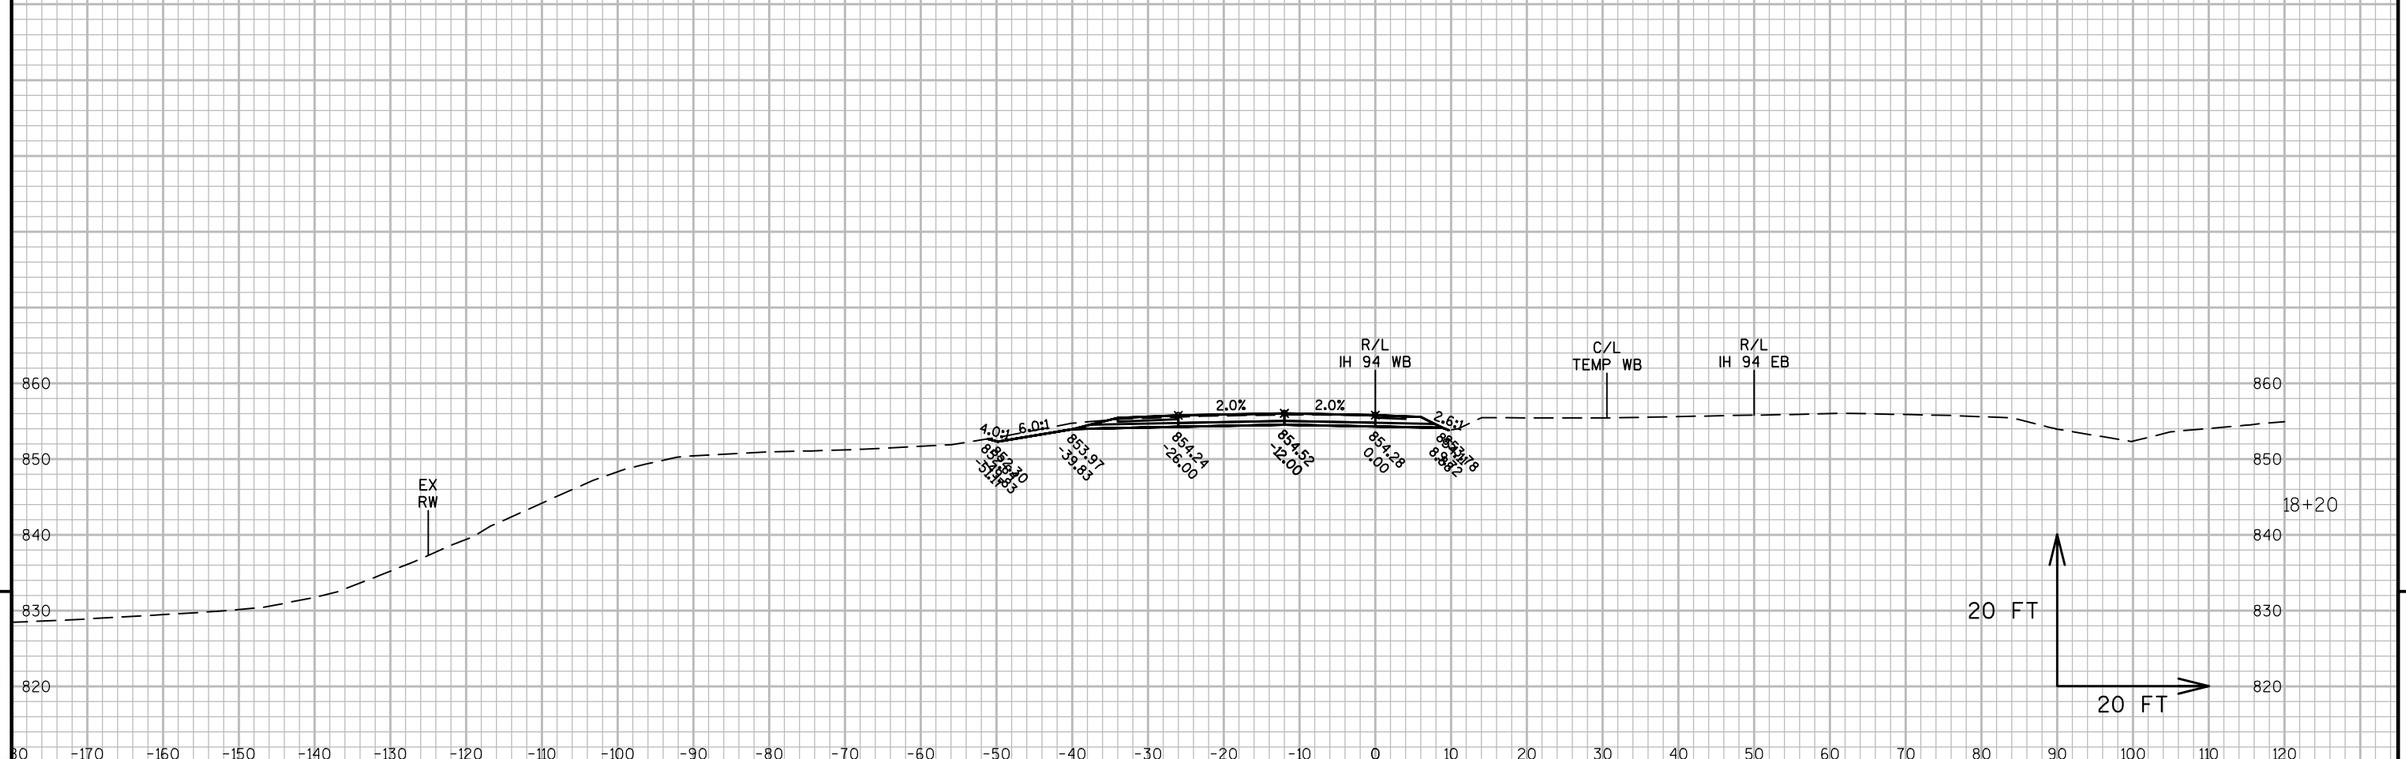


9

9

PROJECT NO: 1022-08-72	HWY: IH 94	COUNTY: DUNN	CROSS SECTIONS: IH 94 WB STAGE 5	SHEET	E

FILE NAME : N:\PDS\C3D\10220706\SHEETSPLAN\PLAN SHEETS 10220872\090251_XS_STAGE5.DWG
LAYOUT NAME - 090251 - (101)

PLOT DATE : 4/15/2017 3:16 PM PLOT BY : ANDERSON, THOMAS R PLOT NAME : PLOT SCALE : 1 IN:20 FT

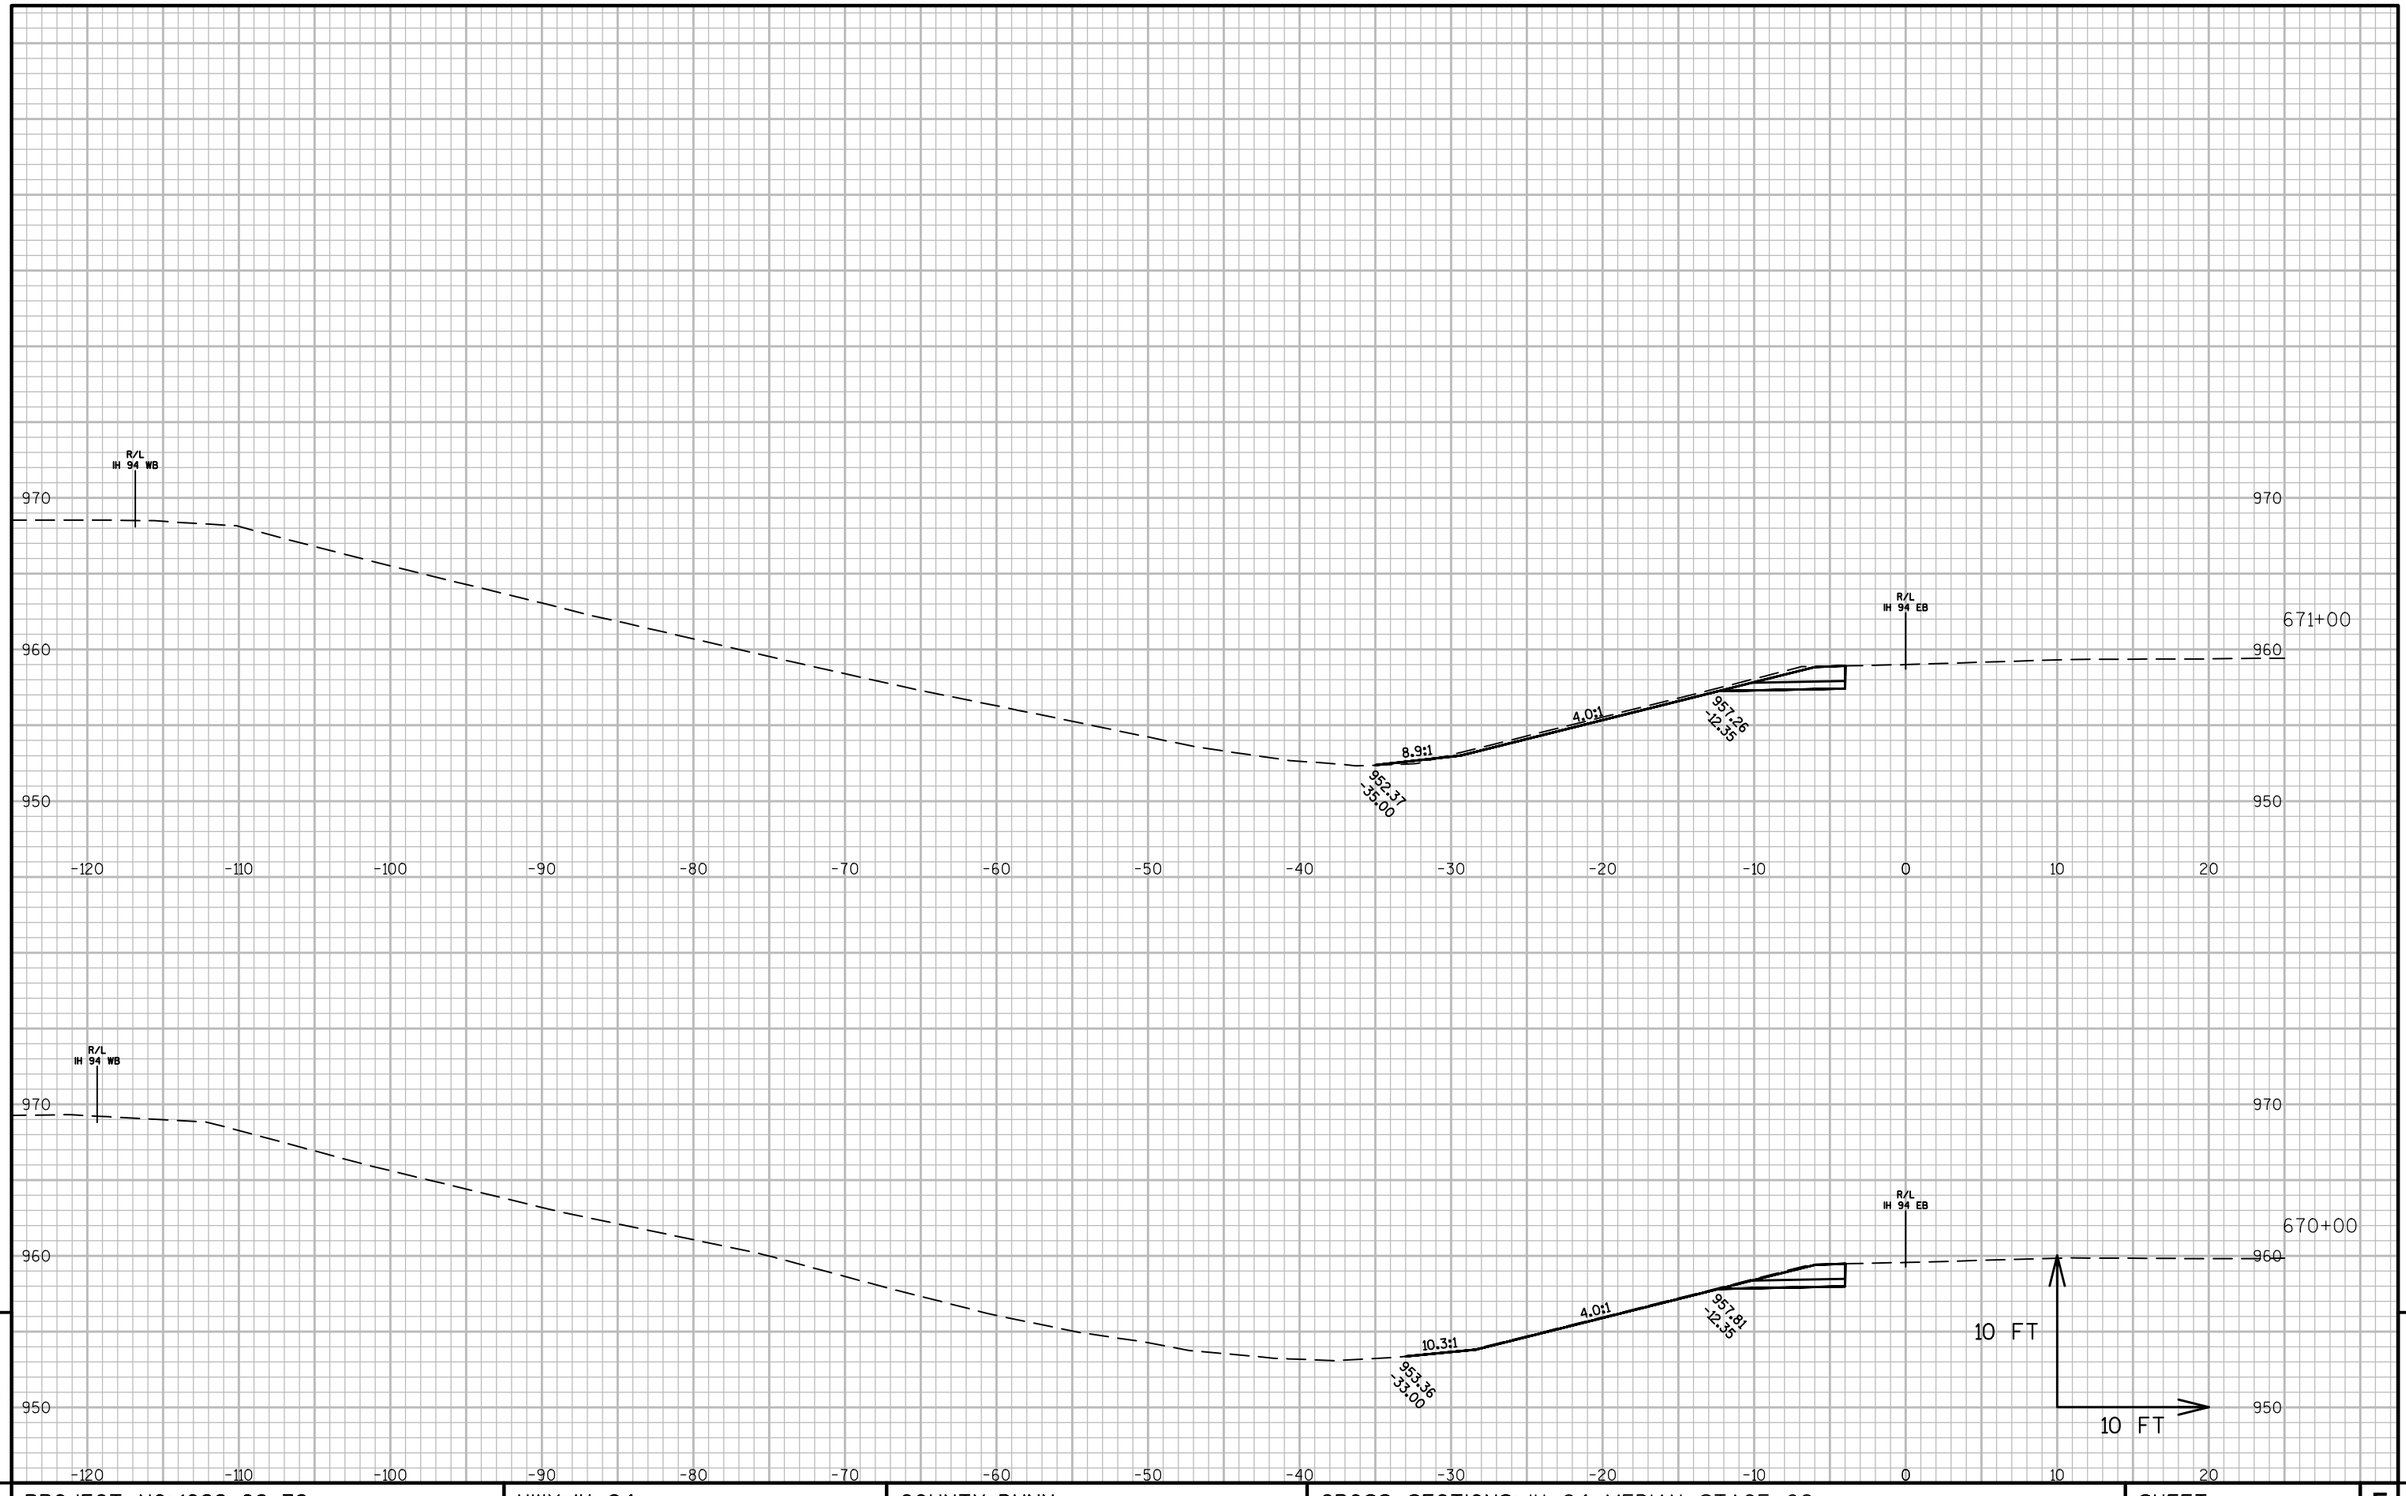


9

9

PROJECT NO: 1022-08-72	HWY: IH 94	COUNTY: DUNN	CROSS SECTIONS: IH 94 MEDIAN STAGE 6C	SHEET	E

FILE NAME : N:\PDS\C3D\10220706\SHEETSPLAN\PLAN SHEETS 10220872\090261_XS_STAGE6C.DWG
LAYOUT NAME - 090261T - (1)

PLOT DATE : 4/15/2017 3:40 PM PLOT BY : ANDERSON, THOMAS R PLOT NAME : PLOT SCALE : 1 IN:10 FT

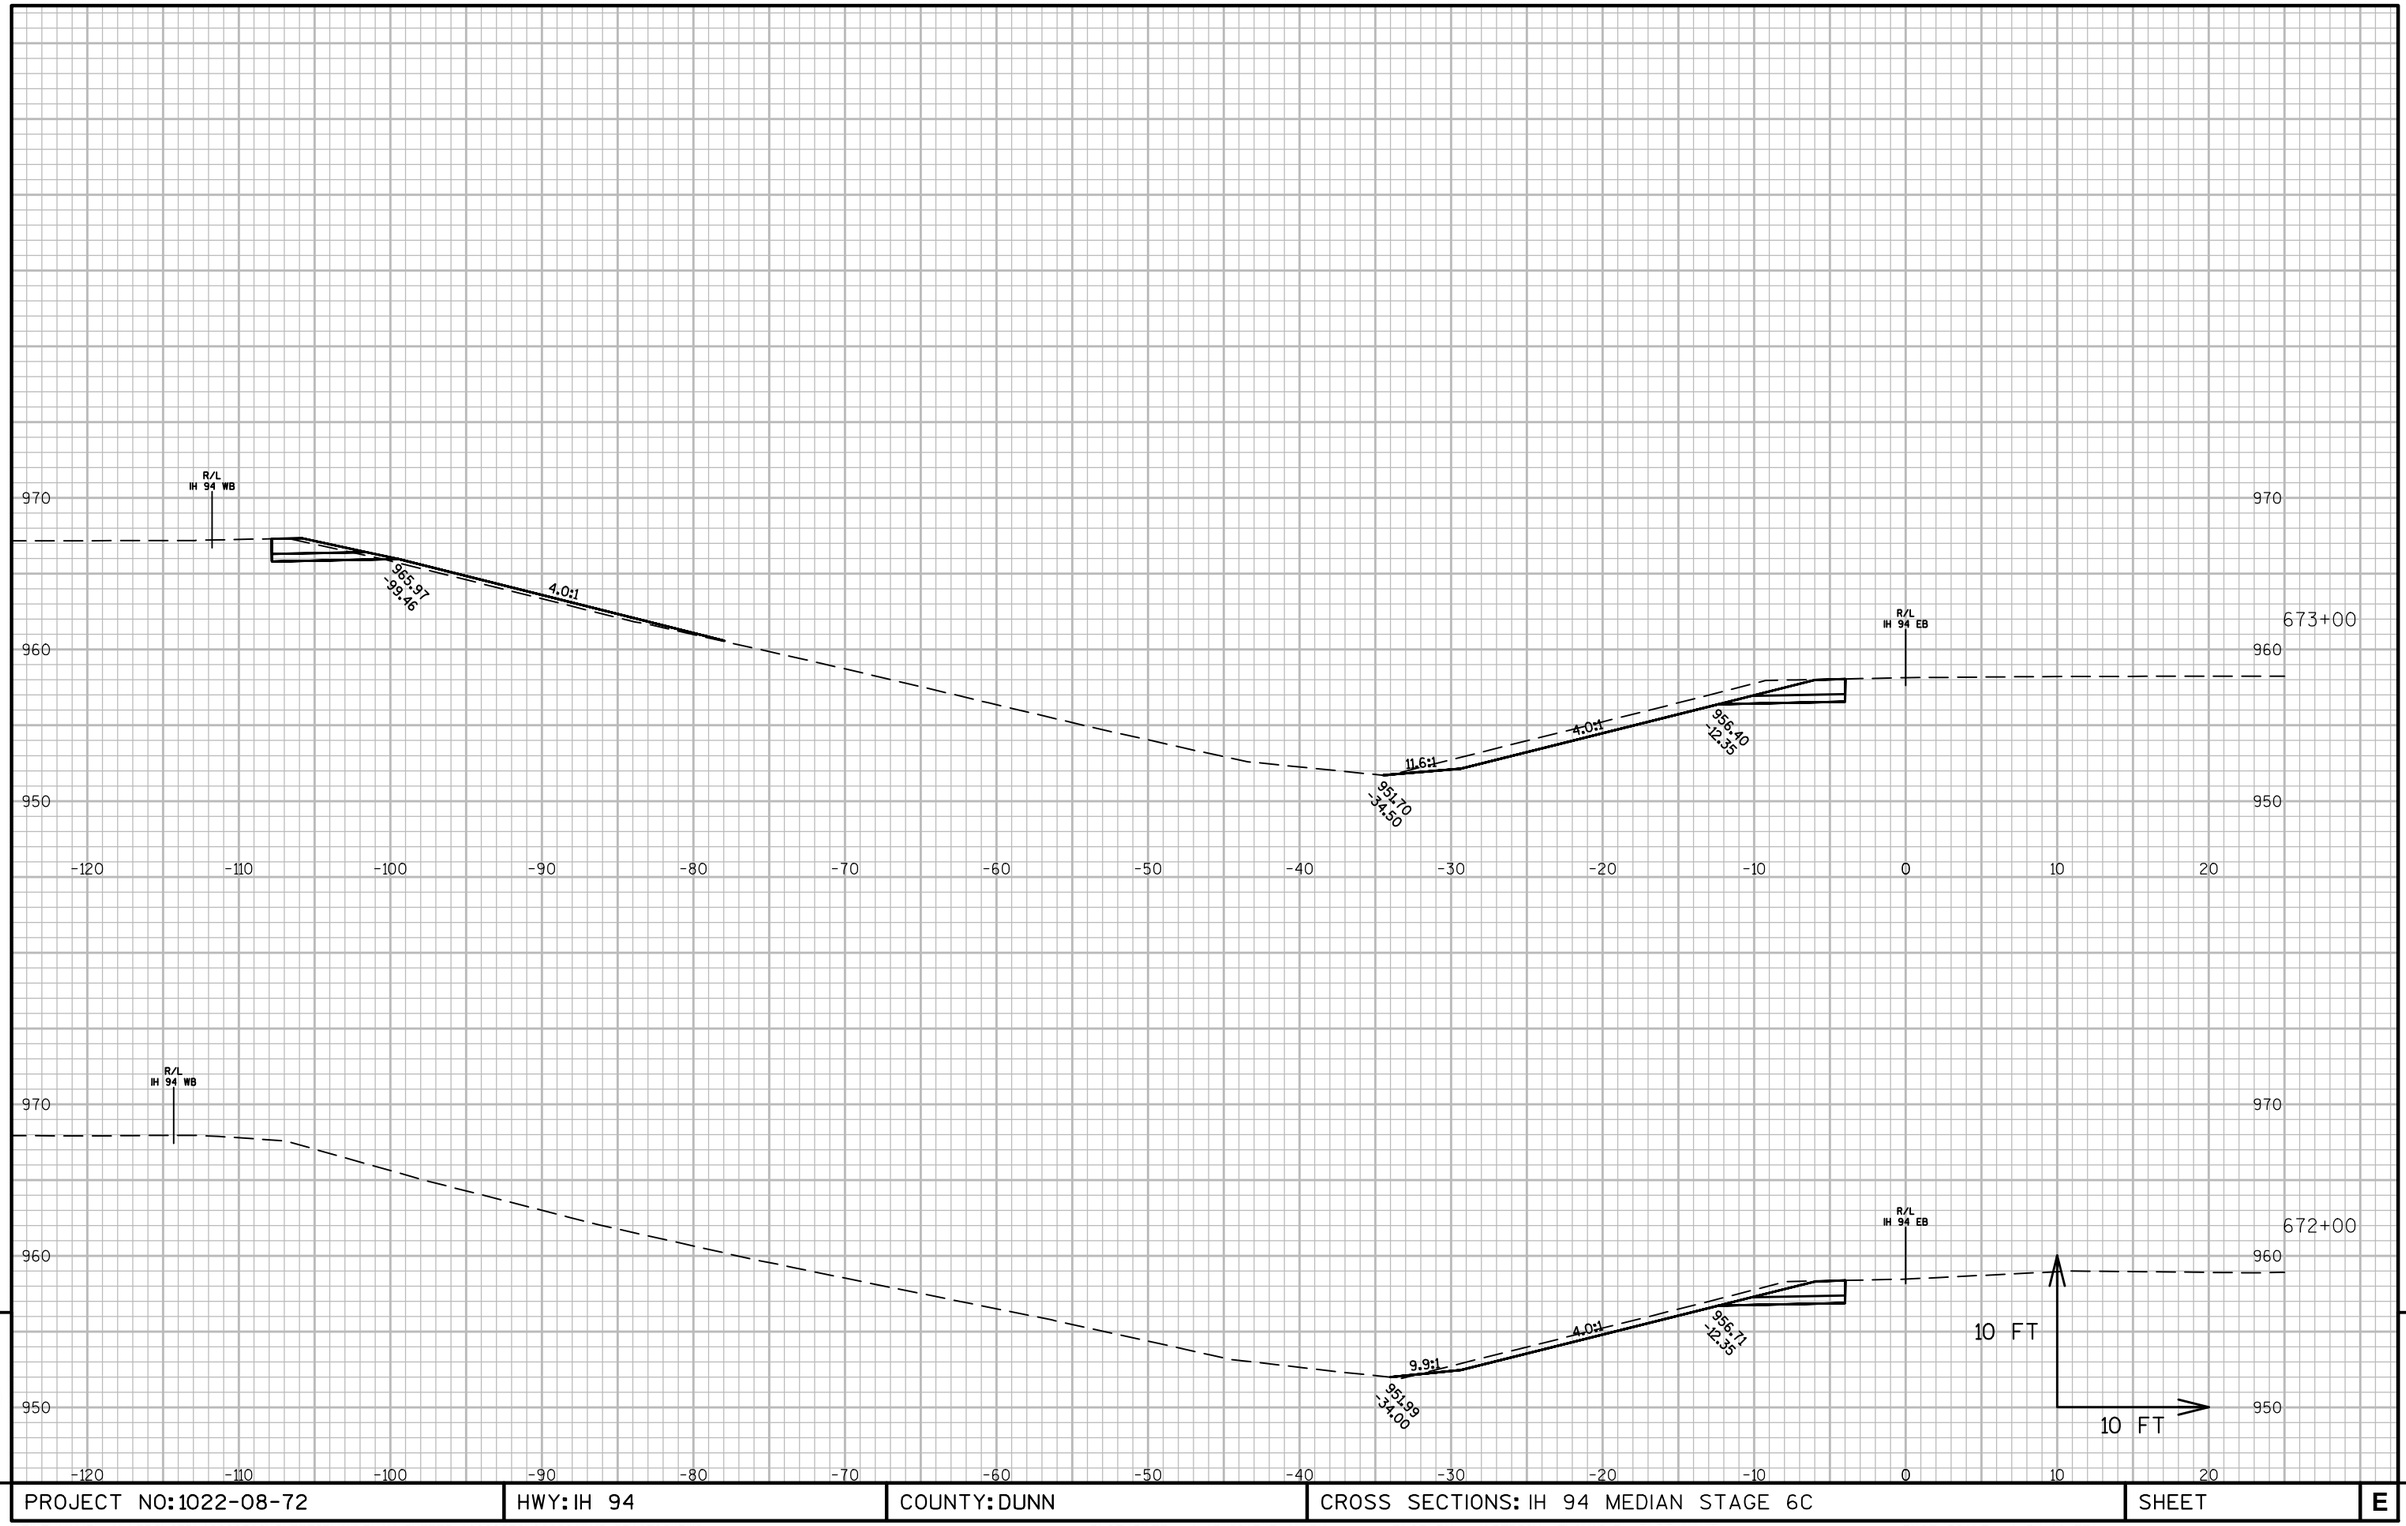

9

9


PROJECT NO: 1022-08-72	HWY: IH 94	COUNTY: DUNN	CROSS SECTIONS: IH 94 MEDIAN STAGE 6C	SHEET	E

FILE NAME : N:\PDS\C3D\10220706\SHEETSPLAN\PLAN SHEETS 10220872\090261_XS_STAGE6C.DWG
LAYOUT NAME - 090261T - (2)

PLOT DATE : 4/15/2017 3:41 PM PLOT BY : ANDERSON, THOMAS R PLOT NAME :

PLOT SCALE : 1 IN:10 FT

WISDOT/CADDS SHEET 49

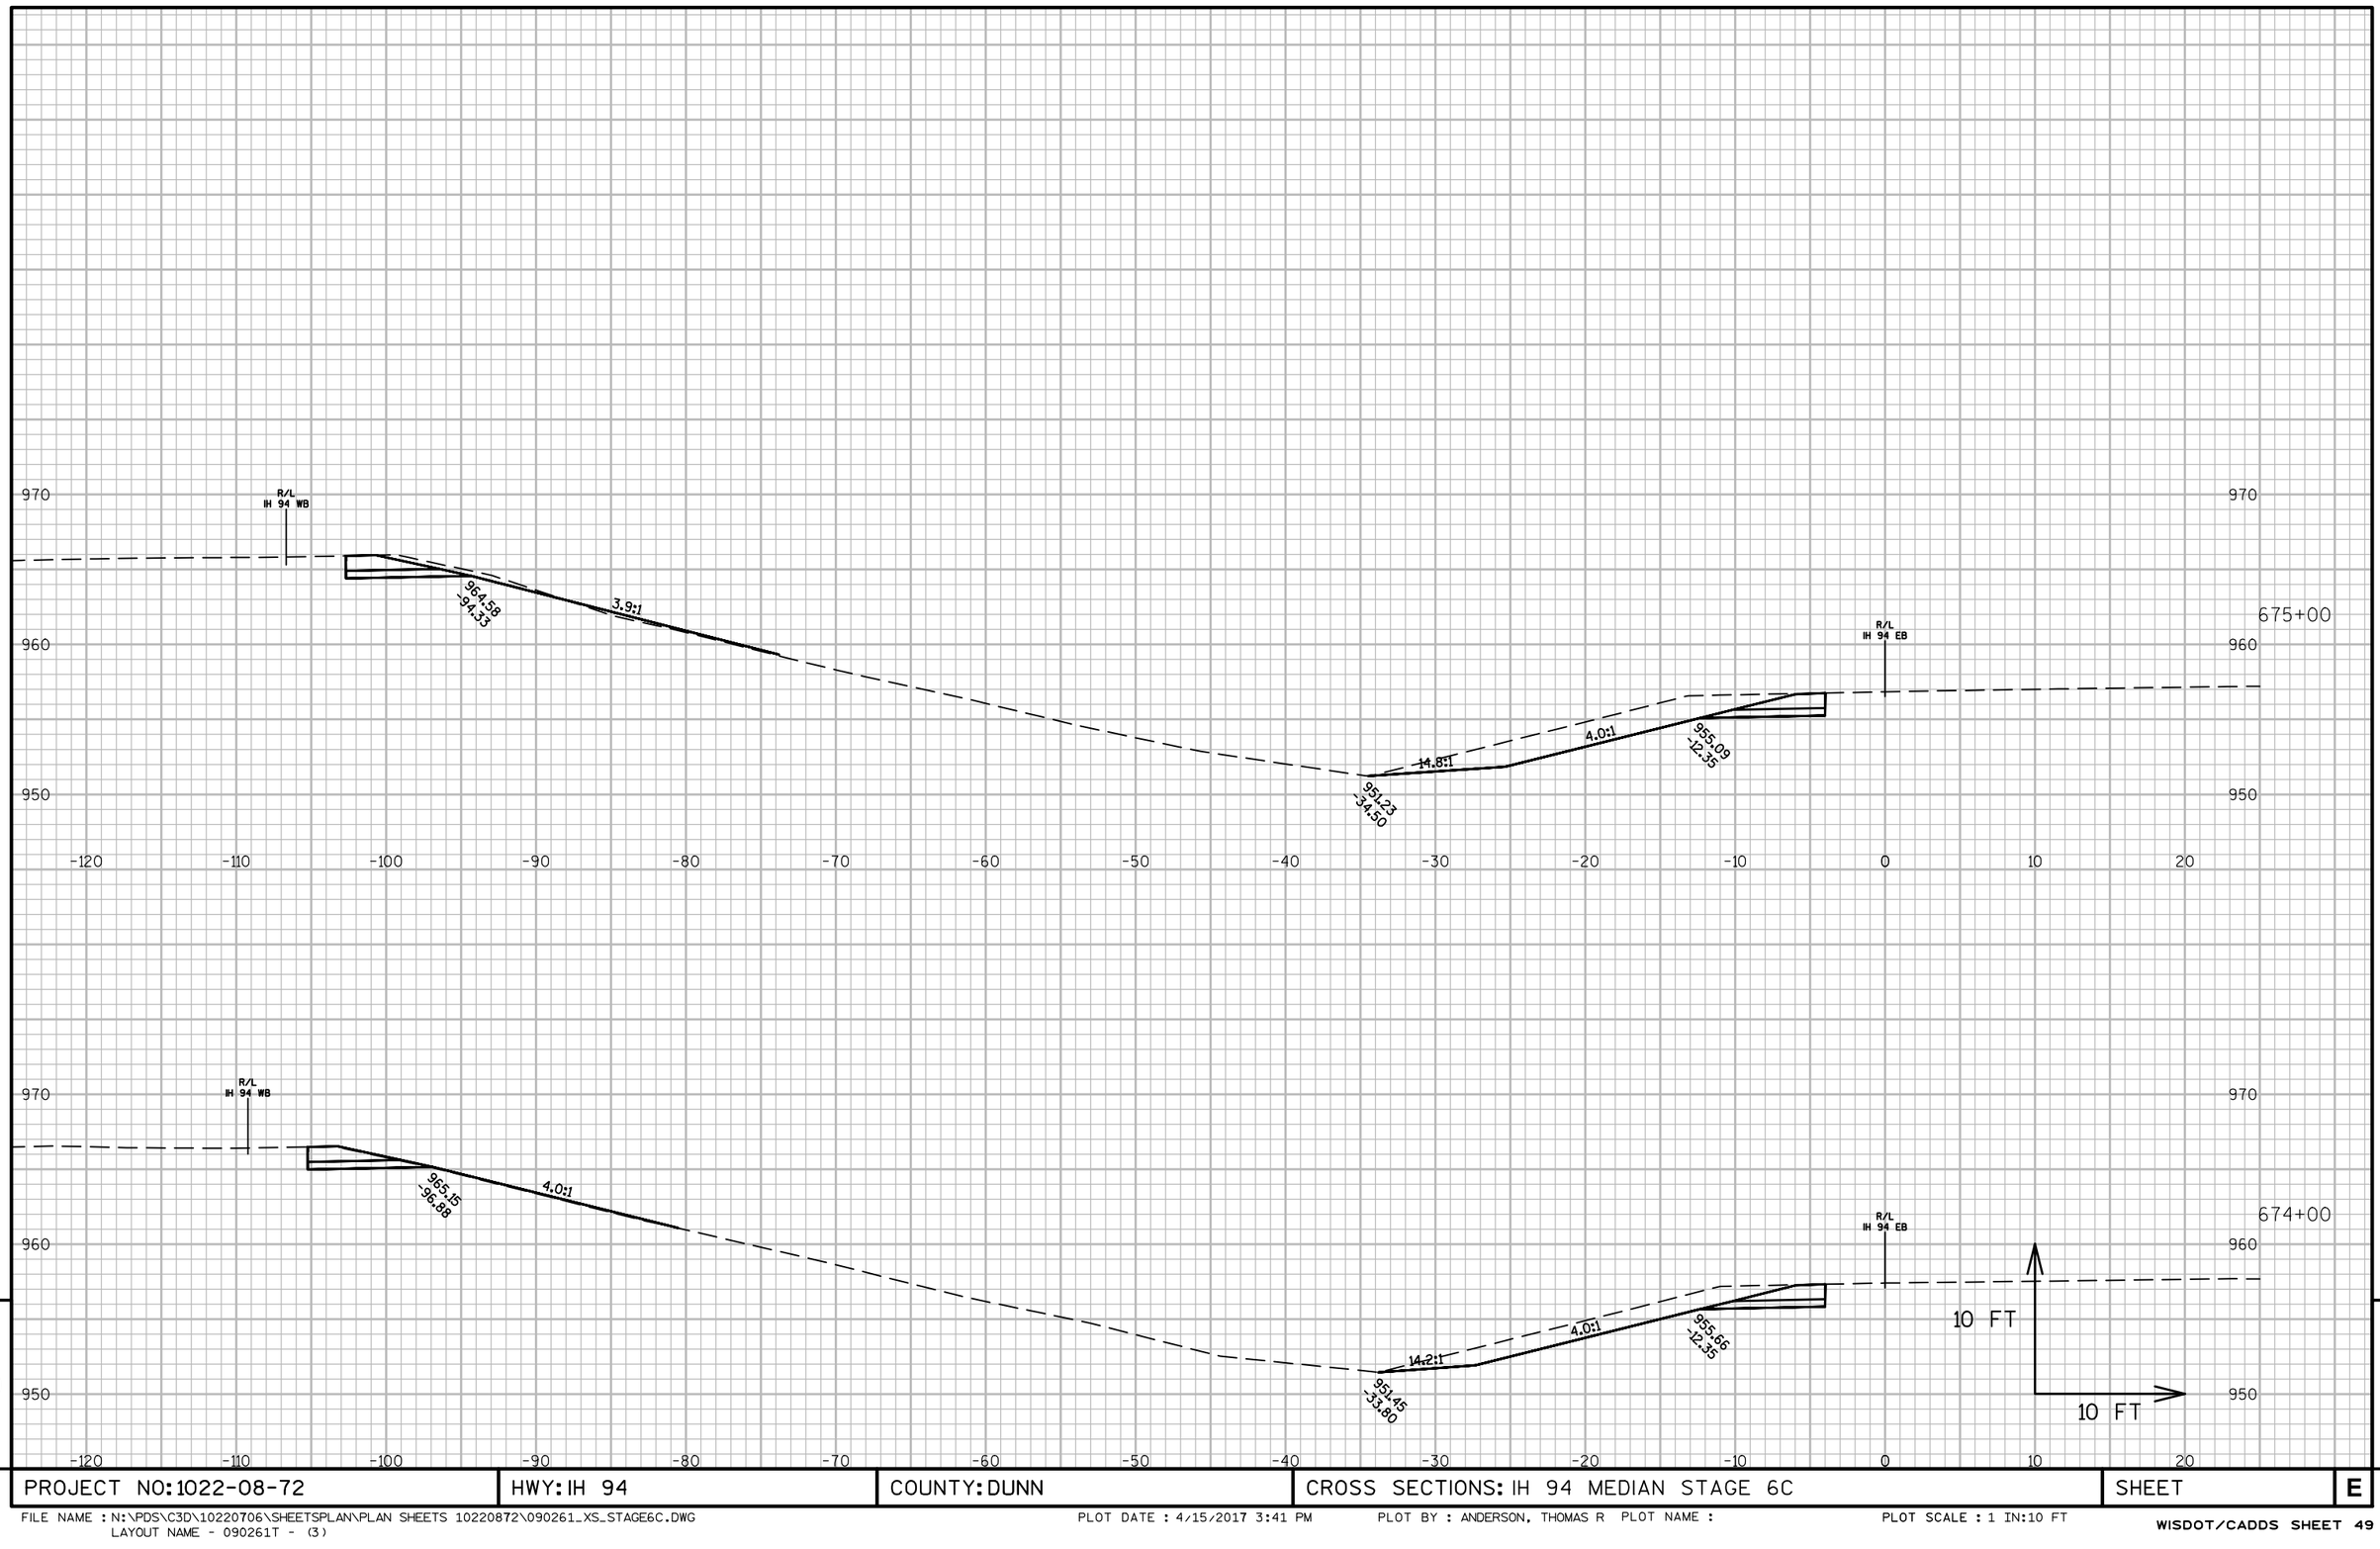

9


9

PROJECT NO: 1022-08-72	HWY: IH 94	COUNTY: DUNN	CROSS SECTIONS: IH 94 MEDIAN STAGE 6C	SHEET	E

FILE NAME : N:\PDS\C3D\10220706\SHEETSPLAN\PLAN SHEETS 10220872\090261_XS_STAGE6C.DWG
LAYOUT NAME - 090261T - (3)

PLOT DATE : 4/15/2017 3:41 PM PLOT BY : ANDERSON, THOMAS R PLOT NAME :

PLOT SCALE : 1 IN:10 FT

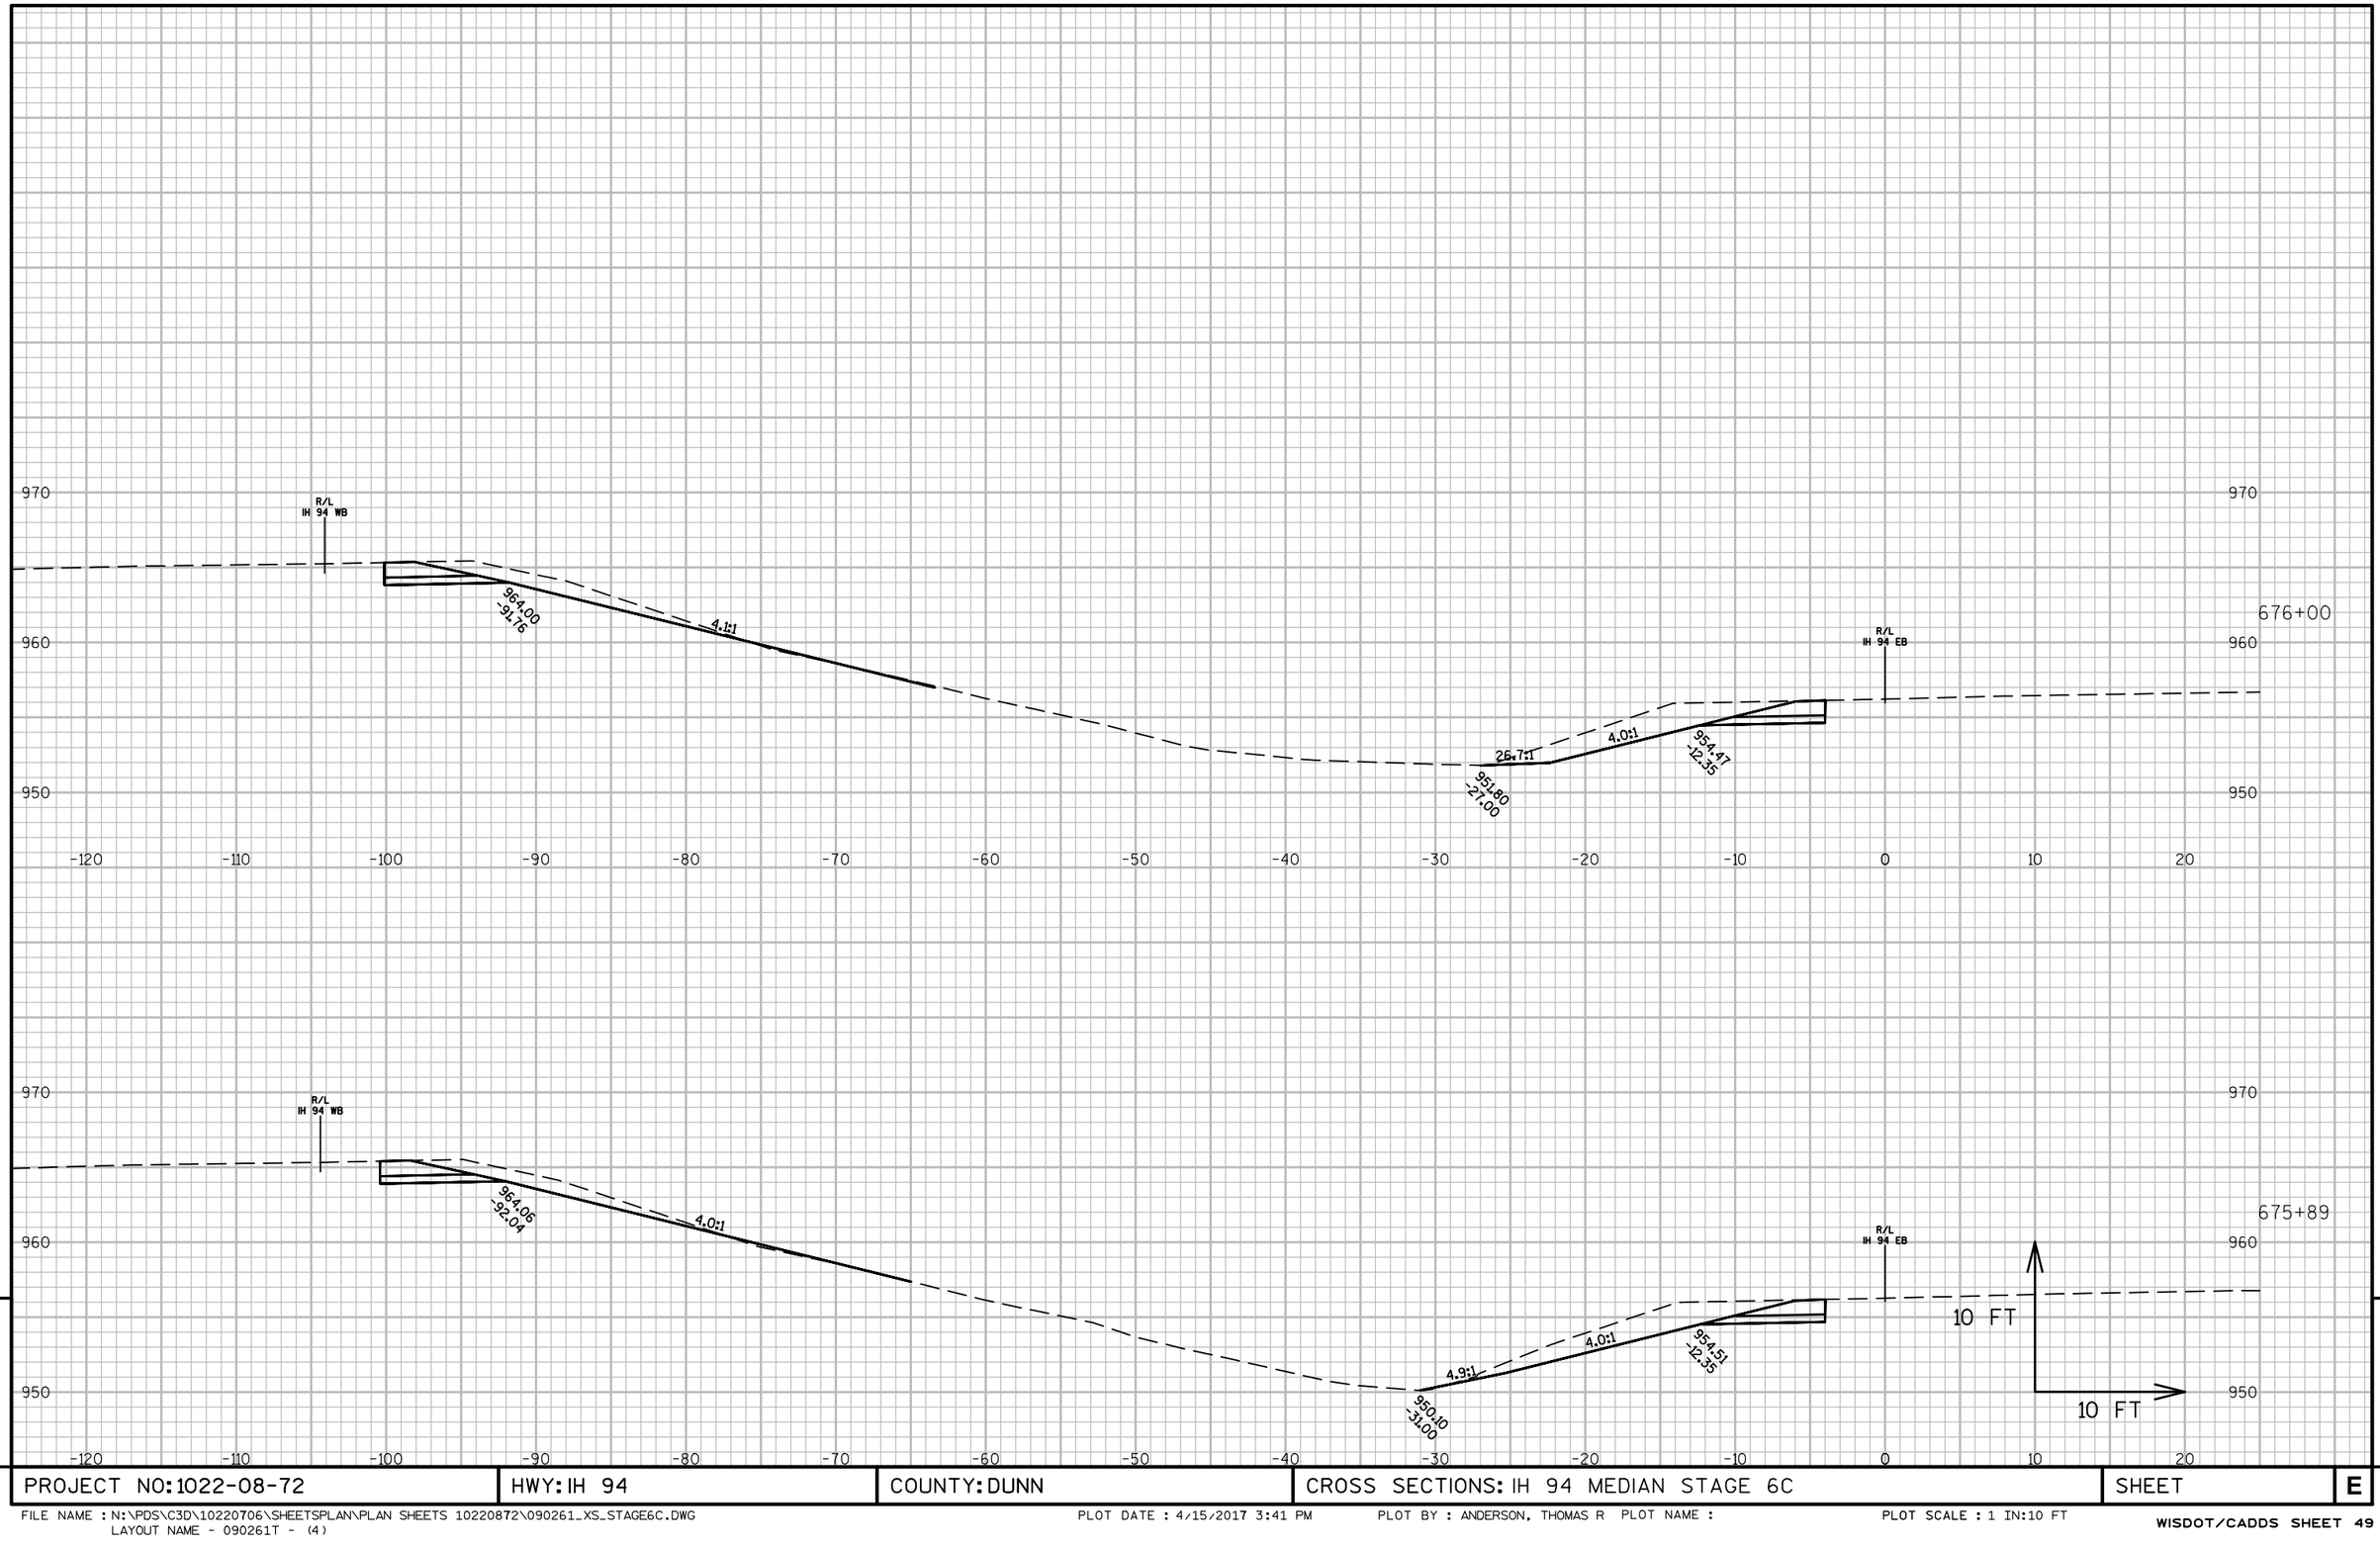

9


9

PROJECT NO: 1022-08-72	HWY: IH 94	COUNTY: DUNN	CROSS SECTIONS: IH 94 MEDIAN STAGE 6C	SHEET	E

FILE NAME : N:\PDS\C3D\10220706\SHEETSPLAN\PLAN SHEETS 10220872\090261_XS_STAGE6C.DWG
LAYOUT NAME - 090261T - (4)

PLOT DATE : 4/15/2017 3:41 PM PLOT BY : ANDERSON, THOMAS R PLOT NAME :


PLOT SCALE : 1 IN:10 FT

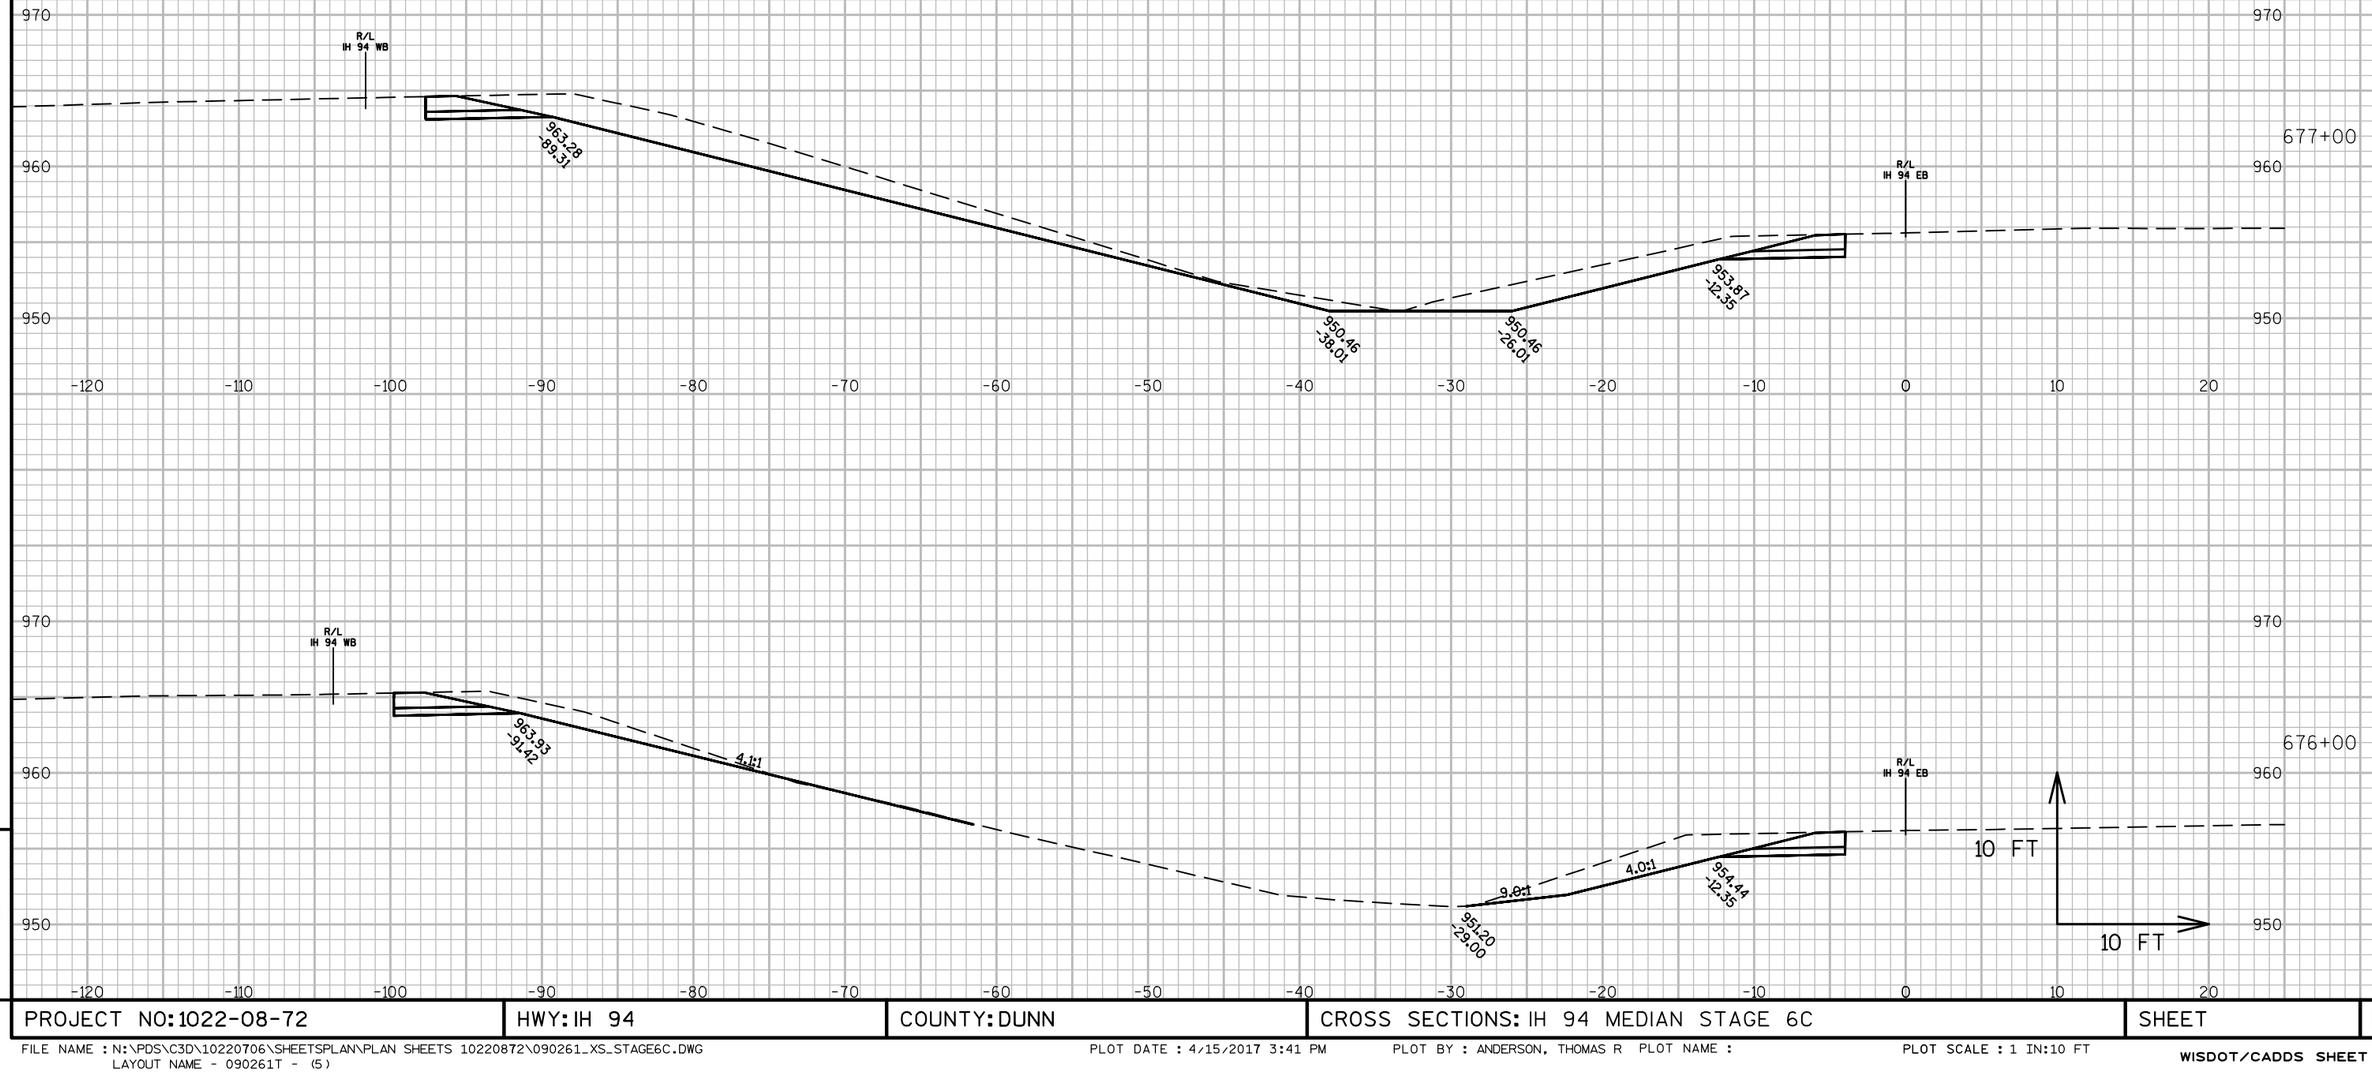

PROJECT NO: 1022-08-72	HWY: IH 94	COUNTY: DUNN	CROSS SECTIONS: IH 94 MEDIAN STAGE 6C	SHEET	E

FILE NAME : N:\PDS\C3D\10220706\SHEETSPLAN\PLAN SHEETS 10220872\090261_XS_STAGE6C.DWG
LAYOUT NAME - 090261T - (5)

PLOT DATE : 4/15/2017 3:41 PM PLOT BY : ANDERSON, THOMAS R PLOT NAME : PLOT SCALE : 1 IN:10 FT

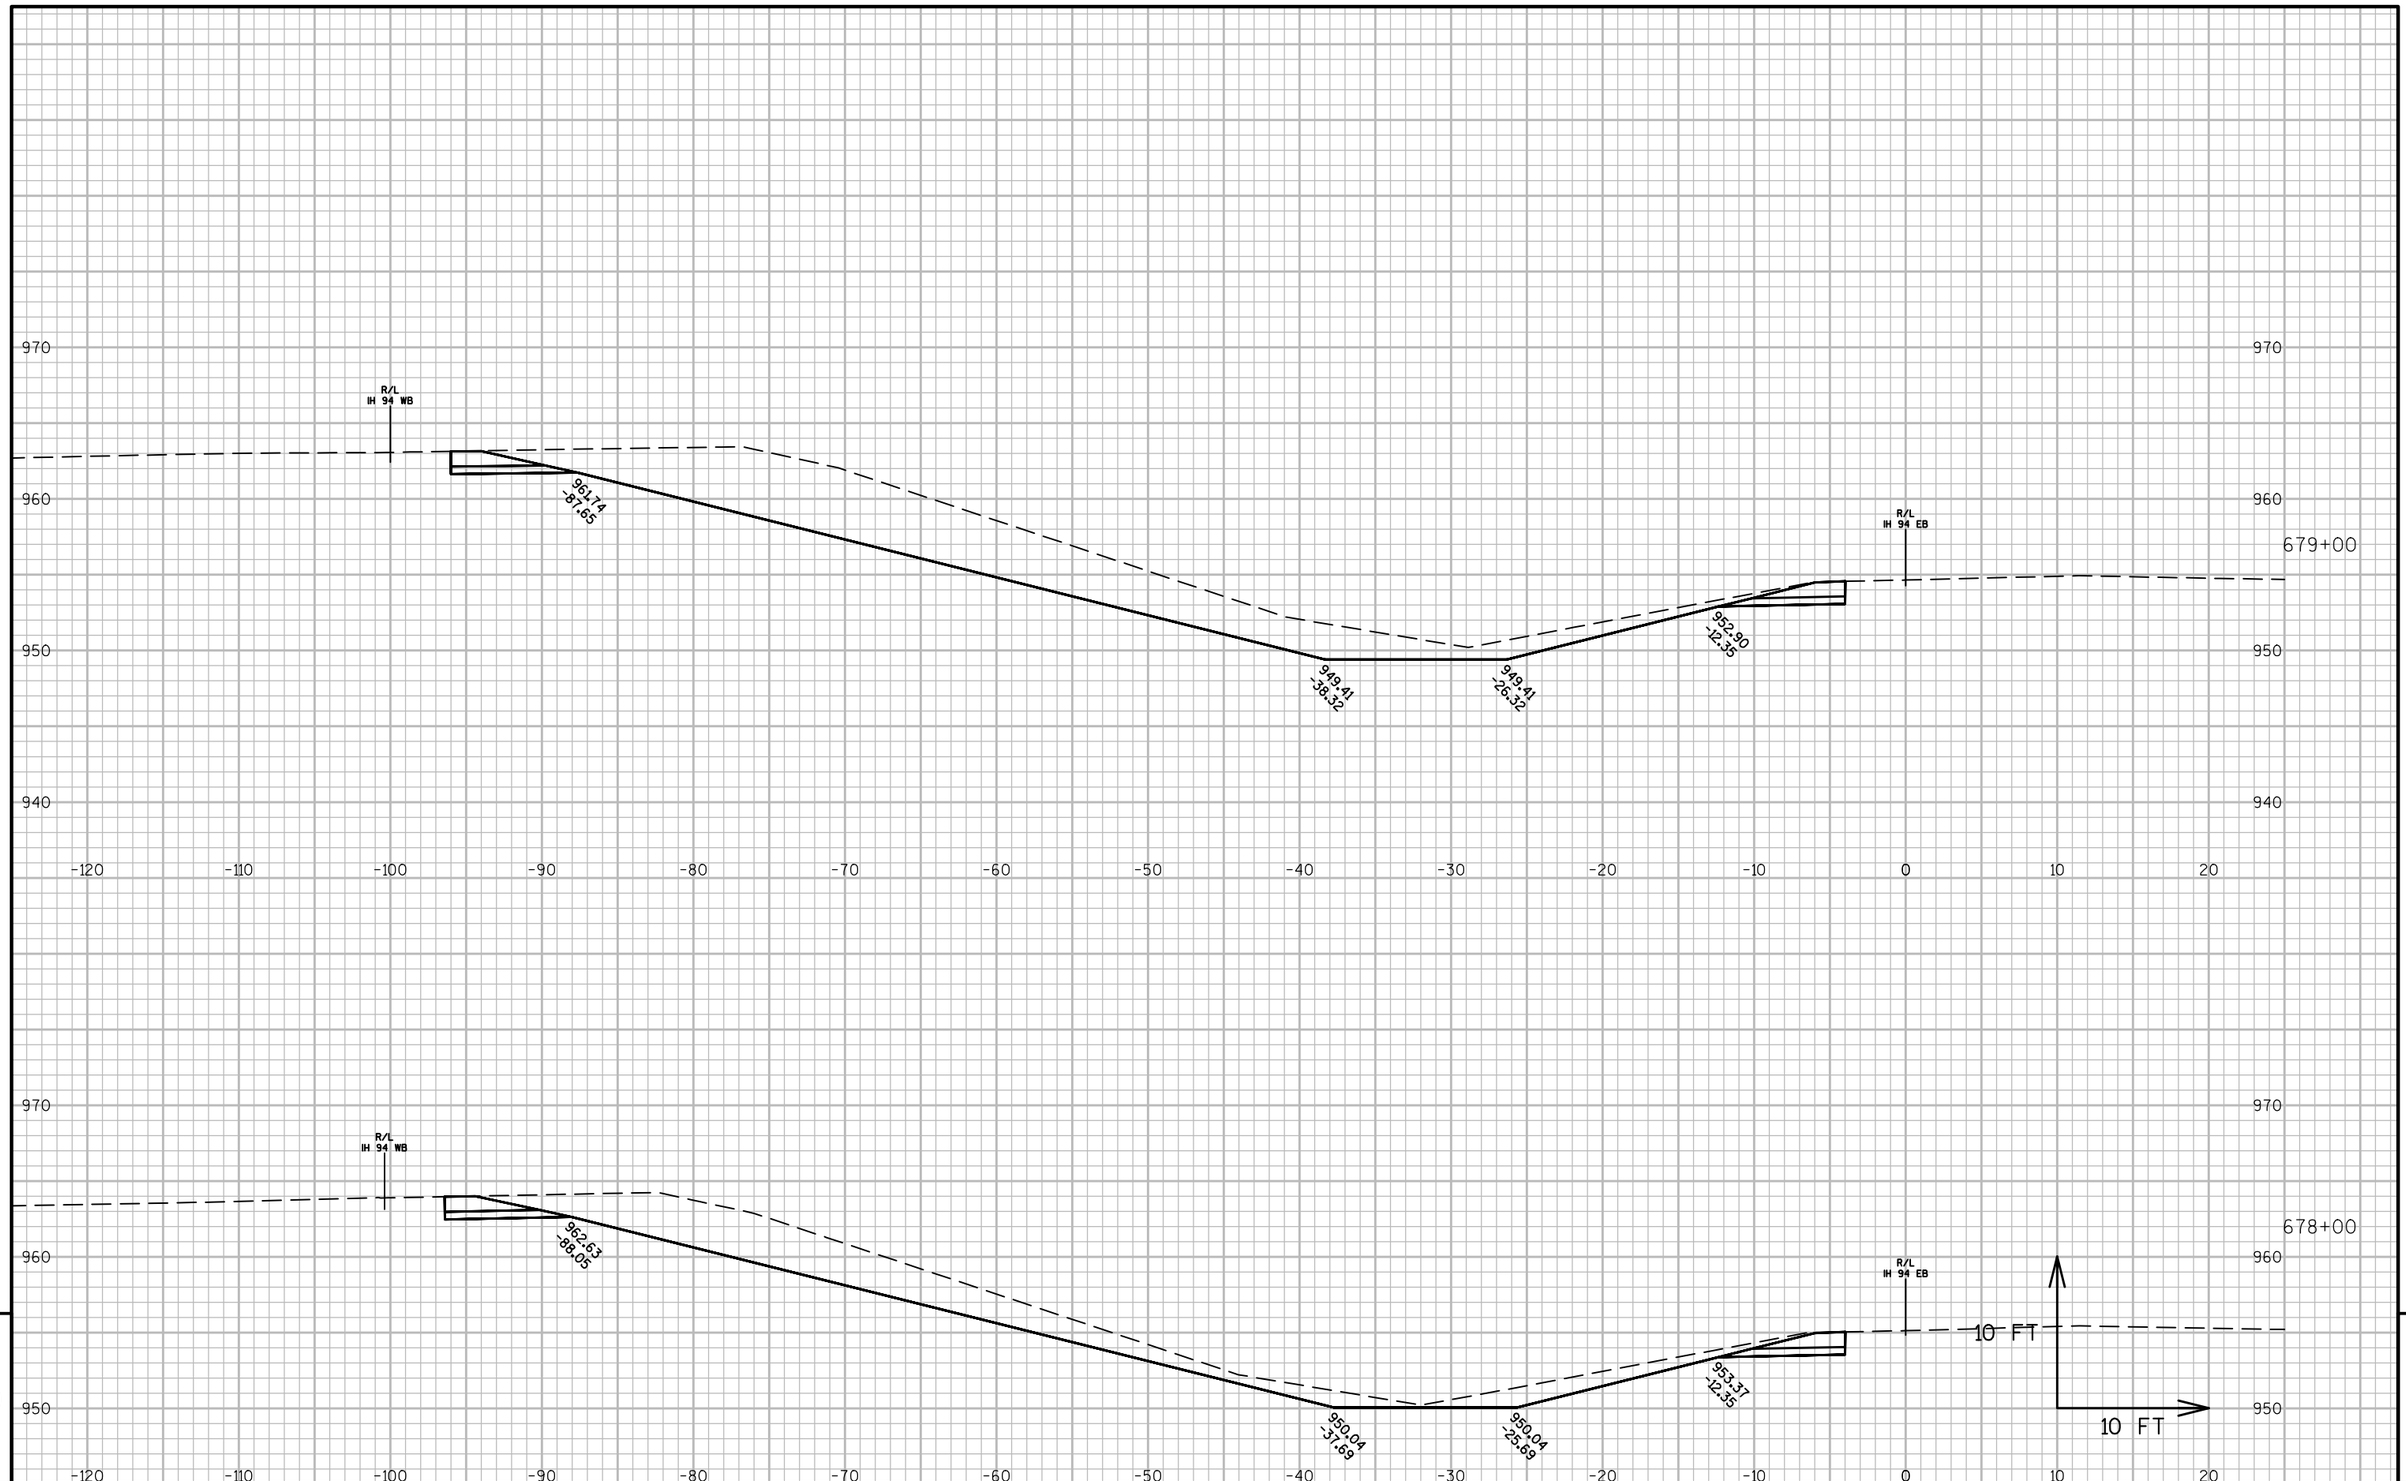

9


9

PROJECT NO: 1022-08-72	HWY: IH 94	COUNTY: DUNN	CROSS SECTIONS: IH 94 MEDIAN STAGE 6C	SHEET	E

FILE NAME : N:\PDS\C3D\10220706\SHEETSPLAN\PLAN SHEETS 10220872\090261_XS_STAGE6C.DWG
LAYOUT NAME - 090261T - (6)

PLOT DATE : 4/15/2017 3:41 PM PLOT BY : ANDERSON, THOMAS R PLOT NAME :

PLOT SCALE : 1 IN:10 FT

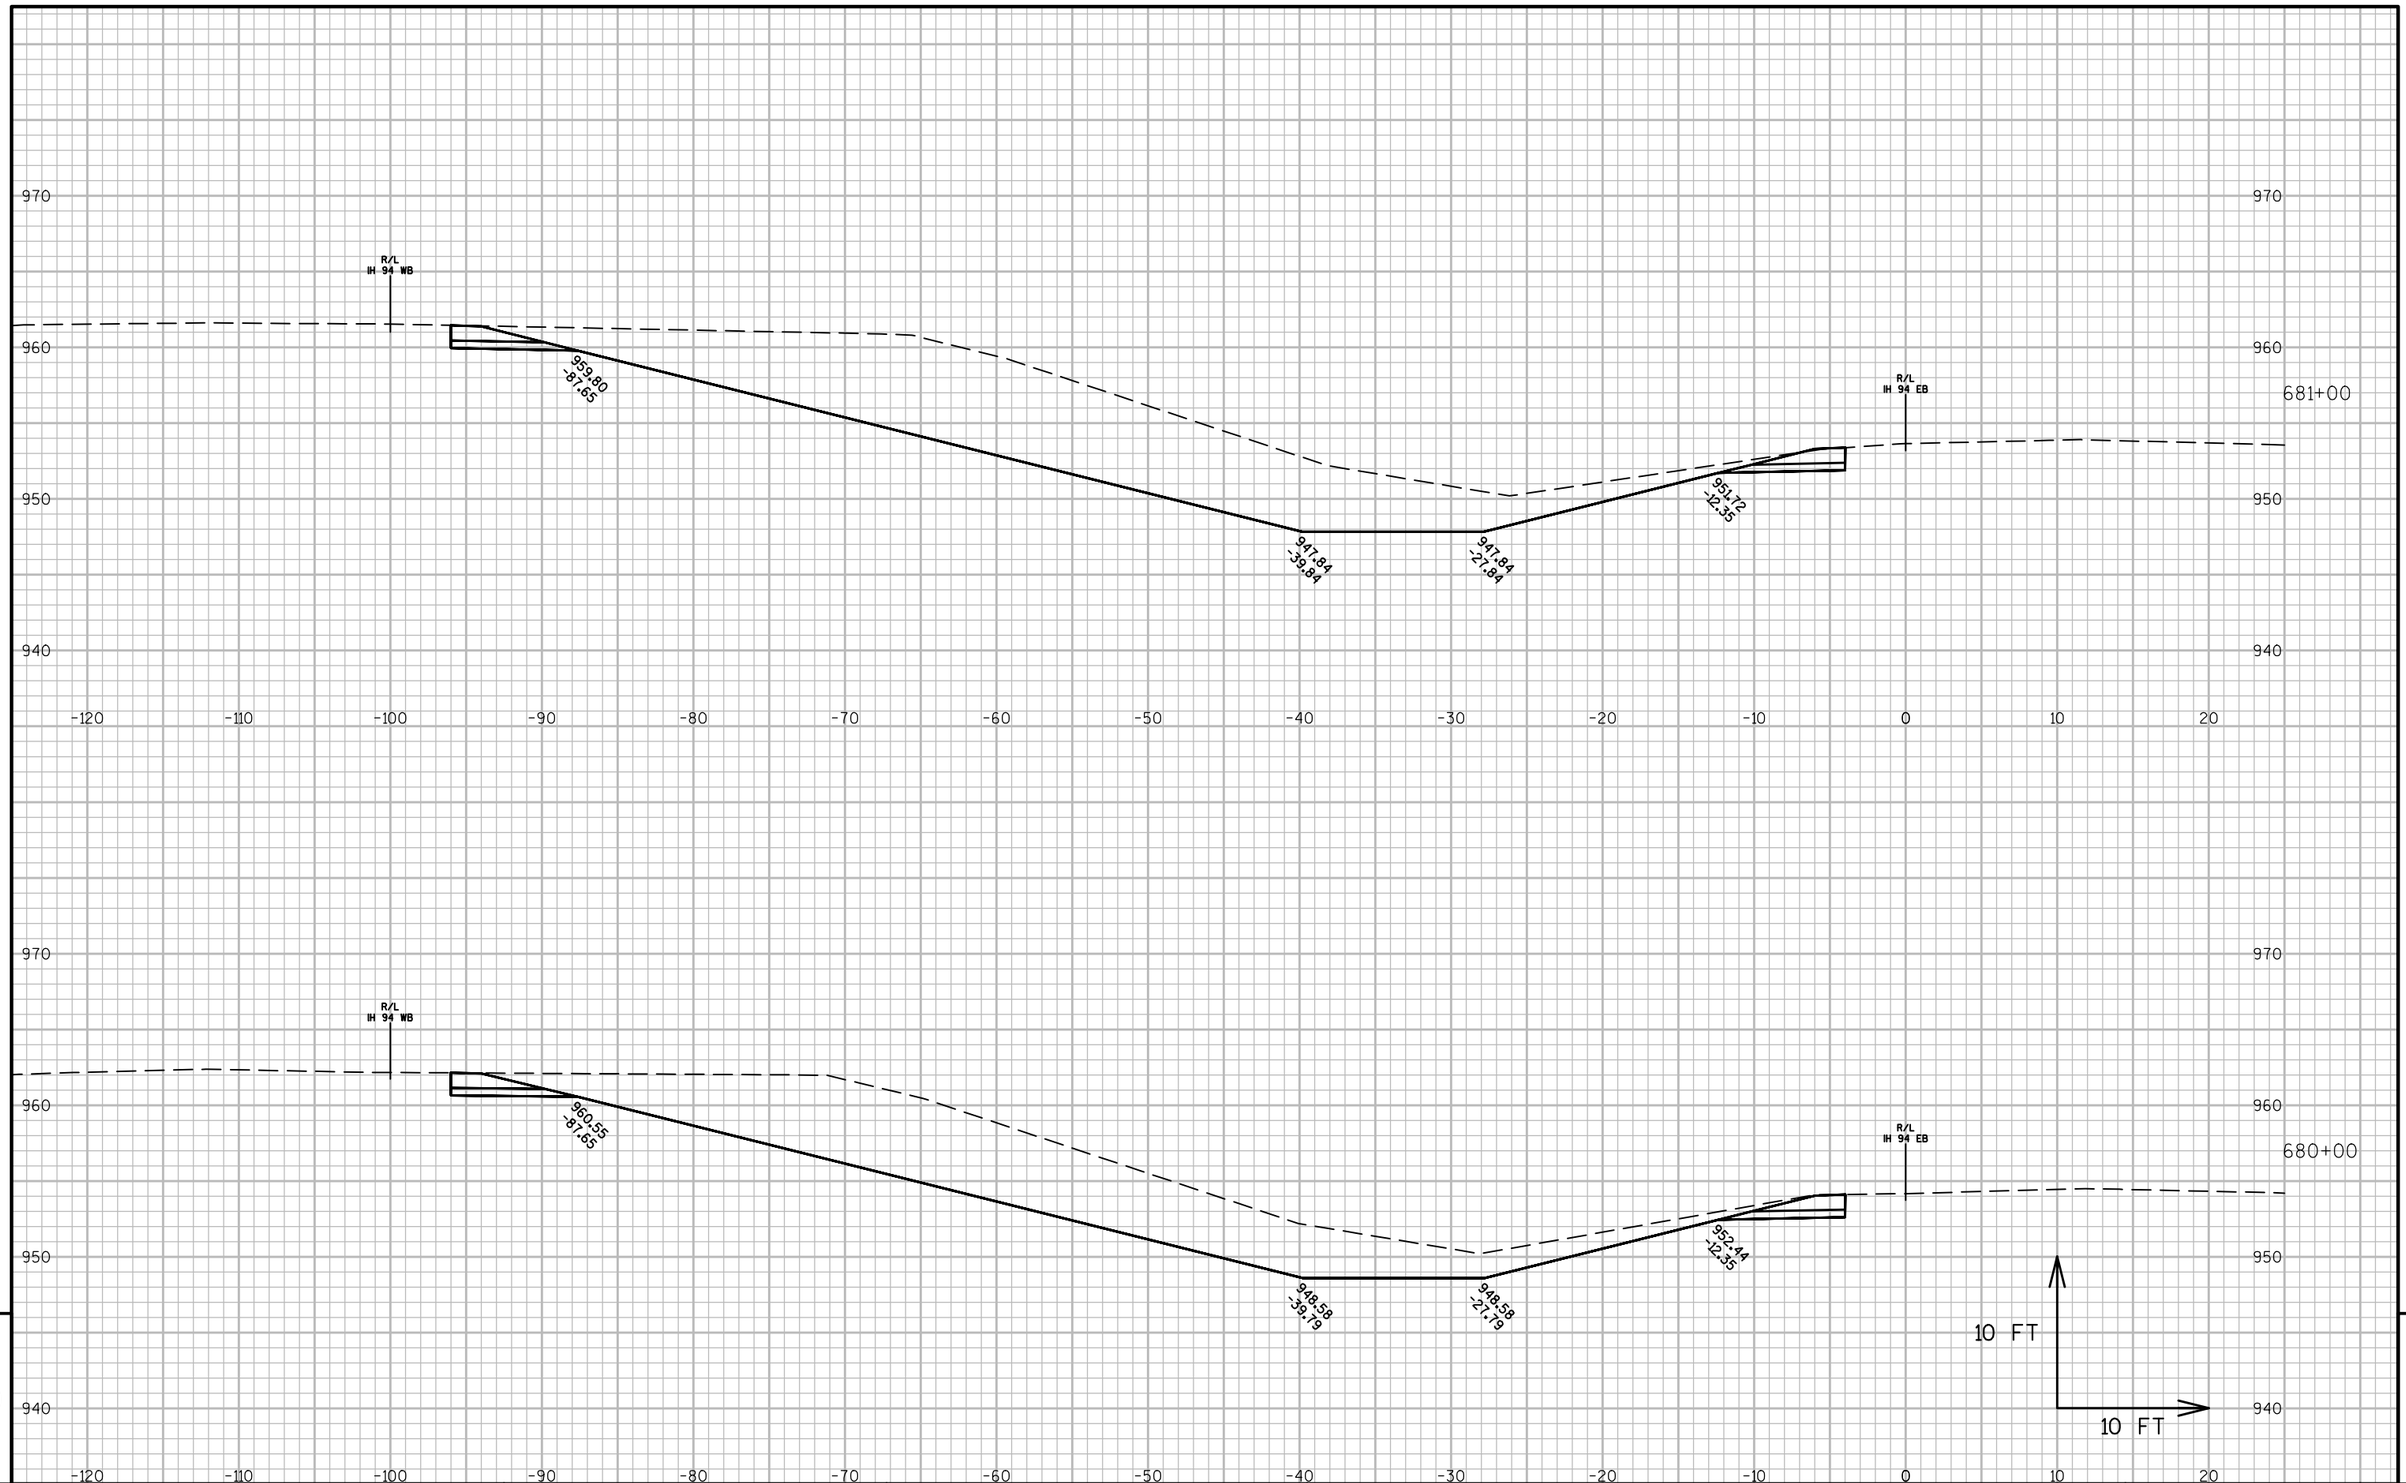


PROJECT NO: 1022-08-72	HWY: IH 94	COUNTY: DUNN	CROSS SECTIONS: IH 94 MEDIAN STAGE 6C	SHEET	E

FILE NAME : N:\PDS\C3D\10220706\SHEETSPLAN\PLAN SHEETS 10220872\090261_XS_STAGE6C.DWG
LAYOUT NAME - 090261T - (7)

PLOT DATE : 4/15/2017 3:41 PM PLOT BY : ANDERSON, THOMAS R PLOT NAME :

PLOT SCALE : 1 IN:10 FT

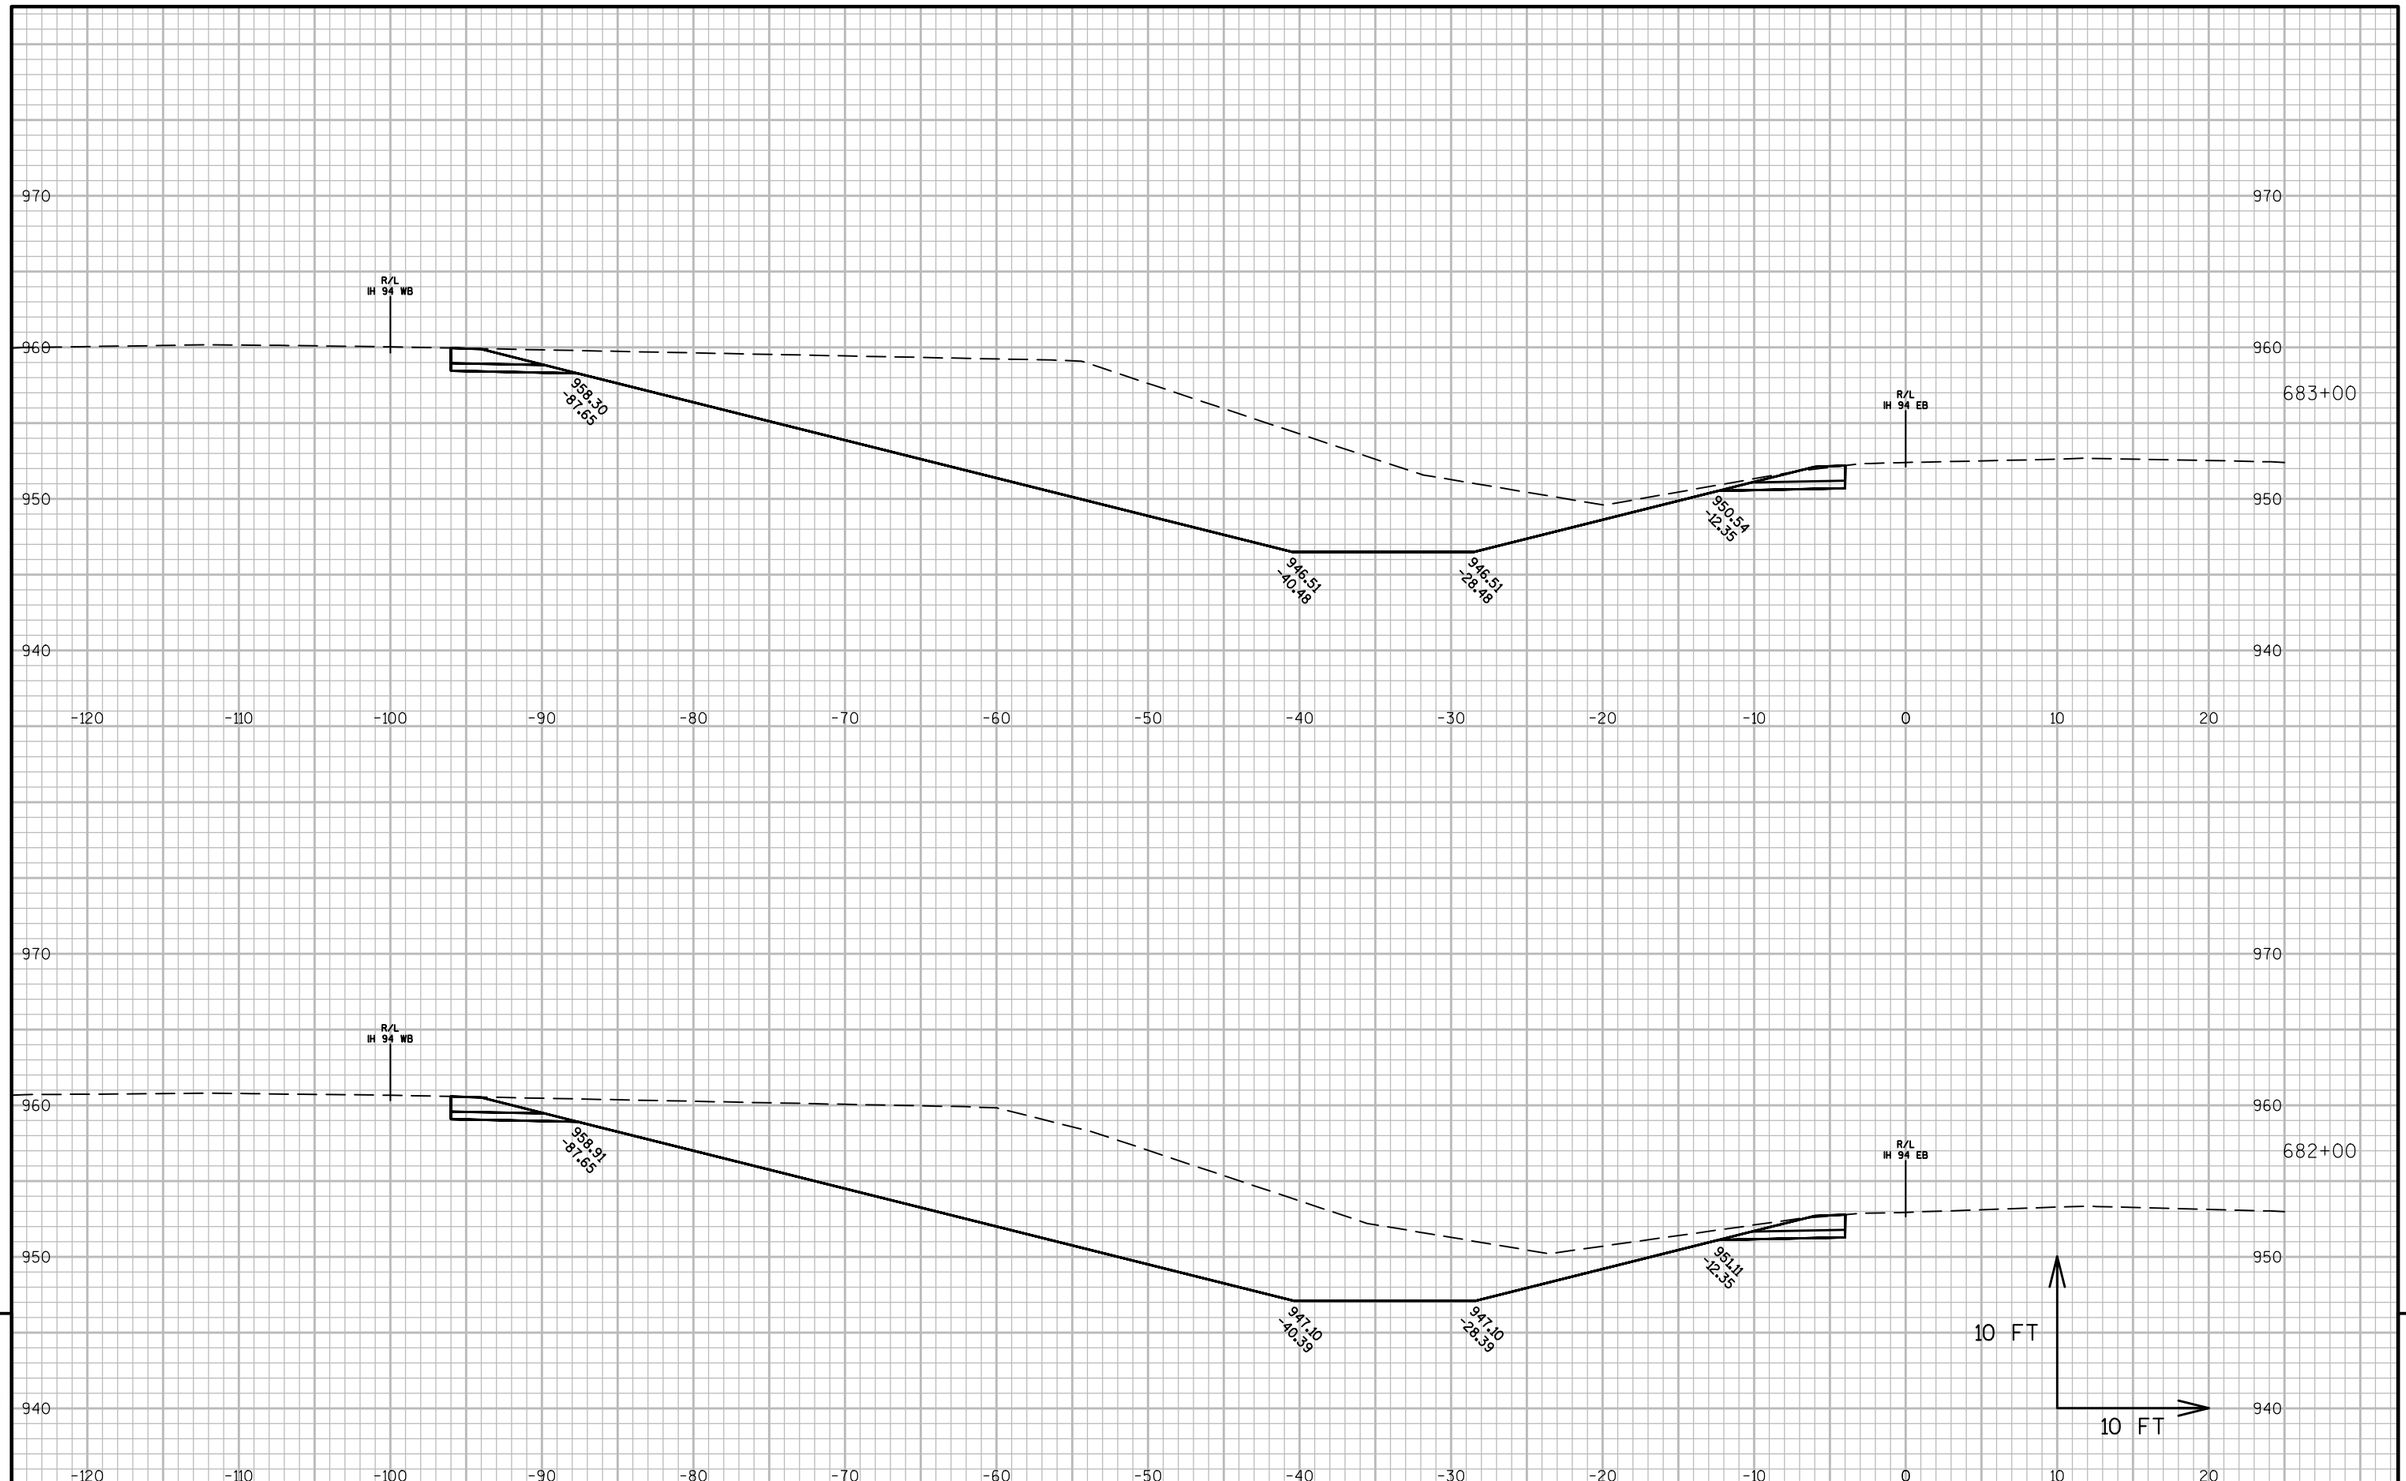


9

9

PROJECT NO: 1022-08-72	HWY: IH 94	COUNTY: DUNN	CROSS SECTIONS: IH 94 MEDIAN STAGE 6C	SHEET	E

FILE NAME : N:\PDS\C3D\10220706\SHEETSPLAN\PLAN SHEETS 10220872\090261_XS_STAGE6C.DWG
LAYOUT NAME - 090261T - (8)

PLOT DATE : 4/15/2017 3:42 PM PLOT BY : ANDERSON, THOMAS R PLOT NAME : PLOT SCALE : 1 IN:10 FT

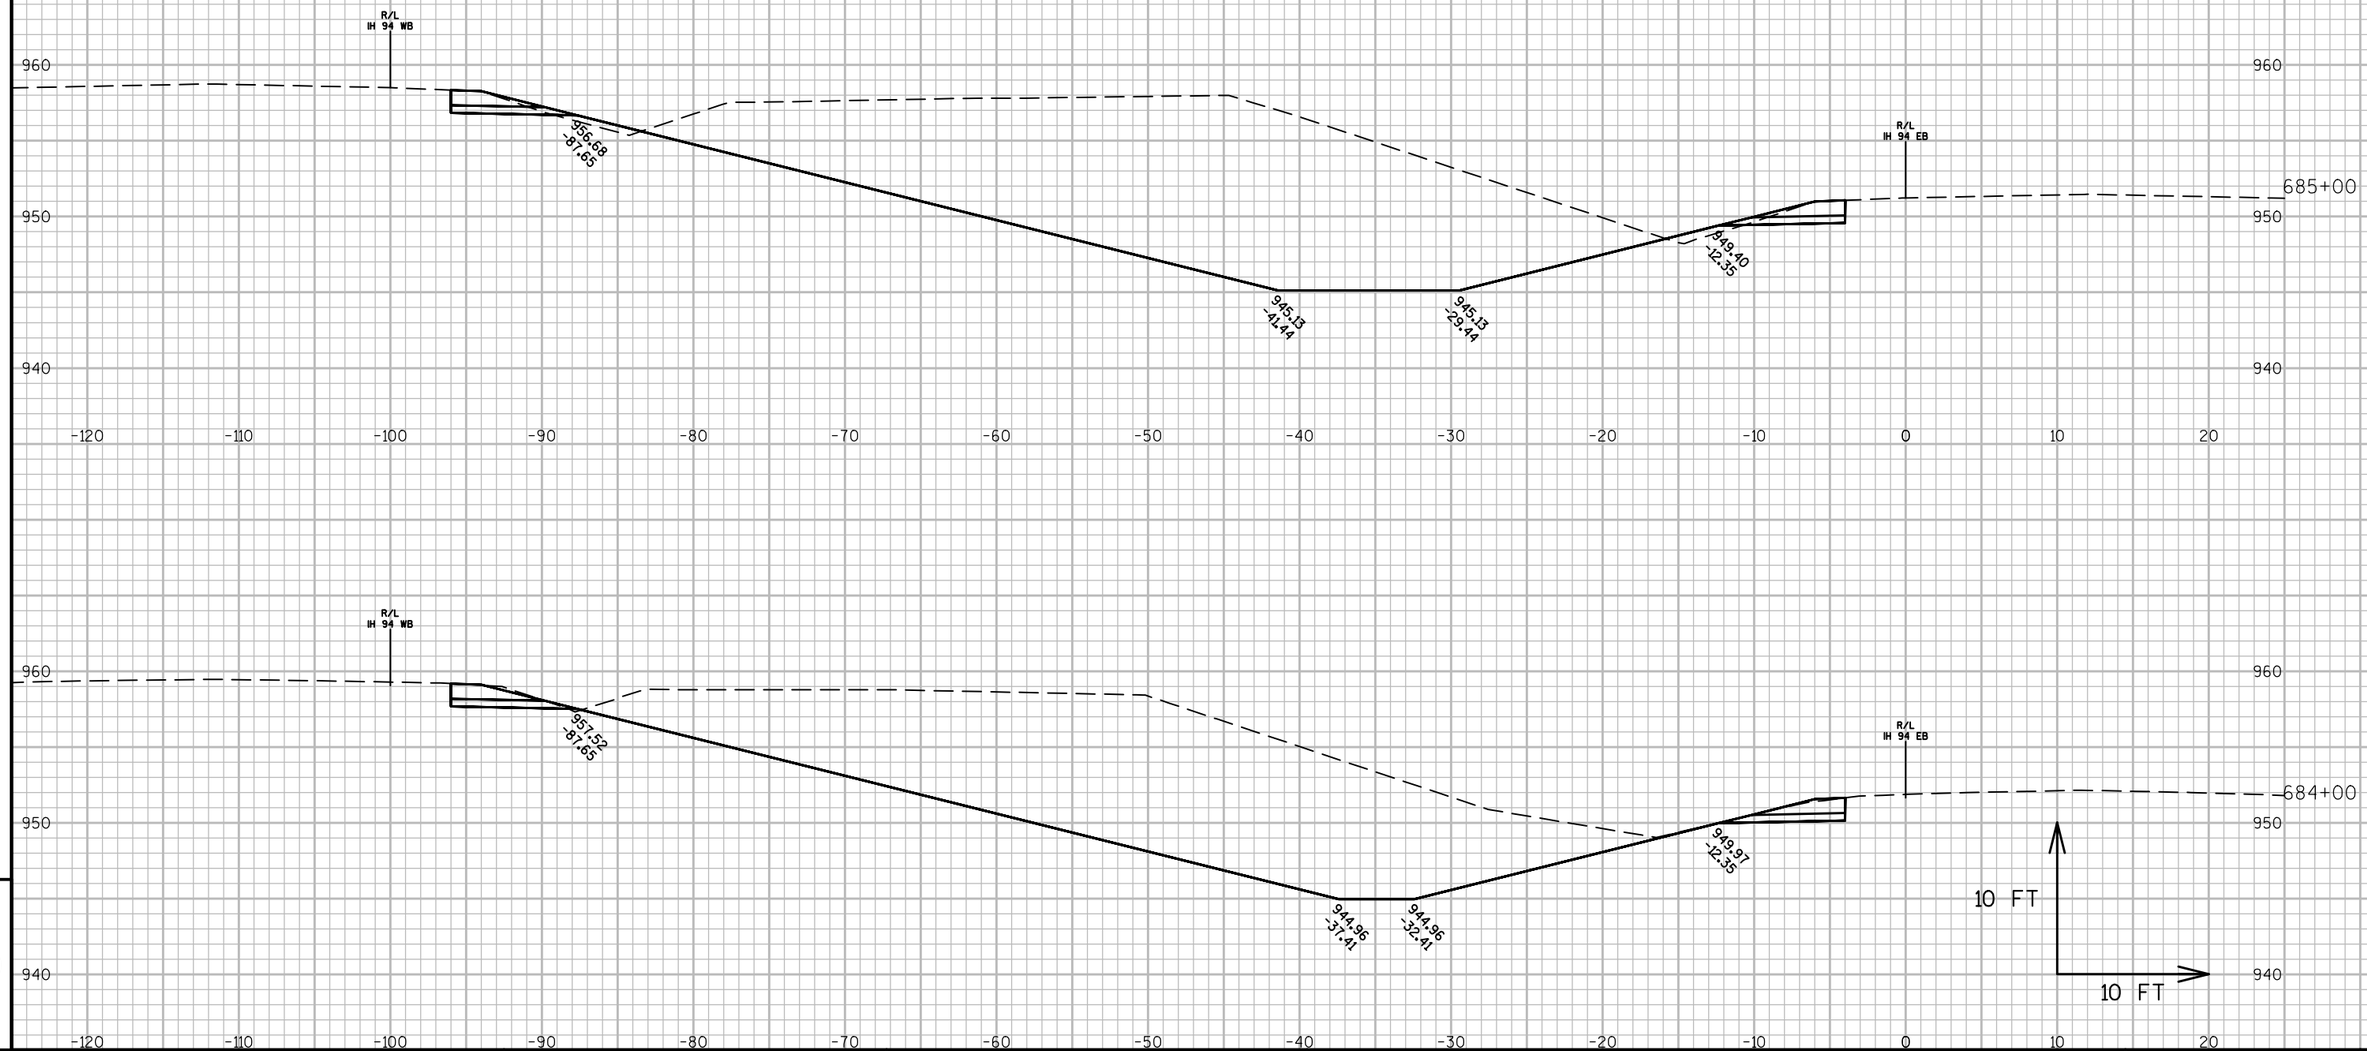

9


9

PROJECT NO: 1022-08-72	HWY: IH 94	COUNTY: DUNN	CROSS SECTIONS: IH 94 MEDIAN STAGE 6C	SHEET	E

FILE NAME : N:\PDS\C3D\10220706\SHEETSPLAN\PLAN SHEETS 10220872\090261_XS_STAGE6C.DWG
LAYOUT NAME - 090261T - (9)

PLOT DATE : 4/15/2017 3:42 PM PLOT BY : ANDERSON, THOMAS R PLOT NAME :

PLOT SCALE : 1 IN:10 FT

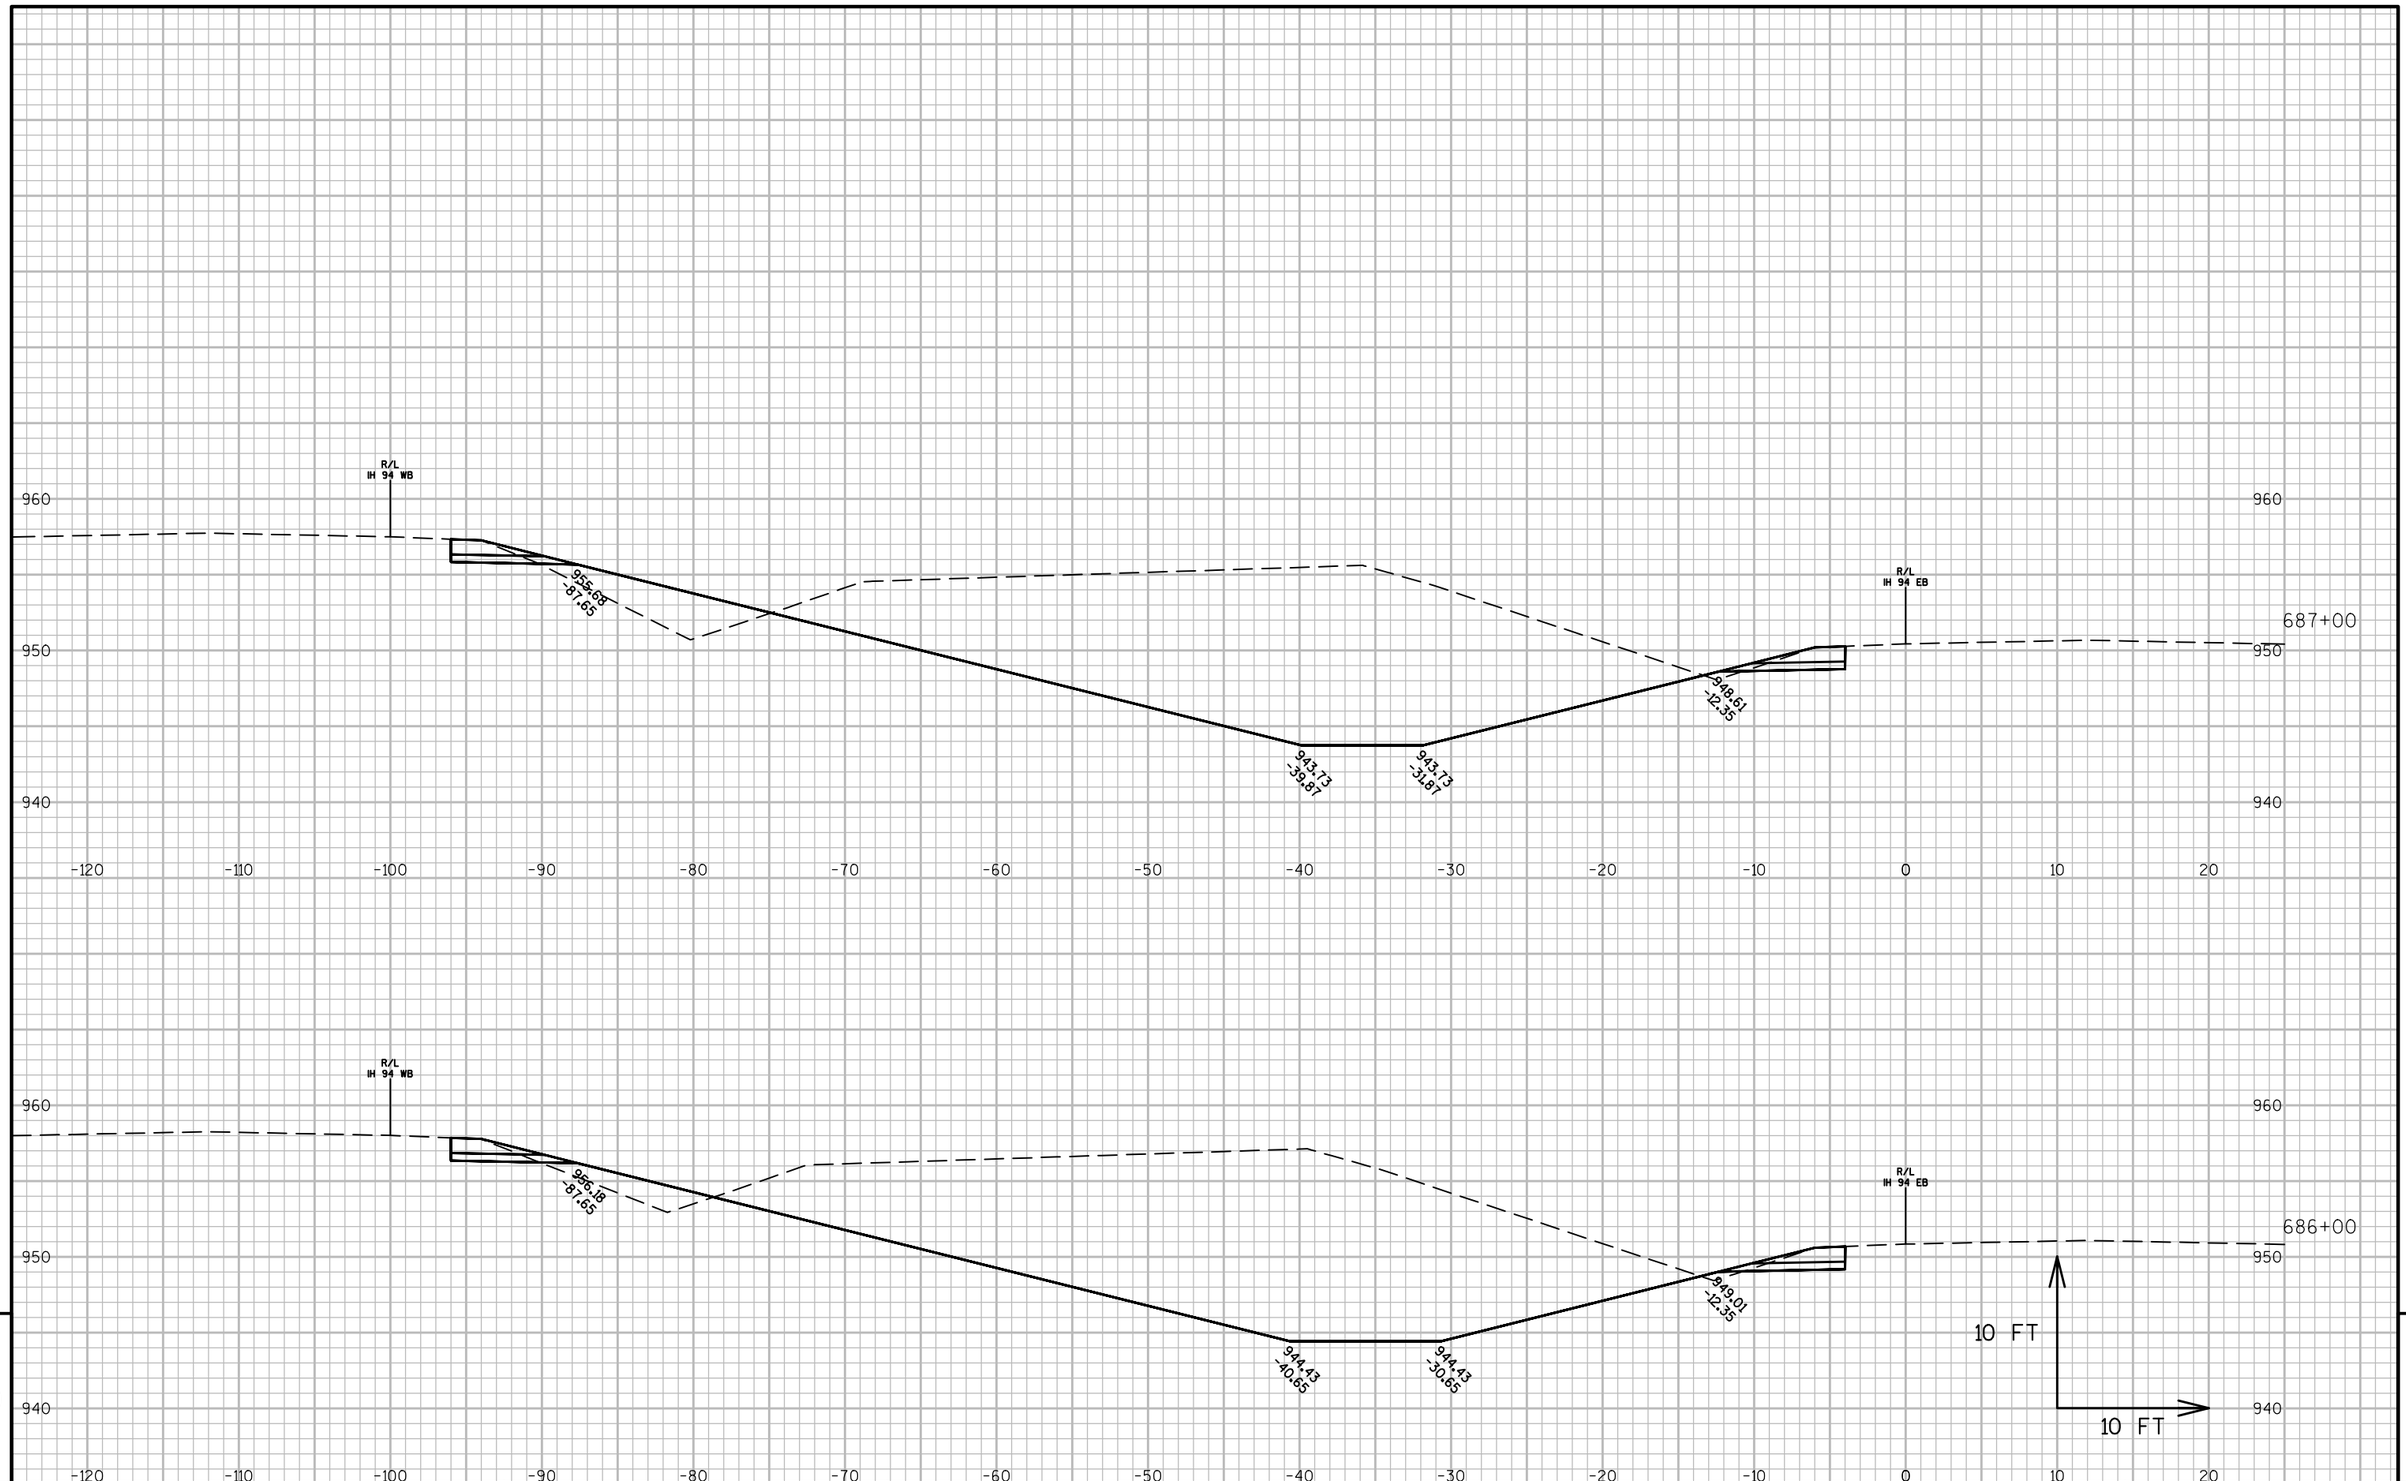


PROJECT NO: 1022-08-72	HWY: IH 94	COUNTY: DUNN	CROSS SECTIONS: IH 94 MEDIAN STAGE 6C	SHEET	E

FILE NAME : N:\PDS\C3D\10220706\SHEETSPLAN\PLAN SHEETS 10220872\090261_XS_STAGE6C.DWG
LAYOUT NAME - 090261T - (10)

PLOT DATE : 4/15/2017 3:42 PM PLOT BY : ANDERSON, THOMAS R PLOT NAME :


PLOT SCALE : 1 IN:10 FT

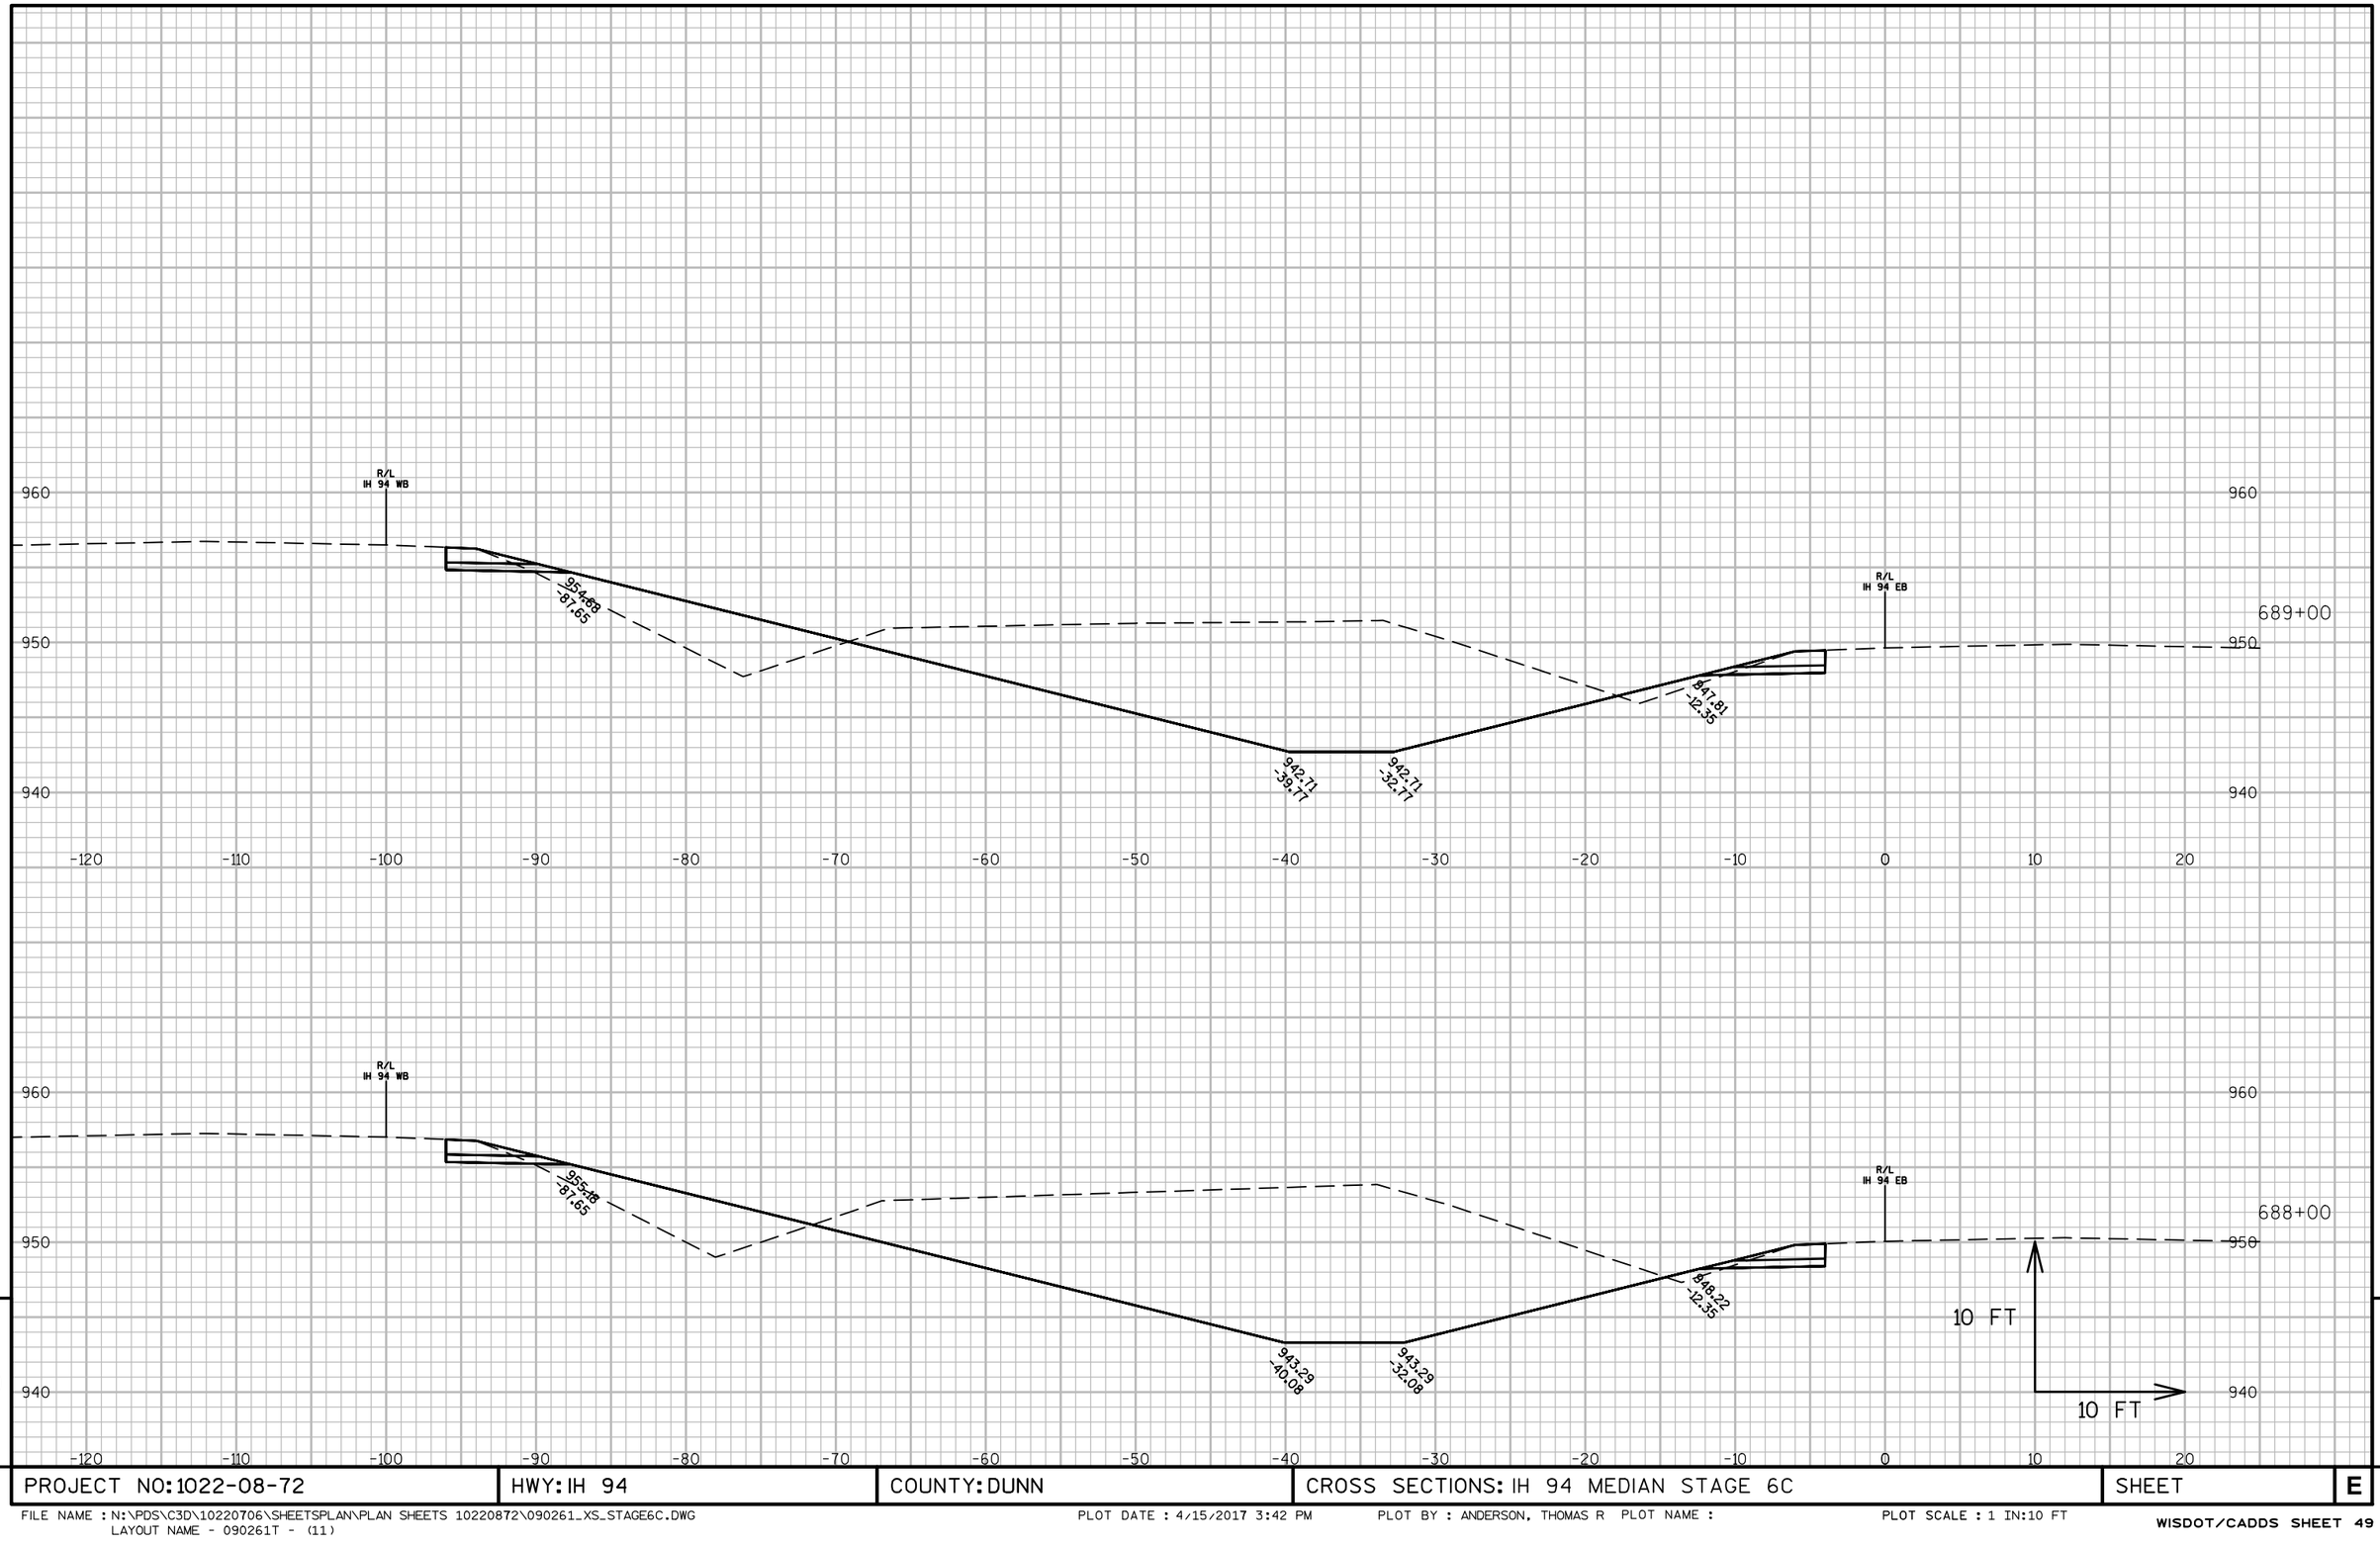

PROJECT NO: 1022-08-72	HWY: IH 94	COUNTY: DUNN	CROSS SECTIONS: IH 94 MEDIAN STAGE 6C	SHEET E

FILE NAME : N:\PDS\C3D\10220706\SHEETSPLAN\PLAN SHEETS 10220872\090261_XS_STAGE6C.DWG
LAYOUT NAME - 090261T - (11)

PLOT DATE : 4/15/2017 3:42 PM PLOT BY : ANDERSON, THOMAS R PLOT NAME : PLOT SCALE : 1 IN:10 FT

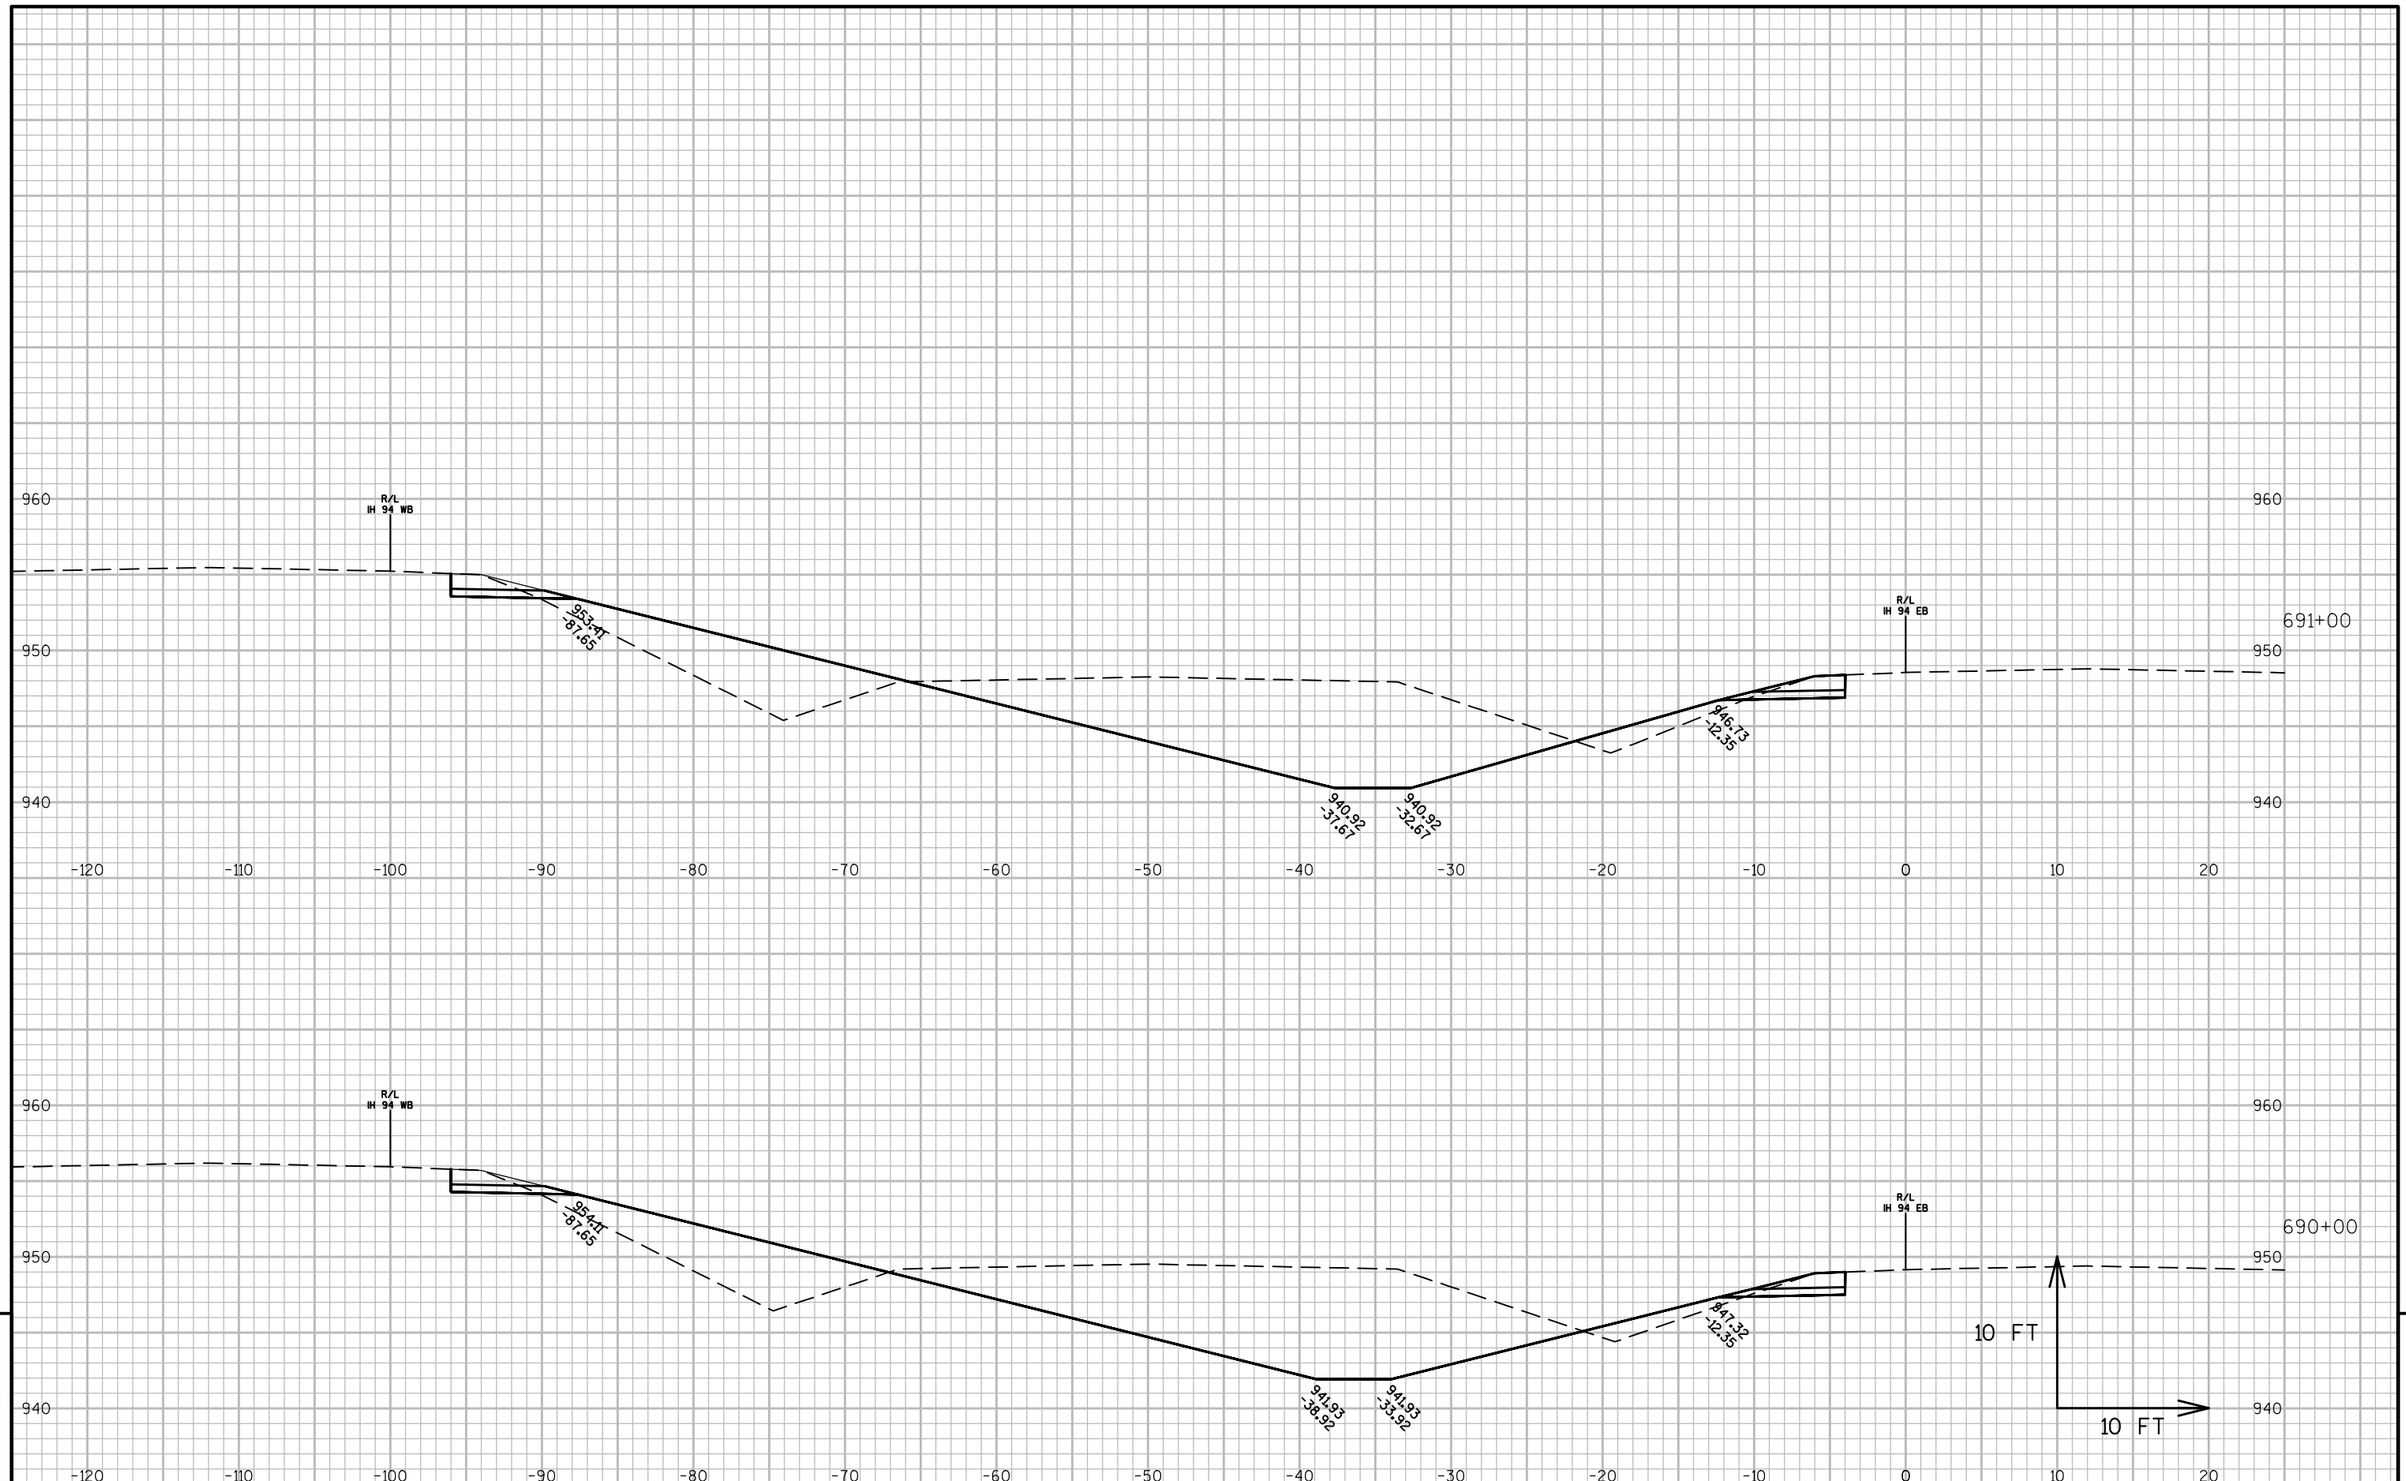

9


9

PROJECT NO: 1022-08-72	HWY: IH 94	COUNTY: DUNN	CROSS SECTIONS: IH 94 MEDIAN STAGE 6C	SHEET	E

FILE NAME : N:\PDS\C3D\10220706\SHEETSPLAN\PLAN SHEETS 10220872\090261_XS_STAGE6C.DWG
LAYOUT NAME - 090261T - (12)

PLOT DATE : 4/15/2017 3:42 PM PLOT BY : ANDERSON, THOMAS R PLOT NAME :

PLOT SCALE : 1 IN:10 FT

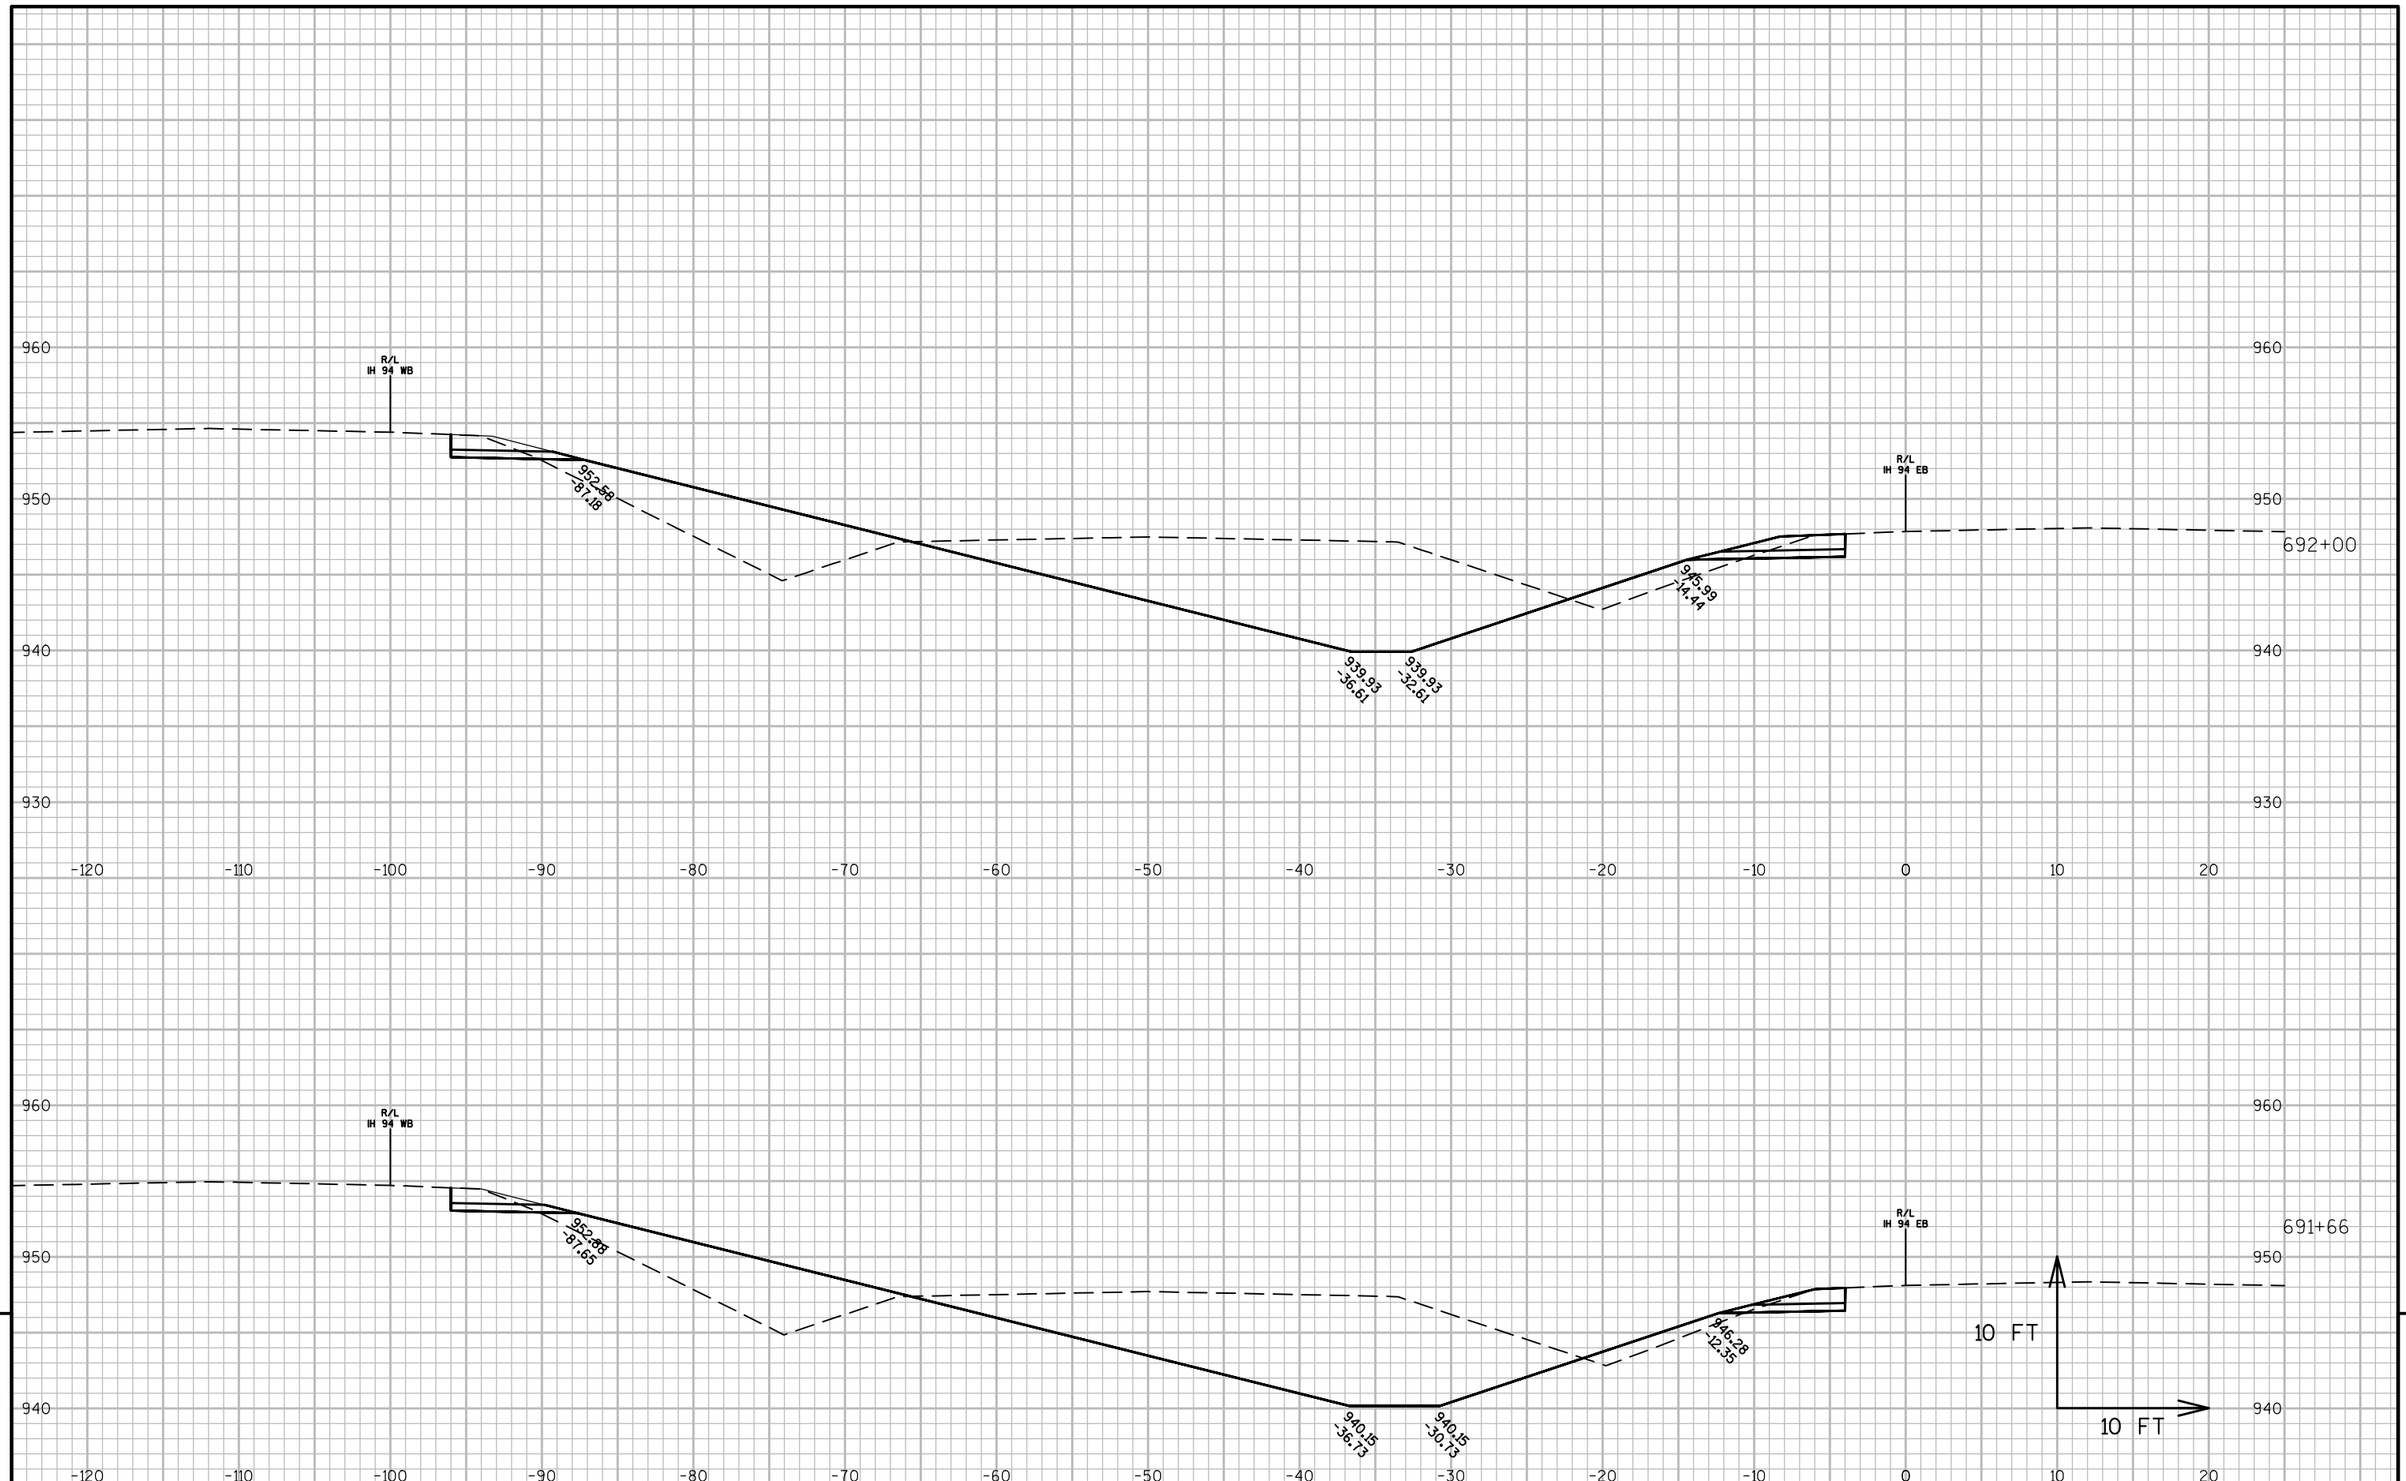

9


9

PROJECT NO: 1022-08-72	HWY: IH 94	COUNTY: DUNN	CROSS SECTIONS: IH 94 MEDIAN STAGE 6C	SHEET	E

FILE NAME : N:\PDS\C3D\10220706\SHEETSPLAN\PLAN SHEETS 10220872\090261_XS_STAGE6C.DWG
LAYOUT NAME - 090261T - (13)

PLOT DATE : 4/15/2017 3:42 PM PLOT BY : ANDERSON, THOMAS R PLOT NAME :

PLOT SCALE : 1 IN:10 FT

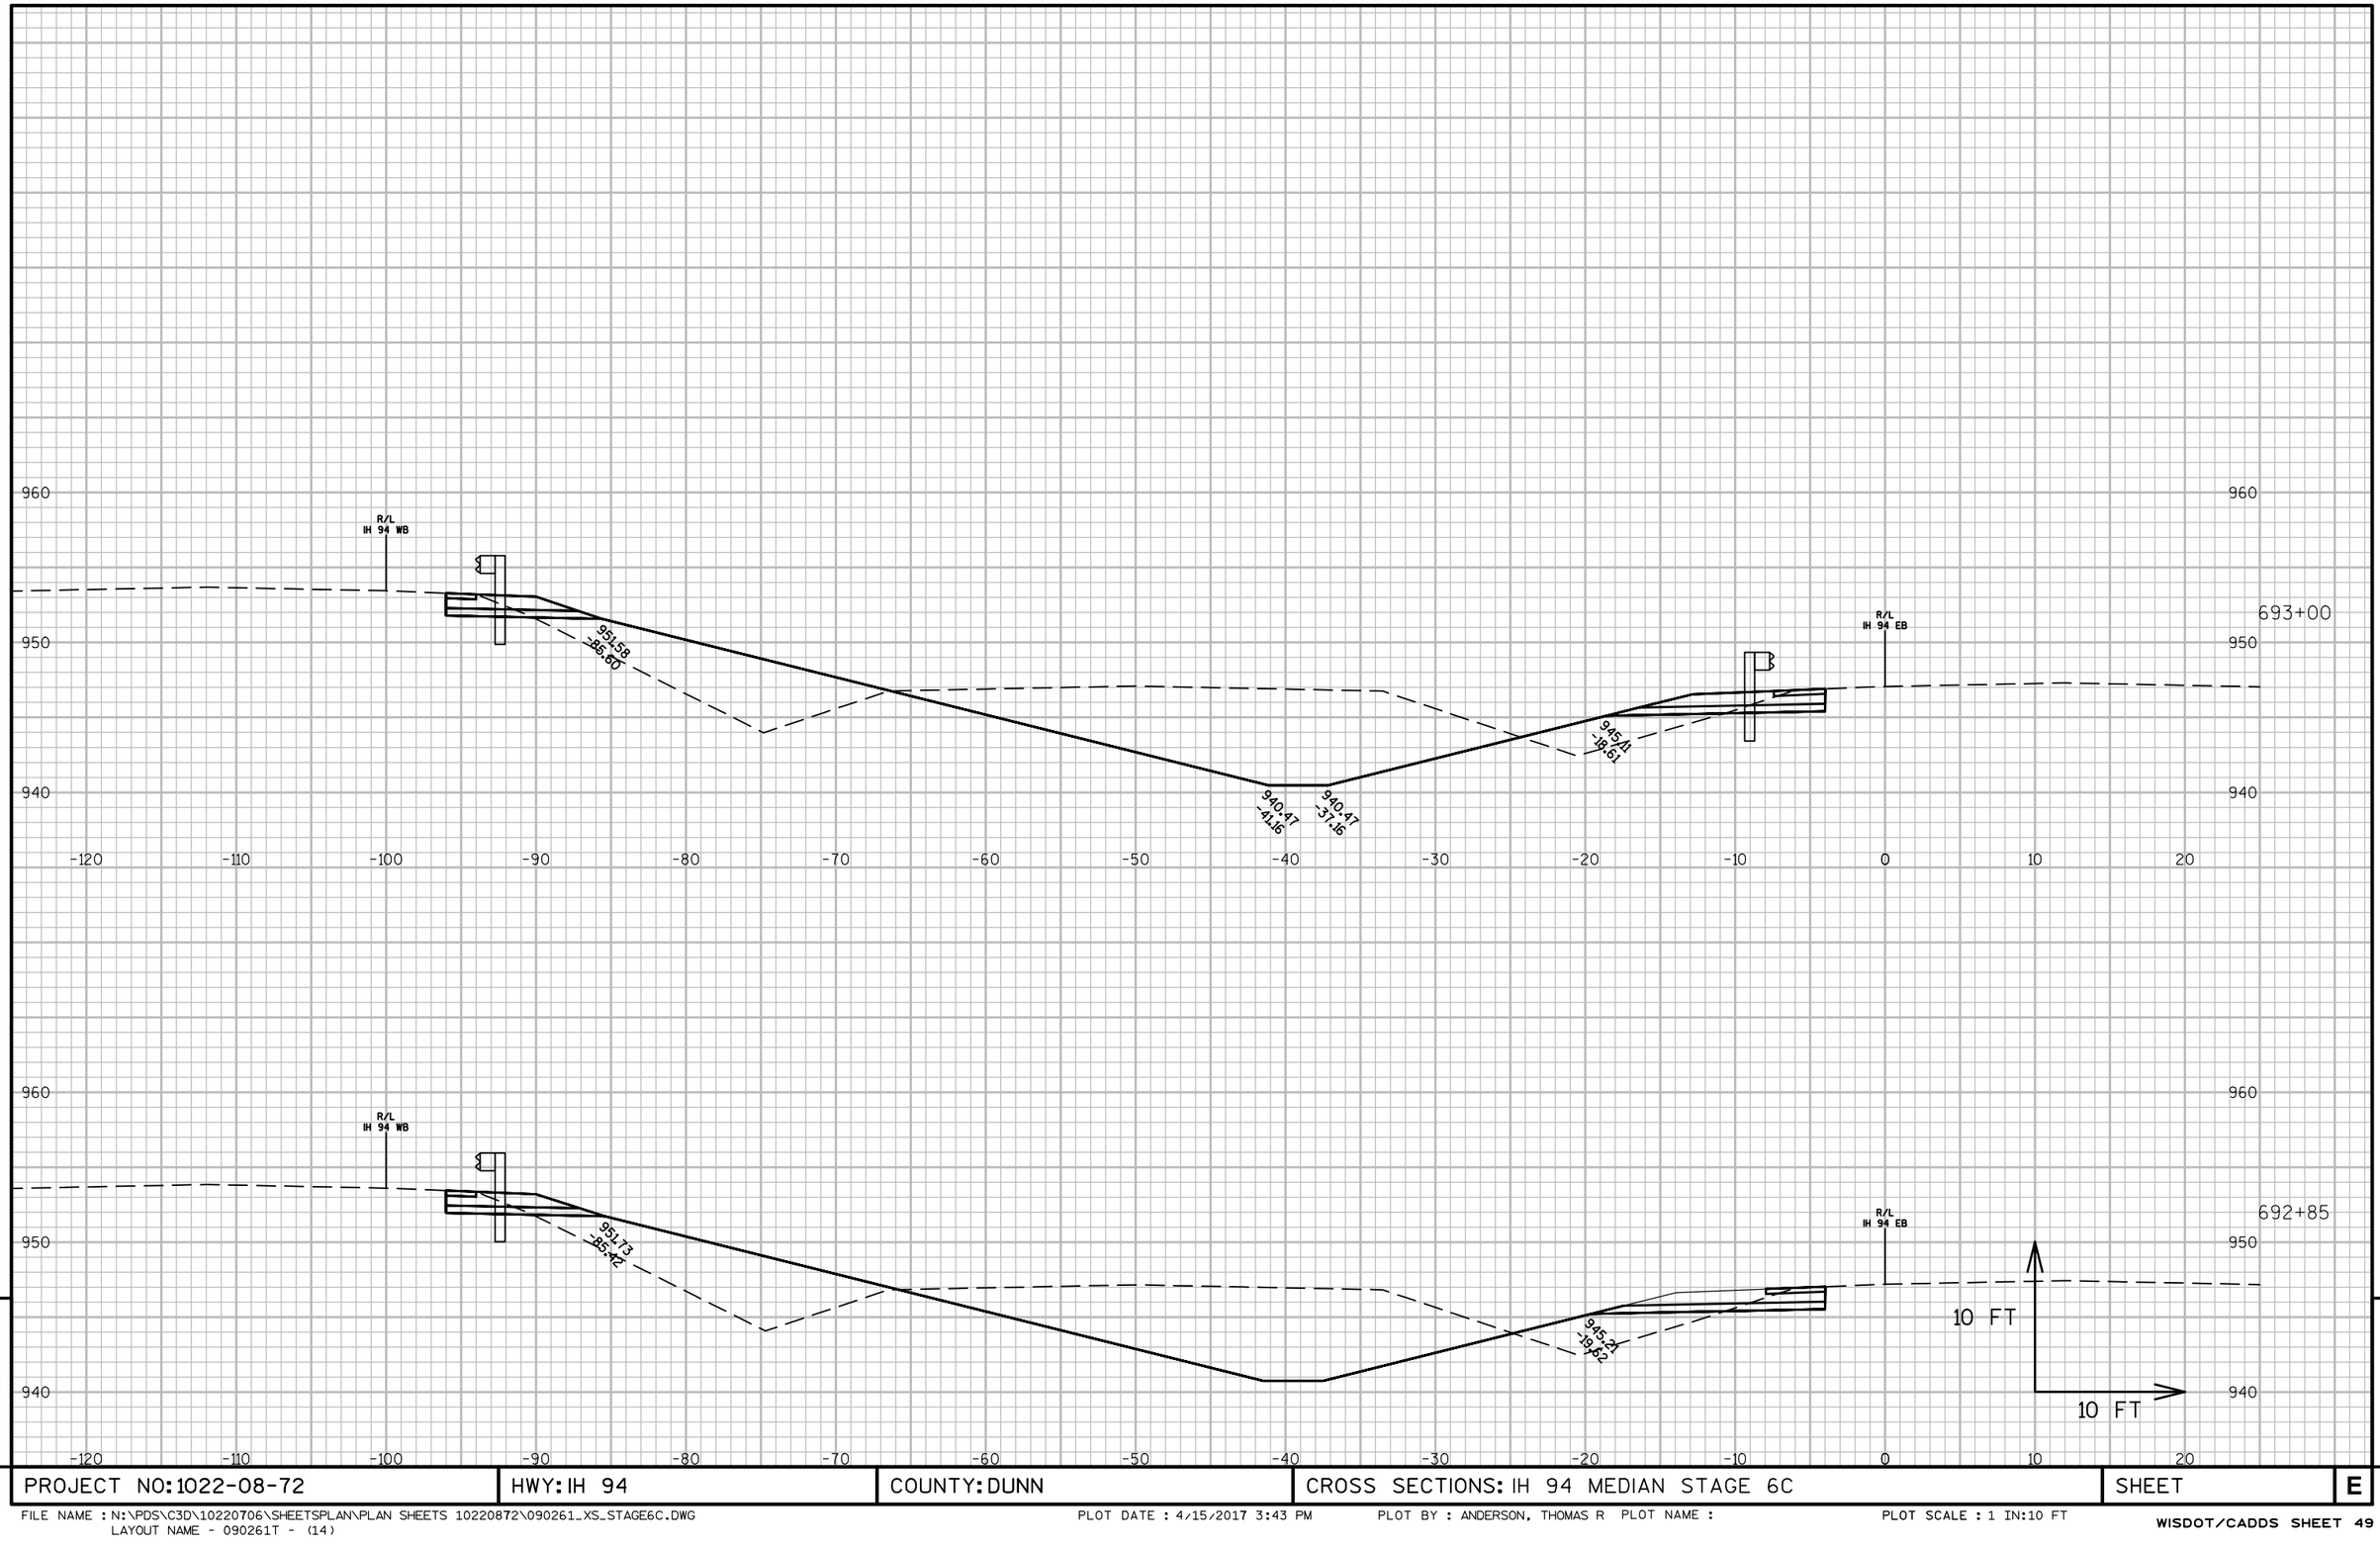


PROJECT NO: 1022-08-72	HWY: IH 94	COUNTY: DUNN	CROSS SECTIONS: IH 94 MEDIAN STAGE 6C	SHEET	E

FILE NAME : N:\PDS\C3D\10220706\SHEETSPLAN\PLAN SHEETS 10220872\090261_XS_STAGE6C.DWG
LAYOUT NAME - 090261T - (14)

PLOT DATE : 4/15/2017 3:43 PM PLOT BY : ANDERSON, THOMAS R PLOT NAME :

PLOT SCALE : 1 IN:10 FT

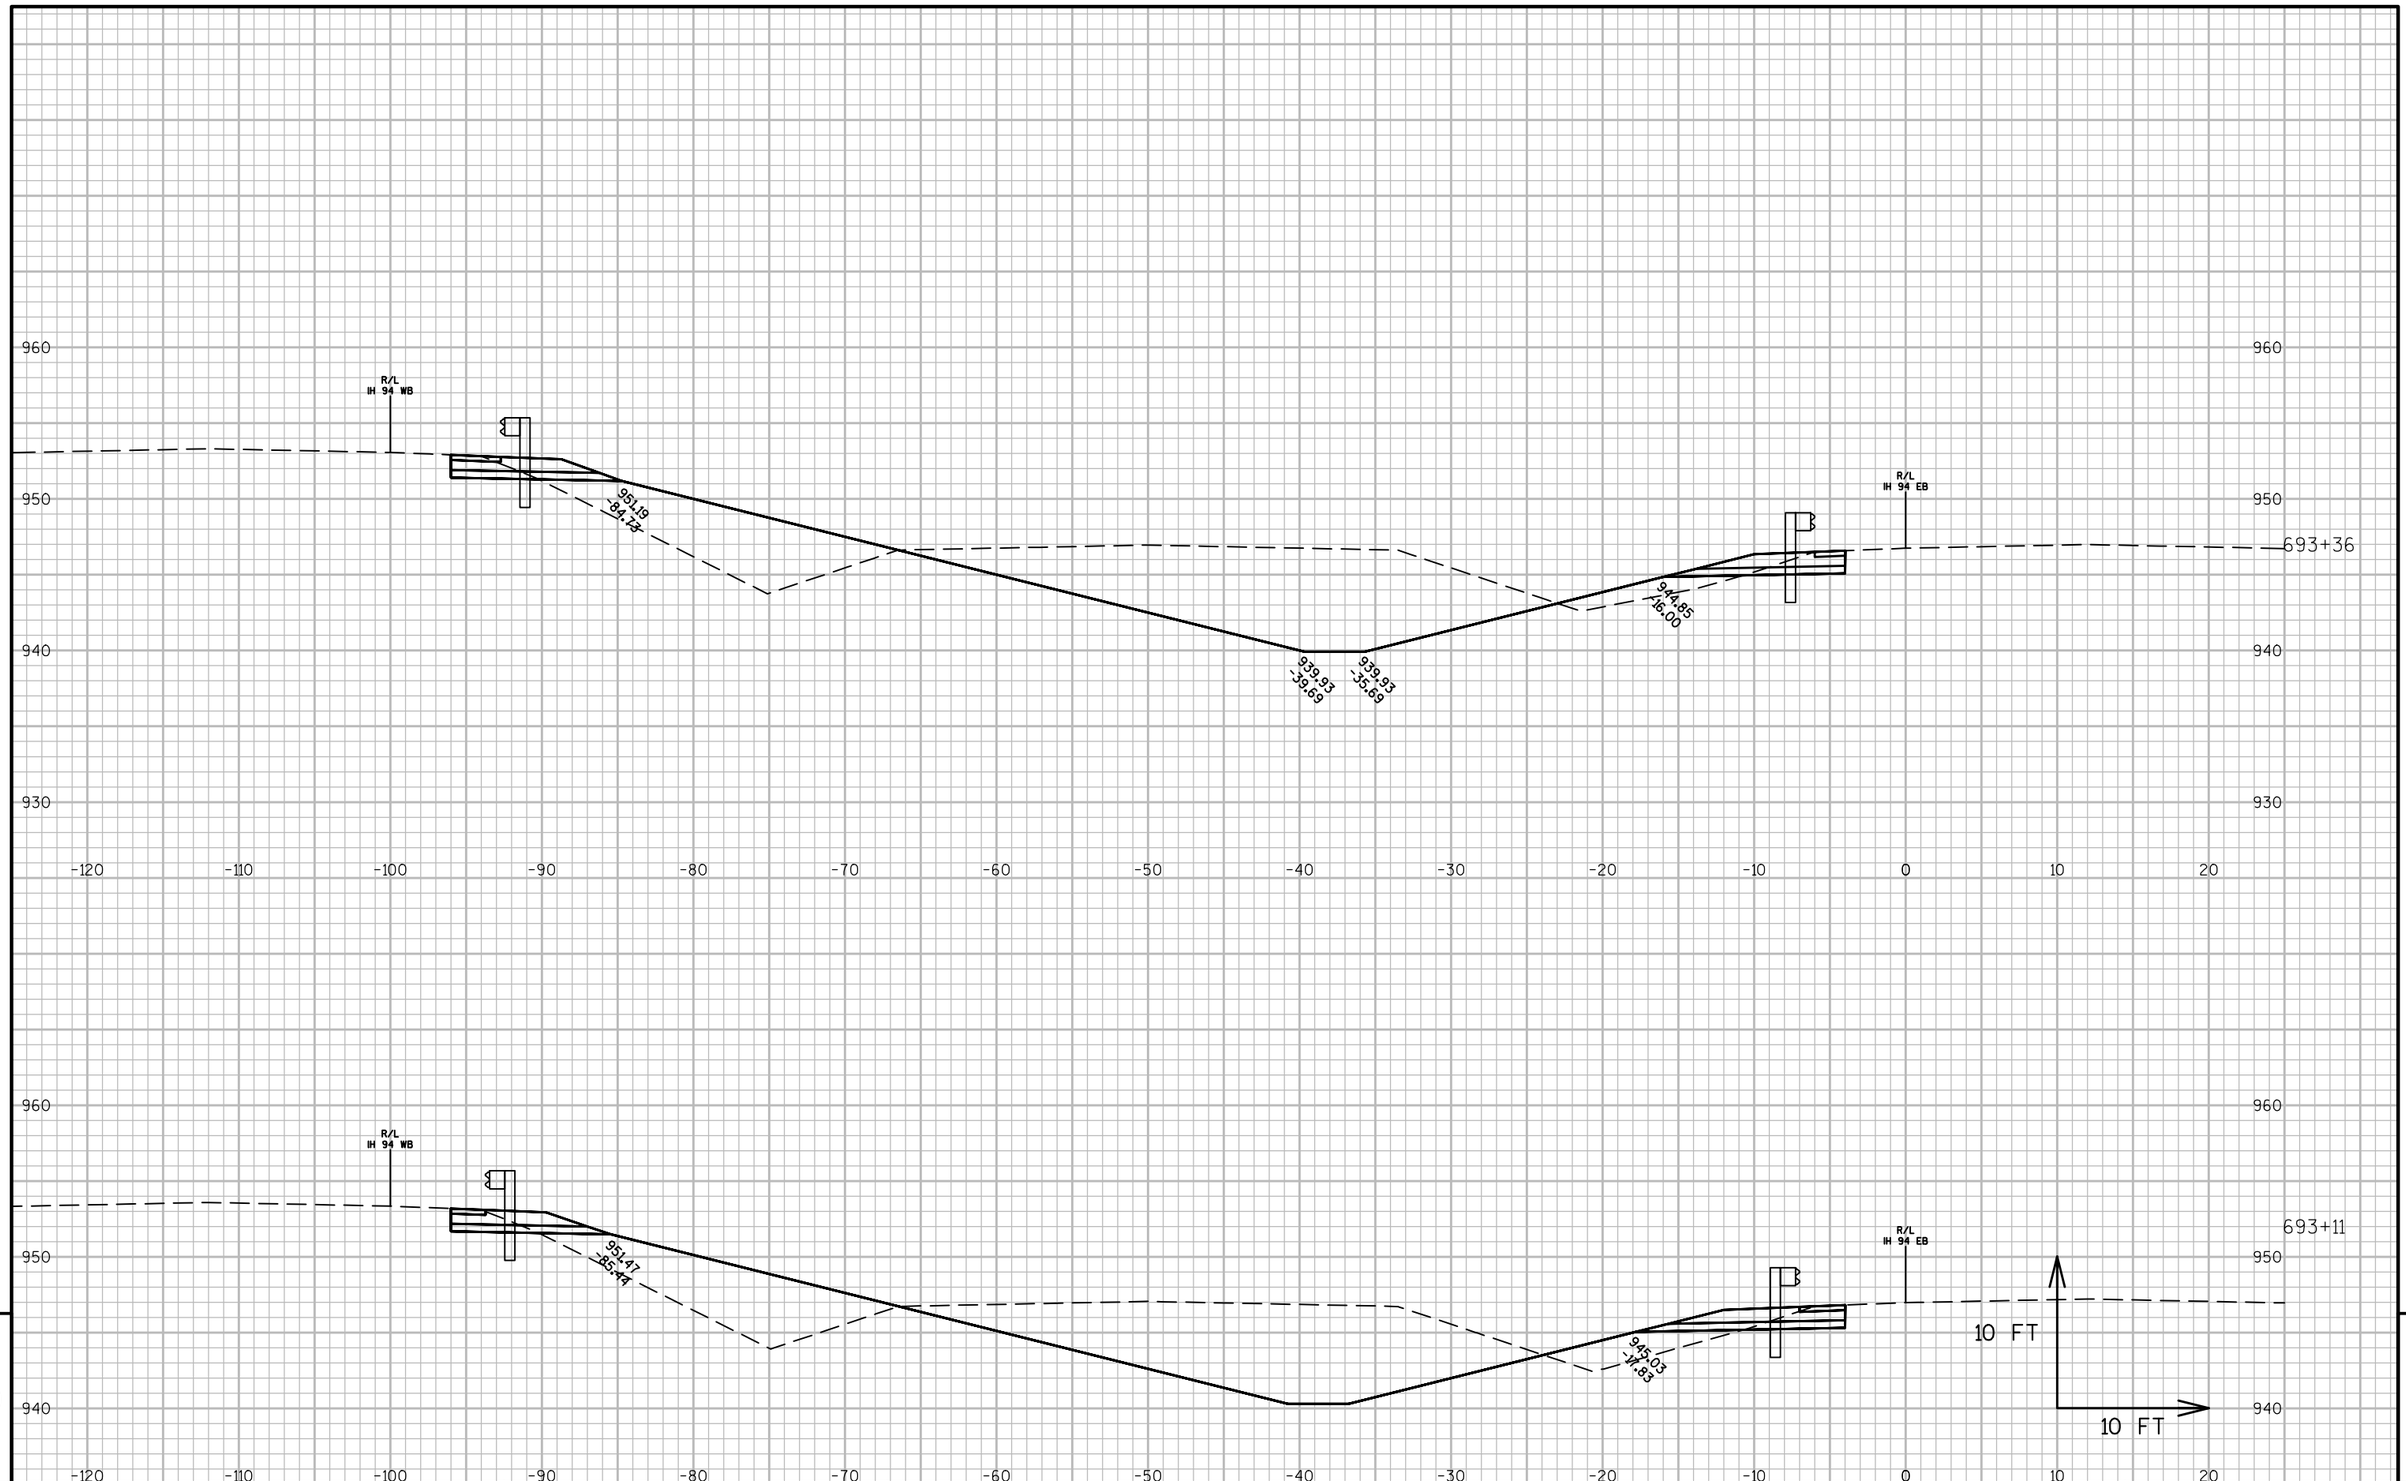

9


9

PROJECT NO: 1022-08-72	HWY: IH 94	COUNTY: DUNN	CROSS SECTIONS: IH 94 MEDIAN STAGE 6C	SHEET	E

FILE NAME : N:\PDS\C3D\10220706\SHEETSPLAN\PLAN SHEETS 10220872\090261_XS_STAGE6C.DWG
LAYOUT NAME - 090261T - (15)

PLOT DATE : 4/15/2017 3:43 PM PLOT BY : ANDERSON, THOMAS R PLOT NAME :

PLOT SCALE : 1 IN:10 FT

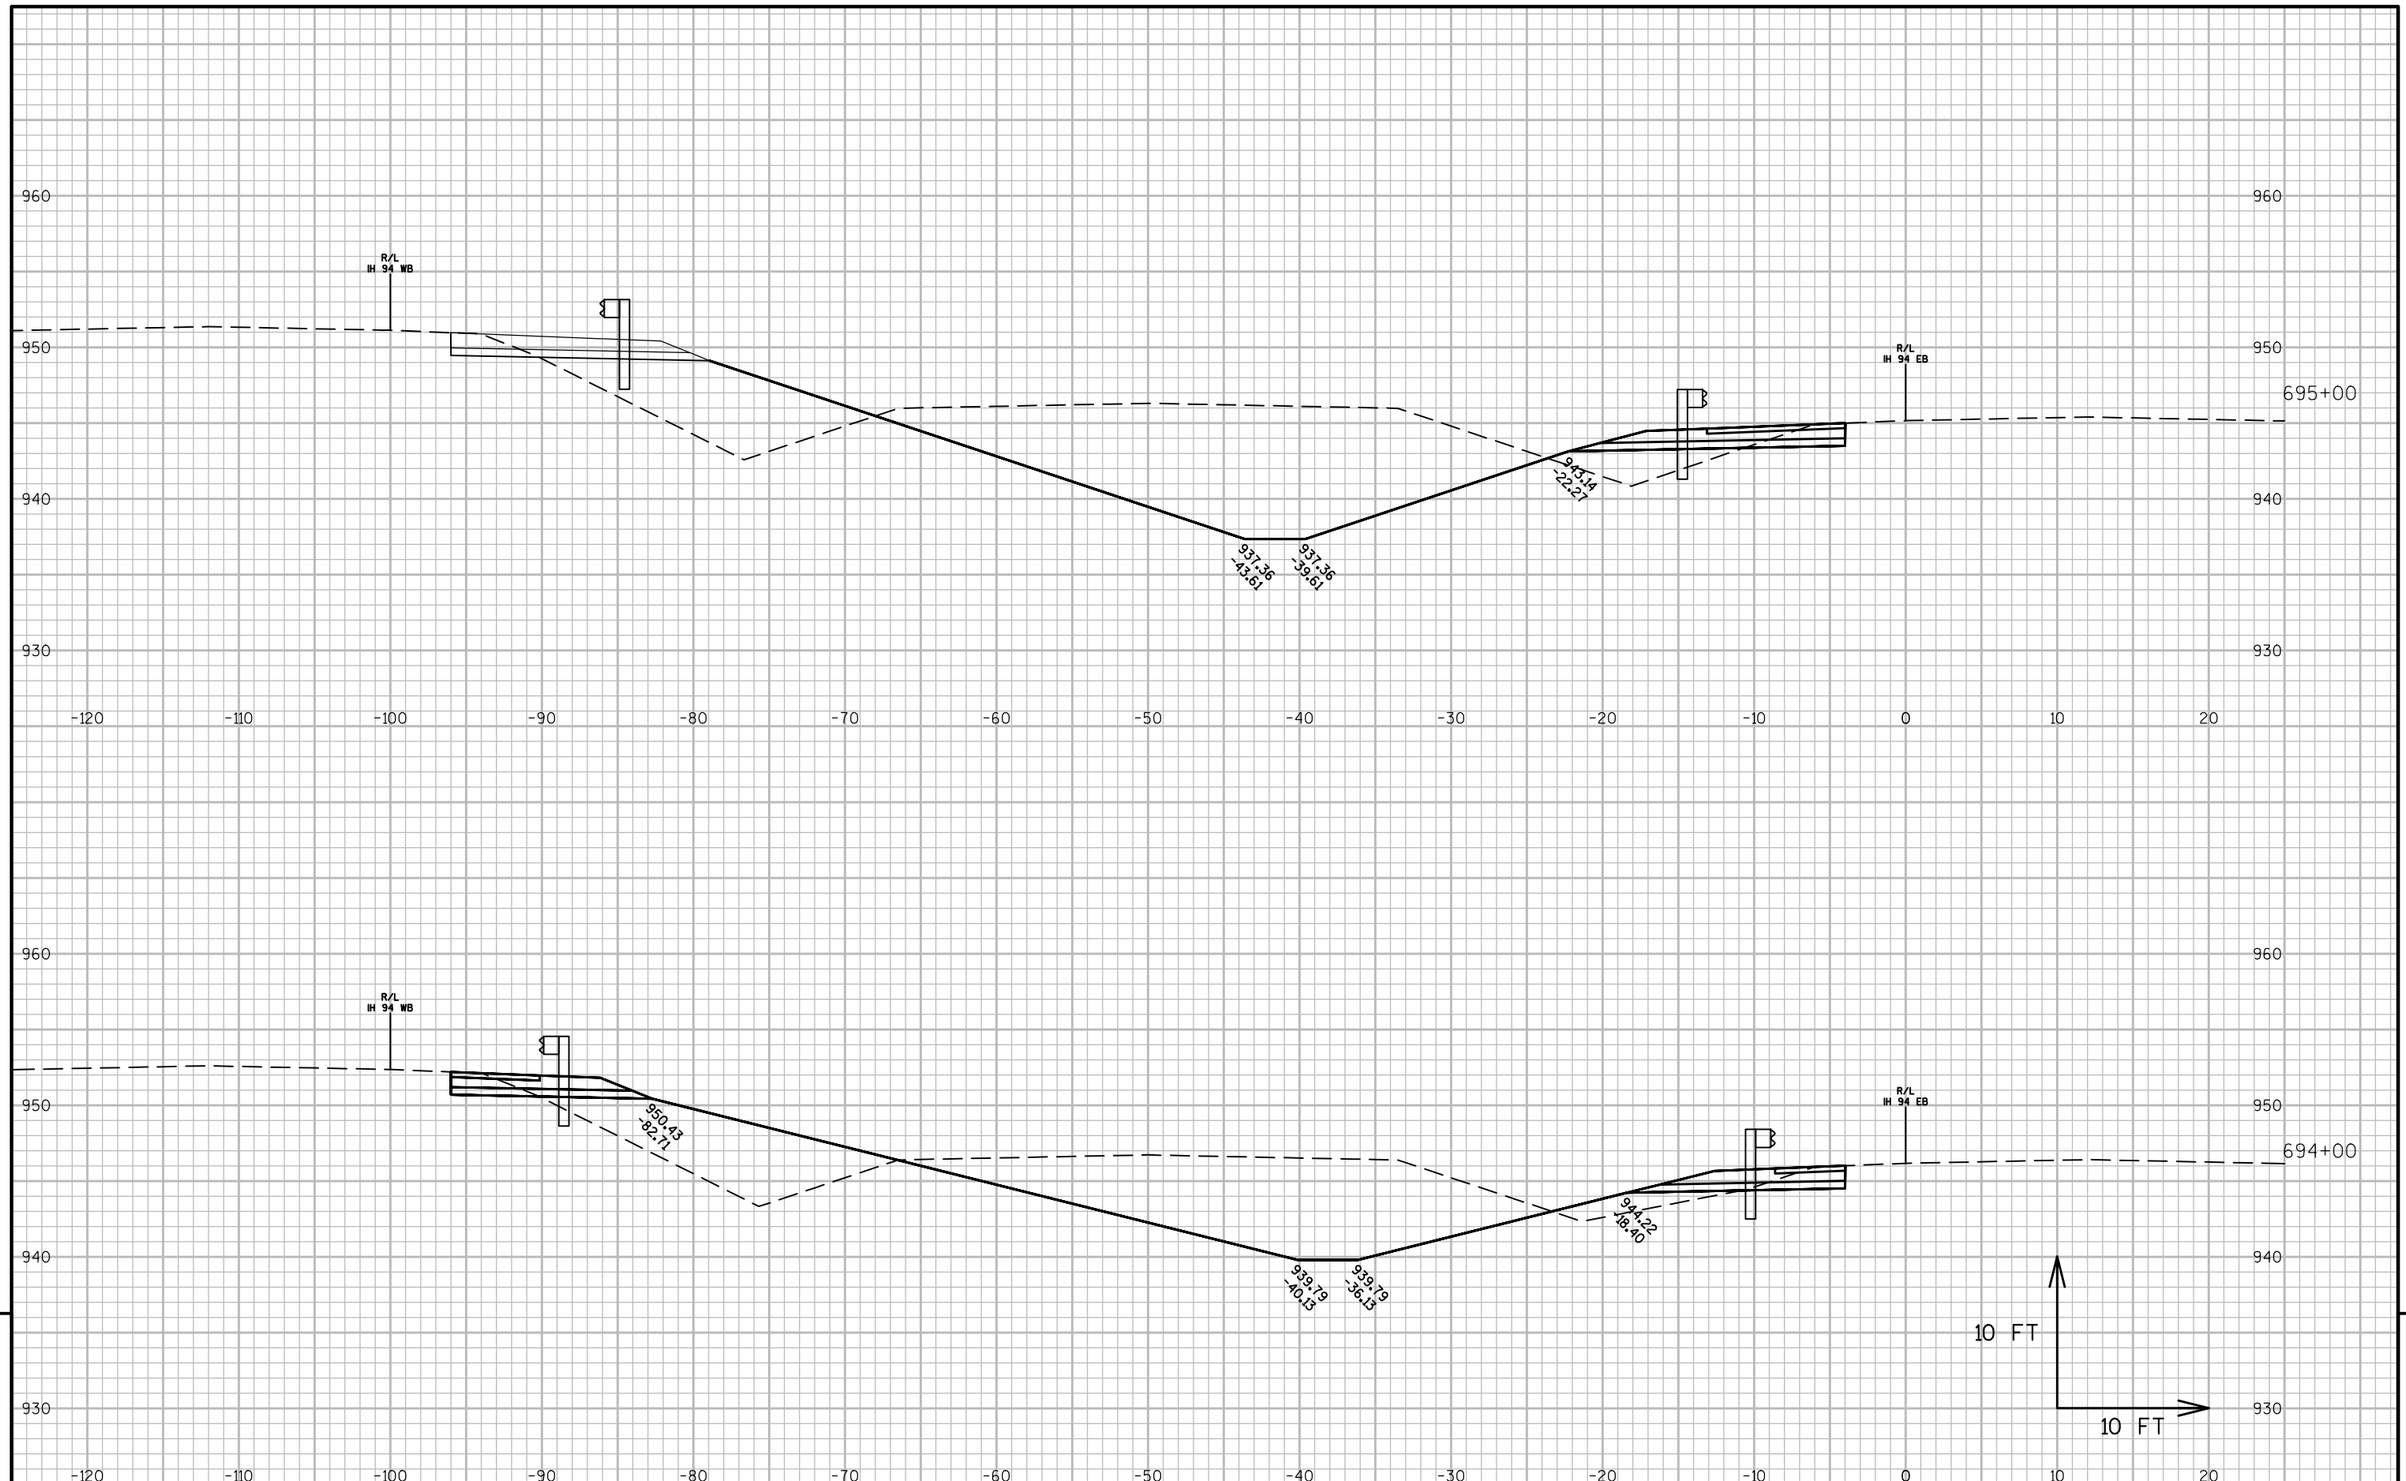

9


9

PROJECT NO: 1022-08-72	HWY: IH 94	COUNTY: DUNN	CROSS SECTIONS: IH 94 MEDIAN STAGE 6C	SHEET	E

FILE NAME : N:\PDS\C3D\10220706\SHEETSPLAN\PLAN SHEETS 10220872\090261_XS_STAGE6C.DWG
LAYOUT NAME - 090261T - (16)

PLOT DATE : 4/15/2017 3:43 PM PLOT BY : ANDERSON, THOMAS R PLOT NAME :

PLOT SCALE : 1 IN:10 FT

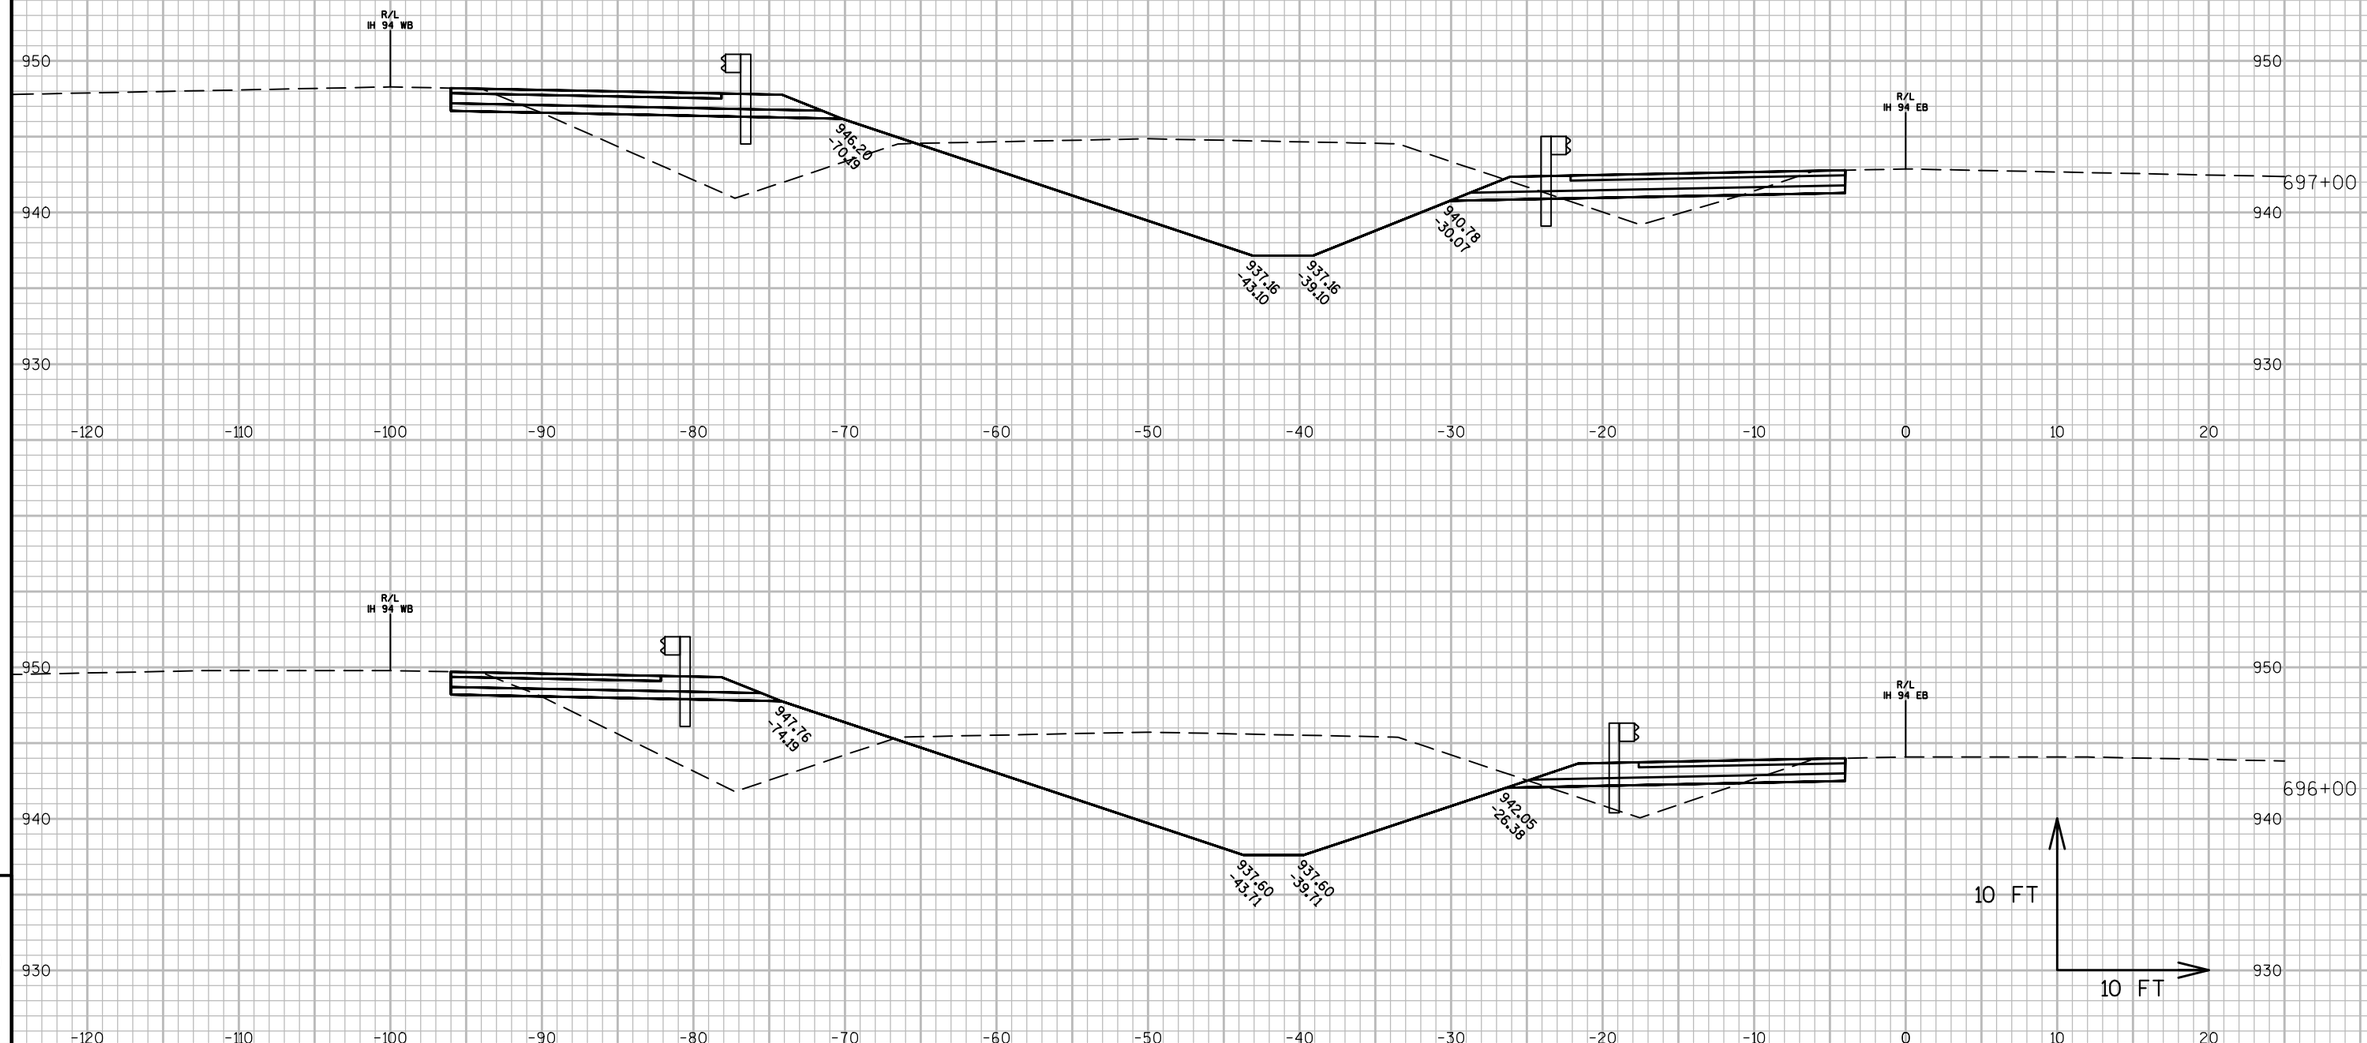

9


9

PROJECT NO: 1022-08-72	HWY: IH 94	COUNTY: DUNN	CROSS SECTIONS: IH 94 MEDIAN STAGE 6C	SHEET	E

FILE NAME : N:\PDS\C3D\10220706\SHEETSPLAN\PLAN SHEETS 10220872\090261_XS_STAGE6C.DWG
LAYOUT NAME - 090261T - (17)

PLOT DATE : 4/15/2017 3:43 PM PLOT BY : ANDERSON, THOMAS R PLOT NAME :

PLOT SCALE : 1 IN:10 FT

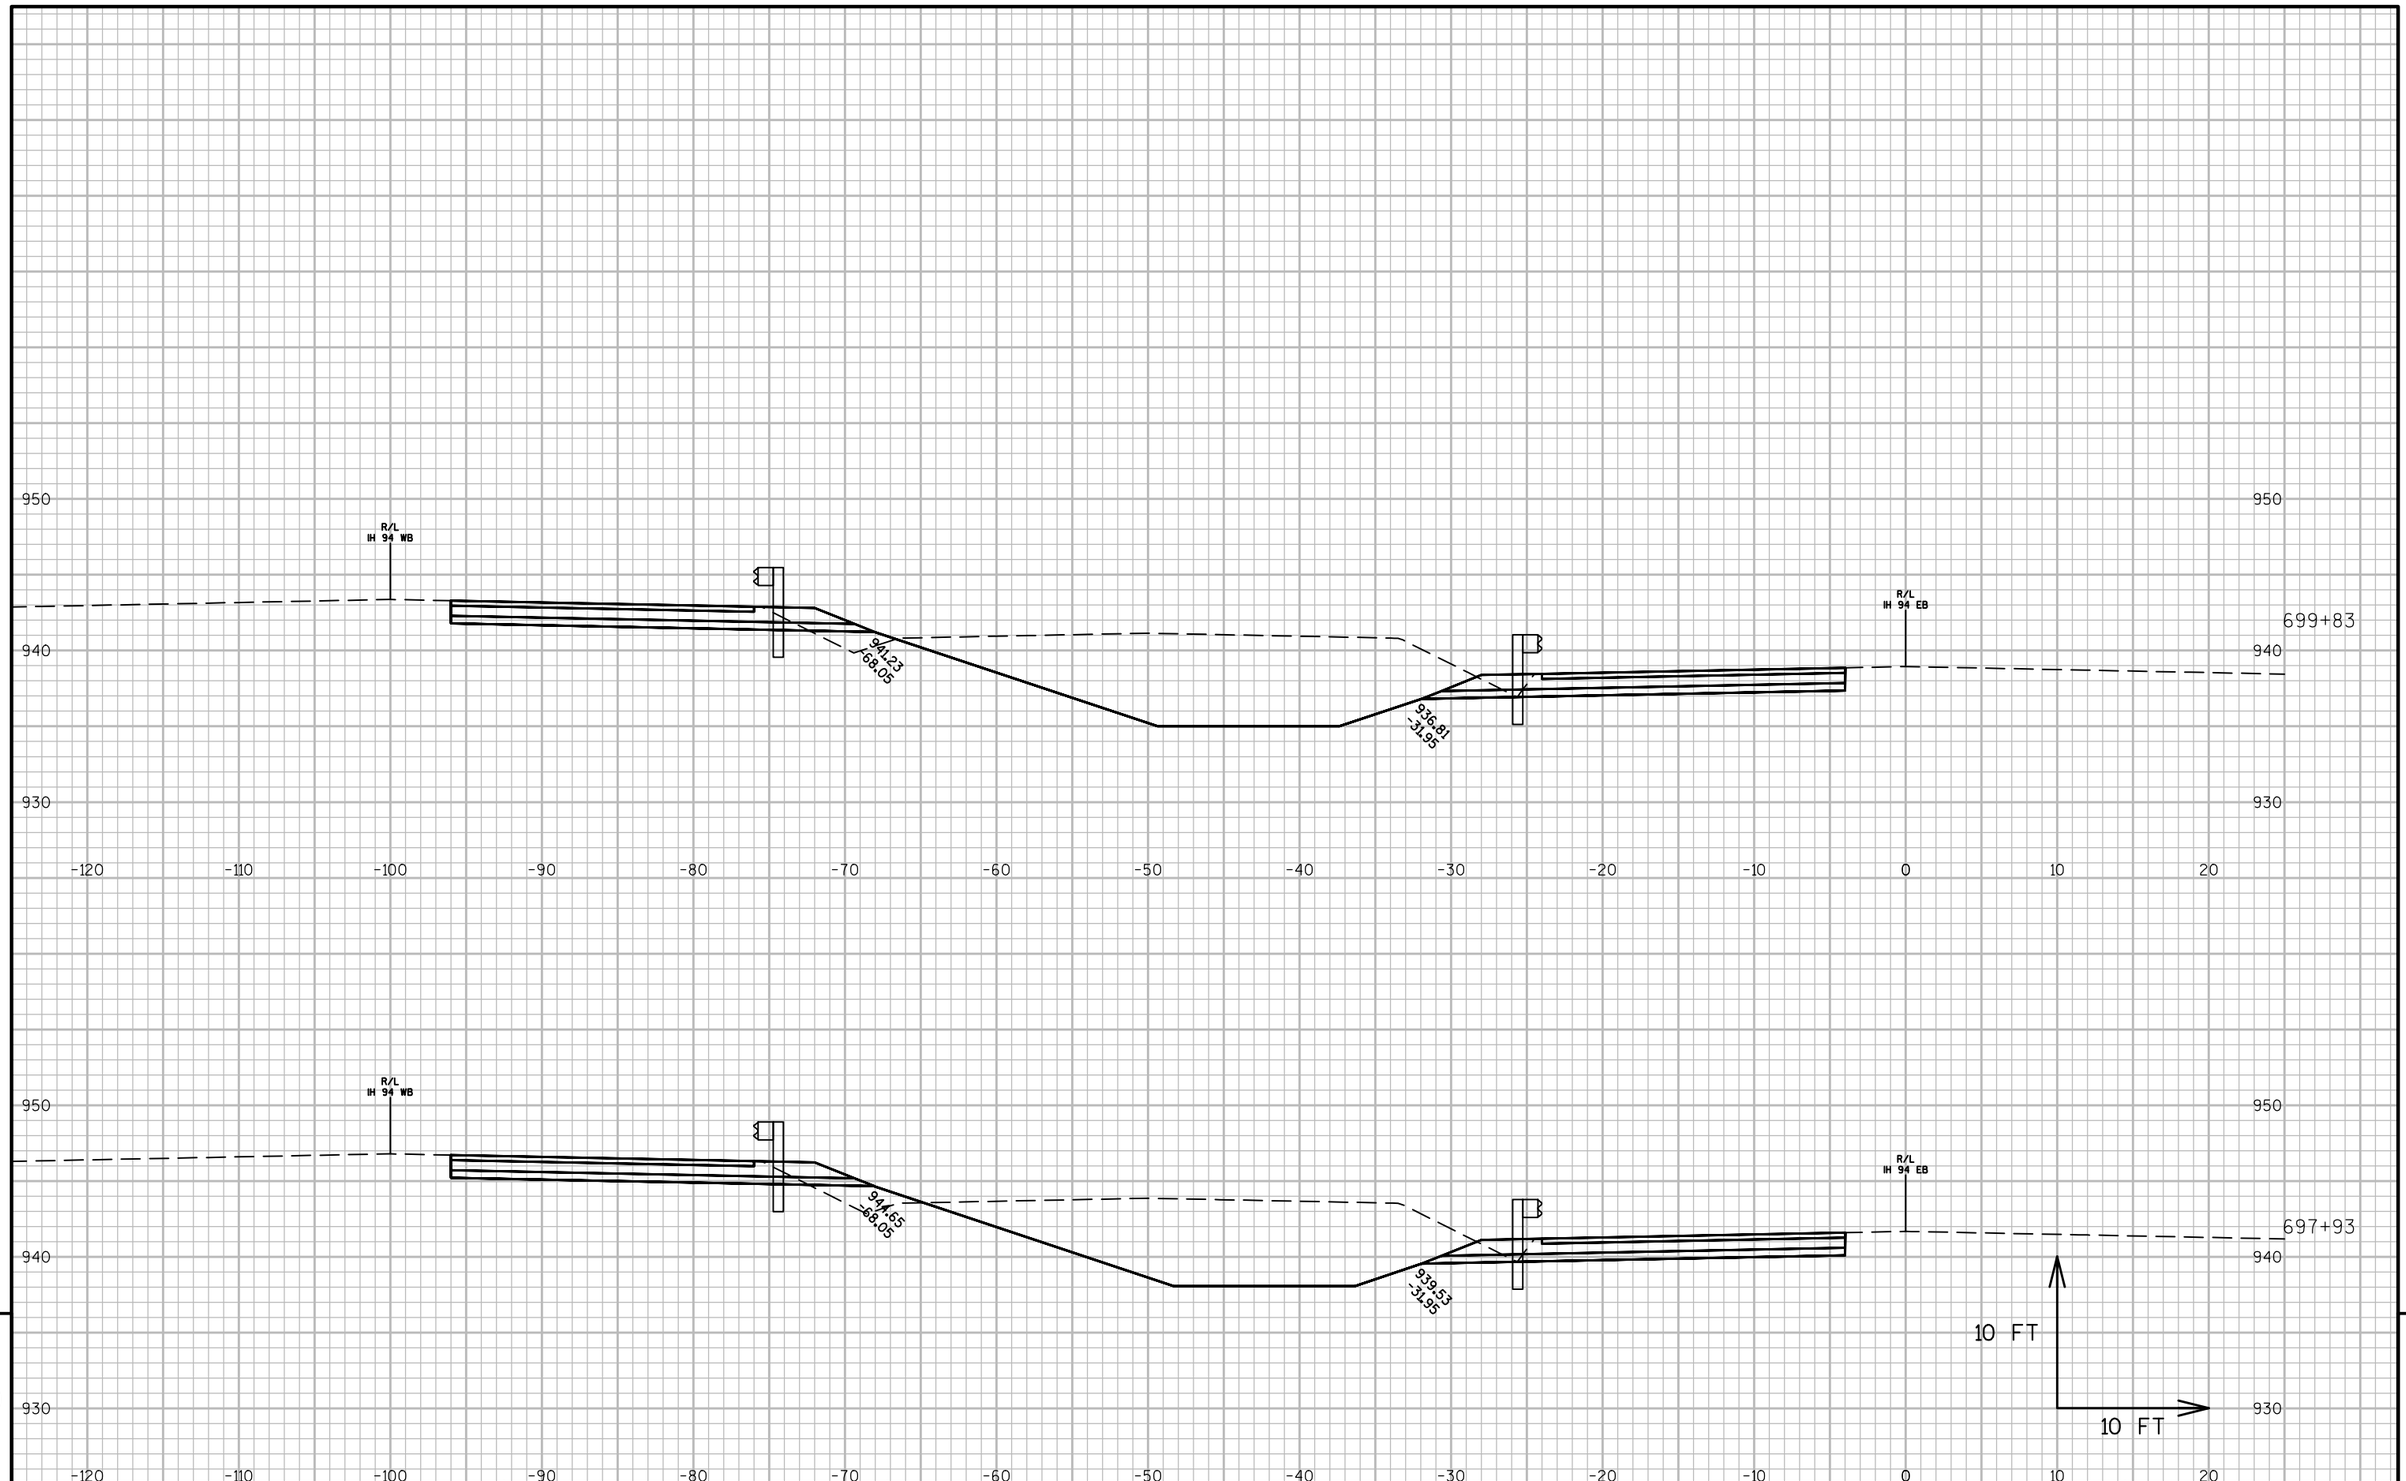


9

9

PROJECT NO: 1022-08-72	HWY: IH 94	COUNTY: DUNN	CROSS SECTIONS: IH 94 MEDIAN STAGE 6C	SHEET	E

FILE NAME : N:\PDS\C3D\10220706\SHEETSPLAN\PLAN SHEETS 10220872\090261_XS_STAGE6C.DWG
LAYOUT NAME - 090261T - (18)

PLOT DATE : 4/15/2017 3:43 PM PLOT BY : ANDERSON, THOMAS R PLOT NAME : PLOT SCALE : 1 IN:10 FT

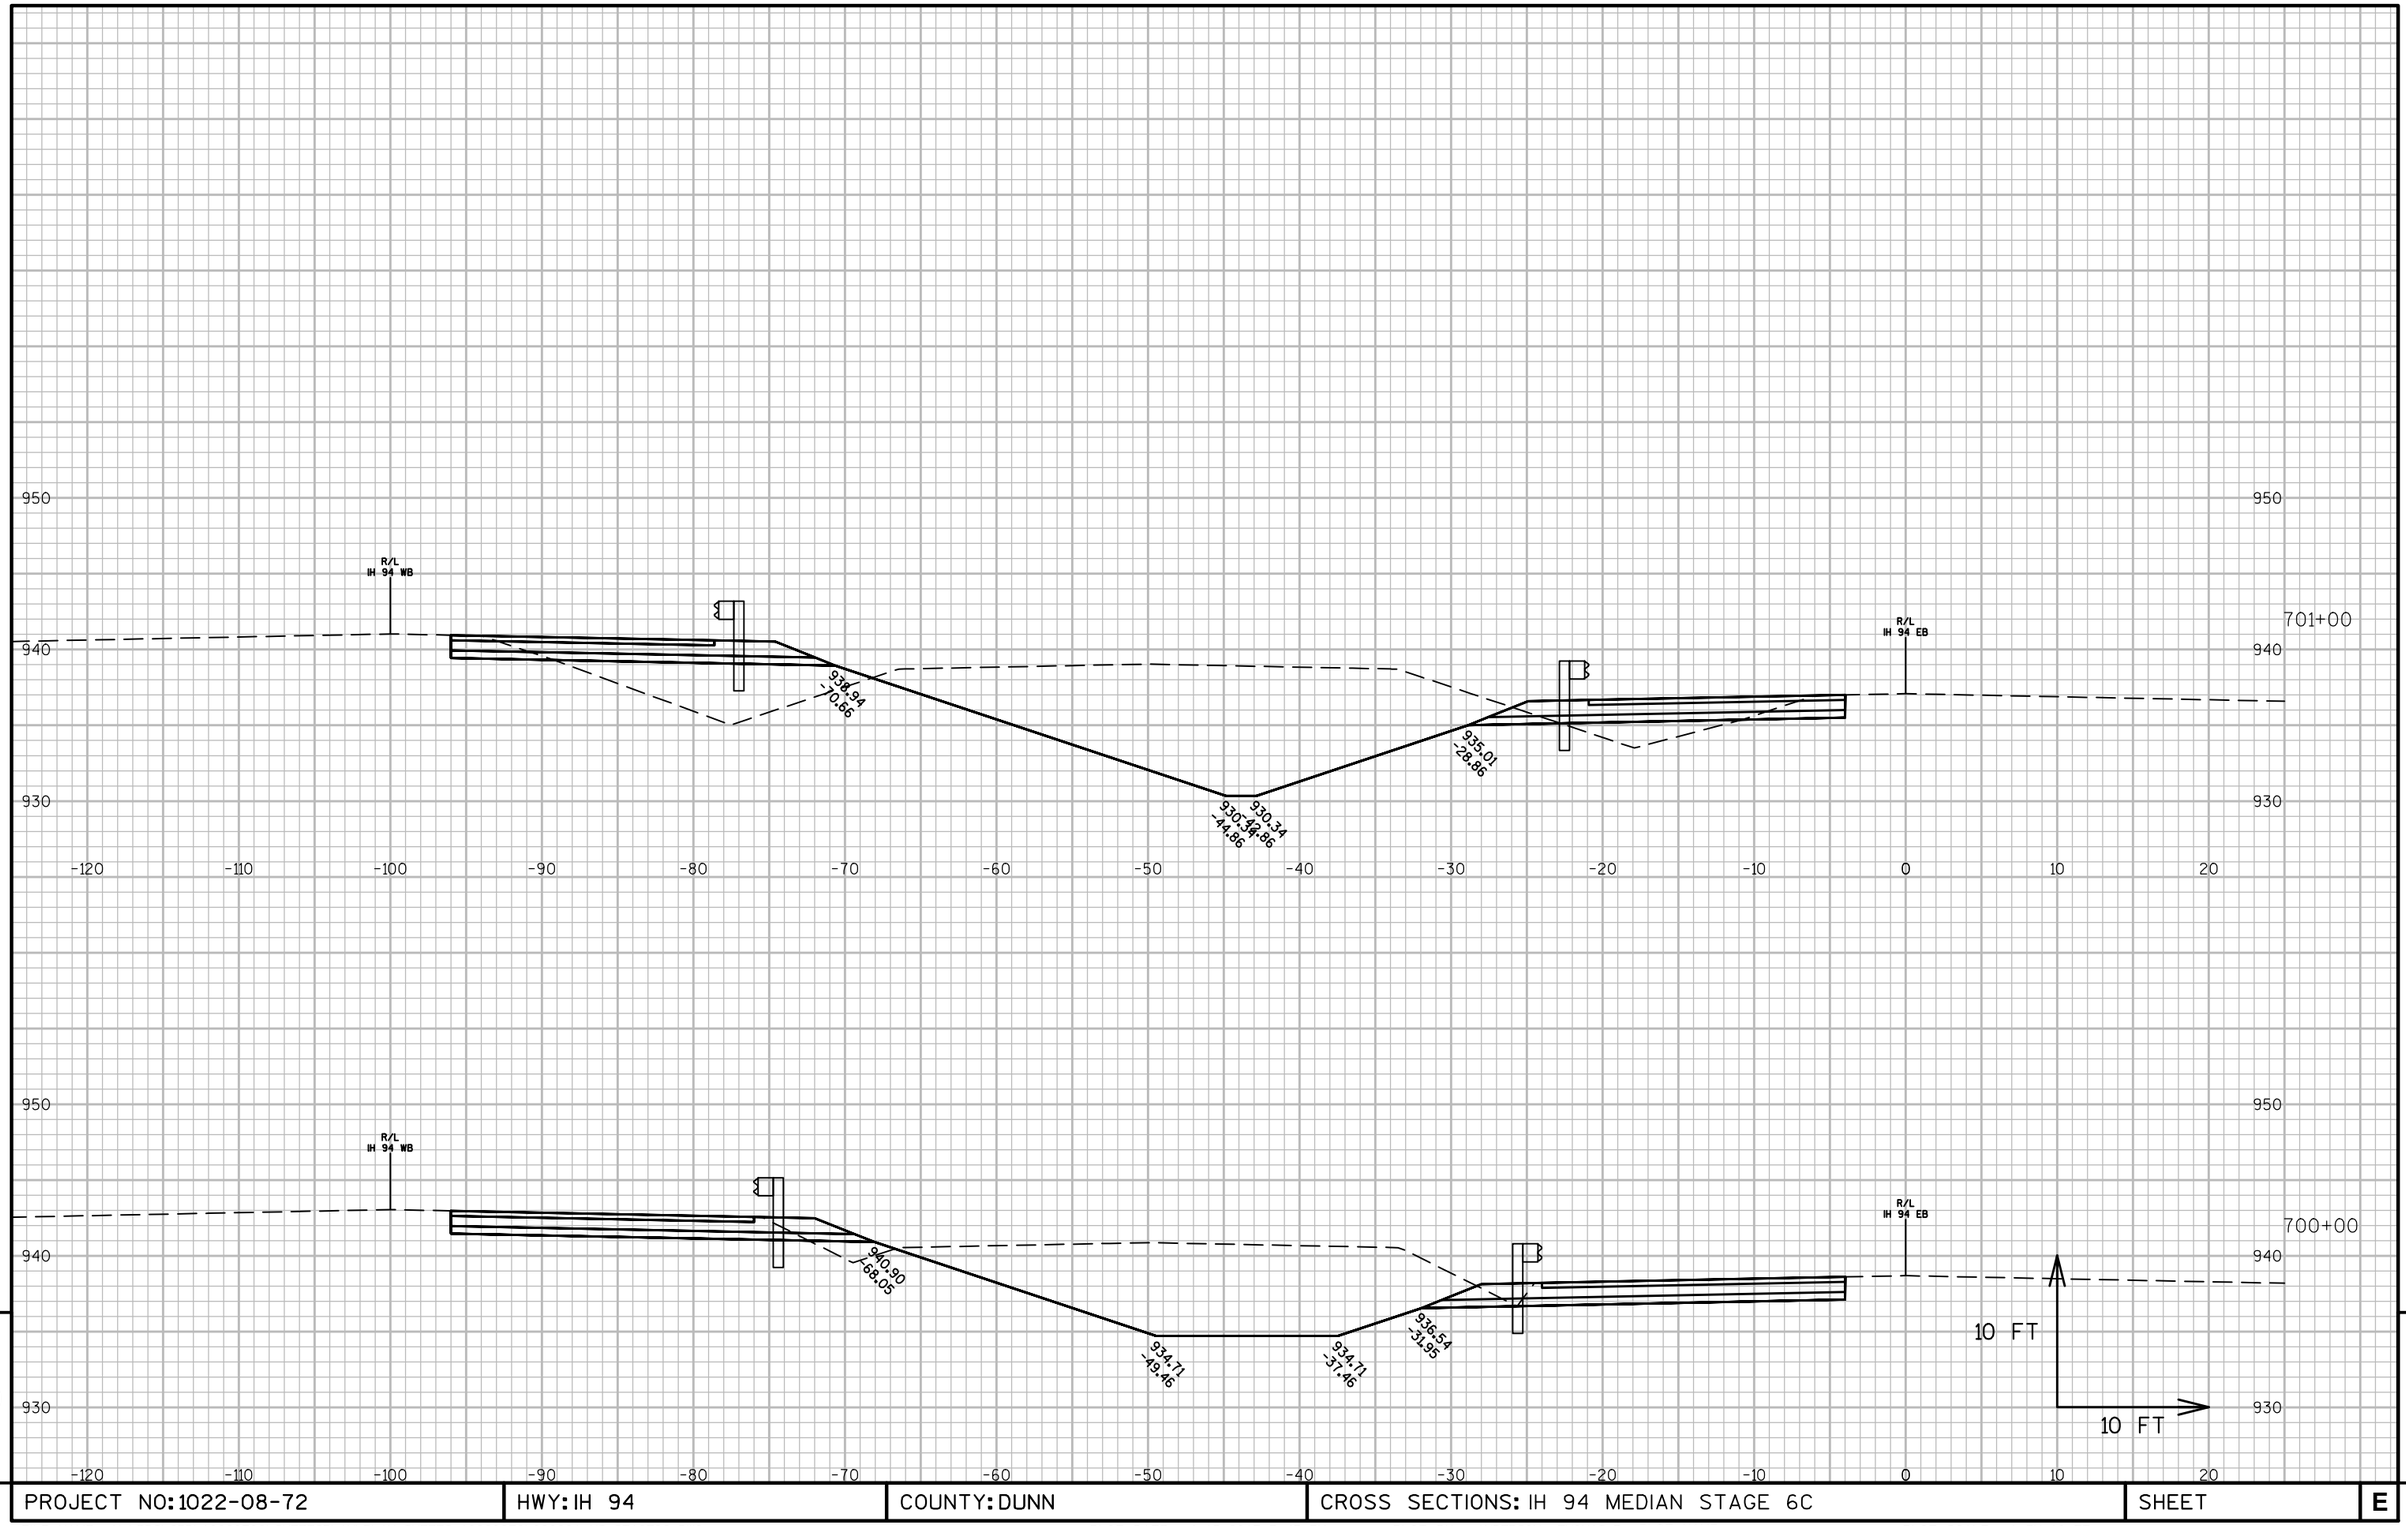


PROJECT NO: 1022-08-72	HWY: IH 94	COUNTY: DUNN	CROSS SECTIONS: IH 94 MEDIAN STAGE 6C	SHEET	E

FILE NAME : N:\PDS\C3D\10220706\SHEETSPLAN\PLAN SHEETS 10220872\090261_XS_STAGE6C.DWG
LAYOUT NAME - 090261T - (19)

PLOT DATE : 4/15/2017 3:43 PM PLOT BY : ANDERSON, THOMAS R PLOT NAME :

PLOT SCALE : 1 IN:10 FT

WISDOT/CADDS SHEET 49

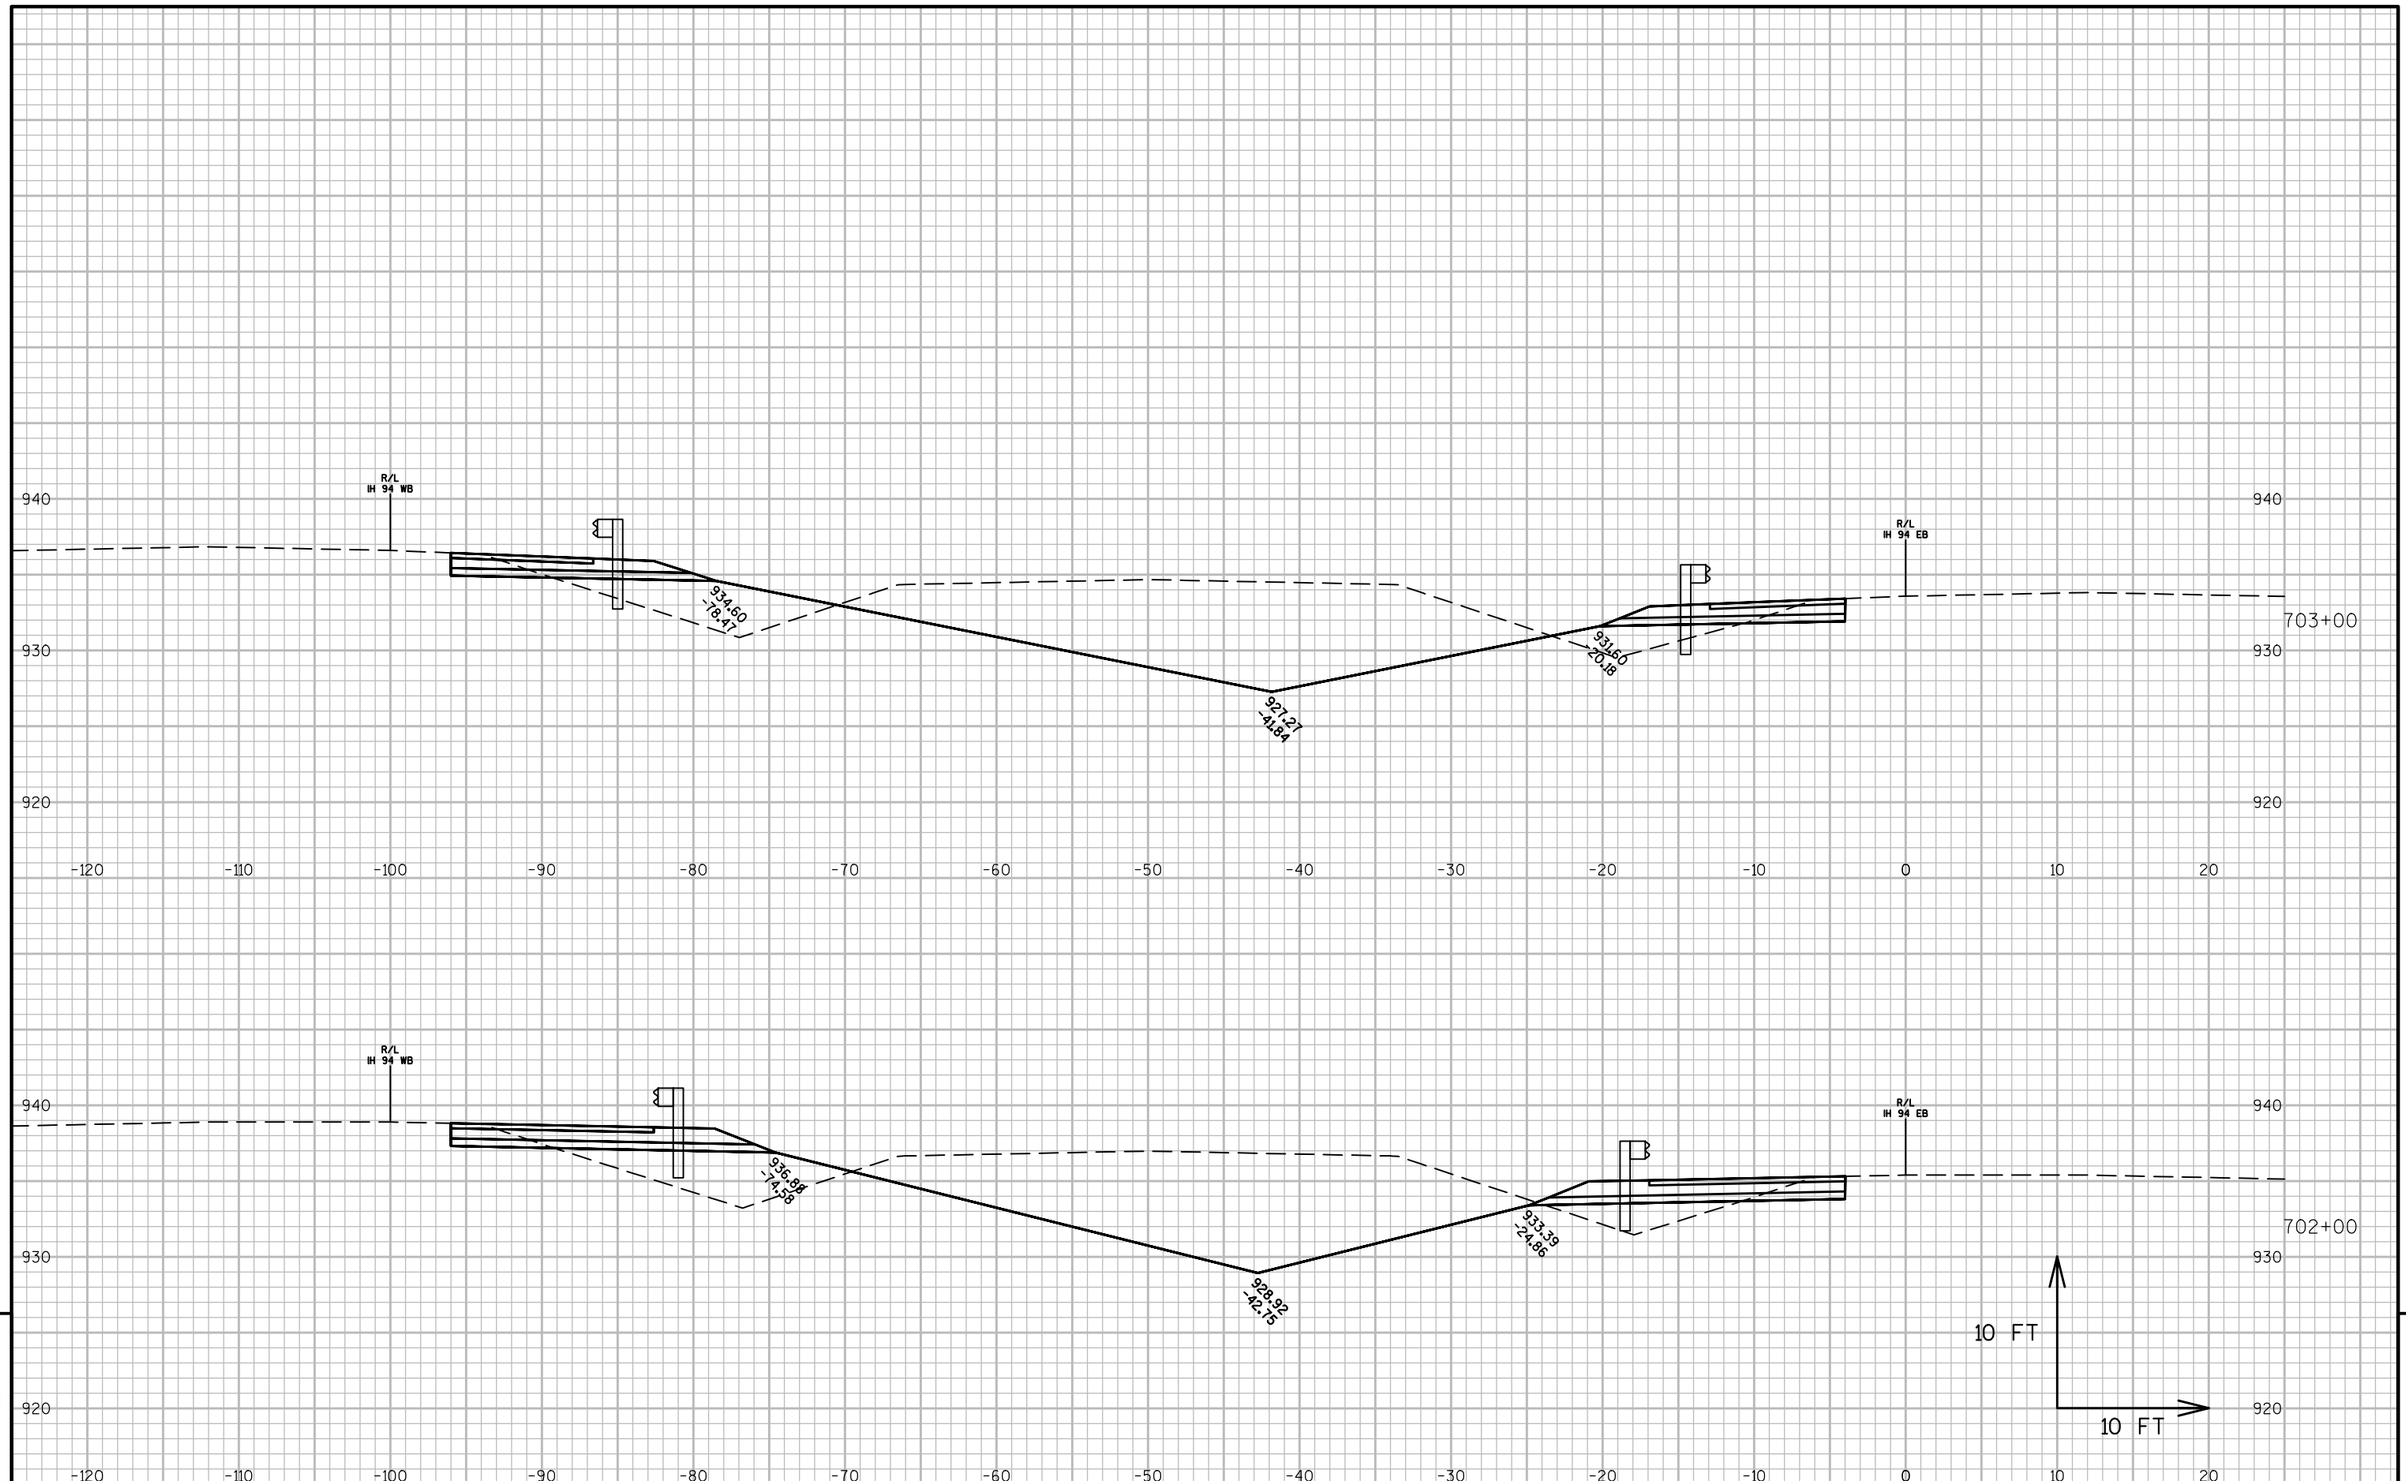

9


9

PROJECT NO: 1022-08-72	HWY: IH 94	COUNTY: DUNN	CROSS SECTIONS: IH 94 MEDIAN STAGE 6C	SHEET	E

FILE NAME : N:\PDS\C3D\10220706\SHEETSPLAN\PLAN SHEETS 10220872\090261_XS_STAGE6C.DWG
LAYOUT NAME - 090261T - (20)

PLOT DATE : 4/15/2017 3:44 PM PLOT BY : ANDERSON, THOMAS R PLOT NAME :

PLOT SCALE : 1 IN:10 FT

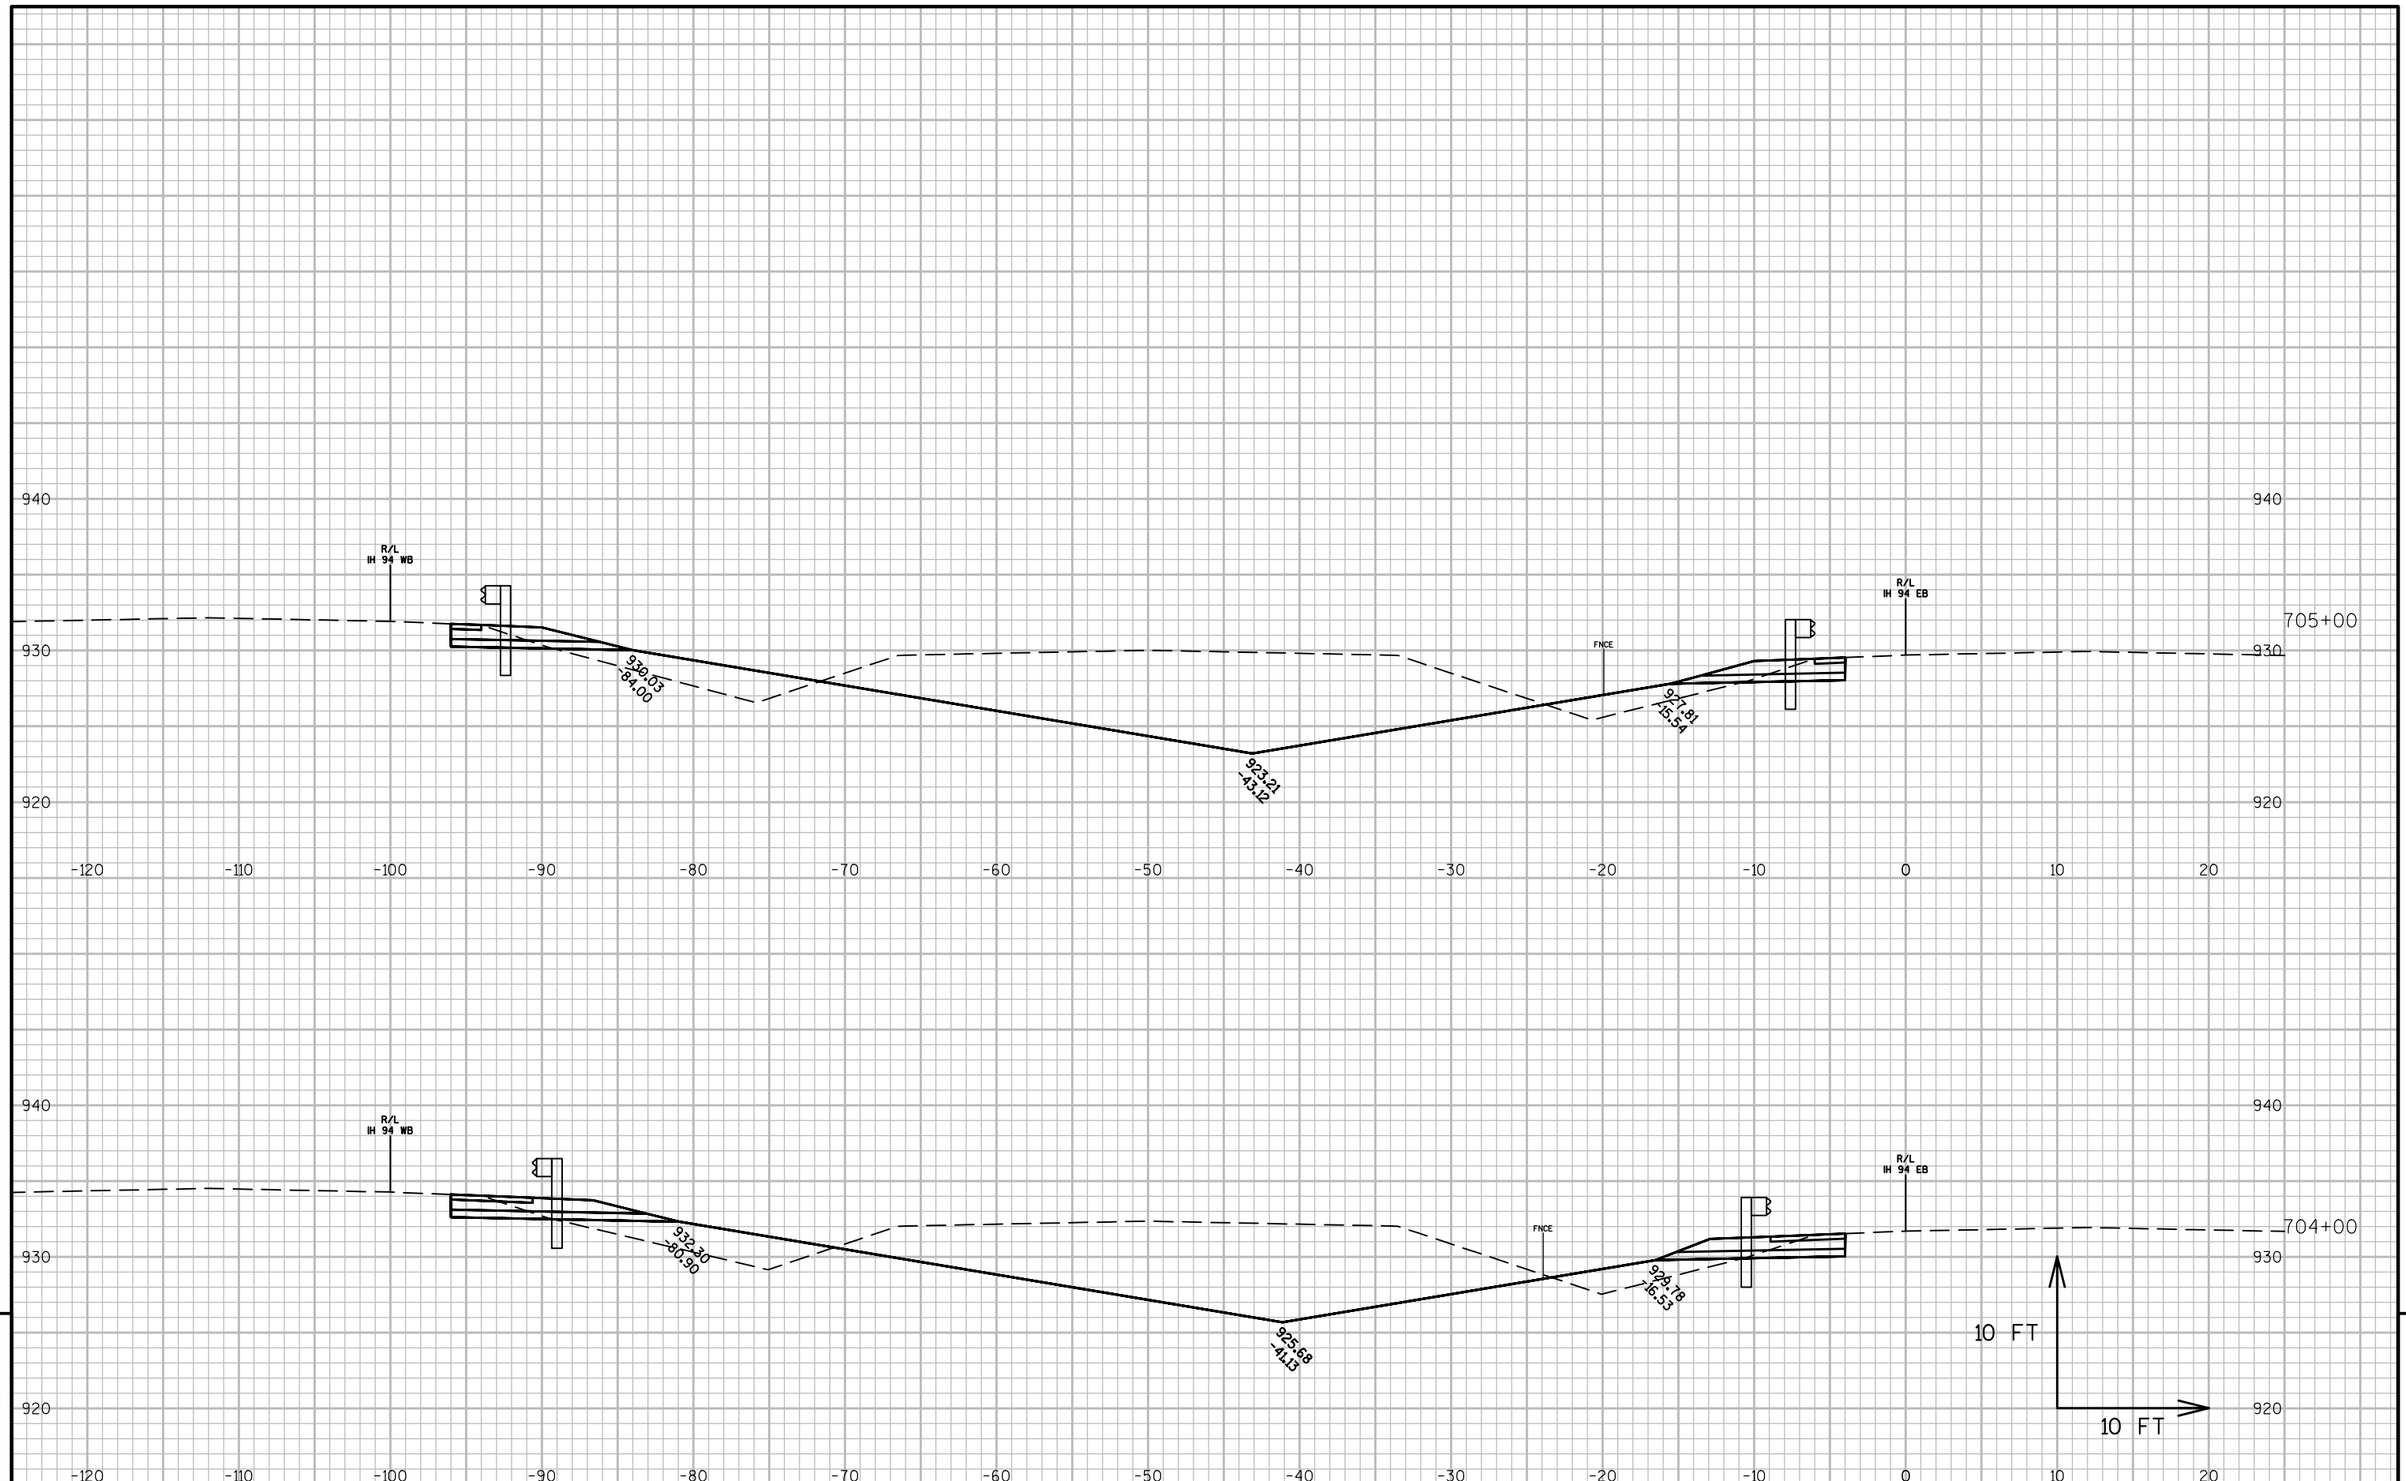

9


9

PROJECT NO: 1022-08-72	HWY: IH 94	COUNTY: DUNN	CROSS SECTIONS: IH 94 MEDIAN STAGE 6C	SHEET	E

FILE NAME : N:\PDS\C3D\10220706\SHEETSPLAN\PLAN SHEETS 10220872\090261_XS_STAGE6C.DWG
LAYOUT NAME - 090261T - (21)

PLOT DATE : 4/15/2017 3:44 PM PLOT BY : ANDERSON, THOMAS R PLOT NAME :

PLOT SCALE : 1 IN:10 FT

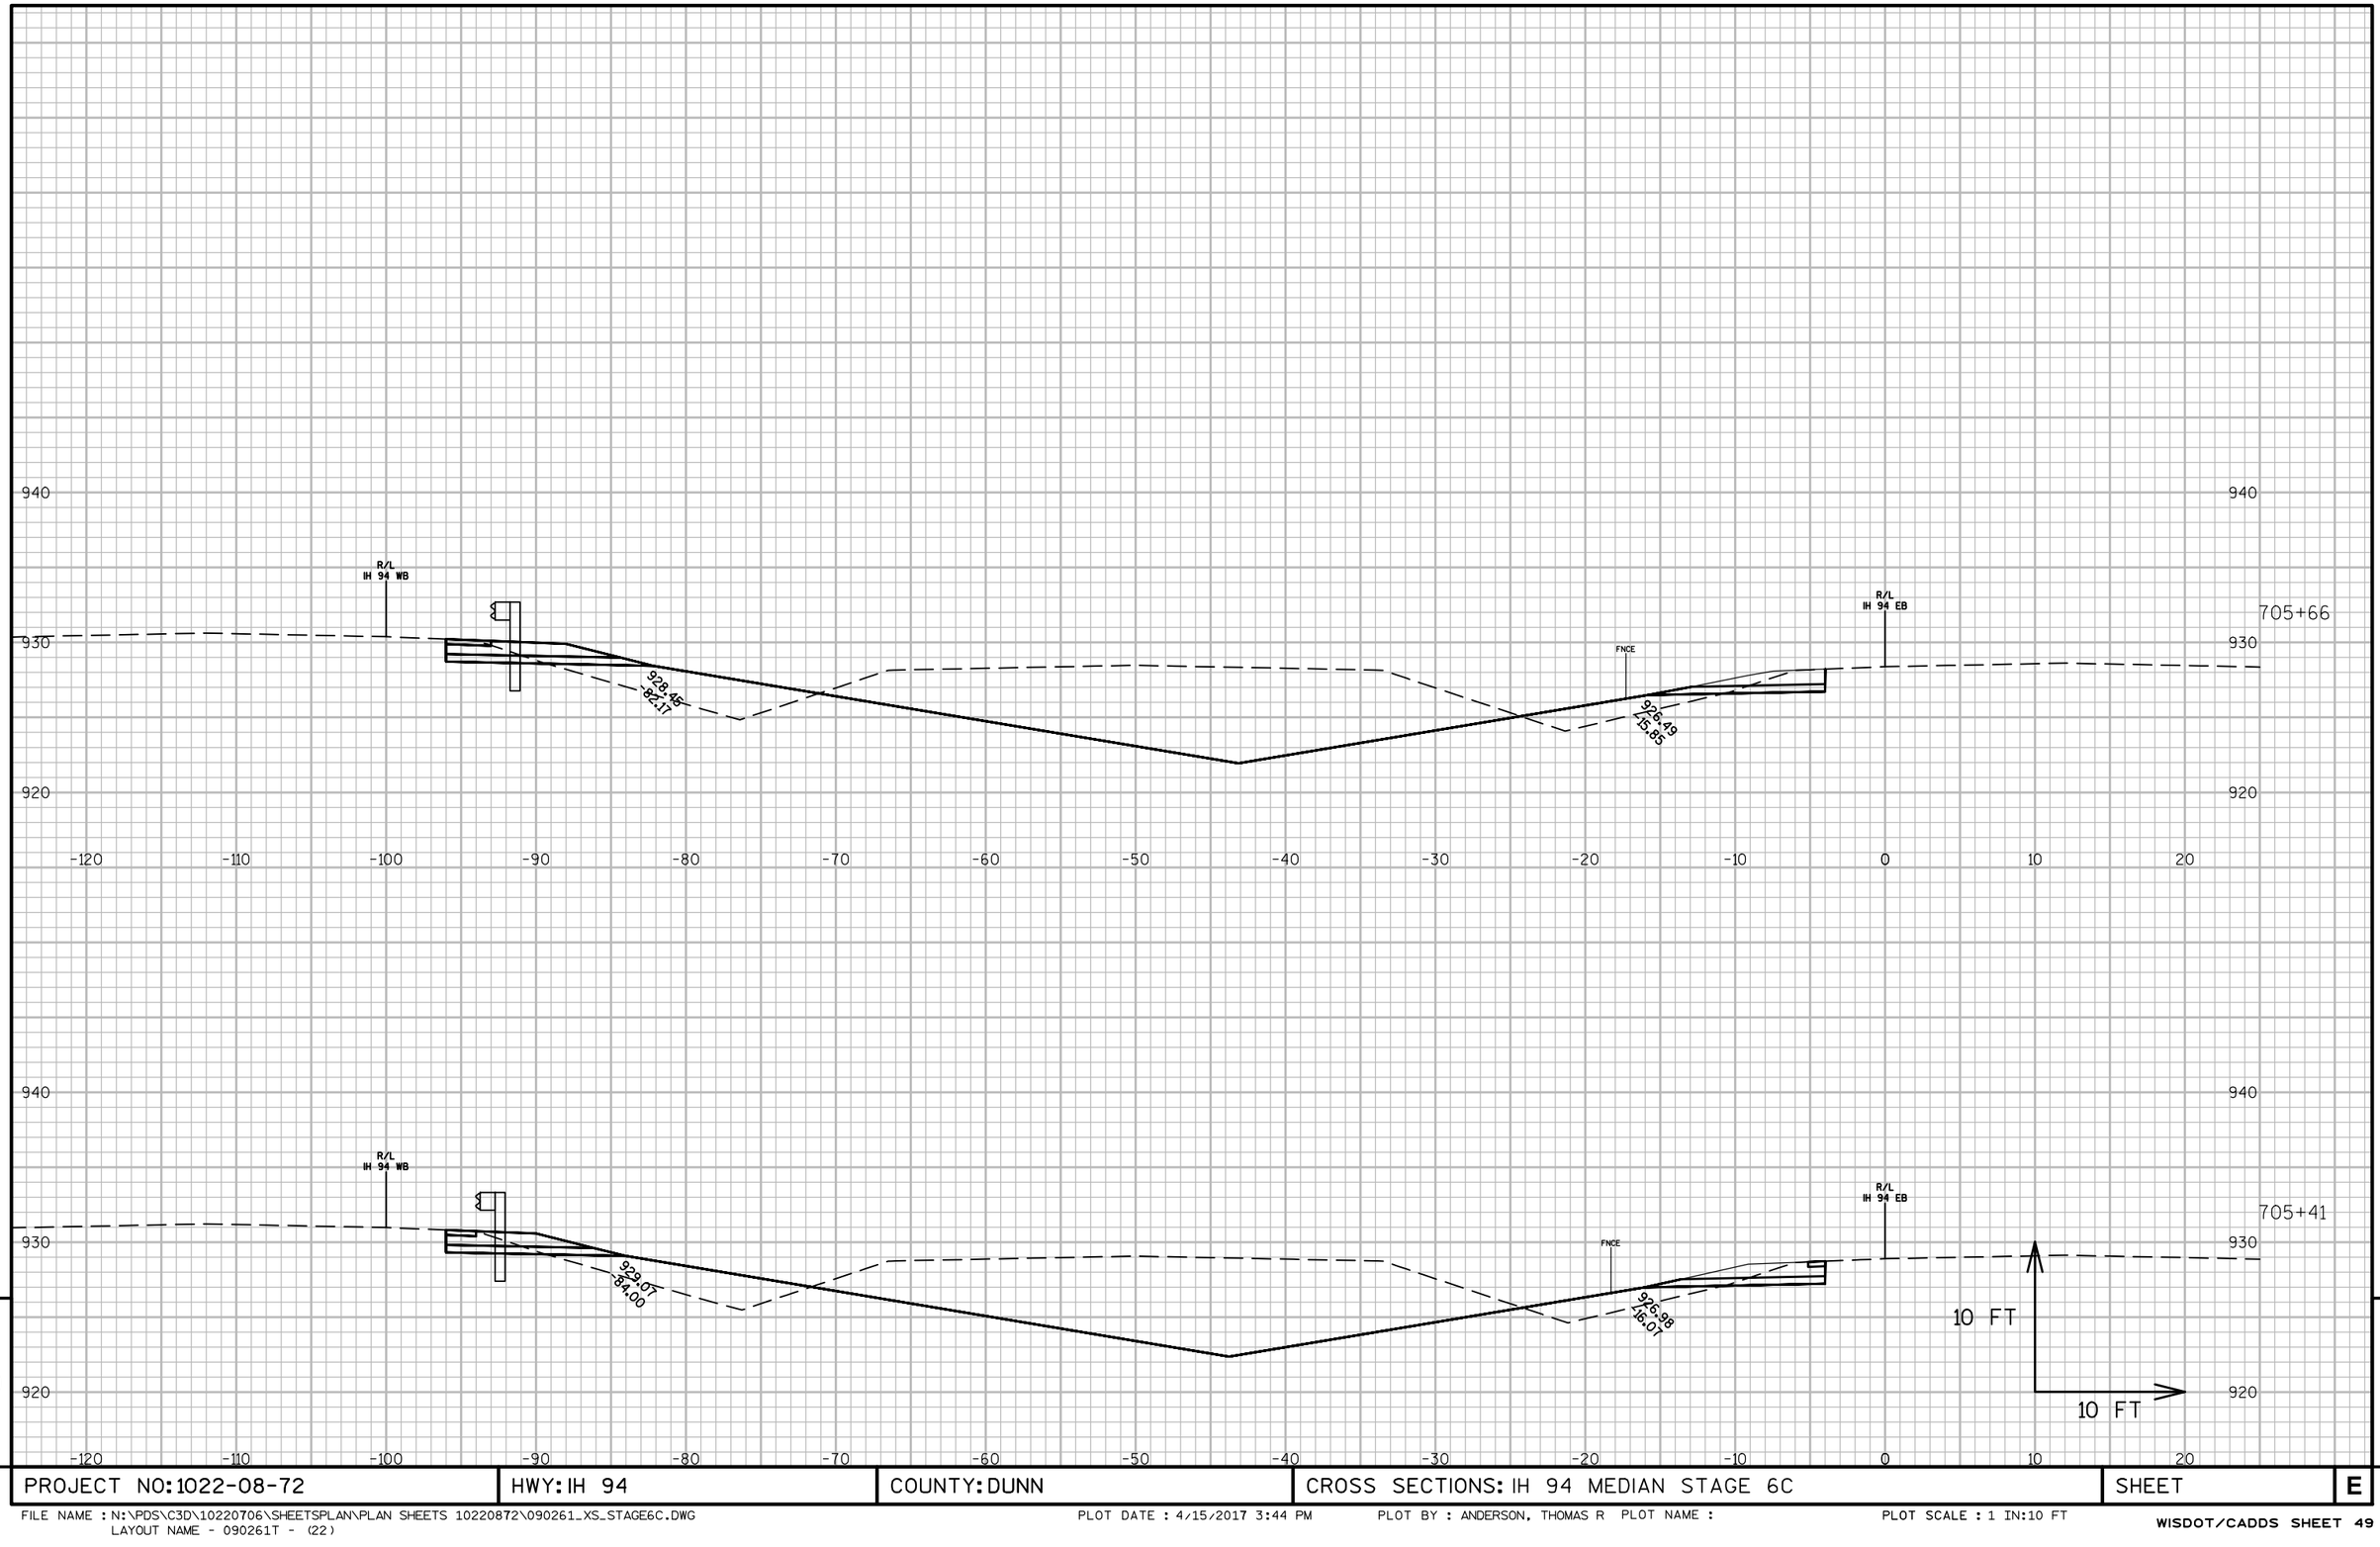


9

9

PROJECT NO: 1022-08-72	HWY: IH 94	COUNTY: DUNN	CROSS SECTIONS: IH 94 MEDIAN STAGE 6C	SHEET	E

FILE NAME : N:\PDS\C3D\10220706\SHEETSPLAN\PLAN SHEETS 10220872\090261_XS_STAGE6C.DWG
LAYOUT NAME - 090261T - (22)

PLOT DATE : 4/15/2017 3:44 PM PLOT BY : ANDERSON, THOMAS R PLOT NAME : PLOT SCALE : 1 IN:10 FT

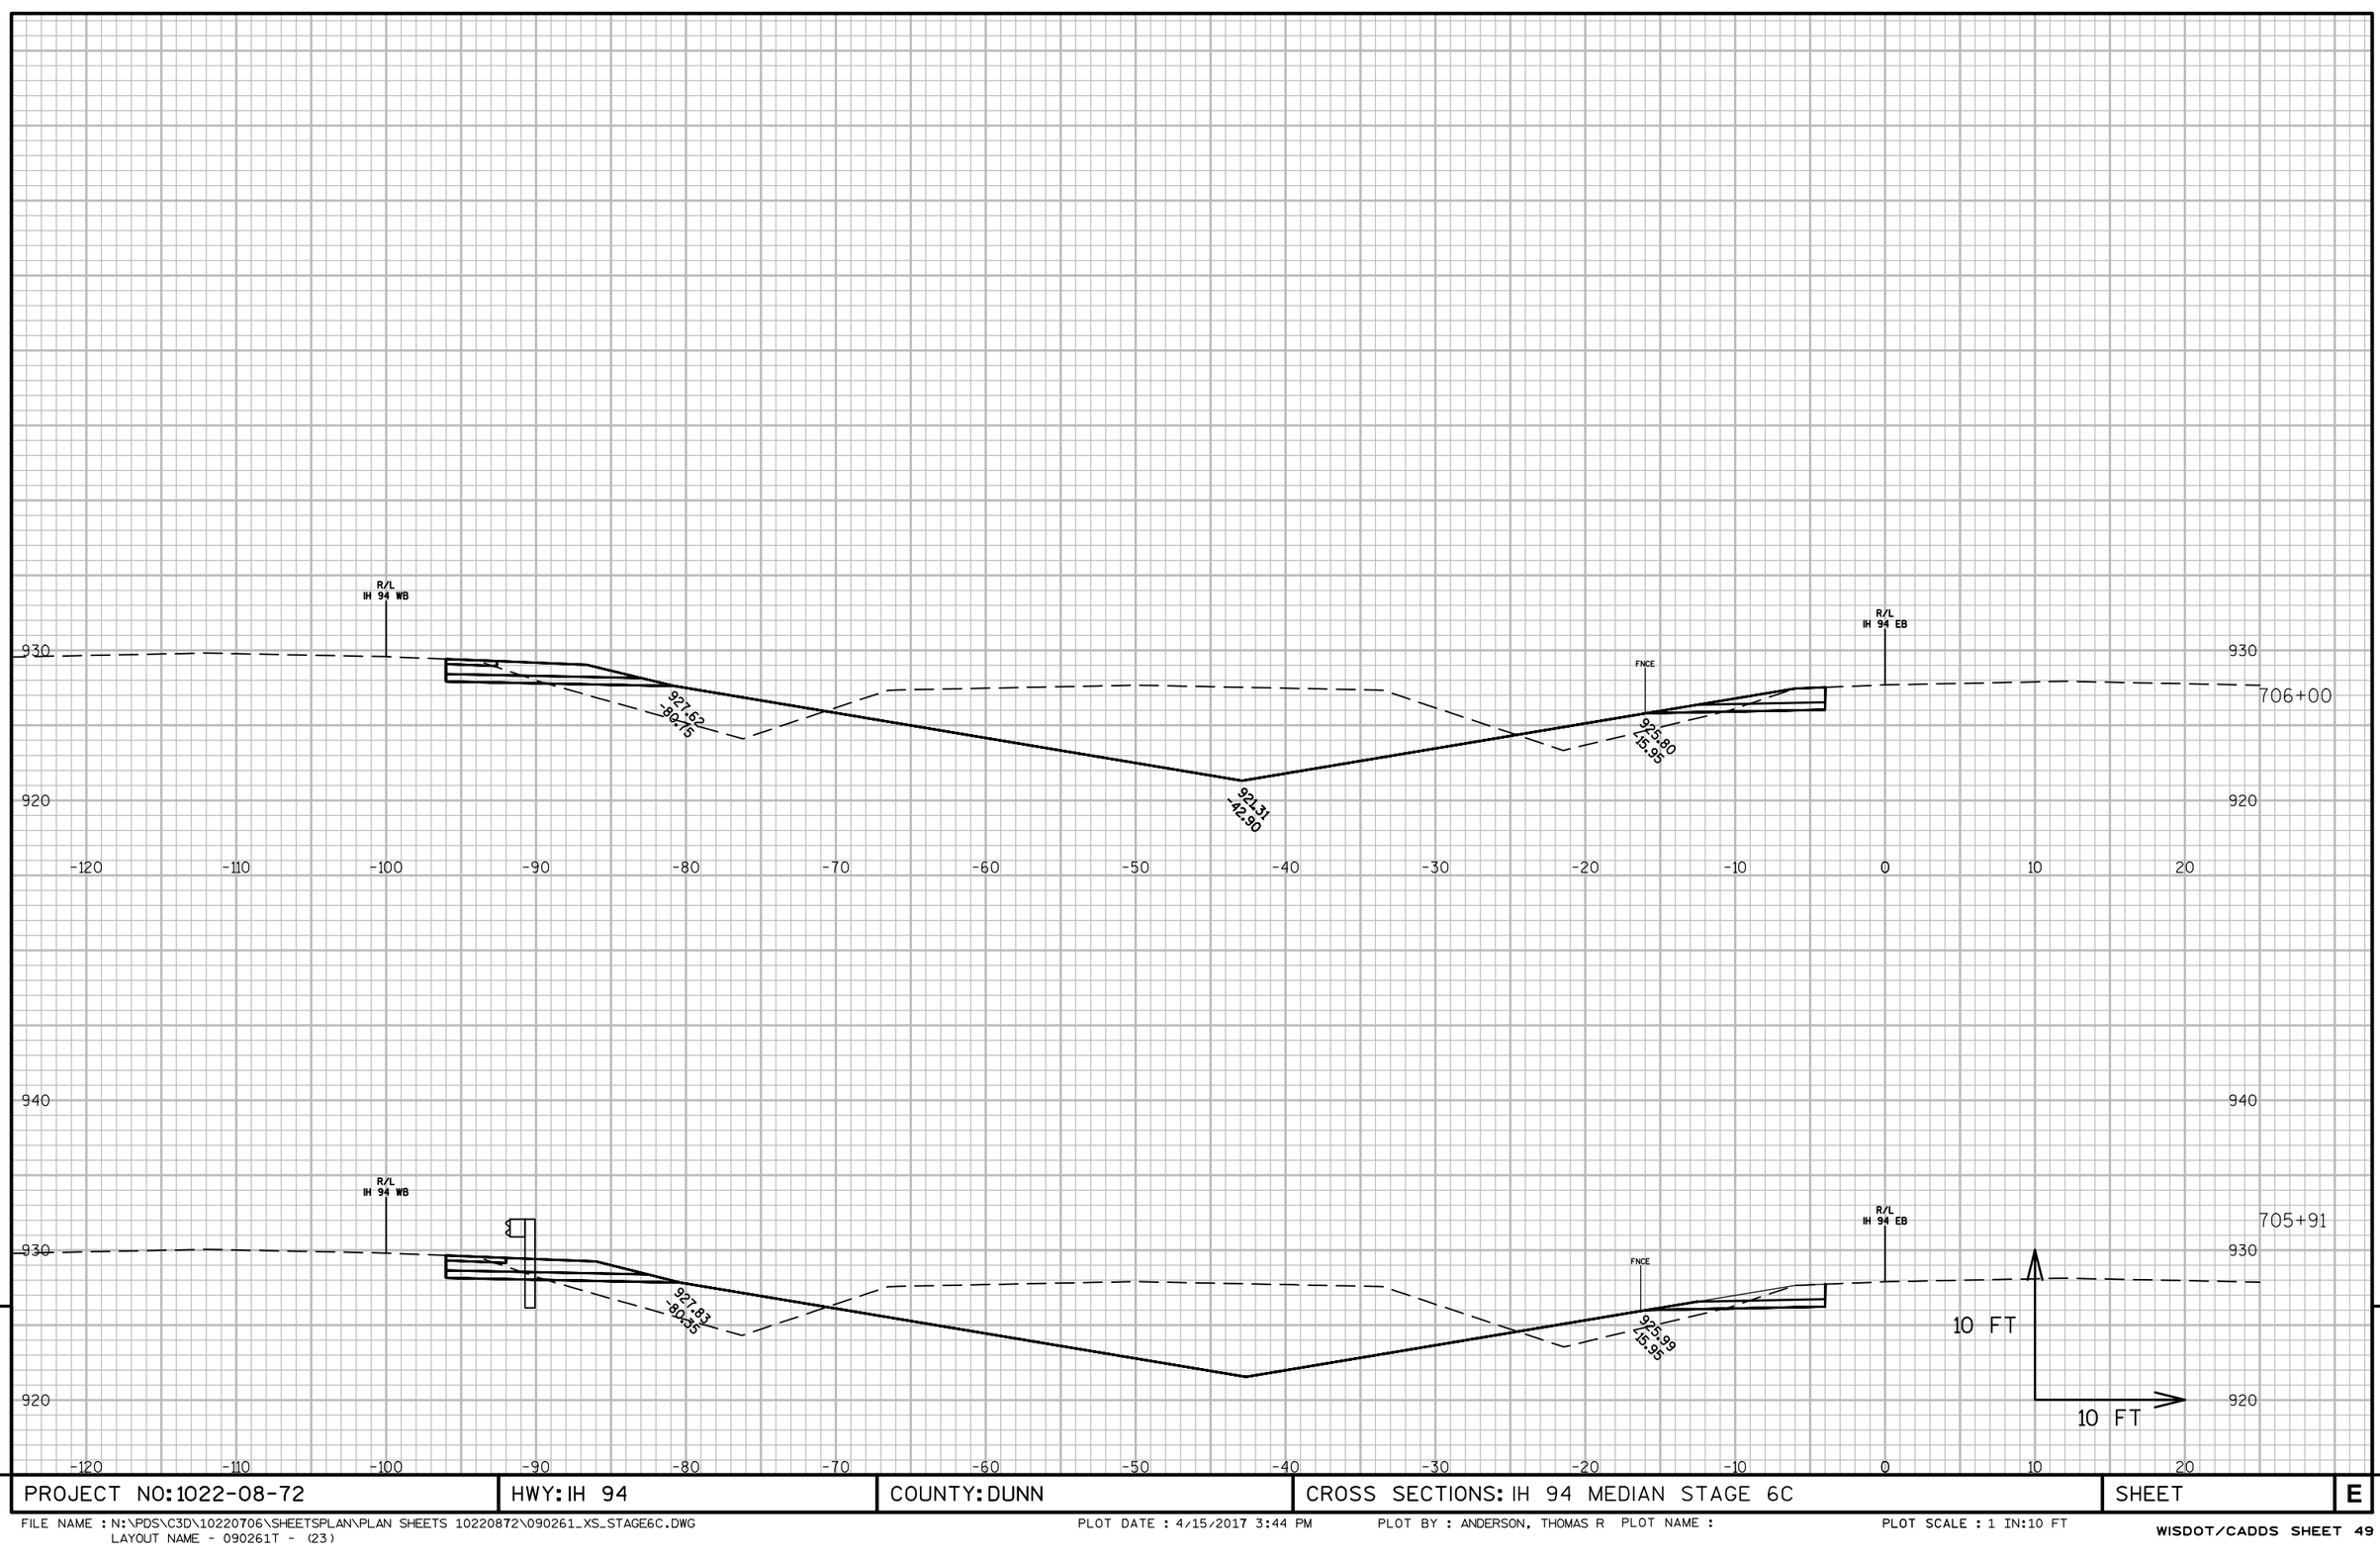


PROJECT NO: 1022-08-72	HWY: IH 94	COUNTY: DUNN	CROSS SECTIONS: IH 94 MEDIAN STAGE 6C	SHEET	E

FILE NAME : N:\PDS\C3D\10220706\SHEETSPLAN\PLAN SHEETS 10220872\090261_XS_STAGE6C.DWG
LAYOUT NAME - 090261T - (23)

PLOT DATE : 4/15/2017 3:44 PM PLOT BY : ANDERSON, THOMAS R PLOT NAME :

PLOT SCALE : 1 IN:10 FT

WISDOT/CADDS SHEET 49

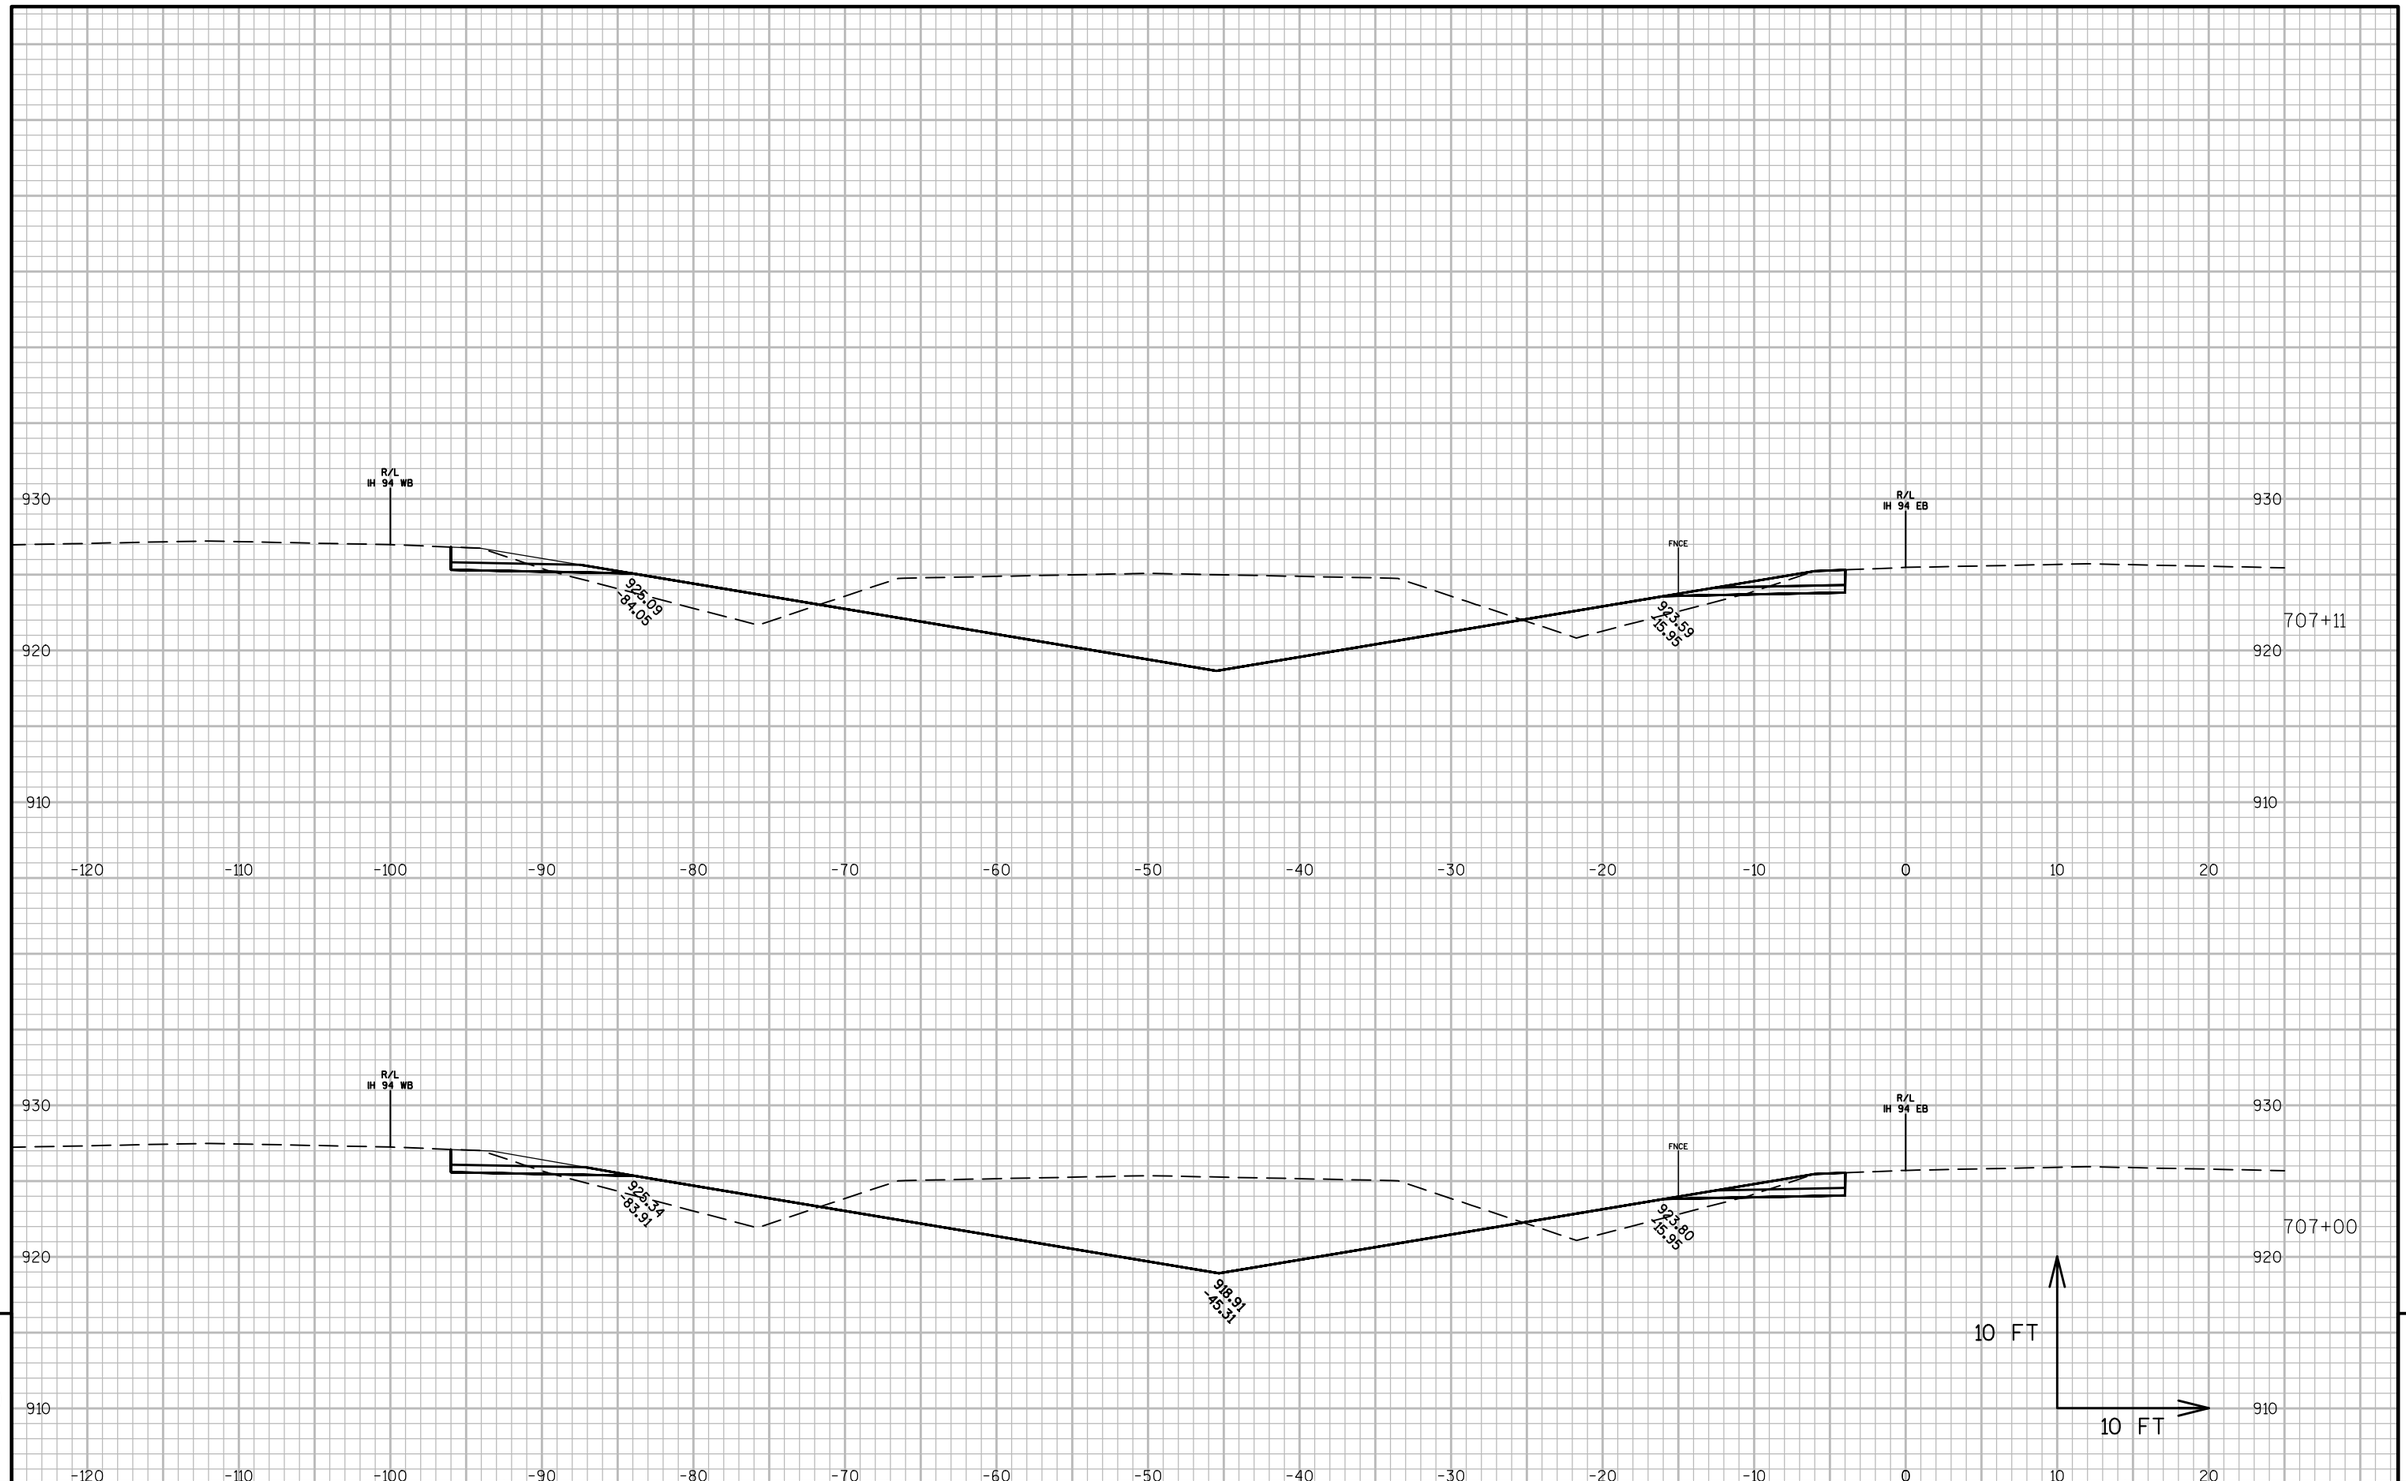


PROJECT NO: 1022-08-72	HWY: IH 94	COUNTY: DUNN	CROSS SECTIONS: IH 94 MEDIAN STAGE 6C	SHEET	E

FILE NAME : N:\PDS\C3D\10220706\SHEETSPLAN\PLAN SHEETS 10220872\090261_XS_STAGE6C.DWG
LAYOUT NAME - 090261T - (24)

PLOT DATE : 4/15/2017 3:44 PM PLOT BY : ANDERSON, THOMAS R PLOT NAME :

PLOT SCALE : 1 IN:10 FT

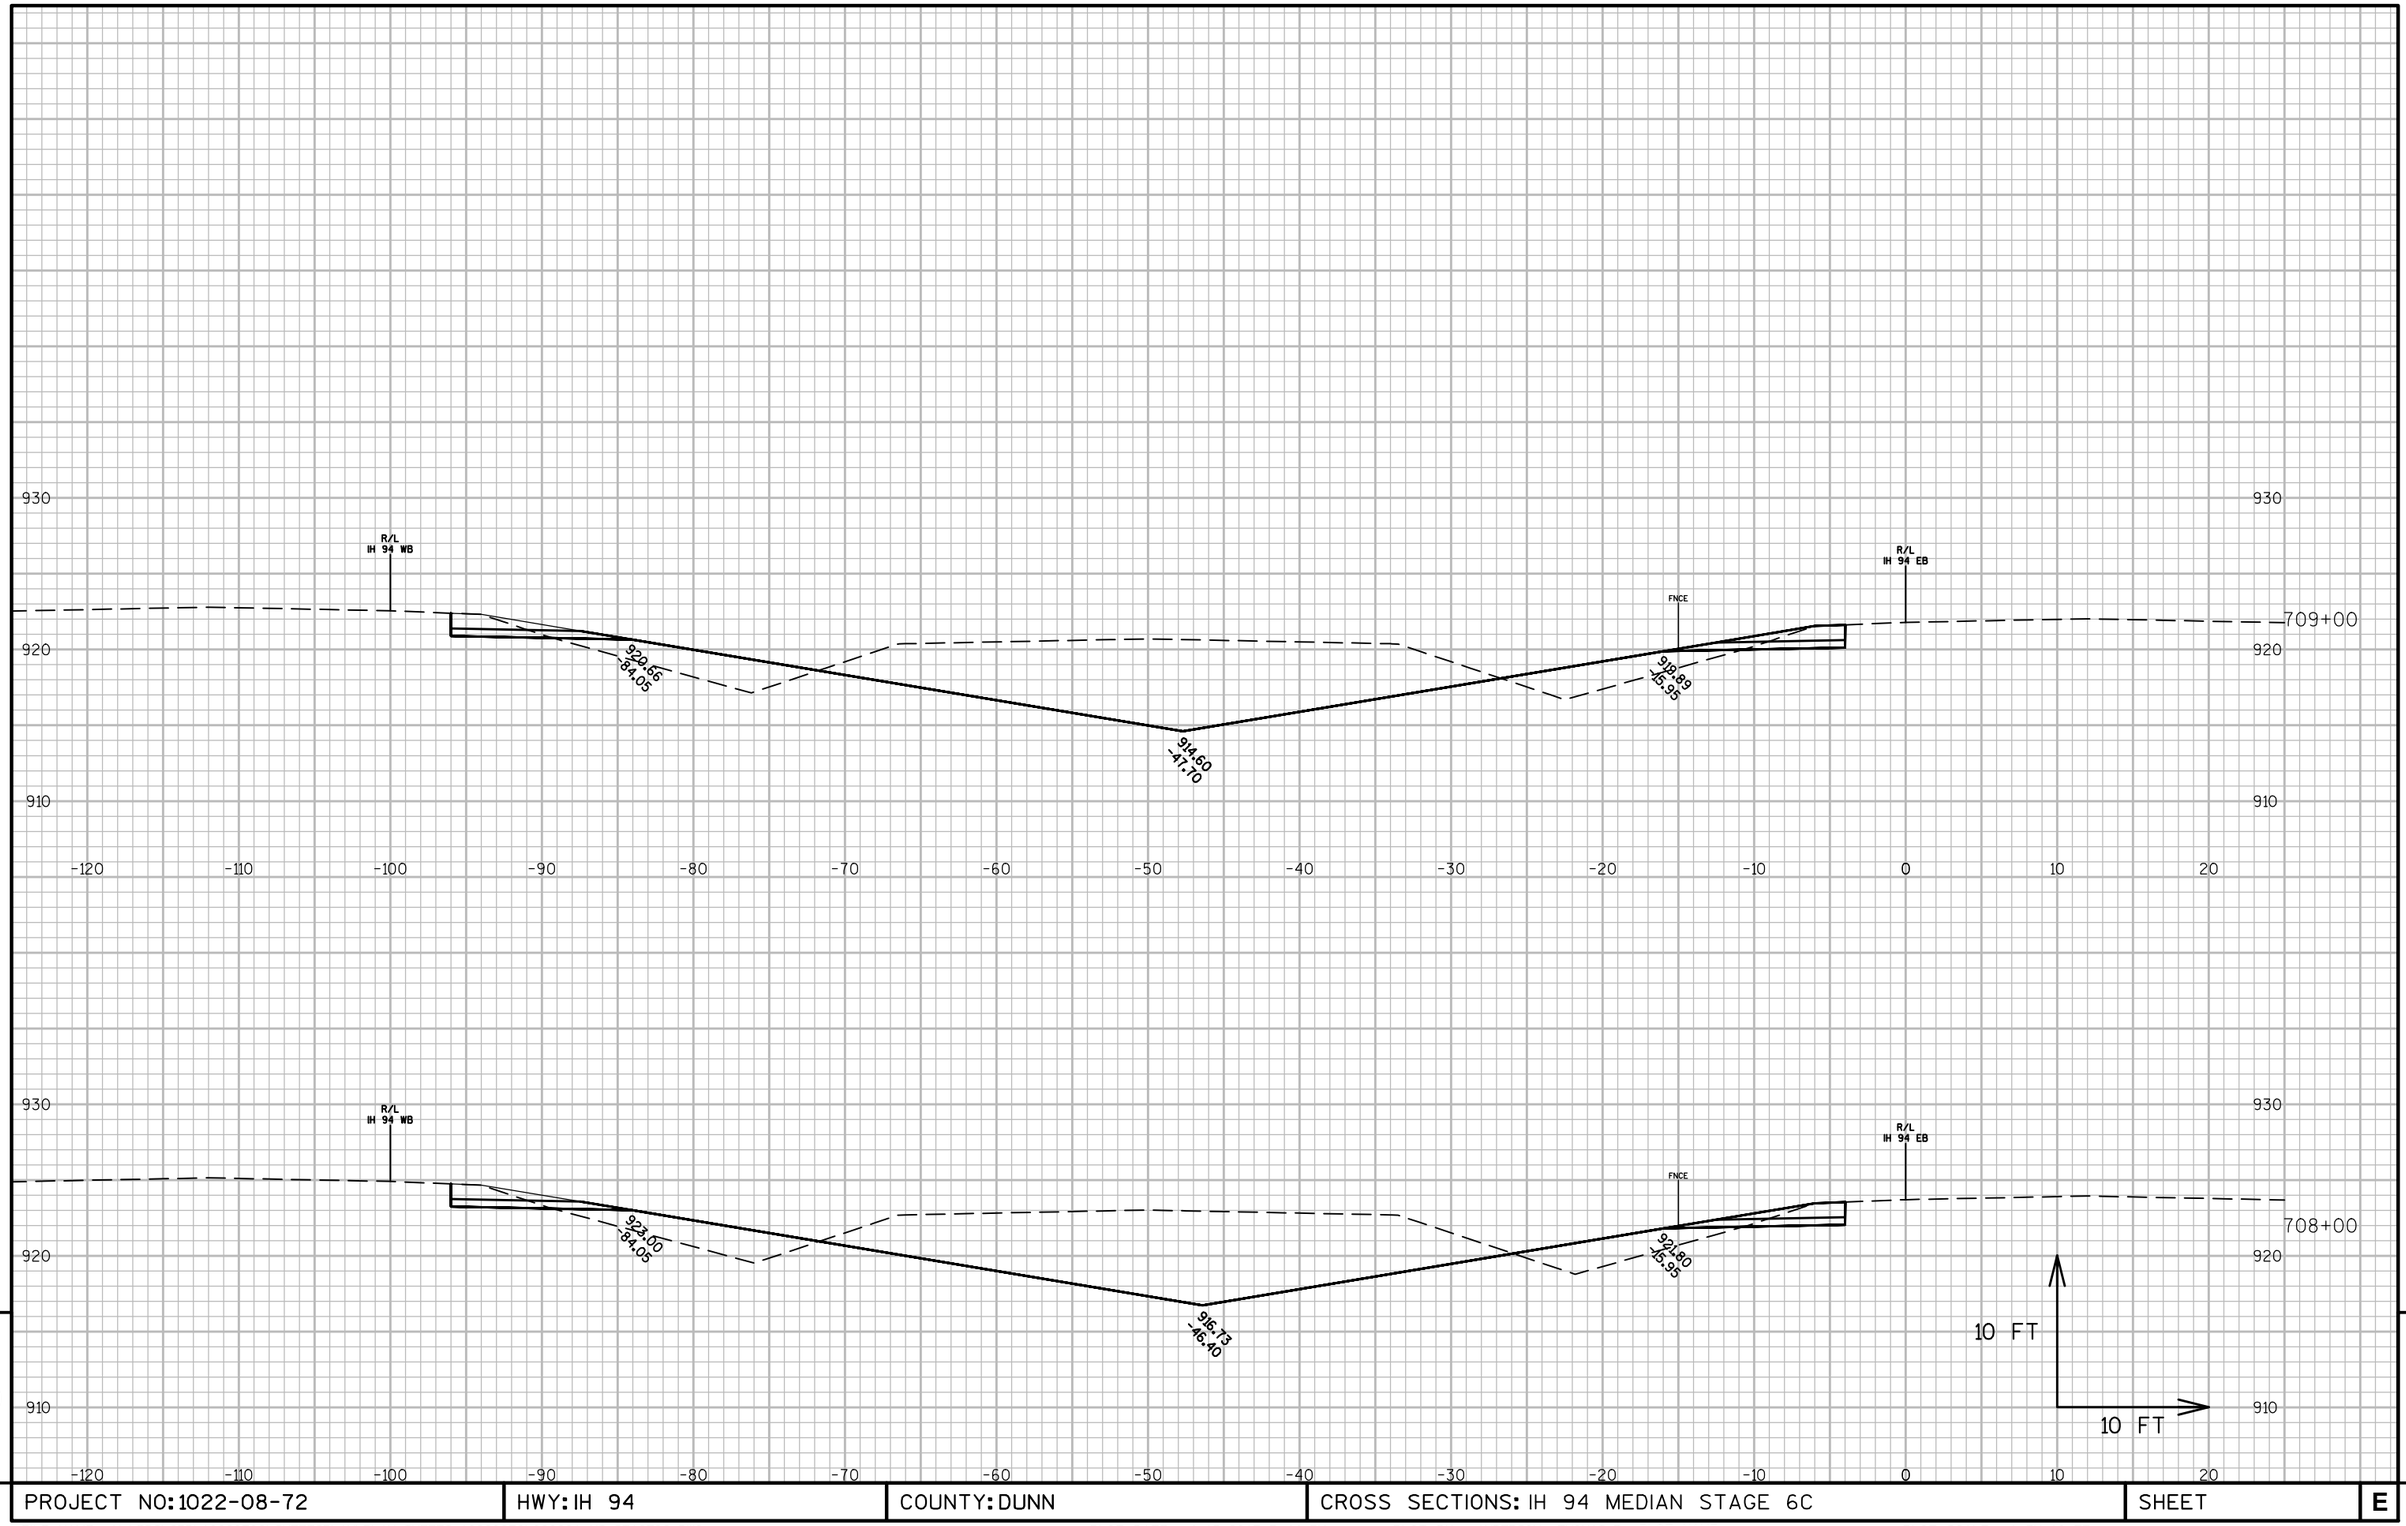


PROJECT NO: 1022-08-72	HWY: IH 94	COUNTY: DUNN	CROSS SECTIONS: IH 94 MEDIAN STAGE 6C	SHEET	E

FILE NAME : N:\PDS\C3D\10220706\SHEETSPLAN\PLAN SHEETS 10220872\090261_XS_STAGE6C.DWG
LAYOUT NAME - 090261T - (25)

PLOT DATE : 4/15/2017 3:44 PM PLOT BY : ANDERSON, THOMAS R PLOT NAME :

PLOT SCALE : 1 IN:10 FT

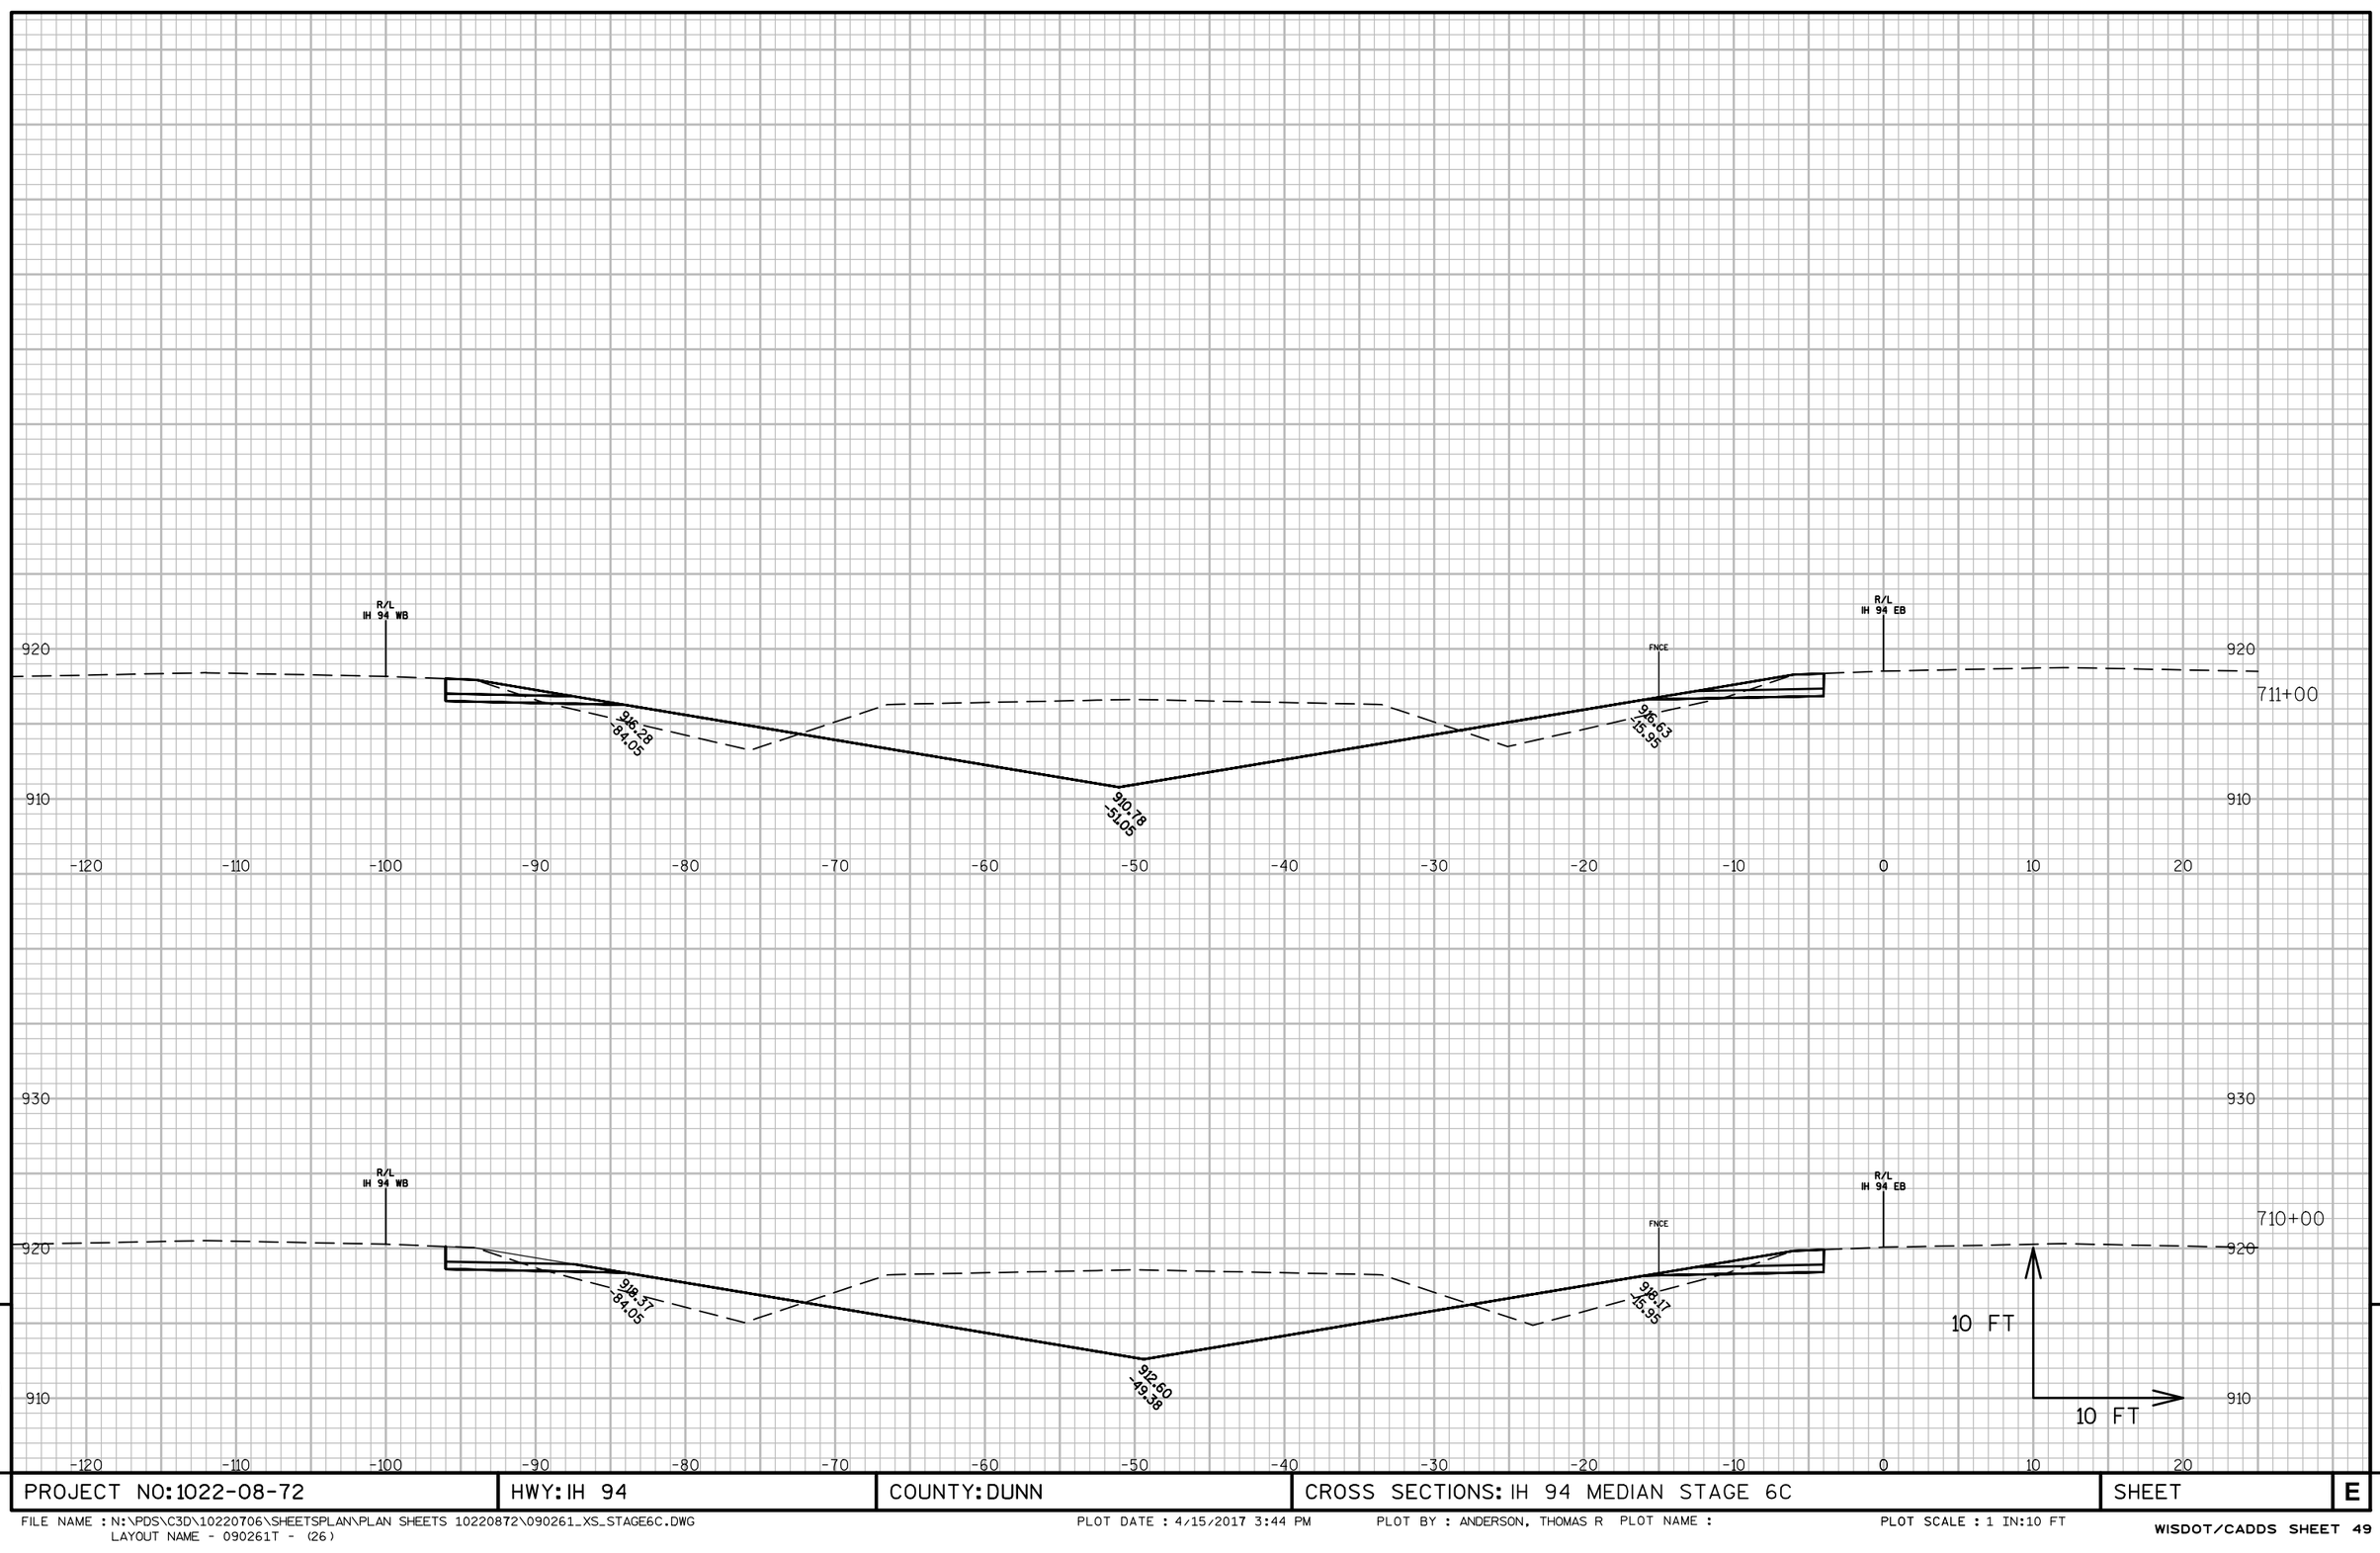


PROJECT NO: 1022-08-72	HWY: IH 94	COUNTY: DUNN	CROSS SECTIONS: IH 94 MEDIAN STAGE 6C	SHEET	E

FILE NAME : N:\PDS\C3D\10220706\SHEETSPLAN\PLAN SHEETS 10220872\090261_XS_STAGE6C.DWG
LAYOUT NAME - 090261T - (26)

PLOT DATE : 4/15/2017 3:44 PM PLOT BY : ANDERSON, THOMAS R PLOT NAME :


PLOT SCALE : 1 IN:10 FT

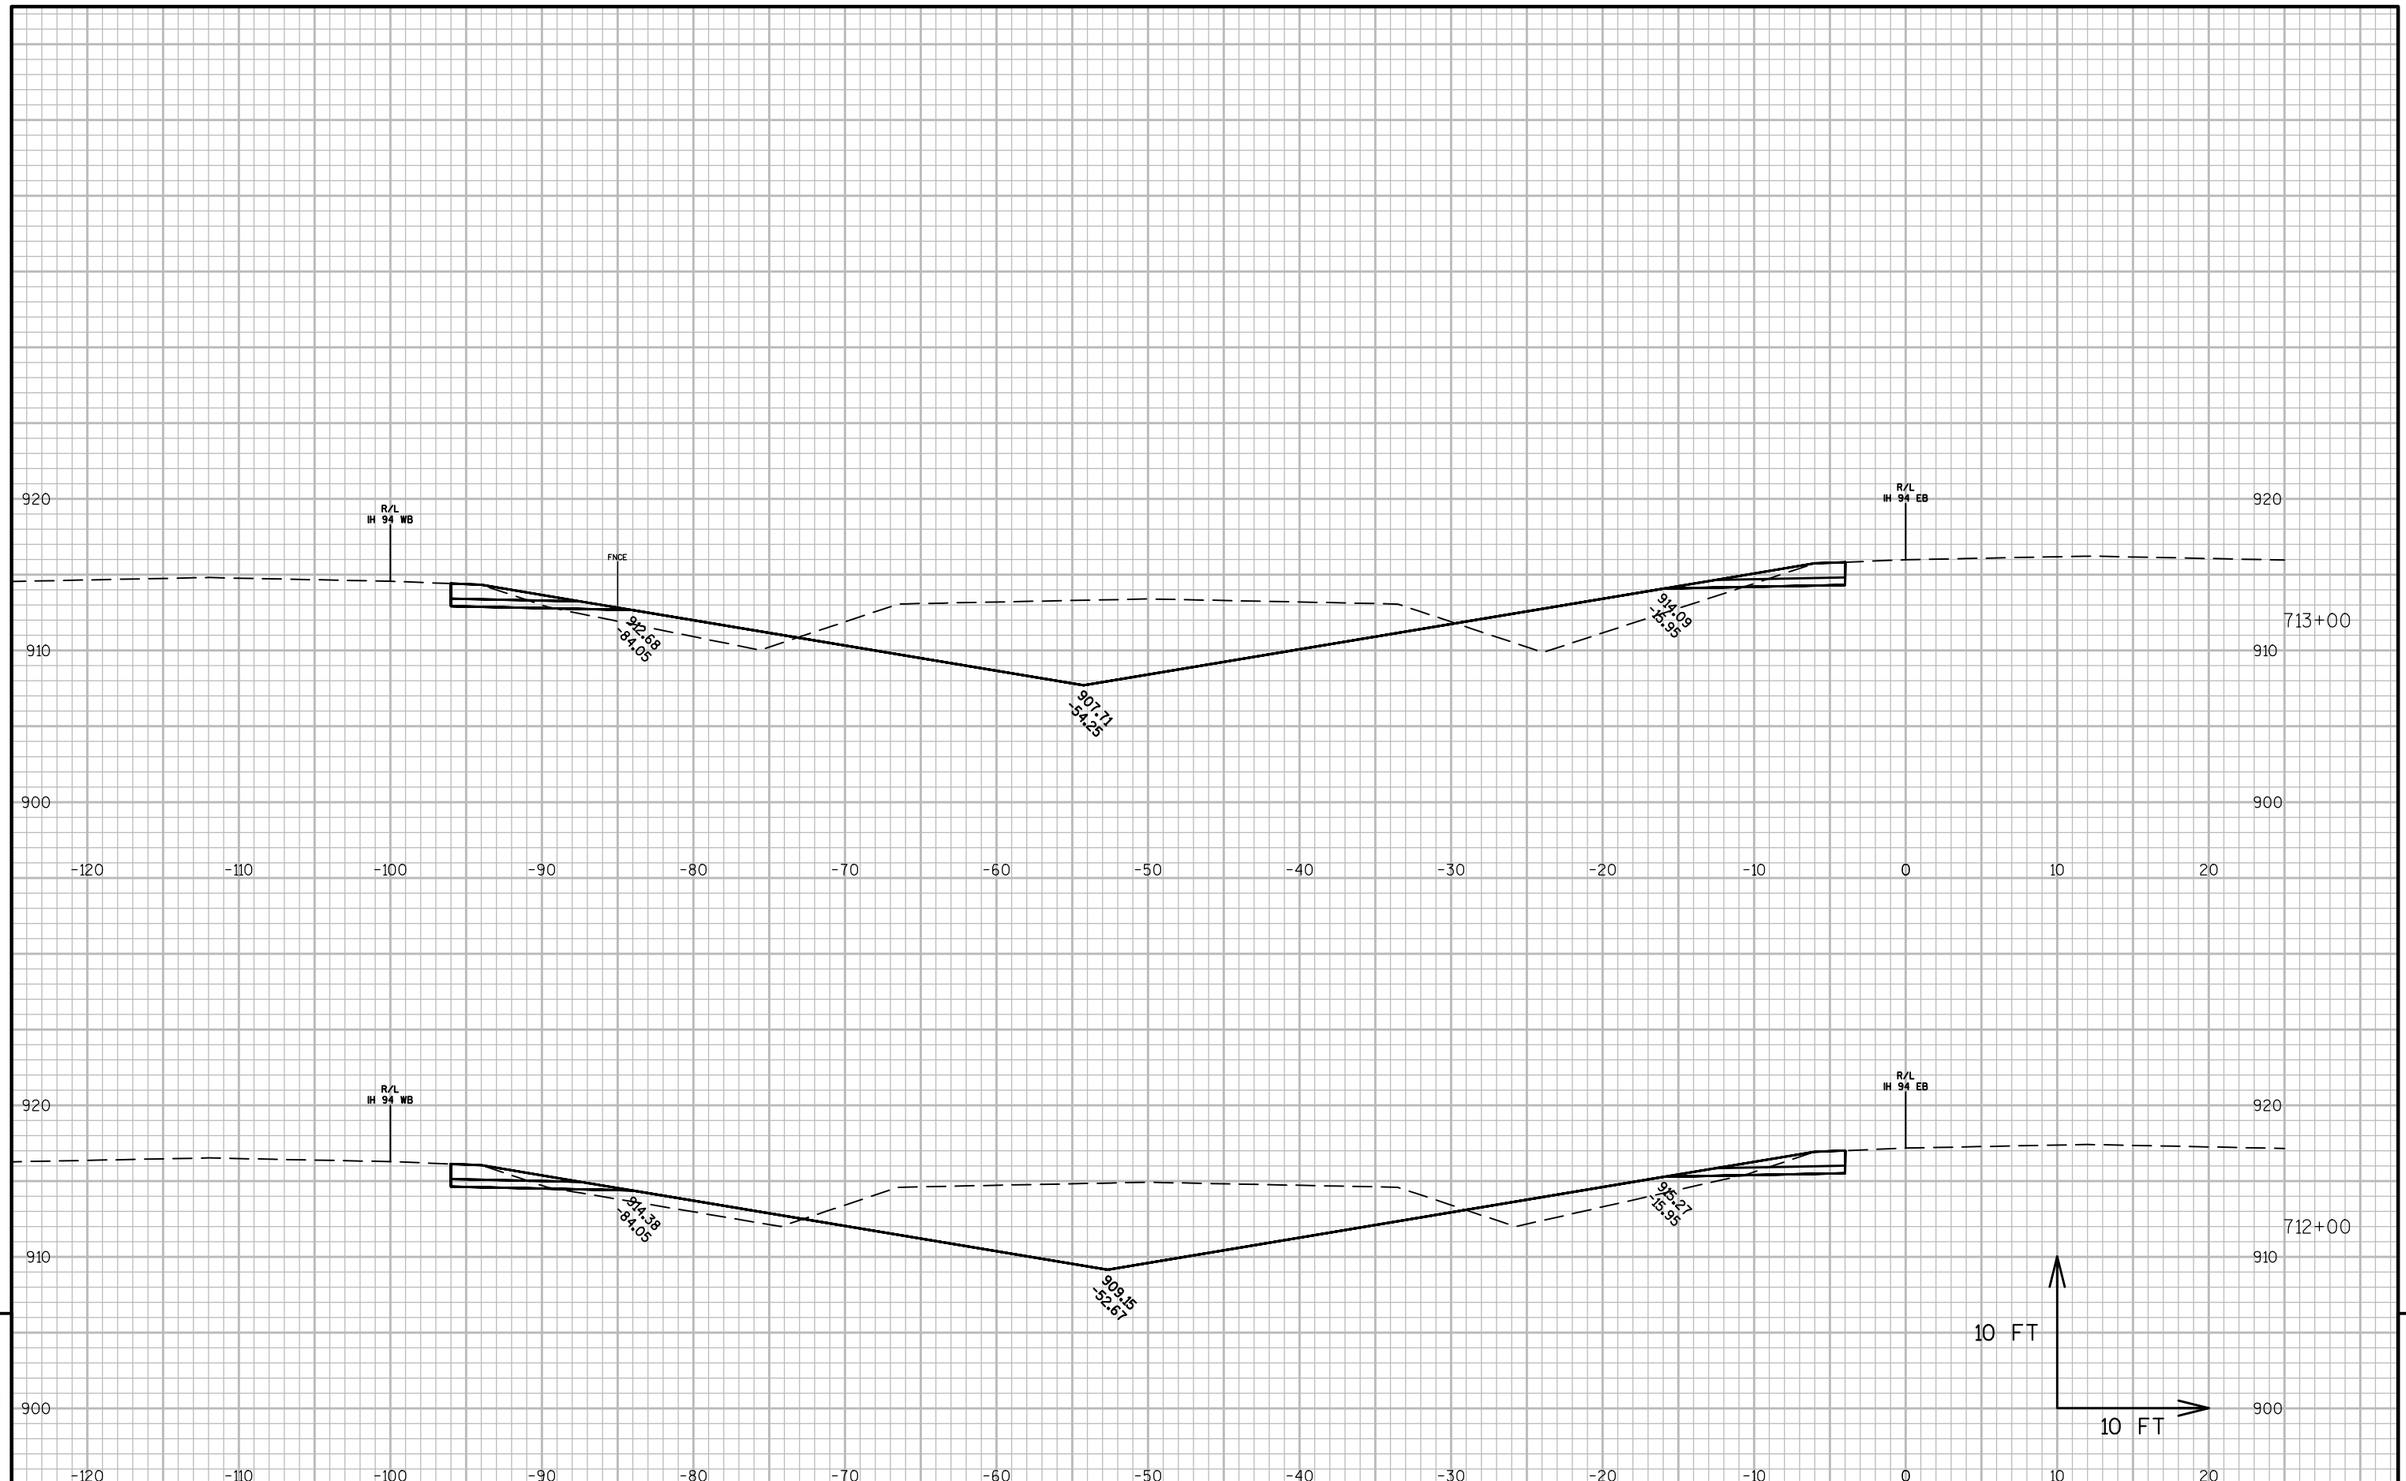

PROJECT NO: 1022-08-72	HWY: IH 94	COUNTY: DUNN	CROSS SECTIONS: IH 94 MEDIAN STAGE 6C	SHEET E

FILE NAME : N:\PDS\C3D\10220706\SHEETSPLAN\PLAN SHEETS 10220872\090261_XS_STAGE6C.DWG
LAYOUT NAME - 090261T - (27)


PLOT DATE : 4/15/2017 3:45 PM PLOT BY : ANDERSON, THOMAS R PLOT NAME : PLOT SCALE : 1 IN:10 FT

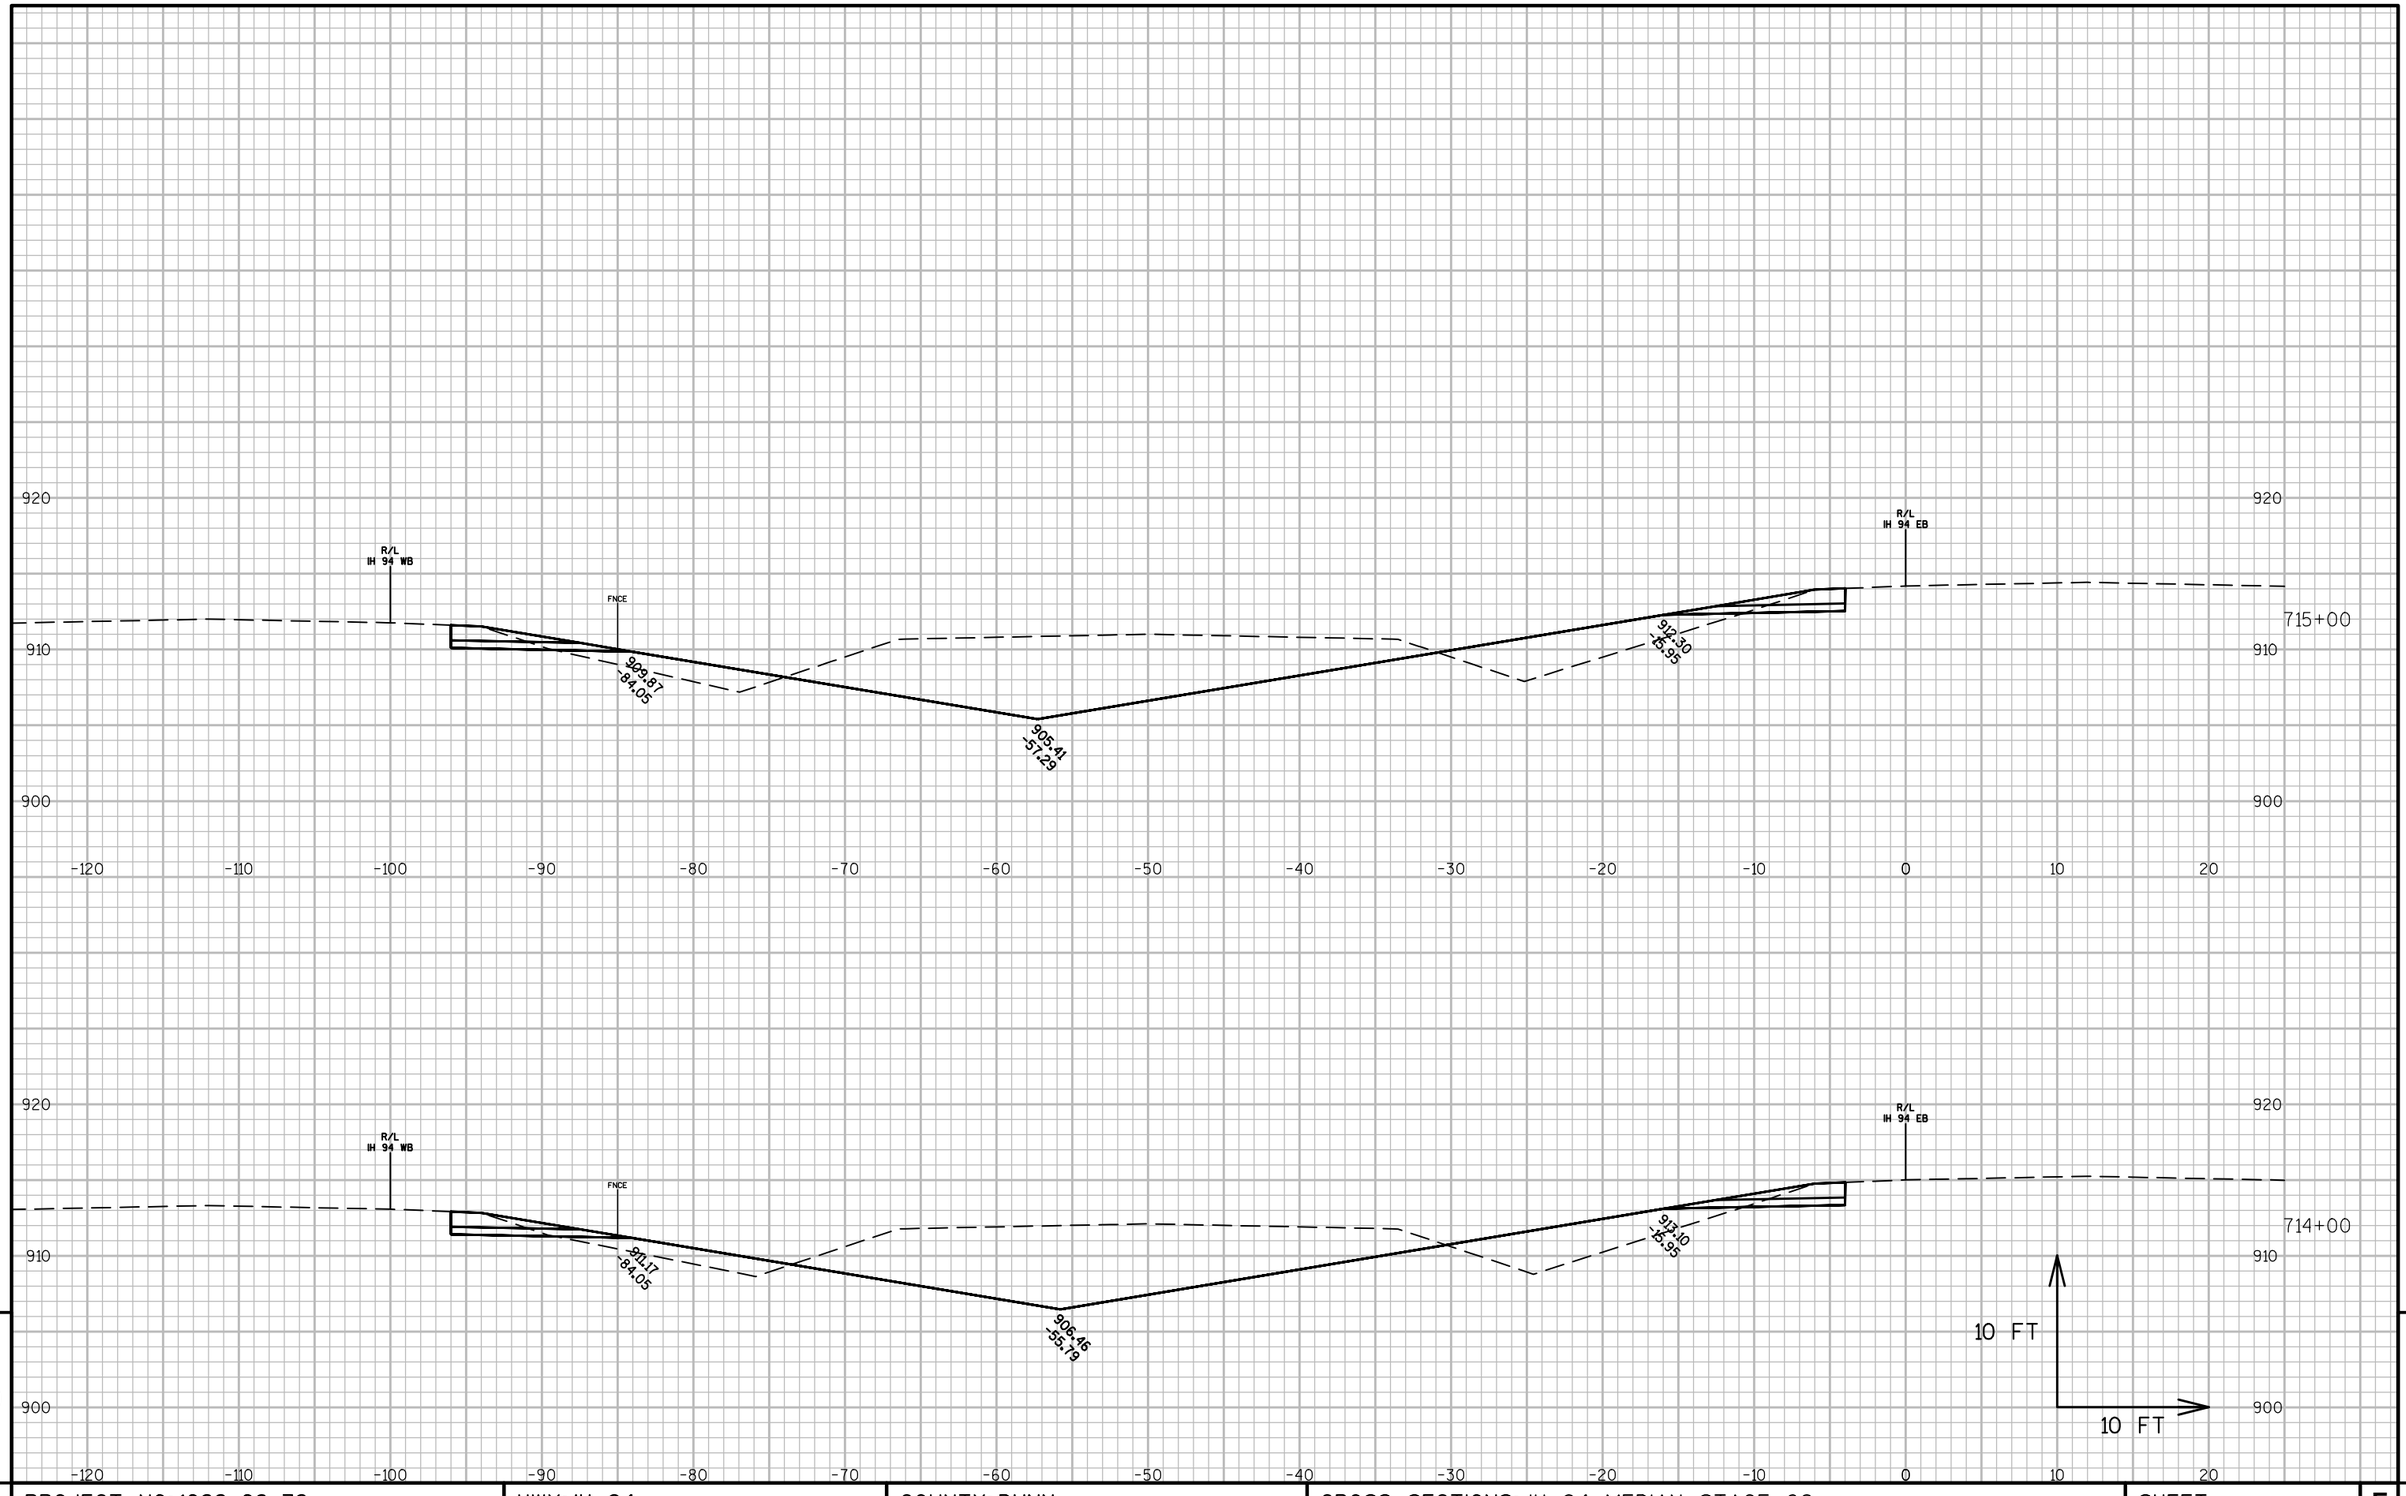

PROJECT NO: 1022-08-72	HWY: IH 94	COUNTY: DUNN	CROSS SECTIONS: IH 94 MEDIAN STAGE 6C	SHEET	E

FILE NAME : N:\PDS\C3D\10220706\SHEETSPLAN\PLAN SHEETS 10220872\090261_XS_STAGE6C.DWG
LAYOUT NAME - 090261T - (28)

PLOT DATE : 4/15/2017 3:45 PM PLOT BY : ANDERSON, THOMAS R PLOT NAME : PLOT SCALE : 1 IN:10 FT

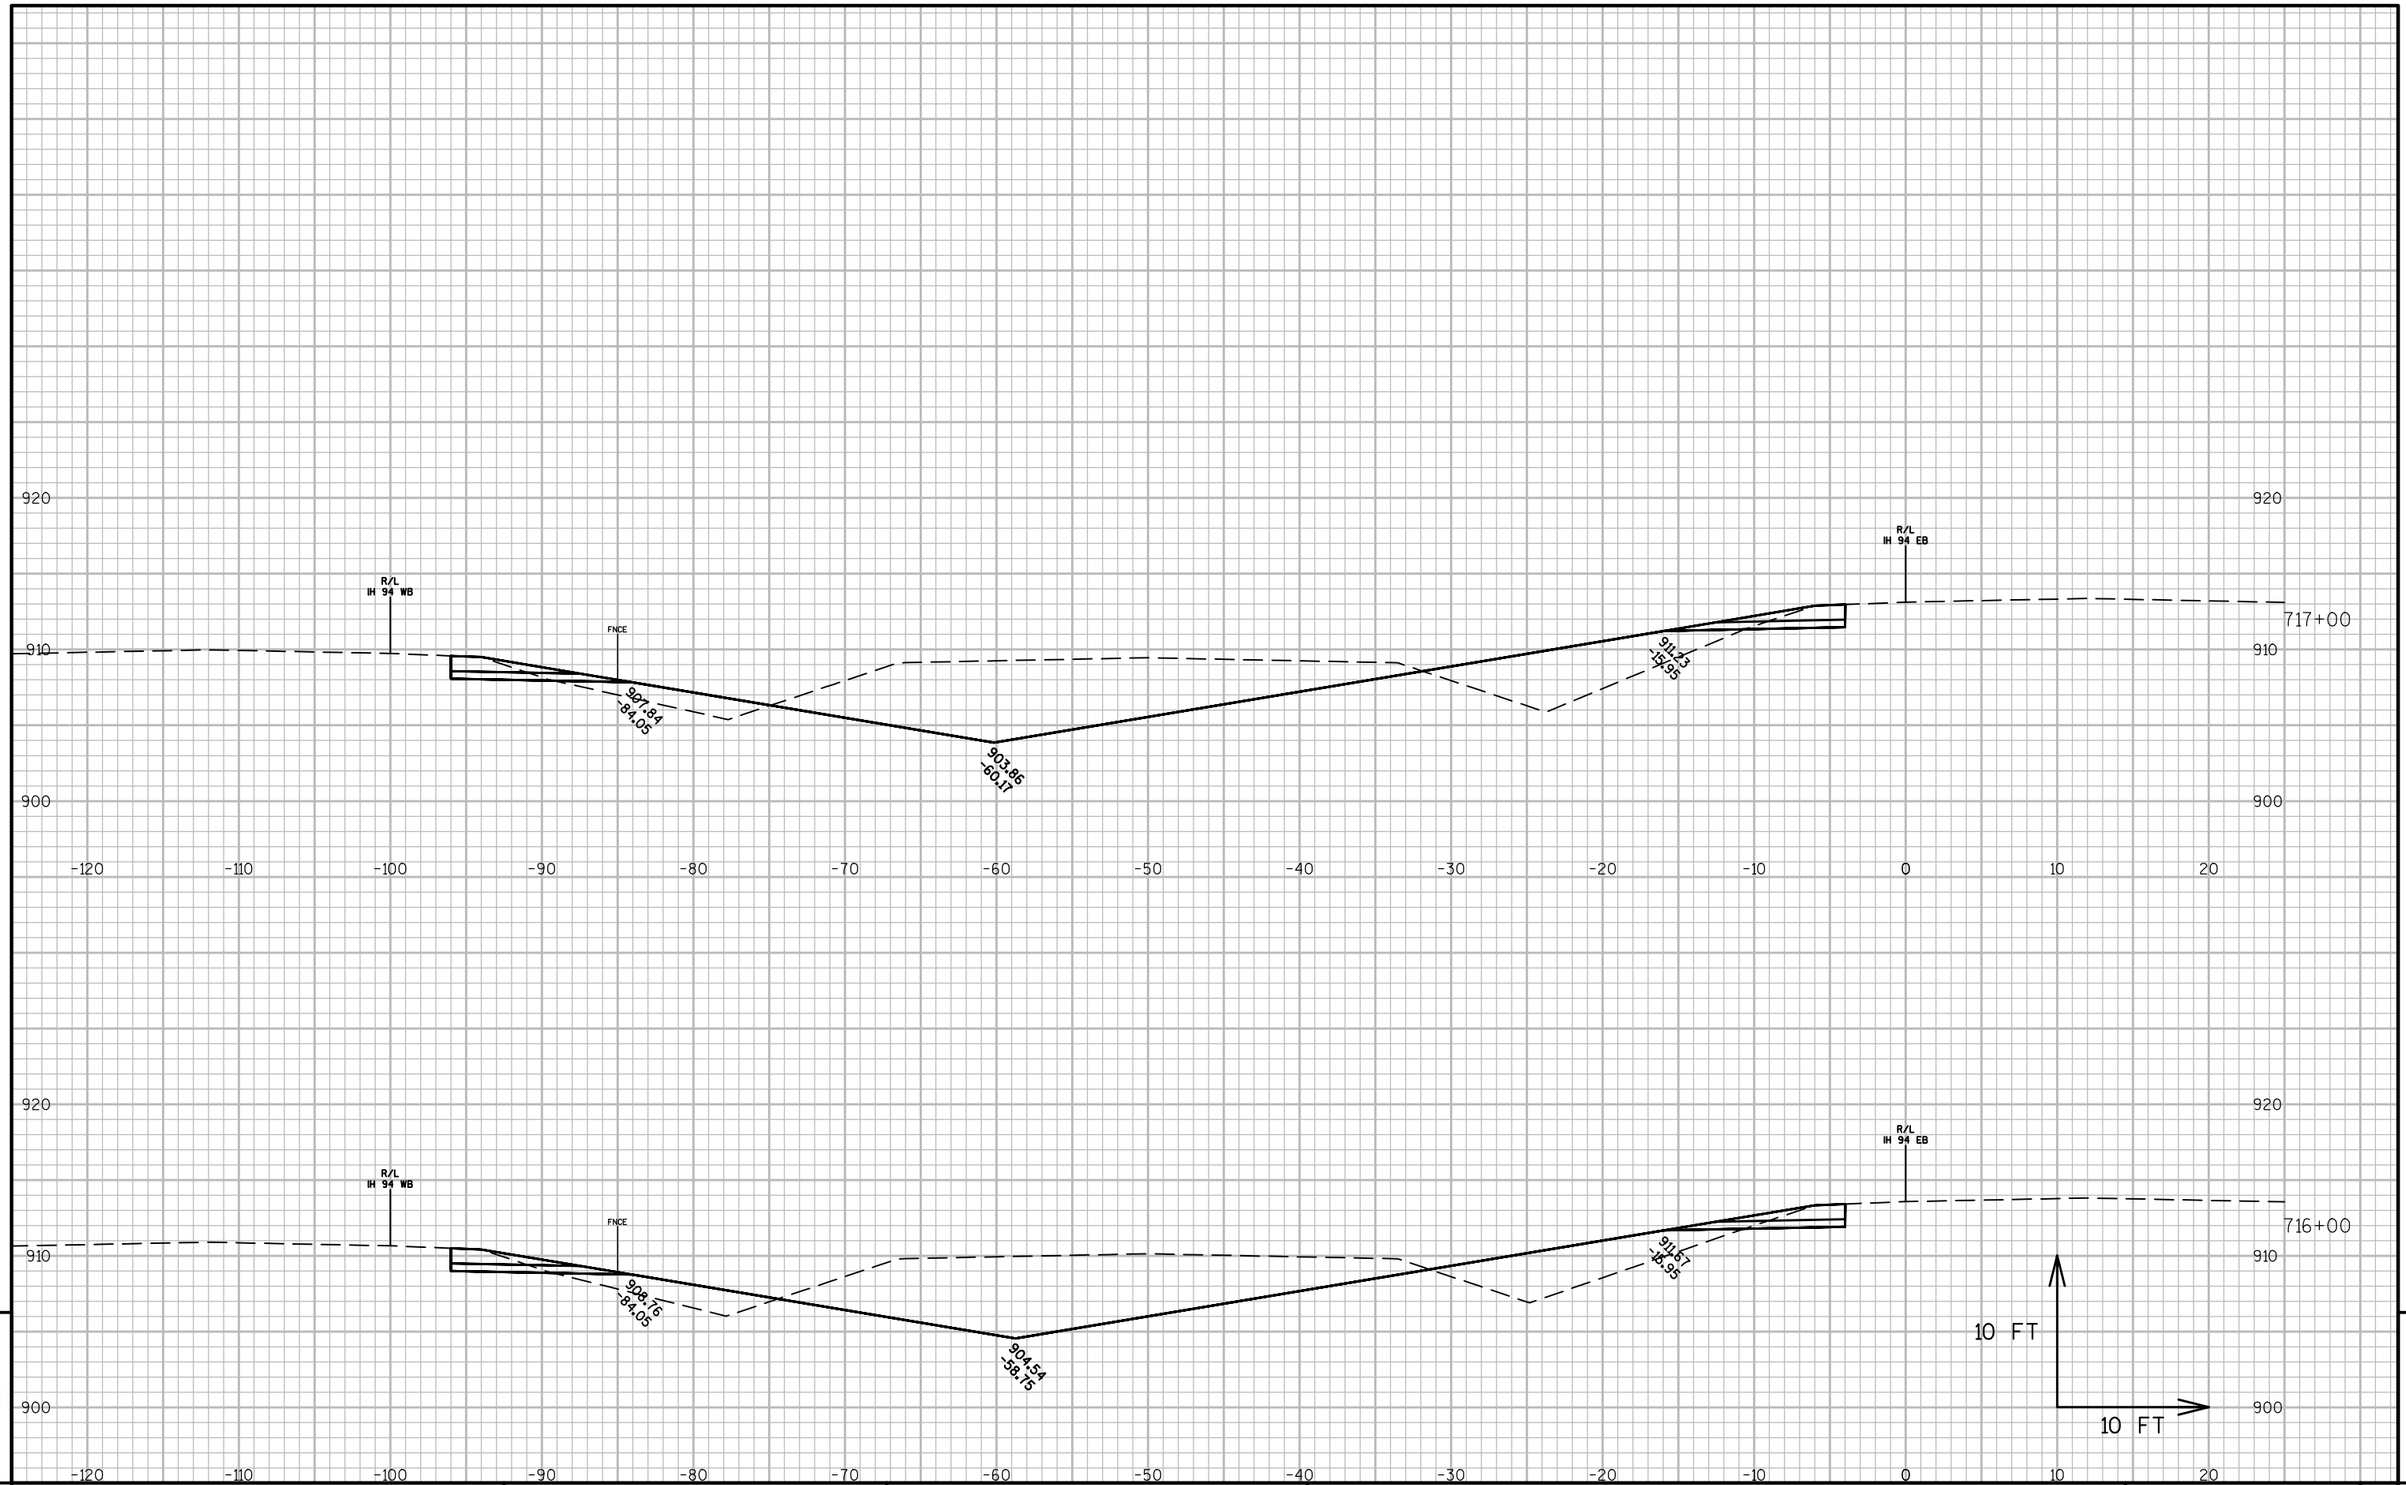

9


9

PROJECT NO: 1022-08-72	HWY: IH 94	COUNTY: DUNN	CROSS SECTIONS: IH 94 MEDIAN STAGE 6C	SHEET	E

FILE NAME : N:\PDS\C3D\10220706\SHEETSPLAN\PLAN SHEETS 10220872\090261_XS_STAGE6C.DWG
LAYOUT NAME - 090261T - (29)

PLOT DATE : 4/15/2017 3:45 PM PLOT BY : ANDERSON, THOMAS R PLOT NAME :

PLOT SCALE : 1 IN:10 FT

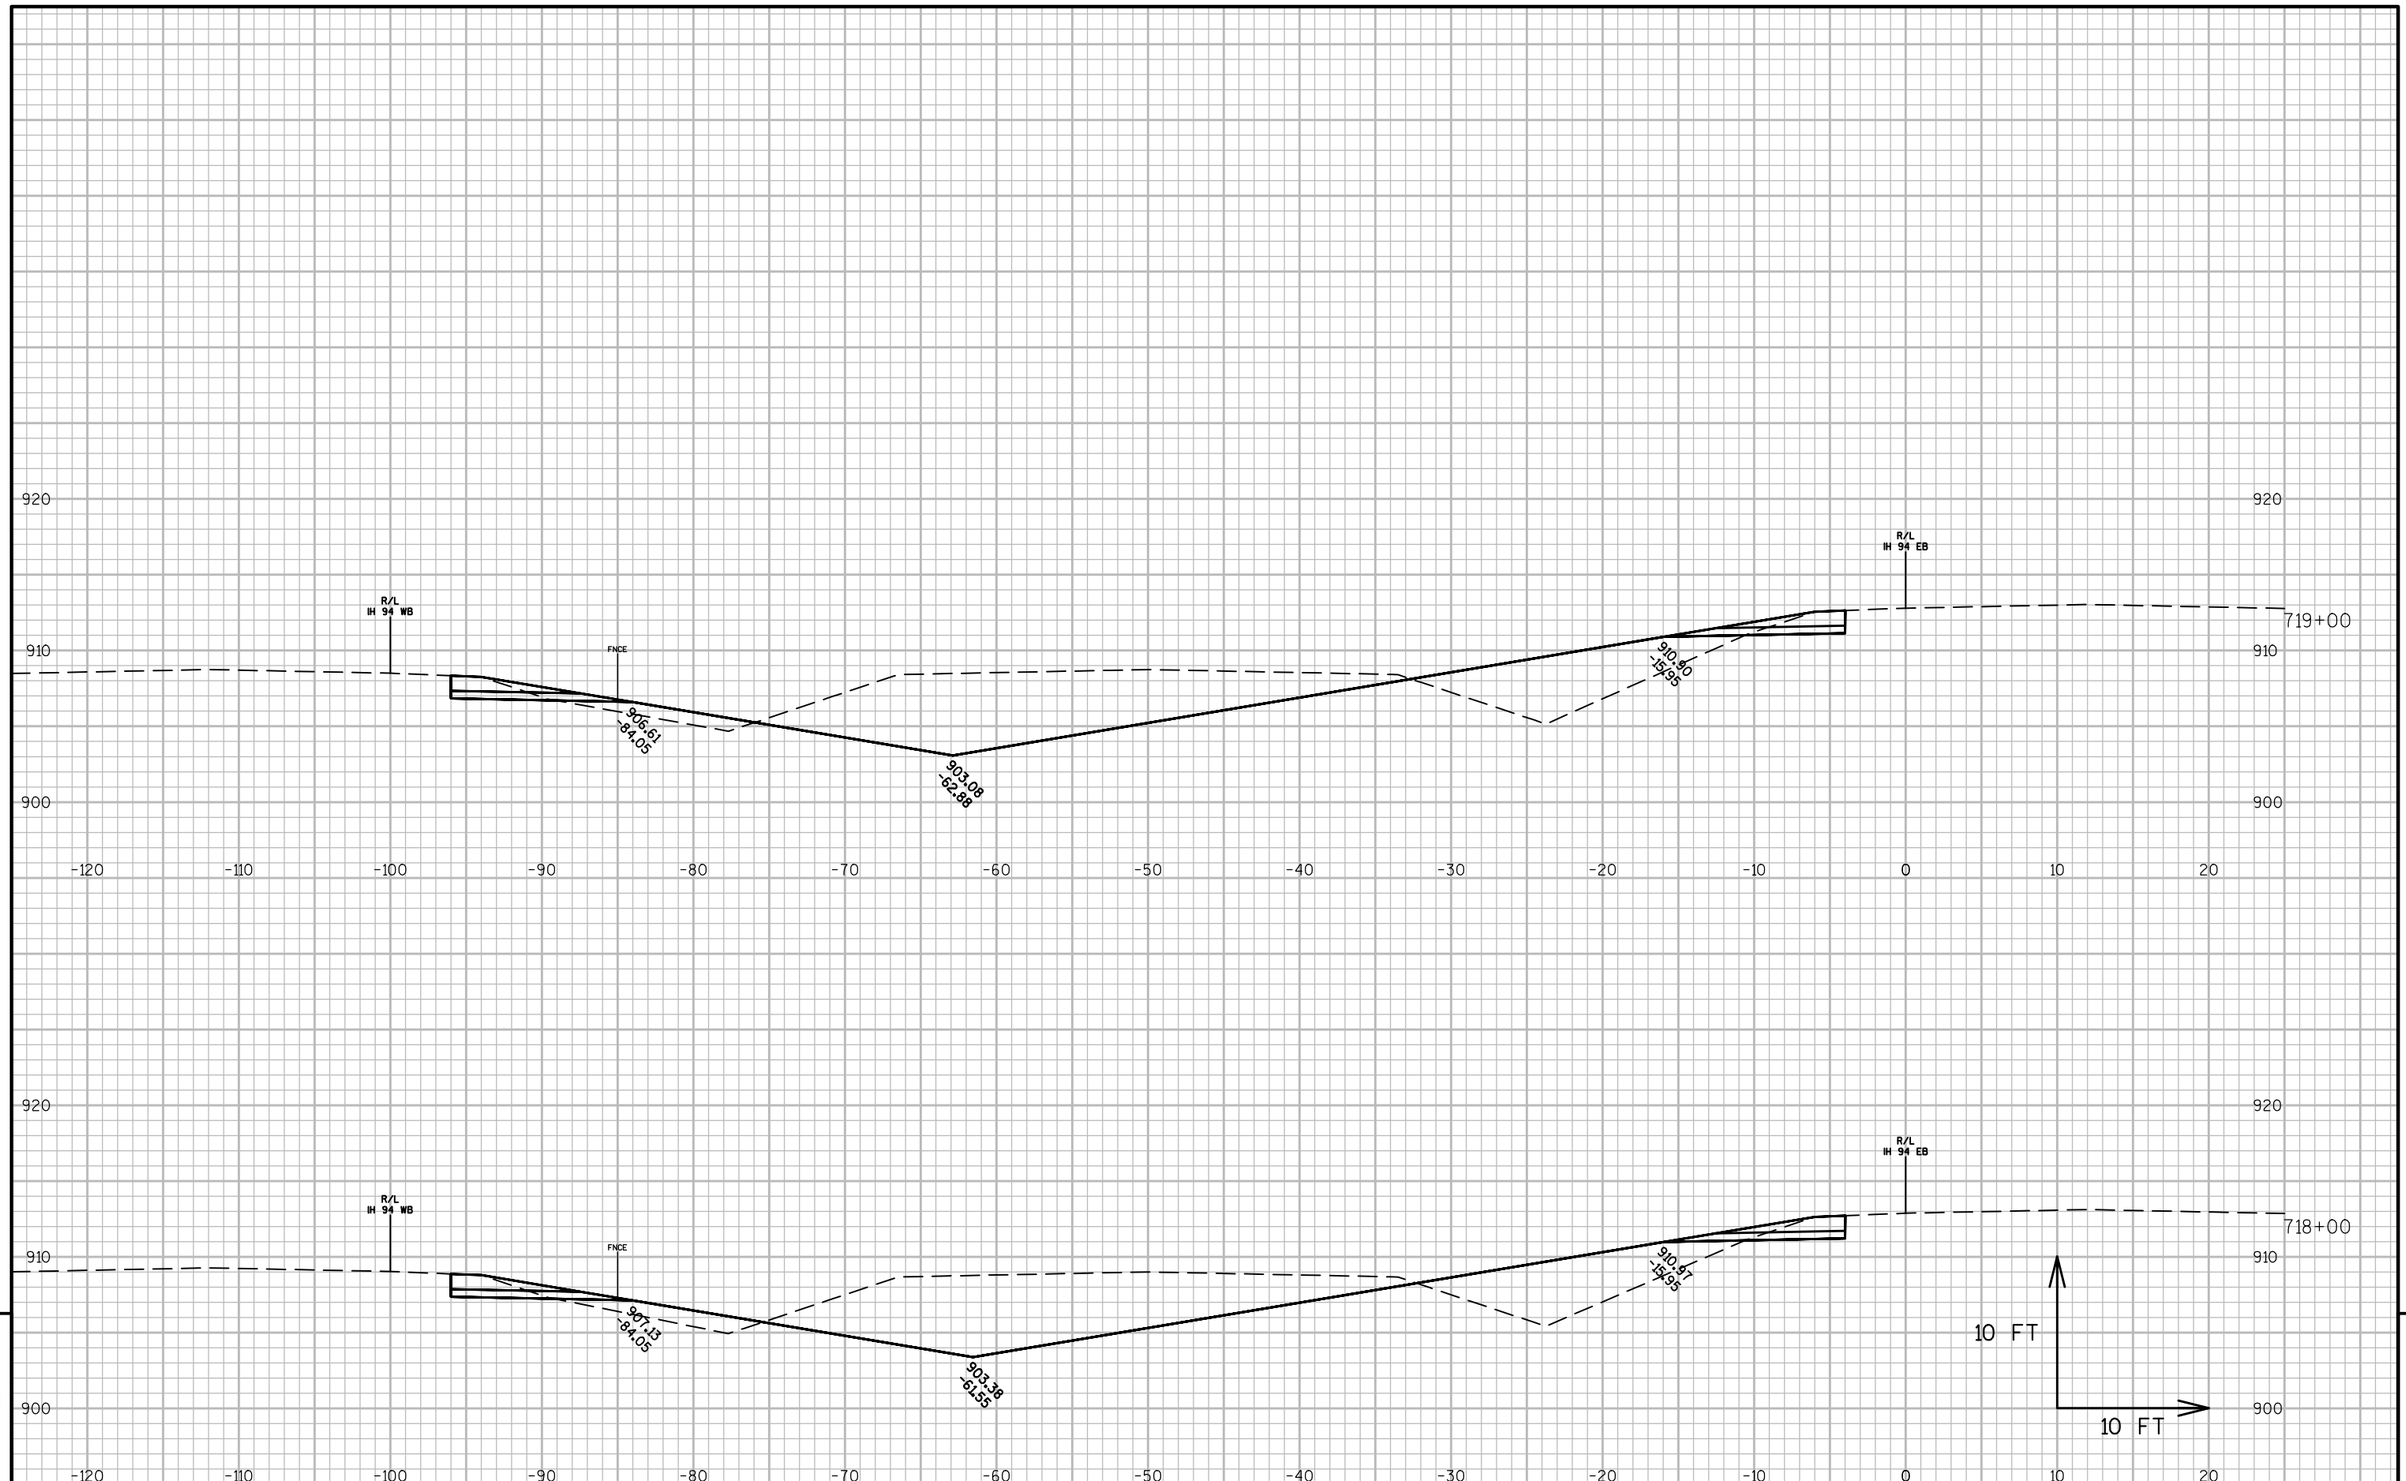

9


9

PROJECT NO: 1022-08-72	HWY: IH 94	COUNTY: DUNN	CROSS SECTIONS: IH 94 MEDIAN STAGE 6C	SHEET	E

FILE NAME : N:\PDS\C3D\10220706\SHEETSPLAN\PLAN SHEETS 10220872\090261_XS_STAGE6C.DWG
LAYOUT NAME - 090261T - (30)

PLOT DATE : 4/15/2017 3:45 PM PLOT BY : ANDERSON, THOMAS R PLOT NAME :

PLOT SCALE : 1 IN:10 FT

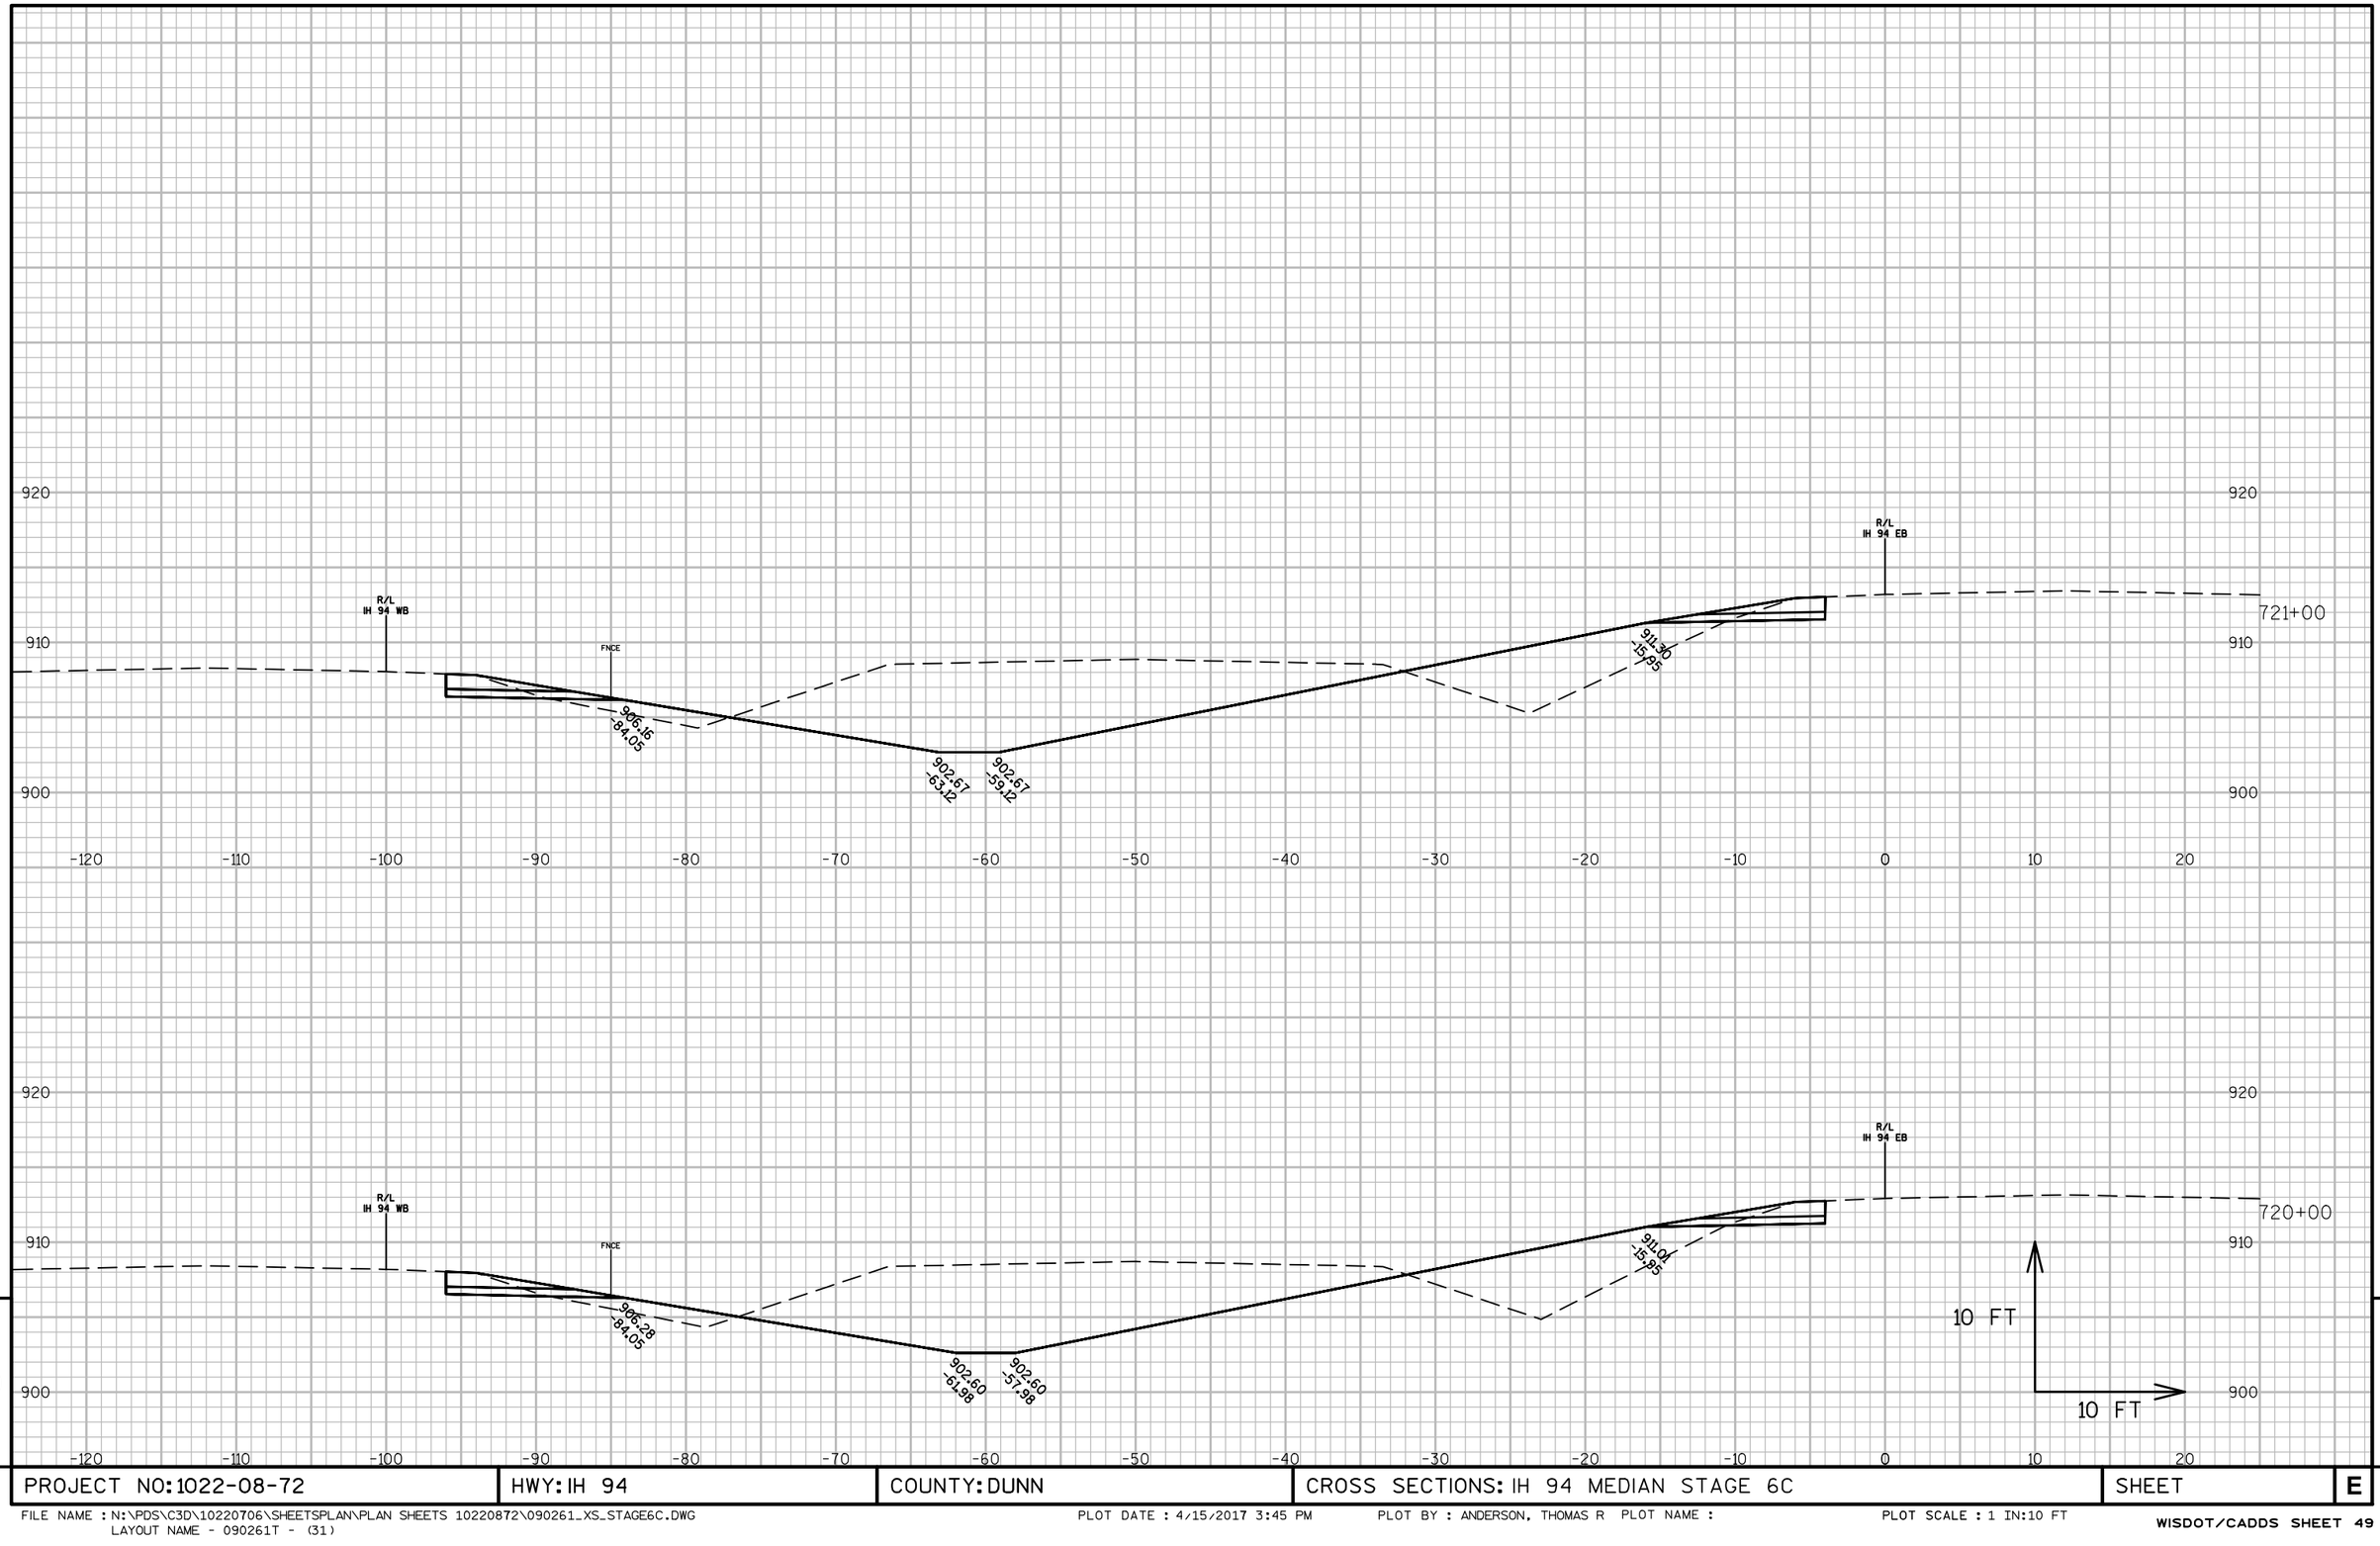


9

9

PROJECT NO: 1022-08-72	HWY: IH 94	COUNTY: DUNN	CROSS SECTIONS: IH 94 MEDIAN STAGE 6C	SHEET	E

FILE NAME : N:\PDS\C3D\10220706\SHEETSPLAN\PLAN SHEETS 10220872\090261_XS_STAGE6C.DWG
LAYOUT NAME - 090261T - (31)

PLOT DATE : 4/15/2017 3:45 PM PLOT BY : ANDERSON, THOMAS R PLOT NAME : PLOT SCALE : 1 IN:10 FT

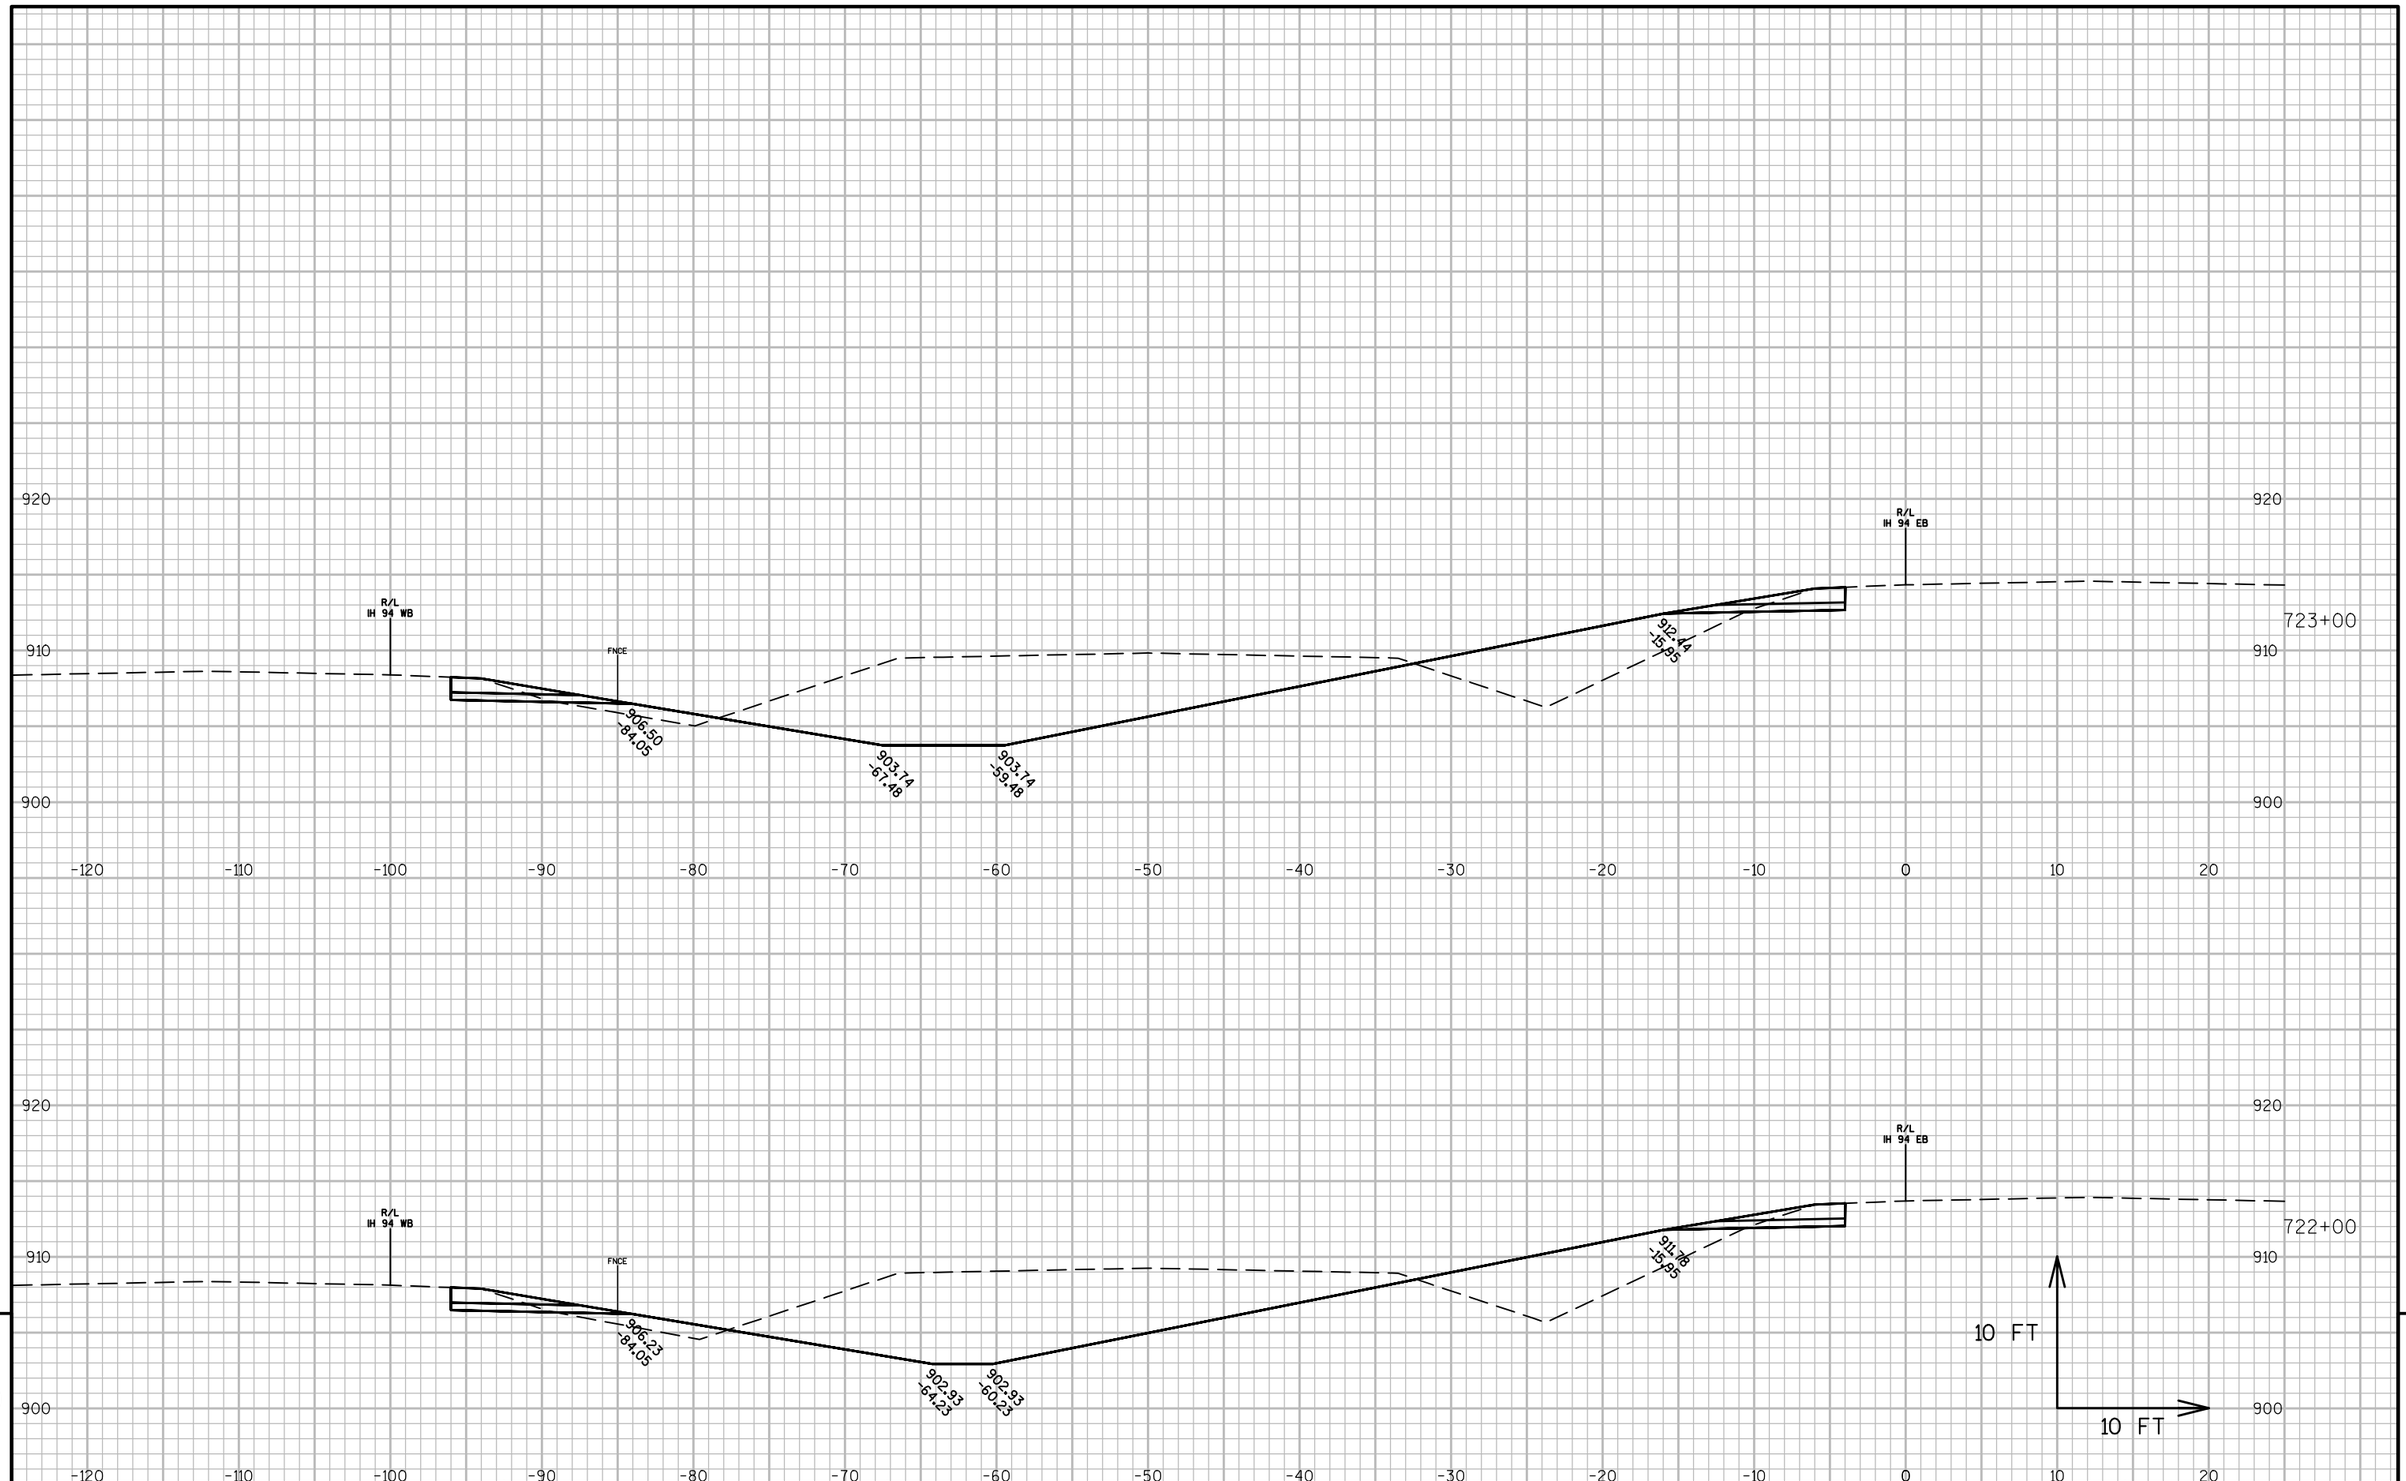


PROJECT NO: 1022-08-72	HWY: IH 94	COUNTY: DUNN	CROSS SECTIONS: IH 94 MEDIAN STAGE 6C	SHEET	E

FILE NAME : N:\PDS\C3D\10220706\SHEETSPLAN\PLAN SHEETS 10220872\090261_XS_STAGE6C.DWG
LAYOUT NAME - 090261T - (32)

PLOT DATE : 4/15/2017 3:46 PM PLOT BY : ANDERSON, THOMAS R PLOT NAME :


PLOT SCALE : 1 IN:10 FT

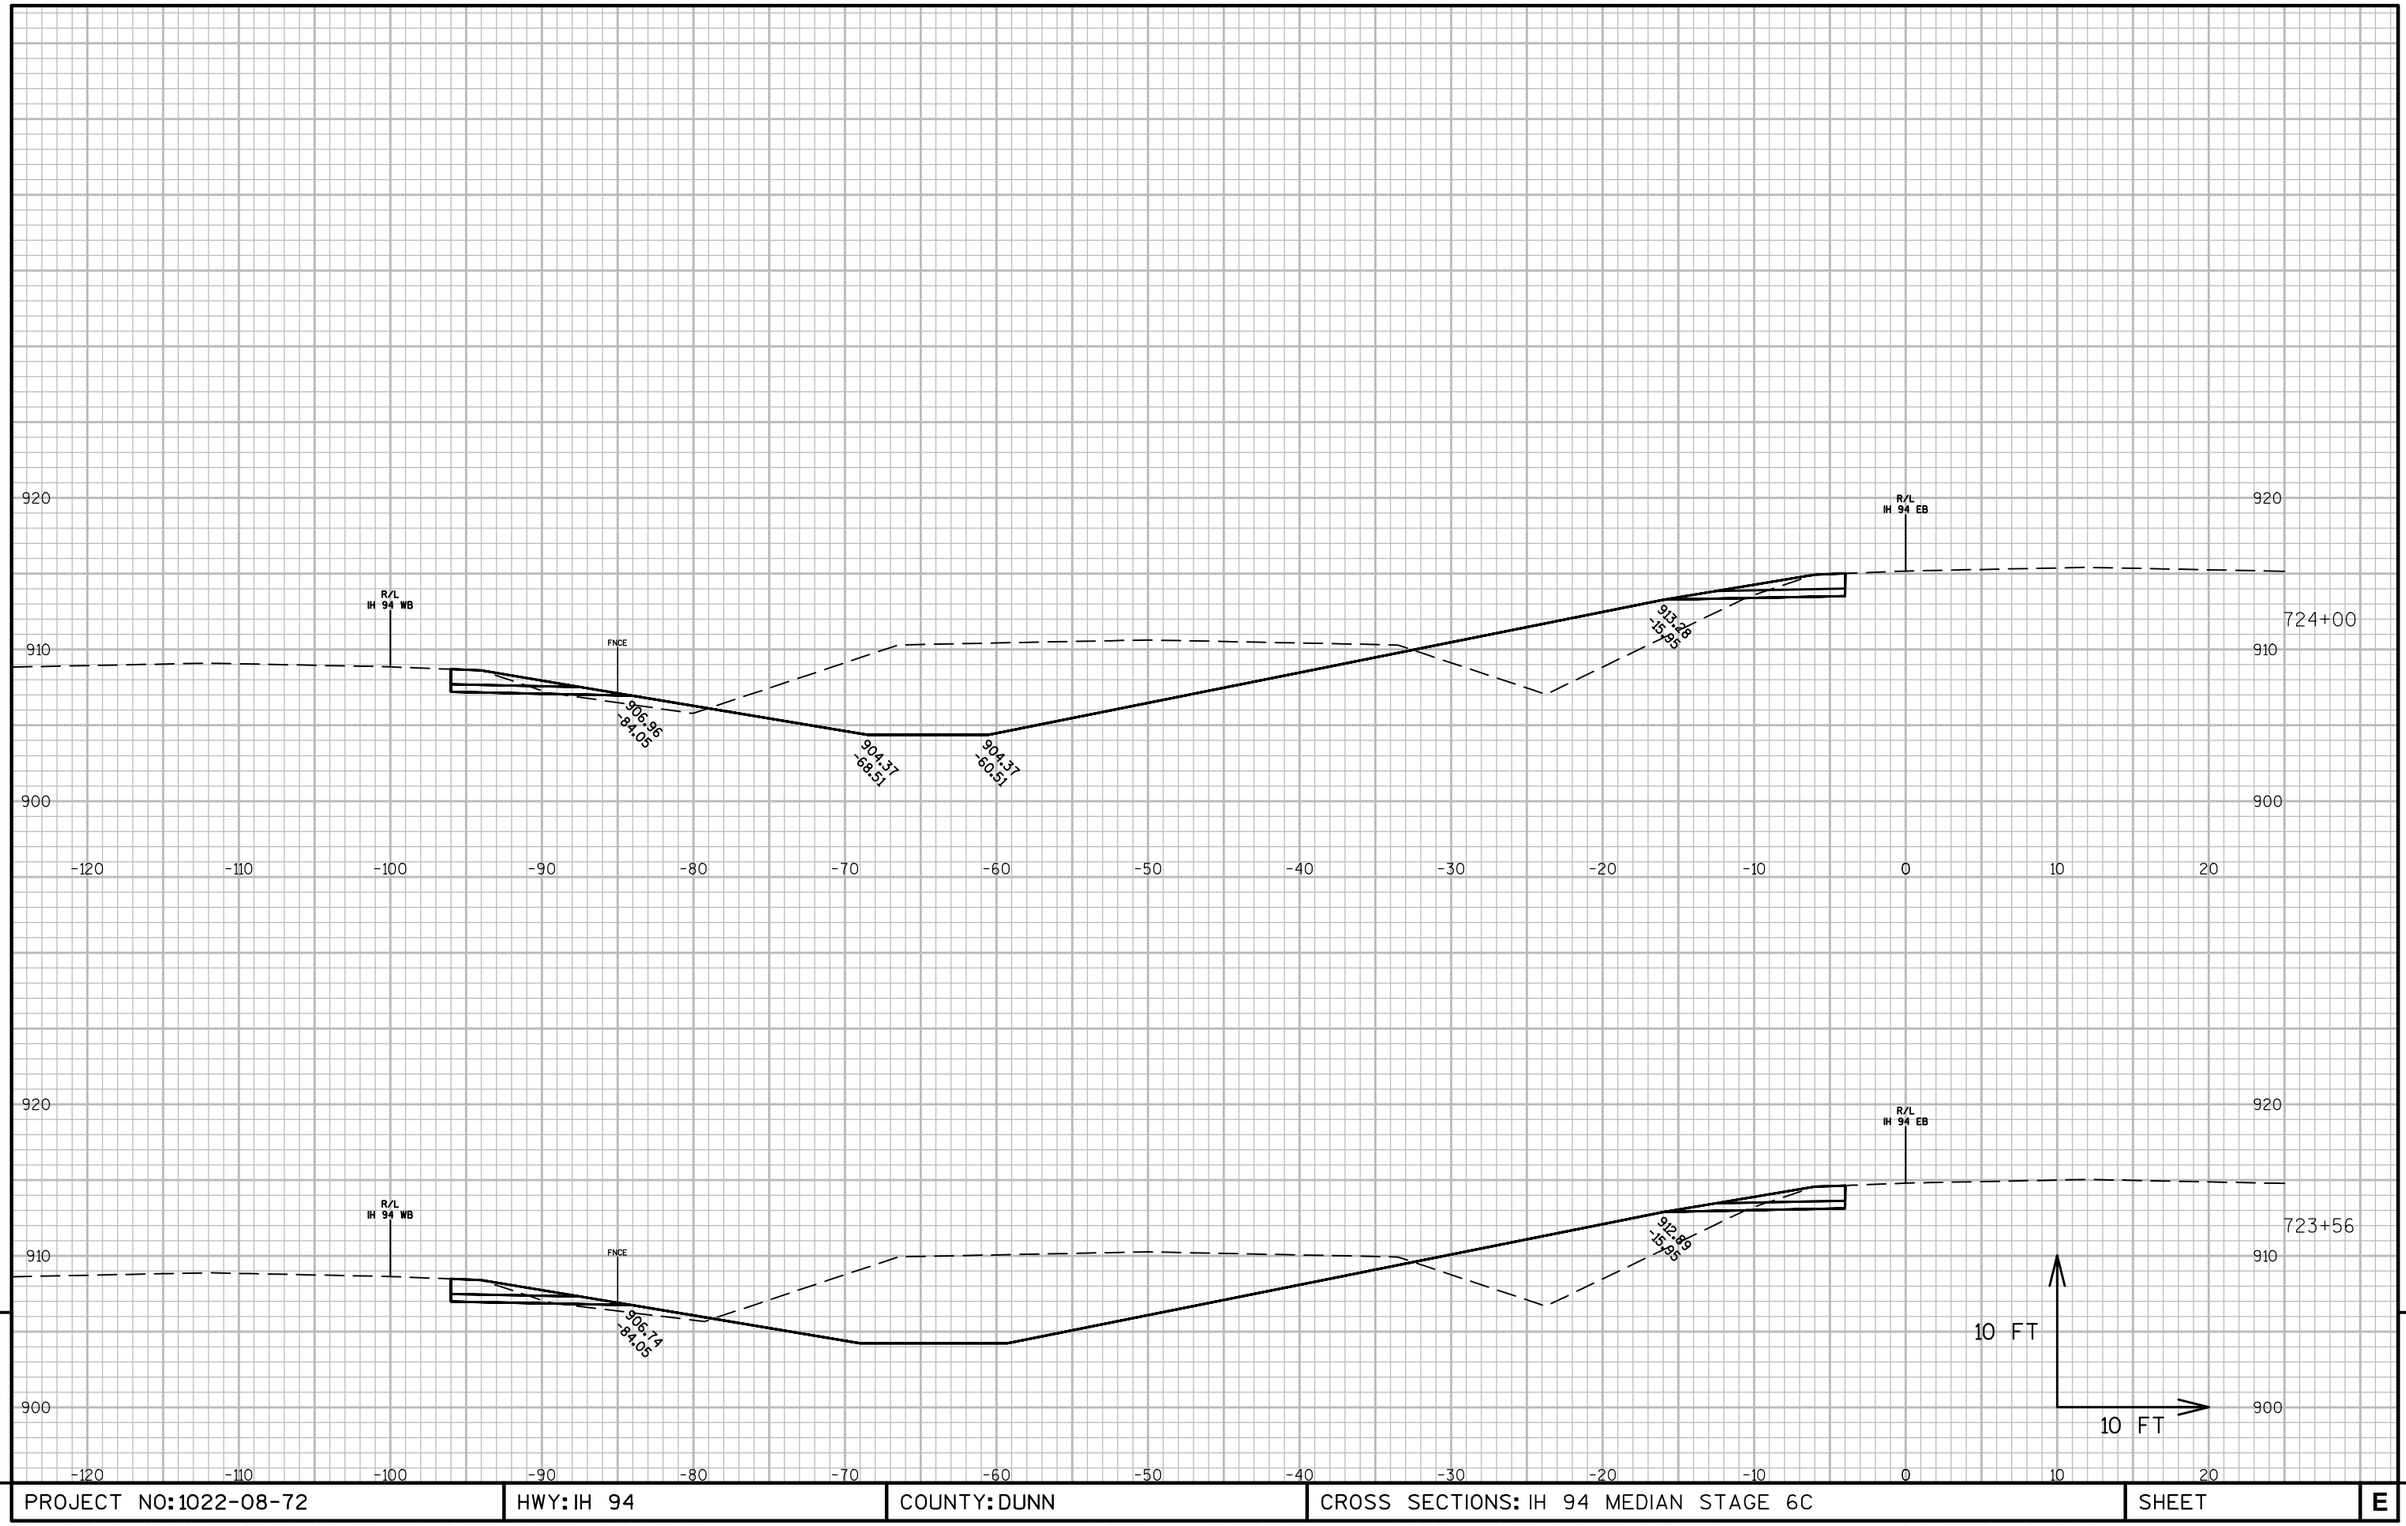

PROJECT NO: 1022-08-72	HWY: IH 94	COUNTY: DUNN	CROSS SECTIONS: IH 94 MEDIAN STAGE 6C	SHEET	E

FILE NAME : N:\PDS\C3D\10220706\SHEETSPLAN\PLAN SHEETS 10220872\090261_XS_STAGE6C.DWG
LAYOUT NAME - 090261T - (33)

PLOT DATE : 4/15/2017 3:46 PM PLOT BY : ANDERSON, THOMAS R PLOT NAME : PLOT SCALE : 1 IN:10 FT

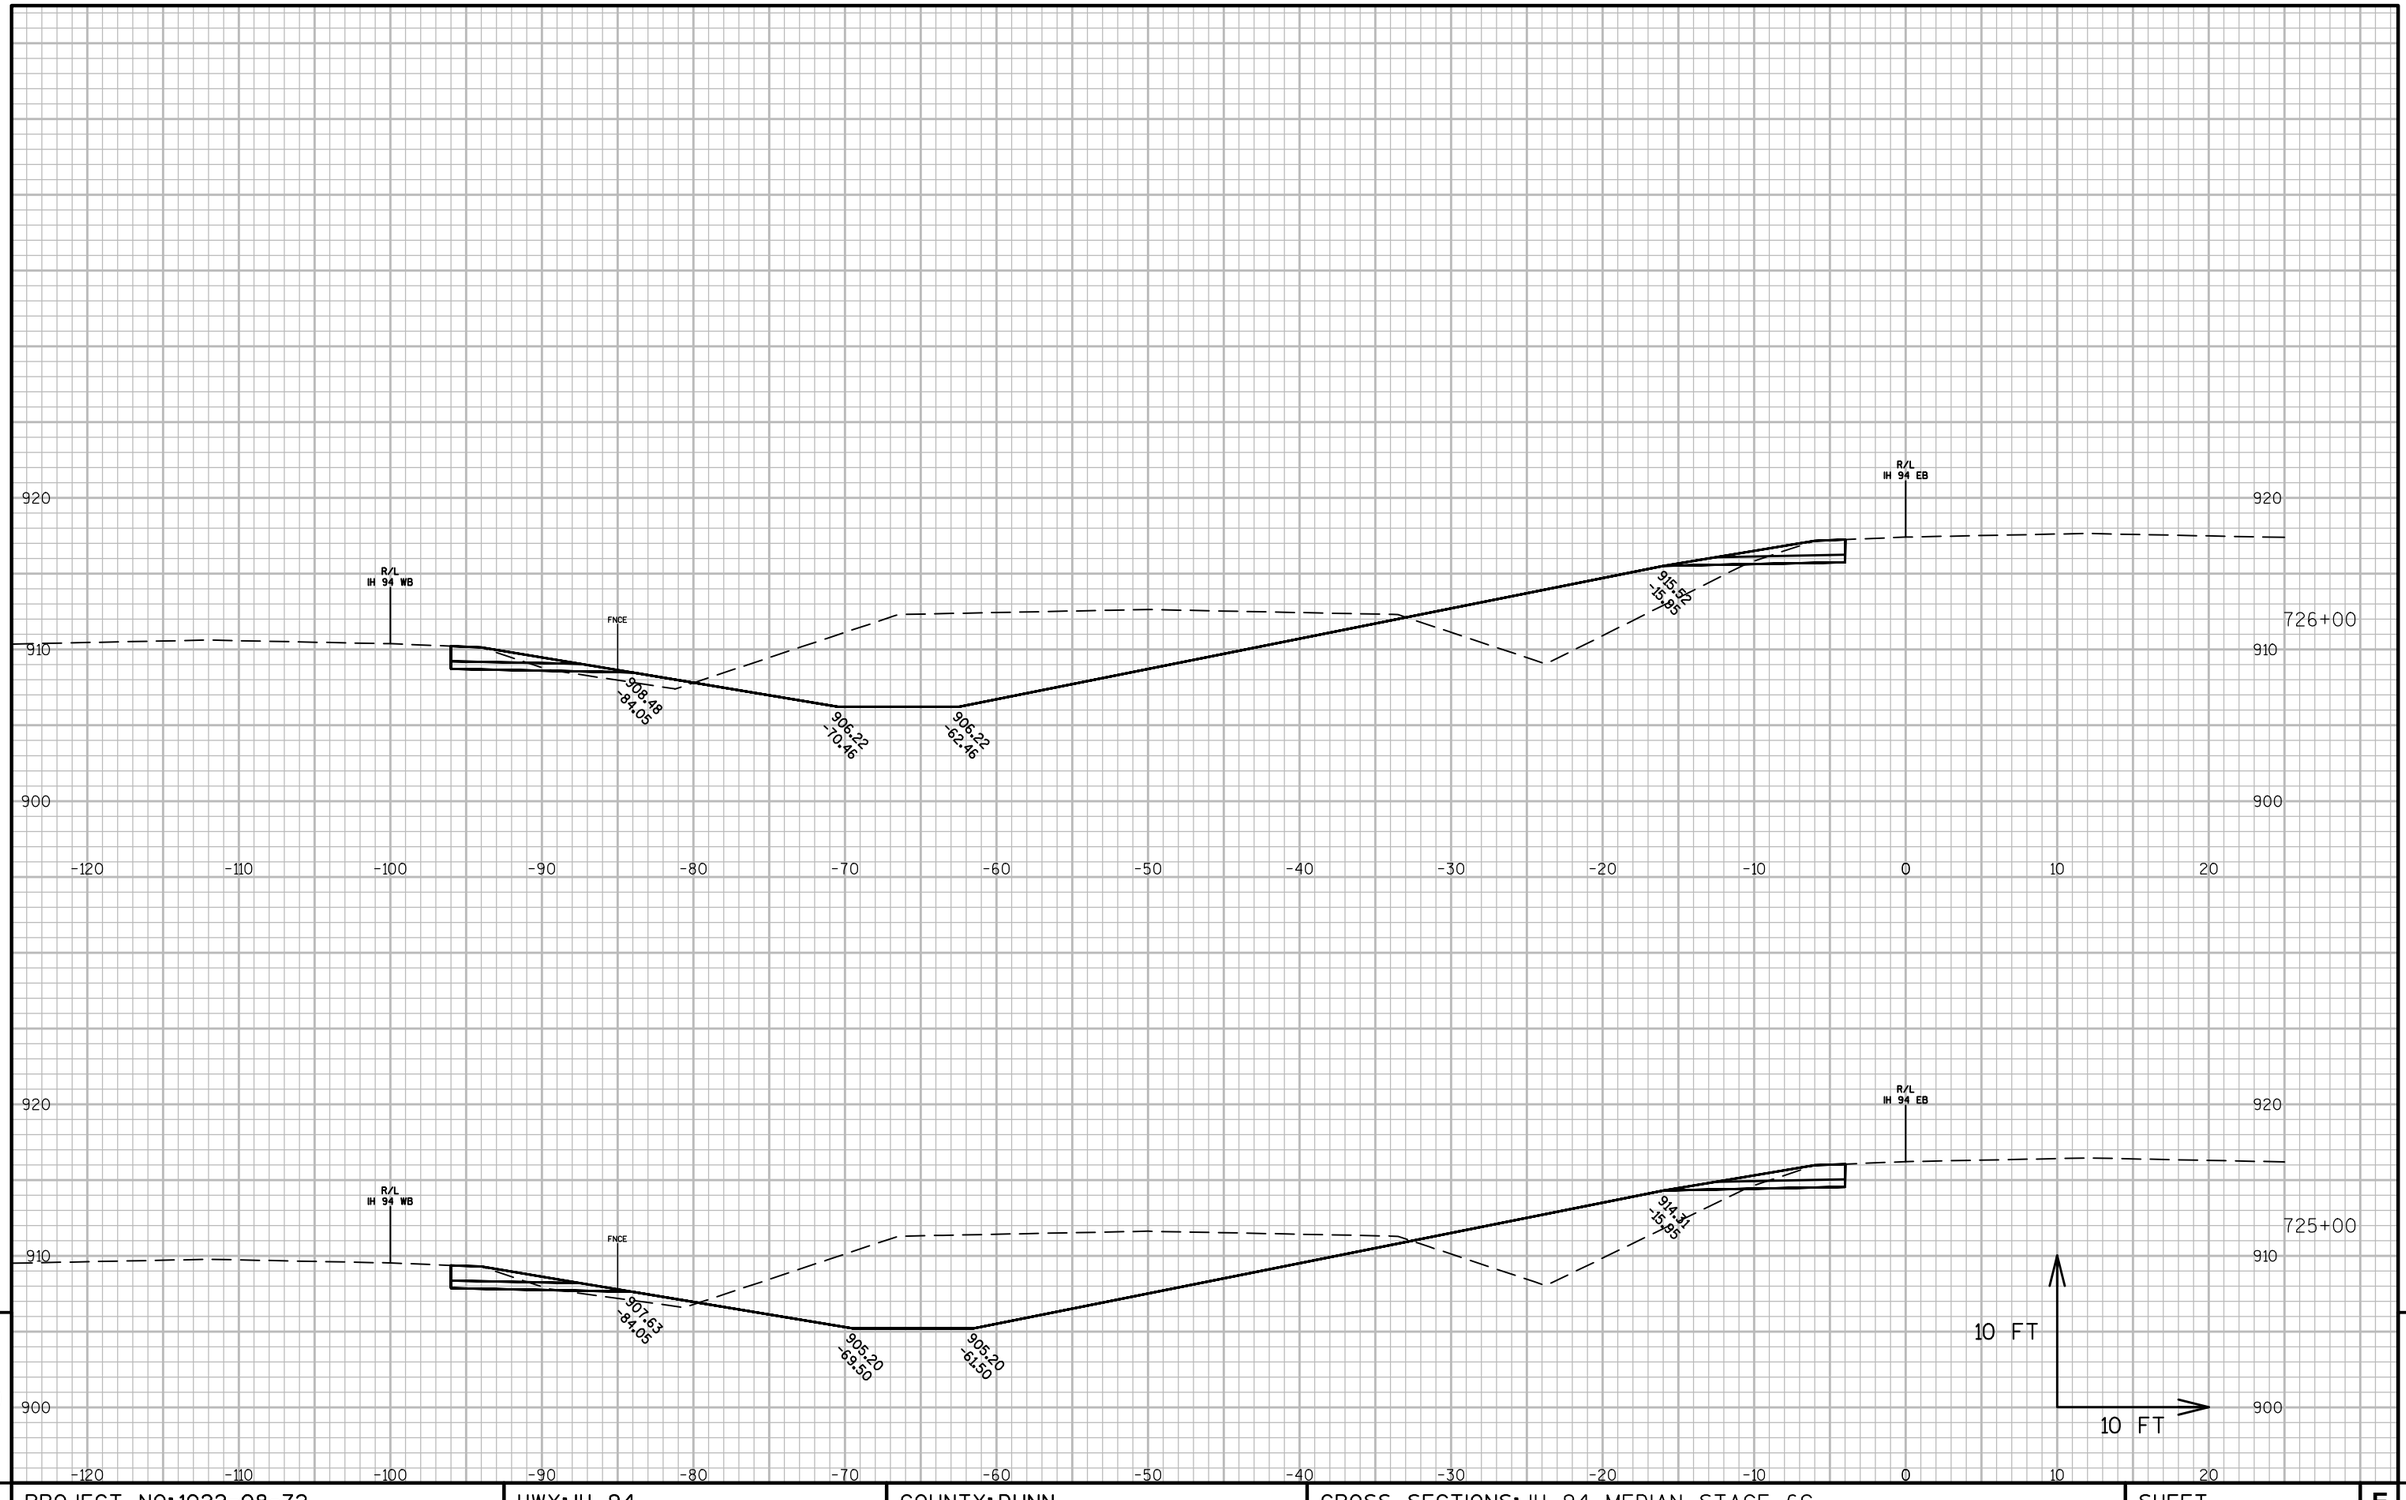


9

9

PROJECT NO: 1022-08-72	HWY: IH 94	COUNTY: DUNN	CROSS SECTIONS: IH 94 MEDIAN STAGE 6C	SHEET	E

FILE NAME : N:\PDS\C3D\10220706\SHEETSPLAN\PLAN SHEETS 10220872\090261_XS_STAGE6C.DWG
LAYOUT NAME - 090261T - (34)

PLOT DATE : 4/15/2017 3:46 PM PLOT BY : ANDERSON, THOMAS R PLOT NAME : PLOT SCALE : 1 IN:10 FT

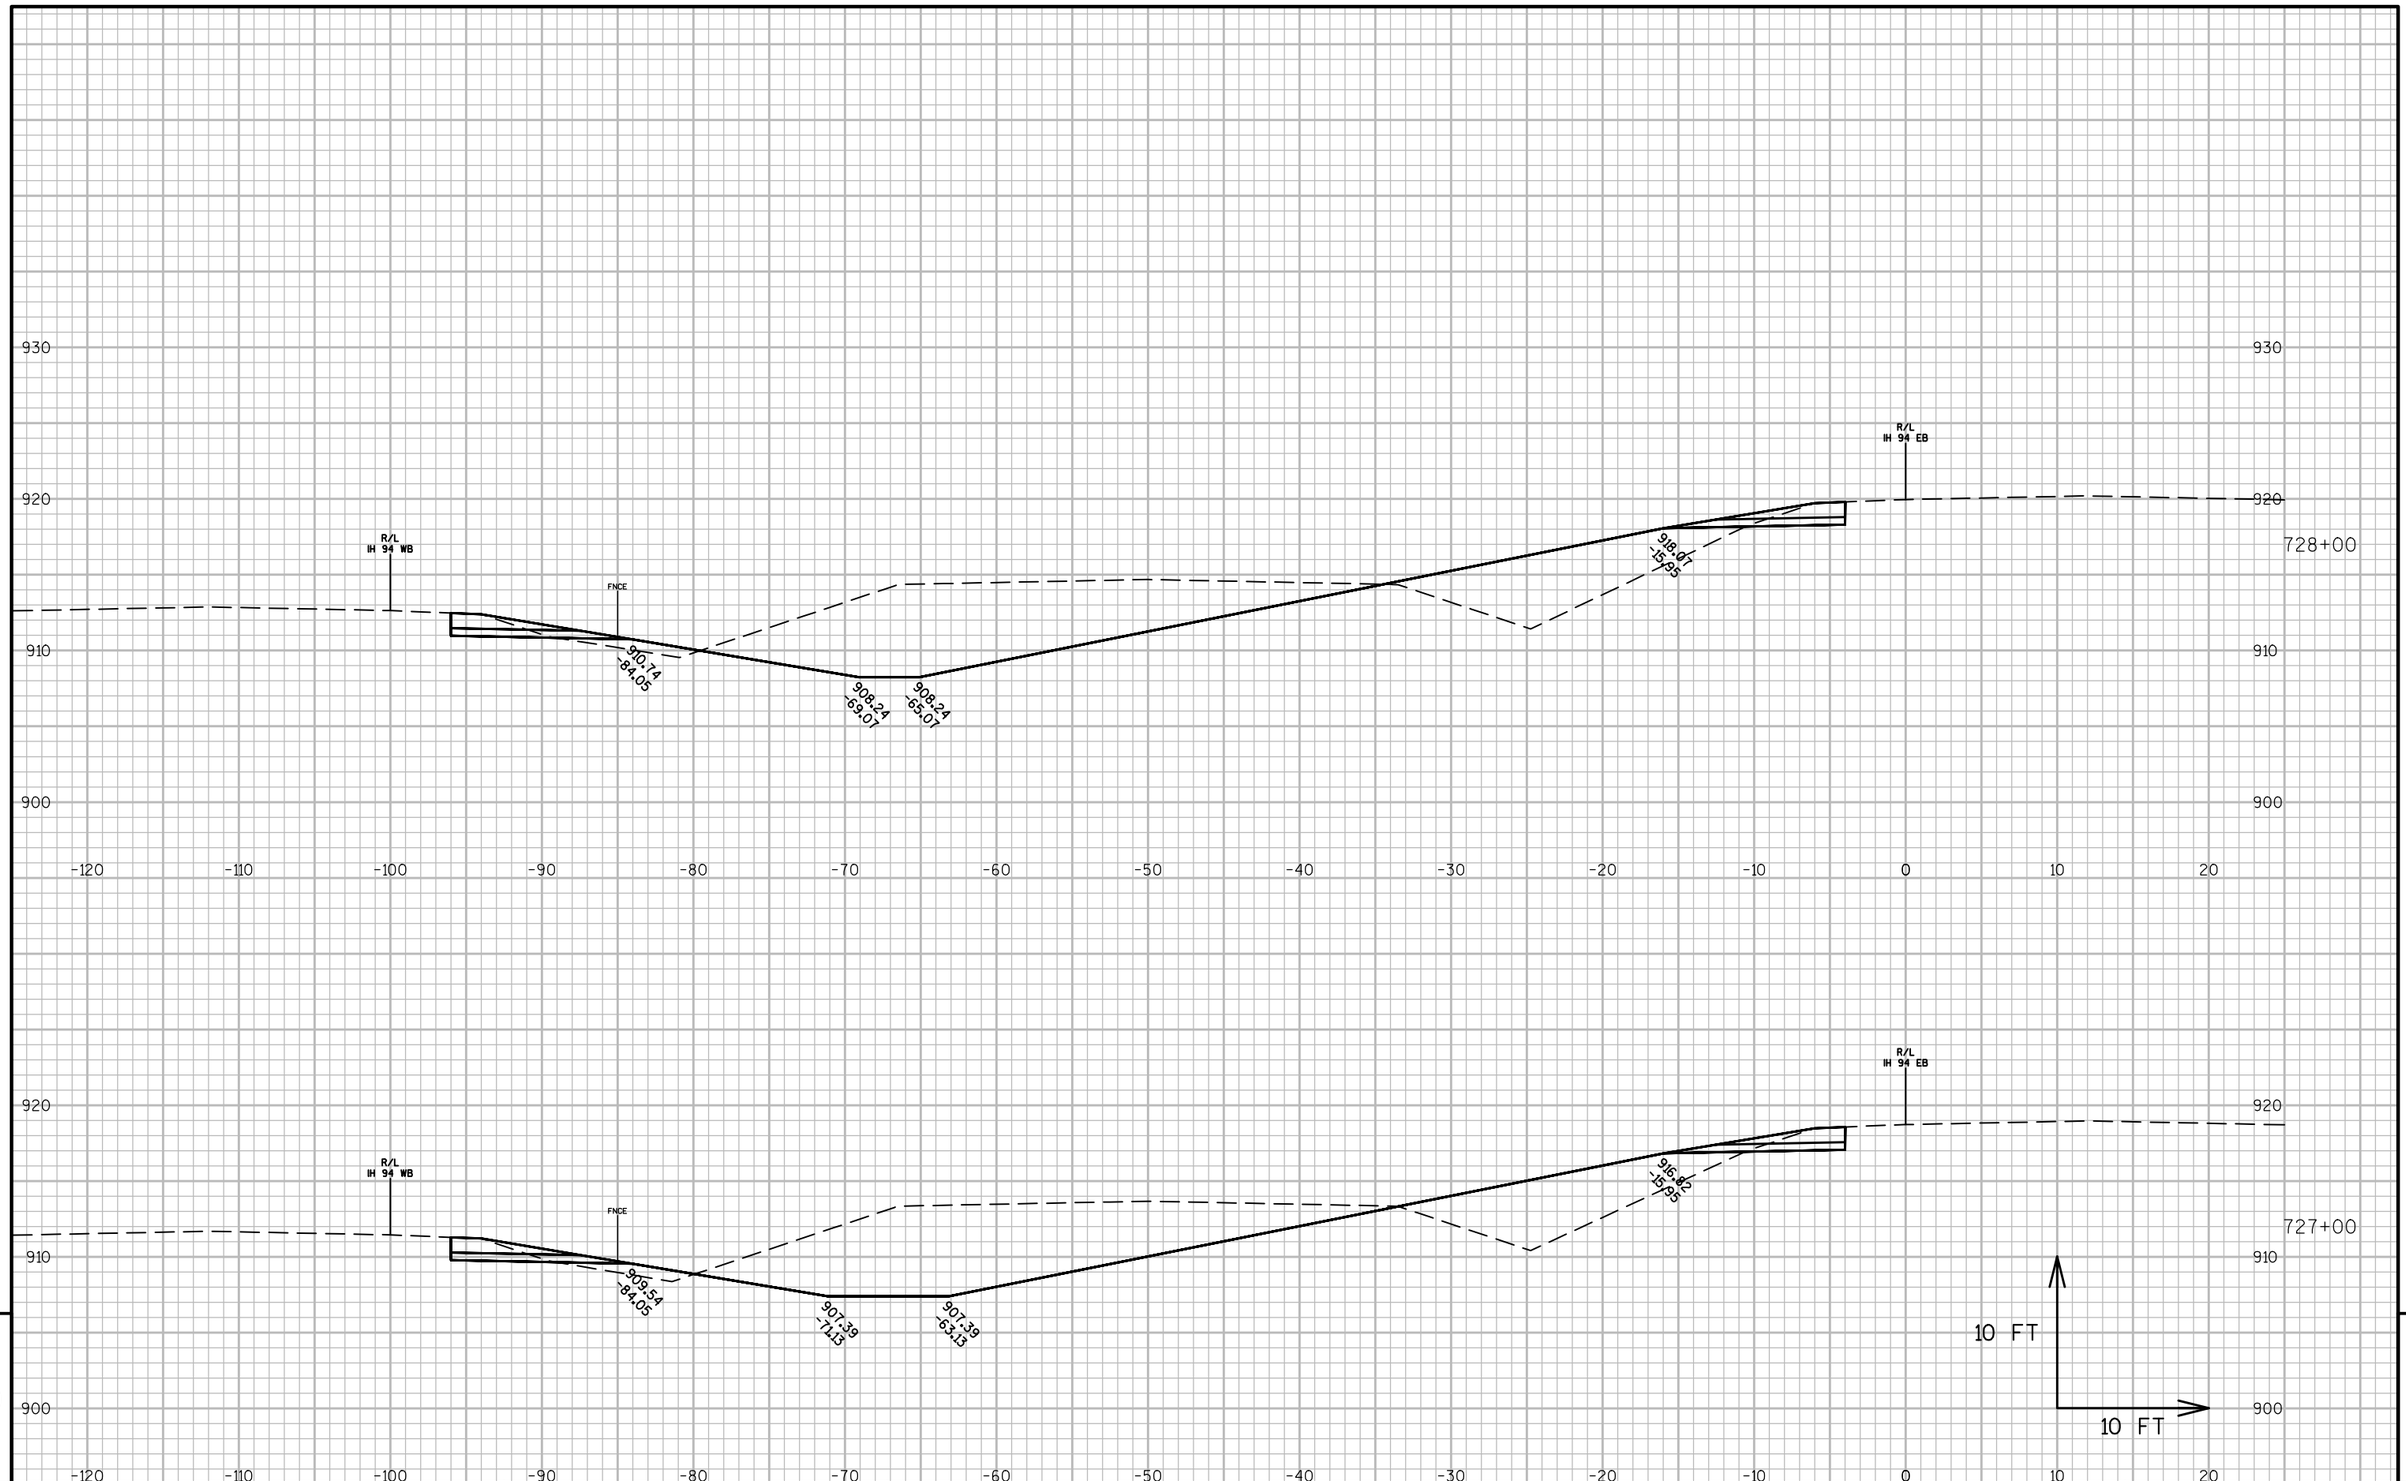


PROJECT NO: 1022-08-72	HWY: IH 94	COUNTY: DUNN	CROSS SECTIONS: IH 94 MEDIAN STAGE 6C	SHEET	E

FILE NAME : N:\PDS\C3D\10220706\SHEETSPLAN\PLAN SHEETS 10220872\090261_XS_STAGE6C.DWG
LAYOUT NAME - 090261T - (35)

PLOT DATE : 4/15/2017 3:46 PM PLOT BY : ANDERSON, THOMAS R PLOT NAME :

PLOT SCALE : 1 IN:10 FT

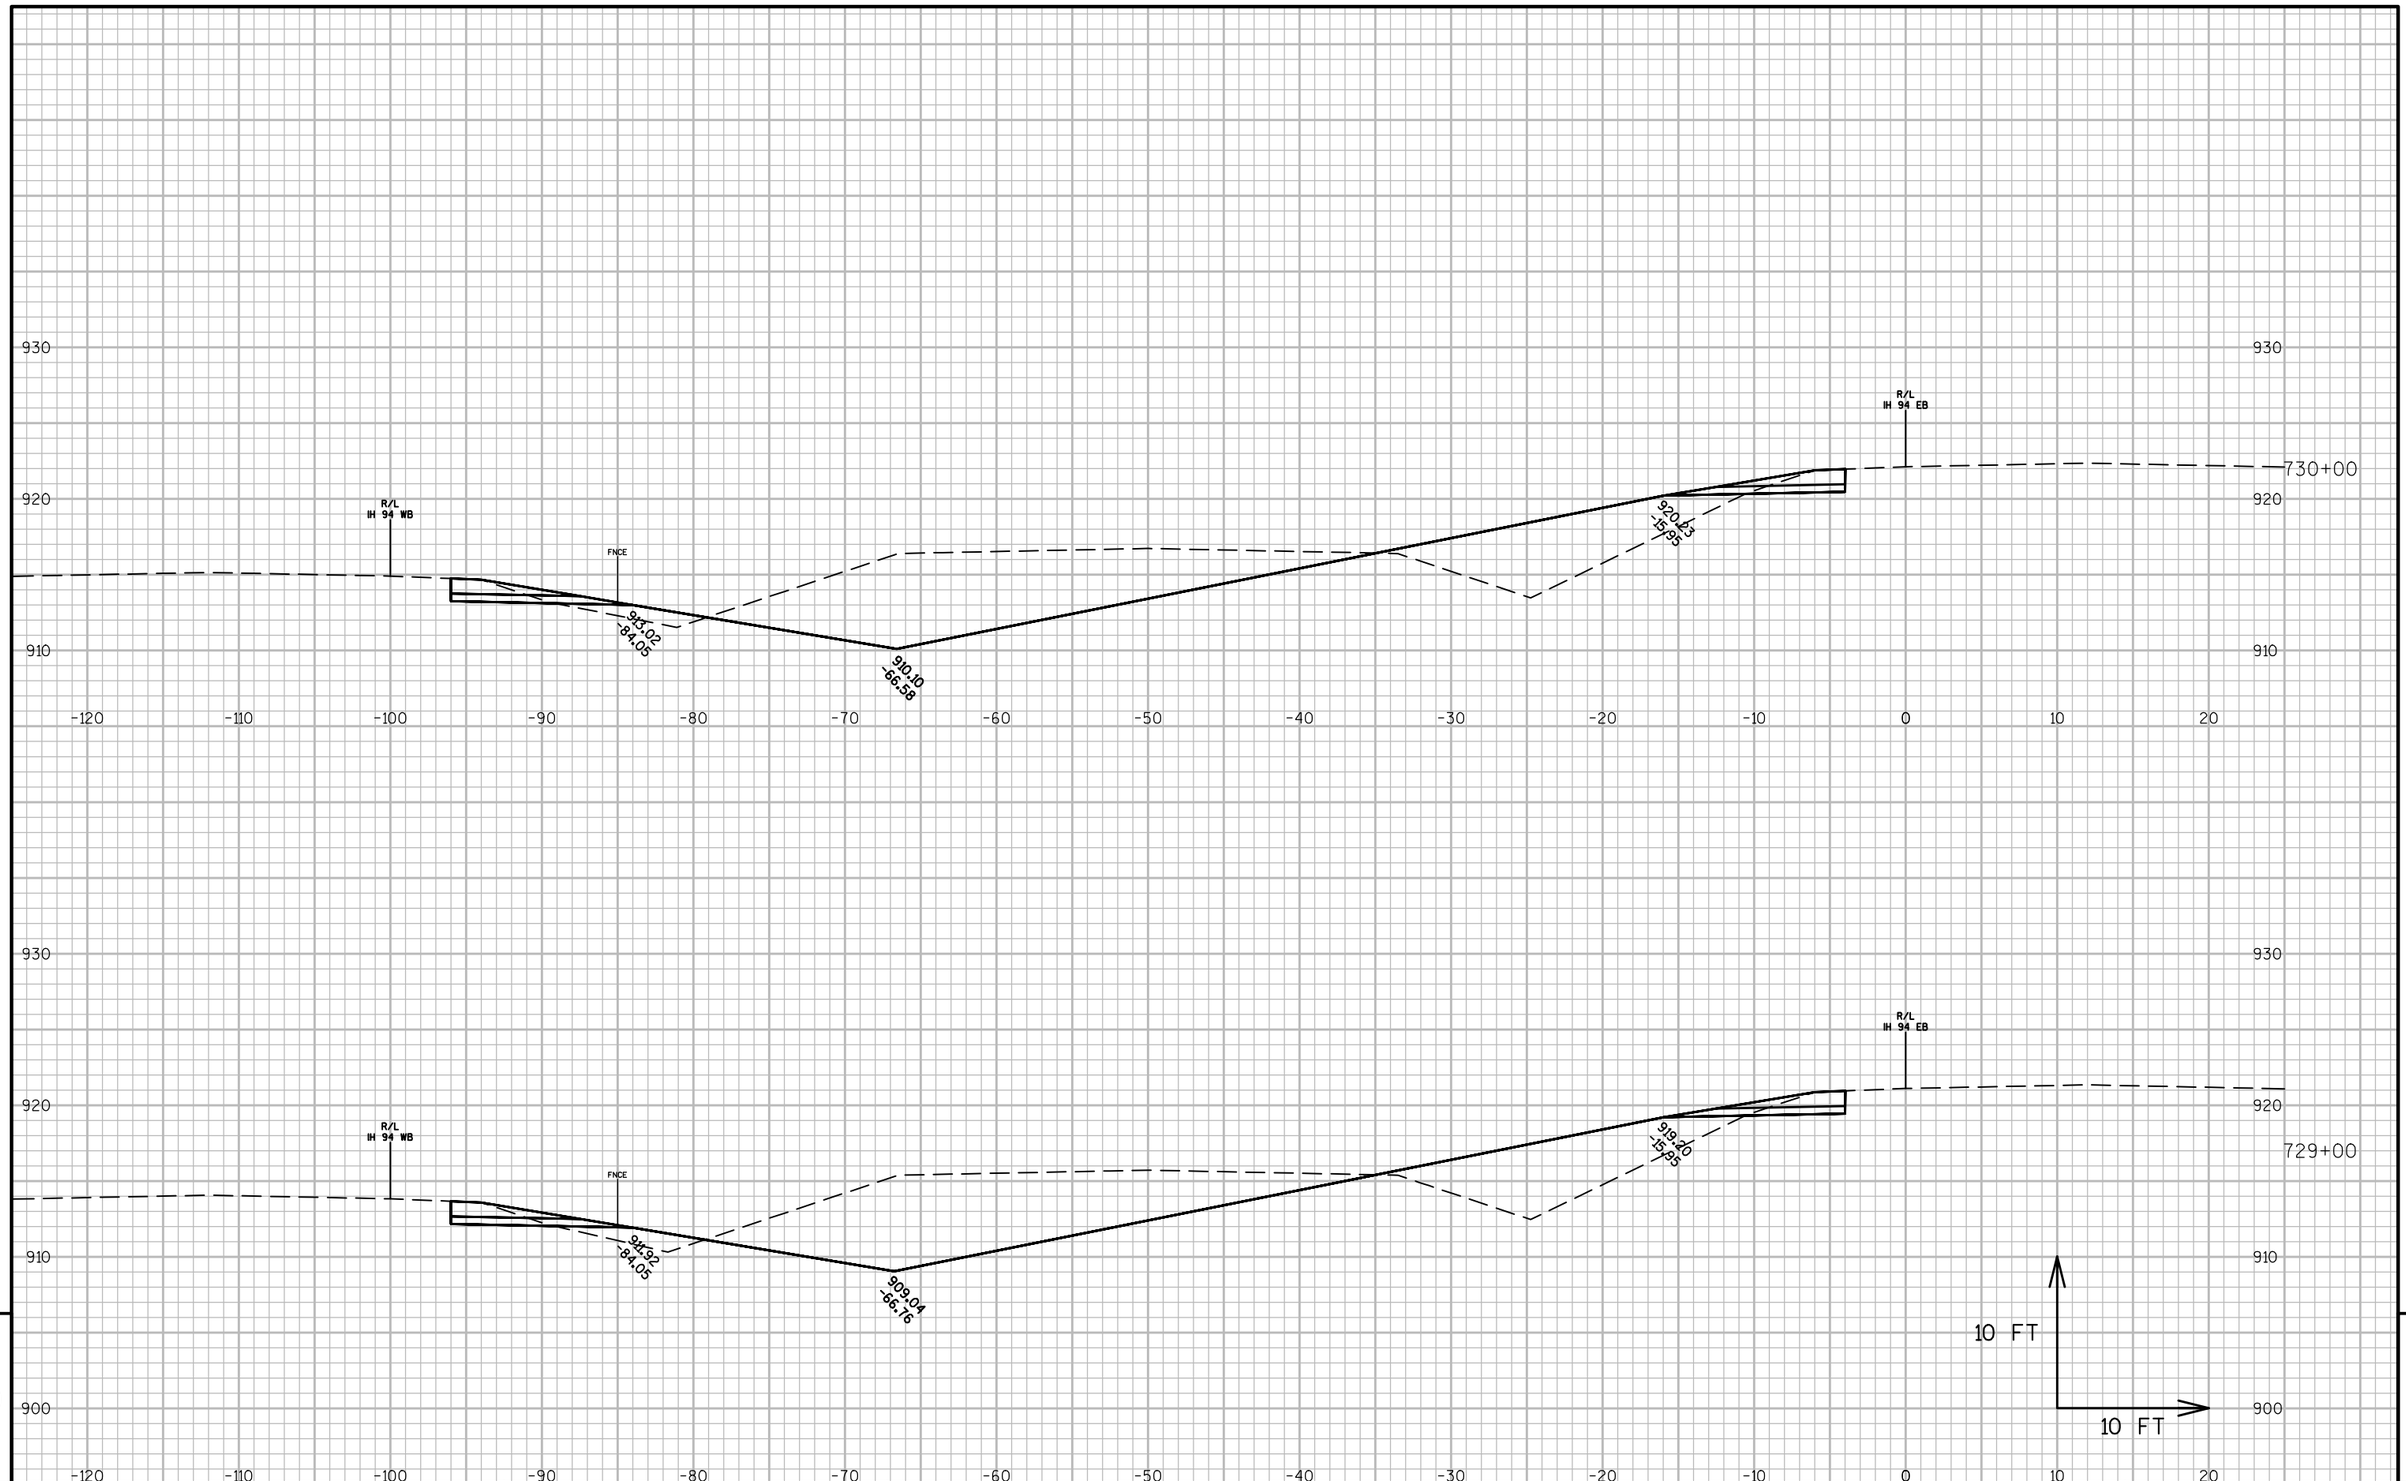

9


9

PROJECT NO: 1022-08-72	HWY: IH 94	COUNTY: DUNN	CROSS SECTIONS: IH 94 MEDIAN STAGE 6C	SHEET	E

FILE NAME : N:\PDS\C3D\10220706\SHEETSPLAN\PLAN SHEETS 10220872\090261_XS_STAGE6C.DWG
LAYOUT NAME - 090261T - (36)

PLOT DATE : 4/15/2017 3:46 PM PLOT BY : ANDERSON, THOMAS R PLOT NAME :

PLOT SCALE : 1 IN:10 FT

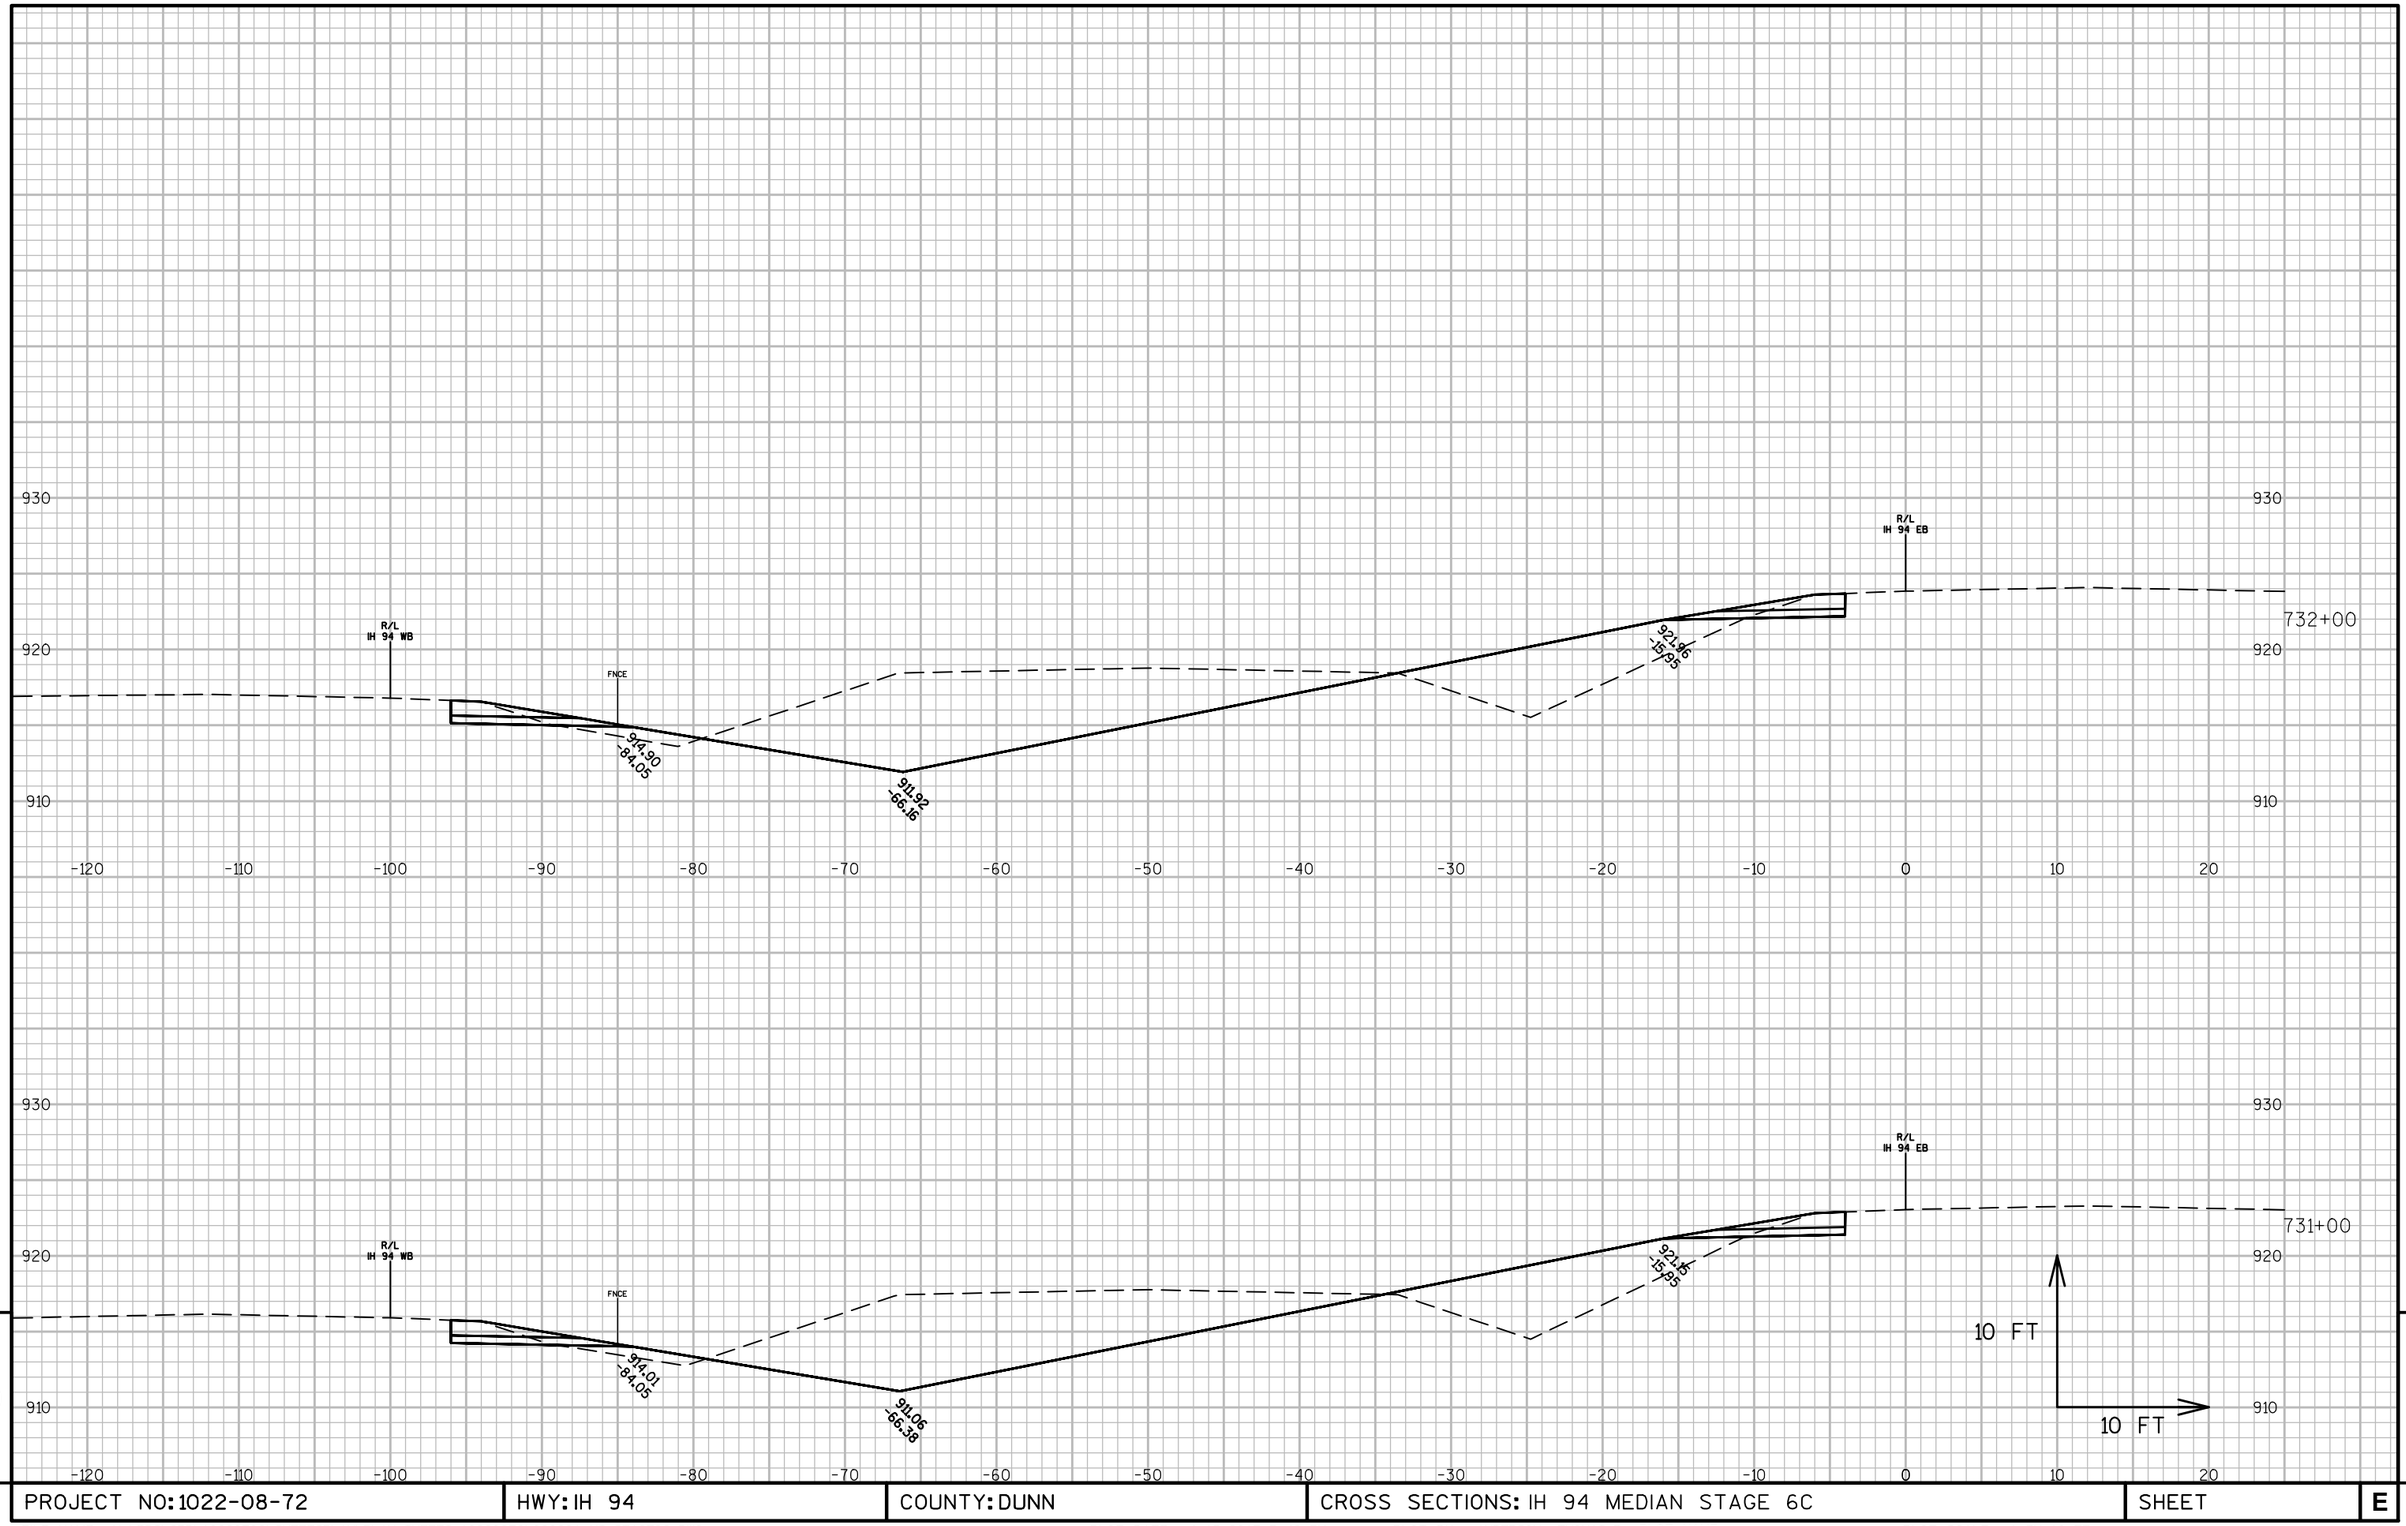


9

9

PROJECT NO: 1022-08-72	HWY: IH 94	COUNTY: DUNN	CROSS SECTIONS: IH 94 MEDIAN STAGE 6C	SHEET	E

FILE NAME : N:\PDS\C3D\10220706\SHEETSPLAN\PLAN SHEETS 10220872\090261_XS_STAGE6C.DWG
LAYOUT NAME - 090261T - (37)


PLOT DATE : 4/15/2017 3:46 PM PLOT BY : ANDERSON, THOMAS R PLOT NAME : PLOT SCALE : 1 IN:10 FT

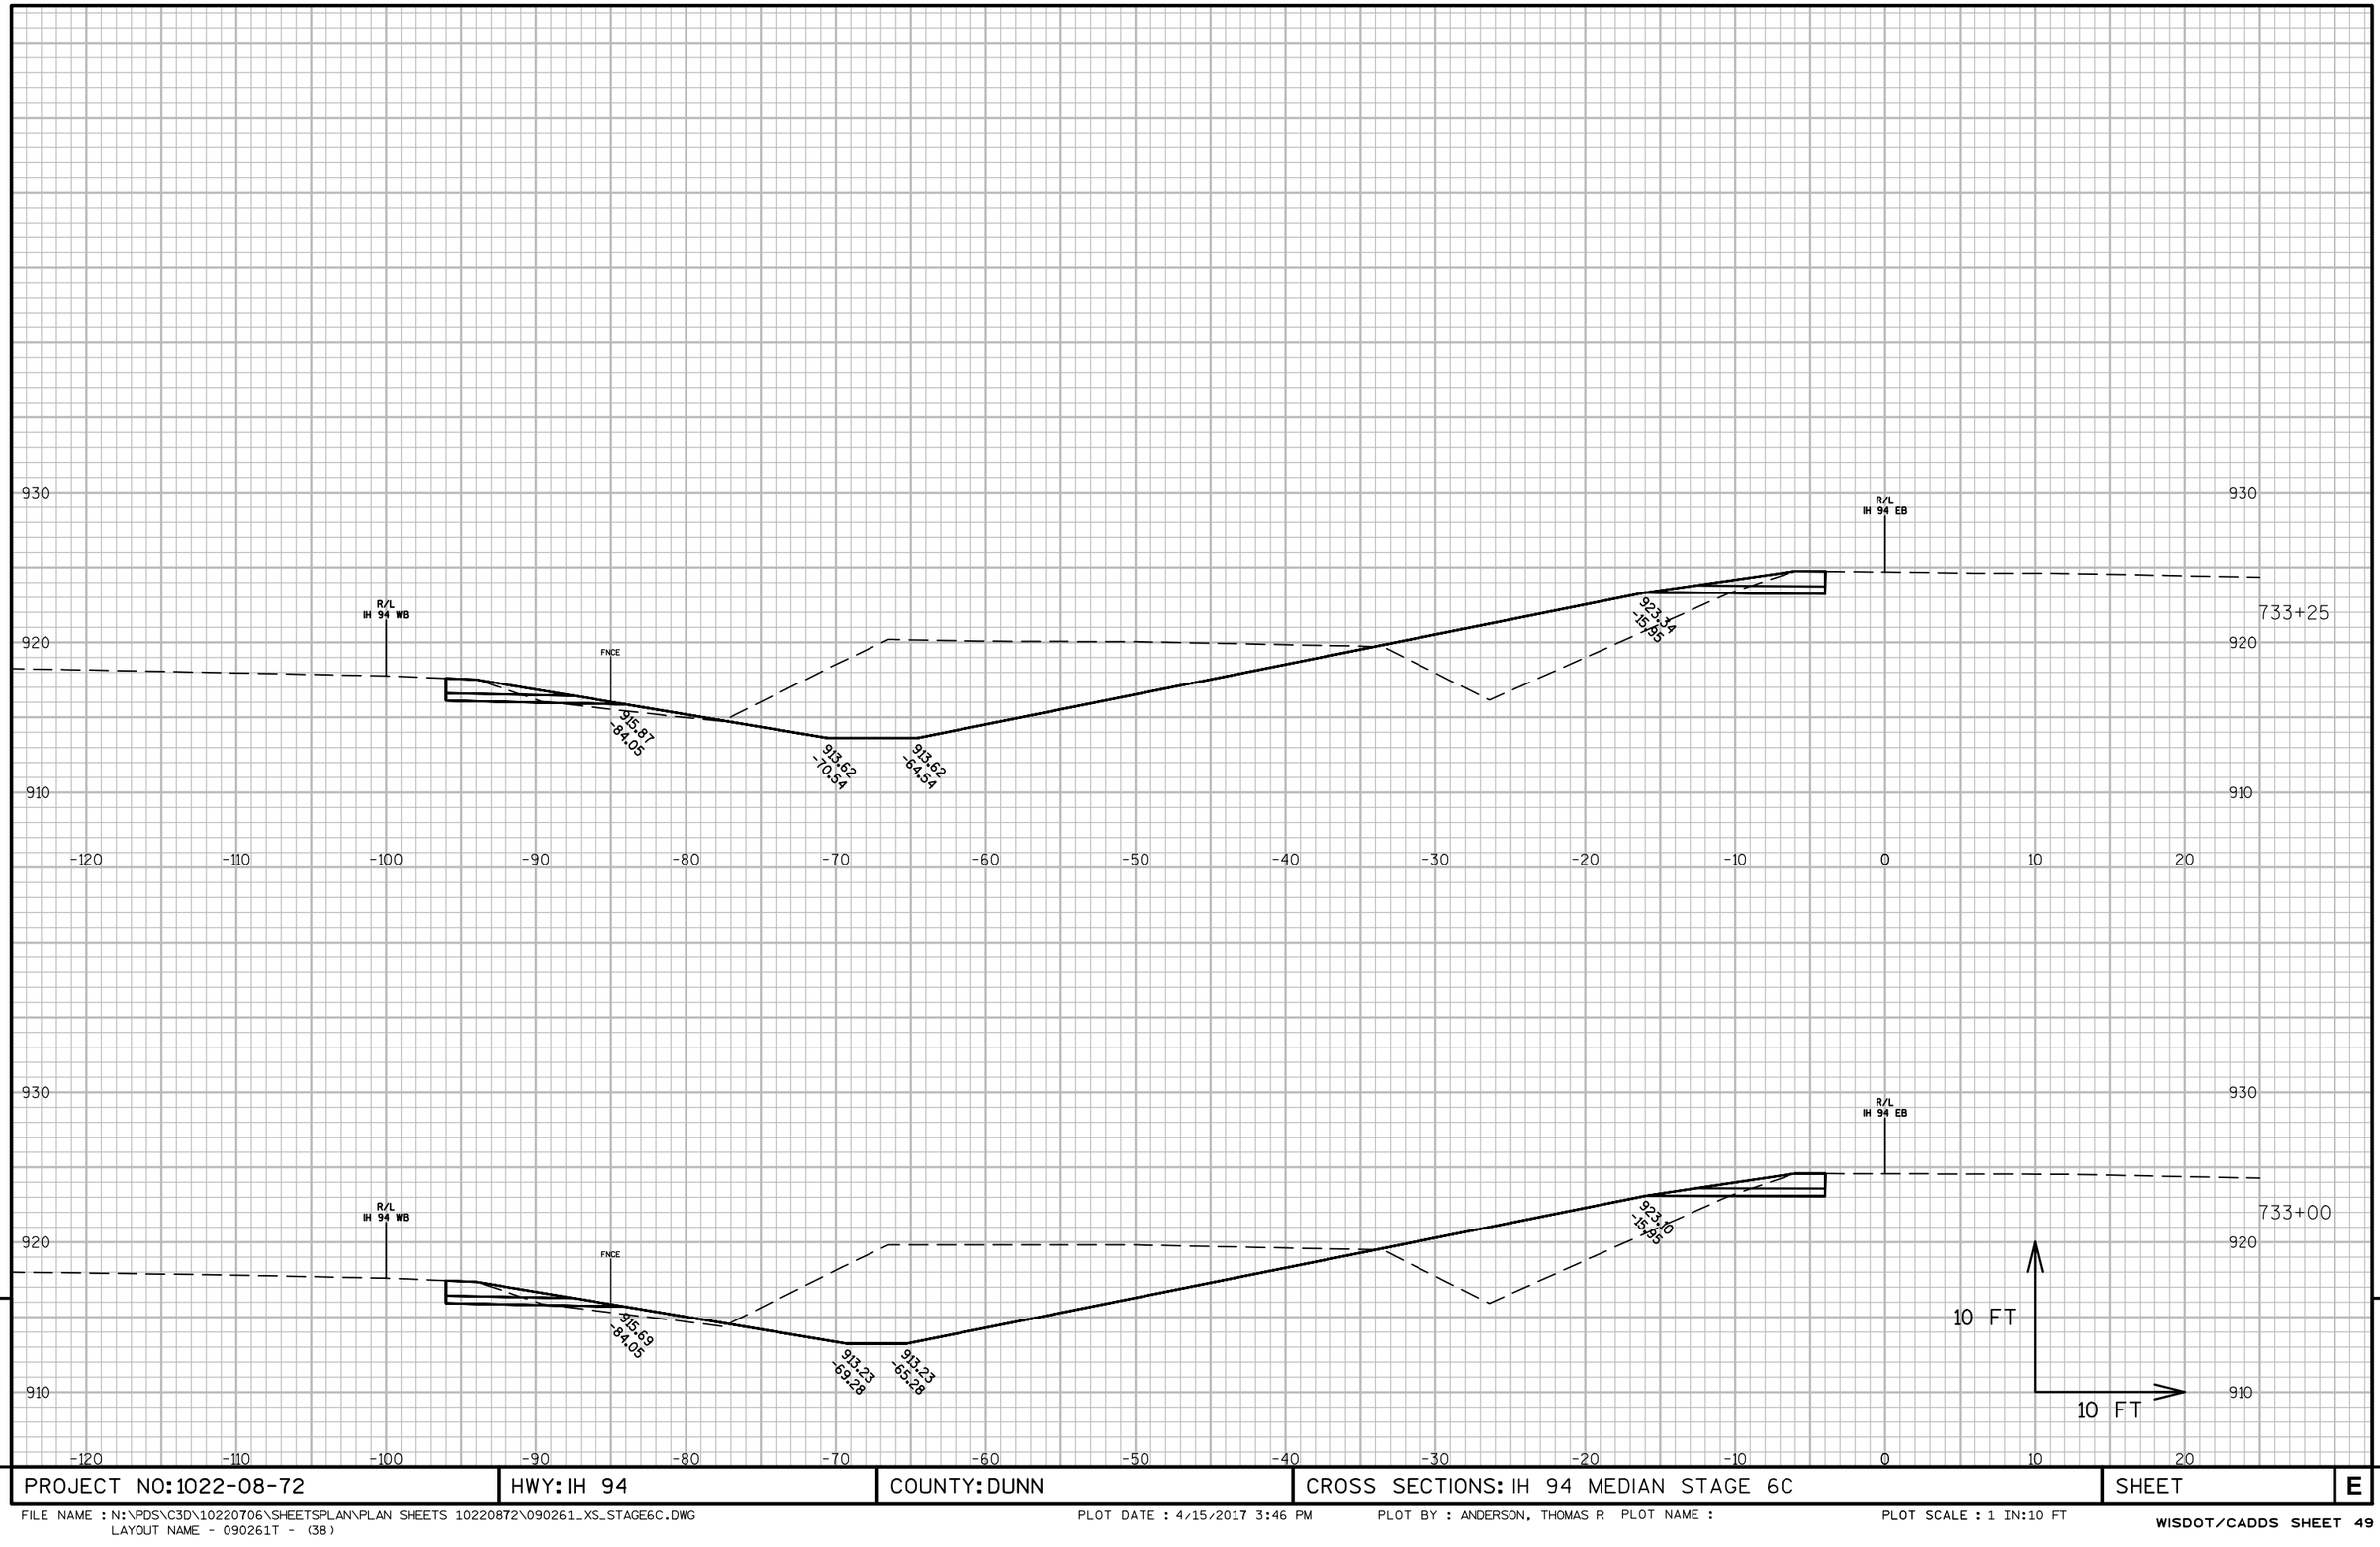

PROJECT NO: 1022-08-72	HWY: IH 94	COUNTY: DUNN	CROSS SECTIONS: IH 94 MEDIAN STAGE 6C	SHEET	E

FILE NAME : N:\PDS\C3D\10220706\SHEETSPLAN\PLAN SHEETS 10220872\090261_XS_STAGE6C.DWG
LAYOUT NAME - 090261T - (38)

PLOT DATE : 4/15/2017 3:46 PM PLOT BY : ANDERSON, THOMAS R PLOT NAME : PLOT SCALE : 1 IN:10 FT

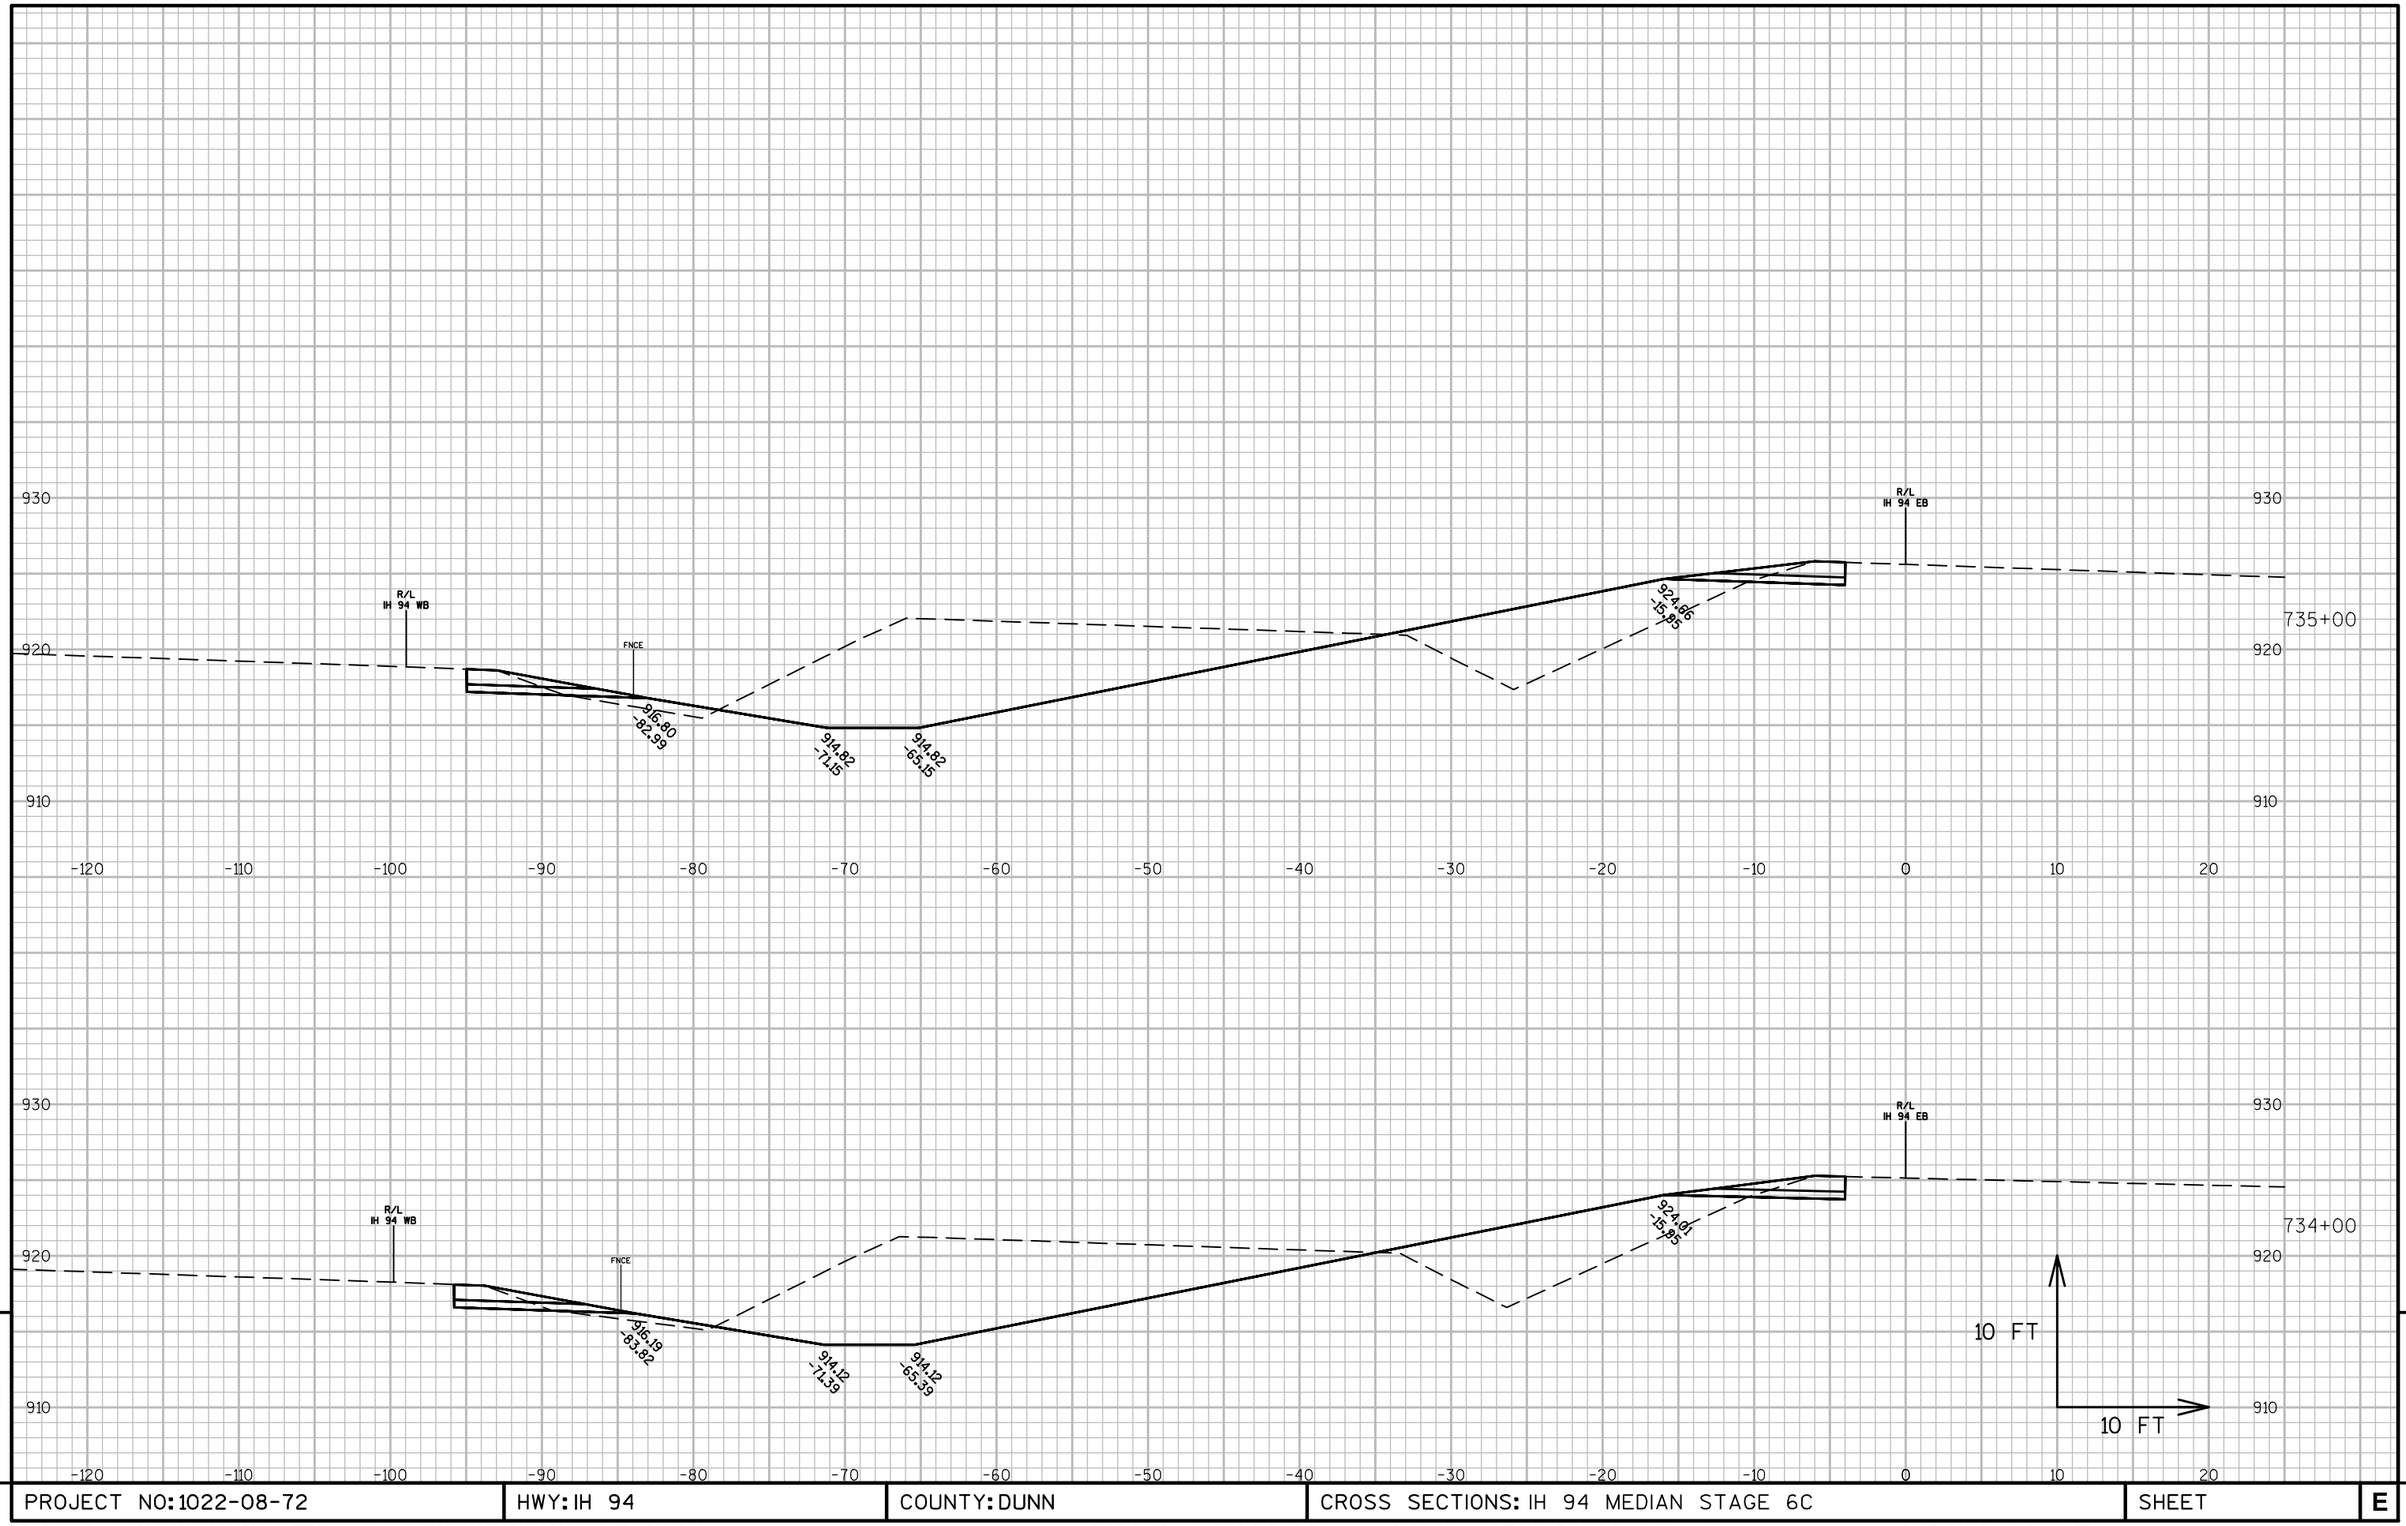


9

9

PROJECT NO: 1022-08-72	HWY: IH 94	COUNTY: DUNN	CROSS SECTIONS: IH 94 MEDIAN STAGE 6C	SHEET	E

FILE NAME : N:\PDS\C3D\10220706\SHEETSPLAN\PLAN SHEETS 10220872\090261_XS_STAGE6C.DWG
LAYOUT NAME - 090261T - (39)


PLOT DATE : 4/15/2017 3:47 PM PLOT BY : ANDERSON, THOMAS R PLOT NAME : PLOT SCALE : 1 IN:10 FT

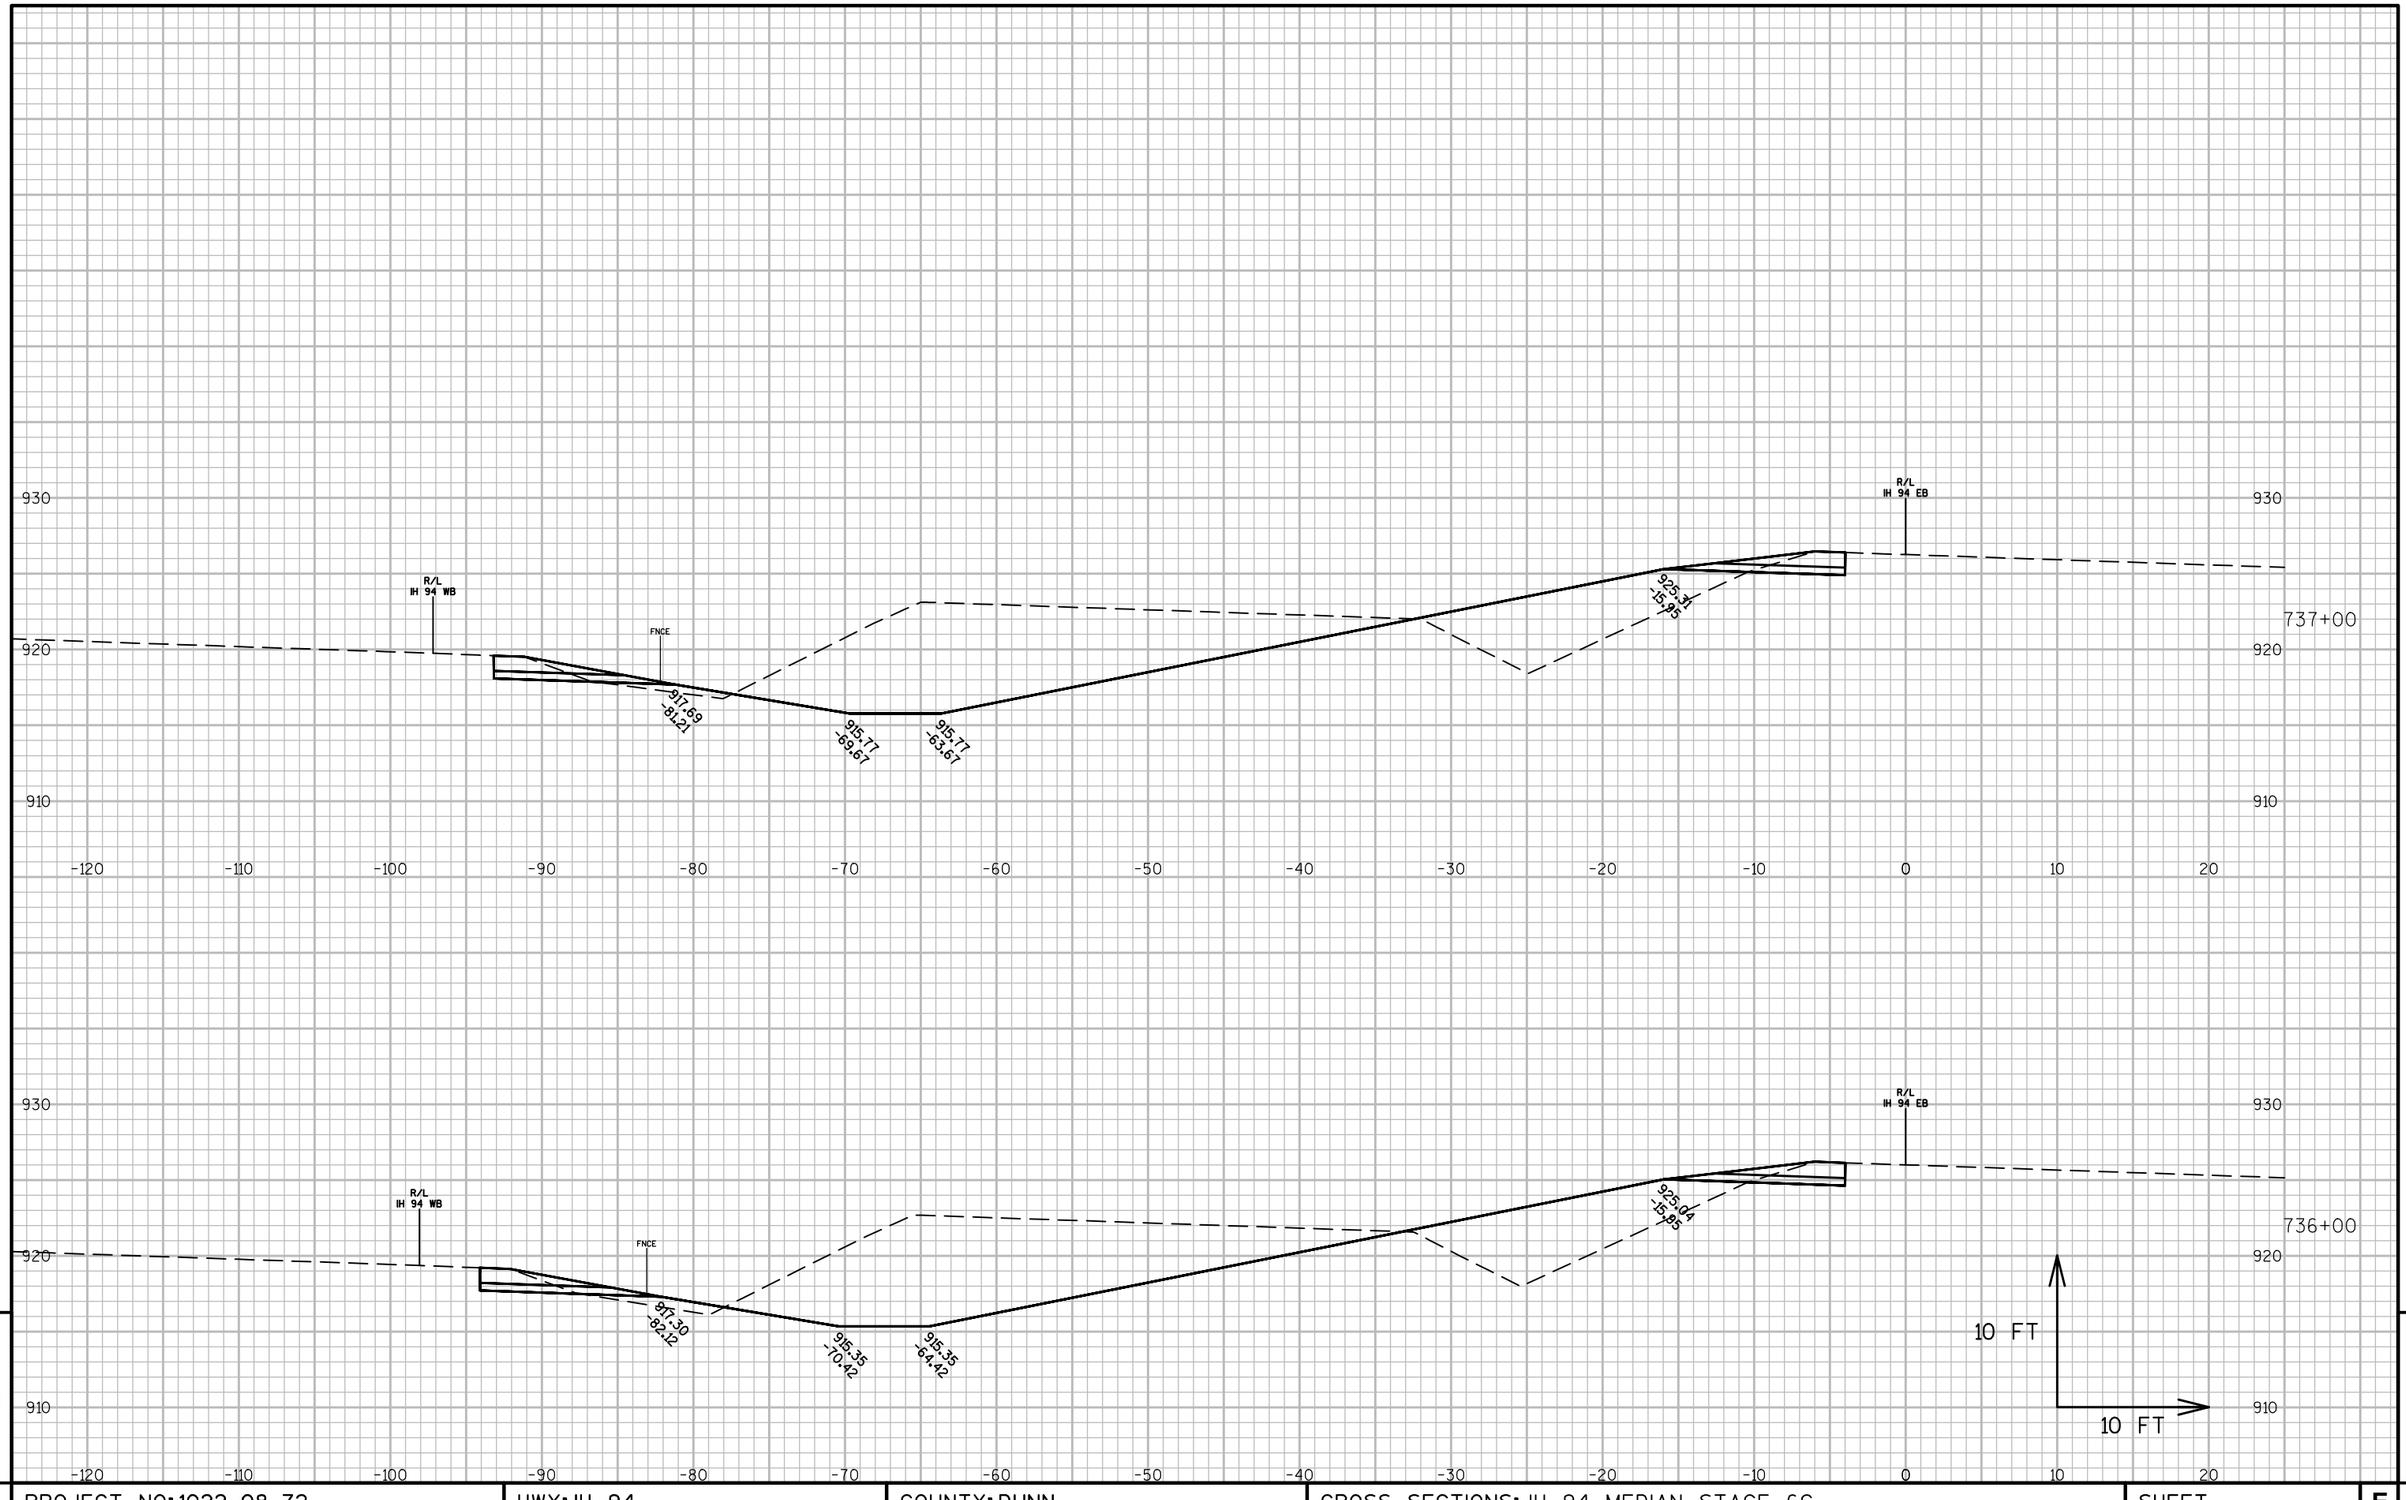

PROJECT NO: 1022-08-72	HWY: IH 94	COUNTY: DUNN	CROSS SECTIONS: IH 94 MEDIAN STAGE 6C	SHEET	E

FILE NAME : N:\PDS\C3D\10220706\SHEETSPLAN\PLAN SHEETS 10220872\090261_XS_STAGE6C.DWG
LAYOUT NAME - 090261T - (40)

PLOT DATE : 4/15/2017 3:47 PM PLOT BY : ANDERSON, THOMAS R PLOT NAME : PLOT SCALE : 1 IN:10 FT

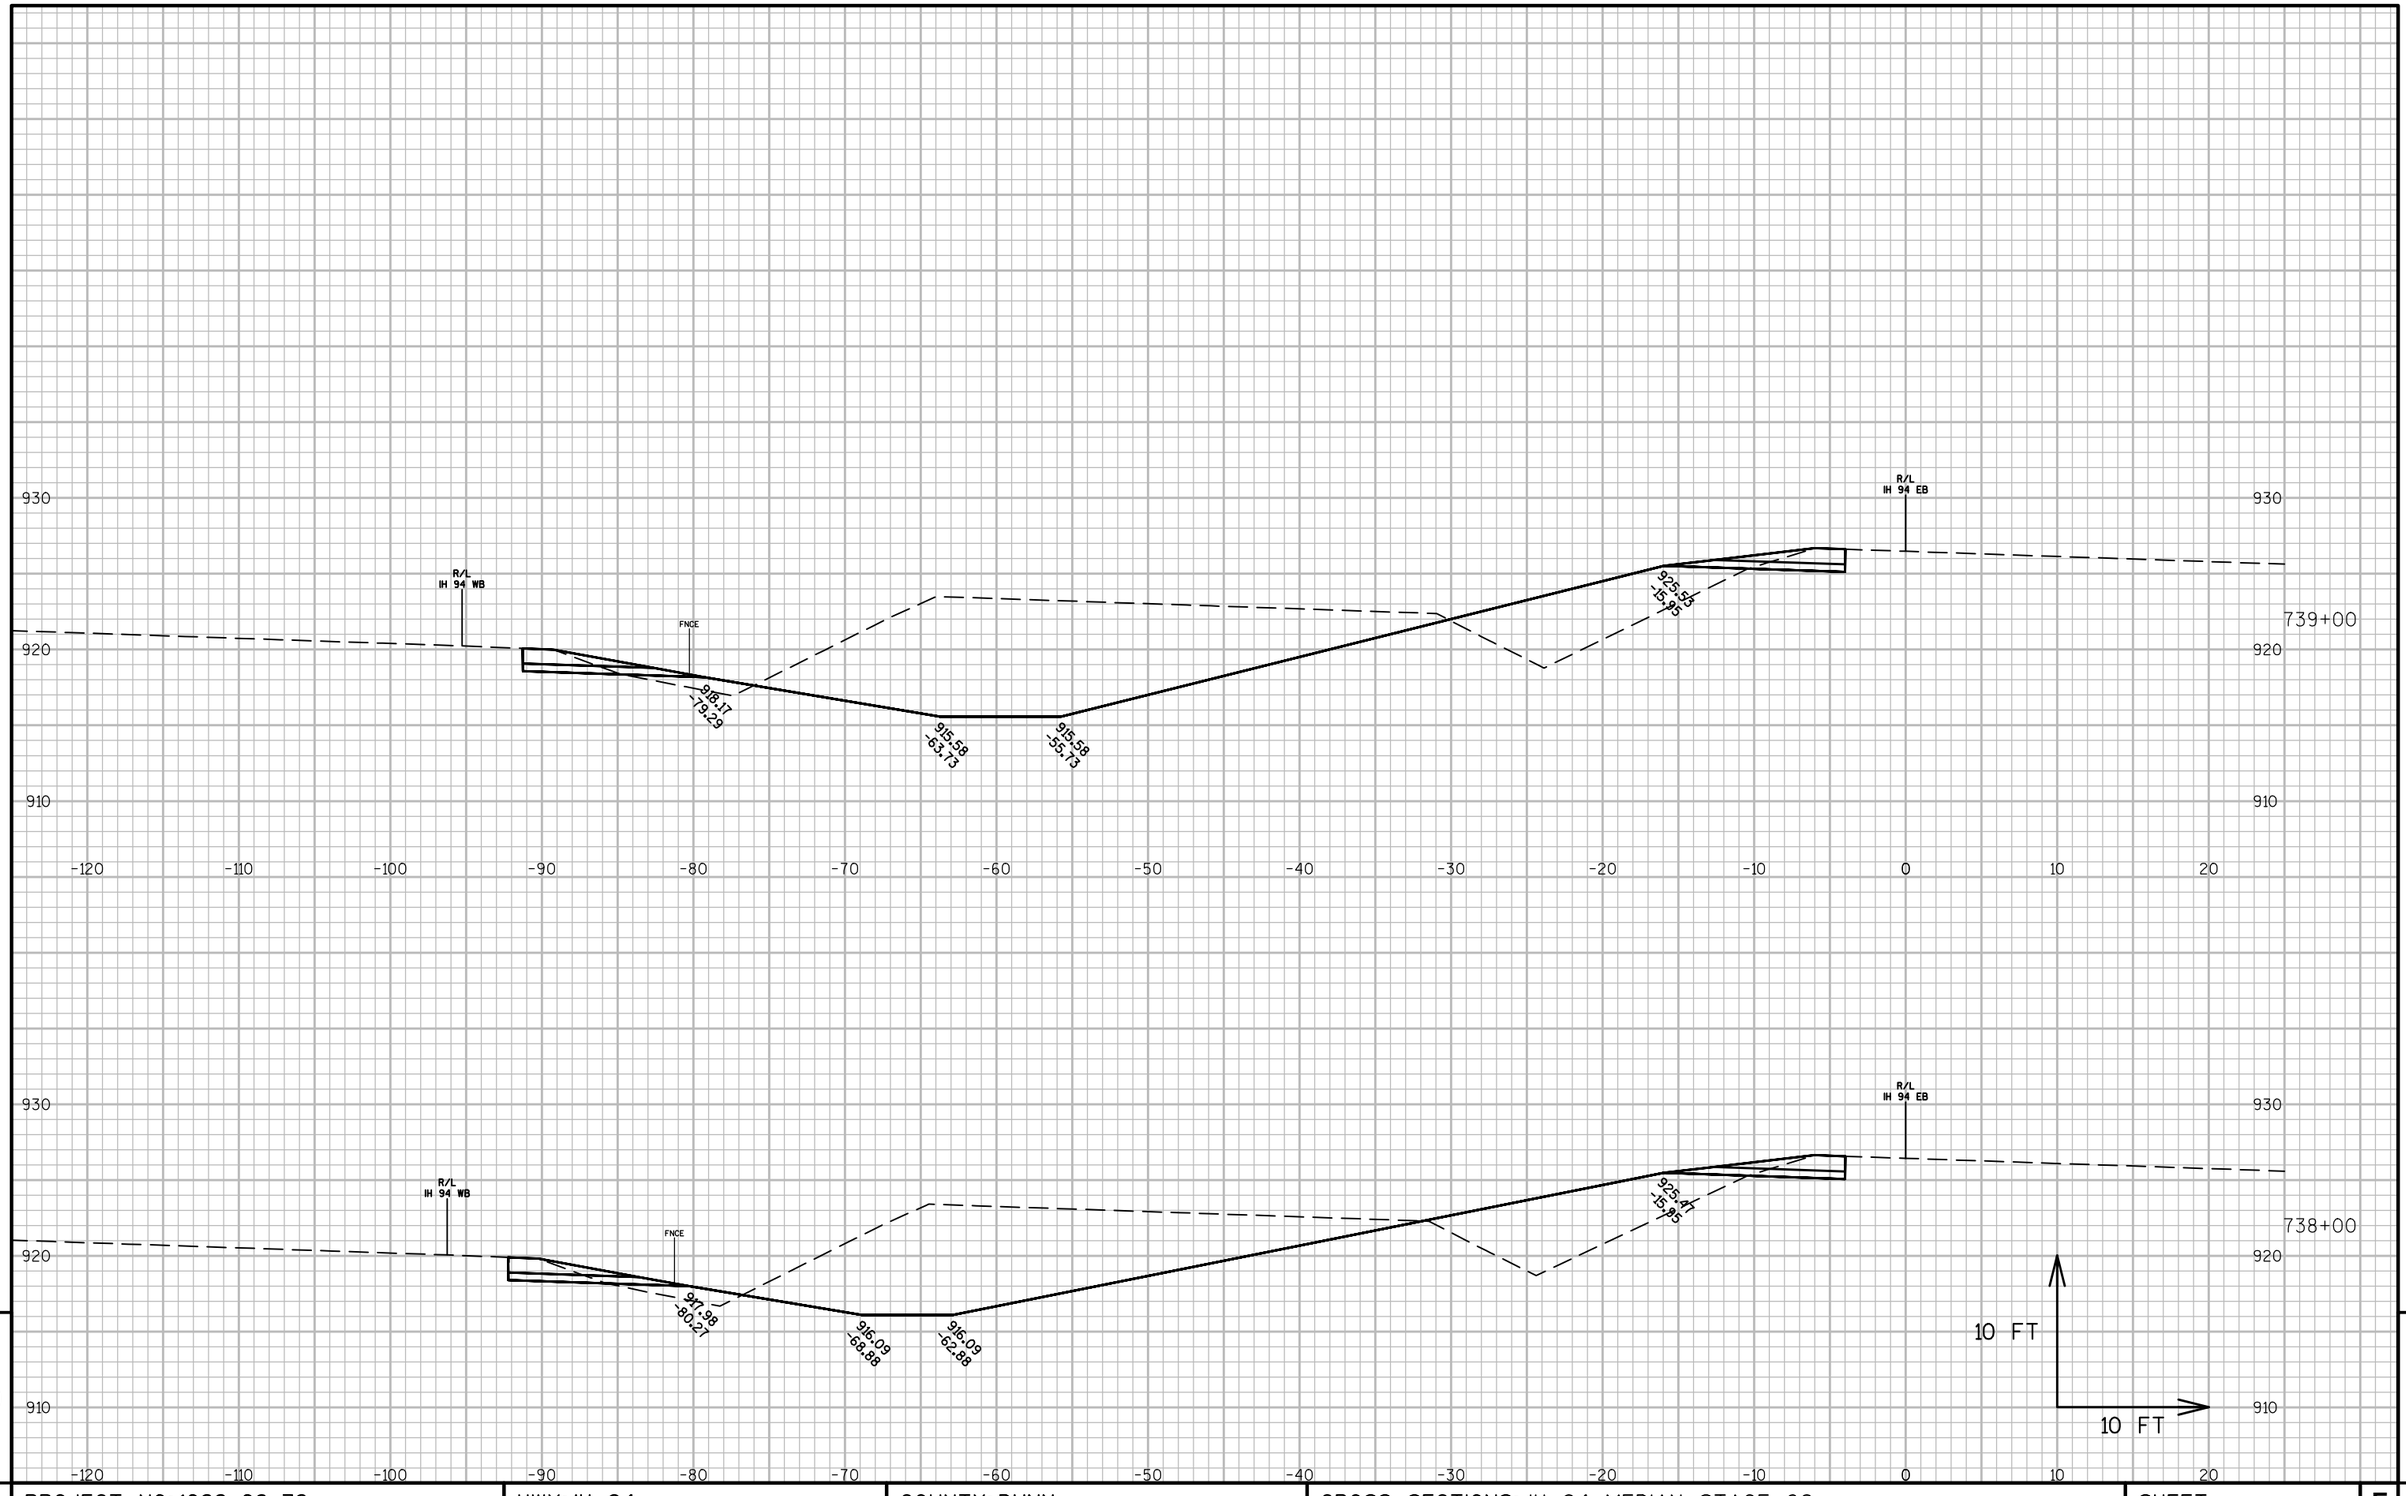


9

9

PROJECT NO: 1022-08-72	HWY: IH 94	COUNTY: DUNN	CROSS SECTIONS: IH 94 MEDIAN STAGE 6C	SHEET	E

FILE NAME : N:\PDS\C3D\10220706\SHEETSPLAN\PLAN SHEETS 10220872\090261_XS_STAGE6C.DWG
LAYOUT NAME - 090261T - (41)

PLOT DATE : 4/15/2017 3:47 PM PLOT BY : ANDERSON, THOMAS R PLOT NAME : PLOT SCALE : 1 IN:10 FT

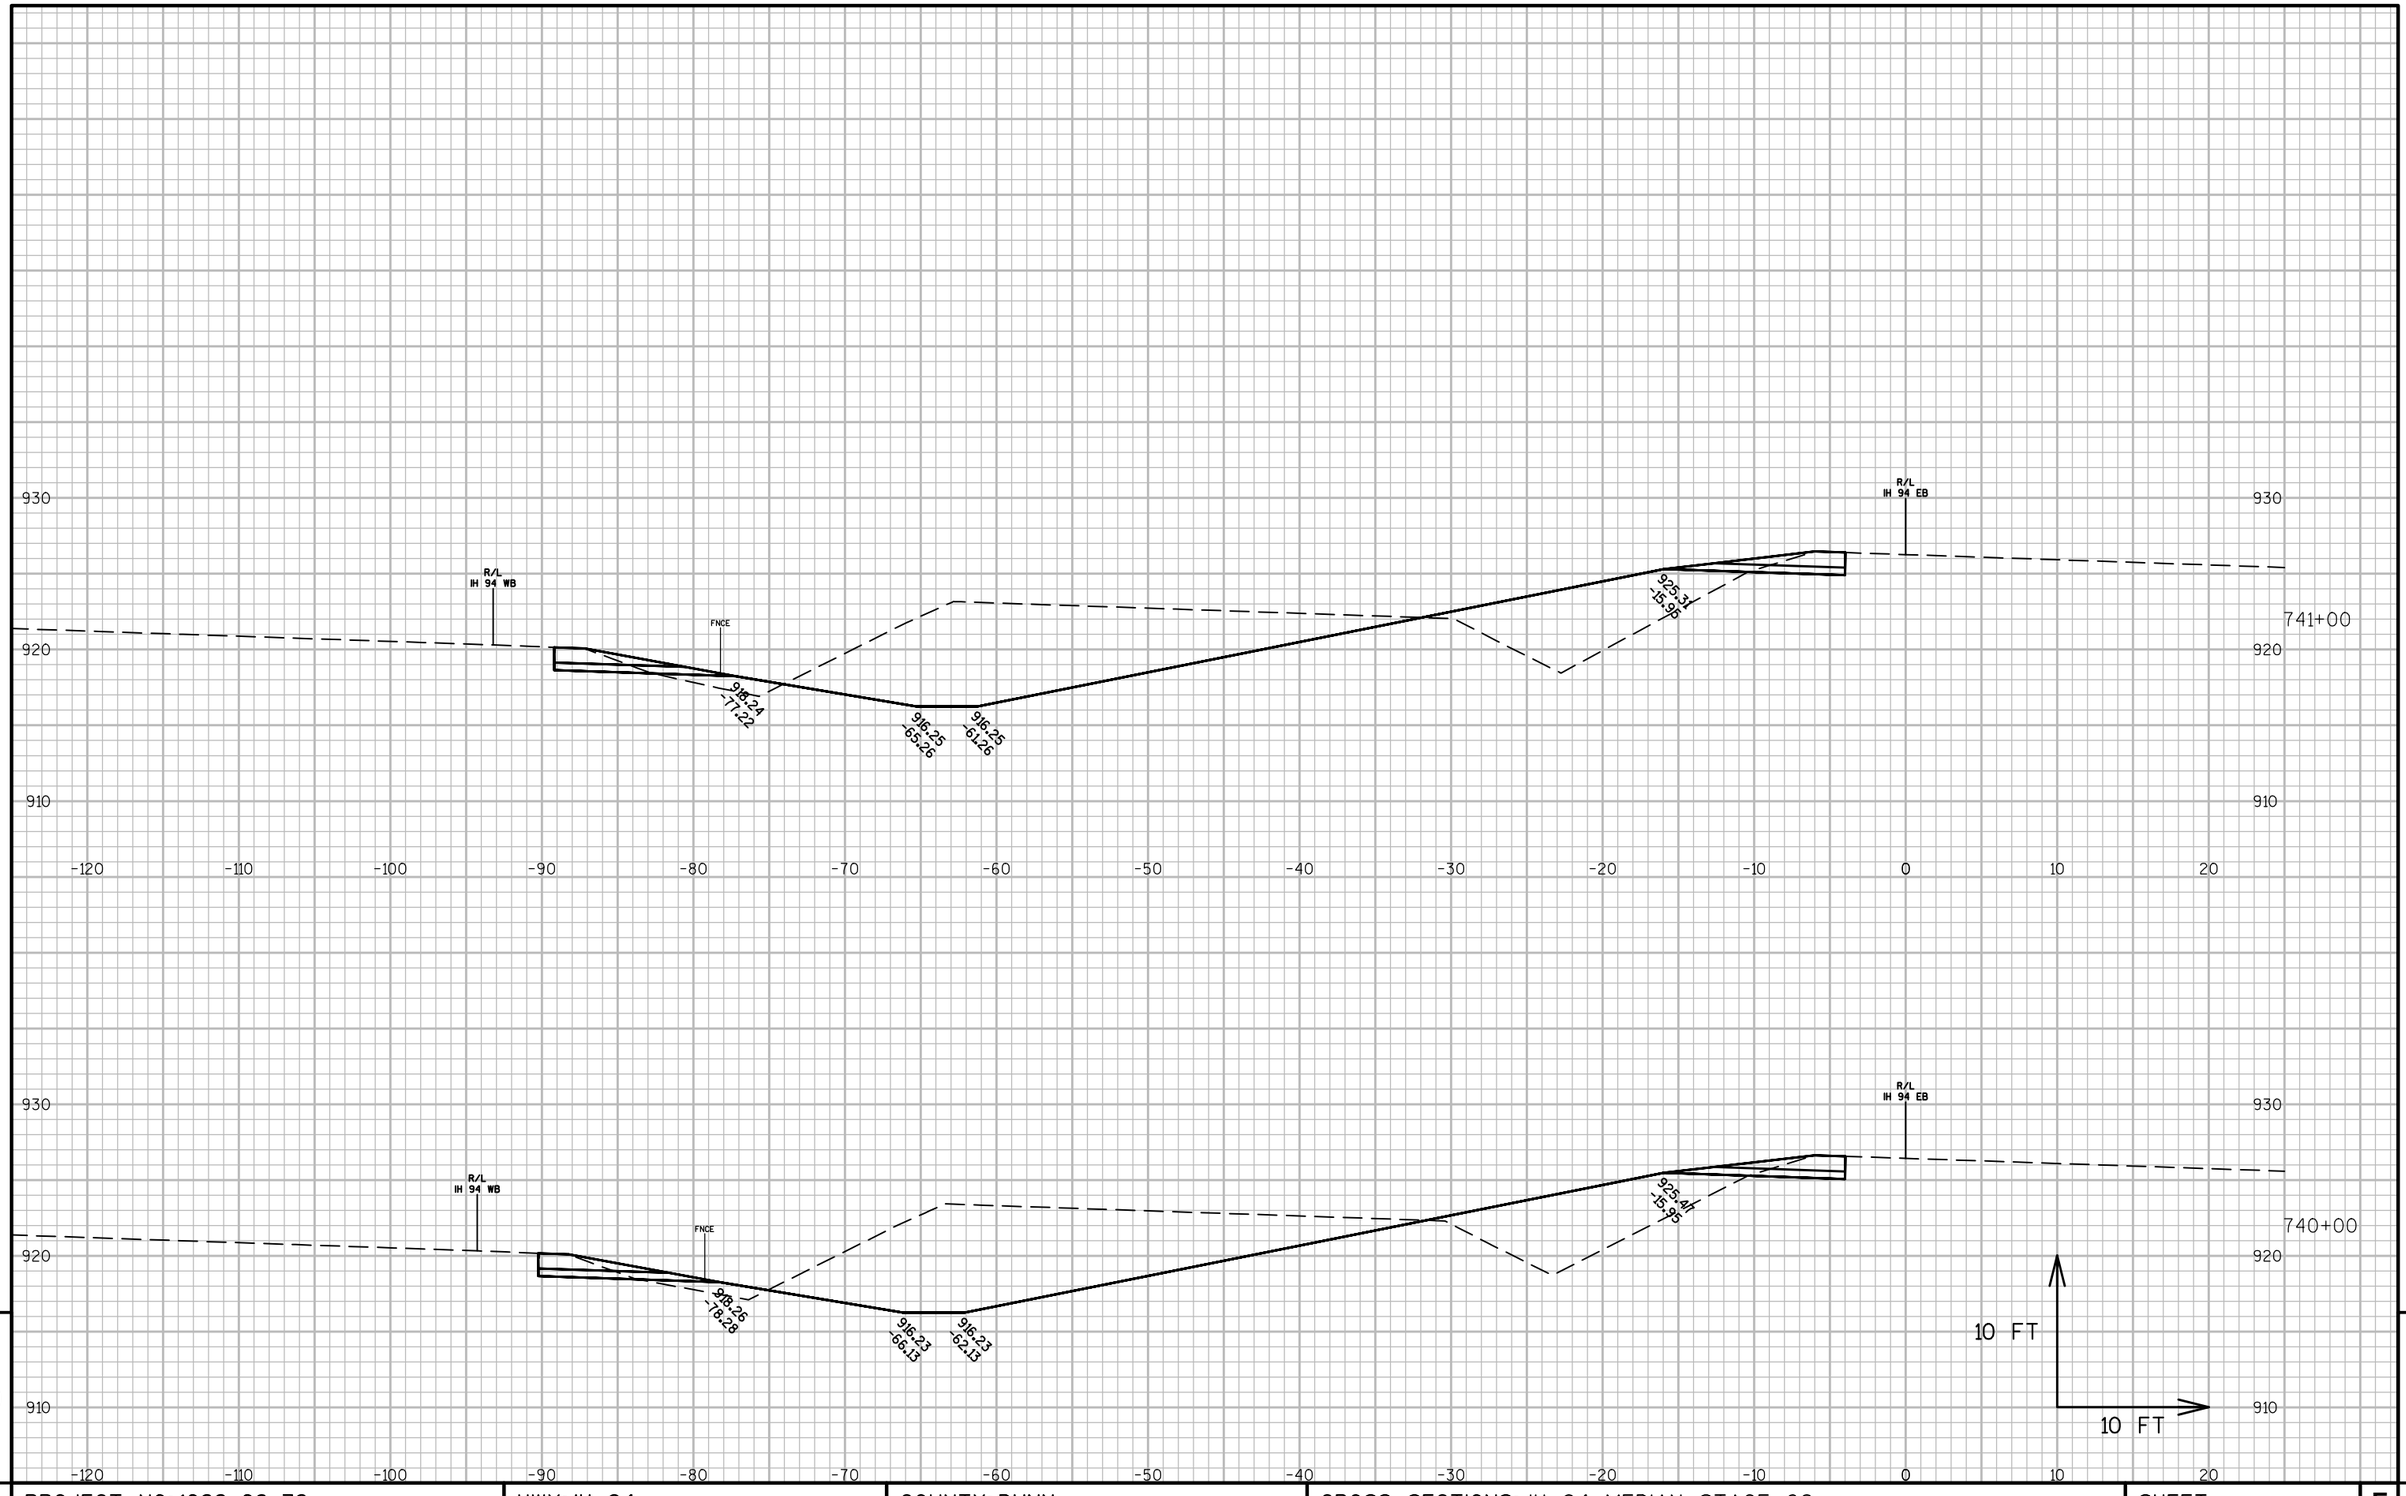


9

9

PROJECT NO: 1022-08-72	HWY: IH 94	COUNTY: DUNN	CROSS SECTIONS: IH 94 MEDIAN STAGE 6C	SHEET	E

FILE NAME : N:\PDS\C3D\10220706\SHEETSPLAN\PLAN SHEETS 10220872\090261_XS_STAGE6C.DWG
LAYOUT NAME - 090261T - (42)

PLOT DATE : 4/15/2017 3:47 PM PLOT BY : ANDERSON, THOMAS R PLOT NAME : PLOT SCALE : 1 IN:10 FT

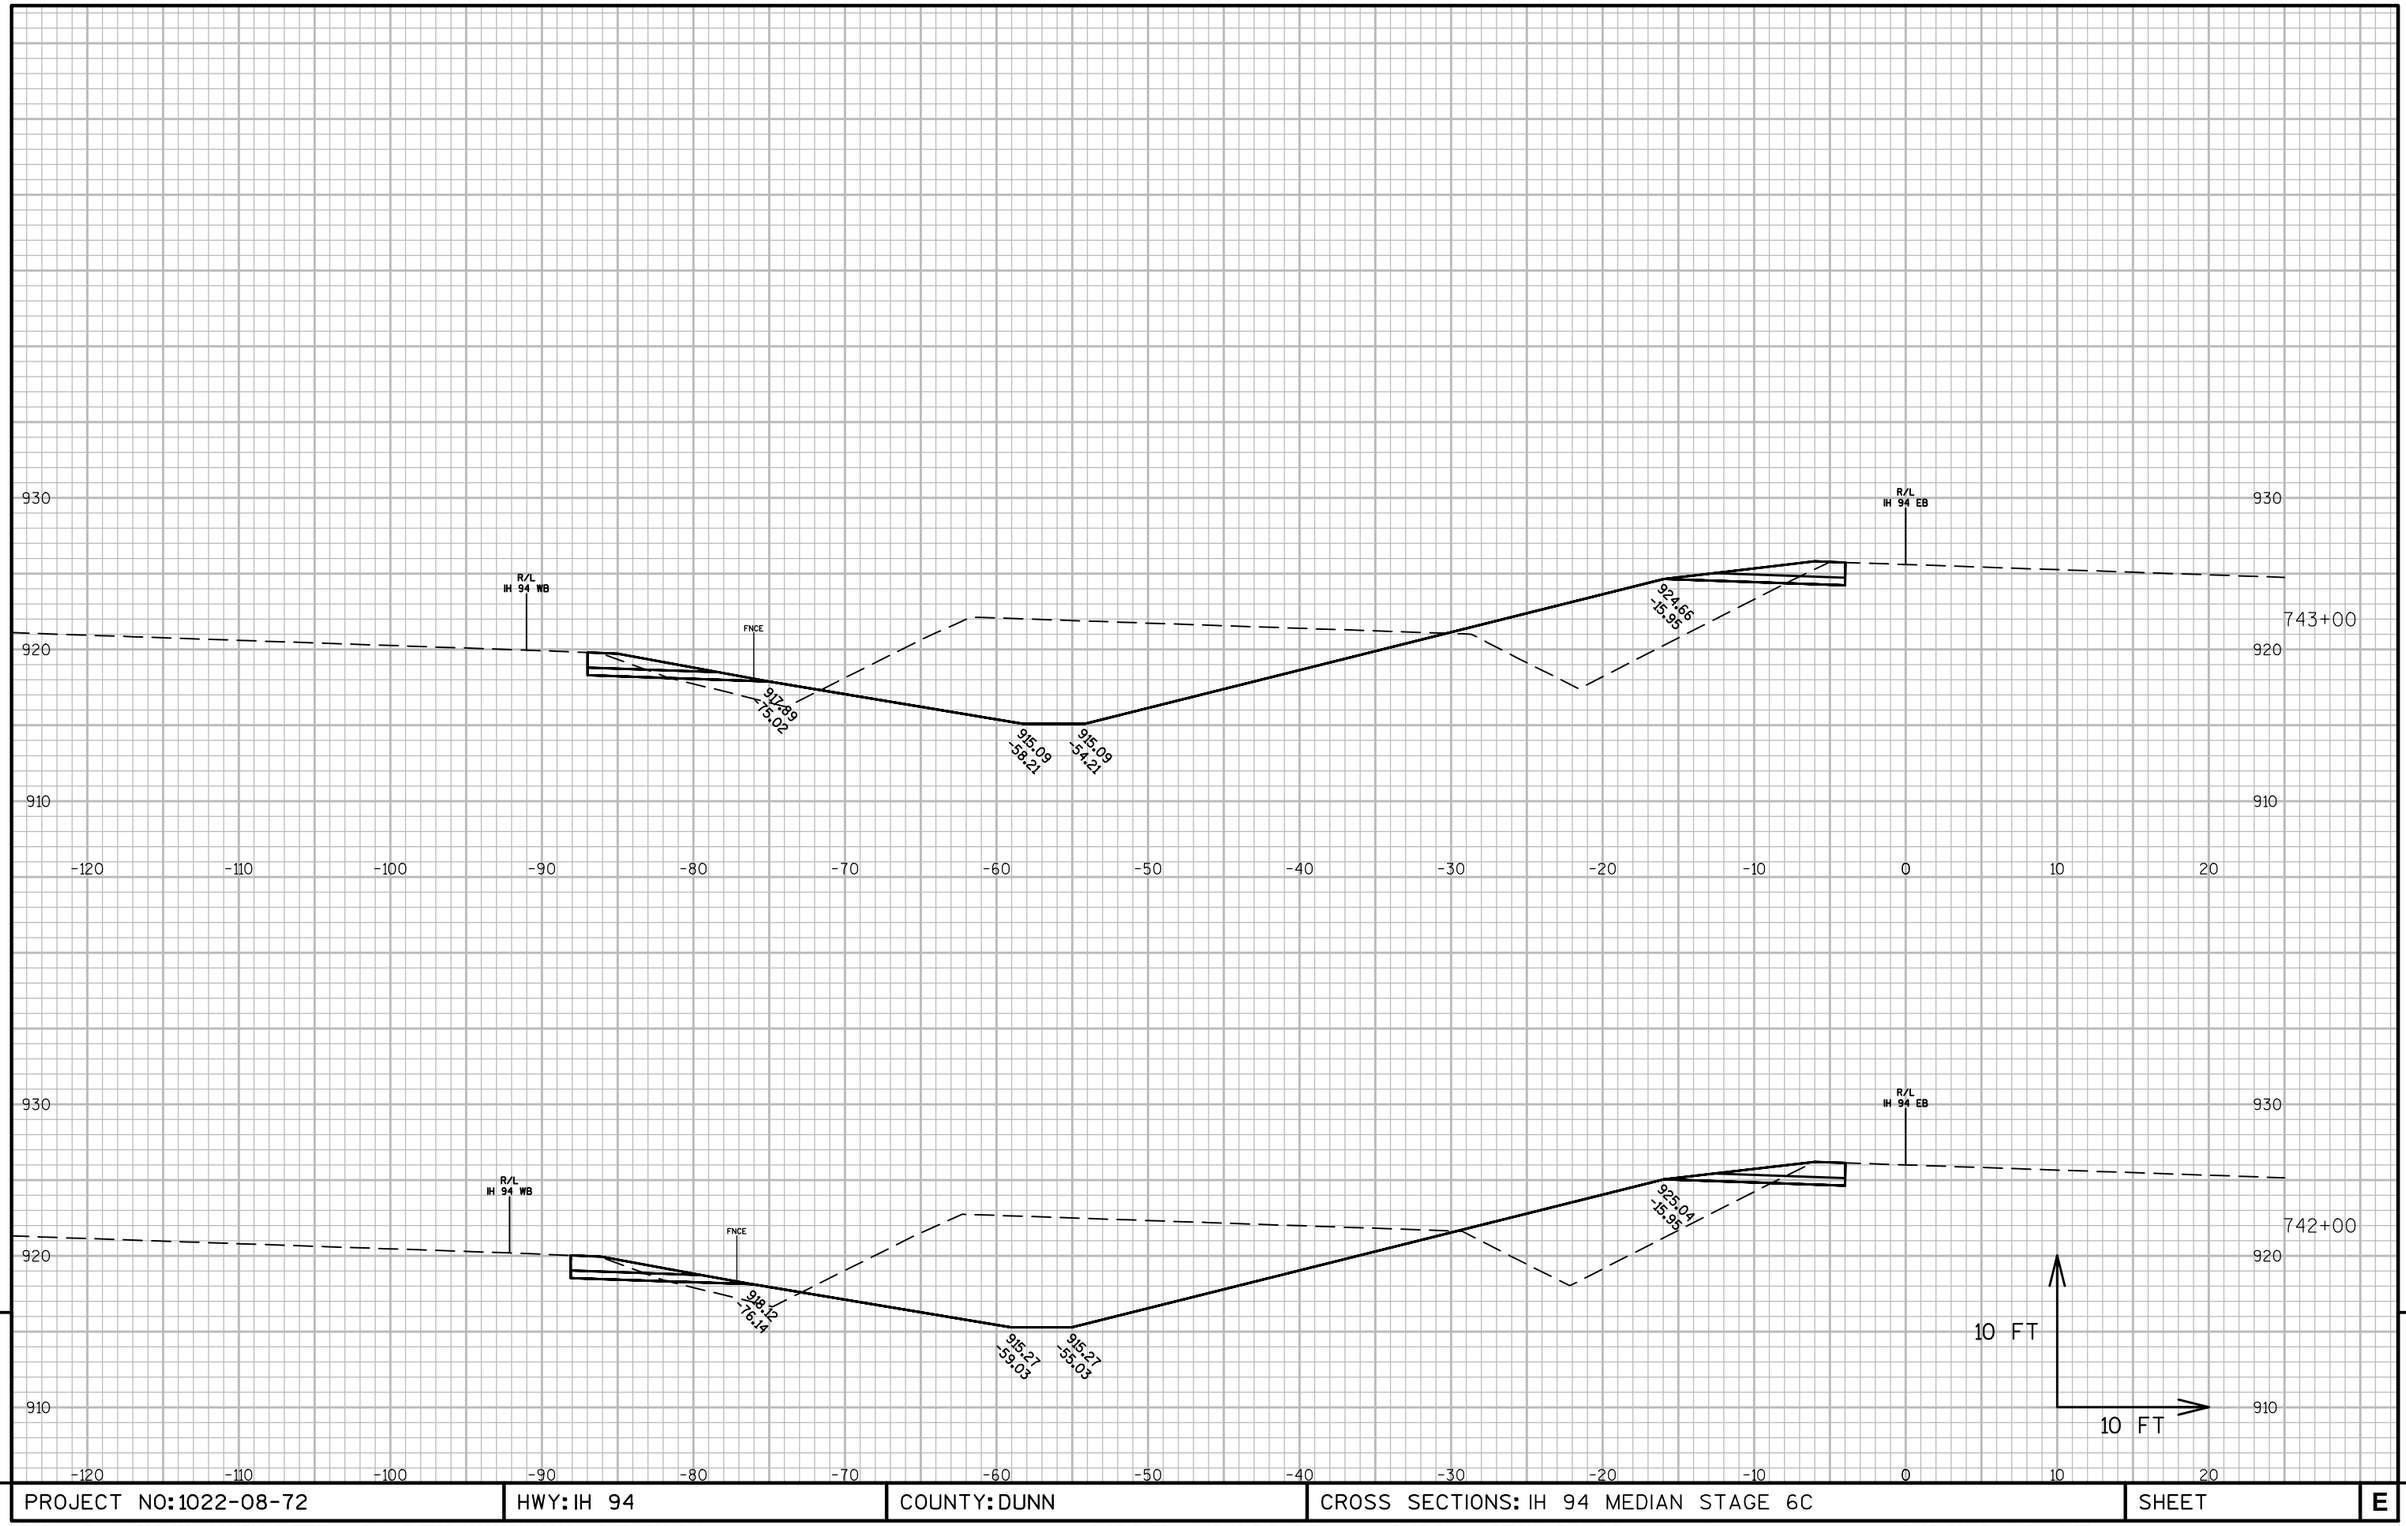

9


9

PROJECT NO: 1022-08-72	HWY: IH 94	COUNTY: DUNN	CROSS SECTIONS: IH 94 MEDIAN STAGE 6C	SHEET	E

FILE NAME : N:\PDS\C3D\10220706\SHEETSPLAN\PLAN SHEETS 10220872\090261_XS_STAGE6C.DWG
LAYOUT NAME - 090261T - (43)

PLOT DATE : 4/15/2017 3:47 PM PLOT BY : ANDERSON, THOMAS R PLOT NAME :

PLOT SCALE : 1 IN:10 FT

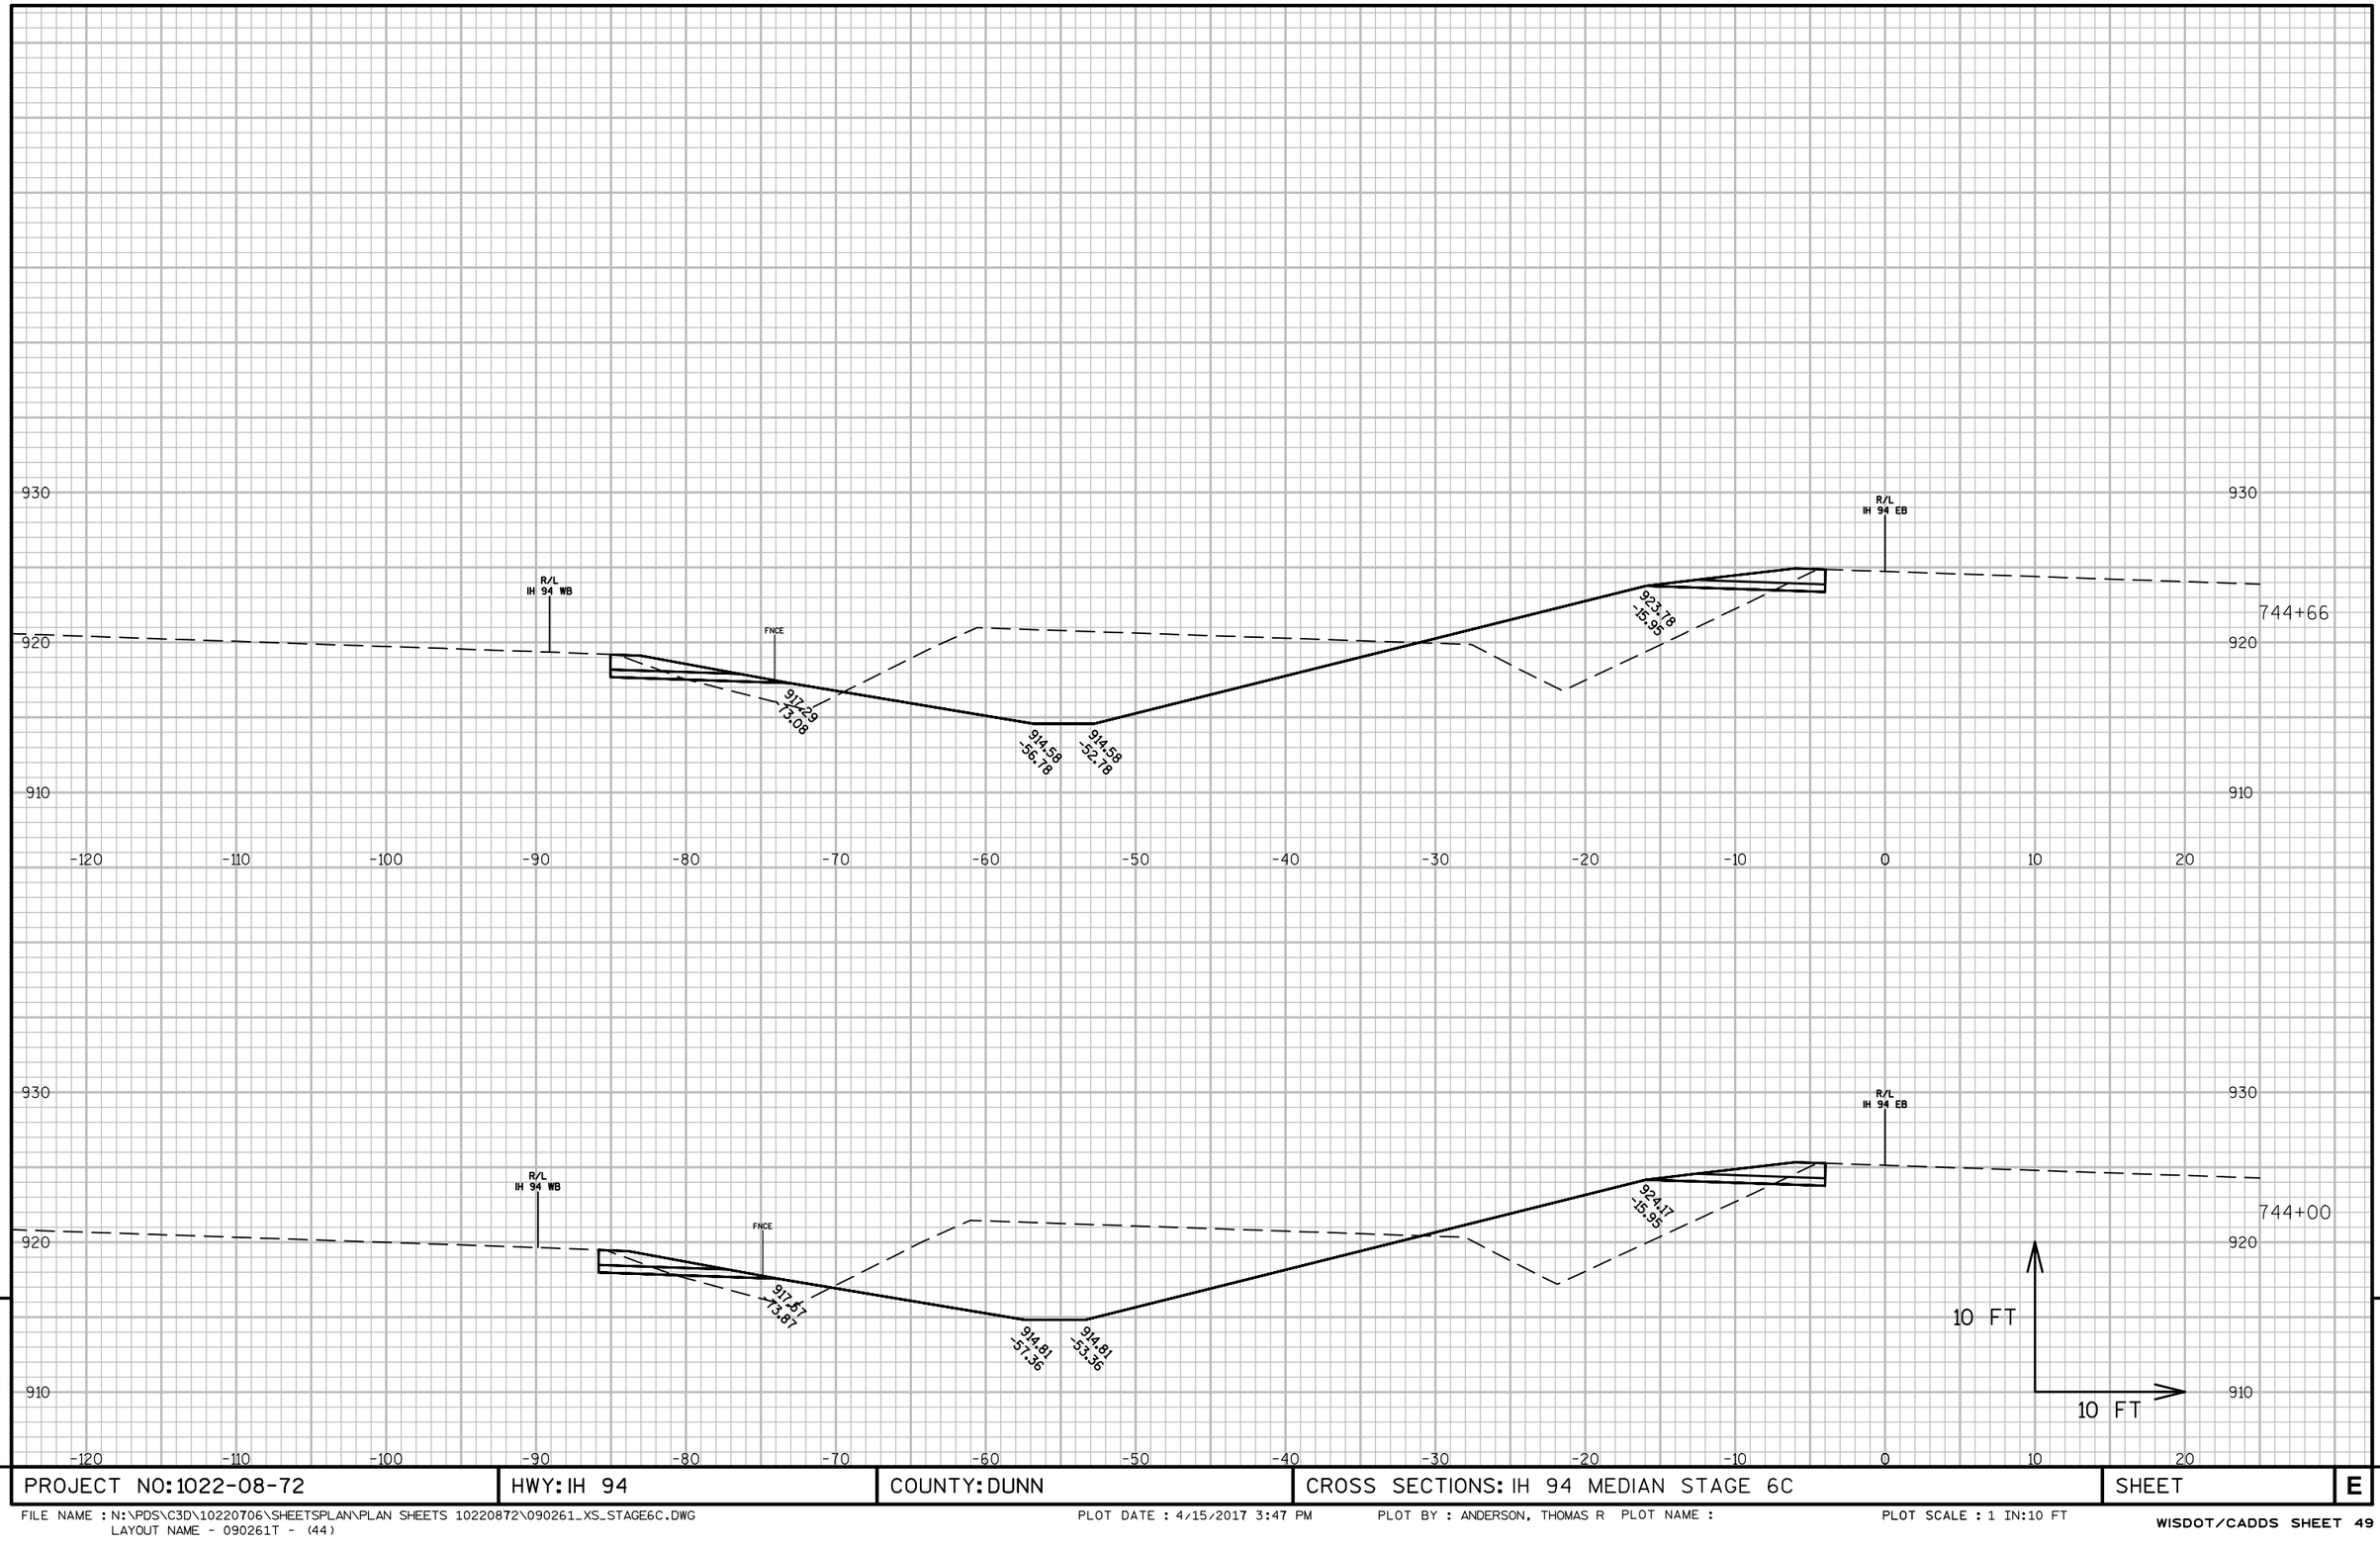


9

9

PROJECT NO: 1022-08-72	HWY: IH 94	COUNTY: DUNN	CROSS SECTIONS: IH 94 MEDIAN STAGE 6C	SHEET	E

FILE NAME : N:\PDS\C3D\10220706\SHEETSPLAN\PLAN SHEETS 10220872\090261_XS_STAGE6C.DWG
LAYOUT NAME - 090261T - (44)


PLOT DATE : 4/15/2017 3:47 PM PLOT BY : ANDERSON, THOMAS R PLOT NAME : PLOT SCALE : 1 IN:10 FT

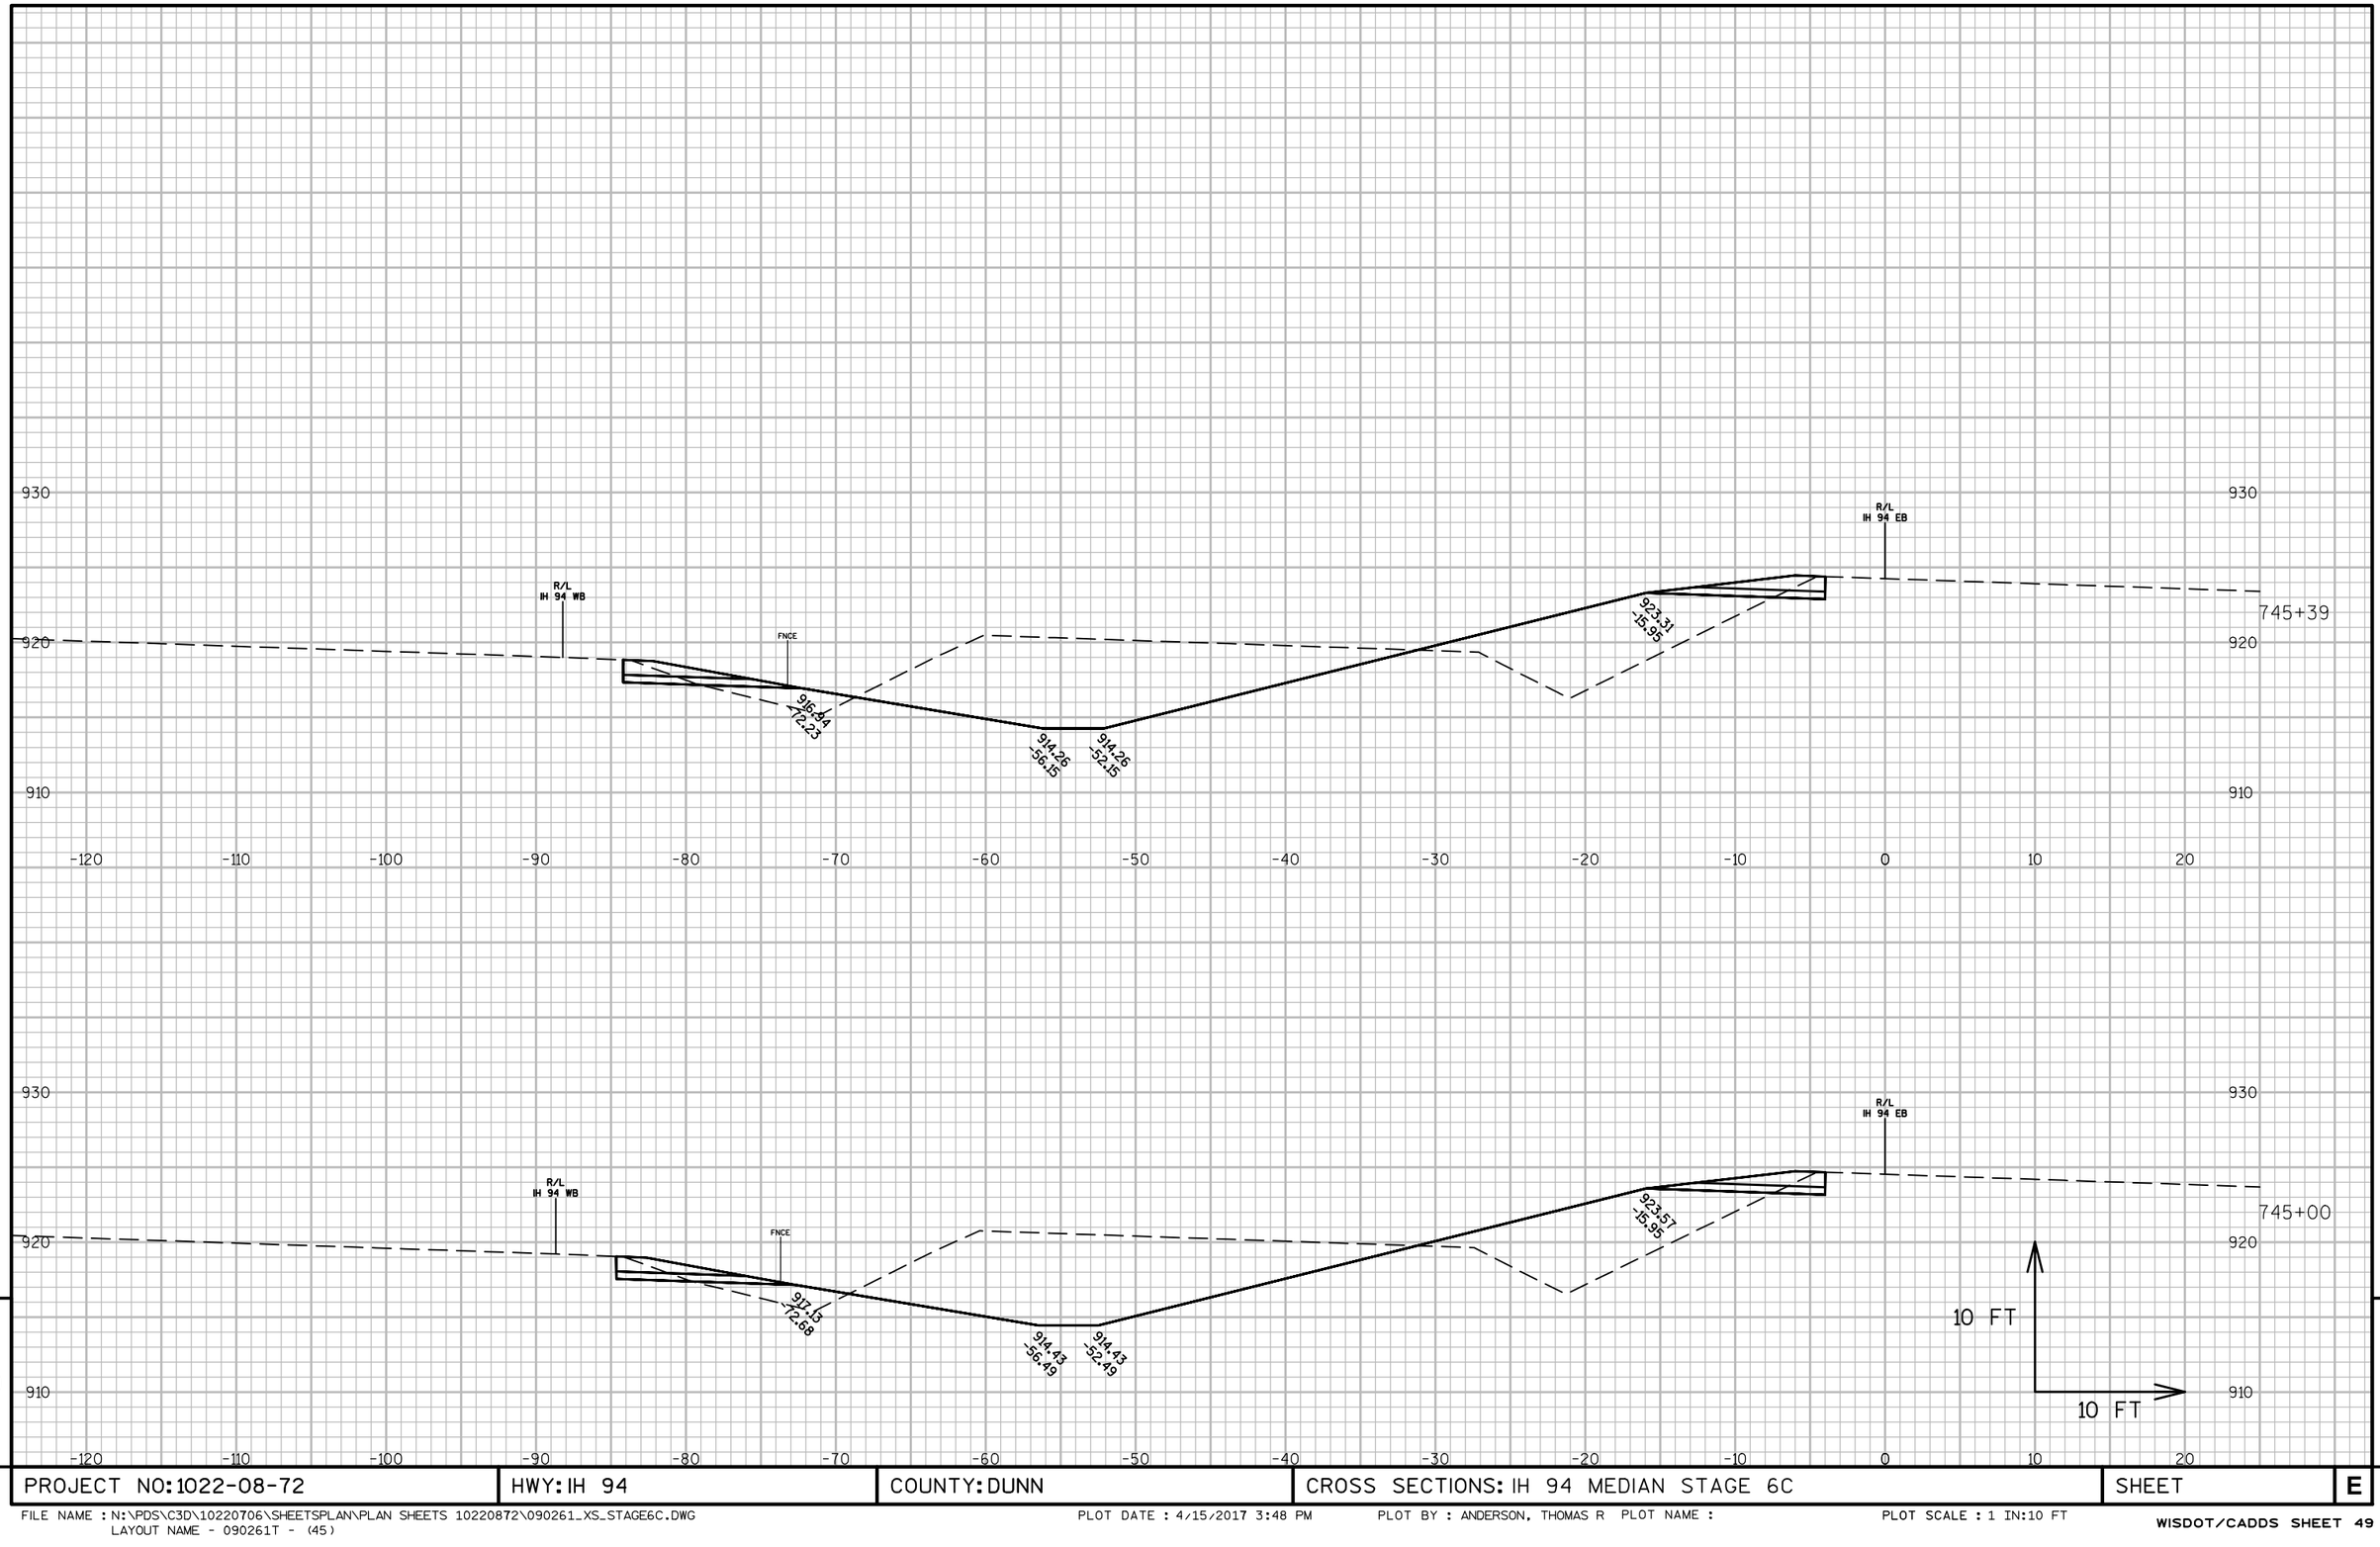

PROJECT NO: 1022-08-72	HWY: IH 94	COUNTY: DUNN	CROSS SECTIONS: IH 94 MEDIAN STAGE 6C	SHEET	E

FILE NAME : N:\PDS\C3D\10220706\SHEETSPLAN\PLAN SHEETS 10220872\090261_XS_STAGE6C.DWG
LAYOUT NAME - 090261T - (45)

PLOT DATE : 4/15/2017 3:48 PM PLOT BY : ANDERSON, THOMAS R PLOT NAME : PLOT SCALE : 1 IN:10 FT

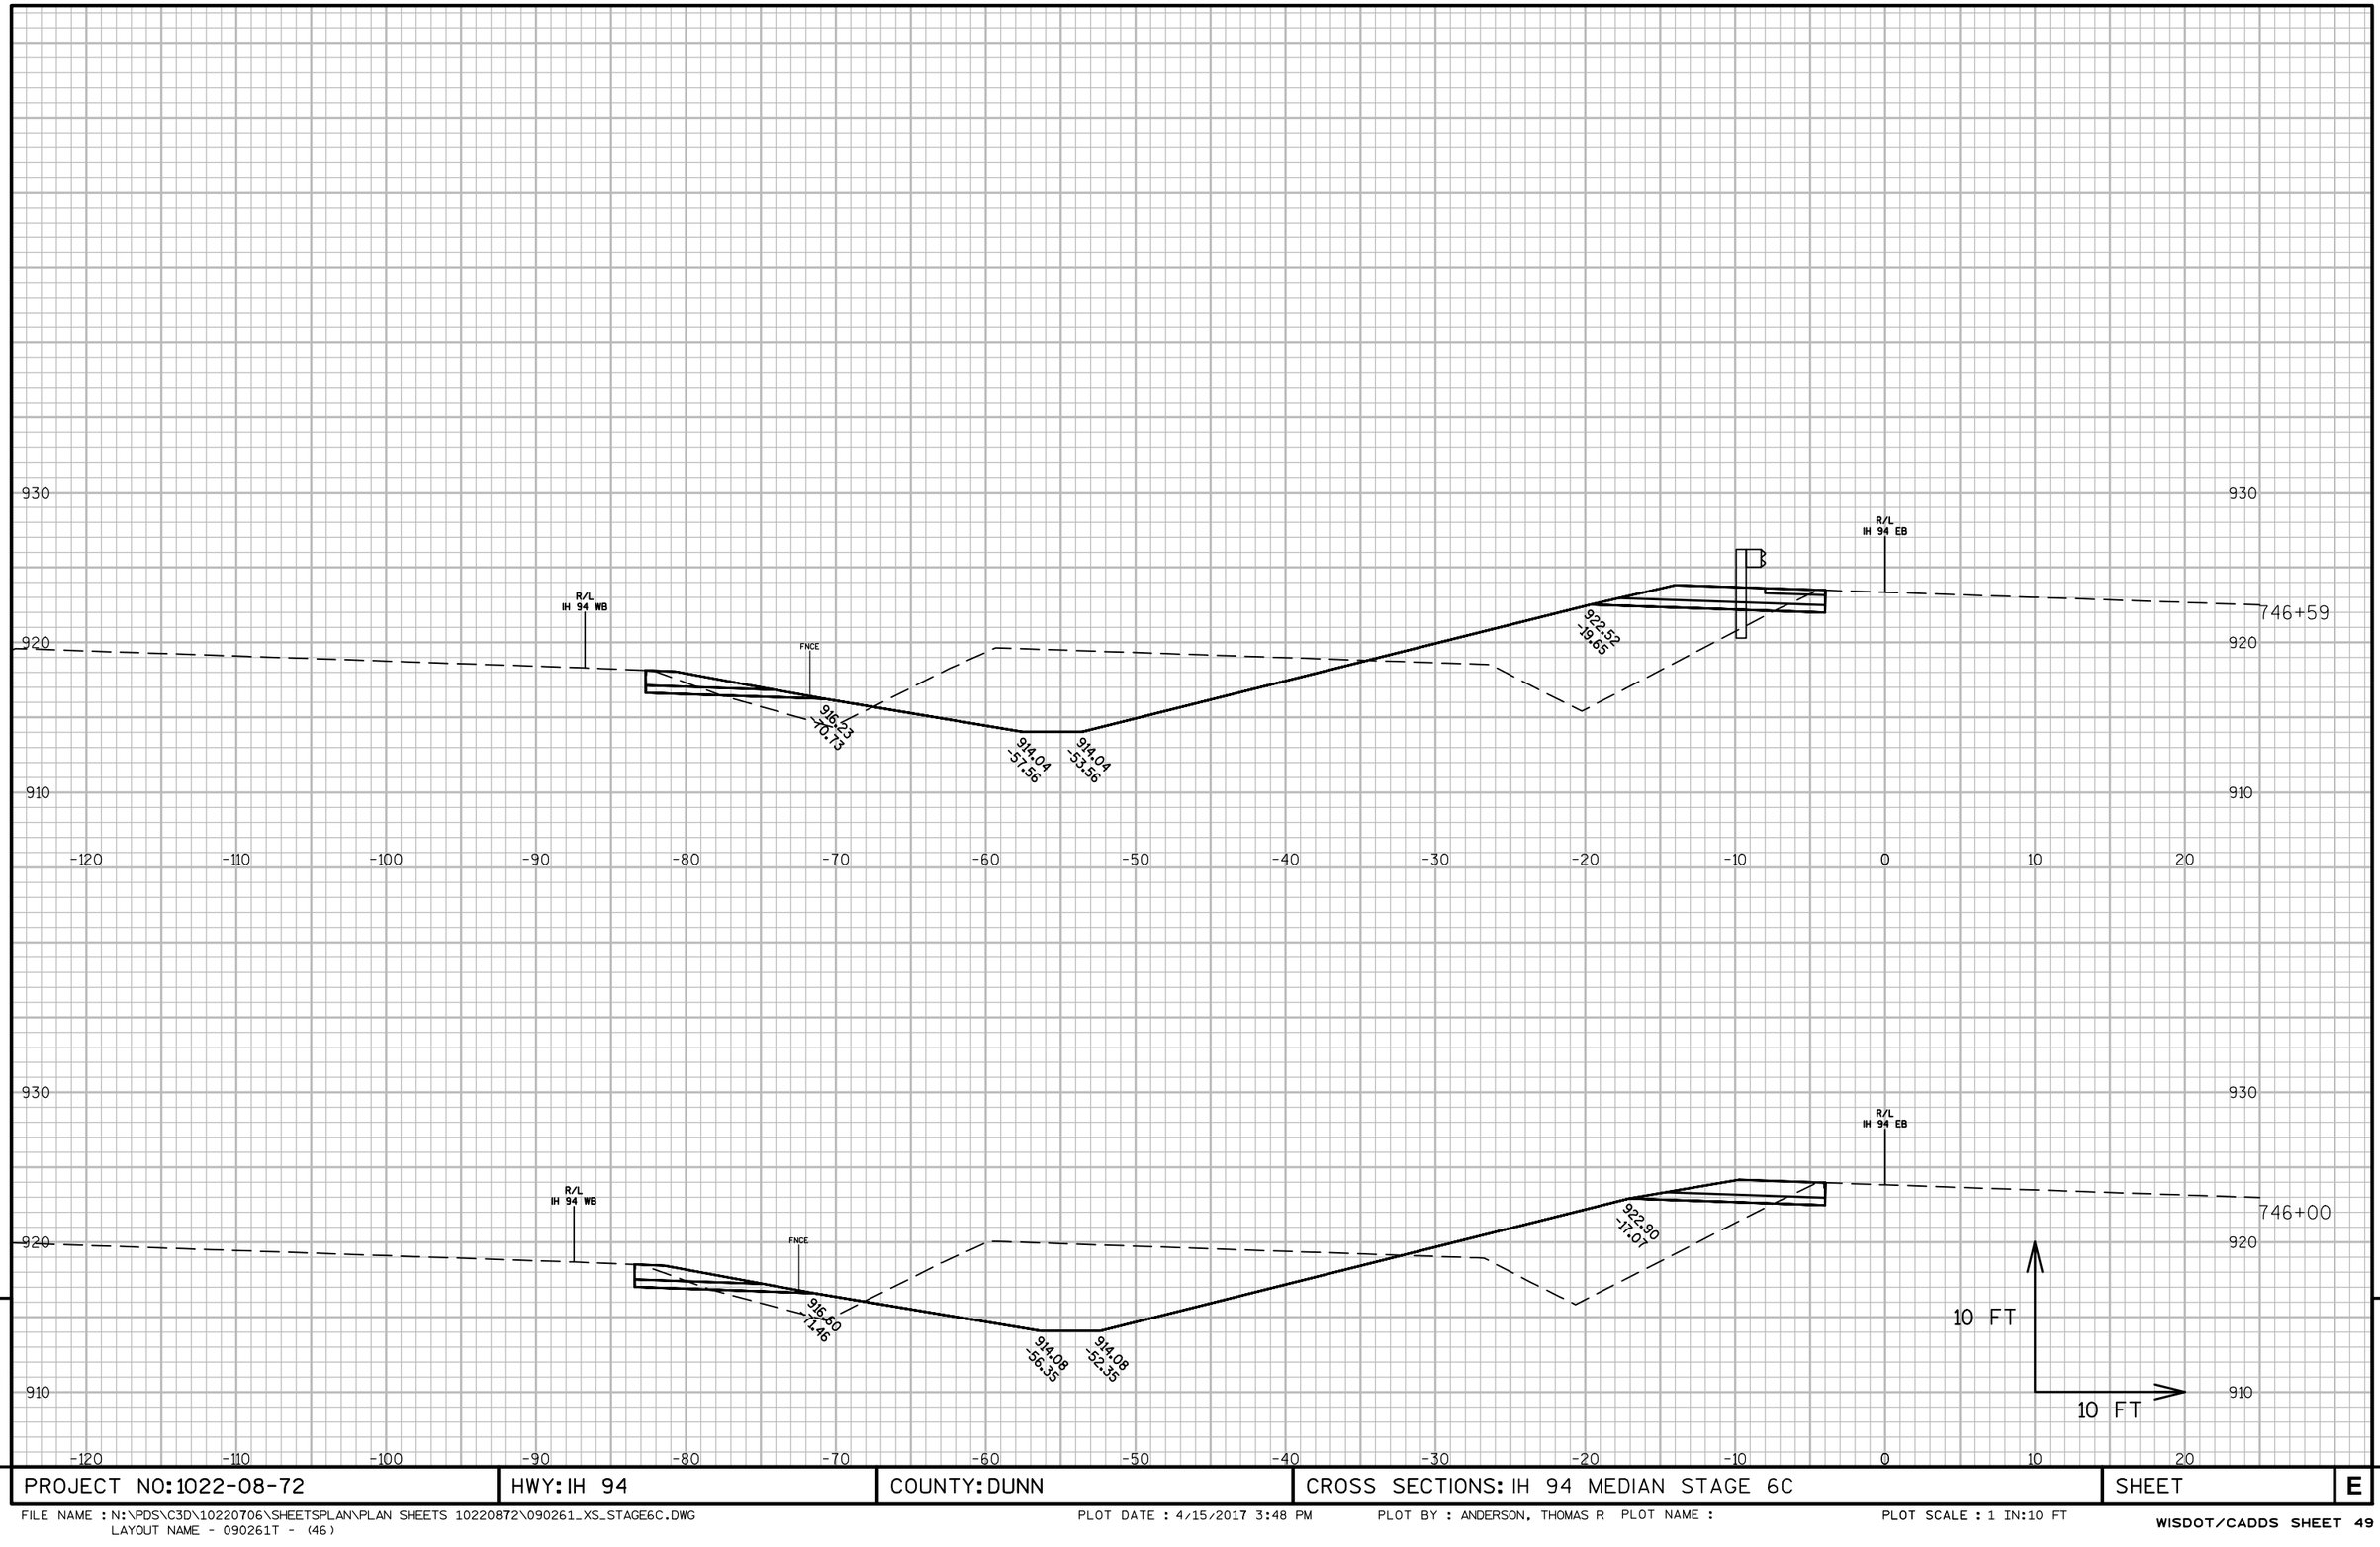

9


9

PROJECT NO: 1022-08-72	HWY: IH 94	COUNTY: DUNN	CROSS SECTIONS: IH 94 MEDIAN STAGE 6C	SHEET	E

FILE NAME : N:\PDS\C3D\10220706\SHEETSPLAN\PLAN SHEETS 10220872\090261_XS_STAGE6C.DWG
LAYOUT NAME - 090261T - (46)

PLOT DATE : 4/15/2017 3:48 PM PLOT BY : ANDERSON, THOMAS R PLOT NAME :

PLOT SCALE : 1 IN:10 FT

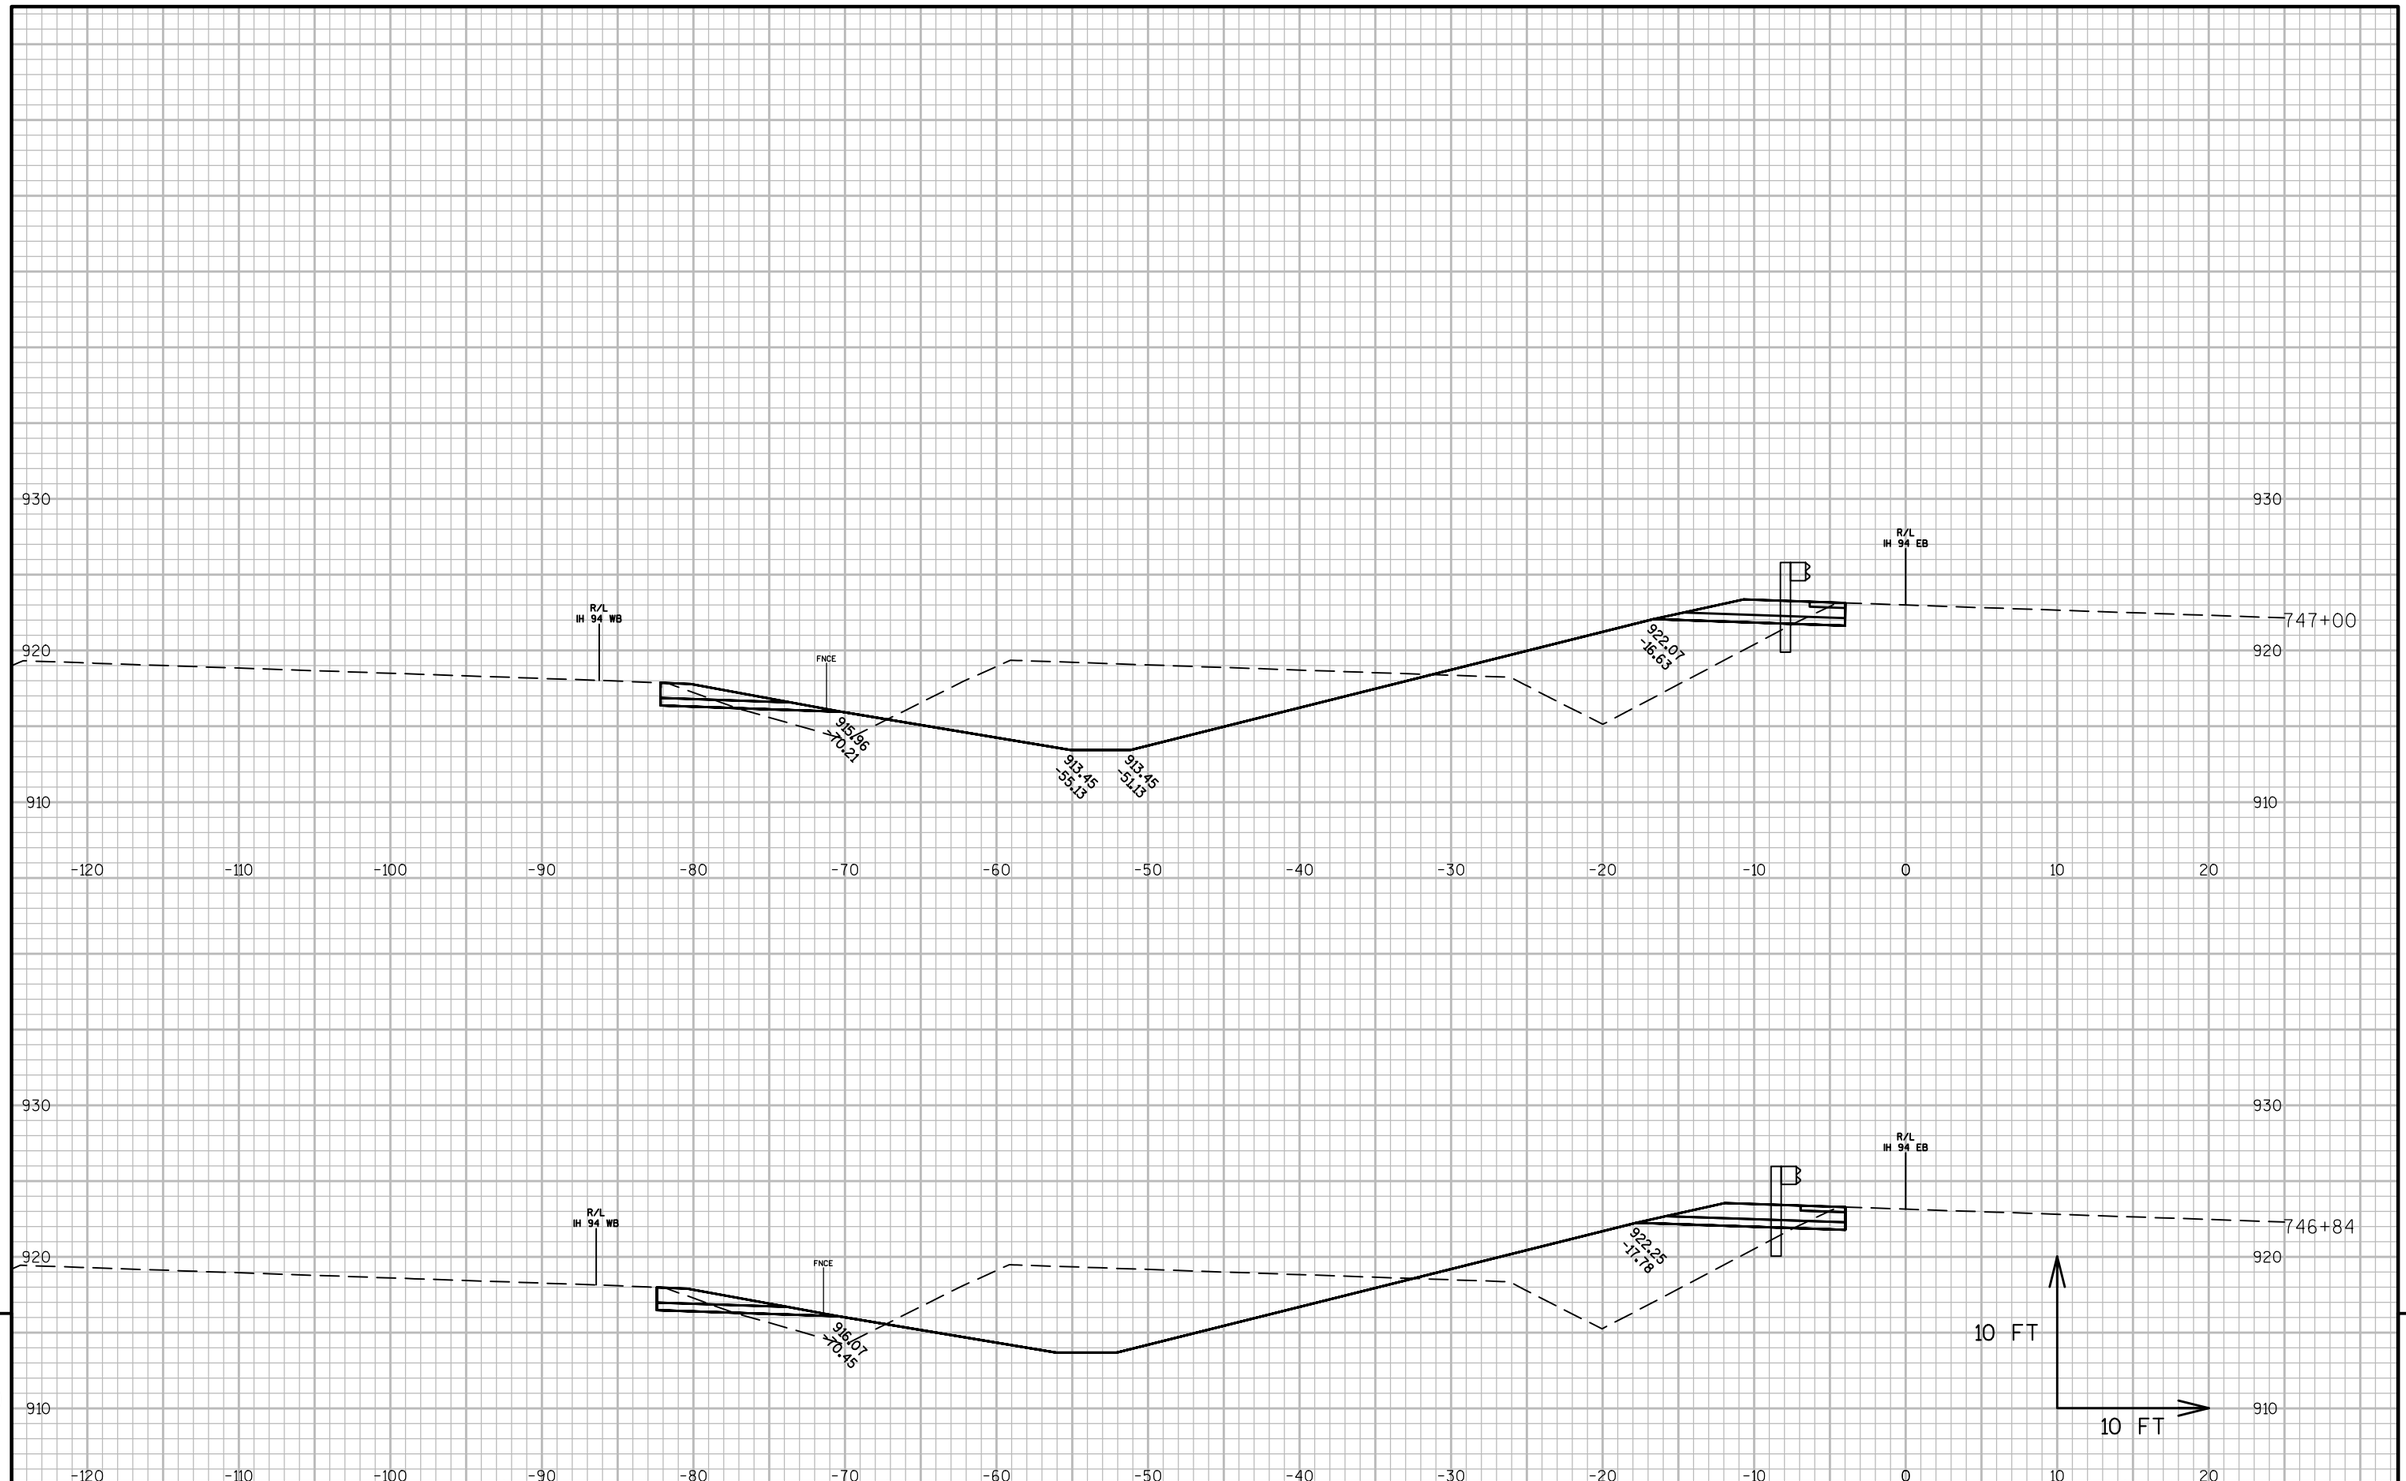

9


9

PROJECT NO: 1022-08-72	HWY: IH 94	COUNTY: DUNN	CROSS SECTIONS: IH 94 MEDIAN STAGE 6C	SHEET	E

FILE NAME : N:\PDS\C3D\10220706\SHEETSPLAN\PLAN SHEETS 10220872\090261_XS_STAGE6C.DWG
LAYOUT NAME - 090261T - (47)

PLOT DATE : 4/15/2017 3:48 PM PLOT BY : ANDERSON, THOMAS R PLOT NAME :

PLOT SCALE : 1 IN:10 FT

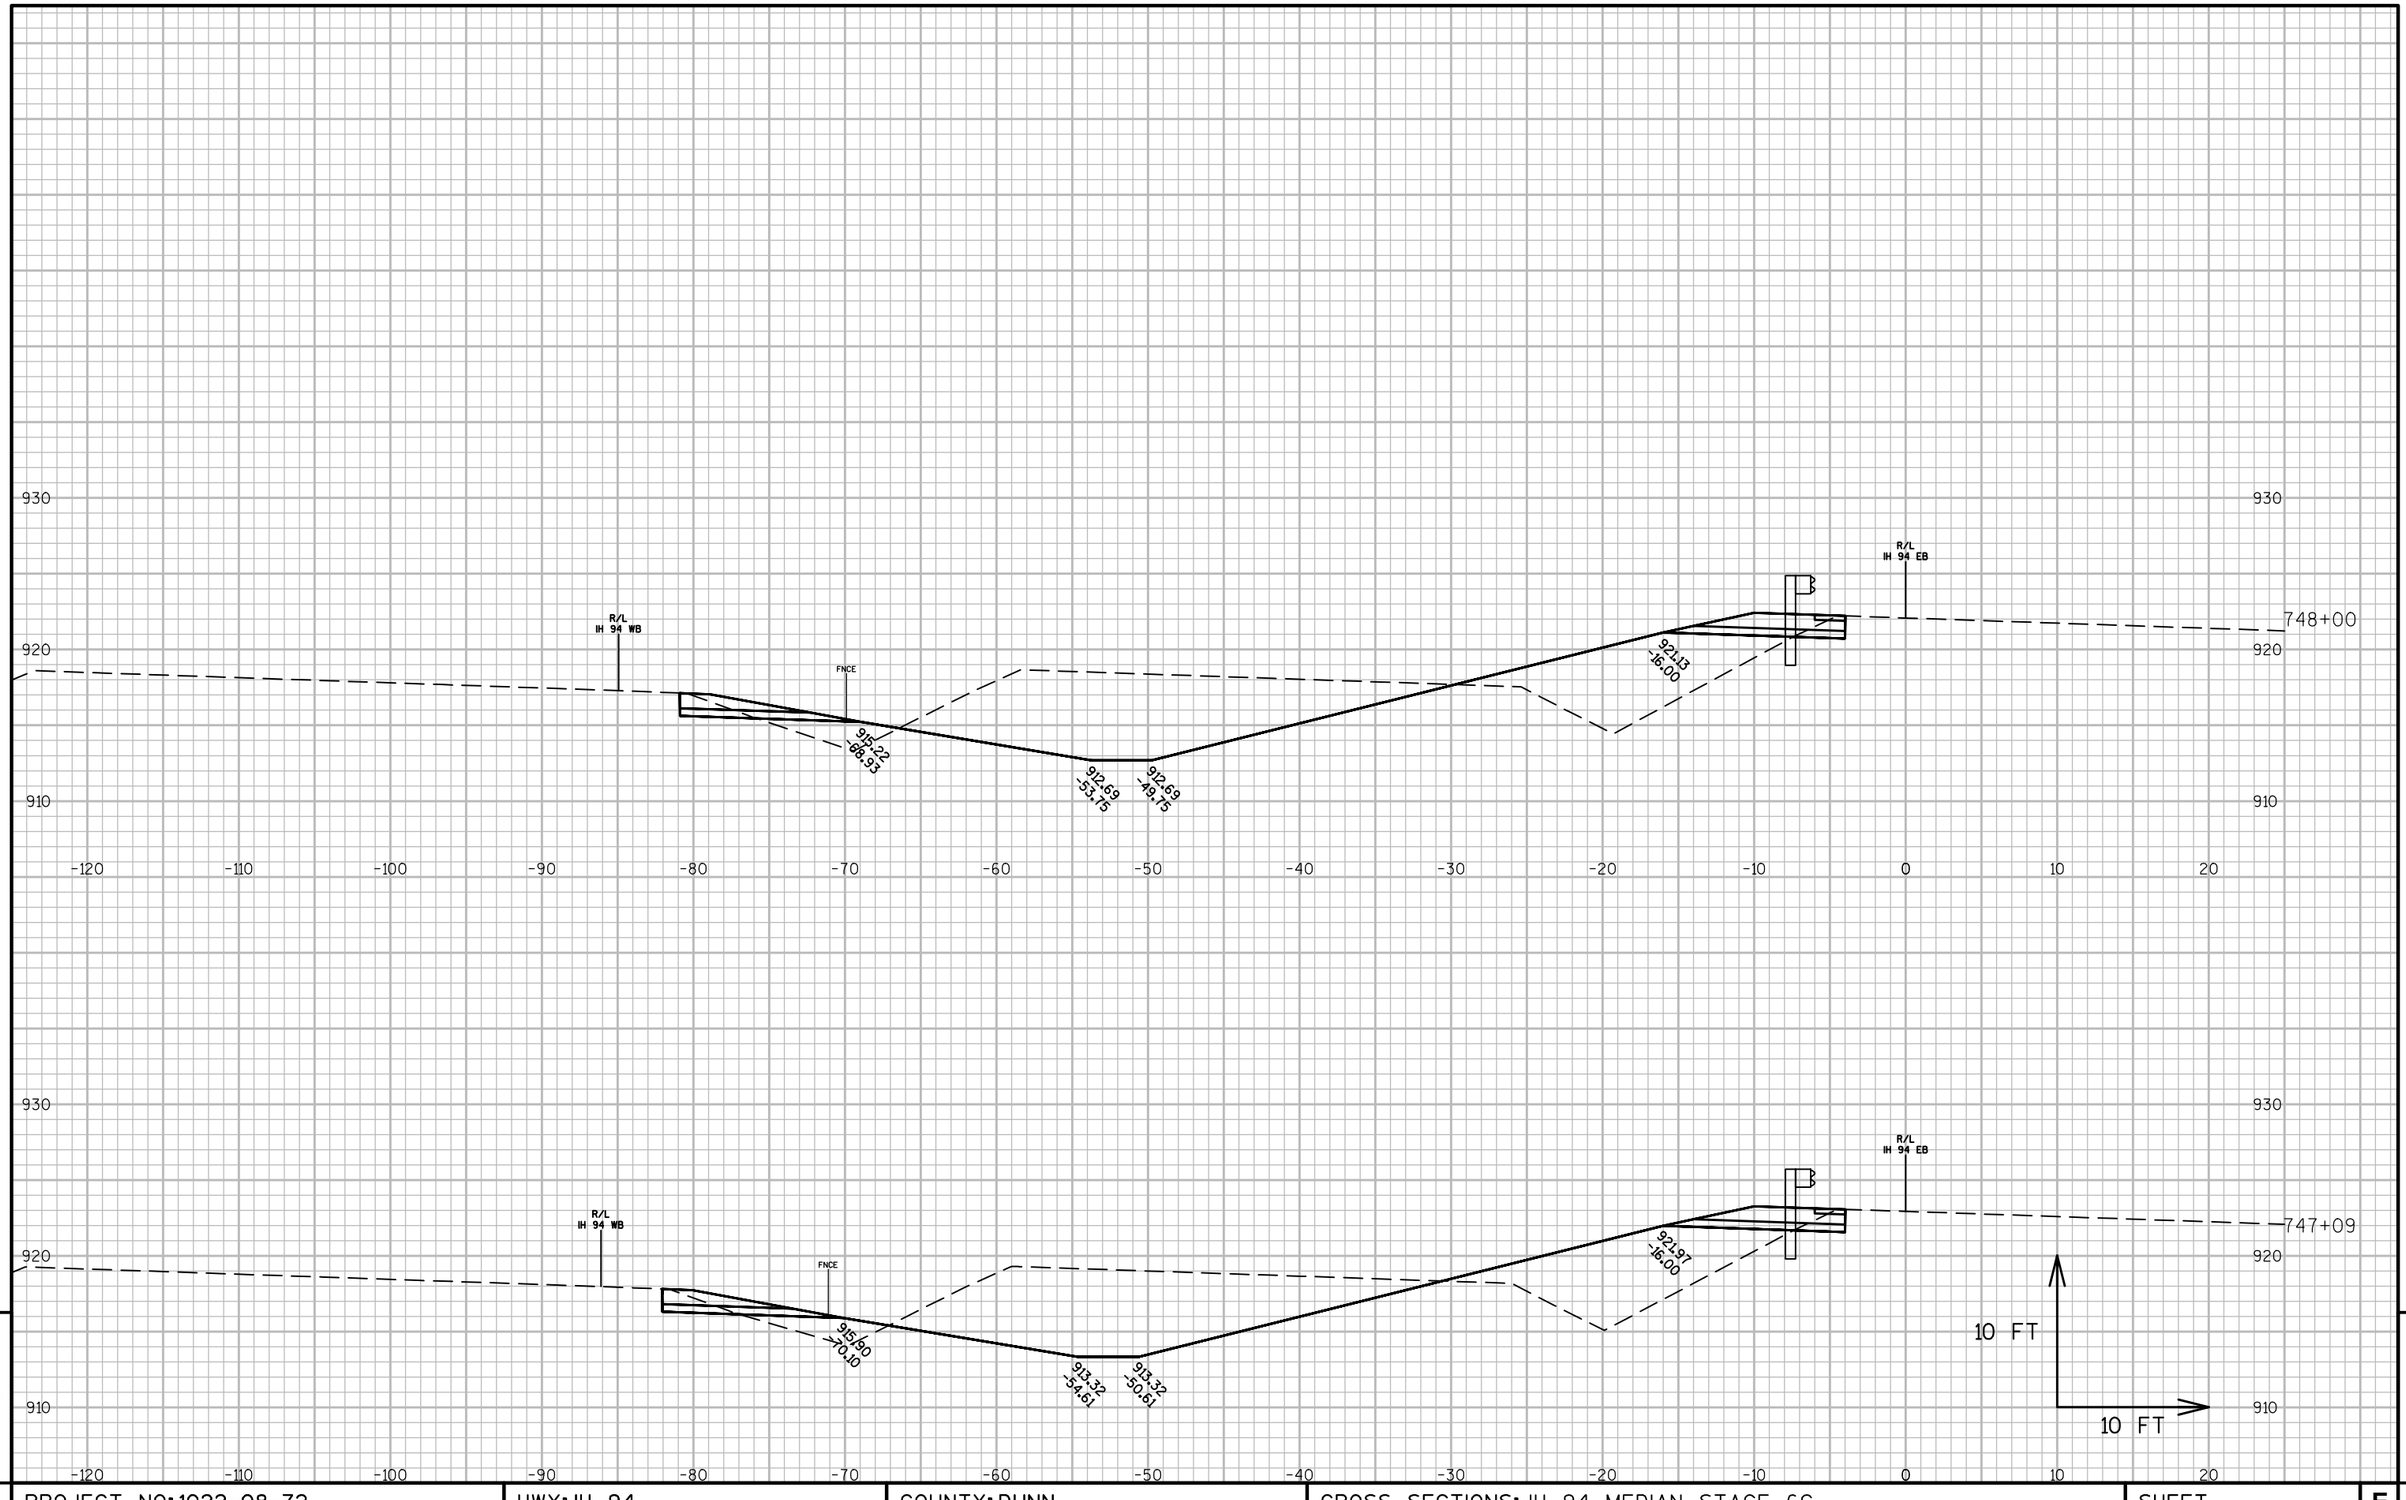


9

9

PROJECT NO: 1022-08-72	HWY: IH 94	COUNTY: DUNN	CROSS SECTIONS: IH 94 MEDIAN STAGE 6C	SHEET	E

FILE NAME : N:\PDS\C3D\10220706\SHEETSPLAN\PLAN SHEETS 10220872\090261_XS_STAGE6C.DWG
LAYOUT NAME - 090261T - (48)

PLOT DATE : 4/15/2017 3:48 PM PLOT BY : ANDERSON, THOMAS R PLOT NAME : PLOT SCALE : 1 IN:10 FT

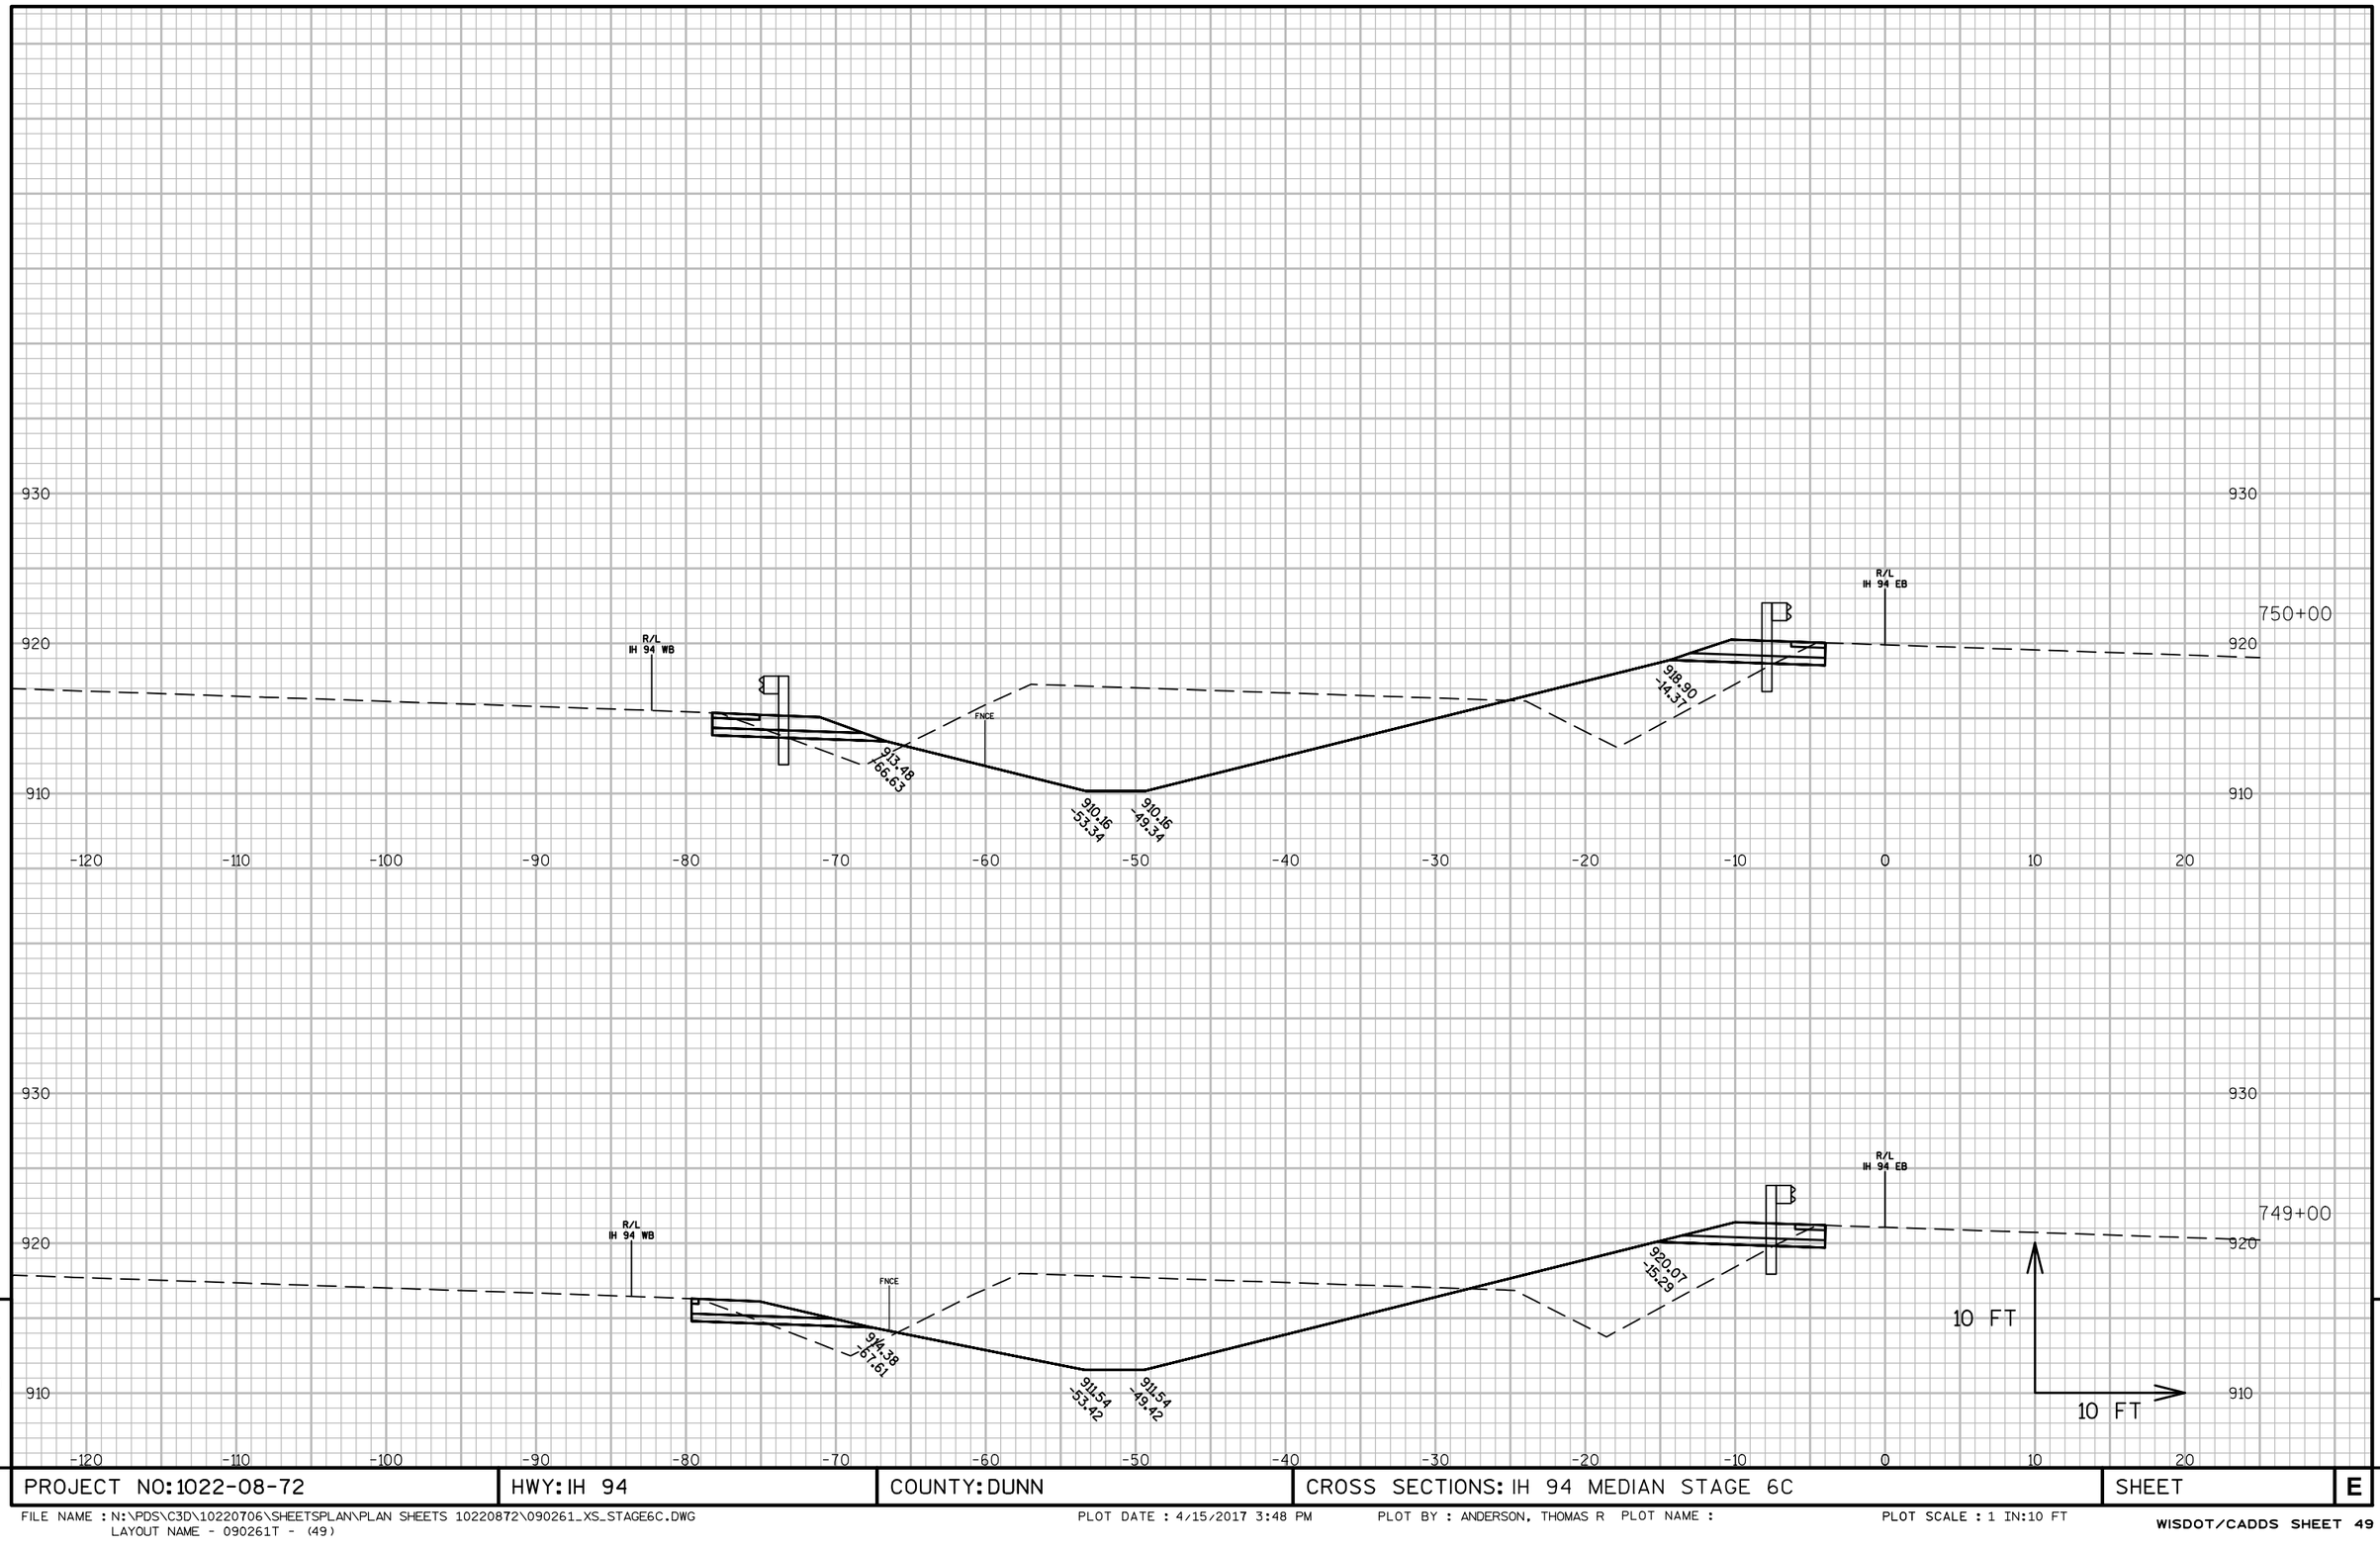


PROJECT NO: 1022-08-72	HWY: IH 94	COUNTY: DUNN	CROSS SECTIONS: IH 94 MEDIAN STAGE 6C	SHEET	E

FILE NAME : N:\PDS\C3D\10220706\SHEETSPLAN\PLAN SHEETS 10220872\090261_XS_STAGE6C.DWG
LAYOUT NAME - 090261T - (49)

PLOT DATE : 4/15/2017 3:48 PM PLOT BY : ANDERSON, THOMAS R PLOT NAME :


PLOT SCALE : 1 IN:10 FT

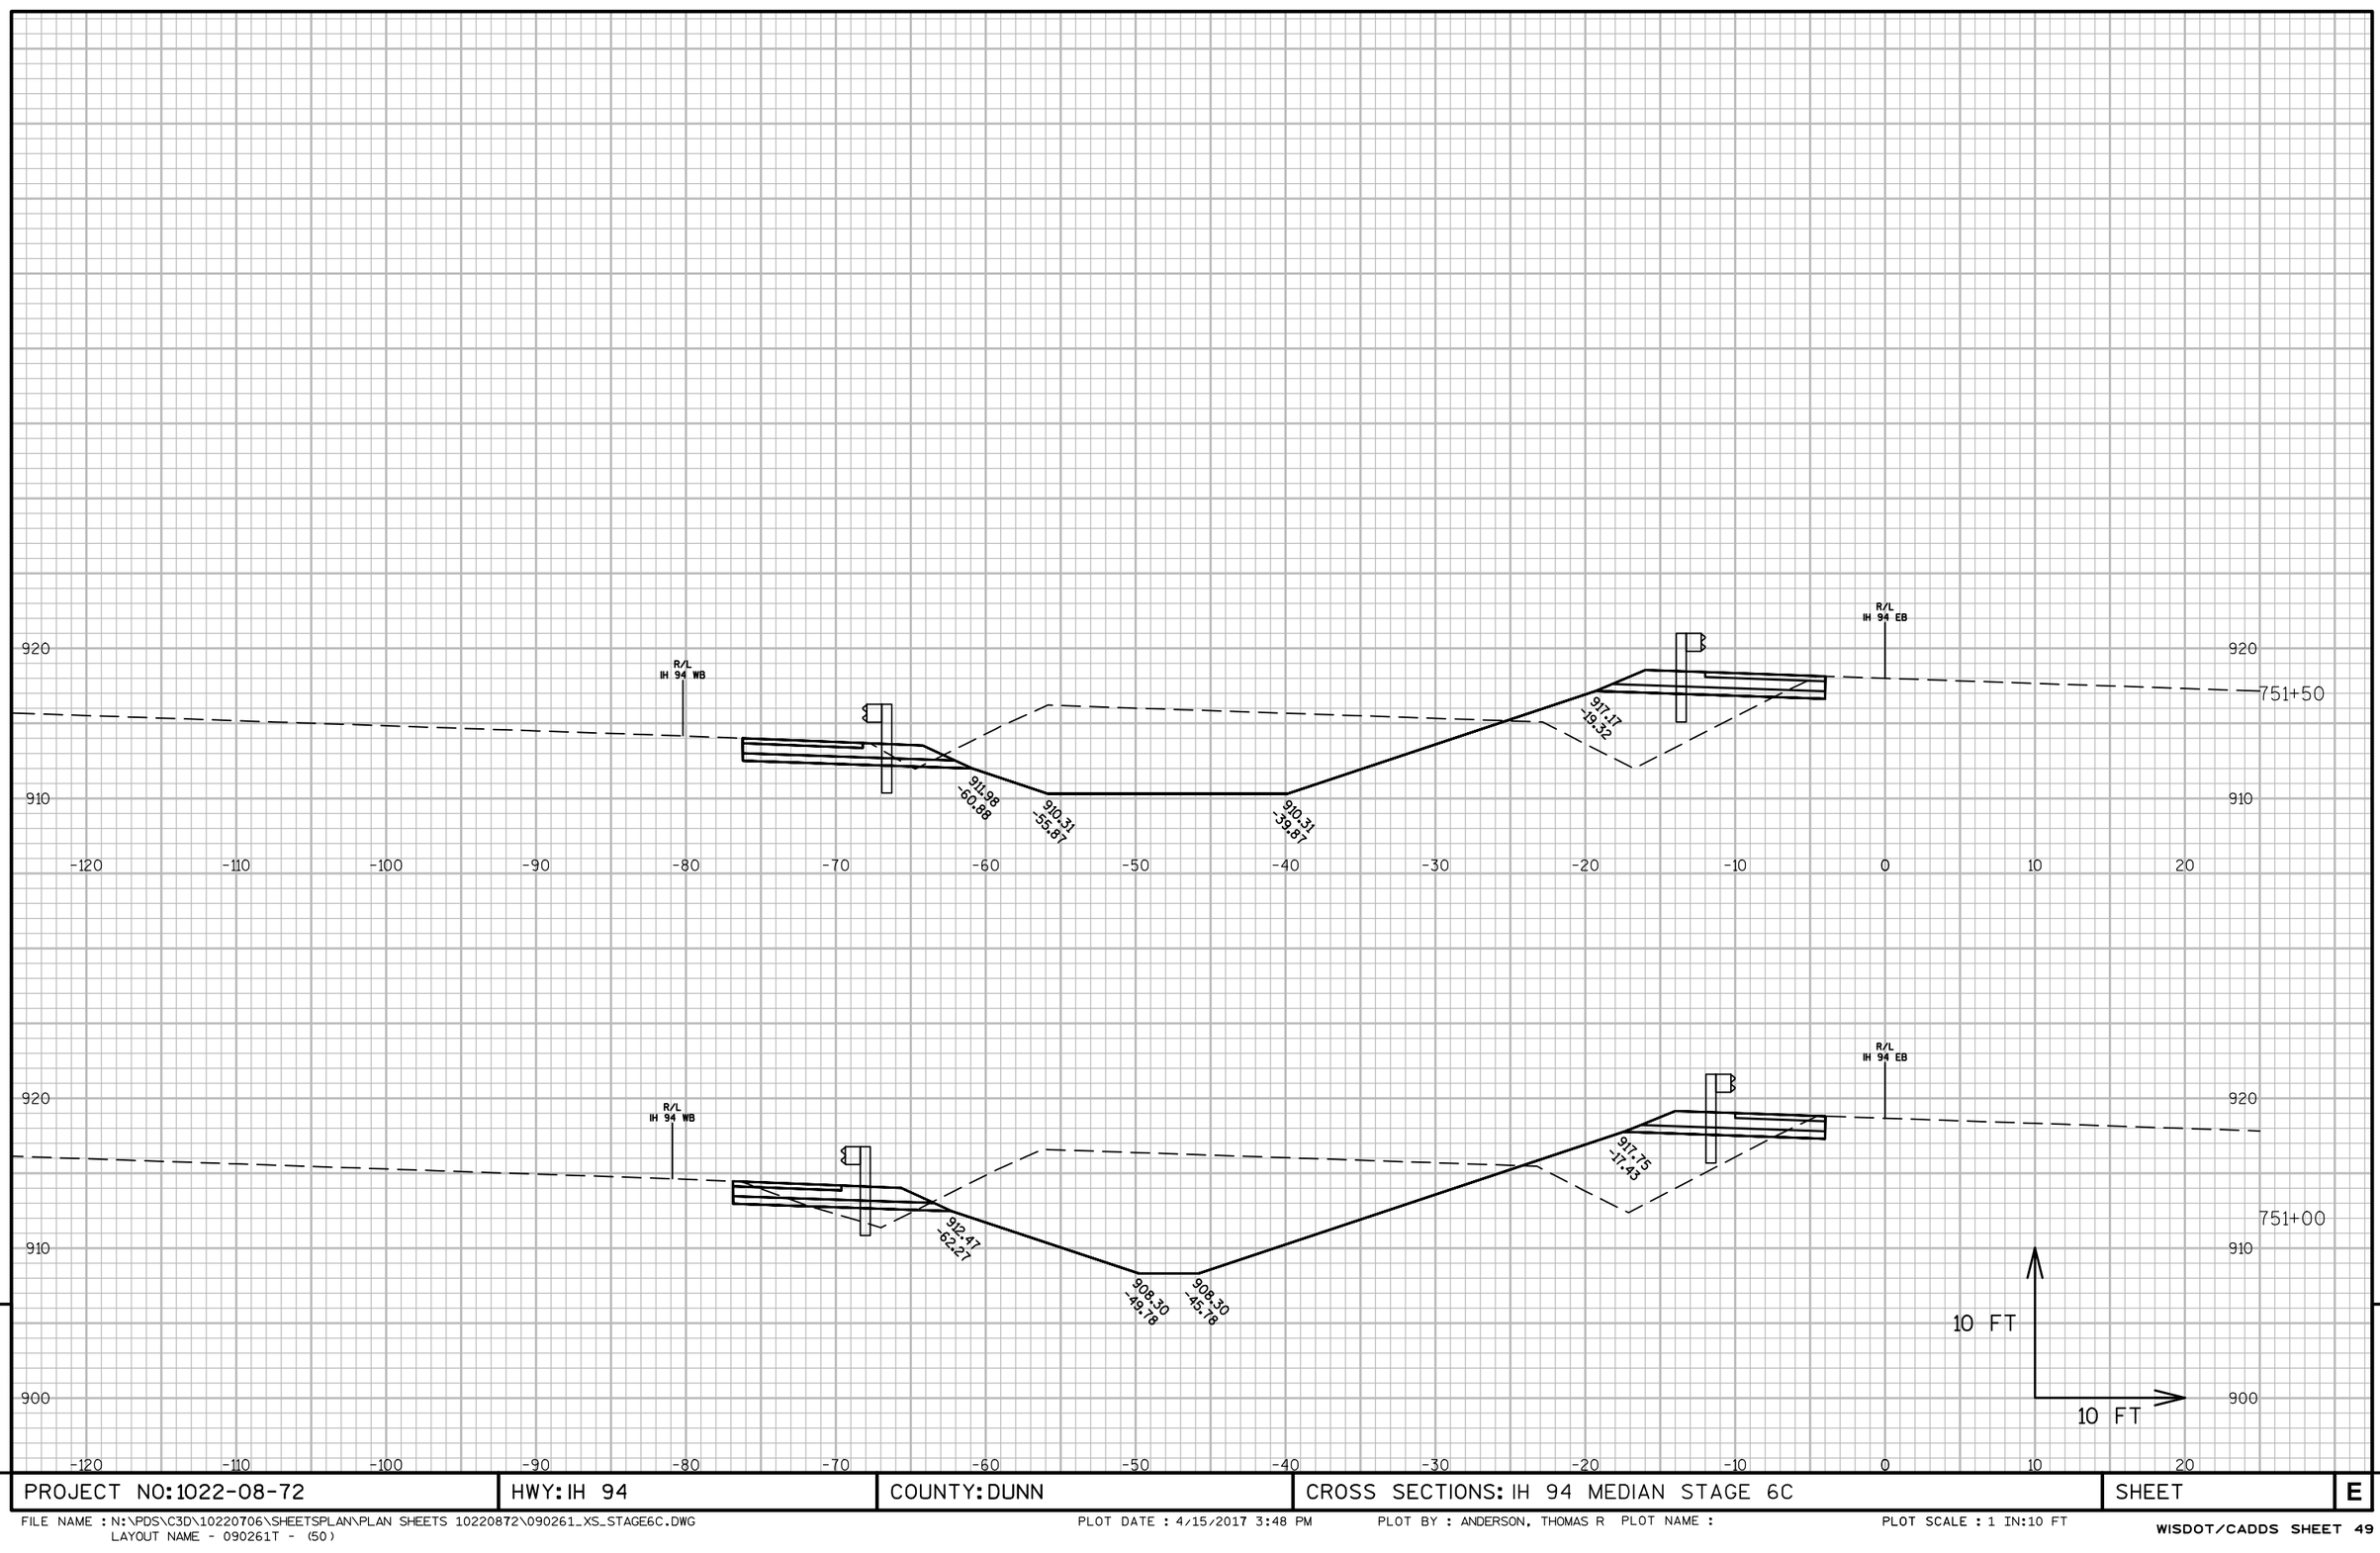

PROJECT NO: 1022-08-72	HWY: IH 94	COUNTY: DUNN	CROSS SECTIONS: IH 94 MEDIAN STAGE 6C	SHEET E

FILE NAME : N:\PDS\C3D\10220706\SHEETSPLAN\PLAN SHEETS 10220872\090261_XS_STAGE6C.DWG
LAYOUT NAME - 090261T - (50)

PLOT DATE : 4/15/2017 3:48 PM PLOT BY : ANDERSON, THOMAS R PLOT NAME : PLOT SCALE : 1 IN:10 FT

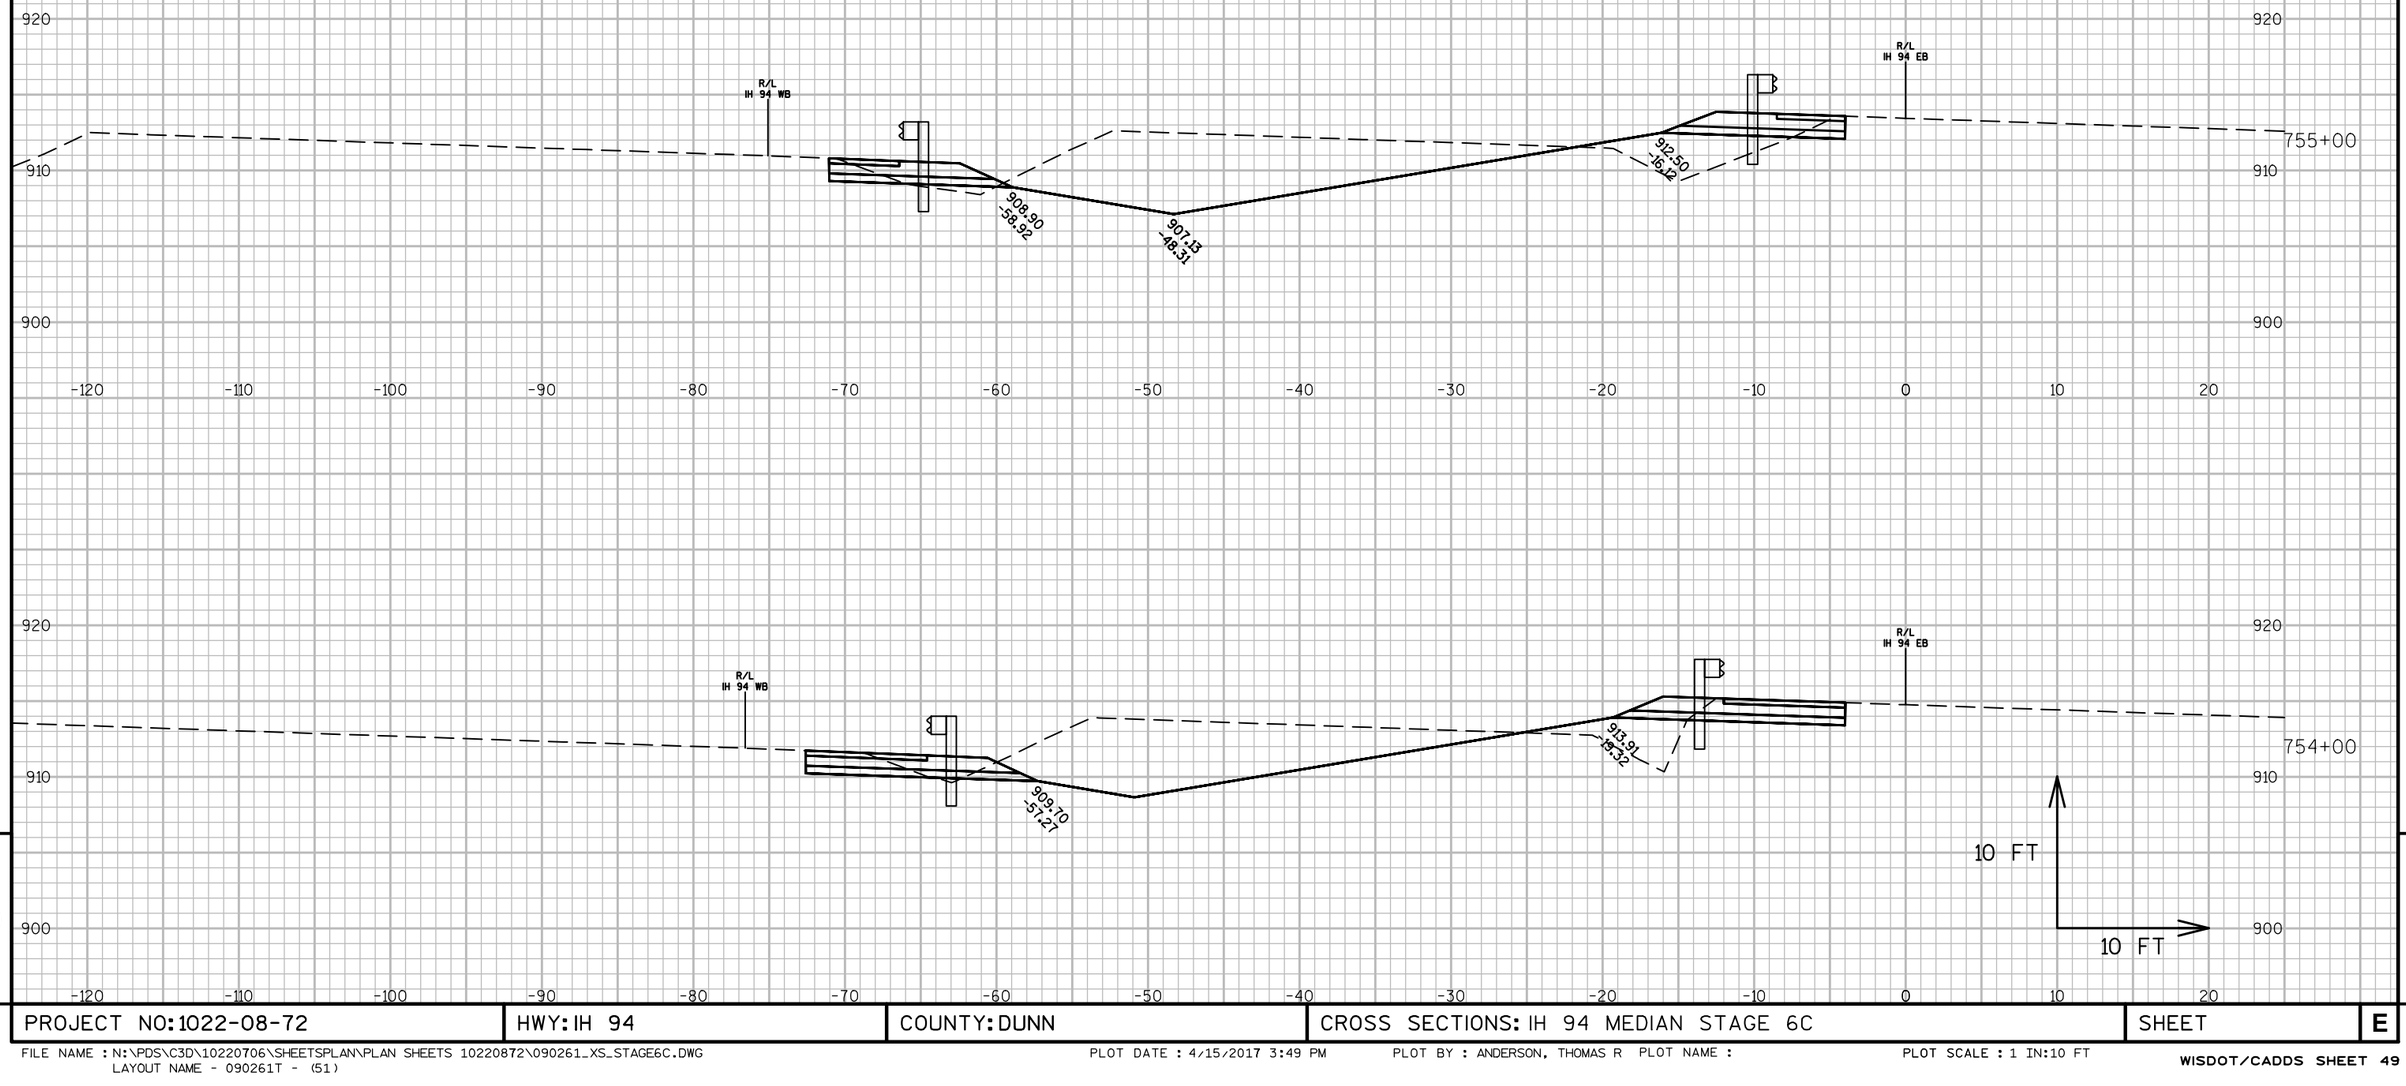


PROJECT NO: 1022-08-72	HWY: IH 94	COUNTY: DUNN	CROSS SECTIONS: IH 94 MEDIAN STAGE 6C	SHEET	E

FILE NAME : N:\PDS\C3D\10220706\SHEETSPLAN\PLAN SHEETS 10220872\090261_XS_STAGE6C.DWG
LAYOUT NAME - 090261T - (51)

PLOT DATE : 4/15/2017 3:49 PM PLOT BY : ANDERSON, THOMAS R PLOT NAME :

PLOT SCALE : 1 IN:10 FT

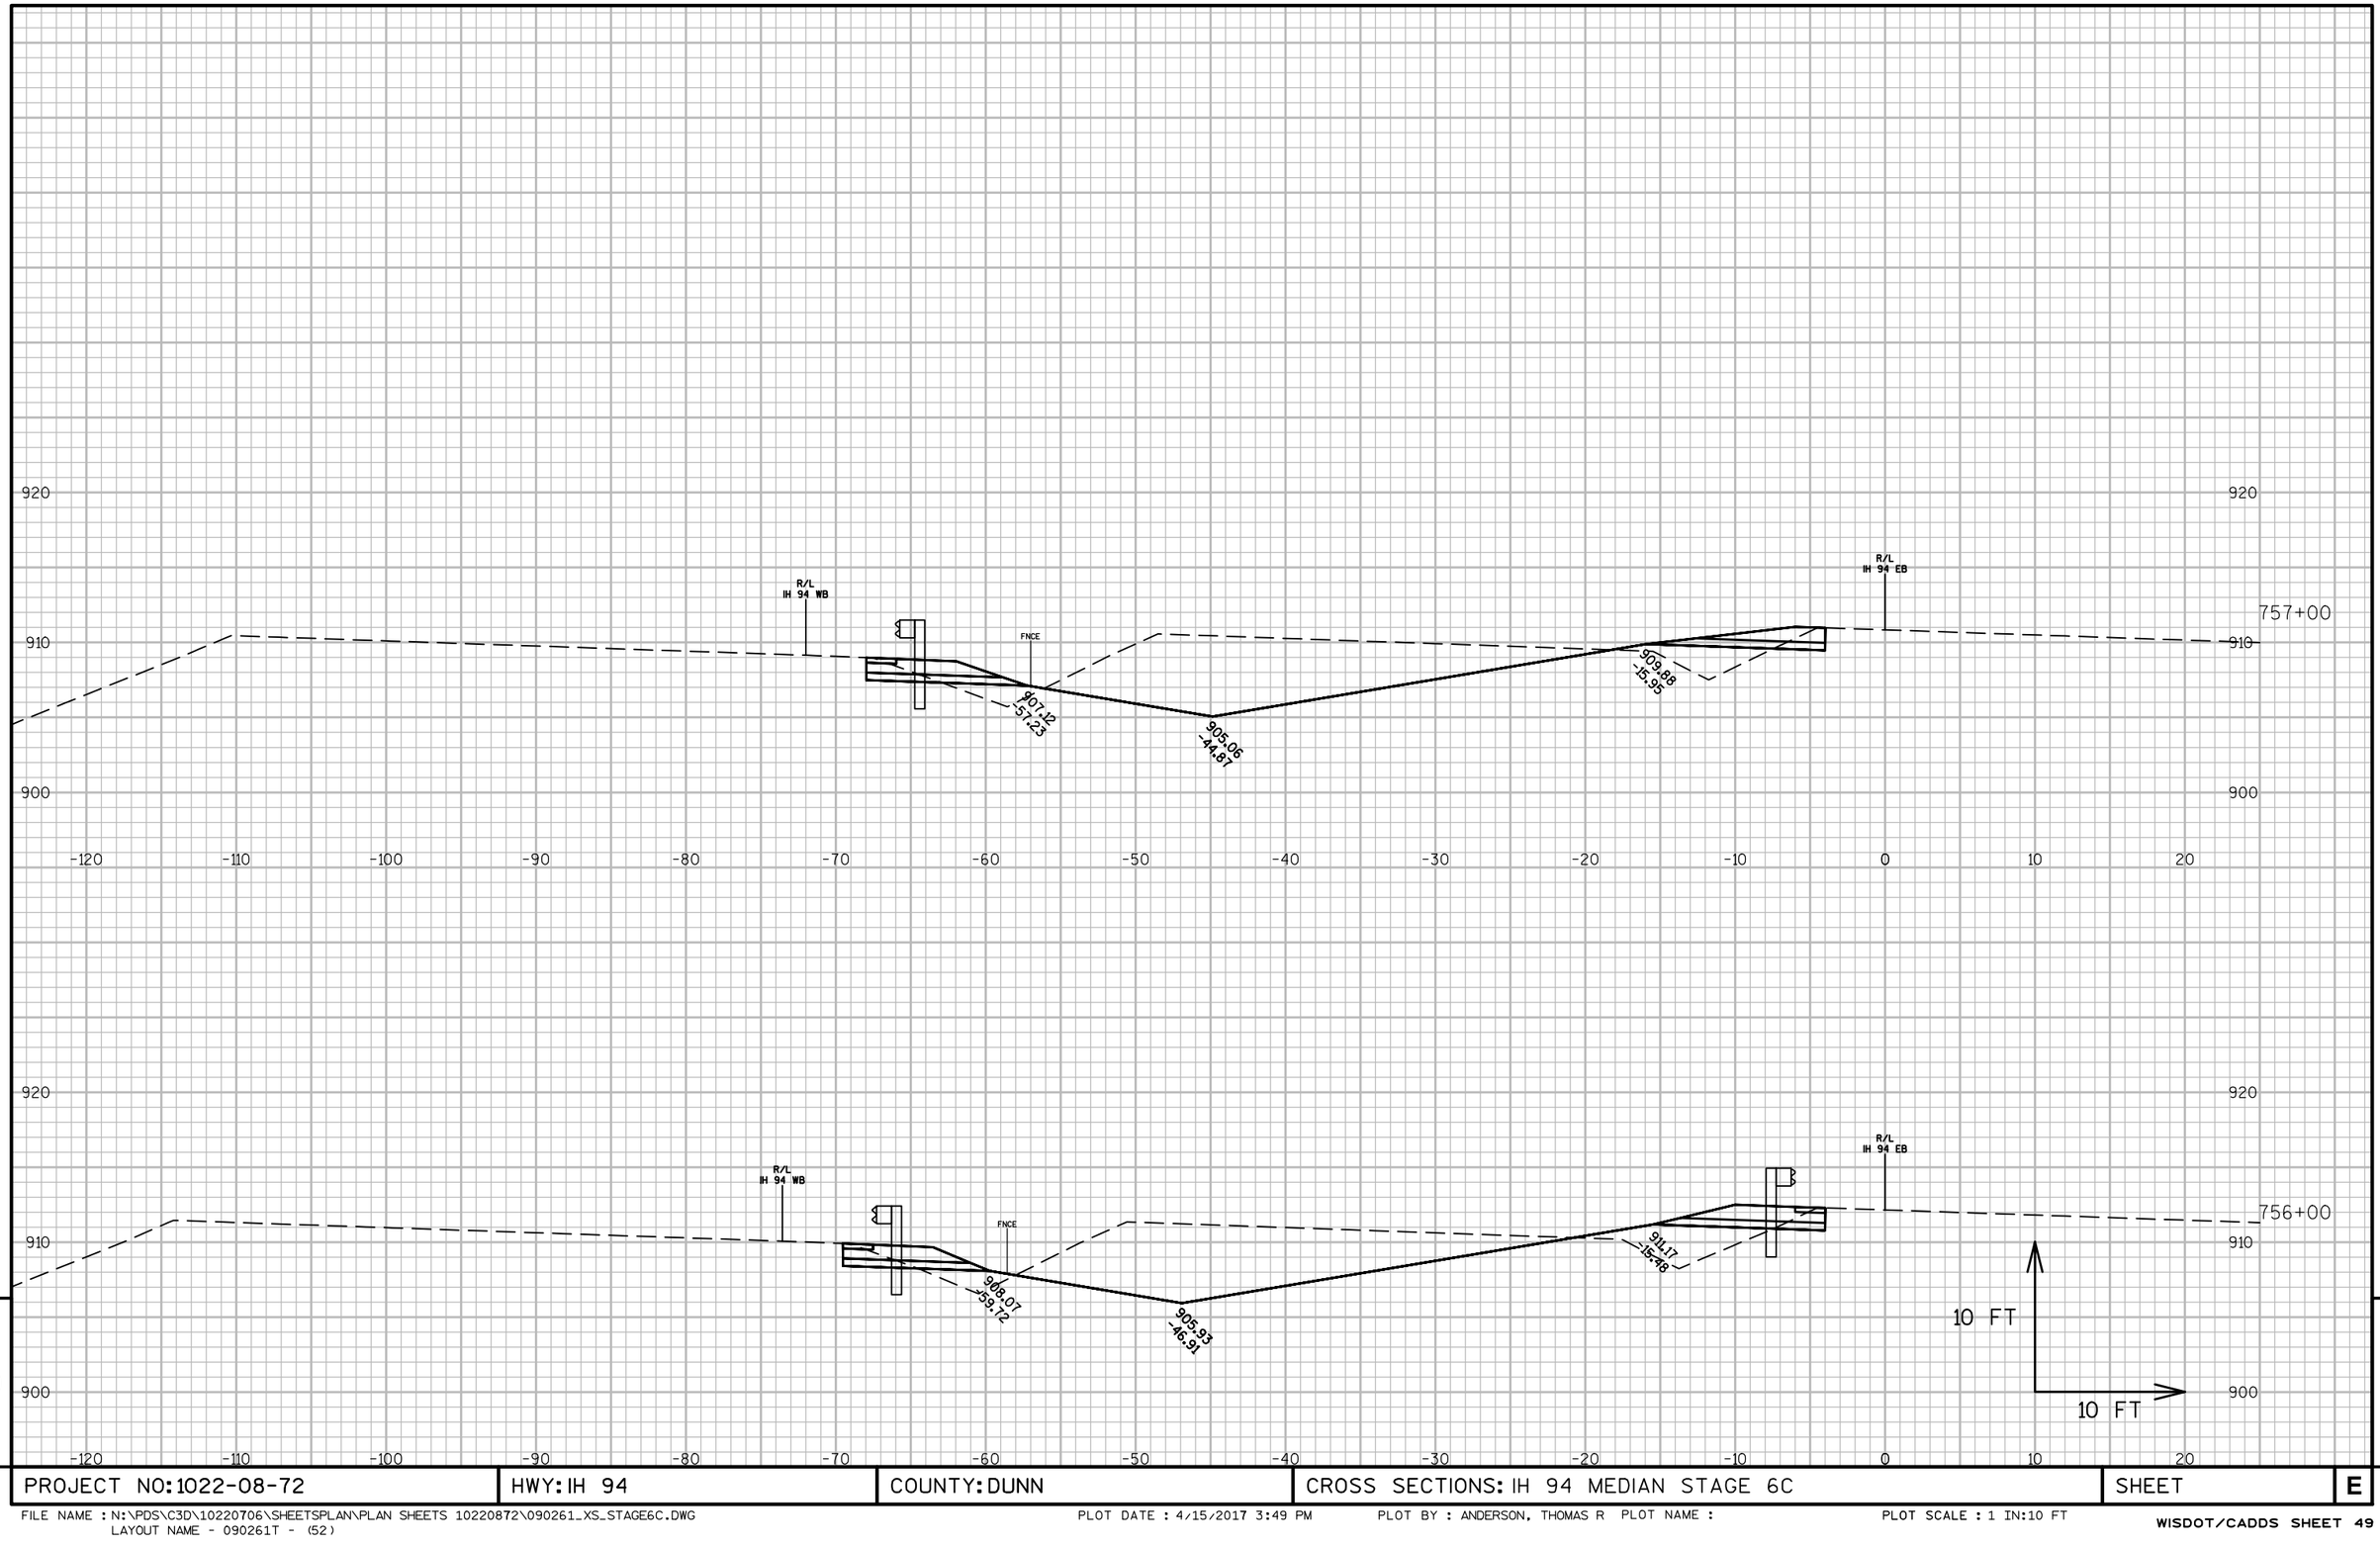


9

9

PROJECT NO: 1022-08-72	HWY: IH 94	COUNTY: DUNN	CROSS SECTIONS: IH 94 MEDIAN STAGE 6C	SHEET	E

FILE NAME : N:\PDS\C3D\10220706\SHEETSPLAN\PLAN SHEETS 10220872\090261_XS_STAGE6C.DWG
LAYOUT NAME - 090261T - (52)

PLOT DATE : 4/15/2017 3:49 PM PLOT BY : ANDERSON, THOMAS R PLOT NAME : PLOT SCALE : 1 IN:10 FT

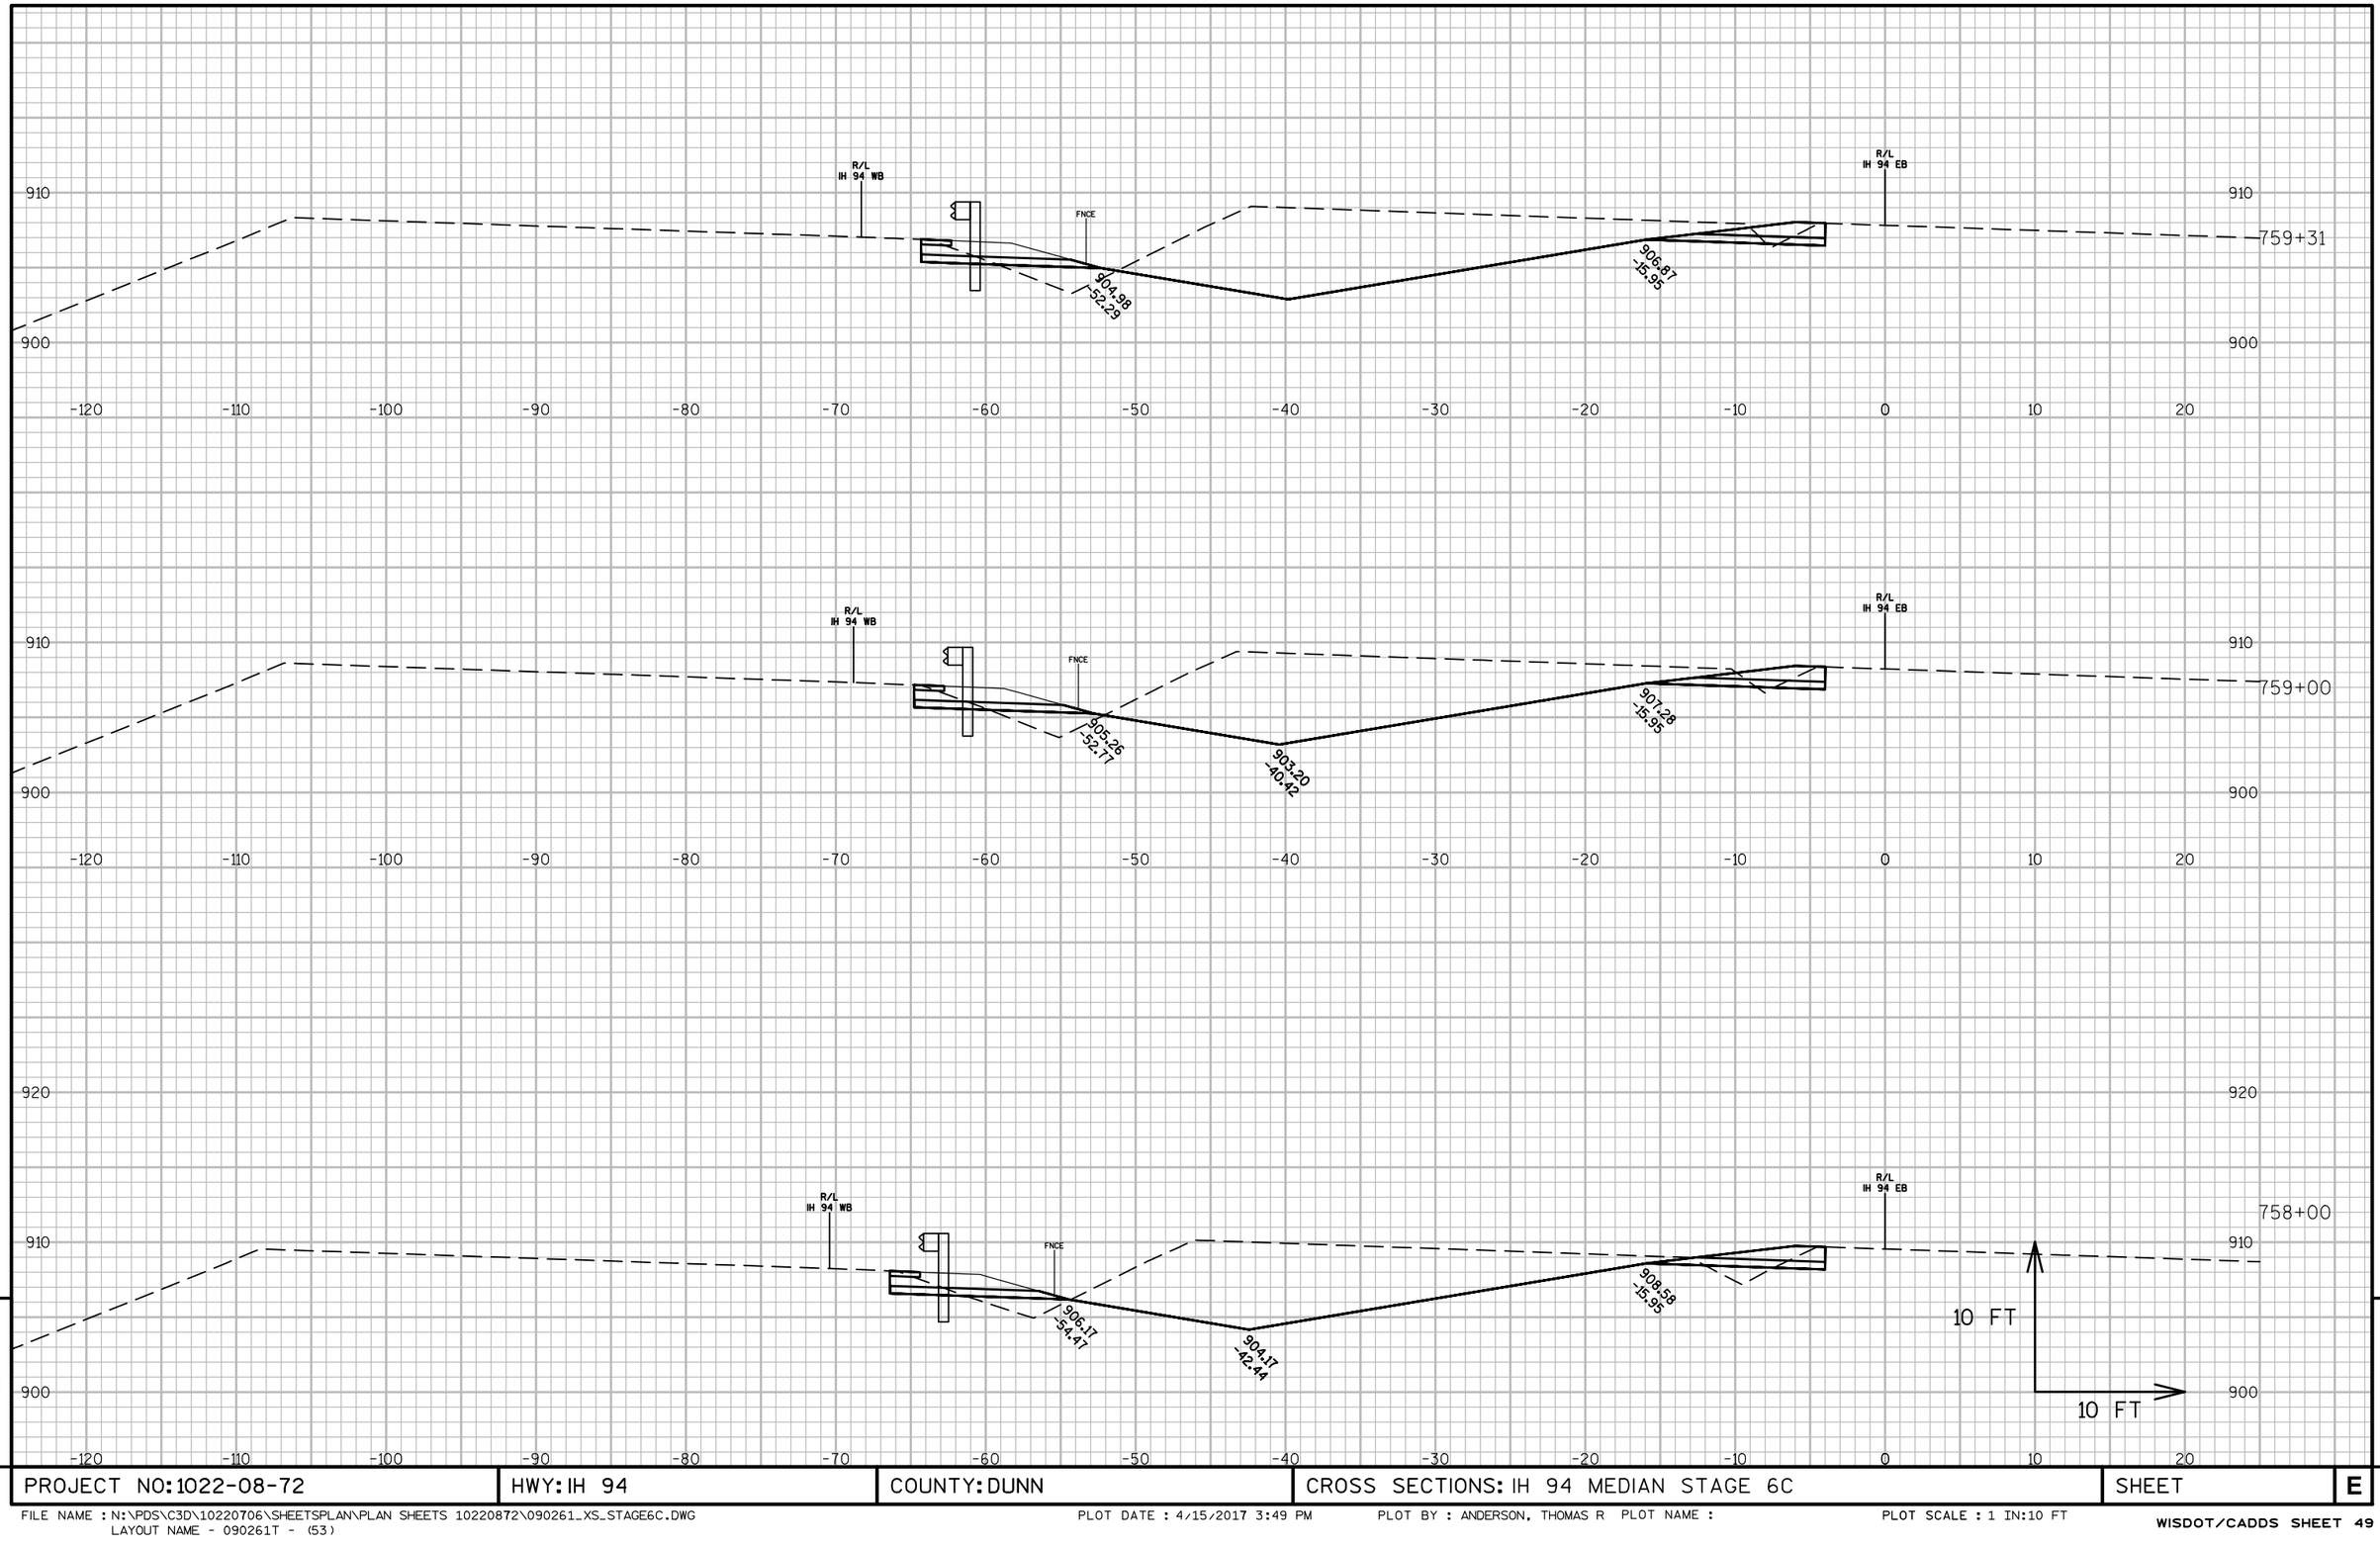

PROJECT NO: 1022-08-72	HWY: IH 94	COUNTY: DUNN	CROSS SECTIONS: IH 94 MEDIAN STAGE 6C	SHEET	E


FILE NAME : N:\PDS\C3D\10220706\SHEETSPLAN\PLAN SHEETS 10220872\090261_XS_STAGE6C.DWG
LAYOUT NAME - 090261T - (53)

PLOT DATE : 4/15/2017 3:49 PM PLOT BY : ANDERSON, THOMAS R PLOT NAME :

PLOT SCALE : 1 IN:10 FT

WISDOT/CADDS SHEET 49

9

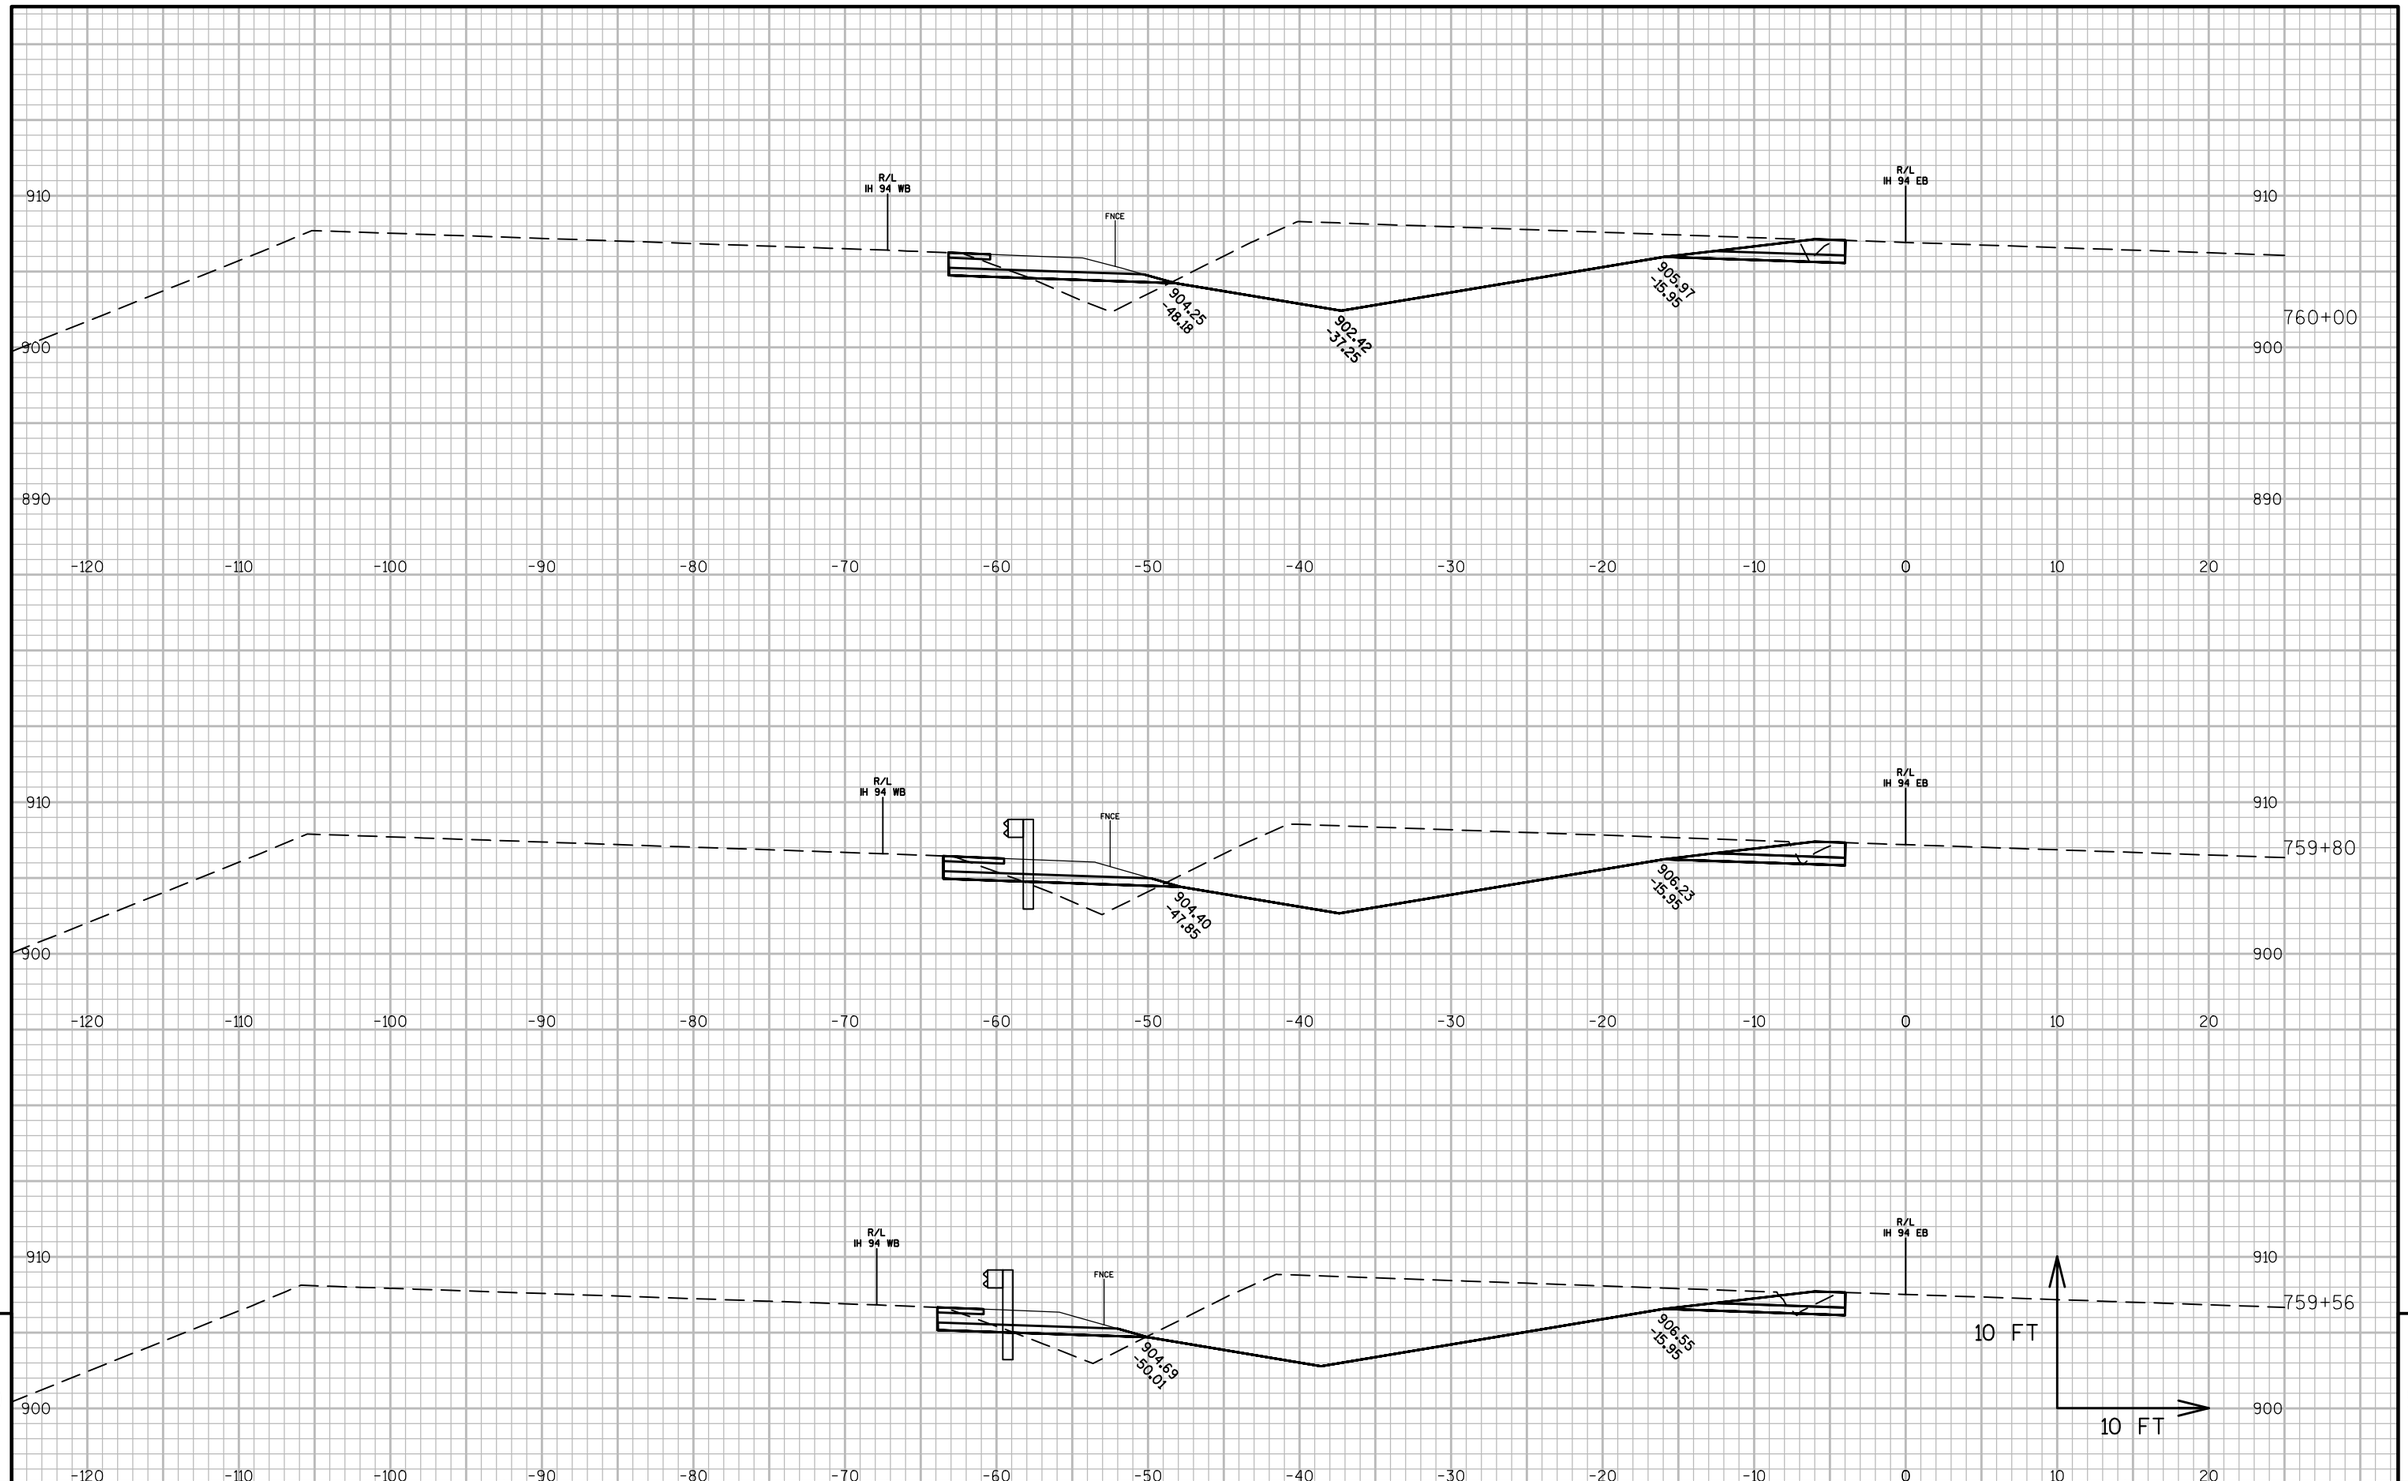

9


9

PROJECT NO: 1022-08-72	HWY: IH 94	COUNTY: DUNN	CROSS SECTIONS: IH 94 MEDIAN STAGE 6C	SHEET	E

FILE NAME : N:\PDS\C3D\10220706\SHEETSPLAN\PLAN SHEETS 10220872\090261_XS_STAGE6C.DWG
LAYOUT NAME - 090261T - (54)

PLOT DATE : 4/15/2017 3:49 PM PLOT BY : ANDERSON, THOMAS R PLOT NAME :

PLOT SCALE : 1 IN:10 FT

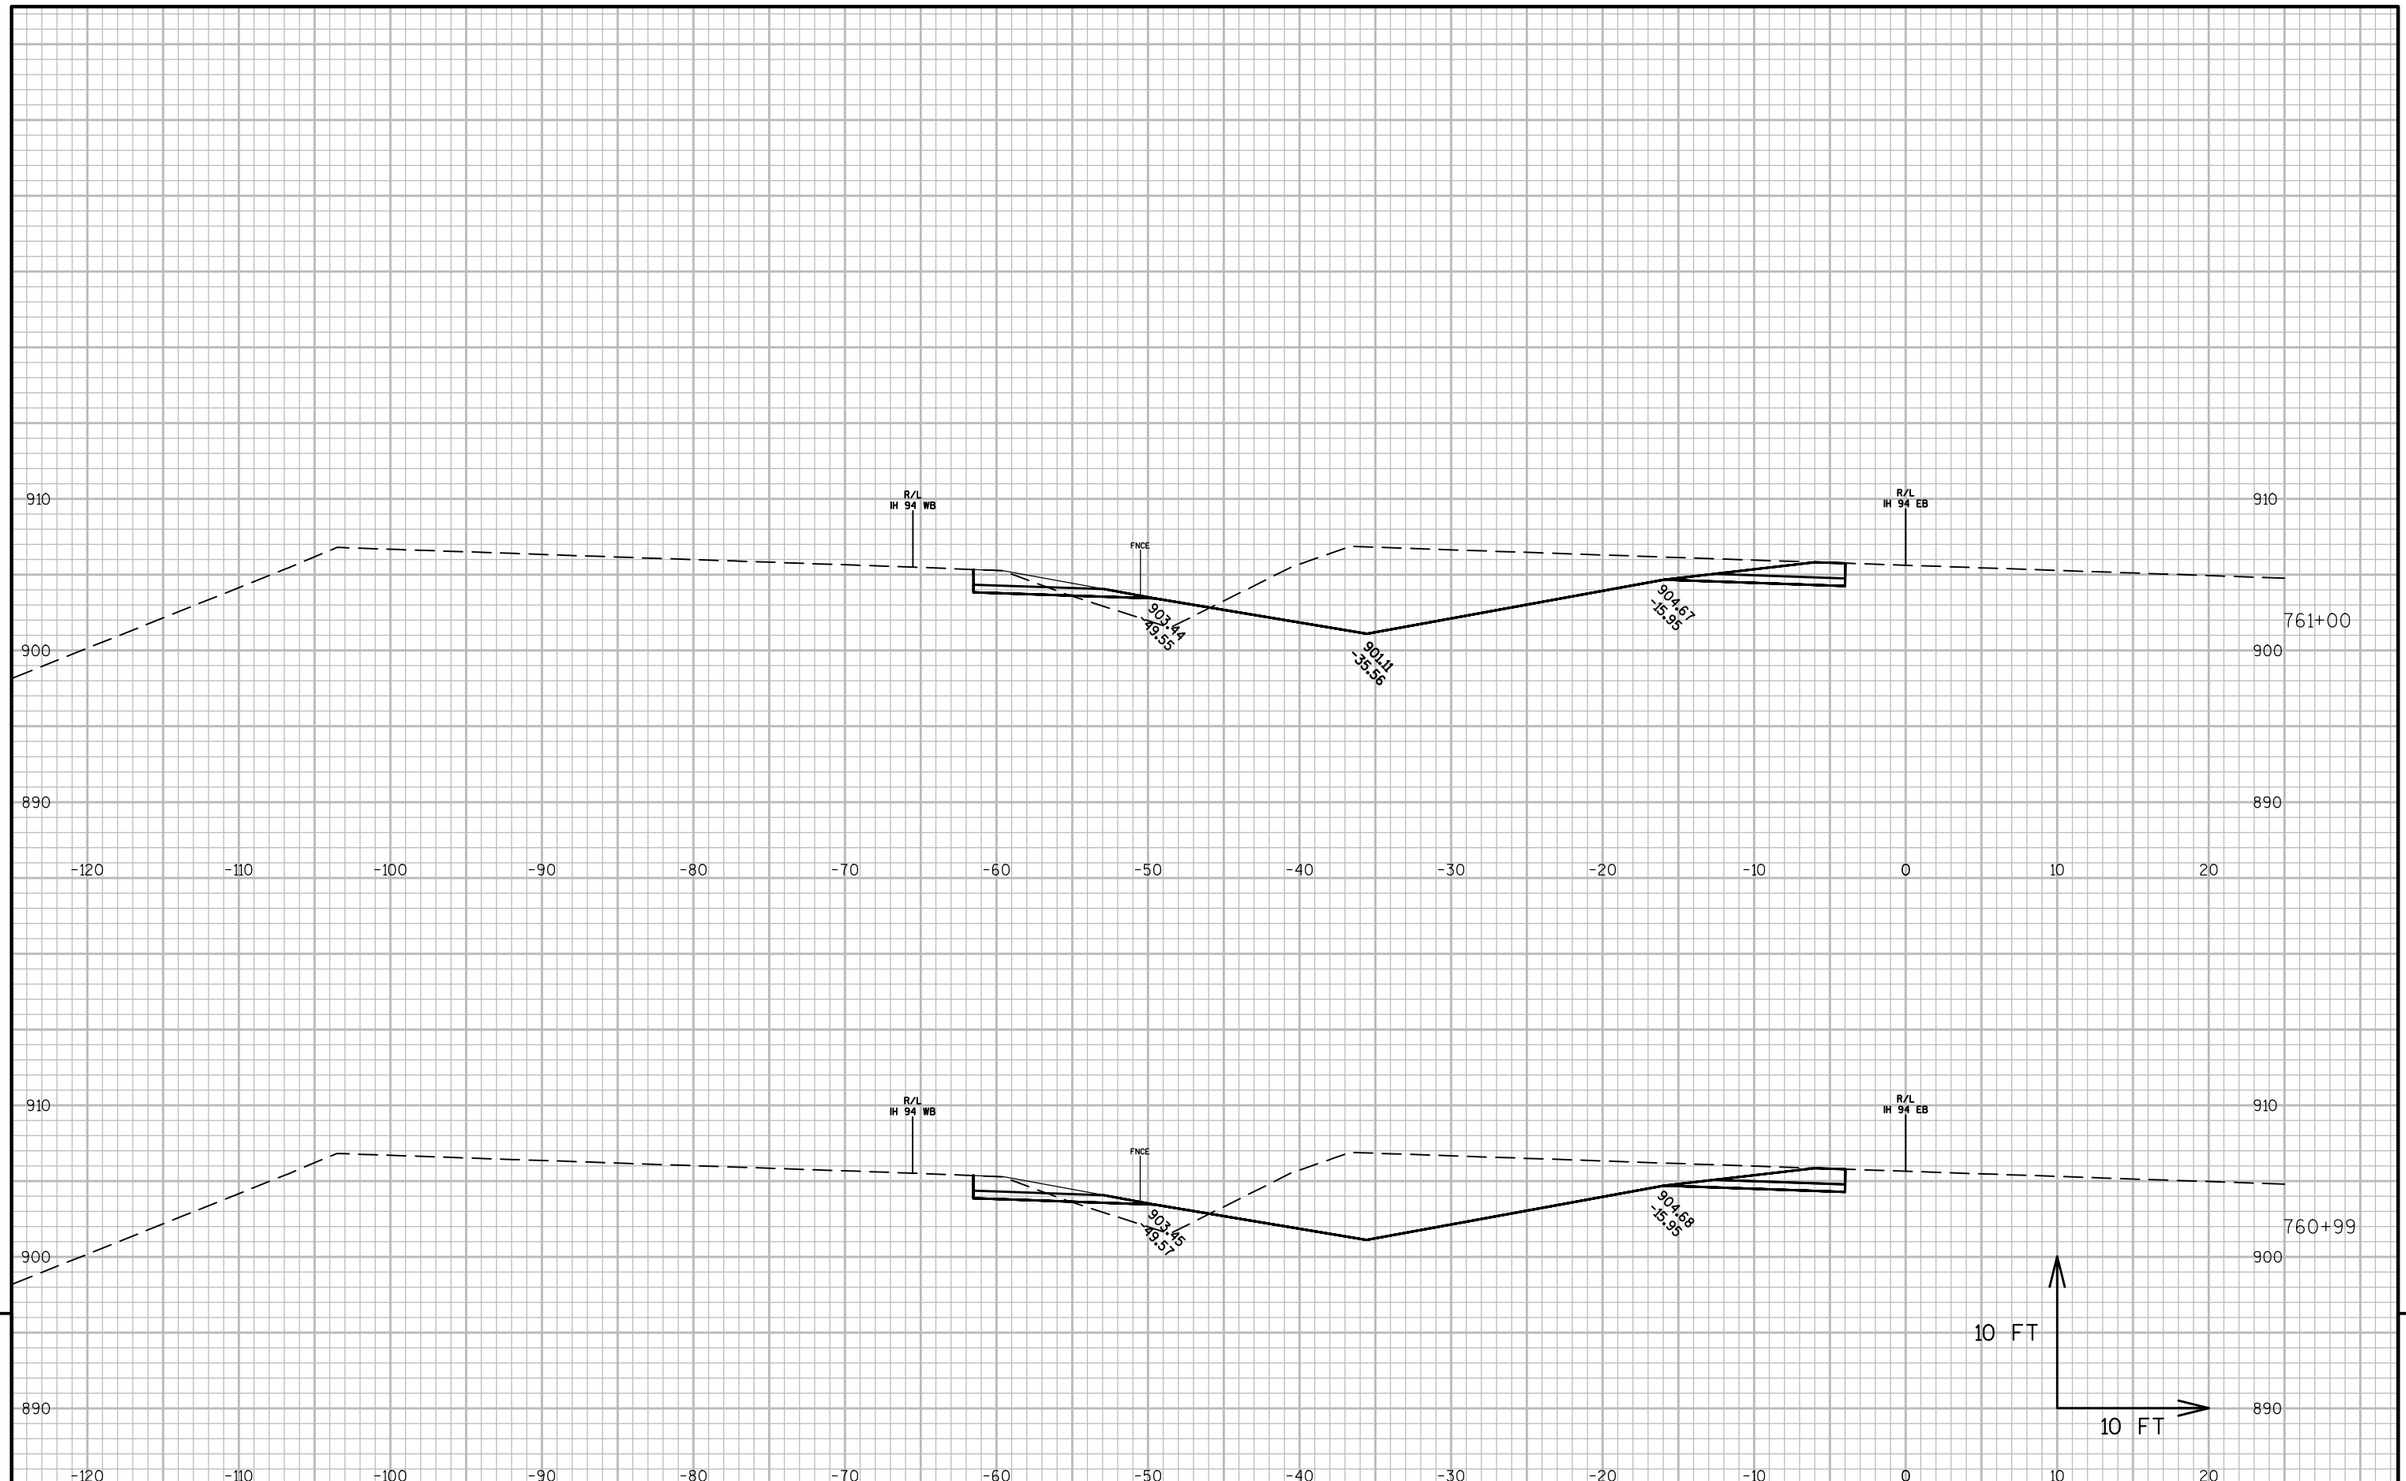


PROJECT NO: 1022-08-72	HWY: IH 94	COUNTY: DUNN	CROSS SECTIONS: IH 94 MEDIAN STAGE 6C	SHEET	E

FILE NAME : N:\PDS\C3D\10220706\SHEETSPLAN\PLAN SHEETS 10220872\090261_XS_STAGE6C.DWG
LAYOUT NAME - 090261T - (55)

PLOT DATE : 4/15/2017 3:49 PM PLOT BY : ANDERSON, THOMAS R PLOT NAME :

PLOT SCALE : 1 IN:10 FT

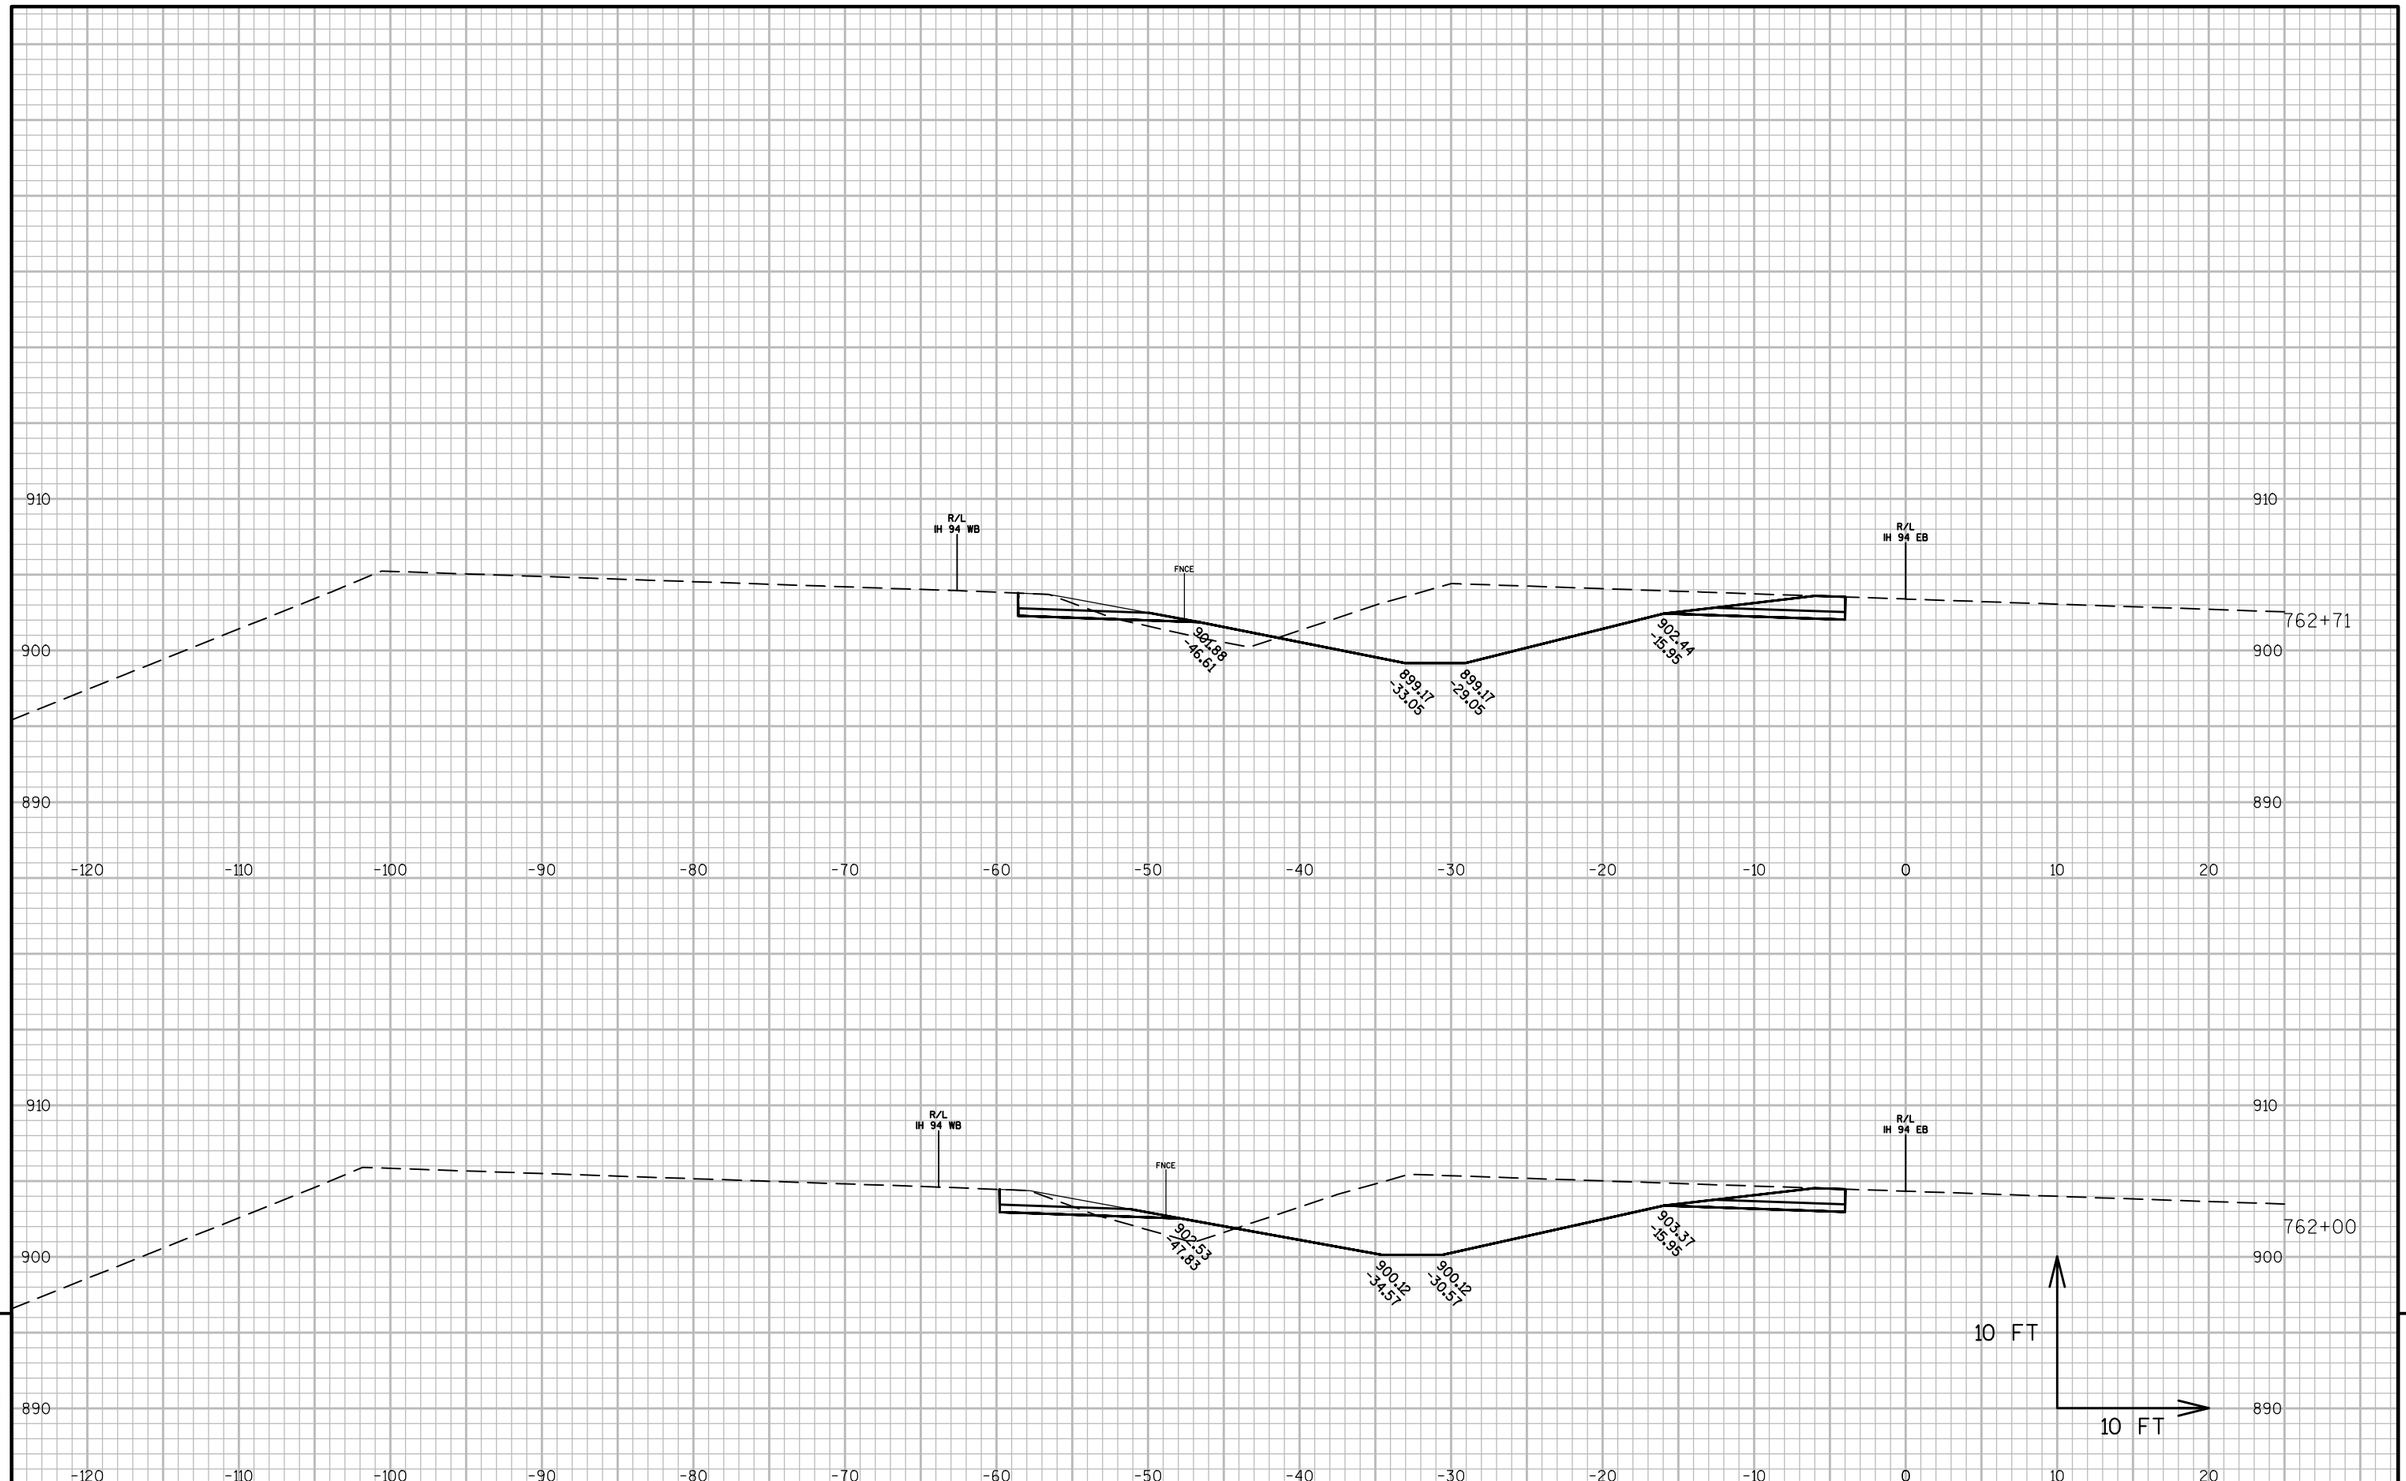


PROJECT NO: 1022-08-72	HWY: IH 94	COUNTY: DUNN	CROSS SECTIONS: IH 94 MEDIAN STAGE 6C	SHEET	E

FILE NAME : N:\PDS\C3D\10220706\SHEETSPLAN\PLAN SHEETS 10220872\090261_XS_STAGE6C.DWG
LAYOUT NAME - 090261T - (56)

PLOT DATE : 4/15/2017 3:49 PM PLOT BY : ANDERSON, THOMAS R PLOT NAME :

PLOT SCALE : 1 IN:10 FT

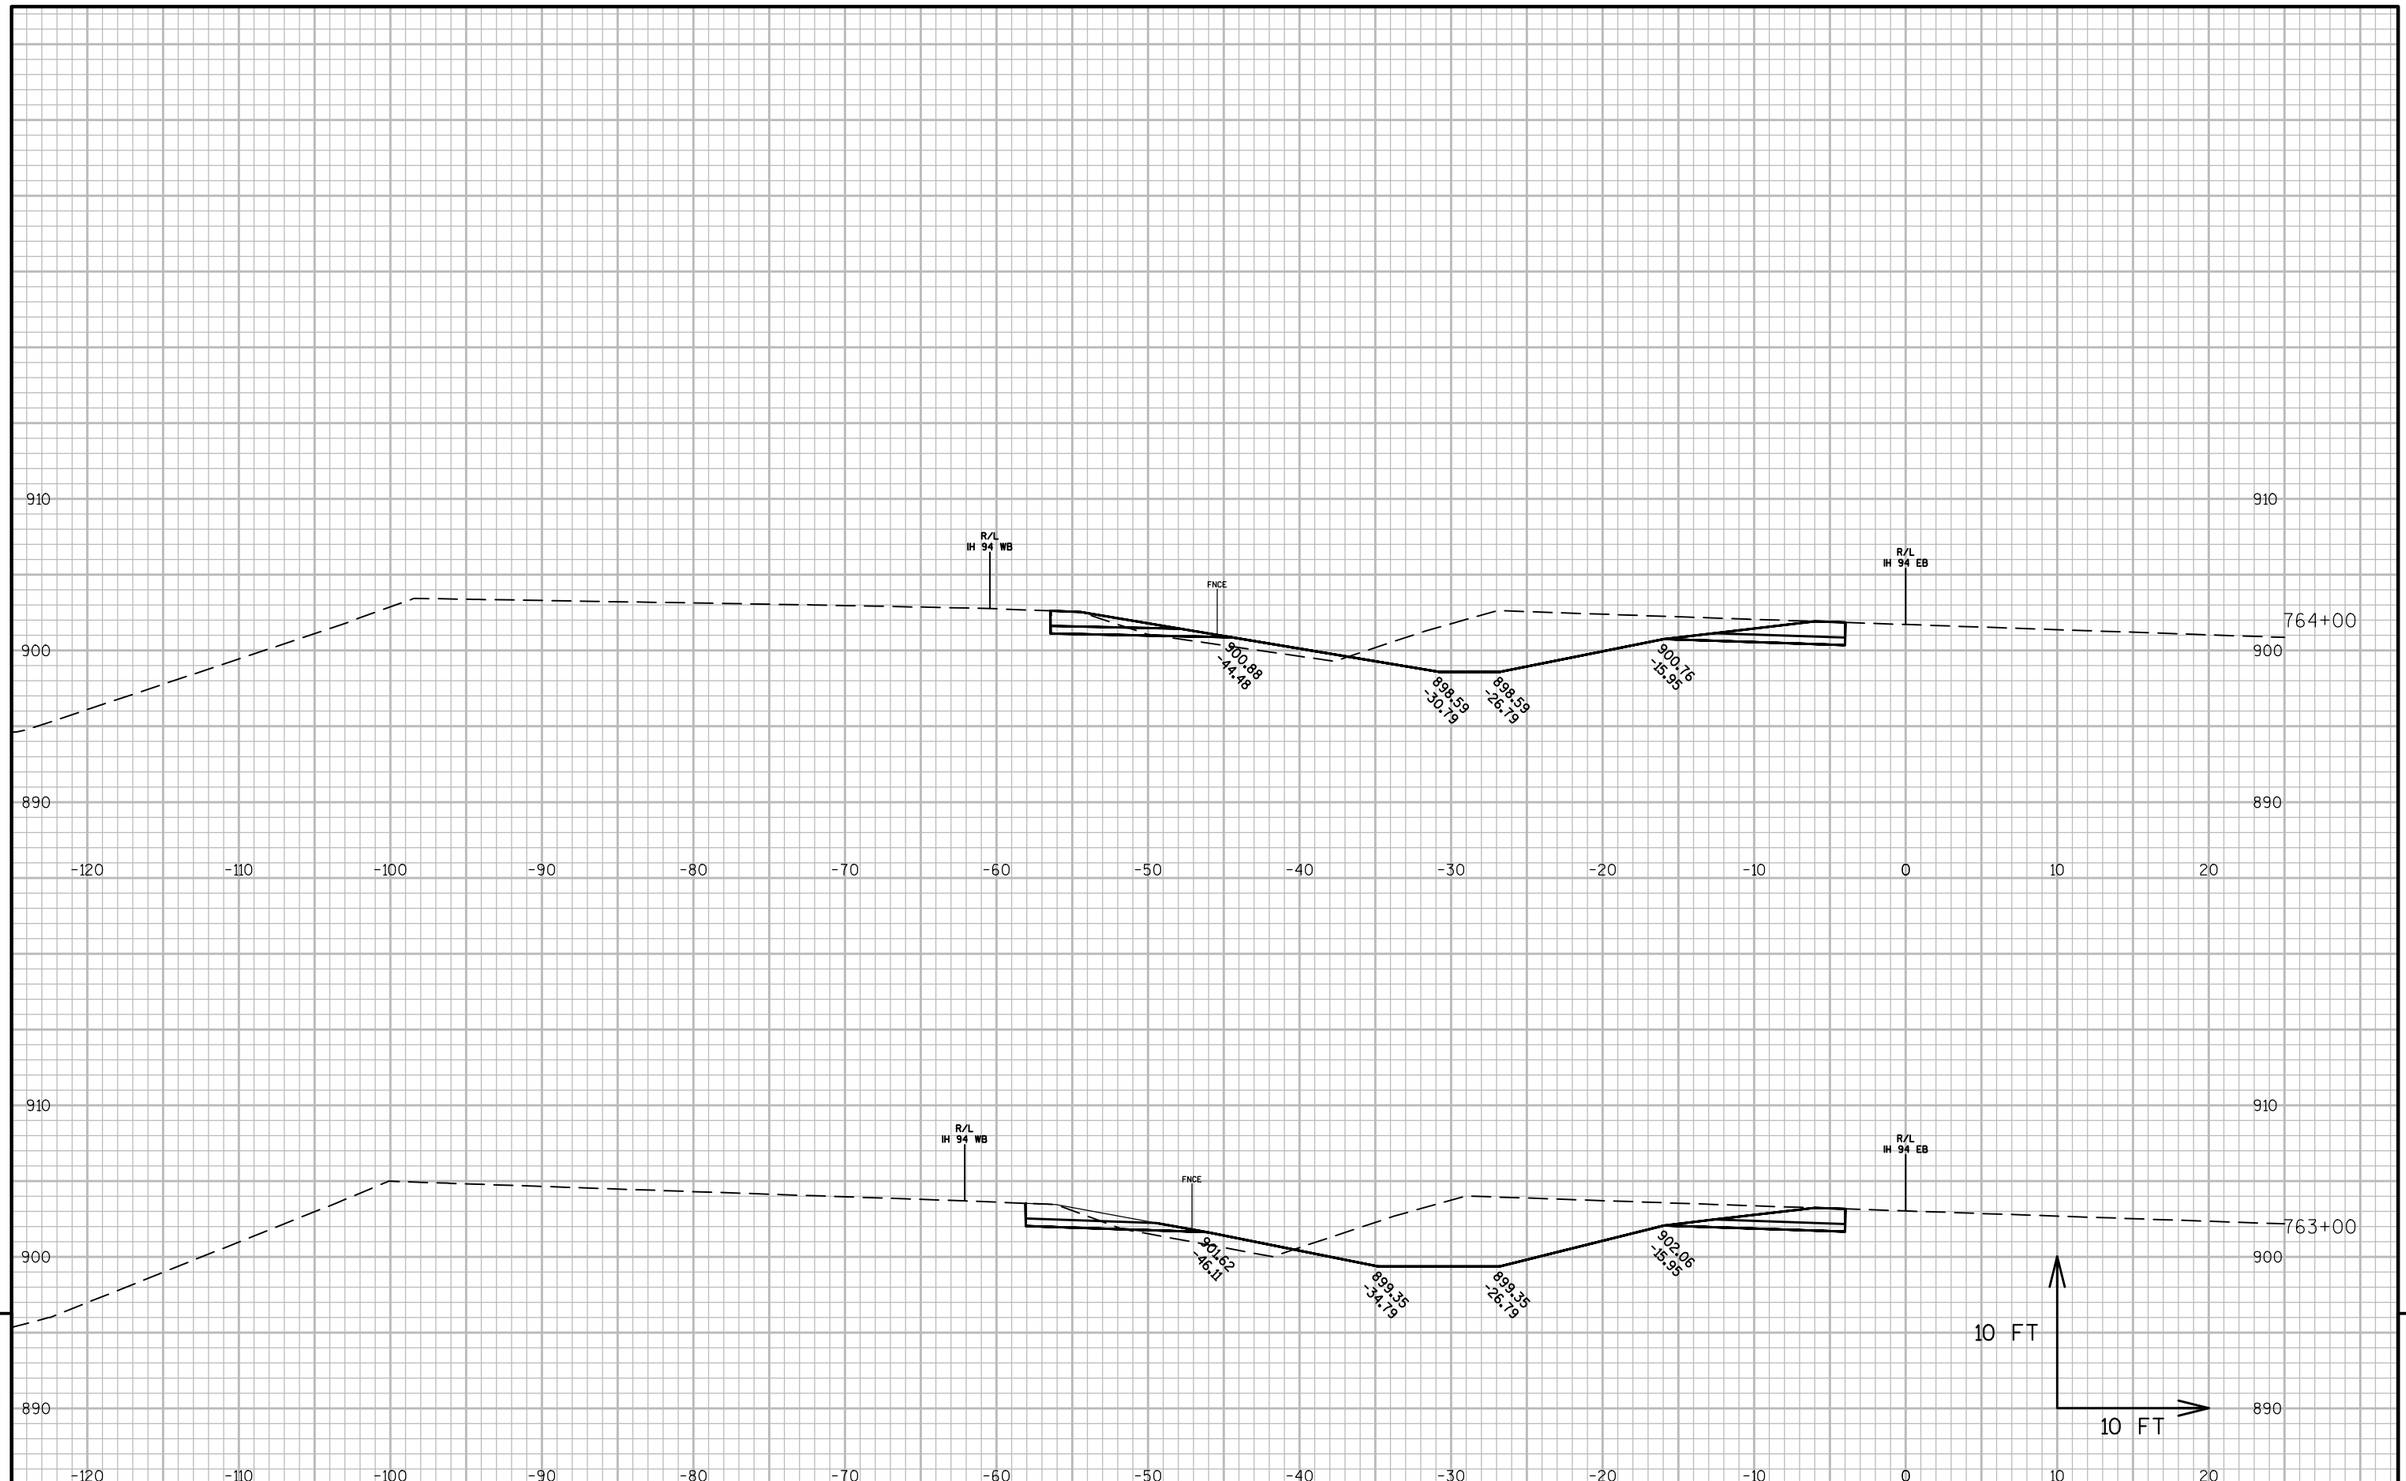


PROJECT NO: 1022-08-72	HWY: IH 94	COUNTY: DUNN	CROSS SECTIONS: IH 94 MEDIAN STAGE 6C	SHEET	E

FILE NAME : N:\PDS\C3D\10220706\SHEETSPLAN\PLAN SHEETS 10220872\090261_XS_STAGE6C.DWG
LAYOUT NAME - 090261T - (57)

PLOT DATE : 4/15/2017 3:50 PM PLOT BY : ANDERSON, THOMAS R PLOT NAME :


PLOT SCALE : 1 IN:10 FT

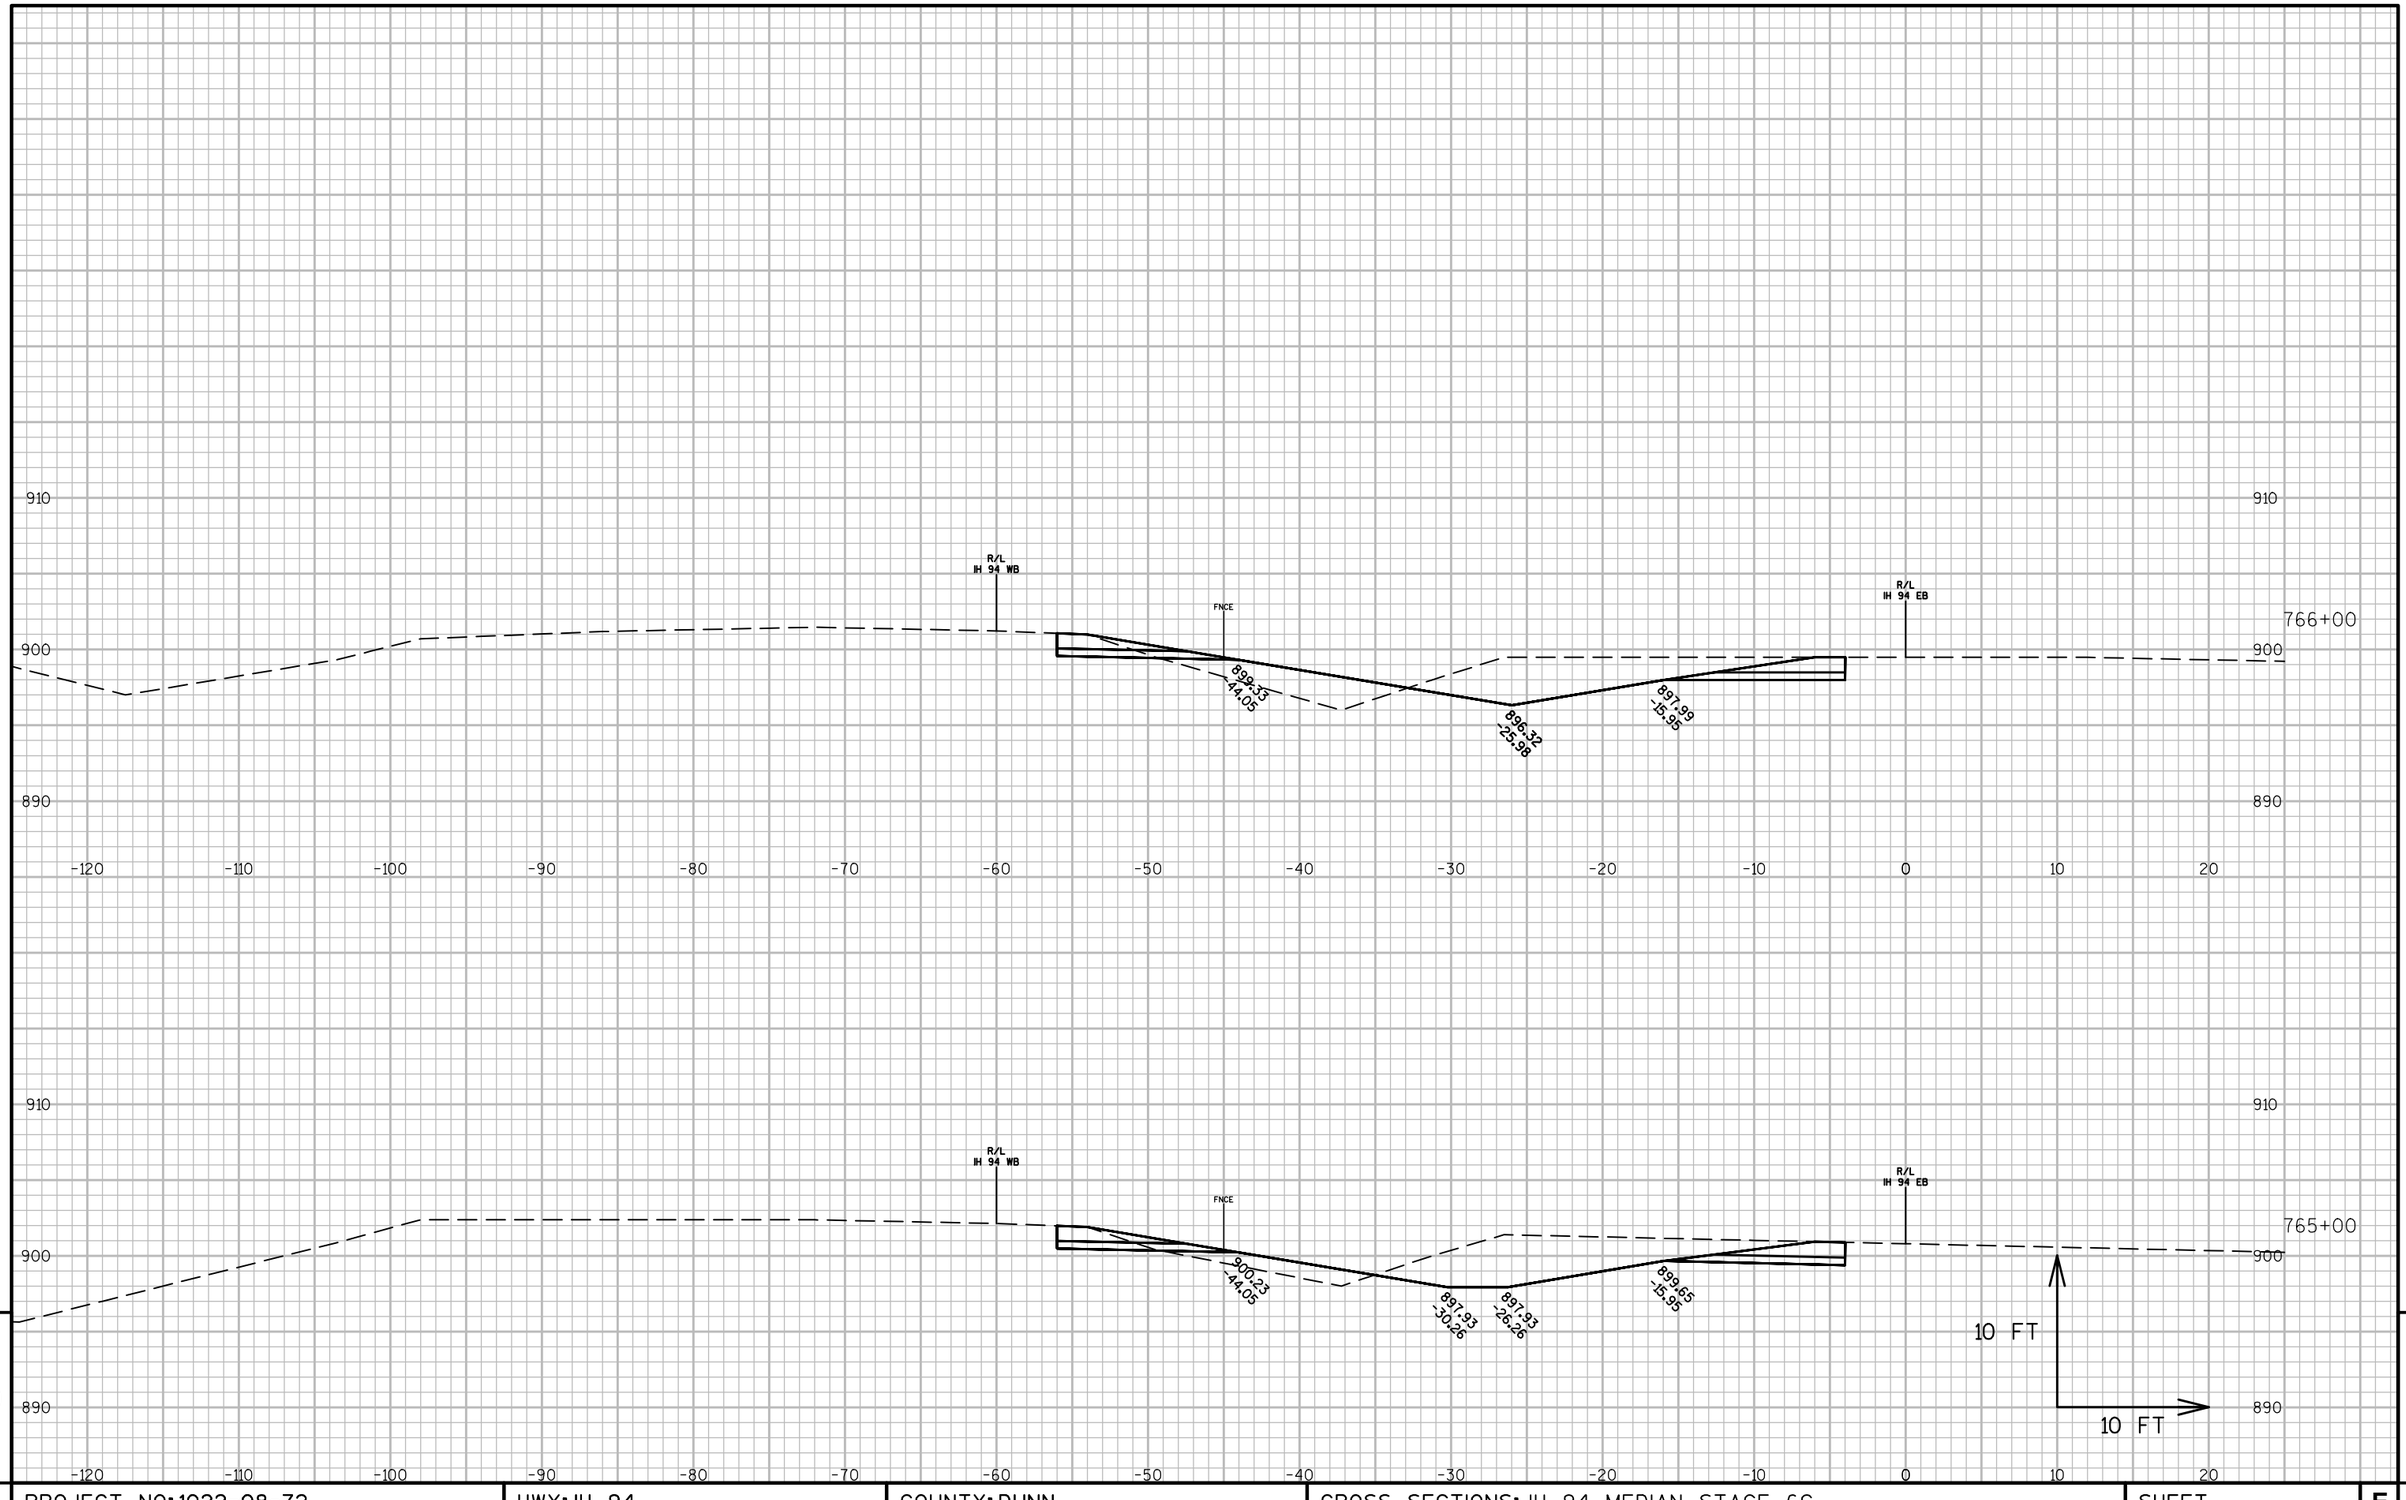

PROJECT NO: 1022-08-72	HWY: IH 94	COUNTY: DUNN	CROSS SECTIONS: IH 94 MEDIAN STAGE 6C	SHEET	E

FILE NAME : N:\PDS\C3D\10220706\SHEETSPLAN\PLAN SHEETS 10220872\090261_XS_STAGE6C.DWG
LAYOUT NAME - 090261T - (58)

PLOT DATE : 4/15/2017 3:50 PM PLOT BY : ANDERSON, THOMAS R PLOT NAME : PLOT SCALE : 1 IN:10 FT

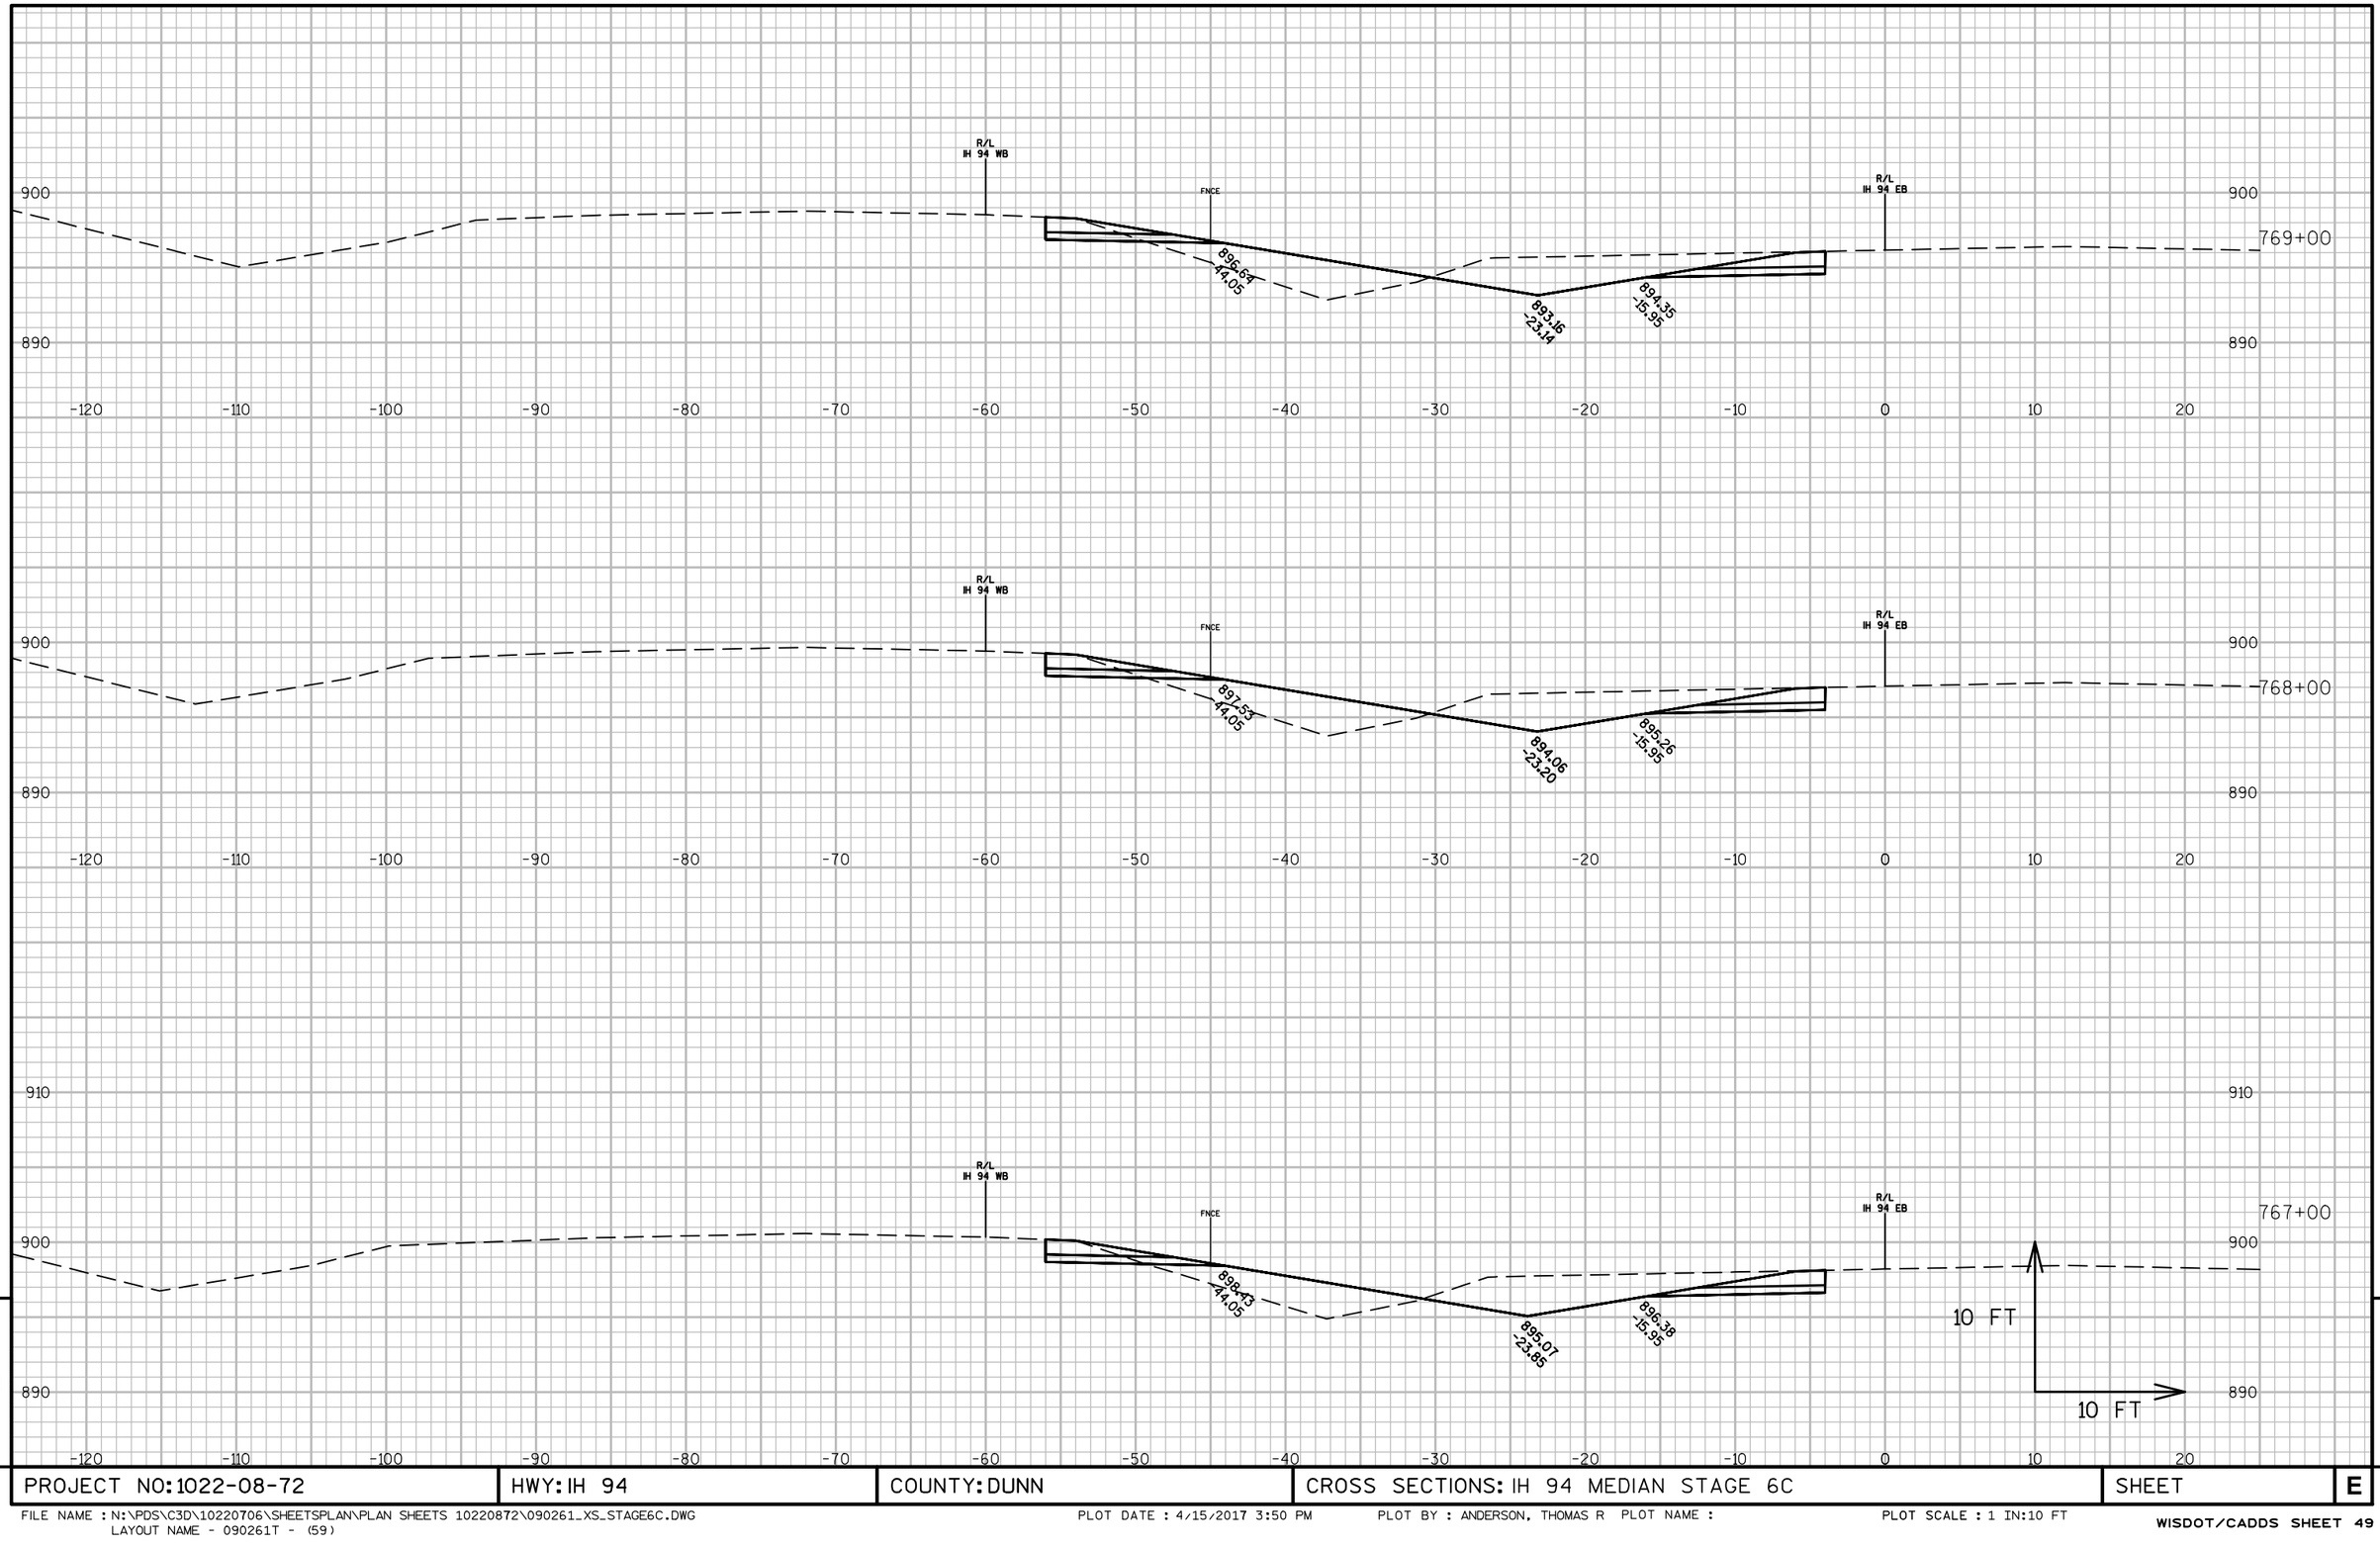


PROJECT NO: 1022-08-72	HWY: IH 94	COUNTY: DUNN	CROSS SECTIONS: IH 94 MEDIAN STAGE 6C	SHEET	E

FILE NAME : N:\PDS\C3D\10220706\SHEETSPLAN\PLAN SHEETS 10220872\090261_XS_STAGE6C.DWG
LAYOUT NAME - 090261T - (59)

PLOT DATE : 4/15/2017 3:50 PM PLOT BY : ANDERSON, THOMAS R PLOT NAME : PLOT SCALE : 1 IN:10 FT

WISDOT/CADDS SHEET 49

9

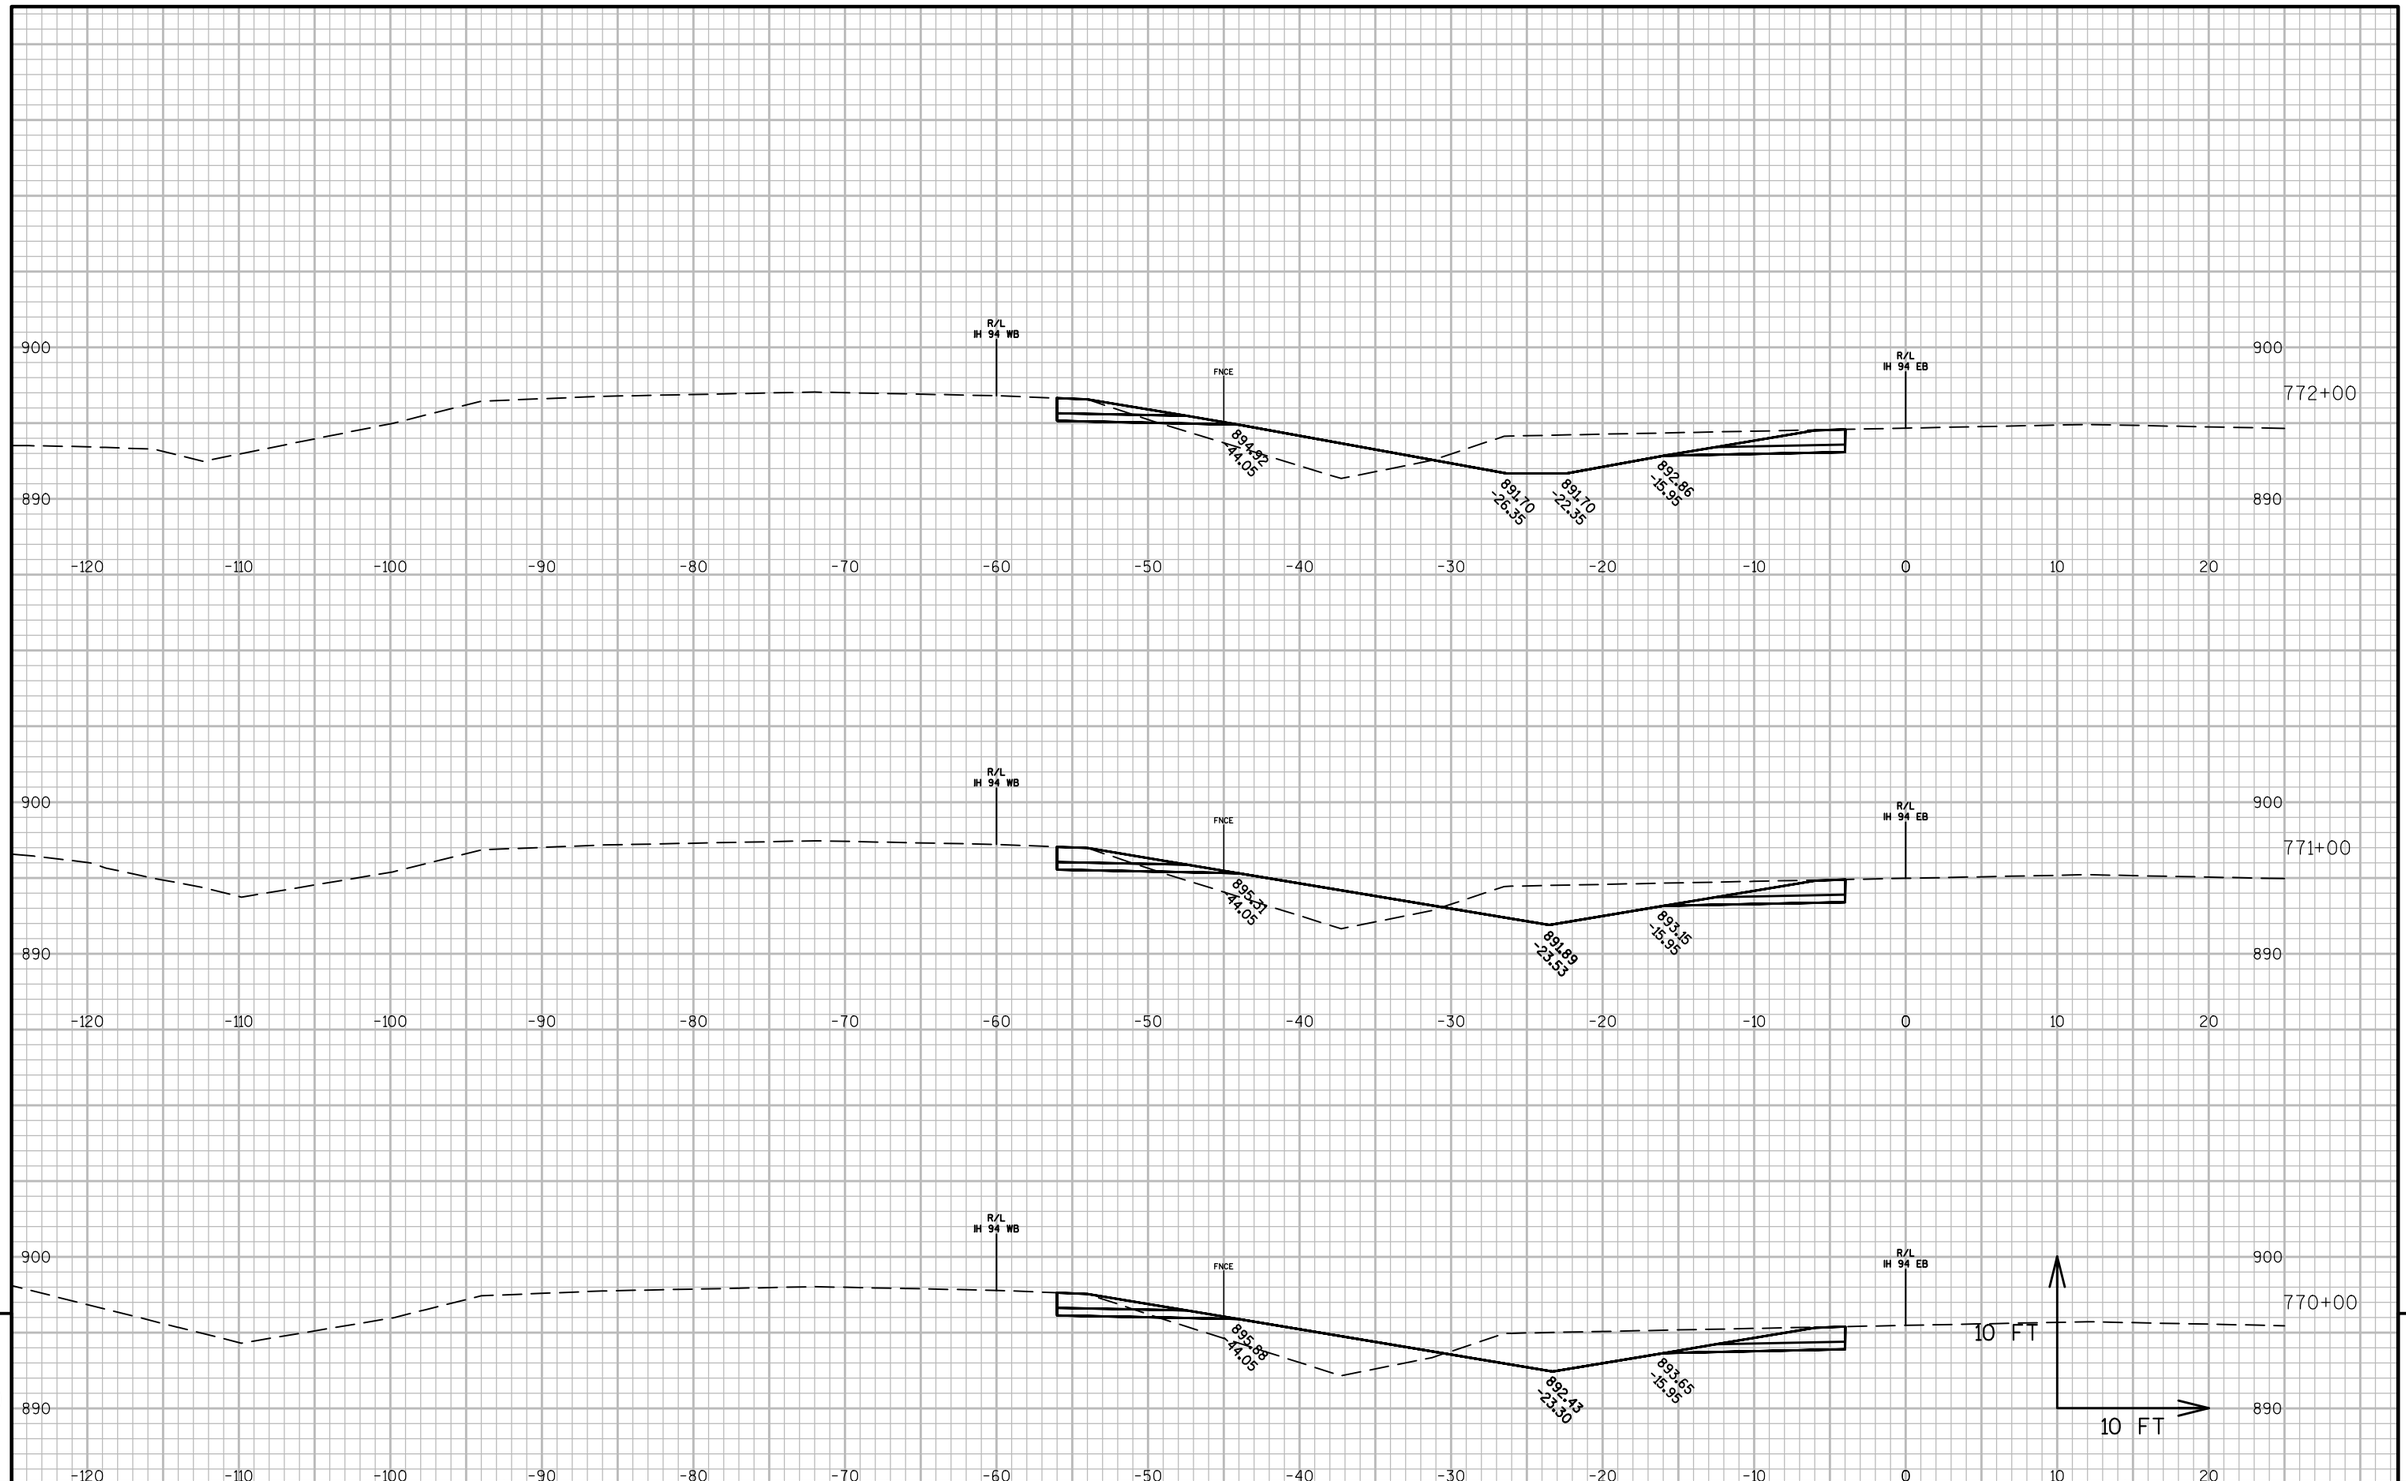

9


9

PROJECT NO: 1022-08-72	HWY: IH 94	COUNTY: DUNN	CROSS SECTIONS: IH 94 MEDIAN STAGE 6C	SHEET	E

FILE NAME : N:\PDS\C3D\10220706\SHEETSPLAN\PLAN SHEETS 10220872\090261_XS_STAGE6C.DWG
LAYOUT NAME - 090261T - (60)

PLOT DATE : 4/15/2017 3:50 PM PLOT BY : ANDERSON, THOMAS R PLOT NAME :

PLOT SCALE : 1 IN:10 FT

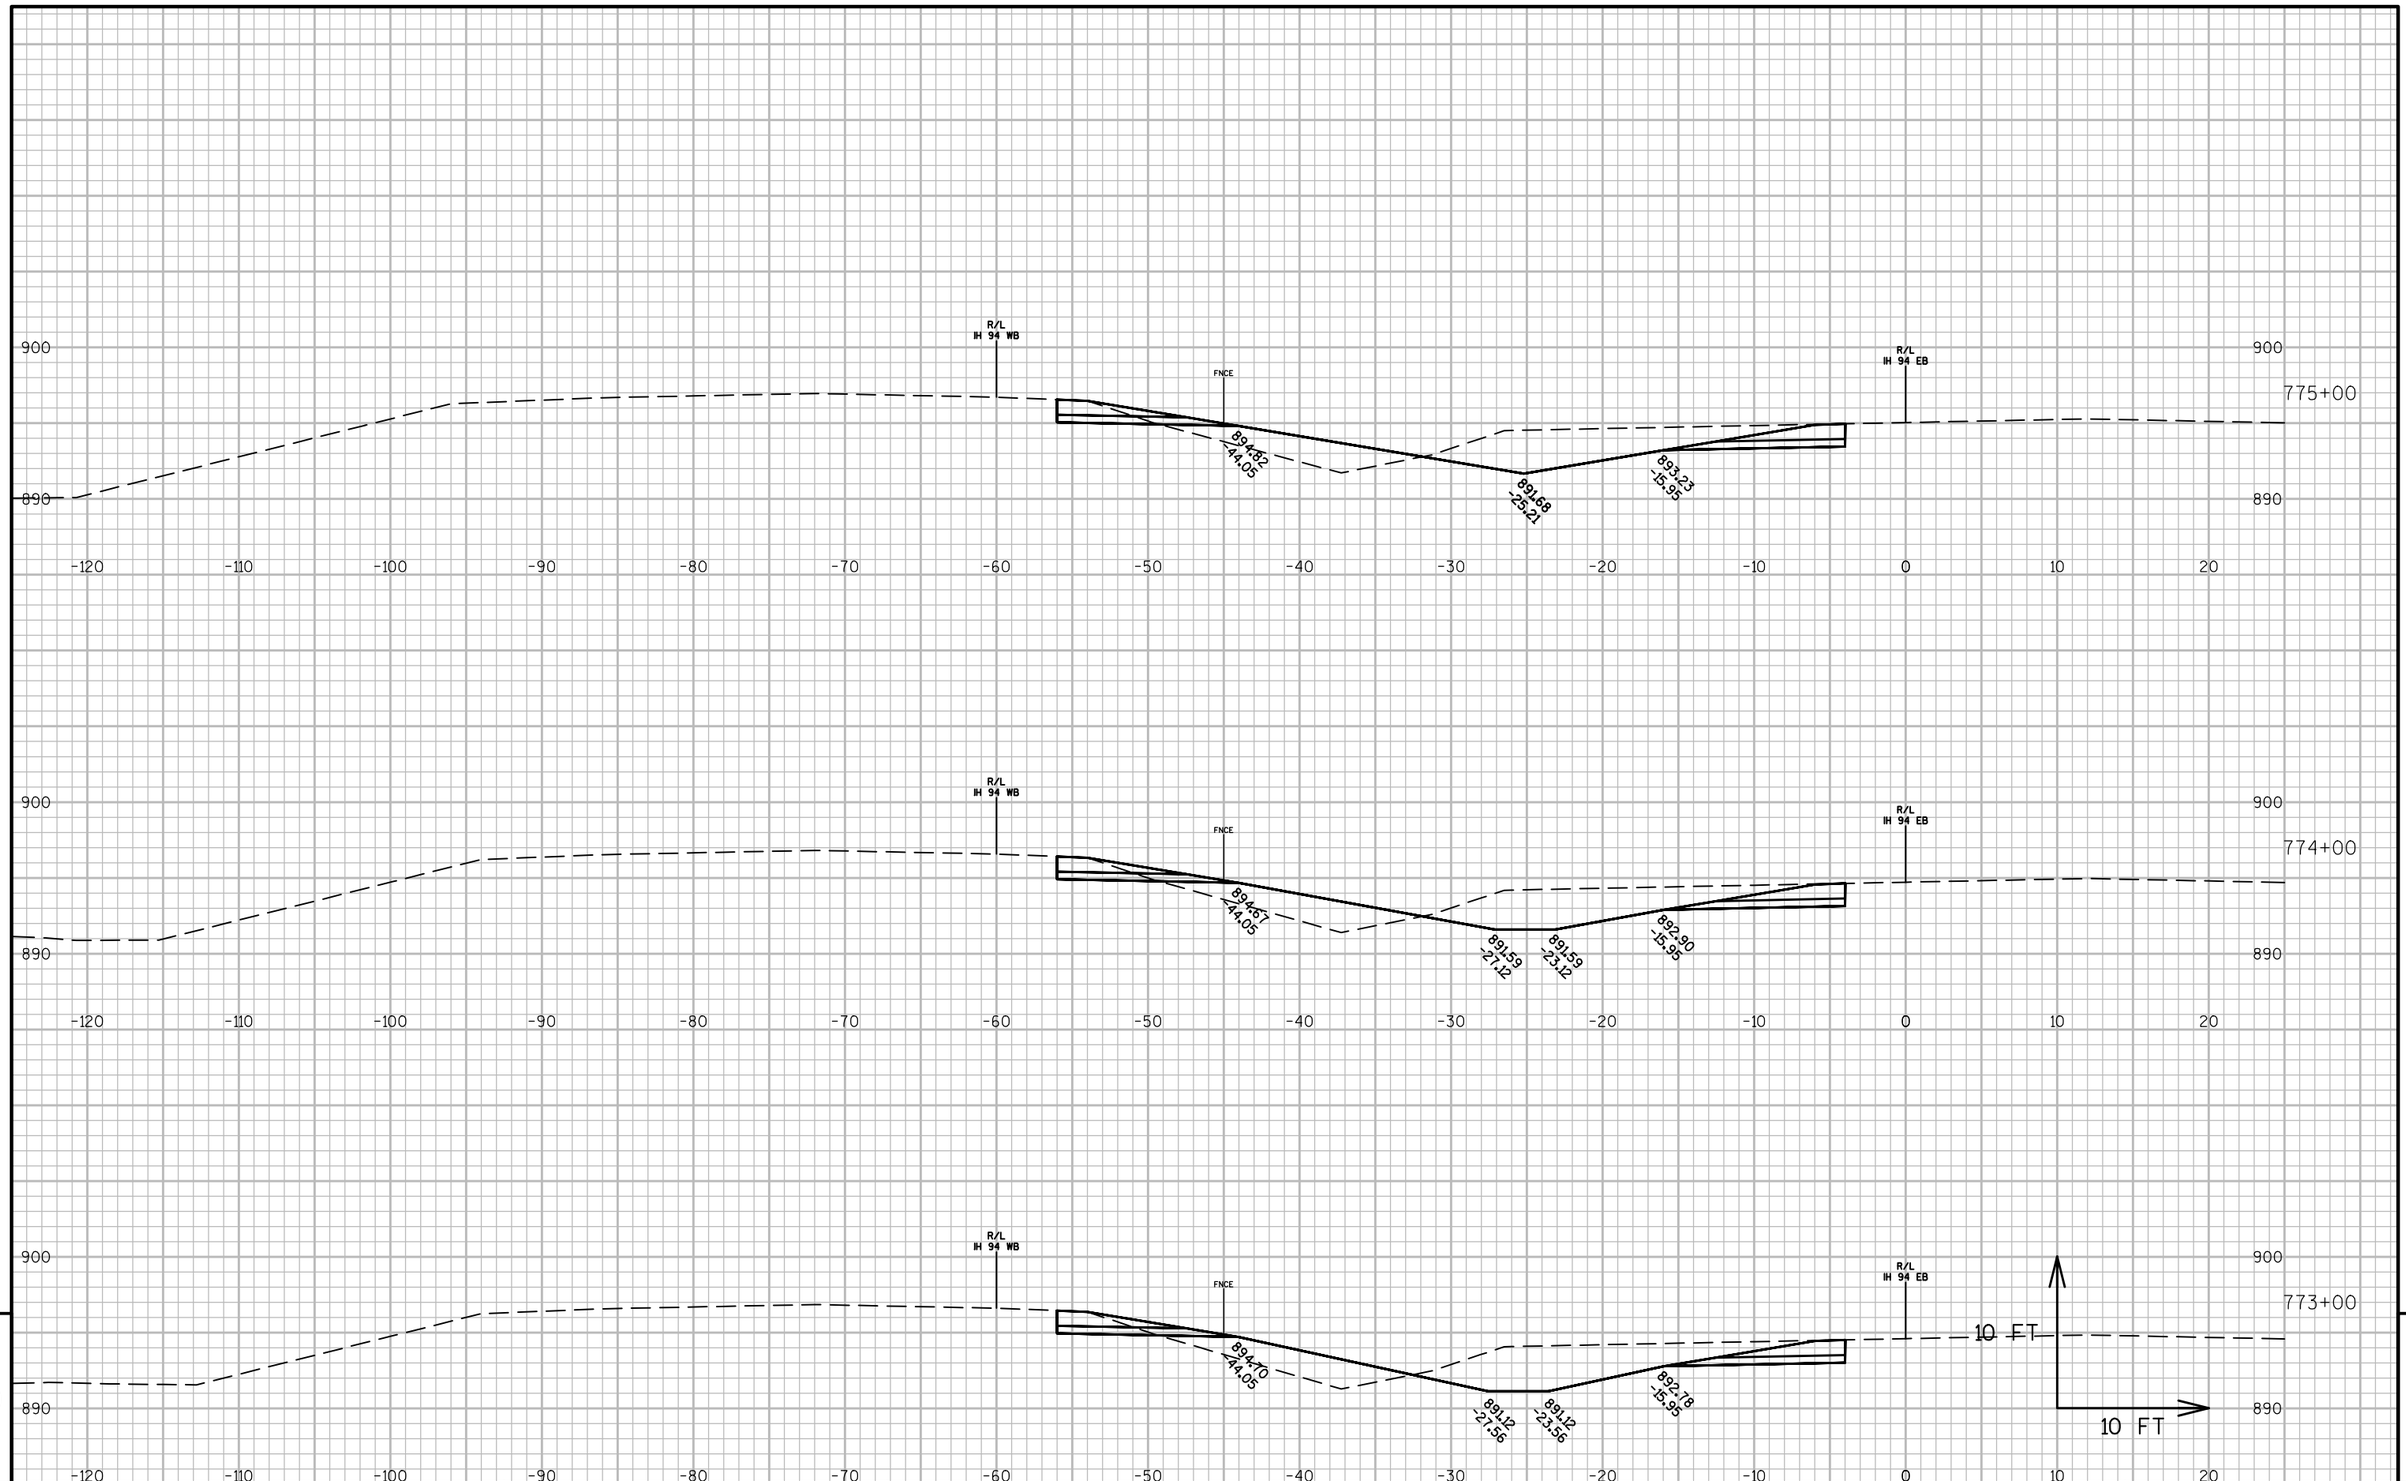

9


9

PROJECT NO: 1022-08-72	HWY: IH 94	COUNTY: DUNN	CROSS SECTIONS: IH 94 MEDIAN STAGE 6C	SHEET	E

FILE NAME : N:\PDS\C3D\10220706\SHEETSPLAN\PLAN SHEETS 10220872\090261_XS_STAGE6C.DWG
LAYOUT NAME - 090261T - (61)

PLOT DATE : 4/15/2017 3:50 PM PLOT BY : ANDERSON, THOMAS R PLOT NAME :

PLOT SCALE : 1 IN:10 FT

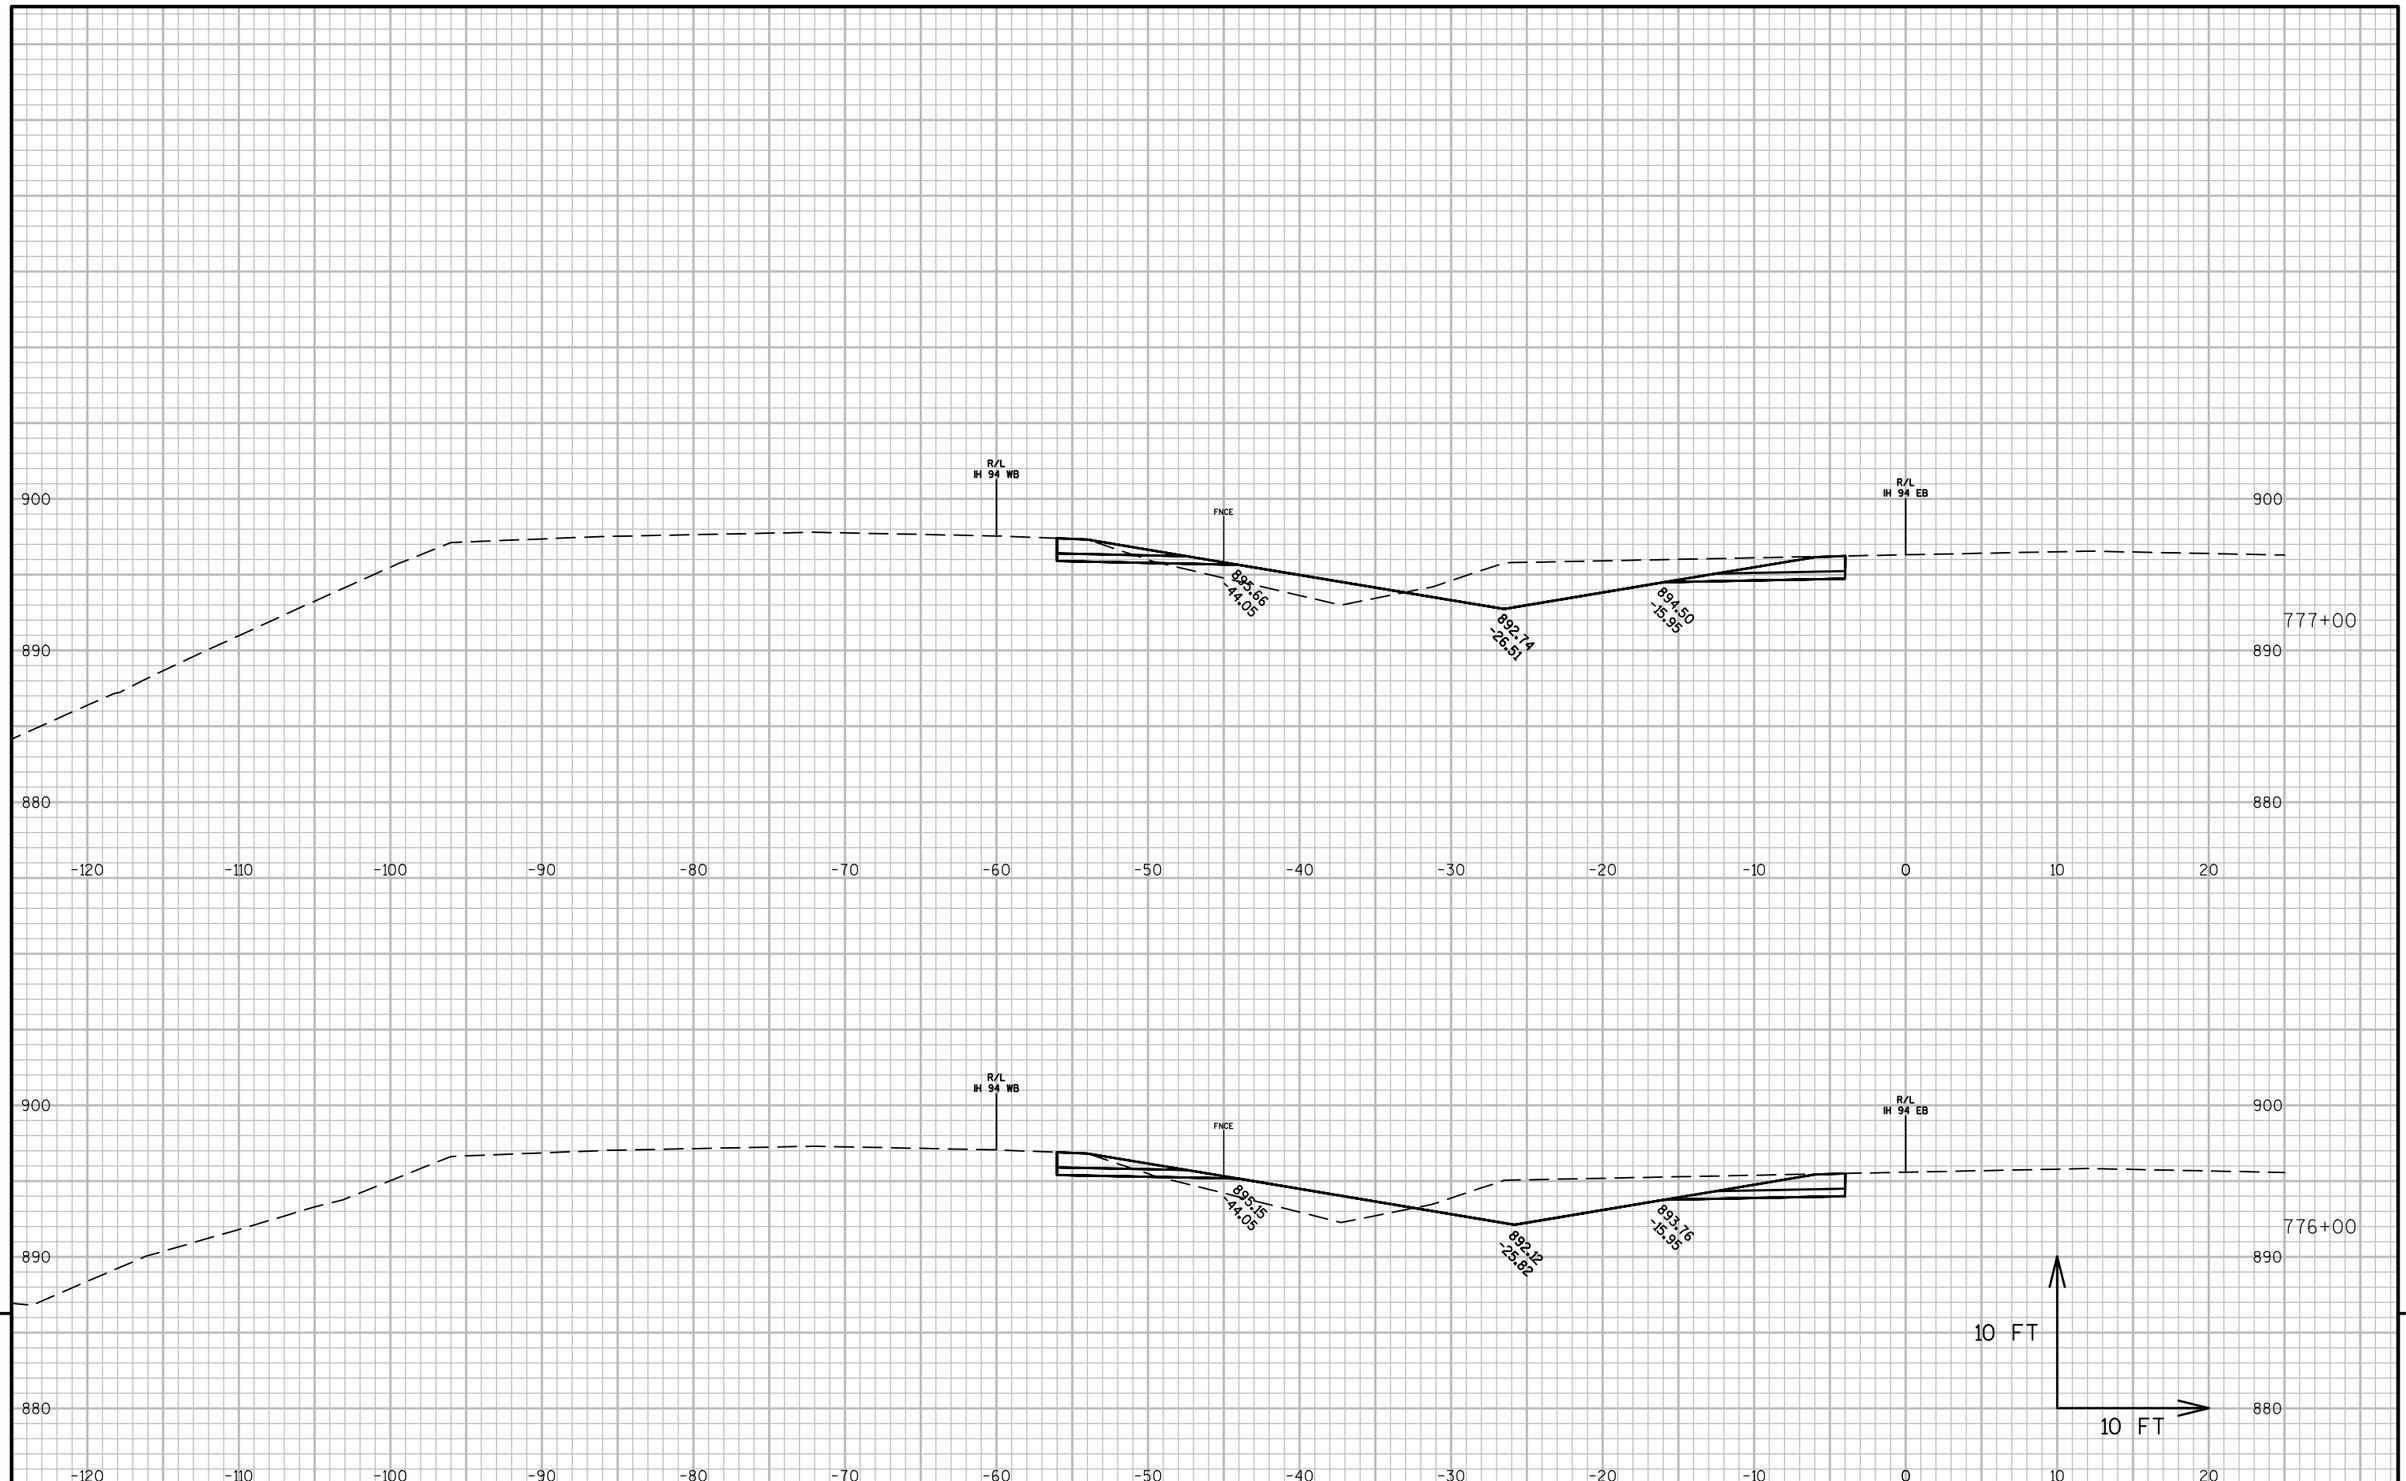


9

9


PROJECT NO: 1022-08-72	HWY: IH 94	COUNTY: DUNN	CROSS SECTIONS: IH 94 MEDIAN STAGE 6C	SHEET	E

FILE NAME : N:\PDS\C3D\10220706\SHEETSPLAN\PLAN SHEETS 10220872\090261_XS_STAGE6C.DWG
LAYOUT NAME - 090261T - (62)

PLOT DATE : 4/15/2017 3:50 PM PLOT BY : ANDERSON, THOMAS R PLOT NAME : PLOT SCALE : 1 IN:10 FT

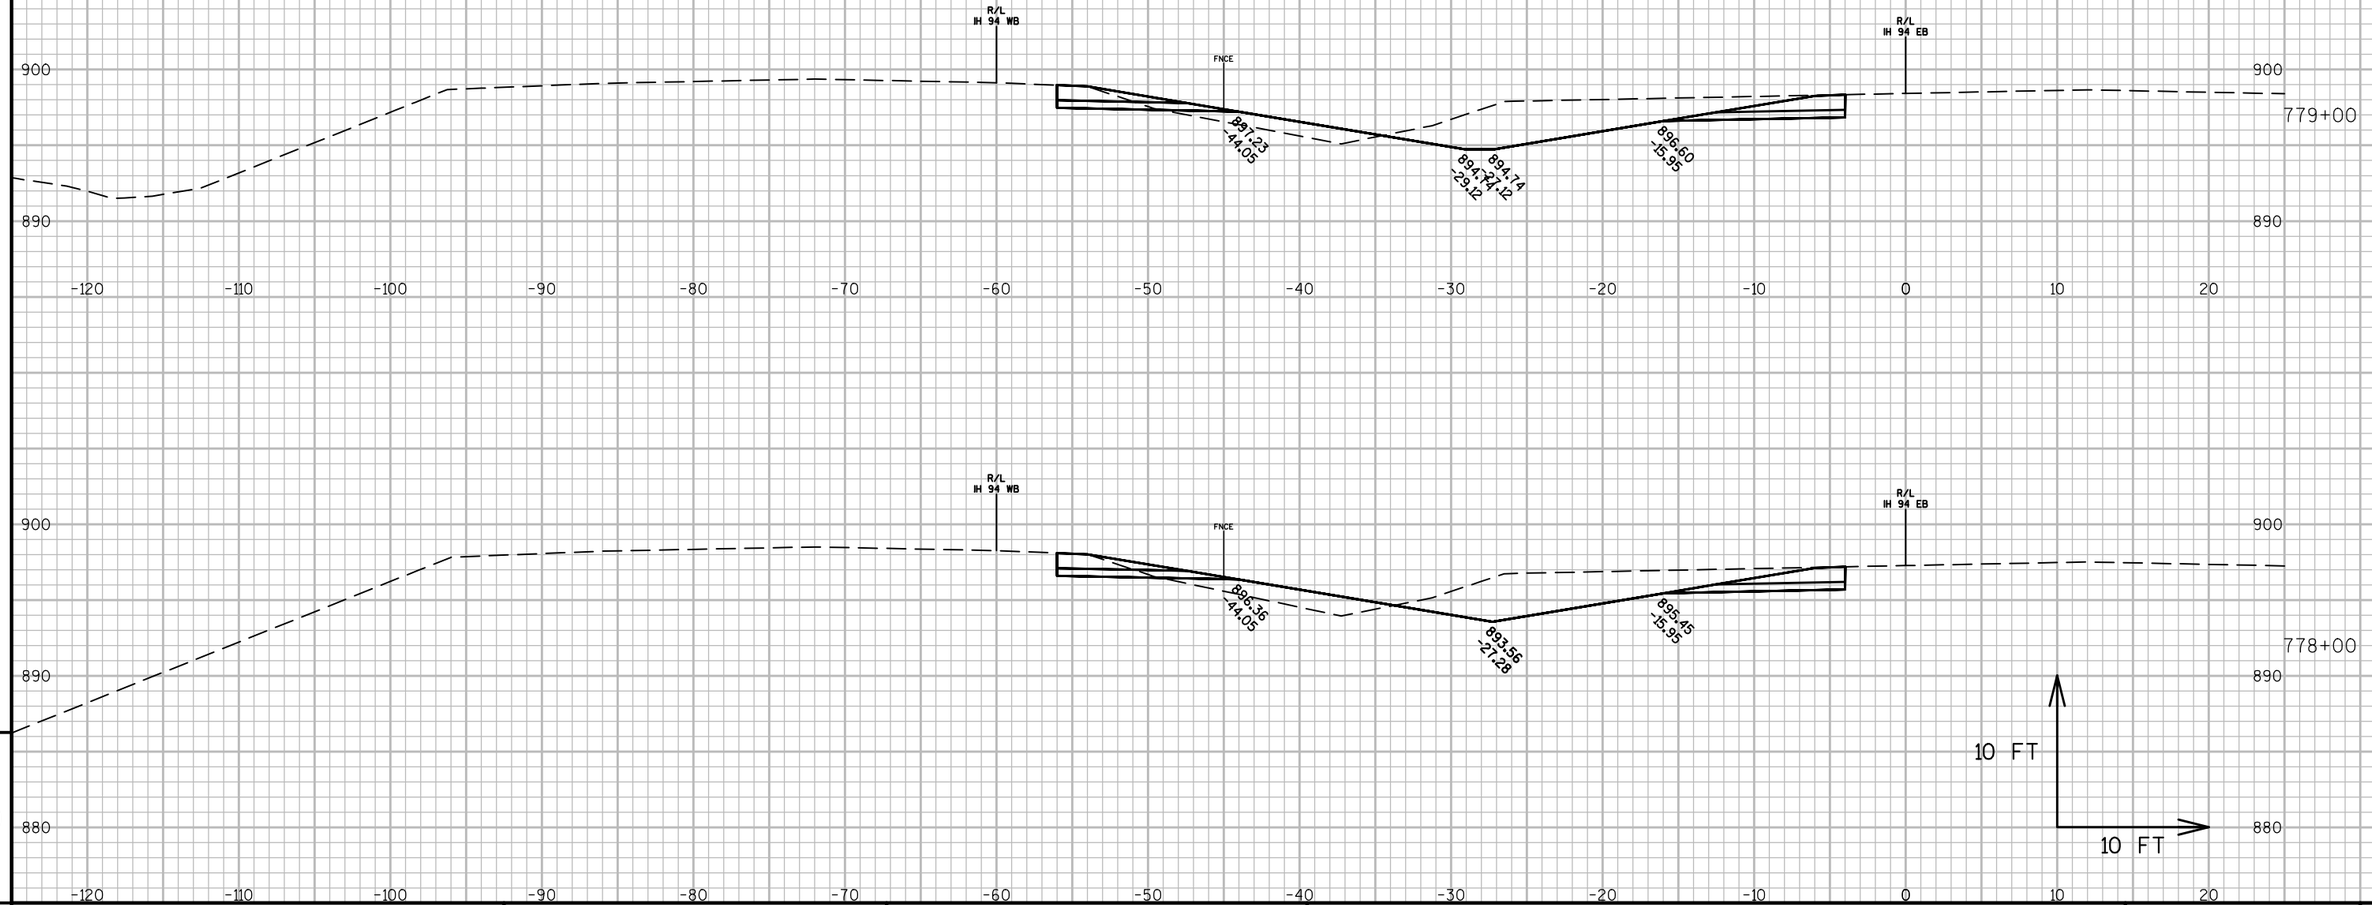

PROJECT NO: 1022-08-72	HWY: IH 94	COUNTY: DUNN	CROSS SECTIONS: IH 94 MEDIAN STAGE 6C	SHEET	E

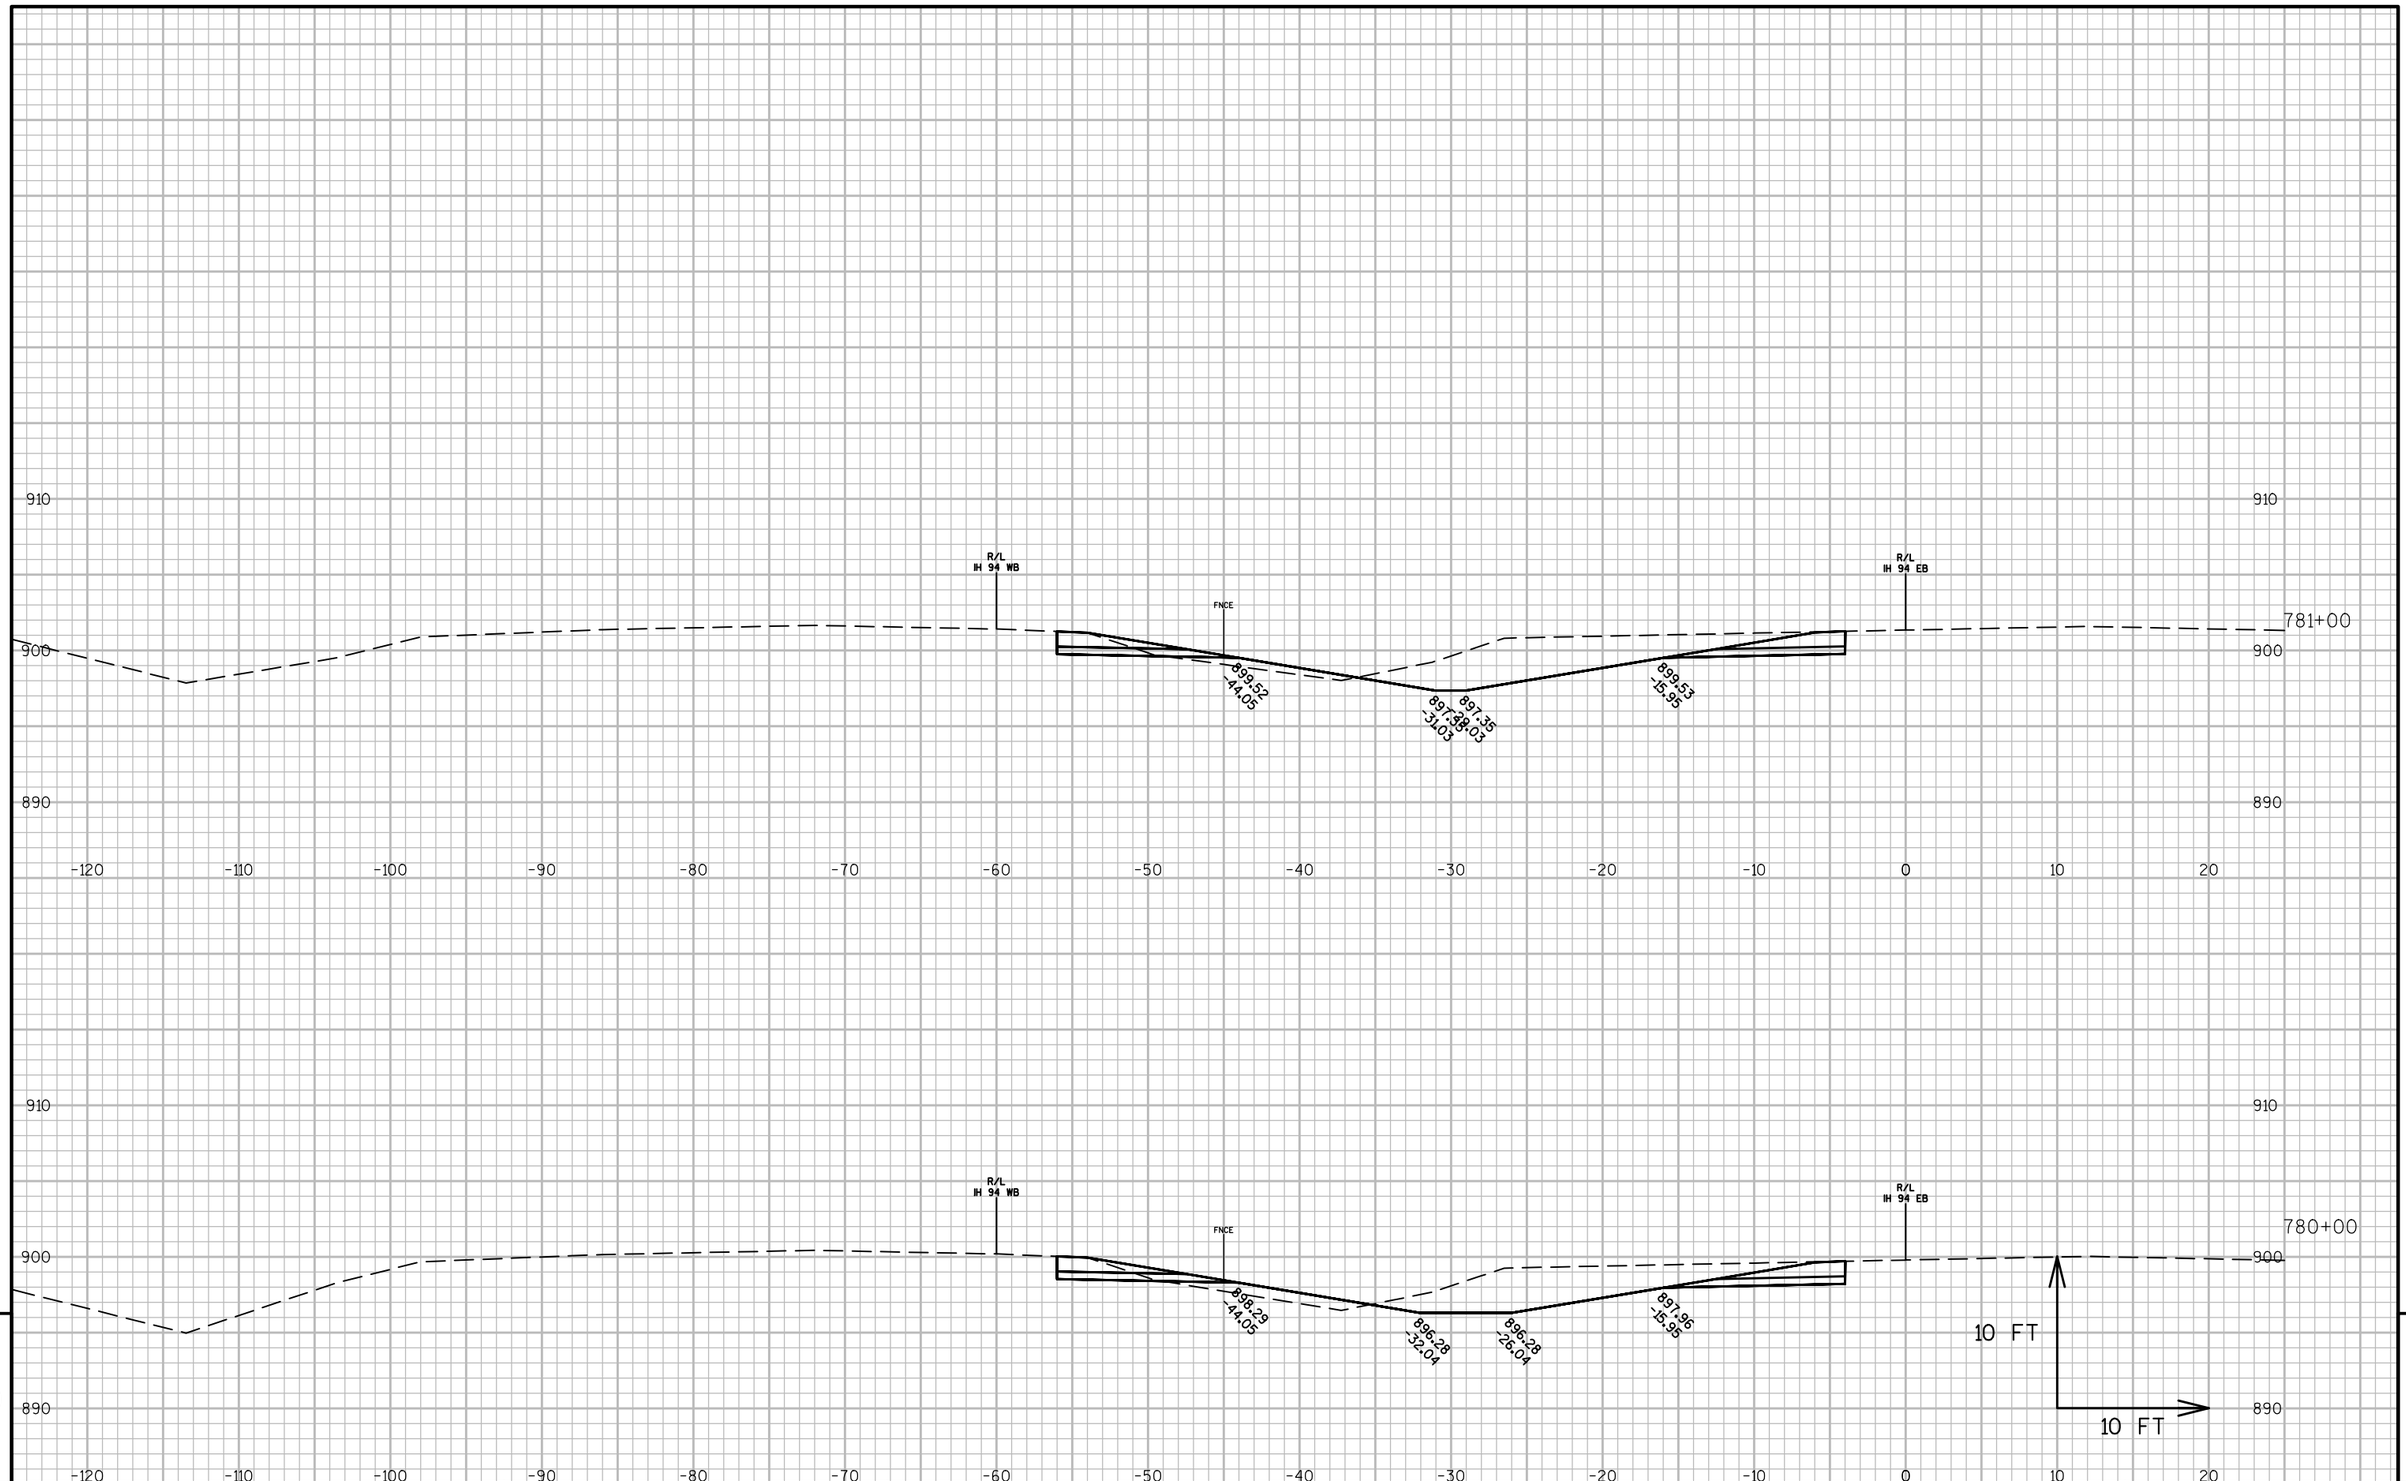



PROJECT NO: 1022-08-72	HWY: IH 94	COUNTY: DUNN	CROSS SECTIONS: IH 94 MEDIAN STAGE 6C	SHEET	E


FILE NAME : N:\PDS\C3D\10220706\SHEETSPLAN\PLAN SHEETS 10220872\090261_XS_STAGE6C.DWG
LAYOUT NAME - 090261T - (64)

PLOT DATE : 4/15/2017 3:51 PM PLOT BY : ANDERSON, THOMAS R PLOT NAME :

PLOT SCALE : 1 IN:10 FT

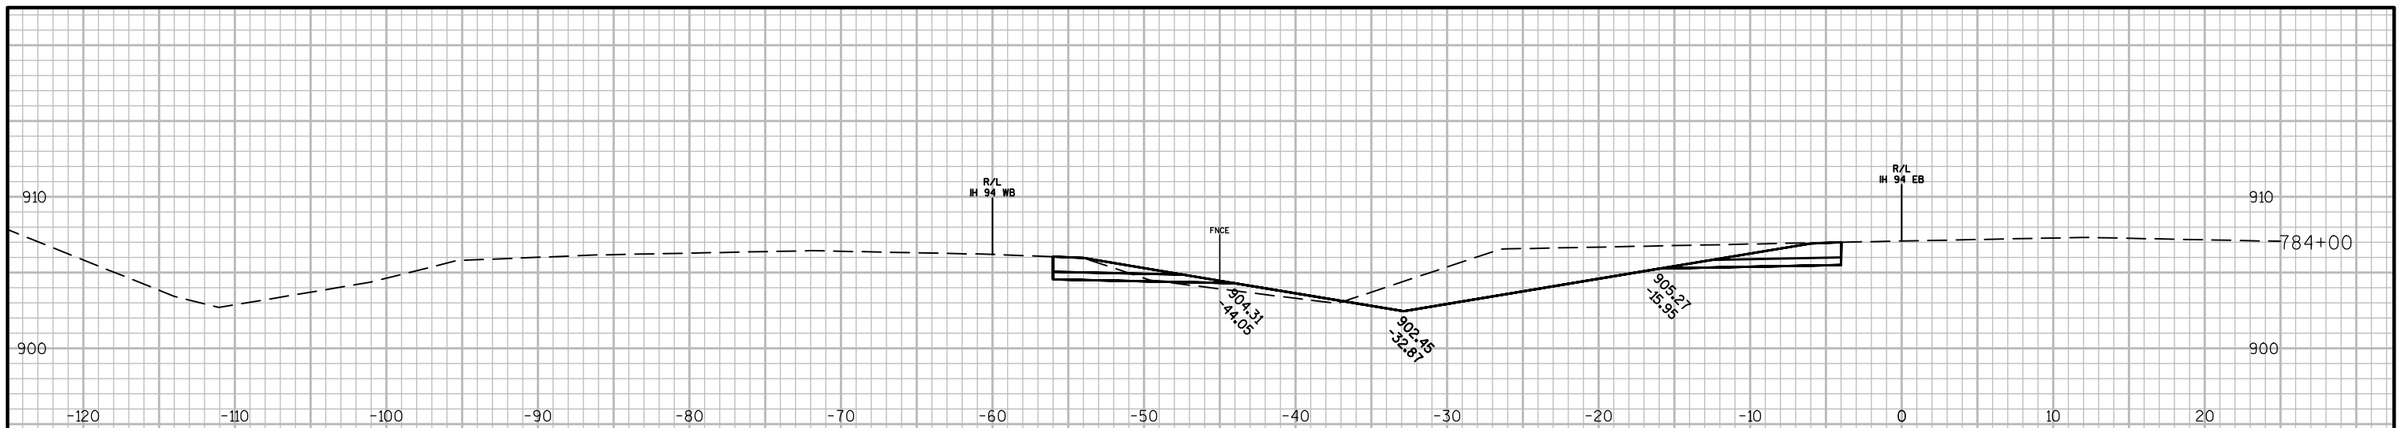

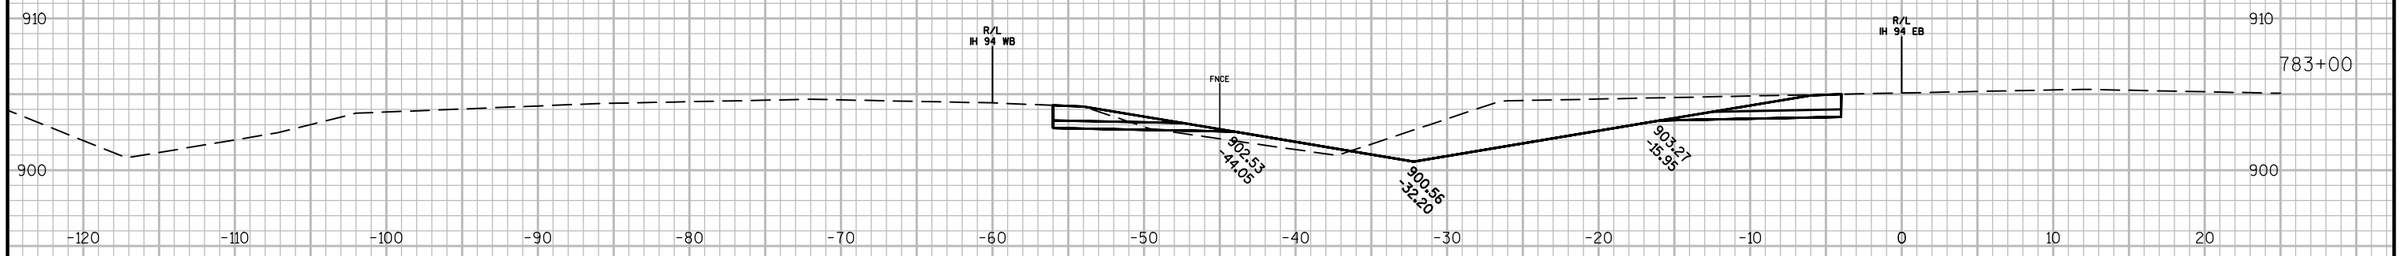

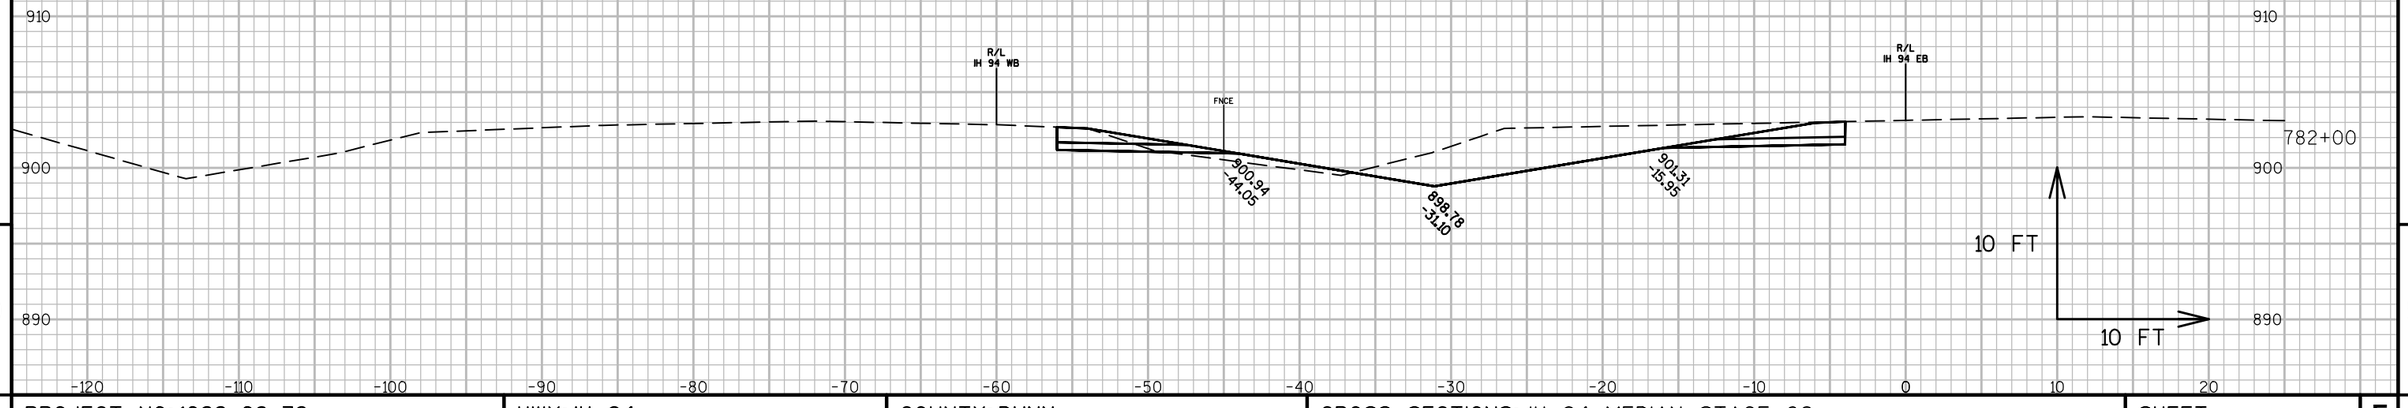


9

9

PROJECT NO: 1022-08-72	HWY: IH 94	COUNTY: DUNN	CROSS SECTIONS: IH 94 MEDIAN STAGE 6C	SHEET	E

FILE NAME : N:\PDS\C3D\10220706\SHEETSPLAN\PLAN SHEETS 10220872\090261_XS_STAGE6C.DWG
LAYOUT NAME - 090261T - (65)


PLOT DATE : 4/15/2017 3:51 PM PLOT BY : ANDERSON, THOMAS R PLOT NAME : PLOT SCALE : 1 IN:10 FT

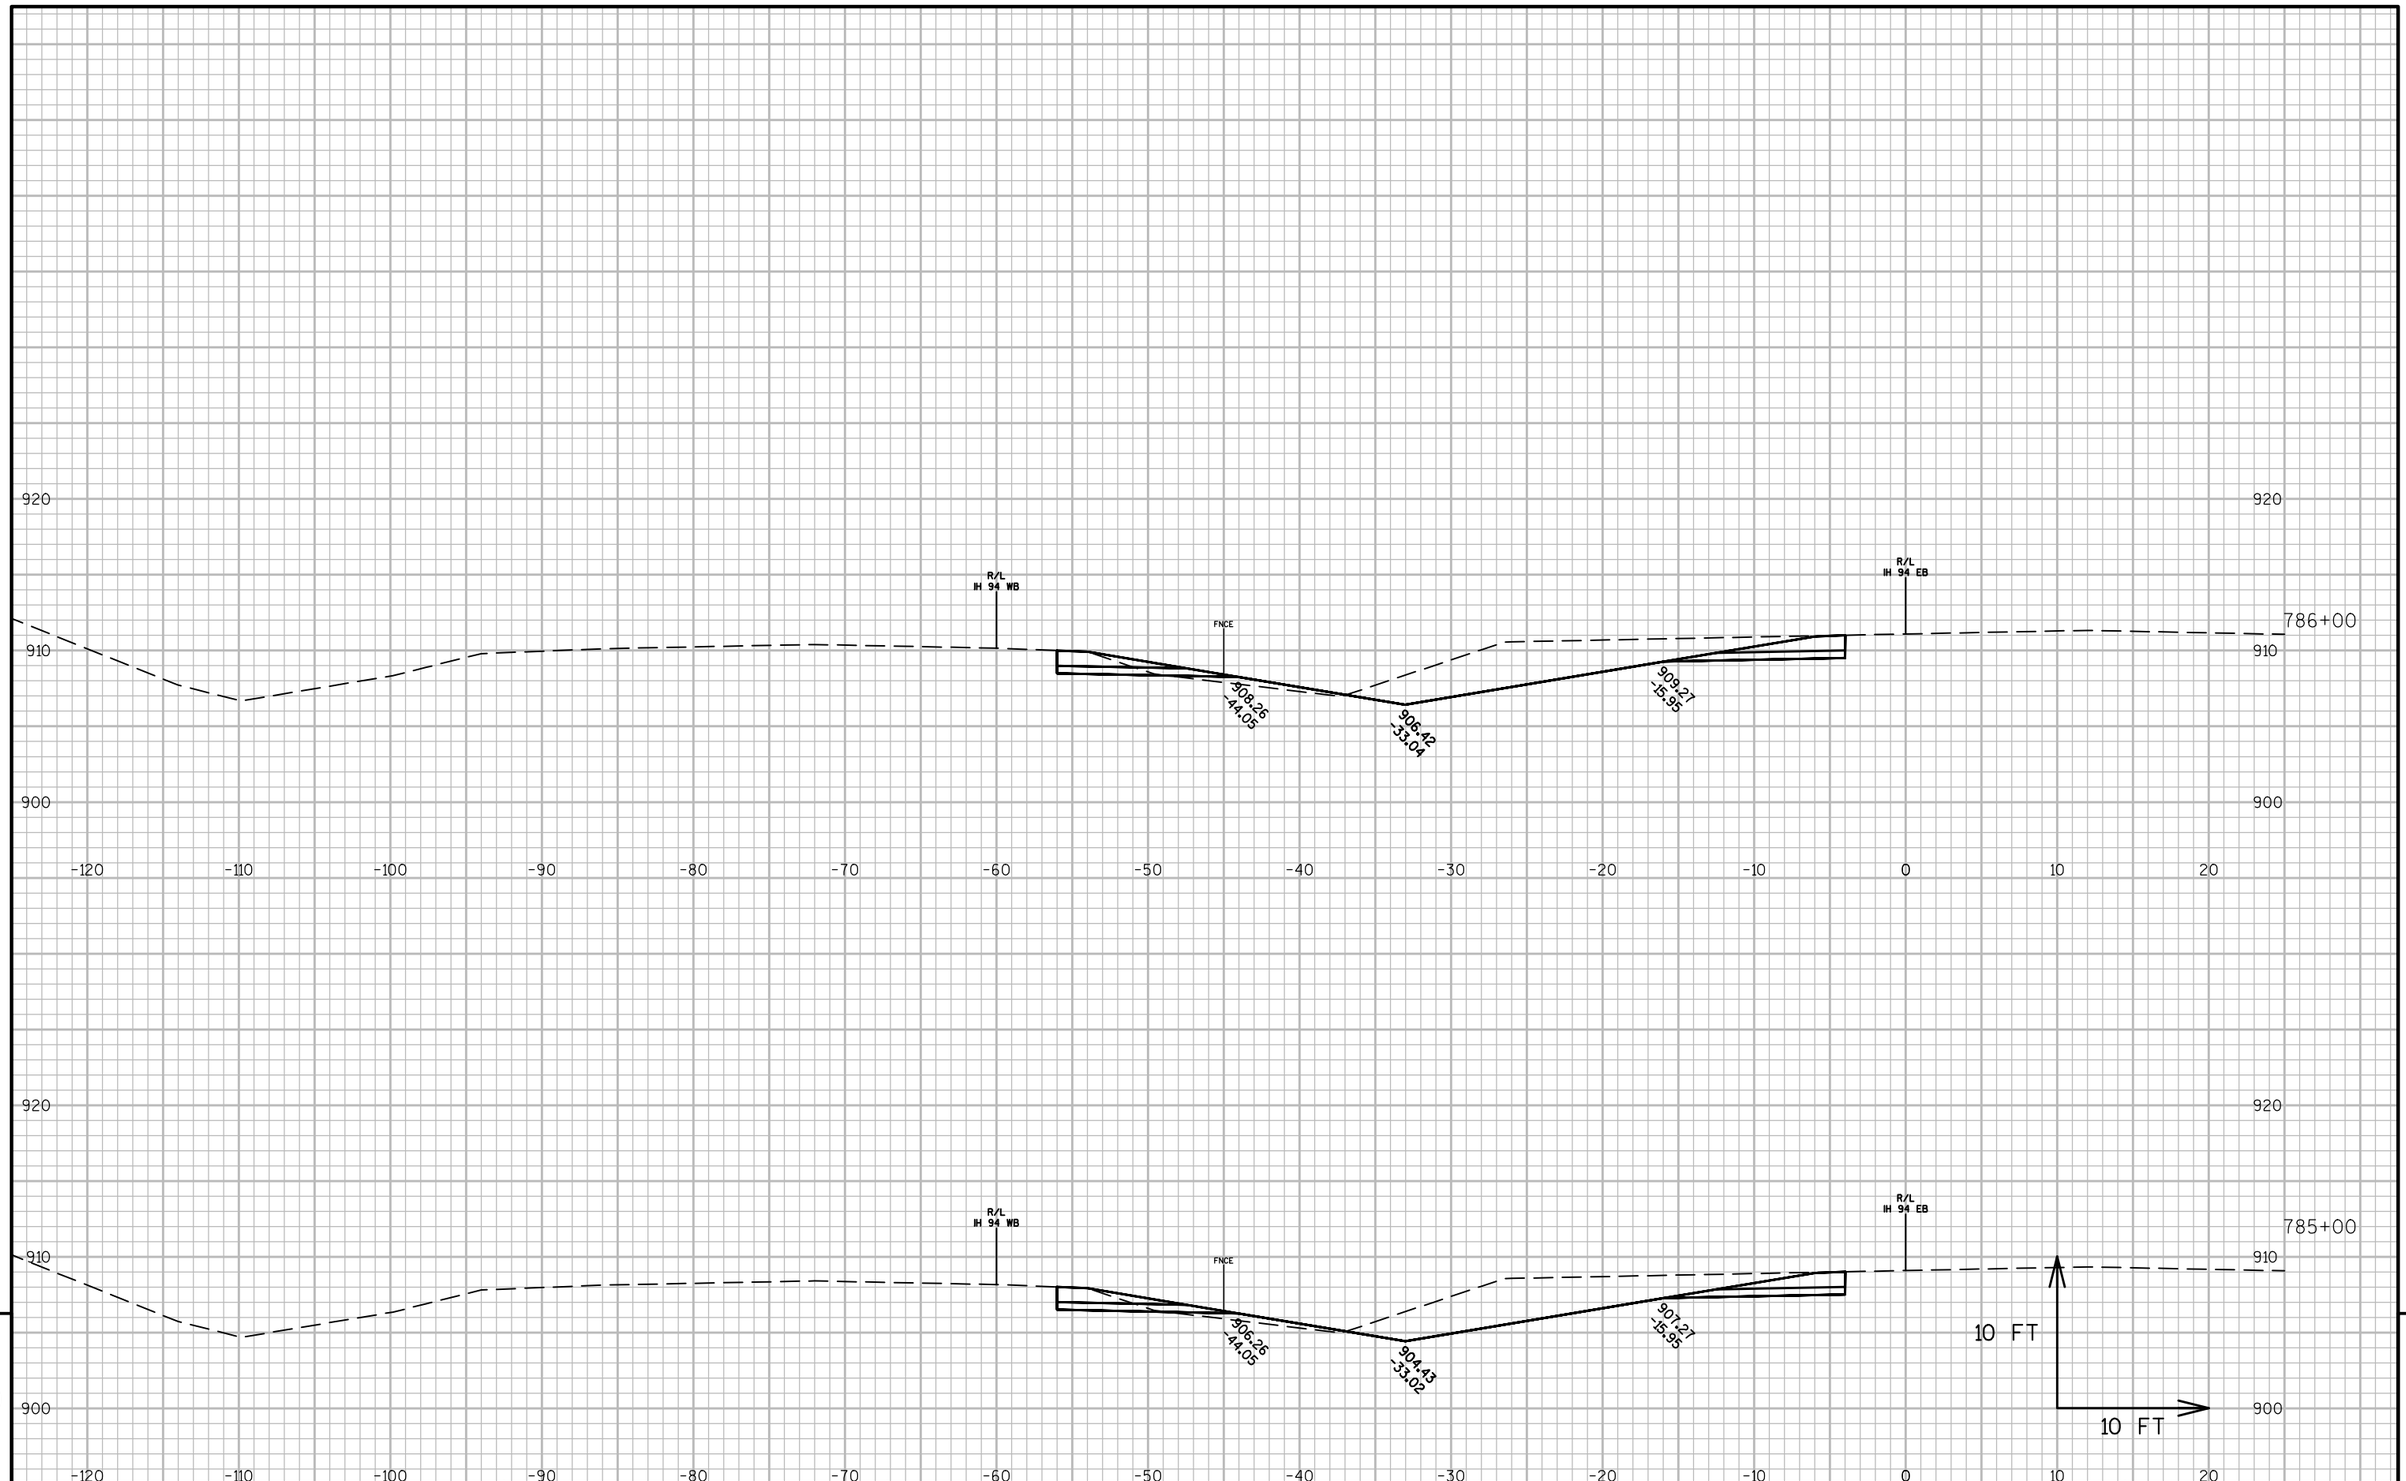

PROJECT NO: 1022-08-72	HWY: IH 94	COUNTY: DUNN	CROSS SECTIONS: IH 94 MEDIAN STAGE 6C	SHEET	E

FILE NAME : N:\PDS\C3D\10220706\SHEETSPLAN\PLAN SHEETS 10220872\090261_XS_STAGE6C.DWG
LAYOUT NAME - 090261T - (66)

PLOT DATE : 4/15/2017 3:51 PM PLOT BY : ANDERSON, THOMAS R PLOT NAME : PLOT SCALE : 1 IN:10 FT

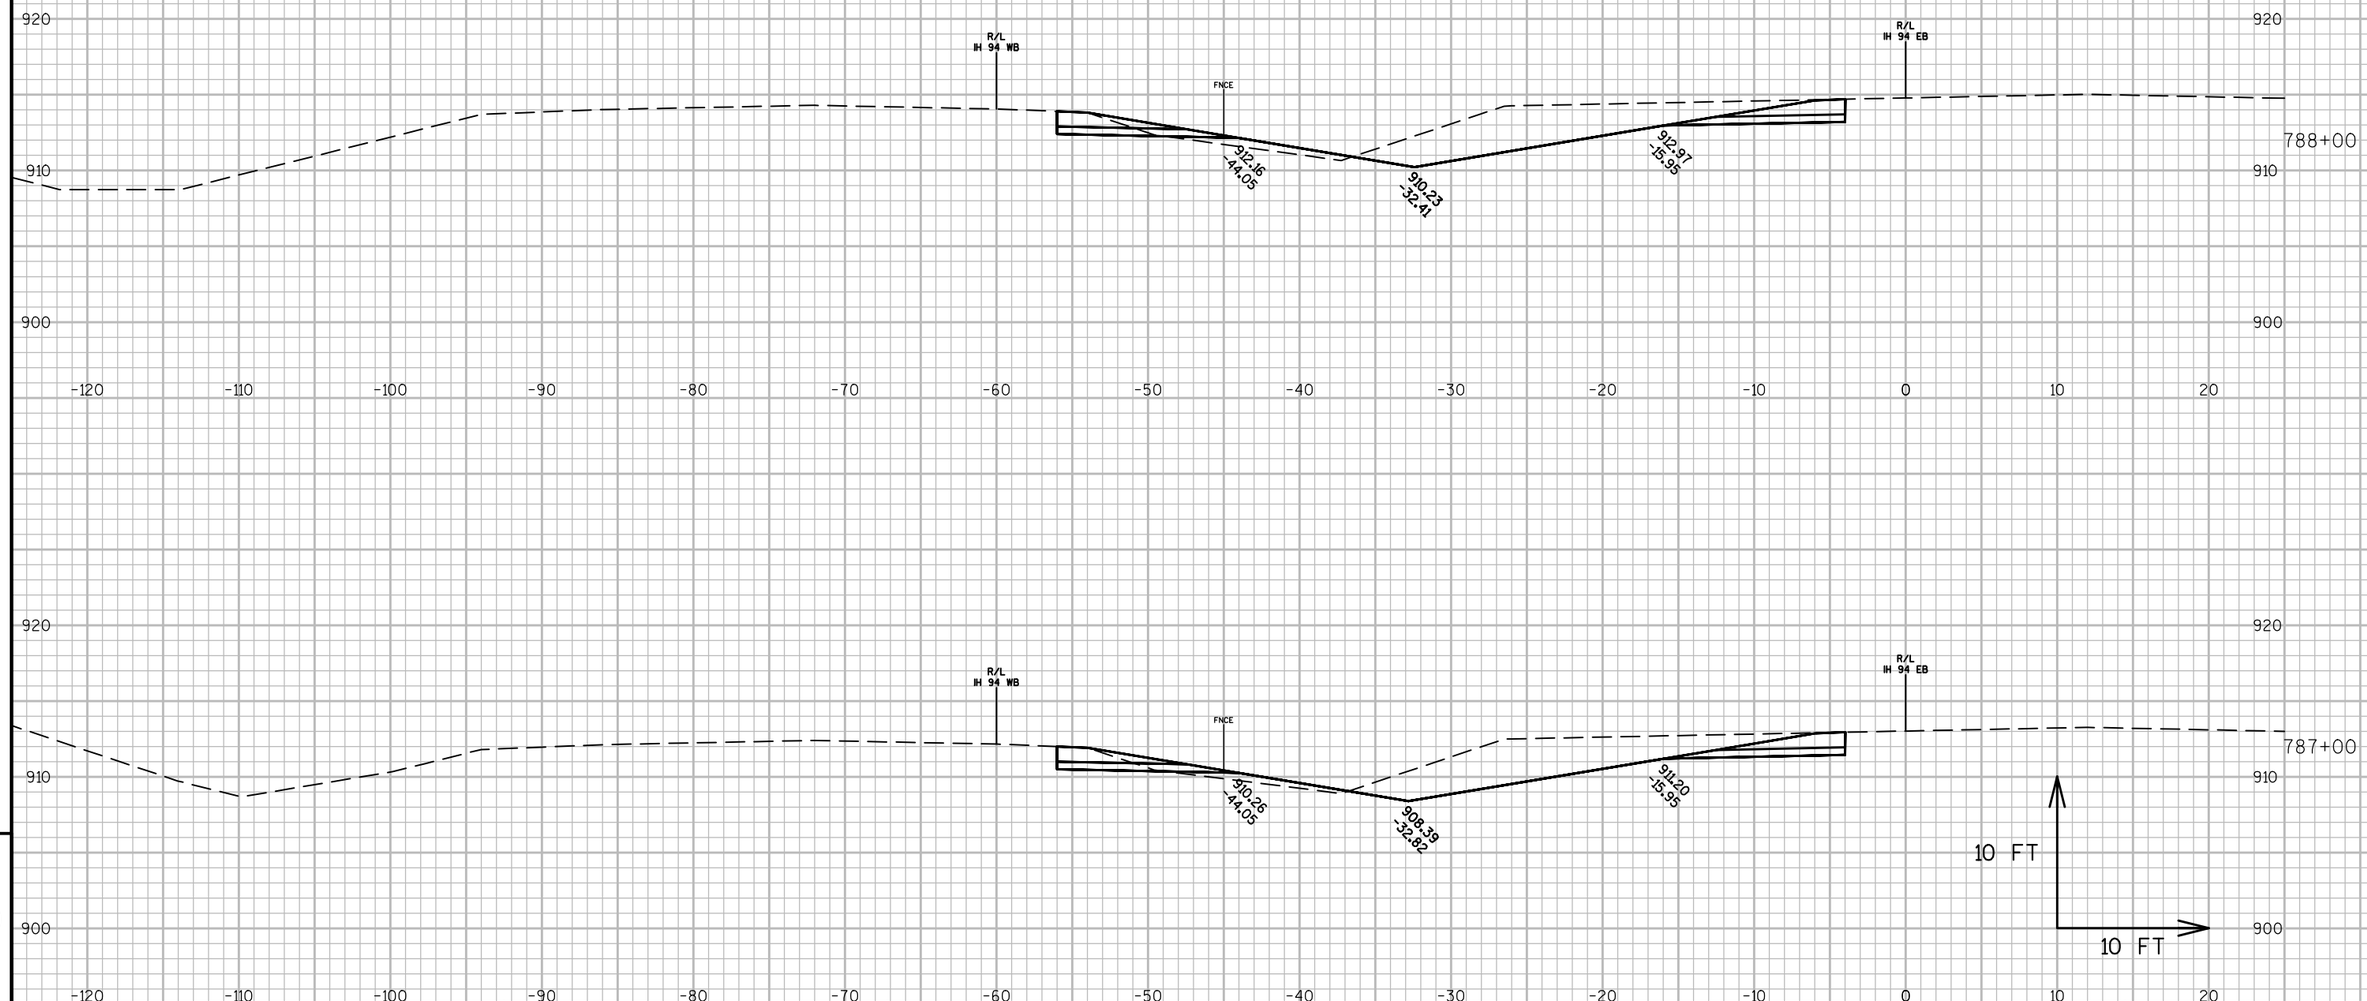

9


9

PROJECT NO: 1022-08-72	HWY: IH 94	COUNTY: DUNN	CROSS SECTIONS: IH 94 MEDIAN STAGE 6C	SHEET	E

FILE NAME : N:\PDS\C3D\10220706\SHEETSPLAN\PLAN SHEETS 10220872\090261_XS_STAGE6C.DWG
LAYOUT NAME - 090261T - (67)

PLOT DATE : 4/15/2017 3:51 PM PLOT BY : ANDERSON, THOMAS R PLOT NAME :

PLOT SCALE : 1 IN:10 FT

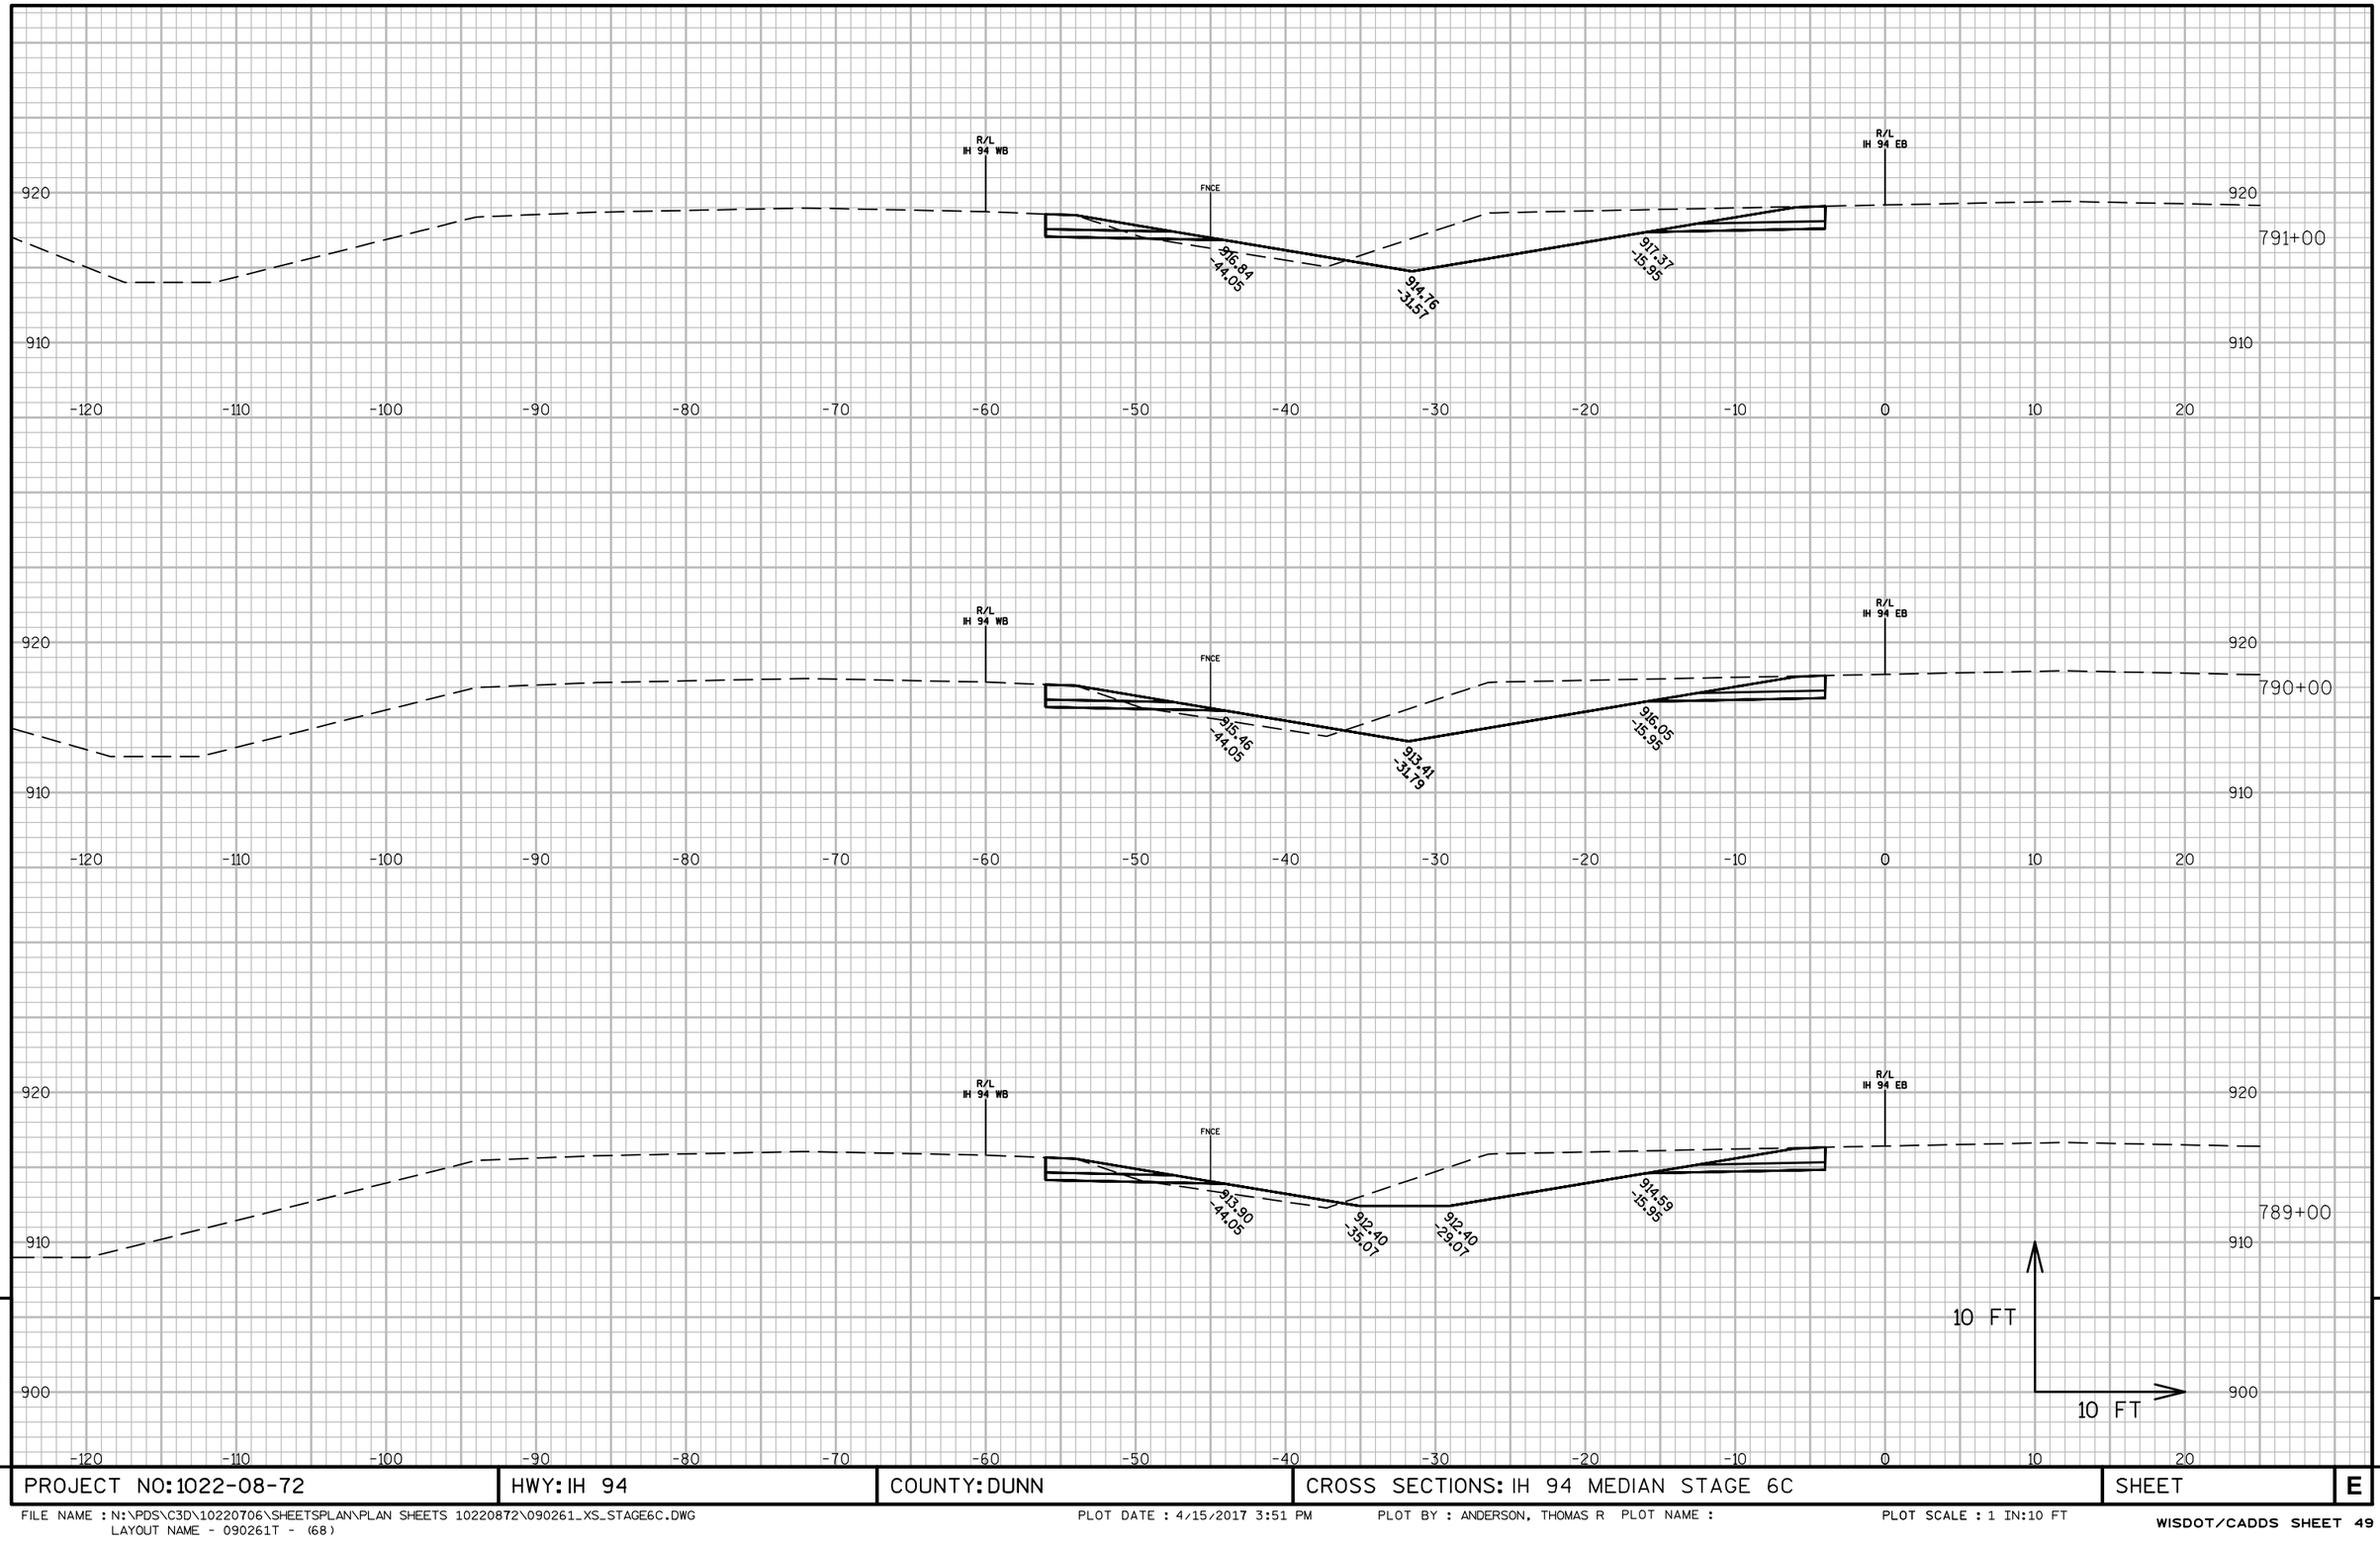


9

9

PROJECT NO: 1022-08-72	HWY: IH 94	COUNTY: DUNN	CROSS SECTIONS: IH 94 MEDIAN STAGE 6C	SHEET	E


FILE NAME : N:\PDS\C3D\10220706\SHEETSPLAN\PLAN SHEETS 10220872\090261_XS_STAGE6C.DWG
LAYOUT NAME - 090261T - (68)
PLOT DATE : 4/15/2017 3:51 PM
PLOT BY : ANDERSON, THOMAS R PLOT NAME :
PLOT SCALE : 1 IN:10 FT

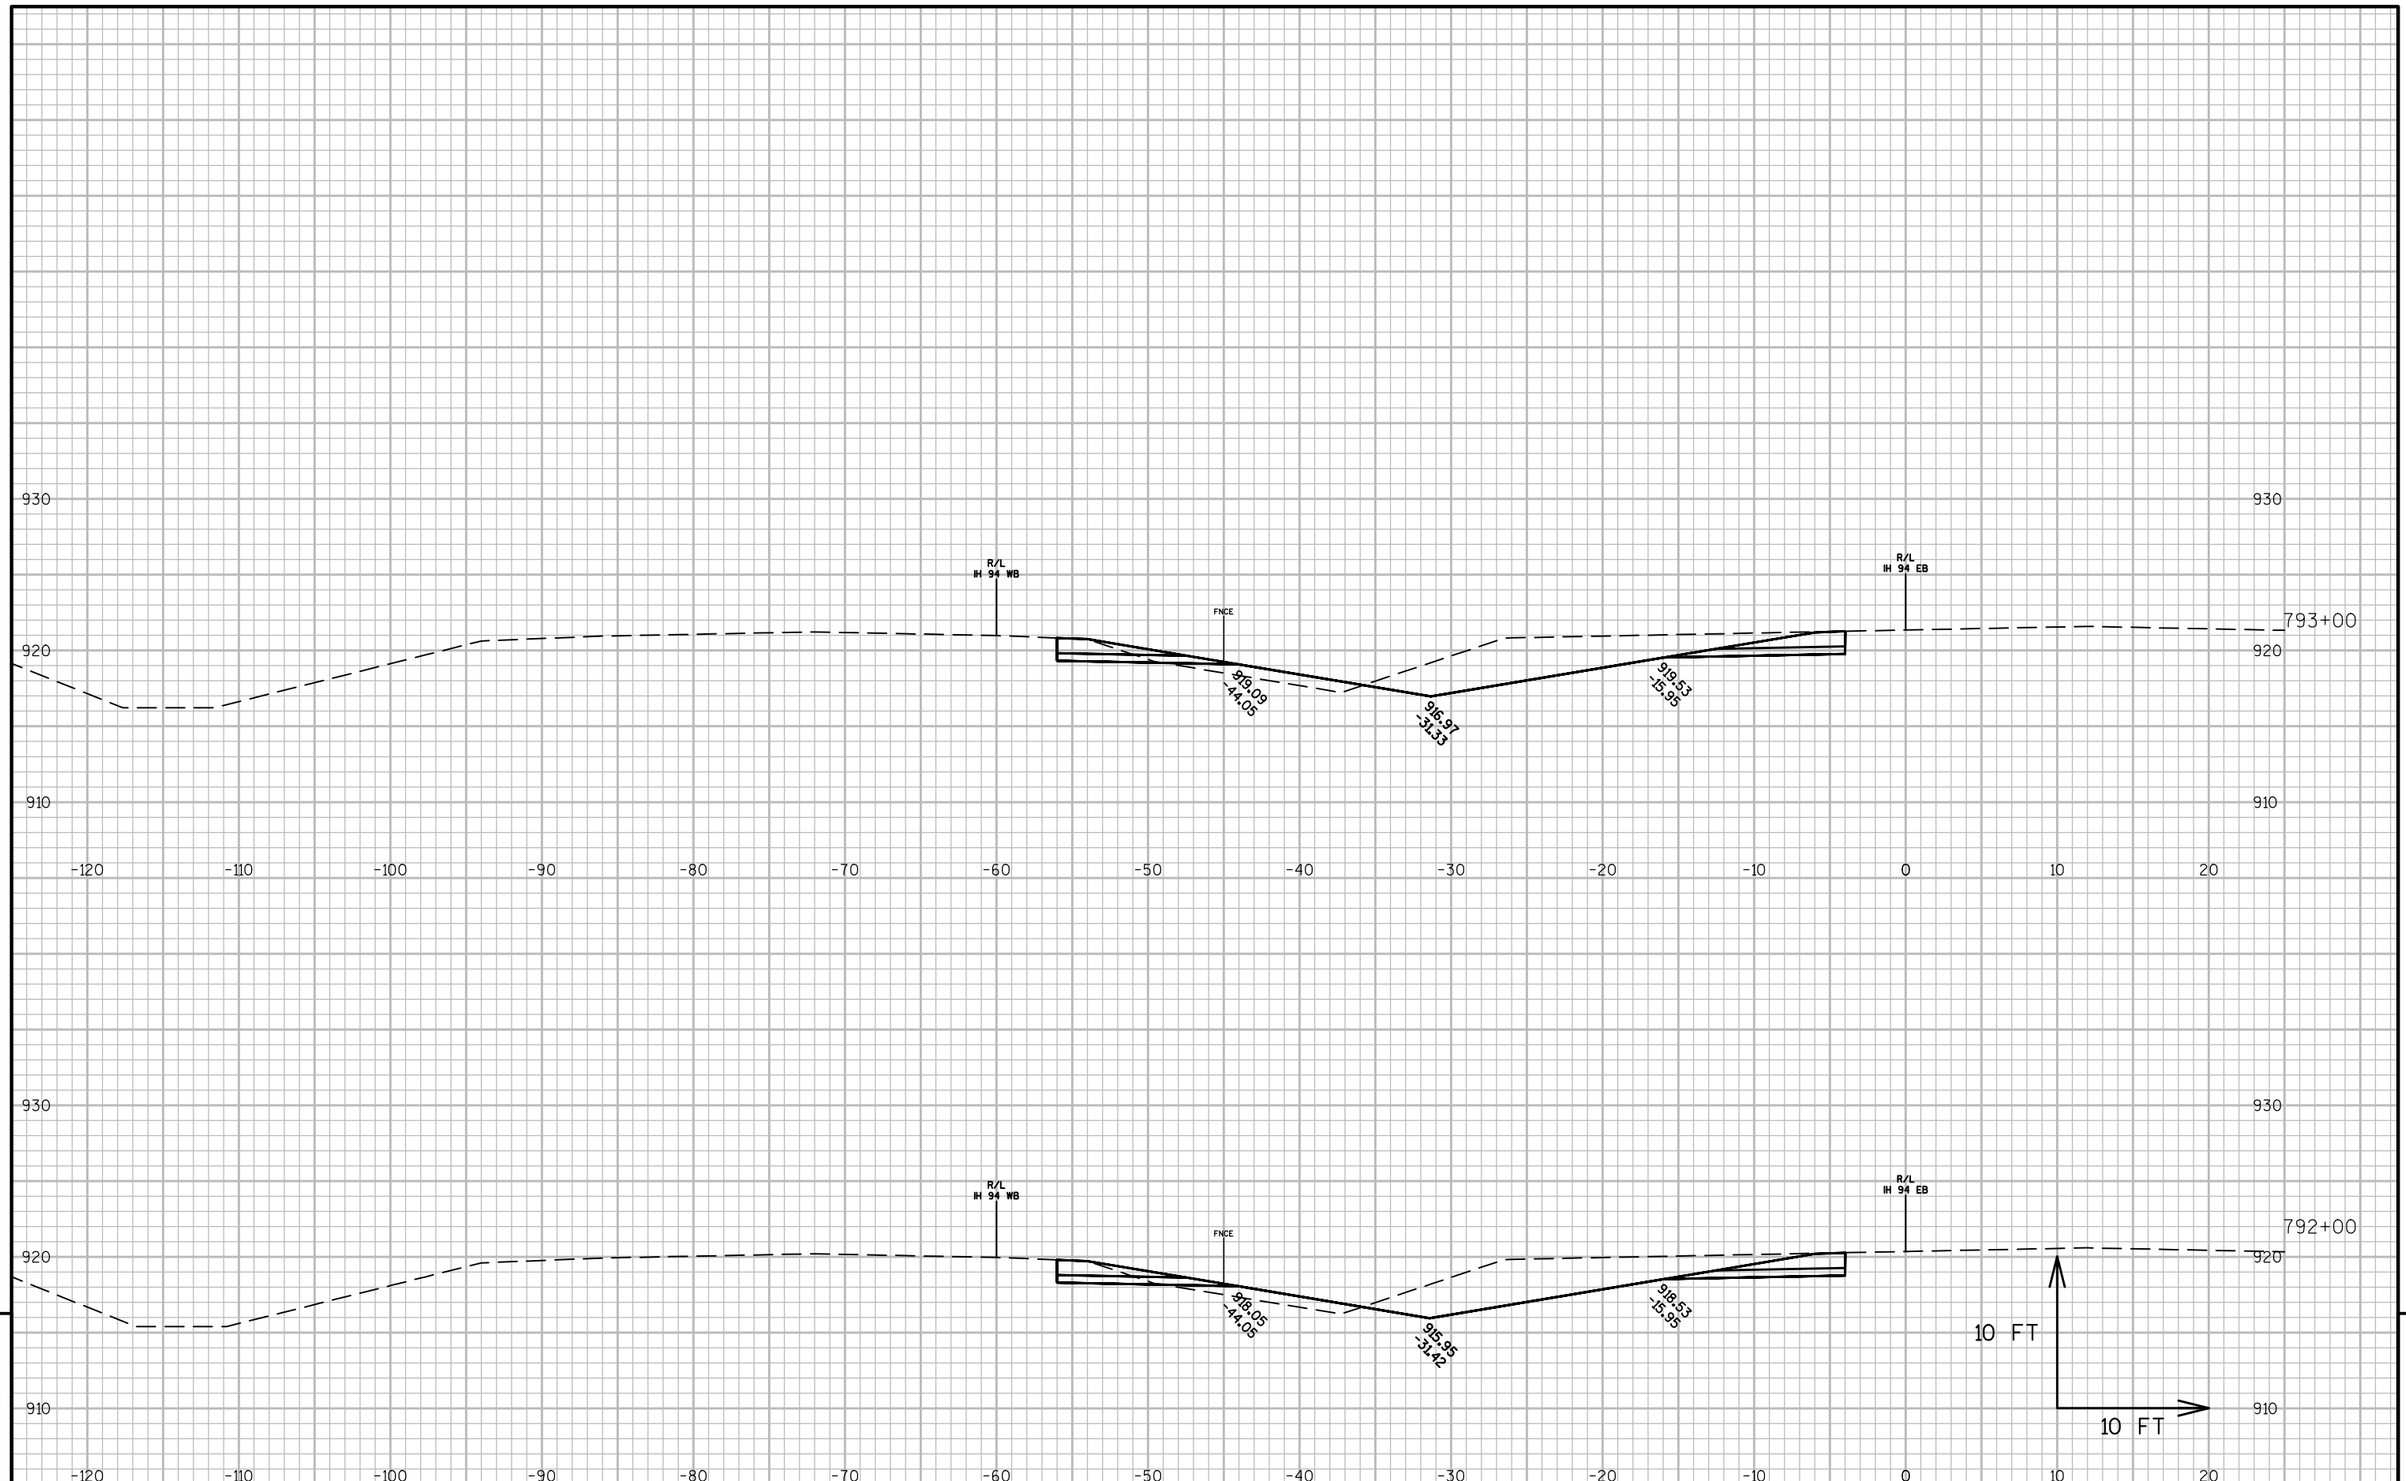

PROJECT NO: 1022-08-72	HWY: IH 94	COUNTY: DUNN	CROSS SECTIONS: IH 94 MEDIAN STAGE 6C	SHEET	E

FILE NAME : N:\PDS\C3D\10220706\SHEETSPLAN\PLAN SHEETS 10220872\090261_XS_STAGE6C.DWG
LAYOUT NAME - 090261T - (69)

PLOT DATE : 4/15/2017 3:51 PM PLOT BY : ANDERSON, THOMAS R PLOT NAME : PLOT SCALE : 1 IN:10 FT

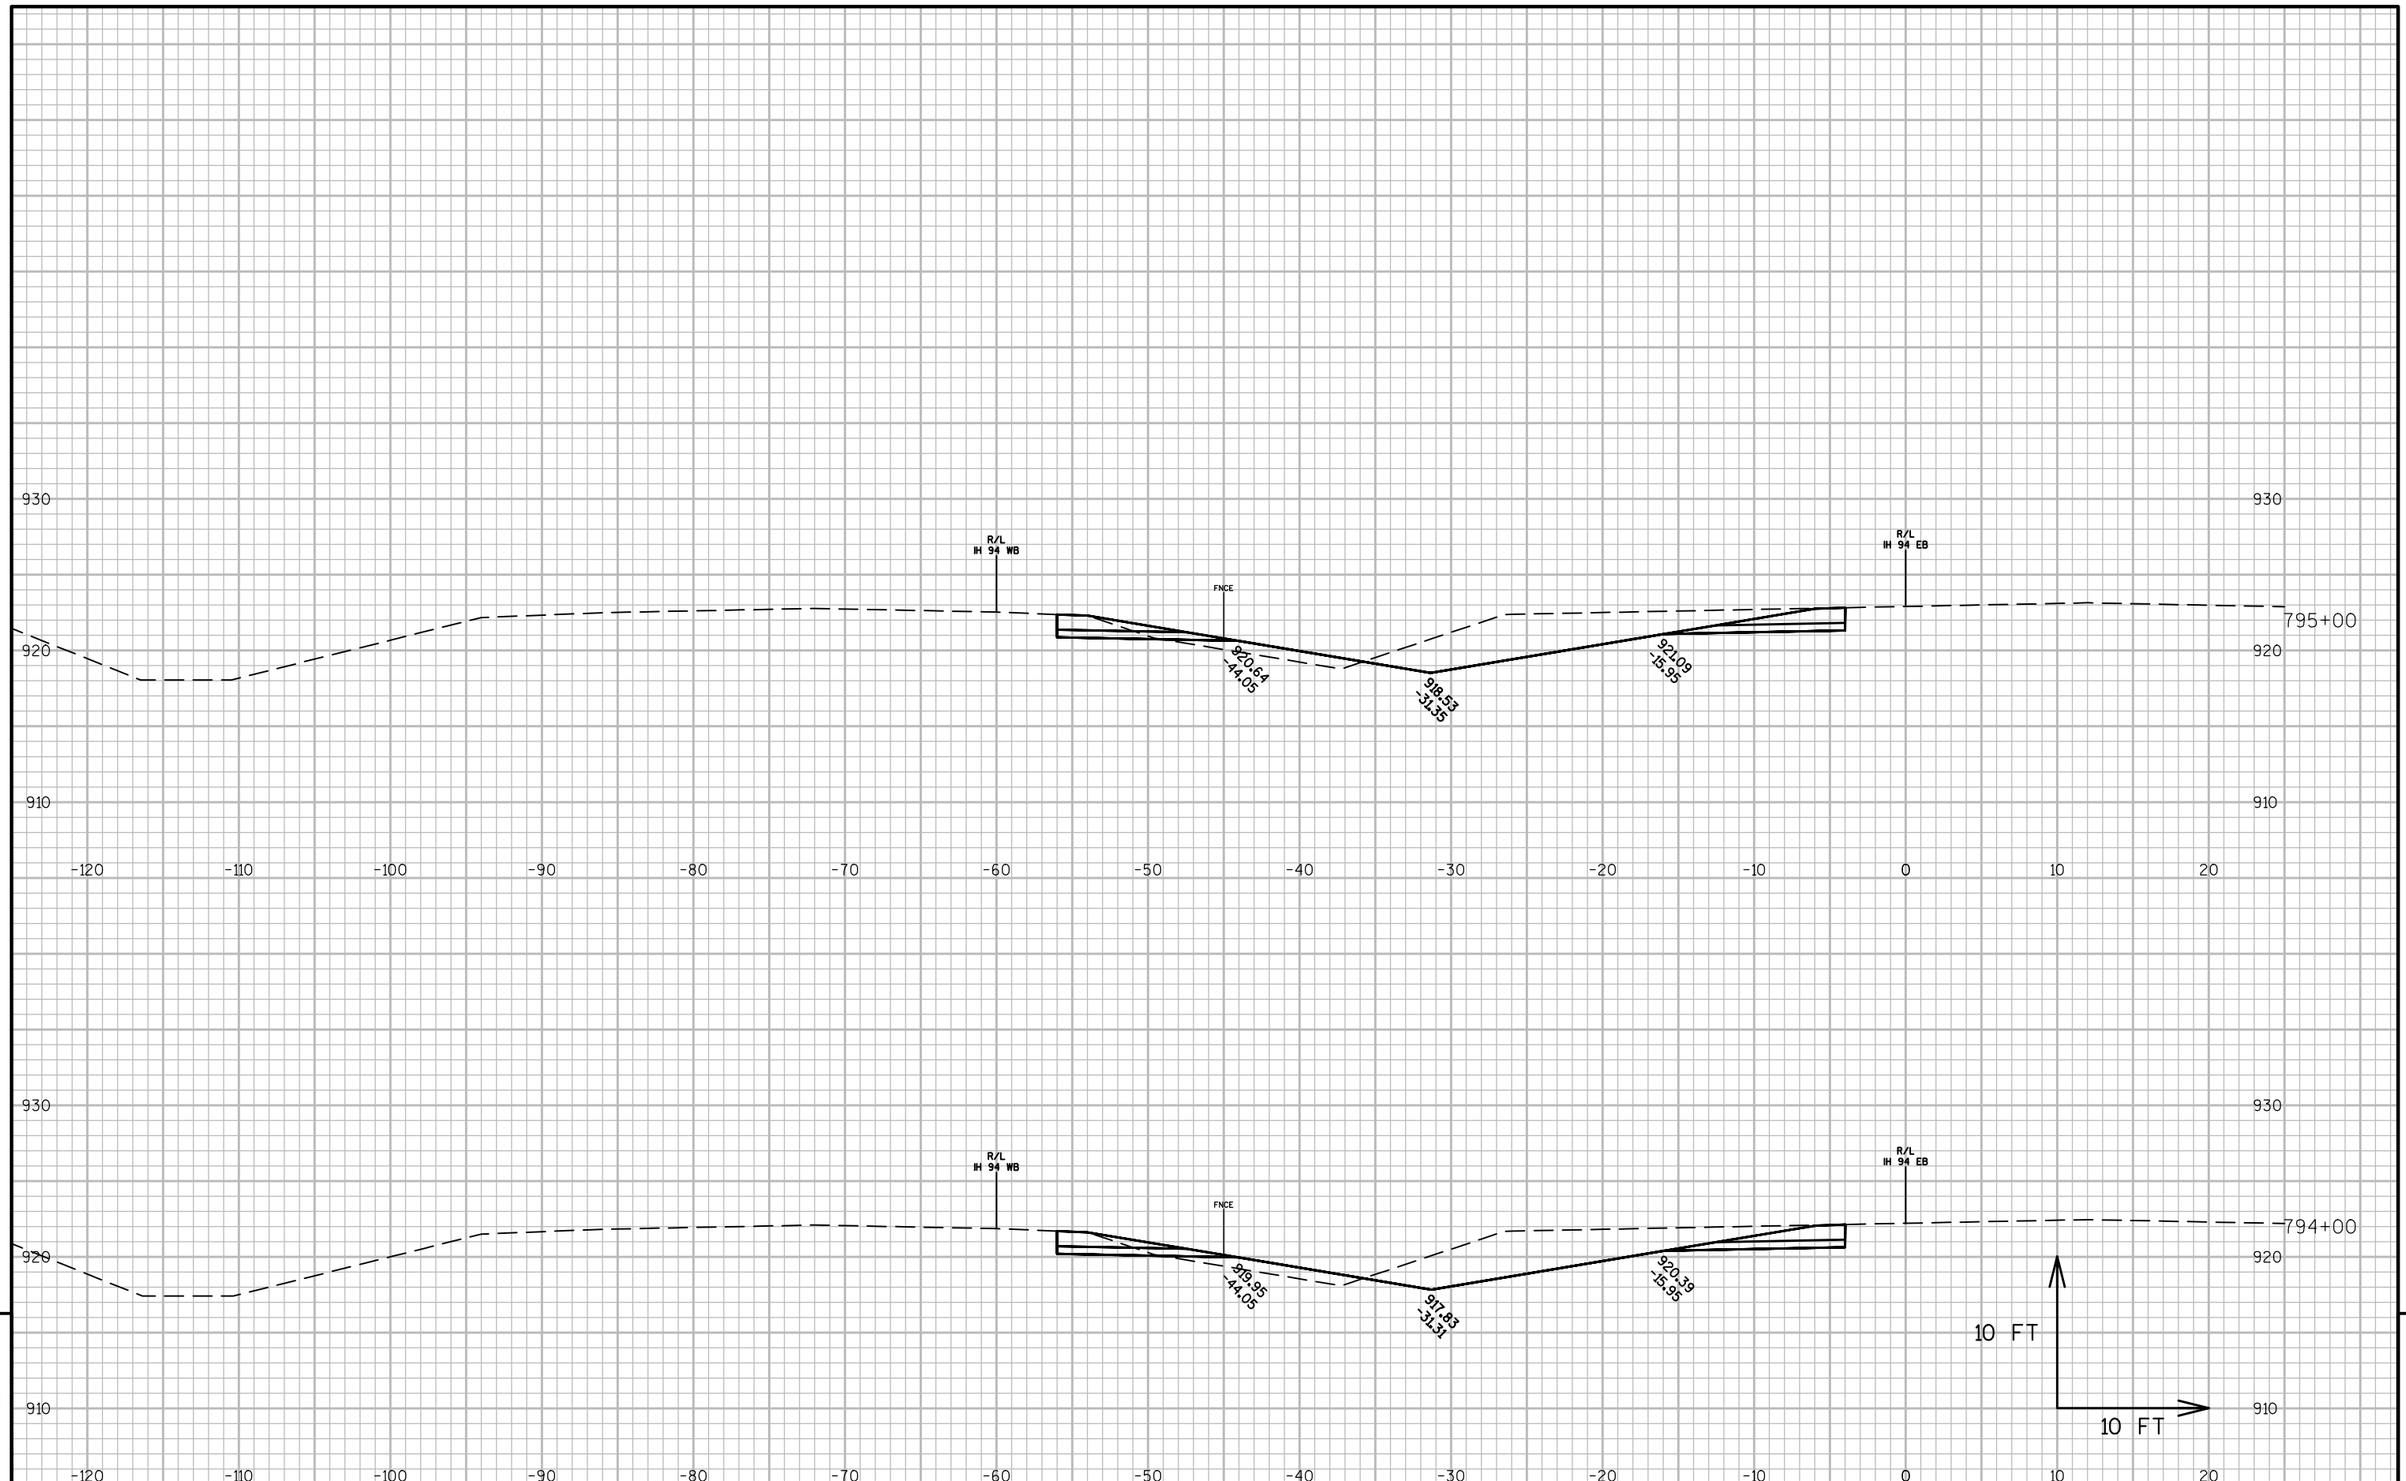


PROJECT NO: 1022-08-72	HWY: IH 94	COUNTY: DUNN	CROSS SECTIONS: IH 94 MEDIAN STAGE 6C	SHEET	E

FILE NAME : N:\PDS\C3D\10220706\SHEETSPLAN\PLAN SHEETS 10220872\090261_XS_STAGE6C.DWG
LAYOUT NAME - 090261T - (70)

PLOT DATE : 4/15/2017 3:52 PM PLOT BY : ANDERSON, THOMAS R PLOT NAME :

PLOT SCALE : 1 IN:10 FT

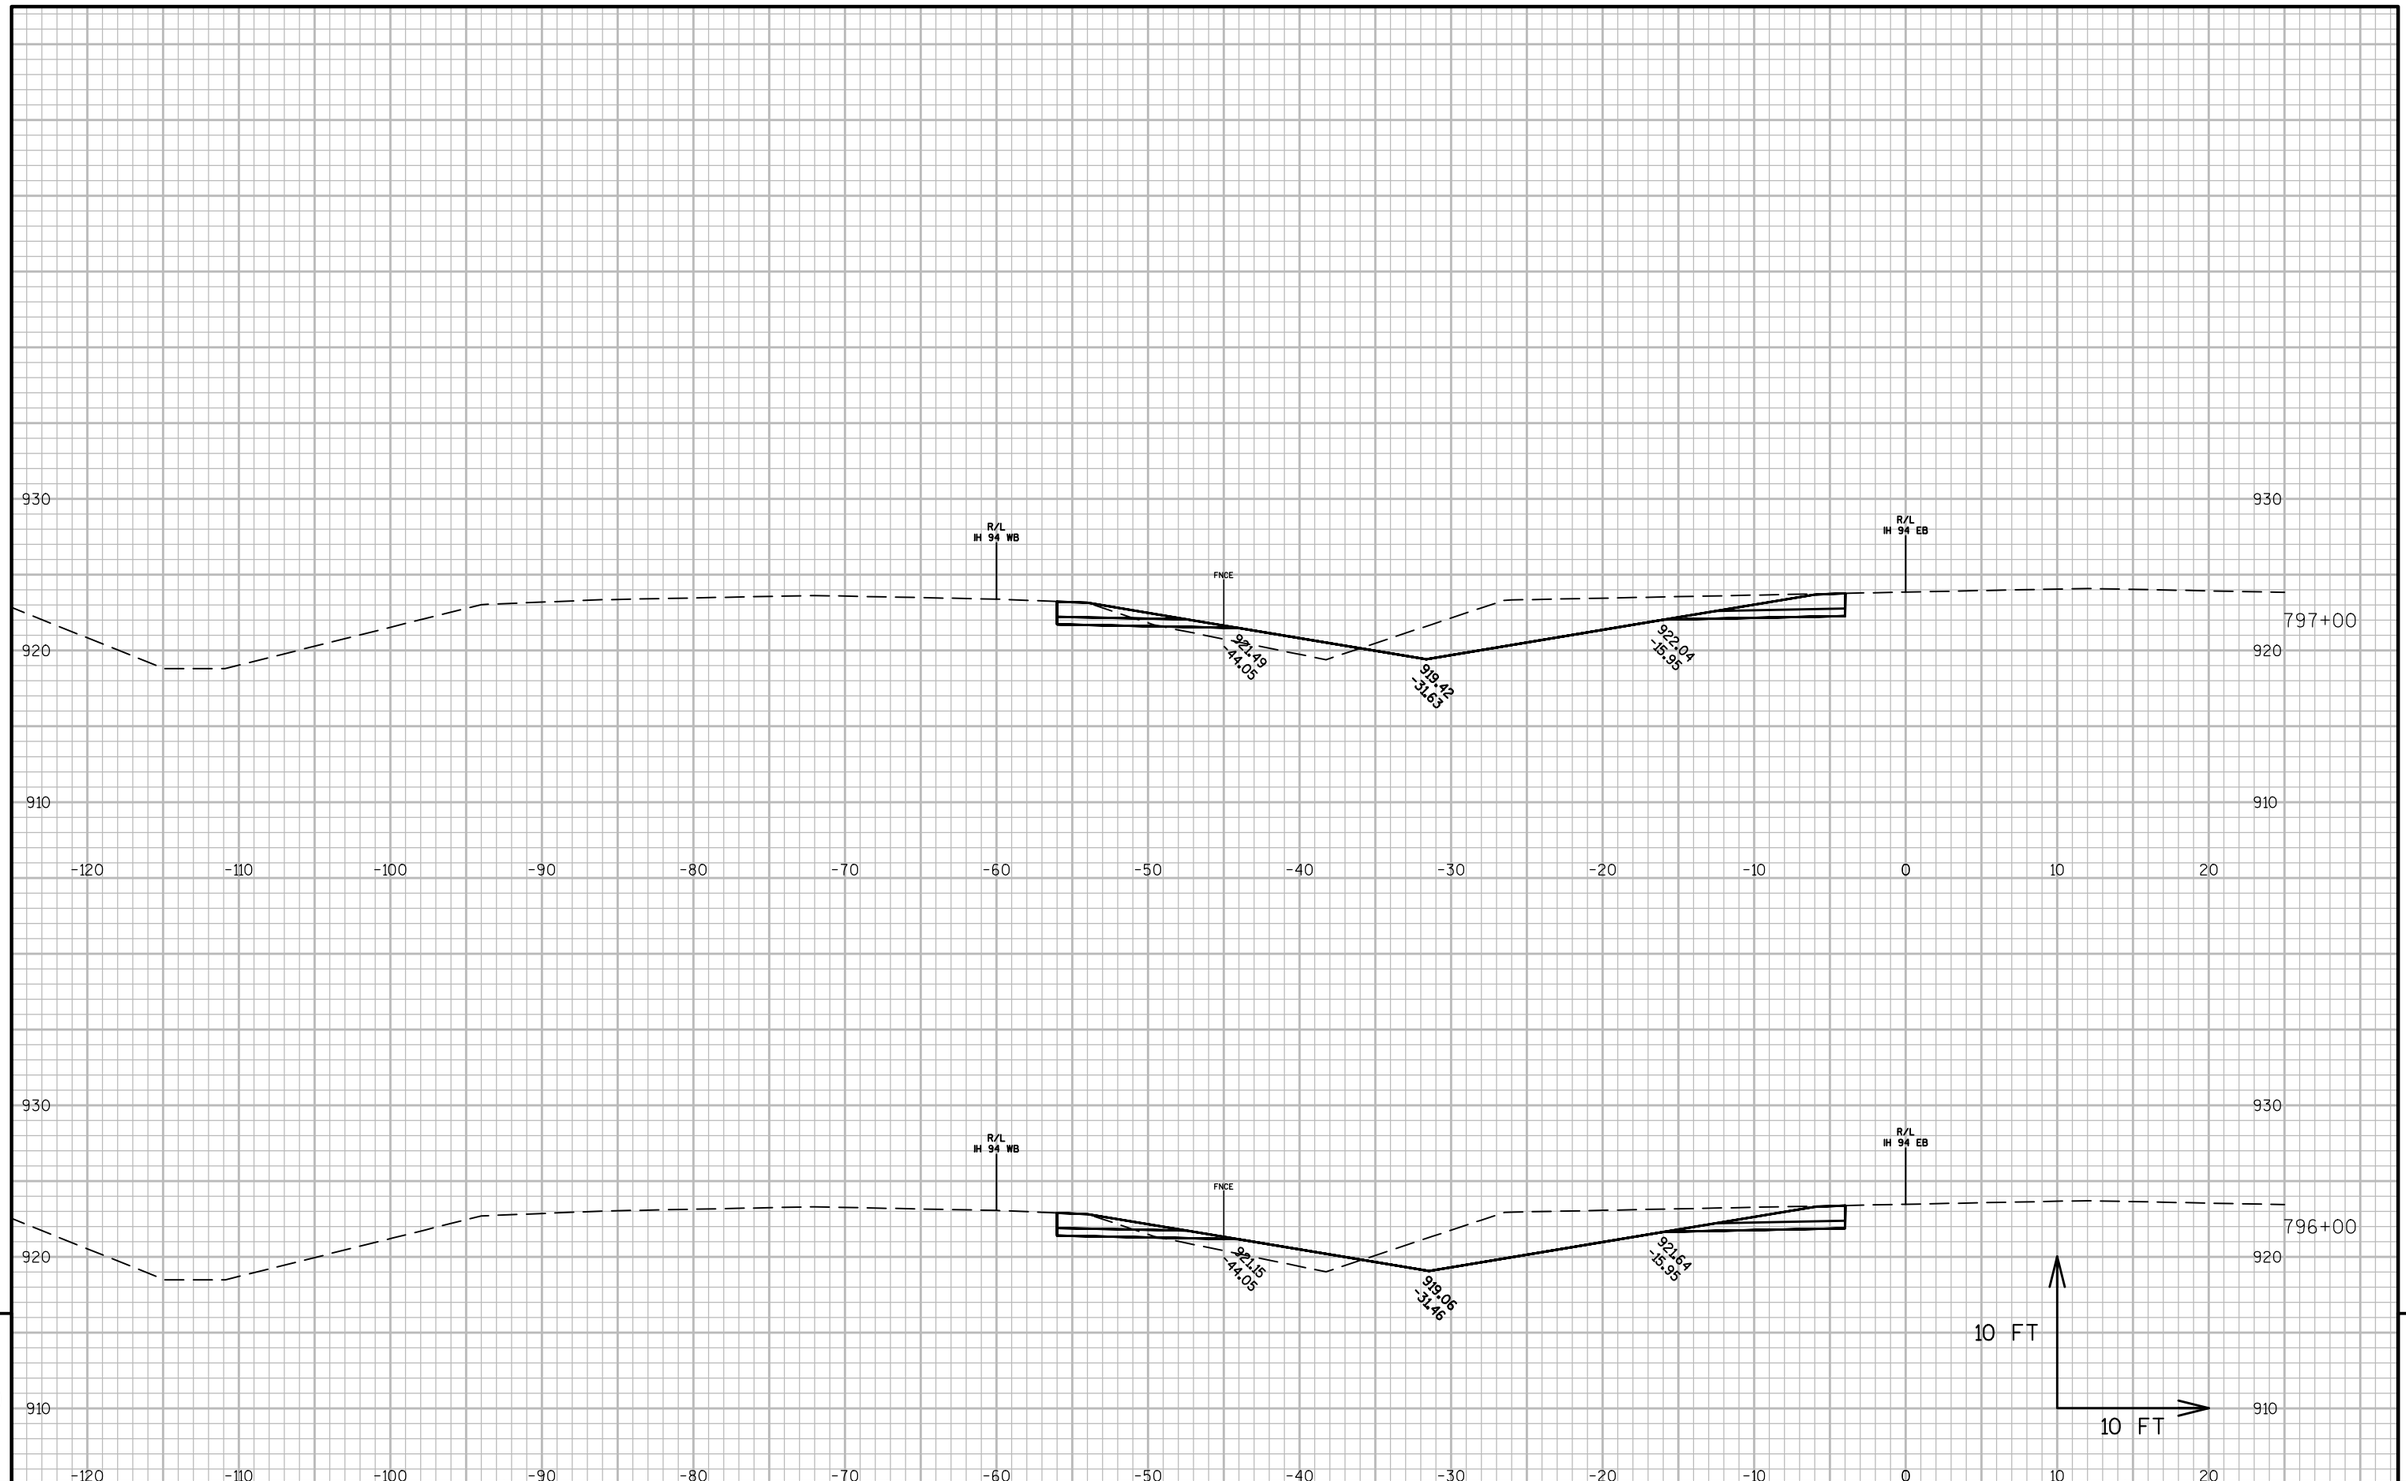


PROJECT NO: 1022-08-72	HWY: IH 94	COUNTY: DUNN	CROSS SECTIONS: IH 94 MEDIAN STAGE 6C	SHEET	E

FILE NAME : N:\PDS\C3D\10220706\SHEETSPLAN\PLAN SHEETS 10220872\090261_XS_STAGE6C.DWG
LAYOUT NAME - 090261T - (71)

PLOT DATE : 4/15/2017 3:52 PM PLOT BY : ANDERSON, THOMAS R PLOT NAME :

PLOT SCALE : 1 IN:10 FT

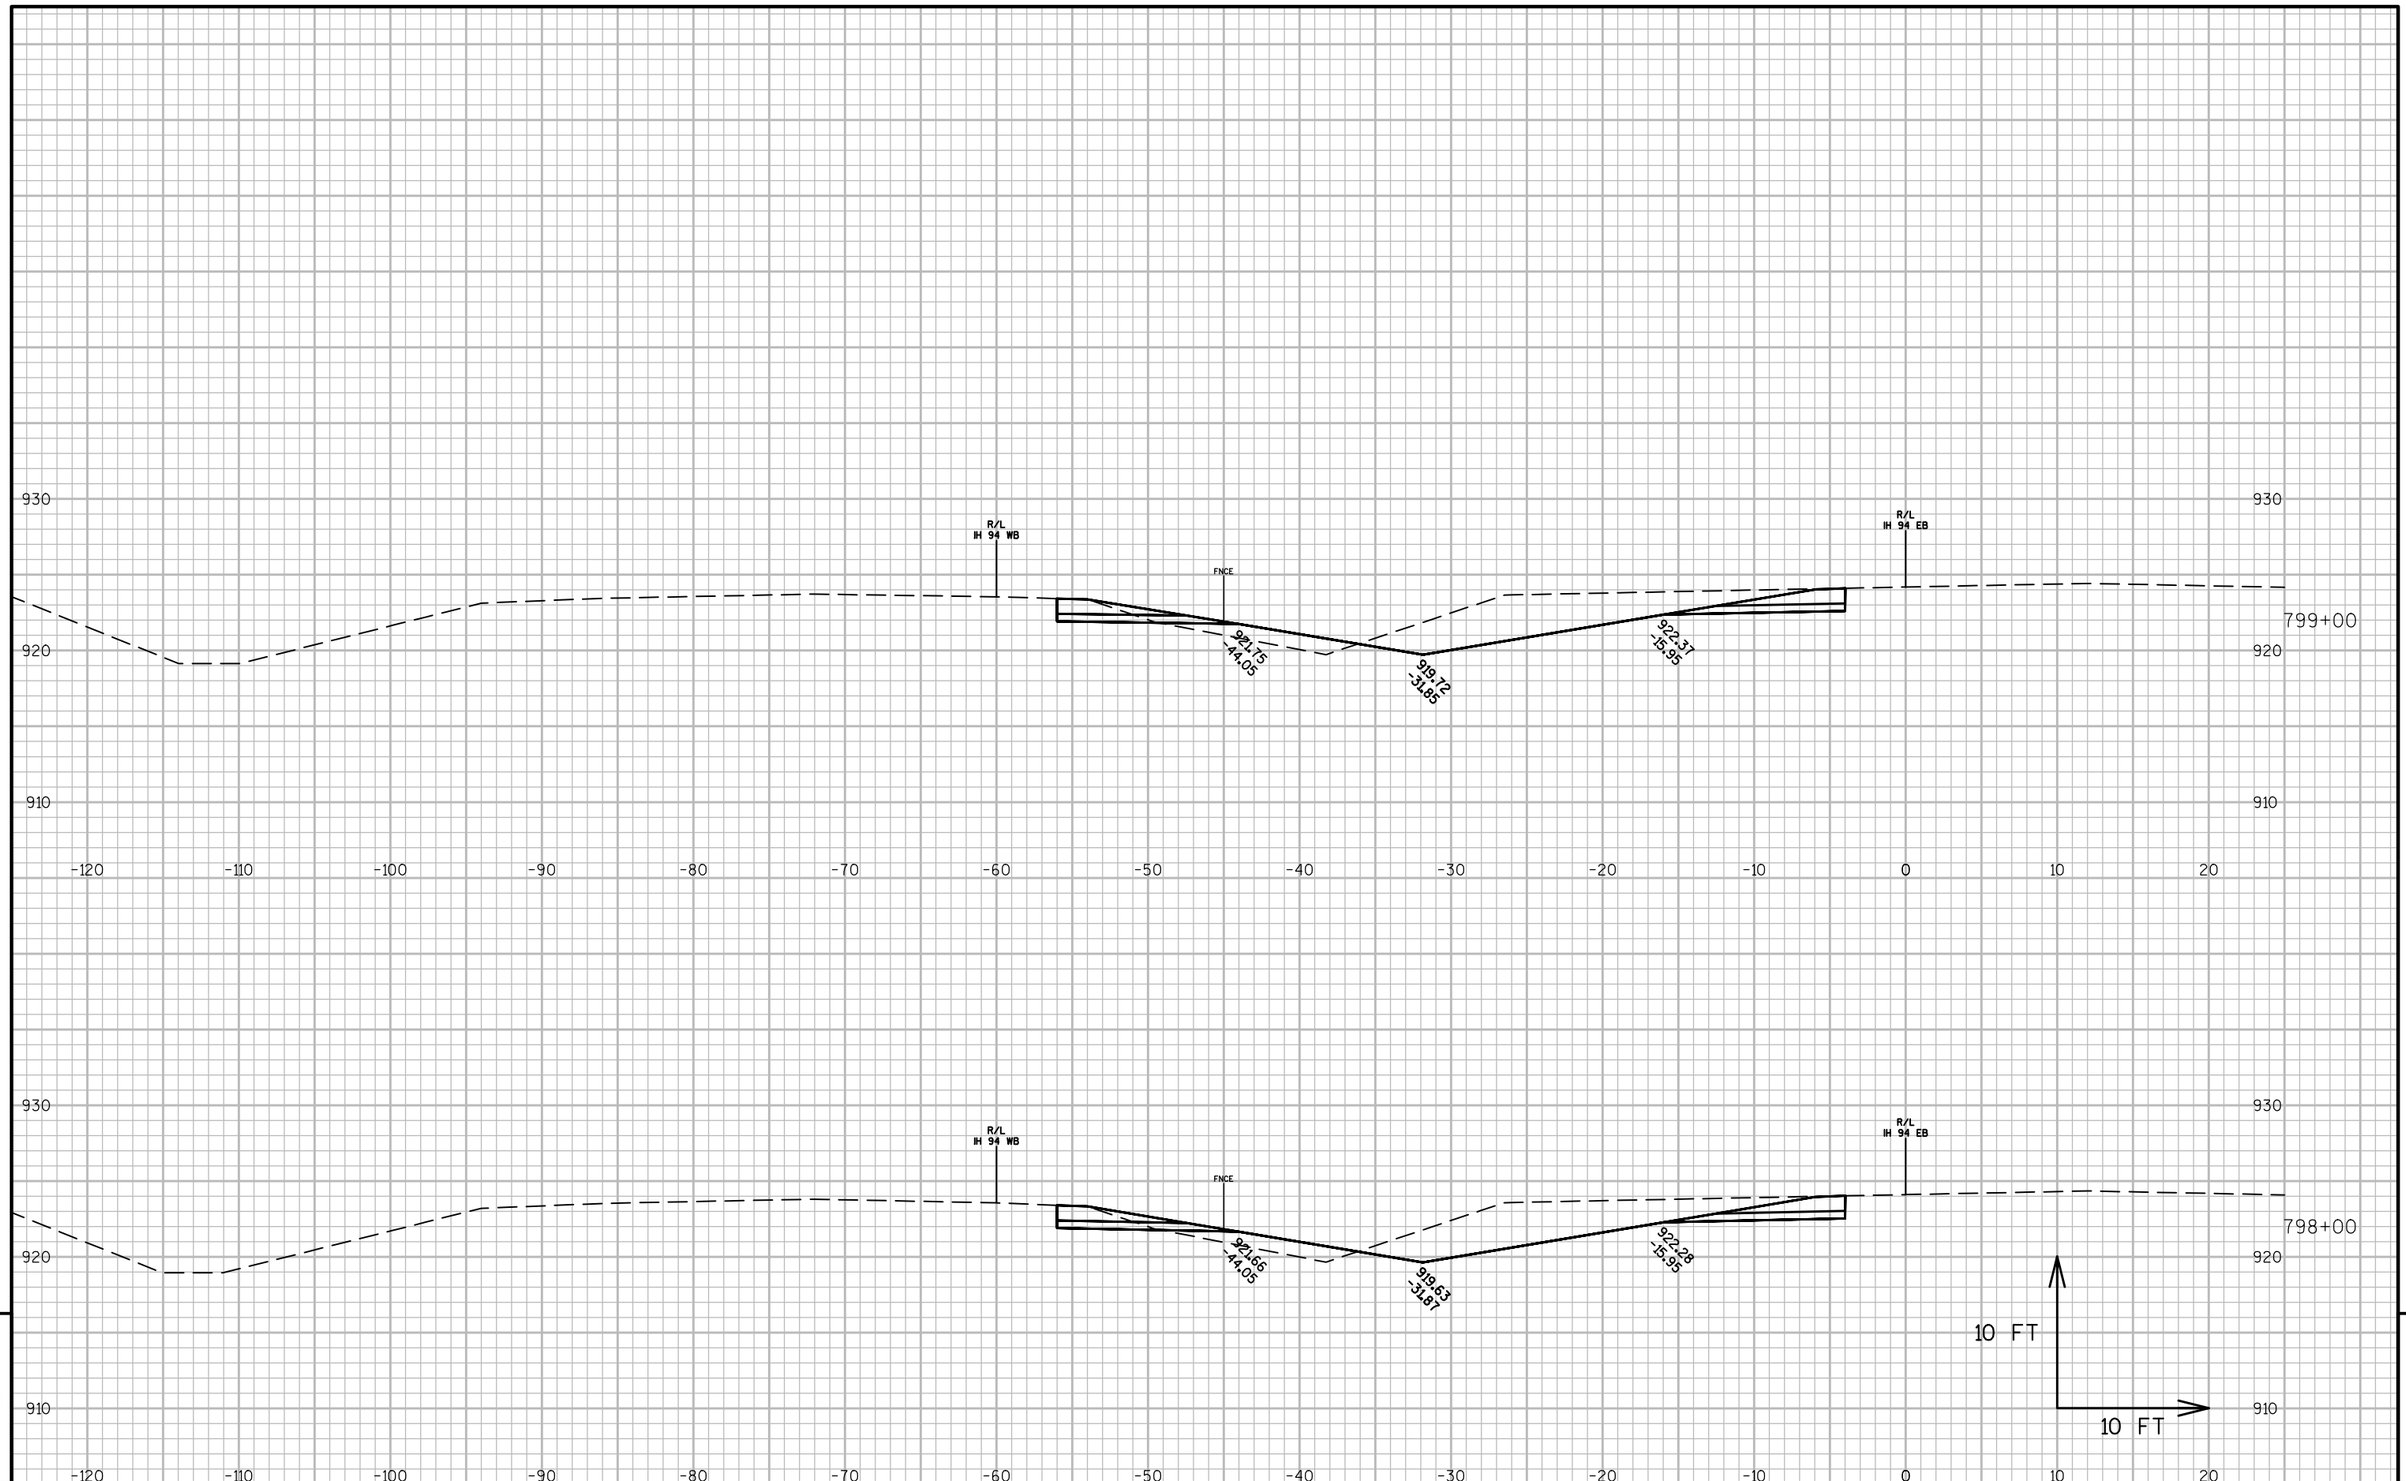


PROJECT NO: 1022-08-72	HWY: IH 94	COUNTY: DUNN	CROSS SECTIONS: IH 94 MEDIAN STAGE 6C	SHEET	E

FILE NAME : N:\PDS\C3D\10220706\SHEETSPLAN\PLAN SHEETS 10220872\090261_XS_STAGE6C.DWG
LAYOUT NAME - 090261T - (72)

PLOT DATE : 4/15/2017 3:52 PM PLOT BY : ANDERSON, THOMAS R PLOT NAME :

PLOT SCALE : 1 IN:10 FT

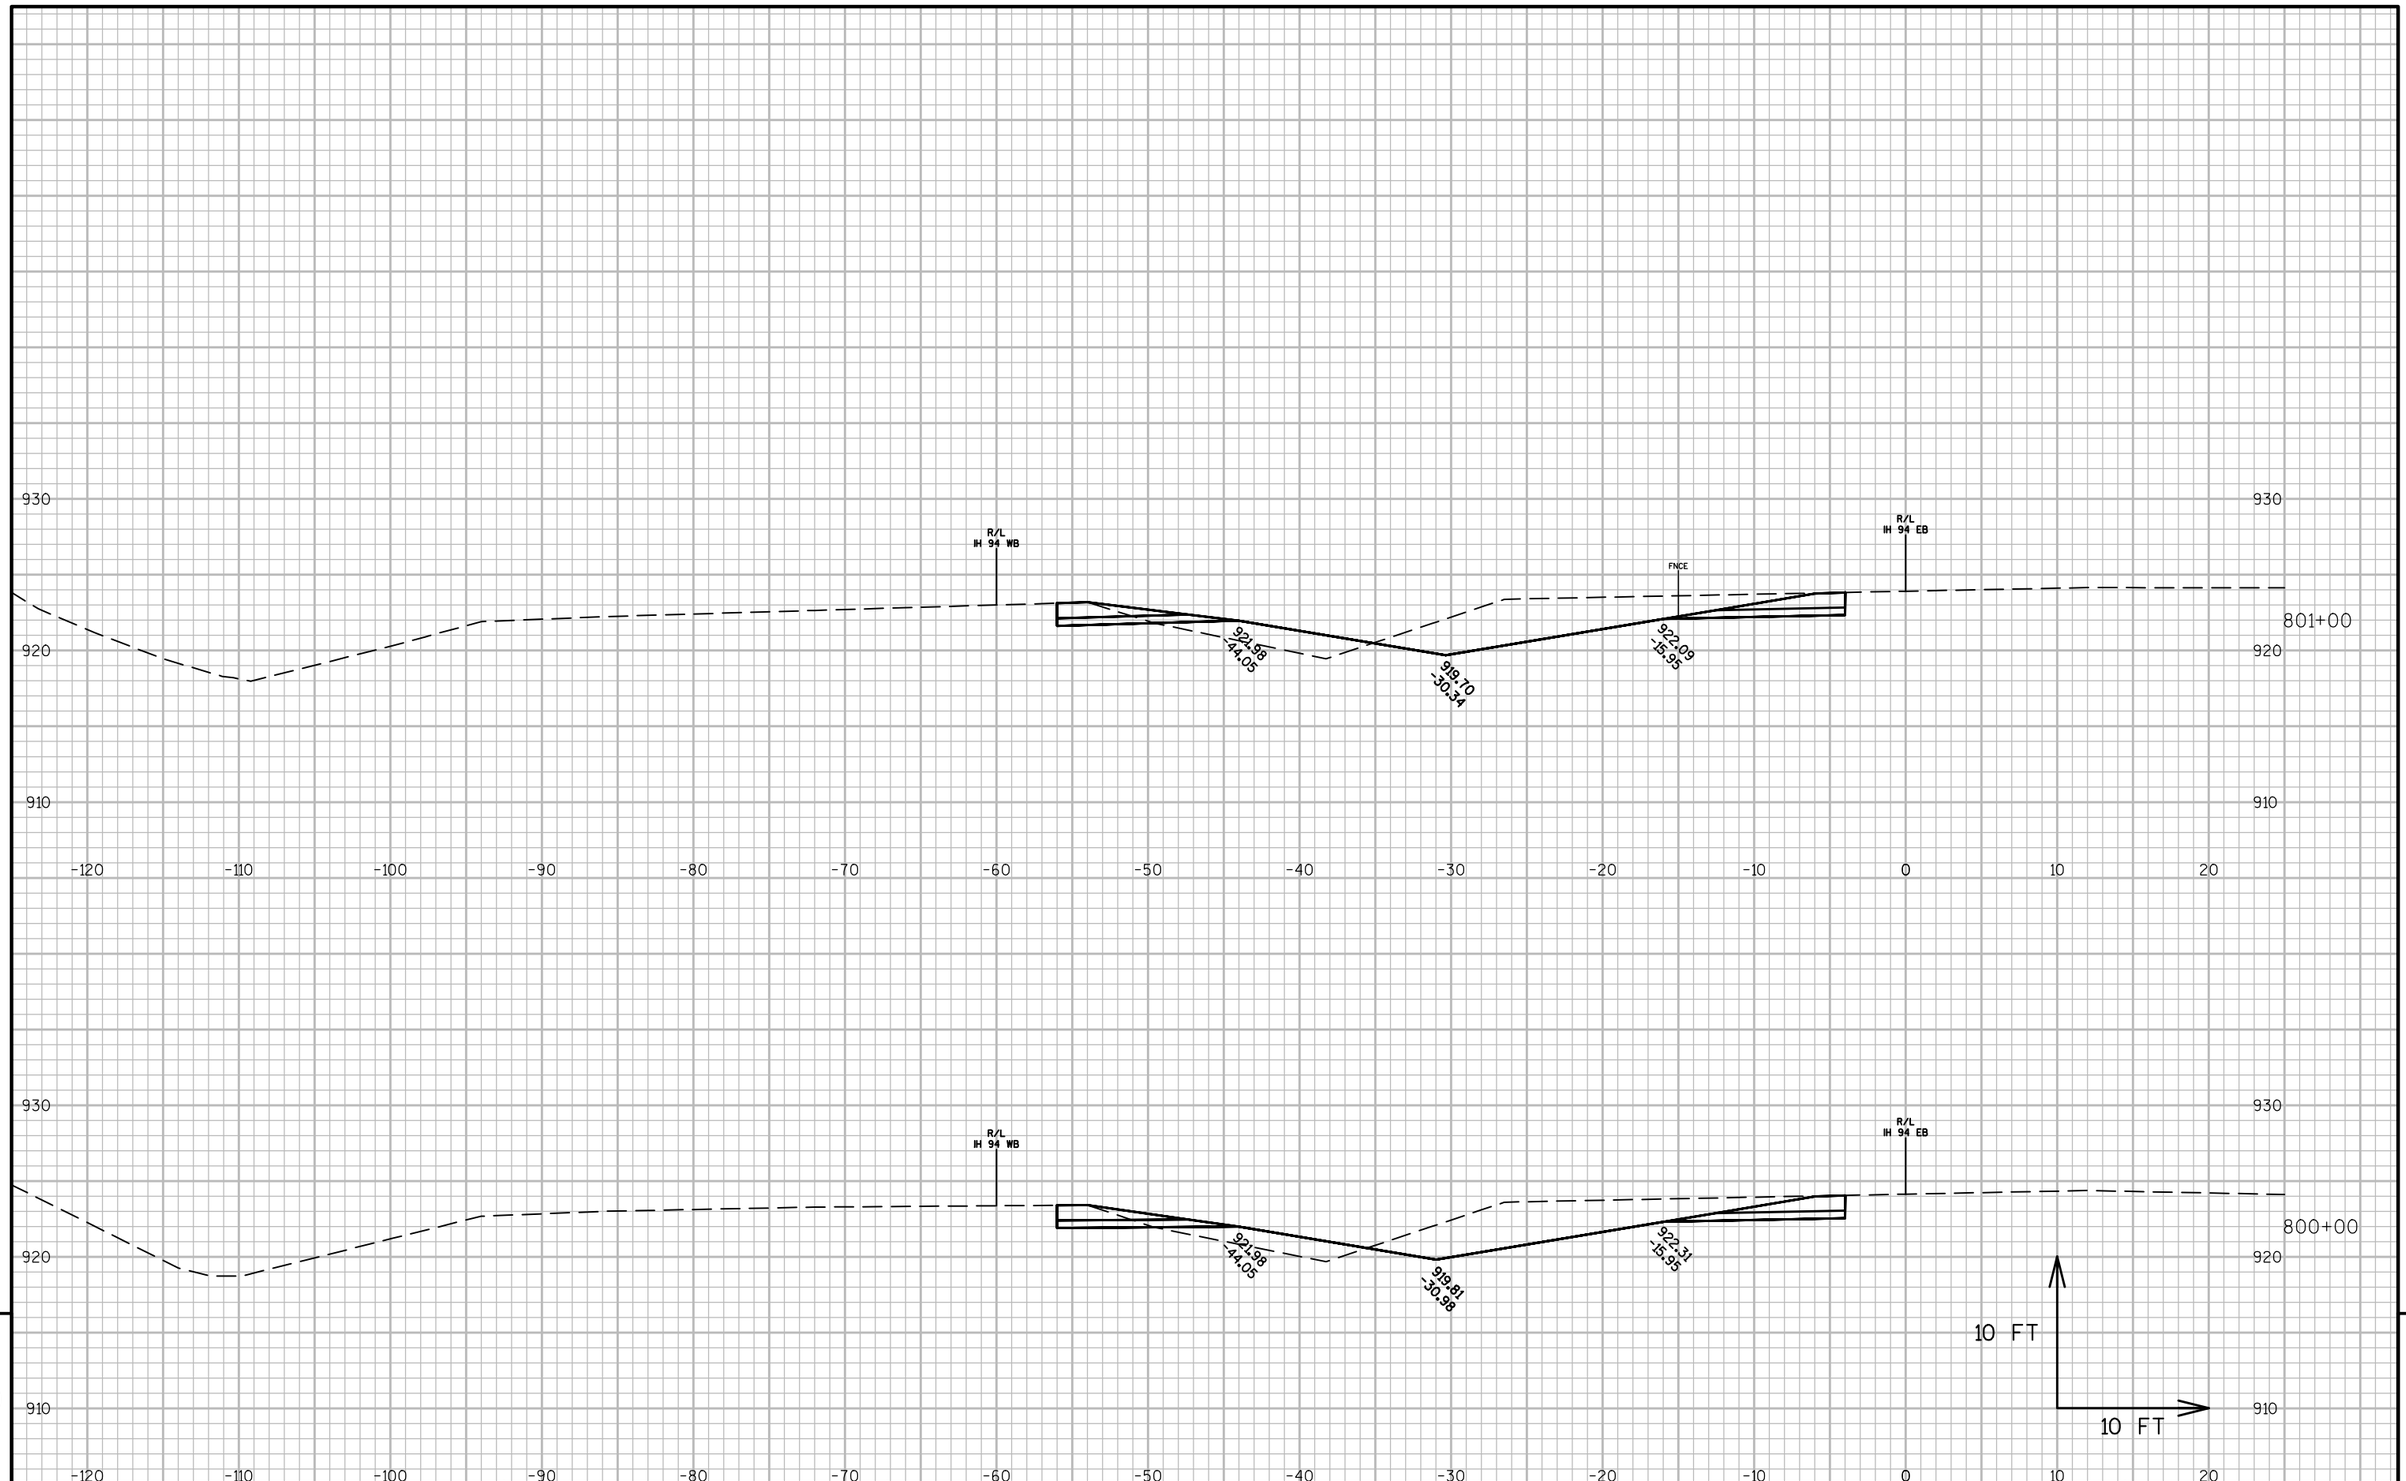


PROJECT NO: 1022-08-72	HWY: IH 94	COUNTY: DUNN	CROSS SECTIONS: IH 94 MEDIAN STAGE 6C	SHEET	E

FILE NAME : N:\PDS\C3D\10220706\SHEETSPLAN\PLAN SHEETS 10220872\090261_XS_STAGE6C.DWG
LAYOUT NAME - 090261T - (73)

PLOT DATE : 4/15/2017 3:52 PM PLOT BY : ANDERSON, THOMAS R PLOT NAME :

PLOT SCALE : 1 IN:10 FT

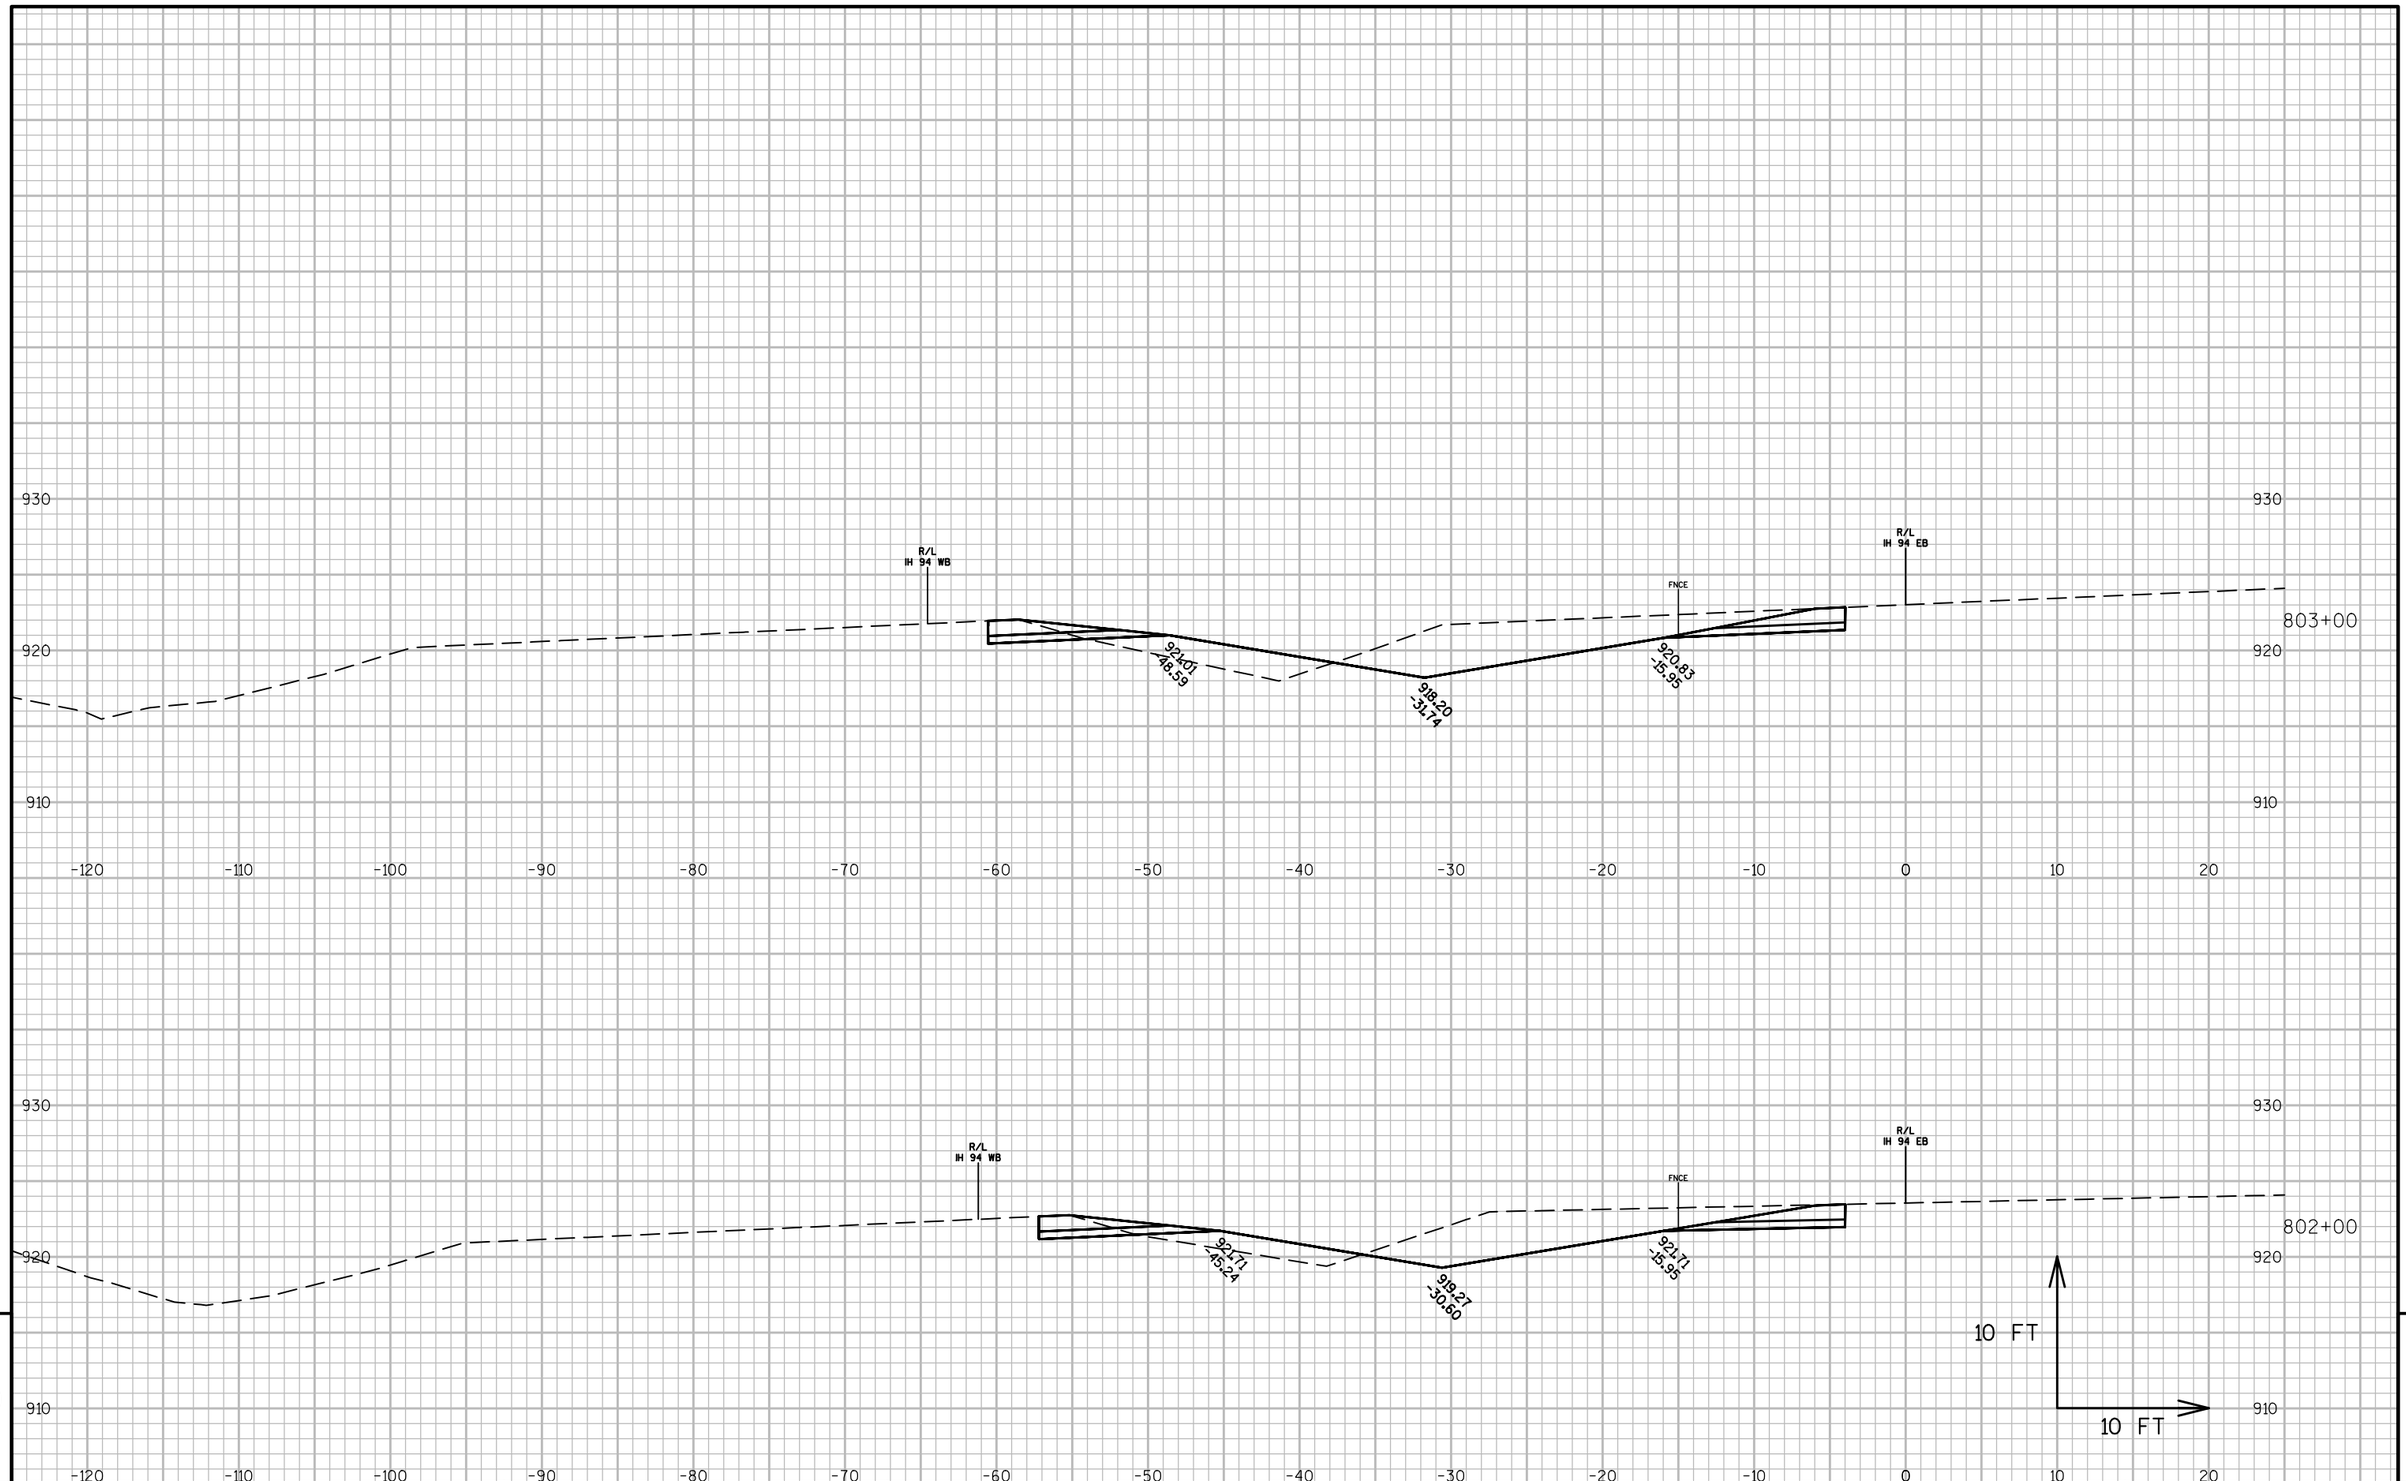


PROJECT NO: 1022-08-72	HWY: IH 94	COUNTY: DUNN	CROSS SECTIONS: IH 94 MEDIAN STAGE 6C	SHEET	E

FILE NAME : N:\PDS\C3D\10220706\SHEETSPLAN\PLAN SHEETS 10220872\090261_XS_STAGE6C.DWG
LAYOUT NAME - 090261T - (74)

PLOT DATE : 4/15/2017 3:52 PM PLOT BY : ANDERSON, THOMAS R PLOT NAME :

PLOT SCALE : 1 IN:10 FT

WISDOT/CADDS SHEET 49

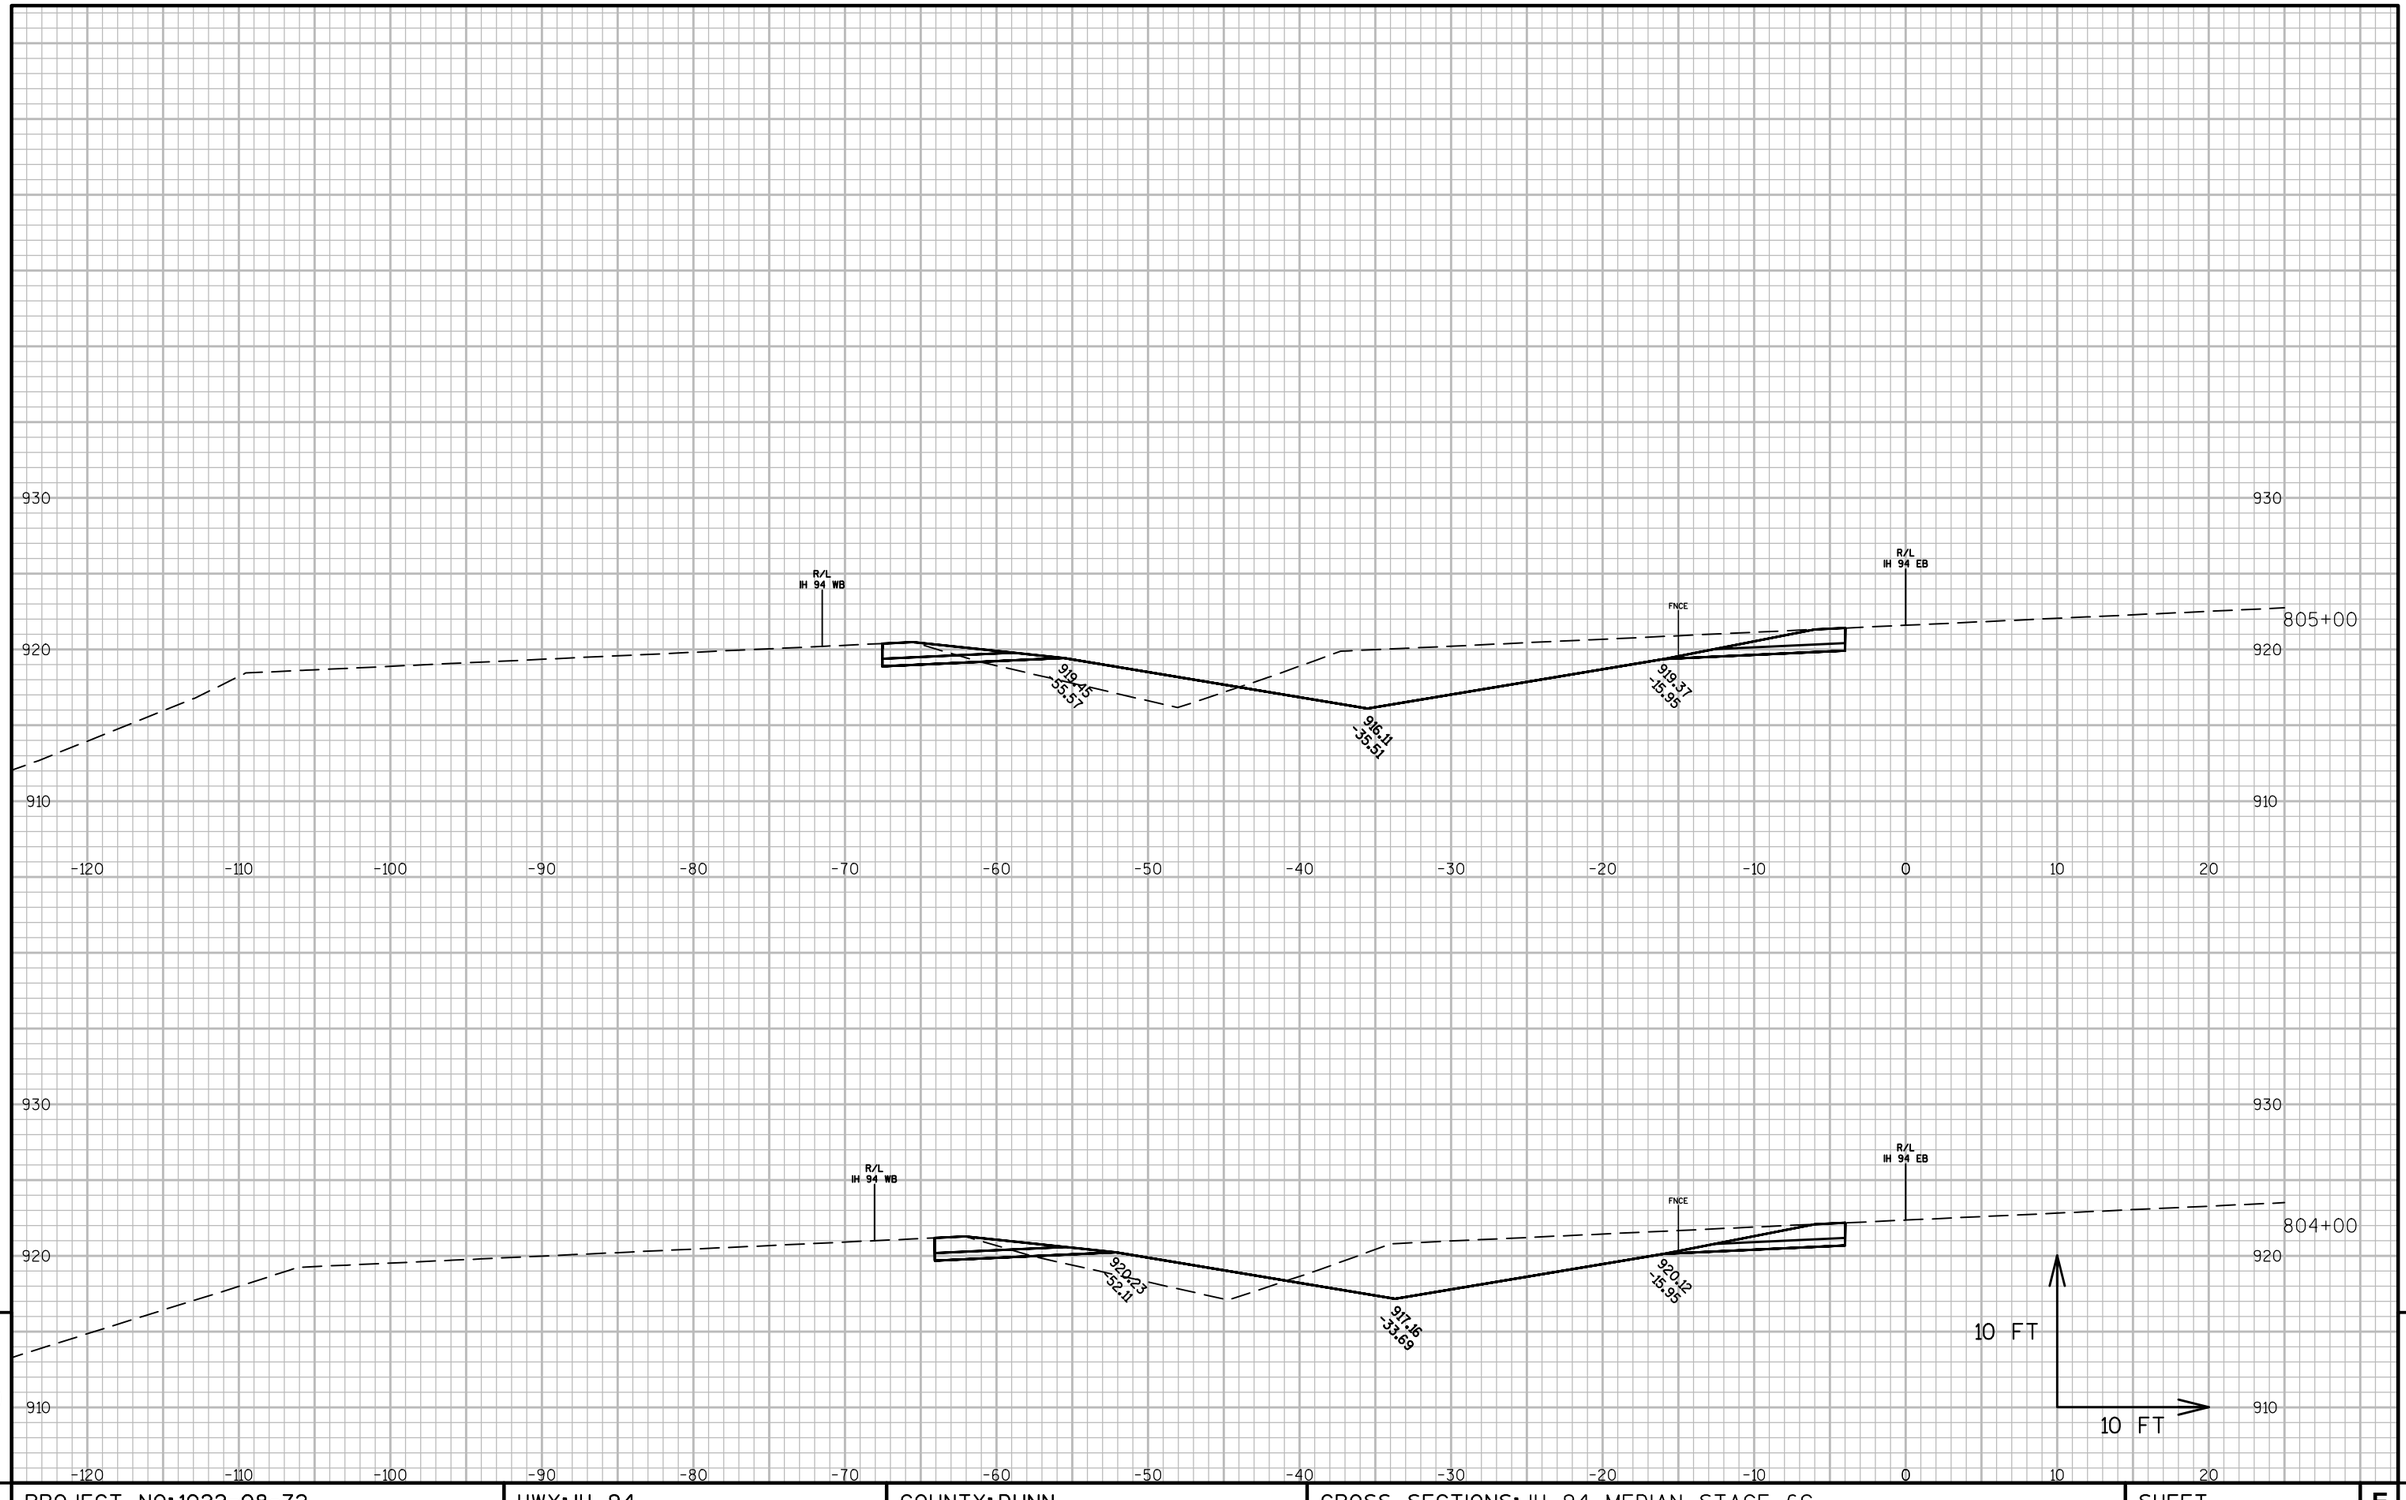


9

9

PROJECT NO: 1022-08-72	HWY: IH 94	COUNTY: DUNN	CROSS SECTIONS: IH 94 MEDIAN STAGE 6C	SHEET	E

FILE NAME : N:\PDS\C3D\10220706\SHEETSPLAN\PLAN SHEETS 10220872\090261_XS_STAGE6C.DWG
LAYOUT NAME - 090261T - (75)

PLOT DATE : 4/15/2017 3:52 PM PLOT BY : ANDERSON, THOMAS R PLOT NAME : PLOT SCALE : 1 IN:10 FT

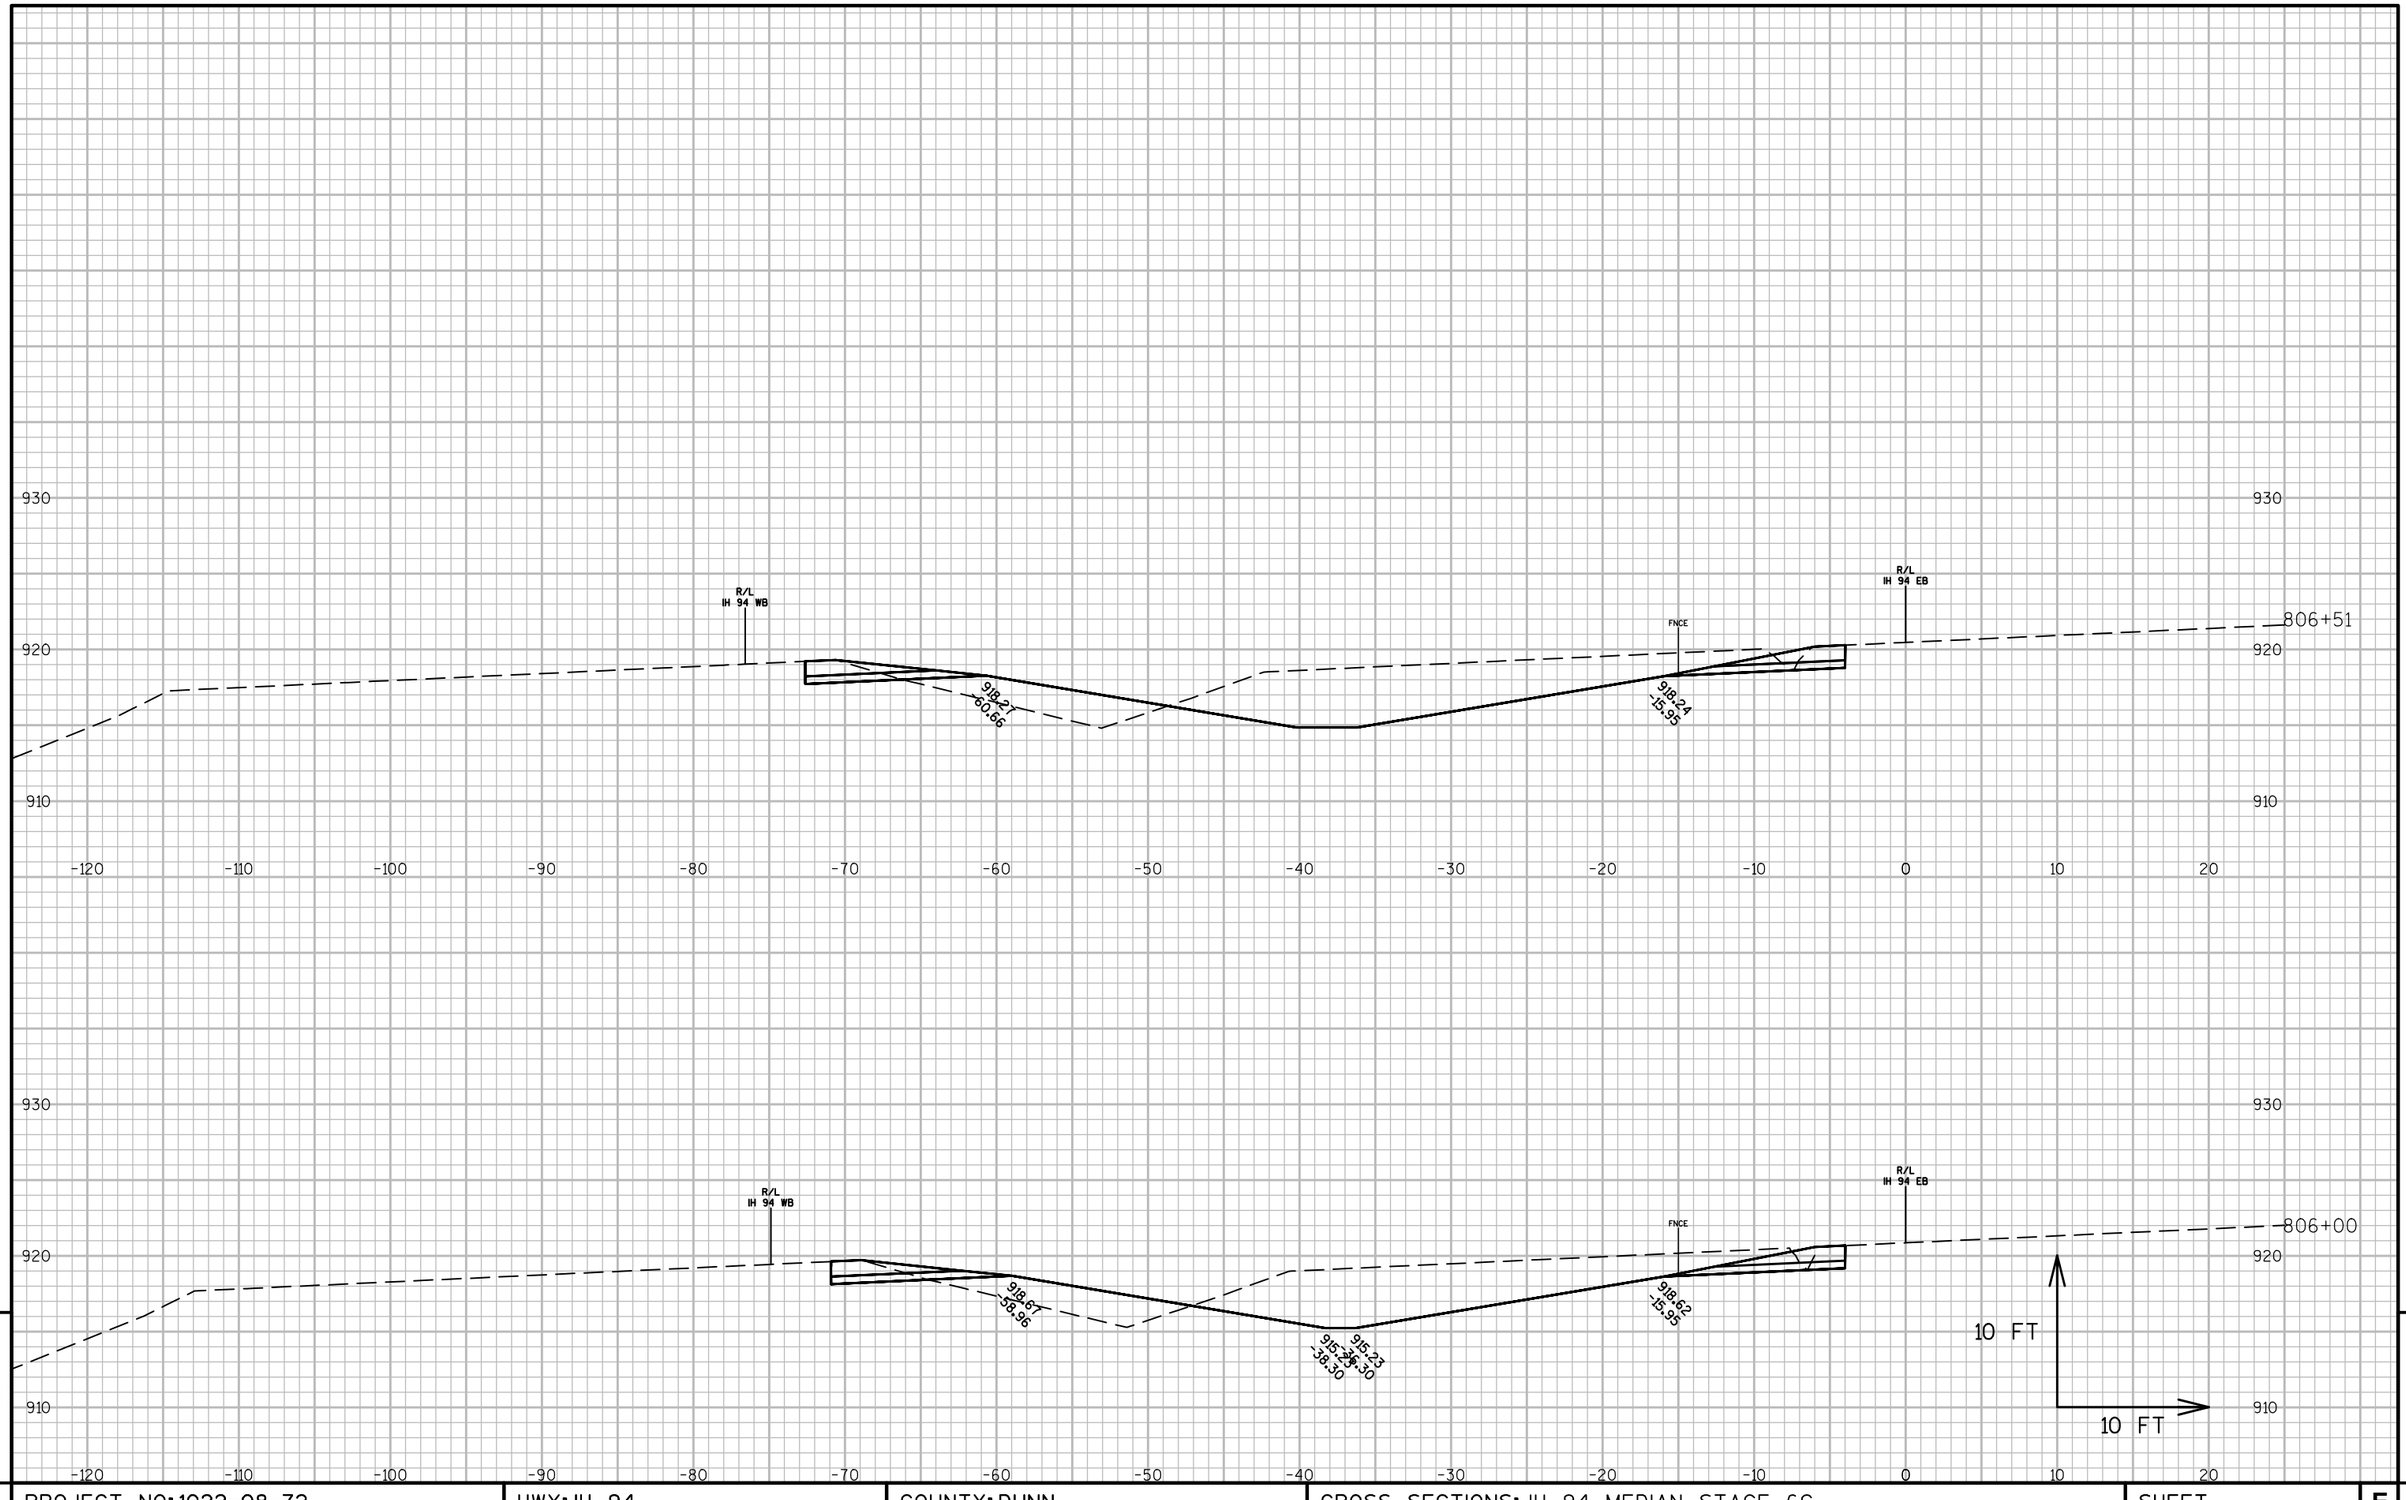


9

9

PROJECT NO: 1022-08-72	HWY: IH 94	COUNTY: DUNN	CROSS SECTIONS: IH 94 MEDIAN STAGE 6C	SHEET	E

FILE NAME : N:\PDS\C3D\10220706\SHEETSPLAN\PLAN SHEETS 10220872\090261_XS_STAGE6C.DWG
LAYOUT NAME - 090261T - (76)


PLOT DATE : 4/15/2017 3:53 PM PLOT BY : ANDERSON, THOMAS R PLOT NAME : PLOT SCALE : 1 IN:10 FT

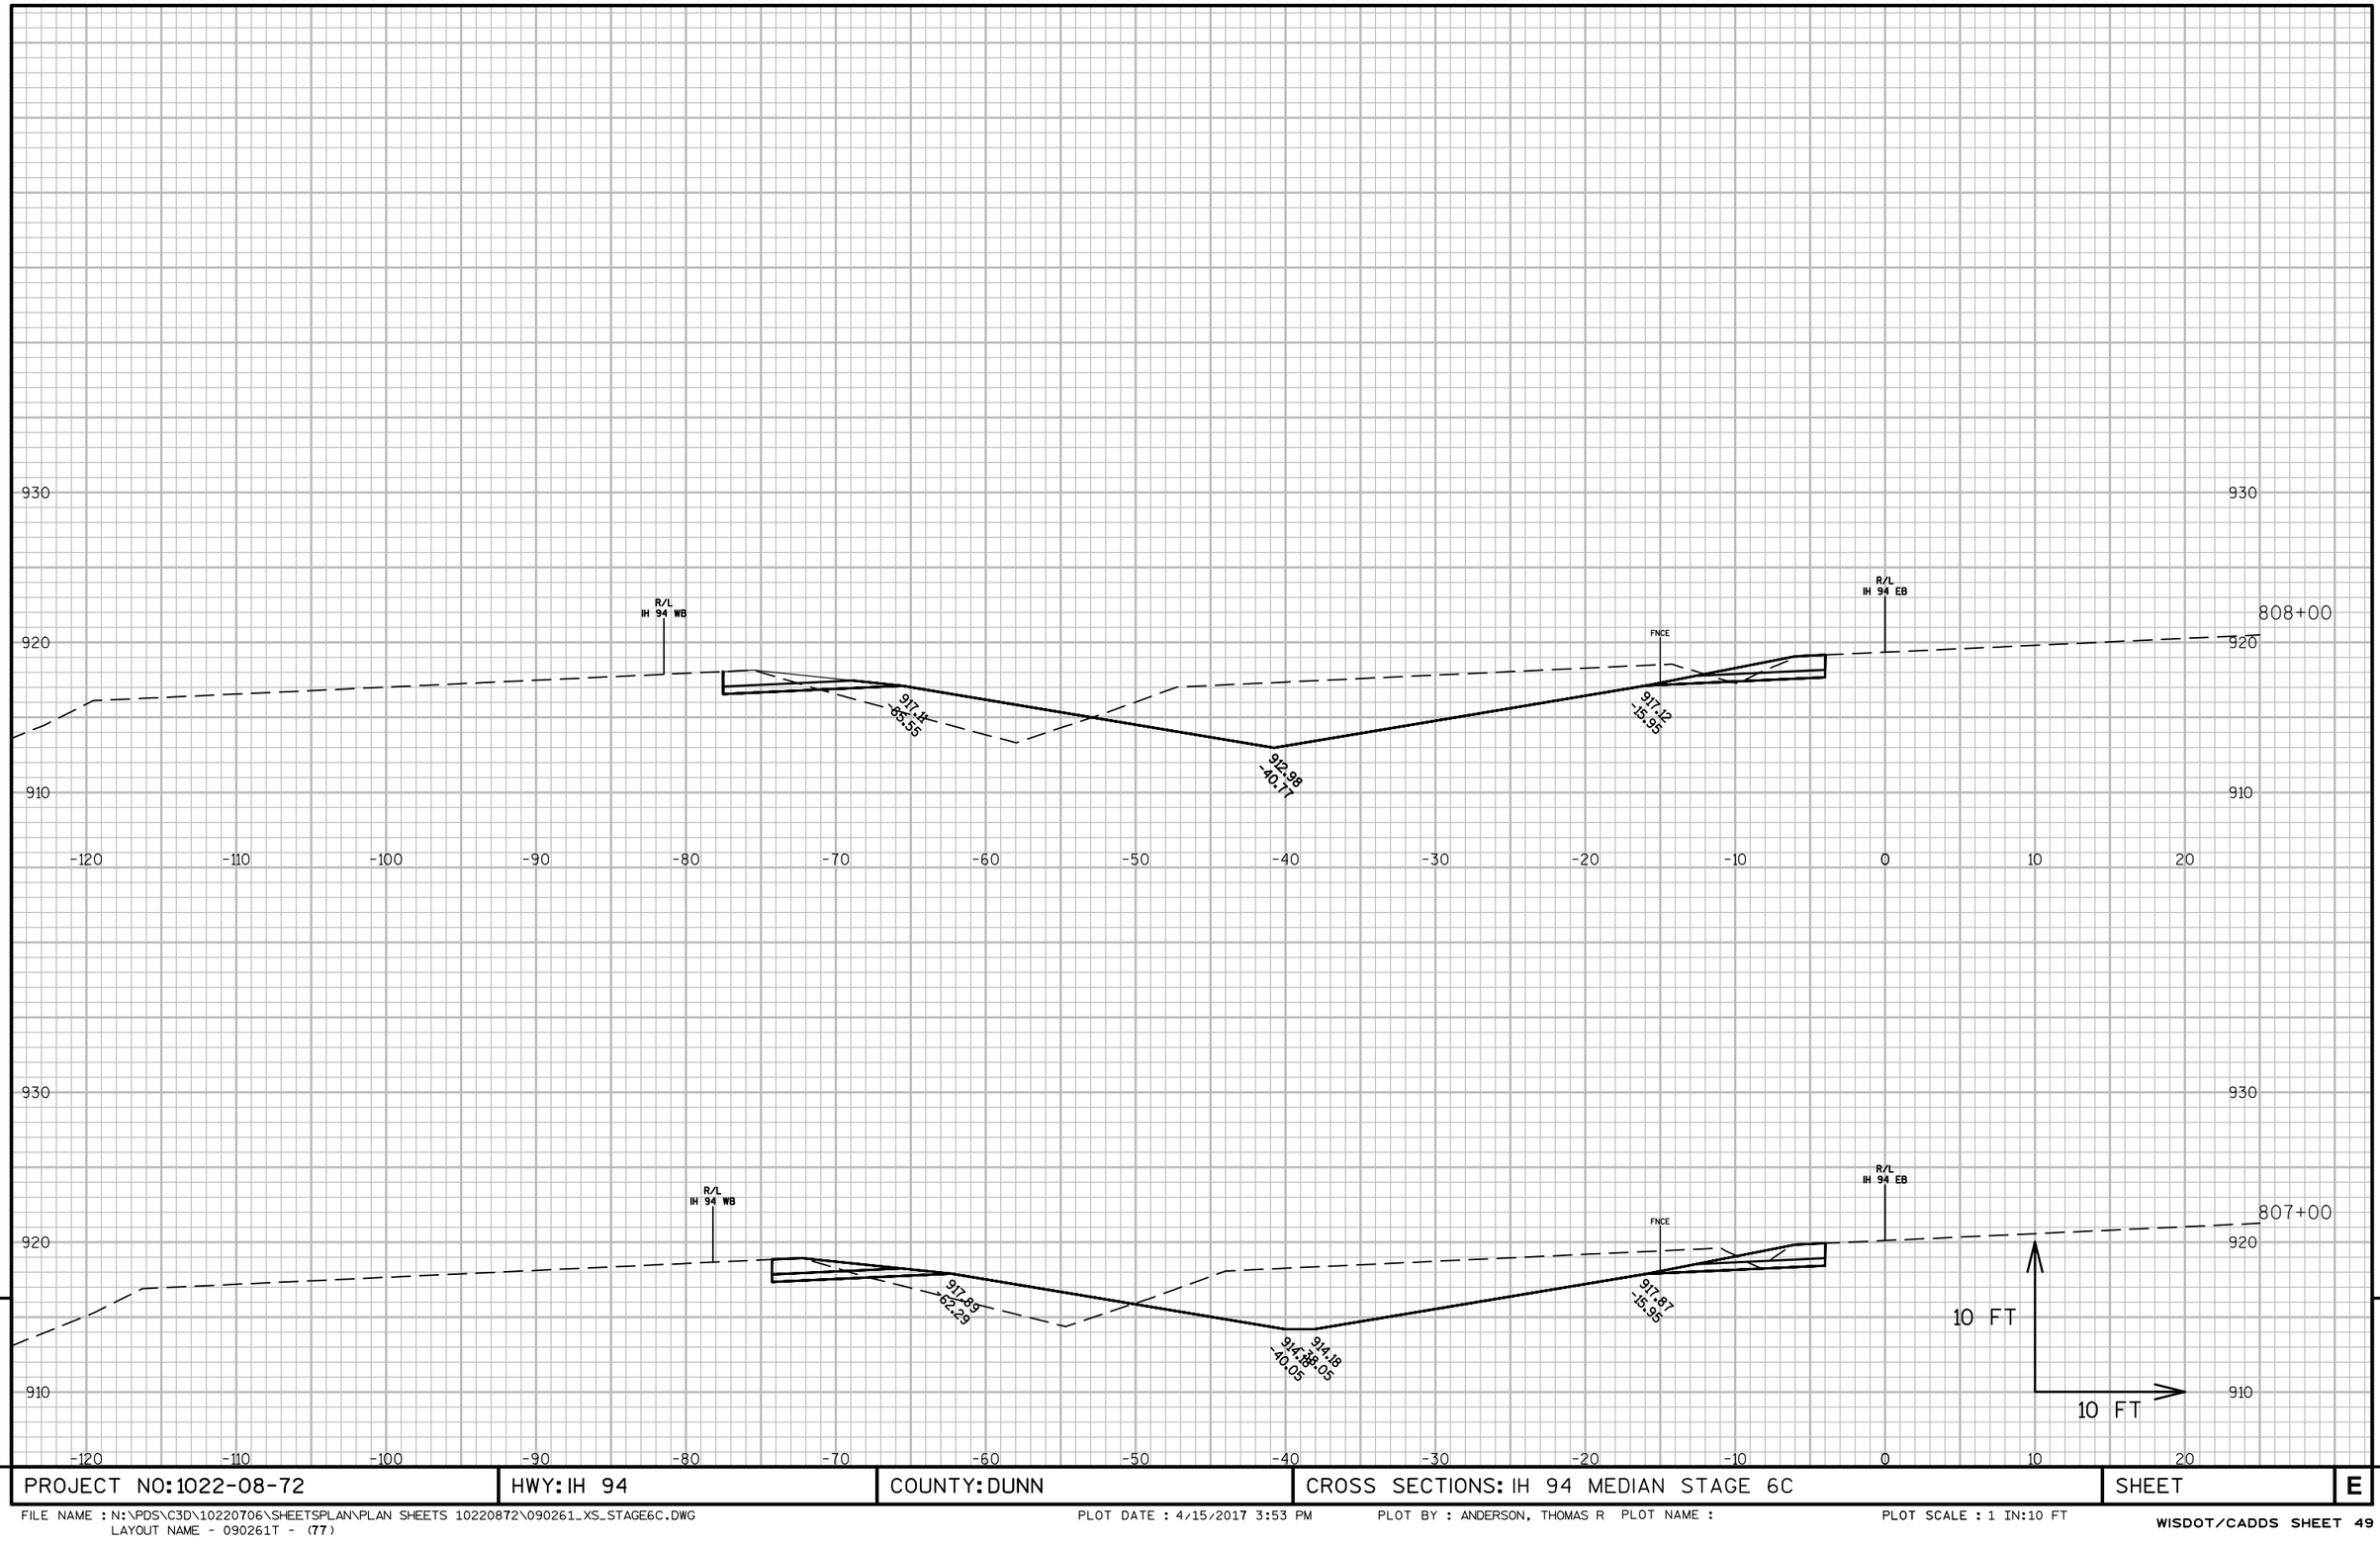

PROJECT NO: 1022-08-72	HWY: IH 94	COUNTY: DUNN	CROSS SECTIONS: IH 94 MEDIAN STAGE 6C	SHEET	E

FILE NAME : N:\PDS\C3D\10220706\SHEETSPLAN\PLAN SHEETS 10220872\090261_XS_STAGE6C.DWG
LAYOUT NAME - 090261T - (77)


PLOT DATE : 4/15/2017 3:53 PM PLOT BY : ANDERSON, THOMAS R PLOT NAME : PLOT SCALE : 1 IN:10 FT

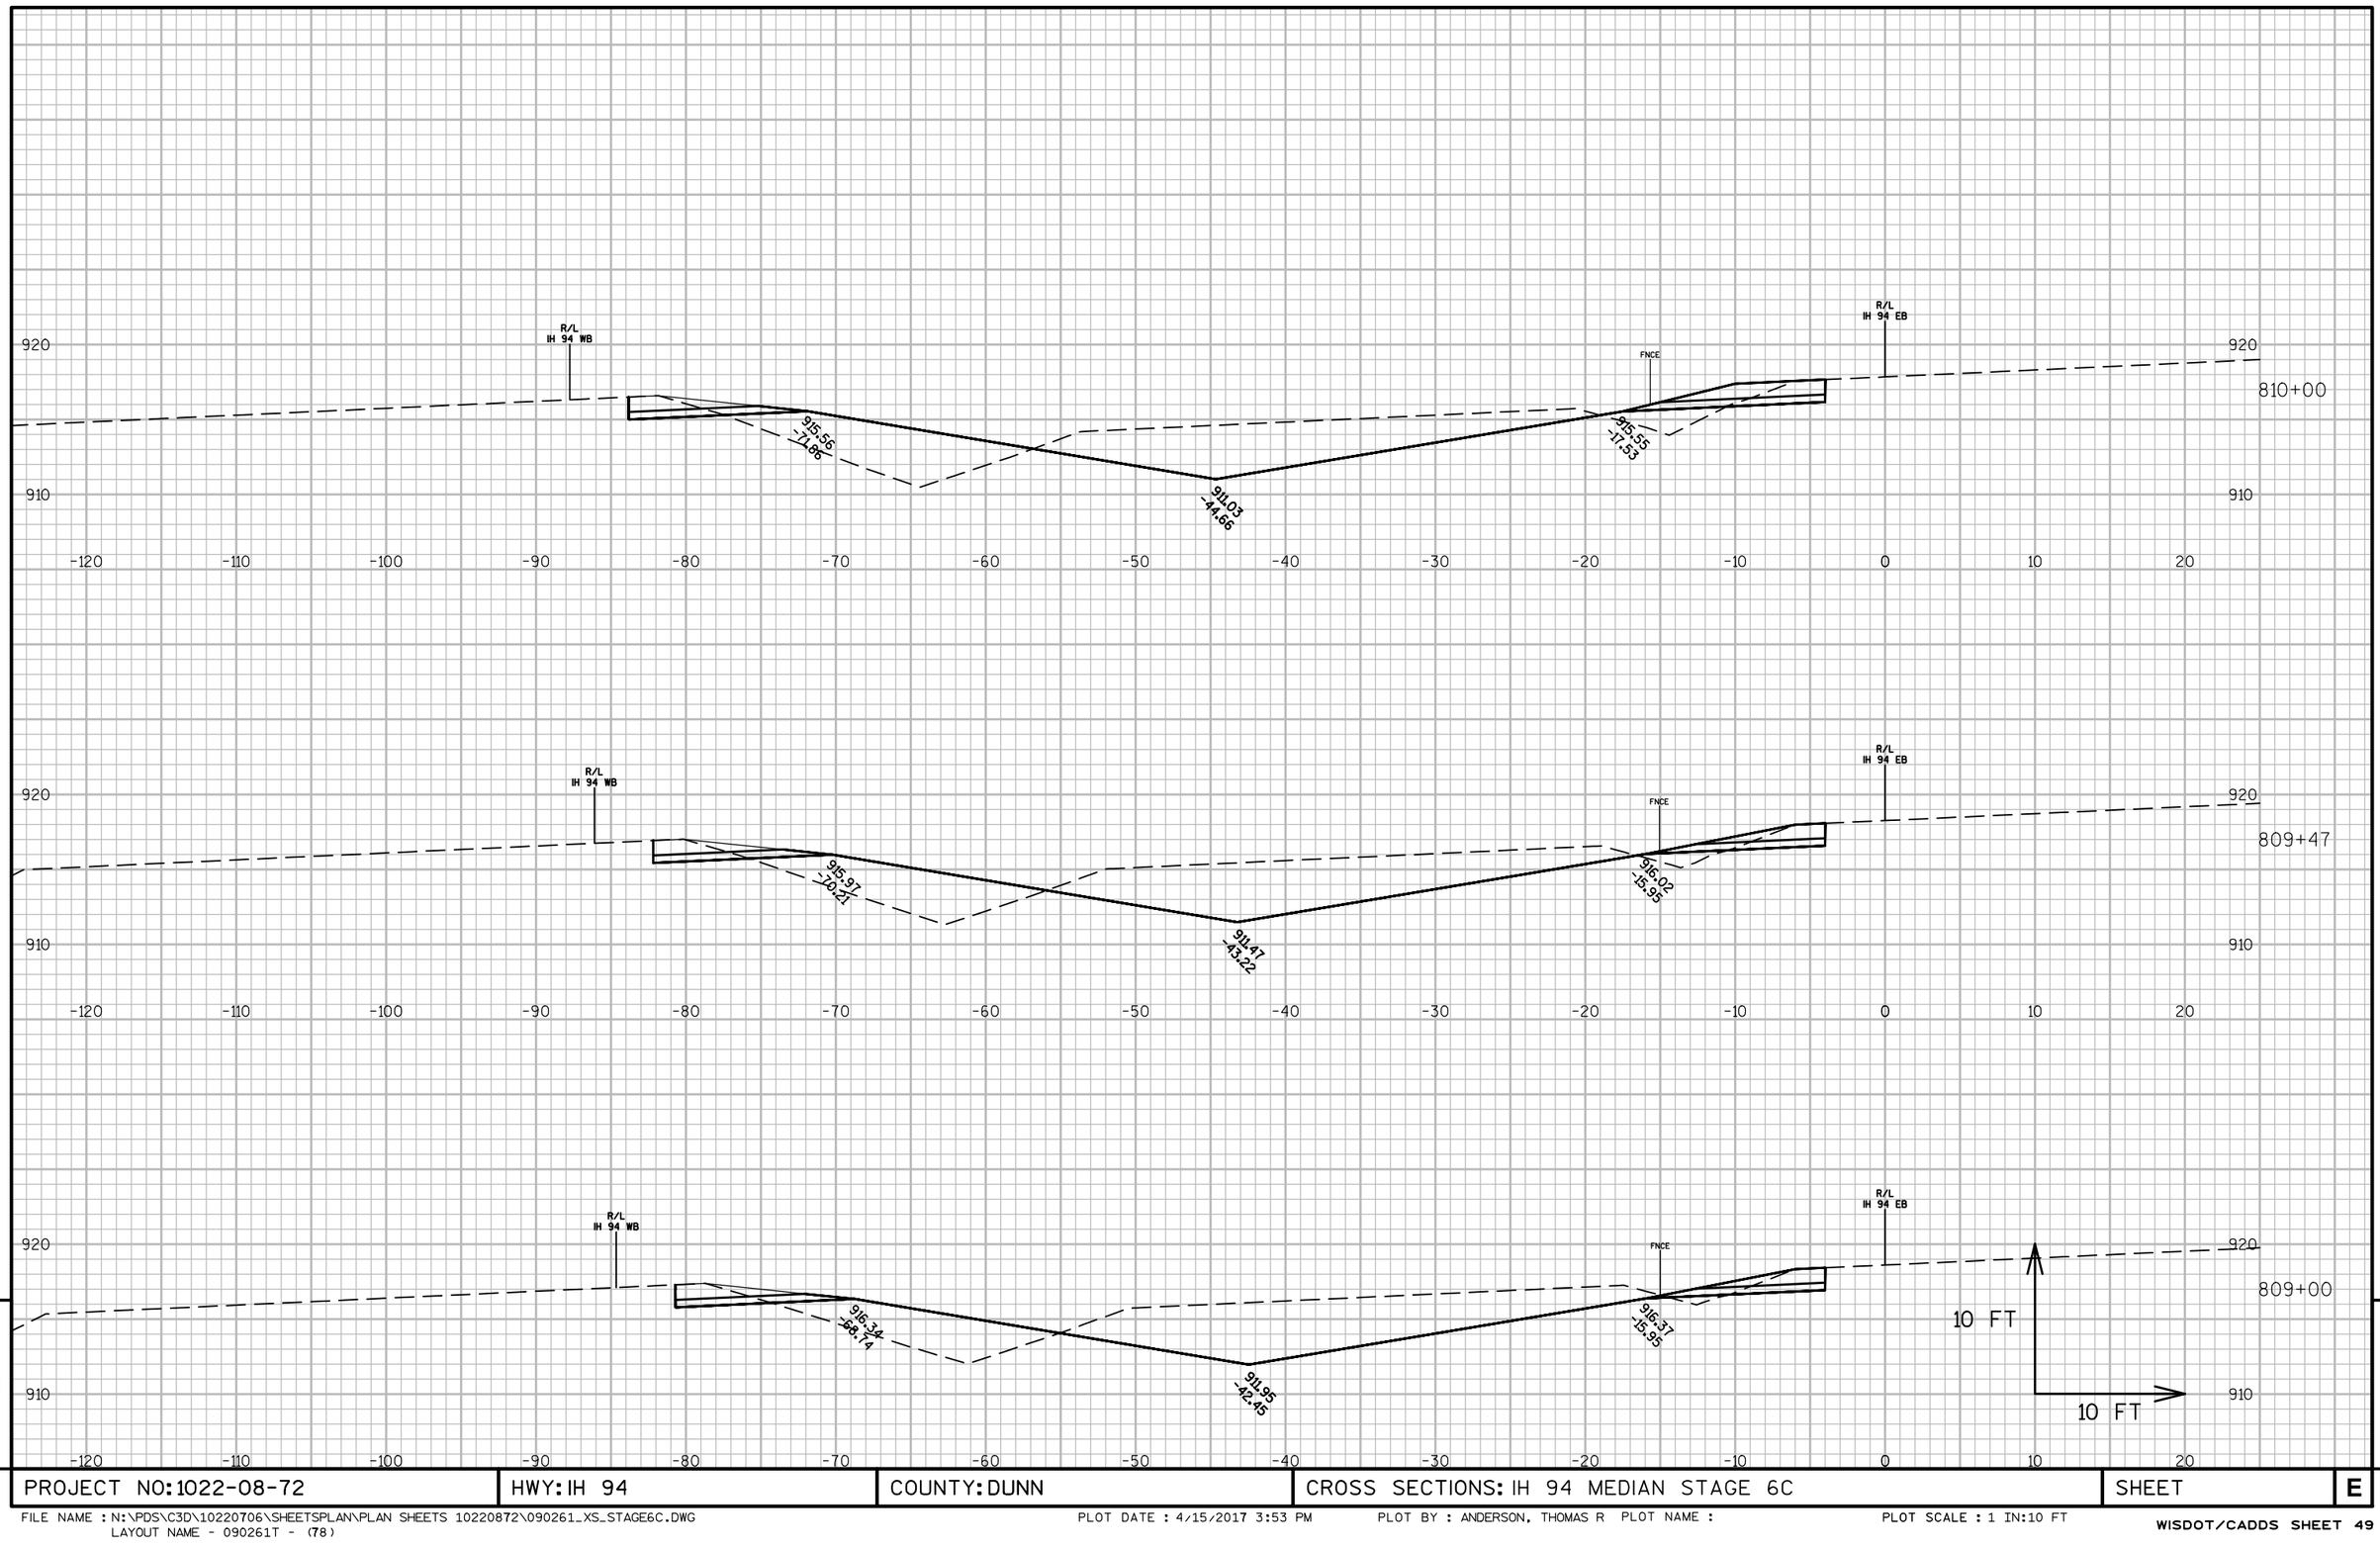

PROJECT NO: 1022-08-72	HWY: IH 94	COUNTY: DUNN	CROSS SECTIONS: IH 94 MEDIAN STAGE 6C	SHEET	E

FILE NAME : N:\PDS\C3D\10220706\SHEETSPLAN\PLAN SHEETS 10220872\090261_XS_STAGE6C.DWG
LAYOUT NAME - 090261T - (78)

PLOT DATE : 4/15/2017 3:53 PM PLOT BY : ANDERSON, THOMAS R PLOT NAME : PLOT SCALE : 1 IN:10 FT

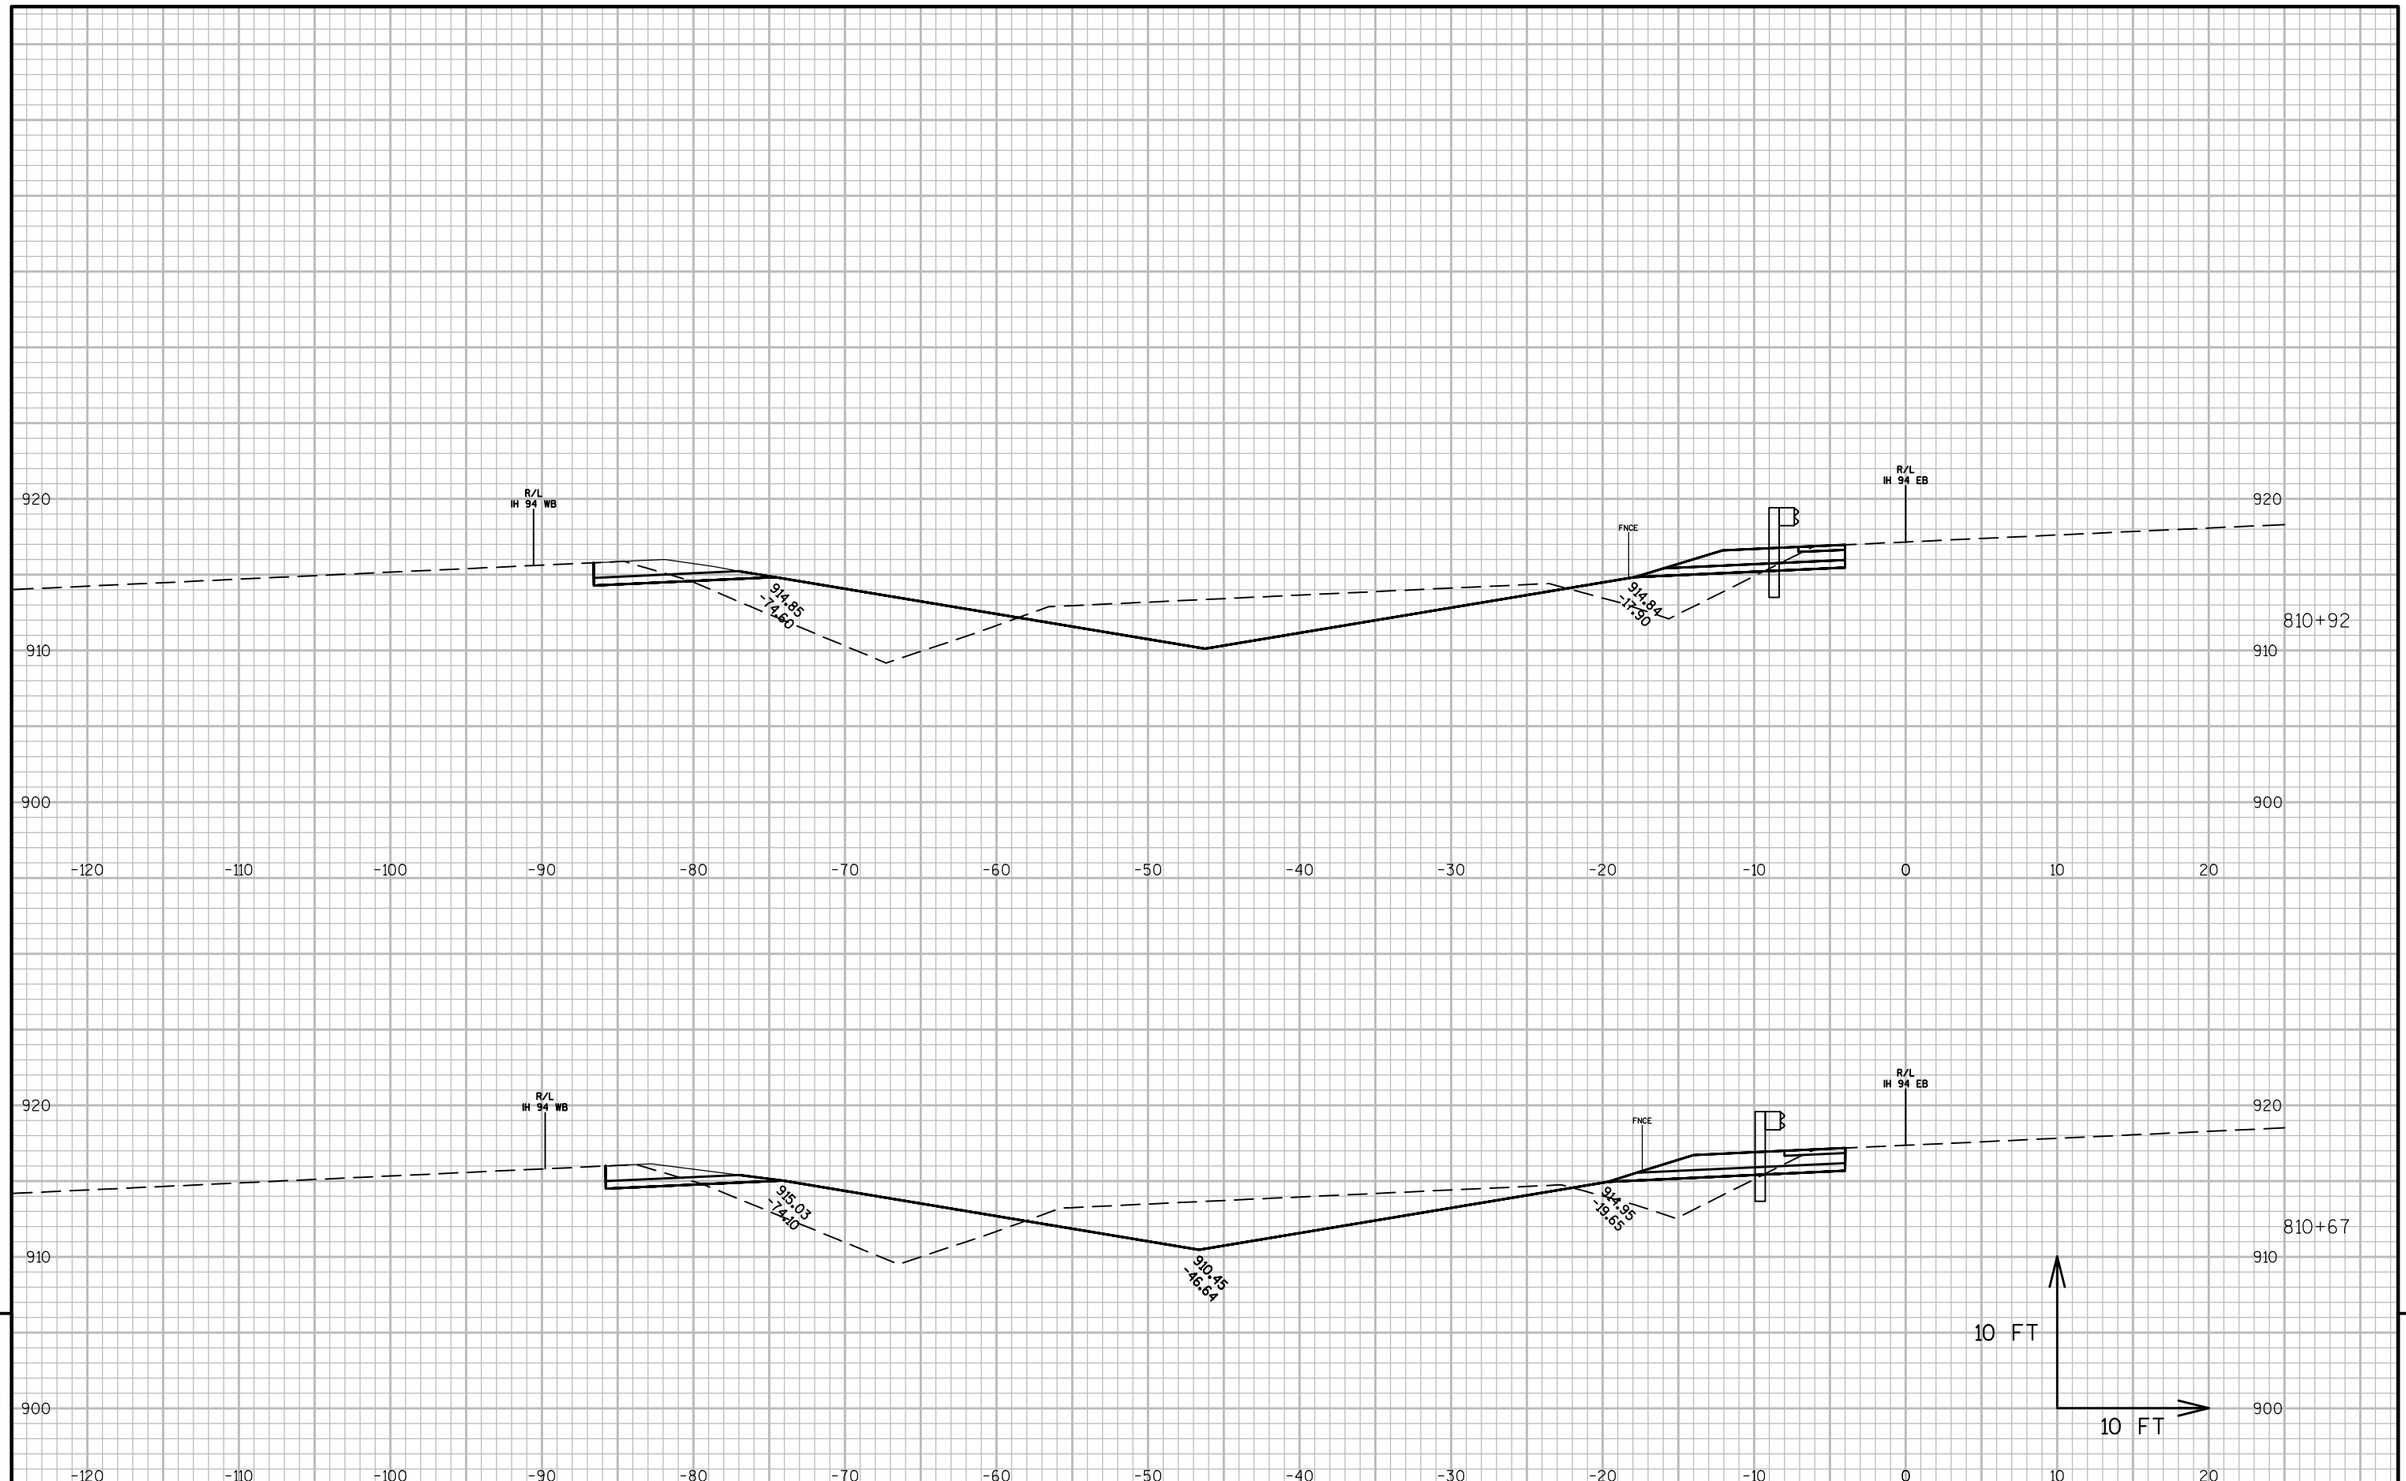


9

9

PROJECT NO: 1022-08-72	HWY: IH 94	COUNTY: DUNN	CROSS SECTIONS: IH 94 MEDIAN STAGE 6C	SHEET	E


FILE NAME : N:\PDS\C3D\10220706\SHEETSPLAN\PLAN SHEETS 10220872\090261_XS_STAGE6C.DWG
LAYOUT NAME - 090261T - (79)

PLOT DATE : 4/15/2017 3:53 PM PLOT BY : ANDERSON, THOMAS R PLOT NAME : PLOT SCALE : 1 IN:10 FT

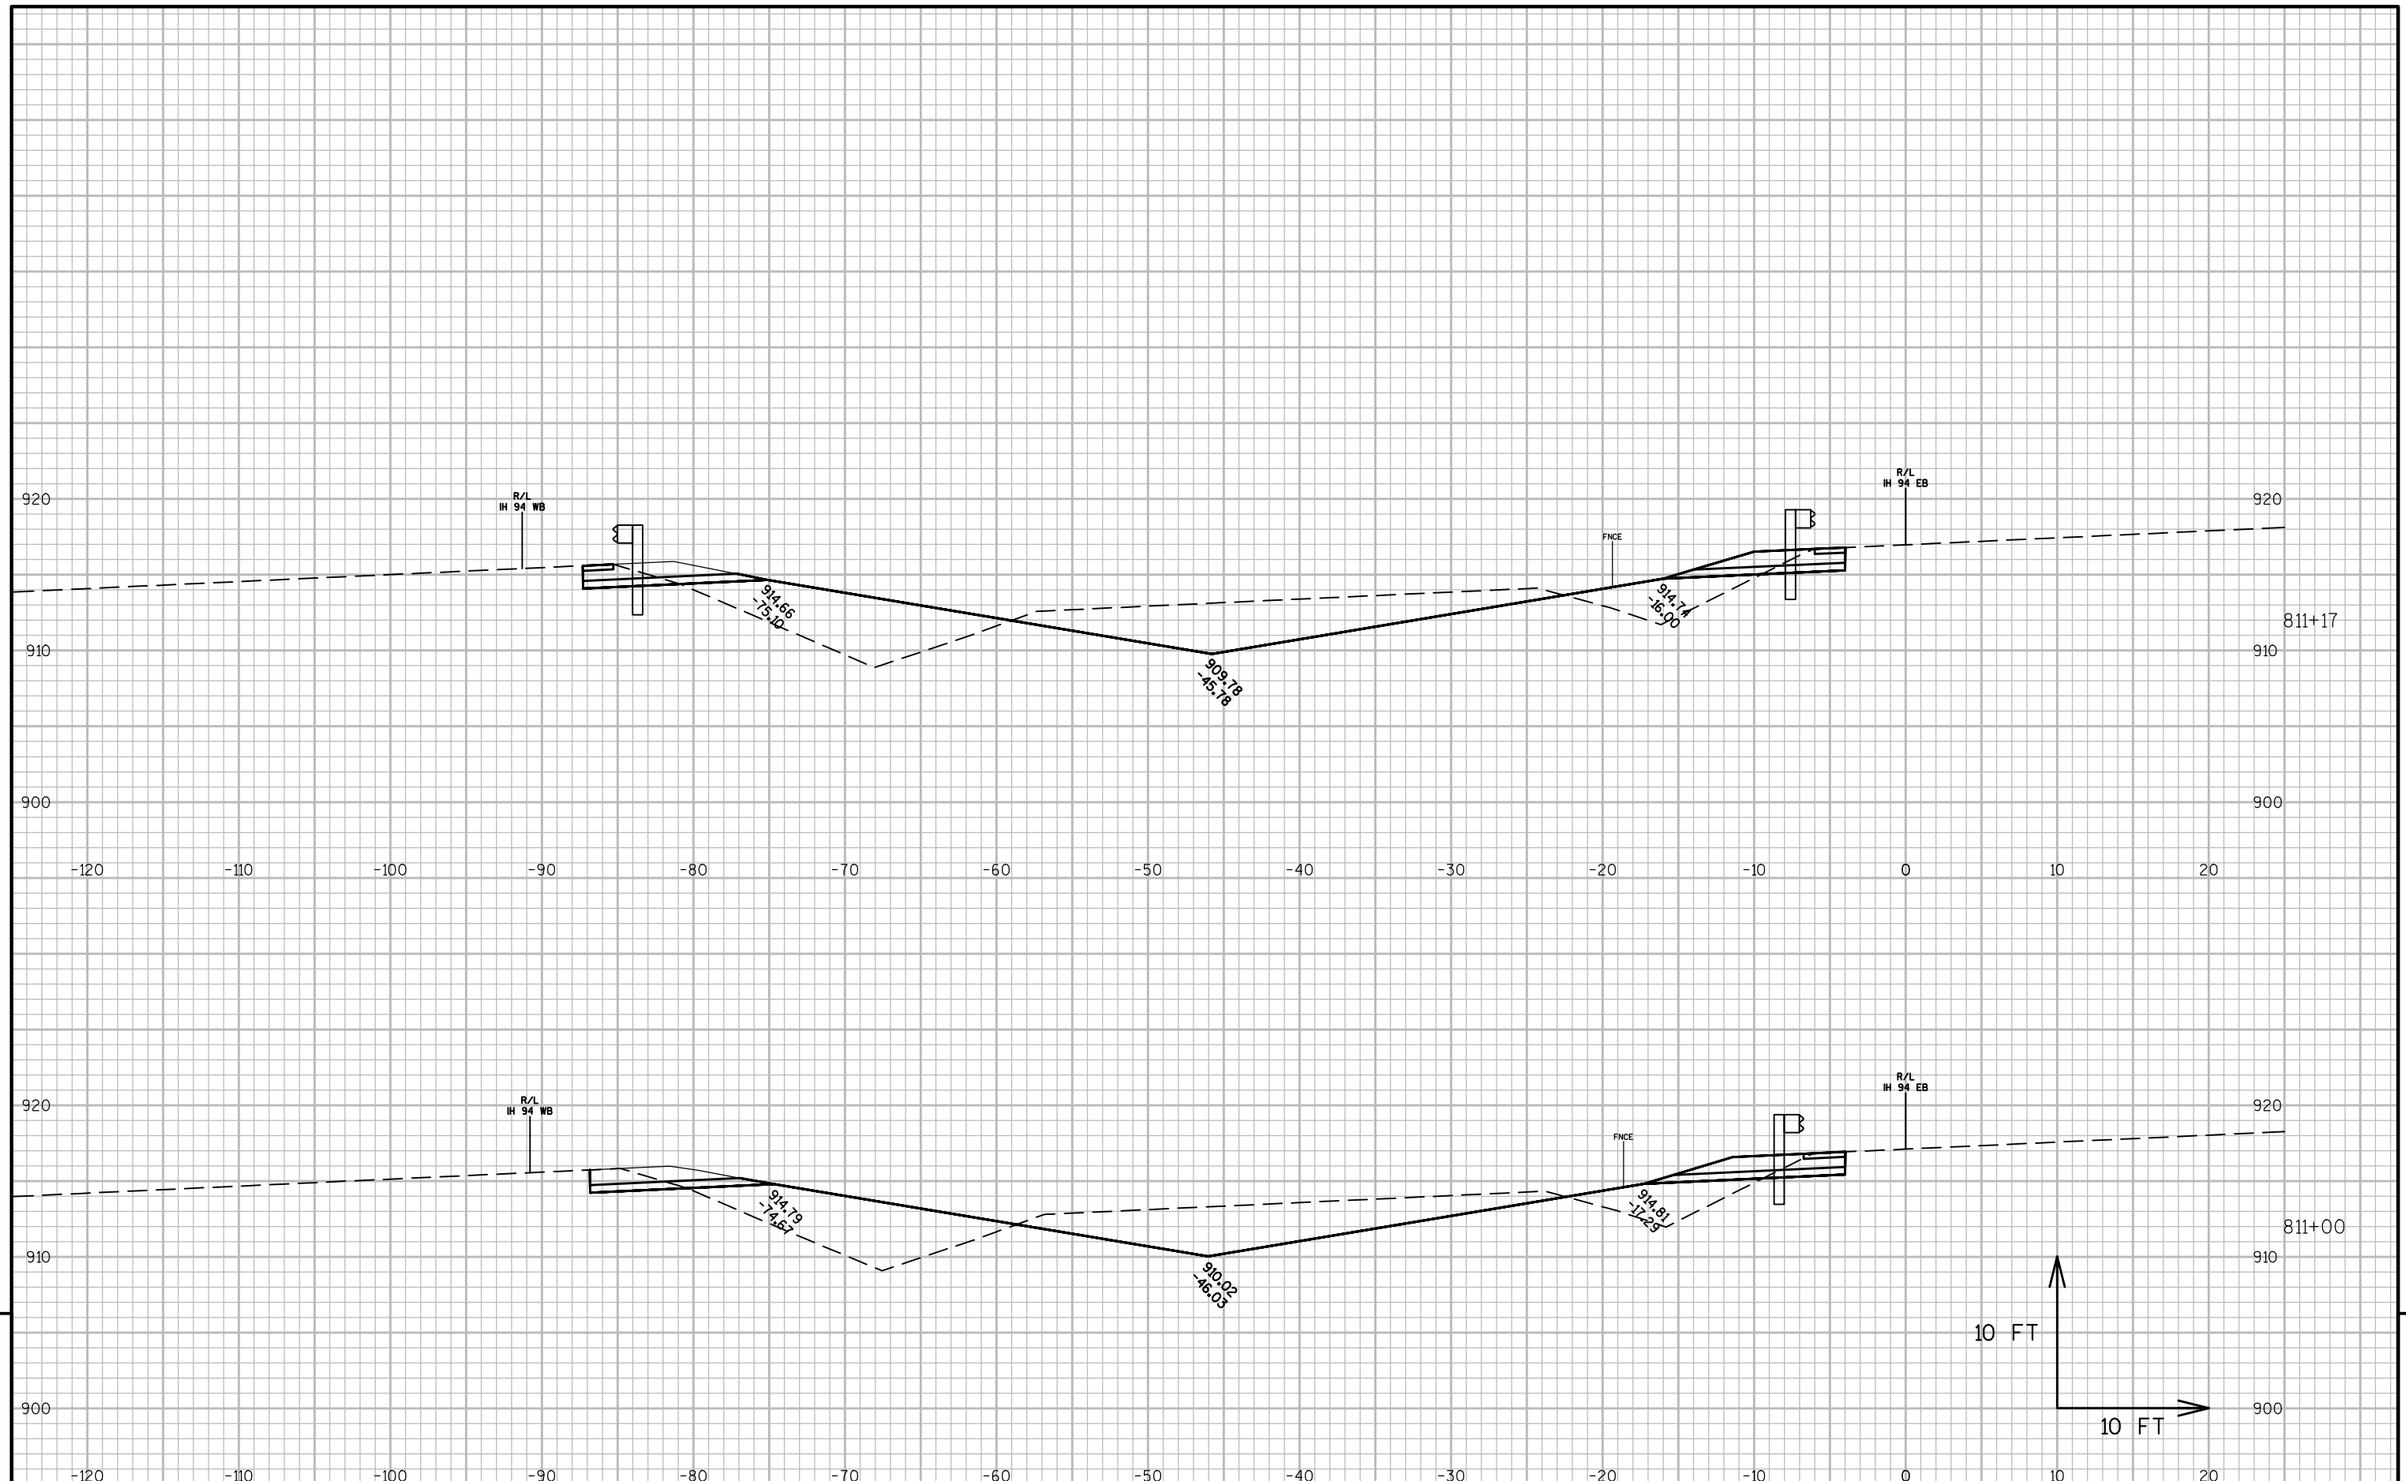

PROJECT NO: 1022-08-72	HWY: IH 94	COUNTY: DUNN	CROSS SECTIONS: IH 94 MEDIAN STAGE 6C	SHEET	E


FILE NAME : N:\PDS\C3D\10220706\SHEETSPLAN\PLAN SHEETS 10220872\090261_XS_STAGE6C.DWG
LAYOUT NAME - 090261T - (80)
PLOT DATE : 4/15/2017 3:53 PM PLOT BY : ANDERSON, THOMAS R PLOT NAME :
PLOT SCALE : 1 IN:10 FT

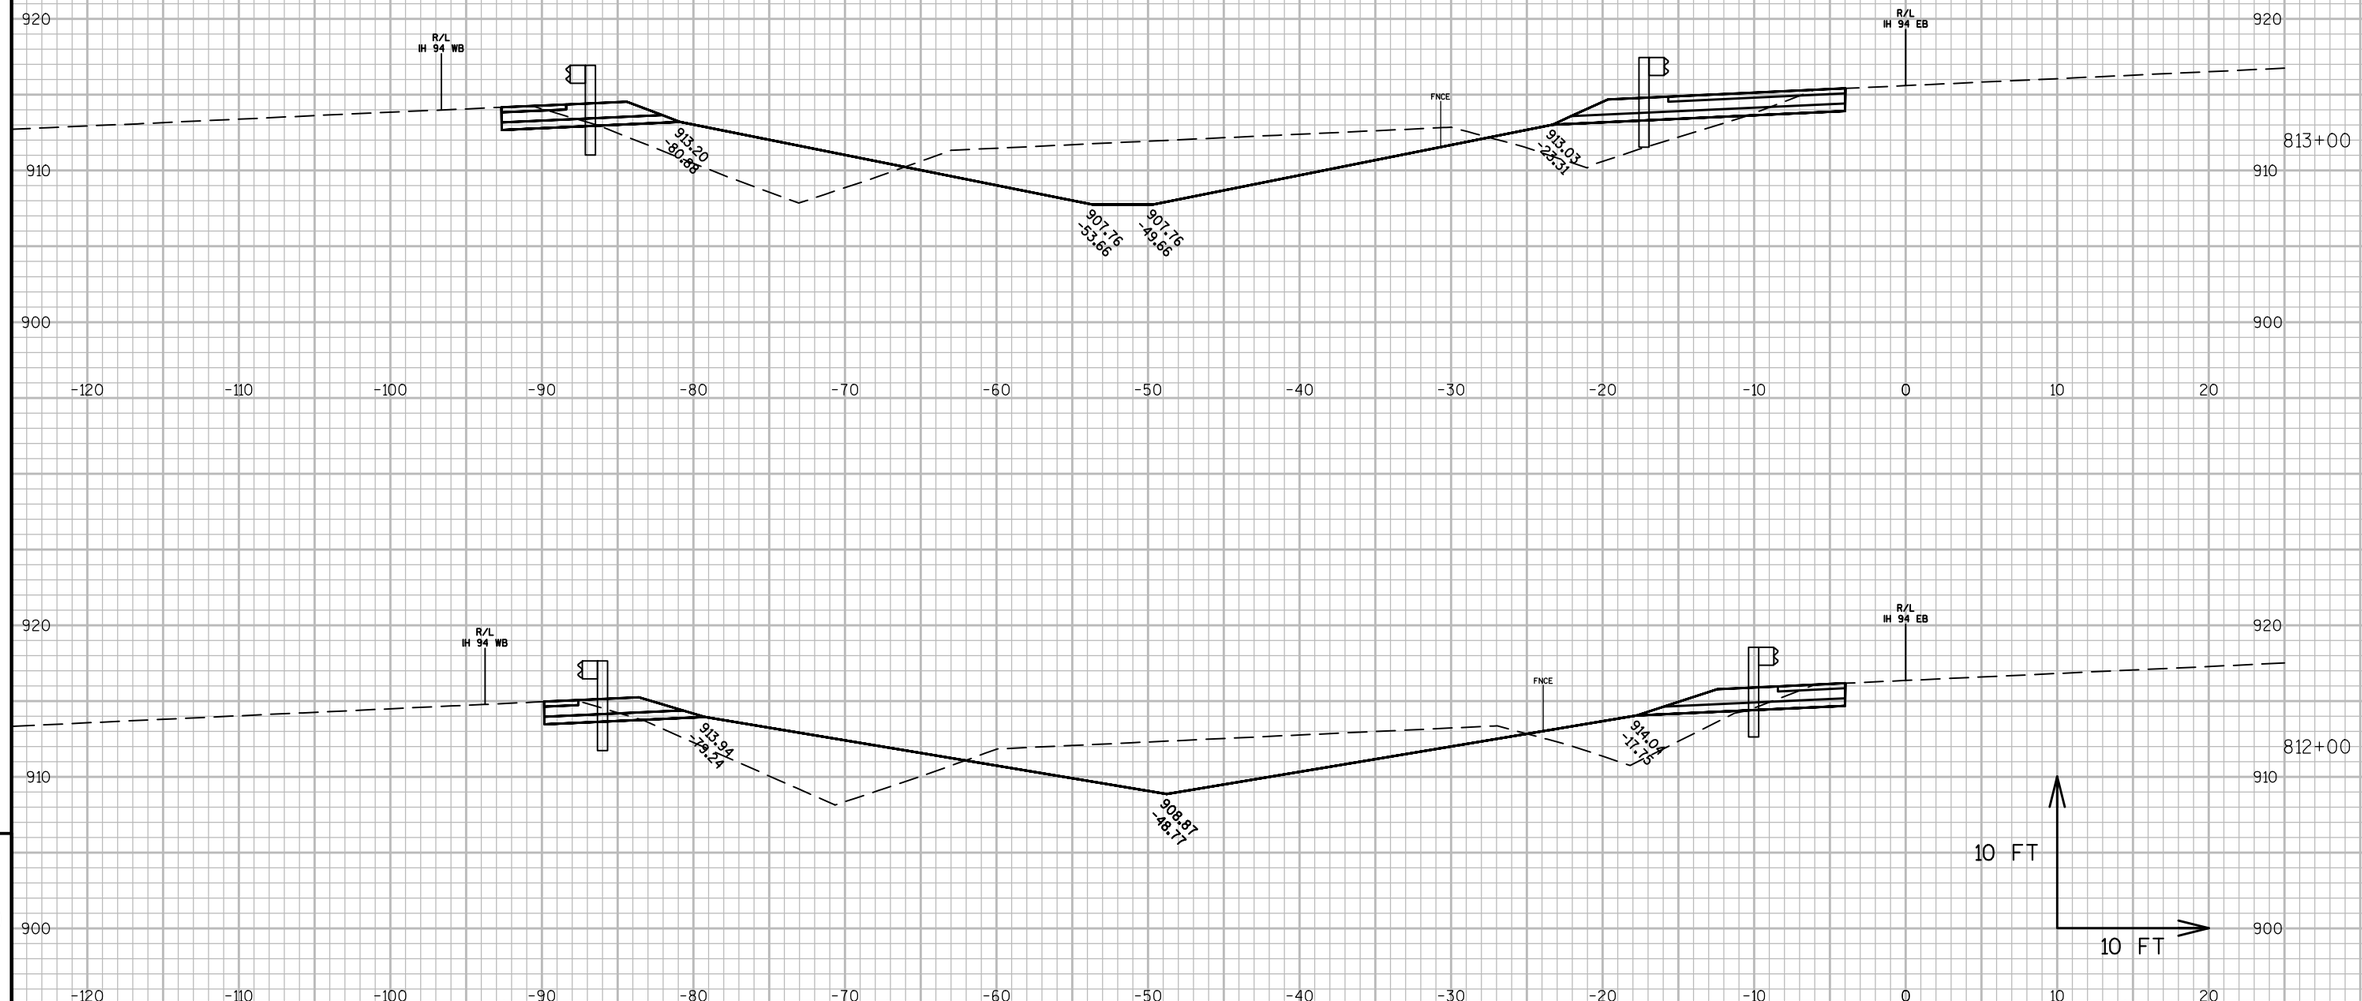

PROJECT NO: 1022-08-72	HWY: IH 94	COUNTY: DUNN	CROSS SECTIONS: IH 94 MEDIAN STAGE 6C	SHEET	E

FILE NAME : N:\PDS\C3D\10220706\SHEETSPLAN\PLAN SHEETS 10220872\090261_XS_STAGE6C.DWG
LAYOUT NAME - 090261T - (81)

PLOT DATE : 4/15/2017 3:53 PM PLOT BY : ANDERSON, THOMAS R PLOT NAME : PLOT SCALE : 1 IN:10 FT

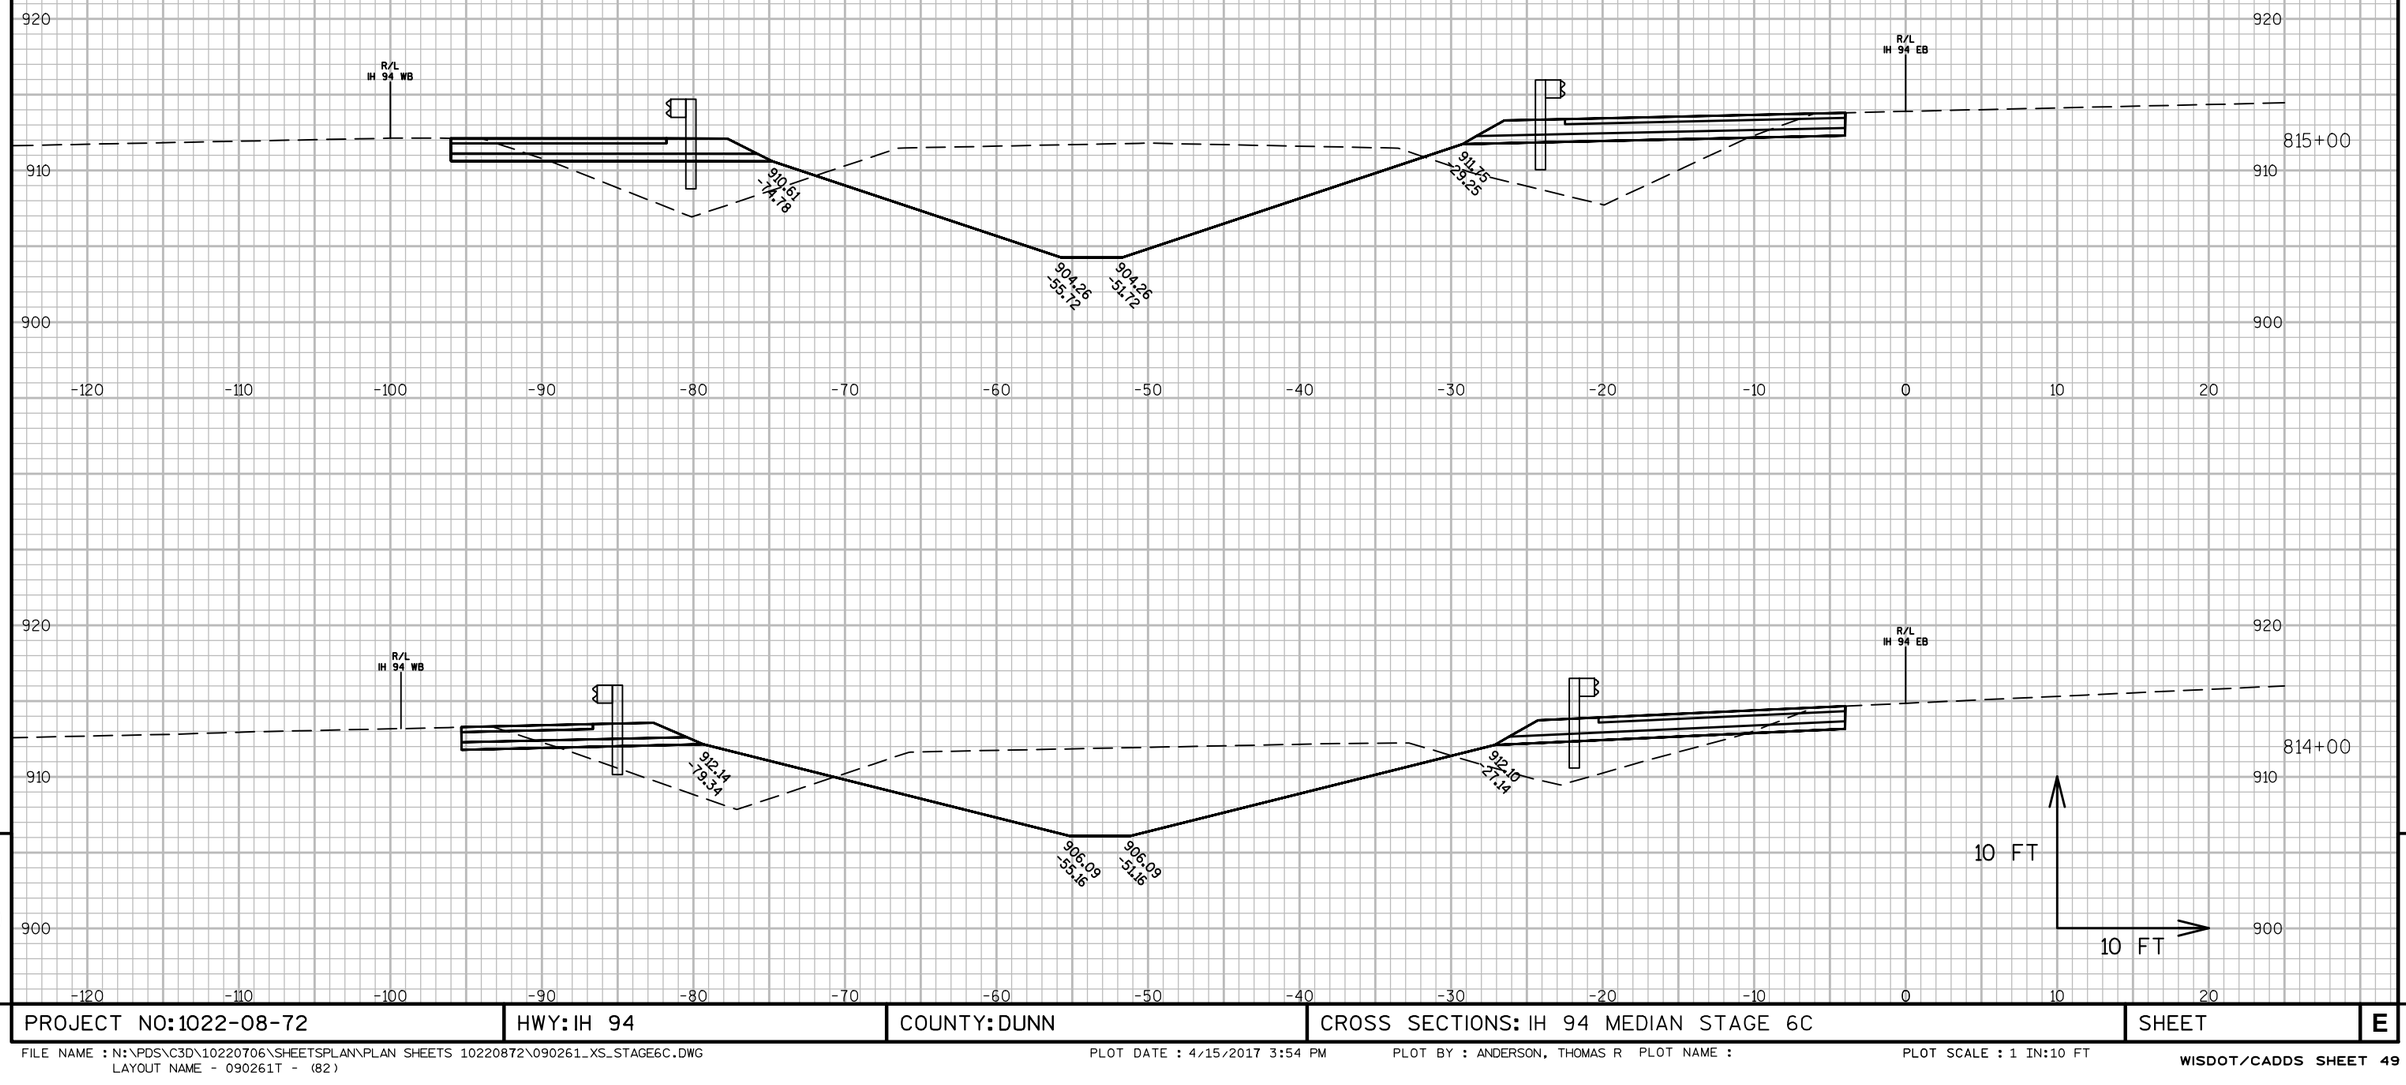


PROJECT NO: 1022-08-72	HWY: IH 94	COUNTY: DUNN	CROSS SECTIONS: IH 94 MEDIAN STAGE 6C	SHEET	E

FILE NAME : N:\PDS\C3D\10220706\SHEETSPLAN\PLAN SHEETS 10220872\090261_XS_STAGE6C.DWG
LAYOUT NAME - 090261T - (82)

PLOT DATE : 4/15/2017 3:54 PM PLOT BY : ANDERSON, THOMAS R PLOT NAME : PLOT SCALE : 1 IN:10 FT

WISDOT/CADDS SHEET 49

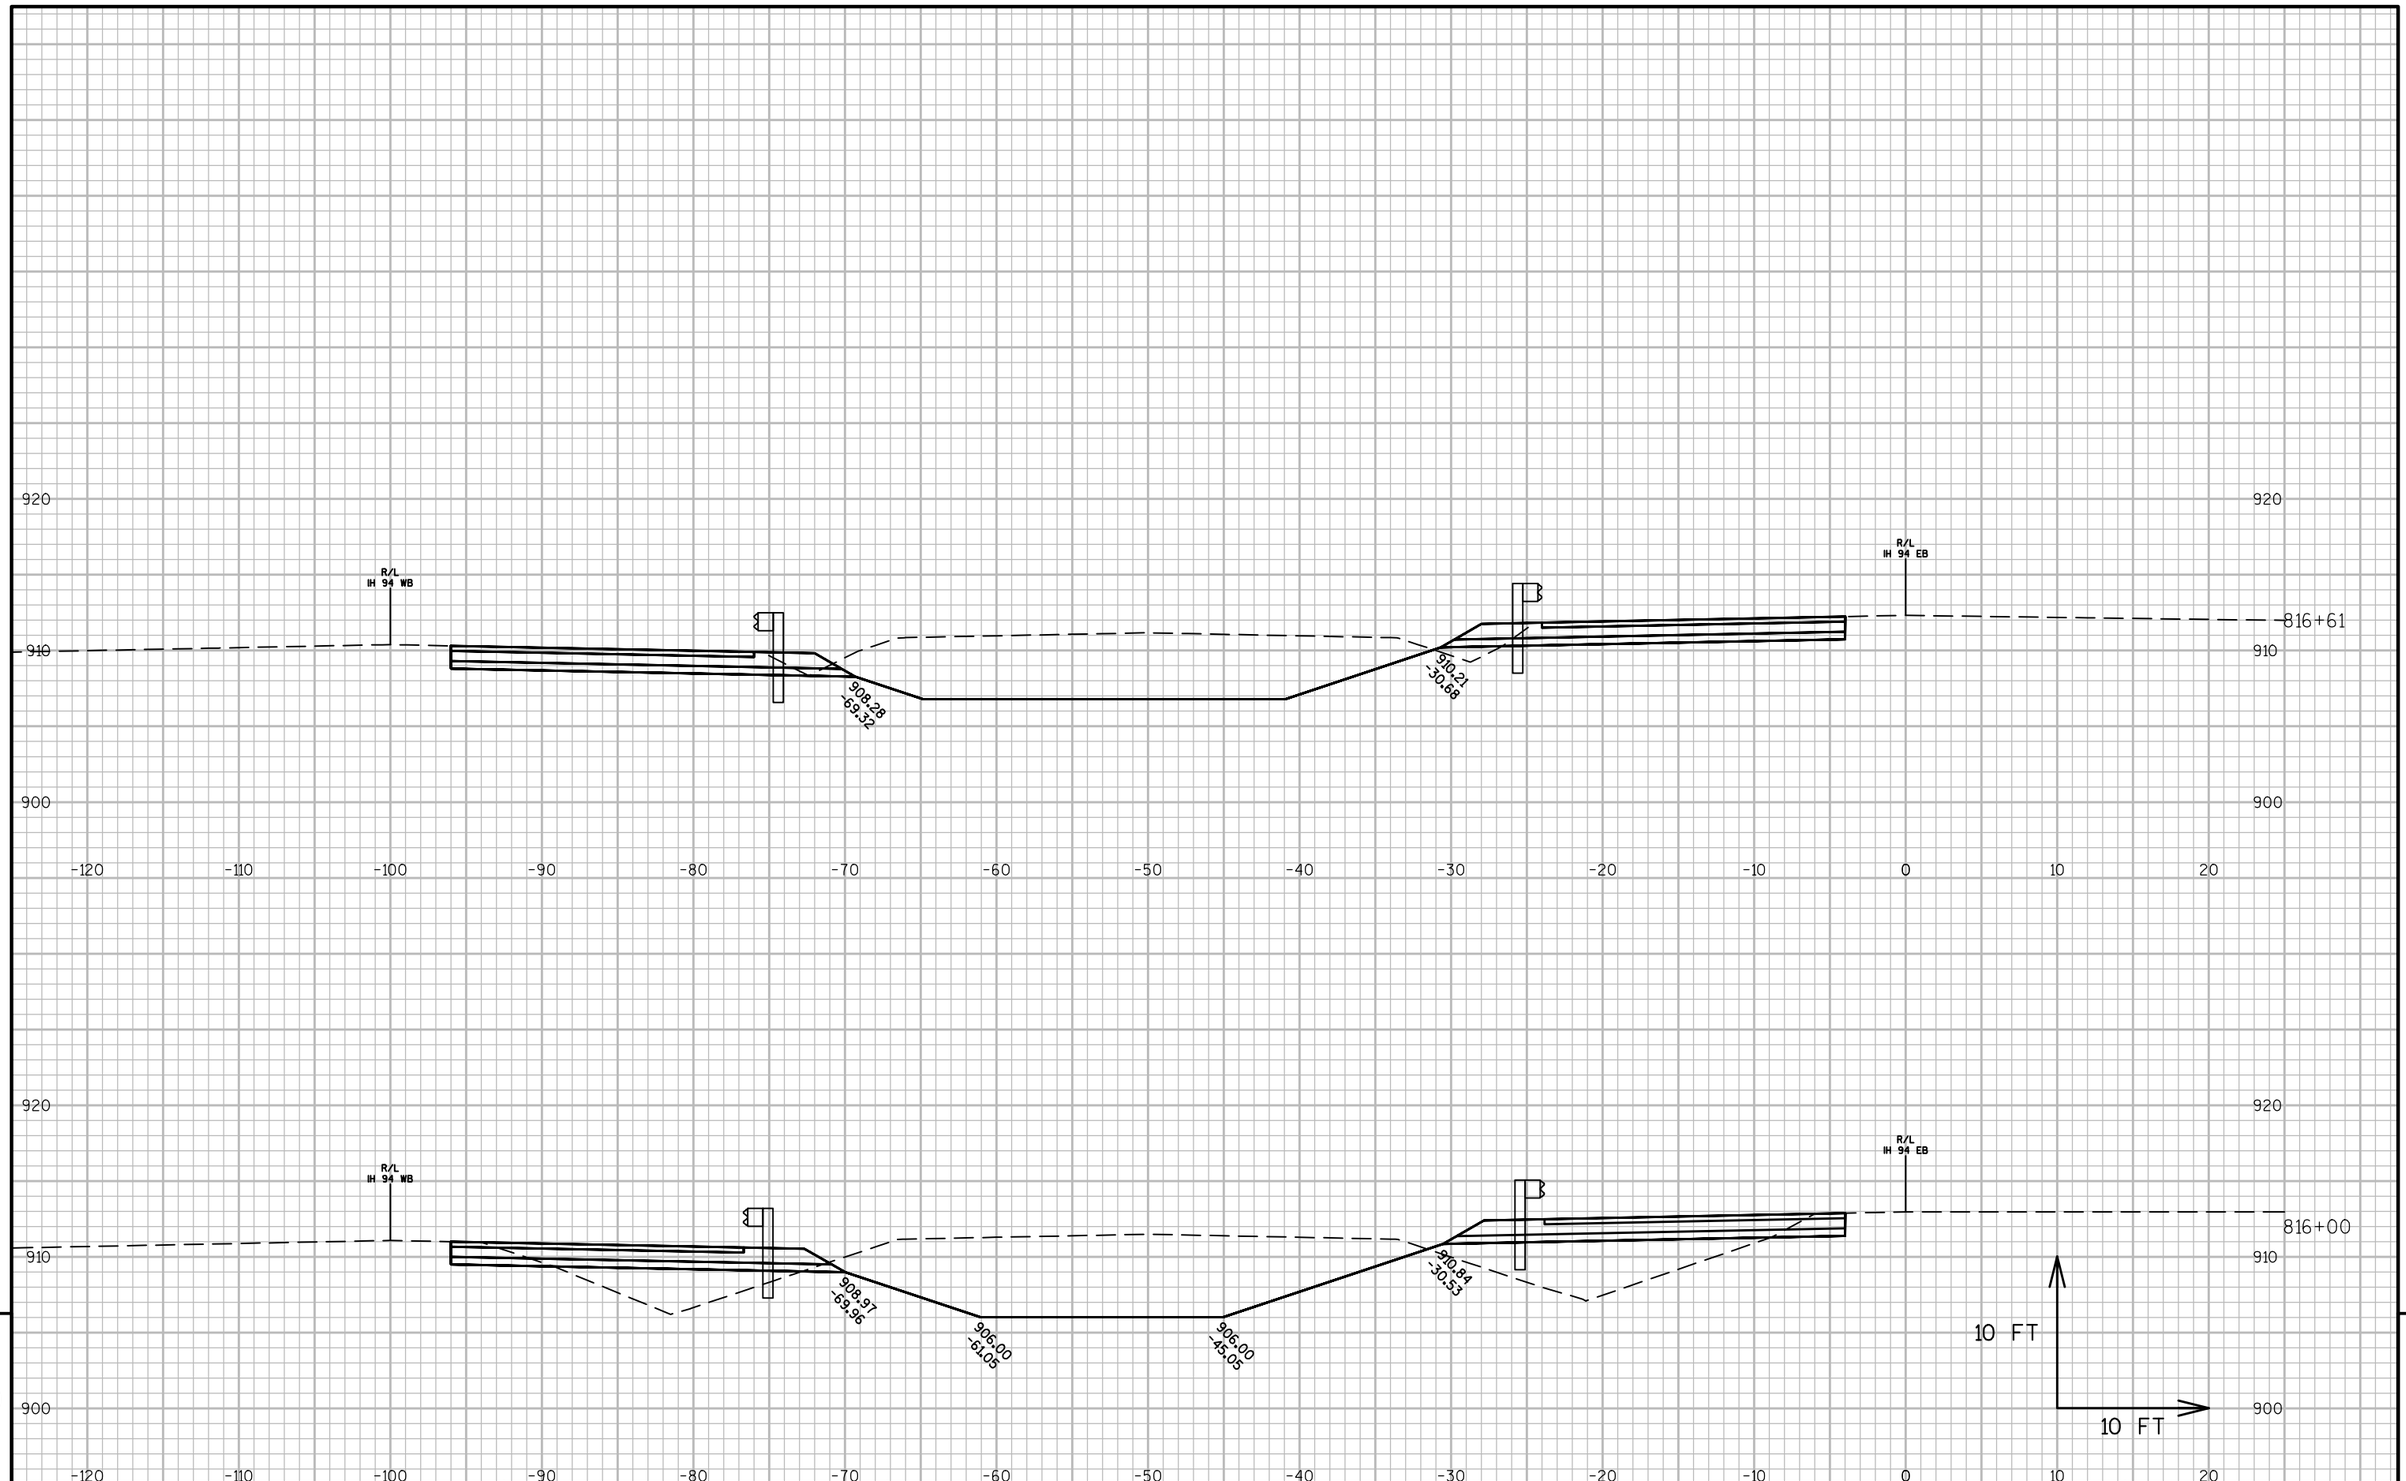


PROJECT NO: 1022-08-72	HWY: IH 94	COUNTY: DUNN	CROSS SECTIONS: IH 94 MEDIAN STAGE 6C	SHEET	E

FILE NAME : N:\PDS\C3D\10220706\SHEETSPLAN\PLAN SHEETS 10220872\090261_XS_STAGE6C.DWG
LAYOUT NAME - 090261T - (83)

PLOT DATE : 4/15/2017 3:54 PM PLOT BY : ANDERSON, THOMAS R PLOT NAME :

PLOT SCALE : 1 IN:10 FT

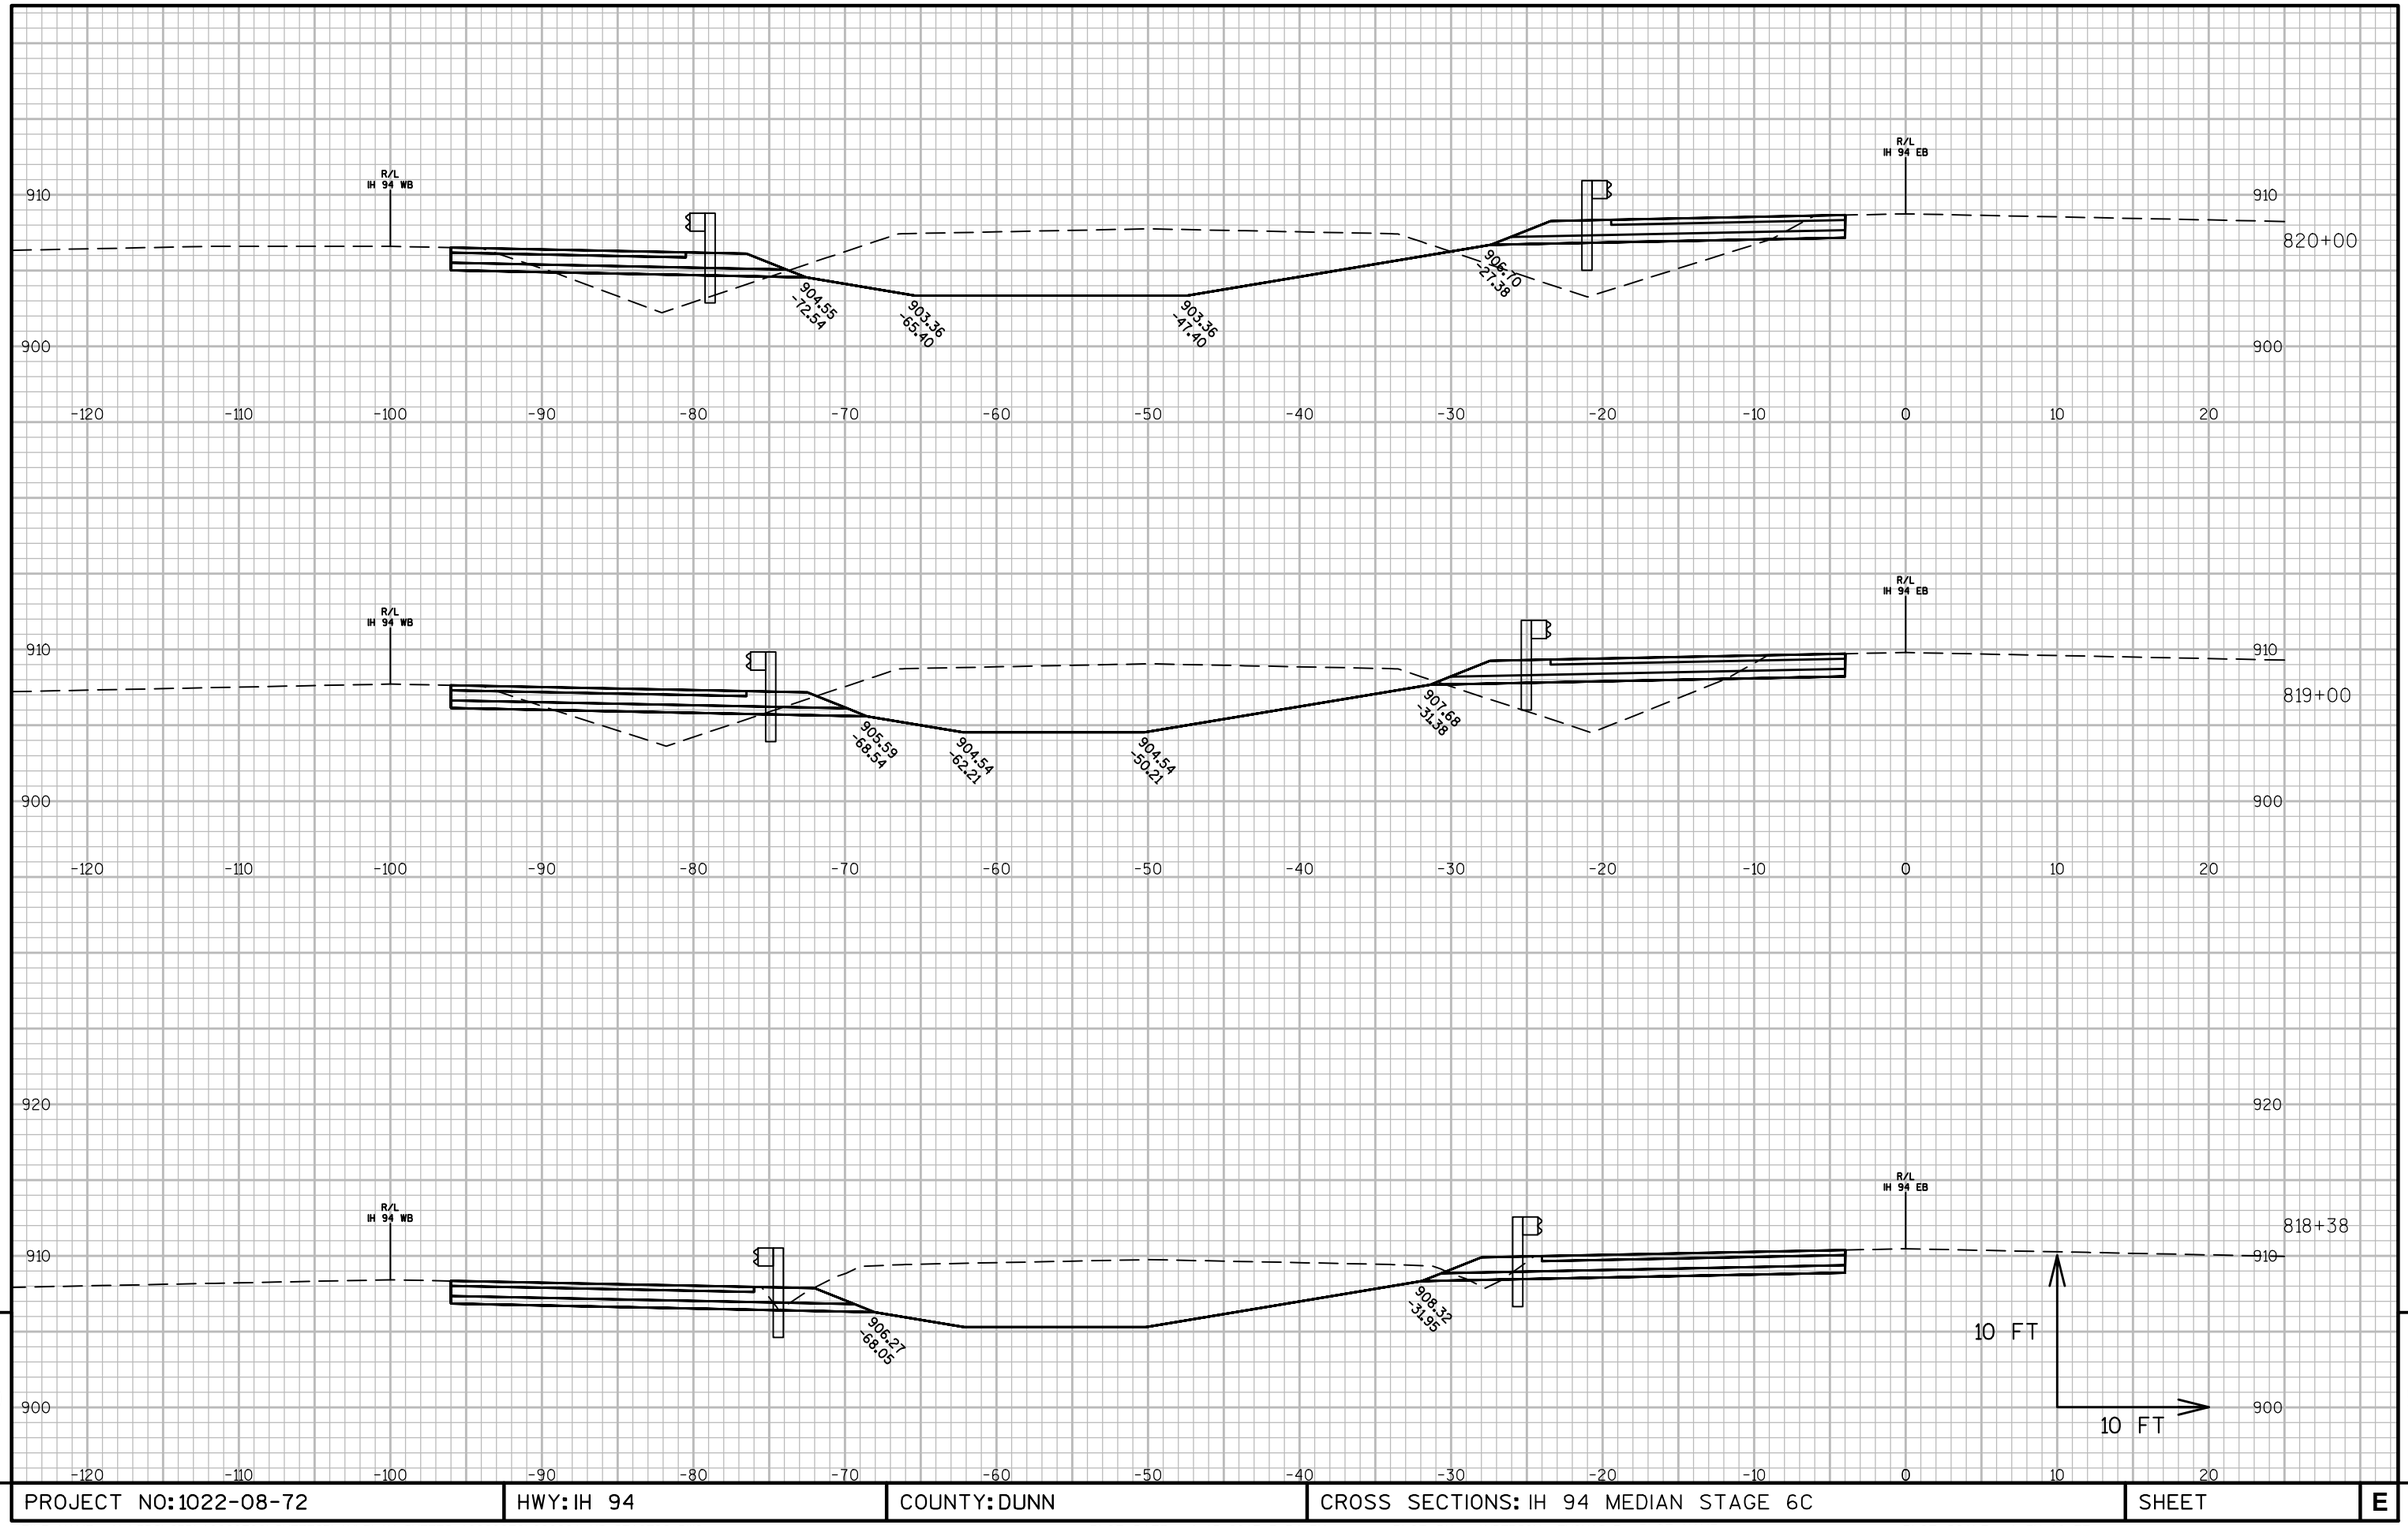


PROJECT NO: 1022-08-72	HWY: IH 94	COUNTY: DUNN	CROSS SECTIONS: IH 94 MEDIAN STAGE 6C	SHEET	E

FILE NAME : N:\PDS\C3D\10220706\SHEETSPLAN\PLAN SHEETS 10220872\090261_XS_STAGE6C.DWG
LAYOUT NAME - 090261T - (84)

PLOT DATE : 4/15/2017 3:54 PM PLOT BY : ANDERSON, THOMAS R PLOT NAME :

PLOT SCALE : 1 IN:10 FT

WISDOT/CADDS SHEET 49

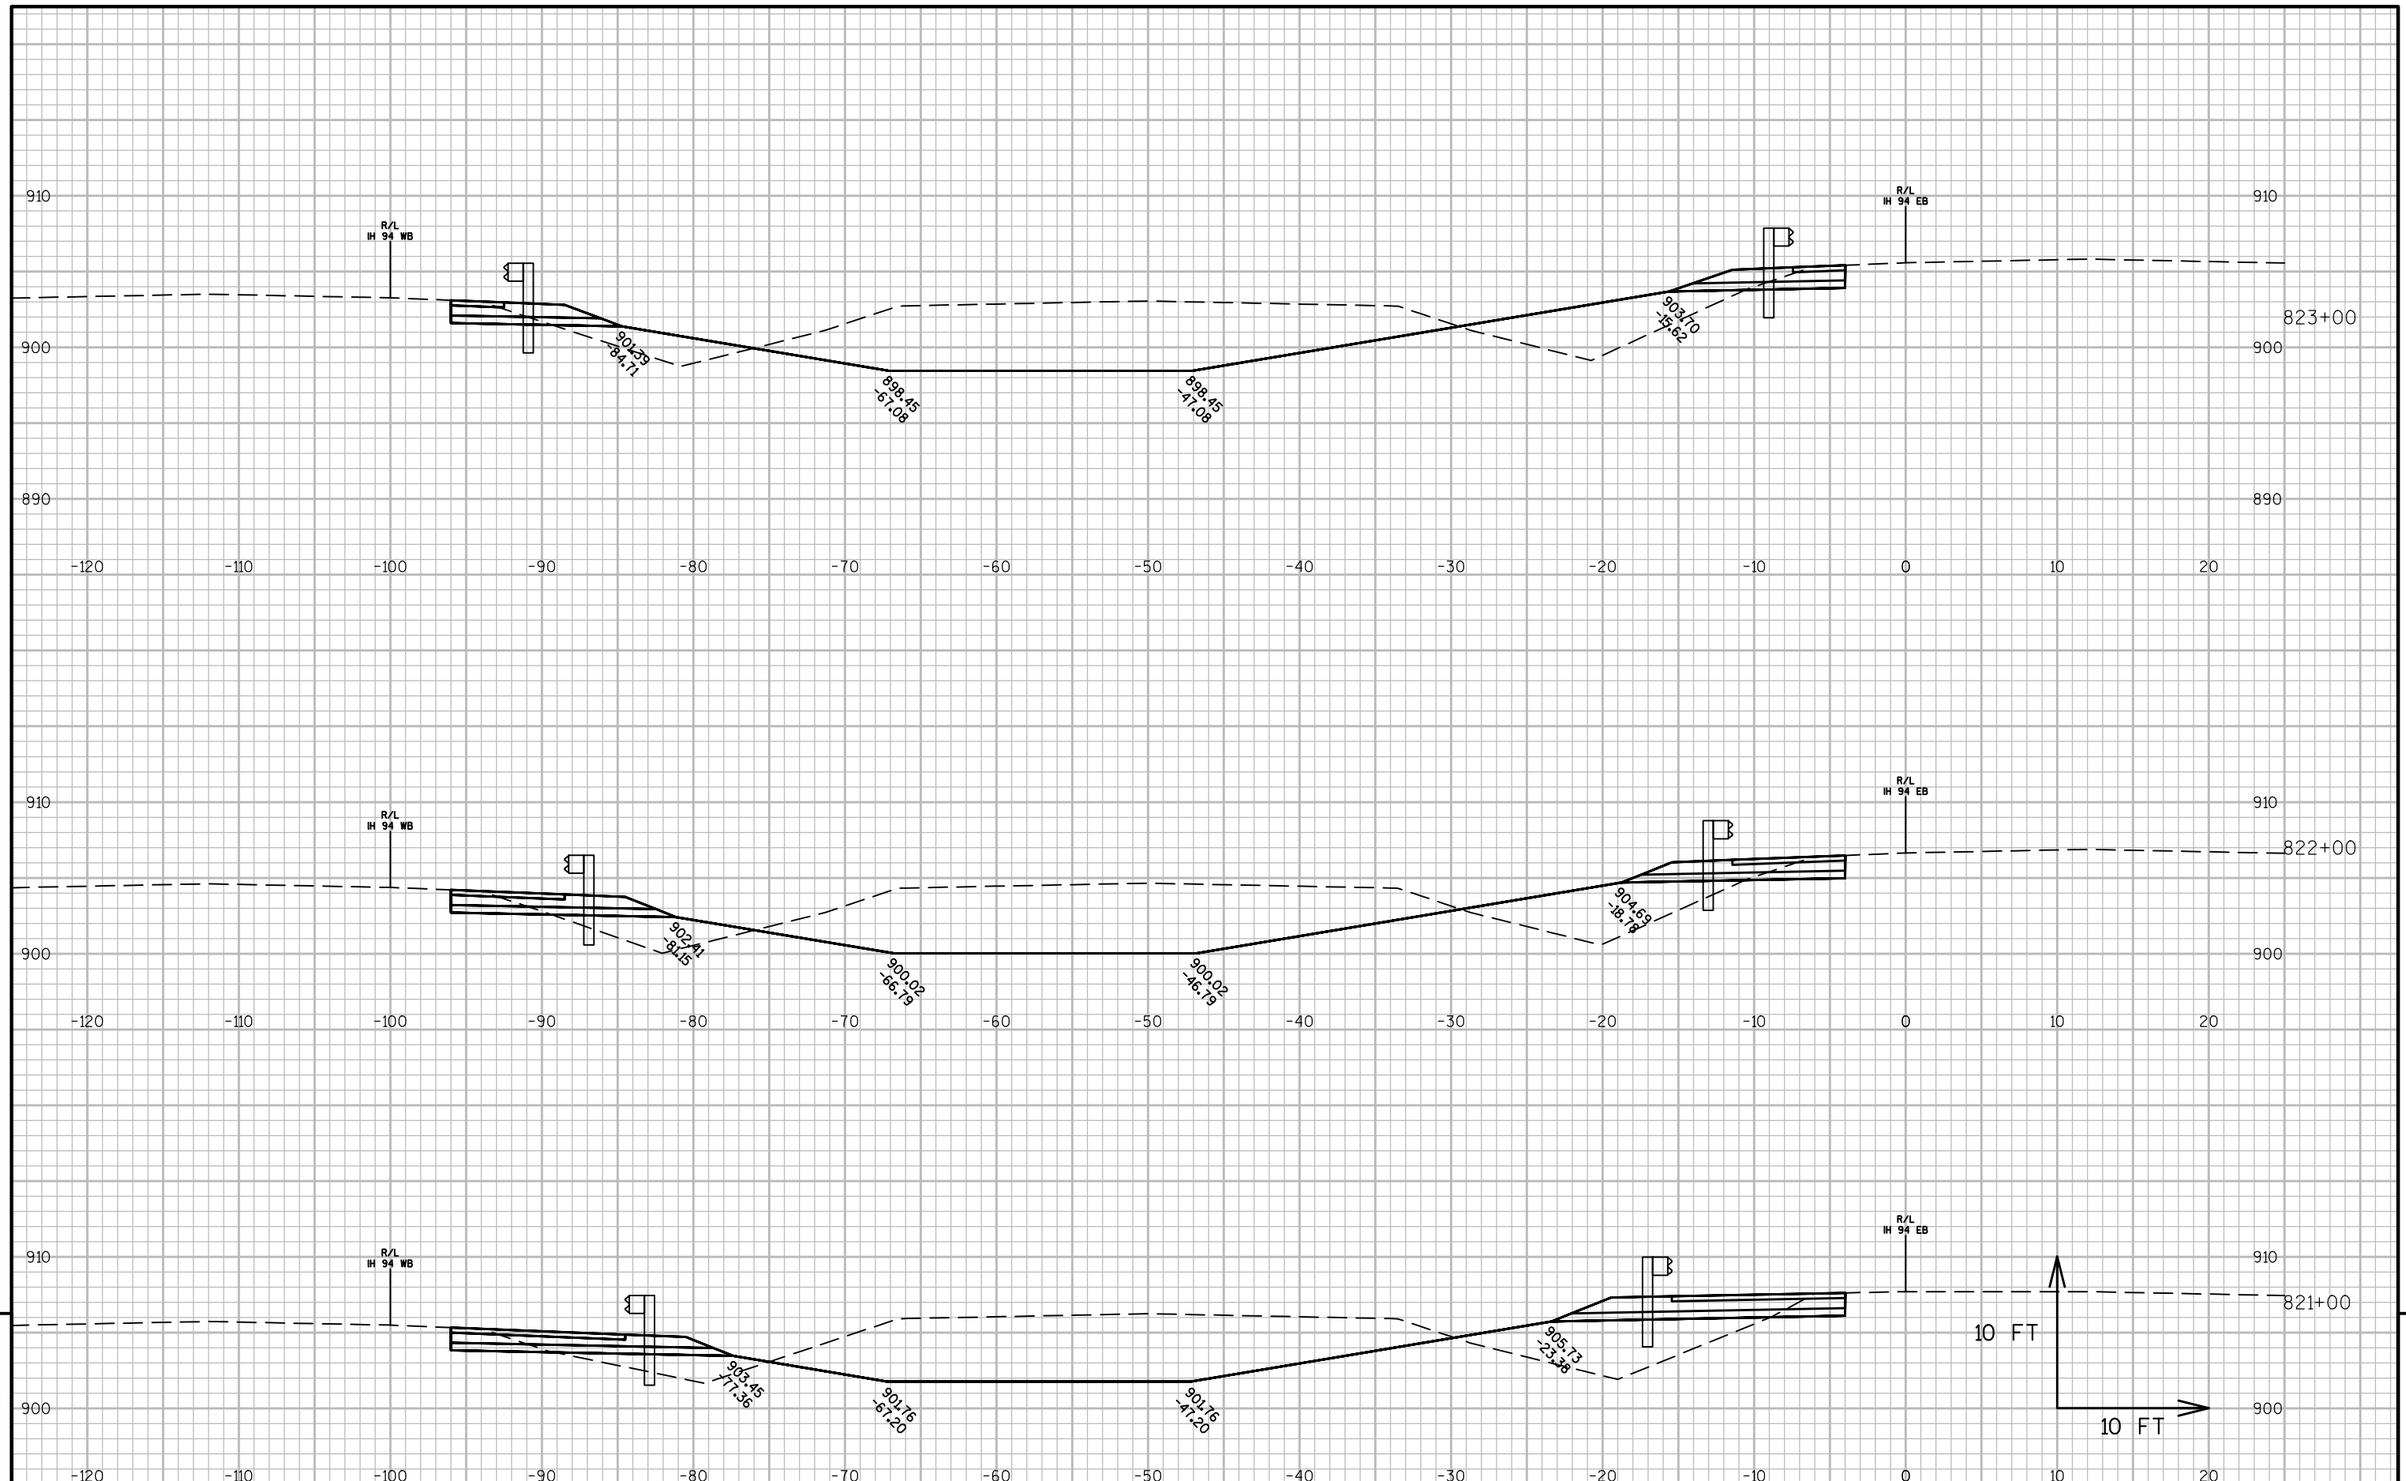

9


9

PROJECT NO: 1022-08-72	HWY: IH 94	COUNTY: DUNN	CROSS SECTIONS: IH 94 MEDIAN STAGE 6C	SHEET	E

FILE NAME : N:\PDS\C3D\10220706\SHEETSPLAN\PLAN SHEETS 10220872\090261_XS_STAGE6C.DWG
LAYOUT NAME - 090261T - (85)

PLOT DATE : 4/15/2017 3:54 PM PLOT BY : ANDERSON, THOMAS R PLOT NAME :

PLOT SCALE : 1 IN:10 FT

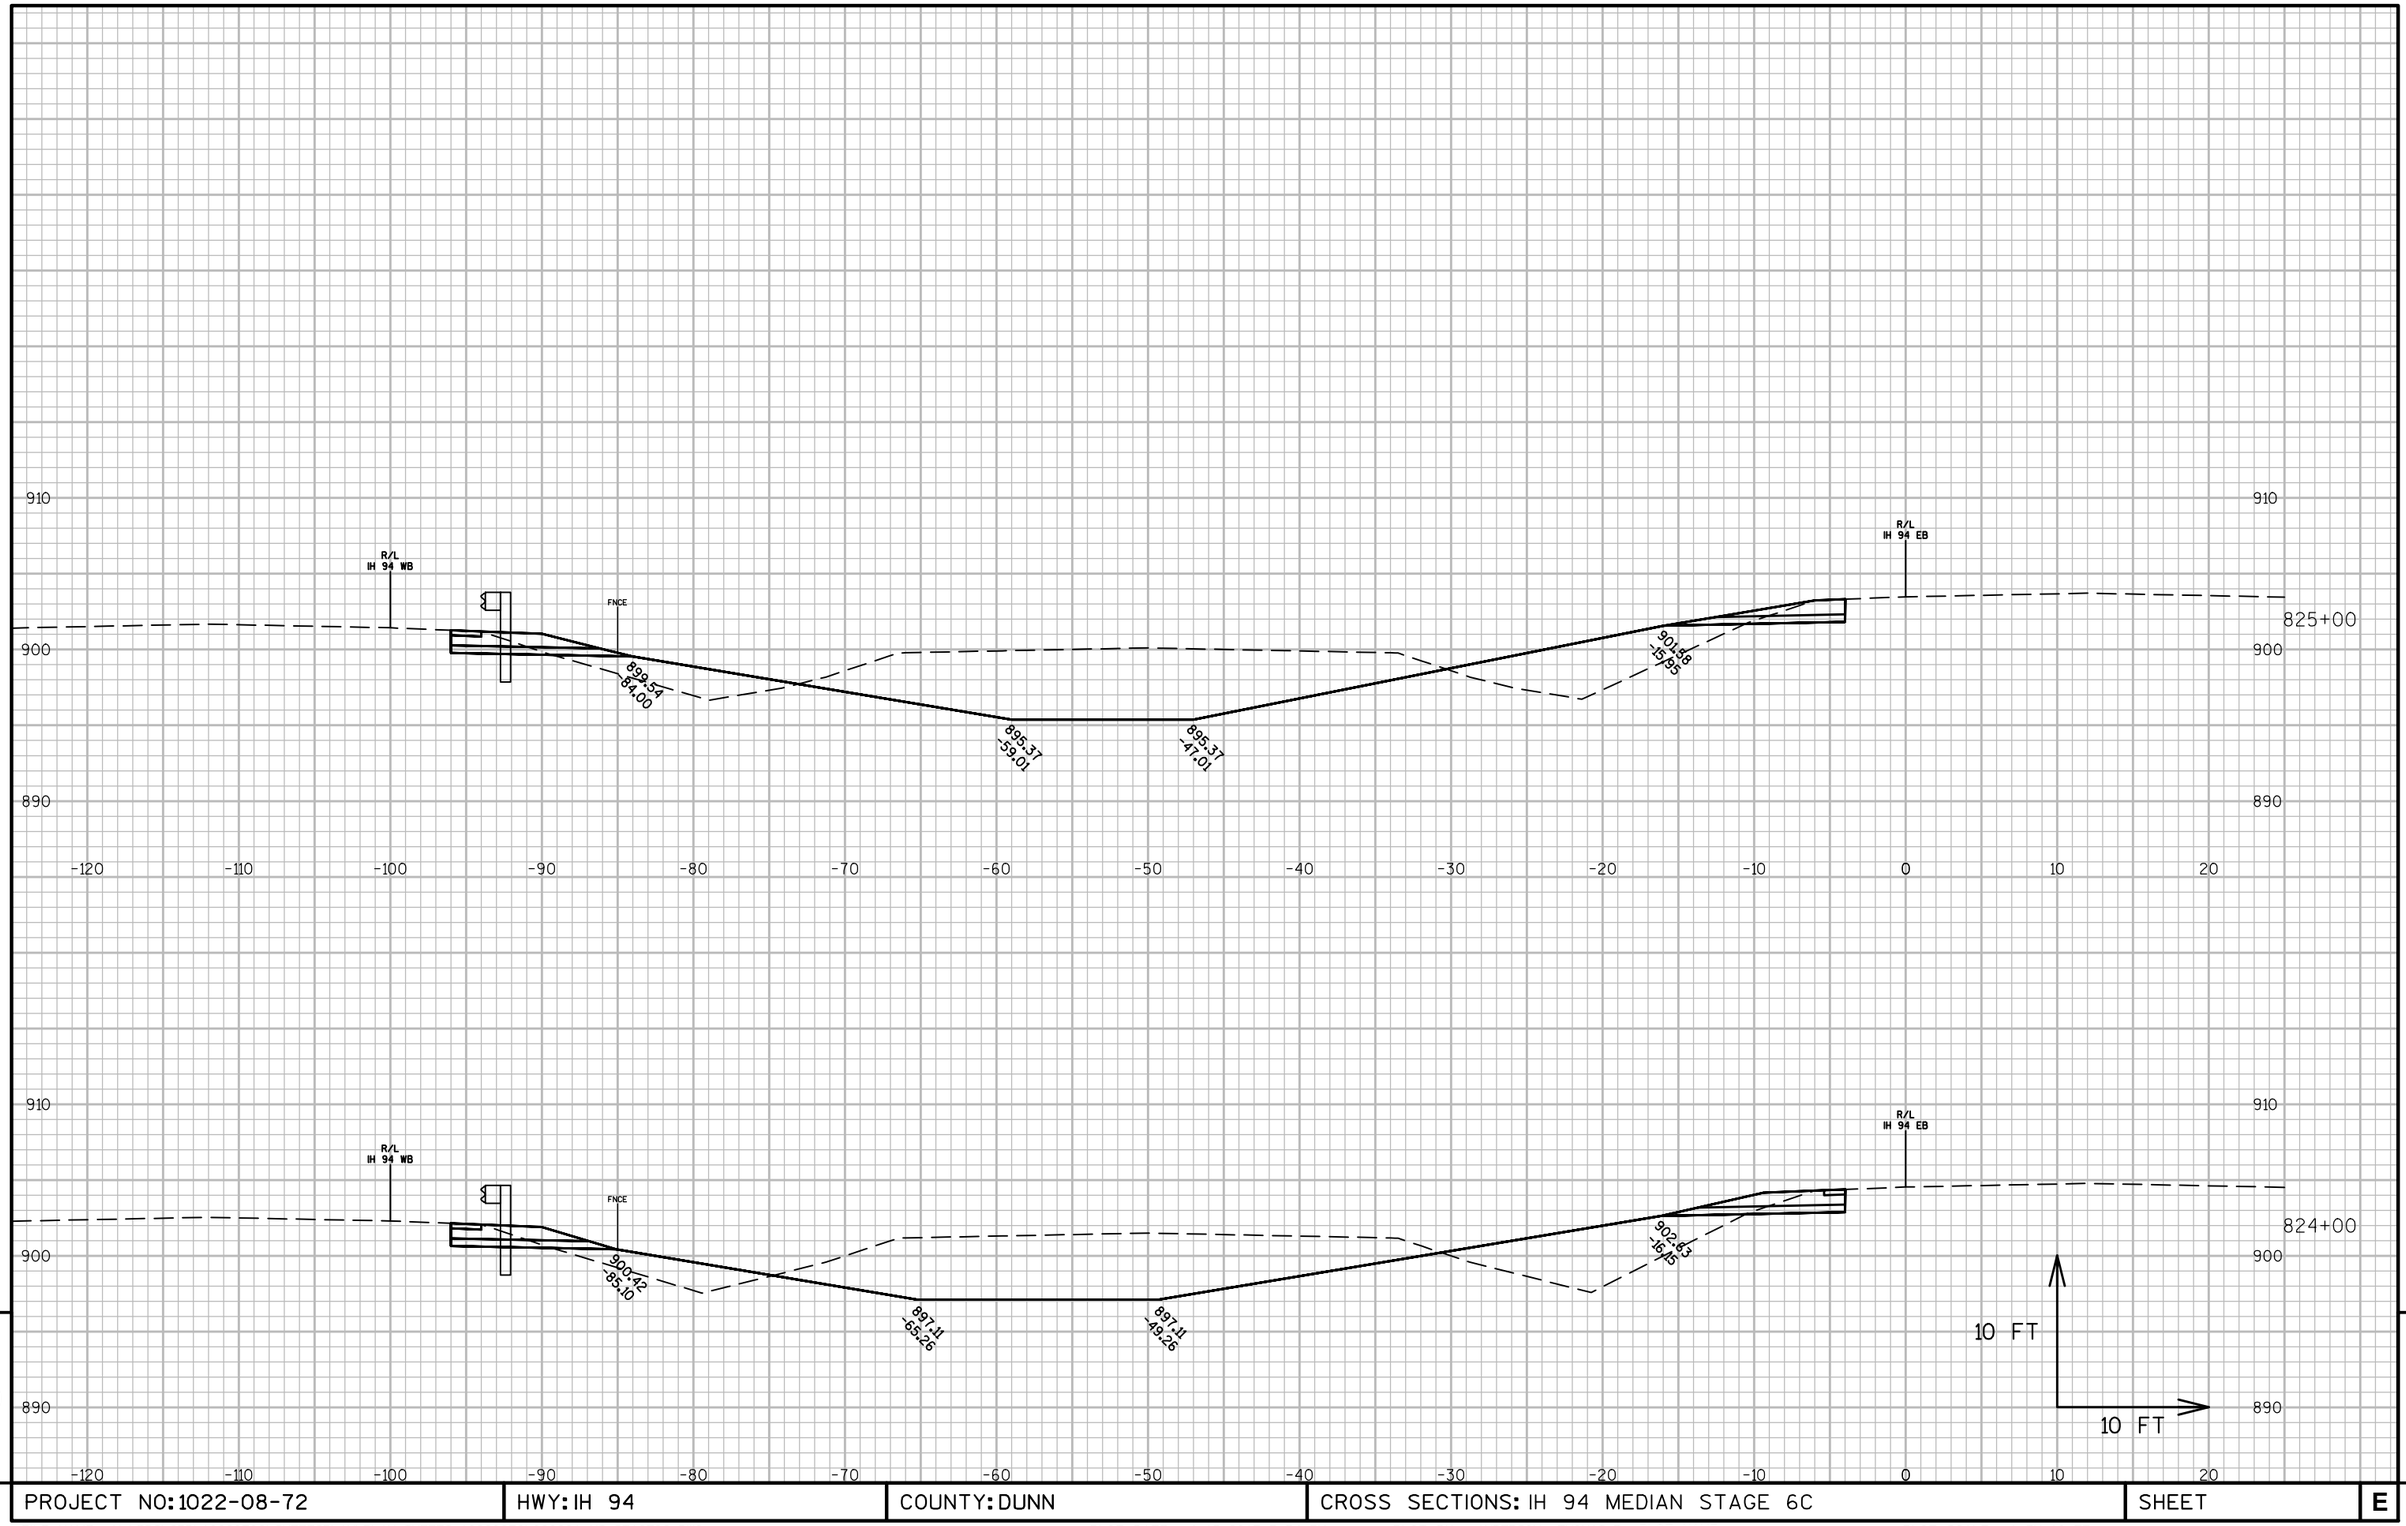


PROJECT NO: 1022-08-72	HWY: IH 94	COUNTY: DUNN	CROSS SECTIONS: IH 94 MEDIAN STAGE 6C	SHEET	E

FILE NAME : N:\PDS\C3D\10220706\SHEETSPLAN\PLAN SHEETS 10220872\090261_XS_STAGE6C.DWG
LAYOUT NAME - 090261T - (86)

PLOT DATE : 4/15/2017 3:54 PM PLOT BY : ANDERSON, THOMAS R PLOT NAME : PLOT SCALE : 1 IN:10 FT

WISDOT/CADDS SHEET 49

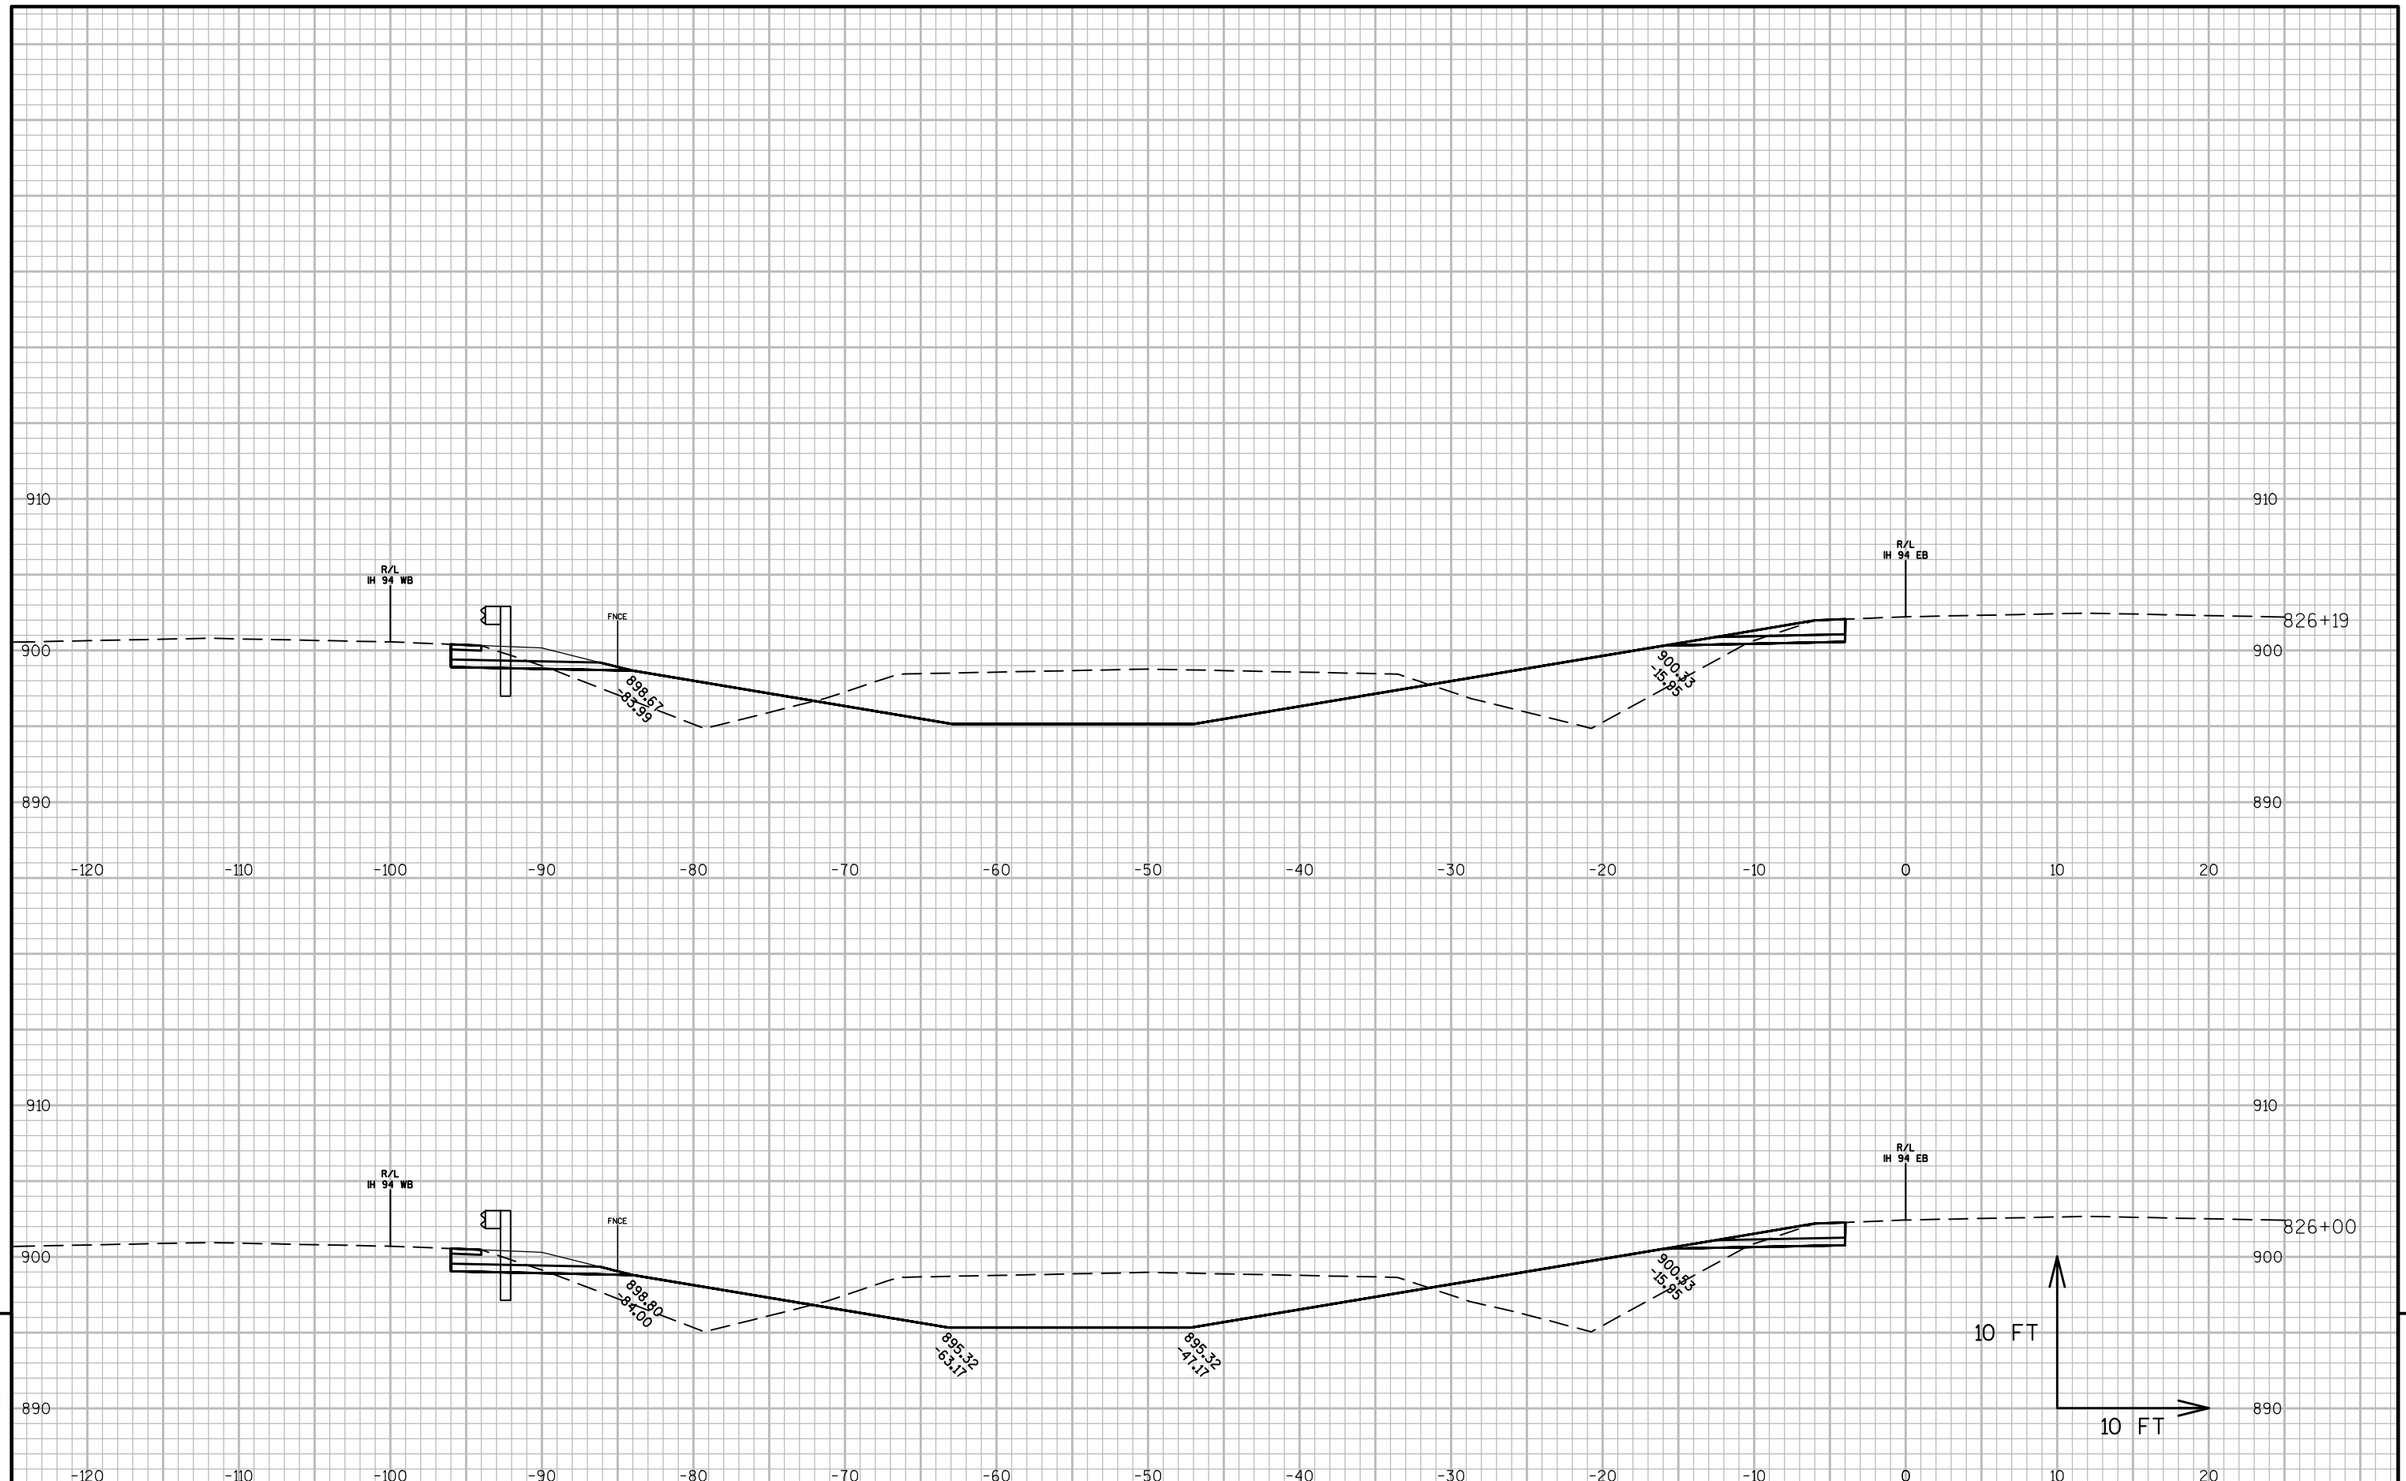


PROJECT NO: 1022-08-72	HWY: IH 94	COUNTY: DUNN	CROSS SECTIONS: IH 94 MEDIAN STAGE 6C	SHEET	E

FILE NAME : N:\PDS\C3D\10220706\SHEETSPLAN\PLAN SHEETS 10220872\090261_XS_STAGE6C.DWG
LAYOUT NAME - 090261T - (87)

PLOT DATE : 4/15/2017 3:55 PM PLOT BY : ANDERSON, THOMAS R PLOT NAME :

PLOT SCALE : 1 IN:10 FT

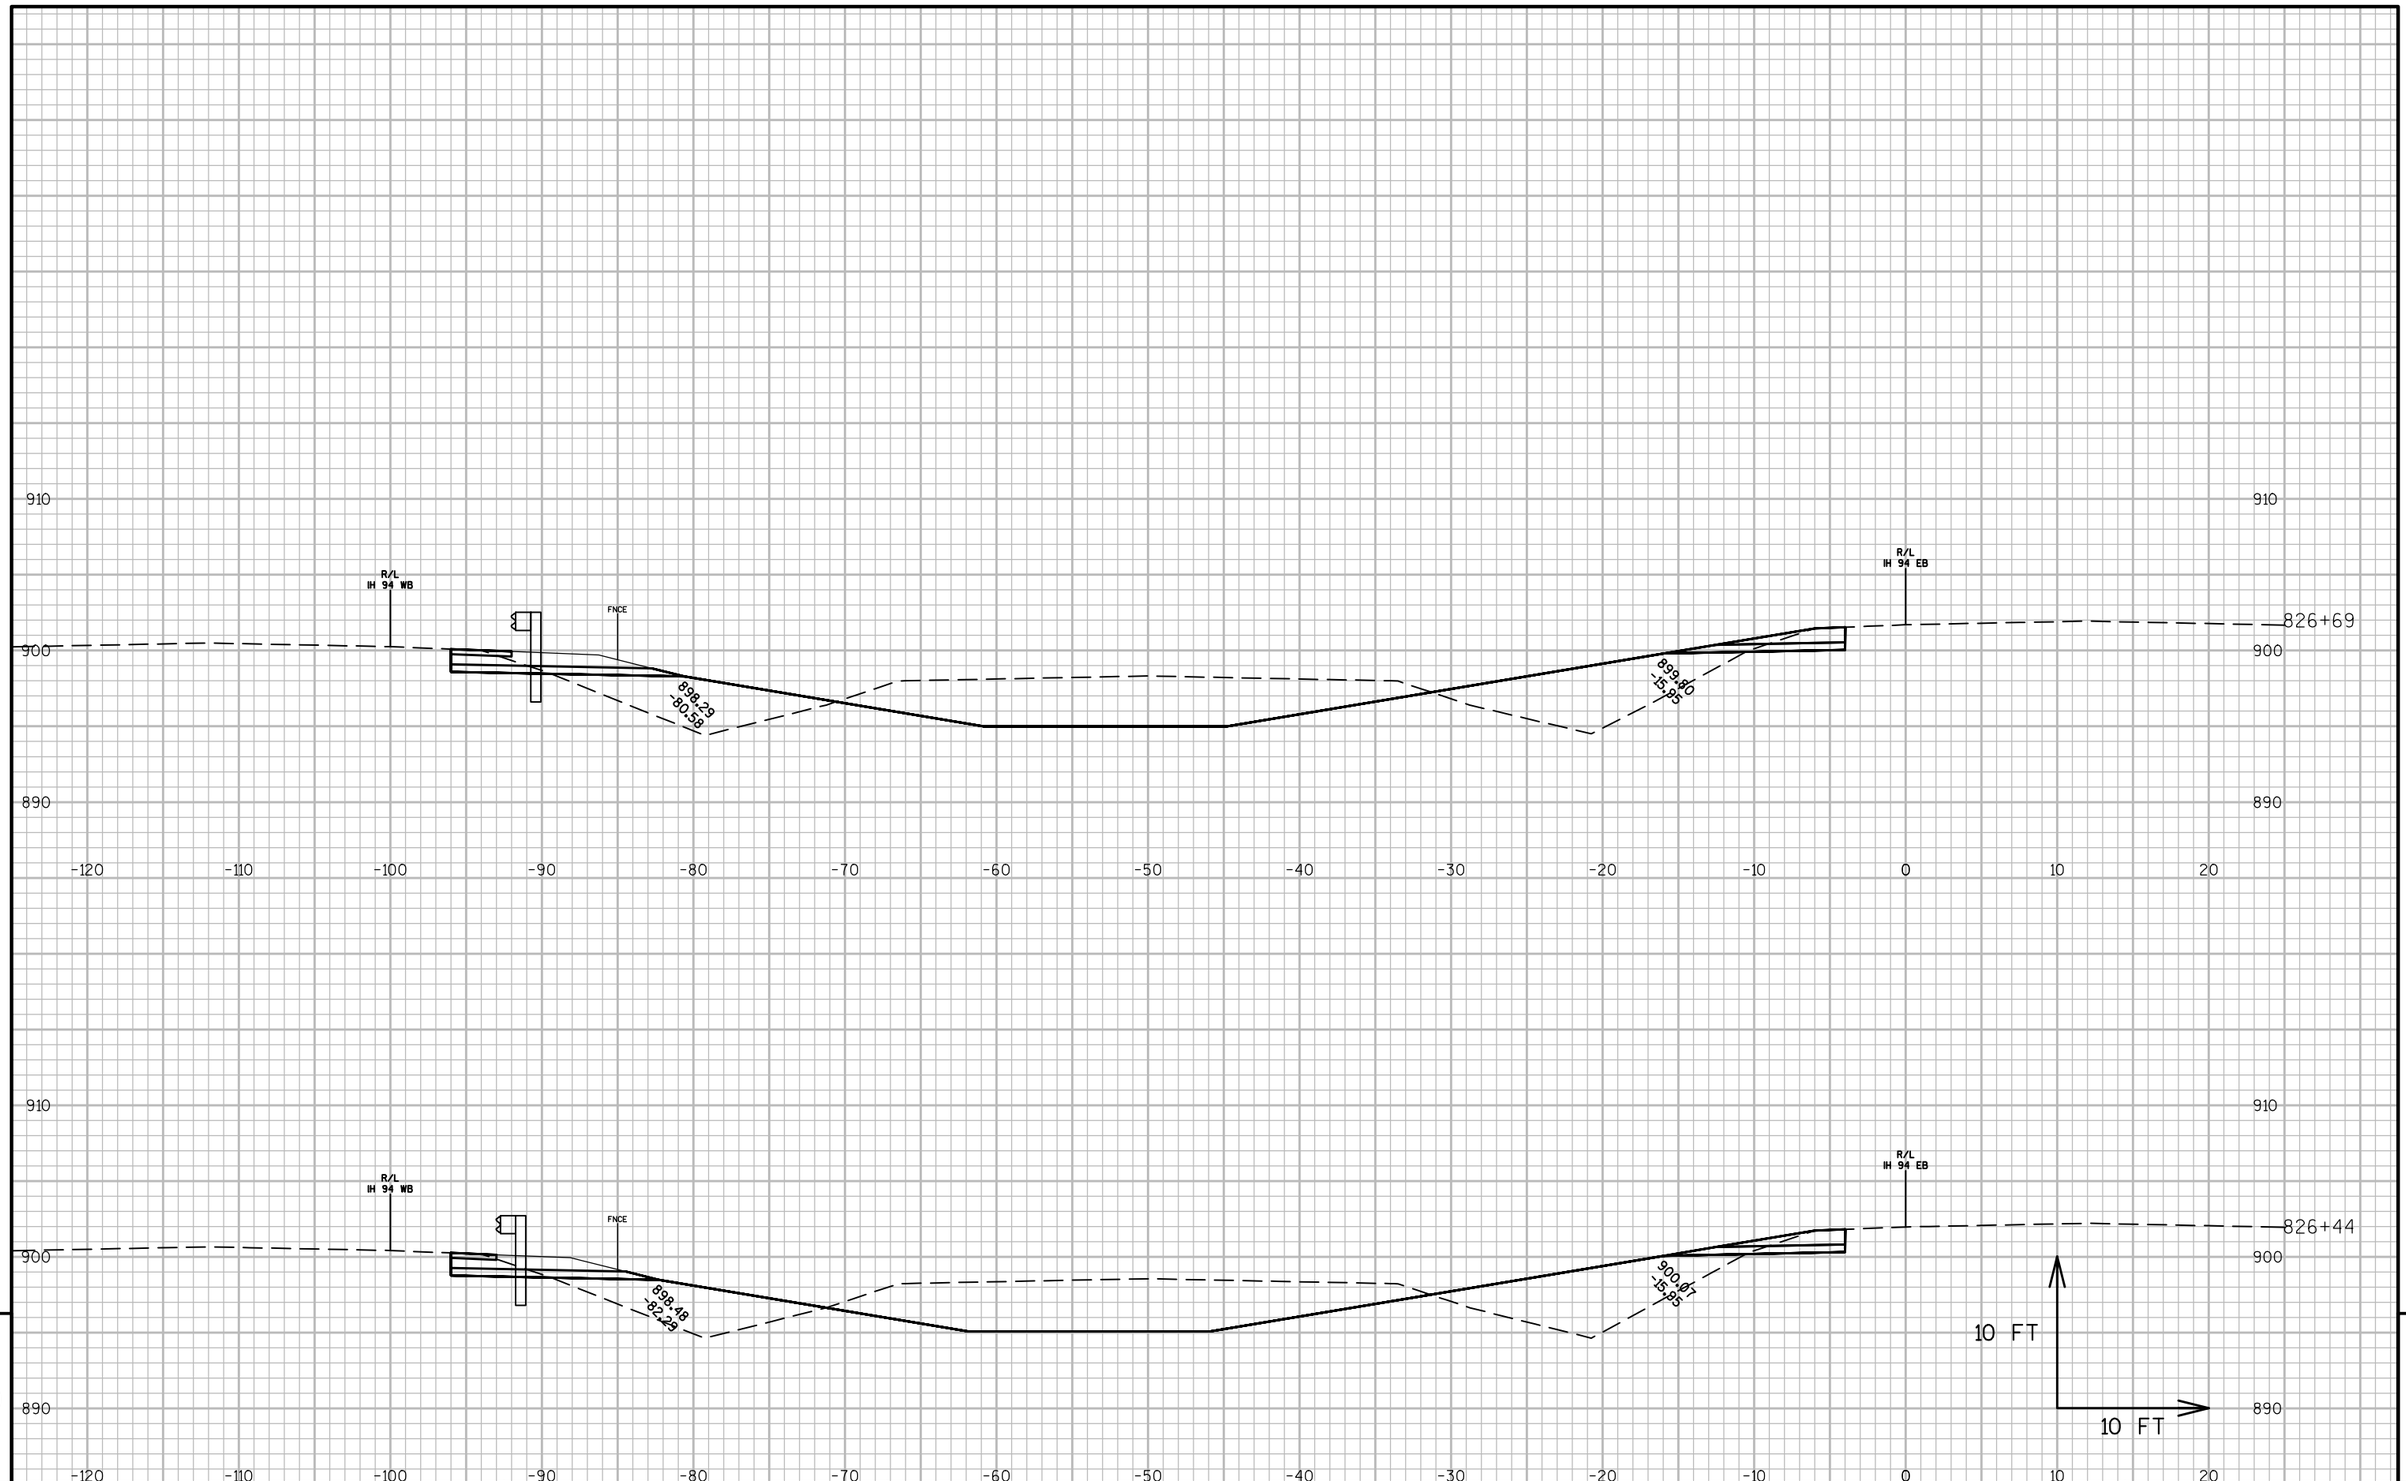

9


9

PROJECT NO: 1022-08-72	HWY: IH 94	COUNTY: DUNN	CROSS SECTIONS: IH 94 MEDIAN STAGE 6C	SHEET	E

FILE NAME : N:\PDS\C3D\10220706\SHEETSPLAN\PLAN SHEETS 10220872\090261_XS_STAGE6C.DWG
LAYOUT NAME - 090261T - (88)

PLOT DATE : 4/15/2017 3:55 PM PLOT BY : ANDERSON, THOMAS R PLOT NAME :

PLOT SCALE : 1 IN:10 FT

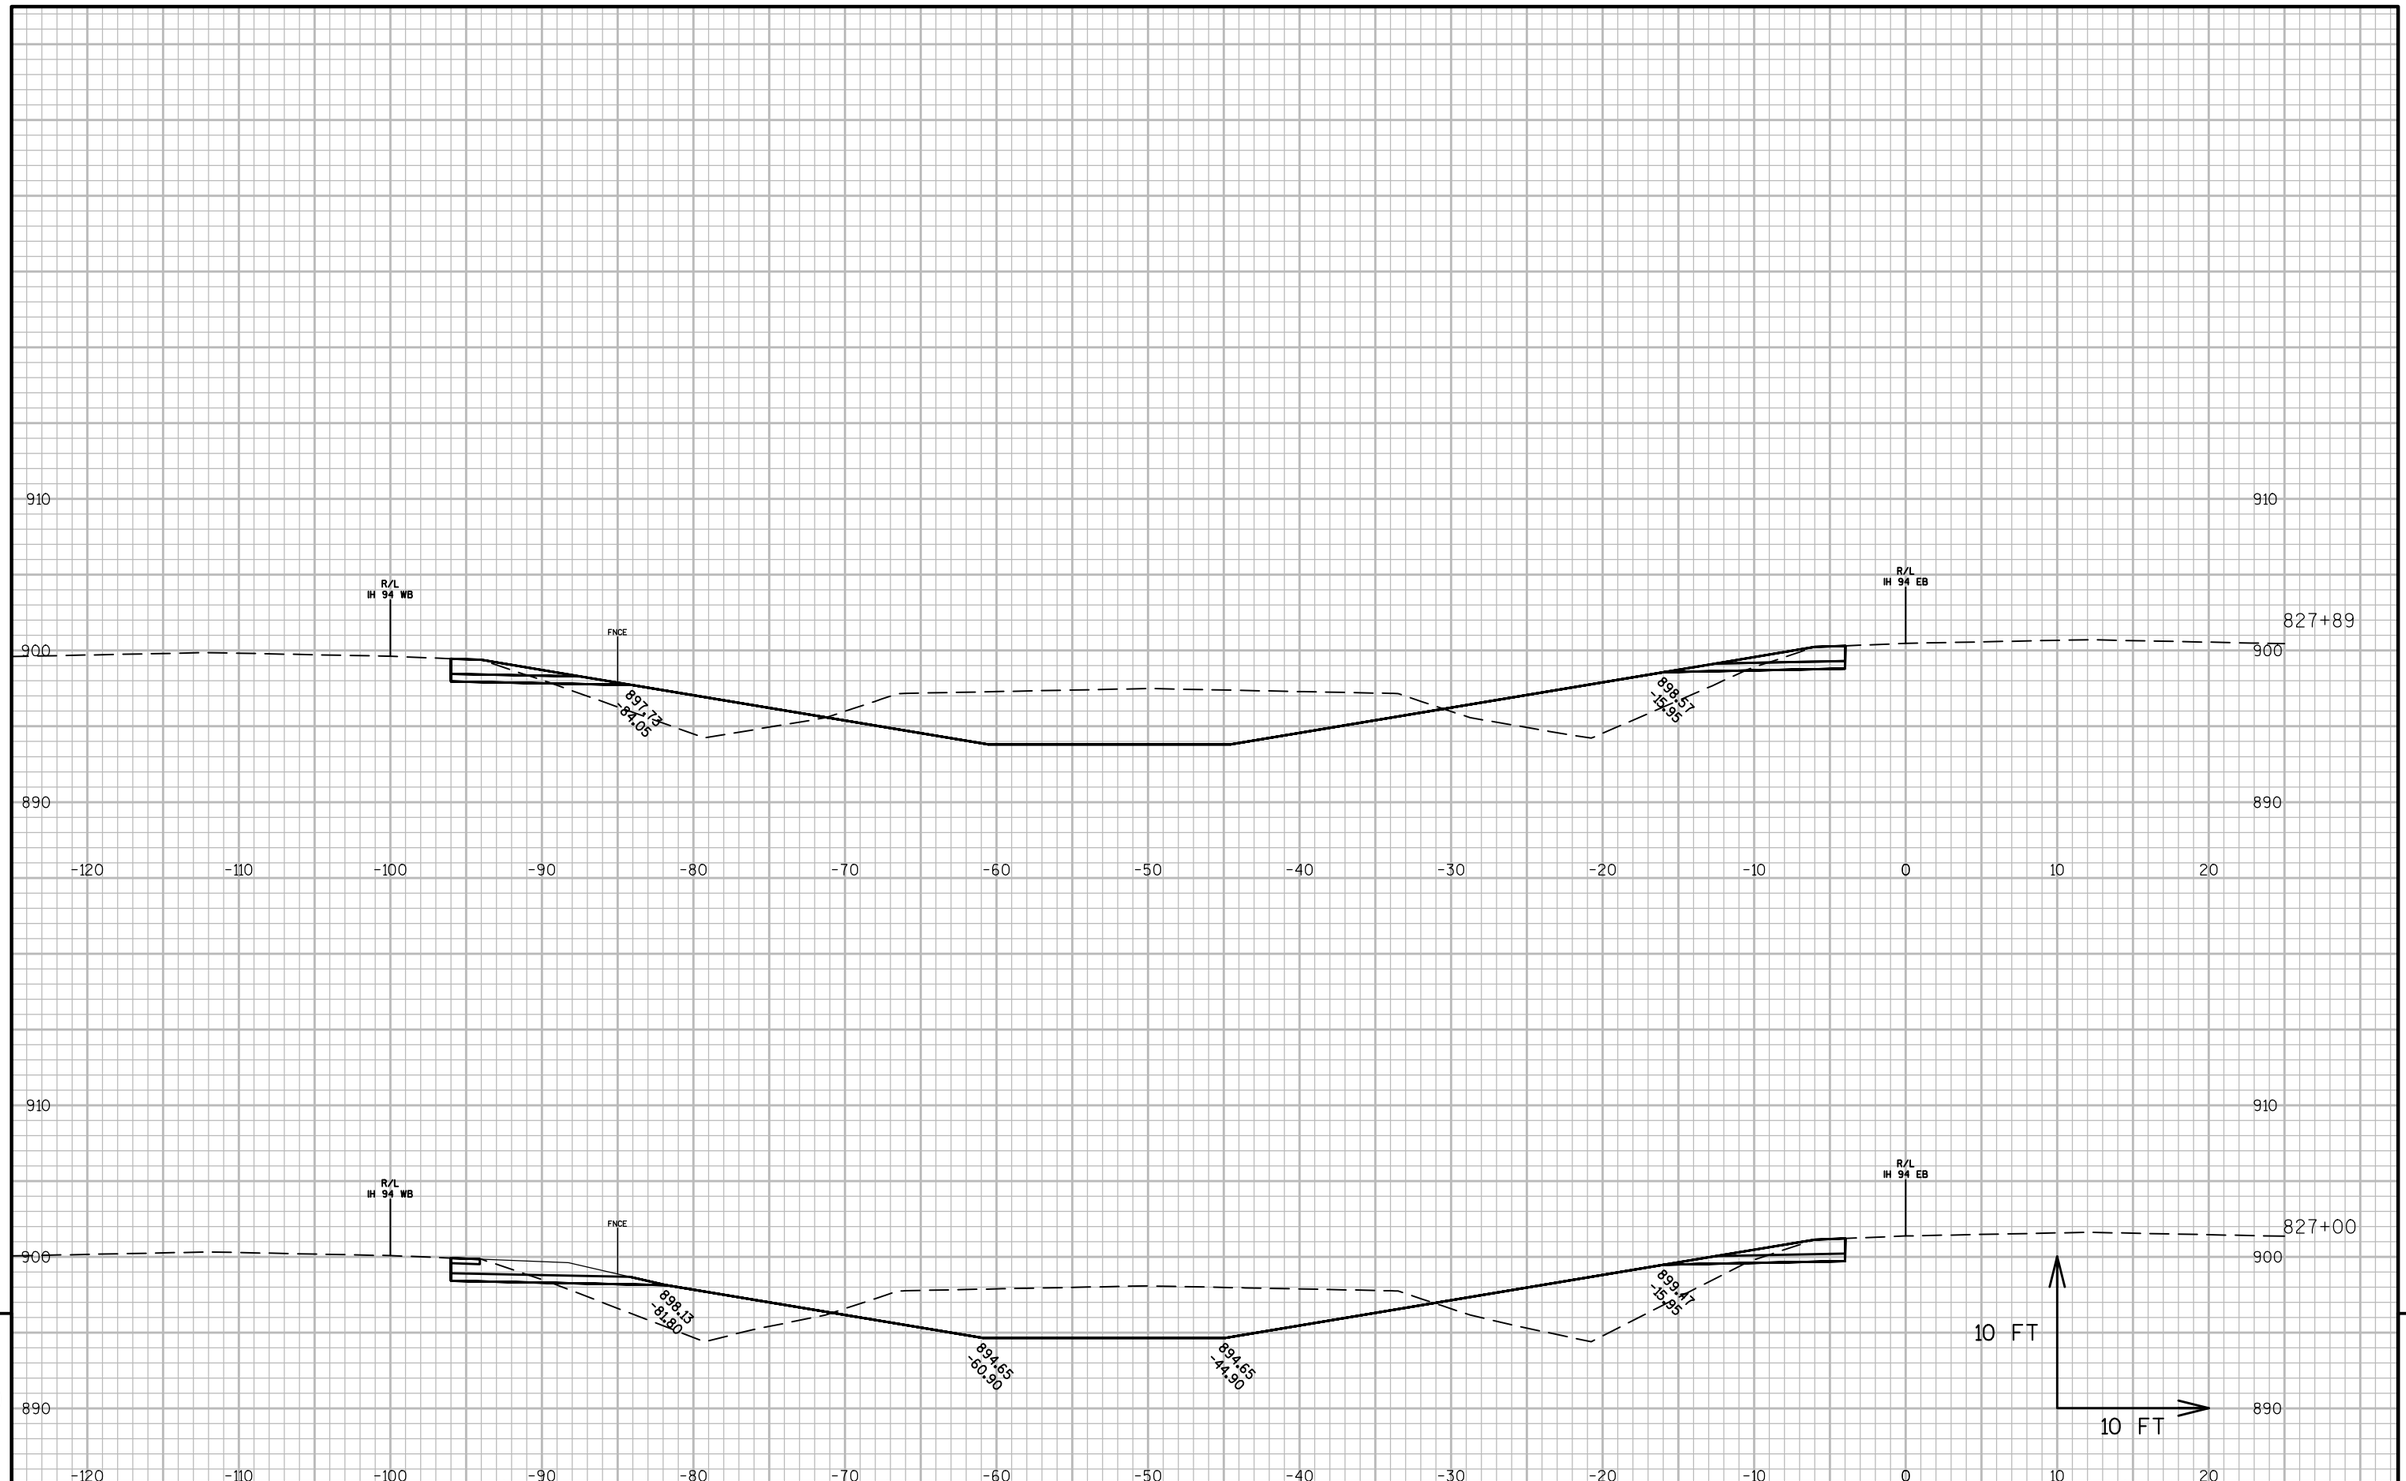


PROJECT NO: 1022-08-72	HWY: IH 94	COUNTY: DUNN	CROSS SECTIONS: IH 94 MEDIAN STAGE 6C	SHEET	E

FILE NAME : N:\PDS\C3D\10220706\SHEETSPLAN\PLAN SHEETS 10220872\090261_XS_STAGE6C.DWG
LAYOUT NAME - 090261T - (89)

PLOT DATE : 4/15/2017 3:55 PM PLOT BY : ANDERSON, THOMAS R PLOT NAME :

PLOT SCALE : 1 IN:10 FT

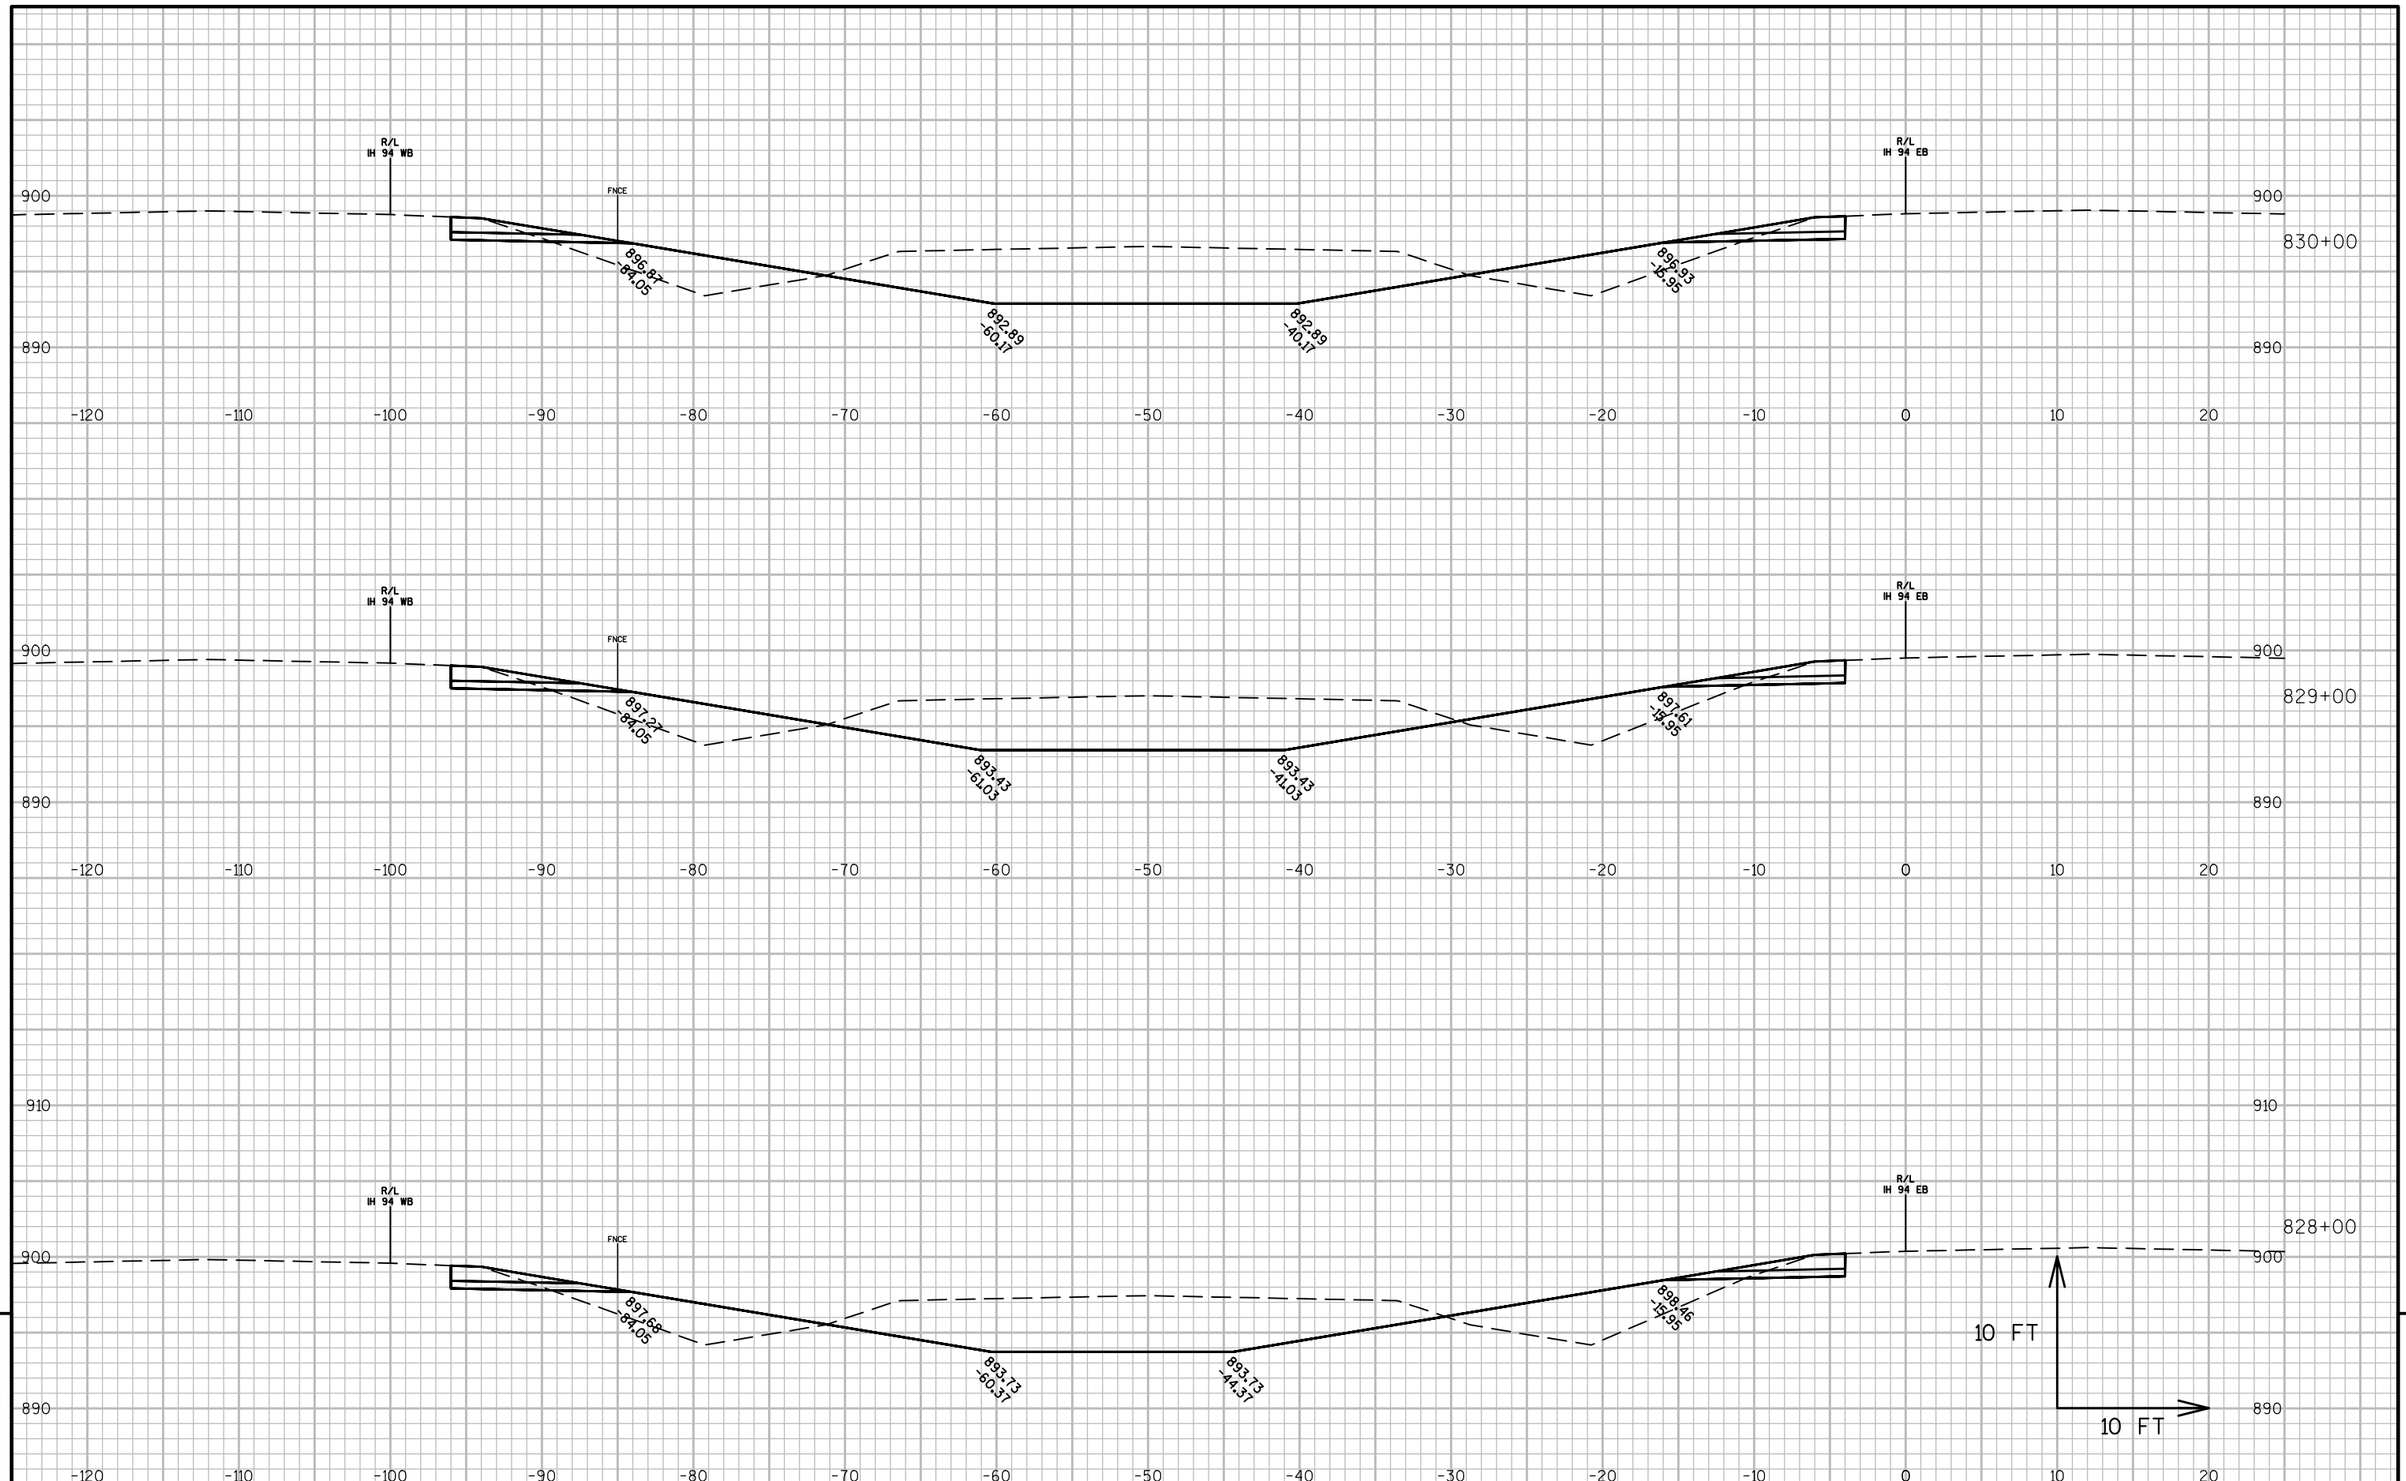

9


9

PROJECT NO: 1022-08-72	HWY: IH 94	COUNTY: DUNN	CROSS SECTIONS: IH 94 MEDIAN STAGE 6C	SHEET	E


FILE NAME : N:\PDS\C3D\10220706\SHEETSPLAN\PLAN SHEETS 10220872\090261_XS_STAGE6C.DWG
LAYOUT NAME - 090261T - (90)

PLOT DATE : 4/15/2017 3:55 PM PLOT BY : ANDERSON, THOMAS R PLOT NAME :

PLOT SCALE : 1 IN:10 FT

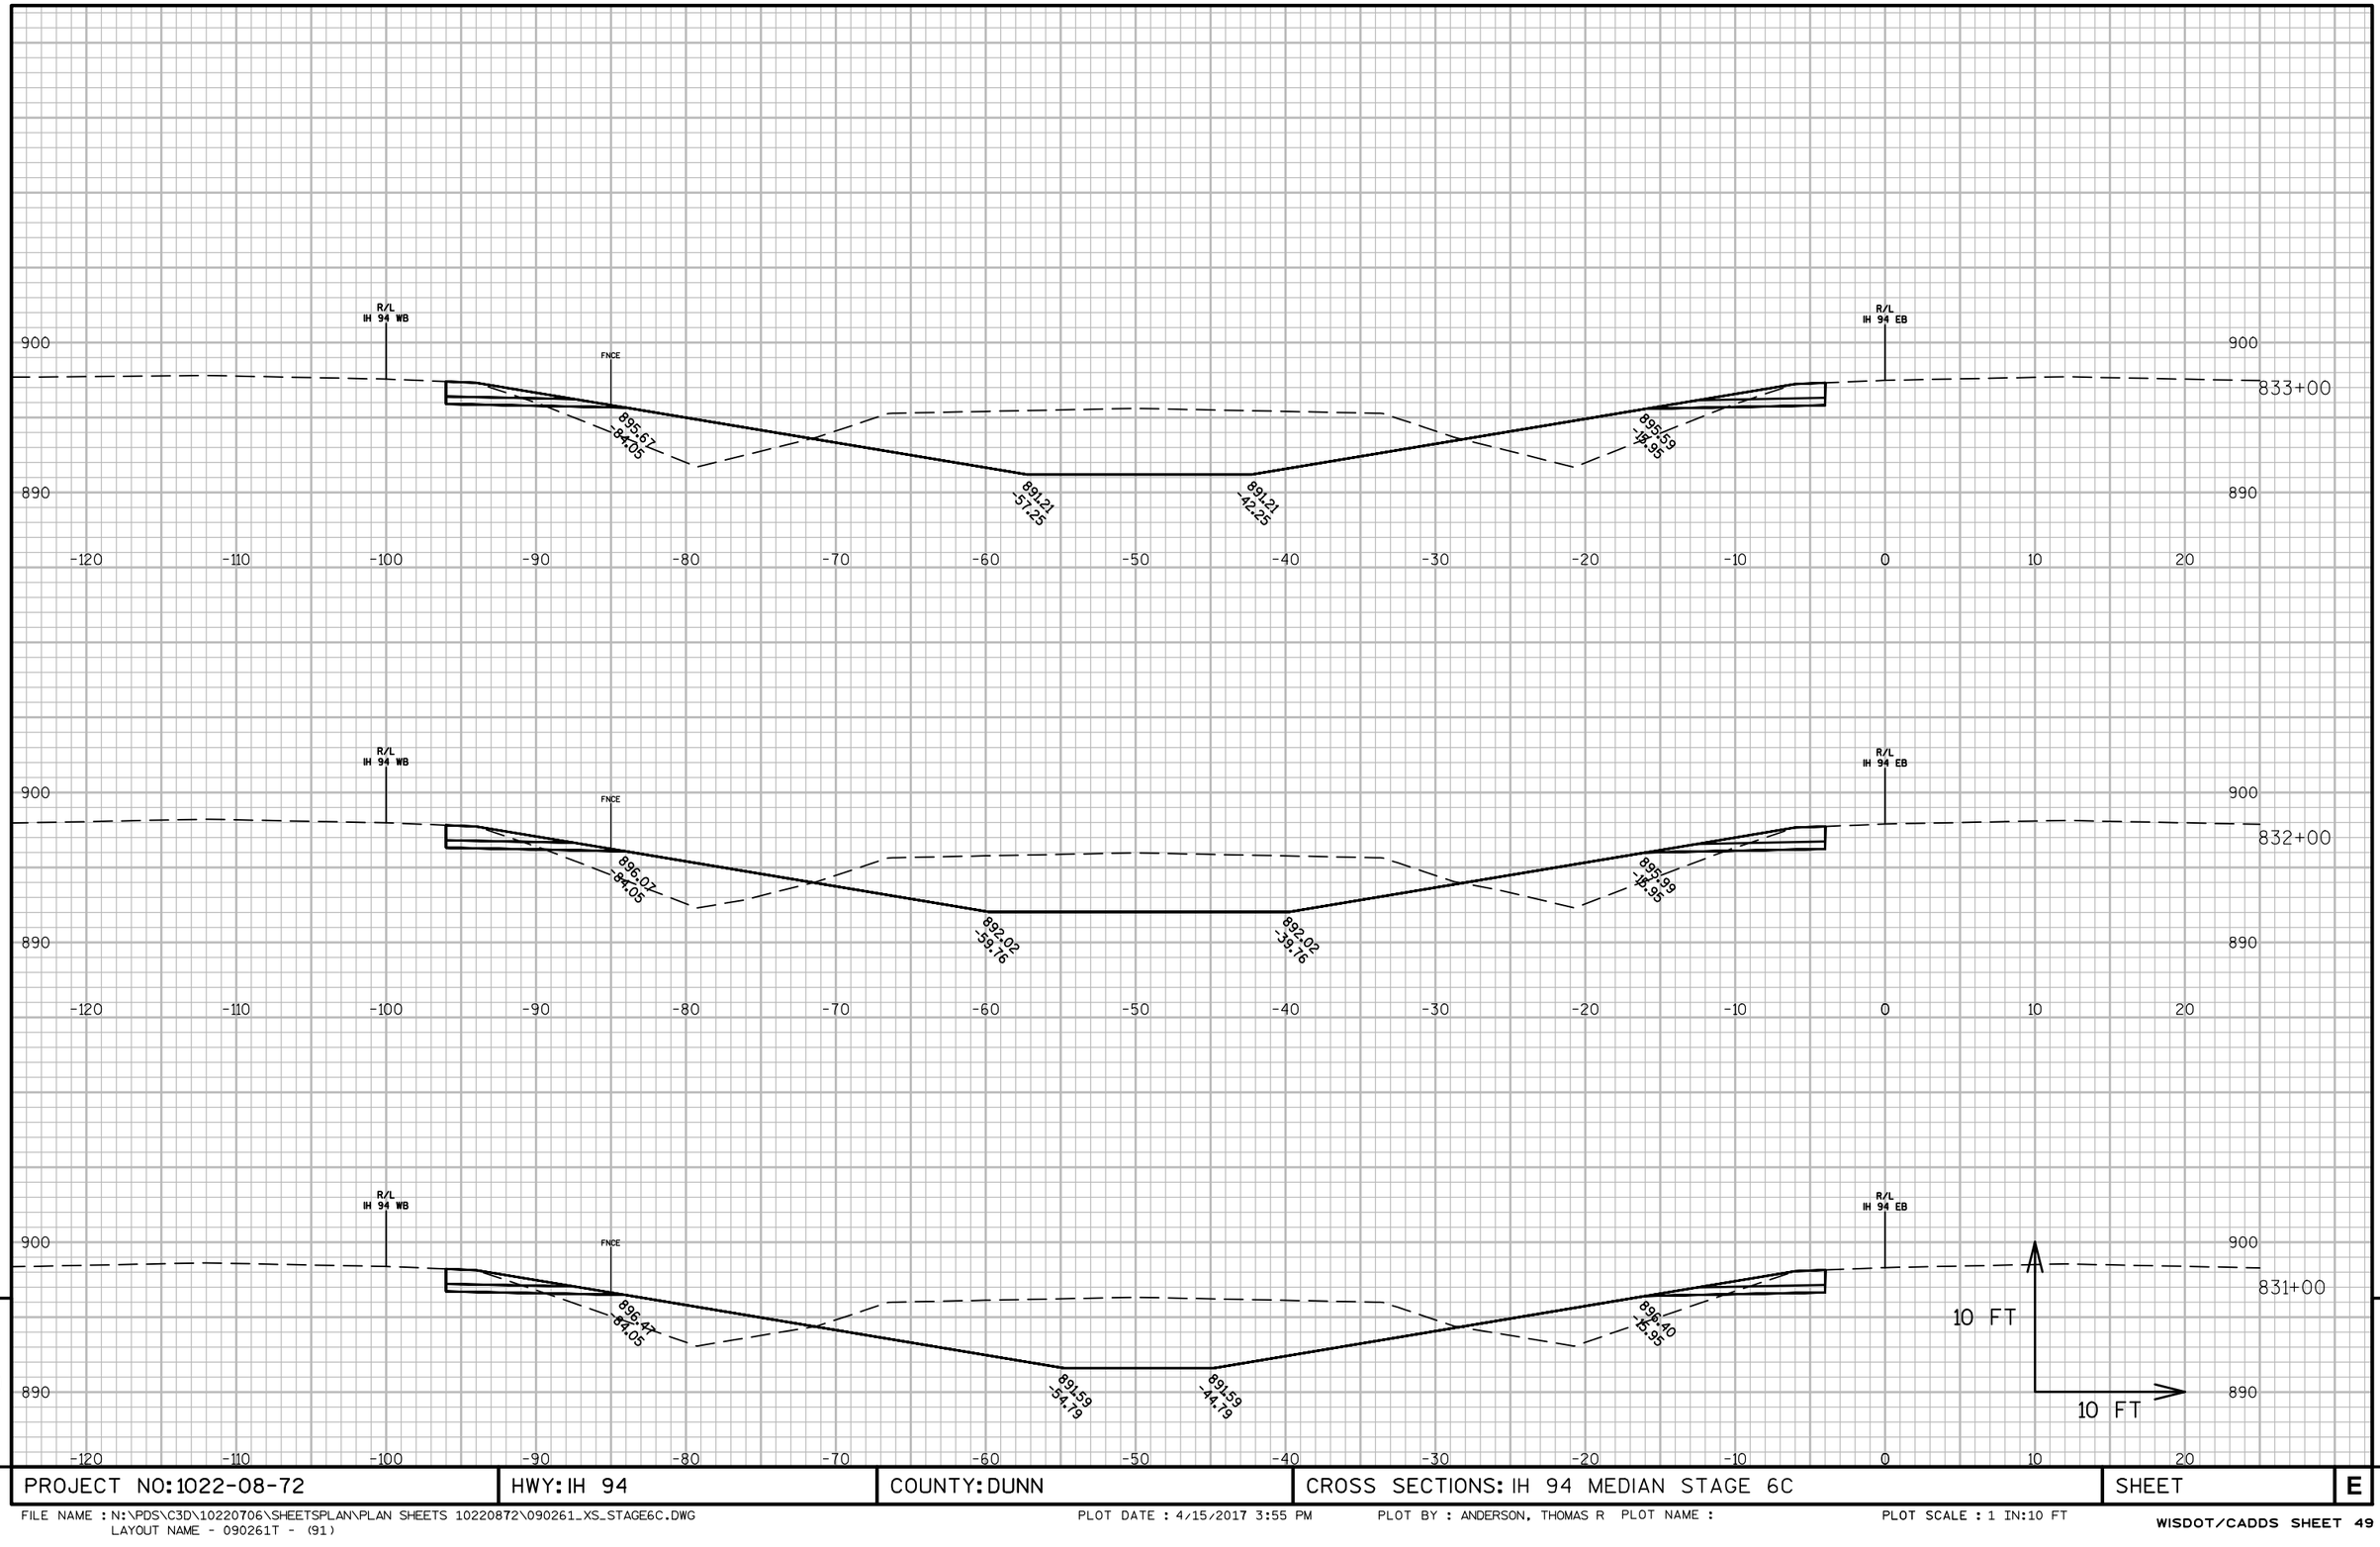

PROJECT NO: 1022-08-72	HWY: IH 94	COUNTY: DUNN	CROSS SECTIONS: IH 94 MEDIAN STAGE 6C	SHEET	E

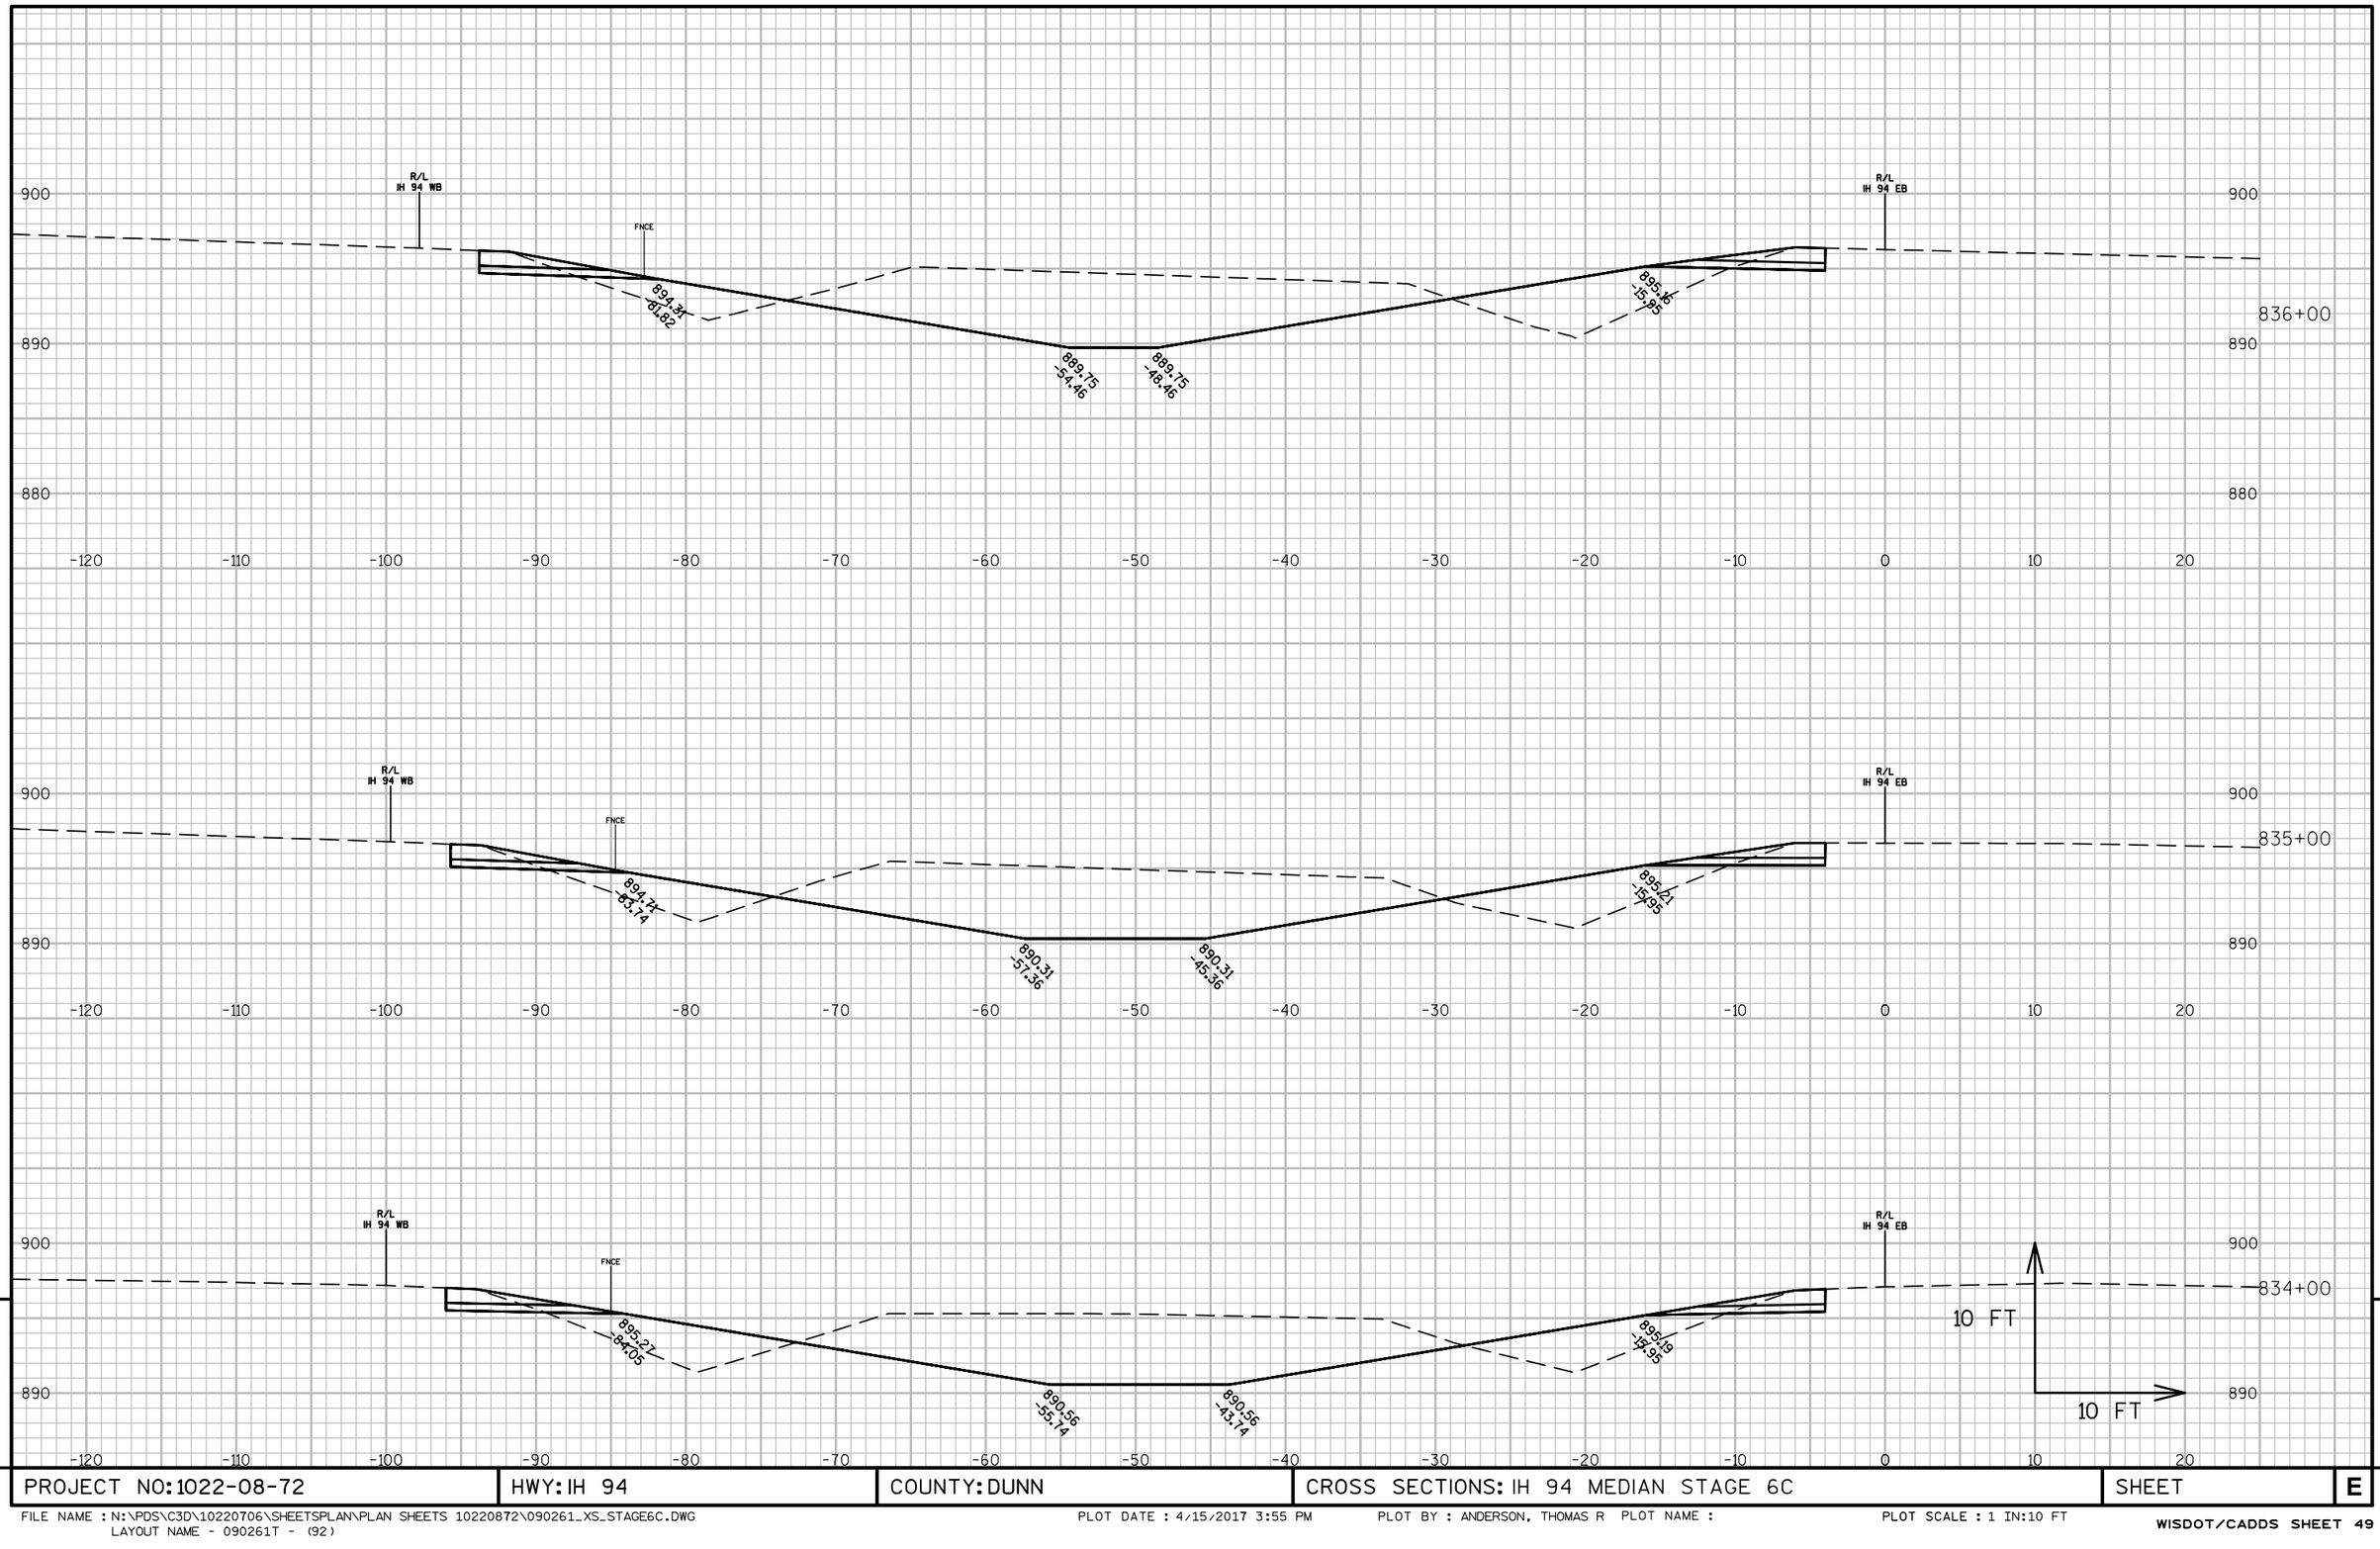


PROJECT NO: 1022-08-72	HWY: IH 94	COUNTY: DUNN	CROSS SECTIONS: IH 94 MEDIAN STAGE 6C	SHEET	E

FILE NAME : N:\PDS\C3D\10220706\SHEETSPLAN\PLAN SHEETS 10220872\090261_XS_STAGE6C.DWG
LAYOUT NAME - 090261T - (92)

PLOT DATE : 4/15/2017 3:55 PM PLOT BY : ANDERSON, THOMAS R PLOT NAME :

PLOT SCALE : 1 IN:10 FT

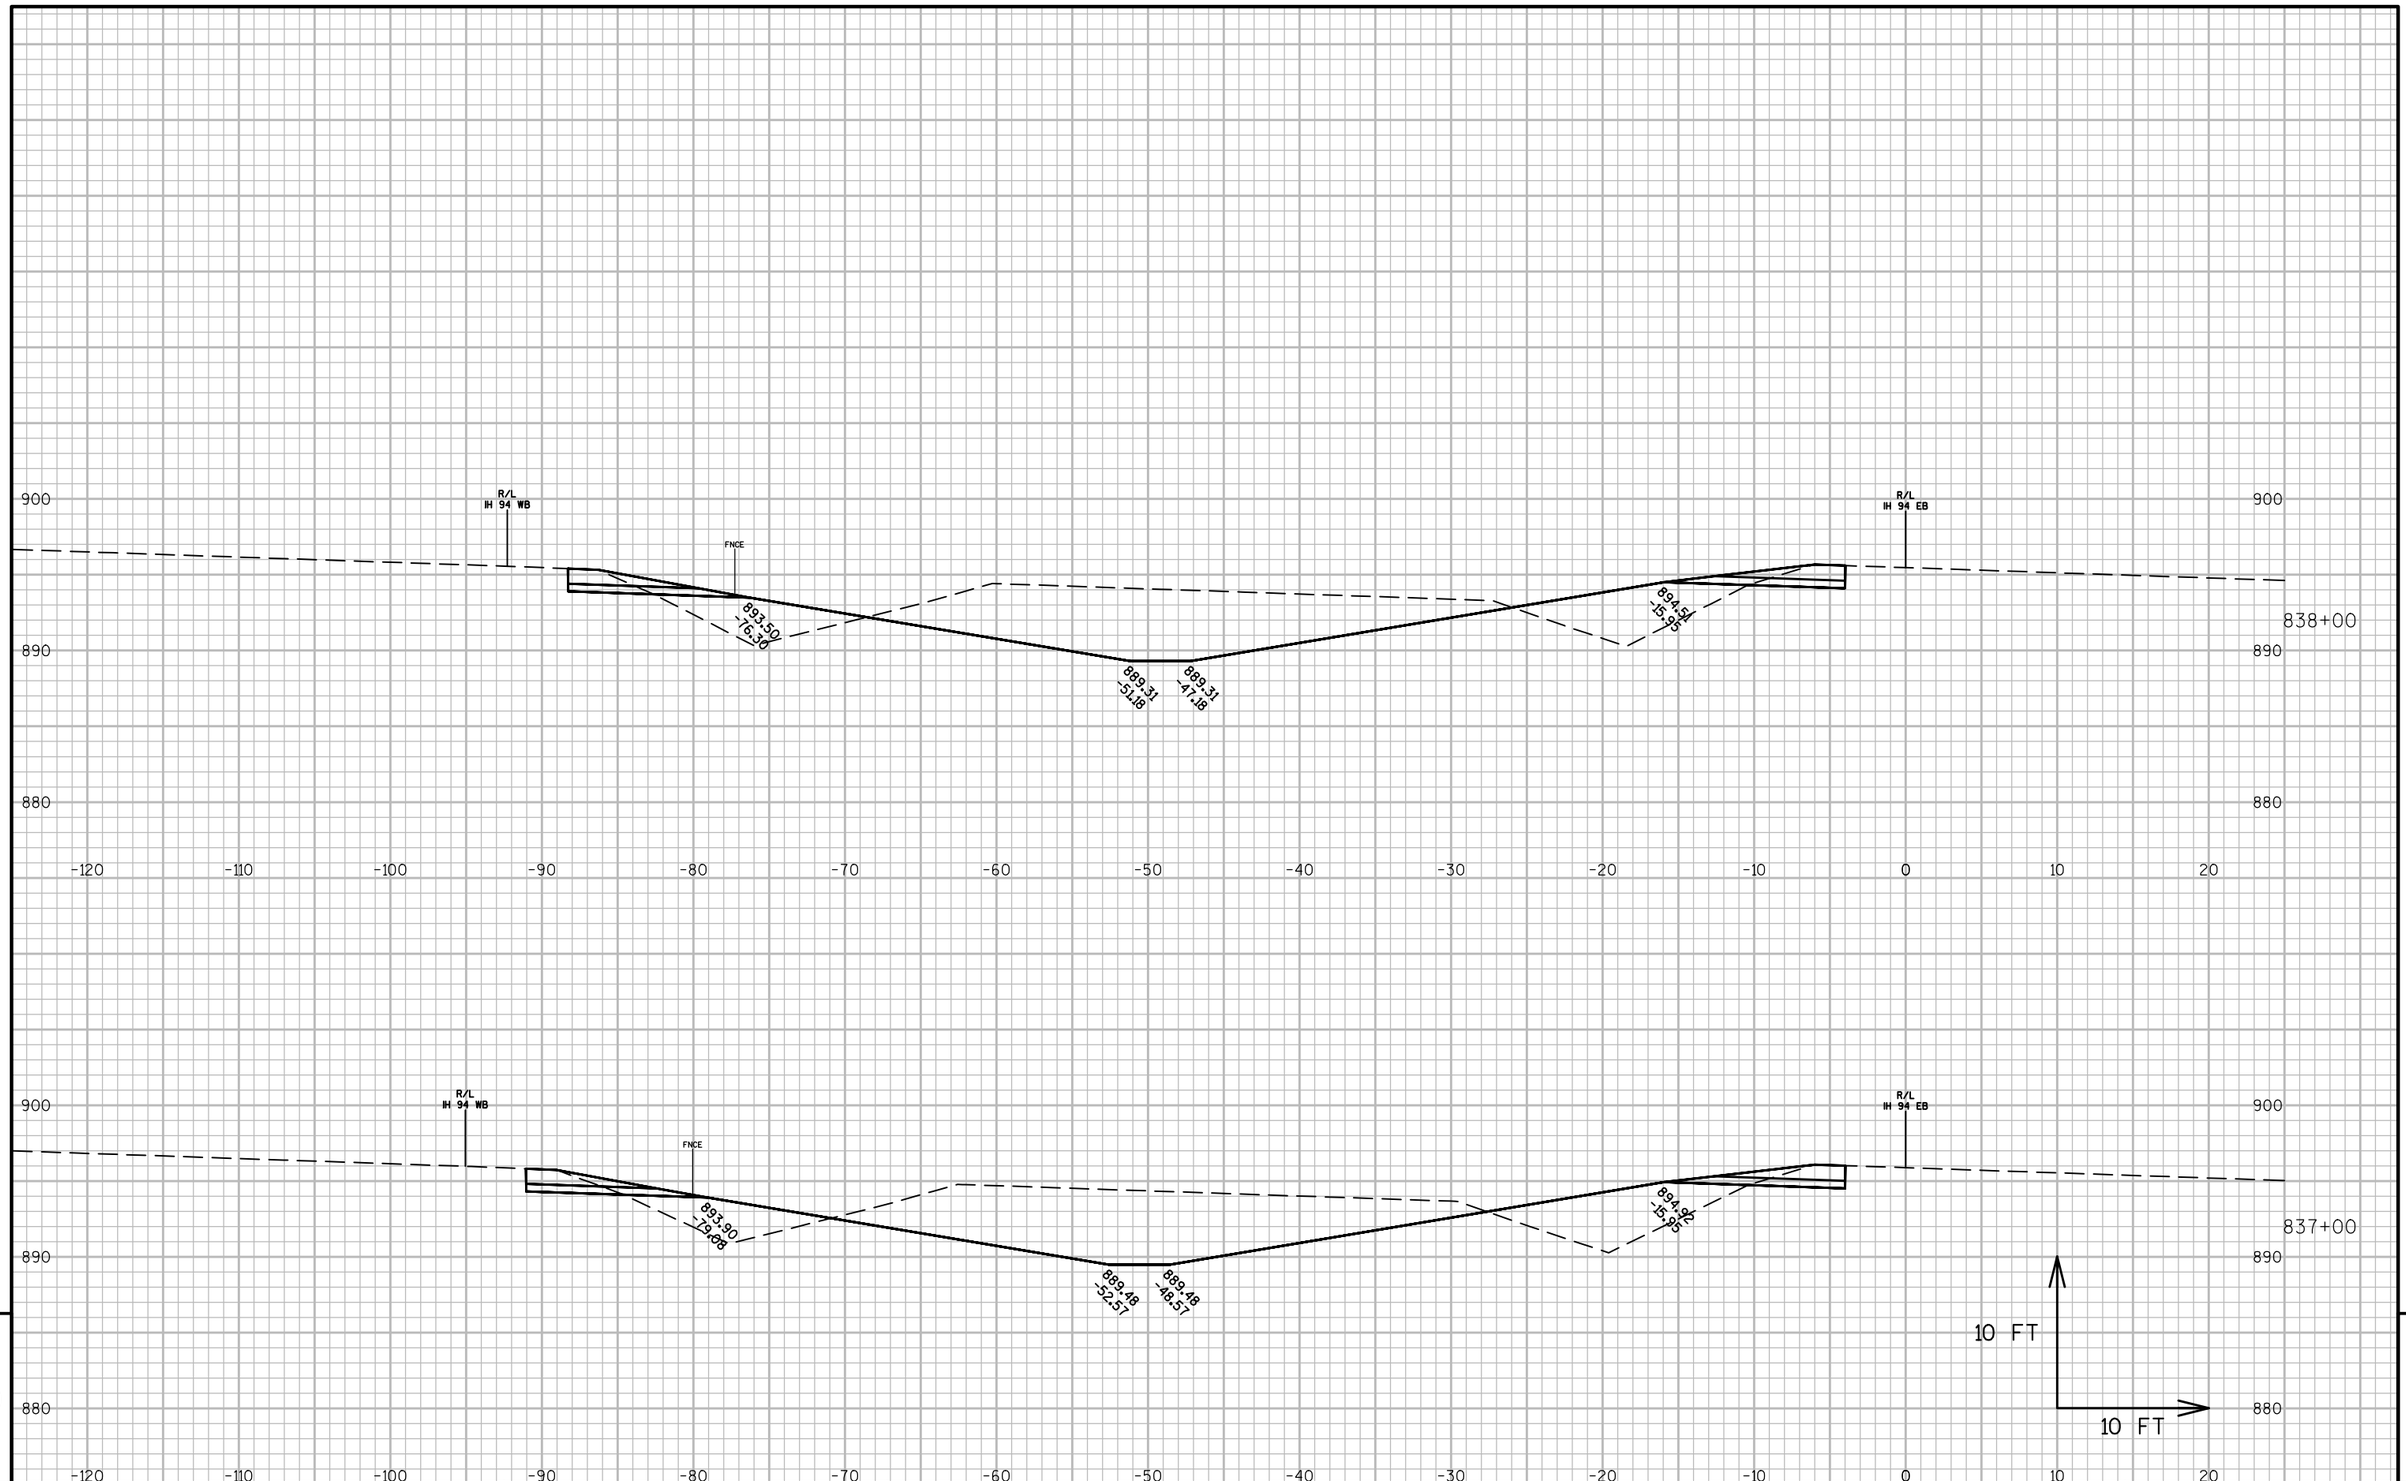

9


9

PROJECT NO: 1022-08-72	HWY: IH 94	COUNTY: DUNN	CROSS SECTIONS: IH 94 MEDIAN STAGE 6C	SHEET	E

FILE NAME : N:\PDS\C3D\10220706\SHEETSPLAN\PLAN SHEETS 10220872\090261_XS_STAGE6C.DWG
LAYOUT NAME - 090261T - (93)

PLOT DATE : 4/15/2017 3:56 PM PLOT BY : ANDERSON, THOMAS R PLOT NAME :

PLOT SCALE : 1 IN:10 FT

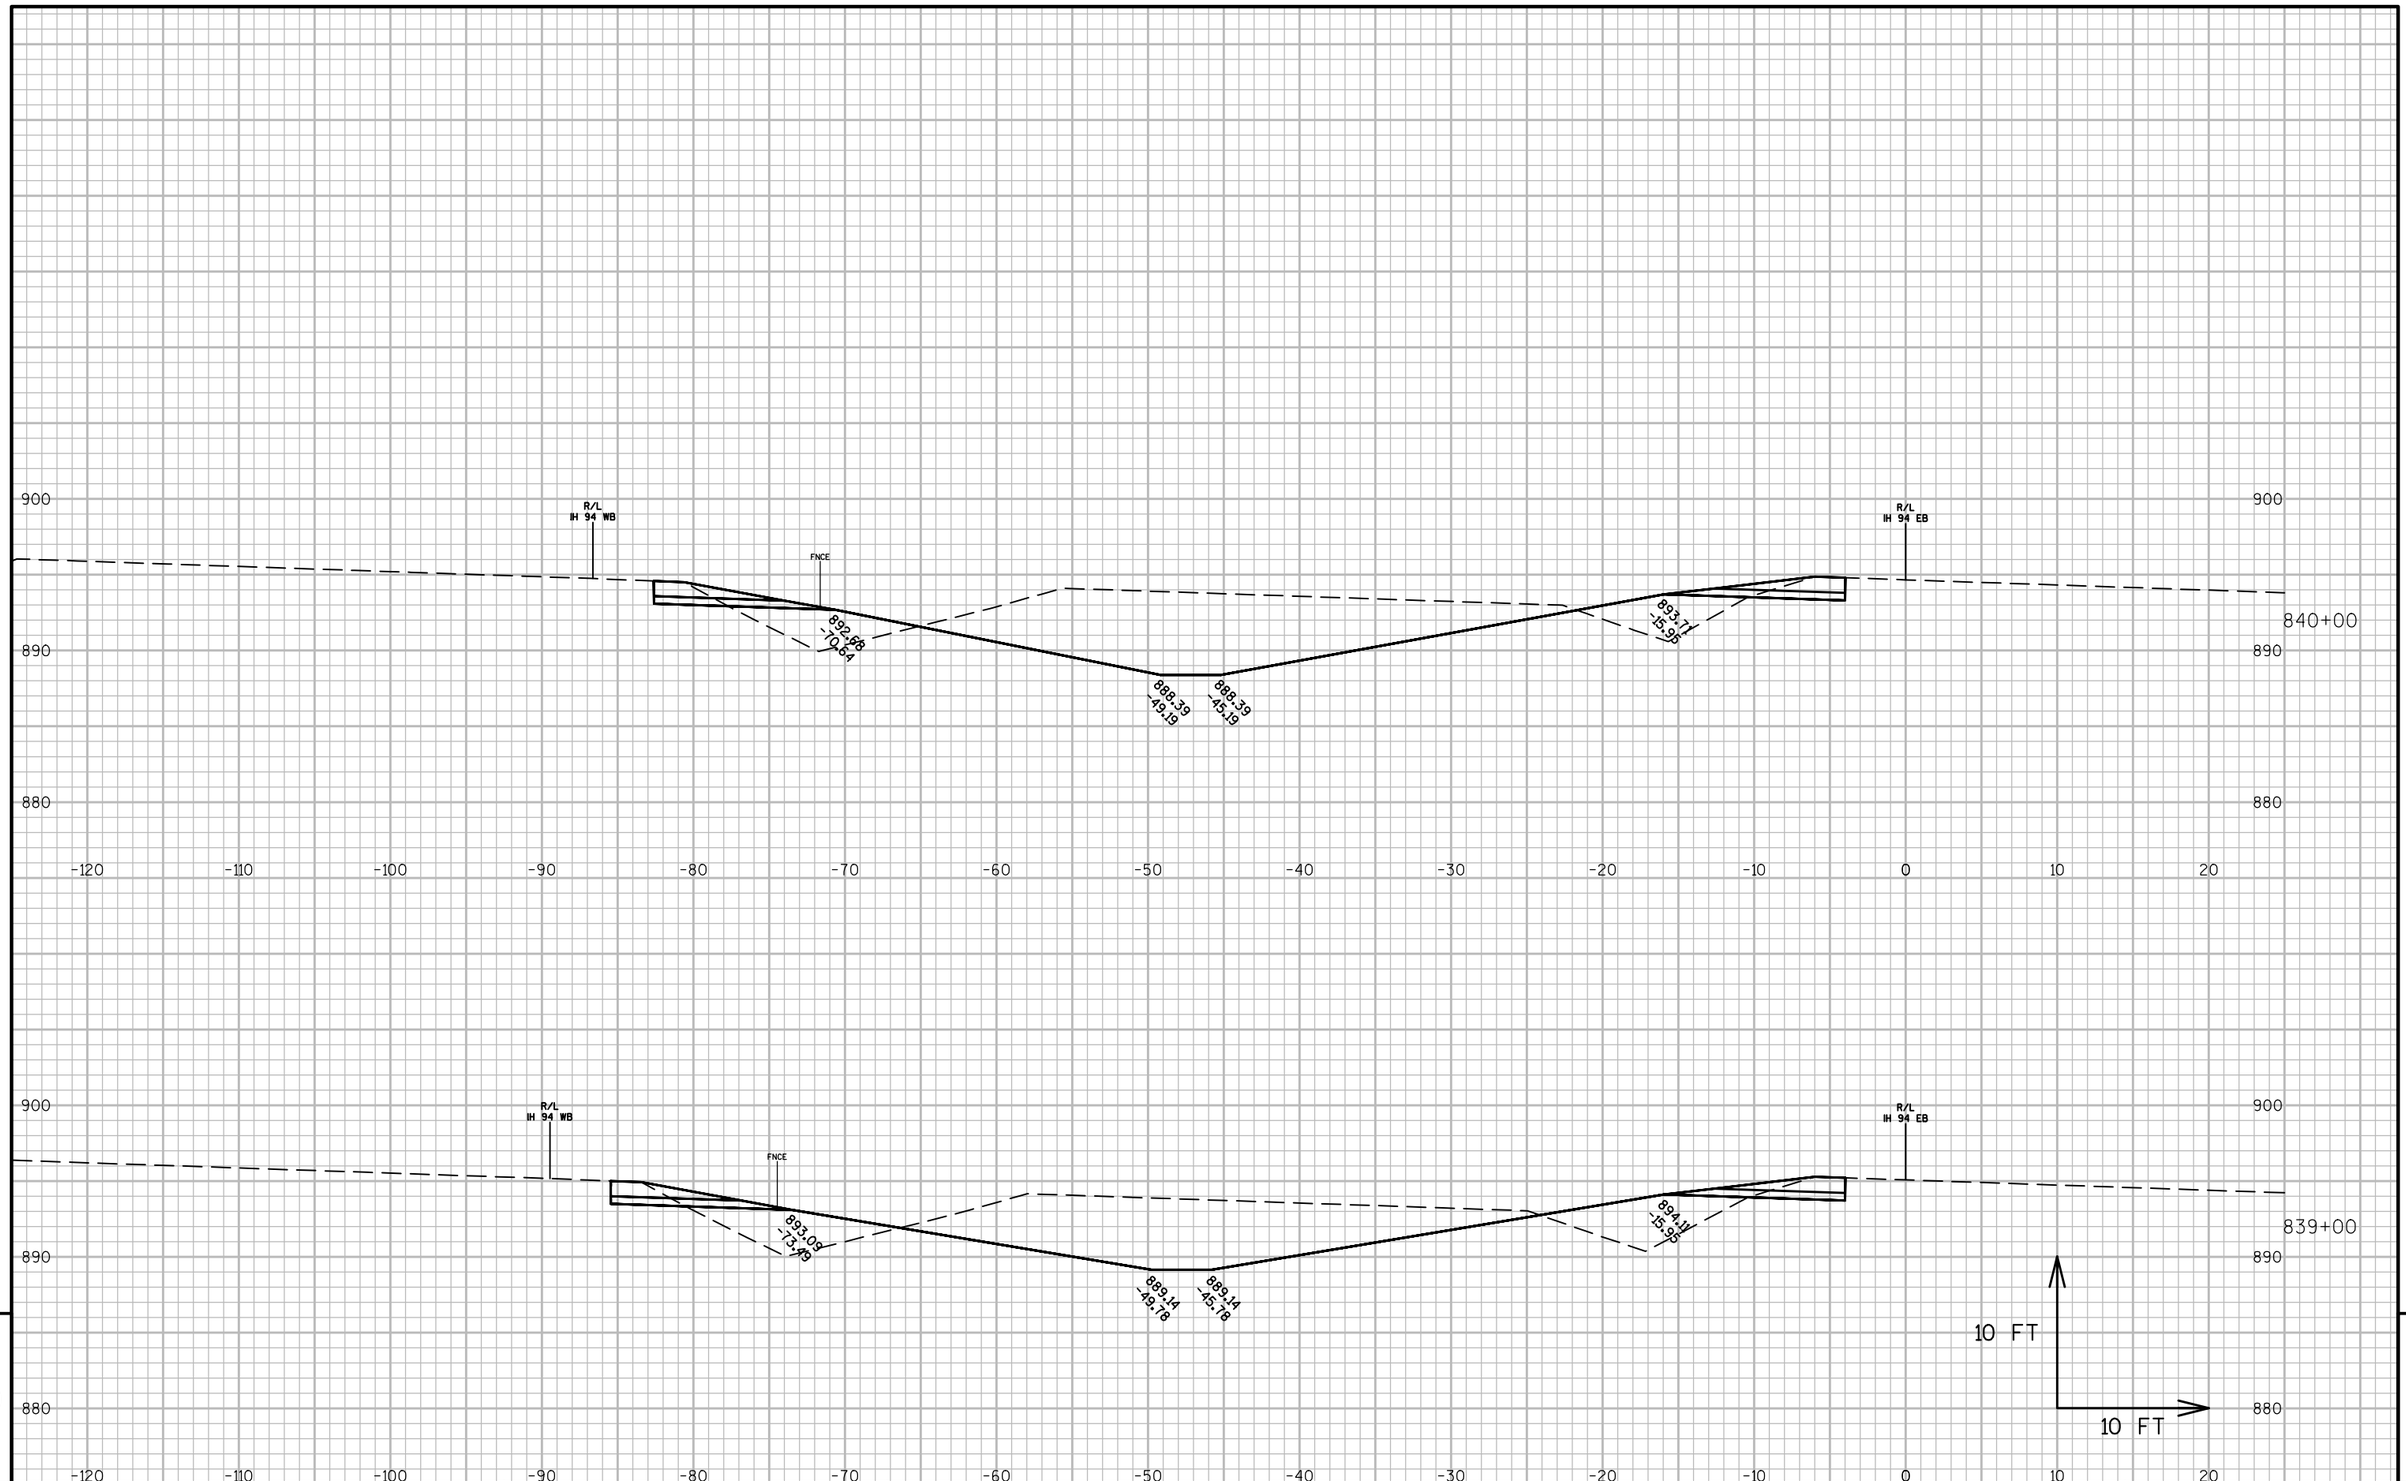


PROJECT NO: 1022-08-72	HWY: IH 94	COUNTY: DUNN	CROSS SECTIONS: IH 94 MEDIAN STAGE 6C	SHEET	E

FILE NAME : N:\PDS\C3D\10220706\SHEETSPLAN\PLAN SHEETS 10220872\090261_XS_STAGE6C.DWG
LAYOUT NAME - 090261T - (94)

PLOT DATE : 4/15/2017 3:56 PM PLOT BY : ANDERSON, THOMAS R PLOT NAME :

PLOT SCALE : 1 IN:10 FT

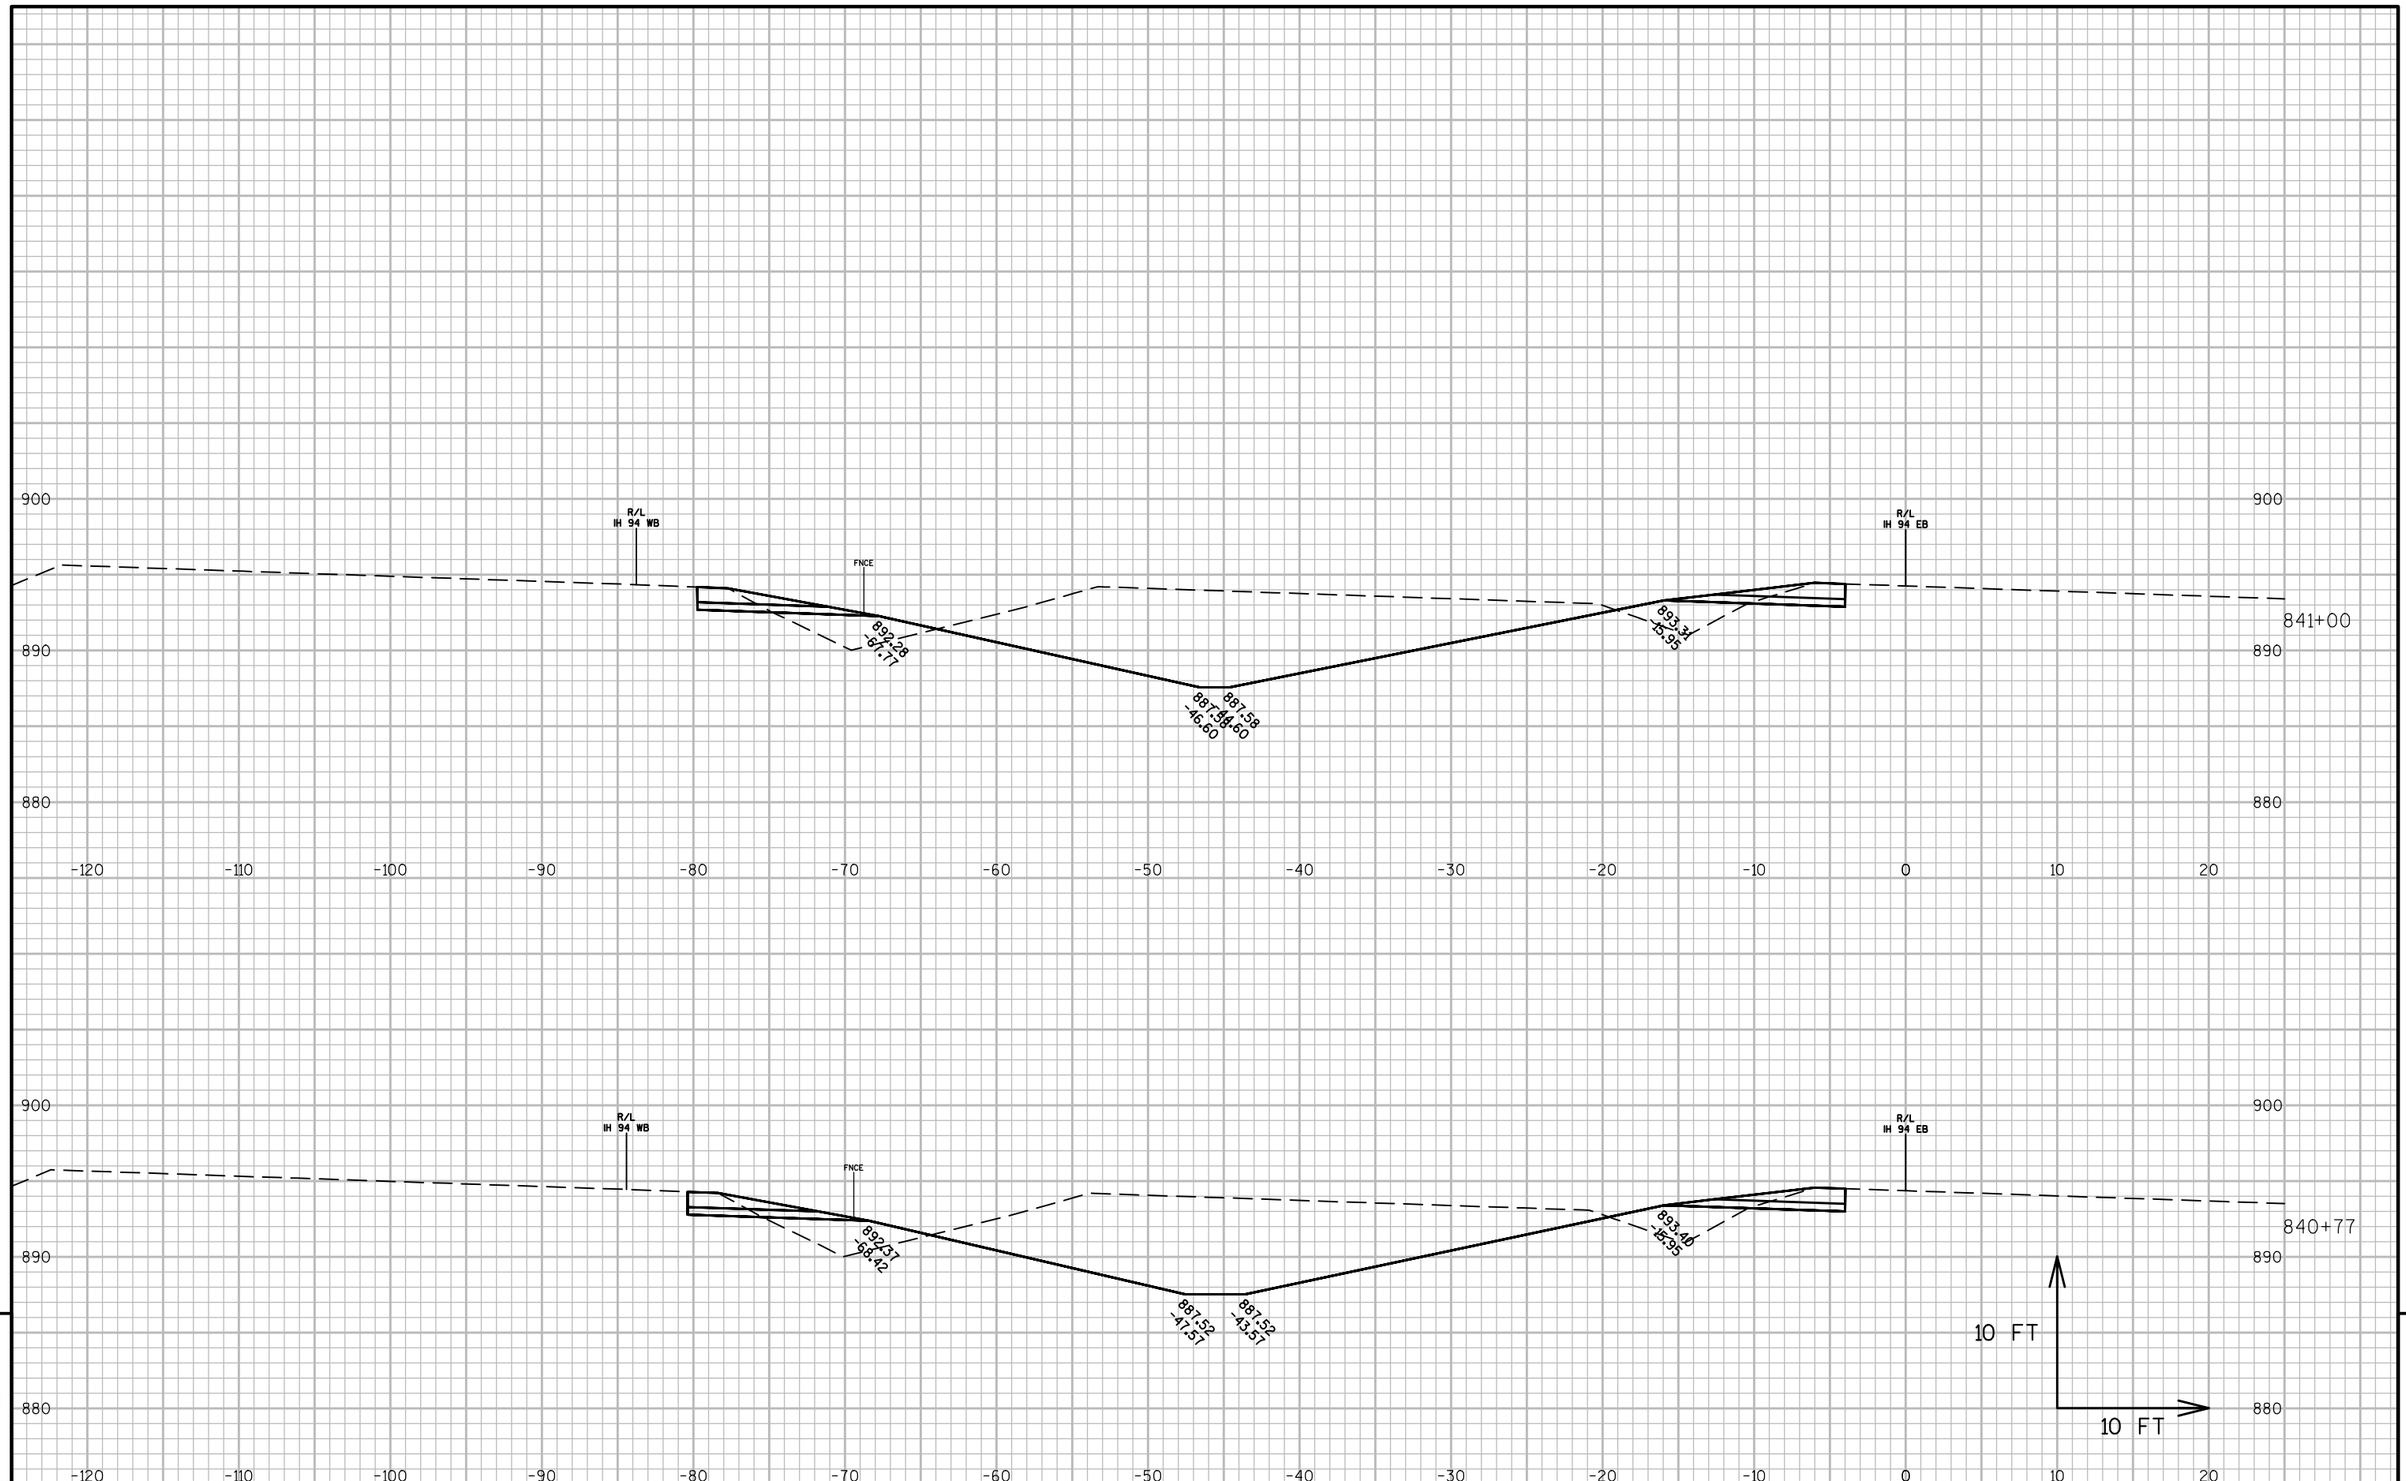


PROJECT NO: 1022-08-72	HWY: IH 94	COUNTY: DUNN	CROSS SECTIONS: IH 94 MEDIAN STAGE 6C	SHEET	E

FILE NAME : N:\PDS\C3D\10220706\SHEETSPLAN\PLAN SHEETS 10220872\090261_XS_STAGE6C.DWG
LAYOUT NAME - 090261T - (95)

PLOT DATE : 4/15/2017 3:56 PM PLOT BY : ANDERSON, THOMAS R PLOT NAME :

PLOT SCALE : 1 IN:10 FT

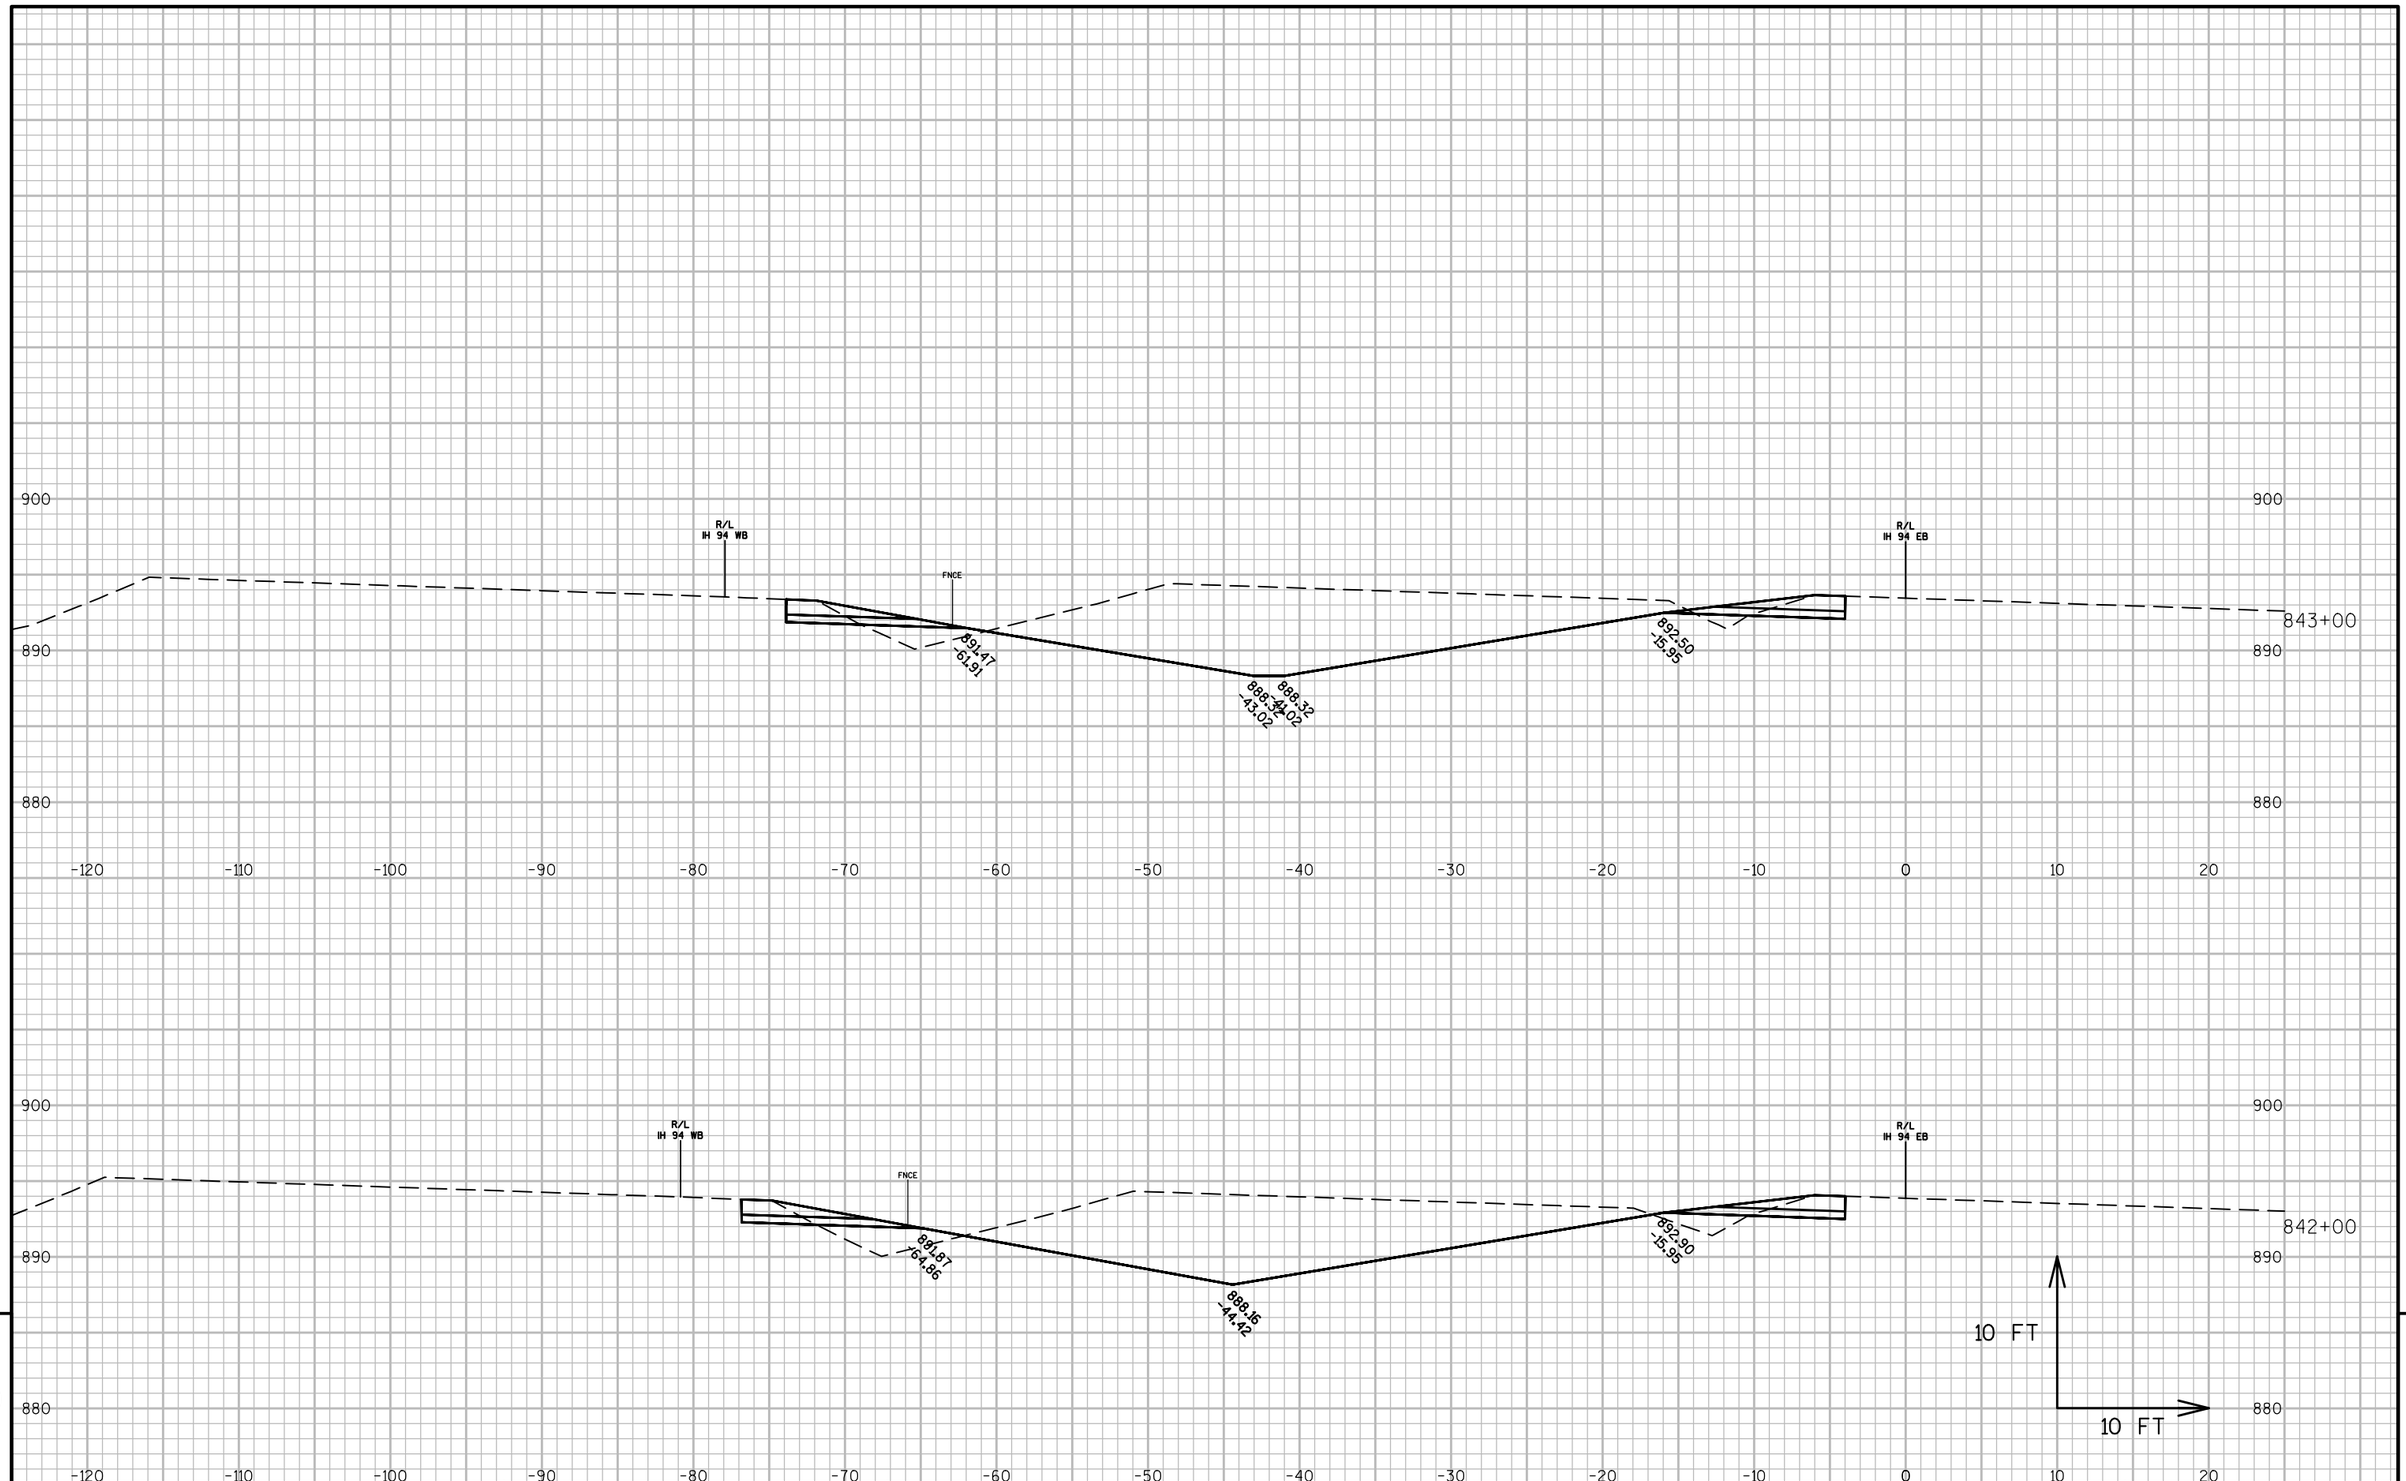

9


9

PROJECT NO: 1022-08-72	HWY: IH 94	COUNTY: DUNN	CROSS SECTIONS: IH 94 MEDIAN STAGE 6C	SHEET	E

FILE NAME : N:\PDS\C3D\10220706\SHEETSPLAN\PLAN SHEETS 10220872\090261_XS_STAGE6C.DWG
LAYOUT NAME - 090261T - (96)

PLOT DATE : 4/15/2017 3:56 PM PLOT BY : ANDERSON, THOMAS R PLOT NAME :

PLOT SCALE : 1 IN:10 FT

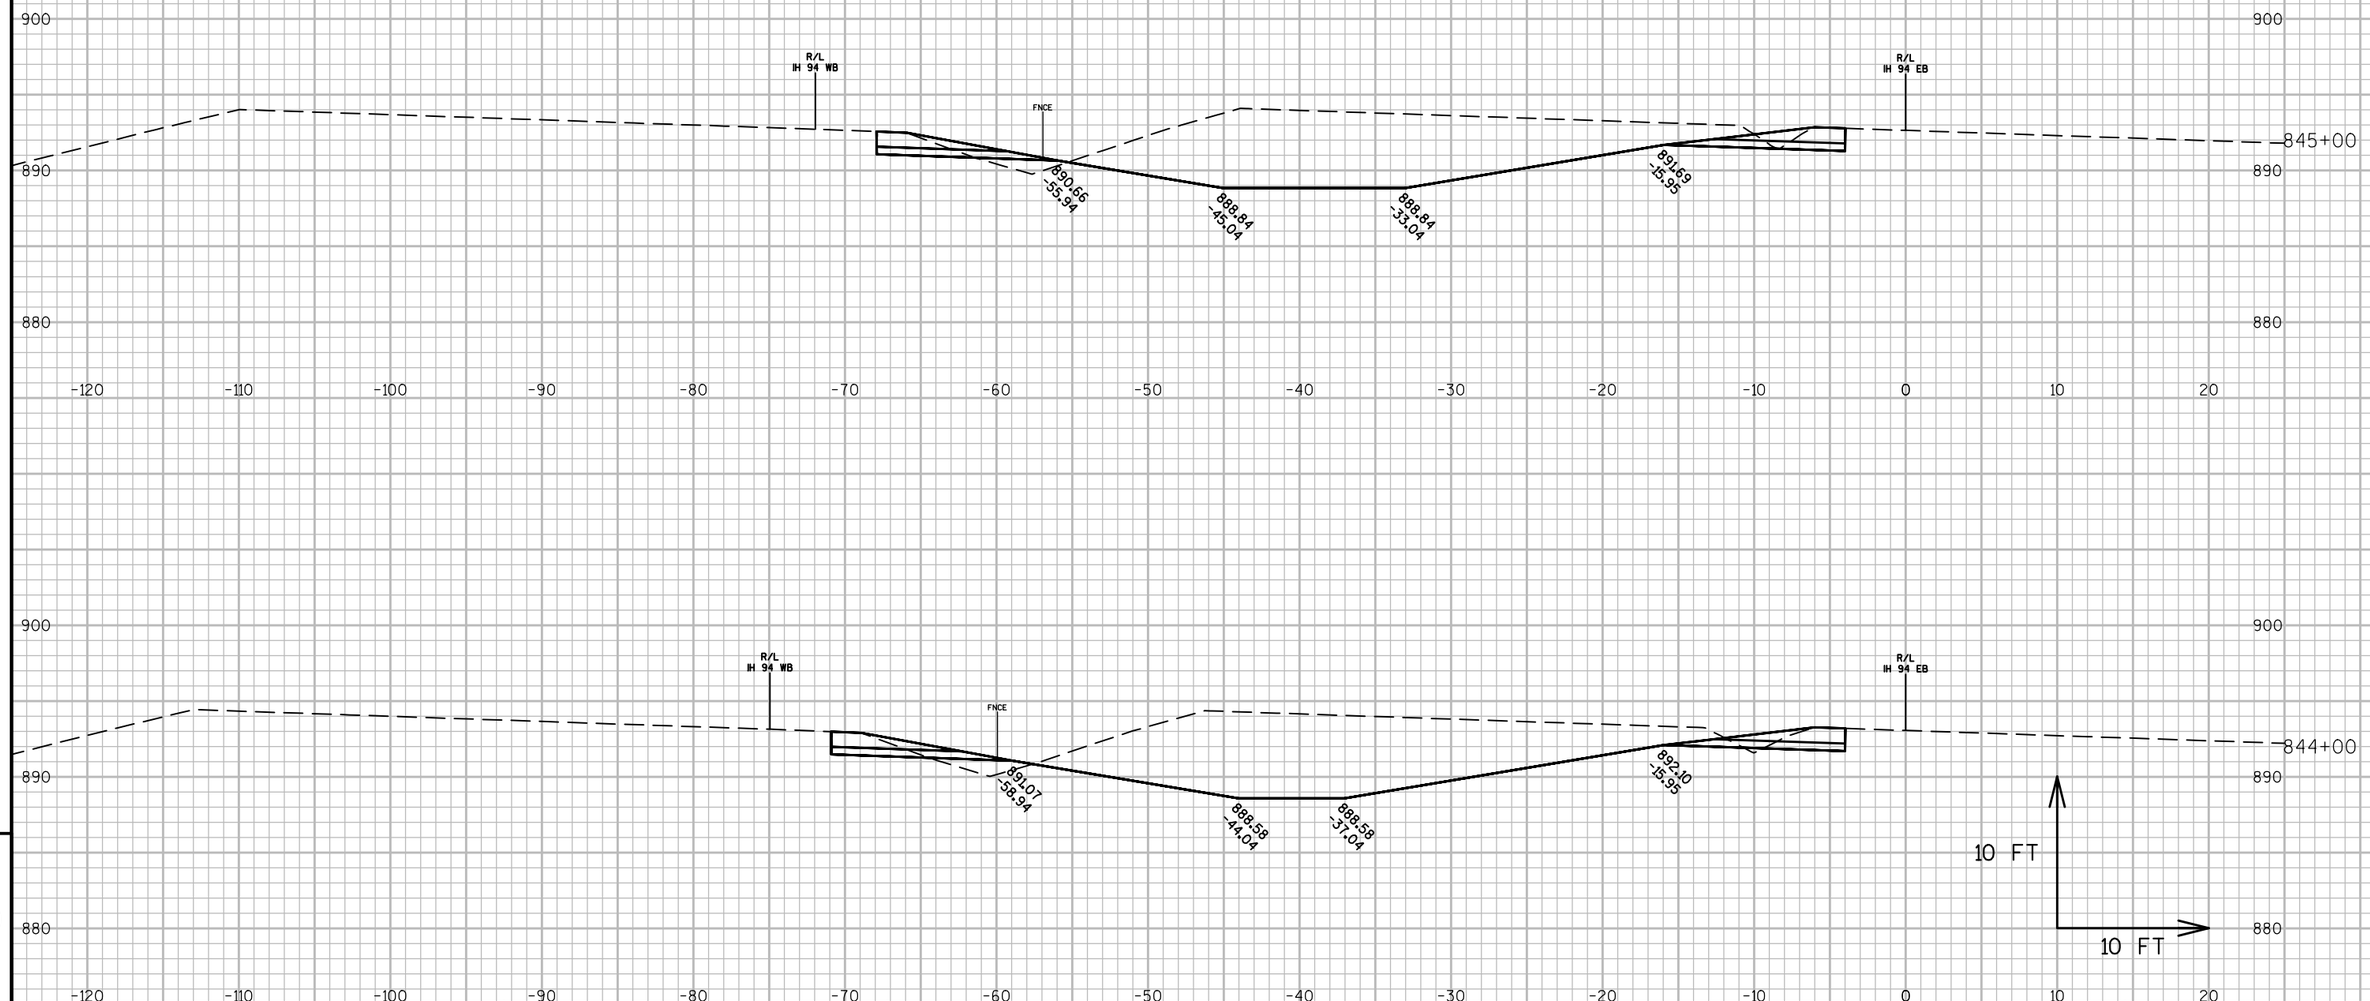

9


9

PROJECT NO: 1022-08-72	HWY: IH 94	COUNTY: DUNN	CROSS SECTIONS: IH 94 MEDIAN STAGE 6C	SHEET	E

FILE NAME : N:\PDS\C3D\10220706\SHEETSPLAN\PLAN SHEETS 10220872\090261_XS_STAGE6C.DWG
LAYOUT NAME - 090261T - (97)

PLOT DATE : 4/15/2017 3:56 PM PLOT BY : ANDERSON, THOMAS R PLOT NAME :

PLOT SCALE : 1 IN:10 FT

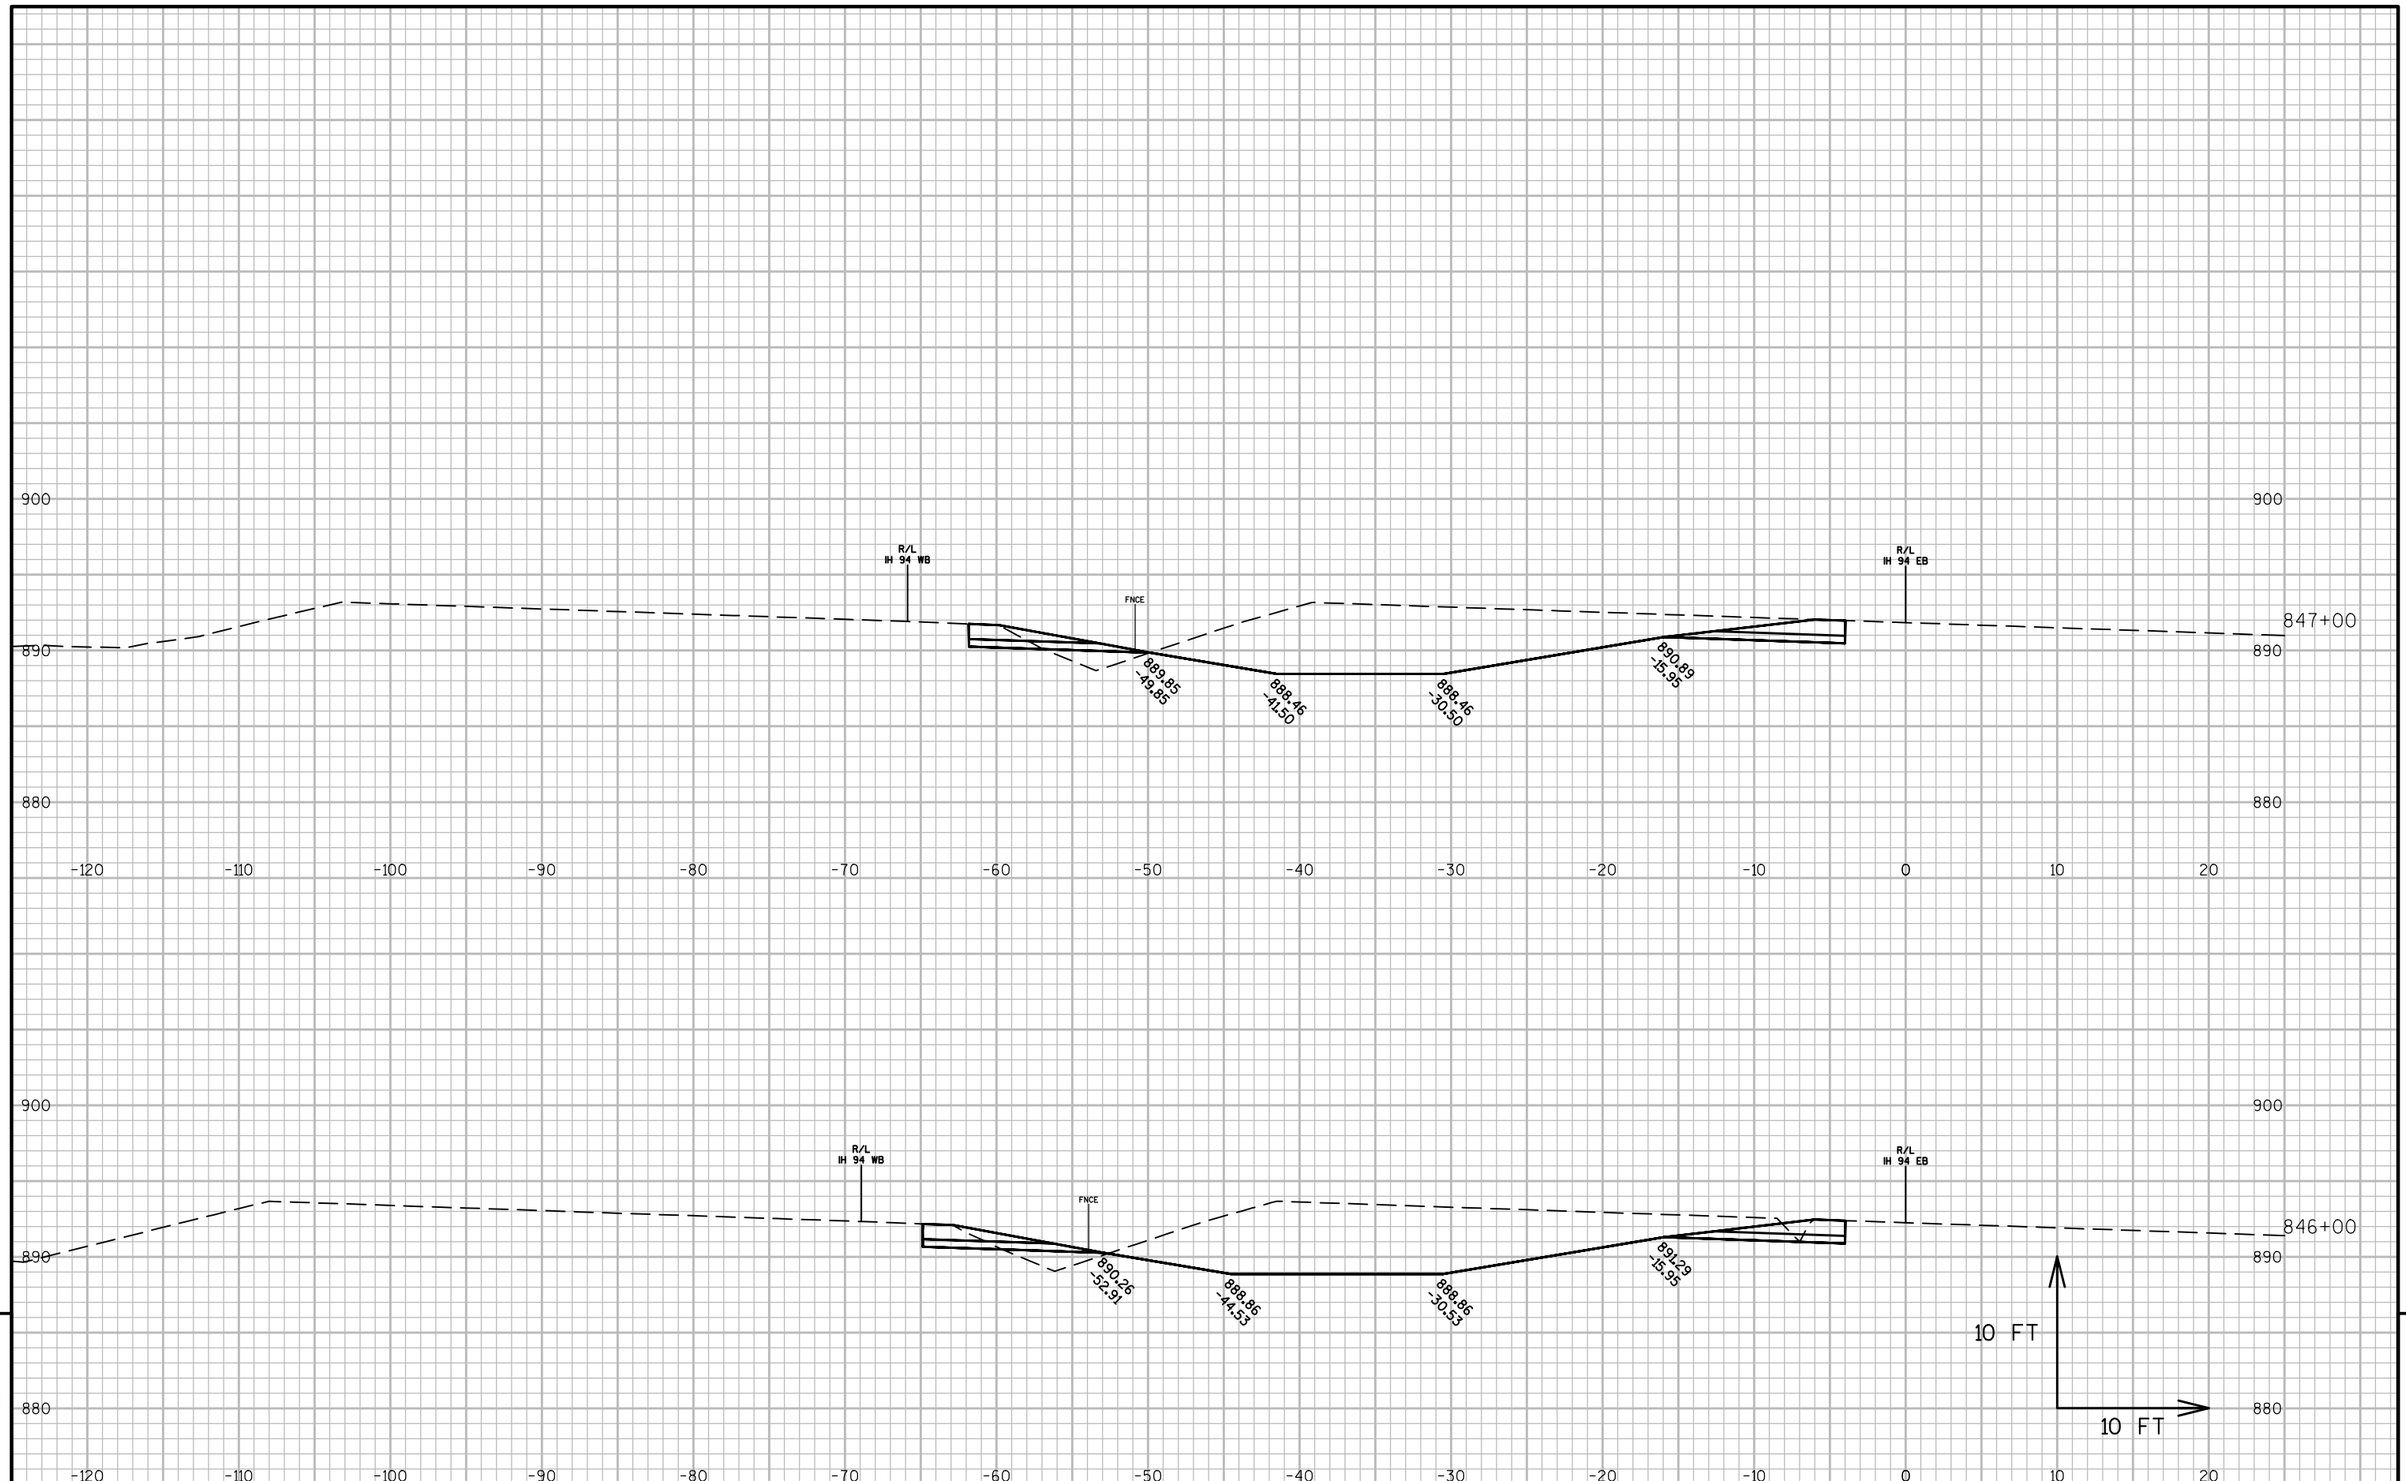


PROJECT NO: 1022-08-72	HWY: IH 94	COUNTY: DUNN	CROSS SECTIONS: IH 94 MEDIAN STAGE 6C	SHEET	E

FILE NAME : N:\PDS\C3D\10220706\SHEETSPLAN\PLAN SHEETS 10220872\090261_XS_STAGE6C.DWG
LAYOUT NAME - 090261T - (98)

PLOT DATE : 4/15/2017 3:56 PM PLOT BY : ANDERSON, THOMAS R PLOT NAME :

PLOT SCALE : 1 IN:10 FT

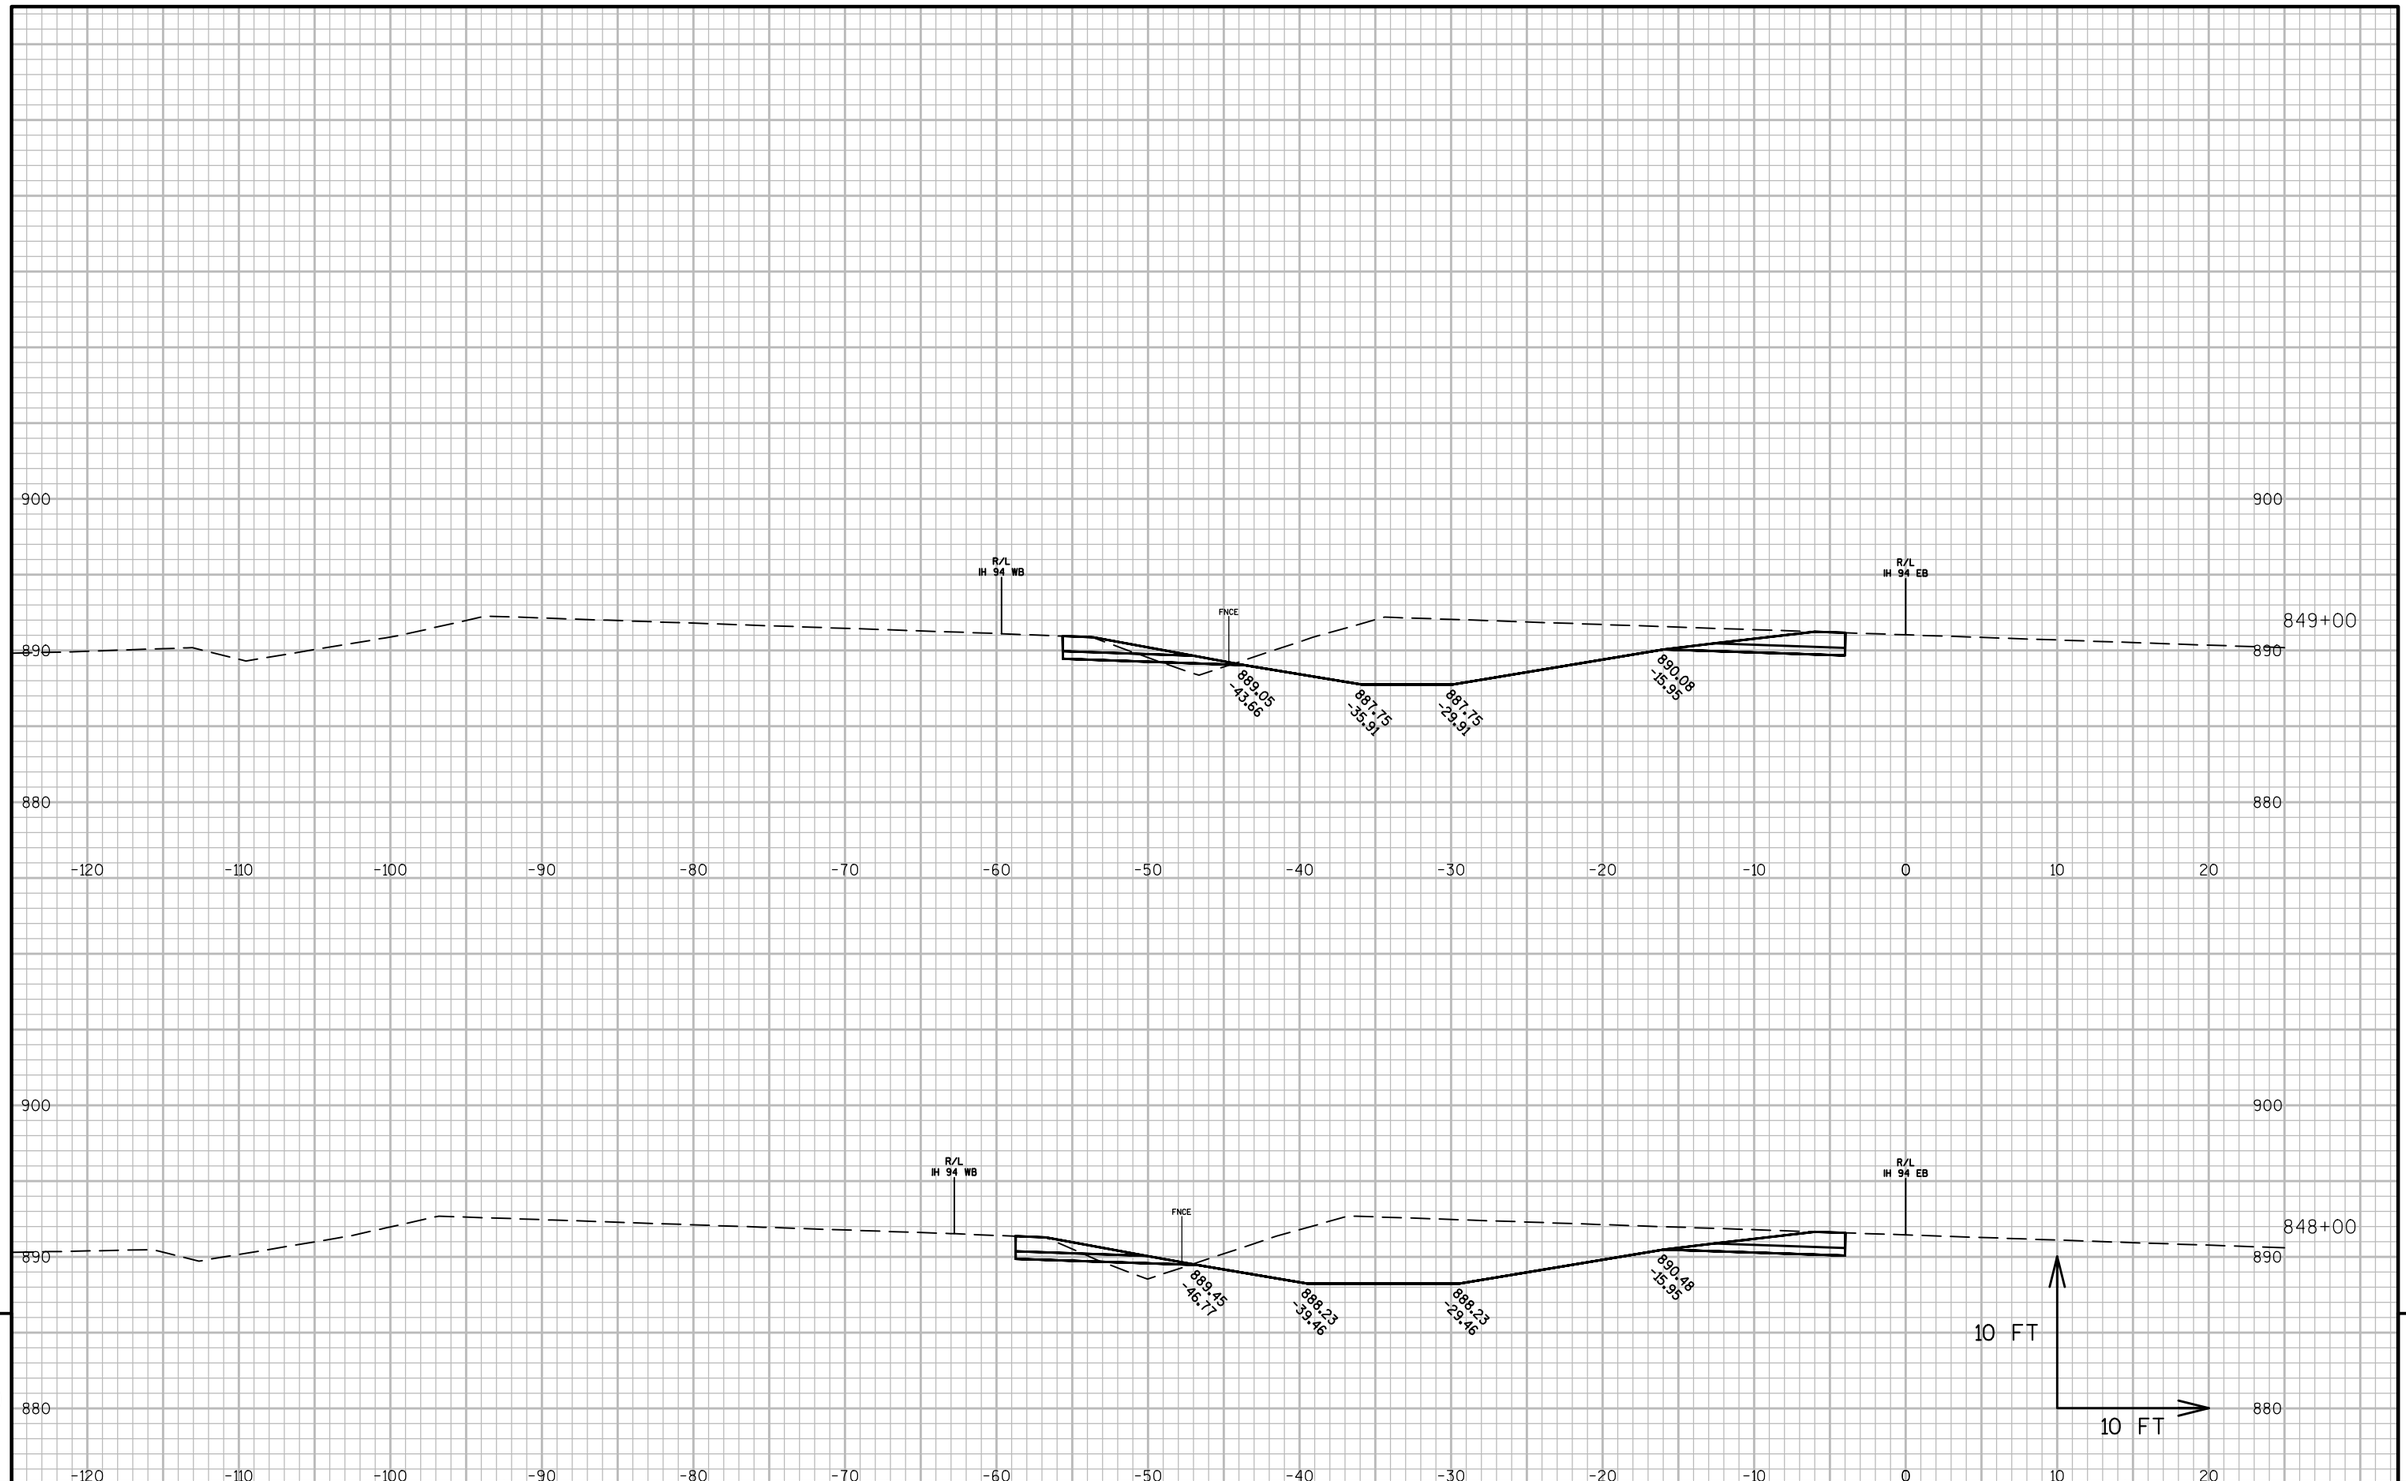

9


9

PROJECT NO: 1022-08-72	HWY: IH 94	COUNTY: DUNN	CROSS SECTIONS: IH 94 MEDIAN STAGE 6C	SHEET	E

FILE NAME : N:\PDS\C3D\10220706\SHEETSPLAN\PLAN SHEETS 10220872\090261_XS_STAGE6C.DWG
LAYOUT NAME - 090261T - (99)

PLOT DATE : 4/15/2017 3:57 PM PLOT BY : ANDERSON, THOMAS R PLOT NAME :

PLOT SCALE : 1 IN:10 FT

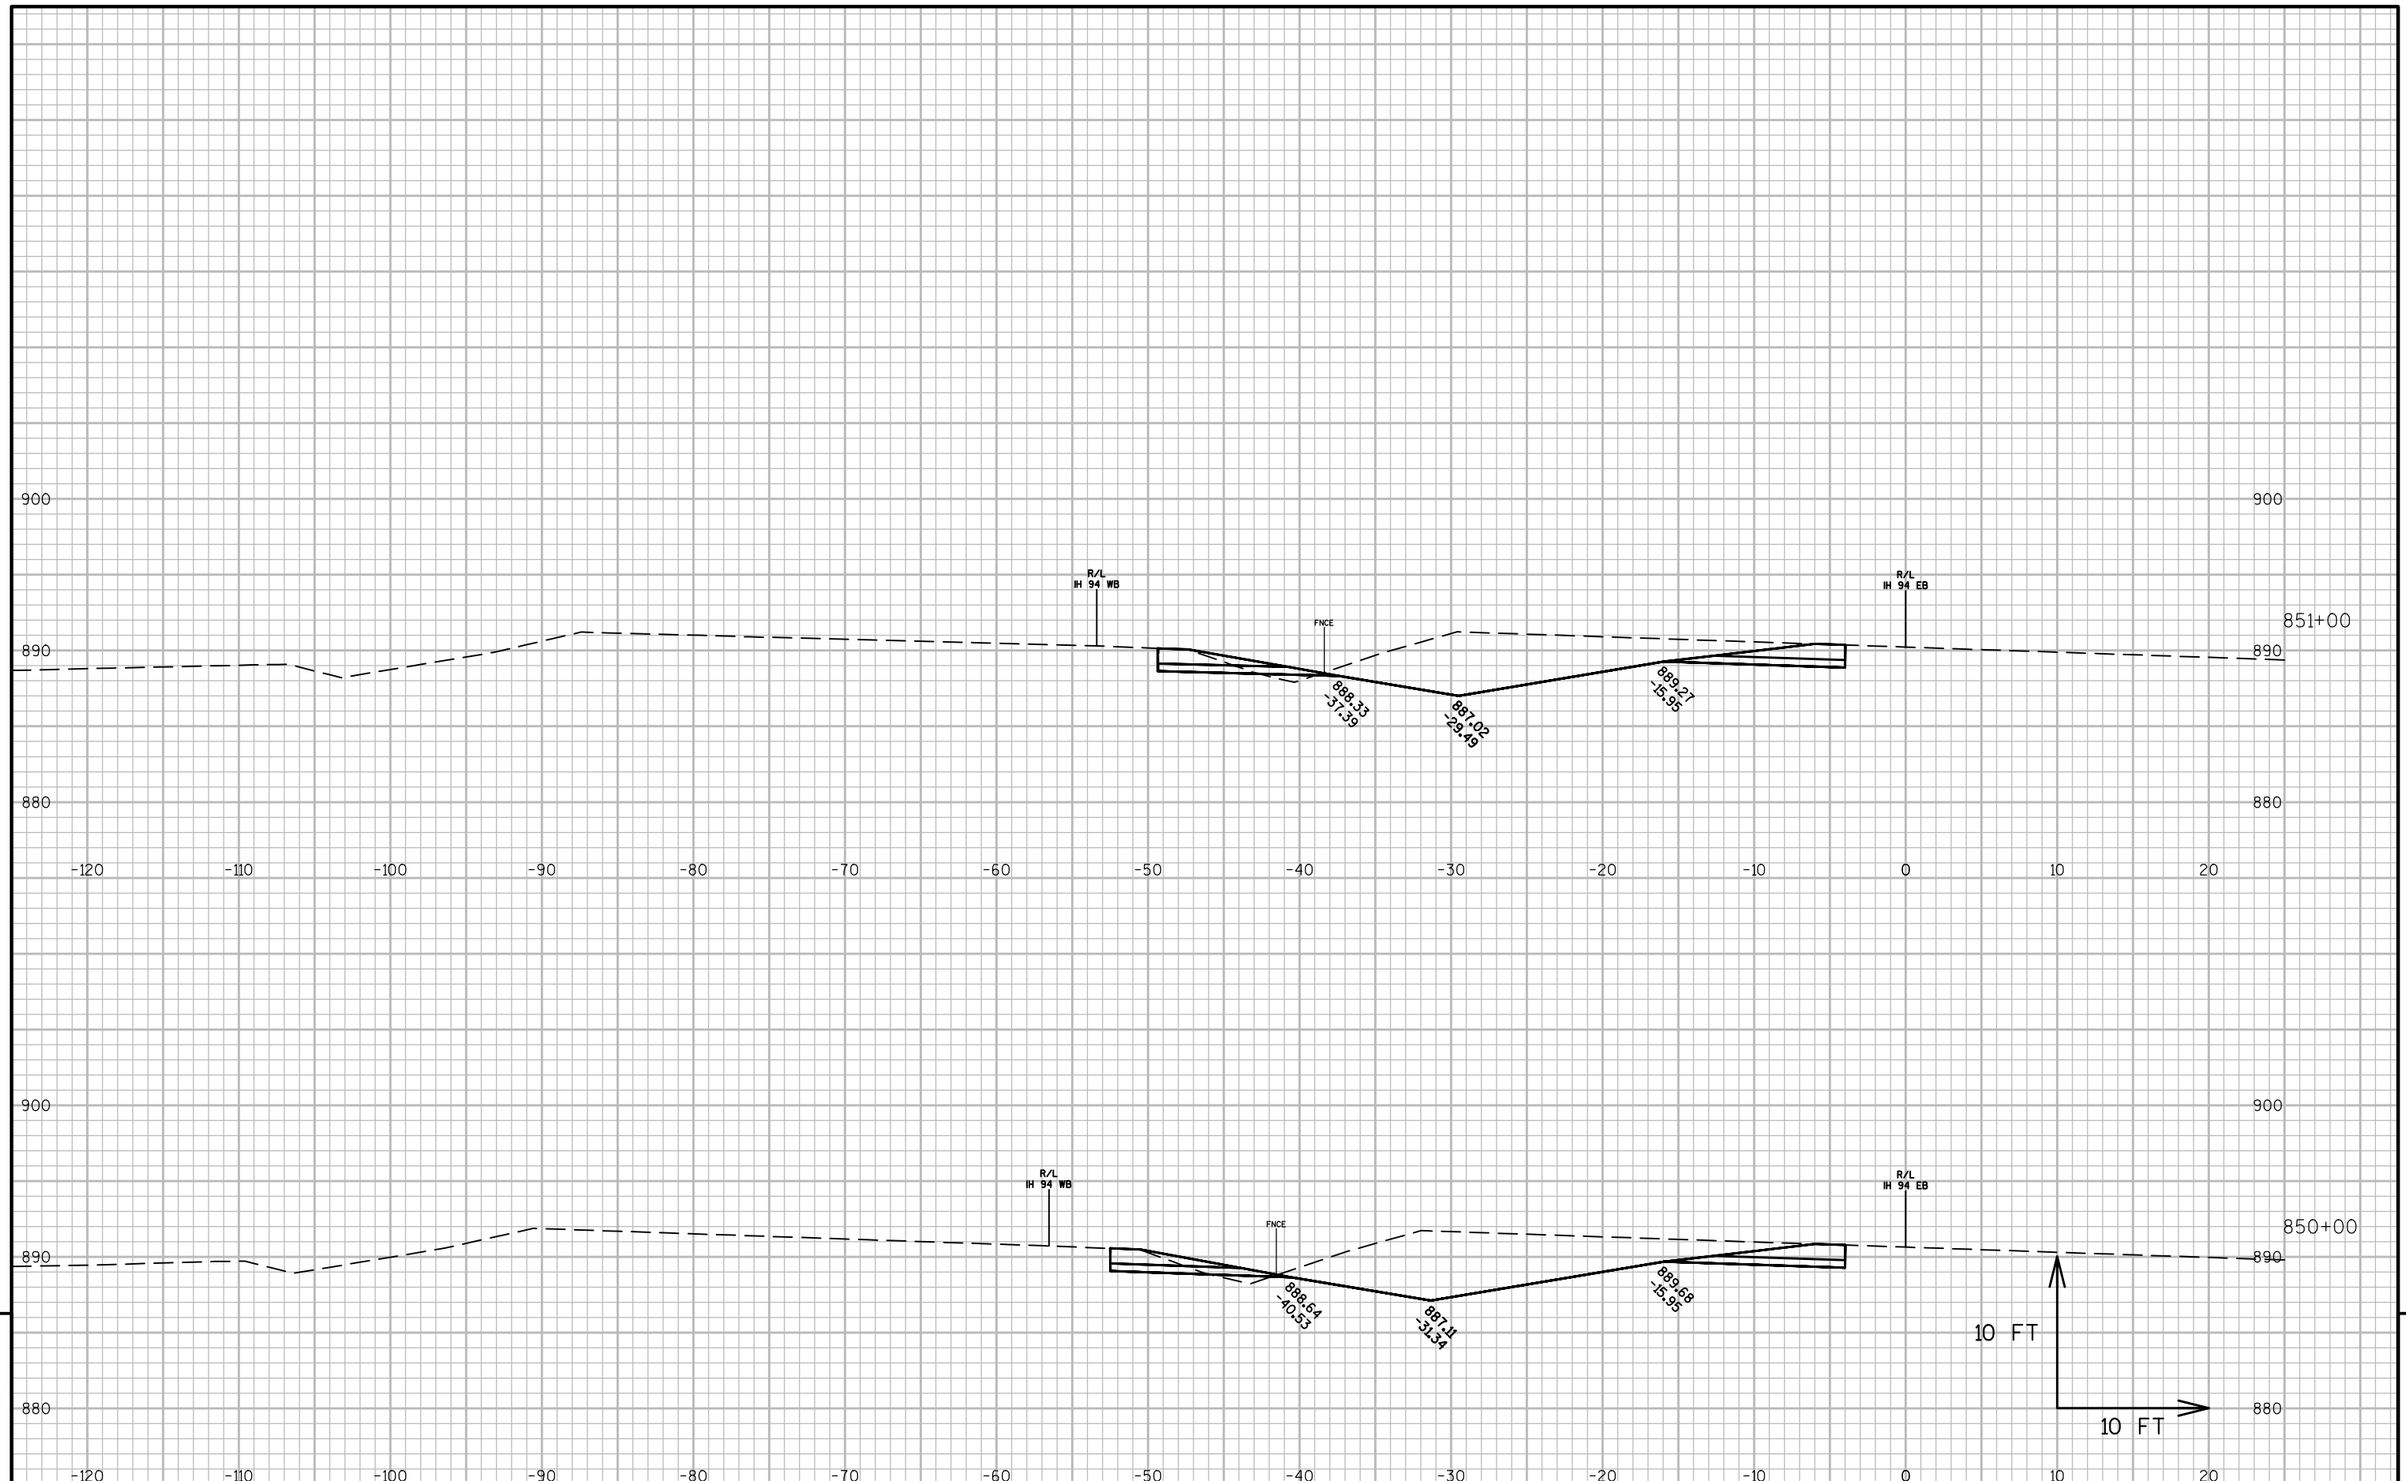


PROJECT NO: 1022-08-72	HWY: IH 94	COUNTY: DUNN	CROSS SECTIONS: IH 94 MEDIAN STAGE 6C	SHEET	E

FILE NAME : N:\PDS\C3D\10220706\SHEETSPLAN\PLAN SHEETS 10220872\090261_XS_STAGE6C.DWG
LAYOUT NAME - 090261T - (100)

PLOT DATE : 4/15/2017 3:57 PM PLOT BY : ANDERSON, THOMAS R PLOT NAME :


PLOT SCALE : 1 IN:10 FT

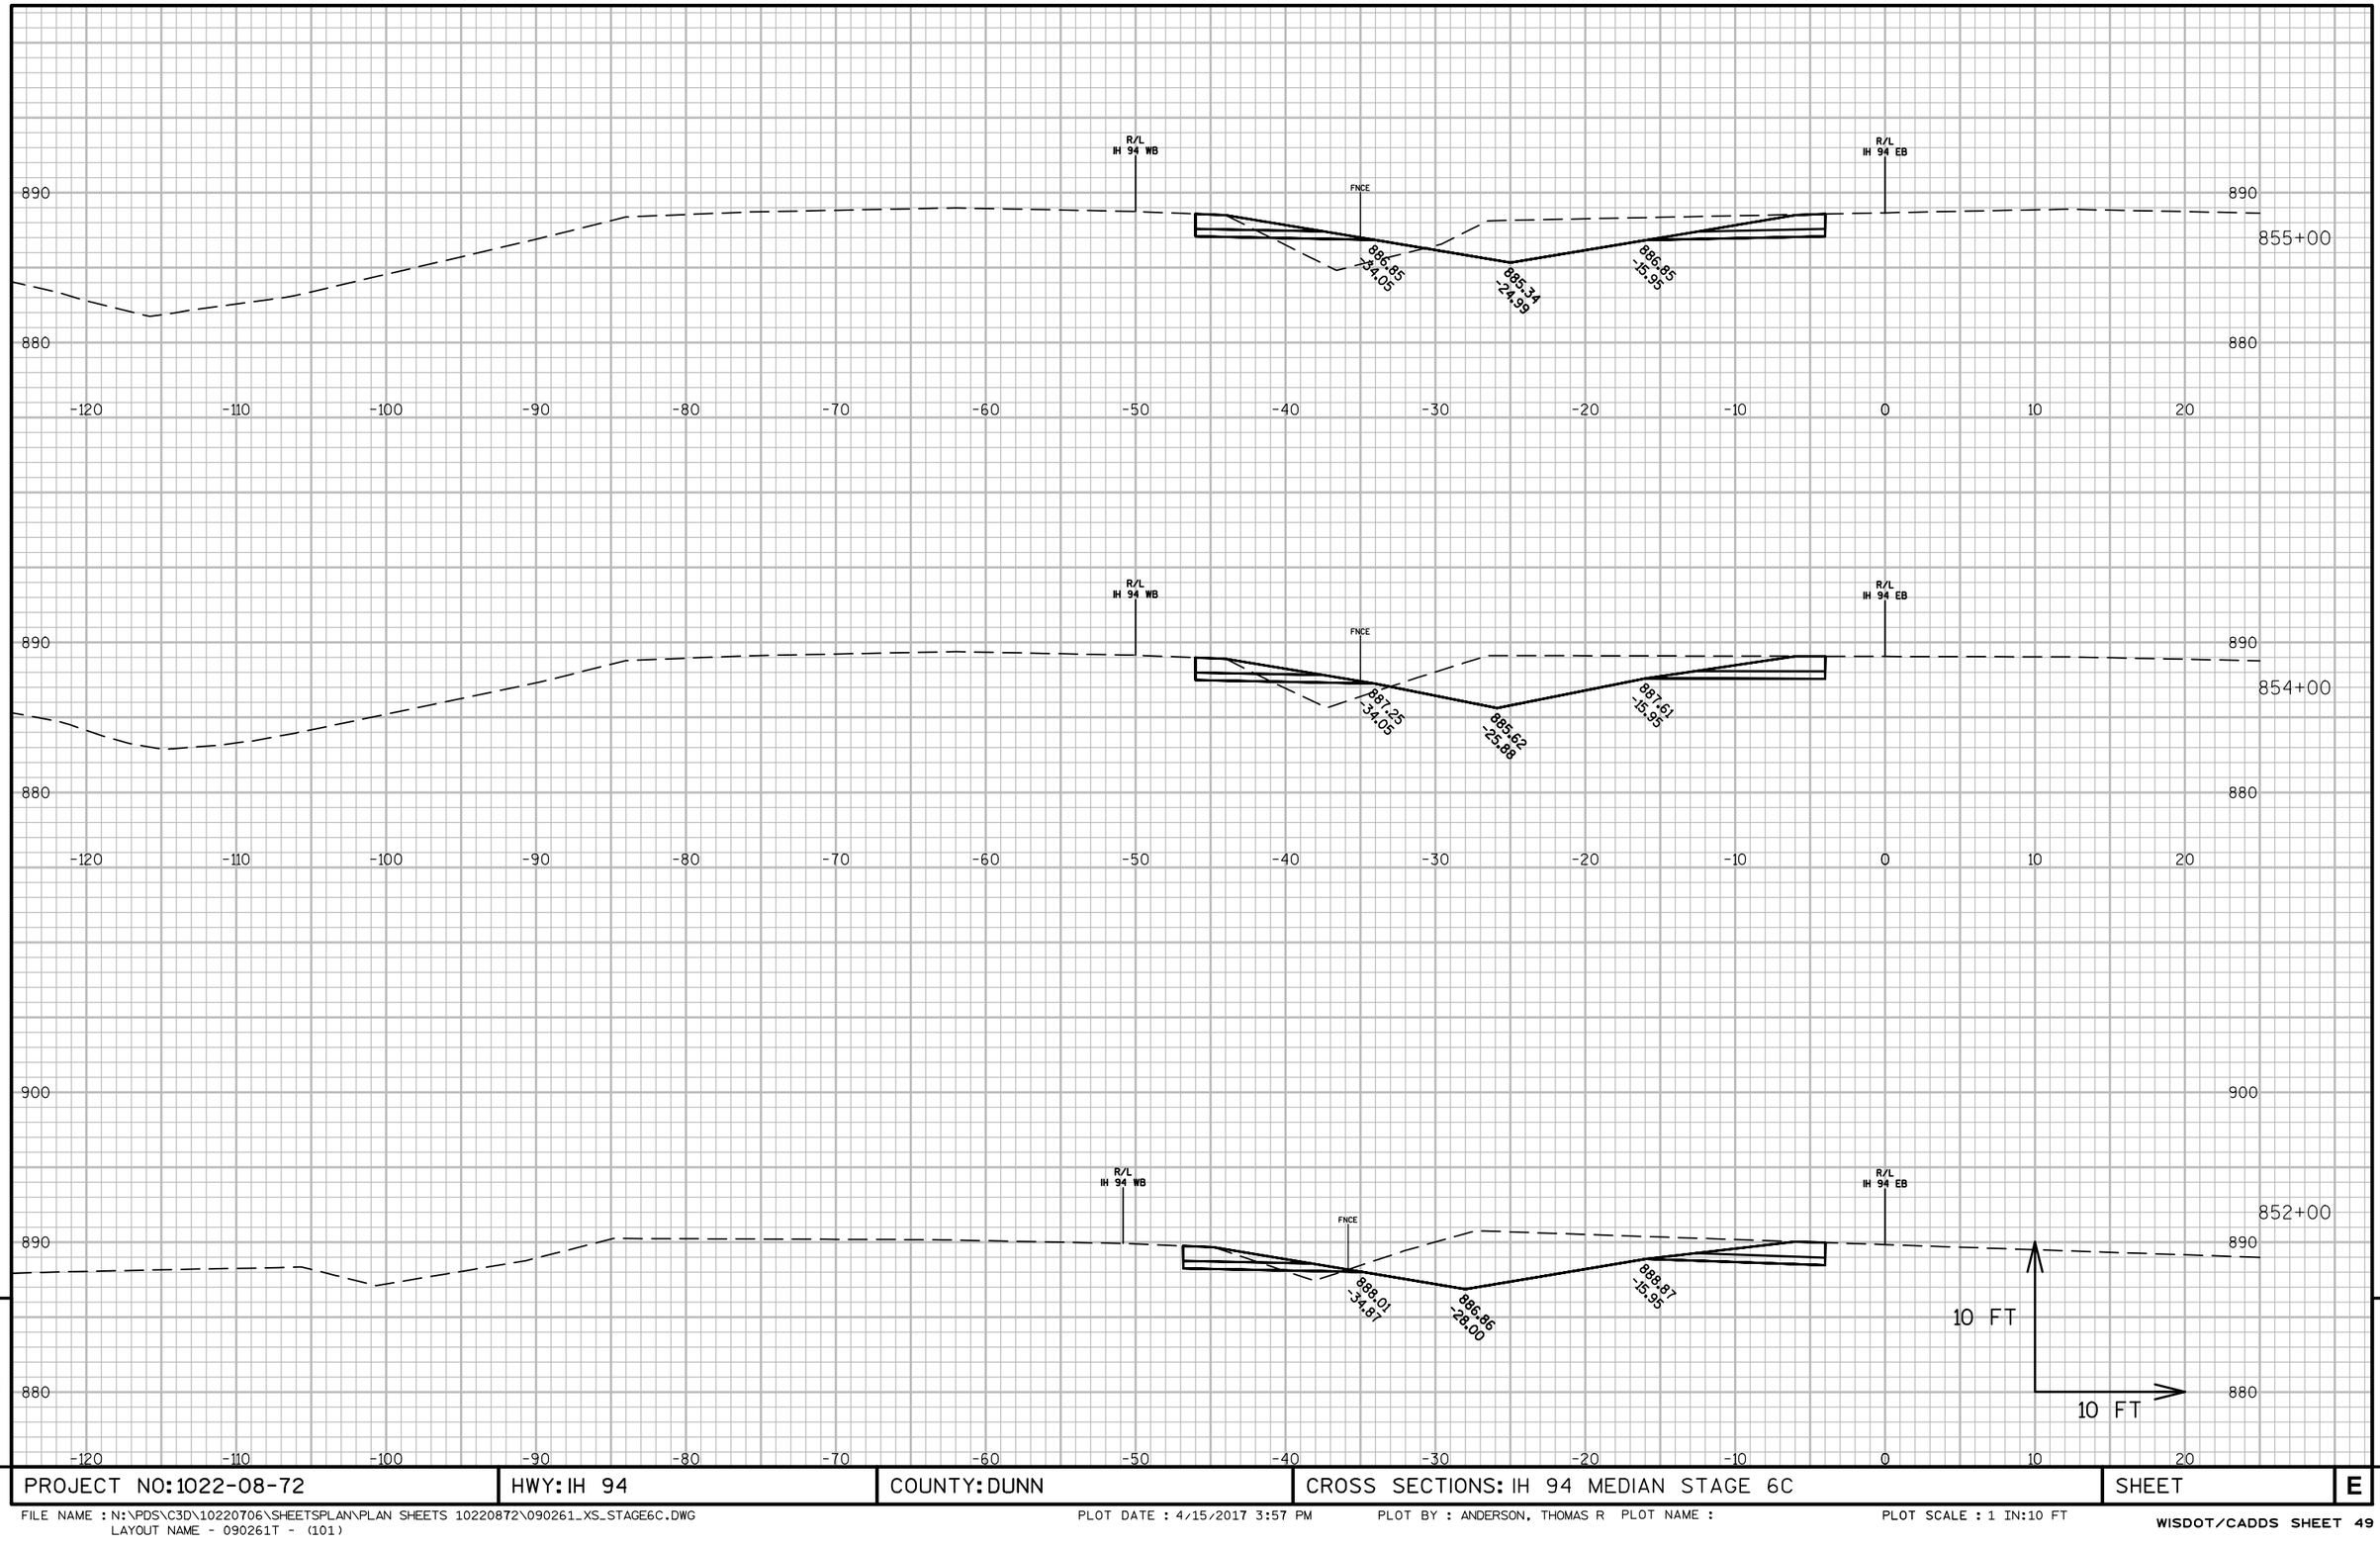

PROJECT NO: 1022-08-72	HWY: IH 94	COUNTY: DUNN	CROSS SECTIONS: IH 94 MEDIAN STAGE 6C	SHEET E

FILE NAME : N:\PDS\C3D\10220706\SHEETSPLAN\PLAN SHEETS 10220872\090261_XS_STAGE6C.DWG
LAYOUT NAME - 090261T - (101)


PLOT DATE : 4/15/2017 3:57 PM PLOT BY : ANDERSON, THOMAS R PLOT NAME : PLOT SCALE : 1 IN:10 FT

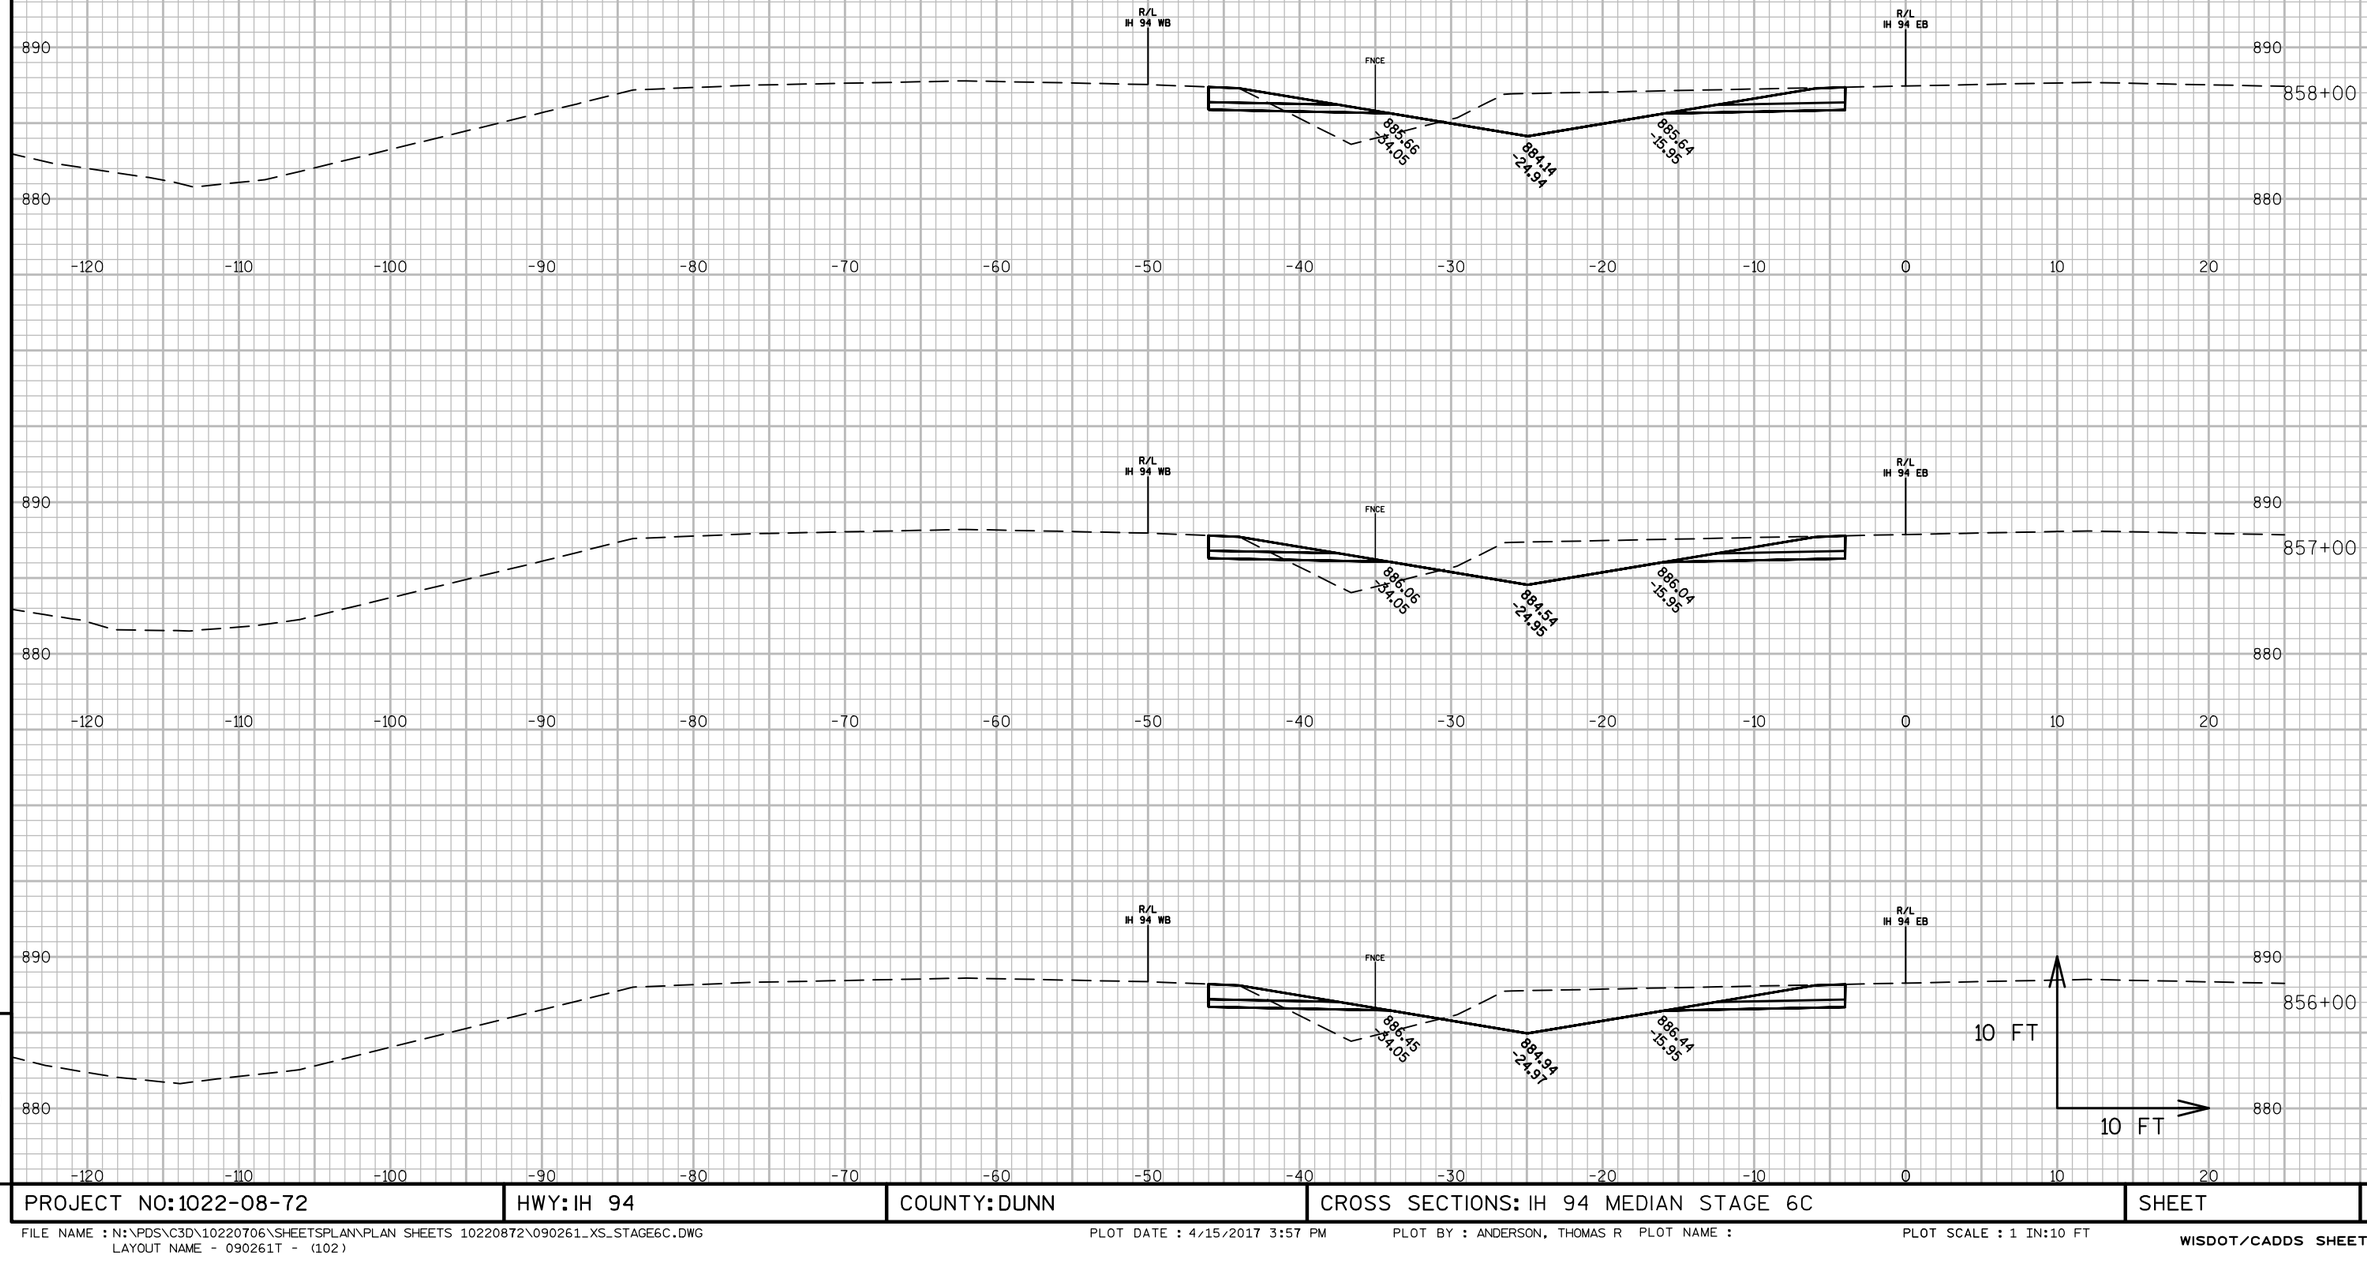

PROJECT NO: 1022-08-72	HWY: IH 94	COUNTY: DUNN	CROSS SECTIONS: IH 94 MEDIAN STAGE 6C	SHEET	E

FILE NAME : N:\PDS\C3D\10220706\SHEETSPLAN\PLAN SHEETS 10220872\090261_XS_STAGE6C.DWG
LAYOUT NAME - 090261T - (102)

PLOT DATE : 4/15/2017 3:57 PM PLOT BY : ANDERSON, THOMAS R PLOT NAME : PLOT SCALE : 1 IN:10 FT

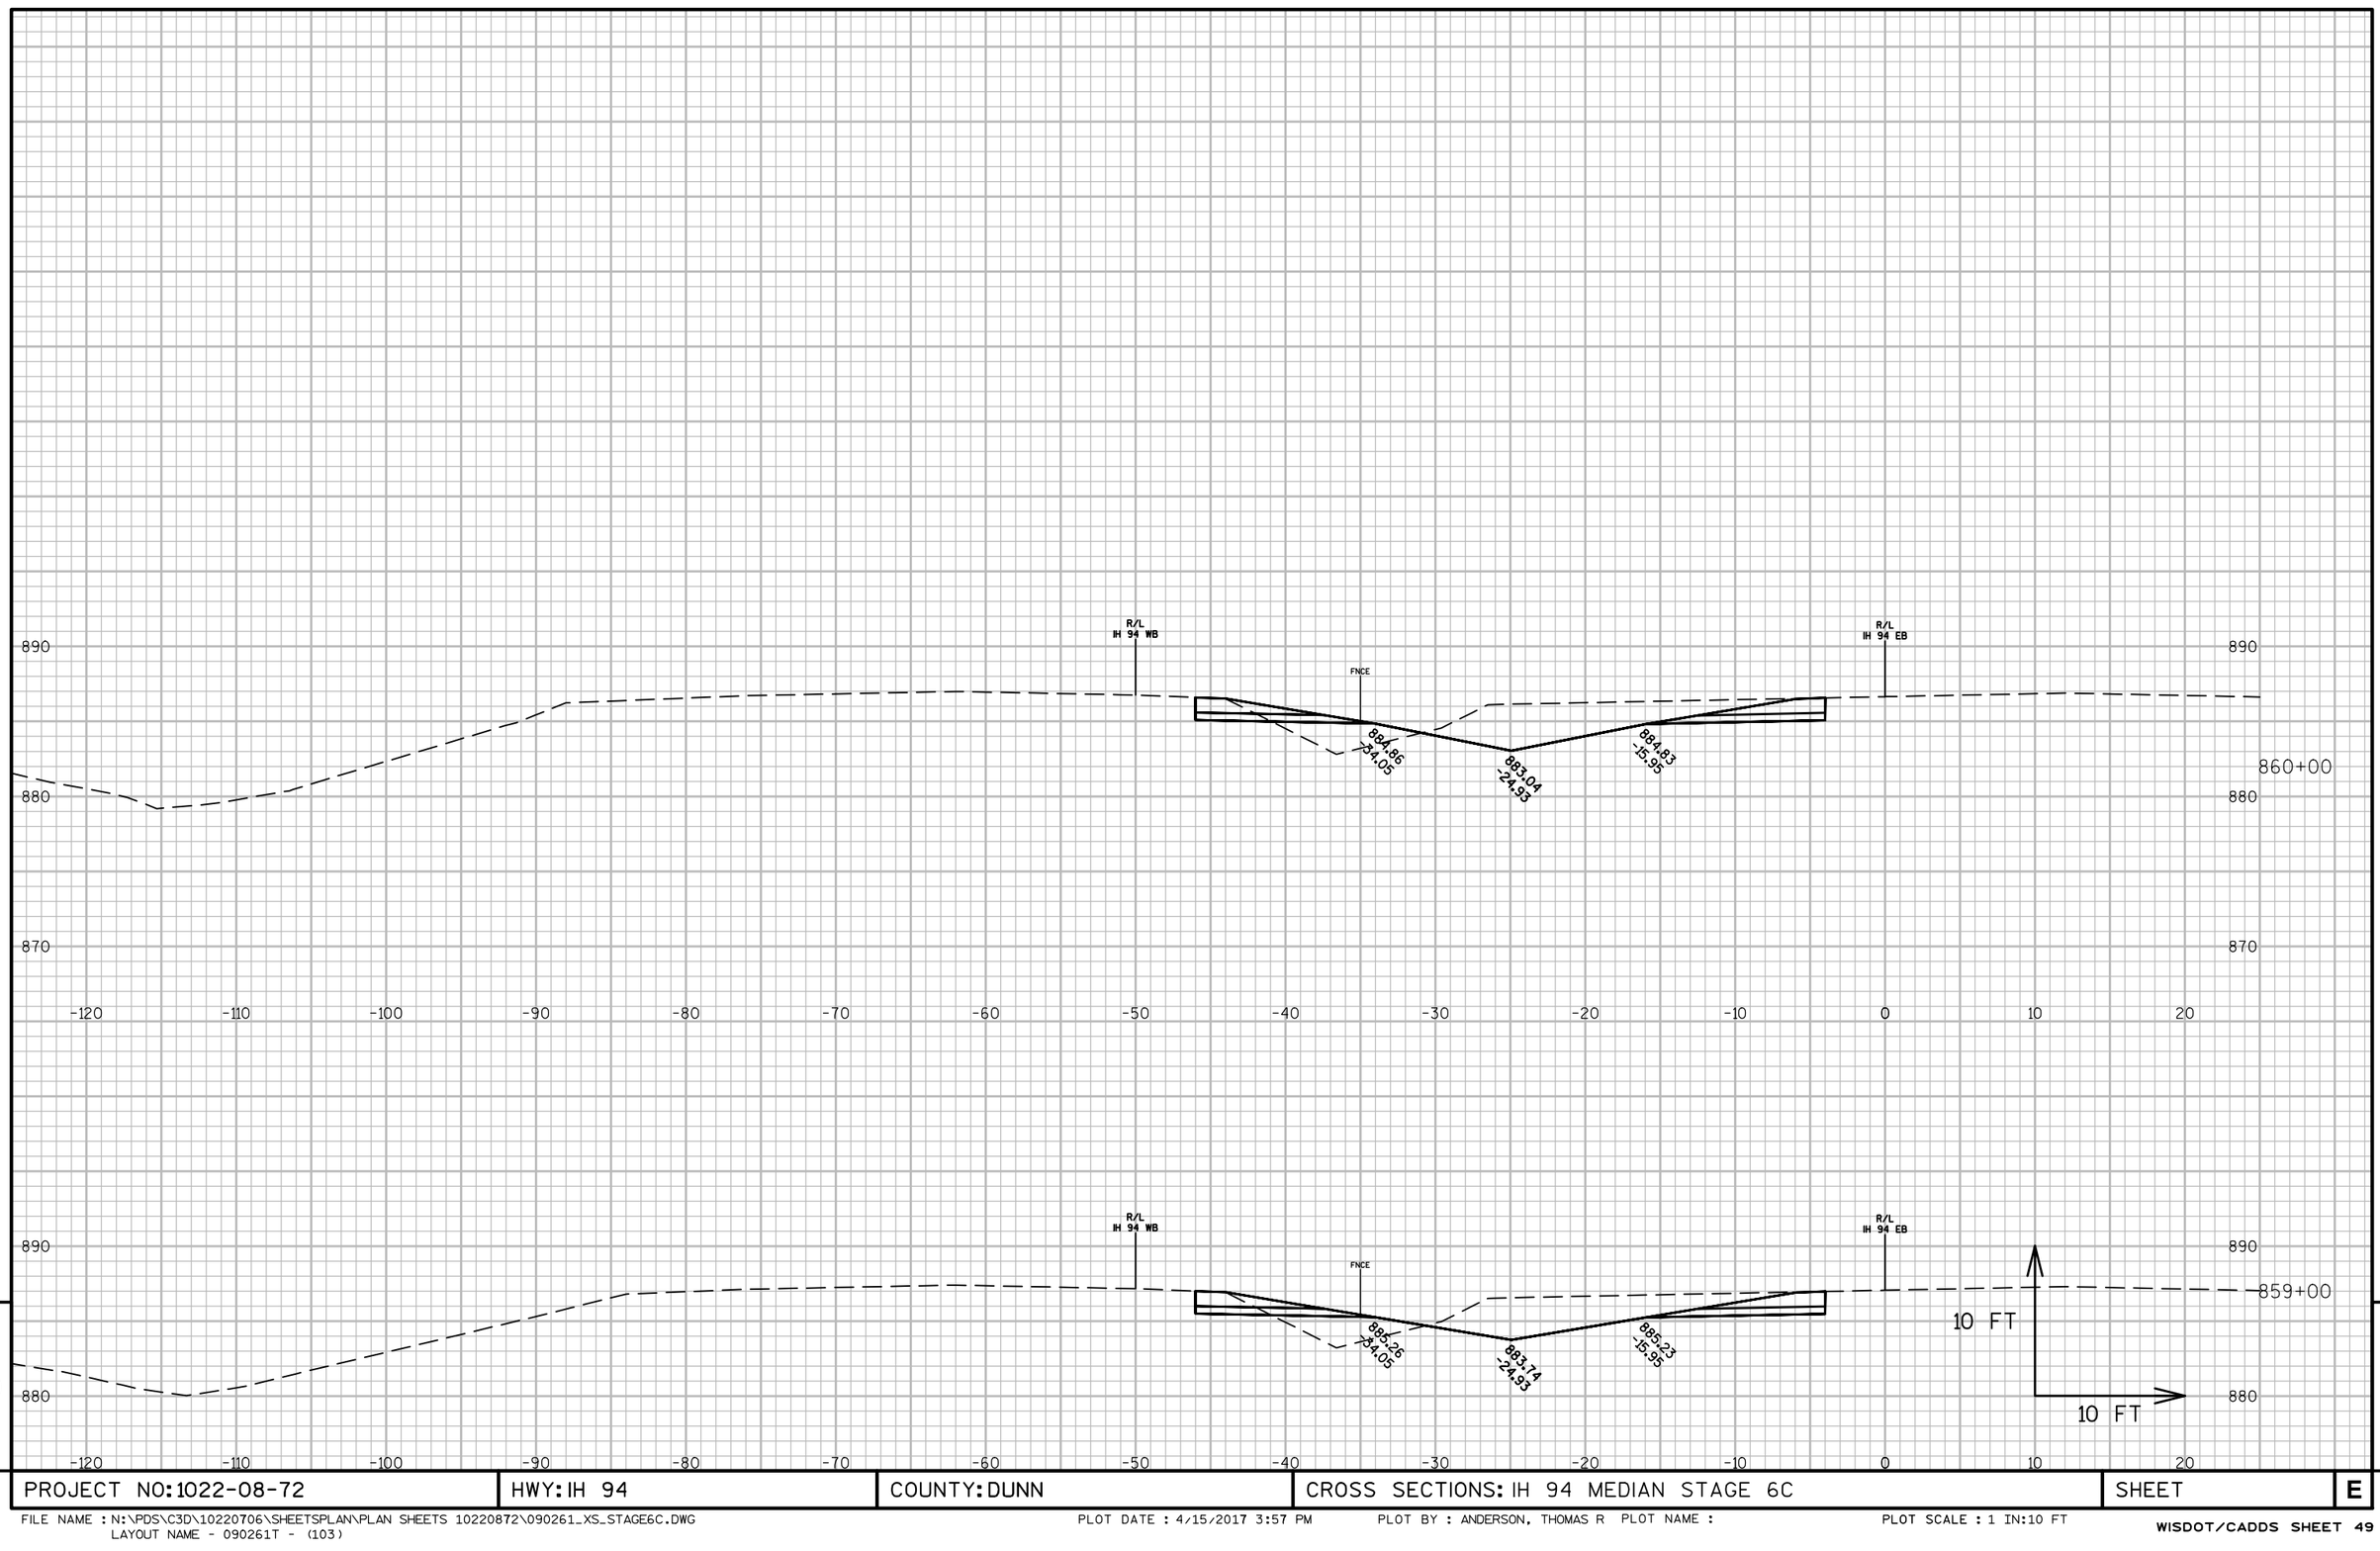


PROJECT NO: 1022-08-72	HWY: IH 94	COUNTY: DUNN	CROSS SECTIONS: IH 94 MEDIAN STAGE 6C	SHEET	E

FILE NAME : N:\PDS\C3D\10220706\SHEETSPLAN\PLAN SHEETS 10220872\090261_XS_STAGE6C.DWG
LAYOUT NAME - 090261T - (103)

PLOT DATE : 4/15/2017 3:57 PM PLOT BY : ANDERSON, THOMAS R PLOT NAME :

PLOT SCALE : 1 IN:10 FT

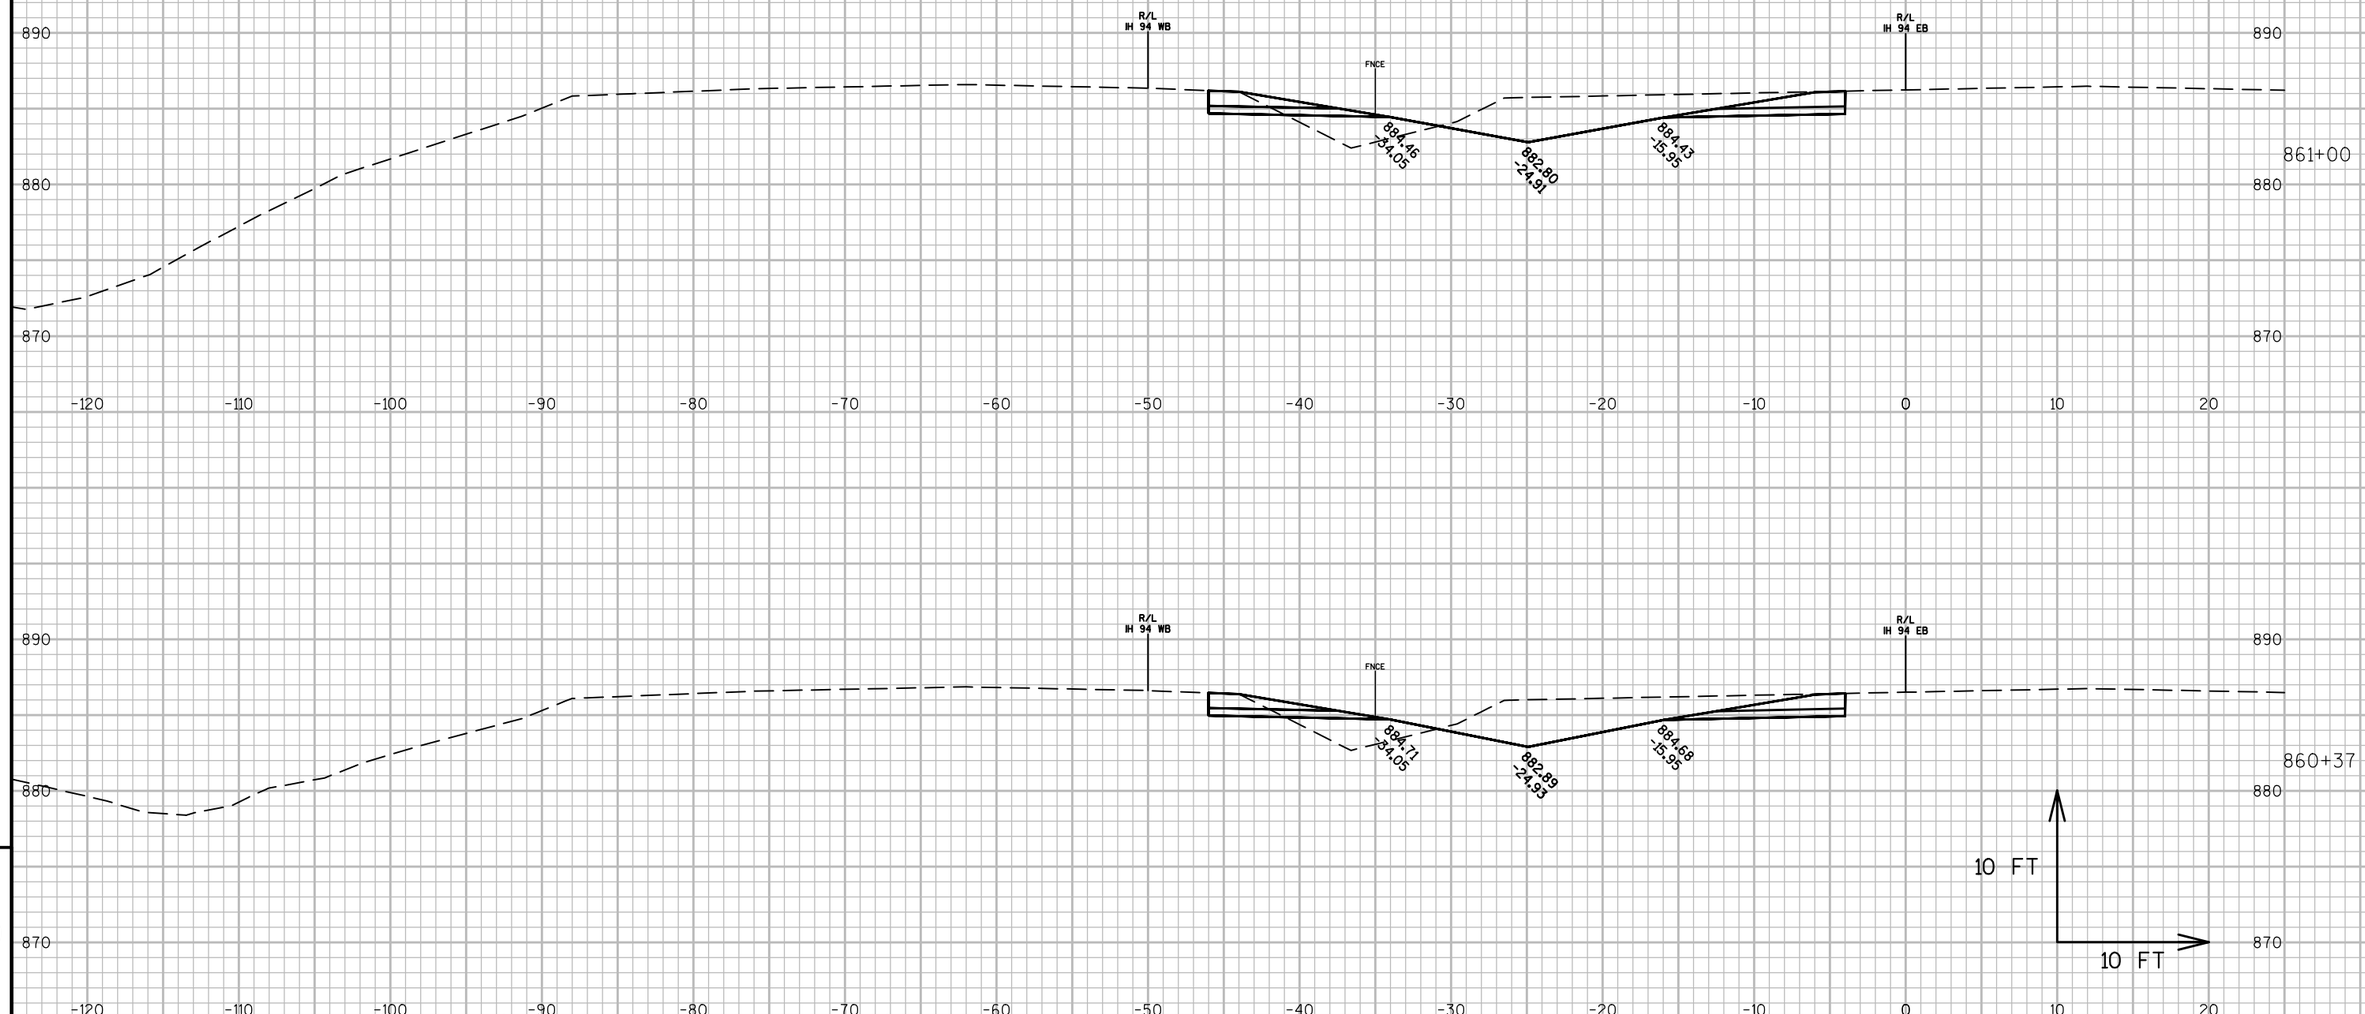


9

9

PROJECT NO: 1022-08-72	HWY: IH 94	COUNTY: DUNN	CROSS SECTIONS: IH 94 MEDIAN STAGE 6C	SHEET	E

FILE NAME : N:\PDS\C3D\10220706\SHEETSPLAN\PLAN SHEETS 10220872\090261_XS_STAGE6C.DWG
LAYOUT NAME - 090261T - (104)

PLOT DATE : 4/15/2017 3:57 PM PLOT BY : ANDERSON, THOMAS R PLOT NAME : PLOT SCALE : 1 IN:10 FT

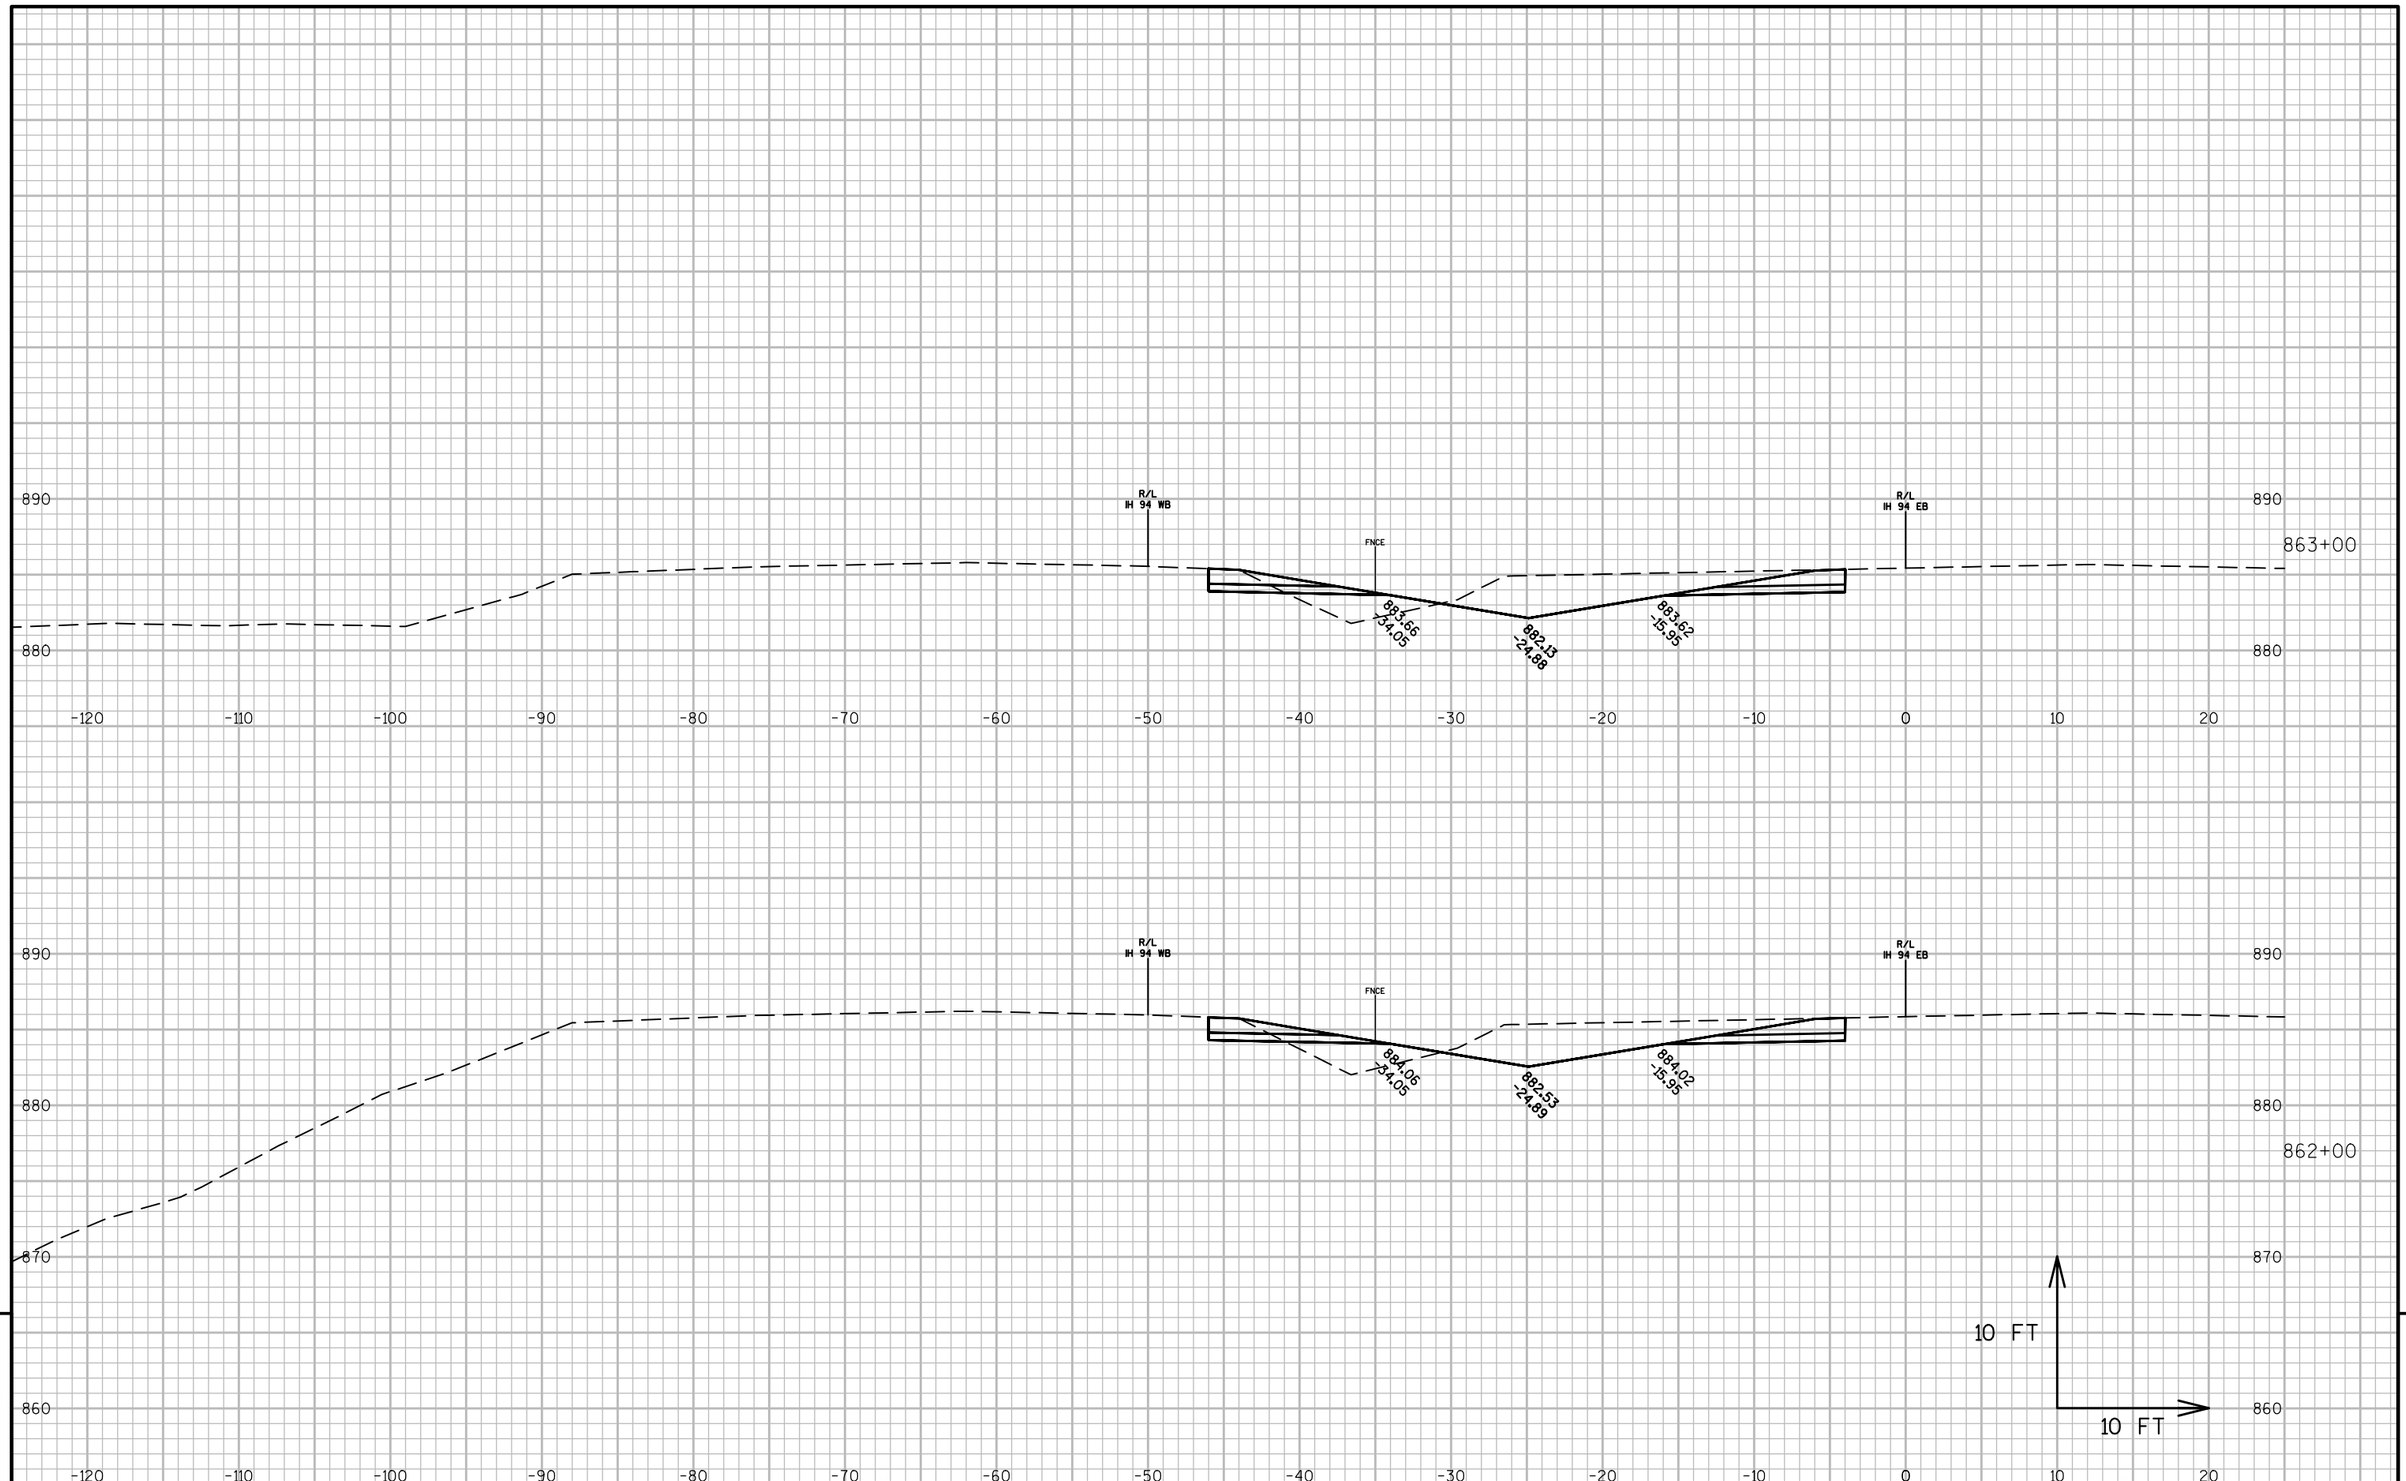

9


9

PROJECT NO: 1022-08-72	HWY: IH 94	COUNTY: DUNN	CROSS SECTIONS: IH 94 MEDIAN STAGE 6C	SHEET	E

FILE NAME : N:\PDS\C3D\10220706\SHEETSPLAN\PLAN SHEETS 10220872\090261_XS_STAGE6C.DWG
LAYOUT NAME - 090261T - (105)

PLOT DATE : 4/15/2017 3:58 PM PLOT BY : ANDERSON, THOMAS R PLOT NAME :

PLOT SCALE : 1 IN:10 FT

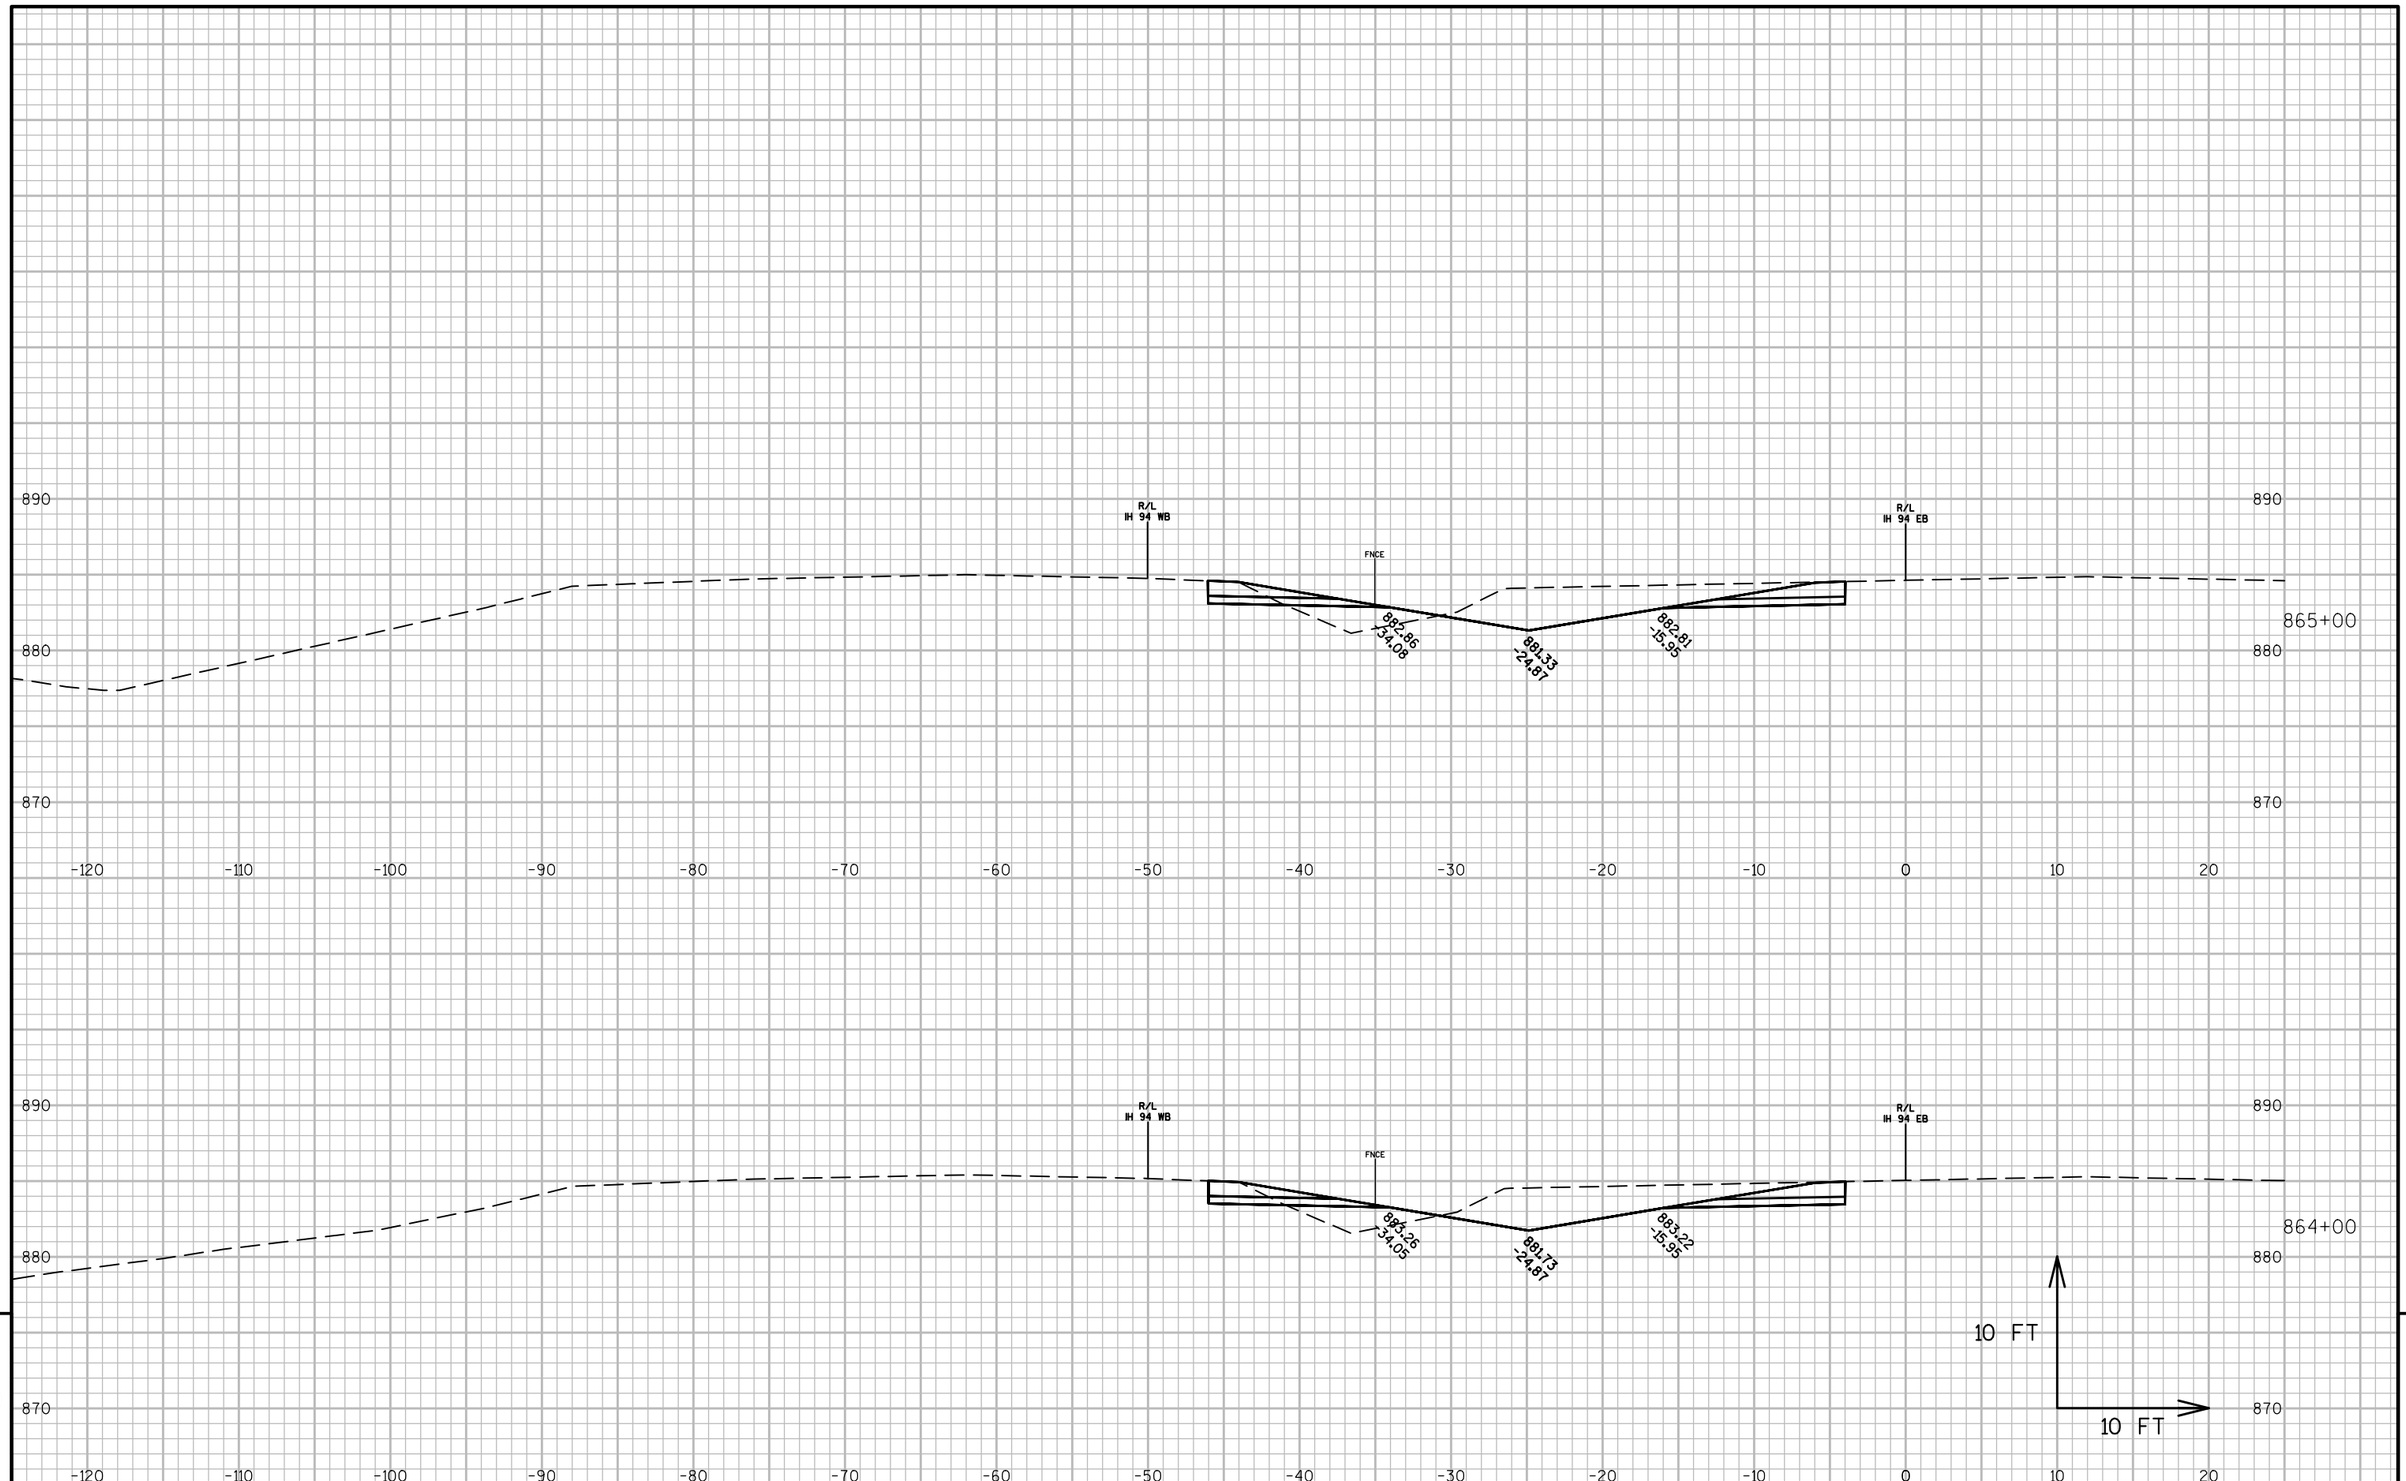

9


9

PROJECT NO: 1022-08-72	HWY: IH 94	COUNTY: DUNN	CROSS SECTIONS: IH 94 MEDIAN STAGE 6C	SHEET	E

FILE NAME : N:\PDS\C3D\10220706\SHEETSPLAN\PLAN SHEETS 10220872\090261_XS_STAGE6C.DWG
LAYOUT NAME - 090261T - (106)

PLOT DATE : 4/15/2017 3:58 PM PLOT BY : ANDERSON, THOMAS R PLOT NAME :

PLOT SCALE : 1 IN:10 FT

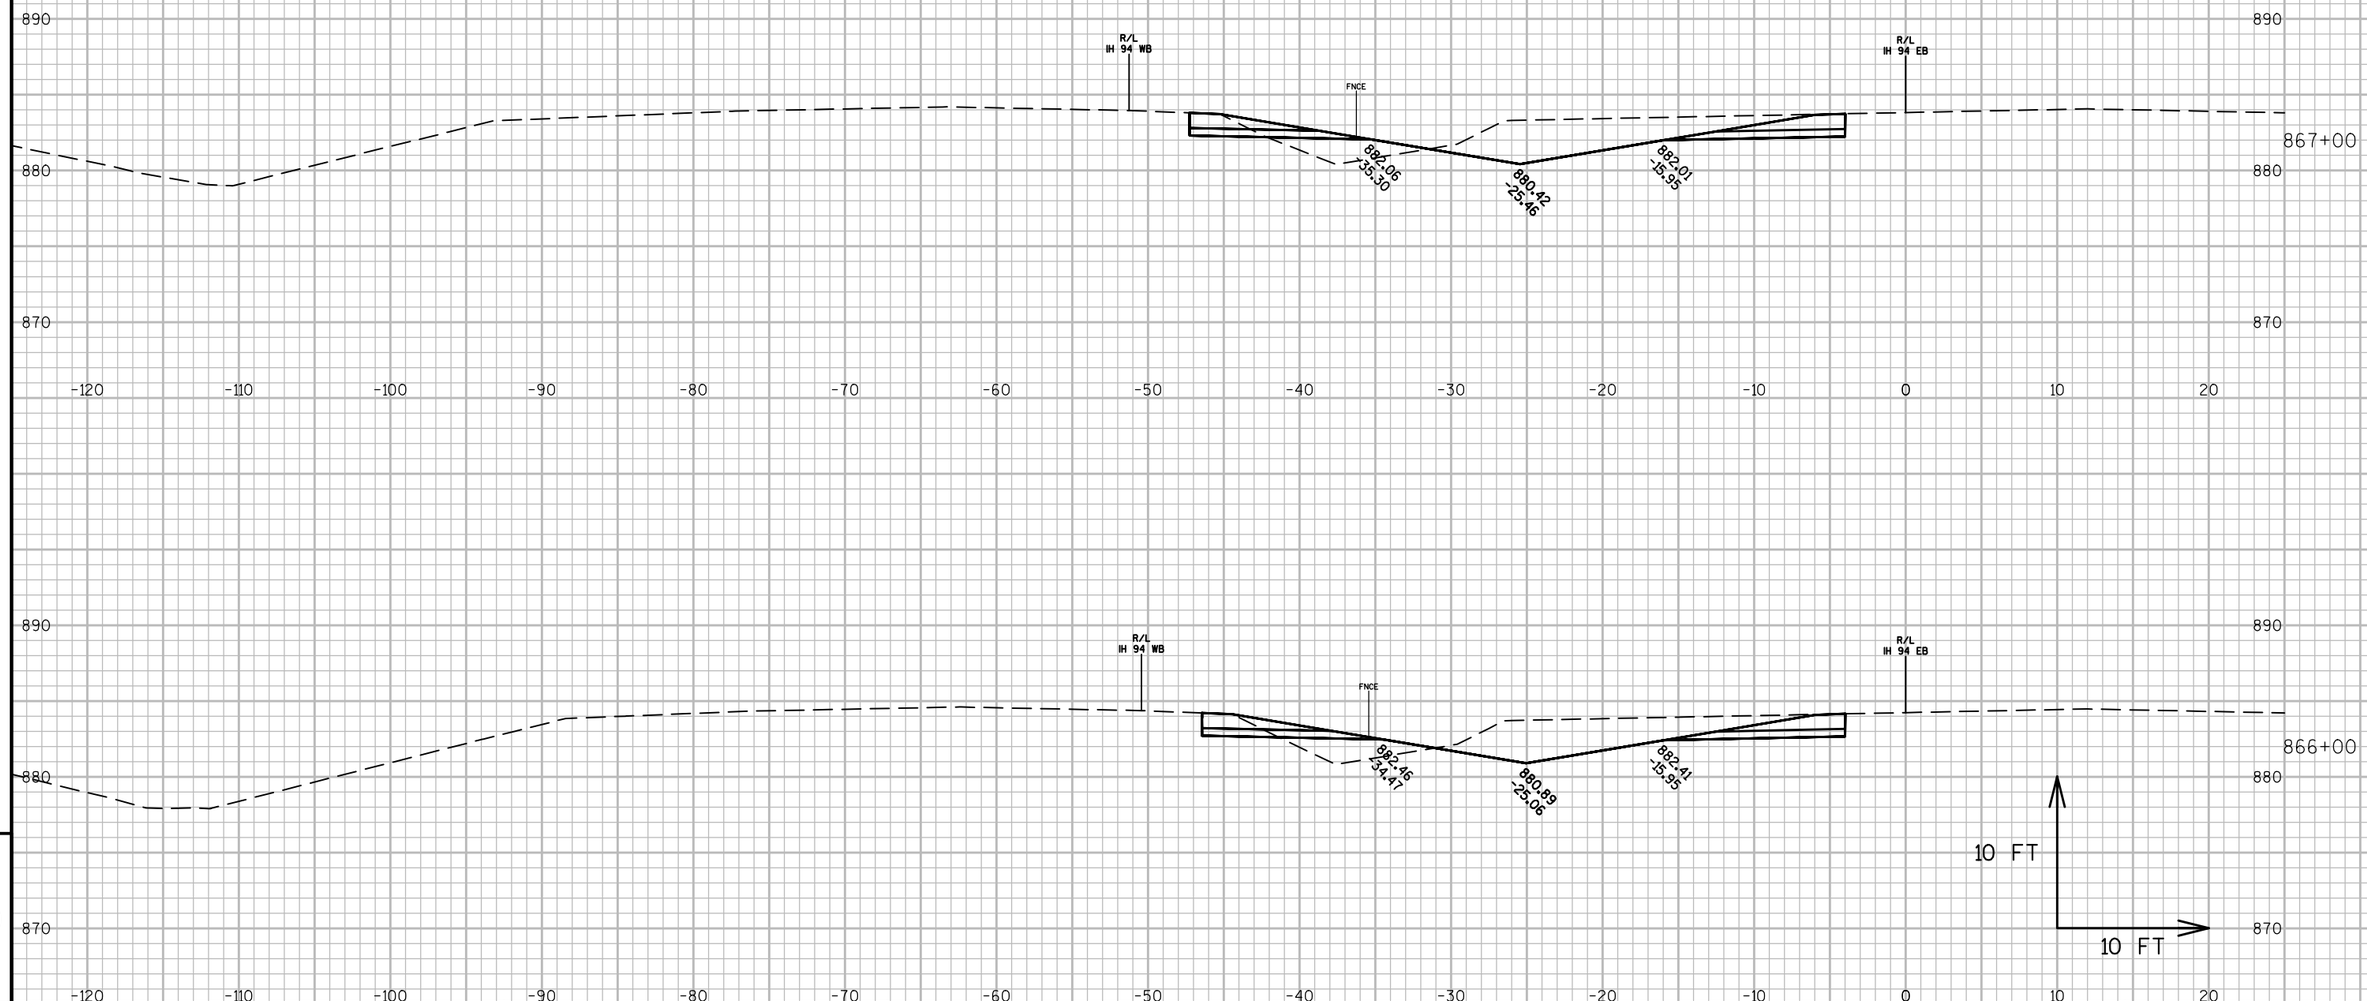

9

9


PROJECT NO: 1022-08-72	HWY: IH 94	COUNTY: DUNN	CROSS SECTIONS: IH 94 MEDIAN STAGE 6C	SHEET	E

FILE NAME : N:\PDS\C3D\10220706\SHEETSPLAN\PLAN SHEETS 10220872\090261_XS_STAGE6C.DWG
LAYOUT NAME - 090261T - (107)

PLOT DATE : 4/15/2017 3:58 PM PLOT BY : ANDERSON, THOMAS R PLOT NAME :

PLOT SCALE : 1 IN:10 FT

WISDOT/CADDS SHEET 49

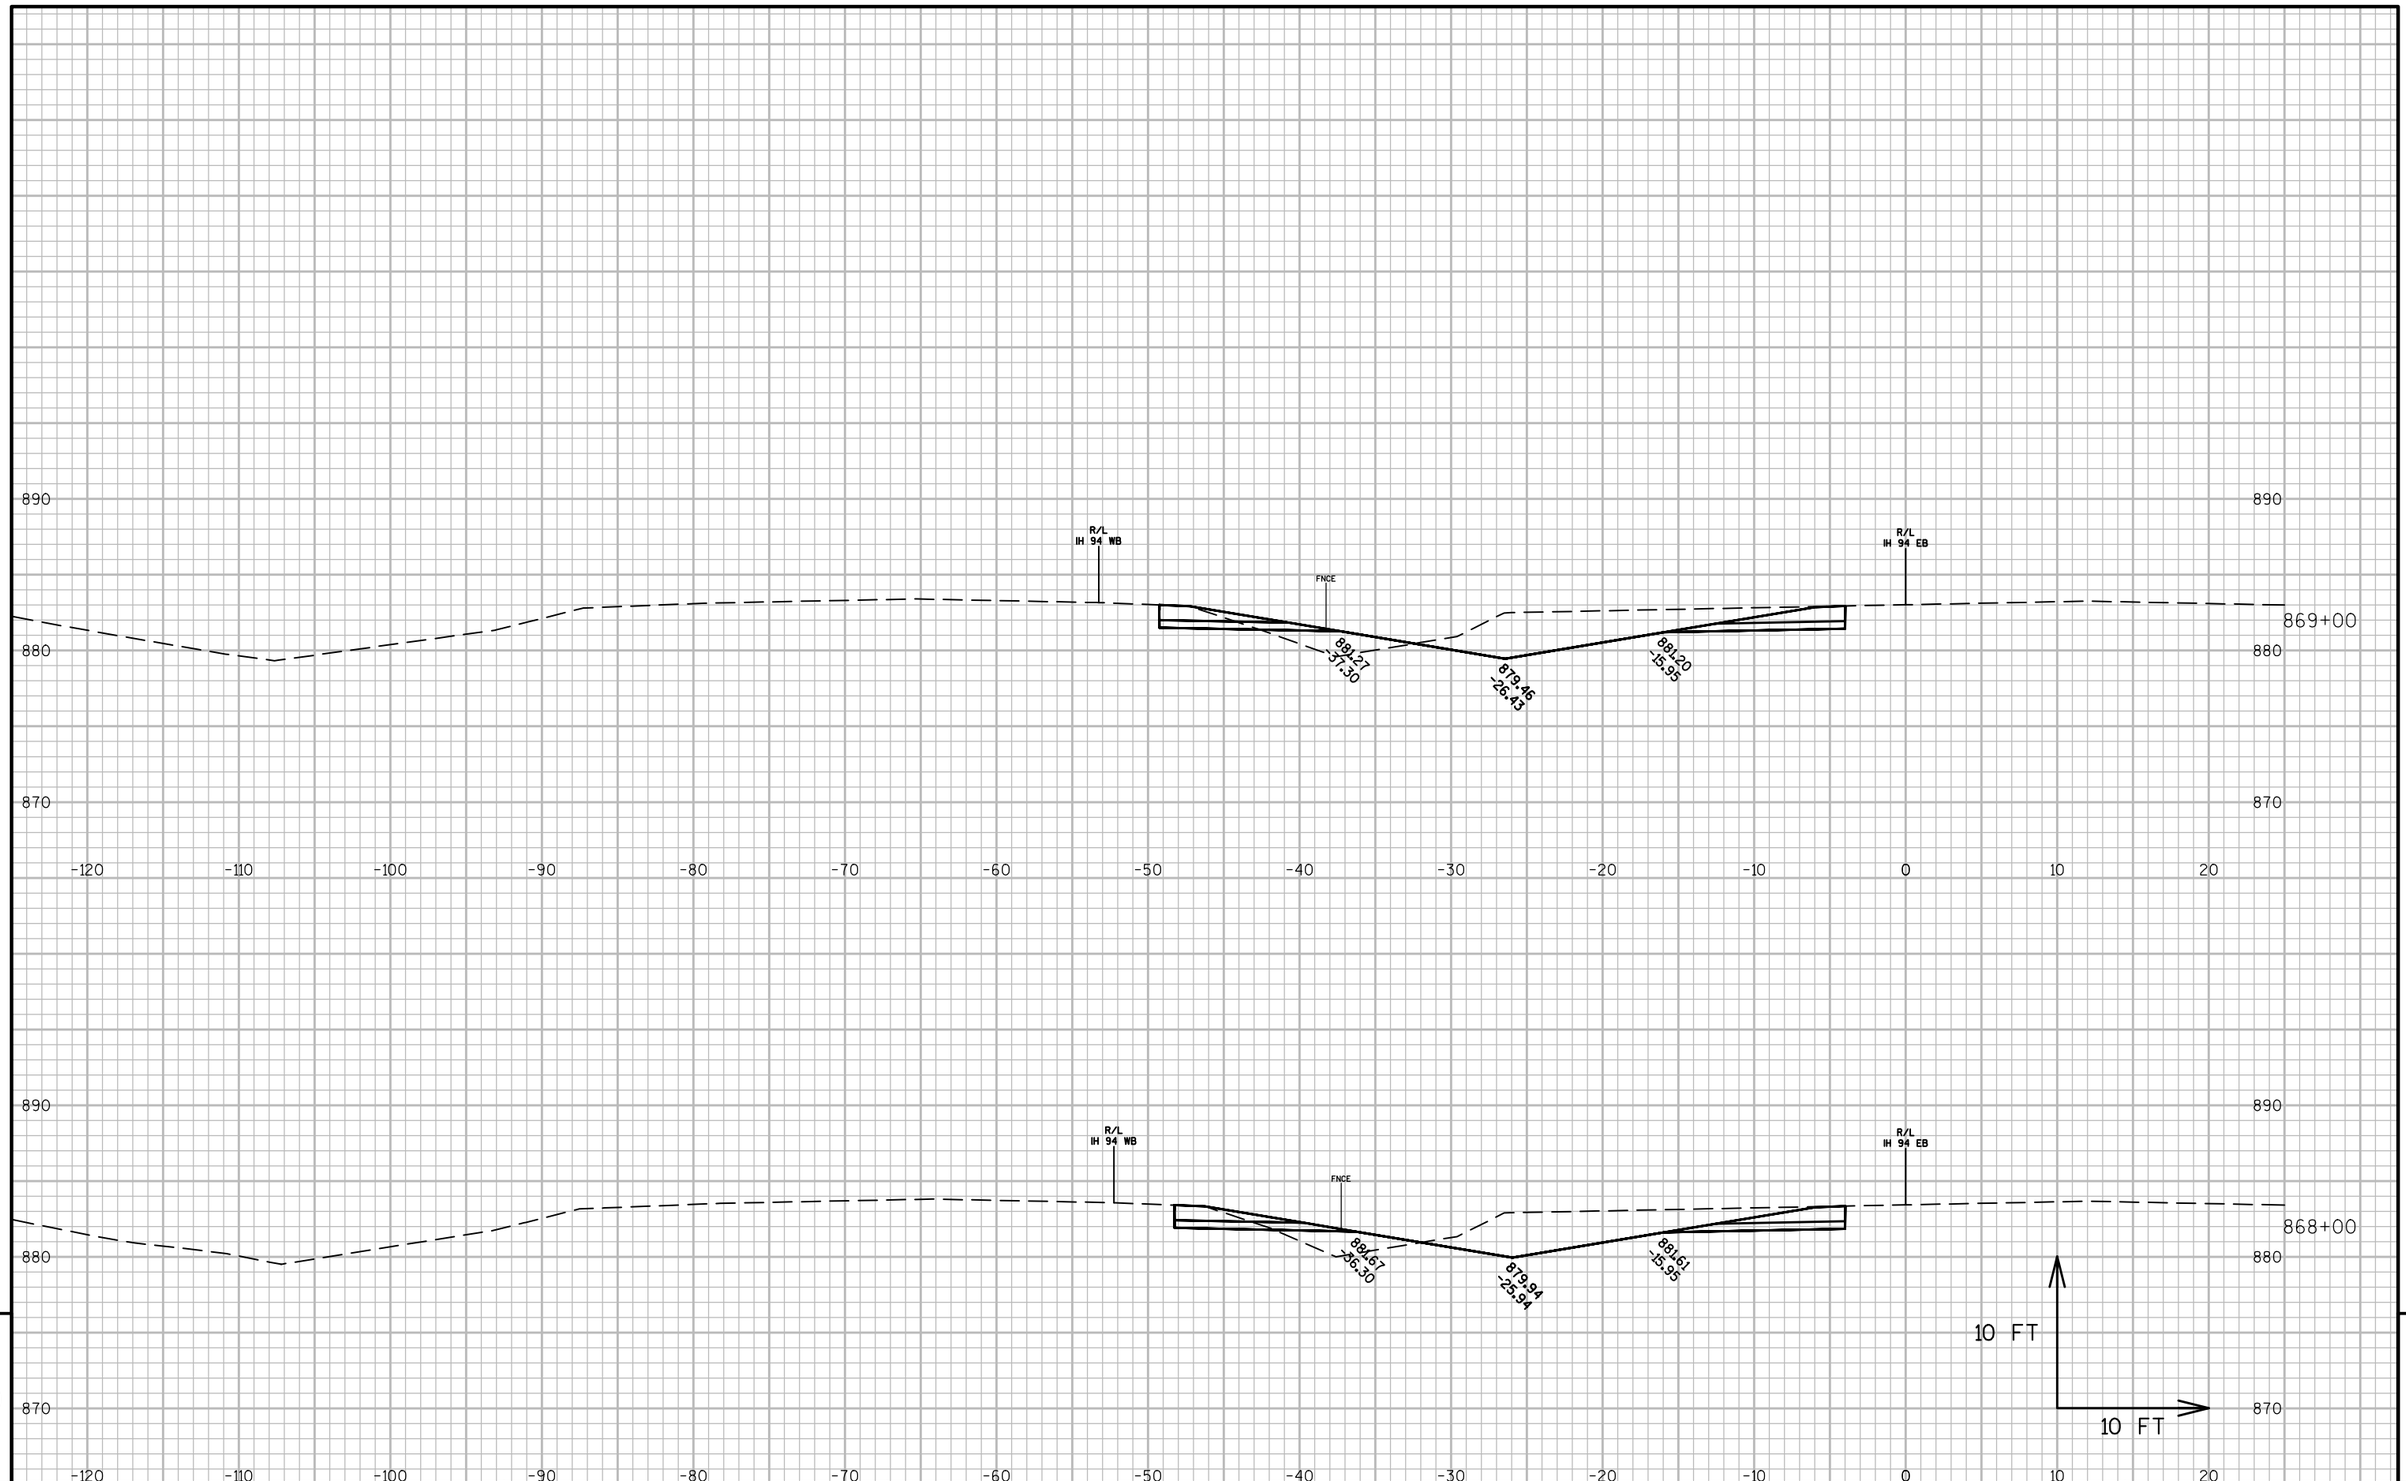


PROJECT NO: 1022-08-72	HWY: IH 94	COUNTY: DUNN	CROSS SECTIONS: IH 94 MEDIAN STAGE 6C	SHEET	E

FILE NAME : N:\PDS\C3D\10220706\SHEETSPLAN\PLAN SHEETS 10220872\090261_XS_STAGE6C.DWG
LAYOUT NAME - 090261T - (108)

PLOT DATE : 4/15/2017 3:58 PM PLOT BY : ANDERSON, THOMAS R PLOT NAME :

PLOT SCALE : 1 IN:10 FT

WISDOT/CADDS SHEET 49

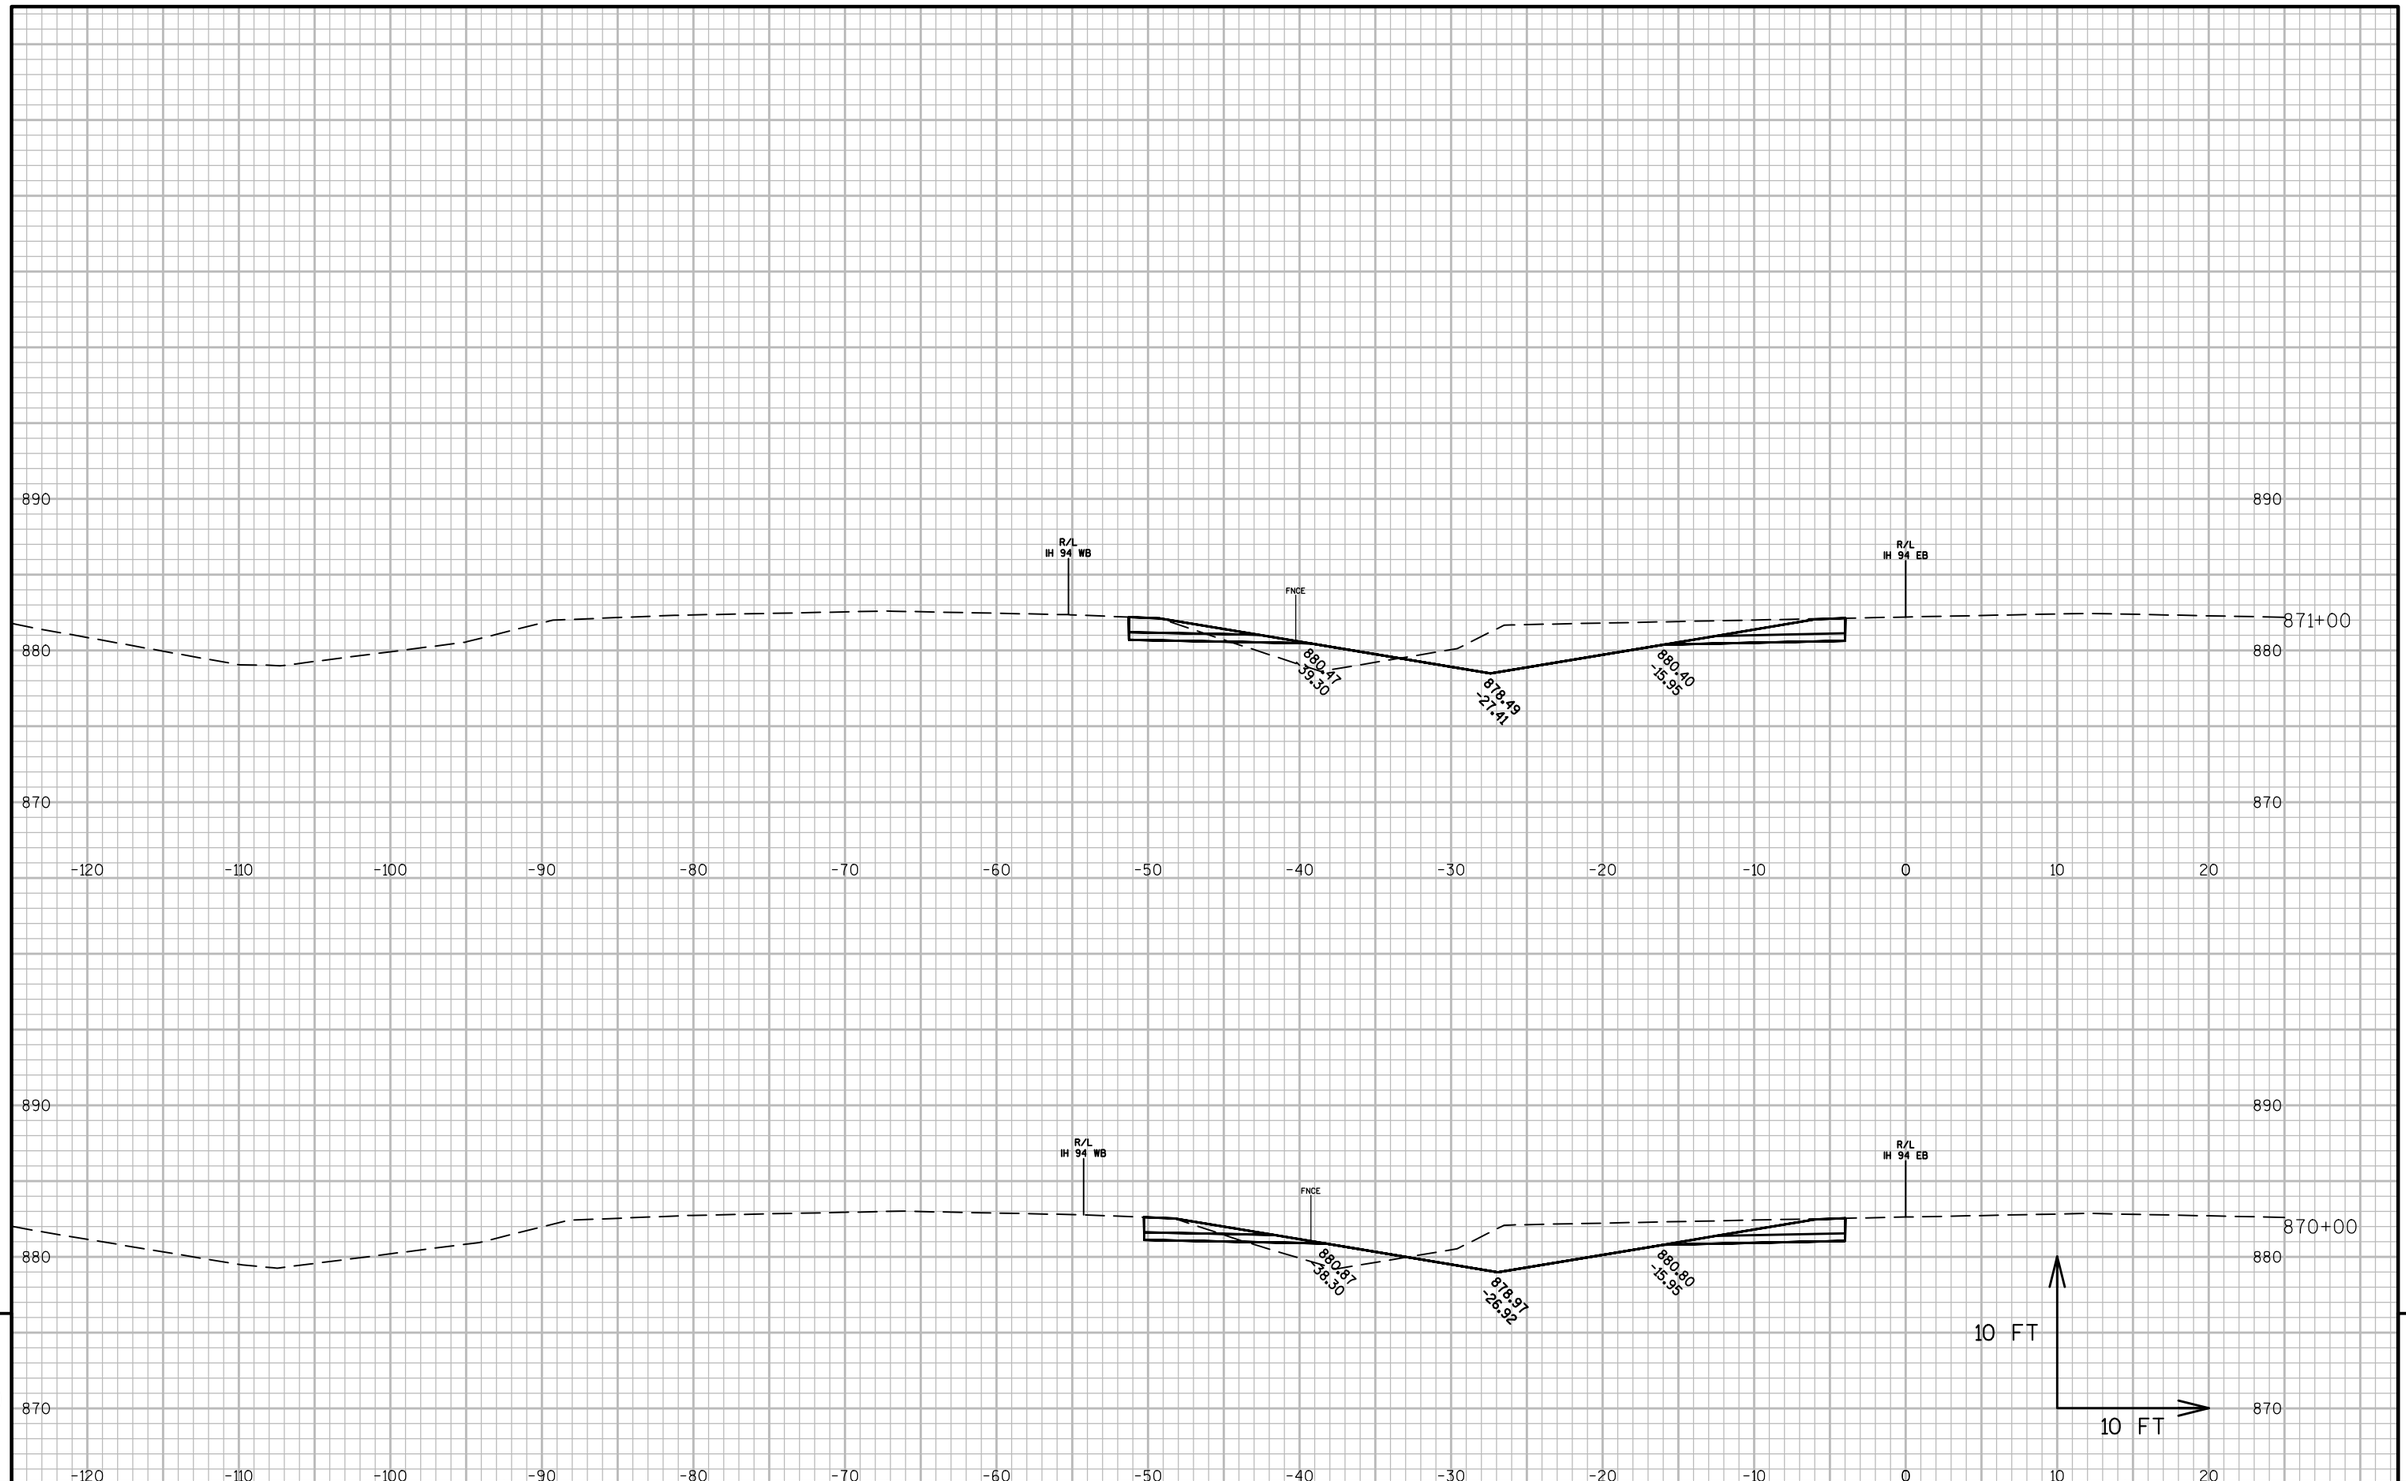


PROJECT NO: 1022-08-72	HWY: IH 94	COUNTY: DUNN	CROSS SECTIONS: IH 94 MEDIAN STAGE 6C	SHEET	E

FILE NAME : N:\PDS\C3D\10220706\SHEETSPLAN\PLAN SHEETS 10220872\090261_XS_STAGE6C.DWG
LAYOUT NAME - 090261T - (109)

PLOT DATE : 4/15/2017 3:58 PM PLOT BY : ANDERSON, THOMAS R PLOT NAME :

PLOT SCALE : 1 IN:10 FT

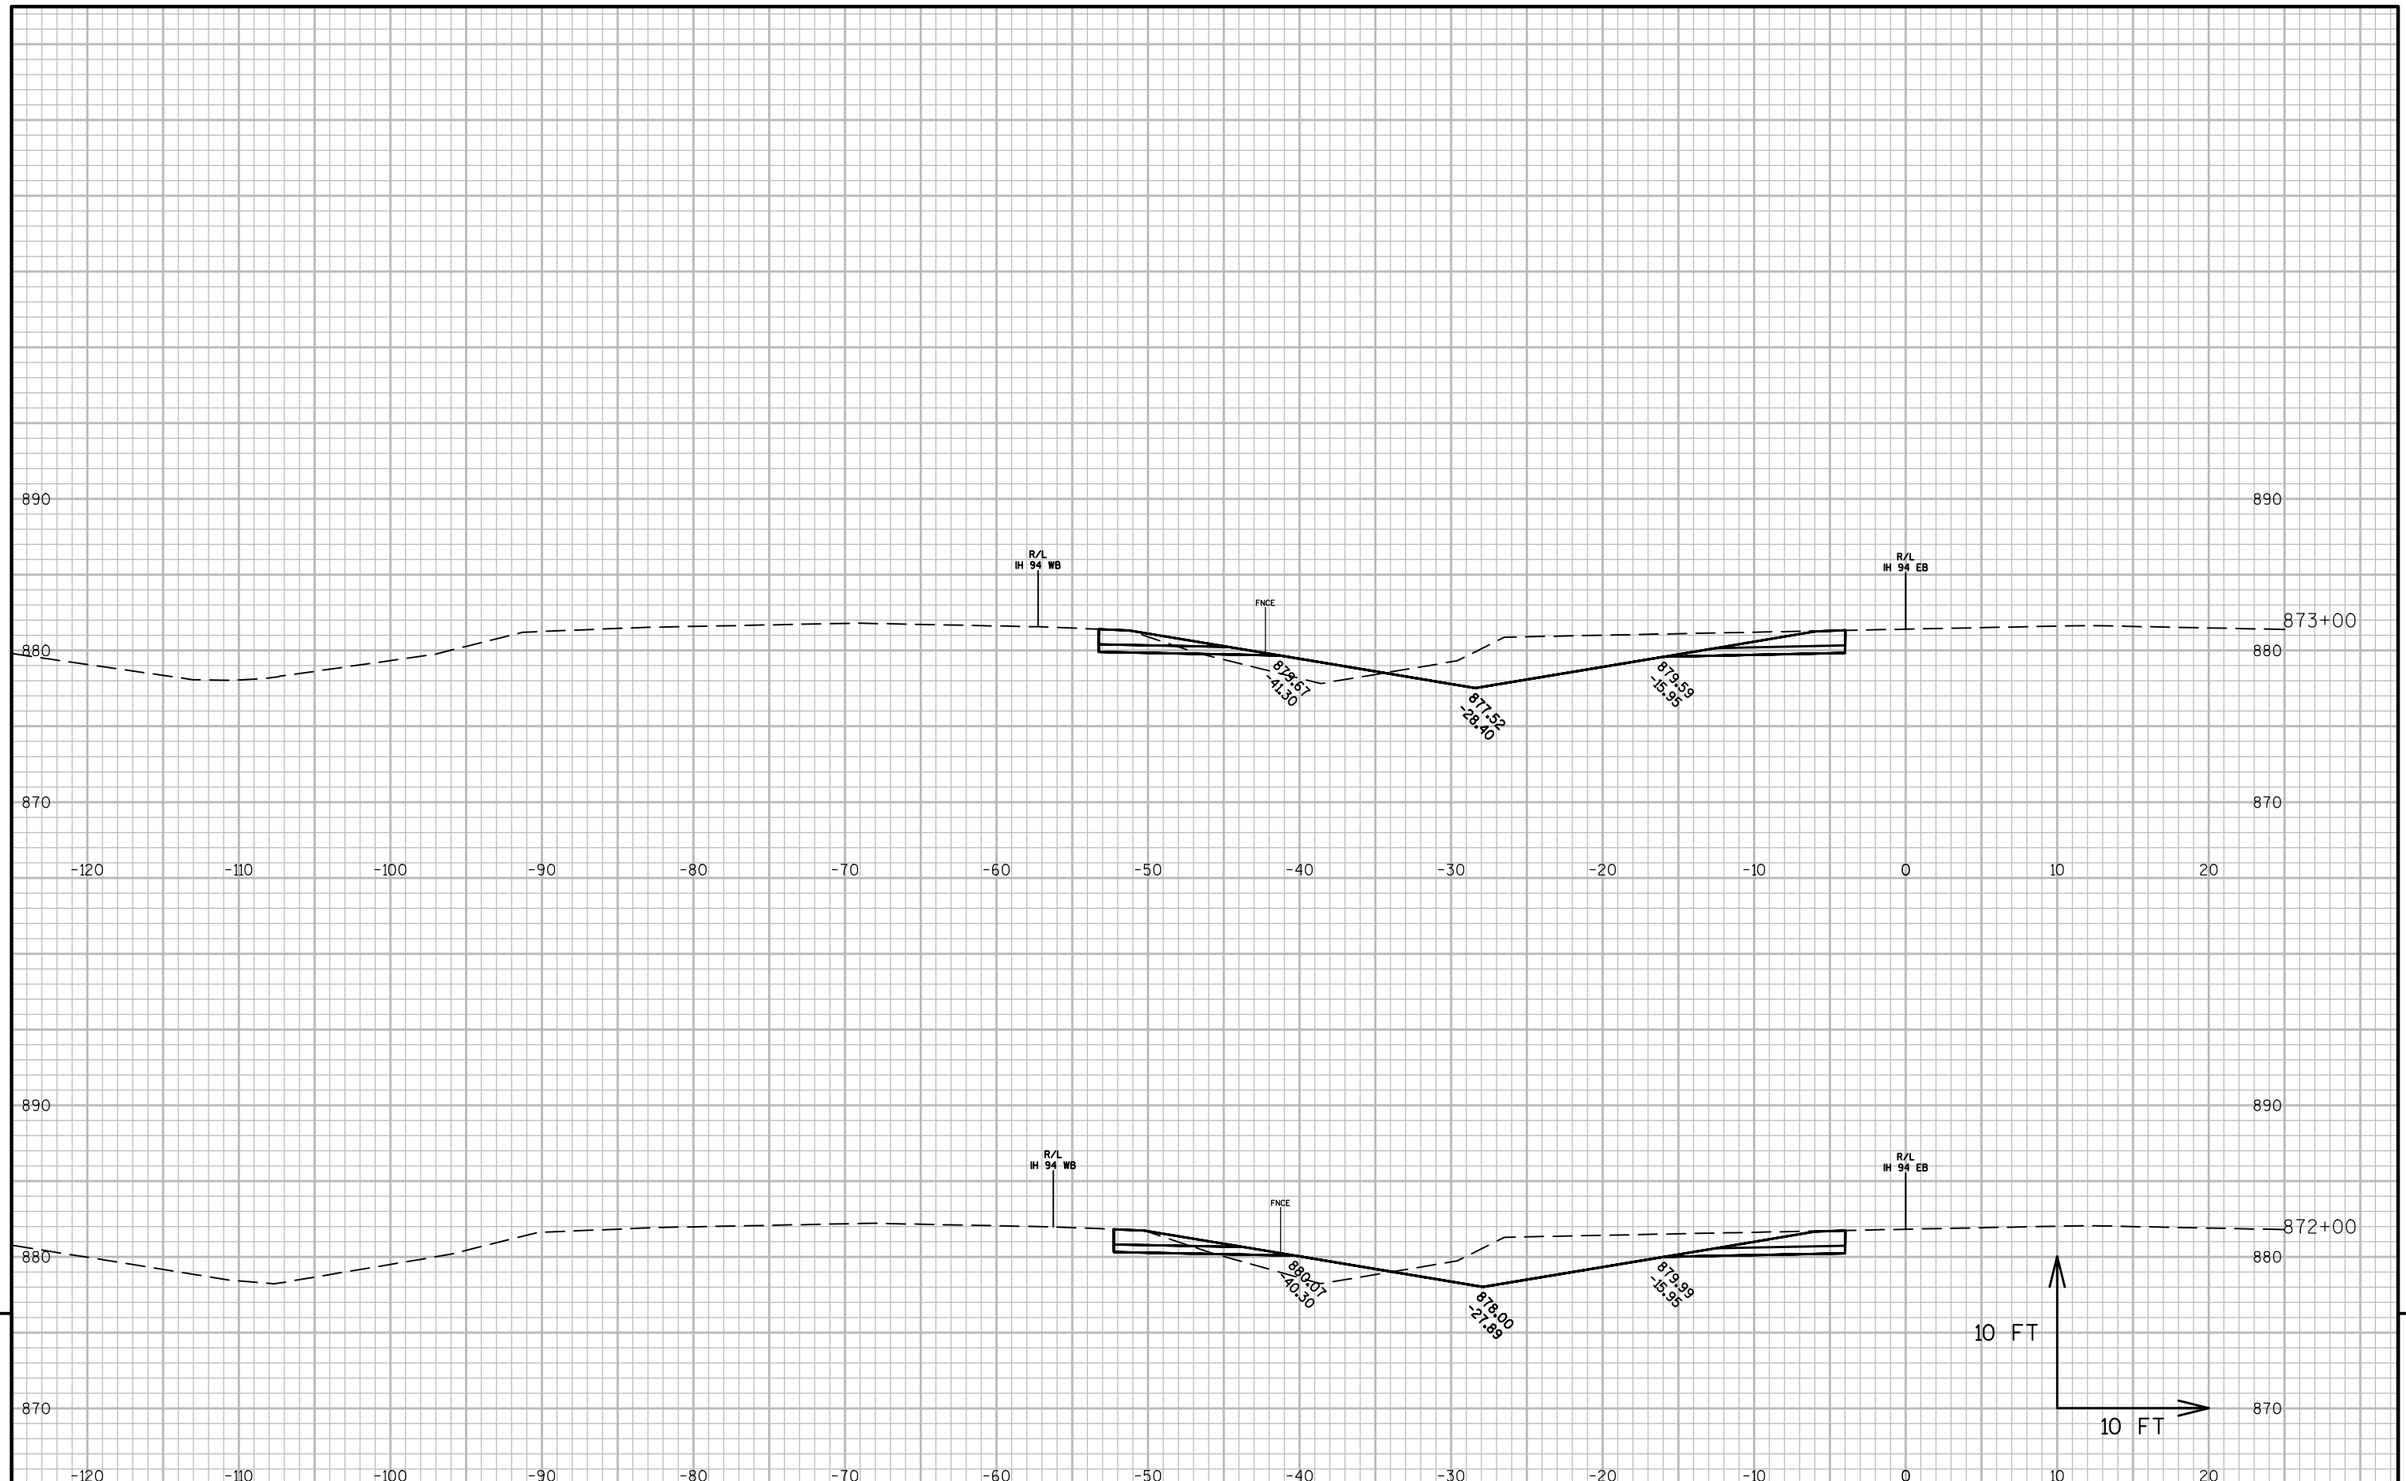

9


9

PROJECT NO: 1022-08-72	HWY: IH 94	COUNTY: DUNN	CROSS SECTIONS: IH 94 MEDIAN STAGE 6C	SHEET	E

FILE NAME : N:\PDS\C3D\10220706\SHEETSPLAN\PLAN SHEETS 10220872\090261_XS_STAGE6C.DWG
LAYOUT NAME - 090261T - (110)

PLOT DATE : 4/15/2017 3:58 PM PLOT BY : ANDERSON, THOMAS R PLOT NAME :

PLOT SCALE : 1 IN:10 FT

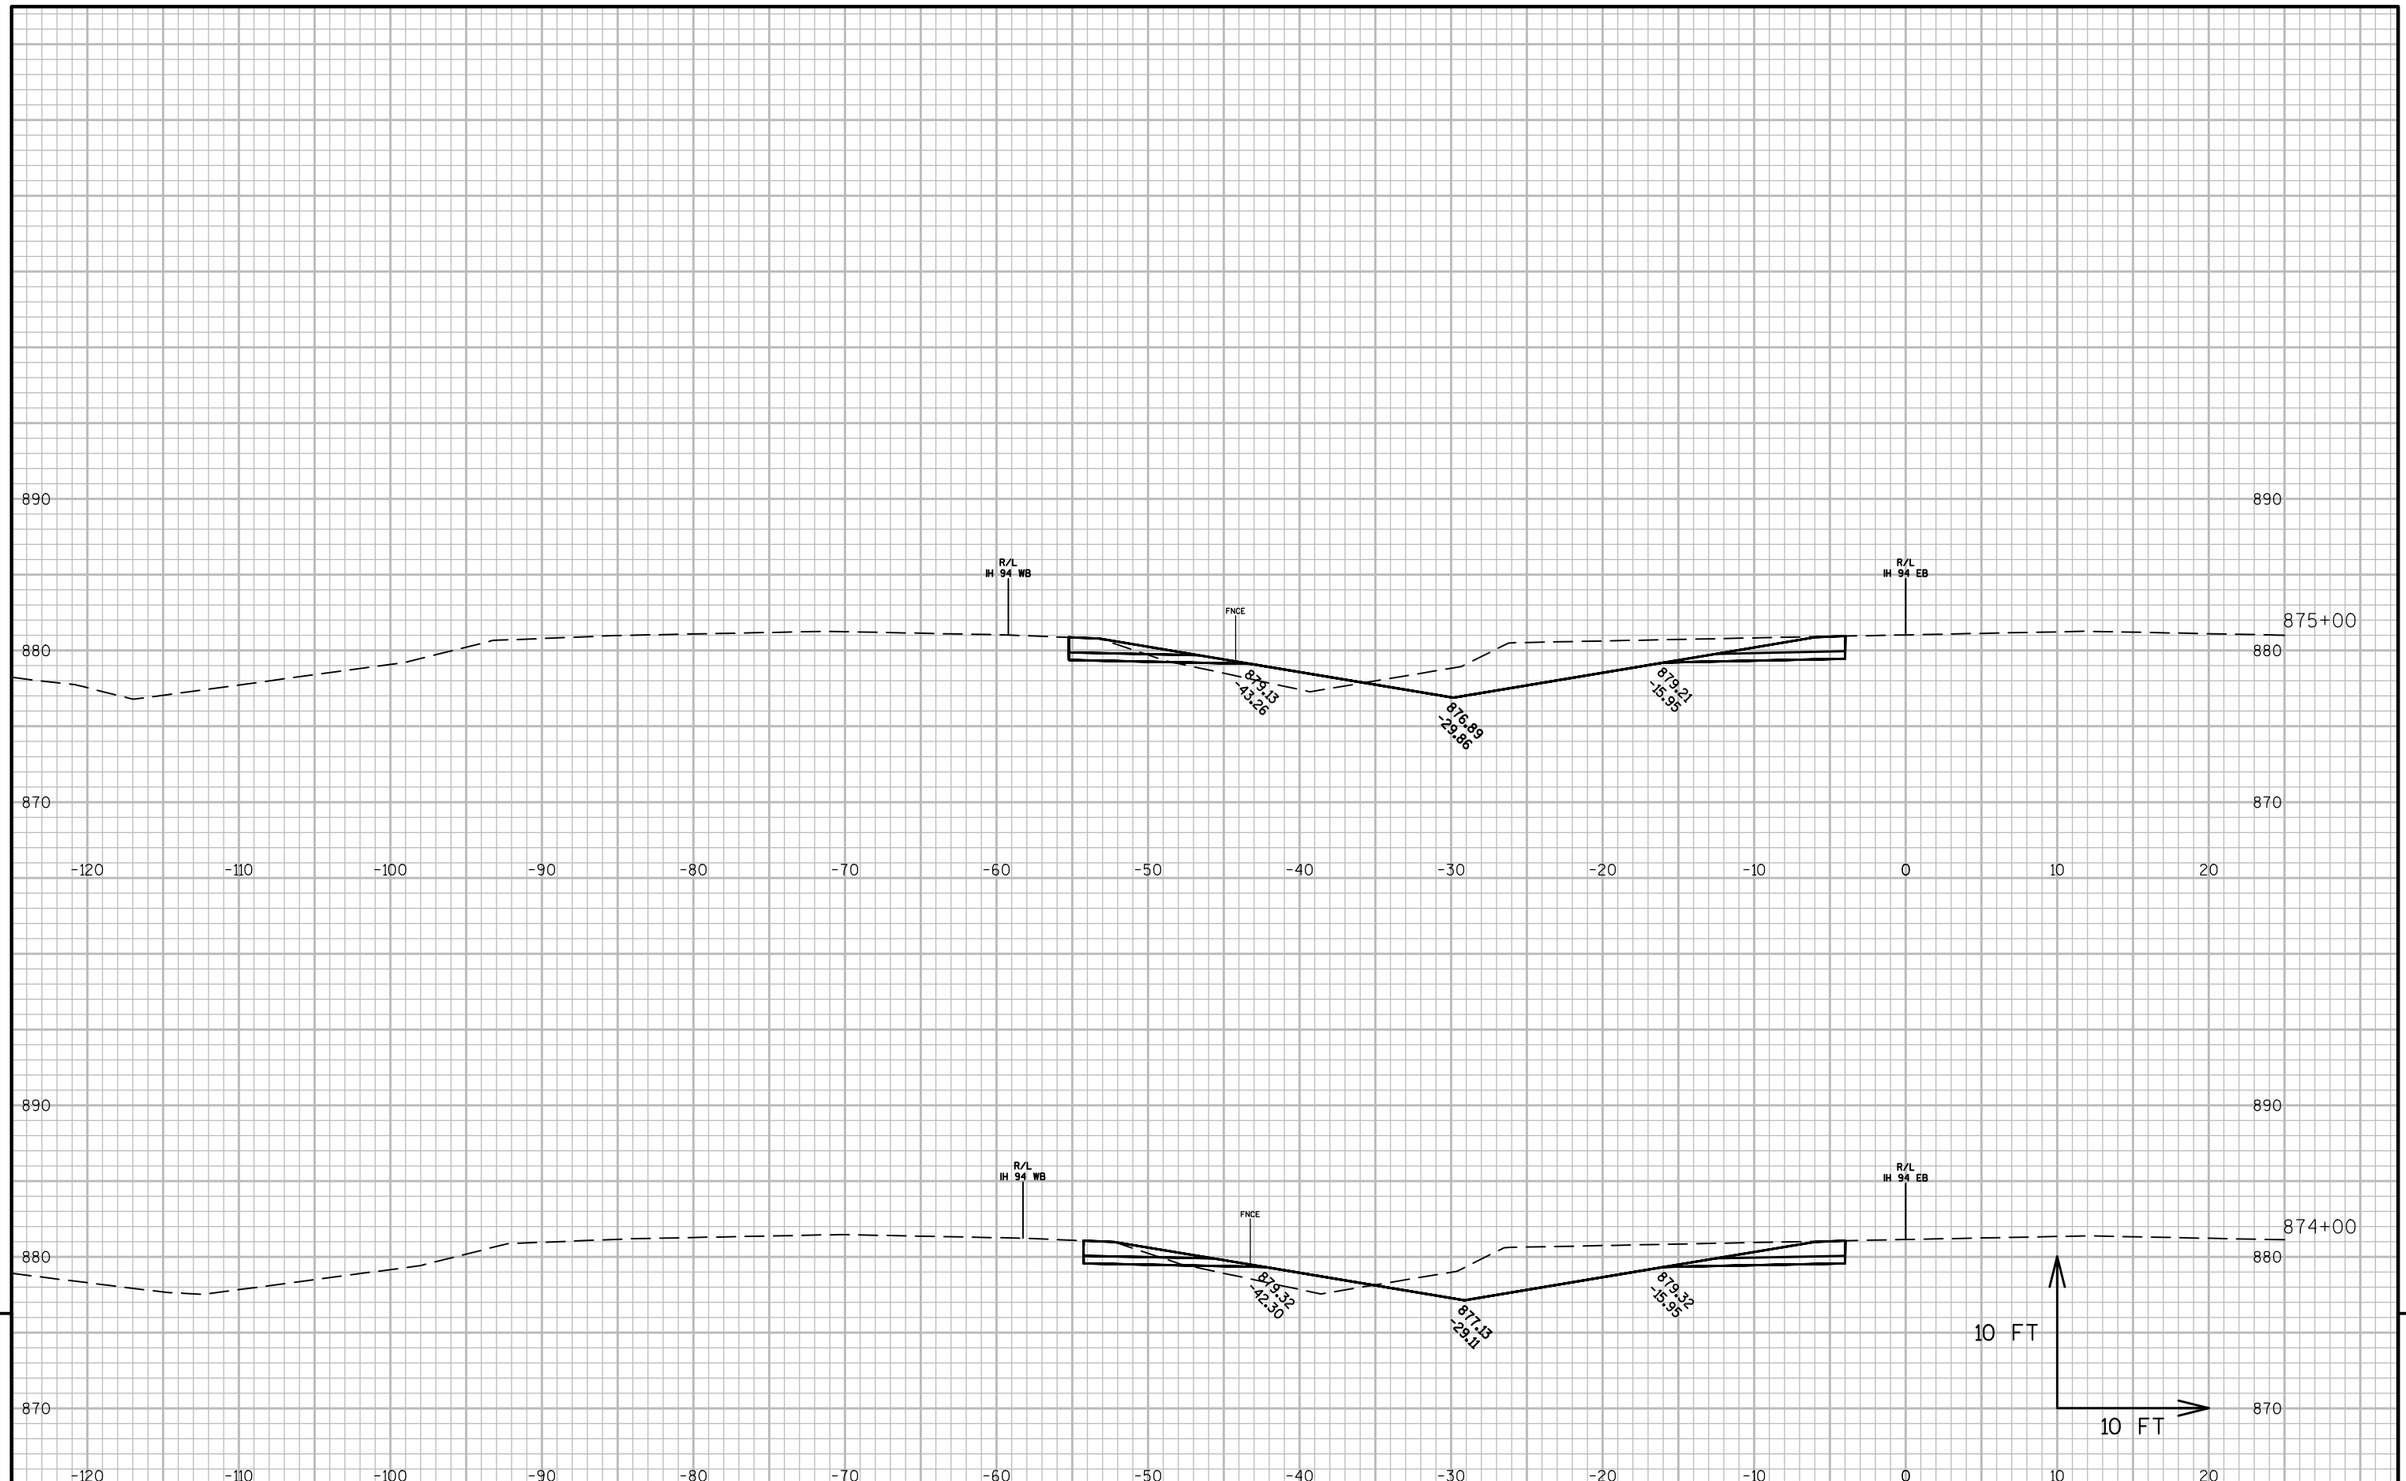


PROJECT NO: 1022-08-72	HWY: IH 94	COUNTY: DUNN	CROSS SECTIONS: IH 94 MEDIAN STAGE 6C	SHEET	E

FILE NAME : N:\PDS\C3D\10220706\SHEETSPLAN\PLAN SHEETS 10220872\090261_XS_STAGE6C.DWG
LAYOUT NAME - 090261T - (111)

PLOT DATE : 4/15/2017 3:59 PM PLOT BY : ANDERSON, THOMAS R PLOT NAME :

PLOT SCALE : 1 IN:10 FT

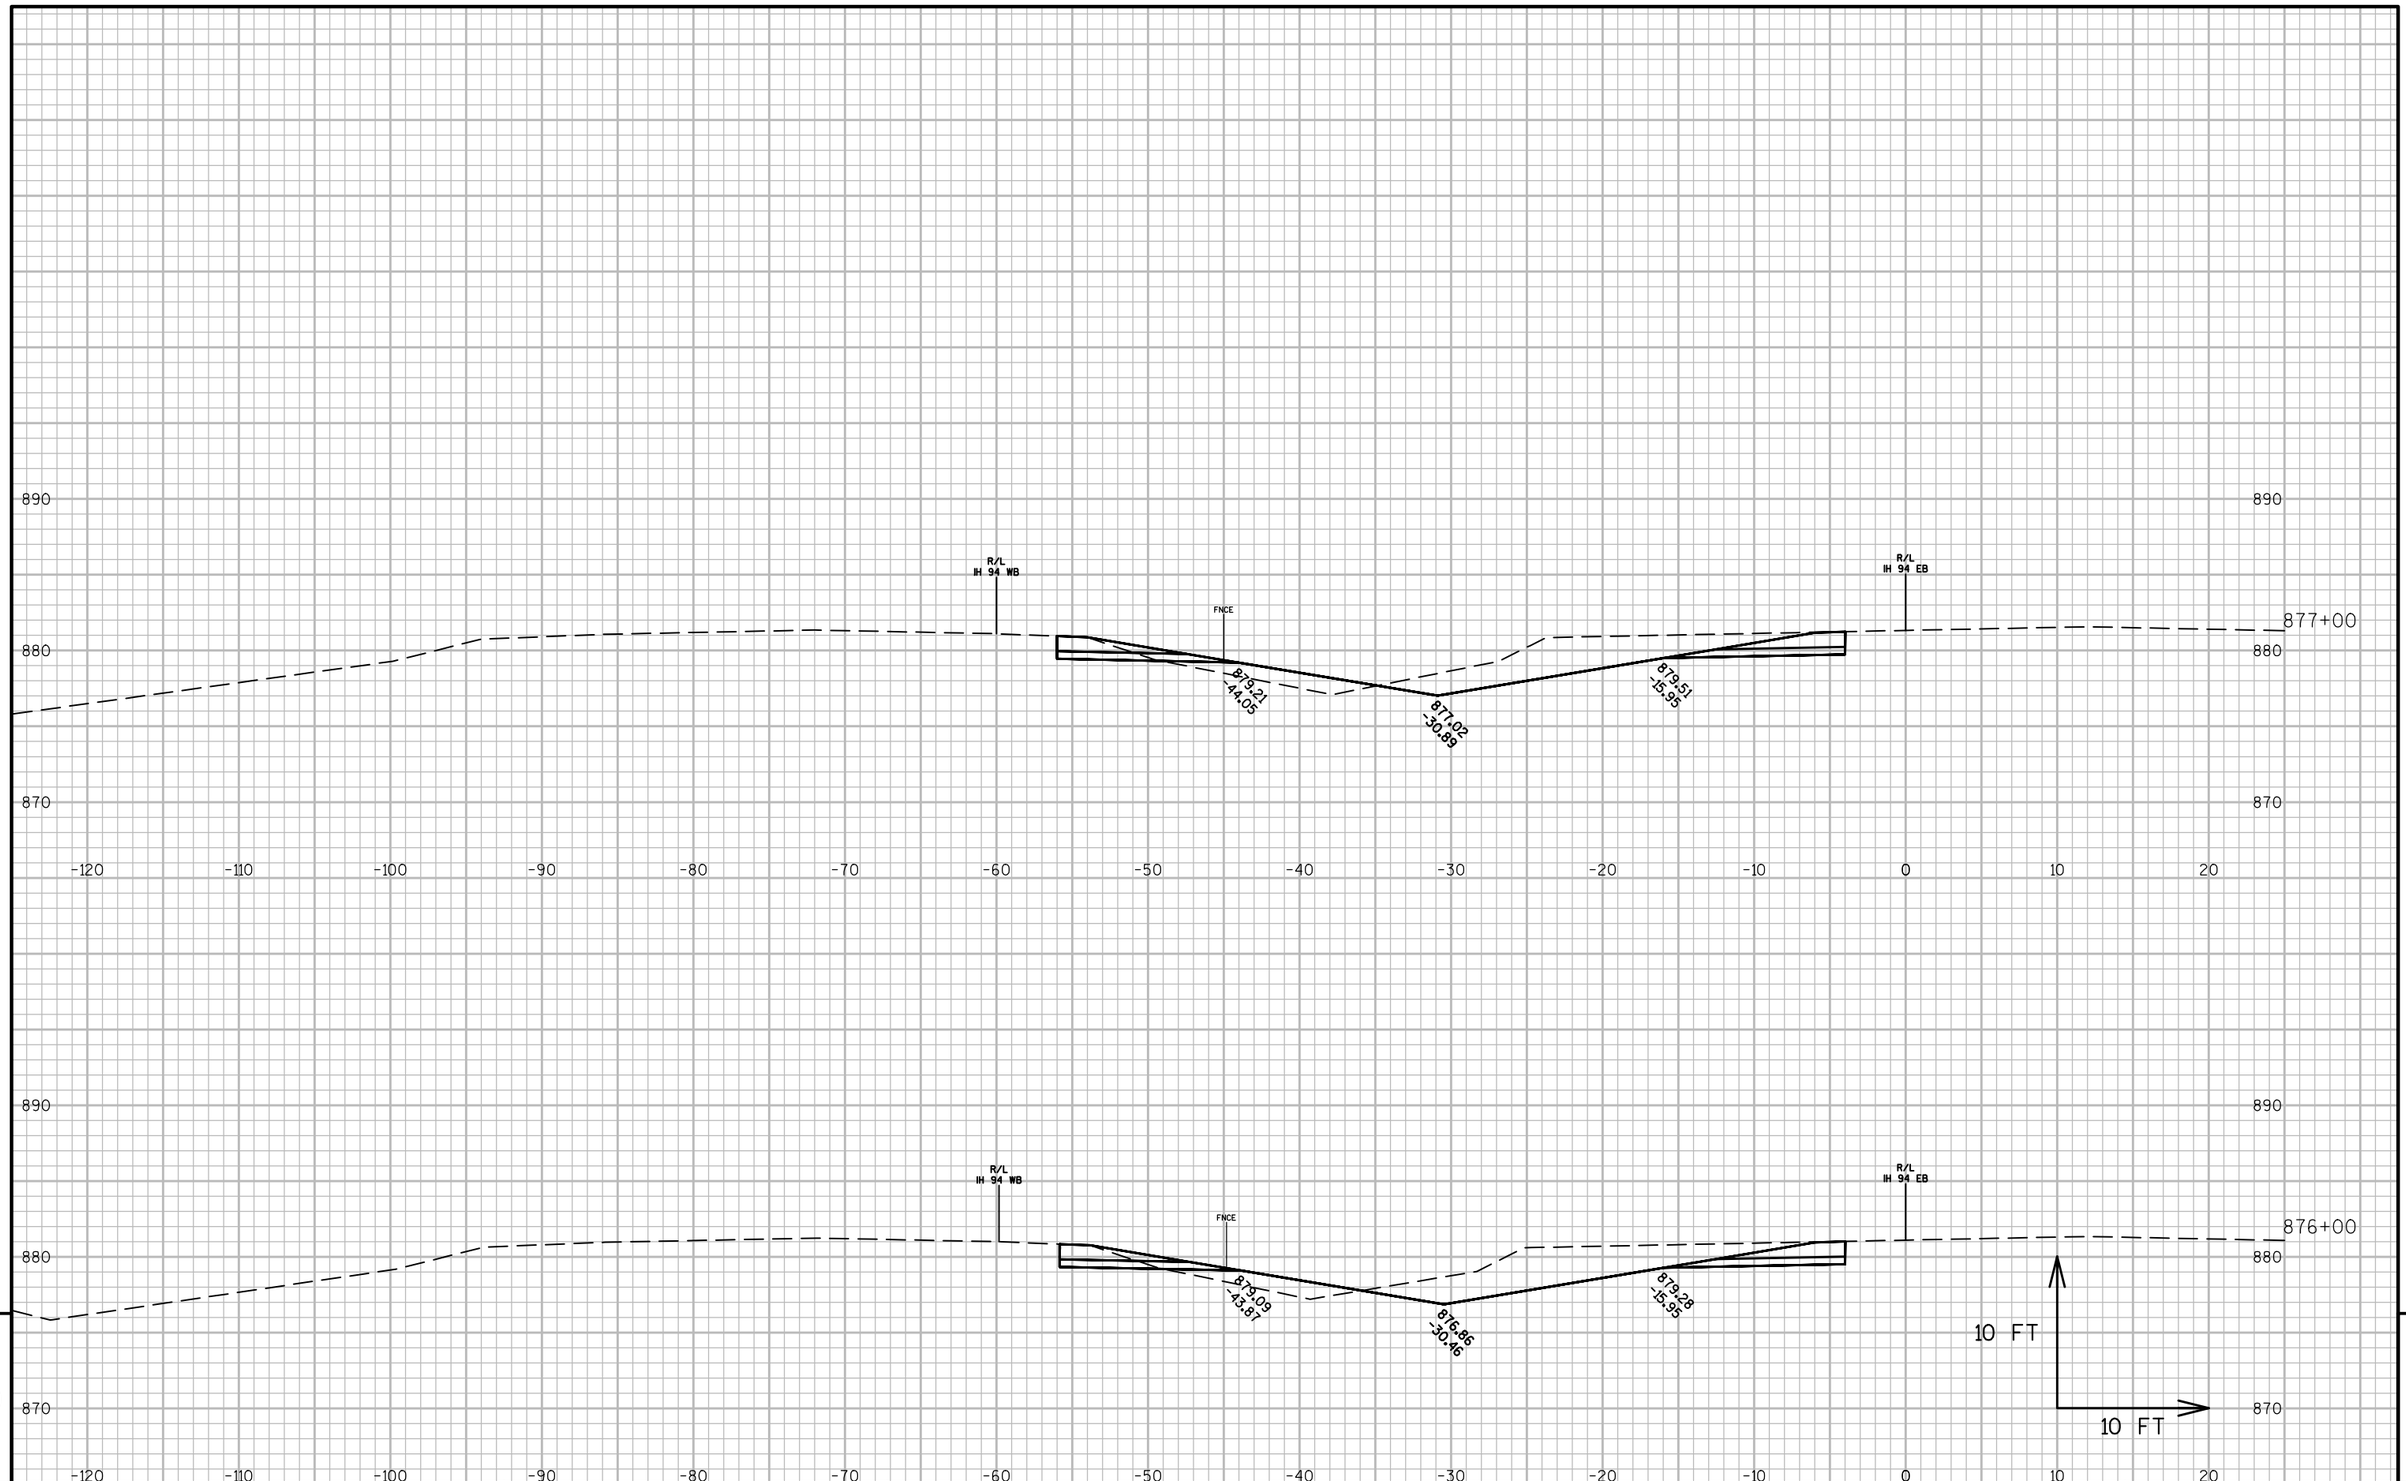


PROJECT NO: 1022-08-72	HWY: IH 94	COUNTY: DUNN	CROSS SECTIONS: IH 94 MEDIAN STAGE 6C	SHEET	E

FILE NAME : N:\PDS\C3D\10220706\SHEETSPLAN\PLAN SHEETS 10220872\090261_XS_STAGE6C.DWG
LAYOUT NAME - 090261T - (112)

PLOT DATE : 4/15/2017 3:59 PM PLOT BY : ANDERSON, THOMAS R PLOT NAME :

PLOT SCALE : 1 IN:10 FT

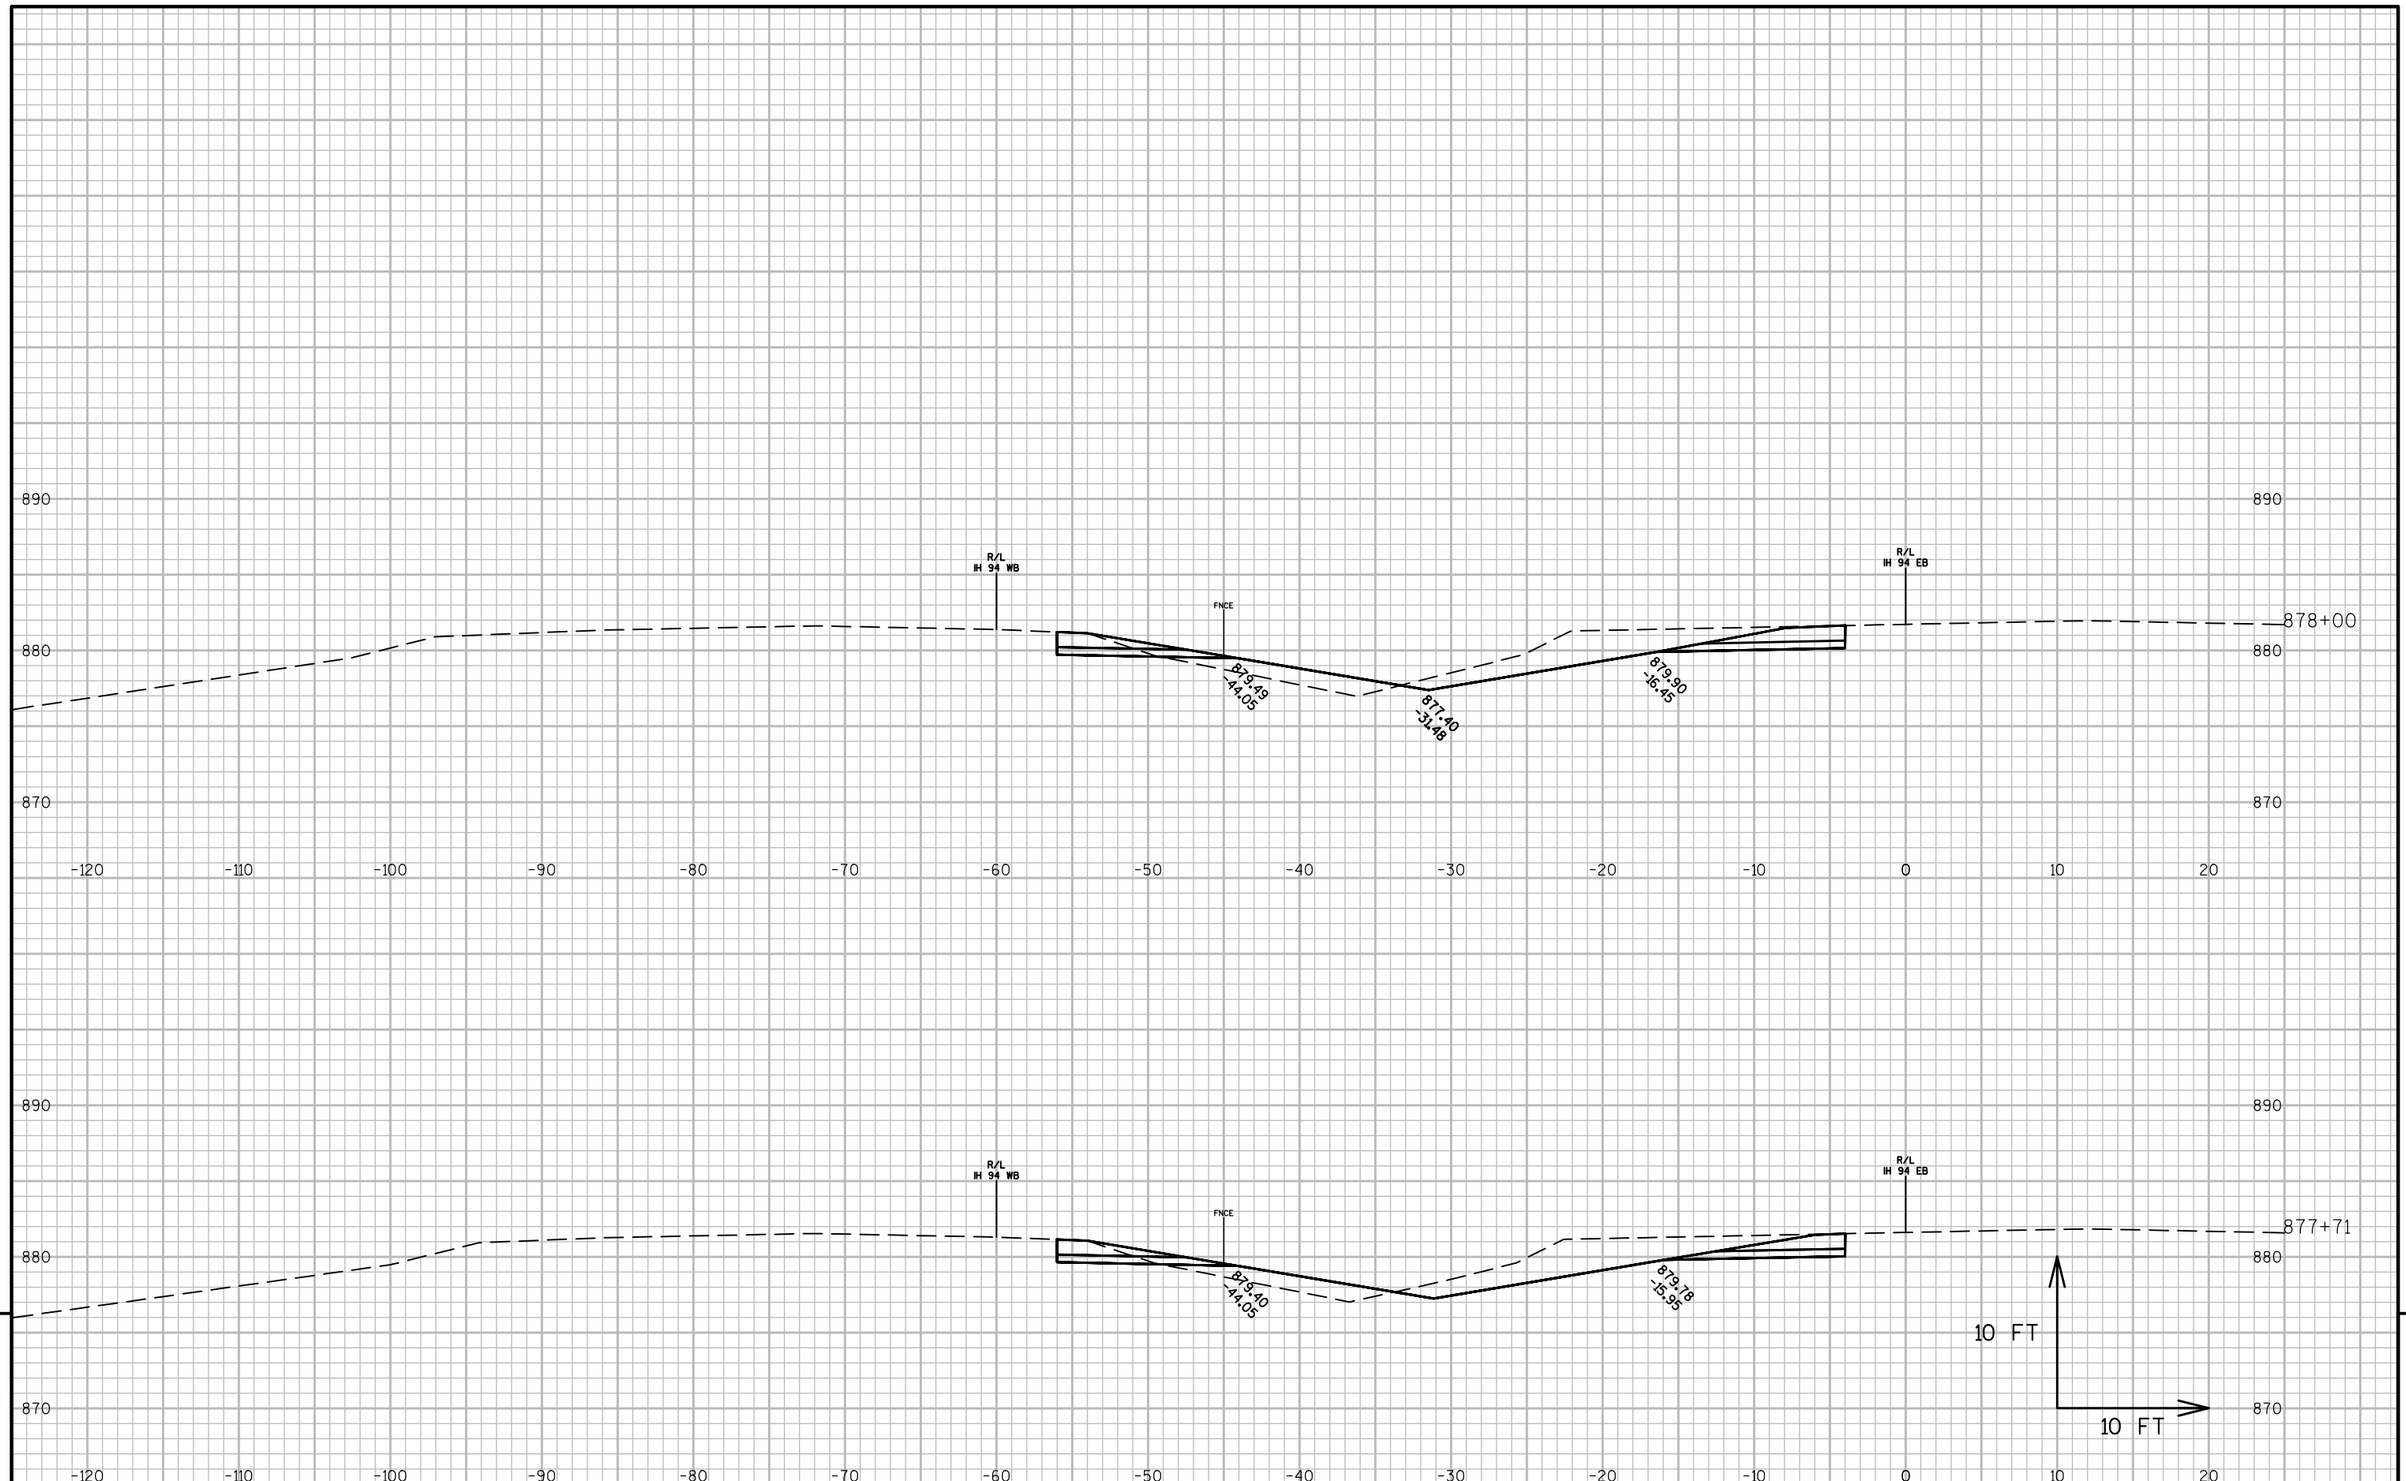

9


9

PROJECT NO: 1022-08-72	HWY: IH 94	COUNTY: DUNN	CROSS SECTIONS: IH 94 MEDIAN STAGE 6C	SHEET	E

FILE NAME : N:\PDS\C3D\10220706\SHEETSPLAN\PLAN SHEETS 10220872\090261_XS_STAGE6C.DWG
LAYOUT NAME - 090261T - (113)

PLOT DATE : 4/15/2017 3:59 PM PLOT BY : ANDERSON, THOMAS R PLOT NAME :

PLOT SCALE : 1 IN:10 FT

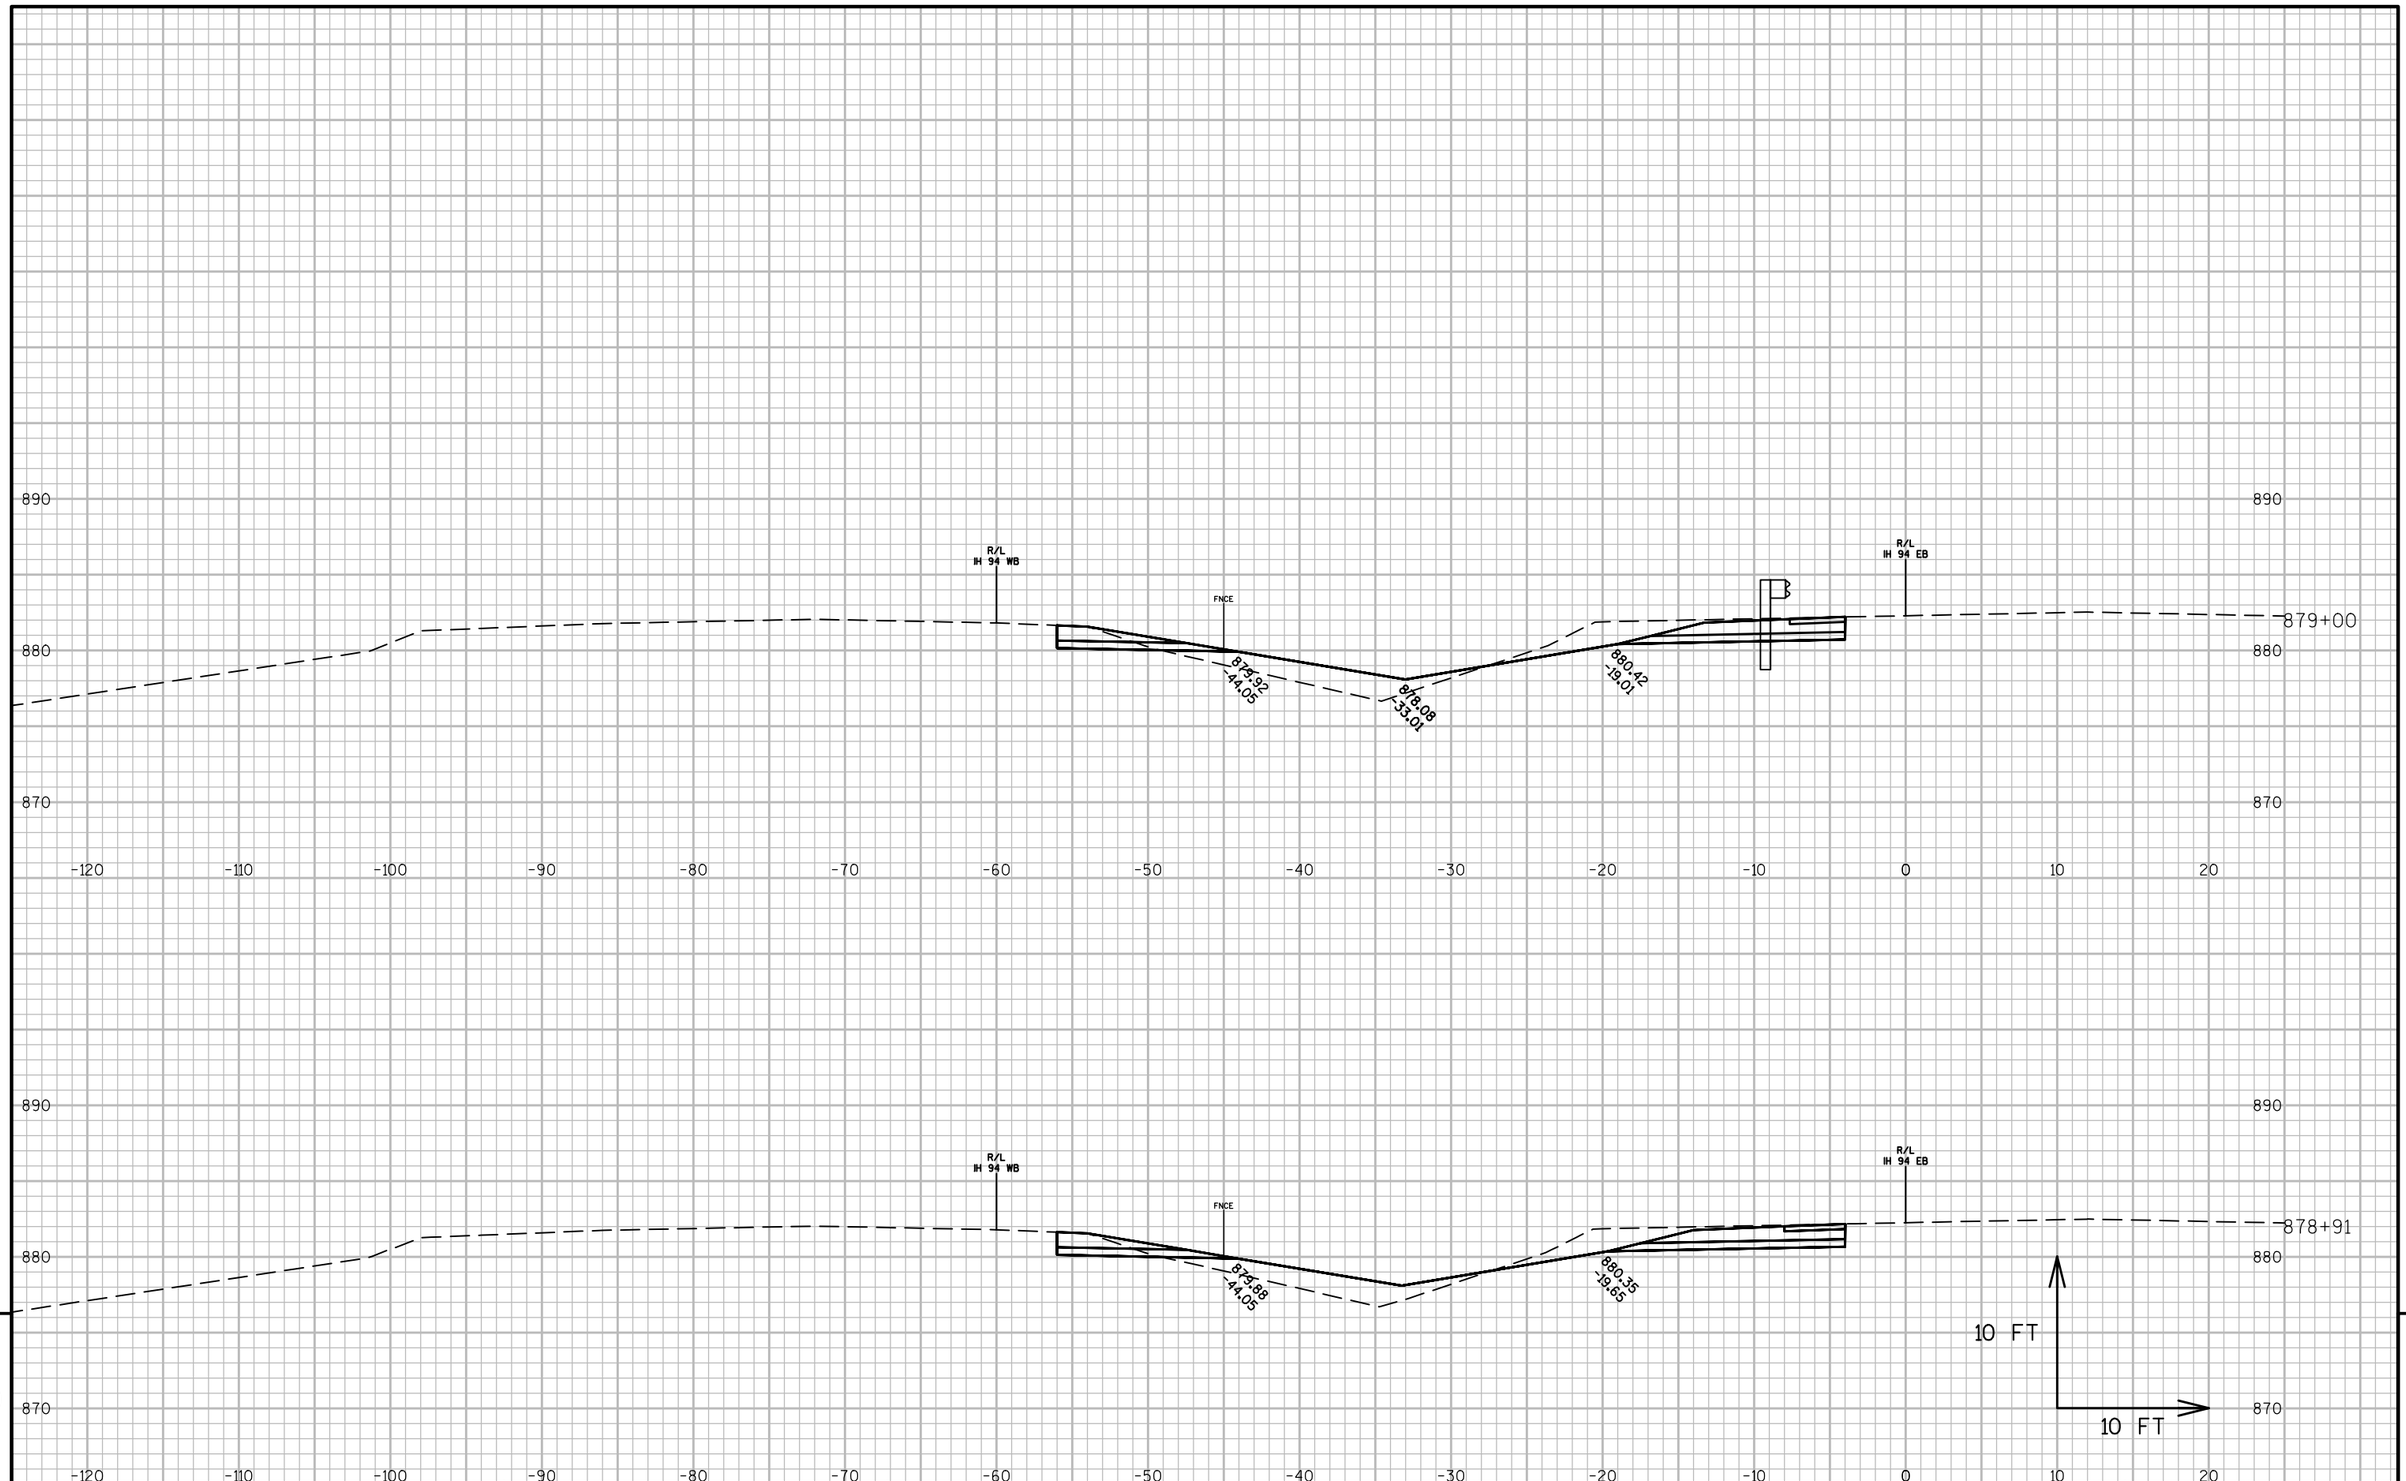

9


9

PROJECT NO: 1022-08-72	HWY: IH 94	COUNTY: DUNN	CROSS SECTIONS: IH 94 MEDIAN STAGE 6C	SHEET	E

FILE NAME : N:\PDS\C3D\10220706\SHEETSPLAN\PLAN SHEETS 10220872\090261_XS_STAGE6C.DWG
LAYOUT NAME - 090261T - (114)

PLOT DATE : 4/15/2017 3:59 PM PLOT BY : ANDERSON, THOMAS R PLOT NAME :

PLOT SCALE : 1 IN:10 FT

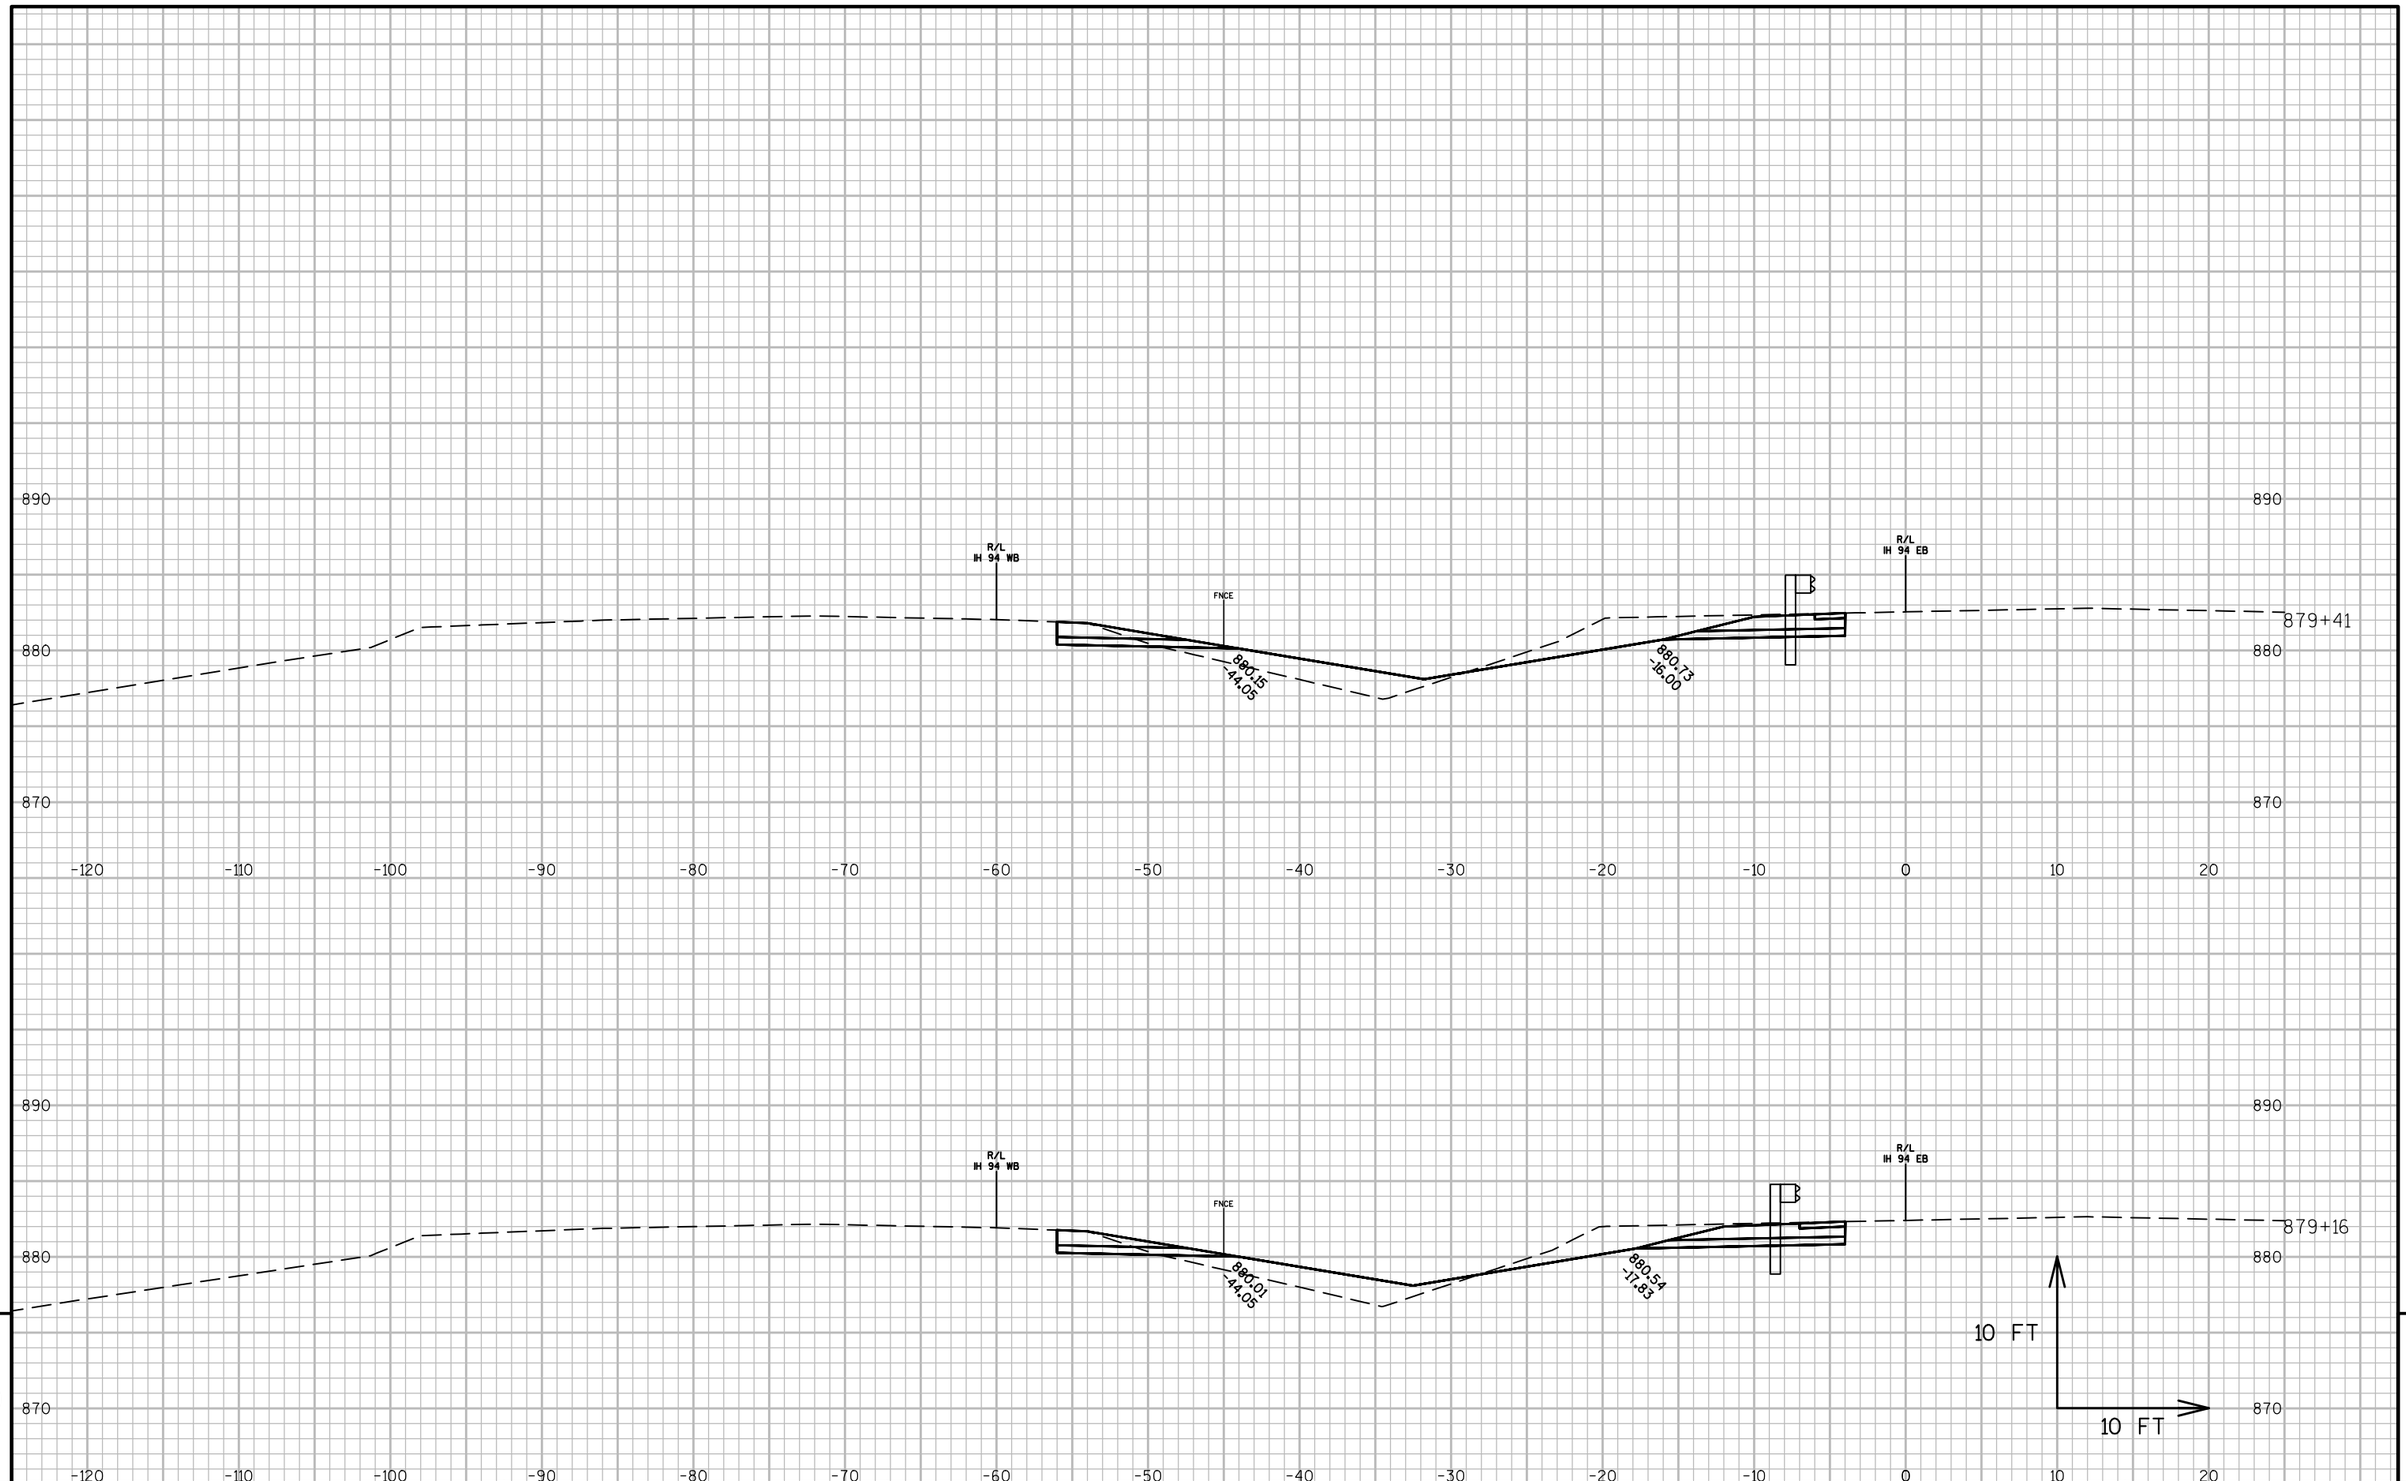

9


9

PROJECT NO: 1022-08-72	HWY: IH 94	COUNTY: DUNN	CROSS SECTIONS: IH 94 MEDIAN STAGE 6C	SHEET	E

FILE NAME : N:\PDS\C3D\10220706\SHEETSPLAN\PLAN SHEETS 10220872\090261_XS_STAGE6C.DWG
LAYOUT NAME - 090261T - (115)

PLOT DATE : 4/15/2017 3:59 PM PLOT BY : ANDERSON, THOMAS R PLOT NAME :

PLOT SCALE : 1 IN:10 FT

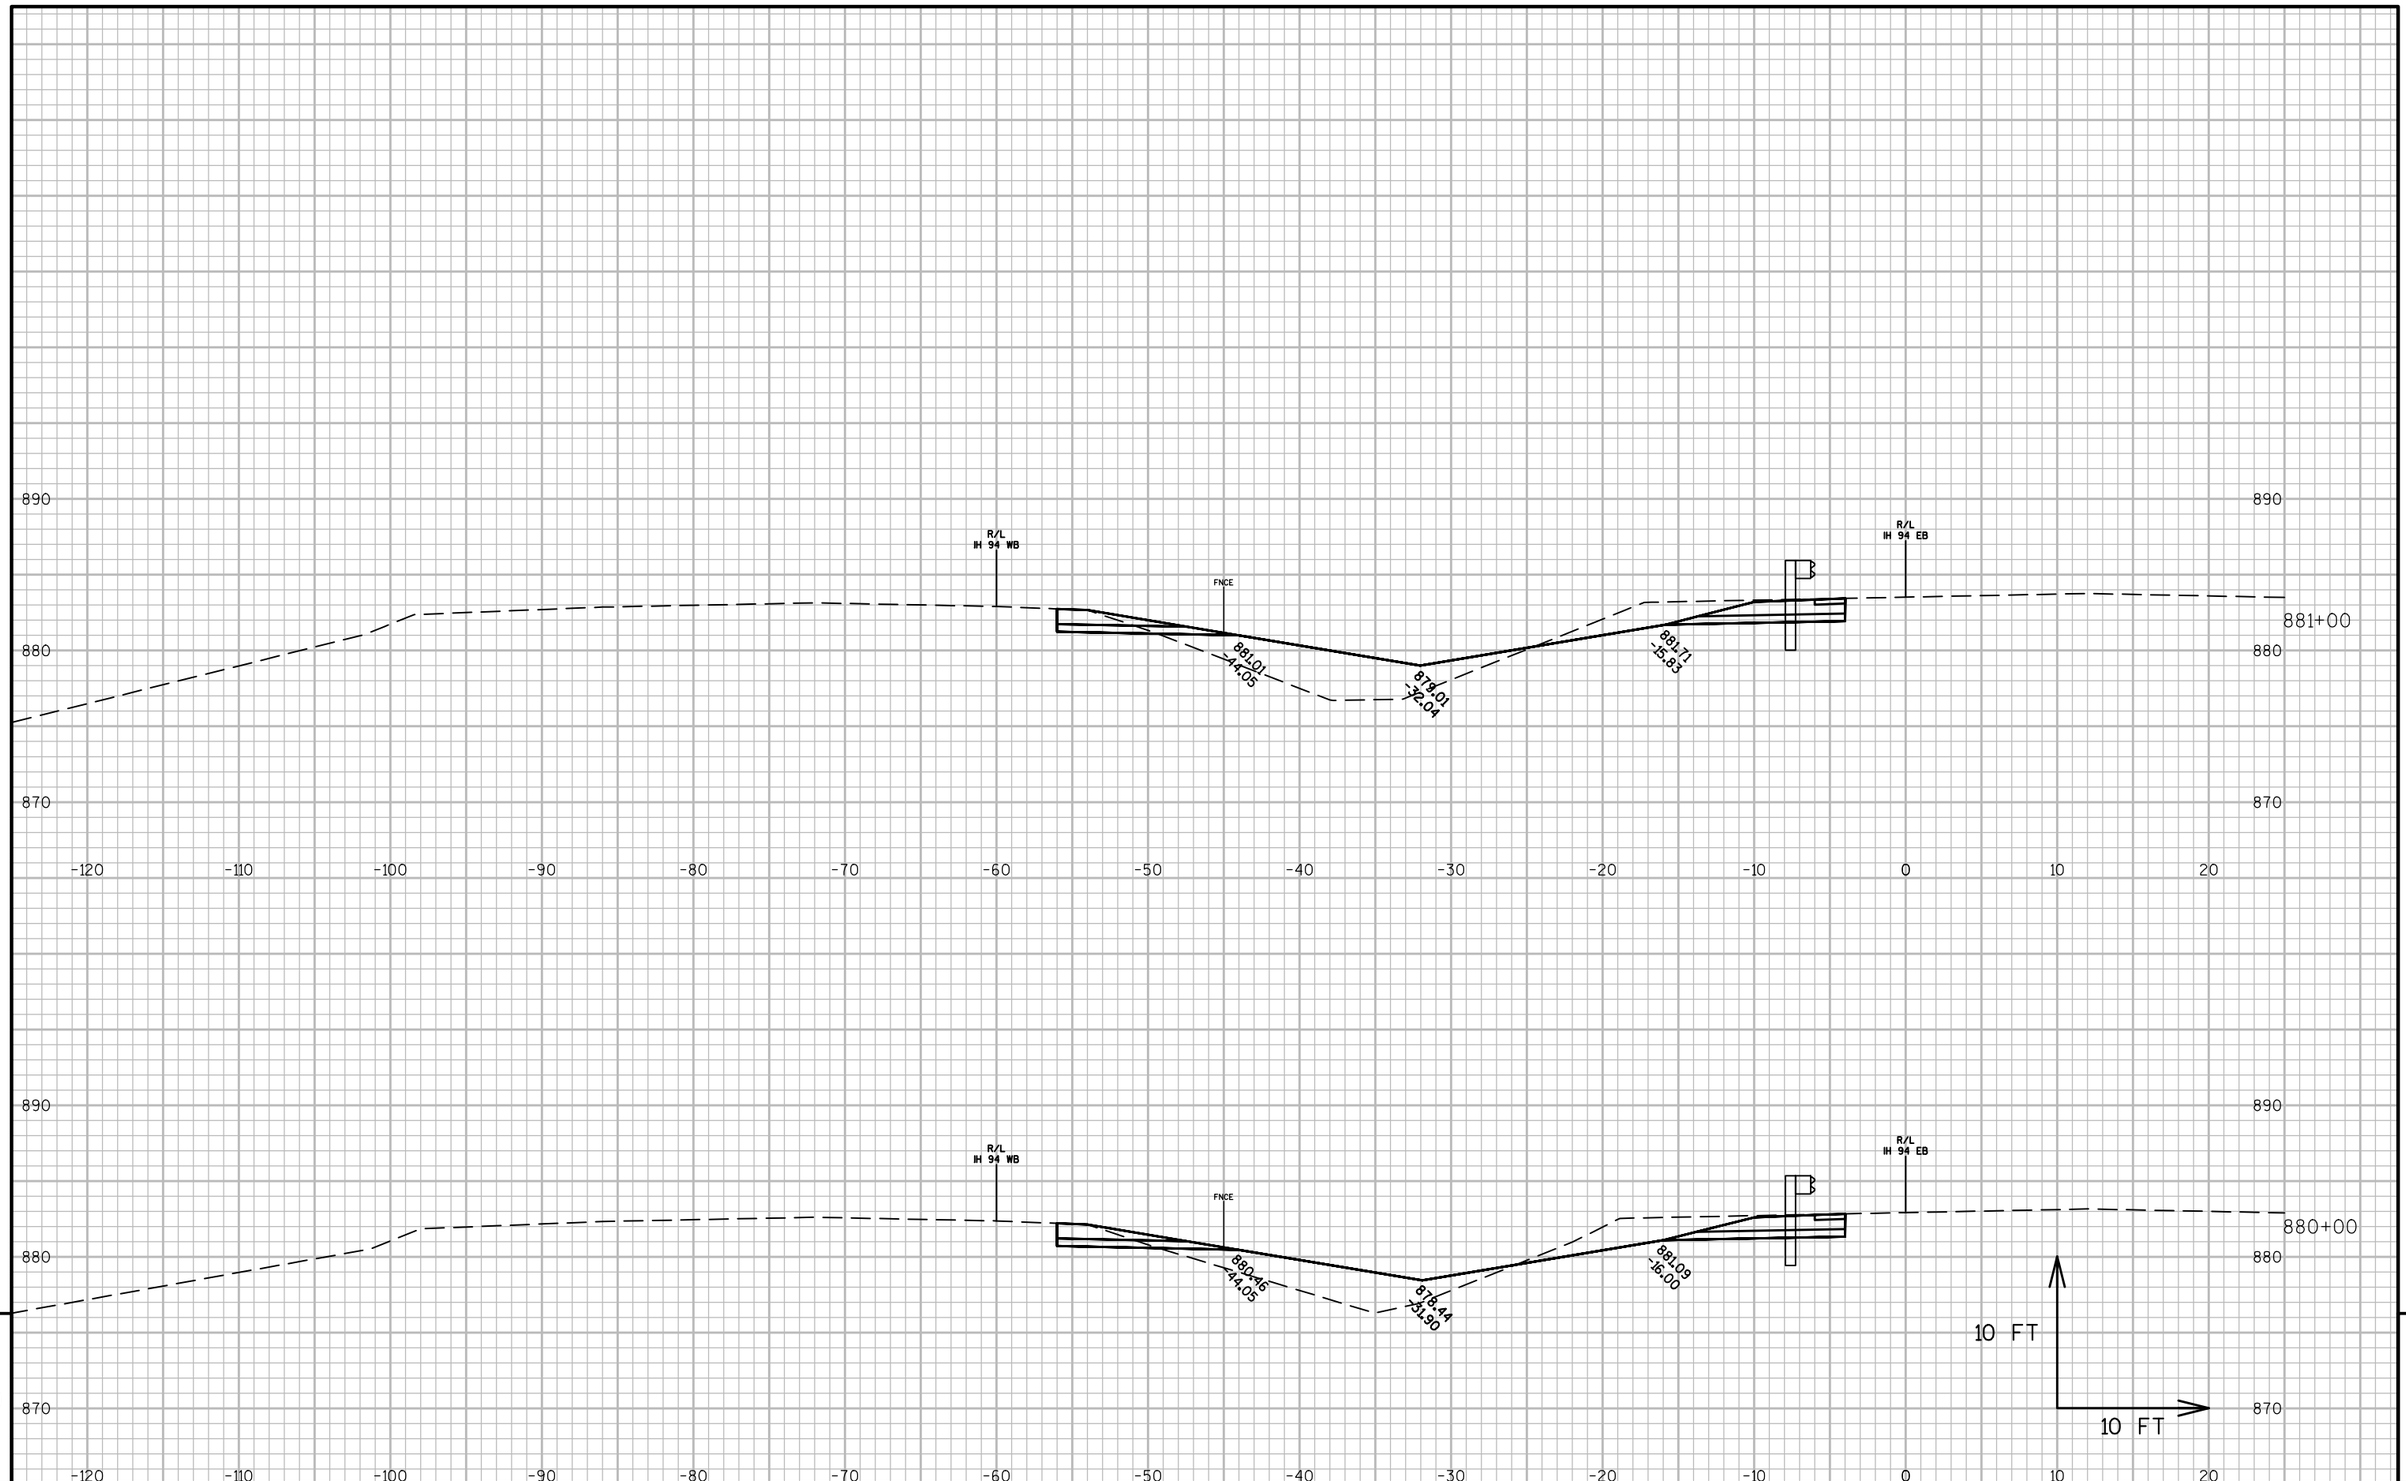


PROJECT NO: 1022-08-72	HWY: IH 94	COUNTY: DUNN	CROSS SECTIONS: IH 94 MEDIAN STAGE 6C	SHEET	E

FILE NAME : N:\PDS\C3D\10220706\SHEETSPLAN\PLAN SHEETS 10220872\090261_XS_STAGE6C.DWG
LAYOUT NAME - 090261T - (116)

PLOT DATE : 4/15/2017 3:59 PM PLOT BY : ANDERSON, THOMAS R PLOT NAME :

PLOT SCALE : 1 IN:10 FT

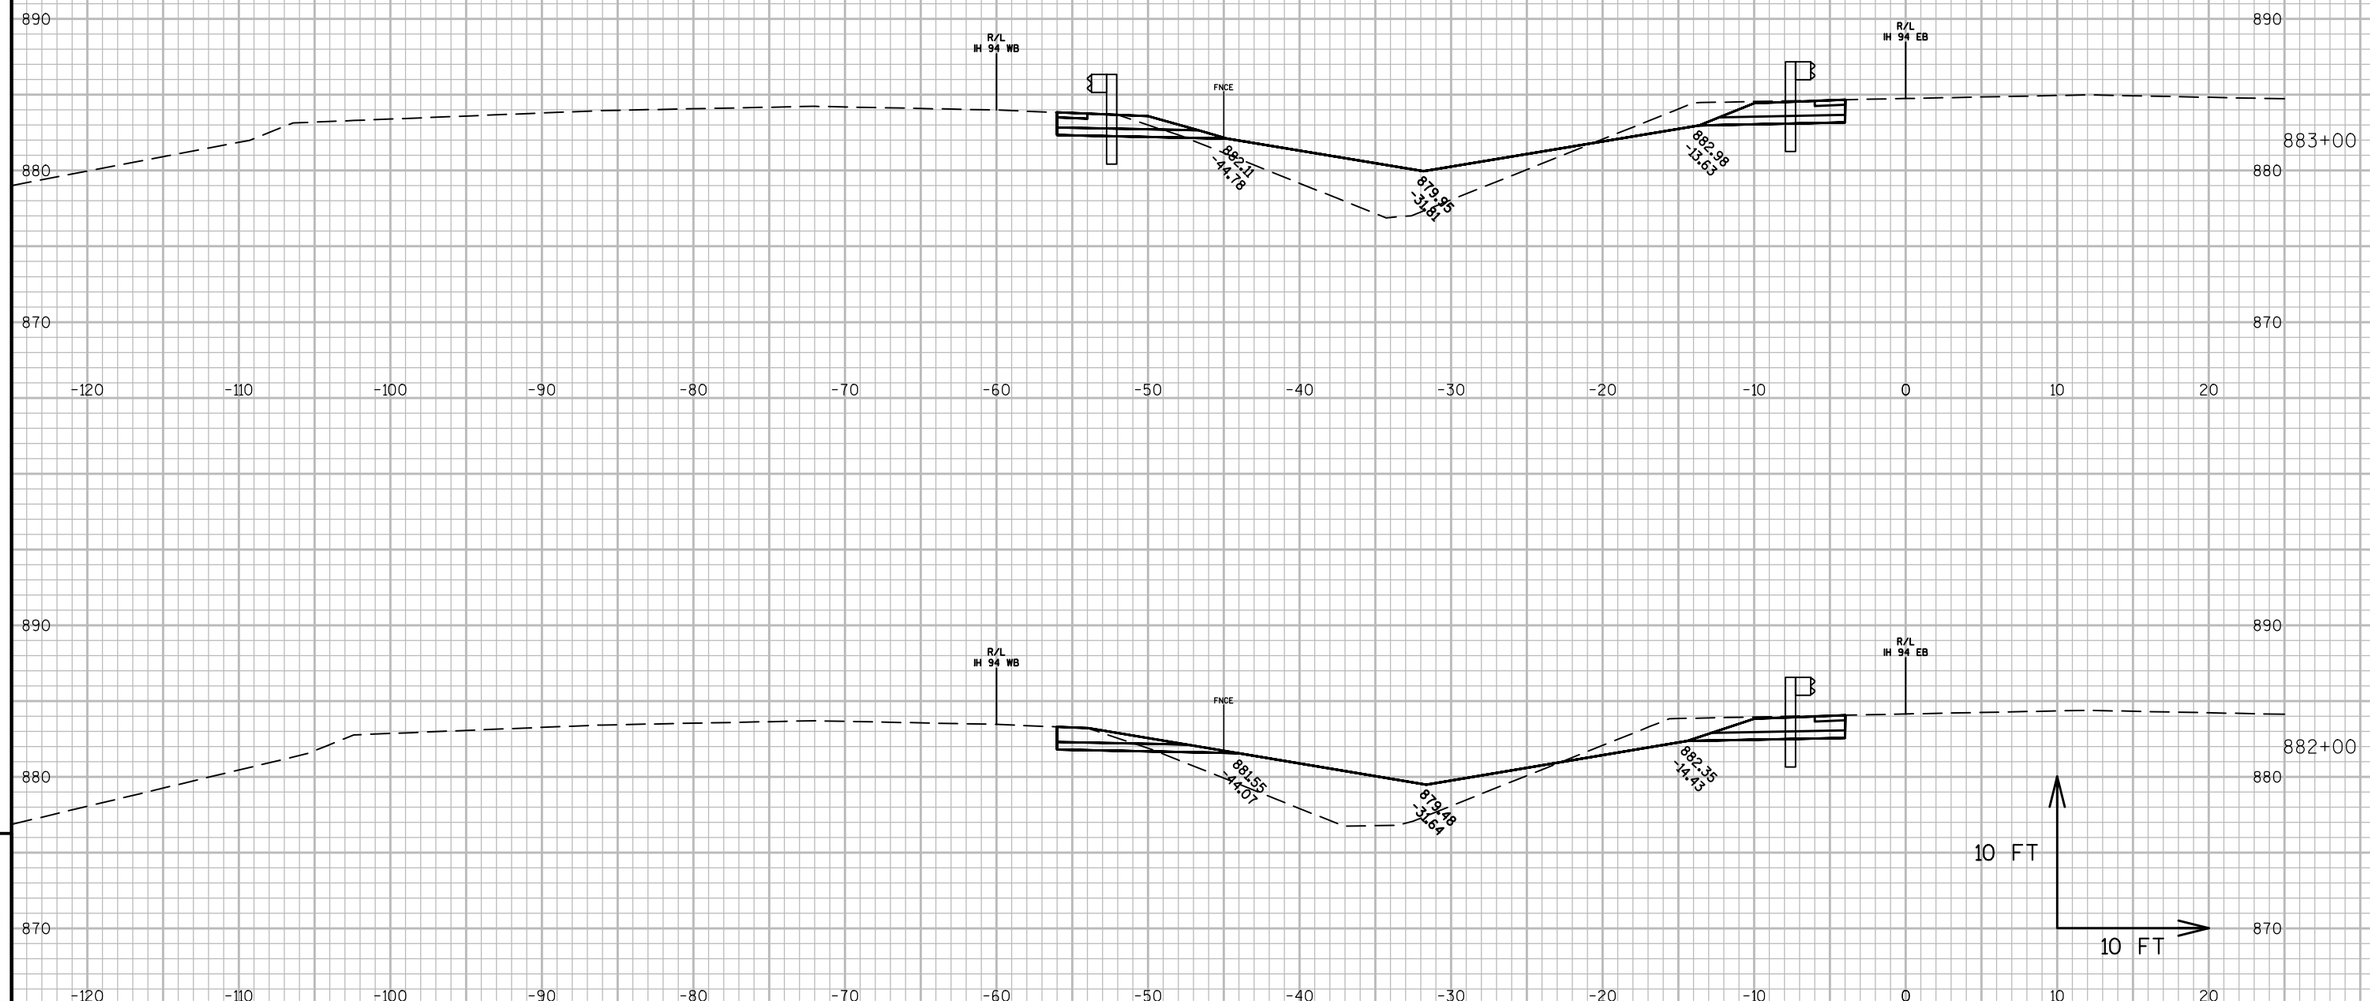

9


PROJECT NO: 1022-08-72	HWY: IH 94	COUNTY: DUNN	CROSS SECTIONS: IH 94 MEDIAN STAGE 6C	SHEET	E

9

FILE NAME : N:\PDS\C3D\10220706\SHEETSPLAN\PLAN SHEETS 10220872\090261_XS_STAGE6C.DWG
LAYOUT NAME - 090261T - (117)

PLOT DATE : 4/15/2017 4:00 PM PLOT BY : ANDERSON, THOMAS R PLOT NAME :

PLOT SCALE : 1 IN:10 FT

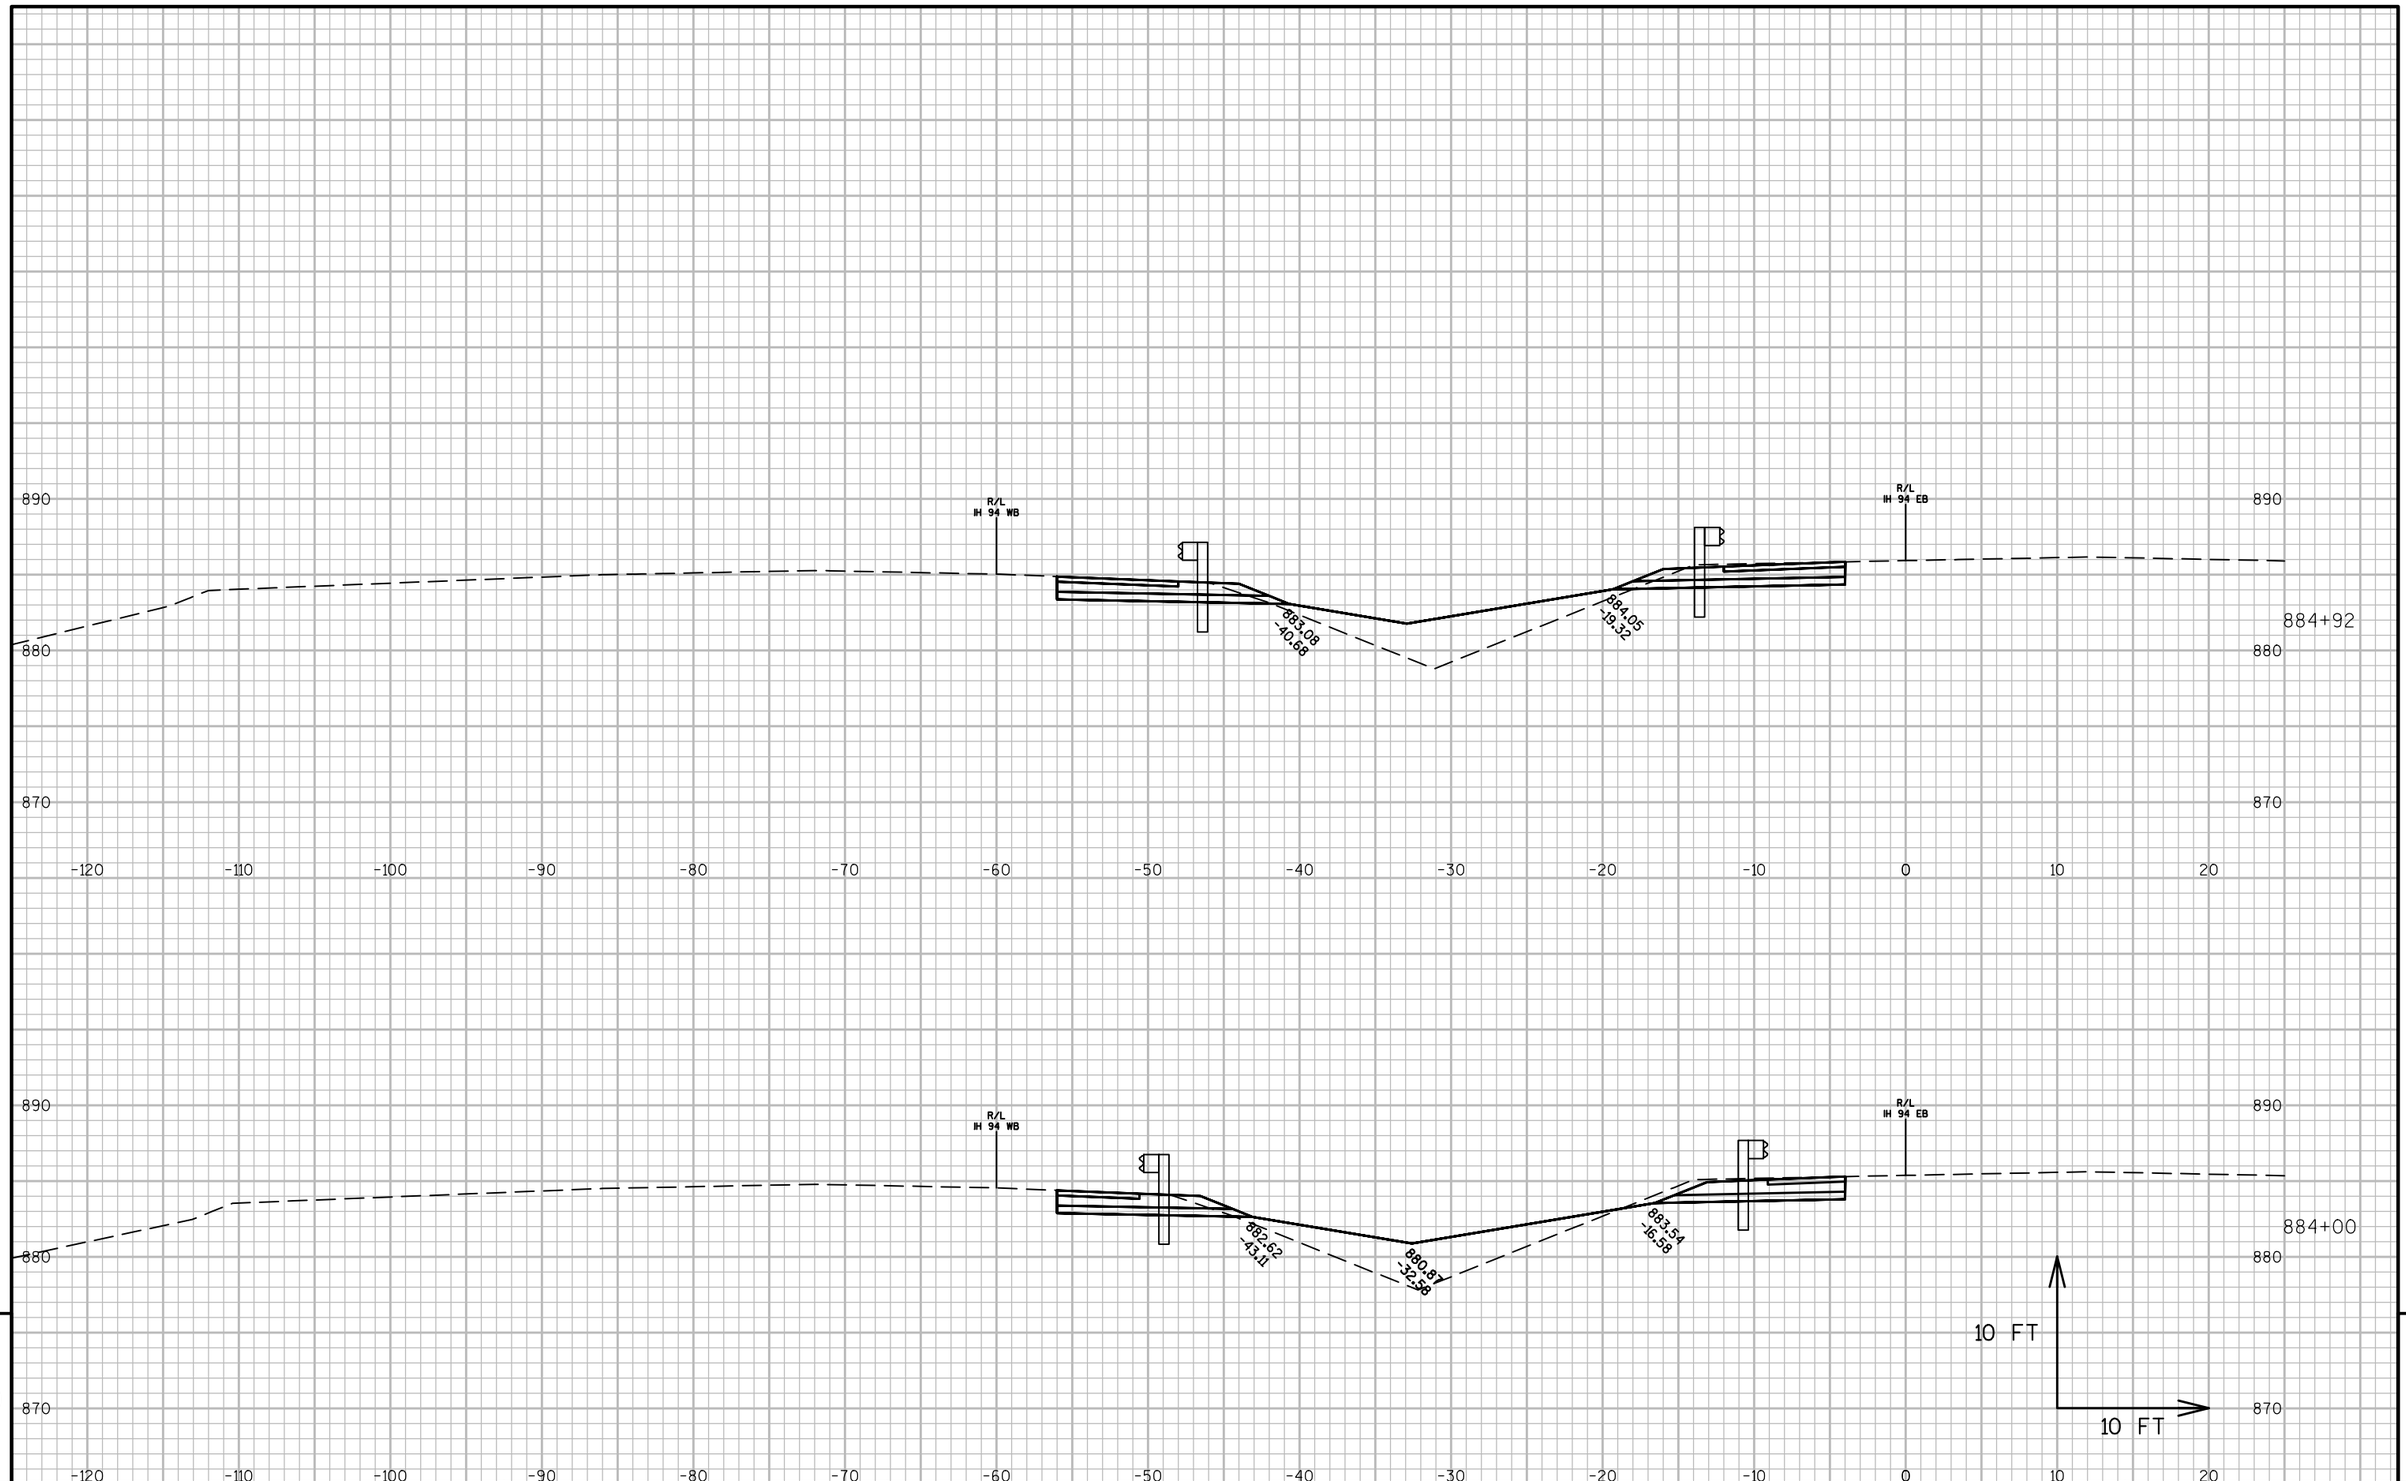

9


9


PROJECT NO: 1022-08-72	HWY: IH 94	COUNTY: DUNN	CROSS SECTIONS: IH 94 MEDIAN STAGE 6C	SHEET	E

FILE NAME : N:\PDS\C3D\10220706\SHEETSPLAN\PLAN SHEETS 10220872\090261_XS_STAGE6C.DWG
LAYOUT NAME - 090261T - (118)

PLOT DATE : 4/15/2017 4:00 PM PLOT BY : ANDERSON, THOMAS R PLOT NAME :

PLOT SCALE : 1 IN:10 FT

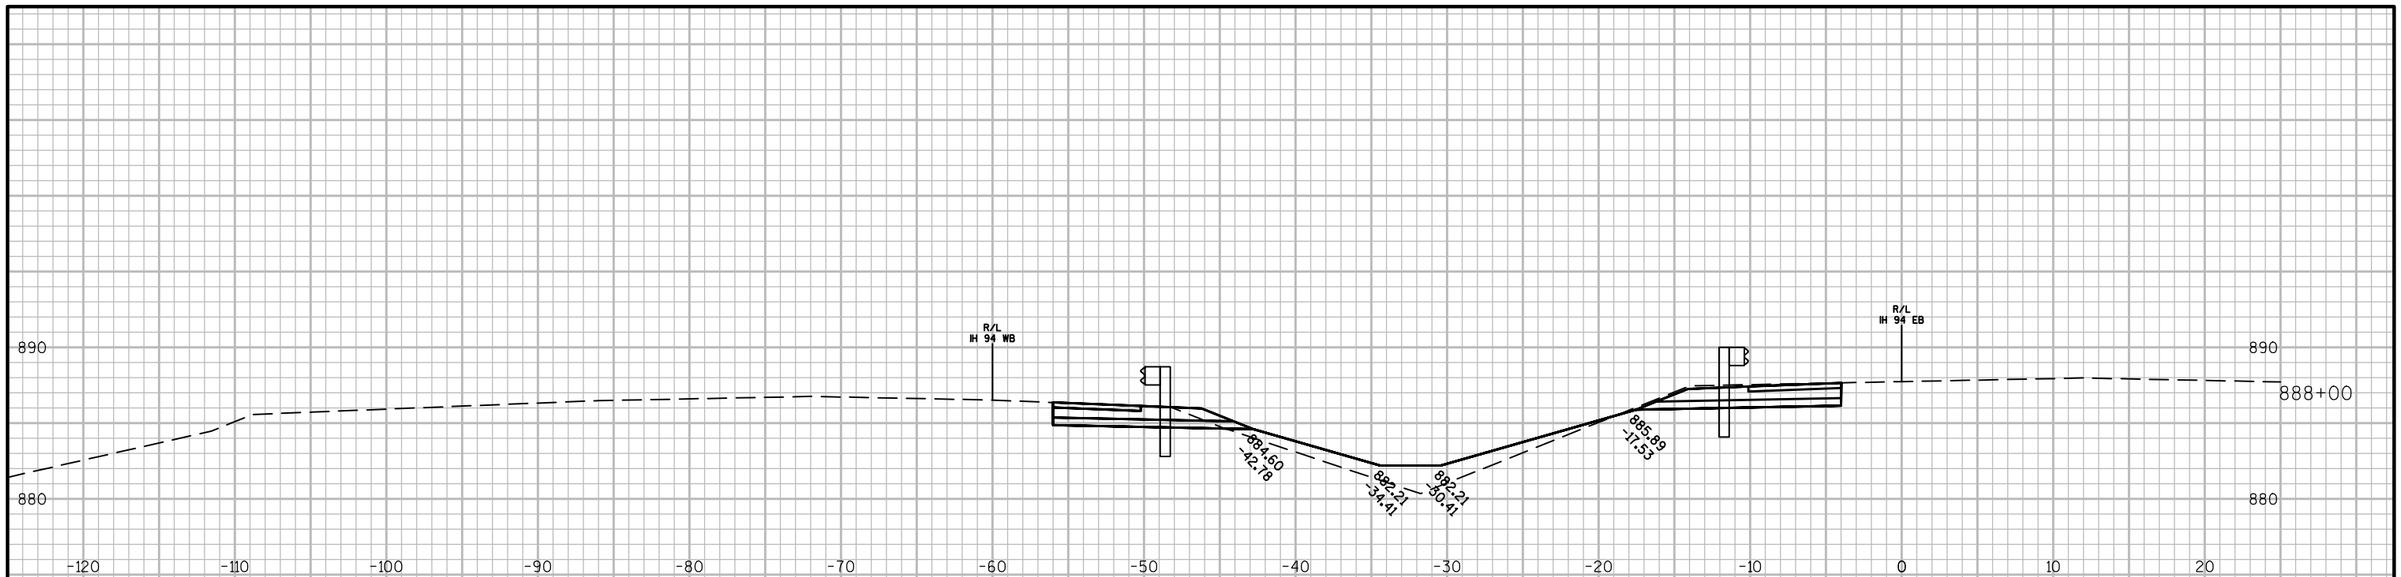

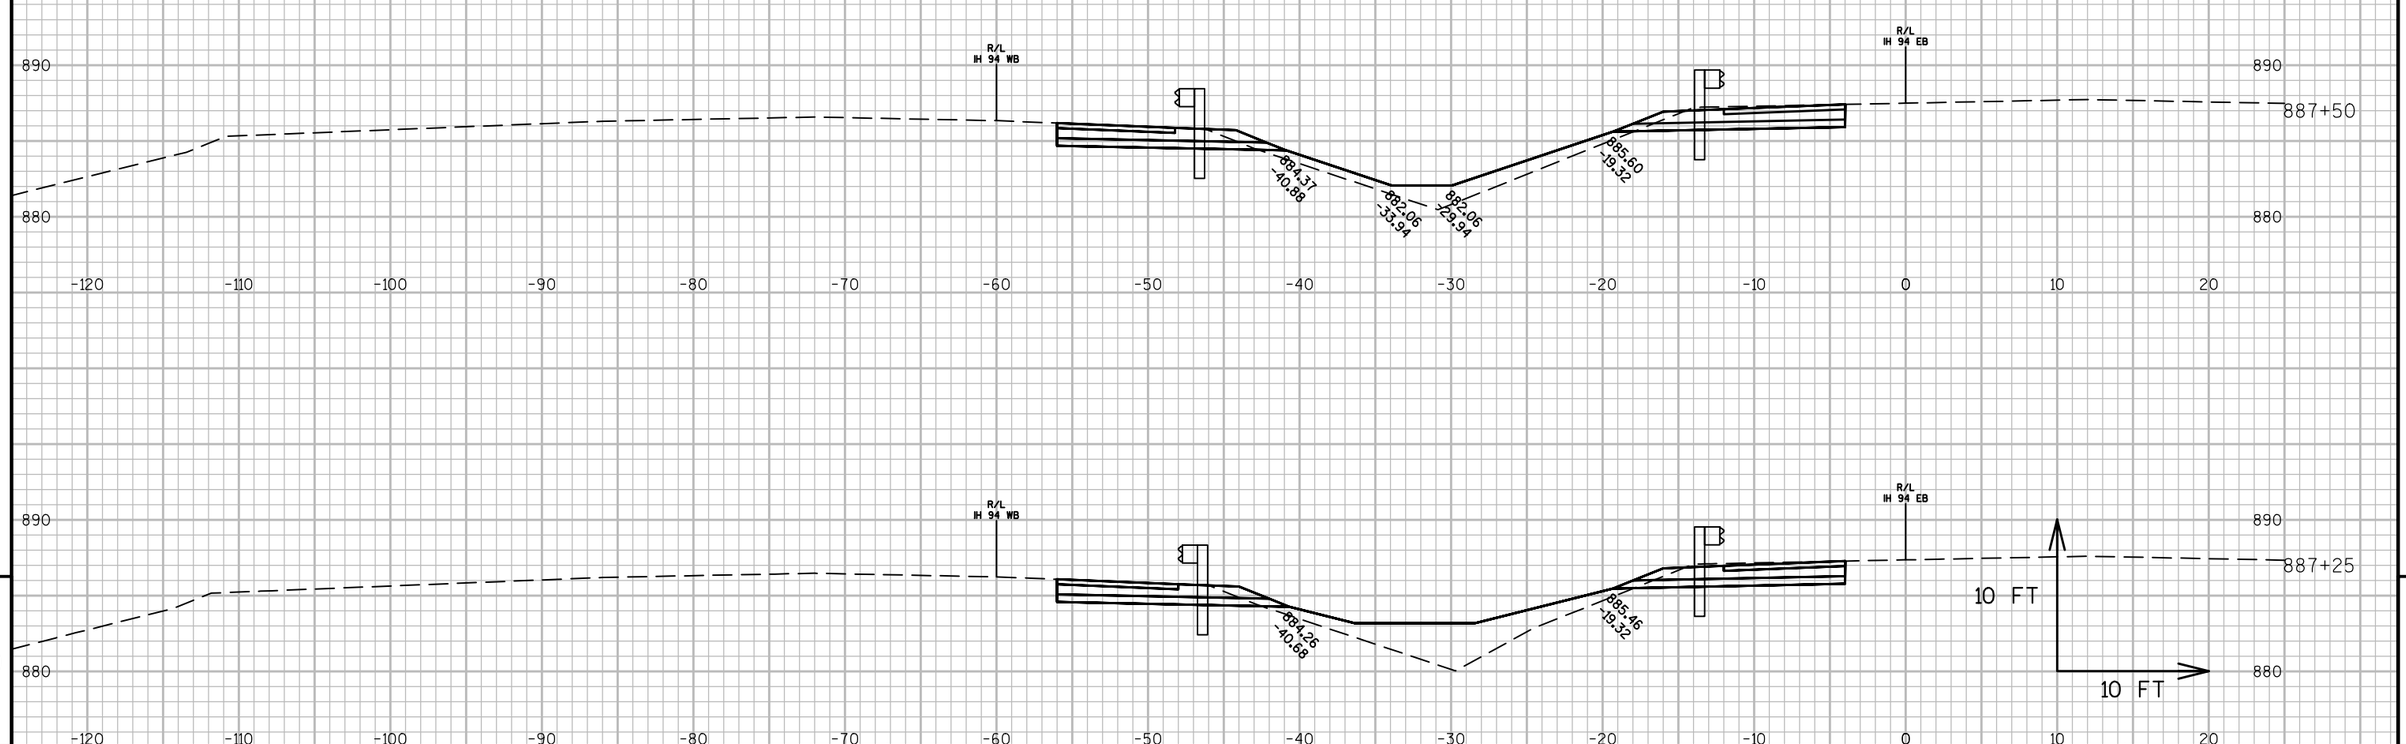

9


9

PROJECT NO: 1022-08-72	HWY: IH 94	COUNTY: DUNN	CROSS SECTIONS: IH 94 MEDIAN STAGE 6C	SHEET	E

FILE NAME : N:\PDS\C3D\10220706\SHEETSPLAN\PLAN SHEETS 10220872\090261_XS_STAGE6C.DWG
LAYOUT NAME - 090261T - (119)

PLOT DATE : 4/15/2017 4:00 PM PLOT BY : ANDERSON, THOMAS R PLOT NAME :

PLOT SCALE : 1 IN:10 FT

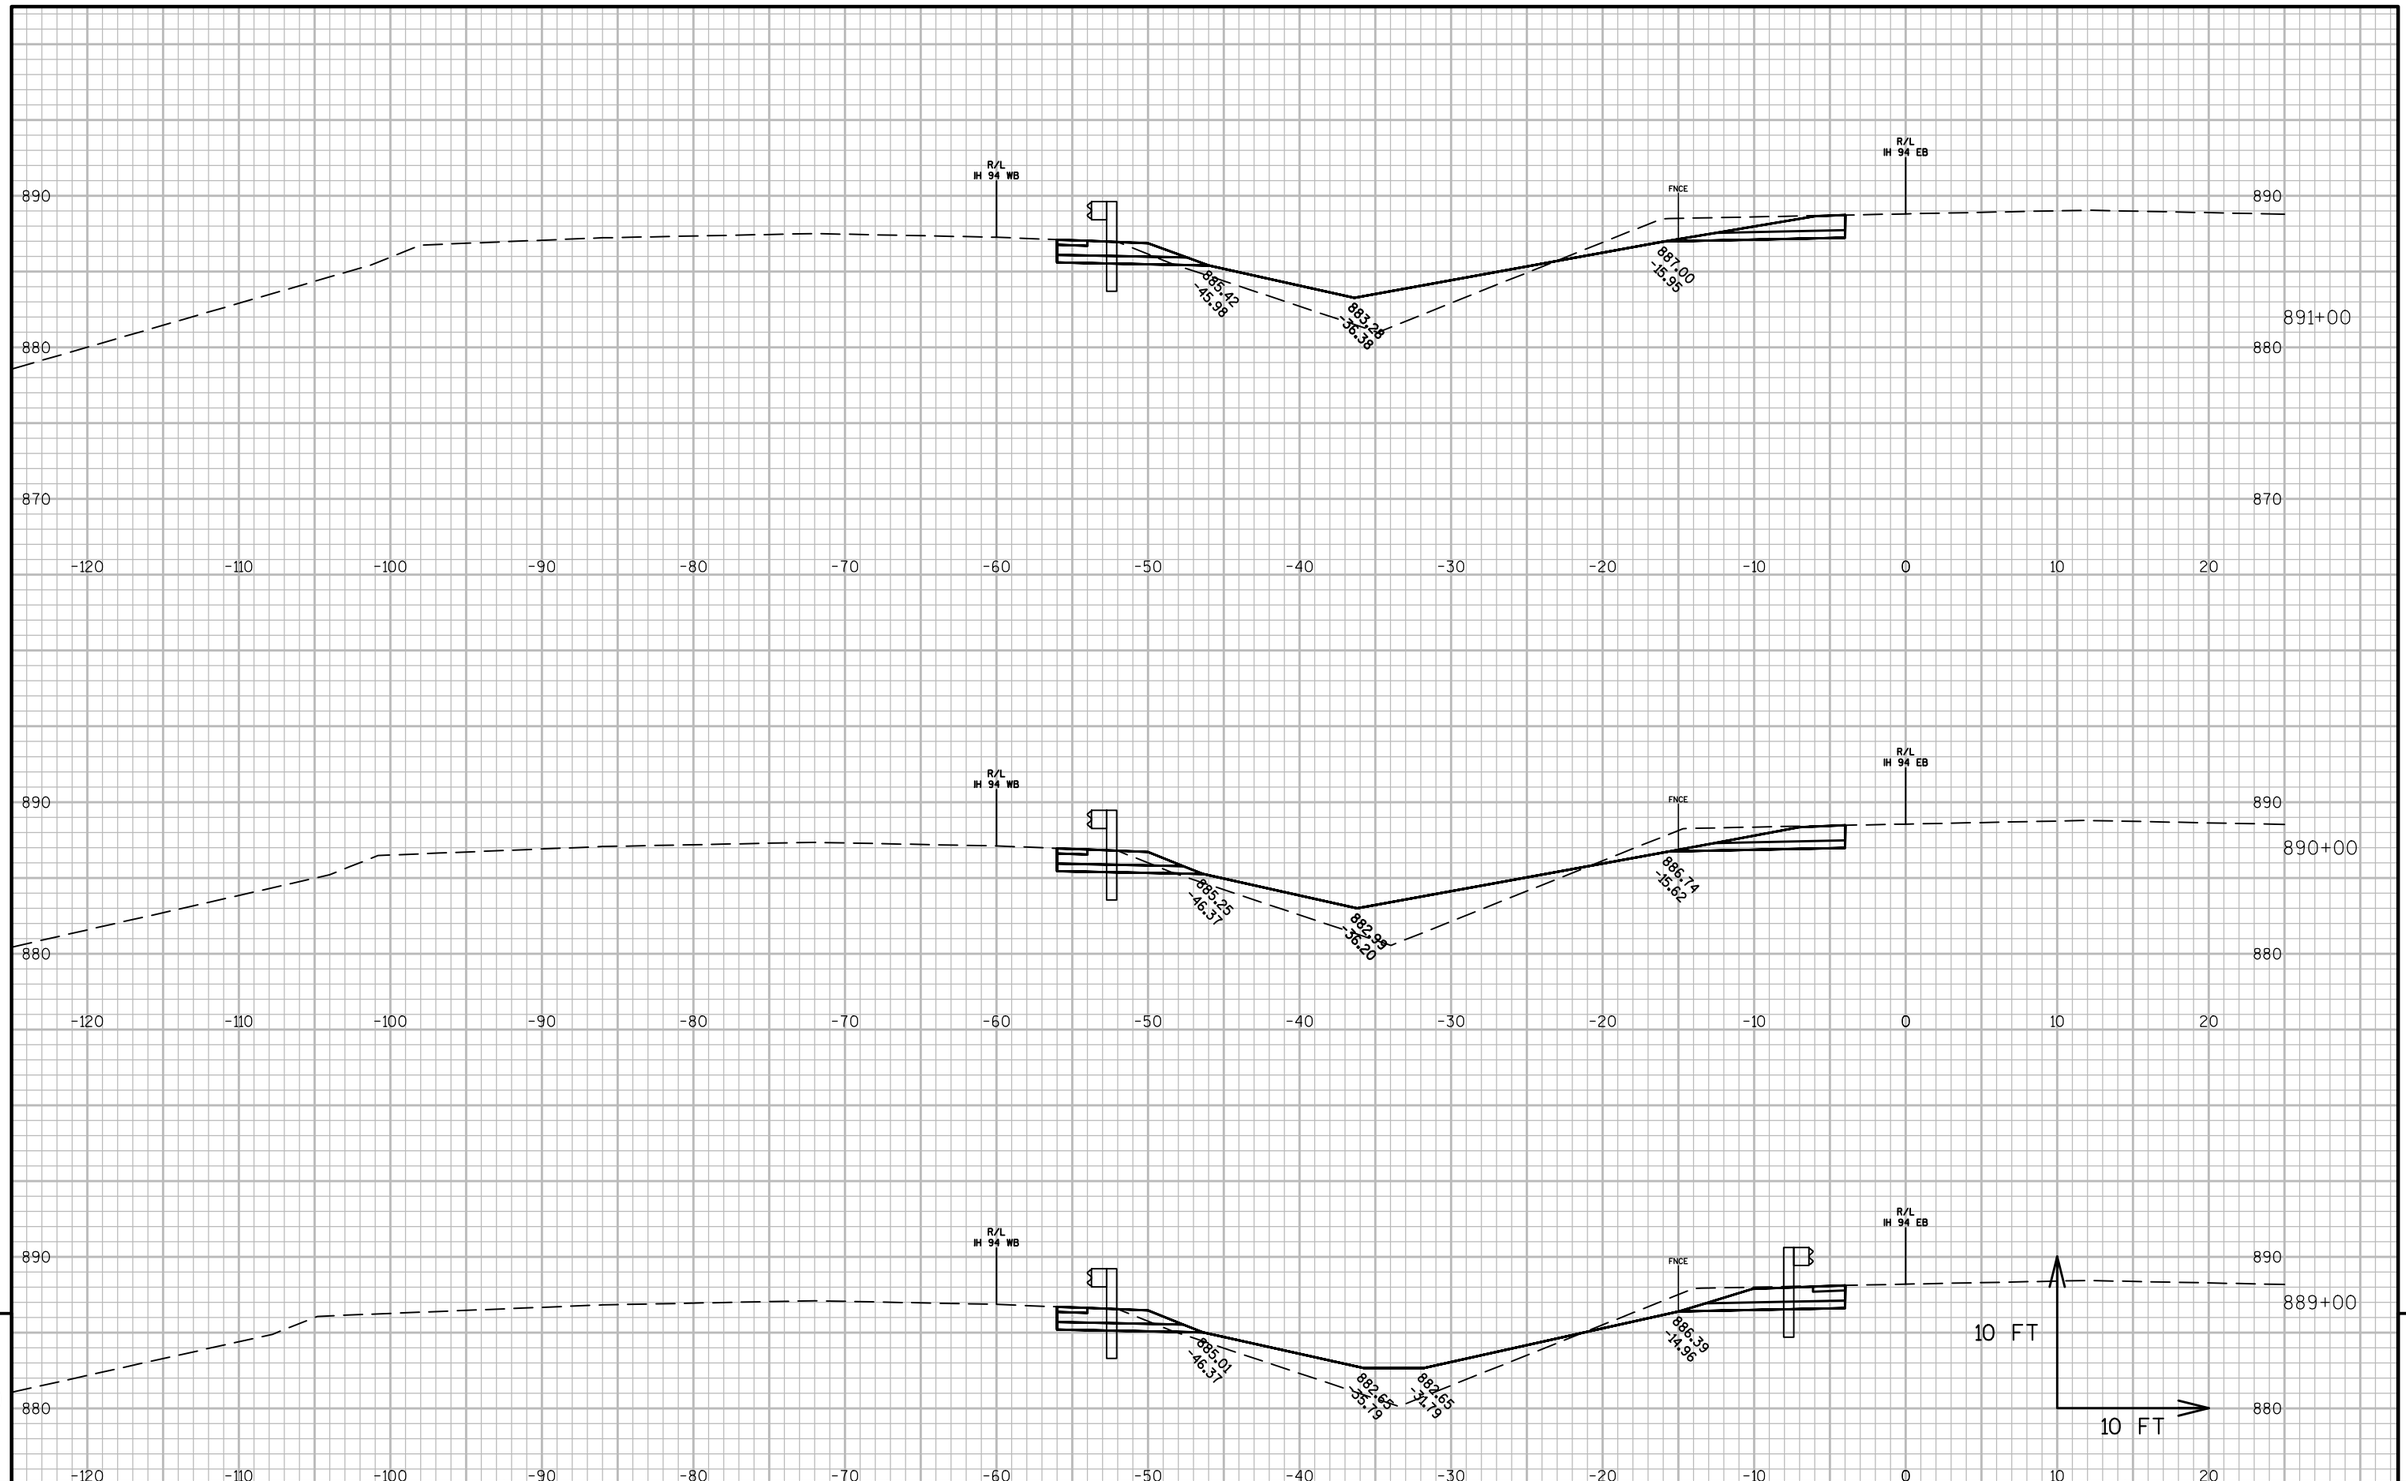

9


9

PROJECT NO: 1022-08-72	HWY: IH 94	COUNTY: DUNN	CROSS SECTIONS: IH 94 MEDIAN STAGE 6C	SHEET	E

FILE NAME : N:\PDS\C3D\10220706\SHEETSPLAN\PLAN SHEETS 10220872\090261_XS_STAGE6C.DWG
LAYOUT NAME - 090261T - (120)

PLOT DATE : 4/15/2017 4:00 PM PLOT BY : ANDERSON, THOMAS R PLOT NAME :

PLOT SCALE : 1 IN:10 FT

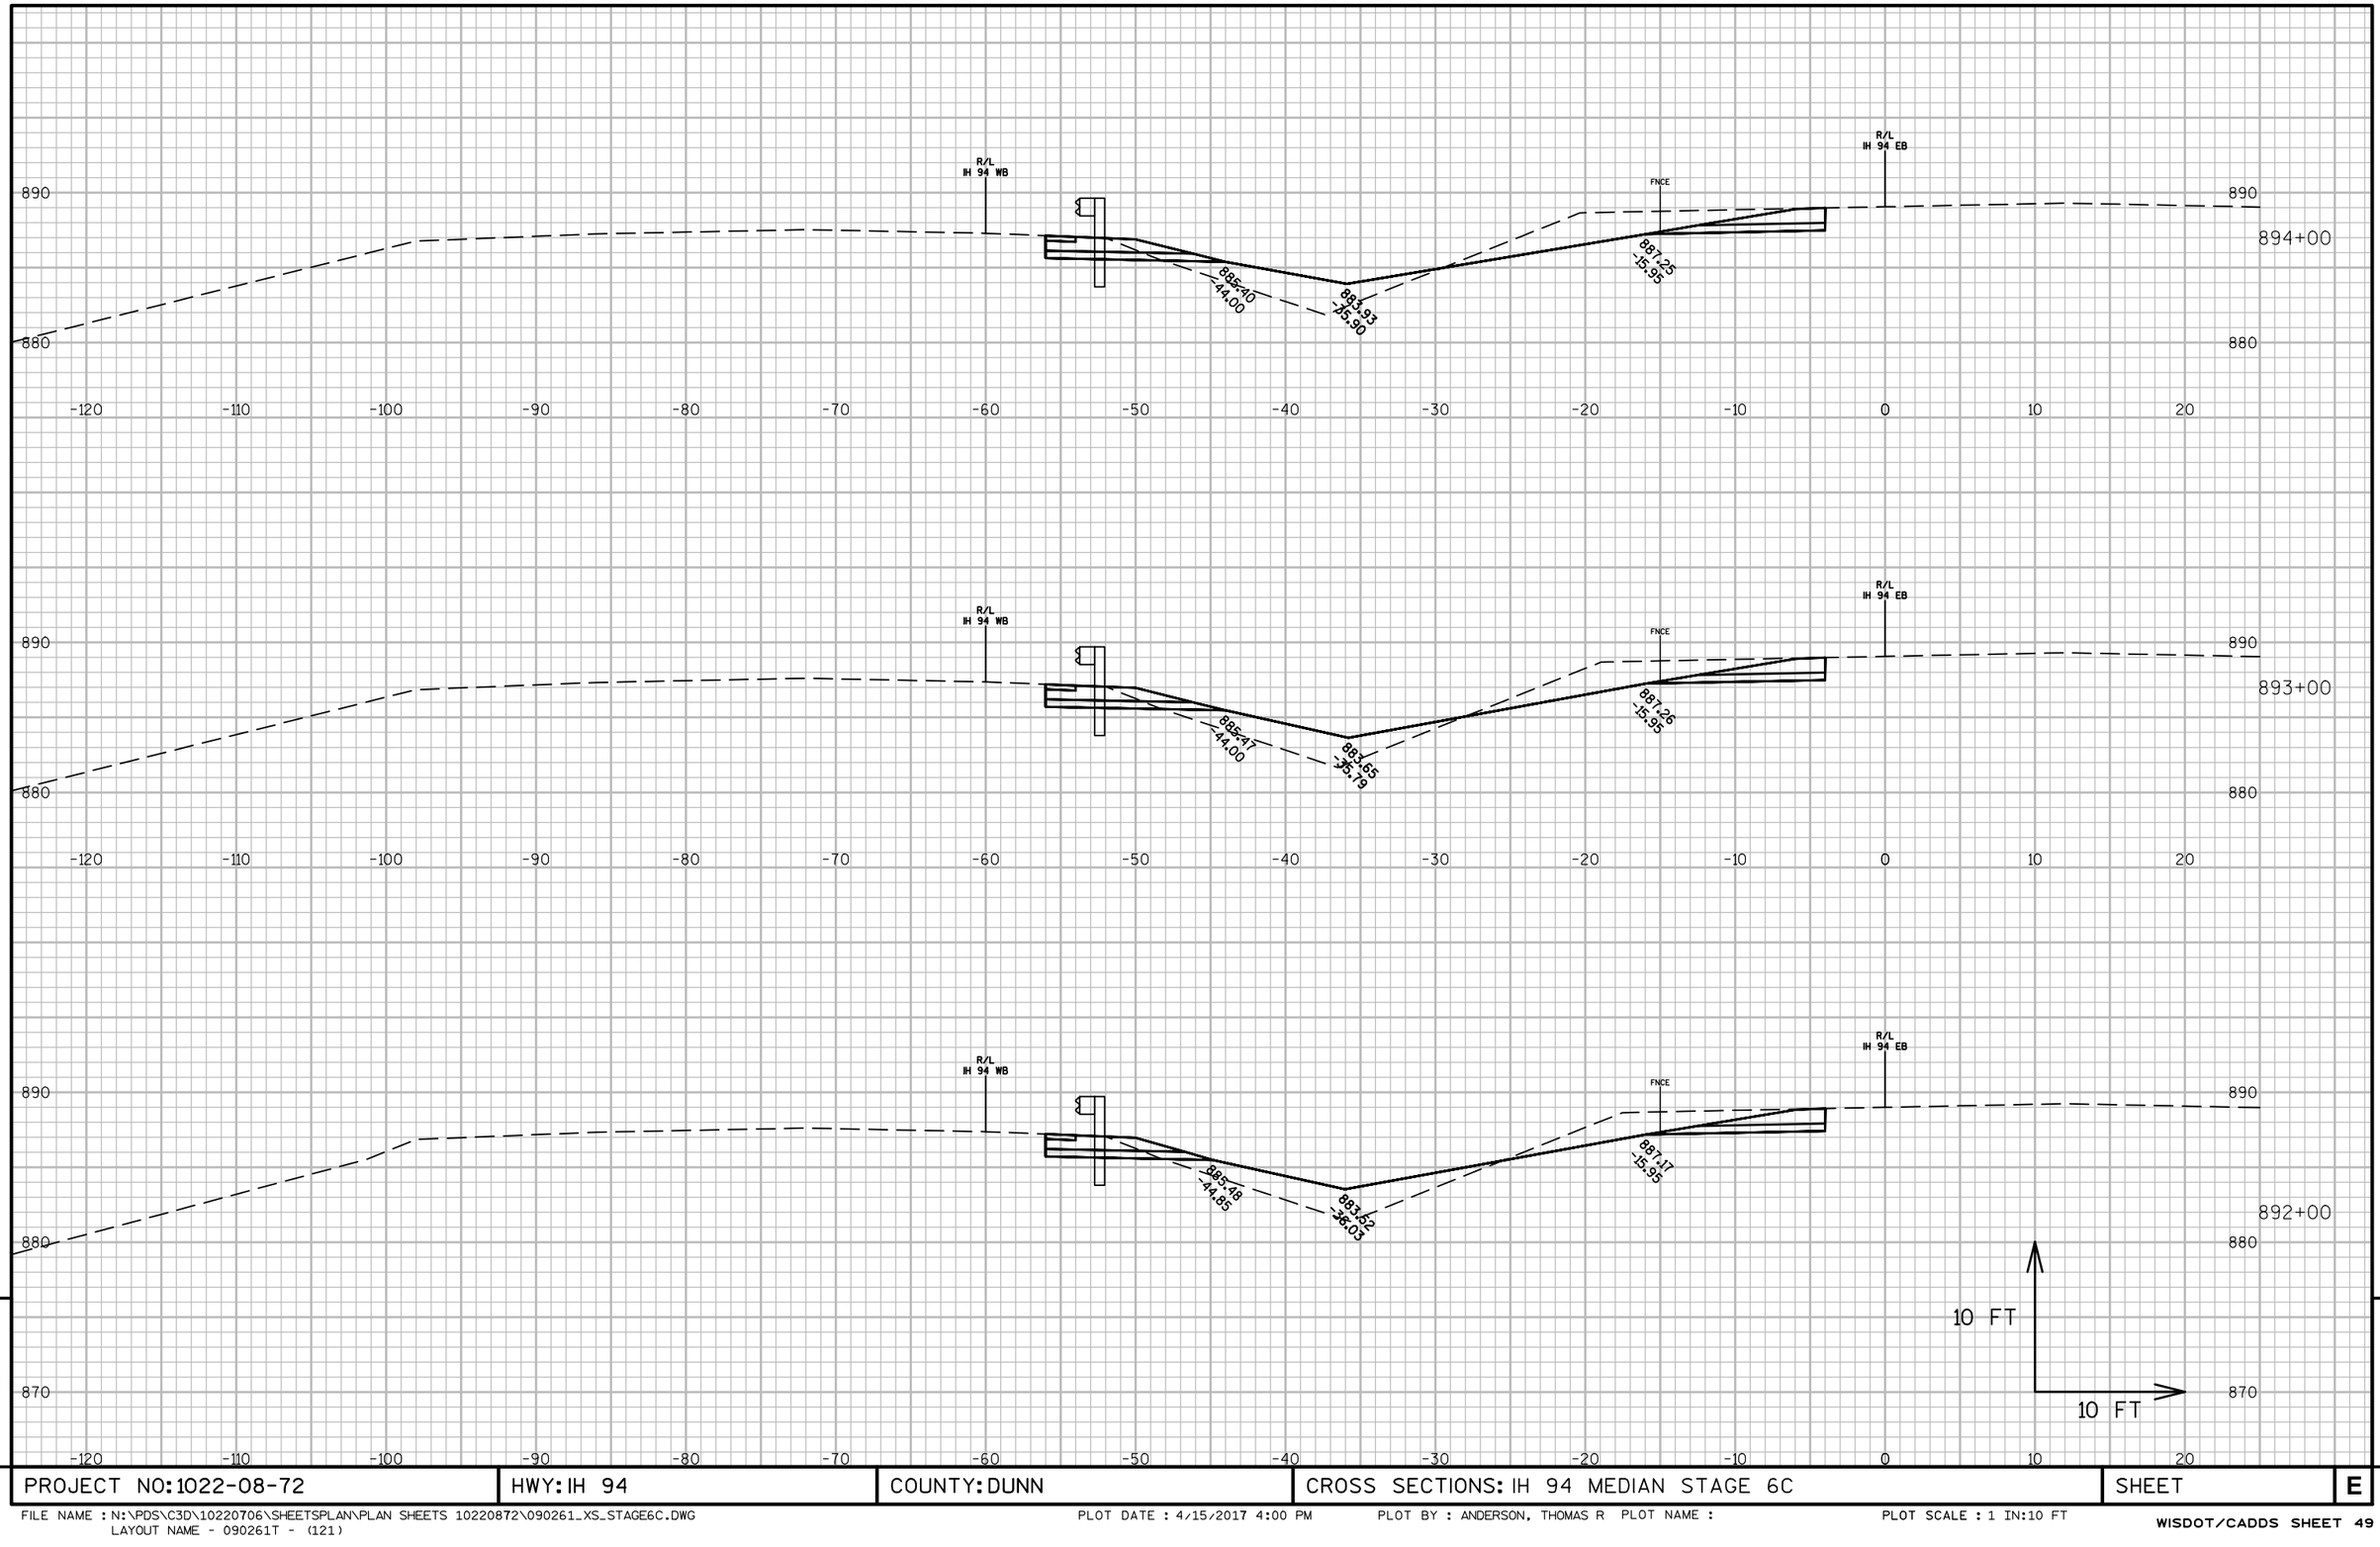

9


9

PROJECT NO: 1022-08-72	HWY: IH 94	COUNTY: DUNN	CROSS SECTIONS: IH 94 MEDIAN STAGE 6C	SHEET	E

FILE NAME : N:\PDS\C3D\10220706\SHEETSPLAN\PLAN SHEETS 10220872\090261_XS_STAGE6C.DWG
LAYOUT NAME - 090261T - (121)

PLOT DATE : 4/15/2017 4:00 PM PLOT BY : ANDERSON, THOMAS R PLOT NAME :

PLOT SCALE : 1 IN:10 FT

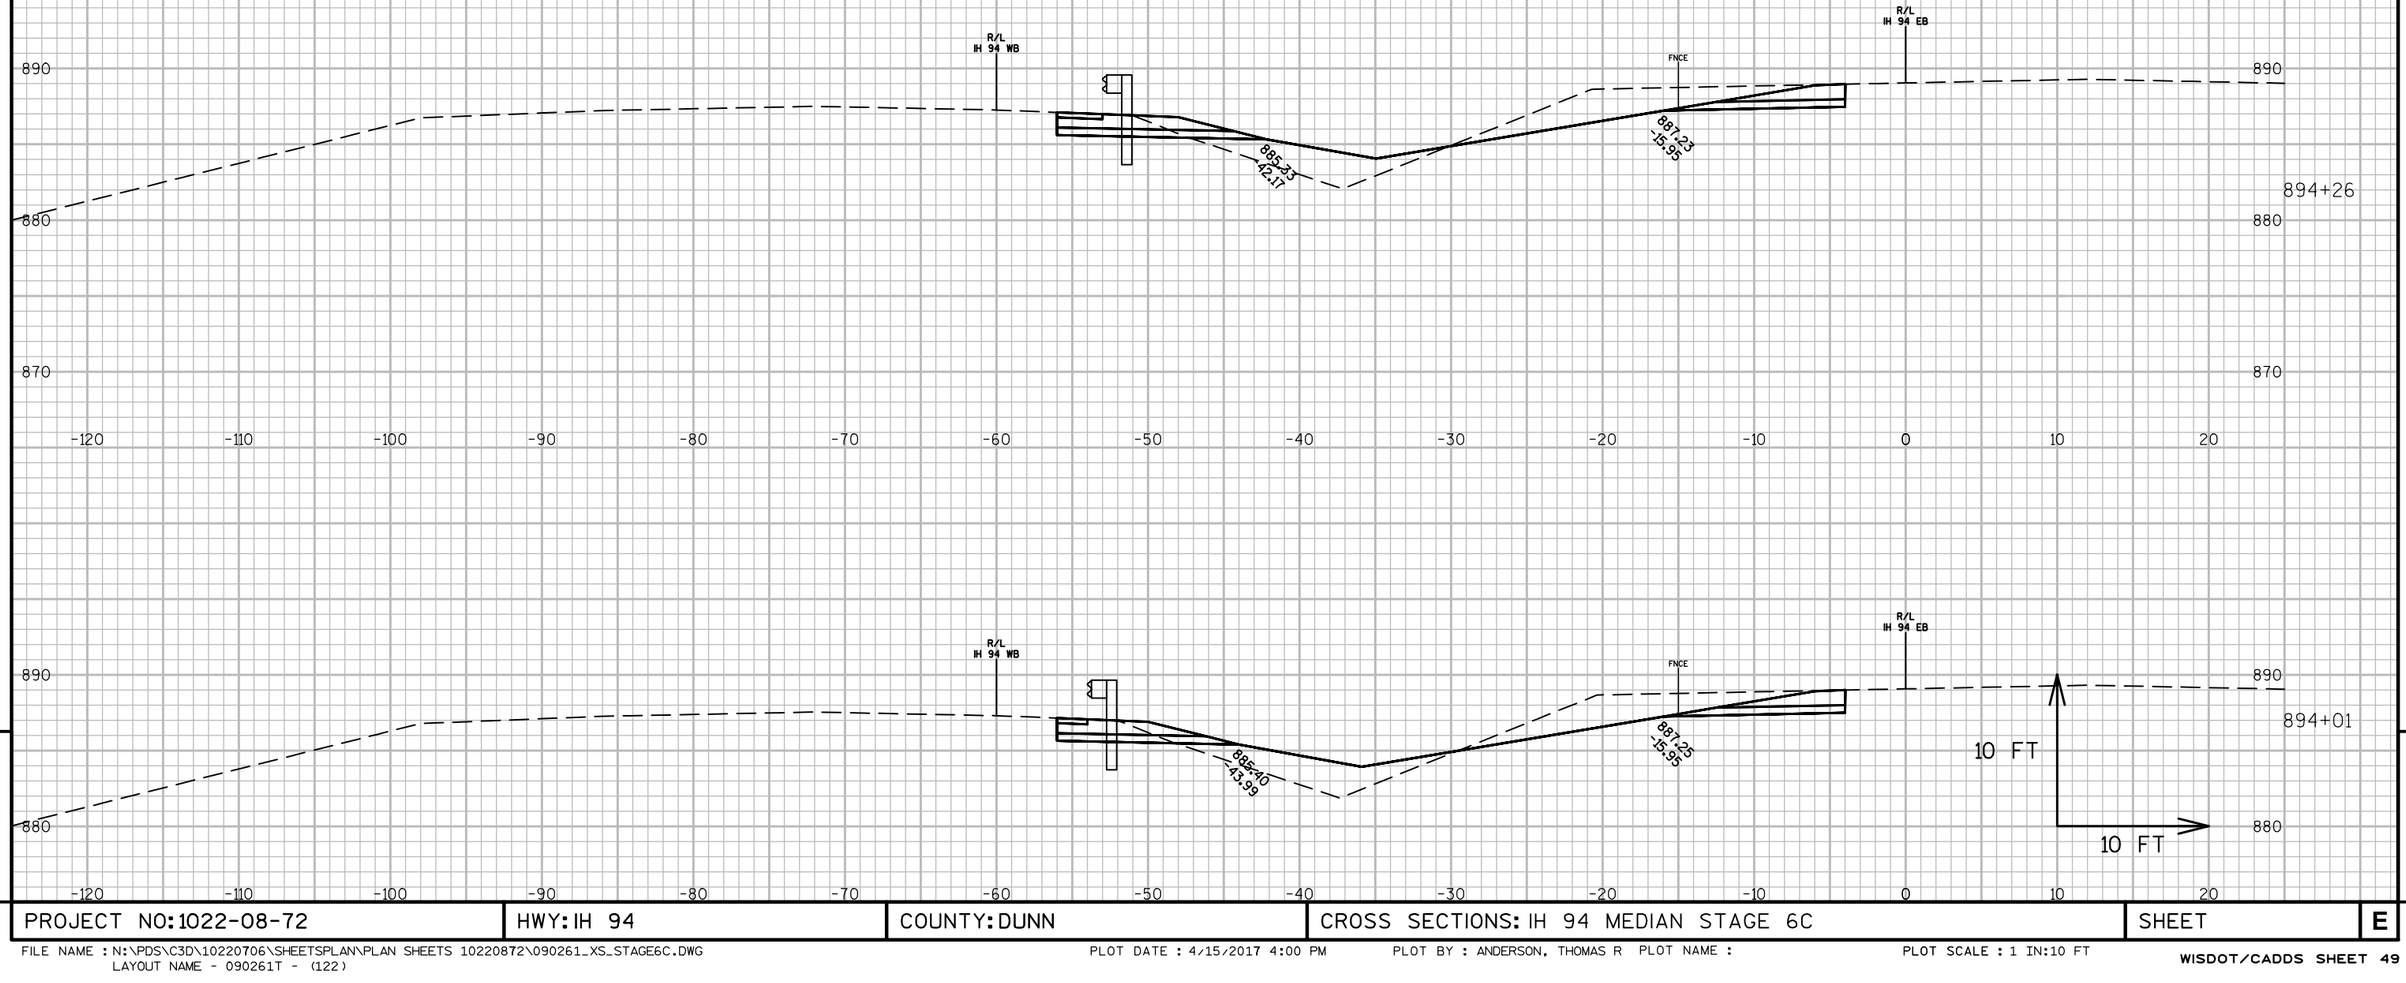

9

9


PROJECT NO: 1022-08-72	HWY: IH 94	COUNTY: DUNN	CROSS SECTIONS: IH 94 MEDIAN STAGE 6C	SHEET	E

FILE NAME : N:\PDS\C3D\10220706\SHEETSPLAN\PLAN SHEETS 10220872\090261_XS_STAGE6C.DWG
LAYOUT NAME - 090261T - (122)

PLOT DATE : 4/15/2017 4:00 PM PLOT BY : ANDERSON, THOMAS R PLOT NAME :

PLOT SCALE : 1 IN:10 FT

WISDOT/CADDS SHEET 49

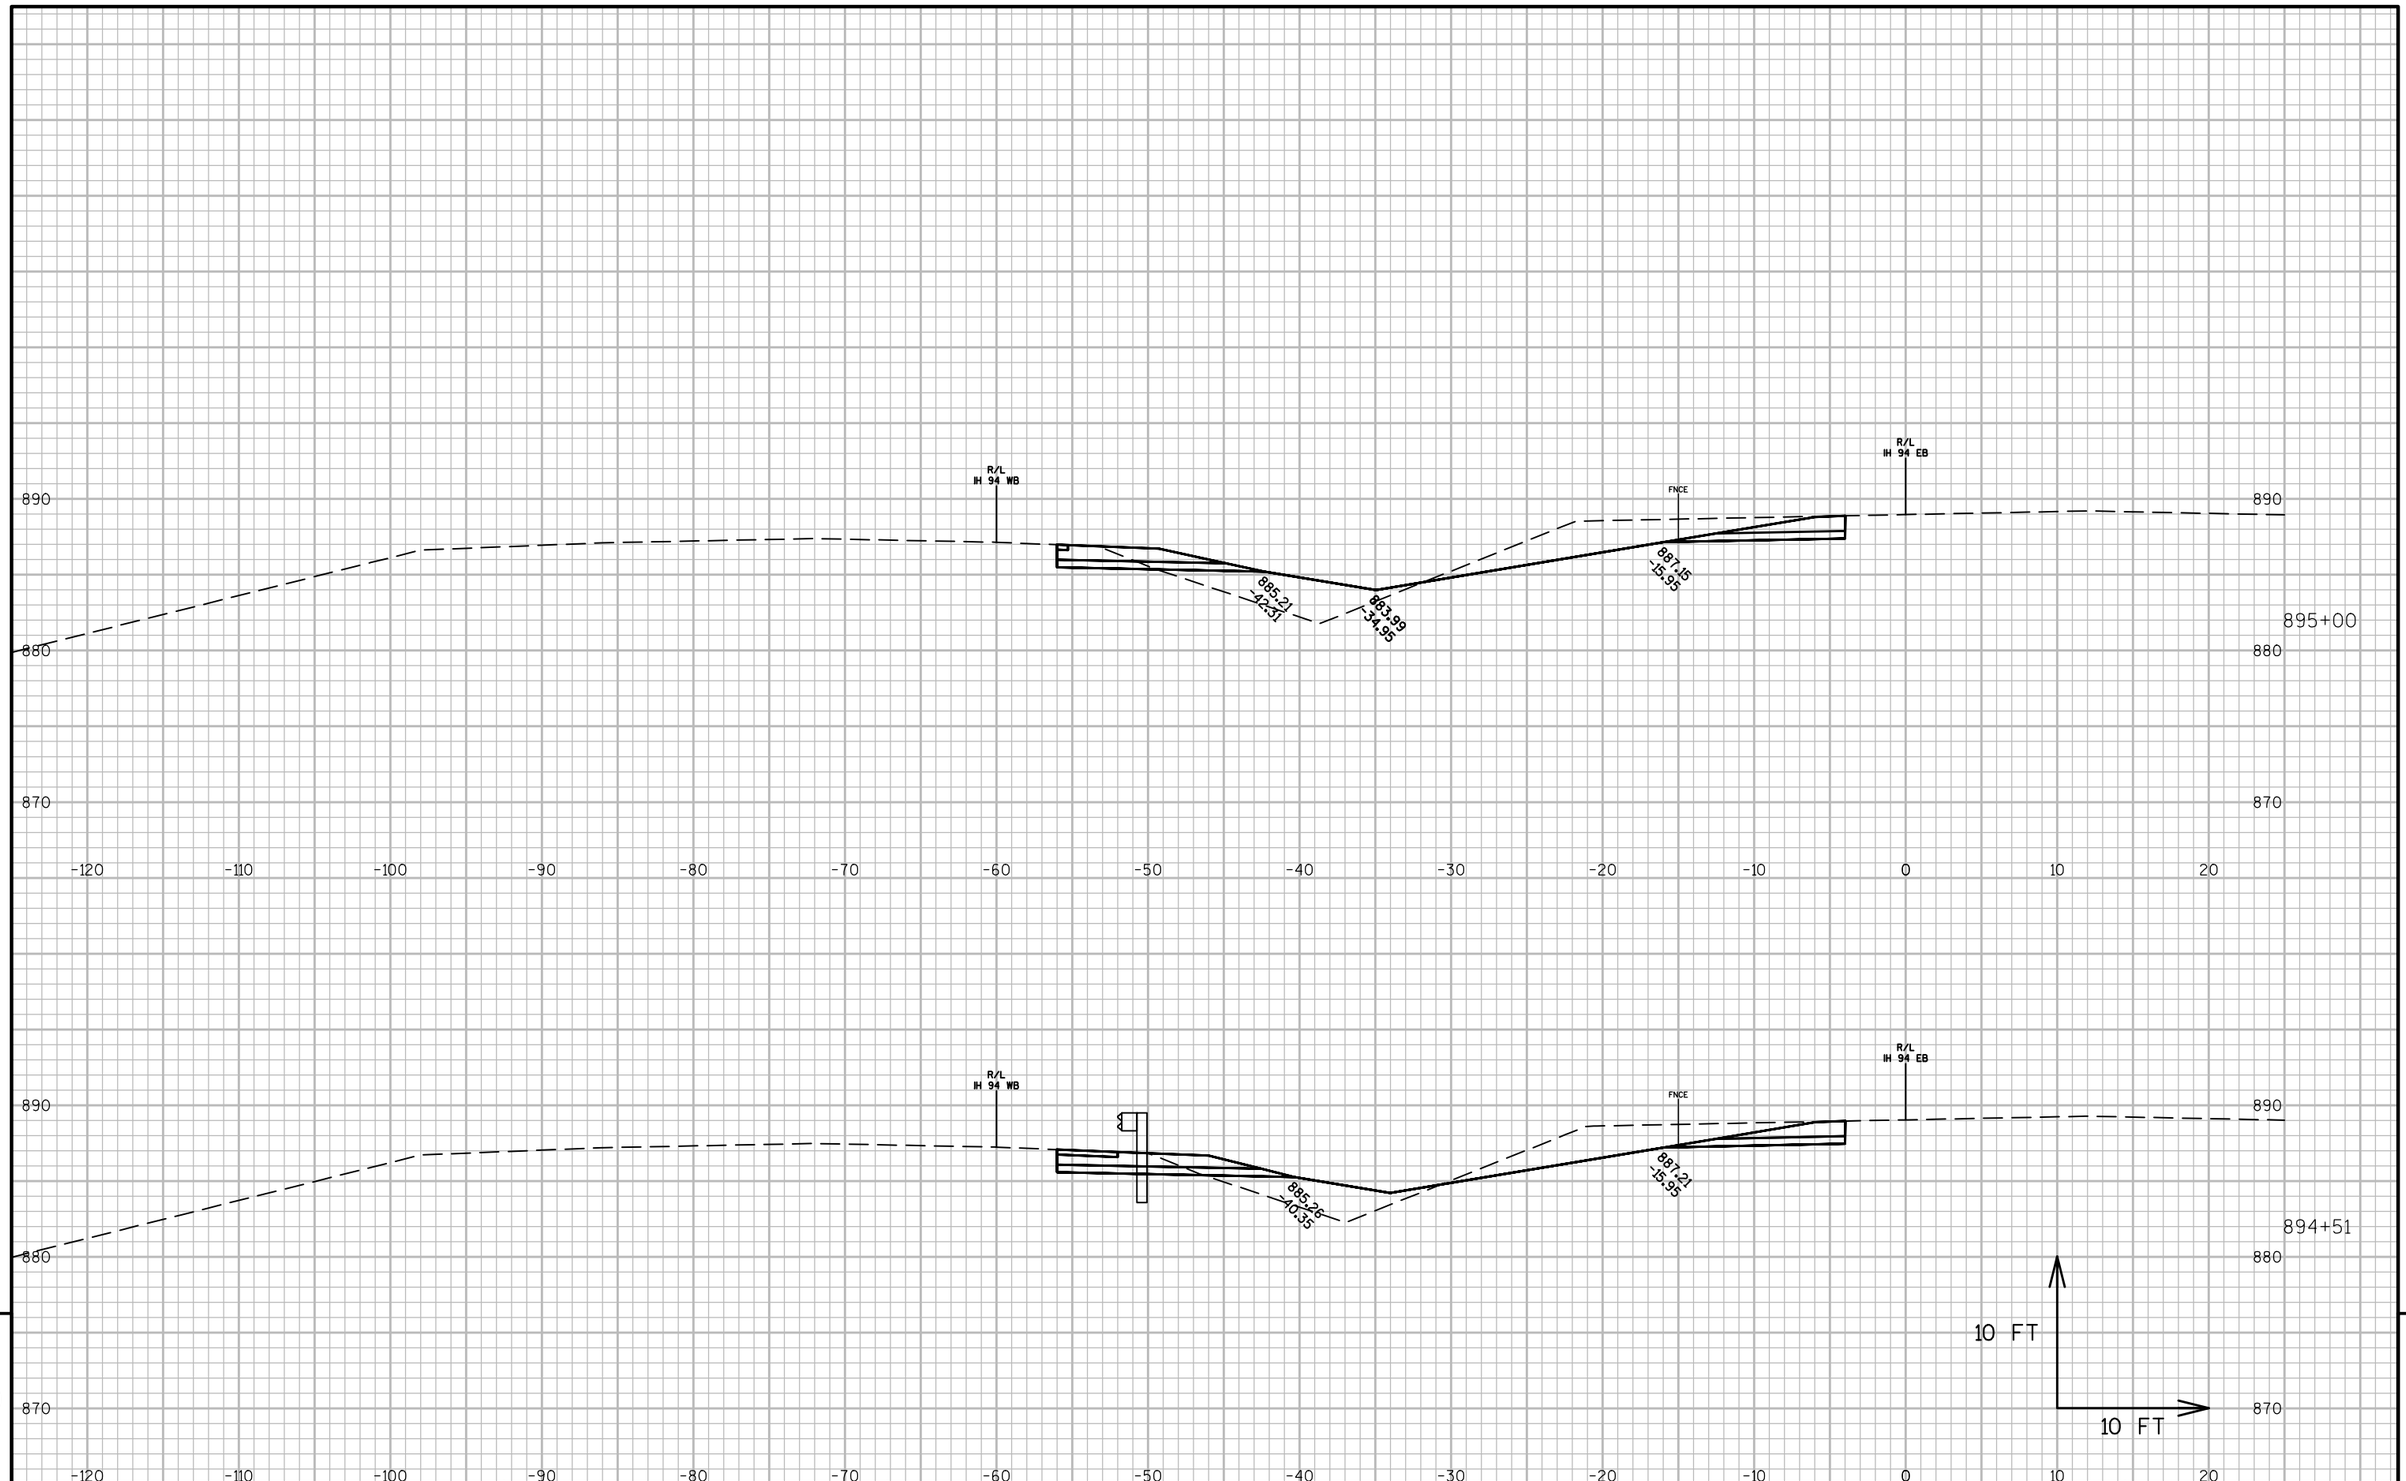

9

9

PROJECT NO: 1022-08-72	HWY: IH 94	COUNTY: DUNN	CROSS SECTIONS: IH 94 MEDIAN STAGE 6C	SHEET	E

FILE NAME : N:\PDS\C3D\10220706\SHEETSPLAN\PLAN SHEETS 10220872\090261_XS_STAGE6C.DWG
LAYOUT NAME - 090261T - (123)

PLOT DATE : 4/15/2017 4:01 PM PLOT BY : ANDERSON, THOMAS R PLOT NAME :

PLOT SCALE : 1 IN:10 FT


9

PROJECT NO: 1022-08-72	HWY: IH 94	COUNTY: DUNN	CROSS SECTIONS: IH 94 MEDIAN STAGE 6C	SHEET	E

9

FILE NAME : N:\PDS\C3D\10220706\SHEETSPLAN\PLAN SHEETS 10220872\090261_XS_STAGE6C.DWG
LAYOUT NAME - 090261T - (124)

PLOT DATE : 4/15/2017 4:01 PM PLOT BY : ANDERSON, THOMAS R PLOT NAME : PLOT SCALE : 1 IN:10 FT

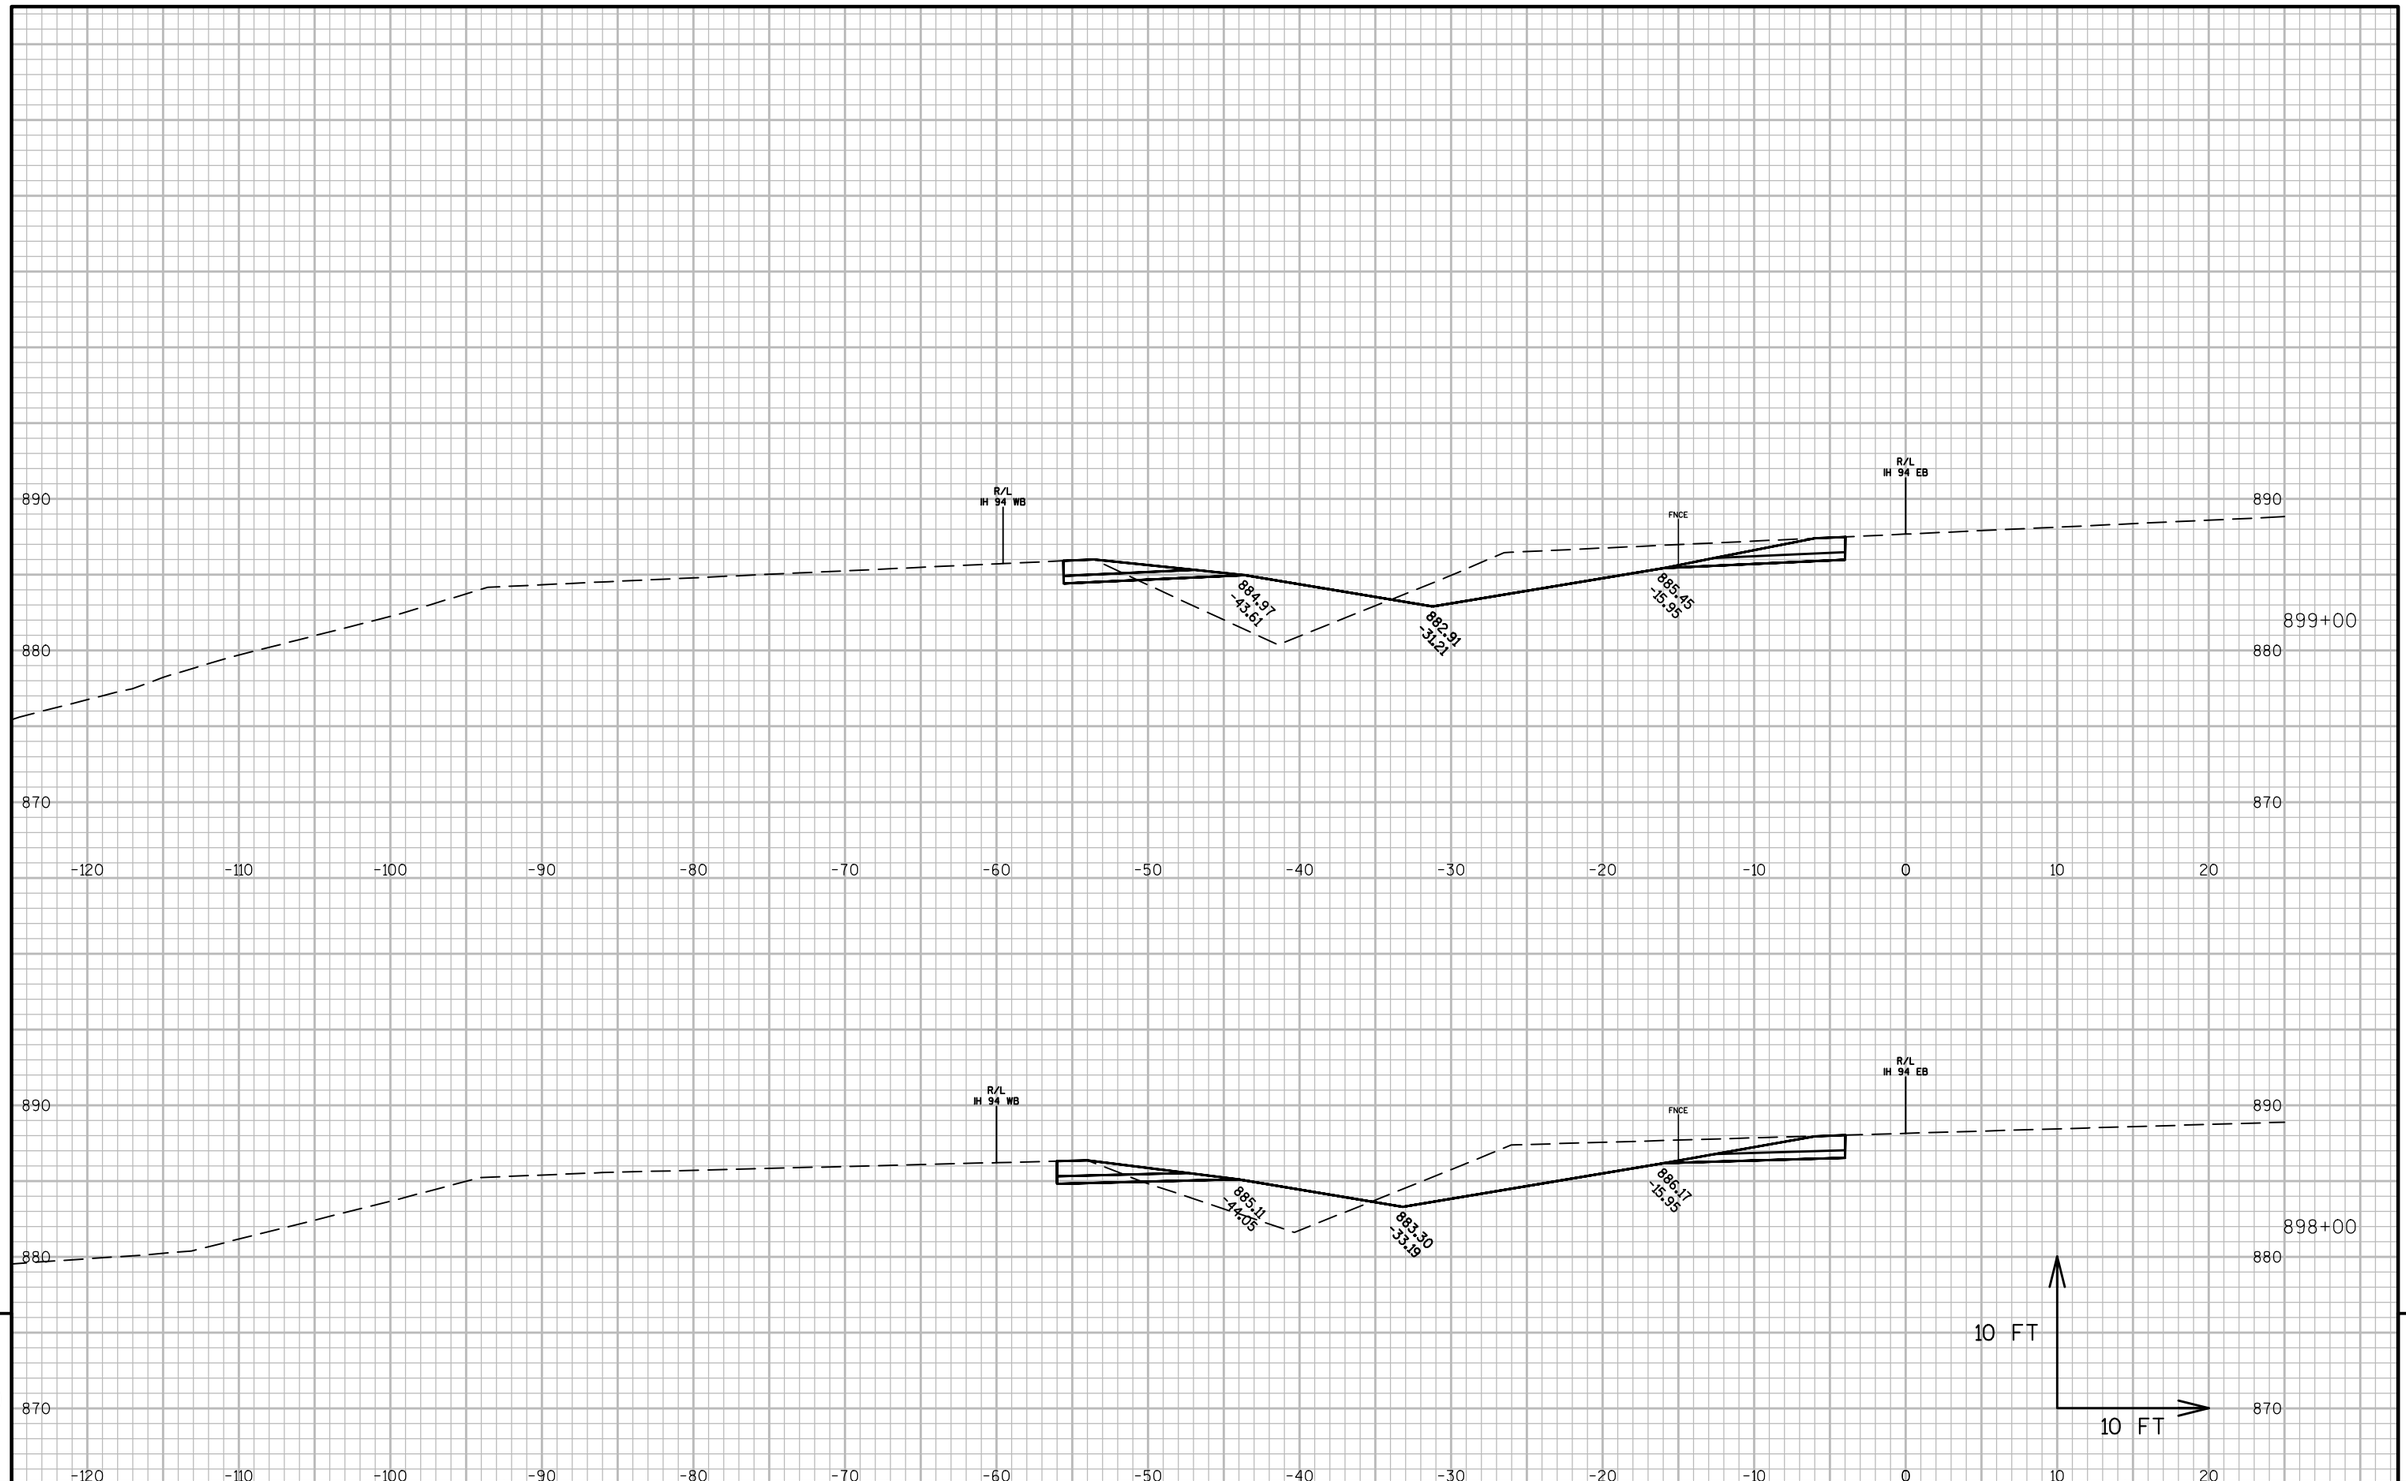

9


9

PROJECT NO: 1022-08-72	HWY: IH 94	COUNTY: DUNN	CROSS SECTIONS: IH 94 MEDIAN STAGE 6C	SHEET	E

FILE NAME : N:\PDS\C3D\10220706\SHEETSPLAN\PLAN SHEETS 10220872\090261_XS_STAGE6C.DWG
LAYOUT NAME - 090261T - (125)

PLOT DATE : 4/15/2017 4:01 PM PLOT BY : ANDERSON, THOMAS R PLOT NAME :

PLOT SCALE : 1 IN:10 FT

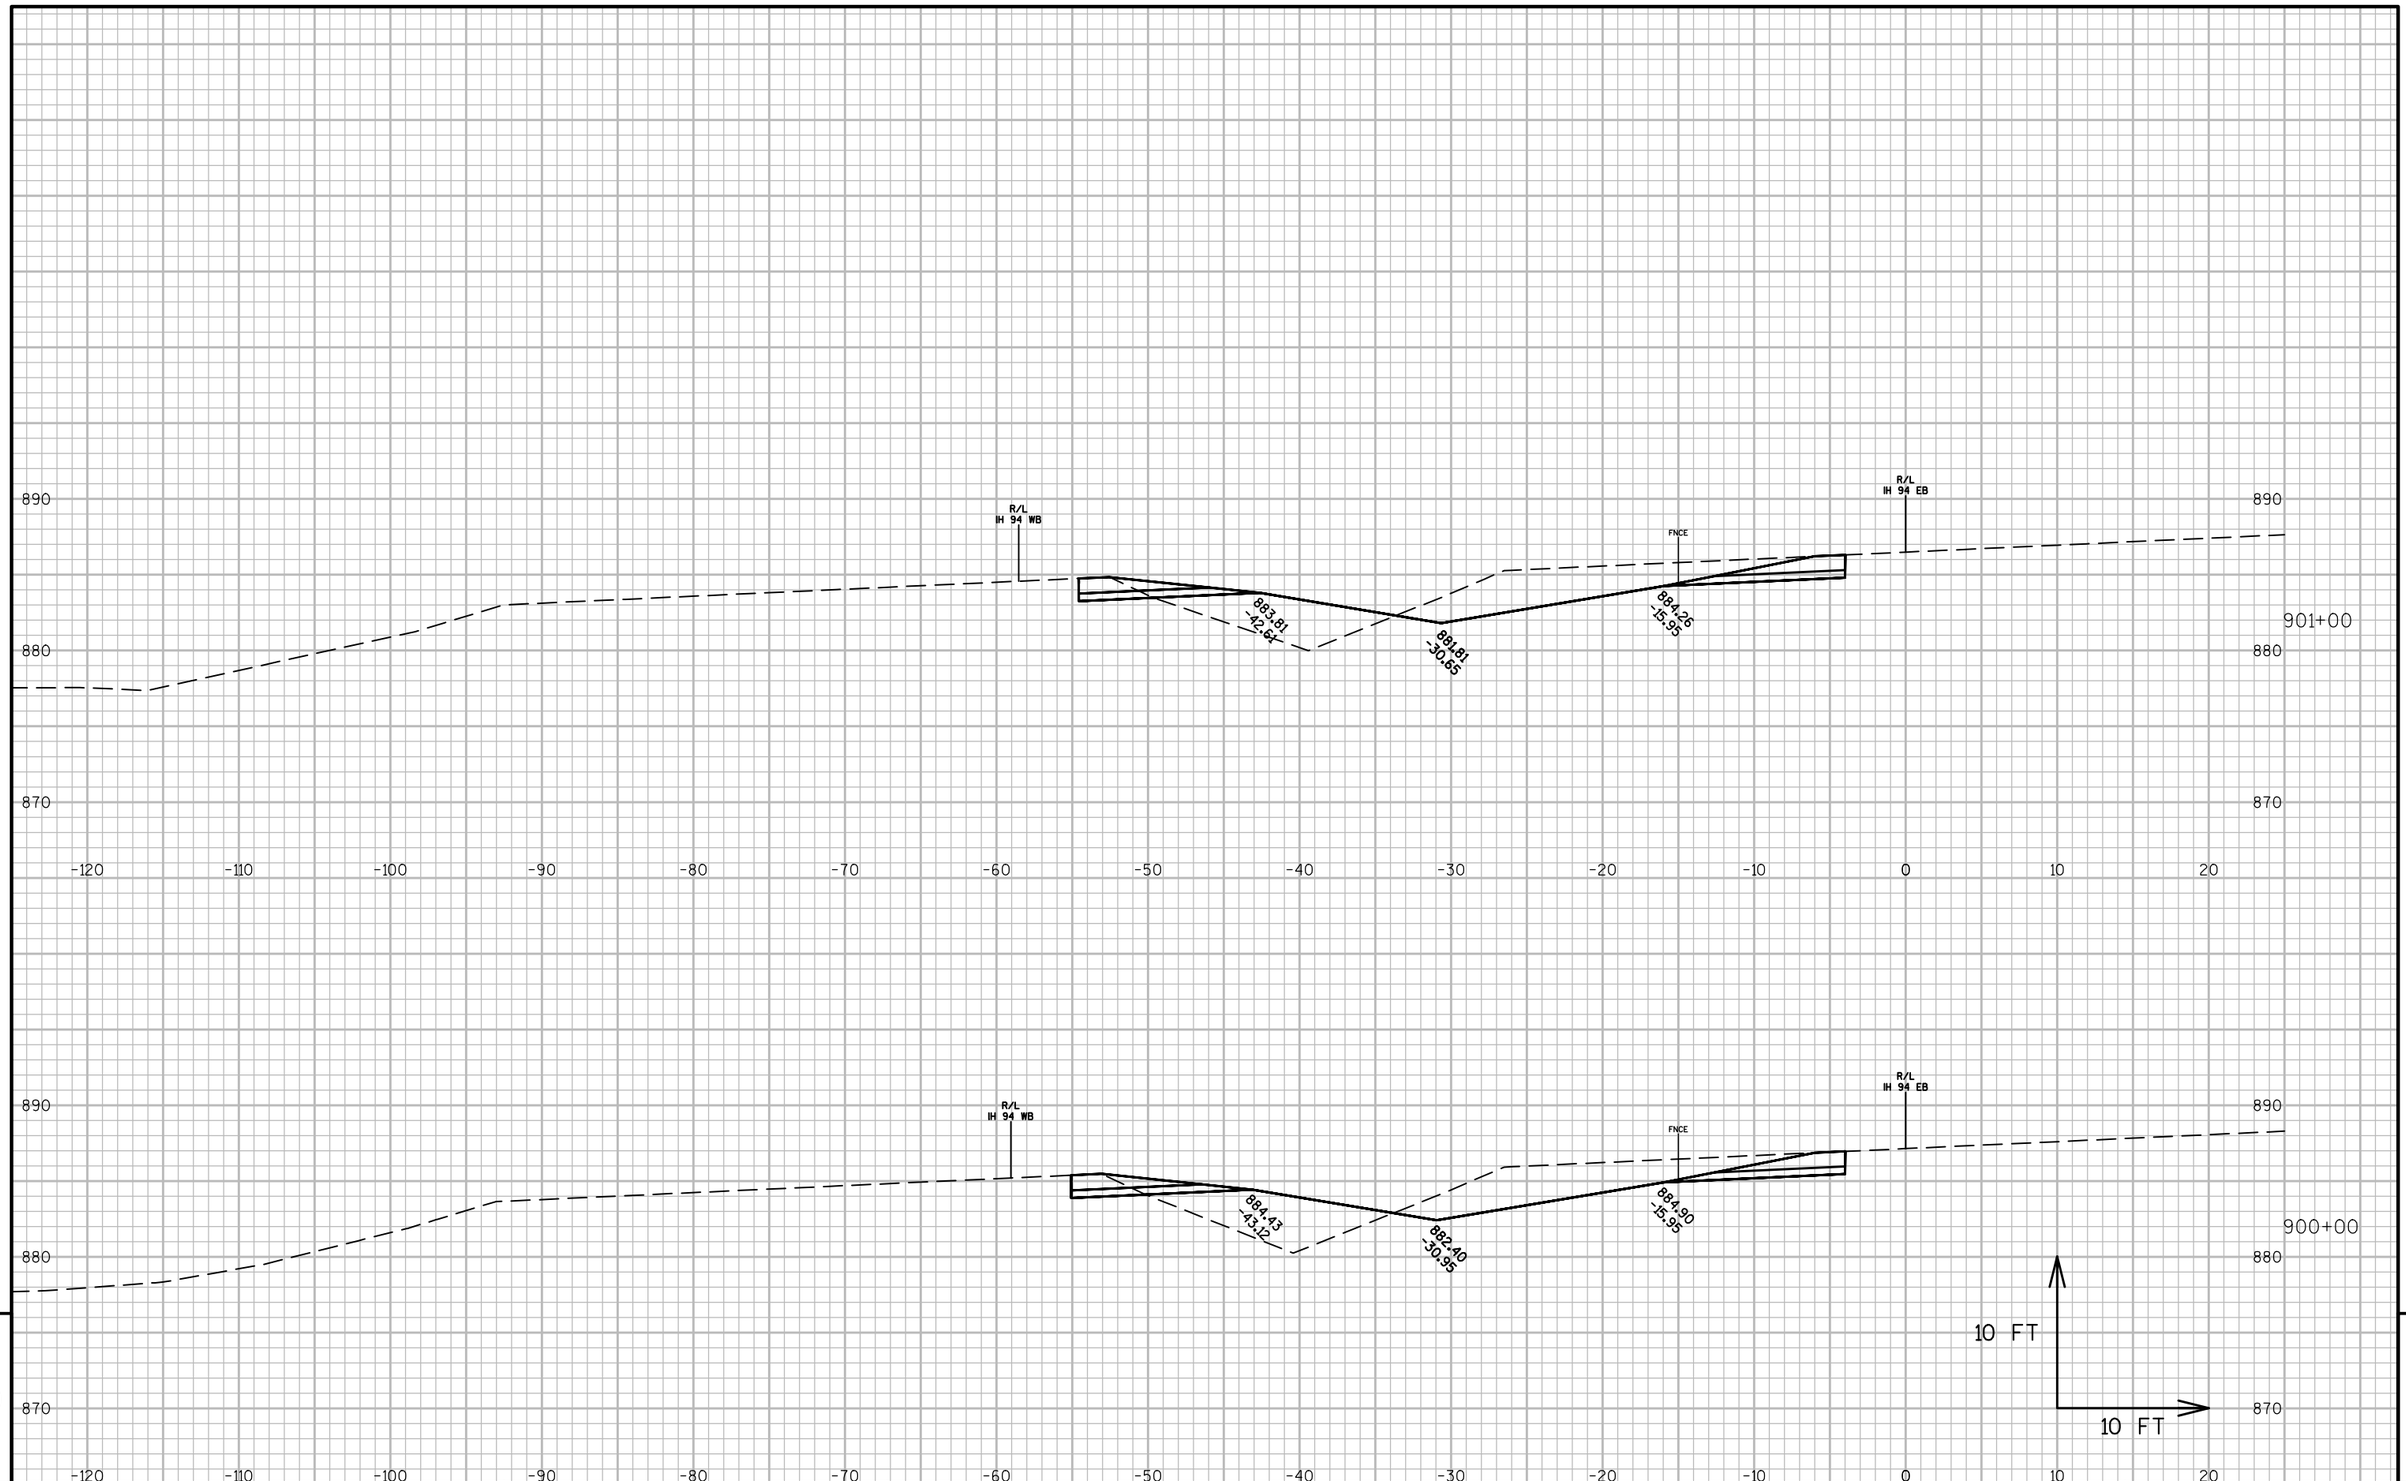

9


9

PROJECT NO: 1022-08-72	HWY: IH 94	COUNTY: DUNN	CROSS SECTIONS: IH 94 MEDIAN STAGE 6C	SHEET	E

FILE NAME : N:\PDS\C3D\10220706\SHEETSPLAN\PLAN SHEETS 10220872\090261_XS_STAGE6C.DWG
LAYOUT NAME - 090261T - (126)

PLOT DATE : 4/15/2017 4:01 PM PLOT BY : ANDERSON, THOMAS R PLOT NAME :

PLOT SCALE : 1 IN:10 FT

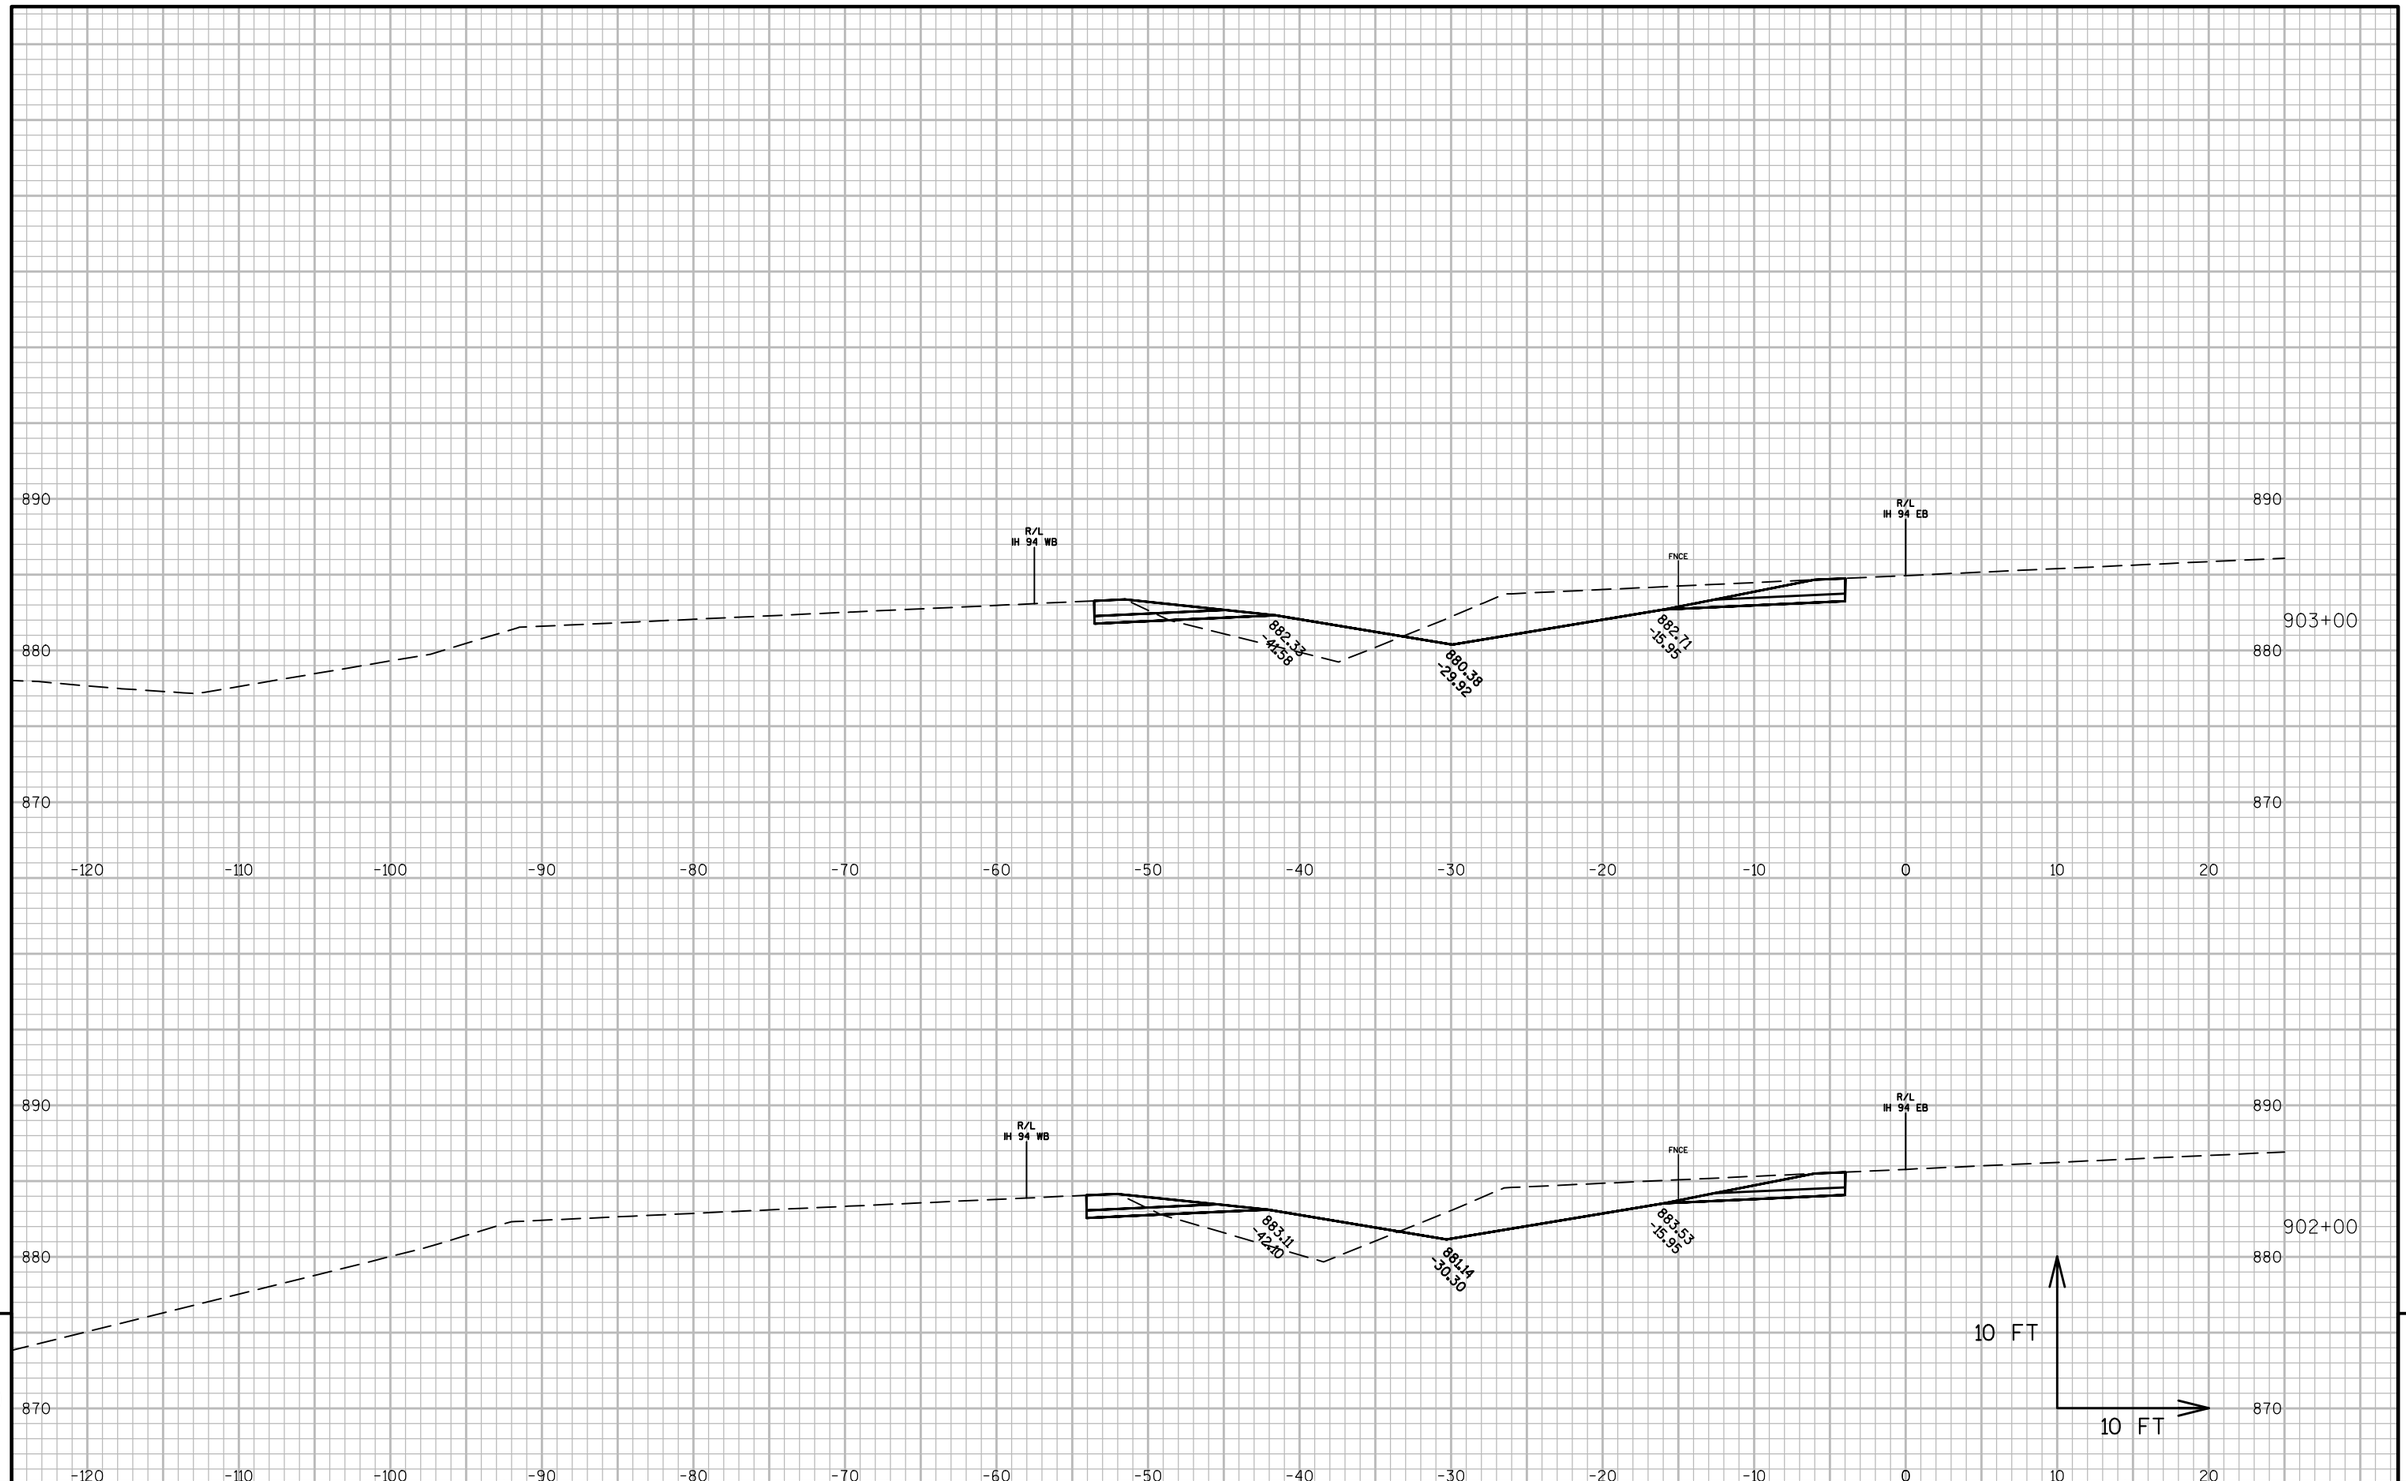

9


9

PROJECT NO: 1022-08-72	HWY: IH 94	COUNTY: DUNN	CROSS SECTIONS: IH 94 MEDIAN STAGE 6C	SHEET	E

FILE NAME : N:\PDS\C3D\10220706\SHEETSPLAN\PLAN SHEETS 10220872\090261_XS_STAGE6C.DWG
LAYOUT NAME - 090261T - (127)

PLOT DATE : 4/15/2017 4:01 PM PLOT BY : ANDERSON, THOMAS R PLOT NAME :

PLOT SCALE : 1 IN:10 FT

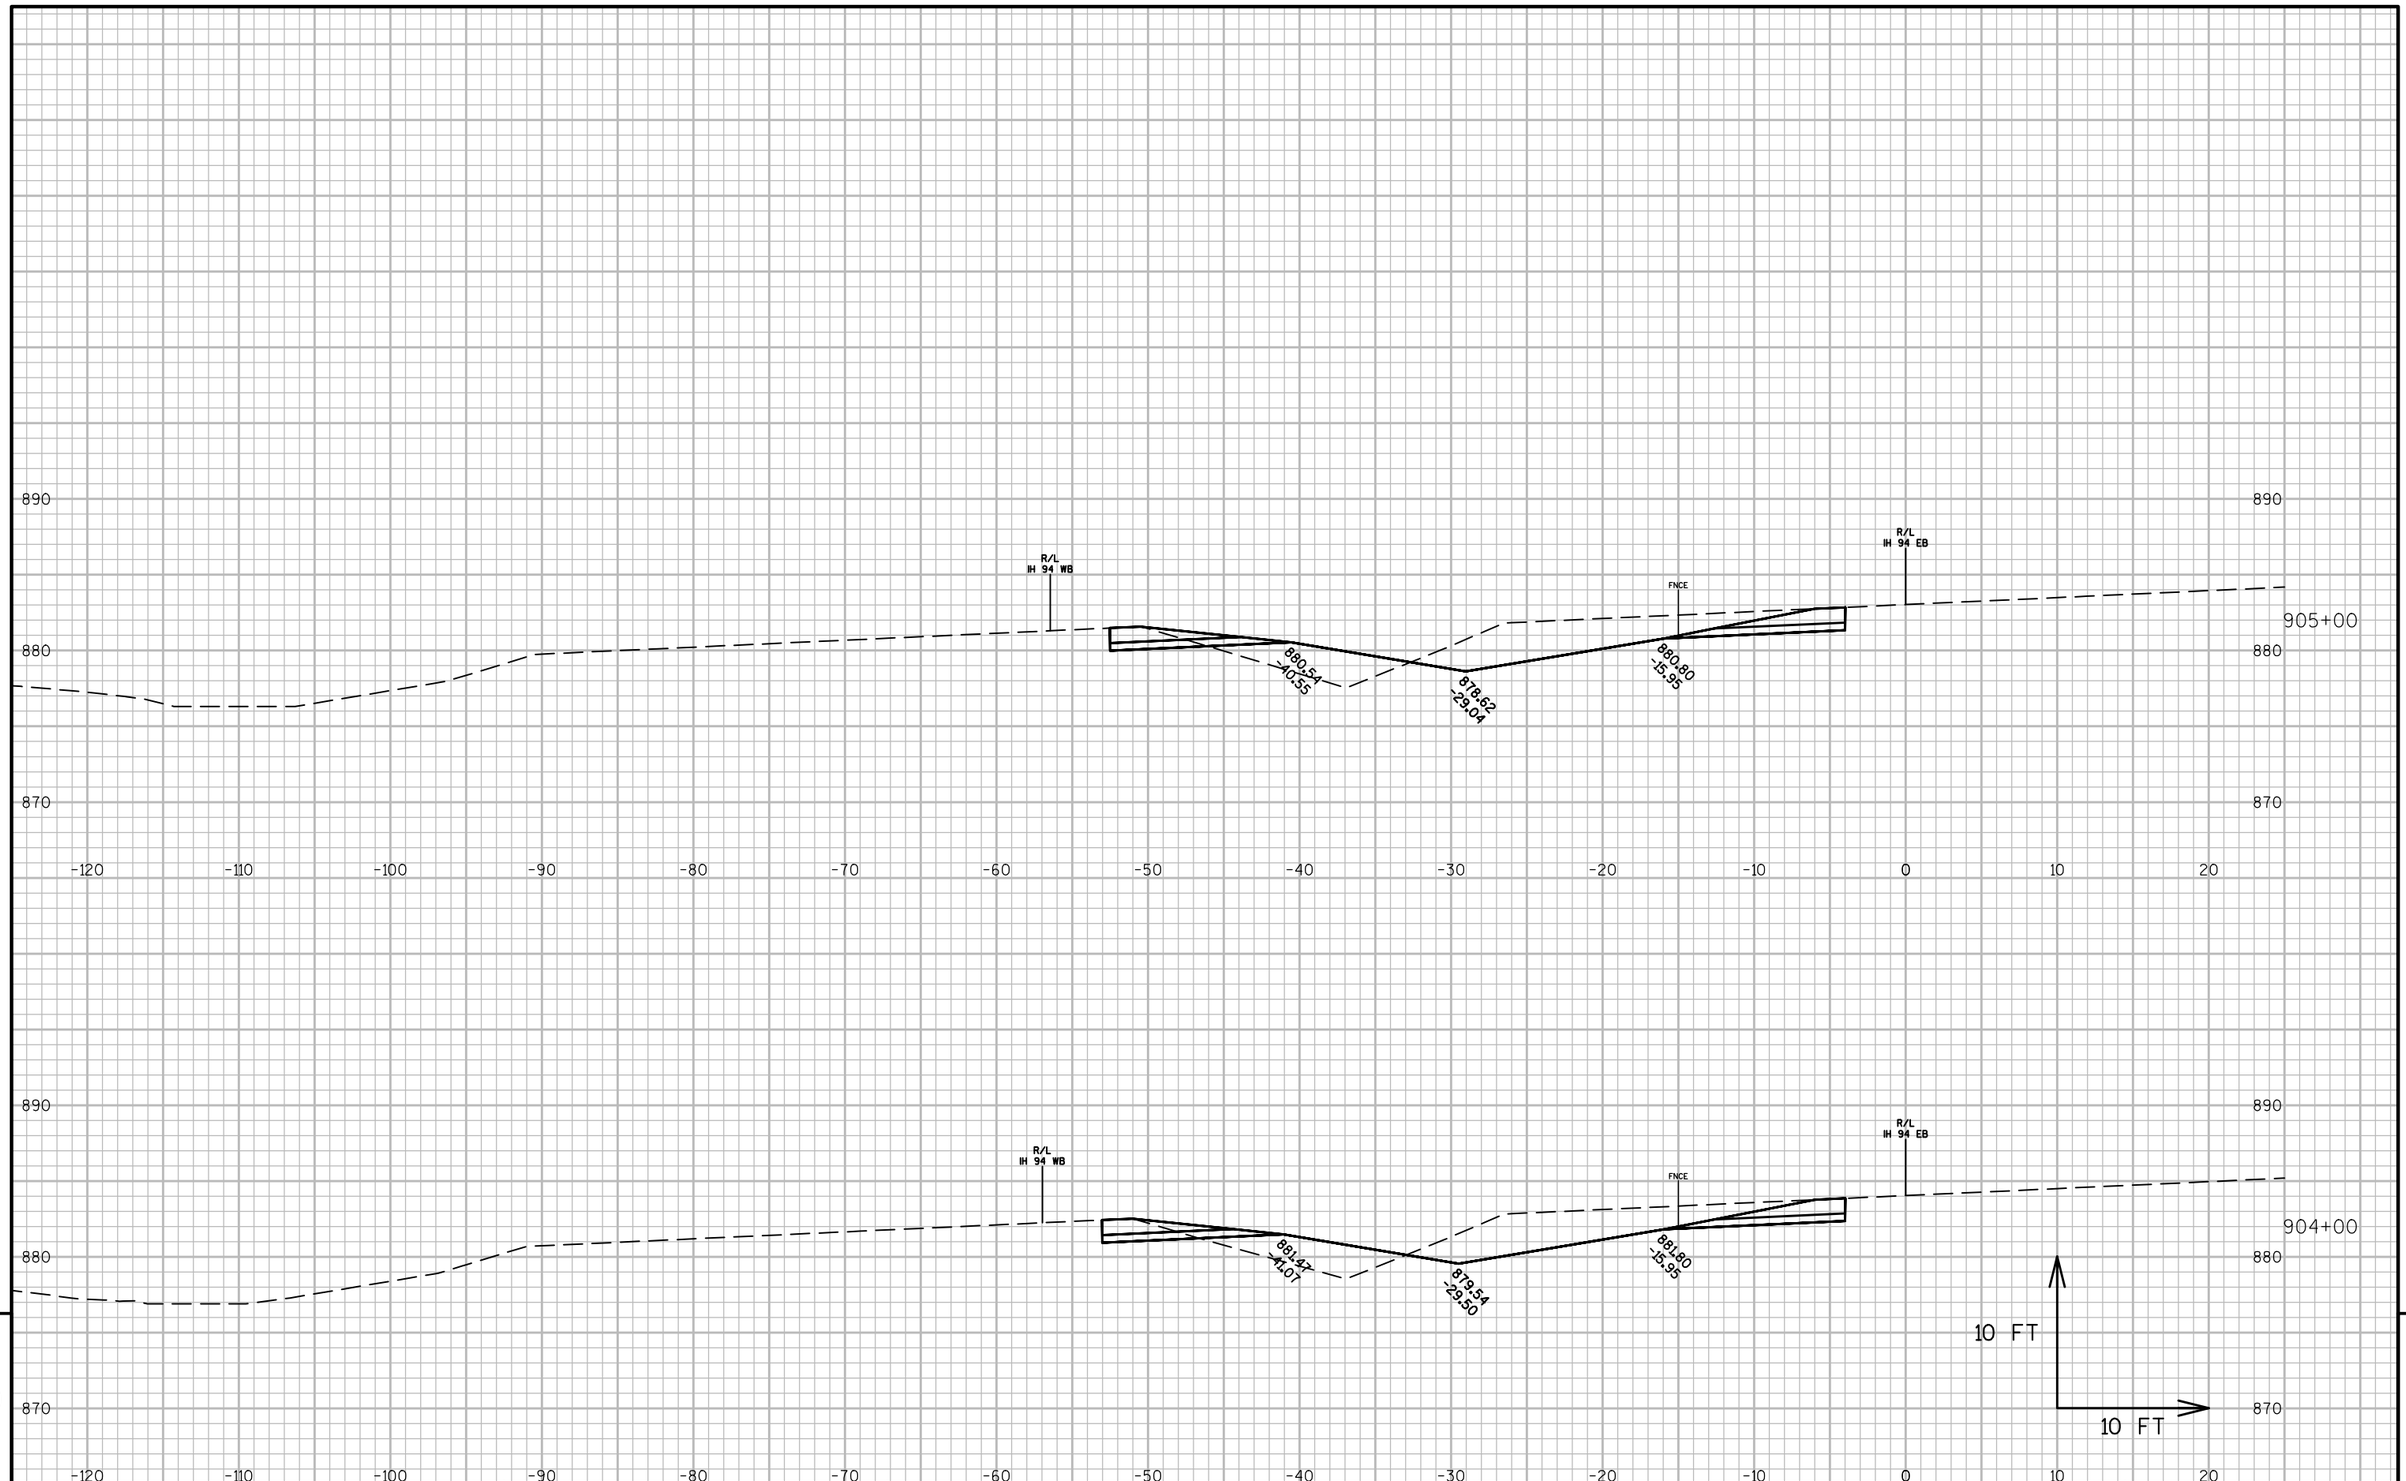


9

PROJECT NO: 1022-08-72	HWY: IH 94	COUNTY: DUNN	CROSS SECTIONS: IH 94 MEDIAN STAGE 6C	SHEET	E

9

FILE NAME : N:\PDS\C3D\10220706\SHEETSPLAN\PLAN SHEETS 10220872\090261_XS_STAGE6C.DWG
LAYOUT NAME - 090261T - (128)


PLOT DATE : 4/15/2017 4:01 PM PLOT BY : ANDERSON, THOMAS R PLOT NAME : PLOT SCALE : 1 IN:10 FT

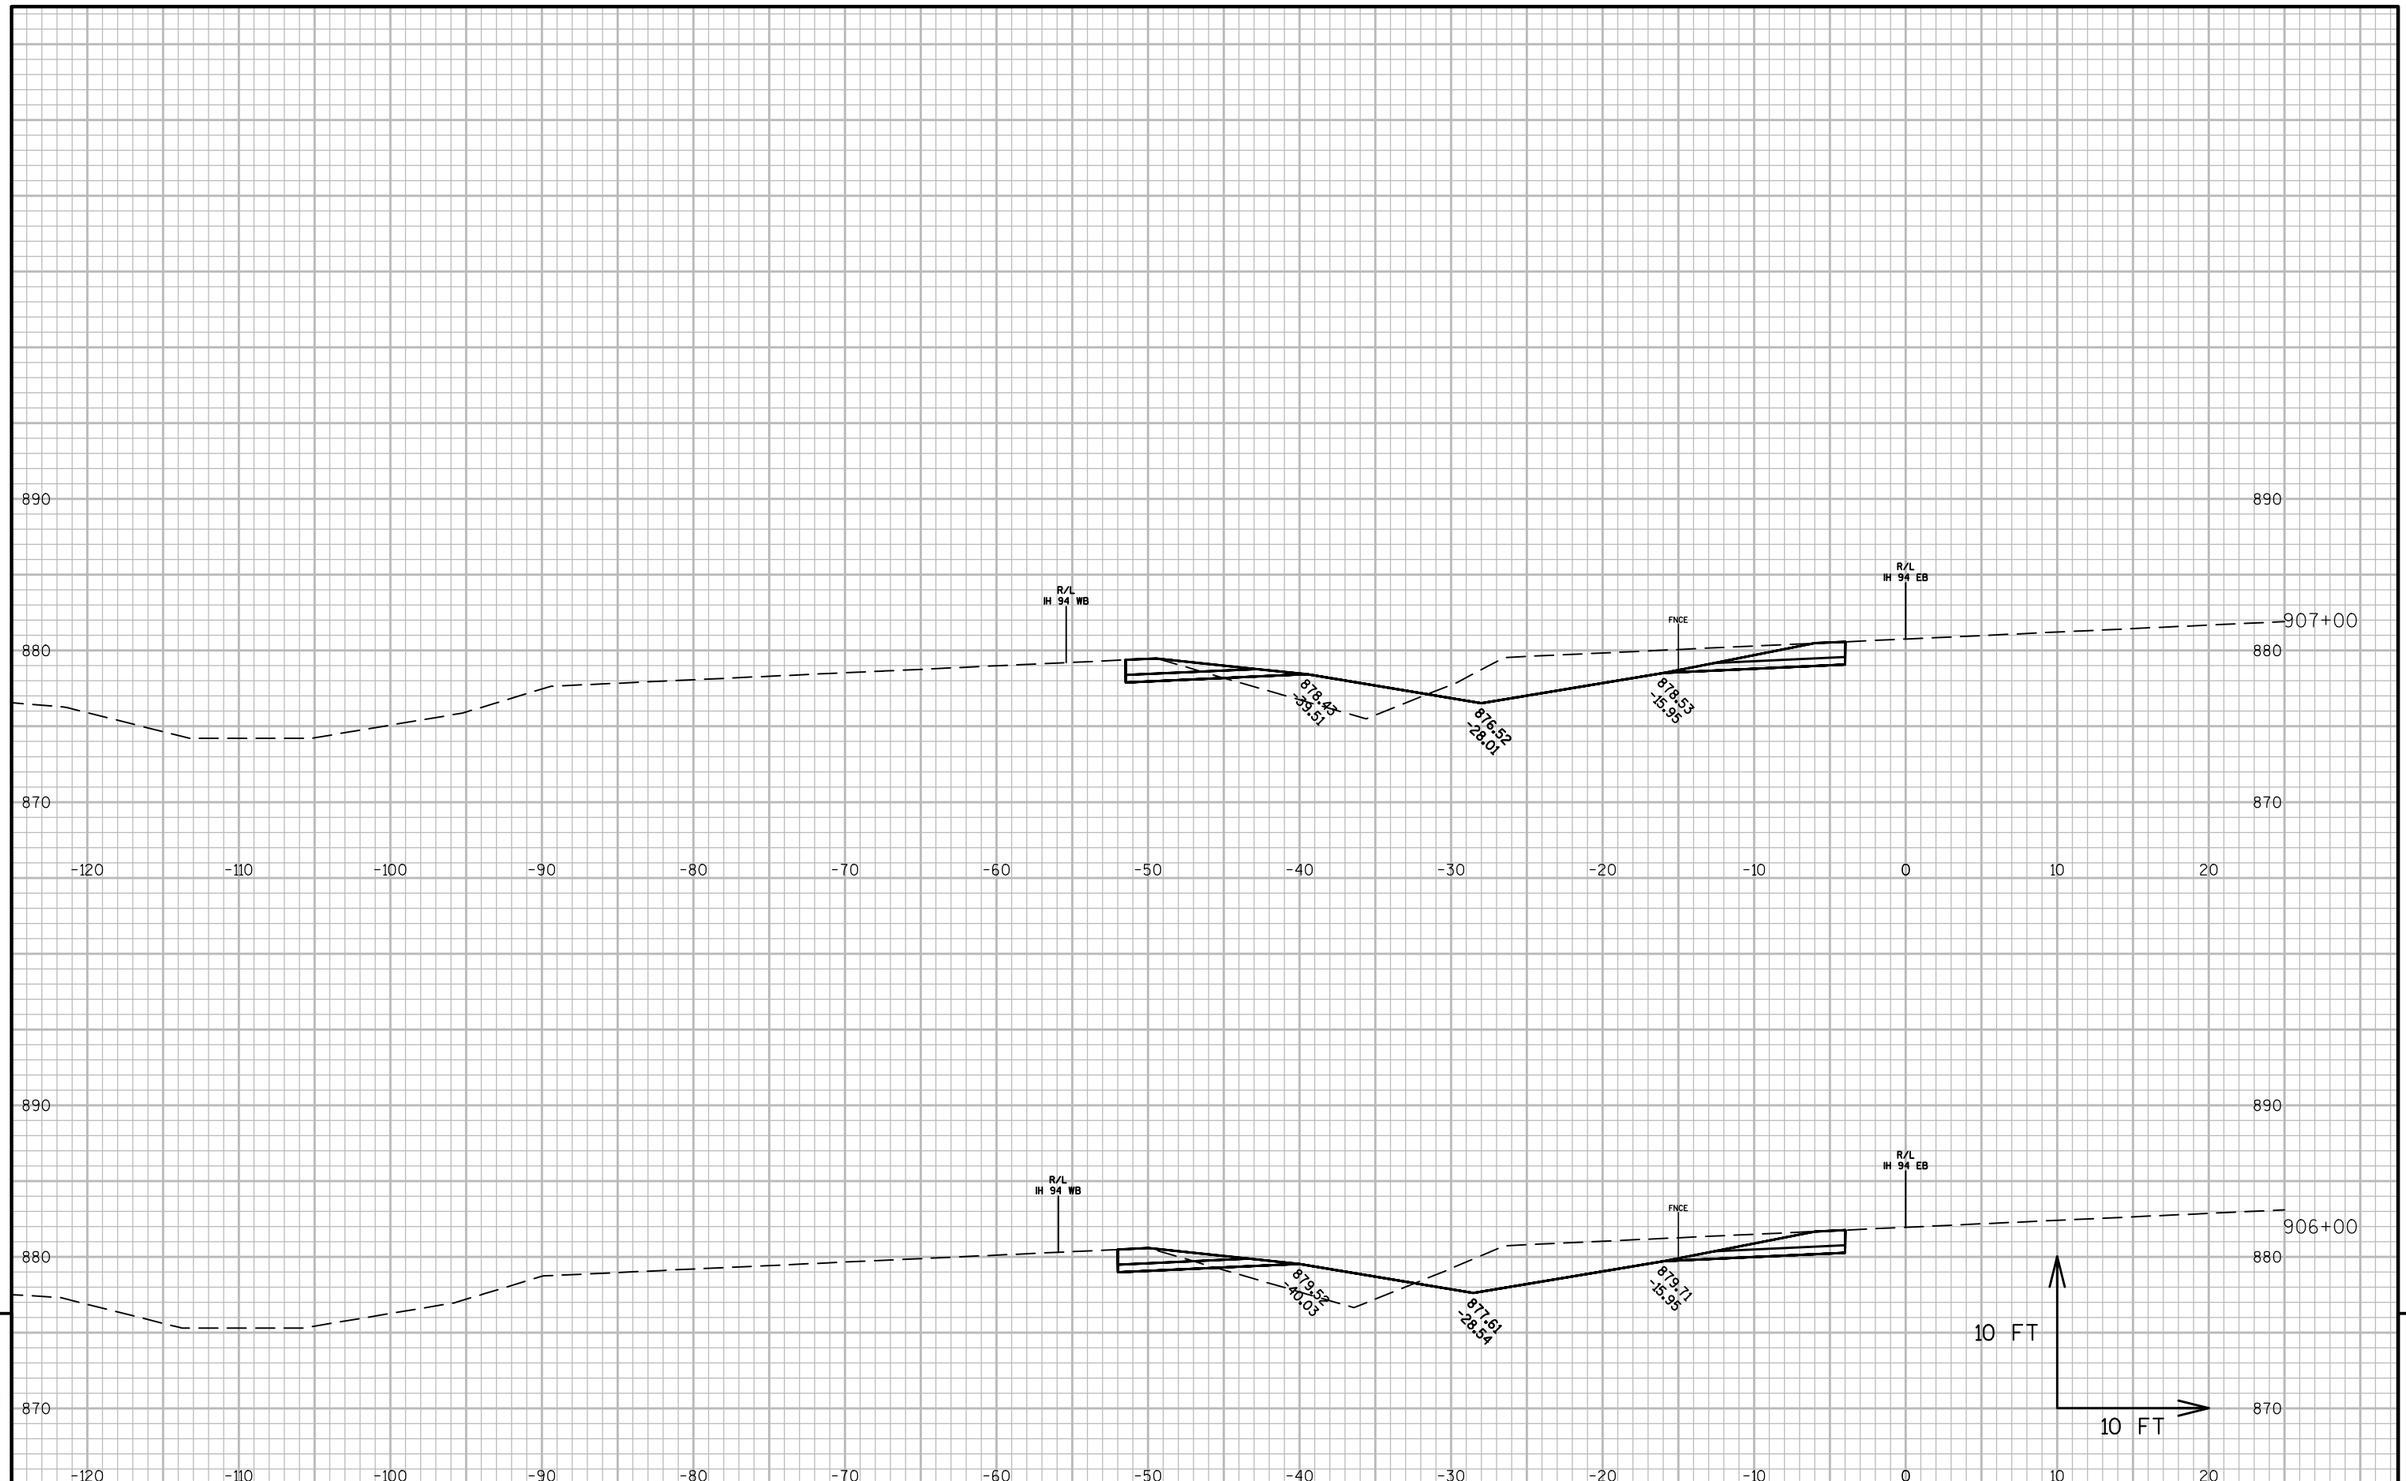

PROJECT NO: 1022-08-72	HWY: IH 94	COUNTY: DUNN	CROSS SECTIONS: IH 94 MEDIAN STAGE 6C	SHEET	E

FILE NAME : N:\PDS\C3D\10220706\SHEETSPLAN\PLAN SHEETS 10220872\090261_XS_STAGE6C.DWG
LAYOUT NAME - 090261T - (129)


PLOT DATE : 4/15/2017 4:02 PM PLOT BY : ANDERSON, THOMAS R PLOT NAME : PLOT SCALE : 1 IN:10 FT

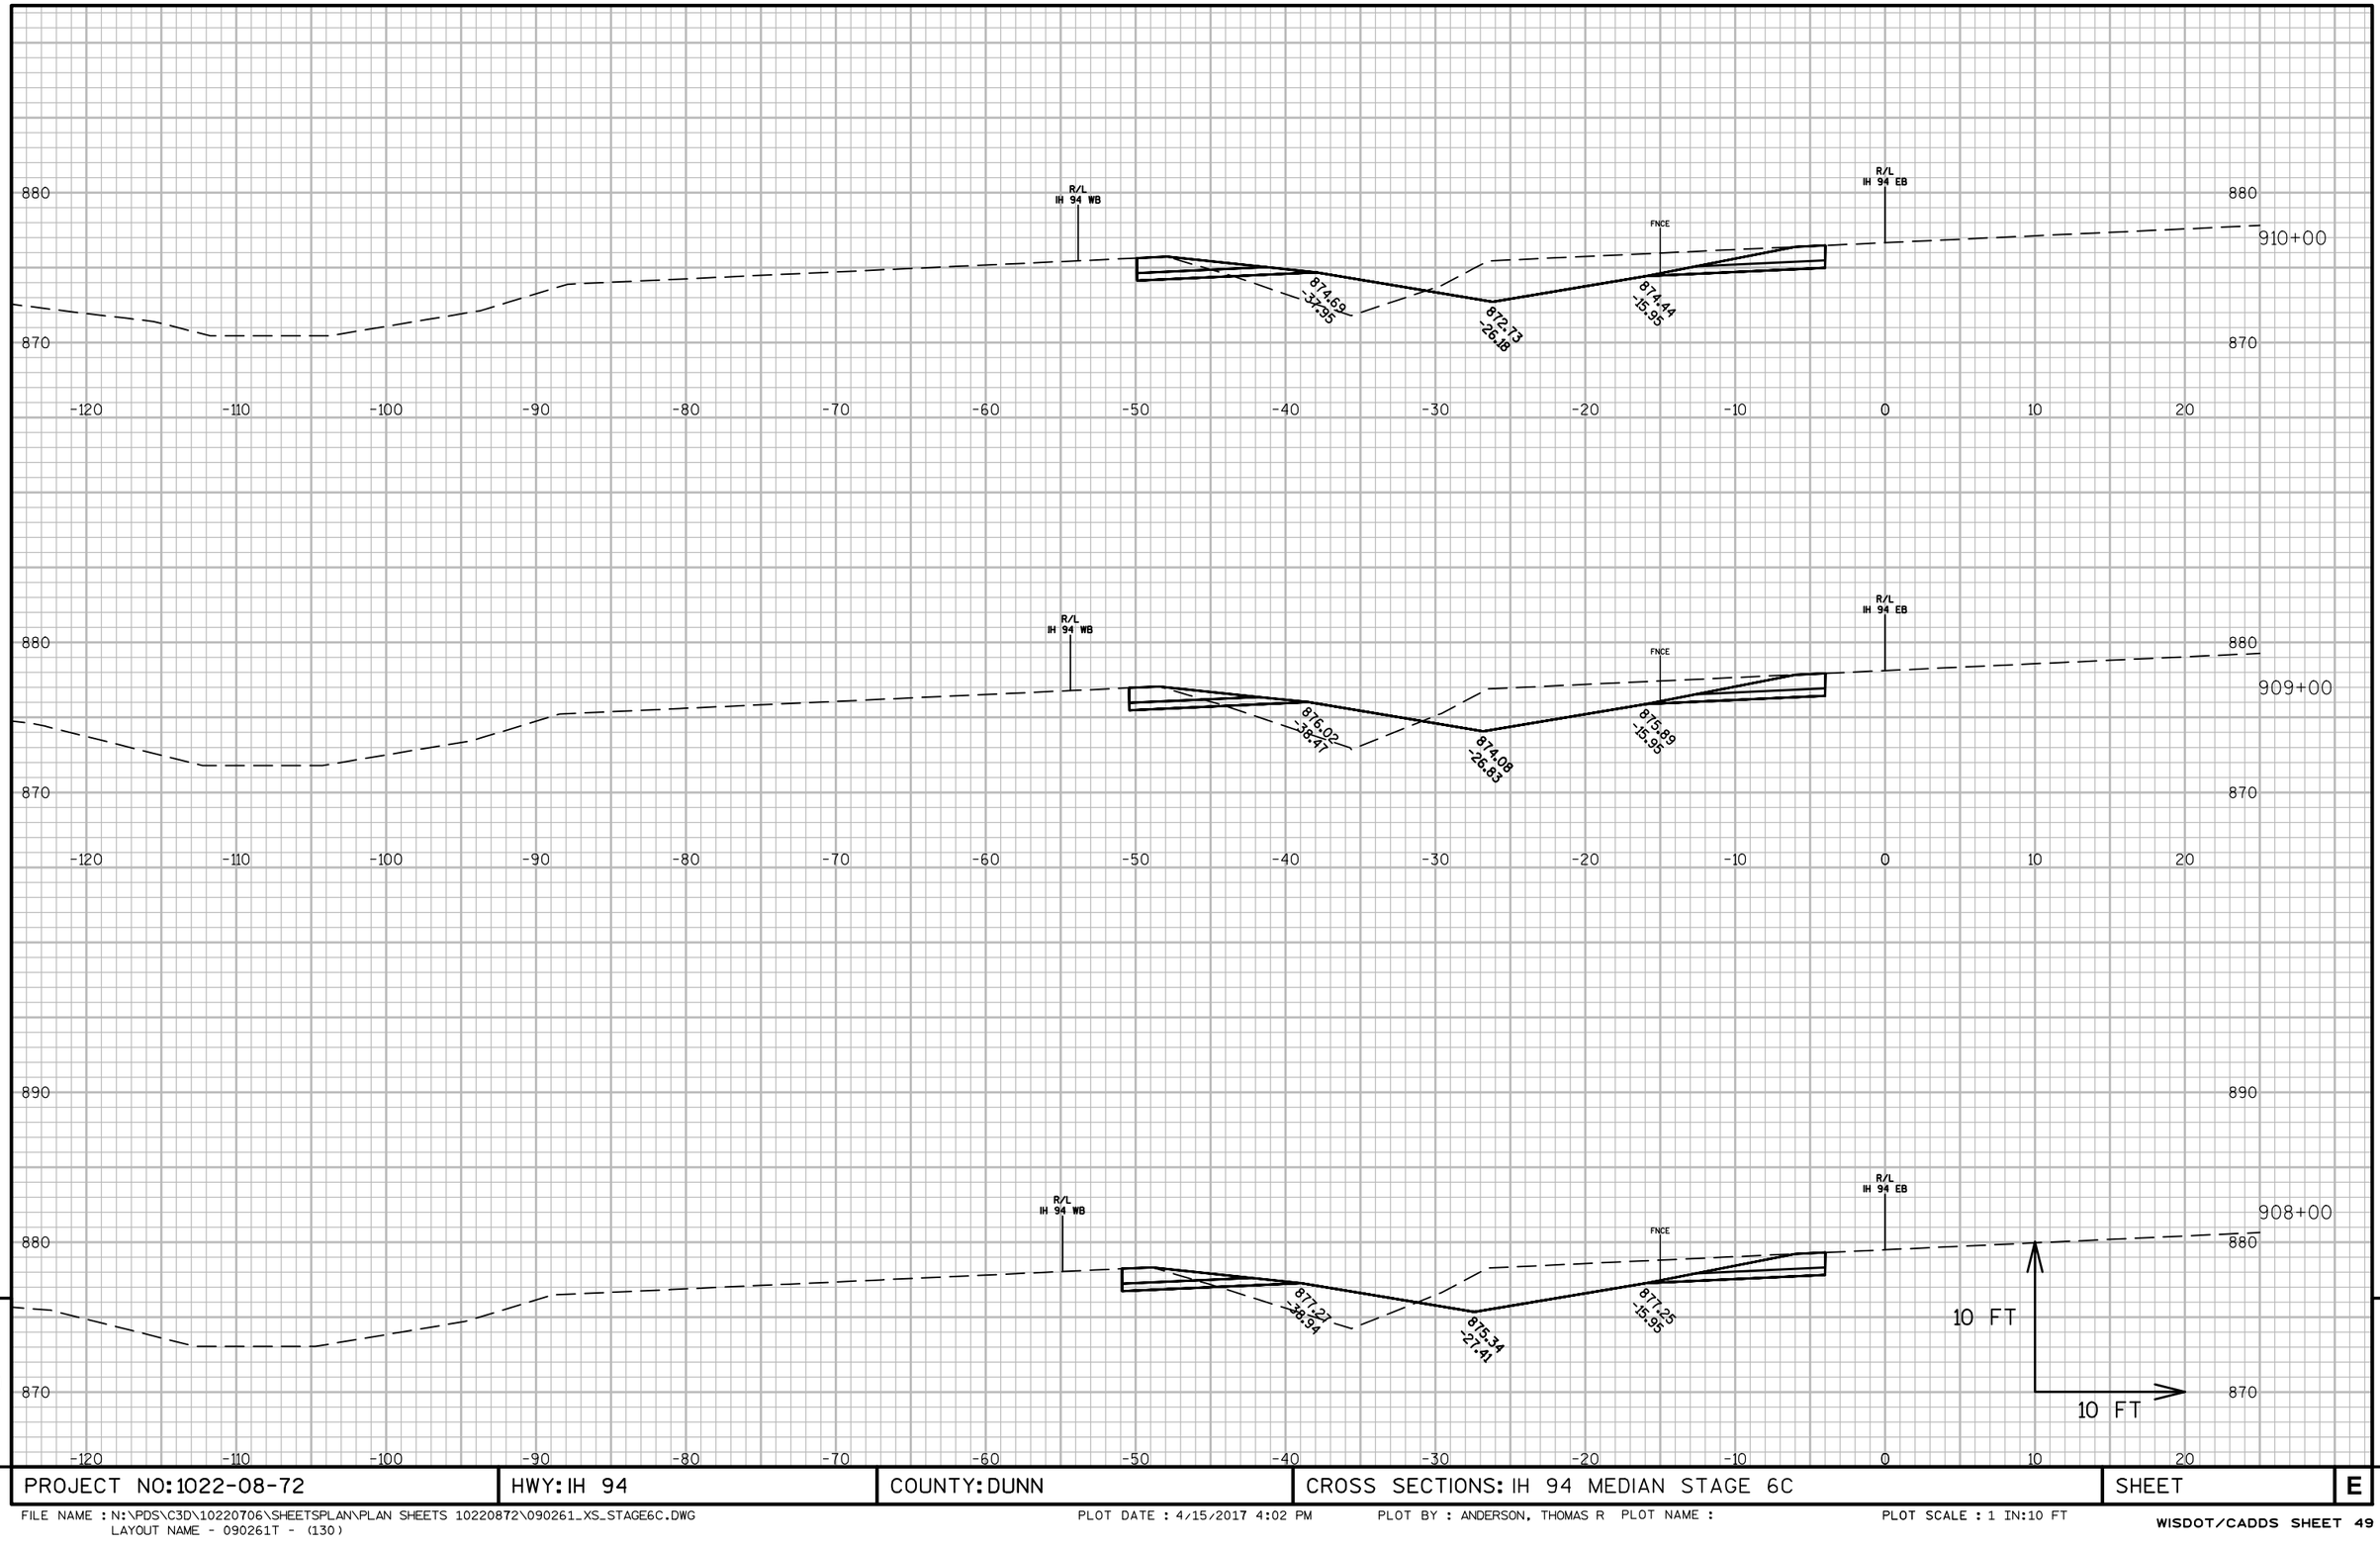

PROJECT NO: 1022-08-72	HWY: IH 94	COUNTY: DUNN	CROSS SECTIONS: IH 94 MEDIAN STAGE 6C	SHEET	E

FILE NAME : N:\PDS\C3D\10220706\SHEETSPLAN\PLAN SHEETS 10220872\090261_XS_STAGE6C.DWG
LAYOUT NAME - 090261T - (130)


PLOT DATE : 4/15/2017 4:02 PM PLOT BY : ANDERSON, THOMAS R PLOT NAME : PLOT SCALE : 1 IN:10 FT

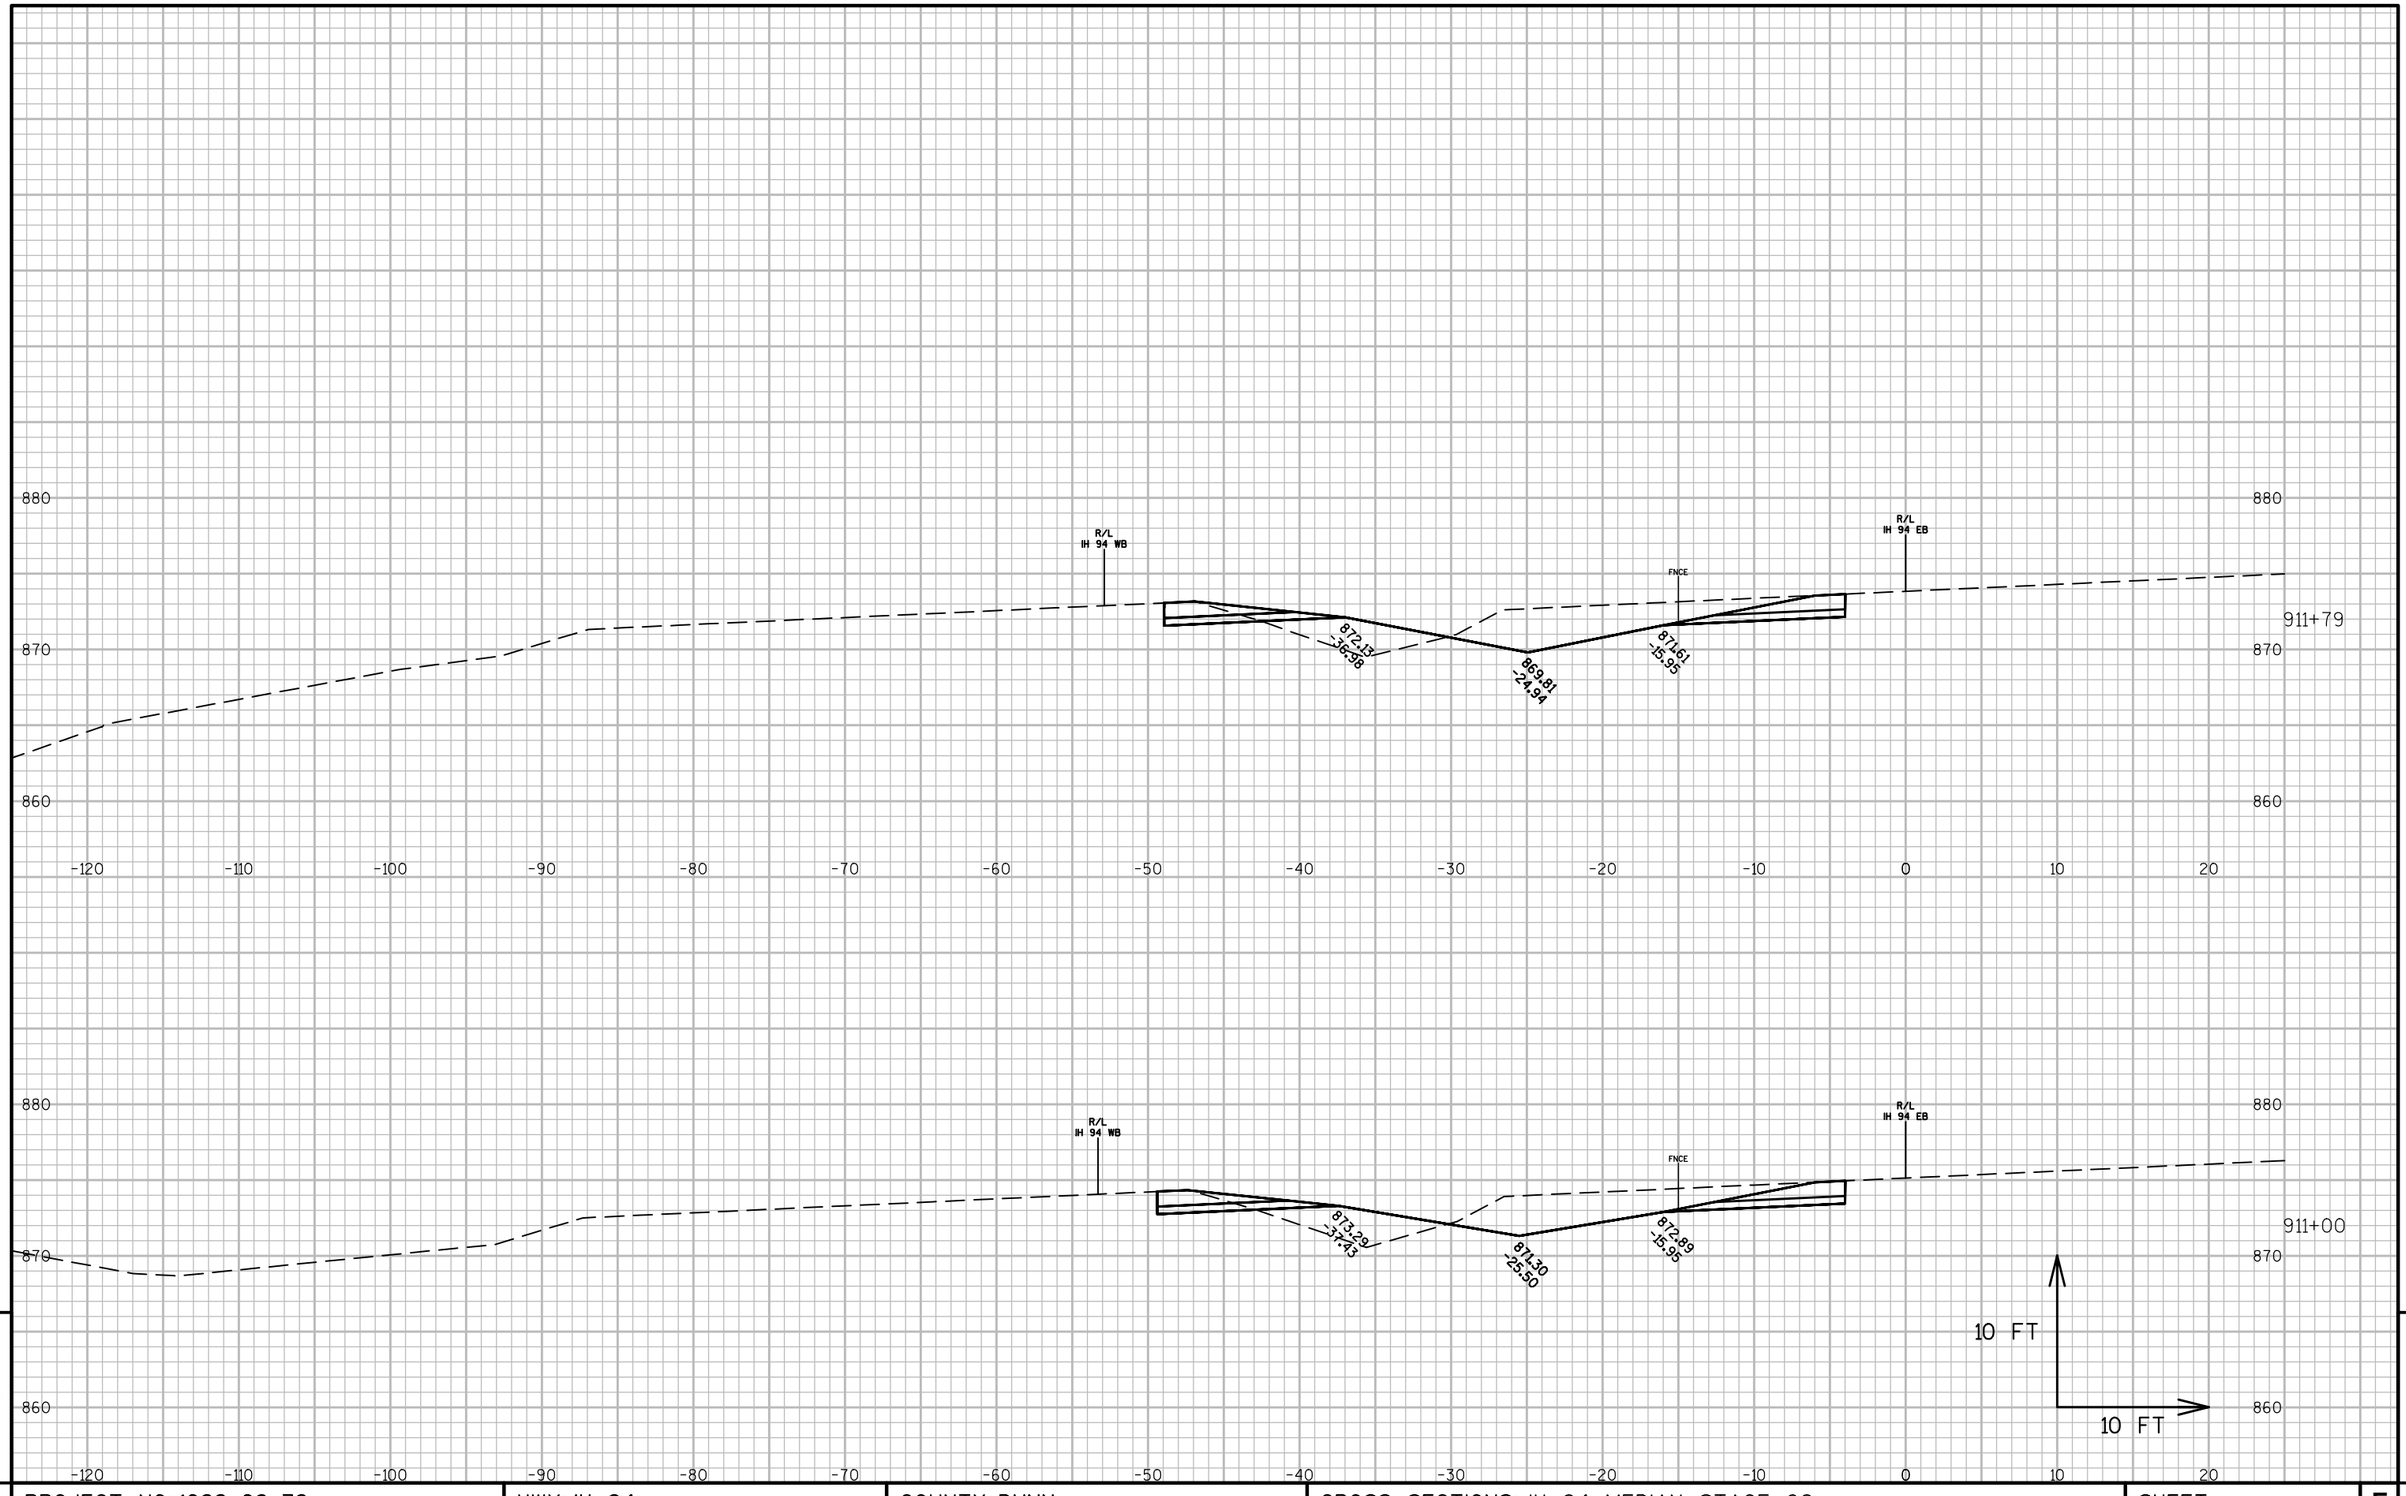

PROJECT NO: 1022-08-72	HWY: IH 94	COUNTY: DUNN	CROSS SECTIONS: IH 94 MEDIAN STAGE 6C	SHEET	E

FILE NAME : N:\PDS\C3D\10220706\SHEETSPLAN\PLAN SHEETS 10220872\090261_XS_STAGE6C.DWG
LAYOUT NAME - 090261T - (131)

PLOT DATE : 4/15/2017 4:02 PM PLOT BY : ANDERSON, THOMAS R PLOT NAME : PLOT SCALE : 1 IN:10 FT

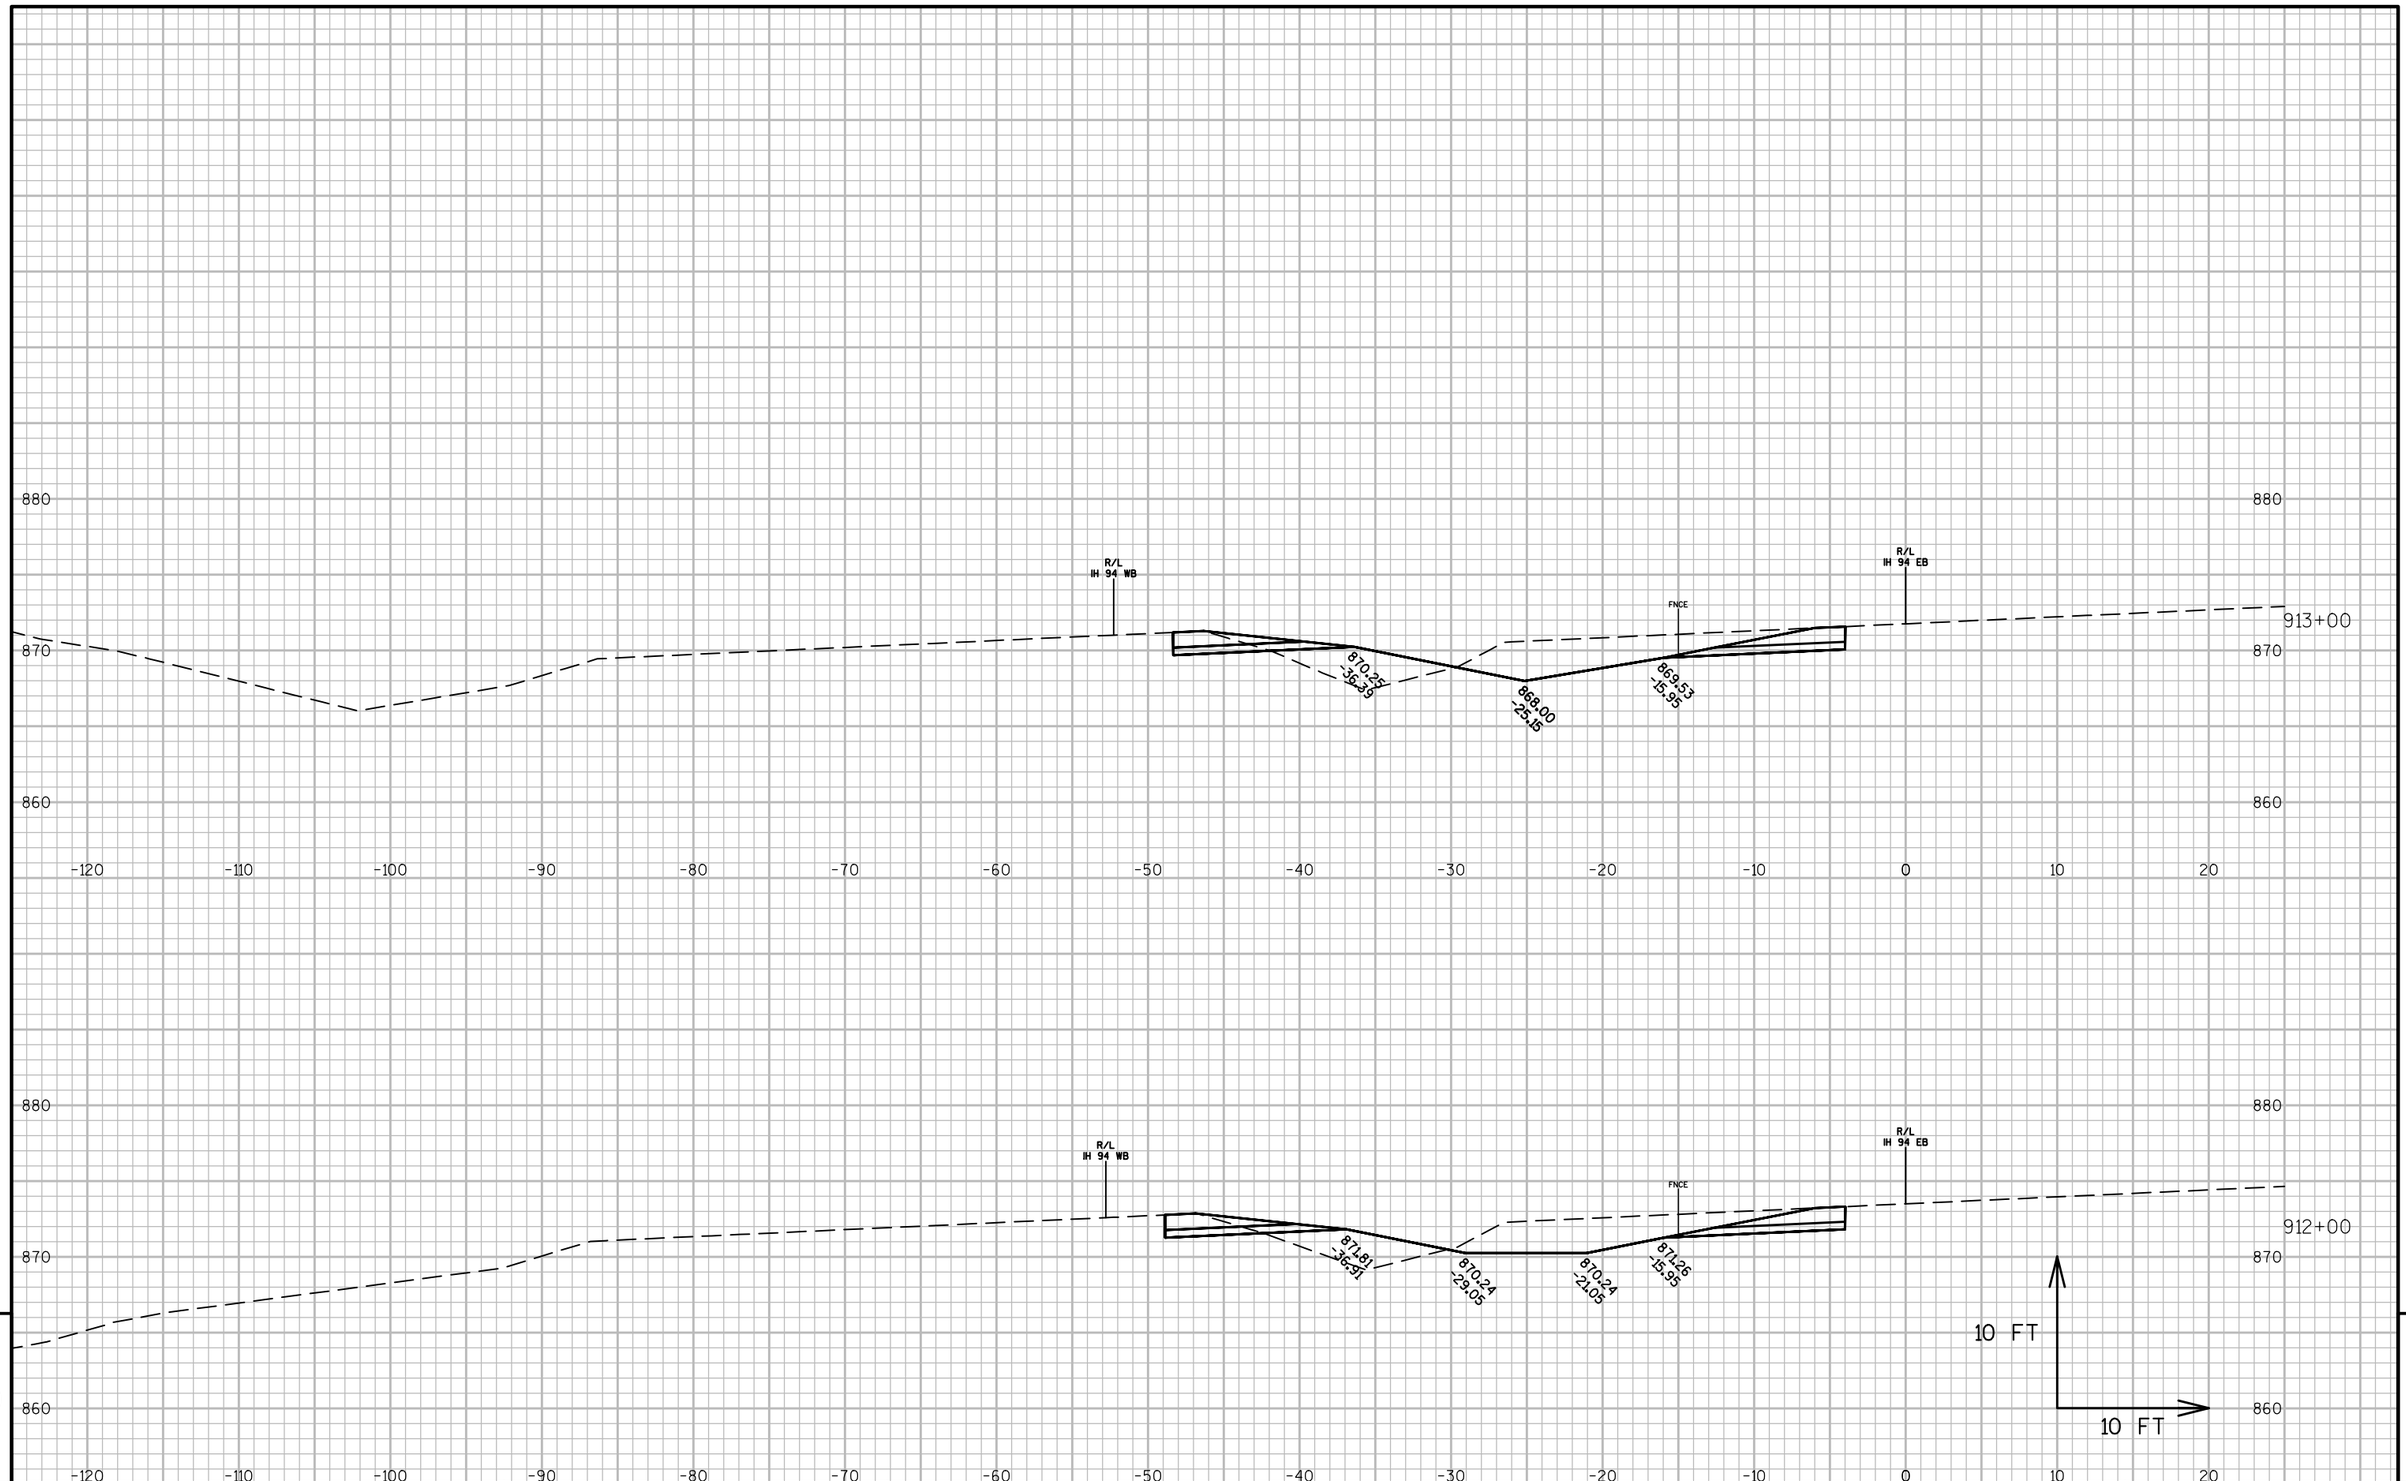


9

9

PROJECT NO: 1022-08-72	HWY: IH 94	COUNTY: DUNN	CROSS SECTIONS: IH 94 MEDIAN STAGE 6C	SHEET	E

FILE NAME : N:\PDS\C3D\10220706\SHEETSPLAN\PLAN SHEETS 10220872\090261_XS_STAGE6C.DWG
LAYOUT NAME - 090261T - (132)

PLOT DATE : 4/15/2017 4:02 PM PLOT BY : ANDERSON, THOMAS R PLOT NAME : PLOT SCALE : 1 IN:10 FT

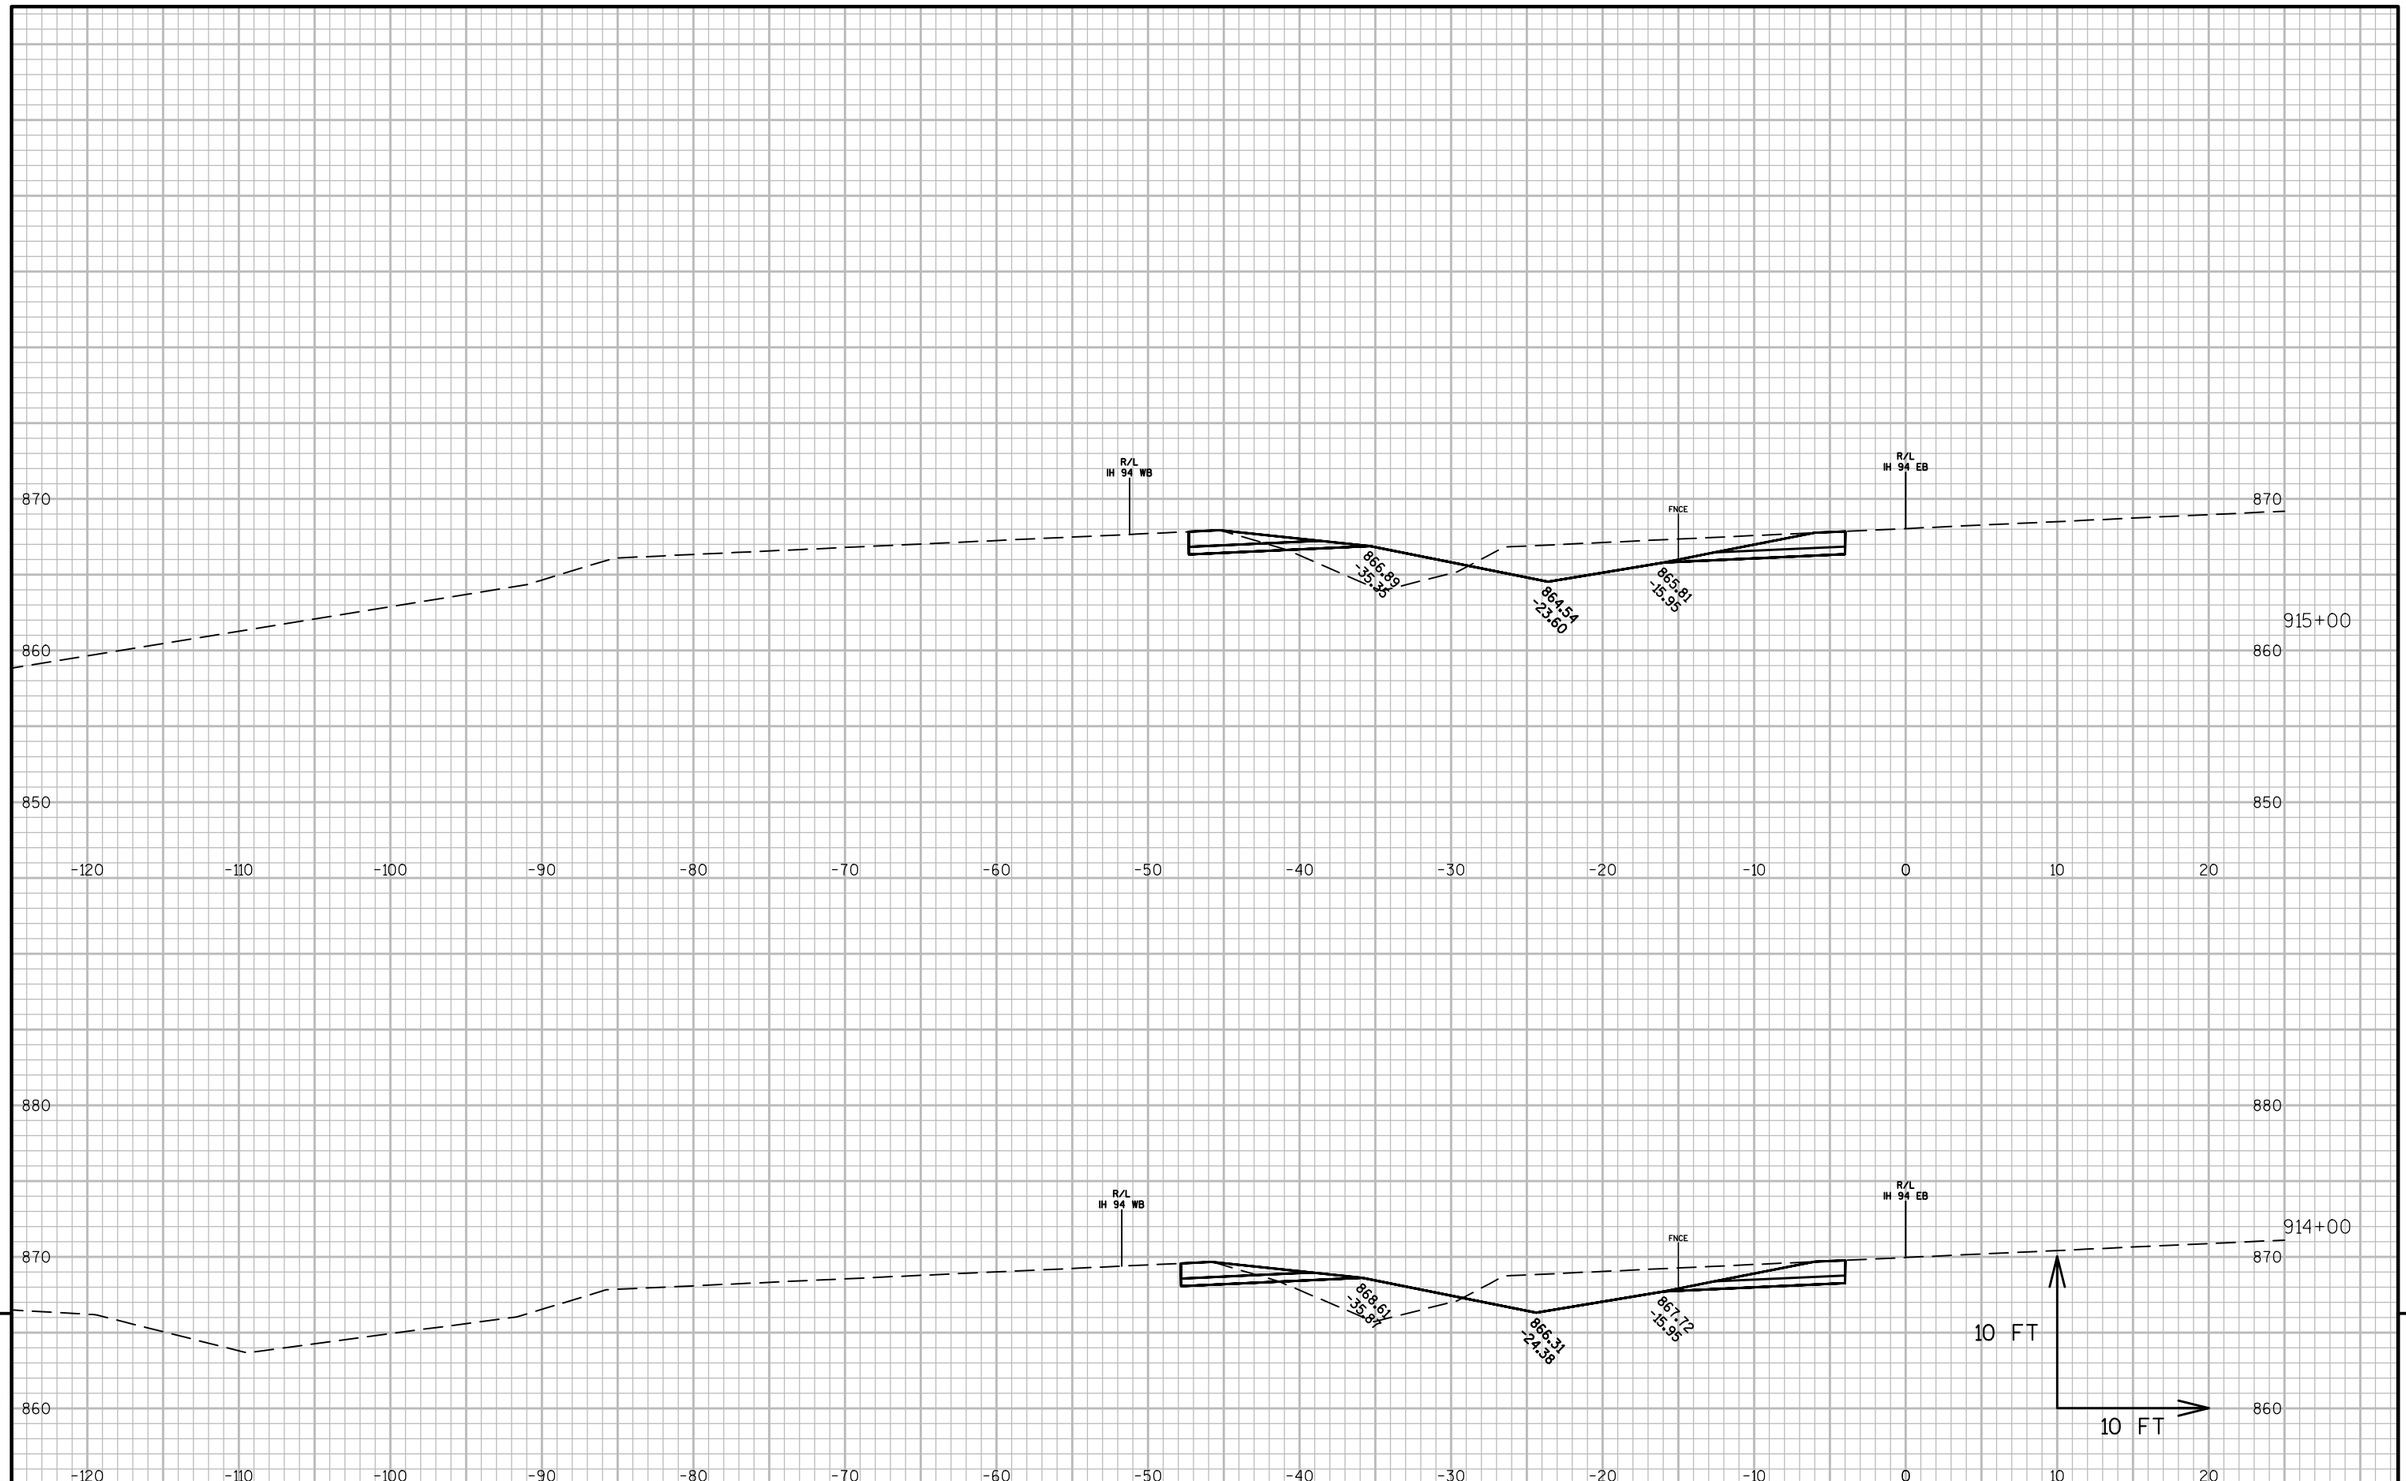


9

9

PROJECT NO: 1022-08-72	HWY: IH 94	COUNTY: DUNN	CROSS SECTIONS: IH 94 MEDIAN STAGE 6C	SHEET	E

FILE NAME : N:\PDS\C3D\10220706\SHEETSPLAN\PLAN SHEETS 10220872\090261_XS_STAGE6C.DWG
LAYOUT NAME - 090261T - (133)

PLOT DATE : 4/15/2017 4:02 PM PLOT BY : ANDERSON, THOMAS R PLOT NAME : PLOT SCALE : 1 IN:10 FT

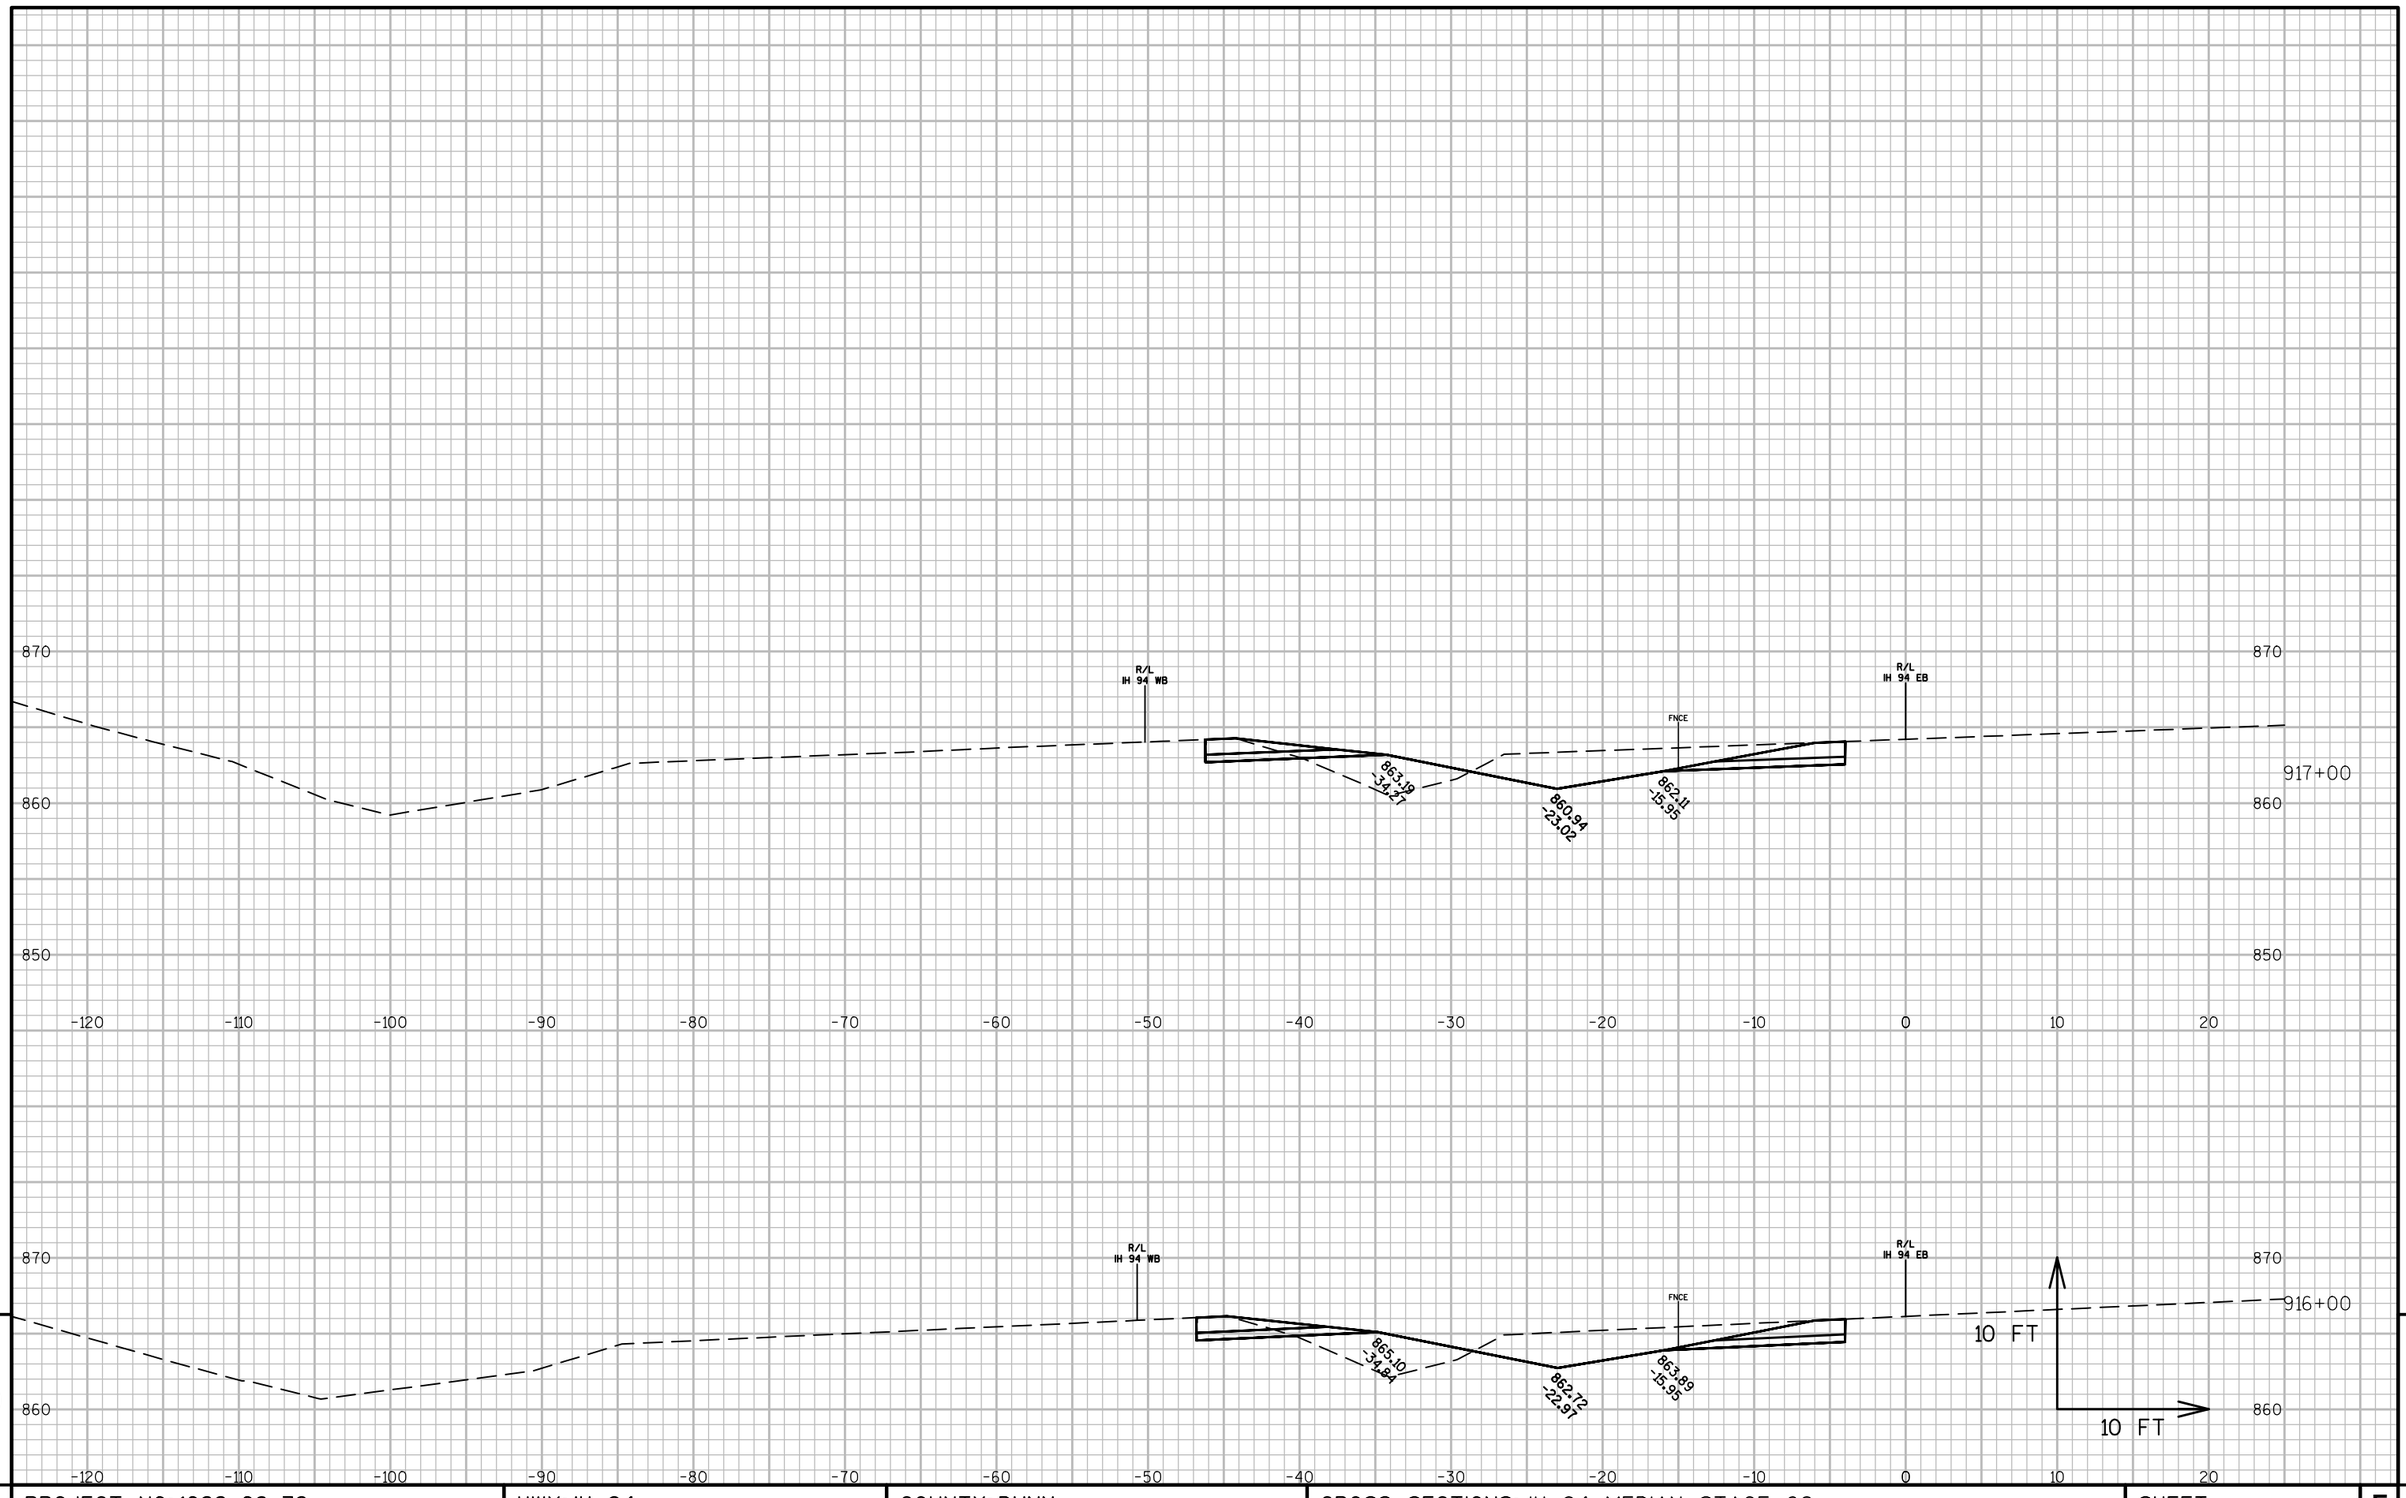


9

9

PROJECT NO:1022-08-72	HWY: IH 94	COUNTY: DUNN	CROSS SECTIONS: IH 94 MEDIAN STAGE 6C	SHEET	E

FILE NAME : N:\PDS\C3D\10220706\SHEETSPLAN\PLAN SHEETS 10220872\090261_XS_STAGE6C.DWG
LAYOUT NAME - 090261T - (134)

PLOT DATE : 4/15/2017 4:02 PM PLOT BY : ANDERSON, THOMAS R PLOT NAME : PLOT SCALE : 1 IN:10 FT

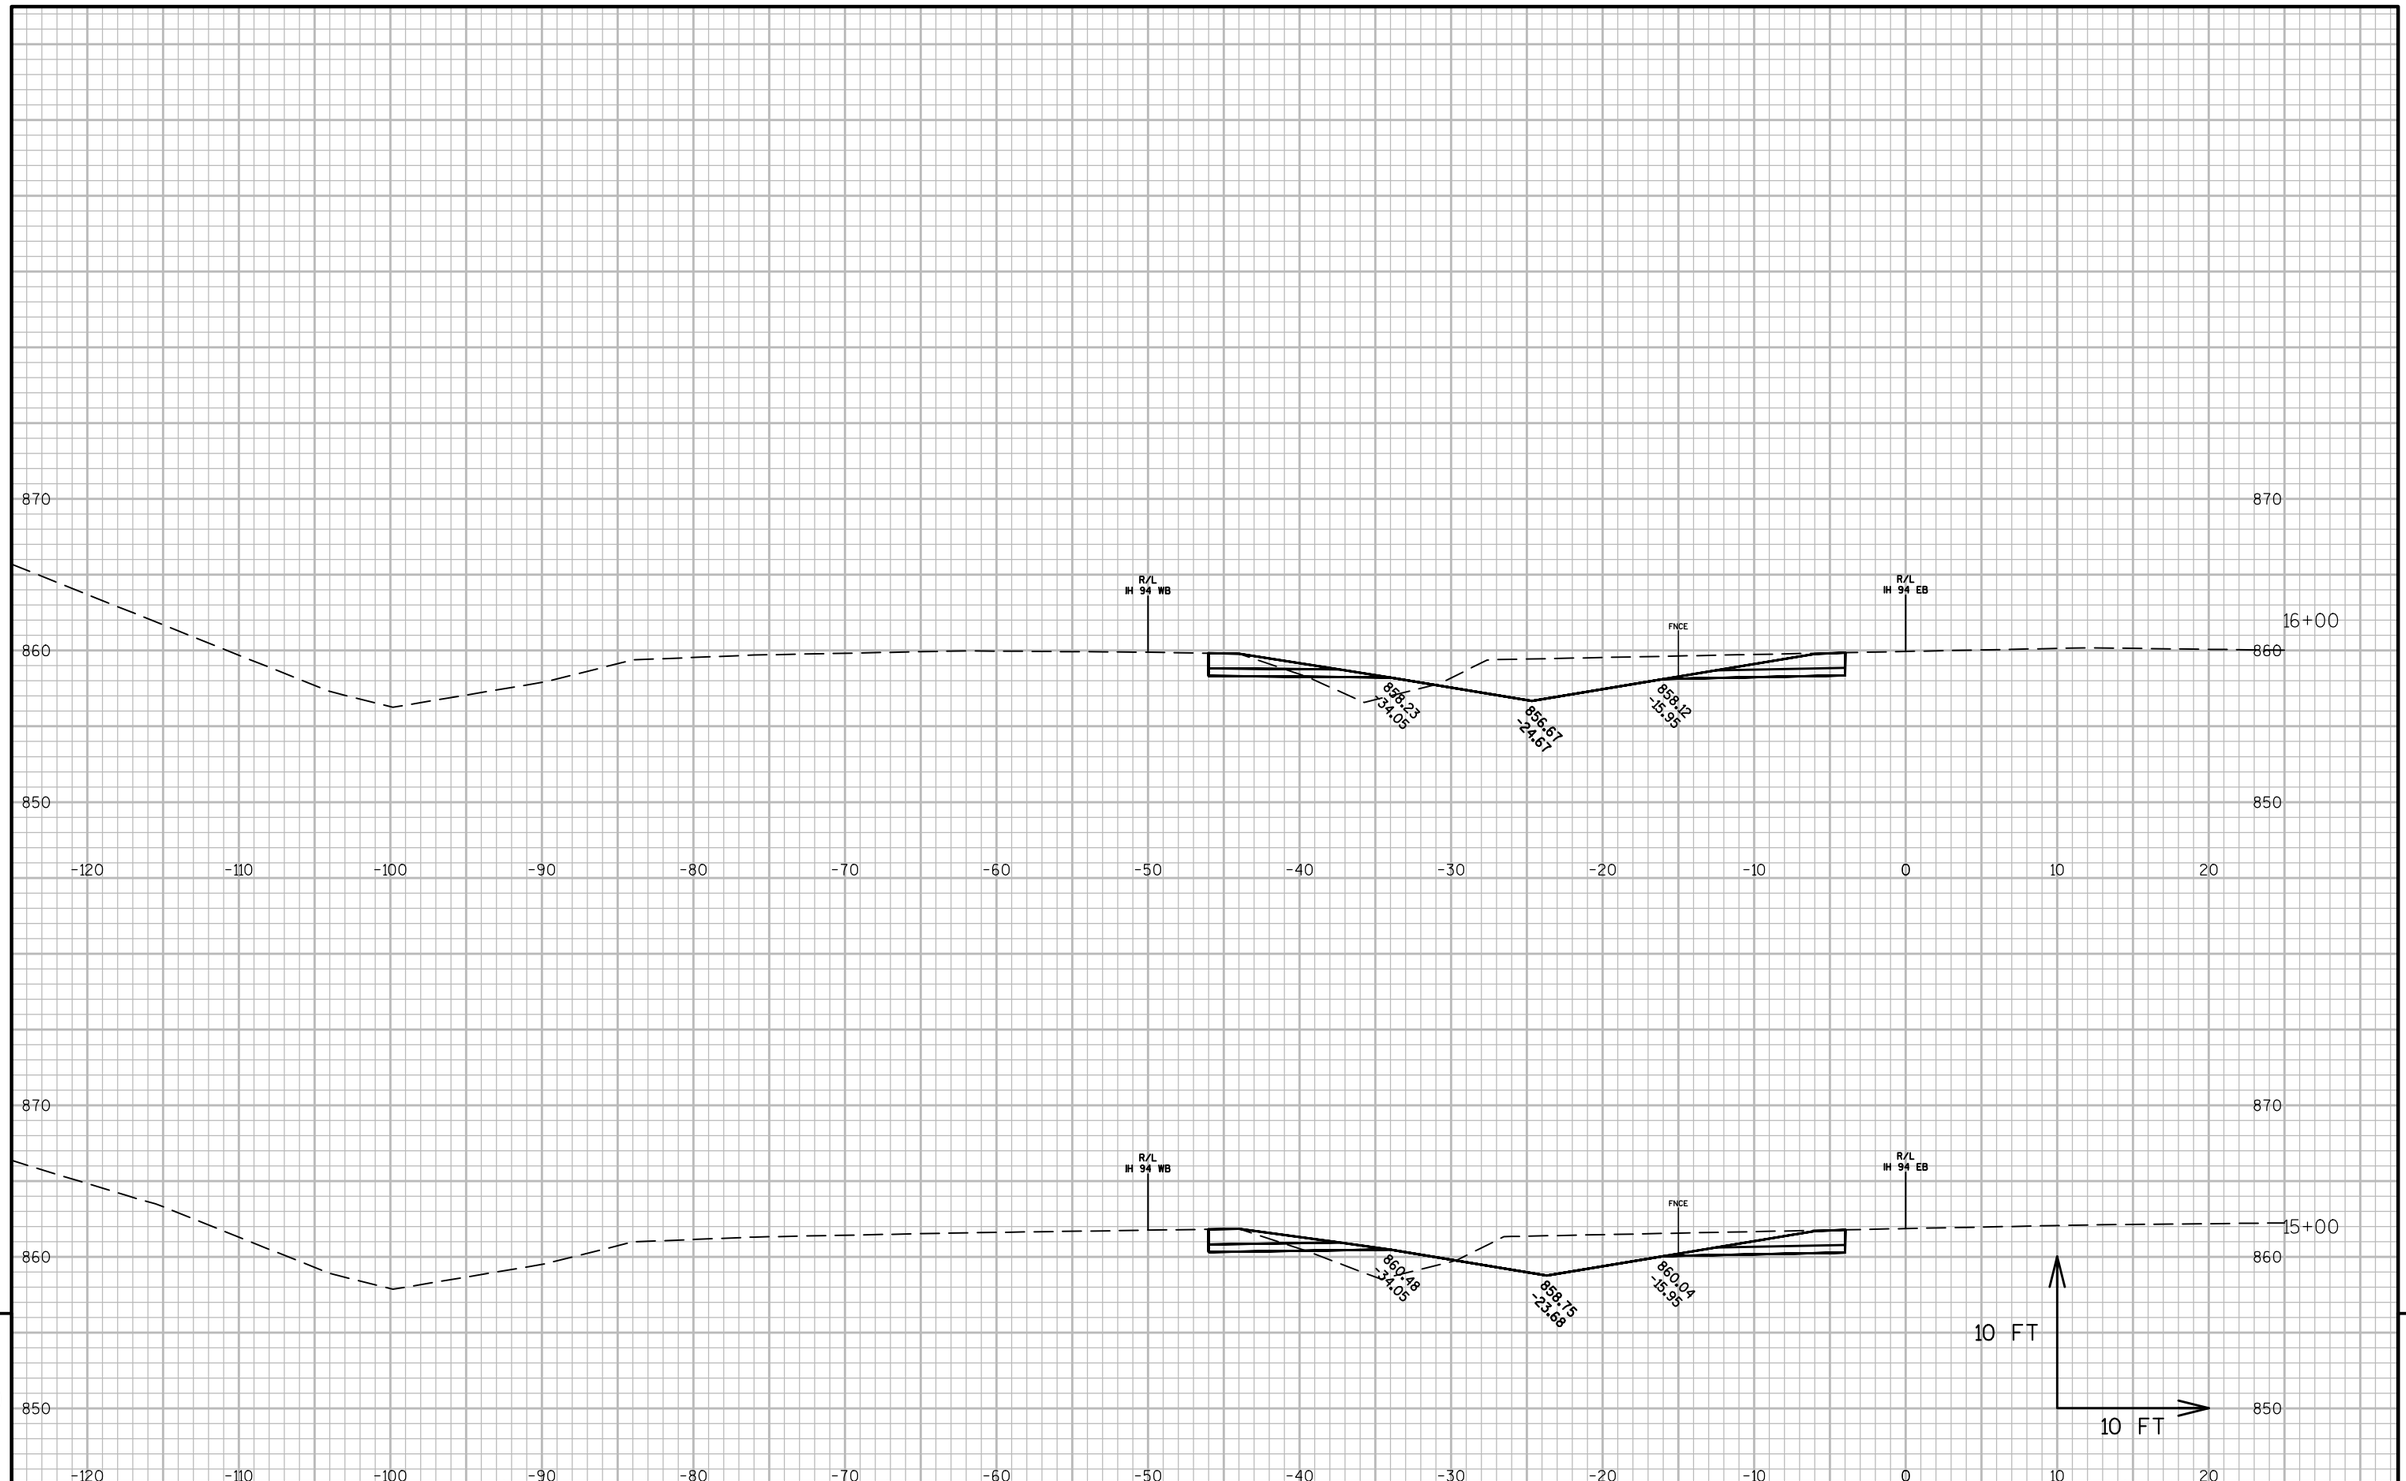

9


9

PROJECT NO: 1022-08-72	HWY: IH 94	COUNTY: DUNN	CROSS SECTIONS: IH 94 MEDIAN STAGE 6C	SHEET	E

FILE NAME : N:\PDS\C3D\10220706\SHEETSPLAN\PLAN SHEETS 10220872\090261_XS_STAGE6C.DWG
LAYOUT NAME - 090261T - (135)

PLOT DATE : 4/15/2017 4:03 PM PLOT BY : ANDERSON, THOMAS R PLOT NAME :

PLOT SCALE : 1 IN:10 FT

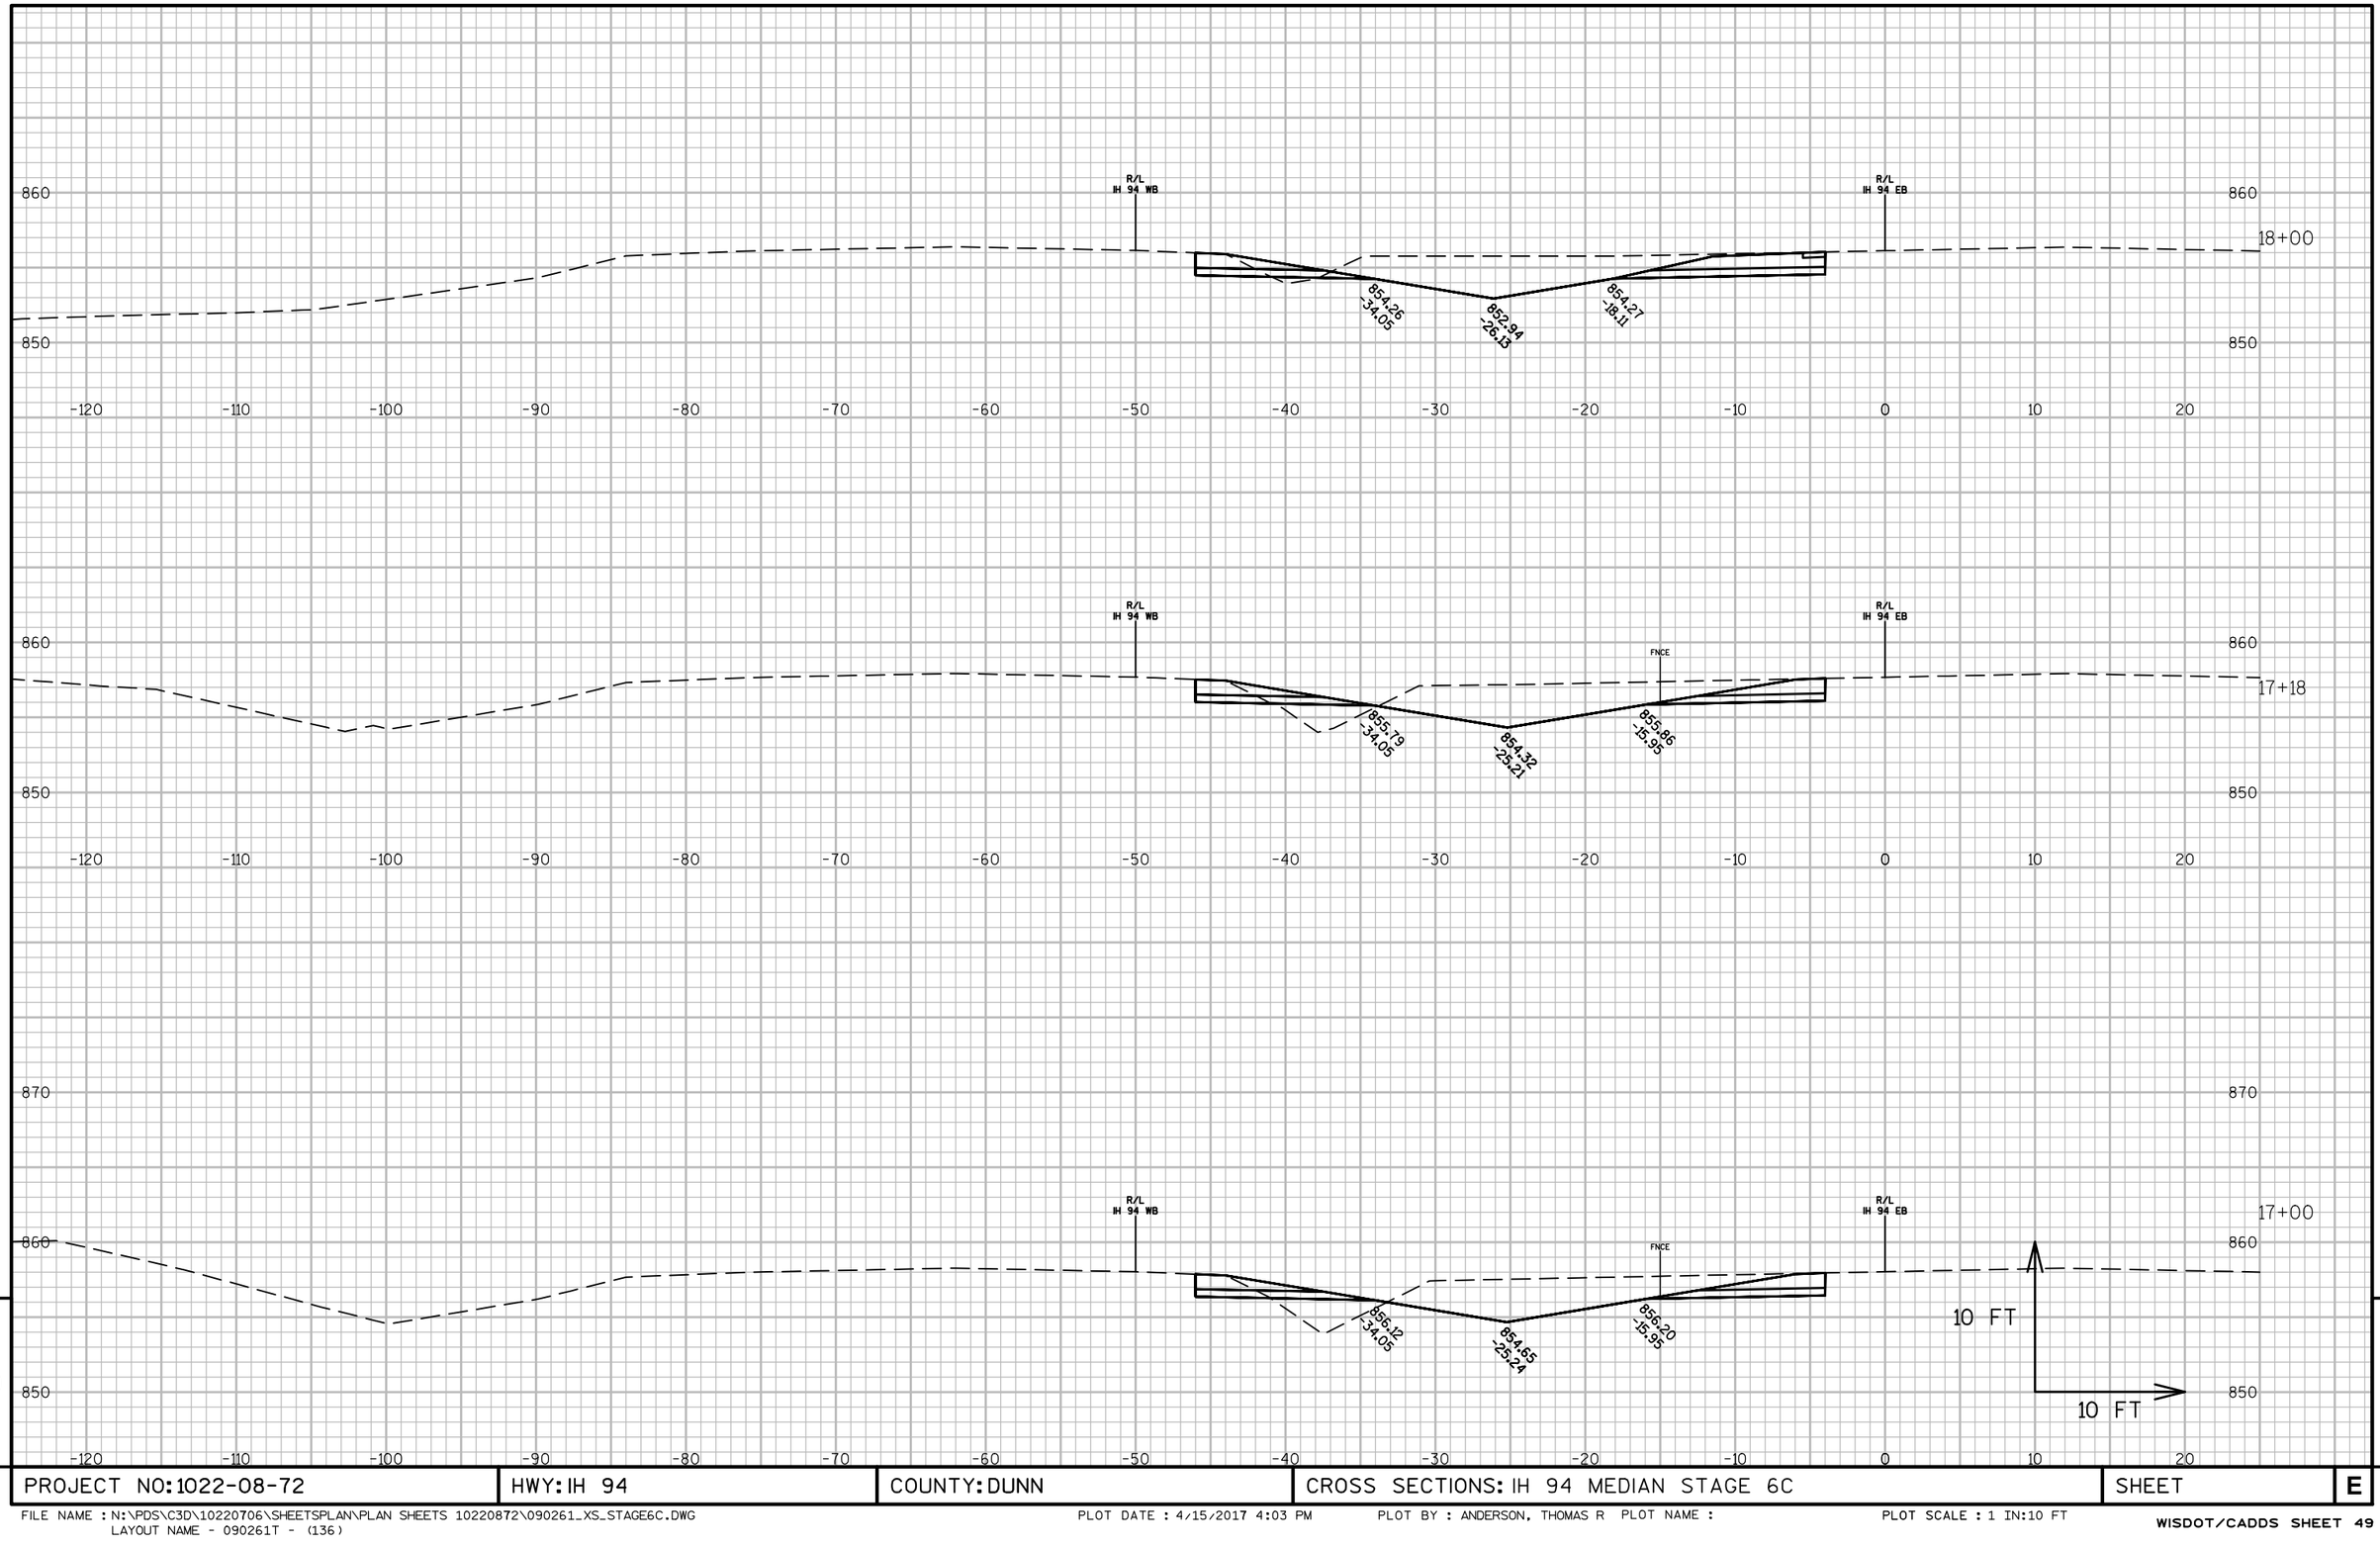

9


9

PROJECT NO: 1022-08-72	HWY: IH 94	COUNTY: DUNN	CROSS SECTIONS: IH 94 MEDIAN STAGE 6C	SHEET	E

FILE NAME : N:\PDS\C3D\10220706\SHEETSPLAN\PLAN SHEETS 10220872\090261_XS_STAGE6C.DWG
LAYOUT NAME - 090261T - (136)

PLOT DATE : 4/15/2017 4:03 PM PLOT BY : ANDERSON, THOMAS R PLOT NAME :

PLOT SCALE : 1 IN:10 FT

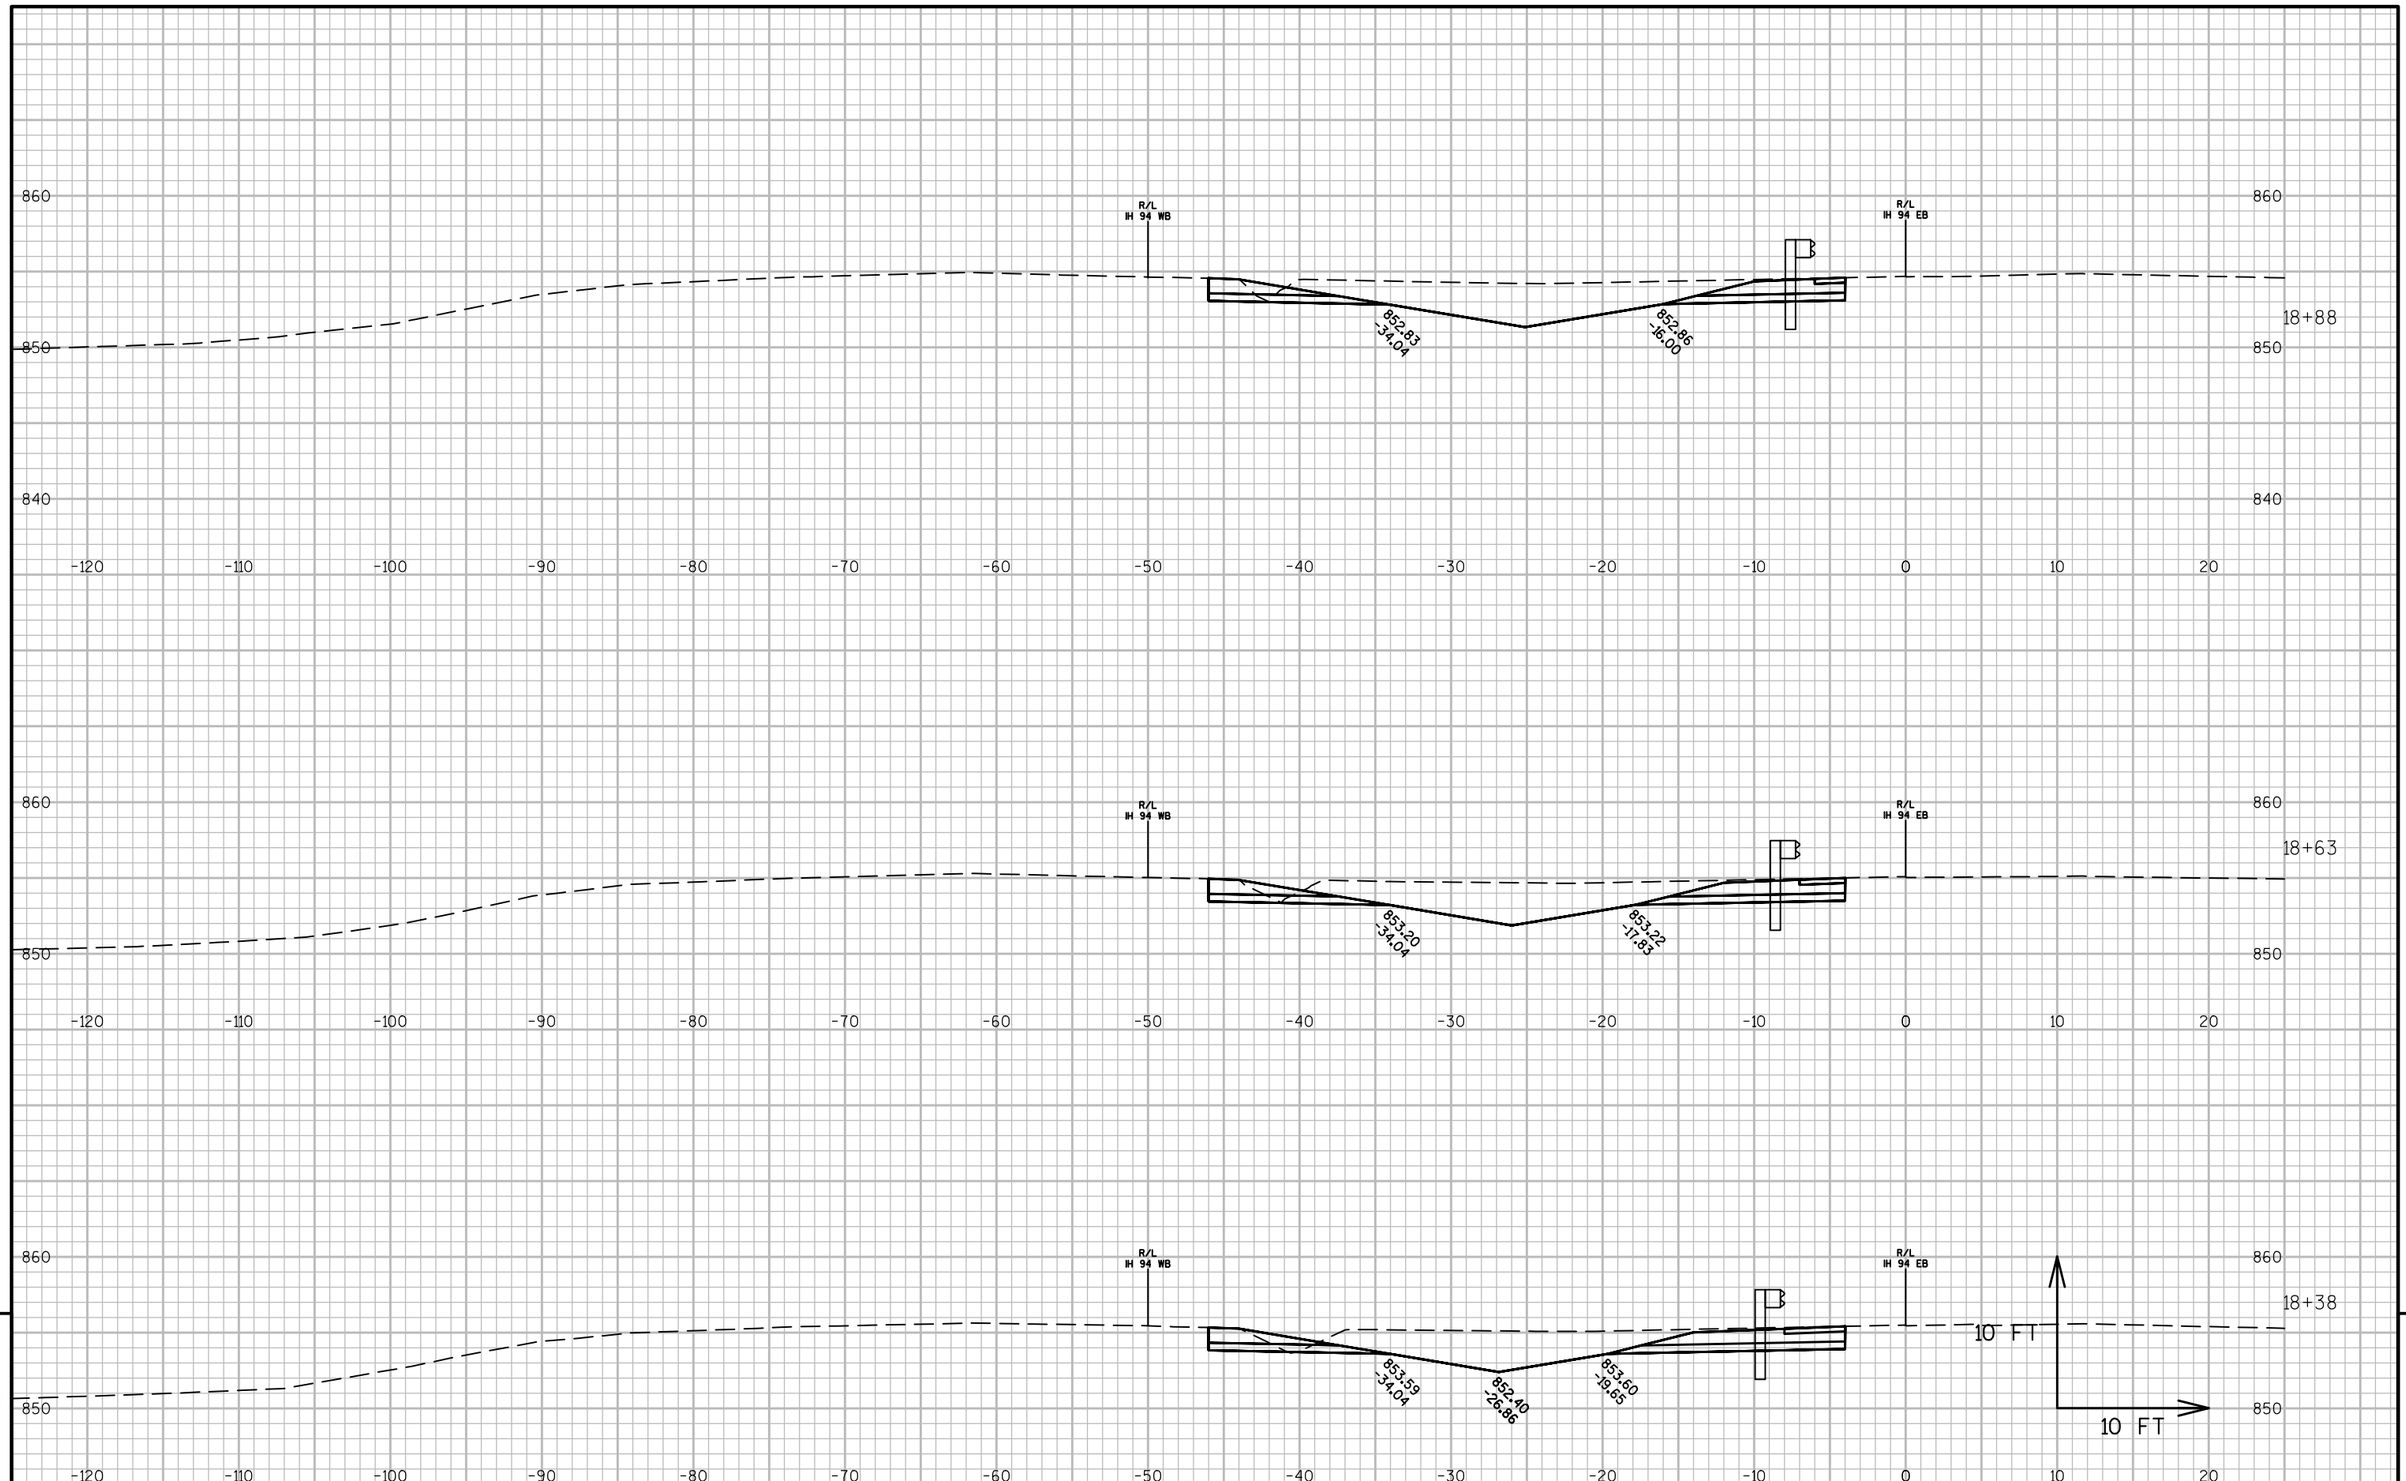


PROJECT NO: 1022-08-72	HWY: IH 94	COUNTY: DUNN	CROSS SECTIONS: IH 94 MEDIAN STAGE 6C	SHEET	E

FILE NAME : N:\PDS\C3D\10220706\SHEETSPLAN\PLAN SHEETS 10220872\090261_XS_STAGE6C.DWG
LAYOUT NAME - 090261T - (137)

PLOT DATE : 4/15/2017 4:03 PM PLOT BY : ANDERSON, THOMAS R PLOT NAME :

PLOT SCALE : 1 IN:10 FT

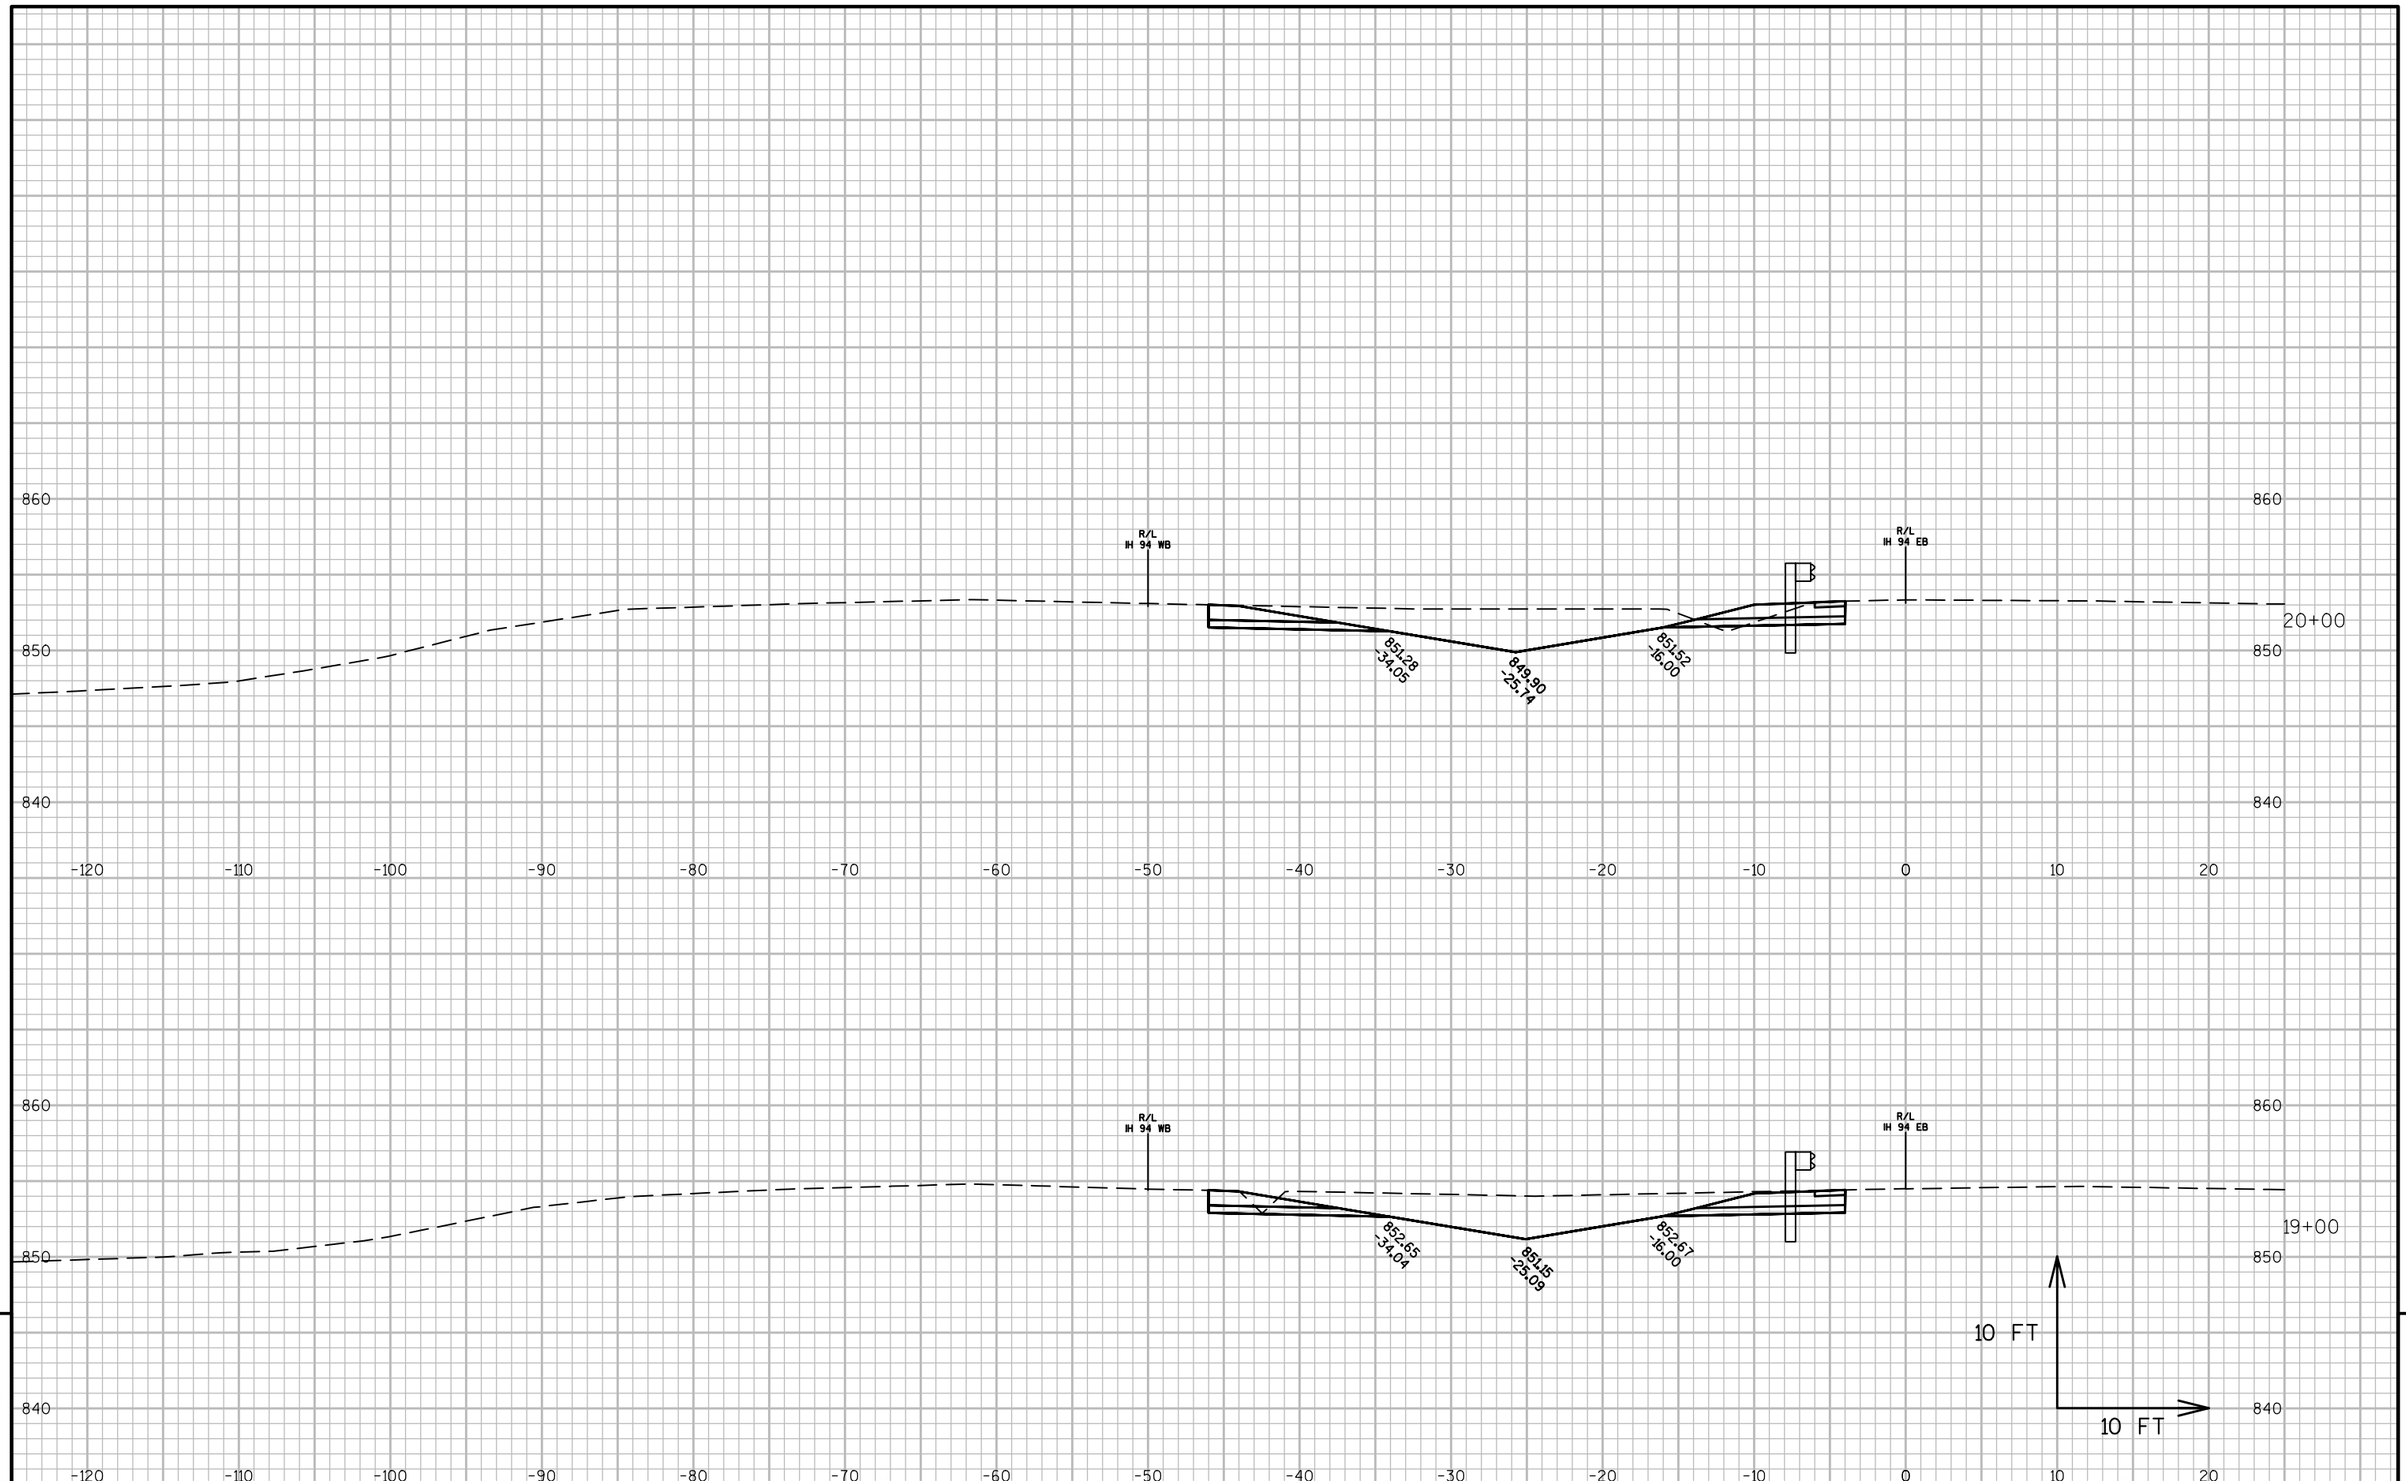

9


9

PROJECT NO: 1022-08-72	HWY: IH 94	COUNTY: DUNN	CROSS SECTIONS: IH 94 MEDIAN STAGE 6C	SHEET	E

FILE NAME : N:\PDS\C3D\10220706\SHEETSPLAN\PLAN SHEETS 10220872\090261_XS_STAGE6C.DWG
LAYOUT NAME - 090261T - (138)

PLOT DATE : 4/15/2017 4:03 PM PLOT BY : ANDERSON, THOMAS R PLOT NAME :

PLOT SCALE : 1 IN:10 FT

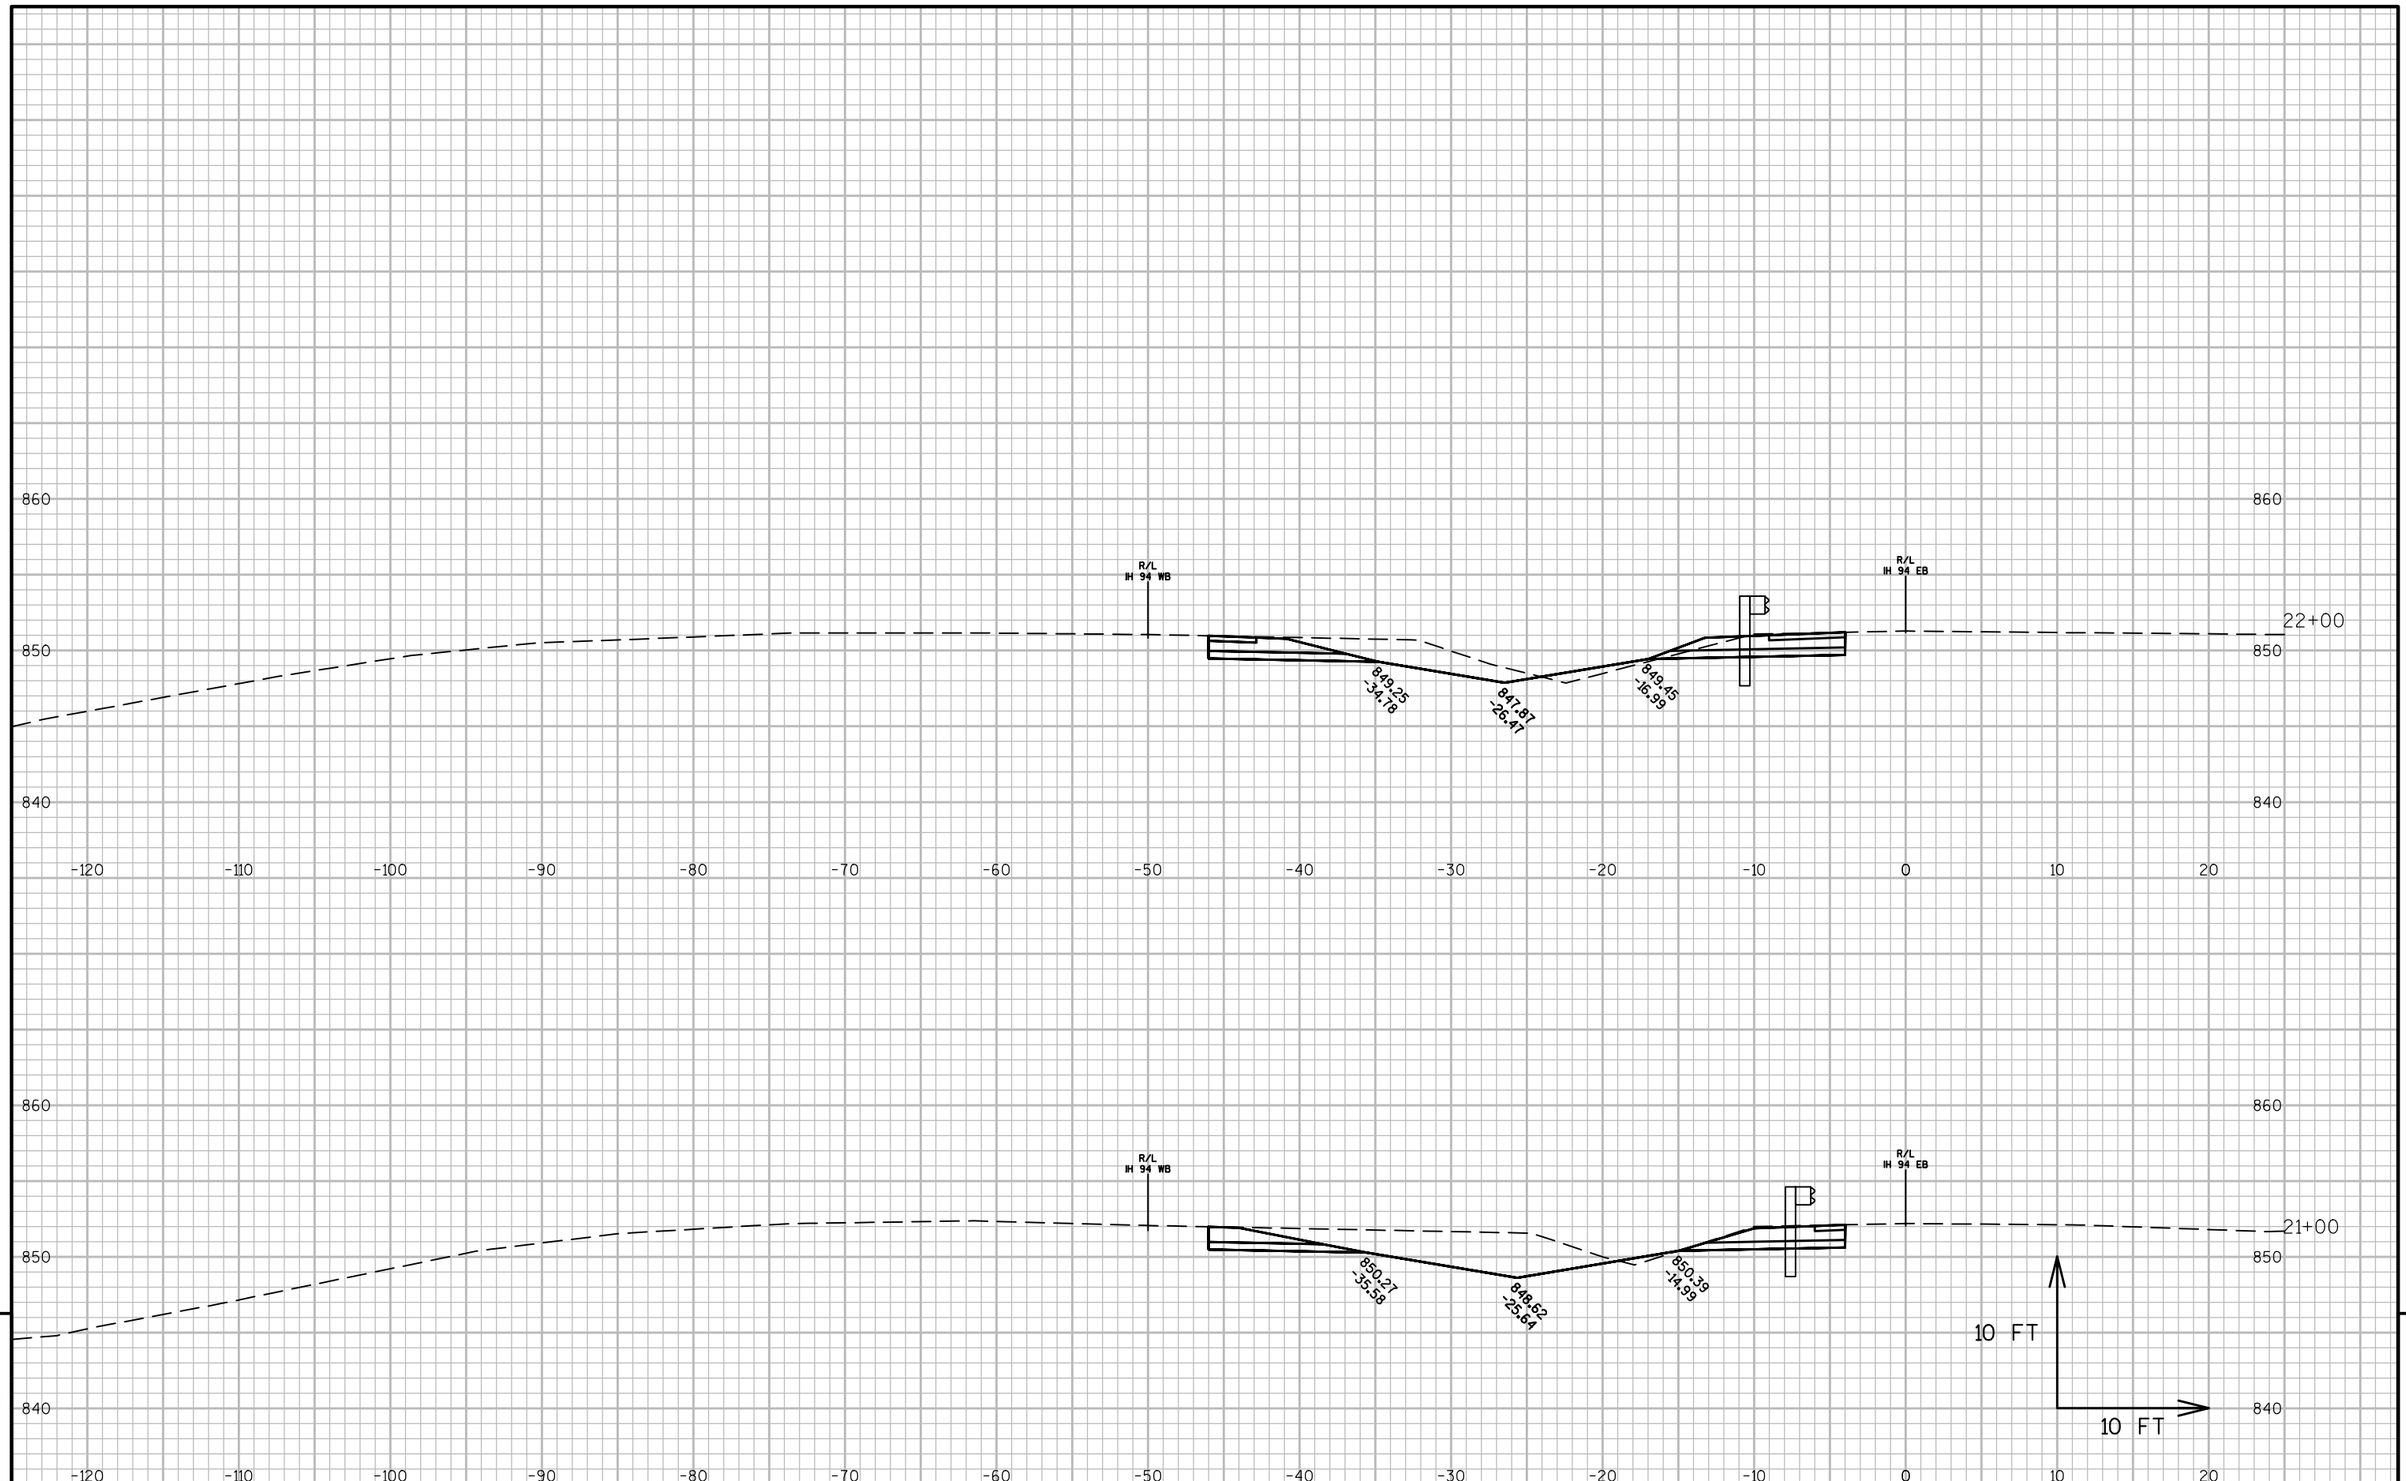

9


9

PROJECT NO: 1022-08-72	HWY: IH 94	COUNTY: DUNN	CROSS SECTIONS: IH 94 MEDIAN STAGE 6C	SHEET	E

FILE NAME : N:\PDS\C3D\10220706\SHEETSPLAN\PLAN SHEETS 10220872\090261_XS_STAGE6C.DWG
LAYOUT NAME - 090261T - (139)

PLOT DATE : 4/15/2017 4:03 PM PLOT BY : ANDERSON, THOMAS R PLOT NAME :

PLOT SCALE : 1 IN:10 FT

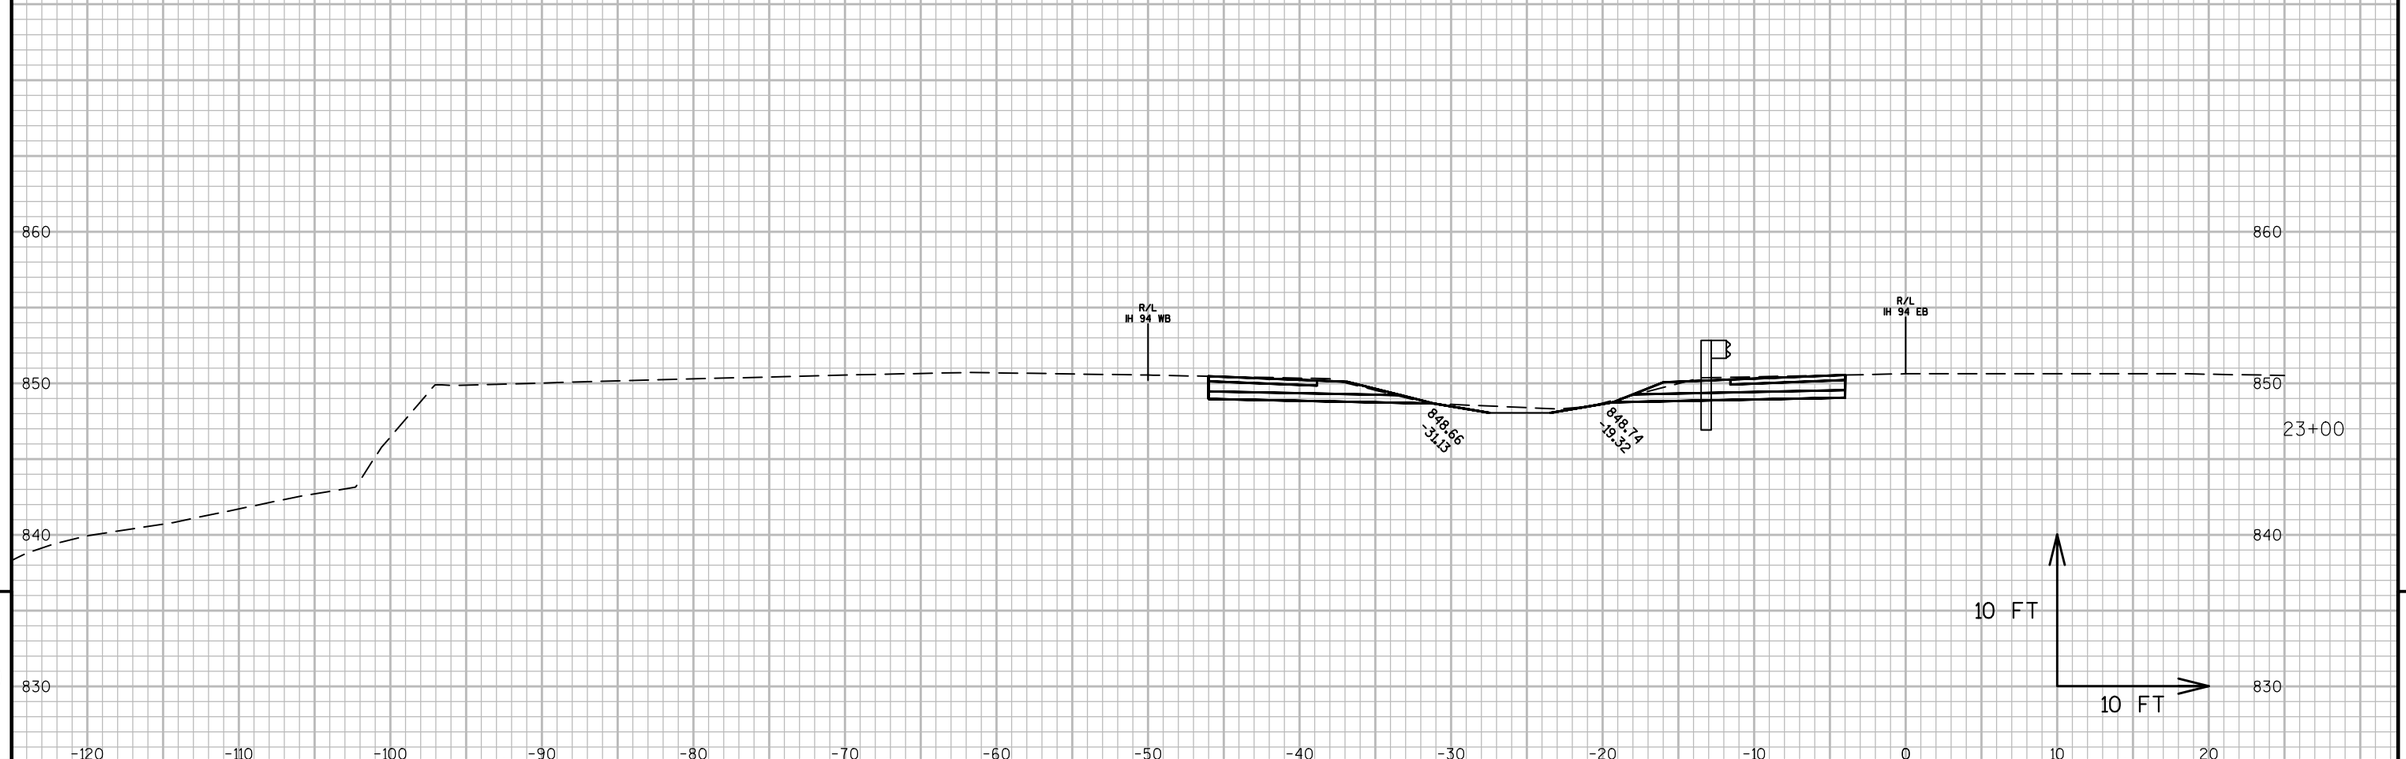

9

9

PROJECT NO: 1022-08-72	HWY: IH 94	COUNTY: DUNN	CROSS SECTIONS: IH 94 MEDIAN STAGE 6C	SHEET	E

FILE NAME : N:\PDS\C3D\10220706\SHEETSPLAN\PLAN SHEETS 10220872\090261_XS_STAGE6C.DWG
LAYOUT NAME - 090261T - (140)

PLOT DATE : 4/15/2017 4:04 PM PLOT BY : ANDERSON, THOMAS R PLOT NAME : PLOT SCALE : 1 IN:10 FT