Phase 1 Hazardous Materials Assessment

WisDOT Project ID 8140-00-00 & 8140-25-01
STH 27
CTH B to USH 63
City of Hayward
Sawyer County

DRAFT

Prepared for:

WisDOT Northwest Region - Superior
1701 N. 4th Street
Superior, WI

March 2017

HireSmart®

Phase 1 Hazardous Materials Assessment

Project ID 8140-00-00 & 8140-25-01
STH 27
CTH B to USH 63
City of Hayward
Sawyer County

DRAFT

This report prepared by:

_____
Mitchell C. Banach
Environmental Scientist

This report reviewed by:

_____
Lori A. Rosemore, PG
Hydrogeologist

_____
Jeff Abramson, PE
Project Manager
abramsonj@ayresassociates.com

AYRES ASSOCIATES
3433 Oakwood Hills Parkway
Eau Claire, WI 54701-7698
715.834.3161 • Fax: 715.831.7500
www.AyresAssociates.com

Ayres Associates Project No. 41-0696.02
File:

Contents

Page No.

1.0 Executive Summary 1
1.1 Project Description 2
1.2 Findings 2
1.3 Recommendations 2
2.0 Project Corridor Information 4
2.1 Responsible Unit(s) of Government 4
2.2 Corridor Description 4
2.3 General Land Use History 4
2.4 Hydrogeology 5
2.4.1 Topography 5
2.4.2 Soils 5
2.4.3 Surface Water 5
2.4.4 Groundwater 5
2.4.5 Bedrock 5
2.5 Exempted Areas 6
2.6 Summary of Sites Posing Hazardous Material Concerns 6
3.0 Conclusions and Recommendations 10
4.0 Information Sources 12

List of Appendices

Appendix A - Figures
Appendix B - Environmental Database Report
Appendix C - USH 63 & STH 27 Site Summary
Appendix D - Kwik Trip / Gordon's Standard Station Site Summary
Appendix E - Beth Grant Property Site Summary
Appendix F - Former Phillips 66 Site Summary
Appendix G - Subway Site Summary
Appendix H - Holiday #36 Site Summary
Appendix I - Thiry Property Site Summary

DRAFT

1.0 Executive Summary

The Wisconsin Department of Transportation (WisDOT) retained Ayres Associates to conduct a Phase 1 Hazardous Materials Site Assessment (HMA) of a section of State Highway 27 (STH 27) between Michigan Avenue and State Highway 63 (STH 63), measuring approximately 0.505 miles (hereinafter "project corridor"). Note that the limits

The objective of the Phase 1 HMA is to provide documentation of existing environmental conditions along the project corridor so as to limit WisDOT's potential environmental liabilities, avoid costly construction emergencies and delay, and to address worker safety during construction of the project. The Phase 1 HMA includes research and documentation to identify sites that potentially exhibit hazardous materials threats to the project right-of way or adjoining properties where roadway construction might take place. In general, the scope of the HMA included the following elements:

- Obtaining preliminary project information and construction requirements
- Reviewing environmental database records
- Reviewing historical land use information
- Reviewing geological or hydrogeological maps and other information
- Conducting interviews with current or past property owners, neighbors, local historians, long-term residents and local government or regulatory officials
- Reviewing regulatory agency files
- Conducting a field reconnaissance visit along the project corridor
- Evaluating data and providing conclusions and recommendations relative to hazardous materials concerns throughout the project corridor

Ayres Associates conducted this Phase 1 HMA in general accordance with accepted engineering principles and practices, including Chapter 21, Section 35 of the State of Wisconsin Department of Transportation Facilities Development Manual (FDM), published on December 22, 2011. Ayres Associates' findings are based on observations and data collected during a limited time period. It should be understood that a field reconnaissance, by nature, is limited in its ability to fully assess the environmental conditions of a corridor. Ayres Associates does not assume responsibility for the discovery or elimination of adverse environmental conditions that possibly could cause accidents, injury, or damage.

DRAFT

1.1 Project Description

Ayres Associates was retained by the WisDOT to provide engineering design and hazardous materials assessment services for road improvements along a section of STH 27 between Michigan Avenue and STH 63, measuring approximately 0.505 miles. The proposed work entails replacing pavement, adding curb and gutter, adding sidewalk and shared use path, which will consist of excavation up to 2 feet (ft) deep. Storm sewer utility will also be added, requiring excavation up to 8 ft deep. Intersection improvements will be made, including a signalized intersection, which may require strip acquisitions. The bridge over the Namekagon River (Structure B-57-0058) is also to be rehabilitated.

1.2 Findings

The following are the key findings of this Phase 1 HMA:

- The project corridor consists of a section of STH 27 between Michigan Avenue and STH 63, measuring approximately 0.505 miles, as well as a bridge over the Namekagon River (Structure B-57-0058). Surrounding land use is commercial and includes hotels, filling stations, restaurants and various stores.

- General land use history along the project corridor is commercial. Historical land uses of environmental interest include multiple filling stations or other bulk petroleum facilities, automotive service and additional facilities with fuel oil heating. Additional land use includes restaurants, an appliance store, hotels, a flea market, car wash and other commercial businesses.

- Soils in the vicinity of the project corridor are mapped as highly-permeable sand and gravel. Groundwater is documented at several GIS Registry sites in proximity to the project corridor to be between 4 and 10 feet below ground surface. GIS Registry sites west of the Namekagon River all show a southeast groundwater flow direction toward the Namekagon River. Groundwater flow direction east of the Namekagon River is not documented, but is presumed to flow southwest toward the river.

- The following sites were found to pose hazardous materials concerns to the project corridor:
  - USH 63 & STH 27 Intersection (Station 519). See Appendix C.
  - Kwik Trip / Gordon's Standard Station, 15831 USH 63 (formerly 201 W 1st St; Station 517 – 519). See Appendix D.
  - Beth Grant Property, 10463 STH 27 (formerly 230 S Dakota Ave; Station 510 – 513). See Appendix E.
  - Former Phillips 66, 10462 STH 27 (formerly 225 S Dakota Ave; Station 510 – 512). See Appendix F.
  - Subway, 10453 STH 27 (formerly 228 S Dakota Ave; Station 509 – 510). See Appendix G.
  - Holiday #36, 10478 STH 27 (Station 512 – 514). See Appendix H.
  - Thiry Property, 15774 CTH B (Station 496 - 498). See Appendix I.

DRAFT

1.3 Recommendations

Phase 2.5 is recommended near one of the sites referenced above due to reasonable potential for contamination that has not been confirmed in the R/W. Standard special provisions are sufficient to address residual soil and groundwater contamination in the R/W from three sites that are documented on the Wisconsin Department of Natural Resources GIS Registry. Additional sites warrant additional investigation only if construction or real estate requirements change. Site-specific recommendations are presented in Section 3.

DRAFT

2.0 Project Corridor Information

2.1 Responsible Unit(s) of Government

WisDOT:
Matt Dickenson
DTSD Northwest Region – Superior
1701 N 4th St
Superior, WI 54880
Phone: 715.395.3022
Fax: 715.392.7863

City of Hayward:
John McCue, Public Works Director
15889 W 3rd St
Hayward, WI 54843
Phone: 715.634.4612
Fax: 715.634.5868

2.2 Corridor Description

The project corridor consists of a section of STH 27 between Michigan Avenue and STH 63, measuring approximately 0.505 miles, as well as a bridge over the Namekagon River (Structure B-57-0058). Surrounding land use is commercial and includes hotels, filling stations, restaurants and various stores. A United States Geological Survey (USGS) 7.5 Minute Topographic Map depicting the project corridor location is included as Figure 1 in Appendix A. Preliminary project plan sheets serving as a project corridor base map are included as Figure 2 in Appendix A.

2.3 General Land Use History

General land use history was interpreted from the following historical information sources. Copies of relevant portions of historical documentation and interview summaries are included in site-specific appendices.

- Aerial photographs obtained from the Wisconsin State Cartographer's Office, WisDOT and Google Earth Pro for the years of 1938, 1978, 1983, 1992, 2005, 2006, 2008, 2010, and 2012
- Sanborn fire insurance maps obtained from ERIS for the years of 1892, 1898, 1909, 1926, and 1935
- WisDot historical plan sets or plats obtained from WisDOT for the years of 1984, 1992, 1995, 1996, and 2003
- Topographic maps obtained from USGS for the years of 1944, 1971, and 2013
- Interviews with local residents, government officials or regulatory officials

General land use history along the project corridor is commercial. Historical land uses of environmental interest include multiple filling stations or other bulk petroleum facilities,

DRAFT

automotive service and additional facilities with fuel oil heating. Additional land use includes restaurants, an appliance store, hotels, a flea market, car wash and other commercial businesses. New Richmond Roller Mills Company and Hayward Lumber Company were located along the project corridor circa 1935, just east of the railroad. The railroad was once present prior to Railroad Street, which intersects the project corridor, and a railroad park with several freight depots was present between what is currently USH 63 and Railroad Street. Several additional bulk petroleum facilities were present along the railroad, but were far north or south of the project corridor. Most of these sites were contaminated and are documented on the GIS Registry but did not impact the project corridor.

2.4 Hydrogeology

2.4.1 Topography

The ground surface of the project corridor is relatively flat and located at an approximate elevation of 1190 to 1200 feet mean sea level (ft msl) (USGS, 2013). The topography of the surrounding area slopes downward toward the project corridor, which is adjacent to Hayward Lake and the Namekagon River.

2.4.2 Soils

Soils in the vicinity of the project corridor are mapped as highly-permeable sand and gravel (Schmidt, 1987). Site investigation data maintained on the WDNR GIS Registry for several closed remediation sites in proximity to the project corridor indicates that the soil is composed of sand with trace gravel or silty sand.

2.4.3 Surface Water

The project corridor contains a bridge that crosses the Namekagon River, which flows southwest from Hayward Lake. The project corridor is located in the Upper Namekagon River watershed (WDNR, 2015). A historical WisDOT plan for the bridge of the Namekagon River indicates that the surface water elevation was surveyed at 1187.3 ft msl in September of 1992.

2.4.4 Groundwater

Groundwater is documented at several GIS Registry sites in proximity to the project corridor to be between 4 and 10 feet below ground surface. GIS Registry sites west of the Namekagon River all show a southeast groundwater flow direction toward the Namekagon River. Groundwater flow direction east of the Namekagon River is not documented, but is presumed to flow southwest toward the river.

The water table aquifer is contiguous with the Hayward Lake and the Namekagon River, thus groundwater will become increasingly shallow with proximity to these water bodies. A historical WisDOT plan for the bridge of the Namekagon River indicates that the surface water elevation was surveyed at 1187.3 ft msl in September of 1992.

DRAFT

2.4.5 Bedrock

Bedrock in the vicinity of the project corridor is mapped as sandstone, located greater than 100 feet below ground surface (Schmidt, 1987). Local bedrock was not documented on GIS Registry documents for nearby contaminated sites.

2.5 Exempted Areas

There are no areas of the project corridor that are exempted from this Phase 1 HMA due to the proposed addition of a storm sewer.

2.6 Summary of Sites Posing Hazardous Material Concerns

Ayres Associates retained Environmental Risk Information Service Ltd. (ERIS) to conduct a Federal and State government records search for a one quarter-mile radius around the project corridor on March 9, 2017. A copy of the environmental database report is in Appendix B. Where possible, Ayres Associates also evaluates sites that are identified in standard environmental records but are unable to be mapped or plotted due to insufficient location information. These sites may be referred to as "orphan", "non-geocoded", "unmapped", or "unplottable" sites in commercial database reports. Such site listings may constitute a data gap in the event Ayres Associates is not able to determine their location. Environmental database search findings were cross-checked with records maintained on the Wisconsin Department of Natural Resources (WDNR) Bureau of Remediation and Redevelopment Tracking System (BRRTS) and RR Sites Map (which includes GIS Registry information), and the Wisconsin Department of Agriculture, Trade and Consumer Protection (DATCP) Storage Tank Database. Regulatory agency files, including previously published site investigation and remedial action reports for sites having hazardous material concerns within the project corridor, were also reviewed, if applicable.

A field reconnaissance was performed by Mitchell Banach of Ayres Associates on May 14, 2015, and March 9, 2017, to walk the project corridor and document all sites posing a potential hazardous materials concern to the project corridor. Interviews with current or past property owners, neighbors, local historians, long-term residents and local government or regulatory officials were performed as deemed appropriate in the professional judgement of Ayres Associates.

After evaluation of all acquired data, the following sites were determined to pose hazardous materials concerns to the project corridor based on proximity, documented contamination and past or current hazardous materials use. Sites that have been remediated with no documented residual contamination and sites that have a low likelihood of contamination based on available documentation or site observations are not considered to pose hazardous materials concerns.

- USH 63 & STH 27 intersection (Station 519): A historic spill of an unlisted substance, presumed to be petroleum, occurred in 1986 when a truck turning truck caused a release from a private property or residence. The spill was closed in 1999 with "no file, unknown or small release" noted. Soil was impacted with

DRAFT

no action taken. Additionally, a 1935 Sanborn fire insurance map depicts two gasoline USTs in the R/W at the southwest corner of the intersection and three additional USTs on a former filling station property a half block to the north on the west side of USH 63, which is upgradient with respect to groundwater flow direction. A 500-gal fuel oil UST is registered to WisDOT at this intersection location (exact tank location is not known), and was closed/removed as of October 13, 1992. Although the properties on the southwest, southeast, and northeast corners of the intersection all have closed LUST investigations, and the properties on the northeast and southwest corners were closed with no residual soil or groundwater contamination documented on the GIS Registry, there is still significant potential for contamination under the intersection. The water table gradient in this location is known to be southeast, so groundwater contamination in the intersection would migrate towards the STH 27 corridor. This intersection is already under WisDOT jurisdiction, so there are no acquisition requirements. Exact excavation requirements are not currently known, but storm sewer may be installed to a depth of 8 ft below ground surface. Additional information is presented in Appendix C.

- Kwik Trip / Former Gordon's Standard Station, 15831 USH 63 (formerly 201 W 1st St; Station 517 – 519): Located at the southeast corner of USH 63 & STH 27, this site is currently a Kwik Trip filling station with several USTs and is also a LUST site that was closed with residual soil and/or groundwater contamination from petroleum documented in the STH 27 and USH 63 R/Ws. The contaminated groundwater is located approximately 4 to 5 ft below ground surface with a southeast flow direction, and contaminated soil is documented to be at least as shallow as 3.5 ft below ground surface in the R/W. Thirty gallons of fuel oil was also spilled at this location in 2004 after a tank truck driver departed with an open valve; the local fire department cleaned up the spill. There are no acquisition requirements for this site. Excavation is limited to approximately 2 feet below ground surface for curb and gutter. Additional information is presented in Appendix D.

- Beth Grant Property, 10463 STH 27 (formerly 230 S Dakota Ave; Station 510 – 513): This LUST site was closed in 2000 with residual soil and groundwater contamination, including contamination in the STH 27 R/W, documented on the GIS Registry. Documents contained in the GIS Registry packet were reviewed and supplemented documents on file at Ayres Associates. The site was remediated using a soil vapor extraction system and air sparging system for groundwater. Residual soil contamination is present under the R/W at a depth of approximately 6 to 8 ft below ground surface, near the water table. Post-remediation groundwater sampling in 1999 documented that the groundwater contamination plume is confined within the property and does not extend into the R/W. There are no acquisition requirements for this site. Storm sewer may be installed to a depth of 8 ft below ground surface in the R/W adjoining this site. Additional information is presented in Appendix E.

- Former Phillips 66, 10462 STH 27 (formerly 225 S Dakota Ave; Station 510 – 512): Several USTs and ASTs were formerly present on this site, and a LUST

investigation was performed beginning in 1992, with closure granted in 2003. Residual soil and groundwater contamination is documented on this property and the STH 27 R/W, extending southwest to the Beth Grant Property. The contaminated groundwater is depicted on GIS Registry figures approximately 6.5 ft below ground surface and flows to the southwest. Contaminated soil is depicted at a depth of zero ft below ground surface under the STH 27 R/W. A temporary easement is potentially required for this property. Storm sewer may be installed to a depth of 8 ft below ground surface in the R/W adjoining this site. Additional information is presented in Appendix F

- Subway, 10453 STH 27 (formerly 228 S Dakota Ave; Station 509 – 510): This Subway restaurant was formerly operated as Ubasics Motor Service, which had a registered leaded gasoline UST of unknown volume closed/removed from the site on an unknown date. Although investigations of LUST sites on nearby properties included soil borings or monitoring wells near this property, there is still reasonable potential for contamination to exist on this property or in the R/W from the former UST system. An interview with Mary Donnellan, daughter of site owner Goldie Donnellan, indicated that the property was purchased in 1980 and she had no knowledge of the tanks location or if it had ever been investigated. Her mother Goldie was not able to be interviewed due to health reasons, and her father, who purchased the property, is deceased. The location of the tank within the site is unknown, and it is possible that it was located under what is currently STH 27 R/W. There are no acquisition requirements for this site. Storm sewer may be installed to a depth of 8 ft below ground surface in the R/W adjoining this site. Additional information is presented in Appendix G.

- Holiday #36, 10478 STH 27 (Station 512 – 514): This site has several in use USTs and closed/removed ASTs registered to Marketplace IGA at this location. A LUST investigation was performed between 2012 and 2014 and was closed with No Further Action after an excavation was performed for contaminated soil and no groundwater impacts were detected in a UST sump. There were no impacts to off-site properties or R/W. This property is only a hazardous materials concern if there is acquisition; currently only a temporary limited easement may be required. Storm sewer may be installed to a depth of 8 ft below ground surface in the R/W adjoining this site. Additional information is presented in Appendix H.

- Thiry Property, 15774 CTH B (Station 496 - 498): A 500-gallon fuel oil UST was registered at this location and closed/removed as of November 13, 2002. Due to the size and contents of the tank, a tank system site assessment with soil sampling was not required at the time of closure, thus a release from the UST system may have gone undocumented. A Phase 3 HMA was performed on this property by TRC and was documented in a report dated January 29, 2015. The scope of work consisted on five soil borings to 14 or 15 ft below ground surface, and one temporary well. The investigation found low levels of petroleum volatile organic compounds (PVOCs) in one soil boring on the northeast side of the existing building. All analytes detected were below direct contact and

DRAFT

groundwater pathway residual contaminant levels (RCLs) promulgated in Chapter NR 720, Wisconsin Administrative Code. Groundwater contamination was not detected. While low-level PVOC contamination was found within the property near sample GP-1, the site was granted “No Action Required” by the WDNR in 2015. This property will be partially acquired for reconstruction of South 1st Street. Excavation may include storm sewer installation to a depth of 8 ft below ground surface. However, none of the proposed acquisition or excavation areas are near GP-1. Additional information is presented in Appendix I.

DRAFT

3.0 Conclusions and Recommendations

Seven sites posing potential hazardous material concerns to project corridor work proposed to be performed were identified by this Phase 1 HMA. Table 1 contains a summary of sites which may pose a hazardous material concern.

Site Summary Table			
	Site 1	**Site 2**	**Site 3**
Name, address and station location	USH 63 & STH 27 intersection (Station 519)	Kwik Trip / Former Gordon's Standard Station, 15831 USH 63 (Formerly 201 W 1st St; Station 517 – 519)	Beth Grant Property, 10463 STH 27 (formerly 230 S Dakota Ave; Station 510 – 513)
Acquisition requirements	None	None	None
Excavation requirements	Up to 2' for curb and gutter	Up to 2' for curb and gutter in adjoining R/W	Up to 8' for storm sewer in adjoining R/W
Contaminants of concern	Petroleum	Petroleum	Petroleum
Database records	SPILLS, UST	UST, LUST	UST, LUST
Recommendations for additional investigation or special provisions	No additional investigation is necessary unless real estate or construction requirements change.	No additional investigation is necessary unless real estate or construction requirements change.	Standard special provisions for handling and disposal of petroleum contaminated soil and groundwater may be used due to sufficient documentation of contamination extent.

DRAFT

Site Summary Table				
	Site 4	**Site 5**	**Site 6**	**Site 7**
Name, address and station location	Former Phillips 66, 10462 STH 27 (formerly 225 S Dakota Ave; Station 510 – 512)	Subway, 10453 STH 27 (formerly 228 S Dakota Ave; Station 509 – 510)	Holiday #36, 10478 STH 27 (Station 512 – 514)	Thiry Property, 15774 CTH B (Station 496 - 498)
Acquisition requirements	Potential temporary limited easement	None	Potential temporary limited easement	Approximately 0.07 acres of fee R/W (2,850 square feet)
Excavation requirements	Up to 8’ for storm sewer in adjoining R/W	Up to 8’ for storm sewer in adjoining R/W	Up to 8’ for storm sewer in adjoining R/W	Up to 8’ for storm sewer in adjoining R/W
Contaminants of concern	Petroleum	Petroleum	Petroleum	Petroleum
Database records	AST, LUST	UST	AST, UST, LUST	UST
Recommendations for additional investigation or special provisions	Standard special provisions for handling and disposal of petroleum contaminated soil and groundwater may be used due to sufficient documentation of contamination extent.	Phase 2.5 is recommended.	No additional investigation is necessary unless real estate or construction requirements change.	No additional investigation is recommended Standard special provisions would be appropriate if construction requirements change and enter area of low-level petroleum contamination.

DRAFT

4.0 Information Sources

Environmental Risk Information Service Ltd. Database Report. March 9, 2017

Environmental Risk Information Service Ltd. Fire Insurance Map Research Results. 1892, 1898, 1909, 1926 and 1935.

Google Earth Pro. Aerial Photographs. 1992, 2005, 2006, 2008, 2010 and 2012.

Schmidt, R.R., 1987, Groundwater contamination susceptibility map and evaluation: Wisconsin Department of Natural Resources, Wisconsin's Groundwater Management Plan Report 5, PUBL-WR-177-87, 27 p.

United States Geological Survey. 7.5 Minute Topographic Maps. Hayward, Wisconsin. 1944, 1971 and 2013.

Wisconsin Department of Agriculture Trade and Consumer Protection. Storage Tank Database. http://dvmwapps.wi.gov/ER_Tanks/ER-EN-TankSearch.htm.

Wisconsin Department of Natural Resources. Bureau for Remediation and Redevelopment Tracking System and RR Sites Map. http://dnr.wi.gov/topic/brownfields/botw.html.

Wisconsin Department of Natural Resources. Surface Water Data Viewer. http://dnr.wi.gov/topic/surfacewater/swdv/.

Wisconsin Department of Transportation. Aerial Photographs. 1978 and 1983.

Wisconsin Department of Transportation. Facilities Development Manual, Chapter 21, Section 35. December 22, 2011.

Wisconsin Department of Transportation. Historical Plats and Plan Sets. 1984, 1992, 1995, 1996 and 2003.


Wisconsin State Cartographer's Office. Aerial Photographs. 1938. http://www.sco.wisc.edu/whaifinder/whaifinder.html

DRAFT

Appendix A

Figures

DRAFT

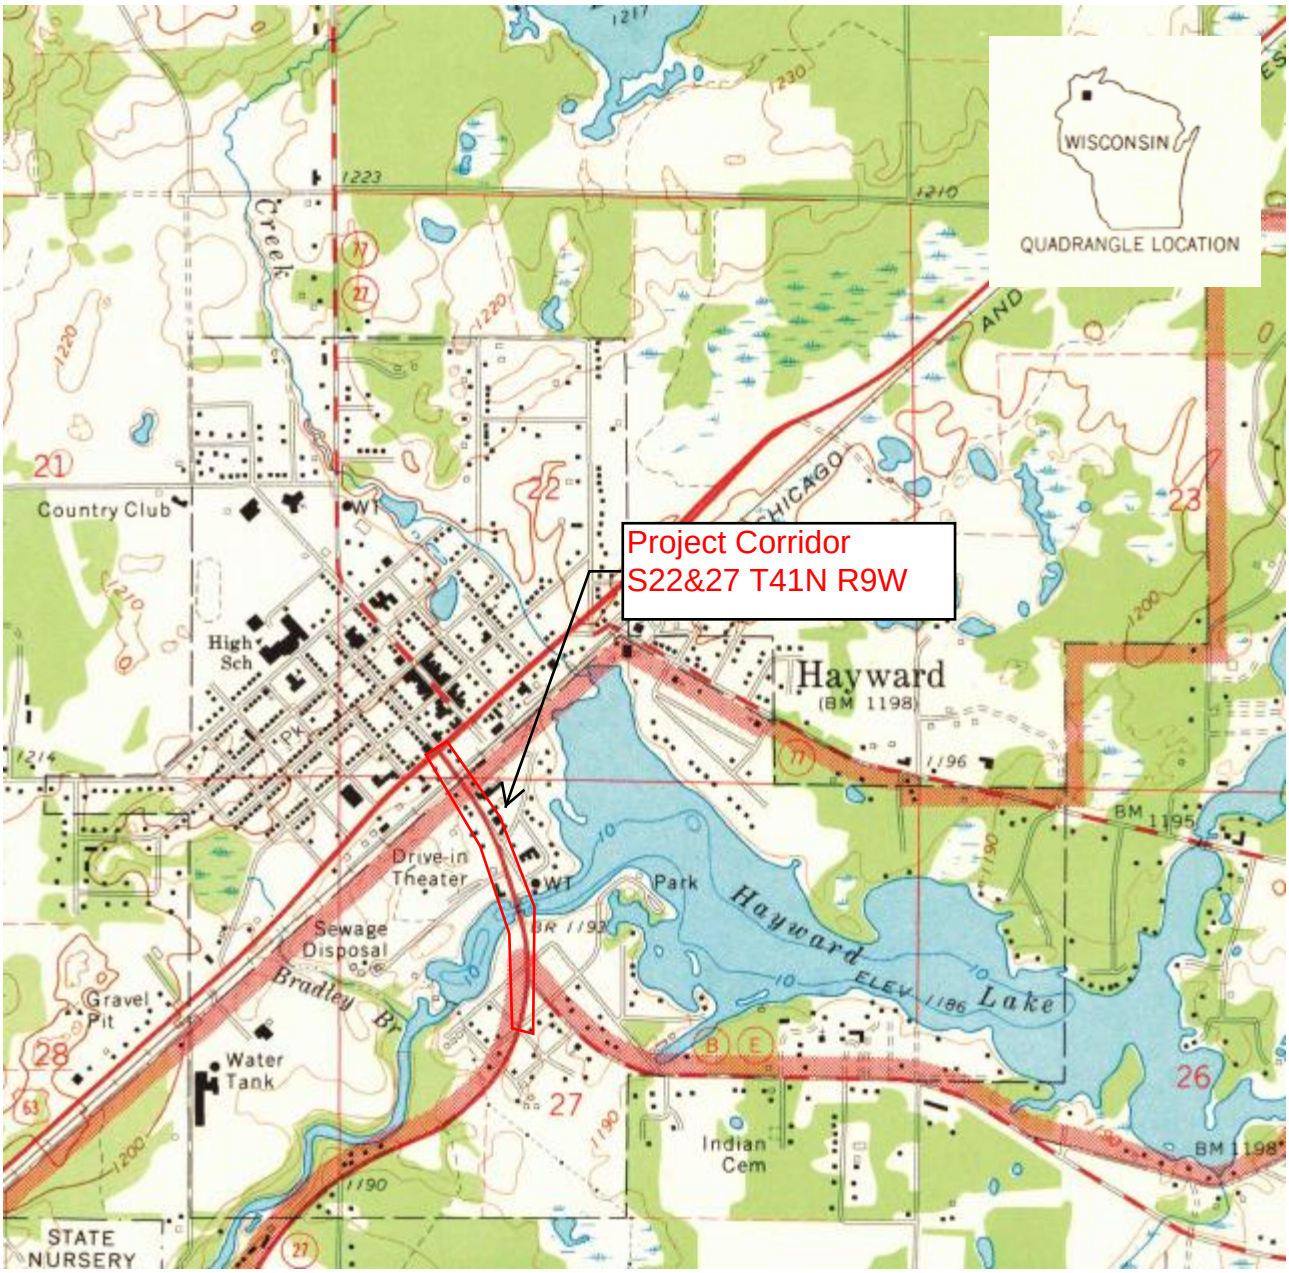

Source: USGS 7.5 Minute Topographic Map, Hayward, Wis., 1971

Scale 1:24,000

Figure 1 – Location Map
Project ID 8140-00-00 & 8140-25-01
State Highway 27
US Highway 63 to County Highway B
City of Hayward
Sawyer County

AYRES ASSOCIATES

March 2017 41-0696.02

2 2

MICHIGAN AVE
492+00
493+00
494+00
495+00
496+00
497+00
24'
6'
8'
16'
15'
R25'
R60'
R40'
R75'
R50'
CURB RAMP TYPE 4B1
CONCRETE CURB & GUTTER 30-INCH TYPE D (TYP)
CONCRETE MEDIAN SLOPED NOSE TYPE 1 (TYP)
CONCRETE CURB & GUTTER 18-INCH TYPE D (TYP)
CONCRETE SIDEWALK 4-INCH
5' CONCRETE SIDEWALK 4-INCH
CONCRETE MEDIAN SLOPED NOSE TYPE 2
CURB RAMP TYPE 2
CURB RAMP TYPE 6
CURB RAMP TYPE 3
10' MILTI-USE PATH
BP: 22+79.87
PC: 23+51.76
PT: 24+64.29
PC: 25+34.42
STA 495+76.46, STH 27 =
STA 25+00.00, CTH B
STH 27 SB
STH 27 NB
CTH B
22+00
23+00
24+00
25+00
26+00
Site 7
Thiry Property

PROJECT NO: 8140-00-00	HWY: STH 27	COUNTY: SAWYER	LAYOUT DETAILS	SHEET	E

FILE NAME : V:\TRANS-EC\410696\C3D\SHEETSPLAN\021201_LD.DWG
LAYOUT NAME - 021201_LD
PLOT DATE : 2/15/2017 11:17 AM PLOT BY : RESHESKE, CARRIE PLOT NAME : PLOT SCALE : 1 IN:40 FT

2 2

N

10' MULTI-USE PATH

CONCRETE CURB & GUTTER
30-INCH TYPE D (TYP)

CONCRETE CURB & GUTTER
18-INCH TYPE D (TYP)

CONCRETE SIDEWALK 4-INCH

5' CONCRETE SIDEWALK 4-INCH

CONCRETE MEDIAN
SLOPED NOSE
TYPE 1

STH 27 SB

STH 27 NB

1ST ST

PT: 500+76.09

498+00 499+00 500+00 501+00 502+00 503+00

24' 8' 24' 5'

XXX

SIGN


ANCHOR

PROJECT NO: 8140-00-00	HWY: STH 27	COUNTY: SAWYER	LAYOUT DETAILS	SHEET	E

FILE NAME : V:\TRANS-EC\410696\C3D\SHEETSPLAN\021201_LD.DWG
LAYOUT NAME - 021202_LD

PLOT DATE : 2/15/2017 11:17 AM PLOT BY : RESHESKE, CARRIE PLOT NAME : PLOT SCALE : *********


2

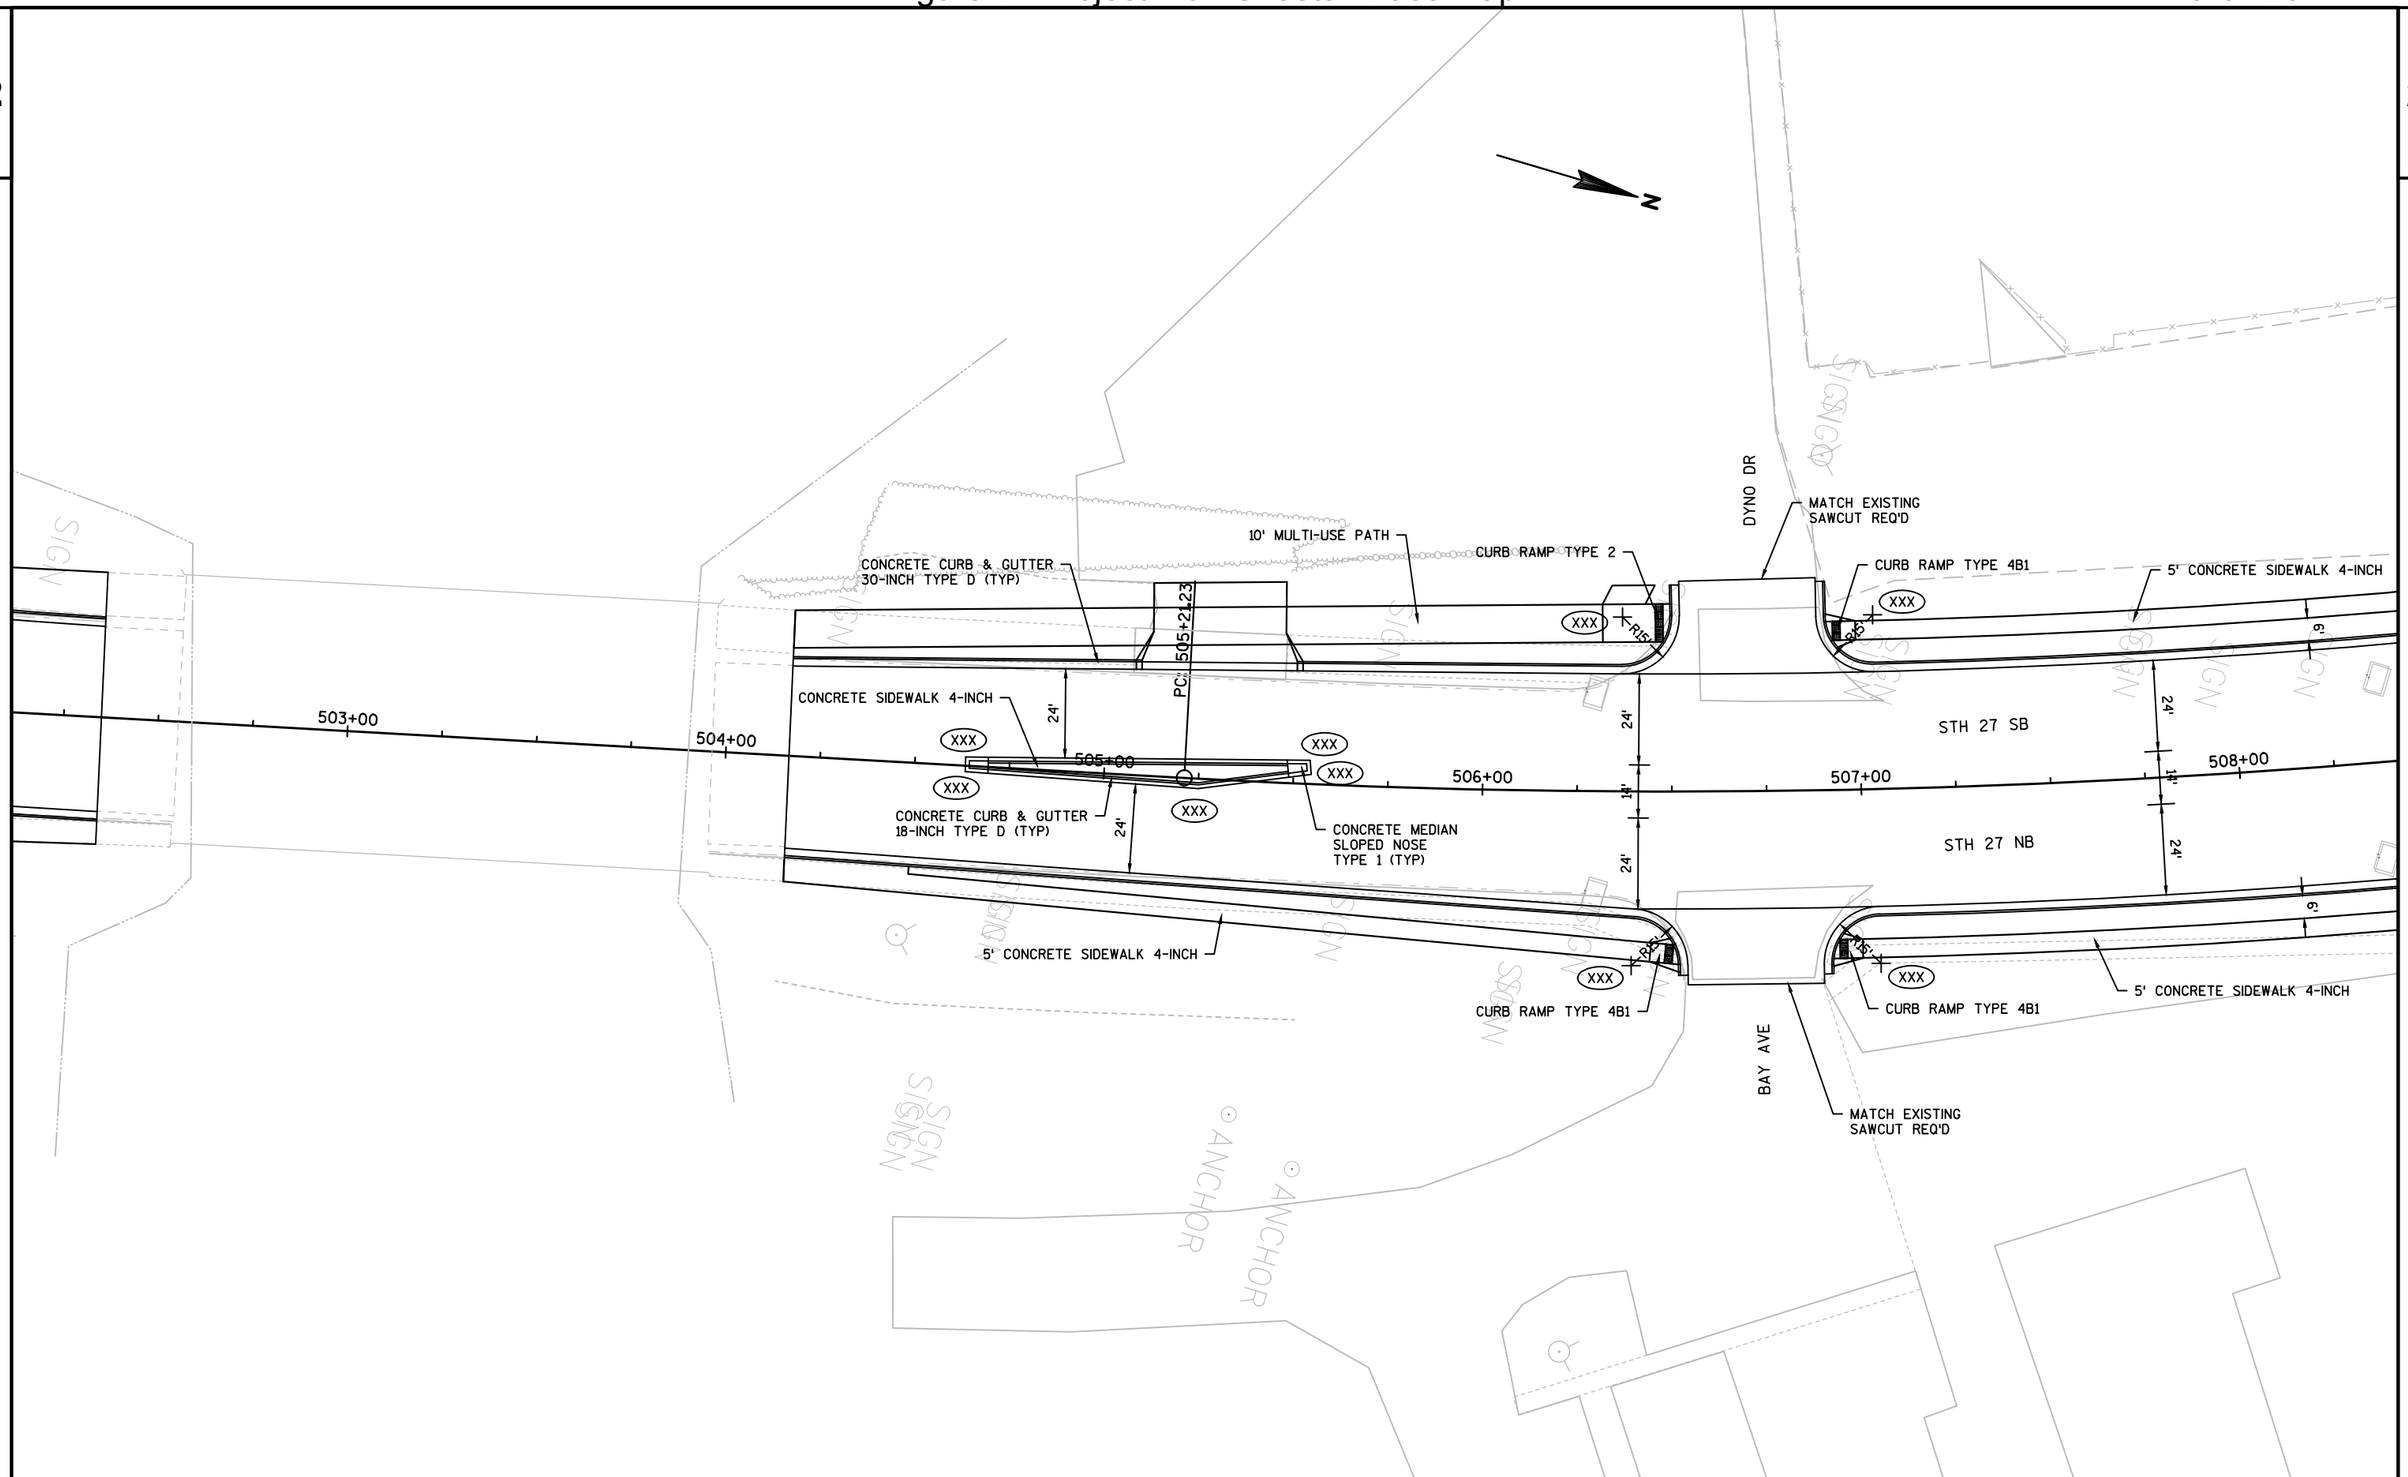

2

PROJECT NO: 8140-00-00	HWY: STH 27	COUNTY: SAWYER	LAYOUT DETAILS	SHEET	E

2

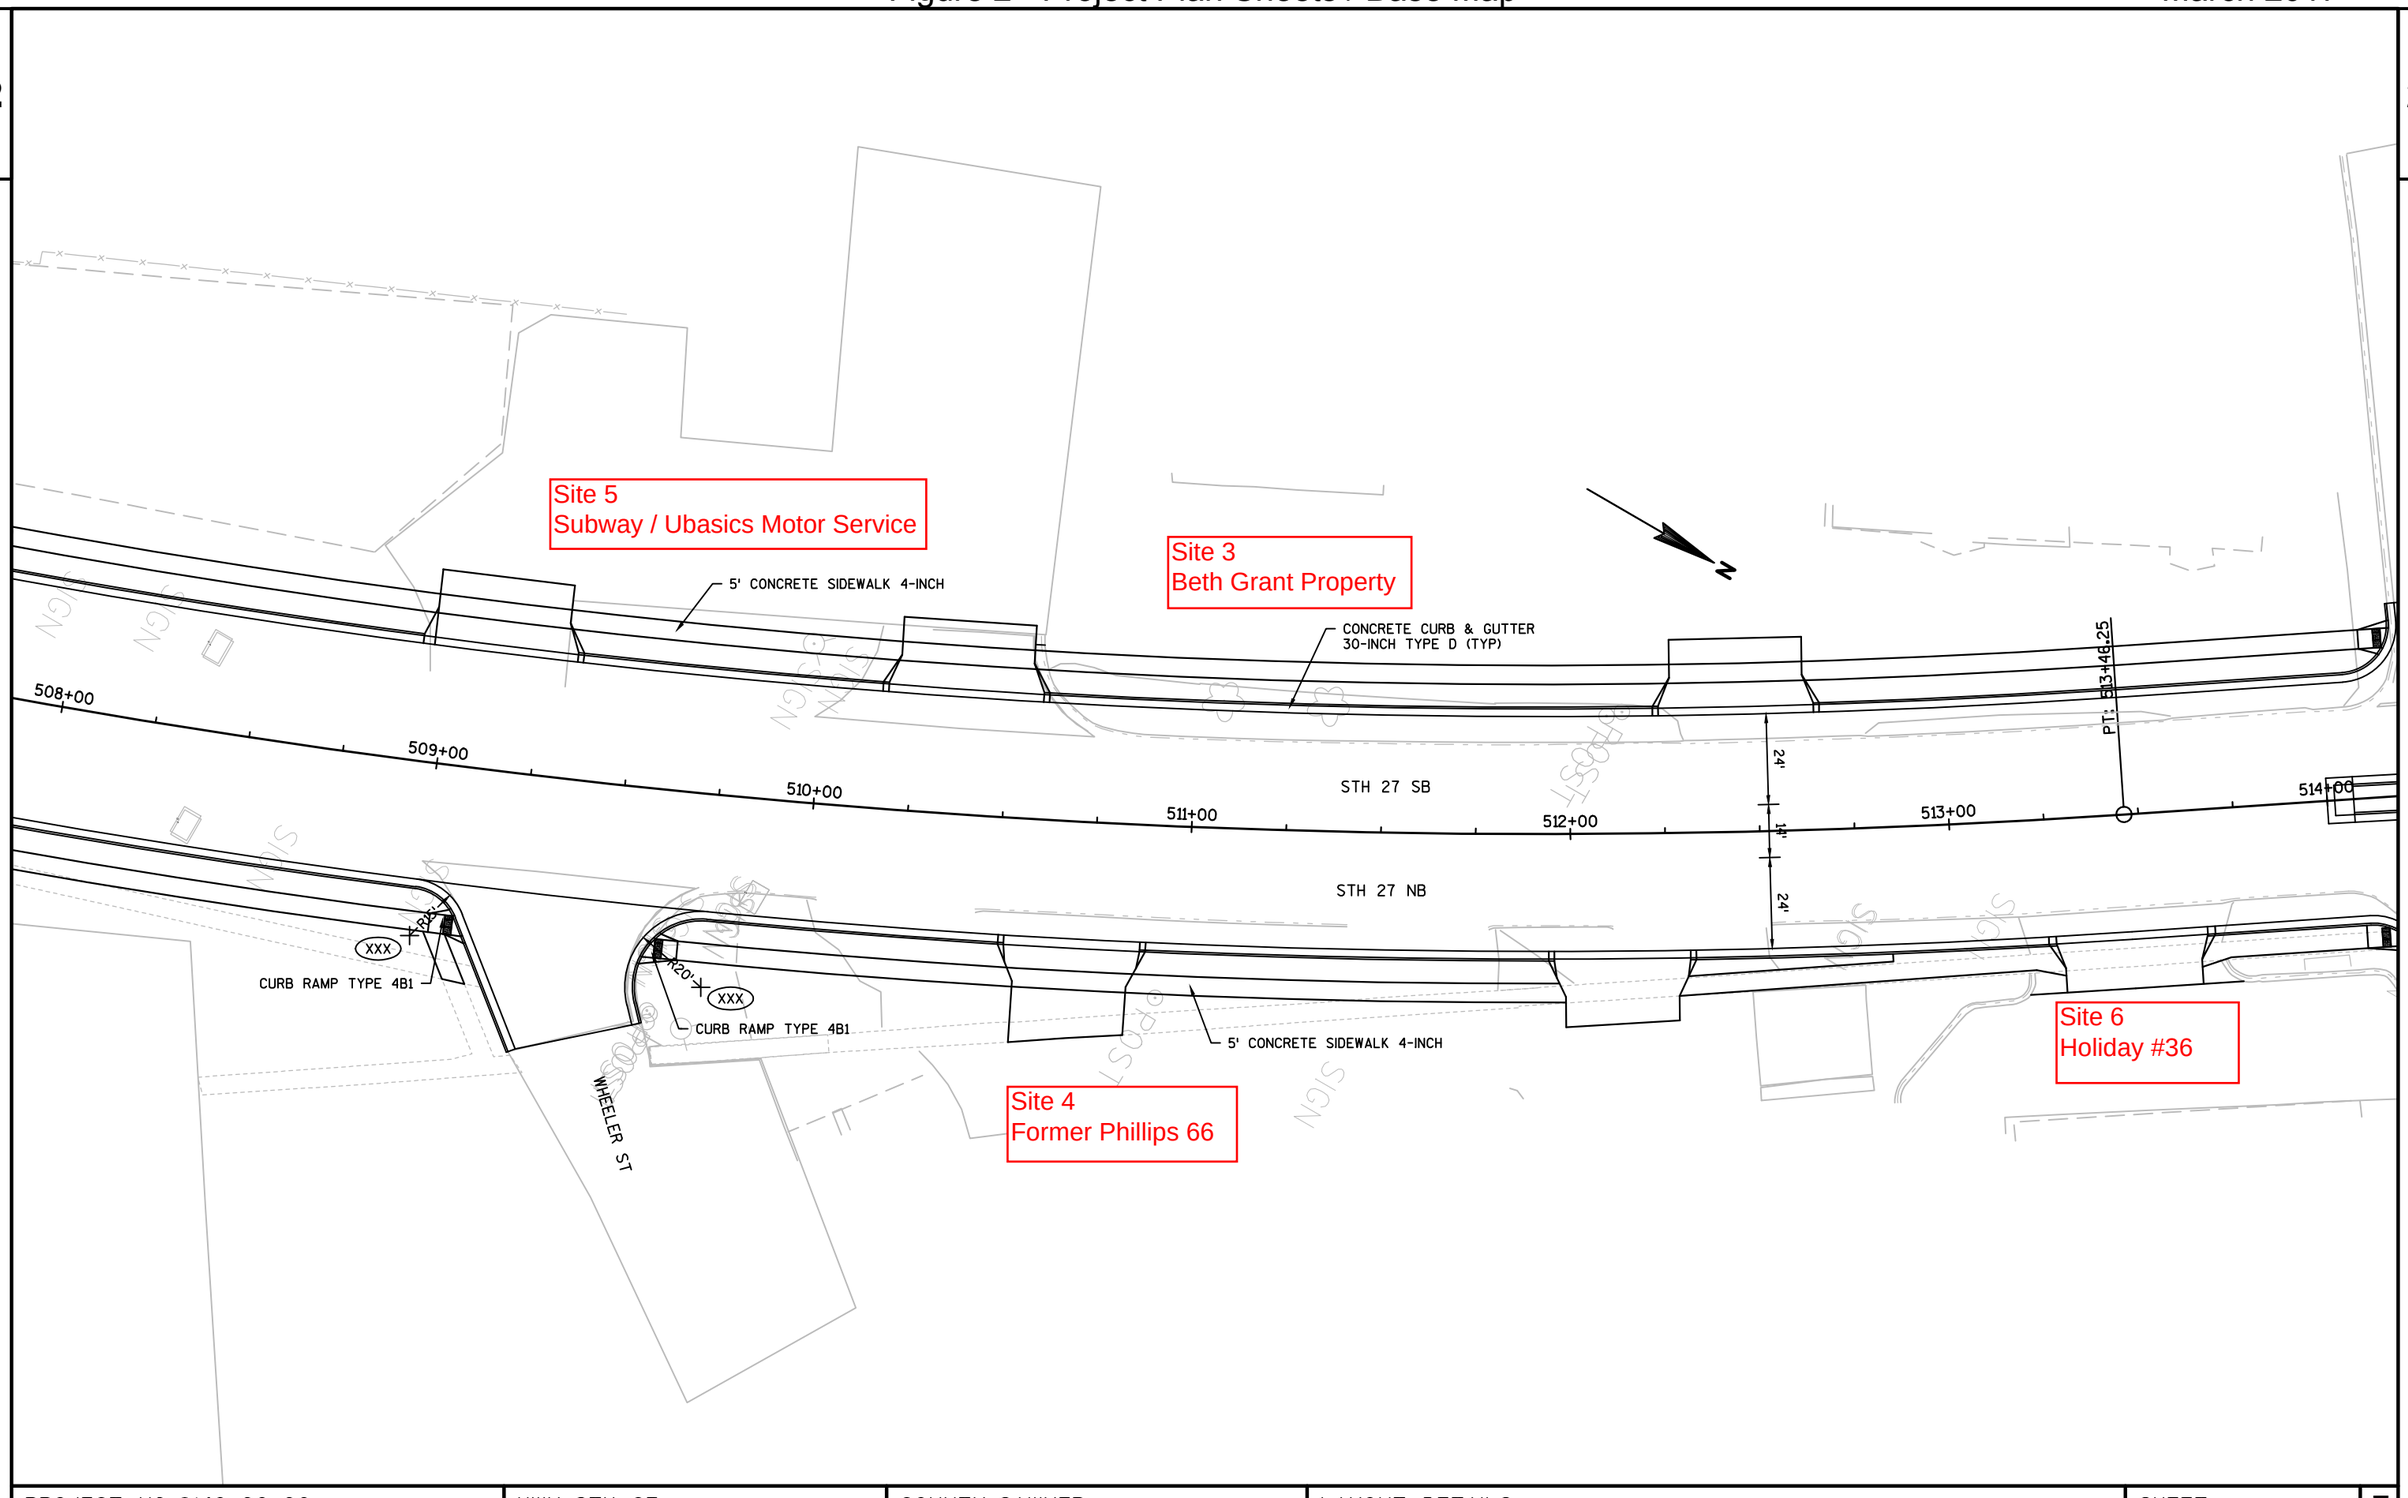

PROJECT NO: 8140-00-00	HWY: STH 27	COUNTY: SAWYER	LAYOUT DETAILS	SHEET	E

FILE NAME : V:\TRANS-EC\410696\C3D\SHEETSPLAN\021201_LD.DWG
LAYOUT NAME - 021204_LD
PLOT DATE : 2/15/2017 11:17 AM PLOT BY : RESHESKE, CARRIE PLOT NAME : PLOT SCALE : **********

2 2

MATCH EXISTING SAWCUT REQ'D
CURB RAMP TYPE 4B1
CURB RAMP TYPE 4B1
CONCRETE SIDEWALK 4-INCH
CONCRETE CURB & GUTTER 30-INCH TYPE D (TYP)
XXX
R35'
R60'
CURB RAMP TYPE 4B1
RAILROAD ST
MATCH EXISTING SAWCUT REQ'D
Site 2
Kwik Trip
Former Gordon's Standard
EP: 519+72.30
24'
CONCRETE MEDIAN SLOPED NOSE TYPE 1
CONCRETE SIDEWALK 4-INCH
STH 27 SB
22'
CURB RAMP TYPE 5
514+00
515+00
516+00
517+00
518+00
519+00
Site 1
USH 63 & STH 27 Intersection
CONCRETE CURB & GUTTER 30-INCH TYPE D (TYP)
STH 27 NB
CONCRETE MEDIAN SLOPED NOSE TYPE 2
R15'
CURB RAMP TYPE 4A1
6' CONCRETE SIDEWALK 4-INCH
R45'
CURB RAMP TYPE 4A1
MATCH EXISTING SAWCUT REQ'D
RAILROAD ST
MATCH EXISTING SAWCUT REQ'D

PROJECT NO: 8140-00-00	HWY: STH 27	COUNTY: SAWYER	LAYOUT DETAILS	SHEET	E

FILE NAME : V:\TRANS-EC\410696\C3D\SHEETSPLAN\021201_LD.DWG
LAYOUT NAME - 021205_LD
PLOT DATE : 2/15/2017 11:17 AM PLOT BY : RESHESKE, CARRIE PLOT NAME : PLOT SCALE : 1 IN:40 FT

2 2

Site 7
Thiry Property

S 2ND ST

MATCH EXISTING
SAWCUT REQ'D

CURB RAMP
TYPE 2

5' CONCRETE SIDEWALK 4-INCH

XXX

R25'

CONCRETE CURB & GUTTER
30-INCH TYPE D (TYP)

CONCRETE CURB & GUTTER
18-INCH TYPE D (TYP)

CONCRETE SIDEWALK 4-INCH

24'

26+00

27+00

28+00

29+00

30+00

EP: 30+41.95

CONCRETE MEDIAN
SLOPED NOSE
TYPE 1 (TYP)

CTH B

MATCH EXISTING
SAWCUT REQ'D

S 3RD ST

SIGN

POST

PROJECT NO: 8140-00-00	HWY: STH 27	COUNTY: SAWYER	LAYOUT DETAILS	SHEET	E

FILE NAME : V:\TRANS-EC\410696\C3D\SHEETSPLAN\021201_LD.DWG
LAYOUT NAME - 021206_LD

PLOT DATE : 2/15/2017 11:17 AM PLOT BY : RESHESKE, CARRIE PLOT NAME : PLOT SCALE : 1 IN:40 FT

Appendix B

Environmental Database Report

DRAFT

ENVIRONMENTAL RISK INFORMATION SERVICES

DATABASE REPORT

Project Property:	*STH 27, USH 63 to CTH B* *27 & 63* *Hayward WI*
Project No:	*41-0696.02*
Report Type:	*Quote - Custom Radius/ Linear Reports*
Order No:	*20170307117*
Requested by:	*Ayres Associates*
Date Completed:	*March 9, 2017*

Environmental Risk Information Services
A division of Glacier Media Inc.
P: 1.866.517.5204
E: info@erisinfo.com

www.erisinfo.com

Table of Contents

Table of Contents.....2
Executive Summary.....3
Executive Summary: Report Summary.....4
Executive Summary: Site Report Summary - Project Property.....7
Executive Summary: Site Report Summary - Surrounding Properties.....8
Executive Summary: Summary by Data Source.....20
Map.....35
Aerial.....36
Topographic Map.....37
Detail Report.....38
Unplottable Summary.....234
Unplottable Report.....240
Appendix: Database Descriptions.....310
Definitions.....319

Notice: IMPORTANT LIMITATIONS and YOUR LIABILITY

Reliance on information in Report: This report DOES NOT replace a full Phase I Environmental Site Assessment but is solely intended to be used as database review of environmental records.

License for use of information in Report: No page of this report can be used without this cover page, this notice and the project property identifier. The information in Report(s) may not be modified or re-sold.

Your Liability for misuse: Using this Service and/or its reports in a manner contrary to this Notice or your agreement will be in breach of copyright and contract and ERIS may obtain damages for such mis-use, including damages caused to third parties, and gives ERIS the right to terminate your account, rescind your license to any previous reports and to bar you from future use of the Service.

No warranty of Accuracy or Liability for ERIS: The information contained in this report has been produced by ERIS Information Inc. ("ERIS") using various sources of information, including information provided by Federal and State government departments. The report applies only to the address and up to the date specified on the cover of this report, and any alterations or deviation from this description will require a new report. This report and the data contained herein does not purport to be and does not constitute a guarantee of the accuracy of the information contained herein and does not constitute a legal opinion nor medical advice. Although ERIS has endeavored to present you with information that is accurate, ERIS disclaims, any and all liability for any errors, omissions, or inaccuracies in such information and data, whether attributable to inadvertence, negligence or otherwise, and for any consequences arising therefrom. Liability on the part of ERIS is limited to the monetary value paid for this report.

Trademark and Copyright: You may not use the ERIS trademarks or attribute any work to ERIS other than as outlined above. This Service and Report(s) are protected by copyright owned by ERIS Information Inc. Copyright in data used in the Service or Report(s) (the "Data") is owned by ERIS or its licensors. The Service, Report(s) and Data may not be copied or reproduced in whole or in any substantial part without prior written consent of ERIS.

Executive Summary

Property Information:

Project Property:		*STH 27, USH 63 to CTH B 27 & 63 Hayward WI*
Project No:		*41-0696.02*
Coordinates:		
	Latitude:	*46.010401*
	Longitude:	*-91.482339*
	UTM Northing:	*5,096,322.85*
	UTM Easting:	*617,493.55*
	UTM Zone:	*UTM Zone 15T*
Elevation:		*1,191 FT*

Order Information:

Order No:	*20170307117*
Date Requested:	*March 7, 2017*
Requested by:	*Ayres Associates*
Report Type:	*Quote - Custom Radius/ Linear Reports*

Historicals/Products:

Executive Summary: Report Summary

Database	Searched	Project Property	Within 0.250mi	Total
Standard Environmental Records				
Federal				
NPL	Y	0	0	0
PROPOSED NPL	Y	0	0	0
DELETED NPL	Y	0	0	0
SEMS	Y	0	0	0
SEMS ARCHIVE	Y	0	0	0
CERCLIS	Y	0	0	0
CERCLIS NFRAP	Y	0	0	0
CERCLIS LIENS	Y	0	0	0
RCRA CORRACTS	Y	0	0	0
RCRA TSD	Y	0	0	0
RCRA LQG	Y	0	1	1
RCRA SQG	Y	0	0	0
RCRA CESQG	Y	0	5	5
RCRA NON GEN	Y	0	3	3
FED ENG	Y	0	0	0
FED INST	Y	0	0	0
ERNS 1982 TO 1986	Y	0	0	0
ERNS 1987 TO 1989	Y	0	0	0
ERNS	Y	0	1	1
FED BROWNFIELDS	Y	0	0	0
FEMA UST	Y	0	0	0
State				
SHWS	Y	0	0	0
SWF/LF	Y	0	0	0
WDS	Y	0	0	0
SHWIMS	Y	0	16	16
LUST	Y	0	10	10
LAST	Y	0	2	2

Database	Searched	Project Property	Within 0.250mi	Total
UST	Y	0	27	27
AST	Y	0	9	9
DEL STORAGE TANK	Y	0	0	0
DELISTED TANK	Y	0	0	0
CRS	Y	0	13	13
AUL	Y	0	1	1
VCP	Y	0	0	0
BEAP	Y	0	0	0
BROWNFIELDS	Y	0	0	0
ERP	Y	0	3	3
Tribal				
INDIAN LUST	Y	0	0	0
INDIAN UST	Y	0	0	0
DELISTED ILST	Y	0	0	0
DELISTED IUST	Y	0	0	0
County	***No County standard environmental record sources available for this State.***			

Additional Environmental Records

Federal

SSTS	Y	0	0	0
FINDS/FRS	Y	0	11	11
TRIS	Y	0	28	28
HMIRS	Y	0	1	1
NCDL	Y	0	0	0
ODI	Y	0	0	0
IODI	Y	0	0	0
TSCA	Y	0	0	0
HIST TSCA	Y	0	0	0
FTTS ADMIN	Y	0	0	0
FTTS INSP	Y	0	0	0
PRP	Y	0	0	0
SCRD DRYCLEANER	Y	0	0	0
ICIS	Y	0	1	1
FED DRYCLEANERS	Y	0	0	0
DELISTED FED DRY	Y	0	0	0
FUDS	Y	0	0	0
MLTS	Y	0	0	0
HIST MLTS	Y	0	0	0
MINES	Y	0	0	0
ALT FUELS	Y	0	0	0

Database	Searched	Project Property	Within 0.250mi	Total
State				
SPILLS	Y	0	5	5
AGSPILLS	Y	0	0	0
BRRTS	Y	0	4	4
AG SPILL REMED	Y	0	1	1
DELISTED BRRT	Y	0	1	1
DRYCLEANERS	Y	0	0	0
Tribal	***No Tribal additional environmental record sources available for this State.***			
County	***No County additional environmental record sources available for this State.***			
Total:		*0*	*143*	*143*

Executive Summary: Site Report Summary - Project Property

Map Key	DB	Company/Site Name	Address	Direction	Distance (mi/ft)	Elev Diff (ft)	Page Number

No records found in the selected databases for the project property.

Executive Summary: Site Report Summary - Surrounding Properties

Map Key	DB	Company/Site Name	Address	Direction	Distance (mi/ft)	Elev Diff (ft)	Page Number
1	FINDS/FRS	BUTTERFIELD ROSCOE	HWY 27& 77, 3 MI OFF HWY 63 HAYWARD WI 54843	NNW	0.00 / 9.75	-1	38
2	FINDS/FRS	WALGREEN CO #11857	10489 STH27 HAYWARD WI 54843	NNW	0.00 / 10.88	-1	38
2	RCRA CESQG	WALGREEN CO #11857	10489 STH27 HAYWARD WI 54843	NNW	0.00 / 10.88	-1	39
2	SHWIMS	WALGREEN CO #11857	10489 STH27 HAYWARD WI 54843	NNW	0.00 / 10.88	-1	41
3	CRS	HAYWARD INFORMATION BOOTH (FORMER)	Ush 63 & Sth 27 Hayward WI	NNW	0.00 / 10.90	-1	43
3	LUST	HAYWARD INFORMATION BOOTH (FORMER)	USH 63 & STH 27 HAYWARD WI ***Site ID*	*Status:*** 3396100 | CLOSED	NNW	0.00 / 10.90	-1	43
3	SPILLS	HWY 63 & 27	USH 63 & 27 HAYWARD WI ***Site ID*	*Status:*** 6304300 | CLOSED	NNW	0.00 / 10.90	-1	45
3	UST		STH 27 & STH 63 HAYWARD WI 54843 ***Site ID:*** 107975 ***Reg Object ID*	*Tank Status*	*Tank Status Dt:*** 342454 | Closed/Removed | 1993-09-03 00:00:00.0, 342442 | Closed/Removed | 1993-09-03 00:00:00.0	NNW	0.00 / 10.90	-1	46
3	UST		USH 63 & STH 27 HAYWARD WI 54843 ***Site ID:*** 144356 ***Reg Object ID*	*Tank Status*	*Tank Status Dt:*** 342440 | Closed/Removed | 1992-10-13 00:00:00.0	NNW	0.00 / 10.90	-1	47
4	AST		10478 STATE ROAD 27 HAYWARD WI 54843 ***Site ID:*** 153729 ***Reg Object ID*	*Tank Status*	*Tank Status Dt:*** 211712 | Closed/Removed | , 211714 | Closed/Removed | , 211716 | Closed/Removed | , 211717 | Closed/Removed | , 211713 | Closed/Removed | , 211715 | Closed/Removed | , 211718 | Closed/Removed |	NNW	0.00 / 22.49	-1	48
4	UST		10478 STATE ROAD 27 HAYWARD WI 54843 ***Site ID:*** 153729 ***Reg Object ID*	*Tank Status*	*Tank Status Dt:*** 342457 | In Use | , 342459 | In Use | , 342456 | In Use | , 342458 | In Use |	NNW	0.00 / 22.49	-1	50
5	UST		15820 US HIGHWAY 63 S HAYWARD WI 54843	NW	0.01 / 42.11	-1	51

Map Key	DB	Company/Site Name	Address	Direction	Distance (mi/ft)	Elev Diff (ft)	Page Number
			Site ID: 713087 ***Reg Object ID | Tank Status | Tank Status Dt:*** 342646 | Closed/Removed | 1987-01-01 00:00:00.0				
6	CRS	HOLIDAY STATION STORE #36	10478 Sth 27 Hayward WI	NNW	0.01 / 43.22	-1	52
6	LUST	HOLIDAY STATION STORE #36	10478 STH 27 HAYWARD WI 54843 ***Site ID | Status:*** 25427900 | CLOSED	NNW	0.01 / 43.22	-1	52
7	AST		10386 HWY 27/70 HAYWARD WI 54843 ***Site ID:*** 637948 ***Reg Object ID | Tank Status | Tank Status Dt:*** 857321 | In Use | , 1414501 | In Use |	SSE	0.01 / 60.19	4	54
8	UST		15816 US HIGHWAY 63 S HAYWARD WI 54843 ***Site ID:*** 112254 ***Reg Object ID | Tank Status | Tank Status Dt:*** 342645 | Closed/Removed | 1987-01-01 00:00:00.0	NNW	0.01 / 61.11	-1	55
9	UST		10369 HWY 27 HAYWARD WI 54843 ***Site ID:*** 87039 ***Reg Object ID | Tank Status | Tank Status Dt:*** 342250 | Closed/Removed | 2005-06-02 00:00:00.0, 342251 | Closed/Removed | 2005-06-02 00:00:00.0, 342249 | Closed/Removed | 2005-06-02 00:00:00.0	S	0.03 / 139.92	3	55
10	UST		15774 COUNTY B HAYWARD WI 54843 ***Site ID:*** 654933 ***Reg Object ID | Tank Status | Tank Status Dt:*** 888175 | Closed/Removed | 2002-11-13 00:00:00.0	SSE	0.04 / 206.74	4	56
11	AST		10426 BAY AVE HAYWARD WI 54843 ***Site ID:*** 803665 ***Reg Object ID | Tank Status | Tank Status Dt:*** 1491841 | In Use |	ESE	0.04 / 236.49	0	57
12	HMIRS		15831 HY 63 HAYWARD WI	NW	0.05 / 253.80	-1	57
12	UST		15831 US HIGHWAY 63 HAYWARD WI 54843 ***Site ID:*** 681673 ***Reg Object ID | Tank Status | Tank Status Dt:*** 788379 | In Use | , 788815 | In Use | , 788814 | In Use | , 788816 | In Use |	NW	0.05 / 253.80	-1	59
13	FINDS/FRS	KWIK TRIP #327	15831 USH 63 HAYWARD WI 54843	NW	0.05 / 259.54	-1	60
13	RCRA NON GEN	KWIK TRIP #327	15831 USH 63 HAYWARD WI 54843	NW	0.05 / 259.54	-1	61
13	SHWIMS	KWIK TRIP #327	15831 USH 63 HAYWARD WI 54843	NW	0.05 / 259.54	-1	62
14	SHWIMS	10506 WHEELER ST	10506 WHEELER ST HAYWARD WI	NNE	0.07 / 351.37	0	64

Map Key	DB	Company/Site Name	Address	Direction	Distance (mi/ft)	Elev Diff (ft)	Page Number
15	FINDS/FRS	HAYWARD LAUNDRY	115 WISCONSIN AVE HAYWARD WI 54843	NW	0.07 / 363.97	-1	65
15	RCRA CESQG	HAYWARD LAUNDRY	115 WISCONSIN AVE HAYWARD WI 54843	NW	0.07 / 363.97	-1	65
15	SHWIMS	HAYWARD LAUNDRY	115 WISCONSIN AVE HAYWARD WI 54843	NW	0.07 / 363.97	-1	67
16	AG SPILL REMED	NORTHERN LAKES COOPERATIVE - HAYWARD	10418 WISCONSIN AVE HAYWARD WI	NW	0.07 / 372.00	-2	68
			***Case ID*	*Status:*** 10412093002	CLOSED-NO ACTION REQ'D		
16	UST		116 WISCONSIN AVE HAYWARD WI 54843	NW	0.07 / 372.00	-2	68
			Site ID: 61152 ***Reg Object ID*	*Tank Status*	*Tank Status Dt:*** 342264	In Use	, 342265	In Use			
17	UST		15837 US HIGHWAY 63 HAYWARD WI 54843	NW	0.08 / 408.49	-2	69
			Site ID: 111115 ***Reg Object ID*	*Tank Status*	*Tank Status Dt:*** 342218	Closed/Removed	1978-01-01 00:00:00.0, 342217	Closed/Removed	1978-01-01 00:00:00.0, 342361	Closed/Removed	1987-01-01 00:00:00.0		
18	FINDS/FRS	BACKROADS COFFEE BUILDING	15849 W 2ND HAYWARD WI 54843	NW	0.08 / 425.10	1	70
18	RCRA NON GEN	BACKROADS COFFEE BUILDING	15849 W 2ND HAYWARD WI 54843	NW	0.08 / 425.10	1	70
18	SHWIMS	BACKROADS COFFEE BLDG	15849 W 2ND HAYWARD WI 54843	NW	0.08 / 425.10	1	71
19	FINDS/FRS	COBORNS INC DBA MARKETPLACE PHARMACY #2583	10514 S MAIN ST HAYWARD WI 54843	N	0.08 / 438.27	1	73
19	RCRA CESQG	COBORNS INC DBA MARKETPLACE PHARMACY #2583	10514 S MAIN ST HAYWARD WI 54843	N	0.08 / 438.27	1	73
20	CRS	HAYWARD LAKES REALITY	Ush 63 S Of 27 Hayward WI	WNW	0.09 / 492.58	-1	74
20	LUST	HAYWARD LAKES REALTY	USH 63 S OF 27 HAYWARD WI	WNW	0.09 / 492.58	-1	75

Map Key	DB	Company/Site Name	Address	Direction	Distance (mi/ft)	Elev Diff (ft)	Page Number
			***Site ID*	*Status:*** 3455400 | CLOSED			
21	UST		IOWA AVE & 2ND ST HAYWARD WI 54843	NNW	0.10 / 534.07	5	78
			Site ID: 106890 ***Reg Object ID* | *Tank Status* | *Tank Status Dt:*** 342212 | Abandoned without Product | , 342213 | Abandoned without Product |				
22	UST		15845 US HIGHWAY 63 HAYWARD WI 54843	WNW	0.10 / 538.58	-2	79
			Site ID: 675654 ***Reg Object ID* | *Tank Status* | *Tank Status Dt:*** 342216 | Closed/Removed | 1974-01-01 00:00:00.0, 342215 | Closed/Removed | 1974-01-01 00:00:00.0, 342214 | Closed/Removed | 1995-10-25 00:00:00.0				
23	AST		15846 W 1ST ST HAYWARD WI 54843	WNW	0.11 / 561.84	-2	80
			Site ID: 114719 ***Reg Object ID* | *Tank Status* | *Tank Status Dt:*** 211784 | Closed/Removed | 2001-07-24 00:00:00.0, 211783 | Closed/Removed | 2001-07-24 00:00:00.0				
23	UST		15846 W 1ST ST HAYWARD WI 54843	WNW	0.11 / 561.84	-2	81
			Site ID: 114719 ***Reg Object ID* | *Tank Status* | *Tank Status Dt:*** 342170 | Closed/Removed | 1997-10-01 00:00:00.0, 342173 | Closed/Removed | 1997-10-01 00:00:00.0, 342171 | Closed/Removed | 1997-10-01 00:00:00.0, 342168 | Closed Filled With Inert Material | 1979-01-01 00:00:00.0, 342172 | Closed/Removed | 1997-10-01 00:00:00.0, 342438 | Closed/Removed | 1997-10-01 00:00:00.0, 342169 | Closed Filled With Inert Material | 1997-10-01 00:00:00.0				
24	AST		230 S DAKOTA AVE HAYWARD WI 54843	NW	0.12 / 618.71	7	84
			Site ID: 152327 ***Reg Object ID* | *Tank Status* | *Tank Status Dt:*** 211734 | Closed/Removed | , 211732 | Closed/Removed | , 211731 | Closed/Removed | , 211730 | Closed/Removed | , 211733 | Closed/Removed | , 211735 | Closed/Removed | , 211738 | Closed/Removed | , 211736 | Closed/Removed | , 211737 | Closed/Removed |				
24	CRS	GRANT, BETH PROPERTY	230 S Dakota Ave Hayward WI	NW	0.12 / 618.71	7	87
24	LUST	GRANT, BETH PROPERTY	230 S DAKOTA AVE HAYWARD WI	NW	0.12 / 618.71	7	87
			Site ID* | *Status: 3514000 | CLOSED				
24	UST		230 S DAKOTA AVE HAYWARD WI 54843	NW	0.12 / 618.71	7	91
			Site ID: 152327 ***Reg Object ID* | *Tank Status* | *Tank Status Dt:*** 342237 | Closed/Removed | 1989-01-01 00:00:00.0, 342235 | Closed/Removed | 1989-01-01 00:00:00.0, 342236 | Closed/Removed | 1989-01-01 00:00:00.0, 342238 | Closed/Removed | 1989-01-01 00:00:00.0				
25	UST		228 S DAKOTA AVE HAYWARD WI 54843	NW	0.12 / 624.76	7	93
			Site ID: 139465 ***Reg Object ID* | *Tank Status* | *Tank Status Dt:*** 342208 | Closed/Removed |				
26	AST		225 S DAKOTA AVE HAYWARD WI 54843	NW	0.12 / 636.53	7	93
			Site ID: 152043 ***Reg Object ID* | *Tank Status* | *Tank Status Dt:*** 211720 | Closed/Removed | , 211721 | Closed/Removed | , 211723 | Closed/Removed | , 211719 | Closed/Removed | , 211722 | Closed/Removed |				
26	CRS	DAKOTA AVENUE 66	225 S Dakota Ave Hayward WI	NW	0.12 / 636.53	7	95
26	LUST	DAKOTA AVENUE 66	225 S DAKOTA AVE HAYWARD WI	NW	0.12 / 636.53	7	95

Map Key	DB	Company/Site Name	Address	Direction	Distance (mi/ft)	Elev Diff (ft)	Page Number
			***Site ID*	*Status:*** 3200500 | CLOSED			
26	UST		225 S DAKOTA AVE HAYWARD WI 54843	NW	0.12 / 636.53	7	100
			Site ID: 65707 ***Reg Object ID* | *Tank Status* | *Tank Status Dt:*** 342383 | Closed/Removed | 1992-06-24 00:00:00.0, 342384 | Closed/Removed | 1992-06-24 00:00:00.0, 342471 | Closed/Removed | 1985-01-01 00:00:00.0				
27	UST		15855 US US HIGHWAY 63 HAYWARD WI 54843	WNW	0.12 / 637.47	-2	101
			Site ID: 673498 ***Reg Object ID* | *Tank Status* | *Tank Status Dt:*** 342175 | Closed/Removed | 1993-05-03 00:00:00.0				
28	SHWIMS	15787 USH 63	15787 USH 63 HAYWARD WI	N	0.12 / 639.67	2	102
28	SHWIMS	15787 USH 63	15787 USH 63 HAYWARD WI	N	0.12 / 639.67	2	103
28	SHWIMS	15787 USH 63	15787 USH 63 HAYWARD WI	N	0.12 / 639.67	2	104
29	AUL	MEAT PALACE	209 DAKOTA AVE S HAYWARD WI	NW	0.13 / 684.94	8	104
29	BRRTS	MEAT PALACE	209 DAKOTA AVE S HAYWARD WI	NW	0.13 / 684.94	8	112
29	CRS	MARKETPLACE FOODS (MEAT PALACE)	209 Dakota Ave S Hayward WI	NW	0.13 / 684.94	8	113
29	CRS	MEAT PALACE	209 Dakota Ave S Hayward WI	NW	0.13 / 684.94	8	113
29	ERP	MEAT PALACE	209 DAKOTA AVE S HAYWARD WI	NW	0.13 / 684.94	8	113
29	LUST	MEAT PALACE	209 DAKOTA AVE S HAYWARD WI	NW	0.13 / 684.94	8	115
			Site ID* | *Status: 3423200 | CLOSED				
30	CRS	HAYWARD PLUMBING & ELECTRIC	1st St & Minnesota Ave Hayward WI	WNW	0.13 / 697.88	-1	122
30	LUST	HAYWARD PLUMBING & ELECTRIC	1ST ST & MINNESOTA AVE HAYWARD WI	WNW	0.13 / 697.88	-1	122

Map Key	DB	Company/Site Name	Address	Direction	Distance (mi/ft)	Elev Diff (ft)	Page Number
			***Site ID*	*Status:*** 3287000 | CLOSED			
30	UST		1ST ST & MINNESOTA AVE HAYWARD WI 54843	WNW	0.13 / 697.88	-1	124
			Site ID: 87044 ***Reg Object ID* | *Tank Status* | *Tank Status Dt:*** 342426 | Closed/Removed | 1989-07-28 00:00:00.0, 342427 | Closed/Removed | 1989-07-29 00:00:00.0, 342428 | Closed/Removed | 1989-07-28 00:00:00.0				
31	SHWIMS	10534 MAIN ST	10534 MAIN ST HAYWARD WI	NNW	0.14 / 718.19	8	125
32	UST		10538 MAIN ST HAYWARD WI 54843	NNW	0.14 / 736.67	8	126
			Site ID: 166349 ***Reg Object ID* | *Tank Status* | *Tank Status Dt:*** 447309 | Closed/Removed | 1998-05-15 00:00:00.0				
33	SHWIMS	10498 WHELLER ST	10498 WHELLER ST HAYWARD WI	NNE	0.14 / 748.43	-1	127
34	SPILLS	E 1ST & KANSAS AVE, SW CNR	E 1ST & KANSAS AVE, SW CNR HAYWARD WI ***Site ID* | *Status:*** 5620600 | CLOSED	N	0.14 / 753.38	1	128
35	SPILLS	1ST & KANSAS AVE, SW CNR	1ST & KANSAS AVE, SW CNR HAYWARD WI ***Site ID* | *Status:*** 5645800 | CLOSED	N	0.14 / 759.02	1	129
36	BRRTS	NAPA AUTO PARTS	15779 USH 63 HAYWARD WI	N	0.15 / 815.53	1	130
37	SHWIMS	HIDDEN BAY	3RD ST AND MAIN HAYWARD WI 54843	NNW	0.16 / 826.53	10	132
38	FINDS/FRS	HIDDEN BAY	3RD ST & MAIN HAYWARD WI 54843	NNW	0.16 / 829.26	10	133
39	ERNS		15867 WEST US HWY 63 HAYWARD WI 54843	WNW	0.16 / 865.12	-1	134
39	SPILLS	CENEX GAS STATION	15867 W USH 63 HAYWARD WI	WNW	0.16 / 865.12	-1	137
			Site ID* | *Status: 50009200 | CLOSED				
39	UST		15867 W US HIGHWAY 63 HAYWARD WI 54843	WNW	0.16 / 865.12	-1	138
			Site ID: 15223 ***Reg Object ID* | *Tank Status* | *Tank Status Dt:*** 33072 | In Use | , 33051 | In Use | , 33075 | In Use | , 33071 | In Use | , 33073 | In Use | , 33076 | In Use | , 33074 | In Use |				
40	UST		15771 US HIGHWAY 63 HAYWARD WI 54843	N	0.18 / 952.04	0	141

Map Key	DB	Company/Site Name	Address	Direction	Distance (mi/ft)	Elev Diff (ft)	Page Number
			Site ID: 54995 ***Reg Object ID | Tank Status | Tank Status Dt:*** 342326 | In Use | , 342327 | In Use | , 342325 | In Use |				
41	FINDS/FRS	HIDDEN BAY GRAPHICS	15909 DYNO DR HAYWARD WI 54843	SW	0.18 / 954.88	-1	142
41	RCRA CESQG	HIDDEN BAY GRAPHICS	15909 DYNO DR HAYWARD WI 54843	SW	0.18 / 954.88	-1	143
41	SHWIMS	HIDDEN BAY GRAPHICS	15909 DYNO DR HAYWARD WI 54843	SW	0.18 / 954.88	-1	144
42	SPILLS	HAYWARD CTY PUBLIC WORKS	15889 W 3RD ST HAYWARD WI ***Site ID | Status:*** 50041540 | CLOSED	NW	0.18 / 956.51	3	145
43	AST		122 N MINNESOTA AVE HAYWARD WI 54843 ***Site ID:*** 152538 ***Reg Object ID | Tank Status | Tank Status Dt:*** 211729 | Closed/Removed |	WNW	0.18 / 961.73	-2	147
43	CRS	HAYWARD READY MIX #2	122 N Minnesota Ave Hayward WI	WNW	0.18 / 961.73	-2	148
43	CRS	HAYWARD READY MIX PLT	122 N Minnesota Ave Hayward WI	WNW	0.18 / 961.73	-2	148
43	CRS	NORTHERN LAKES COOP AST	122 N Minnesota Ave Hayward WI	WNW	0.18 / 961.73	-2	148
43	DELISTED BRRT	NORTHERN LAKES COOP/CENEX/TACO BELL	122 N MINNESOTA AVE HAYWARD WI	WNW	0.18 / 961.73	-2	148
43	ERP	NORTHERN LAKES COOP/CENEX/TACO BELL	122 N MINNESOTA AVE HAYWARD WI	WNW	0.18 / 961.73	-2	149
43	LAST	NORTHERN LAKES COOP/CENEX/TACO BELL	122 N MINNESOTA AVE HAYWARD WI ***Site ID | Status:*** 4215400 | CLOSED	WNW	0.18 / 961.73	-2	150
43	LUST	NORTHERN LAKES COOP/CENEX/TACO BELL	122 N MINNESOTA AVE HAYWARD WI ***Site ID | Status:*** 4215400 | CLOSED	WNW	0.18 / 961.73	-2	151
43	LUST	NORTHERN LAKES COOP/CENEX/TACO BELL	122 N MINNESOTA AVE HAYWARD WI	WNW	0.18 / 961.73	-2	154

Map Key	DB	Company/Site Name	Address	Direction	Distance (mi/ft)	Elev Diff (ft)	Page Number
			***Site ID*	*Status:*** 4215400 | CLOSED			
43	UST		122 N MINNESOTA AVE HAYWARD WI 54843	WNW	0.18 / 961.73	-2	156
			Site ID: 87047 ***Reg Object ID* | *Tank Status* | *Tank Status Dt:*** 342319 | Closed/Removed | 1993-05-22 00:00:00.0, 342320 | Closed/Removed | 1993-05-22 00:00:00.0, 342323 | Closed/Removed | 1988-10-01 00:00:00.0, 342322 | Closed/Removed | 1993-05-27 00:00:00.0, 342321 | Closed/Removed | 1988-07-01 00:00:00.0				
44	CRS	XCEL ENERGY DIESEL GENERATION	15859 Dyno Dr Hayward WI	SW	0.19 / 998.68	-1	158
44	ERP	NSPW HAYWARD DIESEL PLT	15859 DYNO DR HAYWARD WI 54843	SW	0.19 / 998.68	-1	158
44	FINDS/FRS	ARCLIN SURFACES	15859 DYNO DR HAYWARD WI 54843	SW	0.19 / 998.68	-1	162
44	ICIS	ARCLIN SURFACES, LLC	15859 DYNO DR HAYWARD WI 548437124	SW	0.19 / 998.68	-1	162
44	LAST	NSPW HAYWARD DIESEL PLT	15859 DYNO DR HAYWARD WI 54843	SW	0.19 / 998.68	-1	163
			***Site ID*	*Status:*** 6716000 | CLOSED			
44	RCRA LQG	ARCLIN SURFACES INC	15859 DYNO DR HAYWARD WI 54843	SW	0.19 / 998.68	-1	167
44	SHWIMS	NSPW HAYWARD DIESEL PLT	15859 DYNO DR HAYWARD WI 54843	SW	0.19 / 998.68	-1	171
44	SHWIMS	ARCLIN SURFACES INC	15859 DYNO DR HAYWARD WI 54843	SW	0.19 / 998.68	-1	173
44	TRIS	ARCLIN SURFACES LLC	15859 DYNO DR HAYWARD WI 54843	SW	0.19 / 998.68	-1	175
44	TRIS	ARCLIN SURFACES LLC	15859 DYNO DR HAYWARD WI 54843	SW	0.19 / 998.68	-1	177
45	AST		15896 W 3RD ST HAYWARD WI 54843	WNW	0.19 / 1,022.56	4	179
			Site ID: 638387 ***Reg Object ID* | *Tank Status* | *Tank Status Dt:*** 818969 | Closed/Removed | 2001-09-17 00:00:00.0				
46	AST		10586 N DAKOTA AVE HAYWARD WI 54843	NW	0.20 / 1,033.66	19	179

Map Key	DB	Company/Site Name	Address	Direction	Distance (mi/ft)	Elev Diff (ft)	Page Number
			Site ID: 675660 ***Reg Object ID | Tank Status | Tank Status Dt:*** 757579 | Closed/Removed | 2000-06-22 00:00:00.0				
46	UST		10586 N DAKOTA AVE HAYWARD WI 54843	NW	0.20 / 1,033.66	19	180
			Site ID: 675660 ***Reg Object ID | Tank Status | Tank Status Dt:*** 342359 | Closed/Removed | 1995-08-16 00:00:00.0, 342358 | Closed/Removed | 1992-06-08 00:00:00.0				
47	UST		333 MAIN ST HAYWARD WI 54843	NNW	0.20 / 1,047.10	17	180
			Site ID: 87045 ***Reg Object ID | Tank Status | Tank Status Dt:*** 342435 | Closed/Removed | 1991-02-05 00:00:00.0				
48	BRRTS	FRAN MAR APARTMENTS	121 KANSAS AVE HAYWARD WI 54843	NNW	0.20 / 1,053.41	8	181
48	FINDS/FRS	FRAN MAR APARTMENTS	121 KANSAS AVE HAYWARD WI 54843	NNW	0.20 / 1,053.41	8	182
48	RCRA CESQG	FRAN MAR APARTMENTS	121 KANSAS AVE HAYWARD WI 54843	NNW	0.20 / 1,053.41	8	183
48	SHWIMS	FRAN MAR APARTMENTS	121 KANSAS AVE HAYWARD WI 54843	NNW	0.20 / 1,053.41	8	184
49	FINDS/FRS	NAYLORS AUTO REPAIR INC	10548 KANSAS AVE HAYWARD WI 54843	NNW	0.20 / 1,058.17	8	185
49	RCRA NON GEN	NAYLORS AUTO REPAIR INC	10548 KANSAS AVE HAYWARD WI 54843	NNW	0.20 / 1,058.17	8	186
49	SHWIMS	NAYLORS AUTO REPAIR INC	10548 KANSAS AVE HAYWARD WI 54843	NNW	0.20 / 1,058.17	8	187
50	UST		327 MAIN ST HAYWARD WI 54843	NNW	0.20 / 1,064.65	18	189
			Site ID: 57979 ***Reg Object ID | Tank Status | Tank Status Dt:*** 342480 | Closed/Removed | 1996-05-03 00:00:00.0				
51	TRIS	ARCLIN SURFACES LLC	15859 DYNO DR HAYWARD WI 54843	WSW	0.22 / 1,157.18	-1	189
51	TRIS	ARCLIN SURFACES LLC	15859 DYNO DR HAYWARD WI 54843	WSW	0.22 / 1,157.18	-1	191
51	TRIS	ARCLIN SURFACES LLC	15859 DYNO DR HAYWARD WI 54843	WSW	0.22 / 1,157.18	-1	192

Map Key	DB	Company/Site Name	Address	Direction	Distance (mi/ft)	Elev Diff (ft)	Page Number
51	TRIS	ARCLIN SURFACES LLC	15859 DYNO DR HAYWARD WI 54843	WSW	0.22 / 1,157.18	-1	193
51	TRIS	ARCLIN SURFACES LLC	15859 DYNO DR HAYWARD WI 54843	WSW	0.22 / 1,157.18	-1	195
51	TRIS	ARCLIN SURFACES LLC	15859 DYNO DR HAYWARD WI 54843	WSW	0.22 / 1,157.18	-1	196
51	TRIS	ARCLIN SURFACES LLC	15859 DYNO DR HAYWARD WI 54843	WSW	0.22 / 1,157.18	-1	198
51	TRIS	ARCLIN SURFACES LLC	15859 DYNO DR HAYWARD WI 54843	WSW	0.22 / 1,157.18	-1	199
51	TRIS	ARCLIN SURFACES LLC	15859 DYNO DR HAYWARD WI 54843	WSW	0.22 / 1,157.18	-1	201
51	TRIS	ARCLIN SURFACES LLC	15859 DYNO DR HAYWARD WI 54843	WSW	0.22 / 1,157.18	-1	202
51	TRIS	ARCLIN SURFACES LLC	15859 DYNO DR HAYWARD WI 54843	WSW	0.22 / 1,157.18	-1	203
51	TRIS	ARCLIN SURFACES LLC	15859 DYNO DR HAYWARD WI 54843	WSW	0.22 / 1,157.18	-1	205
51	TRIS	ARCLIN SURFACES LLC	15859 DYNO DR HAYWARD WI 54843	WSW	0.22 / 1,157.18	-1	206
51	TRIS	ARCLIN SURFACES LLC	15859 DYNO DR HAYWARD WI 54843	WSW	0.22 / 1,157.18	-1	208
51	TRIS	ARCLIN SURFACES LLC	15859 DYNO DR HAYWARD WI 54843	WSW	0.22 / 1,157.18	-1	209
51	TRIS	ARCLIN SURFACES LLC	15859 DYNO DR HAYWARD WI 54843	WSW	0.22 / 1,157.18	-1	211
51	TRIS	ARCLIN SURFACES LLC	15859 DYNO DR HAYWARD WI 54843	WSW	0.22 / 1,157.18	-1	212

Map Key	DB	Company/Site Name	Address	Direction	Distance (mi/ft)	Elev Diff (ft)	Page Number
51	TRIS	ARCLIN SURFACES LLC	15859 DYNO DR HAYWARD WI 54843	WSW	0.22 / 1,157.18	-1	213
51	TRIS	ARCLIN SURFACES LLC	15859 DYNO DR HAYWARD WI 54843	WSW	0.22 / 1,157.18	-1	214
51	TRIS	ARCLIN SURFACES LLC	15859 DYNO DR HAYWARD WI 54843	WSW	0.22 / 1,157.18	-1	216
51	TRIS	ARCLIN SURFACES LLC	15859 DYNO DR HAYWARD WI 54843	WSW	0.22 / 1,157.18	-1	218
51	TRIS	ARCLIN SURFACES LLC	15859 DYNO DR HAYWARD WI 54843	WSW	0.22 / 1,157.18	-1	219
51	TRIS	ARCLIN SURFACES LLC	15859 DYNO DR HAYWARD WI 54843	WSW	0.22 / 1,157.18	-1	221
51	TRIS	ARCLIN SURFACES LLC	15859 DYNO DR HAYWARD WI 54843	WSW	0.22 / 1,157.18	-1	222
51	TRIS	ARCLIN SURFACES LLC	15859 DYNO DR HAYWARD WI 54843	WSW	0.22 / 1,157.18	-1	224
51	TRIS	ARCLIN SURFACES LLC	15859 DYNO DR HAYWARD WI 54843	WSW	0.22 / 1,157.18	-1	225
52	CRS	US POST OFFICE - HAYWARD	4th & Main St Hayward WI	NNW	0.22 / 1,158.40	19	227
52	LUST	US POSTAL SERVICE	4TH & MAIN ST HAYWARD WI ***Site ID*	*Status:*** 3331100 | CLOSED	NNW	0.22 / 1,158.40	19	227
53	BRRTS	SAWYER CNTY COURTHOUSE	10610 MAIN ST HAYWARD WI 54843	NNW	0.23 / 1,193.18	19	229
53	UST		10610 MAIN ST HAYWARD WI 54843 ***Site ID:*** 680955 ***Reg Object ID* | *Tank Status* | *Tank Status Dt:*** 342185 | Closed/Removed | 1996-06-26 00:00:00.0	NNW	0.23 / 1,193.18	19	230

Map Key	DB	Company/Site Name	Address	Direction	Distance (mi/ft)	Elev Diff (ft)	Page Number
54	UST		15752 US HIGHWAY 63 HAYWARD WI 54843	N	0.25 / 1,298.32	-1	230

Site ID: 673508
Reg Object ID | Tank Status | Tank Status Dt: 342201 | Closed/Removed | 1994-10-24 00:00:00.0, 342417 | In Use | , 342418 | In Use | , 342176 | Closed/Removed | 1987-10-19 00:00:00.0, 342416 | In Use | , 342200 | Closed/Removed | 1994-10-24 00:00:00.0, 342177 | Closed/Removed | 1987-10-19 00:00:00.0, 342178 | Closed Filled With Inert Material | 1987-10-14 00:00:00.0

Executive Summary: Summary by Data Source

Standard

Federal

RCRA LQG - RCRA Generator List

A search of the RCRA LQG database, dated Dec 12, 2016 has found that there are 1 RCRA LQG site(s) within approximately 0.250 miles of the project property.

Site	Address	Direction	Distance (mi/ft)	Map Key
ARCLIN SURFACES INC	15859 DYNO DR HAYWARD WI 54843	SW	0.19 / 998.68	44

RCRA CESQG - RCRA Conditionally Exempt Small Quantity Generators List

A search of the RCRA CESQG database, dated Dec 12, 2016 has found that there are 5 RCRA CESQG site(s) within approximately 0.250 miles of the project property.

Site	Address	Direction	Distance (mi/ft)	Map Key
WALGREEN CO #11857	10489 STH27 HAYWARD WI 54843	NNW	0.00 / 10.88	2
HAYWARD LAUNDRY	115 WISCONSIN AVE HAYWARD WI 54843	NW	0.07 / 363.97	15
COBORNS INC DBA MARKETPLACE PHARMACY #2583	10514 S MAIN ST HAYWARD WI 54843	N	0.08 / 438.27	19
HIDDEN BAY GRAPHICS	15909 DYNO DR HAYWARD WI 54843	SW	0.18 / 954.88	41
FRAN MAR APARTMENTS	121 KANSAS AVE HAYWARD WI 54843	NNW	0.20 / 1,053.41	48

RCRA NON GEN - RCRA Non-Generators

A search of the RCRA NON GEN database, dated Dec 12, 2016 has found that there are 3 RCRA NON GEN site(s) within approximately 0.250 miles of the project property.

Site	Address	Direction	Distance (mi/ft)	Map Key
KWIK TRIP #327	15831 USH 63 HAYWARD WI 54843	NW	0.05 / 259.54	13
BACKROADS COFFEE BUILDING	15849 W 2ND HAYWARD WI 54843	NW	0.08 / 425.10	18

Site	Address	Direction	Distance (mi/ft)	Map Key
NAYLORS AUTO REPAIR INC	10548 KANSAS AVE HAYWARD WI 54843	NNW	0.20 / 1,058.17	49

ERNS - Emergency Response Notification System

A search of the ERNS database, dated Feb 8, 2017 has found that there are 1 ERNS site(s) within approximately 0.250 miles of the project property.

Site	Address	Direction	Distance (mi/ft)	Map Key
	15867 WEST US HWY 63 HAYWARD WI 54843	WNW	0.16 / 865.12	39

State

SHWIMS - Solid & Hazardous Waste Information Management System

A search of the SHWIMS database, dated Apr 25, 2016 has found that there are 16 SHWIMS site(s) within approximately 0.250 miles of the project property.

Site	Address	Direction	Distance (mi/ft)	Map Key
WALGREEN CO #11857	10489 STH27 HAYWARD WI 54843	NNW	0.00 / 10.88	2
KWIK TRIP #327	15831 USH 63 HAYWARD WI 54843	NW	0.05 / 259.54	13
10506 WHEELER ST	10506 WHEELER ST HAYWARD WI	NNE	0.07 / 351.37	14
HAYWARD LAUNDRY	115 WISCONSIN AVE HAYWARD WI 54843	NW	0.07 / 363.97	15
BACKROADS COFFEE BLDG	15849 W 2ND HAYWARD WI 54843	NW	0.08 / 425.10	18
15787 USH 63	15787 USH 63 HAYWARD WI	N	0.12 / 639.67	28
15787 USH 63	15787 USH 63 HAYWARD WI	N	0.12 / 639.67	28
15787 USH 63	15787 USH 63 HAYWARD WI	N	0.12 / 639.67	28
10534 MAIN ST	10534 MAIN ST HAYWARD WI	NNW	0.14 / 718.19	31

Site	Address	Direction	Distance (mi/ft)	Map Key
10498 WHELLER ST	10498 WHELLER ST HAYWARD WI	NNE	0.14 / 748.43	33
HIDDEN BAY	3RD ST AND MAIN HAYWARD WI 54843	NNW	0.16 / 826.53	37
HIDDEN BAY GRAPHICS	15909 DYNO DR HAYWARD WI 54843	SW	0.18 / 954.88	41
ARCLIN SURFACES INC	15859 DYNO DR HAYWARD WI 54843	SW	0.19 / 998.68	44
NSPW HAYWARD DIESEL PLT	15859 DYNO DR HAYWARD WI 54843	SW	0.19 / 998.68	44
FRAN MAR APARTMENTS	121 KANSAS AVE HAYWARD WI 54843	NNW	0.20 / 1,053.41	48
NAYLORS AUTO REPAIR INC	10548 KANSAS AVE HAYWARD WI 54843	NNW	0.20 / 1,058.17	49

LUST - Leaking Underground Storage Tanks

A search of the LUST database, dated Nov 02, 2016 has found that there are 10 LUST site(s) within approximately 0.250 miles of the project property.

Site	Address	Direction	Distance (mi/ft)	Map Key
HAYWARD INFORMATION BOOTH (FORMER)	USH 63 & STH 27 HAYWARD WI ***Site ID* | *Status**: 3396100 | CLOSED*	NNW	0.00 / 10.90	3
HOLIDAY STATION STORE #36	10478 STH 27 HAYWARD WI 54843 ***Site ID* | *Status**: 25427900 | CLOSED*	NNW	0.01 / 43.22	6
HAYWARD LAKES REALTY	USH 63 S OF 27 HAYWARD WI ***Site ID* | *Status**: 3455400 | CLOSED*	WNW	0.09 / 492.58	20
GRANT, BETH PROPERTY	230 S DAKOTA AVE HAYWARD WI ***Site ID* | *Status**: 3514000 | CLOSED*	NW	0.12 / 618.71	24
DAKOTA AVENUE 66	225 S DAKOTA AVE HAYWARD WI	NW	0.12 / 636.53	26

Site	Address	Direction	Distance (mi/ft)	Map Key
	Site ID* | *Status: *3200500* | *CLOSED*			
MEAT PALACE	209 DAKOTA AVE S HAYWARD WI	NW	0.13 / 684.94	29
	Site ID* | *Status: *3423200* | *CLOSED*			
HAYWARD PLUMBING & ELECTRIC	1ST ST & MINNESOTA AVE HAYWARD WI	WNW	0.13 / 697.88	30
	Site ID* | *Status: *3287000* | *CLOSED*			
NORTHERN LAKES COOP/CENEX/TACO BELL	122 N MINNESOTA AVE HAYWARD WI	WNW	0.18 / 961.73	43
	Site ID* | *Status: *4215400* | *CLOSED*			
NORTHERN LAKES COOP/CENEX/TACO BELL	122 N MINNESOTA AVE HAYWARD WI	WNW	0.18 / 961.73	43
	Site ID* | *Status: *4215400* | *CLOSED*			
US POSTAL SERVICE	4TH & MAIN ST HAYWARD WI	NNW	0.22 / 1,158.40	52
	Site ID* | *Status: *3331100* | *CLOSED*			

LAST - Leaking Aboveground Storage Tanks

A search of the LAST database, dated Nov 02, 2016 has found that there are 2 LAST site(s) within approximately 0.250 miles of the project property.

Site	Address	Direction	Distance (mi/ft)	Map Key
NORTHERN LAKES COOP/CENEX/TACO BELL	122 N MINNESOTA AVE HAYWARD WI	WNW	0.18 / 961.73	43
	Site ID* | *Status: *4215400* | *CLOSED*			
NSPW HAYWARD DIESEL PLT	15859 DYNO DR HAYWARD WI 54843	SW	0.19 / 998.68	44
	Site ID* | *Status: *6716000* | *CLOSED*			

UST - Underground Storage Tanks

A search of the UST database, dated Oct 14, 2016 has found that there are 27 UST site(s) within approximately 0.250 miles of the project property.

Site	Address	Direction	Distance (mi/ft)	Map Key
	STH 27 & STH 63 HAYWARD WI 54843	NNW	0.00 / 10.90	3
	Site ID: *107975* ***Reg Object ID* | *Tank Status* | *Tank Status Dt***: *342454* | *Closed/Removed* | *1993-09-03 00:00:00.0, 342442* | *Closed/Removed* | *1993-09-03 00:00:00.0*			
	USH 63 & STH 27 HAYWARD WI 54843	NNW	0.00 / 10.90	3

Site	Address	Direction	Distance (mi/ft)	Map Key
	***Site ID**: 144356* ***Reg Object ID | Tank Status | Tank Status Dt**: 342440 | Closed/Removed | 1992-10-13 00:00:00.0*			
	10478 STATE ROAD 27 HAYWARD WI 54843	NNW	0.00 / 22.49	4
	***Site ID**: 153729* ***Reg Object ID | Tank Status | Tank Status Dt**: 342457 | In Use | , 342459 | In Use | , 342456 | In Use | , 342458 | In Use |*			
	15820 US HIGHWAY 63 S HAYWARD WI 54843	NW	0.01 / 42.11	5
	***Site ID**: 713087* ***Reg Object ID | Tank Status | Tank Status Dt**: 342646 | Closed/Removed | 1987-01-01 00:00:00.0*			
	15816 US HIGHWAY 63 S HAYWARD WI 54843	NNW	0.01 / 61.11	8
	***Site ID**: 112254* ***Reg Object ID | Tank Status | Tank Status Dt**: 342645 | Closed/Removed | 1987-01-01 00:00:00.0*			
	10369 HWY 27 HAYWARD WI 54843	S	0.03 / 139.92	9
	***Site ID**: 87039* ***Reg Object ID | Tank Status | Tank Status Dt**: 342250 | Closed/Removed | 2005-06-02 00:00:00.0, 342251 | Closed/Removed | 2005-06-02 00:00:00.0, 342249 | Closed/Removed | 2005-06-02 00:00:00.0*			
	15774 COUNTY B HAYWARD WI 54843	SSE	0.04 / 206.74	10
	***Site ID**: 654933* ***Reg Object ID | Tank Status | Tank Status Dt**: 888175 | Closed/Removed | 2002-11-13 00:00:00.0*			
	15831 US HIGHWAY 63 HAYWARD WI 54843	NW	0.05 / 253.80	12
	***Site ID**: 681673* ***Reg Object ID | Tank Status | Tank Status Dt**: 788379 | In Use | , 788815 | In Use | , 788814 | In Use | , 788816 | In Use |*			
	116 WISCONSIN AVE HAYWARD WI 54843	NW	0.07 / 372.00	16
	***Site ID**: 61152* ***Reg Object ID | Tank Status | Tank Status Dt**: 342264 | In Use | , 342265 | In Use |*			
	15837 US HIGHWAY 63 HAYWARD WI 54843	NW	0.08 / 408.49	17
	***Site ID**: 111115* ***Reg Object ID | Tank Status | Tank Status Dt**: 342218 | Closed/Removed | 1978-01-01 00:00:00.0, 342217 | Closed/Removed | 1978-01-01 00:00:00.0, 342361 | Closed/Removed | 1987-01-01 00:00:00.0*			
	IOWA AVE & 2ND ST HAYWARD WI 54843	NNW	0.10 / 534.07	21
	***Site ID**: 106890* ***Reg Object ID | Tank Status | Tank Status Dt**: 342212 | Abandoned without Product | , 342213 | Abandoned without Product |*			

Site	Address	Direction	Distance (mi/ft)	Map Key
	15845 US HIGHWAY 63 HAYWARD WI 54843	WNW	0.10 / 538.58	22

***Site ID**: 675654*
***Reg Object ID | Tank Status | Tank Status Dt**: 342216 | Closed/Removed | 1974-01-01 00:00:00.0, 342215 | Closed/Removed | 1974-01-01 00:00:00.0, 342214 | Closed/Removed | 1995-10-25 00:00:00.0*

	15846 W 1ST ST HAYWARD WI 54843	WNW	0.11 / 561.84	23

***Site ID**: 114719*
***Reg Object ID | Tank Status | Tank Status Dt**: 342170 | Closed/Removed | 1997-10-01 00:00:00.0, 342173 | Closed/Removed | 1997-10-01 00:00:00.0, 342171 | Closed/Removed | 1997-10-01 00:00:00.0, 342168 | Closed Filled With Inert Material | 1979-01-01 00:00:00.0, 342172 | Closed/Removed | 1997-10-01 00:00:00.0, 342438 | Closed/Removed | 1997-10-01 00:00:00.0, 342169 | Closed Filled With Inert Material | 1997-10-01 00:00:00.0*

	230 S DAKOTA AVE HAYWARD WI 54843	NW	0.12 / 618.71	24

***Site ID**: 152327*
***Reg Object ID | Tank Status | Tank Status Dt**: 342237 | Closed/Removed | 1989-01-01 00:00:00.0, 342235 | Closed/Removed | 1989-01-01 00:00:00.0, 342236 | Closed/Removed | 1989-01-01 00:00:00.0, 342238 | Closed/Removed | 1989-01-01 00:00:00.0*

	228 S DAKOTA AVE HAYWARD WI 54843	NW	0.12 / 624.76	25

***Site ID**: 139465*
***Reg Object ID | Tank Status | Tank Status Dt**: 342208 | Closed/Removed |*

	225 S DAKOTA AVE HAYWARD WI 54843	NW	0.12 / 636.53	26

***Site ID**: 65707*
***Reg Object ID | Tank Status | Tank Status Dt**: 342383 | Closed/Removed | 1992-06-24 00:00:00.0, 342384 | Closed/Removed | 1992-06-24 00:00:00.0, 342471 | Closed/Removed | 1985-01-01 00:00:00.0*

	15855 US US HIGHWAY 63 HAYWARD WI 54843	WNW	0.12 / 637.47	27

***Site ID**: 673498*
***Reg Object ID | Tank Status | Tank Status Dt**: 342175 | Closed/Removed | 1993-05-03 00:00:00.0*

	1ST ST & MINNESOTA AVE HAYWARD WI 54843	WNW	0.13 / 697.88	30

***Site ID**: 87044*
***Reg Object ID | Tank Status | Tank Status Dt**: 342426 | Closed/Removed | 1989-07-28 00:00:00.0, 342427 | Closed/Removed | 1989-07-29 00:00:00.0, 342428 | Closed/Removed | 1989-07-28 00:00:00.0*

	10538 MAIN ST HAYWARD WI 54843	NNW	0.14 / 736.67	32

***Site ID**: 166349*
***Reg Object ID | Tank Status | Tank Status Dt**: 447309 | Closed/Removed | 1998-05-15 00:00:00.0*

	15867 W US HIGHWAY 63 HAYWARD WI 54843	WNW	0.16 / 865.12	39

***Site ID**: 15223*
***Reg Object ID | Tank Status | Tank Status Dt**: 33072 | In Use | , 33051 | In Use | , 33075 | In Use | , 33071 | In Use | , 33073 | In Use | , 33076 | In Use | , 33074 | In Use |*

Site	Address	Direction	Distance (mi/ft)	Map Key
	15771 US HIGHWAY 63 HAYWARD WI 54843	N	0.18 / 952.04	40

***Site ID**: 54995*
***Reg Object ID | Tank Status | Tank Status Dt**: 342326 | In Use | , 342327 | In Use | , 342325 | In Use |*

122 N MINNESOTA AVE HAYWARD WI 54843	WNW	0.18 / 961.73	43

***Site ID**: 87047*
***Reg Object ID | Tank Status | Tank Status Dt**: 342319 | Closed/Removed | 1993-05-22 00:00:00.0, 342320 | Closed/Removed | 1993-05-22 00:00:00.0, 342323 | Closed/Removed | 1988-10-01 00:00:00.0, 342322 | Closed/Removed | 1993-05-27 00:00:00.0, 342321 | Closed/Removed | 1988-07-01 00:00:00.0*

10586 N DAKOTA AVE HAYWARD WI 54843	NW	0.20 / 1,033.66	46

***Site ID**: 675660*
***Reg Object ID | Tank Status | Tank Status Dt**: 342359 | Closed/Removed | 1995-08-16 00:00:00.0, 342358 | Closed/Removed | 1992-06-08 00:00:00.0*

333 MAIN ST HAYWARD WI 54843	NNW	0.20 / 1,047.10	47

***Site ID**: 87045*
***Reg Object ID | Tank Status | Tank Status Dt**: 342435 | Closed/Removed | 1991-02-05 00:00:00.0*

327 MAIN ST HAYWARD WI 54843	NNW	0.20 / 1,064.65	50

***Site ID**: 57979*
***Reg Object ID | Tank Status | Tank Status Dt**: 342480 | Closed/Removed | 1996-05-03 00:00:00.0*

10610 MAIN ST HAYWARD WI 54843	NNW	0.23 / 1,193.18	53

***Site ID**: 680955*
***Reg Object ID | Tank Status | Tank Status Dt**: 342185 | Closed/Removed | 1996-06-26 00:00:00.0*

15752 US HIGHWAY 63 HAYWARD WI 54843	N	0.25 / 1,298.32	54

***Site ID**: 673508*
***Reg Object ID | Tank Status | Tank Status Dt**: 342201 | Closed/Removed | 1994-10-24 00:00:00.0, 342417 | In Use | , 342418 | In Use | , 342176 | Closed/Removed | 1987-10-19 00:00:00.0, 342416 | In Use | , 342200 | Closed/Removed | 1994-10-24 00:00:00.0, 342177 | Closed/Removed | 1987-10-19 00:00:00.0, 342178 | Closed Filled With Inert Material | 1987-10-14 00:00:00.0*

AST - Aboveground Storage Tanks

A search of the AST database, dated Oct 14, 2016 has found that there are 9 AST site(s) within approximately 0.250 miles of the project property.

Site	Address	Direction	Distance (mi/ft)	Map Key
	10478 STATE ROAD 27 HAYWARD WI 54843	NNW	0.00 / 22.49	4

***Site ID**: 153729*
***Reg Object ID | Tank Status | Tank Status Dt**: 211712 | Closed/Removed | , 211714 | Closed/Removed | , 211716 | Closed/Removed | , 211717 | Closed/Removed | , 211713 | Closed/Removed | , 211715 | Closed/Removed | , 211718 | Closed/Removed |*

Site	Address	Direction	Distance (mi/ft)	Map Key
	10386 HWY 27/70 HAYWARD WI 54843	SSE	0.01 / 60.19	7

***Site ID**: 637948*
***Reg Object ID | Tank Status | Tank Status Dt**: 857321 | In Use | , 1414501 | In Use |*

10426 BAY AVE HAYWARD WI 54843	ESE	0.04 / 236.49	11

***Site ID**: 803665*
***Reg Object ID | Tank Status | Tank Status Dt**: 1491841 | In Use |*

15846 W 1ST ST HAYWARD WI 54843	WNW	0.11 / 561.84	23

***Site ID**: 114719*
***Reg Object ID | Tank Status | Tank Status Dt**: 211784 | Closed/Removed | 2001-07-24 00:00:00.0, 211783 | Closed/Removed | 2001-07-24 00:00:00.0*

230 S DAKOTA AVE HAYWARD WI 54843	NW	0.12 / 618.71	24

***Site ID**: 152327*
***Reg Object ID | Tank Status | Tank Status Dt**: 211734 | Closed/Removed | , 211732 | Closed/Removed | , 211731 | Closed/Removed | , 211730 | Closed/Removed | , 211733 | Closed/Removed | , 211735 | Closed/Removed | , 211738 | Closed/Removed | , 211736 | Closed/Removed | , 211737 | Closed/Removed |*

225 S DAKOTA AVE HAYWARD WI 54843	NW	0.12 / 636.53	26

***Site ID**: 152043*
***Reg Object ID | Tank Status | Tank Status Dt**: 211720 | Closed/Removed | , 211721 | Closed/Removed | , 211723 | Closed/Removed | , 211719 | Closed/Removed | , 211722 | Closed/Removed |*

122 N MINNESOTA AVE HAYWARD WI 54843	WNW	0.18 / 961.73	43

***Site ID**: 152538*
***Reg Object ID | Tank Status | Tank Status Dt**: 211729 | Closed/Removed |*

15896 W 3RD ST HAYWARD WI 54843	WNW	0.19 / 1,022.56	45

***Site ID**: 638387*
***Reg Object ID | Tank Status | Tank Status Dt**: 818969 | Closed/Removed | 2001-09-17 00:00:00.0*

10586 N DAKOTA AVE HAYWARD WI 54843	NW	0.20 / 1,033.66	46

***Site ID**: 675660*
***Reg Object ID | Tank Status | Tank Status Dt**: 757579 | Closed/Removed | 2000-06-22 00:00:00.0*

CRS - Closed Remediation Sites

A search of the CRS database, dated Jan 10, 2017 has found that there are 13 CRS site(s) within approximately 0.250 miles of the project property.

Site	Address	Direction	Distance (mi/ft)	Map Key
HAYWARD INFORMATION BOOTH (FORMER)	Ush 63 & Sth 27 Hayward WI	NNW	0.00 / 10.90	3
HOLIDAY STATION STORE #36	10478 Sth 27 Hayward WI	NNW	0.01 / 43.22	6
HAYWARD LAKES REALITY	Ush 63 S Of 27 Hayward WI	WNW	0.09 / 492.58	20
GRANT, BETH PROPERTY	230 S Dakota Ave Hayward WI	NW	0.12 / 618.71	24
DAKOTA AVENUE 66	225 S Dakota Ave Hayward WI	NW	0.12 / 636.53	26
MARKETPLACE FOODS (MEAT PALACE)	209 Dakota Ave S Hayward WI	NW	0.13 / 684.94	29
MEAT PALACE	209 Dakota Ave S Hayward WI	NW	0.13 / 684.94	29
HAYWARD PLUMBING & ELECTRIC	1st St & Minnesota Ave Hayward WI	WNW	0.13 / 697.88	30
HAYWARD READY MIX #2	122 N Minnesota Ave Hayward WI	WNW	0.18 / 961.73	43
NORTHERN LAKES COOP AST	122 N Minnesota Ave Hayward WI	WNW	0.18 / 961.73	43
HAYWARD READY MIX PLT	122 N Minnesota Ave Hayward WI	WNW	0.18 / 961.73	43
XCEL ENERGY DIESEL GENERATION	15859 Dyno Dr Hayward WI	SW	0.19 / 998.68	44
US POST OFFICE - HAYWARD	4th & Main St Hayward WI	NNW	0.22 / 1,158.40	52

AUL - Deed Restriction at Closeout Sites

A search of the AUL database, dated Nov 02, 2016 has found that there are 1 AUL site(s) within approximately 0.250 miles of the project property.

Site	Address	Direction	Distance (mi/ft)	Map Key
MEAT PALACE	209 DAKOTA AVE S HAYWARD WI	NW	0.13 / 684.94	29

ERP - Environmental Repair

A search of the ERP database, dated Nov 02, 2016 has found that there are 3 ERP site(s) within approximately 0.250 miles of the project property.

Site	Address	Direction	Distance (mi/ft)	Map Key
MEAT PALACE	209 DAKOTA AVE S HAYWARD WI	NW	0.13 / 684.94	29
NORTHERN LAKES COOP/CENEX/TACO BELL	122 N MINNESOTA AVE HAYWARD WI	WNW	0.18 / 961.73	43
NSPW HAYWARD DIESEL PLT	15859 DYNO DR HAYWARD WI 54843	SW	0.19 / 998.68	44

Non Standard

Federal

FINDS/FRS - Facility Registry Service/Facility Index

A search of the FINDS/FRS database, dated Oct 13, 2016 has found that there are 11 FINDS/FRS site(s) within approximately 0.250 miles of the project property.

Site	Address	Direction	Distance (mi/ft)	Map Key
BUTTERFIELD ROSCOE	HWY 27& 77, 3 MI OFF HWY 63 HAYWARD WI 54843	NNW	0.00 / 9.75	1
WALGREEN CO #11857	10489 STH27 HAYWARD WI 54843	NNW	0.00 / 10.88	2
KWIK TRIP #327	15831 USH 63 HAYWARD WI 54843	NW	0.05 / 259.54	13
HAYWARD LAUNDRY	115 WISCONSIN AVE HAYWARD WI 54843	NW	0.07 / 363.97	15
BACKROADS COFFEE BUILDING	15849 W 2ND HAYWARD WI 54843	NW	0.08 / 425.10	18
COBORNS INC DBA MARKETPLACE PHARMACY #2583	10514 S MAIN ST HAYWARD WI 54843	N	0.08 / 438.27	19

Site	Address	Direction	Distance (mi/ft)	Map Key
HIDDEN BAY	3RD ST & MAIN HAYWARD WI 54843	NNW	0.16 / 829.26	38
HIDDEN BAY GRAPHICS	15909 DYNO DR HAYWARD WI 54843	SW	0.18 / 954.88	41
ARCLIN SURFACES	15859 DYNO DR HAYWARD WI 54843	SW	0.19 / 998.68	44
FRAN MAR APARTMENTS	121 KANSAS AVE HAYWARD WI 54843	NNW	0.20 / 1,053.41	48
NAYLORS AUTO REPAIR INC	10548 KANSAS AVE HAYWARD WI 54843	NNW	0.20 / 1,058.17	49

TRIS - Toxics Release Inventory (TRI) Program

A search of the TRIS database, dated 1987-2015 has found that there are 28 TRIS site(s) within approximately 0.250 miles of the project property.

Site	Address	Direction	Distance (mi/ft)	Map Key
ARCLIN SURFACES LLC	15859 DYNO DR HAYWARD WI 54843	SW	0.19 / 998.68	44
ARCLIN SURFACES LLC	15859 DYNO DR HAYWARD WI 54843	SW	0.19 / 998.68	44
ARCLIN SURFACES LLC	15859 DYNO DR HAYWARD WI 54843	WSW	0.22 / 1,157.18	51
ARCLIN SURFACES LLC	15859 DYNO DR HAYWARD WI 54843	WSW	0.22 / 1,157.18	51
ARCLIN SURFACES LLC	15859 DYNO DR HAYWARD WI 54843	WSW	0.22 / 1,157.18	51
ARCLIN SURFACES LLC	15859 DYNO DR HAYWARD WI 54843	WSW	0.22 / 1,157.18	51
ARCLIN SURFACES LLC	15859 DYNO DR HAYWARD WI 54843	WSW	0.22 / 1,157.18	51
ARCLIN SURFACES LLC	15859 DYNO DR HAYWARD WI 54843	WSW	0.22 / 1,157.18	51

Site	Address	Direction	Distance (mi/ft)	Map Key
ARCLIN SURFACES LLC	15859 DYNO DR HAYWARD WI 54843	WSW	0.22 / 1,157.18	51
ARCLIN SURFACES LLC	15859 DYNO DR HAYWARD WI 54843	WSW	0.22 / 1,157.18	51
ARCLIN SURFACES LLC	15859 DYNO DR HAYWARD WI 54843	WSW	0.22 / 1,157.18	51
ARCLIN SURFACES LLC	15859 DYNO DR HAYWARD WI 54843	WSW	0.22 / 1,157.18	51
ARCLIN SURFACES LLC	15859 DYNO DR HAYWARD WI 54843	WSW	0.22 / 1,157.18	51
ARCLIN SURFACES LLC	15859 DYNO DR HAYWARD WI 54843	WSW	0.22 / 1,157.18	51
ARCLIN SURFACES LLC	15859 DYNO DR HAYWARD WI 54843	WSW	0.22 / 1,157.18	51
ARCLIN SURFACES LLC	15859 DYNO DR HAYWARD WI 54843	WSW	0.22 / 1,157.18	51
ARCLIN SURFACES LLC	15859 DYNO DR HAYWARD WI 54843	WSW	0.22 / 1,157.18	51
ARCLIN SURFACES LLC	15859 DYNO DR HAYWARD WI 54843	WSW	0.22 / 1,157.18	51
ARCLIN SURFACES LLC	15859 DYNO DR HAYWARD WI 54843	WSW	0.22 / 1,157.18	51
ARCLIN SURFACES LLC	15859 DYNO DR HAYWARD WI 54843	WSW	0.22 / 1,157.18	51
ARCLIN SURFACES LLC	15859 DYNO DR HAYWARD WI 54843	WSW	0.22 / 1,157.18	51
ARCLIN SURFACES LLC	15859 DYNO DR HAYWARD WI 54843	WSW	0.22 / 1,157.18	51

Site	Address	Direction	Distance (mi/ft)	Map Key
ARCLIN SURFACES LLC	15859 DYNO DR HAYWARD WI 54843	WSW	0.22 / 1,157.18	51
ARCLIN SURFACES LLC	15859 DYNO DR HAYWARD WI 54843	WSW	0.22 / 1,157.18	51
ARCLIN SURFACES LLC	15859 DYNO DR HAYWARD WI 54843	WSW	0.22 / 1,157.18	51
ARCLIN SURFACES LLC	15859 DYNO DR HAYWARD WI 54843	WSW	0.22 / 1,157.18	51
ARCLIN SURFACES LLC	15859 DYNO DR HAYWARD WI 54843	WSW	0.22 / 1,157.18	51
ARCLIN SURFACES LLC	15859 DYNO DR HAYWARD WI 54843	WSW	0.22 / 1,157.18	51

HMIRS - Hazardous Materials Information Reporting System

A search of the HMIRS database, dated Feb 28, 2017 has found that there are 1 HMIRS site(s) within approximately 0.250 miles of the project property.

Site	Address	Direction	Distance (mi/ft)	Map Key
	15831 HY 63 HAYWARD WI	NW	0.05 / 253.80	12

ICIS - Integrated Compliance Information System (ICIS)

A search of the ICIS database, dated Nov 18, 2016 has found that there are 1 ICIS site(s) within approximately 0.250 miles of the project property.

Site	Address	Direction	Distance (mi/ft)	Map Key
ARCLIN SURFACES, LLC	15859 DYNO DR HAYWARD WI 548437124	SW	0.19 / 998.68	44

State

SPILLS - Spills

A search of the SPILLS database, dated Nov 02, 2016 has found that there are 5 SPILLS site(s) within approximately 0.250 miles of the project property.

Site	Address	Direction	Distance (mi/ft)	Map Key
HWY 63 & 27	USH 63 & 27 HAYWARD WI	NNW	0.00 / 10.90	3

Site ID* | *Status: *6304300 | CLOSED*

Site	Address	Direction	Distance (mi/ft)	Map Key
E 1ST & KANSAS AVE, SW CNR	E 1ST & KANSAS AVE, SW CNR HAYWARD WI ***Site ID* | *Status***: *5620600* | *CLOSED*	N	0.14 / 753.38	34
1ST & KANSAS AVE, SW CNR	1ST & KANSAS AVE, SW CNR HAYWARD WI ***Site ID* | *Status***: *5645800* | *CLOSED*	N	0.14 / 759.02	35
CENEX GAS STATION	15867 W USH 63 HAYWARD WI ***Site ID* | *Status***: *50009200* | *CLOSED*	WNW	0.16 / 865.12	39
HAYWARD CTY PUBLIC WORKS	15889 W 3RD ST HAYWARD WI ***Site ID* | *Status***: *50041540* | *CLOSED*	NW	0.18 / 956.51	42

BRRTS - Wisconsin Bureau for Remediation and Redevelopment Tracking System

A search of the BRRTS database, dated Nov 02, 2016 has found that there are 4 BRRTS site(s) within approximately 0.250 miles of the project property.

Site	Address	Direction	Distance (mi/ft)	Map Key
MEAT PALACE	209 DAKOTA AVE S HAYWARD WI	NW	0.13 / 684.94	29
NAPA AUTO PARTS	15779 USH 63 HAYWARD WI	N	0.15 / 815.53	36
FRAN MAR APARTMENTS	121 KANSAS AVE HAYWARD WI 54843	NNW	0.20 / 1,053.41	48
SAWYER CNTY COURTHOUSE	10610 MAIN ST HAYWARD WI 54843	NNW	0.23 / 1,193.18	53

AG SPILL REMED - Wisconsin Agricultural Spills - Remediation Locations


A search of the AG SPILL REMED database, dated Jan 9, 2017 has found that there are 1 AG SPILL REMED site(s) within approximately 0.250 miles of the project property.

Site	Address	Direction	Distance (mi/ft)	Map Key
NORTHERN LAKES COOPERATIVE - HAYWARD	10418 WISCONSIN AVE HAYWARD WI ***Case ID* | *Status***: *10412093002* | *CLOSED-NO ACTION REQ'D*	NW	0.07 / 372.00	16

DELISTED BRRT - Delisted BRRT

A search of the DELISTED BRRT database, dated Oct 27, 2015 has found that there are 1 DELISTED BRRT site(s) within approximately 0.250 miles of the project property.

Site	Address	Direction	Distance (mi/ft)	Map Key
NORTHERN LAKES COOP/CENEX/TACO BELL	122 N MINNESOTA AVE HAYWARD WI	WNW	0.18 / 961.73	43

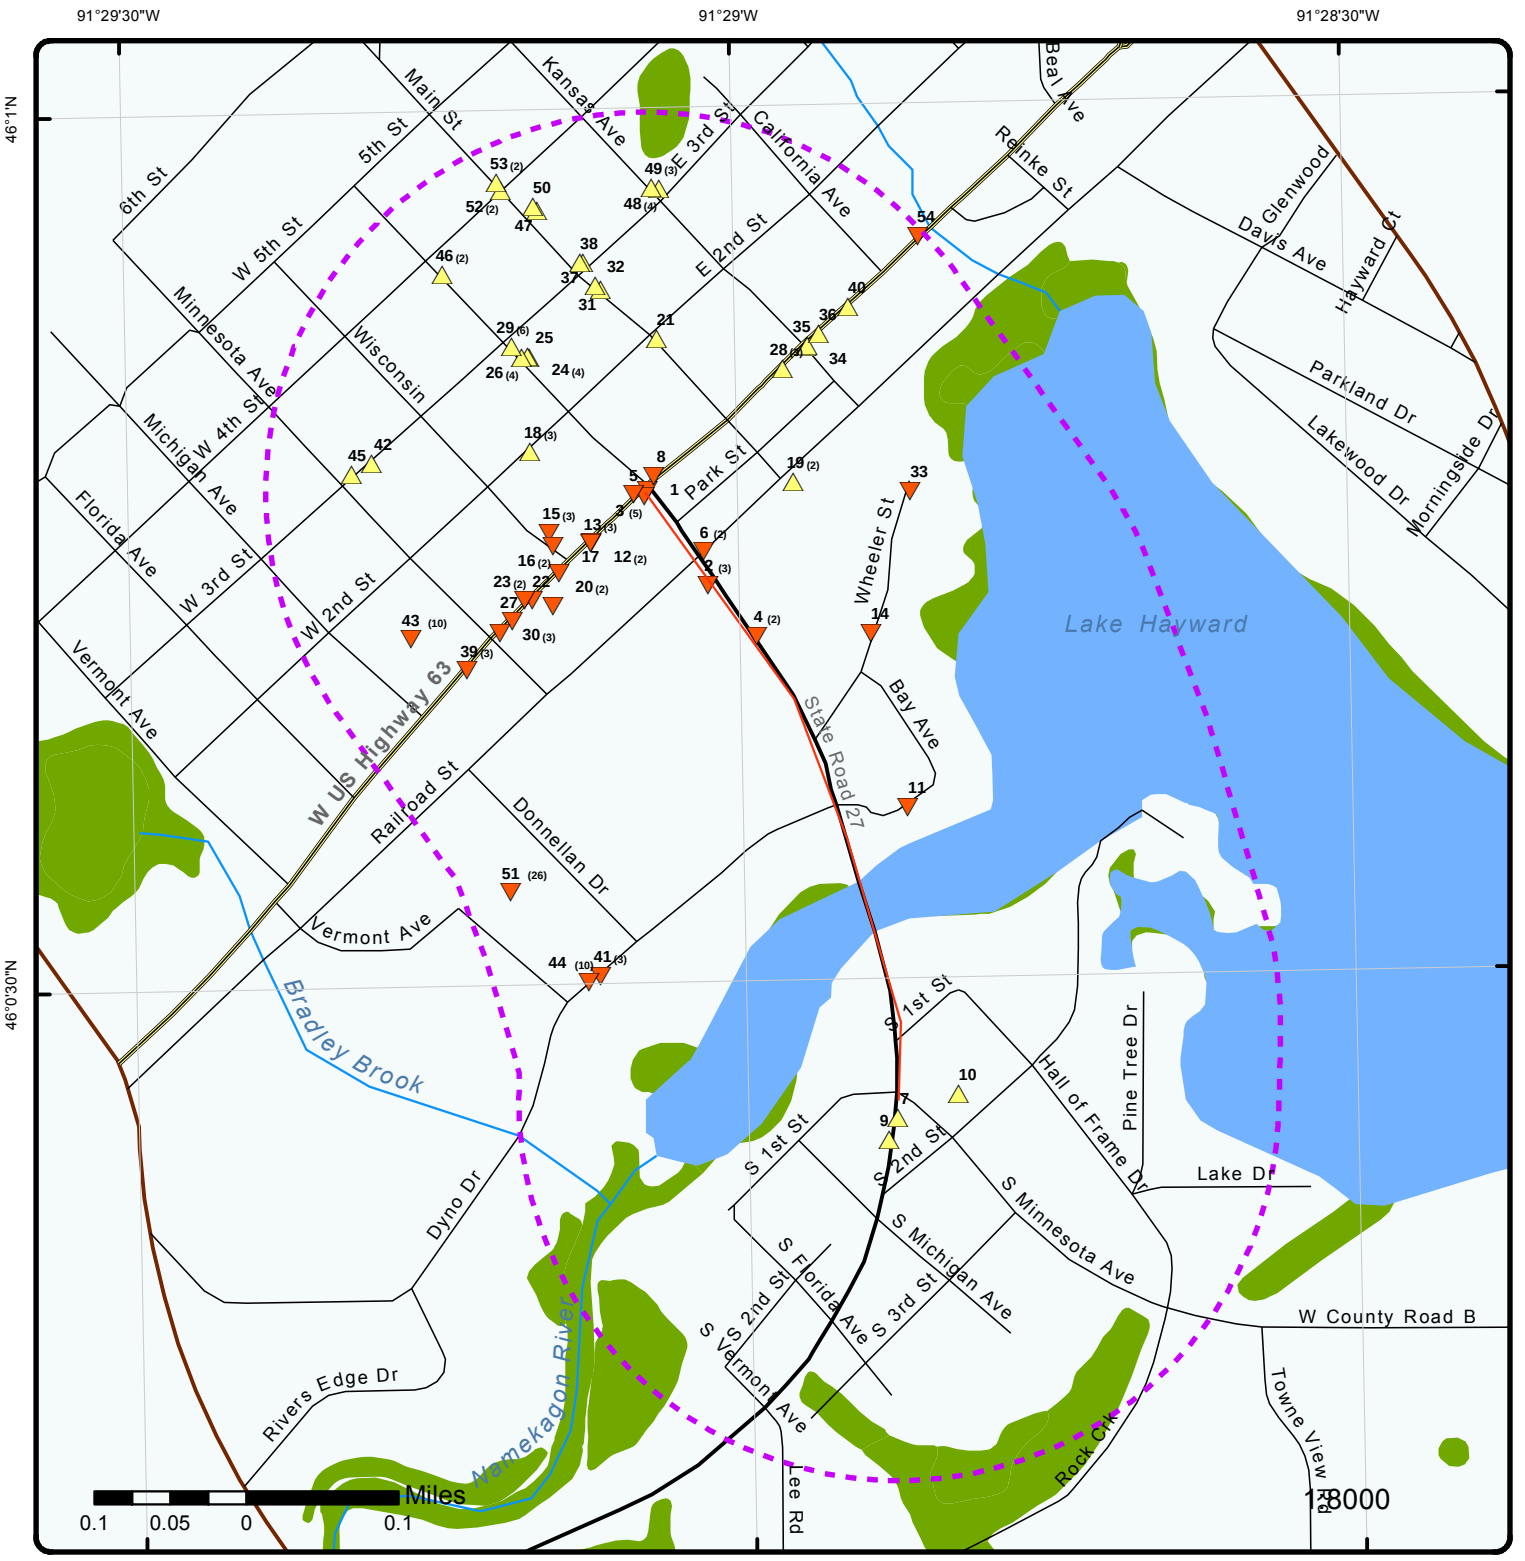

Map : 0.25 Mile Radius

Order No: 20170307117

Address: 27 & 63, Hayward, WI

ENVIRONMENTAL RISK INFORMATION SERVICES

- Project Property
- **Buffer Outline**
- Eris Sites with Higher Elevation
- Eris Sites with Same Elevation
- Eris Sites with Lower Elevation
- Eris Sites with Unknown Elevation
- County Boundary
- Rails
- Major Highways
- Major Highways Ramps
- Major Roads
- Major Roads Ramps
- Secondary Roads
- Secondary Roads Ramps
- Local Roads and Ramps
- State Boundary
- National Priority List Sites
- National Wetland
- Indian Reserve Land
- Historic Fill
- 100 Year Flood Zone
- 500 Year Flood Zone
- FWS Special Designation Areas
- State Brownfield Sites
- State Brownfield Areas
- State Superfund Areas:Dept. of Defense
- State Superfund Areas:NPL
- WQARF Areas
- Federal Lands: Dept. of Defense (owned/administered areas)

Source: © 2016 ESRI

© ERIS Information Inc.



Aerial


Address: 27 & 63, Hayward, WI

Source: ESRI World Imagery

Order No: 20170307117

ERIS
ENVIRONMENTAL RISK INFORMATION SERVICES

© ERIS Information Inc.

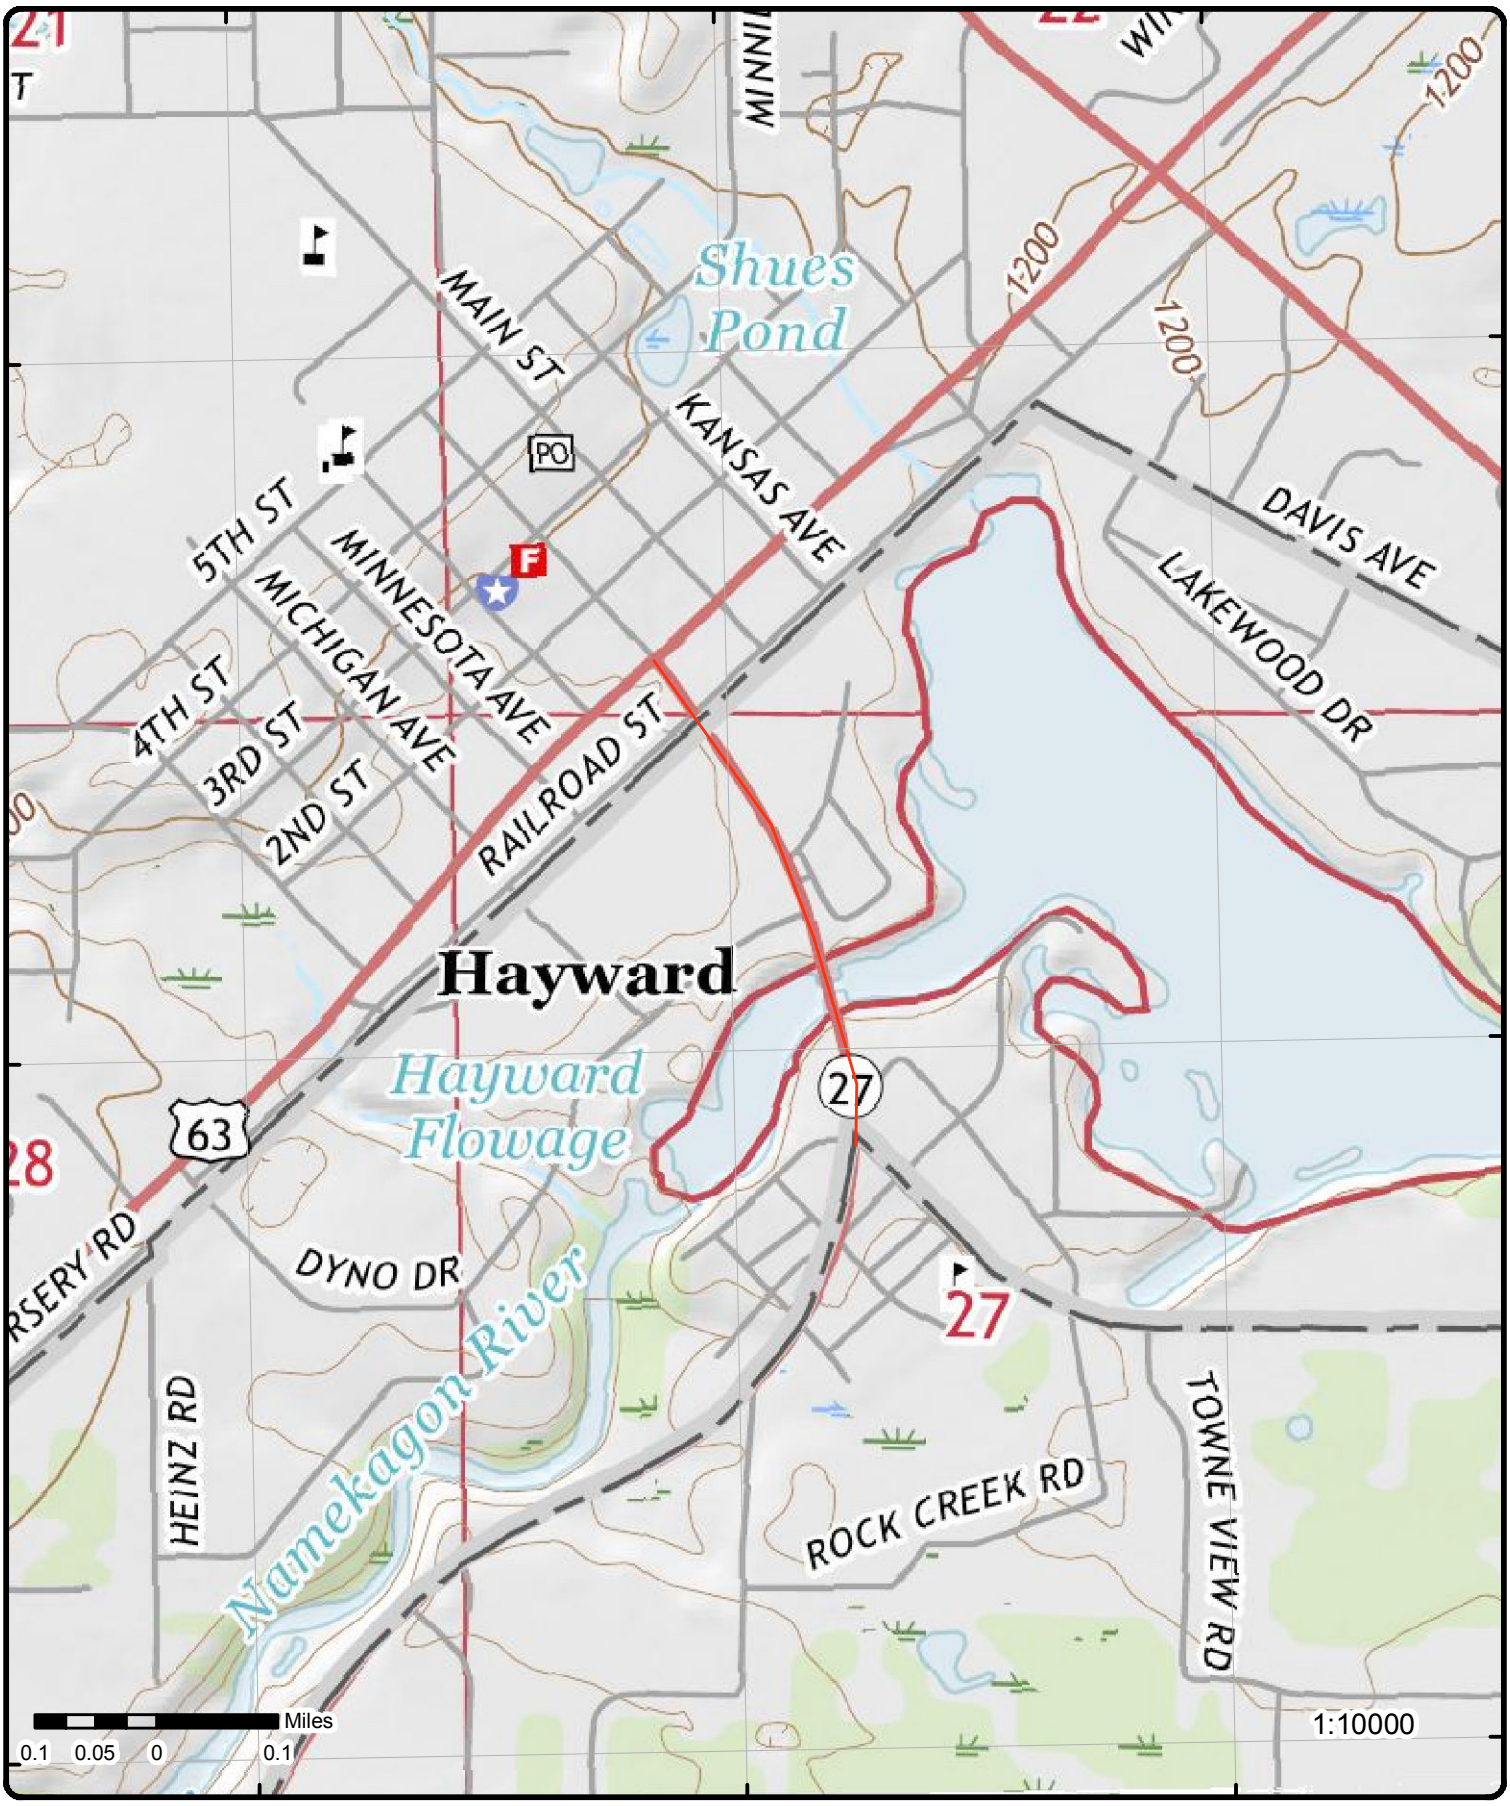

Topographic Map

Address: 27 & 63, Hayward, WI

Source: USGS Topographic Map

Order No: 20170307117

ERIS ENVIRONMENTAL RISK INFORMATION SERVICES

© ERIS Information Inc.

Detail Report

Map Key	Number of Records	Direction	Distance (mi/ft)	Elev (ft)	Site	DB
1	1 of 1	NNW	0.00 / 9.75	1,190.24	BUTTERFIELD ROSCOE HWY 27& 77, 3 MI OFF HWY 63 HAYWARD WI 54843	FINDS/FRS

Registry ID:	110008230565
FIPS Code:	55113
Program Acronyms:	RCRAINFO, WI-ESR
HUC Code:	
Site Type Name:	STATIONARY
EPA Region Code:	05
Conveyor:	
Source:	
County Name:	SAWYER
SIC Codes:	
SIC Code Descriptions:	
NAICS Codes:	
Federal Facility Code:	
NAICS Code Descriptions:	
Federal Agency Name:	
US/Mexico Border Ind:	
Congressional Dist No:	
Create Date:	01-MAR-2000 00:00:00
Census Block Code:	
Update Date:	27-JAN-2012 03:46:15
Location Description:	
Supplemental Location:	
Tribal Land Code:	
Tribal Land Name:	
Latitude:	
Longitude:	
Coord Collection Method:	
Accuracy Value:	
Datum:	NAD83
Reference Point:	
Interest Types:	CESQG, STATE MASTER
Facility Detail Rprt URL:	http://ofmpub.epa.gov/enviro/fii_query_detail.disp_program_facility?p_registry_id=110008230565

Map Key	Number of Records	Direction	Distance (mi/ft)	Elev (ft)	Site	DB
2	1 of 3	NNW	0.00 / 10.88	1,190.24	WALGREEN CO #11857 10489 STH27 HAYWARD WI 54843	FINDS/FRS

Registry ID:	110056337986
FIPS Code:	55113
Program Acronyms:	RCRAINFO, WI-ESR
HUC Code:	
Site Type Name:	STATIONARY
EPA Region Code:	05
Conveyor:	
Source:	
County Name:	SAWYER
SIC Codes:	
SIC Code Descriptions:	
NAICS Codes:	424210
Federal Facility Code:	
NAICS Code Descriptions:	DRUGS AND DRUGGISTS' SUNDRIES MERCHANT WHOLESALERS.
Federal Agency Name:	
US/Mexico Border Ind:	

Map Key	Number of Records	Direction	Distance (mi/ft)	Elev (ft)	Site	DB

Congressional Dist No:	
Create Date:	27-NOV-2013 15:49:59
Census Block Code:	
Update Date:	17-DEC-2014 14:09:35
Location Description:	
Supplemental Location:	
Tribal Land Code:	
Tribal Land Name:	
Latitude:	
Longitude:	
Coord Collection Method:	
Accuracy Value:	
Datum:	NAD83
Reference Point:	
Interest Types:	CESQG, STATE MASTER
Facility Detail Rprt URL:	http://ofmpub.epa.gov/enviro/fii_query_detail.disp_program_facility?p_registry_id=110056337986

Map Key	Number of Records	Direction	Distance (mi/ft)	Elev (ft)	Site	DB
2	2 of 3	NNW	0.00 / 10.88	1,190.24	WALGREEN CO #11857 10489 STH27 HAYWARD WI 54843	RCRA CESQG

County Name:	SAWYER
County Code:	WI113
EPA Handler ID:	WIR000149211
Current Site Name:	WALGREEN CO #11857
Generator Status Universe:	Conditionally Exempt Small Quantity Generator
Land Type:	Private
Activity Location:	WI
TSD Activity:	No
Mixed Waste Generator:	No
Importer Activity:	No
Transporter Activity:	No
Transfer Facility:	No
Recycler Activity:	No
Onsite Burner Exemption:	No
Furnace Exemption:	No
Underground Inject Activity:	No
Rece Waste From Off Site:	No
Used Oil Transporter:	
Used Oil Transfer Facility:	
Used Oil Processor:	
Used Oil Refiner:	
Used Oil Burner:	
Used Oil Market Burner:	
Used Oil Spec Marketer:	
Mailing Address:	10489 STH27, HAYWARD, WI, 54843, US
Contact Name:	ANDY MARKS
Contact Address:	10489 STH27, HAYWARD, WI, 54843, US
Contact Email:	ANDREW.MARKS@WALGREENS.COM
Location Street 2:	
--	--
Owner/Operator Information	
--	--
Owner/Operator Indicator:	CO
Owner/Operator Name:	WAGREEN CO
Owner/Operator Address:	300 WILMOT RD MS 3301 DEERFIELD IL US 60015
Owner/Operator Phone:	847964362
Owner/Operator Type:	P
Date Became Current:	20130301
Date Ended Current:	
--	--
Owner/Operator Indicator:	CP
Owner/Operator Name:	WAGREEN CO
Owner/Operator Address:	300 WILMOT RD MS 3301 DEERFIELD IL US 60015
Owner/Operator Phone:	847964362
Owner/Operator Type:	P

Date Became Current:	20130301
Date Ended Current:	
--	--
NAICS Information	
--	--
Naics Code:	424210
Naics Description:	DRUGS AND DRUGGISTS' SUNDRIES MERCHANT WHOLESALERS
Naics Active Status:	Yes
Naics Cycle:	2012
--	--
Handler Information	
--	--
Date Received:	20131028
Facility Name:	WALGREEN CO #11857
Classification:	Conditionally Exempt Small Quantity
--	--
Hazardous Waste Information	
--	--
Waste Code:	D001
Waste:	IGNITABLE WASTE
Waste Code Active Status:	Yes
BR Waste Code Active Status:	Yes
--	--
Waste Code:	D002
Waste:	CORROSIVE WASTE
Waste Code Active Status:	Yes
BR Waste Code Active Status:	Yes
--	--
Waste Code:	D003
Waste:	REACTIVE WASTE
Waste Code Active Status:	Yes
BR Waste Code Active Status:	Yes
--	--
Waste Code:	D007
Waste:	CHROMIUM
Waste Code Active Status:	Yes
BR Waste Code Active Status:	Yes
--	--
Waste Code:	D009
Waste:	MERCURY
Waste Code Active Status:	Yes
BR Waste Code Active Status:	Yes
--	--
Waste Code:	D024
Waste:	M-CRESOL
Waste Code Active Status:	Yes
BR Waste Code Active Status:	Yes
--	--
Waste Code:	D026
Waste:	CRESOL
Waste Code Active Status:	Yes
BR Waste Code Active Status:	Yes
--	--
Waste Code:	P001
Waste:	2H-1-BENZOPYRAN-2-ONE, 4-HYDROXY-3-(3-OXO-1-PHENYLBUTYL)-, & SALTS, WHEN PRESENT AT CONCENTRATIONS GREATER THAN 0.3% (OR) WARFARIN, & SALTS, WHEN PRESENT AT CONCENTRATIONS GREATER THAN 0.3%
Waste Code Active Status:	Yes
BR Waste Code Active Status:	Yes
--	--
Waste Code:	P075
Waste:	NICOTINE, & SALTS (OR) PYRIDINE, 3-(1-METHYL-2-PYRROLIDINYL)-,(S)-, & SALTS
Waste Code Active Status:	Yes
BR Waste Code Active Status:	Yes
--	--
Waste Code:	P105
Waste:	SODIUM AZIDE
Waste Code Active Status:	Yes
BR Waste Code Active Status:	Yes

Map Key	Number of Records	Direction	Distance (mi/ft)	Elev (ft)	Site	DB

--	--
Waste Code:	U034
Waste:	ACETALDEHYDE, TRICHLORO- (OR) CHLORAL
Waste Code Active Status:	Yes
BR Waste Code Active Status:	Yes
--	--
Waste Code:	U044
Waste:	CHLOROFORM (OR) METHANE, TRICHLORO-
Waste Code Active Status:	Yes
BR Waste Code Active Status:	Yes
--	--
Waste Code:	U122
Waste:	FORMALDEHYDE
Waste Code Active Status:	Yes
BR Waste Code Active Status:	Yes
--	--
Waste Code:	U165
Waste:	NAPHTHALENE
Waste Code Active Status:	Yes
BR Waste Code Active Status:	Yes
--	--
Waste Code:	U188
Waste:	PHENOL
Waste Code Active Status:	Yes
BR Waste Code Active Status:	Yes
--	--
Waste Code:	U201
Waste:	1,3-BENZENEDIOL (OR) RESORCINOL
Waste Code Active Status:	Yes
BR Waste Code Active Status:	Yes
--	--

2	3 of 3	NNW	0.00 / 10.88	1,190.24	WALGREEN CO #11857 10489 STH27 HAYWARD WI 54843	SHWIMS

Site ID:	26464500	Sw Site Init Site Dt:	10/28/2013 00:00:00
Facility Close Date:		Sw Site Acres Amt:	
Fac Confid Flag:		Sw Site Last Updt:	11/04/2013 02:30:07
Fac Creation Dt:	41582.104248	Sw St Ownshp Tp:	P
Facility EPA ID:	WIR000149211	Sw Site Ovrflw Flg:	
Fac Status:	O	Sw Site Owner Nm:	WAGREEN CO
Facility FID:	858023540	Sw St Upd Usr ID:	
Fac Last Update:	41582.104248	Sw Site Loc Updtd:	
Fac Last User:	S71595Batch	Sw St FIPS County:	
Fac Oper Type:	P	Sw Site Loc Addr:	10489 STH27
Fac Owner Type:	P	Sw Site Loc City:	HAYWARD
Fac Start Date:		Sw Site Lat Degree:	
Fac Stat Change Dt:		Sw Site Lat Minute:	
Fac SW Seq No:		Sw Site Lat Sec:	
Fac Rep Med Type:		Sw Site Long Deg:	
Fac Constr Date:		Sw Site Long Min:	
Facility SIC Code:		Sw Site Long Sec:	
Fac NAICS Code:	424210	Sw St Lat/Lon Dtm:	
Fac Area Abbr:		Sw St Lat/Lon Mtd:	
Fac County Code:	58	Sw St Lat/Lon Acc:	
Fac District Abbr:		Sw Site Q Nsctn:	
Fac Loc Addr:	10489 STH27	Sw Site Qq Nsctn:	
Fac Loc City:	HAYWARD	Sw Site Q Section:	
Fac Loc State:	WI	Sw Site Qq Section:	
Fac Loc Zip Code:	54843	Sw Site Range:	
Fac Mail Addr:	10489 STH27	Sw Site Srvy Rng:	
Fac Mail City:	HAYWARD	Sw Site Rng Ndir:	
Fac Mail State:	WI	Sw Site Srvy Sctn:	
Fac Mail Zip Code:	54843	Sw St Srv Twnshp:	
Fac Region Abbr:	NO	Sw St St Pln Coord:	
SW Site HNDI Cd:			
Facility Comment Text:	SITE ID RCVD 10-28-13		

Owner Information	
--	--
Name:	WAGREEN CO
Street:	300 WILMOT RD MS 3301
City:	DEERFIELD
State:	IL
Zip:	60015
Owner Country Code:	US
Phone:	8479644362
Phone Extension:	
Owner Type:	P
Owner Sequence:	1
SW Sequence No:	
Owner End Date:	
Owner Start Date:	03/01/2013 00:00:00
--	--
Facility Activity Information	
--	--
Act Code:	203
Act Name:	HW Generator - Very Small
Lic Number:	
Old FID:	
Fee Flag:	NO
Actual Closure Date:	
Act Status:	A
Approved Flag:	
Closure Flag:	
LIC Status:	
Orig Approval Date:	
Orig Lic Date:	
Plan Closure Date:	
Recv Closure Date:	
Status Change Date:	11/04/2013 02:30:07
SW Sequence No:	
Monitoring Required Flag:	
License Flag:	
HW Annual Flag:	
SW Annual Flag:	
Short Name:	VSQG
ERR Program Code:	
--	--
Facility Handled	
--	--
Act Code:	203
Act Name:	HW Generator - Very Small
LIC Number:	
SW Sequence No:	
License Flag:	
HW Annual Flag:	
SW Annual Flag:	
Short Name:	VSQG
ERR Program Code:	
--	--
Facility Waste	
--	--
Waste Code:	D001
Waste Name:	NON-LISTED IGNITABLE WASTES
--	--
Waste Code:	D002
Waste Name:	NON-LISTED CORROSIVE WASTES
--	--
Waste Code:	D003
Waste Name:	NON-LISTED REACTIVE WASTES
--	--
Waste Code:	D007
Waste Name:	CHROMIUM
--	--
Waste Code:	D009

Map Key	Number of Records	Direction	Distance (mi/ft)	Elev (ft)	Site	DB

Waste Name:	MERCURY
--	--
Waste Code:	D024
Waste Name:	M-CRESOL
--	--
Waste Code:	D026
Waste Name:	CRESOL
--	--
Waste Code:	P001
Waste Name:	3-(ALPHA-ACETONYLBENZYL)-4-HYDROXYCOUMARIN & SALT >0.3%
--	--
Waste Code:	P075
Waste Name:	NICOTINE & SALTS
--	--
Waste Code:	P105
Waste Name:	SODIUM AZIDE OR SMITE
--	--
Waste Code:	U034
Waste Name:	CHLORAL
--	--
Waste Code:	U044
Waste Name:	CHLOROFORM(I,T)
--	--
Waste Code:	U122
Waste Name:	FORMALDEHYDE
--	--
Waste Code:	U165
Waste Name:	NAPHTHALENE
--	--
Waste Code:	U188
Waste Name:	PHENOL OR CARBOLIC ACID,HYDROXYBENZENE
--	--
Waste Code:	U201
Waste Name:	RESORCINOL
--	--

Map Key	Number of Records	Direction	Distance (mi/ft)	Elev (ft)	Site	DB
3	1 of 5	NNW	0.00 / 10.90	1,190.36	**HAYWARD INFORMATION BOOTH (FORMER)** **Ush 63 & Sth 27** **Hayward WI**	CRS

Detail Sequence No:	22481	**WTM 91 X AM:**	405120.3108
Act Code:	340	**WTM 91 Y AM:**	616569.91905
Activity 1:	0358000503	**Latitude:**	-91.4839693
Start Date:	10/13/1992	**Longitude:**	46.0130677
End Date:	11/12/2002	**Registry I:**	NO
Contam Site:		**Plss Desc:**	SWSW2241N09W
Off Source:		**Facility I:**	858121330

Map Key	Number of Records	Direction	Distance (mi/ft)	Elev (ft)	Site	DB
3	2 of 5	NNW	0.00 / 10.90	1,190.36	**HAYWARD INFORMATION BOOTH (FORMER)** **USH 63 & STH 27** **HAYWARD WI**	LUST

Site ID:	3396100	**NPL Flag:**	No
Detail Seq No:	22481	**DCOM DB Tracked:**	Yes
FID:	858121330	**PECFA Eligible:**	No
Status Code:	C	**AST Flag:**	No
Status:	CLOSED	**Drycleaner Flag:**	No
Activity Code:	340	**Activity Number:**	358000503
Co-Contamination:	No	**Activity Display:**	03-58-000503
Activity Type:	LUST	**County Code:**	58
Start Date:	1992-10-13	**County:**	SAWYER
End Date:	2002-11-12	**Region:**	NORTHERN
Last Action Date:	2013-07-02	**Geo Located Flag:**	YES
DCOM Number:	54843999998	**GIS Registry Flag:**	NO

Map Key	Number of Records	Direction	Distance (mi/ft)	Elev (ft)	Site	DB

Occurrence ID:	16178	**GIS Area Point:**	P
EPA Cerclis ID:		**Activity Detail Add:**	
Latitude:	46.0130677	**Risk Code:**	MEDIUM
Longitude:	-91.4839693	**Acres:**	UNKNOWN
Activity Comments:	***SITE WAS CLOSED UNDER THE JURISDICTION OF THE DEPT OF SAFETY AND PROFESSIONAL SERVICES (DSPS) OR DEPT OF COMMERCE - SITE TRANSFERRED BACK TO DNR JURISDICTION IN 2013***	**Acres 100:**	NO
Activity Name:	HAYWARD INFORMATION BOOTH (FORMER)	**Juris:**	DNR RR
PLSS:	SW 1/4 of the SW 1/4 of Sec 22, T41N, R09W		

--	--
Action Information	
--	--
Action Date:	10/13/1992
Action Code:	1
Action Name:	Notification
Action Desc:	Date the DNR is notified of the discovery of the contamination.
Action Comment:	
--	--
Action Date:	6/1/2000
Action Code:	76
Action Name:	Activity Transferred to DSPS (formerly Commerce)
Action Desc:	Oversight of medium or low risk petroleum cleanup has been transferred to the WI Dept of Safety and Professional Services (DSPS). DSPS was part of the Dept of Commerce until 2011.
Action Comment:	
--	--
Action Date:	11/12/2002
Action Code:	11
Action Name:	Activity Closed
Action Desc:	Date the Closure Letter or No Further Action letter is sent.
Action Comment:	*** NR726 Closure from Commerce Data Interchange ***
--	--
Action Date:	7/2/2013
Action Code:	89
Action Name:	DSPS (formerly Commerce) Transferred Back to DNR
Action Desc:	Date the WI Dept of Safety and Professional Services (DSPS) transfers oversight of activity back to the DNR. DSPS was part of the Dept of Commerce until 2011.
Action Comment:	PECFA PROGRAM TRANSFER 2013-2015 STATE BUDGET
--	--
Action Date:	11/12/2002
Action Code:	37
Action Name:	SI Report Received (w/out Fee)
Action Desc:	Date the DNR receives the Site Investigation Report. Provides information regarding activities performed to determine degree & extent of contamination and forming a basis for choosing the appropriate remedial action.
Action Comment:	*** SITE INVESTIGATION DETERMINED BY DSPS TO BE COMPLETE - FROM DSPS DATA INTERCHANGE ***
--	--
Impact Information	
--	--
Impact Seq NO:	65027
Impact Code:	4
Impact Comment:	Groundwater Contamination
Potential Flag:	
--	--
Impact Seq NO:	65028
Impact Code:	5
Impact Comment:	Soil Contamination
Potential Flag:	
--	--
Substances Information	
--	--
Substance Desc:	Petroleum - Unknown Type
Spill Released Amount:	
Spill Released Unit Code:	
--	--

Map Key	Number of Records	Direction	Distance (mi/ft)	Elev (ft)	Site	DB

Who Information	
--	--
Org Flag:	YES
Role Desc:	Responsible Party
Full Name:	CITY OF HAYWARD
Address 1:	15889 W THIRD ST
Address 2:	PO BOX 969
City:	HAYWARD
State:	WI
Postal Code:	54843
Composite Address:	HAYWARD, WI 54843
Country:	UNITED STATES
Email:	NA
--	--
Org Flag:	NO
Role Desc:	DNR File Contact
Full Name:	KATHLEEN SHAFEL
Address 1:	223 E STEINFEST RD
Address 2:	
City:	ANTIGO
State:	WI
Postal Code:	54409
Composite Address:	ANTIGO, WI 54409
Country:	UNITED STATES
Email:	kathleen.shafel@wisconsin.gov
--	--

Map Key	Number of Records	Direction	Distance (mi/ft)	Elev (ft)	Site	DB
3	3 of 5	NNW	0.00 / 10.90	1,190.36	HWY 63 & 27 USH 63 & 27 HAYWARD WI	SPILLS

Site ID:	6304300	**NPL Flag:**	No
Detail Seq NO:	41462	**DCOM DB Tracked:**	No
FID:	NONE	**PECFA Eligible:**	No
Status Code:	C	**AST Flag:**	No
Status:	CLOSED	**Drycleaner Flag:**	No
Activity Code:	350	**Activity Number:**	458041462
Co-Contamination:	No	**Activity Display:**	04-58-041462
Activity Type:	SPILL	**County Code:**	58
Start Date:	1986-09-20	**County:**	SAWYER
End Date:	1999-09-28	**Region:**	NORTHERN
Last Action Date:	1999-09-28	**Geo Located Flag:**	NO
DCOM Number:	NONE	**GIS Registry Flag:**	NO
Occurrence ID:	NONE	**GIS Area Point:**	
EPA Cerclis ID:		**Activity Detail Add:**	
Latitude:		**Risk Code:**	N/A
Longitude:		**Acres:**	UNKNOWN
Activity Comments:	OLD SPILL ID: 860920-03	**Acres 100:**	NO
Activity Name:	HWY 63 & 27	**Juris:**	DNR RR
PLSS:	? 1/4 of the ? 1/4 of Sec ?, T?N, R??		

--	--
Action Information	
--	--
Action Date:	9/20/1986
Action Code:	5
Action Name:	Spill Reported to DNR
Action Desc:	Date the DNR was notified of the Spill incident.
Action Comment:	
--	--
Action Date:	9/28/1999
Action Code:	11
Action Name:	Spill Closed
Action Desc:	No further action; RP is not required to conduct NR716 investigation.
Action Comment:	NO FILE, UNKNOWN OR SMALL RELEASE
--	--
Action Date:	9/20/1986
Action Code:	1

Map Key	Number of Records	Direction	Distance (mi/ft)	Elev (ft)	Site	DB

Action Name:	Spill Incident Occurred
Action Desc:	Date the Spill occurred or the date reported to DNR if actual date unknown.
Action Comment:	Auto populated via migration process
--	--
Impact Information	
--	--
Impact Seq NO:	148905
Impact Code:	5
Impact Comment:	Soil Contamination
Potential Flag:	
--	--
Spill Details	
--	--
Spill Seq NO:	41462
Incident Time:	9/20/1986
Reported Time:	
Spill File NO:	
Physical Char Code:	
Physical Char Desc:	
Physical Color:	
Physical Odor:	
Spill Cause:	TRUCK TURNING CORNER
Spill Source Code:	11
Spill Source Desc:	Private Prop/Residence (House/Condo/Apt Bldg/and Yard)
Source Comment:	
Resource Damage Flag:	
Resource Damage Comment:	
Spill Comment:	
DNR Notif Immediate Flag:	
DNR Investigator:	L GLODOSKI
--	--
Spiller Actions	
--	--
Spiller Action Code:	1
Spiller Action Desc:	No Action Taken
Spiller Action Comment:	SOIL
--	--
Who Information	
--	--
Org Flag:	NO
Role Desc:	DNR File Contact
Full Name:	KATHLEEN SHAFEL
Address 1:	223 E STEINFEST RD
Address 2:	
City:	ANTIGO
State:	WI
Postal Code:	54409
Composite Address:	ANTIGO, WI 54409
Country:	UNITED STATES
Email:	kathleen.shafel@wisconsin.gov
--	--

3	***4 of 5***	***NNW***	***0.00 / 10.90***	***1,190.36***	***STH 27 & STH 63 HAYWARD WI 54843***	***UST***

Site ID:	107975	**Land Owner Type:**	Private
Object Type:	UST	**Fire Dept Name:**	Hayward City
Municipality Type:	C	**County:**	57
Municipality Name:	HAYWARD	**Fire Dept ID:**	5704

--Details--

Reg Object ID:	342454
Tank Status:	Closed/Removed
Tank Contents:	Leaded Gasoline
Tank Status Dt:	1993-09-03 00:00:00.0
Wang Object ID:	570400315
Gallons:	10000

Map Key	Number of Records	Direction	Distance (mi/ft)	Elev (ft)	Site	DB

Wall Size:	Single
Occupancy Type Desc:	Retail Fuel Sales
Federally Regulated UST:	Y
Marketer:	Yes
Cust ID:	307903
Owner:	FRANK BETCHKAL
Owner Address:	HWY 63 & 27
Owner PO Box:	
Owner City:	HAYWARD
Owner State:	WI
Owner Zip:	54843
Building Name:	MARKET PLACE IGA
Building Address:	STH 27 & STH 63
Building City:	HAYWARD
Building Zip:	54843
Reg Object ID:	342442
Tank Status:	Closed/Removed
Tank Contents:	Fuel Oil
Tank Status Dt:	1993-09-03 00:00:00.0
Wang Object ID:	570400303
Gallons:	10000
Wall Size:	Single
Occupancy Type Desc:	Other
Federally Regulated UST:	N
Marketer:	No
Cust ID:	307895
Owner:	FRANK BECHTAL
Owner Address:	4705 CANTERY PL
Owner PO Box:	
Owner City:	MINNETONKA
Owner State:	MN
Owner Zip:	55345
Building Name:	MARKET PLACE IGA
Building Address:	STH 27 & STH 63
Building City:	HAYWARD
Building Zip:	54843

Map Key	Number of Records	Direction	Distance (mi/ft)	Elev (ft)	Site	DB
3	5 of 5	NNW	0.00 / 10.90	1,190.36	USH 63 & STH 27 HAYWARD WI 54843	UST

Site ID:	144356	**Land Owner Type:**	Other Governmnt
Object Type:	UST	**Fire Dept Name:**	Hayward City
Municipality Type:	C	**County:**	57
Municipality Name:	HAYWARD	**Fire Dept ID:**	5704

--Details--

Reg Object ID:	342440
Tank Status:	Closed/Removed
Tank Contents:	Fuel Oil
Tank Status Dt:	1992-10-13 00:00:00.0
Wang Object ID:	570400301
Gallons:	500
Wall Size:	Single
Occupancy Type Desc:	Government Fleet
Federally Regulated UST:	N
Marketer:	No
Cust ID:	369441
Owner:	WISCONSIN DEPARTMENT OF TRANSPORTATION
Owner Address:	4802 SHEBOYGAN AVE RM 751
Owner PO Box:	7915
Owner City:	MADISON
Owner State:	WI
Owner Zip:	53707
Building Name:	WI DEPT OF TRANSPORTATION
Building Address:	USH 63 & STH 27

Map Key	Number of Records	Direction	Distance (mi/ft)	Elev (ft)	Site	DB

Building City: HAYWARD
Building Zip: 54843

---

4 | **1 of 2** | **NNW** | **0.00 / 22.49** | **1,190.56** | **10478 STATE ROAD 27 HAYWARD WI 54843** | **AST**

Site ID: 153729
Object Type: AST
Municipality Type: C
Municipality Name: HAYWARD
Land Owner Type: Private
Fire Dept Name: Hayward City
County: 57
Fire Dept ID: 5704

--Details--
Reg Object ID: 211712
Tank Status: Closed/Removed
Tank Contents: Leaded Gasoline
Tank Status Dt:
Wang Object ID: 570400007
Gallons: 15000
Wall Size:
Occupancy Type Desc: Bulk Plant Storage
Federally Regulated UST?:
Marketer?: YES
Cust ID: 387137
Owner: MARKETPLACE IGA
Owner Address: HWYS 27/63
Owner PO Box:
Owner City: HAYWARD
Owner State: WI
Owner Zip: 54843
Building Name: HOLIDAY STATIONSTORE #36
Building Address: 10478 STATE ROAD 27
Building City: HAYWARD
Building Zip: 54843

Reg Object ID: 211714
Tank Status: Closed/Removed
Tank Contents: Diesel
Tank Status Dt:
Wang Object ID: 570400009
Gallons: 12000
Wall Size:
Occupancy Type Desc: Bulk Plant Storage
Federally Regulated UST?:
Marketer?: YES
Cust ID: 387137
Owner: MARKETPLACE IGA
Owner Address: HWYS 27/63
Owner PO Box:
Owner City: HAYWARD
Owner State: WI
Owner Zip: 54843
Building Name: HOLIDAY STATIONSTORE #36
Building Address: 10478 STATE ROAD 27
Building City: HAYWARD
Building Zip: 54843

Reg Object ID: 211716
Tank Status: Closed/Removed
Tank Contents: Fuel Oil
Tank Status Dt:
Wang Object ID: 570400011
Gallons: 12000
Wall Size:
Occupancy Type Desc: Bulk Plant Storage
Federally Regulated UST?:
Marketer?: YES

Cust ID:	387137
Owner:	MARKETPLACE IGA
Owner Address:	HWYS 27/63
Owner PO Box:	
Owner City:	HAYWARD
Owner State:	WI
Owner Zip:	54843
Building Name:	HOLIDAY STATIONSTORE #36
Building Address:	10478 STATE ROAD 27
Building City:	HAYWARD
Building Zip:	54843
Reg Object ID:	211717
Tank Status:	Closed/Removed
Tank Contents:	Leaded Gasoline
Tank Status Dt:	
Wang Object ID:	570400012
Gallons:	12000
Wall Size:	
Occupancy Type Desc:	Bulk Plant Storage
Federally Regulated UST?:	
Marketer?:	YES
Cust ID:	387137
Owner:	MARKETPLACE IGA
Owner Address:	HWYS 27/63
Owner PO Box:	
Owner City:	HAYWARD
Owner State:	WI
Owner Zip:	54843
Building Name:	HOLIDAY STATIONSTORE #36
Building Address:	10478 STATE ROAD 27
Building City:	HAYWARD
Building Zip:	54843
Reg Object ID:	211713
Tank Status:	Closed/Removed
Tank Contents:	Leaded Gasoline
Tank Status Dt:	
Wang Object ID:	570400008
Gallons:	15000
Wall Size:	
Occupancy Type Desc:	Bulk Plant Storage
Federally Regulated UST?:	
Marketer?:	YES
Cust ID:	387137
Owner:	MARKETPLACE IGA
Owner Address:	HWYS 27/63
Owner PO Box:	
Owner City:	HAYWARD
Owner State:	WI
Owner Zip:	54843
Building Name:	HOLIDAY STATIONSTORE #36
Building Address:	10478 STATE ROAD 27
Building City:	HAYWARD
Building Zip:	54843
Reg Object ID:	211715
Tank Status:	Closed/Removed
Tank Contents:	Fuel Oil
Tank Status Dt:	
Wang Object ID:	570400010
Gallons:	12000
Wall Size:	
Occupancy Type Desc:	Bulk Plant Storage
Federally Regulated UST?:	
Marketer?:	YES
Cust ID:	387137
Owner:	MARKETPLACE IGA
Owner Address:	HWYS 27/63

Map Key	Number of Records	Direction	Distance (mi/ft)	Elev (ft)	Site	DB

Owner PO Box:	
Owner City:	HAYWARD
Owner State:	WI
Owner Zip:	54843
Building Name:	HOLIDAY STATIONSTORE #36
Building Address:	10478 STATE ROAD 27
Building City:	HAYWARD
Building Zip:	54843
Reg Object ID:	211718
Tank Status:	Closed/Removed
Tank Contents:	Leaded Gasoline
Tank Status Dt:	
Wang Object ID:	570400013
Gallons:	15000
Wall Size:	
Occupancy Type Desc:	Bulk Plant Storage
Federally Regulated UST?:	
Marketer?:	YES
Cust ID:	387137
Owner:	MARKETPLACE IGA
Owner Address:	HWYS 27/63
Owner PO Box:	
Owner City:	HAYWARD
Owner State:	WI
Owner Zip:	54843
Building Name:	HOLIDAY STATIONSTORE #36
Building Address:	10478 STATE ROAD 27
Building City:	HAYWARD
Building Zip:	54843

Map Key	Number of Records	Direction	Distance (mi/ft)	Elev (ft)	Site	DB
4	2 of 2	NNW	0.00 / 22.49	1,190.56	10478 STATE ROAD 27 HAYWARD WI 54843	UST

Site ID:	153729	**Land Owner Type:**	Private
Object Type:	UST	**Fire Dept Name:**	Hayward City
Municipality Type:	C	**County:**	57
Municipality Name:	HAYWARD	**Fire Dept ID:**	5704

--Details--

Reg Object ID:	342457
Tank Status:	In Use
Tank Contents:	Unleaded Gasoline
Tank Status Dt:	
Wang Object ID:	570400321
Gallons:	8000
Wall Size:	Single
Occupancy Type Desc:	Retail Fuel Sales
Federally Regulated UST:	Y
Marketer:	Yes
Cust ID:	319477
Owner:	INDIANHEAD OIL CO INC
Owner Address:	
Owner PO Box:	1224
Owner City:	MINNEAPOLIS
Owner State:	MN
Owner Zip:	55440
Building Name:	HOLIDAY STATIONSTORE #36
Building Address:	10478 STATE ROAD 27
Building City:	HAYWARD
Building Zip:	54843
Reg Object ID:	342459
Tank Status:	In Use
Tank Contents:	Unleaded Gasoline
Tank Status Dt:	

Map Key	Number of Records	Direction	Distance (mi/ft)	Elev (ft)	Site	DB

Wang Object ID:	570400323
Gallons:	12000
Wall Size:	Single
Occupancy Type Desc:	Retail Fuel Sales
Federally Regulated UST:	Y
Marketer:	Yes
Cust ID:	319477
Owner:	INDIANHEAD OIL CO INC
Owner Address:	
Owner PO Box:	1224
Owner City:	MINNEAPOLIS
Owner State:	MN
Owner Zip:	55440
Building Name:	HOLIDAY STATIONSTORE #36
Building Address:	10478 STATE ROAD 27
Building City:	HAYWARD
Building Zip:	54843
Reg Object ID:	342456
Tank Status:	In Use
Tank Contents:	Diesel
Tank Status Dt:	
Wang Object ID:	570400320
Gallons:	6000
Wall Size:	Single
Occupancy Type Desc:	Retail Fuel Sales
Federally Regulated UST:	Y
Marketer:	Yes
Cust ID:	319477
Owner:	INDIANHEAD OIL CO INC
Owner Address:	
Owner PO Box:	1224
Owner City:	MINNEAPOLIS
Owner State:	MN
Owner Zip:	55440
Building Name:	HOLIDAY STATIONSTORE #36
Building Address:	10478 STATE ROAD 27
Building City:	HAYWARD
Building Zip:	54843
Reg Object ID:	342458
Tank Status:	In Use
Tank Contents:	Gasohol
Tank Status Dt:	
Wang Object ID:	570400322
Gallons:	8000
Wall Size:	Single
Occupancy Type Desc:	Retail Fuel Sales
Federally Regulated UST:	Y
Marketer:	Yes
Cust ID:	319477
Owner:	INDIANHEAD OIL CO INC
Owner Address:	
Owner PO Box:	1224
Owner City:	MINNEAPOLIS
Owner State:	MN
Owner Zip:	55440
Building Name:	HOLIDAY STATIONSTORE #36
Building Address:	10478 STATE ROAD 27
Building City:	HAYWARD
Building Zip:	54843

Map Key	Number of Records	Direction	Distance (mi/ft)	Elev (ft)	Site	DB
5	1 of 1	NW	0.01 / 42.11	1,190.53	15820 US HIGHWAY 63 S HAYWARD WI 54843	UST

Site ID:	713087	**Land Owner Type:**	Private
Object Type:	UST	**Fire Dept Name:**	Hayward Twp

Map Key	Number of Records	Direction	Distance (mi/ft)	Elev (ft)	Site	DB

Municipality Type:	C	**County:**	57
Municipality Name:		**Fire Dept ID:**	5705

--Details--

Reg Object ID:	342646
Tank Status:	Closed/Removed
Tank Contents:	Fuel Oil
Tank Status Dt:	1987-01-01 00:00:00.0
Wang Object ID:	570500179
Gallons:	500
Wall Size:	Single
Occupancy Type Desc:	Mercantile/Commercial
Federally Regulated UST:	N
Marketer:	No
Cust ID:	346073
Owner:	MOCCASIN BAR
Owner Address:	124 1ST ST
Owner PO Box:	
Owner City:	HAYWARD
Owner State:	WI
Owner Zip:	54843
Building Name:	MOCCASIN BAR
Building Address:	15820 US HIGHWAY 63 S
Building City:	HAYWARD
Building Zip:	54843

Map Key	Number of Records	Direction	Distance (mi/ft)	Elev (ft)	Site	DB
6	1 of 2	NNW	0.01 / 43.22	1,190.23	HOLIDAY STATION STORE #36 10478 Sth 27 Hayward WI	CRS

Detail Sequence No:	559538	**WTM 91 X AM:**	405211
Act Code:	340	**WTM 91 Y AM:**	616439.99995
Activity 1:	0358559538	**Latitude:**	-91.482767
Start Date:	10/24/2012	**Longitude:**	46.011914
End Date:	2/12/2014	**Registry I:**	NO
Contam Site:		**Plss Desc:**	NENW2741N09W
Off Source:		**Facility I:**	

Map Key	Number of Records	Direction	Distance (mi/ft)	Elev (ft)	Site	DB
6	2 of 2	NNW	0.01 / 43.22	1,190.23	HOLIDAY STATION STORE #36 10478 STH 27 HAYWARD WI 54843	LUST

Site ID:	25427900	**NPL Flag:**	No
Detail Seq No:	559538	**DCOM DB Tracked:**	No
FID:	NONE	**PECFA Eligible:**	No
Status Code:	C	**AST Flag:**	No
Status:	CLOSED	**Drycleaner Flag:**	No
Activity Code:	340	**Activity Number:**	358559538
Co-Contamination:	No	**Activity Display:**	03-58-559538
Activity Type:	LUST	**County Code:**	58
Start Date:	2012-10-24	**County:**	SAWYER
End Date:	2014-02-12	**Region:**	NORTHERN
Last Action Date:	2014-02-12	**Geo Located Flag:**	YES
DCOM Number:	NONE	**GIS Registry Flag:**	NO
Occurrence ID:	NONE	**GIS Area Point:**	P
EPA Cerclis ID:		**Activity Detail Add:**	
Latitude:	46.011914	**Risk Code:**	LOW
Longitude:	-91.482767	**Acres:**	UNKNOWN
Activity Comments:		**Acres 100:**	NO
Activity Name:	HOLIDAY STATION STORE #36	**Juris:**	DNR RR
PLSS:	NE 1/4 of the NW 1/4 of Sec 27, T41N, R09W		

--	--
Action Information	

--	--
Action Date:	10/24/2012
Action Code:	1
Action Name:	Notification
Action Desc:	Date the DNR is notified of the discovery of the contamination.
Action Comment:	
--	--
Action Date:	10/24/2012
Action Code:	33
Action Name:	Tank Closure Environmental Site Assessment Rpt Received
Action Desc:	Date that the DNR received an Environmental Site Assessment of a tank system (above-ground or underground) for tank closure or change in services which usually includes sample results.
Action Comment:	
--	--
Action Date:	2/12/2014
Action Code:	11
Action Name:	Activity Closed
Action Desc:	Date the Closure Letter or No Further Action letter is sent.
Action Comment:	
--	--
Action Date:	2/12/2014
Action Code:	83
Action Name:	Close-out Under NR708.09
Action Desc:	No Further Action required. RP not required to conduct NR716 investigation. Not closed out under NR726.
Action Comment:	NFA, NO LETTER SENT
--	--
Impact Information	
--	--
Impact Seq NO:	574625
Impact Code:	5
Impact Comment:	Soil Contamination
Potential Flag:	
--	--
Substances Information	
--	--
Substance Desc:	Polynuclear Aromatic Hydrocarbons
Spill Released Amount:	
Spill Released Unit Code:	
--	--
Substance Desc:	Volatile Organic Compounds
Spill Released Amount:	
Spill Released Unit Code:	
--	--
Substance Desc:	Diesel Fuel
Spill Released Amount:	
Spill Released Unit Code:	
--	--
Substance Desc:	Gasoline - Unleaded and Leaded
Spill Released Amount:	
Spill Released Unit Code:	
--	--
Who Information	
--	--
Org Flag:	YES
Role Desc:	Responsible Party
Full Name:	HOLIDAY COMPANIES
Address 1:	4567 AMERICAN BLVD W
Address 2:	
City:	BLOOMINGTON
State:	MN
Postal Code:	55437
Composite Address:	BLOOMINGTON, MN 55437
Country:	UNITED STATES
Email:	NA
--	--
Org Flag:	NO
Role Desc:	RP Contact/Agent
Full Name:	KEITH YOKOM
Address 1:	4567 W 80TH ST

Map Key	Number of Records	Direction	Distance (mi/ft)	Elev (ft)	Site	DB

Address 2:	PO BOX 1224
City:	MINNEAPOLIS
State:	MN
Postal Code:	55440
Composite Address:	MINNEAPOLIS, MN 55440
Country:	UNITED STATES
Email:	NA
--	--
Org Flag:	NO
Role Desc:	DNR File Contact
Full Name:	KATHLEEN SHAFEL
Address 1:	223 E STEINFEST RD
Address 2:	
City:	ANTIGO
State:	WI
Postal Code:	54409
Composite Address:	ANTIGO, WI 54409
Country:	UNITED STATES
Email:	kathleen.shafel@wisconsin.gov
--	--
Org Flag:	NO
Role Desc:	Project Manager
Full Name:	CHRIS SAARI
Address 1:	2501 GOLF RD
Address 2:	
City:	ASHLAND
State:	WI
Postal Code:	54806
Composite Address:	ASHLAND, WI 54806
Country:	UNITED STATES
Email:	christopher.saari@wisconsin.gov
--	--

Map Key	Number of Records	Direction	Distance (mi/ft)	Elev (ft)	Site	DB
7	1 of 1	SSE	0.01 / 60.19	1,194.99	10386 HWY 27/70 HAYWARD WI 54843	AST

Site ID:	637948	**Land Owner Type:**	Private
Object Type:	AST	**Fire Dept Name:**	Radisson
Municipality Type:	T	**County:**	57
Municipality Name:	RADISSON	**Fire Dept ID:**	5706

--Details--

Reg Object ID:	857321
Tank Status:	In Use
Tank Contents:	Diesel
Tank Status Dt:	
Wang Object ID:	
Gallons:	10000
Wall Size:	Double
Occupancy Type Desc:	Government Fleet
Federally Regulated UST?:	
Marketer?:	NO
Cust ID:	366716
Owner:	SAWYER COUNTY
Owner Address:	10610 MAIN ST
Owner PO Box:	
Owner City:	HAYWARD
Owner State:	WI
Owner Zip:	54843
Building Name:	SAWYER COUNTY HIGHWAY DEPARTMENT
Building Address:	10386 HWY 27/70
Building City:	HAYWARD
Building Zip:	54843

Reg Object ID:	1414501
Tank Status:	In Use
Tank Contents:	Diesel

Map Key	Number of Records	Direction	Distance (mi/ft)	Elev (ft)	Site	DB

Tank Status Dt:
Wang Object ID:
Gallons: 210
Wall Size: Double
Occupancy Type Desc: Backup or Emergency Generator
Federally Regulated UST?:
Marketer?: NO
Cust ID: 893494
Owner: VERIZON WIRELESS
Owner Address: 15725 W RYERSON RD
Owner PO Box:
Owner City: NEW BERLIN
Owner State: WI
Owner Zip: 53151
Building Name: VERIZON RADISSON
Building Address: 10386 HWY 27/70
Building City: HAYWARD
Building Zip: 54843

---

8 | **1 of 1** | **NNW** | **0.01 / 61.11** | **1,190.72** | **15816 US HIGHWAY 63 S HAYWARD WI 54843** | **UST**

Site ID: 112254
Object Type: UST
Municipality Type: C
Municipality Name: HAYWARD
Land Owner Type: Private
Fire Dept Name: Hayward Twp
County: 57
Fire Dept ID: 5705

--Details--
Reg Object ID: 342645
Tank Status: Closed/Removed
Tank Contents: Fuel Oil
Tank Status Dt: 1987-01-01 00:00:00.0
Wang Object ID: 570500178
Gallons: 500
Wall Size: Single
Occupancy Type Desc: Mercantile/Commercial
Federally Regulated UST: N
Marketer: No
Cust ID: 346073
Owner: MOCCASIN BAR
Owner Address: 124 1ST ST
Owner PO Box:
Owner City: HAYWARD
Owner State: WI
Owner Zip: 54843
Building Name: MOCCASIN BAR OFFICE
Building Address: 15816 US HIGHWAY 63 S
Building City: HAYWARD
Building Zip: 54843

---

9 | **1 of 1** | **S** | **0.03 / 139.92** | **1,194.49** | **10369 HWY 27 HAYWARD WI 54843** | **UST**

Site ID: 87039
Object Type: UST
Municipality Type: C
Municipality Name: HAYWARD
Land Owner Type: Private
Fire Dept Name: Hayward City
County: 57
Fire Dept ID: 5704

--Details--
Reg Object ID: 342250
Tank Status: Closed/Removed
Tank Contents: Unleaded Gasoline
Tank Status Dt: 2005-06-02 00:00:00.0
Wang Object ID: 570400091

Map Key	Number of Records	Direction	Distance (mi/ft)	Elev (ft)	Site	DB

Gallons:	10000
Wall Size:	Single
Occupancy Type Desc:	Retail Fuel Sales
Federally Regulated UST:	Y
Marketer:	Yes
Cust ID:	319350
Owner:	INTER CITY OIL CO INC
Owner Address:	1921 SOUTH ST
Owner PO Box:	3048
Owner City:	DULUTH
Owner State:	MN
Owner Zip:	55803
Building Name:	ICO HAYWARD
Building Address:	10369 HWY 27
Building City:	HAYWARD
Building Zip:	54843

Reg Object ID:	342251
Tank Status:	Closed/Removed
Tank Contents:	Diesel
Tank Status Dt:	2005-06-02 00:00:00.0
Wang Object ID:	570400092
Gallons:	10000
Wall Size:	Single
Occupancy Type Desc:	Retail Fuel Sales
Federally Regulated UST:	Y
Marketer:	Yes
Cust ID:	319350
Owner:	INTER CITY OIL CO INC
Owner Address:	1921 SOUTH ST
Owner PO Box:	3048
Owner City:	DULUTH
Owner State:	MN
Owner Zip:	55803
Building Name:	ICO HAYWARD
Building Address:	10369 HWY 27
Building City:	HAYWARD
Building Zip:	54843

Reg Object ID:	342249
Tank Status:	Closed/Removed
Tank Contents:	Unleaded Gasoline
Tank Status Dt:	2005-06-02 00:00:00.0
Wang Object ID:	570400090
Gallons:	12033
Wall Size:	Single
Occupancy Type Desc:	Retail Fuel Sales
Federally Regulated UST:	Y
Marketer:	Yes
Cust ID:	319350
Owner:	INTER CITY OIL CO INC
Owner Address:	1921 SOUTH ST
Owner PO Box:	3048
Owner City:	DULUTH
Owner State:	MN
Owner Zip:	55803
Building Name:	ICO HAYWARD
Building Address:	10369 HWY 27
Building City:	HAYWARD
Building Zip:	54843

10	***1 of 1***	***SSE***	***0.04 / 206.74***	***1,195.00***	***15774 COUNTY B HAYWARD WI 54843***	***UST***

Site ID:	654933	**Land Owner Type:**	Private
Object Type:	UST	**Fire Dept Name:**	Hayward City
Municipality Type:	C	**County:**	57

Municipality Name: HAYWARD **Fire Dept ID:** 5704

--Details--
Reg Object ID: 888175
Tank Status: Closed/Removed
Tank Contents: Fuel Oil
Tank Status Dt: 2002-11-13 00:00:00.0
Wang Object ID:
Gallons: 500
Wall Size: Single
Occupancy Type Desc: Mercantile/Commercial
Federally Regulated UST: N
Marketer: No
Cust ID: 925024
Owner: GERALD THIRY
Owner Address: 10556 N SUNNYSIDE AVE
Owner PO Box:
Owner City: HAYWARD
Owner State: WI
Owner Zip: 54843
Building Name: HAYWARD FAME FLEA MARKET
Building Address: 15774 COUNTY B
Building City: HAYWARD
Building Zip: 54843

---

11 **1 of 1** **ESE** **0.04 / 236.49** **1,191.02** **10426 BAY AVE HAYWARD WI 54843** **AST**

Site ID: 803665 **Land Owner Type:** Private
Object Type: AST **Fire Dept Name:** Hayward City
Municipality Type: C **County:** 57
Municipality Name: HAYWARD **Fire Dept ID:** 5704

--Details--
Reg Object ID: 1491841
Tank Status: In Use
Tank Contents: Diesel
Tank Status Dt:
Wang Object ID:
Gallons: 210
Wall Size: Double
Occupancy Type Desc: Backup or Emergency Generator
Federally Regulated UST?:
Marketer?: NO
Cust ID: 865403
Owner: AT&T SERVICES INC - PDO113 - CHERYL ALLEN
Owner Address: 308 S AKARD ST RM 1700
Owner PO Box:
Owner City: DALLAS
Owner State: TX
Owner Zip: 75202
Building Name: AT&T MOBILITY # 10124043
Building Address: 10426 BAY AVE
Building City: HAYWARD
Building Zip: 54843

---

12 **1 of 2** **NW** **0.05 / 253.80** **1,189.80** **15831 HY 63 HAYWARD WI** **HMIRS**

Report No: I-2004081367 **Fed DOT Rep NO:**
NRC No: **Incident Cnty:** SAWYER
Date of Incident: 08/16/2004 **Incident Occrrnce:**
Time of Incident: 1800
Fed DOT Agency Name:

Report Type: A hazardous material incident
Description of Events: DRIVER ERROR. DRIVER LEFT DISCHARGE VALVE OPEN AFTER LAST LOAD HE TOOK DUST CAP OFF AND PRODUCT SPILLED. CALLED FIRE DEPT THEY CLEANED UP. DRIVER RECEIVED A WEEK SUSPENSION AND A WEEK OF RETRAINING.
Recom Actions Taken:

HMIR Incident Reports

Haz Class Code:	3	***Inc Multiple Rows:***	No
Hazardous Class:	FLAMMABLE - COMBUSTIBLE LIQUID	***Report Submit Src:***	Paper
Commodity Name:	FUEL OIL (NO. 1 2 4 5	***Inc Non US State:***	
Commodity Name:	FUEL OIL (NO. 1 2 4 5 OR 6)	***Mode Transport:***	Highway
Trade Name:		***Transport Phase:***	UNLOADING
ID Number:	NA1993	***Carrier Reporter:***	WAYNE TRANSPORTS INC.
Haz Waste Ind:	No	***CR Street Name:***	14345 CONLEY AVE
Haz Waste EPA NO:		***CR City:***	ROSEMOUNT
HMIS Tox Inhalation?:	No	***CR State:***	MN
TIH Hazard Zone:		***CR Postal Code:***	55068-4441
Packing Group:		***CR Non US State:***	
Qty Released:	30	***CR Country:***	US
Unit Of Measure:	LGA	***CR Fed DOT ID:***	166179
Mat Ship Approval?:	No	***CRr Hazmat Reg ID:***	
Mat Ship Approv NO:		***Shipper Name:***	KWIK TRIP INC.
Undecl Hazmat Ship?:	No	***Shipper Street:***	1626 OAK ST
Packaging Type:	Cargo Tank Motor Vehicle (CTMV)	***Shipper City:***	LA CROSSE
What Failed:		***Shipper State:***	WI
What Failed Desc:		***Shipper Postal:***	54603-2308
How Failed Code:		***Shipper Non US St:***	
How Failed Desc:		***Shipper Country:***	US
Failure Cause Code:		***Shipper Waybill:***	298286
Failure Cause Desc:		***Ship Hazmat Reg ID:***	
Ident. Markings:		***Origin City:***	JUNCTION CITY
Cont1 Pkging Type:		***Origin State:***	WISCONSIN
Cont1 Const Mat:		***Origin Postal:***	54443
Cont1 Head Type:		***Origin Non US St:***	
Cont1 Pkg Capacity:	9500	***Origin Country:***	US
C1 Capacity UOM:	LGA	***Destination City:***	HAYWARD
Cont1 Pkg Amt:		***Destination State:***	WISCONSIN
C1 Pkg Amt UOM:		***Destination Postal:***	
Cont1 Pkg Number:	1	***Destination Non US:***	
C1 Pkg NO Failed:	1	***Destination Country:***	US
Cont1 Pkg Mnfctr:	FRUEHAUF CORP	***Cont2 Package Type:***	
Cont1 Pkg Mnfct Dt:		***Cont2 Const Mat:***	
Cont1 Pkg Serial NO:	4J8T04325S	***Cont2 Pkg Capacity:***	
C1 Pkg Last Test Dt:		***Cont2 Capacity UOM:***	
C1 Test Const Mat:		***Cont2 Pkg Amount:***	
C1 Pkg Dsign Pres.:		***Cont2 Pkg Amt UOM:***	
C1 Dsign Press UOM:		***Cont2 Pkg Number:***	
C1 Pkg Shell Thick:		***Cont2 Pkg NO Failed:***	
C1 Shell Thick UOM:		***RAM Pkg Category:***	
C1 Head Thickness:		***RAM Pkg Cert.:***	FALSE
C1 Head Thick UOM:		***RAM Pkg Cert. Nbr:***	
C1 Pkg Srvc Pres.:		***RAM Nuclide S:***	
C1 Srvc Press UOM:		***RAM Transport Index:***	
C1 Valve/Device Fail?:	No	***RAM UOM:***	
C1 Device Type:		***RAM Activity Rpted:***	
C1 Device Mnfctr:		***RAM UOM Rpted:***	
C1 Device Model:			
Environment Damage:	No	***RAM Activity:***	
Remediation Cost:	100	***RAM Activity UOM:***	
In House Cleanup:	No	***RAM Mat Safety:***	
Other Cleanup:	No	***Damage > 500:***	No
Spillage Result:	Yes	***Material Loss:***	35
Fire Result:	No	***Carrier Damage:***	0
Explosion Result:	No	***Property Damage:***	0
Water Sewer Result:	No	***Damage Old Form:***	0
Gas Dispersion:	No	***Total Damages Amt:***	135
No Release Result:	No	***Response Cost:***	0

Map Key	Number of Records	Direction	Distance (mi/ft)	Elev (ft)	Site	DB

Fire EMS Report:	No	**Material Involved:**	No
Fire EMS EMS Report:		**Estimated Speed:**	0
Police Report:	No	**Weather Conditions:**	
Police Report NO:		**Vehicle Overturn:**	No
Inc. Report Prepared:		**Vehicle Left Roadway:**	No
Contact Name:	JERRY L JARVIS	**Passenger Aircraft:**	No
Contact Title:	SAFETY DIRECTOR	**Cargo Baggage:**	
Contact Business:	WAYNE TRANSPORTS INC	**Ship Non Transport:**	No
Contact Street:	14345 CONLEY AVE	**Ship Air First Flight:**	No
Contact City:	ROSEMOUNT	**Ship Air Subflight:**	No
Contact State:	MN	**Ship Init Transport:**	No
Contact Postal:	55068	**Ship Phase Transfer:**	No
Contact Non US St:		**HMIS Serious Incidnt:**	No
Contact Country:	US	**HMIS Serious Fatality:**	No
Hazmat Fatality:	No	**HMIS Serious Injury:**	No
Haz Fatal Employees:	0	**HMIS Flight Plan:**	No
Haz Fatal Respndrs:	0	**HMIS Serious Evacs:**	No
Haz Fatal Gen Public:	0	**HMIS Major Artery:**	No
Tot Hazmat Fatalities:	0	**HMIS Bulk Release:**	No
Non Hazmat Fatality:	No	**HMIS Marine Pollutnt:**	No
Non Hazmat Fatals:	0	**HMIS Radioactive:**	No
Hazmat Injury:	No	**HMIS Gen Pkg Type:**	OHMIR.Ref_Container.descr_txt
Haz Hospital Empl:	0	**HMIS Container Code:**	MC306
Haz Hospital Resp:	0	**HMIS Container Desc:**	Cargo tanks
Haz Hosp Gen Public:	0	**HMIS Bulk Incident:**	Yes
Haz Hosp Old Form:	0	**Undeclared Shipment:**	No
Total Haz Hosp Inj:	0	**Evacuation Indicator:**	No
Haz Non Hosp Empl:	0	**Public Evacuated:**	0
Haz Non Hosp Resp:	0	**Employees Evac'd:**	0
Haz NonHosp Public:	0	**Total Evacuated:**	0
Haz NonHosp Old:	0	**Total Evacuation Hrs:**	0
Tot Haz Non Hosp Inj:	0	**Major Artery Closed:**	No
Total Hazmat Injuries:	0	**Mjr Artery Hrs Closed:**	0

12	2 of 2	NW	0.05 / 253.80	1,189.80	15831 US HIGHWAY 63 HAYWARD WI 54843	UST

Site ID:	681673	**Land Owner Type:**	Private
Object Type:	UST	**Fire Dept Name:**	Hayward City
Municipality Type:	C	**County:**	57
Municipality Name:	HAYWARD	**Fire Dept ID:**	5704

--Details--

Reg Object ID:	788379
Tank Status:	In Use
Tank Contents:	Unleaded Gasoline
Tank Status Dt:	
Wang Object ID:	
Gallons:	15000
Wall Size:	Double
Occupancy Type Desc:	Retail Fuel Sales
Federally Regulated UST:	Y
Marketer:	Yes
Cust ID:	333661
Owner:	KWIK TRIP INC
Owner Address:	1626 OAK ST
Owner PO Box:	2107
Owner City:	LA CROSSE
Owner State:	WI
Owner Zip:	54602
Building Name:	KWIK TRIP #327
Building Address:	15831 US HIGHWAY 63
Building City:	HAYWARD
Building Zip:	54843

Reg Object ID:	788815
Tank Status:	In Use

Map Key	Number of Records	Direction	Distance (mi/ft)	Elev (ft)	Site	DB

Tank Contents:	Unleaded Gasoline
Tank Status Dt:	
Wang Object ID:	
Gallons:	10000
Wall Size:	Double
Occupancy Type Desc:	Retail Fuel Sales
Federally Regulated UST:	Y
Marketer:	Yes
Cust ID:	333661
Owner:	KWIK TRIP INC
Owner Address:	1626 OAK ST
Owner PO Box:	2107
Owner City:	LA CROSSE
Owner State:	WI
Owner Zip:	54602
Building Name:	KWIK TRIP #327
Building Address:	15831 US HIGHWAY 63
Building City:	HAYWARD
Building Zip:	54843

Reg Object ID:	788814
Tank Status:	In Use
Tank Contents:	Unleaded Gasoline
Tank Status Dt:	
Wang Object ID:	
Gallons:	10000
Wall Size:	Double
Occupancy Type Desc:	Retail Fuel Sales
Federally Regulated UST:	Y
Marketer:	Yes
Cust ID:	333661
Owner:	KWIK TRIP INC
Owner Address:	1626 OAK ST
Owner PO Box:	2107
Owner City:	LA CROSSE
Owner State:	WI
Owner Zip:	54602
Building Name:	KWIK TRIP #327
Building Address:	15831 US HIGHWAY 63
Building City:	HAYWARD
Building Zip:	54843

Reg Object ID:	788816
Tank Status:	In Use
Tank Contents:	Diesel
Tank Status Dt:	
Wang Object ID:	
Gallons:	10000
Wall Size:	Double
Occupancy Type Desc:	Retail Fuel Sales
Federally Regulated UST:	Y
Marketer:	Yes
Cust ID:	333661
Owner:	KWIK TRIP INC
Owner Address:	1626 OAK ST
Owner PO Box:	2107
Owner City:	LA CROSSE
Owner State:	WI
Owner Zip:	54602
Building Name:	KWIK TRIP #327
Building Address:	15831 US HIGHWAY 63
Building City:	HAYWARD
Building Zip:	54843

Map Key	Number of Records	Direction	Distance (mi/ft)	Elev (ft)	Site	DB
13	1 of 3	NW	0.05 / 259.54	1,189.80	KWIK TRIP #327 15831 USH 63 HAYWARD WI 54843	FINDS/FRS

Map Key	Number of Records	Direction	Distance (mi/ft)	Elev (ft)	Site	DB

Registry ID:	110006536301
FIPS Code:	55113
Program Acronyms:	RCRAINFO
HUC Code:	07030002
Site Type Name:	STATIONARY
EPA Region Code:	05
Conveyor:	FRS-GEOCODE
Source:	
County Name:	SAWYER
SIC Codes:	
SIC Code Descriptions:	
NAICS Codes:	
Federal Facility Code:	
NAICS Code Descriptions:	
Federal Agency Name:	
US/Mexico Border Ind:	
Congressional Dist No:	07
Create Date:	01-MAR-2000 00:00:00
Census Block Code:	551131003002048
Update Date:	09-AUG-2010 14:35:47
Location Description:	
Supplemental Location:	
Tribal Land Code:	
Tribal Land Name:	
Latitude:	46.01269
Longitude:	-91.48512
Coord Collection Method:	ADDRESS MATCHING-HOUSE NUMBER
Accuracy Value:	50
Datum:	NAD83
Reference Point:	ENTRANCE POINT OF A FACILITY OR STATION
Interest Types:	UNSPECIFIED UNIVERSE
Facility Detail Rprt URL:	http://ofmpub.epa.gov/enviro/fii_query_detail.disp_program_facility?p_registry_id=110006536301

13	*2 of 3*	*NW*	*0.05 / 259.54*	*1,189.80*	***KWIK TRIP #327*** ***15831 USH 63*** ***HAYWARD WI 54843***	***RCRA*** ***NON GEN***

County Name:	SAWYER
County Code:	WI113
EPA Handler ID:	WIR000103382
Current Site Name:	KWIK TRIP #327
Generator Status Universe:	
Land Type:	Private
Activity Location:	WI
TSD Activity:	No
Mixed Waste Generator:	No
Importer Activity:	No
Transporter Activity:	No
Transfer Facility:	No
Recycler Activity:	No
Onsite Burner Exemption:	No
Furnace Exemption:	No
Underground Inject Activity:	No
Rece Waste From Off Site:	No
Used Oil Transporter:	
Used Oil Transfer Facility:	
Used Oil Processor:	
Used Oil Refiner:	
Used Oil Burner:	
Used Oil Market Burner:	
Used Oil Spec Marketer:	
Mailing Address:	15831 USH 63, HAYWARD, WI, 54843, US
Contact Name:	TROY BATZEL
Contact Address:	PO BOX 2107, LA CROSSE, WI, 546022107, US
Contact Email:	
Location Street 2:	

Map Key	Number of Records	Direction	Distance (mi/ft)	Elev (ft)	Site	DB

--	--
Owner/Operator Information	
--	--
Owner/Operator Indicator:	CO
Owner/Operator Name:	DON ZIETLOW
Owner/Operator Address:	PO BOX 2107 LA CROSSE WI 546022107
Owner/Operator Phone:	6087818988
Owner/Operator Type:	P
Date Became Current:	17760101
Date Ended Current:	
--	--
Owner/Operator Indicator:	CO
Owner/Operator Name:	DON ZIETLOW
Owner/Operator Address:	PO BOX 2107 LA CROSSE WI 546022107
Owner/Operator Phone:	6087818988
Owner/Operator Type:	P
Date Became Current:	
Date Ended Current:	
--	--
Handler Information	
--	--
Date Received:	20110127
Facility Name:	KWIK TRIP #327
--	--
Date Received:	20010427
Facility Name:	KWIK TRIP #327
Classification:	Small Quantity Generator
--	--
Hazardous Waste Information	
--	--
Waste Code:	D001
Waste:	IGNITABLE WASTE
Waste Code Active Status:	Yes
BR Waste Code Active Status:	Yes
--	--
Waste Code:	D008
Waste:	LEAD
Waste Code Active Status:	Yes
BR Waste Code Active Status:	Yes
--	--
Waste Code:	D018
Waste:	BENZENE
Waste Code Active Status:	Yes
BR Waste Code Active Status:	Yes
--	--

13	3 of 3	NW	0.05 / 259.54	1,189.80	**KWIK TRIP #327** **15831 USH 63** **HAYWARD WI 54843**	SHWIMS

Site ID:	7822300	**Sw Site Init Site Dt:**	05/15/2001 00:00:00
Facility Close Date:		**Sw Site Acres Amt:**	
Fac Confid Flag:		**Sw Site Last Updt:**	05/15/2001 00:00:00
Fac Creation Dt:	37026	**Sw St Ownshp Tp:**	P
Facility EPA ID:	WIR000103382	**Sw Site Ovrflw Flg:**	
Fac Status:	O	**Sw Site Owner Nm:**	DON ZIETLOW
Facility FID:	858000110	**Sw St Upd Usr ID:**	
Fac Last Update:	38565	**Sw Site Loc Updtd:**	
Fac Last User:	SUTTOS	**Sw St FIPS County:**	113
Fac Oper Type:	P	**Sw Site Loc Addr:**	15831 USH 63
Fac Owner Type:	P	**Sw Site Loc City:**	HAYWARD
Fac Start Date:	37026	**Sw Site Lat Degree:**	
Fac Stat Change Dt:		**Sw Site Lat Minute:**	
Fac SW Seq No:	0	**Sw Site Lat Sec:**	
Fac Rep Med Type:	P	**Sw Site Long Deg:**	
Fac Constr Date:		**Sw Site Long Min:**	
Facility SIC Code:		**Sw Site Long Sec:**	

Fac NAICS Code:		**Sw St Lat/Lon Dtm:**	
Fac Area Abbr:	PAF	**Sw St Lat/Lon Mtd:**	
Fac County Code:	58	**Sw St Lat/Lon Acc:**	
Fac District Abbr:	NW	**Sw Site Q Nsctn:**	
Fac Loc Addr:	15831 USH 63	**Sw Site Qq Nsctn:**	
Fac Loc City:	HAYWARD	**Sw Site Q Section:**	
Fac Loc State:	WI	**Sw Site Qq Section:**	
Fac Loc Zip Code:	54843	**Sw Site Range:**	
Fac Mail Addr:	15831 USH 63	**Sw Site Srvy Rng:**	
Fac Mail City:	HAYWARD	**Sw Site Rng Ndir:**	
Fac Mail State:	WI	**Sw Site Srvy Sctn:**	
Fac Mail Zip Code:	54843	**Sw St Srv Twnshp:**	
Fac Region Abbr:	NO	**Sw St St Pln Coord:**	

SW Site HNDI Cd:
Facility Comment Text: UST INACTIVE PER BRRTS/SJS/9/9/04/5-15-2001 NOTIF==>SHWIMS PER ONE-TIME UST SLUDGE REMOVAL --WRR.

Owner Information

--	--
Name:	DON ZIETLOW
Street:	PO BOX 2107
City:	LA CROSSE
State:	WI
Zip:	546022107
Owner Country Code:	
Phone:	6087818988
Phone Extension:	
Owner Type:	
Owner Sequence:	1
SW Sequence No:	0
Owner End Date:	
Owner Start Date:	
--	--

Facility Activity Information

--	--
Act Code:	204
Act Name:	HW Generator - 1x UST Removal-OBSOLETE CODE
Lic Number:	
Old FID:	
Fee Flag:	NO
Actual Closure Date:	
Act Status:	I
Approved Flag:	
Closure Flag:	
LIC Status:	
Orig Approval Date:	
Orig Lic Date:	
Plan Closure Date:	
Recv Closure Date:	
Status Change Date:	
SW Sequence No:	
Monitoring Required Flag:	
License Flag:	
HW Annual Flag:	NO
SW Annual Flag:	NO
Short Name:	HW GEN UST
ERR Program Code:	
--	--

Facility Handled

--	--
Act Code:	202
Act Name:	HW Generator - Small
LIC Number:	
SW Sequence No:	0
License Flag:	
HW Annual Flag:	YES
SW Annual Flag:	
Short Name:	SQG
ERR Program Code:	

Map Key	Number of Records	Direction	Distance (mi/ft)	Elev (ft)	Site	DB

--	--
Facility Waste	
--	--
Waste Code:	D001
Waste Name:	NON-LISTED IGNITABLE WASTES
--	--
Waste Code:	D008
Waste Name:	LEAD
--	--
Waste Code:	D018
Waste Name:	BENZENE
--	--

Map Key	Number of Records	Direction	Distance (mi/ft)	Elev (ft)	Site	DB
14	1 of 1	NNE	0.07 / 351.37	1,191.20	10506 WHEELER ST 10506 WHEELER ST HAYWARD WI	SHWIMS

Site ID:	50080110	Sw Site Init Site Dt:	
Facility Close Date:		Sw Site Acres Amt:	
Fac Confid Flag:		Sw Site Last Updt:	
Fac Creation Dt:	42248.463623	Sw St Ownshp Tp:	
Facility EPA ID:		Sw Site Ovrflw Flg:	
Fac Status:		Sw Site Owner Nm:	
Facility FID:		Sw St Upd Usr ID:	
Fac Last Update:	42248.463623	Sw Site Loc Updtd:	
Fac Last User:	S71584	Sw St FIPS County:	
Fac Oper Type:		Sw Site Loc Addr:	
Fac Owner Type:		Sw Site Loc City:	
Fac Start Date:		Sw Site Lat Degree:	
Fac Stat Change Dt:		Sw Site Lat Minute:	
Fac SW Seq No:		Sw Site Lat Sec:	
Fac Rep Med Type:		Sw Site Long Deg:	
Fac Constr Date:		Sw Site Long Min:	
Facility SIC Code:		Sw Site Long Sec:	
Fac NAICS Code:		Sw St Lat/Lon Dtm:	
Fac Area Abbr:		Sw St Lat/Lon Mtd:	
Fac County Code:	58	Sw St Lat/Lon Acc:	
Fac District Abbr:		Sw Site Q Nsctn:	
Fac Loc Addr:	10506 WHEELER ST	Sw Site Qq Nsctn:	
Fac Loc City:	HAYWARD	Sw Site Q Section:	
Fac Loc State:	WI	Sw Site Qq Section:	
Fac Loc Zip Code:		Sw Site Range:	
Fac Mail Addr:		Sw Site Srvy Rng:	
Fac Mail City:		Sw Site Rng Ndir:	
Fac Mail State:		Sw Site Srvy Sctn:	
Fac Mail Zip Code:		Sw St Srv Twnshp:	
Fac Region Abbr:	NO	Sw St St Pln Coord:	
SW Site HNDI Cd:			
Facility Comment Text:			

Facility Activity Information	
--	--
Act Code:	365
Act Name:	OFF-SITE
Lic Number:	
Old FID:	
Fee Flag:	NO
Actual Closure Date:	
Act Status:	
Approved Flag:	
Closure Flag:	
LIC Status:	
Orig Approval Date:	
Orig Lic Date:	
Plan Closure Date:	
Recv Closure Date:	
Status Change Date:	
SW Sequence No:	

Map Key	Number of Records	Direction	Distance (mi/ft)	Elev (ft)	Site	DB

Monitoring Required Flag:
License Flag:
HW Annual Flag:
SW Annual Flag:
Short Name: OFFSTE
ERR Program Code: 13
-- --

---

15 | **1 of 3** | **NW** | **0.07 / 363.97** | **1,189.90** | **HAYWARD LAUNDRY**
115 WISCONSIN AVE
HAYWARD WI 54843 | **FINDS/FRS**

Registry ID: 110005435886
FIPS Code: 55113
Program Acronyms: MN-TEMPO, RCRAINFO, WI-ESR
HUC Code: 07030002
Site Type Name: STATIONARY
EPA Region Code: 05
Conveyor: FRS-GEOCODE
Source:
County Name: SAWYER
SIC Codes:
SIC Code Descriptions:
NAICS Codes:
Federal Facility Code:
NAICS Code Descriptions:
Federal Agency Name:
US/Mexico Border Ind:
Congressional Dist No: 07
Create Date: 01-MAR-2000 00:00:00
Census Block Code: 551131003002062
Update Date: 04-JUN-2016 18:46:22
Location Description:
Supplemental Location:
Tribal Land Code:
Tribal Land Name:
Latitude: 46.01243
Longitude: -91.485851
Coord Collection Method: ADDRESS MATCHING-HOUSE NUMBER
Accuracy Value: 50
Datum: NAD83
Reference Point: ENTRANCE POINT OF A FACILITY OR STATION
Interest Types: CESQG, STATE MASTER
Facility Detail Rprt URL: http://ofmpub.epa.gov/enviro/fii_query_detail.disp_program_facility?p_registry_id=110005435886

---

15 | **2 of 3** | **NW** | **0.07 / 363.97** | **1,189.90** | **HAYWARD LAUNDRY**
115 WISCONSIN AVE
HAYWARD WI 54843 | **RCRA CESQG**

County Name: SAWYER
County Code: WI113
EPA Handler ID: WID048149835
Current Site Name: HAYWARD LAUNDRY
Generator Status Universe: Conditionally Exempt Small Quantity Generator
Land Type:
Activity Location: WI
TSD Activity: No
Mixed Waste Generator: No
Importer Activity: No
Transporter Activity: No
Transfer Facility: No
Recycler Activity: No
Onsite Burner Exemption: No
Furnace Exemption: No
Underground Inject Activity: No
Rece Waste From Off Site: No

Used Oil Transporter:	
Used Oil Transfer Facility:	
Used Oil Processor:	
Used Oil Refiner:	
Used Oil Burner:	
Used Oil Market Burner:	
Used Oil Spec Marketer:	
Mailing Address:	P O BOX 775, HAYWARD, WI, 54843,
Contact Name:	LINDA ACHTOR
Contact Address:	P O BOX 775, HAYWARD, WI, 54843, US
Contact Email:	
Location Street 2:	
--	--
Owner/Operator Information	
--	--
Owner/Operator Indicator:	CO
Owner/Operator Name:	ACHTOR LINDA
Owner/Operator Address:	ADDRESS NOT REPORTED CITY NOT REPORTED AK 99998
Owner/Operator Phone:	3125551212
Owner/Operator Type:	P
Date Became Current:	
Date Ended Current:	
--	--
Owner/Operator Indicator:	CP
Owner/Operator Name:	NAME NOT REPORTED
Owner/Operator Address:	ADDRESS NOT REPORTED CITY NOT REPORTED AK 99998
Owner/Operator Phone:	3125551212
Owner/Operator Type:	P
Date Became Current:	
Date Ended Current:	
--	--
Handler Information	
--	--
Date Received:	19861103
Facility Name:	HAYWARD LAUNDRY
Classification:	Conditionally Exempt Small Quantity
--	--
Hazardous Waste Information	
--	--
Waste Code:	F002
Waste:	THE FOLLOWING SPENT HALOGENATED SOLVENTS: TETRACHLOROETHYLENE, METHYLENE CHLORIDE, TRICHLOROETHYLENE, 1,1,1-TRICHLOROETHANE, CHLOROBENZENE, 1,1,2-TRICHLORO-1,2,2-TRIFLUOROETHANE, ORTHO-DICHLOROBENZENE, TRICHLOROFLUOROMETHANE, AND 1,1,2, TRICHLOROETHANE; ALL SPENT SOLVENT MIXTURES/BLENDS CONTAINING, BEFORE USE, A TOTAL OF TEN PERCENT OR MORE (BY VOLUME) OF ONE OR MORE OF THE ABOVE HALOGENATED SOLVENTS OR THOSE SOLVENTS LISTED IN F001, F004, AND F005; AND STILL BOTTOMS FROM THE RECOVERY OF THESE SPENT SOLVENTS AND SPENT SOLVENT MIXTURES.
Waste Code Active Status:	Yes
BR Waste Code Active Status:	Yes
--	--
Violation/Evaluation Information	
--	--
Evaluation Start Date:	20030306
Evaluation Agency:	S
Evaluation Type Description:	COMPLIANCE EVALUATION INSPECTION ON-SITE
Violation Short Description:	Generators - General
Violation Determined Date:	20030306
Actual Return to Compliance Date:	20040426
Violation Responsible Agency:	S
Enforcement Action Date:	20030307
Enforcement Agency:	S
Disposition Status Date:	
Disposition Status:	
Enforcement Type Description:	VIOLATION NOTICE (VN)
Proposed Penalty Amount:	
Paid Amount:	

Map Key	Number of Records	Direction	Distance (mi/ft)	Elev (ft)	Site	DB
Final Amount:						
--		--				
15	3 of 3	NW	0.07 / 363.97	1,189.90	HAYWARD LAUNDRY 115 WISCONSIN AVE HAYWARD WI 54843	SHWIMS

Site ID:	816000	**Sw Site Init Site Dt:**	
Facility Close Date:		**Sw Site Acres Amt:**	
Fac Confid Flag:		**Sw Site Last Updt:**	
Fac Creation Dt:	06/12/1987 00:00:00	**Sw St Ownshp Tp:**	
Facility EPA ID:	WID048149835	**Sw Site Ovrflw Flg:**	
Fac Status:	O	**Sw Site Owner Nm:**	
Facility FID:	858009130	**Sw St Upd Usr ID:**	
Fac Last Update:	01/19/1990 00:00:00	**Sw Site Loc Updtd:**	
Fac Last User:	L 9/30/90	**Sw St FIPS County:**	
Fac Oper Type:	P	**Sw Site Loc Addr:**	115 WISCONSIN AVE
Fac Owner Type:	P	**Sw Site Loc City:**	HAYWARD
Fac Start Date:		**Sw Site Lat Degree:**	
Fac Stat Change Dt:		**Sw Site Lat Minute:**	
Fac SW Seq No:	0	**Sw Site Lat Sec:**	
Fac Rep Med Type:		**Sw Site Long Deg:**	
Fac Constr Date:		**Sw Site Long Min:**	
Facility SIC Code:		**Sw Site Long Sec:**	
Fac NAICS Code:		**Sw St Lat/Lon Dtm:**	
Fac Area Abbr:	PAF	**Sw St Lat/Lon Mtd:**	
Fac County Code:	58	**Sw St Lat/Lon Acc:**	
Fac District Abbr:	NW	**Sw Site Q Nsctn:**	
Fac Loc Addr:	115 WISCONSIN AVE	**Sw Site Qq Nsctn:**	
Fac Loc City:	HAYWARD	**Sw Site Q Section:**	
Fac Loc State:	WI	**Sw Site Qq Section:**	
Fac Loc Zip Code:	54843	**Sw Site Range:**	
Fac Mail Addr:	PO BOX 775	**Sw Site Srvy Rng:**	
Fac Mail City:	HAYWARD	**Sw Site Rng Ndir:**	
Fac Mail State:	WI	**Sw Site Srvy Sctn:**	
Fac Mail Zip Code:	54843	**Sw St Srv Twnshp:**	
Fac Region Abbr:	NO	**Sw St St Pln Coord:**	
SW Site HNDI Cd:	58236		
Facility Comment Text:	PER AUDIT FORM		

Owner Information

--	--
Name:	LINDA ACHTOR
Street:	PO BOX 775
City:	HAYWARD
State:	WI
Zip:	54843
Owner Country Code:	
Phone:	7156342949
Phone Extension:	
Owner Type:	
Owner Sequence:	1
SW Sequence No:	0
Owner End Date:	
Owner Start Date:	
--	--

Facility Activity Information

--	--
Act Code:	203
Act Name:	HW Generator - Very Small
Lic Number:	
Old FID:	858009130
Fee Flag:	NO
Actual Closure Date:	
Act Status:	A
Approved Flag:	
Closure Flag:	
LIC Status:	

Map Key	Number of Records	Direction	Distance (mi/ft)	Elev (ft)	Site	DB

Orig Approval Date:
Orig Lic Date:
Plan Closure Date:
Recv Closure Date:
Status Change Date:
SW Sequence No: 0
Monitoring Required Flag:
License Flag:
HW Annual Flag:
SW Annual Flag:
Short Name: VSQG
ERR Program Code:
-- --

---

16 | ***1 of 2*** | ***NW*** | ***0.07 / 372.00*** | ***1,189.68*** | ***NORTHERN LAKES COOPERATIVE - HAYWARD 10418 WISCONSIN AVE HAYWARD WI*** | ***AG SPILL REMED***

Case ID: 10412093002
Status: CLOSED-NO ACTION REQ'D
Status Date: 10/27/2010
County Name: SAWYER
Legal Name:
Contact Name:
Mailing Address:
City:
State:
Zip:

---

16 | ***2 of 2*** | ***NW*** | ***0.07 / 372.00*** | ***1,189.68*** | ***116 WISCONSIN AVE HAYWARD WI 54843*** | ***UST***

Site ID: 61152
Object Type: UST
Municipality Type: C
Municipality Name: HAYWARD
Land Owner Type: Private
Fire Dept Name: Hayward City
County: 57
Fire Dept ID: 5704

--Details--
Reg Object ID: 342264
Tank Status: In Use
Tank Contents: Leaded Gasoline
Tank Status Dt:
Wang Object ID: 570400107
Gallons: 300
Wall Size: Single
Occupancy Type Desc: Residential
Federally Regulated UST: N
Marketer: No
Cust ID: 286478
Owner: CHARLES A BATT
Owner Address: 116 WISCONSIN AVE
Owner PO Box: 53
Owner City: HAYWARD
Owner State: WI
Owner Zip: 54843
Building Name: CHARLES A BATT
Building Address: 116 WISCONSIN AVE
Building City: HAYWARD
Building Zip: 54843

Reg Object ID: 342265
Tank Status: In Use
Tank Contents: Fuel Oil
Tank Status Dt:
Wang Object ID: 570400108
Gallons: 550
Wall Size: Single
Occupancy Type Desc: Residential
Federally Regulated UST: N

Map Key	Number of Records	Direction	Distance (mi/ft)	Elev (ft)	Site	DB

Marketer: No
Cust ID: 286478
Owner: CHARLES A BATT
Owner Address: 116 WISCONSIN AVE
Owner PO Box: 53
Owner City: HAYWARD
Owner State: WI
Owner Zip: 54843
Building Name: CHARLES A BATT
Building Address: 116 WISCONSIN AVE
Building City: HAYWARD
Building Zip: 54843

17	1 of 1	NW	0.08 / 408.49	1,189.52	15837 US HIGHWAY 63 HAYWARD WI 54843	UST

Site ID: 111115
Object Type: UST
Municipality Type: C
Municipality Name: HAYWARD
Land Owner Type: Private
Fire Dept Name: Hayward City
County: 57
Fire Dept ID: 5704

--Details--
Reg Object ID: 342218
Tank Status: Closed/Removed
Tank Contents: Leaded Gasoline
Tank Status Dt: 1978-01-01 00:00:00.0
Wang Object ID: 570400054
Gallons: 500
Wall Size: Single
Occupancy Type Desc: Retail Fuel Sales
Federally Regulated UST: Y
Marketer: Yes
Cust ID: 344759
Owner: MIDWEST TIMBER BUILDING
Owner Address: 209 W 1ST ST
Owner PO Box:
Owner City: HAYWARD
Owner State: WI
Owner Zip: 54843
Building Name: MIDWEST TIMBER BUILDING
Building Address: 15837 US HIGHWAY 63
Building City: HAYWARD
Building Zip: 54843

Reg Object ID: 342217
Tank Status: Closed/Removed
Tank Contents: Leaded Gasoline
Tank Status Dt: 1978-01-01 00:00:00.0
Wang Object ID: 570400053
Gallons: 500
Wall Size: Single
Occupancy Type Desc: Mercantile/Commercial
Federally Regulated UST: Y
Marketer: No
Cust ID: 344759
Owner: MIDWEST TIMBER BUILDING
Owner Address: 209 W 1ST ST
Owner PO Box:
Owner City: HAYWARD
Owner State: WI
Owner Zip: 54843
Building Name: MIDWEST TIMBER BUILDING
Building Address: 15837 US HIGHWAY 63
Building City: HAYWARD
Building Zip: 54843

Map Key	Number of Records	Direction	Distance (mi/ft)	Elev (ft)	Site	DB

Reg Object ID:	342361
Tank Status:	Closed/Removed
Tank Contents:	Fuel Oil
Tank Status Dt:	1987-01-01 00:00:00.0
Wang Object ID:	570400211
Gallons:	1000
Wall Size:	Single
Occupancy Type Desc:	Mercantile/Commercial
Federally Regulated UST:	N
Marketer:	No
Cust ID:	344759
Owner:	MIDWEST TIMBER BUILDING
Owner Address:	209 W 1ST ST
Owner PO Box:	
Owner City:	HAYWARD
Owner State:	WI
Owner Zip:	54843
Building Name:	MIDWEST TIMBER BUILDING
Building Address:	15837 US HIGHWAY 63
Building City:	HAYWARD
Building Zip:	54843

Map Key	Number of Records	Direction	Distance (mi/ft)	Elev (ft)	Site	DB
18	1 of 3	NW	0.08 / 425.10	1,192.55	BACKROADS COFFEE BUILDING 15849 W 2ND HAYWARD WI 54843	FINDS/FRS

Registry ID:	110006536383
FIPS Code:	55113
Program Acronyms:	RCRAINFO
HUC Code:	07030002
Site Type Name:	STATIONARY
EPA Region Code:	05
Conveyor:	FRS-GEOCODE
Source:	
County Name:	SAWYER
SIC Codes:	
SIC Code Descriptions:	
NAICS Codes:	
Federal Facility Code:	
NAICS Code Descriptions:	
Federal Agency Name:	
US/Mexico Border Ind:	
Congressional Dist No:	07
Create Date:	01-MAR-2000 00:00:00
Census Block Code:	551131003002074
Update Date:	29-DEC-2014 10:52:00
Location Description:	
Supplemental Location:	
Tribal Land Code:	
Tribal Land Name:	
Latitude:	46.01381
Longitude:	-91.48552
Coord Collection Method:	ADDRESS MATCHING-HOUSE NUMBER
Accuracy Value:	50
Datum:	NAD83
Reference Point:	ENTRANCE POINT OF A FACILITY OR STATION
Interest Types:	UNSPECIFIED UNIVERSE
Facility Detail Rprt URL:	http://ofmpub.epa.gov/enviro/fii_query_detail.disp_program_facility?p_registry_id=110006536383

Map Key	Number of Records	Direction	Distance (mi/ft)	Elev (ft)	Site	DB
18	2 of 3	NW	0.08 / 425.10	1,192.55	BACKROADS COFFEE BUILDING 15849 W 2ND HAYWARD WI 54843	RCRA NON GEN

County Name:	SAWYER
County Code:	WI113

Map Key	Number of Records	Direction	Distance (mi/ft)	Elev (ft)	Site	DB

EPA Handler ID:	WIR000103481
Current Site Name:	BACKROADS COFFEE BUILDING
Generator Status Universe:	
Land Type:	Private
Activity Location:	WI
TSD Activity:	No
Mixed Waste Generator:	No
Importer Activity:	No
Transporter Activity:	No
Transfer Facility:	No
Recycler Activity:	No
Onsite Burner Exemption:	No
Furnace Exemption:	No
Underground Inject Activity:	No
Rece Waste From Off Site:	No
Used Oil Transporter:	
Used Oil Transfer Facility:	
Used Oil Processor:	
Used Oil Refiner:	
Used Oil Burner:	
Used Oil Market Burner:	
Used Oil Spec Marketer:	
Mailing Address:	N9323 BEAVER LAKE RD, HAYWARD, WI, 54843, US
Contact Name:	RANDY SABIEN
Contact Address:	N9323 BEAVER LAKE RD, HAYWARD, WI, 54843, US
Contact Email:	
Location Street 2:	
--	--
Owner/Operator Information	
--	--
Owner/Operator Indicator:	CO
Owner/Operator Name:	RANDY SABIEN
Owner/Operator Address:	N9323 BEAVER LAKE RD HAYWARD WI 54843
Owner/Operator Phone:	7156347527
Owner/Operator Type:	P
Date Became Current:	17760101
Date Ended Current:	
--	--
Owner/Operator Indicator:	CO
Owner/Operator Name:	RANDY SABIEN
Owner/Operator Address:	N9323 BEAVER LAKE RD HAYWARD WI 54843
Owner/Operator Phone:	7156347527
Owner/Operator Type:	P
Date Became Current:	
Date Ended Current:	
--	--
Handler Information	
--	--
Date Received:	20110127
Facility Name:	BACKROADS COFFEE BUILDING
--	--
Date Received:	20010502
Facility Name:	BACKROADS COFFEE BUILDING
Classification:	Small Quantity Generator
--	--

18	3 of 3	NW	0.08 / 425.10	1,192.55	**BACKROADS COFFEE BLDG** **15849 W 2ND** **HAYWARD WI 54843**	SHWIMS

Site ID:	7821900	**Sw Site Init Site Dt:**	05/15/2001 00:00:00
Facility Close Date:		**Sw Site Acres Amt:**	
Fac Confid Flag:		**Sw Site Last Updt:**	05/15/2001 00:00:00
Fac Creation Dt:	37026	**Sw St Ownshp Tp:**	P
Facility EPA ID:	WIR000103481	**Sw Site Ovrflw Flg:**	
Fac Status:	U	**Sw Site Owner Nm:**	
Facility FID:	858000660	**Sw St Upd Usr ID:**	

Map Key	Number of Records	Direction	Distance (mi/ft)	Elev (ft)	Site	DB

Fac Last Update:	38309	**Sw Site Loc Updtd:**	
Fac Last User:	SUTTOS	**Sw St FIPS County:**	113
Fac Oper Type:	P	**Sw Site Loc Addr:**	15849 W 2ND
Fac Owner Type:	P	**Sw Site Loc City:**	HAYWARD
Fac Start Date:	37026	**Sw Site Lat Degree:**	
Fac Stat Change Dt:		**Sw Site Lat Minute:**	
Fac SW Seq No:	0	**Sw Site Lat Sec:**	
Fac Rep Med Type:	P	**Sw Site Long Deg:**	
Fac Constr Date:		**Sw Site Long Min:**	
Facility SIC Code:		**Sw Site Long Sec:**	
Fac NAICS Code:		**Sw St Lat/Lon Dtm:**	
Fac Area Abbr:	PAF	**Sw St Lat/Lon Mtd:**	
Fac County Code:	58	**Sw St Lat/Lon Acc:**	
Fac District Abbr:	NW	**Sw Site Q Nsctn:**	
Fac Loc Addr:	15849 W 2ND	**Sw Site Qq Nsctn:**	
Fac Loc City:	HAYWARD	**Sw Site Q Section:**	
Fac Loc State:	WI	**Sw Site Qq Section:**	
Fac Loc Zip Code:	54843	**Sw Site Range:**	
Fac Mail Addr:	N9323 BEAVER LAKE RD	**Sw Site Srvy Rng:**	
Fac Mail City:	HAYWARD	**Sw Site Rng Ndir:**	
Fac Mail State:	WI	**Sw Site Srvy Sctn:**	
Fac Mail Zip Code:	54843	**Sw St Srv Twnshp:**	
Fac Region Abbr:	NO	**Sw St St Pln Coord:**	
SW Site HNDI Cd:			

Facility Comment Text: NO BRR ACTIVITY/5-15-2001 NOTIF=>SHWIMS FOR ONE-TIME CLEAN UP PER PROPERTY OWNER: RANDY SABIEN. HW IS VERY OLD DRY CLEANING OPERTION WASTE FOUND ON PREMISES. -- DEBROJ.

Owner Information

--	--
Name:	RANDY SAVIEN
Street:	N9323 BEAVER LAKE RD
City:	HAYWARD
State:	WI
Zip:	54843
Owner Country Code:	
Phone:	7156347527
Phone Extension:	
Owner Type:	
Owner Sequence:	1
SW Sequence No:	0
Owner End Date:	
Owner Start Date:	
--	--

Facility Activity Information

--	--
Act Code:	204
Act Name:	HW Generator - 1x UST Removal-OBSOLETE CODE
Lic Number:	
Old FID:	
Fee Flag:	NO
Actual Closure Date:	
Act Status:	I
Approved Flag:	
Closure Flag:	
LIC Status:	
Orig Approval Date:	
Orig Lic Date:	
Plan Closure Date:	
Recv Closure Date:	
Status Change Date:	11/18/2004 00:00:00
SW Sequence No:	
Monitoring Required Flag:	
License Flag:	
HW Annual Flag:	NO
SW Annual Flag:	NO
Short Name:	HW GEN UST
ERR Program Code:	
--	--

Map Key	Number of Records	Direction	Distance (mi/ft)	Elev (ft)	Site	DB
19	1 of 2	N	0.08 / 438.27	1,192.18	COBORNS INC DBA MARKETPLACE PHARMACY #2583 10514 S MAIN ST HAYWARD WI 54843	FINDS/FRS

Registry ID:	110069515625
FIPS Code:	55113
Program Acronyms:	RCRAINFO
HUC Code:	07030002
Site Type Name:	STATIONARY
EPA Region Code:	05
Conveyor:	FRS-GEOCODE
Source:	
County Name:	SAWYER
SIC Codes:	
SIC Code Descriptions:	
NAICS Codes:	446110
Federal Facility Code:	
NAICS Code Descriptions:	PHARMACIES AND DRUG STORES.
Federal Agency Name:	
US/Mexico Border Ind:	
Congressional Dist No:	07
Create Date:	21-SEP-2016 13:34:21
Census Block Code:	551131003002036
Update Date:	
Location Description:	
Supplemental Location:	
Tribal Land Code:	
Tribal Land Name:	
Latitude:	46.01312
Longitude:	-91.48271
Coord Collection Method:	ADDRESS MATCHING-HOUSE NUMBER
Accuracy Value:	50
Datum:	NAD83
Reference Point:	ENTRANCE POINT OF A FACILITY OR STATION
Interest Types:	CESQG
Facility Detail Rprt URL:	http://ofmpub.epa.gov/enviro/fii_query_detail.disp_program_facility?p_registry_id=110069515625

Map Key	Number of Records	Direction	Distance (mi/ft)	Elev (ft)	Site	DB
19	2 of 2	N	0.08 / 438.27	1,192.18	COBORNS INC DBA MARKETPLACE PHARMACY #2583 10514 S MAIN ST HAYWARD WI 54843	RCRA CESQG

County Name:	SAWYER
County Code:	WI113
EPA Handler ID:	WIR000158857
Current Site Name:	COBORNS INC DBA MARKETPLACE PHARMACY #2583
Generator Status Universe:	Conditionally Exempt Small Quantity Generator
Land Type:	Private
Activity Location:	WI
TSD Activity:	No
Mixed Waste Generator:	No
Importer Activity:	No
Transporter Activity:	No
Transfer Facility:	No
Recycler Activity:	No
Onsite Burner Exemption:	No
Furnace Exemption:	No
Underground Inject Activity:	No
Rece Waste From Off Site:	No
Used Oil Transporter:	
Used Oil Transfer Facility:	
Used Oil Processor:	
Used Oil Refiner:	

Map Key	Number of Records	Direction	Distance (mi/ft)	Elev (ft)	Site	DB

Used Oil Burner:	
Used Oil Market Burner:	
Used Oil Spec Marketer:	
Mailing Address:	1921 COBORN BLVD PO BOX 6146, SAINT CLOUD, MN, 56302, US
Contact Name:	AMBER L SMITH
Contact Address:	10514 S MAIN ST, HAYWARD, WI, 54843, US
Contact Email:	PHARMACYMGR.2583@COBORNSINC.COM
Location Street 2:	
--	--
Owner/Operator Information	
--	--
Owner/Operator Indicator:	CP
Owner/Operator Name:	AMBER L SMITH
Owner/Operator Address:	10514 S MAIN ST HAYWARD WI US 54843
Owner/Operator Phone:	7156341817
Owner/Operator Type:	P
Date Became Current:	20160601
Date Ended Current:	
--	--
Owner/Operator Indicator:	CO
Owner/Operator Name:	COBORNS INC
Owner/Operator Address:	1921 COBORN BLVD PO BOX 6146 SAINT CLOUD MN US 56302
Owner/Operator Phone:	3205342745
Owner/Operator Type:	P
Date Became Current:	20160601
Date Ended Current:	
--	--
NAICS Information	
--	--
Naics Code:	446110
Naics Description:	PHARMACIES AND DRUG STORES
Naics Active Status:	Yes
Naics Cycle:	2012
--	--
Handler Information	
--	--
Date Received:	20160906
Facility Name:	COBORNS INC DBA MARKETPLACE PHARMACY #2583
Classification:	Conditionally Exempt Small Quantity
--	--
Hazardous Waste Information	
--	--
Waste Code:	D001
Waste:	IGNITABLE WASTE
Waste Code Active Status:	Yes
BR Waste Code Active Status:	Yes
--	--
Waste Code:	P001
Waste:	2H-1-BENZOPYRAN-2-ONE, 4-HYDROXY-3-(3-OXO-1-PHENYLBUTYL)-, & SALTS, WHEN PRESENT AT CONCENTRATIONS GREATER THAN 0.3% (OR) WARFARIN, & SALTS, WHEN PRESENT AT CONCENTRATIONS GREATER THAN 0.3%
Waste Code Active Status:	Yes
BR Waste Code Active Status:	Yes
--	--

20	*1 of 2*	*WNW*	*0.09 / 492.58*	*1,189.89*	***HAYWARD LAKES REALITY*** ***Ush 63 S Of 27*** ***Hayward WI***	***CRS***

Detail Sequence No:	23228	**WTM 91 X AM:**	404966.59385
Act Code:	340	**WTM 91 Y AM:**	616447.62495
Activity 1:	0358000641	**Latitude:**	-91.4859248
Start Date:	7/15/1993	**Longitude:**	46.0119416
End Date:	7/25/2002	**Registry I:**	NO
Contam Site:		**Plss Desc:**	NWNW2741N09W
Off Source:		**Facility I:**	858122100

Map Key	Number of Records	Direction	Distance (mi/ft)	Elev (ft)	Site	DB
20	2 of 2	WNW	0.09 / 492.58	1,189.89	HAYWARD LAKES REALTY USH 63 S OF 27 HAYWARD WI	LUST

Site ID:	3455400	**NPL Flag:**	No
Detail Seq No:	23228	**DCOM DB Tracked:**	Yes
FID:	858122100	**PECFA Eligible:**	Yes
Status Code:	C	**AST Flag:**	No
Status:	CLOSED	**Drycleaner Flag:**	No
Activity Code:	340	**Activity Number:**	358000641
Co-Contamination:	No	**Activity Display:**	03-58-000641
Activity Type:	LUST	**County Code:**	58
Start Date:	1993-07-15	**County:**	SAWYER
End Date:	2002-07-25	**Region:**	NORTHERN
Last Action Date:	2013-07-02	**Geo Located Flag:**	YES
DCOM Number:	54843024701	**GIS Registry Flag:**	NO
Occurrence ID:	7465	**GIS Area Point:**	P
EPA Cerclis ID:		**Activity Detail Add:**	
Latitude:	46.0119416	**Risk Code:**	MEDIUM
Longitude:	-91.4859248	**Acres:**	UNKNOWN
Activity Comments:	***SITE WAS CLOSED UNDER THE JURISDICTION OF THE DEPT OF SAFETY AND PROFESSIONAL SERVICES (DSPS) OR DEPT OF COMMERCE - SITE TRANSFERRED BACK TO DNR JURISDICTION IN 2013***	**Acres 100:**	NO
Activity Name:	HAYWARD LAKES REALITY	**Juris:**	DNR RR
PLSS:	NW 1/4 of the NW 1/4 of Sec 27, T41N, R09W		

--	--
Action Information	
--	--
Action Date:	7/15/1993
Action Code:	1
Action Name:	Notification
Action Desc:	Date the DNR is notified of the discovery of the contamination.
Action Comment:	
--	--
Action Date:	7/24/1993
Action Code:	2
Action Name:	RP Letter Sent/2
Action Desc:	Date of letter to RP notifying of legal responsibilities associated with the discovery of contamination.
Action Comment:	R.P. LETTER SEND(DOT)
--	--
Action Date:	3/25/1994
Action Code:	35
Action Name:	Site Investigation Workplan Received (w/out Fee)
Action Desc:	Date the DNR receives the Site Investigation Workplan. States the objectives of the investigation to determine the degree and extent of contamination.
Action Comment:	SI WORK PLAN RECV'D
--	--
Action Date:	11/7/1994
Action Code:	43
Action Name:	Status Report Received/5
Action Desc:	Date updates on progress are received. Can be 30, 60, 90 days or other interval.
Action Comment:	QRTLY/MTHLY STATUS RPT
--	--
Action Date:	6/12/1995
Action Code:	30
Action Name:	Site Investigation Workplan Go Ahead (notice to proceed)
Action Desc:	Date the DNR allows the RP to proceed without approval of the SIWP. Either written or by phone call.
Action Comment:	NOTICE TO PROCEED
--	--
Action Date:	7/23/1993
Action Code:	2
Action Name:	RP Letter Sent
Action Desc:	Date of letter to RP notifying of legal responsibilities associated with the discovery of contamination.

Action Comment:	R.P. LETTER SEND(duffy)
--	--
Action Date:	2/19/1996
Action Code:	43
Action Name:	Status Report Received/7
Action Desc:	Date updates on progress are received. Can be 30, 60, 90 days or other interval.
Action Comment:	
--	--
Action Date:	1/21/1994
Action Code:	43
Action Name:	Status Report Received/2
Action Desc:	Date updates on progress are received. Can be 30, 60, 90 days or other interval.
Action Comment:	QRTLY/MTHLY STATUS RPT
--	--
Action Date:	7/25/1994
Action Code:	43
Action Name:	Status Report Received/4
Action Desc:	Date updates on progress are received. Can be 30, 60, 90 days or other interval.
Action Comment:	QRTLY/MTHLY STATUS RPT RECD
--	--
Action Date:	10/2/1995
Action Code:	43
Action Name:	Status Report Received/6
Action Desc:	Date updates on progress are received. Can be 30, 60, 90 days or other interval.
Action Comment:	QRTLY/MTHLY STATUS RPT
--	--
Action Date:	5/11/1995
Action Code:	37
Action Name:	SI Report Received (w/out Fee)
Action Desc:	Date the DNR receives the Site Investigation Report. Provides information regarding activities performed to determine degree & extent of contamination and forming a basis for choosing the appropriate remedial action.
Action Comment:	SI REPORT RECV'D
--	--
Action Date:	5/16/1994
Action Code:	43
Action Name:	Status Report Received/3
Action Desc:	Date updates on progress are received. Can be 30, 60, 90 days or other interval.
Action Comment:	QRTLY/MTHLY STATUS RPT(INFO REQU. REC'D)
--	--
Action Date:	9/16/1993
Action Code:	43
Action Name:	Status Report Received
Action Desc:	Date updates on progress are received. Can be 30, 60, 90 days or other interval.
Action Comment:	QRTLY/MTHLY STATUS RPT
--	--
Action Date:	9/9/1996
Action Code:	99
Action Name:	Miscellaneous
Action Desc:	Miscellaneous action. Please see action comments.
Action Comment:	ACKNOWLEDGEMENT LTR
--	--
Action Date:	2/24/1997
Action Code:	43
Action Name:	Status Report Received/9
Action Desc:	Date updates on progress are received. Can be 30, 60, 90 days or other interval.
Action Comment:	
--	--
Action Date:	1/9/1997
Action Code:	43
Action Name:	Status Report Received/8
Action Desc:	Date updates on progress are received. Can be 30, 60, 90 days or other interval.
Action Comment:	
--	--
Action Date:	7/15/1997
Action Code:	43
Action Name:	Status Report Received/10
Action Desc:	Date updates on progress are received. Can be 30, 60, 90 days or other interval.
Action Comment:	
--	--

Action Date:	3/26/1999
Action Code:	79
Action Name:	Closure Review Request Received with Fee
Action Desc:	Date DNR Project Manager determined that the Case Closure - GIS Registry (Form 4400-202) submittal was administratively complete and a review can begin. Fees have been paid for the review.
Action Comment:	$750. SCHULTZ
--	--
Action Date:	4/8/1999
Action Code:	76
Action Name:	Activity Transferred to DSPS (formerly Commerce)
Action Desc:	Oversight of medium or low risk petroleum cleanup has been transferred to the WI Dept of Safety and Professional Services (DSPS). DSPS was part of the Dept of Commerce until 2011.
Action Comment:	GW: Some PAL Exceedances
--	--
Action Date:	8/30/1996
Action Code:	41
Action Name:	Remedial Action Report Received
Action Desc:	[OBSOLETE] Date the DNR receives the Remedial Action Report detailing remedial action efforts for an activity.
Action Comment:	
--	--
Action Date:	1/26/2000
Action Code:	84
Action Name:	Conditional Closure
Action Desc:	Date conditional closure approval letter is sent - the site will not be formally closed until receipt of documentation of abandonment of wells, disposal of soil, etc.
Action Comment:	*** Conditional Closure from Commerce Data Interchange ***
--	--
Action Date:	7/25/2002
Action Code:	11
Action Name:	Activity Closed
Action Desc:	Date the Closure Letter or No Further Action letter is sent.
Action Comment:	*** NR726 Closure from Commerce Data Interchange ***
--	--
Action Date:	7/2/2013
Action Code:	89
Action Name:	DSPS (formerly Commerce) Transferred Back to DNR
Action Desc:	Date the WI Dept of Safety and Professional Services (DSPS) transfers oversight of activity back to the DNR. DSPS was part of the Dept of Commerce until 2011.
Action Comment:	PECFA PROGRAM TRANSFER 2013-2015 STATE BUDGET
--	--
Action Date:	12/28/1999
Action Code:	37
Action Name:	SI Report Received (w/out Fee)/2
Action Desc:	Date the DNR receives the Site Investigation Report. Provides information regarding activities performed to determine degree & extent of contamination and forming a basis for choosing the appropriate remedial action.
Action Comment:	*** SITE INVESTIGATION DETERMINED BY DSPS TO BE COMPLETE - FROM DSPS DATA INTERCHANGE ***
--	--
Action Date:	4/27/1994
Action Code:	36
Action Name:	Site Investigation Workplan Approved
Action Desc:	Date the Site Investigation Workplan is approved verbally or in writing by DNR staff. For state-lead sites and sites the RR Supervisor has designated to be "project-managed.".
Action Comment:	SI WORK PLAN APPV'D(S) W\INFO REQUESTED
--	--
Impact Information	
--	--
Impact Seq NO:	65954
Impact Code:	5
Impact Comment:	Soil Contamination
Potential Flag:	
--	--
Impact Seq NO:	65953
Impact Code:	4
Impact Comment:	Groundwater Contamination
Potential Flag:	
--	--
Substances Information	
--	--

Map Key	Number of Records	Direction	Distance (mi/ft)	Elev (ft)	Site	DB

Substance Desc:	Diesel Fuel
Spill Released Amount:	
Spill Released Unit Code:	
--	--
Substance Desc:	Gasoline - Unleaded and Leaded
Spill Released Amount:	
Spill Released Unit Code:	
--	--
Who Information	
--	--
Org Flag:	YES
Role Desc:	Responsible Party
Full Name:	HAYWARD LAKES REALITY
Address 1:	
Address 2:	
City:	HAYWARD
State:	WI
Postal Code:	54843
Composite Address:	HAYWARD, WI 54843
Country:	UNITED STATES
Email:	NA
--	--
Org Flag:	NO
Role Desc:	RP Contact/Agent
Full Name:	KATHY MILLER
Address 1:	PO BOX 247
Address 2:	
City:	HAYWARD
State:	WI
Postal Code:	54843
Composite Address:	HAYWARD, WI 54843
Country:	UNITED STATES
Email:	NA
--	--
Org Flag:	NO
Role Desc:	DNR File Contact
Full Name:	KATHLEEN SHAFEL
Address 1:	223 E STEINFEST RD
Address 2:	
City:	ANTIGO
State:	WI
Postal Code:	54409
Composite Address:	ANTIGO, WI 54409
Country:	UNITED STATES
Email:	kathleen.shafel@wisconsin.gov
--	--
Org Flag:	YES
Role Desc:	Responsible Party
Full Name:	HAYWARD LAKES REALITY
Address 1:	RTE 6, BOX 6514
Address 2:	
City:	HAYWARD
State:	WI
Postal Code:	54843
Composite Address:	HAYWARD, WI 54843
Country:	UNITED STATES
Email:	NA
--	--

Map Key	Number of Records	Direction	Distance (mi/ft)	Elev (ft)	Site	DB
21	1 of 1	NNW	0.10 / 534.07	1,196.38	IOWA AVE & 2ND ST HAYWARD WI 54843	UST

Site ID:	106890	**Land Owner Type:**	Private
Object Type:	UST	**Fire Dept Name:**	Hayward City
Municipality Type:	C	**County:**	57
Municipality Name:	HAYWARD	**Fire Dept ID:**	5704

Map Key	Number of Records	Direction	Distance (mi/ft)	Elev (ft)	Site	DB

--Details--

Reg Object ID:	342212
Tank Status:	Abandoned without Product
Tank Contents:	Leaded Gasoline
Tank Status Dt:	
Wang Object ID:	570400048
Gallons:	500
Wall Size:	Single
Occupancy Type Desc:	Retail Fuel Sales
Federally Regulated UST:	Y
Marketer:	Yes
Cust ID:	340091
Owner:	MAIN ST 66 SERVICE
Owner Address:	IOWA AVE & 2ND ST
Owner PO Box:	
Owner City:	HAYWARD
Owner State:	WI
Owner Zip:	54843
Building Name:	MAIN ST 66 SERVICE
Building Address:	IOWA AVE & 2ND ST
Building City:	HAYWARD
Building Zip:	54843

Reg Object ID:	342213
Tank Status:	Abandoned without Product
Tank Contents:	Leaded Gasoline
Tank Status Dt:	
Wang Object ID:	570400049
Gallons:	500
Wall Size:	Single
Occupancy Type Desc:	Retail Fuel Sales
Federally Regulated UST:	Y
Marketer:	Yes
Cust ID:	340091
Owner:	MAIN ST 66 SERVICE
Owner Address:	IOWA AVE & 2ND ST
Owner PO Box:	
Owner City:	HAYWARD
Owner State:	WI
Owner Zip:	54843
Building Name:	MAIN ST 66 SERVICE
Building Address:	IOWA AVE & 2ND ST
Building City:	HAYWARD
Building Zip:	54843

22	***1 of 1***	***WNW***	***0.10 / 538.58***	***1,189.52***	***15845 US HIGHWAY 63 HAYWARD WI 54843***	***UST***

Site ID:	675654	***Land Owner Type:***	Private
Object Type:	UST	***Fire Dept Name:***	Hayward City
Municipality Type:	C	***County:***	57
Municipality Name:	HAYWARD	***Fire Dept ID:***	5704

--Details--

Reg Object ID:	342216
Tank Status:	Closed/Removed
Tank Contents:	Leaded Gasoline
Tank Status Dt:	1974-01-01 00:00:00.0
Wang Object ID:	570400052
Gallons:	1000
Wall Size:	Single
Occupancy Type Desc:	Retail Fuel Sales
Federally Regulated UST:	Y
Marketer:	Yes
Cust ID:	317068
Owner:	HAYWARD LAKES REALTY

Map Key	Number of Records	Direction	Distance (mi/ft)	Elev (ft)	Site	DB

Owner Address: W US HIGHWAY 63
Owner PO Box:
Owner City: HAYWARD
Owner State: WI
Owner Zip: 54843
Building Name: HAYWARD LAKES REALTY
Building Address: 15845 US HIGHWAY 63
Building City: HAYWARD
Building Zip: 54843

Reg Object ID: 342215
Tank Status: Closed/Removed
Tank Contents: Leaded Gasoline
Tank Status Dt: 1974-01-01 00:00:00.0
Wang Object ID: 570400051
Gallons: 500
Wall Size: Single
Occupancy Type Desc: Retail Fuel Sales
Federally Regulated UST: Y
Marketer: Yes
Cust ID: 317068
Owner: HAYWARD LAKES REALTY
Owner Address: W US HIGHWAY 63
Owner PO Box:
Owner City: HAYWARD
Owner State: WI
Owner Zip: 54843
Building Name: HAYWARD LAKES REALTY
Building Address: 15845 US HIGHWAY 63
Building City: HAYWARD
Building Zip: 54843

Reg Object ID: 342214
Tank Status: Closed/Removed
Tank Contents: Diesel
Tank Status Dt: 1995-10-25 00:00:00.0
Wang Object ID: 570400050
Gallons: 500
Wall Size: Single
Occupancy Type Desc: Retail Fuel Sales
Federally Regulated UST: Y
Marketer: Yes
Cust ID: 317068
Owner: HAYWARD LAKES REALTY
Owner Address: W US HIGHWAY 63
Owner PO Box:
Owner City: HAYWARD
Owner State: WI
Owner Zip: 54843
Building Name: HAYWARD LAKES REALTY
Building Address: 15845 US HIGHWAY 63
Building City: HAYWARD
Building Zip: 54843

23	1 of 2	WNW	0.11 / 561.84	1,189.56	15846 W 1ST ST HAYWARD WI 54843	AST

Site ID: 114719
Object Type: AST
Municipality Type: C
Municipality Name: HAYWARD

Land Owner Type: Private
Fire Dept Name: Hayward City
County: 57
Fire Dept ID: 5704

--Details--
Reg Object ID: 211784
Tank Status: Closed/Removed
Tank Contents: Diesel

Map Key	Number of Records	Direction	Distance (mi/ft)	Elev (ft)	Site	DB

Tank Status Dt: 2001-07-24 00:00:00.0
Wang Object ID: 570800002
Gallons: 1000
Wall Size:
Occupancy Type Desc: Bulk Plant Storage
Federally Regulated UST?:
Marketer?: YES
Cust ID: 387613
Owner: NORTHERN LAKES COOPERATIVE
Owner Address: 15877 US HIGHWAY 63
Owner PO Box:
Owner City: HAYWARD
Owner State: WI
Owner Zip: 54843
Building Name: NORTHERN LAKES COOP SERVICE STATION
Building Address: 15846 W 1ST ST
Building City: HAYWARD
Building Zip: 54843

Reg Object ID: 211783
Tank Status: Closed/Removed
Tank Contents: Leaded Gasoline
Tank Status Dt: 2001-07-24 00:00:00.0
Wang Object ID: 570800001
Gallons: 1000
Wall Size:
Occupancy Type Desc: Bulk Plant Storage
Federally Regulated UST?:
Marketer?: YES
Cust ID: 387613
Owner: NORTHERN LAKES COOPERATIVE
Owner Address: 15877 US HIGHWAY 63
Owner PO Box:
Owner City: HAYWARD
Owner State: WI
Owner Zip: 54843
Building Name: NORTHERN LAKES COOP SERVICE STATION
Building Address: 15846 W 1ST ST
Building City: HAYWARD
Building Zip: 54843

23	2 of 2	WNW	0.11 / 561.84	1,189.56	15846 W 1ST ST HAYWARD WI 54843	UST

Site ID: 114719
Object Type: UST
Municipality Type: C
Municipality Name: HAYWARD
Land Owner Type: Private
Fire Dept Name: Hayward City
County: 57
Fire Dept ID: 5704

--Details--
Reg Object ID: 342170
Tank Status: Closed/Removed
Tank Contents: Diesel
Tank Status Dt: 1997-10-01 00:00:00.0
Wang Object ID: 570400003
Gallons: 4000
Wall Size: Single
Occupancy Type Desc: Retail Fuel Sales
Federally Regulated UST: Y
Marketer: Yes
Cust ID: 387613
Owner: NORTHERN LAKES COOPERATIVE
Owner Address: 15877 US HIGHWAY 63
Owner PO Box:
Owner City: HAYWARD
Owner State: WI

Owner Zip:	54843
Building Name:	NORTHERN LAKES COOP SERVICE STATION
Building Address:	15846 W 1ST ST
Building City:	HAYWARD
Building Zip:	54843
Reg Object ID:	342173
Tank Status:	Closed/Removed
Tank Contents:	Unleaded Gasoline
Tank Status Dt:	1997-10-01 00:00:00.0
Wang Object ID:	570400006
Gallons:	12000
Wall Size:	Single
Occupancy Type Desc:	Retail Fuel Sales
Federally Regulated UST:	Y
Marketer:	Yes
Cust ID:	387613
Owner:	NORTHERN LAKES COOPERATIVE
Owner Address:	15877 US HIGHWAY 63
Owner PO Box:	
Owner City:	HAYWARD
Owner State:	WI
Owner Zip:	54843
Building Name:	NORTHERN LAKES COOP SERVICE STATION
Building Address:	15846 W 1ST ST
Building City:	HAYWARD
Building Zip:	54843
Reg Object ID:	342171
Tank Status:	Closed/Removed
Tank Contents:	Unleaded Gasoline
Tank Status Dt:	1997-10-01 00:00:00.0
Wang Object ID:	570400004
Gallons:	4000
Wall Size:	Single
Occupancy Type Desc:	Retail Fuel Sales
Federally Regulated UST:	Y
Marketer:	Yes
Cust ID:	387613
Owner:	NORTHERN LAKES COOPERATIVE
Owner Address:	15877 US HIGHWAY 63
Owner PO Box:	
Owner City:	HAYWARD
Owner State:	WI
Owner Zip:	54843
Building Name:	NORTHERN LAKES COOP SERVICE STATION
Building Address:	15846 W 1ST ST
Building City:	HAYWARD
Building Zip:	54843
Reg Object ID:	342168
Tank Status:	Closed Filled With Inert Material
Tank Contents:	Fuel Oil
Tank Status Dt:	1979-01-01 00:00:00.0
Wang Object ID:	570400001
Gallons:	560
Wall Size:	Single
Occupancy Type Desc:	Retail Fuel Sales
Federally Regulated UST:	N
Marketer:	Yes
Cust ID:	387613
Owner:	NORTHERN LAKES COOPERATIVE
Owner Address:	15877 US HIGHWAY 63
Owner PO Box:	
Owner City:	HAYWARD
Owner State:	WI
Owner Zip:	54843
Building Name:	NORTHERN LAKES COOP SERVICE STATION
Building Address:	15846 W 1ST ST

Building City: HAYWARD
Building Zip: 54843

Reg Object ID: 342172
Tank Status: Closed/Removed
Tank Contents: Diesel
Tank Status Dt: 1997-10-01 00:00:00.0
Wang Object ID: 570400005
Gallons: 4000
Wall Size: Single
Occupancy Type Desc: Retail Fuel Sales
Federally Regulated UST: Y
Marketer: Yes
Cust ID: 387613
Owner: NORTHERN LAKES COOPERATIVE
Owner Address: 15877 US HIGHWAY 63
Owner PO Box:
Owner City: HAYWARD
Owner State: WI
Owner Zip: 54843
Building Name: NORTHERN LAKES COOP SERVICE STATION
Building Address: 15846 W 1ST ST
Building City: HAYWARD
Building Zip: 54843

Reg Object ID: 342438
Tank Status: Closed/Removed
Tank Contents: Diesel
Tank Status Dt: 1997-10-01 00:00:00.0
Wang Object ID: 570400299
Gallons: 2000
Wall Size: Single
Occupancy Type Desc: Retail Fuel Sales
Federally Regulated UST: Y
Marketer: Yes
Cust ID: 387613
Owner: NORTHERN LAKES COOPERATIVE
Owner Address: 15877 US HIGHWAY 63
Owner PO Box:
Owner City: HAYWARD
Owner State: WI
Owner Zip: 54843
Building Name: NORTHERN LAKES COOP SERVICE STATION
Building Address: 15846 W 1ST ST
Building City: HAYWARD
Building Zip: 54843

Reg Object ID: 342169
Tank Status: Closed Filled With Inert Material
Tank Contents: Waste/Used Motor Oil
Tank Status Dt: 1997-10-01 00:00:00.0
Wang Object ID: 570400002
Gallons: 560
Wall Size: Single
Occupancy Type Desc: Retail Fuel Sales
Federally Regulated UST: Y
Marketer: Yes
Cust ID: 387613
Owner: NORTHERN LAKES COOPERATIVE
Owner Address: 15877 US HIGHWAY 63
Owner PO Box:
Owner City: HAYWARD
Owner State: WI
Owner Zip: 54843
Building Name: NORTHERN LAKES COOP SERVICE STATION
Building Address: 15846 W 1ST ST
Building City: HAYWARD
Building Zip: 54843

Map Key	Number of Records	Direction	Distance (mi/ft)	Elev (ft)	Site	DB
24	1 of 4	NW	0.12 / 618.71	1,198.46	230 S DAKOTA AVE HAYWARD WI 54843	AST

Site ID: 152327
Object Type: AST
Municipality Type: C
Municipality Name: HAYWARD
Land Owner Type: Private
Fire Dept Name: Hayward City
County: 57
Fire Dept ID: 5704

--Details--

Reg Object ID: 211734
Tank Status: Closed/Removed
Tank Contents: Leaded Gasoline
Tank Status Dt:
Wang Object ID: 570400031
Gallons: 16000
Wall Size:
Occupancy Type Desc: Bulk Plant Storage
Federally Regulated UST?:
Marketer?: YES
Cust ID: 384432
Owner: BETH GRANT
Owner Address: RTE 2
Owner PO Box:
Owner City: HAYWARD
Owner State: WI
Owner Zip: 54843
Building Name: GRANT PROPERTY
Building Address: 230 S DAKOTA AVE
Building City: HAYWARD
Building Zip: 54843

Reg Object ID: 211732
Tank Status: Closed/Removed
Tank Contents: Leaded Gasoline
Tank Status Dt:
Wang Object ID: 570400029
Gallons: 16000
Wall Size:
Occupancy Type Desc: Bulk Plant Storage
Federally Regulated UST?:
Marketer?: YES
Cust ID: 384432
Owner: BETH GRANT
Owner Address: RTE 2
Owner PO Box:
Owner City: HAYWARD
Owner State: WI
Owner Zip: 54843
Building Name: GRANT PROPERTY
Building Address: 230 S DAKOTA AVE
Building City: HAYWARD
Building Zip: 54843

Reg Object ID: 211731
Tank Status: Closed/Removed
Tank Contents: Fuel Oil
Tank Status Dt:
Wang Object ID: 570400028
Gallons: 16000
Wall Size:
Occupancy Type Desc: Bulk Plant Storage
Federally Regulated UST?:
Marketer?: YES
Cust ID: 384432
Owner: BETH GRANT
Owner Address: RTE 2

Owner PO Box:
Owner City: HAYWARD
Owner State: WI
Owner Zip: 54843
Building Name: GRANT PROPERTY
Building Address: 230 S DAKOTA AVE
Building City: HAYWARD
Building Zip: 54843

Reg Object ID: 211730
Tank Status: Closed/Removed
Tank Contents: Leaded Gasoline
Tank Status Dt:
Wang Object ID: 570400027
Gallons: 16000
Wall Size:
Occupancy Type Desc: Bulk Plant Storage
Federally Regulated UST?:
Marketer?: YES
Cust ID: 384432
Owner: BETH GRANT
Owner Address: RTE 2
Owner PO Box:
Owner City: HAYWARD
Owner State: WI
Owner Zip: 54843
Building Name: GRANT PROPERTY
Building Address: 230 S DAKOTA AVE
Building City: HAYWARD
Building Zip: 54843

Reg Object ID: 211733
Tank Status: Closed/Removed
Tank Contents: Leaded Gasoline
Tank Status Dt:
Wang Object ID: 570400030
Gallons: 16000
Wall Size:
Occupancy Type Desc: Bulk Plant Storage
Federally Regulated UST?:
Marketer?: YES
Cust ID: 384432
Owner: BETH GRANT
Owner Address: RTE 2
Owner PO Box:
Owner City: HAYWARD
Owner State: WI
Owner Zip: 54843
Building Name: GRANT PROPERTY
Building Address: 230 S DAKOTA AVE
Building City: HAYWARD
Building Zip: 54843

Reg Object ID: 211735
Tank Status: Closed/Removed
Tank Contents: Leaded Gasoline
Tank Status Dt:
Wang Object ID: 570400032
Gallons: 16000
Wall Size:
Occupancy Type Desc: Bulk Plant Storage
Federally Regulated UST?:
Marketer?: YES
Cust ID: 384432
Owner: BETH GRANT
Owner Address: RTE 2
Owner PO Box:
Owner City: HAYWARD
Owner State: WI

Owner Zip: 54843
Building Name: GRANT PROPERTY
Building Address: 230 S DAKOTA AVE
Building City: HAYWARD
Building Zip: 54843

Reg Object ID: 211738
Tank Status: Closed/Removed
Tank Contents: Fuel Oil
Tank Status Dt:
Wang Object ID: 570400035
Gallons: 16000
Wall Size:
Occupancy Type Desc: Bulk Plant Storage
Federally Regulated UST?:
Marketer?: YES
Cust ID: 384432
Owner: BETH GRANT
Owner Address: RTE 2
Owner PO Box:
Owner City: HAYWARD
Owner State: WI
Owner Zip: 54843
Building Name: GRANT PROPERTY
Building Address: 230 S DAKOTA AVE
Building City: HAYWARD
Building Zip: 54843

Reg Object ID: 211736
Tank Status: Closed/Removed
Tank Contents: Fuel Oil
Tank Status Dt:
Wang Object ID: 570400033
Gallons: 16000
Wall Size:
Occupancy Type Desc: Bulk Plant Storage
Federally Regulated UST?:
Marketer?: YES
Cust ID: 384432
Owner: BETH GRANT
Owner Address: RTE 2
Owner PO Box:
Owner City: HAYWARD
Owner State: WI
Owner Zip: 54843
Building Name: GRANT PROPERTY
Building Address: 230 S DAKOTA AVE
Building City: HAYWARD
Building Zip: 54843

Reg Object ID: 211737
Tank Status: Closed/Removed
Tank Contents: Fuel Oil
Tank Status Dt:
Wang Object ID: 570400034
Gallons: 16000
Wall Size:
Occupancy Type Desc: Bulk Plant Storage
Federally Regulated UST?:
Marketer?: YES
Cust ID: 384432
Owner: BETH GRANT
Owner Address: RTE 2
Owner PO Box:
Owner City: HAYWARD
Owner State: WI
Owner Zip: 54843
Building Name: GRANT PROPERTY
Building Address: 230 S DAKOTA AVE

Map Key	Number of Records	Direction	Distance (mi/ft)	Elev (ft)	Site	DB

Building City: HAYWARD
Building Zip: 54843

---

24 **2 of 4** **NW** **0.12 / 618.71** **1,198.46** **GRANT, BETH PROPERTY** **CRS**
230 S Dakota Ave
Hayward WI

Detail Sequence No:	23935	**WTM 91 X AM:**	405168.53125
Act Code:	340	**WTM 91 Y AM:**	616346.7501
Activity 1:	0358000766	**Latitude:**	-91.4832929
Start Date:	6/20/1994	**Longitude:**	46.0110678
End Date:	3/29/2001	**Registry I:**	YES
Contam Site:	Groundwater	**Plss Desc:**	NWNW2741N09W
Off Source:	RIGHT_OF_WAY	**Facility I:**	858121880

---

24 **3 of 4** **NW** **0.12 / 618.71** **1,198.46** **GRANT, BETH PROPERTY** **LUST**
230 S DAKOTA AVE
HAYWARD WI

Site ID:	3514000	**NPL Flag:**	No
Detail Seq No:	23935	**DCOM DB Tracked:**	No
FID:	858121880	**PECFA Eligible:**	Yes
Status Code:	C	**AST Flag:**	Yes
Status:	CLOSED	**Drycleaner Flag:**	No
Activity Code:	340	**Activity Number:**	358000766
Co-Contamination:	No	**Activity Display:**	03-58-000766
Activity Type:	LUST	**County Code:**	58
Start Date:	1994-06-20	**County:**	SAWYER
End Date:	2001-03-29	**Region:**	NORTHERN
Last Action Date:	2002-01-29	**Geo Located Flag:**	YES
DCOM Number:	54843950130	**GIS Registry Flag:**	YES
Occurrence ID:	6288	**GIS Area Point:**	P
EPA Cerclis ID:		**Activity Detail Add:**	
Latitude:	46.0110678	**Risk Code:**	HIGH
Longitude:	-91.4832929	**Acres:**	UNKNOWN
Activity Comments:		**Acres 100:**	NO
Activity Name:	GRANT, BETH PROPERTY	**Juris:**	DNR RR
PLSS:	NW 1/4 of the NW 1/4 of Sec 27, T41N, R09W		

--	--
Action Information	
--	--
Action Date:	6/20/1994
Action Code:	1
Action Name:	Notification
Action Desc:	Date the DNR is notified of the discovery of the contamination.
Action Comment:	
--	--
Action Date:	6/21/1994
Action Code:	2
Action Name:	RP Letter Sent/2
Action Desc:	Date of letter to RP notifying of legal responsibilities associated with the discovery of contamination.
Action Comment:	R.P. LETTER SEND
--	--
Action Date:	7/6/1994
Action Code:	33
Action Name:	Tank Closure Environmental Site Assessment Rpt Received
Action Desc:	Date that the DNR received an Environmental Site Assessment of a tank system (above-ground or underground) for tank closure or change in services which usually includes sample results.
Action Comment:	TNK CLS/SA REPT RECV'D
--	--
Action Date:	9/23/1994
Action Code:	35
Action Name:	Site Investigation Workplan Received (w/out Fee)
Action Desc:	Date the DNR receives the Site Investigation Workplan. States the objectives of the investigation to determine the

degree and extent of contamination.
Action Comment: SI WORK PLAN RECV'D
-- --
Action Date: 12/14/1995
Action Code: 30
Action Name: Site Investigation Workplan Go Ahead (notice to proceed)/3
Action Desc: Date the DNR allows the RP to proceed without approval of the SIWP. Either written or by phone call.
Action Comment: NOTICE TO PROCEED
-- --
Action Date: 12/19/1995
Action Code: 39
Action Name: Remedial Action Options Report received (w/out Fee)
Action Desc: Date DNR receives the RAOR (a workplan). It identifies and evaluates options to prevent, minimize, stabilize or eliminate threats from the discharged hazardous substances and to restore the environment to the extent practicable.
Action Comment:
-- --
Action Date: 7/18/1994
Action Code: 30
Action Name: Site Investigation Workplan Go Ahead (notice to proceed)
Action Desc: Date the DNR allows the RP to proceed without approval of the SIWP. Either written or by phone call.
Action Comment: NOTICE TO PROCEED
-- --
Action Date: 2/1/1995
Action Code: 43
Action Name: Status Report Received
Action Desc: Date updates on progress are received. Can be 30, 60, 90 days or other interval.
Action Comment: QRTLY/MTHLY STATUS RPT
-- --
Action Date: 12/5/1995
Action Code: 37
Action Name: SI Report Received (w/out Fee)
Action Desc: Date the DNR receives the Site Investigation Report. Provides information regarding activities performed to determine degree & extent of contamination and forming a basis for choosing the appropriate remedial action.
Action Comment: SI REPORT RECV'D
-- --
Action Date: 10/7/1994
Action Code: 30
Action Name: Site Investigation Workplan Go Ahead (notice to proceed)/2
Action Desc: Date the DNR allows the RP to proceed without approval of the SIWP. Either written or by phone call.
Action Comment: NOTICE TO PROCEED
-- --
Action Date: 6/20/1994
Action Code: 2
Action Name: RP Letter Sent
Action Desc: Date of letter to RP notifying of legal responsibilities associated with the discovery of contamination.
Action Comment: R.P. LETTER SEND
-- --
Action Date: 9/12/1996
Action Code: 43
Action Name: Status Report Received/3
Action Desc: Date updates on progress are received. Can be 30, 60, 90 days or other interval.
Action Comment:
-- --
Action Date: 6/24/1996
Action Code: 43
Action Name: Status Report Received/2
Action Desc: Date updates on progress are received. Can be 30, 60, 90 days or other interval.
Action Comment:
-- --
Action Date: 6/24/1996
Action Code: 39
Action Name: Remedial Action Options Report received (w/out Fee)/2
Action Desc: Date DNR receives the RAOR (a workplan). It identifies and evaluates options to prevent, minimize, stabilize or eliminate threats from the discharged hazardous substances and to restore the environment to the extent practicable.
Action Comment:
-- --
Action Date: 12/7/1998

Action Code:	92
Action Name:	O&M Report Received (w/out Fee)
Action Desc:	Date the Operation & Maintenance Report is received. Form 4400-194.
Action Comment:	
--	--
Action Date:	12/11/1997
Action Code:	43
Action Name:	Status Report Received/4
Action Desc:	Date updates on progress are received. Can be 30, 60, 90 days or other interval.
Action Comment:	
--	--
Action Date:	12/11/1997
Action Code:	41
Action Name:	Remedial Action Report Received
Action Desc:	[OBSOLETE] Date the DNR receives the Remedial Action Report detailing remedial action efforts for an activity.
Action Comment:	
--	--
Action Date:	7/29/1999
Action Code:	80
Action Name:	Closure Not Approved
Action Desc:	Date closure not approved letter is sent.
Action Comment:	SI/DE, ASR
--	--
Action Date:	6/21/1999
Action Code:	79
Action Name:	Closure Review Request Received with Fee
Action Desc:	Date DNR Project Manager determined that the Case Closure - GIS Registry (Form 4400-202) submittal was administratively complete and a review can begin. Fees have been paid for the review.
Action Comment:	$750. KOEHN
--	--
Action Date:	5/28/1999
Action Code:	99
Action Name:	Miscellaneous/2
Action Desc:	Miscellaneous action. Please see action comments.
Action Comment:	PROACTIVE CASE CLOSURE LETTER
--	--
Action Date:	12/7/1998
Action Code:	99
Action Name:	Miscellaneous
Action Desc:	Miscellaneous action. Please see action comments.
Action Comment:	CONSULT AGREED TO TURN-OFF AS/SVE SYSTEM AND MON FOR 4 ROUNDS
--	--
Action Date:	3/28/2000
Action Code:	43
Action Name:	Status Report Received/6
Action Desc:	Date updates on progress are received. Can be 30, 60, 90 days or other interval.
Action Comment:	FOLLOW-UP SAMPLING FOLLOWING CLOSURE DENIAL
--	--
Action Date:	3/9/2000
Action Code:	43
Action Name:	Status Report Received/5
Action Desc:	Date updates on progress are received. Can be 30, 60, 90 days or other interval.
Action Comment:	BORING/WELL SAMPLING
--	--
Action Date:	3/29/2001
Action Code:	11
Action Name:	Activity Closed
Action Desc:	Date the Closure Letter or No Further Action letter is sent.
Action Comment:	FINAL GWUR REC'D
--	--
Action Date:	1/7/2000
Action Code:	99
Action Name:	Miscellaneous/3
Action Desc:	Miscellaneous action. Please see action comments.
Action Comment:	DRAFT GWUR, PUB NOTICE, MW ABANDONMENT FORMS RECD
--	--
Action Date:	1/8/2001
Action Code:	99
Action Name:	Miscellaneous/4

Action Desc:	Miscellaneous action. Please see action comments.
Action Comment:	DRAFT GW USE REST, PUBLIC NOTICE, MW ABANDONMENT FORMS RECD
--	--
Action Date:	9/6/2000
Action Code:	84
Action Name:	Conditional Closure
Action Desc:	Date conditional closure approval letter is sent - the site will not be formally closed until receipt of documentation of abandonment of wells, disposal of soil, etc.
Action Comment:	GW USE RESTRICTION, PUBLIC NOTICE REQD
--	--
Action Date:	1/29/2002
Action Code:	100
Action Name:	GIS Registry QAQC Completed/2
Action Desc:	Date and status that this site had QAQC completed for GIS registry.
Action Comment:	
--	--
Action Date:	9/6/2000
Action Code:	50
Action Name:	GIS Registry Site
Action Desc:	Site conditions merit placement on GIS registry.
Action Comment:	
--	--
Action Date:	3/29/2001
Action Code:	730
Action Name:	Groundwater Use Restriction at Closure Added to GIS Registry
Action Desc:	A Groundwater Use Restriction (GWUR) for residual groundwater contamination was required at closure and recorded at the Register of Deeds (as of 11/2001 these were replaced with listing on the DNR GIS Registry). This site was added to the GIS Registry with a copy of the GWUR. No fee was required.
Action Comment:	*** AUTO-POPULATED ***
--	--
Action Date:	3/29/2001
Action Code:	56
Action Name:	Continuing Obligation(s) Required - GIS Registry Site
Action Desc:	Closure or ongoing cleanup was approved with one or more requirements: to give notice of residual contamination; require or restrict certain actions to protect the public or environment; minimize human or environmental exposures. Site conditions merit placement on the GIS registry
Action Comment:	*** AUTO-POPULATED ***
--	--
Action Date:	3/29/2001
Action Code:	236
Action Name:	Continuing Obligation - Residual GW Contamination
Action Desc:	Closure or ongoing cleanup was approved with the requirement to record this site on the GIS Registry due to residual groundwater contamination in excess of ch. NR 140 groundwater enforcement standard
Action Comment:	*** AUTO-POPULATED ***
--	--
Impact Information	
--	--
Impact Seq NO:	66799
Impact Code:	5
Impact Comment:	Soil Contamination
Potential Flag:	
--	--
Impact Seq NO:	240197
Impact Code:	16
Impact Comment:	Within 100 ft of Private Well
Potential Flag:	
--	--
Substances Information	
--	--
Substance Desc:	Diesel Fuel
Spill Released Amount:	
Spill Released Unit Code:	
--	--
Substance Desc:	Gasoline - Unleaded and Leaded
Spill Released Amount:	
Spill Released Unit Code:	
--	--
Who Information	
--	--

Map Key	Number of Records	Direction	Distance (mi/ft)	Elev (ft)	Site	DB

Org Flag:	NO
Role Desc:	RP Contact/Agent
Full Name:	BILL BECKWITH
Address 1:	12694W CTH D
Address 2:	
City:	HAYWARD
State:	WI
Postal Code:	54843
Composite Address:	HAYWARD, WI 54843
Country:	UNITED STATES
Email:	NA
--	--
Org Flag:	YES
Role Desc:	Consultant
Full Name:	AYRES ASSOCIATES INC
Address 1:	3433 OAKWOOD HILLS PKWY
Address 2:	
City:	EAU CLAIRE
State:	WI
Postal Code:	54701-7698
Composite Address:	EAU CLAIRE, WI 54701
Country:	UNITED STATES
Email:	NA
--	--
Org Flag:	NO
Role Desc:	Responsible Party
Full Name:	PERSONAL INFORMATION WITHHELD
Address 1:	RTE 2
Address 2:	
City:	HAYWARD
State:	WI
Postal Code:	54843
Composite Address:	HAYWARD, WI 54843
Country:	UNITED STATES
Email:	NA
--	--
Org Flag:	NO
Role Desc:	DNR File Contact
Full Name:	KATHLEEN SHAFEL
Address 1:	223 E STEINFEST RD
Address 2:	
City:	ANTIGO
State:	WI
Postal Code:	54409
Composite Address:	ANTIGO, WI 54409
Country:	UNITED STATES
Email:	kathleen.shafel@wisconsin.gov
--	--

Map Key	Number of Records	Direction	Distance (mi/ft)	Elev (ft)	Site	DB
24	4 of 4	NW	0.12 / 618.71	1,198.46	230 S DAKOTA AVE HAYWARD WI 54843	UST

Site ID:	152327	**Land Owner Type:**	Private
Object Type:	UST	**Fire Dept Name:**	Hayward City
Municipality Type:	C	**County:**	57
Municipality Name:	HAYWARD	**Fire Dept ID:**	5704

--Details--

Reg Object ID:	342237
Tank Status:	Closed/Removed
Tank Contents:	Unknown
Tank Status Dt:	1989-01-01 00:00:00.0
Wang Object ID:	570400077
Gallons:	1000
Wall Size:	Single
Occupancy Type Desc:	Retail Fuel Sales
Federally Regulated UST:	Y

Marketer: Yes
Cust ID: 384432
Owner: BETH GRANT
Owner Address: RTE 2
Owner PO Box:
Owner City: HAYWARD
Owner State: WI
Owner Zip: 54843
Building Name: GRANT PROPERTY
Building Address: 230 S DAKOTA AVE
Building City: HAYWARD
Building Zip: 54843

Reg Object ID: 342235
Tank Status: Closed/Removed
Tank Contents: Unknown
Tank Status Dt: 1989-01-01 00:00:00.0
Wang Object ID: 570400075
Gallons: 10000
Wall Size: Single
Occupancy Type Desc: Retail Fuel Sales
Federally Regulated UST: Y
Marketer: Yes
Cust ID: 384432
Owner: BETH GRANT
Owner Address: RTE 2
Owner PO Box:
Owner City: HAYWARD
Owner State: WI
Owner Zip: 54843
Building Name: GRANT PROPERTY
Building Address: 230 S DAKOTA AVE
Building City: HAYWARD
Building Zip: 54843

Reg Object ID: 342236
Tank Status: Closed/Removed
Tank Contents: Unknown
Tank Status Dt: 1989-01-01 00:00:00.0
Wang Object ID: 570400076
Gallons: 10000
Wall Size: Single
Occupancy Type Desc: Retail Fuel Sales
Federally Regulated UST: Y
Marketer: Yes
Cust ID: 384432
Owner: BETH GRANT
Owner Address: RTE 2
Owner PO Box:
Owner City: HAYWARD
Owner State: WI
Owner Zip: 54843
Building Name: GRANT PROPERTY
Building Address: 230 S DAKOTA AVE
Building City: HAYWARD
Building Zip: 54843

Reg Object ID: 342238
Tank Status: Closed/Removed
Tank Contents: Unknown
Tank Status Dt: 1989-01-01 00:00:00.0
Wang Object ID: 570400078
Gallons: 1000
Wall Size: Single
Occupancy Type Desc: Retail Fuel Sales
Federally Regulated UST: Y
Marketer: Yes
Cust ID: 384432
Owner: BETH GRANT

Map Key	Number of Records	Direction	Distance (mi/ft)	Elev (ft)	Site	DB

Owner Address: RTE 2
Owner PO Box:
Owner City: HAYWARD
Owner State: WI
Owner Zip: 54843
Building Name: GRANT PROPERTY
Building Address: 230 S DAKOTA AVE
Building City: HAYWARD
Building Zip: 54843

---

25 | **1 of 1** | **NW** | **0.12 / 624.76** | **1,198.46** | **228 S DAKOTA AVE HAYWARD WI 54843** | **UST**

Site ID: 139465
Object Type: UST
Municipality Type: C
Municipality Name: HAYWARD
Land Owner Type: Private
Fire Dept Name: Hayward City
County: 57
Fire Dept ID: 5704

--Details--
Reg Object ID: 342208
Tank Status: Closed/Removed
Tank Contents: Leaded Gasoline
Tank Status Dt:
Wang Object ID: 570400044
Gallons: 1111
Wall Size: Single
Occupancy Type Desc: Mercantile/Commercial
Federally Regulated UST: Y
Marketer: No
Cust ID: 375384
Owner: UBASICS MOTOR SERVICE
Owner Address: 228 S DAKOTA AVE
Owner PO Box:
Owner City: HAYWARD
Owner State: WI
Owner Zip: 54843
Building Name: SUBWAY
Building Address: 236 S DAKOTA AVE
Building City: HAYWARD
Building Zip: 54843

---

26 | **1 of 4** | **NW** | **0.12 / 636.53** | **1,198.68** | **225 S DAKOTA AVE HAYWARD WI 54843** | **AST**

Site ID: 152043
Object Type: AST
Municipality Type: C
Municipality Name: HAYWARD
Land Owner Type: Private
Fire Dept Name: Hayward City
County: 57
Fire Dept ID: 5704

--Details--
Reg Object ID: 211720
Tank Status: Closed/Removed
Tank Contents: Leaded Gasoline
Tank Status Dt:
Wang Object ID: 570400015
Gallons: 12000
Wall Size:
Occupancy Type Desc: Bulk Plant Storage
Federally Regulated UST?:
Marketer?: YES
Cust ID: 384785
Owner: CHET BONCLER JR
Owner Address: 220 S DAKOTA AVE
Owner PO Box:

Owner City:	HAYWARD
Owner State:	WI
Owner Zip:	54843
Building Name:	FORMER PHIPPIPS 66 STATION
Building Address:	225 S DAKOTA AVE
Building City:	HAYWARD
Building Zip:	54843
Reg Object ID:	211721
Tank Status:	Closed/Removed
Tank Contents:	Fuel Oil
Tank Status Dt:	
Wang Object ID:	570400016
Gallons:	12000
Wall Size:	
Occupancy Type Desc:	Bulk Plant Storage
Federally Regulated UST?:	
Marketer?:	YES
Cust ID:	384785
Owner:	CHET BONCLER JR
Owner Address:	220 S DAKOTA AVE
Owner PO Box:	
Owner City:	HAYWARD
Owner State:	WI
Owner Zip:	54843
Building Name:	FORMER PHIPPIPS 66 STATION
Building Address:	225 S DAKOTA AVE
Building City:	HAYWARD
Building Zip:	54843
Reg Object ID:	211723
Tank Status:	Closed/Removed
Tank Contents:	Fuel Oil
Tank Status Dt:	
Wang Object ID:	570400018
Gallons:	12000
Wall Size:	
Occupancy Type Desc:	Bulk Plant Storage
Federally Regulated UST?:	
Marketer?:	YES
Cust ID:	384785
Owner:	CHET BONCLER JR
Owner Address:	220 S DAKOTA AVE
Owner PO Box:	
Owner City:	HAYWARD
Owner State:	WI
Owner Zip:	54843
Building Name:	FORMER PHIPPIPS 66 STATION
Building Address:	225 S DAKOTA AVE
Building City:	HAYWARD
Building Zip:	54843
Reg Object ID:	211719
Tank Status:	Closed/Removed
Tank Contents:	Leaded Gasoline
Tank Status Dt:	
Wang Object ID:	570400014
Gallons:	12000
Wall Size:	
Occupancy Type Desc:	Bulk Plant Storage
Federally Regulated UST?:	
Marketer?:	YES
Cust ID:	384785
Owner:	CHET BONCLER JR
Owner Address:	220 S DAKOTA AVE
Owner PO Box:	
Owner City:	HAYWARD
Owner State:	WI
Owner Zip:	54843

Map Key	Number of Records	Direction	Distance (mi/ft)	Elev (ft)	Site	DB

Building Name:	FORMER PHIPPIPS 66 STATION
Building Address:	225 S DAKOTA AVE
Building City:	HAYWARD
Building Zip:	54843
Reg Object ID:	211722
Tank Status:	Closed/Removed
Tank Contents:	Fuel Oil
Tank Status Dt:	
Wang Object ID:	570400017
Gallons:	12000
Wall Size:	
Occupancy Type Desc:	Bulk Plant Storage
Federally Regulated UST?:	
Marketer?:	YES
Cust ID:	384785
Owner:	CHET BONCLER JR
Owner Address:	220 S DAKOTA AVE
Owner PO Box:	
Owner City:	HAYWARD
Owner State:	WI
Owner Zip:	54843
Building Name:	FORMER PHIPPIPS 66 STATION
Building Address:	225 S DAKOTA AVE
Building City:	HAYWARD
Building Zip:	54843

Map Key	Number of Records	Direction	Distance (mi/ft)	Elev (ft)	Site	DB
26	2 of 4	NW	0.12 / 636.53	1,198.68	DAKOTA AVENUE 66 225 S Dakota Ave Hayward WI	CRS

Detail Sequence No:	20048	**WTM 91 X AM:**	405232.99995
Act Code:	340	**WTM 91 Y AM:**	616348.9999
Activity 1:	0358000015	**Latitude:**	-91.482461
Start Date:	1/4/1985	**Longitude:**	46.0110989
End Date:	10/2/2003	**Registry I:**	YES
Contam Site:	Groundwater	**Plss Desc:**	NENW2741N09W
Off Source:	DEEDED_AND_RIGHT_OF_WAY	**Facility I:**	858120560

Map Key	Number of Records	Direction	Distance (mi/ft)	Elev (ft)	Site	DB
26	3 of 4	NW	0.12 / 636.53	1,198.68	DAKOTA AVENUE 66 225 S DAKOTA AVE HAYWARD WI	LUST

Site ID:	3200500	**NPL Flag:**	No
Detail Seq No:	20048	**DCOM DB Tracked:**	No
FID:	858120560	**PECFA Eligible:**	Yes
Status Code:	C	**AST Flag:**	No
Status:	CLOSED	**Drycleaner Flag:**	No
Activity Code:	340	**Activity Number:**	358000015
Co-Contamination:	No	**Activity Display:**	03-58-000015
Activity Type:	LUST	**County Code:**	58
Start Date:	1985-01-04	**County:**	SAWYER
End Date:	2003-10-02	**Region:**	NORTHERN
Last Action Date:	2003-10-28	**Geo Located Flag:**	YES
DCOM Number:	54843999925	**GIS Registry Flag:**	YES
Occurrence ID:	3297	**GIS Area Point:**	P
EPA Cerclis ID:		**Activity Detail Add:**	
Latitude:	46.0110989	**Risk Code:**	HIGH
Longitude:	-91.482461	**Acres:**	UNKNOWN
Activity Comments:		**Acres 100:**	NO
Activity Name:	DAKOTA AVENUE 66	**Juris:**	DNR RR
PLSS:	NE 1/4 of the NW 1/4 of Sec 27, T41N, R09W		

--	--

Action Information

--	--
Action Date:	1/4/1985
Action Code:	1
Action Name:	Notification
Action Desc:	Date the DNR is notified of the discovery of the contamination.
Action Comment:	
--	--
Action Date:	6/2/1992
Action Code:	2
Action Name:	RP Letter Sent
Action Desc:	Date of letter to RP notifying of legal responsibilities associated with the discovery of contamination.
Action Comment:	R.P. LETTER SEND
--	--
Action Date:	3/5/1993
Action Code:	43
Action Name:	Status Report Received
Action Desc:	Date updates on progress are received. Can be 30, 60, 90 days or other interval.
Action Comment:	QRTLY/MTHLY STATUS RPT
--	--
Action Date:	7/23/1993
Action Code:	39
Action Name:	Remedial Action Options Report received (w/out Fee)
Action Desc:	Date DNR receives the RAOR (a workplan). It identifies and evaluates options to prevent, minimize, stabilize or eliminate threats from the discharged hazardous substances and to restore the environment to the extent practicable.
Action Comment:	RA WORK PLAN RECV'D
--	--
Action Date:	11/17/1993
Action Code:	45
Action Name:	Form 4 Approved
Action Desc:	[OBSOLETE] Date the DNR signs the Form 4, PECFA request for reimbursement for actions taken in accordance with s101.143.
Action Comment:	FORM 4 APPROVED
--	--
Action Date:	9/29/1994
Action Code:	39
Action Name:	Remedial Action Options Report received (w/out Fee)/3
Action Desc:	Date DNR receives the RAOR (a workplan). It identifies and evaluates options to prevent, minimize, stabilize or eliminate threats from the discharged hazardous substances and to restore the environment to the extent practicable.
Action Comment:	RA WORK PLAN RECV'D/ADDENDUM
--	--
Action Date:	2/11/1985
Action Code:	74
Action Name:	Long Term Monitoring Start
Action Desc:	[OBSOLETE] Date that long term monitoring starts either as follow-up to remedial action or in lieu of one. This is not the same as monitoring done in conjunction with site investigations.
Action Comment:	
--	--
Action Date:	12/7/1992
Action Code:	35
Action Name:	Site Investigation Workplan Received (w/out Fee)
Action Desc:	Date the DNR receives the Site Investigation Workplan. States the objectives of the investigation to determine the degree and extent of contamination.
Action Comment:	SI WORK PLAN RECV'D
--	--
Action Date:	4/28/1994
Action Code:	39
Action Name:	Remedial Action Options Report received (w/out Fee)/2
Action Desc:	Date DNR receives the RAOR (a workplan). It identifies and evaluates options to prevent, minimize, stabilize or eliminate threats from the discharged hazardous substances and to restore the environment to the extent practicable.
Action Comment:	RA WORK PLAN RECV'D
--	--
Action Date:	4/25/1994
Action Code:	60
Action Name:	Request for Further Work
Action Desc:	[OBSOLETE] Used in lieu of notice to proceed. Need to take some other action or modified action from one being proposed. South Central Region code.

Action Comment:	120 SOIL APP REC'D
--	--
Action Date:	3/26/1996
Action Code:	43
Action Name:	Status Report Received/2
Action Desc:	Date updates on progress are received. Can be 30, 60, 90 days or other interval.
Action Comment:	
--	--
Action Date:	12/11/1995
Action Code:	45
Action Name:	Form 4 Approved/2
Action Desc:	[OBSOLETE] Date the DNR signs the Form 4, PECFA request for reimbursement for actions taken in accordance with s101.143.
Action Comment:	FORM 4 APPROVED
--	--
Action Date:	6/19/1996
Action Code:	43
Action Name:	Status Report Received/3
Action Desc:	Date updates on progress are received. Can be 30, 60, 90 days or other interval.
Action Comment:	
--	--
Action Date:	12/6/1996
Action Code:	43
Action Name:	Status Report Received/4
Action Desc:	Date updates on progress are received. Can be 30, 60, 90 days or other interval.
Action Comment:	
--	--
Action Date:	5/13/1998
Action Code:	92
Action Name:	O&M Report Received (w/out Fee)
Action Desc:	Date the Operation & Maintenance Report is received. Form 4400-194.
Action Comment:	
--	--
Action Date:	5/18/1998
Action Code:	99
Action Name:	Miscellaneous
Action Desc:	Miscellaneous action. Please see action comments.
Action Comment:	REVISED COST ESTIMATED SUBMITTED TO COMMERCE
--	--
Action Date:	7/1/1992
Action Code:	33
Action Name:	Tank Closure Environmental Site Assessment Rpt Received
Action Desc:	Date that the DNR received an Environmental Site Assessment of a tank system (above-ground or underground) for tank closure or change in services which usually includes sample results.
Action Comment:	
--	--
Action Date:	11/9/1993
Action Code:	37
Action Name:	SI Report Received (w/out Fee)
Action Desc:	Date the DNR receives the Site Investigation Report. Provides information regarding activities performed to determine degree & extent of contamination and forming a basis for choosing the appropriate remedial action.
Action Comment:	ADDENDUM
--	--
Action Date:	4/28/1994
Action Code:	147
Action Name:	Remedial Design Report Received (w/out Fee)
Action Desc:	Date DNR receives the Remedial Action Design Report (NR 724.09). It documents the proposed design of the remedial action or system (fka: RAP).
Action Comment:	
--	--
Action Date:	12/11/1995
Action Code:	151
Action Name:	Construction Doc Report Received (w/out Fee)
Action Desc:	Date DNR receives the Remedial Action Documentation Rpt (RADR). It documents the remedial system construction or how the remedial action was carried out and can include documentation of effectiveness (aka: Construction Documentation or As-Built report in NR 724.15).
Action Comment:	
--	--
Action Date:	5/20/1999

Action Code:	99
Action Name:	Miscellaneous/2
Action Desc:	Miscellaneous action. Please see action comments.
Action Comment:	ACTIVE SYSTEM TURNED OFF, NA MONITORING,ES OFF-SITE
--	--
Action Date:	3/25/1999
Action Code:	43
Action Name:	Status Report Received/5
Action Desc:	Date updates on progress are received. Can be 30, 60, 90 days or other interval.
Action Comment:	
--	--
Action Date:	11/10/2000
Action Code:	99
Action Name:	Miscellaneous/3
Action Desc:	Miscellaneous action. Please see action comments.
Action Comment:	FILE TRANSFERRED TO SAARI FOR REVIEW
--	--
Action Date:	9/26/2000
Action Code:	79
Action Name:	Closure Review Request Received with Fee
Action Desc:	Date DNR Project Manager determined that the Case Closure - GIS Registry (Form 4400-202) submittal was administratively complete and a review can begin. Fees have been paid for the review.
Action Comment:	$750. KENDZIERSKI
--	--
Action Date:	8/8/2000
Action Code:	43
Action Name:	Status Report Received/6
Action Desc:	Date updates on progress are received. Can be 30, 60, 90 days or other interval.
Action Comment:	
--	--
Action Date:	1/4/2001
Action Code:	84
Action Name:	Conditional Closure
Action Desc:	Date conditional closure approval letter is sent - the site will not be formally closed until receipt of documentation of abandonment of wells, disposal of soil, etc.
Action Comment:	GW USE RESTRICTION REQD
--	--
Action Date:	1/4/2001
Action Code:	50
Action Name:	GIS Registry Site
Action Desc:	Site conditions merit placement on GIS registry.
Action Comment:	
--	--
Action Date:	6/17/2003
Action Code:	14
Action Name:	Notice of Violation (NOV)
Action Desc:	Date the RP is sent a Notice of Violation (NOV) stating that a violation exists & the violator is responsible. Advises of possible prosecution & forfeitures. Requires written response within a specified time. More specific than NON.
Action Comment:	FAILURE TO COMPLY WITH CONDITIONAL CLOSURE REQUIREMENTS
--	--
Action Date:	10/28/2003
Action Code:	100
Action Name:	GIS Registry QAQC Completed
Action Desc:	Date and status that this site had QAQC completed for GIS registry.
Action Comment:	
--	--
Action Date:	10/20/2003
Action Code:	59
Action Name:	Enforcement Action Completed
Action Desc:	Date DNR indicates no further enforcement action on this subject will be taken at this time.
Action Comment:	FEES AND GIS MATERIALS SUBMITTED. LETTER FROM RINGQUIST.
--	--
Action Date:	10/2/2003
Action Code:	11
Action Name:	Activity Closed
Action Desc:	Date the Closure Letter or No Further Action letter is sent.
Action Comment:	
--	--
Action Date:	10/2/2003

Action Code:	730
Action Name:	Groundwater Use Restriction at Closure Added to GIS Registry
Action Desc:	A Groundwater Use Restriction (GWUR) for residual groundwater contamination was required at closure and recorded at the Register of Deeds (as of 11/2001 these were replaced with listing on the DNR GIS Registry). This site was added to the GIS Registry with a copy of the GWUR. No fee was required.
Action Comment:	*** AUTO-POPULATED ***
--	--
Action Date:	10/2/2003
Action Code:	56
Action Name:	Continuing Obligation(s) Required - GIS Registry Site
Action Desc:	Closure or ongoing cleanup was approved with one or more requirements: to give notice of residual contamination; require or restrict certain actions to protect the public or environment; minimize human or environmental exposures. Site conditions merit placement on the GIS registry
Action Comment:	*** AUTO-POPULATED ***
--	--
Action Date:	10/2/2003
Action Code:	236
Action Name:	Continuing Obligation - Residual GW Contamination
Action Desc:	Closure or ongoing cleanup was approved with the requirement to record this site on the GIS Registry due to residual groundwater contamination in excess of ch. NR 140 groundwater enforcement standard
Action Comment:	*** AUTO-POPULATED ***
--	--
Impact Information	
--	--
Impact Seq NO:	61952
Impact Code:	4
Impact Comment:	Groundwater Contamination
Potential Flag:	
--	--
Impact Seq NO:	514004
Impact Code:	22
Impact Comment:	Off-Site Contamination
Potential Flag:	
--	--
Impact Seq NO:	514003
Impact Code:	21
Impact Comment:	Contamination in Right of Way
Potential Flag:	
--	--
Impact Seq NO:	61953
Impact Code:	5
Impact Comment:	Soil Contamination
Potential Flag:	
--	--
Impact Seq NO:	240184
Impact Code:	16
Impact Comment:	Within 100 ft of Private Well
Potential Flag:	
--	--
Substances Information	
--	--
Substance Desc:	Gasoline - Unleaded and Leaded
Spill Released Amount:	
Spill Released Unit Code:	
--	--
Who Information	
--	--
Org Flag:	YES
Role Desc:	RP Contact/Agent
Full Name:	ASSOCIATED COMMERCIAL MORTGAGE INC
Address 1:	401 E KILBOURN AVE #350
Address 2:	ATTN: MICHAEL FINN, PRESIDENT
City:	MILWAUKEE
State:	WI
Postal Code:	53202-3212
Composite Address:	MILWAUKEE, WI 53202
Country:	UNITED STATES
Email:	NA
--	--

Map Key	Number of Records	Direction	Distance (mi/ft)	Elev (ft)	Site	DB

Org Flag:	YES
Role Desc:	Consultant
Full Name:	AYRES ASSOCIATES INC
Address 1:	3433 OAKWOOD HILLS PKWY
Address 2:	
City:	EAU CLAIRE
State:	WI
Postal Code:	54701-7698
Composite Address:	EAU CLAIRE, WI 54701
Country:	UNITED STATES
Email:	NA
--	--
Org Flag:	NO
Role Desc:	DNR File Contact
Full Name:	KATHLEEN SHAFEL
Address 1:	223 E STEINFEST RD
Address 2:	
City:	ANTIGO
State:	WI
Postal Code:	54409
Composite Address:	ANTIGO, WI 54409
Country:	UNITED STATES
Email:	kathleen.shafel@wisconsin.gov
--	--
Org Flag:	NO
Role Desc:	Project Manager
Full Name:	JAMIE DUNN
Address 1:	810 W MAPLE ST
Address 2:	
City:	SPOONER
State:	WI
Postal Code:	54801
Composite Address:	SPOONER, WI 54801
Country:	UNITED STATES
Email:	james.dunn@wisconsin.gov
--	--

26	4 of 4	NW	0.12 / 636.53	1,198.68	225 S DAKOTA AVE HAYWARD WI 54843	UST

Site ID:	65707	**Land Owner Type:**	Private
Object Type:	UST	**Fire Dept Name:**	Hayward City
Municipality Type:	C	**County:**	57
Municipality Name:		**Fire Dept ID:**	5704

--Details--

Reg Object ID:	342383
Tank Status:	Closed/Removed
Tank Contents:	Leaded Gasoline
Tank Status Dt:	1992-06-24 00:00:00.0
Wang Object ID:	570400234
Gallons:	1000
Wall Size:	Single
Occupancy Type Desc:	Retail Fuel Sales
Federally Regulated UST:	Y
Marketer:	Yes
Cust ID:	349211
Owner:	NORTHLAND BANK OF WI/R LARSEN
Owner Address:	PO BOX 607
Owner PO Box:	
Owner City:	WASHBURN
Owner State:	WI
Owner Zip:	54891
Building Name:	DAKOTA AVE 66
Building Address:	225 S DAKOTA AVE
Building City:	HAYWARD
Building Zip:	54843

Reg Object ID: 342384
Tank Status: Closed/Removed
Tank Contents: Unleaded Gasoline
Tank Status Dt: 1992-06-24 00:00:00.0
Wang Object ID: 570400235
Gallons: 1000
Wall Size: Single
Occupancy Type Desc: Retail Fuel Sales
Federally Regulated UST: Y
Marketer: Yes
Cust ID: 349211
Owner: NORTHLAND BANK OF WI/R LARSEN
Owner Address: PO BOX 607
Owner PO Box:
Owner City: WASHBURN
Owner State: WI
Owner Zip: 54891
Building Name: DAKOTA AVE 66
Building Address: 225 S DAKOTA AVE
Building City: HAYWARD
Building Zip: 54843

Reg Object ID: 342471
Tank Status: Closed/Removed
Tank Contents: Leaded Gasoline
Tank Status Dt: 1985-01-01 00:00:00.0
Wang Object ID: 570400335
Gallons: 550
Wall Size: Single
Occupancy Type Desc: Retail Fuel Sales
Federally Regulated UST: Y
Marketer: Yes
Cust ID: 287607
Owner: CHET BONCLER
Owner Address: 220 SOUTH DAKOTA AVE
Owner PO Box:
Owner City: HAYWARD
Owner State: WI
Owner Zip: 54843
Building Name: DAKOTA AVE 66
Building Address: 225 S DAKOTA AVE
Building City: HAYWARD
Building Zip: 54843

27	1 of 1	WNW	0.12 / 637.47	1,189.67	15855 US US HIGHWAY 63 HAYWARD WI 54843	UST

Site ID: 673498
Object Type: UST
Municipality Type: C
Municipality Name: HAYWARD
Land Owner Type: Private
Fire Dept Name: Hayward City
County: 57
Fire Dept ID: 5704

--Details--
Reg Object ID: 342175
Tank Status: Closed/Removed
Tank Contents: Fuel Oil
Tank Status Dt: 1993-05-03 00:00:00.0
Wang Object ID: 570400008
Gallons: 500
Wall Size: Single
Occupancy Type Desc: Other
Federally Regulated UST: N
Marketer: No
Cust ID: 317062
Owner: HAYWARD COMMUNITY CREDIT UNION

Map Key	Number of Records	Direction	Distance (mi/ft)	Elev (ft)	Site	DB

Owner Address:	15855 US HIGHWAY 63
Owner PO Box:	876
Owner City:	HAYWARD
Owner State:	WI
Owner Zip:	54843
Building Name:	HAYWARD COMMUNITY CREDIT UNION
Building Address:	15855 US US HIGHWAY 63
Building City:	HAYWARD
Building Zip:	54843

Map Key	Number of Records	Direction	Distance (mi/ft)	Elev (ft)	Site	DB
28	1 of 3	N	0.12 / 639.67	1,192.83	15787 USH 63 15787 USH 63 HAYWARD WI	SHWIMS

Site ID:	50081529	**Sw Site Init Site Dt:**	
Facility Close Date:		**Sw Site Acres Amt:**	
Fac Confid Flag:		**Sw Site Last Updt:**	
Fac Creation Dt:	42248.463727	**Sw St Ownshp Tp:**	
Facility EPA ID:		**Sw Site Ovrflw Flg:**	
Fac Status:		**Sw Site Owner Nm:**	
Facility FID:		**Sw St Upd Usr ID:**	
Fac Last Update:	42248.463727	**Sw Site Loc Updtd:**	
Fac Last User:	S71584	**Sw St FIPS County:**	
Fac Oper Type:		**Sw Site Loc Addr:**	
Fac Owner Type:		**Sw Site Loc City:**	
Fac Start Date:		**Sw Site Lat Degree:**	
Fac Stat Change Dt:		**Sw Site Lat Minute:**	
Fac SW Seq No:		**Sw Site Lat Sec:**	
Fac Rep Med Type:		**Sw Site Long Deg:**	
Fac Constr Date:		**Sw Site Long Min:**	
Facility SIC Code:		**Sw Site Long Sec:**	
Fac NAICS Code:		**Sw St Lat/Lon Dtm:**	
Fac Area Abbr:		**Sw St Lat/Lon Mtd:**	
Fac County Code:	58	**Sw St Lat/Lon Acc:**	
Fac District Abbr:		**Sw Site Q Nsctn:**	
Fac Loc Addr:	15787 USH 63	**Sw Site Qq Nsctn:**	
Fac Loc City:	HAYWARD	**Sw Site Q Section:**	
Fac Loc State:	WI	**Sw Site Qq Section:**	
Fac Loc Zip Code:		**Sw Site Range:**	
Fac Mail Addr:		**Sw Site Srvy Rng:**	
Fac Mail City:		**Sw Site Rng Ndir:**	
Fac Mail State:		**Sw Site Srvy Sctn:**	
Fac Mail Zip Code:		**Sw St Srv Twnshp:**	
Fac Region Abbr:	NO	**Sw St St Pln Coord:**	
SW Site HNDI Cd:			
Facility Comment Text:			

Facility Activity Information

--	--
Act Code:	365
Act Name:	OFF-SITE
Lic Number:	
Old FID:	
Fee Flag:	NO
Actual Closure Date:	
Act Status:	
Approved Flag:	
Closure Flag:	
LIC Status:	
Orig Approval Date:	
Orig Lic Date:	
Plan Closure Date:	
Recv Closure Date:	
Status Change Date:	
SW Sequence No:	
Monitoring Required Flag:	
License Flag:	

Map Key	Number of Records	Direction	Distance (mi/ft)	Elev (ft)	Site	DB

HW Annual Flag:	
SW Annual Flag:	
Short Name:	OFFSTE
ERR Program Code:	13
--	--

Map Key	Number of Records	Direction	Distance (mi/ft)	Elev (ft)	Site	DB
28	2 of 3	N	0.12 / 639.67	1,192.83	15787 USH 63 15787 USH 63 HAYWARD WI	SHWIMS

Site ID:	50082026	**Sw Site Init Site Dt:**	
Facility Close Date:		**Sw Site Acres Amt:**	
Fac Confid Flag:		**Sw Site Last Updt:**	
Fac Creation Dt:	42248.463762	**Sw St Ownshp Tp:**	
Facility EPA ID:		**Sw Site Ovrflw Flg:**	
Fac Status:		**Sw Site Owner Nm:**	
Facility FID:		**Sw St Upd Usr ID:**	
Fac Last Update:	42248.463762	**Sw Site Loc Updtd:**	
Fac Last User:	S71584	**Sw St FIPS County:**	
Fac Oper Type:		**Sw Site Loc Addr:**	
Fac Owner Type:		**Sw Site Loc City:**	
Fac Start Date:		**Sw Site Lat Degree:**	
Fac Stat Change Dt:		**Sw Site Lat Minute:**	
Fac SW Seq No:		**Sw Site Lat Sec:**	
Fac Rep Med Type:		**Sw Site Long Deg:**	
Fac Constr Date:		**Sw Site Long Min:**	
Facility SIC Code:		**Sw Site Long Sec:**	
Fac NAICS Code:		**Sw St Lat/Lon Dtm:**	
Fac Area Abbr:		**Sw St Lat/Lon Mtd:**	
Fac County Code:	58	**Sw St Lat/Lon Acc:**	
Fac District Abbr:		**Sw Site Q Nsctn:**	
Fac Loc Addr:	15787 USH 63	**Sw Site Qq Nsctn:**	
Fac Loc City:	HAYWARD	**Sw Site Q Section:**	
Fac Loc State:	WI	**Sw Site Qq Section:**	
Fac Loc Zip Code:		**Sw Site Range:**	
Fac Mail Addr:		**Sw Site Srvy Rng:**	
Fac Mail City:		**Sw Site Rng Ndir:**	
Fac Mail State:		**Sw Site Srvy Sctn:**	
Fac Mail Zip Code:		**Sw St Srv Twnshp:**	
Fac Region Abbr:	NO	**Sw St St Pln Coord:**	
SW Site HNDI Cd:			
Facility Comment Text:			

Facility Activity Information

--	--
Act Code:	365
Act Name:	OFF-SITE
Lic Number:	
Old FID:	
Fee Flag:	NO
Actual Closure Date:	
Act Status:	
Approved Flag:	
Closure Flag:	
LIC Status:	
Orig Approval Date:	
Orig Lic Date:	
Plan Closure Date:	
Recv Closure Date:	
Status Change Date:	
SW Sequence No:	
Monitoring Required Flag:	
License Flag:	
HW Annual Flag:	
SW Annual Flag:	
Short Name:	OFFSTE
ERR Program Code:	13
--	--

Map Key	Number of Records	Direction	Distance (mi/ft)	Elev (ft)	Site	DB
28	3 of 3	N	0.12 / 639.67	1,192.83	15787 USH 63 15787 USH 63 HAYWARD WI	SHWIMS

Site ID:	50079847	**Sw Site Init Site Dt:**	
Facility Close Date:		**Sw Site Acres Amt:**	
Fac Confid Flag:		**Sw Site Last Updt:**	
Fac Creation Dt:	42248.463611	**Sw St Ownshp Tp:**	
Facility EPA ID:		**Sw Site Ovrflw Flg:**	
Fac Status:		**Sw Site Owner Nm:**	
Facility FID:		**Sw St Upd Usr ID:**	
Fac Last Update:	42248.463611	**Sw Site Loc Updtd:**	
Fac Last User:	S71584	**Sw St FIPS County:**	
Fac Oper Type:		**Sw Site Loc Addr:**	
Fac Owner Type:		**Sw Site Loc City:**	
Fac Start Date:		**Sw Site Lat Degree:**	
Fac Stat Change Dt:		**Sw Site Lat Minute:**	
Fac SW Seq No:		**Sw Site Lat Sec:**	
Fac Rep Med Type:		**Sw Site Long Deg:**	
Fac Constr Date:		**Sw Site Long Min:**	
Facility SIC Code:		**Sw Site Long Sec:**	
Fac NAICS Code:		**Sw St Lat/Lon Dtm:**	
Fac Area Abbr:		**Sw St Lat/Lon Mtd:**	
Fac County Code:	58	**Sw St Lat/Lon Acc:**	
Fac District Abbr:		**Sw Site Q Nsctn:**	
Fac Loc Addr:	15787 USH 63	**Sw Site Qq Nsctn:**	
Fac Loc City:	HAYWARD	**Sw Site Q Section:**	
Fac Loc State:	WI	**Sw Site Qq Section:**	
Fac Loc Zip Code:		**Sw Site Range:**	
Fac Mail Addr:		**Sw Site Srvy Rng:**	
Fac Mail City:		**Sw Site Rng Ndir:**	
Fac Mail State:		**Sw Site Srvy Sctn:**	
Fac Mail Zip Code:		**Sw St Srv Twnshp:**	
Fac Region Abbr:	NO	**Sw St St Pln Coord:**	
SW Site HNDI Cd:			
Facility Comment Text:			

Facility Activity Information

--	--
Act Code:	365
Act Name:	OFF-SITE
Lic Number:	
Old FID:	
Fee Flag:	NO
Actual Closure Date:	
Act Status:	
Approved Flag:	
Closure Flag:	
LIC Status:	
Orig Approval Date:	
Orig Lic Date:	
Plan Closure Date:	
Recv Closure Date:	
Status Change Date:	
SW Sequence No:	
Monitoring Required Flag:	
License Flag:	
HW Annual Flag:	
SW Annual Flag:	
Short Name:	OFFSTE
ERR Program Code:	13
--	--

Map Key	Number of Records	Direction	Distance (mi/ft)	Elev (ft)	Site	DB
29	1 of 6	NW	0.13 / 684.94	1,199.64	MEAT PALACE 209 DAKOTA AVE S HAYWARD WI	AUL

Map Key	Number of Records	Direction	Distance (mi/ft)	Elev (ft)	Site	DB

Site ID:	3423200	**NPL Flag:**	No
Detail Seq No:	22823	**DCOM DB Tracked:**	No
FID:	858123200	**PECFA Eligible:**	Yes
Status Code:	C	**AST Flag:**	Yes
Status:	CLOSED	**Drycleaner Flag:**	No
Activity Code:	340	**Activity Number:**	358000568
Co-Contamination:	No	**Activity Display:**	03-58-000568
Activity Type:	LUST	**County Code:**	58
Start Date:	1992-02-25	**County:**	SAWYER
End Date:	2003-10-22	**Region:**	NORTHERN
Last Action Date:	2010-09-29	**Geo Located Flag:**	YES
DCOM Number:	54843082602	**GIS Registry Flag:**	YES
Occurrence ID:	1132	**GIS Area Point:**	P
EPA Cerclis ID:		**Activity Detail Add:**	
Latitude:	46.0126963	**Risk Code:**	HIGH
Longitude:	-91.4814315	**Acres:**	UNKNOWN
Activity Comments:		**Activity Name:**	MARKETPLACE FOODS (MEAT PALACE)
Acres 100:	NO	**Juris:**	DNR RR
PLSS:	SE 1/4 of the SW 1/4 of Sec 22, T41N, R09W		

--	--
Action Information	
--	--
Action Date:	2/25/1992
Action Code:	1
Action Name:	Notification
Action Desc:	Date the DNR is notified of the discovery of the contamination.
Action Comment:	
--	--
Action Date:	3/27/1992
Action Code:	2
Action Name:	RP Letter Sent
Action Desc:	Date of letter to RP notifying of legal responsibilities associated with the discovery of contamination.
Action Comment:	
--	--
Action Date:	11/4/1993
Action Code:	33
Action Name:	Tank Closure Environmental Site Assessment Rpt Received
Action Desc:	Date that the DNR received an Environmental Site Assessment of a tank system (above-ground or underground) for tank closure or change in services which usually includes sample results.
Action Comment:	
--	--
Action Date:	4/21/1994
Action Code:	36
Action Name:	Site Investigation Workplan Approved
Action Desc:	Date the Site Investigation Workplan is approved verbally or in writing by DNR staff. For state-lead sites and sites the RR Supervisor has designated to be "project-managed.".
Action Comment:	SI WORK PLAN APPV'D (R)
--	--
Action Date:	4/25/1994
Action Code:	60
Action Name:	Request for Further Work
Action Desc:	[OBSOLETE] Used in lieu of notice to proceed. Need to take some other action or modified action from one being proposed. South Central Region code.
Action Comment:	120 SOIL APP REC'D(SUPERIOR OFFICE)
--	--
Action Date:	5/5/1994
Action Code:	43
Action Name:	Status Report Received/4
Action Desc:	Date updates on progress are received. Can be 30, 60, 90 days or other interval.
Action Comment:	QRTLY/MTHLY STATUS RPT
--	--
Action Date:	5/18/1994
Action Code:	2
Action Name:	RP Letter Sent/2
Action Desc:	Date of letter to RP notifying of legal responsibilities associated with the discovery of contamination.
Action Comment:	SABIN
--	--

Action Date:	5/21/1994
Action Code:	2
Action Name:	RP Letter Sent/5
Action Desc:	Date of letter to RP notifying of legal responsibilities associated with the discovery of contamination.
Action Comment:	THOMPSON
--	--
Action Date:	12/9/1994
Action Code:	43
Action Name:	Status Report Received/7
Action Desc:	Date updates on progress are received. Can be 30, 60, 90 days or other interval.
Action Comment:	QRTLY/MTHLY STATUS RPT
--	--
Action Date:	1/29/1996
Action Code:	77
Action Name:	Free Product Removal Start
Action Desc:	Date free product removal is started for the activity.
Action Comment:	
--	--
Action Date:	7/28/1993
Action Code:	43
Action Name:	Status Report Received/3
Action Desc:	Date updates on progress are received. Can be 30, 60, 90 days or other interval.
Action Comment:	QRTLY/MTHLY STATUS RPT
--	--
Action Date:	8/21/1995
Action Code:	43
Action Name:	Status Report Received/9
Action Desc:	Date updates on progress are received. Can be 30, 60, 90 days or other interval.
Action Comment:	QRTLY/MTHLY STATUS RPT
--	--
Action Date:	3/15/1996
Action Code:	43
Action Name:	Status Report Received/11
Action Desc:	Date updates on progress are received. Can be 30, 60, 90 days or other interval.
Action Comment:	
--	--
Action Date:	4/20/1992
Action Code:	37
Action Name:	SI Report Received (w/out Fee)/2
Action Desc:	Date the DNR receives the Site Investigation Report. Provides information regarding activities performed to determine degree & extent of contamination and forming a basis for choosing the appropriate remedial action.
Action Comment:	
--	--
Action Date:	5/23/1995
Action Code:	40
Action Name:	Remedial Action Options Report Approved
Action Desc:	Date the DNR approves the RAOR and RP is notified via written or verbal communication.
Action Comment:	RA WK PLAN APPV'D/W/REQUEST FOR ADD'L WORK
--	--
Action Date:	4/2/1993
Action Code:	43
Action Name:	Status Report Received
Action Desc:	Date updates on progress are received. Can be 30, 60, 90 days or other interval.
Action Comment:	QRTLY/MTHLY STATUS RPT
--	--
Action Date:	3/6/1995
Action Code:	43
Action Name:	Status Report Received/8
Action Desc:	Date updates on progress are received. Can be 30, 60, 90 days or other interval.
Action Comment:	QRTLY/MTHLY STATUS RPT
--	--
Action Date:	11/29/1995
Action Code:	43
Action Name:	Status Report Received/10
Action Desc:	Date updates on progress are received. Can be 30, 60, 90 days or other interval.
Action Comment:	QRTLY/MTHLY STATUS RPT
--	--
Action Date:	5/8/1995
Action Code:	45

Action Name:	Form 4 Approved
Action Desc:	[OBSOLETE] Date the DNR signs the Form 4, PECFA request for reimbursement for actions taken in accordance with s101.143.
Action Comment:	
--	--
Action Date:	4/26/1993
Action Code:	43
Action Name:	Status Report Received/2
Action Desc:	Date updates on progress are received. Can be 30, 60, 90 days or other interval.
Action Comment:	QRTLY/MTHLY STATUS RPT
--	--
Action Date:	6/10/1996
Action Code:	43
Action Name:	Status Report Received/12
Action Desc:	Date updates on progress are received. Can be 30, 60, 90 days or other interval.
Action Comment:	
--	--
Action Date:	6/19/1996
Action Code:	30
Action Name:	Site Investigation Workplan Go Ahead (notice to proceed)/2
Action Desc:	Date the DNR allows the RP to proceed without approval of the SIWP. Either written or by phone call.
Action Comment:	
--	--
Action Date:	6/19/1996
Action Code:	45
Action Name:	Form 4 Approved/2
Action Desc:	[OBSOLETE] Date the DNR signs the Form 4, PECFA request for reimbursement for actions taken in accordance with s101.143.
Action Comment:	
--	--
Action Date:	10/17/1994
Action Code:	43
Action Name:	Status Report Received/6
Action Desc:	Date updates on progress are received. Can be 30, 60, 90 days or other interval.
Action Comment:	QRTLY/MTHLY STATUS RPT
--	--
Action Date:	4/20/1995
Action Code:	39
Action Name:	Remedial Action Options Report received (w/out Fee)
Action Desc:	Date DNR receives the RAOR (a workplan). It identifies and evaluates options to prevent, minimize, stabilize or eliminate threats from the discharged hazardous substances and to restore the environment to the extent practicable.
Action Comment:	
--	--
Action Date:	5/27/1994
Action Code:	43
Action Name:	Status Report Received/5
Action Desc:	Date updates on progress are received. Can be 30, 60, 90 days or other interval.
Action Comment:	QRTLY/MTHLY STATUS RPT
--	--
Action Date:	11/13/1996
Action Code:	43
Action Name:	Status Report Received/13
Action Desc:	Date updates on progress are received. Can be 30, 60, 90 days or other interval.
Action Comment:	
--	--
Action Date:	9/19/1996
Action Code:	179
Action Name:	Closure Review Req Received (no fee required)
Action Desc:	Date DNR received a Closure Review Request for a site where the fee has previously been paid or no fee is required (i.e. VPLE).
Action Comment:	FOR SOIL PILE ONLY-RON SABIN
--	--
Action Date:	8/25/1997
Action Code:	43
Action Name:	Status Report Received/14
Action Desc:	Date updates on progress are received. Can be 30, 60, 90 days or other interval.
Action Comment:	
--	--

Action Date:	7/24/1998
Action Code:	92
Action Name:	O&M Report Received (w/out Fee)/4
Action Desc:	Date the Operation & Maintenance Report is received. Form 4400-194.
Action Comment:	
--	--
Action Date:	4/8/1998
Action Code:	43
Action Name:	Status Report Received/17
Action Desc:	Date updates on progress are received. Can be 30, 60, 90 days or other interval.
Action Comment:	
--	--
Action Date:	4/8/1998
Action Code:	92
Action Name:	O&M Report Received (w/out Fee)/3
Action Desc:	Date the Operation & Maintenance Report is received. Form 4400-194.
Action Comment:	
--	--
Action Date:	1/27/1998
Action Code:	92
Action Name:	O&M Report Received (w/out Fee)/2
Action Desc:	Date the Operation & Maintenance Report is received. Form 4400-194.
Action Comment:	
--	--
Action Date:	1/1/1994
Action Code:	33
Action Name:	Tank Closure Environmental Site Assessment Rpt Received
Action Desc:	Date that the DNR received an Environmental Site Assessment of a tank system (above-ground or underground) for tank closure or change in services which usually includes sample results.
Action Comment:	
--	--
Action Date:	9/3/1999
Action Code:	99
Action Name:	Miscellaneous/5
Action Desc:	Miscellaneous action. Please see action comments.
Action Comment:	CALL TO CONSULTANT; REVIEW MEMO TO FILE
--	--
Action Date:	7/8/1999
Action Code:	43
Action Name:	Status Report Received/20
Action Desc:	Date updates on progress are received. Can be 30, 60, 90 days or other interval.
Action Comment:	
--	--
Action Date:	3/18/1999
Action Code:	99
Action Name:	Miscellaneous/4
Action Desc:	Miscellaneous action. Please see action comments.
Action Comment:	PROGRESS REVIEW MEMO, CALL TO CONSULTANT
--	--
Action Date:	2/16/1999
Action Code:	43
Action Name:	Status Report Received/19
Action Desc:	Date updates on progress are received. Can be 30, 60, 90 days or other interval.
Action Comment:	
--	--
Action Date:	8/25/1997
Action Code:	92
Action Name:	O&M Report Received (w/out Fee)
Action Desc:	Date the Operation & Maintenance Report is received. Form 4400-194.
Action Comment:	
--	--
Action Date:	1/21/1998
Action Code:	43
Action Name:	Status Report Received/15
Action Desc:	Date updates on progress are received. Can be 30, 60, 90 days or other interval.
Action Comment:	
--	--
Action Date:	4/6/1998
Action Code:	43

Action Name:	Status Report Received/16
Action Desc:	Date updates on progress are received. Can be 30, 60, 90 days or other interval.
Action Comment:	
--	--
Action Date:	7/16/1998
Action Code:	43
Action Name:	Status Report Received/18
Action Desc:	Date updates on progress are received. Can be 30, 60, 90 days or other interval.
Action Comment:	
--	--
Action Date:	1/2/1999
Action Code:	37
Action Name:	SI Report Received (w/out Fee)
Action Desc:	Date the DNR receives the Site Investigation Report. Provides information regarding activities performed to determine degree & extent of contamination and forming a basis for choosing the appropriate remedial action.
Action Comment:	
--	--
Action Date:	8/16/2000
Action Code:	92
Action Name:	O&M Report Received (w/out Fee)/5
Action Desc:	Date the Operation & Maintenance Report is received. Form 4400-194.
Action Comment:	CALL TO CONSULTANT; CLOSURE PENDING
--	--
Action Date:	12/17/2003
Action Code:	100
Action Name:	GIS Registry QAQC Completed
Action Desc:	Date and status that this site had QAQC completed for GIS registry.
Action Comment:	
--	--
Action Date:	10/22/2003
Action Code:	710
Action Name:	Database Fee Paid for Soil
Action Desc:	Date Fee received for Closed Remediation Soil Site Registry.
Action Comment:	$200 MARKETPLACE FOODS CHECK # 10773
--	--
Action Date:	10/22/2003
Action Code:	11
Action Name:	Activity Closed
Action Desc:	Date the Closure Letter or No Further Action letter is sent.
Action Comment:	MW ABANDONMENT FORMS, DEED RESTRCTION, MAPS RECD
--	--
Action Date:	8/15/2003
Action Code:	84
Action Name:	Conditional Closure
Action Desc:	Date conditional closure approval letter is sent - the site will not be formally closed until receipt of documentation of abandonment of wells, disposal of soil, etc.
Action Comment:	DEED RESTRICTION, MW ABANDONMENT, SOIL & GW GIS REGISTRY REQD
--	--
Action Date:	8/7/2003
Action Code:	52
Action Name:	Deed Restriction for Soil at Closure
Action Desc:	Deed Restriction was recorded at the Register of Deeds, due to residual soil contamination, to ensure that land use doesn't pose a health threat. If the soils are made accessible, additional action is required. As of 6/2006, these restrictions were largely replaced with listing on the GIS Registry
Action Comment:	INACCESSIBLE SOIL
--	--
Action Date:	8/15/2003
Action Code:	50
Action Name:	GIS Registry Site
Action Desc:	Site conditions merit placement on GIS registry.
Action Comment:	
--	--
Action Date:	6/25/2003
Action Code:	79
Action Name:	Closure Review Request Received with Fee/2
Action Desc:	Date DNR Project Manager determined that the Case Closure - GIS Registry (Form 4400-202) submittal was administratively complete and a review can begin. Fees have been paid for the review.
Action Comment:	$1000 MARKETPLACE FOODS INC CHECK # 36465
--	--

Action Date:	6/25/2003
Action Code:	700
Action Name:	Database Fee Paid for Groundwater
Action Desc:	Date Fee received for Closed Remediation Groundwater Site Registry.
Action Comment:	
--	--
Action Date:	10/22/2003
Action Code:	236
Action Name:	Continuing Obligation - Residual GW Contamination
Action Desc:	Closure or ongoing cleanup was approved with the requirement to record this site on the GIS Registry due to residual groundwater contamination in excess of ch. NR 140 groundwater enforcement standard
Action Comment:	*** AUTO POPULATED AT FINAL CLOSURE DUE TO 700 ACTION ***
--	--
Action Date:	10/22/2003
Action Code:	232
Action Name:	Continuing Obligation - Residual Soil Contamination
Action Desc:	Closure or ongoing cleanup was approved with the requirement to record this site on the GIS Registry due to residual soil contamination at or above the Residual Contamination Level (RCL) or Site Specific Residual Contaminant Level (SSRCL).
Action Comment:	*** AUTO POPULATED AT FINAL CLOSURE DUE TO 710 ACTION ***
--	--
Action Date:	8/3/2001
Action Code:	137
Action Name:	Site Investigation Report Received with Fee
Action Desc:	Date the DNR receives the Site Investigation Report and RP pays a fee for DNR review. The report provides information regarding activities performed to determine degree & extent of contamination and forming a basis for choosing the appropriate remedial action.
Action Comment:	$750. KENDZIERSKI
--	--
Action Date:	9/11/2001
Action Code:	38
Action Name:	Site Investigation Report Approved
Action Desc:	Date the Site Investigation Report is approved by DNR staff.
Action Comment:	
--	--
Action Date:	9/29/2010
Action Code:	100
Action Name:	GIS Registry QAQC Completed/2
Action Desc:	Date and status that this site had QAQC completed for GIS registry.
Action Comment:	REVISED REGISTRY PACKAGE REVIEWED AND RESUBMITTED.
--	--
Action Date:	12/22/2003
Action Code:	224
Action Name:	Continuing Obligation - Structural Impediment to Cleanup
Action Desc:	Closure or ongoing cleanup was approved with the requirement to conduct further investigation and cleanup as necessary following the removal of a structural impediment that impeded the original investigation.
Action Comment:	
--	--
Action Date:	12/22/2003
Action Code:	56
Action Name:	Continuing Obligation(s) Required - GIS Registry Site
Action Desc:	Closure or ongoing cleanup was approved with one or more requirements: to give notice of residual contamination; require or restrict certain actions to protect the public or environment; minimize human or environmental exposures. Site conditions merit placement on the GIS registry
Action Comment:	
--	--
Action Date:	8/13/2010 2:41:44 PM
Action Code:	185
Action Name:	Closure Audit Review Complete
Action Desc:	This action indicates the "Closure Compliance Review Form" (Form 4400-232) has been completed for this activity. The date of this action is the Review Date indicated on the form.
Action Comment:	
--	--
Impact Information	
--	--
Impact Seq NO:	240190
Impact Code:	9
Impact Comment:	Free Product
Potential Flag:	

--	--
Impact Seq NO:	65460
Impact Code:	5
Impact Comment:	Soil Contamination
Potential Flag:	
--	--
Impact Seq NO:	240189
Impact Code:	16
Impact Comment:	Within 100 ft of Private Well
Potential Flag:	
--	--
Impact Seq NO:	516136
Impact Code:	4
Impact Comment:	Groundwater Contamination
Potential Flag:	
--	--
Impact Seq NO:	516137
Impact Code:	22
Impact Comment:	Off-Site Contamination
Potential Flag:	
--	--
Impact Seq NO:	516138
Impact Code:	21
Impact Comment:	Contamination in Right of Way
Potential Flag:	
--	--
Substances Information	
--	--
Substance Desc:	Petroleum - Unknown Type
Spill Released Amount:	
Spill Released Unit Code:	
--	--
Who Information	
--	--
Org Flag:	NO
Role Desc:	Project Manager
Full Name:	JAMIE DUNN
Address 1:	810 W MAPLE ST
Address 2:	
City:	SPOONER
State:	WI
Postal Code:	54801
Composite Address:	SPOONER, WI 54801
Country:	UNITED STATES
Email:	james.dunn@wisconsin.gov
--	--
Org Flag:	YES
Role Desc:	Responsible Party
Full Name:	ROBERT THOMPSON & SONS
Address 1:	RTE 8
Address 2:	
City:	HAYWARD
State:	WI
Postal Code:	54843
Composite Address:	HAYWARD, WI 54843
Country:	UNITED STATES
Email:	NA
--	--
Org Flag:	YES
Role Desc:	Consultant
Full Name:	DPRA ENVIRONMENTAL
Address 1:	E1500 FIRST NATIONAL BLDG
Address 2:	
City:	ST PAUL
State:	MN
Postal Code:	55101
Composite Address:	ST PAUL, MN 55101
Country:	UNITED STATES
Email:	NA

Map Key	Number of Records	Direction	Distance (mi/ft)	Elev (ft)	Site	DB

--	--
Org Flag:	NO
Role Desc:	RP Contact/Agent
Full Name:	FRANK BETCHKUL
Address 1:	4705 CANTERY PL
Address 2:	
City:	MINNETONKA
State:	MN
Postal Code:	55345
Composite Address:	MINNETONKA, MN 55345
Country:	UNITED STATES
Email:	NA
--	--
Org Flag:	NO
Role Desc:	DNR File Contact
Full Name:	KATHLEEN SHAFEL
Address 1:	223 E STEINFEST RD
Address 2:	
City:	ANTIGO
State:	WI
Postal Code:	54409
Composite Address:	ANTIGO, WI 54409
Country:	UNITED STATES
Email:	kathleen.shafel@wisconsin.gov
--	--

Map Key	Number of Records	Direction	Distance (mi/ft)	Elev (ft)	Site	DB
29	2 of 6	NW	0.13 / 684.94	1,199.64	MEAT PALACE 209 DAKOTA AVE S HAYWARD WI	BRRTS

Site ID:	3423200	NPL Flag:	No
Detail Seq NO:	294459	DCOM DB Tracked:	No
FID:	858123200	PECFA Eligible:	No
Status Code:	N	AST Flag:	No
Status:	NAR	Drycleaner Flag:	No
Activity Code:	390	Activity Number:	958294459
Co-Contamination:	No	Activity Display:	09-58-294459
Activity Type:	NO RR ACTION REQUIRED	County Code:	58
Start Date:	1992-05-28	County:	SAWYER
End Date:		Region:	NORTHERN
Last Action Date:	1992-05-28	Geo Located Flag:	NO
DCOM Number:	NONE	GIS Registry Flag:	NO
Occurrence ID:	NONE	GIS Area Point:	
EPA Cerclis ID:		Activity Detail Add:	
Latitude:		Risk Code:	N/A
Longitude:		Acres:	UNKNOWN
Activity Comments:	UST CLOSURE - NO SITE INVESTIGATION REQUIRED. 500 GAL FUEL OIL	Acres 100:	NO
Activity Name:	MEAT PALACE	Juris:	DNR RR
PLSS:	? 1/4 of the ? 1/4 of Sec ?, T?N, R??		

--	--
Action Information	
--	--
Action Date:	5/28/1992
Action Code:	33
Action Name:	Tank Closure Environmental Site Assessment Rpt Received
Action Desc:	Date that the DNR received an Environmental Site Assessment of a tank system (above-ground or underground) for tank closure or change in services which usually includes sample results.
Action Comment:	
--	--
Action Date:	5/28/1992
Action Code:	1
Action Name:	Notification
Action Desc:	Date the DNR is notified of the discovery of potential contamination which was later found to be non-existent or below reportable quantity.
Action Comment:	
--	--

Map Key	Number of Records	Direction	Distance (mi/ft)	Elev (ft)	Site	DB

Action Date:	5/28/1992
Action Code:	800
Action Name:	UST/AST Closure
Action Desc:	[OBSOLETE] No site investigation required. UST/AST storage tank closure report recieved by DNR prior to July 1, 2002.
Action Comment:	
--	--
Who Information	
--	--
Org Flag:	NO
Role Desc:	DNR File Contact
Full Name:	KATHLEEN SHAFEL
Address 1:	223 E STEINFEST RD
Address 2:	
City:	ANTIGO
State:	WI
Postal Code:	54409
Composite Address:	ANTIGO, WI 54409
Country:	UNITED STATES
Email:	kathleen.shafel@wisconsin.gov
--	--

29	3 of 6	NW	0.13 / 684.94	1,199.64	**MARKETPLACE FOODS (MEAT PALACE)** **209 Dakota Ave S** **Hayward WI**	CRS

Detail Sequence No:	22823	**WTM 91 X AM:**	405316.0001
Act Code:	340	**WTM 91 Y AM:**	616525.0001
Activity 1:	0358000568	**Latitude:**	-91.4814315
Start Date:	2/25/1992	**Longitude:**	46.0126963
End Date:	10/22/2003	**Registry I:**	YES
Contam Site:	Groundwater and Soil	**Plss Desc:**	SESW2241N09W
Off Source:	DEEDED_AND_RIGHT_OF_WAY	**Facility I:**	858123200

29	4 of 6	NW	0.13 / 684.94	1,199.64	**MEAT PALACE** **209 Dakota Ave S** **Hayward WI**	CRS

Detail Sequence No:	32975	**WTM 91 X AM:**	405202.04755
Act Code:	330	**WTM 91 Y AM:**	616507.6902
Activity 1:	0258000060	**Latitude:**	-91.4828989
Start Date:	8/10/1993	**Longitude:**	46.0125215
End Date:	8/7/2003	**Registry I:**	NO
Contam Site:		**Plss Desc:**	SESW2241N09W
Off Source:		**Facility I:**	858123200

29	5 of 6	NW	0.13 / 684.94	1,199.64	**MEAT PALACE** **209 DAKOTA AVE S** **HAYWARD WI**	ERP

Site ID:	3423200	**NPL Flag:**	No
Detail Seq NO:	32975	**DCOM DB Tracked:**	No
FID:	858123200	**PECFA Eligible:**	No
Status Code:	C	**AST Flag:**	No
Status:	CLOSED	**Drycleaner Flag:**	No
Activity Code:	330	**Activity Number:**	258000060
Co-Contamination:	No	**Activity Display:**	02-58-000060
Activity Type:	ERP	**County Code:**	58
Start Date:	1993-08-10	**County:**	SAWYER
End Date:	2003-08-07	**Region:**	NORTHERN
Last Action Date:	2003-08-07	**Geo Located Flag:**	YES
DCOM Number:	NONE	**GIS Registry Flag:**	NO
Occurrence ID:	NONE	**GIS Area Point:**	P

Map Key	Number of Records	Direction	Distance (mi/ft)	Elev (ft)	Site	DB

EPA Cerclis ID:		**Activity Detail Add:**	
Latitude:	46.0125215	**Risk Code:**	N/A
Longitude:	-91.4828989	**Acres:**	UNKNOWN
Activity Comments:		**Acres 100:**	NO
Activity Name:	MEAT PALACE	**Juris:**	DNR RR
PLSS:	SE 1/4 of the SW 1/4 of Sec 22, T41N, R09W		

--	--
Action Information	
--	--
Action Date:	8/10/1993
Action Code:	1
Action Name:	Notification
Action Desc:	Date the DNR is notified of the discovery of the contamination.
Action Comment:	
--	--
Action Date:	4/2/2001
Action Code:	99
Action Name:	Miscellaneous
Action Desc:	Miscellaneous action. Please see action comments.
Action Comment:	SEE 03-58-000568
--	--
Action Date:	9/11/2001
Action Code:	99
Action Name:	Miscellaneous/2
Action Desc:	Miscellaneous action. Please see action comments.
Action Comment:	CLOSURE PRE-REVIEW RESPONSE
--	--
Action Date:	8/7/2003
Action Code:	11
Action Name:	Activity Closed
Action Desc:	Date the Closure Letter or No Further Action letter is sent.
Action Comment:	ADMINSITRATIVE CLOSURE. SEE 03-58-000568.
--	--
Who Information	
--	--
Org Flag:	NO
Role Desc:	Project Manager
Full Name:	JAMIE DUNN
Address 1:	810 W MAPLE ST
Address 2:	
City:	SPOONER
State:	WI
Postal Code:	54801
Composite Address:	SPOONER, WI 54801
Country:	UNITED STATES
Email:	james.dunn@wisconsin.gov
--	--
Org Flag:	NO
Role Desc:	RP Contact/Agent
Full Name:	FRANK BETCHKAL
Address 1:	209 DAKOTA AVE
Address 2:	
City:	HAYWARD
State:	WI
Postal Code:	
Composite Address:	HAYWARD, WI
Country:	UNITED STATES
Email:	NA
--	--
Org Flag:	NO
Role Desc:	DNR File Contact
Full Name:	KATHLEEN SHAFEL
Address 1:	223 E STEINFEST RD
Address 2:	
City:	ANTIGO
State:	WI
Postal Code:	54409
Composite Address:	ANTIGO, WI 54409

Map Key	Number of Records	Direction	Distance (mi/ft)	Elev (ft)	Site	DB

Country:	UNITED STATES
Email:	kathleen.shafel@wisconsin.gov
--	--

Map Key	Number of Records	Direction	Distance (mi/ft)	Elev (ft)	Site	DB
29	6 of 6	NW	0.13 / 684.94	1,199.64	MEAT PALACE 209 DAKOTA AVE S HAYWARD WI	LUST

Site ID:	3423200	**NPL Flag:**	No
Detail Seq No:	22823	**DCOM DB Tracked:**	No
FID:	858123200	**PECFA Eligible:**	Yes
Status Code:	C	**AST Flag:**	Yes
Status:	CLOSED	**Drycleaner Flag:**	No
Activity Code:	340	**Activity Number:**	358000568
Co-Contamination:	No	**Activity Display:**	03-58-000568
Activity Type:	LUST	**County Code:**	58
Start Date:	1992-02-25	**County:**	SAWYER
End Date:	2003-10-22	**Region:**	NORTHERN
Last Action Date:	2010-09-29	**Geo Located Flag:**	YES
DCOM Number:	54843082602	**GIS Registry Flag:**	YES
Occurrence ID:	1132	**GIS Area Point:**	P
EPA Cerclis ID:		**Activity Detail Add:**	
Latitude:	46.0126963	**Risk Code:**	HIGH
Longitude:	-91.4814315	**Acres:**	UNKNOWN
Activity Comments:		**Acres 100:**	NO
Activity Name:	MARKETPLACE FOODS (MEAT PALACE)	**Juris:**	DNR RR
PLSS:	SE 1/4 of the SW 1/4 of Sec 22, T41N, R09W		

--	--
Action Information	
--	--
Action Date:	2/25/1992
Action Code:	1
Action Name:	Notification
Action Desc:	Date the DNR is notified of the discovery of the contamination.
Action Comment:	
--	--
Action Date:	3/27/1992
Action Code:	2
Action Name:	RP Letter Sent
Action Desc:	Date of letter to RP notifying of legal responsibilities associated with the discovery of contamination.
Action Comment:	
--	--
Action Date:	11/4/1993
Action Code:	33
Action Name:	Tank Closure Environmental Site Assessment Rpt Received
Action Desc:	Date that the DNR received an Environmental Site Assessment of a tank system (above-ground or underground) for tank closure or change in services which usually includes sample results.
Action Comment:	
--	--
Action Date:	4/21/1994
Action Code:	36
Action Name:	Site Investigation Workplan Approved
Action Desc:	Date the Site Investigation Workplan is approved verbally or in writing by DNR staff. For state-lead sites and sites the RR Supervisor has designated to be "project-managed.".
Action Comment:	SI WORK PLAN APPV'D (R)
--	--
Action Date:	4/25/1994
Action Code:	60
Action Name:	Request for Further Work
Action Desc:	[OBSOLETE] Used in lieu of notice to proceed. Need to take some other action or modified action from one being proposed. South Central Region code.
Action Comment:	120 SOIL APP REC'D(SUPERIOR OFFICE)
--	--
Action Date:	5/5/1994
Action Code:	43
Action Name:	Status Report Received/4
Action Desc:	Date updates on progress are received. Can be 30, 60, 90 days or other interval.

Map Key	Number of Records	Direction	Distance (mi/ft)	Elev (ft)	Site	DB

Action Comment:	QRTLY/MTHLY STATUS RPT
--	--
Action Date:	5/18/1994
Action Code:	2
Action Name:	RP Letter Sent/2
Action Desc:	Date of letter to RP notifying of legal responsibilities associated with the discovery of contamination.
Action Comment:	SABIN
--	--
Action Date:	5/21/1994
Action Code:	2
Action Name:	RP Letter Sent/5
Action Desc:	Date of letter to RP notifying of legal responsibilities associated with the discovery of contamination.
Action Comment:	THOMPSON
--	--
Action Date:	12/9/1994
Action Code:	43
Action Name:	Status Report Received/7
Action Desc:	Date updates on progress are received. Can be 30, 60, 90 days or other interval.
Action Comment:	QRTLY/MTHLY STATUS RPT
--	--
Action Date:	1/29/1996
Action Code:	77
Action Name:	Free Product Removal Start
Action Desc:	Date free product removal is started for the activity.
Action Comment:	
--	--
Action Date:	7/28/1993
Action Code:	43
Action Name:	Status Report Received/3
Action Desc:	Date updates on progress are received. Can be 30, 60, 90 days or other interval.
Action Comment:	QRTLY/MTHLY STATUS RPT
--	--
Action Date:	8/21/1995
Action Code:	43
Action Name:	Status Report Received/9
Action Desc:	Date updates on progress are received. Can be 30, 60, 90 days or other interval.
Action Comment:	QRTLY/MTHLY STATUS RPT
--	--
Action Date:	3/15/1996
Action Code:	43
Action Name:	Status Report Received/11
Action Desc:	Date updates on progress are received. Can be 30, 60, 90 days or other interval.
Action Comment:	
--	--
Action Date:	4/20/1992
Action Code:	37
Action Name:	SI Report Received (w/out Fee)/2
Action Desc:	Date the DNR receives the Site Investigation Report. Provides information regarding activities performed to determine degree & extent of contamination and forming a basis for choosing the appropriate remedial action.
Action Comment:	
--	--
Action Date:	5/23/1995
Action Code:	40
Action Name:	Remedial Action Options Report Approved
Action Desc:	Date the DNR approves the RAOR and RP is notified via written or verbal communication.
Action Comment:	RA WK PLAN APPV'D/W/REQUEST FOR ADD'L WORK
--	--
Action Date:	4/2/1993
Action Code:	43
Action Name:	Status Report Received
Action Desc:	Date updates on progress are received. Can be 30, 60, 90 days or other interval.
Action Comment:	QRTLY/MTHLY STATUS RPT
--	--
Action Date:	3/6/1995
Action Code:	43
Action Name:	Status Report Received/8
Action Desc:	Date updates on progress are received. Can be 30, 60, 90 days or other interval.
Action Comment:	QRTLY/MTHLY STATUS RPT
--	--

Action Date:	11/29/1995
Action Code:	43
Action Name:	Status Report Received/10
Action Desc:	Date updates on progress are received. Can be 30, 60, 90 days or other interval.
Action Comment:	QRTLY/MTHLY STATUS RPT
--	--
Action Date:	5/8/1995
Action Code:	45
Action Name:	Form 4 Approved
Action Desc:	[OBSOLETE] Date the DNR signs the Form 4, PECFA request for reimbursement for actions taken in accordance with s101.143.
Action Comment:	
--	--
Action Date:	4/26/1993
Action Code:	43
Action Name:	Status Report Received/2
Action Desc:	Date updates on progress are received. Can be 30, 60, 90 days or other interval.
Action Comment:	QRTLY/MTHLY STATUS RPT
--	--
Action Date:	6/10/1996
Action Code:	43
Action Name:	Status Report Received/12
Action Desc:	Date updates on progress are received. Can be 30, 60, 90 days or other interval.
Action Comment:	
--	--
Action Date:	6/19/1996
Action Code:	30
Action Name:	Site Investigation Workplan Go Ahead (notice to proceed)/2
Action Desc:	Date the DNR allows the RP to proceed without approval of the SIWP. Either written or by phone call.
Action Comment:	
--	--
Action Date:	6/19/1996
Action Code:	45
Action Name:	Form 4 Approved/2
Action Desc:	[OBSOLETE] Date the DNR signs the Form 4, PECFA request for reimbursement for actions taken in accordance with s101.143.
Action Comment:	
--	--
Action Date:	10/17/1994
Action Code:	43
Action Name:	Status Report Received/6
Action Desc:	Date updates on progress are received. Can be 30, 60, 90 days or other interval.
Action Comment:	QRTLY/MTHLY STATUS RPT
--	--
Action Date:	4/20/1995
Action Code:	39
Action Name:	Remedial Action Options Report received (w/out Fee)
Action Desc:	Date DNR receives the RAOR (a workplan). It identifies and evaluates options to prevent, minimize, stabilize or eliminate threats from the discharged hazardous substances and to restore the environment to the extent practicable.
Action Comment:	
--	--
Action Date:	5/27/1994
Action Code:	43
Action Name:	Status Report Received/5
Action Desc:	Date updates on progress are received. Can be 30, 60, 90 days or other interval.
Action Comment:	QRTLY/MTHLY STATUS RPT
--	--
Action Date:	11/13/1996
Action Code:	43
Action Name:	Status Report Received/13
Action Desc:	Date updates on progress are received. Can be 30, 60, 90 days or other interval.
Action Comment:	
--	--
Action Date:	9/19/1996
Action Code:	179
Action Name:	Closure Review Req Received (no fee required)
Action Desc:	Date DNR received a Closure Review Request for a site where the fee has previously been paid or no fee is required (i.e. VPLE).

Action Comment:	FOR SOIL PILE ONLY-RON SABIN
--	--
Action Date:	8/25/1997
Action Code:	43
Action Name:	Status Report Received/14
Action Desc:	Date updates on progress are received. Can be 30, 60, 90 days or other interval.
Action Comment:	
--	--
Action Date:	7/24/1998
Action Code:	92
Action Name:	O&M Report Received (w/out Fee)/4
Action Desc:	Date the Operation & Maintenance Report is received. Form 4400-194.
Action Comment:	
--	--
Action Date:	4/8/1998
Action Code:	43
Action Name:	Status Report Received/17
Action Desc:	Date updates on progress are received. Can be 30, 60, 90 days or other interval.
Action Comment:	
--	--
Action Date:	4/8/1998
Action Code:	92
Action Name:	O&M Report Received (w/out Fee)/3
Action Desc:	Date the Operation & Maintenance Report is received. Form 4400-194.
Action Comment:	
--	--
Action Date:	1/27/1998
Action Code:	92
Action Name:	O&M Report Received (w/out Fee)/2
Action Desc:	Date the Operation & Maintenance Report is received. Form 4400-194.
Action Comment:	
--	--
Action Date:	1/1/1994
Action Code:	33
Action Name:	Tank Closure Environmental Site Assessment Rpt Received
Action Desc:	Date that the DNR received an Environmental Site Assessment of a tank system (above-ground or underground) for tank closure or change in services which usually includes sample results.
Action Comment:	
--	--
Action Date:	9/3/1999
Action Code:	99
Action Name:	Miscellaneous/5
Action Desc:	Miscellaneous action. Please see action comments.
Action Comment:	CALL TO CONSULTANT; REVIEW MEMO TO FILE
--	--
Action Date:	7/8/1999
Action Code:	43
Action Name:	Status Report Received/20
Action Desc:	Date updates on progress are received. Can be 30, 60, 90 days or other interval.
Action Comment:	
--	--
Action Date:	3/18/1999
Action Code:	99
Action Name:	Miscellaneous/4
Action Desc:	Miscellaneous action. Please see action comments.
Action Comment:	PROGRESS REVIEW MEMO, CALL TO CONSULTANT
--	--
Action Date:	2/16/1999
Action Code:	43
Action Name:	Status Report Received/19
Action Desc:	Date updates on progress are received. Can be 30, 60, 90 days or other interval.
Action Comment:	
--	--
Action Date:	8/25/1997
Action Code:	92
Action Name:	O&M Report Received (w/out Fee)
Action Desc:	Date the Operation & Maintenance Report is received. Form 4400-194.
Action Comment:	
--	--

Action Date:	1/21/1998
Action Code:	43
Action Name:	Status Report Received/15
Action Desc:	Date updates on progress are received. Can be 30, 60, 90 days or other interval.
Action Comment:	
--	--
Action Date:	4/6/1998
Action Code:	43
Action Name:	Status Report Received/16
Action Desc:	Date updates on progress are received. Can be 30, 60, 90 days or other interval.
Action Comment:	
--	--
Action Date:	7/16/1998
Action Code:	43
Action Name:	Status Report Received/18
Action Desc:	Date updates on progress are received. Can be 30, 60, 90 days or other interval.
Action Comment:	
--	--
Action Date:	1/2/1999
Action Code:	37
Action Name:	SI Report Received (w/out Fee)
Action Desc:	Date the DNR receives the Site Investigation Report. Provides information regarding activities performed to determine degree & extent of contamination and forming a basis for choosing the appropriate remedial action.
Action Comment:	
--	--
Action Date:	8/16/2000
Action Code:	92
Action Name:	O&M Report Received (w/out Fee)/5
Action Desc:	Date the Operation & Maintenance Report is received. Form 4400-194.
Action Comment:	CALL TO CONSULTANT; CLOSURE PENDING
--	--
Action Date:	12/17/2003
Action Code:	100
Action Name:	GIS Registry QAQC Completed
Action Desc:	Date and status that this site had QAQC completed for GIS registry.
Action Comment:	
--	--
Action Date:	10/22/2003
Action Code:	710
Action Name:	Database Fee Paid for Soil
Action Desc:	Date Fee received for Closed Remediation Soil Site Registry.
Action Comment:	$200 MARKETPLACE FOODS CHECK # 10773
--	--
Action Date:	10/22/2003
Action Code:	11
Action Name:	Activity Closed
Action Desc:	Date the Closure Letter or No Further Action letter is sent.
Action Comment:	MW ABANDONMENT FORMS, DEED RESTRCTION, MAPS RECD
--	--
Action Date:	8/15/2003
Action Code:	84
Action Name:	Conditional Closure
Action Desc:	Date conditional closure approval letter is sent - the site will not be formally closed until receipt of documentation of abandonment of wells, disposal of soil, etc.
Action Comment:	DEED RESTRICTION, MW ABANDONMENT, SOIL & GW GIS REGISTRY REQD
--	--
Action Date:	8/7/2003
Action Code:	52
Action Name:	Deed Restriction for Soil at Closure
Action Desc:	Deed Restriction was recorded at the Register of Deeds, due to residual soil contamination, to ensure that land use doesn't pose a health threat. If the soils are made accessible, additional action is required. As of 6/2006, these restrictions were largely replaced with listing on the GIS Registry
Action Comment:	INACCESSIBLE SOIL
--	--
Action Date:	8/15/2003
Action Code:	50
Action Name:	GIS Registry Site
Action Desc:	Site conditions merit placement on GIS registry.
Action Comment:	

--	--
Action Date:	6/25/2003
Action Code:	79
Action Name:	Closure Review Request Received with Fee/2
Action Desc:	Date DNR Project Manager determined that the Case Closure - GIS Registry (Form 4400-202) submittal was administratively complete and a review can begin. Fees have been paid for the review.
Action Comment:	$1000 MARKETPLACE FOODS INC CHECK # 36465
--	--
Action Date:	6/25/2003
Action Code:	700
Action Name:	Database Fee Paid for Groundwater
Action Desc:	Date Fee received for Closed Remediation Groundwater Site Registry.
Action Comment:	
--	--
Action Date:	10/22/2003
Action Code:	236
Action Name:	Continuing Obligation - Residual GW Contamination
Action Desc:	Closure or ongoing cleanup was approved with the requirement to record this site on the GIS Registry due to residual groundwater contamination in excess of ch. NR 140 groundwater enforcement standard
Action Comment:	*** AUTO POPULATED AT FINAL CLOSURE DUE TO 700 ACTION ***
--	--
Action Date:	10/22/2003
Action Code:	232
Action Name:	Continuing Obligation - Residual Soil Contamination
Action Desc:	Closure or ongoing cleanup was approved with the requirement to record this site on the GIS Registry due to residual soil contamination at or above the Residual Contamination Level (RCL) or Site Specific Residual Contaminant Level (SSRCL).
Action Comment:	*** AUTO POPULATED AT FINAL CLOSURE DUE TO 710 ACTION ***
--	--
Action Date:	8/3/2001
Action Code:	137
Action Name:	Site Investigation Report Received with Fee
Action Desc:	Date the DNR receives the Site Investigation Report and RP pays a fee for DNR review. The report provides information regarding activities performed to determine degree & extent of contamination and forming a basis for choosing the appropriate remedial action.
Action Comment:	$750. KENDZIERSKI
--	--
Action Date:	9/11/2001
Action Code:	38
Action Name:	Site Investigation Report Approved
Action Desc:	Date the Site Investigation Report is approved by DNR staff.
Action Comment:	
--	--
Action Date:	9/29/2010
Action Code:	100
Action Name:	GIS Registry QAQC Completed/2
Action Desc:	Date and status that this site had QAQC completed for GIS registry.
Action Comment:	REVISED REGISTRY PACKAGE REVIEWED AND RESUBMITTED.
--	--
Action Date:	12/22/2003
Action Code:	224
Action Name:	Continuing Obligation - Structural Impediment to Cleanup
Action Desc:	Closure or ongoing cleanup was approved with the requirement to conduct further investigation and cleanup as necessary following the removal of a structural impediment that impeded the original investigation.
Action Comment:	
--	--
Action Date:	12/22/2003
Action Code:	56
Action Name:	Continuing Obligation(s) Required - GIS Registry Site
Action Desc:	Closure or ongoing cleanup was approved with one or more requirements: to give notice of residual contamination; require or restrict certain actions to protect the public or environment; minimize human or environmental exposures. Site conditions merit placement on the GIS registry
Action Comment:	
--	--
Action Date:	8/13/2010 2:41:44 PM
Action Code:	185
Action Name:	Closure Audit Review Complete
Action Desc:	This action indicates the "Closure Compliance Review Form" (Form 4400-232) has been completed for this activity. The date of this action is the Review Date indicated on the form.

Action Comment:
-- --
Impact Information
-- --
Impact Seq NO: 240190
Impact Code: 9
Impact Comment: Free Product
Potential Flag:
-- --
Impact Seq NO: 65460
Impact Code: 5
Impact Comment: Soil Contamination
Potential Flag:
-- --
Impact Seq NO: 240189
Impact Code: 16
Impact Comment: Within 100 ft of Private Well
Potential Flag:
-- --
Impact Seq NO: 516136
Impact Code: 4
Impact Comment: Groundwater Contamination
Potential Flag:
-- --
Impact Seq NO: 516137
Impact Code: 22
Impact Comment: Off-Site Contamination
Potential Flag:
-- --
Impact Seq NO: 516138
Impact Code: 21
Impact Comment: Contamination in Right of Way
Potential Flag:
-- --
Substances Information
-- --
Substance Desc: Petroleum - Unknown Type
Spill Released Amount:
Spill Released Unit Code:
-- --
Who Information
-- --
Org Flag: NO
Role Desc: Project Manager
Full Name: JAMIE DUNN
Address 1: 810 W MAPLE ST
Address 2:
City: SPOONER
State: WI
Postal Code: 54801
Composite Address: SPOONER, WI 54801
Country: UNITED STATES
Email: james.dunn@wisconsin.gov
-- --
Org Flag: YES
Role Desc: Responsible Party
Full Name: ROBERT THOMPSON & SONS
Address 1: RTE 8
Address 2:
City: HAYWARD
State: WI
Postal Code: 54843
Composite Address: HAYWARD, WI 54843
Country: UNITED STATES
Email: NA
-- --
Org Flag: YES
Role Desc: Consultant
Full Name: DPRA ENVIRONMENTAL

Map Key	Number of Records	Direction	Distance (mi/ft)	Elev (ft)	Site	DB

Address 1:	E1500 FIRST NATIONAL BLDG
Address 2:	
City:	ST PAUL
State:	MN
Postal Code:	55101
Composite Address:	ST PAUL, MN 55101
Country:	UNITED STATES
Email:	NA
--	--
Org Flag:	NO
Role Desc:	RP Contact/Agent
Full Name:	FRANK BETCHKUL
Address 1:	4705 CANTERY PL
Address 2:	
City:	MINNETONKA
State:	MN
Postal Code:	55345
Composite Address:	MINNETONKA, MN 55345
Country:	UNITED STATES
Email:	NA
--	--
Org Flag:	NO
Role Desc:	DNR File Contact
Full Name:	KATHLEEN SHAFEL
Address 1:	223 E STEINFEST RD
Address 2:	
City:	ANTIGO
State:	WI
Postal Code:	54409
Composite Address:	ANTIGO, WI 54409
Country:	UNITED STATES
Email:	kathleen.shafel@wisconsin.gov
--	--

30	1 of 3	WNW	0.13 / 697.88	1,189.91	**HAYWARD PLUMBING & ELECTRIC** **1st St & Minnesota Ave** **Hayward WI**	CRS

Detail Sequence No:	21176	**WTM 91 X AM:**	404900.43175
Act Code:	340	**WTM 91 Y AM:**	616370.82235
Activity 1:	0358000251	**Latitude:**	-91.4867607
Start Date:	8/13/1990	**Longitude:**	46.0112394
End Date:	12/9/2002	**Registry I:**	NO
Contam Site:		**Plss Desc:**	NWNW2741N09W
Off Source:		**Facility I:**	858122320

30	2 of 3	WNW	0.13 / 697.88	1,189.91	**HAYWARD PLUMBING & ELECTRIC** **1ST ST & MINNESOTA AVE** **HAYWARD WI**	LUST

Site ID:	3287000	**NPL Flag:**	No
Detail Seq No:	21176	**DCOM DB Tracked:**	Yes
FID:	858122320	**PECFA Eligible:**	No
Status Code:	C	**AST Flag:**	No
Status:	CLOSED	**Drycleaner Flag:**	No
Activity Code:	340	**Activity Number:**	358000251
Co-Contamination:	No	**Activity Display:**	03-58-000251
Activity Type:	LUST	**County Code:**	58
Start Date:	1990-08-13	**County:**	SAWYER
End Date:	2002-12-09	**Region:**	NORTHERN
Last Action Date:	2013-07-02	**Geo Located Flag:**	YES
DCOM Number:	54843999901	**GIS Registry Flag:**	NO
Occurrence ID:	13303	**GIS Area Point:**	P
EPA Cerclis ID:		**Activity Detail Add:**	

Latitude:	46.0112394	**Risk Code:**	LOW
Longitude:	-91.4867607	**Acres:**	UNKNOWN
Activity Comments:	***SITE WAS CLOSED UNDER THE JURISDICTION OF THE DEPT OF SAFETY AND PROFESSIONAL SERVICES (DSPS) OR DEPT OF COMMERCE - SITE TRANSFERRED BACK TO DNR JURISDICTION IN 2013***	**Acres 100:**	NO
Activity Name:	HAYWARD PLUMBING & ELECTRIC	**Juris:**	DNR RR
PLSS:	NW 1/4 of the NW 1/4 of Sec 27, T41N, R09W		

--	--
Action Information	
--	--
Action Date:	8/13/1990
Action Code:	1
Action Name:	Notification
Action Desc:	Date the DNR is notified of the discovery of the contamination.
Action Comment:	
--	--
Action Date:	11/21/1990
Action Code:	2
Action Name:	RP Letter Sent
Action Desc:	Date of letter to RP notifying of legal responsibilities associated with the discovery of contamination.
Action Comment:	
--	--
Action Date:	12/27/1990
Action Code:	2
Action Name:	RP Letter Sent/2
Action Desc:	Date of letter to RP notifying of legal responsibilities associated with the discovery of contamination.
Action Comment:	OWNER DENIES RESPONSIBILITY
--	--
Action Date:	7/17/1996
Action Code:	76
Action Name:	Activity Transferred to DSPS (formerly Commerce)
Action Desc:	Oversight of medium or low risk petroleum cleanup has been transferred to the WI Dept of Safety and Professional Services (DSPS). DSPS was part of the Dept of Commerce until 2011.
Action Comment:	
--	--
Action Date:	12/9/2002
Action Code:	83
Action Name:	Close-out Under NR708.09
Action Desc:	No Further Action required. RP not required to conduct NR716 investigation. Not closed out under NR726.
Action Comment:	*** NR708 from Commerce Data Interchange ***
--	--
Action Date:	12/9/2002
Action Code:	11
Action Name:	Activity Closed
Action Desc:	Date the Closure Letter or No Further Action letter is sent.
Action Comment:	*** NR708 Closure from Commerce Data Interchange ***
--	--
Action Date:	12/9/2002
Action Code:	37
Action Name:	SI Report Received (w/out Fee)
Action Desc:	Date the DNR receives the Site Investigation Report. Provides information regarding activities performed to determine degree & extent of contamination and forming a basis for choosing the appropriate remedial action.
Action Comment:	*** SITE INVESTIGATION DETERMINED BY DSPS TO BE COMPLETE - FROM DSPS DATA INTERCHANGE ***
--	--
Action Date:	7/2/2013
Action Code:	89
Action Name:	DSPS (formerly Commerce) Transferred Back to DNR
Action Desc:	Date the WI Dept of Safety and Professional Services (DSPS) transfers oversight of activity back to the DNR. DSPS was part of the Dept of Commerce until 2011.
Action Comment:	PECFA PROGRAM TRANSFER 2013-2015 STATE BUDGET
--	--
Impact Information	
--	--
Impact Seq NO:	63362

Map Key	Number of Records	Direction	Distance (mi/ft)	Elev (ft)	Site	DB

Impact Code:	5
Impact Comment:	Soil Contamination
Potential Flag:	
--	--
Substances Information	
--	--
Substance Desc:	Petroleum - Unknown Type
Spill Released Amount:	
Spill Released Unit Code:	
--	--
Who Information	
--	--
Org Flag:	NO
Role Desc:	DNR File Contact
Full Name:	KATHLEEN SHAFEL
Address 1:	223 E STEINFEST RD
Address 2:	
City:	ANTIGO
State:	WI
Postal Code:	54409
Composite Address:	ANTIGO, WI 54409
Country:	UNITED STATES
Email:	kathleen.shafel@wisconsin.gov
--	--
Org Flag:	YES
Role Desc:	Responsible Party
Full Name:	HAYWARD PLUMB&ELEC
Address 1:	RT 8, BOX 8071
Address 2:	
City:	HAYWARD
State:	WI
Postal Code:	54843
Composite Address:	HAYWARD, WI 54843
Country:	UNITED STATES
Email:	NA
--	--

Map Key	Number of Records	Direction	Distance (mi/ft)	Elev (ft)	Site	DB
30	3 of 3	WNW	0.13 / 697.88	1,189.91	1ST ST & MINNESOTA AVE HAYWARD WI 54843	UST

Site ID:	87044	**Land Owner Type:**	Private
Object Type:	UST	**Fire Dept Name:**	Hayward City
Municipality Type:	C	**County:**	57
Municipality Name:	HAYWARD	**Fire Dept ID:**	5704

--Details--

Reg Object ID:	342426
Tank Status:	Closed/Removed
Tank Contents:	Unknown
Tank Status Dt:	1989-07-28 00:00:00.0
Wang Object ID:	570400284
Gallons:	700
Wall Size:	Single
Occupancy Type Desc:	Retail Fuel Sales
Federally Regulated UST:	Y
Marketer:	Yes
Cust ID:	317071
Owner:	HAYWARD PLUMBING & ELECTRIC
Owner Address:	FIRST ST & MINNESOTA AVE
Owner PO Box:	
Owner City:	HAYWARD
Owner State:	WI
Owner Zip:	54843
Building Name:	HAYWARD PLUMBING & ELECTRIC
Building Address:	1ST ST & MINNESOTA AVE
Building City:	HAYWARD
Building Zip:	54843

Reg Object ID:	342427
Tank Status:	Closed/Removed
Tank Contents:	Unknown
Tank Status Dt:	1989-07-29 00:00:00.0
Wang Object ID:	570400285
Gallons:	500
Wall Size:	Single
Occupancy Type Desc:	Retail Fuel Sales
Federally Regulated UST:	Y
Marketer:	Yes
Cust ID:	317071
Owner:	HAYWARD PLUMBING & ELECTRIC
Owner Address:	FIRST ST & MINNESOTA AVE
Owner PO Box:	
Owner City:	HAYWARD
Owner State:	WI
Owner Zip:	54843
Building Name:	HAYWARD PLUMBING & ELECTRIC
Building Address:	1ST ST & MINNESOTA AVE
Building City:	HAYWARD
Building Zip:	54843

Reg Object ID:	342428
Tank Status:	Closed/Removed
Tank Contents:	Unknown
Tank Status Dt:	1989-07-28 00:00:00.0
Wang Object ID:	570400286
Gallons:	500
Wall Size:	Single
Occupancy Type Desc:	Retail Fuel Sales
Federally Regulated UST:	Y
Marketer:	Yes
Cust ID:	317071
Owner:	HAYWARD PLUMBING & ELECTRIC
Owner Address:	FIRST ST & MINNESOTA AVE
Owner PO Box:	
Owner City:	HAYWARD
Owner State:	WI
Owner Zip:	54843
Building Name:	HAYWARD PLUMBING & ELECTRIC
Building Address:	1ST ST & MINNESOTA AVE
Building City:	HAYWARD
Building Zip:	54843

Map Key	Number of Records	Direction	Distance (mi/ft)	Elev (ft)	Site	DB
31	1 of 1	NNW	0.14 / 718.19	1,199.09	10534 MAIN ST 10534 MAIN ST HAYWARD WI	SHWIMS

Site ID:	50079846	**Sw Site Init Site Dt:**	
Facility Close Date:		**Sw Site Acres Amt:**	
Fac Confid Flag:		**Sw Site Last Updt:**	
Fac Creation Dt:	42248.463611	**Sw St Ownshp Tp:**	
Facility EPA ID:		**Sw Site Ovrflw Flg:**	
Fac Status:		**Sw Site Owner Nm:**	
Facility FID:		**Sw St Upd Usr ID:**	
Fac Last Update:	42248.463611	**Sw Site Loc Updtd:**	
Fac Last User:	S71584	**Sw St FIPS County:**	
Fac Oper Type:		**Sw Site Loc Addr:**	
Fac Owner Type:		**Sw Site Loc City:**	
Fac Start Date:		**Sw Site Lat Degree:**	
Fac Stat Change Dt:		**Sw Site Lat Minute:**	
Fac SW Seq No:		**Sw Site Lat Sec:**	
Fac Rep Med Type:		**Sw Site Long Deg:**	
Fac Constr Date:		**Sw Site Long Min:**	
Facility SIC Code:		**Sw Site Long Sec:**	
Fac NAICS Code:		**Sw St Lat/Lon Dtm:**	

Map Key	Number of Records	Direction	Distance (mi/ft)	Elev (ft)	Site	DB

Fac Area Abbr:		**Sw St Lat/Lon Mtd:**	
Fac County Code:	58	**Sw St Lat/Lon Acc:**	
Fac District Abbr:		**Sw Site Q Nsctn:**	
Fac Loc Addr:	10534 MAIN ST	**Sw Site Qq Nsctn:**	
Fac Loc City:	HAYWARD	**Sw Site Q Section:**	
Fac Loc State:	WI	**Sw Site Qq Section:**	
Fac Loc Zip Code:		**Sw Site Range:**	
Fac Mail Addr:		**Sw Site Srvy Rng:**	
Fac Mail City:		**Sw Site Rng Ndir:**	
Fac Mail State:		**Sw Site Srvy Sctn:**	
Fac Mail Zip Code:		**Sw St Srv Twnshp:**	
Fac Region Abbr:	NO	**Sw St St Pln Coord:**	
SW Site HNDI Cd:			
Facility Comment Text:			

Facility Activity Information

--	--
Act Code:	365
Act Name:	OFF-SITE
Lic Number:	
Old FID:	
Fee Flag:	NO
Actual Closure Date:	
Act Status:	
Approved Flag:	
Closure Flag:	
LIC Status:	
Orig Approval Date:	
Orig Lic Date:	
Plan Closure Date:	
Recv Closure Date:	
Status Change Date:	
SW Sequence No:	
Monitoring Required Flag:	
License Flag:	
HW Annual Flag:	
SW Annual Flag:	
Short Name:	OFFSTE
ERR Program Code:	13
--	--

Map Key	Number of Records	Direction	Distance (mi/ft)	Elev (ft)	Site	DB
32	1 of 1	NNW	0.14 / 736.67	1,199.09	10538 MAIN ST HAYWARD WI 54843	UST

Site ID:	166349	**Land Owner Type:**	Other Governmnt
Object Type:	UST	**Fire Dept Name:**	Hayward City
Municipality Type:	C	**County:**	57
Municipality Name:	HAYWARD	**Fire Dept ID:**	5704

--Details--

Reg Object ID:	447309
Tank Status:	Closed/Removed
Tank Contents:	Fuel Oil
Tank Status Dt:	1998-05-15 00:00:00.0
Wang Object ID:	
Gallons:	1000
Wall Size:	Single
Occupancy Type Desc:	Other
Federally Regulated UST:	N
Marketer:	No
Cust ID:	655622
Owner:	HAYWARD CARNEGIE LIBRARY
Owner Address:	10538 MAIN ST
Owner PO Box:	917
Owner City:	HAYWARD
Owner State:	WI
Owner Zip:	54843

Map Key	Number of Records	Direction	Distance (mi/ft)	Elev (ft)	Site	DB

Building Name: HAYWARD CARNEGIE LIBRARY
Building Address: 10538 MAIN ST
Building City: HAYWARD
Building Zip: 54843

Map Key	Number of Records	Direction	Distance (mi/ft)	Elev (ft)	Site	DB
33	1 of 1	NNE	0.14 / 748.43	1,190.67	10498 WHELLER ST 10498 WHELLER ST HAYWARD WI	SHWIMS

Site ID: 50080109
Facility Close Date:
Fac Confid Flag:
Fac Creation Dt: 42248.463623
Facility EPA ID:
Fac Status:
Facility FID:
Fac Last Update: 42248.463623
Fac Last User: S71584
Fac Oper Type:
Fac Owner Type:
Fac Start Date:
Fac Stat Change Dt:
Fac SW Seq No:
Fac Rep Med Type:
Fac Constr Date:
Facility SIC Code:
Fac NAICS Code:
Fac Area Abbr:
Fac County Code: 58
Fac District Abbr:
Fac Loc Addr: 10498 WHELLER ST
Fac Loc City: HAYWARD
Fac Loc State: WI
Fac Loc Zip Code:
Fac Mail Addr:
Fac Mail City:
Fac Mail State:
Fac Mail Zip Code:
Fac Region Abbr: NO
SW Site HNDI Cd:
Facility Comment Text:

Sw Site Init Site Dt:
Sw Site Acres Amt:
Sw Site Last Updt:
Sw St Ownshp Tp:
Sw Site Ovrflw Flg:
Sw Site Owner Nm:
Sw St Upd Usr ID:
Sw Site Loc Updtd:
Sw St FIPS County:
Sw Site Loc Addr:
Sw Site Loc City:
Sw Site Lat Degree:
Sw Site Lat Minute:
Sw Site Lat Sec:
Sw Site Long Deg:
Sw Site Long Min:
Sw Site Long Sec:
Sw St Lat/Lon Dtm:
Sw St Lat/Lon Mtd:
Sw St Lat/Lon Acc:
Sw Site Q Nsctn:
Sw Site Qq Nsctn:
Sw Site Q Section:
Sw Site Qq Section:
Sw Site Range:
Sw Site Srvy Rng:
Sw Site Rng Ndir:
Sw Site Srvy Sctn:
Sw St Srv Twnshp:
Sw St St Pln Coord:

Facility Activity Information

--	--
Act Code:	365
Act Name:	OFF-SITE
Lic Number:	
Old FID:	
Fee Flag:	NO
Actual Closure Date:	
Act Status:	
Approved Flag:	
Closure Flag:	
LIC Status:	
Orig Approval Date:	
Orig Lic Date:	
Plan Closure Date:	
Recv Closure Date:	
Status Change Date:	
SW Sequence No:	
Monitoring Required Flag:	
License Flag:	
HW Annual Flag:	
SW Annual Flag:	
Short Name:	OFFSTE
ERR Program Code:	13
--	--

Map Key	Number of Records	Direction	Distance (mi/ft)	Elev (ft)	Site	DB
34	1 of 1	N	0.14 / 753.38	1,192.35	E 1ST & KANSAS AVE, SW CNR E 1ST & KANSAS AVE, SW CNR HAYWARD WI	SPILLS

Site ID:	5620600	**NPL Flag:**	No
Detail Seq NO:	49644	**DCOM DB Tracked:**	No
FID:	NONE	**PECFA Eligible:**	No
Status Code:	C	**AST Flag:**	No
Status:	CLOSED	**Drycleaner Flag:**	No
Activity Code:	350	**Activity Number:**	458049644
Co-Contamination:	No	**Activity Display:**	04-58-049644
Activity Type:	SPILL	**County Code:**	58
Start Date:	1994-06-14	**County:**	SAWYER
End Date:	1994-06-14	**Region:**	NORTHERN
Last Action Date:	1994-06-14	**Geo Located Flag:**	NO
DCOM Number:	NONE	**GIS Registry Flag:**	NO
Occurrence ID:	NONE	**GIS Area Point:**	
EPA Cerclis ID:		**Activity Detail Add:**	
Latitude:		**Risk Code:**	N/A
Longitude:		**Acres:**	UNKNOWN
Activity Comments:	OLD SPILL ID: 940614-01	**Acres 100:**	NO
Activity Name:	E 1ST & KANSAS AVE, SW CNR	**Juris:**	DNR RR
PLSS:	? 1/4 of the ? 1/4 of Sec ?, T?N, R??		
--	--		

Action Information

--	--
Action Date:	6/14/1994
Action Code:	1
Action Name:	Spill Incident Occurred
Action Desc:	Date the Spill occurred or the date reported to DNR if actual date unknown.
Action Comment:	Auto populated via migration process
--	--
Action Date:	6/14/1994
Action Code:	5
Action Name:	Spill Reported to DNR
Action Desc:	Date the DNR was notified of the Spill incident.
Action Comment:	
--	--
Action Date:	6/14/1994
Action Code:	11
Action Name:	Spill Closed
Action Desc:	No further action; RP is not required to conduct NR716 investigation.
Action Comment:	NFA-CONTAINED/RECOVERED
--	--

Impact Information

--	--
Impact Seq NO:	137612
Impact Code:	14
Impact Comment:	Contained/Recovered
Potential Flag:	
--	--

Spill Details

--	--
Spill Seq NO:	49644
Incident Time:	6/14/1994 19:00
Reported Time:	
Spill File NO:	
Physical Char Code:	
Physical Char Desc:	
Physical Color:	
Physical Odor:	
Spill Cause:	TANK SUNK & SNAPPED PIPE
Spill Source Code:	7
Spill Source Desc:	Gas or Service Station/Garage/Auto Dealer/Repair Shop
Source Comment:	
Resource Damage Flag:	

Map Key	Number of Records	Direction	Distance (mi/ft)	Elev (ft)	Site	DB

Resource Damage Comment:	
Spill Comment:	
DNR Notif Immediate Flag:	Y
DNR Investigator:	J. MCGAVER
--	--
Spiller Actions	
--	--
Spiller Action Code:	4
Spiller Action Desc:	Cleanup Method - Absorbent
Spiller Action Comment:	CONTAINED/RECOVERED
--	--
Substances Information	
--	--
Substance Desc:	Petroleum - Unknown Type
Spill Released Amount:	120
Spill Released Unit Code:	G
--	--
Who Information	
--	--
Org Flag:	NO
Role Desc:	DNR File Contact
Full Name:	KATHLEEN SHAFEL
Address 1:	223 E STEINFEST RD
Address 2:	
City:	ANTIGO
State:	WI
Postal Code:	54409
Composite Address:	ANTIGO, WI 54409
Country:	UNITED STATES
Email:	kathleen.shafel@wisconsin.gov
--	--

Map Key	Number of Records	Direction	Distance (mi/ft)	Elev (ft)	Site	DB
35	1 of 1	N	0.14 / 759.02	1,192.35	1ST & KANSAS AVE, SW CNR 1ST & KANSAS AVE, SW CNR HAYWARD WI	SPILLS

Site ID:	5645800	**NPL Flag:**	No
Detail Seq NO:	49919	**DCOM DB Tracked:**	No
FID:	NONE	**PECFA Eligible:**	No
Status Code:	C	**AST Flag:**	No
Status:	CLOSED	**Drycleaner Flag:**	No
Activity Code:	350	**Activity Number:**	458049919
Co-Contamination:	No	**Activity Display:**	04-58-049919
Activity Type:	SPILL	**County Code:**	58
Start Date:	1994-09-10	**County:**	SAWYER
End Date:	1994-09-10	**Region:**	NORTHERN
Last Action Date:	1994-09-10	**Geo Located Flag:**	NO
DCOM Number:	NONE	**GIS Registry Flag:**	NO
Occurrence ID:	NONE	**GIS Area Point:**	
EPA Cerclis ID:		**Activity Detail Add:**	
Latitude:		**Risk Code:**	N/A
Longitude:		**Acres:**	UNKNOWN
Activity Comments:	OLD SPILL ID: 940910-02	**Acres 100:**	NO
Activity Name:	1ST & KANSAS AVE, SW CNR	**Juris:**	DNR RR
PLSS:	? 1/4 of the ? 1/4 of Sec ?, T?N, R??		
--	--		

Action Information	
--	--
Action Date:	9/10/1994
Action Code:	1
Action Name:	Spill Incident Occurred
Action Desc:	Date the Spill occurred or the date reported to DNR if actual date unknown.
Action Comment:	Auto populated via migration process
--	--
Action Date:	9/10/1994
Action Code:	11
Action Name:	Spill Closed

Action Desc:	No further action; RP is not required to conduct NR716 investigation.
Action Comment:	NFA- CONTAINED/RECOVERED
--	--
Action Date:	9/10/1994
Action Code:	5
Action Name:	Spill Reported to DNR
Action Desc:	Date the DNR was notified of the Spill incident.
Action Comment:	
--	--
Spill Details	
--	--
Spill Seq NO:	49919
Incident Time:	9/10/1994 21:00
Reported Time:	
Spill File NO:	
Physical Char Code:	
Physical Char Desc:	
Physical Color:	
Physical Odor:	
Spill Cause:	STORAGE TANK PIPE SNAPPED
Spill Source Code:	7
Spill Source Desc:	Gas or Service Station/Garage/Auto Dealer/Repair Shop
Source Comment:	
Resource Damage Flag:	
Resource Damage Comment:	
Spill Comment:	
DNR Notif Immediate Flag:	N
DNR Investigator:	J. MCGAVER
--	--
Spiller Actions	
--	--
Spiller Action Code:	4
Spiller Action Desc:	Cleanup Method - Absorbent
Spiller Action Comment:	SOIL
--	--
Substances Information	
--	--
Substance Desc:	Petroleum - Unknown Type
Spill Released Amount:	100
Spill Released Unit Code:	G
--	--
Who Information	
--	--
Org Flag:	NO
Role Desc:	DNR File Contact
Full Name:	KATHLEEN SHAFEL
Address 1:	223 E STEINFEST RD
Address 2:	
City:	ANTIGO
State:	WI
Postal Code:	54409
Composite Address:	ANTIGO, WI 54409
Country:	UNITED STATES
Email:	kathleen.shafel@wisconsin.gov
--	--

Map Key	Number of Records	Direction	Distance (mi/ft)	Elev (ft)	Site	DB
36	1 of 1	N	0.15 / 815.53	1,192.12	**NAPA AUTO PARTS** **15779 USH 63** **HAYWARD WI**	BRRTS

Site ID:	3584800	**NPL Flag:**	No
Detail Seq NO:	24838	**DCOM DB Tracked:**	No
FID:	858123310	**PECFA Eligible:**	No
Status Code:	N	**AST Flag:**	No
Status:	NAR	**Drycleaner Flag:**	No
Activity Code:	390	**Activity Number:**	958000945
Co-Contamination:	No	**Activity Display:**	09-58-000945
Activity Type:	NO RR ACTION REQUIRED	**County Code:**	58

Map Key	Number of Records	Direction	Distance (mi/ft)	Elev (ft)	Site	DB

Start Date:	1995-09-11	**County:**	SAWYER
End Date:	2008-01-23	**Region:**	NORTHERN
Last Action Date:	2008-01-23	**Geo Located Flag:**	YES
DCOM Number:	NONE	**GIS Registry Flag:**	NO
Occurrence ID:	NONE	**GIS Area Point:**	P
EPA Cerclis ID:		**Activity Detail Add:**	
Latitude:	46.0144509	**Risk Code:**	N/A
Longitude:	-91.4819044	**Acres:**	UNKNOWN
Activity Comments:		**Acres 100:**	NO
Activity Name:	NAPA AUTO PARTS	**Juris:**	DNR RR
PLSS:	SE 1/4 of the SW 1/4 of Sec 22, T41N, R09W		

--	--
Action Information	
--	--
Action Date:	9/11/1995
Action Code:	1
Action Name:	Notification
Action Desc:	Date the DNR is notified of the discovery of the contamination.
Action Comment:	
--	--
Action Date:	9/15/1995
Action Code:	2
Action Name:	RP Letter Sent
Action Desc:	Date of letter to RP notifying of legal responsibilities associated with the discovery of contamination.
Action Comment:	
--	--
Action Date:	5/23/2002
Action Code:	99
Action Name:	Miscellaneous/2
Action Desc:	Miscellaneous action. Please see action comments.
Action Comment:	STATUS UPDATE REQUESTED
--	--
Action Date:	9/11/2007
Action Code:	43
Action Name:	Status Report Received
Action Desc:	Date updates on progress are received. Can be 30, 60, 90 days or other interval.
Action Comment:	SOIL SAMPLE RESULTS
--	--
Action Date:	1/23/2008
Action Code:	803
Action Name:	RP Letter Rescinded and Site Removed from LUST or ERP
Action Desc:	A subsequent letter was sent to rescind an RP letter when DNR determined that there was not a discharge to the environment or that the discharge had previously been reported and is being addressed under another BRRTS number.
Action Comment:	
--	--
Action Date:	3/15/2007
Action Code:	99
Action Name:	Miscellaneous/4
Action Desc:	Miscellaneous action. Please see action comments.
Action Comment:	LETTER SENT REQUESTING STATUS UPDATE
--	--
Action Date:	3/22/2007
Action Code:	99
Action Name:	Miscellaneous/5
Action Desc:	Miscellaneous action. Please see action comments.
Action Comment:	MEETING WITH OWNER. WILL HIRE CONSULTANT WITHIN 30 DAYS
--	--
Impact Information	
--	--
Impact Seq NO:	67864
Impact Code:	5
Impact Comment:	Soil Contamination
Potential Flag:	
--	--
Substances Information	
--	--
Substance Desc:	Petroleum - Unknown Type

Map Key	Number of Records	Direction	Distance (mi/ft)	Elev (ft)	Site	DB

Spill Released Amount:	
Spill Released Unit Code:	
--	--
Substance Desc:	Engine Waste Oil
Spill Released Amount:	
Spill Released Unit Code:	
--	--
Who Information	
--	--
Org Flag:	NO
Role Desc:	RP Contact/Agent
Full Name:	ALLEN & LOURIE FRIGEN
Address 1:	10548 KANSAS AVE
Address 2:	
City:	HAYWARD
State:	WI
Postal Code:	54843
Composite Address:	HAYWARD, WI 54843
Country:	UNITED STATES
Email:	NA
--	--
Org Flag:	NO
Role Desc:	DNR File Contact
Full Name:	KATHLEEN SHAFEL
Address 1:	223 E STEINFEST RD
Address 2:	
City:	ANTIGO
State:	WI
Postal Code:	54409
Composite Address:	ANTIGO, WI 54409
Country:	UNITED STATES
Email:	kathleen.shafel@wisconsin.gov
--	--

37	1 of 1	NNW	0.16 / 826.53	1,200.80	HIDDEN BAY 3RD ST AND MAIN HAYWARD WI 54843	SHWIMS

Site ID:	1289100	**Sw Site Init Site Dt:**	
Facility Close Date:		**Sw Site Acres Amt:**	
Fac Confid Flag:		**Sw Site Last Updt:**	
Fac Creation Dt:	11/13/1989 00:00:00	**Sw St Ownshp Tp:**	
Facility EPA ID:	WID982637829	**Sw Site Ovrflw Flg:**	
Fac Status:	O	**Sw Site Owner Nm:**	
Facility FID:	858108900	**Sw St Upd Usr ID:**	
Fac Last Update:	11/19/1999 00:00:00	**Sw Site Loc Updtd:**	
Fac Last User:	KOLLAD	**Sw St FIPS County:**	
Fac Oper Type:	P	**Sw Site Loc Addr:**	3RD ST AND MAIN
Fac Owner Type:	P	**Sw Site Loc City:**	HAYWARD
Fac Start Date:		**Sw Site Lat Degree:**	
Fac Stat Change Dt:		**Sw Site Lat Minute:**	
Fac SW Seq No:	0	**Sw Site Lat Sec:**	
Fac Rep Med Type:		**Sw Site Long Deg:**	
Fac Constr Date:		**Sw Site Long Min:**	
Facility SIC Code:	2759	**Sw Site Long Sec:**	
Fac NAICS Code:		**Sw St Lat/Lon Dtm:**	
Fac Area Abbr:	PAF	**Sw St Lat/Lon Mtd:**	
Fac County Code:	58	**Sw St Lat/Lon Acc:**	
Fac District Abbr:	NW	**Sw Site Q Nsctn:**	
Fac Loc Addr:	3RD ST AND MAIN	**Sw Site Qq Nsctn:**	
Fac Loc City:	HAYWARD	**Sw Site Q Section:**	
Fac Loc State:	WI	**Sw Site Qq Section:**	
Fac Loc Zip Code:	54843	**Sw Site Range:**	
Fac Mail Addr:	PO BOX 472 245 MAIN	**Sw Site Srvy Rng:**	
Fac Mail City:	HAYWARD	**Sw Site Rng Ndir:**	
Fac Mail State:	WI	**Sw Site Srvy Sctn:**	
Fac Mail Zip Code:	54843	**Sw St Srv Twnshp:**	
Fac Region Abbr:	NO	**Sw St St Pln Coord:**	

Map Key	Number of Records	Direction	Distance (mi/ft)	Elev (ft)	Site	DB

SW Site HNDI Cd:	58236
Facility Comment Text:	MOVED TO DYNO DR 11/99; PER AUDIT FORM
Owner Information	
--	--
Name:	RON LAMBERT
Street:	PO BOX 472 245 MAIN
City:	HAYWARD
State:	WI
Zip:	54843
Owner Country Code:	
Phone:	7156345770
Phone Extension:	
Owner Type:	
Owner Sequence:	1
SW Sequence No:	0
Owner End Date:	
Owner Start Date:	
--	--
Facility Activity Information	
--	--
Act Code:	203
Act Name:	HW Generator - Very Small
Lic Number:	
Old FID:	858108900
Fee Flag:	NO
Actual Closure Date:	
Act Status:	I
Approved Flag:	
Closure Flag:	
LIC Status:	
Orig Approval Date:	
Orig Lic Date:	
Plan Closure Date:	
Recv Closure Date:	
Status Change Date:	
SW Sequence No:	0
Monitoring Required Flag:	
License Flag:	
HW Annual Flag:	
SW Annual Flag:	
Short Name:	VSQG
ERR Program Code:	
--	--

Map Key	Number of Records	Direction	Distance (mi/ft)	Elev (ft)	Site	DB
38	1 of 1	NNW	0.16 / 829.26	1,200.80	HIDDEN BAY 3RD ST & MAIN HAYWARD WI 54843	FINDS/FRS

Registry ID:	110068698939
FIPS Code:	
Program Acronyms:	MN-TEMPO
HUC Code:	07030002
Site Type Name:	STATIONARY
EPA Region Code:	05
Conveyor:	FRS-GEOCODE
Source:	
County Name:	SAWYER COUNTY
SIC Codes:	
SIC Code Descriptions:	
NAICS Codes:	
Federal Facility Code:	
NAICS Code Descriptions:	
Federal Agency Name:	
US/Mexico Border Ind:	
Congressional Dist No:	07
Create Date:	02-JUN-2016 23:29:17
Census Block Code:	551131003003051

Map Key	Number of Records	Direction	Distance (mi/ft)	Elev (ft)	Site	DB

Update Date:
Location Description:
Supplemental Location:
Tribal Land Code:
Tribal Land Name:
Latitude: 46.01523
Longitude: -91.48542
Coord Collection Method: ADDRESS MATCHING-NEAREST INTERSECTION
Accuracy Value: 200
Datum: NAD83
Reference Point: ENTRANCE POINT OF A FACILITY OR STATION
Interest Types: STATE MASTER
Facility Detail Rprt URL: http://ofmpub.epa.gov/enviro/fii_query_detail.disp_program_facility?p_registry_id=110068698939

Map Key	Number of Records	Direction	Distance (mi/ft)	Elev (ft)	Site	DB
39	1 of 3	WNW	0.16 / 865.12	1,189.89	15867 WEST US HWY 63 HAYWARD WI 54843	ERNS

NRC Report No: 876792
Type of Incident: MOBILE
Incident Cause: OPERATOR ERROR
Incident Date: 7/10/2008 6:00:00 AM
Incident Location: GAS STATION
Incident Dtg: OCCURRED
Distance From City:
Distance Units:
Direction From City:
Lat Quad:
Long Quad:
Location Section:
Location Township:
Location Range:
Potential Flag: No
Year: Calendar Year 2008
Description of Incident: CALLER IS REPORTING A MATERIAL RELEASE FROM A FUEL TANK ON A PICK-UP TRUCK THAT WAS BEING REFUELED DUE TO OPERATOR ERROR. CALLER STATES THE OPERATOR WAS NOT PAYING ATTENTION DURING THE PROCESS AND OVERFILLED THE TANK. TIME OF INCIDENT: 0600 CST.

Material Spill Information

Chris Code: OTD
CAS No: 000000-00-0
UN No:
Amount of Material: 20
Unit of Measure: GALLON(S)
Name of Material: OIL, FUEL: NO. 2-D
If Reached Water: NO
Amount in Water:
Unit Reach Water:

Calls Information

Date Time Received: 7/10/2008 7:22:14 AM
Date Time Complete: 7/10/2008 7:29:39 AM
Call Type: INC
Responsible Company: RICH GOOD LOGGING
Responsible ORG Type: PRIVATE ENTERPRISE
Responsible City: HAYWARD
Responsible State: WI
Responsible Zip:
On Behalf of:
Source: TELEPHONE

Incidents Information

Aircraft Type:
Aircraft Model:
Aircraft ID:
Aircraft Fuel Capacity:
Aircraft Fuel Capacity Units:
Aircraft Fuel on Board:
Aircraft Fuel OB Units:
Aircraft Spot No:
Aircraft Hanger:
Aircraft Runway No:
Road Mile Marker:
Building ID:
Type of Fixed Object:
Power Generating Facility: U
Generating Capacity:
Type of Fuel:

NPDES:	
NPDES Compliance:	U
Pipeline Type:	
DOT Regulated:	U
Pipeline Above Ground:	ABOVE
Exposed Underwater:	N
Pipeline Covered:	U
Railroad Hotline:	
Grade Crossing:	U
Location Subdivision:	
Railroad Milepost:	
Type Vehicle Involved:	
Crossing Device Type:	
Device Operational:	Y
Dot Crossing No:	
Brake Failure:	U
Description of Tank:	
Tank Above Ground:	ABOVE
Transportable Container:	U
Tank Regulated:	U
Tank Regulated By:	
Tank ID:	
Capacity of Tank:	
Capacity of Tank Units:	
Actual Amount:	
Actual Amount Units:	
Platform Rig Name:	
Platform Letter:	
Location Area ID:	
Location Block ID:	
OCSG No:	
OCSG No:	
State Lease No:	
Pier Dock No:	
Berth Slip No:	
Continuous Release Type:	
Initial Cont Release No:	
Continuous Release Permit:	
Allision:	N
Type of Structure:	
Structure Name:	
Structure Operational:	U
Airbag Deployed:	U
Date Time Normal Service:	
Service Disruption Time:	
Service Disruption Units:	
Transit Bus Flag:	
CR Begin Date:	
CR End Date:	
CR Change Date:	
FBI Contact:	
FBI Contact Date Time:	
Sub Part C Testing Req:	XXX
Conductor Testing:	
Engineer Testing:	
Trainman Testing:	
Yard Foreman Testing:	
RCL Operator Testing:	
Brakeman Testing:	
Train Dispatcher Testing:	
Signalman Testing:	
Other Employee Testing:	
Unknown Testing:	
Passenger Handling:	
Passenger Route:	XXX
Passenger Delay:	XXX

Incident Details Information

Fire Involved:	N
Fire Extinguished:	U
Any Evacuations:	N
Number Evacuated:	
Who Evacuated:	
Radius Of Evacuation:	
Any Injuries:	N
No. Injured:	
No. Hospitalized:	
Any Fatalities:	N
No. Fatalities:	
Any Damages:	N
Damage Amount:	
Air Corridor Closed:	N
Air Corridor Desc:	
Air Closure Time:	
Waterway Closed:	N
Waterway Desc:	
Waterway Closure Time:	
Road Closed:	N
Road Desc:	
Road Closure Time:	
Closure Direction:	
Major Artery:	No
Track Closed:	N
Track Desc:	
Track Closure Time:	
Media Interest:	NONE
Medium Desc:	LAND
Additional Medium Info:	ASPHALT
Body of Water:	
Tributary of:	
Nearest River Mile Maker:	
Release Secured:	Y
Est Duration of Release:	
Release Rate:	
Desc Remedial Action:	ABSORBENTS WERE APPLIED AND A CLEAN UP CREW IS ON-SITE
State Agency on Scene:	NONE
State Agency Report No:	NONE
Other Agency Notified:	
Weather Conditions:	OVERCAST
Air Temperature:	55
Wind Speed:	
Wind Direction:	
Water Supply Contaminated:	U
Sheen Size:	
Sheen Color:	
Direction of Sheen Travel:	
Sheen Odor Description:	
Wave Condition:	
Current Speed:	
Current Direction:	
Water Temperature:	
Track Close Dir:	
EMPL Fatality:	
Pass Fatality:	
Community Impact:	
Wind Speed Unit:	
Employee Injuries:	
Passenger Injuries:	
Occupant Fatality:	
Current Speed Unit:	
Road Closure Units:	
Track Closure Units:	
Sheen Size Units:	
Additional Info:	CALLER STATES THE RESPONSIBLE PARTY LEFT THE SCENE AFTER PAYING FOR THE FUEL.
State Agency Notified:	NONE
Federal Agency Notified:	NONE

Map Key	Number of Records	Direction	Distance (mi/ft)	Elev (ft)	Site	DB

Nearest River Mile Marker:	
Sheen Size Length:	
Sheen Size Length Units:	
Sheen Size Width:	
Sheen Size Width Units:	
Offshore:	N
Duration Unit:	
Release Rate Unit:	
Release Rate Rate:	
Passengers Transferred:	NO

Map Key	Number of Records	Direction	Distance (mi/ft)	Elev (ft)	Site	DB
39	2 of 3	WNW	0.16 / 865.12	1,189.89	CENEX GAS STATION 15867 W USH 63 HAYWARD WI	SPILLS

Site ID:	50009200	**NPL Flag:**	No
Detail Seq NO:	551913	**DCOM DB Tracked:**	No
FID:	NONE	**PECFA Eligible:**	No
Status Code:	C	**AST Flag:**	No
Status:	CLOSED	**Drycleaner Flag:**	No
Activity Code:	350	**Activity Number:**	458551913
Co-Contamination:	No	**Activity Display:**	04-58-551913
Activity Type:	SPILL	**County Code:**	58
Start Date:	2008-07-10	**County:**	SAWYER
End Date:	2008-07-11	**Region:**	NORTHERN
Last Action Date:	2008-11-24	**Geo Located Flag:**	NO
DCOM Number:	NONE	**GIS Registry Flag:**	NO
Occurrence ID:	NONE	**GIS Area Point:**	
EPA Cerclis ID:		**Activity Detail Add:**	DIESEL PUMP
Latitude:		**Risk Code:**	N/A
Longitude:		**Acres:**	UNKNOWN
Activity Comments:	*** AUTO-POPULATED FROM SPILL SERTS SYSTEM. SPILL ID: 20080710NO58-1 ***	**Acres 100:**	NO
Activity Name:	RICH GOOD LOGGING SPILL	**Juris:**	DNR RR
PLSS:	? 1/4 of the ? 1/4 of Sec 0, T?N, R??		

--	--
Action Information	
--	--
Action Date:	7/10/2008
Action Code:	1
Action Name:	Spill Incident Occurred
Action Desc:	Date the Spill occurred or the date reported to DNR if actual date unknown.
Action Comment:	
--	--
Action Date:	7/11/2008
Action Code:	11
Action Name:	Spill Closed
Action Desc:	No further action; RP is not required to conduct NR716 investigation.
Action Comment:	
--	--
Action Date:	7/10/2008
Action Code:	5
Action Name:	Spill Reported to DNR
Action Desc:	Date the DNR was notified of the Spill incident.
Action Comment:	
--	--
Action Date:	11/24/2008
Action Code:	999
Action Name:	Spills QA/QC Completed
Action Desc:	Date the QA/QC Review of this Spill Activity was completed.
Action Comment:	
--	--
Impact Information	
--	--
Impact Seq NO:	557242
Impact Code:	13
Impact Comment:	Concrete/Asphalt

Map Key	Number of Records	Direction	Distance (mi/ft)	Elev (ft)	Site	DB

Potential Flag:	No
--	--
Spill Details	
--	--
Spill Seq NO:	547044
Incident Time:	7/10/2008
Reported Time:	7/10/2008
Spill File NO:	20080710NO58-1
Physical Char Code:	
Physical Char Desc:	
Physical Color:	
Physical Odor:	
Spill Cause:	CALLER IS REPORTING A MATERIAL RELEASE FROM A FUEL TANK ON A PICK-UP TRUCK THAT WAS BEING REFUELED DUE TO A OPERATOR ERROR. CALLER STATES THE OPERATOR WAS NOT PAYING ATTENTION DURING THE PROCESS AND O
Spill Source Code:	7
Spill Source Desc:	Gas or Service Station/Garage/Auto Dealer/Repair Shop
Source Comment:	Overfill (storage tank, verhicle or equipment)
Resource Damage Flag:	N
Resource Damage Comment:	
Spill Comment:	SAGER CONTACTED JACKIE SLATTERY, CENEX HAYWARD, AT 0850HRS ON 07/11/08. THE DIESEL SPILL WAS CONTAINED COMPLETLY ON CONCRETE. NO DIESEL FUEL ENTERED SEWER. OIL DRY WAS APPLIED TO THE SPILL AND SWEPT UP.
DNR Notif Immediate Flag:	J SAGER
DNR Investigator:	
--	--
Spiller Actions	
--	--
Spiller Action Code:	4
Spiller Action Desc:	Cleanup Method - Absorbent
Spiller Action Comment:	
--	--
Substances Information	
--	--
Substance Desc:	Diesel Fuel
Spill Released Amount:	20
Spill Released Unit Code:	Gal
--	--
Who Information	
--	--
Org Flag:	NO
Role Desc:	Project Manager
Full Name:	JOHN SAGER
Address 1:	1701 N 4TH ST
Address 2:	
City:	SUPERIOR
State:	WI
Postal Code:	54880
Composite Address:	SUPERIOR, WI 54880
Country:	UNITED STATES
Email:	john.sager@wisconsin.gov
--	--
Org Flag:	YES
Role Desc:	Responsible Party
Full Name:	RICH GOOD LOGGING
Address 1:	
Address 2:	
City:	HAYWARD
State:	WI
Postal Code:	
Composite Address:	HAYWARD, WI
Country:	
Email:	NA
--	--

39	***3 of 3***	***WNW***	***0.16 / 865.12***	***1,189.89***	***15867 W US HIGHWAY 63 HAYWARD WI 54843***	***UST***

Site ID:	15223	**Land Owner Type:**	Private
Object Type:	UST	**Fire Dept Name:**	Hayward City
Municipality Type:	C	**County:**	57
Municipality Name:	HAYWARD	**Fire Dept ID:**	5704

--Details--

Reg Object ID:	33072
Tank Status:	In Use
Tank Contents:	Unleaded Gasoline
Tank Status Dt:	
Wang Object ID:	
Gallons:	12000
Wall Size:	Single
Occupancy Type Desc:	Retail Fuel Sales
Federally Regulated UST:	Y
Marketer:	Yes
Cust ID:	387613
Owner:	NORTHERN LAKES COOPERATIVE
Owner Address:	15877 US HIGHWAY 63
Owner PO Box:	
Owner City:	HAYWARD
Owner State:	WI
Owner Zip:	54843
Building Name:	CENEX C STORE
Building Address:	15867 W US HIGHWAY 63
Building City:	HAYWARD
Building Zip:	54843

Reg Object ID:	33051
Tank Status:	In Use
Tank Contents:	Unleaded Gasoline
Tank Status Dt:	
Wang Object ID:	
Gallons:	8000
Wall Size:	Single
Occupancy Type Desc:	Retail Fuel Sales
Federally Regulated UST:	Y
Marketer:	Yes
Cust ID:	387613
Owner:	NORTHERN LAKES COOPERATIVE
Owner Address:	15877 US HIGHWAY 63
Owner PO Box:	
Owner City:	HAYWARD
Owner State:	WI
Owner Zip:	54843
Building Name:	CENEX C STORE
Building Address:	15867 W US HIGHWAY 63
Building City:	HAYWARD
Building Zip:	54843

Reg Object ID:	33075
Tank Status:	In Use
Tank Contents:	Diesel
Tank Status Dt:	
Wang Object ID:	
Gallons:	12000
Wall Size:	Single
Occupancy Type Desc:	Retail Fuel Sales
Federally Regulated UST:	Y
Marketer:	Yes
Cust ID:	387613
Owner:	NORTHERN LAKES COOPERATIVE
Owner Address:	15877 US HIGHWAY 63
Owner PO Box:	
Owner City:	HAYWARD
Owner State:	WI
Owner Zip:	54843
Building Name:	CENEX C STORE

Building Address:	15867 W US HIGHWAY 63
Building City:	HAYWARD
Building Zip:	54843
Reg Object ID:	33071
Tank Status:	In Use
Tank Contents:	Unleaded Gasoline
Tank Status Dt:	
Wang Object ID:	
Gallons:	12000
Wall Size:	Single
Occupancy Type Desc:	Retail Fuel Sales
Federally Regulated UST:	Y
Marketer:	Yes
Cust ID:	387613
Owner:	NORTHERN LAKES COOPERATIVE
Owner Address:	15877 US HIGHWAY 63
Owner PO Box:	
Owner City:	HAYWARD
Owner State:	WI
Owner Zip:	54843
Building Name:	CENEX C STORE
Building Address:	15867 W US HIGHWAY 63
Building City:	HAYWARD
Building Zip:	54843
Reg Object ID:	33073
Tank Status:	In Use
Tank Contents:	Diesel
Tank Status Dt:	
Wang Object ID:	
Gallons:	12000
Wall Size:	Single
Occupancy Type Desc:	Retail Fuel Sales
Federally Regulated UST:	Y
Marketer:	Yes
Cust ID:	387613
Owner:	NORTHERN LAKES COOPERATIVE
Owner Address:	15877 US HIGHWAY 63
Owner PO Box:	
Owner City:	HAYWARD
Owner State:	WI
Owner Zip:	54843
Building Name:	CENEX C STORE
Building Address:	15867 W US HIGHWAY 63
Building City:	HAYWARD
Building Zip:	54843
Reg Object ID:	33076
Tank Status:	In Use
Tank Contents:	Diesel
Tank Status Dt:	
Wang Object ID:	
Gallons:	8000
Wall Size:	Single
Occupancy Type Desc:	Retail Fuel Sales
Federally Regulated UST:	Y
Marketer:	Yes
Cust ID:	387613
Owner:	NORTHERN LAKES COOPERATIVE
Owner Address:	15877 US HIGHWAY 63
Owner PO Box:	
Owner City:	HAYWARD
Owner State:	WI
Owner Zip:	54843
Building Name:	CENEX C STORE
Building Address:	15867 W US HIGHWAY 63
Building City:	HAYWARD
Building Zip:	54843

Map Key	Number of Records	Direction	Distance (mi/ft)	Elev (ft)	Site	DB

Reg Object ID: 33074
Tank Status: In Use
Tank Contents: Diesel
Tank Status Dt:
Wang Object ID:
Gallons: 12000
Wall Size: Single
Occupancy Type Desc: Retail Fuel Sales
Federally Regulated UST: Y
Marketer: Yes
Cust ID: 387613
Owner: NORTHERN LAKES COOPERATIVE
Owner Address: 15877 US HIGHWAY 63
Owner PO Box:
Owner City: HAYWARD
Owner State: WI
Owner Zip: 54843
Building Name: CENEX C STORE
Building Address: 15867 W US HIGHWAY 63
Building City: HAYWARD
Building Zip: 54843

Map Key	Number of Records	Direction	Distance (mi/ft)	Elev (ft)	Site	DB
40	1 of 1	N	0.18 / 952.04	1,191.53	15771 US HIGHWAY 63 HAYWARD WI 54843	UST

Site ID: 54995
Object Type: UST
Municipality Type: C
Municipality Name: HAYWARD
Land Owner Type: Private
Fire Dept Name: Hayward City
County: 57
Fire Dept ID: 5704

--Details--
Reg Object ID: 342326
Tank Status: In Use
Tank Contents: Unleaded Gasoline
Tank Status Dt:
Wang Object ID: 570400174
Gallons: 10000
Wall Size: Single
Occupancy Type Desc: Retail Fuel Sales
Federally Regulated UST: Y
Marketer: Yes
Cust ID: 1351075
Owner: CAP OPERATIONS INC
Owner Address: ONE VALERO WAY BLDG D
Owner PO Box:
Owner City: SAN ANTONIO
Owner State: TX
Owner Zip: 78249
Building Name: HOLIDAY #31
Building Address: 15771 US HIGHWAY 63
Building City: HAYWARD
Building Zip: 54843

Reg Object ID: 342327
Tank Status: In Use
Tank Contents: Unleaded Gasoline
Tank Status Dt:
Wang Object ID: 570400175
Gallons: 10000
Wall Size: Single
Occupancy Type Desc: Retail Fuel Sales
Federally Regulated UST: Y
Marketer: Yes
Cust ID: 1351075
Owner: CAP OPERATIONS INC

Map Key	Number of Records	Direction	Distance (mi/ft)	Elev (ft)	Site	DB

Owner Address:	ONE VALERO WAY BLDG D
Owner PO Box:	
Owner City:	SAN ANTONIO
Owner State:	TX
Owner Zip:	78249
Building Name:	HOLIDAY #31
Building Address:	15771 US HIGHWAY 63
Building City:	HAYWARD
Building Zip:	54843
Reg Object ID:	342325
Tank Status:	In Use
Tank Contents:	Unleaded Gasoline
Tank Status Dt:	
Wang Object ID:	570400173
Gallons:	10000
Wall Size:	Single
Occupancy Type Desc:	Retail Fuel Sales
Federally Regulated UST:	Y
Marketer:	Yes
Cust ID:	1351075
Owner:	CAP OPERATIONS INC
Owner Address:	ONE VALERO WAY BLDG D
Owner PO Box:	
Owner City:	SAN ANTONIO
Owner State:	TX
Owner Zip:	78249
Building Name:	HOLIDAY #31
Building Address:	15771 US HIGHWAY 63
Building City:	HAYWARD
Building Zip:	54843

Map Key	Number of Records	Direction	Distance (mi/ft)	Elev (ft)	Site	DB
41	1 of 3	SW	0.18 / 954.88	1,189.88	HIDDEN BAY GRAPHICS 15909 DYNO DR HAYWARD WI 54843	FINDS/FRS

Registry ID:	110005541798
FIPS Code:	55113
Program Acronyms:	MN-TEMPO, RCRAINFO, WI-ESR
HUC Code:	07030002
Site Type Name:	STATIONARY
EPA Region Code:	05
Conveyor:	FRS-GEOCODE
Source:	
County Name:	SAWYER
SIC Codes:	
SIC Code Descriptions:	
NAICS Codes:	
Federal Facility Code:	
NAICS Code Descriptions:	
Federal Agency Name:	
US/Mexico Border Ind:	
Congressional Dist No:	07
Create Date:	01-MAR-2000 00:00:00
Census Block Code:	551131003001057
Update Date:	04-JUN-2016 19:08:57
Location Description:	
Supplemental Location:	
Tribal Land Code:	
Tribal Land Name:	
Latitude:	46.00615
Longitude:	-91.48728
Coord Collection Method:	ADDRESS MATCHING-HOUSE NUMBER
Accuracy Value:	30
Datum:	NAD83
Reference Point:	CENTER OF A FACILITY OR STATION
Interest Types:	CESQG, STATE MASTER

Map Key	Number of Records	Direction	Distance (mi/ft)	Elev (ft)	Site	DB

Facility Detail Rprt URL: http://ofmpub.epa.gov/enviro/fii_query_detail.disp_program_facility?p_registry_id=110005541798

---

41 **2 of 3** **SW** **0.18 / 954.88** **1,189.88** **HIDDEN BAY GRAPHICS**
15909 DYNO DR
HAYWARD WI 54843
RCRA CESQG

County Name: SAWYER
County Code: WI113
EPA Handler ID: WIR000046987
Current Site Name: HIDDEN BAY GRAPHICS
Generator Status Universe: Conditionally Exempt Small Quantity Generator
Land Type: Private
Activity Location: WI
TSD Activity: No
Mixed Waste Generator: No
Importer Activity: No
Transporter Activity: No
Transfer Facility: No
Recycler Activity: No
Onsite Burner Exemption: No
Furnace Exemption: No
Underground Inject Activity: No
Rece Waste From Off Site: No
Used Oil Transporter:
Used Oil Transfer Facility:
Used Oil Processor:
Used Oil Refiner:
Used Oil Burner:
Used Oil Market Burner:
Used Oil Spec Marketer:
Mailing Address: PO BOX 472, HAYWARD, WI, 54043,
Contact Name: DAN RUSCH
Contact Address: 15909 DYNO DR, HAYWARD, WI, 54843, US
Contact Email:
Location Street 2:

-- --
Owner/Operator Information
-- --
Owner/Operator Indicator: CO
Owner/Operator Name: RONALD LAMBERT
Owner/Operator Address: PO BOX 282 HAYWARD WI 54843
Owner/Operator Phone: 7156345770
Owner/Operator Type: P
Date Became Current:
Date Ended Current:
-- --
Handler Information
-- --
Date Received: 19991118
Facility Name: HIDDEN BAY GRAPHICS
Classification: Conditionally Exempt Small Quantity
-- --
Hazardous Waste Information
-- --
Waste Code: D001
Waste: IGNITABLE WASTE
Waste Code Active Status: Yes
BR Waste Code Active Status: Yes
-- --
Waste Code: D039
Waste: TETRACHLOROETHYLENE
Waste Code Active Status: Yes
BR Waste Code Active Status: Yes
-- --
Violation/Evaluation Information

Map Key	Number of Records	Direction	Distance (mi/ft)	Elev (ft)	Site	DB

--	--
Evaluation Start Date:	20110913
Evaluation Agency:	S
Evaluation Type Description:	COMPLIANCE EVALUATION INSPECTION ON-SITE
Violation Short Description:	
Violation Determined Date:	
Actual Return to Compliance Date:	
Violation Responsible Agency:	
Enforcement Action Date:	
Enforcement Agency:	
Disposition Status Date:	
Disposition Status:	
Enforcement Type Description:	
Proposed Penalty Amount:	
Paid Amount:	
Final Amount:	
--	--

Map Key	Number of Records	Direction	Distance (mi/ft)	Elev (ft)	Site	DB
41	3 of 3	SW	0.18 / 954.88	1,189.88	HIDDEN BAY GRAPHICS 15909 DYNO DR HAYWARD WI 54843	SHWIMS

Site ID:	7377500	Sw Site Init Site Dt:	12/16/1999 00:00:00
Facility Close Date:		Sw Site Acres Amt:	
Fac Confid Flag:		Sw Site Last Updt:	12/16/1999 00:00:00
Fac Creation Dt:	12/16/1999 00:00:00	Sw St Ownshp Tp:	P
Facility EPA ID:	WIR000046987	Sw Site Ovrflw Flg:	
Fac Status:	O	Sw Site Owner Nm:	RONALD LAMBERT
Facility FID:	858131560	Sw St Upd Usr ID:	
Fac Last Update:	12/16/1999 00:00:00	Sw Site Loc Updtd:	
Fac Last User:	N591NOTFM1	Sw St FIPS County:	113
Fac Oper Type:	P	Sw Site Loc Addr:	15909 DYNO DR
Fac Owner Type:	P	Sw Site Loc City:	HAYWARD
Fac Start Date:	12/16/1999 00:00:00	Sw Site Lat Degree:	
Fac Stat Change Dt:		Sw Site Lat Minute:	
Fac SW Seq No:	0	Sw Site Lat Sec:	
Fac Rep Med Type:		Sw Site Long Deg:	
Fac Constr Date:		Sw Site Long Min:	
Facility SIC Code:		Sw Site Long Sec:	
Fac NAICS Code:		Sw St Lat/Lon Dtm:	
Fac Area Abbr:	PAF	Sw St Lat/Lon Mtd:	
Fac County Code:	58	Sw St Lat/Lon Acc:	
Fac District Abbr:	NW	Sw Site Q Nsctn:	
Fac Loc Addr:	15909 DYNO DR	Sw Site Qq Nsctn:	
Fac Loc City:	HAYWARD	Sw Site Q Section:	
Fac Loc State:	WI	Sw Site Qq Section:	
Fac Loc Zip Code:	54843	Sw Site Range:	
Fac Mail Addr:	PO BOX 472	Sw Site Srvy Rng:	
Fac Mail City:	HAYWARD	Sw Site Rng Ndir:	
Fac Mail State:	WI	Sw Site Srvy Sctn:	
Fac Mail Zip Code:	54843	Sw St Srv Twnshp:	
Fac Region Abbr:	NO	Sw St St Pln Coord:	
SW Site HNDI Cd:			
Facility Comment Text:			

Owner Information

--	--
Name:	RONALD LAMBERT
Street:	PO BOX 282
City:	HAYWARD
State:	WI
Zip:	54843
Owner Country Code:	
Phone:	7156345770
Phone Extension:	
Owner Type:	
Owner Sequence:	1

Map Key	Number of Records	Direction	Distance (mi/ft)	Elev (ft)	Site	DB

SW Sequence No:	0
Owner End Date:	
Owner Start Date:	
--	--
Facility Activity Information	
--	--
Act Code:	203
Act Name:	HW Generator - Very Small
Lic Number:	
Old FID:	
Fee Flag:	NO
Actual Closure Date:	
Act Status:	A
Approved Flag:	
Closure Flag:	
LIC Status:	
Orig Approval Date:	
Orig Lic Date:	
Plan Closure Date:	
Recv Closure Date:	
Status Change Date:	
SW Sequence No:	0
Monitoring Required Flag:	
License Flag:	
HW Annual Flag:	
SW Annual Flag:	
Short Name:	VSQG
ERR Program Code:	
--	--
Facility Handled	
--	--
Act Code:	203
Act Name:	HW Generator - Very Small
LIC Number:	
SW Sequence No:	0
License Flag:	
HW Annual Flag:	
SW Annual Flag:	
Short Name:	VSQG
ERR Program Code:	
--	--
Facility Waste	
--	--
Waste Code:	D001
Waste Name:	NON-LISTED IGNITABLE WASTES
--	--
Waste Code:	D039
Waste Name:	TETRACHLOROETHYLENE
--	--

42	**1 of 1**	**NW**	**0.18 / 956.51**	**1,194.19**	**HAYWARD CTY PUBLIC WORKS** **15889 W 3RD ST** **HAYWARD WI**	**SPILLS**

Site ID:	50041540	**NPL Flag:**	No
Detail Seq NO:	557863	**DCOM DB Tracked:**	No
FID:	NONE	**PECFA Eligible:**	No
Status Code:	C	**AST Flag:**	No
Status:	CLOSED	**Drycleaner Flag:**	No
Activity Code:	350	**Activity Number:**	458557863
Co-Contamination:	No	**Activity Display:**	04-58-557863
Activity Type:	SPILL	**County Code:**	58
Start Date:	2011-07-18	**County:**	SAWYER
End Date:	2011-10-28	**Region:**	NORTHERN
Last Action Date:	2012-01-03	**Geo Located Flag:**	NO
DCOM Number:	NONE	**GIS Registry Flag:**	NO
Occurrence ID:	NONE	**GIS Area Point:**	
EPA Cerclis ID:		**Activity Detail Add:**	IN THE FRONT LAWN OF THE PUBLIC

WORKS BUILDING

Latitude:		***Risk Code:***	N/A
Longitude:		***Acres:***	UNKNOWN
Activity Comments:	*** AUTO-POPULATED FROM SPILL SERTS SYSTEM. SPILL ID: 20110719NO58-1 ***	***Acres 100:***	NO
Activity Name:	XCEL ENERGY SPILL	***Juris:***	DNR RR
PLSS:	? 1/4 of the ? 1/4 of Sec 0, T?N, R??		

--	--
Action Information	
--	--
Action Date:	1/3/2012 3:04:03 PM
Action Code:	999
Action Name:	Spills QA/QC Completed
Action Desc:	Date the QA/QC Review of this Spill Activity was completed.
Action Comment:	
--	--
Action Date:	7/18/2011
Action Code:	1
Action Name:	Spill Incident Occurred
Action Desc:	Date the Spill occurred or the date reported to DNR if actual date unknown.
Action Comment:	
--	--
Action Date:	7/19/2011
Action Code:	5
Action Name:	Spill Reported to DNR
Action Desc:	Date the DNR was notified of the Spill incident.
Action Comment:	
--	--
Action Date:	10/28/2011
Action Code:	11
Action Name:	Spill Closed
Action Desc:	No further action; RP is not required to conduct NR716 investigation.
Action Comment:	
--	--
Impact Information	
--	--
Impact Seq NO:	568316
Impact Code:	5
Impact Comment:	Soil Contamination
Potential Flag:	No
--	--
Spill Details	
--	--
Spill Seq NO:	550335
Incident Time:	7/18/2011
Reported Time:	7/19/2011
Spill File NO:	20110719NO58-1
Physical Char Code:	
Physical Char Desc:	
Physical Color:	
Physical Odor:	
Spill Cause:	STORM DAMAGE
Spill Source Code:	9
Spill Source Desc:	Public Prop/Residence (Fed/St/Cnty/City/Twn Ofcs/Bldgs/Grnd)
Source Comment:	Transformer Rupture
Resource Damage Flag:	N
Resource Damage Comment:	
Spill Comment:	SAGER RECEIVED RESPONSE REPORT ON 10/17/2011.
DNR Notif Immediate Flag:	
DNR Investigator:	
--	--
Spiller Actions	
--	--
Spiller Action Code:	5
Spiller Action Desc:	Waste Destination
Spiller Action Comment:	SEVEN MILE CREEK
--	--
Spiller Action Code:	9

Spiller Action Desc:	Cleanup Method - Excavation
Spiller Action Comment:	
--	--
Spiller Action Code:	7
Spiller Action Desc:	Contractor Hired
Spiller Action Comment:	CEDAR CORP
--	--
Substances Information	
--	--
Substance Desc:	Hydraulic Oil
Spill Released Amount:	30
Spill Released Unit Code:	Gal
--	--
Who Information	
--	--
Org Flag:	YES
Role Desc:	Responsible Party
Full Name:	XCEL ENERGY
Address 1:	1414 W HAMILTON AVE
Address 2:	PO BOX 8
City:	EAU CLAIRE
State:	WI
Postal Code:	54702
Composite Address:	EAU CLAIRE, WI 54702
Country:	UNITED STATES
Email:	NA
--	--
Org Flag:	NO
Role Desc:	Project Manager
Full Name:	JOHN SAGER
Address 1:	1701 N 4TH ST
Address 2:	
City:	SUPERIOR
State:	WI
Postal Code:	54880
Composite Address:	SUPERIOR, WI 54880
Country:	UNITED STATES
Email:	john.sager@wisconsin.gov
--	--

Map Key	Number of Records	Direction	Distance (mi/ft)	Elev (ft)	Site	DB
43	1 of 10	WNW	0.18 / 961.73	1,189.21	122 N MINNESOTA AVE HAYWARD WI 54843	AST

Site ID:	152538	***Land Owner Type:***	Private
Object Type:	AST	***Fire Dept Name:***	Hayward City
Municipality Type:	C	***County:***	57
Municipality Name:	HAYWARD	***Fire Dept ID:***	5704

--Details--

Reg Object ID:	211729
Tank Status:	Closed/Removed
Tank Contents:	Leaded Gasoline
Tank Status Dt:	
Wang Object ID:	570400026
Gallons:	18000
Wall Size:	
Occupancy Type Desc:	Bulk Plant Storage
Federally Regulated UST?:	
Marketer?:	YES
Cust ID:	387613
Owner:	NORTHERN LAKES COOPERATIVE
Owner Address:	15877 US HIGHWAY 63
Owner PO Box:	
Owner City:	HAYWARD
Owner State:	WI
Owner Zip:	54843
Building Name:	HARYWARD READY MIX

Map Key	Number of Records	Direction	Distance (mi/ft)	Elev (ft)	Site	DB

Building Address: 122 N MINNESOTA AVE
Building City: HAYWARD
Building Zip: 54843

---

43 | **2 of 10** | **WNW** | **0.18 / 961.73** | **1,189.21** | **HAYWARD READY MIX #2**
122 N Minnesota Ave
Hayward WI | **CRS**

Detail Sequence No: 24737
Act Code: 340
Activity 1: 0358000924
Start Date: 7/7/1995
End Date: 5/27/1999
Contam Site:
Off Source:

WTM 91 X AM: 404915.00005
WTM 91 Y AM: 616369.0001
Latitude: -91.4865721
Longitude: 46.0112255
Registry I: NO
Plss Desc: NWNW2741N09W
Facility I: 858122540

---

43 | **3 of 10** | **WNW** | **0.18 / 961.73** | **1,189.21** | **HAYWARD READY MIX PLT**
122 N Minnesota Ave
Hayward WI | **CRS**

Detail Sequence No: 23213
Act Code: 340
Activity 1: 0358000638
Start Date: 5/27/1993
End Date: 6/19/1995
Contam Site:
Off Source:

WTM 91 X AM: 404912.0348
WTM 91 Y AM: 616332.27035
Latitude: -91.4866015
Longitude: 46.0108945
Registry I: NO
Plss Desc: NWNW2741N09W
Facility I: 858122540

---

43 | **4 of 10** | **WNW** | **0.18 / 961.73** | **1,189.21** | **NORTHERN LAKES COOP AST**
122 N Minnesota Ave
Hayward WI | **CRS**

Detail Sequence No: 286352
Act Code: 330
Activity 1: 0258286352
Start Date: 8/10/2001
End Date: 1/18/2002
Contam Site:
Off Source:

WTM 91 X AM: 404876.02295
WTM 91 Y AM: 616310.6645
Latitude: -91.4870613
Longitude: 46.0106941
Registry I: NO
Plss Desc: NWNW2741N09W
Facility I: 858122540

---

43 | **5 of 10** | **WNW** | **0.18 / 961.73** | **1,189.21** | **NORTHERN LAKES COOP/CENEX/TACO BELL**
122 N MINNESOTA AVE
HAYWARD WI | **DELISTED BRRT**

Site ID: 4215400
Original Source: LUST
Activity Code: 340
Activity No: 0358000924
Activity Display: 03-58-000924
Start Date: 1995-07-07
End Date: 1999-05-27
Last Action Dt: 2000-01-05
Status Code: C
Status: CLOSED
DCOM No: 54843810722
County: SAWYER
Geo Loc Flag: Y
EPA Cerclis ID:
FID: 858122540
Risk Code: HIGH
Longitude: -91.48657210

Detail Seq No: 24737
Record Date: 05-AUG-2014
Activity Type: LUST
Acres 100: N
Juris: DNR RR
NPL Flag: No
PECFA Eligible: Yes
AST Flag: No
Drycleaner Flag: No
Co-Contam: No
PLSS: NW 1/4 of the NW 1/4 of Sec 27, T41N, R09W
Occurrence ID: 9098
Region: NORTHERN
GIS Reg Flag: N
GIS Area Point: P
Latitude: 46.01122550

Map Key	Number of Records	Direction	Distance (mi/ft)	Elev (ft)	Site	DB

DCOM DB Tracked: No
Most Rec Act Type: LUST
Activity Detail Add: NONE
Activity Name: HAYWARD READY MIX #2
Activity Comments:

Map Key	Number of Records	Direction	Distance (mi/ft)	Elev (ft)	Site	DB
43	6 of 10	WNW	0.18 / 961.73	1,189.21	NORTHERN LAKES COOP/CENEX/TACO BELL 122 N MINNESOTA AVE HAYWARD WI	ERP

Site ID: 4215400
Detail Seq NO: 286352
FID: 858122540
Status Code: C
Status: CLOSED
Activity Code: 330
Co-Contamination: No
Activity Type: ERP
Start Date: 2001-08-10
End Date: 2002-01-18
Last Action Date: 2002-01-18
DCOM Number: 54843810722
Occurrence ID: 17797
EPA Cerclis ID:
Latitude: 46.0106941
Longitude: -91.4870613
Activity Comments:
Activity Name: NORTHERN LAKES COOP AST
PLSS: NW 1/4 of the NW 1/4 of Sec 27, T41N, R09W

NPL Flag: No
DCOM DB Tracked: No
PECFA Eligible: Yes
AST Flag: Yes
Drycleaner Flag: No
Activity Number: 258286352
Activity Display: 02-58-286352
County Code: 58
County: SAWYER
Region: NORTHERN
Geo Located Flag: YES
GIS Registry Flag: NO
GIS Area Point: P
Activity Detail Add:
Risk Code: UNKNOWN
Acres: UNKNOWN
Acres 100: NO
Juris: DNR RR

--
Action Information
--
Action Date: 8/10/2001
Action Code: 1
Action Name: Notification
Action Desc: Date the DNR is notified of the discovery of the contamination.
Action Comment: CLOSURE REPORT FROM AYRES
--
Action Date: 8/14/2001
Action Code: 79
Action Name: Closure Review Request Received with Fee
Action Desc: Date DNR Project Manager determined that the Case Closure - GIS Registry (Form 4400-202) submittal was administratively complete and a review can begin. Fees have been paid for the review.
Action Comment: $750. DUNN
--
Action Date: 1/18/2002
Action Code: 11
Action Name: Activity Closed
Action Desc: Date the Closure Letter or No Further Action letter is sent.
Action Comment:
--
Who Information
--
Org Flag: NO
Role Desc: DNR File Contact
Full Name: KATHLEEN SHAFEL
Address 1: 223 E STEINFEST RD
Address 2:
City: ANTIGO
State: WI
Postal Code: 54409
Composite Address: ANTIGO, WI 54409
Country: UNITED STATES
Email: kathleen.shafel@wisconsin.gov
--

Map Key	Number of Records	Direction	Distance (mi/ft)	Elev (ft)	Site	DB

Org Flag:	NO
Role Desc:	Project Manager
Full Name:	JAMIE DUNN
Address 1:	810 W MAPLE ST
Address 2:	
City:	SPOONER
State:	WI
Postal Code:	54801
Composite Address:	SPOONER, WI 54801
Country:	UNITED STATES
Email:	james.dunn@wisconsin.gov
--	--

Map Key	Number of Records	Direction	Distance (mi/ft)	Elev (ft)	Site	DB
43	7 of 10	WNW	0.18 / 961.73	1,189.21	NORTHERN LAKES COOP/CENEX/TACO BELL 122 N MINNESOTA AVE HAYWARD WI	LAST

Site ID:	4215400	**NPL Flag:**	No
Detail Seq NO:	286352	**DCOM DB Tracked:**	No
FID:	858122540	**PECFA Eligible:**	Yes
Status Code:	C	**AST Flag:**	Yes
Status:	CLOSED	**Drycleaner Flag:**	No
Activity Code:	330	**Activity Number:**	258286352
Co-Contamination:	No	**Activity Display:**	02-58-286352
Activity Type:	ERP	**County Code:**	58
Start Date:	2001-08-10	**County:**	SAWYER
End Date:	2002-01-18	**Region:**	NORTHERN
Last Action Date:	2002-01-18	**Geo Located Flag:**	YES
DCOM Number:	54843810722	**GIS Registry Flag:**	NO
Occurrence ID:	17797	**GIS Area Point:**	P
EPA Cerclis ID:		**Activity Detail Add:**	
Latitude:	46.0106941	**Risk Code:**	UNKNOWN
Longitude:	-91.4870613	**Acres:**	UNKNOWN
Activity Comments:		**Acres 100:**	NO
Activity Name:	NORTHERN LAKES COOP AST	**Juris:**	DNR RR
PLSS:	NW 1/4 of the NW 1/4 of Sec 27, T41N, R09W		

--	--
Action Information	
--	--
Action Date:	8/10/2001
Action Code:	1
Action Name:	Notification
Action Desc:	Date the DNR is notified of the discovery of the contamination.
Action Comment:	CLOSURE REPORT FROM AYRES
--	--
Action Date:	8/14/2001
Action Code:	79
Action Name:	Closure Review Request Received with Fee
Action Desc:	Date DNR Project Manager determined that the Case Closure - GIS Registry (Form 4400-202) submittal was administratively complete and a review can begin. Fees have been paid for the review.
Action Comment:	$750. DUNN
--	--
Action Date:	1/18/2002
Action Code:	11
Action Name:	Activity Closed
Action Desc:	Date the Closure Letter or No Further Action letter is sent.
Action Comment:	
--	--
Who Information	
--	--
Org Flag:	NO
Role Desc:	DNR File Contact
Full Name:	KATHLEEN SHAFEL
Address 1:	223 E STEINFEST RD
Address 2:	
City:	ANTIGO

Map Key	Number of Records	Direction	Distance (mi/ft)	Elev (ft)	Site	DB

State:	WI
Postal Code:	54409
Composite Address:	ANTIGO, WI 54409
Country:	UNITED STATES
Email:	kathleen.shafel@wisconsin.gov
--	--
Org Flag:	NO
Role Desc:	Project Manager
Full Name:	JAMIE DUNN
Address 1:	810 W MAPLE ST
Address 2:	
City:	SPOONER
State:	WI
Postal Code:	54801
Composite Address:	SPOONER, WI 54801
Country:	UNITED STATES
Email:	james.dunn@wisconsin.gov
--	--

Map Key	Number of Records	Direction	Distance (mi/ft)	Elev (ft)	Site	DB
43	8 of 10	WNW	0.18 / 961.73	1,189.21	NORTHERN LAKES COOP/CENEX/TACO BELL 122 N MINNESOTA AVE HAYWARD WI	LUST

Site ID:	4215400	**NPL Flag:**	No
Detail Seq No:	24737	**DCOM DB Tracked:**	No
FID:	858122540	**PECFA Eligible:**	Yes
Status Code:	C	**AST Flag:**	No
Status:	CLOSED	**Drycleaner Flag:**	No
Activity Code:	340	**Activity Number:**	358000924
Co-Contamination:	No	**Activity Display:**	03-58-000924
Activity Type:	LUST	**County Code:**	58
Start Date:	1995-07-07	**County:**	SAWYER
End Date:	1999-05-27	**Region:**	NORTHERN
Last Action Date:	2000-01-05	**Geo Located Flag:**	YES
DCOM Number:	54843810722	**GIS Registry Flag:**	NO
Occurrence ID:	9098	**GIS Area Point:**	P
EPA Cerclis ID:		**Activity Detail Add:**	
Latitude:	46.0112255	**Risk Code:**	HIGH
Longitude:	-91.4865721	**Acres:**	2.5
Activity Comments:		**Acres 100:**	NO
Activity Name:	HAYWARD READY MIX #2	**Juris:**	DNR RR
PLSS:	NW 1/4 of the NW 1/4 of Sec 27, T41N, R09W		

--	--
Action Information	
--	--
Action Date:	7/7/1995
Action Code:	1
Action Name:	Notification
Action Desc:	Date the DNR is notified of the discovery of the contamination.
Action Comment:	
--	--
Action Date:	8/16/1995
Action Code:	2
Action Name:	RP Letter Sent
Action Desc:	Date of letter to RP notifying of legal responsibilities associated with the discovery of contamination.
Action Comment:	R.P. LETTER SEND
--	--
Action Date:	8/24/1995
Action Code:	35
Action Name:	Site Investigation Workplan Received (w/out Fee)
Action Desc:	Date the DNR receives the Site Investigation Workplan. States the objectives of the investigation to determine the degree and extent of contamination.
Action Comment:	SI WORK PLAN RECV'D
--	--
Action Date:	9/19/1995
Action Code:	30

Action Name:	Site Investigation Workplan Go Ahead (notice to proceed)
Action Desc:	Date the DNR allows the RP to proceed without approval of the SIWP. Either written or by phone call.
Action Comment:	NOTICE TO PROCEED
--	--
Action Date:	4/21/1997
Action Code:	43
Action Name:	Status Report Received
Action Desc:	Date updates on progress are received. Can be 30, 60, 90 days or other interval.
Action Comment:	
--	--
Action Date:	1/24/1997
Action Code:	37
Action Name:	SI Report Received (w/out Fee)
Action Desc:	Date the DNR receives the Site Investigation Report. Provides information regarding activities performed to determine degree & extent of contamination and forming a basis for choosing the appropriate remedial action.
Action Comment:	
--	--
Action Date:	9/9/1996
Action Code:	30
Action Name:	Site Investigation Workplan Go Ahead (notice to proceed)/2
Action Desc:	Date the DNR allows the RP to proceed without approval of the SIWP. Either written or by phone call.
Action Comment:	
--	--
Action Date:	1/20/1999
Action Code:	99
Action Name:	Miscellaneous
Action Desc:	Miscellaneous action. Please see action comments.
Action Comment:	TURNING AS/SVA SYSTEM OFF AND MONITORING, OKAY BY B. SCHULTZ
--	--
Action Date:	12/11/1998
Action Code:	92
Action Name:	O&M Report Received (w/out Fee)
Action Desc:	Date the Operation & Maintenance Report is received. Form 4400-194.
Action Comment:	
--	--
Action Date:	1/5/2000
Action Code:	99
Action Name:	Miscellaneous/3
Action Desc:	Miscellaneous action. Please see action comments.
Action Comment:	MW ABANDONMENT FORMS REC'D
--	--
Action Date:	7/1/1999
Action Code:	48
Action Name:	NR 140 Exemption at Closure
Action Desc:	Variance granted under NR 140 to close the site with groundwater contamination above the preventive action limit (PAL).
Action Comment:	
--	--
Action Date:	5/27/1999
Action Code:	11
Action Name:	Activity Closed
Action Desc:	Date the Closure Letter or No Further Action letter is sent.
Action Comment:	
--	--
Action Date:	5/28/1999
Action Code:	99
Action Name:	Miscellaneous/2
Action Desc:	Miscellaneous action. Please see action comments.
Action Comment:	PROACTIVE CASE CLOSURE LETTER
--	--
Action Date:	5/26/1999
Action Code:	79
Action Name:	Closure Review Request Received with Fee
Action Desc:	Date DNR Project Manager determined that the Case Closure - GIS Registry (Form 4400-202) submittal was administratively complete and a review can begin. Fees have been paid for the review.
Action Comment:	$750. SCHULTZ
--	--
Action Date:	8/23/1996
Action Code:	35

Action Name:	Site Investigation Workplan Received (w/out Fee)/2
Action Desc:	Date the DNR receives the Site Investigation Workplan. States the objectives of the investigation to determine the degree and extent of contamination.
Action Comment:	
--	--
Impact Information	
--	--
Impact Seq NO:	67746
Impact Code:	5
Impact Comment:	Soil Contamination
Potential Flag:	
--	--
Substances Information	
--	--
Substance Desc:	Petroleum - Unknown Type
Spill Released Amount:	
Spill Released Unit Code:	
--	--
Who Information	
--	--
Org Flag:	NO
Role Desc:	DNR File Contact
Full Name:	KATHLEEN SHAFEL
Address 1:	223 E STEINFEST RD
Address 2:	
City:	ANTIGO
State:	WI
Postal Code:	54409
Composite Address:	ANTIGO, WI 54409
Country:	UNITED STATES
Email:	kathleen.shafel@wisconsin.gov
--	--
Org Flag:	YES
Role Desc:	Consultant
Full Name:	AYRES ASSOCIATES INC
Address 1:	3433 OAKWOOD HILLS PKWY
Address 2:	
City:	EAU CLAIRE
State:	WI
Postal Code:	54701-7698
Composite Address:	EAU CLAIRE, WI 54701
Country:	UNITED STATES
Email:	NA
--	--
Org Flag:	YES
Role Desc:	Responsible Party
Full Name:	NORTHERN LAKES COOP
Address 1:	300 W 1ST ST
Address 2:	
City:	HAYWARD
State:	WI
Postal Code:	54843-0985
Composite Address:	HAYWARD, WI 54843
Country:	UNITED STATES
Email:	mike.covelli@nlcoop.com
--	--
Org Flag:	NO
Role Desc:	RP Contact/Agent
Full Name:	PAUL DIEMERT
Address 1:	PO BOX 70
Address 2:	
City:	ELK MOUND
State:	
Postal Code:	54739
Composite Address:	ELK MOUND, 54739
Country:	
Email:	pdiemert@cedarcountry-coop.com
--	--

Map Key	Number of Records	Direction	Distance (mi/ft)	Elev (ft)	Site	DB
43	9 of 10	WNW	0.18 / 961.73	1,189.21	NORTHERN LAKES COOP/CENEX/TACO BELL 122 N MINNESOTA AVE HAYWARD WI	LUST

Site ID:	4215400	**NPL Flag:**	No
Detail Seq No:	23213	**DCOM DB Tracked:**	No
FID:	858122540	**PECFA Eligible:**	Yes
Status Code:	C	**AST Flag:**	No
Status:	CLOSED	**Drycleaner Flag:**	No
Activity Code:	340	**Activity Number:**	358000638
Co-Contamination:	No	**Activity Display:**	03-58-000638
Activity Type:	LUST	**County Code:**	58
Start Date:	1993-05-27	**County:**	SAWYER
End Date:	1995-06-19	**Region:**	NORTHERN
Last Action Date:	1996-03-22	**Geo Located Flag:**	YES
DCOM Number:	54843810722	**GIS Registry Flag:**	NO
Occurrence ID:	6381	**GIS Area Point:**	P
EPA Cerclis ID:		**Activity Detail Add:**	
Latitude:	46.0108945	**Risk Code:**	LOW
Longitude:	-91.4866015	**Acres:**	UNKNOWN
Activity Comments:		**Acres 100:**	NO
Activity Name:	HAYWARD READY MIX PLT	**Juris:**	DNR RR
PLSS:	NW 1/4 of the NW 1/4 of Sec 27, T41N, R09W		

--	--
Action Information	
--	--
Action Date:	5/27/1993
Action Code:	1
Action Name:	Notification
Action Desc:	Date the DNR is notified of the discovery of the contamination.
Action Comment:	
--	--
Action Date:	7/2/1993
Action Code:	2
Action Name:	RP Letter Sent
Action Desc:	Date of letter to RP notifying of legal responsibilities associated with the discovery of contamination.
Action Comment:	R.P. LETTER SEND
--	--
Action Date:	4/27/1994
Action Code:	2
Action Name:	RP Letter Sent/2
Action Desc:	Date of letter to RP notifying of legal responsibilities associated with the discovery of contamination.
Action Comment:	R.P. LETTER SEND
--	--
Action Date:	6/16/1994
Action Code:	35
Action Name:	Site Investigation Workplan Received (w/out Fee)
Action Desc:	Date the DNR receives the Site Investigation Workplan. States the objectives of the investigation to determine the degree and extent of contamination.
Action Comment:	SI WORK PLAN RECV'D
--	--
Action Date:	2/2/1995
Action Code:	37
Action Name:	SI Report Received (w/out Fee)
Action Desc:	Date the DNR receives the Site Investigation Report. Provides information regarding activities performed to determine degree & extent of contamination and forming a basis for choosing the appropriate remedial action.
Action Comment:	SI REPORT RECV'D
--	--
Action Date:	4/11/1995
Action Code:	33
Action Name:	Tank Closure Environmental Site Assessment Rpt Received
Action Desc:	Date that the DNR received an Environmental Site Assessment of a tank system (above-ground or underground) for tank closure or change in services which usually includes sample results.
Action Comment:	TNK CLS/SA REPT RECV'D
--	--
Action Date:	3/22/1996

Action Code:	45
Action Name:	Form 4 Approved
Action Desc:	[OBSOLETE] Date the DNR signs the Form 4, PECFA request for reimbursement for actions taken in accordance with s101.143.
Action Comment:	
--	--
Action Date:	3/9/1995
Action Code:	179
Action Name:	Closure Review Req Received (no fee required)
Action Desc:	Date DNR received a Closure Review Request for a site where the fee has previously been paid or no fee is required (i.e. VPLE).
Action Comment:	
--	--
Action Date:	4/10/1995
Action Code:	80
Action Name:	Closure Not Approved
Action Desc:	Date closure not approved letter is sent.
Action Comment:	
--	--
Action Date:	5/1/1995
Action Code:	179
Action Name:	Closure Review Req Received (no fee required)
Action Desc:	Date DNR received a Closure Review Request for a site where the fee has previously been paid or no fee is required (i.e. VPLE).
Action Comment:	
--	--
Action Date:	6/19/1995
Action Code:	11
Action Name:	Activity Closed
Action Desc:	Date the Closure Letter or No Further Action letter is sent.
Action Comment:	
--	--
Impact Information	
--	--
Impact Seq NO:	65938
Impact Code:	5
Impact Comment:	Soil Contamination
Potential Flag:	
--	--
Substances Information	
--	--
Substance Desc:	Petroleum - Unknown Type
Spill Released Amount:	
Spill Released Unit Code:	
--	--
Who Information	
--	--
Org Flag:	YES
Role Desc:	Responsible Party
Full Name:	WISSOTA SAND & GRAVEL CO
Address 1:	403 S FARWELL ST
Address 2:	
City:	EAU CLAIRE
State:	WI
Postal Code:	54702
Composite Address:	EAU CLAIRE, WI 54702
Country:	UNITED STATES
Email:	NA
--	--
Org Flag:	YES
Role Desc:	Responsible Party
Full Name:	HAYWARD READY MIX
Address 1:	RTE 10, BOX 299B
Address 2:	
City:	HAYWARD
State:	WI
Postal Code:	54843
Composite Address:	HAYWARD, WI 54843
Country:	UNITED STATES

Map Key	Number of Records	Direction	Distance (mi/ft)	Elev (ft)	Site	DB

Email:	NA
--	--
Org Flag:	NO
Role Desc:	DNR File Contact
Full Name:	KATHLEEN SHAFEL
Address 1:	223 E STEINFEST RD
Address 2:	
City:	ANTIGO
State:	WI
Postal Code:	54409
Composite Address:	ANTIGO, WI 54409
Country:	UNITED STATES
Email:	kathleen.shafel@wisconsin.gov
--	--

Map Key	Number of Records	Direction	Distance (mi/ft)	Elev (ft)	Site	DB
43	10 of 10	WNW	0.18 / 961.73	1,189.21	122 N MINNESOTA AVE HAYWARD WI 54843	UST

Site ID:	87047	**Land Owner Type:**	Private
Object Type:	UST	**Fire Dept Name:**	Hayward City
Municipality Type:	C	**County:**	57
Municipality Name:	HAYWARD	**Fire Dept ID:**	5704

--Details--

Reg Object ID:	342319
Tank Status:	Closed/Removed
Tank Contents:	Diesel
Tank Status Dt:	1993-05-22 00:00:00.0
Wang Object ID:	570400167
Gallons:	4000
Wall Size:	Single
Occupancy Type Desc:	Industrial
Federally Regulated UST:	Y
Marketer:	No
Cust ID:	317074
Owner:	HAYWARD READY MIX CONCRETE DIV
Owner Address:	122 N MINNESOTA AVE
Owner PO Box:	
Owner City:	HAYWARD
Owner State:	WI
Owner Zip:	54843
Building Name:	HAYWARD READY MIX CONCRETE DIV
Building Address:	122 N MINNESOTA AVE
Building City:	HAYWARD
Building Zip:	54843

Reg Object ID:	342320
Tank Status:	Closed/Removed
Tank Contents:	Diesel
Tank Status Dt:	1993-05-22 00:00:00.0
Wang Object ID:	570400168
Gallons:	4000
Wall Size:	Single
Occupancy Type Desc:	Industrial
Federally Regulated UST:	Y
Marketer:	No
Cust ID:	317074
Owner:	HAYWARD READY MIX CONCRETE DIV
Owner Address:	122 N MINNESOTA AVE
Owner PO Box:	
Owner City:	HAYWARD
Owner State:	WI
Owner Zip:	54843
Building Name:	HAYWARD READY MIX CONCRETE DIV
Building Address:	122 N MINNESOTA AVE
Building City:	HAYWARD
Building Zip:	54843

Reg Object ID: 342323
Tank Status: Closed/Removed
Tank Contents: Unleaded Gasoline
Tank Status Dt: 1988-10-01 00:00:00.0
Wang Object ID: 570400171
Gallons: 1111
Wall Size: Single
Occupancy Type Desc: Industrial
Federally Regulated UST: Y
Marketer: No
Cust ID: 317074
Owner: HAYWARD READY MIX CONCRETE DIV
Owner Address: 122 N MINNESOTA AVE
Owner PO Box:
Owner City: HAYWARD
Owner State: WI
Owner Zip: 54843
Building Name: HAYWARD READY MIX CONCRETE DIV
Building Address: 122 N MINNESOTA AVE
Building City: HAYWARD
Building Zip: 54843

Reg Object ID: 342322
Tank Status: Closed/Removed
Tank Contents: Diesel
Tank Status Dt: 1993-05-27 00:00:00.0
Wang Object ID: 570400170
Gallons: 550
Wall Size: Single
Occupancy Type Desc: Industrial
Federally Regulated UST: Y
Marketer: No
Cust ID: 317074
Owner: HAYWARD READY MIX CONCRETE DIV
Owner Address: 122 N MINNESOTA AVE
Owner PO Box:
Owner City: HAYWARD
Owner State: WI
Owner Zip: 54843
Building Name: HAYWARD READY MIX CONCRETE DIV
Building Address: 122 N MINNESOTA AVE
Building City: HAYWARD
Building Zip: 54843

Reg Object ID: 342321
Tank Status: Closed/Removed
Tank Contents: Diesel
Tank Status Dt: 1988-07-01 00:00:00.0
Wang Object ID: 570400169
Gallons: 3000
Wall Size: Single
Occupancy Type Desc: Industrial
Federally Regulated UST: Y
Marketer: No
Cust ID: 317074
Owner: HAYWARD READY MIX CONCRETE DIV
Owner Address: 122 N MINNESOTA AVE
Owner PO Box:
Owner City: HAYWARD
Owner State: WI
Owner Zip: 54843
Building Name: HAYWARD READY MIX CONCRETE DIV
Building Address: 122 N MINNESOTA AVE
Building City: HAYWARD
Building Zip: 54843

Map Key	Number of Records	Direction	Distance (mi/ft)	Elev (ft)	Site	DB
44	1 of 10	SW	0.19 / 998.68	1,189.94	XCEL ENERGY DIESEL GENERATION 15859 Dyno Dr Hayward WI	CRS

Detail Sequence No:	542530	**WTM 91 X AM:**	404990.0001
Act Code:	330	**WTM 91 Y AM:**	615914.0001
Activity 1:	0258542530	**Latitude:**	-91.485494
Start Date:	2/4/2005	**Longitude:**	46.0071443
End Date:	9/11/2008	**Registry I:**	YES
Contam Site:	Soil	**Plss Desc:**	SWNW2741N09W
Off Source:		**Facility I:**	858129360

Map Key	Number of Records	Direction	Distance (mi/ft)	Elev (ft)	Site	DB
44	2 of 10	SW	0.19 / 998.68	1,189.94	NSPW HAYWARD DIESEL PLT 15859 DYNO DR HAYWARD WI 54843	ERP

Site ID:	6716000	**NPL Flag:**	No
Detail Seq NO:	542530	**DCOM DB Tracked:**	No
FID:	858129360	**PECFA Eligible:**	No
Status Code:	C	**AST Flag:**	Yes
Status:	CLOSED	**Drycleaner Flag:**	No
Activity Code:	330	**Activity Number:**	258542530
Co-Contamination:	No	**Activity Display:**	02-58-542530
Activity Type:	ERP	**County Code:**	58
Start Date:	2005-02-04	**County:**	SAWYER
End Date:	2008-09-11	**Region:**	NORTHERN
Last Action Date:	2008-09-28	**Geo Located Flag:**	YES
DCOM Number:	NONE	**GIS Registry Flag:**	YES
Occurrence ID:	NONE	**GIS Area Point:**	P
EPA Cerclis ID:		**Activity Detail Add:**	1 BLOCK W OF BRIDGE ON HWY 27
Latitude:	46.0071443	**Risk Code:**	MEDIUM
Longitude:	-91.485494	**Acres:**	4.5
Activity Comments:	1000 FT S OF THE INTERSECTION OF STH 27 AND DYNO DR. ADJACENT TO THE NAMEKAGON RIVER AND THE NSP HYDRO GENERATION FACILITY	**Acres 100:**	NO
Activity Name:	XCEL ENERGY DIESEL GENERATION	**Juris:**	DNR RR
PLSS:	SW 1/4 of the NW 1/4 of Sec 27, T41N, R09W		

--	--
Facility Owner Information	
--	--
Name:	NORTHERN STATES POWER CO NSP
Address:	100 NORTH BARSTOW ST
City:	EAU CLAIRE
State:	WI
Zip Code:	54701
Start Date:	
End Date:	
--	--
Action Information	
--	--
Action Date:	9/11/2008
Action Code:	56
Action Name:	Continuing Obligation(s) Required - GIS Registry Site
Action Desc:	Closure or ongoing cleanup was approved with one or more requirements: to give notice of residual contamination; require or restrict certain actions to protect the public or environment; minimize human or environmental exposures. Site conditions merit placement on the GIS registry
Action Comment:	AUTO-POPULATED AS REPLACEMENT FOR CODE 50
--	--
Action Date:	3/6/2006
Action Code:	41
Action Name:	Remedial Action Report Received
Action Desc:	[OBSOLETE] Date the DNR receives the Remedial Action Report detailing remedial action efforts for an activity.
Action Comment:	
--	--

Action Date:	3/7/2006
Action Code:	38
Action Name:	Site Investigation Report Approved
Action Desc:	Date the Site Investigation Report is approved by DNR staff.
Action Comment:	
--	--
Action Date:	3/7/2006
Action Code:	42
Action Name:	Remedial Action Report Approved
Action Desc:	[OBSOLETE] Date the Remedial Action Report is approved in writing by DNR staff.
Action Comment:	
--	--
Action Date:	7/16/2007
Action Code:	710
Action Name:	Database Fee Paid for Soil
Action Desc:	Date Fee received for Closed Remediation Soil Site Registry.
Action Comment:	
--	--
Action Date:	7/16/2007
Action Code:	700
Action Name:	Database Fee Paid for Groundwater
Action Desc:	Date Fee received for Closed Remediation Groundwater Site Registry.
Action Comment:	REFUNDED 04/11/2008. SOIL ONLY
--	--
Action Date:	7/16/2007
Action Code:	79
Action Name:	Closure Review Request Received with Fee
Action Desc:	Date DNR Project Manager determined that the Case Closure - GIS Registry (Form 4400-202) submittal was administratively complete and a review can begin. Fees have been paid for the review.
Action Comment:	$1200 CEDAR CORPORATION CHECK # 48547 RECD. DUNN.
--	--
Action Date:	7/16/2007
Action Code:	50
Action Name:	GIS Registry Site
Action Desc:	Site conditions merit placement on GIS registry.
Action Comment:	
--	--
Action Date:	9/21/2007
Action Code:	80
Action Name:	Closure Not Approved
Action Desc:	Date closure not approved letter is sent.
Action Comment:	
--	--
Action Date:	2/25/2008
Action Code:	84
Action Name:	Conditional Closure
Action Desc:	Date conditional closure approval letter is sent - the site will not be formally closed until receipt of documentation of abandonment of wells, disposal of soil, etc.
Action Comment:	MW ABANDONMENT REQUIRED.
--	--
Action Date:	2/11/2008
Action Code:	179
Action Name:	Closure Review Req Received (no fee required)/2
Action Desc:	Date DNR received a Closure Review Request for a site where the fee has previously been paid or no fee is required (i.e. VPLE).
Action Comment:	
--	--
Action Date:	12/6/2007
Action Code:	80
Action Name:	Closure Not Approved/2
Action Desc:	Date closure not approved letter is sent.
Action Comment:	
--	--
Action Date:	10/16/2007
Action Code:	179
Action Name:	Closure Review Req Received (no fee required)
Action Desc:	Date DNR received a Closure Review Request for a site where the fee has previously been paid or no fee is required (i.e. VPLE).
Action Comment:	

--	--
Action Date:	9/11/2008
Action Code:	232
Action Name:	Continuing Obligation - Residual Soil Contamination
Action Desc:	Closure or ongoing cleanup was approved with the requirement to record this site on the GIS Registry due to residual soil contamination at or above the Residual Contamination Level (RCL) or Site Specific Residual Contaminant Level (SSRCL).
Action Comment:	
--	--
Action Date:	9/11/2008
Action Code:	11
Action Name:	Activity Closed
Action Desc:	Date the Closure Letter or No Further Action letter is sent.
Action Comment:	
--	--
Action Date:	3/22/2005
Action Code:	29
Action Name:	Phase II Environmental Site Assessment Rpt Received
Action Desc:	Date that the DNR received a Phase II Environmental Site Assessment Report.
Action Comment:	
--	--
Action Date:	9/28/2008
Action Code:	100
Action Name:	GIS Registry QAQC Completed
Action Desc:	Date and status that this site had QAQC completed for GIS registry.
Action Comment:	
--	--
Action Date:	3/6/2006
Action Code:	137
Action Name:	Site Investigation Report Received with Fee
Action Desc:	Date the DNR receives the Site Investigation Report and RP pays a fee for DNR review. The report provides information regarding activities performed to determine degree & extent of contamination and forming a basis for choosing the appropriate remedial action.
Action Comment:	$750 CEDAR CORPORATION CHECK # 45190. DUNN
--	--
Action Date:	5/5/2005
Action Code:	35
Action Name:	Site Investigation Workplan Received (w/out Fee)
Action Desc:	Date the DNR receives the Site Investigation Workplan. States the objectives of the investigation to determine the degree and extent of contamination.
Action Comment:	
--	--
Action Date:	3/4/2005
Action Code:	2
Action Name:	RP Letter Sent
Action Desc:	Date of letter to RP notifying of legal responsibilities associated with the discovery of contamination.
Action Comment:	
--	--
Action Date:	2/4/2005
Action Code:	1
Action Name:	Notification
Action Desc:	Date the DNR is notified of the discovery of the contamination.
Action Comment:	
--	--
Impact Information	
--	--
Impact Seq NO:	542613
Impact Code:	5
Impact Comment:	Soil Contamination
Potential Flag:	
--	--
Substances Information	
--	--
Substance Desc:	Engine Waste Oil
Spill Released Amount:	
Spill Released Unit Code:	
--	--
Substance Desc:	Arsenic
Spill Released Amount:	

Spill Released Unit Code:	
--	--
Substance Desc:	Diesel Fuel
Spill Released Amount:	
Spill Released Unit Code:	
--	--
Substance Desc:	Mineral Oil
Spill Released Amount:	
Spill Released Unit Code:	
--	--
Who Information	
--	--
Org Flag:	NO
Role Desc:	RP Contact/Agent
Full Name:	ROGER CLARKE
Address 1:	414 NICOLLET MALL MP 07
Address 2:	NSPW - XCEL ENERGY
City:	MINNEAPOLIS
State:	MN
Postal Code:	55401
Composite Address:	MINNEAPOLIS, MN 55401
Country:	UNITED STATES
Email:	roger.a.clarke@xcelenergy.com
--	--
Org Flag:	NO
Role Desc:	Project Manager
Full Name:	JAMIE DUNN
Address 1:	810 W MAPLE ST
Address 2:	
City:	SPOONER
State:	WI
Postal Code:	54801
Composite Address:	SPOONER, WI 54801
Country:	UNITED STATES
Email:	james.dunn@wisconsin.gov
--	--
Org Flag:	YES
Role Desc:	Responsible Party
Full Name:	XCEL ENERGY
Address 1:	1414 W HAMILTON AVE
Address 2:	PO BOX 8
City:	EAU CLAIRE
State:	WI
Postal Code:	54702
Composite Address:	EAU CLAIRE, WI 54702
Country:	UNITED STATES
Email:	NA
--	--
Org Flag:	YES
Role Desc:	Consultant
Full Name:	CEDAR CORPORATION
Address 1:	604 WILSON AVE
Address 2:	
City:	MENOMONIE
State:	WI
Postal Code:	54751
Composite Address:	MENOMONIE, WI 54751
Country:	UNITED STATES
Email:	NA
--	--
Org Flag:	NO
Role Desc:	DNR File Contact
Full Name:	KATHLEEN SHAFEL
Address 1:	223 E STEINFEST RD
Address 2:	
City:	ANTIGO
State:	WI
Postal Code:	54409
Composite Address:	ANTIGO, WI 54409

Map Key	Number of Records	Direction	Distance (mi/ft)	Elev (ft)	Site	DB

Country: UNITED STATES
Email: kathleen.shafel@wisconsin.gov
-- --

---

44 | **3 of 10** | **SW** | **0.19 / 998.68** | **1,189.94** | **ARCLIN SURFACES**
15859 DYNO DR
HAYWARD WI 54843 | **FINDS/FRS**

Registry ID: 110002034995
FIPS Code: 55113
Program Acronyms: AIR, AIRS/AFS, BR, EIS, RCRAINFO, TRIS, TSCA, WI-ESR
HUC Code: 07030002
Site Type Name: STATIONARY
EPA Region Code: 05
Conveyor: FRS-TRIS
Source:
County Name: SAWYER
SIC Codes: 2672, OWNE
SIC Code Descriptions: COATED AND LAMINATED PAPER, NOT ELSEWHERE CLASSIFIED
NAICS Codes: 322220, 322222
Federal Facility Code:
NAICS Code Descriptions: COATED AND LAMINATED PAPER MANUFACTURING., PAPER BAG AND COATED AND TREATED PAPER MANUFACTURING
Federal Agency Name:
US/Mexico Border Ind:
Congressional Dist No: 07
Create Date: 01-MAR-2000 00:00:00
Census Block Code: 551131003002089
Update Date: 07-JUN-2016 01:10:14
Location Description:
Supplemental Location:
Tribal Land Code:
Tribal Land Name:
Latitude: 46.00768
Longitude: -91.4861
Coord Collection Method: ADDRESS MATCHING-HOUSE NUMBER
Accuracy Value: 30
Datum: NAD83
Reference Point: CENTER OF A FACILITY OR STATION
Interest Types: AIR MAJOR, HAZARDOUS AIR POLLUTANT MAJOR, HAZARDOUS WASTE BIENNIAL REPORTER, LQG, STATE MASTER, TRI REPORTER, TSCA SUBMITTER
Facility Detail Rprt URL: http://ofmpub.epa.gov/enviro/fii_query_detail.disp_program_facility?p_registry_id=110002034995

---

44 | **4 of 10** | **SW** | **0.19 / 998.68** | **1,189.94** | **ARCLIN SURFACES, LLC**
15859 DYNO DR
HAYWARD WI 548437124 | **ICIS**

EPA Region: 05
FRS Facility UIN: 110002034995
Program Syst ID: WI0000005511300006
Prog Sys Acrnym: AIR
Permit Type:
Federal Facility ID:
Tribal Land Code:
County: Sawyer
Latitude: 46.00922
Longitude: -91.48657

--Details--

EA Identifier: WI000A0000551130000600008
EA Type Code: NOV
EA Type Desc: Notice of Violation
EA Name: ARCLIN SURFACES, LLC 551130000600008
Enf Act Forum Dsc: Administrative - Informal
Fac NAICS Code: 322220
Facility SIC Code: 2672

EA Identifier: WI000A0000551130000600010
EA Type Code: SCAAAO
EA Type Desc: Administrative Order
EA Name: ARCLIN SURFACES, LLC 551130000600010
Enf Act Forum Dsc: Administrative - Formal
Fac NAICS Code: 322220
Facility SIC Code: 2672

EA Identifier: WI000A0000551130000600013
EA Type Code: NOV
Enf Act Forum Dsc: Administrative - Informal
Fac NAICS Code: 322220

Map Key	Number of Records	Direction	Distance (mi/ft)	Elev (ft)	Site	DB

EA Type Desc:	Notice of Violation	**Facility SIC Code:**	2672
EA Name:	ARCLIN SURFACES, LLC 551130000600013		
EA Identifier:	WI000A0000551130000600036	**Enf Act Forum Dsc:**	Administrative - Informal
EA Type Code:	NOV	**Fac NAICS Code:**	322220
EA Type Desc:	Notice of Violation	**Facility SIC Code:**	2672
EA Name:	ARCLIN SURFACES, LLC 551130000600036		
EA Identifier:	WI000A0000551130000600005	**Enf Act Forum Dsc:**	Administrative - Informal
EA Type Code:	NOV	**Fac NAICS Code:**	322220
EA Type Desc:	Notice of Violation	**Facility SIC Code:**	2672
EA Name:	ARCLIN SURFACES, LLC 551130000600005		

44	5 of 10	SW	0.19 / 998.68	1,189.94	**NSPW HAYWARD DIESEL PLT** **15859 DYNO DR** **HAYWARD WI 54843**	LAST

Site ID:	6716000	**NPL Flag:**	No
Detail Seq NO:	542530	**DCOM DB Tracked:**	No
FID:	858129360	**PECFA Eligible:**	No
Status Code:	C	**AST Flag:**	Yes
Status:	CLOSED	**Drycleaner Flag:**	No
Activity Code:	330	**Activity Number:**	258542530
Co-Contamination:	No	**Activity Display:**	02-58-542530
Activity Type:	ERP	**County Code:**	58
Start Date:	2005-02-04	**County:**	SAWYER
End Date:	2008-09-11	**Region:**	NORTHERN
Last Action Date:	2008-09-28	**Geo Located Flag:**	YES
DCOM Number:	NONE	**GIS Registry Flag:**	YES
Occurrence ID:	NONE	**GIS Area Point:**	P
EPA Cerclis ID:		**Activity Detail Add:**	1 BLOCK W OF BRIDGE ON HWY 27
Latitude:	46.0071443	**Risk Code:**	MEDIUM
Longitude:	-91.485494	**Acres:**	4.5
Activity Comments:	1000 FT S OF THE INTERSECTION OF STH 27 AND DYNO DR. ADJACENT TO THE NAMEKAGON RIVER AND THE NSP HYDRO GENERATION FACILITY	**Acres 100:**	NO
Activity Name:	XCEL ENERGY DIESEL GENERATION	**Juris:**	DNR RR
PLSS:	SW 1/4 of the NW 1/4 of Sec 27, T41N, R09W		

--	--
Facility Owner Information	
--	--
Name:	NORTHERN STATES POWER CO NSP
Address:	100 NORTH BARSTOW ST
City:	EAU CLAIRE
State:	WI
Zip Code:	54701
Start Date:	
End Date:	
--	--
Action Information	
--	--
Action Date:	9/11/2008
Action Code:	56
Action Name:	Continuing Obligation(s) Required - GIS Registry Site
Action Desc:	Closure or ongoing cleanup was approved with one or more requirements: to give notice of residual contamination; require or restrict certain actions to protect the public or environment; minimize human or environmental exposures. Site conditions merit placement on the GIS registry
Action Comment:	AUTO-POPULATED AS REPLACEMENT FOR CODE 50
--	--
Action Date:	3/6/2006
Action Code:	41
Action Name:	Remedial Action Report Received
Action Desc:	[OBSOLETE] Date the DNR receives the Remedial Action Report detailing remedial action efforts for an activity.
Action Comment:	
--	--

Action Date:	3/7/2006
Action Code:	38
Action Name:	Site Investigation Report Approved
Action Desc:	Date the Site Investigation Report is approved by DNR staff.
Action Comment:	
--	--
Action Date:	3/7/2006
Action Code:	42
Action Name:	Remedial Action Report Approved
Action Desc:	[OBSOLETE] Date the Remedial Action Report is approved in writing by DNR staff.
Action Comment:	
--	--
Action Date:	7/16/2007
Action Code:	710
Action Name:	Database Fee Paid for Soil
Action Desc:	Date Fee received for Closed Remediation Soil Site Registry.
Action Comment:	
--	--
Action Date:	7/16/2007
Action Code:	700
Action Name:	Database Fee Paid for Groundwater
Action Desc:	Date Fee received for Closed Remediation Groundwater Site Registry.
Action Comment:	REFUNDED 04/11/2008. SOIL ONLY
--	--
Action Date:	7/16/2007
Action Code:	79
Action Name:	Closure Review Request Received with Fee
Action Desc:	Date DNR Project Manager determined that the Case Closure - GIS Registry (Form 4400-202) submittal was administratively complete and a review can begin. Fees have been paid for the review.
Action Comment:	$1200 CEDAR CORPORATION CHECK # 48547 RECD. DUNN.
--	--
Action Date:	7/16/2007
Action Code:	50
Action Name:	GIS Registry Site
Action Desc:	Site conditions merit placement on GIS registry.
Action Comment:	
--	--
Action Date:	9/21/2007
Action Code:	80
Action Name:	Closure Not Approved
Action Desc:	Date closure not approved letter is sent.
Action Comment:	
--	--
Action Date:	2/25/2008
Action Code:	84
Action Name:	Conditional Closure
Action Desc:	Date conditional closure approval letter is sent - the site will not be formally closed until receipt of documentation of abandonment of wells, disposal of soil, etc.
Action Comment:	MW ABANDONMENT REQUIRED.
--	--
Action Date:	2/11/2008
Action Code:	179
Action Name:	Closure Review Req Received (no fee required)/2
Action Desc:	Date DNR received a Closure Review Request for a site where the fee has previously been paid or no fee is required (i.e. VPLE).
Action Comment:	
--	--
Action Date:	12/6/2007
Action Code:	80
Action Name:	Closure Not Approved/2
Action Desc:	Date closure not approved letter is sent.
Action Comment:	
--	--
Action Date:	10/16/2007
Action Code:	179
Action Name:	Closure Review Req Received (no fee required)
Action Desc:	Date DNR received a Closure Review Request for a site where the fee has previously been paid or no fee is required (i.e. VPLE).
Action Comment:	

--	--
Action Date:	9/11/2008
Action Code:	232
Action Name:	Continuing Obligation - Residual Soil Contamination
Action Desc:	Closure or ongoing cleanup was approved with the requirement to record this site on the GIS Registry due to residual soil contamination at or above the Residual Contamination Level (RCL) or Site Specific Residual Contaminant Level (SSRCL).
Action Comment:	
--	--
Action Date:	9/11/2008
Action Code:	11
Action Name:	Activity Closed
Action Desc:	Date the Closure Letter or No Further Action letter is sent.
Action Comment:	
--	--
Action Date:	3/22/2005
Action Code:	29
Action Name:	Phase II Environmental Site Assessment Rpt Received
Action Desc:	Date that the DNR received a Phase II Environmental Site Assessment Report.
Action Comment:	
--	--
Action Date:	9/28/2008
Action Code:	100
Action Name:	GIS Registry QAQC Completed
Action Desc:	Date and status that this site had QAQC completed for GIS registry.
Action Comment:	
--	--
Action Date:	3/6/2006
Action Code:	137
Action Name:	Site Investigation Report Received with Fee
Action Desc:	Date the DNR receives the Site Investigation Report and RP pays a fee for DNR review. The report provides information regarding activities performed to determine degree & extent of contamination and forming a basis for choosing the appropriate remedial action.
Action Comment:	$750 CEDAR CORPORATION CHECK # 45190. DUNN
--	--
Action Date:	5/5/2005
Action Code:	35
Action Name:	Site Investigation Workplan Received (w/out Fee)
Action Desc:	Date the DNR receives the Site Investigation Workplan. States the objectives of the investigation to determine the degree and extent of contamination.
Action Comment:	
--	--
Action Date:	3/4/2005
Action Code:	2
Action Name:	RP Letter Sent
Action Desc:	Date of letter to RP notifying of legal responsibilities associated with the discovery of contamination.
Action Comment:	
--	--
Action Date:	2/4/2005
Action Code:	1
Action Name:	Notification
Action Desc:	Date the DNR is notified of the discovery of the contamination.
Action Comment:	
--	--
Impact Information	
--	--
Impact Seq NO:	542613
Impact Code:	5
Impact Comment:	Soil Contamination
Potential Flag:	
--	--
Substances Information	
--	--
Substance Desc:	Engine Waste Oil
Spill Released Amount:	
Spill Released Unit Code:	
--	--
Substance Desc:	Arsenic
Spill Released Amount:	

Spill Released Unit Code:
-- --
Substance Desc: Diesel Fuel
Spill Released Amount:
Spill Released Unit Code:
-- --
Substance Desc: Mineral Oil
Spill Released Amount:
Spill Released Unit Code:
-- --
Who Information
-- --
Org Flag: NO
Role Desc: RP Contact/Agent
Full Name: ROGER CLARKE
Address 1: 414 NICOLLET MALL MP 07
Address 2: NSPW - XCEL ENERGY
City: MINNEAPOLIS
State: MN
Postal Code: 55401
Composite Address: MINNEAPOLIS, MN 55401
Country: UNITED STATES
Email: roger.a.clarke@xcelenergy.com
-- --
Org Flag: NO
Role Desc: Project Manager
Full Name: JAMIE DUNN
Address 1: 810 W MAPLE ST
Address 2:
City: SPOONER
State: WI
Postal Code: 54801
Composite Address: SPOONER, WI 54801
Country: UNITED STATES
Email: james.dunn@wisconsin.gov
-- --
Org Flag: YES
Role Desc: Responsible Party
Full Name: XCEL ENERGY
Address 1: 1414 W HAMILTON AVE
Address 2: PO BOX 8
City: EAU CLAIRE
State: WI
Postal Code: 54702
Composite Address: EAU CLAIRE, WI 54702
Country: UNITED STATES
Email: NA
-- --
Org Flag: YES
Role Desc: Consultant
Full Name: CEDAR CORPORATION
Address 1: 604 WILSON AVE
Address 2:
City: MENOMONIE
State: WI
Postal Code: 54751
Composite Address: MENOMONIE, WI 54751
Country: UNITED STATES
Email: NA
-- --
Org Flag: NO
Role Desc: DNR File Contact
Full Name: KATHLEEN SHAFEL
Address 1: 223 E STEINFEST RD
Address 2:
City: ANTIGO
State: WI
Postal Code: 54409
Composite Address: ANTIGO, WI 54409

Map Key	Number of Records	Direction	Distance (mi/ft)	Elev (ft)	Site	DB
Country:		UNITED STATES				
Email:		kathleen.shafel@wisconsin.gov				
--		--				
44	6 of 10	SW	0.19 / 998.68	1,189.94	**ARCLIN SURFACES INC** **15859 DYNO DR** **HAYWARD WI 54843**	RCRA LQG
County Name:		SAWYER				
County Code:		WI113				
EPA Handler ID:		WID988579579				
Current Site Name:		ARCLIN SURFACES INC				
Generator Status Universe:		Large Quantity Generator				
Land Type:		Private				
Activity Location:		WI				
TSD Activity:		No				
Mixed Waste Generator:		No				
Importer Activity:		No				
Transporter Activity:		No				
Transfer Facility:		No				
Recycler Activity:		No				
Onsite Burner Exemption:		No				
Furnace Exemption:		No				
Underground Inject Activity:		No				
Rece Waste From Off Site:		No				
Used Oil Transporter:						
Used Oil Transfer Facility:						
Used Oil Processor:						
Used Oil Refiner:						
Used Oil Burner:						
Used Oil Market Burner:						
Used Oil Spec Marketer:						
Mailing Address:		15859 DYNO DRIVE, HAYWARD, WI, 54843, US				
Contact Name:		JEFF EISENREICH				
Contact Address:		15859 DYNO DR, HAYWARD, WI, 548437124, US				
Contact Email:		JEFF.EISENREICH@ARCLIN.COM				
Location Street 2:						
--		--				
Owner/Operator Information						
--		--				
Owner/Operator Indicator:		CP				
Owner/Operator Name:		ARCLIN SURFACES LLC				
Owner/Operator Address:		15859 DYNO DR HAYWARD WI US 54843				
Owner/Operator Phone:		7156345057				
Owner/Operator Type:		P				
Date Became Current:		19880101				
Date Ended Current:						
--		--				
Owner/Operator Indicator:		CP				
Owner/Operator Name:		PETE MAYOU				
Owner/Operator Address:		15859 DYNO DR HAYWARD WI US 54843				
Owner/Operator Phone:		7156345057				
Owner/Operator Type:		P				
Date Became Current:		20011001				
Date Ended Current:						
--		--				
Owner/Operator Indicator:		CO				
Owner/Operator Name:		DYNEA OVERLAYS				
Owner/Operator Address:		15859 DYNO DR HAYWARD WI US 54843				
Owner/Operator Phone:		7156345057				
Owner/Operator Type:		P				
Date Became Current:		20000809				
Date Ended Current:						
--		--				
Owner/Operator Indicator:		CO				
Owner/Operator Name:		DYNO OVERLAYS INC				
Owner/Operator Address:		RTE 8 BOX 8206 HAYWARD WI US 54843				

Owner/Operator Phone:
Owner/Operator Type: P
Date Became Current: 19900910
Date Ended Current:
-- --
Owner/Operator Indicator: CO
Owner/Operator Name: DYNO OVERLAYS INC
Owner/Operator Address:
Owner/Operator Phone:
Owner/Operator Type: P
Date Became Current:
Date Ended Current:
-- --
Owner/Operator Indicator: CP
Owner/Operator Name: DYNO OVERLAYS INC
Owner/Operator Address: 15858 DYNO DR HAYWARD WI US 54843
Owner/Operator Phone:
Owner/Operator Type: P
Date Became Current: 19900910
Date Ended Current:
-- --
Owner/Operator Indicator: CO
Owner/Operator Name: ARCLIN
Owner/Operator Address: 15858 DYNO DR HAYWARD WI US 54843
Owner/Operator Phone:
Owner/Operator Type: P
Date Became Current: 19880101
Date Ended Current:
-- --
Owner/Operator Indicator: CP
Owner/Operator Name: ARCLIN
Owner/Operator Address: 15858 DYNO DR HAYWARD WI US 54843
Owner/Operator Phone: 7156345057
Owner/Operator Type: P
Date Became Current: 19880101
Date Ended Current:
-- --
Owner/Operator Indicator: CO
Owner/Operator Name: ARCLIN SURFACES LLC
Owner/Operator Address: 15859 DYNO DR HAYWARD WI US 54843
Owner/Operator Phone: 7156345057
Owner/Operator Type: P
Date Became Current: 19880101
Date Ended Current:
-- --
Owner/Operator Indicator: CO
Owner/Operator Name: DYNO OVERLAYS INC
Owner/Operator Address: 15858 DYNO DR HAYWARD WI US 54843
Owner/Operator Phone:
Owner/Operator Type: P
Date Became Current: 19900910
Date Ended Current:
-- --
Owner/Operator Indicator: CP
Owner/Operator Name: ARCLIN SURFACES LLC
Owner/Operator Address: 15859 DYNO DR HAYWARD WI US 548437124
Owner/Operator Phone: 7156341610
Owner/Operator Type: P
Date Became Current:
Date Ended Current:
-- --
Owner/Operator Indicator: CP
Owner/Operator Name: DYNO OVERLAYS INC
Owner/Operator Address: RTE 8 BOX 8206 HAYWARD WI US 54843
Owner/Operator Phone:
Owner/Operator Type: P
Date Became Current: 19900910
Date Ended Current:
-- --

Owner/Operator Indicator:	CP
Owner/Operator Name:	ARCLIN
Owner/Operator Address:	15858 DYNO DR HAYWARD WI US 54843
Owner/Operator Phone:	
Owner/Operator Type:	P
Date Became Current:	19880101
Date Ended Current:	
--	--
Owner/Operator Indicator:	CO
Owner/Operator Name:	ARCLIN
Owner/Operator Address:	15858 DYNO DR HAYWARD WI US 54843
Owner/Operator Phone:	7156345057
Owner/Operator Type:	P
Date Became Current:	19880101
Date Ended Current:	
--	--
Owner/Operator Indicator:	CP
Owner/Operator Name:	ARCLIN SURFACES LLC
Owner/Operator Address:	15859 DYNO DR HAYWARD WI US 54843
Owner/Operator Phone:	7156341610
Owner/Operator Type:	P
Date Became Current:	
Date Ended Current:	
--	--
NAICS Information	
--	--
Naics Code:	322222
Naics Description:	COATED AND LAMINATED PAPER MANUFACTURING
Naics Active Status:	No
Naics Cycle:	2012
--	--
Naics Code:	32222
Naics Description:	PAPER BAG AND COATED AND TREATED PAPER MANUFACTURING
Naics Active Status:	Yes
Naics Cycle:	2002
--	--
Handler Information	
--	--
Date Received:	20041018
Facility Name:	DYNEA OVERLAYS
Classification:	Large Quantity Generator
--	--
Date Received:	20040317
Facility Name:	DYNEA OVERLAYS INC
Classification:	Large Quantity Generator
--	--
Date Received:	20120224
Facility Name:	ARCLIN SURFACES INC
Classification:	Large Quantity Generator
--	--
Date Received:	19900706
Facility Name:	DYNO OVERLAYS INC
Classification:	Conditionally Exempt Small Quantity
--	--
Date Received:	20080222
Facility Name:	ARCLIN SURFACES INC
Classification:	Large Quantity Generator
--	--
Date Received:	20160218
Facility Name:	ARCLIN SURFACES INC
Classification:	Large Quantity Generator
--	--
Date Received:	20060223
Facility Name:	DYNEA OVERLAYS INC
Classification:	Large Quantity Generator
--	--
Date Received:	20100301
Facility Name:	ARCLIN SURFACES INC
Classification:	Large Quantity Generator

--	--
Date Received:	20140206
Facility Name:	ARCLIN SURFACES INC
Classification:	Large Quantity Generator
--	--
Hazardous Waste Information	
--	--
Waste Code:	D000
Waste:	DESCRIPTION
Waste Code Active Status:	No
BR Waste Code Active Status:	No
--	--
Waste Code:	D001
Waste:	IGNITABLE WASTE
Waste Code Active Status:	Yes
BR Waste Code Active Status:	Yes
--	--
Waste Code:	D002
Waste:	CORROSIVE WASTE
Waste Code Active Status:	Yes
BR Waste Code Active Status:	Yes
--	--
Waste Code:	D018
Waste:	BENZENE
Waste Code Active Status:	Yes
BR Waste Code Active Status:	Yes
--	--
Waste Code:	D039
Waste:	TETRACHLOROETHYLENE
Waste Code Active Status:	Yes
BR Waste Code Active Status:	Yes
--	--
Waste Code:	F003
Waste:	THE FOLLOWING SPENT NONHALOGENATED SOLVENTS: XYLENE, ACETONE, ETHYL ACETATE, ETHYL BENZENE, ETHYL ETHER, METHYL ISOBUTYL KETONE, N-BUTYL ALCOHOL, CYCLOHEXANONE, AND METHANOL; ALL SPENT SOLVENT MIXTURES/BLENDS CONTAINING, BEFORE USE, ONLY THE ABOVE SPENT NONHALOGENATED SOLVENTS; AND ALL SPENT SOLVENT MIXTURES/BLENDS CONTAINING, BEFORE USE, ONE OR MORE OF THE ABOVE NONHALOGENATED SOLVENTS, AND A TOTAL OF TEN PERCENT OR MORE (BY VOLUME) OF ONE OR MORE OF THOSE SOLVENTS LISTED IN F001, F002, F004, AND F005; AND STILL BOTTOMS FROM THE RECOVERY OF THESE SPENT SOLVENTS AND SPENT SOLVENT MIXTURES.
Waste Code Active Status:	Yes
BR Waste Code Active Status:	Yes
--	--
Violation/Evaluation Information	
--	--
Evaluation Start Date:	20100121
Evaluation Agency:	S
Evaluation Type Description:	COMPLIANCE EVALUATION INSPECTION ON-SITE
Violation Short Description:	
Violation Determined Date:	
Actual Return to Compliance Date:	
Violation Responsible Agency:	
Enforcement Action Date:	
Enforcement Agency:	
Disposition Status Date:	
Disposition Status:	
Enforcement Type Description:	
Proposed Penalty Amount:	
Paid Amount:	
Final Amount:	
--	--
Evaluation Start Date:	20150115
Evaluation Agency:	S
Evaluation Type Description:	COMPLIANCE EVALUATION INSPECTION ON-SITE
Violation Short Description:	Universal Waste - Small Quantity Handlers
Violation Determined Date:	20150115

Map Key	Number of Records	Direction	Distance (mi/ft)	Elev (ft)	Site	DB

Actual Return to Compliance Date:	20150202
Violation Responsible Agency:	S
Enforcement Action Date:	20150202
Enforcement Agency:	S
Disposition Status Date:	
Disposition Status:	
Enforcement Type Description:	NOTICE OF NONCOMPLIANCE LETTER
Proposed Penalty Amount:	
Paid Amount:	
Final Amount:	
--	--
Evaluation Start Date:	19941013
Evaluation Agency:	S
Evaluation Type Description:	COMPLIANCE EVALUATION INSPECTION ON-SITE
Violation Short Description:	
Violation Determined Date:	
Actual Return to Compliance Date:	
Violation Responsible Agency:	
Enforcement Action Date:	
Enforcement Agency:	
Disposition Status Date:	
Disposition Status:	
Enforcement Type Description:	
Proposed Penalty Amount:	
Paid Amount:	
Final Amount:	
--	--
Evaluation Start Date:	20040819
Evaluation Agency:	S
Evaluation Type Description:	COMPLIANCE EVALUATION INSPECTION ON-SITE
Violation Short Description:	Generators - General
Violation Determined Date:	20040819
Actual Return to Compliance Date:	20041004
Violation Responsible Agency:	S
Enforcement Action Date:	20040902
Enforcement Agency:	S
Disposition Status Date:	
Disposition Status:	
Enforcement Type Description:	VIOLATION NOTICE (VN)
Proposed Penalty Amount:	
Paid Amount:	
Final Amount:	
--	--

Map Key	Number of Records	Direction	Distance (mi/ft)	Elev (ft)	Site	DB
44	7 of 10	SW	0.19 / 998.68	1,189.94	NSPW HAYWARD DIESEL PLT 15859 DYNO DR HAYWARD WI 54843	SHWIMS

Site ID:	6716000	**Sw Site Init Site Dt:**	01/30/1998 00:00:00
Facility Close Date:		**Sw Site Acres Amt:**	
Fac Confid Flag:		**Sw Site Last Updt:**	01/30/1998 00:00:00
Fac Creation Dt:	01/30/1998 00:00:00	**Sw St Ownshp Tp:**	P
Facility EPA ID:	WIR000031112	**Sw Site Ovrflw Flg:**	
Fac Status:	O	**Sw Site Owner Nm:**	NORTHERN STATES POWER CO NSP
Facility FID:	858129360	**Sw St Upd Usr ID:**	
Fac Last Update:	03/04/2005 00:00:00	**Sw Site Loc Updtd:**	
Fac Last User:	winced	**Sw St FIPS County:**	113
Fac Oper Type:	P	**Sw Site Loc Addr:**	1 BLOCK W OF BRIDGE ON HWY 27
Fac Owner Type:	P	**Sw Site Loc City:**	HAYWARD
Fac Start Date:	01/30/1998 00:00:00	**Sw Site Lat Degree:**	
Fac Stat Change Dt:		**Sw Site Lat Minute:**	
Fac SW Seq No:	0	**Sw Site Lat Sec:**	
Fac Rep Med Type:		**Sw Site Long Deg:**	
Fac Constr Date:		**Sw Site Long Min:**	
Facility SIC Code:		**Sw Site Long Sec:**	

Fac NAICS Code:		**Sw St Lat/Lon Dtm:**	
Fac Area Abbr:	PAF	**Sw St Lat/Lon Mtd:**	
Fac County Code:	58	**Sw St Lat/Lon Acc:**	
Fac District Abbr:	NW	**Sw Site Q Nsctn:**	
Fac Loc Addr:	15859 DYNO DR	**Sw Site Qq Nsctn:**	
Fac Loc City:	HAYWARD	**Sw Site Q Section:**	
Fac Loc State:	WI	**Sw Site Qq Section:**	
Fac Loc Zip Code:	54843	**Sw Site Range:**	
Fac Mail Addr:	100 N BARSTOW ST PO BOX 8	**Sw Site Srvy Rng:**	
Fac Mail City:	EAU CLAIRE	**Sw Site Rng Ndir:**	
Fac Mail State:	WI	**Sw Site Srvy Sctn:**	
Fac Mail Zip Code:	547020008	**Sw St Srv Twnshp:**	
Fac Region Abbr:	NO	**Sw St St Pln Coord:**	

SW Site HNDI Cd:

Facility Comment Text: FKA: NSP HAYWARD HYDRO. 1000 Ft S of the intersection of STH 27 and Dyno Dr. Adjacent to the Namekagon River and the NSP Hydro Generation Facility

Owner Information

--	--
Name:	NORTHERN STATES POWER CO NSP
Street:	100 NORTH BARSTOW ST
City:	EAU CLAIRE
State:	WI
Zip:	54701
Owner Country Code:	
Phone:	7158392691
Phone Extension:	
Owner Type:	
Owner Sequence:	1
SW Sequence No:	0
Owner End Date:	
Owner Start Date:	
--	--

Facility Activity Information

--	--
Act Code:	203
Act Name:	HW Generator - Very Small
Lic Number:	
Old FID:	
Fee Flag:	NO
Actual Closure Date:	
Act Status:	A
Approved Flag:	
Closure Flag:	
LIC Status:	
Orig Approval Date:	
Orig Lic Date:	
Plan Closure Date:	
Recv Closure Date:	
Status Change Date:	
SW Sequence No:	0
Monitoring Required Flag:	
License Flag:	
HW Annual Flag:	
SW Annual Flag:	
Short Name:	VSQG
ERR Program Code:	
--	--
Act Code:	330
Act Name:	ERP
Lic Number:	
Old FID:	
Fee Flag:	NO
Actual Closure Date:	
Act Status:	
Approved Flag:	
Closure Flag:	
LIC Status:	
Orig Approval Date:	

Map Key	Number of Records	Direction	Distance (mi/ft)	Elev (ft)	Site	DB

Orig Lic Date:	
Plan Closure Date:	
Recv Closure Date:	
Status Change Date:	
SW Sequence No:	1
Monitoring Required Flag:	
License Flag:	
HW Annual Flag:	
SW Annual Flag:	
Short Name:	ERP
ERR Program Code:	2
--	--
Facility Handled	
--	--
Act Code:	203
Act Name:	HW Generator - Very Small
LIC Number:	
SW Sequence No:	0
License Flag:	
HW Annual Flag:	
SW Annual Flag:	
Short Name:	VSQG
ERR Program Code:	
--	--
Facility Waste	
--	--
Waste Code:	D000
Waste Name:	NON-LISTED TOXIC WASTES
--	--
Waste Code:	D001
Waste Name:	NON-LISTED IGNITABLE WASTES
--	--
Waste Code:	D002
Waste Name:	NON-LISTED CORROSIVE WASTES
--	--

44	8 of 10	SW	0.19 / 998.68	1,189.94	**ARCLIN SURFACES INC** **15859 DYNO DR** **HAYWARD WI 54843**	**SHWIMS**

Site ID:	1376100	**Sw Site Init Site Dt:**	
Facility Close Date:		**Sw Site Acres Amt:**	
Fac Confid Flag:		**Sw Site Last Updt:**	
Fac Creation Dt:	09/10/1990 00:00:00	**Sw St Ownshp Tp:**	
Facility EPA ID:	WID988579579	**Sw Site Ovrflw Flg:**	
Fac Status:	O	**Sw Site Owner Nm:**	
Facility FID:	858104940	**Sw St Upd Usr ID:**	
Fac Last Update:	08/13/2009 00:00:00	**Sw Site Loc Updtd:**	
Fac Last User:	NAICSUPDT	**Sw St FIPS County:**	
Fac Oper Type:	P	**Sw Site Loc Addr:**	121 VERMONT AVE S
Fac Owner Type:	P	**Sw Site Loc City:**	HAYWARD
Fac Start Date:		**Sw Site Lat Degree:**	
Fac Stat Change Dt:		**Sw Site Lat Minute:**	
Fac SW Seq No:	0	**Sw Site Lat Sec:**	
Fac Rep Med Type:		**Sw Site Long Deg:**	
Fac Constr Date:		**Sw Site Long Min:**	
Facility SIC Code:	2672	**Sw Site Long Sec:**	
Fac NAICS Code:	32222	**Sw St Lat/Lon Dtm:**	
Fac Area Abbr:	PAF	**Sw St Lat/Lon Mtd:**	
Fac County Code:	58	**Sw St Lat/Lon Acc:**	
Fac District Abbr:	NW	**Sw Site Q Nsctn:**	
Fac Loc Addr:	15859 DYNO DR	**Sw Site Qq Nsctn:**	
Fac Loc City:	HAYWARD	**Sw Site Q Section:**	
Fac Loc State:	WI	**Sw Site Qq Section:**	
Fac Loc Zip Code:	54843	**Sw Site Range:**	
Fac Mail Addr:	15859 DYNO DRIVE	**Sw Site Srvy Rng:**	
Fac Mail City:	HAYWARD	**Sw Site Rng Ndir:**	
Fac Mail State:	WI	**Sw Site Srvy Sctn:**	

Fac Mail Zip Code:	54843	**Sw St Srv Twnshp:**	
Fac Region Abbr:	NO	**Sw St St Pln Coord:**	
SW Site HNDI Cd:	58236		

Facility Comment Text: NAME CHANGE NOTIFICATION RECD 01/17/2008, FKA DYNEA OVERLAYS INC., MKP; SITE ID FORM REC'D 10/18/04; LQG PER HW ANNUAL 2001 REPORT AND DJK/11/22/02/MARCH 2001 NAME, MAIL & LOC ADDR CHANGES. PREV: DYNO OVERLAYS INC AT 121 VERMONT AVE SO. & RTE 8 BOX 8206 HAYWARD. HW STAT=> SQG PER DJK & CALL FROM PETE MAYOU 3-6-01. ADDR CHANGE=>CNTY 911 IMPLEMNTD -- WRR COMPANY MANIFESTS RAGS W/SOLVENT AS HW -- SJS. PREV NAME: NORESIN INC.

Owner Information

--	--
Name:	DYNO OVERLAYS INC
Street:	15858 DYNO DR
City:	HAYWARD
State:	WI
Zip:	54843
Owner Country Code:	
Phone:	7156345057
Phone Extension:	
Owner Type:	
Owner Sequence:	1
SW Sequence No:	0
Owner End Date:	
Owner Start Date:	
--	--
Name:	ARCLIN SURFACES LLC
Street:	15859 DYNO DR
City:	HAYWARD
State:	WI
Zip:	54843
Owner Country Code:	US
Phone:	7156345057
Phone Extension:	
Owner Type:	P
Owner Sequence:	2
SW Sequence No:	
Owner End Date:	
Owner Start Date:	01/01/1988 00:00:00
--	--

Facility Activity Information

--	--
Act Code:	201
Act Name:	HW Generator - Large
Lic Number:	
Old FID:	
Fee Flag:	NO
Actual Closure Date:	
Act Status:	A
Approved Flag:	
Closure Flag:	
LIC Status:	
Orig Approval Date:	
Orig Lic Date:	
Plan Closure Date:	
Recv Closure Date:	
Status Change Date:	11/22/2002 00:00:00
SW Sequence No:	
Monitoring Required Flag:	
License Flag:	
HW Annual Flag:	YES
SW Annual Flag:	
Short Name:	LQG
ERR Program Code:	
--	--
Act Code:	202
Act Name:	HW Generator - Small
Lic Number:	
Old FID:	
Fee Flag:	NO

Map Key	Number of Records	Direction	Distance (mi/ft)	Elev (ft)	Site	DB

Actual Closure Date:	
Act Status:	I
Approved Flag:	
Closure Flag:	
LIC Status:	
Orig Approval Date:	
Orig Lic Date:	
Plan Closure Date:	
Recv Closure Date:	
Status Change Date:	11/22/2002 00:00:00
SW Sequence No:	
Monitoring Required Flag:	
License Flag:	
HW Annual Flag:	YES
SW Annual Flag:	
Short Name:	SQG
ERR Program Code:	
--	--
Act Code:	203
Act Name:	HW Generator - Very Small
Lic Number:	
Old FID:	858109560
Fee Flag:	NO
Actual Closure Date:	
Act Status:	I
Approved Flag:	
Closure Flag:	
LIC Status:	
Orig Approval Date:	
Orig Lic Date:	
Plan Closure Date:	
Recv Closure Date:	
Status Change Date:	03/06/2001 00:00:00
SW Sequence No:	0
Monitoring Required Flag:	
License Flag:	
HW Annual Flag:	
SW Annual Flag:	
Short Name:	VSQG
ERR Program Code:	
--	--
Facility Handled	
--	--
Act Code:	201
Act Name:	HW Generator - Large
LIC Number:	
SW Sequence No:	
License Flag:	
HW Annual Flag:	YES
SW Annual Flag:	
Short Name:	LQG
ERR Program Code:	
--	--
Facility Waste	
--	--
Waste Code:	D001
Waste Name:	NON-LISTED IGNITABLE WASTES
--	--
Waste Code:	F003
Waste Name:	SPENT NON-HALOGENATED SOLV
--	--

44	9 of 10	SW	0.19 / 998.68	1,189.94	**ARCLIN SURFACES LLC** **15859 DYNO DR** **HAYWARD WI 54843**	TRIS

TRI Facility ID:	54843NRSNN121VE	**Year:**	2014
BIA Code:		**Tribe:**	

Federal Facility: NO **County:** SAWYER
FRS ID:

--Details--
Primary SIC:
Primary NAICS: 322220
Document Number: 1314212641486
Chemical: FORMALDEHYDE
CAS/Compound ID: 50000
Clean Air Act?: YES
Classification: TRI
Metal: NO
Metal Category: 0
Carcinogen: YES
Unit of Measure: Pounds
On-Site Release Total: 8459.63
Total Releases: 8851.23
Sec 8 Releases: 0
On-site Contained: 0
On-Site Other: 8459.63
On-site Energy Recovery: 0
On-Site Recycling: 0
On-Site Treatment: 315494.76
Production Waste: 327286.99
One-Time Release:
Production Ratio: 1.11
Parent Company Name: ARCLIN USA LLC
Parent Company DB No: NA

Primary SIC:
Primary NAICS: 322220
Document Number: 1314212641512
Chemical: TRIETHYLAMINE
CAS/Compound ID: 121448
Clean Air Act?: YES
Classification: TRI
Metal: NO
Metal Category: 0
Carcinogen: NO
Unit of Measure: Pounds
On-Site Release Total: 874.48
Total Releases: 874.48
Sec 8 Releases: 0
On-site Contained: 0
On-Site Other: 874.48
On-site Energy Recovery: 0
On-Site Recycling: 0
On-Site Treatment: 31235.67
Production Waste: 32110.15
One-Time Release:
Production Ratio: 1.05
Parent Company Name: ARCLIN USA LLC
Parent Company DB No: NA

Primary SIC:
Primary NAICS: 322220
Document Number: 1314212641500
Chemical: PHENOL
CAS/Compound ID: 108952
Clean Air Act?: YES
Classification: TRI
Metal: NO
Metal Category: 0
Carcinogen: NO
Unit of Measure: Pounds
On-Site Release Total: 20524.33
Total Releases: 21738.92
Sec 8 Releases: 0

Map Key	Number of Records	Direction	Distance (mi/ft)	Elev (ft)	Site	DB

On-site Contained: 0
On-Site Other: 20524.33
On-site Energy Recovery: 0
On-Site Recycling: 0
On-Site Treatment: 788900.02
Production Waste: 815239.94
One-Time Release:
Production Ratio: 1.1
Parent Company Name: ARCLIN USA LLC
Parent Company DB No: NA

Primary SIC:
Primary NAICS: 322220
Document Number: 1314212641498
Chemical: METHANOL
CAS/Compound ID: 67561
Clean Air Act?: YES
Classification: TRI
Metal: NO
Metal Category: 0
Carcinogen: NO
Unit of Measure: Pounds
On-Site Release Total: 198338.57
Total Releases: 198537.98
Sec 8 Releases: 0
On-site Contained: 0
On-Site Other: 198338.57
On-site Energy Recovery: 0
On-Site Recycling: 0
On-Site Treatment: 8395599.85
Production Waste: 8612797.83
One-Time Release:
Production Ratio: 1.07
Parent Company Name: ARCLIN USA LLC
Parent Company DB No: NA

44	10 of 10	SW	0.19 / 998.68	1,189.94	***ARCLIN SURFACES LLC*** ***15859 DYNO DR*** ***HAYWARD WI 54843***	***TRIS***

TRI Facility ID: 54843NRSNN121VE
BIA Code:
Federal Facility: NO
FRS ID: 110002034995
Year: 2015
Tribe:
County: SAWYER

--Details--
Primary SIC:
Primary NAICS: 322220
Document Number: 1315213848702
Chemical: PHENOL
CAS/Compound ID: 000108952
Clean Air Act?: YES
Classification: TRI
Metal: NO
Metal Category: 0
Carcinogen: NO
Unit of Measure: Pounds
On-Site Release Total: 23684.07
Total Releases: 24373.3
Sec 8 Releases: 0
On-site Contained: 0
On-Site Other: 23684.07
On-site Energy Recovery: 0
On-Site Recycling: 0
On-Site Treatment: 994542.07
Production Waste: 1027624.37

One-Time Release:
Production Ratio: 1.26
Parent Company Name: ARCLIN USA LLC
Parent Company DB No: NA

Primary SIC:
Primary NAICS: 322220
Document Number: 1315213848765
Chemical: TRIETHYLAMINE
CAS/Compound ID: 000121448
Clean Air Act?: YES
Classification: TRI
Metal: NO
Metal Category: 0
Carcinogen: NO
Unit of Measure: Pounds
On-Site Release Total: 482.67
Total Releases: 482.67
Sec 8 Releases: 0
On-site Contained: 0
On-Site Other: 482.67
On-site Energy Recovery: 0
On-Site Recycling: 0
On-Site Treatment: 26324.86
Production Waste: 26807.53
One-Time Release:
Production Ratio: .84
Parent Company Name: ARCLIN USA LLC
Parent Company DB No: NA

Primary SIC:
Primary NAICS: 322220
Document Number: 1315213848664
Chemical: FORMALDEHYDE
CAS/Compound ID: 000050000
Clean Air Act?: YES
Classification: TRI
Metal: NO
Metal Category: 0
Carcinogen: YES
Unit of Measure: Pounds
On-Site Release Total: 10418.14
Total Releases: 10506.77
Sec 8 Releases: 0
On-site Contained: 0
On-Site Other: 10418.14
On-site Energy Recovery: 0
On-Site Recycling: 0
On-Site Treatment: 424279.22
Production Waste: 440352.99
One-Time Release:
Production Ratio: 1.19
Parent Company Name: ARCLIN USA LLC
Parent Company DB No: NA

Primary SIC:
Primary NAICS: 322220
Document Number: 1315213848688
Chemical: METHANOL
CAS/Compound ID: 000067561
Clean Air Act?: YES
Classification: TRI
Metal: NO
Metal Category: 0
Carcinogen: NO
Unit of Measure: Pounds
On-Site Release Total: 197465.33
Total Releases: 197537.78
Sec 8 Releases: 0

Map Key	Number of Records	Direction	Distance (mi/ft)	Elev (ft)	Site	DB

On-site Contained:	0
On-Site Other:	197465.33
On-site Energy Recovery:	0
On-Site Recycling:	0
On-Site Treatment:	9402346.37
Production Waste:	9632873.15
One-Time Release:	
Production Ratio:	1.12
Parent Company Name:	ARCLIN USA LLC
Parent Company DB No:	NA

---

45 | ***1 of 1*** | ***WNW*** | ***0.19 / 1,022.56*** | ***1,195.55*** | ***15896 W 3RD ST HAYWARD WI 54843*** | ***AST***

Site ID:	638387	**Land Owner Type:**	Private
Object Type:	AST	**Fire Dept Name:**	Hayward City
Municipality Type:	C	**County:**	57
Municipality Name:	HAYWARD	**Fire Dept ID:**	5704

--Details--

Reg Object ID:	818969
Tank Status:	Closed/Removed
Tank Contents:	Fuel Oil
Tank Status Dt:	2001-09-17 00:00:00.0
Wang Object ID:	
Gallons:	265
Wall Size:	
Occupancy Type Desc:	Mercantile/Commercial
Federally Regulated UST?:	
Marketer?:	NO
Cust ID:	880958
Owner:	ANDERSON NATHAN FUNERAL HOME
Owner Address:	15896 W 3RD ST
Owner PO Box:	
Owner City:	HAYWARD
Owner State:	WI
Owner Zip:	54843
Building Name:	ANDERSON - NATHAN FUNERAL HOME
Building Address:	15896 W 3RD ST
Building City:	HAYWARD
Building Zip:	54843

---

46 | ***1 of 2*** | ***NW*** | ***0.20 / 1,033.66*** | ***1,210.14*** | ***10586 N DAKOTA AVE HAYWARD WI 54843*** | ***AST***

Site ID:	675660	**Land Owner Type:**	Private
Object Type:	AST	**Fire Dept Name:**	Hayward City
Municipality Type:	C	**County:**	57
Municipality Name:	HAYWARD	**Fire Dept ID:**	5704

--Details--

Reg Object ID:	757579
Tank Status:	Closed/Removed
Tank Contents:	Fuel Oil
Tank Status Dt:	2000-06-22 00:00:00.0
Wang Object ID:	
Gallons:	500
Wall Size:	Single
Occupancy Type Desc:	Other
Federally Regulated UST?:	
Marketer?:	NO
Cust ID:	368715
Owner:	ST JOSEPHS CHURCH
Owner Address:	10586 N DAKOTA AVE

Map Key	Number of Records	Direction	Distance (mi/ft)	Elev (ft)	Site	DB

Owner PO Box: 32
Owner City: HAYWARD
Owner State: WI
Owner Zip: 54843
Building Name: ST JOSEPHS CHURCH
Building Address: 10586 N DAKOTA AVE
Building City: HAYWARD
Building Zip: 54843

Map Key	Number of Records	Direction	Distance (mi/ft)	Elev (ft)	Site	DB
46	2 of 2	NW	0.20 / 1,033.66	1,210.14	10586 N DAKOTA AVE HAYWARD WI 54843	UST

Site ID: 675660
Object Type: UST
Municipality Type: C
Municipality Name: HAYWARD
Land Owner Type: Private
Fire Dept Name: Hayward City
County: 57
Fire Dept ID: 5704

--Details--

Reg Object ID: 342359
Tank Status: Closed/Removed
Tank Contents: Fuel Oil
Tank Status Dt: 1995-08-16 00:00:00.0
Wang Object ID: 570400209
Gallons: 550
Wall Size: Single
Occupancy Type Desc: Other
Federally Regulated UST: N
Marketer: No
Cust ID: 368715
Owner: ST JOSEPHS CHURCH
Owner Address: 10586 N DAKOTA AVE
Owner PO Box: 32
Owner City: HAYWARD
Owner State: WI
Owner Zip: 54843
Building Name: ST JOSEPHS CHURCH
Building Address: 10586 N DAKOTA AVE
Building City: HAYWARD
Building Zip: 54843

Reg Object ID: 342358
Tank Status: Closed/Removed
Tank Contents: Fuel Oil
Tank Status Dt: 1992-06-08 00:00:00.0
Wang Object ID: 570400208
Gallons: 10000
Wall Size: Single
Occupancy Type Desc: Other
Federally Regulated UST: N
Marketer: No
Cust ID: 368715
Owner: ST JOSEPHS CHURCH
Owner Address: 10586 N DAKOTA AVE
Owner PO Box: 32
Owner City: HAYWARD
Owner State: WI
Owner Zip: 54843
Building Name: ST JOSEPHS CHURCH
Building Address: 10586 N DAKOTA AVE
Building City: HAYWARD
Building Zip: 54843

Map Key	Number of Records	Direction	Distance (mi/ft)	Elev (ft)	Site	DB
47	1 of 1	NNW	0.20 / 1,047.10	1,208.04	333 MAIN ST HAYWARD WI 54843	UST

Map Key	Number of Records	Direction	Distance (mi/ft)	Elev (ft)	Site	DB

Site ID: 87045
Object Type: UST
Municipality Type: C
Municipality Name: HAYWARD
Land Owner Type: Other Governmnt
Fire Dept Name: Hayward City
County: 57
Fire Dept ID: 5704

--Details--
Reg Object ID: 342435
Tank Status: Closed/Removed
Tank Contents: Fuel Oil
Tank Status Dt: 1991-02-05 00:00:00.0
Wang Object ID: 570400293
Gallons: 3000
Wall Size: Single
Occupancy Type Desc: Government Fleet
Federally Regulated UST: N
Marketer: No
Cust ID: 317072
Owner: HAYWARD POST OFFICE
Owner Address: 333 MAIN ST
Owner PO Box:
Owner City: HAYWARD
Owner State: WI
Owner Zip: 54843
Building Name: HAYWARD POST OFFICE
Building Address: 333 MAIN ST
Building City: HAYWARD
Building Zip: 54843

Map Key	Number of Records	Direction	Distance (mi/ft)	Elev (ft)	Site	DB
48	1 of 4	NNW	0.20 / 1,053.41	1,199.19	FRAN MAR APARTMENTS 121 KANSAS AVE HAYWARD WI 54843	BRRTS

Site ID: 2711800
Detail Seq NO: 291646
FID: 858114840
Status Code: N
Status: NAR
Activity Code: 390
Co-Contamination: No
Activity Type: NO RR ACTION REQUIRED
Start Date: 1993-05-25
End Date:
Last Action Date: 1993-05-25
DCOM Number: NONE
Occurrence ID: NONE
EPA Cerclis ID:
Latitude:
Longitude:
Activity Comments: UST CLOSURE - NO SITE INVESTIGATION REQUIRED. 1,000 G HEATING OIL RESIDENTIAL, NO SAMPLES, VISUAL ONLY
Activity Name: FRAN MAR APARTMENTS
PLSS: ? 1/4 of the ? 1/4 of Sec ?, T?N, R??
NPL Flag: No
DCOM DB Tracked: No
PECFA Eligible: No
AST Flag: No
Drycleaner Flag: No
Activity Number: 958291646
Activity Display: 09-58-291646
County Code: 58
County: SAWYER
Region: NORTHERN
Geo Located Flag: NO
GIS Registry Flag: NO
GIS Area Point:
Activity Detail Add:
Risk Code: N/A
Acres: UNKNOWN
Acres 100: NO
Juris: DNR RR

-- --
Facility Owner Information
-- --
Name: E FULLER INC
Address: PO BOX 349
City: HAYWARD
State: WI
Zip Code: 548430349
Start Date:
End Date:
-- --
Action Information

Map Key	Number of Records	Direction	Distance (mi/ft)	Elev (ft)	Site	DB

--	--
Action Date:	5/25/1993
Action Code:	800
Action Name:	UST/AST Closure
Action Desc:	[OBSOLETE] No site investigation required. UST/AST storage tank closure report recieved by DNR prior to July 1, 2002.
Action Comment:	
--	--
Action Date:	5/25/1993
Action Code:	33
Action Name:	Tank Closure Environmental Site Assessment Rpt Received
Action Desc:	Date that the DNR received an Environmental Site Assessment of a tank system (above-ground or underground) for tank closure or change in services which usually includes sample results.
Action Comment:	
--	--
Action Date:	5/25/1993
Action Code:	1
Action Name:	Notification
Action Desc:	Date the DNR is notified of the discovery of potential contamination which was later found to be non-existent or below reportable quantity.
Action Comment:	
--	--
Who Information	
--	--
Org Flag:	NO
Role Desc:	DNR File Contact
Full Name:	KATHLEEN SHAFEL
Address 1:	223 E STEINFEST RD
Address 2:	
City:	ANTIGO
State:	WI
Postal Code:	54409
Composite Address:	ANTIGO, WI 54409
Country:	UNITED STATES
Email:	kathleen.shafel@wisconsin.gov
--	--

Map Key	Number of Records	Direction	Distance (mi/ft)	Elev (ft)	Site	DB
48	2 of 4	NNW	0.20 / 1,053.41	1,199.19	FRAN MAR APARTMENTS 121 KANSAS AVE HAYWARD WI 54843	FINDS/FRS

Registry ID:	110005408683
FIPS Code:	55113
Program Acronyms:	RCRAINFO, WI-ESR
HUC Code:	07030002
Site Type Name:	STATIONARY
EPA Region Code:	05
Conveyor:	FRS-GEOCODE
Source:	
County Name:	SAWYER
SIC Codes:	
SIC Code Descriptions:	
NAICS Codes:	
Federal Facility Code:	
NAICS Code Descriptions:	
Federal Agency Name:	
US/Mexico Border Ind:	
Congressional Dist No:	07
Create Date:	01-MAR-2000 00:00:00
Census Block Code:	551131003003058
Update Date:	27-JAN-2012 03:51:28
Location Description:	
Supplemental Location:	
Tribal Land Code:	
Tribal Land Name:	
Latitude:	46.01383
Longitude:	-91.48165
Coord Collection Method:	ADDRESS MATCHING-HOUSE NUMBER

Map Key	Number of Records	Direction	Distance (mi/ft)	Elev (ft)	Site	DB

Accuracy Value:	30
Datum:	NAD83
Reference Point:	ENTRANCE POINT OF A FACILITY OR STATION
Interest Types:	CESQG, STATE MASTER
Facility Detail Rprt URL:	http://ofmpub.epa.gov/enviro/fii_query_detail.disp_program_facility?p_registry_id=110005408683

Map Key	Number of Records	Direction	Distance (mi/ft)	Elev (ft)	Site	DB
48	3 of 4	NNW	0.20 / 1,053.41	1,199.19	FRAN MAR APARTMENTS 121 KANSAS AVE HAYWARD WI 54843	RCRA CESQG

County Name:	SAWYER
County Code:	WI113
EPA Handler ID:	WI0000029041
Current Site Name:	FRAN MAR APARTMENTS
Generator Status Universe:	Conditionally Exempt Small Quantity Generator
Land Type:	Private
Activity Location:	WI
TSD Activity:	No
Mixed Waste Generator:	No
Importer Activity:	No
Transporter Activity:	No
Transfer Facility:	No
Recycler Activity:	No
Onsite Burner Exemption:	No
Furnace Exemption:	No
Underground Inject Activity:	No
Rece Waste From Off Site:	No
Used Oil Transporter:	
Used Oil Transfer Facility:	
Used Oil Processor:	
Used Oil Refiner:	
Used Oil Burner:	
Used Oil Market Burner:	
Used Oil Spec Marketer:	
Mailing Address:	PO BOX 349, HAYWARD, WI, 54843,
Contact Name:	GREGORY JOHNSON
Contact Address:	PO BOX 629, HAYWARD, WI, 54843, US
Contact Email:	
Location Street 2:	
--	--
Owner/Operator Information	
--	--
Owner/Operator Indicator:	CO
Owner/Operator Name:	FULLER E INC
Owner/Operator Address:	PO BOX 349 HAYWARD WI 54843
Owner/Operator Phone:	7156344695
Owner/Operator Type:	P
Date Became Current:	
Date Ended Current:	
--	--
Handler Information	
--	--
Date Received:	19931015
Facility Name:	FRAN MAR APARTMENTS
Classification:	Conditionally Exempt Small Quantity
--	--
Hazardous Waste Information	
--	--
Waste Code:	D001
Waste:	IGNITABLE WASTE
Waste Code Active Status:	Yes
BR Waste Code Active Status:	Yes
--	--

Map Key	Number of Records	Direction	Distance (mi/ft)	Elev (ft)	Site	DB
48	4 of 4	NNW	0.20 / 1,053.41	1,199.19	FRAN MAR APARTMENTS 121 KANSAS AVE HAYWARD WI 54843	SHWIMS

Site ID:	2711800	**Sw Site Init Site Dt:**	12/30/1993 00:00:00
Facility Close Date:		**Sw Site Acres Amt:**	
Fac Confid Flag:		**Sw Site Last Updt:**	12/30/1993 00:00:00
Fac Creation Dt:	12/30/1993 00:00:00	**Sw St Ownshp Tp:**	P
Facility EPA ID:	WI0000029041	**Sw Site Ovrflw Flg:**	
Fac Status:	O	**Sw Site Owner Nm:**	E FULLER INC
Facility FID:	858114840	**Sw St Upd Usr ID:**	
Fac Last Update:	12/30/1993 00:00:00	**Sw Site Loc Updtd:**	
Fac Last User:	N591NOTFM1	**Sw St FIPS County:**	113
Fac Oper Type:	P	**Sw Site Loc Addr:**	121 KANSAS AVE
Fac Owner Type:	P	**Sw Site Loc City:**	HAYWARD
Fac Start Date:	12/30/1993 00:00:00	**Sw Site Lat Degree:**	
Fac Stat Change Dt:		**Sw Site Lat Minute:**	
Fac SW Seq No:	0	**Sw Site Lat Sec:**	
Fac Rep Med Type:		**Sw Site Long Deg:**	
Fac Constr Date:		**Sw Site Long Min:**	
Facility SIC Code:		**Sw Site Long Sec:**	
Fac NAICS Code:		**Sw St Lat/Lon Dtm:**	
Fac Area Abbr:	PAF	**Sw St Lat/Lon Mtd:**	
Fac County Code:	58	**Sw St Lat/Lon Acc:**	
Fac District Abbr:	NW	**Sw Site Q Nsctn:**	
Fac Loc Addr:	121 KANSAS AVE	**Sw Site Qq Nsctn:**	
Fac Loc City:	HAYWARD	**Sw Site Q Section:**	
Fac Loc State:	WI	**Sw Site Qq Section:**	
Fac Loc Zip Code:	54843	**Sw Site Range:**	
Fac Mail Addr:	PO BOX 349	**Sw Site Srvy Rng:**	
Fac Mail City:	HAYWARD	**Sw Site Rng Ndir:**	
Fac Mail State:	WI	**Sw Site Srvy Sctn:**	
Fac Mail Zip Code:	548430349	**Sw St Srv Twnshp:**	
Fac Region Abbr:	NO	**Sw St St Pln Coord:**	
SW Site HNDI Cd:	58236		
Facility Comment Text:			

Owner Information

--	--
Name:	E FULLER INC
Street:	PO BOX 349
City:	HAYWARD
State:	WI
Zip:	548430349
Owner Country Code:	
Phone:	
Phone Extension:	
Owner Type:	
Owner Sequence:	1
SW Sequence No:	0
Owner End Date:	
Owner Start Date:	
--	--

Facility Activity Information

--	--
Act Code:	203
Act Name:	HW Generator - Very Small
Lic Number:	
Old FID:	
Fee Flag:	NO
Actual Closure Date:	
Act Status:	A
Approved Flag:	
Closure Flag:	
LIC Status:	
Orig Approval Date:	
Orig Lic Date:	
Plan Closure Date:	
Recv Closure Date:	

Map Key	Number of Records	Direction	Distance (mi/ft)	Elev (ft)	Site	DB

Status Change Date:	
SW Sequence No:	0
Monitoring Required Flag:	
License Flag:	
HW Annual Flag:	
SW Annual Flag:	
Short Name:	VSQG
ERR Program Code:	
--	--
Act Code:	390
Act Name:	NO RR ACTION REQUIRED
Lic Number:	
Old FID:	
Fee Flag:	NO
Actual Closure Date:	
Act Status:	
Approved Flag:	
Closure Flag:	
LIC Status:	
Orig Approval Date:	
Orig Lic Date:	
Plan Closure Date:	
Recv Closure Date:	
Status Change Date:	
SW Sequence No:	
Monitoring Required Flag:	
License Flag:	
HW Annual Flag:	
SW Annual Flag:	
Short Name:	NO ACT REQ
ERR Program Code:	9
--	--
Facility Handled	
--	--
Act Code:	203
Act Name:	HW Generator - Very Small
LIC Number:	
SW Sequence No:	0
License Flag:	
HW Annual Flag:	
SW Annual Flag:	
Short Name:	VSQG
ERR Program Code:	
--	--
Facility Waste	
--	--
Waste Code:	D001
Waste Name:	NON-LISTED IGNITABLE WASTES
--	--

Map Key	Number of Records	Direction	Distance (mi/ft)	Elev (ft)	Site	DB
49	1 of 3	NNW	0.20 / 1,058.17	1,199.45	NAYLORS AUTO REPAIR INC 10548 KANSAS AVE HAYWARD WI 54843	FINDS/FRS

Registry ID:	110012179702
FIPS Code:	55113
Program Acronyms:	RCRAINFO, WI-ESR
HUC Code:	07030002
Site Type Name:	STATIONARY
EPA Region Code:	05
Conveyor:	FRS-GEOCODE
Source:	
County Name:	SAWYER
SIC Codes:	
SIC Code Descriptions:	
NAICS Codes:	
Federal Facility Code:	
NAICS Code Descriptions:	

Map Key	Number of Records	Direction	Distance (mi/ft)	Elev (ft)	Site	DB

Federal Agency Name:	
US/Mexico Border Ind:	
Congressional Dist No:	07
Create Date:	01-MAR-2000 00:00:00
Census Block Code:	551131003003058
Update Date:	09-AUG-2010 14:31:16
Location Description:	
Supplemental Location:	
Tribal Land Code:	
Tribal Land Name:	
Latitude:	46.01439
Longitude:	-91.4824
Coord Collection Method:	ADDRESS MATCHING-HOUSE NUMBER
Accuracy Value:	50
Datum:	NAD83
Reference Point:	ENTRANCE POINT OF A FACILITY OR STATION
Interest Types:	STATE MASTER, UNSPECIFIED UNIVERSE
Facility Detail Rprt URL:	http://ofmpub.epa.gov/enviro/fii_query_detail.disp_program_facility?p_registry_id=110012179702

49	2 of 3	NNW	0.20 / 1,058.17	1,199.45	**NAYLORS AUTO REPAIR INC** **10548 KANSAS AVE** **HAYWARD WI 54843**	**RCRA NON GEN**

County Name:	SAWYER
County Code:	WI113
EPA Handler ID:	WIR000107383
Current Site Name:	NAYLORS AUTO REPAIR INC
Generator Status Universe:	
Land Type:	Private
Activity Location:	WI
TSD Activity:	No
Mixed Waste Generator:	No
Importer Activity:	No
Transporter Activity:	No
Transfer Facility:	No
Recycler Activity:	No
Onsite Burner Exemption:	No
Furnace Exemption:	No
Underground Inject Activity:	No
Rece Waste From Off Site:	No
Used Oil Transporter:	
Used Oil Transfer Facility:	
Used Oil Processor:	
Used Oil Refiner:	
Used Oil Burner:	
Used Oil Market Burner:	
Used Oil Spec Marketer:	
Mailing Address:	10548 KANSAS AVE, HAYWARD, WI, 54843, US
Contact Name:	JOSEPH NAYLOR
Contact Address:	10548 KANSAS AVE, HAYWARD, WI, 54843, US
Contact Email:	
Location Street 2:	
--	--
Owner/Operator Information	
--	--
Owner/Operator Indicator:	CO
Owner/Operator Name:	JOSEPH NAYLOR
Owner/Operator Address:	10548 KANSAS AVE HAYWARD WI 54843
Owner/Operator Phone:	7159343015
Owner/Operator Type:	P
Date Became Current:	17760101
Date Ended Current:	
--	--
Handler Information	
--	--
Date Received:	20020109

Map Key	Number of Records	Direction	Distance (mi/ft)	Elev (ft)	Site	DB

Facility Name:	NAYLORS AUTO REPAIR INC
Classification:	Conditionally Exempt Small Quantity
--	--
Date Received:	20130918
Facility Name:	NAYLORS AUTO REPAIR INC
--	--
Hazardous Waste Information	
--	--
Waste Code:	D001
Waste:	IGNITABLE WASTE
Waste Code Active Status:	Yes
BR Waste Code Active Status:	Yes
--	--
Waste Code:	D008
Waste:	LEAD
Waste Code Active Status:	Yes
BR Waste Code Active Status:	Yes
--	--
Waste Code:	D018
Waste:	BENZENE
Waste Code Active Status:	Yes
BR Waste Code Active Status:	Yes
--	--
Waste Code:	D039
Waste:	TETRACHLOROETHYLENE
Waste Code Active Status:	Yes
BR Waste Code Active Status:	Yes
--	--
Violation/Evaluation Information	
--	--
Evaluation Start Date:	20130912
Evaluation Agency:	S
Evaluation Type Description:	FOCUSED COMPLIANCE INSPECTION
Violation Short Description:	
Violation Determined Date:	
Actual Return to Compliance Date:	
Violation Responsible Agency:	
Enforcement Action Date:	
Enforcement Agency:	
Disposition Status Date:	
Disposition Status:	
Enforcement Type Description:	
Proposed Penalty Amount:	
Paid Amount:	
Final Amount:	
--	--

49	***3 of 3***	***NNW***	***0.20 / 1,058.17***	***1,199.45***	***NAYLORS AUTO REPAIR INC 10548 KANSAS AVE HAYWARD WI 54843***	***SHWIMS***

Site ID:	8076400	**Sw Site Init Site Dt:**	01/23/2002 00:00:00
Facility Close Date:		**Sw Site Acres Amt:**	
Fac Confid Flag:		**Sw Site Last Updt:**	09/19/2013 02:30:05
Fac Creation Dt:	37279	**Sw St Ownshp Tp:**	P
Facility EPA ID:	WIR000107383	**Sw Site Ovrflw Flg:**	
Fac Status:	O	**Sw Site Owner Nm:**	NAYLOR JOSEPH
Facility FID:	858002090	**Sw St Upd Usr ID:**	
Fac Last Update:	41669	**Sw Site Loc Updtd:**	
Fac Last User:	PAGELCL	**Sw St FIPS County:**	113
Fac Oper Type:	P	**Sw Site Loc Addr:**	10548 KANSAS AVE
Fac Owner Type:	P	**Sw Site Loc City:**	HAYWARD
Fac Start Date:	37279	**Sw Site Lat Degree:**	
Fac Stat Change Dt:		**Sw Site Lat Minute:**	
Fac SW Seq No:	0	**Sw Site Lat Sec:**	
Fac Rep Med Type:	P	**Sw Site Long Deg:**	

Fac Constr Date:		**Sw Site Long Min:**	
Facility SIC Code:		**Sw Site Long Sec:**	
Fac NAICS Code:		**Sw St Lat/Lon Dtm:**	
Fac Area Abbr:	PAF	**Sw St Lat/Lon Mtd:**	
Fac County Code:	58	**Sw St Lat/Lon Acc:**	
Fac District Abbr:	NW	**Sw Site Q Nsctn:**	
Fac Loc Addr:	10548 KANSAS AVE	**Sw Site Qq Nsctn:**	
Fac Loc City:	HAYWARD	**Sw Site Q Section:**	
Fac Loc State:	WI	**Sw Site Qq Section:**	
Fac Loc Zip Code:	54843	**Sw Site Range:**	
Fac Mail Addr:	10548 KANSAS AVE	**Sw Site Srvy Rng:**	
Fac Mail City:	HAYWARD	**Sw Site Rng Ndir:**	
Fac Mail State:	WI	**Sw Site Srvy Sctn:**	
Fac Mail Zip Code:	54843	**Sw St Srv Twnshp:**	
Fac Region Abbr:	NO	**Sw St St Pln Coord:**	
SW Site HNDI Cd:			

Facility Comment Text: NON GENERATOR PER STEVE ASHENBRUCKER INSPECTION ON 09/13/2013 CLP;

Owner Information

--	--
Name:	NAYLOR JOSEPH
Street:	10548 KANSAS AVE
City:	HAYWARD
State:	WI
Zip:	54843
Owner Country Code:	
Phone:	7159343015
Phone Extension:	
Owner Type:	
Owner Sequence:	1
SW Sequence No:	0
Owner End Date:	
Owner Start Date:	
--	--

Facility Activity Information

--	--
Act Code:	203
Act Name:	HW Generator - Very Small
Lic Number:	
Old FID:	
Fee Flag:	NO
Actual Closure Date:	
Act Status:	I
Approved Flag:	
Closure Flag:	
LIC Status:	
Orig Approval Date:	
Orig Lic Date:	
Plan Closure Date:	
Recv Closure Date:	
Status Change Date:	09/18/2013 00:00:00
SW Sequence No:	0
Monitoring Required Flag:	
License Flag:	
HW Annual Flag:	
SW Annual Flag:	
Short Name:	VSQG
ERR Program Code:	
--	--

Facility Handled

--	--
Act Code:	203
Act Name:	HW Generator - Very Small
LIC Number:	
SW Sequence No:	0
License Flag:	
HW Annual Flag:	
SW Annual Flag:	
Short Name:	VSQG

Map Key	Number of Records	Direction	Distance (mi/ft)	Elev (ft)	Site	DB

ERR Program Code:	
--	--
Facility Waste	
--	--
Waste Code:	D001
Waste Name:	NON-LISTED IGNITABLE WASTES
--	--
Waste Code:	D008
Waste Name:	LEAD
--	--
Waste Code:	D018
Waste Name:	BENZENE
--	--
Waste Code:	D039
Waste Name:	TETRACHLOROETHYLENE
--	--

---

50 | **1 of 1** | **NNW** | **0.20 / 1,064.65** | **1,208.77** | **327 MAIN ST HAYWARD WI 54843** | **UST**

Site ID:	57979	**Land Owner Type:**	Private
Object Type:	UST	**Fire Dept Name:**	Hayward City
Municipality Type:	C	**County:**	57
Municipality Name:	HAYWARD	**Fire Dept ID:**	5704

--Details--

Reg Object ID:	342480
Tank Status:	Closed/Removed
Tank Contents:	Fuel Oil
Tank Status Dt:	1996-05-03 00:00:00.0
Wang Object ID:	570400345
Gallons:	1000
Wall Size:	Single
Occupancy Type Desc:	Residential
Federally Regulated UST:	N
Marketer:	No
Cust ID:	283384
Owner:	BONITA WELSCH
Owner Address:	327 MAIN ST
Owner PO Box:	
Owner City:	HAYWARD
Owner State:	WI
Owner Zip:	54843
Building Name:	BONITA WELSCH
Building Address:	327 MAIN ST
Building City:	HAYWARD
Building Zip:	54843

---

51 | **1 of 26** | **WSW** | **0.22 / 1,157.18** | **1,189.89** | **ARCLIN SURFACES LLC 15859 DYNO DR HAYWARD WI 54843** | **TRIS**

TRI Facility ID:	54843NRSNN121VE	**Year:**	2011
BIA Code:		**Tribe:**	
Federal Facility:	NO	**County:**	SAWYER
FRS ID:			

--Details--

Primary SIC:	
Primary NAICS:	322222
Document Number:	1311209147002
Chemical:	TRIETHYLAMINE
CAS/Compound ID:	000121448
Clean Air Act?:	YES
Classification:	NON-PBT

Metal: NO
Metal Category: 0
Carcinogen: NO
Unit of Measure: Pounds
On-Site Release Total: 1036
Total Releases: 1036
Sec 8 Releases: 0
On-site Contained: 0
On-Site Other: 1036
On-site Energy Recovery: 0
On-Site Recycling: 0
On-Site Treatment: 25783
Production Waste: 26819
One-Time Release: 0
Production Ratio: 1.01
Parent Company Name: ARCLIN INC
Parent Company DB No: NA

Primary SIC:
Primary NAICS: 322222
Document Number: 1311209146974
Chemical: METHANOL
CAS/Compound ID: 000067561
Clean Air Act?: YES
Classification: NON-PBT
Metal: NO
Metal Category: 0
Carcinogen: NO
Unit of Measure: Pounds
On-Site Release Total: 191889.03
Total Releases: 191920.98
Sec 8 Releases: 0
On-site Contained: 0
On-Site Other: 191889.03
On-site Energy Recovery: 0
On-Site Recycling: 0
On-Site Treatment: 6305204
Production Waste: 6512427.98
One-Time Release: 0
Production Ratio: 1.01
Parent Company Name: ARCLIN INC
Parent Company DB No: NA

Primary SIC:
Primary NAICS: 322222
Document Number: 1311209146950
Chemical: FORMALDEHYDE
CAS/Compound ID: 000050000
Clean Air Act?: YES
Classification: NON-PBT
Metal: NO
Metal Category: 0
Carcinogen: YES
Unit of Measure: Pounds
On-Site Release Total: 11223
Total Releases: 11257.54
Sec 8 Releases: 0
On-site Contained: 0
On-Site Other: 11223
On-site Energy Recovery: 0
On-Site Recycling: 0
On-Site Treatment: 294717
Production Waste: 307687.54
One-Time Release: 0
Production Ratio: 1.01
Parent Company Name: ARCLIN INC
Parent Company DB No: NA

Primary SIC:

Map Key	Number of Records	Direction	Distance (mi/ft)	Elev (ft)	Site	DB

Primary NAICS: 322222
Document Number: 1311209146998
Chemical: PHENOL
CAS/Compound ID: 000108952
Clean Air Act?: YES
Classification: NON-PBT
Metal: NO
Metal Category: 0
Carcinogen: NO
Unit of Measure: Pounds
On-Site Release Total: 21550
Total Releases: 21773.5
Sec 8 Releases: 0
On-site Contained: 0
On-Site Other: 21550
On-site Energy Recovery: 0
On-Site Recycling: 0
On-Site Treatment: 580561
Production Waste: 605012.5
One-Time Release: 0
Production Ratio: 1.01
Parent Company Name: ARCLIN INC
Parent Company DB No: NA

51	*2 of 26*	***WSW***	***0.22 / 1,157.18***	***1,189.89***	***ARCLIN SURFACES LLC 15859 DYNO DR HAYWARD WI 54843***	***TRIS***

TRI Facility ID: 54843NRSNN121VE
BIA Code:
Federal Facility: NO
FRS ID:
Year: 1992
Tribe:
County: SAWYER

--Details--
Primary SIC: 2672
Primary NAICS: 322222
Document Number: 1392060174226
Chemical: FORMALDEHYDE
CAS/Compound ID: 000050000
Clean Air Act?: YES
Classification: NON-PBT
Metal: NO
Metal Category: 0
Carcinogen: YES
Unit of Measure: Pounds
On-Site Release Total: 2732
Total Releases: 2732
Sec 8 Releases: 4440
On-site Contained: 0
On-Site Other: 0
On-site Energy Recovery: 122776
On-Site Recycling: 0
On-Site Treatment: 0
Production Waste: 127216
One-Time Release: 0
Production Ratio: 1.7
Parent Company Name: ARCLIN INC
Parent Company DB No: NA

Primary SIC: 2672
Primary NAICS: 322222
Document Number: 1392060174214
Chemical: METHANOL
CAS/Compound ID: 000067561
Clean Air Act?: YES
Classification: NON-PBT

Map Key	Number of Records	Direction	Distance (mi/ft)	Elev (ft)	Site	DB

Metal: NO
Metal Category: 0
Carcinogen: NO
Unit of Measure: Pounds
On-Site Release Total: 46078
Total Releases: 46078
Sec 8 Releases: 46078
On-site Contained: 0
On-Site Other: 0
On-site Energy Recovery: 173603
On-Site Recycling: 0
On-Site Treatment: 0
Production Waste: 219681
One-Time Release: 0
Production Ratio: 1.7
Parent Company Name: ARCLIN INC
Parent Company DB No: NA

Primary SIC: 2672
Primary NAICS: 322222
Document Number: 1392060174202
Chemical: PHENOL
CAS/Compound ID: 000108952
Clean Air Act?: YES
Classification: NON-PBT
Metal: NO
Metal Category: 0
Carcinogen: NO
Unit of Measure: Pounds
On-Site Release Total: 4959
Total Releases: 5709
Sec 8 Releases: 2799
On-site Contained: 0
On-Site Other: 0
On-site Energy Recovery: 106928
On-Site Recycling: 0
On-Site Treatment: 0
Production Waste: 109727
One-Time Release: 0
Production Ratio: 1.7
Parent Company Name: ARCLIN INC
Parent Company DB No: NA

51	*3 of 26*	*WSW*	*0.22 / 1,157.18*	*1,189.89*	***ARCLIN SURFACES LLC*** ***15859 DYNO DR*** ***HAYWARD WI 54843***	*TRIS*

TRI Facility ID: 54843NRSNN121VE
BIA Code:
Federal Facility: NO
FRS ID:
Year: 2004
Tribe:
County: SAWYER

--Details--
Primary SIC: 2672
Primary NAICS: 322222
Document Number: 1304202528624
Chemical: METHANOL
CAS/Compound ID: 000067561
Clean Air Act?: YES
Classification: NON-PBT
Metal: NO
Metal Category: 0
Carcinogen: NO
Unit of Measure: Pounds
On-Site Release Total: 145122
Total Releases: 145276

Map Key	Number of Records	Direction	Distance (mi/ft)	Elev (ft)	Site	DB

Sec 8 Releases:	0
On-site Contained:	0
On-Site Other:	144546
On-site Energy Recovery:	0
On-Site Recycling:	0
On-Site Treatment:	7227281
Production Waste:	7398171
One-Time Release:	0
Production Ratio:	1.17
Parent Company Name:	ARCLIN INC
Parent Company DB No:	NA
Primary SIC:	2672
Primary NAICS:	322222
Document Number:	1304202528636
Chemical:	PHENOL
CAS/Compound ID:	000108952
Clean Air Act?:	YES
Classification:	NON-PBT
Metal:	NO
Metal Category:	0
Carcinogen:	NO
Unit of Measure:	Pounds
On-Site Release Total:	14618
Total Releases:	14752
Sec 8 Releases:	0
On-site Contained:	0
On-Site Other:	14618
On-site Energy Recovery:	0
On-Site Recycling:	0
On-Site Treatment:	730899
Production Waste:	747903
One-Time Release:	0
Production Ratio:	1.17
Parent Company Name:	ARCLIN INC
Parent Company DB No:	NA
Primary SIC:	2672
Primary NAICS:	322222
Document Number:	1304202528612
Chemical:	FORMALDEHYDE
CAS/Compound ID:	000050000
Clean Air Act?:	YES
Classification:	NON-PBT
Metal:	NO
Metal Category:	0
Carcinogen:	YES
Unit of Measure:	Pounds
On-Site Release Total:	7683
Total Releases:	7837
Sec 8 Releases:	0
On-site Contained:	0
On-Site Other:	7683
On-site Energy Recovery:	0
On-Site Recycling:	0
On-Site Treatment:	384128
Production Waste:	393405
One-Time Release:	0
Production Ratio:	1.17
Parent Company Name:	ARCLIN INC
Parent Company DB No:	NA

51	*4 of 26*	*WSW*	*0.22 / 1,157.18*	*1,189.89*	***ARCLIN SURFACES LLC*** ***15859 DYNO DR*** ***HAYWARD WI 54843***	*TRIS*

TRI Facility ID:	54843NRSNN121VE	***Year:***	2010

BIA Code: **Tribe:**
Federal Facility: NO **County:** SAWYER
FRS ID:

--Details--
Primary SIC:
Primary NAICS: 322222
Document Number: 1310208350013
Chemical: METHANOL
CAS/Compound ID: 000067561
Clean Air Act?: YES
Classification: NON-PBT
Metal: NO
Metal Category: 0
Carcinogen: NO
Unit of Measure: Pounds
On-Site Release Total: 161289.03
Total Releases: 161313.51
Sec 8 Releases: 0
On-site Contained: 0
On-Site Other: 161289.03
On-site Energy Recovery: 0
On-Site Recycling: 0
On-Site Treatment: 6054523
Production Waste: 6226773.51
One-Time Release: 0
Production Ratio: 1.24
Parent Company Name: ARCLIN INC
Parent Company DB No: NA

Primary SIC:
Primary NAICS: 322222
Document Number: 1310208350037
Chemical: TRIETHYLAMINE
CAS/Compound ID: 000121448
Clean Air Act?: YES
Classification: NON-PBT
Metal: NO
Metal Category: 0
Carcinogen: NO
Unit of Measure: Pounds
On-Site Release Total: 916
Total Releases: 916
Sec 8 Releases: 0
On-site Contained: 0
On-Site Other: 916
On-site Energy Recovery: 0
On-Site Recycling: 0
On-Site Treatment: 27408
Production Waste: 28324
One-Time Release: 0
Production Ratio: 1.24
Parent Company Name: ARCLIN INC
Parent Company DB No: NA

Primary SIC:
Primary NAICS: 322222
Document Number: 1310208350001
Chemical: FORMALDEHYDE
CAS/Compound ID: 000050000
Clean Air Act?: YES
Classification: NON-PBT
Metal: NO
Metal Category: 0
Carcinogen: YES
Unit of Measure: Pounds
On-Site Release Total: 9834
Total Releases: 9874.35

Map Key	Number of Records	Direction	Distance (mi/ft)	Elev (ft)	Site	DB

Sec 8 Releases:	0
On-site Contained:	0
On-Site Other:	9834
On-site Energy Recovery:	0
On-Site Recycling:	0
On-Site Treatment:	306992
Production Waste:	317853.35
One-Time Release:	0
Production Ratio:	1.24
Parent Company Name:	ARCLIN INC
Parent Company DB No:	NA
Primary SIC:	
Primary NAICS:	322222
Document Number:	1310208350025
Chemical:	PHENOL
CAS/Compound ID:	000108952
Clean Air Act?:	YES
Classification:	NON-PBT
Metal:	NO
Metal Category:	0
Carcinogen:	NO
Unit of Measure:	Pounds
On-Site Release Total:	19090
Total Releases:	19341
Sec 8 Releases:	0
On-site Contained:	0
On-Site Other:	19090
On-site Energy Recovery:	0
On-Site Recycling:	0
On-Site Treatment:	617069
Production Waste:	637952
One-Time Release:	0
Production Ratio:	1.24
Parent Company Name:	ARCLIN INC
Parent Company DB No:	NA

Map Key	Number of Records	Direction	Distance (mi/ft)	Elev (ft)	Site	DB
51	5 of 26	WSW	0.22 / 1,157.18	1,189.89	ARCLIN SURFACES LLC 15859 DYNO DR HAYWARD WI 54843	TRIS

TRI Facility ID:	54843NRSNN121VE	**Year:**	2003
BIA Code:		**Tribe:**	
Federal Facility:	NO	**County:**	SAWYER
FRS ID:			

--Details--

Primary SIC:	2672
Primary NAICS:	322222
Document Number:	1303201391048
Chemical:	PHENOL
CAS/Compound ID:	000108952
Clean Air Act?:	YES
Classification:	NON-PBT
Metal:	NO
Metal Category:	0
Carcinogen:	NO
Unit of Measure:	Pounds
On-Site Release Total:	8330
Total Releases:	11300
Sec 8 Releases:	0
On-site Contained:	0
On-Site Other:	8330
On-site Energy Recovery:	0
On-Site Recycling:	0
On-Site Treatment:	507478

Production Waste:	522124
One-Time Release:	0
Production Ratio:	1.02
Parent Company Name:	ARCLIN INC
Parent Company DB No:	NA
Primary SIC:	2672
Primary NAICS:	322222
Document Number:	1303201391036
Chemical:	METHANOL
CAS/Compound ID:	000067561
Clean Air Act?:	YES
Classification:	NON-PBT
Metal:	NO
Metal Category:	0
Carcinogen:	NO
Unit of Measure:	Pounds
On-Site Release Total:	113486.6
Total Releases:	114778.6
Sec 8 Releases:	0
On-site Contained:	0
On-Site Other:	112910
On-site Energy Recovery:	0
On-Site Recycling:	0
On-Site Treatment:	6878894
Production Waste:	7025480
One-Time Release:	0
Production Ratio:	1.02
Parent Company Name:	ARCLIN INC
Parent Company DB No:	NA
Primary SIC:	2672
Primary NAICS:	322222
Document Number:	1303201391024
Chemical:	FORMALDEHYDE
CAS/Compound ID:	000050000
Clean Air Act?:	YES
Classification:	NON-PBT
Metal:	NO
Metal Category:	0
Carcinogen:	YES
Unit of Measure:	Pounds
On-Site Release Total:	4802
Total Releases:	6450
Sec 8 Releases:	0
On-site Contained:	0
On-Site Other:	4802
On-site Energy Recovery:	0
On-Site Recycling:	0
On-Site Treatment:	292535
Production Waste:	301124
One-Time Release:	0
Production Ratio:	1.02
Parent Company Name:	ARCLIN INC
Parent Company DB No:	NA

Map Key	Number of Records	Direction	Distance (mi/ft)	Elev (ft)	Site	DB
51	6 of 26	WSW	0.22 / 1,157.18	1,189.89	ARCLIN SURFACES LLC 15859 DYNO DR HAYWARD WI 54843	TRIS

TRI Facility ID:	54843NRSNN121VE	***Year:***	2000
BIA Code:		***Tribe:***	
Federal Facility:	NO	***County:***	SAWYER
FRS ID:			

--Details--

Primary SIC:	2672
Primary NAICS:	322222
Document Number:	1300140205004
Chemical:	PHENOL
CAS/Compound ID:	000108952
Clean Air Act?:	YES
Classification:	NON-PBT
Metal:	NO
Metal Category:	0
Carcinogen:	NO
Unit of Measure:	Pounds
On-Site Release Total:	1686
Total Releases:	2484
Sec 8 Releases:	2484
On-site Contained:	0
On-Site Other:	0
On-site Energy Recovery:	560453
On-Site Recycling:	0
On-Site Treatment:	0
Production Waste:	562937
One-Time Release:	0
Production Ratio:	1.04
Parent Company Name:	ARCLIN INC
Parent Company DB No:	NA

Primary SIC:	2672
Primary NAICS:	322222
Document Number:	1300140205030
Chemical:	ETHYLENE GLYCOL
CAS/Compound ID:	000107211
Clean Air Act?:	YES
Classification:	NON-PBT
Metal:	NO
Metal Category:	0
Carcinogen:	NO
Unit of Measure:	Pounds
On-Site Release Total:	45
Total Releases:	45
Sec 8 Releases:	45
On-site Contained:	0
On-Site Other:	0
On-site Energy Recovery:	15056
On-Site Recycling:	0
On-Site Treatment:	0
Production Waste:	15101
One-Time Release:	0
Production Ratio:	1.04
Parent Company Name:	ARCLIN INC
Parent Company DB No:	NA

Primary SIC:	2672
Primary NAICS:	322222
Document Number:	1300140205016
Chemical:	FORMALDEHYDE
CAS/Compound ID:	000050000
Clean Air Act?:	YES
Classification:	NON-PBT
Metal:	NO
Metal Category:	0
Carcinogen:	YES
Unit of Measure:	Pounds
On-Site Release Total:	883
Total Releases:	1464
Sec 8 Releases:	1464
On-site Contained:	0
On-Site Other:	0
On-site Energy Recovery:	293347
On-Site Recycling:	0
On-Site Treatment:	0

Map Key	Number of Records	Direction	Distance (mi/ft)	Elev (ft)	Site	DB

Production Waste:	294811
One-Time Release:	0
Production Ratio:	1.04
Parent Company Name:	ARCLIN INC
Parent Company DB No:	NA
Primary SIC:	2672
Primary NAICS:	322222
Document Number:	1300140205028
Chemical:	METHANOL
CAS/Compound ID:	000067561
Clean Air Act?:	YES
Classification:	NON-PBT
Metal:	NO
Metal Category:	0
Carcinogen:	NO
Unit of Measure:	Pounds
On-Site Release Total:	9425
Total Releases:	9425
Sec 8 Releases:	9425
On-site Contained:	0
On-Site Other:	0
On-site Energy Recovery:	3114616
On-Site Recycling:	0
On-Site Treatment:	0
Production Waste:	3124041
One-Time Release:	0
Production Ratio:	1.04
Parent Company Name:	ARCLIN INC
Parent Company DB No:	NA

51	***7 of 26***	***WSW***	***0.22 / 1,157.18***	***1,189.89***	***ARCLIN SURFACES LLC 15859 DYNO DR HAYWARD WI 54843***	***TRIS***

TRI Facility ID:	54843NRSNN121VE	**Year:**	1996
BIA Code:		**Tribe:**	
Federal Facility:	NO	**County:**	SAWYER
FRS ID:			

--Details--

Primary SIC:	2672
Primary NAICS:	322222
Document Number:	1396100070123
Chemical:	PHENOL
CAS/Compound ID:	000108952
Clean Air Act?:	YES
Classification:	NON-PBT
Metal:	NO
Metal Category:	0
Carcinogen:	NO
Unit of Measure:	Pounds
On-Site Release Total:	614
Total Releases:	614
Sec 8 Releases:	614
On-site Contained:	0
On-Site Other:	0
On-site Energy Recovery:	307140
On-Site Recycling:	0
On-Site Treatment:	0
Production Waste:	309111
One-Time Release:	0
Production Ratio:	1.97
Parent Company Name:	ARCLIN INC
Parent Company DB No:	NA

Primary SIC:	2672
Primary NAICS:	322222
Document Number:	1396100070147
Chemical:	METHANOL
CAS/Compound ID:	000067561
Clean Air Act?:	YES
Classification:	NON-PBT
Metal:	NO
Metal Category:	0
Carcinogen:	NO
Unit of Measure:	Pounds
On-Site Release Total:	4345
Total Releases:	4345
Sec 8 Releases:	4077
On-site Contained:	0
On-Site Other:	0
On-site Energy Recovery:	2038701
On-Site Recycling:	0
On-Site Treatment:	0
Production Waste:	2042778
One-Time Release:	0
Production Ratio:	1.97
Parent Company Name:	ARCLIN INC
Parent Company DB No:	NA

Primary SIC:	2672
Primary NAICS:	322222
Document Number:	1396100070135
Chemical:	FORMALDEHYDE
CAS/Compound ID:	000050000
Clean Air Act?:	YES
Classification:	NON-PBT
Metal:	NO
Metal Category:	0
Carcinogen:	YES
Unit of Measure:	Pounds
On-Site Release Total:	490
Total Releases:	490
Sec 8 Releases:	490
On-site Contained:	0
On-Site Other:	0
On-site Energy Recovery:	2450490
On-Site Recycling:	0
On-Site Treatment:	0
Production Waste:	2452189
One-Time Release:	0
Production Ratio:	1.97
Parent Company Name:	ARCLIN INC
Parent Company DB No:	NA

Map Key	Number of Records	Direction	Distance (mi/ft)	Elev (ft)	Site	DB
51	8 of 26	WSW	0.22 / 1,157.18	1,189.89	ARCLIN SURFACES LLC 15859 DYNO DR HAYWARD WI 54843	TRIS

TRI Facility ID:	54843NRSNN121VE	**Year:**	1989
BIA Code:		**Tribe:**	
Federal Facility:	NO	**County:**	SAWYER
FRS ID:			

--Details--

Primary SIC:	2672
Primary NAICS:	322222
Document Number:	1389035869650
Chemical:	PHENOL
CAS/Compound ID:	000108952
Clean Air Act?:	YES

Classification:	NON-PBT
Metal:	NO
Metal Category:	0
Carcinogen:	NO
Unit of Measure:	Pounds
On-Site Release Total:	11522
Total Releases:	11522
Sec 8 Releases:	0
On-site Contained:	0
On-Site Other:	0
On-site Energy Recovery:	0
On-Site Recycling:	0
On-Site Treatment:	0
Production Waste:	0
One-Time Release:	0
Production Ratio:	
Parent Company Name:	ARCLIN INC
Parent Company DB No:	NA

Primary SIC:	2672
Primary NAICS:	322222
Document Number:	1389035869662
Chemical:	METHANOL
CAS/Compound ID:	000067561
Clean Air Act?:	YES
Classification:	NON-PBT
Metal:	NO
Metal Category:	0
Carcinogen:	NO
Unit of Measure:	Pounds
On-Site Release Total:	99593
Total Releases:	99593
Sec 8 Releases:	0
On-site Contained:	0
On-Site Other:	0
On-site Energy Recovery:	0
On-Site Recycling:	0
On-Site Treatment:	0
Production Waste:	0
One-Time Release:	0
Production Ratio:	
Parent Company Name:	ARCLIN INC
Parent Company DB No:	NA

Primary SIC:	2672
Primary NAICS:	322222
Document Number:	1389035869674
Chemical:	FORMALDEHYDE
CAS/Compound ID:	000050000
Clean Air Act?:	YES
Classification:	NON-PBT
Metal:	NO
Metal Category:	0
Carcinogen:	YES
Unit of Measure:	Pounds
On-Site Release Total:	3819
Total Releases:	3819
Sec 8 Releases:	0
On-site Contained:	0
On-Site Other:	0
On-site Energy Recovery:	0
On-Site Recycling:	0
On-Site Treatment:	0
Production Waste:	0
One-Time Release:	0
Production Ratio:	
Parent Company Name:	ARCLIN INC
Parent Company DB No:	NA

Map Key	Number of Records	Direction	Distance (mi/ft)	Elev (ft)	Site	DB
51	9 of 26	WSW	0.22 / 1,157.18	1,189.89	ARCLIN SURFACES LLC 15859 DYNO DR HAYWARD WI 54843	TRIS

TRI Facility ID: 54843NRSNN121VE
BIA Code:
Federal Facility: NO
FRS ID:
Year: 1994
Tribe:
County: SAWYER

--Details--

Primary SIC: 2672
Primary NAICS: 322222
Document Number: 1394080480938
Chemical: FORMALDEHYDE
CAS/Compound ID: 000050000
Clean Air Act?: YES
Classification: NON-PBT
Metal: NO
Metal Category: 0
Carcinogen: YES
Unit of Measure: Pounds
On-Site Release Total: 247
Total Releases: 997
Sec 8 Releases: 869
On-site Contained: 0
On-Site Other: 0
On-site Energy Recovery: 30789
On-Site Recycling: 0
On-Site Treatment: 0
Production Waste: 31658
One-Time Release: 0
Production Ratio: 1.35
Parent Company Name: ARCLIN INC
Parent Company DB No: NA

Primary SIC: 2672
Primary NAICS: 322222
Document Number: 1394080480953
Chemical: METHANOL
CAS/Compound ID: 000067561
Clean Air Act?: YES
Classification: NON-PBT
Metal: NO
Metal Category: 0
Carcinogen: NO
Unit of Measure: Pounds
On-Site Release Total: 4170
Total Releases: 4170
Sec 8 Releases: 4170
On-site Contained: 0
On-Site Other: 0
On-site Energy Recovery: 400780
On-Site Recycling: 0
On-Site Treatment: 0
Production Waste: 404950
One-Time Release: 0
Production Ratio: 1.35
Parent Company Name: ARCLIN INC
Parent Company DB No: NA

Primary SIC: 2672
Primary NAICS: 322222
Document Number: 1394080480940
Chemical: PHENOL
CAS/Compound ID: 000108952
Clean Air Act?: YES

Classification:	NON-PBT
Metal:	NO
Metal Category:	0
Carcinogen:	NO
Unit of Measure:	Pounds
On-Site Release Total:	615
Total Releases:	865
Sec 8 Releases:	1141
On-site Contained:	0
On-Site Other:	0
On-site Energy Recovery:	121650
On-Site Recycling:	0
On-Site Treatment:	0
Production Waste:	122791
One-Time Release:	0
Production Ratio:	1.35
Parent Company Name:	ARCLIN INC
Parent Company DB No:	NA

Primary SIC:	2672
Primary NAICS:	322222
Document Number:	1394080480965
Chemical:	ETHYLENE GLYCOL
CAS/Compound ID:	000107211
Clean Air Act?:	YES
Classification:	NON-PBT
Metal:	NO
Metal Category:	0
Carcinogen:	NO
Unit of Measure:	Pounds
On-Site Release Total:	250
Total Releases:	1000
Sec 8 Releases:	628
On-site Contained:	0
On-Site Other:	0
On-site Energy Recovery:	49613
On-Site Recycling:	0
On-Site Treatment:	0
Production Waste:	50241
One-Time Release:	0
Production Ratio:	1.35
Parent Company Name:	ARCLIN INC
Parent Company DB No:	NA

Map Key	Number of Records	Direction	Distance (mi/ft)	Elev (ft)	Site	DB
51	10 of 26	WSW	0.22 / 1,157.18	1,189.89	ARCLIN SURFACES LLC 15859 DYNO DR HAYWARD WI 54843	TRIS

TRI Facility ID:	54843NRSNN121VE	***Year:***	1997
BIA Code:		***Tribe:***	
Federal Facility:	NO	***County:***	SAWYER
FRS ID:			

--Details--

Primary SIC:	2672
Primary NAICS:	322222
Document Number:	1397110061355
Chemical:	FORMALDEHYDE
CAS/Compound ID:	000050000
Clean Air Act?:	YES
Classification:	NON-PBT
Metal:	NO
Metal Category:	0
Carcinogen:	YES
Unit of Measure:	Pounds
On-Site Release Total:	358

Map Key	Number of Records	Direction	Distance (mi/ft)	Elev (ft)	Site	DB

Total Releases:	358
Sec 8 Releases:	358
On-site Contained:	0
On-Site Other:	0
On-site Energy Recovery:	172966
On-Site Recycling:	0
On-Site Treatment:	0
Production Waste:	175278
One-Time Release:	0
Production Ratio:	.63
Parent Company Name:	ARCLIN INC
Parent Company DB No:	NA
Primary SIC:	2672
Primary NAICS:	322222
Document Number:	1397110061342
Chemical:	PHENOL
CAS/Compound ID:	000108952
Clean Air Act?:	YES
Classification:	NON-PBT
Metal:	NO
Metal Category:	0
Carcinogen:	NO
Unit of Measure:	Pounds
On-Site Release Total:	392
Total Releases:	392
Sec 8 Releases:	392
On-site Contained:	0
On-Site Other:	0
On-site Energy Recovery:	191380
On-Site Recycling:	0
On-Site Treatment:	0
Production Waste:	192206
One-Time Release:	0
Production Ratio:	.63
Parent Company Name:	ARCLIN INC
Parent Company DB No:	NA
Primary SIC:	2672
Primary NAICS:	322222
Document Number:	1397110061367
Chemical:	METHANOL
CAS/Compound ID:	000067561
Clean Air Act?:	YES
Classification:	NON-PBT
Metal:	NO
Metal Category:	0
Carcinogen:	NO
Unit of Measure:	Pounds
On-Site Release Total:	3279
Total Releases:	3279
Sec 8 Releases:	3072
On-site Contained:	0
On-Site Other:	0
On-site Energy Recovery:	1502502
On-Site Recycling:	0
On-Site Treatment:	0
Production Waste:	1505574
One-Time Release:	0
Production Ratio:	.63
Parent Company Name:	ARCLIN INC
Parent Company DB No:	NA

Map Key	Number of Records	Direction	Distance (mi/ft)	Elev (ft)	Site	DB
51	11 of 26	WSW	0.22 / 1,157.18	1,189.89	ARCLIN SURFACES LLC 15859 DYNO DR HAYWARD WI 54843	TRIS

TRI Facility ID: 54843NRSNN121VE **Year:** 1991
BIA Code: **Tribe:**
Federal Facility: NO **County:** SAWYER
FRS ID:

--Details--
Primary SIC: 2672
Primary NAICS: 322222
Document Number: 1391055627640
Chemical: PHENOL
CAS/Compound ID: 000108952
Clean Air Act?: YES
Classification: NON-PBT
Metal: NO
Metal Category: 0
Carcinogen: NO
Unit of Measure: Pounds
On-Site Release Total: 731
Total Releases: 981
Sec 8 Releases: 731
On-site Contained: 0
On-Site Other: 0
On-site Energy Recovery: 43792
On-Site Recycling: 0
On-Site Treatment: 0
Production Waste: 44523
One-Time Release: 0
Production Ratio: .66
Parent Company Name: ARCLIN INC
Parent Company DB No: NA

Primary SIC: 2672
Primary NAICS: 322222
Document Number: 1391055627638
Chemical: FORMALDEHYDE
CAS/Compound ID: 000050000
Clean Air Act?: YES
Classification: NON-PBT
Metal: NO
Metal Category: 0
Carcinogen: YES
Unit of Measure: Pounds
On-Site Release Total: 1487
Total Releases: 1737
Sec 8 Releases: 1487
On-site Contained: 0
On-Site Other: 0
On-site Energy Recovery: 88357
On-Site Recycling: 0
On-Site Treatment: 0
Production Waste: 89844
One-Time Release: 0
Production Ratio: .66
Parent Company Name: ARCLIN INC
Parent Company DB No: NA

Primary SIC: 2672
Primary NAICS: 322222
Document Number: 1391055627653
Chemical: METHANOL
CAS/Compound ID: 000067561
Clean Air Act?: YES
Classification: NON-PBT
Metal: NO
Metal Category: 0
Carcinogen: NO
Unit of Measure: Pounds
On-Site Release Total: 39981

Map Key	Number of Records	Direction	Distance (mi/ft)	Elev (ft)	Site	DB

Total Releases:	39981
Sec 8 Releases:	39620
On-site Contained:	0
On-Site Other:	0
On-site Energy Recovery:	88305
On-Site Recycling:	0
On-Site Treatment:	0
Production Waste:	127925
One-Time Release:	0
Production Ratio:	.66
Parent Company Name:	ARCLIN INC
Parent Company DB No:	NA

51	12 of 26	WSW	0.22 / 1,157.18	1,189.89	ARCLIN SURFACES LLC 15859 DYNO DR HAYWARD WI 54843	TRIS

TRI Facility ID:	54843NRSNN121VE	**Year:**	2009
BIA Code:		**Tribe:**	
Federal Facility:	NO	**County:**	SAWYER
FRS ID:			

--Details--

Primary SIC:	
Primary NAICS:	322222
Document Number:	1309207980982
Chemical:	METHANOL
CAS/Compound ID:	000067561
Clean Air Act?:	YES
Classification:	NON-PBT
Metal:	NO
Metal Category:	0
Carcinogen:	NO
Unit of Measure:	Pounds
On-Site Release Total:	122822
Total Releases:	122862.6
Sec 8 Releases:	0
On-site Contained:	0
On-Site Other:	122822
On-site Energy Recovery:	0
On-Site Recycling:	0
On-Site Treatment:	4837483
Production Waste:	4981587.6
One-Time Release:	0
Production Ratio:	.76
Parent Company Name:	ARCLIN INC
Parent Company DB No:	NA

Primary SIC:	
Primary NAICS:	322222
Document Number:	1309207981046
Chemical:	TRIETHYLAMINE
CAS/Compound ID:	000121448
Clean Air Act?:	YES
Classification:	NON-PBT
Metal:	NO
Metal Category:	0
Carcinogen:	NO
Unit of Measure:	Pounds
On-Site Release Total:	724
Total Releases:	724
Sec 8 Releases:	0
On-site Contained:	0
On-Site Other:	724
On-site Energy Recovery:	0
On-Site Recycling:	0

Map Key	Number of Records	Direction	Distance (mi/ft)	Elev (ft)	Site	DB

On-Site Treatment:	23981
Production Waste:	24705
One-Time Release:	0
Production Ratio:	.76
Parent Company Name:	ARCLIN INC
Parent Company DB No:	NA
Primary SIC:	
Primary NAICS:	322222
Document Number:	1309207981010
Chemical:	PHENOL
CAS/Compound ID:	000108952
Clean Air Act?:	YES
Classification:	NON-PBT
Metal:	NO
Metal Category:	0
Carcinogen:	NO
Unit of Measure:	Pounds
On-Site Release Total:	15171
Total Releases:	15377
Sec 8 Releases:	0
On-site Contained:	0
On-Site Other:	15171
On-site Energy Recovery:	0
On-Site Recycling:	0
On-Site Treatment:	523559
Production Waste:	541884
One-Time Release:	0
Production Ratio:	.76
Parent Company Name:	ARCLIN INC
Parent Company DB No:	NA
Primary SIC:	
Primary NAICS:	322222
Document Number:	1309207980943
Chemical:	FORMALDEHYDE
CAS/Compound ID:	000050000
Clean Air Act?:	YES
Classification:	NON-PBT
Metal:	NO
Metal Category:	0
Carcinogen:	YES
Unit of Measure:	Pounds
On-Site Release Total:	8287
Total Releases:	8318
Sec 8 Releases:	0
On-site Contained:	0
On-Site Other:	8287
On-site Energy Recovery:	0
On-Site Recycling:	0
On-Site Treatment:	280585
Production Waste:	290709
One-Time Release:	0
Production Ratio:	.76
Parent Company Name:	ARCLIN INC
Parent Company DB No:	NA

Map Key	Number of Records	Direction	Distance (mi/ft)	Elev (ft)	Site	DB
51	13 of 26	WSW	0.22 / 1,157.18	1,189.89	ARCLIN SURFACES LLC 15859 DYNO DR HAYWARD WI 54843	TRIS

TRI Facility ID:	54843NRSNN121VE	**Year:**	1995
BIA Code:		**Tribe:**	
Federal Facility:	NO	**County:**	SAWYER
FRS ID:			

Map Key	Number of Records	Direction	Distance (mi/ft)	Elev (ft)	Site	DB

--Details--

Primary SIC:	2672
Primary NAICS:	322222
Document Number:	1395090328434
Chemical:	PHENOL
CAS/Compound ID:	000108952
Clean Air Act?:	YES
Classification:	NON-PBT
Metal:	NO
Metal Category:	0
Carcinogen:	NO
Unit of Measure:	Pounds
On-Site Release Total:	553
Total Releases:	553
Sec 8 Releases:	953
On-site Contained:	0
On-Site Other:	0
On-site Energy Recovery:	491697
On-Site Recycling:	0
On-Site Treatment:	0
Production Waste:	493050
One-Time Release:	0
Production Ratio:	2.4
Parent Company Name:	ARCLIN INC
Parent Company DB No:	NA

Primary SIC:	2672
Primary NAICS:	322222
Document Number:	1395090328459
Chemical:	METHANOL
CAS/Compound ID:	000067561
Clean Air Act?:	YES
Classification:	NON-PBT
Metal:	NO
Metal Category:	0
Carcinogen:	NO
Unit of Measure:	Pounds
On-Site Release Total:	998
Total Releases:	998
Sec 8 Releases:	827
On-site Contained:	0
On-Site Other:	0
On-site Energy Recovery:	734896
On-Site Recycling:	0
On-Site Treatment:	0
Production Waste:	735723
One-Time Release:	0
Production Ratio:	2.4
Parent Company Name:	ARCLIN INC
Parent Company DB No:	NA

Primary SIC:	2672
Primary NAICS:	322222
Document Number:	1395090328446
Chemical:	FORMALDEHYDE
CAS/Compound ID:	000050000
Clean Air Act?:	YES
Classification:	NON-PBT
Metal:	NO
Metal Category:	0
Carcinogen:	YES
Unit of Measure:	Pounds
On-Site Release Total:	189
Total Releases:	189
Sec 8 Releases:	938
On-site Contained:	0
On-Site Other:	0
On-site Energy Recovery:	168114
On-Site Recycling:	0

Map Key	Number of Records	Direction	Distance (mi/ft)	Elev (ft)	Site	DB

On-Site Treatment: 0
Production Waste: 169801
One-Time Release: 0
Production Ratio: 2.4
Parent Company Name: ARCLIN INC
Parent Company DB No: NA

---

51 | ***14 of 26*** | ***WSW*** | ***0.22 / 1,157.18*** | ***1,189.89*** | ***ARCLIN SURFACES LLC***
15859 DYNO DR
HAYWARD WI 54843 | ***TRIS***

TRI Facility ID: 54843NRSNN121VE
BIA Code:
Federal Facility: NO
FRS ID:
Year: 2002
Tribe:
County: SAWYER

--Details--
Primary SIC: 2672
Primary NAICS: 322222
Document Number: 1302200149019
Chemical: PHENOL
CAS/Compound ID: 000108952
Clean Air Act?: YES
Classification: NON-PBT
Metal: NO
Metal Category: 0
Carcinogen: NO
Unit of Measure: Pounds
On-Site Release Total: 14511
Total Releases: 18436
Sec 8 Releases: 18374
On-site Contained: 0
On-Site Other: 0
On-site Energy Recovery: 0
On-Site Recycling: 0
On-Site Treatment: 915262
Production Waste: 936863
One-Time Release: 0
Production Ratio: 1.13
Parent Company Name: ARCLIN INC
Parent Company DB No: NA

Primary SIC: 2672
Primary NAICS: 322222
Document Number: 1302200148993
Chemical: FORMALDEHYDE
CAS/Compound ID: 000050000
Clean Air Act?: YES
Classification: NON-PBT
Metal: NO
Metal Category: 0
Carcinogen: YES
Unit of Measure: Pounds
On-Site Release Total: 4564
Total Releases: 5028
Sec 8 Releases: 5020
On-site Contained: 0
On-Site Other: 0
On-site Energy Recovery: 0
On-Site Recycling: 0
On-Site Treatment: 288609
Production Waste: 295692
One-Time Release: 0
Production Ratio: 1.13
Parent Company Name: ARCLIN INC
Parent Company DB No: NA

Map Key	Number of Records	Direction	Distance (mi/ft)	Elev (ft)	Site	DB

Primary SIC: 2672
Primary NAICS: 322222
Document Number: 1302200149007
Chemical: METHANOL
CAS/Compound ID: 000067561
Clean Air Act?: YES
Classification: NON-PBT
Metal: NO
Metal Category: 0
Carcinogen: NO
Unit of Measure: Pounds
On-Site Release Total: 67491.6
Total Releases: 67491.6
Sec 8 Releases: 66351
On-site Contained: 0
On-Site Other: 0
On-site Energy Recovery: 0
On-Site Recycling: 0
On-Site Treatment: 4203862
Production Waste: 4303816
One-Time Release: 0
Production Ratio: 1.13
Parent Company Name: ARCLIN INC
Parent Company DB No: NA

51	*15 of 26*	*WSW*	*0.22 / 1,157.18*	*1,189.89*	***ARCLIN SURFACES LLC*** ***15859 DYNO DR*** ***HAYWARD WI 54843***	*TRIS*

TRI Facility ID: 54843NRSNN121VE
BIA Code:
Federal Facility: NO
FRS ID:
Year: 1999
Tribe:
County: SAWYER

--Details--
Primary SIC: 2672
Primary NAICS: 322222
Document Number: 1399130367358
Chemical: PHENOL
CAS/Compound ID: 000108952
Clean Air Act?: YES
Classification: NON-PBT
Metal: NO
Metal Category: 0
Carcinogen: NO
Unit of Measure: Pounds
On-Site Release Total: 1292
Total Releases: 2667
Sec 8 Releases: 2667
On-site Contained: 0
On-Site Other: 0
On-site Energy Recovery: 564329
On-Site Recycling: 0
On-Site Treatment: 0
Production Waste: 566996
One-Time Release: 0
Production Ratio: 1.13
Parent Company Name: ARCLIN INC
Parent Company DB No: NA

Primary SIC: 2672
Primary NAICS: 322222
Document Number: 1399130367384
Chemical: ETHYLENE GLYCOL
CAS/Compound ID: 000107211

Clean Air Act?: YES
Classification: NON-PBT
Metal: NO
Metal Category: 0
Carcinogen: NO
Unit of Measure: Pounds
On-Site Release Total: 20
Total Releases: 20
Sec 8 Releases: 20
On-site Contained: 0
On-Site Other: 0
On-site Energy Recovery: 40908
On-Site Recycling: 0
On-Site Treatment: 0
Production Waste: 40928
One-Time Release: 0
Production Ratio: 1.13
Parent Company Name: ARCLIN INC
Parent Company DB No: NA

Primary SIC: 2672
Primary NAICS: 322222
Document Number: 1399130367372
Chemical: METHANOL
CAS/Compound ID: 000067561
Clean Air Act?: YES
Classification: NON-PBT
Metal: NO
Metal Category: 0
Carcinogen: NO
Unit of Measure: Pounds
On-Site Release Total: 6413
Total Releases: 6413
Sec 8 Releases: 5663
On-site Contained: 0
On-Site Other: 0
On-site Energy Recovery: 2747484
On-Site Recycling: 0
On-Site Treatment: 0
Production Waste: 2753147
One-Time Release: 0
Production Ratio: 1.13
Parent Company Name: ARCLIN INC
Parent Company DB No: NA

Primary SIC: 2672
Primary NAICS: 322222
Document Number: 1399130367360
Chemical: FORMALDEHYDE
CAS/Compound ID: 000050000
Clean Air Act?: YES
Classification: NON-PBT
Metal: NO
Metal Category: 0
Carcinogen: YES
Unit of Measure: Pounds
On-Site Release Total: 654
Total Releases: 1997
Sec 8 Releases: 1997
On-site Contained: 0
On-Site Other: 0
On-site Energy Recovery: 281387
On-Site Recycling: 0
On-Site Treatment: 0
Production Waste: 283384
One-Time Release: 0
Production Ratio: 1.13
Parent Company Name: ARCLIN INC
Parent Company DB No: NA

Map Key	Number of Records	Direction	Distance (mi/ft)	Elev (ft)	Site	DB
51	16 of 26	WSW	0.22 / 1,157.18	1,189.89	ARCLIN SURFACES LLC 15859 DYNO DR HAYWARD WI 54843	TRIS

TRI Facility ID: 54843NRSNN121VE
BIA Code:
Federal Facility: NO
FRS ID:
Year: 1990
Tribe:
County: SAWYER

--Details--

Primary SIC: 2672
Primary NAICS: 322222
Document Number: 1390045583224
Chemical: FORMALDEHYDE
CAS/Compound ID: 000050000
Clean Air Act?: YES
Classification: NON-PBT
Metal: NO
Metal Category: 0
Carcinogen: YES
Unit of Measure: Pounds
On-Site Release Total: 14185
Total Releases: 14185
Sec 8 Releases: 0
On-site Contained: 0
On-Site Other: 0
On-site Energy Recovery: 0
On-Site Recycling: 0
On-Site Treatment: 0
Production Waste: 0
One-Time Release: 0
Production Ratio:
Parent Company Name: ARCLIN INC
Parent Company DB No: NA

Primary SIC: 2672
Primary NAICS: 322222
Document Number: 1390045583212
Chemical: PHENOL
CAS/Compound ID: 000108952
Clean Air Act?: YES
Classification: NON-PBT
Metal: NO
Metal Category: 0
Carcinogen: NO
Unit of Measure: Pounds
On-Site Release Total: 1028
Total Releases: 1028
Sec 8 Releases: 0
On-site Contained: 0
On-Site Other: 0
On-site Energy Recovery: 0
On-Site Recycling: 0
On-Site Treatment: 0
Production Waste: 0
One-Time Release: 0
Production Ratio:
Parent Company Name: ARCLIN INC
Parent Company DB No: NA

Primary SIC: 2672
Primary NAICS: 322222
Document Number: 1390045583236
Chemical: METHANOL
CAS/Compound ID: 000067561

Map Key	Number of Records	Direction	Distance (mi/ft)	Elev (ft)	Site	DB

Clean Air Act?: YES
Classification: NON-PBT
Metal: NO
Metal Category: 0
Carcinogen: NO
Unit of Measure: Pounds
On-Site Release Total: 25892
Total Releases: 25892
Sec 8 Releases: 0
On-site Contained: 0
On-Site Other: 0
On-site Energy Recovery: 0
On-Site Recycling: 0
On-Site Treatment: 0
Production Waste: 0
One-Time Release: 0
Production Ratio:
Parent Company Name: ARCLIN INC
Parent Company DB No: NA

---

51 | ***17 of 26*** | ***WSW*** | ***0.22 / 1,157.18*** | ***1,189.89*** | ***ARCLIN SURFACES LLC***
15859 DYNO DR
HAYWARD WI 54843 | ***TRIS***

TRI Facility ID: 54843NRSNN121VE
BIA Code:
Federal Facility: NO
FRS ID:

Year: 1988
Tribe:
County: SAWYER

--Details--
Primary SIC: 2672
Primary NAICS: 322222
Document Number: 1388025928591
Chemical: PHENOL
CAS/Compound ID: 000108952
Clean Air Act?: YES
Classification: NON-PBT
Metal: NO
Metal Category: 0
Carcinogen: NO
Unit of Measure: Pounds
On-Site Release Total: 10672
Total Releases: 10672
Sec 8 Releases: 0
On-site Contained: 0
On-Site Other: 0
On-site Energy Recovery: 0
On-Site Recycling: 0
On-Site Treatment: 0
Production Waste: 0
One-Time Release: 0
Production Ratio:
Parent Company Name: ARCLIN INC
Parent Company DB No: NA

Primary SIC: 2672
Primary NAICS: 322222
Document Number: 1388025928589
Chemical: FORMALDEHYDE
CAS/Compound ID: 000050000
Clean Air Act?: YES
Classification: NON-PBT
Metal: NO
Metal Category: 0
Carcinogen: YES
Unit of Measure: Pounds

On-Site Release Total:	3537
Total Releases:	3537
Sec 8 Releases:	0
On-site Contained:	0
On-Site Other:	0
On-site Energy Recovery:	0
On-Site Recycling:	0
On-Site Treatment:	0
Production Waste:	0
One-Time Release:	0
Production Ratio:	
Parent Company Name:	ARCLIN INC
Parent Company DB No:	NA

Primary SIC:	2672
Primary NAICS:	322222
Document Number:	1388025928603
Chemical:	METHANOL
CAS/Compound ID:	000067561
Clean Air Act?:	YES
Classification:	NON-PBT
Metal:	NO
Metal Category:	0
Carcinogen:	NO
Unit of Measure:	Pounds
On-Site Release Total:	86590
Total Releases:	86590
Sec 8 Releases:	0
On-site Contained:	0
On-Site Other:	0
On-site Energy Recovery:	0
On-Site Recycling:	0
On-Site Treatment:	0
Production Waste:	0
One-Time Release:	0
Production Ratio:	
Parent Company Name:	ARCLIN INC
Parent Company DB No:	NA

Map Key	Number of Records	Direction	Distance (mi/ft)	Elev (ft)	Site	DB
51	18 of 26	WSW	0.22 / 1,157.18	1,189.89	ARCLIN SURFACES LLC 15859 DYNO DR HAYWARD WI 54843	TRIS

TRI Facility ID:	54843NRSNN121VE	**Year:**	2001
BIA Code:		**Tribe:**	
Federal Facility:	NO	**County:**	SAWYER
FRS ID:			

--Details--

Primary SIC:	2672
Primary NAICS:	322222
Document Number:	1301150150961
Chemical:	METHANOL
CAS/Compound ID:	000067561
Clean Air Act?:	YES
Classification:	NON-PBT
Metal:	NO
Metal Category:	0
Carcinogen:	NO
Unit of Measure:	Pounds
On-Site Release Total:	7289
Total Releases:	7289
Sec 8 Releases:	7226
On-site Contained:	0
On-Site Other:	0
On-site Energy Recovery:	3493311

Map Key	Number of Records	Direction	Distance (mi/ft)	Elev (ft)	Site	DB

On-Site Recycling:	0
On-Site Treatment:	0
Production Waste:	3500537
One-Time Release:	0
Production Ratio:	1.13
Parent Company Name:	ARCLIN INC
Parent Company DB No:	NA
Primary SIC:	2672
Primary NAICS:	322222
Document Number:	1301150150973
Chemical:	PHENOL
CAS/Compound ID:	000108952
Clean Air Act?:	YES
Classification:	NON-PBT
Metal:	NO
Metal Category:	0
Carcinogen:	NO
Unit of Measure:	Pounds
On-Site Release Total:	1160
Total Releases:	1459
Sec 8 Releases:	1459
On-site Contained:	0
On-Site Other:	0
On-site Energy Recovery:	560592
On-Site Recycling:	0
On-Site Treatment:	0
Production Waste:	562051
One-Time Release:	0
Production Ratio:	1.13
Parent Company Name:	ARCLIN INC
Parent Company DB No:	NA
Primary SIC:	2672
Primary NAICS:	322222
Document Number:	1301150150959
Chemical:	FORMALDEHYDE
CAS/Compound ID:	000050000
Clean Air Act?:	YES
Classification:	NON-PBT
Metal:	NO
Metal Category:	0
Carcinogen:	YES
Unit of Measure:	Pounds
On-Site Release Total:	458
Total Releases:	550
Sec 8 Releases:	549
On-site Contained:	0
On-Site Other:	0
On-site Energy Recovery:	221142
On-Site Recycling:	0
On-Site Treatment:	0
Production Waste:	221691
One-Time Release:	0
Production Ratio:	1.13
Parent Company Name:	ARCLIN INC
Parent Company DB No:	NA

Map Key	Number of Records	Direction	Distance (mi/ft)	Elev (ft)	Site	DB
51	19 of 26	WSW	0.22 / 1,157.18	1,189.89	ARCLIN SURFACES LLC 15859 DYNO DR HAYWARD WI 54843	TRIS

TRI Facility ID:	54843NRSNN121VE	**Year:**	2006
BIA Code:		**Tribe:**	
Federal Facility:	NO	**County:**	SAWYER
FRS ID:			

--Details--

Primary SIC:	
Primary NAICS:	322222
Document Number:	1306204670552
Chemical:	METHANOL
CAS/Compound ID:	000067561
Clean Air Act?:	YES
Classification:	NON-PBT
Metal:	NO
Metal Category:	0
Carcinogen:	NO
Unit of Measure:	Pounds
On-Site Release Total:	154489
Total Releases:	154640
Sec 8 Releases:	0
On-site Contained:	0
On-Site Other:	153053
On-site Energy Recovery:	0
On-Site Recycling:	0
On-Site Treatment:	7327478
Production Waste:	7514127
One-Time Release:	0
Production Ratio:	1.03
Parent Company Name:	ARCLIN INC
Parent Company DB No:	NA

Primary SIC:	
Primary NAICS:	322222
Document Number:	1306204670549
Chemical:	FORMALDEHYDE
CAS/Compound ID:	000050000
Clean Air Act?:	YES
Classification:	NON-PBT
Metal:	NO
Metal Category:	0
Carcinogen:	YES
Unit of Measure:	Pounds
On-Site Release Total:	8795
Total Releases:	8930
Sec 8 Releases:	0
On-site Contained:	0
On-Site Other:	8795
On-site Energy Recovery:	0
On-Site Recycling:	0
On-Site Treatment:	381140
Production Waste:	392503.5
One-Time Release:	0
Production Ratio:	1.03
Parent Company Name:	ARCLIN INC
Parent Company DB No:	NA

Primary SIC:	
Primary NAICS:	322222
Document Number:	1306204670576
Chemical:	TRIETHYLAMINE
CAS/Compound ID:	000121448
Clean Air Act?:	YES
Classification:	NON-PBT
Metal:	NO
Metal Category:	0
Carcinogen:	NO
Unit of Measure:	Pounds
On-Site Release Total:	734
Total Releases:	734
Sec 8 Releases:	0
On-site Contained:	0
On-Site Other:	734
On-site Energy Recovery:	0

Map Key	Number of Records	Direction	Distance (mi/ft)	Elev (ft)	Site	DB

On-Site Recycling: 0
On-Site Treatment: 26205
Production Waste: 26939
One-Time Release: 0
Production Ratio: 1.03
Parent Company Name: ARCLIN INC
Parent Company DB No: NA

Primary SIC:
Primary NAICS: 322222
Document Number: 1306204670564
Chemical: PHENOL
CAS/Compound ID: 000108952
Clean Air Act?: YES
Classification: NON-PBT
Metal: NO
Metal Category: 0
Carcinogen: NO
Unit of Measure: Pounds
On-Site Release Total: 16543
Total Releases: 16684
Sec 8 Releases: 0
On-site Contained: 0
On-Site Other: 16543
On-site Energy Recovery: 0
On-Site Recycling: 0
On-Site Treatment: 734926
Production Waste: 755416
One-Time Release: 0
Production Ratio: 1.03
Parent Company Name: ARCLIN INC
Parent Company DB No: NA

Map Key	Number of Records	Direction	Distance (mi/ft)	Elev (ft)	Site	DB
51	20 of 26	WSW	0.22 / 1,157.18	1,189.89	ARCLIN SURFACES LLC 15859 DYNO DR HAYWARD WI 54843	TRIS

TRI Facility ID: 54843NRSNN121VE
BIA Code:
Federal Facility: NO
FRS ID:
Year: 2008
Tribe:
County: SAWYER

--Details--
Primary SIC:
Primary NAICS: 322222
Document Number: 1308206823611
Chemical: FORMALDEHYDE
CAS/Compound ID: 000050000
Clean Air Act?: YES
Classification: NON-PBT
Metal: NO
Metal Category: 0
Carcinogen: YES
Unit of Measure: Pounds
On-Site Release Total: 9790
Total Releases: 9840.1
Sec 8 Releases: 0
On-site Contained: 0
On-Site Other: 9790
On-site Energy Recovery: 0
On-Site Recycling: 0
On-Site Treatment: 363558
Production Waste: 375340.1
One-Time Release: 0
Production Ratio: 1.02
Parent Company Name: ARCLIN INC

Parent Company DB No: NA

Primary SIC:
Primary NAICS: 322222
Document Number: 1308206823635
Chemical: PHENOL
CAS/Compound ID: 000108952
Clean Air Act?: YES
Classification: NON-PBT
Metal: NO
Metal Category: 0
Carcinogen: NO
Unit of Measure: Pounds
On-Site Release Total: 18017
Total Releases: 18298.7
Sec 8 Releases: 0
On-site Contained: 0
On-Site Other: 18017
On-site Energy Recovery: 0
On-Site Recycling: 0
On-Site Treatment: 686669
Production Waste: 708005.7
One-Time Release: 0
Production Ratio: 1.02
Parent Company Name: ARCLIN INC
Parent Company DB No: NA

Primary SIC:
Primary NAICS: 322222
Document Number: 1308206823623
Chemical: METHANOL
CAS/Compound ID: 000067561
Clean Air Act?: YES
Classification: NON-PBT
Metal: NO
Metal Category: 0
Carcinogen: NO
Unit of Measure: Pounds
On-Site Release Total: 141545
Total Releases: 141584.6
Sec 8 Releases: 0
On-site Contained: 0
On-Site Other: 141545
On-site Energy Recovery: 0
On-Site Recycling: 0
On-Site Treatment: 6269273
Production Waste: 6433816.6
One-Time Release: 0
Production Ratio: 1.02
Parent Company Name: ARCLIN INC
Parent Company DB No: NA

Primary SIC:
Primary NAICS: 322222
Document Number: 1308206823647
Chemical: TRIETHYLAMINE
CAS/Compound ID: 000121448
Clean Air Act?: YES
Classification: NON-PBT
Metal: NO
Metal Category: 0
Carcinogen: NO
Unit of Measure: Pounds
On-Site Release Total: 805
Total Releases: 805
Sec 8 Releases: 0
On-site Contained: 0
On-Site Other: 805
On-site Energy Recovery: 0

Map Key	Number of Records	Direction	Distance (mi/ft)	Elev (ft)	Site	DB

On-Site Recycling: 0
On-Site Treatment: 25511
Production Waste: 26316
One-Time Release: 0
Production Ratio: 1.02
Parent Company Name: ARCLIN INC
Parent Company DB No: NA

---

51 | ***21 of 26*** | ***WSW*** | ***0.22 / 1,157.18*** | ***1,189.89*** | ***ARCLIN SURFACES LLC***
15859 DYNO DR
HAYWARD WI 54843 | ***TRIS***

TRI Facility ID: 54843NRSNN121VE
BIA Code:
Federal Facility: NO
FRS ID:
Year: 2007
Tribe:
County: SAWYER

--Details--
Primary SIC:
Primary NAICS: 322222
Document Number: 1307205625357
Chemical: METHANOL
CAS/Compound ID: 000067561
Clean Air Act?: YES
Classification: NON-PBT
Metal: NO
Metal Category: 0
Carcinogen: NO
Unit of Measure: Pounds
On-Site Release Total: 132902
Total Releases: 133031.4
Sec 8 Releases: 0
On-site Contained: 0
On-Site Other: 132902
On-site Energy Recovery: 0
On-Site Recycling: 0
On-Site Treatment: 6517726
Production Waste: 6714318.4
One-Time Release: 0
Production Ratio: .92
Parent Company Name: ARCLIN INC
Parent Company DB No: NA

Primary SIC:
Primary NAICS: 322222
Document Number: 1307205625344
Chemical: FORMALDEHYDE
CAS/Compound ID: 000050000
Clean Air Act?: YES
Classification: NON-PBT
Metal: NO
Metal Category: 0
Carcinogen: YES
Unit of Measure: Pounds
On-Site Release Total: 8693
Total Releases: 8818.2
Sec 8 Releases: 0
On-site Contained: 0
On-Site Other: 8693
On-site Energy Recovery: 0
On-Site Recycling: 0
On-Site Treatment: 347452
Production Waste: 361376.2
One-Time Release: 0
Production Ratio: .92
Parent Company Name: ARCLIN INC

Map Key	Number of Records	Direction	Distance (mi/ft)	Elev (ft)	Site	DB

Parent Company DB No: NA

Primary SIC:
Primary NAICS: 322222
Document Number: 1307205625371
Chemical: TRIETHYLAMINE
CAS/Compound ID: 000121448
Clean Air Act?: YES
Classification: NON-PBT
Metal: NO
Metal Category: 0
Carcinogen: NO
Unit of Measure: Pounds
On-Site Release Total: 783
Total Releases: 783
Sec 8 Releases: 0
On-site Contained: 0
On-Site Other: 783
On-site Energy Recovery: 0
On-Site Recycling: 0
On-Site Treatment: 27980
Production Waste: 28763
One-Time Release: 0
Production Ratio: .92
Parent Company Name: ARCLIN INC
Parent Company DB No: NA

Primary SIC:
Primary NAICS: 322222
Document Number: 1307205625369
Chemical: PHENOL
CAS/Compound ID: 000108952
Clean Air Act?: YES
Classification: NON-PBT
Metal: NO
Metal Category: 0
Carcinogen: NO
Unit of Measure: Pounds
On-Site Release Total: 16503
Total Releases: 16628.5
Sec 8 Releases: 0
On-site Contained: 0
On-Site Other: 16503
On-site Energy Recovery: 0
On-Site Recycling: 0
On-Site Treatment: 667497
Production Waste: 692112.5
One-Time Release: 0
Production Ratio: .92
Parent Company Name: ARCLIN INC
Parent Company DB No: NA

51	***22 of 26***	***WSW***	***0.22 / 1,157.18***	***1,189.89***	***ARCLIN SURFACES LLC 15859 DYNO DR HAYWARD WI 54843***	***TRIS***

TRI Facility ID: 54843NRSNN121VE
BIA Code:
Federal Facility: NO
FRS ID:
Year: 2005
Tribe:
County: SAWYER

--Details--
Primary SIC: 2672
Primary NAICS: 322222
Document Number: 1305203497957
Chemical: PHENOL

CAS/Compound ID: 000108952
Clean Air Act?: YES
Classification: NON-PBT
Metal: NO
Metal Category: 0
Carcinogen: NO
Unit of Measure: Pounds
On-Site Release Total: 14590
Total Releases: 14753
Sec 8 Releases: 0
On-site Contained: 0
On-Site Other: 14590
On-site Energy Recovery: 0
On-Site Recycling: 0
On-Site Treatment: 729476
Production Waste: 746957
One-Time Release: 0
Production Ratio: 1.09
Parent Company Name: ARCLIN INC
Parent Company DB No: NA

Primary SIC: 2672
Primary NAICS: 322222
Document Number: 1305203497969
Chemical: TRIETHYLAMINE
CAS/Compound ID: 000121448
Clean Air Act?: YES
Classification: NON-PBT
Metal: NO
Metal Category: 0
Carcinogen: NO
Unit of Measure: Pounds
On-Site Release Total: 545
Total Releases: 545
Sec 8 Releases: 0
On-site Contained: 0
On-Site Other: 545
On-site Energy Recovery: 0
On-Site Recycling: 0
On-Site Treatment: 27243
Production Waste: 27788
One-Time Release: 0
Production Ratio: 1.09
Parent Company Name: ARCLIN INC
Parent Company DB No: NA

Primary SIC: 2672
Primary NAICS: 322222
Document Number: 1305203497944
Chemical: METHANOL
CAS/Compound ID: 000067561
Clean Air Act?: YES
Classification: NON-PBT
Metal: NO
Metal Category: 0
Carcinogen: NO
Unit of Measure: Pounds
On-Site Release Total: 156255
Total Releases: 156425
Sec 8 Releases: 0
On-site Contained: 0
On-Site Other: 155623
On-site Energy Recovery: 0
On-Site Recycling: 0
On-Site Treatment: 7781136
Production Waste: 7963323
One-Time Release: 0
Production Ratio: 1.09
Parent Company Name: ARCLIN INC

Parent Company DB No: NA

Primary SIC: 2672
Primary NAICS: 322222
Document Number: 1305203497932
Chemical: FORMALDEHYDE
CAS/Compound ID: 000050000
Clean Air Act?: YES
Classification: NON-PBT
Metal: NO
Metal Category: 0
Carcinogen: YES
Unit of Measure: Pounds
On-Site Release Total: 7587
Total Releases: 7746
Sec 8 Releases: 0
On-site Contained: 0
On-Site Other: 7587
On-site Energy Recovery: 0
On-Site Recycling: 0
On-Site Treatment: 379332
Production Waste: 388822
One-Time Release: 0
Production Ratio: 1.09
Parent Company Name: ARCLIN INC
Parent Company DB No: NA

51	*23 of 26*	*WSW*	*0.22 / 1,157.18*	*1,189.89*	***ARCLIN SURFACES LLC*** ***15859 DYNO DR*** ***HAYWARD WI 54843***	*TRIS*

TRI Facility ID: 54843NRSNN121VE
BIA Code:
Federal Facility: NO
FRS ID:
Year: 1998
Tribe:
County: SAWYER

--Details--
Primary SIC: 2672
Primary NAICS: 322222
Document Number: 1398120740511
Chemical: METHANOL
CAS/Compound ID: 000067561
Clean Air Act?: YES
Classification: NON-PBT
Metal: NO
Metal Category: 0
Carcinogen: NO
Unit of Measure: Pounds
On-Site Release Total: 5780
Total Releases: 5780
Sec 8 Releases: 5230
On-site Contained: 0
On-Site Other: 0
On-site Energy Recovery: 2347500
On-Site Recycling: 0
On-Site Treatment: 0
Production Waste: 2352730
One-Time Release: 0
Production Ratio: 111.11
Parent Company Name: ARCLIN INC
Parent Company DB No: NA

Primary SIC: 2672
Primary NAICS: 322222
Document Number: 1398120740509
Chemical: FORMALDEHYDE

CAS/Compound ID: 000050000
Clean Air Act?: YES
Classification: NON-PBT
Metal: NO
Metal Category: 0
Carcinogen: YES
Unit of Measure: Pounds
On-Site Release Total: 578
Total Releases: 3689
Sec 8 Releases: 578
On-site Contained: 0
On-Site Other: 0
On-site Energy Recovery: 235354
On-Site Recycling: 0
On-Site Treatment: 0
Production Waste: 237458
One-Time Release: 0
Production Ratio: 111.11
Parent Company Name: ARCLIN INC
Parent Company DB No: NA

Primary SIC: 2672
Primary NAICS: 322222
Document Number: 1398120740497
Chemical: PHENOL
CAS/Compound ID: 000108952
Clean Air Act?: YES
Classification: NON-PBT
Metal: NO
Metal Category: 0
Carcinogen: NO
Unit of Measure: Pounds
On-Site Release Total: 1069
Total Releases: 2402
Sec 8 Releases: 1069
On-site Contained: 0
On-Site Other: 0
On-site Energy Recovery: 493979
On-Site Recycling: 0
On-Site Treatment: 0
Production Waste: 496381
One-Time Release: 0
Production Ratio: 111.11
Parent Company Name: ARCLIN INC
Parent Company DB No: NA

Map Key	Number of Records	Direction	Distance (mi/ft)	Elev (ft)	Site	DB
51	24 of 26	WSW	0.22 / 1,157.18	1,189.89	ARCLIN SURFACES LLC 15859 DYNO DR HAYWARD WI 54843	TRIS

TRI Facility ID: 54843NRSNN121VE
BIA Code:
Federal Facility: NO
FRS ID:
Year: 1993
Tribe:
County: SAWYER

--Details--
Primary SIC: 2672
Primary NAICS: 322222
Document Number: 1393070437809
Chemical: FORMALDEHYDE
CAS/Compound ID: 000050000
Clean Air Act?: YES
Classification: NON-PBT
Metal: NO
Metal Category: 0
Carcinogen: YES

Unit of Measure:	Pounds
On-Site Release Total:	1534
Total Releases:	2284
Sec 8 Releases:	1534
On-site Contained:	0
On-Site Other:	0
On-site Energy Recovery:	129134
On-Site Recycling:	0
On-Site Treatment:	127750
Production Waste:	258418
One-Time Release:	0
Production Ratio:	1.13
Parent Company Name:	ARCLIN INC
Parent Company DB No:	NA
Primary SIC:	2672
Primary NAICS:	322222
Document Number:	1393070437811
Chemical:	PHENOL
CAS/Compound ID:	000108952
Clean Air Act?:	YES
Classification:	NON-PBT
Metal:	NO
Metal Category:	0
Carcinogen:	NO
Unit of Measure:	Pounds
On-Site Release Total:	2210
Total Releases:	2960
Sec 8 Releases:	2210
On-site Contained:	0
On-Site Other:	0
On-site Energy Recovery:	112508
On-Site Recycling:	0
On-Site Treatment:	110298
Production Waste:	225016
One-Time Release:	0
Production Ratio:	1.13
Parent Company Name:	ARCLIN INC
Parent Company DB No:	NA
Primary SIC:	2672
Primary NAICS:	322222
Document Number:	1393070437835
Chemical:	ETHYLENE GLYCOL
CAS/Compound ID:	000107211
Clean Air Act?:	YES
Classification:	NON-PBT
Metal:	NO
Metal Category:	0
Carcinogen:	NO
Unit of Measure:	Pounds
On-Site Release Total:	327
Total Releases:	4227
Sec 8 Releases:	327
On-site Contained:	0
On-Site Other:	0
On-site Energy Recovery:	36310
On-Site Recycling:	0
On-Site Treatment:	35983
Production Waste:	72620
One-Time Release:	0
Production Ratio:	1.13
Parent Company Name:	ARCLIN INC
Parent Company DB No:	NA
Primary SIC:	2672
Primary NAICS:	322222
Document Number:	1393070437823
Chemical:	METHANOL

Map Key	Number of Records	Direction	Distance (mi/ft)	Elev (ft)	Site	DB

CAS/Compound ID: 000067561
Clean Air Act?: YES
Classification: NON-PBT
Metal: NO
Metal Category: 0
Carcinogen: NO
Unit of Measure: Pounds
On-Site Release Total: 45114
Total Releases: 45114
Sec 8 Releases: 45114
On-site Contained: 0
On-Site Other: 0
On-site Energy Recovery: 134020
On-Site Recycling: 0
On-Site Treatment: 88906
Production Waste: 268040
One-Time Release: 0
Production Ratio: 1.13
Parent Company Name: ARCLIN INC
Parent Company DB No: NA

51	25 of 26	WSW	0.22 / 1,157.18	1,189.89	ARCLIN SURFACES LLC 15859 DYNO DR HAYWARD WI 54843	TRIS

TRI Facility ID: 54843NRSNN121VE
BIA Code:
Federal Facility: NO
FRS ID:
Year: 2012
Tribe:
County: SAWYER

--Details--
Primary SIC:
Primary NAICS: 322222
Document Number: 1312210500880
Chemical: TRIETHYLAMINE
CAS/Compound ID: 000121448
Clean Air Act?: YES
Classification: NON-PBT
Metal: NO
Metal Category: 0
Carcinogen: NO
Unit of Measure: Pounds
On-Site Release Total: 1177
Total Releases: 1177
Sec 8 Releases: 0
On-site Contained: 0
On-Site Other: 1177
On-site Energy Recovery: 0
On-Site Recycling: 0
On-Site Treatment: 34731
Production Waste: 35908
One-Time Release: 0
Production Ratio: 1.3
Parent Company Name: ARCLIN INC
Parent Company DB No: NA

Primary SIC:
Primary NAICS: 322222
Document Number: 1312210500878
Chemical: PHENOL
CAS/Compound ID: 000108952
Clean Air Act?: YES
Classification: NON-PBT
Metal: NO
Metal Category: 0
Carcinogen: NO

Unit of Measure:	Pounds
On-Site Release Total:	23456
Total Releases:	23694.49
Sec 8 Releases:	0
On-site Contained:	0
On-Site Other:	23456
On-site Energy Recovery:	0
On-Site Recycling:	0
On-Site Treatment:	742524
Production Waste:	767786.49
One-Time Release:	0
Production Ratio:	1.3
Parent Company Name:	ARCLIN INC
Parent Company DB No:	NA
Primary SIC:	
Primary NAICS:	322222
Document Number:	1312210500854
Chemical:	FORMALDEHYDE
CAS/Compound ID:	000050000
Clean Air Act?:	YES
Classification:	NON-PBT
Metal:	NO
Metal Category:	0
Carcinogen:	YES
Unit of Measure:	Pounds
On-Site Release Total:	10025
Total Releases:	10061.4
Sec 8 Releases:	0
On-site Contained:	0
On-Site Other:	10025
On-site Energy Recovery:	0
On-Site Recycling:	0
On-Site Treatment:	306630
Production Waste:	317694.4
One-Time Release:	0
Production Ratio:	1.3
Parent Company Name:	ARCLIN INC
Parent Company DB No:	NA
Primary SIC:	
Primary NAICS:	322222
Document Number:	1312210500866
Chemical:	METHANOL
CAS/Compound ID:	000067561
Clean Air Act?:	YES
Classification:	NON-PBT
Metal:	NO
Metal Category:	0
Carcinogen:	NO
Unit of Measure:	Pounds
On-Site Release Total:	226585.15
Total Releases:	226616.46
Sec 8 Releases:	0
On-site Contained:	0
On-Site Other:	226585.15
On-site Energy Recovery:	0
On-Site Recycling:	0
On-Site Treatment:	7968375
Production Waste:	8205330.46
One-Time Release:	0
Production Ratio:	1.3
Parent Company Name:	ARCLIN INC
Parent Company DB No:	NA

51	***26 of 26***	***WSW***	***0.22 / 1,157.18***	***1,189.89***	***ARCLIN SURFACES LLC 15859 DYNO DR***	***TRIS***

HAYWARD WI 54843

TRI Facility ID:	54843NRSNN121VE	***Year:***	2013
BIA Code:		***Tribe:***	
Federal Facility:	NO	***County:***	SAWYER
FRS ID:			

--Details--

Primary SIC:	
Primary NAICS:	322222
Document Number:	1313211469426
Chemical:	FORMALDEHYDE
CAS/Compound ID:	50000
Clean Air Act?:	YES
Classification:	TRI
Metal:	NO
Metal Category:	0
Carcinogen:	YES
Unit of Measure:	Pounds
On-Site Release Total:	7452.76
Total Releases:	7475.67
Sec 8 Releases:	0
On-site Contained:	0
On-Site Other:	7452.76
On-site Energy Recovery:	0
On-Site Recycling:	0
On-Site Treatment:	284586
Production Waste:	295209.67
One-Time Release:	
Production Ratio:	1.24
Parent Company Name:	ARCLIN INC
Parent Company DB No:	NA

Primary SIC:	
Primary NAICS:	322222
Document Number:	1313211469440
Chemical:	METHANOL
CAS/Compound ID:	67561
Clean Air Act?:	YES
Classification:	TRI
Metal:	NO
Metal Category:	0
Carcinogen:	NO
Unit of Measure:	Pounds
On-Site Release Total:	177365.98
Total Releases:	177385.27
Sec 8 Releases:	0
On-site Contained:	0
On-Site Other:	177365.98
On-site Energy Recovery:	0
On-Site Recycling:	0
On-Site Treatment:	7878969
Production Waste:	8083729.27
One-Time Release:	
Production Ratio:	1.24
Parent Company Name:	ARCLIN INC
Parent Company DB No:	NA

Primary SIC:	
Primary NAICS:	322222
Document Number:	1313211469465
Chemical:	TRIETHYLAMINE
CAS/Compound ID:	121448
Clean Air Act?:	YES
Classification:	TRI
Metal:	NO
Metal Category:	0

Map Key	Number of Records	Direction	Distance (mi/ft)	Elev (ft)	Site	DB

Carcinogen:	NO
Unit of Measure:	Pounds
On-Site Release Total:	885.65
Total Releases:	885.65
Sec 8 Releases:	0
On-site Contained:	0
On-Site Other:	885.65
On-site Energy Recovery:	0
On-Site Recycling:	0
On-Site Treatment:	32617
Production Waste:	33502.65
One-Time Release:	
Production Ratio:	1.24
Parent Company Name:	ARCLIN INC
Parent Company DB No:	NA
Primary SIC:	
Primary NAICS:	322222
Document Number:	1313211469453
Chemical:	PHENOL
CAS/Compound ID:	108952
Clean Air Act?:	YES
Classification:	TRI
Metal:	NO
Metal Category:	0
Carcinogen:	NO
Unit of Measure:	Pounds
On-Site Release Total:	18194.15
Total Releases:	18372.73
Sec 8 Releases:	0
On-site Contained:	0
On-Site Other:	18194.15
On-site Energy Recovery:	0
On-Site Recycling:	0
On-Site Treatment:	714160
Production Waste:	737790.73
One-Time Release:	
Production Ratio:	1.24
Parent Company Name:	ARCLIN INC
Parent Company DB No:	NA

Map Key	Number of Records	Direction	Distance (mi/ft)	Elev (ft)	Site	DB
52	1 of 2	NNW	0.22 / 1,158.40	1,210.26	US POST OFFICE - HAYWARD 4th & Main St Hayward WI	CRS

Detail Sequence No:	21709	**WTM 91 X AM:**	404936.0644
Act Code:	340	**WTM 91 Y AM:**	616850.9388
Activity 1:	0358000349	**Latitude:**	-91.4864163
Start Date:	2/4/1991	**Longitude:**	46.0155652
End Date:	7/8/1993	**Registry I:**	NO
Contam Site:		**Plss Desc:**	SWSW2241N09W
Off Source:		**Facility I:**	858122430

Map Key	Number of Records	Direction	Distance (mi/ft)	Elev (ft)	Site	DB
52	2 of 2	NNW	0.22 / 1,158.40	1,210.26	US POSTAL SERVICE 4TH & MAIN ST HAYWARD WI	LUST

Site ID:	3331100	**NPL Flag:**	No
Detail Seq No:	21709	**DCOM DB Tracked:**	No
FID:	858122430	**PECFA Eligible:**	No
Status Code:	C	**AST Flag:**	No
Status:	CLOSED	**Drycleaner Flag:**	No
Activity Code:	340	**Activity Number:**	358000349
Co-Contamination:	No	**Activity Display:**	03-58-000349
Activity Type:	LUST	**County Code:**	58

Start Date:	1991-02-04	**County:**	SAWYER
End Date:	1993-07-08	**Region:**	NORTHERN
Last Action Date:	1993-07-08	**Geo Located Flag:**	YES
DCOM Number:	NONE	**GIS Registry Flag:**	NO
Occurrence ID:	NONE	**GIS Area Point:**	P
EPA Cerclis ID:		**Activity Detail Add:**	
Latitude:	46.0155652	**Risk Code:**	LOW
Longitude:	-91.4864163	**Acres:**	UNKNOWN
Activity Comments:		**Acres 100:**	NO
Activity Name:	US POST OFFICE - HAYWARD	**Juris:**	DNR RR
PLSS:	SW 1/4 of the SW 1/4 of Sec 22, T41N, R09W		

--	--
Action Information	
--	--
Action Date:	6/16/1993
Action Code:	3
Action Name:	Notice of Noncompliance (NON)
Action Desc:	Date RP is sent a Notice of Noncompliance (NON) as a result of their failure or refusal to comply. Identifies the specific violation and requires a response within a given time period.
Action Comment:	
--	--
Action Date:	6/1/1993
Action Code:	179
Action Name:	Closure Review Req Received (no fee required)
Action Desc:	Date DNR received a Closure Review Request for a site where the fee has previously been paid or no fee is required (i.e. VPLE).
Action Comment:	
--	--
Action Date:	7/8/1993
Action Code:	11
Action Name:	Activity Closed
Action Desc:	Date the Closure Letter or No Further Action letter is sent.
Action Comment:	
--	--
Action Date:	2/4/1991
Action Code:	1
Action Name:	Notification
Action Desc:	Date the DNR is notified of the discovery of the contamination.
Action Comment:	
--	--
Action Date:	4/8/1991
Action Code:	2
Action Name:	RP Letter Sent
Action Desc:	Date of letter to RP notifying of legal responsibilities associated with the discovery of contamination.
Action Comment:	
--	--
Impact Information	
--	--
Impact Seq NO:	64010
Impact Code:	5
Impact Comment:	Soil Contamination
Potential Flag:	
--	--
Substances Information	
--	--
Substance Desc:	Petroleum - Unknown Type
Spill Released Amount:	
Spill Released Unit Code:	
--	--
Who Information	
--	--
Org Flag:	YES
Role Desc:	Responsible Party
Full Name:	U S POSTAL SERVICE
Address 1:	6800 W 64TH ST
Address 2:	BLDG 8 SUITE 100
City:	OVERLAND PARK
State:	KS

Map Key	Number of Records	Direction	Distance (mi/ft)	Elev (ft)	Site	DB

Postal Code:	66202
Composite Address:	OVERLAND PARK, KS 66202
Country:	UNITED STATES
Email:	NA
--	--
Org Flag:	NO
Role Desc:	DNR File Contact
Full Name:	KATHLEEN SHAFEL
Address 1:	223 E STEINFEST RD
Address 2:	
City:	ANTIGO
State:	WI
Postal Code:	54409
Composite Address:	ANTIGO, WI 54409
Country:	UNITED STATES
Email:	kathleen.shafel@wisconsin.gov
--	--

---

53 | **1 of 2** | **NNW** | **0.23 / 1,193.18** | **1,210.23** | **SAWYER CNTY COURTHOUSE**
10610 MAIN ST
HAYWARD WI 54843 | **BRRTS**

Site ID:	8341500	**NPL Flag:**	No
Detail Seq NO:	295122	**DCOM DB Tracked:**	No
FID:		**PECFA Eligible:**	No
Status Code:	N	**AST Flag:**	No
Status:	NAR	**Drycleaner Flag:**	No
Activity Code:	390	**Activity Number:**	958295122
Co-Contamination:	No	**Activity Display:**	09-58-295122
Activity Type:	NO RR ACTION REQUIRED	**County Code:**	58
Start Date:	1995-08-16	**County:**	SAWYER
End Date:		**Region:**	NORTHERN
Last Action Date:	1995-08-16	**Geo Located Flag:**	NO
DCOM Number:	NONE	**GIS Registry Flag:**	NO
Occurrence ID:	NONE	**GIS Area Point:**	
EPA Cerclis ID:		**Activity Detail Add:**	
Latitude:		**Risk Code:**	N/A
Longitude:		**Acres:**	UNKNOWN
Activity Comments:	UST CLOSURE - NO SITE INVESTIGATION REQUIRED. 1 10000 G FUEL OIL TANK	**Acres 100:**	NO
Activity Name:	SAWYER CNTY COURTHOUSE	**Juris:**	DNR RR
PLSS:	? 1/4 of the ? 1/4 of Sec ?, T?N, R??		

--	--
Action Information	
--	--
Action Date:	8/16/1995
Action Code:	1
Action Name:	Notification
Action Desc:	Date the DNR is notified of the discovery of potential contamination which was later found to be non-existent or below reportable quantity.
Action Comment:	
--	--
Action Date:	8/16/1995
Action Code:	33
Action Name:	Tank Closure Environmental Site Assessment Rpt Received
Action Desc:	Date that the DNR received an Environmental Site Assessment of a tank system (above-ground or underground) for tank closure or change in services which usually includes sample results.
Action Comment:	
--	--
Action Date:	8/16/1995
Action Code:	800
Action Name:	UST/AST Closure
Action Desc:	[OBSOLETE] No site investigation required. UST/AST storage tank closure report recieved by DNR prior to July 1, 2002.
Action Comment:	
--	--
Who Information	

Map Key	Number of Records	Direction	Distance (mi/ft)	Elev (ft)	Site	DB

--	--
Org Flag:	NO
Role Desc:	DNR File Contact
Full Name:	KATHLEEN SHAFEL
Address 1:	223 E STEINFEST RD
Address 2:	
City:	ANTIGO
State:	WI
Postal Code:	54409
Composite Address:	ANTIGO, WI 54409
Country:	UNITED STATES
Email:	kathleen.shafel@wisconsin.gov
--	--

Map Key	Number of Records	Direction	Distance (mi/ft)	Elev (ft)	Site	DB
53	2 of 2	NNW	0.23 / 1,193.18	1,210.23	10610 MAIN ST HAYWARD WI 54843	UST

Site ID:	680955	**Land Owner Type:**	Other Governmnt
Object Type:	UST	**Fire Dept Name:**	Hayward City
Municipality Type:	C	**County:**	57
Municipality Name:	HAYWARD	**Fire Dept ID:**	5704

--Details--

Reg Object ID:	342185
Tank Status:	Closed/Removed
Tank Contents:	Diesel
Tank Status Dt:	1996-06-26 00:00:00.0
Wang Object ID:	570400019
Gallons:	150
Wall Size:	Single
Occupancy Type Desc:	Government Fleet
Federally Regulated UST:	Y
Marketer:	No
Cust ID:	366716
Owner:	SAWYER COUNTY
Owner Address:	10610 MAIN ST
Owner PO Box:	
Owner City:	HAYWARD
Owner State:	WI
Owner Zip:	54843
Building Name:	SAWYER COUNTY COURTHOUSE
Building Address:	10610 MAIN ST
Building City:	HAYWARD
Building Zip:	54843

Map Key	Number of Records	Direction	Distance (mi/ft)	Elev (ft)	Site	DB
54	1 of 1	N	0.25 / 1,298.32	1,190.53	15752 US HIGHWAY 63 HAYWARD WI 54843	UST

Site ID:	673508	**Land Owner Type:**	Private
Object Type:	UST	**Fire Dept Name:**	Hayward City
Municipality Type:	C	**County:**	57
Municipality Name:	HAYWARD	**Fire Dept ID:**	5704

--Details--

Reg Object ID:	342201
Tank Status:	Closed/Removed
Tank Contents:	Unleaded Gasoline
Tank Status Dt:	1994-10-24 00:00:00.0
Wang Object ID:	570400036
Gallons:	10000
Wall Size:	Single
Occupancy Type Desc:	Retail Fuel Sales
Federally Regulated UST:	Y
Marketer:	Yes
Cust ID:	290885

Owner:	CRAIG N COOPER
Owner Address:	PO BOX 6877
Owner PO Box:	
Owner City:	HAYWARD
Owner State:	WI
Owner Zip:	54843
Building Name:	HOLIDAY STATIONSTORE #28
Building Address:	15752 US HIGHWAY 63
Building City:	HAYWARD
Building Zip:	54843
Reg Object ID:	342417
Tank Status:	In Use
Tank Contents:	Unleaded Gasoline
Tank Status Dt:	
Wang Object ID:	570400272
Gallons:	12000
Wall Size:	Single
Occupancy Type Desc:	Retail Fuel Sales
Federally Regulated UST:	Y
Marketer:	Yes
Cust ID:	319477
Owner:	INDIANHEAD OIL CO INC
Owner Address:	
Owner PO Box:	1224
Owner City:	MINNEAPOLIS
Owner State:	MN
Owner Zip:	55440
Building Name:	HOLIDAY STATIONSTORE #28
Building Address:	15752 US HIGHWAY 63
Building City:	HAYWARD
Building Zip:	54843
Reg Object ID:	342418
Tank Status:	In Use
Tank Contents:	Unleaded Gasoline
Tank Status Dt:	
Wang Object ID:	570400273
Gallons:	12000
Wall Size:	Single
Occupancy Type Desc:	Retail Fuel Sales
Federally Regulated UST:	Y
Marketer:	Yes
Cust ID:	319477
Owner:	INDIANHEAD OIL CO INC
Owner Address:	
Owner PO Box:	1224
Owner City:	MINNEAPOLIS
Owner State:	MN
Owner Zip:	55440
Building Name:	HOLIDAY STATIONSTORE #28
Building Address:	15752 US HIGHWAY 63
Building City:	HAYWARD
Building Zip:	54843
Reg Object ID:	342176
Tank Status:	Closed/Removed
Tank Contents:	Unleaded Gasoline
Tank Status Dt:	1987-10-19 00:00:00.0
Wang Object ID:	570400009
Gallons:	3000
Wall Size:	Single
Occupancy Type Desc:	Retail Fuel Sales
Federally Regulated UST:	Y
Marketer:	Yes
Cust ID:	304559
Owner:	ERICKSON PETRO CORP
Owner Address:	
Owner PO Box:	1224

Owner City:	MINNEAPOLIS
Owner State:	MN
Owner Zip:	55440
Building Name:	HOLIDAY STATIONSTORE #28
Building Address:	15752 US HIGHWAY 63
Building City:	HAYWARD
Building Zip:	54843
Reg Object ID:	342416
Tank Status:	In Use
Tank Contents:	Unleaded Gasoline
Tank Status Dt:	
Wang Object ID:	570400271
Gallons:	10000
Wall Size:	Single
Occupancy Type Desc:	Retail Fuel Sales
Federally Regulated UST:	Y
Marketer:	Yes
Cust ID:	319477
Owner:	INDIANHEAD OIL CO INC
Owner Address:	
Owner PO Box:	1224
Owner City:	MINNEAPOLIS
Owner State:	MN
Owner Zip:	55440
Building Name:	HOLIDAY STATIONSTORE #28
Building Address:	15752 US HIGHWAY 63
Building City:	HAYWARD
Building Zip:	54843
Reg Object ID:	342200
Tank Status:	Closed/Removed
Tank Contents:	Unleaded Gasoline
Tank Status Dt:	1994-10-24 00:00:00.0
Wang Object ID:	570400035
Gallons:	3000
Wall Size:	Single
Occupancy Type Desc:	Retail Fuel Sales
Federally Regulated UST:	Y
Marketer:	Yes
Cust ID:	290885
Owner:	CRAIG N COOPER
Owner Address:	PO BOX 6877
Owner PO Box:	
Owner City:	HAYWARD
Owner State:	WI
Owner Zip:	54843
Building Name:	HOLIDAY STATIONSTORE #28
Building Address:	15752 US HIGHWAY 63
Building City:	HAYWARD
Building Zip:	54843
Reg Object ID:	342177
Tank Status:	Closed/Removed
Tank Contents:	Leaded Gasoline
Tank Status Dt:	1987-10-19 00:00:00.0
Wang Object ID:	570400010
Gallons:	10000
Wall Size:	Single
Occupancy Type Desc:	Retail Fuel Sales
Federally Regulated UST:	Y
Marketer:	Yes
Cust ID:	304559
Owner:	ERICKSON PETRO CORP
Owner Address:	
Owner PO Box:	1224
Owner City:	MINNEAPOLIS
Owner State:	MN
Owner Zip:	55440

Map Key	Number of Records	Direction	Distance (mi/ft)	Elev (ft)	Site	DB

Building Name:	HOLIDAY STATIONSTORE #28
Building Address:	15752 US HIGHWAY 63
Building City:	HAYWARD
Building Zip:	54843
Reg Object ID:	342178
Tank Status:	Closed Filled With Inert Material
Tank Contents:	Unleaded Gasoline
Tank Status Dt:	1987-10-14 00:00:00.0
Wang Object ID:	570400011
Gallons:	12000
Wall Size:	Single
Occupancy Type Desc:	Retail Fuel Sales
Federally Regulated UST:	Y
Marketer:	Yes
Cust ID:	304559
Owner:	ERICKSON PETRO CORP
Owner Address:	
Owner PO Box:	1224
Owner City:	MINNEAPOLIS
Owner State:	MN
Owner Zip:	55440
Building Name:	HOLIDAY STATIONSTORE #28
Building Address:	15752 US HIGHWAY 63
Building City:	HAYWARD
Building Zip:	54843

Unplottable Summary

Total: 83 Unplottable sites

DB	Company Name/Site Name	Address	City	Zip	ERIS ID
AST		142 MAIN ST	HAYWARD WI	54843	812895395
BRRTS	WATERS, JOHN	809 W 4TH ST	HAYWARD WI	54843	813434109
BRRTS	GENERAL TELEPHONE CO	201 KANSAS AVE	HAYWARD WI	54843	813435532
CRS	NORTHLAND BANK BLDG	10 Main St	Hayward WI		858092963
CRS	WEST HAYWARD DAIRY	124 W 2nd St	Hayward WI		858098289
DELISTED BRRT	WI DNR HAYWARD RANGER STATION	STH 27 S	HAYWARD WI		813343602
ERP	WEST HAYWARD DAIRY	124 W 2ND ST	HAYWARD WI		813625785
FINDS/FRS	WATERS JOHN	809 W 4TH ST	HAYWARD WI	54843	815852014
FINDS/FRS	COUNTRY PRINT SHOP THE	421 S DAKOTA AVE	HAYWARD WI	54843	815847122
FINDS/FRS	MEYER FORD	HIGHWAY 63 S	HAYWARD WI	54843	857978560
FINDS/FRS	HAYWARD READY MIX CONCRETE INC	122 S MICHIGAN AVE	HAYWARD WI	54843	815847126
FINDS/FRS	HAYWARD MOTORS	HIGHWAY 63 N	HAYWARD WI	54843	857943873

FINDS/FRS	DON JOHNSON HAYWARD MOTORS	HWY 63 N BOX 840	HAYWARD WI	54843	815845802
FINDS/FRS	HANSON TIRE	HWY 63 S	HAYWARD WI	54843	815847870
FINDS/FRS	JOHNSON TIMBER	HIGHWAY 63 S	HAYWARD WI	54843	857877194
FINDS/FRS	SHOP THE	HWY 63 S	HAYWARD WI	54843	815853431
FINDS/FRS	TOWNE CLEANERS	216 W 3RD ST	HAYWARD WI	54843	857990088
LUST	NORTHLAND BANK BLDG	10 MAIN ST	HAYWARD WI		813351158
LUST	BUTTERFIELD ROSCOE	STH 27 & 77, 3 MI OFF USH 63	HAYWARD WI	54843	813346901
MLTS	DYNO OVERLAYS, INC.	DYNO OVERLAYS, INC. A 121 VERMONT AVE. S.	HAYWARD WI	54843	845400908
RCRA CESQG	SHOP THE	HWY 63 S	HAYWARD WI	54843	810852927
RCRA CESQG	HAYWARD READY MIX CONCRETE INC	122 S MICHIGAN AVE	HAYWARD WI	54843	810848710
RCRA CESQG	JOHNSON TIMBER CORP	HWY 63 S	HAYWARD WI	54843	810854730
RCRA CESQG	COUNTRY PRINT SHOP THE	421 S DAKOTA AVE	HAYWARD WI	54843	810854295
RCRA NON GEN	HANSON TIRE	HWY 63 S	HAYWARD WI	54843	810192921
RCRA NON GEN	HIDDEN BAY	113 W 3RD ST	HAYWARD WI	54843	810194490
RCRA NON GEN	DON JOHNSON MOTORS	HWY 63 N	HAYWARD WI	54843	810197628

RCRA NON GEN	WATERS JOHN	809 W 4TH ST	HAYWARD WI	54843	810205958
SHWIMS	COUNTRY PRINT SHOP THE	421 S DAKOTA AVE	HAYWARD WI	54843	812776608
SHWIMS	WI DNR HAYWARD RANGER STATION	STH 27 S	HAYWARD WI	54843	848548801
SHWIMS	COUNTRY PRINT SHOP INC	421 S DAKOTA AVE	HAYWARD WI	54843	848575428
SHWIMS	LAIDLAW ENVIRONMENTAL SERVICES OF ILL INC	STH 27 W	HAYWARD WI	54843	812774899
SHWIMS	SHUE LAWRENCE H ESTATE	USH 63 S	HAYWARD WI	54843	812777620
SHWIMS	WATERS, JOHN	809 W 4TH ST	HAYWARD WI	54843	812779325
SHWIMS	DON JOHNSON MOTORS	HWY 63 N	HAYWARD WI	54843	812787940
SHWIMS	SHOP THE	HWY 63 S	HAYWARD WI	54843	848534769
SHWIMS	HANSON TIRE	HWY 63 S	HAYWARD WI	54843	848507295
SHWIMS	BOB THOMPSON & SONS INC	HWY 63 S	HAYWARD TN WI	54843	822744066
SHWIMS	JOHNSON TIMBER CORP	HWY 63 S	HAYWARD WI	54843	848514267
SHWIMS	HAYWARD READY MIX CONCRETE INC	122 S MICHIGAN AVE	HAYWARD WI	54843	812773857
SHWS	HAYWARD CITY LANDFILL	HWY 63	TOWN OF HAYWARD WI		812944022

SPILLS	MEYER SALES CO INC	USH 63 S	HAYWARD WI		822131506
SPILLS	HWY 27 S OF HAYWARD	STH 27 S OF HAYWARD	HAYWARD WI		822138261
SPILLS	COOP SHOPPING CENTER	USH 63	HAYWARD WI		822140766
UST		609 W 4TH ST	HAYWARD WI	54843	812814798
UST		501 E 2ND ST	HAYWARD WI	54843	812819509
UST		309 KANSAS AVE	HAYWARD WI	54843	812813724
UST		305 KANSAS AVE	HAYWARD WI	54843	812821055
UST		304 W 3RD ST	HAYWARD WI	54843	812791794
UST		221 KANSAS	HAYWARD WI	54843	812807949
UST		209 RAILROAD ST	HAYWARD WI	54843	812846648
UST		201 CALIFORNIA AVE	HAYWARD WI	54843	812815498
UST		172 BAY ST	HAYWARD WI	54843	812876176
UST		151 BAY ST	HAYWARD WI	54843	812829075
UST		124 KANSAS AVE	HAYWARD WI	54843	812880874
UST		115 W 2ND ST	HAYWARD WI	54843	812877673

UST	114/118 W 2ND ST	HAYWARD WI	54843	812838298
UST	114 KANSAS	HAYWARD WI	54843	812834628
UST	104 N 2ND ST	HAYWARD WI	54843	812813358
UST	10310 MAIN ST	HAYWARD WI	54843	812856326
UST	103 MICHIGAN AVE	HAYWARD WI	54843	812794847
UST	10 MAIN ST	HAYWARD WI	54843	812888060
UST	MAIN ST	HAYWARD WI	54843	812810979
UST	HALL OF FAME DR	HAYWARD WI	54843	812856953
UST	E 4TH ST	HAYWARD WI	54843	812790527
UST	909 LAKE DR	HAYWARD WI	54843	812791724
UST	809 W 4TH ST	HAYWARD WI	54843	812835743
UST	US HIGHWAY 63 S	HAYWARD WI	54843	812851016
UST	US HIGHWAY 63 N	HAYWARD WI	54843	812803707
UST	US HIGHWAY 63 & COUNTY ROAD O	HAYWARD WI	54843	812874071
UST	STH 63 S	HAYWARD WI	54843	812869273

UST		STH 63 S	HAYWARD WI	54843	812867051
UST		STH 63 S	HAYWARD WI	54843	812810585
UST		STH 63 S	HAYWARD WI	54843	812846411
UST		STH 63 N	HAYWARD WI	54843	812811913
UST		STH 63 N	HAYWARD WI	54843	812835241
UST		STH 63	HAYWARD WI	54843	812835236
UST		S FLORIDA AVE	HAYWARD WI	54843	812806861
UST		PINE TREE DR	HAYWARD WI	54843	812834025
UST		OLD HWY 27 S	HAYWARD WI	54843	812850706
WDS	THOMPSON DEMOLITION LANDFILL #2	HWY 63 S	HAYWARD, TOWN OF WI		813444431
WDS	HAYWARD CTY	HWY 63 S	HAYWARD WI		813444262
WDS	THOMPSON & SONS INC DEMO	HWY 63 S	HAYWARD WI		813444273

Unplottable Report

Site:
142 MAIN ST HAYWARD WI 54843

AST

Site ID:	189477	***Land Owner Type:***	Private
Object Type:	AST	***Fire Dept Name:***	Hayward City
Municipality Type:	C	***County:***	57
Municipality Name:	HAYWARD	***Fire Dept ID:***	5704

--Details--

Reg Object ID:	656228
Tank Status:	Closed/Removed
Tank Contents:	Fuel Oil
Tank Status Dt:	2000-02-09 00:00:00.0
Wang Object ID:	
Gallons:	265
Wall Size:	Single
Occupancy Type Desc:	Mercantile/Commercial
Federally Regulated UST?:	
Marketer?:	NO
Cust ID:	690104
Owner:	JOHN F BLOOM
Owner Address:	
Owner PO Box:	227
Owner City:	HAYWARD
Owner State:	WI
Owner Zip:	54843
Building Name:	UBBIES SPORT SHOP
Building Address:	142 MAIN ST
Building City:	HAYWARD
Building Zip:	54843

Site: ***WATERS, JOHN***
809 W 4TH ST HAYWARD WI 54843

BRRTS

Site ID:	2614600	***NPL Flag:***	No
Detail Seq NO:	291764	***DCOM DB Tracked:***	No
FID:	858114180	***PECFA Eligible:***	No
Status Code:	N	***AST Flag:***	No
Status:	NAR	***Drycleaner Flag:***	No
Activity Code:	390	***Activity Number:***	958291764
Co-Contamination:	No	***Activity Display:***	09-58-291764
Activity Type:	NO RR ACTION REQUIRED	***County Code:***	58
Start Date:	1993-05-25	***County:***	SAWYER
End Date:		***Region:***	NORTHERN
Last Action Date:	1993-05-25	***Geo Located Flag:***	NO
DCOM Number:	NONE	***GIS Registry Flag:***	NO
Occurrence ID:	NONE	***GIS Area Point:***	
EPA Cerclis ID:		***Activity Detail Add:***	
Latitude:		***Risk Code:***	N/A
Longitude:		***Acres:***	UNKNOWN
Activity Comments:	UST CLOSURE - NO SITE INVESTIGATION REQUIRED. 1,000 G FUEL OIL RESIDENTIAL, NO SAMPLES, VISUAL ONLY	***Acres 100:***	NO
Activity Name:	WATERS, JOHN	***Juris:***	DNR RR
PLSS:	? 1/4 of the ? 1/4 of Sec ?, T?N, R??		

-- --
Facility Owner Information
-- --

Name:	JOHN WATERS
Address:	809 W 4TH ST
City:	HAYWARD
State:	WI
Zip Code:	54843
Start Date:	
End Date:	
--	--
Action Information	
--	--
Action Date:	5/25/1993
Action Code:	1
Action Name:	Notification
Action Desc:	Date the DNR is notified of the discovery of potential contamination which was later found to be non-existent or below reportable quantity.
Action Comment:	
--	--
Action Date:	5/25/1993
Action Code:	800
Action Name:	UST/AST Closure
Action Desc:	[OBSOLETE] No site investigation required. UST/AST storage tank closure report recieved by DNR prior to July 1, 2002.
Action Comment:	
--	--
Action Date:	5/25/1993
Action Code:	33
Action Name:	Tank Closure Environmental Site Assessment Rpt Received
Action Desc:	Date that the DNR received an Environmental Site Assessment of a tank system (above-ground or underground) for tank closure or change in services which usually includes sample results.
Action Comment:	
--	--
Who Information	
--	--
Org Flag:	NO
Role Desc:	DNR File Contact
Full Name:	KATHLEEN SHAFEL
Address 1:	223 E STEINFEST RD
Address 2:	
City:	ANTIGO
State:	WI
Postal Code:	54409
Composite Address:	ANTIGO, WI 54409
Country:	UNITED STATES
Email:	kathleen.shafel@wisconsin.gov
--	--

Site: ***GENERAL TELEPHONE CO***
201 KANSAS AVE HAYWARD WI 54843

BRRTS

Site ID:	8208300	***NPL Flag:***	No
Detail Seq NO:	293790	***DCOM DB Tracked:***	No
FID:		***PECFA Eligible:***	No
Status Code:	N	***AST Flag:***	No
Status:	NAR	***Drycleaner Flag:***	No
Activity Code:	390	***Activity Number:***	958293790
Co-Contamination:	No	***Activity Display:***	09-58-293790
Activity Type:	NO RR ACTION REQUIRED	***County Code:***	58
Start Date:	1994-06-07	***County:***	SAWYER
End Date:		***Region:***	NORTHERN
Last Action Date:	1994-06-07	***Geo Located Flag:***	NO
DCOM Number:	NONE	***GIS Registry Flag:***	NO
Occurrence ID:	NONE	***GIS Area Point:***	
EPA Cerclis ID:		***Activity Detail Add:***	
Latitude:		***Risk Code:***	N/A
Longitude:		***Acres:***	UNKNOWN
Activity Comments:	UST CLOSURE - NO SITE INVESTIGATION REQUIRED. 160 GALLON LEADED, CBC SUBCONTRACTED TO ANALYSE GRO	***Acres 100:***	NO
Activity Name:	GENERAL TELEPHONE CO	***Juris:***	DNR RR
PLSS:	? 1/4 of the ? 1/4 of Sec ?, T?N, R??		

--	--
Action Information	
--	--
Action Date:	6/7/1994
Action Code:	1
Action Name:	Notification
Action Desc:	Date the DNR is notified of the discovery of potential contamination which was later found to be non-existent or below reportable quantity.
Action Comment:	
--	--
Action Date:	6/7/1994
Action Code:	800
Action Name:	UST/AST Closure
Action Desc:	[OBSOLETE] No site investigation required. UST/AST storage tank closure report recieved by DNR prior to July 1, 2002.
Action Comment:	
--	--
Action Date:	6/7/1994
Action Code:	33
Action Name:	Tank Closure Environmental Site Assessment Rpt Received
Action Desc:	Date that the DNR received an Environmental Site Assessment of a tank system (above-ground or underground) for tank closure or change in services which usually includes sample results.
Action Comment:	
--	--
Who Information	
--	--
Org Flag:	NO
Role Desc:	DNR File Contact
Full Name:	KATHLEEN SHAFEL
Address 1:	223 E STEINFEST RD
Address 2:	
City:	ANTIGO
State:	WI
Postal Code:	54409
Composite Address:	ANTIGO, WI 54409
Country:	UNITED STATES
Email:	kathleen.shafel@wisconsin.gov
--	--

Site: ***NORTHLAND BANK BLDG***
10 Main St Hayward WI

CRS

Detail Sequence No:	23598	***WTM 91 X AM:***	405251.6765
Act Code:	340	***WTM 91 Y AM:***	616631.06675
Activity 1:	0358000708	***Latitude:***	-91.4822877
Start Date:	12/14/1993	***Longitude:***	46.0136399
End Date:	10/25/1994	***Registry I:***	NO
Contam Site:		***Plss Desc:***	SESW2241N09W
Off Source:		***Facility I:***	858123420

Site: ***WEST HAYWARD DAIRY***
124 W 2nd St Hayward WI

CRS

Detail Sequence No:	32950	***WTM 91 X AM:***	405004.375
Act Code:	330	***WTM 91 Y AM:***	616668.25
Activity 1:	0258000054	***Latitude:***	-91.4854901
Start Date:	1/26/1989	***Longitude:***	46.0139329
End Date:	11/19/2002	***Registry I:***	NO
Contam Site:		***Plss Desc:***	SWSW2241N09W
Off Source:		***Facility I:***	

Site: ***WI DNR HAYWARD RANGER STATION***
STH 27 S HAYWARD WI

DELISTED BRRT

Site ID:	3295700	***Detail Seq No:***	21277

Original Source:	LUST	***Record Date:***	05-AUG-2014
Activity Code:	340	***Activity Type:***	LUST
Activity No:	0358000269	***Acres 100:***	N
Activity Display:	03-58-000269	***Juris:***	DNR RR
Start Date:	1990-08-28	***NPL Flag:***	No
End Date:	1992-06-05	***PECFA Eligible:***	No
Last Action Dt:	1992-06-05	***AST Flag:***	No
Status Code:	C	***Drycleaner Flag:***	No
Status:	CLOSED	***Co-Contam:***	No
DCOM No:	NONE	***PLSS:***	NW 1/4 of the SW 1/4 of Sec 27, T41N, R09W
County:	SAWYER	***Occurrence ID:***	NONE
Geo Loc Flag:	Y	***Region:***	NORTHERN
EPA Cerclis ID:		***GIS Reg Flag:***	N
FID:	858097130	***GIS Area Point:***	P
Risk Code:	MEDIUM	***Latitude:***	46.00170940
Longitude:	-91.48772050		
DCOM DB Tracked:	No		
Most Rec Act Type:	LUST		
Activity Detail Add:	NONE		
Activity Name:	WI DNR HAYWARD RANGER STATION		
Activity Comments:			

Site: ***WEST HAYWARD DAIRY***
124 W 2ND ST HAYWARD WI

ERP

Site ID:	4217300	***NPL Flag:***	No
Detail Seq NO:	32950	***DCOM DB Tracked:***	Yes
FID:	NONE	***PECFA Eligible:***	No
Status Code:	C	***AST Flag:***	No
Status:	CLOSED	***Drycleaner Flag:***	No
Activity Code:	330	***Activity Number:***	258000054
Co-Contamination:	No	***Activity Display:***	02-58-000054
Activity Type:	ERP	***County Code:***	58
Start Date:	1989-01-26	***County:***	SAWYER
End Date:	2002-11-19	***Region:***	NORTHERN
Last Action Date:	2013-07-02	***Geo Located Flag:***	YES
DCOM Number:	54843999924	***GIS Registry Flag:***	NO
Occurrence ID:	12547	***GIS Area Point:***	P
EPA Cerclis ID:		***Activity Detail Add:***	
Latitude:	46.0139329	***Risk Code:***	MEDIUM
Longitude:	-91.4854901	***Acres:***	UNKNOWN
Activity Comments:	***SITE WAS CLOSED UNDER THE JURISDICTION OF THE DEPT OF SAFETY AND PROFESSIONAL SERVICES (DSPS) OR DEPT OF COMMERCE - SITE TRANSFERRED BACK TO DNR JURISDICTION IN 2013***	***Acres 100:***	NO
Activity Name:	WEST HAYWARD DAIRY	***Juris:***	DNR RR
PLSS:	SW 1/4 of the SW 1/4 of Sec 22, T41N, R09W		

--	--
Action Information	
--	--
Action Date:	1/26/1989
Action Code:	1
Action Name:	Notification
Action Desc:	Date the DNR is notified of the discovery of the contamination.
Action Comment:	
--	--
Action Date:	1/1/1989
Action Code:	209
Action Name:	Remedial Construction Start - State Lead
Action Desc:	DNR hired a contractor that started construction of a remedial action because the responsible party is unknown, or was unable or unwilling to take remedial action.
Action Comment:	REMEDIAL ACTION P1
--	--
Action Date:	1/1/1989
Action Code:	211
Action Name:	Operation & Maintenance Start - State Lead

Action Desc:	DNR hired a contractor to begin operation of a remedial action because the responsible party is unknown, or was unable or unwilling to take remedial action.
Action Comment:	LONG TERM MONITORING
--	--
Action Date:	7/9/1996
Action Code:	76
Action Name:	Activity Transferred to DSPS (formerly Commerce)
Action Desc:	Oversight of medium or low risk petroleum cleanup has been transferred to the WI Dept of Safety and Professional Services (DSPS). DSPS was part of the Dept of Commerce until 2011.
Action Comment:	
--	--
Action Date:	11/19/2002
Action Code:	11
Action Name:	Activity Closed
Action Desc:	Date the Closure Letter or No Further Action letter is sent.
Action Comment:	*** NR708 Closure from Commerce Data Interchange ***
--	--
Action Date:	11/19/2002
Action Code:	83
Action Name:	Close-out Under NR708.09
Action Desc:	No Further Action required. RP not required to conduct NR716 investigation. Not closed out under NR726.
Action Comment:	*** NR708 from Commerce Data Interchange ***
--	--
Action Date:	1/1/1989
Action Code:	210
Action Name:	Remedial Construction End - State Lead
Action Desc:	DNR hired a contractor that completed construction of a remedial action because the responsible party is unknown, or was unable or unwilling to take remedial action.
Action Comment:	
--	--
Action Date:	7/2/2013
Action Code:	89
Action Name:	DSPS (formerly Commerce) Transferred Back to DNR
Action Desc:	Date the WI Dept of Safety and Professional Services (DSPS) transfers oversight of activity back to the DNR. DSPS was part of the Dept of Commerce until 2011.
Action Comment:	PECFA PROGRAM TRANSFER 2013-2015 STATE BUDGET
--	--
Action Date:	11/14/2002
Action Code:	37
Action Name:	SI Report Received (w/out Fee)
Action Desc:	Date the DNR receives the Site Investigation Report. Provides information regarding activities performed to determine degree & extent of contamination and forming a basis for choosing the appropriate remedial action.
Action Comment:	*** SITE INVESTIGATION DETERMINED BY DSPS TO BE COMPLETE - FROM DSPS DATA INTERCHANGE ***
--	--
Impact Information	
--	--
Impact Seq NO:	76466
Impact Code:	2
Impact Comment:	Contaminated Private Well
Potential Flag:	
--	--
Impact Seq NO:	76467
Impact Code:	5
Impact Comment:	Soil Contamination
Potential Flag:	
--	--
Who Information	
--	--
Org Flag:	NO
Role Desc:	Responsible Party
Full Name:	PERSONAL INFORMATION WITHHELD
Address 1:	809 JOHNSON
Address 2:	
City:	HAYWARD
State:	WI
Postal Code:	54843
Composite Address:	HAYWARD, WI 54843
Country:	UNITED STATES
Email:	NA
--	--

Org Flag:	NO
Role Desc:	DNR File Contact
Full Name:	KATHLEEN SHAFEL
Address 1:	223 E STEINFEST RD
Address 2:	
City:	ANTIGO
State:	WI
Postal Code:	54409
Composite Address:	ANTIGO, WI 54409
Country:	UNITED STATES
Email:	kathleen.shafel@wisconsin.gov
--	--

Site: ***WATERS JOHN***
809 W 4TH ST HAYWARD WI 54843

FINDS/FRS

Registry ID:	110005503776
FIPS Code:	55113
Program Acronyms:	RCRAINFO
HUC Code:	
Site Type Name:	STATIONARY
EPA Region Code:	05
Conveyor:	
Source:	
County Name:	SAWYER
SIC Codes:	
SIC Code Descriptions:	
NAICS Codes:	
Federal Facility Code:	
NAICS Code Descriptions:	
Federal Agency Name:	
US/Mexico Border Ind:	
Congressional Dist No:	
Create Date:	01-MAR-2000 00:00:00
Census Block Code:	
Update Date:	27-JAN-2012 03:57:23
Location Description:	
Supplemental Location:	
Tribal Land Code:	
Tribal Land Name:	
Latitude:	
Longitude:	
Coord Collection Method:	
Accuracy Value:	
Datum:	NAD83
Reference Point:	
Interest Types:	UNSPECIFIED UNIVERSE
Facility Detail Rprt URL:	http://ofmpub.epa.gov/enviro/fii_query_detail.disp_program_facility?p_registry_id=110005503776

Site: ***COUNTRY PRINT SHOP THE***
421 S DAKOTA AVE HAYWARD WI 54843

FINDS/FRS

Registry ID:	110005474682
FIPS Code:	55113
Program Acronyms:	RCRAINFO, WI-ESR
HUC Code:	07030002
Site Type Name:	STATIONARY
EPA Region Code:	05
Conveyor:	COMMERCIAL VENDOR
Source:	
County Name:	SAWYER
SIC Codes:	
SIC Code Descriptions:	
NAICS Codes:	
Federal Facility Code:	
NAICS Code Descriptions:	
Federal Agency Name:	
US/Mexico Border Ind:	

Congressional Dist No:	07
Create Date:	01-MAR-2000 00:00:00
Census Block Code:	551131003002052
Update Date:	27-JAN-2012 04:10:08
Location Description:	
Supplemental Location:	
Tribal Land Code:	
Tribal Land Name:	
Latitude:	46.015815
Longitude:	-91.488336
Coord Collection Method:	ADDRESS MATCHING-HOUSE NUMBER
Accuracy Value:	150
Datum:	NAD83
Reference Point:	PLANT ENTRANCE (GENERAL)
Interest Types:	CESQG, STATE MASTER
Facility Detail Rprt URL:	http://ofmpub.epa.gov/enviro/fii_query_detail.disp_program_facility?p_registry_id=110005474682

Site: ***MEYER FORD***
HIGHWAY 63 S HAYWARD WI 54843

FINDS/FRS

Registry ID:	110068455674
FIPS Code:	
Program Acronyms:	MN-TEMPO
HUC Code:	
Site Type Name:	STATIONARY
EPA Region Code:	05
Conveyor:	
Source:	
County Name:	SAWYER COUNTY
SIC Codes:	
SIC Code Descriptions:	
NAICS Codes:	
Federal Facility Code:	
NAICS Code Descriptions:	
Federal Agency Name:	
US/Mexico Border Ind:	
Congressional Dist No:	
Create Date:	02-JUN-2016 22:50:04
Census Block Code:	
Update Date:	
Location Description:	
Supplemental Location:	
Tribal Land Code:	
Tribal Land Name:	
Latitude:	
Longitude:	
Coord Collection Method:	
Accuracy Value:	
Datum:	NAD83
Reference Point:	
Interest Types:	STATE MASTER
Facility Detail Rprt URL:	http://ofmpub.epa.gov/enviro/fii_query_detail.disp_program_facility?p_registry_id=110068455674

Site: ***HAYWARD READY MIX CONCRETE INC***
122 S MICHIGAN AVE HAYWARD WI 54843

FINDS/FRS

Registry ID:	110008229611
FIPS Code:	55113
Program Acronyms:	RCRAINFO, WI-ESR
HUC Code:	07030002
Site Type Name:	STATIONARY
EPA Region Code:	05
Conveyor:	FRS-GEOCODE
Source:	
County Name:	SAWYER
SIC Codes:	
SIC Code Descriptions:	

NAICS Codes:	
Federal Facility Code:	
NAICS Code Descriptions:	
Federal Agency Name:	
US/Mexico Border Ind:	
Congressional Dist No:	07
Create Date:	01-MAR-2000 00:00:00
Census Block Code:	551131003002097
Update Date:	27-JAN-2012 03:51:28
Location Description:	
Supplemental Location:	
Tribal Land Code:	
Tribal Land Name:	
Latitude:	46.00493
Longitude:	-91.47972
Coord Collection Method:	ADDRESS MATCHING-HOUSE NUMBER
Accuracy Value:	30
Datum:	NAD83
Reference Point:	ENTRANCE POINT OF A FACILITY OR STATION
Interest Types:	CESQG, STATE MASTER
Facility Detail Rprt URL:	http://ofmpub.epa.gov/enviro/fii_query_detail.disp_program_facility?p_registry_id=110008229611

Site: ***HAYWARD MOTORS***
HIGHWAY 63 N HAYWARD WI 54843

FINDS/FRS

Registry ID:	110068126691
FIPS Code:	
Program Acronyms:	MN-TEMPO
HUC Code:	
Site Type Name:	STATIONARY
EPA Region Code:	05
Conveyor:	
Source:	
County Name:	SAWYER COUNTY
SIC Codes:	
SIC Code Descriptions:	
NAICS Codes:	
Federal Facility Code:	
NAICS Code Descriptions:	
Federal Agency Name:	
US/Mexico Border Ind:	
Congressional Dist No:	
Create Date:	02-JUN-2016 18:29:12
Census Block Code:	
Update Date:	
Location Description:	
Supplemental Location:	
Tribal Land Code:	
Tribal Land Name:	
Latitude:	
Longitude:	
Coord Collection Method:	
Accuracy Value:	
Datum:	NAD83
Reference Point:	
Interest Types:	STATE MASTER
Facility Detail Rprt URL:	http://ofmpub.epa.gov/enviro/fii_query_detail.disp_program_facility?p_registry_id=110068126691

Site: ***DON JOHNSON HAYWARD MOTORS***
HWY 63 N BOX 840 HAYWARD WI 54843

FINDS/FRS

Registry ID:	110008247085
FIPS Code:	55113
Program Acronyms:	RCRAINFO, WI-ESR
HUC Code:	
Site Type Name:	STATIONARY
EPA Region Code:	05

Conveyor:	
Source:	
County Name:	SAWYER
SIC Codes:	
SIC Code Descriptions:	
NAICS Codes:	
Federal Facility Code:	
NAICS Code Descriptions:	
Federal Agency Name:	
US/Mexico Border Ind:	
Congressional Dist No:	
Create Date:	01-MAR-2000 00:00:00
Census Block Code:	
Update Date:	27-JAN-2012 04:15:07
Location Description:	
Supplemental Location:	
Tribal Land Code:	
Tribal Land Name:	
Latitude:	
Longitude:	
Coord Collection Method:	
Accuracy Value:	
Datum:	NAD83
Reference Point:	
Interest Types:	STATE MASTER, UNSPECIFIED UNIVERSE
Facility Detail Rprt URL:	http://ofmpub.epa.gov/enviro/fii_query_detail.disp_program_facility?p_registry_id=110008247085

Site: ***HANSON TIRE***
HWY 63 S HAYWARD WI 54843

FINDS/FRS

Registry ID:	110008239272
FIPS Code:	55113
Program Acronyms:	RCRAINFO
HUC Code:	
Site Type Name:	STATIONARY
EPA Region Code:	05
Conveyor:	
Source:	
County Name:	SAWYER
SIC Codes:	
SIC Code Descriptions:	
NAICS Codes:	
Federal Facility Code:	
NAICS Code Descriptions:	
Federal Agency Name:	
US/Mexico Border Ind:	
Congressional Dist No:	
Create Date:	01-MAR-2000 00:00:00
Census Block Code:	
Update Date:	27-JAN-2012 04:25:40
Location Description:	
Supplemental Location:	
Tribal Land Code:	
Tribal Land Name:	
Latitude:	
Longitude:	
Coord Collection Method:	
Accuracy Value:	
Datum:	NAD83
Reference Point:	
Interest Types:	UNSPECIFIED UNIVERSE
Facility Detail Rprt URL:	http://ofmpub.epa.gov/enviro/fii_query_detail.disp_program_facility?p_registry_id=110008239272

Site: ***JOHNSON TIMBER***
HIGHWAY 63 S HAYWARD WI 54843

FINDS/FRS

Registry ID:	110067791820

FIPS Code:
Program Acronyms: MN-TEMPO
HUC Code:
Site Type Name: STATIONARY
EPA Region Code: 05
Conveyor:
Source:
County Name: SAWYER COUNTY
SIC Codes:
SIC Code Descriptions:
NAICS Codes:
Federal Facility Code:
NAICS Code Descriptions:
Federal Agency Name:
US/Mexico Border Ind:
Congressional Dist No:
Create Date: 02-JUN-2016 16:38:42
Census Block Code:
Update Date:
Location Description:
Supplemental Location:
Tribal Land Code:
Tribal Land Name:
Latitude:
Longitude:
Coord Collection Method:
Accuracy Value:
Datum: NAD83
Reference Point:
Interest Types: STATE MASTER
Facility Detail Rprt URL: http://ofmpub.epa.gov/enviro/fii_query_detail.disp_program_facility?p_registry_id=110067791820

Site: ***SHOP THE***
HWY 63 S HAYWARD WI 54843

FINDS/FRS

Registry ID: 110008240741
FIPS Code: 55113
Program Acronyms: RCRAINFO, WI-ESR
HUC Code:
Site Type Name: STATIONARY
EPA Region Code: 05
Conveyor:
Source:
County Name: SAWYER
SIC Codes:
SIC Code Descriptions:
NAICS Codes:
Federal Facility Code:
NAICS Code Descriptions:
Federal Agency Name:
US/Mexico Border Ind:
Congressional Dist No:
Create Date: 01-MAR-2000 00:00:00
Census Block Code:
Update Date: 27-JAN-2012 04:29:40
Location Description:
Supplemental Location:
Tribal Land Code:
Tribal Land Name:
Latitude:
Longitude:
Coord Collection Method:
Accuracy Value:
Datum: NAD83
Reference Point:
Interest Types: CESQG, STATE MASTER
Facility Detail Rprt URL: http://ofmpub.epa.gov/enviro/fii_query_detail.disp_program_facility?p_registry_id=110008240741

Site: ***TOWNE CLEANERS***
216 W 3RD ST HAYWARD WI 54843

FINDS/FRS

Registry ID:	110069055220
FIPS Code:	
Program Acronyms:	MN-TEMPO
HUC Code:	
Site Type Name:	STATIONARY
EPA Region Code:	05
Conveyor:	
Source:	
County Name:	SAWYER COUNTY
SIC Codes:	
SIC Code Descriptions:	
NAICS Codes:	
Federal Facility Code:	
NAICS Code Descriptions:	
Federal Agency Name:	
US/Mexico Border Ind:	
Congressional Dist No:	
Create Date:	03-JUN-2016 00:54:41
Census Block Code:	
Update Date:	
Location Description:	
Supplemental Location:	
Tribal Land Code:	
Tribal Land Name:	
Latitude:	
Longitude:	
Coord Collection Method:	
Accuracy Value:	
Datum:	NAD83
Reference Point:	
Interest Types:	STATE MASTER
Facility Detail Rprt URL:	http://ofmpub.epa.gov/enviro/fii_query_detail.disp_program_facility?p_registry_id=110069055220

Site: ***NORTHLAND BANK BLDG***
10 MAIN ST HAYWARD WI

LUST

Site ID:	3485500	***NPL Flag:***	No
Detail Seq No:	23598	***DCOM DB Tracked:***	No
FID:	858123420	***PECFA Eligible:***	No
Status Code:	C	***AST Flag:***	No
Status:	CLOSED	***Drycleaner Flag:***	No
Activity Code:	340	***Activity Number:***	358000708
Co-Contamination:	No	***Activity Display:***	03-58-000708
Activity Type:	LUST	***County Code:***	58
Start Date:	1993-12-14	***County:***	SAWYER
End Date:	1994-10-25	***Region:***	NORTHERN
Last Action Date:	1994-10-25	***Geo Located Flag:***	YES
DCOM Number:	NONE	***GIS Registry Flag:***	NO
Occurrence ID:	NONE	***GIS Area Point:***	P
EPA Cerclis ID:		***Activity Detail Add:***	
Latitude:	46.0136399	***Risk Code:***	LOW
Longitude:	-91.4822877	***Acres:***	UNKNOWN
Activity Comments:		***Acres 100:***	NO
Activity Name:	NORTHLAND BANK BLDG	***Juris:***	DNR RR
PLSS:	SE 1/4 of the SW 1/4 of Sec 22, T41N, R09W		

--	--
Action Information	
--	--
Action Date:	12/14/1993
Action Code:	1
Action Name:	Notification
Action Desc:	Date the DNR is notified of the discovery of the contamination.
Action Comment:	
--	--

Action Date: 12/15/1993
Action Code: 2
Action Name: RP Letter Sent
Action Desc: Date of letter to RP notifying of legal responsibilities associated with the discovery of contamination.
Action Comment: R.P. LETTER SEND
-- --
Action Date: 4/15/1994
Action Code: 30
Action Name: Site Investigation Workplan Go Ahead (notice to proceed)
Action Desc: Date the DNR allows the RP to proceed without approval of the SIWP. Either written or by phone call.
Action Comment: NOTICE TO PROCEED(S)
-- --
Action Date: 4/28/1994
Action Code: 37
Action Name: SI Report Received (w/out Fee)/2
Action Desc: Date the DNR receives the Site Investigation Report. Provides information regarding activities performed to determine degree & extent of contamination and forming a basis for choosing the appropriate remedial action.
Action Comment: SI REPORT RECV'D(PHASE II)
-- --
Action Date: 4/27/1994
Action Code: 37
Action Name: SI Report Received (w/out Fee)
Action Desc: Date the DNR receives the Site Investigation Report. Provides information regarding activities performed to determine degree & extent of contamination and forming a basis for choosing the appropriate remedial action.
Action Comment: SI REPORT RECV'D(PHASE I)
-- --
Action Date: 5/23/1994
Action Code: 179
Action Name: Closure Review Req Received (no fee required)
Action Desc: Date DNR received a Closure Review Request for a site where the fee has previously been paid or no fee is required (i.e. VPLE).
Action Comment:
-- --
Action Date: 7/25/1994
Action Code: 80
Action Name: Closure Not Approved
Action Desc: Date closure not approved letter is sent.
Action Comment:
-- --
Action Date: 9/1/1994
Action Code: 179
Action Name: Closure Review Req Received (no fee required)
Action Desc: Date DNR received a Closure Review Request for a site where the fee has previously been paid or no fee is required (i.e. VPLE).
Action Comment:
-- --
Action Date: 10/25/1994
Action Code: 11
Action Name: Activity Closed
Action Desc: Date the Closure Letter or No Further Action letter is sent.
Action Comment:
-- --
Impact Information
-- --
Impact Seq NO: 66400
Impact Code: 5
Impact Comment: Soil Contamination
Potential Flag:
-- --
Substances Information
-- --
Substance Desc: Petroleum - Unknown Type
Spill Released Amount:
Spill Released Unit Code:
-- --
Who Information
-- --
Org Flag: YES
Role Desc: Responsible Party
Full Name: NORTHLAND BANK
Address 1:

Address 2:	
City:	ASHLAND
State:	WI
Postal Code:	54806
Composite Address:	ASHLAND, WI 54806
Country:	UNITED STATES
Email:	NA
--	--
Org Flag:	NO
Role Desc:	DNR File Contact
Full Name:	KATHLEEN SHAFEL
Address 1:	223 E STEINFEST RD
Address 2:	
City:	ANTIGO
State:	WI
Postal Code:	54409
Composite Address:	ANTIGO, WI 54409
Country:	UNITED STATES
Email:	kathleen.shafel@wisconsin.gov
--	--

Site: ***BUTTERFIELD ROSCOE***
STH 27 & 77, 3 MI OFF USH 63 HAYWARD WI 54843

LUST

Site ID:	2855200	***NPL Flag:***	No
Detail Seq No:	22984	***DCOM DB Tracked:***	Yes
FID:	999222400	***PECFA Eligible:***	No
Status Code:	C	***AST Flag:***	No
Status:	CLOSED	***Drycleaner Flag:***	No
Activity Code:	340	***Activity Number:***	358000598
Co-Contamination:	No	***Activity Display:***	03-58-000598
Activity Type:	LUST	***County Code:***	58
Start Date:	1992-04-10	***County:***	SAWYER
End Date:	2005-01-19	***Region:***	NORTHERN
Last Action Date:	2013-07-02	***Geo Located Flag:***	YES
DCOM Number:	54843979001	***GIS Registry Flag:***	NO
Occurrence ID:	10704	***GIS Area Point:***	P
EPA Cerclis ID:		***Activity Detail Add:***	
Latitude:	46.0161071	***Risk Code:***	LOW
Longitude:	-91.4114238	***Acres:***	UNKNOWN
Activity Comments:	***SITE WAS CLOSED UNDER THE JURISDICTION OF THE DEPT OF SAFETY AND PROFESSIONAL SERVICES (DSPS) OR DEPT OF COMMERCE - SITE TRANSFERRED BACK TO DNR JURISDICTION IN 2013***	***Acres 100:***	NO
Activity Name:	BUTTERFIELD WELL DRILLING (TOM)	***Juris:***	DNR RR
PLSS:	NW 1/4 of the SE 1/4 of Sec 19, T41N, R08W		

--	--
Facility Owner Information	
--	--
Name:	ROSCOE BUTTERFIELD
Address:	RT 3 BOX 3047
City:	HAYWARD
State:	WI
Zip Code:	54843
Start Date:	
End Date:	
--	--
Action Information	
--	--
Action Date:	4/10/1992
Action Code:	1
Action Name:	Notification
Action Desc:	Date the DNR is notified of the discovery of the contamination.
Action Comment:	
--	--
Action Date:	4/10/1992
Action Code:	2

Action Name:	RP Letter Sent
Action Desc:	Date of letter to RP notifying of legal responsibilities associated with the discovery of contamination.
Action Comment:	R.P. LETTER SEND
--	--
Action Date:	7/17/1996
Action Code:	76
Action Name:	Activity Transferred to DSPS (formerly Commerce)
Action Desc:	Oversight of medium or low risk petroleum cleanup has been transferred to the WI Dept of Safety and Professional Services (DSPS). DSPS was part of the Dept of Commerce until 2011.
Action Comment:	
--	--
Action Date:	1/19/2005
Action Code:	83
Action Name:	Close-out Under NR708.09
Action Desc:	No Further Action required. RP not required to conduct NR716 investigation. Not closed out under NR726.
Action Comment:	*** NR708 from Commerce Data Interchange ***
--	--
Action Date:	1/19/2005
Action Code:	11
Action Name:	Activity Closed
Action Desc:	Date the Closure Letter or No Further Action letter is sent.
Action Comment:	*** NR708 Closure from Commerce Data Interchange ***
--	--
Action Date:	12/22/2004
Action Code:	37
Action Name:	SI Report Received (w/out Fee)
Action Desc:	Date the DNR receives the Site Investigation Report. Provides information regarding activities performed to determine degree & extent of contamination and forming a basis for choosing the appropriate remedial action.
Action Comment:	*** SITE INVESTIGATION DETERMINED BY DSPS TO BE COMPLETE - FROM DSPS DATA INTERCHANGE ***
--	--
Action Date:	7/2/2013
Action Code:	89
Action Name:	DSPS (formerly Commerce) Transferred Back to DNR
Action Desc:	Date the WI Dept of Safety and Professional Services (DSPS) transfers oversight of activity back to the DNR. DSPS was part of the Dept of Commerce until 2011.
Action Comment:	PECFA PROGRAM TRANSFER 2013-2015 STATE BUDGET
--	--
Impact Information	
--	--
Impact Seq NO:	65667
Impact Code:	5
Impact Comment:	Soil Contamination
Potential Flag:	
--	--
Substances Information	
--	--
Substance Desc:	Diesel Fuel
Spill Released Amount:	
Spill Released Unit Code:	
--	--
Who Information	
--	--
Org Flag:	NO
Role Desc:	DNR File Contact
Full Name:	KATHLEEN SHAFEL
Address 1:	223 E STEINFEST RD
Address 2:	
City:	ANTIGO
State:	WI
Postal Code:	54409
Composite Address:	ANTIGO, WI 54409
Country:	UNITED STATES
Email:	kathleen.shafel@wisconsin.gov
--	--

Site: ***DYNO OVERLAYS, INC.***
DYNO OVERLAYS, INC. A 121 VERMONT AVE. S. HAYWARD WI 54843 MLTS

Docket No: 3030464 ***Contact State:*** WI

Contact Street:	121 VERMONT AVENUE SOUTH	***Contact Zip:***	54843
Contact City:	HAYWARD	***Contact Phone:***	715-634-5057
Contact Last Name:			
Location Information Date:	13-JUL-2016		

Site: ***SHOP THE***
HWY 63 S HAYWARD WI 54843

RCRA CESQG

County Name:	SAWYER
County Code:	WI113
EPA Handler ID:	WID982625444
Current Site Name:	SHOP THE
Generator Status Universe:	Conditionally Exempt Small Quantity Generator
Land Type:	
Activity Location:	WI
TSD Activity:	No
Mixed Waste Generator:	No
Importer Activity:	No
Transporter Activity:	No
Transfer Facility:	No
Recycler Activity:	No
Onsite Burner Exemption:	No
Furnace Exemption:	No
Underground Inject Activity:	No
Rece Waste From Off Site:	No
Used Oil Transporter:	
Used Oil Transfer Facility:	
Used Oil Processor:	
Used Oil Refiner:	
Used Oil Burner:	
Used Oil Market Burner:	
Used Oil Spec Marketer:	
Mailing Address:	HWY 63 S, HAYWARD, WI, 54843,
Contact Name:	
Contact Address:	
Contact Email:	
Location Street 2:	
--	--
Owner/Operator Information	
--	--
Owner/Operator Indicator:	CO
Owner/Operator Name:	NOBAK PHILLIP
Owner/Operator Address:	ADDRESS NOT REPORTED CITY NOT REPORTED AK 99998
Owner/Operator Phone:	3125551212
Owner/Operator Type:	P
Date Became Current:	
Date Ended Current:	
--	--
Owner/Operator Indicator:	CP
Owner/Operator Name:	NAME NOT REPORTED
Owner/Operator Address:	ADDRESS NOT REPORTED CITY NOT REPORTED AK 99998
Owner/Operator Phone:	3125551212
Owner/Operator Type:	P
Date Became Current:	
Date Ended Current:	
--	--
Handler Information	
--	--
Date Received:	19890425
Facility Name:	SHOP THE
Classification:	Small Quantity Generator
--	--
Date Received:	19940817
Facility Name:	SHOP THE
Classification:	Conditionally Exempt Small Quantity
--	--
Hazardous Waste Information	
--	--

Waste Code:	D000
Waste:	DESCRIPTION
Waste Code Active Status:	No
BR Waste Code Active Status:	No
--	--
Waste Code:	D001
Waste:	IGNITABLE WASTE
Waste Code Active Status:	Yes
BR Waste Code Active Status:	Yes
--	--
Violation/Evaluation Information	
--	--
Evaluation Start Date:	19940726
Evaluation Agency:	S
Evaluation Type Description:	COMPLIANCE EVALUATION INSPECTION ON-SITE
Violation Short Description:	
Violation Determined Date:	
Actual Return to Compliance Date:	
Violation Responsible Agency:	
Enforcement Action Date:	
Enforcement Agency:	
Disposition Status Date:	
Disposition Status:	
Enforcement Type Description:	
Proposed Penalty Amount:	
Paid Amount:	
Final Amount:	
--	--

Site: ***HAYWARD READY MIX CONCRETE INC***
122 S MICHIGAN AVE HAYWARD WI 54843

RCRA CESQG

County Name:	SAWYER
County Code:	WI113
EPA Handler ID:	WI0000029066
Current Site Name:	HAYWARD READY MIX CONCRETE INC
Generator Status Universe:	Conditionally Exempt Small Quantity Generator
Land Type:	Private
Activity Location:	WI
TSD Activity:	No
Mixed Waste Generator:	No
Importer Activity:	No
Transporter Activity:	No
Transfer Facility:	No
Recycler Activity:	No
Onsite Burner Exemption:	No
Furnace Exemption:	No
Underground Inject Activity:	No
Rece Waste From Off Site:	No
Used Oil Transporter:	
Used Oil Transfer Facility:	
Used Oil Processor:	
Used Oil Refiner:	
Used Oil Burner:	
Used Oil Market Burner:	
Used Oil Spec Marketer:	
Mailing Address:	RTE 8, HAYWARD, WI, 54843,
Contact Name:	GREGORY JOHNSON
Contact Address:	PO BOX 629, HAYWARD, WI, 54843, US
Contact Email:	
Location Street 2:	
--	--
Owner/Operator Information	
--	--
Owner/Operator Indicator:	CO
Owner/Operator Name:	HAYWARD READY MIX CONCRETE INC
Owner/Operator Address:	RTE 8 HAYWARD WI 54843

Owner/Operator Phone:	7156344695
Owner/Operator Type:	P
Date Became Current:	
Date Ended Current:	
--	--
Handler Information	
--	--
Date Received:	19931015
Facility Name:	HAYWARD READY MIX CONCRETE INC
Classification:	Conditionally Exempt Small Quantity
--	--
Hazardous Waste Information	
--	--
Waste Code:	D001
Waste:	IGNITABLE WASTE
Waste Code Active Status:	Yes
BR Waste Code Active Status:	Yes
--	--

Site: ***JOHNSON TIMBER CORP***
HWY 63 S HAYWARD WI 54843

RCRA CESQG

County Name:	SAWYER
County Code:	WI113
EPA Handler ID:	WID066545559
Current Site Name:	JOHNSON TIMBER CORP
Generator Status Universe:	Conditionally Exempt Small Quantity Generator
Land Type:	
Activity Location:	WI
TSD Activity:	No
Mixed Waste Generator:	No
Importer Activity:	No
Transporter Activity:	No
Transfer Facility:	No
Recycler Activity:	No
Onsite Burner Exemption:	No
Furnace Exemption:	No
Underground Inject Activity:	No
Rece Waste From Off Site:	No
Used Oil Transporter:	
Used Oil Transfer Facility:	
Used Oil Processor:	
Used Oil Refiner:	
Used Oil Burner:	
Used Oil Market Burner:	
Used Oil Spec Marketer:	
Mailing Address:	PO BOX 810, HAYWARD, WI, 54843,
Contact Name:	
Contact Address:	
Contact Email:	
Location Street 2:	
--	--
Owner/Operator Information	
--	--
Owner/Operator Indicator:	CP
Owner/Operator Name:	NAME NOT REPORTED
Owner/Operator Address:	ADDRESS NOT REPORTED CITY NOT REPORTED AK 99998
Owner/Operator Phone:	3125551212
Owner/Operator Type:	P
Date Became Current:	
Date Ended Current:	
--	--
Owner/Operator Indicator:	CO
Owner/Operator Name:	JOHNSON TIMBER CORP
Owner/Operator Address:	ADDRESS NOT REPORTED CITY NOT REPORTED AK 99998
Owner/Operator Phone:	3125551212
Owner/Operator Type:	P
Date Became Current:	
Date Ended Current:	

--	--
Handler Information	
--	--
Date Received:	19860515
Facility Name:	JOHNSON TIMBER CORP
Classification:	Small Quantity Generator
--	--
Date Received:	19930308
Facility Name:	JOHNSON TIMBER CORP
Classification:	Conditionally Exempt Small Quantity
--	--
Hazardous Waste Information	
--	--
Waste Code:	D001
Waste:	IGNITABLE WASTE
Waste Code Active Status:	Yes
BR Waste Code Active Status:	Yes
--	--
Violation/Evaluation Information	
--	--
Evaluation Start Date:	19930225
Evaluation Agency:	S
Evaluation Type Description:	COMPLIANCE EVALUATION INSPECTION ON-SITE
Violation Short Description:	
Violation Determined Date:	
Actual Return to Compliance Date:	
Violation Responsible Agency:	
Enforcement Action Date:	
Enforcement Agency:	
Disposition Status Date:	
Disposition Status:	
Enforcement Type Description:	
Proposed Penalty Amount:	
Paid Amount:	
Final Amount:	
--	--

Site: ***COUNTRY PRINT SHOP THE***
421 S DAKOTA AVE HAYWARD WI 54843

RCRA CESQG

County Name:	SAWYER
County Code:	WI113
EPA Handler ID:	WID988590071
Current Site Name:	COUNTRY PRINT SHOP THE
Generator Status Universe:	Conditionally Exempt Small Quantity Generator
Land Type:	
Activity Location:	WI
TSD Activity:	No
Mixed Waste Generator:	No
Importer Activity:	No
Transporter Activity:	No
Transfer Facility:	No
Recycler Activity:	No
Onsite Burner Exemption:	No
Furnace Exemption:	No
Underground Inject Activity:	No
Rece Waste From Off Site:	No
Used Oil Transporter:	
Used Oil Transfer Facility:	
Used Oil Processor:	
Used Oil Refiner:	
Used Oil Burner:	
Used Oil Market Burner:	
Used Oil Spec Marketer:	
Mailing Address:	PO BOX 548, HAYWARD, WI, 54843,
Contact Name:	JOHN DUNSTER
Contact Address:	PO BOX 548, HAYWARD, WI, 54843, US
Contact Email:	

Location Street 2:	
--	--
Owner/Operator Information	
--	--
Owner/Operator Indicator:	CO
Owner/Operator Name:	MILLER CONNIE
Owner/Operator Address:	
Owner/Operator Phone:	
Owner/Operator Type:	P
Date Became Current:	
Date Ended Current:	
--	--
Handler Information	
--	--
Date Received:	19901226
Facility Name:	COUNTRY PRINT SHOP THE
Classification:	Conditionally Exempt Small Quantity
--	--
Hazardous Waste Information	
--	--
Waste Code:	D000
Waste:	DESCRIPTION
Waste Code Active Status:	No
BR Waste Code Active Status:	No
--	--
Waste Code:	D001
Waste:	IGNITABLE WASTE
Waste Code Active Status:	Yes
BR Waste Code Active Status:	Yes
--	--
Violation/Evaluation Information	
--	--
Evaluation Start Date:	19930225
Evaluation Agency:	S
Evaluation Type Description:	COMPLIANCE EVALUATION INSPECTION ON-SITE
Violation Short Description:	Generators - Manifest
Violation Determined Date:	19930225
Actual Return to Compliance Date:	19930225
Violation Responsible Agency:	S
Enforcement Action Date:	19930226
Enforcement Agency:	S
Disposition Status Date:	
Disposition Status:	
Enforcement Type Description:	WRITTEN INFORMAL
Proposed Penalty Amount:	
Paid Amount:	
Final Amount:	
--	--

Site: ***HANSON TIRE***
HWY 63 S HAYWARD WI 54843

RCRA NON GEN

County Name:	SAWYER
County Code:	WI113
EPA Handler ID:	WID981951221
Current Site Name:	HANSON TIRE
Generator Status Universe:	
Land Type:	
Activity Location:	WI
TSD Activity:	No
Mixed Waste Generator:	No
Importer Activity:	No
Transporter Activity:	No
Transfer Facility:	No
Recycler Activity:	No
Onsite Burner Exemption:	No
Furnace Exemption:	No

Underground Inject Activity: No
Rece Waste From Off Site: No
Used Oil Transporter:
Used Oil Transfer Facility:
Used Oil Processor:
Used Oil Refiner:
Used Oil Burner:
Used Oil Market Burner:
Used Oil Spec Marketer:
Mailing Address: HWY 63 S, HAYWARD, WI, 54843,
Contact Name:
Contact Address:
Contact Email:
Location Street 2:

-- --
Owner/Operator Information
-- --
Owner/Operator Indicator: CO
Owner/Operator Name: MOELLER DAVE
Owner/Operator Address: ADDRESS NOT REPORTED CITY NOT REPORTED AK 99998
Owner/Operator Phone: 3125551212
Owner/Operator Type: P
Date Became Current:
Date Ended Current:
-- --
Owner/Operator Indicator: CP
Owner/Operator Name: NAME NOT REPORTED
Owner/Operator Address: ADDRESS NOT REPORTED CITY NOT REPORTED AK 99998
Owner/Operator Phone: 3125551212
Owner/Operator Type: P
Date Became Current:
Date Ended Current:
-- --
Handler Information
-- --
Date Received: 19960105
Facility Name: HANSON TIRE
-- --
Date Received: 19880714
Facility Name: HANSON TIRE
Classification: Conditionally Exempt Small Quantity
-- --
Hazardous Waste Information
-- --
Waste Code: F003
Waste: THE FOLLOWING SPENT NONHALOGENATED SOLVENTS: XYLENE, ACETONE, ETHYL ACETATE, ETHYL BENZENE, ETHYL ETHER, METHYL ISOBUTYL KETONE, N-BUTYL ALCOHOL, CYCLOHEXANONE, AND METHANOL; ALL SPENT SOLVENT MIXTURES/BLENDS CONTAINING, BEFORE USE, ONLY THE ABOVE SPENT NONHALOGENATED SOLVENTS; AND ALL SPENT SOLVENT MIXTURES/BLENDS CONTAINING, BEFORE USE, ONE OR MORE OF THE ABOVE NONHALOGENATED SOLVENTS, AND A TOTAL OF TEN PERCENT OR MORE (BY VOLUME) OF ONE OR MORE OF THOSE SOLVENTS LISTED IN F001, F002, F004, AND F005; AND STILL BOTTOMS FROM THE RECOVERY OF THESE SPENT SOLVENTS AND SPENT SOLVENT MIXTURES.
Waste Code Active Status: Yes
BR Waste Code Active Status: Yes
-- --
Waste Code: F005
Waste: THE FOLLOWING SPENT NONHALOGENATED SOLVENTS: TOLUENE, METHYL ETHYL KETONE, CARBON DISULFIDE, ISOBUTANOL, PYRIDINE, BENZENE, 2-ETHOXYETHANOL, AND 2-NITROPROPANE; ALL SPENT SOLVENT MIXTURES/BLENDS CONTAINING, BEFORE USE, A TOTAL OF TEN PERCENT OR MORE (BY VOLUME) OF ONE OR MORE OF THE ABOVE NONHALOGENATED SOLVENTS OR THOSE SOLVENTS LISTED IN F001, F002, OR F004; AND STILL BOTTOMS FROM THE RECOVERY OF THESE SPENT SOLVENTS AND SPENT SOLVENT MIXTURES.
Waste Code Active Status: Yes
BR Waste Code Active Status: Yes
-- --
Waste Code: NONE
Waste: DESCRIPTION
Waste Code Active Status: No
BR Waste Code Active Status: No

--	--
Violation/Evaluation Information	
--	--
Evaluation Start Date:	19951219
Evaluation Agency:	S
Evaluation Type Description:	COMPLIANCE EVALUATION INSPECTION ON-SITE
Violation Short Description:	
Violation Determined Date:	
Actual Return to Compliance Date:	
Violation Responsible Agency:	
Enforcement Action Date:	
Enforcement Agency:	
Disposition Status Date:	
Disposition Status:	
Enforcement Type Description:	
Proposed Penalty Amount:	
Paid Amount:	
Final Amount:	
--	--

Site: ***HIDDEN BAY***
113 W 3RD ST HAYWARD WI 54843

RCRA NON GEN

County Name:	SAWYER
County Code:	WI113
EPA Handler ID:	WID982637829
Current Site Name:	HIDDEN BAY
Generator Status Universe:	
Land Type:	Private
Activity Location:	WI
TSD Activity:	No
Mixed Waste Generator:	No
Importer Activity:	No
Transporter Activity:	No
Transfer Facility:	No
Recycler Activity:	No
Onsite Burner Exemption:	No
Furnace Exemption:	No
Underground Inject Activity:	No
Rece Waste From Off Site:	No
Used Oil Transporter:	
Used Oil Transfer Facility:	
Used Oil Processor:	
Used Oil Refiner:	
Used Oil Burner:	
Used Oil Market Burner:	
Used Oil Spec Marketer:	
Mailing Address:	PO BOX 472 245 MAIN, HAYWARD, WI, 54843,
Contact Name:	TIMOTHY LAMBERT
Contact Address:	PO BOX 472 245 MAIN, HAYWARD, WI, 54843, US
Contact Email:	
Location Street 2:	
--	--
Owner/Operator Information	
--	--
Owner/Operator Indicator:	CO
Owner/Operator Name:	LAMBERT RON
Owner/Operator Address:	ADDRESS NOT REPORTED CITY NOT REPORTED AK 99998
Owner/Operator Phone:	3125551212
Owner/Operator Type:	P
Date Became Current:	
Date Ended Current:	
--	--
Owner/Operator Indicator:	CP
Owner/Operator Name:	NAME NOT REPORTED
Owner/Operator Address:	ADDRESS NOT REPORTED CITY NOT REPORTED AK 99998
Owner/Operator Phone:	3125551212

Owner/Operator Type:	P
Date Became Current:	
Date Ended Current:	
--	--
Handler Information	
--	--
Date Received:	19890710
Facility Name:	HIDDEN BAY
--	--
Hazardous Waste Information	
--	--
Waste Code:	D000
Waste:	DESCRIPTION
Waste Code Active Status:	No
BR Waste Code Active Status:	No
--	--
Waste Code:	D001
Waste:	IGNITABLE WASTE
Waste Code Active Status:	Yes
BR Waste Code Active Status:	Yes
--	--
Violation/Evaluation Information	
--	--
Evaluation Start Date:	19990827
Evaluation Agency:	S
Evaluation Type Description:	COMPLIANCE EVALUATION INSPECTION ON-SITE
Violation Short Description:	Generators - General
Violation Determined Date:	19990827
Actual Return to Compliance Date:	19990827
Violation Responsible Agency:	S
Enforcement Action Date:	19990903
Enforcement Agency:	S
Disposition Status Date:	
Disposition Status:	
Enforcement Type Description:	NOTICE OF NONCOMPLIANCE LETTER
Proposed Penalty Amount:	
Paid Amount:	
Final Amount:	
--	--

Site: ***DON JOHNSON MOTORS***
HWY 63 N HAYWARD WI 54843

RCRA NON GEN

County Name:	SAWYER
County Code:	WI113
EPA Handler ID:	WID988635652
Current Site Name:	DON JOHNSON MOTORS
Generator Status Universe:	
Land Type:	Private
Activity Location:	WI
TSD Activity:	No
Mixed Waste Generator:	No
Importer Activity:	No
Transporter Activity:	No
Transfer Facility:	No
Recycler Activity:	No
Onsite Burner Exemption:	No
Furnace Exemption:	No
Underground Inject Activity:	No
Rece Waste From Off Site:	No
Used Oil Transporter:	
Used Oil Transfer Facility:	
Used Oil Processor:	
Used Oil Refiner:	
Used Oil Burner:	
Used Oil Market Burner:	
Used Oil Spec Marketer:	
Mailing Address:	PO BOX 840, HAYWARD, WI, 54843, US

Contact Name:	
Contact Address:	US
Contact Email:	
Location Street 2:	
--	--
Owner/Operator Information	
--	--
Owner/Operator Indicator:	CO
Owner/Operator Name:	DON JOHNSON
Owner/Operator Address:	HWY 63 N HAYWARD WI 54843
Owner/Operator Phone:	7156344848
Owner/Operator Type:	P
Date Became Current:	
Date Ended Current:	
--	--
Handler Information	
--	--
Date Received:	20011031
Facility Name:	DON JOHNSON MOTORS
Classification:	Conditionally Exempt Small Quantity
--	--
Date Received:	19990129
Facility Name:	DON JOHNSON MOTORS
Classification:	Small Quantity Generator
--	--
Date Received:	20130410
Facility Name:	DON JOHNSON MOTORS
--	--
Hazardous Waste Information	
--	--
Waste Code:	D000
Waste:	DESCRIPTION
Waste Code Active Status:	No
BR Waste Code Active Status:	No
--	--
Waste Code:	D001
Waste:	IGNITABLE WASTE
Waste Code Active Status:	Yes
BR Waste Code Active Status:	Yes
--	--
Waste Code:	D018
Waste:	BENZENE
Waste Code Active Status:	Yes
BR Waste Code Active Status:	Yes
--	--
Waste Code:	D039
Waste:	TETRACHLOROETHYLENE
Waste Code Active Status:	Yes
BR Waste Code Active Status:	Yes
--	--
Violation/Evaluation Information	
--	--
Evaluation Start Date:	20130228
Evaluation Agency:	S
Evaluation Type Description:	FOCUSED COMPLIANCE INSPECTION
Violation Short Description:	
Violation Determined Date:	
Actual Return to Compliance Date:	
Violation Responsible Agency:	
Enforcement Action Date:	
Enforcement Agency:	
Disposition Status Date:	
Disposition Status:	
Enforcement Type Description:	
Proposed Penalty Amount:	
Paid Amount:	
Final Amount:	
--	--

Evaluation Start Date:	20030327
Evaluation Agency:	S
Evaluation Type Description:	COMPLIANCE EVALUATION INSPECTION ON-SITE
Violation Short Description:	
Violation Determined Date:	
Actual Return to Compliance Date:	
Violation Responsible Agency:	
Enforcement Action Date:	
Enforcement Agency:	
Disposition Status Date:	
Disposition Status:	
Enforcement Type Description:	
Proposed Penalty Amount:	
Paid Amount:	
Final Amount:	
--	--

Site: ***WATERS JOHN***
809 W 4TH ST HAYWARD WI 54843

RCRA NON GEN

County Name:	SAWYER
County Code:	WI113
EPA Handler ID:	WID988639142
Current Site Name:	WATERS JOHN
Generator Status Universe:	
Land Type:	Private
Activity Location:	WI
TSD Activity:	No
Mixed Waste Generator:	No
Importer Activity:	No
Transporter Activity:	No
Transfer Facility:	No
Recycler Activity:	No
Onsite Burner Exemption:	No
Furnace Exemption:	No
Underground Inject Activity:	No
Rece Waste From Off Site:	No
Used Oil Transporter:	
Used Oil Transfer Facility:	
Used Oil Processor:	
Used Oil Refiner:	
Used Oil Burner:	
Used Oil Market Burner:	
Used Oil Spec Marketer:	
Mailing Address:	809 W 4TH ST, HAYWARD, WI, 54843, US
Contact Name:	GREGORY JOHNSON
Contact Address:	PO BOX 629, HAYWARD, WI, 54843, US
Contact Email:	
Location Street 2:	
--	--
Owner/Operator Information	
--	--
Owner/Operator Indicator:	CO
Owner/Operator Name:	WATERS JOHN
Owner/Operator Address:	809 W 4TH ST HAYWARD WI 54843
Owner/Operator Phone:	7156344736
Owner/Operator Type:	P
Date Became Current:	
Date Ended Current:	
--	--
Handler Information	
--	--
Date Received:	20110127
Facility Name:	WATERS JOHN
--	--
Date Received:	19930517
Facility Name:	WATERS JOHN
Classification:	Conditionally Exempt Small Quantity

--	--
Hazardous Waste Information	
--	--
Waste Code:	D001
Waste:	IGNITABLE WASTE
Waste Code Active Status:	Yes
BR Waste Code Active Status:	Yes
--	--

Site: ***COUNTRY PRINT SHOP THE***
421 S DAKOTA AVE HAYWARD WI 54843

SHWIMS

Site ID:	1428500	***Sw Site Init Site Dt:***	
Facility Close Date:		***Sw Site Acres Amt:***	
Fac Confid Flag:		***Sw Site Last Updt:***	
Fac Creation Dt:	03/19/1991 00:00:00	***Sw St Ownshp Tp:***	
Facility EPA ID:	WID988590071	***Sw Site Ovrflw Flg:***	
Fac Status:	O	***Sw Site Owner Nm:***	
Facility FID:	858110330	***Sw St Upd Usr ID:***	
Fac Last Update:	03/19/1991 00:00:00	***Sw Site Loc Updtd:***	
Fac Last User:	L 9/30/90	***Sw St FIPS County:***	
Fac Oper Type:	P	***Sw Site Loc Addr:***	421 S DAKOTA AVE
Fac Owner Type:	P	***Sw Site Loc City:***	HAYWARD
Fac Start Date:		***Sw Site Lat Degree:***	
Fac Stat Change Dt:		***Sw Site Lat Minute:***	
Fac SW Seq No:	0	***Sw Site Lat Sec:***	
Fac Rep Med Type:		***Sw Site Long Deg:***	
Fac Constr Date:		***Sw Site Long Min:***	
Facility SIC Code:		***Sw Site Long Sec:***	
Fac NAICS Code:		***Sw St Lat/Lon Dtm:***	
Fac Area Abbr:	PAF	***Sw St Lat/Lon Mtd:***	
Fac County Code:	58	***Sw St Lat/Lon Acc:***	
Fac District Abbr:	NW	***Sw Site Q Nsctn:***	
Fac Loc Addr:	421 S DAKOTA AVE	***Sw Site Qq Nsctn:***	
Fac Loc City:	HAYWARD	***Sw Site Q Section:***	
Fac Loc State:	WI	***Sw Site Qq Section:***	
Fac Loc Zip Code:	54843	***Sw Site Range:***	
Fac Mail Addr:	P.O. BOX 548	***Sw Site Srvy Rng:***	
Fac Mail City:	HAYWARD	***Sw Site Rng Ndir:***	
Fac Mail State:	WI	***Sw Site Srvy Sctn:***	
Fac Mail Zip Code:	54843	***Sw St Srv Twnshp:***	
Fac Region Abbr:	NO	***Sw St St Pln Coord:***	
SW Site HNDI Cd:	58236		
Facility Comment Text:			

Owner Information

--	--
Name:	CONNIE MILLER
Street:	BOX 548
City:	HAYWARD
State:	WI
Zip:	54843
Owner Country Code:	
Phone:	7156344565
Phone Extension:	
Owner Type:	
Owner Sequence:	1
SW Sequence No:	0
Owner End Date:	
Owner Start Date:	
--	--

Facility Activity Information

--	--
Act Code:	203
Act Name:	HW Generator - Very Small
Lic Number:	
Old FID:	858110330
Fee Flag:	NO
Actual Closure Date:	
Act Status:	A

Approved Flag:	
Closure Flag:	
LIC Status:	
Orig Approval Date:	
Orig Lic Date:	
Plan Closure Date:	
Recv Closure Date:	
Status Change Date:	
SW Sequence No:	0
Monitoring Required Flag:	
License Flag:	
HW Annual Flag:	
SW Annual Flag:	
Short Name:	VSQG
ERR Program Code:	
--	--
Facility Handled	
--	--
Act Code:	203
Act Name:	HW Generator - Very Small
LIC Number:	
SW Sequence No:	0
License Flag:	
HW Annual Flag:	
SW Annual Flag:	
Short Name:	VSQG
ERR Program Code:	
--	--
Facility Waste	
--	--
Waste Code:	D000
Waste Name:	NON-LISTED TOXIC WASTES
--	--
Waste Code:	D001
Waste Name:	NON-LISTED IGNITABLE WASTES
--	--

Site: ***WI DNR HAYWARD RANGER STATION***
STH 27 S HAYWARD WI 54843

SHWIMS

Site ID:	1213800	***Sw Site Init Site Dt:***	
Facility Close Date:		***Sw Site Acres Amt:***	
Fac Confid Flag:		***Sw Site Last Updt:***	
Fac Creation Dt:	07/09/1987 00:00:00	***Sw St Ownshp Tp:***	
Facility EPA ID:	WID982062705	***Sw Site Ovrflw Flg:***	
Fac Status:	O	***Sw Site Owner Nm:***	
Facility FID:	858103950	***Sw St Upd Usr ID:***	
Fac Last Update:	07/06/1999 00:00:00	***Sw Site Loc Updtd:***	
Fac Last User:	RINGQW	***Sw St FIPS County:***	
Fac Oper Type:	S	***Sw Site Loc Addr:***	RTE 2 HWY 27 S
Fac Owner Type:	S	***Sw Site Loc City:***	HAYWARD
Fac Start Date:		***Sw Site Lat Degree:***	
Fac Stat Change Dt:		***Sw Site Lat Minute:***	
Fac SW Seq No:	0	***Sw Site Lat Sec:***	
Fac Rep Med Type:		***Sw Site Long Deg:***	
Fac Constr Date:		***Sw Site Long Min:***	
Facility SIC Code:		***Sw Site Long Sec:***	
Fac NAICS Code:		***Sw St Lat/Lon Dtm:***	
Fac Area Abbr:	PAF	***Sw St Lat/Lon Mtd:***	
Fac County Code:	58	***Sw St Lat/Lon Acc:***	
Fac District Abbr:	NW	***Sw Site Q Nsctn:***	
Fac Loc Addr:	STH 27 S	***Sw Site Qq Nsctn:***	
Fac Loc City:	HAYWARD	***Sw Site Q Section:***	
Fac Loc State:	WI	***Sw Site Qq Section:***	
Fac Loc Zip Code:	54843	***Sw Site Range:***	
Fac Mail Addr:	RTE 2 BOX 2003	***Sw Site Srvy Rng:***	
Fac Mail City:	HAYWARD	***Sw Site Rng Ndir:***	
Fac Mail State:	WI	***Sw Site Srvy Sctn:***	
Fac Mail Zip Code:	54843	***Sw St Srv Twnshp:***	
Fac Region Abbr:	NO	***Sw St St Pln Coord:***	

SW Site HNDI Cd: 58236
Facility Comment Text:

Owner Information

--	--
Name:	STATE OF WIS
Street:	RTE 2 BOX 2003
City:	HAYWARD
State:	WI
Zip:	54843
Owner Country Code:	
Phone:	7156342688
Phone Extension:	
Owner Type:	
Owner Sequence:	1
SW Sequence No:	0
Owner End Date:	
Owner Start Date:	
--	--

Facility Activity Information

--	--
Act Code:	999
Act Name:	Unclassified
Lic Number:	
Old FID:	858103950
Fee Flag:	NO
Actual Closure Date:	
Act Status:	I
Approved Flag:	
Closure Flag:	
LIC Status:	
Orig Approval Date:	
Orig Lic Date:	
Plan Closure Date:	
Recv Closure Date:	
Status Change Date:	
SW Sequence No:	0
Monitoring Required Flag:	
License Flag:	
HW Annual Flag:	
SW Annual Flag:	
Short Name:	UNCLSSFD
ERR Program Code:	
--	--

Site: ***COUNTRY PRINT SHOP INC***
421 S DAKOTA AVE HAYWARD WI 54843

SHWIMS

Site ID:	665000	***Sw Site Init Site Dt:***	
Facility Close Date:		***Sw Site Acres Amt:***	
Fac Confid Flag:		***Sw Site Last Updt:***	
Fac Creation Dt:	09/27/1983 00:00:00	***Sw St Ownshp Tp:***	
Facility EPA ID:	WID006178826	***Sw Site Ovrflw Flg:***	
Fac Status:	O	***Sw Site Owner Nm:***	
Facility FID:	858110000	***Sw St Upd Usr ID:***	
Fac Last Update:	08/22/1991 00:00:00	***Sw Site Loc Updtd:***	
Fac Last User:	L 9/30/90	***Sw St FIPS County:***	
Fac Oper Type:	P	***Sw Site Loc Addr:***	421 SOUTH DAKOTA AVENUE
Fac Owner Type:	P	***Sw Site Loc City:***	HAYWARD
Fac Start Date:		***Sw Site Lat Degree:***	
Fac Stat Change Dt:		***Sw Site Lat Minute:***	
Fac SW Seq No:	0	***Sw Site Lat Sec:***	
Fac Rep Med Type:		***Sw Site Long Deg:***	
Fac Constr Date:		***Sw Site Long Min:***	
Facility SIC Code:		***Sw Site Long Sec:***	
Fac NAICS Code:		***Sw St Lat/Lon Dtm:***	
Fac Area Abbr:	PAF	***Sw St Lat/Lon Mtd:***	
Fac County Code:	58	***Sw St Lat/Lon Acc:***	
Fac District Abbr:	NW	***Sw Site Q Nsctn:***	
Fac Loc Addr:	421 S DAKOTA AVE	***Sw Site Qq Nsctn:***	

Fac Loc City:	HAYWARD	***Sw Site Q Section:***	
Fac Loc State:	WI	***Sw Site Qq Section:***	
Fac Loc Zip Code:	54843	***Sw Site Range:***	
Fac Mail Addr:	PO BOX 548	***Sw Site Srvy Rng:***	
Fac Mail City:	HAYWARD	***Sw Site Rng Ndir:***	
Fac Mail State:	WI	***Sw Site Srvy Sctn:***	
Fac Mail Zip Code:	54843	***Sw St Srv Twnshp:***	
Fac Region Abbr:	NO	***Sw St St Pln Coord:***	
SW Site HNDI Cd:	58236		
Facility Comment Text:			

Facility Activity Information

--	--
Act Code:	202
Act Name:	HW Generator - Small
Lic Number:	
Old FID:	858110000
Fee Flag:	NO
Actual Closure Date:	
Act Status:	I
Approved Flag:	
Closure Flag:	
LIC Status:	
Orig Approval Date:	
Orig Lic Date:	
Plan Closure Date:	
Recv Closure Date:	
Status Change Date:	
SW Sequence No:	0
Monitoring Required Flag:	
License Flag:	
HW Annual Flag:	YES
SW Annual Flag:	
Short Name:	SQG
ERR Program Code:	
--	--

Site: ***LAIDLAW ENVIRONMENTAL SERVICES OF ILL INC***
STH 27 W HAYWARD WI 54843

SHWIMS

Site ID:	3145700	***Sw Site Init Site Dt:***	
Facility Close Date:		***Sw Site Acres Amt:***	
Fac Confid Flag:		***Sw Site Last Updt:***	05/25/1999 00:00:00
Fac Creation Dt:	08/23/1995 00:00:00	***Sw St Ownshp Tp:***	P
Facility EPA ID:	WIR000004523	***Sw Site Ovrflw Flg:***	N
Fac Status:	O	***Sw Site Owner Nm:***	LAIDLAW ENV SVCS OF IL INC
Facility FID:	858119240	***Sw St Upd Usr ID:***	
Fac Last Update:	05/25/1999 00:00:00	***Sw Site Loc Updtd:***	
Fac Last User:	RINGQW	***Sw St FIPS County:***	113
Fac Oper Type:	P	***Sw Site Loc Addr:***	WIS HWY 27 W
Fac Owner Type:	P	***Sw Site Loc City:***	HAYWARD
Fac Start Date:		***Sw Site Lat Degree:***	
Fac Stat Change Dt:		***Sw Site Lat Minute:***	
Fac SW Seq No:	0	***Sw Site Lat Sec:***	
Fac Rep Med Type:		***Sw Site Long Deg:***	
Fac Constr Date:		***Sw Site Long Min:***	
Facility SIC Code:	4953	***Sw Site Long Sec:***	
Fac NAICS Code:		***Sw St Lat/Lon Dtm:***	
Fac Area Abbr:	PAF	***Sw St Lat/Lon Mtd:***	
Fac County Code:	58	***Sw St Lat/Lon Acc:***	
Fac District Abbr:	NW	***Sw Site Q Nsctn:***	
Fac Loc Addr:	STH 27 W	***Sw Site Qq Nsctn:***	
Fac Loc City:	HAYWARD	***Sw Site Q Section:***	
Fac Loc State:	WI	***Sw Site Qq Section:***	
Fac Loc Zip Code:	54843	***Sw Site Range:***	
Fac Mail Addr:	6125 N PECATONICA RD	***Sw Site Srvy Rng:***	
Fac Mail City:	PECATONICA	***Sw Site Rng Ndir:***	
Fac Mail State:	IL	***Sw Site Srvy Sctn:***	
Fac Mail Zip Code:	61063	***Sw St Srv Twnshp:***	
Fac Region Abbr:	NO	***Sw St St Pln Coord:***	

SW Site HNDI Cd:
Facility Comment Text: CLEAN SWEEP PROGRAM IN 1995 NONE IN 1997 PER 1997 ANNUAL REPORT

Owner Information
-- --
Name: HAYWARD HHW COLLECTION
Street: CTH B
City: HAYWARD
State: WI
Zip: 54843
Owner Country Code:
Phone:
Phone Extension:
Owner Type:
Owner Sequence: 1
SW Sequence No:
Owner End Date:
Owner Start Date:
-- --
Facility Activity Information
-- --
Act Code: 201
Act Name: HW Generator - Large
Lic Number:
Old FID:
Fee Flag: NO
Actual Closure Date:
Act Status: I
Approved Flag: NO
Closure Flag:
LIC Status:
Orig Approval Date:
Orig Lic Date:
Plan Closure Date:
Recv Closure Date:
Status Change Date: 02/05/1998 00:00:00
SW Sequence No: 0
Monitoring Required Flag:
License Flag:
HW Annual Flag: YES
SW Annual Flag:
Short Name: LQG
ERR Program Code:
-- --
Facility Handled
-- --
Act Code: 201
Act Name: HW Generator - Large
LIC Number:
SW Sequence No: 0
License Flag:
HW Annual Flag: YES
SW Annual Flag:
Short Name: LQG
ERR Program Code:
-- --
Facility Waste
-- --
Waste Code: D000
Waste Name: NON-LISTED TOXIC WASTES
-- --
Waste Code: D001
Waste Name: NON-LISTED IGNITABLE WASTES
-- --
Waste Code: D002
Waste Name: NON-LISTED CORROSIVE WASTES
-- --
Waste Code: D003
Waste Name: NON-LISTED REACTIVE WASTES
-- --

Site: ***SHUE LAWRENCE H ESTATE***
USH 63 S HAYWARD WI 54843

SHWIMS

Site ID:	2423800	***Sw Site Init Site Dt:***	01/04/1993 00:00:00
Facility Close Date:		***Sw Site Acres Amt:***	
Fac Confid Flag:		***Sw Site Last Updt:***	01/04/1993 00:00:00
Fac Creation Dt:	01/04/1993 00:00:00	***Sw St Ownshp Tp:***	P
Facility EPA ID:	WID988630331	***Sw Site Ovrflw Flg:***	
Fac Status:	O	***Sw Site Owner Nm:***	LAWRENCE H SHUE ESTATE
Facility FID:	858113080	***Sw St Upd Usr ID:***	
Fac Last Update:	11/14/2001 00:00:00	***Sw Site Loc Updtd:***	
Fac Last User:	SUTTOS	***Sw St FIPS County:***	113
Fac Oper Type:	P	***Sw Site Loc Addr:***	WASHBURN CO HWY 63S
Fac Owner Type:	P	***Sw Site Loc City:***	HAYWARD
Fac Start Date:	01/04/1993 00:00:00	***Sw Site Lat Degree:***	
Fac Stat Change Dt:		***Sw Site Lat Minute:***	
Fac SW Seq No:	0	***Sw Site Lat Sec:***	
Fac Rep Med Type:		***Sw Site Long Deg:***	
Fac Constr Date:		***Sw Site Long Min:***	
Facility SIC Code:	6552	***Sw Site Long Sec:***	
Fac NAICS Code:		***Sw St Lat/Lon Dtm:***	
Fac Area Abbr:	PAF	***Sw St Lat/Lon Mtd:***	
Fac County Code:	66	***Sw St Lat/Lon Acc:***	
Fac District Abbr:	NW	***Sw Site Q Nsctn:***	
Fac Loc Addr:	USH 63 S	***Sw Site Qq Nsctn:***	
Fac Loc City:	HAYWARD	***Sw Site Q Section:***	
Fac Loc State:	WI	***Sw Site Qq Section:***	
Fac Loc Zip Code:	54843	***Sw Site Range:***	
Fac Mail Addr:	PO BOX 629	***Sw Site Srvy Rng:***	
Fac Mail City:	HAYWARD	***Sw Site Rng Ndir:***	
Fac Mail State:	WI	***Sw Site Srvy Sctn:***	
Fac Mail Zip Code:	548430629	***Sw St Srv Twnshp:***	
Fac Region Abbr:	NO	***Sw St St Pln Coord:***	
SW Site HNDI Cd:	58236		

Facility Comment Text: NON GEN PER 1993 ANNUAL REPORT/TANK YANK 1992

Owner Information

--	--
Name:	LAWRENCE H SHUE ESTATE
Street:	RT 8
City:	HAYWARD
State:	WI
Zip:	54843
Owner Country Code:	
Phone:	7156344695
Phone Extension:	
Owner Type:	
Owner Sequence:	1
SW Sequence No:	0
Owner End Date:	
Owner Start Date:	
--	--

Facility Activity Information

--	--
Act Code:	202
Act Name:	HW Generator - Small
Lic Number:	
Old FID:	
Fee Flag:	NO
Actual Closure Date:	
Act Status:	I
Approved Flag:	
Closure Flag:	
LIC Status:	
Orig Approval Date:	
Orig Lic Date:	
Plan Closure Date:	
Recv Closure Date:	
Status Change Date:	12/28/1994 00:00:00
SW Sequence No:	0

Monitoring Required Flag:	
License Flag:	
HW Annual Flag:	YES
SW Annual Flag:	
Short Name:	SQG
ERR Program Code:	
--	--
Act Code:	340
Act Name:	LUST
Lic Number:	
Old FID:	
Fee Flag:	NO
Actual Closure Date:	
Act Status:	
Approved Flag:	
Closure Flag:	
LIC Status:	
Orig Approval Date:	
Orig Lic Date:	
Plan Closure Date:	
Recv Closure Date:	
Status Change Date:	
SW Sequence No:	
Monitoring Required Flag:	
License Flag:	
HW Annual Flag:	
SW Annual Flag:	
Short Name:	LUST
ERR Program Code:	3
--	--
Facility Handled	
--	--
Act Code:	202
Act Name:	HW Generator - Small
LIC Number:	
SW Sequence No:	0
License Flag:	
HW Annual Flag:	YES
SW Annual Flag:	
Short Name:	SQG
ERR Program Code:	
--	--
Facility Waste	
--	--
Waste Code:	F005
Waste Name:	SPENT NON-HALOGENATED SOLV
--	--

Site: ***WATERS, JOHN***
809 W 4TH ST HAYWARD WI 54843

SHWIMS

Site ID:	2614600	***Sw Site Init Site Dt:***	08/25/1993 00:00:00
Facility Close Date:		***Sw Site Acres Amt:***	
Fac Confid Flag:		***Sw Site Last Updt:***	08/25/1993 00:00:00
Fac Creation Dt:	08/25/1993 00:00:00	***Sw St Ownshp Tp:***	P
Facility EPA ID:	WID988639142	***Sw Site Ovrflw Flg:***	
Fac Status:	C	***Sw Site Owner Nm:***	JOHN WATERS
Facility FID:	858114180	***Sw St Upd Usr ID:***	
Fac Last Update:	11/14/2001 00:00:00	***Sw Site Loc Updtd:***	
Fac Last User:	SUTTOS	***Sw St FIPS County:***	113
Fac Oper Type:	P	***Sw Site Loc Addr:***	809 W 4TH ST
Fac Owner Type:	P	***Sw Site Loc City:***	HAYWARD
Fac Start Date:	08/25/1993 00:00:00	***Sw Site Lat Degree:***	
Fac Stat Change Dt:		***Sw Site Lat Minute:***	
Fac SW Seq No:	0	***Sw Site Lat Sec:***	
Fac Rep Med Type:		***Sw Site Long Deg:***	
Fac Constr Date:		***Sw Site Long Min:***	
Facility SIC Code:		***Sw Site Long Sec:***	
Fac NAICS Code:		***Sw St Lat/Lon Dtm:***	
Fac Area Abbr:	PAF	***Sw St Lat/Lon Mtd:***	

Fac County Code:	58	***Sw St Lat/Lon Acc:***	
Fac District Abbr:	NW	***Sw Site Q Nsctn:***	
Fac Loc Addr:	809 W 4TH ST	***Sw Site Qq Nsctn:***	
Fac Loc City:	HAYWARD	***Sw Site Q Section:***	
Fac Loc State:	WI	***Sw Site Qq Section:***	
Fac Loc Zip Code:	54843	***Sw Site Range:***	
Fac Mail Addr:	809 W 4TH ST	***Sw Site Srvy Rng:***	
Fac Mail City:	HAYWARD	***Sw Site Rng Ndir:***	
Fac Mail State:	WI	***Sw Site Srvy Sctn:***	
Fac Mail Zip Code:	54843	***Sw St Srv Twnshp:***	
Fac Region Abbr:	NO	***Sw St St Pln Coord:***	
SW Site HNDI Cd:	58236		
Facility Comment Text:	TANK YANK 1993		

Owner Information

--	--
Name:	JOHN WATERS
Street:	809 W 4TH ST
City:	HAYWARD
State:	WI
Zip:	54843
Owner Country Code:	
Phone:	7156344736
Phone Extension:	
Owner Type:	
Owner Sequence:	1
SW Sequence No:	0
Owner End Date:	
Owner Start Date:	
--	--

Facility Activity Information

--	--
Act Code:	204
Act Name:	HW Generator - 1x UST Removal-OBSOLETE CODE
Lic Number:	
Old FID:	
Fee Flag:	NO
Actual Closure Date:	
Act Status:	I
Approved Flag:	
Closure Flag:	
LIC Status:	
Orig Approval Date:	
Orig Lic Date:	
Plan Closure Date:	
Recv Closure Date:	
Status Change Date:	
SW Sequence No:	
Monitoring Required Flag:	
License Flag:	
HW Annual Flag:	NO
SW Annual Flag:	NO
Short Name:	HW GEN UST
ERR Program Code:	
--	--
Act Code:	390
Act Name:	NO RR ACTION REQUIRED
Lic Number:	
Old FID:	
Fee Flag:	NO
Actual Closure Date:	
Act Status:	
Approved Flag:	
Closure Flag:	
LIC Status:	
Orig Approval Date:	
Orig Lic Date:	
Plan Closure Date:	
Recv Closure Date:	
Status Change Date:	
SW Sequence No:	

Monitoring Required Flag:	
License Flag:	
HW Annual Flag:	
SW Annual Flag:	
Short Name:	NO ACT REQ
ERR Program Code:	9
--	--
Facility Handled	
--	--
Act Code:	203
Act Name:	HW Generator - Very Small
LIC Number:	
SW Sequence No:	0
License Flag:	
HW Annual Flag:	
SW Annual Flag:	
Short Name:	VSQG
ERR Program Code:	
--	--
Facility Waste	
--	--
Waste Code:	D001
Waste Name:	NON-LISTED IGNITABLE WASTES
--	--

Site: ***DON JOHNSON MOTORS***
HWY 63 N HAYWARD WI 54843

SHWIMS

Site ID:	2555900	***Sw Site Init Site Dt:***	06/07/1993 00:00:00
Facility Close Date:		***Sw Site Acres Amt:***	
Fac Confid Flag:		***Sw Site Last Updt:***	04/11/2013 02:30:02
Fac Creation Dt:	06/07/1993 00:00:00	***Sw St Ownshp Tp:***	P
Facility EPA ID:	WID988635652	***Sw Site Ovrflw Flg:***	
Fac Status:	O	***Sw Site Owner Nm:***	DON JOHNSON MOTORS
Facility FID:	858113850	***Sw St Upd Usr ID:***	
Fac Last Update:	04/11/2013 02:30:02	***Sw Site Loc Updtd:***	
Fac Last User:	S71595Batch	***Sw St FIPS County:***	113
Fac Oper Type:	P	***Sw Site Loc Addr:***	HWY 63 N
Fac Owner Type:	P	***Sw Site Loc City:***	HAYWARD
Fac Start Date:	06/07/1993 00:00:00	***Sw Site Lat Degree:***	
Fac Stat Change Dt:		***Sw Site Lat Minute:***	
Fac SW Seq No:	0	***Sw Site Lat Sec:***	
Fac Rep Med Type:		***Sw Site Long Deg:***	
Fac Constr Date:		***Sw Site Long Min:***	
Facility SIC Code:		***Sw Site Long Sec:***	
Fac NAICS Code:		***Sw St Lat/Lon Dtm:***	
Fac Area Abbr:	PAF	***Sw St Lat/Lon Mtd:***	
Fac County Code:	58	***Sw St Lat/Lon Acc:***	
Fac District Abbr:	NW	***Sw Site Q Nsctn:***	
Fac Loc Addr:	HWY 63 N	***Sw Site Qq Nsctn:***	
Fac Loc City:	HAYWARD	***Sw Site Q Section:***	
Fac Loc State:	WI	***Sw Site Qq Section:***	
Fac Loc Zip Code:	54843	***Sw Site Range:***	
Fac Mail Addr:	PO BOX 840	***Sw Site Srvy Rng:***	
Fac Mail City:	HAYWARD	***Sw Site Rng Ndir:***	
Fac Mail State:	WI	***Sw Site Srvy Sctn:***	
Fac Mail Zip Code:	54843	***Sw St Srv Twnshp:***	
Fac Region Abbr:	NO	***Sw St St Pln Coord:***	
SW Site HNDI Cd:	58236		

Facility Comment Text: NON GENERATOR OF HAZARDOUS WASTE PER S. ASHENBRUCKER 04/10/2013, CLP-NOR; NOR CLEANUP FROM ANNUAL REPORT 2000; NON GENERATOR OF HAZARDOUS WASTE PER S. ASHENBRUCKER 03/14/2013, CLP-NOR 04/10/2013; VSQG PER DJK & MANIFESTS/10/15/01/SJS/FKA: HAYWARD MOTORS INC

Owner Information	
--	--
Name:	DON JOHNSON
Street:	HWY 63 N BOX 840
City:	HAYWARD
State:	WI

Zip: 54843
Owner Country Code:
Phone: 7156344848
Phone Extension:
Owner Type:
Owner Sequence: 1
SW Sequence No: 0
Owner End Date:
Owner Start Date:
-- --
Facility Activity Information
-- --
Act Code: 202
Act Name: HW Generator - Small
Lic Number:
Old FID:
Fee Flag: NO
Actual Closure Date:
Act Status: I
Approved Flag:
Closure Flag:
LIC Status:
Orig Approval Date:
Orig Lic Date:
Plan Closure Date:
Recv Closure Date:
Status Change Date: 10/15/2001 00:00:00
SW Sequence No:
Monitoring Required Flag:
License Flag:
HW Annual Flag: YES
SW Annual Flag:
Short Name: SQG
ERR Program Code:
-- --
Act Code: 203
Act Name: HW Generator - Very Small
Lic Number:
Old FID:
Fee Flag: NO
Actual Closure Date:
Act Status: I
Approved Flag:
Closure Flag:
LIC Status:
Orig Approval Date:
Orig Lic Date:
Plan Closure Date:
Recv Closure Date:
Status Change Date: 04/10/2013 00:00:00
SW Sequence No: 0
Monitoring Required Flag:
License Flag:
HW Annual Flag:
SW Annual Flag:
Short Name: VSQG
ERR Program Code:
-- --
Facility Handled
-- --
Act Code: 203
Act Name: HW Generator - Very Small
LIC Number:
SW Sequence No: 0
License Flag:
HW Annual Flag:
SW Annual Flag:
Short Name: VSQG
ERR Program Code:
-- --
Facility Waste

--	--
Waste Code:	D000
Waste Name:	NON-LISTED TOXIC WASTES
--	--
Waste Code:	D001
Waste Name:	NON-LISTED IGNITABLE WASTES
--	--
Waste Code:	D018
Waste Name:	BENZENE
--	--
Waste Code:	D039
Waste Name:	TETRACHLOROETHYLENE
--	--

Site: ***SHOP THE***
HWY 63 S HAYWARD WI 54843

SHWIMS

Site ID:	1276400	***Sw Site Init Site Dt:***	
Facility Close Date:		***Sw Site Acres Amt:***	
Fac Confid Flag:		***Sw Site Last Updt:***	
Fac Creation Dt:	10/12/1989 00:00:00	***Sw St Ownshp Tp:***	
Facility EPA ID:	WID982625444	***Sw Site Ovrflw Flg:***	
Fac Status:	O	***Sw Site Owner Nm:***	
Facility FID:	858107690	***Sw St Upd Usr ID:***	
Fac Last Update:	11/16/1994 00:00:00	***Sw Site Loc Updtd:***	
Fac Last User:	OPS$COOKA	***Sw St FIPS County:***	
Fac Oper Type:	P	***Sw Site Loc Addr:***	HWY 63 S
Fac Owner Type:	P	***Sw Site Loc City:***	HAYWARD
Fac Start Date:		***Sw Site Lat Degree:***	
Fac Stat Change Dt:		***Sw Site Lat Minute:***	
Fac SW Seq No:	0	***Sw Site Lat Sec:***	
Fac Rep Med Type:		***Sw Site Long Deg:***	
Fac Constr Date:		***Sw Site Long Min:***	
Facility SIC Code:		***Sw Site Long Sec:***	
Fac NAICS Code:		***Sw St Lat/Lon Dtm:***	
Fac Area Abbr:	PAF	***Sw St Lat/Lon Mtd:***	
Fac County Code:	58	***Sw St Lat/Lon Acc:***	
Fac District Abbr:	NW	***Sw Site Q Nsctn:***	
Fac Loc Addr:	HWY 63 S	***Sw Site Qq Nsctn:***	
Fac Loc City:	HAYWARD	***Sw Site Q Section:***	
Fac Loc State:	WI	***Sw Site Qq Section:***	
Fac Loc Zip Code:	54843	***Sw Site Range:***	
Fac Mail Addr:	HWY 63 S	***Sw Site Srvy Rng:***	
Fac Mail City:	HAYWARD	***Sw Site Rng Ndir:***	
Fac Mail State:	WI	***Sw Site Srvy Sctn:***	
Fac Mail Zip Code:	54843	***Sw St Srv Twnshp:***	
Fac Region Abbr:	NO	***Sw St St Pln Coord:***	
SW Site HNDI Cd:	58236		
Facility Comment Text:	VSQG PER INSP 7/26/94		

Owner Information

--	--
Name:	PHILLIP NOBAK
Street:	HWY 63 S
City:	HAYWARD
State:	WI
Zip:	54843
Owner Country Code:	
Phone:	7156348019
Phone Extension:	
Owner Type:	
Owner Sequence:	1
SW Sequence No:	0
Owner End Date:	
Owner Start Date:	
--	--

Facility Activity Information

--	--
Act Code:	202
Act Name:	HW Generator - Small

Lic Number:	
Old FID:	858107690
Fee Flag:	NO
Actual Closure Date:	
Act Status:	I
Approved Flag:	
Closure Flag:	
LIC Status:	
Orig Approval Date:	
Orig Lic Date:	
Plan Closure Date:	
Recv Closure Date:	
Status Change Date:	07/26/1994 00:00:00
SW Sequence No:	0
Monitoring Required Flag:	
License Flag:	
HW Annual Flag:	YES
SW Annual Flag:	
Short Name:	SQG
ERR Program Code:	
--	--
Act Code:	203
Act Name:	HW Generator - Very Small
Lic Number:	
Old FID:	
Fee Flag:	NO
Actual Closure Date:	
Act Status:	A
Approved Flag:	NO
Closure Flag:	
LIC Status:	
Orig Approval Date:	
Orig Lic Date:	
Plan Closure Date:	
Recv Closure Date:	
Status Change Date:	07/26/1994 00:00:00
SW Sequence No:	0
Monitoring Required Flag:	
License Flag:	
HW Annual Flag:	
SW Annual Flag:	
Short Name:	VSQG
ERR Program Code:	
--	--

Site: ***HANSON TIRE***
HWY 63 S HAYWARD WI 54843

SHWIMS

Site ID:	1200000	***Sw Site Init Site Dt:***	
Facility Close Date:		***Sw Site Acres Amt:***	
Fac Confid Flag:		***Sw Site Last Updt:***	
Fac Creation Dt:	02/14/1989 00:00:00	***Sw St Ownshp Tp:***	
Facility EPA ID:	WID981951221	***Sw Site Ovrflw Flg:***	
Fac Status:	O	***Sw Site Owner Nm:***	
Facility FID:	858106480	***Sw St Upd Usr ID:***	
Fac Last Update:	06/26/1996 00:00:00	***Sw Site Loc Updtd:***	
Fac Last User:	OPS$COOKA	***Sw St FIPS County:***	
Fac Oper Type:	P	***Sw Site Loc Addr:***	HWY 63 S
Fac Owner Type:	P	***Sw Site Loc City:***	HAYWARD
Fac Start Date:		***Sw Site Lat Degree:***	
Fac Stat Change Dt:		***Sw Site Lat Minute:***	
Fac SW Seq No:	0	***Sw Site Lat Sec:***	
Fac Rep Med Type:		***Sw Site Long Deg:***	
Fac Constr Date:		***Sw Site Long Min:***	
Facility SIC Code:		***Sw Site Long Sec:***	
Fac NAICS Code:		***Sw St Lat/Lon Dtm:***	
Fac Area Abbr:	PAF	***Sw St Lat/Lon Mtd:***	
Fac County Code:	58	***Sw St Lat/Lon Acc:***	
Fac District Abbr:	NW	***Sw Site Q Nsctn:***	
Fac Loc Addr:	HWY 63 S	***Sw Site Qq Nsctn:***	

Fac Loc City:	HAYWARD	***Sw Site Q Section:***	
Fac Loc State:	WI	***Sw Site Qq Section:***	
Fac Loc Zip Code:	54843	***Sw Site Range:***	
Fac Mail Addr:	HWY 63 S	***Sw Site Srvy Rng:***	
Fac Mail City:	HAYWARD	***Sw Site Rng Ndir:***	
Fac Mail State:	WI	***Sw Site Srvy Sctn:***	
Fac Mail Zip Code:	54843	***Sw St Srv Twnshp:***	
Fac Region Abbr:	NO	***Sw St St Pln Coord:***	
SW Site HNDI Cd:	58236		

Facility Comment Text: NON-HW GEN PER 12/19/95 INSP; FKA KAR KLEEN AUTO BODY

Owner Information

--	--
Name:	DAVE MOELLER
Street:	HWY 63 S
City:	HAYWARD
State:	WI
Zip:	54843
Owner Country Code:	
Phone:	7156348379
Phone Extension:	
Owner Type:	
Owner Sequence:	1
SW Sequence No:	0
Owner End Date:	
Owner Start Date:	
--	--

Facility Activity Information

--	--
Act Code:	203
Act Name:	HW Generator - Very Small
Lic Number:	
Old FID:	858106480
Fee Flag:	NO
Actual Closure Date:	
Act Status:	I
Approved Flag:	
Closure Flag:	
LIC Status:	
Orig Approval Date:	
Orig Lic Date:	
Plan Closure Date:	
Recv Closure Date:	
Status Change Date:	01/05/1996 00:00:00
SW Sequence No:	0
Monitoring Required Flag:	
License Flag:	
HW Annual Flag:	
SW Annual Flag:	
Short Name:	VSQG
ERR Program Code:	
--	--

Site: ***BOB THOMPSON & SONS INC***
HWY 63 S HAYWARD TN WI 54843

SHWIMS

Site ID:	1949900	***Sw Site Init Site Dt:***	
Facility Close Date:		***Sw Site Acres Amt:***	
Fac Confid Flag:		***Sw Site Last Updt:***	10/24/2002 00:00:00
Fac Creation Dt:	12/29/1995 00:00:00	***Sw St Ownshp Tp:***	P
Facility EPA ID:		***Sw Site Ovrflw Flg:***	
Fac Status:	O	***Sw Site Owner Nm:***	BOB THOMPSON & SONS INC
Facility FID:	999989100	***Sw St Upd Usr ID:***	
Fac Last Update:	10/30/2013 00:00:00	***Sw Site Loc Updtd:***	
Fac Last User:	PAGELCL	***Sw St FIPS County:***	
Fac Oper Type:	P	***Sw Site Loc Addr:***	HWY 63 SOUTH
Fac Owner Type:	P	***Sw Site Loc City:***	HAYWARD, TOWN OF
Fac Start Date:		***Sw Site Lat Degree:***	
Fac Stat Change Dt:	08/06/1991 00:00:00	***Sw Site Lat Minute:***	
Fac SW Seq No:	0	***Sw Site Lat Sec:***	

Fac Rep Med Type:		***Sw Site Long Deg:***	
Fac Constr Date:		***Sw Site Long Min:***	
Facility SIC Code:		***Sw Site Long Sec:***	
Fac NAICS Code:		***Sw St Lat/Lon Dtm:***	
Fac Area Abbr:	PAF	***Sw St Lat/Lon Mtd:***	
Fac County Code:	58	***Sw St Lat/Lon Acc:***	
Fac District Abbr:	NW	***Sw Site Q Nsctn:***	
Fac Loc Addr:	HWY 63 S	***Sw Site Qq Nsctn:***	
Fac Loc City:	HAYWARD TN	***Sw Site Q Section:***	
Fac Loc State:	WI	***Sw Site Qq Section:***	
Fac Loc Zip Code:	54843	***Sw Site Range:***	
Fac Mail Addr:	16684W US HWY 63	***Sw Site Srvy Rng:***	
Fac Mail City:	HAYWARD	***Sw Site Rng Ndir:***	
Fac Mail State:	WI	***Sw Site Srvy Sctn:***	
Fac Mail Zip Code:	548437130	***Sw St Srv Twnshp:***	
Fac Region Abbr:	NO	***Sw St St Pln Coord:***	
SW Site HNDI Cd:	58010		

Facility Comment Text: REC'D ADDITIONAL $230 FOR 99-00 LICENSE PERIOD NO LONGER HAS CREDIT OF $50 FROM AN OVERPAYMENT IN 96-98 YEAR/SJS/2/12/98/MAILING ADDRESS CHANGE PER 1998 RENEWAL FROM RTE 8 BOX 8275

Owner Information

--	--
Name:	BOB THOMPSON & SONS INC
Street:	ROUTE 8 BOX 8275
City:	HAYWARD
State:	WI
Zip:	54843
Owner Country Code:	
Phone:	7156343139
Phone Extension:	
Owner Type:	
Owner Sequence:	1
SW Sequence No:	0
Owner End Date:	
Owner Start Date:	
--	--

Facility Activity Information

--	--
Act Code:	020
Act Name:	Solid Waste Transporter
Lic Number:	12573
Old FID:	999989100
Fee Flag:	NO
Actual Closure Date:	
Act Status:	I
Approved Flag:	NO
Closure Flag:	
LIC Status:	X
Orig Approval Date:	
Orig Lic Date:	08/06/1991 00:00:00
Plan Closure Date:	
Recv Closure Date:	
Status Change Date:	09/14/1994 10:03:06
SW Sequence No:	0
Monitoring Required Flag:	
License Flag:	YES
HW Annual Flag:	
SW Annual Flag:	
Short Name:	SW TRNSPRT
ERR Program Code:	
--	--
Act Code:	022
Act Name:	Solid Waste/Recyclables Transporter
Lic Number:	12573
Old FID:	
Fee Flag:	NO
Actual Closure Date:	
Act Status:	A
Approved Flag:	NO
Closure Flag:	

LIC Status:	L
Orig Approval Date:	
Orig Lic Date:	08/06/1991 00:00:00
Plan Closure Date:	
Recv Closure Date:	
Status Change Date:	09/14/1994 00:00:00
SW Sequence No:	
Monitoring Required Flag:	
License Flag:	YES
HW Annual Flag:	
SW Annual Flag:	NO
Short Name:	SW/RECY CT
ERR Program Code:	
--	--
Facility Handled	
--	--
Act Code:	022
Act Name:	Solid Waste/Recyclables Transporter
LIC Number:	12573
SW Sequence No:	0
License Flag:	YES
HW Annual Flag:	
SW Annual Flag:	NO
Short Name:	SW/RECY CT
ERR Program Code:	
--	--
Facility Waste	
--	--
Waste Code:	W180
Waste Name:	CONTAMINATED SOIL
--	--
Waste Code:	W530
Waste Name:	NONCOMBUSTIBLE
--	--
Waste Code:	W790
Waste Name:	WOOD MATTER
--	--

Site: ***JOHNSON TIMBER CORP***
HWY 63 S HAYWARD WI 54843

SHWIMS

Site ID:	885900	***Sw Site Init Site Dt:***	
Facility Close Date:		***Sw Site Acres Amt:***	
Fac Confid Flag:		***Sw Site Last Updt:***	
Fac Creation Dt:	06/26/1987 00:00:00	***Sw St Ownshp Tp:***	
Facility EPA ID:	WID066545559	***Sw Site Ovrflw Flg:***	
Fac Status:	O	***Sw Site Owner Nm:***	
Facility FID:	858009460	***Sw St Upd Usr ID:***	
Fac Last Update:	04/15/1993 00:00:00	***Sw Site Loc Updtd:***	
Fac Last User:	OPS$OHARES	***Sw St FIPS County:***	
Fac Oper Type:	P	***Sw Site Loc Addr:***	HWY 63 S
Fac Owner Type:	P	***Sw Site Loc City:***	HAYWARD
Fac Start Date:		***Sw Site Lat Degree:***	
Fac Stat Change Dt:		***Sw Site Lat Minute:***	
Fac SW Seq No:	0	***Sw Site Lat Sec:***	
Fac Rep Med Type:	E	***Sw Site Long Deg:***	
Fac Constr Date:		***Sw Site Long Min:***	
Facility SIC Code:		***Sw Site Long Sec:***	
Fac NAICS Code:		***Sw St Lat/Lon Dtm:***	
Fac Area Abbr:	PAF	***Sw St Lat/Lon Mtd:***	
Fac County Code:	58	***Sw St Lat/Lon Acc:***	
Fac District Abbr:	NW	***Sw Site Q Nsctn:***	
Fac Loc Addr:	HWY 63 S	***Sw Site Qq Nsctn:***	
Fac Loc City:	HAYWARD	***Sw Site Q Section:***	
Fac Loc State:	WI	***Sw Site Qq Section:***	
Fac Loc Zip Code:	54843	***Sw Site Range:***	
Fac Mail Addr:	PO BOX 810	***Sw Site Srvy Rng:***	
Fac Mail City:	HAYWARD	***Sw Site Rng Ndir:***	
Fac Mail State:	WI	***Sw Site Srvy Sctn:***	
Fac Mail Zip Code:	54843	***Sw St Srv Twnshp:***	

Fac Region Abbr:	NO	***Sw St St Pln Coord:***	
SW Site HNDI Cd:	58236		
Facility Comment Text:	VSQG PER DIST(CMEL) 2 25 93;		

Owner Information

--	--
Name:	JOHNSON TIMBER
Street:	PO BOX 810
City:	HAYWARD
State:	WI
Zip:	54843
Owner Country Code:	
Phone:	7156344843
Phone Extension:	
Owner Type:	
Owner Sequence:	1
SW Sequence No:	0
Owner End Date:	
Owner Start Date:	
--	--

Facility Activity Information

--	--
Act Code:	203
Act Name:	HW Generator - Very Small
Lic Number:	
Old FID:	858009460
Fee Flag:	NO
Actual Closure Date:	
Act Status:	A
Approved Flag:	
Closure Flag:	
LIC Status:	
Orig Approval Date:	
Orig Lic Date:	
Plan Closure Date:	
Recv Closure Date:	
Status Change Date:	
SW Sequence No:	0
Monitoring Required Flag:	
License Flag:	
HW Annual Flag:	
SW Annual Flag:	
Short Name:	VSQG
ERR Program Code:	
--	--

Site: ***HAYWARD READY MIX CONCRETE INC***
122 S MICHIGAN AVE HAYWARD WI 54843

SHWIMS

Site ID:	2712600	***Sw Site Init Site Dt:***	12/30/1993 00:00:00
Facility Close Date:		***Sw Site Acres Amt:***	
Fac Confid Flag:		***Sw Site Last Updt:***	12/30/1993 00:00:00
Fac Creation Dt:	12/30/1993 00:00:00	***Sw St Ownshp Tp:***	P
Facility EPA ID:	WI0000029066	***Sw Site Ovrflw Flg:***	
Fac Status:	O	***Sw Site Owner Nm:***	HAYWARD READY MIX CONCRETE INC
Facility FID:	858115060	***Sw St Upd Usr ID:***	
Fac Last Update:	12/30/1993 00:00:00	***Sw Site Loc Updtd:***	
Fac Last User:	N591NOTFM1	***Sw St FIPS County:***	113
Fac Oper Type:	P	***Sw Site Loc Addr:***	122 S MICHIGAN AVE
Fac Owner Type:	P	***Sw Site Loc City:***	HAYWARD
Fac Start Date:	12/30/1993 00:00:00	***Sw Site Lat Degree:***	
Fac Stat Change Dt:		***Sw Site Lat Minute:***	
Fac SW Seq No:	0	***Sw Site Lat Sec:***	
Fac Rep Med Type:		***Sw Site Long Deg:***	
Fac Constr Date:		***Sw Site Long Min:***	
Facility SIC Code:		***Sw Site Long Sec:***	
Fac NAICS Code:		***Sw St Lat/Lon Dtm:***	
Fac Area Abbr:	PAF	***Sw St Lat/Lon Mtd:***	
Fac County Code:	58	***Sw St Lat/Lon Acc:***	
Fac District Abbr:	NW	***Sw Site Q Nsctn:***	

Fac Loc Addr:	122 S MICHIGAN AVE	***Sw Site Qq Nsctn:***	
Fac Loc City:	HAYWARD	***Sw Site Q Section:***	
Fac Loc State:	WI	***Sw Site Qq Section:***	
Fac Loc Zip Code:	54843	***Sw Site Range:***	
Fac Mail Addr:	RT 8	***Sw Site Srvy Rng:***	
Fac Mail City:	HAYWARD	***Sw Site Rng Ndir:***	
Fac Mail State:	WI	***Sw Site Srvy Sctn:***	
Fac Mail Zip Code:	54843	***Sw St Srv Twnshp:***	
Fac Region Abbr:	NO	***Sw St St Pln Coord:***	
SW Site HNDI Cd:	58236		
Facility Comment Text:			

Owner Information

--	--
Name:	HAYWARD READY MIX CONCRETE INC
Street:	RT 8
City:	HAYWARD
State:	WI
Zip:	54843
Owner Country Code:	
Phone:	
Phone Extension:	
Owner Type:	
Owner Sequence:	1
SW Sequence No:	0
Owner End Date:	
Owner Start Date:	
--	--

Facility Activity Information

--	--
Act Code:	203
Act Name:	HW Generator - Very Small
Lic Number:	
Old FID:	
Fee Flag:	NO
Actual Closure Date:	
Act Status:	A
Approved Flag:	
Closure Flag:	
LIC Status:	
Orig Approval Date:	
Orig Lic Date:	
Plan Closure Date:	
Recv Closure Date:	
Status Change Date:	
SW Sequence No:	0
Monitoring Required Flag:	
License Flag:	
HW Annual Flag:	
SW Annual Flag:	
Short Name:	VSQG
ERR Program Code:	
--	--

Facility Handled

--	--
Act Code:	203
Act Name:	HW Generator - Very Small
LIC Number:	
SW Sequence No:	0
License Flag:	
HW Annual Flag:	
SW Annual Flag:	
Short Name:	VSQG
ERR Program Code:	
--	--

Facility Waste

--	--
Waste Code:	D001
Waste Name:	NON-LISTED IGNITABLE WASTES
--	--

Site: ***HAYWARD CITY LANDFILL***
HWY 63 TOWN OF HAYWARD WI

SHWS

Category:	Category 1: Site of facilities which present a substantial danger to the public health or welfare, or the environment.
Site Status:	According to WDNR the site has been properly abandoned since 1988 and is covered by a two foot clay cap with topsoil and healthy vegetation. Groundwater monitoring at the site continues.
Date:	February 1, 1994
Imminent Risk:	None
Substance of Concern:	Groundwater Preventative Action Limits have been exceeded for the following parameters: benzene, trichloroethylene, chloroethane, and iron. Arsenic, zinc, lead, chloroform, and xylene have been detected in nearby private wells.
Reason for Substantial Danger:	Landfilling activities in this unlined landfill has impacted the groundwater chemistry in the area. Groundwater movement is towards the south-southwest, discharging to the Namekagon River. Some local shallow groundwater flow may also discharge to the wetland areas west and south of the landfill. Several private wells are less than one mile from the site. Contaminants have been detected in several of these wells during testing.
Site Geology Hydrogeology:	Very little information on the site¿s geology was available. It is known that the landfill is located in highly permeable coarse sandy soils, and groundwater is within 0-5 feet of the base of the refuse.
Physical Condition at the Site:	The site was initially operated as an open dump. After approximately ten years it was modified to a landfill, using daily cover. The site closed in 1985, after 20 years of operation. During this time approximately 9.1 acres were utilized for waste disposal. No records are on file for amounts or types of wastes disposed at the site. The landfill did accept commercial wastes from Hayward. Some disposal of used pesticide containers, which may have had residuals in them, were documented in WDNR file reports.
Scoring System:	WHRS
Year Added to HRS List:	1994
Repair Actions:	
Route of Concern:	GW
Direct Contact Score:	0.00
Fire and Explosion Score:	0.00
Migration Route Score:	43.90
Geographic:	NW SW S28 41N 09W
DNR Dist:	NW
DNR Dist Desc:	Northwest District
County:	SAWYER

Site: ***MEYER SALES CO INC***
USH 63 S HAYWARD WI

SPILLS

Site ID:	6969500	***NPL Flag:***	No
Detail Seq NO:	202044	***DCOM DB Tracked:***	No
FID:	NONE	***PECFA Eligible:***	No
Status Code:	C	***AST Flag:***	No
Status:	CLOSED	***Drycleaner Flag:***	No
Activity Code:	350	***Activity Number:***	458202044
Co-Contamination:	No	***Activity Display:***	04-58-202044
Activity Type:	SPILL	***County Code:***	58
Start Date:	1998-09-04	***County:***	SAWYER
End Date:	1998-09-08	***Region:***	NORTHERN
Last Action Date:	1998-09-08	***Geo Located Flag:***	NO
DCOM Number:	NONE	***GIS Registry Flag:***	NO
Occurrence ID:	NONE	***GIS Area Point:***	
EPA Cerclis ID:		***Activity Detail Add:***	
Latitude:		***Risk Code:***	N/A
Longitude:		***Acres:***	UNKNOWN
Activity Comments:		***Acres 100:***	NO
Activity Name:	MEYER SALES CO INC	***Juris:***	DNR RR
PLSS:	? 1/4 of the ? 1/4 of Sec ?, T?N, R??		

--	--
Action Information	
--	--
Action Date:	9/4/1998
Action Code:	1
Action Name:	Spill Incident Occurred
Action Desc:	Date the Spill occurred or the date reported to DNR if actual date unknown.
Action Comment:	
--	--
Action Date:	9/4/1998
Action Code:	5
Action Name:	Spill Reported to DNR

Action Desc:	Date the DNR was notified of the Spill incident.
Action Comment:	
--	--
Action Date:	9/8/1998
Action Code:	11
Action Name:	Spill Closed
Action Desc:	No further action; RP is not required to conduct NR716 investigation.
Action Comment:	PER SPILL REPORT
--	--
Impact Information	
--	--
Impact Seq NO:	202047
Impact Code:	14
Impact Comment:	Contained/Recovered
Potential Flag:	
--	--
Spill Details	
--	--
Spill Seq NO:	202053
Incident Time:	9/4/1998 10:30
Reported Time:	9/8/1998 2:45:00 PM
Spill File NO:	
Physical Char Code:	
Physical Char Desc:	
Physical Color:	
Physical Odor:	
Spill Cause:	coupling on vent broke
Spill Source Code:	15
Spill Source Desc:	Other
Source Comment:	
Resource Damage Flag:	
Resource Damage Comment:	
Spill Comment:	POSSIBLY CAUSED BY DELIVERY DRIVER OR VANDALS
DNR Notif Immediate Flag:	
DNR Investigator:	
--	--
Spiller Actions	
--	--
Spiller Action Code:	6
Spiller Action Desc:	Containment
Spiller Action Comment:	
--	--
Substances Information	
--	--
Substance Desc:	Gasoline - Unleaded and Leaded
Spill Released Amount:	25
Spill Released Unit Code:	G
--	--
Who Information	
--	--
Org Flag:	NO
Role Desc:	DNR File Contact
Full Name:	KATHLEEN SHAFEL
Address 1:	223 E STEINFEST RD
Address 2:	
City:	ANTIGO
State:	WI
Postal Code:	54409
Composite Address:	ANTIGO, WI 54409
Country:	UNITED STATES
Email:	kathleen.shafel@wisconsin.gov
--	--
Org Flag:	YES
Role Desc:	Responsible Party
Full Name:	MEYER SALES CO INC
Address 1:	HWY 63 S
Address 2:	
City:	HAYWARD
State:	WI
Postal Code:	54843
Composite Address:	HAYWARD, WI 54843

Country:	UNITED STATES
Email:	NA
--	--
Org Flag:	NO
Role Desc:	RP Contact/Agent
Full Name:	FRED MEYER
Address 1:	HWY 63 S
Address 2:	
City:	HAYWARD
State:	WI
Postal Code:	54843
Composite Address:	HAYWARD, WI 54843
Country:	UNITED STATES
Email:	NA
--	--

Site: ***HWY 27 S OF HAYWARD***
STH 27 S OF HAYWARD HAYWARD WI

SPILLS

Site ID:	4987000	***NPL Flag:***	No
Detail Seq NO:	44041	***DCOM DB Tracked:***	No
FID:	NONE	***PECFA Eligible:***	No
Status Code:	C	***AST Flag:***	No
Status:	CLOSED	***Drycleaner Flag:***	No
Activity Code:	350	***Activity Number:***	458044041
Co-Contamination:	No	***Activity Display:***	04-58-044041
Activity Type:	SPILL	***County Code:***	58
Start Date:	1989-09-01	***County:***	SAWYER
End Date:	1989-09-01	***Region:***	NORTHERN
Last Action Date:	1989-09-01	***Geo Located Flag:***	NO
DCOM Number:	NONE	***GIS Registry Flag:***	NO
Occurrence ID:	NONE	***GIS Area Point:***	
EPA Cerclis ID:		***Activity Detail Add:***	
Latitude:		***Risk Code:***	N/A
Longitude:		***Acres:***	UNKNOWN
Activity Comments:	OLD SPILL ID: 890901-02	***Acres 100:***	NO
Activity Name:	HWY 27 S OF HAYWARD	***Juris:***	DNR RR
PLSS:	? 1/4 of the ? 1/4 of Sec ?, T?N, R??		

--	--
Action Information	
--	--
Action Date:	9/1/1989
Action Code:	11
Action Name:	Spill Closed
Action Desc:	No further action; RP is not required to conduct NR716 investigation.
Action Comment:	NFA- < 5 GAL
--	--
Action Date:	9/1/1989
Action Code:	1
Action Name:	Spill Incident Occurred
Action Desc:	Date the Spill occurred or the date reported to DNR if actual date unknown.
Action Comment:	Auto populated via migration process
--	--
Action Date:	9/1/1989
Action Code:	5
Action Name:	Spill Reported to DNR
Action Desc:	Date the DNR was notified of the Spill incident.
Action Comment:	
--	--
Impact Information	
--	--
Impact Seq NO:	124107
Impact Code:	5
Impact Comment:	Soil Contamination
Potential Flag:	
--	--
Spill Details	
--	--
Spill Seq NO:	44041

Incident Time:	9/1/1989
Reported Time:	
Spill File NO:	
Physical Char Code:	
Physical Char Desc:	
Physical Color:	
Physical Odor:	
Spill Cause:	SPILL WHILE FILLING UNGRDOUND TANK
Spill Source Code:	6
Spill Source Desc:	Ag Coop/Fertilizer Plant/Farm Feed Store
Source Comment:	
Resource Damage Flag:	
Resource Damage Comment:	
Spill Comment:	
DNR Notif Immediate Flag:	
DNR Investigator:	J MCGAVER
--	--
Spiller Actions	
--	--
Spiller Action Code:	1
Spiller Action Desc:	No Action Taken
Spiller Action Comment:	SOIL
--	--
Substances Information	
--	--
Substance Desc:	Gasoline - Unleaded and Leaded
Spill Released Amount:	1
Spill Released Unit Code:	G
--	--
Who Information	
--	--
Org Flag:	YES
Role Desc:	Responsible Party
Full Name:	DAHLEN TRANSPORT INC DULUTH
Address 1:	
Address 2:	
City:	
State:	
Postal Code:	
Composite Address:	,
Country:	
Email:	NA
--	--
Org Flag:	NO
Role Desc:	DNR File Contact
Full Name:	KATHLEEN SHAFEL
Address 1:	223 E STEINFEST RD
Address 2:	
City:	ANTIGO
State:	WI
Postal Code:	54409
Composite Address:	ANTIGO, WI 54409
Country:	UNITED STATES
Email:	kathleen.shafel@wisconsin.gov
--	--

Site: ***COOP SHOPPING CENTER***
USH 63 HAYWARD WI

SPILLS

Site ID:	5917400	***NPL Flag:***	No
Detail Seq NO:	37481	***DCOM DB Tracked:***	No
FID:	NONE	***PECFA Eligible:***	No
Status Code:	C	***AST Flag:***	No
Status:	CLOSED	***Drycleaner Flag:***	No
Activity Code:	350	***Activity Number:***	458037481
Co-Contamination:	No	***Activity Display:***	04-58-037481
Activity Type:	SPILL	***County Code:***	58
Start Date:	1978-12-11	***County:***	SAWYER
End Date:	1999-09-28	***Region:***	NORTHERN
Last Action Date:	1999-09-28	***Geo Located Flag:***	NO

DCOM Number:	NONE	***GIS Registry Flag:***	NO
Occurrence ID:	NONE	***GIS Area Point:***	
EPA Cerclis ID:		***Activity Detail Add:***	
Latitude:		***Risk Code:***	N/A
Longitude:		***Acres:***	UNKNOWN
Activity Comments:	OLD SPILL ID: 781211-03	***Acres 100:***	NO
Activity Name:	HWY 63 COOP SHOPPING CENTER	***Juris:***	DNR RR
PLSS:	? 1/4 of the ? 1/4 of Sec ?, T?N, R??		

--	--
Action Information	
--	--
Action Date:	12/11/1978
Action Code:	5
Action Name:	Spill Reported to DNR
Action Desc:	Date the DNR was notified of the Spill incident.
Action Comment:	
--	--
Action Date:	9/28/1999
Action Code:	11
Action Name:	Spill Closed
Action Desc:	No further action; RP is not required to conduct NR716 investigation.
Action Comment:	NO FILE, UNKNOWN OR SMALL RELEASE
--	--
Action Date:	12/11/1978
Action Code:	1
Action Name:	Spill Incident Occurred
Action Desc:	Date the Spill occurred or the date reported to DNR if actual date unknown.
Action Comment:	Auto populated via migration process
--	--
Impact Information	
--	--
Impact Seq NO:	144592
Impact Code:	5
Impact Comment:	Soil Contamination
Potential Flag:	
--	--
Spill Details	
--	--
Spill Seq NO:	37481
Incident Time:	12/11/1978
Reported Time:	
Spill File NO:	
Physical Char Code:	
Physical Char Desc:	
Physical Color:	
Physical Odor:	
Spill Cause:	LEAKING SEAL OF HEATING UNIT
Spill Source Code:	8
Spill Source Desc:	Oil/Gas Pipeline/Pumping or Transfer Station
Source Comment:	
Resource Damage Flag:	
Resource Damage Comment:	
Spill Comment:	
DNR Notif Immediate Flag:	
DNR Investigator:	DIECKMAN
--	--
Spiller Actions	
--	--
Spiller Action Code:	4
Spiller Action Desc:	Cleanup Method - Absorbent
Spiller Action Comment:	SOIL
--	--
Who Information	
--	--
Org Flag:	NO
Role Desc:	DNR File Contact
Full Name:	KATHLEEN SHAFEL
Address 1:	223 E STEINFEST RD
Address 2:	
City:	ANTIGO

State:	WI
Postal Code:	54409
Composite Address:	ANTIGO, WI 54409
Country:	UNITED STATES
Email:	kathleen.shafel@wisconsin.gov
--	--
Org Flag:	YES
Role Desc:	Responsible Party
Full Name:	CO-OP
Address 1:	
Address 2:	
City:	BLANCHARDVILLE
State:	WI
Postal Code:	53516
Composite Address:	BLANCHARDVILLE, WI 53516
Country:	UNITED STATES
Email:	NA
--	--

Site:

609 W 4TH ST HAYWARD WI 54843

UST

Site ID:	76907	***Land Owner Type:***	Private
Object Type:	UST	***Fire Dept Name:***	Hayward City
Municipality Type:	C	***County:***	57
Municipality Name:	HAYWARD	***Fire Dept ID:***	5704

--Details--

Reg Object ID:	342481
Tank Status:	Closed/Removed
Tank Contents:	Fuel Oil
Tank Status Dt:	1996-05-16 00:00:00.0
Wang Object ID:	570400346
Gallons:	300
Wall Size:	Single
Occupancy Type Desc:	Residential
Federally Regulated UST:	N
Marketer:	No
Cust ID:	305798
Owner:	EVA WALKER
Owner Address:	502 VALE ST
Owner PO Box:	
Owner City:	SPOONER
Owner State:	WI
Owner Zip:	54801
Building Name:	EVA WALKER
Building Address:	609 W 4TH ST
Building City:	HAYWARD
Building Zip:	54843

Site:

501 E 2ND ST HAYWARD WI 54843

UST

Site ID:	94950	***Land Owner Type:***	Private
Object Type:	UST	***Fire Dept Name:***	Hayward City
Municipality Type:	C	***County:***	57
Municipality Name:	HAYWARD	***Fire Dept ID:***	5704

--Details--

Reg Object ID:	342278
Tank Status:	Closed/Removed
Tank Contents:	Unleaded Gasoline
Tank Status Dt:	1986-01-01 00:00:00.0
Wang Object ID:	570400121
Gallons:	300
Wall Size:	Single

Occupancy Type Desc: Bulk Plant Storage
Federally Regulated UST: Y
Marketer: Yes
Cust ID: 326532
Owner: JOHN A REINKE
Owner Address: 501 E 2ND ST
Owner PO Box: 114
Owner City: HAYWARD
Owner State: WI
Owner Zip: 54843
Building Name: JOHN A REINKE
Building Address: 501 E 2ND ST
Building City: HAYWARD
Building Zip: 54843

Reg Object ID: 342277
Tank Status: Closed/Removed
Tank Contents: Fuel Oil
Tank Status Dt: 1994-08-24 00:00:00.0
Wang Object ID: 570400120
Gallons: 500
Wall Size: Single
Occupancy Type Desc: Other
Federally Regulated UST: N
Marketer: No
Cust ID: 326532
Owner: JOHN A REINKE
Owner Address: 501 E 2ND ST
Owner PO Box: 114
Owner City: HAYWARD
Owner State: WI
Owner Zip: 54843
Building Name: JOHN A REINKE
Building Address: 501 E 2ND ST
Building City: HAYWARD
Building Zip: 54843

Site:
309 KANSAS AVE HAYWARD WI 54843

UST

Site ID: 74725
Object Type: UST
Municipality Type: C
Municipality Name: HAYWARD
Land Owner Type: Private
Fire Dept Name: Hayward Twp
County: 57
Fire Dept ID: 5705

--Details--
Reg Object ID: 342391
Tank Status: In Use
Tank Contents: Fuel Oil
Tank Status Dt:
Wang Object ID: 570400242
Gallons: 1000
Wall Size: Single
Occupancy Type Desc: Residential
Federally Regulated UST: N
Marketer: No
Cust ID: 303268
Owner: ELAINE SUTLIFE
Owner Address: PO BOX 63
Owner PO Box:
Owner City: HAYWARD
Owner State: WI
Owner Zip: 54843
Building Name: ELAINE P SUTLIFF
Building Address: 309 KANSAS AVE
Building City: HAYWARD
Building Zip: 54843

Reg Object ID: 342550
Tank Status: In Use
Tank Contents: Fuel Oil
Tank Status Dt:
Wang Object ID: 570500078
Gallons: 1000
Wall Size: Single
Occupancy Type Desc: Residential
Federally Regulated UST: N
Marketer: No
Cust ID: 303258
Owner: ELAINE P SUTLIFF
Owner Address: 309 KANSAS AVE
Owner PO Box:
Owner City: HAYWARD
Owner State: WI
Owner Zip: 54843
Building Name: ELAINE P SUTLIFF
Building Address: 309 KANSAS AVE
Building City: HAYWARD
Building Zip: 54843

Site:
305 KANSAS AVE HAYWARD WI 54843

UST

Site ID: 96292
Object Type: UST
Municipality Type: C
Municipality Name: HAYWARD
Land Owner Type: Private
Fire Dept Name: Hayward City
County: 57
Fire Dept ID: 5704

--Details--
Reg Object ID: 342353
Tank Status: In Use
Tank Contents: Fuel Oil
Tank Status Dt:
Wang Object ID: 570400202
Gallons: 560
Wall Size: Single
Occupancy Type Desc:
Federally Regulated UST: N
Marketer: No
Cust ID: 320581
Owner: JACK MORELAND
Owner Address: BOX 670
Owner PO Box: 670
Owner City: HAYWARD
Owner State: WI
Owner Zip: 54843
Building Name: JOHN O MORELAND
Building Address: 305 KANSAS AVE
Building City: HAYWARD
Building Zip: 54843

Site:
304 W 3RD ST HAYWARD WI 54843

UST

Site ID: 52968
Object Type: UST
Municipality Type: C
Municipality Name: HAYWARD
Land Owner Type: Private
Fire Dept Name: Hayward City
County: 57
Fire Dept ID: 5704

--Details--
Reg Object ID: 342284
Tank Status: Closed/Removed
Tank Contents: Fuel Oil

Tank Status Dt: 1993-09-28 00:00:00.0
Wang Object ID: 570400127
Gallons: 500
Wall Size: Single
Occupancy Type Desc: Mercantile/Commercial
Federally Regulated UST: N
Marketer: No
Cust ID: 278154
Owner: ANDERSON FUNERAL HOME
Owner Address: 304 W 3RD ST
Owner PO Box:
Owner City: HAYWARD
Owner State: WI
Owner Zip: 54843
Building Name: ANDERSON FUNERAL HOME
Building Address: 304 W 3RD ST
Building City: HAYWARD
Building Zip: 54843

Site:
221 KANSAS HAYWARD WI 54843 UST

Site ID: 58585
Object Type: UST
Municipality Type: C
Municipality Name: HAYWARD
Land Owner Type: Private
Fire Dept Name: Hayward City
County: 57
Fire Dept ID: 5704

--Details--
Reg Object ID: 342452
Tank Status: Closed/Removed
Tank Contents: Fuel Oil
Tank Status Dt: 1993-08-11 00:00:00.0
Wang Object ID: 570400313
Gallons: 1000
Wall Size: Single
Occupancy Type Desc: Mercantile/Commercial
Federally Regulated UST: N
Marketer: No
Cust ID: 282148
Owner: BETTY GRANT
Owner Address: 221 KANSAS
Owner PO Box:
Owner City: HAYWARD
Owner State: WI
Owner Zip: 54843
Building Name: BROOKS BUILDING
Building Address: 221 KANSAS
Building City: HAYWARD
Building Zip: 54843

Site:
209 RAILROAD ST HAYWARD WI 54843 UST

Site ID: 107973
Object Type: UST
Municipality Type: C
Municipality Name: HAYWARD
Land Owner Type: Private
Fire Dept Name: Hayward City
County: 57
Fire Dept ID: 5704

--Details--
Reg Object ID: 342180
Tank Status: Closed/Removed
Tank Contents: Leaded Gasoline
Tank Status Dt: 1991-01-01 00:00:00.0
Wang Object ID: 570400014
Gallons: 10000

Wall Size: Single
Occupancy Type Desc: Other
Federally Regulated UST: Y
Marketer: No
Cust ID: 341319
Owner: MARKET PLACE
Owner Address: 209 RAILROAD ST
Owner PO Box:
Owner City: HAYWARD
Owner State: WI
Owner Zip: 54843
Building Name: MARKET PLACE
Building Address: 209 RAILROAD ST
Building City: HAYWARD
Building Zip: 54843

Reg Object ID: 342181
Tank Status: Closed/Removed
Tank Contents: Leaded Gasoline
Tank Status Dt: 1991-01-01 00:00:00.0
Wang Object ID: 570400015
Gallons: 500
Wall Size: Single
Occupancy Type Desc: Mercantile/Commercial
Federally Regulated UST: Y
Marketer: No
Cust ID: 317064
Owner: HAYWARD FEED & FUEL
Owner Address: 209 RAILROAD ST
Owner PO Box:
Owner City: HAYWARD
Owner State: WI
Owner Zip: 54843
Building Name: MARKET PLACE
Building Address: 209 RAILROAD ST
Building City: HAYWARD
Building Zip: 54843

Site:
201 CALIFORNIA AVE HAYWARD WI 54843 UST

Site ID: 100461
Object Type: UST
Municipality Type: C
Municipality Name: HAYWARD
Land Owner Type: Private
Fire Dept Name: Hayward City
County: 57
Fire Dept ID: 5704

--Details--
Reg Object ID: 342308
Tank Status: Closed/Removed
Tank Contents: Fuel Oil
Tank Status Dt: 1994-12-12 00:00:00.0
Wang Object ID: 570400153
Gallons: 1000
Wall Size: Single
Occupancy Type Desc: Residential
Federally Regulated UST: N
Marketer: No
Cust ID: 311296
Owner: GEORGE G KOERPEL
Owner Address: 11911 W COMPANY LAKE RD
Owner PO Box:
Owner City: HAYWARD
Owner State: WI
Owner Zip: 54843
Building Name: KOERPEL FUNERAL HOME
Building Address: 201 CALIFORNIA AVE
Building City: HAYWARD
Building Zip: 54843

Site:

172 BAY ST HAYWARD WI 54843

UST

Site ID:	180179	***Land Owner Type:***	Private
Object Type:	UST	***Fire Dept Name:***	Hayward City
Municipality Type:	C	***County:***	57
Municipality Name:	HAYWARD	***Fire Dept ID:***	5704

--Details--

Reg Object ID:	489381
Tank Status:	Closed/Removed
Tank Contents:	Fuel Oil
Tank Status Dt:	1999-08-02 00:00:00.0
Wang Object ID:	
Gallons:	560
Wall Size:	Single
Occupancy Type Desc:	Residential
Federally Regulated UST:	N
Marketer:	No
Cust ID:	675277
Owner:	MARTIN SAHS
Owner Address:	172 BAY ST
Owner PO Box:	
Owner City:	HAYWARD
Owner State:	WI
Owner Zip:	54843
Building Name:	MARTIN SAHS
Building Address:	172 BAY ST
Building City:	HAYWARD
Building Zip:	54843

Site:

151 BAY ST HAYWARD WI 54843

UST

Site ID:	82361	***Land Owner Type:***	Private
Object Type:	UST	***Fire Dept Name:***	Hayward City
Municipality Type:	C	***County:***	57
Municipality Name:	HAYWARD	***Fire Dept ID:***	5704

--Details--

Reg Object ID:	342447
Tank Status:	Closed/Removed
Tank Contents:	Fuel Oil
Tank Status Dt:	1993-09-03 00:00:00.0
Wang Object ID:	570400308
Gallons:	550
Wall Size:	Single
Occupancy Type Desc:	Residential
Federally Regulated UST:	N
Marketer:	No
Cust ID:	311445
Owner:	GEORGE KNUDSEN
Owner Address:	RT 6 BOX 6260
Owner PO Box:	
Owner City:	HAYWARD
Owner State:	WI
Owner Zip:	54843
Building Name:	GEORGES APPLIANCE
Building Address:	151 BAY ST
Building City:	HAYWARD
Building Zip:	54843

Reg Object ID:	342446
Tank Status:	Closed/Removed

Tank Contents: Fuel Oil
Tank Status Dt: 1993-09-03 00:00:00.0
Wang Object ID: 570400307
Gallons: 550
Wall Size: Single
Occupancy Type Desc: Residential
Federally Regulated UST: N
Marketer: No
Cust ID: 311445
Owner: GEORGE KNUDSEN
Owner Address: RT 6 BOX 6260
Owner PO Box:
Owner City: HAYWARD
Owner State: WI
Owner Zip: 54843
Building Name: GEORGES APPLIANCE
Building Address: 151 BAY ST
Building City: HAYWARD
Building Zip: 54843

Reg Object ID: 342448
Tank Status: Closed/Removed
Tank Contents: Fuel Oil
Tank Status Dt: 1993-09-03 00:00:00.0
Wang Object ID: 570400309
Gallons: 550
Wall Size: Single
Occupancy Type Desc: Residential
Federally Regulated UST: N
Marketer: No
Cust ID: 311445
Owner: GEORGE KNUDSEN
Owner Address: RT 6 BOX 6260
Owner PO Box:
Owner City: HAYWARD
Owner State: WI
Owner Zip: 54843
Building Name: GEORGES APPLIANCE
Building Address: 151 BAY ST
Building City: HAYWARD
Building Zip: 54843

Site:
124 KANSAS AVE HAYWARD WI 54843

UST

Site ID: 169161
Object Type: UST
Municipality Type: C
Municipality Name: HAYWARD
Land Owner Type: Private
Fire Dept Name: Hayward City
County: 57
Fire Dept ID: 5704

--Details--
Reg Object ID: 342649
Tank Status: Closed Filled With Inert Material
Tank Contents: Fuel Oil
Tank Status Dt: 1997-08-06 00:00:00.0
Wang Object ID: 570500182
Gallons: 1000
Wall Size: Single
Occupancy Type Desc: Residential
Federally Regulated UST: N
Marketer: No
Cust ID: 374323
Owner: FRANCES WISE
Owner Address: 4319 BLAISDELL AVE
Owner PO Box:
Owner City: MINNEAPOLIS
Owner State: MN
Owner Zip: 55409

Building Name: ANTHONY WISE ESTATE
Building Address: 124 KANSAS AVE
Building City: HAYWARD
Building Zip: 54843

Reg Object ID: 342650
Tank Status: Closed/Removed
Tank Contents: Fuel Oil
Tank Status Dt: 1997-08-06 00:00:00.0
Wang Object ID: 570500183
Gallons: 550
Wall Size: Single
Occupancy Type Desc: Residential
Federally Regulated UST: N
Marketer: No
Cust ID: 374323
Owner: FRANCES WISE
Owner Address: 4319 BLAISDELL AVE
Owner PO Box:
Owner City: MINNEAPOLIS
Owner State: MN
Owner Zip: 55409
Building Name: ANTHONY WISE ESTATE
Building Address: 124 KANSAS AVE
Building City: HAYWARD
Building Zip: 54843

Site:
115 W 2ND ST HAYWARD WI 54843 UST

Site ID: 165390
Object Type: UST
Municipality Type: C
Municipality Name: HAYWARD
Land Owner Type: Private
Fire Dept Name: Hayward City
County: 57
Fire Dept ID: 5704

--Details--
Reg Object ID: 443275
Tank Status: Closed Filled With Inert Material
Tank Contents: Fuel Oil
Tank Status Dt: 1997-08-06 00:00:00.0
Wang Object ID:
Gallons: 1000
Wall Size: Single
Occupancy Type Desc: Retail Fuel Sales
Federally Regulated UST: N
Marketer: Yes
Cust ID: 654028
Owner: DENNIS SMITH
Owner Address: 15575N USH 63
Owner PO Box:
Owner City: HAYWARD
Owner State: WI
Owner Zip: 54843
Building Name: SPECIAL MOMENTS
Building Address: 115 W 2ND ST
Building City: HAYWARD
Building Zip: 54843

Site:
114/118 W 2ND ST HAYWARD WI 54843 UST

Site ID: 89001
Object Type: UST
Municipality Type: C
Municipality Name: HAYWARD
Land Owner Type: Private
Fire Dept Name: Hayward City
County: 57
Fire Dept ID: 5704

--Details--

Reg Object ID:	342472
Tank Status:	Closed Filled With Inert Material
Tank Contents:	Fuel Oil
Tank Status Dt:	1994-08-15 00:00:00.0
Wang Object ID:	570400336
Gallons:	1000
Wall Size:	Single
Occupancy Type Desc:	Mercantile/Commercial
Federally Regulated UST:	N
Marketer:	No
Cust ID:	318838
Owner:	HOWARD E HANSON
Owner Address:	
Owner PO Box:	489
Owner City:	HAYWARD
Owner State:	WI
Owner Zip:	54843
Building Name:	HOWARD E HANSON
Building Address:	114/118 W 2ND ST
Building City:	HAYWARD
Building Zip:	54843

Site:

114 KANSAS HAYWARD WI 54843 UST

Site ID:	103789	***Land Owner Type:***	Private
Object Type:	UST	***Fire Dept Name:***	Hayward City
Municipality Type:	C	***County:***	57
Municipality Name:	HAYWARD	***Fire Dept ID:***	5704

--Details--

Reg Object ID:	342393
Tank Status:	Closed/Removed
Tank Contents:	Fuel Oil
Tank Status Dt:	1994-08-03 00:00:00.0
Wang Object ID:	570400244
Gallons:	1000
Wall Size:	Single
Occupancy Type Desc:	Residential
Federally Regulated UST:	N
Marketer:	No
Cust ID:	336663
Owner:	LEONARD A JOHNSON
Owner Address:	114 KANSAS
Owner PO Box:	
Owner City:	HAYWARD
Owner State:	WI
Owner Zip:	54843
Building Name:	LEONARD A JOHNSON
Building Address:	114 KANSAS
Building City:	HAYWARD
Building Zip:	54843

Site:

104 N 2ND ST HAYWARD WI 54843 UST

Site ID:	74258	***Land Owner Type:***	Private
Object Type:	UST	***Fire Dept Name:***	Hayward City
Municipality Type:	C	***County:***	57
Municipality Name:	HAYWARD	***Fire Dept ID:***	5704

--Details--

Reg Object ID:	342462
Tank Status:	Closed/Removed

Tank Contents: Fuel Oil
Tank Status Dt: 1993-10-31 00:00:00.0
Wang Object ID: 570400326
Gallons: 550
Wall Size: Single
Occupancy Type Desc: Residential
Federally Regulated UST: N
Marketer: No
Cust ID: 302722
Owner: EDWARD MULLEN
Owner Address: 104 N 2ND ST
Owner PO Box:
Owner City: HAYWARD
Owner State: WI
Owner Zip: 54843
Building Name: EDWARD MULLEN
Building Address: 104 N 2ND ST
Building City: HAYWARD
Building Zip: 54843

Site:
10310 MAIN ST HAYWARD WI 54843 UST

Site ID: 130044
Object Type: UST
Municipality Type: C
Municipality Name: HAYWARD
Land Owner Type: County
Fire Dept Name: Hayward City
County: 57
Fire Dept ID: 5704

--Details--
Reg Object ID: 342187
Tank Status: Closed/Removed
Tank Contents: Fuel Oil
Tank Status Dt: 1995-08-16 00:00:00.0
Wang Object ID: 570400021
Gallons: 10000
Wall Size: Single
Occupancy Type Desc: Government Fleet
Federally Regulated UST: N
Marketer: No
Cust ID: 366716
Owner: SAWYER COUNTY
Owner Address: 10610 MAIN ST
Owner PO Box:
Owner City: HAYWARD
Owner State: WI
Owner Zip: 54843
Building Name: SAWYER COUNTY COURTHOUSE
Building Address: 10310 MAIN ST
Building City: HAYWARD
Building Zip: 54843

Site:
103 MICHIGAN AVE HAYWARD WI 54843 UST

Site ID: 51728
Object Type: UST
Municipality Type: C
Municipality Name: HAYWARD
Land Owner Type: Private
Fire Dept Name: Hayward City
County: 57
Fire Dept ID: 5704

--Details--
Reg Object ID: 342252
Tank Status: Closed/Removed
Tank Contents: Fuel Oil
Tank Status Dt: 1996-08-22 00:00:00.0
Wang Object ID: 570400093

Gallons: 10000
Wall Size: Single
Occupancy Type Desc: Mercantile/Commercial
Federally Regulated UST: N
Marketer: No
Cust ID: 352434
Owner: PETER EYVINDSSON
Owner Address: 103 MICHIGAN AVEL
Owner PO Box:
Owner City: HAYWARD
Owner State: WI
Owner Zip: 54843
Building Name: ALL SEASONS MOTEL
Building Address: 103 MICHIGAN AVE
Building City: HAYWARD
Building Zip: 54843

Site:
10 MAIN ST HAYWARD WI 54843 UST

Site ID: 78000
Object Type: UST
Municipality Type: C
Municipality Name: HAYWARD
Land Owner Type: Private
Fire Dept Name: Hayward City
County: 57
Fire Dept ID: 5704

--Details--
Reg Object ID: 342482
Tank Status: Closed/Removed
Tank Contents: Fuel Oil
Tank Status Dt: 1994-02-01 00:00:00.0
Wang Object ID: 570400347
Gallons: 1000
Wall Size: Single
Occupancy Type Desc: Mercantile/Commercial
Federally Regulated UST: N
Marketer: No
Cust ID: 306769
Owner: FIRST FINANCIAL BANK
Owner Address: 1305 MAIN ST
Owner PO Box:
Owner City: STEVENS POINT
Owner State: WI
Owner Zip: 54481
Building Name: FIRST FINANCIAL BANK
Building Address: 10 MAIN ST
Building City: HAYWARD
Building Zip: 54843

Site:
MAIN ST HAYWARD WI 54843 UST

Site ID: 77985
Object Type: UST
Municipality Type: C
Municipality Name: HAYWARD
Land Owner Type: Private
Fire Dept Name: Hayward City
County: 57
Fire Dept ID: 5704

--Details--
Reg Object ID: 342484
Tank Status: Closed/Removed
Tank Contents: Fuel Oil
Tank Status Dt: 1997-06-03 00:00:00.0
Wang Object ID: 570400349
Gallons: 7000
Wall Size: Single
Occupancy Type Desc: Other

Federally Regulated UST: N
Marketer: No
Cust ID: 306754
Owner: FIRST CONGREGATIONAL CHURCH
Owner Address: MAIN ST
Owner PO Box:
Owner City: HAYWARD
Owner State: WI
Owner Zip: 54843
Building Name: FIRST CONGREGATIONAL CHURCH
Building Address: MAIN ST
Building City: HAYWARD
Building Zip: 54843

Site:
HALL OF FAME DR HAYWARD WI 54843 UST

Site ID: 113306
Object Type: UST
Municipality Type: C
Municipality Name: HAYWARD
Land Owner Type: Private
Fire Dept Name: Hayward City
County: 57
Fire Dept ID: 5704

--Details--
Reg Object ID: 342338
Tank Status: Abandoned without Product
Tank Contents: Fuel Oil
Tank Status Dt: 1978-01-01 00:00:00.0
Wang Object ID: 570400186
Gallons: 500
Wall Size: Single
Occupancy Type Desc:
Federally Regulated UST: N
Marketer: No
Cust ID: 361016
Owner: ROBERT KUTZ
Owner Address: HALL OF FAME DR PO BOX 33
Owner PO Box:
Owner City: HAYWARD
Owner State: WI
Owner Zip: 54843
Building Name: NATL FRESH WATER FISHING HALL
Building Address: HALL OF FAME DR
Building City: HAYWARD
Building Zip: 54843

Site:
E 4TH ST HAYWARD WI 54843 UST

Site ID: 51428
Object Type: UST
Municipality Type: C
Municipality Name: HAYWARD
Land Owner Type: Private
Fire Dept Name: Hayward City
County: 57
Fire Dept ID: 5704

--Details--
Reg Object ID: 342349
Tank Status: Abandoned without Product
Tank Contents: Fuel Oil
Tank Status Dt:
Wang Object ID: 570400197
Gallons: 1111
Wall Size: Single
Occupancy Type Desc:
Federally Regulated UST: N
Marketer: No
Cust ID: 359698

Owner: ROBERT BRUNBERG
Owner Address: 316 W 4TH ST
Owner PO Box:
Owner City: HAYWARD
Owner State: WI
Owner Zip: 54843
Building Name: ALEXANDER MCGILL WHAREHOUSE
Building Address: E 4TH ST
Building City: HAYWARD
Building Zip: 54843

Site:
909 LAKE DR HAYWARD WI 54843 UST

Site ID: 51920
Object Type: UST
Municipality Type: C
Municipality Name: HAYWARD
Land Owner Type: Private
Fire Dept Name: Hayward City
County: 57
Fire Dept ID: 5704

--Details--
Reg Object ID: 342350
Tank Status: In Use
Tank Contents: Fuel Oil
Tank Status Dt:
Wang Object ID: 570400199
Gallons: 300
Wall Size: Single
Occupancy Type Desc: Residential
Federally Regulated UST: N
Marketer: No
Cust ID: 277136
Owner: ALLEN HEINKEL
Owner Address: 909 LAKE DR
Owner PO Box:
Owner City: HAYWARD
Owner State: WI
Owner Zip: 54843
Building Name: ALLEN HEINKEL
Building Address: 909 LAKE DR
Building City: HAYWARD
Building Zip: 54843

Site:
809 W 4TH ST HAYWARD WI 54843 UST

Site ID: 96123
Object Type: UST
Municipality Type: C
Municipality Name: HAYWARD
Land Owner Type: Private
Fire Dept Name: Hayward City
County: 57
Fire Dept ID: 5704

--Details--
Reg Object ID: 342307
Tank Status: Closed/Removed
Tank Contents: Fuel Oil
Tank Status Dt: 1993-05-25 00:00:00.0
Wang Object ID: 570400152
Gallons: 1000
Wall Size: Single
Occupancy Type Desc: Residential
Federally Regulated UST: N
Marketer: No
Cust ID: 328185
Owner: JOHN M WATERS
Owner Address: 809 W 4TH ST RT 8
Owner PO Box:

Owner City: HAYWARD
Owner State: WI
Owner Zip: 54843
Building Name: JOHN M WATERS
Building Address: 809 W 4TH ST
Building City: HAYWARD
Building Zip: 54843

Site:
US HIGHWAY 63 S HAYWARD WI 54843 UST

Site ID: 110428
Object Type: UST
Municipality Type: C
Municipality Name: HAYWARD
Land Owner Type: Private
Fire Dept Name: Hayward Twp
County: 57
Fire Dept ID: 5705

--Details--
Reg Object ID: 342493
Tank Status: Closed/Removed
Tank Contents: Leaded Gasoline
Tank Status Dt: 1989-07-01 00:00:00.0
Wang Object ID: 570500009
Gallons: 500
Wall Size: Single
Occupancy Type Desc: Other
Federally Regulated UST: Y
Marketer: No
Cust ID: 308872
Owner: MEYER SALES CO INC
Owner Address: US HIGHWAY 63 S
Owner PO Box:
Owner City: HAYWARD
Owner State: WI
Owner Zip: 54843
Building Name: MEYER SALES CO INC
Building Address: US HIGHWAY 63 S
Building City: HAYWARD
Building Zip: 54843

Reg Object ID: 342492
Tank Status: Closed/Removed
Tank Contents: Waste/Used Motor Oil
Tank Status Dt: 1989-07-01 00:00:00.0
Wang Object ID: 570500008
Gallons: 750
Wall Size: Single
Occupancy Type Desc: Other
Federally Regulated UST: Y
Marketer: No
Cust ID: 343921
Owner: MEYER SALES CO INC
Owner Address: US HIGHWAY 63 S
Owner PO Box:
Owner City: HAYWARD
Owner State: WI
Owner Zip: 54843
Building Name: MEYER SALES CO INC
Building Address: US HIGHWAY 63 S
Building City: HAYWARD
Building Zip: 54843

Site:
US HIGHWAY 63 N HAYWARD WI 54843 UST

Site ID: 60106
Object Type: UST
Land Owner Type: Private
Fire Dept Name: Round Lake Twp

Municipality Type: T
Municipality Name: ROUND LAKE
County: 57
Fire Dept ID: 5711

--Details--
Reg Object ID: 343130
Tank Status: In Use
Tank Contents: Fuel Oil
Tank Status Dt:
Wang Object ID: 571100016
Gallons: 300
Wall Size: Single
Occupancy Type Desc: Residential
Federally Regulated UST: N
Marketer: No
Cust ID: 285463
Owner: CARL KLEIN
Owner Address: US HIGHWAY 63
Owner PO Box: 9143
Owner City: HAYWARD
Owner State: WI
Owner Zip: 54843
Building Name: CARL KLEIN
Building Address: US HIGHWAY 63 N
Building City: HAYWARD
Building Zip: 54843

Site:
US HIGHWAY 63 & COUNTY ROAD O HAYWARD WI 54843 UST

Site ID: 141690
Object Type: UST
Municipality Type: C
Municipality Name: HAYWARD
Land Owner Type: Private
Fire Dept Name: Hayward Twp
County: 57
Fire Dept ID: 5705

--Details--
Reg Object ID: 342502
Tank Status: Closed/Removed
Tank Contents: Unleaded Gasoline
Tank Status Dt: 1989-05-01 00:00:00.0
Wang Object ID: 570500026
Gallons: 500
Wall Size: Single
Occupancy Type Desc: Retail Fuel Sales
Federally Regulated UST: Y
Marketer: Yes
Cust ID: 377606
Owner: VORTANZ GARAGE
Owner Address: US HIGHWAY 63 & COUNTY ROAD O
Owner PO Box:
Owner City: SEELEY
Owner State: WI
Owner Zip: 54843
Building Name: VORTANZ GARAGE
Building Address: US HIGHWAY 63 & COUNTY ROAD O
Building City: HAYWARD
Building Zip: 54843

Reg Object ID: 342501
Tank Status: Closed/Removed
Tank Contents: Leaded Gasoline
Tank Status Dt: 1989-05-01 00:00:00.0
Wang Object ID: 570500025
Gallons: 500
Wall Size: Single
Occupancy Type Desc: Retail Fuel Sales
Federally Regulated UST: Y
Marketer: Yes

Cust ID: 377606
Owner: VORTANZ GARAGE
Owner Address: US HIGHWAY 63 & COUNTY ROAD O
Owner PO Box:
Owner City: SEELEY
Owner State: WI
Owner Zip: 54843
Building Name: VORTANZ GARAGE
Building Address: US HIGHWAY 63 & COUNTY ROAD O
Building City: HAYWARD
Building Zip: 54843

Site:
STH 63 S HAYWARD WI 54843 UST

Site ID: 141585
Object Type: UST
Municipality Type: C
Municipality Name: HAYWARD
Land Owner Type: Private
Fire Dept Name: Hayward Twp
County: 57
Fire Dept ID: 5705

--Details--
Reg Object ID: 342523
Tank Status: Closed/Removed
Tank Contents: Diesel
Tank Status Dt: 1997-08-11 00:00:00.0
Wang Object ID: 570500049
Gallons: 1000
Wall Size: Single
Occupancy Type Desc: Mercantile/Commercial
Federally Regulated UST: Y
Marketer: No
Cust ID: 275985
Owner: AL VOIGHT
Owner Address: PO BOX 135
Owner PO Box:
Owner City: HAYWARD
Owner State: WI
Owner Zip: 54843
Building Name: VOIGHT TRUCKING
Building Address: STH 63 S
Building City: HAYWARD
Building Zip: 54843

Site:
STH 63 S HAYWARD WI 54843 UST

Site ID: 675653
Object Type: UST
Municipality Type: C
Municipality Name: HAYWARD
Land Owner Type: Private
Fire Dept Name: Hayward Twp
County: 57
Fire Dept ID: 5705

--Details--
Reg Object ID: 342195
Tank Status: Closed/Removed
Tank Contents: Leaded Gasoline
Tank Status Dt: 1989-07-01 00:00:00.0
Wang Object ID: 570400030
Gallons: 4000
Wall Size: Single
Occupancy Type Desc: Retail Fuel Sales
Federally Regulated UST: Y
Marketer: Yes
Cust ID: 387613
Owner: NORTHERN LAKES COOPERATIVE
Owner Address: 15877 US HIGHWAY 63

Owner PO Box:
Owner City: HAYWARD
Owner State: WI
Owner Zip: 54843
Building Name: NORTHERN LAKES CO- OP TRUE VALUE HARDWARE
Building Address: STH 63 S
Building City: HAYWARD
Building Zip: 54843

Reg Object ID: 342197
Tank Status: Closed/Removed
Tank Contents: Leaded Gasoline
Tank Status Dt: 1989-07-01 00:00:00.0
Wang Object ID: 570400032
Gallons: 4000
Wall Size: Single
Occupancy Type Desc: Retail Fuel Sales
Federally Regulated UST: Y
Marketer: Yes
Cust ID: 387613
Owner: NORTHERN LAKES COOPERATIVE
Owner Address: 15877 US HIGHWAY 63
Owner PO Box:
Owner City: HAYWARD
Owner State: WI
Owner Zip: 54843
Building Name: NORTHERN LAKES CO- OP TRUE VALUE HARDWARE
Building Address: STH 63 S
Building City: HAYWARD
Building Zip: 54843

Reg Object ID: 342196
Tank Status: Closed/Removed
Tank Contents: Unleaded Gasoline
Tank Status Dt: 1990-07-01 00:00:00.0
Wang Object ID: 570400031
Gallons: 4000
Wall Size: Single
Occupancy Type Desc: Retail Fuel Sales
Federally Regulated UST: Y
Marketer: Yes
Cust ID: 387613
Owner: NORTHERN LAKES COOPERATIVE
Owner Address: 15877 US HIGHWAY 63
Owner PO Box:
Owner City: HAYWARD
Owner State: WI
Owner Zip: 54843
Building Name: NORTHERN LAKES CO- OP TRUE VALUE HARDWARE
Building Address: STH 63 S
Building City: HAYWARD
Building Zip: 54843

Reg Object ID: 342593
Tank Status: Closed/Removed
Tank Contents: Leaded Gasoline
Tank Status Dt: 1989-07-01 00:00:00.0
Wang Object ID: 570500126
Gallons: 10000
Wall Size: Single
Occupancy Type Desc: Retail Fuel Sales
Federally Regulated UST: Y
Marketer: Yes
Cust ID: 387613
Owner: NORTHERN LAKES COOPERATIVE
Owner Address: 15877 US HIGHWAY 63
Owner PO Box:
Owner City: HAYWARD
Owner State: WI
Owner Zip: 54843
Building Name: NORTHERN LAKES CO- OP TRUE VALUE HARDWARE

Building Address: STH 63 S
Building City: HAYWARD
Building Zip: 54843

Site:
STH 63 S HAYWARD WI 54843

UST

Site ID: 76168
Object Type: UST
Municipality Type: C
Municipality Name: HAYWARD
Land Owner Type: Private
Fire Dept Name: Hayward Twp
County: 57
Fire Dept ID: 5705

--Details--
Reg Object ID: 342575
Tank Status: In Use
Tank Contents: Fuel Oil
Tank Status Dt:
Wang Object ID: 570500104
Gallons: 500
Wall Size: Single
Occupancy Type Desc: Mercantile/Commercial
Federally Regulated UST: N
Marketer: No
Cust ID: 304806
Owner: ERNIES AUTO BODY SHOP
Owner Address: HWY 63 S
Owner PO Box:
Owner City: HAYWARD
Owner State: WI
Owner Zip: 54843
Building Name: ERNIES AUTO BODY SHOP
Building Address: STH 63 S
Building City: HAYWARD
Building Zip: 54843

Site:
STH 63 S HAYWARD WI 54843

UST

Site ID: 132283
Object Type: UST
Municipality Type: C
Municipality Name: HAYWARD
Land Owner Type: Private
Fire Dept Name: Hayward City
County: 57
Fire Dept ID: 5704

--Details--
Reg Object ID: 342379
Tank Status: Closed/Removed
Tank Contents: Unleaded Gasoline
Tank Status Dt: 1989-10-14 00:00:00.0
Wang Object ID: 570400230
Gallons: 10000
Wall Size: Single
Occupancy Type Desc: Retail Fuel Sales
Federally Regulated UST: Y
Marketer: Yes
Cust ID: 354954
Owner: RANDY LARSON
Owner Address:
Owner PO Box: 607
Owner City: WASHBURN
Owner State: WI
Owner Zip: 54891
Building Name: SPECIALTY 66
Building Address: STH 63 S
Building City: HAYWARD
Building Zip: 54843

Reg Object ID: 342429
Tank Status: Closed/Removed
Tank Contents: Fuel Oil
Tank Status Dt: 1989-10-14 00:00:00.0
Wang Object ID: 570400287
Gallons: 10000
Wall Size: Single
Occupancy Type Desc: Retail Fuel Sales
Federally Regulated UST: N
Marketer: Yes
Cust ID: 354954
Owner: RANDY LARSON
Owner Address:
Owner PO Box: 607
Owner City: WASHBURN
Owner State: WI
Owner Zip: 54891
Building Name: SPECIALTY 66
Building Address: STH 63 S
Building City: HAYWARD
Building Zip: 54843

Reg Object ID: 342381
Tank Status: Closed/Removed
Tank Contents: Kerosene
Tank Status Dt: 1989-10-14 00:00:00.0
Wang Object ID: 570400232
Gallons: 4000
Wall Size: Single
Occupancy Type Desc: Retail Fuel Sales
Federally Regulated UST: Y
Marketer: Yes
Cust ID: 354954
Owner: RANDY LARSON
Owner Address:
Owner PO Box: 607
Owner City: WASHBURN
Owner State: WI
Owner Zip: 54891
Building Name: SPECIALTY 66
Building Address: STH 63 S
Building City: HAYWARD
Building Zip: 54843

Reg Object ID: 342382
Tank Status: Closed/Removed
Tank Contents: Diesel
Tank Status Dt: 1989-10-14 00:00:00.0
Wang Object ID: 570400233
Gallons: 6000
Wall Size: Single
Occupancy Type Desc: Retail Fuel Sales
Federally Regulated UST: Y
Marketer: Yes
Cust ID: 354954
Owner: RANDY LARSON
Owner Address:
Owner PO Box: 607
Owner City: WASHBURN
Owner State: WI
Owner Zip: 54891
Building Name: SPECIALTY 66
Building Address: STH 63 S
Building City: HAYWARD
Building Zip: 54843

Reg Object ID: 342377
Tank Status: Closed/Removed
Tank Contents: Diesel
Tank Status Dt: 1989-10-14 00:00:00.0

Wang Object ID: 570400228
Gallons: 10500
Wall Size: Single
Occupancy Type Desc: Retail Fuel Sales
Federally Regulated UST: Y
Marketer: Yes
Cust ID: 354954
Owner: RANDY LARSON
Owner Address:
Owner PO Box: 607
Owner City: WASHBURN
Owner State: WI
Owner Zip: 54891
Building Name: SPECIALTY 66
Building Address: STH 63 S
Building City: HAYWARD
Building Zip: 54843

Reg Object ID: 342380
Tank Status: Closed/Removed
Tank Contents: Leaded Gasoline
Tank Status Dt: 1989-10-14 00:00:00.0
Wang Object ID: 570400231
Gallons: 6000
Wall Size: Single
Occupancy Type Desc: Retail Fuel Sales
Federally Regulated UST: Y
Marketer: Yes
Cust ID: 354954
Owner: RANDY LARSON
Owner Address:
Owner PO Box: 607
Owner City: WASHBURN
Owner State: WI
Owner Zip: 54891
Building Name: SPECIALTY 66
Building Address: STH 63 S
Building City: HAYWARD
Building Zip: 54843

Site:
STH 63 N HAYWARD WI 54843 UST

Site ID: 77579
Object Type: UST
Municipality Type: C
Municipality Name: HAYWARD
Land Owner Type: Private
Fire Dept Name: Hayward Twp
County: 57
Fire Dept ID: 5705

--Details--
Reg Object ID: 342652
Tank Status: Closed/Removed
Tank Contents: Fuel Oil
Tank Status Dt: 1993-07-15 00:00:00.0
Wang Object ID: 570500185
Gallons: 1000
Wall Size: Single
Occupancy Type Desc: Mercantile/Commercial
Federally Regulated UST: N
Marketer: No
Cust ID: 299840
Owner: DOUG HANUS
Owner Address: RT 3
Owner PO Box:
Owner City: HAYWARD
Owner State: WI
Owner Zip: 54843
Building Name: FARMERS INN
Building Address: STH 63 N

Building City: HAYWARD
Building Zip: 54843

Reg Object ID: 342651
Tank Status: Closed/Removed
Tank Contents: Fuel Oil
Tank Status Dt: 1993-07-15 00:00:00.0
Wang Object ID: 570500184
Gallons: 300
Wall Size: Single
Occupancy Type Desc: Mercantile/Commercial
Federally Regulated UST: N
Marketer: No
Cust ID: 299840
Owner: DOUG HANUS
Owner Address: RT 3
Owner PO Box:
Owner City: HAYWARD
Owner State: WI
Owner Zip: 54843
Building Name: FARMERS INN
Building Address: STH 63 N
Building City: HAYWARD
Building Zip: 54843

Site:
STH 63 N HAYWARD WI 54843 UST

Site ID: 87035
Object Type: UST
Municipality Type: C
Municipality Name: HAYWARD
Land Owner Type: Private
Fire Dept Name: Hayward City
County: 57
Fire Dept ID: 5704

--Details--
Reg Object ID: 342357
Tank Status: Closed/Removed
Tank Contents: Unleaded Gasoline
Tank Status Dt: 1992-01-01 00:00:00.0
Wang Object ID: 570400207
Gallons: 500
Wall Size: Single
Occupancy Type Desc: Other
Federally Regulated UST: Y
Marketer: No
Cust ID: 317065
Owner: HAYWARD GARGAGE SERVICE
Owner Address: RTE 3
Owner PO Box: 63N
Owner City: HAYWARD
Owner State: WI
Owner Zip: 54843
Building Name: HAYWARD GARBAGE SERVICE
Building Address: STH 63 N
Building City: HAYWARD
Building Zip: 54843

Site:
STH 63 HAYWARD WI 54843 UST

Site ID: 87028
Object Type: UST
Municipality Type: C
Municipality Name: HAYWARD
Land Owner Type: Private
Fire Dept Name: Hayward City
County: 57
Fire Dept ID: 5704

--Details--

Reg Object ID: 342470
Tank Status: Closed/Removed
Tank Contents: Leaded Gasoline
Tank Status Dt: 1994-07-06 00:00:00.0
Wang Object ID: 570400334
Gallons: 500
Wall Size: Single
Occupancy Type Desc: Agricultural
Federally Regulated UST: N
Marketer: No
Cust ID: 298501
Owner: DONALD HOGON
Owner Address: RR 10 BOX PO
Owner PO Box: 126
Owner City: HAYWARD
Owner State: WI
Owner Zip: 54843
Building Name: HAYWARD BAIT
Building Address: STH 63
Building City: HAYWARD
Building Zip: 54843

Site:
S FLORIDA AVE HAYWARD WI 54843

UST

Site ID: 60323
Object Type: UST
Municipality Type: C
Municipality Name: HAYWARD
Land Owner Type: Private
Fire Dept Name: Hayward Twp
County: 57
Fire Dept ID: 5705

--Details--
Reg Object ID: 342613
Tank Status: Closed/Removed
Tank Contents: Leaded Gasoline
Tank Status Dt: 1997-12-30 00:00:00.0
Wang Object ID: 570500146
Gallons: 300
Wall Size: Single
Occupancy Type Desc: Mercantile/Commercial
Federally Regulated UST: Y
Marketer: No
Cust ID: 282029
Owner: BERT CARLSON
Owner Address: RTE 1
Owner PO Box: 5239
Owner City: HAYWARD
Owner State: WI
Owner Zip: 54843
Building Name: CARLSON ELECTRIC INC
Building Address: S FLORIDA AVE
Building City: HAYWARD
Building Zip: 54843

Site:
PINE TREE DR HAYWARD WI 54843

UST

Site ID: 91695
Object Type: UST
Municipality Type: C
Municipality Name: HAYWARD
Land Owner Type: Private
Fire Dept Name: Hayward City
County: 57
Fire Dept ID: 5704

--Details--
Reg Object ID: 342333
Tank Status: Closed/Removed
Tank Contents: Fuel Oil

Tank Status Dt: 1993-07-15 00:00:00.0
Wang Object ID: 570400181
Gallons: 300
Wall Size: Single
Occupancy Type Desc: Residential
Federally Regulated UST: N
Marketer: No
Cust ID: 321977
Owner: JAMES JALOWITZ
Owner Address: RT 6 PINE TREE DR
Owner PO Box:
Owner City: HAYWARD
Owner State: WI
Owner Zip: 54843
Building Name: JAMES JALOWITZ
Building Address: PINE TREE DR
Building City: HAYWARD
Building Zip: 54843

Reg Object ID: 342414
Tank Status: In Use
Tank Contents: Fuel Oil
Tank Status Dt:
Wang Object ID: 570400269
Gallons: 560
Wall Size: Single
Occupancy Type Desc: Residential
Federally Regulated UST: N
Marketer: No
Cust ID: 321976
Owner: JAMES JALOWITZ
Owner Address: RT 6
Owner PO Box:
Owner City: HAYWARD
Owner State: WI
Owner Zip: 54843
Building Name: JAMES JALOWITZ
Building Address: PINE TREE DR
Building City: HAYWARD
Building Zip: 54843

Site:
OLD HWY 27 S HAYWARD WI 54843 UST

Site ID: 131554
Object Type: UST
Municipality Type: C
Municipality Name: HAYWARD
Land Owner Type: Private
Fire Dept Name: Bass Lake
County: 57
Fire Dept ID: 5702

--Details--
Reg Object ID: 342087
Tank Status: In Use
Tank Contents: Fuel Oil
Tank Status Dt:
Wang Object ID: 570200115
Gallons: 250
Wall Size: Single
Occupancy Type Desc: Residential
Federally Regulated UST: N
Marketer: No
Cust ID: 367888
Owner: SHIRLEY TRIBBLE
Owner Address: PO BOX 23
Owner PO Box:
Owner City: HAYWARD
Owner State: WI
Owner Zip: 54843
Building Name: SHIRLEY WEIRICH

Building Address: OLD HWY 27 S
Building City: HAYWARD
Building Zip: 54843

Site: ***THOMPSON DEMOLITION LANDFILL #2***
HWY 63 S HAYWARD, TOWN OF WI

WDS

County: SAWYER
In BRRTS:
Max of Site ID: 4524700
Facility ID: 858127160
Archived: N
Reason for Arch:
SHWIMS Link: 858127160
PLSS: NE NE S31 41N 09E
BRRTS Link:
Dt Of DNR Site Asse: 07-JUL-04
License Info: 3952
License Info Desc:

Site: ***HAYWARD CTY***
HWY 63 S HAYWARD WI

WDS

County: SAWYER
In BRRTS: 02-58-000380
Max of Site ID: 1697100
Facility ID: 858011330
Archived: N
Reason for Arch:
SHWIMS Link: 858011330
PLSS: NW SW S28 41N 09W
BRRTS Link: 02-58-000380
Dt Of DNR Site Asse: 27-FEB-03
License Info: 1751
License Info Desc:

Site: ***THOMPSON & SONS INC DEMO***
HWY 63 S HAYWARD WI

WDS

County: SAWYER
In BRRTS:
Max of Site ID: 1981800
Facility ID: 858111650
Archived: N
Reason for Arch:
SHWIMS Link: 858111650
PLSS: NE NE S31 41N 09N
BRRTS Link:
Dt Of DNR Site Asse: 14-DEC-02
License Info: 3479 DEMO
License Info Desc:

Appendix: Database Descriptions

Environmental Risk Information Services (ERIS) can search the following databases. The extent of historical information varies with each database and current information is determined by what is publicly available to ERIS at the time of update. ERIS updates databases as set out in ASTM Standard E1527-13, Section 8.1.8 Sources of Standard Source Information:

"Government information from nongovernmental sources may be considered current if the source updates the information at least every 90 days, or, for information that is updated less frequently than quarterly by the government agency, within 90 days of the date the government agency makes the information available to the public."

Standard Environmental Record Sources

Federal

National Priority List: NPL

National Priorities List (Superfund)-NPL: EPA's (United States Environmental Protection Agency) list of the most serious uncontrolled or abandoned hazardous waste sites identified for possible long-term remedial action under the Superfund program. The NPL, which EPA is required to update at least once a year, is based primarily on the score a site receives from EPA's Hazard Ranking System. A site must be on the NPL to receive money from the Superfund Trust Fund for remedial action.

Government Publication Date: Mar 1, 2017

National Priority List - Proposed: PROPOSED NPL

Includes sites proposed (by the EPA, the state, or concerned citizens) for addition to the NPL due to contamination by hazardous waste and identified by the Environmental Protection Agency (EPA) as a candidate for cleanup because it poses a risk to human health and/or the environment.

Government Publication Date: Mar 1, 2017

Deleted NPL: DELETED NPL

The National Oil and Hazardous Substances Pollution Contingency Plan (NCP) establishes the criteria that the EPA uses to delete sites from the NPL. In accordance with 40 CFR 300.425.(e), sites may be deleted from the NPL where no further response is appropriate.

Government Publication Date: Mar 1, 2017

SEMS List 8R Active Site Inventory: SEMS

The Superfund Program has deployed the Superfund Enterprise Management System (SEMS), which integrates multiple legacy systems into a comprehensive tracking and reporting tool. This inventory contains active sites evaluated by the Superfund program that are either proposed to be or are on the National Priorities List (NPL) as well as sites that are in the screening and assessment phase for possible inclusion on the NPL. The Active Site Inventory Report displays site and location information at active SEMS sites. An active site is one at which site assessment, removal, remedial, enforcement, cost recovery, or oversight activities are being planned or conducted.

Government Publication Date: Dec 5, 2016

SEMS List 8R Archive Sites: SEMS ARCHIVE

The Superfund Enterprise Management System (SEMS) Archived Site Inventory displays site and location information at sites archived from SEMS. An archived site is one at which EPA has determined that assessment has been completed and no further remedial action is planned under the Superfund program at this time.

Government Publication Date: Dec 5, 2016

Comprehensive Environmental Response, Compensation and Liability Information System - CERCLIS: CERCLIS

Superfund is a program administered by the United States Environmental Protection Agency (EPA) to locate, investigate, and clean up the worst hazardous waste sites throughout the United States. CERCLIS is a database of potential and confirmed hazardous waste sites at which the EPA Superfund program has some involvement. It contains sites that are either proposed to be or are on the National Priorities List (NPL) as well as sites that are in the screening and assessment phase for possible inclusion on the NPL. The EPA administers the Superfund program in cooperation with individual states and tribal governments; this database is made available by the EPA.

Government Publication Date: Oct 25, 2013

CERCLIS - No Further Remedial Action Planned: CERCLIS NFRAP

An archived site is one at which EPA has determined that assessment has been completed and no further remedial action is planned under the Superfund program at this time. The Archive designation means that, to the best of EPA's knowledge, assessment at a site has been completed and that EPA has determined no further steps will be taken to list this site on the National Priorities List (NPL). This decision does not necessarily mean that there is no hazard associated with a given site; it only means that, based upon available information, the location is not judged to be a potential NPL site.

Government Publication Date: Oct 25, 2013

CERCLIS Liens: CERCLIS LIENS

A Federal Superfund lien exists at any property where EPA has incurred Superfund costs to address contamination ("Superfund site") and has provided notice of liability to the property owner. A Federal CERCLA ("Superfund") lien can exist by operation of law at any site or property at which EPA has spent Superfund monies. This database is made available by the United States Environmental Protection Agency (EPA).

Government Publication Date: Jan 30, 2014

RCRA CORRACTS-Corrective Action: RCRA CORRACTS

RCRA Info is EPA's comprehensive information system, providing access to data supporting the Resource Conservation and Recovery Act (RCRA) of 1976 and the Hazardous and Solid Waste Amendments (HSWA) of 1984. At these sites, the Corrective Action Program ensures that cleanups occur. EPA and state regulators work with facilities and communities to design remedies based on the contamination, geology, and anticipated use unique to each site.

Government Publication Date: Dec 12, 2016

RCRA non-CORRACTS TSD Facilities: RCRA TSD

RCRA Info is EPA's comprehensive information system, providing access to data supporting the Resource Conservation and Recovery Act (RCRA) of 1976 and the Hazardous and Solid Waste Amendments (HSWA) of 1984. This database includes Non-Corrective Action sites listed as treatment, storage and/or disposal facilities of hazardous waste as defined by the Resource Conservation and Recovery Act (RCRA).

Government Publication Date: Dec 12, 2016

RCRA Generator List: RCRA LQG

RCRA Info is EPA's comprehensive information system, providing access to data supporting the Resource Conservation and Recovery Act (RCRA) of 1976 and the Hazardous and Solid Waste Amendments (HSWA) of 1984. RCRA Info replaces the data recording and reporting abilities of the Resource Conservation and Recovery Information System (RCRIS) and the Biennial Reporting System (BRS). A hazardous waste generator is any person or site whose processes and actions create hazardous waste (see 40 CFR 260.10). Large Quantity Generators (LQGs) generate 1,000 kilograms per month or more of hazardous waste or more than one kilogram per month of acutely hazardous waste.

Government Publication Date: Dec 12, 2016

RCRA Small Quantity Generators List: RCRA SQG

RCRA Info is the EPA's comprehensive information system, providing access to data supporting the Resource Conservation and Recovery Act (RCRA) of 1976 and the Hazardous and Solid Waste Amendments (HSWA) of 1984. RCRA Info replaces the data recording and reporting abilities of the Resource Conservation and Recovery Information System (RCRIS) and the Biennial Reporting System (BRS). A hazardous waste generator is any person or site whose processes and actions create hazardous waste (see 40 CFR 260.10). Small Quantity Generators (SQGs) generate more than 100 kilograms, but less than 1,000 kilograms, of hazardous waste per month.

Government Publication Date: Dec 12, 2016

RCRA Conditionally Exempt Small Quantity Generators List: RCRA CESQG

RCRA Info is the EPA's comprehensive information system, providing access to data supporting the Resource Conservation and Recovery Act (RCRA) of 1976 and the Hazardous and Solid Waste Amendments (HSWA) of 1984. RCRA Info replaces the data recording and reporting abilities of the Resource Conservation and Recovery Information System (RCRIS) and the Biennial Reporting System (BRS). A hazardous waste generator is any person or site whose processes and actions create hazardous waste (see 40 CFR 260.10). Conditionally Exempt Small Quantity Generators (CESQG) generate 100 kilograms or less per month of hazardous waste or one kilogram or less per month of acutely hazardous waste.

Government Publication Date: Dec 12, 2016

RCRA Non-Generators: RCRA NON GEN

RCRA Info is EPA's comprehensive information system, providing access to data supporting the Resource Conservation and Recovery Act (RCRA) of 1976 and the Hazardous and Solid Waste Amendments (HSWA) of 1984. RCRA Info replaces the data recording and reporting abilities of the Resource Conservation and Recovery Information System (RCRIS) and the Biennial Reporting System (BRS). A hazardous waste generator is any person or site whose processes and actions create hazardous waste (see 40 CFR 260.10). Non-Generators do not presently generate hazardous waste.

Government Publication Date: Dec 12, 2016

Federal Engineering Controls-ECs: FED ENG

Engineering controls (ECs) encompass a variety of engineered and constructed physical barriers (e.g., soil capping, sub-surface venting systems, mitigation barriers, fences) to contain and/or prevent exposure to contamination on a property. This database is made available by the United States Environmental Protection Agency (EPA).

Government Publication Date: Jan 20, 2016

Federal Institutional Controls- ICs: FED INST

Institutional controls are non-engineered instruments, such as administrative and legal controls, that help minimize the potential for human exposure to contamination and/or protect the integrity of the remedy. Although it is EPA's (United States Environmental Protection Agency) expectation that treatment or engineering controls will be used to address principal threat wastes and that groundwater will be returned to its beneficial use whenever practicable, ICs play an important role in site remedies because they reduce exposure to contamination by limiting land or resource use and guide human behavior at a site.

Government Publication Date: Jan 20, 2016

Emergency Response Notification System: ERNS 1982 TO 1986

Database of oil and hazardous substances spill reports controlled by the National Response Center. The primary function of the National Response Center is to serve as the sole national point of contact for reporting oil, chemical, radiological, biological, and etiological discharges into the environment anywhere in the United States and its territories.

Government Publication Date: 1982-1986

Emergency Response Notification System: ERNS 1987 TO 1989

Database of oil and hazardous substances spill reports controlled by the National Response Center. The primary function of the National Response Center is to serve as the sole national point of contact for reporting oil, chemical, radiological, biological, and etiological discharges into the environment anywhere in the United States and its territories.

Government Publication Date: 1987-1989

Emergency Response Notification System: ERNS

Database of oil and hazardous substances spill reports controlled by the National Response Center. The primary function of the National Response Center is to serve as the sole national point of contact for reporting oil, chemical, radiological, biological, and etiological discharges into the environment anywhere in the United States and its territories. This database is made available by the United States Environmental Protection Agency (EPA).

Government Publication Date: Feb 8, 2017

The Assessment, Cleanup and Redevelopment Exchange System (ACRES) Brownfield Database: FED BROWNFIELDS

Brownfields are real property, the expansion, redevelopment, or reuse of which may be complicated by the presence or potential presence of a hazardous substance, pollutant, or contaminant. Cleaning up and reinvesting in these properties protects the environment, reduces blight, and takes development pressures off greenspaces and working lands. This database is made available by the United States Environmental Protection Agency (EPA).

Government Publication Date: Feb 3, 2017

FEMA Underground Storage Tank Listing: FEMA UST

The Federal Emergency Management Agency (FEMA) of the Department of Homeland Security maintains a list of FEMA owned underground storage tanks.

Government Publication Date: Dec 6, 2016

State

Hazard Ranking List: SHWS

Last published in 1994, this is a list of sites which were investigated by the Deparment of Natural Resources (DNR) under the Wisconsin Environmental Repair Law. Hazard ranking of a site or facility was performed to determine if the site or facility presents a substantial danger to the public health, or welfare, or the environment. The DNR Bureau for Remediation and Redevelopment now maintains other programs for the investigation and cleanup of potential and confirmed contamination to soil and groundwater in Wisconsin. This database is state equivalent CERCLIS.

Government Publication Date: July 1994

Licensed Solid Waste Landfills: SWF/LF

List of licensed solid waste landfills in the state of Wisconsin as recorded by the Department of Natural Resources (DNR). The DNR regulates landfills to prevent negative impacts to people and the environment. DNR staff inspect landfills regularly.

Government Publication Date: Jan 10, 2017

The Historic Registry of Waste Disposal Sites: WDS

Prior to development of on-line databases, the Wisconsin Department of Natural Resources (DNR) provided public information about old waste disposal facilities in a printed publication called the Historic Registry of Waste Disposal Sites (the "Registry").

Government Publication Date: Jul 22, 2013

Solid & Hazardous Waste Information Management System: SHWIMS

List of sites and facilities in the Solid and Hazardous Waste Information System (SHWIMS) regulated by the Wisconsin Department of Natural Resources (DNR) Waste and Materials Management (WMM) program. Activities that occur at site facilities include landfill operation, waste transportation, hazardous waste generation, wood burning, waste processing, sharps collection and many more.

Government Publication Date: Apr 25, 2016

Leaking Underground Storage Tanks: LUST

List of Leaking Underground Storage Tank (LUST) sites as recorded by the Department of Natural Resources (DNR). When petroleum products are released from underground tanks into the soil or groundwater, the DNR will work with the responsible party and environmental professionals to clean up the spill to state standards.

Government Publication Date: Nov 02, 2016

Leaking Aboveground Storage Tanks: LAST

List of Leaking Aboveground Storage Tank (LAST) sites as recorded by the Department of Natural Resources (DNR). When petroleum products are released from tanks into the soil or groundwater, the DNR will work with the responsible party and environmental professionals to clean up the spill to state standards.

Government Publication Date: Nov 02, 2016

Underground Storage Tanks: UST

List of underground storage tank locations regulated by the Storage Tank Regulation Section of the Wisconsin Department of Agriculture, Trade, and Consumer Protection. Regulation and administration is outlined in the Wisconsin Administrative Code SPS 310 - Flammable and Combustible Liquids.

Government Publication Date: Oct 14, 2016

Aboveground Storage Tanks: AST

List of aboveground storage tanks regulated by the Storage Tank Regulation Section of the Wisconsin Department of Agriculture, Trade, and Consumer Protection. Regulation and administration is outlined in the Wisconsin Administrative Code SPS 310 - Flammable and Combustible Liquids.

Government Publication Date: Oct 14, 2016

Delisted Storage Tanks: DEL STORAGE TANK

This database contains a list of closed storage tank sites that were removed from the storage tank database regulated by the Storage Tank Regulation Section of the Wisconsin Department of Agriculture, Trade, and Consumer Protection.

Government Publication Date: Oct 14, 2016

Delisted Leaking Tanks: DELISTED TANK

This database contains a list of closed leaking tank sites that were removed from the leaking tank database regulated by the Storage Tank Regulation Section of the Wisconsin Department of Natural Resources.

Government Publication Date: Nov 02, 2016

Closed Remediation Sites: CRS

List of sites which have undergone remediation and where particular legal restrictions on property use are in place. To be considered a Closed Remediation Site, the Department of Natural Resources must be satisfied that no further efforts are necessary provided that the property is not used for certain purposes.

Government Publication Date: Jan 10, 2017

Deed Restriction at Closeout Sites: AUL

List of sites for which a deed restriction is recorded at the Register of Deeds office. Deed restrictions limit property use or outline requirements for actions prior to future use. Deed restrictions are applied in cases where there is known soil contamination that is impracticable to remove, or an engineering requirement or NR270 industrial standards are in place.

Government Publication Date: Nov 02, 2016

Voluntary Party Liability Exemption Sites: VCP

List of sites which have participated in the Voluntary Party Liability Exemption (VPLE) program, an elective environmental cleanup program administered by the Wisconsin Department of Natural Resources (DNR), and received an exemption from future environmental liability. Any individual, business or unit of government that conducts an environmental investigation and cleanup of a contaminated property - following state requirements with the oversight of DNR staff - can receive an exemption from future environmental liability. With some restrictions, most properties that have had a discharge of a hazardous substance are eligible for VPLE.

Government Publication Date: Nov 02, 2016

Brownfields Environmental Assessment Program: BEAP

List of sites which participated in the Brownfields Environmental Assessment Program (BEAP) - a federal program that assisted municipalities with Environmental Site Assessments (ESAs) for tax delinquent or bankrupt properties, or properties a local government acquired for redevelopment. Site assessments to determine property contamination were conducted by the Department of Natural Resources staff.

Government Publication Date: Nov 02, 2016

Brownfields Listing: BROWNFIELDS

The Department of Natural Resource (DNR)'s Remediation and Redevelopment program has a wide range of financial and liability tools available to assist local governments, businesses, lenders and others to clean up and redevelop brownfields in Wisconsin. DNR describes brownfields as abandoned, idle or underused commercial or industrial properties, where the expansion or redevelopment is hindered by real or perceived contamination. Brownfield properties present public health, economic, environmental and social challenges to the rural and urban communities in which they are located.

Government Publication Date: Nov 02, 2016

Environmental Repair: ERP

Environmental Repair Program sites are those other than Leaking Underground Storage Tanks (LUSTs) that have contaminated soil and/or groundwater. Examples include industrial spills (or dumping) that need long term investigation, buried containers of hazardous substances, and closed landfills that have caused contamination.

Government Publication Date: Nov 02, 2016

Tribal

Leaking Underground Storage Tanks on Indian Lands: INDIAN LUST

LUSTs on Tribal/Indian Lands in EPA Region 5, which includes Michigan, Minnesota, and Wisconsin.

Government Publication Date: Apr 06, 2016

Underground Storage Tanks (USTs) on Indian Lands: INDIAN UST

USTs on Tribal/Indian Lands in Region 5, which includes Michigan, Minnesota, and Wisconsin.

Government Publication Date: Apr 06, 2016

Delisted Tribal Leaking Storage Tanks: DELISTED ILST

Leaking Underground Storage Tank facilities which have been removed from the Regional Tribal LUST lists made available by the EPA.

Government Publication Date: Apr 26, 2016

Delisted Tribal Underground Storage Tanks: DELISTED IUST

Underground Storage Tank facilities which have been removed from the Regional Tribal UST lists made available by the EPA.

Government Publication Date: Nov 09, 2016

County

No County standard environmental record sources available for this State.

Additional Environmental Record Sources

Federal

Registered Pesticide Establishments: SSTS

List of active EPA-registered foreign and domestic pesticide-producing and device-producing establishments based on data from the Section Seven Tracking System (SSTS). The Federal Insecticide, Fungicide, and Rodenticide Act (FIFRA) Section 7 requires that facilities producing pesticides, active ingredients, or devices be registered. The list of establishments is made available by the EPA.

Government Publication Date: Dec 1, 2015

Facility Registry Service/Facility Index: FINDS/FRS

The US Environmental Protection Agency (EPA)'s Facility Registry System (FRS) is a centrally managed database that identifies facilities, sites or places subject to environmental regulations or of environmental interest. FRS creates high-quality, accurate, and authoritative facility identification records through rigorous verification and management procedures that incorporate information from program national systems, state master facility records, data collected from EPA's Central Data Exchange registrations and data management personnel.

Government Publication Date: Oct 13, 2016

Toxics Release Inventory (TRI) Program: TRIS

The EPA's Toxics Release Inventory (TRI) is a database containing data on disposal or other releases of over 650 toxic chemicals from thousands of U.S. facilities and information about how facilities manage those chemicals through recycling, energy recovery, and treatment. One of TRI's primary purposes is to inform communities about toxic chemical releases to the environment.

Government Publication Date: 1987-2015

Hazardous Materials Information Reporting System: HMIRS

US DOT - Department of Transportation Pipeline and Hazardous Materials Safety Administration (PHMSA) Incidents Reports Database taken from Hazmat Intelligence Portal, U.S. Department of Transportation.

Government Publication Date: Feb 28, 2017

National Clandestine Drug Labs: NCDL

The U.S. Department of Justice ("the Department") provides this data as a public service. It contains addresses of some locations where law enforcement agencies reported they found chemicals or other items that indicated the presence of either clandestine drug laboratories or dumpsites. In most cases, the source of the entries is not the Department, and the Department has not verified the entry and does not guarantee its accuracy.

Government Publication Date: Feb 14, 2017

Inventory of Open Dumps, June 1985: ODI

The Resource Conservation and Recovery Act (RCRA of the Act) provides for publication of an inventory of open dumps. The Act defines "open dumps" as facilities which do not comply with EPA's "Criteria for Classification of Solid Waste Disposal Facilities and Practices" (40 CFR 257).

Government Publication Date: Jun 1985

EPA Report on the Status of Open Dumps on Indian Lands: IODI

Public Law 103-399, The Indian Lands Open Dump Cleanup Act of 1994, enacted October 22, 1994, identified ongressional concerns that solid waste open dump sites located on American Indian or Alaska Native (AI/AN) lands threaten the health and safety of residents of those lands and contiguous areas. The purpose of the Act is to identify the location of open dumps on Indian lands, assess the relative health and environment hazards posed by those sites, and provide financial and technical assistance to Indian tribal governments to close such dumps in compliance with Federal standards and regulations or standards promulgated by Indian Tribal governments or Alaska Native entities.

Government Publication Date: Dec 31, 1998

Toxic Substances Control Act: TSCA

The Environmental Protection Agency (EPA) is amending the Toxic Substances Control Act (TSCA) section 8(a) Inventory Update Reporting (IUR) rule and changing its name to the Chemical Data Reporting (CDR) rule.

The CDR enables EPA to collect and publish information on the manufacturing, processing, and use of commercial chemical substances and mixtures (referred to hereafter as chemical substances) on the TSCA Chemical Substance Inventory (TSCA Inventory). This includes current information on chemical substance production volumes, manufacturing sites, and how the chemical substances are used. This information helps the Agency determine whether people or the environment are potentially exposed to reported chemical substances. EPA publishes submitted CDR data that is not Confidential Business Information (CBI).

Government Publication Date: Jun 30, 2014

Hist TSCA: HIST TSCA

The Environmental Protection Agency (EPA) is amending the Toxic Substances Control Act (TSCA) section 8(a) Inventory Update Reporting (IUR) rule and changing its name to the Chemical Data Reporting (CDR) rule.

The 2006 IUR data summary report includes information about chemicals manufactured or imported in quantities of 25,000 pounds or more at a single site during calendar year 2005. In addition to the basic manufacturing information collected in previous reporting cycles, the 2006 cycle is the first time EPA collected information to characterize exposure during manufacturing, processing and use of organic chemicals. The 2006 cycle also is the first time manufacturers of inorganic chemicals were required to report basic manufacturing information.

Government Publication Date: 2006

FTTS Administrative Case Listing: FTTS ADMIN

An administrative case listing from the Federal Insecticide, Fungicide, & Rodenticide Act (FIFRA) and Toxic Substances Control Act (TSCA), together known as FTTS. This database was obtained from the Environmental Protection Agency's (EPA) National Compliance Database (NCDB). The FTTS and NCDB was shut down in 2006.

Government Publication Date: Jan 19, 2007

FTTS Inspection Case Listing: FTTS INSP

An inspection case listing from the Federal Insecticide, Fungicide, & Rodenticide Act (FIFRA) and Toxic Substances Control Act (TSCA), together known as FTTS. This database was obtained from the Environmental Protection Agency's (EPA) National Compliance Database (NCDB). The FTTS and NCDB was shut down in 2006.

Government Publication Date: Jan 19, 2007

Potentially Responsible Parties List: PRP

Early in the cleanup process, the Environmental Protection Agency (EPA) conducts a search to find the potentially responsible parties (PRPs). EPA looks for evidence to determine liability by matching wastes found at the site with parties that may have contributed wastes to the site.

Government Publication Date: Nov 12, 2013

State Coalition for Remediation of Drycleaners Listing: SCRD DRYCLEANER

The State Coalition for Remediation of Drycleaners (SCRD) was established in 1998, with support from the U.S. Environmental Protection Agency (EPA) Office of Superfund Remediation and Technology Innovation. Coalition members are states with mandated programs and funding for drycleaner site remediation. Current members are Alabama, Connecticut, Florida, Illinois, Kansas, Minnesota, Missouri, North Carolina, Oregon, South Carolina, Tennessee, Texas, and Wisconsin.

Government Publication Date: Nov 09, 2016

Integrated Compliance Information System (ICIS): ICIS

The Integrated Compliance Information System (ICIS) is a system that provides information for the Federal Enforcement and Compliance (FE&C) and the National Pollutant Discharge Elimination System (NPDES) programs. The FE&C component supports the Environmental Protection Agency's (EPA) Civil Enforcement and Compliance program activities. These activities include Compliance Assistance, Compliance Monitoring and Enforcement. The NPDES program supports tracking of NPDES permits, limits, discharge monitoring data and other program reports.

Government Publication Date: Nov 18, 2016

Drycleaner Facilities: FED DRYCLEANERS

A list of drycleaner facilities from the Integrated Compliance Information System (ICIS). The Environmental Protection Agency (EPA) tracks facilities that possess NAIC and SIC codes that classify businesses as drycleaner establishments.

Government Publication Date: Sep 14, 2016

Delisted Drycleaner Facilities: DELISTED FED DRY

List of sites removed from the list of Drycleaner Facilities (sites in the EPA's Integrated Compliance Information System (ICIS) with NAIC or SIC codes identifying the business as a drycleaner establishment).

Government Publication Date: Sep 14, 2016

Formerly Used Defense Sites: FUDS

Formerly Used Defense Sites (FUDS) are properties that were formerly owned by, leased to, or otherwise possessed by and under the jurisdiction of the Secretary of Defense prior to October 1986, where the Department of Defense (DoD) is responsible for an environmental restoration. This list is published by the U.S. Army Corps of Engineers.

Government Publication Date: Nov 22, 2016

Material Licensing Tracking System (MLTS): MLTS

A list of sites that store radioactive material subject to the Nuclear Regulatory Commission (NRC) licensing requirements. This list is maintained by the NRC. As of September 2016, the NRC no longer releases location information for sites. Site locations were last received in July 2016.

Government Publication Date: Sep 13, 2016

Historic Material Licensing Tracking System (MLTS) sites: HIST MLTS

A historic list of sites that have inactive licenses and/or removed from the Material Licensing Tracking System (MLTS). In some cases, a site is removed from the MLTS when the state becomes an "Agreement State". An Agreement State is a State that has signed an agreement with the Nuclear Regulatory Commission (NRC) authorizing the State to regulate certain uses of radioactive materials within the State.

Government Publication Date: Jan 31, 2010

Mines Master Index File: MINES

The Master Index File (MIF) contains mine identification numbers issued by the Department of Labor Mine Safety and Health Administration (MSHA) for mines active or opened since 1971. Note that addresses may or may not correspond with the physical location of the mine itself.

Government Publication Date: Nov 07, 2016

Alternative Fueling Stations: ALT FUELS

List of alternative fueling stations made available by the US Department of Energy's Office of Energy Efficiency & Renewable Energy. Includes Biodiesel stations, Ethanol (E85) stations, Liquefied Petroleum Gas (Propane) stations, Ethanol (E85) stations, Natural Gas stations, Hydrogen stations, and Electric Vehicle Supply Equipment (EVSE). The National Renewable Energy Laboratory (NREL) obtains information about new stations from trade media, Clean Cities coordinators, a Submit New Station form on the Station Locator website, and through collaborating with infrastructure equipment and fuel providers, original equipment manufacturers (OEMs), and industry groups.

Government Publication Date: Feb 3, 2017

State

Spills: SPILLS

List of spill events in the Wisconsin Department of Natural Resources (DNR) Bureau for Remediation and Redevelopment Tracking System. The Wisconsin DNR describes a spill as a discharge of a hazardous substance that may adversely impact, or threaten to impact public health, welfare or the environment.

Government Publication Date: Nov 02, 2016

Wisconsin Agricultural Spills: AGSPILLS

List of agricultural spill sites reported to the Wisconsin Department of Agriculture, Trade and Consumer Protection. The Agricultural Chemical Cleanup Program (ACCP) is in place to identify and manage pesticide and fertilizer spills to prevent these products from reaching the groundwater. Once a site has been identified as requiring remediation, the ACCP provides reimbursement for eligible costs incurred by the responsible person.

Government Publication Date: Jan 9, 2017

Wisconsin Bureau for Remediation and Redevelopment Tracking System: BRRTS

The Wisconsin Bureau for Remediation and Redevelopment Tracking System (BRRTS) contains information on the investigation and cleanup of potential and confirmed contamination to soil and groundwater in Wisconsin. This database includes: sites where an abandoned container with potentially hazardous contents has been inspected and recovered, and no known discharge to the environment has occurred; sites where there was, or may have been, a discharge to the environment and, based on the known information, the Department of Natural Resources (DNR) has determined that the responsible party does not need to undertake an investigation or cleanup in response to that discharge; and sites which have been removed from the tracking system and archived.

Government Publication Date: Nov 02, 2016

Wisconsin Agricultural Spills - Remediation Locations: AG SPILL REMED

List of agricultural spill site remediation locations made available by the Wisconsin Department of Agriculture, Trade and Consumer Protection. The Agricultural Chemical Cleanup Program (ACCP) is in place to identify and manage pesticide and fertilizer spills to prevent these products from reaching the groundwater. Once a site has been identified as requiring remediation, the ACCP provides reimbursement for eligible costs incurred by the responsible person.

Government Publication Date: Jan 9, 2017

Delisted BRRT: DELISTED BRRT

The Wisconsin Bureau for Remediation and Redevelopment Tracking System (BRRTS) maintained by the Wisconsin Department of Natural Resources contains information on the investigation and cleanup of potential and confirmed contamination to soil and groundwater in Wisconsin. Sites and site details are removed from the data made available to the public when the source of contamination is unclear and an investigation to determine the source of contamination is in progress.

Government Publication Date: Oct 27, 2015

Five Star Recognition Program Sites: DRYCLEANERS

The purpose of Wisconsin's Five Star Environmental Recognition Program for Drycleaners was to encourage drycleaners to become more environmentally-friendly. The program was divided into five different star categories, with the ultimate goal being to achieve the Five Star status. The program was sponsored by the Wisconsin Fabricare Institute (WFI), in cooperation with the Department of Natural Resources, the Department of Commerce, the University of Wisconsin Extension-Solid and Hazardous Waste Education Center and the Center for Neighborhood Technology. WFI discontinued the program on Jan 1, 2013

Tribal

No Tribal additional environmental record sources available for this State.

County

No County additional environmental record sources available for this State.

Definitions

Database Descriptions: This section provides a detailed explanation for each database including: source, information available, time coverage, and acronyms used. They are listed in alphabetic order.

Detail Report: This is the section of the report which provides the most detail for each individual record. Records are summarized by location, starting with the project property followed by records in closest proximity.

Distance: The distance value is the distance between plotted points, not necessarily the distance between the sites' boundaries. All values are an approximation.

Direction: The direction value is the compass direction of the site in respect to the project property and/or center point of the report.

Elevation: The elevation value is taken from the location at which the records for the site address have been plotted. All values are an approximation. Source: Google Elevation API.

Executive Summary: This portion of the report is divided into 3 sections:

'Report Summary'- Displays a chart indicating how many records fall on the project property and, within the report search radii.

'Site Report Summary'-Project Property'- This section lists all the records which fall on the project property. For more details, see the 'Detail Report' section.

'Site Report Summary-Surrounding Properties'- This section summarizes all records on adjacent properties, listing them in order of proximity from the project property. For more details, see the 'Detail Report' section.

Map Key: The map key number is assigned according to closest proximity from the project property. Map Key numbers always start at #1. The project property will always have a map key of '1' if records are available. If there is a number in brackets beside the main number, this will indicate the number of records on that specific property. If there is no number in brackets, there is only one record for that property.

The symbol and colour used indicates 'elevation': the red inverted triangle will dictate 'ERIS Sites with Lower Elevation', the yellow triangle will dictate 'ERIS Sites with Higher Elevation' and the orange square will dictate 'ERIS Sites with Same Elevation.'

Unplottables: These are records that could not be mapped due to various reasons, including limited geographic information. These records may or may not be in your study area, and are included as reference.

RR Sites Map - all sites





Legend

- Open Site (ongoing cleanup)
- Open Site Boundary
- Closed Site (completed cleanup)
- Closed Site Boundary
- Groundwater Contamination
- Soil Contamination
- Groundwater and Soil Contamination
- Dryclean Environmental Response Fund (DERF)
- Green Space Grant (2004-2009)
- Ready for Reuse
- Site Assessment Grant (2001-2009)
- State Funded Response
- Sustainable Urban Development Zone (S
- General Liability Clarification Letters
- Superfund NPL
- Voluntary Party Liability Exemption
- Rivers and Streams
- Open Water
- Municipality
- State Boundaries
- County Boundaries
- Major Roads
  - Interstate Highway
  - State Highway
  - US Highway
- County and Local Roads

Notes

0.3 0 0.13 0.3 Miles

NAD_1983_HARN_Wisconsin_TM

© Latitude Geographics Group Ltd.

1: 7,920

DISCLAIMER: The information shown on these maps has been obtained from various sources, and are of varying age, reliability and resolution. These maps are not intended to be used for navigation, nor are these maps an authoritative source of information about legal land ownership or public access. No warranty, expressed or implied, is made aregarding accuracy, applicability for a particular use, completemenss, or legality of the information depicted on this map. For more information, see the DNR Legal Notices web page: http://dnr.wi.gov/org/legal/

Note: Not all sites are mapped.

RR Sites Map - GIS Registry sites





Legend

- Groundwater Contamination
- Soil Contamination
- Groundwater and Soil Contamination
- Dryclean Environmental Response Fund (DERF)
- Green Space Grant (2004-2009)
- Ready for Reuse
- Site Assessment Grant (2001-2009)
- State Funded Response
- Sustainable Urban Development Zone (S
- General Liability Clarification Letters
- Superfund NPL
- Voluntary Party Liability Exemption
- Rivers and Streams
- Open Water
- Municipality
- State Boundaries
- County Boundaries
- Major Roads
  - Interstate Highway
  - State Highway
  - US Highway
- County and Local Roads
  - County HWY
  - Local Road
- Railroads
- Tribal Lands

Notes

0.3 0 0.13 0.3 Miles

NAD_1983_HARN_Wisconsin_TM

© Latitude Geographics Group Ltd.

1: 7,920

DISCLAIMER: The information shown on these maps has been obtained from various sources, and are of varying age, reliability and resolution. These maps are not intended to be used for navigation, nor are these maps an authoritative source of information about legal land ownership or public access. No warranty, expressed or implied, is made aregarding accuracy, applicability for a particular use, completemenss, or legality of the information depicted on this map. For more information, see the DNR Legal Notices web page: http://dnr.wi.gov/org/legal/

Note: Not all sites are mapped.

Appendix C

USH 63 & STH 27 Site Summary

DRAFT

WisDOT Phase 1 Hazardous Materials Assessment Site Summary

(rev. 11/11/2011)

WisDOT Project ID: 8140-00-00 & 8140-25-01
Highway/Street: STH 27
Termini/Limits: CTH B – USH 63
County: Sawyer

Property Information:
Site Name(s): USH 63 & STH 27 intersection
DOT parcel number (if known):
Property Address:
Owner's Name: State of Wisconsin
Owner's Address: PO Box 7921, Madison, WI 53707
Owner's Phone:
Current Land Use: R/W
Past Land Use: R/W

Real Estate Requirements:
☒None ☐Total take ☐Strip acquisition of feet
☐Temporary Limited Easement (TLE)
☐Permanent Limited Easement (PLE)
☐ Other (describe)

Construction Requirements:
☒ Excavation within current right of way to 2 feet
☐ Excavation within proposed right of way to feet
☐ Excavation within easement to feet
☐ Public or private utility or sanitary or storm sewer installation or excavation to 8 feet

Information from database searches and interviews:
Department of Safety and Professional Services (DSPS)
- ☒ site has registered tanks ☐ASTs ☒USTs
- ☐ tanks are currently in use
- ☐ tanks are abandoned date:
- Tank contents:
  - ☒ Leaded gasoline ☐ Unleaded gasoline ☒ Fuel Oil ☐ Diesel
  - ☐ Kerosene ☐ Unknown ☐ Other (describe)
- ☐ site is a DSPS administered LUST site; DCOMM ID number:
- ☐ site is a closed DSPS LUST site; closure date:

Department of Natural Resources (DNR)
- ☐ site is a DNR administered LUST site; BRRTS number:
- ☐ site is a DNR administered ERP site; BRRTS number:
- ☐ site is a closed ☐LUST ☐ERP site; closure date:
- ☐ site is a landfill
- ☐ site is an abandoned waste disposal site
- ☐ site is a hazardous waste generator
- ☒ Other (please describe) SPILLS site; BRRTS number 04-58-041462

Sanborn Maps: site is an intersection with USTs in the R/W on map dated 1935. Comments:
WisDOT historic plan sets: site is a on project dated . Comments:
Business directories: site is a in the directory dated . Comments:

A check in a checkbox indicates a positive or "yes" response.

Aerial photos: site is a on photo dated . Comments:
☐ Contamination discovered at feet during utility or other excavation in the area. Indicate location on site map.
Interview Information or other comments: A historic spill of an unlisted substance, presumed to be petroleum, occurred in 1986 when a truck turning truck caused a release from a private property or residence. The spill was closed in 1999 with "no file, unknown or small release" noted. Soil was impacted with no action taken. Additionally, a 1935 Sanborn fire insurance map depicts two gasoline USTs in the R/W at the southwest corner of the intersection and three additional USTs on a former filling station property a half block to the north on the west side of USH 63, which is upgradient with respect to groundwater flow direction. A 500-gal fuel oil UST is registered to WisDOT at this intersection location (exact tank location is not known), and was closed/removed as of October 13, 1992. Although the properties on the southwest, southeast and northeast corners of the intersection all have closed LUST investigations, and the properties on the northeast and southwest corners were closed with no residual soil or groundwater contamination documented on the GIS Registry, there is still significant potential for contamination under the intersection. The water table gradient in this location is known to be southeast, so groundwater contamination in the intersection would migrate towards the STH 27 corridor.

Visual Evidence of Potential Contamination: (include additional information in space provided)
☐ No evidence of tanks
☐ USTs ☐ASTs Location, number and condition of tanks, contents, comments:
Location in relationship to current right of way: ☐ map attached
Location in relationship to proposed right of way: ☐ map attached
☐ Drums ☐Stained soils ☐Odor ☐Sheen on surface water ☐Areas of excavation
☐ Areas of fill ☐Stressed vegetation ☐ Pond(s) ☐ Basins/sumps ☐ Monitoring wells
☐ Soil borings
Comments: No visual evidence of contamination.

Potential for Contaminant Migration: (attach supporting documentation such as plume maps, summaries of site investigation or closure reports).
☒ Property is a potential source of contamination
☒ Adjacent property is a potential source of contamination. Include site name or BRRTS number if known, describe location, include contaminant type and any additional information.
☐ Contaminated soil known to be within proposed right of way from feet to feet below ground surface
☐ Contaminated groundwater known to be within proposed right of way at feet below ground surface.
☐ Contaminated soil or groundwater within existing right of way. Attach copy of most recent investigation and plume maps.

Attachments – required
☒ Site photographs and a site map showing areas of concern
☐ Plat map showing parcel and any proposed areas of acquisition or easement
☒ Historic aerial photos of site - clearly outline site
☐ Historic WisDOT or other as-builts and plat maps - clearly outline site
☐ Plume maps for known contamination. Indicate existing or proposed right of way where applicable.

Recommendations
☐ No additional hazardous materials investigation is required.
☐ If construction or real estate requirements change, evaluation of need for further investigation will be necessary.
☐ Information is sufficient to use Standard Special Provisions. Copy of completed Standard Special Provision is attached.
☐ Conduct additional investigation

- ☐ Phase 2 (determine if contamination is present)
- ☐ Phase 2.5 (determine extent of contamination within existing R/W only)
- ☐ Phase 3 (determine full extent of contamination prior to acquisition)
- ☐ Phase 4 (remediate site)
- ☐ Other (describe)

Prepared by: Mitchell Banach on March 16, 2017
Recommendations accepted by (name and title): on

Signature: _____

A check in a checkbox indicates a positive or "yes" response.

Wisconsin Department of Natural Resources

Environmental Cleanup & Brownfields Redevelopment

BRRTS on the Web

Click the Location Name below to view the Location Details page for this Activity. Other Activities, if present, may be viewed from that page.

BOTW Home > Basic Search >> 04-58-041462 Activity Details

04-58-041462 HWY 63 & 27

SPILL - CLOSED

Location Name (Click Location Name to View Location Details)					County	WDNR Region
HWY 63 & 27					SAWYER	NORTHERN
Address					Municipality	
USH 63 & 27					HAYWARD	
Public Land Survey System				Latitude	Google Maps	RR Sites Map
Additional Location Description				Longitude	Facility ID	Size (Acres)
NONE					NONE	UNKNOWN
Jurisdiction	PECFA No.	EPA Cerclis ID	Start Date		End Date	Last Action
DNR RR			1986-09-20		1999-09-28	1999-09-28

Comments

OLD SPILL ID: 860920-03

Characteristics

PECFA Tracked?	EPA NPL Site?	Eligible for PECFA Funds?	Above Ground Storage Tank?	Drycleaner?	Co-Contamination?	On GIS Registry?
No	No	No	No	No	No	No

Actions

Place Cursor Over Action Code to View Description

Date	Code	Name	Comment
1986-09-20	1	Spill Incident Occurred	Auto populated via migration process
1986-09-20	5	Spill Reported to DNR	
1999-09-28	11	Spill Closed	NO FILE, UNKNOWN OR SMALL RELEASE

Impacts

Type	Comment
Soil Contamination	SOIL

Spill Information

Incident Date	Reported Date	Investigator	Source
09/20/1986	09/20/1986	L GLODOSKI	Private Prop/Residence (House/Condo/Apt Bldg/and Yard)
Cause: TRUCK TURNING CORNER			
Comment: NONE			

Spiller Actions

Action	Comment

No Action Taken	SOIL

Who

Click name of Project Manager or File Contact to compose email

Role	Name/Address
DNR File Contact	KATHLEEN SHAFEL 223 E STEINFEST RD ANTIGO, WI 54409

Quick Response Codes

Scan the QR Code to transfer to your wireless device

	This Page URL	Google Maps		

BRRTS data comes from various sources, both internal and external to DNR. There may be omissions and errors in the data and delays in updating new information. Please see the disclaimers page for more information.

---

dnr.wi.gov

The Official Internet site for the Wisconsin Department of Natural Resources
101 S. Webster Street . PO Box 7921 . Madison, Wisconsin 53707-7921 . 608.266.2621

Release 2.4 | 04/21/2015 | Release Notes

Search Instructions | Search by Site, Owner, or Tank Characteristics | Search by Tank ID

Tank Detail

Site and Owner

Site Info

Facility ID: 144356 WI DEPT OF TRANSPORTATION
USH 63 & STH 27
HAYWARD
Landowner Type: Other Governmnt

County & Municipality

57 - SAWYER
City of HAYWARD
Fire Dept ID: 5704 - Hayward City

Owner

ID: 369441
WISCONSIN DEPARTMENT OF TRANSPORTATION
4802 SHEBOYGAN AVE PO BOX 7915 RM 751
MADISON WI 53707

Site Anniversary Date: Dispensers have Sumps: Unknown

Underground Storage Tank - ID: 342440, Wang ID: 570400301, Closed/Removed as of 10/13/1992

Install Date:		**Capacity in Gallons:**	500	**Contents:**	Fuel Oil
Tank Occupancy:	Government Fleet	**Marketer:**	N	**CAS Number:**	
Federally Regulated:	N	**Spill Protection:**	Required - Not Installed	**Overfill Protection:**	Required - Not Installed
Overfill Prot Type:	null	**Containment Sump Installed:**	Unknown		
Corrosion Protect Type:		**Date of Lining:**		**Lining Inspected Date:**	
Leak Detection:	Automatic Tank Gauge	**Cath Test Date:**		**Cath Expire Date:**	
Leak Test Meth:		**Leak Expire Date:**		**Leak Test Date:**	
Construction Material:	Bare Steel	**Wall Size:**	Single	**Underground Piping:**	Y
Close Order Date:		**Close Order By:**			

Piping - Closed/Removed

Flex Connectors:		**UST mainfolded:**		**Related Tank ID:**	
Type:		**Aboveground Piping:**		**Aboveground Pipe Construction:**	
Construction Material:	Other	**Corrosion Protect Type:**		**Leak Detection:**	Tightness Test
Cath Test Date:		**Cath Expire Date:**		**Leak Test Meth:**	
Leak Test Date:		**Leak Expire Date:**		**Pipe Wall Size:**	Single
Catastrophic Leak Detection:	Flow Restrictor	**Cat Leak Test Date:**		**Piping System Type:**	Pressurized

Inspections

Click here for login page

Trans ID	Type	Status	Date	Fiscal Yr

**** No inspections for this tank ****

Close this response window

Wisconsin Department of Safety and Professional Services

USH 63 Intersection



Looking at the southwest corner UST site identified on fire insurance maps.



Looking at the northwest corner.



Looking straight west through the intersection.

WIS. 506

2

JULY 1926
HAYWARD
WIS.

Namakagon River

KANSAS AV.

IOWA AV.

DAKOTA AV.

CALIFORNIA AV.

WISCONSIN AV.

1ST ST.

2ND ST.

3 ST.

4 ST.

5 ST.

N. EXPOSURE

S. EXPOSURE

STANDARD OIL CO.
1- 18000 GAL. OIL TANK
2- 18000 GAL. GASOL. TANK

OIL PRODUCTS W. HO.

OIL PUMP HO
GASOL. ENG.

FILLING STATION

GARAGE
CAPCY: 40 CARS
CONC. FLRS - B. & 1ST
STEEL TRUSSES
BR. PILASTERS

AUTO REPAIR

AMERICAN LEGION HALL

PARK

DEPOT

CARNEGIE LIBRARY
HEAT: STEAM, LIGHTS: ELEC.

HOTEL GIBLIN
HEAT: STEAM, LIGHTS: ELEC.

POST OFFICE

DINING RM.
KITCHEN
OFFICE

SHOOTING GALLERY B'ST (10) (11)

REST. B'ST
(TILE)
CONC. FLRS

TIRE SALES & SERVICE

FILLING STA.

AUTO REPAIR
POWER - ELEC.
CONCR. FL.

BL. SM.
CONC. FL.

Rest

GARAGE
CAPCY: 40 CARS
HEAT: FURN.
LIGHTS: ELEC.
STEEL TRUSS RF.
PILASTERED WALLS
CONCR. FL.

SHOP
POWER: ELEC.

Bl. Sm.

AUTO. REPAIR
ELEC. POWER
CONCR. FL.

FILLING STA.

RAILROAD

29

FREIGHT DEPOT.
WOOD PLATFORM

HAYWARD SHIPPING ASSOCIATION

POTATO W. HO.

(NOT OPEN)

10" W. PIPE TO WATER WORKS

HAYWARD INDEPENDENT OIL CO.
1 - 15000 GAL. GASOL. TANK
2 - " " OIL " "
3 -

NEW RICHMOND ROLLER MILLS CO.
FEED MILL & ELEVATOR
ANDREW EATON, M'G'R.
BUILT 1887
CAPCY: ELEV. 20000 BU.
HEAT: STOVE IN OFFICE
LIGHTS & POWER: ELEC.
CHEM. EXT'GRS.

MILL & ELEVATOR
W. HO.
OFFICE
CUPOLA

LUMBER W. HO.

HAYWARD LUMBER CO.
OPEN UNDER 2'
NO FIRE APPARATUS

NORTH SIDE ADD'N.

PLAT

ORIOLE

Scale of Feet.
50 40 30 20 10 0 50 100 150

Copyright 1926 by the Sanborn Map Co.

1935

Appendix D

Kwik Trip / Gordon's Standard Station Site Summary

DRAFT

WisDOT Phase 1 Hazardous Materials Assessment Site Summary

(rev. 11/11/2011)

WisDOT Project ID: 8140-00-00 & 8140-25-01
Highway/Street: STH 27
Termini/Limits: CTH B – USH 63
County: Sawyer

Property Information:
Site Name(s): Kwik Trip / Former Gordon's Standard Station
DOT parcel number (if known):
Property Address: 15831 USH 63
Owner's Name: Convenience Store Investments
Owner's Address: PO Box 2107, La Crosse, WI 54602
Owner's Phone: 1-608-781-8988
Current Land Use: filling station
Past Land Use: filling station

Real Estate Requirements:
☒None ☐Total take ☐Strip acquisition of feet
☐Temporary Limited Easement (TLE)
☐Permanent Limited Easement (PLE)
☐ Other (describe)

Construction Requirements:
☒ Excavation within current right of way to 2 feet
☐ Excavation within proposed right of way to feet
☐ Excavation within easement to feet
☐ Public or private utility or sanitary or storm sewer installation or excavation to 8 feet

Information from database searches and interviews:
Department of Safety and Professional Services (DSPS)
- ☒ site has registered tanks ☐ASTs ☒USTs
- ☒ tanks are currently in use
- ☒ tanks are abandoned date: 1986, 1988, 1993, 1995, 2001
- Tank contents:
  - ☒ Leaded gasoline ☒ Unleaded gasoline ☒ Fuel Oil ☒ Diesel
  - ☐ Kerosene ☐ Unknown ☒ Other (describe) waste oil
- ☐ site is a DSPS administered LUST site; DCOMM ID number:
- ☐ site is a closed DSPS LUST site; closure date:

Department of Natural Resources (DNR)
- ☒ site is a DNR administered LUST site; BRRTS number: 03-58-000172
- ☐ site is a DNR administered ERP site; BRRTS number:
- ☒ site is a closed ☒LUST ☐ERP site; closure date: 8/24/04
- ☐ site is a landfill
- ☐ site is an abandoned waste disposal site
- ☐ site is a hazardous waste generator
- ☒ Other (please describe) hazardous material incident site – 30 gal fuel oil released

Sanborn Maps: site is a on map dated . Comments:
WisDOT historic plan sets: site is a on project dated . Comments:
Business directories: site is a in the directory dated . Comments:

A check in a checkbox indicates a positive or "yes" response.

Aerial photos: site is a on photo dated . Comments:
☐ Contamination discovered at feet during utility or other excavation in the area. Indicate location on site map.
Interview Information or other comments: Located at the southeast corner of USH 63 & STH 27, this site is currently a Kwik Trip filling station with several USTs and is also a LUST site that was closed with residual soil and/or groundwater contamination from petroleum documented in the STH 27 and USH 63 R/Ws. The contaminated groundwater is located approximately 4 to 5 ft below ground surface with a southeast flow direction, and contaminated soil is documented to be at least as shallow as 3.5 ft below ground surface in the R/W. Thirty gallons of fuel oil was also spilled at this location in 2004 after a tank truck driver departed with an open valve; the local fire department cleaned up the spill.

Visual Evidence of Potential Contamination: (include additional information in space provided)
☐ No evidence of tanks
☒ USTs ☐ASTs Location, number and condition of tanks, contents, comments: see attached registration records
Location in relationship to current right of way: 115 ft ☐ map attached
Location in relationship to proposed right of way: ☐ map attached
☐ Drums ☐Stained soils ☐Odor ☐Sheen on surface water ☐Areas of excavation
☐ Areas of fill ☐Stressed vegetation ☐ Pond(s) ☐ Basins/sumps ☒ Monitoring wells
☐ Soil borings
Comments:

Potential for Contaminant Migration: (attach supporting documentation such as plume maps, summaries of site investigation or closure reports).
☒ Property is a potential source of contamination
☐ Adjacent property is a potential source of contamination. Include site name or BRRTS number if known, describe location, include contaminant type and any additional information.
☐ Contaminated soil known to be within proposed right of way from feet to feet below ground surface
☐ Contaminated groundwater known to be within proposed right of way at feet below ground surface.
☒ Contaminated soil or groundwater within existing right of way. Attach copy of most recent investigation and plume maps.

Attachments – required
☒ Site photographs and a site map showing areas of concern
☐ Plat map showing parcel and any proposed areas of acquisition or easement
☒ Historic aerial photos of site - clearly outline site
☐ Historic WisDOT or other as-builts and plat maps - clearly outline site
☒ Plume maps for known contamination. Indicate existing or proposed right of way where applicable.

Recommendations
☐ No additional hazardous materials investigation is required.
☒ If construction or real estate requirements change, evaluation of need for further investigation will be necessary.
☐ Information is sufficient to use Standard Special Provisions. Copy of completed Standard Special Provision is attached.
☐ Conduct additional investigation
- ☐ Phase 2 (determine if contamination is present)
- ☐ Phase 2.5 (determine extent of contamination within existing R/W only)
- ☐ Phase 3 (determine full extent of contamination prior to acquisition)
- ☐ Phase 4 (remediate site)
- ☐ Other (describe)

Prepared by: Mitchell Banach on March 16, 2017
Recommendations accepted by (name and title): on

Signature: _____

A check in a checkbox indicates a positive or “yes” response.


DAKOTA AVE
WISCONSIN AVE
MAIN
RAILROAD ST
WHEELER ST
BAY AVE
27
236160020202
236941272247
236941272226
236941272231
236941223316
236941223439
236941272219
236941272101
236941223319
236941223315
236941223314
N
0
100
200
300ft
DISCLAIMER: This map is not guaranteed to be accurate, correct, current, or complete and conclusions drawn are the responsibility of the user.

Wisconsin Department of Natural Resources

Environmental Cleanup & Brownfields Redevelopment

BRRTS on the Web

Click the Location Name below to view the Location Details page for this Activity. Other Activities, if present, may be viewed from that page.

BOTW Home > Basic Search >> 03-58-000172 Activity Details

03-58-000172 GORDONS STANDARD STATION

LUST - CLOSED



Cleanup has been approved at this location but some contamination remains. Due to this remaining residual contamination, one or more continuing obligations are applicable to this location (e.g., an asphalt cap or other barrier covering the contamination). For information specific to the continuing obligations at this location, read the Closure Letter within the GIS Registry Packet in the Documents section below. For general information on managing continuing obligations and residual contamination click here. **You must contact DNR before constructing a well. Remaining contamination must be properly handled if disturbed.**

Location Name (Click Location Name to View Location Details)			County	WDNR Region
GORDONS STANDARD STATION			SAWYER	NORTHERN
Address			Municipality	
201 W 1ST ST			HAYWARD	
Public Land Survey System		Latitude	Google Maps	RR Sites Map
SW 1/4 of the SW 1/4 of Sec 22, T41N, R09W		46.0127551	CLICK TO VIEW	CLICK TO VIEW
Additional Location Description		Longitude	Facility ID	Size (Acres)
NONE		-91.4845333	858121770	UNKNOWN
Jurisdiction	PECFA No. / EPA Cerclis ID	Start Date	End Date	Last Action
DNR RR	54843-0393-01	1990-04-23	2004-08-24	2013-07-02

Comments

SITE WAS CLOSED UNDER THE JURISDICTION OF THE DEPT OF SAFETY AND PROFESSIONAL SERVICES (DSPS) OR DEPT OF COMMERCE – SITE TRANSFERRED BACK TO DNR JURISDICTION IN 2013

Characteristics

PECFA Tracked?	EPA NPL Site?	Eligible for PECFA Funds?	Above Ground Storage Tank?	Drycleaner?	Co-Contamination?	On GIS Registry?
Yes	No	Yes	No	No	No	Yes

Actions

Place Cursor Over Action Code to View Description

Date	Code	Name	Comment
1990-04-23	1	Notification	
1990-04-24	33	Tank Closure Environmental Site Assessment Rpt Received	
1997-05-05	33	Tank Closure Environmental Site Assessment Rpt Received	
1997-05-19	2	RP Letter Sent	
2000-06-01	76	Activity Transferred to DSPS (formerly Commerce)	
2004-04-21	37	SI Report Received (w/out Fee)	*** SITE INVESTIGATION DETERMINED BY DSPS TO BE COMPLETE - FROM DSPS DATA

			INTERCHANGE ***
2004-04-23	50	GIS Registry Site	Autopopulated from 700/710 entry
File Linked to 50:		03-58-000172 GIS Registry Packet	
2004-04-23	710	Date Soil Registry Fee Paid	
2004-04-23	700	Date Groundwater Registry Fee Received	$450 KWIK TRIP, INC CHECK # 435887
2004-05-14	84	Conditional Closure	*** Conditional Closure from Commerce Data Interchange ***
2004-08-24	11	Activity Closed	*** NR726 Closure from Commerce Data Interchange ***
2004-08-24	232	Continuing Obligation - Residual Soil Contamination	*** AUTO POPULATED AT FINAL CLOSURE DUE TO 710 ACTION ***
2004-08-24	236	Continuing Obligation - Residual GW Contamination	*** AUTO POPULATED AT FINAL CLOSURE DUE TO 700 ACTION ***
2004-08-30	100	GIS Registry QAQC Completed	
2013-07-02	89	DSPS (formerly Commerce) Transferred Back to DNR	PECFA PROGRAM TRANSFER 2013-2015 STATE BUDGET

Impacts

Type	Comment
Contamination in Right of Way	-
Groundwater Contamination	GROUNDWATER CONTAMINATION
Soil Contamination	-

Substances

Substance	Type	Amount Released	Units
Gasoline - Unleaded and Leaded (LEADED GAS)	Petroleum		
Gasoline - Unleaded and Leaded (UNLEADED GAS)	Petroleum		
Petroleum - Unknown Type (FUEL OIL)	Petroleum		
Engine Waste Oil (WASTE OIL)	Petroleum		

Who

Click name of Project Manager or File Contact to compose email

Role	Name/Address
Responsible Party	CALVIN GORDON 201 W 1ST STREET HAYWARD, WI 54843
Responsible Party	AMOCO CORP 5001 W 80TH ST, SUITE 890 MINNEAPOLIS, MN 55437
DNR File Contact	KATHLEEN SHAFEL 223 E STEINFEST RD ANTIGO, WI 54409

Quick Response Codes

Scan the QR Code to transfer to your wireless device

This Page URL | Google Maps | GIS Registry PDF

BRRTS data comes from various sources, both internal and external to DNR. There may be omissions and errors in the data and delays in updating new information. Please see the disclaimers page for more information.

Search Instructions | Search by Site, Owner, or Tank Characteristics | Search by Tank ID

Tank Detail

Site and Owner

Site Info	County & Municipality	Owner
Facility ID: 626765 KWIK TRIP #327	57 - SAWYER	ID: 333661
15831 HWY 63	City of HAYWARD	KWIK TRIP INC
HAYWARD	Fire Dept ID: 5704 - Hayward City	1626 OAK ST PO BOX 2107
Landowner Type: Private		LA CROSSE WI 54602
Site Anniversary Date:	Dispensers have Sumps: Yes	

Underground Storage Tank - ID: 788379, Wang ID: null, In Use, PTO Expiration: 08/28/2015

Install Date:	05/31/2001	**Capacity in Gallons:**	15000	**Contents:**	Unleaded Gasoline
Tank Occupancy:	Retail Fuel Sales	**Marketer:**	Y	**CAS Number:**	
Federally Regulated:	Y	**Spill Protection:**	Required - Installed	**Overfill Protection:**	Required - Installed
Overfill Prot Type:	90alrm95autoOff	**Containment Sump Installed:**	Yes		
Corrosion Protect Type:	Not Applicable	**Date of Lining:**		**Lining Inspected Date:**	
Leak Detection:	Statistic Inventory Reconciliation	**Cath Test Date:**		**Cath Expire Date:**	
Leak Test Meth:		**Leak Expire Date:**		**Leak Test Date:**	10/28/2014
Construction Material:	Steel - FRP composite	**Wall Size:**	Double	**Underground Piping:**	Y
Close Order Date:		**Close Order By:**			

Piping - In Use

Flex Connectors:		**UST mainfolded:**	N	**Related Tank ID:**	
Type:		**Aboveground Piping:**		**Aboveground Pipe Construction:**	
Construction Material:	Flexible	**Corrosion Protect Type:**	Not Applicable	**Leak Detection:**	Statistic Inventory Reconciliation
Cath Test Date:		**Cath Expire Date:**		**Leak Test Meth:**	
Leak Test Date:	10/28/2014	**Leak Expire Date:**		**Pipe Wall Size:**	Double
Catastrophic Leak Detection:	Flow Restrictor	**Cat Leak Test Date:**	07/09/2014	**Piping System Type:**	Pressurized

Inspections

Click here for login page

Trans ID	Type	Status	Date	Fiscal Yr
916041	AN	CLOS	02/11/2004	2004
1046515	AN	CLOS	11/23/2004	2005
1181933	AN	CLOS	01/31/2006	2006
1455049	AN	CLOS	10/08/2007	2008
1305325	AN	CLOS	12/26/2006	2007
1567629	AN	CLOS	10/27/2008	2009
1822758	AN	CLOS	11/01/2010	2011
1719417	AN	CLOS	12/28/2009	2010
1968353	AN	CLOS	11/07/2011	2012
2120543	AN	CLOS	03/20/2013	2013
2287701	AN	CLNI		2014
2432106	AN	CLOS	11/21/2014	2015

Close this response window

Search Instructions | Search by Site, Owner, or Tank Characteristics | Search by Tank ID

Tank Detail

Site and Owner

Site Info	County & Municipality	Owner
Facility ID: 629154 KWIK TRIP	57 - SAWYER	ID: 333661
201 W 1ST ST	City of HAYWARD	KWIK TRIP INC
HAYWARD	Fire Dept ID: 5705 - Hayward Twp	1626 OAK ST PO BOX 2107
Landowner Type: Private		LA CROSSE WI 54602

Site Anniversary Date: Dispensers have Sumps: Unknown

Underground Storage Tank - ID: 342667, Wang ID: 570500212, Closed/Removed as of 04/20/2001, PTO Expiration: 11/01/1995

Install Date:		**Capacity in Gallons:**	550	**Contents:**	Waste/Used Motor Oil
Tank Occupancy:	Agricultural	**Marketer:**	N	**CAS Number:**	
Federally Regulated:	N	**Spill Protection:**	Required - Not Installed	**Overfill Protection:**	Required - Not Installed
Overfill Prot Type:	null	**Containment Sump Installed:**	Unknown		
Corrosion Protect Type:	Sacrificial Anode	**Date of Lining:**		**Lining Inspected Date:**	
Leak Detection:	Unknown	**Cath Test Date:**		**Cath Expire Date:**	
Leak Test Meth:		**Leak Expire Date:**		**Leak Test Date:**	
Construction Material:	Coated Steel	**Wall Size:**	Single	**Underground Piping:**	Y
Close Order Date:		**Close Order By:**			

Piping - Closed/Removed

Flex Connectors:		**UST mainfolded:**		**Related Tank ID:**	
Type:		**Aboveground Piping:**		**Aboveground Pipe Construction:**	
Construction Material:	Bare Steel	**Corrosion Protect Type:**		**Leak Detection:**	Unknown
Cath Test Date:		**Cath Expire Date:**		**Leak Test Meth:**	
Leak Test Date:		**Leak Expire Date:**		**Pipe Wall Size:**	Single
Catastrophic Leak Detection:		**Cat Leak Test Date:**		**Piping System Type:**	Unknown

Inspections Click here for login page

Trans ID	Type	Status	Date	Fiscal Yr

**** No inspections for this tank ****

Close this response window

Search Instructions | Search by Site, Owner, or Tank Characteristics | Search by Tank ID

Tank Detail

Site and Owner

Site Info	County & Municipality	Owner
Facility ID: 629154 KWIK TRIP 201 W 1ST ST HAYWARD Landowner Type: Private	57 - SAWYER City of HAYWARD Fire Dept ID: 5705 - Hayward Twp	ID: 333661 KWIK TRIP INC 1626 OAK ST PO BOX 2107 LA CROSSE WI 54602

Site Anniversary Date: Dispensers have Sumps: Unknown

Underground Storage Tank - ID: 342666, Wang ID: 570500211, Closed/Removed as of 04/20/2001, PTO Expiration: 11/01/1995

Install Date:	10/28/1986	**Capacity in Gallons:**	550	**Contents:**	Fuel Oil
Tank Occupancy:	Retail Fuel Sales	**Marketer:**	Y	**CAS Number:**	
Federally Regulated:	N	**Spill Protection:**	Required - Not Installed	**Overfill Protection:**	Required - Not Installed
Overfill Prot Type:	null	**Containment Sump Installed:**	Unknown		
Corrosion Protect Type:	Sacrificial Anode	**Date of Lining:**		**Lining Inspected Date:**	
Leak Detection:	null	**Cath Test Date:**		**Cath Expire Date:**	
Leak Test Meth:		**Leak Expire Date:**		**Leak Test Date:**	
Construction Material:	Coated Steel	**Wall Size:**	Single	**Underground Piping:**	Y
Close Order Date:		**Close Order By:**			

Piping - Closed/Removed

Flex Connectors:		**UST mainfolded:**		**Related Tank ID:**	
Type:		**Aboveground Piping:**		**Aboveground Pipe Construction:**	
Construction Material:	Coated Steel	**Corrosion Protect Type:**		**Leak Detection:**	null
Cath Test Date:		**Cath Expire Date:**		**Leak Test Meth:**	
Leak Test Date:		**Leak Expire Date:**		**Pipe Wall Size:**	Single
Catastrophic Leak Detection:		**Cat Leak Test Date:**		**Piping System Type:**	

Inspections

Click here for login page

Trans ID	Type	Status	Date	Fiscal Yr

**** No inspections for this tank ****

Close this response window

Search Instructions | Search by Site, Owner, or Tank Characteristics | Search by Tank ID

Tank Detail

Site and Owner

Site Info	County & Municipality	Owner
Facility ID: 629154 KWIK TRIP	57 - SAWYER	ID: 333661
201 W 1ST ST	City of HAYWARD	KWIK TRIP INC
HAYWARD	Fire Dept ID: 5705 - Hayward Twp	1626 OAK ST PO BOX 2107
Landowner Type: Private		LA CROSSE WI 54602

Site Anniversary Date: Dispensers have Sumps: Unknown

Underground Storage Tank - ID: 342665, Wang ID: 570500210, Closed/Removed as of 04/20/2001, PTO Expiration: 11/01/1995

Install Date:	10/28/1986	**Capacity in Gallons:**	10000	**Contents:**	Leaded Gasoline
Tank Occupancy:	Retail Fuel Sales	**Marketer:**	Y	**CAS Number:**	
Federally Regulated:	Y	**Spill Protection:**	Required - Installed	**Overfill Protection:**	Required - Installed
Overfill Prot Type:	null	**Containment Sump Installed:**	Unknown		
Corrosion Protect Type:	Sacrificial Anode	**Date of Lining:**		**Lining Inspected Date:**	
Leak Detection:	Automatic Tank Gauge	**Cath Test Date:**		**Cath Expire Date:**	
Leak Test Meth:		**Leak Expire Date:**		**Leak Test Date:**	
Construction Material:	Coated Steel	**Wall Size:**	Single	**Underground Piping:**	Y
Close Order Date:		**Close Order By:**			

Piping - Closed/Removed

Flex Connectors:		**UST mainfolded:**		**Related Tank ID:**	
Type:		**Aboveground Piping:**		**Aboveground Pipe Construction:**	
Construction Material:	Flexible	**Corrosion Protect Type:**	Not Applicable	**Leak Detection:**	Interstitial Monitor
Cath Test Date:		**Cath Expire Date:**		**Leak Test Meth:**	
Leak Test Date:		**Leak Expire Date:**		**Pipe Wall Size:**	Double
Catastrophic Leak Detection:	Flow Restrictor	**Cat Leak Test Date:**		**Piping System Type:**	Pressurized

Inspections Click here for login page

Trans ID	Type	Status	Date	Fiscal Yr

**** No inspections for this tank ****

Close this response window

Wisconsin Department of Safety and Professional Services

Search Instructions | Search by Site, Owner, or Tank Characteristics | Search by Tank ID

Tank Detail

Site and Owner

Site Info	County & Municipality	Owner
Facility ID: 629154 KWIK TRIP	57 - SAWYER	ID: 333661
201 W 1ST ST	City of HAYWARD	KWIK TRIP INC
HAYWARD	Fire Dept ID: 5705 - Hayward Twp	1626 OAK ST PO BOX 2107
Landowner Type: Private		LA CROSSE WI 54602
Site Anniversary Date:	Dispensers have Sumps: Unknown	

Underground Storage Tank - ID: 342664, Wang ID: 570500209, Closed/Removed as of 04/20/2001, PTO Expiration: 11/01/1995

Install Date:	10/28/1986	**Capacity in Gallons:**	10000	**Contents:**	Unleaded Gasoline
Tank Occupancy:	Retail Fuel Sales	**Marketer:**	Y	**CAS Number:**	
Federally Regulated:	Y	**Spill Protection:**	Required - Installed	**Overfill Protection:**	Required - Installed
Overfill Prot Type:	null	**Containment Sump Installed:**	Unknown		
Corrosion Protect Type:	Sacrificial Anode	**Date of Lining:**		**Lining Inspected Date:**	
Leak Detection:	Automatic Tank Gauge	**Cath Test Date:**		**Cath Expire Date:**	
Leak Test Meth:		**Leak Expire Date:**		**Leak Test Date:**	
Construction Material:	Coated Steel	**Wall Size:**	Single	**Underground Piping:**	Y
Close Order Date:		**Close Order By:**			

Piping - Closed/Removed

Flex Connectors:		**UST mainfolded:**		**Related Tank ID:**	
Type:		**Aboveground Piping:**		**Aboveground Pipe Construction:**	
Construction Material:	Flexible	**Corrosion Protect Type:**	Not Applicable	**Leak Detection:**	Interstitial Monitor
Cath Test Date:		**Cath Expire Date:**		**Leak Test Meth:**	
Leak Test Date:		**Leak Expire Date:**		**Pipe Wall Size:**	Double
Catastrophic Leak Detection:	Flow Restrictor	**Cat Leak Test Date:**		**Piping System Type:**	Pressurized

Inspections

Click here for login page

Trans ID	Type	Status	Date	Fiscal Yr

**** No inspections for this tank ****

Close this response window

Wisconsin Department of Safety and Professional Services

Search Instructions | Search by Site, Owner, or Tank Characteristics | Search by Tank ID

Tank Detail

Site and Owner

Site Info	County & Municipality	Owner
Facility ID: 629154 KWIK TRIP	57 - SAWYER	ID: 333661
201 W 1ST ST	City of HAYWARD	KWIK TRIP INC
HAYWARD	Fire Dept ID: 5705 - Hayward Twp	1626 OAK ST PO BOX 2107
Landowner Type: Private		LA CROSSE WI 54602
Site Anniversary Date:	Dispensers have Sumps: Unknown	

Underground Storage Tank - ID: 342663, Wang ID: 570500208, Closed/Removed as of 04/20/2001, PTO Expiration: 11/01/1995

Install Date:	10/28/1986	**Capacity in Gallons:**	10000	**Contents:**	Unleaded Gasoline
Tank Occupancy:	Retail Fuel Sales	**Marketer:**	Y	**CAS Number:**	
Federally Regulated:	Y	**Spill Protection:**	Required - Installed	**Overfill Protection:**	Required - Installed
Overfill Prot Type:	null	**Containment Sump Installed:**	Unknown		
Corrosion Protect Type:	Sacrificial Anode	**Date of Lining:**		**Lining Inspected Date:**	
Leak Detection:	Automatic Tank Gauge	**Cath Test Date:**		**Cath Expire Date:**	
Leak Test Meth:		**Leak Expire Date:**		**Leak Test Date:**	
Construction Material:	Coated Steel	**Wall Size:**	Single	**Underground Piping:**	Y
Close Order Date:		**Close Order By:**			

Piping - Closed/Removed

Flex Connectors:		**UST mainfolded:**		**Related Tank ID:**	
Type:		**Aboveground Piping:**		**Aboveground Pipe Construction:**	
Construction Material:	Flexible	**Corrosion Protect Type:**	Not Applicable	**Leak Detection:**	Interstitial Monitor
Cath Test Date:		**Cath Expire Date:**		**Leak Test Meth:**	
Leak Test Date:		**Leak Expire Date:**		**Pipe Wall Size:**	Double
Catastrophic Leak Detection:	Flow Restrictor	**Cat Leak Test Date:**		**Piping System Type:**	Pressurized

Inspections

Click here for login page

Trans ID	Type	Status	Date	Fiscal Yr

**** No inspections for this tank ****

Close this response window

Wisconsin Department of Safety and Professional Services

Search Instructions | Search by Site, Owner, or Tank Characteristics | Search by Tank ID

Tank Detail

Site and Owner

Site Info	County & Municipality	Owner
Facility ID: 84234 KWIK TRIP 201 W 1ST ST HAYWARD Landowner Type: Private	57 - SAWYER City of HAYWARD Fire Dept ID: 5705 - Hayward Twp	ID: 285005 CALVIN GORDON 201 W 1ST ST HAYWARD WI 54843

Site Anniversary Date: Dispensers have Sumps: Unknown

Underground Storage Tank - ID: 342662, Wang ID: 570500204, Closed/Removed as of 04/20/2001

Install Date:		**Capacity in Gallons:**	6000	**Contents:**	Leaded Gasoline
Tank Occupancy:	Retail Fuel Sales	**Marketer:**	Y	**CAS Number:**	
Federally Regulated:	Y	**Spill Protection:**	Required - Not Installed	**Overfill Protection:**	Required - Not Installed
Overfill Prot Type:	null	**Containment Sump Installed:**	Unknown		
Corrosion Protect Type:		**Date of Lining:**		**Lining Inspected Date:**	
Leak Detection:	null	**Cath Test Date:**		**Cath Expire Date:**	
Leak Test Meth:		**Leak Expire Date:**		**Leak Test Date:**	
Construction Material:	Coated Steel	**Wall Size:**	Single	**Underground Piping:**	Y
Close Order Date:		**Close Order By:**			

Piping - Closed/Removed

Flex Connectors:		**UST mainfolded:**		**Related Tank ID:**	
Type:		**Aboveground Piping:**		**Aboveground Pipe Construction:**	
Construction Material:	Bare Steel	**Corrosion Protect Type:**		**Leak Detection:**	null
Cath Test Date:		**Cath Expire Date:**		**Leak Test Meth:**	
Leak Test Date:		**Leak Expire Date:**		**Pipe Wall Size:**	Single
Catastrophic Leak Detection:		**Cat Leak Test Date:**		**Piping System Type:**	

Inspections

Click here for login page

Trans ID	Type	Status	Date	Fiscal Yr

**** No inspections for this tank ****

Close this response window

Search Instructions | Search by Site, Owner, or Tank Characteristics | Search by Tank ID

Tank Detail

Site and Owner

Site Info	County & Municipality	Owner
Facility ID: 84234 KWIK TRIP	57 - SAWYER	ID: 285005
201 W 1ST ST	City of HAYWARD	CALVIN GORDON
HAYWARD	Fire Dept ID: 5705 - Hayward Twp	201 W 1ST ST
Landowner Type: Private		HAYWARD WI 54843

Site Anniversary Date: Dispensers have Sumps: Unknown

Underground Storage Tank - ID: 342246, Wang ID: 570400086, Closed/Removed as of 01/01/1988

Install Date:		**Capacity in Gallons:**	8000	**Contents:**	Unleaded Gasoline
Tank Occupancy:	Retail Fuel Sales	**Marketer:**	Y	**CAS Number:**	
Federally Regulated:	Y	**Spill Protection:**	Required - Not Installed	**Overfill Protection:**	Required - Not Installed
Overfill Prot Type:	null	**Containment Sump Installed:**	Unknown		
Corrosion Protect Type:		**Date of Lining:**		**Lining Inspected Date:**	
Leak Detection:	Unknown	**Cath Test Date:**		**Cath Expire Date:**	
Leak Test Meth:		**Leak Expire Date:**		**Leak Test Date:**	
Construction Material:	Coated Steel	**Wall Size:**	Single	**Underground Piping:**	Y
Close Order Date:		**Close Order By:**			

Piping - Closed/Removed

Flex Connectors:		**UST mainfolded:**		**Related Tank ID:**	
Type:		**Aboveground Piping:**		**Aboveground Pipe Construction:**	
Construction Material:	Unknown	**Corrosion Protect Type:**		**Leak Detection:**	Unknown
Cath Test Date:		**Cath Expire Date:**		**Leak Test Meth:**	
Leak Test Date:		**Leak Expire Date:**		**Pipe Wall Size:**	Single
Catastrophic Leak Detection:		**Cat Leak Test Date:**		**Piping System Type:**	Unknown

Inspections Click here for login page

Trans ID	Type	Status	Date	Fiscal Yr

**** No inspections for this tank ****

Close this response window

Wisconsin Department of Safety and Professional Services

Search Instructions | Search by Site, Owner, or Tank Characteristics | Search by Tank ID

Tank Detail

Site and Owner

Site Info	County & Municipality	Owner
Facility ID: 84234 KWIK TRIP	57 - SAWYER	ID: 285005
201 W 1ST ST	City of HAYWARD	CALVIN GORDON
HAYWARD	Fire Dept ID: 5705 - Hayward Twp	201 W 1ST ST
Landowner Type: Private		HAYWARD WI 54843

Site Anniversary Date: Dispensers have Sumps: Unknown

Underground Storage Tank - ID: 342245, Wang ID: 570400085, Closed/Removed as of 09/15/1986

Install Date:		**Capacity in Gallons:**	6000	**Contents:**	Leaded Gasoline
Tank Occupancy:	Retail Fuel Sales	**Marketer:**	Y	**CAS Number:**	
Federally Regulated:	Y	**Spill Protection:**	Required - Not Installed	**Overfill Protection:**	Required - Not Installed
Overfill Prot Type:	null	**Containment Sump Installed:**	Unknown		
Corrosion Protect Type:		**Date of Lining:**		**Lining Inspected Date:**	
Leak Detection:	Unknown	**Cath Test Date:**		**Cath Expire Date:**	
Leak Test Meth:		**Leak Expire Date:**		**Leak Test Date:**	
Construction Material:	Coated Steel	**Wall Size:**	Single	**Underground Piping:**	Y
Close Order Date:		**Close Order By:**			

Piping - Closed/Removed

Flex Connectors:		**UST mainfolded:**		**Related Tank ID:**	
Type:		**Aboveground Piping:**		**Aboveground Pipe Construction:**	
Construction Material:	Unknown	**Corrosion Protect Type:**		**Leak Detection:**	Unknown
Cath Test Date:		**Cath Expire Date:**		**Leak Test Meth:**	
Leak Test Date:		**Leak Expire Date:**		**Pipe Wall Size:**	Single
Catastrophic Leak Detection:		**Cat Leak Test Date:**		**Piping System Type:**	Unknown

Inspections Click here for login page

Trans ID	Type	Status	Date	Fiscal Yr

**** No inspections for this tank ****

Close this response window

Wisconsin Department of Safety and Professional Services

Search Instructions | Search by Site, Owner, or Tank Characteristics | Search by Tank ID

Tank Detail

Site and Owner

Site Info	County & Municipality	Owner
Facility ID: 84234 KWIK TRIP	57 - SAWYER	ID: 285005
201 W 1ST ST	City of HAYWARD	CALVIN GORDON
HAYWARD	Fire Dept ID: 5705 - Hayward Twp	201 W 1ST ST
Landowner Type: Private		HAYWARD WI 54843

Site Anniversary Date: Dispensers have Sumps: Unknown

Underground Storage Tank - ID: 342244, Wang ID: 570400084, Closed/Removed as of 01/01/1988

Install Date:		**Capacity in Gallons:**	4000	**Contents:**	Unleaded Gasoline
Tank Occupancy:	Retail Fuel Sales	**Marketer:**	Y	**CAS Number:**	
Federally Regulated:	Y	**Spill Protection:**	Required - Not Installed	**Overfill Protection:**	Required - Not Installed
Overfill Prot Type:	null	**Containment Sump Installed:**	Unknown		
Corrosion Protect Type:		**Date of Lining:**		**Lining Inspected Date:**	
Leak Detection:	Unknown	**Cath Test Date:**		**Cath Expire Date:**	
Leak Test Meth:		**Leak Expire Date:**		**Leak Test Date:**	
Construction Material:	Coated Steel	**Wall Size:**	Single	**Underground Piping:**	Y
Close Order Date:		**Close Order By:**			

Piping - Closed/Removed

Flex Connectors:		**UST mainfolded:**		**Related Tank ID:**	
Type:		**Aboveground Piping:**		**Aboveground Pipe Construction:**	
Construction Material:	Unknown	**Corrosion Protect Type:**		**Leak Detection:**	Unknown
Cath Test Date:		**Cath Expire Date:**		**Leak Test Meth:**	
Leak Test Date:		**Leak Expire Date:**		**Pipe Wall Size:**	Single
Catastrophic Leak Detection:		**Cat Leak Test Date:**		**Piping System Type:**	Unknown

Inspections Click here for login page

Trans ID	Type	Status	Date	Fiscal Yr

**** No inspections for this tank ****

Close this response window

Wisconsin Department of Safety and Professional Services

Search Instructions | Search by Site, Owner, or Tank Characteristics | Search by Tank ID

Tank Detail

Site and Owner

Site Info	County & Municipality	Owner
Facility ID: 84234 KWIK TRIP	57 - SAWYER	ID: 285005
201 W 1ST ST	City of HAYWARD	CALVIN GORDON
HAYWARD	Fire Dept ID: 5705 - Hayward Twp	201 W 1ST ST
Landowner Type: Private		HAYWARD WI 54843

Site Anniversary Date: Dispensers have Sumps: Unknown

Underground Storage Tank - ID: 342243, Wang ID: 570400083, Closed/Removed as of 10/11/1993

Install Date:		**Capacity in Gallons:**	500	**Contents:**	Fuel Oil
Tank Occupancy:	Retail Fuel Sales	**Marketer:**	Y	**CAS Number:**	
Federally Regulated:	N	**Spill Protection:**	Required - Not Installed	**Overfill Protection:**	Required - Not Installed
Overfill Prot Type:	null	**Containment Sump Installed:**	Unknown		
Corrosion Protect Type:		**Date of Lining:**		**Lining Inspected Date:**	
Leak Detection:	Unknown	**Cath Test Date:**		**Cath Expire Date:**	
Leak Test Meth:		**Leak Expire Date:**		**Leak Test Date:**	
Construction Material:	Coated Steel	**Wall Size:**	Single	**Underground Piping:**	Y
Close Order Date:		**Close Order By:**			

Piping - Closed/Removed

Flex Connectors:		**UST mainfolded:**		**Related Tank ID:**	
Type:		**Aboveground Piping:**		**Aboveground Pipe Construction:**	
Construction Material:	Other	**Corrosion Protect Type:**		**Leak Detection:**	Unknown
Cath Test Date:		**Cath Expire Date:**		**Leak Test Meth:**	
Leak Test Date:		**Leak Expire Date:**		**Pipe Wall Size:**	Single
Catastrophic Leak Detection:		**Cat Leak Test Date:**		**Piping System Type:**	Unknown

Inspections Click here for login page

Trans ID	Type	Status	Date	Fiscal Yr

**** No inspections for this tank ****

Close this response window

Wisconsin Department of Safety and Professional Services

Search Instructions | Search by Site, Owner, or Tank Characteristics | Search by Tank ID

Tank Detail

Site and Owner

Site Info	County & Municipality	Owner
Facility ID: 84234 KWIK TRIP	57 - SAWYER	ID: 285005
201 W 1ST ST	City of HAYWARD	CALVIN GORDON
HAYWARD	Fire Dept ID: 5705 - Hayward Twp	201 W 1ST ST
Landowner Type: Private		HAYWARD WI 54843

Site Anniversary Date: Dispensers have Sumps: Unknown

Underground Storage Tank - ID: 342242, Wang ID: 570400082, Closed/Removed as of 01/01/1988

Install Date:		**Capacity in Gallons:**	500	**Contents:**	Waste/Used Motor Oil
Tank Occupancy:	Retail Fuel Sales	**Marketer:**	Y	**CAS Number:**	
Federally Regulated:	Y	**Spill Protection:**	Required - Not Installed	**Overfill Protection:**	Required - Not Installed
Overfill Prot Type:	null	**Containment Sump Installed:**	Unknown		
Corrosion Protect Type:		**Date of Lining:**		**Lining Inspected Date:**	
Leak Detection:	Unknown	**Cath Test Date:**		**Cath Expire Date:**	
Leak Test Meth:		**Leak Expire Date:**		**Leak Test Date:**	
Construction Material:	Coated Steel	**Wall Size:**	Single	**Underground Piping:**	Y
Close Order Date:		**Close Order By:**			

Piping - Closed/Removed

Flex Connectors:		**UST mainfolded:**		**Related Tank ID:**	
Type:		**Aboveground Piping:**		**Aboveground Pipe Construction:**	
Construction Material:	Unknown	**Corrosion Protect Type:**		**Leak Detection:**	Unknown
Cath Test Date:		**Cath Expire Date:**		**Leak Test Meth:**	
Leak Test Date:		**Leak Expire Date:**		**Pipe Wall Size:**	Single
Catastrophic Leak Detection:		**Cat Leak Test Date:**		**Piping System Type:**	Unknown

Inspections

Click here for login page

Trans ID	Type	Status	Date	Fiscal Yr

**** No inspections for this tank ****

Close this response window

Wisconsin Department of Safety and Professional Services

Search Instructions | Search by Site, Owner, or Tank Characteristics | Search by Tank ID

Tank Detail

Site and Owner

Site Info	County & Municipality	Owner
Facility ID: 626765 KWIK TRIP #327	57 - SAWYER	ID: 333661
15831 HWY 63	City of HAYWARD	KWIK TRIP INC
HAYWARD	Fire Dept ID: 5704 - Hayward City	1626 OAK ST PO BOX 2107
Landowner Type: Private		LA CROSSE WI 54602
Site Anniversary Date:	Dispensers have Sumps: Yes	

Underground Storage Tank - ID: 788816, Wang ID: null, In Use, PTO Expiration: 08/28/2015

Install Date:	05/31/2001	**Capacity in Gallons:**	10000	**Contents:**	Diesel
Tank Occupancy:	Retail Fuel Sales	**Marketer:**	Y	**CAS Number:**	
Federally Regulated:	Y	**Spill Protection:**	Required - Installed	**Overfill Protection:**	Required - Installed
Overfill Prot Type:	90alrm95autoOff	**Containment Sump Installed:**	Yes		
Corrosion Protect Type:	Not Applicable	**Date of Lining:**		**Lining Inspected Date:**	
Leak Detection:	Statistic Inventory Reconciliation	**Cath Test Date:**		**Cath Expire Date:**	
Leak Test Meth:		**Leak Expire Date:**		**Leak Test Date:**	10/28/2014
Construction Material:	Steel - FRP composite	**Wall Size:**	Double	**Underground Piping:**	Y
Close Order Date:		**Close Order By:**			

Piping - In Use

Flex Connectors:		**UST mainfolded:**	N	**Related Tank ID:**	
Type:		**Aboveground Piping:**		**Aboveground Pipe Construction:**	
Construction Material:	Flexible	**Corrosion Protect Type:**	Not Applicable	**Leak Detection:**	Statistic Inventory Reconciliation
Cath Test Date:		**Cath Expire Date:**		**Leak Test Meth:**	
Leak Test Date:	10/28/2014	**Leak Expire Date:**		**Pipe Wall Size:**	Double
Catastrophic Leak Detection:	Flow Restrictor	**Cat Leak Test Date:**	07/09/2014	**Piping System Type:**	Pressurized

Inspections Click here for login page

Trans ID	Type	Status	Date	Fiscal Yr	
916041	AN	CLOS	02/11/2004	2004	
1046515	AN	CLOS	11/23/2004	2005	
1181933	AN	CLOS	01/31/2006	2006	
1455049	AN	CLOS	10/08/2007	2008	
1305325	AN	CLOS	12/26/2006	2007	
1567629	AN	CLOS	10/27/2008	2009	
1822758	AN	CLOS	11/01/2010	2011	
1719417	AN	CLOS	12/28/2009	2010	
1968353	AN	CLOS	11/07/2011	2012	
2120543	AN	CLOS	03/20/2013	2013	
2287701	AN	CLNI		2014	
2432106	AN	CLOS	11/21/2014	2015	

Close this response window

Search Instructions | Search by Site, Owner, or Tank Characteristics | Search by Tank ID

Tank Detail

Site and Owner

Site Info	County & Municipality	Owner
Facility ID: 626765 KWIK TRIP #327	57 - SAWYER	ID: 333661
15831 HWY 63	City of HAYWARD	KWIK TRIP INC
HAYWARD	Fire Dept ID: 5704 - Hayward City	1626 OAK ST PO BOX 2107
Landowner Type: Private		LA CROSSE WI 54602
Site Anniversary Date:	Dispensers have Sumps: Yes	

Underground Storage Tank - ID: 788815, Wang ID: null, In Use, PTO Expiration: 08/28/2015

Install Date:	05/31/2001	**Capacity in Gallons:**	10000	**Contents:**	Unleaded Gasoline
Tank Occupancy:	Retail Fuel Sales	**Marketer:**	Y	**CAS Number:**	
Federally Regulated:	Y	**Spill Protection:**	Required - Installed	**Overfill Protection:**	Required - Installed
Overfill Prot Type:	90alrm95autoOff	**Containment Sump Installed:**	Yes		
Corrosion Protect Type:	Not Applicable	**Date of Lining:**		**Lining Inspected Date:**	
Leak Detection:	Statistic Inventory Reconciliation	**Cath Test Date:**		**Cath Expire Date:**	
Leak Test Meth:		**Leak Expire Date:**		**Leak Test Date:**	10/28/2014
Construction Material:	Steel - FRP composite	**Wall Size:**	Double	**Underground Piping:**	Y
Close Order Date:		**Close Order By:**			

Piping - In Use

Flex Connectors:		**UST mainfolded:**	N	**Related Tank ID:**	
Type:		**Aboveground Piping:**		**Aboveground Pipe Construction:**	
Construction Material:	Flexible	**Corrosion Protect Type:**	Not Applicable	**Leak Detection:**	Statistic Inventory Reconciliation
Cath Test Date:		**Cath Expire Date:**		**Leak Test Meth:**	
Leak Test Date:	10/28/2014	**Leak Expire Date:**		**Pipe Wall Size:**	Double
Catastrophic Leak Detection:	Flow Restrictor	**Cat Leak Test Date:**	07/09/2014	**Piping System Type:**	Pressurized

Inspections

Click here for login page

Trans ID	Type	Status	Date	Fiscal Yr
916041	AN	CLOS	02/11/2004	2004
1046515	AN	CLOS	11/23/2004	2005
1181933	AN	CLOS	01/31/2006	2006
1455049	AN	CLOS	10/08/2007	2008
1305325	AN	CLOS	12/26/2006	2007
1567629	AN	CLOS	10/27/2008	2009
1822758	AN	CLOS	11/01/2010	2011
1719417	AN	CLOS	12/28/2009	2010
1968353	AN	CLOS	11/07/2011	2012
2120543	AN	CLOS	03/20/2013	2013
2287701	AN	CLNI		2014
2432106	AN	CLOS	11/21/2014	2015

Close this response window

Search Instructions | Search by Site, Owner, or Tank Characteristics | Search by Tank ID

Tank Detail

Site and Owner

Site Info	County & Municipality	Owner
Facility ID: 626765 KWIK TRIP #327	57 - SAWYER	ID: 333661
15831 HWY 63	City of HAYWARD	KWIK TRIP INC
HAYWARD	Fire Dept ID: 5704 - Hayward City	1626 OAK ST PO BOX 2107
Landowner Type: Private		LA CROSSE WI 54602
Site Anniversary Date:	Dispensers have Sumps: Yes	

Underground Storage Tank - ID: 788814, Wang ID: null, In Use, PTO Expiration: 08/28/2015

Install Date:	05/31/2001	**Capacity in Gallons:**	10000	**Contents:**	Unleaded Gasoline
Tank Occupancy:	Retail Fuel Sales	**Marketer:**	Y	**CAS Number:**	
Federally Regulated:	Y	**Spill Protection:**	Required - Installed	**Overfill Protection:**	Required - Installed
Overfill Prot Type:	90alrm95autoOff	**Containment Sump Installed:**	Yes		
Corrosion Protect Type:	Not Applicable	**Date of Lining:**		**Lining Inspected Date:**	
Leak Detection:	Statistic Inventory Reconciliation	**Cath Test Date:**		**Cath Expire Date:**	
Leak Test Meth:		**Leak Expire Date:**		**Leak Test Date:**	10/28/2014
Construction Material:	Steel - FRP composite	**Wall Size:**	Double	**Underground Piping:**	Y
Close Order Date:		**Close Order By:**			

Piping - In Use

Flex Connectors:		**UST mainfolded:**	N	**Related Tank ID:**	
Type:		**Aboveground Piping:**		**Aboveground Pipe Construction:**	
Construction Material:	Flexible	**Corrosion Protect Type:**	Not Applicable	**Leak Detection:**	Statistic Inventory Reconciliation
Cath Test Date:		**Cath Expire Date:**		**Leak Test Meth:**	
Leak Test Date:	10/28/2014	**Leak Expire Date:**		**Pipe Wall Size:**	Double
Catastrophic Leak Detection:	Flow Restrictor	**Cat Leak Test Date:**	07/09/2014	**Piping System Type:**	Pressurized

Inspections

Click here for login page

Trans ID	Type	Status	Date	Fiscal Yr
916041	AN	CLOS	02/11/2004	2004
1046515	AN	CLOS	11/23/2004	2005
1181933	AN	CLOS	01/31/2006	2006
1455049	AN	CLOS	10/08/2007	2008
1305325	AN	CLOS	12/26/2006	2007
1567629	AN	CLOS	10/27/2008	2009
1822758	AN	CLOS	11/01/2010	2011
1719417	AN	CLOS	12/28/2009	2010
1968353	AN	CLOS	11/07/2011	2012
2120543	AN	CLOS	03/20/2013	2013
2287701	AN	CLNI		2014
2432106	AN	CLOS	11/21/2014	2015

Close this response window

Former Gordon's
Standard / Kwik Trip



Looking west across contaminated R/W.



Current pump islands.



UST bed on the south side of the property, approximately 100 ft from STH 27



Evidence of abandoned monitoring well near STH 27 and USH 63 intersection.

1993 / 2003

STATE PROJECT NUMBER	SHEET NO.
8141-03-71	5.0

U.S.H. 63 &S.T.H. 27 INTERSECTION
CITY OF HAYWARD

BEGIN PROJECT
STA. 510+~~95~~89.5

35'R.+

~~FUTURE STREET PROPOSED BY CITY~~

STA. 511+11 LT.
CONST. JOINT
ASPH. C.E. 5'

8" S.S. IN PLACE

SAW CUTS

511

22'

12" MAIN

TAPER BEGINS
510+95

TAPER ENDS
511+48

CITY TO MOVE
FIRE HYDRANT

REMOVE SIGN

STA. 511+66 55' RT.
1 - TYPE 1A CURB
RAMP REQ'D.

22' 12'

MAIN LINE — CHICAGO NORTHWESTERN TRANSPORTATION CO.

SPUR LINE

32'

END Const.

40'R.

STA. 512+41 LT.
CONST. JOINT

512

S.T.H. 27

97°39'

97°37'07"

511+88.81=
10+00

34'

CABLE T.V. TO BE ABANDONED IN PLACE

TEL. PED.
CABLE T.V. PED.
REMOVE SPLIT RAIL FENCE ON R/W

8" MAIN

GRASS

S.W.

513

TELE. PED.
CABLE T.V. PED.

15'11" TAPER

SIGN

REMOVE SPLIT RAIL FENCE ON R/W

SAW CUT

TELE. PED.
PHONE BOOTHS

TAPER BEGINS
513+33

TAPER ENDS
513+93

WATER VALVE

MEMORIAL

K. F. C.

25'R.

END STA. 10+68

STA. 512+29 47' RT.
1 - TYPE 1A CURB
RAMP REQ'D.

GAS STATION

ROOF LINE

G. P.

ASPHALTIC PARKING

STA. 514+24 47' LT.
1 - TYPE 1A CURB
RAMP REQ'D.

CONC. SLAB
END C.E. STA.
270+00

ASPH.

50' R.

LIGHT

SIGN

CONC. SLAB.

M.H.

SAW CUTS

12' R/W

32'

ASPH. C.E.

9'

38'

514

REMOVE LIGHT POLES

REMOVE PULL BOX

ELEC. BOX

REMOVE INLETS

270+77.6=
514+80.56

WATER VALVES

REMOVE EXISTING STORM SEWER

18" REQ'D.

15"

18"

INFORMATION BUILDING
TO BE REMOVED

4'

W/4' OFFSET

UNDERGROUND OIL TANK
TO BE REMOVED BY OTHERS PRIOR TO CONSTRUCTION

STA. 514+21 49' RT.
1 TYPE 1A INLETS
~~ELEV. TOP GRATE 91.42~~
~~ELEV. DITCH, 88.50~~

ASPH. PARKING LOT

STA. 514+26 54' RT.
1 - TYPE 1A CURB
RAMP REQ'D.

Remove INLET

L.P. GAS TANK

TO BE REMOVED BY OTHERS PRIOR TO CONSTRUCTION

ISLAND TO BE REMOVED

ADJ. TO GRADE

8" MAIN

82°22'26"

515

END PROJECT
STA. 515+29

10" MAIN

EXISTING STORM SEWER TO REMAIN IN PLACE

STA. 271+06 30' LT.
1 - TYPE 1A CURB
RAMP REQ'D.

STA. 271+10 25' LT.
ADJUST INLET COVER
ELEV. TOP GRATE 92.66

REMOVE PULL BOX

CITY TO MOVE FIRE HYDRANT

TAVERN

END CONST.
STA. 271+60

TAPER BEGINS
271+60

271+80

8" IN PLACE

REMOVE POSTS

CONCRETE MEDIAN TO BE REMOVED

U.S.H. 63

272

C.E.

SIGN

ISLAND TO BE REMOVED *

* TO BE PAID FOR AS "REMOVING CONCRETE PAVEMENT"

TAPER ENDS 272+20

REAL ESTATE

ASPH. C.E.

GRASS

SIDE WALK

REMOVE PULL BOX

ASPH. PARKING LOT

BEGIN CONST.
STA. 270+00

STA. 270+47 30' LT.
1 - TYPE 1A CURB
RAMP REQ'D.

25' R.

CURB & GUTTER ENDS
STA. 272+68

271+80

272 & U.S.H. 63

END NEW S.W.

EXISTING S.W.

REMOVE & REPLACE C. & G.

MATCH POINT

T.S.

F.H.

~~ORIGN OF LEVELS~~

~~U.S.C. 65 BM NO. "HAYWARD" 100' EAST OF HAYWARD STATION, IN CITY PARK 3' WEST OF FLAG POLE AT AMERICAN LEGION POST OR STATION 275+12 - 103' RT. ELEVATION - 1198.134~~
OUT

BENCH MARKS

NO.	STATION	DESCRIPTION	ELEV.
~~HAYWARD~~	~~275+12~~	~~3' W OF FLAG POLE, 103' RT~~	~~1198.134~~
511+50		Bolt on p.p. Base 100' LT.	1194.41
515+45		Top of F.H. 25' LT.	1195.95

OUT

	511	+50	512	+50	513	+50	514	515	+50	520
LT. G.F.L.	94.07	94.39	94.61	94.47	93.97	93.19	92.27	90.90	92.93	
RT. G.F.L.	94.04	94.13		94.23	93.73	92.82	92.81			
	94.63	94.95	95.17	95.08	94.53	93.75	92.91	92.31	92.53	

1196 1194 1192 1190

FILE NAME: HDGN: d8_81410300/GREEN.DGN

WISDOT/CADDS SHEET 42

SCHEDULE OF LANDS & INTERESTS REQUIRED

PARCEL NUMBER	SHEET NUMBER	OWNER	INTEREST REQUIRED	TOTAL S.F.	R/W S.F. REQUIRED			TOTAL S.F. REM.
					NEW	EXISTING	TOTAL	
1	4.1	CITY OF HAYWARD	FEE	44866.8	3017.28		3017.28	41849.52
2	4.1	CALVIN D. GORDON AND LINDA M. GORDON	FEE	24393.6	1271.76		1271.76	23121.84
3	4.1	CRAIG R. HOLTEY	FEE	9147.6	677.36		677.36	8470.24
4	4.1	FADNESS INVESTMENT, INC. - L.C. TO THOMAS E. NAPIER & MARYLOU NAPIER	FEE & ACCESS RIGHTS		190.00		190.00	
5	4.1	GARY & KAREN GUSTUFSON dba SEARS APPLIANCE STORE	ACCESS RIGHTS					

REVISION DATE
3-14-91
1-2-92
08-30-96

ROUTE	COUNTY	DATE
S.T.H. 27	SAWYER	4-27-90

SCALE, FT. 0 20 40 — GRID FACTOR 0.999900

R/W PROJECT NUMBER	SHEET NUMBER
8141-03-21	4.1
INTERSEC. U.S.H. 63 & S.T.H. 27	

CITY

HAYWARD

N. 311961.736
E. 1622129.560
N.E. 1/4 I.P.

T41N R9W 28 27 21 22

N. L. & W. R.R. SPIKE
310636.799
1622091.555

509+96.60
62.42'

MW-MW

MAIN LINE CHICAGO & NORTHWESTERN TRANSPORTATION CO.

MS-MS

R.R. R/W P.L.

BEGIN RELOCATION ORDER
STA. 510+50
N. 311828.809
E. 1623259.138

R/W REFERENCE LINE FROM PROJECT T049-1 (21)

N.34°05'05"W.

511

512

513

514

33'

70'

N.57°06'19"E. 38.51'

510+97.59
38.51'

510+98.92
48.48'

511+25.02
47.94'

511+47.58
37.47'

CABLE T.V.
F.H. TEL. PED.

511+50.89
62.25'

N. 49°29'12" E.

50'

P.L.

OBLITERATED

CRAIG R. HOLTEY
V. 349-P.271
.21 ACRES

COURSE TABLE		
COURSE	DIST.	BEARING
A-B	55.38'	N. 53°17'35" E.
B-D	32.59'	S. 34°05'05" E.
J-I	57.41'	S. 40°39'38" E.
F-J	103.65'	S. 49°29'12" W.
G-F	55.09'	N. 45°40'21" E.
I-H	14.28'	N. 28°50'07" W.
E-K	25.00'	N. 49°29'12" E.
L-E	50.00'	N. 34°05'05" W.
L-M	10.06'	N. 49°29'12" E.
M-N	26.10'	N. 34°05'05" W.
N-K	29.57'	N. 03°57'06" W.

CURVE TABLE				
CURVE NO.	RADIUS	ARC L.	L.C.	L.C. BEARING
H-G	50.00'	65.02'	60.54'	N. 8°25'07" E.
A-D	55.00'	67.02'	62.95'	S. 84°25'45" W.

GORDON'S STANDARD STATION
V. 339 - P.339
.26 ACRES

40'

NORTHERN STATES POWER
512+83.08
33.36'
58'
N.34°05'05"W.
382.96'

PARK VIEW ADDITION

BLOCK 2
LOT 2

CONC. SLAB

SIGN

N. 49°28'45" E.

924.64'
N.75°41'26" E.

514+28.93
121.76'

GAS STATION

G. P.

CONC. SLAB

ROOF LINE

CALVIN D. GORDON &
LINDA M. GORDON
G. P. V.398 - P.270
.58 ACRES

CONC. SLAB

LOT 3
BLOCK 2

514+25.28
59.25'

514+30.93
91.76'

514+02.03
35.83'

514+22.47
62.54'

INFORMATION BUILDING

INLET

514+38.47
90.18'

L.P. GAS TANK

514+49.39
144.18'

N. 53°17'35" E.

37.00'

S. 40°31'15" E.

269

270

271

272

97.54'

T.S.

U.S.H. 63

S.T.H. 27

STA. 513+62.36 ℄ =
STA. 513+64.38 R/W ℄
PROJ. T049-1 (12)

N. 57°06'19" E.

49.20'

N. 32°53'41" W.

101.79'

43'

TELE. PED.

TELE. M.H.

ELEC. BOX

PHONE BOOTHS

513+78.76
49.21'

513+93
50.22'

WATER VALVE

SIGN

N. 40°39'38" W. P.L.

9'

K. F. C.

1
CITY OF HAYWARD
V.69-P.354
1.03 ACRES

0.01 ACRES DECLARED EXCESS PROPERTY BY STATE REAL ESTATE MANAGER ON 1-16-92, SOLD AT PRIVATE SALE TO CITY OF HAYWARD BY O.C.D. ON 1-16-92.

4
FADNESS INVESTMENT, INC.
L.C. TO
THOMAS E. NAPIER AND
MARYLOU NAPIER
V.446-P.405-407

5
GARY & KAREN GUSTUFSON
dba
SEARS APPLIANCE STORE

DETAIL

83°33'50"

R/W REF. LINE
PROJ. T049-1 (21)

U.S.H. 63

2.47'

82°22'26"

DESIGN ℄

270+75.07=
514+80.22
R/W REF. LINE

REAL ESTATE

LOT 12
BLOCK 1

W.V.

PULL BOX

T.S.

270+77.54=
514+80.55
DESIGN ℄

(DAKOTA AVE.)
N. 40°39'38" W.

END RELOCATION ORDER
STA. 515+00
N. 312205.084
E. 1623012.635

WATER VALVES

M.H.

TAVERN

LOT 1
BLOCK 8

(FIRST ST.) N. 49°29'12" E.

35'

SIGN


PLOT SCALE:
PLOT NAME:
REV. DATE:
ORIGINATOR:
LEVELS ON - 1,2,3,4,5,6,7,8,9,10,11,12,13,14,15,16,17,18,19,20,21,22,23,24,25,26,27,28,29,30,31,32,33,34,35,36,37,38,39,40,41,42,43,44,45,46,47,48,49,50,51,52,53,54,55,56,57,58,59,60,61,62,63

FILE NAME: HDGN: D8_81410300 8141034B.DGN

WISDOT/CADDS SHEET 75

H155

1983

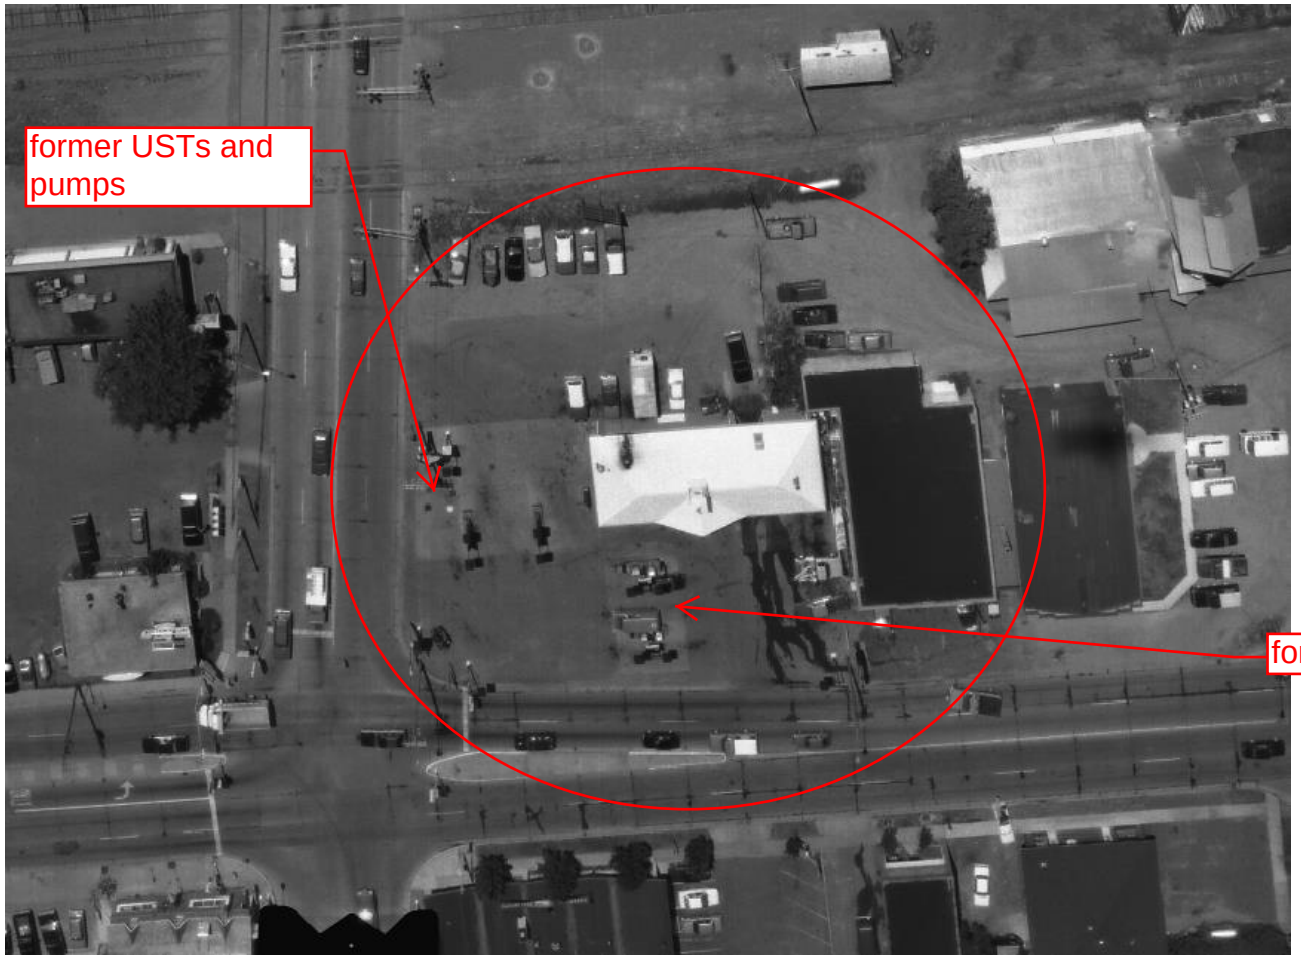

Source: WisDOT

GIS REGISTRY INFORMATION

SITE NAME:	Gordon's Standard						
BRRTS #:	03-58-000172	**FID #** (if appropriate):					
COMMERCE # (if appropriate):	54843-0393-01						
CLOSURE DATE:	August 24, 2004						
STREET ADDRESS:	201 W 1st St						
CITY:	Hayward						
SOURCE PROPERTY GPS COORDINATES (meters in WTM91 projection):5759		**X =**	405076	**Y =**	616536		
CONTAMINATED MEDIA:	Groundwater		Soil		Both	X	
OFF-SOURCE GW CONTAMINATION >ES:		**Yes**			**No**	X	
• **IF YES, STREET ADDRESS:**							
• **GPS COORDINATES** (meters in WTM91 projection):	**X =**		**Y =**				
OFF-SOURCE SOIL CONTAMINATION >Generic or Site-Specific RCL (SSRCL):		**Yes**		**No**	X		
• **IF YES, STREET ADDRESS 1:**							
• **GPS COORDINATES** (meters in WTM91 projection):	**X =**		**Y =**				
CONTAMINATION IN RIGHT OF WAY:	**Yes**	X	**No**				

DOCUMENTS NEEDED

Closure Letter, and any conditional closure letter issued	X
Copy of most recent deed, including legal description, for all affected properties	X
Certified survey map or relevant portion of the recorded plat map (*if referenced in the legal description*) for all affected properties	X
County Parcel ID number, *if used for county*, for all affected properties	X
Location Map which outlines all properties within contaminated site boundaries on USGS topographic map or plat map in sufficient detail to permit the parcels to be located easily (8.5x14" if paper copy). If groundwater standards are exceeded, the map must also include the location of all municipal and potable wells within 1200' of the site.	X
Detailed Site Map(s) for all affected properties, showing buildings, roads, property boundaries, contaminant sources, utility lines, monitoring wells and potable wells. (8.5x14", if paper copy) This map shall also show the location of all contaminated public streets, highway and railroad rights-of-way in relation to the source property and in relation to the boundaries of groundwater contamination exceeding ch. NR 140 ESs and soil contamination exceeding ch. NR 720 generic or SSRCLs.	X
Tables of Latest Groundwater Analytical Results (no shading or cross-hatching)	X
Tables of Latest Soil Analytical Results (no shading or cross-hatching)	X
Isoconcentration map(s), *if required for site investigation (SI)* (8.5x14" if paper copy). The isoconcentration map should have flow direction and extent of groundwater contamination defined. **If not available, include the latest extent of contaminant plume map.**	X
GW: Table of water level elevations, with sampling dates, and free product noted if present	X
GW: Latest groundwater flow direction/monitoring well location map (should be 2 maps if maximum variation in flow direction is greater than 20 degrees)	X
SOIL: Latest horizontal extent of contamination exceeding generic or SSRCLs, with one contour	X
Geologic cross-sections, *if required for SI.* (8.5x14' if paper copy)	X
RP certified statement that legal descriptions are complete and accurate.	X
Copies of off-source notification letters (if applicable)	
Letter informing ROW owner of residual contamination (if applicable)(public, highway or railroad ROW)	X
Copy of (soil or land use) deed restriction (s) or deed notice if any required as a condition of closure	

commerce.wi.gov
Wisconsin
Department of Commerce

ENVIRONMENTAL & REGULATORY SERVICES DIVISION
BUREAU OF PECFA
P.O. Box 8044
Madison, Wisconsin 53708-8044
TDD #: (608) 264-8777
Fax #: (608) 267-1381
Jim Doyle, Governor
Cory L. Nettles, Secretary

August 24, 2004

Troy Batzel
Kwik Trip
1626 Oak Street
La Crosse, WI 54603

RE: **Final Closure**

Commerce # 54843-0393-01 WDNR BRRTS # 03-58-000172
Gordon's Standard, 201 W 1st St, Hayward

Dear Mr. Batzel:

The Wisconsin Department of Commerce (Commerce) has received all items required as conditions for closure of the site referenced above. This case is now listed as "closed" on the Commerce database and will be included on the Wisconsin Department of Natural Resources (WDNR) Geographic Information System (GIS) Registry of Closed Remediation Sites to address residual contamination. It is in your best interest to keep all documentation related to the environmental activities that were conducted.

If residual contamination is encountered in the future, it must be managed in accordance with all applicable state and federal regulations. If it is determined that any remaining contamination poses a threat, the case may be reopened and further investigation or remediation may be required.

Thank you for your efforts to bring this case to closure. If you have any questions, please contact me in writing at the letterhead address or by telephone at (608) 261-7718.

Sincerely,

Will M. Myers
Geologist
Site Review Section

cc: Mark Gretebeck, Braun Intertec Corp.

DOCUMENT NO. **289761**

HLT 32570

RETURN ADDRESS: Thomas J. Kieffer
Hale, Skemp, Hanson, Skemp & Sleik
505 King Street, Suite 300
La Crosse, WI 54601

Register's Office } SS
Sawyer County
Received for record this 22nd day of March A D 20 01 at 9:30 o'clock A M and recorded as vol. 734 of Records on page 118 - 119
Paula Chisses
Register

Deputy

This Space Reserved for Recording $12.00

WARRANTY DEED

Gordon's Standard Station, Inc. ("GRANTOR") conveys and warrants to Convenience Store Investments, a Wisconsin limited partnership,("GRANTEE") the following described real estate in Sawyer County, State of Wisconsin:

236-941-27 2241; 236-160-02 0202; and
236-941-22 3313
Parcel Identification Numbers

See attached Exhibit A.

TRANSFER
$ 1275.00
FEE

This is not homestead property.

Exception to warranties: municipal and zoning ordinances and agreements entered under them, recorded easements for the distribution of utility and municipal services, recorded building and use restrictions and covenants, and special taxes levied in the year of closing.

Dated this 16th day of March, 2001.

Gordon's Standard Station, Inc.

Calvin D. Gordon (SEAL)
Calvin D. Gordon, President

Signature(s) of Calvin D. Gordon authenticated this 16th day of March, 2001.

TITLE: MEMBER STATE BAR OF WISCONSIN

STATE OF WISCONSIN)
COUNTY OF SAWYER)

Personally came before me this 16th day of March, 2001, the above named Calvin D. Gordon, to me known to be the person who executed the foregoing instrument and acknowledged the same.

Notary Public, State of Wisconsin
My Commission 1/27/02

THIS INSTRUMENT WAS DRAFTED BY
Attorney Thomas J. Kieffer
505 King, Suite 300
La Crosse, WI 54601

CASE NO. 32570 LEGAL DESCRIPTION SCHEDULE "A" CONTINUED

Parcel I:

That part of the Southwest Quarter of the Southwest Quarter (SW ¼ SW ¼), Section Twenty-two (22) **and** that part of the Northwest Quarter of the Northwest Quarter (NW ¼ NW ¼), Section Twenty-seven (27), Township Forty-one (41) North, Range Nine (9) West, described as Lot Two (2), recorded in Volume Fourteen (14) of Certified Survey Maps, pages 309-310, Survey No. 3583.

City of Hayward

236-941-27 2241

Parcel II:

Lot Three (3), Block Two (2), Parkview Addition to the City of Hayward **and** that part of Lot Two (2), Block Two (2), Parkview Addition to the City of Hayward described as follows: Beginning at the North corner of Lot 2; thence in a southwesterly direction, along the Northwest boundary line of said Lot 2, a distance of 50 feet; thence at right angles Southeast, a distance of 100 feet; thence at right angles Northeast, a distance of 50 feet; thence at right angles Northwest a distance of 100 feet back to the place of beginning; said parcel being the Northeast Half of said Lot 2. **Excepting** that part deeded to the State of Wisconsin, Department of Transportation described in Warranty Deed recorded September 13, 1991 in Volume 472 of Records, pages 17-18.


236-160-02 0202

Parcel III:


Part of the Southwest Quarter of the Southwest Quarter (SW ¼ SW ¼), Section Twenty-two (22) **and** the Northwest Quarter of the Northwest Quarter (NW ¼ NW ¼), Section Twenty-seven (27), Township Forty-one (41) North, Range Nine (9) West, described as Parcel "A", recorded in Volume Two (2) of Certified Survey Maps, pages 265-266.

City of Hayward

236-941-22 3313
includes 236-941-27 2216

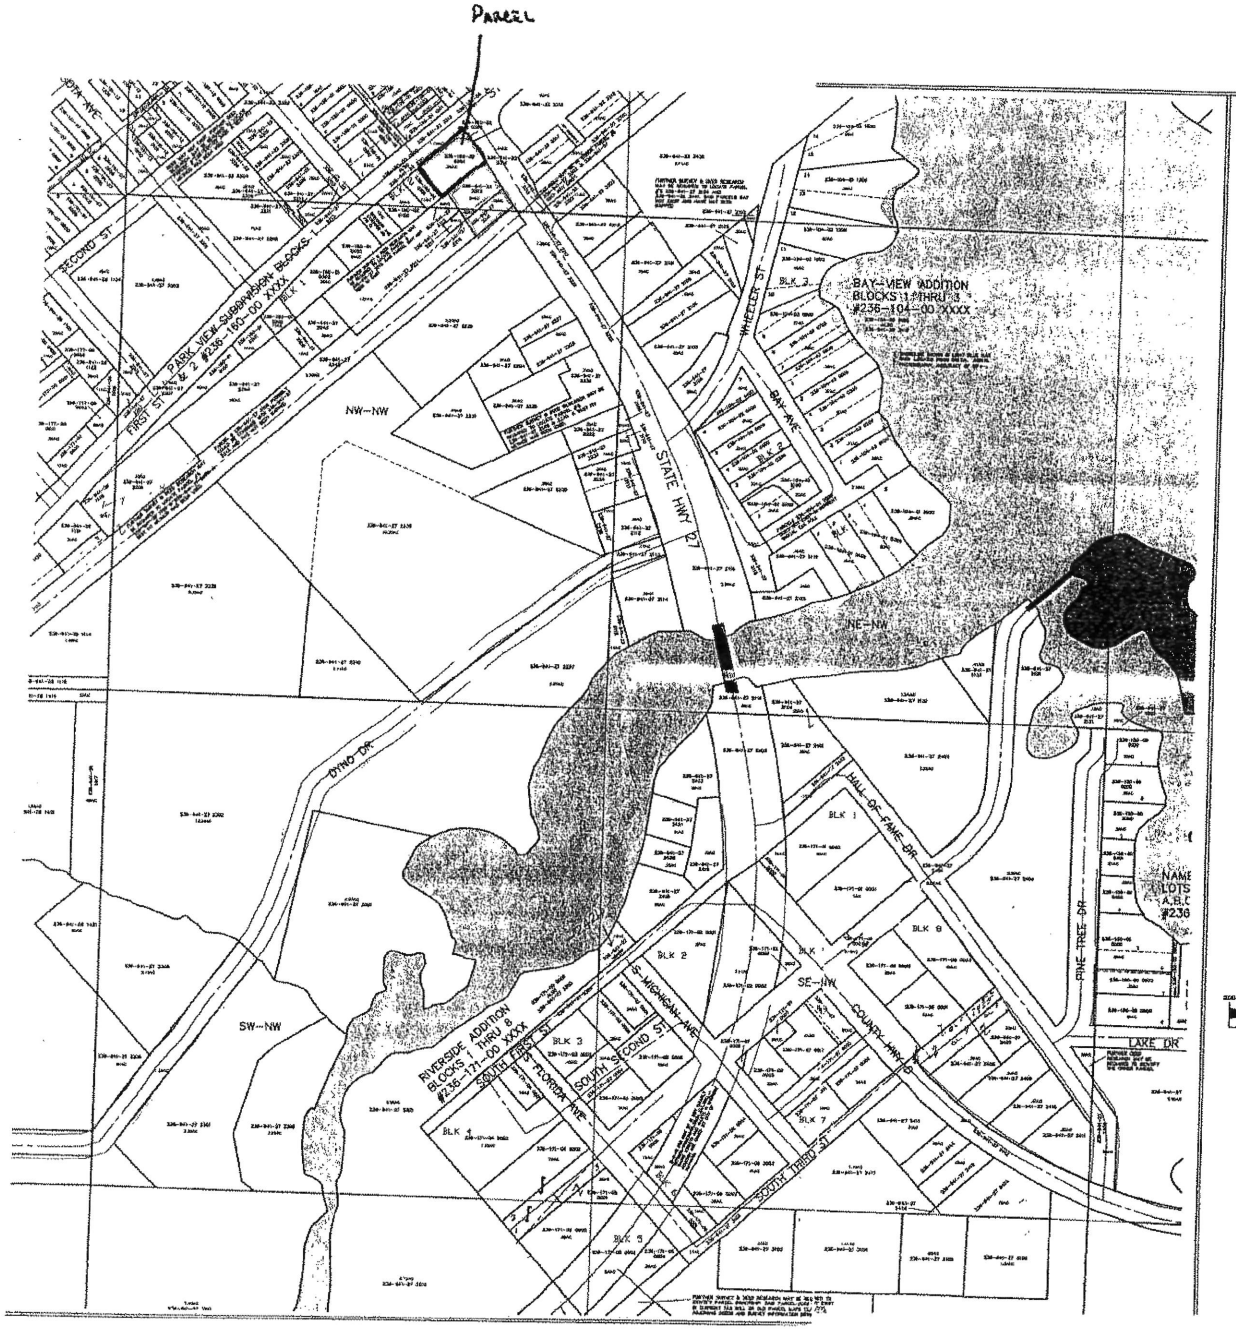

NW QUARTER OF
SECTION 27, T41N, R09W
CITY OF HAYWARD

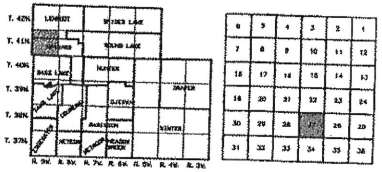

LEGEND

- Approximate Parcel Line
- Approximate Recorded Parcel Line (Not shown on this map)
- Approximate Surveyed Lot Line
- Center Line of road (Approximated data)
- City of Hayward boundary (Approximate data)
- Right of way (Approximated data)
- Water Feature (Approximated data)
- Island or Marsh Feature (Approximated data)
- Water less than 15'+- in width (Approximated data)
- Meander line from recorded document
- Possible gap in adjacent recorded documents
- Possible overlap in adjacent recorded documents
- 236-041-37(0000) Parcel Mapped ID Number (0000)
- Parcel Map ID Locator (Not shown on this map)
- CSM 5/343 Recorded Mapped document (Not shown on this map)
- 36.37AC Calculated Mapped Acreage of parcel
- PLSS Section Line
- PLSS Quarter Section Line
- PLSS Quarter -Quarter and Government Lot Line

SAWYER COUNTY
LAND RECORDS DEPARTMENT

TAX ASSESSMENT PURPOSES ONLY
Information contained on this map is advisory. Map accuracy is limited by the quality of the public records from which it was prepared. It is not intended as a substitute for an accurate field survey.

GRAPHIC SCALE


200 0 100 200 400 800

(IN FEET)
1 inch = 200 ft.

NORTH

Subdivision Survey By:	Sawyer Co. Survey Office
Survey Adjusted By:	NCS w/Star*Net
Drawing Creation Date:	06/20/2001-3:24 PM
Drafter and Company:	Todd Goold - PNM Inc.
Drawing Modification Date:	03/07/2002-7:44 AM
Drawing File Name	Pmcityhayward 1.dwg
Disk:	Compact Disk - RW
Tax Roll Date:	11/26/2001
Current Controller:	Neal Hallberg RLS-1322
Sheet Number:	3 of 5


Parcel Identification Number
236-941-27 2241
236-160-02 0202
236-941-22 3313

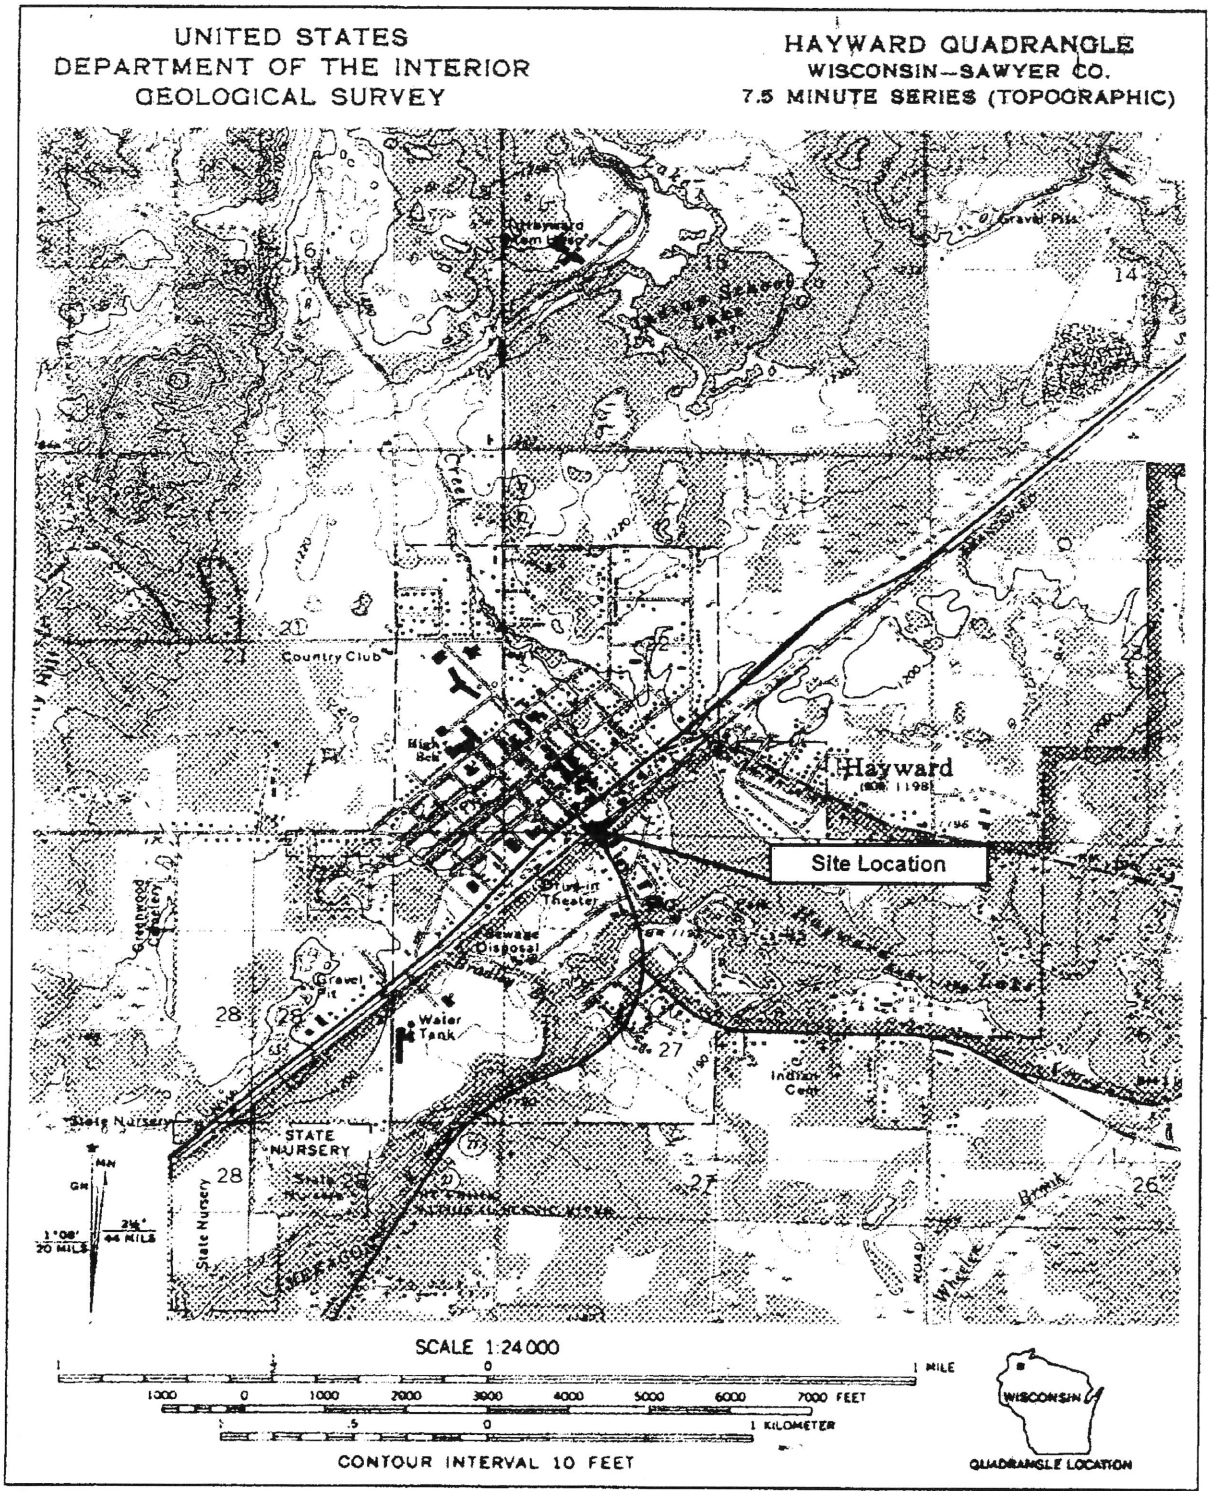

BRAUN INTERTEC

Site Location Map
Kwik Trip Store #327
U.S. Highway 63 and Highway 27
Hayward, Wisconsin

		DATE	SHEET
DRAWN BY:	KLH	10/30/2002	
APP'D BY	MLG	10/30/2002	OF
JOB NO.	CNEX-01-327K		
DWG. NO.		FIGURE NO.	
SCALE		1	

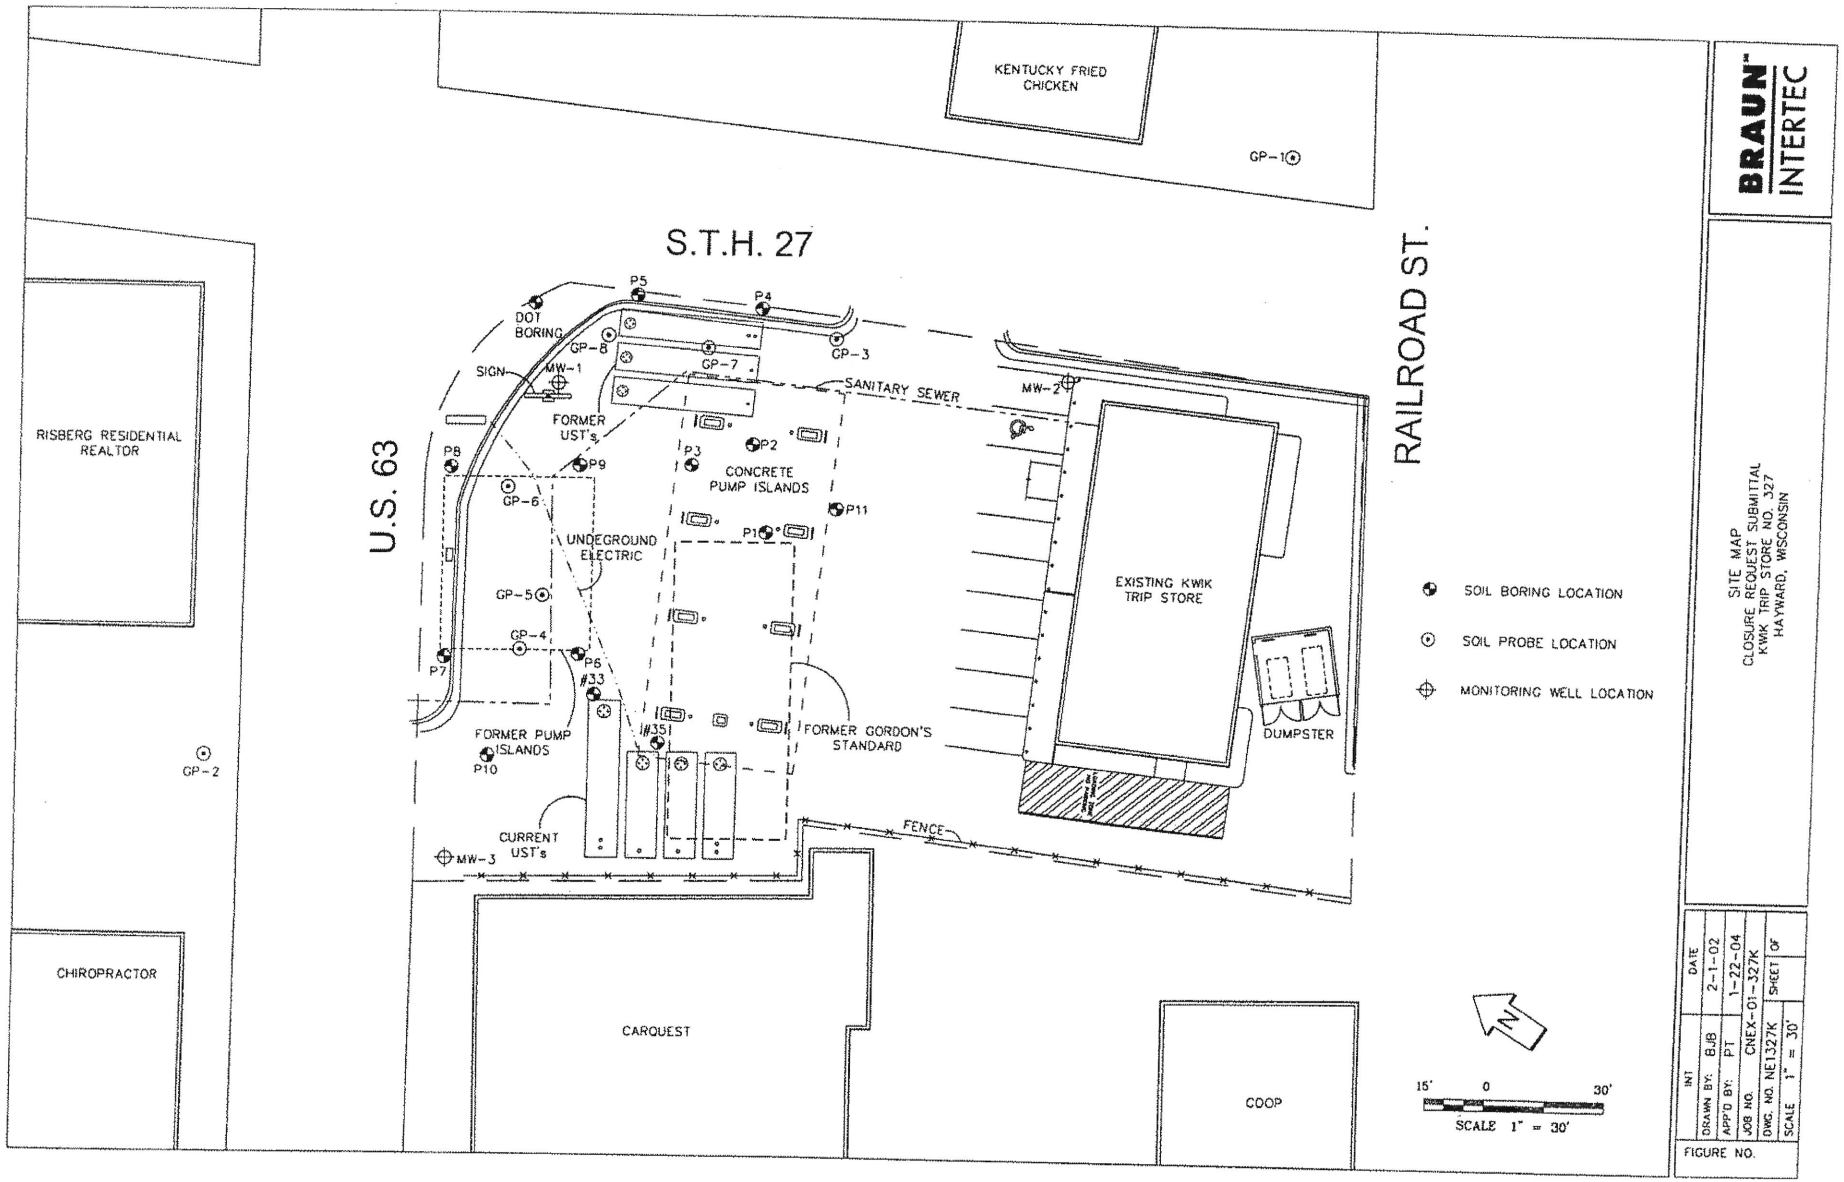

BRAUN INTERTEC

SITE MAP
CLOSURE REQUEST SUBMITTAL
KWIK TRIP STORE NO. 327
HAYWARD, WISCONSIN

INT	DATE
DRAWN BY: BJB	2-1-02
APP'D BY: PT	1-22-04
JOB NO.	CNEX-01-327K
DWG. NO. NE1327K	SHEET OF
SCALE 1" = 30'	

FIGURE NO.

Kwik Trip #327
15831 Highway 63
Hayward, Wisconsin
CNEX-01-327K

Groundwater Sample Laboratory Analytical Results

PARAMETER (µg/L):	MW-1 3/26/2001	MW-1 4/9/2001	MW-1 11/21/2002	MW-1 4/16/2003	MW-1 7/21/2003	MW-2 11/21/2002	MW-2 4/16/2003	MW-2 7/21/2003	MW-3 11/21/2002	MW-3 4/16/2003	MW-3 7/21/2003	ES	PAL
VOCs													
Benzene	NA	<1.0	<0.10	<0.25	<0.25	<0.10	<0.25	<0.25	<0.10	<0.25	<0.25	5	0.5
Chloromethane	NA	NA	1.4	NA	NA	<0.25	NA	NA	<0.25	NA	NA	3	0.3
1,2-Dichloroethane	NA	NA	<0.25	NA	NA	<0.25	NA	NA	<0.25	NA	NA	5	0.5
Ethylbenzene	NA	<1.0	<0.25	<0.22	<0.22	<0.25	<0.22	<0.22	<0.25	<0.22	<0.22	700	140
p-Isopropyltoluene	NA	NA	<0.25	NA	NA	<0.25	NA	NA	37	NA	NA	NS	NS
Methylene Chloride	NA	NA	**0.65**	NA	NA	**1.8**	NA	NA	0.33	NA	NA	5	0.5
Methyl Tertiary Butyl Ether	NA	NA	<0.25	<0.23	<0.23	<0.25	<0.23	<0.23	<0.25	<0.23	<0.23	60	12
Naphthalene	NA	NA	<0.25	NA	NA	<0.25	NA	NA	<0.25	NA	NA	40	8
n-Propylbenzene	NA	NA	<0.25	NA	NA	<0.25	NA	NA	<0.25	NA	NA	NS	NS
Toluene	NA	<1.0	<0.10	<0.11	<0.11	<0.10	<0.11	<0.11	<0.10	<0.11	<0.11	1000	200
Trimethylbenzenes, Combined	NA	NA	<0.10	<0.25	<0.25	<0.10	<0.25	<0.25	<0.10	<0.25	<0.25	480	96
Xylenes, Total	NA	<1.0	<0.25	<0.39	<0.39	<0.25	<0.39	<0.39	<0.25	<0.39	<0.39	10000	1000
Gasoline Range Organics	NA	NA	<50	<50	<50	<50	<50	<50	<50	<50	<50	NS	NS
Alkalinity (mg/L)	120	40	34	70	60	120	160	110	83	73	76		
Nitrate+Nitrite (mg/L)	<200	<10	<0.024	<0.024	<0.024	0.40	6.4	1.0	<0.024	<0.024	<0.024		
Sulfate (mg/L)	NA	NA	3.1	2.2	3.1	18	21	10	7.1	11	4.7		
Iron Dissolved (mg/L)	0.11	31	13	8.7	4.3	1.2	0.36	0.46	0.33	<0.024	1.4		
Manganese (mg/L)	NA	NA	0.25	0.27	0.25	0.24	0.066	0.036	1.3	1.7	1.6		
Chloride (mg/L)	160	220											
T. Solids (mg/L)	330	580											
Nitrogen Ammonia (mg/L)	<0.50	0.33											
T. Phosphorus (mg/L)	8.52	0.048											
T. Hardness (CaCO3) (mgEq/L)	170	190											
T. Lead (mg/L)	<0.004	<0.00030											
D. Lead (mg/L)	<0.004	<0.00030											

ES - WDNR Public Health Groundwater Quality Standards, Enforcement Standard (µg/L)
PAL - WDNR Public Health Groundwater Quality Standards, Preventative Action Limit (µg/L)
Bold indicates a groundwater quality standard exceedence.
All other VOCs analyzed were below their limit of detection.
NS - No Wisconsin Groundwater Standards have been established

Kwik Trip #327
15831 Highway 63
Hayward, Wisconsin
CNEX-01-327K

Groundwater Sample Laboratory Analytical Results (2/22/2002)

PARAMETER (µg/L):	GP-1	GP-2	GP-3	GP-4	GP-5	GP-6	GP-7	GP-8	ES	PAL
PVOCs										
Benzene	**0.76**	**0.52**	**0.74**	**0.72**	**2.2**	**28**	**1.1**	**0.86**	5	0.5
Ethylbenzene	2.3	0.82	1.2	0.78	1.4	42	1.5	1.6	700	140
Methyl Tertiary Butyl Ether	<0.40	<40	1.6	<0.40	<.40	<2.0	<0.40	<0.40	60	12
Toluene	2.7	1	4.4	3.1	2.2	3.5	1.2	1.9	1000	200
Trimethylbenzenes, Total	1.3	0.51	0.78	0.61	2.39	**105**	3	1.87	480	96
Xylenes, Total	9.8	2.85	2.8	2.83	6.6	145.4	5.33	6.6	10000	1000
Gasoline Range Organics	31.0	<16	130	<16	57	660	22	17	NS	NS

Groundwater Sample Laboratory Analytical Results (8/25/2000)

PARAMETER (µg/L):	P-1	P-2	P-3	P-5	P-6	ES	PAL
PVOCs							
Benzene	**0.76**	ND	>0.74<	>2.0<	ND	5	0.5
Ethylbenzene	>0.78<	37	1.4	5.5	99	700	140
Methyl Tertiary Butyl Ether	>0.41<	**13**	**93**	ND	ND	60	12
Toluene	>0.78<	ND	>0.85<	>2.3<	ND	1000	200
Trimethylbenzenes, Total	>1.1<	**870**	**157**	**860**	**1710**	480	96
Xylenes, Total	>1.68<	80	>2.74<	58.9	**2630**	10000	1000
Gasoline Range Organics	160	3000	960	2400	7800	NS	NS

PARAMETER (µg/L):	P-7	P-8	P-9	P-11	ES	PAL
PVOCs						
Benzene	**2.4**	**400**	ND	**3.4**	5	0.5
Ethylbenzene	5.1	**1100**	ND	**180**	700	140
Methyl Tertiary Butyl Ether	0.75	ND	ND	5.6	60	12
Toluene	1.5	**230**	ND	3.4	1000	200
Trimethylbenzenes, Total	41	**1780**	>0.85<	**900**	480	96
Xylenes, Total	99.6	**4360**	ND	532	10000	1000
Gasoline Range Organics	750	14000	ND	3400	NS	NS

Kwik Trip #327
15831 Highway 63
Hayward, Wisconsin
CNEX-01-327K

Soil Boring Sample Laboratory Analytical Results (8-25-2000)

PARAMETER (µg/kg)	P-1 (3.5 ft) 8/25/2000	P-1 (6.5 ft.) 8/25/2000	P-2 (3.5 ft) 8/25/2000	P-2 (6.5 ft) 8/25/2000	P-3 (3.5 ft) 8/25/2000	P-3 (6.5 ft) 8/25/2000	P-4 (3.5 ft) 8/25/2000	P-5 (3.5 ft) 8/25/2000	P-5 (6.5 ft.) 8/25/2000	P-6 (3.5 ft) 8/25/2000	P-6 (6.5 ft) 8/25/2000	RCL	NR746 06
Benzene	ND	ND	ND	ND	ND	ND	**67**	ND	ND	ND	ND	5.5	8500
Ethylbenzene	ND	ND	ND	ND	ND	ND	41	ND	ND	ND	ND	2900	4600
MTBE	ND	ND	ND	ND	ND	ND	ND	ND	ND	ND	ND	---	---
Toluene	ND	ND	33	34	ND	ND	260	30	40	ND	ND	1500	3800
1,2,4-Timethylbenzene	ND	ND	90	92	ND	ND	280	92	84	ND	ND	---	83000
1,3,5-Trimethylbenzene	ND	ND	41	46	ND	ND	100	34	32	ND	ND	---	11000
Xylene, Total	ND	ND	122	141	ND	ND	660	124	148	ND	ND	4100	4200
Gasoline Range Organics (mg/kg)	ND	ND	ND	ND	ND	ND	2.9	2.7	ND	ND	ND	100	---

PARAMETER (µg/kg)	P-7 (3.5 ft) 8/25/2000	P-7 (6.5 ft) 8/25/2000	P-8 (3.5 ft) 8/25/2000	P-8 (6.5 ft) 8/25/2000	P-9 (3.5 ft) 8/25/2000	P-9 (6.5 ft.) 8/25/2000	P-10 (3.5 ft) 8/25/2000	P-11 (3.5 ft) 8/25/2000	P-11 (6.5 ft) 8/25/2000	RCL	NR746 06
Benzene	ND	ND	ND	ND	ND	ND	ND	ND	ND	5.5	8500
Ethylbenzene	ND	ND	ND	290	ND	ND	ND	ND	ND	2900	4600
MTBE	ND	ND	ND	ND	ND	ND	ND	ND	ND	---	---
Toluene	ND	ND	ND	ND	ND	ND	ND	ND	ND	1500	3800
1,2,4-Timethylbenzene	ND	240	ND	1300	ND	ND	ND	ND	ND	---	83000
1,3,5-Trimethylbenzene	ND	150	ND	500	ND	ND	ND	ND	ND	---	11000
Xylene, Total	ND	290	ND	2142	ND	ND	ND	ND	ND	4100	4200
Gasoline Range Organics (mg/kg)	ND	ND	ND	22	ND	ND	ND	ND	ND	100	---


Soil Boring Sample Laboratory Analytical Results (2-22-2002)

PARAMETER (µg/kg)	GP-1 (7.0 ft) 2/22/2002	GP-2 (6.5 ft) 2/22/2002	GP-3 (6.5 ft) 2/22/2002	GP-4 (6.0 ft) 2/22/2002	GP-5 (6.0 ft) 2/22/2002	GP-6 (6.0 ft) 2/22/2002	GP-7 (6.0 ft) 2/22/2002	GP-8 (6.0 ft) 2/22/2002	RCL	NR746 06
Benzene	<25	<25	<25	<25	**91**	<25	<25	<25	5.5	8500
Ethylbenzene	<25	<25	<25	<25	47	<25	<25	<25	2900	4600
MTBE	<25	<25	<25	<25	<25	<25	<25	<25	---	---
Toluene	<25	<25	<25	38	120	47	<25	41	1500	3800
1,2,4-Timethylbenzene	<25	<25	<25	50	69	59	<25	50	---	83000
1,3,5-Trimethylbenzene	<25	<25	<25	41	53	46	<25	<25	---	11000
Xylene, Total	<25	<25	<25	68	25.1	151	<25	42	4100	4200
Gasoline Range Organics (mg/kg)	<1600	<1600	<1600	**2000**	**3400**	**3800**	<1600	<1600	100	---

Excavation and Soil Boring Sample Laboratory Analytical Results

PARAMETER (µg/kg)	#33 (14.0 ft) 5/29/2001	#35 (6.0 ft) 5/29/2001	MW-2 (6.5 ft) 11/8/2002	MW-3 (3.0 ft) 11/8/2002	RCL	NR746 06
Benzene	<50	<50	<27	<29	5.5	8500
Ethylbenzene	<50	<50	<27	<29	2900	4600
Toluene	<50	<50	<27	<29	1500	3800
1,2,4-Trimethylbenzene	370	<100	<27	<29	---	83000
1,3,5-Trimethylbenzene	166	<100	<27	<29	---	11000
Xylene, Total	60	<50	<80	<87	4100	4200
Gasoline Range Organics (mg/kg)	<10	<10	<5.4	<5.8	100	---

RCL - WDNR NR720 Residual Contaminant Level (µg/kg)
NR746 Table 1 - Indicators of Residual Petroleum Products in Soil Pores (µg/kg)
NA - Not Analyzed

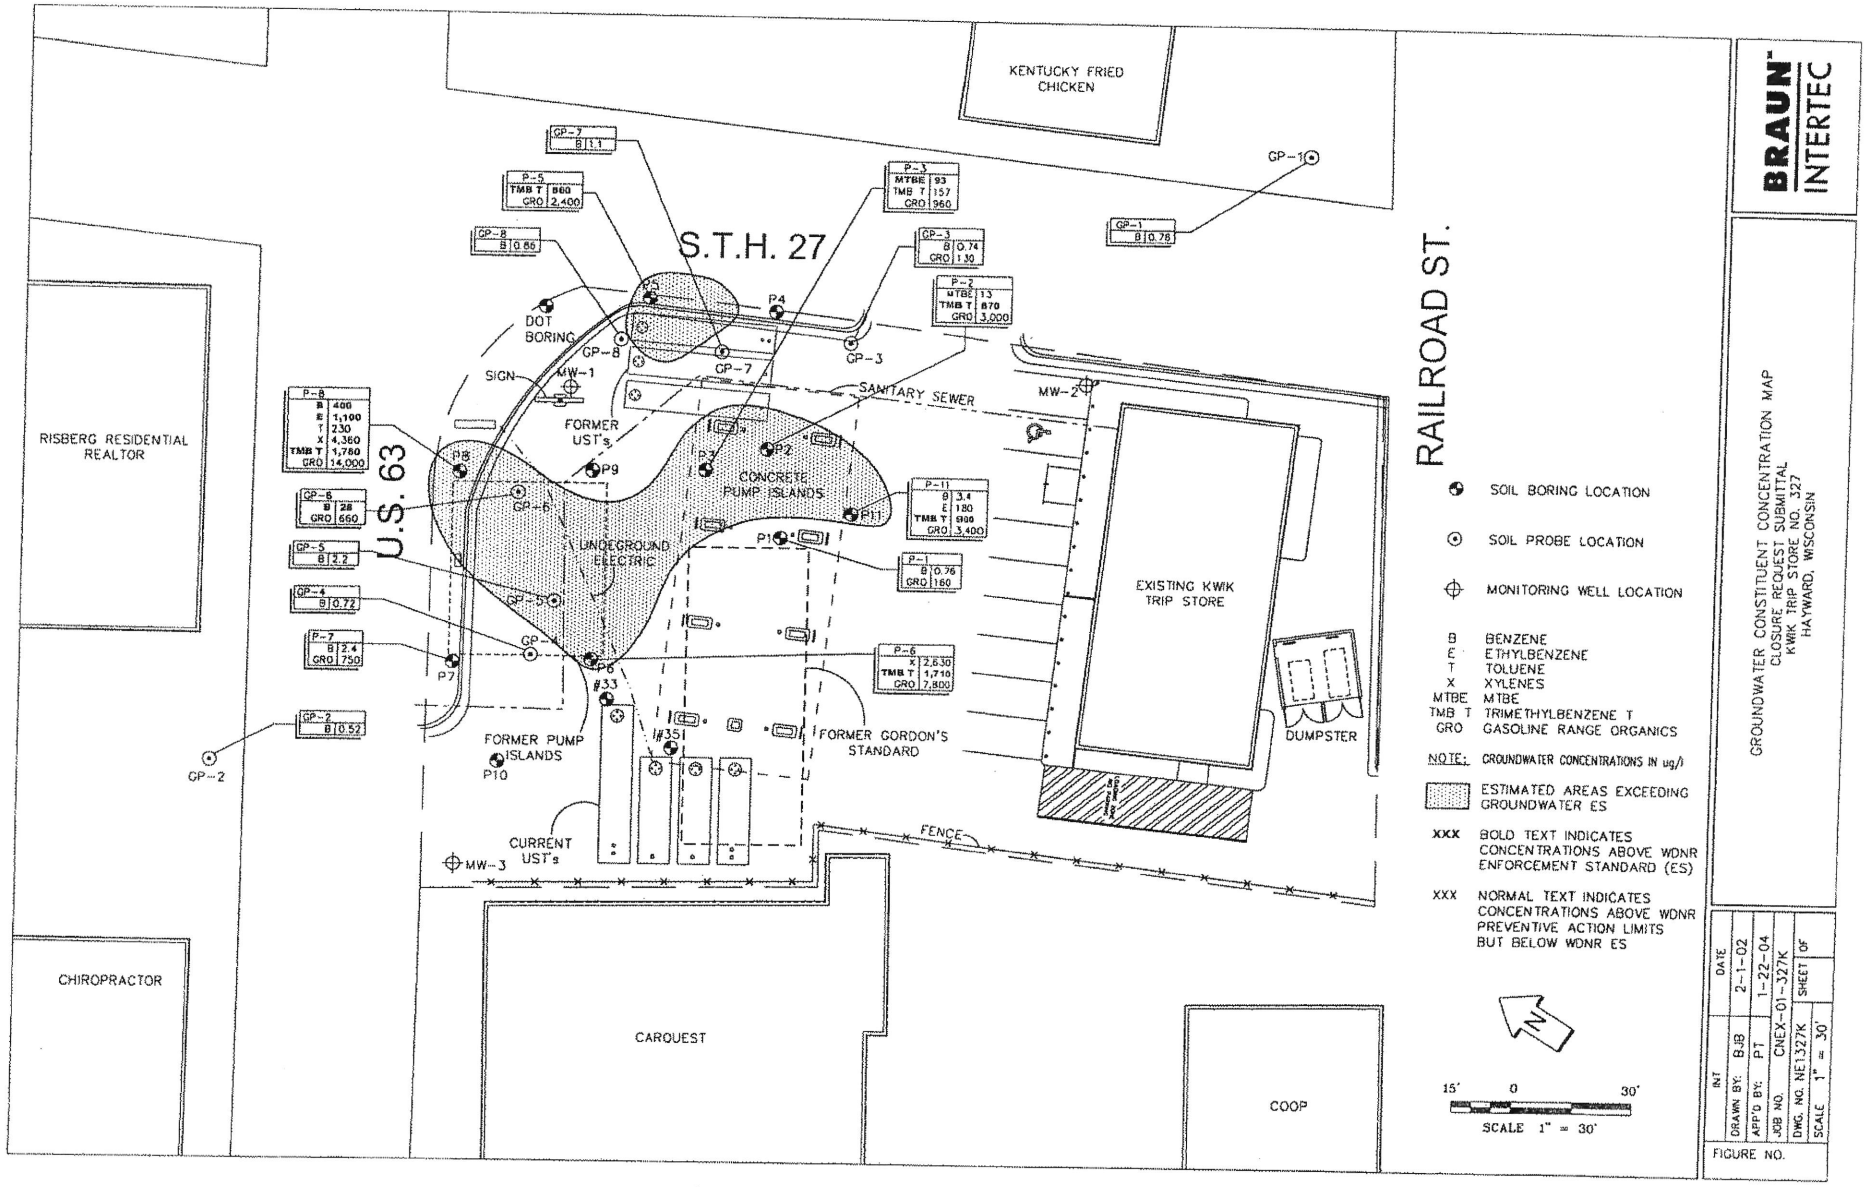

BRAUN INTERTEC

GROUNDWATER CONSTITUENT CONCENTRATION MAP
CLOSURE REQUEST SUBMITTAL
KWIK TRIP STORE NO. 327
HAYWARD, WISCONSIN


	INIT	DATE
DRAWN BY:	BJB	2-1-02
APP'D BY:	PT	1-22-04
JOB NO.	CNEX-01-327K	SHEET OF
DWG. NO.	NE1327K	
SCALE	1" = 30'	

FIGURE NO.

Kwik Trip #327
15831 Highway 63
Hayward, Wisconsin
CNEX-01-327K

Water Elevations

Well	Well Elevation	11/21/2002	4/16/2003	7/21/2003
MW-1	96.12	91.06	90.94	91.1
MW-2	98.39	90.76	90.7	90.83
MW-3	94.46	90.93	90.54	90.78

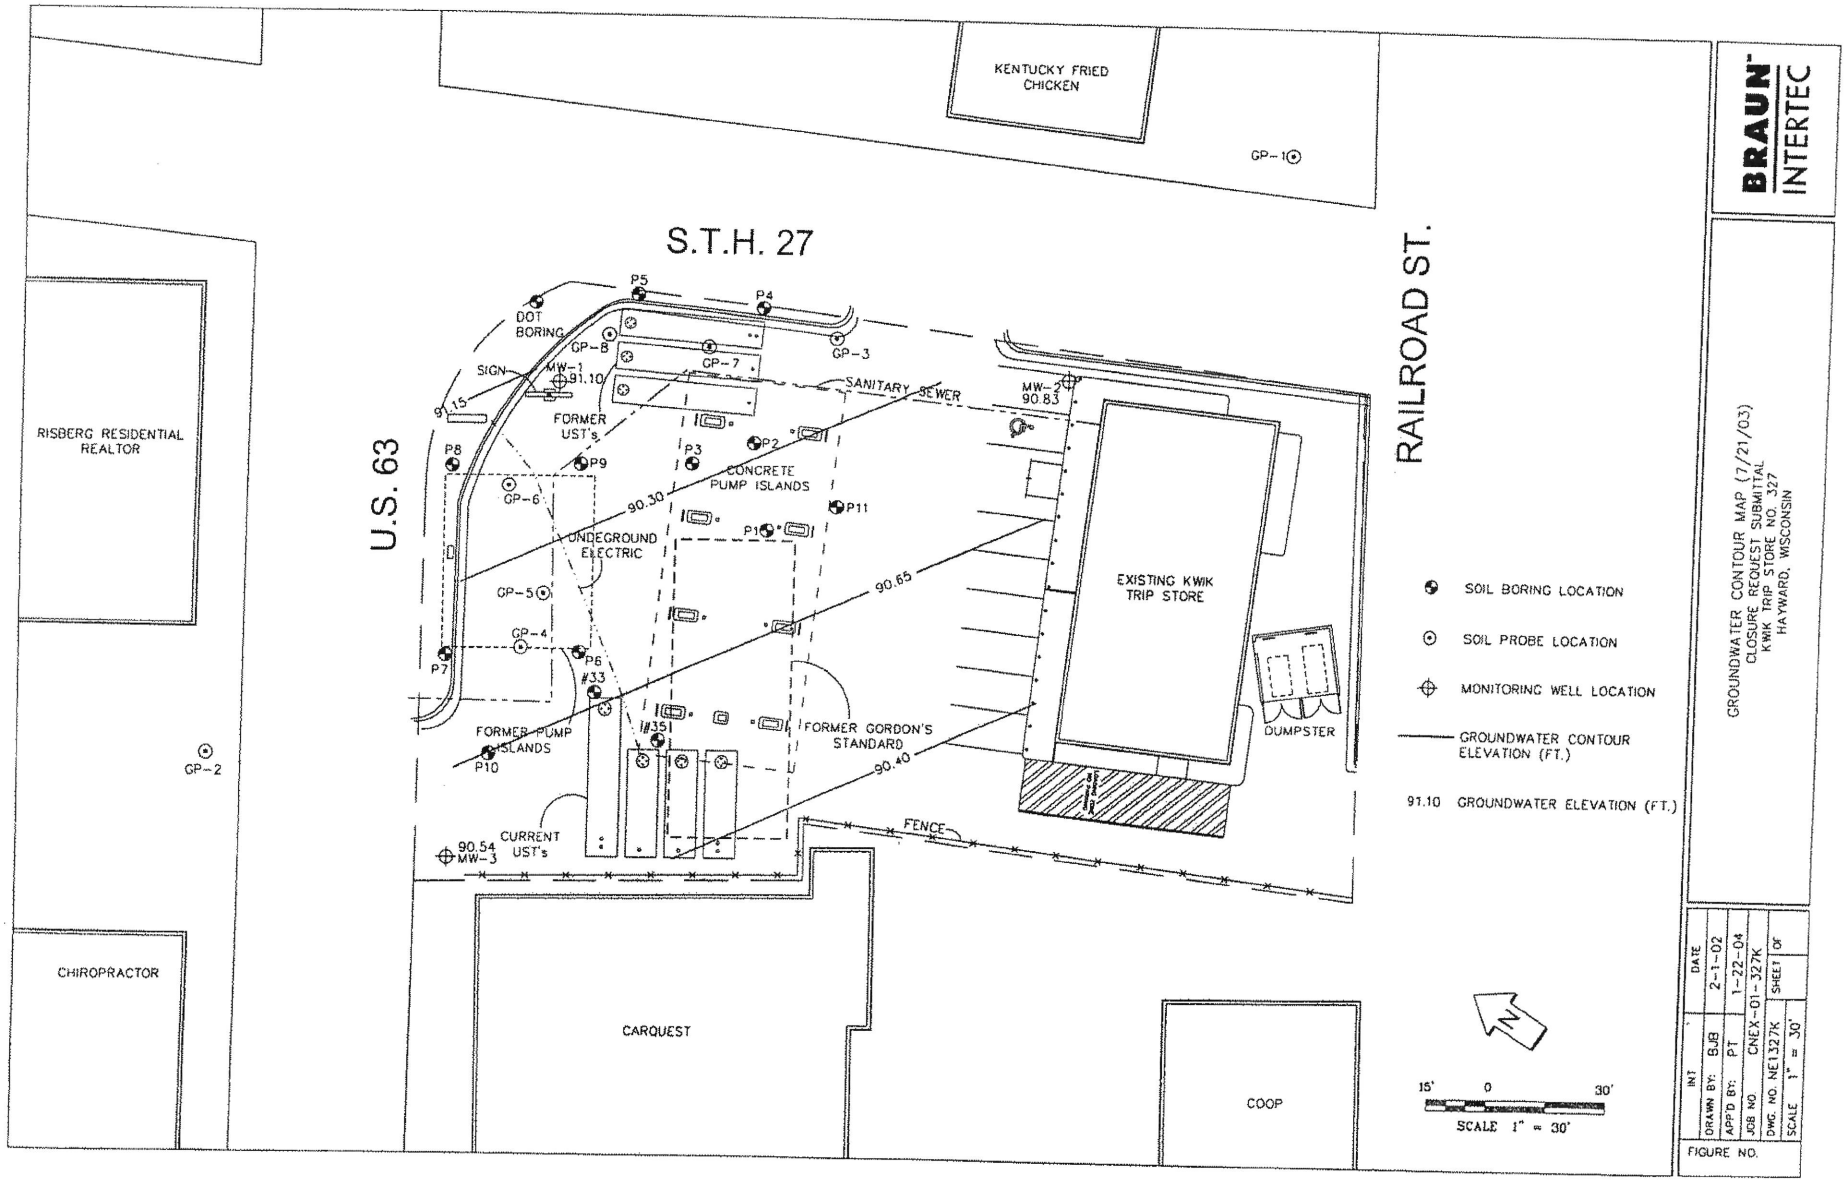


BRAUN INTERTEC

GROUNDWATER CONTOUR MAP (7/21/03)
CLOSURE REQUEST SUBMITTAL
KWIK TRIP STORE NO. 327
HAYWARD, WISCONSIN

INIT	
DATE	2-1-02
DRAWN BY:	BJB
APP'D BY:	PT
DATE	1-22-04
JOB NO.	CNEX-01-327K
DWG. NO.	NE1327K
SHEET	1 OF
SCALE	1" = 30'

FIGURE NO.

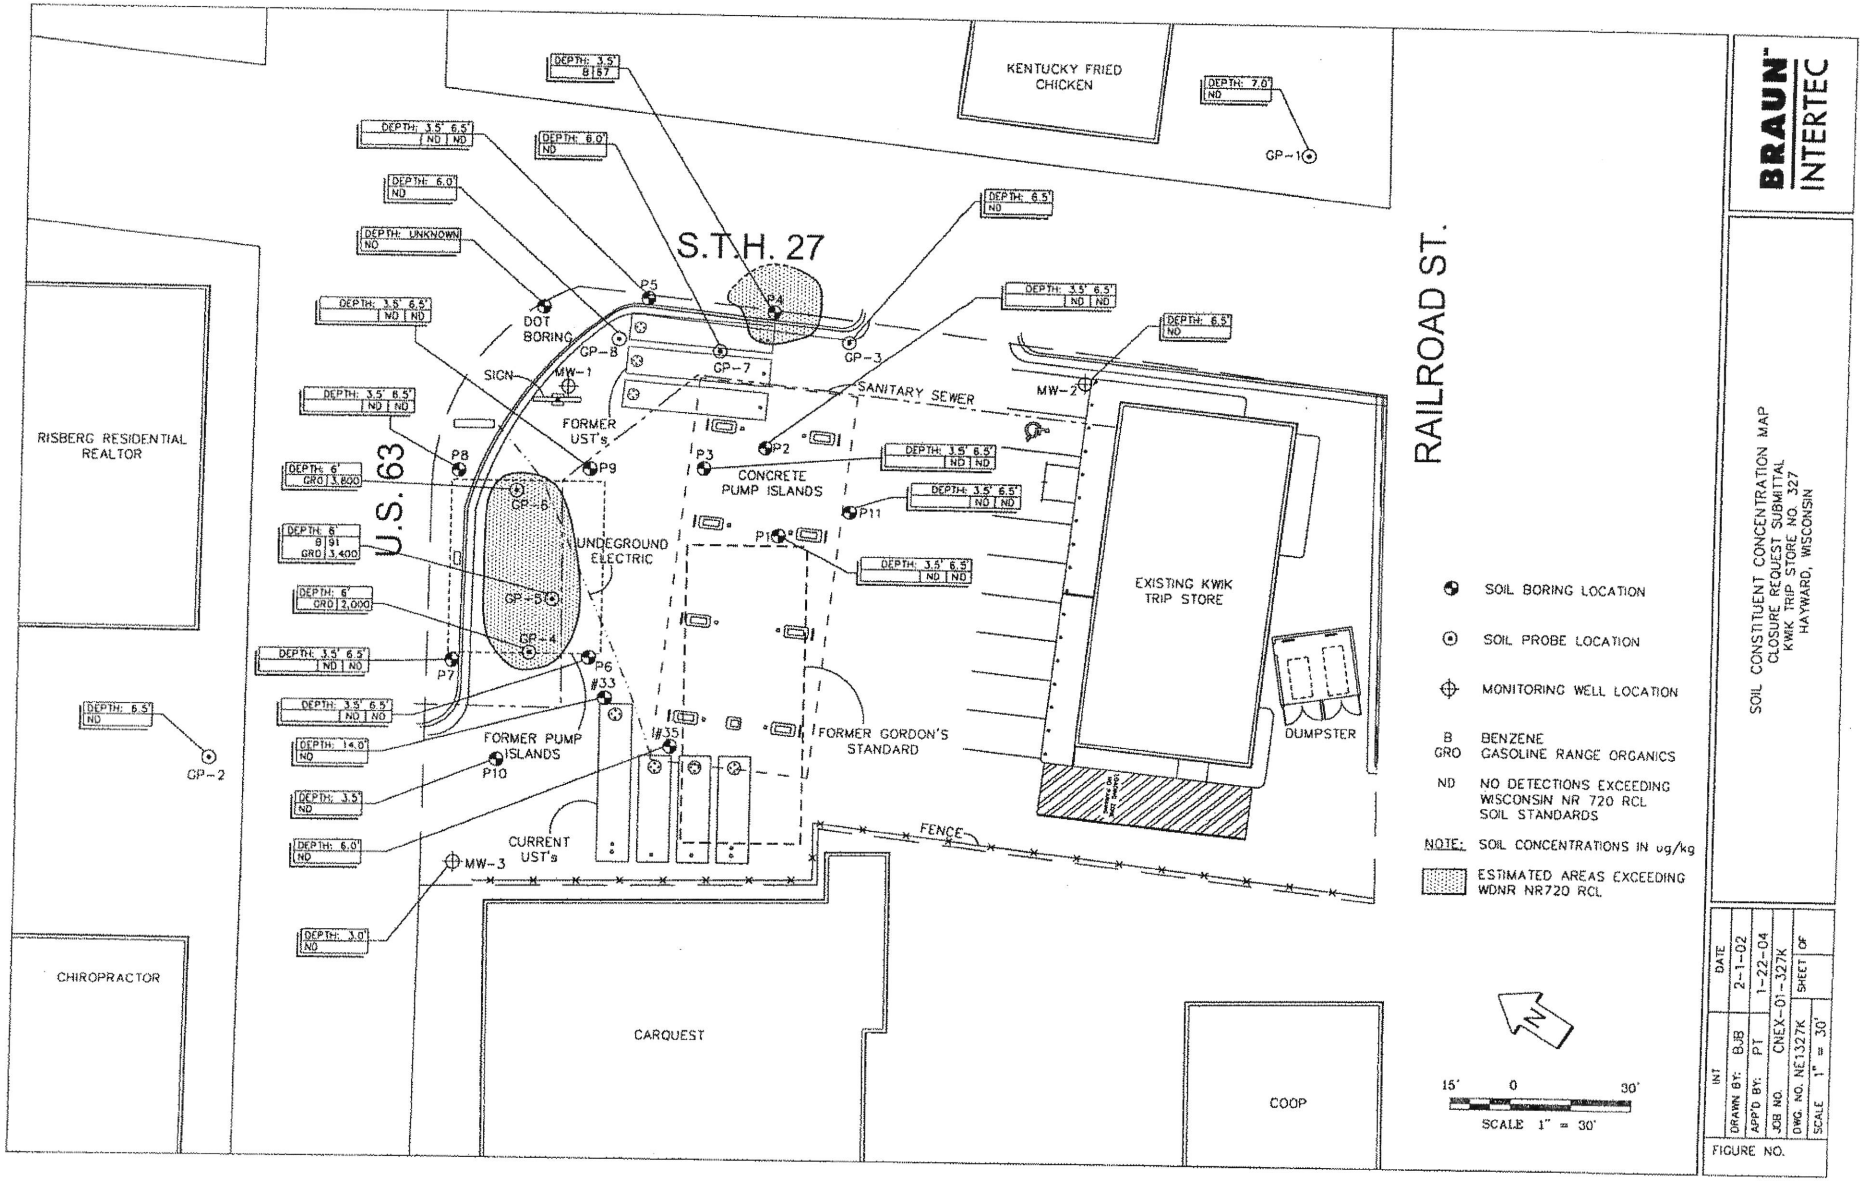


BRAUN INTERTEC

SOIL CONSTITUENT CONCENTRATION MAP
CLOSURE REQUEST SUBMITTAL
KWIK TRIP STORE NO. 327
HAYWARD, WISCONSIN

DRAWN BY:	BJB
APP'D BY:	PT
JOB NO.	CNEX-01-327K
DWG. NO.	NE1327K
SCALE	1" = 30'
DATE	2-1-02
	1-22-04
SHEET	OF

FIGURE NO.

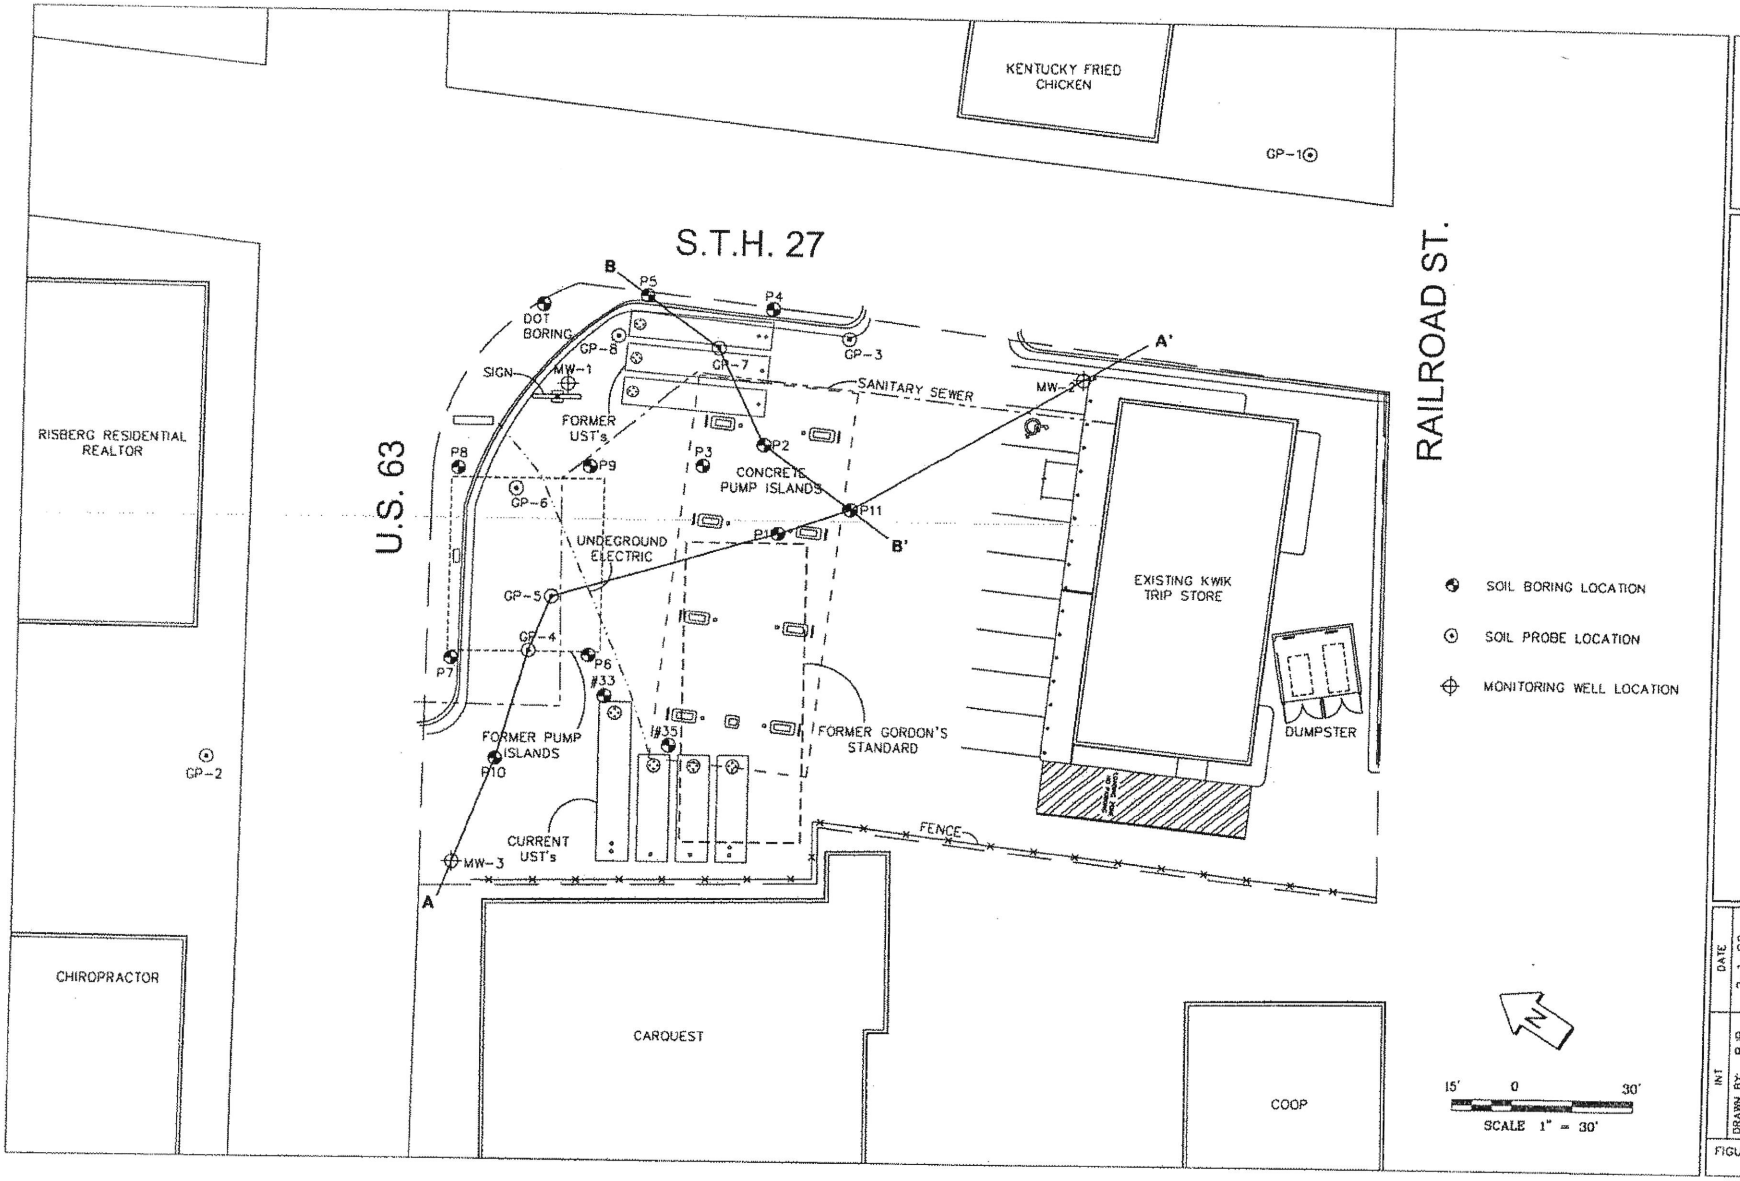


BRAUN INTERTEC

GEOLOGIC CROSS SECTION OVERVIEW
CLOSURE REQUEST SUBMITTAL
KWIK TRIP STORE NO. 327
HAYWARD, WISCONSIN

INT	DATE
DRAWN BY: BJB	2-1-02
APP'D BY: PT	1-22-04
JOB NO. CNEX-01-327K	SHEET OF
DWG. NO. NE1327K	SCALE 1" = 30'

FIGURE NO.

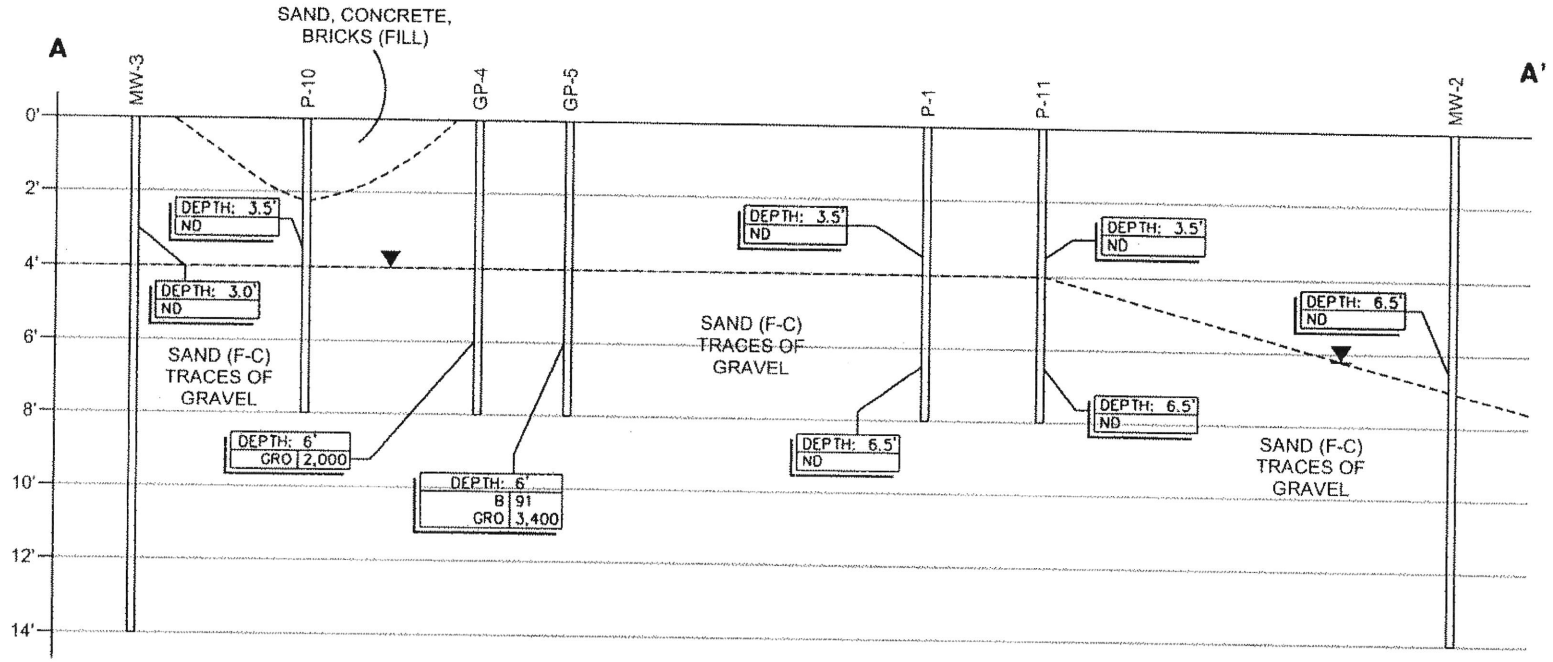

B	BENZENE
TMB	TRIMETHYLBENZENE
GRO	GASOLINE RANGE ORGANICS
ND	NO DETECTIONS EXCEEDING WISCONSIN ES SOIL STANDARDS

NOTE: SOIL CONCENTRATIONS IN mg/kg

15' 0 30'

HORIZONTAL SCALE: 1" = 30'

2.5' 0 5'

VERTICAL SCALE: 1" = 5'


VERTICAL EXAGERATION = 6x

FIGURE NO.

INT	DATE
DRAWN BY: BJB	10-21-03
APP'D BY: PT	10-21-03
JOB NO. CNEX-01-327K	
DWG. NO. NE1327K1	SHEET OF
SCALE AS SHOWN	

GEOLOGIC CROSS SECTION A-A'
CLOSURE REQUEST SUBMITTAL
KWIK TRIP STORE NO. 327
HAYWARD, WISCONSIN

BRAUN INTERTEC

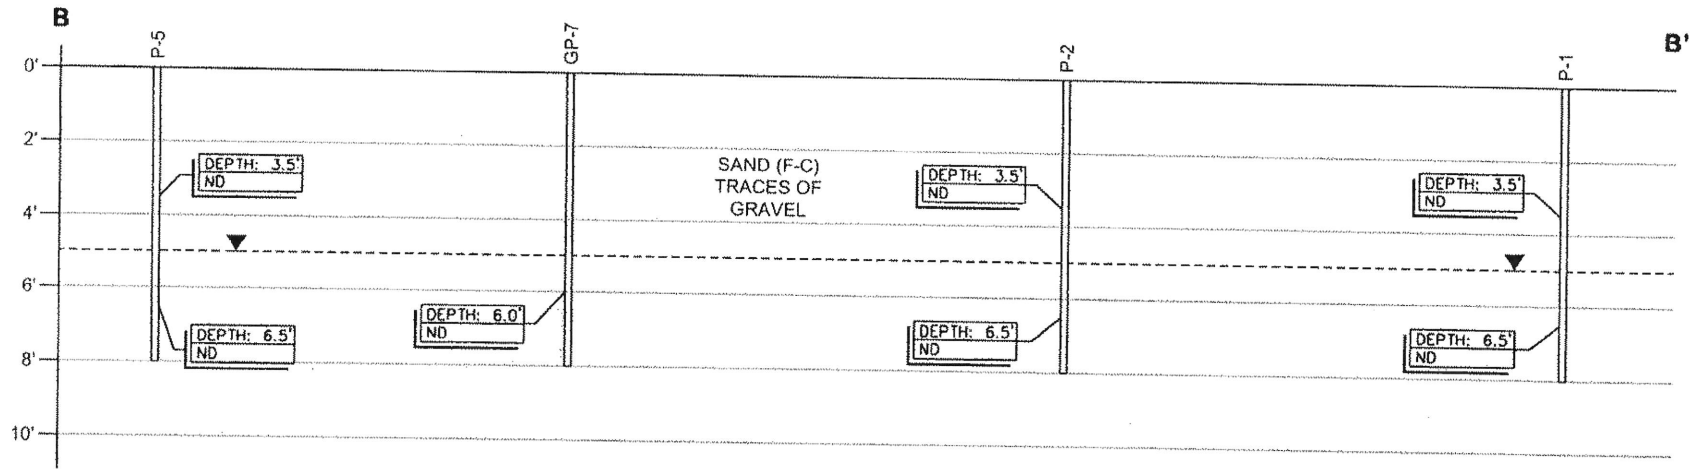

B	BENZENE
TMB	TRIMETHYLBENZENE
GRO	GASOLINE RANGE ORGANICS
ND	NO DETECTIONS EXCEEDING WISCONSIN ES SOIL STANDARDS

NOTE: SOIL CONCENTRATIONS IN mg/kg

5' 0 10'

HORIZONTAL SCALE: 1" = 10'

2.5' 0 5'

VERTICAL SCALE: 1" = 5'

VERTICAL EXAGERATION = 2x

FIGURE NO.

INT	DATE
DRAWN BY: BJB	10-21-03
APP'D BY: PT	10-21-03
JOB NO. CNEX-01-327K	
DWG. NO. NE1327K1	SHEET OF
SCALE AS SHOWN	

GEOLOGIC CROSS SECTION B-B'
CLOSURE REQUEST SUBMITTAL
KWIK TRIP STORE NO. 327
HAYWARD, WISCONSIN

BRAUN INTERTEC

Re: Geographic Information System Registry for Kwik Trip Store #327, 15831 U.S. Highway 63, Hayward, Wisconsin, WDNR BRRTS # 03-58-000172, Commerce # 54843-0393-01.

Regulatory file closure has been requested for the above referenced site. Petroleum impacted soils exceeding Wisconsin Department of Natural Resources (WDNR) ch. NR 720 Residual Contaminant Levels (RCLs) may still be present beneath the site. Therefore, pursuant to Wisconsin Department of Commerce closure, the required Geographic Information System (GIS) registry information must include legal descriptions and/or plat maps. Legal descriptions and/or plat maps must be included for all properties (within or partially within the site's boundaries), which have soil contamination that exceeds the RCLs at the time closure is requested. Additionally, the GIS registry information must include a signed statement indicating that the responsible party believes the included legal description(s) and/or plat map(s) are complete and accurate. Therefore, the following statement has been included:

I, Troy Batzel, representing Kwik Trip Incorporated, certify that the legal description and/or plat map are complete and accurate for the Kwik Trip Store #327, 15831 U.S. Highway 63, Hayward, Wisconsin property to the best of my knowledge.

Signature: Troy Batzel Date: 3/4/04

BRAUN
INTERTEC

Braun Intertec Corporation
2831 Larson Street
La Crosse, WI 54603

Phone: 608.781.7277
Fax: 608.781.7279
Web: brauninterteC.com

January 30, 2004

Project No. CNEX-01-327K

City of Hayward
City Clerk Office
15787 West 1st Street
Hayward, Wisconsin 54843

Re: Notification of Residual Petroleum Impacted Soil and Groundwater in the Right-of-way of U.S. Highway 63 and State Highway 27 (Kwik Trip Store #327, 15831 U.S. Highway 63, Hayward, Wisconsin, WDNR BRRTS # 03-58-000172, COMMERCE # 54843-0393-01).

As required by Wisconsin Administrative Code NR 726 this letter is to notify the City of Hayward of soil NR-720 generic residual contaminant level (RCL) exceedences in the right-of-way of State Highway 27 located northeast of Kwik Trip Store #327, 15831 U.S. Highway 63, Hayward, Wisconsin. Also, to notify the City of Hayward of groundwater NR-140 enforcement standard (ES) in the right-of-way of State Highway 27 (northeast) and U.S. Highway 63 (northwest) of Kwik Trip Store #327, 15831 U.S. Highway 63, Hayward, Wisconsin. Remedial activities adjacent to the city right-of-way (completed for the Kwik Trip Store #327 site) indicated petroleum constituent concentrations exceeded RCLs and ESs in some soil and groundwater samples collected. Figure 1 indicates the locations and concentrations of petroleum constituents in the soil samples collected adjacent to the city right-of-way. Figure 2 indicates the location and concentrations of groundwater samples collected adjacent to the city right-of-way, which contained petroleum constituent concentrations greater than the ESs.

Please contact the Wisconsin Department of Natural Resources at (715) 684-2914 (ext. 117) or Braun Intertec Corporation at (608) 781-7277 if you have questions regarding this notice.

Sincerely,

BRAUN INTERTEC CORPORATION

Mark Gretebeck
Senior Environmental Scientist / Project Manager

cc: Mr. Troy Batzel, Kwik Trip, Inc.

Printed on recycled paper with soy ink

BRAUN
INTERTEC

Braun Intertec Corporation
2831 Larson Street
La Crosse, WI 54603

Phone: 608.781.7277
Fax: 608.781.7279
Web: brauninterteC.com

January 30, 2004

Project No. CNEX-01-327K

City of Hayward
Public Works
P.O. Box 969
Hayward, Wisconsin 54843

Re: Notification of Residual Petroleum Impacted Soil and Groundwater in the Right-of-way of U.S. Highway 63 and State Highway 27 (Kwik Trip Store #327, 15831 U.S. Highway 63, Hayward, Wisconsin, WDNR BRRTS # 03-58-000172, COMMERCE # 54843-0393-01).

As required by Wisconsin Administrative Code NR 726 this letter is to notify the City of Hayward of soil NR-720 generic residual contaminant level (RCL) exceedences in the right-of-way of State Highway 27 located northeast of Kwik Trip Store #327, 15831 U.S. Highway 63, Hayward, Wisconsin. Also, to notify the City of Hayward of groundwater NR-140 enforcement standard (ES) in the right-of-way of State Highway 27 (northeast) and U.S. Highway 63 (northwest) of Kwik Trip Store #327, 15831 U.S. Highway 63, Hayward, Wisconsin. Remedial activities adjacent to the city right-of-way (completed for the Kwik Trip Store #327 site) indicated petroleum constituent concentrations exceeded RCLs and ESs in some soil and groundwater samples collected. Figure 1 indicates the locations and concentrations of petroleum constituents in the soil samples collected adjacent to the city right-of-way. Figure 2 indicates the location and concentrations of groundwater samples collected adjacent to the city right-of-way, which contained petroleum constituent concentrations greater than the ESs.

Please contact the Wisconsin Department of Natural Resources at (715) 684-2914 (ext. 117) or Braun Intertec Corporation at (608) 781-7277 if you have questions regarding this notice.

Sincerely,

BRAUN INTERTEC CORPORATION

Mark Gretebeck
Senior Environmental Scientist / Project Manager

cc: Mr. Troy Batzel, Kwik Trip, Inc.

BRAUN
INTERTEC

Braun Intertec Corporation
2831 Larson Street
La Crosse, WI 54603

Phone: 608.781.7277
Fax: 608.781.7279
Web: brauninterteccom

January 30, 2004

Project No. CNEX-01-327K

Sawyer County
Highway Department
14688 West County Road B
Hayward, Wisconsin 54843

Re: Notification of Residual Petroleum Impacted Soil and Groundwater in the Right-of-way of U.S. Highway 63 and State Highway 27 (Kwik Trip Store #327, 15831 U.S. Highway 63, Hayward, Wisconsin, WDNR BRRTS # 03-58-000172, COMMERCE # 54843-0393-01).

As required by Wisconsin Administrative Code NR 726 this letter is to notify the Sawyer County of soil NR-720 generic residual contaminant level (RCL) exceedences in the right-of-way of State Highway 27 located northeast of Kwik Trip Store #327, 15831 U.S. Highway 63, Hayward, Wisconsin. Also, to notify the Sawyer County of groundwater NR-140 enforcement standard (ES) in the right-of-way of State Highway 27 (northeast) and U.S. Highway 63 (northwest) of Kwik Trip Store #327, 15831 U.S. Highway 63, Hayward, Wisconsin. Remedial activities adjacent to the city right-of-way (completed for the Kwik Trip Store #327 site) indicated petroleum constituent concentrations exceeded RCLs and ESs in some soil and groundwater samples collected. Figure 1 indicates the locations and concentrations of petroleum constituents in the soil samples collected adjacent to the city right-of-way. Figure 2 indicates the location and concentrations of groundwater samples collected adjacent to the city right-of-way, which contained petroleum constituent concentrations greater than the ESs.

Please contact the Wisconsin Department of Natural Resources at (715) 684-2914 (ext. 117) or Braun Intertec Corporation at (608) 781-7277 if you have questions regarding this notice.

Sincerely,

BRAUN INTERTEC CORPORATION

Mark Gretebeck
Senior Environmental Scientist / Project Manager

cc: Mr. Troy Batzel, Kwik Trip, Inc.

Printed on recycled paper with soy ink

Tepp, Paul

From: TeBeest, Sharlene [sharlene.tebeest@dot.state.wi.us]
Sent: Wednesday, April 07, 2004 6:18 PM
To: Tepp, Paul
Subject: RE: Notification of Contamination within the Right of Way-Hayward

Thank you, I've received your notice for Kwik Trip # 327.

Shar Te Beest
Hazardous Materials Specialist /District 1 Liaison
Wisconsin Department of Transportation
Bureau of Equity and Environmental Services
Phone (608) 266-1476; Fax (608) 266-7818;
Cell (608) 692-4546
e-mail: sharlene.tebeest@dot.state.wi.us
<mailto:sharlene.tebeest@dot.state.wi.us>

-----Original Message-----
From: Tepp, Paul [mailto:PTepp@braunintertec.com]
Sent: Tuesday, March 30, 2004 10:43 AM
To: sharlene.tebeest@dot.state.wi.us
Subject: Notification of Contamination within the Right of Way-Hayward

Notification of Contamination within the Right of Way

County: Sawyer
Highway: U.S. Highway 63
Site Name: Kwik Trip Store #327
Site Address: 15831 U.S. Highway 63, Hayward, Wisconsin 54843
BRRTS Number: 03-58-000172
PECFA Number: 54843-0393-01
FID Number:

Owner's Name: Kwik Trip Inc.
Owner's Address: 1626 Oak Street, La Crosse, Wisconsin

Consulting Firm: Braun Intertec Corporation
Consultant Contact: Mr. Mark Gretebeck
Consultant Address: 2831 Larson Street, La Crosse, Wisconsin 54603
Consultant Phone, Fax and E-mail: Phone (608) 781-7277, Fax (608) 781-7279,

E-mail mgretebeck@braunintertec.com

Soil contamination? Yes
Depth to contaminated soil: Approximately 4 feet
Vertical extent of contaminated soil: Approximately 4 feet to 6 feet below
ground surface
Groundwater contamination? Yes
Depth to water table: Approximately 3.5 to 6 feet below ground surface

Describe the type(s) of contamination present: Petroleum Constituents

Brief summary of cleanup activity: Currently - monitored natural attenuation.

Attached is the Estimated Extent of Soil Impacts Map, which includes the estimated extent of petroleum constituent concentrations exceeding

Wisconsin
generic Residual Contaminant Levels. Also attached is the most current Estimated Extent of Groundwater Impacts Map, which includes the estimated
extent of petroleum constituent concentrations exceeding Wisconsin groundwater Enforcement Standards.

<<SOIL ANALYTICAL MAP.pdf>> <<GW ANALYTICAL MAP.pdf>>

Appendix E

Beth Grant Property Site Summary

DRAFT

WisDOT Phase 1 Hazardous Materials Assessment Site Summary

(rev. 11/11/2011)

WisDOT Project ID: 8140-00-00 & 8140-25-01
Highway/Street: STH 27
Termini/Limits: CTH B – USH 63
County: Sawyer

Property Information:
Site Name(s): Beth Grant Property
DOT parcel number (if known):
Property Address: 10463 STH 27
Owner's Name: Beth Grant
Owner's Address: 12694W County Hwy B, Hayward, WI 54843
Owner's Phone: not listed
Current Land Use: patio furniture store
Past Land Use: bulk petroleum facility

Real Estate Requirements:
☒None ☐Total take ☐Strip acquisition of feet
☐Temporary Limited Easement (TLE)
☐Permanent Limited Easement (PLE)
☐ Other (describe)

Construction Requirements:
☒ Excavation within current right of way to 2 feet
☐ Excavation within proposed right of way to feet
☐ Excavation within easement to feet
☒ Public or private utility or sanitary or storm sewer installation or excavation to 8 feet

Information from database searches and interviews:
Department of Safety and Professional Services (DSPS)
- ☒ site has registered tanks ☒ASTs ☒USTs
- ☐ tanks are currently in use
- ☒ tanks are abandoned date: 1989 and unknown date
- Tank contents:
  - ☐ Leaded gasoline ☒ Unleaded gasoline ☒ Fuel Oil ☐ Diesel
  - ☐ Kerosene ☒ Unknown ☐ Other (describe)
- ☐ site is a DSPS administered LUST site; DCOMM ID number:
- ☐ site is a closed DSPS LUST site; closure date:

Department of Natural Resources (DNR)
- ☒ site is a DNR administered LUST site; BRRTS number: 03-58-000766
- ☐ site is a DNR administered ERP site; BRRTS number:
- ☒ site is a closed ☒LUST ☐ERP site; closure date: 3/29/01
- ☐ site is a landfill
- ☐ site is an abandoned waste disposal site
- ☐ site is a hazardous waste generator
- ☐ Other (please describe)

Sanborn Maps: site is a on map dated . Comments:
WisDOT historic plan sets: site is a on project dated . Comments:
Business directories: site is a in the directory dated . Comments:

A check in a checkbox indicates a positive or "yes" response.

Aerial photos: site is a on photo dated . Comments:
☐ Contamination discovered at feet during utility or other excavation in the area. Indicate location on site map.
Interview Information or other comments: This LUST site was closed in 2000 with residual soil and groundwater contamination, including contamination in the STH 27 R/W, documented on the GIS Registry. Documents contained in the GIS Registry packet were reviewed and supplemented documents on file at Ayres Associates. The site was remediated using a soil vapor extraction system and air sparging system for groundwater. Residual soil contamination is present under the R/W at a depth of approximately 6 to 8 ft below ground surface, near the water table. Post-remediation groundwater sampling in 1999 documented that the groundwater contamination plume is confined within the property and does not extend into the R/W.

Visual Evidence of Potential Contamination: (include additional information in space provided)
☒ No evidence of tanks
☐ USTs ☐ASTs Location, number and condition of tanks, contents, comments:
Location in relationship to current right of way: ☐ map attached
Location in relationship to proposed right of way: ☐ map attached
☐ Drums ☐Stained soils ☐Odor ☐Sheen on surface water ☐Areas of excavation
☐ Areas of fill ☐Stressed vegetation ☐ Pond(s) ☐ Basins/sumps ☐ Monitoring wells
☐ Soil borings
Comments:

Potential for Contaminant Migration: (attach supporting documentation such as plume maps, summaries of site investigation or closure reports).
☐ Property is a potential source of contamination
☐ Adjacent property is a potential source of contamination. Include site name or BRRTS number if known, describe location, include contaminant type and any additional information.
☐ Contaminated soil known to be within proposed right of way from feet to feet below ground surface
☐ Contaminated groundwater known to be within proposed right of way at feet below ground surface.
☒ Contaminated soil or groundwater within existing right of way. Attach copy of most recent investigation and plume maps.

Attachments – required
☒ Site photographs and a site map showing areas of concern
☐ Plat map showing parcel and any proposed areas of acquisition or easement
☒ Historic aerial photos of site - clearly outline site
☐ Historic WisDOT or other as-builts and plat maps - clearly outline site
☒ Plume maps for known contamination. Indicate existing or proposed right of way where applicable.

Recommendations
☐ No additional hazardous materials investigation is required.
☐ If construction or real estate requirements change, evaluation of need for further investigation will be necessary.
☒ Information is sufficient to use Standard Special Provisions.
☐ Conduct additional investigation
- ☐ Phase 2 (determine if contamination is present)
- ☐ Phase 2.5 (determine extent of contamination within existing R/W only)
- ☐ Phase 3 (determine full extent of contamination prior to acquisition)
- ☐ Phase 4 (remediate site)
- ☐ Other (describe)

Prepared by: Mitchell Banach on March 16, 2017
Recommendations accepted by (name and title): on

Signature: _____

A check in a checkbox indicates a positive or “yes” response.

Wisconsin Department of Natural Resources

Environmental Cleanup & Brownfields Redevelopment

BRRTS on the Web

Click the Location Name below to view the Location Details page for this Activity. Other Activities, if present, may be viewed from that page.

BOTW Home > Basic Search >> 03-58-000766 Activity Details

03-58-000766 GRANT, BETH PROPERTY

LUST - CLOSED



Cleanup has been approved at this location but some contamination remains. Due to this remaining residual contamination, one or more continuing obligations are applicable to this location (e.g., an asphalt cap or other barrier covering the contamination). For information specific to the continuing obligations at this location, read the Closure Letter within the GIS Registry Packet in the Documents section below. For general information on managing continuing obligations and residual contamination click here. **You must contact DNR before constructing a well. Remaining contamination must be properly handled if disturbed.**

Location Name (Click Location Name to View Location Details)			County	WDNR Region
GRANT, BETH PROPERTY			SAWYER	NORTHERN
Address			**Municipality**	
230 S DAKOTA AVE			HAYWARD	
Public Land Survey System		**Latitude**	**Google Maps**	**RR Sites Map**
NW 1/4 of the NW 1/4 of Sec 27, T41N, R09W		46.0110678	CLICK TO VIEW	CLICK TO VIEW
Additional Location Description		**Longitude**	**Facility ID**	**Size (Acres)**
NONE		-91.4832929	858121880	UNKNOWN
Jurisdiction	**PECFA No.**	**EPA Cerclis ID**	**Start Date**	**End Date**	**Last Action**
DNR RR	54843-9501-30		1994-06-20	2001-03-29	2002-01-29

Characteristics

PECFA Tracked?	EPA NPL Site?	Eligible for PECFA Funds?	Above Ground Storage Tank?	Drycleaner?	Co-Contamination?	On GIS Registry?
Yes	No	Yes	Yes	No	No	Yes

Actions

Place Cursor Over Action Code to View Description

Date	Code	Name	Comment
1994-06-20	1	Notification	
1994-06-20	2	RP Letter Sent	R.P. LETTER SEND
1994-06-21	2	RP Letter Sent	R.P. LETTER SEND
1994-07-06	33	Tank Closure Environmental Site Assessment Rpt Received	TNK CLS/SA REPT RECV'D
1994-07-18	30	Site Investigation Workplan Go Ahead (notice to proceed)	NOTICE TO PROCEED
1994-09-23	35	Site Investigation Workplan Received (w/out Fee)	SI WORK PLAN RECV'D
1994-10-07	30	Site Investigation Workplan Go Ahead (notice to proceed)	NOTICE TO PROCEED
1995-02-01	43	Status Report Received	QRTLY/MTHLY STATUS RPT
1995-12-05	37	SI Report Received (w/out Fee)	SI REPORT RECV'D

1995-12-14	30	Site Investigation Workplan Go Ahead (notice to proceed)	NOTICE TO PROCEED
1995-12-19	39	Remedial Action Options Report Received (w/out Fee)	
1996-06-24	43	Status Report Received	
1996-06-24	39	Remedial Action Options Report Received (w/out Fee)	
1996-09-12	43	Status Report Received	
1997-12-11	41	Remedial Action Report Received	
1997-12-11	43	Status Report Received	
1998-12-07	99	Miscellaneous	CONSULT AGREED TO TURN-OFF AS/SVE SYSTEM AND MON FOR 4 ROUNDS
1998-12-07	92	O&M Report Received (w/out Fee)	
1999-05-28	99	Miscellaneous	PROACTIVE CASE CLOSURE LETTER
1999-06-21	79	Closure Review Request Received	$750. KOEHN
1999-07-29	80	Closure Not Approved	SI/DE, ASR
2000-01-07	99	Miscellaneous	DRAFT GWUR, PUB NOTICE, MW ABANDONMENT FORMS RECD
2000-03-09	43	Status Report Received	BORING/WELL SAMPLING
2000-03-28	43	Status Report Received	FOLLOW-UP SAMPLING FOLLOWING CLOSURE DENIAL
2000-09-06	50	GIS Registry Site	
File Linked to 50:		03-58-000766 GIS Registry Packet	
2000-09-06	84	Conditional Closure	GW USE RESTRICTION, PUBLIC NOTICE REQD
2001-01-08	99	Miscellaneous	DRAFT GW USE REST, PUBLIC NOTICE, MW ABANDONMENT FORMS RECD
2001-03-29	11	Activity Closed	FINAL GWUR REC'D
2002-01-29	100	GIS Registry QAQC Completed	

Impacts

Type	Comment
Soil Contamination	SOIL CONTAMINATION
Within 100 ft of Private Well	1999 Survey of Petroleum Discharge Case Files

Substances

Substance	Type	Amount Released	Units
Gasoline - Unleaded and Leaded (LEADED GAS)	Petroleum		
Gasoline - Unleaded and Leaded (UNLEADED GAS)	Petroleum		
Diesel Fuel (DIESEL)	Petroleum		

Who

Click name of Project Manager or File Contact to compose email

Role	Name/Address
Responsible Party	BETH GRANT RTE 2 HAYWARD, WI 54843
RP Contact/Agent	BILL BECKWITH 12694W CTH D HAYWARD, WI 54843
Consultant	AYRES ASSOCIATES 3433 OAKWOOD HILLS PKWY EAU CLAIRE, WI 54701
DNR File Contact	KATHLEEN SHAFEL 223 E STEINFEST RD ANTIGO, WI 54409

Quick Response Codes

Scan the QR Code to transfer to your wireless device

BRRTS data comes from various sources, both internal and external to DNR. There may be omissions and errors in the data and delays in updating new information. Please see the disclaimers page for more information.

dnr.wi.gov

The Official Internet site for the Wisconsin Department of Natural Resources
101 S. Webster Street . PO Box 7921 . Madison, Wisconsin 53707-7921 . 608.266.2621

Release 2.2 | 12/17/2014 | Release Notes

Search Instructions | Search by Site, Owner, or Tank Characteristics | Search by Tank ID

Tank Detail

Site and Owner

Site Info	County & Municipality	Owner
Facility ID: 152327 GRANT PROPERTY	57 - SAWYER	ID: 384432
230 S DAKOTA AVE	City of HAYWARD	BETH GRANT
HAYWARD	Fire Dept ID: 5704 - Hayward City	RTE 2
Landowner Type: Private		HAYWARD WI 54843
Site Anniversary Date:	Dispensers have Sumps: Unknown	

Aboveground Storage Tank - ID: 211730, Wang ID: 570400027, Closed/Removed

Install Date:		**Capacity in Gallons:**	16000	**Contents:**	Leaded Gasoline
Tank Occupancy:	Bulk Plant Storage	**Marketer:**	Y	**CAS Number:**	
Federally Regulated:		**Spill Protection:**	Required - Not Installed	**Overfill Protection:**	Required - Not Installed
Overfill Prot Type:	null	**Containment Sump Installed:**	Unknown		
Corrosion Protect Type:		**Date of Lining:**		**Lining Inspected Date:**	
Leak Detection:	null	**Cath Test Date:**		**Cath Expire Date:**	
Leak Test Meth:		**Leak Expire Date:**		**Leak Test Date:**	
Construction Material:	Bare Steel	**Wall Size:**		**Underground Piping:**	N
Close Order Date:		**Close Order By:**			

Piping -

Flex Connectors:		**UST mainfolded:**		**Related Tank ID:**	
Type:		**Aboveground Piping:**		**Aboveground Pipe Construction:**	
Construction Material:	Unknown	**Corrosion Protect Type:**		**Leak Detection:**	null
Cath Test Date:		**Cath Expire Date:**		**Leak Test Meth:**	
Leak Test Date:		**Leak Expire Date:**		**Pipe Wall Size:**	
Catastrophic Leak Detection:		**Cat Leak Test Date:**		**Piping System Type:**	

Inspections Click here for login page

Trans ID	Type	Status	Date	Fiscal Yr

**** No inspections for this tank ****

Close this response window

Wisconsin Department of Safety and Professional Services

Search Instructions | Search by Site, Owner, or Tank Characteristics | Search by Tank ID

Tank Detail

Site and Owner

Site Info	County & Municipality	Owner
Facility ID: 152327 GRANT PROPERTY	57 - SAWYER	ID: 384432
230 S DAKOTA AVE	City of HAYWARD	BETH GRANT
HAYWARD	Fire Dept ID: 5704 - Hayward City	RTE 2
Landowner Type: Private		HAYWARD WI 54843

Site Anniversary Date: Dispensers have Sumps: Unknown

Underground Storage Tank - ID: 342238, Wang ID: 570400078, Closed/Removed as of 01/01/1989

Install Date:		**Capacity in Gallons:**	1000	**Contents:**	Unknown
Tank Occupancy:	Retail Fuel Sales	**Marketer:**	Y	**CAS Number:**	
Federally Regulated:	Y	**Spill Protection:**	Required - Not Installed	**Overfill Protection:**	Required - Not Installed
Overfill Prot Type:	null	**Containment Sump Installed:**	Unknown		
Corrosion Protect Type:		**Date of Lining:**		**Lining Inspected Date:**	
Leak Detection:	Unknown	**Cath Test Date:**		**Cath Expire Date:**	
Leak Test Meth:		**Leak Expire Date:**		**Leak Test Date:**	
Construction Material:	Coated Steel	**Wall Size:**	Single	**Underground Piping:**	Y
Close Order Date:		**Close Order By:**			

Piping - Closed/Removed

Flex Connectors:		**UST mainfolded:**		**Related Tank ID:**	
Type:		**Aboveground Piping:**		**Aboveground Pipe Construction:**	
Construction Material:	Unknown	**Corrosion Protect Type:**		**Leak Detection:**	Unknown
Cath Test Date:		**Cath Expire Date:**		**Leak Test Meth:**	
Leak Test Date:		**Leak Expire Date:**		**Pipe Wall Size:**	Single
Catastrophic Leak Detection:		**Cat Leak Test Date:**		**Piping System Type:**	Unknown

Inspections Click here for login page

Trans ID	Type	Status	Date	Fiscal Yr

**** No inspections for this tank ****

Close this response window

Wisconsin Department of Safety and Professional Services

Search Instructions | Search by Site, Owner, or Tank Characteristics | Search by Tank ID

Tank Detail

Site and Owner

Site Info	County & Municipality	Owner
Facility ID: 152327 GRANT PROPERTY	57 - SAWYER	ID: 384432
230 S DAKOTA AVE	City of HAYWARD	BETH GRANT
HAYWARD	Fire Dept ID: 5704 - Hayward City	RTE 2
Landowner Type: Private		HAYWARD WI 54843

Site Anniversary Date: Dispensers have Sumps: Unknown

Underground Storage Tank - ID: 342237, Wang ID: 570400077, Closed/Removed as of 01/01/1989

Install Date:		**Capacity in Gallons:**	1000	**Contents:**	Unknown
Tank Occupancy:	Retail Fuel Sales	**Marketer:**	Y	**CAS Number:**	
Federally Regulated:	Y	**Spill Protection:**	Required - Not Installed	**Overfill Protection:**	Required - Not Installed
Overfill Prot Type:	null	**Containment Sump Installed:**	Unknown		
Corrosion Protect Type:		**Date of Lining:**		**Lining Inspected Date:**	
Leak Detection:	Unknown	**Cath Test Date:**		**Cath Expire Date:**	
Leak Test Meth:		**Leak Expire Date:**		**Leak Test Date:**	
Construction Material:	Coated Steel	**Wall Size:**	Single	**Underground Piping:**	Y
Close Order Date:		**Close Order By:**			

Piping - Closed/Removed

Flex Connectors:		**UST mainfolded:**		**Related Tank ID:**	
Type:		**Aboveground Piping:**		**Aboveground Pipe Construction:**	
Construction Material:	Unknown	**Corrosion Protect Type:**		**Leak Detection:**	Unknown
Cath Test Date:		**Cath Expire Date:**		**Leak Test Meth:**	
Leak Test Date:		**Leak Expire Date:**		**Pipe Wall Size:**	Single
Catastrophic Leak Detection:		**Cat Leak Test Date:**		**Piping System Type:**	Unknown

Inspections Click here for login page

Trans ID	Type	Status	Date	Fiscal Yr

**** No inspections for this tank ****

Close this response window

Wisconsin Department of Safety and Professional Services

Search Instructions | Search by Site, Owner, or Tank Characteristics | Search by Tank ID

Tank Detail

Site and Owner

Site Info	County & Municipality	Owner
Facility ID: 152327 GRANT PROPERTY 230 S DAKOTA AVE HAYWARD Landowner Type: Private	57 - SAWYER City of HAYWARD Fire Dept ID: 5704 - Hayward City	ID: 384432 BETH GRANT RTE 2 HAYWARD WI 54843

Site Anniversary Date: Dispensers have Sumps: Unknown

Underground Storage Tank - ID: 342236, Wang ID: 570400076, Closed/Removed as of 01/01/1989

Install Date:		**Capacity in Gallons:**	10000	**Contents:**	Unknown
Tank Occupancy:	Retail Fuel Sales	**Marketer:**	Y	**CAS Number:**	
Federally Regulated:	Y	**Spill Protection:**	Required - Not Installed	**Overfill Protection:**	Required - Not Installed
Overfill Prot Type:	null	**Containment Sump Installed:**	Unknown		
Corrosion Protect Type:		**Date of Lining:**		**Lining Inspected Date:**	
Leak Detection:	Unknown	**Cath Test Date:**		**Cath Expire Date:**	
Leak Test Meth:		**Leak Expire Date:**		**Leak Test Date:**	
Construction Material:	Coated Steel	**Wall Size:**	Single	**Underground Piping:**	Y
Close Order Date:		**Close Order By:**			

Piping - Closed/Removed

Flex Connectors:		**UST mainfolded:**		**Related Tank ID:**	
Type:		**Aboveground Piping:**		**Aboveground Pipe Construction:**	
Construction Material:	Unknown	**Corrosion Protect Type:**		**Leak Detection:**	Unknown
Cath Test Date:		**Cath Expire Date:**		**Leak Test Meth:**	
Leak Test Date:		**Leak Expire Date:**		**Pipe Wall Size:**	Single
Catastrophic Leak Detection:		**Cat Leak Test Date:**		**Piping System Type:**	Unknown

Inspections Click here for login page

Trans ID	Type	Status	Date	Fiscal Yr

**** No inspections for this tank ****

Close this response window

Wisconsin Department of Safety and Professional Services

Search Instructions | Search by Site, Owner, or Tank Characteristics | Search by Tank ID

Tank Detail

Site and Owner

Site Info	County & Municipality	Owner
Facility ID: 152327 GRANT PROPERTY 230 S DAKOTA AVE HAYWARD Landowner Type: Private	57 - SAWYER City of HAYWARD Fire Dept ID: 5704 - Hayward City	ID: 384432 BETH GRANT RTE 2 HAYWARD WI 54843

Site Anniversary Date: Dispensers have Sumps: Unknown

Underground Storage Tank - ID: 342235, Wang ID: 570400075, Closed/Removed as of 01/01/1989

Install Date:		**Capacity in Gallons:**	10000	**Contents:**	Unknown
Tank Occupancy:	Retail Fuel Sales	**Marketer:**	Y	**CAS Number:**	
Federally Regulated:	Y	**Spill Protection:**	Required - Not Installed	**Overfill Protection:**	Required - Not Installed
Overfill Prot Type:	null	**Containment Sump Installed:**	Unknown		
Corrosion Protect Type:		**Date of Lining:**		**Lining Inspected Date:**	
Leak Detection:	Unknown	**Cath Test Date:**		**Cath Expire Date:**	
Leak Test Meth:		**Leak Expire Date:**		**Leak Test Date:**	
Construction Material:	Coated Steel	**Wall Size:**	Single	**Underground Piping:**	Y
Close Order Date:		**Close Order By:**			

Piping - Closed/Removed

Flex Connectors:		**UST mainfolded:**		**Related Tank ID:**	
Type:		**Aboveground Piping:**		**Aboveground Pipe Construction:**	
Construction Material:	Unknown	**Corrosion Protect Type:**		**Leak Detection:**	Unknown
Cath Test Date:		**Cath Expire Date:**		**Leak Test Meth:**	
Leak Test Date:		**Leak Expire Date:**		**Pipe Wall Size:**	Single
Catastrophic Leak Detection:		**Cat Leak Test Date:**		**Piping System Type:**	Unknown

Inspections Click here for login page

Trans ID	Type	Status	Date	Fiscal Yr

**** No inspections for this tank ****

Close this response window

Wisconsin Department of Safety and Professional Services

Search Instructions | Search by Site, Owner, or Tank Characteristics | Search by Tank ID

Tank Detail

Site and Owner

Site Info	County & Municipality	Owner
Facility ID: 152327 GRANT PROPERTY	57 - SAWYER	ID: 384432
230 S DAKOTA AVE	City of HAYWARD	BETH GRANT
HAYWARD	Fire Dept ID: 5704 - Hayward City	RTE 2
Landowner Type: Private		HAYWARD WI 54843
Site Anniversary Date:	Dispensers have Sumps: Unknown	

Aboveground Storage Tank - ID: 211738, Wang ID: 570400035, Closed/Removed

Install Date:		**Capacity in Gallons:**	16000	**Contents:**	Fuel Oil
Tank Occupancy:	Bulk Plant Storage	**Marketer:**	Y	**CAS Number:**	
Federally Regulated:		**Spill Protection:**	Required - Not Installed	**Overfill Protection:**	Required - Not Installed
Overfill Prot Type:	null	**Containment Sump Installed:**	Unknown		
Corrosion Protect Type:		**Date of Lining:**		**Lining Inspected Date:**	
Leak Detection:	null	**Cath Test Date:**		**Cath Expire Date:**	
Leak Test Meth:		**Leak Expire Date:**		**Leak Test Date:**	
Construction Material:	Bare Steel	**Wall Size:**		**Underground Piping:**	N
Close Order Date:		**Close Order By:**			

Piping -

Flex Connectors:		**UST mainfolded:**		**Related Tank ID:**	
Type:		**Aboveground Piping:**		**Aboveground Pipe Construction:**	
Construction Material:	Unknown	**Corrosion Protect Type:**		**Leak Detection:**	null
Cath Test Date:		**Cath Expire Date:**		**Leak Test Meth:**	
Leak Test Date:		**Leak Expire Date:**		**Pipe Wall Size:**	
Catastrophic Leak Detection:		**Cat Leak Test Date:**		**Piping System Type:**	

Inspections Click here for login page

Trans ID	Type	Status	Date	Fiscal Yr

**** No inspections for this tank ****

Close this response window

Wisconsin Department of Safety and Professional Services

Search Instructions | Search by Site, Owner, or Tank Characteristics | Search by Tank ID

Tank Detail

Site and Owner

Site Info	County & Municipality	Owner
Facility ID: 152327 GRANT PROPERTY	57 - SAWYER	ID: 384432
230 S DAKOTA AVE	City of HAYWARD	BETH GRANT
HAYWARD	Fire Dept ID: 5704 - Hayward City	RTE 2
Landowner Type: Private		HAYWARD WI 54843

Site Anniversary Date: Dispensers have Sumps: Unknown

Aboveground Storage Tank - ID: 211737, Wang ID: 570400034, Closed/Removed

Install Date:		**Capacity in Gallons:**	16000	**Contents:**	Fuel Oil
Tank Occupancy:	Bulk Plant Storage	**Marketer:**	Y	**CAS Number:**	
Federally Regulated:		**Spill Protection:**	Required - Not Installed	**Overfill Protection:**	Required - Not Installed
Overfill Prot Type:	null	**Containment Sump Installed:**	Unknown		
Corrosion Protect Type:		**Date of Lining:**		**Lining Inspected Date:**	
Leak Detection:	null	**Cath Test Date:**		**Cath Expire Date:**	
Leak Test Meth:		**Leak Expire Date:**		**Leak Test Date:**	
Construction Material:	Bare Steel	**Wall Size:**		**Underground Piping:**	N
Close Order Date:		**Close Order By:**			

Piping -

Flex Connectors:		**UST mainfolded:**		**Related Tank ID:**	
Type:		**Aboveground Piping:**		**Aboveground Pipe Construction:**	
Construction Material:	Unknown	**Corrosion Protect Type:**		**Leak Detection:**	null
Cath Test Date:		**Cath Expire Date:**		**Leak Test Meth:**	
Leak Test Date:		**Leak Expire Date:**		**Pipe Wall Size:**	
Catastrophic Leak Detection:		**Cat Leak Test Date:**		**Piping System Type:**	

Inspections Click here for login page

Trans ID	Type	Status	Date	Fiscal Yr

**** No inspections for this tank ****

Close this response window

Wisconsin Department of Safety and Professional Services

Search Instructions | Search by Site, Owner, or Tank Characteristics | Search by Tank ID

Tank Detail

Site and Owner

Site Info	County & Municipality	Owner
Facility ID: 152327 GRANT PROPERTY	57 - SAWYER	ID: 384432
230 S DAKOTA AVE	City of HAYWARD	BETH GRANT
HAYWARD	Fire Dept ID: 5704 - Hayward City	RTE 2
Landowner Type: Private		HAYWARD WI 54843

Site Anniversary Date: Dispensers have Sumps: Unknown

Aboveground Storage Tank - ID: 211736, Wang ID: 570400033, Closed/Removed

Install Date:		**Capacity in Gallons:**	16000	**Contents:**	Fuel Oil
Tank Occupancy:	Bulk Plant Storage	**Marketer:**	Y	**CAS Number:**	
Federally Regulated:		**Spill Protection:**	Required - Not Installed	**Overfill Protection:**	Required - Not Installed
Overfill Prot Type:	null	**Containment Sump Installed:**	Unknown		
Corrosion Protect Type:		**Date of Lining:**		**Lining Inspected Date:**	
Leak Detection:	null	**Cath Test Date:**		**Cath Expire Date:**	
Leak Test Meth:		**Leak Expire Date:**		**Leak Test Date:**	
Construction Material:	Bare Steel	**Wall Size:**		**Underground Piping:**	N
Close Order Date:		**Close Order By:**			

Piping -

Flex Connectors:		**UST mainfolded:**		**Related Tank ID:**	
Type:		**Aboveground Piping:**		**Aboveground Pipe Construction:**	
Construction Material:	Unknown	**Corrosion Protect Type:**		**Leak Detection:**	null
Cath Test Date:		**Cath Expire Date:**		**Leak Test Meth:**	
Leak Test Date:		**Leak Expire Date:**		**Pipe Wall Size:**	
Catastrophic Leak Detection:		**Cat Leak Test Date:**		**Piping System Type:**	

Inspections Click here for login page

Trans ID	Type	Status	Date	Fiscal Yr

**** No inspections for this tank ****

Close this response window

Search Instructions	Search by Site, Owner, or Tank Characteristics	Search by Tank ID

Tank Detail

Site and Owner

Site Info	County & Municipality	Owner
Facility ID: 152327 GRANT PROPERTY	57 - SAWYER	ID: 384432
230 S DAKOTA AVE	City of HAYWARD	BETH GRANT
HAYWARD	Fire Dept ID: 5704 - Hayward City	RTE 2
Landowner Type: Private		HAYWARD WI 54843

Site Anniversary Date: Dispensers have Sumps: Unknown

Aboveground Storage Tank - ID: 211735, Wang ID: 570400032, Closed/Removed

Install Date:		**Capacity in Gallons:**	16000	**Contents:**	Leaded Gasoline
Tank Occupancy:	Bulk Plant Storage	**Marketer:**	Y	**CAS Number:**	
Federally Regulated:		**Spill Protection:**	Required - Not Installed	**Overfill Protection:**	Required - Not Installed
Overfill Prot Type:	null	**Containment Sump Installed:**	Unknown		
Corrosion Protect Type:		**Date of Lining:**		**Lining Inspected Date:**	
Leak Detection:	null	**Cath Test Date:**		**Cath Expire Date:**	
Leak Test Meth:		**Leak Expire Date:**		**Leak Test Date:**	
Construction Material:	Bare Steel	**Wall Size:**		**Underground Piping:**	N
Close Order Date:		**Close Order By:**			

Piping -

Flex Connectors:		**UST mainfolded:**		**Related Tank ID:**	
Type:		**Aboveground Piping:**		**Aboveground Pipe Construction:**	
Construction Material:	Unknown	**Corrosion Protect Type:**		**Leak Detection:**	null
Cath Test Date:		**Cath Expire Date:**		**Leak Test Meth:**	
Leak Test Date:		**Leak Expire Date:**		**Pipe Wall Size:**	
Catastrophic Leak Detection:		**Cat Leak Test Date:**		**Piping System Type:**	

Inspections Click here for login page

Trans ID	Type	Status	Date	Fiscal Yr

**** No inspections for this tank ****

Close this response window

Wisconsin Department of Safety and Professional Services

Search Instructions | Search by Site, Owner, or Tank Characteristics | Search by Tank ID

Tank Detail

Site and Owner

Site Info	County & Municipality	Owner
Facility ID: 152327 GRANT PROPERTY	57 - SAWYER	ID: 384432
230 S DAKOTA AVE	City of HAYWARD	BETH GRANT
HAYWARD	Fire Dept ID: 5704 - Hayward City	RTE 2
Landowner Type: Private		HAYWARD WI 54843
Site Anniversary Date:	Dispensers have Sumps: Unknown	

Aboveground Storage Tank - ID: 211734, Wang ID: 570400031, Closed/Removed

Install Date:		**Capacity in Gallons:**	16000	**Contents:**	Leaded Gasoline
Tank Occupancy:	Bulk Plant Storage	**Marketer:**	Y	**CAS Number:**	
Federally Regulated:		**Spill Protection:**	Required - Not Installed	**Overfill Protection:**	Required - Not Installed
Overfill Prot Type:	null	**Containment Sump Installed:**	Unknown		
Corrosion Protect Type:		**Date of Lining:**		**Lining Inspected Date:**	
Leak Detection:	null	**Cath Test Date:**		**Cath Expire Date:**	
Leak Test Meth:		**Leak Expire Date:**		**Leak Test Date:**	
Construction Material:	Bare Steel	**Wall Size:**		**Underground Piping:**	N
Close Order Date:		**Close Order By:**			

Piping -

Flex Connectors:		**UST mainfolded:**		**Related Tank ID:**	
Type:		**Aboveground Piping:**		**Aboveground Pipe Construction:**	
Construction Material:	Unknown	**Corrosion Protect Type:**		**Leak Detection:**	null
Cath Test Date:		**Cath Expire Date:**		**Leak Test Meth:**	
Leak Test Date:		**Leak Expire Date:**		**Pipe Wall Size:**	
Catastrophic Leak Detection:		**Cat Leak Test Date:**		**Piping System Type:**	

Inspections Click here for login page

Trans ID	Type	Status	Date	Fiscal Yr

**** No inspections for this tank ****

Close this response window

Wisconsin Department of Safety and Professional Services

Search Instructions | Search by Site, Owner, or Tank Characteristics | Search by Tank ID

Tank Detail

Site and Owner

Site Info	County & Municipality	Owner
Facility ID: 152327 GRANT PROPERTY	57 - SAWYER	ID: 384432
230 S DAKOTA AVE	City of HAYWARD	BETH GRANT
HAYWARD	Fire Dept ID: 5704 - Hayward City	RTE 2
Landowner Type: Private		HAYWARD WI 54843
Site Anniversary Date:	Dispensers have Sumps: Unknown	

Aboveground Storage Tank - ID: 211733, Wang ID: 570400030, Closed/Removed

Install Date:		**Capacity in Gallons:**	16000	**Contents:**	Leaded Gasoline
Tank Occupancy:	Bulk Plant Storage	**Marketer:**	Y	**CAS Number:**	
Federally Regulated:		**Spill Protection:**	Required - Not Installed	**Overfill Protection:**	Required - Not Installed
Overfill Prot Type:	null	**Containment Sump Installed:**	Unknown		
Corrosion Protect Type:		**Date of Lining:**		**Lining Inspected Date:**	
Leak Detection:	null	**Cath Test Date:**		**Cath Expire Date:**	
Leak Test Meth:		**Leak Expire Date:**		**Leak Test Date:**	
Construction Material:	Bare Steel	**Wall Size:**		**Underground Piping:**	N
Close Order Date:		**Close Order By:**			

Piping -

Flex Connectors:		**UST mainfolded:**		**Related Tank ID:**	
Type:		**Aboveground Piping:**		**Aboveground Pipe Construction:**	
Construction Material:	Unknown	**Corrosion Protect Type:**		**Leak Detection:**	null
Cath Test Date:		**Cath Expire Date:**		**Leak Test Meth:**	
Leak Test Date:		**Leak Expire Date:**		**Pipe Wall Size:**	
Catastrophic Leak Detection:		**Cat Leak Test Date:**		**Piping System Type:**	

Inspections Click here for login page

Trans ID	Type	Status	Date	Fiscal Yr

**** No inspections for this tank ****

Close this response window

Wisconsin Department of Safety and Professional Services

Search Instructions | Search by Site, Owner, or Tank Characteristics | Search by Tank ID

Tank Detail

Site and Owner

Site Info	County & Municipality	Owner
Facility ID: 152327 GRANT PROPERTY	57 - SAWYER	ID: 384432
230 S DAKOTA AVE	City of HAYWARD	BETH GRANT
HAYWARD	Fire Dept ID: 5704 - Hayward City	RTE 2
Landowner Type: Private		HAYWARD WI 54843
Site Anniversary Date:	Dispensers have Sumps: Unknown	

Aboveground Storage Tank - ID: 211732, Wang ID: 570400029, Closed/Removed

Install Date:		**Capacity in Gallons:**	16000	**Contents:**	Leaded Gasoline
Tank Occupancy:	Bulk Plant Storage	**Marketer:**	Y	**CAS Number:**	
Federally Regulated:		**Spill Protection:**	Required - Not Installed	**Overfill Protection:**	Required - Not Installed
Overfill Prot Type:	null	**Containment Sump Installed:**	Unknown		
Corrosion Protect Type:		**Date of Lining:**		**Lining Inspected Date:**	
Leak Detection:	null	**Cath Test Date:**		**Cath Expire Date:**	
Leak Test Meth:		**Leak Expire Date:**		**Leak Test Date:**	
Construction Material:	Bare Steel	**Wall Size:**		**Underground Piping:**	N
Close Order Date:		**Close Order By:**			

Piping - Closed/Removed

Flex Connectors:		**UST mainfolded:**		**Related Tank ID:**	
Type:		**Aboveground Piping:**		**Aboveground Pipe Construction:**	
Construction Material:	Unknown	**Corrosion Protect Type:**		**Leak Detection:**	null
Cath Test Date:		**Cath Expire Date:**		**Leak Test Meth:**	
Leak Test Date:		**Leak Expire Date:**		**Pipe Wall Size:**	
Catastrophic Leak Detection:		**Cat Leak Test Date:**		**Piping System Type:**	

Inspections Click here for login page

Trans ID	Type	Status	Date	Fiscal Yr

**** No inspections for this tank ****

Close this response window

Wisconsin Department of Safety and Professional Services

Search Instructions | Search by Site, Owner, or Tank Characteristics | Search by Tank ID

Tank Detail

Site and Owner

Site Info	County & Municipality	Owner
Facility ID: 152327 GRANT PROPERTY	57 - SAWYER	ID: 384432
230 S DAKOTA AVE	City of HAYWARD	BETH GRANT
HAYWARD	Fire Dept ID: 5704 - Hayward City	RTE 2
Landowner Type: Private		HAYWARD WI 54843
Site Anniversary Date:	Dispensers have Sumps: Unknown	

Aboveground Storage Tank - ID: 211731, Wang ID: 570400028, Closed/Removed

Install Date:		**Capacity in Gallons:**	16000	**Contents:**	Fuel Oil
Tank Occupancy:	Bulk Plant Storage	**Marketer:**	Y	**CAS Number:**	
Federally Regulated:		**Spill Protection:**	Required - Not Installed	**Overfill Protection:**	Required - Not Installed
Overfill Prot Type:	null	**Containment Sump Installed:**	Unknown		
Corrosion Protect Type:		**Date of Lining:**		**Lining Inspected Date:**	
Leak Detection:	null	**Cath Test Date:**		**Cath Expire Date:**	
Leak Test Meth:		**Leak Expire Date:**		**Leak Test Date:**	
Construction Material:	Bare Steel	**Wall Size:**		**Underground Piping:**	N
Close Order Date:		**Close Order By:**			

Piping -

Flex Connectors:		**UST mainfolded:**		**Related Tank ID:**	
Type:		**Aboveground Piping:**		**Aboveground Pipe Construction:**	
Construction Material:	Unknown	**Corrosion Protect Type:**		**Leak Detection:**	null
Cath Test Date:		**Cath Expire Date:**		**Leak Test Meth:**	
Leak Test Date:		**Leak Expire Date:**		**Pipe Wall Size:**	
Catastrophic Leak Detection:		**Cat Leak Test Date:**		**Piping System Type:**	

Inspections Click here for login page

Trans ID	Type	Status	Date	Fiscal Yr

**** No inspections for this tank ****

Close this response window

Wisconsin Department of Safety and Professional Services


15848
15846
15845
15843
10494
10421
236941272247
15855
236160010303
10418
10489
236941272226
RAILROAD ST
236160010202
236941272206
236941272223
15867
236941272222
236941272221
236941272220
236941272231
236941272238
236941272218
DONNELLAN CT
236941272245
236941272227
10477
10475
236941272228
10471
236941272204
10463
236941272229
236941272230
236941272248
236941272249
236941272233
236941272219
10488
236941272224
27
236941272101
10478
236941272103
WHEELER ST
10482
236104031002
236104031300
10498
236104031200
10472
236941272105
236941272127
10462
236941272125
10454
236941272128
BAY AVE
236104030900
10470
10464
236104030702
10458
236104030600
236104030500
10456
236104030300
10444
10448
236104030200
236104020100
236104030100
10442
10436
236941272116
10434
236104010300
236104010100
10430
236941272119
236941272118
10424
236941272120
10439
236941272113
10429
236941272114
15873W
15875W
N
0
100
200
300ft
DISCLAIMER: This map is not guaranteed to be accurate, correct, current, or complete and conclusions drawn are the responsibility of the user.

Sheet 1



Former Beth Grant property used as Northwood outdoor furniture store.



Beth Grant property and additional UST site to the south. Evidence of former monitoring wells was not observed.



Go Kart track to the south.



Beth Grant property view from the north.

Executive Summary

Additional investigative work was completed following the Wisconsin Department of Natural Resources (WDNR) denial of site closure. In the denial letter, the WDNR requested installation of confirmation soil borings to assess post-remediation contamination levels and contamination levels around a removed aboveground tank system that was not investigated in the site investigation phase. The WDNR also requested two additional rounds of ground water sampling, summary of AS/SVE system operation, and evaluation of piezometers and solvent-related compound discharges.

Confirmation Borings

Confirmation borings were installed within the treatment zone of the air sparge/soil vapor extraction (AS/SVE) system and at the two former aboveground storage tank (ASTs) areas. Confirmation borings within the AS/SVE system zone of influence indicated contamination levels were reduced 50 to 90%. Contamination in the vadose zone was remediated and contamination within the zone of saturation is still present on site, but reduced.

Contaminated soils were identified in the western AST area at 4 to 6 feet below grade, but are less than COMM 46 Table 1 values for direct contact risk. Samples from this area were also analyzed for polycyclic aromatic hydrocarbons (PAHs), and no PAHs were above the WDNR interim guidance publication values for residual PAHs (WDNR 1997).

Ground Water Monitoring

Two additional quarters of ground water monitoring were conducted, as well as water samples from three of the five confirmation borings. Water sampling indicates contamination levels are still reduced from levels documented in the site investigation phase. In the last round, levels increased at GW-7. This well currently has NR 140 Enforcement Standard (ES) exceedances for benzene, toluene, total xylenes, and total trimethylbenzenes. Wells located down and side gradient of GW-7 do not have NR 140 exceedances and tne contamination is contained within the existing property limits.

Natural attenuation monitoring and data evaluation indicate that the plume is being naturally attenuated. All compounds show a decreasing contamination trend. A Mann-Kendall analysis of data from GW-7 indicates that benzene, toluene, and xylenes show a decreasing trend at an 80% confidence level. Ethylbenzene and total trimethylbenzenes show a non-stable trend; however, ethylbenzene levels are less than the NR 140 ES and trimethylbenzenes were only detected above the ES in the last round. A duplicate water sample collected from GW-7 in the last round was less than the ES for trimethylbenzenes and, if the results are averaged, the level is less than the ES. Estimates of contaminant cleanup time indicate that the contamination should be below the ESs for the PVOCs in 7.1 years.

Recommendations

Case jurisdiction should be transferred to the Department of Commerce. No public or private wells are within 1,000 or 100 feet of the property, free product is not present, bedrock was not encountered, and no non-petroleum compounds are commingled with the plume. Following case transfer to the Department of Commerce, the site should be closed with a ground water use restriction.

Introduction

Ms. Beth Grant retained Ayres Associates to conduct a remedial action of petroleum-contaminated soil and ground water at the former Hayward Home Center in Hayward, Wisconsin. This report documents the technical findings of confirmation borings installed following completion of a remedial action and two rounds of ground water sampling. The report was prepared and is organized in accordance with the requirements listed in Wisconsin Administrative Code NR 716.15. Ayres Associates will submit this report, together with supporting cost information, to the Wisconsin Department of Commerce (COMM) for cost reimbursement under provisions established by the Wisconsin Petroleum Environmental Cleanup Fund Act (PECFA).

Site Location and Project Numbers

The project site is in the NW 1/4 of the NW 1/4, Section 27, Township 41N, Range 9W, Sawyer County, Wisconsin. Figure 1 (USGS 1979) shows the regional setting of the site.

Address of Site: Beth Grant Property (Current tenant is ReMax)
203 South Dakota Avenue
Hayward, WI 54843

WDNR Case Number: 03-58-000766

PECFA Claim Number: 54843-9501-30

Project Contacts

The project contacts for this site are as follows:

Site Owner: Beth Grant, c/o Bill Beckwith
Route 5, Box 5147
Hayward, WI 54843
(715) 634-2674

Consultant: Ayres Associates
3433 Oakwood Hills Parkway
P.O. Box 1590
Eau Claire, WI 54702-1590
Trevor A. Wilson, Hydrogeologist
Christopher T. Goodwin, P.E., Project Manager
(715) 834-3161

Regulatory Contact: Wisconsin Department of Natural Resources (WDNR)
107 Sutliff Avenue
Rhinelander, WI 54501
Janet Kazda, Program Assistant
(715) 635-8990

Drilling and Laboratory Contractors

Matrix Technologies, Osseo, Minnesota, installed the soil probes for the project, and En Chem, Inc., WDNR Certification No. 405132750, of Baraboo, Wisconsin, provided analytical services. Both contractors were the lowest bidders for the commodity services.

Site Background

In August 1994, Ayres Associates completed a site investigation that defined the limits of soil and ground water contamination. This report recommended installation of an air sparge/soil vapor extraction (AS/SVE) system. The AS/SVE system was started into operation in September 1997 and operated through December 1998. In December, we shut the system down because ground water contamination levels were less than NR 140 standards at the petroleum-impacted wells. In May 1999, we received a letter from the WDNR requesting the site be submitted for closure. The site was submitted for closure on June 14, 1999. In an August 13, 1999 letter, the WDNR denied closure and requested further evaluation of the site. A copy of the WDNR letter is in Appendix A and the June 1999 closure application is in Appendix B.

The additional work included installation of confirmation soil borings to assess post remediation contamination levels and contamination levels around an aboveground tank system not adequately investigated in the site investigation phase. The WDNR also requested two additional rounds of ground water sampling, summary of AS/SVE system operation, and evaluation of piezometers and solvent-related compound discharges. This report documents the additional work request from the WDNR.

Site Investigation Methods

The principle tasks performed in the site investigation were the following:

- Installed five confirmation soil probes—soil samples were collected continuously from the surface to a maximum depth of 12 feet
- Screened samples in the field with a combination flame ionization detector (FID) and photo ionization detector (PID)
- Submitted two or three samples from each probe for analysis of gasoline range organics (GRO) and petroleum volatile organic compounds (PVOCs)—select samples were also analyzed for volatile organic compounds (VOC), diesel range organics (DRO), and polycyclic aromatic hydrocarbons (PAHs)
- Collected and analyzed water samples from three of the confirmation probes for GRO, DRO and PVOCs
- Surveyed one air sparge well to use as a piezometer
- Collected one water sample from the air sparge well (piezometer) for GRO and PVOCs and measured water elevations

- Sampled monitoring wells on September 23 and December 14 1999 and analyzed samples for GRO, DRO, PVOCs, PAHs, and natural attenuation parameters

In performing these tasks, we followed the field procedures described in Appendix C. The FID response to the calibration gas was 100.

The soil boring logs are in Appendix D. Figure 2 shows the soil probe and monitoring well locations.

Site Investigation Results

The additional site investigation took place on September 23, 1999. Water samples were collected on September 23 and December 14, 1999.

Soil Results

Soil Characteristics

Soil characteristics for the site are described in detail in the August 1994 site investigation report. Soils encountered in the five confirmation borings were brown, fine to coarse, sands typical of glacial alluvial deposits.

The soil boring logs are in Appendix D.

Organic Vapor Screening Results

Organic vapor screening of the soil samples produced FID/PID responses, as shown on the soil boring logs, ranging from no response (NR) to 680 instrument units (i.u.s). The FID/PID results are shown in Table 1.

Soil Analytical Results

The analytical results for the soil samples are shown in Table 2. The laboratory reports are in Appendix E.

Of the five confirmation soil borings, CB-1, CB-2, and CB-4 contained petroleum contamination in excess of the NR 720 Residual Contamination Levels (RCLs). Contamination levels ranged from 200 to 1,500 mg/kg GRO and one sample contained 16,000 mg/kg DRO. No PVOCs were detected above the NR 720 RCLs. Confirmation borings CB-1 and CB-2 were installed in the remediation area of the AS/SVE system. Contamination in these two borings is confined within the saturated soil zone.

Boring CB-4 and CB-5 were not confirmation borings, but borings installed to defined any contamination that might have come from the aboveground tanks in this area. Soils in CB-5 were not petroleum-impacted. Soil contamination was documented at CB-4 from 2 feet to 8 feet below grade. Analytical samples were submitted from 4 to 6 feet and 6 to 8 feet below grade. The 4- to 6-foot sample contained 1,500 mg/kg GRO and 16,000 mg/kg DRO. No PVOCs were detected above the NR 720 RCLs or the COMM 46 Table 1 values for direct contact. The samples was also analyzed for PAH compounds, and acenaphthene, fluoranthene, fluorene, phenanthrene, and pyrene were detected between 100 and 1,600 ug/kg. None of the detects were above the WDNR publication, "Soil Cleanup Levels for Polycyclic Aromatic Hydrocarbons

(PAHs) Interim Guidance." The PAH samples results are summarized in Table 2 and the laboratory report is in Appendix E.

In the site investigation phase, soil borings GP-1 and GP-2 contained 1.7 mg/kg tetrachloroethene and 0.02 and 0.097 mg/kg 1,1,1-trichloroethane. This contaminant could be from past solvent use on the property. In the closure denial letter, the WDNR requested an assessment of solvent use. Soil samples from CB-1 and CB-3 were analyzed for the full 8020 list of VOC compounds, and only petroleum constituents were detected. These chlorinated compounds were not detected in any samples. The owner knows of no past solvent use on the property. (See laboratory report in Appendix D for specific VOC results.)

Cross sections showing the soil sample intervals and field and analytical results are in Figures 3, 4, and 5.

Extent of Residual Soil Contamination

Relatively low levels of GRO are present in the vicinity of the former USTs and product dispensers. The sample locations were selected as areas identified in the site investigation as having the greatest level of soil contamination. Contamination levels in the vicinity of CB-1 were between 500 and 1000 mg/kg GRO and near CB-2 levels were 2,000 to 2,500 mg/kg GRO. The GRO levels in CB-1 and CB-2 were 200 and 320 mg/kg GRO, and this contamination was only documented within the zone of saturation. Site investigation sampling in these areas indicated elevated vadose contamination, which confirmation boring indicated had been remediated. Pre-remedial soil sample results are summarized in Table 3.

To assess the vertical extent of contamination, samples were collected from CB-2 to a depth of 12 feet below grade. Boring CB-2 is down gradient of the contamination source and contained elevated petroleum levels at the 6- to 8-foot interval, but the 10- to 12-foot interval was not petroleum-impacted. This indicates that the contamination is not migrating vertically.

The remediation system zone of influence did not extend to the contamination at CB-4, so we cannot compare pre- and post-remediation contamination levels. The other borings installed around CB-4 do not contain contamination, and monitoring well GW-2 is located down gradient of CB-4. This well has contained relatively low levels of DRO since 1995 (37 to 450 mg/kg).

The limits of post-remedial soil contamination are shown in Figure 2.

Ground Water Results

Ground Water Depth and Flow

Ground is present 5 to 6 feet below grade and flows southwest toward Lake Hayward. In the November 1995 report, we used a geometric mean hydraulic conductivity of 194.5 feet per day (Ayres Associates 1995). This conductivity was based on slug tests conducted at the adjoining LUST site (WDNR BRRTS No. 03-58-000015). In the last two sample rounds, the average ground water gradient was 0.0028 ft/ft. Using an assumed effective porosity (0.40), the average linear velocity using Darcy's equation is 1.4 feet per day (498 feet per year).

This is a slightly faster seepage velocity than estimated in the November 1995 report. The average gradient measured in 1995 was 0.002 ft/ft, which is less than current measurements.

Based on ground water elevations collected from 1997 through 1999, the gradient of 0.0028 ft/ft is more representative of site conditions. Ground water elevations are summarized in Table 4.

In the closure denial letter, the WDNR requested an evaluation of the need for a piezometer. A piezometer is a well screened beneath the top of the aquifer installed adjacent to a water table well. The purpose of the piezometer is to assess vertical ground water gradients and ground water quality within the aquifer. Air sparge well AS-11 is constructed similar to a piezometer. It is screened from 21 to 23 feet below grade (15 feet below top of ground water) and is located 20 feet horizontally from GW-7.

On September 23, 1999, we surveyed the elevation of AS-11, measured water levels in both AS-11 and GW-7, and sampled AS-11. The water table in AS-11 was 0.05 foot lower in AS-11 than GW-7. This indicates a downward vertical gradient typical of ground water recharge areas. The vertical gradient is calculated by dividing the difference in the ground water elevation in the two wells by the distance between the mid-point of the AS well screen (1169.75) and the ground water surface elevation (1186.20). The vertical gradient is –0.003 ft/ft. The gradient is negative for a recharge condition.

The elevations of the water table and the apparent direction of the ground water flow are shown in Figure 7.

Ground Water Analytical Results

The analytical results for the ground water samples are shown in Table 5. The laboratory reports are in Appendix F.

Monitoring well GW-7 is the only well on site that has NR 140 Enforcement Standard (ES) exceedances. In the December 1999 round, GW-7 contained exceedances for benzene, toluene, and total xylenes. In the last round of sampling, wells GW-2, GW-4, and GW-7 were also analyzed for PAH compounds. Low level PAH compounds were detected in all three wells, but only naphthalene exceeded the NR 140 Preventive Action Limit (PAL) in GW-7. No other PAHs were above the NR 140 PALs. The PAH results are in Appendix F.

One water sample was collected from AS-11 and analyzed for GRO and PVOCs. No petroleum compounds were detected in AS-11.

Extent of Ground Water Contamination

Contamination levels have been reduced through operation of the AS/SVE system. Well GW-7 was historically the most contaminated well. Benzene levels at GW-7 were 650 ug/L in 1995, levels reduced to less than 5 ug/L during system operation, and rebounded after the system was shut down. In the December 1999 round, benzene was 100 ug/L, which is the highest level since 1995. The ground water results and extent of contamination are shown in Figure 7. The contaminant trend at GW-7 is summarized in Figure 8.

Wells GW-4 and GW-8 are down gradient of GW-7 and the contamination source areas. These wells have historically had low levels of contamination. In the past four rounds at GW-8, only the benzene PAL was exceeded, and no PAL exceedances were documented at GW-4.

To assess the presence of a diving plume, we used the sampling and ground water elevation measurements at AS-11, sampling at As-11, and soil samples collected 10 to 12 feet below

grade. Elevation measurements show a slight downward gradient; however, sampling indicates that the plume is not diving.

Natural Attenuation Monitoring

Natural attenuation monitoring has been conducted since shutting the system down in December 1998. Samples were collected in December 1998, and March, September, and December 1999. Sampling indicates that anaerobic processes are degrading the plume. The dissolved oxygen is depressed within the plume and at the down gradient wells. The dissolved iron levels are elevated within and down gradient of the plume. The Redox potential is still elevated within the plume and down gradient, indicating some aerobic degradation.

Site Closure Evaluation

To close this site, we need to demonstrate that the source of contamination has been removed, natural attenuation is an effective process, NR 140 standards will be met within a reasonable period of time, and a ground water use restriction will be attached to the deed. To address residual soil contamination, we need to provide documentation that residual soil levels will not result in increased ground water contamination and that the AS/SVE system has remediated the site to the extent practical.

The source of contamination, pumps and USTs, have been removed from the site and petroleum products are no longer stored on site. To evaluate if natural attenuation is an effective process and to estimate clean-up times, we used the following methods:

- Mann-Kendall analysis
- Demonstration of a receding plume margin
- Estimates of time to reach NR 140 standards
- Application of a ground water use restriction

The following paragraphs evaluate each of the above-described methods

Mann-Kendall Analysis

The Mann-Kendall test is a non-parametric statistical test that assesses contaminant trends (WDNR 1999). We performed the test on the PVOCs in wells GW-4, GW-7, and GW-8. Using all sample rounds from GW-4, the test indicated that contaminants had a decreasing trend at an 80% confidence interval. In well GW-7, Mann-Kendall tests indicated a non-stable trend of all PVOCs. The data does not indicate an increasing trend. We then completed the Mann-Kendall test for GW-7 using only data since AS/SVE system shutdown. This data showed a stable trend for benzene, toluene, and total xylenes. An increasing trend was indicated for ethylbenzene and trimethylbenzenes; however, ethylbenzene is less than the NR 140 ES and trimethylbenzenes only had one round above the ES and the duplicate sample from the same well was less than the ES. For monitoring well GW-8, data indicates a decreasing trend for toluene, ethylbenzene, and trimethylbenzene, but a non-stable trend for benzene and total xylenes. No ESs have been documented in GW-8 in the last four rounds, so we do not believe the trend analysis is accurate for this well because the contamination levels are so low. The Man-Kendall spreadsheets are in Appendix G.

Receding Plume Margin

To evaluate contamination trends, we plotted concentration versus time using the WDNR spreadsheets presented in the natural attenuation guidelines (WDNR 1999). We plotted time versus concentration for benzene, ethylbenzene, toluene, total xylenes, total trimethylbenzene, and total PVOCs. All compounds show a decreasing trend. The coefficient of determination (R^2) for each plot is less than 0.36, which indicates that the data may not fit a good first order decay regression analysis.

The WDNR spreadsheets also evaluate the data in comparison to ground water elevations. For all PVOCs, the contamination levels decreased with increasing ground water elevations. Typically, contamination levels increase with rising ground water elevations. The observed trend of decreasing contamination with increasing water levels is attributable to the AS/SVE system and contaminant reduction by natural attenuation. The WDNR spreadsheets showing the decreasing trend are in Appendix H. Semi-Log Plots for PVOCs detected at GW-7 are summarized in Figures 8 through 12.

We also plotted a graph of total PVOC concentrations versus distance from the source and see a decreasing contamination trend as would be expected. The R^2 for this plot is 0.66, which indicates a good correlation for a first order regression. The time versus distance plot is shown in Figure 13.

Estimated Clean-up Time

The WDNR natural attenuation guidelines also provides a method for estimating clean-up times (WDNR 1999). This method assumes that the source of contamination has been removed, no up gradient contamination sources, and contaminant reduction is due to dilution only. This model indicates that benzene levels will reach the NR 140 ES in 3.9 years and the PAL in 6.9 years. The greatest clean-up time is for total xylenes at 7.1 years for ES and 17.2 years for the PAL.

This model indicates that the contamination will reach the NR 140 standards in a reasonable period of time, as required by NR 140. A copy of the model output is in Appendix H.

Deed Instruments

After closure is granted for this property, the owner will file a ground water use restriction with the Sawyer County Register of deeds.

Residual Soil Contamination

Soil contamination greater than the NR 720 RCLs was documented at CB-1, CB-2, and CB-4 as summarized in Table 1. To close the site with this residual contamination, we need to prove that it will not pose a threat to ground water through either calculated site-specific standards (NR 720.19 [3]) or soil performance standards (NR 720.19 [2]). It is not possible to calculate site-specific standards because the contamination has already reached the water table and the ground water is contaminated. The previous discussion provides lines of evidence that the contamination levels are declining following shutdown of the AS/SVE system. Soil sampling for confirmation borings indicates that the residual vadose zone contamination has been remediated. The air emission estimates from the AS/SVE system are summarized in Table 7. Contamination levels declined during the year the system operated. Figure 14 shows emission

rates were asymptotic during the last 3 months of operation. This data indicates the AS/SVE system has remediated the site to the point practicable (performance standard), especially in light of the fact that the owner will place a ground water use restriction on the property deed.

Soil contamination documented at CB-4 is above the NR 720 RCLs. This contamination is outside the AS/SVE zone of influence as previously stated. Monitoring well GW-2 is down gradient of CB-4 and doesn't contain any NR 140 PAL exceedance for petroleum compounds. The level of contamination at CB-4 is such that it is not resulting in ground water exceedances and is also less than COMM 46 Table 1 values and not a direct contact risk. The level of contamination is therefore a site-specific (NR 720.19 [3]) acceptable level.

Conclusions

Based on the results of the additional investigative activities at this site, we provide the following conclusion:

- Soil contamination greater than the NR 720 RCLs is still present on site. Contamination levels in the AS/SVE zone of influence have been reduced 50 to 90%. This contamination is confined to soils within the zone of saturation.

- Confirmation borings installed around the removed ASTs indicated contamination only in the north end of the western AST area. This contamination is at the top of the water table. Levels are less than the COMM 46 Table 1 values and WDNR PAH guideline publication for direct contact. One monitoring well directly down gradient of this contamination contains only low levels of DRO.

- Ground water monitoring indicates a small ground water contamination plume down gradient of the former tank bed and pump islands. Well GW-7 is the only well with NR 140 exceedances. Contamination levels declined during operation of the system and rebounded after the system was shut down. Contamination levels have been sporadic in the last five rounds at GW-7.

- We have five wells installed down gradient of GW-7. Prior to system operation, these wells did have NR 140 exceedances. In the last four quarters, no NR 140 exceedances have been documented in the down gradient wells.

- Water elevation measurements at AS-11 indicate a ground water recharge condition. One water sample collected from AS-11 was not petroleum-impacted.

- Natural attenuation monitoring indicates that the contamination at GW-7 is being naturally attenuated on site.

- An evaluation of the data indicates that contamination down gradient of GW-7 is decreasing and below the NR 140 ES. A benzene PAL is present at GW-8; this can be left in place with a NR 140 PAL exemption.

- Contamination at GW-7 shows a decreasing trend; however, the data does not strongly support a first order regression.

- An estimate of clean-up time indicates that all PVOCs will be less than the NR 140 ES in approximately 7 years.

Recommendations

The AS/SVE system has removed the source of contamination within the vadose zone. Contamination remains in the ground water, but is being naturally attenuated. We recommend that this site be closed with no further action. Following closure, all monitoring wells and remediation wells will be abandoned. A ground water use restriction will be registered with the County Register of Deeds. The remediation equipment will be posted on the COMM web page for sale.


This site currently meets the jurisdictional requirements for Department of Commerce. Criteria for a site to remain the jurisdiction of the WDNR are confirmed contamination within 1,000 feet of a public water supply well or 100 feet of a private water supply well, presence of free product, contamination within fractured bedrock, or commingled contamination with non-petroleum contamination. This site does not meet any of these criteria.

In the site investigation phase, boring GP-1 and GP-12 contained detects of tetrachloroethene at 1.7 mg/kg and 1,1,1 trichloroethane at 0.62 and 0.097 mg/kg. Confirmation borings in the vicinity of these two borings were analyzed for VOCs and neither compound was detected. Neither compound was ever detected in ground water sampling. Because these compounds are no longer present, the plume is not commingled with non-petroleum compounds, and the site jurisdiction should be transferred to the COMM.

Standard of Care

This site investigation report is based on data obtained by Ayres Associates and other contractors associated with Ms. Beth Grant through placement of soil borings, installation of monitoring wells, and collection and analysis of soil and ground water samples. Water level measurements and soil and water qualities reported apply only to the specific locations and times at which the work was performed. Variations in the sample results may occur if the samples were collected from locations between the soil borings and monitoring wells.

Conclusions and recommendations made represent our professional engineering judgment in interpreting these data, as well as data obtained from reports prepared by others relative to soil and ground water conditions in the study area. Design data, computations, and correspondence supporting the information presented in this report are on file at Ayres Associates.

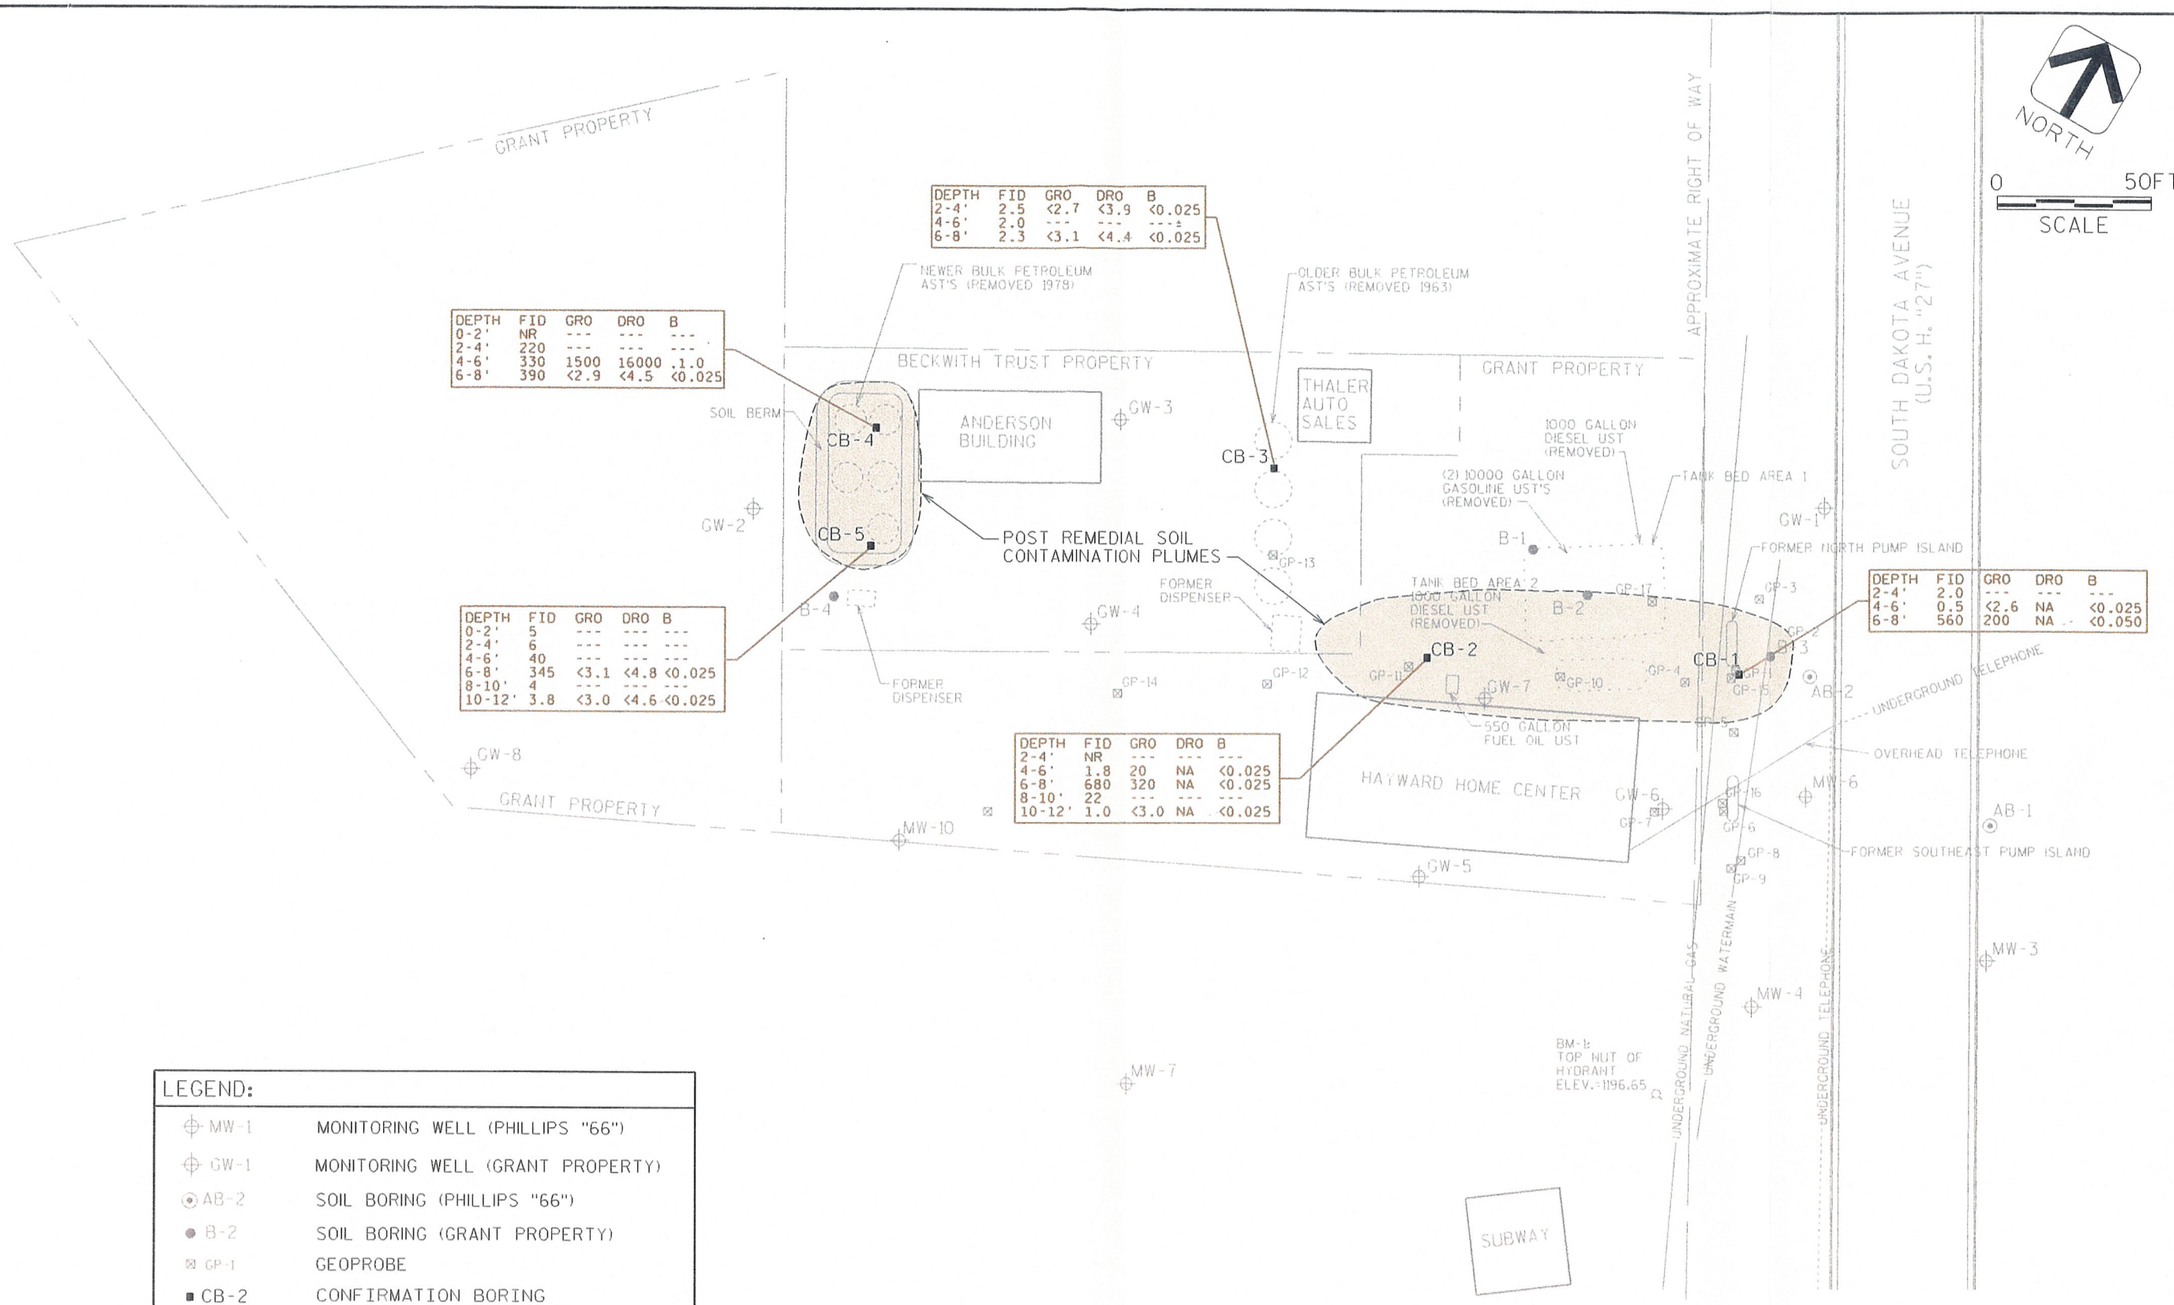

LEGEND:	
MW-1	MONITORING WELL (PHILLIPS "66")
GW-1	MONITORING WELL (GRANT PROPERTY)
AB-2	SOIL BORING (PHILLIPS "66")
B-2	SOIL BORING (GRANT PROPERTY)
GP-1	GEOPROBE
CB-2	CONFIRMATION BORING
FID	FLAME IONIZATION DETECTOR (I.U.)
GRO	GASOLINE RANGE ORGANICS (ug/l)
DRO	DIESEL RANGE ORGANICS (ug/L)
B	BENZENE (UG/l)

POST REMEDIAL SOIL SAMPLING

DRN. BY:MLE
CHK. BY:CTG
DATE:FEBRUARY 2000

AYRES ASSOCIATES

GRANT PROPERTY
HAYWARD, WISCONSIN

FIGURE
2

$PEN:
15 FEB 2000
d:\waste\grant\100309ad.dgn
DGN LEVEL
*LEV12 *LEV09 *LEV06 *LEV03
*REF12 *REF09 *REF06 *REF03
*LEV11 *LEV08 *LEV05 *LEV02
*REF11 *REF08 *REF05 *REF02
*LEV10 *LEV07 *LEV04 *LEV01
*REF10 *REF07 *REF04 *REF01


$PEN= 15 FEB 2000 d:\waste\grant\V00309x2.dgn DGN LEVEL

*LEV12 *LEV09 *LEV06 *LEV03
*REF12 *REF09 *REF06 *REF03
*LEV11 *LEV08 *LEV05 *LEV02
*REF11 *REF08 *REF05 *REF02
*LEV10 *LEV07 *LEV04 *LEV01
*REF10 *REF07 *REF04 *REF01


D

D'

SCALE:
1"=10' HORIZ.
1"=2' VERT.

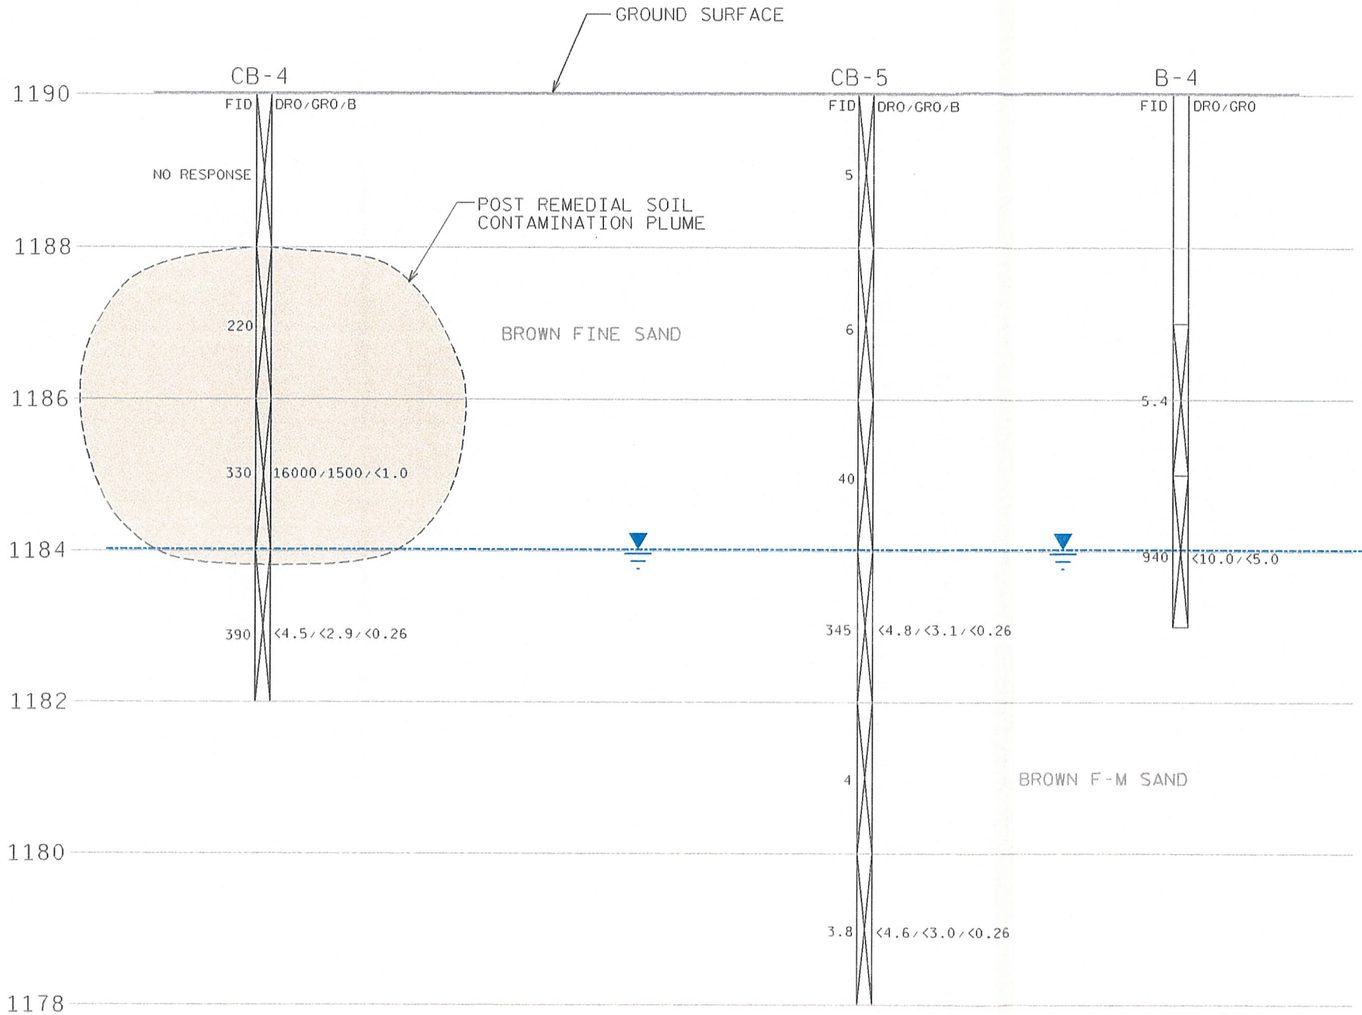

LEGEND:	
FID	FLAME IONIZATION DETECTOR (I.U.)
DRO	DIESEL RANGE ORGANICS (mg/kg)
GRO	GASOLINE RANGE ORGANICS (mg/kg)
B	BENZENE (mg/kg)

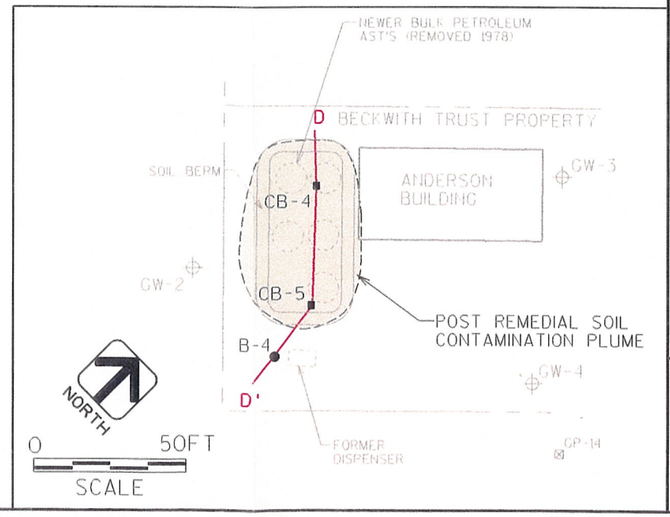

POST REMEDIAL SOIL SAMPLE CROSS SECTION D-D'


DRN. BY: MLE
CHK. BY: CTG
DATE: FEBRUARY 2000


AVRES ASSOCIATES

GRANT PROPERTY
HAYWARD, WISCONSIN

FIGURE
3

$PEI:
15 FEB 2000
D:\waste\GRANT\100309x3.DGN
DGN LEVEL
*LEV12 *LEV09 *LEV06 *LEV03
*REF12 *REF09 *REF06 *REF03
*LEVII *LEV08 *LEV05 *LEV02
*REFII *REF08 *REF05 *REF02
*LEV10 *LEV07 *LEV04 *LEV01
*REF10 *REF07 *REF04 *REF01

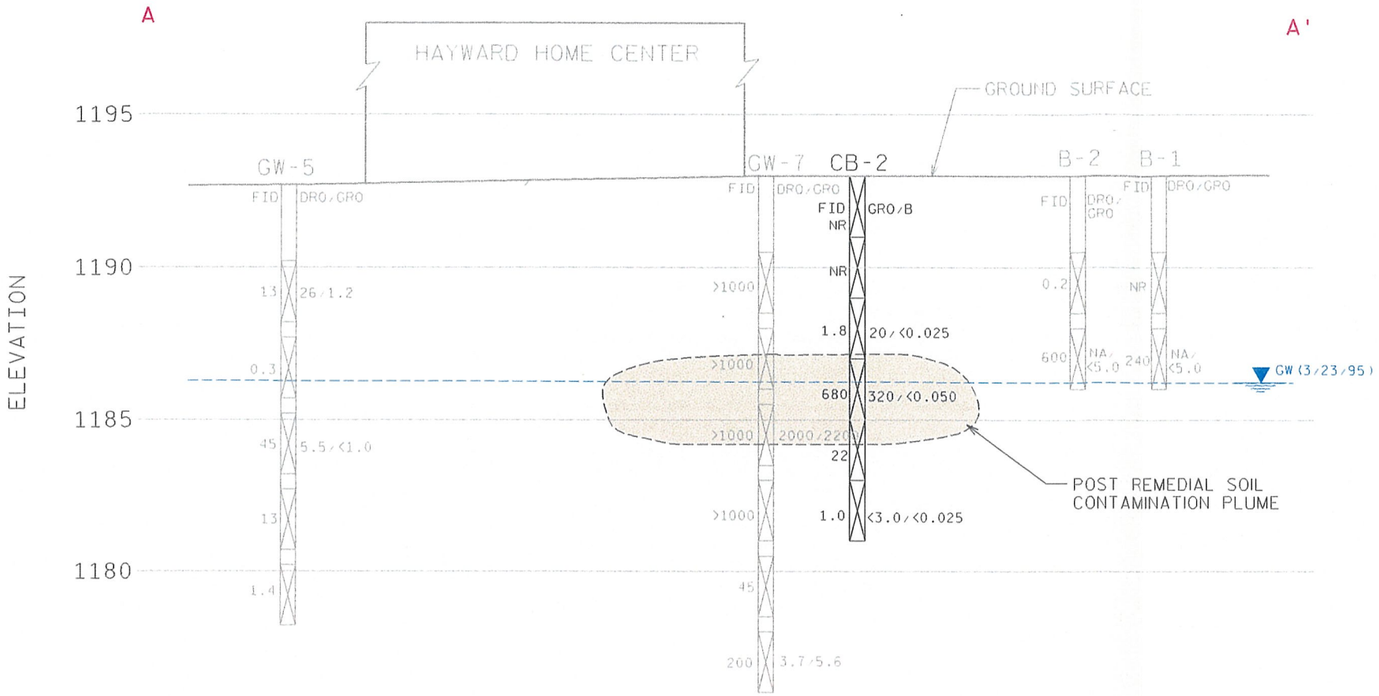


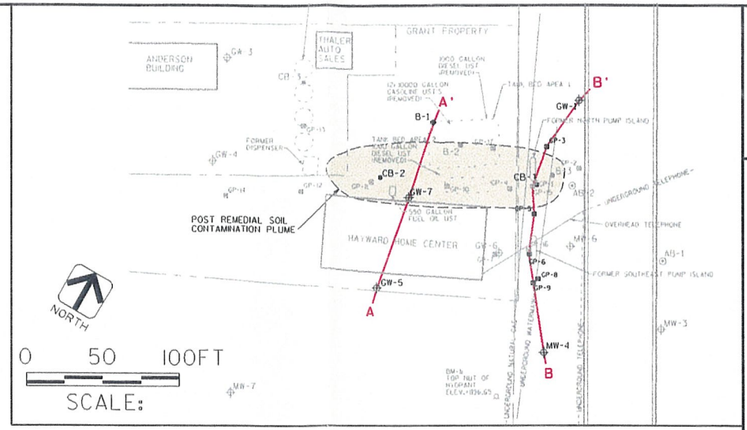

LEGEND:	
FID	FLAME IONIZATION DETECTOR
NR	NO RESPONSE
NA	NOT ANALYZED
DRO	DIESEL RANGE ORGANICS (mg/kg)
GRO	GASOLINE RANGE ORGANICS (mg/kg)
B	BENZENE (mg/kg)

B

B'

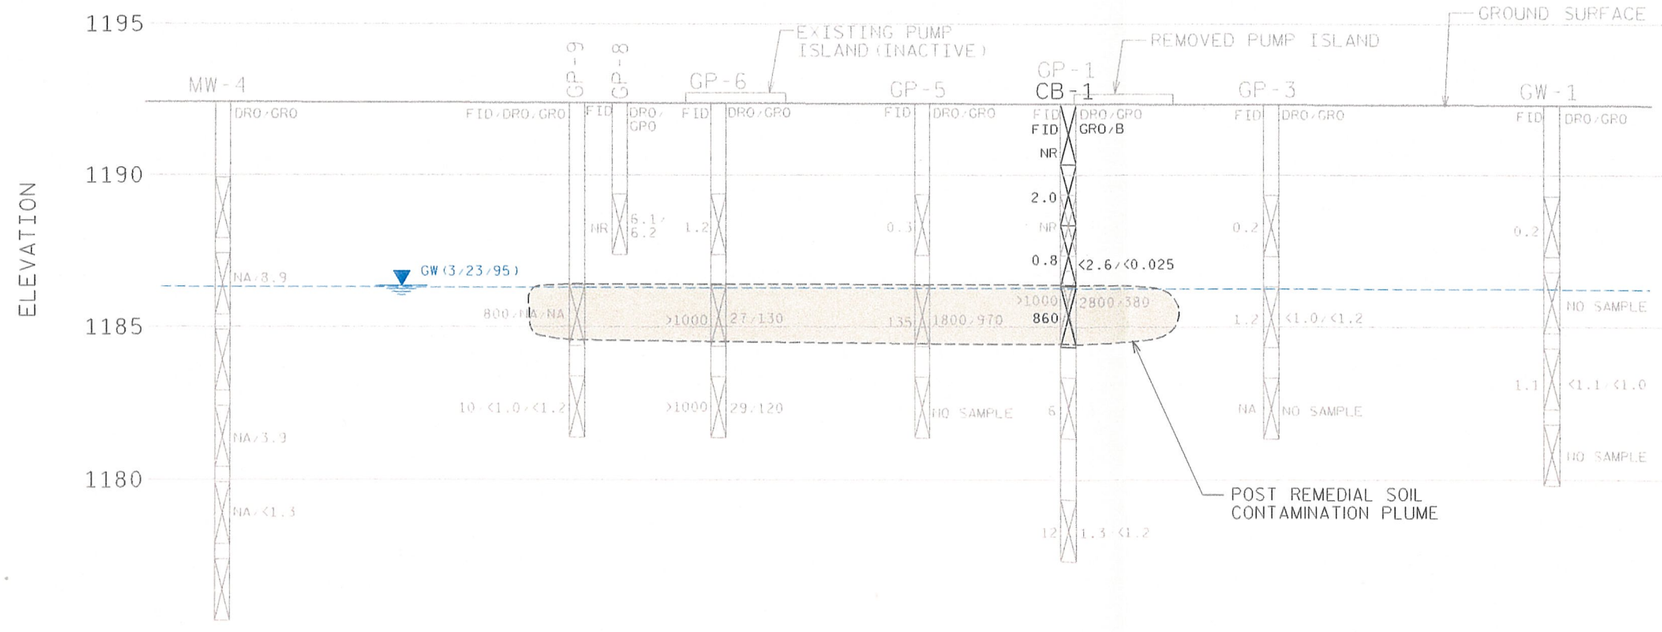

SCALE:
1"=20' HORIZ.
1"=5' VERT.


POST REMEDIAL CROSS SECTION A-A' AND B-B'

DRN. BY: MLE
CHK. BY: CTG
DATE: FEBRUARY 2000

AYRES ASSOCIATES

SITE CLOSURE
GRANT PROPERTY
HAYWARD, WISCONSIN

FIGURE
4

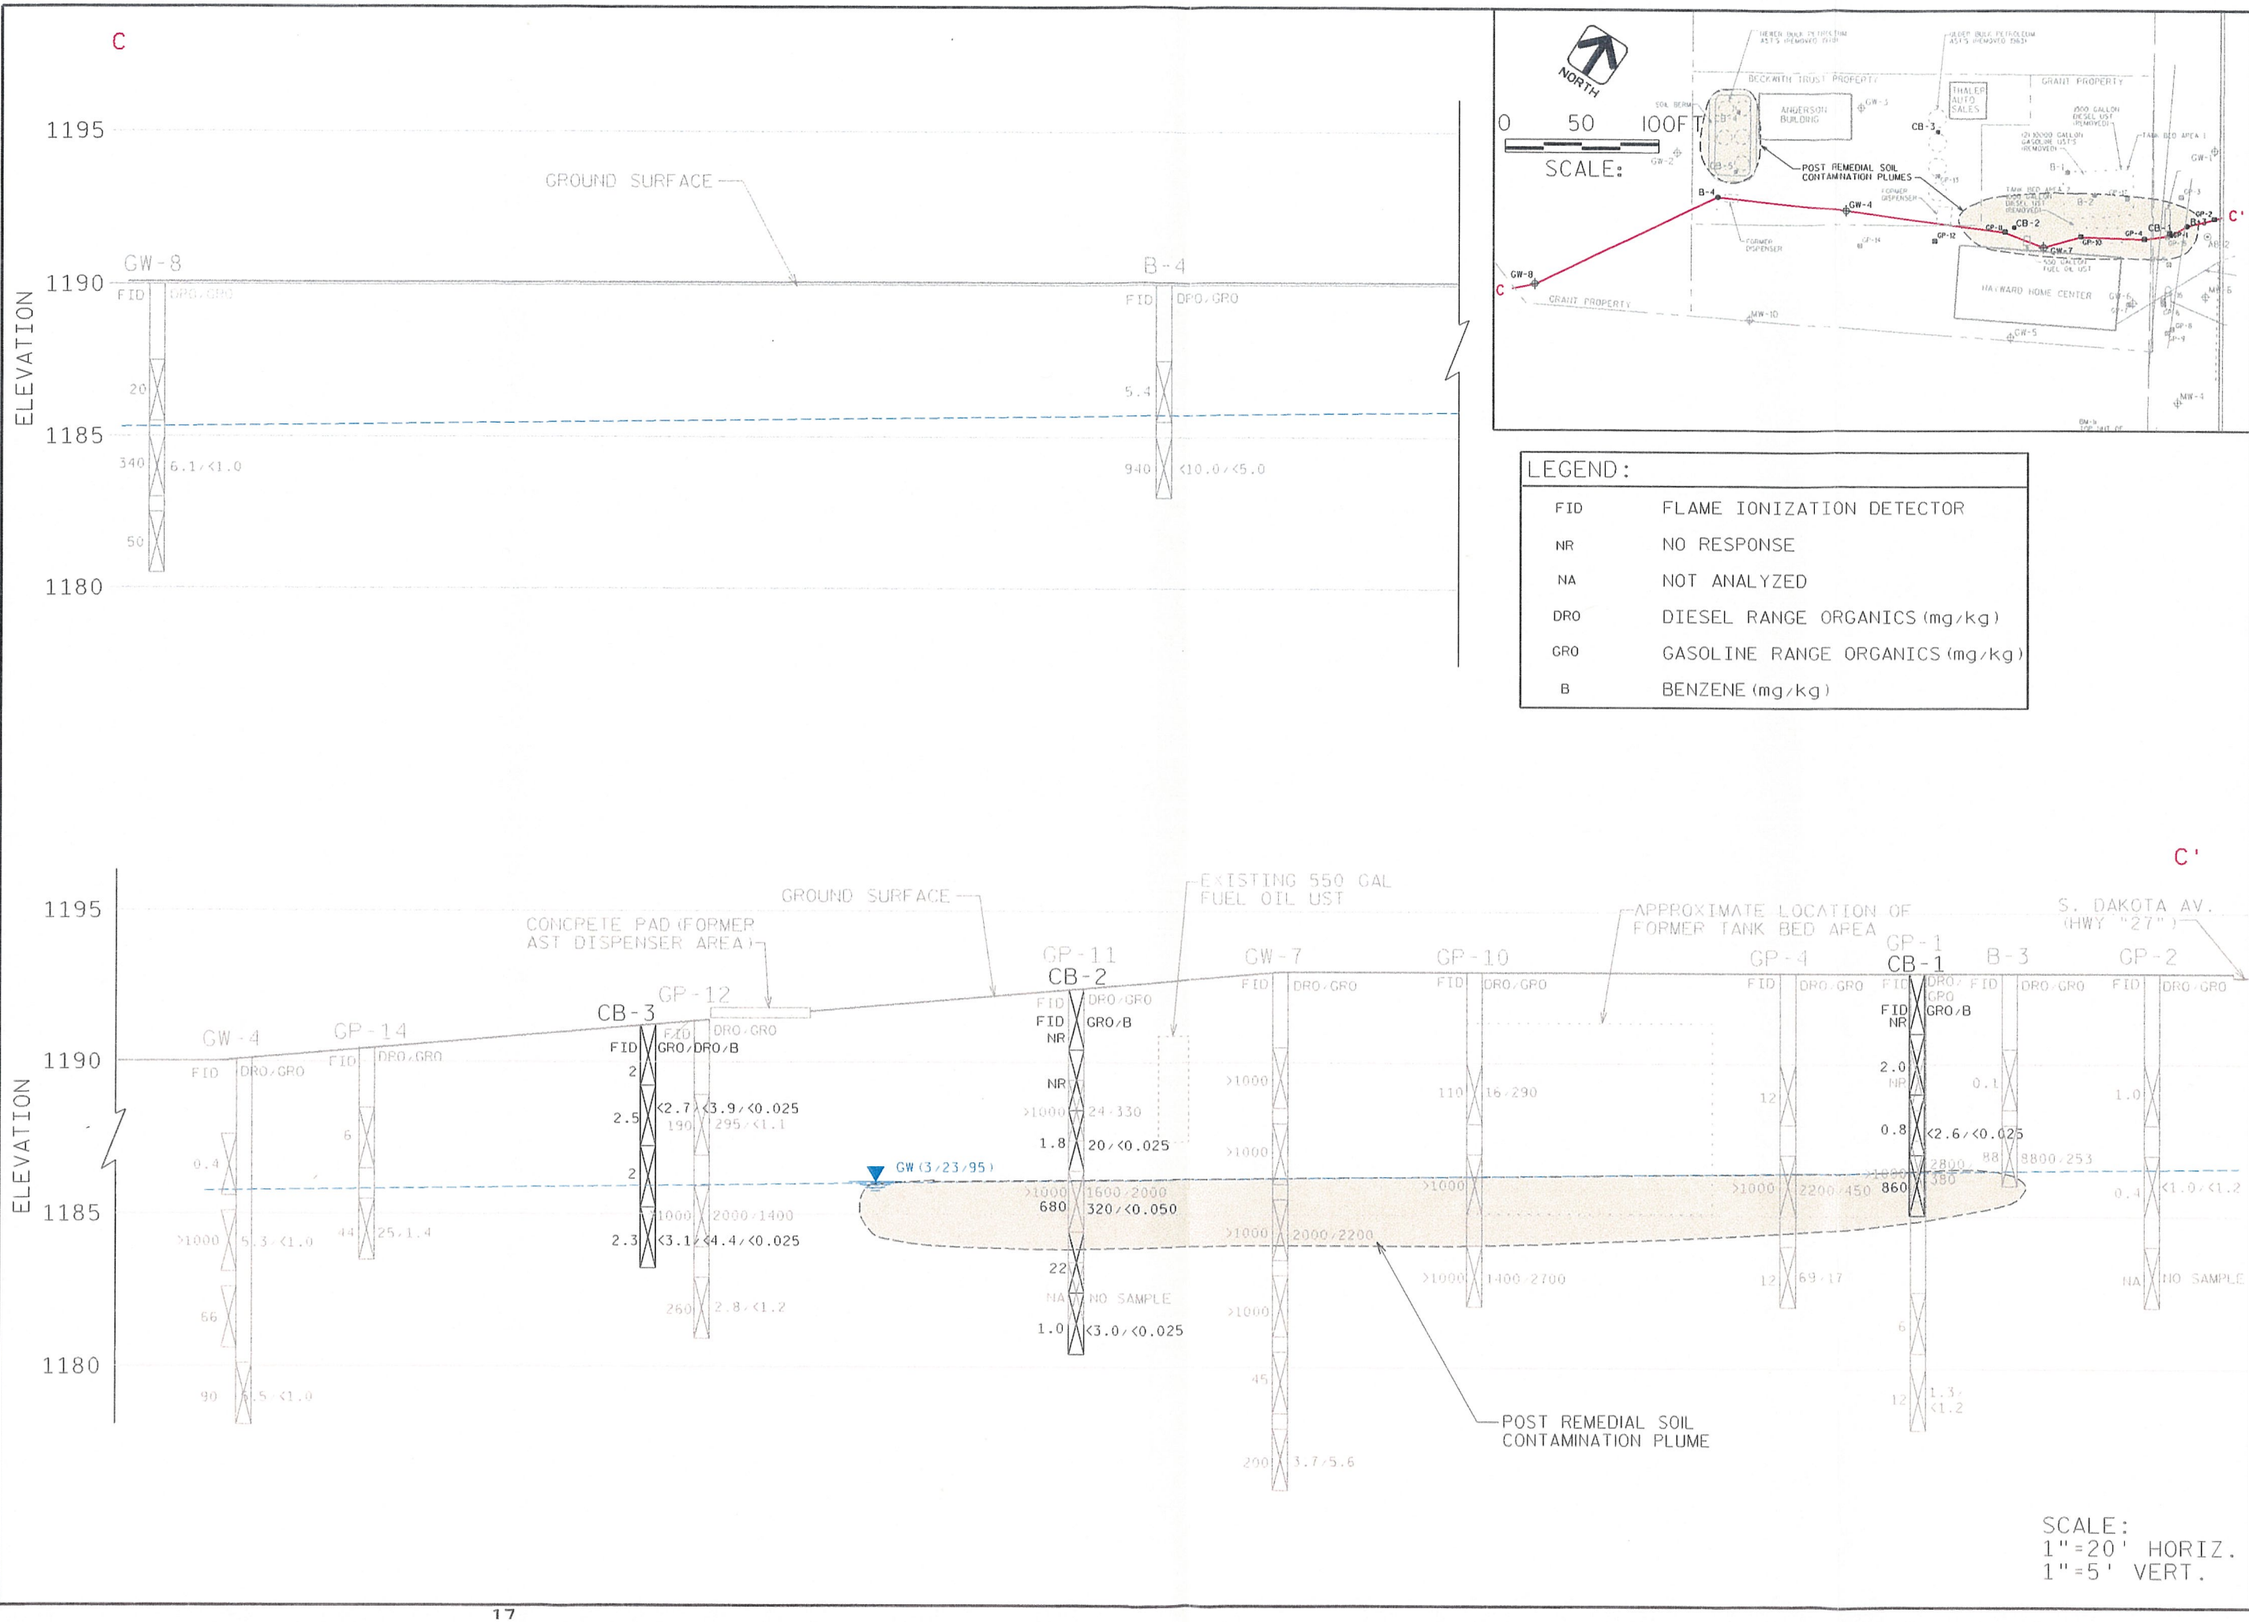

LEGEND:

FID	FLAME IONIZATION DETECTOR
NR	NO RESPONSE
NA	NOT ANALYZED
DRO	DIESEL RANGE ORGANICS (mg/kg)
GRO	GASOLINE RANGE ORGANICS (mg/kg)
B	BENZENE (mg/kg)

POST REMEDIAL
CROSS SECTION C-C'

SITE CLOSURE
GRANT PROPERTY
HAYWARD, WISCONSIN

FIGURE
5

DRN. BY: WLE
CHK. BY: CTG
DATE: FEBRUARY 2000

AYRES ASSOCIATES

SPEN
16 FEB 2000
d:\wastes\grant\100309x3.DGN
DGN LEVEL
*LEV12 *LEV09 *LEV06 *LEV03
*REF12 *REF09 *REF06 *REF03
*LEV11 *LEV08 *LEV05 *LEV02
*REF11 *REF08 *REF05 *REF02
*LEV10 *LEV07 *LEV04 *LEV01
*REF10 *REF07 *REF04 *REF01

$PEN:
15 FEB 2000
d:\waste\grant\100309ac.dgn
DGN LEVEL

*LEV12 *LEV09 *LEV06 *LEV03
*REF12 *REF09 *REF06 *REF03
*LEV11 *LEV08 *LEV05 *LEV02
*REF11 *REF08 *REF05 *REF02
*LEV10 *LEV07 *LEV04 *LEV01
*REF10 *REF07 *REF04 *REF01

GRANT PROPERTY

DATE 9/23/99
GRO 1100
B <0.26
DRO 7200

NEWER BULK PETROLEUM AST'S (REMOVED 1978)

DATE 6/18/98
GRO <30
B <0.20

BECKWITH TRUST PROPERTY

GW-3

SOIL BERM

DATE 12/14/99
GRO 50
B <0.26

CB-4

ANDERSON BUILDING

GW-2

CB-5

DATE 12/14/99
GRO <50
B <0.26

GW-4

B-4

FORMER DISPENSER

GP-14

OLDER BULK PETROLEUM AST'S (REMOVED 1963)

THALER AUTO SALES

GRANT PROPERTY

APPROXIMATE RIGHT OF WAY

CB-3

1000 GALLON DIESEL UST (REMOVED)

(2) 10000 GALLON GASOLINE UST'S (REMOVED)

TANK BED AREA 1

DATE 9/23/99
GRO <50
B <0.26

B-1

GP-13

FORMER DISPENSER

DATE 9/23/99
GRO 11000
B 8.9

TANK BED AREA 2
1000 GALLON DIESEL UST (REMOVED)

B-2

GP-17

AS-11

CB-2

GP-12

GP-11

GW-7

GP-10

GP-4

DATE 12/14/99
GRO 5100
B 100

550 GALLON FUEL OIL UST

HAYWARD HOME CENTER

GW-6

GP-7

GW-8

DATE 12/14/99
GRO 63
B 0.3

GRANT PROPERTY

DATE 9/23/99
GRO <50
B <0.26

MW-10

ESTIMATED GW CONTAMINATION PLUME EXCEEDING NR 140 ENFORCEMENT STANDARDS

GW-5

DATE 12/14/99
GRO <50
B <0.26

SOUTH DAKOTA AVENUE (U.S.H. "27")

GW-1

DATE 12/14/99
GRO <50
B <0.26

FORMER NORTH PUMP ISLAND

GP-3

GP-2

GP-1

GP-5

CB-1

DATE 9/23/99
GRO 1400
B <0.65

AB-2

UNDERGROUND TELEPHONE

OVERHEAD TELEPHONE

GP-16

MW-6

AB-1

GP-6

GP-8

GP-9

FORMER SOUTHEAST PUMP ISLAND

DATE 12/14/99
GRO <50
B <0.26

MW-3

MW-4

UNDERGROUND NATURAL GAS

UNDERGROUND WATERMAIN

UNDERGROUND TELEPHONE

BM-1:
TOP NUT OF HYDRANT
ELEV.=1196.65

MW-7

SUBWAY

NORTH

0 50FT
SCALE

LEGEND:

MW-1	MONITORING WELL (PHILLIPS "66")
GW-1	MONITORING WELL (GRANT PROPERTY)
AB-2	SOIL BORING (PHILLIPS "66")
B-2	SOIL BORING (GRANT PROPERTY)
GP-1	GEOPROBE
GRO	GASOLINE RANGE ORGANICS (ug/l)
B	BENZENE (UG/L)
CB-1	CONFIRMATION BORING
AS-11	AIR SPARGE WELL

POST REMEDIAL
GROUND WATER
CONTAMINATION PLUME
AND SAMPLING


DRN. BY:MLE MLE
CHK. BY:CTG CTG
DATE:FEBRUARY 2000

AVRES ASSOCIATES


GRANT PROPERTY
HAYWARD, WISCONSIN

FIGURE
6

$PEN
15 FEB 2000
d:\waste\grant\100309ae.dgn
DGN LEVEL
*LEV12
*LEV09
*LEV06
*LEV03
*REF12
*REF09
*REF06
*REF03
*LEV11
*LEV08
*LEV05
*LEV02
*REF11
*REF08
*REF05
*REF02
*LEV10
*LEV07
*LEV04
*LEV01
*REF10
*REF07
*REF04
*REF01

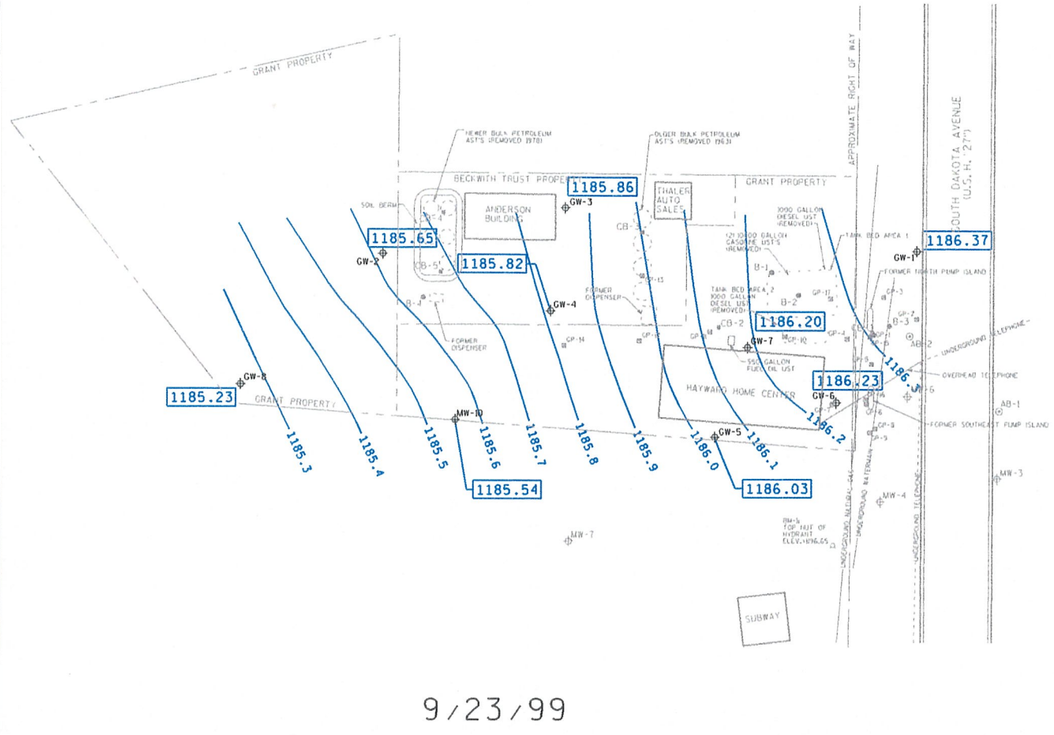

9/23/99

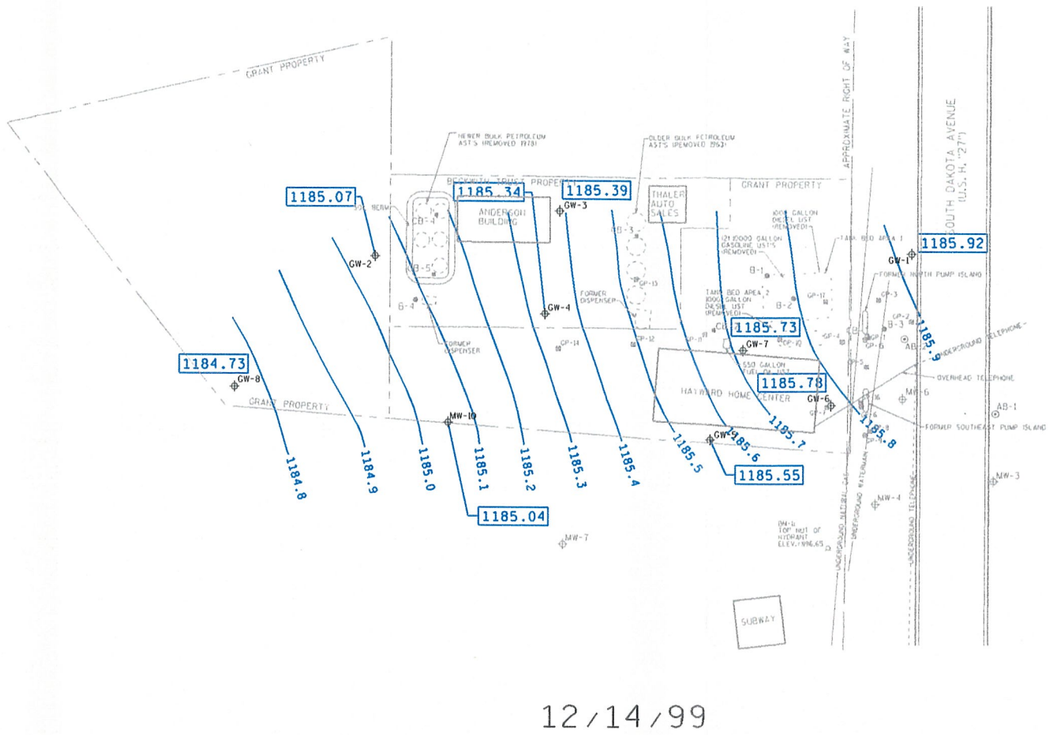

12/14/99



0 50 100FT

SCALE:

LEGEND:

MW-1	MONITORING WELL (PHILLIPS "66")
GW-1	MONITORING WELL (GRANT PROPERTY)
AB-2	SOIL BORING (PHILLIPS "66")
B-2	SOIL BORING (GRANT PROPERTY)
GP-1	GEOPROBE
CB-2	CONFIRMATION BORING
1186.03	GROUND WATER ELEVATION
1186.2	GROUND WATER CONTOUR

GROUND WATER CONTOURS

DRN. BY: WLE
CHK. BY: CTG
DATE: FEBRUARY 2000

AYRES ASSOCIATES

GRANT PROPERTY
HAYWARD, WISCONSIN

FIGURE

7

TABLE 1
POST-REMEDIAL SOIL SAMPLING SUMMARY

SAMPLE DATE	AYRES BORING NO.	AYRES SAMPLE NO.	SAMPLE DEPTH (feet)	FID (e) RESPONSE UNITS (Field/Lab)	DRO (mg/kg)	GRO (mg/kg)	BENZENE (ug/kg)	ETHYL-BENZENE (ug/kg)	MTBE (ug/kg)	NAPHTH-ALENE (ug/kg)	TOLUENE (ug/kg)	1, 2, 4 - TRIMETHYL-BENZENE (ug/kg)	1, 3, 5 - TRIMETHYL-BENZENE (ug/kg)	TOTAL XYLENES (ug/kg)	1,2 - DCA (ug/kg)
09/23/99	CB1	S-3	4-6	0.5	NA	<2.6	<25	<25	<25	<25	<25	<25	<25	<50	<25
		S-4	6-8	560	NA	200	<50	<50	<50	<50	<50	950	830	<100	<50
09/23/99	CB2	S-3	4-6	1.8	NA	20	<25	<25	<25	<25	<25	<25	<25	<50	<25
		S-4	6-8	680	NA	320	<50	<50	<50	<50	110	7600	4200	3200	<50
		S-6	10-12	1	NA	<3.0	<25	<25	<25	<25	<25	<25	<25	<50	<25
09/23/99	CB3	S-2	2-4	2.5	<3.9	<2.7	<25	<25	<25	<25	<25	<25	<25	<50	NA
		S-4	6-8	2.3	<4.4	<3.1	<25	<25	<25	<25	<25	<25	<25	<50	NA
09/23/99	CB4	S-3	4-6	330	16000	1500	<1000	<1000	<1000	<190	<1000	11000	18000	2900	NA
		S-4	6-8	390	<4.5	<2.9	<25	<25	<25	<25	<25	<25	<25	<50	NA
09/23/99	CB-5	S-4	6-8	345	<4.8	<3.1	<25	<25	<25	<25	<25	<25	<25	<50	NA
		S-6	10-12	3.8	<4.6	<3.0	<25	<25	<25	<25	<25	<25	<25	<50	NA
WDNR - NR 720 Soil Contamination Cleanup Standards					100	100	5.5	2900	None	None	1500	None	None	4100	4.9

GRO = Gasoline Range Organics
DRO = Diesel Range Organics
mg/kg = Milligrams per kilogram
NA = Not analyzed
NR = No FID Response
Blank boxes in table represent samples that were not analyzed

a = Laboratory detected fractions lighter than diesel range organics
b = Laboratory detected fractions heavier than gasoline range organics
c = Laboratory detected fractions lighter & heavier than gasoline range organics
d = Laboratory detected fractions lighter & heavier than diesel range organics
e = FID response given in instrument units as isobutylene

TABLE 2
POLYCYCLIC AROMATIC HYDROCARBON
ANALYTICAL RESULTS

	Location			
	CB-4	CB-4	CB-5	CB-5
PAH Compound	4 to 6 ft	6 to 8 ft	6 to 8 ft	10 to 12 ft
Acenaphthene	1000	<15	<16	<16
Acenaphthylene	<180	<18	<19	<18
Anthracene	<160	<16	<17	<17
Benzo(a)anthracene	<170	<17	<18	<17
Benzo(a)pyrene	<150	<15	<16	<16
Benzo(a)fluoranthene	<170	<17	<18	<17
Benzo(ghi)perylene	<180	<18	<19	<19
Benzo(k)fluoranthene	<170	<17	<18	<17
Chrysene	<170	<17	<18	<17
Dibenzo(ah)anthracene	<180	<18	<19	<19
Fluoranthene	500	<16	<17	<16
Fluorene	1600	41	<17	<16
Indeno(1,2,3-cd)pyrene	<180	<18	<19	<19
1-Methylnaphthalene	<170	25	<18	<17
2-Methylnaphthalene	<150	37	<16	<16
Naphthalene	<190	<19	<20	<19
Phenanthrene	960	200	<16	<15
Pyrene	1100	38	<18	<16

TABLE 3
PRE-REMEDIAL SOIL SAMPLING SUMMARY

SAMPLE DATE	AYRES BORING NO.	AYRES SAMPLE NO.	LAB SAMPLE NO.	SAMPLE DEPTH (feet)	FID (e) RESPONSE I.U. (Field)	DRO (mg/kg)	GRO (mg/kg)	BENZENE (mg/kg)	ETHYL-BENZENE (mg/kg)	MTBE (mg/kg)	NAPHTH-ALENE (mg/kg)	TOLUENE (mg/kg)	1, 2, 4 - TRIMETHYL-BENZENE (mg/kg)	1, 3, 5 - TRIMETHYL-BENZENE (mg/kg)	TOTAL XYLENES (mg/kg)	1,2 - DCA (mg/kg)
06/03/94	B-1	S-1		2.5 - 4.5	No Response											
		S-2	2262	5.0 - 7.0	240	NA	<5.0	<0.050	<0.050	<0.150	NA	<0.050	<0.150	<0.050	<0.100	NA
06/03/94	B-2	S-1		2.5 - 4.5	0.2											
		S-2	2263	5.0 - 7.0	600	NA	<5.0	<0.050	<0.050	<0.150	NA	<0.050	<0.150	<0.050	<0.100	NA
06/03/94	B-3	S-1		2.5 - 4.5	0.1											
		S-2	2264	5.0 - 7.0	88	8800	253	<0.050	<0.050	<0.150	NA	<0.050	0.927	0.653	<0.100	NA
06/03/94	B-4	S-1		2.5 - 4.5	5.4											
		S-2	2265	5.0 - 7.0	940	<10.0	<5.0	<0.050	<0.050	<0.150	NA	0.228	<0.150	0.658	<0.100	NA
10/11/94	GP-1	S-1		3.0 - 5.0	No Response											
		S-2	2608	5.5 - 7.5	>1000	2800 (a)	380 (b)	<0.26	<0.26	<0.26	6.4	<0.26	1.5	0.56	0.61	<0.26
		S-3		9.0 - 11.0	6.0											
		S-4	2609	13.0 - 15.0	12	1.3	<1.2	<0.0060	<0.0060	<0.0060	0.025	<0.0060	<0.0060	<0.0060	<0.018	<0.0060
10/11/94	GP-2	S-1		3.0 - 5.0	1.0											
		S-2	2610	6.0 - 8.0	0.4	<1.0	<1.2	<0.0062	<0.0062	<0.0062	0.012	<0.0062	<0.0062	<0.0062	<0.018	<0.0062
		S-3		9.0 - 11.0	No Recovery											
10/11/94	GP-3	S-1		3.0 - 5.0	0.2											
		S-2	2611	6.0 - 8.0	1.2	<1.0	<1.2	<0.0060	<0.0060	<0.0060	<0.0060	<0.0060	<0.0060	<0.0060	<0.019	<0.0060
		S-3		9.0 - 11.0	No Recovery											
10/11/94	GP-4	S-1		3.0 - 5.0	12.0											
		S-2	2612	6.0 - 8.0	>1000	2200 (a)	450 (c)	<0.059	<0.059	<0.059	0.77	0.14	0.43	0.26	0.17	<0.059
		S-3	2613	9.0 - 11.0	12.0	69	17 (b)	<0.060	<0.060	<0.060	NA	<0.060	<0.060	<0.060	<0.120	NA
10/11/94	GP-5	S-1		3.0 - 5.0	0.3											
		S-2	2614	6.0 - 8.0	135	1800 (a)	970 (b)	<0.0058	<0.0058	<0.0058	0.11	0.11	0.030	0.0093	<0.018	<0.0058
		S-3		9.0 - 11.0	No Recovery											
10/11/94	GP-6	S-1		3.0 - 5.0	1.2											
		S-2	2615	6.0 - 8.0	>1000	27 (a)	130 (b)	<0.0058	<0.0058	<0.0058	<0.0058	<0.0058	<0.0058	<0.0058	<0.018	<0.0058
		S-3	2616	9.0 - 11.0	>1000	29 (a)	120 (c)	0.074	0.43	<0.058	NA	0.078	0.24	0.27	0.17	NA
WDNR - NR 720 Residual Cleanup Levels (RCLs)				-		100	100	0.005	2.9	None	None	1.5	None	None	4.1	0.0049

GRO = Gasoline Range Organics
DRO = Diesel Range Organics
mg/kg = Milligrams per kilogram
NA = Not analyzed
NR = No FID Response
Blank boxes in table represent samples that were not analyzed

a = Laboratory detected fractions lighter than diesel range organics
b = Laboratory detected fractions heavier than gasoline range organics
c = Laboratory detected fractions lighter & heavier than gasoline range organics
d = Laboratory detected fractions lighter & heavier than diesel range organics
e = FID response given in instrument units as isobutylene
= Exceeds NR 720 RCLs

TABLE 3 (Cont.)
PRE-REMEDIAL SOIL SAMPLING SUMMARY

SAMPLE DATE	AYRES BORING NO.	AYRES SAMPLE NO.	LAB SAMPLE NO.	SAMPLE DEPTH (feet)	FID (e) RESPONSE UNITS (Field/Lab)	DRO (mg/kg)	GRO (mg/kg)	BENZENE (mg/kg)	ETHYL-BENZENE (mg/kg)	MTBE (mg/kg)	NAPHTH-ALENE (mg/kg)	TOLUENE (mg/kg)	1, 2, 4 - TRIMETHYL-BENZENE (mg/kg)	1, 3, 5 - TRIMETHYL-BENZENE (mg/kg)	TOTAL XYLENES (mg/kg)	1,2 - DCA (mg/kg)
02/13/95	GW-1	S-1		3.0 - 5.0	0.2											
		S-2		5.5 - 7.5	No Recovery											
		S-3	94562	8.0 - 10.0	1.1	<1.1	<1.0	<0.0010	<0.0010	<0.0015	<0.0015	<0.0010	<0.0010	<0.0010	<0.0020	<0.0010
		S-4		10.5 - 12.5	No Recovery											
02/13/95	GW-2	S-1		2.5 - 4.5	0.4											
		S-2	94563	5.0 - 7.0	2.1	5.4	<1.0	<0.0010	<0.0010	<0.0015	<0.0015	<0.0010	<0.0010	<0.0010	<0.0020	<0.0010
		S-3		7.5 - 9.5	0.9											
		S-4	94564	10.0 - 12.0	0.7	<1.2	<1.0	<0.0010	<0.0010	<0.0015	<0.0015	<0.0010	<0.0010	<0.0010	<0.0020	<0.0010
02/14/95	GW-3	S-1		2.5 - 4.5	0.3											
		S-2	94565	5.0 - 7.0	0.4	<1.2	<1.0	<0.0010	<0.0010	<0.0015	<0.0015	<0.0010	<0.0010	<0.0010	<0.0020	<0.0010
		S-3		7.5 - 9.5	0.8											
		S-4	94566	10.0 - 12.0	2	<1.1	<1.0	<0.0010	<0.0010	<0.0015	<0.0015	<0.0010	<0.0010	<0.0010	<0.0020	<0.0010
02/14/95	GW-4	S-1		2.5 - 4.5	0.4											
		S-2	94567	5.0 - 7.0	>1000	5.3	<1.0	<0.0010	<0.0010	<0.0015	0.024	<0.0010	0.006	0.008	0.031	<0.0010
		S-3		7.5 - 9.5	66											
		S-4	94568	10.0 - 12.0	90	5.5	<1.0	<0.0010	<0.0010	<0.0015	<0.0015	<0.0010	<0.0010	<0.0010	<0.0020	<0.0010
02/14/95	GW-5	S-1	94569	2.5 - 4.5	13	26	1.2	<0.0010	<0.0010	<0.0015	<0.0015	<0.0010	<0.0010	<0.0010	<0.0020	<0.0010
		S-2		5.0 - 7.0	0.3											
		S-3	94570	7.5 - 9.5	45	5.5	<1.0	<0.0010	<0.019	<0.0015	<0.0015	0.0020	0.13	0.042	0.07	<0.0010
		S-4		10.0 - 12.0	13											
		S-5		12.5 - 14.5	1.4											
02/14/95	GW-6	S-1	94571	6.5 - 8.5	150	4.1	4.9	<0.0010	<0.0010	<0.0015	<0.0015	<0.0010	0.015	0.041	<0.0020	<0.0010
		S-2	94572	12.0 - 14.0	4.2	<1.2	<1.0	<0.0010	<0.0010	<0.0015	<0.0015	<0.0010	<0.0010	<0.0010	<0.0020	<0.0010
02/14/95	GW-7	S-1		2.5 - 4.5	>1000											
		S-2		5.0 - 7.0	>1000											
		S-3	94573	7.5 - 9.5	>1000	2000	2200	1.1	3.4	<0.19	1.8	15	24	9.3	27	<0.13
		S-4		10.0 - 12.0	>1000											
		S-5		12.5 - 14.5	45											
		S-6	94574	15.0 - 17.0	200	3.7	5.6	0.004	0.006	<0.0015	0.008	0.04	0.052	0.021	0.124	<0.0010
02/14/95	GW-8	S-1		2.5 - 4.5	20											
		S-2	94575	5.0 - 7.0	340	6.1	<1.0	<0.0010	<0.0010	<0.0015	0.003	<0.0010	0.001	<0.0010	0.003	<0.0010
		S-3		7.5 - 9.5	50											
02/13/95	ethanol Blank		94576	-	-	-	<1.0									
02/14/95	ethanol Blank		94577	-	-	-	<1.0									
WDNR - NR 720 Residual Cleanup Levels (RCLs)					-	100	100	0.005	2.9	None	None	1.5	None	None	4.1	0.0049

GRO = Gasoline Range Organics
DRO = Diesel Range Organics
mg/kg = Milligrams per kilogram
NA = Not analyzed
NR = No FID Response
Blank boxes in table represent samples that were not analyzed

a = Laboratory detected fractions lighter than diesel range organics
b = Laboratory detected fractions heavier than gasoline range organics
c = Laboratory detected fractions lighter & heavier than gasoline range organics
d = Laboratory detected fractions lighter & heavier than diesel range organics
e = FID response given in instrument units as isobutylene
= Exceeds NR 720 RCLs

J:\ctg\000301b3.xls

TABLE 4
GROUND WATER ELEVATIONS

	GW-1	GW-2	GW-3	GW-4	GW-5	GW-6	GW-7	GW-8	MW-6	AS-11
Ground Surface (feet,msl)	1192.3	1190.1	1190.4	1190.1	1192.7	1192.9	1193.0	1188.9	--	1192.32
Top of Casing (feet,msl)	1191.83	1193.14	1192.80	1189.89	1192.26	1192.51	1195.49	1191.22	1192.38	1191.66
Top of Screen (feet,msl)	1188.3	1187.1	1187.4	1187.1	1188.9	1188.9	1189.0	1185.9	--	--
Bottom of Screen (feet,msl)	1178.3	1177.1	1179.9	1179.6	1179.6	1178.9	1179.0	1178.4	--	--
2/16/95	1185.50	1184.67	1184.98	1184.91	1185.15	1185.34	1185.27	1184.39	NM	NM
3/23/95	1186.32	1185.51	1185.82	1185.77	1186.04	1186.20	1186.13	1182.26	NM	NM
7/24/97	1186.17	1185.25	1185.56	1185.55	1185.78	1185.98	1185.89	1185.04	NM	NM
9/15/97	1185.95	NM	NM	1185.41	NM	1185.84	1185.77	NM	1185.93	NM
9/15/97	1186.15	NM	NM	1185.96	NM	1187.00	1186.54	NM	1186.35	NM
9/15/97	1186.14	NM	NM	1185.92	NM	1186.16	1186.12	NM	1186.23	NM
9/17/98	1186.23	NM	NM	1185.71	NM	1186.28	1186.12	NM	1186.36	NM
9/23/97	1186.31	NM	NM	1185.89	NM	1186.56	1186.59	NM	1186.81	NM
10/7/97	1186.09	NM	NM	1185.53	NM	1186.08	1185.90	NM	1186.13	NM
11/4/97	1186.03	NM	NM	1185.43	NM	1185.96	1185.84	NM	1186.04	NM
12/15/97	1185.81	1184.88	1185.22	1185.24	NM	1185.72	1185.61	1184.52	NM	NM
3/12/98	1186.22	1185.39	1185.69	1185.70	NM	1186.20	1186.09	1185.08	NM	NM
6/18/98	1186.18	1185.35	1185.65	1185.64	1185.88	1186.20	1186.04	1184.99	NM	NM
9/17/98	1185.93	1185.03	1185.35	1185.35	1185.62	1185.89	1185.80	1184.67	NM	NM
12/10/98	1186.01	1185.14	1185.39	1185.41	1185.68	1185.86	1185.84	1184.77	NM	NM
3/3/99	1185.74	1184.84	1185.16	1185.10	1185.39	1185.60	1185.55	1184.47	NM	NM
9/23/99	1186.37	1185.56	1185.86	1185.82	1186.03	1186.23	1186.20	1185.23	NM	1186.15
12/14/99	1185.92	1185.07	1185.39	1185.34	1185.55	1185.78	1185.73	1184.73	NM	NM

Note:

NM = Not Measured

Three measurements collected on September 15, 1997, were collected at 2:40 p.m., 3:25 p.m., and 4:00 p.m.

J:\ctg\000301b4.xls

TABLE 5
GROUND WATER SAMPLING SUMMARY

WELL OR PROBE NO.	SAMPLE DATE	DRO (ug/L)	GRO (ug/L)	BENZENE (ug/L)	TOLUENE (ug/L)	ETHYL-BENZENE (ug/L)	m & p XYLENE (ug/L)	o-XYLENE (ug/L)	MTBE (ug/L)	1,2,4-TRIMETHYL-BENZENE (ug/L)	1,3,5-TRIMETHYL-BENZENE (ug/L)	NAPH-THALENE (ug/L)	1, 2- DCA (ug/L)	LEAD (ug/L)
GP-10	10/12/94	12,000	64,000	< 100	28,000	2,600	11,000	4,600	< 100	3,000	860	NA	NA	NA
GP-12	10/12/94	7,700	3,600	< 5.0	< 5.0	7.3	< 5.0	< 5.0	< 5.0	150	63	NA	NA	NA
GP-13	10/12/94	5,500	6,100	<2.0	<2.0	11	<2.0	<2.0	<2.0	15	31	NA	NA	NA
GP-14	10/12/94	1,300	430	130	8.4	44	66	29	< 2.0	6.2	< 2.0	NA	NA	NA
GP-15	10/12/94	5,100	1,700	<2.0	<2.0	6.1	<2.0	<2.0	<2.0	37	15	NA	NA	NA
GP-16	10/12/94	3,800	4,600	< 100	< 100	< 100	< 100	< 100	< 100	390	290	NA	NA	NA
TRIP BLANK	10/12/94	NA	< 100	< 1.0	< 1.0	< 1.0	< 1.0	< 1.0	< 1.0	< 1.0	< 1.0	NA	NA	NA
CB-1	09/23/99	NA	1,400	<0.65	<0.53	<0.60	<2.4	<0.92	<0.55	29	19	NA	NA	NA
CB-2	09/23/99	NA	11,000	8.9	230	150	2,000	950	<2.2	1,100	430	NA	NA	NA
CB-4	09/23/99	7,200	1,100	<0.26	<0.21	5.9	5.3	5.7	<0.22	65	13	NA	NA	NA
AS-11	09/23/99	NA	<50	<0.26	<0.21	<0.24	<0.97	<0.37	<0.22	<0.86	<0.54	NA	NA	NA
GW-1	02/16/95	91	<75	<0.10	<0.10	<0.10	<0.20	<0.10	<0.30	<0.15	<0.10	<0.20	<0.10	<1.0
	03/23/95	<30	<75	<0.10	<0.10	<0.20	<0.10	<0.15	<0.25	<0.10	<0.10	NA	NA	2.0
	07/24/97	<27	<30	<0.20	<0.20	<0.20	<0.30	<0.20	<0.30	<0.40	<0.30	NA	NA	NA
	06/18/98	NA	<30	<0.20	<0.20	<0.30	<0.60	<0.30	<0.20	<0.30	<0.30	NA	NA	NA
	12/10/98	NA	<30	<0.20	<0.20	<0.30	<0.60	<0.30	<0.20	<0.30	<0.30	NA	NA	NA
	03/03/99	NA	<30	<0.20	<0.20	<0.30	<0.60	<0.30	<0.20	<0.30	<0.30	NA	NA	NA
	09/23/99	NA	<50	<0.26	<0.21	<0.24	<0.97	<0.37	<0.22	<0.86	<0.54	NA	NA	NA
	12/14/99	NA	<50	<0.26	<0.21	<0.24	<0.97	<0.37	<0.22	<0.86	<0.54	NA	NA	NA
GW-2	02/16/95	450	<75	<0.10	<0.10	<0.10	<0.20	<0.10	<0.30	<0.15	<0.10	<0.20	<0.10	<1.0
	03/23/95	37	<75	<0.10	<0.10	<0.20	<0.10	<0.15	<0.25	<0.10	<0.10	NA	NA	2.0
	07/24/97	89	<30	<0.20	<0.20	1.5	2.1	0.7	<.30	1.9	<0.30	NA	NA	NA
	06/18/98	NA	<30	<0.20	<0.20	1.7	3.0	1.1	<0.20	1.9	0.90	NA	NA	NA
Dupe. GW-2	06/18/98	NA	<30	<0.20	<0.20	2.1	4.0	1.4	<0.20	2.9	1.00	NA	NA	NA
	09/23/99	230	<50	<0.26	<0.21	<0.24	<0.97	<0.37	<0.22	<0.86	<0.54	NA	NA	NA
	12/14/99	NA	<50	<0.26	<0.21	<0.24	<0.97	<0.37	<0.22	<0.86	<0.54	<0.42	NA	NA
GW-3	02/16/95	120	<75	<0.10	<0.10	<0.10	<0.20	<0.10	<0.30	<0.15	<0.10	<0.20	<0.10	<1.0
	03/23/95	<30	<75	<0.10	<0.10	<0.20	<0.10	<0.15	<0.25	<0.10	<0.10	NA	NA	<1.0
	07/24/97	36	<30	<0.20	<0.20	<0.20	<0.30	<0.20	<0.30	<0.40	<0.30	NA	NA	NA
	06/18/98	NA	<30	<0.20	<0.20	<0.30	<0.60	<0.30	<0.20	<0.30	<0.30	NA	NA	NA
WDNR NR 140 ES / PAL		(a)	(a)	5 / 0.5	343/68.6	700 / 140	620/124 (b)		60 / 12	(b)	(b)	40 / 8	5 / .05	50 / 5

ug/L = Micrograms per Liter or parts per billion
ES/PAL = Enforcement Standard/Preventative Action Limit
NA = Not analyzed
GP = A one-time ground water sample was acquired utilizing a Geoprobe™

(a) No Enforcement Standard or Preventive Action Limit
(b) Sum of m & p Xylene and o-Xylene (Total Xylenes)
Shading indicates that the Enforcement Standard has been exceeded.

TABLE 5 (Cont.)
GROUND WATER SAMPLING SUMMARY

WELL OR PROBE NO.	SAMPLE DATE	DRO (ug/L)	GRO (ug/L)	BENZENE (ug/L)	TOLUENE (ug/L)	ETHYL-BENZENE (ug/L)	m & p XYLENE (ug/L)	o-XYLENE (ug/L)	MTBE (ug/L)	1,2,4-TRIMETHYL-BENZENE (ug/L)	1,3,5-TRIMETHYL-BENZENE (ug/L)	NAPH-THALENE (ug/L)	1, 2- DCA (ug/L)	LEAD (ug/L)
GW-4	02/16/95	1,900	480	7.8	<1.0	8.8	23	17	<3.0	28	< 1.0	4.1	<1.0	<1.0
	03/23/95	280	930	12.0	2.5	23.0	100	51	<2.5	84	19	NA	NA	<1.0
	07/24/97	9,500	24,000	460.0	7000.0	940.0	5,800	2,800	<60	1,300	360	NA	NA	NA
		AS/SVE	START	UP										
	12/15/97	NA	55	0.2	0.3	1.7	5.6	2.5	<0.20	5.7	1.6	NA	NA	NA
	03/12/98	NA	<30	<0.20	<0.20	<0.30	0.9	<0.30	<0.20	1.8	0.4	NA	NA	NA
	06/18/98	NA	74	1.2	0.7	2.7	5.6	1.2	<0.20	8	3	NA	NA	NA
	09/17/98	NA	<30	<0.20	<0.20	<0.30	<0.60	<0.30	<0.20	0.50	<0.30	NA	NA	NA
	12/10/98	NA	<30	<0.20	<0.20	<0.30	<0.60	<0.30	<0.20	0.50	<0.30	NA	NA	NA
	03/03/99	NA	<30	<0.20	<0.20	<0.30	<0.60	<0.30	<0.20	1.40	<0.30	NA	NA	NA
	09/23/99	NA	<50	<0.26	<0.21	<0.24	<0.97	<0.37	<0.22	<0.86	<0.54	NA	NA	NA
	12/14/99	NA	<50	<0.26	<0.21	<0.24	<0.97	<0.37	<0.22	<0.86	<0.54	1.6	NA	NA
GW-5	02/16/95	410	180	<0.10	<1.0	17	62	12	<3.0	160	33	<2.0	<0.10	<1.0
	03/23/95	32	510	<0.10	<0.10	14	32	11	<0.25	73	22	NA	NA	<1.0
	07/24/97	260	450	<0.20	<0.20	0.2	<0.30	<0.20	2.3	37	3.2	NA	NA	NA
	06/18/98	NA	98	<0.20	1.3	<0.30	1.4	<0.30	<0.20	2.0	<0.30	NA	NA	NA
	09/23/99	NA	380	0.42	<0.21	0.27	<0.97	0.54	<0.22	8.4	2.0	NA	NA	NA
	12/14/99	NA	<50	<0.26	<0.21	<0.24	<0.97	<0.37	<0.22	<0.86	<0.54	NA	NA	NA
GW-6	02/16/95	800	1,800	<1.0	<1.0	<1.0	<2.0	<1.0	<2.0	390	220	42	<0.10	2.0
	03/23/95	260	1,300	<0.2	<0.2	<0.4	<0.2	<0.3	<0.5	70	42	NA	NA	<1.0
Dupe. GW-6	03/23/95	250	1,900	<0.5	<0.5	<1.0	1.8	<0.8	<1.3	210	120	NA	NA	NA
	07/24/97	120	230	0.2	<0.20	<0.20	<0.30	<0.20	<0.30	9.0	7.8	NA	NA	NA
	12/15/97	NA	54	<0.20	<0.20	<0.30	<0.60	<0.30	<0.20	11	3.2	NA	NA	NA
	03/12/98	NA	73	<0.20	<0.20	<0.30	<0.60	<0.30	<0.20	19	7.6	NA	NA	NA
	06/18/98	NA	320	<0.20	0.8	<0.30	1.7	<0.30	<0.20	60	21	NA	NA	NA
	09/17/98	NA	<30	<0.20	<0.20	<0.30	<0.60	<0.30	<0.20	<0.30	<0.30	NA	NA	NA
	12/10/98	NA	51	<0.20	<0.20	<0.30	<0.60	<0.30	<0.20	16	3.1	NA	NA	NA
	03/03/99	NA	<30	0.6	<0.20	<0.30	<0.60	<0.30	<0.20	1	1.0	NA	NA	NA
	09/23/99	NA	<50	<0.26	<0.21	<0.24	<0.97	<0.37	<0.22	<0.86	<0.54	NA	NA	NA
	12/14/99	NA	<50	<0.26	<0.21	<0.24	<0.97	<0.37	<0.22	<0.86	<0.54	NA	NA	NA
WDNR NR 140 ES / PAL		(a)	(a)	5 / 0.5	343/68.6	700 / 140	620/124 (b)		60 / 12	(b)	(b)	40 / 8	5 / .05	50 / 5

ug/L = Micrograms per Liter or parts per billion
ES/PAL = Enforcement Standard/Preventative Action Limit
NA = Not analyzed
GP = A one-time ground water sample was acquired utilizing a Geoprobe™

(a) No Enforcement Standard or Preventive Action Limit
(b) Sum of m & p Xylene and o-Xylene (Total Xylenes)
Shading indicates that the Enforcement Standard has been exceeded.

TABLE 5 (Cont.)
GROUND WATER SAMPLING SUMMARY

WELL OR PROBE NO.	SAMPLE DATE	DRO (ug/L)	GRO (ug/L)	BENZENE (ug/L)	TOLUENE (ug/L)	ETHYL-BENZENE (ug/L)	m & p XYLENE (ug/L)	o-XYLENE (ug/L)	MTBE (ug/L)	1,2,4-TRIMETHYL-BENZENE (ug/L)	1,3,5-TRIMETHYL-BENZENE (ug/L)	NAPH-THALENE (ug/L)	1, 2- DCA (ug/L)	LEAD (ug/L)
GW-7	02/16/95	22,000	45,000	650	11000	1200	11000	5400	<30	3700.0	1,000	380	<10	4.0
	03/23/95	4,000	9,400	120	1,200	180	1,200	590	<2.5	830	300	NA	NA	5.0
	07/24/97	12,000	12,000	90	1,000	94	480	280	<6.0	150	48	NA	NA	NA
		AS/SVE	START	UP										
	12/15/97	NA	120	6.6	26	0.4	10	11	<0.20	4.3	1.9	NA	NA	NA
	03/12/98	NA	180	5.7	36	0.5	20	21	<0.20	5.7	3.4	NA	NA	NA
Dupe. GW-7	03/12/98	NA	64	1.30	8.0	0.40	4.9	4.7	<0.20	<0.30	<0.30	NA	NA	NA
	06/18/98	NA	52.0	3.8	14.0	1.2	6.1	4.5	<0.20	2.1	1.3	NA	NA	NA
	09/17/98	NA	56.0	0.4	10.0	0.5	5.6	3.9	<0.20	2.2	0.8	NA	NA	NA
	12/10/98	NA	570.0	11.0	130.0	1.0	140.0	150.0	<0.20	17.0	13.0	NA	NA	NA
	12/10/98	NA	1,000.0	24.0	220.0	<3.0	200.0	220.0	<2.0	30.0	18.0	NA	NA	NA
Dupe. GW-7	03/03/99	NA	2,800.0	80.0	860.0	88.0	460.0	280.0	<4.0	140.0	48.0	NA	NA	NA
Dupe. GW-7	03/03/99	NA	1,800.0	60.0	600.0	46.0	300.0	180.0	<4.0	86.0	30.0	NA	NA	NA
	09/23/99	NA	550	3.2	84	19	94.0	53	<0.22	42	14.0	NA	NA	NA
	12/14/99	NA	5,100	100	1,200	160	1200	720	<2.2	360	130	22	NA	NA
Dupe. GW-7	12/14/99	NA	3,000	52	660	98	660	390	<2.2	200	71	NA	NA	NA
GW-8	02/16/95	1,300	90	0.30	<0.10	4.0	1.7	2.2	<0.30	3.4	<0.10	<0.20	<0.10	1.0
Dupe. GW-8	02/16/95	1,300	91	0.20	<0.20	4.1	0.4	0.7	<0.6	1.9	<0.20	<0.40	<0.10	1.0
	03/23/95	330	130	1.2	4.8	4.9	7.4	3.3	<0.25	2.7	0.7	NA	NA	<1.0
	07/24/97	260	65	1.2	<0.20	5.8	0.4	<0.20	<0.30	1.8	<0.30	NA	NA	NA
		AS/SVE	START	UP										
	12/15/97	NA	370	9.8	4.3	19.0	43.0	28.0	<0.20	27.0	3.3	NA	NA	NA
Dupe. GW-8	12/15/97	NA	350	9.5	4.1	18.0	41.0	26.0	<0.20	25.0	3.1	NA	NA	NA
	03/12/98	NA	95	0.2	<0.20	1.2	<0.60	<0.30	<0.20	<0.30	<0.30	NA	NA	NA
	06/18/98	NA	190	4.1	1.1	9.6	4.3	1.5	<0.20	6.7	1.6	NA	NA	NA
	09/17/98	NA	430	4.3	0.5	15.0	<0.60	<0.30	0.7	35.0	<0.30	NA	NA	NA
Dupe. GW-8	09/17/98	NA	710	7.2	0.9	27.0	<0.60	<0.30	1.1	33.0	<0.30	NA	NA	NA
	12/10/98	NA	210	1.7	1.0	2.9	<0.60	<0.30	<0.20	<0.30	<0.30	NA	NA	NA
	03/03/99	NA	46	1.5	0.8	2.6	1.5	0.6	<0.20	1.3	0.6	NA	NA	NA
	09/23/99	NA	160	1.6	1.0	3.6	<0.97	<0.37	<0.22	<0.86	<0.54	NA	NA	NA
	12/14/99	NA	63	0.30	<0.21	0.49	<0.97	<0.37	<0.22	<0.86	<0.54	NA	NA	NA
WDNR NR 140 ES / PAL		(a)	(a)	5 / 0.5	343/68.6	700 / 140	620/124 (b)		60 / 12	(b)	(b)	40 / 8	5 / .05	50 / 5

ug/L = Micrograms per Liter or parts per billion
ES/PAL = Enforcement Standard/Preventative Action Limit
NA = Not analyzed
GP = A one-time ground water sample was acquired utilizing a Geoprobe™

(a) No Enforcement Standard or Preventive Action Limit
(b) Sum of m & p Xylene and o-Xylene (Total Xylenes)
Shading indicates that the Enforcement Standard has been exceeded.

J:\ctg\000301b5.xls

TABLE 5 (Cont.)
GROUND WATER SAMPLING SUMMARY

WELL OR PROBE NO.	SAMPLE DATE	DRO (ug/L)	GRO (ug/L)	BENZENE (ug/L)	TOLUENE (ug/L)	ETHYL-BENZENE (ug/L)	TOTAL XYLENES (ug/L)	MTBE (ug/L)	1,2,4-TRIMETHYL-BENZENE (ug/L)	1,3,5-TRIMETHYL-BENZENE (ug/L)	NAPH-THALENE (ug/L)	1, 2- DCA (ug/L)	LEAD (ug/L)
MW-10	9/7/93	< 100	< 100	< 1.0	< 1.0	< 1.0	<2.0 (Total Xylenes)	< 1.0	< 1.0	< 1.0	NA	NA	8
	1/26/94	< 100	< 100	< 1.0	< 1.0	< 1.0	<2.0 (Total Xylenes)	< 1.0	< 1.0	< 1.0	NA	NA	NA
	7/14/94	< 100	< 100	< 1.0	< 1.0	< 1.0	<2.0 (Total Xylenes)	< 1.0	< 1.0	< 1.0	NA	NA	NA
	12/5/94	180	< 100	< 1.0	< 1.0	< 1.0	<2.0 (Total Xylenes)	< 1.0	< 1.0	< 1.0	NA	NA	NA
	7/26/95	57	79	<0.2	<0.2	<0.2	<0.5 (Total Xylenes)	<0.2	<0.3	<0.2	NA	NA	NA
	8/28/96	<30	65	<0.2	<0.2	<0.2	<0.5 (Total Xylenes)	<0.3	<0.4	<0.3	NA	NA	NA
	8/6/97	<27	<30	0.7	<0.20	<0.30	<0.90 (Total Xylenes)	<0.20	<0.30	<0.30	NA	NA	NA
	9/23/99	NA	<50	<0.26	<0.21	<0.24	<1.34 (Total Xylenes)	<0.22	<0.86	<0.54	NA	NA	NA
WDNR NR 140 ES / PAL		(a)	(a)	5 / 0.5	343/68.6	700 / 140	620/124 (b)	60 / 12	(b)	(b)	40 / 8	5 / .05	50 / 5

ug/L = Micrograms per Liter or parts per billion

ES/PAL = Enforcement Standard/Preventative Action Limit

NA = Not analyzed

GP = A one-time ground water sample was acquired utilizing a Geoprobe™

(a) No Enforcement Standard or Preventive Action Limit

(b) Sum of m & p Xylene and o-Xylene (Total Xylenes)

Shading indicates that the Enforcement Standard has been exceeded.

TABLE 6
NATURAL ATTENUATION PARAMETERS

Location	Date	Temperature (°C)	pH	Redox Potential (mV)	Dissolved Oxygen (ppm)	Total Sulfate (mg/L)	Dissolved Iron (mg/L)	Nitrate + Nitrite as N (mg/L)
GW-1	12/10/98	11	6.66	395	1.2	11.5	<0.020	3.05
	3/3/99	6	6.58	256.9	2.1	13.5	<0.020	2.4
	9/23/99	17.7	5.8	MF	1.0	12	0.03	3.3
	12/14/99	11	7.1	252.7	0.5	20	45	3.3
GW-4	12/10/98	10	6.2	154.6	0.3	43.2	0.07	1.56
	3/3/99	5	7.4	154.1	2.2	36.4	0.88	1.79
	9/23/99	16.4	5.65	MF	0.7	27	14	0.82
	12/14/99	10	6.9	230.8	0.2	29	11000	0.055
GW-6	12/10/98	11	5.8	238	10.8	19.8	<0.020	3.07
	3/3/99	5	7.15	187.8	9.0	19.4	<0.020	3.85
GW-7	12/10/98	12	6	258	0.4	10	<0.020	3.07
	3/3/99	7	6.9	209.6	0.3	9.97	0.32	2.56
	9/23/99	14.2	6.13	MF	0.6	16	0.30	3.0
	12/14/99	11	7.03	0.1	124.2	16	730	1.2
GW-8	12/10/98	9	6	148.9	0.3	37.7	21.00	0.19
	3/3/99	6	6.62	143.7	0.4	54.2	8.30	<0.14
	9/23/99	16.7	5.71	MF	0.6	23	6.90	0.029
	12/14/99	9	7.05	0.2	92.8	19	7400	0.047

-- = Not analyzed MF=Machine Malfunction

mg/L = Milligrams per liter, equivalent to parts per million

TABLE 7
SOIL VAPOR EXTRACTION EMISSIONS DATA

DATE	STACK AIR FLOW (6" DIA.) (CFM)	FID (PPM)	B (uG/L)	E (uG/L)	T (uG/L)	X (uG/L)	THC (uG/L)	ESTIMATED BENZENE EMISSION RATE (#/YR.)	STIMATED THC EMISSION RATE (#/HR.)	OURS OF OPERATIO DURING PERIOD (HOURS)	OURS OF OPERATIO CUMUL-ATIVE (HOURS)	BENZENE EMISSIONS DURING PERIOD (#)	BENZENE EMISSIONS CUMUL-ATIVE (#)	THC EMISSIONS DURING PERIOD (#)	THC EMISSIONS CUMUL-ATIVE (#)
15-Sep-97	1178.1	650	-	-	-	-	-	479.97	23.4654	8.5	8.5	0.47	0.47	199.46	199.46
16-Sep-97	1138.8	110	2.10	4.90	10.00	54.00	900.00	78.48	3.8396	20.2	28.7	0.18	0.65	77.56	277.02
17-Sep-97	1060.3	170	-	-	-	-	-	112.98	5.5234	21.3	50.0	0.27	0.92	117.65	394.66
23-Sep-97	1040.7	76	-	-	-	-	-	49.57	2.4236	38.1	88.1	0.22	1.14	92.34	487.00
1-Oct-97	824.7	40	0.20	0.90	7.20	47.00	140.00	5.41	0.4325	193.6	281.7	0.12	1.26	83.73	570.73
7-Oct-97	942.5	40	-	-	-	-	-	6.19	0.4943	142.9	424.6	0.10	1.36	70.63	641.37
4-Nov-97	1040.7	23	-	-	-	-	-	3.93	0.3138	673.2	1097.8	0.30	1.66	211.26	852.63
2-Dec-97	1060.3	5.2	-	-	-	-	-	0.90	0.0723	671.1	1768.9	0.07	1.73	48.51	901.14
30-Dec-97	1021.0	1.3	-	-	-	-	-	0.22	0.0174	672.1	2441.0	0.02	1.75	11.70	912.84
12-Feb-98	1001.4	4.0	-	-	-	-	-	0.66	0.0525	977.7	3418.7	0.07	1.82	51.35	964.19
5-Mar-98	1099.6	28.4	8.3	2.6	21.0	16.0	250.0	299.49	1.0298	506.8	3925.5	17.33	19.15	521.89	1486.07
7-Apr-98	922.8	5.7	-	-	-	-	-	50.40	0.1734	786.0	4711.5	4.52	23.67	136.30	1622.37
12-May-98	1138.8	13.7	-	-	-	-	-	149.50	0.5143	149.7	4861.2	2.55	26.22	77.00	1699.37
2-Jun-98	981.7	3.6	-	-	-	-	-	33.87	0.1165	416.6	5277.8	1.61	27.83	48.54	1747.90
6-Jul-98	1021.0	10.5	-	-	-	-	-	102.73	0.3534	677.8	5955.6	7.95	35.78	239.55	1987.45
5-Aug-98	1138.8	12.8	-	-	-	-	-	139.68	0.4805	719.7	6675.3	11.48	47.26	345.85	2333.30
1-Sep-98	1138.8	17.5	<0.1	0.4	0.6	5.6	7.0	3.73	0.0299	567.3	7242.6	0.24	47.50	16.94	2350.24
29-Sep-98	1040.7	43.6	-	-	-	-	-	8.50	0.0680	3050.8	7912.0	2.96	50.46	207.42	2557.65
4-Nov-99	1138.8	3.8	-	-	-	-	-	0.81	0.0065	3499.6	8777.4	0.32	50.78	22.69	2580.35
8-Dec-99	1099.6	3.0	-	-	-	-	-	0.62	0.0049	3639.6	9595.2	0.26	51.04	17.99	2598.34

ABBREVIATIONS:
B = BENZENE E = ETHYLBENZENE T = TOLUENE X = XYLENE THC = TOTAL HYDROCARBONS

J:\ctg\000302b6.xls

1983



Source: WisDOT

GIS Registry Data Sheet
Northern Region

Type of Submittal: ___New ____Update ____PDF Only

BRRTS # 03-58-000766 County: Sawyer

Site Name: Beth Grant Property

Closure Decision Date: 9/6/00

Street: 230 S. Dakota Ave City: Hayward

Off Site Contamination ____Yes X No

Right of Way Contamination X Yes ____No

Geo – Location Information:

X Coordinate: _____ Y Coordinate: _____

Latitude: _____ Longitude: _____

Latitude: ____deg ____min ____sec Longitude: ____deg ____min ____sec

Required

- ☒ Conditional Closure Letter
- ☒ Final Closure Letter
- ☒ Deeds for all properties with ES exceedance in Groundwater
- ☐ GPS location (latitude and longitude) for all properties with ES exceedance
- ☒ Location map
- ☒ Detailed Site Map
- ☒ Groundwater Flow Direction Diagram including location of monitoring wells and all drinking water wells
- ☒ Latest Groundwater Plume Map with Groundwater Flow Direction
- ☒ Latest Table of Analytical Results for Groundwater

If Available, include the following:

- ☒ Metes and Bounds Legal Description
- ☒ Tax Parcel Number
- ☐ Geologic cross sections showing soil and groundwater contaminant source extent and location, isoconcentrations for all groundwater contaminants that exceed NR 140 enforcement standards, water table and piezometric elevations, and the extent, location and elevation of geologic units, bedrock, and confining units

289724

Document Number

GROUNDWATER USE RESTRICTION

Register's Office } SS
Sawyer County
Received for record this 20th day of
MARCH A D 2001 at 2:40 o'clock
P M and recorded as vol. 733
of Records on page 453-454

Register

Deputy

Recording Area $12.00

Name and Return Address
Beth H. Grant
Route 5
P.O. Box 5147
Hayward, Wisconsin

People's Nat'l Bank

236941272204, and 236941272231, and
236941272230, and 236941272229
Parcel Identification Number (PIN)

Declaration of Restrictions

In re:
A part of the NW ¼ of the NW ¼ of Section 27, Township 41 North, Range 9 West, described as follows:

Commencing at a point of the East line of said NW1/4-NW1/4, 398.4 feet North of the Southeast corner thereof; thence running North 67 degrees 35' West, 502.77 feet to the intersection with the Northerly line of the street line extended; thence North 64 degrees 18' East, 94 feet to the point of beginning; thence continuing North 64 degrees 18' East, 109.12 feet to an iron stake; thence running North 29 degrees 42' West, 158.05 feet to an iron stake; thence continuing North 29 degrees 42' West, 88.58 feet; thence running South 47 degrees 45' West 259.78 feet to an iron stake; thence running South 67 degrees 35' East, to the point of beginning; thence continuing at a point on the East line of said NW1/4-NW1/4, 398.4 feet North of the Southeast corner thereof; thence North 67 degrees 35' West 409.01 feet to an iron stake; thence continuing same variation 93.76 feet; thence North 64 degrees 18' East, 94 feet to an iron stake, at an angle point of a laid out street thence; continuing same variation 109.12 feet to an iron stake; thence North 29 degrees 42' West, 58.05 feet; thence continuing North 29 degrees 42' West, 100 feet to the point of beginning; thence continuing North 29 degrees 42' West 88.58 feet to an iron stake; thence North 47 degrees 45' East 153.85 feet to an iron stake; thence South 29 degrees 42' East 122.66 feet to an iron stake; thence South 60 degrees 18' West, 30 feet to a point; thence continuing South 60 degrees 18' West, 120 feet to the point of beginning; thence continuing at a point that is 813.3 feet North of the Southeast corner of the NW1/4-NW1/4 on the East line of said forty; thence South 64 degrees 18' West, a distance of 153.2 feet to a stake; thence continuing same variation 30.07 feet to a stake; thence continuing same variation a distance of 120.28 feet to a stake; thence North 29 degrees 42' West a distance of 158.05 feet to a stake; thence North 60 degrees 18' East, a distance of 315 feet to a stake; thence South 29 degrees 42' East, a distance of 180 feet to a stake, (this stake being within the NE1/4-NW1/4 and approximately 15 feet more or less across the forty line between the NW1/4-NW1/4 and NE1/4-NW1/4); thence South 64 degrees 18' West, a distance of 13.1 feet to the point of beginning. Also, that certain strip of land lying between said land and the right of way of State Trunk Highway #27, said strip being 180 feet in length and ad-joining the land herein conveyed on the Northeast side thereof and said strip being approximately 10 feet in width, though at varying width because of the curve in the highway right of way, it being intended hereunder that the land herein conveyed shall, in its full length, abut against the highway right of way, said right of way limit being 70 feet from the centerline of said highway, EXCEPTING from said parcels, that certain land described in Volume 432 of Records, Page 338 in the Register of Deeds Office of Sawyer County, Wisconsin.

STATE OF WISCONSIN)
) ss
COUNTY OF SAWYER)

WHEREAS, The Beth H. Grant Trust is the owner of the above-described property.

WHEREAS, one or more gasoline discharges have occurred at this property. Gasoline contaminated groundwater above ch. NR 140, Wis. Adm. Code enforcement standards exists on this property at the following locations: At conformation boring CB-1, CB-2 and CB-4 (on September 23, 1999 concentrations of GRO were found at CB-1 to be 1,400 [ug/L], CB-2 to be 11,000 [ug/L], and CB-4 to be 1,100 [ug/L], CB-2 also contained benzene at a concentration of 8.9 [ug/L]) The estimated limits of ground water contamination along with sample locations are shown on Figure 1 which is hereby made a part of this restriction..

WHEREAS, it is the desire and intention of the property owner to impose on the property restrictions which will make it unnecessary to conduct additional soil or groundwater remediation activities on the property at the present time.

WHEREAS, natural attenuation has been approved by the Department of Natural Resources to remediate groundwater contamination exceeding ch NR. 140, Wis. Adm. Code, groundwater standards within the boundaries of this property.

WHEREAS, construction of wells where the water quality does not comply with drinking water standards in ch. NR 809, Wis. Adm. Code, is restricted by chs. NR 811 and NR 812, Wis. Adm. Code. Special well construction standards or water treatment requirements, or both, or well construction prohibitions may apply.

NOW THEREFORE, the owner hereby declares that all of the property described above is held and shall be held, conveyed or encumbered, leased, rented, used, occupied and improved subject to the following limitation and restrictions:

> Anyone who proposes to construct or reconstruct a well on this property is required to contact the Department of Natural Resources' Bureau of Drinking Water and Groundwater, or its successor agency, to determine what specific prohibitions or requirements are applicable, prior to constructing or reconstructing a well on this property. No well may be constructed or reconstructed on this property unless applicable requirements are met. If construction is proposed on this property that will require dewatering, or if groundwater is to be otherwise extracted from this property, while this groundwater use restriction is in effect, the groundwater shall be sampled and analyzed for contaminants that were previously detected on the property and any extracted groundwater shall be managed in compliance with applicable statutes and rules.

This restriction is hereby declared to be a covenant running with the land and shall be fully binding upon all persons acquiring the above-described property whether by descent, devise, purchase or otherwise. This restriction benefits and is enforceable by the Wisconsin Department of Natural Resources, its successors or assigns. The Department, its successors or assigns, may initiate proceedings at law or in equity against any person or persons who violate or are proposing to violate this covenant, to prevent the proposed violation or to recover damages for such violation.

Any person who is or becomes owner of the property described above may request that the Wisconsin Department of Commerce or its successor issue a determination that the restrictions set forth in this covenant are no longer required. Upon receipt of such a request, the Wisconsin Department of Commerce shall determine whether or not the restrictions contained herein can be extinguished. If the Department determines that the restrictions can be extinguished, an affidavit, with a copy of the Department's written determination, may be recorded to give notice that this groundwater use restriction, or portions of this groundwater use restriction are no longer binding.

IN WITNESS WHEREOF, the owner of the property has executed this Declaration of Restrictions, this 20th day of March, 2001.

By signing this document, Beth H. Grant acknowledges that she is duly authorized to sign this document on behalf of the Beth H. Grant Trust

Signature: Beth H. Grant

Printed Name: Beth H. Grant

Title: Trustee

Subscribed and sworn to before me
this 20th day of March, 2001.

Leslee K Brunberg
Notary Public, State of Wisconsin
My commission expires 10/17/04

LESLEE K. BRUNBERG NOTARY PUBLIC STATE OF WISCONSIN

This document was drafted by the Wisconsin Department of Natural Resources based on information provided by Ayres Associates, Eau Claire, Wisconsin.

VOL 733 PG 454

State of Wisconsin \ DEPARTMENT OF NATURAL RESOURCES

Tommy G. Thompson, Governor
George E. Meyer, Secretary
William H. Smith, Regional Director

Northern Region Headquarters
107 Sutliff Ave.
Rhinelander, Wisconsin 54501-0818
Telephone 715-365-8900
FAX 715-365-8932
TDD 715-365-8957

September 15, 2000

Ms. Beth Grant
C/o Mr. Bill Beckwith
Rt 5, Box 5147
Hayward, WI 54843

Subject: Beth Grant Property, 230 S Dakota Ave, Hayward, WI
BRRTS # 03-58-000766 PECFA #54843-9501-30

Dear Ms. Grant:

The Department of Natural Resources provided a notice to you that the degree and extent of gasoline and diesel fuel contamination at the above-named site was required to be investigated and remediated. We have since been informed that the required investigation and remediation has been accomplished.

On September 6, 2000, the above-named site was reviewed by the Northern Region Closeout Committee for a determination as to whether or not the case qualified for close out under ch. NR 726, Wis. Adm. Code.

Based on the investigative and remedial documentation provided to the Department, it appears that the gasoline and diesel fuel contamination at the above-named site has been remediated to the extent practicable under current site conditions, and that no further action is necessary at this time. Therefore, the Department will consider the case "closed," pursuant to NR 726.05(8)(am), if the responsible party sign and record a Groundwater Use Restriction for the property.

Please send a copy of the deed for your property to me at the above address within 30 days.

Enclosed is an example of a Groundwater Use Restriction. Please draft a specific Groundwater Use Restriction for this site and submit the draft to me. This document is available on the Department's website at www.dnr.state.wi.us. Department of Natural Resources attorneys will review the draft and return it to you with revisions. After you have made the revisions, you should sign and record the restriction with the County Register of Deeds. To document that this condition has been complied with, the responsible party must submit to the Department a copy of the recorded Groundwater Use Restriction, with the recording information stamped on it, within 15 days after the Register of Deeds returns the Groundwater Use Restriction to the responsible party. The Groundwater Use Restriction may be amended in the future with the approval of DNR is conditions change at the site and the residual contamination is remediated.

The groundwater use restriction is an option that the Department can offer to you in order to close this site. If you choose not to accept this option, you may perform additional investigation and cleanup of the remaining contamination. Note that this additional work may not be eligible for

reimbursement through the Petroleum Environmental Cleanup Fund Award (PECFA) Program. You should contact the Department of Commerce to determine eligibility of the additional work for reimbursement.

Based on an evaluation of the close out form, it appears that soil contamination in excess of the generic residual contaminant levels (RCLs) contained in s. NR 720.09, Wis. Adm. Code, remains at this site. Per ch. NR 720, you have selected to use a performance standard for a final remedy. The use of a soil performance standard requires publishing of a class 1 public notice per s. NR 714.07(5). You must therefore complete the public noticing of this remedial action before site closure can be approved under ch. NR 726. Enclosed are copies of public notices for your reference. Prior to publishing the notice, you must contact me at the phone number listed below before using my name in the publication. In order to document your compliance with this requirement, you should submit tear sheets from the publisher of this notice to me at the above address.

Please note that this case closure is contingent upon proper documentation of proper abandonment of the monitoring wells on site. If monitoring wells remain at this site, please provide the documentation that this action has been completed, or have your consultant do so. Please complete Form 3300-5B and send it to my attention at the above address.

If you have any additional information which was not formerly provided to the Department, and which you feel would significantly impact this closure decision, you may submit that information for our re-evaluation of case closure.

If you have any questions, please call me at 715-365-8990.

Sincerely,
NORTHERN REGION

Janet Kazda

Janet Kazda
Case Closeout Committee

cc: File
Lori Huntoon, Dept of Commerce
Steve Karklins, DG/2
Chuck Fitzgerald, Rhinelander
Ron Becker, Rhinelander
Chuck Weister, Rhinelander
Tom Kendzierski, Spooner

Eric Witt
Ayres Associates
PO Box 1590
Eau Claire, WI 54702-1590

State of Wisconsin \ DEPARTMENT OF NATURAL RESOURCES

Scott McCallum, Governor
Darrell Bazzell, Secretary
William H. Smith, Regional Director

Northern Region Headquarters
107 Sutliff Ave.
Rhinelander, Wisconsin 54501-0818
Telephone 715-365-8900
FAX 715-365-8932
TDD 715-365-8957

April 3, 2001

Ms. Beth Grant
C/o Mr. Bill Beckwith
Rt 5, Box 5147
Hayward, WI 54843

Subject: Beth Grant Property, 230 S Dakota Ave, Hayward, WI
BRRTS # 03-58-000766

Dear Ms. Grant:

The above-referenced site has been reviewed for closure by the Northern Region Closure Committee. This committee reviews environmental remediation cases for compliance with state laws and standards to maintain consistency in the closure of these cases. On September 15, 2000, you were notified that the Closure Committee had granted conditional closure to this case.

On March 29, 2001, the Department received correspondence indicating that you have complied with the conditions of closure, specifically, the recording of a groundwater use restriction, publication of a notice of residual soil contamination, and documentation of abandonment of the monitoring wells on site. Based on the correspondence and the data provided, it appears that your site has been remediation to Department standards in accordance with NR 726.05, Wis Adm Code. The Department considers this case closed and no further investigation, remediation or other action is required at this time.

However, please be aware that this case may be reopened pursuant to NR 726.09, Wis Adm Code, if additional information regarding site conditions indicates that contamination on or from the site poses a threat to public health, safety, or welfare, or the environment.

The Department appreciates your efforts to restore the environment at this site. If you have any questions regarding this letter, please contact me at 715-365-8990.

Sincerely,
NORTHERN REGION


Janet Kazda

Janet Kazda
Remediation and Redevelopment Program

c: File

Trevor Wilson
Ayres Associations
PO Box 1590
Eau Claire, WI 54702-1590

PEN
09 JUN 1999
d:\waste\grant\100309LM.DGN
DGN LEVEL

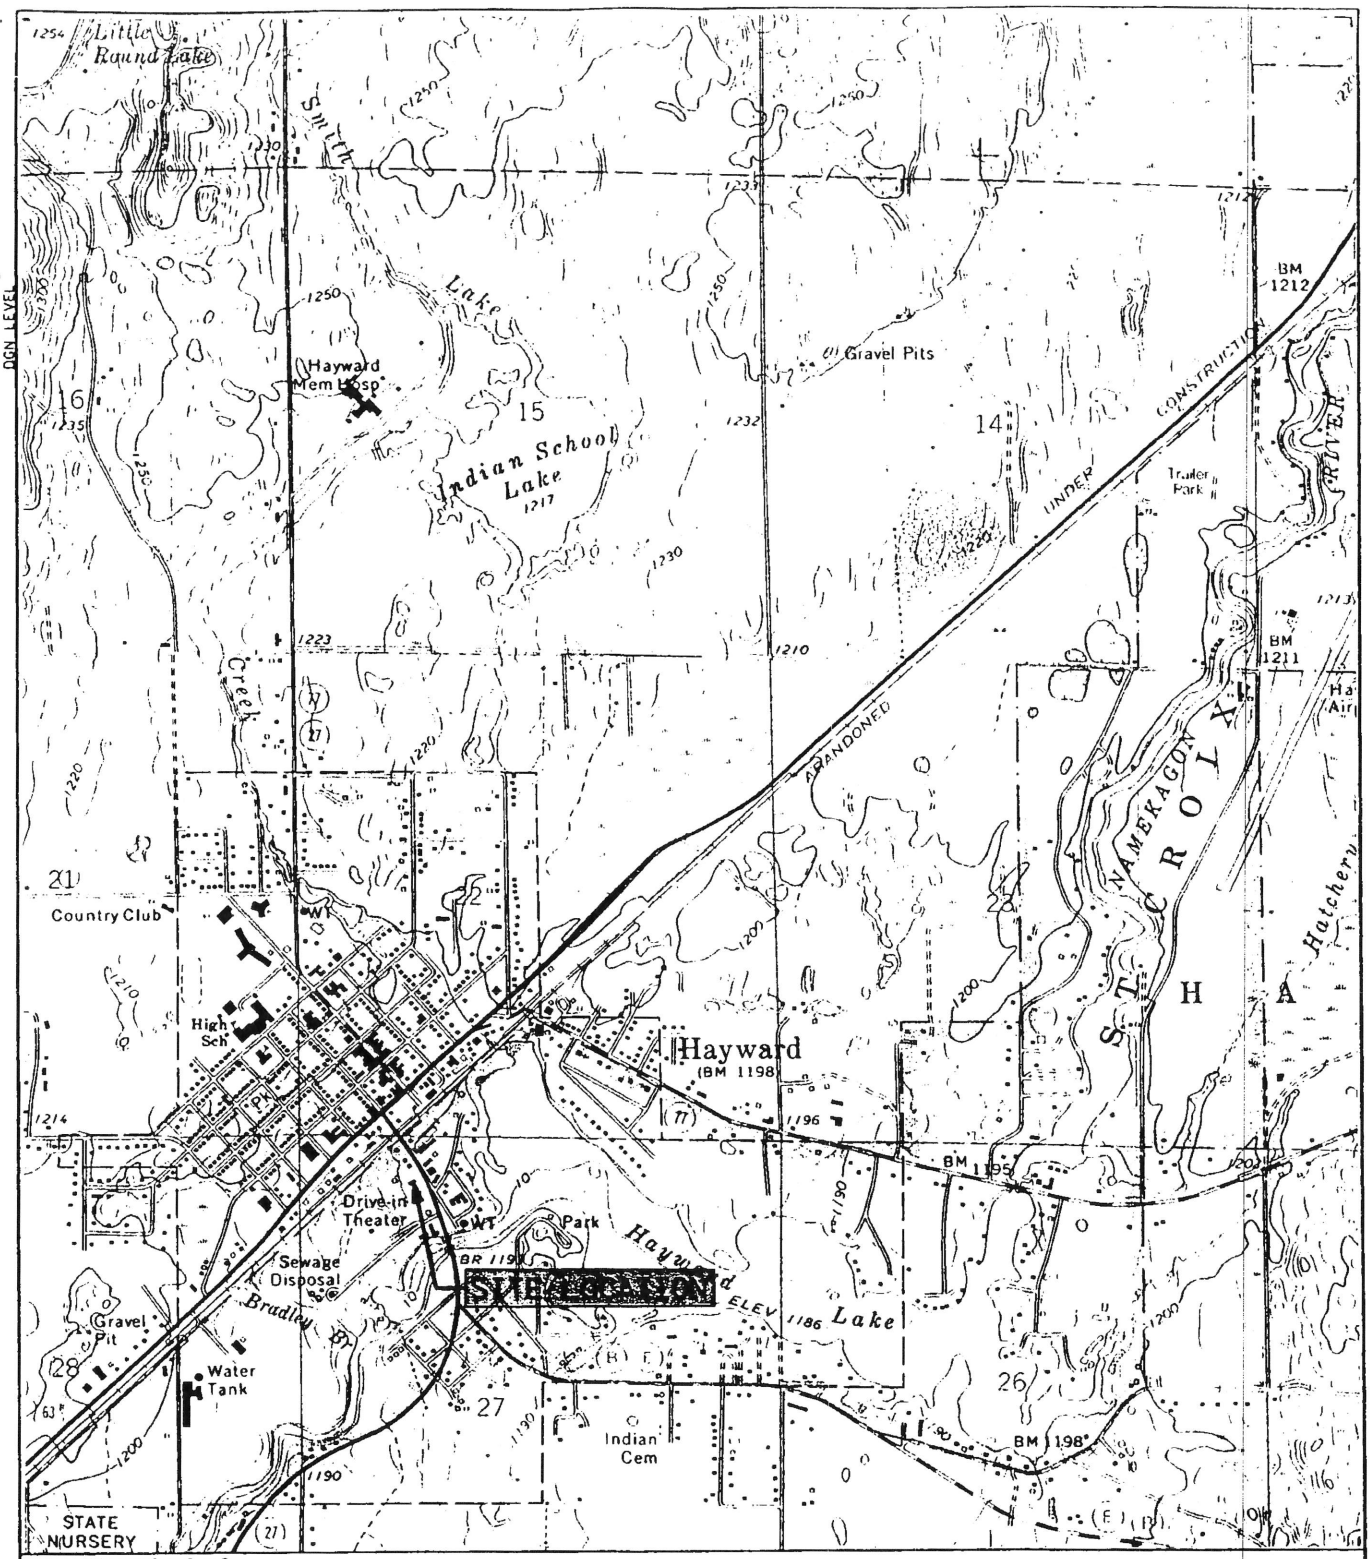

MAP SOURCE: U.S.G.S MAP
HAYWARD (1979)

SCALE 1:24000

1 0 1 MILE

1000 0 1000 2000 3000 4000 5000 6000 7000 FEET

NORTH

SITE CLOSURE GRANT PROPERTY HAYWARD, WISCONSIN	DRN. BY: MLE mlc CHK. BY: CTG CTG DATE: JUNE 1999 AYRES ASSOCIATES	LOCATION MAP	FIGURE 1

TABLE 2
GROUND WATER SAMPLING SUMMARY

WELL OR GEOPROBE NO.	SAMPLE DATE	DRO (ug/L)	GRO (ug/L)	BENZENE (ug/L)	TOLUENE (ug/L)	ETHYL-BENZENE (ug/L)	m & p XYLENE (ug/L)	o-XYLENE (ug/L)	MTBE (ug/L)	1,2,4-TRIMETHYL-BENZENE (ug/L)	1,3,5-TRIMETHYL-BENZENE (ug/L)	NAPH-THALENE (ug/L)	1, 2- DCA (ug/L)	LEAD (ug/L)
GP-10	10/12/94	12,000	64,000	< 100	26,000	2,600	11,000	4,600	< 100	3,000	860	NA	NA	NA
GP-12	10/12/94	7,700	3,600	< 5.0	< 5.0	7.3	< 5.0	< 5.0	< 5.0	150	63	NA	NA	NA
GP-13	10/12/94	5,500	6,100	<2.0	<2.0	11	<2.0	<2.0	<2.0	15	31	NA	NA	NA
GP-14	10/12/94	1,300	430	130	8.4	44	66	29	< 2.0	6.2	< 2.0	NA	NA	NA
GP-15	10/12/94	5,100	1,700	<2.0	<2.0	6.1	<2.0	<2.0	<2.0	37	15	NA	NA	NA
GP-16	10/12/94	3,800	4,600	< 100	< 100	< 100	< 100	< 100	< 100	390	290	NA	NA	NA
TRIP BLANK	10/12/94	NA	< 100	< 1.0	< 1.0	< 1.0	< 1.0	< 1.0	< 1.0	< 1.0	< 1.0	NA	NA	NA
GW-1	02/16/95	91	<75	<0.10	<0.10	<0.10	<0.20	<0.10	<0.30	<0.15	<0.10	<0.20	<0.10	<1.0
	03/23/95	<30	<75	<0.10	<0.10	<0.20	<0.10	<0.15	<0.25	<0.10	<0.10	NA	NA	2.0
	07/24/97	<27	<30	<0.20	<0.20	<0.20	<0.30	<0.20	<0.30	<0.40	<0.30	NA	NA	NA
	06/18/98	NA	<30	<0.20	<0.20	<0.30	<0.60	<0.30	<0.20	<0.30	<0.30	NA	NA	NA
	12/10/98	NA	<30	<0.20	<0.20	<0.30	<0.60	<0.30	<0.20	<0.30	<0.30	NA	NA	NA
	03/03/99	NA	<30	<0.20	<0.20	<0.30	<0.60	<0.30	<0.20	<0.30	<0.30	NA	NA	NA
GW-2	02/16/95	450	<75	<0.10	<0.10	<0.10	<0.20	<0.10	<0.30	<0.15	<0.10	<0.20	<0.10	<1.0
	03/23/95	37	<75	<0.10	<0.10	<0.20	<0.10	<0.15	<0.25	<0.10	<0.10	NA	NA	2.0
	07/24/97	89	<30	<0.20	<0.20	1.5	2.1	0.7	<.30	1.9	<0.30	NA	NA	NA
	06/18/98	NA	<30	<0.20	<0.20	1.7	3.0	1.1	<0.20	1.9	0.90	NA	NA	NA
Dupe. GW-2	06/18/98	NA	<30	<0.20	<0.20	2.1	4.0	1.4	<0.20	2.9	1.00	NA	NA	NA
GW-3	02/16/95	120	<75	<0.10	<0.10	<0.10	<0.20	<0.10	<0.30	<0.15	<0.10	<0.20	<0.10	<1.0
	03/23/95	<30	<75	<0.10	<0.10	<0.20	<0.10	<0.15	<0.25	<0.10	<0.10	NA	NA	<1.0
	07/24/97	36	<30	<0.20	<0.20	<0.20	<0.30	<0.20	<0.30	<0.40	<0.30	NA	NA	NA
	06/18/98	NA	<30	<0.20	<0.20	<0.30	<0.60	<0.30	<0.20	<0.30	<0.30	NA	NA	NA
WDNR NR 140 ES / PAL		(a)	(a)	5 / 0.5	343/68.6	700 / 140	620/124 (b)		60 / 12	(b)	(b)	40 / 8	5 / .05	50 / 5

ug/L = Micrograms per Liter or parts per billion
ES/PAL = Enforcement Standard/Preventative Action Limit
NA = Not analyzed
GP = A one-time ground water sample was acquired utilizing a Geoprobe™
(a) No Enforcement Standard or Preventive Action Limit
(b) Sum of m & p Xylene and o-Xylene (Total Xylenes)
Shading indicates that the Enforcement Standard has been exceeded.

TABLE 2 (Cont.)
GROUND WATER SAMPLING SUMMARY

WELL OR GEOPROBE NO.	SAMPLE DATE	DRO (ug/L)	GRO (ug/L)	BENZENE (ug/L)	TOLUENE (ug/L)	ETHYL-BENZENE (ug/L)	m & p XYLENE (ug/L)	o-XYLENE (ug/L)	MTBE (ug/L)	1,2,4-TRIMETHYL-BENZENE (ug/L)	1,3,5-TRIMETHYL-BENZENE (ug/L)	NAPH-THALENE (ug/L)	1, 2- DCA (ug/L)	LEAD (ug/L)
GW-4	02/16/95	1,900	480	7.8	<1.0	8.8	23	17	<3.0	28	< 1.0	4.1	<1.0	<1.0
	03/23/95	280	930	12.0	2.5	23.0	100	51	<2.5	84	19	NA	NA	<1.0
	07/24/97	9,500	24,000	460.0	7000.0	940.0	5,800	2,800	<60	1,300	360	NA	NA	NA
		AS/SVE	START	UP										
	12/15/97	NA	55	0.2	0.3	1.7	5.6	2.5	<0.20	5.7	1.6	NA	NA	NA
	03/12/98	NA	<30	<0.20	<0.20	<0.30	0.9	<0.30	<0.20	1.8	0.4	NA	NA	NA
	06/18/98	NA	74	1.2	0.7	2.7	5.6	1.2	<0.20	8	3	NA	NA	NA
	09/17/98	NA	<30	<0.20	<0.20	<0.30	<0.60	<0.30	<0.20	0.50	<0.30	NA	NA	NA
	12/10/98	NA	<30	<0.20	<0.20	<0.30	<0.60	<0.30	<0.20	0.50	<0.30	NA	NA	NA
	03/03/99	NA	<30	<0.20	<0.20	<0.30	<0.60	<0.30	<0.20	1.40	<0.30	NA	NA	NA
GW-5	02/16/95	410	180	<0.10	<1.0	17	62	12	<3.0	160	33	<2.0	<0.10	<1.0
	03/23/95	32	510	<0.10	<0.10	14	32	11	<0.25	73	22	NA	NA	<1.0
	07/24/97	260	450	<0.20	<0.20	0.2	<0.30	<0.20	2.3	37	3.2	NA	NA	NA
	06/18/98	NA	98	<0.20	1.3	<0.30	1.4	<0.30	<0.20	2.0	<0.30	NA	NA	NA
GW-6	02/16/95	800	1,800	<1.0	<1.0	<1.0	<2.0	<1.0	<2.0	390	220	42	<0.10	2.0
	03/23/95	260	1,300	<0.2	<0.2	<0.4	<0.2	<0.3	<0.5	70	42	NA	NA	<1.0
Dupe. GW-6	03/23/95	250	1,900	<0.5	<0.5	<1.0	1.8	<0.8	<1.3	210	120	NA	NA	NA
	07/24/97	120	230	0.2	<0.20	<0.20	<0.30	<0.20	<0.30	9.0	7.8	NA	NA	NA
	12/15/97	NA	54	<0.20	<0.20	<0.30	<0.60	<0.30	<0.20	11	3.2	NA	NA	NA
	03/12/98	NA	73	<0.20	<0.20	<0.30	<0.60	<0.30	<0.20	19	7.6	NA	NA	NA
	06/18/98	NA	320	<0.20	0.8	<0.30	1.7	<0.30	<0.20	60	21	NA	NA	NA
	09/17/98	NA	<30	<0.20	<0.20	<0.30	<0.60	<0.30	<0.20	<0.30	<0.30	NA	NA	NA
	12/10/98	NA	51	<0.20	<0.20	<0.30	<0.60	<0.30	<0.20	16	3.1	NA	NA	NA
	03/03/99	NA	<30	0.6	<0.20	<0.30	<0.60	<0.30	<0.20	1	1.0	NA	NA	NA
WDNR NR 140 ES / PAL		(a)	(a)	5 / 0.5	343/68.6	700 / 140	620/124 (b)		60 / 12	(b)	(b)	40 / 8	5 / .05	50 / 5

ug/L = Micrograms per Liter or parts per billion
ES/PAL = Enforcement Standard/Preventative Action Limit
NA = Not analyzed
GP = A one-time ground water sample was acquired utilizing a Geoprobe™
(a) No Enforcement Standard or Preventive Action Limit
(b) Sum of m & p Xylene and o-Xylene (Total Xylenes)
Shading indicates that the Enforcement Standard has been exceeded.

TABLE 2 (Cont.)

GROUND WATER SAMPLING SUMMARY

WELL OR GEOPROBE NO.	SAMPLE DATE	DRO (ug/L)	GRO (ug/L)	BENZENE (ug/L)	TOLUENE (ug/L)	ETHYL-BENZENE (ug/L)	m & p XYLENE (ug/L)	o-XYLENE (ug/L)	MTBE (ug/L)	1,2,4-TRIMETHYL-BENZENE (ug/L)	1,3,5-TRIMETHYL-BENZENE (ug/L)	NAPH-THALENE (ug/L)	1, 2- DCA (ug/L)	LEAD (ug/L)
GW-7	02/16/95	22,000	45,000	650	11000	1200	11000	5400	<30	3700.0	1,000	380	<10	4.0
	03/23/95	4,000	9,400	120	1,200	180	1,200	590	<2.5	830	300	NA	NA	5.0
	07/24/97	12,000	12,000	90	1,000	94	480	280	<6.0	150	48	NA	NA	NA
		AS/SVE	START	UP										
	12/15/97	NA	120	6.6	26	0.4	10	11	<0.20	4.3	1.9	NA	NA	NA
	03/12/98	NA	180	5.7	36	0.5	20	21	<0.20	5.7	3.4	NA	NA	NA
Dupe. GW-7	03/12/98	NA	64	1.30	8.0	0.40	4.9	4.7	<0.20	<0.30	<0.30	NA	NA	NA
	06/18/98	NA	52.0	3.8	14.0	1.2	6.1	4.5	<0.20	2.1	1.3	NA	NA	NA
	09/17/98	NA	56.0	0.4	10.0	0.5	5.6	3.9	<0.20	2.2	0.8	NA	NA	NA
	12/10/98	NA	570.0	11.0	130.0	1.0	140.0	150.0	<0.20	17.0	13.0	NA	NA	NA
Dupe. GW-7	12/10/98	NA	1,000.0	24.0	220.0	<3.0	200.0	220.0	<2.0	30.0	18.0	NA	NA	NA
	03/03/99	NA	2,800.0	80.0	860.0	88.0	460.0	280.0	<4.0	140.0	48.0	NA	NA	NA
Dupe. GW-7	03/03/99	NA	1,800.0	60.0	600.0	46.0	300.0	180.0	<4.0	86.0	30.0	NA	NA	NA
GW-8	02/16/95	1,300	90	0.30	<0.10	4.0	1.7	2.2	<0.30	3.4	<0.10	<0.20	<0.10	1.0
Dupe. GW-8	02/16/95	1,300	91	0.20	<0.20	4.1	0.4	0.7	<0.6	1.9	<0.20	<0.40	<0.10	1.0
	03/23/95	330	130	1.2	4.8	4.9	7.4	3.3	<0.25	2.7	0.7	NA	NA	<1.0
	07/24/97	260	65	1.2	<0.20	5.8	0.4	<0.20	<0.30	1.8	<0.30	NA	NA	NA
		AS/SVE	START	UP										
	12/15/97	NA	370	9.6	4.3	19.0	43.0	28.0	<0.20	27.0	3.3	NA	NA	NA
Dupe. GW-8	12/15/97	NA	350	9.5	4.1	18.0	41.0	26.0	<0.20	25.0	3.1	NA	NA	NA
	03/12/98	NA	95	0.2	<0.20	1.2	<0.60	<0.30	<0.20	<0.30	<0.30	NA	NA	NA
	06/18/98	NA	190	4.1	1.1	9.6	4.3	1.5	<0.20	6.7	1.6	NA	NA	NA
	09/17/98	NA	430	4.3	0.5	15.0	<0.60	<0.30	0.7	35.0	<0.30	NA	NA	NA
Dupe. GW-8	09/17/98	NA	710	7.2	0.9	27.0	<0.60	<0.30	1.1	33.0	<0.30	NA	NA	NA
	12/10/98	NA	210	1.7	1.0	2.9	<0.60	<0.30	<0.20	<0.30	<0.30	NA	NA	NA
	03/03/99	NA	46	1.5	0.8	2.6	1.5	0.6	<0.20	1.3	0.6	NA	NA	NA
WDNR NR 140 ES / PAL		(a)	(a)	5 / 0.5	343/68.6	700 / 140	620/124 (b)		60 / 12	(b)	(b)	40 / 8	5 / .05	50 / 5

ug/L = Micrograms per Liter or parts per billion

ES/PAL = Enforcement Standard/Preventative Action Limit

NA = Not analyzed

GP = A one-time ground water sample was acquired utilizing a Geoprobe™

(a) No Enforcement Standard or Preventive Action Limit

(b) Sum of m & p Xylene and o-Xylene (Total Xylenes)

Shading indicates that the Enforcement Standard has been exceeded.

J:\emw\990611b1.xls

TABLE 2 (Cont.)

GROUND WATER SAMPLING SUMMARY

WELL OR GEOPROBE NO.	SAMPLE DATE	DRO (ug/L)	GRO (ug/L)	BENZENE (ug/L)	TOLUENE (ug/L)	ETHYL-BENZENE (ug/L)	TOTAL XYLENES (ug/L)	MTBE (ug/L)	1,2,4-TRIMETHYL-BENZENE (ug/L)	1,3,5-TRIMETHYL-BENZENE (ug/L)	NAPH-THALENE (ug/L)	1, 2- DCA (ug/L)	LEAD (ug/L)
MW-10	9/7/93	< 100	< 100	< 1.0	< 1.0	< 1.0	<2.0 (Total Xylenes)	< 1.0	< 1.0	< 1.0	NA	NA	8
	1/26/94	< 100	< 100	< 1.0	< 1.0	< 1.0	<2.0 (Total Xylenes)	< 1.0	< 1.0	< 1.0	NA	NA	NA
	7/14/94	< 100	< 100	< 1.0	< 1.0	< 1.0	<2.0 (Total Xylenes)	< 1.0	< 1.0	< 1.0	NA	NA	NA
	12/5/94	180	< 100	< 1.0	< 1.0	< 1.0	<2.0 (Total Xylenes)	< 1.0	< 1.0	< 1.0	NA	NA	NA
	7/26/95	57	79	<0.2	<0.2	<0.2	<0.5 (Total Xylenes)	<0.2	<0.3	<0.2	NA	NA	NA
	8/28/96	<30	65	<0.2	<0.2	<0.2	<0.5 (Total Xylenes)	<0.3	<0.4	<0.3	NA	NA	NA
	8/6/97	<27	<30	0.7	<0.20	<0.30	<0.90 (Total Xylenes)	<0.20	<0.30	<0.30	NA	NA	NA
WDNR NR 140 ES / PAL		(a)	(a)	5 / 0.5	343/68.6	700 / 140	620/124 (b)	60 / 12	(b)	(b)	40 / 8	5 / .05	50 / 5

ug/L = Micrograms per Liter or parts per billion

ES/PAL = Enforcement Standard/Preventative Action Limit


NA = Not analyzed


GP = A one-time ground water sample was acquired utilizing a Geoprobe™

(a) No Enforcement Standard or Preventive Action Limit

(b) Sum of m & p Xylene and o-Xylene (Total Xylenes)

Shading indicates that the Enforcement Standard has been exceeded.

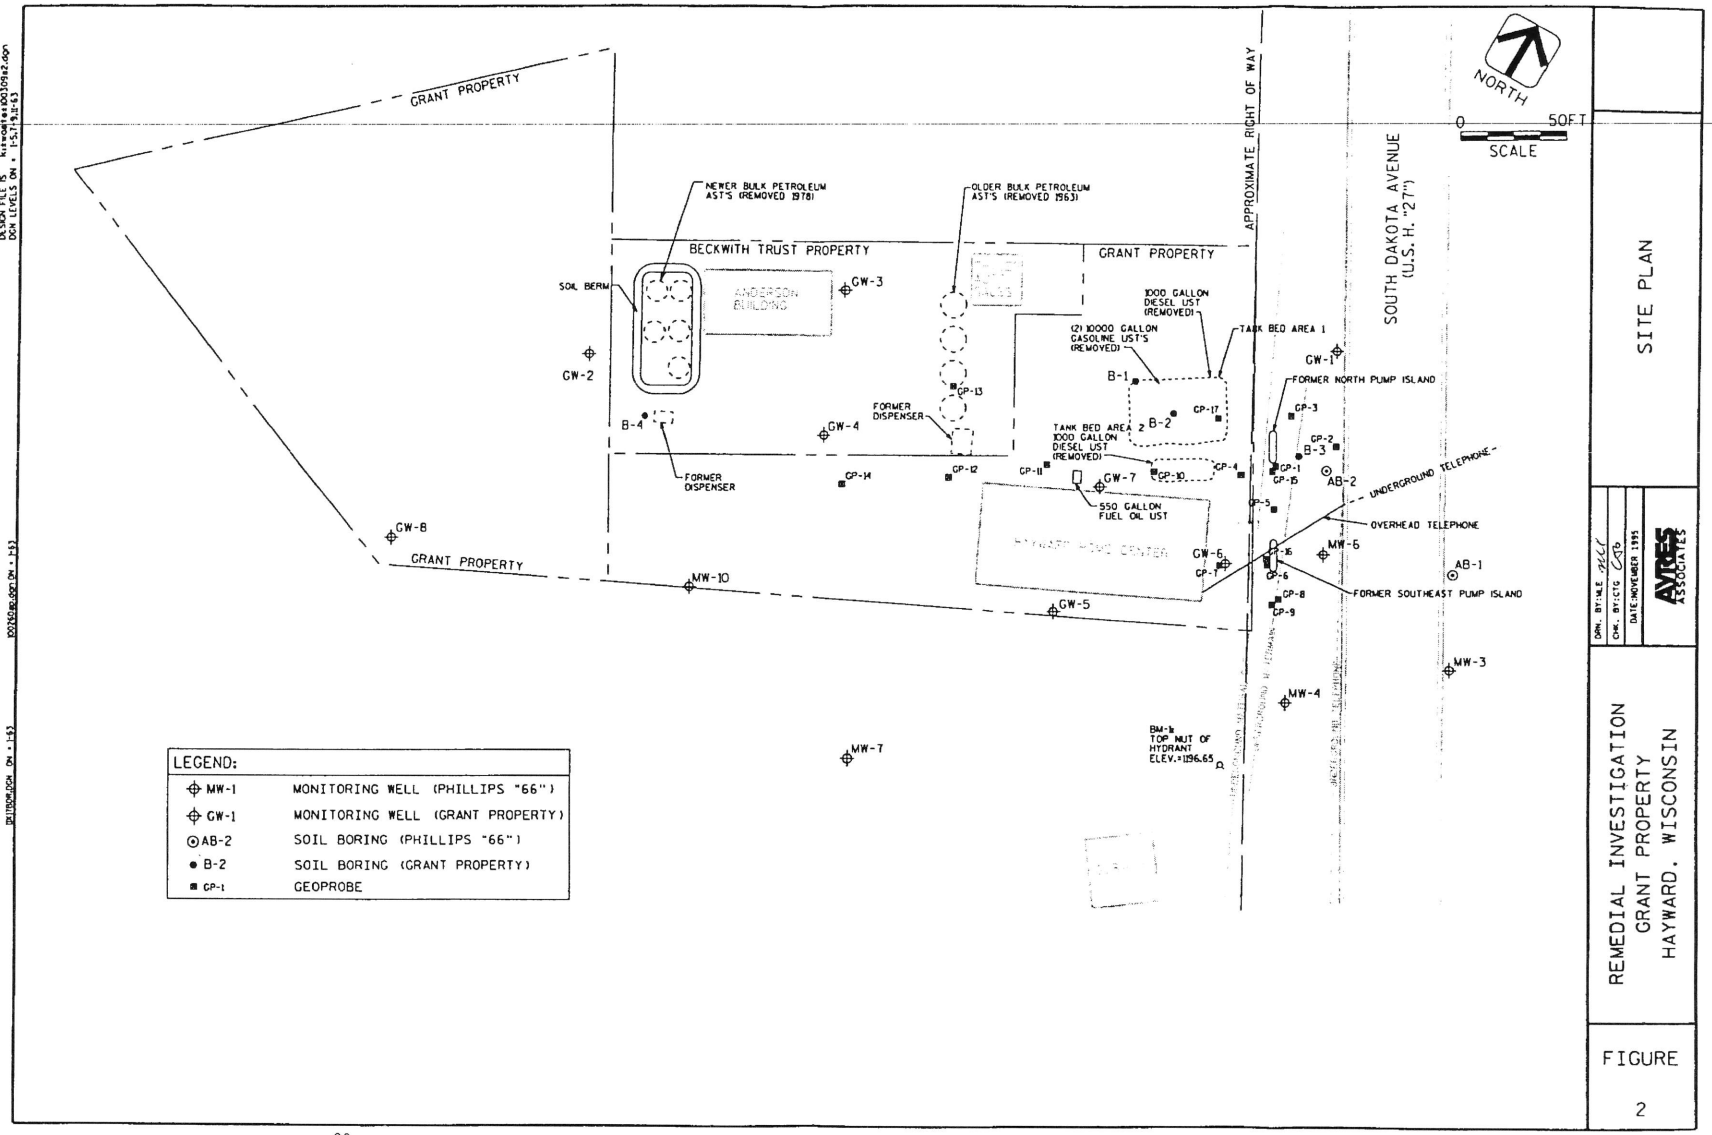
GRANT PROPERTY
NEWER BULK PETROLEUM AST'S (REMOVED 1978)
OLDER BULK PETROLEUM AST'S (REMOVED 1963)
BECKWITH TRUST PROPERTY
GRANT PROPERTY
APPROXIMATE RIGHT OF WAY
SOUTH DAKOTA AVENUE (U.S. H. "27")
NORTH
0 50FT
SCALE
SOIL BERM
ANDERSON BUILDING
GW-3
GW-2
GW-1
1000 GALLON DIESEL UST (REMOVED)
(2) 10000 GALLON GASOLINE UST'S (REMOVED)
TANK BED AREA 1
B-1
B-2
GP-17
GP-13
FORMER DISPENSER
B-4
GW-4
TANK BED AREA 2
1000 GALLON DIESEL UST (REMOVED)
FORMER NORTH PUMP ISLAND
GP-3
GP-2
B-3
GP-1
GP-15
AB-2
GP-11
GP-10
GP-4
GW-7
550 GALLON FUEL OIL UST
GP-5
UNDERGROUND TELEPHONE
OVERHEAD TELEPHONE
GW-8
GRANT PROPERTY
MW-10
GW-5
GW-6
MW-6
GP-16
GP-7
GP-6
GP-8
GP-9
AB-1
FORMER SOUTHEAST PUMP ISLAND
MW-3
MW-4
MW-7
BM-1 TOP NUT OF HYDRANT ELEV.=1196.65
LEGEND:
MW-1 MONITORING WELL (PHILLIPS "66")
GW-1 MONITORING WELL (GRANT PROPERTY)
AB-2 SOIL BORING (PHILLIPS "66")
B-2 SOIL BORING (GRANT PROPERTY)
GP-1 GEOPROBE
SITE PLAN
REMEDIAL INVESTIGATION
GRANT PROPERTY
HAYWARD, WISCONSIN
DRN. BY: MLE
CHK. BY: CTG
DATE: NOVEMBER 1995
AVRES ASSOCIATES
FIGURE
2

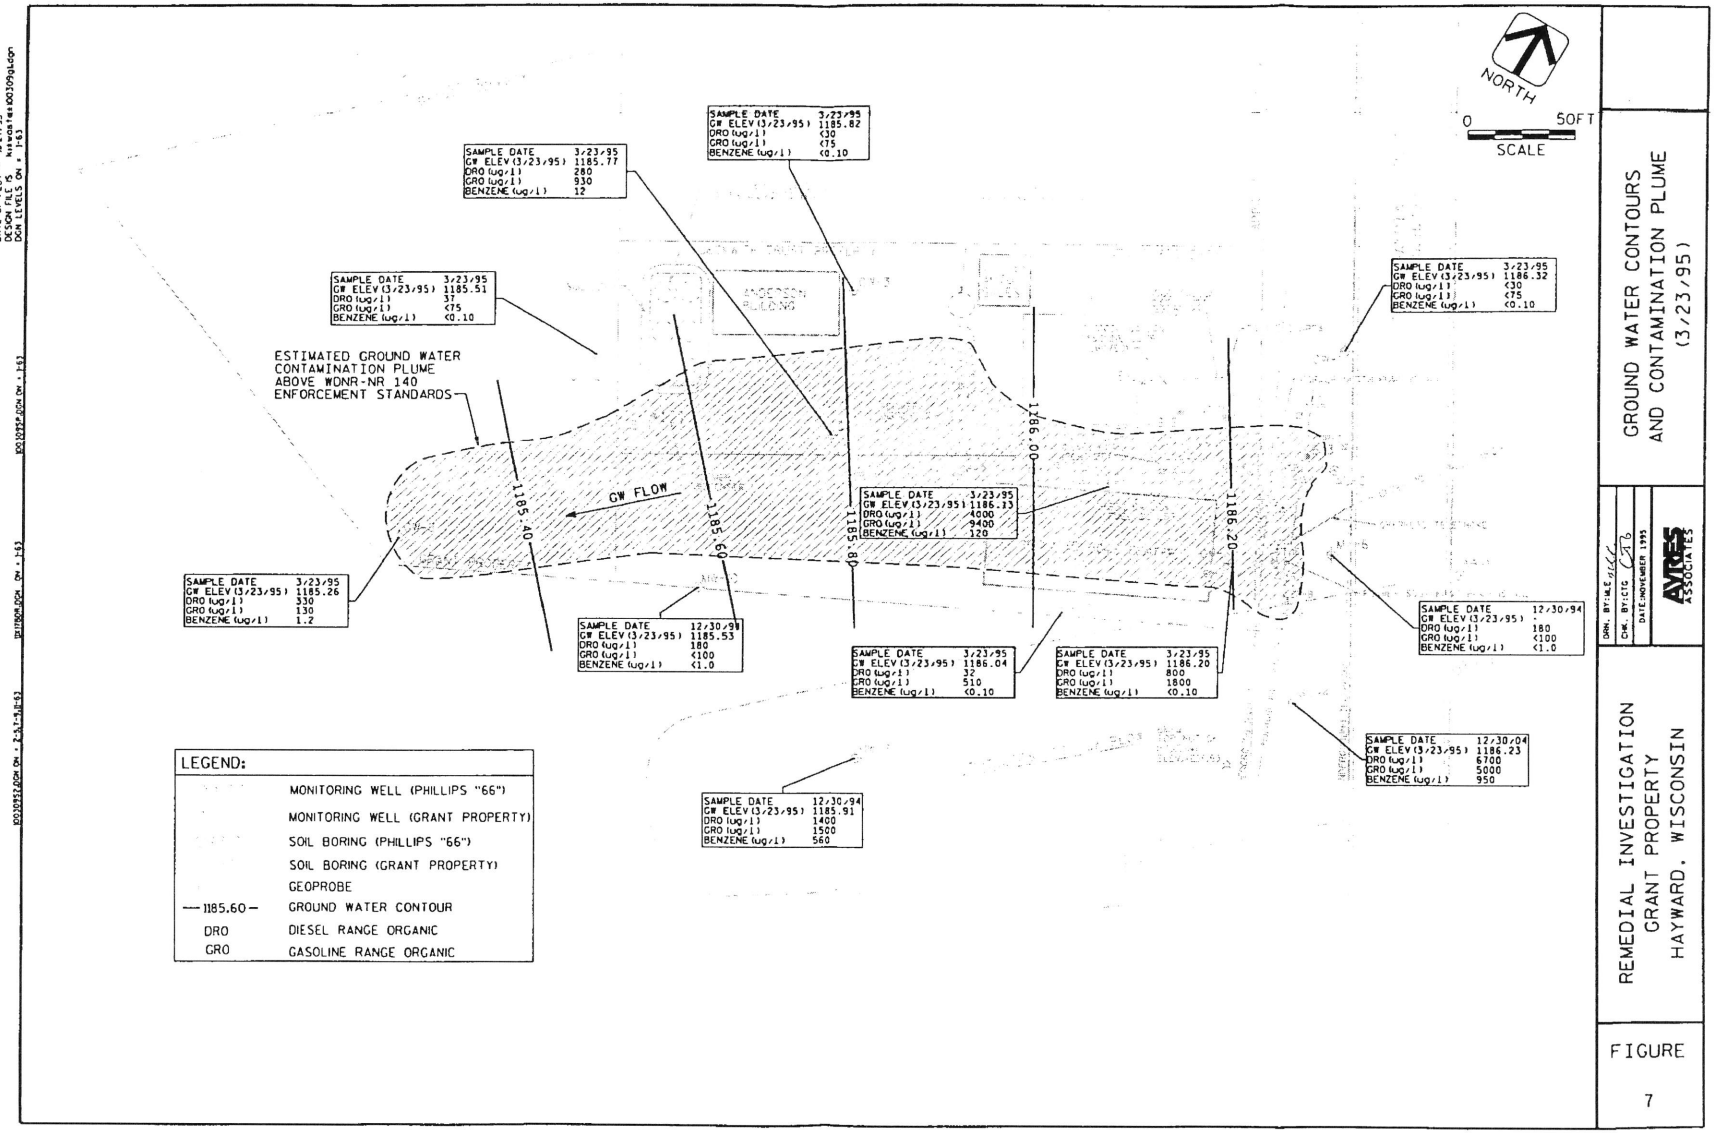
NORTH
0
50FT
SCALE
SAMPLE DATE 3/23/95
GW ELEV (3/23/95) 1185.77
DRO (ug/l) 280
GRO (ug/l) 930
BENZENE (ug/l) 12
SAMPLE DATE 3/23/95
GW ELEV (3/23/95) 1185.82
DRO (ug/l) <30
GRO (ug/l) <75
BENZENE (ug/l) <0.10
SAMPLE DATE 3/23/95
GW ELEV (3/23/95) 1185.51
DRO (ug/l) 37
GRO (ug/l) <75
BENZENE (ug/l) <0.10
SAMPLE DATE 3/23/95
GW ELEV (3/23/95) 1186.32
DRO (ug/l) <30
GRO (ug/l) <75
BENZENE (ug/l) <0.10
ESTIMATED GROUND WATER
CONTAMINATION PLUME
ABOVE WDNR-NR 140
ENFORCEMENT STANDARDS
GW FLOW
1185.40
1185.60
1185.80
1186.00
1186.20
SAMPLE DATE 3/23/95
GW ELEV (3/23/95) 1186.33
DRO (ug/l) 4000
GRO (ug/l) 9400
BENZENE (ug/l) 120
SAMPLE DATE 3/23/95
GW ELEV (3/23/95) 1185.26
DRO (ug/l) 330
GRO (ug/l) 130
BENZENE (ug/l) 1.2
SAMPLE DATE 12/30/94
GW ELEV (3/23/95) 1185.53
DRO (ug/l) 180
GRO (ug/l) <100
BENZENE (ug/l) <1.0
SAMPLE DATE 3/23/95
GW ELEV (3/23/95) 1186.04
DRO (ug/l) 32
GRO (ug/l) 510
BENZENE (ug/l) <0.10
SAMPLE DATE 3/23/95
GW ELEV (3/23/95) 1186.20
DRO (ug/l) 800
GRO (ug/l) 1800
BENZENE (ug/l) <0.10
SAMPLE DATE 12/30/94
GW ELEV (3/23/95) -
DRO (ug/l) 180
GRO (ug/l) <100
BENZENE (ug/l) <1.0
SAMPLE DATE 12/30/94
GW ELEV (3/23/95) 1186.23
DRO (ug/l) 6700
GRO (ug/l) 5000
BENZENE (ug/l) 950
SAMPLE DATE 12/30/94
GW ELEV (3/23/95) 1185.91
DRO (ug/l) 1400
GRO (ug/l) 1500
BENZENE (ug/l) 560
LEGEND:
MONITORING WELL (PHILLIPS "66")
MONITORING WELL (GRANT PROPERTY)
SOIL BORING (PHILLIPS "66")
SOIL BORING (GRANT PROPERTY)
GEOPROBE
1185.60 GROUND WATER CONTOUR
DRO DIESEL RANGE ORGANIC
GRO GASOLINE RANGE ORGANIC
GROUND WATER CONTOURS
AND CONTAMINATION PLUME
(3/23/95)
DRN: BY:MLS
CHK: BY:CTG
DATE:NOVEMBER 1995
AYRES ASSOCIATES
REMEDIAL INVESTIGATION
GRANT PROPERTY
HAYWARD, WISCONSIN
FIGURE
7

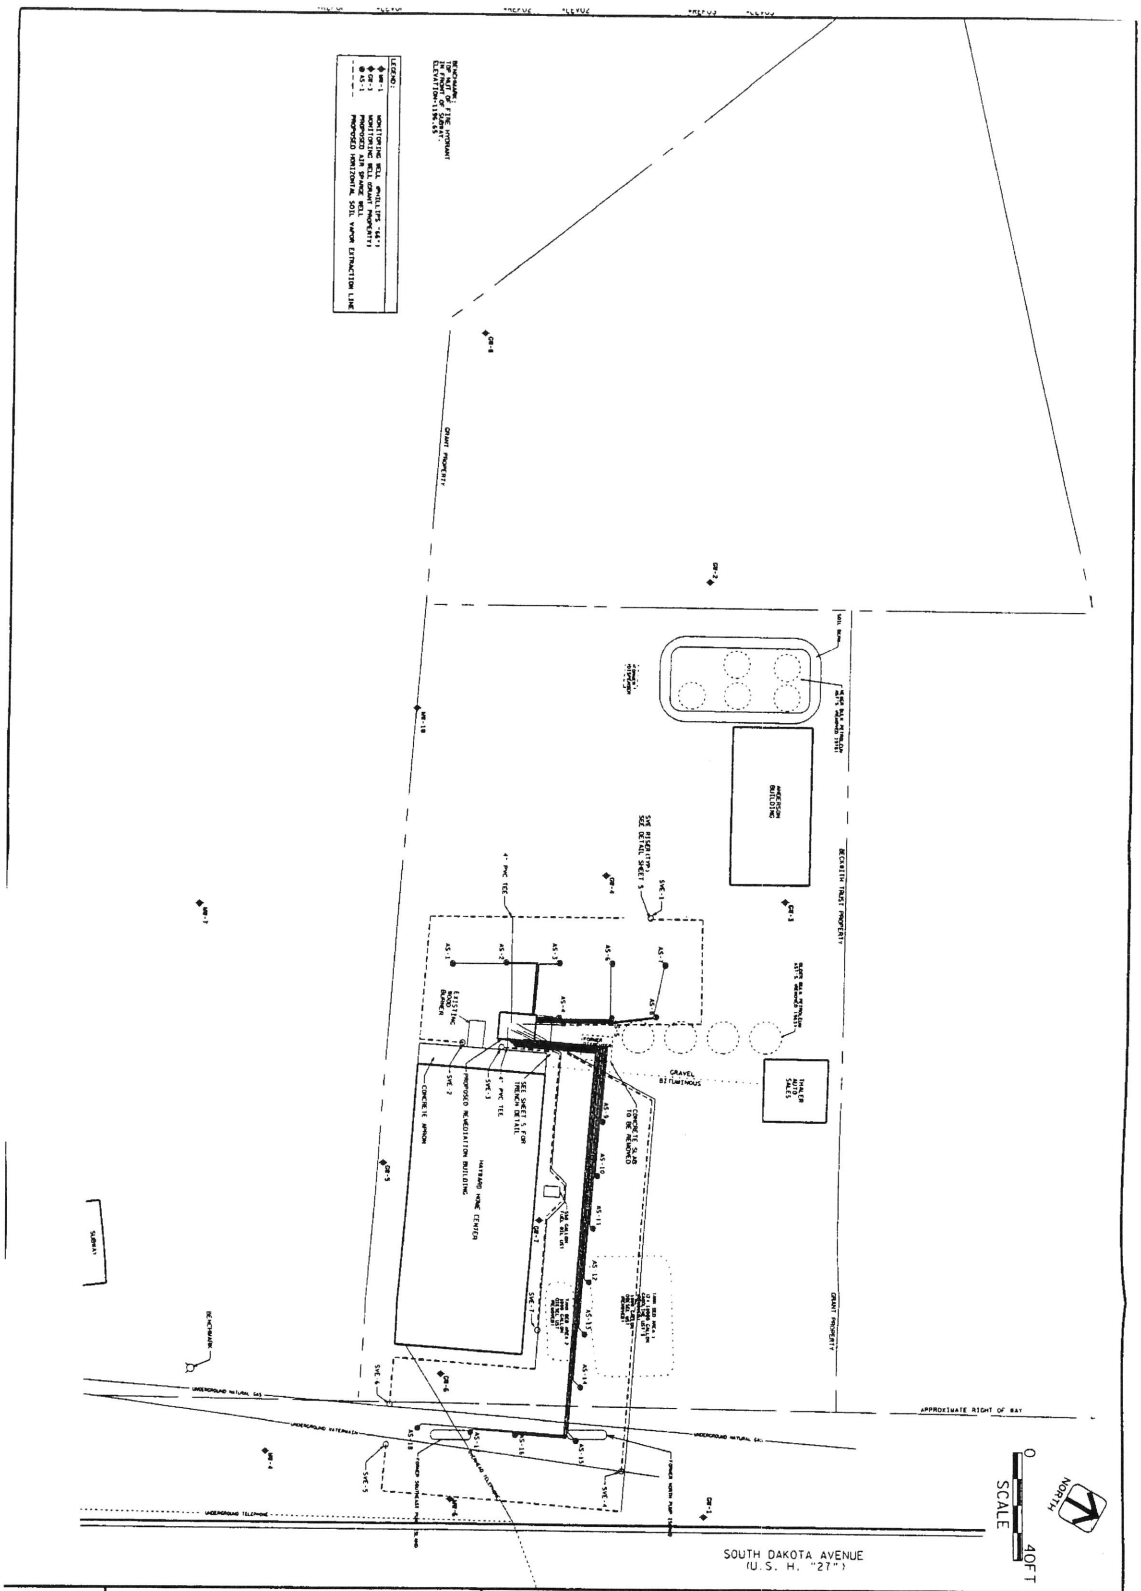



FIGURE 1

SEMI-ANNUAL REPORT
GRANT PROPERTY
HAYWARD, WISCONSIN

DRN. BY: MLE
CHK. BY: EMM
DATE: NOVEMBER 1998

AYRES ASSOCIATES

SITE PLAN

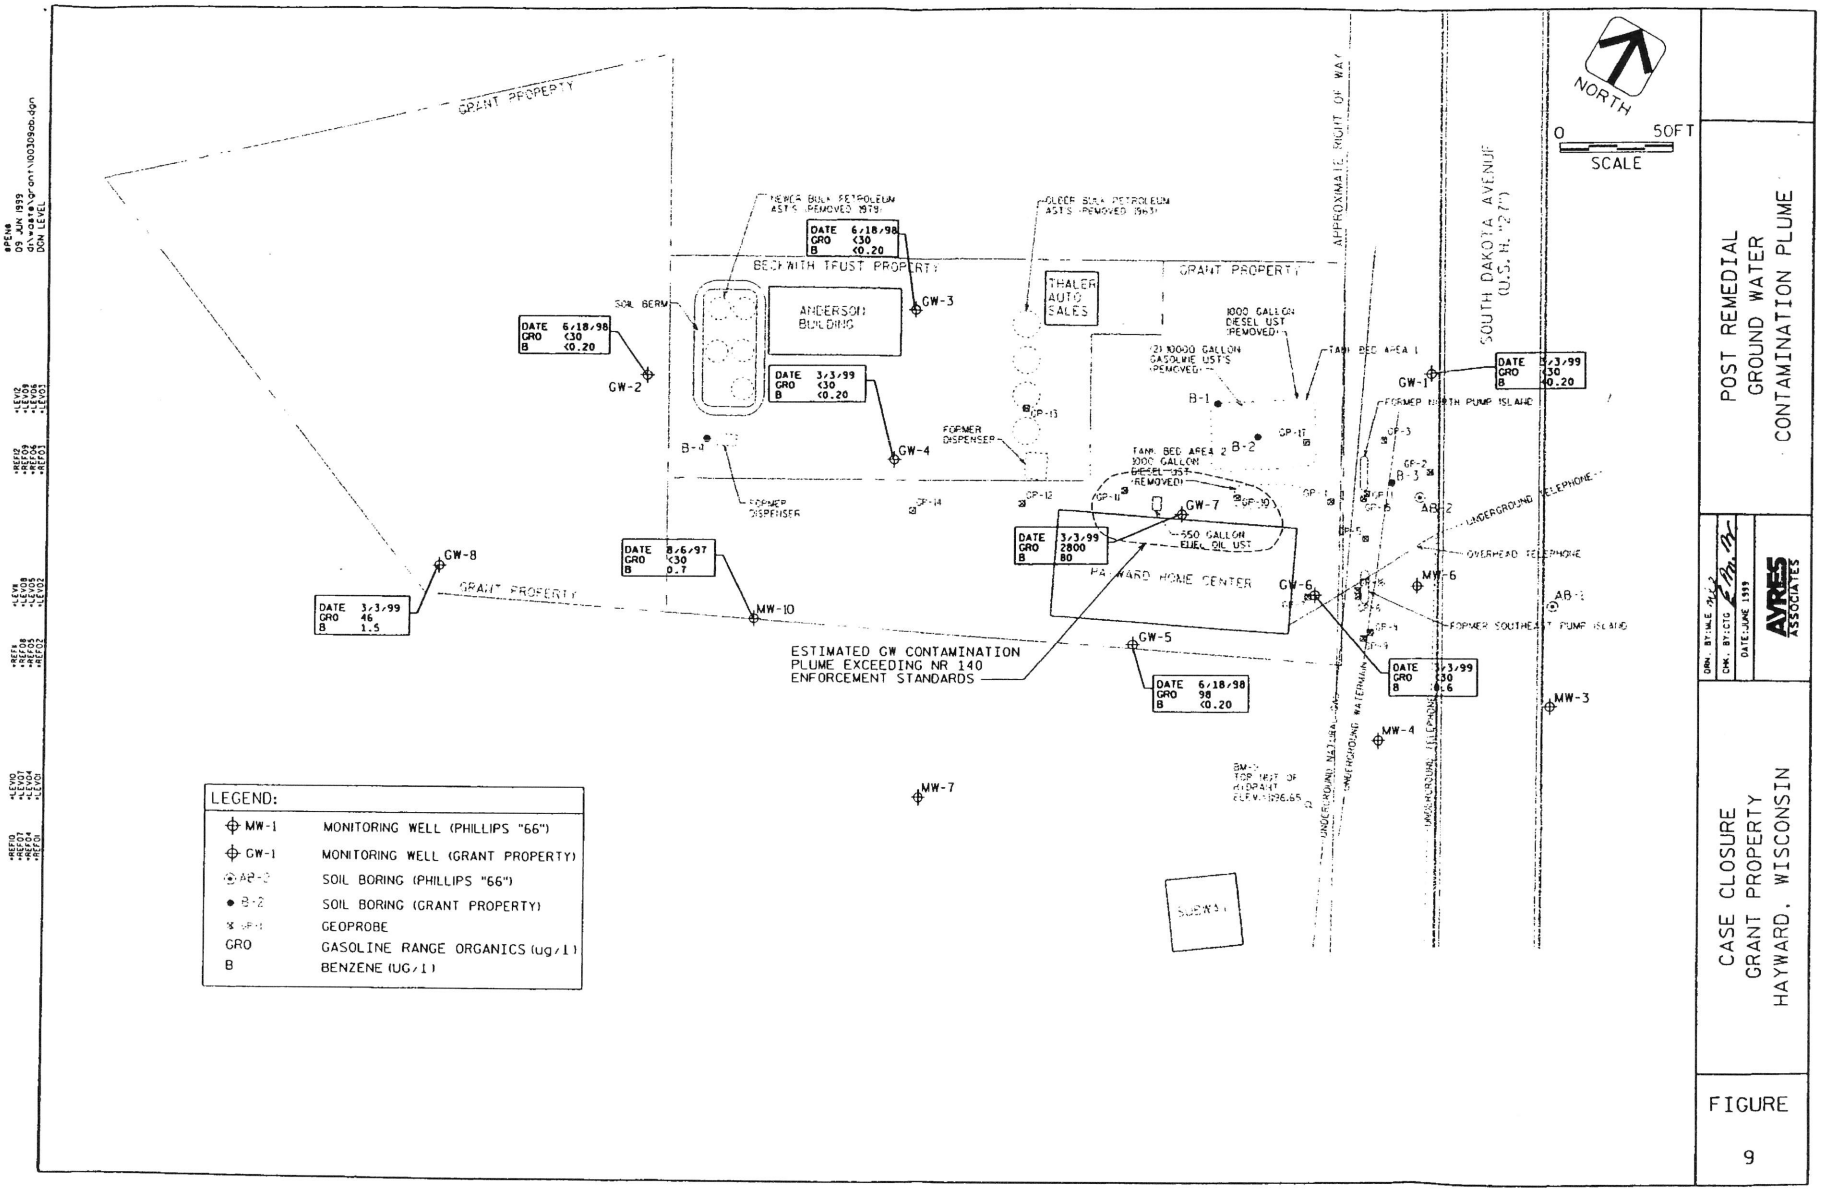
GRANT PROPERTY
BECKWITH TRUST PROPERTY
GRANT PROPERTY
ANDERSON BUILDING
THALER AUTO SALES
SOIL BERM
FORMER DISPENSER
FORMER DISPENSER
TANK BED AREA 1
TANK BED AREA 2
1000 GALLON DIESEL UST (REMOVED)
550 GALLON FUEL OIL UST
HAYWARD HOME CENTER
GRANT PROPERTY
APPROXIMATE RIGHT OF WAY
SOUTH DAKOTA AVENUE (U.S. H. "27")
FORMER NORTH PUMP ISLAND
FORMER SOUTHEAST PUMP ISLAND
UNDERGROUND TELEPHONE
OVERHEAD TELEPHONE
UNDERGROUND WATERMAIN
UNDERGROUND TELEPHONE
NORTH
0
50FT
SCALE
DATE 6/18/98 GRO <30 B <0.20
DATE 3/3/99 GRO <30 B <0.20
DATE 6/18/98 GRO <30 B <0.20
DATE 3/3/99 GRO <30 B 40.20
DATE 3/3/99 GRO 2800 B 80
DATE 8/6/97 GRO <30 B 0.7
DATE 3/3/99 GRO 46 B 1.5
DATE 6/18/98 GRO 98 B <0.20
DATE 3/3/99 GRO <30 B 0.6
ESTIMATED GW CONTAMINATION PLUME EXCEEDING NR 140 ENFORCEMENT STANDARDS
LEGEND:
MW-1 MONITORING WELL (PHILLIPS "66")
GW-1 MONITORING WELL (GRANT PROPERTY)
AB-2 SOIL BORING (PHILLIPS "66")
B-2 SOIL BORING (GRANT PROPERTY)
GEOPROBE
GRO GASOLINE RANGE ORGANICS (ug/l)
B BENZENE (UG/L)
POST REMEDIAL GROUND WATER CONTAMINATION PLUME
CASE CLOSURE
GRANT PROPERTY
HAYWARD, WISCONSIN
FIGURE 9
AYRES ASSOCIATES

Appendix F

Former Phillips 66 Site Summary

DRAFT

WisDOT Phase 1 Hazardous Materials Assessment Site Summary

(rev. 11/11/2011)

WisDOT Project ID: 8140-00-00 & 8140-25-01
Highway/Street: STH 27
Termini/Limits: CTH B – USH 63
County: Sawyer

Property Information:

Site Name(s): Former Dakota Ave Phillips 66
DOT parcel number (if known):
Property Address: 10462 STH 27
Owner's Name: Village Smith LLC
Owner's Address: 10460 STH 27, Hayward, WI 54843
Owner's Phone: 715.634.4640
Current Land Use: welding and auto repair
Past Land Use: filling station, bulk petroleum facility

Real Estate Requirements:

☒None ☐Total take ☐Strip acquisition of feet
☐Temporary Limited Easement (TLE)
☐Permanent Limited Easement (PLE)
☐ Other (describe)

Construction Requirements:

☒ Excavation within current right of way to 2 feet
☐ Excavation within proposed right of way to feet
☐ Excavation within easement to feet
☒ Public or private utility or sanitary or storm sewer installation or excavation to 8 feet

Information from database searches and interviews:

Department of Safety and Professional Services (DSPS)

- ☒ site has registered tanks ☒ASTs ☐USTs
- ☐ tanks are currently in use
- ☒ tanks are abandoned date: unknown
- Tank contents:
  - ☒ Leaded gasoline ☐ Unleaded gasoline ☒ Fuel Oil ☐ Diesel
  - ☐ Kerosene ☐ Unknown ☐ Other (describe)
- ☐ site is a DSPS administered LUST site; DCOMM ID number:
- ☐ site is a closed DSPS LUST site; closure date:

Department of Natural Resources (DNR)

- ☒ site is a DNR administered LUST site; BRRTS number: 03-58-000015
- ☐ site is a DNR administered ERP site; BRRTS number:
- ☒ site is a closed ☒LUST ☐ERP site; closure date: 10/2/03
- ☐ site is a landfill
- ☐ site is an abandoned waste disposal site
- ☐ site is a hazardous waste generator
- ☐ Other (please describe)

Sanborn Maps: site is a on map dated . Comments:
WisDOT historic plan sets: site is a on project dated . Comments:
Business directories: site is a in the directory dated . Comments:

A check in a checkbox indicates a positive or "yes" response.

Aerial photos: site is a on photo dated . Comments:
☐ Contamination discovered at feet during utility or other excavation in the area. Indicate location on site map.
Interview Information or other comments: Several USTs and ASTs were formerly present on this site, and a LUST investigation was performed beginning in 1992, with closure granted in 2003. Residual soil and groundwater contamination is documented on this property and the STH 27 R/W, extending southwest to the Beth Grant Property. The contaminated groundwater is depicted on GIS Registry figures approximately 6.5 ft below ground surface and flows to the southwest. Contaminated soil is depicted at a depth of zero ft below ground surface under the STH 27 R/W.

Visual Evidence of Potential Contamination: (include additional information in space provided)
☐ No evidence of tanks
☐ USTs ☐ASTs Location, number and condition of tanks, contents, comments:
Location in relationship to current right of way: ☐ map attached
Location in relationship to proposed right of way: ☐ map attached
☐ Drums ☐Stained soils ☐Odor ☐Sheen on surface water ☐Areas of excavation
☐ Areas of fill ☐Stressed vegetation ☐ Pond(s) ☐ Basins/sumps ☒ Monitoring wells
☐ Soil borings
Comments: abandoned monitoring wells evident

Potential for Contaminant Migration: (attach supporting documentation such as plume maps, summaries of site investigation or closure reports).
☐ Property is a potential source of contamination
☐ Adjacent property is a potential source of contamination. Include site name or BRRTS number if known, describe location, include contaminant type and any additional information.
☐ Contaminated soil known to be within proposed right of way from feet to feet below ground surface
☐ Contaminated groundwater known to be within proposed right of way at feet below ground surface.
☒ Contaminated soil or groundwater within existing right of way. Attach copy of most recent investigation and plume maps.

Attachments – required
☒ Site photographs and a site map showing areas of concern
☐ Plat map showing parcel and any proposed areas of acquisition or easement
☒ Historic aerial photos of site - clearly outline site
☐ Historic WisDOT or other as-builts and plat maps - clearly outline site
☒ Plume maps for known contamination. Indicate existing or proposed right of way where applicable.

Recommendations
☐ No additional hazardous materials investigation is required.
☐ If construction or real estate requirements change, evaluation of need for further investigation will be necessary.
☒ Information is sufficient to use Standard Special Provisions. Copy of completed Standard Special Provision is attached.
☐ Conduct additional investigation
- ☐ Phase 2 (determine if contamination is present)
- ☐ Phase 2.5 (determine extent of contamination within existing R/W only)
- ☐ Phase 3 (determine full extent of contamination prior to acquisition)
- ☐ Phase 4 (remediate site)
- ☐ Other (describe)

Prepared by: Mitchell Banach on March 16, 2017
Recommendations accepted by (name and title): on

Signature: _____

A check in a checkbox indicates a positive or “yes” response.


15831
236160020202
236941223314
236941223317
15818
236941223320
236941272219
10488
236104031300
10498
236104031200
272247
236941272103
WHEELER ST
10489
236941272224
236941272101
10478
10482
236104031002
10477
10475
236941272227
236941272226
10472
236941272105
236941272127
236104030900
10470
10464
236104030702
27
10471
236941272228
10462
236941272125
10458
236104030600
236941272204
BAY AVE
236104030500
10463
10454
236941272128
10456
236941272229
236941272230
236104030300
10444
236941272248
236941272249
236941272231
236941272233
10448
236104030200
236104020100
236104030100
10442
10436
236941272116
236104010500
10434
236941272118
236104010300
10439
236941272238
236941272113
10430
236104010100
236941272119
10424
10429
236941272120
N
0
100
200
300ft
DISCLAIMER: This map is not guaranteed to be accurate, correct, current, or complete and conclusions drawn are the responsibility of the user.

Search Instructions | Search by Site, Owner, or Tank Characteristics | Search by Tank ID

Tank Detail

Site and Owner

Site Info	County & Municipality	Owner
Facility ID: 152043 FORMER PHIPPIPS 66 STATION 225 S DAKOTA AVE HAYWARD Landowner Type: Private	57 - SAWYER City of HAYWARD Fire Dept ID: 5704 - Hayward City	ID: 384785 CHET BONCLER JR 220 S DAKOTA AVE HAYWARD WI 54843

Site Anniversary Date: Dispensers have Sumps: Unknown

Aboveground Storage Tank - ID: 211719, Wang ID: 570400014, Closed/Removed

Install Date:		**Capacity in Gallons:**	12000	**Contents:**	Leaded Gasoline
Tank Occupancy:	Bulk Plant Storage	**Marketer:**	Y	**CAS Number:**	
Federally Regulated:		**Spill Protection:**	Required - Not Installed	**Overfill Protection:**	Required - Not Installed
Overfill Prot Type:	null	**Containment Sump Installed:**	Unknown		
Corrosion Protect Type:		**Date of Lining:**		**Lining Inspected Date:**	
Leak Detection:	null	**Cath Test Date:**		**Cath Expire Date:**	
Leak Test Meth:		**Leak Expire Date:**		**Leak Test Date:**	
Construction Material:	Bare Steel	**Wall Size:**		**Underground Piping:**	N
Close Order Date:		**Close Order By:**			

Piping -

Flex Connectors:		**UST mainfolded:**		**Related Tank ID:**	
Type:		**Aboveground Piping:**		**Aboveground Pipe Construction:**	
Construction Material:	Unknown	**Corrosion Protect Type:**		**Leak Detection:**	null
Cath Test Date:		**Cath Expire Date:**		**Leak Test Meth:**	
Leak Test Date:		**Leak Expire Date:**		**Pipe Wall Size:**	
Catastrophic Leak Detection:		**Cat Leak Test Date:**		**Piping System Type:**	

Inspections Click here for login page

Trans ID	Type	Status	Date	Fiscal Yr

**** No inspections for this tank ****

Close this response window

Wisconsin Department of Safety and Professional Services

Search Instructions | Search by Site, Owner, or Tank Characteristics | Search by Tank ID

Tank Detail

Site and Owner

Site Info	County & Municipality	Owner
Facility ID: 152043 FORMER PHIPPIPS 66 STATION 225 S DAKOTA AVE HAYWARD Landowner Type: Private	57 - SAWYER City of HAYWARD Fire Dept ID: 5704 - Hayward City	ID: 384785 CHET BONCLER JR 220 S DAKOTA AVE HAYWARD WI 54843

Site Anniversary Date: Dispensers have Sumps: Unknown

Aboveground Storage Tank - ID: 211720, Wang ID: 570400015, Closed/Removed

Install Date:		**Capacity in Gallons:**	12000	**Contents:**	Leaded Gasoline
Tank Occupancy:	Bulk Plant Storage	**Marketer:**	Y	**CAS Number:**	
Federally Regulated:		**Spill Protection:**	Required - Not Installed	**Overfill Protection:**	Required - Not Installed
Overfill Prot Type:	null	**Containment Sump Installed:**	Unknown		
Corrosion Protect Type:		**Date of Lining:**		**Lining Inspected Date:**	
Leak Detection:	null	**Cath Test Date:**		**Cath Expire Date:**	
Leak Test Meth:		**Leak Expire Date:**		**Leak Test Date:**	
Construction Material:	Bare Steel	**Wall Size:**		**Underground Piping:**	N
Close Order Date:		**Close Order By:**			

Piping -

Flex Connectors:		**UST mainfolded:**		**Related Tank ID:**	
Type:		**Aboveground Piping:**		**Aboveground Pipe Construction:**	
Construction Material:	Unknown	**Corrosion Protect Type:**		**Leak Detection:**	null
Cath Test Date:		**Cath Expire Date:**		**Leak Test Meth:**	
Leak Test Date:		**Leak Expire Date:**		**Pipe Wall Size:**	
Catastrophic Leak Detection:		**Cat Leak Test Date:**		**Piping System Type:**	

Inspections Click here for login page

Trans ID	Type	Status	Date	Fiscal Yr

**** No inspections for this tank ****

Close this response window

Wisconsin Department of Safety and Professional Services

Search Instructions | Search by Site, Owner, or Tank Characteristics | Search by Tank ID

Tank Detail

Site and Owner

Site Info	County & Municipality	Owner
Facility ID: 152043 FORMER PHIPPIPS 66 STATION 225 S DAKOTA AVE HAYWARD Landowner Type: Private	57 - SAWYER City of HAYWARD Fire Dept ID: 5704 - Hayward City	ID: 384785 CHET BONCLER JR 220 S DAKOTA AVE HAYWARD WI 54843

Site Anniversary Date: Dispensers have Sumps: Unknown

Aboveground Storage Tank - ID: 211723, Wang ID: 570400018, Closed/Removed

Install Date:		**Capacity in Gallons:**	12000	**Contents:**	Fuel Oil
Tank Occupancy:	Bulk Plant Storage	**Marketer:**	Y	**CAS Number:**	
Federally Regulated:		**Spill Protection:**	Required - Not Installed	**Overfill Protection:**	Required - Not Installed
Overfill Prot Type:	null	**Containment Sump Installed:**	Unknown		
Corrosion Protect Type:		**Date of Lining:**		**Lining Inspected Date:**	
Leak Detection:	null	**Cath Test Date:**		**Cath Expire Date:**	
Leak Test Meth:		**Leak Expire Date:**		**Leak Test Date:**	
Construction Material:	Bare Steel	**Wall Size:**		**Underground Piping:**	N
Close Order Date:		**Close Order By:**			

Piping -

Flex Connectors:		**UST mainfolded:**		**Related Tank ID:**	
Type:		**Aboveground Piping:**		**Aboveground Pipe Construction:**	
Construction Material:	Unknown	**Corrosion Protect Type:**		**Leak Detection:**	null
Cath Test Date:		**Cath Expire Date:**		**Leak Test Meth:**	
Leak Test Date:		**Leak Expire Date:**		**Pipe Wall Size:**	
Catastrophic Leak Detection:		**Cat Leak Test Date:**		**Piping System Type:**	

Inspections Click here for login page

Trans ID	Type	Status	Date	Fiscal Yr

**** No inspections for this tank ****

Close this response window

Wisconsin Department of Safety and Professional Services

Search Instructions | Search by Site, Owner, or Tank Characteristics | Search by Tank ID

Tank Detail

Site and Owner

Site Info	County & Municipality	Owner
Facility ID: 152043 FORMER PHIPPIPS 66 STATION 225 S DAKOTA AVE HAYWARD Landowner Type: Private	57 - SAWYER City of HAYWARD Fire Dept ID: 5704 - Hayward City	ID: 384785 CHET BONCLER JR 220 S DAKOTA AVE HAYWARD WI 54843

Site Anniversary Date: Dispensers have Sumps: Unknown

Aboveground Storage Tank - ID: 211722, Wang ID: 570400017, Closed/Removed

Install Date:		**Capacity in Gallons:**	12000	**Contents:**	Fuel Oil
Tank Occupancy:	Bulk Plant Storage	**Marketer:**	Y	**CAS Number:**	
Federally Regulated:		**Spill Protection:**	Required - Not Installed	**Overfill Protection:**	Required - Not Installed
Overfill Prot Type:	null	**Containment Sump Installed:**	Unknown		
Corrosion Protect Type:		**Date of Lining:**		**Lining Inspected Date:**	
Leak Detection:	null	**Cath Test Date:**		**Cath Expire Date:**	
Leak Test Meth:		**Leak Expire Date:**		**Leak Test Date:**	
Construction Material:	Bare Steel	**Wall Size:**		**Underground Piping:**	N
Close Order Date:		**Close Order By:**			

Piping -

Flex Connectors:		**UST mainfolded:**		**Related Tank ID:**	
Type:		**Aboveground Piping:**		**Aboveground Pipe Construction:**	
Construction Material:	Unknown	**Corrosion Protect Type:**		**Leak Detection:**	null
Cath Test Date:		**Cath Expire Date:**		**Leak Test Meth:**	
Leak Test Date:		**Leak Expire Date:**		**Pipe Wall Size:**	
Catastrophic Leak Detection:		**Cat Leak Test Date:**		**Piping System Type:**	

Inspections Click here for login page

Trans ID	Type	Status	Date	Fiscal Yr

**** No inspections for this tank ****

Close this response window

Wisconsin Department of Safety and Professional Services

Search Instructions | Search by Site, Owner, or Tank Characteristics | Search by Tank ID

Tank Detail

Site and Owner

Site Info	County & Municipality	Owner
Facility ID: 152043 FORMER PHIPPIPS 66 STATION 225 S DAKOTA AVE HAYWARD Landowner Type: Private	57 - SAWYER City of HAYWARD Fire Dept ID: 5704 - Hayward City	ID: 384785 CHET BONCLER JR 220 S DAKOTA AVE HAYWARD WI 54843

Site Anniversary Date: Dispensers have Sumps: Unknown

Aboveground Storage Tank - ID: 211721, Wang ID: 570400016, Closed/Removed

Install Date:		**Capacity in Gallons:**	12000	**Contents:**	Fuel Oil
Tank Occupancy:	Bulk Plant Storage	**Marketer:**	Y	**CAS Number:**	
Federally Regulated:		**Spill Protection:**	Required - Not Installed	**Overfill Protection:**	Required - Not Installed
Overfill Prot Type:	null	**Containment Sump Installed:**	Unknown		
Corrosion Protect Type:		**Date of Lining:**		**Lining Inspected Date:**	
Leak Detection:	null	**Cath Test Date:**		**Cath Expire Date:**	
Leak Test Meth:		**Leak Expire Date:**		**Leak Test Date:**	
Construction Material:	Bare Steel	**Wall Size:**		**Underground Piping:**	N
Close Order Date:		**Close Order By:**			

Piping -

Flex Connectors:		**UST mainfolded:**		**Related Tank ID:**	
Type:		**Aboveground Piping:**		**Aboveground Pipe Construction:**	
Construction Material:	Unknown	**Corrosion Protect Type:**		**Leak Detection:**	null
Cath Test Date:		**Cath Expire Date:**		**Leak Test Meth:**	
Leak Test Date:		**Leak Expire Date:**		**Pipe Wall Size:**	
Catastrophic Leak Detection:		**Cat Leak Test Date:**		**Piping System Type:**	

Inspections Click here for login page

Trans ID	Type	Status	Date	Fiscal Yr

**** No inspections for this tank ****

Close this response window

Wisconsin Department of Safety and Professional Services

Dakota Ave 66



Dakota Ave 66 closed LUST site.



Front of building.



Evidence of abandoned monitoring wells.

1990

TO 49-I-(21) 8148-I-70 16 42


P.I. 504+47.0
Δ = 20° 49' LT.
D = 2° 30'
T = 421.00'
L = 832.67'
R = 2292.01'

BENCH MARKS			
NO.	STATION	DESCRIPTION	ELEV.
2	504+75	W.BOLT HEAD ON FIRE HYDR. 65'RT.	1196.05
3	509+96	POWER POLE # 474 55' LT.	1192.48

STORE
WATER VALVE
AUTO DEALER
DRIVE IN STREET
DRIVE-IN
CANOPY
BAIT & TACKLE
CONC.
STA. 505+27-49' LT.
G.F.L. 91.40
STA. 505+72-49' LT.
G.F.L. 91.40
STA. 506+00-23.5' LT.
I-TYPE IA INLET REQ'D.
ELEV. TOP OF GRATE 91.05
ELEV. DISC. 88.55
SAN. M.H. RECONSTRUCT
TO MOVE COVER OUT
OF CURB & GUTTER TO BERM
ELEV. TOP OF COVER 92.30
P.T. 508+58.64
R.P. POWER POLE
88.53'
44'
25' R.
35'
505+50
WOOD POSTS
STA. 504+99-23.5' RT.
I TYPE 3A C.B. REQ'D.
ELEV. TOP OF GRATE 91.05
ELEV. INLET 88.20
ELEV. DISC. 88.15
6" IN PLACE
505
506
507
508
509
510
POSTS
24'
CONST. LINE
N. 34°08' W.
T.L.
15" REQ'D.
45'
P.I. 504+98.7 BK. T.L.
Δ = 22° 01' LT.
FILLER PIPE
CONC. SWK.
SPK.
SWK. NOTCH
TELE. BOOTH
R.P. POWER POLE
39.25
MEAT MARKET
LUMBER CO.
BOAT MFG.
BAIT & TACKLE
OIL CO.
R.P. CASTING JOINT
49.94
R.P. COR. OF BLDG.
66.35
R.P. SPUR
R.P. CONC. RET. WALL
62.55'
41.20'
RET. WALL
STA. 504+75-60' RT.
G.F.L. 92.10
27-2-56/77
BAY STREET STA. 504+24 RT.
STREET STA. 505+50 LT.
+3.0%
1195
1190
1185
0+50
1+0
1+50
NET ℄ LENGTH STA. 504+00 TO 510+00 = 600.0 LIN. FT.
FINISHED GRADE
+0.58%
+0.44%
V.C.=200'
+48.9
91.07
1194
1192
1190
RT. G.F.L.
LT. G.F.L.

90.45	90.67	91.12	91.43	91.72	92.01	92.30	92.65	92.93	93.22	93.50		LT. G.F.L.
90.83	91.14	91.36	91.58	91.86	92.17	92.45	92.74	93.02	93.17	93.32	93.47	RT. G.F.L.
91.31	91.05	91.27	91.49	91.78	92.07	92.36	92.65	93.00	93.29	93.58	93.87	PAVE. 12' LT.
	91.53	91.75	91.97	92.26	92.55	92.84	93.13	93.36	93.54	93.75	93.94	PAVE. 12' RT.
92.4 91.07	92.5 91.29	92.6 91.51	92.6 91.73	92.7 92.02	92.8 92.31	92.9 92.60	92.9 92.89	93.1 93.18	93.2 93.47	93.3 93.76	93.6 94.05	

1983

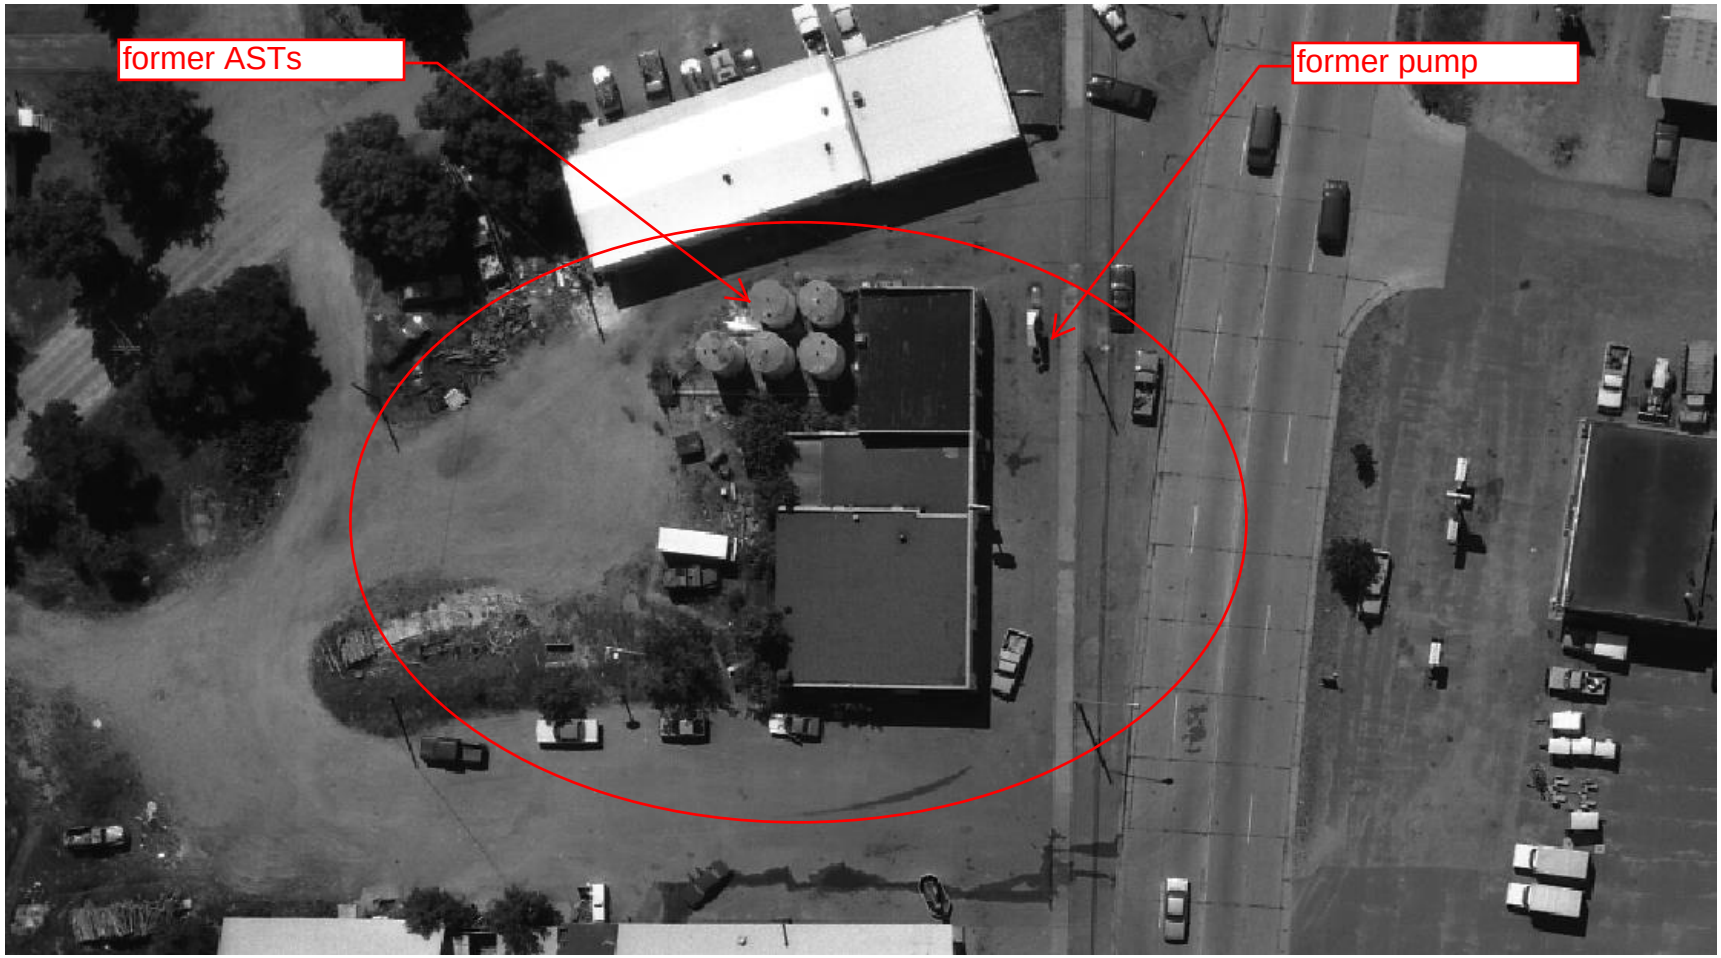

Source: WisDOT

Wisconsin Department of Natural Resources

Environmental Cleanup & Brownfields Redevelopment

BRRTS on the Web

Click the Location Name below to view the Location Details page for this Activity. Other Activities, if present, may be viewed from that page.

BOTW Home > Basic Search >> 03-58-000015 Activity Details

03-58-000015 DAKOTA AVENUE 66

LUST - CLOSED

Cleanup has been approved at this location but some contamination remains. Due to this remaining residual contamination, one or more continuing obligations are applicable to this location (e.g., an asphalt cap or other barrier covering the contamination). For information specific to the continuing obligations at this location, read the Closure Letter within the GIS Registry Packet in the Documents section below. For general information on managing continuing obligations and residual contamination click here. **You must contact DNR before constructing a well. Remaining contamination must be properly handled if disturbed.**

Location Name (Click Location Name to View Location Details)			County	WDNR Region
DAKOTA AVENUE 66			SAWYER	NORTHERN
Address			Municipality	
225 S DAKOTA AVE			HAYWARD	
Public Land Survey System		Latitude	Google Maps	RR Sites Map
NE 1/4 of the NW 1/4 of Sec 27, T41N, R09W		46.0110989	CLICK TO VIEW	CLICK TO VIEW
Additional Location Description		Longitude	Facility ID	Size (Acres)
NONE		-91.482461	858120560	UNKNOWN
Jurisdiction	PECFA No.	EPA Cerclis ID	Start Date	End Date	Last Action
DNR RR	54843-9999-25		1985-01-04	2003-10-02	2003-10-28

Characteristics

PECFA Tracked?	EPA NPL Site?	Eligible for PECFA Funds?	Above Ground Storage Tank?	Drycleaner?	Co-Contamination?	On GIS Registry?
Yes	No	Yes	No	No	No	Yes

Actions

Place Cursor Over Action Code to View Description

Date	Code	Name	Comment
1985-01-04	1	Notification	
1992-06-02	2	RP Letter Sent	R.P. LETTER SEND
1992-07-01	33	Tank Closure Environmental Site Assessment Rpt Received	
1992-12-07	35	Site Investigation Workplan Received (w/out Fee)	SI WORK PLAN RECV'D
1993-03-05	43	Status Report Received	QRTLY/MTHLY STATUS RPT
1993-07-23	39	Remedial Action Options Report Received (w/out Fee)	RA WORK PLAN RECV'D
1993-11-09	37	SI Report Received (w/out Fee)	ADDENDUM
1994-04-28	147	Remedial Action Design Report Received (w/out Fee)	
		Remedial Action Options Report	

1994-04-28	39	Received (w/out Fee)	RA WORK PLAN RECV'D
1994-09-29	39	Remedial Action Options Report Received (w/out Fee)	RA WORK PLAN RECV'D/ADDENDUM
1995-12-11	151	Remedial Action Documentation Rpt Received w/o Fee	
1996-03-26	43	Status Report Received	
1996-06-19	43	Status Report Received	
1996-12-06	43	Status Report Received	
1998-05-13	92	O&M Report Received (w/out Fee)	
1998-05-18	99	Miscellaneous	REVISED COST ESTIMATED SUBMITTED TO COMMERCE
1999-03-25	43	Status Report Received	
1999-05-20	99	Miscellaneous	ACTIVE SYSTEM TURNED OFF, NA MONITORING,ES OFF-SITE
2000-08-08	43	Status Report Received	
2000-09-26	79	Closure Review Request Received	$750. KENDZIERSKI
2000-11-10	99	Miscellaneous	FILE TRANSFERRED TO SAARI FOR REVIEW
2001-01-04	50	GIS Registry Site	
File Linked to 50:		03-58-000015 GIS Registry Packet	
2001-01-04	84	Conditional Closure	GW USE RESTRICTION REQD
2003-06-17	14	Notice of Violation (NOV)	FAILURE TO COMPLY WITH CONDITIONAL CLOSURE REQUIREMENTS
2003-10-02	11	Activity Closed	
2003-10-20	59	Enforcement Action Completed	FEES AND GIS MATERIALS SUBMITTED. LETTER FROM RINGQUIST.
2003-10-28	100	GIS Registry QAQC Completed	

Impacts

Type	Comment
Contamination in Right of Way	-
Groundwater Contamination	-
Off-Site Contamination	-
Soil Contamination	-
Within 100 ft of Private Well	-

Substances

Substance	Type	Amount Released	Units
Gasoline - Unleaded and Leaded (LEADED GAS)	Petroleum		
Gasoline - Unleaded and Leaded (UNLEADED GAS)	Petroleum		

Who

Click name of Project Manager or File Contact to compose email

Role	Name/Address
RP Contact/Agent	ASSOCIATED COMMERCIAL MORTGAGE INC 401 E KILBOURN AVE #350 MILWAUKEE, WI 53202
Project Manager	JAMIE DUNN 810 W MAPLE ST SPOONER, WI 54801
Consultant	AYRES ASSOCIATES 3433 OAKWOOD HILLS PKWY EAU CLAIRE, WI 54701

Quick Response Codes

Scan the QR Code to transfer to your wireless device

BRRTS data comes from various sources, both internal and external to DNR. There may be omissions and errors in the data and delays in updating new information. Please see the disclaimers page for more information.

dnr.wi.gov

The Official Internet site for the Wisconsin Department of Natural Resources
101 S. Webster Street . PO Box 7921 . Madison, Wisconsin 53707-7921 . 608.266.2621

Release 2.2 | 12/17/2014 | Release Notes

GIS REGISTRY INFORMATION

SITE NAME: Former Phillips 66

BRRTS # 03-58-000015 **FID # (if appropriate):**

COMMERCE #: (if appropriate) 54843-9999-25

CLOSURE DATE:

STREET ADDRESS: 225 S. Dakota Ave.

CITY: Hayward

SOURCE PROPERTY GPS COORDINATES (meters in WTM91 projection): X= 405226 Y= 6116354

CONTAMINATED MEDIA: Groundwater [X] Soil [ ] Both [ ]

OFF-SOURCE CONTAMINATION (>ES): [X] Yes [ ] No

IF YES, STREET ADDRESS 1: 10463 STH 73

GPS COORDINATES (meters in WTM91 projection): X= 405187 Y= 6116328

IF YES, STREET ADDRESS 2: no address (STH 73)

GPS COORDINATES (meters in WTM91 projection): X= 405163 Y= 6116292

IF YES, STREET ADDRESS 3: 10453 STH 73

GPS COORDINATES (meters in WTM91 projection): X= 405199 Y= 6116296

CONTAMINATION IN RIGHT OF WAY: [X] Yes [ ] No

DOCUMENTS NEEDED:

Closure Letter, and any conditional closure letter issued [X]

Copy of most recent deed, including legal description, for all affected properties [X]

Certified survey map or relevant portion of the recorded plat map (*if referenced in the legal description*) **for all affected properties** [X]

County Parcel ID number, *if used for county*, for all affected properties on deeds

Location Map which outlines all properties within contaminated site boundaries on USGS topographic map or plat map in sufficient detail to permit the parcels to be located easily (8.5x14" if paper copy). If groundwater standards are exceeded, the map must also include the location of all municipal and potable wells within 1200' of the site. [X]

Detailed Site Map(s) for all affected properties, showing buildings, roads, property boundaries, contaminant sources, utility lines, monitoring wells and potable wells. (8.5x14", if paper copy) This map shall also show the location of all contaminated public streets, highway and railroad rights-of-way in relation to the source property and in relation to the boundaries of groundwater contamination exceeding ch. NR 140 ESs and soil contamination exceeding ch. NR 720 generic or SSRCLs. [X]

Tables of Latest Groundwater Analytical Results (no shading or cross-hatching) [X]

Tables of Latest Soil Analytical Results (no shading or cross-hatching) N/A [ ]

Isoconcentration map(s), *If required for site investigation (SI)* (8.5x14" if paper copy). The isoconcentration map should have flow direction and extent of groundwater contamination defined. **If not available, include the latest extent of contaminant plume map.** [X]

GW: Table of water level elevations, with sampling dates, and free product noted if present [X]

GW: Latest groundwater flow direction/monitoring well location map (should be 2 maps if maximum variation in flow direction is greater than 20 degrees) [X]

SOIL: Latest horizontal extent of contamination exceeding generic or SSRCLs, with one contour. N/A [ ]

Geologic cross-sections, *If required for SI.* (8.5x14' if paper copy) [X]

RP certified statement that legal descriptions are complete and accurate [X]

Copies of off-source notification letters (if applicable) [X]

Letter informing ROW owner of residual contamination (if applicable)(public, highway or railroad ROW) [X]

Copy of (soil or land use) deed restriction(s) or deed notice *if any required as a condition of closure.* N/A [ ]

WISCONSIN
DEPT. OF NATURAL RESOURCES

State of Wisconsin \ DEPARTMENT OF NATURAL RESOURCES

Jim Doyle, Governor
Scott Hassett, Secretary
William H. Smith, Regional Director

Northern Region Headquarters
107 Sutliff Ave.
Rhinelander, Wisconsin 54501
Telephone 715-365-8900
FAX 715-365-8932
TDD 715-365-8957

October 2, 2003

Mr. Michael Finn
Associated Bank
401 E Kilbourn Ave, Suite 350
Milwaukee, WI 53202

SUBJECT: Final Case Closure
Former Phillips 66 Station, 225 S Dakota Ave, Hayward, WI
WDNR BRRTS #: 03-58-000015
PECFA # 54843-9999-25

Dear Mr. Finn :

On January 4, 2001, your site as described above was reviewed for closure by the Northern Region Closure Committee. This committee reviews environmental remediation cases for compliance with state laws and standards to maintain consistency in the closure of these cases. On January 18, 2001, you were notified that the Closure Committee had granted conditional closure to this case.

On October 1, 2003, the Department received correspondence indicating that you have complied with the conditions of closure, specifically, provision of materials for the GIS Registry and appropriate fees. Based on the correspondence and data provided, it appears that your case has been remediated to Department standards in accordance with s. NR 726.05, Wis. Adm. Code. The Department considers this case closed and no further investigation, remediation or other action is required at this time.

Your site will be listed on the DNR Remediation and Redevelopment GIS Registry of Closed Remediation Sites. Information that was submitted with your closure request application will be included on the registry. To review the sites on the GIS Registry web page, visit http://gomapout.dnr.state.wi.us/org/at/et/geo/gwur/index.htm.

Please be aware that this case may be reopened pursuant to s. NR 726.09, Wis. Adm. Code, if additional information regarding site conditions indicates that contamination on or from the site poses a threat to public health, safety or welfare, or the environment.

The Department appreciates your efforts to restore the environment at this site. If you have any questions regarding this letter, please contact me at 715-365-8990.

Sincerely,
NORTHERN REGION

Janet Kazda

Janet Kazda
Remediation and Redevelopment Program

cc: File
Chris Saari, Ashland
Marty Ringquist, LE/5

Trevor Wilson
Ayres Associates
PO Box 1590
Eau Claire, WI 54702-1590

WISCONSIN
DEPT. OF NATURAL RESOURCES

State of Wisconsin \ DEPARTMENT OF NATURAL RESOURCES

Tommy G. Thompson, Governor
George E. Meyer, Secretary
William H. Smith, Regional Director

Northern Region Headquarters
107 Sutliff Ave.
Rhinelander, Wisconsin 54501-0818
Telephone 715-365-8900
FAX 715-365-8932
TDD 715-365-8957

January 18, 2001

Mr. Michael Finn, President
Associated Commercial Mortgage, Inc
1200 N Mayfair Rd, Suite 120
Milwaukee, WI 53226

Subject: Former Phillips 66, 225 S Dakota Ave, Hayward, WI
BRRTS # 03-58-000015 PECFA #54843-9999-25

Dear Mr. Finn:

The Department of Natural Resources provided a notice to you that the degree and extent of gasoline and diesel contamination at the above-named site was required to be investigated and remediated. We have since been informed that the required investigation and remediation has been accomplished.

On January 4, 2001, the above-named site was reviewed by the Northern Region Closeout Committee for a determination as to whether or not the case qualified for close out under ch. NR 726, Wis. Adm. Code.

Based on the investigative and remedial documentation provided to the Department, it appears that the gasoline and diesel contamination at the above-named site has been remediated to the extent practicable under current site conditions, and that no further action is necessary at this time. Therefore, the Department will consider the case "closed," pursuant to NR 726.05(8)(am), if the responsible party obtain Groundwater Use Restriction(s) from the owner(s) of the property that contains MW-4 and MW-7, which remain contaminated above Enforcement Standard (ES) .

Please send a copy of the deed for this property to me at the above address within 30 days.

Enclosed is an example of a Groundwater Use Restriction. Please ask your attorney to draft specific Groundwater Use Restriction(s) for this situation and submit the draft(s) to me. An electronic copy of the restriction is available on the Department's website at www.dnr.state.wi.us. Department of Natural Resources attorneys will review the draft and return it to you with revisions. After you have made the revisions, you should obtain signatures of the owners and record the restriction(s) with the County Register of Deeds. To document that this condition has been complied with, the responsible party must submit to the Department a copy of the recorded Groundwater Use Restriction, with the recording information stamped on it, within 15 days after the Register of Deeds returns the Groundwater Use Restriction to the responsible party. The Groundwater Use Restriction may be amended in the future with the approval of DNR if conditions change at the site and the residual contamination is remediated.

The groundwater use restriction is an option that the Department can offer to you in order to close this site. If you choose not to accept this option, you may perform additional investigation and

cleanup of the remaining contamination. Note that this additional work may not be eligible for reimbursement through the Petroleum Environmental Cleanup Fund Award (PECFA) Program. You should contact the Department of Commerce to determine eligibility of the additional work for reimbursement.

The Department's review indicates that residual soil contamination in excess of the generic residual contaminant levels (RCLs) promulgated in s. NR 720.09, Wis. Adm. Code, remains at the site. In order for you to comply with the requirements of ch. NR 720 without conducting further remedial actions, you will either have to select a performance standard as described in s. NR 720.19(2), or calculate site specific RCLs using the procedure in s. NR 720.19(3). Per s. NR 714.07(5), Wis. Adm. Code, selection of a soil performance standard will require the publishing of a public notice as a class I notice under ch. 985, Wis. Stats. Compliance with ch. NR 720 requirements is among the criteria for closure under ch. NR 726, and as such is a condition of this particular closure determination. Enclosed is an example of a public notice. Please send documentation that you have published a notice or send your calculations to me at the above address.

According to the information submitted to the Department, contamination remains under the adjoining roadway, STH 27, also known as Dakota Avenue. Per s. NR726.05(2)(b)(4), Wis. Adm. Code, you must provide written notification of the presence of residual soil or groundwater contamination to the clerk of the town and county or municipality where the ROW is located and to the municipal department or state agency that maintains the ROW. In order to document that you have completed this condition of closure, please send me a copy of the letter(s) you write.

Please note that this case closure is contingent upon proper documentation of proper abandonment of the monitoring wells on site. If monitoring wells remain at this site, please provide the documentation that this action has been completed, or have your consultant do so. Please complete Form 3300-5B and send it to my attention at the above address.

If you have any additional information which was not formerly provided to the Department, and which you feel would significantly impact this closure decision, you may submit that information for our re-evaluation of case closure.

If you have any questions, please call me at 715-365-8990.

Sincerely,
NORTHERN REGION

Janet Kazda

Janet Kazda
Case Closeout Committee

cc: File
Lori Huntoon, Dept of Commerce
Steve Karklins, DG/2
Chuck Fitzgerald, Rhinelander
Ron Becker, Rhinelander
Chris Saari, Brule

Trevor Wilson
Ayres Associates
PO Box 1590
Eau Claire, WI 54702-1590

309458
Document Number

STATE BAR OF WISCONSIN FORM 2 - 2000
WARRANTY DEED

Csm 13/191, L1

This Deed, made between ASSOCIATED BANK, NATIONAL ASSOCIATION, a national banking association, successor in interest to First Financial Bank, FSB, Grantor, and BONCLER'S HAYWARD ENTERPRISES, INC., a Wisconsin corporation, Grantee.

Grantor, for a valuable consideration, conveys and warrants to Grantee the following described real estate in Sawyer County, State of Wisconsin (if more space is needed, please attach addendum):

That part of the Northeast Quarter of the Northwest Quarter (NE 1/4 NW 1/4), Section Twenty-seven (27), Township Forty-one (41) North, Range Nine (9) West, described as Lot One (1), recorded in Volume Thirteen (13) of Certified Survey Maps, pages 191-192, Survey No. 3192, in the office of the Register of Deeds, Sawyer County, Wisconsin.

This Deed is given in satisfaction of the Land Contract dated August 1, 1994 and recorded August 24, 1994 as Document No. 243606, Volume 538 of Records, page 341-347.

Register's Office } SS
Sawyer County
Received for record this 24th day of MARCH A D 20 03 at 11:35 o'clock P M and recorded as vol. 843 of Records on page 578

Register

Deputy

Recording Area

Name and Return Address
SAWYER COUNTY ABSTRACT
PO Box 169
Hayward WI 54843

10.00

This ~~is~~ is not homestead property.
~~(is)~~ (is not)

FEE 17 EXEMPT

236-941-27-2107
Parcel Identification Number (PIN)

Exceptions to warranties: **Taxes and assessments agreed to be paid by Grantee under the Land Contract, and any liens or encumbrances created by the act or default of Grantee.**

Dated this 10 day of March, 2003.

ASSOCIATED BANK, NATIONAL ASSOCIATION

By: Michael R. Finn
Michael R. Finn, Senior Vice President

*

*

*

*

AUTHENTICATION

Signature(s)

authenticated this ____ day of _____

*

TITLE: MEMBER STATE BAR OF WISCONSIN
(If not, authorized by § 706.06, Wis. Stats.)

THIS INSTRUMENT WAS DRAFTED BY
Douglas G. French of
Mallery & Zimmerman, S.C.

(Signatures may be authenticated or acknowledged. Both are not necessary.)

ACKNOWLEDGMENT

STATE OF WISCONSIN)
) ss.
MILWAUKEE County)

Personally came before me this 10th day of March 2003 the above named Michael R. Finn, Senior Vice President of Associated Bank, National Association

to me known to be the person(s) who executed the foregoing instrument and acknowledged the same.

Jane M. Petrykus
* JANE M. PETRYKUS
Notary Public, State of Wisconsin
My Commission is permanent. (If not, state expiration date: OCTOBER 24, 2004.)

* Names of persons signing in any capacity must be typed or printed below their signature.

Register's Office
Sawyer County } 219163

Received for record this 13 day of
July A.D. 19 90 at 8:45 o'clock
A.M. and recorded in vol. 73
of Civil Surveys on page 191-192

By Estelle Stuart Register
Deputy


13/191

CSM 13-191
S 27-41-9 NE NW L1 S
L56

9558
7182

LINE TABLE		
LINE	BEARING	DISTANCE
L1	S 43°00'32" E	39.65
L2	S 13°02'26" W	22.92
L3	S 76°57'32" E	5.00
L4	S 76°57'32" E	30.30

CURVE TABLE						
CURVE	ARC	DELTA	RADIUS	CHORD LENGTH	CHORD BEARING	TAN LENGTH
C1	76.74	5°14'44"	838.20	76.71	S 19°50'51" W	38.40
C2	241.61	31°58'09"	433.47	238.49	S 29°00'33" W	124.03

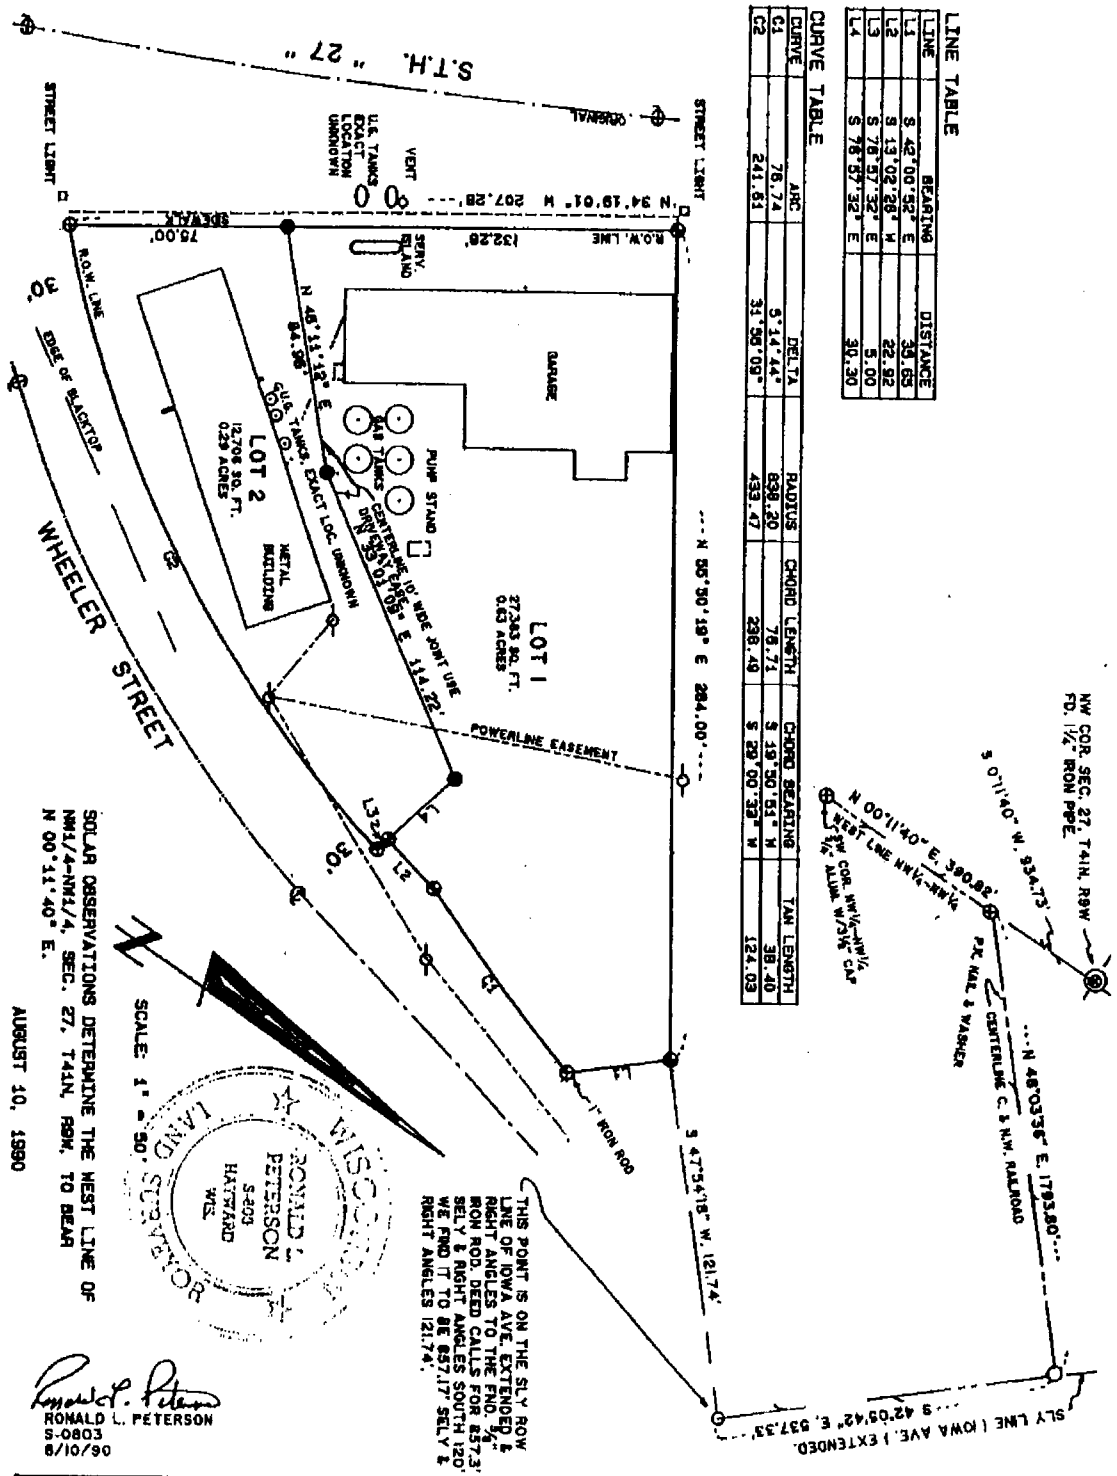

RONALD L. PETERSON
S-0803
8/10/90

CERTIFIED SURVEY MAP	LEGEND	HEART OF THE NORTH
PART OF THE NE-NW, SEC. 27, T 41 N, R 9 W, CITY OF HAYWARD, SAWYER COUNTY, WISCONSIN.	⊕ 11/4" IRON PIPE FOUND (UNLESS OTHERWISE NOTED) ⊕ 5/8" IRON ROD FOUND (UNLESS OTHERWISE NOTED) ● SET 11/4"x30" IP WT/1.13+	SURVEYS INC. RT. 10, BOX 251 HAYWARD, WISC. 54843 715-634-2442
AUGUST 10, 1990 S107-53 PAGE 1 OF 2		

I, Ronald L. Peterson, Wisconsin Registered Land Surveyor hereby certify that in compliance with Chapter 236.34 of the Wisconsin Statutes, I have surveyed, and mapped the land herein described, and that in my opinion this map is a correct representation of the survey made, to the best of my knowledge and ability, and that this survey has been made under the direction of NORTHLAND BANK OF WISCONSIN, owners.

This land is located in the NE1/4-NW1/4, Section 27, T 41 N, R 9 W, City of Hayward, Sawyer County Wisconsin, described as follows:

Commencing at the Northwest corner Section 27, T 41 N, R 9 W, Thence S 0°11'40" W, along the West line of Section 27, 934.73 feet to the center line of the Chicago Northwestern railroad tracks, Thence N 48°03'36" E, along the railroad center line 1793.80 feet to the intersection with the Southerly line of Main (Iowa Ave.) extended, Thence S 42°05'42" E, along the extension of the Southerly line of Main (Iowa Ave.), 537.33 feet, Thence S 47°54'18" W, 121.74 feet to the actual point of beginning, Thence S 42°00'52" E, 35.65 feet to the center line of the Chicago Northwestern "side track", Thence Southerly along the center line of said "side track" on the arc of a curve to the right, 76.74 feet (said curve having a radius of 838.20 feet, a central angle of 5°14'44" and a chord bearing S 19°50'51" W, 76.71 feet), Thence leaving said "side track" center line, S 13°02'28" W, along the West line of Bay Ave., 22.92 feet, Thence S 76°57'32" E, 5.00 feet to the Westerly right of way line of Wheeler Street, Thence Southwesterly along said right of way line on the arc of a curve to the right, 241.61 feet (said curve having a radius of 433.47 feet, a central angle of 31°56'09" and a chord bearing S 29°00'33" W, 238.49 feet), Thence N 34°19'01" W, along the Northerly right of way line of S.T.H. "27", 207.28 feet, Thence N 55°50'19" E, 284.00 feet to the point of beginning. Subject to all existing easements and reservations.

This instrument drafted by
Ronald L. Peterson
August 10, 1990
Ronald L. Peterson

RONALD L. PETERSON S-609 HAYWARD WIS

Approved this 13 day of AUG., 1990, by Rolf K. Williamson
Clerk of the City of Hayward

DOCUMENT NO. 225331 7

STATE BAR OF WISCONSIN FORM 3 — 1982
QUIT CLAIM DEED

THIS SPACE RESERVED FOR RECORDING DATA

Register's Office, Sawyer County } ss.
Received for record the 16 day of Sept A D 1991 at 11 o'clock A M and recorded in vol. 472 of Records on page 61-62
E. Lorri Jewell
Register
Deputy

RETURN TO
Howard E. Hanson, Attorney

Beth H. Grant, formerly Beth H. Beckwith, and Kenneth M. Grant, her husband and each in their own right quit-claims to Beth H. Grant, as Trustee of the Beth H. Grant Trust dated August 23, 1984,

the following described real estate in Sawyer County, State of Wisconsin:

Tax Parcel No: .....

Parcel #1: That part of the Northwest Quarter of the Northwest Quarter (NW1/4-NW1/4) of Section Twenty-seven (27), Township Forty-one (41) North, Range Nine (9) West, more particularly described as follows: Commencing at a point of the East line of said NW1/4-NW1/4, 398.4 feet North of the Southeast corner thereof; thence running North 67 degrees 35' West, 502.77 feet to the intersection with the Northerly line of the street line extended; thence North 64 degrees 18' East, 94 feet to the point of beginning; thence continuing North 64 degrees 18' East, 109.12 feet to an iron stake; thence running North 29 degrees 42' West, 158.05 feet to an iron stake; thence continuing North 29 degrees 42' West 88.58 feet; thence running South 47 degrees 45' West 259.78 feet to an iron stake; thence running South 67 degrees 35' East, to the point of beginning.

28

(see reverse side for additonal descriptions)

Exempt Section 77.25(16) Wisconsin Statutes.

S27-41-9 NWSW L3B — CSM 3-87 L E —
L3C —
L27B — S34-41-9 NESW —
L27C — SESW —
L28 —
L31B —

This is not (is) (is not) homestead property.

Dated this 13th day of September, 1991

.....(SEAL)
.....
.....(SEAL)
.....

Beth H Grant (SEAL)
Beth H. Grant, forperly Beth H. Beckwith
Kenneth M. Grant (SEAL)
Kenneth M. Grant

AUTHENTICATION

Signature(s) .....
.....
authenticated this .....day of.....
.....
TITLE: MEMBER STATE BAR OF WISCONSIN
(If not, authorized by § 706.06, Wis. Stats.)

HOWARD E. HANSON NOTARY PUBLIC STATE OF WISCONSIN

THIS INSTRUMENT WAS DRAFTED BY
Howard E. Hanson, Attorney

(Signatures may be authenticated or acknowledged. Both are not necessary.)

ACKNOWLEDGMENT

STATE OF WISCONSIN } ss.
Sawyer County.

Personally came before me this 13th day of September, 1991 the above named Beth H. Grant, formerly Beth H. Beckwith and Kenneth M. Grant, her husband,

to me known to be the person s..... who executed the foregoing instrument and acknowledge the same.

Howard E. Hanson
Notary Public Sawyer County, Wis.
My Commission is permanent. (If xxxxxxxxxxxxxxx xxxx .....xxx.....)

VOL 472 PG 61 (2)

Beth H. Grant-Beth H. Grant Trust Descriptions

Continued

Parcel #2: That part of the Northwest Quarter of the Northwest Quarter (NW1/4-NW1/4), Section Twenty-seven (27), Township Forty-one (41) North, Range Nine (9) West described as follows: Commencing at a point on the East line of said NW1/4-NW1/4, 398.4 feet North of the Southeast corner thereof; thence North 67 degrees 35' West 409.01 feet to an iron stake; thence continuing same variation 93.76 feet; thence North 64 degrees 18' East, 94 feet to an iron stake, at an angle point of a laid out street; thence continuing same variation 109.12 feet to an iron stake; thence North 29 degrees 42' West, 58.05 feet; thence continuing North 29 degrees 42' West, 100 feet to the point of beginning; thence continuing North 29 degrees 42' West 88.58 feet to an iron stake; thence North 47 degrees 45' East 153.85 feet to an iron stake; thence South 29 degrees 42' East 122.66 feet to an iron stake; thence South 60 degrees 18' West, 30 feet to a point; thence continuing South 60 degrees 18' West, 120 feet to the point of beginning. 2 2C

Parcel #3: The Northeast Quarter of the Southwest Quarter (NE1/4-SW1/4) of Section Thirty-four (34), Township Forty-one (41) North, Range Nine (9) West.

Parcel #4: The Southeast Quarter of the Southwest Quarter (SE1/4-SW1/4) of Section Thirty-four (34), Township Forty-one (41) North, Range Nine (9) West.

Parcel #5: A parcel of land in Government Lot Three (3), Section Twenty-seven (27), Township Forty (40) North, Range Nine (9) West, described as Parcel "E" of Certified Survey Number 467, as recorded in Volume Three (3), of Certified Survey maps, at Pages 87-88 in the Office of the Register of Deeds, Sawyer County, Wisconsin.

Parcel #6: That part of the Northwest Quarter of the Northwest Quarter (NW1/4-NW1/4) and that part of the Northeast Quarter of the Northwest Quarter (NE1/4-NW1/4) of Section Twenty-seven (27), Township Forty-one (41) North, Range Nine (9) West more particularly described as follows: Beginning at a point that is 813.3 feet North of the Southeast corner of the NW1/4-NW1/4 on the East line of said forty; thence South 64 degrees 18' West, a distance of 153.2 feet to a stake; thence continuing same variation 30.07 feet to a stake; thence continuing same variation a distance of 120.28 feet to a stake; thence North 29 degrees 42' West a distance of 158.05 feet to a stake; thence North 60 degrees 18' East, a distance of 315 feet to a stake; thence South 29 degrees 42 ' East, a distance of 180 feet to a stake, (this stake being within the NE1/4-NW1/4 and approximately 15 feet more or less across the forty line between the NW1/4-NW/14 and NE1/4-NW1/4); thence South 64 degrees 18' West, a distance of 13.1 feet to the point of beginning. ALSO, that certain strip of land lying between said land and the right of way of State Trunk Highway #27, said strip being 180 feet in length and adjoining the land herein conveyed on the Northeast side thereof and said strip being approximately 10 feet in width, though at varying width because of the curve of the highway right of way, it being intended hereunder that the land herein conveyed shall, in its full length, abut against the highway right of way, said right of way limit being 70 feet from the centerline of said highway, EXCEPTING from said parcels, that certain land described in Volume 432 of Records, Page 338 in the Register of Deeds Office for Sawyer County, Wisconsin. 3C 3B 27B 3/B

DOCUMENT NO. 225332

STATE BAR OF WISCONSIN FORM 3 — 1982
QUIT CLAIM DEED

THIS SPACE RESERVED FOR RECORDING DATA

Register's Office } ss.
Sawyer County }
Received for record the 16 day of Sept A D 1991 at 4 o'clock P M and recorded in vol. 472 of Records on page 63
E. Joan Fuller
Register
Deputy

RETURN TO
HEH

Beth H. Grant, formerly Beth H. Beckwith, and Kenneth M. Grant, her husband and each in their own right,

quit-claims to Beth H. Grant, as Trustee of the Beth H. Grant Trust dated August 23, 1984

the following described real estate in Sawyer County, State of Wisconsin:

The Northwest Quarter of the Northwest Quarter NW1/4-NW1/4) of Section Twenty-seven (27), Township Forty-one (41) North, Range Nine (9) West.

Tax Parcel No: 527.41-9 NWNW

Exempt Section 77.25 (16) Wisconsin Statutes.

This is not (is) (is not) homestead property.

Dated this 13th day of September, 1991

Kenneth M. Grant (SEAL)
• Kenneth M. Grant

(SEAL)
•

Beth H Grant (SEAL)
• Beth H. Grant, formerly Beth H. Beckwith

(SEAL)
•

AUTHENTICATION

Signature(s)

authenticated this day of

•

TITLE: MEMBER STATE BAR OF WISCONSIN

(If not, authorized by § 706.06, Wis. Stats.)

HOWARD E. HANSON NOTARY PUBLIC State of Wisconsin

THIS INSTRUMENT WAS DRAFTED BY

Howard E. Hanson, Attorney

(Signatures may be authenticated or acknowledged. Both are not necessary.)

ACKNOWLEDGMENT

STATE OF WISCONSIN } ss.
Sawyer County.

Personally came before me this 13th day of September, 19 91 the above named Beth H. Grant, formerly Beth H. Beckwith and Kenneth M. Grant, her husband,

to me known to be the persons who executed the foregoing instrument and acknowledge the same.

•Howard E. Hanson

Notary Public Sawyer County, Wis.
My Commission is permanent. (If not, state expiration date: xxxx 19 xxxx)


VOL 472 PG 63

17-261

2

SAWYER COUNTY CERTIFIED SURVEY MAP

LOCATED IN THE NW 1/4 - NW 1/4 & THE NE 1/4 - NW 1/4 OF SECTION 27, T. 41 N., R. 9 W., CITY OF HAYWARD, SAWYER COUNTY, WISCONSIN.

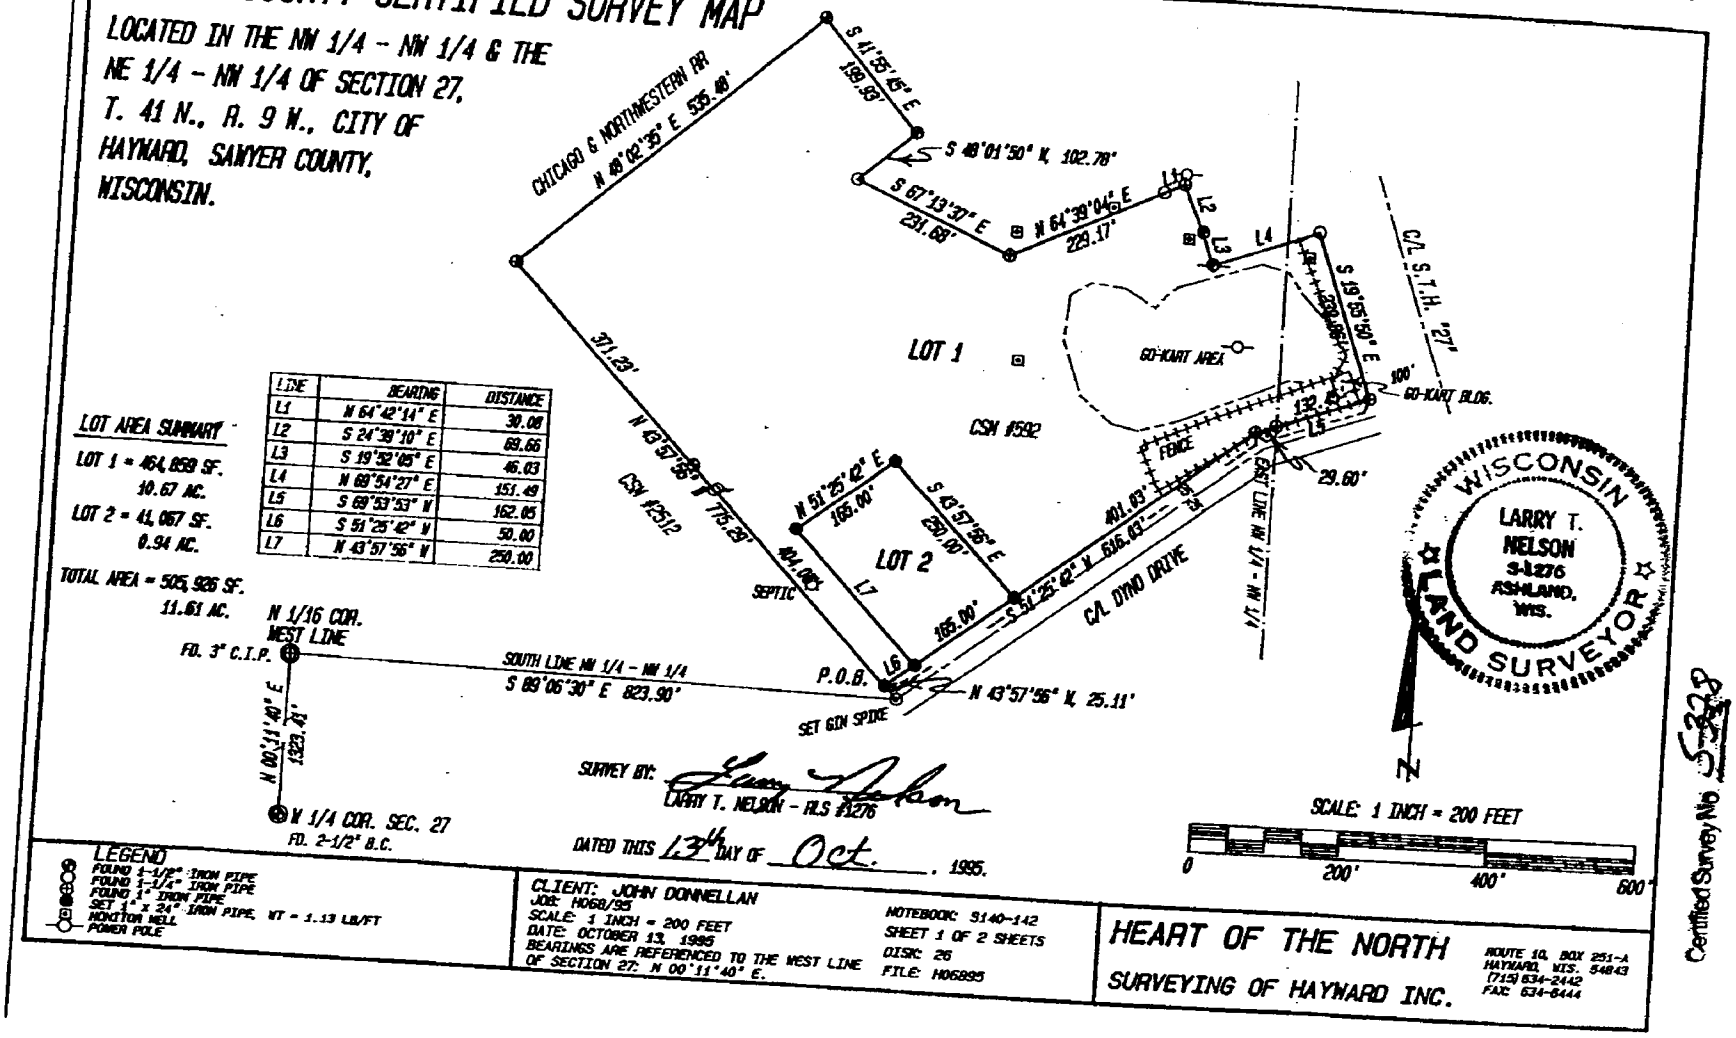

LINE	BEARING	DISTANCE
L1	N 64°42'14" E	30.08
L2	S 24°39'10" E	69.66
L3	S 19°52'05" E	46.03
L4	N 69°54'27" E	151.49
L5	S 69°53'53" W	162.05
L6	S 51°25'42" W	50.00
L7	N 43°57'56" W	250.00

LOT AREA SUMMARY

LOT 1 = 464,859 SF. 10.67 AC.

LOT 2 = 41,067 SF. 0.94 AC.

TOTAL AREA = 505,926 SF. 11.61 AC.

SURVEY BY: Larry Nelson
LARRY T. NELSON - RLS #1276

DATED THIS 13th DAY OF Oct., 1995.

LEGEND
- FOUND 1-1/2" IRON PIPE
- FOUND 1-1/4" IRON PIPE
- FOUND 1" IRON PIPE
- SET 1" x 24" IRON PIPE, WT = 1.13 LB/FT
- MONITOR WELL
- POWER POLE

CLIENT: JOHN DONNELLAN
JOB: H068/95
SCALE: 1 INCH = 200 FEET
DATE: OCTOBER 13, 1995
BEARINGS ARE REFERENCED TO THE WEST LINE OF SECTION 27: N 00°11'40" E.

NOTEBOOK: S140-142
SHEET 1 OF 2 SHEETS
DISK: 26
FILE: H06895

HEART OF THE NORTH SURVEYING OF HAYWARD INC.
ROUTE 10, BOX 251-A
HAYWARD, WIS. 54843
(715) 634-2442
FAX: 634-6444

Certified Survey No. 5338

SAWYER COUNTY CERTIFIED SURVEY MAP

Located in the NW 1/4 - NW 1/4 and NE 1/4 - NW 1/4 of Section 27, T. 41 N., R. 9 W., in the City of Hayward, Sawyer County, Wisconsin.

SURVEYOR'S CERTIFICATE

I, Larry T. Nelson, registered land surveyor in the state of Wisconsin, hereby certify:

That on the order of JOHN DONNELLAN, I have surveyed, divided and mapped the following described parcel of land located in the NW 1/4 - NW 1/4 and NE 1/4 - NW 1/4 of Section 27, T. 41 N., R. 9 W., in the City of Hayward, Sawyer County, Wisconsin.

To locate the Point of Beginning, commence at the West 1/4 corner of said Section 27; Thence, along the west line of said Section, N 00° 11' 40" E, 1323.41 feet to the north 1/16 corner on the west line of said Section; Thence, leaving said west line and along the south line of the NW 1/4 - NW 1/4, S 89° 06' 30" E, 823.90 feet to the centerline of Dyno Drive; Thence, leaving said south line, N 43° 57' 56" W, 25.11 feet to the northwesterly right of way line Dyno Drive which is the Point of Beginning.

Thence from said Point of Beginning by metes and bounds.

Leaving said right of way line, continue N 43° 57' 56" W, 775.29 feet to the southeasterly right of way line of the Chicago & Northwestern Railroad right of way line; Thence, along said right of way line, N 48° 02' 35" E, 535.48 feet; Thence, leaving said right of way line, S 41° 55' 45" E, 199.93 feet; Thence S 48° 01' 50" W, 102.78 feet; Thence S 67° 13' 37" E, 231.68 feet; Thence N 64° 39' 04" E, 229.17 feet; Thence N 64° 42' 14" E, 30.08 feet; Thence S 24° 39' 10" E, 69.66 feet; Thence S 19° 52' 05" E, 46.03 feet; Thence N 69° 54' 27" E, 151.49 feet to the westerly right of way line of S.T.H. "27"; Thence, along said right of way line, S 19° 55' 50" E, 239.86 feet to the northwesterly right of way line of Dyno Drive; Thence, leaving said westerly right of way line and along said northwesterly right of way line, S 69° 53' 53" W, 162.05 feet; Thence S 51° 25' 42" W, 616.03 feet to the Point of Beginning.

Entire parcel contains 505, 926 square feet, which is 11.61 acres.

Subject to all existing easements and reservations of record.

That I have fully compiled with Chapter 236.34 of the Wisconsin Statutes and the City of Hayward Subdivision Control Ordinance;

That this map is a true representation of the survey made; and

That said survey and map are correct to the best of my knowledge and belief.

Larry T. Nelson
Reg. No. S-1276

Dated this 13th day of Oct, 1995.

CITY OF HAYWARD ZONING APPROVAL

2507981

Approved this 13th day of October, 1995.

Larry Gunther - City Clerk

Register's Office
Sawyer County
Received for record this 13 day of Oct AD 1995 at 2:15 o'clock PM and recorded in vol. 17 of Certified Surveys on page 261-262.

Register

Deputy

WISCONSIN
LARRY T. NELSON
S-1276
ASHLAND, WIS.
LAND SURVEYOR

DONNELAN.LGL

Sheet 2 of 2 sheets

over

262

S27-41-9NENWL17 S27-41-9NWNWL47
L7 L48
L47 L17
L48 L7
L52 L51
L16 L52
L16

CSM17-184/L1
CSM1-270LC
CSM17-248L16
L15

S20-41-9SENEL3B

CSM7-162L3
L4

265059 Document Number

AMENDED FINAL JUDGMENT Document Title

CSM18-26L1
L2
L3
L4

CSM18-32L1
L2

CSM15-54L1
L2
L3

S17-41-9NENE
SLNE
NE

Register's Office
Sawyer County } ss
Received for record this 19th day of Oct A D 1998 at 9:20 o'clock A M and recorded as vol. 625 of Records on page 150-155

By: Estelle Ditweiler Register
Deputy

Recording Area

Name and Return Address
Attorney Thomas J. Duffy
P.O. Box 839
Hayward, WI 54843
715/634-6470

$20.00
9.00

Parcel Identification Number (PIN)

VOL 625 PG 150

This information must be completed by submitter: document title, name & return address

2178

STATE OF WISCONSIN, CIRCUIT COURT, SAWYER COUNTY -PROBATE-

IN THE MATTER OF THE ESTATE OF

JOHN DONNELLAN

d.o.d. 07-12-96

AMENDED FINAL JUDGMENT

FILED
FEB 17 1998
REGISTER IN PROBATE
Sawyer County, WI

File No. 96 PR 38

THE COURT FINDS THAT:

1. The petition for final settlement came on for hearing upon notice/waiver as provided by law; notice has been published for determination of the heirs of the decedent; the expenses of administration, funeral, last illness, and the claims against the estate have been paid; the Department of Revenue's Certificate Determining Inheritance Tax, if required, and Closing Certificate are on file showing no unpaid taxes; the decedent at the time of death owned personal property in joint tenancy and/or as survivorship marital property as set forth in the inventory on file, which interest terminated at death; distributions have been made as shown in the account(s).

2. The decedent died ____ testate on 07-12-96 (Date).

3. The following were the heirs of the decedent:

Goldie Donnellan	Elizabeth Crawford
Mary Donnellan	Carol Donnellan
John Donnellan	Jane Donnellan
Joseph Donnellan	Daniel P. Donnellan

4. At the time of death, the decedent had the following real property interest:

A. Description of Joint Tenancy Property and Name of Surviving Joint Tenant(s):

(½) One-half interest in: Two (2) lots described as Pt. NE¼NW¼, Sec. 21-41-9, Sawyer County, Wisconsin, as recorded in Vol. 242, p. 316.

x5,7,8,9

B. Description of Survivorship Marital Property: Name of Spouse: GOLDIE DONNELLAN

I only found (2)

(½) One-half interest in: Three (3) Lots described as SE¼NE¼, Sec. 16-41-9, Sawyer County, Wisconsin, as recorded in Vol. 504, p. 186; and
(½) One-half interest in: Home on Round Lake, described as pt. of Government Lot Five (5), Sec. 26-41-8, Sawyer County, Wisconsin, as recorded in Vol. 492, p. 182.

STATE OF WISCONSIN } SS.
COUNTY OF SAWYER
I hereby certify that this document is a full, true and correct copy of the original on file and of record in Circuit Court for Sawyer County, and has been compared by me and is in full force and effect.
Attest: 2-17 1998
Register in Probate

5. The decedent at the time of death had a life estate in the following property:

FINAL JUDGMENT

6. The following property remains for distribution:

see attached for exact legal descriptions, deposit accounts, and receivables

IT IS ADJUDGED THAT:

The classification of assets as shown in the inventory is approved.
The payment of claims and debts and the accounts on file are approved.
The fees of attorneys, personal representative, and guardian ad litem are approved.
The distributions described in the account(s) are approved.
The interest of the decedent as joint tenant in real and personal property terminated at death.
The interest of the decedent in survivorship marital property vested in the surviving spouse at death.
The life estate of the decedent in the real and personal property terminated at death.
The property described in finding number 6 is assigned as follows: The track property and Mary Donnellan, Trustee of the John Donnellan Family/Residual Trust, as set forth in the decedent's Last Will and Testament dated June 28, 1996 as attached as Exhibit "A".

The remaining property described above is attached as Exhibit "B" and is assigned to Goldie Donnellan as beneficiary of the estate of John Donnellan.

BY THE COURT:

Circuit Judge

2-14-98
Date

Attorney Thomas J. Duffy
Name of Attorney

P.O. Box 839
Address

Hayward, WI 54843

Exhibit "A" Track Property (Page 1)

An undivided 1/10th interest in and to the following parcels: PARCEL I: A piece or parcel of land situated in the City of Hayward, and in the Southeast Quarter of the Southwest Quarter (SE 1/4 SW 1/4) of Section Twenty-Two (22), Township Forty-One (41) North, Range Nine (9) West, being a part of a tract known as Whitten Park and more particularly described as follows: Beginning at the intersection of the Southwest boundary line of Kansas Avenue and the Southeast boundary line of First Street in the City of Hayward; thence in a Southwesterly direction along the Southeast boundary line of First Street, a distance of 100 feet to a place of beginning; thence at right angles Southeasterly, a distance of 150 feet to the Northwest boundary line of ROW line of Chics. St. Paul, Minneapolis and Omaha Railway Company; thence at right angles Southwesterly along said boundary line of said right of way a distance of 50 feet; thence at right angles Northwesterly a distance of 150 feet to the Southeast boundary line of First Street; thence at right angles Northeasterly a distance of 50 feet to the place of beginning.

PARCEL II: That part of the Northwest Quarter of the Northwest Quarter (NW 1/4 NW 1/4) of Section Twenty-Seven (27), Township Forty-One (41) North, Range Nine (9) West, in the City of Hayward, more particularly described as follows: Beginning at a point that is 508.2 feet East of the Southwest corner of said forty and on the South boundary line of said forty; thence North, a distance of 634 feet to an iron pipe; thence North 44°34'East a distance of 79 feet to an iron pipe; thence South 72° 08' East, a distance of 749.5 feet, more or less, to a three inch pipe on the East line of said forty acre tract; thence South 40°07' West, a distance of 638 feet to an iron pipe on the South boundary of said forty; thence West on said South boundary line, a distance of 316.8 feet to the place of beginning. Together with a road easement so long as used for road purposes of the presently existing roadway in said forty connecting said parcel with State Trunk Highway #27 and more particularly described as follows: Commencing at a point that is 398.4 feet North of the Southeast corner of said forty and on the East line of said forty; thence running North 72°08' West, a distance of approximately 250 feet to the point of beginning; thence running North 60°00'East, a distance of 70 feet; thence North 30°00' East, a distance of 177 feet; thence North 64°00' East a distance of 149 feet to the boundary of the right of way of State Trunk Highway #27, also being a part of the Northeast Quarter of the Northwest Quarter (NE 1/4 NW 1/4) and the Northwest Quarter of the Northwest Quarter (NW 1/4 NW 1/4) in said Section Twenty-Seven (27), Township Forty-One (41) North, Range Nine (9) West, the parcel described other than the roadway also being more particularly described in Certified Survey as recorded in Volume 3 of Certified Survey Maps, page 251-252 in the office of the Register of Deeds for Sawyer County, Wisconsin.

312-299

PARCEL III: That part of the Northwest Quarter of the Northwest Quarter (NW 1/4 NW 1/4) and that part of the Northeast Quarter of the Northwest Quarter (NE 1/4 NW 1/4) of Section Twenty-Seven (27), Township Forty-One (41) North, Range Nine (9) West, in the City of Hayward, more particularly described as follows: (PARCEL A) Beginning at a point that is 610.4 feet North of the Southeast corner of the Northwest Quarter of the Northwest Quarter (NW 1/4 NW 1/4) on the East line of said forty; thence South 69° 41' West, a distance of 85.1 feet to a stake; thence North 20°19' West, a distance of 60 feet to a stake; thence North 69°41' East a distance of 151.8 feet to a stake; thence South 20°19' East, a distance of 60 feet to a stake, thence South 69°41' West, a distance of 66.7 feet to a stake and the point of beginning. (PARCEL B) Beginning at a point that is 610.4 feet North of the Southeast corner of the Northwest Quarter of the Northwest Quarter (NW 1/4 NW 1/4) on the East line of said forty; thence South 69°41'West, a distance of 85.1 feet to a stake; thence South 20°19' East a distance of 60 feet to a stake; thence North 69°41' East, a distance of 151.8 feet to a stake; thence North 20°19' West, a distance of 60 feet to a stake; thence South 69°41' West, a distance of 66.7 feet to a stake and the point of beginning. (PARCEL C) Also that certain strip of land lying between the above described Parcels A and B and the right of way of State Trunk Highway #27, said strip of land being 60 feet in length and joining said land above conveyed on the Northeast side thereof, the width varying because of the curve of the highway right of way, it being intended hereunder that the land herein conveyed shall in its full width abut against the right of way of said highway right of way, said right of way limit being 100 feet from the centerline of said highway.

Vol. 225 PG 152

Exhibit "A" TRACT PROPERTY (PAGE 2)

PARCEL IV: That part of the Northwest Quarter of the Northwest Quarter (NW 1/4 NW 1/4) of Section Twenty-Seven (27), Township Forty-One (41) North, Range Nine (9) West, in the City of Hayward, more particularly described as follows: Beginning at a point that is 418.4 feet North of the Southeast corner of said forty on the East line of said forty; thence South 69°41' West, a distance of 19.3 feet to a three inch gas pipe; thence North 20°19' West a distance of 120 feet to a one inch iron pipe thence North 69°41' East a distance of 65.2 feet to the East boundary of said forty; thence South on said East boundary a distance of 130 feet to the place of beginning. ALSO, a tract adjoining the above described parcel, being a part of the NE 1/4 NW 1/4, of Section 27, Township 41 North, Range 9 West, in the City of Hayward, more particularly described as follows: Beginning at a point that is 418.4 feet North of the Southwest corner of said forty and on the West boundary of said forty; thence North 69°41' East a distance of 132.5 feet to a three inch iron pipe; thence North 20° 19' West a distance of 120 feet to a one inch iron pipe; thence South 69° 41' West, a distance of 86.6 feet to the West boundary of said forty; thence South on said boundary a distance of 130 feet to the place of beginning. The above parcels taken together form a rectangular piece of land with 120 feet frontage on STH "27" and being 151.8 feet deep. An easement for road purposes, joint use of which is hereby reserved, is hereby given, said easement being 35 feet in width and 151.8 feet in length along the Southeasterly boundary of the above tract of land.

PARCEL V: A part of the Northwest Quarter of the Northwest Quarter (NW 1/4 NW 1/4) of Section Twenty-Seven (27), Township Forty-One (41) North, Range Nine (9) West, more particularly described as follows: Commencing at an iron stake on the East line of the Northwest Quarter of the Northwest Quarter (NW 1/4 NW 1/4) on the shoreline of Lake Hayward located 146.5 feet North of the Southeast corner of said forty; thence running variation North 0°12'West, a distance of 151.9 feet to an iron stake, the point of beginning; thence continuing same variation, a distance of 20 feet to an iron stake; thence running variation South 69°41'W, a distance of 19.3 feet to an iron stake; thence running variation North 20° 19' West, a distance of 285.7 feet to an iron stake on a street line; thence running variation South 64°18' West along said street line, a distance of 290 feet to an iron stake; thence running variation South 67° 35' East a distance of 409.01 feet to the point of beginning. Said parcel containing 0.95 acres, more or less.

Exhibit "B"

16 Subway property described as Pt. NW¼NW¼ Pt. NE¼NW¼, Sec. 27-41-9, Sawyer County, Wisconsin, as recorded in Volume 404, p. 420.	$203,364.9
Direct Deposit Account at Peoples National Bank for the above described parcel of property	46,557.89
18 acres described as Pt. SE¼NE¼, Sec. 20-41-9, Sawyer County, Wisconsin, as recorded in Volume 561, p. 19.	4,500.00
80 acres described as Pt. SW¼NW¼, Sec. 8-41-9, Sawyer County, Wisconsin, as recorded in Volume 561, p. 435.	43,000.00
40 acres described as NE¼SE¼, Sec. 17-41-9, Sawyer County, Wisconsin, as recorded in Volume 531, p. 33.	22,000.00
80 acres described as E½NE¼, Sec. 17-41-9, Sawyer County, Wisconsin, as recorded in Volume 461, p. 82.	50,000.00
Direct Deposit Account at Peoples National Bank	407.94
Direct Deposit Account at Peoples National Bank	1,103.80
Savings Account at Peoples National Bank	2,391.39
Direct Deposit Account at Heritage Bank of Hayward	7,107.61
Receivable from Don and Liz Crawford for equity in their home on the Namekagon River.	15,000.00
Receivable from Re/Max of Hayward for start-up monies paid by decedent.	20,435.00

S21-41-9 NE¼NW L5A —

S20-41-9 SENE L3B —

S17-41-9 NENE —
SENE —
NESE —

S8-41-9 SWSW —
SESW —

CSM18-26 L1 —
L2 —
L3 —
L4 —

CSM18-32 L1 —
L2 —

CSM18-34 L1 —
L2 —
L3 —

CSM19-261 L1 —
L2

S27-41-9 NENW L16
NWNW L16

STATE OF WISCONSIN, CIRCUIT COURT, SAWYER **COUNTY** **-PROBATE-**

IN THE MATTER OF THE ESTATE OF

JOHN DONNELLAN

d.o.d 07/12/96

SECOND AMENDED **FINAL JUDGMENT**

File No. 96 PR 38

FILED
FEB 23 1999
REGISTER IN PROBATE
Sawyer County, WI

THE COURT FINDS THAT:

1. The petition for final settlement came on for hearing upon notice/waiver as provided by law; notice has been published for determination of the heirs of the decedent; the expenses of administration, funeral, last illness, and the claims against the estate have been paid; the Department of Revenue's Certificate Determining Inheritance Tax, if required, and Closing Certificate are on file showing no unpaid taxes; the decedent at the time of death owned personal property in joint tenancy and/or as survivorship marital property as set forth in the inventory on file, which interest terminated at death; distributions have been made as shown in the account(s).

2. The decedent died ____ testate on 7-12-96 (Date)

3. The following were the heirs of the decedent:

Goldie Donnellan	Elizabeth Crawford
Mary Donnellan	Carol Donnellan
John Donnellan	Jane Donnellan
Joseph Donnellan	Daniel P. Donnellan

4. At the time of death, the decedent had the following real property interest:
A. Description of Joint Tenancy Property and Name of Surviving Joint Tenant(s):

See attached Schedule "A"

Surviving Joint Tenant: Goldie Donnellan

B. Description of Survivorship Marital Property: Name of Spouse: Goldie Donnellan

See Attached Schedule "B"

Register's Office } ss
Sawyer County }
Received for record this 24 day of FEB A.D. 19 99 at 8 o'clock A.M. and recorded as vol. 664 of Records on page 119-124
274666
Patricia Peterman
Register
REC. 24.00 Deputy

STATE OF WISCONSIN } ss.
COUNTY OF SAWYER }
I hereby certify that this document is a full true and correct copy of the original on file and of record in Circuit Court for Sawyer County, and has been compared by me and is in full force and effect.
Attest: 2-23, 1999
Register in Probate
Sawyer County, Wis.

5. The decedent at the time of death had a life estate in the following property:

NONE

FINAL JUDGMENT

6. The following property remains for distribution:

Property described on attached Exhibit "C".

IT IS ADJUDGED THAT:

The classification of assets as shown in the inventory is approved.
The payment of claims and debts and the accounts on file are approved.
The fees of attorneys, personal representative, and guardian ad litem are approved.
The distributions described in the account(s) are approved.
The interest of the decedent as joint tenant in real and personal property terminated at death.
The interest of the decedent in survivorship marital property vested in the surviving spouse at death.
The life estate of the decedent in the real and personal property terminated at death.
The property described in finding number 6 is assigned as follows:

To John Donnellan Family Trust , Mary Donnellan trustee pursuant to Decedent's Last Will and Testament

BY THE COURT:

Norman L. Yackel
Circuit Judge

February 23 1999
Date

Thomas J. Duffy
Name of Attorney

Hayward, WI 54843
Address

An undivided one-half interest in and to the following described piece or parcel of land situated in the Northeast Quarter of the Northwest Quarter (NE¼ NW¼) of Section Twenty-one (21), Township Forty-one (41) North, Range Nine (9) West, described as follows: The South Eight (8) acres, also known as the South 264 feet, of the Northeast Quarter of the Northwest Quarter (NE¼ NW¼) of Section Twenty-one (21), Township Forty-one (41) North, Range Nine (9) West, excepting the following piece or parcel of land described as follows: Beginning at the Northwest corner of Lot Twenty-one (21), Hayward Heights Subdivision which point is on the South line of the Northeast Quarter of the Northwest Quarter (NE¼ NW¼) referred to above and 224.93 feet East of the Northwest corner of the Southeast Quarter of the Northwest Quarter (SE¼ NW¼) which is also the Southwest corner of the Northeast Quarter of the Northwest Quarter (NE¼ NW¼); thence North 0° 01' East, a distance of 100 feet; thence East parallel to the South line of the Northeast Quarter of the Northwest Quarter (NE¼ NW¼), a distance of 350 feet; thence South 0° 01' West parallel to the West line of this parcel and run to the South line of the Northeast Quarter of the Northwest Quarter (NE¼ NW¼); thence West on said South line of the Northeast Quarter of the Northwest Quarter (NE¼ NW¼), a distance of 350 feet to the point of beginning.

5A

3B

Tax Parcel No. 010-941-20-1401

The Southeast Quarter of the Northeast Quarter (SE¼NE¼), Section Twenty (20), Township Forty-one (41) North, Range Nine (9) EXCEPT that part described as follows: Commencing at the Northeast corner of said Section 20; thence S05°00'E, along the Section line 1976.5 feet to the point of beginning; thence S84°11'W, to the West line of the forty; thence South, along the West line of the forty to the South line of the forty; thence East, along the South line to the East ¼ corner of the Section; thence N05°00'W, along the East line of the Section, a distance of approximately 660 feet to the point of beginning. ALSO EXCEPTING that part described as follows: Commencing at the Northeast corner of said Section 20; thence S05°00'E, along the Section line, 1576.5 feet; thence S84°11'W, 162.0 feet to the place of beginning; thence continuing S84°11'W, 400.00 feet; thence S05°00'E, 400.00 feet; thence N84°11'E, 400 feet; thence N05°00'W, 400 feet to the place of beginning. ALSO EXCEPTING Lots One (1), Two (2) and Three (3), recorded in Volume Fourteen (14) of Certified Survey Maps, pages 282-283, Survey No. 3568.

That part of the Northwest Quarter of the Northwest Quarter (NW¼NW¼) and that part of the Northeast of the Northwest Quarter (NE¼NW¼) of Section Twenty-seven (27), Township Forty-one (41) North, Range Nine (9) West, more particularly described as follows: Beginning at a point that is 674.4 feet North of the Southeast corner of the NW¼NW¼ on the east line of said forty; thence S69°41'W, a distance of 107 feet to a stake; thence N20°19'W, a distance of 45.7 feet to a stake; thence N64°18'E, a distance of 152.2 feet to a stake; thence S20°19'E, a distance of 60 feet to a stake; thence S69°41'W, a distance of 44.8 feet to a stake and the point of beginning. ALSO, that certain strip of land lying between said land and the right of way of State Highway #27, said strip of land being 60 feet in length and joining said land herein conveyed on the northeast side thereof and said strip being approximately 30 feet in width at the southeasterly end thereof and approximately 25 feet in width at the northwesterly end thereof, the width varying because of the curve of the highway right of way, it being intended that the land herein described shall in its full width abut against the right of way of said highway right of way, said right of way limit being 70 feet from the center line of said highway.

The Southwest Quarter of the Northwest Quarter (SW¼NW¼);
The Northwest Quarter of the Southwest Quarter (NW¼SW¼), Except the South 470 feet of the West 470 feet;
That part of the Northwest Quarter of the Northwest Quarter (NW¼NW¼), which lies and is situated South of the lake known as Sanders Lake;
The South Half of the Southwest (S½SW¼);
All in Section Eight (8), Township Forty-one (41) North, Range Nine (9) West.

ALSO the Northeast Quarter of the Southeast Quarter (NE¼SE¼), Section Seventeen (17) Township Forty-one (41) North, Range Nine (9) West.

The East Half of the Northeast Quarter (E½NE¼), Section Seventeen (17), Township Forty-one (41) North, Range Nine (9) West.

"B"

1B CSM 3-287


+pt 1CSM 11-403

PARCEL II: That part of the Northwest Quarter of the Northwest Quarter (NW 1/4 NW 1/4) of Section Twenty-Seven (27), Township Forty-One (41) North, Range Nine (9) West, in the City of Hayward, more particularly described as follows: Beginning at a point that is 508.2 feet East of the Southwest corner of said forty and on the South boundary line of said forty; thence North, a distance of 634 feet to an iron pipe; thence North 44°34'East a distance of 79 feet to an iron pipe; thence South 72° 08' East, a distance of 749.5 feet, more or less, to a three inch pipe on the East line of said forty acre tract; thence South 40°07' West, a distance of 638 feet to an iron pipe on the South boundary of said forty; thence West on said South boundary line, a distance of 316.8 feet to the place of beginning. Together with a road easement so long as used for road purposes of the presently existing roadway in said forty connecting said parcel with State Trunk Highway #27 and more particularly described as follows: Commencing at a point that is 398.4 feet North of the Southeast corner of said forty and on the East line of said forty; thence running North 72°08' West, a distance of approximately 250 feet to the point of beginning; thence running North 60°00'East, a distance of 70 feet; thence North 30°00' East, a distance of 177 feet; thence North 64°00' East a distance of 149 feet to the boundary of the right of way of State Trunk Highway #27, also being a part of the Northeast Quarter of the Northwest Quarter (NE 1/4 NW 1/4) and the Northwest Quarter of the Northwest Quarter (NW 1/4 NW 1/4) in said Section Twenty-Seven (27), Township Forty-One (41) North, Range Nine (9) West, the parcel described other than the roadway also being more particularly described in Certified Survey as recorded in Volume 3 of Certified Survey Maps, page 251-252 in the office of the Register of Deeds for Sawyer County, Wisconsin.

PARCEL III: That part of the Northwest Quarter of the Northwest Quarter (NW 1/4 NW 1/4) and that part of the Northeast Quarter of the Northwest Quarter (NE 1/4 NW 1/4) of Section Twenty-Seven (27), Township Forty-One (41) North, Range Nine (9) West, in the City of Hayward, more particularly described as follows: (PARCEL A) Beginning at a point that is 610.4 feet North of the Southeast corner of the Northwest Quarter of the Northwest Quarter (NW 1/4 NW 1/4) on the East line of said forty; thence South 69° 41' West, a distance of 85.1 feet to a stake; thence South 20°19' West, a distance of 60 feet to a stake; thence North 69°41' East a distance of 151.8 feet to a stake; thence North 20°19' West, a distance of 60 feet to a stake, thence South 69°41' West, a distance of 66.7 feet to a stake and the point of beginning. (PARCEL B) Beginning at a point that is 610.4 feet North of the Southeast corner of the Northwest Quarter of the Northwest Quarter (NW 1/4 NW 1/4) on the East line of said forty; thence South 69°41'West, a distance of 85.1 feet to a stake; thence South 20°19' East a distance of 60 feet to a stake; thence North 69°41' East, a distance of 151.8 feet to a stake; thence North 20°19' West, a distance of 60 feet to a stake; thence South 69°41' West, a distance of 66.7 feet to a stake and the point of beginning. (PARCEL C) Also that certain strip of land lying between the above described Parcels A and B and the right of way of State Trunk Highway #27, said strip of land being 60 feet in length and joining said land above conveyed on the Northeast side thereof, the width varying because of the curve of the highway right of way, it being intended hereunder that the land herein conveyed shall in its full width abut against the right of way of said highway right of way, said right of way limit being 100 feet from the centerline of said highway.

PARCEL IV: That part of the Northwest Quarter of the Northwest Quarter (NW 1/4 NW 1/4) of Section Twenty-Seven (27), Township Forty-One (41) North, Range Nine (9) West, in the City of Hayward, more particularly described as follows: Beginning at a point that is 418.4 feet North of the Southeast corner of said forty on the East line of said forty; thence South 69°41' West, a distance of 19.3 feet to a three inch gas pipe; thence North 20°19' West a distance of 120 feet to a one inch iron pipe thence North 69°41' East a distance of 65.2 feet to the East boundary of said forty; thence South on said East boundary a distance of 130 feet to the place of beginning. ALSO, a tract adjoining the above described parcel, being a part of the NE 1/4 NW 1/4, of Section 27, Township 41 North, Range 9 West, in the City of Hayward, more particularly described as follows: Beginning at a point that is 418.4 feet North of the Southwest corner of said forty and on the West boundary of said forty; thence North 69°41' East a distance of 132.5 feet to a three inch iron pipe; thence North 20° 19' West a distance of 120 feet to a one inch iron pipe; thence South 69° 41' West, a distance of 86.6 feet to the West boundary of said forty; thence South on said boundary a distance of 130 feet to the place of beginning. The above parcels taken together form a rectangular piece of land with 120 feet frontage on STH "27" and being 151.8 feet deep. An easement for road purposes, joint use of which is hereby reserved, is hereby given, said easement being 35 feet in width and 151.8 feet in length along the Southeasterly boundary of the above tract of land.

PARCEL V: A part of the Northwest Quarter of the Northwest Quarter (NW 1/4 NW 1/4) of Section Twenty-Seven (27), Township Forty-One (41) North, Range Nine (9) West, more particularly described as follows: Commencing at an iron stake on the East line of the Northwest Quarter of the Northwest Quarter (NW 1/4 NW 1/4) on the shoreline of Lake Hayward located 146.5 feet North of the Southeast corner of said forty; thence running variation North 0°12'West, a distance of 251.9 feet to an iron stake, the point of beginning; thence continuing same variation, a distance of 20 feet to an iron stake; thence running variation South 69°41'W, a distance of 19.3 feet to an iron stake; thence running variation North 20° 19' West, a distance of 285.7 feet to an iron stake on a street line; thence running variation South 64°18' West along said street line, a distance of 290 feet to an iron stake; thence running variation South 67° 35' East a distance of 409.01 feet to the point of beginning. Said parcel containing 0.95 acres, more or less.

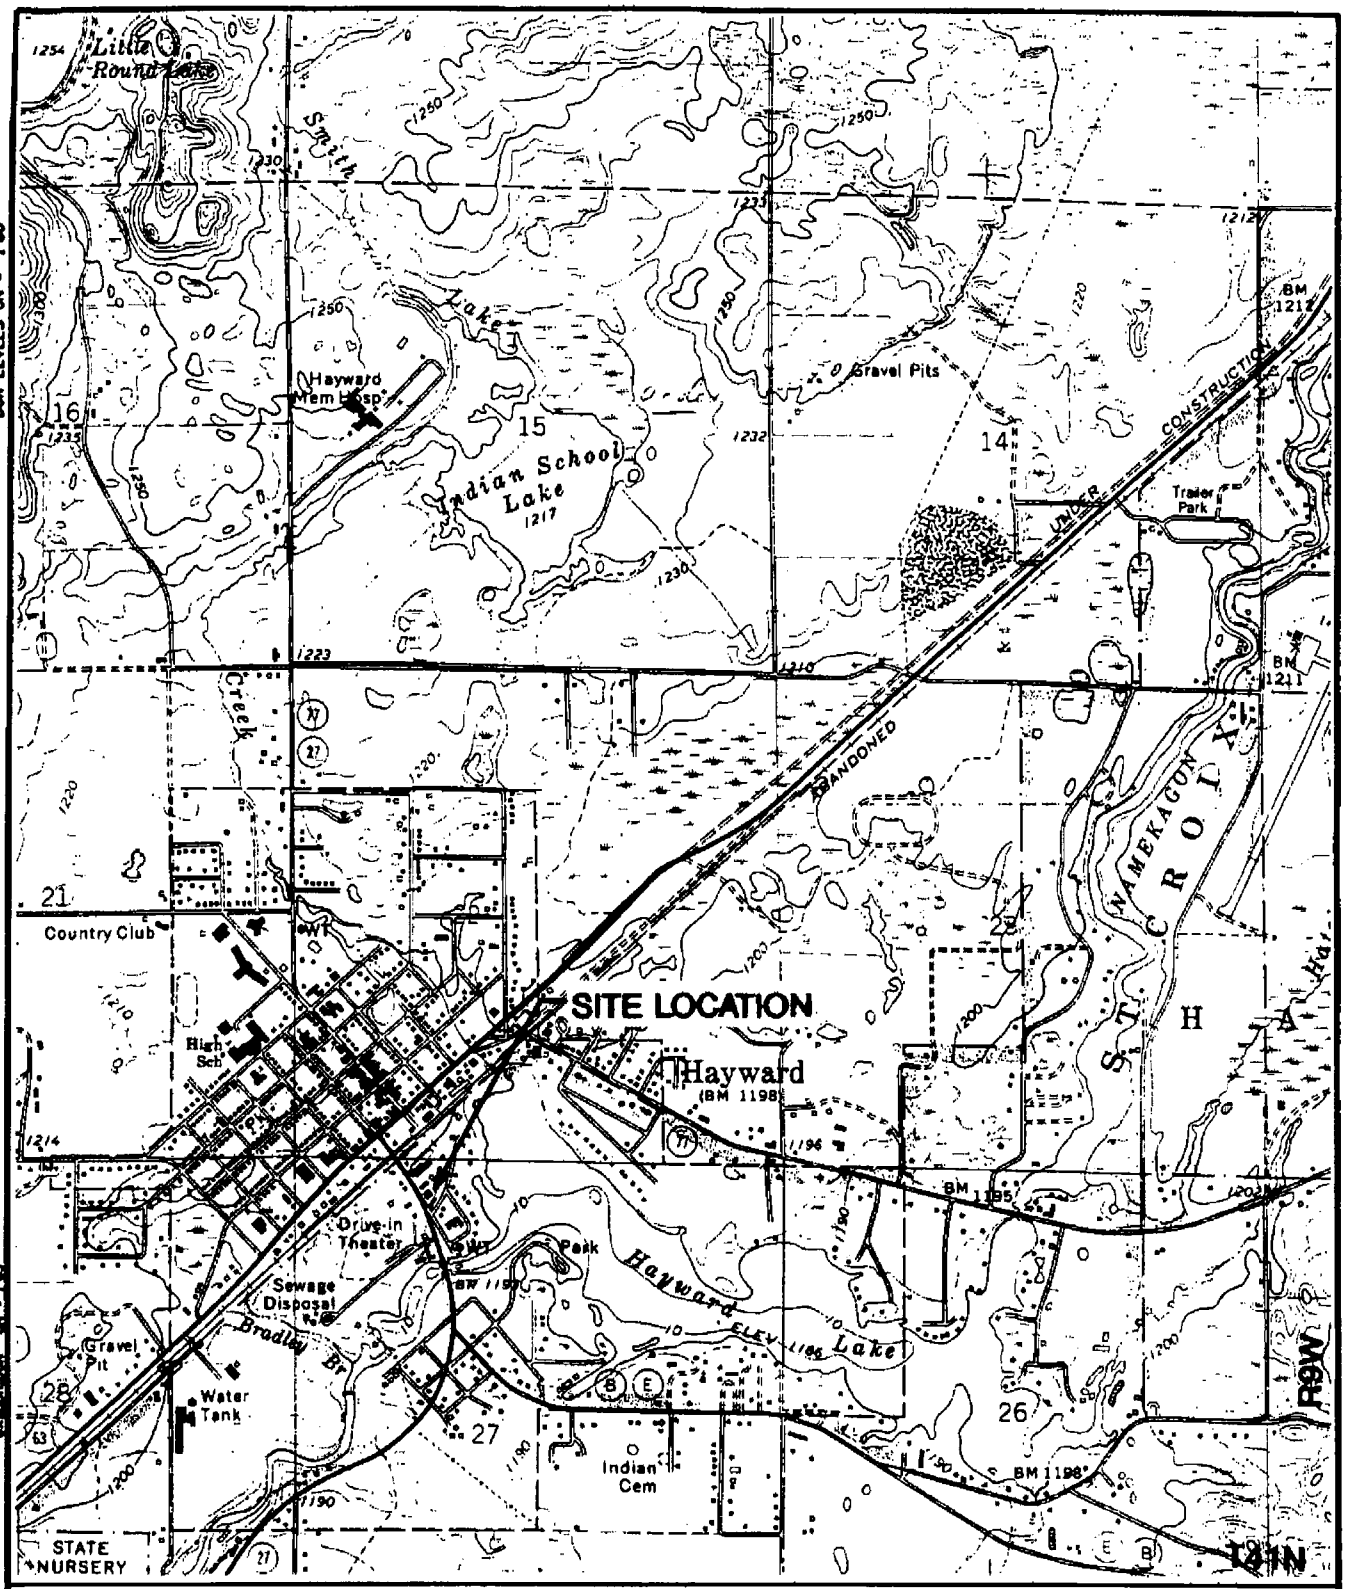

MAP SOURCE: U.S.G.S. MAP
HAYWARD (1979)

SCALE 1:24000

1 0 1 MILE

1000 0 1000 2000 3000 4000 5000 6000 7000 FEET

NORTH

CONSTRUCTION DOCUMENTATION REPORT FORMER PHILLIP'S "66" 225 S. DAKOTA AVENUE HAYWARD, WISCONSIN	DRN. BY: MLE CHK. BY: RJT DATE: OCT. 1995 AVRIS ASSOCIATES	LOCATION MAP	FIGURE 1

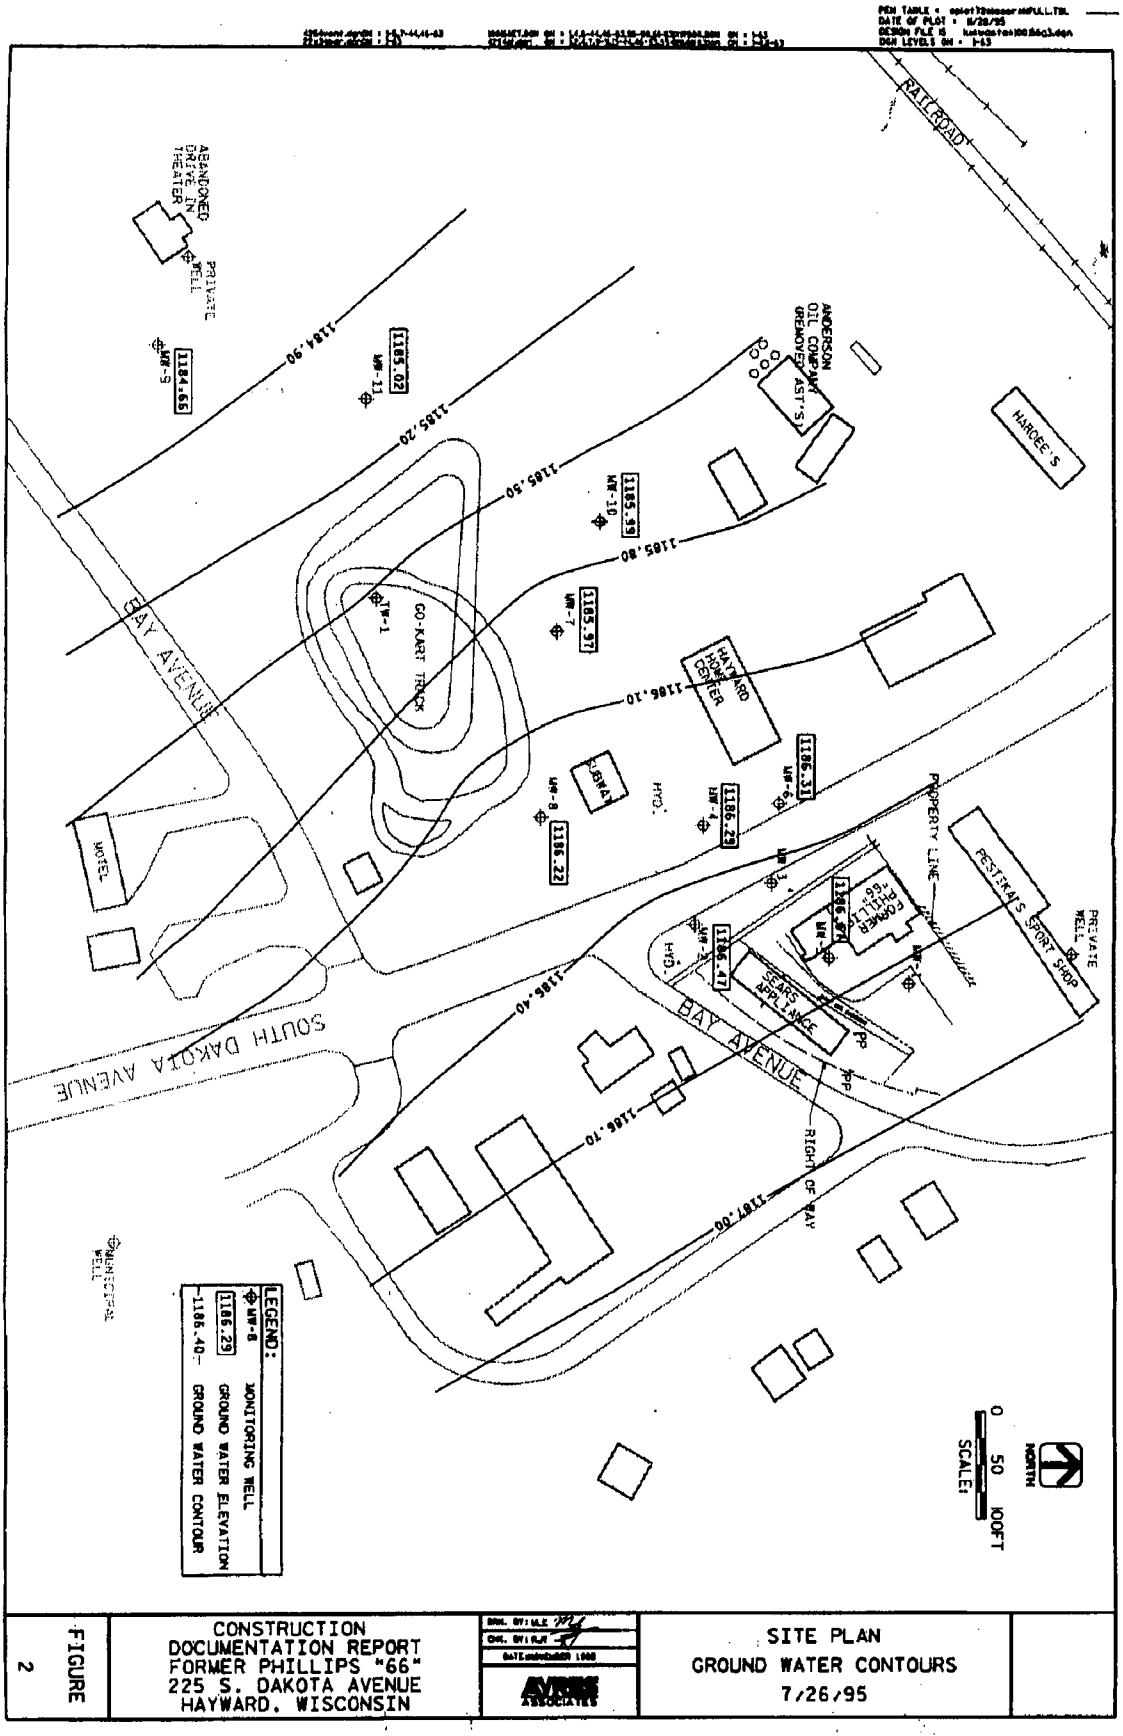


FIGURE 2	CONSTRUCTION DOCUMENTATION REPORT FORMER PHILLIPS "66" 225 S. DAKOTA AVENUE HAYWARD, WISCONSIN	AVRS ASSOCIATES	SITE PLAN GROUND WATER CONTOURS 7/26/95	

TABLE 1
GROUND WATER SAMPLING RESULTS
FORMER PHILLIPS 66
HAYWARD, WISCONSIN

WELL NO.	SAMPLE DATE	GASOLINE RANGE ORGANICS (ug/L)	DIESEL RANGE ORGANICS (ug/L)	BENZENE (ug/L)	TOLUENE (ug/L)	ETHYL-BENZENE (ug/L)	TOTAL XYLENES (ug/L)	MTBE (ug/L)	TOTAL TRIMETHYL-BENZENE (ug/L)	TOTAL LEAD (ug/L)
MW-1	1/7/93	< 100	--	< 1.0	< 1.0	< 1.0	<2.0	< 1.0	<2.0	< 1.0
	2/8/93	< 100	--	< 1.0	< 1.0	< 1.0	<2.0	< 1.0	<2.0	< 1.0
	4/8/93	< 100	--	< 1.0	< 1.0	< 1.0	<2.0	< 1.0	<2.0	--
	1/26/94	< 100	< 100	< 1.0	< 1.0	< 1.0	<2.0	< 1.0	<2.0	--
	7/13/1994	< 100	< 100	< 1.0	< 1.0	< 1.0	<2.0	< 1.0	<2.0	--
	12/5/1994	< 100	97	< 1.0	< 1.0	< 1.0	<2.0	< 1.0	<2.0	--
	7/26/1995	< 50	<30	<0.2	<0.2	<0.2	<0.5	<0.2	<0.5	--
	8/28/1996	< 30	<30	<0.2	<0.2	<0.2	<0.5	<0.3	<0.7	--
	8/6/1997	<30	<27	<0.20	<0.20	<0.30	<0.90	<0.20	<0.6	--
	5/14/1998	<30	--	<0.20	<0.20	<0.30	<0.90	<0.20	<0.6	--
	2/10/1999	<30	--	<0.20	<0.20	<0.30	<0.90	<0.20	<0.6	--
	5/19/1999	<50	--	<0.26	<0.21	<0.24	<1.34	<0.22	<1.4	--
MW-2	1/7/93	< 100	--	< 1.0	< 1.0	< 1.0	<2.0	< 1.0	<2.0	< 1.0
	2/8/93	< 100	--	< 1.0	< 1.0	< 1.0	<2.0	< 1.0	<2.0	< 1.0
	4/8/93	< 100	--	< 1.0	< 1.0	< 1.0	<2.0	< 1.0	<2.0	--
	1/26/94	< 100	< 100	< 1.0	< 1.0	< 1.0	<2.0	< 1.0	<2.0	--
	7/13/1994	< 100	< 100	< 1.0	< 1.0	< 1.0	<2.0	< 1.0	<2.0	--
	12/5/1994	< 100	130	< 1.0	< 1.0	< 1.0	<2.0	< 1.0	<2.0	--
	7/26/1995	< 50	<31	<0.2	<0.2	<0.2	<0.5	<0.2	<0.5	--
	8/28/1996	< 30	<30	<0.2	<0.2	<0.2	<0.5	<0.3	<0.7	--
	8/6/1997	<30	<27	<0.20	<0.20	<0.30	<0.90	<0.20	<0.6	--
MW-3	1/7/93	15,000*	--	1,500	4,000	***270***	***1,880***	< 100	<200	1.0
	2/8/93	17,000*	--	1,500	3,800	***620***	***4,000***	< 100	930	2.0
	4/8/93	13,000*	9,300*	960	1,700	***380***	***2,750***	< 100	750	--
	7/14/94	8,300*	1,400*	530	1,200	100	730.0	<100	***320.0***	--
	12/5/1994	1,900*	2,100*	280	***360***	34	225	<10	***106.0***	--
	7/26/1995	13,000*	2,400*	280	1,500	***340***	***1,970***	<2.0	520	--
	5/6/1996	3,100*	960*	***4.6***	183.0	4.9	357.0	<2.0	37.1	--
	8/28/1996	2420*	2900*	64	***305***	21	295.0	<3.0	***140.0***	--
	11/12/1996	3200*	780*	54	***228***	77	689.0	<3.0	***238.0***	--
	2/20/1997	640*	520*	8.2	62	6.4	62.0	2.6	31.8	--
	8/6/1997	870	1,100	5.3	35	21	91.0	3.9	42.0	--
	11/18/1997	1200*	790*	16.0	160.0	34	200.0	<0.20	58.0	--
	2/17/1998	<30	190*	<0.20	0.7	<0.30	<0.9*	<0.20	0.6	--
	5/14/1998	150	--	***1.0***	9.2	1.2	7.1	<0.20	5.0	--
	8/12/1998	46	--	***0.5****	1.5	1.7	7.4	<0.20	1.9	--
	11/13/1998	670*	--	6.1	15.0	33.0	119.0	<0.20	23.4	--
	2/10/1999	1600*	--	18	35*	37*	185*	7.1*	17.5	--
	(dup.)	1400*	--	15	29	20*	113*	<0.20	43.0	--
	5/19/1999	470	--	***1.5***	4.3	19	82	0.69	9.9	--
	8/11/1999	180	--	0.29	0.97	2.7	12.4	0.64	2.7	--
	11/23/1999	420	--	***2.4***	6.0	20	112	<0.22	24.5	--
	2/3/2000	<50	--	<0.26	0.29	1.2	6.2	<0.22	1.6	--
WDNR ENFORCEMENT STANDARD				**5**	**1,000**	**700**	**10,000**	**60**	**480**	**15**
WDNR PREVENTIVE ACTION LIMIT				**0.5**	**200**	**140**	**1,000**	**12**	**96**	**5**

Notes:
* = See the analytical results for specific footnotes
ug/L = Micrograms per liter
NA = Not analyzed

Declarations
Blank boxes in table represent samples that were not analyzed
ES / PAL = Enforcement Standard / Preventative Action Limit established by Wisconsin Administrative Code NR 140
bold = Exceeds the NR 140 Enforcement Standard
bold italic = Exceeds the NR 140 Preventive Action Limits

TABLE 1 (Cont.)
GROUND WATER SAMPLING RESULTS
FORMER PHILLIPS 66
HAYWARD, WISCONSIN

WELL NO.	SAMPLE DATE	GASOLINE RANGE ORGANICS (ug/L)	DIESEL RANGE ORGANICS (ug/L)	BENZENE (ug/L)	TOLUENE (ug/L)	ETHYL-BENZENE (ug/L)	TOTAL XYLENES (ug/L)	MTBE (ug/L)	TOTAL TRIMETHYL-BENZENE (ug/L)	TOTAL LEAD (ug/L)
MW-4	1/7/93	9,500	--	2,500	< 100	< 100	<310	< 100	<200	2.0
	2/8/93	8,300	--	3,200	< 100	130	410	< 100	***320.0***	< 1.0
	4/8/93	5,500	--	1,800	< 100	< 100	250	< 100	***300.0***	
	9/7/93	5,400	6,500*	1,900	< 50	73	186	< 50	***193.0***	1
	1/26/94	4,000	2,800*	840	18	***140***	430	< 10	***176.0***	--
	7/14/94	6,300*	3,400*	1,500	50	92	290	<20	***222.0***	--
	12/5/1994	5,000*	6,700*	910	25	130	520	<5.0	***193.0***	--
	7/26/1995	4,400*	1,700*	510	16	70	320	<2.0	***191.0***	--
	2/7/1996	3,940*	3,900*	680	25	99	350	<2.0	***164.0***	--
	5/6/1996	2,790*	2,100*	498	20	72	169	<1.0	***114.0***	--
	8/28/1996	3920*	3700*	961	15	76	203	<1.5	***142.0***	--
	11/12/1996	2120*	2,900*	339	11	90	189	<3.0	***132.0***	--
	2/20/1997	3400*	2100*	450	18	92	320	<3.0	***173.0***	--
	8/6/1997	1700*	<27	210	11	74	203	<2.0	***120.0***	--
	11/18/1997	2,000	1400*	180	12	65	310	<5.0	***130.0***	--
	2/17/1998	1200*	1900*	83	10	39	165	<2.0	81.0	--
	5/14/1998	2400*	--	200*	16	120*	470	<0.20	***190.0***	--
	(dup.)	1000*	--	75*	6	46	490	<1.0	91.0	--
	8/12/1998	510*	--	9.1	1.5	8.7	23.1	0.8	22.6	--
	11/13/1998	1800*	--	100*	14.0	60	265.0	<1.0	***146.0***	--
	2/10/1999	650	--	9*	5	18	72	<1	40.0	--
	5/19/1999	1,500	--	35.0	5.6	37	136	0.5	86.0	--
	8/11/1999	660	--	***3.7***	1.5	17.0	38.0	0.47	20.8	--
	11/23/1999	1,500	--	20.0	14	42.0	164.0	<0.22	77.0	--
	2/3/2000	1,200	--	21.0	7.8	44.0	129.0	0.91	64.0	--
MW-5	4/8/93	57,000*	2,300*	17,000	32,000	***650***	***4,600***	--	810	< 1.0
	9/7/93	68,000	7,800*	15,000	19,000	1,200	***8,200***	<100	1,250	3
	1/26/94	29,000*	2,400*	7,700	8,800	***350***	***2,400***	< 100	570	--
	2/22/1994	54,000*	6,400*	9,900	19,000	990	***6,800***	< 100	1,590	--
	7/14/94	49,000	13,000*	10,000	22,000	1,400	11,100	<100	2,130	--
	12/5/1994	8,500*	18,000*	950	2,700	110	***1,450***	<10	480	--
	7/26/1995	44,000*	6,900*	2,300	4,500	130	***1,230***	<40	***290.0***	--
	2/7/1996	30,000*	3,100*	4,900	11,000	***384***	***2,646***	<4	683	--
	5/6/1996	18,500*	7,500*	774	7,910	4,430	***5,160***	<20	4,260	--
	8/28/1996	24700*	5800*	1,250	1,820	728	***7,440***	<30	1,572	--
	11/12/1996	19,500*	7000*	605	4,970	***552***	***5,800***	<30	1,244	--
	2/20/1997	3000*	3100*	92	***650***	60	530	<7.5	***252.0***	--
	8/6/1997	6500*	<28	18	1,200	***160***	***1,850***	<5.0	750	--
	11/18/1997	1,600	2,300	***1.5***	***220***	16	101	4.3	***150.0***	--
	2/17/1998	920*	570*	0.2	100	19	106	3.2	66.0	--
	(dup.)	1300*	320*	24	130	34	166	4.2	64.0	--
	5/14/1998	260*	--	<0.20	27	3.2	27	0.3*	21.8	--
	8/12/1998	580*	--	<0.20	52*	11.0	59	1.4	43.0	--
	11/13/1998	760*	--	***1.3***	40*	17.0	92	<0.20	48.0	--
	2/10/1999	160	--	***0.8***	6.3	3.3	15	<0.20	3.9	--
	5/19/1999	6,700	--	<1.3	***450***	130	***1,210***	7.2	1,030	--
	8/11/1999	460	--	<0.26	2.7	14.0	58.0	0.84	58.0	--
	11/23/1999	150	--	<0.26	4.2	2.0	10.8	<0.22	6.6	--
	2/3/2000	530	--	<0.26	28.0	9.9	48.0	1.5	28.9	--
WDNR ENFORCEMENT STANDARD				**5**	**1,000**	**700**	**10,000**	**60**	**480**	**15**
WDNR PREVENTIVE ACTION LIMIT				**0.5**	**200**	**140**	**1,000**	**12**	**96**	**5**

Notes :
* = See the analytical results for specific footnotes
ug/L = Micrograms per liter
-- =Not Analyzed

Designations
Blank boxes in table represent samples that were not analyzed
ES / PAL = Enforcement Standard / Preventative Action Limit established by Wisconsin Administrative Code NR 140
= Exceeds the NR 140 Enforcement Standard
0.0 = Exceeds the NR 140 Preventive Action Limits

TABLE 1 (Cont.)
GROUND WATER SAMPLING RESULTS
FORMER PHILLIPS 66
HAYWARD, WISCONSIN

WELL NO.	SAMPLE DATE	GASOLINE RANGE ORGANICS (ug/L)	DIESEL RANGE ORGANICS (ug/L)	BENZENE (ug/L)	TOLUENE (ug/L)	ETHYL-BENZENE (ug/L)	TOTAL XYLENES (ug/L)	MTBE (ug/L)	TOTAL TRIMETHYL-BENZENE (ug/L)	TOTAL LEAD (ug/L)
MW-6	4/8/93	< 100	--	< 1.0	< 1.0	< 1.0	<2.0	--	<2.0	< 1.0
	9/7/93	< 100	210	< 1.0	< 1.0	< 1.0	<2.0	< 1.0	<2.0	1
	1/26/94	< 100	< 100	< 1.0	< 1.0	< 1.0	<2.0	< 1.0	<2.0	--
	7/14/94	< 100	290	< 1.0	< 1.0	< 1.0	<2.0	< 1.0	<2.0	--
	12/5/1994	<100	180	< 1.0	< 1.0	< 1.0	<2.0	< 1.0	<2.0	--
	7/26/1995	<50	330	<0.2	0.4	<0.2	<0.5	<0.2	<0.5	--
	5/6/1996	<50	<29	<0.2	<0.2	<0.2	<0.6	<0.2	<0.5	--
	8/28/1996	< 30	<30	<0.2	<0.2	<0.2	<0.5	<0.3	<0.7	--
	11/12/1996	<30	<31	<0.2	<0.2	<0.2	<0.5	<0.3	<0.7	--
	2/20/1997	<30	<28	<0.20	<0.20	<0.20	<0.50	<0.30	<0.7	--
	8/6/1997	<30	65	<0.20	<0.20	<0.30	<0.90	<0.20	<0.60	--
	11/18/1997	<30	<27	<0.20	<0.20	<0.30	<0.90	<0.20	<0.60	--
MW-7	4/8/93	1,800	--	990	12	27	45	--	46.0	2
	9/7/93	110	220	16	1.0	1.0	<2.0	< 1.0	<2.0	1
	1/26/94	190	170	47	< 1.0	2.4	<2.0	< 1.0	2.2	--
	7/14/94	160	310	8.7	<2.0	2.2	<4.0	<2.0	<4.0	--
	12/5/1994	1,500	1,400*	560	<10	23	<18	<10	75.0	--
	7/26/1995	130	69	*0.5*	<0.2	2.5	<0.5	<0.2	<0.5	--
	2/7/1996	2250*	880*	492	3.2	13	<25	<2	77.0	--
	5/6/1996	891*	820*	447	5.8	21	19	<0.2	14.3	--
	8/28/1996	378*	430*	44	3.9	<0.2	<2.6	<0.3	2.8	--
	2/20/1997	561*	500*	110	1.3	5.3	4.5	<0.3	5.7	--
	(dup.)	2400*	1300*	950	12	40	92	<3.0	80.0	--
	8/6/1997	160	<27	64	0.2	0.7	<0.90	<0.20	<0.60	--
	11/18/1997	160	160	33	1.8	0.7	1	<0.20	1.0	--
	2/17/1998	140*	280	100	0.3*	3.7	<1.3*	<0.20	3.4	--
	5/14/1998	120	--	8.3	1.4	<0.30	<0.9*	<0.20	<0.60	--
	8/12/1998	<30	--	<0.20	<0.20	0.50*	<0.9	<0.20	<0.60	--
	(dup.)	<30*	--	0.2*	<0.20	0.50*	<0.9	<0.20	<0.60	--
	11/13/1998	32*	--	*0.8*	<0.20	<0.30	<2.0	<0.20	<0.60	--
	(dup.)	<30	--	*0.7**	<0.20	<0.30	<1.8*	<0.20	<0.60	--
	2/10/1999	100	--	*1.2*	0.8	1.1	2.4*	<0.20	2.8	--
	5/19/1999	<50	--	<0.26	<0.21	0.6	1.5	<0.22	1.8	--
	(dup.)	61	--	<0.26	<0.21	0.7	1.6	<0.22	2.5	--
	8/11/1999	54	--	<0.26	0.28	1.4	<1.34	<0.22	<1.4	--
	(dup.)	<50	--	<0.26	0.33	1.1	<1.34	<0.22	<1.4	--
	11/23/1999	900	--	45	<0.21	12.0	14.3	0.97	30.7	--
	(dup.)	720	--	31	<0.21	7.1	6.8	<0.22	20.0	--
	2/3/2000	250	--	26	0.57	6.6	3.7	0.34	3.4	--
	(dup.)	210	--	18	0.50	6.1	3.1	0.26	2.6	--
WDNR ENFORCEMENT STANDARD				**5**	**1,000**	**700**	**10,000**	**60**	**480**	**15**
WDNR PREVENTIVE ACTION LIMIT				**0.5**	**200**	**140**	**1,000**	**12**	**96**	**5**

Notes :
* = See the analytical results for specific footnotes
ug/L = Micrograms per liter
NA = Not analyzed

Designations
Blank boxes in table represent samples that were not analyzed
ES / PAL = Enforcement Standard / Preventative Action Limit established by Wisconsin Administrative Code NR 140
bold = Exceeds the NR 140 Enforcement Standard
bold italic = Exceeds the NR 140 Preventive Action Limits

TABLE 1 (Cont.)
GROUND WATER SAMPLING RESULTS
FORMER PHILLIPS 66
HAYWARD, WISCONSIN

WELL NO.	SAMPLE DATE	GASOLINE RANGE ORGANICS (ug/L)	DIESEL RANGE ORGANICS (ug/L)	BENZENE (ug/L)	TOLUENE (ug/L)	ETHYL-BENZENE (ug/L)	TOTAL XYLENES (ug/L)	MTBE (ug/L)	TOTAL TRIMETHYL-BENZENE (ug/L)	TOTAL LEAD (ug/L)
MW-8	4/8/93	< 100	--	< 1.0	< 1.0	< 1.0	<2.0	--	<2.0	12
	9/7/93	< 100	< 100	< 1.0	< 1.0	< 1.0	<2.0	< 1.0	<2.0	< 1.0
	1/26/94	< 100	< 100	< 1.0	< 1.0	< 1.0	<2.0	< 1.0	<2.0	--
	7/14/94	< 100	< 100	< 1.0	< 1.0	< 1.0	<2.0	< 1.0	<2.0	--
	12/5/1994	< 100	61	< 1.0	< 1.0	< 1.0	<2.0	< 1.0	<2.0	--
	7/26/1995	< 50	<30	<0.2	<0.2	<0.2	<0.5	<0.2	<0.5	--
	8/28/1996	< 30	<30	<0.2	<0.2	<0.2	<0.5	<0.3	<0.7	--
	8/6/1997	<30	<28	<0.20	<0.20	<0.30	<0.90	<0.20	<0.60	--
MW-9	9/7/93	< 100	< 100	< 1.0	< 1.0	< 1.0	<2.0	< 1.0	<2.0	5
	7/14/94	< 100	< 100	< 1.0	< 1.0	< 1.0	<2.0	< 1.0	<2.0	--
	12/5/1994	< 100	110	< 1.0	< 1.0	< 1.0	<2.0	< 1.0	<2.0	--
	7/26/1995	< 50	<30	<0.2	<0.2	<0.2	<0.5	<0.2	<0.5	--
	8/28/1996	< 30	<30	<0.2	<0.2	<0.2	<0.5	<0.3	<0.7	--
	8/6/1997	<30	<28	<0.20	<0.20	<0.30	<0.90	<0.20	<0.60	--
MW-10	9/7/93	< 100	< 100	< 1.0	< 1.0	< 1.0	<2.0	< 1.0	<2.0	8
	1/26/94	< 100	< 100	< 1.0	< 1.0	< 1.0	<2.0	< 1.0	<2.0	--
	7/14/94	< 100	< 100	< 1.0	< 1.0	< 1.0	<2.0	< 1.0	<2.0	--
	12/5/1994	< 100	180	< 1.0	< 1.0	< 1.0	<2.0	< 1.0	<2.0	--
	7/26/1995	79	57	<0.2	<0.2	<0.2	<0.5	<0.2	<0.5	--
	8/28/1996	65	<30	<0.2	<0.2	<0.2	<0.5	<0.3	<0.7	--
	8/6/1997	<30	<27	0.7	<0.20	<0.30	<0.90	<0.20	<0.60	--
MW-11	9/7/93	< 100	< 100	< 1.0	< 1.0	< 1.0	<2.0	< 1.0	<2.0	< 1.0
	1/26/94	< 100	< 100	< 1.0	< 1.0	< 1.0	<2.0	< 1.0	<2.0	--
	7/14/94	< 100	< 100	< 1.0	< 1.0	< 1.0	<2.0	< 1.0	<2.0	--
	12/5/1994	< 100	210	< 1.0	< 1.0	< 1.0	<2.0	< 1.0	<2.0	--
	7/26/1995	< 50	<30	<0.2	<0.2	<0.2	<0.5	<0.2	<0.5	--
	8/28/1996	< 30	<30	<0.2	<0.2	<0.2	<0.5	<0.3	<0.7	--
	8/6/1997	<30	<28	<0.20	<0.20	<0.30	<0.90	<0.20	<0.60	--
	5/14/1998	<30	--	<0.20	<0.20	<0.30	<0.90	<0.20	<0.60	--
	2/10/1999	<30	--	<0.20	<0.20	<0.30	<0.90	<0.20	<0.60	--
	5/19/1999	<50	--	<0.26	<0.21	<0.24	<1.34	<0.22	<1.4	--
Cond. Sep.	4/26/1996	< 50		<0.2	<0.2	<0.2	<0.6	<0.2	<0.5	--
WDNR ENFORCEMENT STANDARD				**5**	**1,000**	**700**	**10,000**	**60**	**480**	**15**
WDNR PREVENTIVE ACTION LIMIT				**0.5**	**200**	**140**	**1,000**	**12**	**96**	**5**

Notes:
* = See the analytical results for specific footnotes
ug/L = Micrograms per liter
NA = Not analyzed

Designations
Blank boxes in table represent samples that were not analyzed
ES / PAL = Enforcement Standard / Preventative Action Limit established by Wisconsin Administrative Code NR 140
= Exceeds the NR 140 Enforcement Standard
6.0 = Exceeds the NR 140 Preventive Action Limits

FIGURE 2	SEMI-ANNUAL REPORT FORMER PHILLIPS "66" 225 S. DAKOTA AVENUE HAYWARD, WISCONSIN	DRN. BY: MLE CHK. BY: RJT DATE: APRIL 1999 AVIRS ASSOCIATES	BENZENE ISO-CONTOURS & DISSOLVED OXYGEN ISO-CONTOURS FEBRUARY 10, 1999

TABLE 2
GROUND WATER ELEVATIONS
FORMER PHILLIPS 66
HAYWARD, WISCONSIN

DATE	MONITORING WELL IDENTIFICATION										
	MW-1	MW-2	MW-3	MW-4	MW-5	MW-6	MW-7	MW-8	MW-9	MW-10	MW-11
12/22/1992	1186.24	1185.98	1185.97	1185.81	-	-	-	-	-	-	-
12/29/1992	1186.28	1185.98	1185.96	1185.75	-	-	-	-	-	-	-
1/7/1993	1186.26	1185.96	1185.92	1185.74	-	-	-	-	-	-	-
2/8/1993	1186.24	1185.94	1185.90	1185.72	-	-	-	-	-	-	-
4/8/1993	1186.49	1186.36	1186.33	1186.16	1186.51	1186.20	1185.74	1186.07	-	-	-
9/7/1993	-	-	-	1185.98	1186.29	1186.02	1185.51	1185.86	1184.13	1185.24	1184.61
1/26/1994	1186.12	1185.82	-	1185.59	1186.03	1185.68	1185.18	1185.44	-	1184.83	1184.11
7/13/1994	1186.49	1186.30	1185.27	1186.13	1186.42	1186.18	1185.80	1186.02	1182.44	1185.45	1184.86
12/5/1994	1186.43	1186.17	1186.16	1185.98	1186.32	1186.06	1185.80	1185.84	1184.05	1185.29	1184.61
5/2/1995	1186.71	-	1186.49	-	-	-	-	-	-	-	-
5/10/1995	1186.95	-	1186.74	-	1186.90	-	-	-	-	-	-
5/17/1995	-	-	1186.70	-	1186.84	-	-	-	-	-	-
6/6/1995	1186.79	-	1186.59	-	1186.72	-	-	-	-	-	-
7/26/1995	1186.62	1186.47	1186.43	1186.29	1186.57	1186.31	1185.97	1186.22	1184.66	1185.59	1185.02
9/28/95 (a)	1186.46	1186.24	1186.24	1186.07	1186.40	1186.11	-	-	-	-	-
9/28/95 (b)	1186.53	1186.48	1186.91	1186.19	1186.89	1186.21	-	-	-	-	-
10/5/1995	1186.79	-	1186.55	-	1186.78	-	-	-	-	-	-
11/1/1995	1186.67	1186.46	1186.47	-	1186.60	-	-	-	-	-	-
2/7/1996	-	-	-	1185.63	1186.01	-	1185.22	-	-	-	-
5/6/1996	1186.91	1186.78	1186.81	1186.70	1186.85	1186.74	1186.52	-	-	1186.22	-
8/29/1996	1186.49	1186.31	1186.31	1186.14	1186.46	1186.18	1185.77	1186.04	1184.35	1185.40	1184.78
11/12/1996	-	-	1186.32	1186.13	1186.49	1186.19	1185.75	-	-	-	-
2/20/1997	-	-	1185.86	1185.66	1186.09	1185.72	1185.34	-	-	-	-
6/6/1997	1186.56	1186.26	1186.39	1186.15	1186.98	1186.11	1185.68	1185.96	1184.24	1185.29	1184.67
11/18/1997	1186.30	1186.06	1186.06	1185.81	1186.22	1185.93	1185.40	1185.66	1183.82	1185.00	1184.33
2/17/1998	1186.23	-	1186.01	1185.74	1186.16	1185.93	1185.33	-	-	-	1184.26
5/14/1998	1186.40	1186.21	1186.24	1186.00	1186.34	1186.09	1185.65	1185.91	1184.23	1185.25	1184.65
8/12/1998	1186.38	1186.18	1186.12	1185.95	1186.31	1186.11	1185.57	1185.86	1184.18	1185.16	1184.57
11/13/1998	1186.35	1186.06	1186.04	1185.89	1186.27	1185.98	1185.48	1185.74	1183.93	1185.09	1184.45
2/10/1999	1185.99	-	1185.87	1185.47	1185.91	-	1185.03	-	-	1184.64	1183.97
5/19/1999	1187.00	1186.84	1186.80	1186.68	1186.95	1186.70	1186.44	1186.63	1185.21	1186.05	1185.63
8/11/1999	1186.76	1186.56	1186.54	1186.40	1186.71	1186.47	1186.09	1186.32	1184.88	1185.76	1185.28
11/23/1999	1186.37	1186.10	1186.10	1185.92	1186.33	1185.98	1185.50	1185.78	1183.97	1185.14	1184.49
2/3/2000	1186.15	1185.85	1185.84	1185.64	1186.05	1185.72	1185.23	-	1183.70	1184.86	1184.21
5/24/2000	-	-	-	-	-	-	-	-	-	-	-

NOTES: - = NOT MEASURED
(a) = BEFORE SPARGE SYSTEM STARTUP (BASELINE OPERATION WITH SVE SYSTEM OPERATING)
(b) = SPARGE SYSTEM INITIALIZATION

J:\taw\000726b2.xls

TABLE 3
ELECTRON ACCEPTOR MONITORING
FORMER PHILLIPS 66
HAYWARD, WISCONSIN

Sample Location	Date	Temperature °C	Dissolved Oxygen ppm	pH	Redox Potential millivolts	Dissolved Iron mg/L	Nitrate + Nitrite mg/L	Total Sulfate mg/L
MW-1	5/14/1998	8	1.9	5.82	314.9	<0.020	2.74	23.1
	8/12/1998	13	2.1	5.87	197.9	<0.020	1.49	23.1
	11/13/1998	13	2.5	5.2	196.4	<0.020	2.15	20.1
	2/10/1999	8	2	5.56	273.5	<0.020	1.97	16.6
	5/19/1999	8	8.6	6.85	287.5	0.16	1.9	19
	8/11/1999	14	7.0	6.14	274	0.066	1.9	<0.062
	11/23/1999	12	3.1	5.62	279.3	<0.027	3.0	16
	2/3/2000	8	2.9	6.18	213.4	0.032	5.8	18
MW-3	5/14/1998	11	7.8	7.1	126	0.068	2.31	13.7
	8/12/1998	14	6.9	6.28	129.8	0.267	2.02	15.3
	11/13/1998	13	10.1	6.2	39.3	<0.020	2.58	12.4
	2/10/1999	7	4.5	5.96	100.40	1.13	0.86	13.7
	dup.					1.14	0.78	19
	5/19/1999	10	1.2	6.76	242.20	1.9	1	7.5
	8/11/1999	17	1.5	6.61	246.00	0.39	0.38	<0.062
	11/23/1999	12	0.4	7.1	-29.40	0.036	0.89	<1.3
	2/3/2000	8	0.6	6.83	15.10	0.36	<0.037	8.1
MW-4	5/14/1998	9	0.4	6.85	43.8	13.8	0.16	1.2
	8/12/1998	18	0.1	6.08	-48.8	14.7	<0.14	7.1
	11/13/1998	15	0.4	5.9	-60	23.9	0.17	11.6
	2/10/1999	7	0.2	6.32	-13.50	13.7	0.14*	25
	5/19/1999	10	0.1	6.61	294.70	25.0	0.083	5.7
	8/11/1999	19	0.9	6.47	-82.00	21	0.039	11
	11/23/1999	14	0.4	6.55	-31.60	23	0.11	<1.3
	2/3/2000	7	0.15	6.61	-62.40	23	<0.037	5.7
MW-5	5/14/1998	7	0.4	6.6	139.1	1.98	1.93	9.5
	8/12/1998	13	6.6	6.08	213.3	3.43	3.23	11.2
	11/13/1998	12	9.9	6.36	49	0.409	1.22	8.6
	2/10/1999	8	9.2	6.78	138.00	0.943	1.56	9.7
	5/19/1999	8	1.4	6.45	251.50	1.7	15	9.9
	8/11/1999	14	2.0	5.93	254.60	0.37	3.3	<0.062
	11/23/1999	12	0.5	6.98	-14.80	0.05	0.96	11
	2/3/2000	9	0.3	6.41	214.40	0.71	2.2	8.3
MW-7	5/14/1998	10	0.4	6.8	36.3	10.4	0.37	4.9
	8/12/1998	16	0.2	6.22	140	2.43	<0.14	13.6
	11/13/1998	12	1.5	6.05	208.8	1.1	<0.14	11.4
	dup					1.07	<0.14	11.5
	2/10/1999	7	2.1	6.06	254.00	0.034*	<0.14	9.46
	5/19/1999	10	0.8	6.62	284.60	4.0	0.3	14
	8/11/1999	17	2.6	6.57	250.40	2.2	0.053	<0.062
	11/23/1999	11	0.6	6.23	278.10	5.5	0.13	<1.3
	2/3/2000	7	0.4	6.6	184.40	6.4	2.1	5.9
MW-11	5/14/1998	8	8.6	6.87	315.6	<0.020	3.46	10
	8/12/1998	15	1	5.49	259.8	<0.020	3.62	12.5
	11/13/1998	13	4.8	5.15	228.5	<0.020	2.03	10.8
	2/10/1999	7	5.4	5.32	302.20	<0.020	4.21	7.37
	5/19/1999	9	8.7	6.52	324.70	0.089	1.6	7.0
	8/11/1999	18	2.9	5.3	278.00	0.052	1.2	<0.062
	11/23/1999	12	0.8	6.03	299.40	<0.027	4.1	<1.3
	2/3/2000	7	2	5.49	180.00	<0.027	4.6	3.4

DESIGNATIONS

Blank boxes in table represent samples that were not analyzed

J:\taw\000726b3.xls


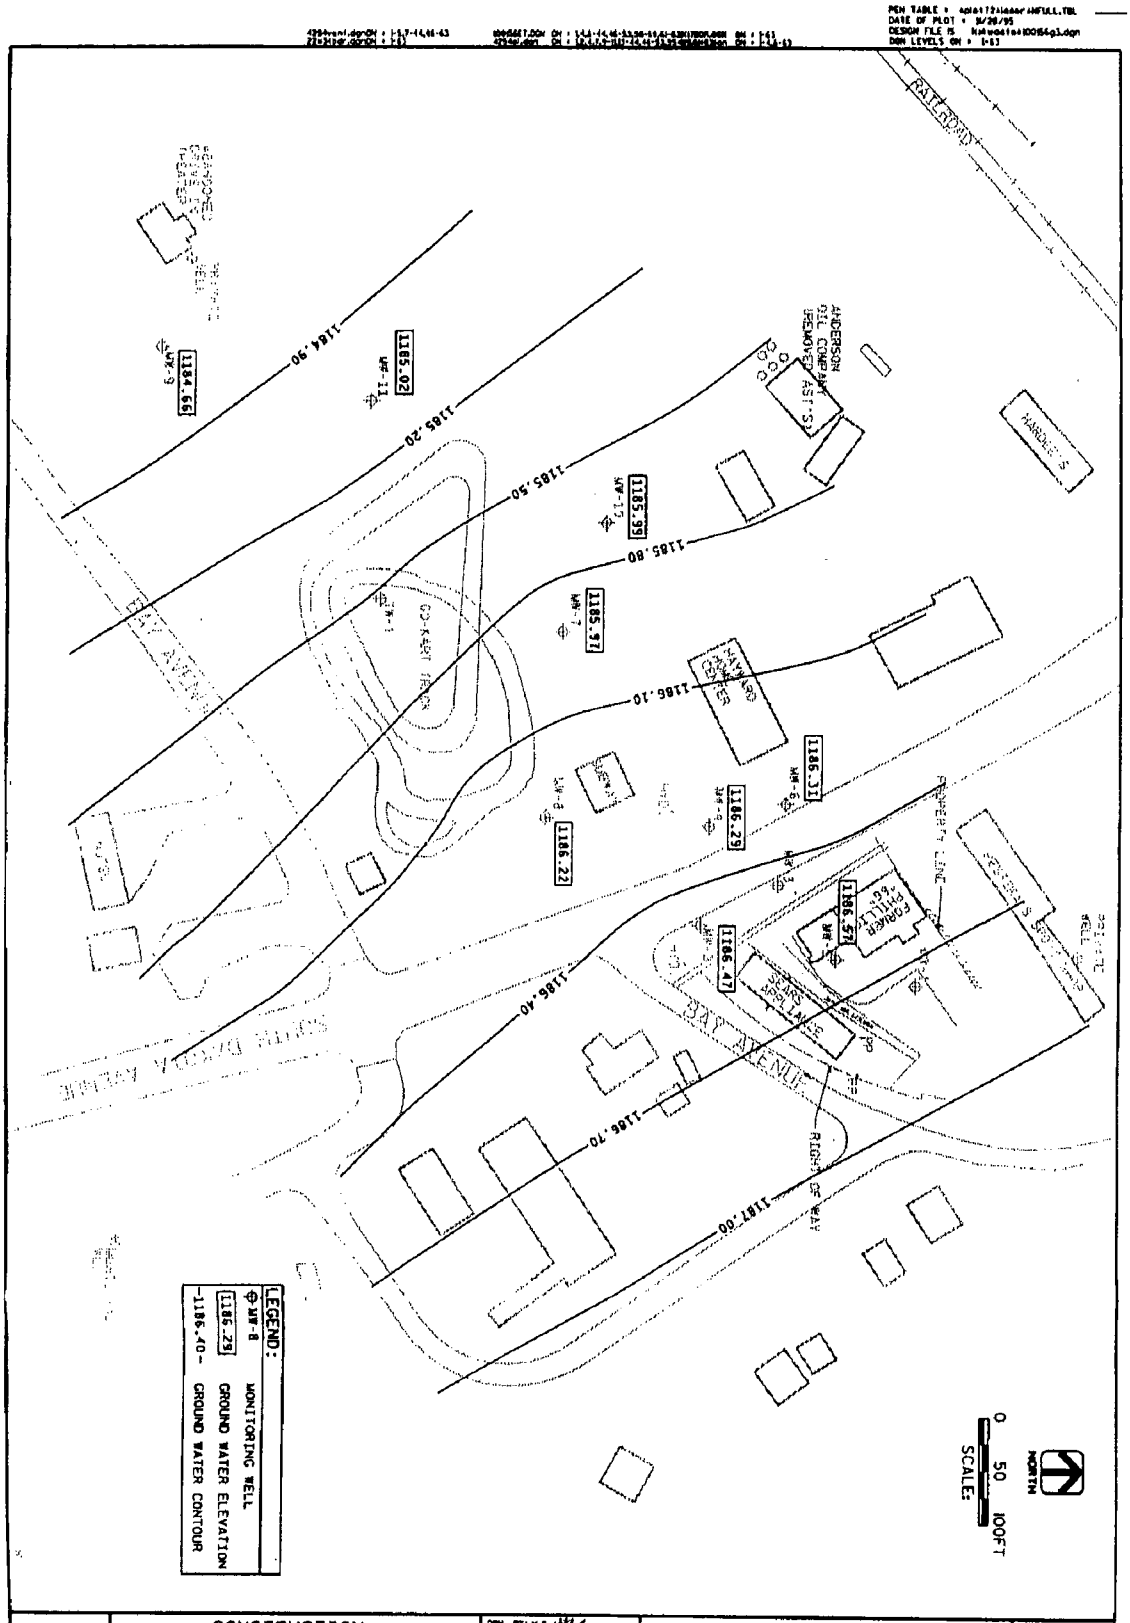



FIGURE 2	CONSTRUCTION DOCUMENTATION REPORT FORMER PHILLIPS "66" 225 S. DAKOTA AVENUE HAYWARD, WISCONSIN	DRN. BY: NLE CHK. BY: RJR DATE: NOVEMBER 1995 AMRS ASSOCIATES	SITE PLAN GROUND WATER CONTOURS 7/26/95

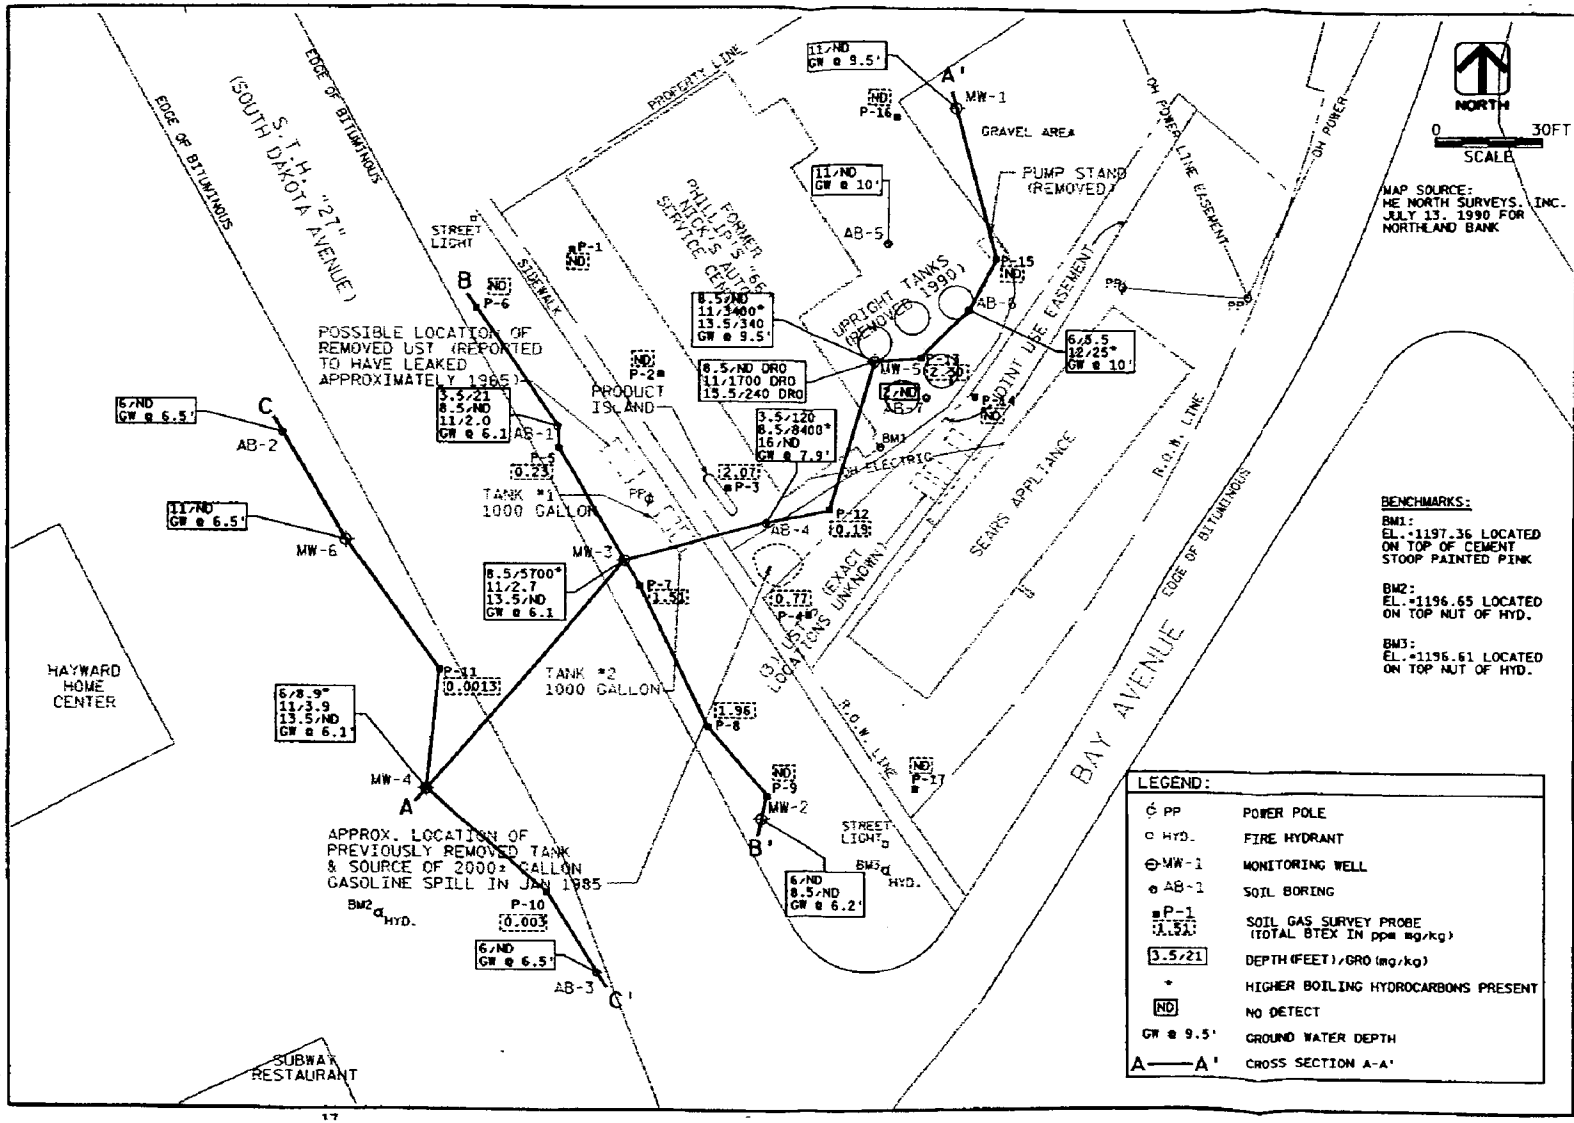

PLAN VIEW OF SAMPLE RESULTS AND CROSS SECTIONS

REMEDIAL INVESTIGATION
FORMER PHILLIP'S "66"
225 S. DAKOTA AVENUE
HAYWARD, WISCONSIN

FIGURE 3

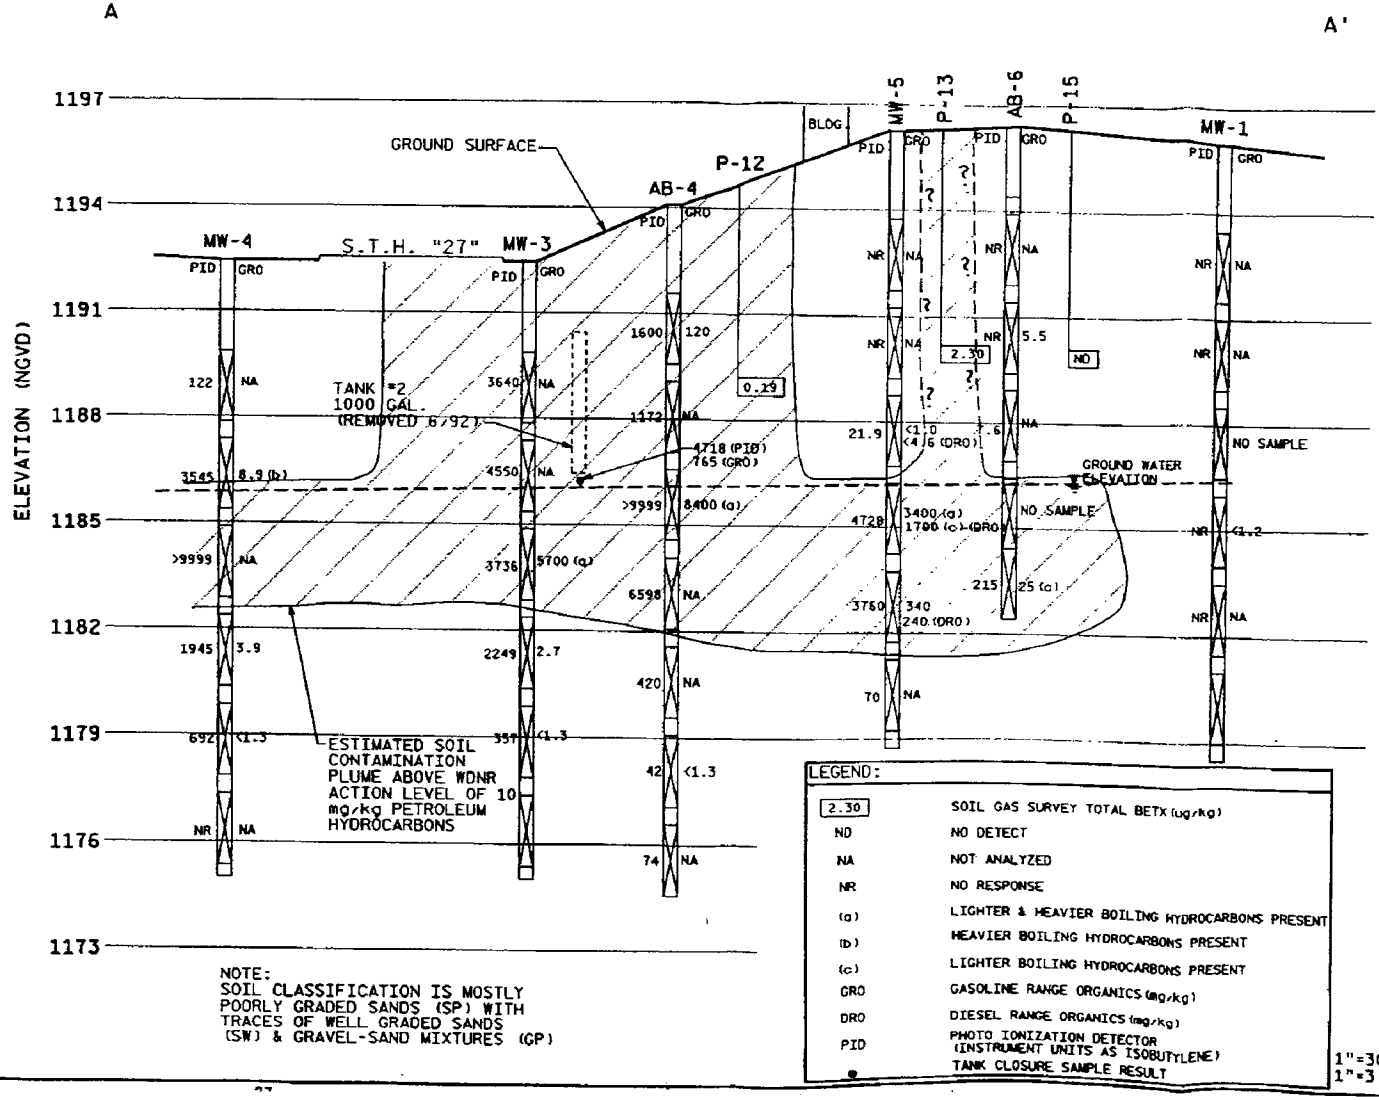



NOTE:
SOIL CLASSIFICATION IS MOSTLY POORLY GRADED SANDS (SP) WITH TRACES OF WELL GRADED SANDS (SW) & GRAVEL-SAND MIXTURES (GP)

CROSS SECTION A-A'

REMEDIAL INVESTIGATION
FORMER PHILLIP'S "66"
225 S. DAKOTA AVENUE
HAYWARD, WISCONSIN

FIGURE 4

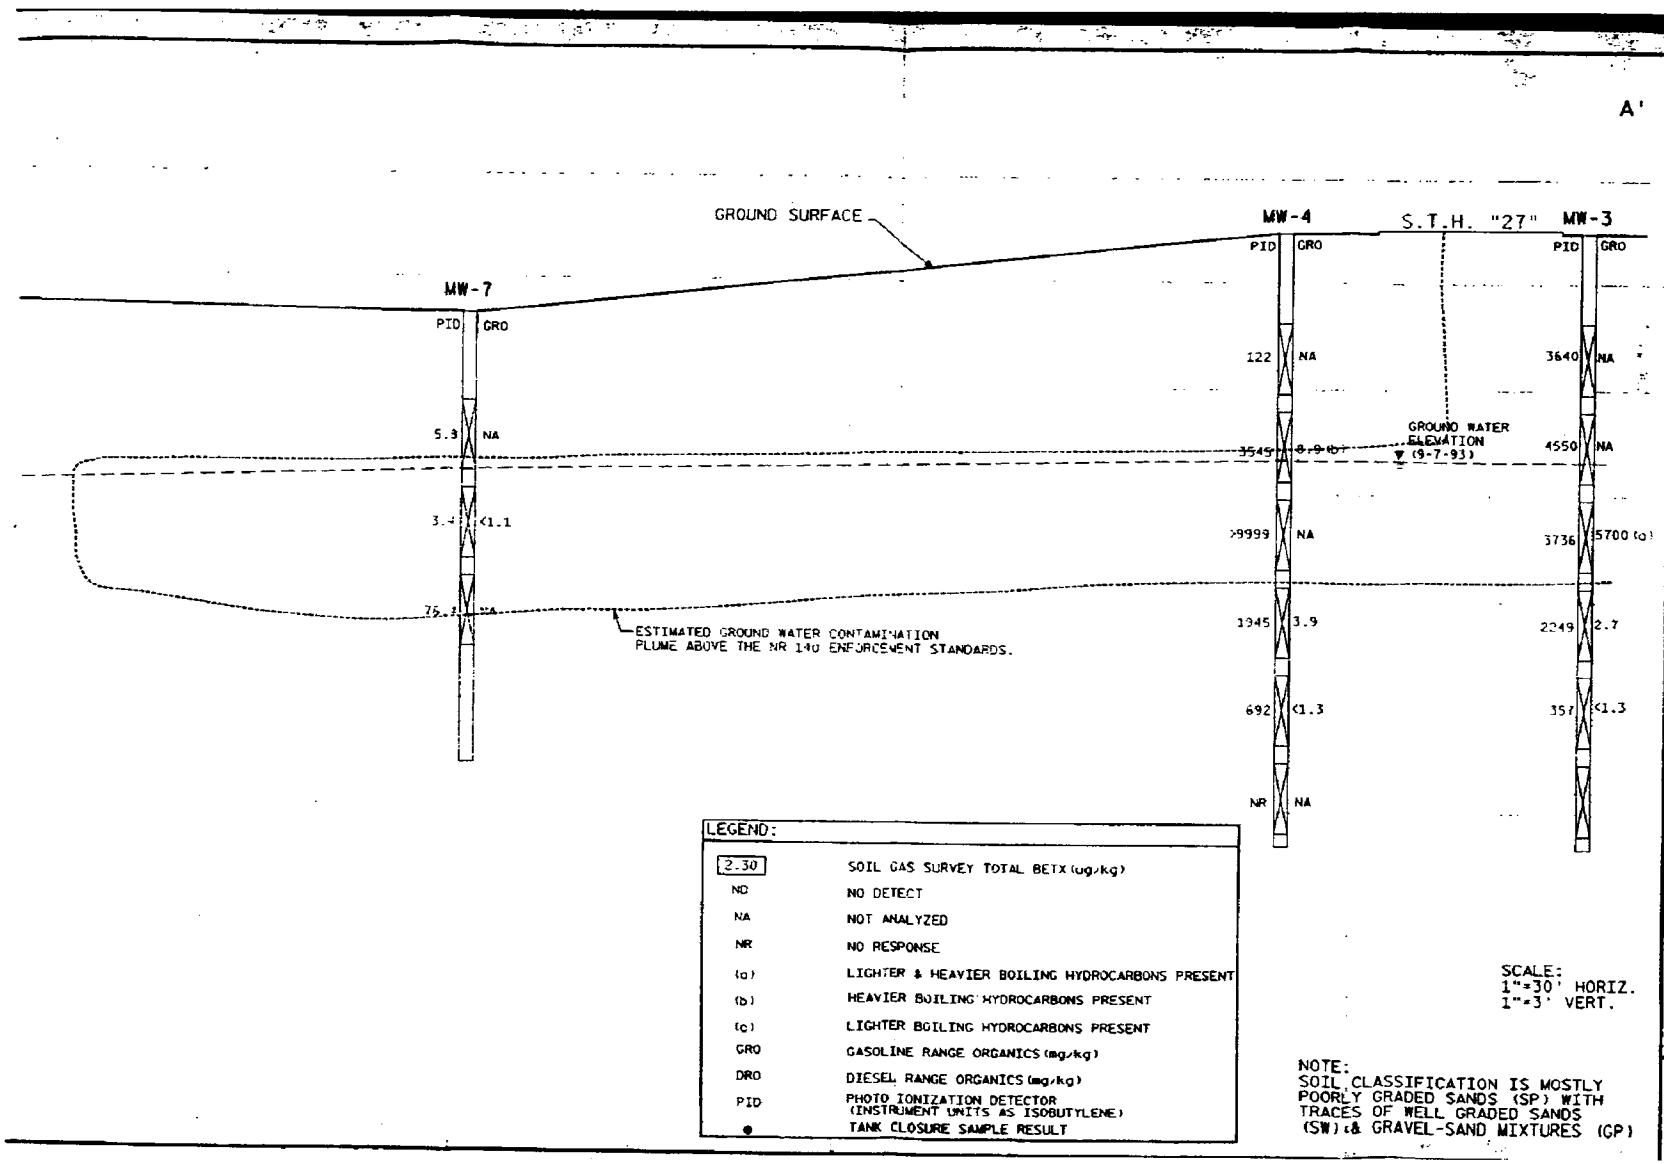
A'
GROUND SURFACE
MW-7
PID
GRO
5.3
NA
3.4
<1.1
75.1
NA
MW-4
S.T.H. "27"
MW-3
PID
GRO
122
NA
3545
8.9 (b)
>9999
NA
1945
3.9
692
<1.3
NR
NA
3640
NA
4550
NA
3736
5700 (a)
2249
2.7
357
<1.3
GROUND WATER ELEVATION
▼ (9-7-93)
ESTIMATED GROUND WATER CONTAMINATION PLUME ABOVE THE NR 140 ENFORCEMENT STANDARDS.
LEGEND:
2.30 SOIL GAS SURVEY TOTAL BETX (ug/kg)
ND NO DETECT
NA NOT ANALYZED
NR NO RESPONSE
(a) LIGHTER & HEAVIER BOILING HYDROCARBONS PRESENT
(b) HEAVIER BOILING HYDROCARBONS PRESENT
(c) LIGHTER BOILING HYDROCARBONS PRESENT
GRO GASOLINE RANGE ORGANICS (mg/kg)
DRO DIESEL RANGE ORGANICS (mg/kg)
PID PHOTO IONIZATION DETECTOR (INSTRUMENT UNITS AS ISOBUTYLENE)
● TANK CLOSURE SAMPLE RESULT
SCALE:
1"=30' HORIZ.
1"=3' VERT.
NOTE:
SOIL CLASSIFICATION IS MOSTLY POORLY GRADED SANDS (SP) WITH TRACES OF WELL GRADED SANDS (SW) & GRAVEL-SAND MIXTURES (GP)
CROSS SECTION A-A'
REMEDIAL INVESTIGATION
FORMER PHILLIP'S "66"
225 S. DAKOTA AVENUE
HAYWARD, WISCONSIN
FIGURE
4A

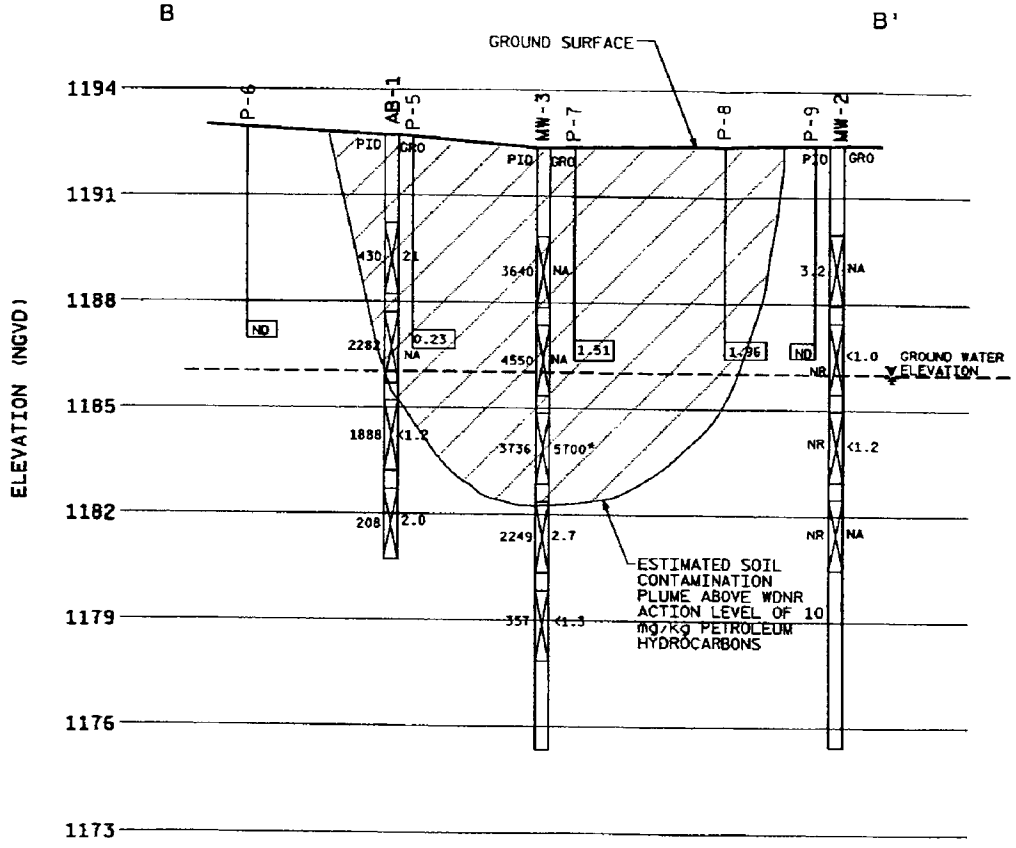

NOTE:
SOIL CLASSIFICATION IS MOSTLY POORLY GRADED SANDS (SP) WITH TRACE AMOUNTS OF WELL GRADED SANDS (SW)

LEGEND:

1.51	SOIL GAS SURVEY TOTAL BETX (ug/kg)
ND	NO DETECT
NA	NOT ANALYZED
NR	NO RESPONSE
*	HEAVIER BOILING HYDROCARBONS PRESENT
GRO	GASOLINE RANGE ORGANICS (mg/kg)
PID	PHOTO IONIZATION DETECTOR (INSTRUMENT UNITS AS ISOBUTYLENE)

1"=30' HORIZ.
1"=3' VERT.


425AXSEC.DGN

CROSS SECTION B-B'

DRN: BT/ALE
CHK: BT/ANR
DATE: JULY 1993

REMEDIAL INVESTIGATION
FORMER PHILLIP'S "66"
225 S. DAKOTA AVENUE
HAYWARD, WISCONSIN

FIGURE
5

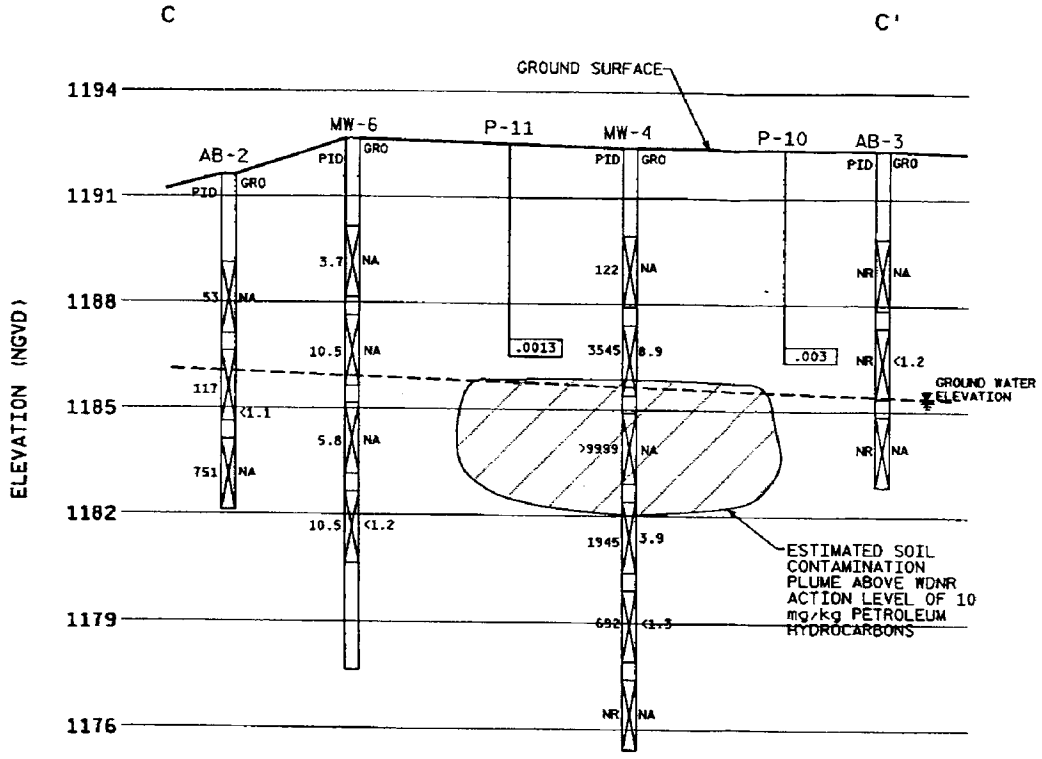

NOTE:
SOIL CLASSIFICATION IS MOSTLY POORLY GRADED SANDS (SP) WITH TRACE AMOUNTS OF GRAVEL-SAND MIXTURES (GP) & SILTY SANDS (SM) AT MW-6

LEGEND:	
.0013	SOIL GAS SURVEY TOTAL BETX (ug/kg)
ND	NO DETECT
NA	NOT ANALYZED
NR	NO RESPONSE
*	HEAVIER BOILING HYDROCARBONS PRESENT
GRO	GASOLINE RANGE ORGANICS (mg/kg)
PID	PHOTO IONIZATION DETECTOR (INSTRUMENT UNITS AS ISOBUTYLENE)

1"=30' HORIZ.
1"=3' VERT.

CROSS SECTION C-C'


DRWN. BY: MLE 6/1/93
CHK. BY: JAW
DATE: JUNE 1993

AMS ASSOCIATES

REMEDIAL INVESTIGATION
FORMER PHILLIP'S "66"
225 S. DAKOTA AVENUE
HAYWARD, WISCONSIN


FIGURE
6

425415EC.DGN

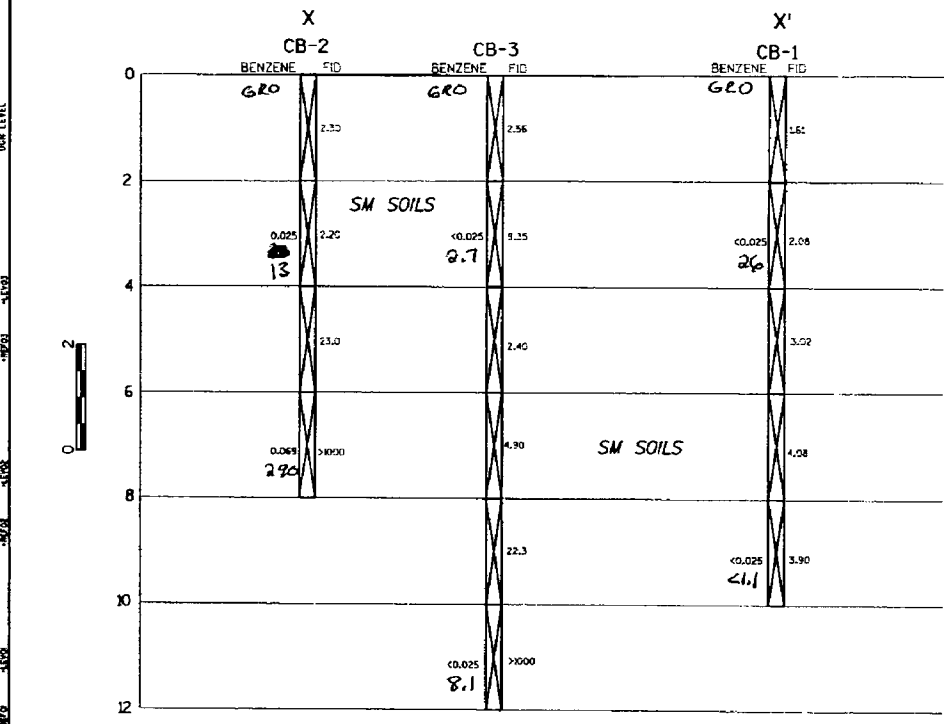

CROSS SECTION X-X'

0 20

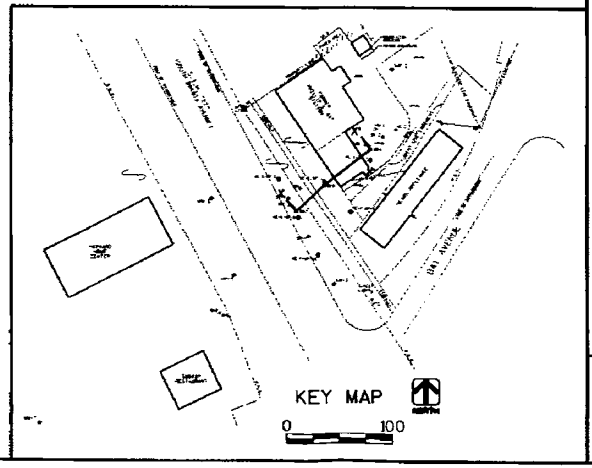

CROSS SECTION X-X'

POST REMEDIATION SAMPLING
FORMER PHILLIP'S "66"
HAYWARD, WISCONSIN

FIGURE
1

Associated Bank

COMMERCIAL REAL ESTATE DIVISION

September 3, 2003

Ms. Janet Kazda
Wisconsin Department of Natural Resources
107 Sutliff Avenue
Rhinelander, WI 54501-0818

Re: Case Closure
Former Phillips 66 Station
225 South Dakota Avenue
Hayward, Wisconsin
WDNR BRRTS No. 03-58-000015
COMM PECFA No. 54843-9999-25

Dear Ms. Kazda:

As part of our closure request for the former Phillips 66 station site in Hayward, Wisconsin, I have provided copies of the legal description for the property. The property is affected by ground water contamination above NR 140 enforcement standards. The legal description for the former Phillips 66 station property was obtained from a title insurance company. I believe this is the most recent and accurate description of the affected property.

If you have any questions, please contact me at (414) 2832338.

Sincerely,

Michael R. Finn
Senior Vice President
Commercial Real Estate Division

Enclosure

cc: Trevor A. Wilson (Ayres Associates)

401 E. Kilbourn Avenue • Suite 350 • Milwaukee, WI 53202 • 800-622-3836 • Fax 414-283-2350

Associated Bank

COMMERCIAL REAL ESTATE DIVISION

September 3, 2003

Ms. Beth H. Grant
Down Gradient Property Owner
7791N Oakwood Drive
Hayward, WI 54843

Re: Residual Ground Water Contamination
Former Phillips 66 Station
225 South Dakota Avenue
Hayward, WI 54843
WDNR BRRTS No. 03-58-000015
COMM PECFA No. 54843-9999-25

Dear Ms. Grant:

Ground water contamination that appears to have originated on the former Phillips 66 Station property, located at 225 South Dakota Avenue, Hayward, Wisconsin, has migrated onto your property at 10463 State Highway 27, Hayward, Sawyer County, Wisconsin. The levels of petroleum contamination in the ground water on your property are above the state ground water enforcement standards found in chapter NR 140, Wisconsin Administrative Code. However, the environmental consultants who investigated this contamination informed me that this ground water contaminant plume is stable or receding and will naturally degrade over time. I believe that allowing natural attenuation to complete the cleanup at this site will meet the requirements for case closure that are found in chapter NR 726 and Comm 46, Wisconsin Administrative Code, and I will be requesting that the Wisconsin Department of Natural Resources accept natural attenuation as the final remedy for this site and grant case closure. Closure means that the Department will not be requiring any further investigation or cleanup action to be taken, other than the reliance on natural attenuation. A copy of a "Fact Sheet" prepared by the Wisconsin Department of Natural Resources (WDNR) pertaining to natural attenuation and a site map showing the extent of the ground water contamination plume is enclosed.

Because the source of the ground water contamination is not on your property, neither you nor any subsequent owner of your property will be held responsible for investigation or cleanup of this ground water contamination, as long as you and any subsequent owners comply with the requirements of section 292.13, Wisconsin Statutes, including allowing access to your property for environmental investigation or cleanup if access is required. For further information on the requirements of section 292.13, Wisconsin

Statutes, you may call 1-800-367-6076 for calls originating in Wisconsin, or 608-264-6020 if you are calling from out of state or within the Madison area, to obtain a copy of the WDNR' publication #RR-589, Fact Sheet 10: Guidance for Dealing with Properties Affected by Off-Site Contamination.

The WDNR will not review my closure request for at least 30 days after the date of this letter. As an affected property owner, you have a right to contact the Department to provide any technical information you may have that indicates closure should not be granted for this site. If you would like to submit any information to the WDNR that is relevant to this closure request, you should mail that information to:

Janet Kazda
Wisconsin Department of Natural Resources
107 Sutliff Avenue
Rhinelander, WI 54501-0818

If this case is closed, all properties within the site boundaries where ground water contamination exceeds chapter NR 140 ground water enforcement standards will be listed on the WDNR' geographic information system (GIS) Registry of Closed Remediation Sites. The information on the GIS Registry includes maps showing the location of properties in Wisconsin where ground water contamination above chapter NR 140 enforcement standards was found at the time that the case was closed. This GIS Registry will be available to the general public on the WDNR' Internet website. Please review the enclosed legal description of your property, and notify me within the next 30 days if the legal description is incorrect.

Should you or any subsequent property owner wish to construct or reconstruct a well on your property, special well construction standards may be necessary to protect the well from the residual ground water contamination. Any well driller who proposes to construct a well on your property in the future will first need to call the Diggers Hotline (1-800-242-8511) if your property is located outside the service area of a municipally owned water system, or contact the Drinking Water program within the Department of Natural Resources if your property is located within the designated service area of a municipally owned water system, to determine if there is a need for special well construction standards.

Once the Department makes a decision on my closure request, it will be documented in a letter. If the Department grants closure, you may obtain a copy of this letter by requesting a copy from me, by writing to the agency address given above or by accessing the DNR GIS Registry of Closed Remediation Sites on the internet at www.dnr.state.wi.us/org/at/et/geo/gwur. A copy of the closure letter is included as part of the site file on the GIS Registry of Closed Remediation Sites.

If you need more information, you may contact me at 401 E. Kilbourn Avenue, #350 (telephone no. 414-283-2340), or you may contact Janet Kazda at the address shown above (telephone no. 715-365-8900).

Sincerely,

Michael R. Finn
Senior Vice President

Enclosures

Associated Bank

COMMERCIAL REAL ESTATE DIVISION

September 3, 2003

Donnellan Family Trust
Down Gradient Property Owner
11130N Huckleberry Lane
Hayward, WI 54843

Re: Residual Ground Water Contamination
Former Phillips 66 Station
225 South Dakota Avenue
Hayward, WI 54843
WDNR BRRTS No. 03-58-000015
COMM PECFA No. 54843-9999-25

Dear Donnellan Family Trust:

Ground water contamination that appears to have originated on the former Phillips 66 Station property, located at 225 South Dakota Avenue, Hayward, Wisconsin, has migrated onto your property located within the Northwest ¼ of the Northwest ¼ of Section 27, Township 41 North, Range 9 West, Hayward, Sawyer County, Wisconsin. The levels of petroleum contamination in the ground water on your property are above the state ground water enforcement standards found in chapter NR 140, Wisconsin Administrative Code. However, the environmental consultants who investigated this contamination informed me that this ground water contaminant plume is stable or receding and will naturally degrade over time. I believe that allowing natural attenuation to complete the cleanup at this site will meet the requirements for case closure that are found in chapter NR 726 and Comm 46, Wisconsin Administrative Code, and I will be requesting that the Wisconsin Department of Natural Resources (WDNR) accept natural attenuation as the final remedy for this site and grant case closure. Closure means that the Department will not be requiring any further investigation or cleanup action to be taken, other than the reliance on natural attenuation. A copy of a "Fact Sheet" prepared by the WDNR pertaining to natural attenuation and a site map showing the extent of the ground water contamination plume is enclosed.

Because the source of the ground water contamination is not on your property, neither you nor any subsequent owner of your property will be held responsible for investigation or cleanup of this ground water contamination, as long as you and any subsequent owners comply with the requirements of section 292.13, Wisconsin Statutes, including allowing access to your property for environmental investigation or cleanup if access is

required. For further information on the requirements of section 292.13, Wisconsin Statutes, you may call 1-800-367-6076 for calls originating in Wisconsin, or 608-264-6020 if you are calling from out of state or within the Madison area, to obtain a copy of the WDNR' publication #RR-589, Fact Sheet 10: Guidance for Dealing with Properties Affected by Off-Site Contamination.

The WDNR will not review my closure request for at least 30 days after the date of this letter. As an affected property owner, you have a right to contact the Department to provide any technical information you may have that indicates closure should not be granted for this site. If you would like to submit any information to the WDNR that is relevant to this closure request, you should mail that information to:

Janet Kazda
Wisconsin Department of Natural Resources
107 Sutliff Avenue
Rhinelander, WI 54501-0818

If this case is closed, all properties within the site boundaries where ground water contamination exceeds chapter NR 140 ground water enforcement standards will be listed on the WDNR' geographic information system (GIS) Registry of Closed Remediation Sites. The information on the GIS Registry includes maps showing the location of properties in Wisconsin where ground water contamination above chapter NR 140 enforcement standards was found at the time that the case was closed. This GIS Registry will be available to the general public on the WDNR' Internet website. Please review the enclosed legal description of your property, and notify me within the next 30 days if the legal description is incorrect.

Should you or any subsequent property owner wish to construct or reconstruct a well on your property, special well construction standards may be necessary to protect the well from the residual ground water contamination. Any well driller who proposes to construct a well on your property in the future will first need to call the Diggers Hotline (1-800-242-8511) if your property is located outside of the service area of a municipally owned water system, or contact the Drinking Water program within the WDNR if your property is located within the designated service area of a municipally owned water system, to determine if there is a need for special well construction standards.

Once the Department makes a decision on my closure request, it will be documented in a letter. If the Department grants closure, you may obtain a copy of this letter by requesting a copy from me, by writing to the agency address given above or by accessing the WDNR GIS Registry of Closed Remediation Sites on the internet at www.dnr.state.wi.us/org/at/et/geo/gwur. A copy of the closure letter is included as part of the site file on the GIS Registry of Closed Remediation Sites.

If you need more information, you may contact me at 401 E. Kilbourn Avenue, #350 (telephone no. 414-283-2340), or you may contact Janet Kazda at the address shown above (telephone no. 715-365-8900).

Sincerely,

Michael R. Finn
Senior Vice President

Enclosures

Associated Bank

COMMERCIAL REAL ESTATE DIVISION

September 3, 2003

Goldie A. Donnellan
Down Gradient Property Owner
11130N Huckleberry Lane
Hayward, WI 54843

Re: Residual Ground Water Contamination
Former Phillips 66 Station
225 South Dakota Avenue
Hayward, WI 54843
WDNR BRRTS No. 03-58-000015
COMM PECFA No. 54843-9999-25

Dear Ms. Donnellan:

Ground water contamination that appears to have originated on the former Phillips 66 Station, 225 South Dakota Avenue, Hayward, Wisconsin, has migrated onto your property located at 10453 State Highway 27, Hayward, Sawyer County, Wisconsin. The levels of petroleum contamination in the ground water on your property are above the state ground water enforcement standards found in chapter NR 140, Wisconsin Administrative Code. However, the environmental consultants who investigated this contamination informed me that this ground water contaminant plume is stable or receding and will naturally degrade over time. I believe that allowing natural attenuation to complete the cleanup at this site will meet the requirements for case closure that are found in chapter NR 726 and Comm 46, Wisconsin Administrative Code, and I will be requesting that the Wisconsin Department of Natural Resources accept natural attenuation as the final remedy for this site and grant case closure. Closure means that the Department will not be requiring any further investigation or cleanup action to be taken, other than the reliance on natural attenuation. A copy of a "Fact Sheet" prepared by the Wisconsin Department of Natural Resources (WDNR) pertaining to natural attenuation and a site map showing the extent of the ground water contamination plume is enclosed.

Because the source of the ground water contamination is not on your property, neither you nor any subsequent owner of your property will be held responsible for investigation or cleanup of this ground water contamination, as long as you and any subsequent owners comply with the requirements of section 292.13, Wisconsin Statutes, including allowing access to your property for environmental investigation or cleanup if access is

required. For further information on the requirements of section 292.13, Wisconsin Statutes, you may call 1-800-367-6076 for calls originating in Wisconsin, or 608-264-6020 if you are calling from out of state or within the Madison area, to obtain a copy of the Department of Natural Resources' publication #RR-589, Fact Sheet 10: Guidance for Dealing with Properties Affected by Off-Site Contamination.

The WDNR will not review my closure request for at least 30 days after the date of this letter. As an affected property owner, you have a right to contact the Department to provide any technical information that you may have that indicates that closure should not be granted for this site. If you would like to submit any information to the WDNR that is relevant to this closure request, you should mail that information to:

Janet Kazda
Wisconsin Department of Natural Resources
107 Sutliff Avenue
Rhinelander, WI 54501-0818

If this case is closed, all properties within the site boundaries where ground water contamination exceeds chapter NR 140 ground water enforcement standards will be listed on the WDNR's geographic information system (GIS) Registry of Closed Remediation Sites. The information on the GIS Registry includes maps showing the location of properties in Wisconsin where ground water contamination above chapter NR 140 enforcement standards was found at the time that the case was closed. This GIS Registry will be available to the general public on the WDNR's Internet website. Please review the enclosed legal description of your property, and notify me within the next 30 days if the legal description is incorrect.

Should you or any subsequent property owner wish to construct or reconstruct a well on your property, special well construction standards may be necessary to protect the well from the residual ground water contamination. Any well driller who proposes to construct a well on your property in the future will first need to call the Diggers Hotline (1-800-242-8511) if your property is located outside of the service area of a municipally owned water system, or contact the Drinking Water program within the WDNR if your property is located within the designated service area of a municipally owned water system, to determine if there is a need for special well construction standards.

Once the Department makes a decision on my closure request, it will be documented in a letter. If the Department grants closure, you may obtain a copy of this letter by requesting a copy from me, by writing to the agency address given above or by accessing the WDNR GIS Registry of Closed Remediation Sites on the internet at www.dnr.state.wi.us/org/at/et/geo/gwur. A copy of the closure letter is included as part of the site file on the GIS Registry of Closed Remediation Sites.

If you need more information, you may contact me at 401 E. Kilbourn Avenue, #350 (telephone no. 414-283-2340), or you may contact Janet Kazda at the address shown above (telephone no. 715-365-8900).

Sincerely,

Michael R. Finn
Senior Vice President

Enclosures



Associated Bank

COMMERCIAL REAL ESTATE DIVISION

September 3, 2003

City of Hayward
ATTN: Mr. John Metcalf
Director of Public Works
P.O. Box 969
Hayward, WI 54843

Re: Residual Contamination

Dear City of Hayward:

Ground water contamination that appears to have originated on the property located 225 S. Dakota Avenue has migrated onto your property, the right-of-way of S. Dakota Avenue. The levels of benzene contamination in the ground water on your property are above the state ground water enforcement standards found in chapter NR 140, Wisconsin Administrative Code. However, the environmental consultants who investigated this contamination informed me that this ground water contaminant plume is stable or receding and will naturally degrade over time. I believe that allowing natural attenuation to complete the cleanup at this site will meet the requirements for case closure that are found in chapter NR 726 and Comm 46, Wisconsin Administrative Code, and I will be requesting that the Department of Natural Resources accept natural attenuation as the final remedy for this site and grant case closure. Closure means that the Department will not be requiring any further investigation or cleanup action to be taken, other than reliance on natural attenuation. A copy of a ground water contamination plume map is enclosed.

Because the source of the ground water contamination is not on your property, neither you nor any subsequent owner of your property will be held responsible for investigation or cleanup of this ground water contamination, as long as you and any subsequent owners comply with the requirements of section 292.13, Wisconsin Statutes, including allowing access to your property for environmental investigation or cleanup if access is required. For further information on the requirements of section 292.13, Wisconsin Statutes, you may call 1-800-367-6076 for calls originating in Wisconsin, or 608-264-6020 if you are calling from out of state or within the Madison area, to obtain a copy of the Department of Natural Resources' publication #RR-589, Fact Sheet 10: Guidance for Dealing with Properties Affected by Off-Site Contamination.

The Department of Natural Resources will not review my closure request for at least 30 days after the date of this letter. As an affected property owner, you have a right to contact the Department to provide any technical information that you may have that indicates closure should not be granted for this site. If you would like to submit any

information to the Department of Natural Resources that is relevant to this closure request, you should mail that information to:

Janet Kazda
Wisconsin Department of Natural Resources
107 Sutliff Avenue
Rhinelander, Wisconsin 54501-0818

If this case is closed, all properties within the site boundaries where ground water contamination exceeds chapter NR 140 ground water enforcement standards will be listed on the Department of Natural Resources' geographic information system (GIS) Registry of Closed Remediation Sites. The information on the GIS Registry includes maps showing the location of properties in Wisconsin where ground water contamination above chapter NR 140 enforcement standards was found at the time that the case was closed. This GIS Registry will be available to the general public on the Department of Natural Resources' Internet website.

Should you or any subsequent property owner wish to construct or reconstruct a well on your property, special well construction standards may be necessary to protect the well from the residual ground water contamination. Any well driller who proposes to construct a well on your property in the future will first need to call Diggers Hotline (1-800-242-8511) if your property is located outside of the service area of a municipally owned water system, or contact the Drinking Water program within the Department of Natural Resources if your property is located within the designated service area of a municipally owned water system, to determine if there is a need for special well construction standards.


Once the Department makes a decision on my closure request, it will be documented in a letter. If the Department grants closure, you may obtain a copy of this letter by requesting a copy from me, by writing to the agency address given above, or by accessing the DNR GIS Registry of Closed Remediation Sites on the Internet at www.dnr.state.wi.us/org/at/et/geo/gwur. A copy of the closure letter is included as part of the site file on the GIS Registry of Closed Remediation Sites.

If you need more information, you may contact me at 401 E. Kilbourn Avenue, #350 (telephone no. 414-283-2340), or you may contact Janet Kazda at the address shown above (telephone no. 715-365-8900).

Sincerely,

Michael R. Finn
Senior Vice President

Enclosures

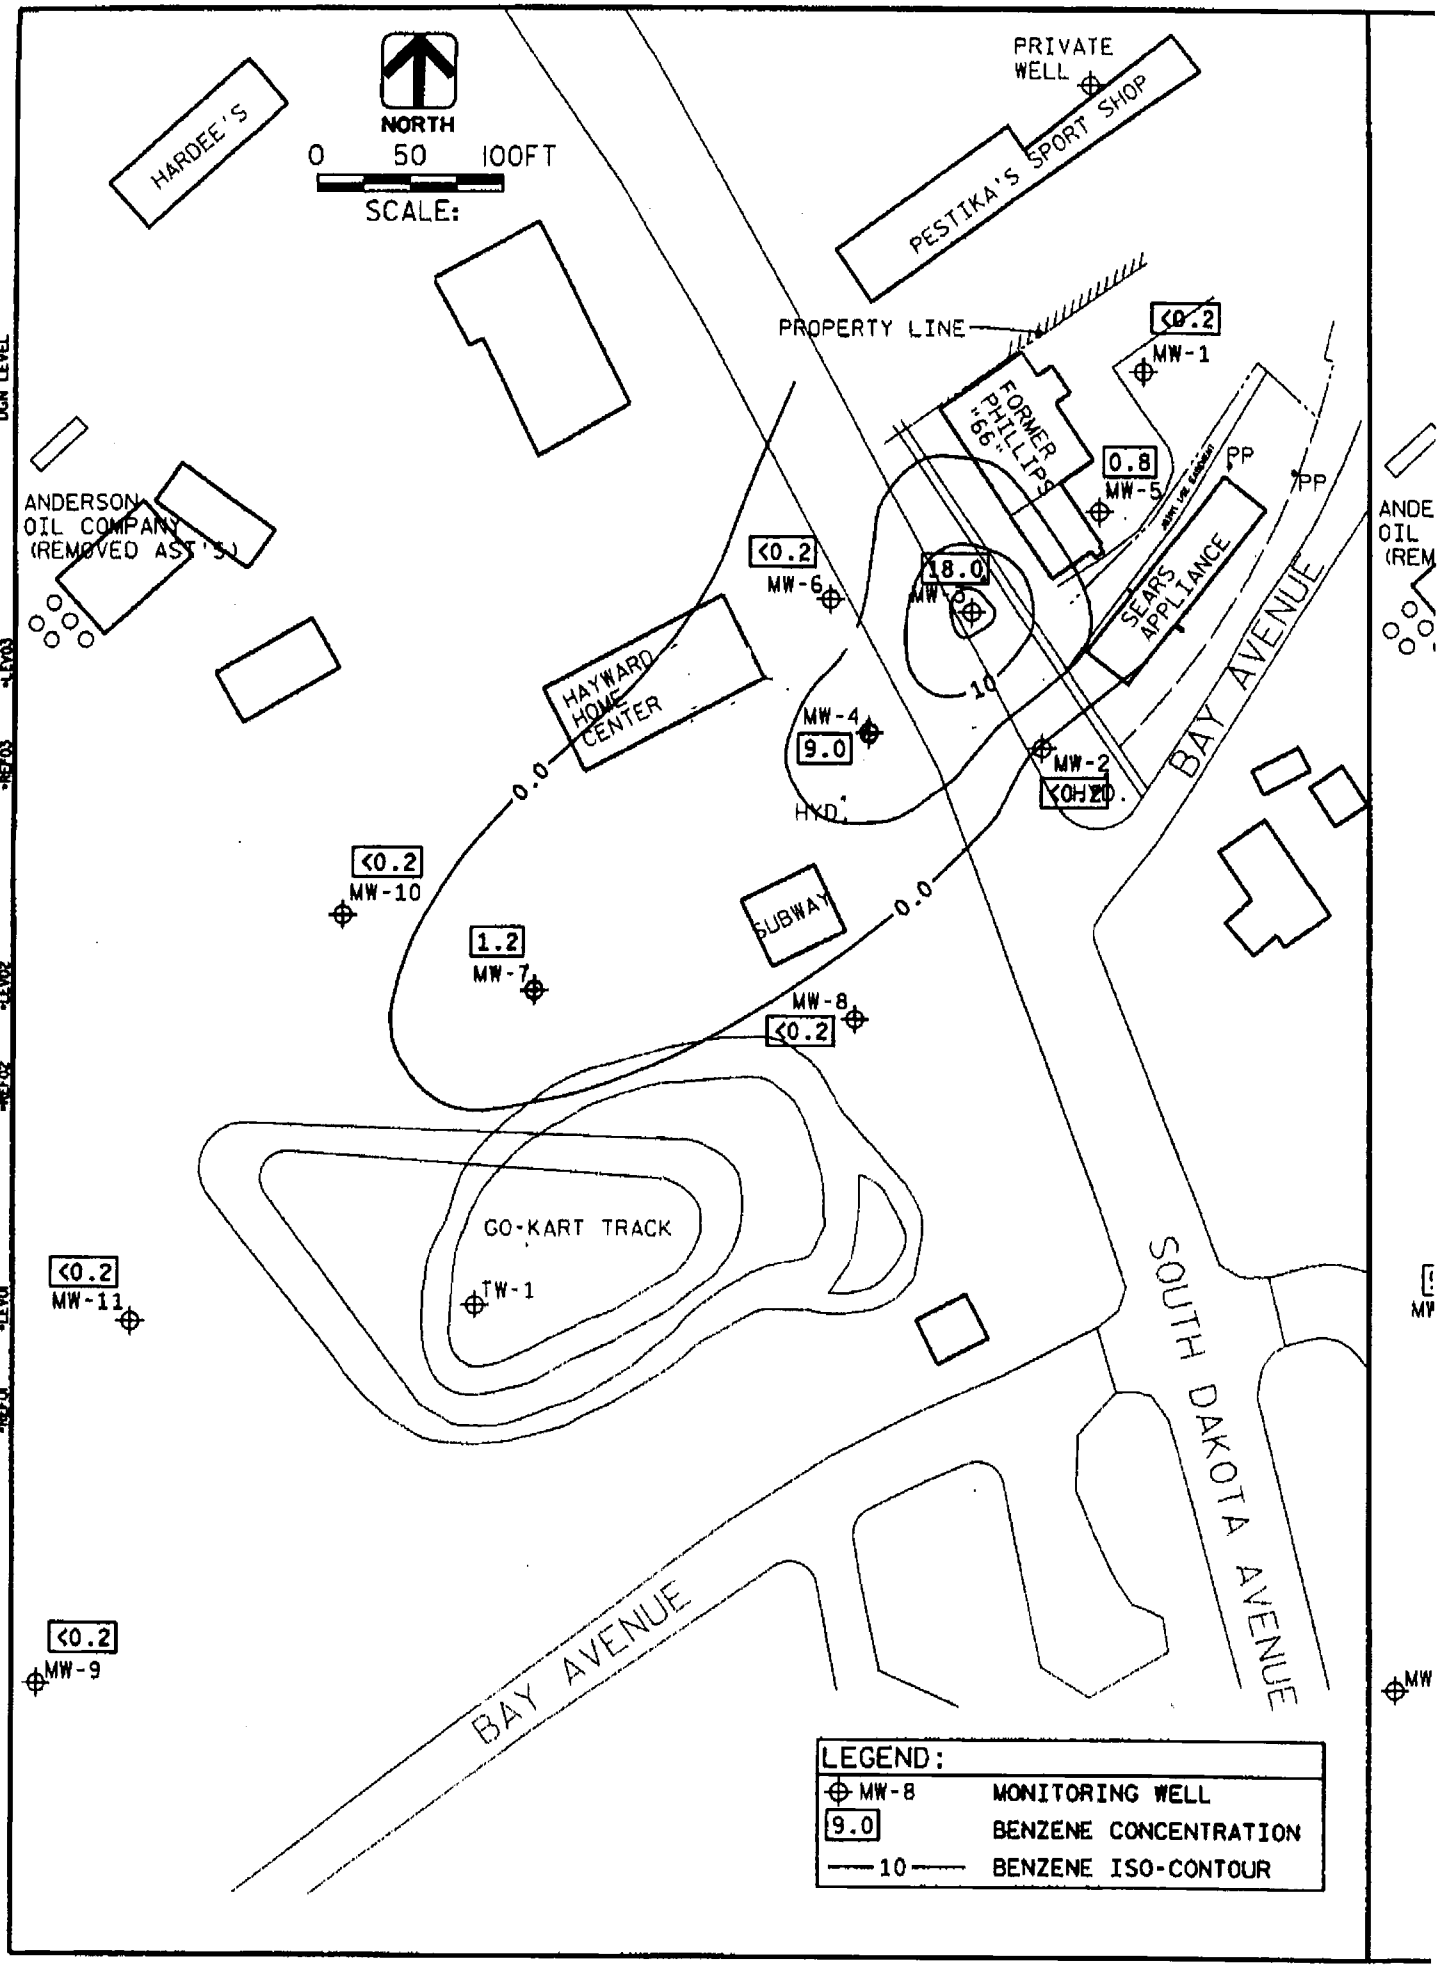
NORTH
0 50 100FT
SCALE:
HARDEE'S
PRIVATE WELL
PESTIKA'S SPORT SHOP
PROPERTY LINE
<0.2
MW-1
FORMER "PHILLIPS 66"
0.8
MW-5
PP
PP
ANDERSON OIL COMPANY (REMOVED AST'S)
<0.2
MW-6
18.0
MW-3
SEARS APPLIANCE
BAY AVENUE
HAYWARD HOME CENTER
MW-4
9.0
10
MW-2
<0.2
HYD.
0.0
<0.2
MW-10
SUBWAY
0.0
1.2
MW-7
MW-8
<0.2
GO-KART TRACK
TW-1
<0.2
MW-11
SOUTH DAKOTA AVENUE
<0.2
MW-9
BAY AVENUE
LEGEND:
MW-8 MONITORING WELL
9.0 BENZENE CONCENTRATION
10 BENZENE ISO-CONTOUR

Appendix G

Subway Site Summary

DRAFT

WisDOT Phase 1 Hazardous Materials Assessment Site Summary

(rev. 11/11/2011)

WisDOT Project ID: 8140-00-00 & 8140-25-01
Highway/Street: STH 27
Termini/Limits: CTH B – USH 63
County: Sawyer

Property Information:
Site Name(s): Subway
DOT parcel number (if known):
Property Address: 10453 STH 27
Owner's Name: Goldie Donnellan
Owner's Address: 11130 N Huckleberry Ln, Hayward, WI 54843
Owner's Phone: 715.634.8249
Current Land Use: Subway restaurant
Past Land Use: auto service with UST

Real Estate Requirements:
☒None ☐Total take ☐Strip acquisition of feet
☐Temporary Limited Easement (TLE)
☐Permanent Limited Easement (PLE)
☐ Other (describe)

Construction Requirements:
☒ Excavation within current right of way to 2 feet
☐ Excavation within proposed right of way to feet
☐ Excavation within easement to feet
☒ Public or private utility or sanitary or storm sewer installation or excavation to 8 feet

Information from database searches and interviews:
Department of Safety and Professional Services (DSPS)
- ☒ site has registered tanks ☐ASTs ☒USTs
- ☐ tanks are currently in use
- ☒ tanks are abandoned date: unknown
- Tank contents:
  - ☒ Leaded gasoline ☐ Unleaded gasoline ☐ Fuel Oil ☐ Diesel
  - ☐ Kerosene ☐ Unknown ☐ Other (describe)
- ☐ site is a DSPS administered LUST site; DCOMM ID number:
- ☐ site is a closed DSPS LUST site; closure date:

Department of Natural Resources (DNR)
- ☐ site is a DNR administered LUST site; BRRTS number:
- ☐ site is a DNR administered ERP site; BRRTS number:
- ☐ site is a closed ☐LUST ☐ERP site; closure date:
- ☐ site is a landfill
- ☐ site is an abandoned waste disposal site
- ☐ site is a hazardous waste generator
- ☐ Other (please describe)

Sanborn Maps: site is a on map dated . Comments:
WisDOT historic plan sets: site is a on project dated . Comments:
Business directories: site is a in the directory dated . Comments:

A check in a checkbox indicates a positive or "yes" response.

Aerial photos: site is a on photo dated . Comments:
☐ Contamination discovered at feet during utility or other excavation in the area. Indicate location on site map.
Interview Information or other comments: This Subway restaurant was formerly operated as Ubasics Motor Service, which had a registered leaded gasoline UST of unknown volume closed/removed from the site on an unknown date. Although investigations of LUST sites on nearby properties included soil borings or monitoring wells near this property, there is still reasonable potential for contamination to exist on this property or in the R/W from the former UST system. The location of the tank within the site is unknown, and it is possible that it was located under what is currently STH 27 R/W. An interview with Mary Donnellan, daughter of Goldie, indicated that the property was purchased in 1980 and she had no knowledge of the tanks location or if it had ever been investigated. Her mother Goldie was not able to be interviewed due to health reasons, and her father, who purchased the property, is deceased.

Visual Evidence of Potential Contamination: (include additional information in space provided)
☒ No evidence of tanks
☐ USTs ☐ASTs Location, number and condition of tanks, contents, comments:
Location in relationship to current right of way: ☐ map attached
Location in relationship to proposed right of way: ☐ map attached
☐ Drums ☐Stained soils ☐Odor ☐Sheen on surface water ☐Areas of excavation
☐ Areas of fill ☐Stressed vegetation ☐ Pond(s) ☐ Basins/sumps ☐ Monitoring wells
☐ Soil borings
Comments:

Potential for Contaminant Migration: (attach supporting documentation such as plume maps, summaries of site investigation or closure reports).
☒ Property is a potential source of contamination
☐ Adjacent property is a potential source of contamination. Include site name or BRRTS number if known, describe location, include contaminant type and any additional information.
☐ Contaminated soil known to be within proposed right of way from feet to feet below ground surface
☐ Contaminated groundwater known to be within proposed right of way at feet below ground surface.
☐ Contaminated soil or groundwater within existing right of way. Attach copy of most recent investigation and plume maps.

Attachments – required
☒ Site photographs and a site map showing areas of concern
☐ Plat map showing parcel and any proposed areas of acquisition or easement
☒ Historic aerial photos of site - clearly outline site
☐ Historic WisDOT or other as-builts and plat maps - clearly outline site
☐ Plume maps for known contamination. Indicate existing or proposed right of way where applicable.

Recommendations
☐ No additional hazardous materials investigation is required.
☐ If construction or real estate requirements change, evaluation of need for further investigation will be necessary.
☐ Information is sufficient to use Standard Special Provisions. Copy of completed Standard Special Provision is attached.
☒ Conduct additional investigation
- ☐ Phase 2 (determine if contamination is present)
- ☒ Phase 2.5 (determine extent of contamination within existing R/W only)
- ☐ Phase 3 (determine full extent of contamination prior to acquisition)
- ☐ Phase 4 (remediate site)
- ☐ Other (describe)

Prepared by: Mitchell Banach on March 16, 2017
Recommendations accepted by (name and title): on

Signature: _____

A check in a checkbox indicates a positive or "yes" response.

Search Instructions | Search by Site, Owner, or Tank Characteristics | Search by Tank ID

Tank Detail

Site and Owner

Site Info	County & Municipality	Owner
Facility ID: 139465 SUBWAY	57 - SAWYER	ID: 375384
228 S DAKOTA AVE	City of HAYWARD	UBASICS MOTOR SERVICE
HAYWARD	Fire Dept ID: 5704 - Hayward City	228 S DAKOTA AVE
Landowner Type: Private		HAYWARD WI 54843

Site Anniversary Date: Dispensers have Sumps: Unknown

Underground Storage Tank - ID: 342208, Wang ID: 570400044, Closed/Removed

Install Date:		**Capacity in Gallons:**	1111	**Contents:**	Leaded Gasoline
Tank Occupancy:	Mercantile/Commercial	**Marketer:**	N	**CAS Number:**	
Federally Regulated:	Y	**Spill Protection:**	Required - Not Installed	**Overfill Protection:**	Required - Not Installed
Overfill Prot Type:	null	**Containment Sump Installed:**	Unknown		
Corrosion Protect Type:		**Date of Lining:**		**Lining Inspected Date:**	
Leak Detection:	null	**Cath Test Date:**		**Cath Expire Date:**	
Leak Test Meth:		**Leak Expire Date:**		**Leak Test Date:**	
Construction Material:	Unknown	**Wall Size:**	Single	**Underground Piping:**	Y
Close Order Date:		**Close Order By:**			

Piping - Closed/Removed

Flex Connectors:		**UST mainfolded:**		**Related Tank ID:**	
Type:		**Aboveground Piping:**		**Aboveground Pipe Construction:**	
Construction Material:		**Corrosion Protect Type:**		**Leak Detection:**	null
Cath Test Date:		**Cath Expire Date:**		**Leak Test Meth:**	
Leak Test Date:		**Leak Expire Date:**		**Pipe Wall Size:**	Single
Catastrophic Leak Detection:		**Cat Leak Test Date:**		**Piping System Type:**	

Inspections Click here for login page

Trans ID	Type Status	Date Fiscal Yr

**** No inspections for this tank ****

Close this response window

Wisconsin Department of Safety and Professional Services


236941272103
WHEELER ST
10482
236104031002
236941272101
10478
236941272224
10489
236941272105
10472
10477
10475
236941272226
236941272227
236941272127
236104030900
10470
27
10471
236941272228
10162
10464
236941272125
10466
236941272204
236941272128
10458
BAY AVE
10463
10454
236941272229
236941272230
10444
236941272248
236941272231
236104020500
236941272249
10433
236104020100
236941272233
N
Hayward
10436
236941272116
236104020200
0
50
100
150ft
DISCLAIMER: This map is not guaranteed to be accurate, correct, current, or complete and conclusions drawn are the responsibility of the user.

Subway




Former UST site adjacent to Beth Grant Property. No evidence of current USTs.



Looking south at former UST site.

1978

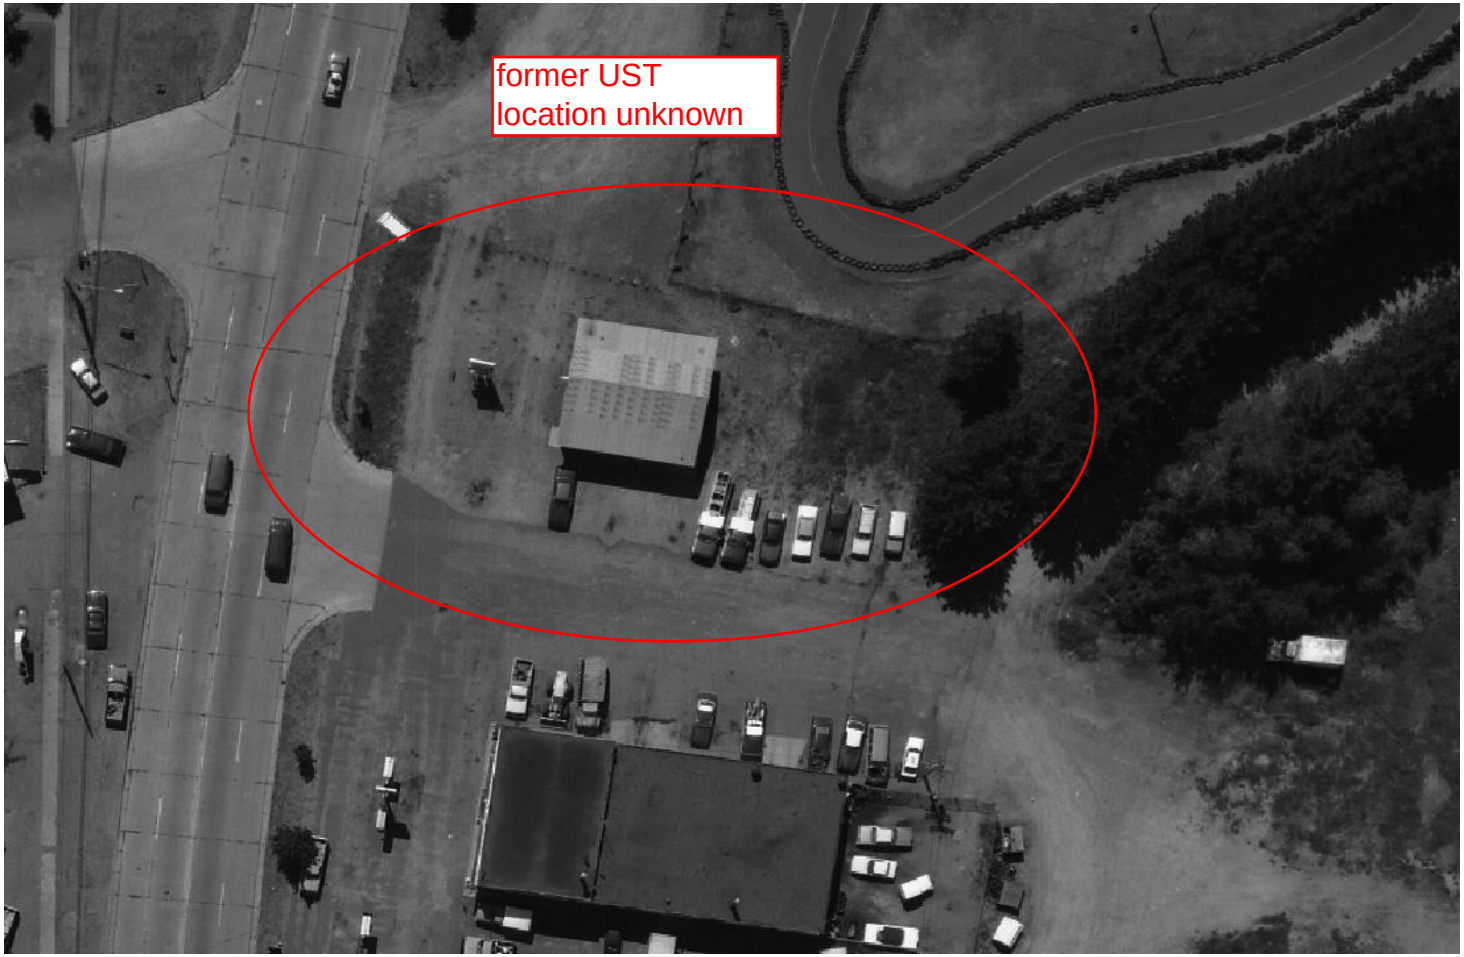

Source: WisDOT

Appendix H

Holiday #36 Site Summary

DRAFT

WisDOT Phase 1 Hazardous Materials Assessment Site Summary

(rev. 11/11/2011)

WisDOT Project ID: 8140-00-00 & 8140-25-01
Highway/Street: STH 27
Termini/Limits: CTH B – USH 63
County: Sawyer

Property Information:

Site Name(s): Holiday #36
DOT parcel number (if known):
Property Address: 10478 STH 27
Owner's Name: Indianhead Oil Company Inc
Owner's Address: 4567 W 80th St, Bloomington, MN 55437
Owner's Phone: 715.234.7086
Current Land Use: filling station
Past Land Use: filling station

Real Estate Requirements:

☐None ☐Total take ☐Strip acquisition of feet
☒Temporary Limited Easement (TLE)
☐Permanent Limited Easement (PLE)
☐ Other (describe)

Construction Requirements:

☒ Excavation within current right of way to 2 feet
☐ Excavation within proposed right of way to feet
☐ Excavation within easement to feet
☒ Public or private utility or sanitary or storm sewer installation or excavation to 8 feet

Information from database searches and interviews:

Department of Safety and Professional Services (DSPS)
- ☒ site has registered tanks ☒ASTs ☒USTs
- ☒ tanks are currently in use
- ☒ tanks are abandoned date: unknown
- Tank contents:
  - ☒ Leaded gasoline ☒ Unleaded gasoline ☒ Fuel Oil ☒ Diesel
  - ☐ Kerosene ☐ Unknown ☒ Other (describe) gasohol
- ☐ site is a DSPS administered LUST site; DCOMM ID number:
- ☐ site is a closed DSPS LUST site; closure date:

Department of Natural Resources (DNR)
- ☒ site is a DNR administered LUST site; BRRTS number: 03-58-559538
- ☐ site is a DNR administered ERP site; BRRTS number:
- ☒ site is a closed ☒LUST ☐ERP site; closure date: 2/12/14
- ☐ site is a landfill
- ☐ site is an abandoned waste disposal site
- ☐ site is a hazardous waste generator
- ☐ Other (please describe)

Sanborn Maps: site is a on map dated . Comments:
WisDOT historic plan sets: site is a on project dated . Comments:
Business directories: site is a in the directory dated . Comments:

A check in a checkbox indicates a positive or "yes" response.

Aerial photos: site is a on photo dated . Comments:
☐ Contamination discovered at feet during utility or other excavation in the area. Indicate location on site map.
Interview Information or other comments: This site has several in use USTs and closed/removed ASTs registered to Marketplace IGA at this location. A LUST investigation was performed between 2012 and 2014 and was closed with No Further Action after an excavation was performed for contaminated soil and no groundwater impacts were detected in a UST sump. There were no impacts to off-site properties or R/W.

Visual Evidence of Potential Contamination: (include additional information in space provided)
☐ No evidence of tanks
☒ USTs ☐ASTs Location, number and condition of tanks, contents, comments: see attached tank registration records
Location in relationship to current right of way: 40 feet ☐ map attached
Location in relationship to proposed right of way: ☐ map attached
☐ Drums ☐Stained soils ☐Odor ☐Sheen on surface water ☐Areas of excavation
☐ Areas of fill ☐Stressed vegetation ☐ Pond(s) ☐ Basins/sumps ☐ Monitoring wells
☐ Soil borings
Comments:

Potential for Contaminant Migration: (attach supporting documentation such as plume maps, summaries of site investigation or closure reports).
☒ Property is a potential source of contamination
☐ Adjacent property is a potential source of contamination. Include site name or BRRTS number if known, describe location, include contaminant type and any additional information.
☐ Contaminated soil known to be within proposed right of way from feet to feet below ground surface
☐ Contaminated groundwater known to be within proposed right of way at feet below ground surface.
☐ Contaminated soil or groundwater within existing right of way. Attach copy of most recent investigation and plume maps.

Attachments – required
☒ Site photographs and a site map showing areas of concern
☐ Plat map showing parcel and any proposed areas of acquisition or easement
☒ Historic aerial photos of site - clearly outline site
☐ Historic WisDOT or other as-builts and plat maps - clearly outline site
☐ Plume maps for known contamination. Indicate existing or proposed right of way where applicable.

Recommendations
☐ No additional hazardous materials investigation is required.
☒ If construction or real estate requirements change, evaluation of need for further investigation will be necessary.
☐ Information is sufficient to use Standard Special Provisions. Copy of completed Standard Special Provision is attached.
☐ Conduct additional investigation
☐ Phase 2 (determine if contamination is present)
☐ Phase 2.5 (determine extent of contamination within existing R/W only)
☐ Phase 3 (determine full extent of contamination prior to acquisition)
☐ Phase 4 (remediate site)
☐ Other (describe)
Prepared by: Mitchell Banach on March 16, 2017
Recommendations accepted by (name and title): on

Signature: _____

A check in a checkbox indicates a positive or “yes” response.


15831
236941223317
236941223320
6160020202
236941223314
15818
236941272219
10488
236941272103
WHEELER ST
236941272101
10478
10489
10482
236104031002
236941272224
236941272105
10472
10477
236104030900
236941272127
236941272226
236941272227
10475
10470
27
10471
10462
236104030702
10464
236941272228
236941272125
10465
236941272128
BAY AVE
N
236941272204
10468
10454
236941272229
236941272230
10444
0
50
100
150ft
DISCLAIMER: This map is not guaranteed to be accurate, correct, current, or complete and conclusions drawn are the responsibility of the user.

Holiday Filling Station



Holiday filling station viewed from the northwest.



UST bed approximately 40 ft from R/W.

03 - 58-559538

November 16, 2012

Wisconsin Department of Natural Resources
Attn: Danielle Wincentsen
222 East Steinfest Avenue
Antigo, WI 54409

RECEIVED

NOV 29 2012

DNR SPOONER

Subject:

Piping Removal Site Assessment
Holiday # 36
10478 State Highway 27
Hayward, WI

Dear Danielle,

Attached is the Underground Petroleum Piping/Subsurface Site Assessment report for Holiday #36 in Hayward, WI. Petroleum impacted soil was observed near the UST submersibles and that soil was removed during site upgrade activities.

Please contact me if you have questions or comments at (715) 675-9784 or Dlarsen@REIengineering.com.

Sincerely,
REI Engineering, Inc.

David N. Larsen, P.G.
Hydrogeologist/Project Manager

CC: Keith Yokom, Holiday Companies, P.O. Box 1224, Minneapolis, MN 55440

RECEIVED
NOV 29 2012
DNR SPOONER

UNDERGROUND PETROLEUM PIPING/ SUBSURFACE SITE ASSESSMENT

HOLIDAY # 36
10478 STATE HIGHWAY 27
HAYWARD, WI 54843

REI PROJECT #1A-BG209

PREPARED FOR:

Mr. Keith Yokom
Holiday Companies
P.O. Box 1224
Minneapolis, MN 55440
(800) 745-7411 * 8891

PREPARED BY:

REI Engineering, Inc.
4080 North 20th Ave.
Wausau, WI 54401
(715) 675-9784

November 2012

TABLE OF CONTENTS

1.0 Introduction

2.0 Site Information and General Geology

- 2.1 Site History
- 2.2 Surrounding Population and Land Use
- 2.3 Geological Conditions

3.0 Project Results

- 3.1 Preliminary Soil and Groundwater Sampling
- 3.2 Site Assessment Sampling
- 3.3 Contaminated Soil Excavation
- 3.4 Chemical Analysis of Soil

4.0 Results and Conclusions

5.0 Standard of Care

6.0 References

LIST OF TABLES

Table 1	Summary of PID Field Screening Results
Table 2	UST Sump Groundwater Analytical Results
Table 3	Soil Analytical Results

LIST OF FIGURES

Figure 1	Site Vicinity Map
Figure 2	Site Map
Figure 3	Area of Completed Soil Excavation

LIST OF APPENDICES

Appendix A	Site Photographs
Appendix B	UST System Closure Checklist
Appendix C	Soil Disposal Documentation
Appendix D	Methods and Procedures
Appendix E	Soil Analytical Reports

UNDERGROUND PETROLEUM PIPING SUBSURFACE SITE ASSESSMENT

HOLIDAY # 36
10478 STATE HIGHWAY 27
HAYWARD, WI 54843

REI PROJECT #1A BG209

1.0 INTRODUCTION

This report represents the results and observations made from an underground petroleum piping removal assessment at the Holiday # 36 site. The site is located at 10478 State Highway 27 in Hayward, WI (Figure 1). Photographs of the site are included in Appendix A. The site contact is Mr. Keith Yokom. The phone number is (800) 745-7411*8891.

The scope of services included the following:

1. Observe the excavation and removal of six (6) fuel dispensers.

2. Collect representative soil samples for laboratory analysis for Gasoline Range Organics (GRO) and Petroleum Volatile Organic Compounds (PVOCs) or Diesel Range Organics (DRO), PVOCS and naphthalene as required by the Wisconsin Department of Safety and Professional Services Tank System Site Assessment (TSSA) guidelines.

3. Provide a report summarizing all data and methodologies from the assessment.

2.0 SITE INFORMATION AND GENERAL GEOLOGY

2.1 Site History

The site has historically been utilized as a retail petroleum facility. The Underground Storage Tank (UST) system which is the focus of this assessment was installed in 1993. No previous releases from the UST system have documented.

2.2 Surrounding Population and Land Use

The site is located in the City of Hayward, Sawyer County, WI. The site itself is fairly flat, with the area topography sloping south and west towards the Namekagon River. The entire site is paved with asphalt or concrete. The surrounding properties are commercial.

2.3 Geological Conditions

The subject property is located in the Chippewa River Basin. The surface geology in the area consists of glacial till deposits consisting of unsorted clays, silts, sands, gravel and boulders. The permeability rates of these deposits range from 0.8 to 2.5 inches per hour (Young and Hindall, 1972). The bedrock consists of undifferentiated igneous and metamorphic rocks. Bedrock was not observed during any site activities. The average annual precipitation in the area is about 31.2 inches. The typical evapotranspiration rate is about 20.5 inches per year, leaving about 10.7 inches per year for both groundwater recharge and surface runoff Young and Hindall (1972). The soil around the USTs, piping and dispensers was medium to coarse sand. Average depth to groundwater at the site is approximately 5-7 feet below land surface (bls). Due to the current drought conditions, depth to water was measured at the onsite UST sump at 8.75 feet bls.

3.0 PROJECT RESULTS

3.1 Preliminary Soil and Groundwater Sampling

REI personnel were on site on September 13, 2012 to collect soil samples from beneath the six (6) petroleum dispensers. REI personnel were able to collect a soil sample from beneath each dispenser as containment sumps were not installed beneath the dispensers. The samples were field screened with a Micro-RAE Photoionization Detector (PID) with an 10.6 eV lamp. No samples were submitted for laboratory analysis as the PID results ranged from 1.2 to 2.7 PID units. The field screening results are shown on Table 1.

REI personnel returned to the site on October 3, 2012 to collect a groundwater sample from the sump installed in the UST tank basin. Depth to water in the sump was measured at 8.75 feet below the top of the sump casing. A groundwater sample was collected and analyzed from the tank sump.

Groundwater samples were collected and placed in laboratory prepared jars and relinquished to Pace Analytical of Green Bay, Wisconsin where it was analyzed for DRO, PVOCs with naphthalene and dissolved lead. Analytical results were non-detect for all analyzed parameters and are summarized in Table 2.

3.2 Site Assessment Sampling

The site assessment was completed on October 23, 2012 (Figure 2). David Larsen, Certified Site Assessor #242441, of REI Engineering, Inc. (REI) was on site to observe the removal of the piping. Northwest Petroleum Service, of Wausau, WI performed the piping removal. The UST system closure checklist is included in Appendix B.

No staining or odor was evident in the exposed soils, with the exception of the soils beneath the piping runs adjacent to the submersible pumps on the four (4) UST's. The soil type consisted of sand. The excavations were backfilled with sand. One (1) soil sample was collected from beneath each of the dispensers, adjacent to the UST submersible and at piping junctions with over twenty (20) feet of run.

3.3 Contaminated Soil Excavation

Soils adjacent to the diesel submersible appeared to be impacted based on olfactory observation and field screening of soil samples collected adjacent to the UST's. Petroleum impacted soil was encountered beneath the UST submersible piping adjacent to the UST's. The piping was located at a depth of approximately 3.5 feet below ground surface. Groundwater was reported at a depth of approximately 8.75 feet below ground surface during the site upgrade. Average depth to water is typically 5-7 feet below ground surface, but drought conditions have lowered the water table.

REI personnel collected soil samples for PID analysis directly beneath the piping from the UST submersibles and noted petroleum contamination. A second set of soil samples was collected from a depth of approximately five (5) feet below ground surface, were field screened and found to be substantially less impacted and those samples were submitted for laboratory analysis.

The excavation of the impacted material was limited to a depth of five (5) feet. This depth was chosen due to the clean samples collected from the five (5) foot depth and the fact that any

further excavation could potentially risk shifting the petroleum system due to the shallow depth to groundwater. A total of 48.62 tons of soil were excavated from this area and transported by Jim Miller Excavating, of Hayward, WI to the Allied Waste Landfill in Sarona, WI. The area of excavation is shown on Figure 3. Disposal documentation is included in Appendix C.

3.4 Chemical Analysis of Soil

Samples were collected from below the dispensers and piping at depths of approximately 3.5 feet below land surface (bls) to determine if contamination was present. Soil samples were also collected beneath the UST submersible piping adjacent to each UST. The samples were field screened with a Mini-RAE Photoionization Detector (PID) with an 10.6 eV lamp. The field screening results are shown on Table 1.

Soil samples were collected and placed in a 2 ounce laboratory prepared jars, preserved with methanol packed on ice, and relinquished to Pace Analytical of Green Bay, Wisconsin where they were analyzed for GRO and PVOCs or DRO, PVOCs and naphthalene. Methods and procedures for sample collection are included in Appendix D.

4.0 RESULTS AND CONCLUSIONS

A soil sample was collected from CSS#7 from a depth of approximately 3.5 feet below land surface, or immediately beneath the UST submersible piping run. This sample was labeled as "Landfill" and was used soil disposal profiling. This sample reported GRO concentrations in excess of allowable standards.

Soil sample CSS#1 contained low-level GRO at 18.4 mg/kg respectively. Soil sample CSS#10, collected from a depth of approximately 3.5 feet below land surface (bls), or immediately adjacent to the diesel UST submersible piping run documents an additional release to the environment. While this impacted material was removed to a depth of approximately five (5) feet bls a confirmation sample was not collected. Soil sample CSS#10 was collected within five (5) feet of the UST tank basin sump from which the October 2, 2012 sample was collected. The sample was analyzed for both PVOC's plus naphthalene and DRO. Analytical results were non-detect for all analyzed parameters (Table 2). Had the diesel release extended much beyond the five (5) foot depth, it should have impacted the groundwater. Since the groundwater was not

impacted and the depth of the release observed at 3.5 feet adjacent to the gasoline UST's had not extended beyond the five (5) foot depth. It can be concluded that the depth of the release associated with the diesel UST piping was also limited to approximately five (5) feet bls. The results of sampling are summarized on Table 3. The analytical report may be found in Appendix E.

Based on site observations and analytical results it appears that while a release occurred from the petroleum system, all soil contamination above the NR 720 RCL was excavated for treatment. No further action appears necessary.

5.0 STANDARD OF CARE

Evaluations derived from field sampling and laboratory analyses are considered accurate only at the specific locations sampled for each phase of this environmental assessment. No warranty is implied or intended.

6.0 REFERENCES

Young, H.L. and Hindall, S.M., 1972, Water Resources of Wisconsin, Chippewa River Basin, U.S. Geologic Survey Hydrologic Investigations Atlas HA-386, Washington, D.C.

This report was prepared by:

David N Larsen
Site Assessor
Certification # 242441

Table 1
Summary of PID Field Screening Results
Holiday Station Store #36
10478 State Highway 27
Hayward, WI 54843

Sample	Depth (ft)	PID Result
CSS#1	0.5	2.7
CSS#1	3.5	14.1
CSS#2	0.5	1.6
CSS#2	3.5	3.6
CSS#3	0.5	1.2
CSS#3	3.5	17.2
CSS#4	0.5	1.7
CSS#4	3.5	7.8
CSS#5	0.5	1.5
CSS#5	3.5	1.1
CSS#6	0.5	0.9
CSS#6	3.5	10.1

Sample	Depth (ft)	PID Result
CSS#7	3.5	63.4
CSS#7	4.0	1.3
CSS#7	5.0	1.3
CSS#8	3.5	75.6
CSS#8	5.0	7.5
CSS#9	3.5	40.1
CSS#9	5.0	6.2
CSS#10	3.5	76.2
CSS#11	3.5	1.6
CSS#12	3.5	1.2

Table 2
UST Sump Groundwater Analytical Results
Holiday Station Store #36
10478 State Highway 27
Hayward, WI 54843

			Date	2-Oct-12
			Depth to Water	8.75 feet
PVOC Parameters	ES	PAL	Units	
Benzene	5	0.5	µg/l	<0.39
Toluene	1,000	200	µg/l	<0.42
Ethylbenzene	700	140	µg/l	<0.41
Xylenes (mixed isomers)	10,000	1,000	µg/l	<0.87
Methyl tert-Butyl Ether (MTBE)	60	12	µg/l	<0.38
Trimethylbenzenes (mixed isomers)	480	96	µg/l	<0.43
Naphthalene	100	10	µg/l	<0.40
DRO			mg/L	< 0.01
Dissolved Lead	15	1.5	µg/l	< 1.7

Notes:
All values are reported in µg/l (ppb), unless otherwise noted
ES = NR140.10 Enforcement Standards
PAL = NR140.10 Preventive Action Limits
NS= Not Sampled
NA= Not Analyzed
ES exceeded ----------> **BOLD**
PAL exceeded ----------> *Italics*

Table 3
Soil Analytical Results
Holiday Station Store #36
10478 State Highway 27
Hayward, WI 54843

			Date-->	*10/23/12*	*10/23/12*	*10/23/12*	*10/23/12*	*10/23/12*	*10/23/12*	*10/23/12*	*10/23/12*	*10/23/12*	*10/23/12*	*10/23/12*	*10/23/12*	*10/23/12*	*10/23/12*
			Sample-->	*Landfill***	*CSS#1*	*CSS#2*	*CSS#3*	*CSS#4*	*CSS#5*	*CSS#6*	*CSS#7*		*CSS#8*	*CSS#9*	*CSS#10*	*CSS#11*	*CSS#12*
			Sample Depth--(Feet)>	*3.5*	*3.5*	*3.5*	*3.5*	*3.5*	*3.5*	*3.5*	*3.5*	*5.0*	*5.0*	*4.0*	*4.0*	*4.0*	*4.0*
			PID (Instrument Units)>	*63.4*	*14.1*	*3.6*	*17.2*	*7.8*	*1.1*	*10.1*	*63.4*	*7.2*	*7.5*	*6.2*	*76.2*	*1.3*	*1.3*
			Percent Moisture	*8.7%*	*5.1%*	*7.0%*	*8.9%*	*6.5%*	*5.6%*	*6.1%*	*8.7%*	*6.9%*	*7.5%*	*7.4%*	*12.4%*	*5.9%*	*5.9%*
PVOCs (ug/kg)	**RCL**	**NTEDC**	**GW**														
Benzene	5.5	1,490	2.6	< 50.0	<25.0	<25.0	<25.0	<25.0	<25.0	<25.0	< 50.0	<25.0	<25.0	<25.0	< 100	<25.0	<25.0
Ethylbenzene	2,900	7,470	785	< 50.0	<25.0	<25.0	<25.0	<25.0	<25.0	<25.0	< 50.0	<25.0	<25.0	<25.0	< 100	<25.0	<25.0
Toluene	1,500	818,000	553.6	< 50.0	46.3*	<25.0	<25.0	<25.0	<25.0	<25.0	< 50.0	<25.0	<25.0	<25.0	< 100	<25.0	<25.0
Xylenes (Total)	4,100	258,000	1,970	157	102.8*	< 50.0	< 50.0	< 50.0	67.8*	< 50.0	157	< 50.0	< 50.0	< 50.0	419*	< 50.0	< 50.0
1,2,4-Trimethylbenzene	NS	89,800	689.7	*934*	317	31.7*	<25.0	<25.0	<25.0	<25.0	*934*	< 25	< 25	27.8*	453	< 25	< 25
1,3,5-Trimethylbenzene	NS	182,000	689.7	*1,990*	<25.0	<25.0	<25.0	<25.0	<25.0	<25.0	*1,990*	<25.0	<25.0	<25.0	< 100	<25.0	<25.0
Methly tert Butyl Ether	NS	59,400	13.5	< 50.0	<25.0	<25.0	<25.0	<25.0	<25.0	<25.0	< 50.0	<25.0	<25.0	<25.0	< 100	<25.0	<25.0
Naphthalene	400	5,150	329.4	< 50.0	37*	<25.0	<25.0	<25.0	<25.0	<25.0	< 50.0	<25.0	<25.0	<25.0	*4,200*	<25.0	<25.0
DRO (mg/kg)	100	100		NA	NA	1.5*	NA	NA	NA	NA	NA	NA	NA	NA	**2,590**	NA	NA
GRO (mg/kg)	100	100		**112**	18.4	< 2.7	< 2.7	< 2.7	< 2.6	< 2.7	**112**	< 2.7	< 2.7	< 2.7	**108**	< 2.7	< 2.7

Notes:

RCL - NR 720.09 Residual Contaminant Levels

NTEDC - Not To Exceed Direct Contact Residual Contaminant Level (RCL)

GW - RCL Protective of Groundwater Quality

< - Concentration below listed laboratory detection limit

RCL exceedances are bold	**Bold**
NTEDC RCL exceedances are italicized	*Italics*
GW RCL exceedances are bold italics	***Italics***


NA - Not Analyzed

NS - No Standard

** - "Landfill" sample collected at soil sample location CSS#7 from a depth of 3.5 feet and was removed during the soil excavation activities.

* - Laboratory qualifies result between detection limit and quantification limit, should be considered an estimate

REI
CIVIL & ENVIRONMENTAL
ENGINEERING, SURVEYING

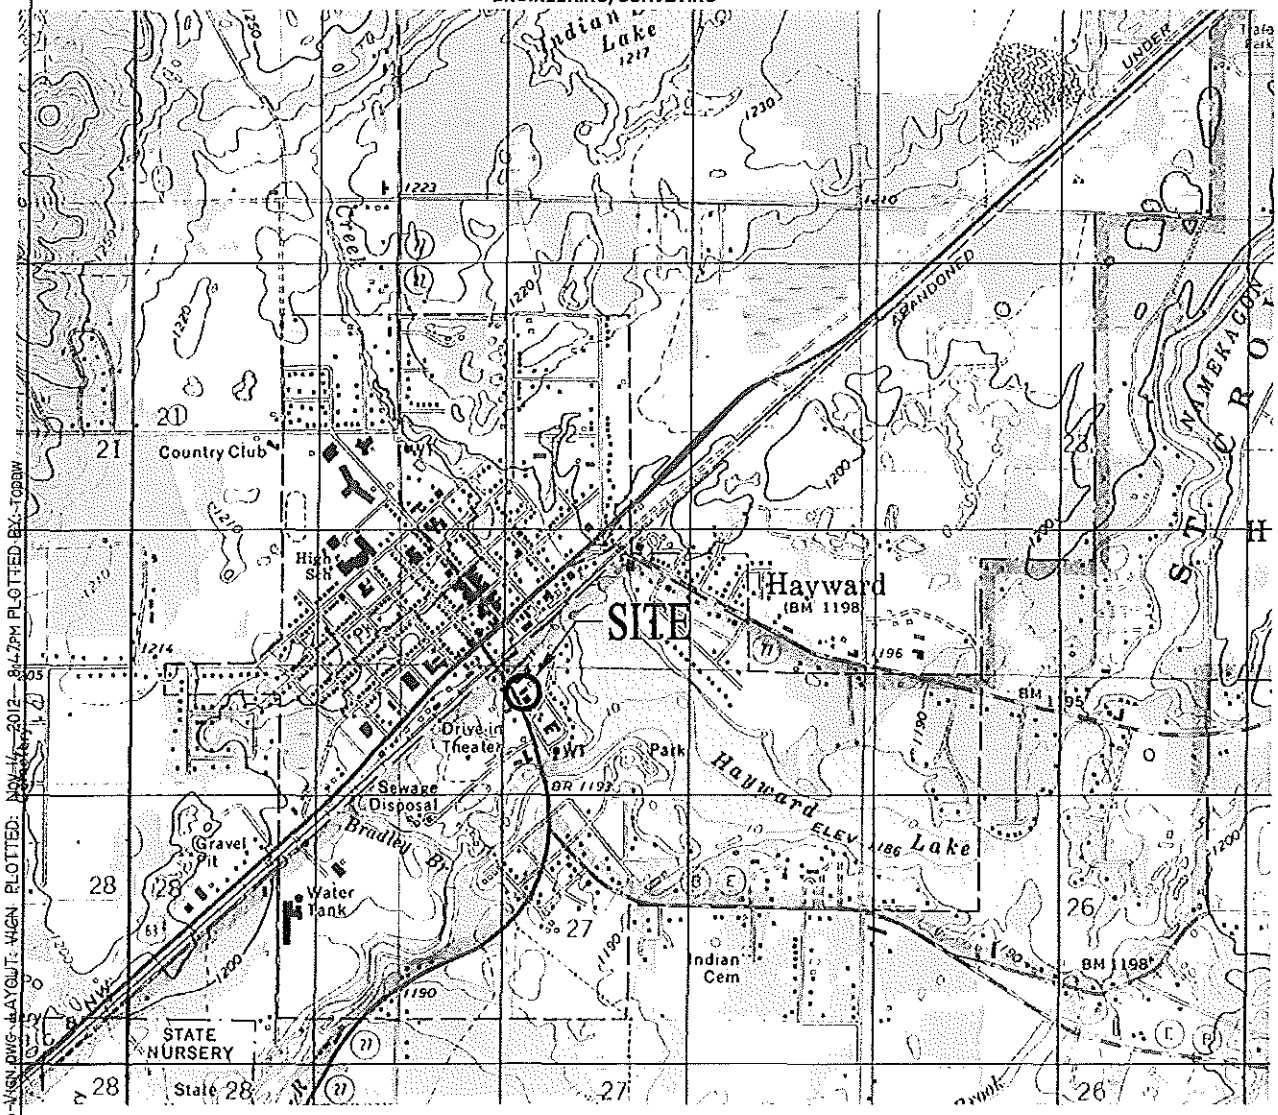

SCALE 1:24 000

1 0 1 MILE


1000 0 1000 2000 3000 4000 5000 6000 7000 FEET

1 .5 0 1 KILOMETER

CONTOUR INTERVAL 10 FEET
NATIONAL GEODETIC VERTICAL DATUM OF 1929



QUADRANGLE LOCATION

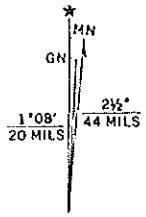

UTM GRID AND 1979 MAGNETIC NORTH
DECLINATION AT CENTER OF SHEET

HAYWARD, WIS.

N4600—W9122.5/7.5


1971
PHOTOREVISED 1979
REI Engineering, INC.

HOLIDAY STATIONSTORE #36
10478 STATE HIGHWAY 27
HAYWARD, WISCONSIN 54843

FIGURE 1 : SITE VICINITY MAP

PROJECT NO.	DRAWN BY:	DATE:
0001A-209	TAW	11/14/2012

DRAWING FILE: J:\DRAFTING\0001A-HOLIDAY #36\DWG\0001A-HOLIDAY #36-VICIN.DWG - LAYOUT: VICIN PLOTTED: NOV 14, 2012 - 8:47PM PLOTTED BY: TOBIAW

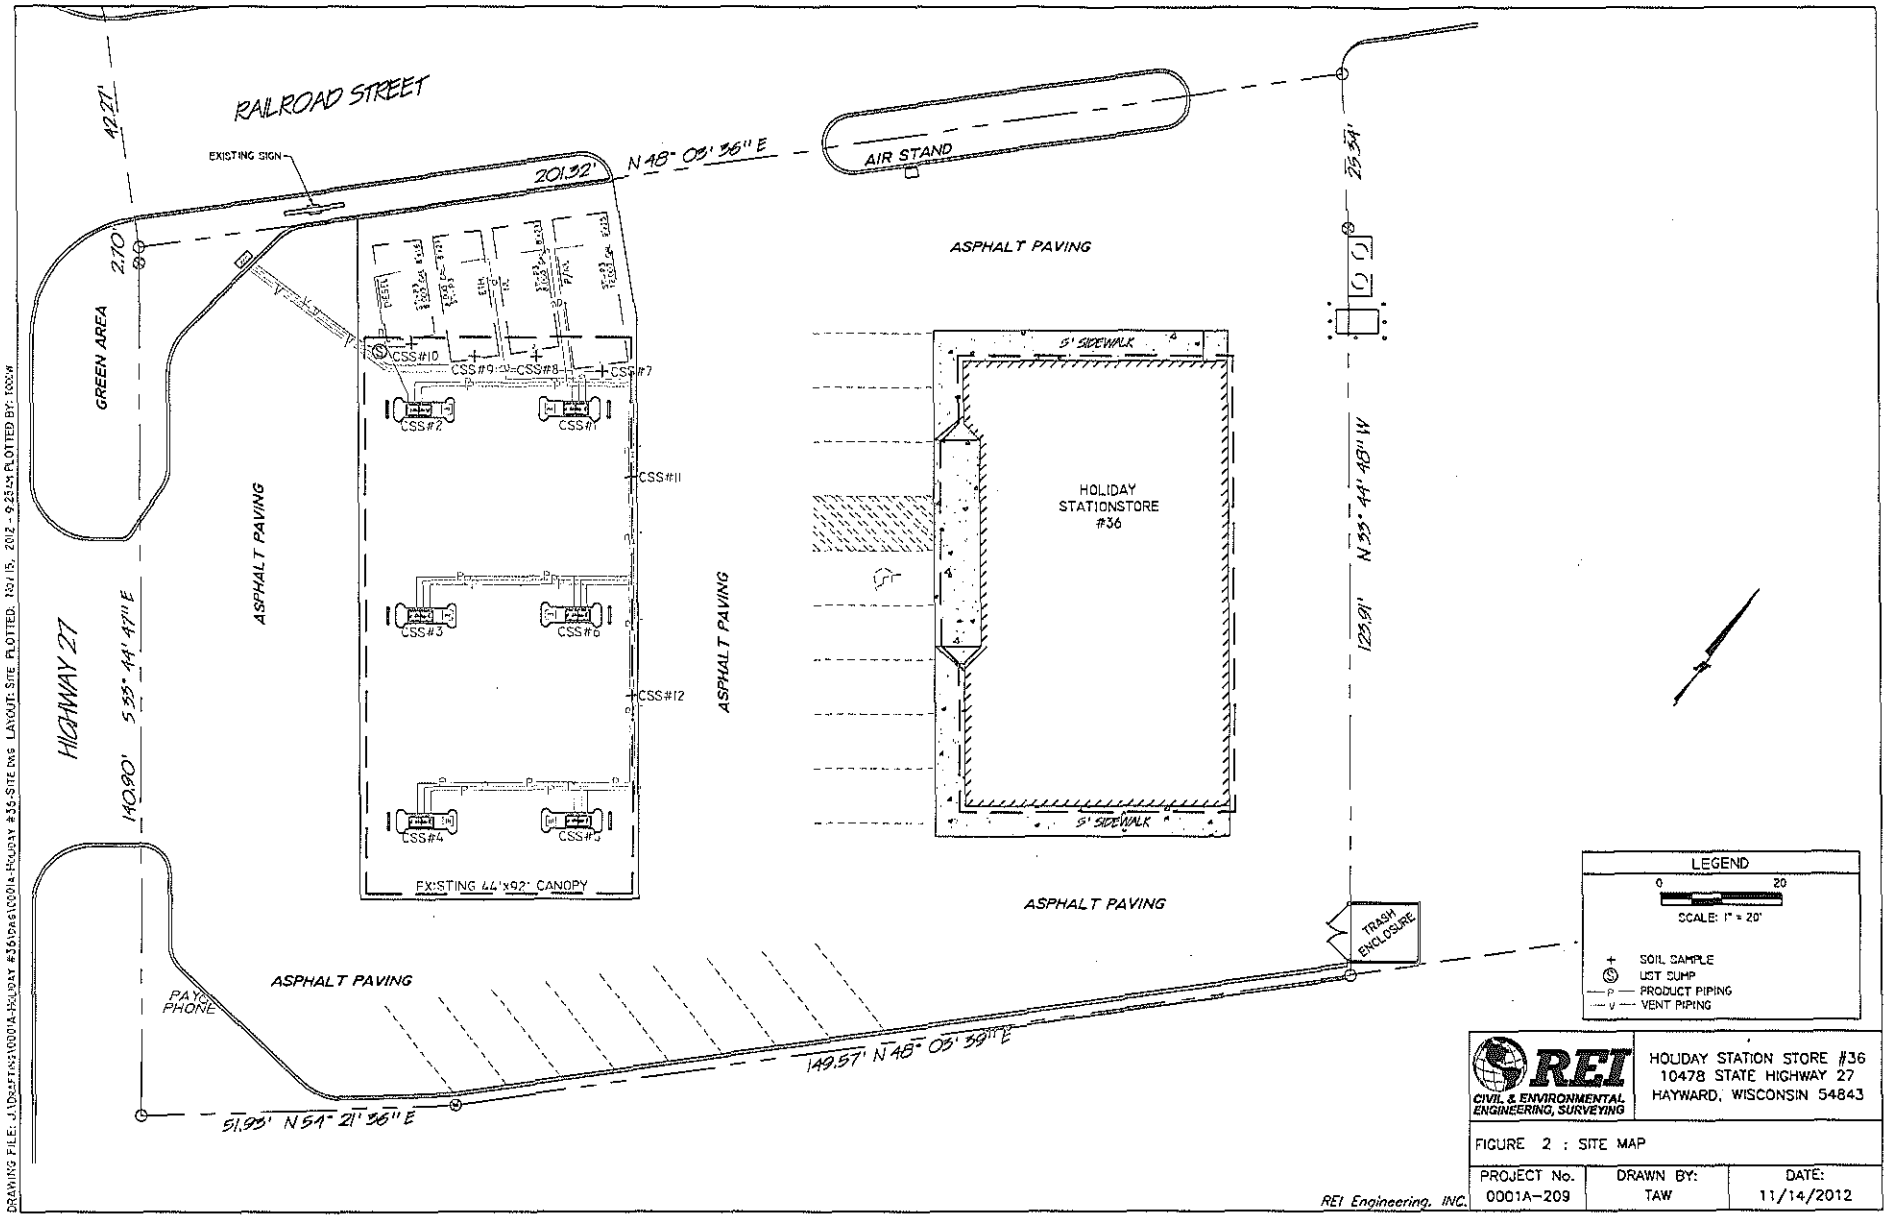

DRAWING FILE: J:\DRAFTING\0001A-HOLIDAY #36\Dgn\0001A-HOLIDAY #36-SITE DWG LAYOUT-SITE PLOTTED: Nov 15, 2012 - 9:23am PLOTTED BY: tawww


REI CIVIL & ENVIRONMENTAL ENGINEERING, SURVEYING

HOLIDAY STATION STORE #36
10478 STATE HIGHWAY 27
HAYWARD, WISCONSIN 54843

FIGURE 2 : SITE MAP

PROJECT No.	DRAWN BY:	DATE:
0001A-209	TAW	11/14/2012

REI Engineering, INC.

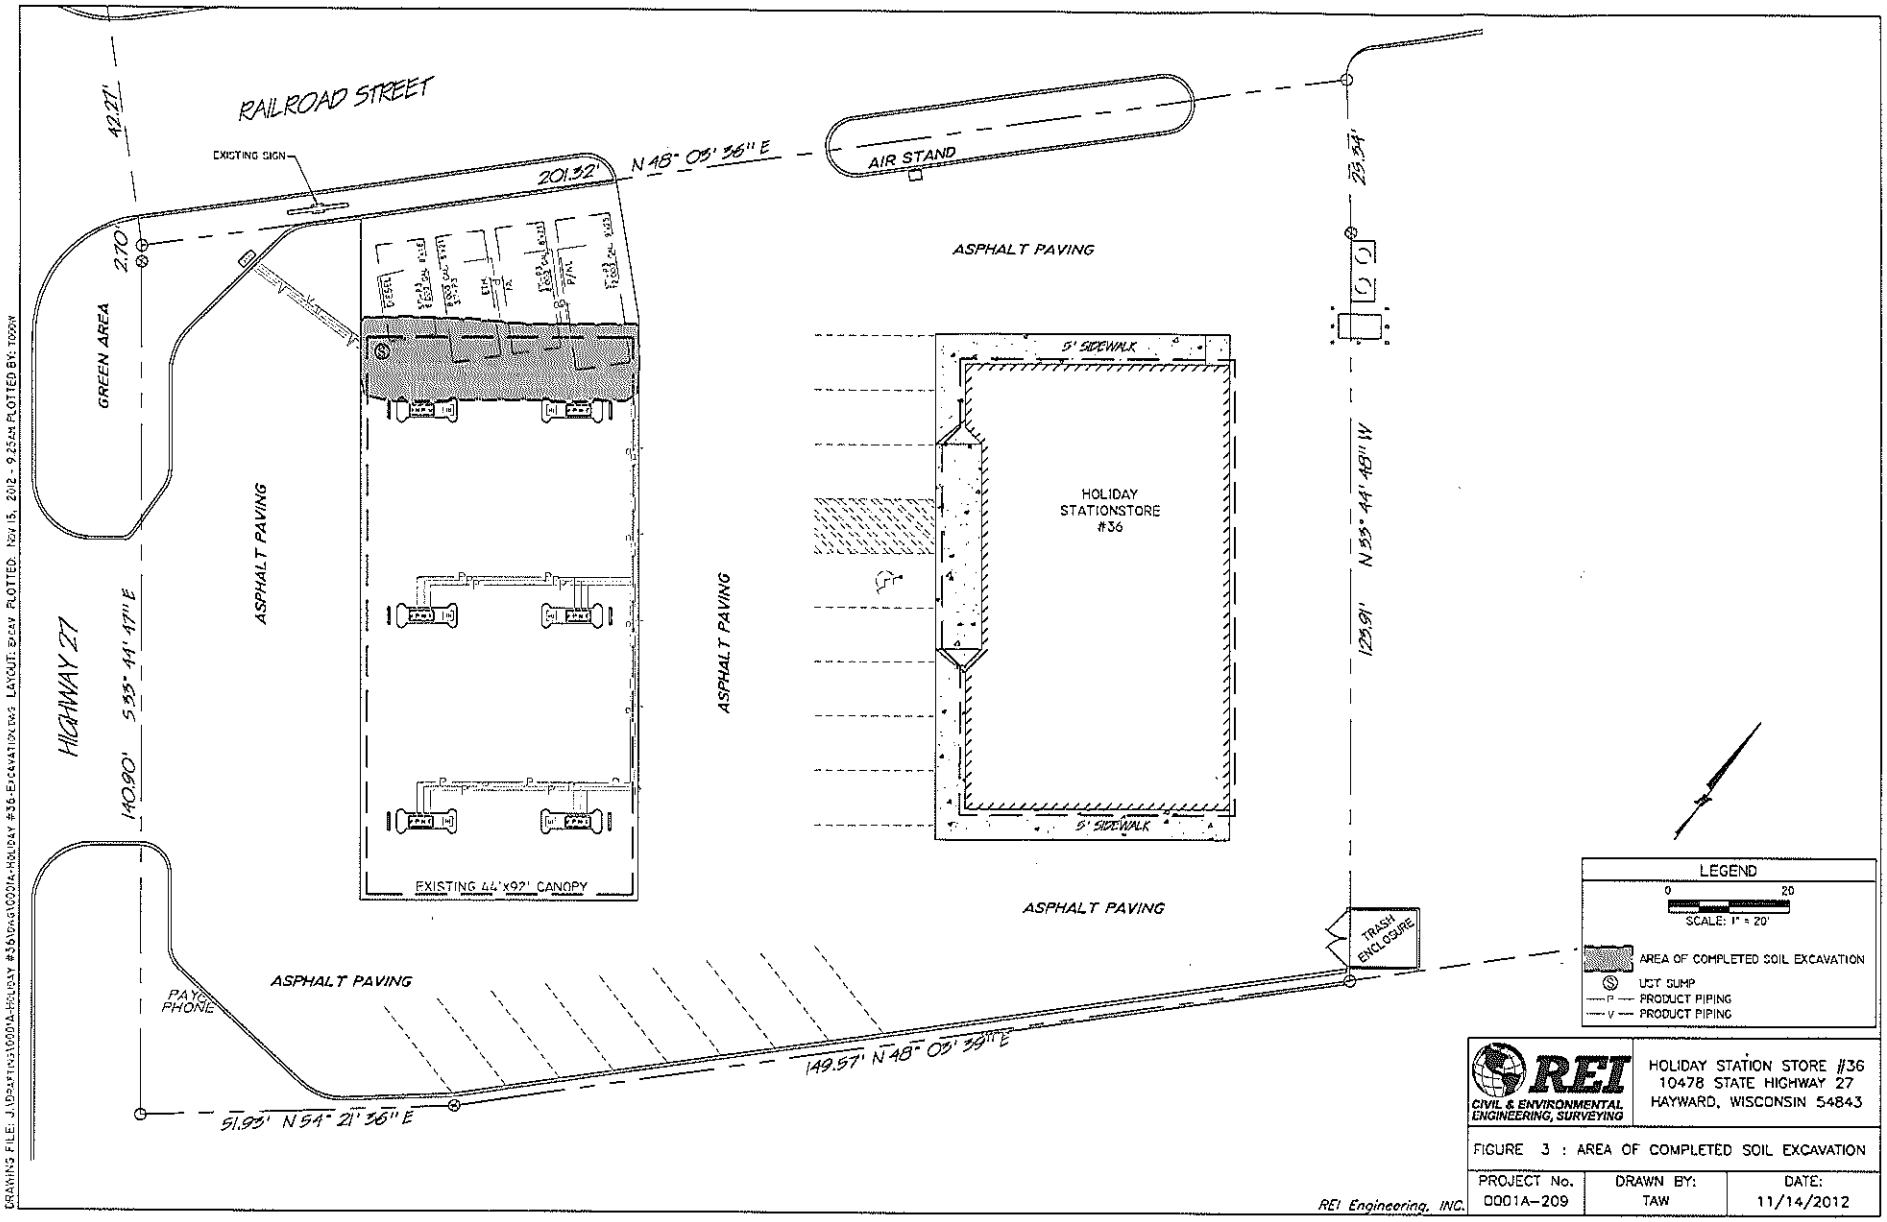

DRAWING FILE: J:\DRAFTING\0001A-HOLIDAY #36\DWG\0001A-HOLIDAY #36-EXCAVATION.DWG LAYOUT: EXCAV PLOTTED: Nov 15, 2012 - 9:25AM PLOTTED BY: TOOOW

REI ENGINEERING, INC.
CIVIL & ENVIRONMENTAL ENGINEERING, SURVEYING

HOLIDAY STATION STORE #36
10478 STATE HIGHWAY 27
HAYWARD, WISCONSIN 54843

FIGURE 3 : AREA OF COMPLETED SOIL EXCAVATION


PROJECT No.	DRAWN BY:	DATE:
0001A-209	TAW	11/14/2012


REI Engineering, INC.

APPENDIX A

SITE PHOTOGRAPHS



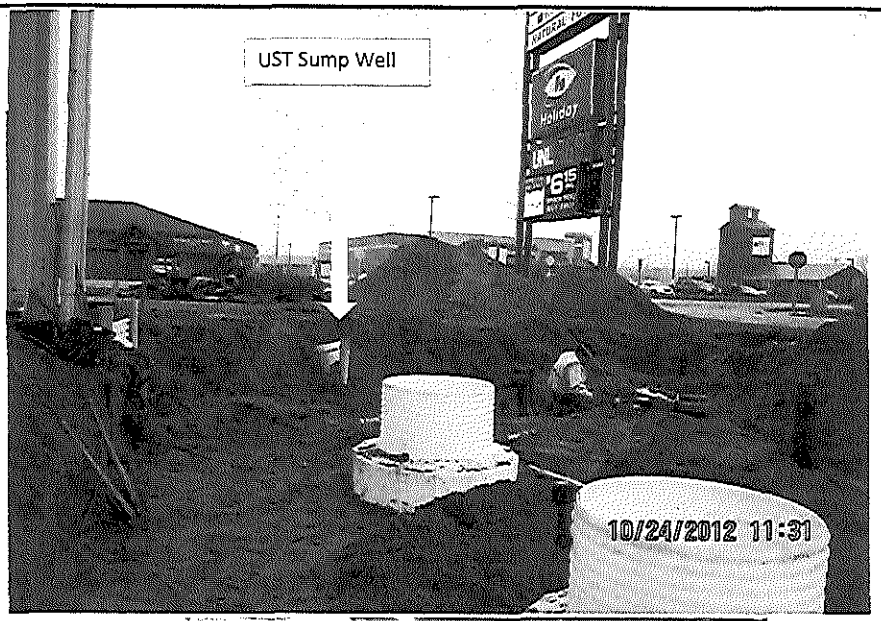


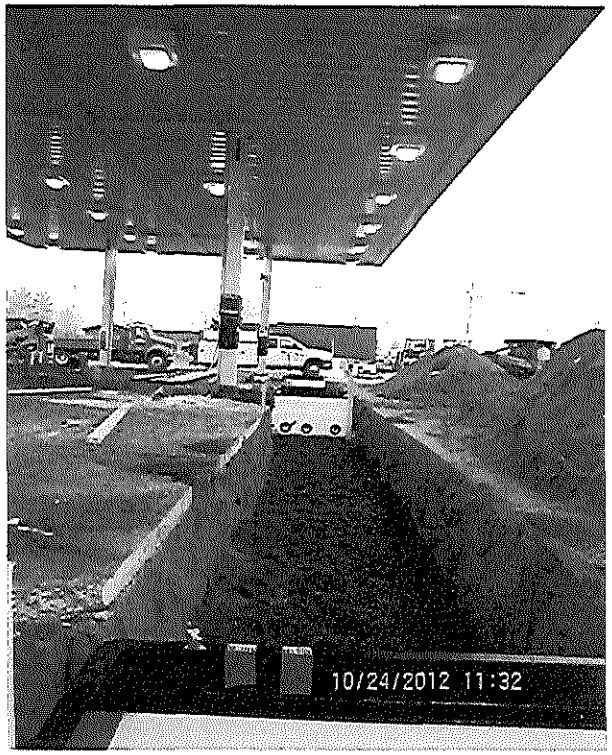




Holiday Station Store #36	Appendix A	Photographs of Site Assessment Activities
10478 State Highway 27, Hayward, WI 54843	REI Project Number: 1A BG209	f:\reipro\\0001-0199\0001a\1a (bg 209)\reports\piping removal\[1abg209uptbls&pics.xlsx]photo sheet 2



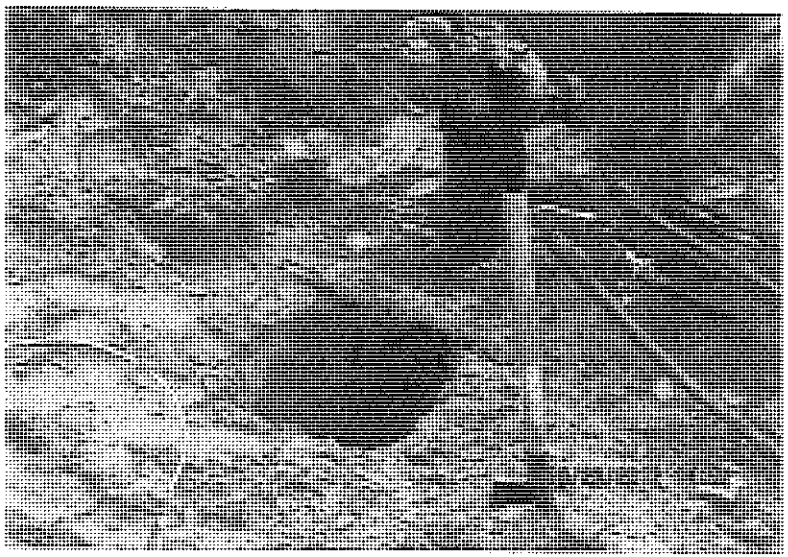





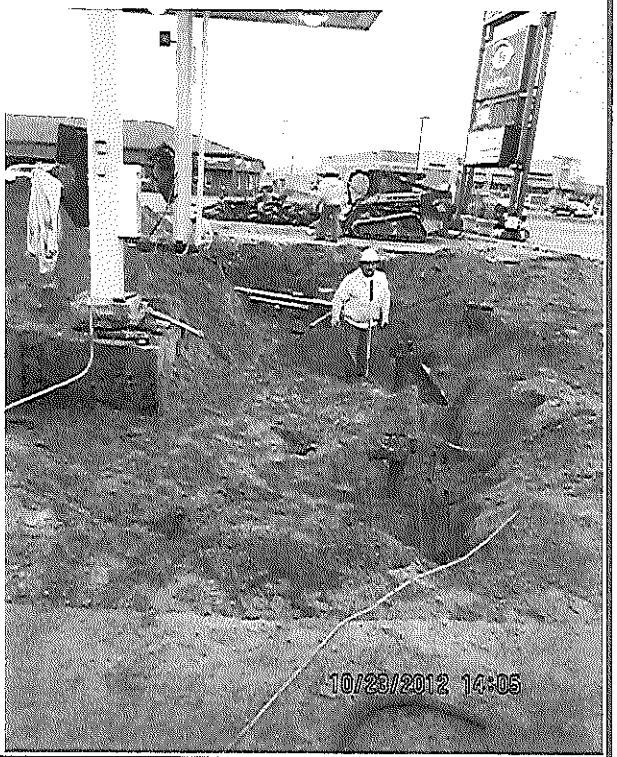

Holiday Station Store #36	Appendix A	Photographs of Site Assessment Activities
10478 State Highway 27, Hayward, WI 54843	REI Project Number: 1A BG209	f:\reiproj\0001-0199\0001a\1a (bg 209)\reports\piping removal\[1abg209uptbls&pics.xlsx]photo sheet 1

APPENDIX B

UST SYSTEM CLOSURE CHECKLIST

Part B – To be completed by environmental professional

Submit original Part B to the WDNR along with a copy of Part A

I. TANK-SYSTEM SITE ASSESSMENT (TSSA)

Site Name: Holiday # 36

Address: 10478 State Highway 27

Note: Site name and address must match with Part A Section 1.

To determine if a TSSA is required, see Comm 10 and section II part B of *ASSESSMENT AND REPORTING OF SUSPECTED AND OBVIOUS RELEASES FROM UNDERGROUND AND ABOVEGROUND STORAGE TANK SYSTEMS.*

If a TSSA is required, then follow the procedures detailed in *ASSESSMENT AND REPORTING OF SUSPECTED AND OBVIOUS RELEASES FROM UNDERGROUND AND ABOVEGROUND STORAGE TANK SYSTEMS.*

1. Site Information

a. Has there been a previously documented release at this site? ☐ Y ☑ N

If yes, provide the Commerce # _____, or DNR BRRT's # _____.

b. Number of active tanks[1] at facility prior to completion of current services USTs 4 ASTs 0.

(NOTE 1: Do not include previously closed systems or system components.)

c. Excavation/trench dimensions (in feet). (Photos must be provided.)

EXCAVATION/TRENCH #	LENGTH	WIDTH	DEPTH

2. Visual Excavation/Trench Inspection (Photos must be provided for "Yes" responses, except item b.)

Do any of the following conditions exist in or about the excavation(s)?

a. Stained soils: ☑ Y ☐ N b. Petroleum odor: ☑ Y ☐ N c. Water in excavation/trench: ☐ Y ☑ N

d. Free product in the excavation/trench: ☐ Y ☑ N e. Sheen or free product on water: ☐ Y ☑ N

3. Geology/Hydrogeology

a. Depth to groundwater 8.75 feet b. Indicate type of geology[2] Sand

(Note 2: Use these symbols individually or in combination as appropriate: C = Clay, SLT = Silt, S = Sand, Gr = Gravel)

4. Receptors

a. Water supply well(s) within 250 feet of the facility? ☐ Y ☑ N If yes, specify _____

b. Surface water(s) within 1000 feet of the facility? ☑ Y ☐ N If yes, specify Hayward Lake

5. Sampling

a. Follow the procedures detailed in *ASSESSMENT AND REPORTING OF SUSPECTED AND OBVIOUS RELEASES FROM UNDERGROUND AND ABOVEGROUND STORAGE TANK SYSTEMS.*

b. Complete Tables 1 and 2 as appropriate. (Attach chain-of-custody and laboratory analytical reports.)

c. Attach a detailed map of site features and sample locations.

J. NOTE RELEVANT OBSERVATIONS, SPECIFIC PROBLEMS OR CONCERNS BELOW

Petroleum odor in soils adjacent to UST submersibles. 48.62 tons of soil removed from the area and transported to the Allied Waste Landfill in Sarona, WI for final disposal.

TABLE 1 SOIL FIELD SCREENING & GRO/DRO LABORATORY ANALYTICAL RESULTS-FOR PETROLEUM PRODUCTS

Sample ID #	Sample Location & Soil/Geologic Description	Sample Collection Method				Depth Below Tank/Piping (feet)	Field Screening Result (ppm)	GRO (mg/kg)	DRO (mg/kg)
		Grab	Shelby Tube	Direct Push	Split Spoon				
CSS#1	Beneath Dispenser / Sand	☑	☐	☐	☐	1	14.1	18.4	NA
CSS#2	Beneath Dispenser / Sand	☑	☐	☐	☐	1	3.6	<2.7	1.5
CSS#3	Beneath Dispenser / Sand	☑	☐	☐	☐	1	17.2	< 2.7	NA
CSS#4	Beneath Dispenser / Sand	☑	☐	☐	☐	1	7.8	<2.7	NA
CSS#5	Beneath Dispenser / Sand	☑	☐	☐	☐	1	1.1	<2.6	NA
CSS#6	Beneath Dispenser / Sand	☑	☐	☐	☐	1	10.1	<2.7	NA
CSS#7	Beneath piping adjacent to UST/ Sand	☑	☐	☐	☐	2	1.3	<2.7	NA
CS#8	Beneath piping adjacent to UST/ Sand	☑	☐	☐	☐	2	7.5	<2.7	NA
CSS#9	Beneath piping adjacent to UST/ Sand	☑	☐	☐	☐	2	6.2	<2.7	NA
CSS#10	Beneath piping adjacent to UST/ Sand	☑	☐	☐	☐	2	76.2	108	2,590
CSS#11	Beneath Piping Run / Sand	☑	☐	☐	☐	1	1.6	<2.7	NA
CSS#12	Beneath Piping Run / Sand	☑	☐	☐	☐	1	1.2	<2.7	NA
		☐	☐	☐	☐				
		☐	☐	☐	☐				

TABLE 2 SOIL LABORATORY ANALYTICAL RESULTS-FOR PETROLEUM PRODUCTS

Sample ID #	BENZENE	TOLUENE	ETHYLBENZENE	MTBE	TRIMETHYL - BENZENES (TOTAL)	XYLENES (TOTAL)	NAPHTHALENE
	ug/kg	ug/kg	ug/kg	ug/kg	ug/kg	ug/kg	ug/kg
CSS#1	<25.0	46.3	<25.0	<25.0	317	102.8	37
CSS#2	<25.0	<25.0	<25.0	<25.0	31.7	<50.0	<25.0
CSS#3	<25.0	<25.0	<25.0	<25.0	<25.0	<50.0	<25.0
CSS#4	<25.0	<25.0	<25.0	<25.0	<25.0	<50.0	<25.0
CSS#5	<25.0	<25.0	<25.0	<25.0	<25.0	67.8	<25.0
CSS#6	<25.0	<25.0	<25.0	<25.0	<25.0	<50.0	<25.0
CSS#7	<25.0	<25.0	<25.0	<25.0	<25.0	<50.0	<25.0
CSS#8	<25.0	<25.0	<25.0	<25.0	<25.0	<50.0	<25.0
CSS#9	<25.0	<25.0	<25.0	<25.0	<25.0	27.8	<25.0
CSS#10	<100.0	<100.0	<100.0	<100.0	453	419	4,200
CSS#11	<25.0	<25.0	<25.0	<25.0	<25.0	<50.0	<25.0
CSS#12	<25.0	<25.0	<25.0	<25.0	<25.0	<50.0	<25.0

K. TANK-SYSTEM SITE ASSESSMENT INFORMATION

☑ As a tank-system site assessor certified under Wis. Admin. Code section Comm 5.83, it is my opinion that there is no indication of a release of a regulated substance to the environment. Sampling following excavation

☐ Sampling at the site indicates there has been a release to the environment. Pursuant to Wis. Admin. Code section Comm 10.585 (2) (a) and Wis. Stats. section 292.11 (2) (a), the owner or operator or contractor performing work under chapter Comm 10 shall immediately report any release of a regulated substance to the Wisconsin Department of Natural Resources. Failure to do so may result in forfeitures of a minimum of $10 and a maximum of $5000 for each violation under Wis. Stats. section 101.09 (5). Each day of continued violation and each tank are treated as separate offenses.

David N. Larsen		242441
Tank-System Site Assessor Name (print)	Tank-System Site Assessor Signature	Certification Number #
715-675-9784	11-19-12	REI Engineering, Inc.
Tank-System Site Assessor Telephone Number	Date Signed	Company Name

APPENDIX C

SOIL DISPOSAL DOCUMENTATION

SITE	
	LAKE AREA LANDFILL W5987 COUNTY HIGHWAY D SARONA, WI 54870 715-469-3356

CUSTOMER
003886 REI ENGINEERING INC 4080 N 20TH AVE WAUSAU, WI 54401 51341218228

SITE	TICKET #	CELL
01	917794	

WEIGHMASTER	
Kathy R.	

DATE/TIME IN	DATE/TIME OUT
10-31-2012 12:37 pm	10-31-2012 12:48 pm

VEHICLE	CONTAINER
TRK1	

REFERENCE
GARY

BILL OF LADING

Scale In	GROSS WEIGHT	69,440	Net Tons	18.74
Scale Out	TARE WEIGHT	31,960	Net Weight	37,480

Inbound

GROSS	COUNT	UOM	DESCRIPTION	DISCOUNT	TAX	TOTAL
		YD	Tracking Qty			
18.74		TN	SW-CONT SOIL-ALT DAILY COVER			
			Origin: WISCONSIN	100%		



THANK YOU FOR DOING BUSINESS WITH LAKE AREA LANDFILL

The undersigned individual signing this document on behalf of Customer acknowledges that he or she has read and understands the terms and conditions on the reverse side and that he or she has the authority to sign this document on behalf of the customer.

RS-F042UPR (07/12)

SIGNATURE

SITE

LAKE AREA LANDFILL
W5987 COUNTY HIGHWAY D
SARONA, WI 54870 715-469-3356

CUSTOMER

003886
REI ENGINEERING INC
4080 N 20TH AVE
WAUSAU, WI 54401

51341218228

SITE	TICKET #	CELL
01	917754	

WEIGHMASTER: Kathy R.


DATE/TIME IN	DATE/TIME OUT
10-31-2012 9:39 am	10-31-2012 9:53 am

VEHICLE: TRK1
CONTAINER:
REFERENCE: PORKY 103112-1
BILL OF LADING:

Scale In	GROSS WEIGHT	64,160	Net Tons	15.66
Scale Out	TARE WEIGHT	32,840	Net Weight	31,320

Inbound

	YD	Tracking Qty	
15.66	TN	SW-CONT SOIL-ALT DAILY COVER	
		Origin: WISCONSIN	100%

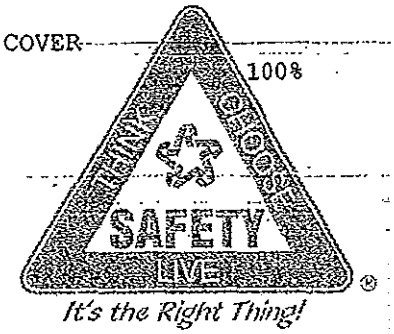

THANK YOU FOR DOING BUSINESS WITH LAKE AREA LANDFILL

The undersigned individual signing this document on behalf of Customer acknowledges that he or she has read and understands the terms and conditions on the reverse side and that he or she has the authority to sign this document on behalf of the customer.

RS~~F0042SRPT(07112)~~04_714_10-04-2012

SIGNATURE

LAKE AREA LANDFILL
W5987 COUNTY HIGHWAY D
SARONA, WI 54870 715-469-3356

STOMER
003886
REI ENGINEERING INC
4080 N 20TH AVE
WAUSAU, WI 54401

51341218228

SITE	TICKET #	CELL
01	917755	

WEIGHMASTER: Kathy R.

DATE/TIME IN	DATE/TIME OUT
10-31-2012 9:40 am	10-31-2012 9:57 am

VEHICLE	CONTAINER
TRK1	

REFERENCE: RED TRK 103112-2
BILL OF LADING:

Manual In	GROSS WEIGHT	55,380	Net Tons	14.22
Scale Out	TARE WEIGHT	26,940	Net Weight	28,440

Inbound

QTY	UNIT	DESCRIPTION	RATE	EXTENSION	TAX	TOTAL
	YD	Tracking Qty				
14.22	TN	SW-CONT SOIL-ALT DAILY COVER				
		Origin: WISCONSIN	100%			

SAFETY LIVE
It's the Right Thing!

THANK YOU FOR DOING BUSINESS WITH LAKE AREA LANDFILL

The undersigned individual signing this document on behalf of Customer acknowledges that he or she has read and understands the terms and conditions on the reverse side and that he or she has the authority to sign this document on behalf of the customer.

SIGNATURE

APPENDIX D

METHODS AND PROCEDURES

METHODS AND PROCEDURES

FOR

SOIL SAMPLING FOR ABOVEGROUND AND UNDERGROUND STORAGE TANK AND PIPING REMOVAL

SOIL SCREENING

Immediately upon collection of fresh soil samples, the soil is quickly divided into two portions. One portion is prepared for potential laboratory analysis. The other portion is placed into a clean one-quart Ziploc bag for field screening.

HEADSPACE ANALYSIS

The soils were scanned with a Mini-RAE photoionization detector equipped with a 10.6 eV lamp and calibrated for direct reading in units of Total Organic Vapors using an isobutylene standard. A Ziploc bag was filled two-thirds of the volume with the sample. The bags were sealed and shaken vigorously before headspace development. Headspace development is allowing the sample to rest for at least ten minutes before scanning. When ambient temperatures were below 60 degrees F, soil samples were allowed to warm for a minimum of 10 minutes in a heated environment prior to headspace development. The Ziploc bag was punctured with the probe and a reading was taken.

SAMPLE COLLECTION AND CHAIN OF CUSTODY

Soil samples were collected consistent with TSSA requirements and placed into the proper laboratory prepared glass jars. Upon completion of a sample, a chain of custody log was initiated. The Chain of Custody record included the following information: project work order number, shipped by, shipped to, sampling point, number of containers, type of analysis, sample(s), signature(s), etc... As few people as possible handled the samples.

ANALYTICAL PROCEDURES

Gasoline Range Organics (GRO), Petroleum Volatile Organic Compounds (PVOCs), and naphthalene results were determined using EPA Method 8021B/WI DNR GRO method. Diesel Range Organics (DRO) results were determined using the WI DNR DRO method.

APPENDIX E

SOIL ANALYTICAL REPORTS

Pace Analytical Services, Inc.
1241 Bellevue Street - Suite 9
Green Bay, WI 54302
(920)469-2436

October 26, 2012

DAVID LARSEN
REI
4080 NORTH 20TH AVENUE
Wausau, WI 54401

RE: Project: 1A-BG209 HOLIDAY-HAYWARD
Pace Project No.: 4069440

Dear DAVID LARSEN:
Enclosed are the analytical results for sample(s) received by the laboratory on October 24, 2012. The results relate only to the samples included in this report. Results reported herein conform to the most current TNI standards and the laboratory's Quality Assurance Manual, where applicable, unless otherwise noted in the body of the report.

If you have any questions concerning this report, please feel free to contact me.

Sincerely,

Brian Basten

brian.basten@pacelabs.com
Project Manager

Enclosures

This report shall not be reproduced, except in full,
without the written consent of Pace Analytical Services, Inc..

Pace Analytical Services, Inc.
1241 Bellavue Street - Suite 9
Green Bay, WI 54302
(920)469-2436

CERTIFICATIONS

Project: 1A-BG209 HOLIDAY-HAYWARD
Pace Project No.: 4069440

Green Bay Certification IDs
1241 Bellevue Street, Green Bay, WI 54302
Florida/NELAP Certification #: E87948
Illinois Certification #: 200050
Kentucky Certification #: 82
Louisiana Certification #: 04168
Minnesota Certification #: 055-999-334
New York Certification #: 11888
North Carolina Certification #: 503
North Dakota Certification #: R-150
South Carolina Certification #: 83006001
US Dept of Agriculture #: S-76505
Wisconsin Certification #: 405132750

This report shall not be reproduced, except in full,
without the written consent of Pace Analytical Services, Inc..

Pace Analytical Services, Inc.
1241 Bellevue Street - Suite 9
Green Bay, WI 54302
(920)469-2436

SAMPLE SUMMARY

Project: 1A-BG209 HOLIDAY-HAYWARD
Pace Project No.: 4069440

Lab ID	Sample ID	Matrix	Date Collected	Date Received
4069440001	LANDFILL	Solid	10/23/12 14:00	10/24/12 11:50

This report shall not be reproduced, except in full,
without the written consent of Pace Analytical Services, Inc..

Pace Analytical Services, Inc.
1241 Bellevue Street - Suite 9
Green Bay, WI 54302
(920)469-2436

SAMPLE ANALYTE COUNT

Project: 1A-BG209 HOLIDAY-HAYWARD
Pace Project No.: 4069440

Lab ID	Sample ID	Method	Analysts	Analytes Reported
4069440001	LANDFILL	WI MOD GRO	LCM	11
		ASTM D2974-87	SKW	1

This report shall not be reproduced, except in full,
without the written consent of Pace Analytical Services, Inc..

Pace Analytical Services, Inc.
1241 Bellevue Street - Suite 9
Green Bay, WI 54302
(920)469-2436

ANALYTICAL RESULTS

Project: 1A-BG209 HOLIDAY-HAYWARD
Pace Project No.: 4069440

Sample: LANDFILL **Lab ID: 4069440001** Collected: 10/23/12 14:00 Received: 10/24/12 11:50 Matrix: Solid

Results reported on a "dry-weight" basis

Parameters	Results	Units	LOQ	LOD	DF	Prepared	Analyzed	CAS No.	Qual
WIGRO GCV	Analytical Method: WI MOD GRO Preparation Method: TPH GRO/PVOC WI ext.								
Benzene	**<50.0**	ug/kg	120	50.0	2	10/25/12 07:56	10/25/12 10:51	71-43-2	W
Ethylbenzene	**<50.0**	ug/kg	120	50.0	2	10/25/12 07:56	10/25/12 10:51	100-41-4	W
Gasoline Range Organics	**112**	mg/kg	5.5	5.5	2	10/25/12 07:56	10/25/12 10:51		
Methyl-tert-butyl ether	**<50.0**	ug/kg	120	50.0	2	10/25/12 07:56	10/25/12 10:51	1634-04-4	W
Naphthalene	**<50.0**	ug/kg	120	50.0	2	10/25/12 07:56	10/25/12 10:51	91-20-3	W
Toluene	**<50.0**	ug/kg	120	50.0	2	10/25/12 07:56	10/25/12 10:51	108-88-3	W
1,2,4-Trimethylbenzene	**934**	ug/kg	131	54.8	2	10/25/12 07:56	10/25/12 10:51	95-63-6	
1,3,5-Trimethylbenzene	**1990**	ug/kg	131	54.8	2	10/25/12 07:56	10/25/12 10:51	108-67-8	
m&p-Xylene	**<100**	ug/kg	240	100	2	10/25/12 07:56	10/25/12 10:51	179601-23-1	W
o-Xylene	**157**	ug/kg	131	54.8	2	10/25/12 07:56	10/25/12 10:51	95-47-6	
Surrogates									
a,a,a-Trifluorotoluene (S)	103	%.	80-120		2	10/25/12 07:56	10/25/12 10:51	98-08-8	
Percent Moisture	Analytical Method: ASTM D2974-87								
Percent Moisture	**8.7**	%	0.10	0.10	1		10/24/12 16:18		

This report shall not be reproduced, except in full,
without the written consent of Pace Analytical Services, Inc..

Pace Analytical Services, Inc.
1241 Bellevue Street - Suite 9
Green Bay, WI 54302
(920)469-2436

QUALITY CONTROL DATA

Project: 1A-BG209 HOLIDAY-HAYWARD
Pace Project No.: 4069440

QC Batch: GCV/9221 Analysis Method: WI MOD GRO
QC Batch Method: TPH GRO/PVOC WI ext. Analysis Description: WIGRO Solid GCV
Associated Lab Samples: 4069440001

METHOD BLANK: 700422 Matrix: Solid
Associated Lab Samples: 4069440001

Parameter	Units	Blank Result	Reporting Limit	Analyzed	Qualifiers
1,2,4-Trimethylbenzene	ug/kg	<25.0	60.0	10/25/12 09:07	
1,3,5-Trimethylbenzene	ug/kg	<25.0	60.0	10/25/12 09:07	
Benzene	ug/kg	<25.0	60.0	10/25/12 09:07	
Ethylbenzene	ug/kg	<25.0	60.0	10/25/12 09:07	
Gasoline Range Organics	mg/kg	<2.5	2.5	10/25/12 09:07	
m&p-Xylene	ug/kg	<50.0	120	10/25/12 09:07	
Methyl-tert-butyl ether	ug/kg	<25.0	60.0	10/25/12 09:07	
Naphthalene	ug/kg	<25.0	60.0	10/25/12 09:07	
o-Xylene	ug/kg	<25.0	60.0	10/25/12 09:07	
Toluene	ug/kg	<25.0	60.0	10/25/12 09:07	
a,a,a-Trifluorotoluene (S)	%.	103	80-120	10/25/12 09:07	

LABORATORY CONTROL SAMPLE & LCSD: 700423 700424

Parameter	Units	Spike Conc.	LCS Result	LCSD Result	LCS % Rec	LCSD % Rec	% Rec Limits	RPD	Max RPD	Qualifiers
1,2,4-Trimethylbenzene	ug/kg	1000	1020	945	102	94	80-120	7	20	
1,3,5-Trimethylbenzene	ug/kg	1000	1030	956	103	96	80-120	7	20	
Benzene	ug/kg	1000	1080	1000	108	100	80-120	7	20	
Ethylbenzene	ug/kg	1000	1070	981	107	98	80-120	8	20	
Gasoline Range Organics	mg/kg	10	10.4	9.2	104	92	80-120	12	20	
m&p-Xylene	ug/kg	2000	2120	1940	106	97	80-120	9	20	
Methyl-tert-butyl ether	ug/kg	1000	1060	995	106	99	80-120	7	20	
Naphthalene	ug/kg	1000	1000	971	100	97	80-120	3	20	
o-Xylene	ug/kg	1000	1040	964	104	96	80-120	8	20	
Toluene	ug/kg	1000	1060	975	106	97	80-120	8	20	
a,a,a-Trifluorotoluene (S)	%.				103	104	80-120			

This report shall not be reproduced, except in full,
without the written consent of Pace Analytical Services, Inc..

Pace Analytical Services, Inc.
1241 Bellevue Street - Suite 9
Green Bay, WI 54302
(920)469-2436

QUALITY CONTROL DATA

Project: 1A-BG209 HOLIDAY-HAYWARD
Pace Project No.: 4069440

QC Batch: PMST/7777
QC Batch Method: ASTM D2974-87
Analysis Method: ASTM D2974-87
Analysis Description: Dry Weight/Percent Moisture
Associated Lab Samples: 4069440001

SAMPLE DUPLICATE: 700056

Parameter	Units	4069385058 Result	Dup Result	RPD	Max RPD	Qualifiers
Percent Moisture	%	3.4	3.1	8	10	

This report shall not be reproduced, except in full,
without the written consent of Pace Analytical Services, Inc..

Pace Analytical Services, Inc.
1241 Bellevue Street - Suite 9
Green Bay, WI 54302
(920)469-2436

QUALIFIERS

Project: 1A-BG209 HOLIDAY-HAYWARD
Pace Project No.: 4069440

DEFINITIONS

DF - Dilution Factor, if reported, represents the factor applied to the reported data due to changes in sample preparation, dilution of the sample aliquot, or moisture content.

ND - Not Detected at or above adjusted reporting limit.

J - Estimated concentration above the adjusted method detection limit and below the adjusted reporting limit.

MDL - Adjusted Method Detection Limit.

PRL - Pace Reporting Limit.

RL - Reporting Limit.

S - Surrogate

1,2-Diphenylhydrazine (8270 listed analyte) decomposes to Azobenzene.

Consistent with EPA guidelines, unrounded data are displayed and have been used to calculate % recovery and RPD values.

LCS(D) - Laboratory Control Sample (Duplicate)

MS(D) - Matrix Spike (Duplicate)

DUP - Sample Duplicate

RPD - Relative Percent Difference

NC - Not Calculable.

SG - Silica Gel - Clean-Up

U - Indicates the compound was analyzed for, but not detected.

N-Nitrosodiphenylamine decomposes and cannot be separated from Diphenylamine using Method 8270. The result reported for each analyte is a combined concentration.

Pace Analytical is TNI accredited. Contact your Pace PM for the current list of accredited analytes.

TNI - The NELAC Institute.

ANALYTE QUALIFIERS

W Non-detect results are reported on a wet weight basis.

This report shall not be reproduced, except in full,
without the written consent of Pace Analytical Services, Inc..

Pace Analytical Services, Inc.
1241 Bellevue Street - Suite 9
Green Bay, WI 54302
(920)469-2436

QUALITY CONTROL DATA CROSS REFERENCE TABLE

Project: 1A-BG209 HOLIDAY-HAYWARD
Pace Project No.: 4069440

Lab ID	Sample ID	QC Batch Method	QC Batch	Analytical Method	Analytical Batch
4069440001	LANDFILL	TPH GRO/PVOC WI ext.	GCV/9221	WI MOD GRO	GCV/9223
4069440001	LANDFILL	ASTM D2974-87	PMST/7777		

This report shall not be reproduced, except in full,
without the written consent of Pace Analytical Services, Inc..

Pace Analytical®
www.pacelabs.com

CHAIN OF CUSTODY

40694440

(Please Print Clearly)	
Company Name:	REI
Branch/Location:	
Project Contact:	David Laseau
Phone:	715 685-9764
Project Number:	1A - 86209
Project Name:	Holiday - Hayward
Project State:	WI
Sampled By (Print):	David Laseau
Sampled By (Sign):	
PO #:	Regulatory Program:

*Preservation Codes
A=None B=HCL C=H2SO4 D=HNO3 E=DI Water F=Methanol G=NaOH
H=Sodium Bisulfate Solution I=Sodium Thiosulfate J=Other

Quote #:	
Mail To Contact:	
Mail To Company:	
Mail To Address:	
Invoice To Contact:	
Invoice To Company:	
Invoice To Address:	
Invoice To Phone:	

Data Package Options (billable)
☐ EPA Level III
☐ EPA Level IV

MS/MSD
☐ On your sample (billable)
☐ NOT needed on your sample

Matrix Codes
A = Air, B = Biota, C = Charcoal, O = Oil, S = Soil, SI = Sludge, W = Water, DW = Drinking Water, GW = Ground Water, SW = Surface Water, WW = Waste Water, WP = Wipe

PACE LAB #	CLIENT FIELD ID	COLLECTION DATE	COLLECTION TIME	MATRIX	FILTERED? (YES/NO) Y/N	PRESERVATION (CODE)* Pick Letter	Analyses Requested	CLIENT COMMENTS	LAB COMMENTS (Lab Use Only)	Profile #
001	LANDFILL	10-23-12	2:10	SO:1		A / F	PAH / Lead		1-40mlv F 1-40zp A	

PUSH
10-26-12
A.M.

Rush Turnaround Time Requested - Prelims
(Rush TAT subject to approval/surcharge)
Date Needed:

Transmit Prelim Rush Results by (complete what you want):
Email #1:
Email #2:
Telephone:
Fax:

Samples on HOLD are subject to special pricing and release of liability

Relinquished By:	Date/Time:	Received By:	Date/Time:
	10-24-12 08:00 AM	Ty Wayne - REI	10/24/12
Ty Wayne	10/24/12 11:50 AM	Pace CB	10/24/12 1150

PACE Project No.: 40694440
Receipt Temp = ROI °C
Sample Receipt pH OK / Adjusted
Cooler Custody Seal: Present / Not Present
Intact / Not Intact

Version 6.0 06/14/06

C019a(27Jun2006)

ORIGINAL

Pace Analytical Services, Inc.
1241 Bellevue Street, Suite 9
Green Bay, WI 54302

Pace Analytical

Sample Condition Upon Receipt

Client Name: RE 1 Project # 40694440

Courier: ☐ Fed Ex ☐ UPS ☐ USPS ☑ Client ☐ Commercial ☐ Pace Other

Tracking #:

Custody Seal on Cooler/Box Present: ☐ yes ☑ no Seals intact: ☐ yes ☐ no

Custody Seal on Samples Present: ☐ yes ☑ no Seals intact: ☐ yes ☐ no

Packing Material: ☐ Bubble Wrap ☑ Bubble Bags ☐ None Other

Thermometer Used NA Type of Ice: (Wet) Blue Dry None ☐ Samples on ice, cooling process has begun.

Cooler Temperature R01 Biological Tissue is Frozen: ☐ yes ☐ no

Temp Blank Present: ☐ yes ☑ no

Optional: Proj Due Date: Proj Name:

Person examining contents:
Date: 10/24/12
Initials: RKG

Temp should be above freezing to 6°C for all sample except Biota.
Biota Samples should be received ≤ 0°C.

Comments:

Chain of Custody Present:	☑Yes ☐No ☐N/A	1.
Chain of Custody Filled Out:	☑Yes ☐No ☐N/A	2.
Chain of Custody Relinquished:	☑Yes ☐No ☐N/A	3.
Sampler Name & Signature on COC:	☑Yes ☐No ☐N/A	4.
Samples Arrived within Hold Time:	☑Yes ☐No ☐N/A	5.
Short Hold Time Analysis (<72hr):	☐Yes ☑No ☐N/A	6.
Rush Turn Around Time Requested:	☑Yes ☐No ☐N/A	7. 10/26/12 requested CRT 10/24/12
Sufficient Volume:	☑Yes ☐No ☐N/A	8.
Correct Containers Used:	☑Yes ☐No ☐N/A	9.
-Pace Containers Used:	☑Yes ☐No ☐N/A	
Containers Intact:	☑Yes ☐No ☐N/A	10.
Filtered volume received for Dissolved tests	☐Yes ☐No ☑N/A	11.
Sample Labels match COC:	☑Yes ☐No ☐N/A	12.
-Includes date/time/ID/Analysis Matrix: S		
All containers needing preservation have been checked.	☐Yes ☐No ☑N/A	13.
All containers needing preservation are found to be in compliance with EPA recommendation.	☐Yes ☐No ☑N/A	
exceptions: VOA, coliform, TOC, O&G, WI-DRO (water)	☐Yes ☐No	Initial when completed / Lot # of added preservative
Samples checked for dechlorination:	☐Yes ☐No ☑N/A	14.
Headspace in VOA Vials (>6mm):	☐Yes ☐No ☑N/A	15.
Trip Blank Present:	☐Yes ☐No ☑N/A	16.
Trip Blank Custody Seals Present	☐Yes ☐No ☑N/A	
Pace Trip Blank Lot # (if purchased):		

Client Notification/ Resolution: Field Data Required? Y / N

Person Contacted: Date/Time:

Comments/ Resolution:

Project Manager Review: Date: 10-24-12

Note: Whenever there is a discrepancy affecting North Carolina compliance samples, a copy of this form will be sent to the North Carolina DEHNR Certification Office (i.e. out of hold, incorrect preservative, out of temp, incorrect containers)

Pace Analytical Services, Inc.
1241 Bellevue Street - Suite 9
Green Bay, WI 54302
(920)469-2436

November 07, 2012

DAVID LARSEN
REI
4080 NORTH 20TH AVENUE
Wausau, WI 54401

RE: Project: 1A-BG109 HOLIDAY HAYWARD
Pace Project No.: 4069457

Dear DAVID LARSEN:
Enclosed are the analytical results for sample(s) received by the laboratory on October 24, 2012. The results relate only to the samples included in this report. Results reported herein conform to the most current TNI standards and the laboratory's Quality Assurance Manual, where applicable, unless otherwise noted in the body of the report.

If you have any questions concerning this report, please feel free to contact me.

Sincerely,

Brian Basten

brian.basten@pacelabs.com
Project Manager

Enclosures

Pace Analytical Services, Inc.
1241 Bellevue Street - Suite 9
Green Bay, WI 54302
(920)469-2436

CERTIFICATIONS

Project: 1A-BG109 HOLIDAY HAYWARD
Pace Project No.: 4069457

Green Bay Certification IDs
1241 Bellevue Street Green Bay, WI 54302
California Certification #: 09268CA
Florida/NELAP Certification #: E87948
Illinois Certification #: 200050
Kentucky Certification #: 82
Louisiana Certification #: 04168
Minnesota Certification #: 055-999-334
New York Certification #: 11888
New York Certification #: 11888
North Carolina Certification #: 503
North Dakota Certification #: R-150
South Carolina Certification #: 83006001
US Dept of Agriculture #: S-76505
Wisconsin Certification #: 405132750
Wisconsin DATCP Certification #: 105-444

This report shall not be reproduced, except in full,
without the written consent of Pace Analytical Services, Inc..

Pace Analytical Services, Inc.
1241 Bellevue Street - Suite 9
Green Bay, WI 54302
(920)469-2436

SAMPLE SUMMARY

Project: 1A-BG109 HOLIDAY HAYWARD
Pace Project No.: 4069457

Lab ID	Sample ID	Matrix	Date Collected	Date Received
4069457001	CSS#1	Solid	10/23/12 00:00	10/24/12 11:50
4069457002	CSS#2	Solid	10/23/12 00:00	10/24/12 11:50
4069457003	CSS#3	Solid	10/23/12 00:00	10/24/12 11:50
4069457004	CSS#4	Solid	10/23/12 00:00	10/24/12 11:50
4069457005	CSS#5	Solid	10/23/12 00:00	10/24/12 11:50
4069457006	CSS#6	Solid	10/23/12 00:00	10/24/12 11:50
4069457007	CSS#7	Solid	10/23/12 00:00	10/24/12 11:50
4069457008	CSS#8	Solid	10/23/12 00:00	10/24/12 11:50
4069457009	CSS#9	Solid	10/23/12 00:00	10/24/12 11:50
4069457010	CSS#10	Solid	10/23/12 00:00	10/24/12 11:50
4069457011	CSS#11	Solid	10/23/12 00:00	10/24/12 11:50
4069457012	CSS#12	Solid	10/23/12 00:00	10/24/12 11:50

This report shall not be reproduced, except in full,
without the written consent of Pace Analytical Services, Inc..

Pace Analytical Services, Inc.
1241 Bellevue Street - Suite 9
Green Bay, WI 54302
(920)469-2436

SAMPLE ANALYTE COUNT

Project: 1A-BG109 HOLIDAY HAYWARD
Pace Project No.: 4069457

Lab ID	Sample ID	Method	Analysts	Analytes Reported
4069457001	CSS#1	WI MOD GRO	PMS	11
		ASTM D2974-87	AH	1
4069457002	CSS#2	WI MOD DRO	DAL	1
		WI MOD GRO	PMS	11
		ASTM D2974-87	AH	1
4069457003	CSS#3	WI MOD GRO	PMS	11
		ASTM D2974-87	AH	1
4069457004	CSS#4	WI MOD GRO	PMS	11
		ASTM D2974-87	AH	1
4069457005	CSS#5	WI MOD GRO	PMS	11
		ASTM D2974-87	AH	1
4069457006	CSS#6	WI MOD GRO	PMS	11
		ASTM D2974-87	AH	1
4069457007	CSS#7	WI MOD GRO	PMS	11
		ASTM D2974-87	AH	1
4069457008	CSS#8	WI MOD GRO	PMS	11
		ASTM D2974-87	AH	1
4069457009	CSS#9	WI MOD GRO	PMS	11
		ASTM D2974-87	AH	1
4069457010	CSS#10	WI MOD DRO	DAL	1
		WI MOD GRO	PMS	11
		ASTM D2974-87	AH	1
4069457011	CSS#11	WI MOD GRO	PMS	11
		ASTM D2974-87	AH	1
4069457012	CSS#12	WI MOD GRO	PMS	11
		ASTM D2974-87	AH	1

This report shall not be reproduced, except in full,
without the written consent of Pace Analytical Services, Inc..

Pace Analytical Services, Inc.
1241 Bellevue Street - Suite 9
Green Bay, WI 54302
(920)469-2436

ANALYTICAL RESULTS

Project: 1A-BG109 HOLIDAY HAYWARD
Pace Project No.: 4069457

Sample: CSS#1 **Lab ID: 4069457001** Collected: 10/23/12 00:00 Received: 10/24/12 11:50 Matrix: Solid

Results reported on a "dry-weight" basis

Parameters	Results	Units	LOQ	LOD	DF	Prepared	Analyzed	CAS No.	Qual
WIGRO GCV	Analytical Method: WI MOD GRO Preparation Method: TPH GRO/PVOC WI ext.								
Benzene	**<25.0**	ug/kg	60.0	25.0	1	10/26/12 08:09	10/26/12 13:54	71-43-2	W
Ethylbenzene	**<25.0**	ug/kg	60.0	25.0	1	10/26/12 08:09	10/26/12 13:54	100-41-4	W
Gasoline Range Organics	**18.4**	mg/kg	2.6	2.6	1	10/26/12 08:09	10/26/12 13:54		
Methyl-tert-butyl ether	**<25.0**	ug/kg	60.0	25.0	1	10/26/12 08:09	10/26/12 13:54	1634-04-4	W
Naphthalene	**37.0J**	ug/kg	63.2	26.4	1	10/26/12 08:09	10/26/12 13:54	91-20-3	
Toluene	**46.3J**	ug/kg	63.2	26.4	1	10/26/12 08:09	10/26/12 13:54	108-88-3	
1,2,4-Trimethylbenzene	**317**	ug/kg	63.2	26.4	1	10/26/12 08:09	10/26/12 13:54	95-63-6	
1,3,5-Trimethylbenzene	**<25.0**	ug/kg	60.0	25.0	1	10/26/12 08:09	10/26/12 13:54	108-67-8	W
m&p-Xylene	**63.3J**	ug/kg	126	52.7	1	10/26/12 08:09	10/26/12 13:54	179601-23-1	
o-Xylene	**39.5J**	ug/kg	63.2	26.4	1	10/26/12 08:09	10/26/12 13:54	95-47-6	
Surrogates									
a,a,a-Trifluorotoluene (S)	107	%.	80-120		1	10/26/12 08:09	10/26/12 13:54	98-08-8	
Percent Moisture	Analytical Method: ASTM D2974-87								
Percent Moisture	**5.1**	%	0.10	0.10	1		11/06/12 16:03		

Sample: CSS#2 **Lab ID: 4069457002** Collected: 10/23/12 00:00 Received: 10/24/12 11:50 Matrix: Solid

Results reported on a "dry-weight" basis

Parameters	Results	Units	LOQ	LOD	DF	Prepared	Analyzed	CAS No.	Qual
WIDRO GCS	Analytical Method: WI MOD DRO Preparation Method: WI MOD DRO								
Diesel Range Organics	**1.5J**	mg/kg	1.6	0.78	1	10/27/12 12:00	11/02/12 09:02		
WIGRO GCV	Analytical Method: WI MOD GRO Preparation Method: TPH GRO/PVOC WI ext.								
Benzene	**<25.0**	ug/kg	60.0	25.0	1	10/26/12 08:09	10/26/12 14:20	71-43-2	W
Ethylbenzene	**<25.0**	ug/kg	60.0	25.0	1	10/26/12 08:09	10/26/12 14:20	100-41-4	**W**
Gasoline Range Organics	**<2.7**	mg/kg	2.7	2.7	1	10/26/12 08:09	10/26/12 14:20		
Methyl-tert-butyl ether	**<25.0**	ug/kg	60.0	25.0	1	10/26/12 08:09	10/26/12 14:20	1634-04-4	W
Naphthalene	**<25.0**	ug/kg	60.0	25.0	1	10/26/12 08:09	10/26/12 14:20	91-20-3	**W**
Toluene	**<25.0**	ug/kg	60.0	25.0	1	10/26/12 08:09	10/26/12 14:20	108-88-3	W
1,2,4-Trimethylbenzene	**31.7J**	ug/kg	64.6	26.9	1	10/26/12 08:09	10/26/12 14:20	95-63-6	
1,3,5-Trimethylbenzene	**<25.0**	ug/kg	60.0	25.0	1	10/26/12 08:09	10/26/12 14:20	108-67-8	W
m&p-Xylene	**<50.0**	ug/kg	120	50.0	1	10/26/12 08:09	10/26/12 14:20	179601-23-1	W
o-Xylene	**<25.0**	ug/kg	60.0	25.0	1	10/26/12 08:09	10/26/12 14:20	95-47-6	W
Surrogates									
a,a,a-Trifluorotoluene (S)	103	%.	80-120		1	10/26/12 08:09	10/26/12 14:20	98-08-8	
Percent Moisture	Analytical Method: ASTM D2974-87								
Percent Moisture	**7.0**	%	0.10	0.10	1		11/06/12 16:03		

This report shall not be reproduced, except in full,
without the written consent of Pace Analytical Services, Inc..

Pace Analytical Services, Inc.
1241 Bellevue Street - Suite 9
Green Bay, WI 54302
(920)469-2436

ANALYTICAL RESULTS

Project: 1A-BG109 HOLIDAY HAYWARD
Pace Project No.: 4069457

Sample: CSS#3 **Lab ID: 4069457003** Collected: 10/23/12 00:00 Received: 10/24/12 11:50 Matrix: Solid

Results reported on a "dry-weight" basis

Parameters	Results	Units	LOQ	LOD	DF	Prepared	Analyzed	CAS No.	Qual
WIGRO GCV	Analytical Method: WI MOD GRO Preparation Method: TPH GRO/PVOC WI ext.								
Benzene	**<25.0**	ug/kg	60.0	25.0	1	10/26/12 08:09	10/26/12 14:45	71-43-2	W
Ethylbenzene	**<25.0**	ug/kg	60.0	25.0	1	10/26/12 08:09	10/26/12 14:45	100-41-4	W
Gasoline Range Organics	**<2.7**	mg/kg	2.7	2.7	1	10/26/12 08:09	10/26/12 14:45		
Methyl-tert-butyl ether	**<25.0**	ug/kg	60.0	25.0	1	10/26/12 08:09	10/26/12 14:45	1634-04-4	W
Naphthalene	**<25.0**	ug/kg	60.0	25.0	1	10/26/12 08:09	10/26/12 14:45	91-20-3	W
Toluene	**<25.0**	ug/kg	60.0	25.0	1	10/26/12 08:09	10/26/12 14:45	108-88-3	W
1,2,4-Trimethylbenzene	**<25.0**	ug/kg	60.0	25.0	1	10/26/12 08:09	10/26/12 14:45	95-63-6	W
1,3,5-Trimethylbenzene	**<25.0**	ug/kg	60.0	25.0	1	10/26/12 08:09	10/26/12 14:45	108-67-8	W
m&p-Xylene	**<50.0**	ug/kg	120	50.0	1	10/26/12 08:09	10/26/12 14:45	179601-23-1	W
o-Xylene	**<25.0**	ug/kg	60.0	25.0	1	10/26/12 08:09	10/26/12 14:45	95-47-6	W
Surrogates									
a,a,a-Trifluorotoluene (S)	98	%.	80-120		1	10/26/12 08:09	10/26/12 14:45	98-08-8	
Percent Moisture	Analytical Method: ASTM D2974-87								
Percent Moisture	**8.9**	%	0.10	0.10	1		11/06/12 16:03		

Sample: CSS#4 **Lab ID: 4069457004** Collected: 10/23/12 00:00 Received: 10/24/12 11:50 Matrix: Solid

Results reported on a "dry-weight" basis

Parameters	Results	Units	LOQ	LOD	DF	Prepared	Analyzed	CAS No.	Qual
WIGRO GCV	Analytical Method: WI MOD GRO Preparation Method: TPH GRO/PVOC WI ext.								
Benzene	**<25.0**	ug/kg	60.0	25.0	1	10/26/12 08:09	10/26/12 15:11	71-43-2	W
Ethylbenzene	**<25.0**	ug/kg	60.0	25.0	1	10/26/12 08:09	10/26/12 15:11	100-41-4	W
Gasoline Range Organics	**<2.7**	mg/kg	2.7	2.7	1	10/26/12 08:09	10/26/12 15:11		
Methyl-tert-butyl ether	**<25.0**	ug/kg	60.0	25.0	1	10/26/12 08:09	10/26/12 15:11	1634-04-4	W
Naphthalene	**<25.0**	ug/kg	60.0	25.0	1	10/26/12 08:09	10/26/12 15:11	91-20-3	W
Toluene	**27.3J**	ug/kg	64.2	26.7	1	10/26/12 08:09	10/26/12 15:11	108-88-3	
1,2,4-Trimethylbenzene	**<25.0**	ug/kg	60.0	25.0	1	10/26/12 08:09	10/26/12 15:11	95-63-6	W
1,3,5-Trimethylbenzene	**<25.0**	ug/kg	60.0	25.0	1	10/26/12 08:09	10/26/12 15:11	108-67-8	W
m&p-Xylene	**<50.0**	ug/kg	120	50.0	1	10/26/12 08:09	10/26/12 15:11	179601-23-1	W
o-Xylene	**<25.0**	ug/kg	60.0	25.0	1	10/26/12 08:09	10/26/12 15:11	95-47-6	W
Surrogates									
a,a,a-Trifluorotoluene (S)	102	%.	80-120		1	10/26/12 08:09	10/26/12 15:11	98-08-8	
Percent Moisture	Analytical Method: ASTM D2974-87								
Percent Moisture	**6.5**	%	0.10	0.10	1		11/06/12 16:03		

This report shall not be reproduced, except in full,
without the written consent of Pace Analytical Services, Inc..

Pace Analytical Services, Inc.
1241 Bellevue Street - Suite 9
Green Bay, WI 54302
(920)469-2436

ANALYTICAL RESULTS

Project: 1A-BG109 HOLIDAY HAYWARD
Pace Project No.: 4069457

Sample: CSS#5 **Lab ID: 4069457005** Collected: 10/23/12 00:00 Received: 10/24/12 11:50 Matrix: Solid

Results reported on a "dry-weight" basis

Parameters	Results	Units	LOQ	LOD	DF	Prepared	Analyzed	CAS No.	Qual
WIGRO GCV	Analytical Method: WI MOD GRO Preparation Method: TPH GRO/PVOC WI ext.								
Benzene	**<25.0**	ug/kg	60.0	25.0	1	10/26/12 08:09	10/26/12 15:37	71-43-2	W
Ethylbenzene	**<25.0**	ug/kg	60.0	25.0	1	10/26/12 08:09	10/26/12 15:37	100-41-4	W
Gasoline Range Organics	**<2.6**	mg/kg	2.6	2.6	1	10/26/12 08:09	10/26/12 15:37		
Methyl-tert-butyl ether	**<25.0**	ug/kg	60.0	25.0	1	10/26/12 08:09	10/26/12 15:37	1634-04-4	W
Naphthalene	**<25.0**	ug/kg	60.0	25.0	1	10/26/12 08:09	10/26/12 15:37	91-20-3	W
Toluene	**<25.0**	ug/kg	60.0	25.0	1	10/26/12 08:09	10/26/12 15:37	108-88-3	W
1,2,4-Trimethylbenzene	**<25.0**	ug/kg	60.0	25.0	1	10/26/12 08:09	10/26/12 15:37	95-63-6	W
1,3,5-Trimethylbenzene	**<25.0**	ug/kg	60.0	25.0	1	10/26/12 08:09	10/26/12 15:37	108-67-8	W
m&p-Xylene	**67.8J**	ug/kg	127	53.0	1	10/26/12 08:09	10/26/12 15:37	179601-23-1	
o-Xylene	**<25.0**	ug/kg	60.0	25.0	1	10/26/12 08:09	10/26/12 15:37	95-47-6	W
Surrogates									
a,a,a-Trifluorotoluene (S)	99	%.	80-120		1	10/26/12 08:09	10/26/12 15:37	98-08-8	
Percent Moisture	Analytical Method: ASTM D2974-87								
Percent Moisture	**5.6**	%	0.10	0.10	1		11/06/12 16:03		

Sample: CSS#6 **Lab ID: 4069457006** Collected: 10/23/12 00:00 Received: 10/24/12 11:50 Matrix: Solid

Results reported on a "dry-weight" basis

Parameters	Results	Units	LOQ	LOD	DF	Prepared	Analyzed	CAS No.	Qual
WIGRO GCV	Analytical Method: WI MOD GRO Preparation Method: TPH GRO/PVOC WI ext.								
Benzene	**<25.0**	ug/kg	60.0	25.0	1	10/26/12 08:09	10/26/12 16:02	71-43-2	W
Ethylbenzene	**<25.0**	ug/kg	60.0	25.0	1	10/26/12 08:09	10/26/12 16:02	100-41-4	W
Gasoline Range Organics	**<2.7**	mg/kg	2.7	2.7	1	10/26/12 08:09	10/26/12 16:02		
Methyl-tert-butyl ether	**<25.0**	ug/kg	60.0	25.0	1	10/26/12 08:09	10/26/12 16:02	1634-04-4	W
Naphthalene	**<25.0**	ug/kg	60.0	25.0	1	10/26/12 08:09	10/26/12 16:02	91-20-3	W
Toluene	**<25.0**	ug/kg	60.0	25.0	1	10/26/12 08:09	10/26/12 16:02	108-88-3	W
1,2,4-Trimethylbenzene	**<25.0**	ug/kg	60.0	25.0	1	10/26/12 08:09	10/26/12 16:02	95-63-6	W
1,3,5-Trimethylbenzene	**<25.0**	ug/kg	60.0	25.0	1	10/26/12 08:09	10/26/12 16:02	108-67-8	W
m&p-Xylene	**<50.0**	ug/kg	120	50.0	1	10/26/12 08:09	10/26/12 16:02	179601-23-1	W
o-Xylene	**<25.0**	ug/kg	60.0	25.0	1	10/26/12 08:09	10/26/12 16:02	95-47-6	W
Surrogates									
a,a,a-Trifluorotoluene (S)	100	%.	80-120		1	10/26/12 08:09	10/26/12 16:02	98-08-8	
Percent Moisture	Analytical Method: ASTM D2974-87								
Percent Moisture	**6.1**	%	0.10	0.10	1		11/06/12 16:03		

This report shall not be reproduced, except in full,
without the written consent of Pace Analytical Services, Inc..

Pace Analytical Services, Inc.
1241 Bellevue Street - Suite 9
Green Bay, WI 54302
(920)469-2436

ANALYTICAL RESULTS

Project: 1A-BG109 HOLIDAY HAYWARD
Pace Project No.: 4069457

Sample: CSS#7 **Lab ID: 4069457007** Collected: 10/23/12 00:00 Received: 10/24/12 11:50 Matrix: Solid

Results reported on a "dry-weight" basis

Parameters	Results	Units	LOQ	LOD	DF	Prepared	Analyzed	CAS No.	Qual
WIGRO GCV	Analytical Method: WI MOD GRO Preparation Method: TPH GRO/PVOC WI ext.								
Benzene	**<25.0**	ug/kg	60.0	25.0	1	10/26/12 08:09	10/26/12 16:28	71-43-2	W
Ethylbenzene	**<25.0**	ug/kg	60.0	25.0	1	10/26/12 08:09	10/26/12 16:28	100-41-4	W
Gasoline Range Organics	**<2.7**	mg/kg	2.7	2.7	1	10/26/12 08:09	10/26/12 16:28		
Methyl-tert-butyl ether	**<25.0**	ug/kg	60.0	25.0	1	10/26/12 08:09	10/26/12 16:28	1634-04-4	W
Naphthalene	**<25.0**	ug/kg	60.0	25.0	1	10/26/12 08:09	10/26/12 16:28	91-20-3	W
Toluene	**<25.0**	ug/kg	60.0	25.0	1	10/26/12 08:09	10/26/12 16:28	108-88-3	W
1,2,4-Trimethylbenzene	**<25.0**	ug/kg	60.0	25.0	1	10/26/12 08:09	10/26/12 16:28	95-63-6	W
1,3,5-Trimethylbenzene	**<25.0**	ug/kg	60.0	25.0	1	10/26/12 08:09	10/26/12 16:28	108-67-8	W
m&p-Xylene	**<50.0**	ug/kg	120	50.0	1	10/26/12 08:09	10/26/12 16:28	179601-23-1	W
o-Xylene	**<25.0**	ug/kg	60.0	25.0	1	10/26/12 08:09	10/26/12 16:28	95-47-6	W
Surrogates									
a,a,a-Trifluorotoluene (S)	100	%.	80-120		1	10/26/12 08:09	10/26/12 16:28	98-08-8	
Percent Moisture	Analytical Method: ASTM D2974-87								
Percent Moisture	**6.9**	%	0.10	0.10	1		11/06/12 16:03		

Sample: CSS#8 **Lab ID: 4069457008** Collected: 10/23/12 00:00 Received: 10/24/12 11:50 Matrix: Solid

Results reported on a "dry-weight" basis

Parameters	Results	Units	LOQ	LOD	DF	Prepared	Analyzed	CAS No.	Qual
WIGRO GCV	Analytical Method: WI MOD GRO Preparation Method: TPH GRO/PVOC WI ext.								
Benzene	**<25.0**	ug/kg	60.0	25.0	1	10/26/12 08:09	10/26/12 21:34	71-43-2	W
Ethylbenzene	**<25.0**	ug/kg	60.0	25.0	1	10/26/12 08:09	10/26/12 21:34	100-41-4	W
Gasoline Range Organics	**<2.7**	mg/kg	2.7	2.7	1	10/26/12 08:09	10/26/12 21:34		
Methyl-tert-butyl ether	**<25.0**	ug/kg	60.0	25.0	1	10/26/12 08:09	10/26/12 21:34	1634-04-4	W
Naphthalene	**<25.0**	ug/kg	60.0	25.0	1	10/26/12 08:09	10/26/12 21:34	91-20-3	W
Toluene	**<25.0**	ug/kg	60.0	25.0	1	10/26/12 08:09	10/26/12 21:34	108-88-3	W
1,2,4-Trimethylbenzene	**<25.0**	ug/kg	60.0	25.0	1	10/26/12 08:09	10/26/12 21:34	95-63-6	W
1,3,5-Trimethylbenzene	**<25.0**	ug/kg	60.0	25.0	1	10/26/12 08:09	10/26/12 21:34	108-67-8	W
m&p-Xylene	**<50.0**	ug/kg	120	50.0	1	10/26/12 08:09	10/26/12 21:34	179601-23-1	W
o-Xylene	**<25.0**	ug/kg	60.0	25.0	1	10/26/12 08:09	10/26/12 21:34	95-47-6	W
Surrogates									
a,a,a-Trifluorotoluene (S)	99	%.	80-120		1	10/26/12 08:09	10/26/12 21:34	98-08-8	
Percent Moisture	Analytical Method: ASTM D2974-87								
Percent Moisture	**7.5**	%	0.10	0.10	1		11/06/12 16:03		

This report shall not be reproduced, except in full,
without the written consent of Pace Analytical Services, Inc..

Pace Analytical Services, Inc.
1241 Bellevue Street - Suite 9
Green Bay, WI 54302
(920)469-2436

ANALYTICAL RESULTS

Project: 1A-BG109 HOLIDAY HAYWARD
Pace Project No.: 4069457

Sample: CSS#9 **Lab ID: 4069457009** Collected: 10/23/12 00:00 Received: 10/24/12 11:50 Matrix: Solid

Results reported on a "dry-weight" basis

Parameters	Results	Units	LOQ	LOD	DF	Prepared	Analyzed	CAS No.	Qual
WIGRO GCV	Analytical Method: WI MOD GRO Preparation Method: TPH GRO/PVOC WI ext.								
Benzene	**<25.0**	ug/kg	60.0	25.0	1	10/26/12 08:09	10/26/12 22:00	71-43-2	W
Ethylbenzene	**<25.0**	ug/kg	60.0	25.0	1	10/26/12 08:09	10/26/12 22:00	100-41-4	W
Gasoline Range Organics	**<2.7**	mg/kg	2.7	2.7	1	10/26/12 08:09	10/26/12 22:00		
Methyl-tert-butyl ether	**<25.0**	ug/kg	60.0	25.0	1	10/26/12 08:09	10/26/12 22:00	1634-04-4	W
Naphthalene	**<25.0**	ug/kg	60.0	25.0	1	10/26/12 08:09	10/26/12 22:00	91-20-3	W
Toluene	**<25.0**	ug/kg	60.0	25.0	1	10/26/12 08:09	10/26/12 22:00	108-88-3	W
1,2,4-Trimethylbenzene	**27.8J**	ug/kg	64.8	27.0	1	10/26/12 08:09	10/26/12 22:00	95-63-6	
1,3,5-Trimethylbenzene	**<25.0**	ug/kg	60.0	25.0	1	10/26/12 08:09	10/26/12 22:00	108-67-8	W
m&p-Xylene	**<50.0**	ug/kg	120	50.0	1	10/26/12 08:09	10/26/12 22:00	179601-23-1	W
o-Xylene	**<25.0**	ug/kg	60.0	25.0	1	10/26/12 08:09	10/26/12 22:00	95-47-6	W
Surrogates									
a,a,a-Trifluorotoluene (S)	101	%.	80-120		1	10/26/12 08:09	10/26/12 22:00	98-08-8	
Percent Moisture	Analytical Method: ASTM D2974-87								
Percent Moisture	**7.4**	%	0.10	0.10	1		11/06/12 16:03		

Sample: CSS#10 **Lab ID: 4069457010** Collected: 10/23/12 00:00 Received: 10/24/12 11:50 Matrix: Solid

Results reported on a "dry-weight" basis

Parameters	Results	Units	LOQ	LOD	DF	Prepared	Analyzed	CAS No.	Qual
WIDRO GCS	Analytical Method: WI MOD DRO Preparation Method: WI MOD DRO								
Diesel Range Organics	**2590**	mg/kg	93.8	46.6	50	10/27/12 12:00	11/02/12 10:58		T4
WIGRO GCV	Analytical Method: WI MOD GRO Preparation Method: TPH GRO/PVOC WI ext.								
Benzene	**<100**	ug/kg	240	100	4	10/26/12 08:09	10/26/12 18:35	71-43-2	W
Ethylbenzene	**<100**	ug/kg	240	100	4	10/26/12 08:09	10/26/12 18:35	100-41-4	W
Gasoline Range Organics	**108**	mg/kg	11.4	11.4	4	10/26/12 08:09	10/26/12 18:35		
Methyl-tert-butyl ether	**<100**	ug/kg	240	100	4	10/26/12 08:09	10/26/12 18:35	1634-04-4	W
Naphthalene	**4200**	ug/kg	274	114	4	10/26/12 08:09	10/26/12 18:35	91-20-3	
Toluene	**<100**	ug/kg	240	100	4	10/26/12 08:09	10/26/12 18:35	108-88-3	W
1,2,4-Trimethylbenzene	**453**	ug/kg	274	114	4	10/26/12 08:09	10/26/12 18:35	95-63-6	
1,3,5-Trimethylbenzene	**<100**	ug/kg	240	100	4	10/26/12 08:09	10/26/12 18:35	108-67-8	W
m&p-Xylene	**419J**	ug/kg	548	228	4	10/26/12 08:09	10/26/12 18:35	179601-23-1	
o-Xylene	**<100**	ug/kg	240	100	4	10/26/12 08:09	10/26/12 18:35	95-47-6	W
Surrogates									
a,a,a-Trifluorotoluene (S)	100	%.	80-120		4	10/26/12 08:09	10/26/12 18:35	98-08-8	
Percent Moisture	Analytical Method: ASTM D2974-87								
Percent Moisture	**12.4**	%	0.10	0.10	1		11/06/12 16:04		

This report shall not be reproduced, except in full,
without the written consent of Pace Analytical Services, Inc..

Pace Analytical Services, Inc.
1241 Bellevue Street - Suite 9
Green Bay, WI 54302
(920)469-2436

ANALYTICAL RESULTS

Project: 1A-BG109 HOLIDAY HAYWARD
Pace Project No.: 4069457

Sample: CSS#11 **Lab ID: 4069457011** Collected: 10/23/12 00:00 Received: 10/24/12 11:50 Matrix: Solid

Results reported on a "dry-weight" basis

Parameters	Results	Units	LOQ	LOD	DF	Prepared	Analyzed	CAS No.	Qual
WIGRO GCV	Analytical Method: WI MOD GRO Preparation Method: TPH GRO/PVOC WI ext.								
Benzene	**<25.0**	ug/kg	60.0	25.0	1	10/26/12 08:09	10/26/12 17:44	71-43-2	W
Ethylbenzene	**<25.0**	ug/kg	60.0	25.0	1	10/26/12 08:09	10/26/12 17:44	100-41-4	W
Gasoline Range Organics	**<2.7**	mg/kg	2.7	2.7	1	10/26/12 08:09	10/26/12 17:44		
Methyl-tert-butyl ether	**<25.0**	ug/kg	60.0	25.0	1	10/26/12 08:09	10/26/12 17:44	1634-04-4	W
Naphthalene	**<25.0**	ug/kg	60.0	25.0	1	10/26/12 08:09	10/26/12 17:44	91-20-3	W
Toluene	**<25.0**	ug/kg	60.0	25.0	1	10/26/12 08:09	10/26/12 17:44	108-88-3	W
1,2,4-Trimethylbenzene	**<25.0**	ug/kg	60.0	25.0	1	10/26/12 08:09	10/26/12 17:44	95-63-6	W
1,3,5-Trimethylbenzene	**<25.0**	ug/kg	60.0	25.0	1	10/26/12 08:09	10/26/12 17:44	108-67-8	W
m&p-Xylene	**<50.0**	ug/kg	120	50.0	1	10/26/12 08:09	10/26/12 17:44	179601-23-1	W
o-Xylene	**<25.0**	ug/kg	60.0	25.0	1	10/26/12 08:09	10/26/12 17:44	95-47-6	W
Surrogates									
a,a,a-Trifluorotoluene (S)	98	%.	80-120		1	10/26/12 08:09	10/26/12 17:44	98-08-8	
Percent Moisture	Analytical Method: ASTM D2974-87								
Percent Moisture	5.9	%	0.10	0.10	1		11/06/12 16:04		

Sample: CSS#12 **Lab ID: 4069457012** Collected: 10/23/12 00:00 Received: 10/24/12 11:50 Matrix: Solid

Results reported on a "dry-weight" basis

Parameters	Results	Units	LOQ	LOD	DF	Prepared	Analyzed	CAS No.	Qual
WIGRO GCV	Analytical Method: WI MOD GRO Preparation Method: TPH GRO/PVOC WI ext.								
Benzene	**<25.0**	ug/kg	60.0	25.0	1	10/26/12 08:09	10/26/12 22:25	71-43-2	W
Ethylbenzene	**<25.0**	ug/kg	60.0	25.0	1	10/26/12 08:09	10/26/12 22:25	100-41-4	W
Gasoline Range Organics	**<2.7**	mg/kg	2.7	2.7	1	10/26/12 08:09	10/26/12 22:25		
Methyl-tert-butyl ether	**<25.0**	ug/kg	60.0	25.0	1	10/26/12 08:09	10/26/12 22:25	1634-04-4	W
Naphthalene	**<25.0**	ug/kg	60.0	25.0	1	10/26/12 08:09	10/26/12 22:25	91-20-3	W
Toluene	**<25.0**	ug/kg	60.0	25.0	1	10/26/12 08:09	10/26/12 22:25	108-88-3	W
1,2,4-Trimethylbenzene	**<25.0**	ug/kg	60.0	25.0	1	10/26/12 08:09	10/26/12 22:25	95-63-6	W
1,3,5-Trimethylbenzene	**<25.0**	ug/kg	60.0	25.0	1	10/26/12 08:09	10/26/12 22:25	108-67-8	W
m&p-Xylene	**<50.0**	ug/kg	120	50.0	1	10/26/12 08:09	10/26/12 22:25	179601-23-1	W
o-Xylene	**<25.0**	ug/kg	60.0	25.0	1	10/26/12 08:09	10/26/12 22:25	95-47-6	W
Surrogates									
a,a,a-Trifluorotoluene (S)	100	%.	80-120		1	10/26/12 08:09	10/26/12 22:25	98-08-8	
Percent Moisture	Analytical Method: ASTM D2974-87								
Percent Moisture	5.9	%	0.10	0.10	1		11/06/12 16:04		

This report shall not be reproduced, except in full,
without the written consent of Pace Analytical Services, Inc..

Pace Analytical Services, Inc.
1241 Bellevue Street - Suite 9
Green Bay, WI 54302
(920)469-2436

QUALITY CONTROL DATA

Project: 1A-BG109 HOLIDAY HAYWARD
Pace Project No.: 4069457

QC Batch: GCV/9229 Analysis Method: WI MOD GRO
QC Batch Method: TPH GRO/PVOC WI ext. Analysis Description: WIGRO Solid GCV
Associated Lab Samples: 4069457001, 4069457002, 4069457003, 4069457004, 4069457005, 4069457006, 4069457007, 4069457008, 4069457009, 4069457010, 4069457011, 4069457012

METHOD BLANK: 701425 Matrix: Solid
Associated Lab Samples: 4069457001, 4069457002, 4069457003, 4069457004, 4069457005, 4069457006, 4069457007, 4069457008, 4069457009, 4069457010, 4069457011, 4069457012

Parameter	Units	Blank Result	Reporting Limit	Analyzed	Qualifiers
1,2,4-Trimethylbenzene	ug/kg	<25.0	60.0	10/26/12 12:12	
1,3,5-Trimethylbenzene	ug/kg	<25.0	60.0	10/26/12 12:12	
Benzene	ug/kg	<25.0	60.0	10/26/12 12:12	
Ethylbenzene	ug/kg	<25.0	60.0	10/26/12 12:12	
Gasoline Range Organics	mg/kg	<2.5	2.5	10/26/12 12:12	
m&p-Xylene	ug/kg	<50.0	120	10/26/12 12:12	
Methyl-tert-butyl ether	ug/kg	<25.0	60.0	10/26/12 12:12	
Naphthalene	ug/kg	<25.0	60.0	10/26/12 12:12	
o-Xylene	ug/kg	<25.0	60.0	10/26/12 12:12	
Toluene	ug/kg	<25.0	60.0	10/26/12 12:12	
a,a,a-Trifluorotoluene (S)	%.	98	80-120	10/26/12 12:12	

LABORATORY CONTROL SAMPLE & LCSD: 701426 701427

Parameter	Units	Spike Conc.	LCS Result	LCSD Result	LCS % Rec	LCSD % Rec	% Rec Limits	RPD	Max RPD	Qualifiers
1,2,4-Trimethylbenzene	ug/kg	1000	1150	1060	115	106	80-120	8	20	
1,3,5-Trimethylbenzene	ug/kg	1000	1150	1060	115	106	80-120	8	20	
Benzene	ug/kg	1000	1160	1090	116	109	80-120	6	20	
Ethylbenzene	ug/kg	1000	1140	1050	114	105	80-120	8	20	
Gasoline Range Organics	mg/kg	10	10.5	9.9	105	99	80-120	6	20	
m&p-Xylene	ug/kg	2000	2290	2100	115	105	80-120	9	20	
Methyl-tert-butyl ether	ug/kg	1000	1110	1050	111	105	80-120	5	20	
Naphthalene	ug/kg	1000	1160	1110	116	111	80-120	5	20	
o-Xylene	ug/kg	1000	1140	1050	114	105	80-120	8	20	
Toluene	ug/kg	1000	1130	1050	113	105	80-120	7	20	
a,a,a-Trifluorotoluene (S)	%.				102	101	80-120			

This report shall not be reproduced, except in full,
without the written consent of Pace Analytical Services, Inc..

Pace Analytical Services, Inc.
1241 Bellevue Street - Suite 9
Green Bay, WI 54302
(920)469-2436

QUALITY CONTROL DATA

Project: 1A-BG109 HOLIDAY HAYWARD
Pace Project No.: 4069457

QC Batch: OEXT/16724
QC Batch Method: WI MOD DRO
Analysis Method: WI MOD DRO
Analysis Description: WIDRO GCS
Associated Lab Samples: 4069457002, 4069457010

METHOD BLANK: 702363
Matrix: Solid
Associated Lab Samples: 4069457002, 4069457010

Parameter	Units	Blank Result	Reporting Limit	Analyzed	Qualifiers
Diesel Range Organics	mg/kg	<0.99	2.0	11/02/12 08:44	

LABORATORY CONTROL SAMPLE & LCSD: 702364 702365

Parameter	Units	Spike Conc.	LCS Result	LCSD Result	LCS % Rec	LCSD % Rec	% Rec Limits	RPD	Max RPD	Qualifiers
Diesel Range Organics	mg/kg	40	28.7	31.6	72	79	70-120	10	20	

This report shall not be reproduced, except in full,
without the written consent of Pace Analytical Services, Inc..

Pace Analytical Services, Inc.
1241 Bellevue Street - Suite 9
Green Bay, WI 54302
(920)469-2436

QUALITY CONTROL DATA

Project: 1A-BG109 HOLIDAY HAYWARD
Pace Project No.: 4069457

QC Batch: PMST/7864 Analysis Method: ASTM D2974-87
QC Batch Method: ASTM D2974-87 Analysis Description: Dry Weight/Percent Moisture
Associated Lab Samples: 4069457001, 4069457002, 4069457003, 4069457004, 4069457005, 4069457006, 4069457007, 4069457008, 4069457009, 4069457010, 4069457011, 4069457012

SAMPLE DUPLICATE: 707348

Parameter	Units	4069827007 Result	Dup Result	RPD	Max RPD	Qualifiers
Percent Moisture	%	18.6	18.8	1	10	

This report shall not be reproduced, except in full,
without the written consent of Pace Analytical Services, Inc..

Pace Analytical Services, Inc.
1241 Bellevue Street - Suite 9
Green Bay, WI 54302
(920)469-2436

QUALIFIERS

Project: 1A-BG109 HOLIDAY HAYWARD
Pace Project No.: 4069457

DEFINITIONS

DF - Dilution Factor, if reported, represents the factor applied to the reported data due to changes in sample preparation, dilution of the sample aliquot, or moisture content.

ND - Not Detected at or above adjusted reporting limit.

J - Estimated concentration above the adjusted method detection limit and below the adjusted reporting limit.

MDL - Adjusted Method Detection Limit.

PRL - Pace Reporting Limit.

RL - Reporting Limit.

S - Surrogate

1,2-Diphenylhydrazine (8270 listed analyte) decomposes to Azobenzene.

Consistent with EPA guidelines, unrounded data are displayed and have been used to calculate % recovery and RPD values.

LCS(D) - Laboratory Control Sample (Duplicate)

MS(D) - Matrix Spike (Duplicate)

DUP - Sample Duplicate

RPD - Relative Percent Difference

NC - Not Calculable.

SG - Silica Gel - Clean-Up

U - Indicates the compound was analyzed for, but not detected.

N-Nitrosodiphenylamine decomposes and cannot be separated from Diphenylamine using Method 8270. The result reported for each analyte is a combined concentration.

Pace Analytical is TNI accredited. Contact your Pace PM for the current list of accredited analytes.

TNI - The NELAC Institute.

ANALYTE QUALIFIERS

T4	Result reported for hydrocarbons within the method-specific range that do not match pattern of laboratory standard.
W	Non-detect results are reported on a wet weight basis.

This report shall not be reproduced, except in full,
without the written consent of Pace Analytical Services, Inc..

Pace Analytical Services, Inc.
1241 Bellevue Street - Suite 9
Green Bay, WI 54302
(920)469-2436

QUALITY CONTROL DATA CROSS REFERENCE TABLE

Project: 1A-BG109 HOLIDAY HAYWARD
Pace Project No.: 4069457

Lab ID	Sample ID	QC Batch Method	QC Batch	Analytical Method	Analytical Batch
4069457002	CSS#2	WI MOD DRO	OEXT/16724	WI MOD DRO	GCSV/8648
4069457010	CSS#10	WI MOD DRO	OEXT/16724	WI MOD DRO	GCSV/8648
4069457001	CSS#1	TPH GRO/PVOC WI ext.	GCV/9229	WI MOD GRO	GCV/9233
4069457002	CSS#2	TPH GRO/PVOC WI ext.	GCV/9229	WI MOD GRO	GCV/9233
4069457003	CSS#3	TPH GRO/PVOC WI ext.	GCV/9229	WI MOD GRO	GCV/9233
4069457004	CSS#4	TPH GRO/PVOC WI ext.	GCV/9229	WI MOD GRO	GCV/9233
4069457005	CSS#5	TPH GRO/PVOC WI ext.	GCV/9229	WI MOD GRO	GCV/9233
4069457006	CSS#6	TPH GRO/PVOC WI ext.	GCV/9229	WI MOD GRO	GCV/9233
4069457007	CSS#7	TPH GRO/PVOC WI ext.	GCV/9229	WI MOD GRO	GCV/9233
4069457008	CSS#8	TPH GRO/PVOC WI ext.	GCV/9229	WI MOD GRO	GCV/9233
4069457009	CSS#9	TPH GRO/PVOC WI ext.	GCV/9229	WI MOD GRO	GCV/9233
4069457010	CSS#10	TPH GRO/PVOC WI ext.	GCV/9229	WI MOD GRO	GCV/9233
4069457011	CSS#11	TPH GRO/PVOC WI ext.	GCV/9229	WI MOD GRO	GCV/9233
4069457012	CSS#12	TPH GRO/PVOC WI ext.	GCV/9229	WI MOD GRO	GCV/9233
4069457001	CSS#1	ASTM D2974-87	PMST/7864		
4069457002	CSS#2	ASTM D2974-87	PMST/7864		
4069457003	CSS#3	ASTM D2974-87	PMST/7864		
4069457004	CSS#4	ASTM D2974-87	PMST/7864		
4069457005	CSS#5	ASTM D2974-87	PMST/7864		
4069457006	CSS#6	ASTM D2974-87	PMST/7864		
4069457007	CSS#7	ASTM D2974-87	PMST/7864		
4069457008	CSS#8	ASTM D2974-87	PMST/7864		
4069457009	CSS#9	ASTM D2974-87	PMST/7864		
4069457010	CSS#10	ASTM D2974-87	PMST/7864		
4069457011	CSS#11	ASTM D2974-87	PMST/7864		
4069457012	CSS#12	ASTM D2974-87	PMST/7864		

This report shall not be reproduced, except in full,
without the written consent of Pace Analytical Services, Inc..

Pace Analytical®
www.pacelabs.com

UPPER MIDWEST REGION
MN: 612-607-1700 WI: 920-469-2436

Page 1 of

4069457

CHAIN OF CUSTODY

*Preservation Codes
A=None B=HCL C=H2SO4 D=HNO3 E=DI Water F=Methanol G=NaOH
H=Sodium Bisulfate Solution I=Sodium Thiosulfate J=Other

(Please Print Clearly)	
Company Name:	REI
Branch/Location:	
Project Contact:	David Lasseau
Phone:	715 635-9784
Project Number:	1A-B6109
Project Name:	Holiday Hayward
Project State:	WI
Sampled By (Print):	David Lasseau
Sampled By (Sign):	
PO #:	Regulatory Program:

Quote #:	
Mail To Contact:	
Mail To Company:	
Mail To Address:	
Invoice To Contact:	
Invoice To Company:	
Invoice To Address:	
Invoice To Phone:	

Data Package Options (billable)
☐ EPA Level III
☐ EPA Level IV

MS/MSD
☐ On your sample (billable)
☐ NOT needed on your sample

Matrix Codes
A = Air; W = Water; B = Biota; DW = Drinking Water; C = Charcoal; GW = Ground Water; O = Oil; SW = Surface Water; S = Soil; WW = Waste Water; SI = Sludge; WP = Wipe

PACE LAB #	CLIENT FIELD ID	COLLECTION DATE	COLLECTION TIME	MATRIX	Y/N	Pick Letter	Analyses Requested: PAH/MNA/BTEX	DRO	Solids	CLIENT COMMENTS	LAB COMMENTS (Lab Use Only)	Profile #
001	CSS#1	10-23-12		Soil		F	X		X		1-40mlv[F] 1-40zp[A] 1-40zsg[A]	10124/12
002	CSS#2						X	X	X		1-40zsg[A]	
003	CSS#3						X		X			
004	CSS#4						X		X			
005	CSS#5						X		X			
006	CSS#6						X		X			
007	CSS#7						X		X			
008	CSS#8						X		X			
009	CSS#9						X		X			
010	CSS#10						X	X	X		1-40zsg[A]	
011	CSS#11						X		X			
012	CSS#12	>		>			X		X			

Rush Turnaround Time Requested - Prelims
(Rush TAT subject to approval/surcharge)
Date Needed:

Transmit Prelim Rush Results by (complete what you want):
Email #1:
Email #2:
Telephone:
Fax:

Samples on HOLD are subject to special pricing and release of liability

Relinquished By:	Date/Time:	Received By:	Date/Time:
[signature]	10-24-12 8:40am	[signature] - REI	10/24/12
[signature]	10/24/12 11:50am	[signature] PaceGB	10/24/12 1150

PACE Project No.: 4069457
Receipt Temp = ROI °C
Sample Receipt pH OK / Adjusted
Cooler Custody Seal: Present / Not Present
Intact / Not Intact

Version 6.0 06/14/06

C019a(27Jun2006)

ORIGINAL

Pace Analytical Services, Inc.
1241 Bellevue Street, Suite 9
Green Bay, WI 54302

Pace Analytical

Sample Condition Upon Receipt

Client Name: REI Project # 4069457

Courier: ☐ Fed Ex ☐ UPS ☐ USPS ☑ Client ☐ Commercial ☐ Pace Other _____

Tracking #: _____

Custody Seal on Cooler/Box Present: ☐ yes ☑ no Seals intact: ☐ yes ☐ no

Custody Seal on Samples Present: ☐ yes ☑ no Seals intact: ☐ yes ☐ no

Packing Material: ☐ Bubble Wrap ☑ Bubble Bags ☐ None Other

Thermometer Used N/A Type of Ice: (Wet) Blue Dry None ☐ Samples on Ice, cooling process has begun

Cooler Temperature R01 Biological Tissue is Frozen: ☐ yes ☐ no

Temp Blank Present: ☐ yes ☑ no

Optional
Proj. Due Date:
Proj. Name:

Person examining contents:
Date: 10/24/12
Initials: CKT

Temp should be above freezing to 6°C for all sample except Biota.
Biota Samples should be received ≤ 0°C.

		Comments:
Chain of Custody Present:	☑Yes ☐No ☐N/A	1.
Chain of Custody Filled Out:	☑Yes ☐No ☐N/A	2.
Chain of Custody Relinquished:	☑Yes ☐No ☐N/A	3.
Sampler Name & Signature on COC:	☑Yes ☐No ☐N/A	4.
Samples Arrived within Hold Time:	☑Yes ☐No ☐N/A	5.
Short Hold Time Analysis (<72hr):	☐Yes ☑No ☐N/A	6.
Rush Turn Around Time Requested:	☐Yes ☑No ☐N/A	7.
Sufficient Volume:	☑Yes ☐No ☐N/A	8.
Correct Containers Used:	☑Yes ☐No ☐N/A	9.
-Pace Containers Used:	☑Yes ☐No ☐N/A	
Containers Intact:	☑Yes ☐No ☐N/A	10.
Filtered volume received for Dissolved tests	☐Yes ☐No ☑N/A	11.
Sample Labels match COC:	☑Yes ☐No ☐N/A	12. No times on COC See comments 10/24/12 MV
-Includes date/time/ID/Analysis Matrix:		
All containers needing preservation have been checked.	☐Yes ☐No ☑N/A	13.
All containers needing preservation are found to be in compliance with EPA recommendation.	☐Yes ☐No ☑N/A	
exceptions: VOA, coliform, TOC, O&G, WI-DRO (water)	☐Yes ☐No	Initial when completed / Lot # of added preservative
Samples checked for dechlorination:	☐Yes ☐No ☑N/A	14.
Headspace in VOA Vials (>6mm):	☐Yes ☐No ☑N/A	15.
Trip Blank Present:	☐Yes ☐No ☑N/A	16.
Trip Blank Custody Seals Present	☐Yes ☐No ☑N/A	
Pace Trip Blank Lot # (if purchased):		

Client Notification/ Resolution: Field Data Required? Y / N

Person Contacted: _____ Date/Time: _____

Comments/ Resolution: 001 = 1430 002 = 1445 003 = 1500 004 = 1515 005 = 1530
006 = 1545 007 = 1600 008 = 1615 009 = 1630 010 = 1730 011 = 1710
012 = 1715 10/24/12 MV

Project Manager Review: _____ **Date:** 10-25-12

Note: Whenever there is a discrepancy affecting North Carolina compliance samples, a copy of this form will be sent to the North Carolina DEHNR Certification Office (i.e out of hold, incorrect preservative, out of temp, incorrect containers)

Pace Analytical Services, Inc.
1241 Bellevue Street - Suite 9
Green Bay, WI 54302
(920)469-2436

October 08, 2012

DAVID LARSEN
REI
4080 NORTH 20TH AVENUE
Wausau, WI 54401

RE: Project: 1A-BG209 HOLIDAY - HAYWARD
Pace Project No.: 4068210

Dear DAVID LARSEN:
Enclosed are the analytical results for sample(s) received by the laboratory on October 04, 2012. The results relate only to the samples included in this report. Results reported herein conform to the most current TNI standards and the laboratory's Quality Assurance Manual, where applicable, unless otherwise noted in the body of the report.

If you have any questions concerning this report, please feel free to contact me.

Sincerely,

Steven Mleczko for
Brian Basten
brian.basten@pacelabs.com
Project Manager

Enclosures

This report shall not be reproduced, except in full,
without the written consent of Pace Analytical Services, Inc..

Pace Analytical Services, Inc.
1241 Bellevue Street - Suite 9
Green Bay, WI 54302
(920)469-2436

CERTIFICATIONS

Project: 1A-BG209 HOLIDAY - HAYWARD
Pace Project No.: 4068210

Green Bay Certification IDs
1241 Bellevue Street, Green Bay, WI 54302
Florida/NELAP Certification #: E87948
Illinois Certification #: 200050
Kentucky Certification #: 82
Louisiana Certification #: 04168
Minnesota Certification #: 055-999-334
New York Certification #: 11888
North Carolina Certification #: 503
North Dakota Certification #: R-150
South Carolina Certification #: 83006001
US Dept of Agriculture #: S-76505
Wisconsin Certification #: 405132750

This report shall not be reproduced, except in full,
without the written consent of Pace Analytical Services, Inc..

Pace Analytical Services, Inc.
1241 Bellevue Street - Suite 9
Green Bay, WI 54302
(920)469-2436

SAMPLE SUMMARY

Project: 1A-BG209 HOLIDAY - HAYWARD
Pace Project No.: 4068210

Lab ID	Sample ID	Matrix	Date Collected	Date Received
4068210001	**SUMP**	Water	10/02/12 11:00	10/04/12 09:00

This report shall not be reproduced, except in full,
without the written consent of Pace Analytical Services, Inc..

Pace Analytical Services, Inc.
1241 Bellevue Street - Suite 9
Green Bay, WI 54302
(920)469-2436

SAMPLE ANALYTE COUNT

Project: 1A-BG209 HOLIDAY - HAYWARD
Pace Project No.: 4068210

Lab ID	Sample ID	Method	Analysts	Analytes Reported
4068210001	SUMP	WI MOD DRO	DAL	1
		WI MOD GRO	PMS	10
		EPA 6010	DLB	1

This report shall not be reproduced, except in full,
without the written consent of Pace Analytical Services, Inc..

Pace Analytical Services, Inc.
1241 Bellevue Street - Suite 9
Green Bay, WI 54302
(920)469-2436

ANALYTICAL RESULTS

Project: 1A-BG209 HOLIDAY - HAYWARD
Pace Project No.: 4068210

Sample: SUMP Lab ID: 4068210001 Collected: 10/02/12 11:00 Received: 10/04/12 09:00 Matrix: Water

Parameters	Results	Units	LOQ	LOD	DF	Prepared	Analyzed	CAS No.	Qual
WIDRO GCS	Analytical Method: WI MOD DRO Preparation Method: WI MOD DRO								
Diesel Range Organics	**<0.010**	mg/L	0.047	0.010	1	10/05/12 12:00	10/08/12 09:13		
WIGRO GCV	Analytical Method: WI MOD GRO								
Benzene	**<0.39**	ug/L	1.0	0.39	1		10/05/12 18:36	71-43-2	
Ethylbenzene	**<0.41**	ug/L	1.0	0.41	1		10/05/12 18:36	100-41-4	
Methyl-tert-butyl ether	**<0.38**	ug/L	1.0	0.38	1		10/05/12 18:36	1634-04-4	
Naphthalene	**<0.40**	ug/L	1.0	0.40	1		10/05/12 18:36	91-20-3	
Toluene	**<0.42**	ug/L	1.0	0.42	1		10/05/12 18:36	108-88-3	
1,2,4-Trimethylbenzene	**<0.43**	ug/L	1.0	0.43	1		10/05/12 18:36	95-63-6	
1,3,5-Trimethylbenzene	**<0.40**	ug/L	1.0	0.40	1		10/05/12 18:36	108-67-8	
m&p-Xylene	**<0.87**	ug/L	2.0	0.87	1		10/05/12 18:36	179601-23-1	
o-Xylene	**<0.38**	ug/L	1.0	0.38	1		10/05/12 18:36	95-47-6	
Surrogates									
a,a,a-Trifluorotoluene (S)	101	%.	80-120		1		10/05/12 18:36	98-08-8	
6010 MET ICP, Dissolved	Analytical Method: EPA 6010								
Lead, Dissolved	**<1.7**	ug/L	7.5	1.7	1		10/05/12 17:49	7439-92-1	

This report shall not be reproduced, except in full,
without the written consent of Pace Analytical Services, Inc..

Pace Analytical Services, Inc.
1241 Bellevue Street - Suite 9
Green Bay, WI 54302
(920)469-2436

QUALITY CONTROL DATA

Project: 1A-BG209 HOLIDAY - HAYWARD
Pace Project No.: 4068210

QC Batch: GCV/9112 Analysis Method: WI MOD GRO
QC Batch Method: WI MOD GRO Analysis Description: WIGRO GCV Water
Associated Lab Samples: 4068210001

METHOD BLANK: 686954 Matrix: Water
Associated Lab Samples: 4068210001

Parameter	Units	Blank Result	Reporting Limit	Analyzed	Qualifiers
1,2,4-Trimethylbenzene	ug/L	<0.43	1.0	10/05/12 09:45	
1,3,5-Trimethylbenzene	ug/L	<0.40	1.0	10/05/12 09:45	
Benzene	ug/L	<0.39	1.0	10/05/12 09:45	
Ethylbenzene	ug/L	<0.41	1.0	10/05/12 09:45	
m&p-Xylene	ug/L	<0.87	2.0	10/05/12 09:45	
Methyl-tert-butyl ether	ug/L	<0.38	1.0	10/05/12 09:45	
Naphthalene	ug/L	<0.40	1.0	10/05/12 09:45	
o-Xylene	ug/L	<0.38	1.0	10/05/12 09:45	
Toluene	ug/L	<0.42	1.0	10/05/12 09:45	
a,a,a-Trifluorotoluene (S)	%.	102	80-120	10/05/12 09:45	

LABORATORY CONTROL SAMPLE & LCSD: 686955 686956

Parameter	Units	Spike Conc.	LCS Result	LCSD Result	LCS % Rec	LCSD % Rec	% Rec Limits	RPD	Max RPD	Qualifiers
1,2,4-Trimethylbenzene	ug/L	20	19.2	19.0	96	95	80-120	1	20	
1,3,5-Trimethylbenzene	ug/L	20	19.0	18.8	95	94	80-120	1	20	
Benzene	ug/L	20	20.8	20.5	104	103	80-120	1	20	
Ethylbenzene	ug/L	20	19.8	19.5	99	97	80-120	2	20	
m&p-Xylene	ug/L	40	39.1	38.5	98	96	80-120	2	20	
Methyl-tert-butyl ether	ug/L	20	20.2	19.7	101	99	80-120	2	20	
Naphthalene	ug/L	20	19.7	19.4	99	97	80-120	2	20	
o-Xylene	ug/L	20	19.4	19.1	97	96	80-120	1	20	
Toluene	ug/L	20	20.1	19.8	101	99	80-120	2	20	
a,a,a-Trifluorotoluene (S)	%.				101	101	80-120			

MATRIX SPIKE & MATRIX SPIKE DUPLICATE: 687161 687162

Parameter	Units	4068243004 Result	MS Spike Conc.	MSD Spike Conc.	MS Result	MSD Result	MS % Rec	MSD % Rec	% Rec Limits	RPD	Max RPD	Qual
1,2,4-Trimethylbenzene	ug/L	500	2000	2000	2660	2680	108	109	10-200	1	20	
1,3,5-Trimethylbenzene	ug/L	143	2000	2000	2330	2330	110	109	56-169	0	20	
Benzene	ug/L	2470	2000	2000	4780	4790	116	116	33-173	0	20	
Ethylbenzene	ug/L	1080	2000	2000	3350	3340	114	113	49-158	0	20	
m&p-Xylene	ug/L	2830	4000	4000	7320	7300	112	112	44-163	0	20	
Methyl-tert-butyl ether	ug/L	48.5J	2000	2000	2210	2130	108	104	80-130	4	20	
Naphthalene	ug/L	198	2000	2000	2350	2240	107	102	67-141	5	20	
o-Xylene	ug/L	1400	2000	2000	3600	3580	110	109	64-140	1	20	
Toluene	ug/L	11100	2000	2000	13600	13600	122	122	79-132	0	20	
a,a,a-Trifluorotoluene (S)	%.						103	103	80-120			

This report shall not be reproduced, except in full,
without the written consent of Pace Analytical Services, Inc..

Pace Analytical Services, Inc.
1241 Bellevue Street - Suite 9
Green Bay, WI 54302
(920)469-2436

QUALITY CONTROL DATA

Project: 1A-BG209 HOLIDAY - HAYWARD
Pace Project No.: 4068210

QC Batch: ICP/6618
QC Batch Method: EPA 6010
Analysis Method: EPA 6010
Analysis Description: ICP Metals, Trace, Dissolved
Associated Lab Samples: 4068210001

METHOD BLANK: 687535 Matrix: Water
Associated Lab Samples: 4068210001

Parameter	Units	Blank Result	Reporting Limit	Analyzed	Qualifiers
Lead, Dissolved	ug/L	<1.7	7.5	10/05/12 17:45	

LABORATORY CONTROL SAMPLE: 687536

Parameter	Units	Spike Conc.	LCS Result	LCS % Rec	% Rec Limits	Qualifiers
Lead, Dissolved	ug/L	500	492	98	80-120	

MATRIX SPIKE & MATRIX SPIKE DUPLICATE: 687537 687538

Parameter	Units	4068210001 Result	MS Spike Conc.	MSD Spike Conc.	MS Result	MSD Result	MS % Rec	MSD % Rec	% Rec Limits	RPD	Max RPD	Qual
Lead, Dissolved	ug/L	<1.7	500	500	504	504	100	100	75-125	0	20	

This report shall not be reproduced, except in full,
without the written consent of Pace Analytical Services, Inc..

Pace Analytical Services, Inc.
1241 Bellevue Street - Suite 9
Green Bay, WI 54302
(920)469-2436

QUALITY CONTROL DATA

Project: 1A-BG209 HOLIDAY - HAYWARD
Pace Project No.: 4068210

QC Batch: OEXT/16353
QC Batch Method: WI MOD DRO
Analysis Method: WI MOD DRO
Analysis Description: WIDRO GCS
Associated Lab Samples: 4068210001

METHOD BLANK: 686985 Matrix: Water
Associated Lab Samples: 4068210001

Parameter	Units	Blank Result	Reporting Limit	Analyzed	Qualifiers
Diesel Range Organics	mg/L	<0.011	0.050	10/08/12 09:01	

LABORATORY CONTROL SAMPLE & LCSD: 686986 686987

Parameter	Units	Spike Conc.	LCS Result	LCSD Result	LCS % Rec	LCSD % Rec	% Rec Limits	RPD	Max RPD	Qualifiers
Diesel Range Organics	mg/L	1	0.89	0.80	89	80	75-115	11	20	

This report shall not be reproduced, except in full,
without the written consent of Pace Analytical Services, Inc..

Pace Analytical Services, Inc.
1241 Bellevue Street - Suite 9
Green Bay, WI 54302
(920)469-2436

QUALIFIERS

Project: 1A-BG209 HOLIDAY - HAYWARD
Pace Project No.: 4068210

DEFINITIONS

DF - Dilution Factor, if reported, represents the factor applied to the reported data due to changes in sample preparation, dilution of the sample aliquot, or moisture content.

ND - Not Detected at or above adjusted reporting limit.

J - Estimated concentration above the adjusted method detection limit and below the adjusted reporting limit.

MDL - Adjusted Method Detection Limit.

PRL - Pace Reporting Limit.

RL - Reporting Limit.

S - Surrogate

1,2-Diphenylhydrazine (8270 listed analyte) decomposes to Azobenzene.

Consistent with EPA guidelines, unrounded data are displayed and have been used to calculate % recovery and RPD values.

LCS(D) - Laboratory Control Sample (Duplicate)

MS(D) - Matrix Spike (Duplicate)

DUP - Sample Duplicate

RPD - Relative Percent Difference

NC - Not Calculable.

SG - Silica Gel - Clean-Up

U - Indicates the compound was analyzed for, but not detected.

N-Nitrosodiphenylamine decomposes and cannot be separated from Diphenylamine using Method 8270. The result reported for each analyte is a combined concentration.

Pace Analytical is TNI accredited. Contact your Pace PM for the current list of accredited analytes.

TNI - The NELAC Institute.

This report shall not be reproduced, except in full,
without the written consent of Pace Analytical Services, Inc..

Pace Analytical Services, Inc.
1241 Bellevue Street - Suite 9
Green Bay, WI 54302
(920)469-2436

QUALITY CONTROL DATA CROSS REFERENCE TABLE

Project: 1A-BG209 HOLIDAY - HAYWARD
Pace Project No.: 4068210

Lab ID	Sample ID	QC Batch Method	QC Batch	Analytical Method	Analytical Batch
4068210001	SUMP	WI MOD DRO	OEXT/16353	WI MOD DRO	GCSV/8499
4068210001	SUMP	WI MOD GRO	GCV/9112		
4068210001	SUMP	EPA 6010	ICP/6618		

This report shall not be reproduced, except in full,
without the written consent of Pace Analytical Services, Inc..

(Please Print Clearly)

Company Name:	RET
Branch/Location:	
Project Contact:	Dave Casperd
Phone:	715 607-5784
Project Number:	1A- BG 209
Project Name:	Holiday - Hayward
Project State:	WI
Sampled By (Print):	Dave C
Sampled By (Sign):	Dave Casperd
PO #:	
Regulatory Program:	

Pace Analytical®
www.pacelabs.com

UPPER MIDWEST REGION
MN: 612-607-1700 WI: 920-469-2436

Page 1 of

4068210

CHAIN OF CUSTODY

*Preservation Codes
A=None B=HCL C=H2SO4 D=HNO3 E=DI Water F=Methanol G=NaOH
H=Sodium Bisulfate Solution I=Sodium Thiosulfate J=Other

Quote #:	
Mail To Contact:	
Mail To Company:	
Mail To Address:	
Invoice To Contact:	
Invoice To Company:	
Invoice To Address:	
Invoice To Phone:	

Data Package Options (billable)
☐ EPA Level III
☐ EPA Level IV

MS/MSD
☐ On your sample (billable)
☐ NOT needed on your sample

Matrix Codes
A = Air, B = Biota, C = Charcoal, O = Oil, S = Soil, SI = Sludge, W = Water, DW = Drinking Water, GW = Ground Water, SW = Surface Water, WW = Waste Water, WP = Wipe

PACE LAB #	CLIENT FIELD ID	COLLECTION DATE	COLLECTION TIME	MATRIX	FILTERED? (YES/ND) Y/N	PRESERVATION (CODE)* Pick Letter	Analyses Requested: Air/M	DRO	Dissolved Lead	CLIENT COMMENTS	LAB COMMENTS (Lab Use Only)	Profile #
					N	B						
					N	B						
					Y	D						
001	Sump	10-2-12	11:00	GW			X	X	X	RUSH Results 10-8-12	1-1Lag P 1-250mlp P 3-40mlV	

Rush Turnaround Time Requested - Prelims
(Rush TAT subject to approval/surcharge)
Date Needed: 10-8-12

Transmit Prelim Rush Results by (complete what you want):

Email #1:	
Email #2:	
Telephone:	
Fax:	

Samples on HOLD are subject to special pricing and release of liability

Relinquished By:	Date/Time:	Received By:	Date/Time:
	10-3-12 2:00		
Watco	10/4/12 0900		10/4/12 0900

PACE Project No.: 4068210

Receipt Temp = 20.1 °C

Sample Receipt pH OK / Adjusted

Cooler Custody Seal Present / Not Present

Intact / Not Intact

Version 6.0 06/14/06

C019a(27Jun2006)

ORIGINAL

Pace Analytical Services, Inc.
1241 Bellevue Street, Suite 9
Green Bay, WI 54302

Pace Analytical

Sample Condition Upon Receipt

Client Name: REI Project # 4068210

Courier: ☐ Fed Ex ☐ UPS ☐ USPS ☐ Client ☑ Commercial ☐ Pace Other Waltco

Tracking #: 243216

Custody Seal on Cooler/Box Present: ☐ yes ☑ no Seals intact: ☐ yes ☐ no

Custody Seal on Samples Present: ☐ yes ☑ no Seals intact: ☐ yes ☐ no

Packing Material: ☐ Bubble Wrap ☑ Bubble Bags ☐ None Other

Thermometer Used NA Type of Ice: (Wet) Blue Dry None ☑ Samples on ice, cooling process has begun.

Cooler Temperature R01 Biological Tissue is Frozen: ☐ yes ☐ no

Temp Blank Present: ☐ yes ☑ no

Optional: Proj. Due Date: Proj. Name:

Person examining contents: Date: 10/4/12 Initials: CMH

Temp should be above freezing to 6°C for all sample except Biota.
Biota Samples should be received ≤ 0°C.

		Comments:
Chain of Custody Present:	☑Yes ☐No ☐N/A	1.
Chain of Custody Filled Out:	☑Yes ☐No ☐N/A	2.
Chain of Custody Relinquished:	☑Yes ☐No ☐N/A	3.
Sampler Name & Signature on COC:	☑Yes ☐No ☐N/A	4.
Samples Arrived within Hold Time:	☑Yes ☐No ☐N/A	5.
Short Hold Time Analysis (<72hr):	☐Yes ☑No ☐N/A	6.
Rush Turn Around Time Requested:	☑Yes ☐No ☐N/A	7. requested 10/8/12. CMH 10/4/12
Sufficient Volume:	☑Yes ☐No ☐N/A	8.
Correct Containers Used:	☑Yes ☐No ☐N/A	9.
-Pace Containers Used:	☐Yes ☐No ☐N/A	
Containers Intact:	☑Yes ☐No ☐N/A	10.
Filtered volume received for Dissolved tests	☑Yes ☐No ☐N/A	11.
Sample Labels match COC: -Includes date/time/ID/Analysis Matrix: W	☑Yes ☐No ☐N/A	12.
All containers needing preservation have been checked.	☑Yes ☐No ☐N/A	13. pH ≤ 2 CMH 10/4/12
All containers needing preservation are found to be in compliance with EPA recommendation.	☑Yes ☐No ☐N/A	
exceptions: (VOA) coliform, TOC, O&G, (WI-DRO) (water)	☑Yes ☐No	Initial when completed CMH — Lot # of added preservative
Samples checked for dechlorination:	☐Yes ☐No ☑N/A	14.
Headspace in VOA Vials (>6mm):	☐Yes ☑No ☐N/A	15.
Trip Blank Present:	☐Yes ☑No ☐N/A	16.
Trip Blank Custody Seals Present	☐Yes ☐No ☑N/A	
Pace Trip Blank Lot # (if purchased):		

Client Notification/ Resolution: Field Data Required? Y / N

Person Contacted: Date/Time:

Comments/ Resolution:

Project Manager Review: Date: 10-4-12

Note: Whenever there is a discrepancy affecting North Carolina compliance samples, a copy of this form will be sent to the North Carolina DEHNR Certification Office (i.e. out of hold, incorrect preservative, out of temp, incorrect containers)

03-58-559538

Dunn, James R - DNR

From: Dunn, James R - DNR
Sent: Tuesday, December 04, 2012 10:43 AM
To: Dave Larsen (dlarsen@reiengineering.com)
Subject: Holiday #36

Dave

In the narrative 4.0 Results and Conclusions (page 4), it is stated *that "Soil sample CSS#10 was collected within 5 feet of the UST tank basin sump ... The sample was analyzed for both PVOC's plus naphthalene and DRO. Analysis results were non-detect... (table 2)."* Yet in table 3 (should say table 3 in report) CSS#10 shows exceedences for Naphthalene, DRO and GRO.

What's up?

Jamie Dunn
Hydrogeologist
Remediation & Redevelopment Program
Northern Region - Spooner
715 635-4049

03-58-559538

Dunn, James R - DNR

NFA

From: Dave Larsen <dlarsen@reiengineering.com>
Sent: Tuesday, December 04, 2012 3:08 PM
To: Dunn, James R - DNR
Subject: RE: Holiday #36

Jamie, clarification of the REI report per your request.

Confirmation soil sample CSS#10 (which documented elevated petroleum compounds in the soil) was collected at a depth of approximately 3.5 feet bls adjacent to the diesel UST submersible. Following the collection of the confirmation sample (CSS#10) the soil was excavated to a depth of approximately five (5) feet bls for purposes related to the petroleum system upgrade. While a subsequent post soil excavation confirmation soil sample was not collected from the five (5) foot depth a water sample had previously been collected from the UST tank basin sump located within five feet of confirmation sample CSS#10. The water sample was analyzed for PVOC/N & DRO and was non-detect for all analyzed parameters.

It is REI's contention that the majority of the petroleum release was confined to the soils above the five (5) foot depth. Had the release extended to a depth greater than five feet there should have been detectable concentrations of petroleum compounds in the sump sample. While the measured depth to groundwater was 8.75 feet, it is at a historically low level and would normally be at a depth closer to 6 feet. The removal and disposal of the soils above the five foot depth effectively eliminated the majority of the contaminant mass associated with the former release. Clean fill was used to backfill the excavation and a new concrete pad was placed over the excavation area. As such, REI is recommending that no additional work is necessary or warranted at this site and the release should be closed with a "No Further Action" designation.

David Larsen

From: Dunn, James R - DNR [mailto:James.Dunn@Wisconsin.gov]
Sent: Tuesday, December 04, 2012 10:43 AM
To: Dave Larsen
Subject: Holiday #36

Dave

In the narrative 4.0 Results and Conclusions (page 4), it is stated *that "Soil sample CSS#10 was collected within 5 feet of the UST tank basin sump ... The sample was analyzed for both PVOC's plus naphthalene and DRO. Analysis results were non-detect... (table 2)."* Yet in table 3 (should say table 3 in report) CSS#10 shows exceedences for Naphthalene, DRO and GRO.

What's up?

Jamie Dunn
Hydrogeologist
Remediation & Redevelopment Program
Northern Region - Spooner
715 635-4049

Wisconsin Department of Natural Resources

Environmental Cleanup & Brownfields Redevelopment

BRRTS on the Web

Click the Location Name below to view the Location Details page for this Activity. Other Activities, if present, may be viewed from that page.

03-58-559538 HOLIDAY STATION STORE #36

LUST - CLOSED

Location Name (Click Location Name to View Location Details)				County	WDNR Region
HOLIDAY STATION STORE #36				SAWYER	NORTHERN
Address				**Municipality**	
10478 STH 27				HAYWARD	
Public Land Survey System			**Latitude**	**Google Maps**	**RR Sites Map**
NE 1/4 of the NW 1/4 of Sec 27, T41N, R09W			46.011914	CLICK TO VIEW	CLICK TO VIEW
Additional Location Description			**Longitude**	**Facility ID**	**Size (Acres)**
NONE			-91.482767	NONE	UNKNOWN
Jurisdiction	**PECFA No.**	**EPA Cerclis ID**	**Start Date**	**End Date**	**Last Action**
DNR RR			2012-10-24	2014-02-12	2014-02-12

Characteristics

PECFA Tracked?	EPA NPL Site?	Eligible for PECFA Funds?	Above Ground Storage Tank?	Drycleaner?	Co-Contamination?	On GIS Registry?
No	No	No	No	No	No	No

Actions

Place Cursor Over Action Code to View Description

Date	Code	Name	Comment
2012-10-24	33	Tank Closure Environmental Site Assessment Rpt Received	
2012-10-24	1	Notification	
2014-02-12	11	Activity Closed	
2014-02-12	83	Close-out Under NR708.09	NFA, NO LETTER SENT
Linked to Code 83:	0358559538_NFA.pdf Click to Download or Open		

Impacts

Type	Comment
Soil Contamination	-

Substances

Substance	Type	Amount Released	Units
Volatile Organic Compounds	VOC		
Polynuclear Aromatic Hydrocarbons	Petroleum		
Diesel Fuel	Petroleum		
Gasoline - Unleaded and Leaded	Petroleum		

Who

Click name of Project Manager or File Contact to compose email

Role	Name/Address
RP Contact/Agent	KEITH YOKOM 4567 W 80TH ST MINNEAPOLIS, MN 55440
Project Manager	CHRIS SAARI 2501 GOLF RD ASHLAND, WI 54806
Responsible Party	HOLIDAY COMPANIES 4567 AMERICAN BLVD W BLOOMINGTON, MN 55437

Quick Response Codes Scan the QR Code to transfer to your wireless device				
	This Page URL	Google Maps		

BRRTS data comes from various sources, both internal and external to DNR. There may be omissions and errors in the data and delays in updating new information. Please see the disclaimers page for more information.

---

dnr.wi.gov

The Official Internet site for the Wisconsin Department of Natural Resources
101 S. Webster Street . PO Box 7921 . Madison, Wisconsin 53707-7921 . 608.266.2621

Release 2.4 | 04/21/2015 | Release Notes

Search Instructions | Search by Site, Owner, or Tank Characteristics | Search by Tank ID

Tank Detail

Site and Owner

Site Info	County & Municipality	Owner
Facility ID: 153729 HOLIDAY STATIONSTORE #3481 10478 STATE ROAD 27 HAYWARD Landowner Type: Private	57 - SAWYER City of HAYWARD Fire Dept ID: 5704 - Hayward City	ID: 387137 MARKETPLACE IGA HWYS 27/63 HAYWARD WI 54843

Site Anniversary Date: Dispensers have Sumps: Yes

Aboveground Storage Tank - ID: 211712, Wang ID: 570400007, Closed/Removed

Install Date:		**Capacity in Gallons:**	15000	**Contents:**	Leaded Gasoline
Tank Occupancy:	Bulk Plant Storage	**Marketer:**	Y	**CAS Number:**	
Federally Regulated:		**Spill Protection:**	Required - Not Installed	**Overfill Protection:**	Required - Not Installed
Overfill Prot Type:	null	**Containment Sump Installed:**	Unknown		
Corrosion Protect Type:		**Date of Lining:**		**Lining Inspected Date:**	
Leak Detection:	null	**Cath Test Date:**		**Cath Expire Date:**	
Leak Test Meth:		**Leak Expire Date:**		**Leak Test Date:**	
Construction Material:	Unknown	**Wall Size:**		**Underground Piping:**	N
Close Order Date:		**Close Order By:**			

Piping -

Flex Connectors:		**UST mainfolded:**		**Related Tank ID:**	
Type:		**Aboveground Piping:**		**Aboveground Pipe Construction:**	
Construction Material:	Unknown	**Corrosion Protect Type:**		**Leak Detection:**	null
Cath Test Date:		**Cath Expire Date:**		**Leak Test Meth:**	
Leak Test Date:		**Leak Expire Date:**		**Pipe Wall Size:**	
Catastrophic Leak Detection:		**Cat Leak Test Date:**		**Piping System Type:**	

Inspections Click here for login page

Trans ID	Type	Status	Date	Fiscal Yr

**** No inspections for this tank ****

Close this response window

Wisconsin Department of Safety and Professional Services

Search Instructions | Search by Site, Owner, or Tank Characteristics | Search by Tank ID

Tank Detail

Site and Owner

Site Info	County & Municipality	Owner
Facility ID: 153729 HOLIDAY STATIONSTORE #3481 10478 STATE ROAD 27 HAYWARD Landowner Type: Private	57 - SAWYER City of HAYWARD Fire Dept ID: 5704 - Hayward City	ID: 387137 MARKETPLACE IGA HWYS 27/63 HAYWARD WI 54843

Site Anniversary Date: Dispensers have Sumps: Yes

Aboveground Storage Tank - ID: 211714, Wang ID: 570400009, Closed/Removed

Install Date:		**Capacity in Gallons:**	12000	**Contents:**	Diesel
Tank Occupancy:	Bulk Plant Storage	**Marketer:**	Y	**CAS Number:**	
Federally Regulated:		**Spill Protection:**	Required - Not Installed	**Overfill Protection:**	Required - Not Installed
Overfill Prot Type:	null	**Containment Sump Installed:**	Unknown		
Corrosion Protect Type:		**Date of Lining:**		**Lining Inspected Date:**	
Leak Detection:	null	**Cath Test Date:**		**Cath Expire Date:**	
Leak Test Meth:		**Leak Expire Date:**		**Leak Test Date:**	
Construction Material:	Unknown	**Wall Size:**		**Underground Piping:**	N
Close Order Date:		**Close Order By:**			

Piping -

Flex Connectors:		**UST mainfolded:**		**Related Tank ID:**	
Type:		**Aboveground Piping:**		**Aboveground Pipe Construction:**	
Construction Material:	Unknown	**Corrosion Protect Type:**		**Leak Detection:**	null
Cath Test Date:		**Cath Expire Date:**		**Leak Test Meth:**	
Leak Test Date:		**Leak Expire Date:**		**Pipe Wall Size:**	
Catastrophic Leak Detection:		**Cat Leak Test Date:**		**Piping System Type:**	

Inspections Click here for login page

Trans ID	Type	Status	Date	Fiscal Yr

**** No inspections for this tank ****

Close this response window

Wisconsin Department of Safety and Professional Services

Search Instructions | Search by Site, Owner, or Tank Characteristics | Search by Tank ID

Tank Detail

Site and Owner

Site Info	County & Municipality	Owner
Facility ID: 153729 HOLIDAY STATIONSTORE #3481 10478 STATE ROAD 27 HAYWARD Landowner Type: Private	57 - SAWYER City of HAYWARD Fire Dept ID: 5704 - Hayward City	ID: 387137 MARKETPLACE IGA HWYS 27/63 HAYWARD WI 54843

Site Anniversary Date: Dispensers have Sumps: Yes

Aboveground Storage Tank - ID: 211713, Wang ID: 570400008, Closed/Removed

Install Date:		**Capacity in Gallons:**	15000	**Contents:**	Leaded Gasoline
Tank Occupancy:	Bulk Plant Storage	**Marketer:**	Y	**CAS Number:**	
Federally Regulated:		**Spill Protection:**	Required - Not Installed	**Overfill Protection:**	Required - Not Installed
Overfill Prot Type:	null	**Containment Sump Installed:**	Unknown		
Corrosion Protect Type:		**Date of Lining:**		**Lining Inspected Date:**	
Leak Detection:	null	**Cath Test Date:**		**Cath Expire Date:**	
Leak Test Meth:		**Leak Expire Date:**		**Leak Test Date:**	
Construction Material:	Unknown	**Wall Size:**		**Underground Piping:**	N
Close Order Date:		**Close Order By:**			

Piping -

Flex Connectors:		**UST mainfolded:**		**Related Tank ID:**	
Type:		**Aboveground Piping:**		**Aboveground Pipe Construction:**	
Construction Material:	Unknown	**Corrosion Protect Type:**		**Leak Detection:**	null
Cath Test Date:		**Cath Expire Date:**		**Leak Test Meth:**	
Leak Test Date:		**Leak Expire Date:**		**Pipe Wall Size:**	
Catastrophic Leak Detection:		**Cat Leak Test Date:**		**Piping System Type:**	

Inspections Click here for login page

Trans ID	Type	Status	Date	Fiscal Yr

**** No inspections for this tank ****

Close this response window

Wisconsin Department of Safety and Professional Services

Search Instructions | Search by Site, Owner, or Tank Characteristics | Search by Tank ID

Tank Detail

Site and Owner

Site Info	County & Municipality	Owner
Facility ID: 153729 HOLIDAY STATIONSTORE #3481	57 - SAWYER	ID: 319477
10478 STATE ROAD 27	City of HAYWARD	INDIANHEAD OIL CO INC
HAYWARD	Fire Dept ID: 5704 - Hayward City	PO Box 1224
Landowner Type: Private		MINNEAPOLIS MN 55440
Site Anniversary Date:	Dispensers have Sumps: Yes	

Underground Storage Tank - ID: 342459, Wang ID: 570400323, In Use, PTO Expiration: 08/28/2015

Install Date:	10/17/1993	**Capacity in Gallons:**	12000	**Contents:**	Unleaded Gasoline
Tank Occupancy:	Retail Fuel Sales	**Marketer:**	Y	**CAS Number:**	
Federally Regulated:	Y	**Spill Protection:**	Required - Installed	**Overfill Protection:**	Required - Installed
Overfill Prot Type:	90alrm95autoOff	**Containment Sump Installed:**	No		
Corrosion Protect Type:	Impressed Current	**Date of Lining:**		**Lining Inspected Date:**	
Leak Detection:	Automatic Tank Gauge	**Cath Test Date:**	08/15/2014	**Cath Expire Date:**	08/15/2015
Leak Test Meth:		**Leak Expire Date:**		**Leak Test Date:**	01/14/2015
Construction Material:	Coated Steel	**Wall Size:**	Single	**Underground Piping:**	Y
Close Order Date:		**Close Order By:**			

Piping - In Use

Flex Connectors:		**UST mainfolded:**	N	**Related Tank ID:**	
Type:		**Aboveground Piping:**		**Aboveground Pipe Construction:**	
Construction Material:	Fiberglass or Poly	**Corrosion Protect Type:**	Not Applicable	**Leak Detection:**	Electronic Interstitial Monitor
Cath Test Date:		**Cath Expire Date:**		**Leak Test Meth:**	
Leak Test Date:	02/03/2015	**Leak Expire Date:**		**Pipe Wall Size:**	Double
Catastrophic Leak Detection:	Automatic Shut Off	**Cat Leak Test Date:**	07/11/2014	**Piping System Type:**	Pressurized

Inspections

Click here for login page

Trans ID	Type	Status	Date	Fiscal Yr
915485	AN	CLOS	02/11/2004	2004
1045999	AN	CLOS	11/03/2004	2005
1180404	AN	CLOS	09/29/2005	2006
1453570	AN	CLOS	09/19/2007	2008
1303821	AN	CLOS	05/07/2007	2007
1566186	AN	CLOS	09/02/2008	2009
1718010	AN	CLOS	09/30/2009	2010
1821370	AN	CLOS	08/30/2010	2011
1968148	AN	CLOS	08/31/2011	2012
2120353	AN	CLOS	08/20/2012	2013
2287517	AN	CLOS	10/14/2013	2014
2431926	AN			2015

Search Instructions | Search by Site, Owner, or Tank Characteristics | Search by Tank ID

Tank Detail

Site and Owner

Site Info	County & Municipality	Owner
Facility ID: 153729 HOLIDAY STATIONSTORE #3481 10478 STATE ROAD 27 HAYWARD Landowner Type: Private	57 - SAWYER City of HAYWARD Fire Dept ID: 5704 - Hayward City	ID: 319477 INDIANHEAD OIL CO INC PO Box 1224 MINNEAPOLIS MN 55440

Site Anniversary Date: Dispensers have Sumps: Yes

Underground Storage Tank - ID: 342458, Wang ID: 570400322, In Use, PTO Expiration: 08/28/2015

Install Date:	10/17/1993	**Capacity in Gallons:**	8000	**Contents:**	Gasohol
Tank Occupancy:	Retail Fuel Sales	**Marketer:**	Y	**CAS Number:**	
Federally Regulated:	Y	**Spill Protection:**	Required - Installed	**Overfill Protection:**	Required - Installed
Overfill Prot Type:	90alrm95autoOff	**Containment Sump Installed:**	No		
Corrosion Protect Type:	Impressed Current	**Date of Lining:**		**Lining Inspected Date:**	
Leak Detection:	Automatic Tank Gauge	**Cath Test Date:**	08/15/2014	**Cath Expire Date:**	08/15/2015
Leak Test Meth:		**Leak Expire Date:**		**Leak Test Date:**	01/14/2015
Construction Material:	Coated Steel	**Wall Size:**	Single	**Underground Piping:**	Y
Close Order Date:		**Close Order By:**			

Piping - In Use

Flex Connectors:		**UST mainfolded:**	N	**Related Tank ID:**	
Type:		**Aboveground Piping:**		**Aboveground Pipe Construction:**	
Construction Material:	Fiberglass or Poly	**Corrosion Protect Type:**	Not Applicable	**Leak Detection:**	Electronic Interstitial Monitor
Cath Test Date:		**Cath Expire Date:**		**Leak Test Meth:**	
Leak Test Date:	02/03/2015	**Leak Expire Date:**		**Pipe Wall Size:**	Double
Catastrophic Leak Detection:	Automatic Shut Off	**Cat Leak Test Date:**	07/11/2014	**Piping System Type:**	Pressurized

Inspections Click here for login page

Trans ID	Type	Status	Date	Fiscal Yr	
915485	AN	CLOS	02/11/2004	2004	
1045999	AN	CLOS	11/03/2004	2005	
1180404	AN	CLOS	09/29/2005	2006	
1453570	AN	CLOS	09/19/2007	2008	
1303821	AN	CLOS	05/07/2007	2007	
1566186	AN	CLOS	09/02/2008	2009	
1718010	AN	CLOS	09/30/2009	2010	
1821370	AN	CLOS	08/30/2010	2011	
1968148	AN	CLOS	08/31/2011	2012	
2120353	AN	CLOS	08/20/2012	2013	
2287517	AN	CLOS	10/14/2013	2014	
2431926	AN			2015	

Close this response window

Search Instructions | Search by Site, Owner, or Tank Characteristics | Search by Tank ID

Tank Detail

Site and Owner

Site Info	County & Municipality	Owner
Facility ID: 153729 HOLIDAY STATIONSTORE #3481	57 - SAWYER	ID: 319477
10478 STATE ROAD 27	City of HAYWARD	INDIANHEAD OIL CO INC
HAYWARD	Fire Dept ID: 5704 - Hayward City	PO Box 1224
Landowner Type: Private		MINNEAPOLIS MN 55440
Site Anniversary Date:	Dispensers have Sumps: Yes	

Underground Storage Tank - ID: 342457, Wang ID: 570400321, In Use, PTO Expiration: 08/28/2015

Install Date:	10/17/1993	**Capacity in Gallons:**	8000	**Contents:**	Unleaded Gasoline
Tank Occupancy:	Retail Fuel Sales	**Marketer:**	Y	**CAS Number:**	
Federally Regulated:	Y	**Spill Protection:**	Required - Installed	**Overfill Protection:**	Required - Installed
Overfill Prot Type:	90alrm95autoOff	**Containment Sump Installed:**	No		
Corrosion Protect Type:	Impressed Current	**Date of Lining:**		**Lining Inspected Date:**	
Leak Detection:	Automatic Tank Gauge	**Cath Test Date:**	08/15/2014	**Cath Expire Date:**	08/15/2015
Leak Test Meth:		**Leak Expire Date:**		**Leak Test Date:**	01/14/2015
Construction Material:	Coated Steel	**Wall Size:**	Single	**Underground Piping:**	Y
Close Order Date:		**Close Order By:**			

Piping - In Use

Flex Connectors:		**UST mainfolded:**	N	**Related Tank ID:**	
Type:		**Aboveground Piping:**		**Aboveground Pipe Construction:**	
Construction Material:	Fiberglass or Poly	**Corrosion Protect Type:**	Not Applicable	**Leak Detection:**	Electronic Interstitial Monitor
Cath Test Date:		**Cath Expire Date:**		**Leak Test Meth:**	
Leak Test Date:	01/14/2015	**Leak Expire Date:**		**Pipe Wall Size:**	Double
Catastrophic Leak Detection:	Automatic Shut Off	**Cat Leak Test Date:**	07/11/2014	**Piping System Type:**	Pressurized

Inspections

Click here for login page

Trans ID	Type	Status	Date	Fiscal Yr
915485	AN	CLOS	02/11/2004	2004
1045999	AN	CLOS	11/03/2004	2005
1180404	AN	CLOS	09/29/2005	2006
1453570	AN	CLOS	09/19/2007	2008
1303821	AN	CLOS	05/07/2007	2007
1566186	AN	CLOS	09/02/2008	2009
1718010	AN	CLOS	09/30/2009	2010
1821370	AN	CLOS	08/30/2010	2011
1968148	AN	CLOS	08/31/2011	2012
2120353	AN	CLOS	08/20/2012	2013
2287517	AN	CLOS	10/14/2013	2014
2431926	AN			2015

Search Instructions | Search by Site, Owner, or Tank Characteristics | Search by Tank ID

Tank Detail

Site and Owner

Site Info	County & Municipality	Owner
Facility ID: 153729 HOLIDAY STATIONSTORE #3481 10478 STATE ROAD 27 HAYWARD Landowner Type: Private	57 - SAWYER City of HAYWARD Fire Dept ID: 5704 - Hayward City	ID: 319477 INDIANHEAD OIL CO INC PO Box 1224 MINNEAPOLIS MN 55440

Site Anniversary Date: Dispensers have Sumps: Yes

Underground Storage Tank - ID: 342456, Wang ID: 570400320, In Use, PTO Expiration: 08/28/2015

Install Date:	10/17/1993	**Capacity in Gallons:**	6000	**Contents:**	Diesel
Tank Occupancy:	Retail Fuel Sales	**Marketer:**	Y	**CAS Number:**	
Federally Regulated:	Y	**Spill Protection:**	Required - Installed	**Overfill Protection:**	Required - Installed
Overfill Prot Type:	90alrm95autoOff	**Containment Sump Installed:**	No		
Corrosion Protect Type:	Impressed Current	**Date of Lining:**		**Lining Inspected Date:**	
Leak Detection:	Automatic Tank Gauge	**Cath Test Date:**	08/15/2014	**Cath Expire Date:**	08/15/2015
Leak Test Meth:		**Leak Expire Date:**		**Leak Test Date:**	08/15/2014
Construction Material:	Coated Steel	**Wall Size:**	Single	**Underground Piping:**	Y
Close Order Date:		**Close Order By:**			

Piping - In Use

Flex Connectors:		**UST mainfolded:**	N	**Related Tank ID:**	
Type:		**Aboveground Piping:**		**Aboveground Pipe Construction:**	
Construction Material:	Fiberglass or Poly	**Corrosion Protect Type:**	Not Applicable	**Leak Detection:**	Electronic Interstitial Monitor
Cath Test Date:		**Cath Expire Date:**		**Leak Test Meth:**	
Leak Test Date:	02/03/2015	**Leak Expire Date:**		**Pipe Wall Size:**	Double
Catastrophic Leak Detection:	Automatic Shut Off	**Cat Leak Test Date:**	07/11/2014	**Piping System Type:**	Pressurized

Inspections

Click here for login page

Trans ID	Type	Status	Date	Fiscal Yr
915485	AN	CLOS	02/11/2004	2004
1045999	AN	CLOS	11/03/2004	2005
1180404	AN	CLOS	09/29/2005	2006
1453570	AN	CLOS	09/19/2007	2008
1303821	AN	CLOS	05/07/2007	2007
1566186	AN	CLOS	09/02/2008	2009
1718010	AN	CLOS	09/30/2009	2010
1821370	AN	CLOS	08/30/2010	2011
1968148	AN	CLOS	08/31/2011	2012
2287517	AN	CLOS	10/14/2013	2014
2431926	AN			2015
2120353	AN	CLOS	08/20/2012	2013

Close this response window

Search Instructions | Search by Site, Owner, or Tank Characteristics | Search by Tank ID

Tank Detail

Site and Owner

Site Info	County & Municipality	Owner
Facility ID: 153729 HOLIDAY STATIONSTORE #3481 10478 STATE ROAD 27 HAYWARD Landowner Type: Private	57 - SAWYER City of HAYWARD Fire Dept ID: 5704 - Hayward City	ID: 387137 MARKETPLACE IGA HWYS 27/63 HAYWARD WI 54843

Site Anniversary Date: Dispensers have Sumps: Yes

Aboveground Storage Tank - ID: 211718, Wang ID: 570400013, Closed/Removed

Install Date:		**Capacity in Gallons:**	15000	**Contents:**	Leaded Gasoline
Tank Occupancy:	Bulk Plant Storage	**Marketer:**	Y	**CAS Number:**	
Federally Regulated:		**Spill Protection:**	Required - Not Installed	**Overfill Protection:**	Required - Not Installed
Overfill Prot Type:	null	**Containment Sump Installed:**	Unknown		
Corrosion Protect Type:		**Date of Lining:**		**Lining Inspected Date:**	
Leak Detection:	null	**Cath Test Date:**		**Cath Expire Date:**	
Leak Test Meth:		**Leak Expire Date:**		**Leak Test Date:**	
Construction Material:	Unknown	**Wall Size:**		**Underground Piping:**	N
Close Order Date:		**Close Order By:**			

Piping -

Flex Connectors:		**UST mainfolded:**		**Related Tank ID:**	
Type:		**Aboveground Piping:**		**Aboveground Pipe Construction:**	
Construction Material:	Unknown	**Corrosion Protect Type:**		**Leak Detection:**	null
Cath Test Date:		**Cath Expire Date:**		**Leak Test Meth:**	
Leak Test Date:		**Leak Expire Date:**		**Pipe Wall Size:**	
Catastrophic Leak Detection:		**Cat Leak Test Date:**		**Piping System Type:**	

Inspections Click here for login page

Trans ID	Type	Status	Date	Fiscal Yr

**** No inspections for this tank ****

Close this response window

Wisconsin Department of Safety and Professional Services

Search Instructions | Search by Site, Owner, or Tank Characteristics | Search by Tank ID

Tank Detail

Site and Owner

Site Info	County & Municipality	Owner
Facility ID: 153729 HOLIDAY STATIONSTORE #3481 10478 STATE ROAD 27 HAYWARD Landowner Type: Private	57 - SAWYER City of HAYWARD Fire Dept ID: 5704 - Hayward City	ID: 387137 MARKETPLACE IGA HWYS 27/63 HAYWARD WI 54843

Site Anniversary Date: Dispensers have Sumps: Yes

Aboveground Storage Tank - ID: 211717, Wang ID: 570400012, Closed/Removed

Install Date:		**Capacity in Gallons:**	12000	**Contents:**	Leaded Gasoline
Tank Occupancy:	Bulk Plant Storage	**Marketer:**	Y	**CAS Number:**	
Federally Regulated:		**Spill Protection:**	Required - Not Installed	**Overfill Protection:**	Required - Not Installed
Overfill Prot Type:	null	**Containment Sump Installed:**	Unknown		
Corrosion Protect Type:		**Date of Lining:**		**Lining Inspected Date:**	
Leak Detection:	null	**Cath Test Date:**		**Cath Expire Date:**	
Leak Test Meth:		**Leak Expire Date:**		**Leak Test Date:**	
Construction Material:	Unknown	**Wall Size:**		**Underground Piping:**	N
Close Order Date:		**Close Order By:**			

Piping -

Flex Connectors:		**UST mainfolded:**		**Related Tank ID:**	
Type:		**Aboveground Piping:**		**Aboveground Pipe Construction:**	
Construction Material:	Unknown	**Corrosion Protect Type:**		**Leak Detection:**	null
Cath Test Date:		**Cath Expire Date:**		**Leak Test Meth:**	
Leak Test Date:		**Leak Expire Date:**		**Pipe Wall Size:**	
Catastrophic Leak Detection:		**Cat Leak Test Date:**		**Piping System Type:**	

Inspections Click here for login page

Trans ID	Type	Status	Date	Fiscal Yr

**** No inspections for this tank ****

Close this response window

Wisconsin Department of Safety and Professional Services

Search Instructions | Search by Site, Owner, or Tank Characteristics | Search by Tank ID

Tank Detail

Site and Owner

Site Info	County & Municipality	Owner
Facility ID: 153729 HOLIDAY STATIONSTORE #3481 10478 STATE ROAD 27 HAYWARD Landowner Type: Private	57 - SAWYER City of HAYWARD Fire Dept ID: 5704 - Hayward City	ID: 387137 MARKETPLACE IGA HWYS 27/63 HAYWARD WI 54843

Site Anniversary Date: Dispensers have Sumps: Yes

Aboveground Storage Tank - ID: 211716, Wang ID: 570400011, Closed/Removed

Install Date:		**Capacity in Gallons:**	12000	**Contents:**	Fuel Oil
Tank Occupancy:	Bulk Plant Storage	**Marketer:**	Y	**CAS Number:**	
Federally Regulated:		**Spill Protection:**	Required - Not Installed	**Overfill Protection:**	Required - Not Installed
Overfill Prot Type:	null	**Containment Sump Installed:**	Unknown		
Corrosion Protect Type:		**Date of Lining:**		**Lining Inspected Date:**	
Leak Detection:	null	**Cath Test Date:**		**Cath Expire Date:**	
Leak Test Meth:		**Leak Expire Date:**		**Leak Test Date:**	
Construction Material:	Unknown	**Wall Size:**		**Underground Piping:**	N
Close Order Date:		**Close Order By:**			

Piping -

Flex Connectors:		**UST mainfolded:**		**Related Tank ID:**	
Type:		**Aboveground Piping:**		**Aboveground Pipe Construction:**	
Construction Material:	Unknown	**Corrosion Protect Type:**		**Leak Detection:**	null
Cath Test Date:		**Cath Expire Date:**		**Leak Test Meth:**	
Leak Test Date:		**Leak Expire Date:**		**Pipe Wall Size:**	
Catastrophic Leak Detection:		**Cat Leak Test Date:**		**Piping System Type:**	

Inspections Click here for login page

Trans ID	Type	Status	Date	Fiscal Yr

**** No inspections for this tank ****

Close this response window

Wisconsin Department of Safety and Professional Services

Search Instructions | Search by Site, Owner, or Tank Characteristics | Search by Tank ID

Tank Detail

Site and Owner

Site Info	County & Municipality	Owner
Facility ID: 153729 HOLIDAY STATIONSTORE #3481 10478 STATE ROAD 27 HAYWARD Landowner Type: Private	57 - SAWYER City of HAYWARD Fire Dept ID: 5704 - Hayward City	ID: 387137 MARKETPLACE IGA HWYS 27/63 HAYWARD WI 54843

Site Anniversary Date: Dispensers have Sumps: Yes

Aboveground Storage Tank - ID: 211715, Wang ID: 570400010, Closed/Removed

Install Date:		**Capacity in Gallons:**	12000	**Contents:**	Fuel Oil
Tank Occupancy:	Bulk Plant Storage	**Marketer:**	Y	**CAS Number:**	
Federally Regulated:		**Spill Protection:**	Required - Not Installed	**Overfill Protection:**	Required - Not Installed
Overfill Prot Type:	null	**Containment Sump Installed:**	Unknown		
Corrosion Protect Type:		**Date of Lining:**		**Lining Inspected Date:**	
Leak Detection:	null	**Cath Test Date:**		**Cath Expire Date:**	
Leak Test Meth:		**Leak Expire Date:**		**Leak Test Date:**	
Construction Material:	Unknown	**Wall Size:**		**Underground Piping:**	N
Close Order Date:		**Close Order By:**			

Piping -

Flex Connectors:		**UST mainfolded:**		**Related Tank ID:**	
Type:		**Aboveground Piping:**		**Aboveground Pipe Construction:**	
Construction Material:	Unknown	**Corrosion Protect Type:**		**Leak Detection:**	null
Cath Test Date:		**Cath Expire Date:**		**Leak Test Meth:**	
Leak Test Date:		**Leak Expire Date:**		**Pipe Wall Size:**	
Catastrophic Leak Detection:		**Cat Leak Test Date:**		**Piping System Type:**	

Inspections Click here for login page

Trans ID	Type	Status	Date	Fiscal Yr

**** No inspections for this tank ****

Close this response window

Wisconsin Department of Safety and Professional Services

Appendix I

Thiry Property Site Summary

DRAFT

WisDOT Phase 1 Hazardous Materials Assessment Site Summary

(rev. 11/11/2011)

WisDOT Project ID: 8140-00-00 & 8140-25-01
Highway/Street: STH 27
Termini/Limits: CTH B – USH 63
County: Sawyer

Property Information:
Site Name(s): Thiry Property
DOT parcel number (if known):
Property Address: 15774 CTH B
Owner's Name: Gerald J & Janet G Thirty Trust
Owner's Address: 10556 N Sunnyside Ave, Hayward, WI 54843
Owner's Phone: not listed
Current Land Use: vacant
Past Land Use: flea market and car wash

Real Estate Requirements:
☐None ☐Total take ☐Strip acquisition of feet
☐Temporary Limited Easement (TLE)
☐Permanent Limited Easement (PLE)
☒ Other (describe) fee acquisition of 2,850 square feet (0.07 acres)

Construction Requirements:
☒ Excavation within current right of way to 2 feet
☐ Excavation within proposed right of way to feet
☐ Excavation within easement to feet
☒ Public or private utility or sanitary or storm sewer installation or excavation to 8 feet

Information from database searches and interviews:
Department of Safety and Professional Services (DSPS)
- ☒ site has registered tanks ☐ASTs ☒USTs
- ☐ tanks are currently in use
- ☒ tanks are abandoned date: 2002
- Tank contents:
  - ☐ Leaded gasoline ☐ Unleaded gasoline ☒ Fuel Oil ☐ Diesel
  - ☐ Kerosene ☐ Unknown ☐ Other (describe)
- ☐ site is a DSPS administered LUST site; DCOMM ID number:
- ☐ site is a closed DSPS LUST site; closure date:

Department of Natural Resources (DNR)
- ☐ site is a DNR administered LUST site; BRRTS number:
- ☐ site is a DNR administered ERP site; BRRTS number:
- ☐ site is a closed ☐LUST ☐ERP site; closure date:
- ☐ site is a landfill
- ☐ site is an abandoned waste disposal site
- ☐ site is a hazardous waste generator
- ☒ Other (please describe) Site was granted "No Action Required" by WDNR in response to low-level contamination discovered during Phase 3 HMA.

Sanborn Maps: site is a on map dated . Comments:
WisDOT historic plan sets: site is a on project dated . Comments:
Business directories: site is a in the directory dated . Comments:

A check in a checkbox indicates a positive or "yes" response.

Aerial photos: site is a on photo dated . Comments:
☒ Contamination discovered at 5 to 7.5 feet during utility or other excavation in the area. Indicate location on site map.
Interview Information or other comments: A 500-gallon fuel oil UST was registered at this location and closed/removed as of November 13, 2002. Due to the size and contents of the tank, a tank system site assessment with soil sampling was not required at the time of closure, thus a release from the UST system may have gone undocumented. A Phase 3 HMA was performed on this property by TRC and was documented in a report dated January 29, 2015. The scope of work consisted on five soil borings to 14 or 15 ft below ground surface, and one temporary well. The investigation found low levels of petroleum volatile organic compounds (PVOCs) in one soil boring on the northeast side of the existing building. All analytes detected were below direct contact and groundwater pathway residual contaminant levels (RCLs) promulgated in Chapter NR 720, Wisconsin Administrative Code. Groundwater contamination was not detected. The site was granted No Action Required by WDNR in response to low-level soil contamination from petroleum.

Visual Evidence of Potential Contamination: (include additional information in space provided)
☒ No evidence of tanks
☐ USTs ☐ASTs Location, number and condition of tanks, contents, comments:
Location in relationship to current right of way: ☐ map attached
Location in relationship to proposed right of way: ☐ map attached
☐ Drums ☐Stained soils ☐Odor ☐Sheen on surface water ☐Areas of excavation
☐ Areas of fill ☐Stressed vegetation ☐ Pond(s) ☐ Basins/sumps ☐ Monitoring wells
☒ Soil borings
Comments: Abandoned boreholes from a Phase 3 HMA were observed during reconnaissance of the project corridor.

Potential for Contaminant Migration: (attach supporting documentation such as plume maps, summaries of site investigation or closure reports).
☒ Property is a potential source of contamination
☐ Adjacent property is a potential source of contamination. Include site name or BRRTS number if known, describe location, include contaminant type and any additional information.
☐ Contaminated soil known to be within proposed right of way from feet to feet below ground surface
☐ Contaminated groundwater known to be within proposed right of way at feet below ground surface.
☐ Contaminated soil or groundwater within existing right of way. Attach copy of most recent investigation and plume maps.

Attachments – required
☒ Site photographs and a site map showing areas of concern
☐ Plat map showing parcel and any proposed areas of acquisition or easement
☒ Historic aerial photos of site - clearly outline site
☐ Historic WisDOT or other as-builts and plat maps - clearly outline site
☐ Plume maps for known contamination. Indicate existing or proposed right of way where applicable.

Recommendations
☐ No additional hazardous materials investigation is required.
☒ If construction or real estate requirements change, evaluation of need for further investigation will be necessary.
☐ Information is sufficient to use Standard Special Provisions.
☐ Conduct additional investigation
☐ Phase 2 (determine if contamination is present)
☐ Phase 2.5 (determine extent of contamination within existing R/W only)
☐ Phase 3 (determine full extent of contamination prior to acquisition)

☐ Phase 4 (remediate site)
☐ Other (describe)

Prepared by: Mitchell Banach on March 16, 2017
Recommendations accepted by (name and title): on

Signature: _____

A check in a checkbox indicates a positive or "yes" response.



DISCLAIMER: This map is not guaranteed to be accurate, correct, current, or complete and conclusions drawn are the responsibility of the user.

15774 CTH B



Site building.



Borehole abandoned with bentonite (right).



Borehole abandoned with bentonite (left). Potable well on northeast side of building.

708 Heartland Trail
Suite 3000
Madison, WI 53717

608-826-3600 PHONE
608-826-3941 FAX

www.TRCsolutions.com

December 5, 2013

Ms. Amy Adrihan
Wisconsin Department of Transportation
1701 N 4th Street
Superior, WI 54880

Subject: Background Review, 15774 CTH B, Hayward, Wisconsin
WisDOT Project ID #8140-00-00

Dear Ms. Adrihan:

The purpose of this letter is to provide the Wisconsin Department of Transportation (WisDOT) with the results of the background review performed by TRC Environmental Corporation (TRC), for the property at 15774 CTH B in Hayward, Wisconsin. Attachments to this letter include Wisconsin Department of Natural Resources (WDNR) database results (Attachment 1), tank database results (Attachment 2), historic maps (Attachment 3), and additional background information (Attachment 4).

The WisDOT is planning to acquire the subject property for future highway reconstruction. On the basis of the historical uses and the possible contamination on the property, the WisDOT requested that TRC conduct a background review to determine if subsurface investigations would be required. Background information including WDNR databases, Wisconsin Department of Agriculture, Trade, and Consumer Protection (DATCP) tank database, previous highway plans, and aerial photos were obtained by TRC. Also, TRC interviewed the current owner to determine if past uses of the property may have caused soil and/or groundwater contamination.

On November 15, 2013, TRC interviewed the property owner, Jan Thiry. Ms. Thiry stated that the site has most recently been used as a car wash and for flee markets. She has owned the property for about 35 years, and has lived in the area all her life. The property was vacant prior to her ownership. She is not aware of any USTs or soil or groundwater contamination on the property.


The property is not found in the WDNR databases reviewed. Attachment 2 shows one registered 500 gallon fuel oil UST at the site was previously closed/removed in November 2002. Attachment 3 shows the most recent site structure was at the site in 1970, and the site was vacant in 1945. Attachment 4 shows a photograph of the site building.

Additional investigations are recommended because of the site's past use of a fuel oil UST which may have caused soil or groundwater contamination. The UST that was removed was used for heating the site building and no known release was reported.

If you have any questions, please feel free to contact me at 608-826-3628.

Sincerely,

TRC Environmental Corporation

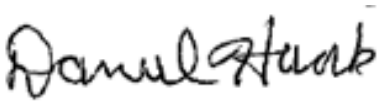

Daniel Haak, P.E.
Project Manager

Attachments: 1 – WDNR Database Results
2 – Tank Database Results
3 – Historic Maps
4 – Background Information

cc: Nicole Trapp – WisDOT (hard copy and pdf on CD)
Shar TeBeest – WisDOT (hard copy and pdf on CD)
Jim Morse – TRC





Legend

- Open Site (ongoing cleanup)
- Open Site Boundary
- Closed Site (completed cleanup)
- Closed Site Boundary
- Airport
- 2010 Air Photos (WROC)
- Cities
- Villages

Notes

0.1 0 0.03 0.1 Miles

NAD_1983_HARN_Wisconsin_TM

1: 2,033

© Latitude Geographics Group Ltd.

DISCLAIMER: The information shown on these maps has been obtained from various sources, and are of varying age, reliability and resolution. These maps are not intended to be used for navigation, nor are these maps an authoritative source of information about legal land ownership or public access. No warranty, expressed or implied, is made aregarding accuracy, applicability for a particular use, completemenss, or legality of the information depicted on this map. For more information, see the DNR Legal Notices web page: http://dnr.wi.gov/org/legal/

Note: Not all sites are mapped.

Petroleum Programs Home	Search Instructions	Search by Tank ID	Search by Site, Owner, or Tank Characteristics

Tank List

Searching for:

Street address = county b
County Code = 57
Municipality = HAYWARD

Number of matching records: 4

Type	ID	Facility ID	Address	Status	Contents	Size (gals)	Cust ID	Owner
County: SAWYER, FDID: 5704 - Hayward City, Municipality: CITY OF HAYWARD								
1. UST	888175	638668	15774 COUNTY B	Closed/Removed	Fuel Oil	500	925024	GERALD THIRY
County: SAWYER, FDID: 5705 - Hayward Twp, Municipality: TOWN OF HAYWARD								
2. UST	33232	16135	13827 W COUNTY B	In Use	Unleaded Gasoline	6000	335795	LCO TRIBAL GOVERNING BOARD
3. UST	33238	16135	13827 W COUNTY B	In Use	Diesel	6000	335795	LCO TRIBAL GOVERNING BOARD
4. UST	33239	16135	13827 W COUNTY B	In Use	Unleaded Gasoline	12000	335795	LCO TRIBAL GOVERNING BOARD

Download **Disclaimer:** Tank Status does not reflect that the tank is code complying.

Close this response window

To Top

This document was last revised: February 2010

Wisconsin Department of Safety and Professional Services

Search Instructions	Search by Site, Owner, or Tank Characteristics	Search by Tank ID

Tank Detail

Site and Owner

Site Info	County & Municipality	Owner
Facility ID: 638668 HAYWARD FAME FLEA MARKET 15774 COUNTY B HAYWARD Landowner Type: Private	57 - SAWYER City of HAYWARD Fire Dept ID: 5704 - Hayward City	ID: 925024 GERALD THIRY 10556 N SUNNYSIDE AVE HAYWARD WI 54843

Site Anniversary Date: Dispensers have Sumps: Unknown

Underground Storage Tank - ID: 888175, Wang ID: null, Closed/Removed as of 11/13/2002

Install Date:		**Capacity in Gallons:**	500	**Contents:**	Fuel Oil
Tank Occupancy:	Mercantile/Commercial	**Marketer:**	N	**CAS Number:**	
Federally Regulated:	N	**Spill Protection:**	Not Req - Not Installed	**Overfill Protection:**	Not Req - Not Installed
Overfill Prot Type:	- None -	**Containment Sump Installed:**	Unknown		
Corrosion Protect Type:	None	**Date of Lining:**		**Lining Inspected Date:**	
Leak Detection:	Unknown	**Cath Test Date:**		**Cath Expire Date:**	
Leak Test Meth:		**Leak Expire Date:**		**Leak Test Date:**	
Construction Material:	Bare Steel	**Wall Size:**	Single	**Underground Piping:**	
Close Order Date:		**Close Order By:**			

Piping - Closed/Removed

Flex Connectors:		**UST mainfolded:**		**Related Tank ID:**	
Type:		**Aboveground Piping:**		**Aboveground Pipe Construction:**	
Construction Material:	Copper	**Corrosion Protect Type:**	Not Applicable	**Leak Detection:**	Not Required
Cath Test Date:		**Cath Expire Date:**		**Leak Test Meth:**	
Leak Test Date:		**Leak Expire Date:**		**Pipe Wall Size:**	Single
Catastrophic Leak Detection:		**Cat Leak Test Date:**		**Piping System Type:**	Safe Suction

Inspections Click here for login page

Trans ID	Type	Status	Date	Fiscal Yr


** No inspections for this tank **

Close this response window

Wisconsin Department of Safety and Professional Services



1938

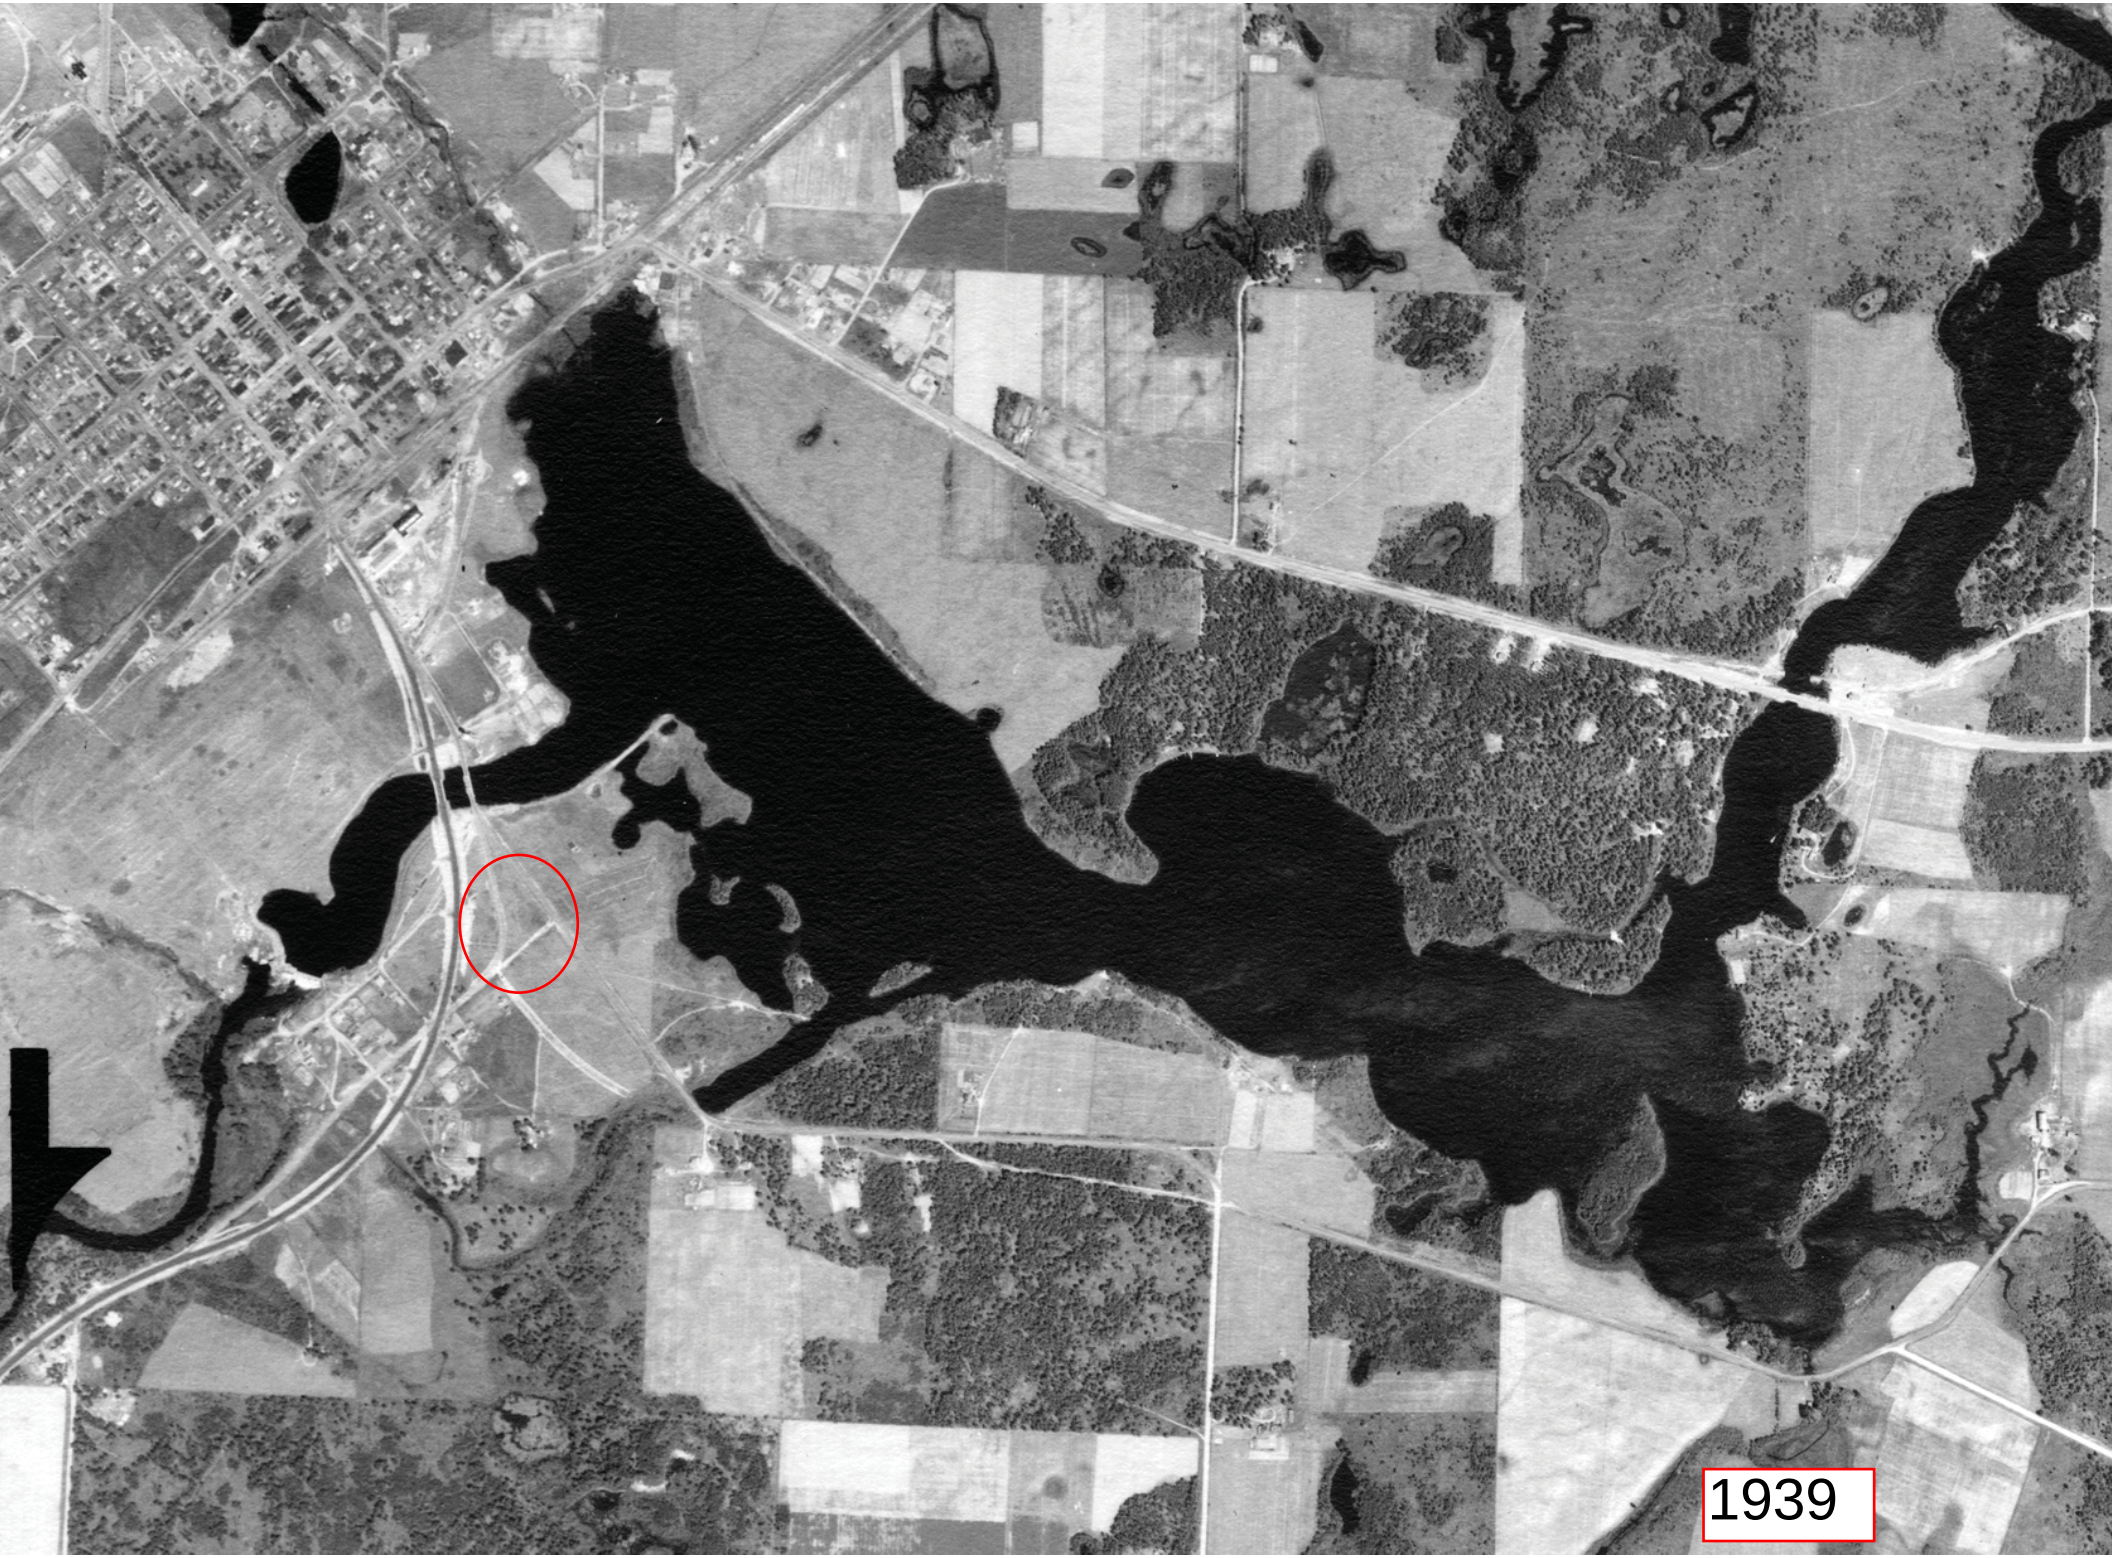
1939


1945



1970


1992



1998


236941272124
236941272422
236941272423
236941272403
S FIRST ST
236941272304
HALL OF FAME DR
10360
236941272419
236171010003
236171010002
236941272406
236941272404
Hayward
Hayward
236171010001
Hayward
S FIRST ST
15774
10353
236171090001
S SECOND ST
10351
236171080003
B
236171020001
236171020002
236171020003
N
27
236171080002
0
50
100
150ft
DISCLAIMER: This map is not guaranteed to be accurate, correct, current, or complete and conclusions drawn are the responsibility of the user.
Potential acquisition area. Two lots.
236171080001
236171070003
236941272425

Wisconsin Department of Natural Resources

Environmental Cleanup & Brownfields Redevelopment

BRRTS on the Web

Click the Location Name below to view the Location Details page for this Activity. Other Activities, if present, may be viewed from that page.

BOTW Home > Basic Search > Search Results > 09-58-563261 Activity Details

09-58-563261 THIRTY, GERALD PROPERTY

NO ACTION REQ

Location Name (Click Location Name to View Location Details)			County	WDNR Region
THIRTY, GERLAD PROPERTY			SAWYER	NORTHERN
Address			Municipality	
15774 CTH B			HAYWARD	
Public Land Survey System		Latitude	Google Maps	RR Sites Map
Additional Location Description		Longitude	Facility ID	Size (Acres)
				UNKNOWN

Jurisdiction	PECFA No.	EPA Cerclis ID	Start Date	End Date	Last Action
DNR RR			2015-01-22	2015-01-27	2015-01-27

Characteristics

PECFA Tracked?	EPA NPL Site?	Eligible for PECFA Funds?	Above Ground Storage Tank?	Drycleaner?	Co-Contamination?	On GIS Registry?
No	No	No	No	No	No	No

Actions

Place Cursor Over Action Code to View Description

Date	Code	Name	Comment
2015-01-22	1	Notification	
2015-01-27	801	No Detect or Insignificant Contamination	
2015-01-27	33	Tank Closure Environmental Site Assessment Rpt Received	

Other Documents and Images Not Linked to Actions Above

Click File Name to Download or Open

Category	File Name	Size (bytes)	Type
NAR Document	0958563261_NAR.pdf ENTIRE FILE	11472061	pdf

Who

Role	Name/Address

For Additional Information, Please Contact

KATHLEEN SHAFEL 715-623-4190x3127 kathleen.shafel@wisconsin.gov

BRRTS data comes from various sources, both internal and external to DNR. There may

be omissions and errors in the data and delays in updating new information. Please see the disclaimers page for more information.

---

dnr.wi.gov

The Official Internet site for the Wisconsin Department of Natural Resources
101 S. Webster Street . PO Box 7921 . Madison, Wisconsin 53707-7921 . 608.266.2621

Release 2.5.4 | 01/10/2017 | Release Notes

09-58-563261

Shafel, Kathleen S - DNR

From: Flietner, Barbara J - DNR
Sent: Tuesday, January 27, 2015 11:11 AM
To: Shafel, Kathleen S - DNR
Subject: FW: Hayward WisDOT Property Acquisition
Attachments: 206752-001slm.pdf; 206752-002.pdf; HaywardAnalyticalResults.pdf

Hi Kathleen,
This information was provided. After discussion with John R., it was determined that this should be filed as a No Action Required. It does not have any number yet, and this is all the info I received on it. Please let me know the number it gets as well as if there is anything more I need to do. Thanks!
Barb

We are committed to service excellence.
Visit our survey at http://dnr.wi.gov/customersurvey to evaluate how I did.

Barbara J. Flietner, P.G. C.P.G.
Hydrogeologist
Bureau for Remediation & Redevelopment, AWaRe Division
Wisconsin Department of Natural Resources
1701 N. 4th. Street, Superior, WI 54880
Phone: (715) 392-7825
Barbara.Flietner@wisconsin.gov

dnr.wi.gov

From: Braga, Wesley [mailto:WBraga@trcsolutions.com]
Sent: Thursday, January 22, 2015 12:38 PM
To: Flietner, Barbara J - DNR
Subject: Hayward WisDOT Property Acquisition Guidance

Hello Barbara,
My name is Wes Braga, I am a geologist for TRC Environmental in Madison. I'm contacting you because we are currently working with the WisDOT on a Phase 3 investigation for a property acquisition in Hayward, WI. We wanted to run a few questions by you before we sent you a full report of our investigation. First I want to give you a brief background of the property, the site has no previously known contamination associated with it and prior to the 1970s the lot had no structures built on it and was considered vacant land. Based on aerial photos we know that between 1953 and 1970 there was a small garage type of structure built on the property that is still the only building on the site. The current property owner has owned the land for 35 years and has indicated that it has always remained vacant and in recent years has only been used as a lot for a local flea market and a car wash. The concern that came up with the property and cause for the initial investigation by WisDOT was due to a WDATCP record of a fuel oil UST being abandoned at the property in 2002. Because we didn't have good information as to where on the property the fuel oil tank was located we placed five borings around the structure and sampled each one for PVOCs. Four of the five came back clean for soil and one had PVOC hits below all state RCL standards. Additionally, a groundwater sample was taken from a temporary well placed in the boring where the PVOC hits were and it came back clean for any PVOCs. I have attached analytical results and a map showing the boring locations in this e-mail. What we wanted your guidance on prior to WisDOT acquisition is, would the DNR be requiring additional investigation at the site with the PVOC levels found being below RCLs? If you

would like to call me to further discuss the project my office number is 608-826-3693 and my cell is 608-234-7374. Any input you may have on this project would be appreciated.

Thank you,

Wes Braga
Staff Geologist



708 Heartland Trail, Ste 3000, Madison, WI 53717
T: 608.826.3693 | F: 608.826.3941 | C: 608.234.7374

LinkedIn | Twitter | Blog | Flickr | www.trcsolutions.com

708 Heartland Trail
Suite 3000
Madison, WI 53717

608-826-3600 PHONE
608-826-3941 FAX

www.TRCsolutions.com

January 29, 2015

Ms. Barbara Flietner
Wisconsin Department of Natural Resources
1701 North 4th St
Superior, WI 54880

Subject: Phase 3 Investigation
STH 27, 15774 CTH B, Hayward, Sawyer County, Wisconsin
WisDOT Project ID #8140-00-20

Dear Ms. Flietner:

Enclosed find the Phase 3 Investigation report for STH 27, 15774 CTH B, in Hayward, Sawyer County, Wisconsin. Low level petroleum soil contamination was found in one soil boring, but at concentrations below NR 720 RCLs. Due to low levels of contamination found at the property, we ask the WDNR to review the findings and conclusions of this report. We understand, based on previous correspondence, that this site will be filed as "No Action Required".

Once WisDOT construction plans are available, if needed, special provisions for the management of low-level contaminated soil will be submitted in a separate transmittal for the STH 27 project.

Feel free to contact me with any questions at 608-826-3693, or Dan Haak at 608-826-3628.

Sincerely,

TRC Environmental Corporation

Wesley Braga
Staff Geologist

Daniel Haak, P.E.
Project Manager

cc: Amy Adrihan – WisDOT (hard copy and pdf on CD)
Shar TeBeest – WisDOT (hard copy and pdf on CD)
Jim Morse – TRC



Phase 3 Investigation

STH 27, 15774 CTH B
Hayward, Sawyer County, Wisconsin

WisDOT Project #8140-00-20

January 2015

Phase 3 Investigation

STH 27, 15774 CTH B
Hayward, Sawyer County, Wisconsin

WisDOT Project #8140-00-20

January 2015

Wesley Braga
Staff Geologist

Daniel Haak, P.E.
Project Manager

James E. Morse
Senior Client Service Manager

© 2015 TRC
All Rights Reserved

Table of Contents

Commonly Used Abbreviations and Acronyms iii

Executive Summary iv

1. Background 1
   - 1.1 Proposed Construction 1
   - 1.2 Historical Information 1

2. Phase 3 Investigation 2
   - 2.1 Investigation 2
   - 2.2 Soil Screening and Sampling 2
   - 2.3 Soil Analytical Results 2
   - 2.4 Groundwater Sampling 3
   - 2.5 Groundwater Analytical Results 3

3. Conclusions and Recommendations 4
   - 3.1 Real Estate Acquisitions 4
   - 3.2 Contaminated Soil Management 4
   - 3.3 Contaminated Groundwater to be Managed 4
   - 3.4 Special Provisions 4
   - 3.5 WDNR Review 4

List of Tables

Table 1 Summary of Soil Analytical Results
Table 2 Summary of Groundwater Analytical Results

List of Figures

Figure 1 Site Location Map
Figure 2 Project Overview Map

List of Appendices

Appendix A	Background Information
Appendix B	Site Photographs
Appendix C	Soil Boring Logs/Well Construction/Development/ WDNR Borehole Filling and Sealing Form
Appendix D	Waste Inventory Records
Appendix E	Analytical Results

Commonly Used Abbreviations and Acronyms

AST	aboveground storage tank
bgs	below ground surface
BRRTS	Bureau for Remediation and Redevelopment Tracking System
CERCLA	Comprehensive Environmental Response, Compensation and Liability Act
CTH	County Trunk Highway
CY	cubic yards
DATCP	Department of Agriculture, Trade and Consumer Protection
DRO	diesel range organics
FDM	Facilities Development Manual
EMP	Excavation Management Plan
ERP	Environmental Repair Program
ES	Enforcement Standards
ESA	Environmental Site Assessment
FINDS	Facility Index System/Facility Identification Initiative Program Summary Report
GIS Registry	WDNR Geographic Information System (GIS) Registry of Closed Remediation Sites
GRO	gasoline range organics
HAZWOPER	Code of Federal Registry Chapter 29 (29 CFR) Part 1910.120 Hazardous Waste Operations and Emergency Response
HMA	Hazardous Materials Assessment
IH	Interstate Highway
LQG	large quantity generator
LUST	leaking underground storage tank
NPL	National Priorities List
NR ###	Wisconsin Administrative Code (WAC) Natural Resources (NR) Chapter ###
PAHs	polynuclear aromatic hydrocarbons
PAL	Preventive Action Limits
PCBs	polychlorinated biphenyls
PCE	perchloroethylene/tetrachloroethylene
PID	photoionization detector
PVOCs	petroleum volatile organic compounds
RCLs	Residual Contaminant Levels in NR 720
RCRA	Resource Conservation and Recovery Act
RCRIS	Resource Conservation and Recovery Information System
R/W or ROW	right-of-way
sf	square feet
STH	State Trunk Highway
TCE	trichloroethylene
TRIS	Toxic Chemical Release Inventory System
USGS	United States Geological Survey
USH	United States Highway
UST	underground storage tank
VOCs	volatile organic compounds
WDNR	Wisconsin Department of Natural Resources
WisDOT	Wisconsin Department of Transportation
WGNHS	Wisconsin Geological and Natural History Survey
WI ERP	Wisconsin Environmental Repair Program database

Executive Summary

In anticipation for future STH 27 and CTH B reconstruction (WisDOT ID #8140-00-20), the WisDOT is planning to acquire property at 15774 CTH B in Hayward, Sawyer County, Wisconsin. The current owner is Jan Thiry. At the time of the investigation, plans for highway reconstruction at the acquisition site were not available for use. Groundwater may be encountered during construction at depths ranging from 7.5 to 9 feet bgs. There is no current timeline for construction.

Prior to property acquisition, TRC Environmental Corporation (TRC) was retained by the WisDOT to complete a Phase 3 Investigation, to determine if any unknown contamination due to a historic fuel oil tank exists at the site. TRC conducted the Phase 3 Investigation on December 18, 2014, by completing five soil borings to 14 to 15 feet bgs, and installing one temporary well within the proposed acquisition site boundaries.

The investigation found low levels of PVOCs in one soil boring on the northeast side of the existing building. All analytes detected were below WDNR NR720 direct contact and groundwater pathway RCLs. While low-level PVOC contamination was found within the property, TRC does not recommend additional investigation. We understand, based on previous correspondence, that this site will be filed as "No Action Required".

Section 1
Background

1.1 Proposed Construction

The WisDOT is planning to reconstruct the STH 27 and CTH B interchange in Hayward, Wisconsin (#8140-00-20). Reconstruction of the intersection will require the acquisition of new ROW along CTH B. A site location and project overview maps are presented in Figures 1 and 2, respectively.

At this time, no construction plans are available for the proposed reconstruction project. Groundwater is expected to be encountered at depths ranging from 7.5 to 9 feet bgs. No timetable for construction is available at this time.

1.2 Historical Information

WisDOT retained TRC to review available historic information including WDNR databases, Wisconsin Department of Agriculture, Trade, and Consumer Protection (WDATCP) tank database, previous highway plans, and aerial photos. Aerial photos revealed that the current building on the property was constructed between 1953 and 1970, and has remained the only building on the property since its construction. A WDNR search on the property indicated that there has been no BRRTS cases opened at the acquisition property, nor were there any neighboring properties with potential off-site migration issues. Results from the WDATCP state tank database search concluded that there was a 500-gallon fuel oil UST present at the property until it was removed/closed in November 2002. In addition to the state data base searches, a TRC representative contacted the current property owner, Jan Thiry, in November 2013. Discussions with Ms. Thiry involved historical land use information relevant to the likelihood of potential contamination releases on the property. The discussion concluded that the property has been vacant since she came into ownership 35 years ago, and has been most recently operating as a flee market and a car wash. Having lived in the area for years prior to ownership of the property, she indicated that the property has been vacant as long as she remembers, and is not aware of any UST releases or soil/groundwater contamination at the property. Background information is included in Attachment A.

Section 2
Phase 3 Investigation

2.1 Investigation

The WisDOT retained TRC to perform a Phase 3 Investigation of the vacant property located at 15774 CTH B, Hayward, Sawyer County, Wisconsin. The investigation was completed to identify and determine if unknown contamination exists within the proposed acquisition area due to the historic fuel oil UST. On December 18, 2014, representatives from TRC and TRC's Geoprobe® subcontractor, Twin Ports Testing (Twin Ports), completed five soil borings and installed one temporary well. Photographs are included in Appendix B, and boring locations are shown on Figure 2.

The boring locations were selected based on TRC's review of historical information and field observations. Borings were completed to depths of 14-15-feet bgs. Varying depth was due to drillers concerns over the plastic sleeve becoming stuck in the sample tube due to saturated heaving sands. A temporary well (TW-1) was installed in GP-1 to investigate for groundwater contamination due to an elevated PID readings in the soil samples.

Twin Ports abandoned each boring immediately following sample collection, and the borehole abandonment forms are included in Appendix C. Soil cuttings generated during this investigation were sampled and submitted for laboratory analysis. Waste inventory records are included in Appendix D.

2.2 Soil Screening and Sampling

Soil samples were collected continuously at each boring location for field description according to the Unified Soil Classification System (USCS) and field-screened for staining, odors, and for VOCs using a PID. The PID readings are summarized in Table 1. Soil in the area of the investigation is predominately loose, well graded, fine to coarse grained sand.

A slight odor and elevated PID readings were detected in soil collected from boring GP-1, at depths ranging from 0 to 7.5 feet bgs. No other borings showed evidence of soil contamination.

2.3 Soil Analytical Results

Soil samples were submitted to Pace Analytical (Pace) for laboratory analysis for PVOCs. The laboratory report is included in Appendix E, and the results are summarized and compared to the NR 720 RCLs in Table 1.

Analytical results showed detections of ethylbenzene (493 µg/kg), 1,2,4-TMB (82.8 µg/kg), 1,3,5-TMB (84.7 µg/kg), and total xylenes (2160 µg/kg) in soil boring GP-1. These PVOC detections in GP-1 are below WDNR NR 720 RCLs for direct-contact or groundwater pathway. It is believed that the detections found in GP-1 are not likely to be due to a significant soil contamination issue from the historic fuel oil UST. Due to the shallow elevated PIDs, and the observation that the site is not covered with asphalt or concrete, the detections are likely from an isolated incident involving an automotive leak or gasoline spill during its historical use as a flea market or car wash. A leak or spill from an automotive would seep directly into the sub-surface, and migrate easily due to the porous characteristics of the native sand.

2.4 Groundwater Sampling

Groundwater was encountered at a depths ranging from 7.5 to 9 feet bgs during TRC's Phase 3 Investigation. In order to determine if there is unknown contamination present at the acquisition property, TRC installed one temporary well (TW-1) in boring GP-1 due to elevated PID readings during soil screening.

2.5 Groundwater Analytical Results

Groundwater from the temporary well was sampled and submitted to Pace for laboratory analysis for PVOCs. Results from the analysis showed no contamination was present in TW-1. Table 2 compares the laboratory results to the NR 140 groundwater standards.

Section 3
Conclusions and Recommendations

3.1 Real Estate Acquisitions

Real estate acquisition of this property is planned. The WisDOT should consider potential environmental liability prior to property acquisition.

3.2 Contaminated Soil Management

All analyte detections in the soil during TRC's Phase 3 investigation were below NR720 RCLs. Due to the low-level PVOC detections, the WDNR may require on-site re-use or disposal of excavated material during construction. As soon as construction plans are made available, TRC will work with WisDOT and the WDNR to determine the requirements for soil management.

3.3 Contaminated Groundwater to be Managed

Groundwater was encountered within the excavation limits during TRC's investigation. One groundwater sample was taken from one temporary well installed at the site, and indicated no contaminated water is present within the acquisition property boundaries. Any water generated during dewatering operations should be permitted to discharge to the surface.

3.4 Special Provisions

Once construction plans are made available, TRC will work with the WisDOT and WDNR to determine what, if any, special provisions for soil management will be needed.

3.5 WDNR Review

Due to low levels of contamination found at the property, we ask the WDNR to review the findings and conclusions of this report. We understand, based on previous correspondence, that this site will be filed as "No Action Required".

Table 1
Soil Analytical Results
15774 CTH B, Hayward, Sawyer County, Wisconsin
WISDOT ID #8140-00-20
December 18, 2014

		Boring ID/ Sample Depth					NR 720 RCLs FOR SOIL[4]		
		GP-1 5-7.5'	GP-2 2.5-5'	GP-3 7.5-10'	GP-4 10-12'	GP-5 12-14'	GW PATH[2]	NON-INDUSTRIAL[3] DIRECT CONTACT	INDUSTRIAL[3] DIRECT CONTACT
DATE		12/18/2014	12/18/2014	12/18/2014	12/18/2014	12/18/2014			
PID		212	<1	<1	<1	<1			
ANALYTE									
PVOCs									
BENZENE	µg/kg	<25.0	<25.0	<25.0	<25.0	<25.0	5.1	1,490	7,410
ETHYLBENZENE	µg/kg	493	<25.0	<25.0	<25.0	<25.0	1,570	7,470	37,000
METHYL-TERT-BUTYL ETHER	µg/kg	<25.0	<25.0	<25.0	<25.0	<25.0	2.7	59,400	293,000
NAPHTHALENE	µg/kg	<25.0	<25.0	<25.0	<25.0	<25.0	658	5,150	26,000
TOLUENE	µg/kg	<25.0	<25.0	<25.0	<25.0	<25.0	1,107	818,000	818,000
1,2,4-TRIMETHYLBENZENE	µg/kg	82.8	<25.0	<25.0	<25.0	<25.0	1,382[6]	89,800	219,000
1,3,5-TRIMETHYLBENZENE	µg/kg	84.7	<25.0	<25.0	<25.0	<25.0	1,382[6]	182,000	182,000
XYLENE (TOTAL)	µg/kg	2160	<75.0	<75.0	<75.0	<75.0	3,940	258,000	258,000
HAZARD INDEX (CUMULATIVE)[7]									
CANCER RISK (CUMULATIVE)[7]									

Notes:

Created By: W.Braga 1/9/2015

Checked By: D.Siewert 1/12/2015

RCLs = Residual Contaminant Levels.

J = Estimated concentrationabove the adjusted method detection limit and below the adjusted reporting limit.

- =Suggested standard has not been established for this analyte.

ITALIC = NR 720 GW Pathway Exceedance

BOLD = NR 720 Direct Contact Exceedance

Footnotes:

(1) Analytes shown in the table are from PVOC analyte list.

(2) Value is the generic RCL for the groundwater pathway.

(3) Value is the generic RCL for exposure by direct contact.

(4) Calculated from USEPA Regional Screening Levels Web Calculator found at http://epa-prgs.ornl.gov/cgi-bin/chemicals/csl_search using default exposure assumptions listed in NR 720.12(3)

(5) Background threshold value taken from the Wisconsin DNR's NR 720 RCL Spreadsheet

(6) GW Pathway RCL is for combined 1,2,4- and 1,3,5- Trimethylbenzene

(7) Cumulative Hazard Index and Cumulative Cancer Risk were not calculated for any sample due to lack of RCL exceedances in lab analysis.

Table 2
Groundwater Analytical Results
15774 CTH B, Hayward, Sawyer County, Wisconsin
WISDOT ID #8140-00-20
December 18, 2014

		TW-1	NR140 Groundwater Standards	
DATE		12/18/2014	ES	PAL
ANALYTE				
PVOCs				
BENZENE	µg/L	<0.40	5.0	0.5
ETHYLBENZENE	µg/L	<0.39	700	140
METHYL-TERT-BUTYL ETHER	µg/L	<0.48	60	12
NAPHTHALENE	µg/L	<0.42	100	10
TOLUENE	µg/L	<0.39	800	160
1,2,4-TRIMETHYLBENZENE	µg/L	<0.42	480[(1)]	96[(1)]
1,3,5-TRIMETHYLBENZENE	µg/L	<0.42		
XYLENE (TOTAL)	µg/L	<1.2	2,000	400

ES = NR140 Enforcment Standard

PAL = NR140 Preventative Action Limit

BGS = Below ground surface

ITALIC = indicates that the analyte exceeds the WDNR NR140 PAL

BOLD = indicates that the analyte exceeds the WDNR NR140 ES

Created By: W.Braga 1/9/2015


Checked By: D.Siewert 1/12/2015

Notes:

[(1)] Standards are for combined TMB

Saved By: BRHODE on 1/28/2015, 14:11:06 PM

TRC - GIS

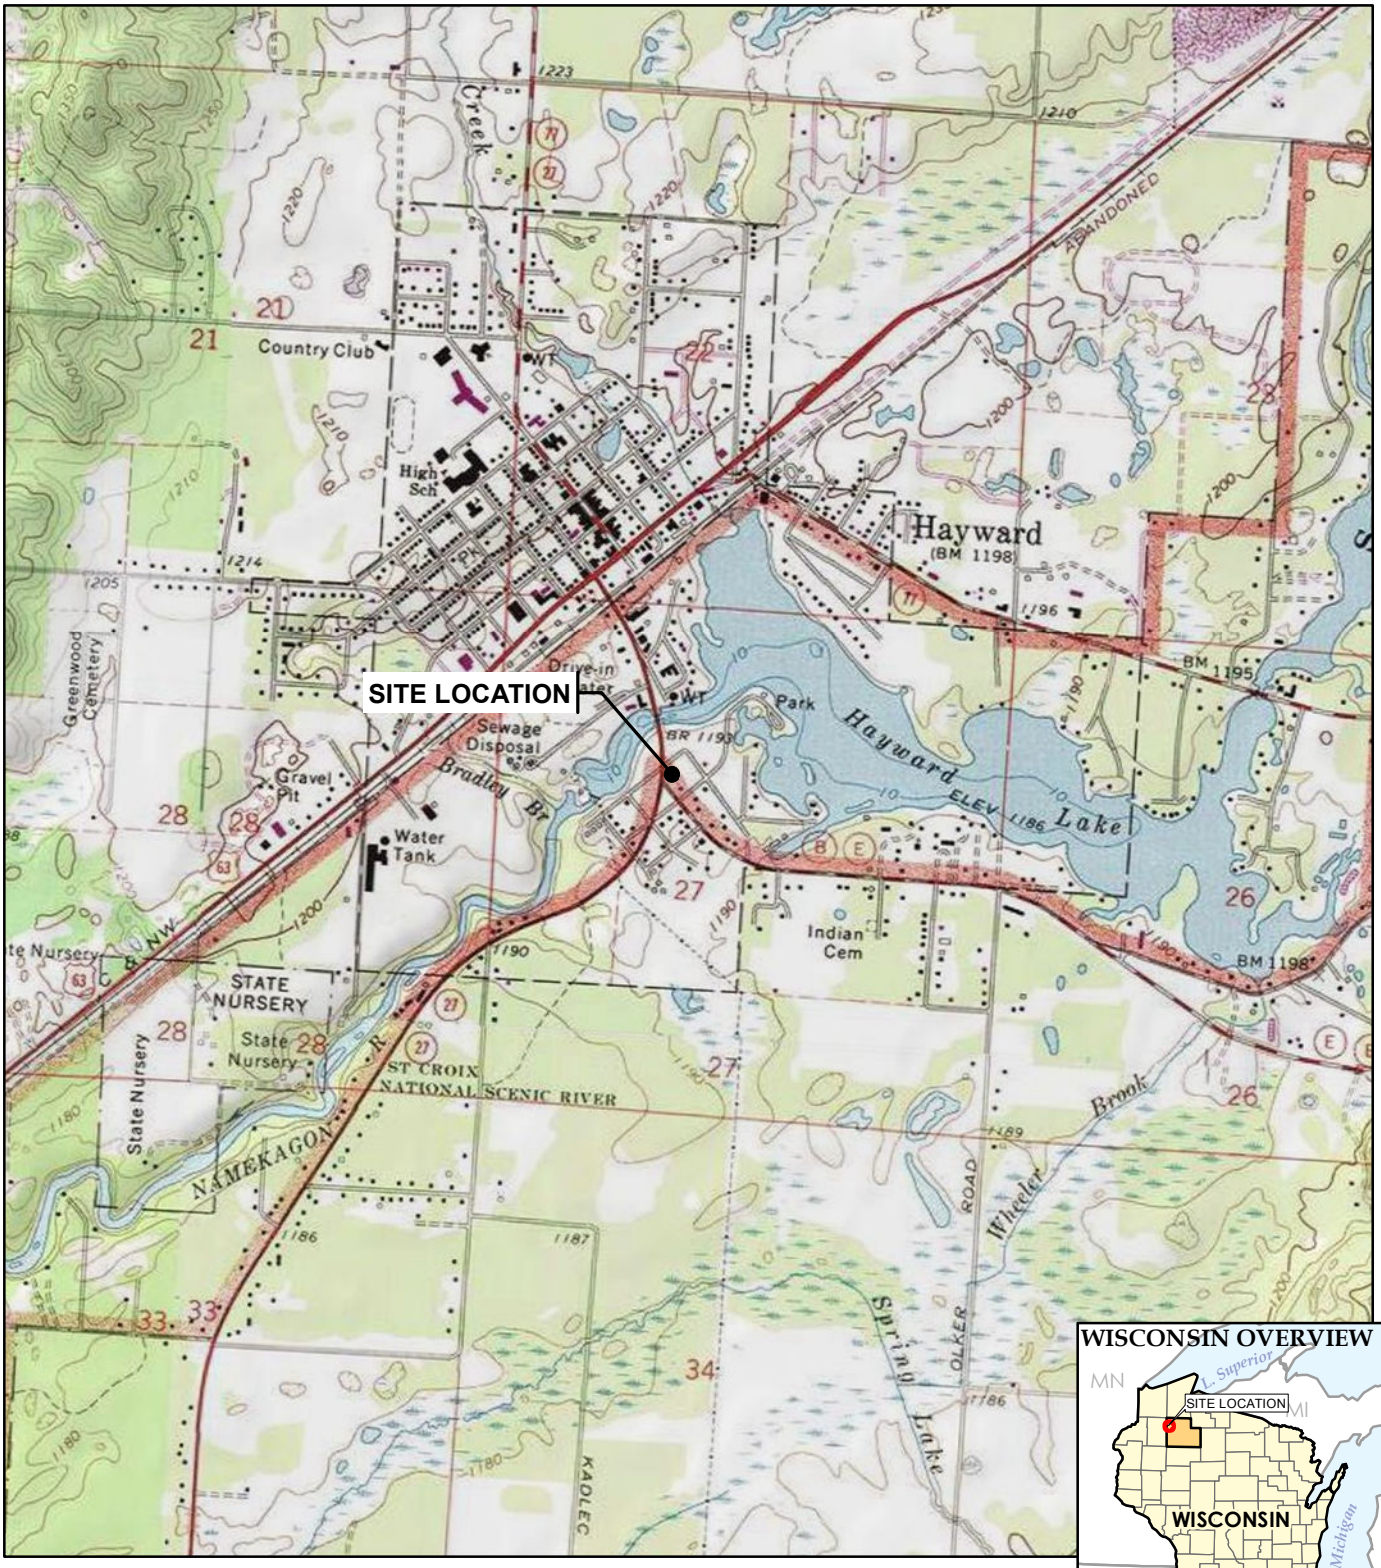

BASE MAP FROM USGS 7.5 MINUTE TOPOGRAPHIC QUADRANGLE SERIES.

N

1 " = 2,000 '
1:24,000

0 2,000 4,000
FEET

TRC
708 Heartland Trail
Suite 3000
Madison, WI 53717
Phone: 608.826.3600

WISDOT ID# 8140-00-20
15774 CTH B
HAYWARD, SAWYER COUNTY, WISCONSIN

SITE LOCATION MAP

DRAWN BY:	RHODE B
APPROVED BY:	HAAK D
PROJECT NO:	229258
FILE NO.	229258-001slm.mxd
DATE:	JANUARY 2015

FIGURE 1

E:\WI_DOT\2014_229258\229258-001slm.mxd



LEGEND

- SOIL BORING LOCATION
- APPROXIMATE PROPERTY BOUNDARY

NOTES

1. BASE MAP IMAGERY FROM ESRI/MICROSOFT, "WORLD IMAGERY", WEB BASEMAP SERVICE LAYER, 2011.
2. PROPERTY BOUNDARIES FROM SAWYER COUNTY GIS MAPPING PORTAL, LOCATIONS ARE APPROXIMATE.

N

0 50 100 Feet

1 " = 50 '

1:600

PROJECT: **WISDOT ID# 8140-00-20**
15774 CTH B
HAYWARD, SAWYER COUNTY, WISCONSIN

SHEET TITLE:

PROJECT OVERVIEW MAP

DRAWN BY:	RHODE B	SCALE:	PROJ. NO. 229258
CHECKED BY:	BRAGA W	1: 600	FILE NO. 229258-002.mxd
APPROVED BY:	HAAK D	DATE PRINTED:	**FIGURE 2**
DATE:	JANUARY 2015		

TRC
708 Heartland Trail, Suite 3000
Madison, WI 53717
Phone: 608.826.3600
www.trcsolutions.com

TRC - GIS
Coordinate System: NAD 1983 StatePlane Wisconsin North FIPS 4801 Feet (Foot US)
Map Rotation: 0
Saved By: BRHODE on 1/28/2015, 14:10:13 PM
Path: E:\WI_DOT\2014_229258\229258-002.mxd

Appendix A
Background Information

Lipp, Brenda

From: Flietner, Barbara J - DNR <Barbara.Flietner@wisconsin.gov>
Sent: Tuesday, January 27, 2015 11:16 AM
To: Braga, Wesley
Subject: RE: Hayward WisDOT Property Acquisition Guidance

Correction…It will be filed as a "No Action Required" site.

We are committed to service excellence.
Visit our survey at http://dnr.wi.gov/customersurvey to evaluate how I did.

Barbara J. Flietner, P.G. C.P.G.
Hydrogeologist
Bureau for Remediation & Redevelopment, AWaRe Division
Wisconsin Department of Natural Resources
1701 N. 4th. Street, Superior, WI 54880
Phone: (715) 392-7825
Barbara.Flietner@wisconsin.gov


dnr.wi.gov


From: Flietner, Barbara J - DNR
Sent: Tuesday, January 27, 2015 11:13 AM
To: 'Braga, Wesley'
Subject: RE: Hayward WisDOT Property Acquisition Guidance

Hello Wes,
After review of the info provided, it has been determined that the property will be filed as a "No Further Action" site with the DNR. We will keep the info provided on file in case additional concerns turn up with the property, however, as of today, there is nothing that requires additional investigation or notification for the property. Please feel free to call me with any additional information or questions. Thank you!
Sincerely, Barb

We are committed to service excellence.
Visit our survey at http://dnr.wi.gov/customersurvey to evaluate how I did.

Barbara J. Flietner, P.G. C.P.G.
Hydrogeologist
Bureau for Remediation & Redevelopment, AWaRe Division
Wisconsin Department of Natural Resources
1701 N. 4th. Street, Superior, WI 54880
Phone: (715) 392-7825
Barbara.Flietner@wisconsin.gov


dnr.wi.gov


From: Braga, Wesley [mailto:WBraga@trcsolutions.com]
Sent: Thursday, January 22, 2015 12:38 PM
To: Flietner, Barbara J - DNR
Subject: Hayward WisDOT Property Acquisition Guidance

Hello Barbara,
My name is Wes Braga, I am a geologist for TRC Environmental in Madison. I'm contacting you because we are currently working with the WisDOT on a Phase 3 investigation for a property acquisition in Hayward, WI. We wanted to run a few questions by you before we sent you a full report of our investigation. First I want to give you a brief background of the property, the site has no previously known contamination associated with it and prior to the 1970s the lot had no structures built on it and was considered vacant land. Based on aerial photos we know that between 1953 and 1970 there was a small garage type of structure built on the property that is still the only building on the site. The current property owner has owned the land for 35 years and has indicated that it has always remained vacant and in recent years has only been used as a lot for a local flea market and a car wash. The concern that came up with the property and cause for the initial investigation by WisDOT was due to a WDATCP record of a fuel oil UST being abandoned at the property in 2002. Because we didn't have good information as to where on the property the fuel oil tank was located we placed five borings around the structure and sampled each one for PVOCs. Four of the five came back clean for soil and one had PVOC hits below all state RCL standards. Additionally, a groundwater sample was taken from a temporary well placed in the boring where the PVOC hits were and it came back clean for any PVOCs. I have attached analytical results and a map showing the boring locations in this e-mail. What we wanted your guidance on prior to WisDOT acquisition is, would the DNR be requiring additional investigation at the site with the PVOC levels found being below RCLs? If you would like to call me to further discuss the project my office number is 608-826-3693 and my cell is 608-234-7374. Any input you may have on this project would be appreciated.

Thank you,

Wes Braga
Staff Geologist

TRC
Results you can rely on

708 Heartland Trail, Ste 3000, Madison, WI 53717
T: 608.826.3693 | F: 608.826.3941 | C: 608.234.7374

LinkedIn | Twitter | Blog | Flickr | www.trcsolutions.com





Legend

- Open Site (ongoing cleanup)
- Open Site Boundary
- Closed Site (completed cleanup)
- Closed Site Boundary
- Airport
- 2010 Air Photos (WROC)
- Cities
- Villages

Notes

0.1 0 0.03 0.1 Miles

NAD_1983_HARN_Wisconsin_TM

1: 2,033

© Latitude Geographics Group Ltd.

DISCLAIMER: The information shown on these maps has been obtained from various sources, and are of varying age, reliability and resolution. These maps are not intended to be used for navigation, nor are these maps an authoritative source of information about legal land ownership or public access. No warranty, expressed or implied, is made aregarding accuracy, applicability for a particular use, completemenss, or legality of the information depicted on this map. For more information, see the DNR Legal Notices web page: http://dnr.wi.gov/org/legal/

Note: Not all sites are mapped.

Petroleum Programs Home	Search Instructions	Search by Tank ID	Search by Site, Owner, or Tank Characteristics

Tank List

Searching for:

Street address = county b
County Code = 57
Municipality = HAYWARD

Number of matching records: 4

Type	ID	Facility ID	Address	Status	Contents	Size (gals)	Cust ID	Owner
County: SAWYER, FDID: 5704 - Hayward City, Municipality: CITY OF HAYWARD								
1. UST	888175	638668	15774 COUNTY B	Closed/Removed	Fuel Oil	500	925024	GERALD THIRY
County: SAWYER, FDID: 5705 - Hayward Twp, Municipality: TOWN OF HAYWARD								
2. UST	33232	16135	13827 W COUNTY B	In Use	Unleaded Gasoline	6000	335795	LCO TRIBAL GOVERNING BOARD
3. UST	33238	16135	13827 W COUNTY B	In Use	Diesel	6000	335795	LCO TRIBAL GOVERNING BOARD
4. UST	33239	16135	13827 W COUNTY B	In Use	Unleaded Gasoline	12000	335795	LCO TRIBAL GOVERNING BOARD

Download **Disclaimer:** Tank Status does not reflect that the tank is code complying.

Close this response window

To Top

This document was last revised: February 2010

Wisconsin Department of Safety and Professional Services

Search Instructions	Search by Site, Owner, or Tank Characteristics	Search by Tank ID

Tank Detail

Site and Owner

Site Info	County & Municipality	Owner
Facility ID: 638668 HAYWARD FAME FLEA MARKET 15774 COUNTY B HAYWARD Landowner Type: Private	57 - SAWYER City of HAYWARD Fire Dept ID: 5704 - Hayward City	ID: 925024 GERALD THIRY 10556 N SUNNYSIDE AVE HAYWARD WI 54843

Site Anniversary Date: Dispensers have Sumps: Unknown

Underground Storage Tank - ID: 888175, Wang ID: null, Closed/Removed as of 11/13/2002

Install Date:		**Capacity in Gallons:**	500	**Contents:**	Fuel Oil
Tank Occupancy:	Mercantile/Commercial	**Marketer:**	N	**CAS Number:**	
Federally Regulated:	N	**Spill Protection:**	Not Req - Not Installed	**Overfill Protection:**	Not Req - Not Installed
Overfill Prot Type:	- None -	**Containment Sump Installed:**	Unknown		
Corrosion Protect Type:	None	**Date of Lining:**		**Lining Inspected Date:**	
Leak Detection:	Unknown	**Cath Test Date:**		**Cath Expire Date:**	
Leak Test Meth:		**Leak Expire Date:**		**Leak Test Date:**	
Construction Material:	Bare Steel	**Wall Size:**	Single	**Underground Piping:**	
Close Order Date:		**Close Order By:**			

Piping - Closed/Removed

Flex Connectors:		**UST mainfolded:**		**Related Tank ID:**	
Type:		**Aboveground Piping:**		**Aboveground Pipe Construction:**	
Construction Material:	Copper	**Corrosion Protect Type:**	Not Applicable	**Leak Detection:**	Not Required
Cath Test Date:		**Cath Expire Date:**		**Leak Test Meth:**	
Leak Test Date:		**Leak Expire Date:**		**Pipe Wall Size:**	Single
Catastrophic Leak Detection:		**Cat Leak Test Date:**		**Piping System Type:**	Safe Suction

Inspections Click here for login page

Trans ID	Type	Status	Date	Fiscal Yr


** No inspections for this tank **

Close this response window

Wisconsin Department of Safety and Professional Services



1938

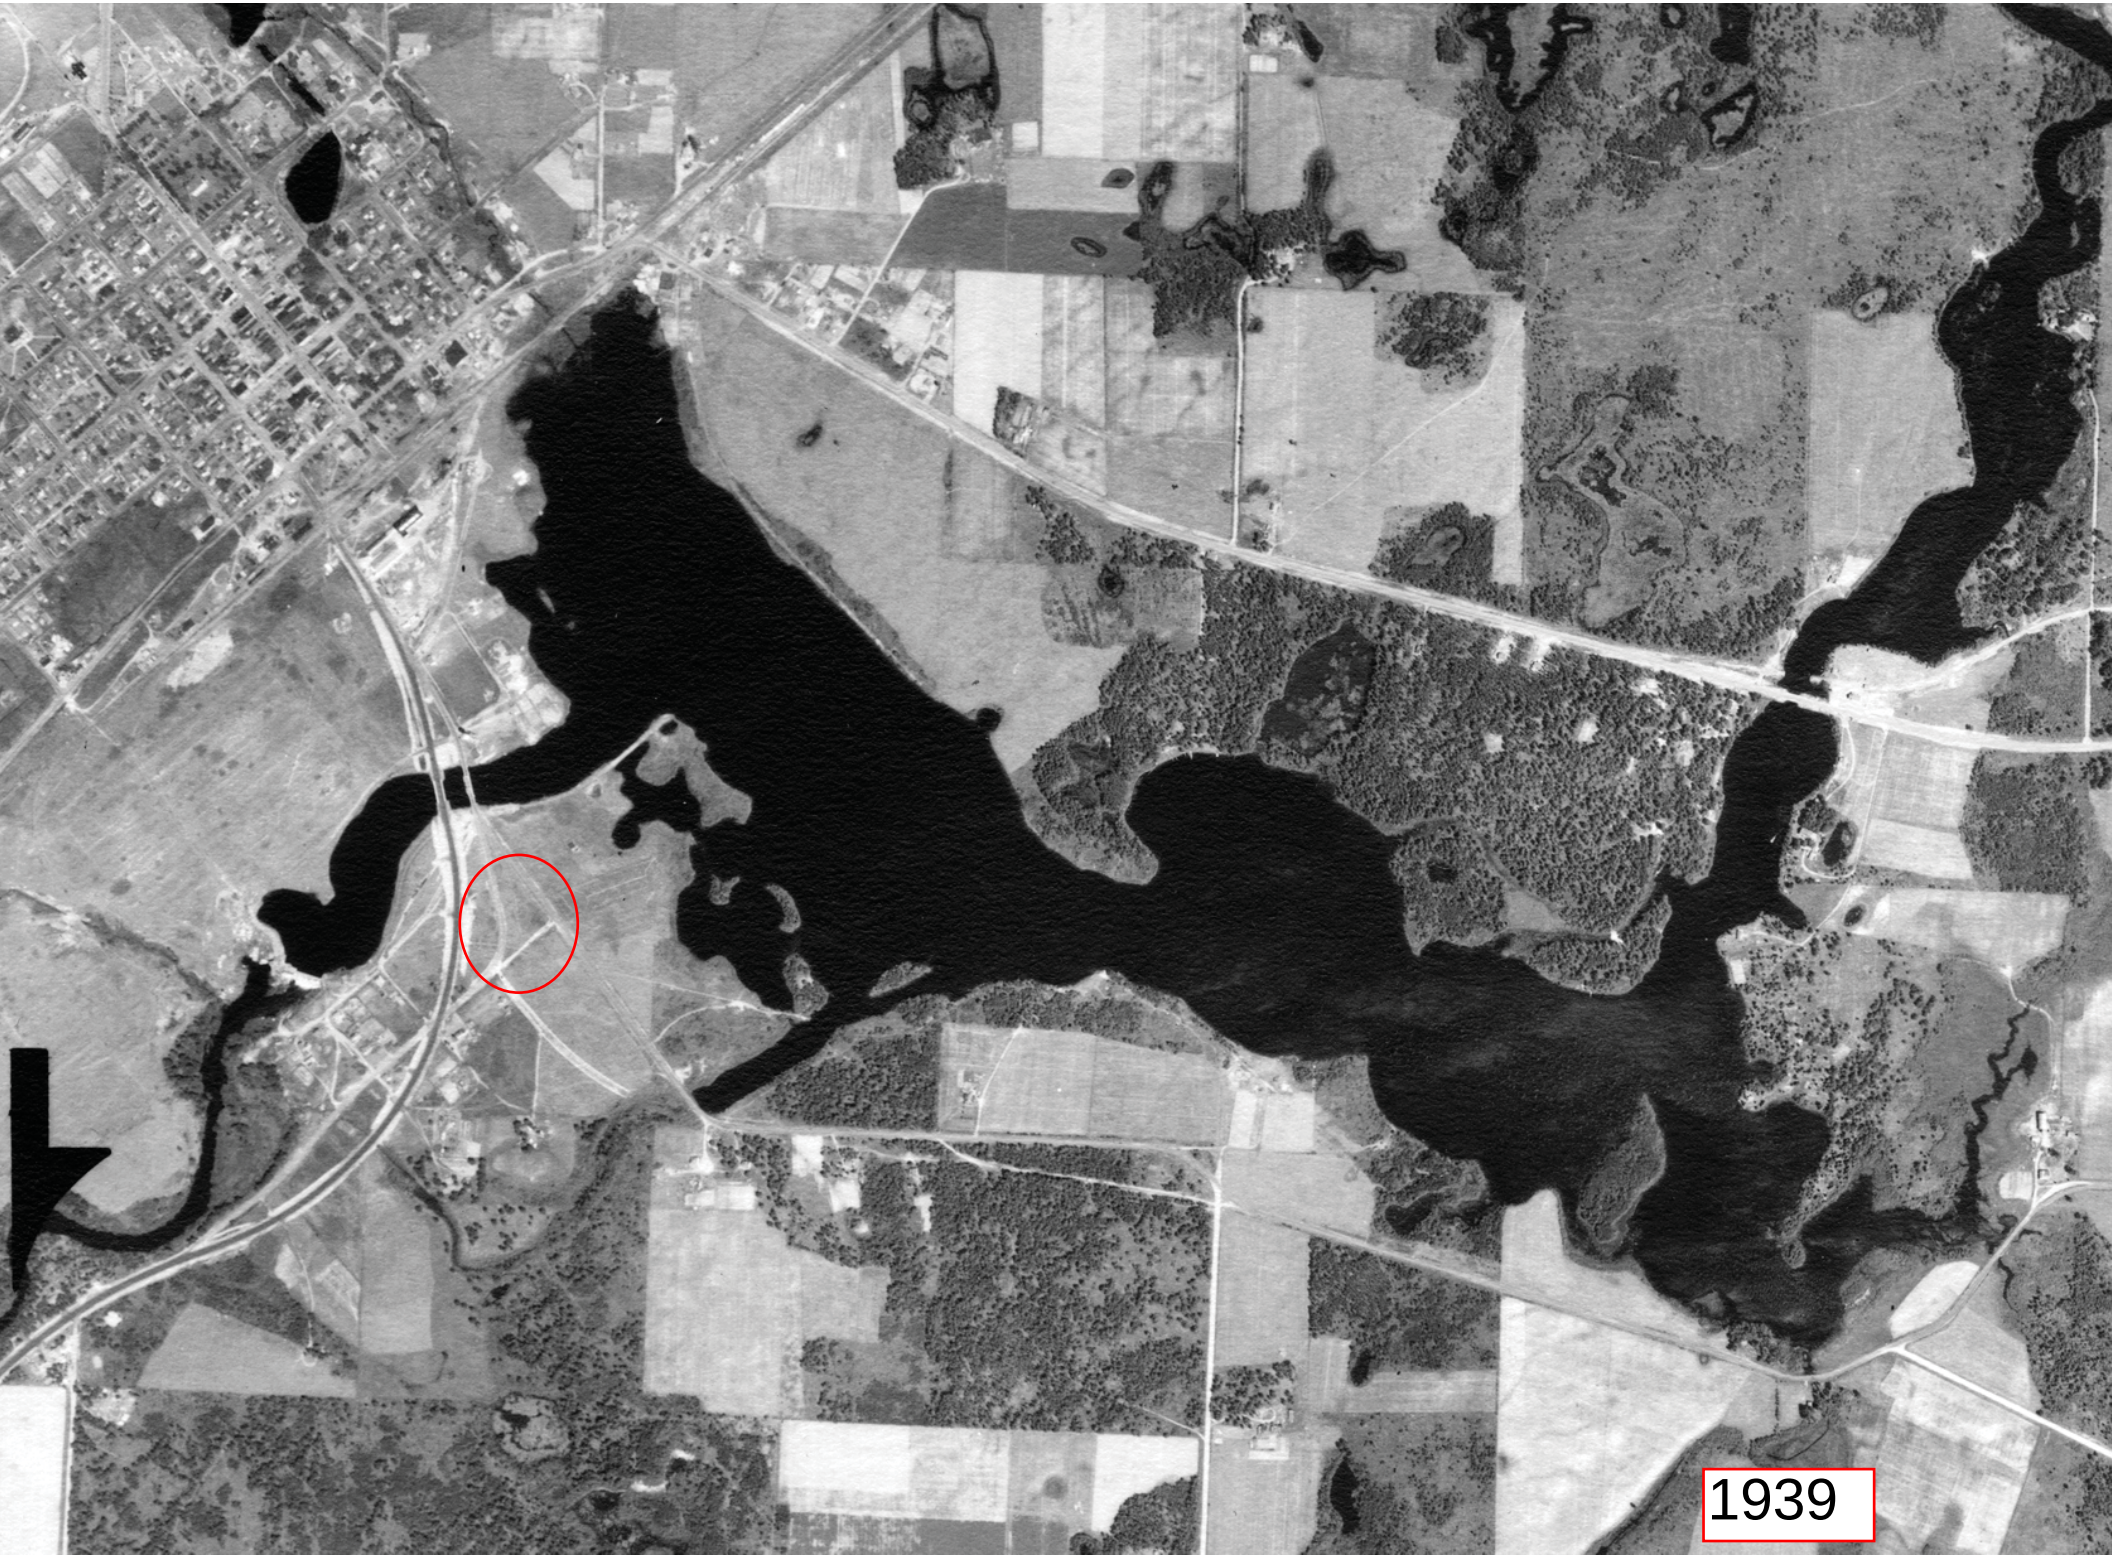
1939


1945



1970


1992



1998

Customer w/Gallery

Vacant Land
852648 Active

15774 Hwy B
Hayward, WI 54843

L$349,



Type:	Commercial Lot	**County:**	Sawyer
Twp:	City of Hayward	**Area:**	46 - Hayward Schl Dist
Sec/Twp/Rng:	S27/T41N/R9W	**School Dist:**	Hayward
Lot Size:	284 X 150 + 297 X 150	**Taxes:**	$2,760.29
Acreage:	1.00	**Tax Year:**	2012
Waterfront:	No	**Tax ID:**	38158
Terrain:	Level		
Utilities:	Electric-At Street		

Use Value Assmt:
Area 2:
Road Access: Yes
Common:
Plat:
Restrictive Cov: No
Non Conform:

Wtr Frnt Type:
Lake/River Name:
Lake Size:
Waterfront CF:
Wtr Frnt Ft:
Own Frntg:
Deeded Access:
Seasons:
Easement:
Lake Depth:

Fencing:
Showing: Lockbox-None, Sign-on Property, Use Book a Showing
Soil Type:
Zoning: Commercial
Occupancy: At Closing
Sewer: City Sewer-In Street
Water: City-Water, Well, Other-See Remarks

Directions: At intersection of Hwy 27S and Hwy B

Remarks: Prime commercial location - 1 acre site at the busy intersection on Hwy 27S and Hwy B in Hayward. Small building onsite. sewer & water, plus a private well.

Legal: Riverside Addition SE 150 Feet of Block One

Condition Report: Yes
Seller Financing: No
Seller Fin Remarks:



Prepared by: JULIE WICHMAN
REAL ESTATE CONSULTANTS of HAYWARD, INC.
PO BOX 987
HAYWARD, WI 54843
www.RECHAYWARD.com

Email: juliewichman@aol.com
Off. Ph#: 715-634-7979
Preferred Ph#: 715-790-1221
Certs:

Not guaranteed. Information provided by NW WI MLS is compiled from 3rd party source.
Neither NW WI MLS, the listing broker or its agents or subagents are responsible for its accuracy.
PRESENTING AGENT MAY NOT NECESSARILY BE THE LISTER 04/02/2013 8:55 AM


COMMERCIAL PROPERTY
FOR SALE
REAL ESTATE
CONSULTANTS
715-634-7979


236941272124
236941272422
236941272423
S FIRST ST
236941272304
236941272403
HALL OF FAME DR
10360
236941272419
236171010003
236171010002
236941272406
236941272404
Hayward
Hayward
236171010001
Hayward
S FIRST ST
15774
10353
236171090001
S SECOND ST
10351
236171080003
236171020001
236171020002
B
N
27
236171020003
236171080002
15762
236171080001
0
50
100
150ft
DISCLAIMER: This map is not guaranteed to be accurate, correct, current, or complete and conclusions drawn are the responsibility of the user.
236171070003
236941272425

Appendix B
Site Photographs

Photographic Log

Client Name:	Site Location:	Project No.:
Wisconsin Department of Transportation (WisDOT)	STH 27, 15774 CTH B Hayward, Sawyer County, WI	TRC: 229258.0000 WisDOT: 8140-00-20

Photo No.	Date
1	12/18/2014

Description
GP-1 looking southwest.



Photo No.	Date
2	12/18/2014

Description
GP-2 looking south.



Photographic Log

Client Name:	Site Location:	Project No.:
Wisconsin Department of Transportation (WisDOT)	STH 27, 15774 CTH B Hayward, Sawyer County, WI	TRC: 229258.0000 WisDOT: 8140-00-20

Photo No.	Date
3	12/18/2014

Description
GP-3 looking southeast.



Photo No.	Date
4	12/18/2014

Description
GP-5 looking west.



Appendix C
Soil Boring Logs/Well Construction/Development/ WDNR Borehole Filling and Sealing Form

TRC Field Soil Boring Log Information

TRC Project No: 206752-0000 Page 1 of 1

Project Name	Start Date	End Date	Boring Number
STH 27 Hayward Phase 3	12/18/14	12/18/14	GP-1/TW-1

Boring Drilled By	Drilling Method
Twin Ports	Direct Push

Drill Rig	Common Well Name	Initial Water Level	Surface Elevation	Borehole Diameter
Geoprobe	—	—	—	2 Inches

Boring Location State Plane Easting 1592358 Northing 309997
NW 1/4 of SE 1/4 of Section 27 T 41 N,R 9W
Local Grid Location (If applicable) ☐ N ☐ E Feet ☐ S Feet ☐ W

County	State	DNR County Code	Civil Town/City/ or Village
Sawyer	WI	57	Hayward

Number	Length (In) Recovered	Blow Counts	Depth In Feet	Group Name, Percent & Range of Particle Sizes, Plasticity, Color, Odor, Moisture, Density/Consistency, Additional Comments, Geologic Origin (Stratigraphic Unit)	Sample Type	PID/FID	Standard Penetration	Well Diagram	RQD/ Comments
1	4/5			Sand, Fn-M, well sorted, Yellowish brown, moist, SI unknown odor, loose.		63			0-2.5
						9.6			2.5-5
			5'						
2	4.5/5			Sand, same as above, moderate "unknown" odor, wet @ 9' bgs, loose.		212			5-7.5
						2.3			7.5-10
			10'						
3	3/5			Sand, same as above, no odor.		1.5			10-12.5
						<1			12.5-15
			15'						

EOB @ 15' bgs 12/18/14

Sampled 5-7.5 @ 0955

TW-1 sampled @ 1010

Logged By: Wesley J Bruggen

Checked By:

F-204A (R 12-94)

TRC Field Soil Boring Log Information

TRC Project No:

Page 1 of 1

Project Name	Start Date	End Date	Boring Number
STH 27 Hayward Phase 3	12/18/14	12/18/14	GP-2

Boring Drilled By	Drilling Method
Twin Ports Testing	Direct Push

Drill Rig	Common Well Name	Initial Water Level	Surface Elevation	Borehole Diameter
Geoprobe	—	—	—	2 Inches

Boring Location
State Plane Easting 1592378 Northing 309953
NW 1/4 of SE 1/4 of Section 27 T 41 N,R 9 W

Local Grid Location (If applicable)
☐ N Feet ☐ S ☐ E Feet ☐ W

County	State	DNR County Code	Civil Town/City/ or Village
Sawyer	WI	57	Hayward

Number	Length (In) Recovered	Blow Counts	Depth In Feet	Group Name, Percent & Range of Particle Sizes, Plasticity, Color, Odor, Moisture, Density/Consistency, Additional Comments, Geologic Origin (Stratigraphic Unit)	Sample Type	PID/FID	Standard Penetration	Well Diagram	RQD/ Comments
1	4/5			Sand, Fn-M, well sorted, Yellowish brown, moist, no odor, loose, little Fn-C gravel.		9.9			0-2.5
						2.1			2.5-5
			5'						
2	4/5			Same as above, no odor, moist		<1			5-7.5
						<1			7.5-10
			10'						
3	1/5			lost 10-14 due to sand locking sample tube in barrell, locking due to heaving sands @ 15' bgs, sample was sand, same as above.		<1			14-15
			15'						
				EOB @ 15' bgs 12/18/14					
				Sampled 2.5-5 @ 1030					

Logged By: Wesley J Bruger

Checked By:

F-204A (R 12-94)

TRC Field Soil Boring Log Information

TRC Project No:

Page 1 of 1

Project Name	Start Date	End Date	Boring Number
STH 27 Hayward Phase 3	12/18/14	12/18/14	GP-3

Boring Drilled By	Drilling Method
Twin Ports	Direct Push

Drill Rig	Common Well Name	Initial Water Level	Surface Elevation	Borehole Diameter
Geoprobe	—	—	—	2 Inches

Boring Location
State Plane Easting 1592331 Northing 309920
NW 1/4 of SE 1/4 of Section 27 T 41 N,R 9W

Local Grid Location (If applicable)
☐ N ☐ E
Feet ☐ S Feet ☐ W

County	State	DNR County Code	Civil Town/City/ or Village
Sawyer	WI	57	Hayward

Number	Length (In) Recovered	Blow Counts	Depth In Feet	Group Name, Percent & Range of Particle Sizes, Plasticity, Color, Odor, Moisture, Density/Consistency, Additional Comments, Geologic Origin (Stratigraphic Unit)	Sample Type	PID/FID	Standard Penetration	Well Diagram	RQD/ Comments
1	4/5			Sand, Fn-Med, well sorted, yellowish brown moist, no odor, loose		<1			0-2.5
						<1			2.5-5
			5'						
2	4/5			Sand, same as above, wet @ 9', becomes increasingly coarser grained @ 7-10' bgs, little gravel (Fn-C),		<1			5-7.5
						<1			7.5-10
			10'						
3	4/4			Sand, same as above, no odor wet, loose		<1			10-14
			14'						

Logged By: Wesley J Bruggink

Checked By: DC

F-204A (R 12-94)

TRC Field Soil Boring Log Information

TRC Project No:

Project Name	Start Date	End Date	Boring Number
STH 27 Hayward Phase 3	12/18/14	12/18/14	GP-4

Boring Drilled By	Drilling Method
Twin Posts	Direct Push

Drill Rig	Common Well Name	Initial Water Level	Surface Elevation	Borehole Diameter
Geoprobe	—	—	—	2 Inches

Boring Location
State Plane Easting 1592279 Northing 309967
NW 1/4 of SE 1/4 of Section 27 T 41 N,R 9W

Local Grid Location (If applicable)
☐ N ☐ E
Feet ☐ S Feet ☐ W

County	State	DNR County Code	Civil Town/City/ or Village
Sawyer	WI	57	Hayward

Number	Length (In) Recovered	Blow Counts	Depth In Feet	Group Name, Percent & Range of Particle Sizes, Plasticity, Color, Odor, Moisture, Density/Consistency, Additional Comments, Geologic Origin (Stratigraphic Unit)	Sample Type	PID/FID	Standard Penetration	Well Diagram	RQD/ Comments
1	4/5			Sand, Fn-m, well sorted, yellowish brown, moist, no odor, loose.		<1			0-2.5
						<1			2.5-5
			5'						
2	4/5			Sand, same as above, becomes more coarse grained @ 8' bgs, wet @ 8.5', no odor.		<1			5-7.5
						<1			7.5-10
			10'						
3	4/4			sand, same as above, wet, no odor.		<1			10-12
						<1			12-14
			14'						
				EOB @ 14' bgs 12/18/14					
				Sampled 10-12 @ 1200					

Logged By: Wesley J Buuck

Checked By:

F-204A (R 12-94)

TRC Field Soil Boring Log Information

TRC Project No:

Page 1 of 1

Project Name	Start Date	End Date	Boring Number
STH 27 Hayward Phase 3	12/18/14	12/18/14	GP-5

Boring Drilled By	Drilling Method
Twin Ports	Direct Push

Drill Rig	Common Well Name	Initial Water Level	Surface Elevation	Borehole Diameter
Geoprobe	—	—	—	2 Inches

Boring Location
State Plane Easting 592303 Northing 310019
NW 1/4 of SE 1/4 of Section 27 T 41 N,R 9W

Local Grid Location (If applicable)
Feet ☐ N ☐ S Feet ☐ E ☐ W

County	State	DNR County Code	Civil Town/City/ or Village
Sawyer	WI	57	Hayward

Number	Length (In) Recovered	Blow Counts	Depth In Feet	Group Name, Percent & Range of Particle Sizes, Plasticity, Color, Odor, Moisture, Density/Consistency, Additional Comments, Geologic Origin (Stratigraphic Unit)	Sample Type	PID/FID	Standard Penetration	Well Diagram	RQD/ Comments
1	4/5			Sand, Fn-med, well sorted, yellowish brown, moist, no odors, loose.		<1			0-2.5
						<1			2.5-5
				5'					
2	4/5			Sand, same as above, coarser grained @ 8' bgs, wet @ 8.5', no odor.		<1			5-7.5
						<1			7.5-10
				10'					
3	4/4			Sand, same as above, wet, no odor.		<1			10-12.5
						<1			12.5-15
				14'					
				EOB @ 14' bgs 12/18/14					

Logged By: Wesley J Bruyn

Checked By:

F-204A (R 12-94)

State of Wis., Dept. of Natural Resources
dnr.wi.gov

Well / Drillhole / Borehole Filling & Sealing

Form 3300-005 (R 4/08) Page 1 of 2

Notice: Completion of this report is required by chs. 160, 281, 283, 289, 291-293, 295, and 299, Wis. Stats., and ch. NR 141, Wis. Adm. Code. In accordance with chs. 281, 289, 291-293, 295, and 299, Wis. Stats., failure to file this form may result in a forfeiture of between $10-25,000, or imprisonment for up to one year, depending on the program and conduct involved. Personally identifiable information on this form is not intended to be used for any other purpose. Return form to the appropriate DNR office and bureau. See instructions on reverse for more information.

☐ **Verification Only of Fill and Seal**

Route to: ☐ Drinking Water ☐ Watershed/Wastewater ☐ Remediation/Redevelopment ☐ Waste Management ☐ Other:

1. Well Location Information

County	WI Unique Well # of Removed Well	Hicap #
Sawyer		

Lattitude / Longitude (Degrees and Minutes) — Method Code (see instructions)

__ __ ° __ __ . __ __ __ 'N
__ __ ° __ __ . __ __ __ 'W

¼ / ¼	¼	Section	Township	Range
NW	SE	27	41 N	9 ☐ E ☒ W

or Gov't Lot #

Well Street Address: 15774 CTH B

Well City, Village or Town	Well ZIP Code
Hayward	54843

Subdivision Name	Lot #

Reason For Removal From Service	WI Unique Well # of Replacement Well
Soil Borings	

2. Facility / Owner Information

Facility Name

Facility ID (FID or PWS)

License/Permit/Monitoring #

Original Well Owner: WisDOT-NW Region (Superior Office)

Present Well Owner

Mailing Address of Present Owner: 1701 N. 4th Street PO Box 429

City of Present Owner	State	ZIP Code
Superior	WI	54880

3. Well / Drillhole / Borehole Information

☐ Monitoring Well
☐ Water Well
☒ Borehole / Drillhole

Original Construction Date (mm/dd/yyyy)

If a Well Construction Report is available, please attach.

Construction Type:
☐ Drilled ☐ Driven (Sandpoint) ☐ Dug
☒ Other (specify): Direct Push

Formation Type:
☒ Unconsolidated Formation ☐ Bedrock

Total Well Depth From Ground Surface (ft.)	Casing Diameter (in.)
15 ft (1 boring) 14 ft (3 borings)	

Lower Drillhole Diameter (in.)	Casing Depth (ft.)

Was well annular space grouted? ☐ Yes ☒ No ☐ Unknown

If yes, to what depth (feet)?	Depth to Water (feet)

4. Pump, Liner, Screen, Casing & Sealing Material

Pump and piping removed?	☐ Yes	☐ No	☒ N/A
Liner(s) removed?	☐ Yes	☐ No	☒ N/A
Screen removed?	☐ Yes	☐ No	☒ N/A
Casing left in place?	☐ Yes	☐ No	☒ N/A
Was casing cut off below surface?	☐ Yes	☐ No	☒ N/A
Did sealing material rise to surface?	☒ Yes	☐ No	☐ N/A
Did material settle after 24 hours?	☐ Yes	☒ No	☐ N/A
If yes, was hole retopped?	☐ Yes	☐ No	☒ N/A
If bentonite chips were used, were they hydrated with water from a known safe source?	☐ Yes	☐ No	☒ N/A

Required Method of Placing Sealing Material
☐ Conductor Pipe-Gravity ☐ Conductor Pipe-Pumped
☒ Screened & Poured (Bentonite Chips) ☐ Other (Explain):

Sealing Materials
☐ Neat Cement Grout ☐ Clay-Sand Slurry (11 lb./gal. wt.)
☐ Sand-Cement (Concrete) Grout ☐ Bentonite-Sand Slurry " "
☐ Concrete ☐ Bentonite Chips

For Monitoring Wells and Monitoring Well Boreholes Only:
☒ Bentonite Chips ☐ Bentonite - Cement Grout
☐ Granular Bentonite ☐ Bentonite - Sand Slurry

5. Material Used To Fill Well / Drillhole

	From (ft.)	To (ft.)	No. Yards, Sacks Sealant or Volume (circle one)	Mix Ratio or Mud Weight
Bentonite Chips	Surface	15	3/4 Bag	
Bentonite Chips	0	14	3/5 Bag	

6. Comments

7. Supervision of Work

Name of Person or Firm Doing Filling & Sealing	License #	Date of Filling & Sealing (mm/dd/yyyy)
Twin Ports Testing		12/18/2014

Street or Route	Telephone Number
1301 N. 3rd Street	(715) 392-7114

City	State	ZIP Code
Superior	WI	54880

Signature of Person Doing Work: Wesley J. Burgy/TRC Env.

Date Signed: 1/16/15

DNR Use Only

Date Received	Noted By

Comments

State of Wis., Dept. of Natural Resources
dnr.wi.gov

Well / Drillhole / Borehole Filling & Sealing

Form 3300-005 (R 4/08)

Notice: Completion of this report is required by chs. 160, 281, 283, 289, 291-293, 295, and 299, Wis. Stats., and ch. NR 141, Wis. Adm. Code. In accordance with chs. 281, 289, 291-293, 295, and 299, Wis. Stats., failure to file this form may result in a forfeiture of between $10-25,000, or imprisonment for up to one year, depending on the program and conduct involved. Personally identifiable information on this form is not intended to be used for any other purpose. Return form to the appropriate DNR office and bureau. See instructions on reverse for more information.

☐ **Verification Only of Fill and Seal**

Route to: ☐ Drinking Water ☐ Watershed/Wastewater ☐ Remediation/Redevelopment ☐ Waste Management ☐ Other: _____

1. Well Location Information

County	WI Unique Well # of Removed Well	Hicap #
Sawyer	_ _ _ _ _	

Lattitude / Longitude (Degrees and Minutes) — Method Code (see instructions)

__ __ ° __ __ . __ __ __ 'N
__ __ ° __ __ . __ __ __ 'W

¼ / ¼	¼	Section	Township	Range	
NW	SE	27	41 N	9	☐ E ☒ W

or Gov't Lot #

Well Street Address: 15774 CTH B

Well City, Village or Town: Hayward — Well ZIP Code: 54843

Subdivision Name — Lot #

Reason For Removal From Service: Temp Wells — WI Unique Well # of Replacement Well: _ _ _ _ _

2. Facility / Owner Information

Facility Name

Facility ID (FID or PWS)

License/Permit/Monitoring #

Original Well Owner: WisDOT-NW Region (Superior Office)

Present Well Owner

Mailing Address of Present Owner: 1701 N. 4th Street PO Box 429

City of Present Owner: Superior — State: WI — ZIP Code: 54880

3. Well / Drillhole / Borehole Information

☐ Monitoring Well ☐ Water Well ☐ Borehole / Drillhole

Original Construction Date (mm/dd/yyyy): 12/18/2014

If a Well Construction Report is available, please attach.

Construction Type:
☐ Drilled ☐ Driven (Sandpoint) ☐ Dug ☒ Other (specify): Direct Push

Formation Type:
☒ Unconsolidated Formation ☐ Bedrock

Total Well Depth From Ground Surface (ft.): 15 — Casing Diameter (in.): 1

Lower Drillhole Diameter (in.) — Casing Depth (ft.): 15

Was well annular space grouted? ☐ Yes ☒ No ☐ Unknown

If yes, to what depth (feet)? — Depth to Water (feet)

4. Pump, Liner, Screen, Casing & Sealing Material

Pump and piping removed?	☐ Yes	☐ No	☒ N/A
Liner(s) removed?	☐ Yes	☐ No	☒ N/A
Screen removed?	☒ Yes	☐ No	☐ N/A
Casing left in place?	☐ Yes	☐ No	☒ N/A
Was casing cut off below surface?	☐ Yes	☐ No	☒ N/A
Did sealing material rise to surface?	☒ Yes	☐ No	☐ N/A
Did material settle after 24 hours?	☐ Yes	☒ No	☐ N/A
If yes, was hole retopped?	☐ Yes	☐ No	☒ N/A
If bentonite chips were used, were they hydrated with water from a known safe source?	☐ Yes	☒ No	☐ N/A

Required Method of Placing Sealing Material
☐ Conductor Pipe-Gravity ☐ Conductor Pipe-Pumped
☒ Screened & Poured (Bentonite Chips) ☐ Other (Explain): _____

Sealing Materials
☐ Neat Cement Grout ☐ Clay-Sand Slurry (11 lb./gal. wt.)
☐ Sand-Cement (Concrete) Grout ☐ Bentonite-Sand Slurry " "
☐ Concrete ☐ Bentonite Chips

For Monitoring Wells and Monitoring Well Boreholes Only:
☒ Bentonite Chips ☐ Bentonite - Cement Grout
☐ Granular Bentonite ☐ Bentonite - Sand Slurry

5. Material Used To Fill Well / Drillhole

From (ft.)	To (ft.)	No. Yards, Sacks Sealant or Volume (circle one)	Mix Ratio or Mud Weight
Bentonite Chips	Surface	15	3/4 Bag

6. Comments

7. Supervision of Work

Name of Person or Firm Doing Filling & Sealing: Twin Ports Testing — License # — Date of Filling & Sealing (mm/dd/yyyy): 12/18/2014

Street or Route: 1301 N. 3rd Street — Telephone Number: (715)392-7114

City: Superior — State: WI — ZIP Code: 54880

Signature of Person Doing Work: Wesley J. Burga/TRC Env. — Date Signed: 1/16/15

DNR Use Only

Date Received — Noted By

Comments

Appendix D
Waste Inventory Records

NON-HAZARDOUS WASTE INVENTORY RECORD

Wisconsin Department of Transportation (WisDOT)
DT1229 4/2014 (For use with DT1208)

DTSD Region and Office Northwest - Superior		
WisDOT Project ID 8140-00-20	County Sawyer	Highway and Termini STH 27
Site Name 15774 CTH B		Phase of Investigation 2
Consultant Company TRC Madison		
Consultant Contact Wesley Braga		
Contact (Area Code) Telephone Number 608-234-7374		
Contact Email Address wbraga@trcsolutions.com		
Consultant ID for this Site 206752		
Generation Date (m/d/yyyy) 12/18/14		
Comments, special instructions for pickup or site access Bucket is located on the Northeast side of the building		

Waste Description – describe containers of similar size and contents in one row. Insert additional rows as needed.
Number and Label Each Container.

Container ID Number	**Container Size and Type**	**Estimated Volume of Waste**	**Source: Tank, Well, Boring**	**Contents: Soil, Water, Other (Describe)**
Example: 1, 4, 5, 6, 7, 18, 22, 23	Example: 30 gallon metal drum	Example: 8 drums x 30 gal = 240 gallons	Example: monitoring wells # MW3, MW4, and MW7	Example: wash water, alconox
1	5 gallon bucket	5 gallons	GP-1, GP-2, GP-3, GP-4, GP-5	Soil

Total Number of Containers to be picked up: 1

Container Location: Attach map or site sketch to Email

Analytical Results: Attach analytical results to Email

Email one copy of this form to each of the following:

- DOT Hazardous Materials Specialist
- Regional Environmental or Hazardous Materials Coordinator.
- Hazardous Waste Contractor

Include a copy of this form as the final appendix in the report for this site.

bing Maps

My Notes

On the go? Use **m.bing.com** to find maps, directions, businesses, and more



Bucket Location




HAYWARD FAME
FLEA MARKET

Table 1
Soil Analytical Results
STH 27
Hayward, Wisconsin
WISDOT ID #8140-00-20
December 18, 2014

		Boring ID/ Sample Depth					NR 720 RCLs FOR SOIL[4]		
		GP-1	**GP-2**	**GP-3**	**GP-4**	**GP-5**			
		5-7.5'	**2.5-5'**	**7.5-10'**	**10-12'**	**12-14'**			
DATE		12/18/2014	12/18/2014	12/18/2014	12/18/2014	12/18/2014			
PID		212	<1	<1	<1	<1	**GW PATH[2]**	**NON-INDUSTRIAL[3] DIRECT CONTACT**	**INDUSTRIAL[3] DIRECT CONTACT**
ANALYTE									
PVOCs									
BENZENE	µg/kg	<25.0	<25.0	<25.0	<25.0	<25.0	5.1	1,490	7,410
ETHYLBENZENE	µg/kg	493	<25.0	<25.0	<25.0	<25.0	1,570	7,470	37,000
METHYL-TERT-BUTYL ETHER	µg/kg	<25.0	<25.0	<25.0	<25.0	<25.0	2.7	59,400	293,000
NAPHTHALENE	µg/kg	<25.0	<25.0	<25.0	<25.0	<25.0	658	5,150	26,000
TOLUENE	µg/kg	<25.0	<25.0	<25.0	<25.0	<25.0	1,107	818,000	818,000
1,2,4-TRIMETHYLBENZENE	µg/kg	82.8	<25.0	<25.0	<25.0	<25.0	1,382[6]	89,800	219,000
1,3,5-TRIMETHYLBENZENE	µg/kg	84.7	<25.0	<25.0	<25.0	<25.0	1,382[6]	182,000	182,000
XYLENE (TOTAL)	µg/kg	2160	<75.0	<75.0	<75.0	<75.0	3,940	258,000	258,000
HAZARD INDEX (CUMULATIVE)[7]									
CANCER RISK (CUMULATIVE)[7]									

Notes:

Created By: W.Braga 1/9/2015

Checked By: D.Siewert 1/12/2015

RCLs = Residual Contaminant Levels.

J = Estimated concentrationabove the adjusted method detection limit and below the adjusted reporting limit.

- =Suggested standard has not been established for this analyte.

ITALIC = NR 720 GW Pathway Exceedance

BOLD = NR 720 Direct Contact Exceedance

Footnotes:

(1) Analytes shown in the table are from PVOC analyte list.

(2) Value is the generic RCL for the groundwater pathway.

(3) Value is the generic RCL for exposure by direct contact.

(4) Calculated from USEPA Regional Screening Levels Web Calculator found at http://epa-prgs.ornl.gov/cgi-bin/chemicals/csl_search using default exposure assumptions listed in NR 720.12(3)

(5) Background threshold value taken from the Wisconsin DNR's NR 720 RCL Spreadsheet

(6) GW Pathway RCL is for combined 1,2,4- and 1,3,5- Trimethylbenzene

(7) Cumulative Hazard Index and Cumulative Cancer Risk were not calculated for any sample due to lack of RCL exceedances in lab analysis.

Appendix E
Analytical Results

Pace Analytical Services, Inc.
1241 Bellevue Street - Suite 9
Green Bay, WI 54302
(920)469-2436

December 30, 2014

Wes Braga
TRC
708 Heartland Trail
Suite 3000
Madison, WI 53717

RE: Project: 229258 PHASE 3 HAYWARD
Pace Project No.: 40108763

Dear Wes Braga:
Enclosed are the analytical results for sample(s) received by the laboratory on December 20, 2014. The results relate only to the samples included in this report. Results reported herein conform to the most current TNI standards and the laboratory's Quality Assurance Manual, where applicable, unless otherwise noted in the body of the report.

If you have any questions concerning this report, please feel free to contact me.

Sincerely,

Tod Noltemeyer
tod.noltemeyer@pacelabs.com
Project Manager

Enclosures

This report shall not be reproduced, except in full,
without the written consent of Pace Analytical Services, Inc..

Pace Analytical Services, Inc.
1241 Bellevue Street - Suite 9
Green Bay, WI 54302
(920)469-2436

CERTIFICATIONS

Project: 229258 PHASE 3 HAYWARD
Pace Project No.: 40108763

Green Bay Certification IDs

1241 Bellevue Street, Green Bay, WI 54302
Florida/NELAP Certification #: E87948
Illinois Certification #: 200050
Kentucky Certification #: 82
Louisiana Certification #: 04168
Minnesota Certification #: 055-999-334
New York Certification #: 11888
North Dakota Certification #: R-150
South Carolina Certification #: 83006001
Texas Certification #: T104704529-14-1
US Dept of Agriculture #: S-76505
Wisconsin Certification #: 405132750

REPORT OF LABORATORY ANALYSIS

This report shall not be reproduced, except in full,
without the written consent of Pace Analytical Services, Inc..

Pace Analytical Services, Inc.
1241 Bellevue Street - Suite 9
Green Bay, WI 54302
(920)469-2436

SAMPLE SUMMARY

Project: 229258 PHASE 3 HAYWARD
Pace Project No.: 40108763

Lab ID	Sample ID	Matrix	Date Collected	Date Received
40108763001	**TRC-GP-1 5-7.5**	Solid	12/18/14 09:55	12/20/14 09:50
40108763002	**TRC-GP-2 2.5-5**	Solid	12/18/14 10:30	12/20/14 09:50
40108763003	**TRC-GP-3 7.5-10**	Solid	12/18/14 11:30	12/20/14 09:50
40108763004	**TRC-GP-4 10-12**	Solid	12/18/14 12:00	12/20/14 09:50
40108763005	**TRC-GP-5 12-14**	Solid	12/18/14 12:30	12/20/14 09:50
40108763006	**TW-1**	Water	12/18/14 10:10	12/20/14 09:50
40108763007	**TRIP BLANK**	Water	12/18/14 00:00	12/20/14 09:50

REPORT OF LABORATORY ANALYSIS

This report shall not be reproduced, except in full,
without the written consent of Pace Analytical Services, Inc..

Pace Analytical Services, Inc.
1241 Bellevue Street - Suite 9
Green Bay, WI 54302
(920)469-2436

SAMPLE ANALYTE COUNT

Project: 229258 PHASE 3 HAYWARD
Pace Project No.: 40108763

Lab ID	Sample ID	Method	Analysts	Analytes Reported
40108763001	**TRC-GP-1 5-7.5**	WI MOD GRO	PMS	9
		ASTM D2974-87	SKW	1
40108763002	**TRC-GP-2 2.5-5**	WI MOD GRO	PMS	9
		ASTM D2974-87	SKW	1
40108763003	**TRC-GP-3 7.5-10**	WI MOD GRO	PMS	9
		ASTM D2974-87	SKW	1
40108763004	**TRC-GP-4 10-12**	WI MOD GRO	PMS	9
		ASTM D2974-87	SKW	1
40108763005	**TRC-GP-5 12-14**	WI MOD GRO	PMS	9
		ASTM D2974-87	SKW	1
40108763006	**TW-1**	WI MOD GRO	LCF	9
40108763007	**TRIP BLANK**	WI MOD GRO	LCF	9

This report shall not be reproduced, except in full,
without the written consent of Pace Analytical Services, Inc..

Pace Analytical Services, Inc.
1241 Bellevue Street - Suite 9
Green Bay, WI 54302
(920)469-2436

SUMMARY OF DETECTION

Project: 229258 PHASE 3 HAYWARD
Pace Project No.: 40108763

Lab Sample ID / Method	Client Sample ID / Parameters	Result	Units	Report Limit	Analyzed	Qualifiers
40108763001	**TRC-GP-1 5-7.5**					
WI MOD GRO	Ethylbenzene	493	ug/kg	63.4	12/22/14 15:08	
WI MOD GRO	1,2,4-Trimethylbenzene	82.8	ug/kg	63.4	12/22/14 15:08	
WI MOD GRO	1,3,5-Trimethylbenzene	84.7	ug/kg	63.4	12/22/14 15:08	
WI MOD GRO	Xylene (Total)	2160	ug/kg	190	12/22/14 15:08	
ASTM D2974-87	Percent Moisture	5.3	%	0.10	12/29/14 16:09	
40108763002	**TRC-GP-2 2.5-5**					
ASTM D2974-87	Percent Moisture	2.6	%	0.10	12/29/14 16:09	
40108763003	**TRC-GP-3 7.5-10**					
ASTM D2974-87	Percent Moisture	15.6	%	0.10	12/29/14 16:09	
40108763004	**TRC-GP-4 10-12**					
ASTM D2974-87	Percent Moisture	11.2	%	0.10	12/29/14 16:09	
40108763005	**TRC-GP-5 12-14**					
ASTM D2974-87	Percent Moisture	16.9	%	0.10	12/29/14 16:09	

REPORT OF LABORATORY ANALYSIS

This report shall not be reproduced, except in full,
without the written consent of Pace Analytical Services, Inc..

Pace Analytical Services, Inc.
1241 Bellevue Street - Suite 9
Green Bay, WI 54302
(920)469-2436

PROJECT NARRATIVE

Project: 229258 PHASE 3 HAYWARD
Pace Project No.: 40108763

Method: **WI MOD GRO**
Description: WIGRO GCV
Client: TRC - MADISON
Date: December 30, 2014

General Information:
7 samples were analyzed for WI MOD GRO. All samples were received in acceptable condition with any exceptions noted below.

Hold Time:
The samples were analyzed within the method required hold times with any exceptions noted below.

Sample Preparation:
The samples were prepared in accordance with TPH GRO/PVOC WI ext. with any exceptions noted below.

Initial Calibrations (including MS Tune as applicable):
All criteria were within method requirements with any exceptions noted below.

Continuing Calibration:
All criteria were within method requirements with any exceptions noted below.

Internal Standards:
All internal standards were within QC limits with any exceptions noted below.

Surrogates:
All surrogates were within QC limits with any exceptions noted below.

Method Blank:
All analytes were below the report limit in the method blank, where applicable, with any exceptions noted below.

Laboratory Control Spike:
All laboratory control spike compounds were within QC limits with any exceptions noted below.

Matrix Spikes:
All percent recoveries and relative percent differences (RPDs) were within acceptance criteria with any exceptions noted below.

Additional Comments:

This data package has been reviewed for quality and completeness and is approved for release.

This report shall not be reproduced, except in full,
without the written consent of Pace Analytical Services, Inc..

Pace Analytical Services, Inc.
1241 Bellevue Street - Suite 9
Green Bay, WI 54302
(920)469-2436

ANALYTICAL RESULTS

Project: 229258 PHASE 3 HAYWARD
Pace Project No.: 40108763

Sample: TRC-GP-1 5-7.5 **Lab ID: 40108763001** Collected: 12/18/14 09:55 Received: 12/20/14 09:50 Matrix: Solid

Results reported on a "dry-weight" basis

Parameters	Results	Units	LOQ	LOD	DF	Prepared	Analyzed	CAS No.	Qual
WIGRO GCV	Analytical Method: WI MOD GRO Preparation Method: TPH GRO/PVOC WI ext.								
Benzene	**<25.0**	ug/kg	60.0	25.0	1	12/22/14 07:00	12/22/14 15:08	71-43-2	W
Ethylbenzene	**493**	ug/kg	63.4	26.4	1	12/22/14 07:00	12/22/14 15:08	100-41-4	
Methyl-tert-butyl ether	**<25.0**	ug/kg	60.0	25.0	1	12/22/14 07:00	12/22/14 15:08	1634-04-4	W
Naphthalene	**<25.0**	ug/kg	60.0	25.0	1	12/22/14 07:00	12/22/14 15:08	91-20-3	W
Toluene	**<25.0**	ug/kg	60.0	25.0	1	12/22/14 07:00	12/22/14 15:08	108-88-3	W
1,2,4-Trimethylbenzene	**82.8**	ug/kg	63.4	26.4	1	12/22/14 07:00	12/22/14 15:08	95-63-6	
1,3,5-Trimethylbenzene	**84.7**	ug/kg	63.4	26.4	1	12/22/14 07:00	12/22/14 15:08	108-67-8	
Xylene (Total)	**2160**	ug/kg	190	79.2	1	12/22/14 07:00	12/22/14 15:08	1330-20-7	
Surrogates									
a,a,a-Trifluorotoluene (S)	101	%	80-120		1	12/22/14 07:00	12/22/14 15:08	98-08-8	
Percent Moisture	Analytical Method: ASTM D2974-87								
Percent Moisture	**5.3**	%	0.10	0.10	1		12/29/14 16:09		

REPORT OF LABORATORY ANALYSIS

This report shall not be reproduced, except in full,
without the written consent of Pace Analytical Services, Inc..

Pace Analytical Services, Inc.
1241 Bellevue Street - Suite 9
Green Bay, WI 54302
(920)469-2436

ANALYTICAL RESULTS

Project: 229258 PHASE 3 HAYWARD
Pace Project No.: 40108763

Sample: TRC-GP-2 2.5-5 **Lab ID: 40108763002** Collected: 12/18/14 10:30 Received: 12/20/14 09:50 Matrix: Solid

Results reported on a "dry-weight" basis

Parameters	Results	Units	LOQ	LOD	DF	Prepared	Analyzed	CAS No.	Qual
WIGRO GCV	Analytical Method: WI MOD GRO Preparation Method: TPH GRO/PVOC WI ext.								
Benzene	**<25.0**	ug/kg	60.0	25.0	1	12/22/14 07:00	12/22/14 15:59	71-43-2	W
Ethylbenzene	**<25.0**	ug/kg	60.0	25.0	1	12/22/14 07:00	12/22/14 15:59	100-41-4	W
Methyl-tert-butyl ether	**<25.0**	ug/kg	60.0	25.0	1	12/22/14 07:00	12/22/14 15:59	1634-04-4	W
Naphthalene	**<25.0**	ug/kg	60.0	25.0	1	12/22/14 07:00	12/22/14 15:59	91-20-3	W
Toluene	**<25.0**	ug/kg	60.0	25.0	1	12/22/14 07:00	12/22/14 15:59	108-88-3	W
1,2,4-Trimethylbenzene	**<25.0**	ug/kg	60.0	25.0	1	12/22/14 07:00	12/22/14 15:59	95-63-6	W
1,3,5-Trimethylbenzene	**<25.0**	ug/kg	60.0	25.0	1	12/22/14 07:00	12/22/14 15:59	108-67-8	W
Xylene (Total)	**<75.0**	ug/kg	180	75.0	1	12/22/14 07:00	12/22/14 15:59	1330-20-7	W
Surrogates									
a,a,a-Trifluorotoluene (S)	102	%	80-120		1	12/22/14 07:00	12/22/14 15:59	98-08-8	
Percent Moisture	Analytical Method: ASTM D2974-87								
Percent Moisture	**2.6**	%	0.10	0.10	1		12/29/14 16:09		

REPORT OF LABORATORY ANALYSIS

This report shall not be reproduced, except in full,
without the written consent of Pace Analytical Services, Inc..

Pace Analytical Services, Inc.
1241 Bellevue Street - Suite 9
Green Bay, WI 54302
(920)469-2436

ANALYTICAL RESULTS

Project: 229258 PHASE 3 HAYWARD
Pace Project No.: 40108763

Sample: TRC-GP-3 7.5-10 **Lab ID: 40108763003** Collected: 12/18/14 11:30 Received: 12/20/14 09:50 Matrix: Solid

Results reported on a "dry-weight" basis

Parameters	Results	Units	LOQ	LOD	DF	Prepared	Analyzed	CAS No.	Qual
WIGRO GCV	Analytical Method: WI MOD GRO Preparation Method: TPH GRO/PVOC WI ext.								
Benzene	**<25.0**	ug/kg	60.0	25.0	1	12/22/14 07:00	12/22/14 16:25	71-43-2	W
Ethylbenzene	**<25.0**	ug/kg	60.0	25.0	1	12/22/14 07:00	12/22/14 16:25	100-41-4	W
Methyl-tert-butyl ether	**<25.0**	ug/kg	60.0	25.0	1	12/22/14 07:00	12/22/14 16:25	1634-04-4	W
Naphthalene	**<25.0**	ug/kg	60.0	25.0	1	12/22/14 07:00	12/22/14 16:25	91-20-3	W
Toluene	**<25.0**	ug/kg	60.0	25.0	1	12/22/14 07:00	12/22/14 16:25	108-88-3	W
1,2,4-Trimethylbenzene	**<25.0**	ug/kg	60.0	25.0	1	12/22/14 07:00	12/22/14 16:25	95-63-6	W
1,3,5-Trimethylbenzene	**<25.0**	ug/kg	60.0	25.0	1	12/22/14 07:00	12/22/14 16:25	108-67-8	W
Xylene (Total)	**<75.0**	ug/kg	180	75.0	1	12/22/14 07:00	12/22/14 16:25	1330-20-7	W
Surrogates									
a,a,a-Trifluorotoluene (S)	103	%	80-120		1	12/22/14 07:00	12/22/14 16:25	98-08-8	
Percent Moisture	Analytical Method: ASTM D2974-87								
Percent Moisture	**15.6**	%	0.10	0.10	1		12/29/14 16:09		

REPORT OF LABORATORY ANALYSIS

This report shall not be reproduced, except in full,
without the written consent of Pace Analytical Services, Inc..

Pace Analytical Services, Inc.
1241 Bellevue Street - Suite 9
Green Bay, WI 54302
(920)469-2436

ANALYTICAL RESULTS

Project: 229258 PHASE 3 HAYWARD
Pace Project No.: 40108763

Sample: TRC-GP-4 10-12 **Lab ID: 40108763004** Collected: 12/18/14 12:00 Received: 12/20/14 09:50 Matrix: Solid

Results reported on a "dry-weight" basis

Parameters	Results	Units	LOQ	LOD	DF	Prepared	Analyzed	CAS No.	Qual
WIGRO GCV	Analytical Method: WI MOD GRO Preparation Method: TPH GRO/PVOC WI ext.								
Benzene	**<25.0**	ug/kg	60.0	25.0	1	12/22/14 07:00	12/22/14 16:51	71-43-2	W
Ethylbenzene	**<25.0**	ug/kg	60.0	25.0	1	12/22/14 07:00	12/22/14 16:51	100-41-4	W
Methyl-tert-butyl ether	**<25.0**	ug/kg	60.0	25.0	1	12/22/14 07:00	12/22/14 16:51	1634-04-4	W
Naphthalene	**<25.0**	ug/kg	60.0	25.0	1	12/22/14 07:00	12/22/14 16:51	91-20-3	W
Toluene	**<25.0**	ug/kg	60.0	25.0	1	12/22/14 07:00	12/22/14 16:51	108-88-3	W
1,2,4-Trimethylbenzene	**<25.0**	ug/kg	60.0	25.0	1	12/22/14 07:00	12/22/14 16:51	95-63-6	W
1,3,5-Trimethylbenzene	**<25.0**	ug/kg	60.0	25.0	1	12/22/14 07:00	12/22/14 16:51	108-67-8	W
Xylene (Total)	**<75.0**	ug/kg	180	75.0	1	12/22/14 07:00	12/22/14 16:51	1330-20-7	W
Surrogates									
a,a,a-Trifluorotoluene (S)	103	%	80-120		1	12/22/14 07:00	12/22/14 16:51	98-08-8	
Percent Moisture	Analytical Method: ASTM D2974-87								
Percent Moisture	**11.2**	%	0.10	0.10	1		12/29/14 16:09		

REPORT OF LABORATORY ANALYSIS

This report shall not be reproduced, except in full,
without the written consent of Pace Analytical Services, Inc..

Pace Analytical Services, Inc.
1241 Bellevue Street - Suite 9
Green Bay, WI 54302
(920)469-2436

ANALYTICAL RESULTS

Project: 229258 PHASE 3 HAYWARD
Pace Project No.: 40108763

Sample: TRC-GP-5 12-14 **Lab ID: 40108763005** Collected: 12/18/14 12:30 Received: 12/20/14 09:50 Matrix: Solid

Results reported on a "dry-weight" basis

Parameters	Results	Units	LOQ	LOD	DF	Prepared	Analyzed	CAS No.	Qual
WIGRO GCV	Analytical Method: WI MOD GRO Preparation Method: TPH GRO/PVOC WI ext.								
Benzene	**<25.0**	ug/kg	60.0	25.0	1	12/22/14 07:00	12/22/14 17:17	71-43-2	W
Ethylbenzene	**<25.0**	ug/kg	60.0	25.0	1	12/22/14 07:00	12/22/14 17:17	100-41-4	W
Methyl-tert-butyl ether	**<25.0**	ug/kg	60.0	25.0	1	12/22/14 07:00	12/22/14 17:17	1634-04-4	W
Naphthalene	**<25.0**	ug/kg	60.0	25.0	1	12/22/14 07:00	12/22/14 17:17	91-20-3	W
Toluene	**<25.0**	ug/kg	60.0	25.0	1	12/22/14 07:00	12/22/14 17:17	108-88-3	W
1,2,4-Trimethylbenzene	**<25.0**	ug/kg	60.0	25.0	1	12/22/14 07:00	12/22/14 17:17	95-63-6	W
1,3,5-Trimethylbenzene	**<25.0**	ug/kg	60.0	25.0	1	12/22/14 07:00	12/22/14 17:17	108-67-8	W
Xylene (Total)	**<75.0**	ug/kg	180	75.0	1	12/22/14 07:00	12/22/14 17:17	1330-20-7	W
Surrogates									
a,a,a-Trifluorotoluene (S)	103	%	80-120		1	12/22/14 07:00	12/22/14 17:17	98-08-8	
Percent Moisture	Analytical Method: ASTM D2974-87								
Percent Moisture	**16.9**	%	0.10	0.10	1		12/29/14 16:09		

REPORT OF LABORATORY ANALYSIS

This report shall not be reproduced, except in full,
without the written consent of Pace Analytical Services, Inc..

Pace Analytical Services, Inc.
1241 Bellevue Street - Suite 9
Green Bay, WI 54302
(920)469-2436

ANALYTICAL RESULTS

Project: 229258 PHASE 3 HAYWARD
Pace Project No.: 40108763

Sample: TW-1 **Lab ID: 40108763006** Collected: 12/18/14 10:10 Received: 12/20/14 09:50 Matrix: Water

Parameters	Results	Units	LOQ	LOD	DF	Prepared	Analyzed	CAS No.	Qual
WIGRO GCV	Analytical Method: WI MOD GRO								
Benzene	**<0.40**	ug/L	1.0	0.40	1		12/22/14 19:56	71-43-2	
Ethylbenzene	**<0.39**	ug/L	1.0	0.39	1		12/22/14 19:56	100-41-4	
Methyl-tert-butyl ether	**<0.48**	ug/L	1.0	0.48	1		12/22/14 19:56	1634-04-4	
Naphthalene	**<0.42**	ug/L	1.0	0.42	1		12/22/14 19:56	91-20-3	
Toluene	**<0.39**	ug/L	1.0	0.39	1		12/22/14 19:56	108-88-3	
1,2,4-Trimethylbenzene	**<0.42**	ug/L	1.0	0.42	1		12/22/14 19:56	95-63-6	
1,3,5-Trimethylbenzene	**<0.42**	ug/L	1.0	0.42	1		12/22/14 19:56	108-67-8	
Xylene (Total)	**<1.2**	ug/L	3.0	1.2	1		12/22/14 19:56	1330-20-7	
Surrogates									
a,a,a-Trifluorotoluene (S)	103	%	80-120		1		12/22/14 19:56	98-08-8	

REPORT OF LABORATORY ANALYSIS

This report shall not be reproduced, except in full,
without the written consent of Pace Analytical Services, Inc..

Pace Analytical Services, Inc.
1241 Bellevue Street - Suite 9
Green Bay, WI 54302
(920)469-2436

ANALYTICAL RESULTS

Project: 229258 PHASE 3 HAYWARD
Pace Project No.: 40108763

Sample: TRIP BLANK **Lab ID: 40108763007** Collected: 12/18/14 00:00 Received: 12/20/14 09:50 Matrix: Water

Parameters	Results	Units	LOQ	LOD	DF	Prepared	Analyzed	CAS No.	Qual
WIGRO GCV	Analytical Method: WI MOD GRO								
Benzene	**<0.40**	ug/L	1.0	0.40	1		12/22/14 14:24	71-43-2	
Ethylbenzene	**<0.39**	ug/L	1.0	0.39	1		12/22/14 14:24	100-41-4	
Methyl-tert-butyl ether	**<0.48**	ug/L	1.0	0.48	1		12/22/14 14:24	1634-04-4	
Naphthalene	**<0.42**	ug/L	1.0	0.42	1		12/22/14 14:24	91-20-3	
Toluene	**<0.39**	ug/L	1.0	0.39	1		12/22/14 14:24	108-88-3	
1,2,4-Trimethylbenzene	**<0.42**	ug/L	1.0	0.42	1		12/22/14 14:24	95-63-6	
1,3,5-Trimethylbenzene	**<0.42**	ug/L	1.0	0.42	1		12/22/14 14:24	108-67-8	
Xylene (Total)	**<1.2**	ug/L	3.0	1.2	1		12/22/14 14:24	1330-20-7	
Surrogates									
a,a,a-Trifluorotoluene (S)	101	%	80-120		1		12/22/14 14:24	98-08-8	

REPORT OF LABORATORY ANALYSIS

This report shall not be reproduced, except in full,
without the written consent of Pace Analytical Services, Inc..

Pace Analytical Services, Inc.
1241 Bellevue Street - Suite 9
Green Bay, WI 54302
(920)469-2436

QUALITY CONTROL DATA

Project: 229258 PHASE 3 HAYWARD
Pace Project No.: 40108763

QC Batch: GCV/13786 Analysis Method: WI MOD GRO
QC Batch Method: TPH GRO/PVOC WI ext. Analysis Description: WIGRO Solid GCV
Associated Lab Samples: 40108763001, 40108763002, 40108763003, 40108763004, 40108763005

METHOD BLANK: 1099975 Matrix: Solid
Associated Lab Samples: 40108763001, 40108763002, 40108763003, 40108763004, 40108763005

Parameter	Units	Blank Result	Reporting Limit	Analyzed	Qualifiers
1,2,4-Trimethylbenzene	ug/kg	<25.0	50.0	12/22/14 09:57	
1,3,5-Trimethylbenzene	ug/kg	<25.0	50.0	12/22/14 09:57	
Benzene	ug/kg	<25.0	50.0	12/22/14 09:57	
Ethylbenzene	ug/kg	<25.0	50.0	12/22/14 09:57	
Methyl-tert-butyl ether	ug/kg	<25.0	50.0	12/22/14 09:57	
Naphthalene	ug/kg	<25.0	50.0	12/22/14 09:57	
Toluene	ug/kg	<25.0	50.0	12/22/14 09:57	
Xylene (Total)	ug/kg	<75.0	150	12/22/14 09:57	
a,a,a-Trifluorotoluene (S)	%	103	80-120	12/22/14 09:57	

LABORATORY CONTROL SAMPLE & LCSD: 1099976 1099977

Parameter	Units	Spike Conc.	LCS Result	LCSD Result	LCS % Rec	LCSD % Rec	% Rec Limits	RPD	Max RPD	Qualifiers
1,2,4-Trimethylbenzene	ug/kg	1000	1110	1080	111	108	80-120	3	20	
1,3,5-Trimethylbenzene	ug/kg	1000	1090	1060	109	106	80-120	3	20	
Benzene	ug/kg	1000	1090	1070	109	107	80-120	2	20	
Ethylbenzene	ug/kg	1000	1110	1080	111	108	80-120	3	20	
Methyl-tert-butyl ether	ug/kg	1000	1060	1040	106	104	80-120	2	20	
Naphthalene	ug/kg	1000	1060	1040	106	104	80-120	2	20	
Toluene	ug/kg	1000	1090	1060	109	106	80-120	2	20	
Xylene (Total)	ug/kg	3000	3290	3200	110	107	80-120	3	20	
a,a,a-Trifluorotoluene (S)	%				102	102	80-120			

Results presented on this page are in the units indicated by the "Units" column except where an alternate unit is presented to the right of the result.

REPORT OF LABORATORY ANALYSIS

This report shall not be reproduced, except in full,
without the written consent of Pace Analytical Services, Inc..

Pace Analytical Services, Inc.
1241 Bellevue Street - Suite 9
Green Bay, WI 54302
(920)469-2436

QUALITY CONTROL DATA

Project: 229258 PHASE 3 HAYWARD
Pace Project No.: 40108763

QC Batch: GCV/13783 Analysis Method: WI MOD GRO
QC Batch Method: WI MOD GRO Analysis Description: WIGRO GCV Water
Associated Lab Samples: 40108763006, 40108763007

METHOD BLANK: 1099966 Matrix: Water
Associated Lab Samples: 40108763006, 40108763007

Parameter	Units	Blank Result	Reporting Limit	Analyzed	Qualifiers
1,2,4-Trimethylbenzene	ug/L	<0.42	1.0	12/22/14 09:17	
1,3,5-Trimethylbenzene	ug/L	<0.42	1.0	12/22/14 09:17	
Benzene	ug/L	<0.40	1.0	12/22/14 09:17	
Ethylbenzene	ug/L	<0.39	1.0	12/22/14 09:17	
Methyl-tert-butyl ether	ug/L	<0.48	1.0	12/22/14 09:17	
Naphthalene	ug/L	<0.42	1.0	12/22/14 09:17	
Toluene	ug/L	<0.39	1.0	12/22/14 09:17	
Xylene (Total)	ug/L	<1.2	3.0	12/22/14 09:17	
a,a,a-Trifluorotoluene (S)	%	102	80-120	12/22/14 09:17	

LABORATORY CONTROL SAMPLE & LCSD: 1099967 1099968

Parameter	Units	Spike Conc.	LCS Result	LCSD Result	LCS % Rec	LCSD % Rec	% Rec Limits	RPD	Max RPD	Qualifiers
1,2,4-Trimethylbenzene	ug/L	20	18.3	19.0	91	95	80-120	4	20	
1,3,5-Trimethylbenzene	ug/L	20	18.1	18.9	91	95	80-120	4	20	
Benzene	ug/L	20	19.7	20.6	98	103	80-120	4	20	
Ethylbenzene	ug/L	20	19.0	19.9	95	99	80-120	4	20	
Methyl-tert-butyl ether	ug/L	20	20.2	20.8	101	104	80-120	3	20	
Naphthalene	ug/L	20	18.9	19.5	95	97	80-120	3	20	
Toluene	ug/L	20	19.2	20.1	96	101	80-120	5	20	
Xylene (Total)	ug/L	60	56.1	59.1	93	99	80-120	5	20	
a,a,a-Trifluorotoluene (S)	%				102	103	80-120			

MATRIX SPIKE & MATRIX SPIKE DUPLICATE: 1100211 1100212

Parameter	Units	40108676002 Result	MS Spike Conc.	MSD Spike Conc.	MS Result	MSD Result	MS % Rec	MSD % Rec	% Rec Limits	RPD	Max RPD	Qual
1,2,4-Trimethylbenzene	ug/L	915	400	400	1340	1360	106	112	26-200	2	20	
1,3,5-Trimethylbenzene	ug/L	298	400	400	720	736	106	109	70-160	2	20	
Benzene	ug/L	21.8	400	400	444	446	106	106	49-165	0	20	
Ethylbenzene	ug/L	951	400	400	1350	1370	100	105	59-156	1	20	
Methyl-tert-butyl ether	ug/L	11.4J	400	400	419	426	102	104	80-127	2	20	
Naphthalene	ug/L	288	400	400	681	695	98	102	71-130	2	20	
Toluene	ug/L	462	400	400	879	884	104	106	80-135	1	20	
Xylene (Total)	ug/L	3390	1200	1200	4590	4660	100	106	48-165	2	20	
a,a,a-Trifluorotoluene (S)	%						102	101	80-120			

Results presented on this page are in the units indicated by the "Units" column except where an alternate unit is presented to the right of the result.

REPORT OF LABORATORY ANALYSIS

This report shall not be reproduced, except in full,
without the written consent of Pace Analytical Services, Inc..

Pace Analytical Services, Inc.
1241 Bellevue Street - Suite 9
Green Bay, WI 54302
(920)469-2436

QUALITY CONTROL DATA

Project: 229258 PHASE 3 HAYWARD
Pace Project No.: 40108763

QC Batch: PMST/10792 Analysis Method: ASTM D2974-87
QC Batch Method: ASTM D2974-87 Analysis Description: Dry Weight/Percent Moisture
Associated Lab Samples: 40108763001, 40108763002, 40108763003, 40108763004, 40108763005

SAMPLE DUPLICATE: 1102010

Parameter	Units	40108761004 Result	Dup Result	RPD	Max RPD	Qualifiers
Percent Moisture	%	19.4	19.8	2	10	

Results presented on this page are in the units indicated by the "Units" column except where an alternate unit is presented to the right of the result.

REPORT OF LABORATORY ANALYSIS

This report shall not be reproduced, except in full,
without the written consent of Pace Analytical Services, Inc..

Pace Analytical Services, Inc.
1241 Bellevue Street - Suite 9
Green Bay, WI 54302
(920)469-2436

QUALIFIERS

Project: 229258 PHASE 3 HAYWARD
Pace Project No.: 40108763

DEFINITIONS

DF - Dilution Factor, if reported, represents the factor applied to the reported data due to changes in sample preparation, dilution of the sample aliquot, or moisture content.

ND - Not Detected at or above adjusted reporting limit.

J - Estimated concentration above the adjusted method detection limit and below the adjusted reporting limit.

MDL - Adjusted Method Detection Limit.

PQL - Practical Quantitation Limit.

RL - Reporting Limit.

S - Surrogate

1,2-Diphenylhydrazine (8270 listed analyte) decomposes to Azobenzene.

Consistent with EPA guidelines, unrounded data are displayed and have been used to calculate % recovery and RPD values.

LCS(D) - Laboratory Control Sample (Duplicate)

MS(D) - Matrix Spike (Duplicate)

DUP - Sample Duplicate

RPD - Relative Percent Difference

NC - Not Calculable.

SG - Silica Gel - Clean-Up

U - Indicates the compound was analyzed for, but not detected.

N-Nitrosodiphenylamine decomposes and cannot be separated from Diphenylamine using Method 8270. The result reported for each analyte is a combined concentration.

LOD - Limit of Detection.

LOQ - Limit of Quantitation.

Pace Analytical is TNI accredited. Contact your Pace PM for the current list of accredited analytes.

TNI - The NELAC Institute.

ANALYTE QUALIFIERS

W	Non-detect results are reported on a wet weight basis.

This report shall not be reproduced, except in full,
without the written consent of Pace Analytical Services, Inc..

Pace Analytical Services, Inc.
1241 Bellevue Street - Suite 9
Green Bay, WI 54302
(920)469-2436

QUALITY CONTROL DATA CROSS REFERENCE TABLE

Project: 229258 PHASE 3 HAYWARD
Pace Project No.: 40108763

Lab ID	Sample ID	QC Batch Method	QC Batch	Analytical Method	Analytical Batch
40108763001	**TRC-GP-1 5-7.5**	TPH GRO/PVOC WI ext.	GCV/13786	WI MOD GRO	GCV/13788
40108763002	**TRC-GP-2 2.5-5**	TPH GRO/PVOC WI ext.	GCV/13786	WI MOD GRO	GCV/13788
40108763003	**TRC-GP-3 7.5-10**	TPH GRO/PVOC WI ext.	GCV/13786	WI MOD GRO	GCV/13788
40108763004	**TRC-GP-4 10-12**	TPH GRO/PVOC WI ext.	GCV/13786	WI MOD GRO	GCV/13788
40108763005	**TRC-GP-5 12-14**	TPH GRO/PVOC WI ext.	GCV/13786	WI MOD GRO	GCV/13788
40108763006	**TW-1**	WI MOD GRO	GCV/13783		
40108763007	**TRIP BLANK**	WI MOD GRO	GCV/13783		
40108763001	**TRC-GP-1 5-7.5**	ASTM D2974-87	PMST/10792		
40108763002	**TRC-GP-2 2.5-5**	ASTM D2974-87	PMST/10792		
40108763003	**TRC-GP-3 7.5-10**	ASTM D2974-87	PMST/10792		
40108763004	**TRC-GP-4 10-12**	ASTM D2974-87	PMST/10792		
40108763005	**TRC-GP-5 12-14**	ASTM D2974-87	PMST/10792		

This report shall not be reproduced, except in full,
without the written consent of Pace Analytical Services, Inc..

40108763

Pace Analytical®
www.pacelabs.com

UPPER MIDWEST REGION
MN: 612-607-1700 WI: 920-469-2436

SRW

CHAIN OF CUSTODY

*Preservation Codes
A=None B=HCL C=H2SO4 D=HNO3 E=DI Water F=Methanol G=NaOH
H=Sodium Bisulfate Solution I=Sodium Thiosulfate J=Other

(Please Print Clearly)	
Company Name:	TRC Madison
Branch/Location:	Madison, WI
Project Contact:	Wesley Braga
Phone:	608-234-7374
Project Number:	229258
Project Name:	Phase 3 Hayward
Project State:	Wisconsin
Sampled By (Print):	Wesley Braga
Sampled By (Sign):	Wesley A Braga
PO #:	Regulatory Program:

Quote #:	
Mail To Contact:	
Mail To Company:	
Mail To Address:	
Invoice To Contact:	
Invoice To Company:	
Invoice To Address:	
Invoice To Phone:	

Data Package Options (billable)
☐ EPA Level III
☐ EPA Level IV

MS/MSD
☐ On your sample (billable)
☐ NOT needed on your sample

Matrix Codes
A = Air, B = Biota, C = Charcoal, O = Oil, S = Soil, SI = Sludge, W = Water, DW = Drinking Water, GW = Ground Water, SW = Surface Water, WW = Waste Water, WP = Wipe

FILTERED? (YES/NO)
PRESERVATION (CODE)*

PACE LAB #	CLIENT FIELD ID	COLLECTION DATE	COLLECTION TIME	MATRIX	Y/N	Pick Letter	Analyses Requested: RVOC/Waph	RVOC/Waph	CLIENT COMMENTS	LAB COMMENTS (Lab Use Only)	Profile #
					–	F		B			
001	TRC-GP-1 5-7.5	12/18/14	0955	S			X			1-40mlVF, 1-40zClg A	
002	TRC-GP-2 2.5-5		1030	S							
003	TRC-GP-3 7.5-10		1130	S							
004	TRC-GP-4 10-12		1200	S							
005	TRC-GP-5 12-14		1230	S							
006	TW-1		1010	GW				X		3-40mlVB	
007	Trip Blank			W				X		2-40mlVB	

Rush Turnaround Time Requested - Prelims
(Rush TAT subject to approval/surcharge)
Date Needed:

Transmit Prelim Rush Results by (complete what you want):
Email #1:
Email #2:
Telephone:
Fax:

Samples on HOLD are subject to special pricing and release of liability

Relinquished By:	Date/Time:	Received By:	Date/Time:
Wesley A Braga	12/19/14		
FedEx	12/20/14 0950	Sarah Meyers	12/20/14 0950
Relinquished By:	Date/Time:	Received By:	Date/Time:
Relinquished By:	Date/Time:	Received By:	Date/Time:
Relinquished By:	Date/Time:	Received By:	Date/Time:

PACE Project No.
40108763

Receipt Temp = RO °C

Sample Receipt pH
OK / Adjusted

Cooler Custody Seal
Present / Not Present
Intact / Not Intact

Version 6.0 06/14/06

ORIGINAL

Sample Condition Upon Receipt

Pace Analytical Services, Inc.
1241 Bellevue Street, Suite 9
Green Bay, WI 54302

Pace Analytical™

Project # WO#: 40108763

40108763

Client Name: TRC

Courier: ☒ Fed Ex ☐ UPS ☐ Client ☐ Pace Other: _____

Tracking #: 8073 1906 0958

Custody Seal on Cooler/Box Present: ☐ yes ☒ no Seals intact: ☐ yes ☐ no

Custody Seal on Samples Present: ☐ yes ☒ no Seals intact: ☐ yes ☐ no

Packing Material: ☒ Bubble Wrap ☒ Bubble Bags ☐ None ☐ Other _____

Thermometer Used NA **Type of Ice:** Wet Blue Dry None ☒ Samples on ice, cooling process has begun

Cooler Temperature Uncorr: R01 /Corr: **Biological Tissue is Frozen:** ☐ yes ☐ no

Temp Blank Present: ☐ yes ☒ no

Person examining contents:
Date: 12/20/14
Initials: SDW

Temp should be above freezing to 6°C for all sample except Biota.
Frozen Biota Samples should be received ≤ 0°C.

		Comments:
Chain of Custody Present:	☒Yes ☐No ☐N/A	1.
Chain of Custody Filled Out:	☒Yes ☐No ☐N/A	2.
Chain of Custody Relinquished:	☒Yes ☐No ☐N/A	3.
Sampler Name & Signature on COC:	☒Yes ☐No ☐N/A	4.
Samples Arrived within Hold Time:	☒Yes ☐No ☐N/A	5.
- VOA Samples frozen upon receipt	☐Yes ☐No	Date/Time:
Short Hold Time Analysis (<72hr):	☐Yes ☒No ☐N/A	6.
Rush Turn Around Time Requested:	☐Yes ☒No ☐N/A	7.
Sufficient Volume:	☒Yes ☐No ☐N/A	8.
Correct Containers Used:	☒Yes ☐No ☐N/A	9.
-Pace Containers Used:	☒Yes ☐No ☐N/A	
-Pace IR Containers Used:	☐Yes ☐No ☒N/A	
Containers Intact:	☒Yes ☐No ☐N/A	10.
Filtered volume received for Dissolved tests	☐Yes ☒No ☐N/A	11.
Sample Labels match COC:	☒Yes ☐No ☐N/A	12.
-Includes date/time/ID/Analysis Matrix: S, W		
All containers needing preservation have been checked. (Non-Compliance noted in 13.)	☐Yes ☐No ☒N/A	13. ☐ HNO3 ☐ H2SO4 ☐ NaOH ☐ NaOH +ZnAct
All containers needing preservation are found to be in compliance with EPA recommendation. (HNO3, H2SO4 ≤2; NaOH+ZnAct ≥9, NaOH ≥12)	☐Yes ☐No ☒N/A	
exceptions: VOA, coliform, TOC, TOX, TOH, O&G, WIDROW, Phenolics, OTHER:	☒Yes ☐No	Initial when completed / Lab Std #ID of preservative / Date/ Time:
Headspace in VOA Vials (>6mm):	☐Yes ☒No ☐N/A	14.
Trip Blank Present:	☒Yes ☐No ☐N/A	15.
Trip Blank Custody Seals Present	☒Yes ☐No ☐N/A	
Pace Trip Blank Lot # (if purchased):		

Client Notification/ Resolution: If checked, see attached form for additional comments ☐

Person Contacted: _____ Date/Time: _____

Comments/ Resolution: _____

Project Manager Review: AMH for TW **Date:** 12/20/14

1983



Source: WisDOT