PROJECT ID: WITH: **1022-08-74**

COUNTY: **EAU CLAIRE**

ORDER OF SHEETS

Section No.	1	Title
Section No.	2	Typical Sections and Details
Section No.	3	Estimate of Quantities
Section No.	3	Miscellaneous Quantities
~~Section No.~~	~~4~~	~~Right of Way Plat~~
Section No.	5	Plan and Profile
Section No.	6	Standard Detail Drawings
Section No.	7	Sign Plates
Section No.	8	Structure Plans
~~Section No.~~	~~9~~	~~Computer Earthwork Data~~
Section No.	9	Cross Sections

TOTAL SHEETS =



N

DESIGN DESIGNATION

A.A.D.T.	(2013)	=	27,200
A.A.D.T.	(2033)	=	33,400
D.H.V.		=	3,975
D.D.		=	60/40
T.		=	20.2%
DESIGN SPEED		=	70 MPH
ESALS		=	20,805,000

CONVENTIONAL SYMBOLS

PLAN

- CORPORATE LIMITS
- PROPERTY LINE
- LOT LINE
- LIMITED HIGHWAY EASEMENT
- EXISTING RIGHT OF WAY
- PROPOSED OR NEW R/W LINE
- SLOPE INTERCEPT
- REFERENCE LINE (300'EB')
- EXISTING CULVERT
- PROPOSED CULVERT (Box or Pipe)
- COMBUSTIBLE FLUIDS (CAUTION)
- MARSH AREA
- WOODED OR SHRUB AREA

PROFILE

- GRADE LINE
- ORIGINAL GROUND
- MARSH OR ROCK PROFILE (To be noted as such) (ROCK)
- SPECIAL DITCH (LABEL)
- GRADE ELEVATION (95.36)
- CULVERT (Profile View)

UTILITIES

- ELECTRIC (E)
- FIBER OPTIC (FO)
- GAS (G)
- SANITARY SEWER (SAN)
- STORM SEWER (SS)
- TELEPHONE (T)
- WATER (W)
- UTILITY PEDESTAL
- POWER POLE
- TELEPHONE POLE

STATE OF WISCONSIN
DEPARTMENT OF TRANSPORTATION

PLAN OF PROPOSED IMPROVEMENT

MENOMONIE - EAU CLAIRE

STH 312 / CTH EE - STH 37

IH 94

EAU CLAIRE COUNTY

STATE PROJECT NUMBER
1022-08-74

STATE PROJECT	FEDERAL PROJECT	
	PROJECT	CONTRACT
1022-08-74		


TRANS 220 PROJECT PLAN FOR DESIGN OF UTILITY FACILITY ALTERATIONS OR RELOCATIONS

Wis. Admin. Code § Trans 220
PROJECT PLAN
APPROVED FOR DESIGN OF UTILITY ADJUSTMENTS

Date: January 27, 2021

TRANS 220 PROJECT PLAN FOR DESIGN OF UTILITY FACILITY ALTERATIONS OR RELOCATIONS

R-10-W

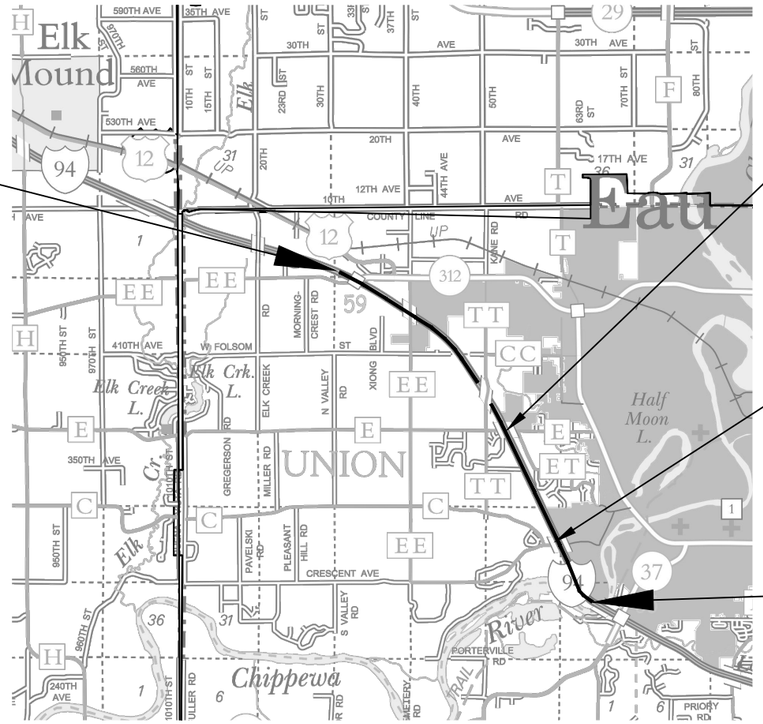

BEGIN PROJECT
STA 49'EB'+00
Y=290629.26
X=311440.97

STA 49'WB'+00
Y=290680.73
X=311473.12

NET EXCEPTION TO CL LENGTH
STA 207'EB'+66 - STA 209'EB'+09
STA 208'WB'+99 - STA 210'WB'+40
STRUCTURES B-18-206 & 205

NET EXCEPTION TO CL LENGTH
STA 322'EB'+90 - STA 325'EB'+62
STA 323'WB'+83 - STA 326'WB'+24
STRUCTURES B-18-45 & 44

END PROJECT
STA 346'EB'+43
Y=267700.17
X=329007.63

STA 347'WB'+43
Y=267729.67
X=329079.83

LAYOUT
SCALE 0 2 MI

TOTAL NET LENGTH OF CENTERLINE =	2.8 MI. EB
TOTAL NET LENGTH OF CENTERLINE =	2.8 MI. WB
PROJECT TOTAL =	5.6 MI.

HORIZONTAL POSITIONS SHOWN ON THIS PLAN ARE WISCONSIN COORDINATE REFERENCE SYSTEM (WISCRS), EAU CLAIRE COUNTY, NAD83 (2011), IN U.S. SURVEY FEET. POSITIONS SHOWN ARE GRID COORDINATES, GRID BEARINGS, AND GRID DISTANCES. GRID DISTANCES ARE THE SAME AS GROUND DISTANCES. ELEVATIONS ARE REFERENCED TO NAVD 88 (2012). GPS DERIVED ELEVATIONS ARE BASED ON GEOID 12A.

STATE OF WISCONSIN
DEPARTMENT OF TRANSPORTATION

PREPARED BY

Surveyor	N.A.
Designer	AARON CHRIST
Project Manager	STACIE LAMBELE
Regional Examiner	N.A.
Regional Supervisor	NICOLE PASSUELLO

APPROVED FOR THE DEPARTMENT

DATE: _____ _____ (Signature)

E

GENERAL NOTES

CURVE DATA IS BASED ON ARC DEFINITION.

PAVEMENT REMOVAL SHALL BE TO THE NEAREST JOINT OR A SAWED EDGE AS DIRECTED BY THE ENGINEER.

WHEN PORTIONS OF EXISTING ASPHALTIC SURFACES ARE TO BE REMOVED TO ACCOMMODATE NEW CONSTRUCTION. THE LINE OF SUCH REMOVAL SHALL BE NEATLY DELINEATED WITH A SAW CUT JOINT THROUGH THE ASPHALTIC SURFACE SO THAT REMOVAL OF THE ASPHALT SHALL BE ACCOMPLISHED WITHOUT DAMAGE TO REMAINING PORTIONS. THE LOCATION OF SAW CUTS AND THE AMOUNT REMOVED WILL BE DETERMINED IN THE FIELD BY THE ENGINEER.

RESHAPE AND SEED ANY PREVIOUSLY GRASSED AREAS THAT ARE DISTURBED BY OPERATIONS OUTSIDE THE NORMAL CONSTRUCTION LIMITS.

THE LOCATIONS OF EXISTING AND PROPOSED UTILITY INSTALLATIONS AS SHOWN ON THE PLANS ARE APPROXIMATE. THERE MAY BE OTHER UTILITY INSTALLATIONS WITHIN THE PROJECT AREA THAT ARE NOT SHOWN.

NO TREES OR SHRUBS ARE TO BE REMOVED WITHOUT APPROVAL OF THE ENGINEER.

TEMPORARY STORAGE OF ANY EXCAVATED MATERIAL WILL NOT BE PERMITTED IN WETLANDS.

STATE - DOT/STORM WATER

DAVID LARSON
718 WEST CLAIREMONT AVE.
EAU CLAIRE, WI. 54701
715-836-2067
david.larson@dot.wi.gov

STATE - DNR

LEAH NICOL
1300 W. CLAIREMONT AVENUE
EAU CLAIRE, WI. 54701
715-934-9014
Leah.Nicol@wisconsin.gov

STATE - DOT/REC

NICK SCHAFF
718 WEST CLAIREMONT AVE.
EAU CLAIRE, WI. 54701
715-836-2068 (OFFICE)
Nicholas.Schaff@dot.wi.gov

COMMUNICATION LINE

AT&T LEGACY
WILLIAM KOENIG
JMC ENGINEERS
PO BOX 244
LAKE MILLS, WI. 53551
608-628-0575 (OFFICE)

WEST WISCONSIN TELCOM COOP
TOM DAVEY
5808 OLD MILL PLAZA
EAU CLAIRE, WI. 54703
715-231-0504 (OFFICE)

CHARTER COMMUNICATIONS
SHANE YODER
1201 MCCANN DRIVE
ALTOONA, WI. 54720
715-831-8940 (OFFICE)

WIS DOT - COMMUNICATION LINE
DONALD SCHELL
433 W. ST. PAUL AVE, STE 300
MILWAUKEE, WI. 53203-3007
414-227-2148 (OFFICE)

GAS/PETROLEUM

XCEL ENERGY GAS DISTRIBUTION
SCOTT SEAHOLM
PO BOX 8
EAU CLAIRE, WI 54702
715-737-2584 (OFFICE)

ELECTRICIAN - DISTRIBUTION

DAIRYLAND POWER COOP
KURT CHILDS
PO BOX 817
LA CROSSE, WI. 54602-0817
608-787-1367 (OFFICE)

XCEL ENERGY
PAM TAYLOR
PO BOX 8
EAU CLAIRE, WI. 54702
715-737-1306 (OFFICE)




ORDER OF SECTION 2 SHEETS

Project Overview
Typical Sections
Construction Details
Intersection Details
Erosion Control & Drainage
Permanent Signing
Pavement Marking
Traffic Control
Alignment
Cable Barrier

LIST OF STANDARD ABBREVIATIONS

ABUT.	ABUTMENT
AGG.	AGGREGATE
AH.	AHEAD
APPROX.	APPROXIMATE
A.E.W.	APRON ENDWALL
ASPH.	ASPHALTIC
A.D.T.	AVERAGE DAILY TRAFFIC
AZ.	AZIMUTH
BK.	BACK
BEG.	BEGIN
B.M.	BENCH MARK
C/L	CENTER LINE
CONC.	CONCRETE
CONST.	CONSTRUCTION
CO.	COUNTY
C.T.H.	COUNTY TRUNK HIGHWAY
X-SEC.	CROSS SECTION
CR.	CRUSHED
CFS	CUBIC FEET/SECOND
C.Y., CU. YD.	CUBIC YARD
CULV.	CULVERT
C.P.	CULVERT PIPE
D.O.T.	DEPARTMENT OF TRANSPORTATION
D.H.V.	DESIGN HOUR VOLUME
DIA.	DIAMETER
D.	DIRECTIONAL DISTRIBUTION
DISCH. OR DIS.	DISCHARGE
EA.	EACH
ELECT.	ELECTRIC
EL. OR ELEV.	ELEVATION
EMB.	EMBANKMENT
E.B.S.	EXCAVATION BELOW SUBGRADE
EXIST.	EXISTING
FERT.	FERTILIZE
F.E.	FIELD ENTRANCE
FIN.	FINISHED
FT.	FOOT
F.L.	FLOW LINE
GA.	GAUGE
HORIZ.	HORIZONTAL
CWT.	HUNDREDWEIGHT
INL.	INLET
LT.	LEFT
L.H.F.	LEFT-HAND FORWARD
LIN.	LINEAR
LIN. FT.	LINEAR FOOT
L.S.	LUMP SUM
MAX.	MAXIMUM
MI.	MILE
MISC.	MISCELLANEOUS
N.E.	NORTH EAST
N.W.	NORTH WEST
PAV'T	PAVEMENT
P.C.	POINT OF CURVATURE
P.I.	POINT OF INTERSECTION
P.T.	POINT OF TANGENCY
P.O.T.	POINT ON TANGENT
LB.	POUND
P.E.	PRIVATE ENTRANCE
PROJ.	PROJECT
R.	RANGE
REQ'D	REQUIRED
RT.	RIGHT
R.H.F.	RIGHT-HAND FORWARD
R/W	RIGHT OF WAY
RD.	ROAD
SHR.	SHRINKAGE
SL.	SLOPE
STD.	STANDARD
S.D.D.	STANDARD DETAIL DRAWINGS
S.T.H.	STATE TRUNK HIGHWAY
STA.	STATION
S.P.P.A.	STRUCTURE
STRUCT.	STRUCTURE
SURF.	SURFACE
TEL.	TELEPHONE
TN.	TOWN
T.	TRUCKS (PERCENT OF)
UNCL.	UNCLASSIFIED
U.G.	UNDERGROUND
V.	VELOCITY OR DESIGN SPEED
V.C.	VERTICAL CURVE

2

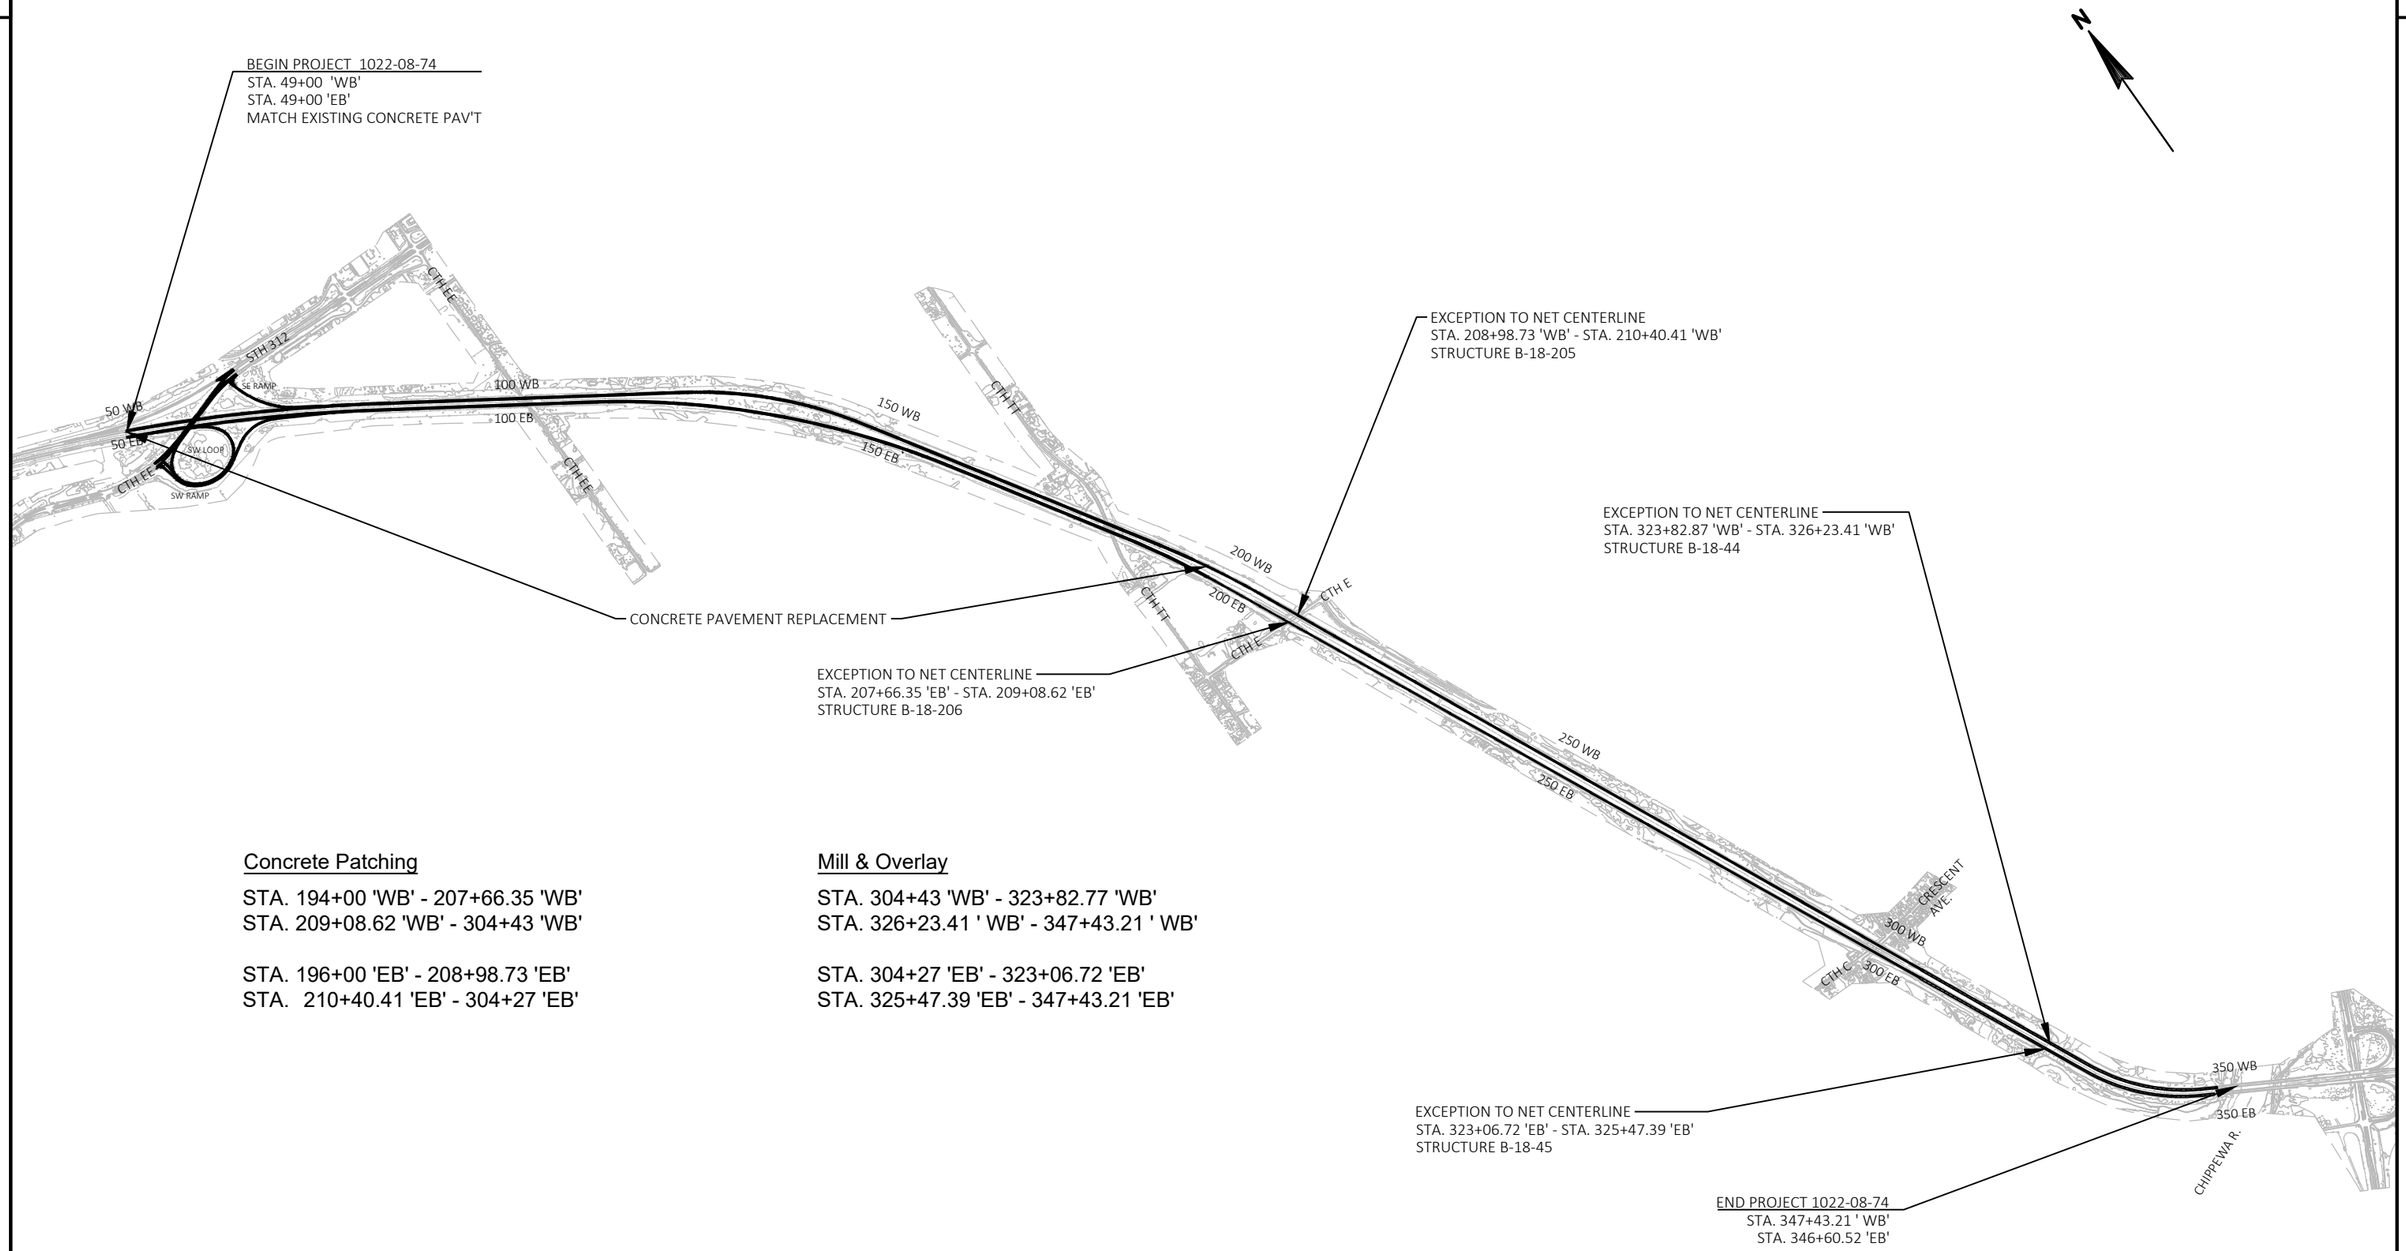

Concrete Patching

STA. 194+00 'WB' - 207+66.35 'WB'
STA. 209+08.62 'WB' - 304+43 'WB'


STA. 196+00 'EB' - 208+98.73 'EB'
STA. 210+40.41 'EB' - 304+27 'EB'

Mill & Overlay

STA. 304+43 'WB' - 323+82.77 'WB'
STA. 326+23.41 ' WB' - 347+43.21 ' WB'

STA. 304+27 'EB' - 323+06.72 'EB'
STA. 325+47.39 'EB' - 347+43.21 'EB'

PROJECT NO: 1022-08-74	HWY: IH 94	COUNTY: EAU CLAIRE	PROJECT OVERVIEW	SHEET	E

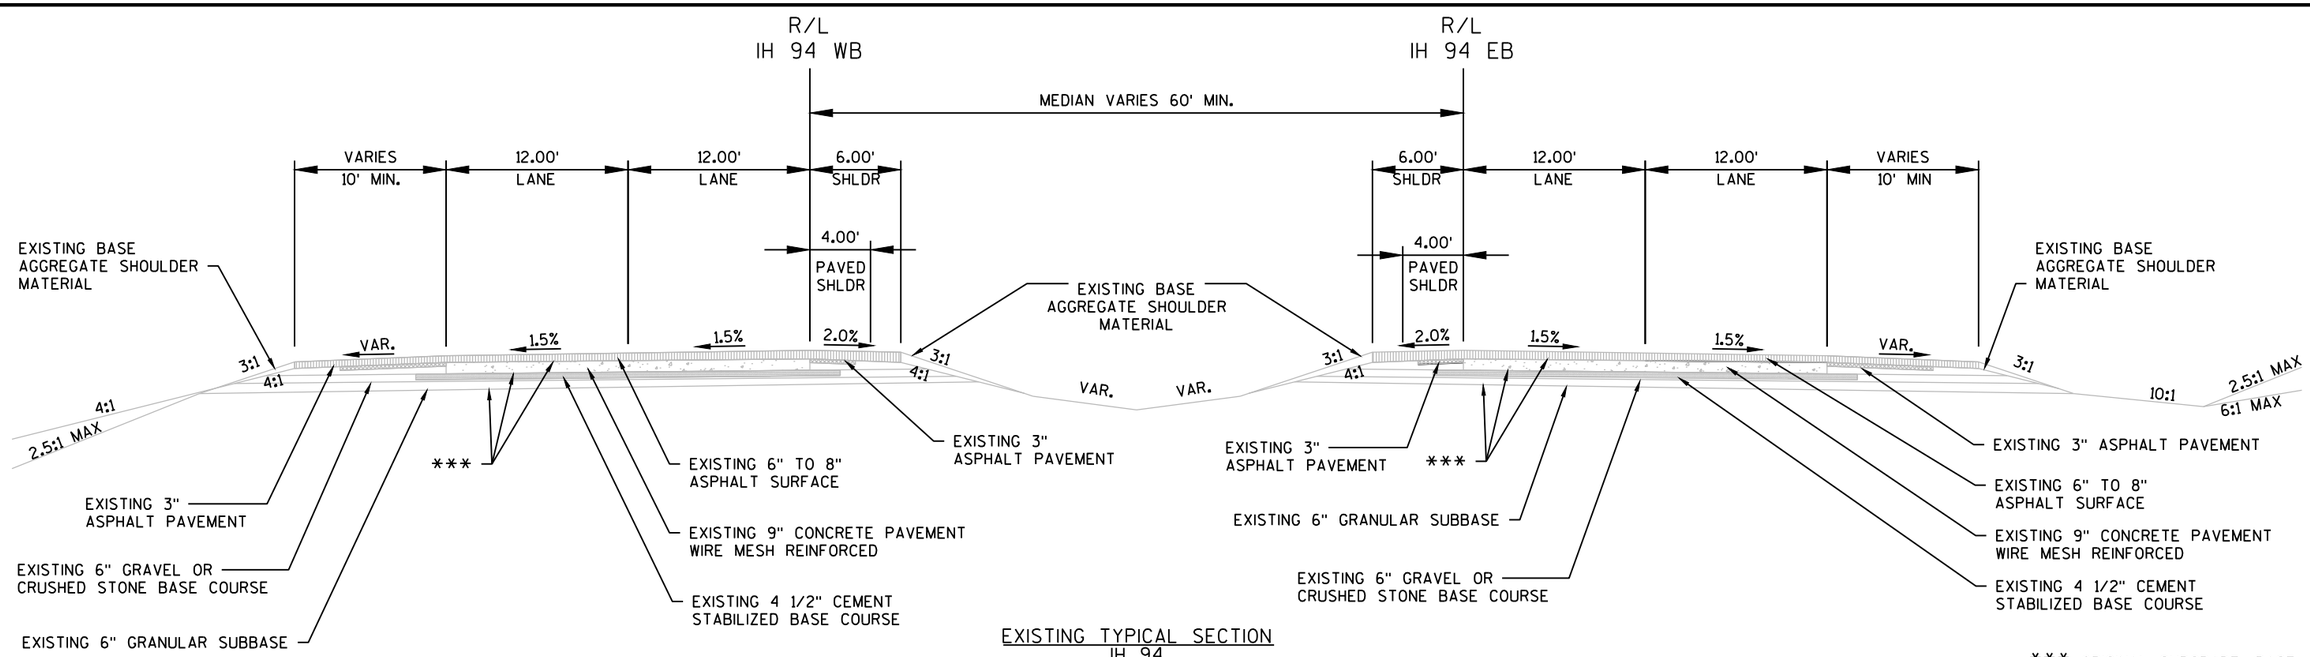


*** ORIGINAL SUBGRADE, BASE COURSE, AND PAVEMENT UNIFORM SLOPE AT 1.0% (NOT CROWNED).

EXISTING TYPICAL SECTION
IH 94

STA. 49'EB'+00 - STA. 83'EB'+00

STA. 49'WB'+00 - STA. 81'WB'+00

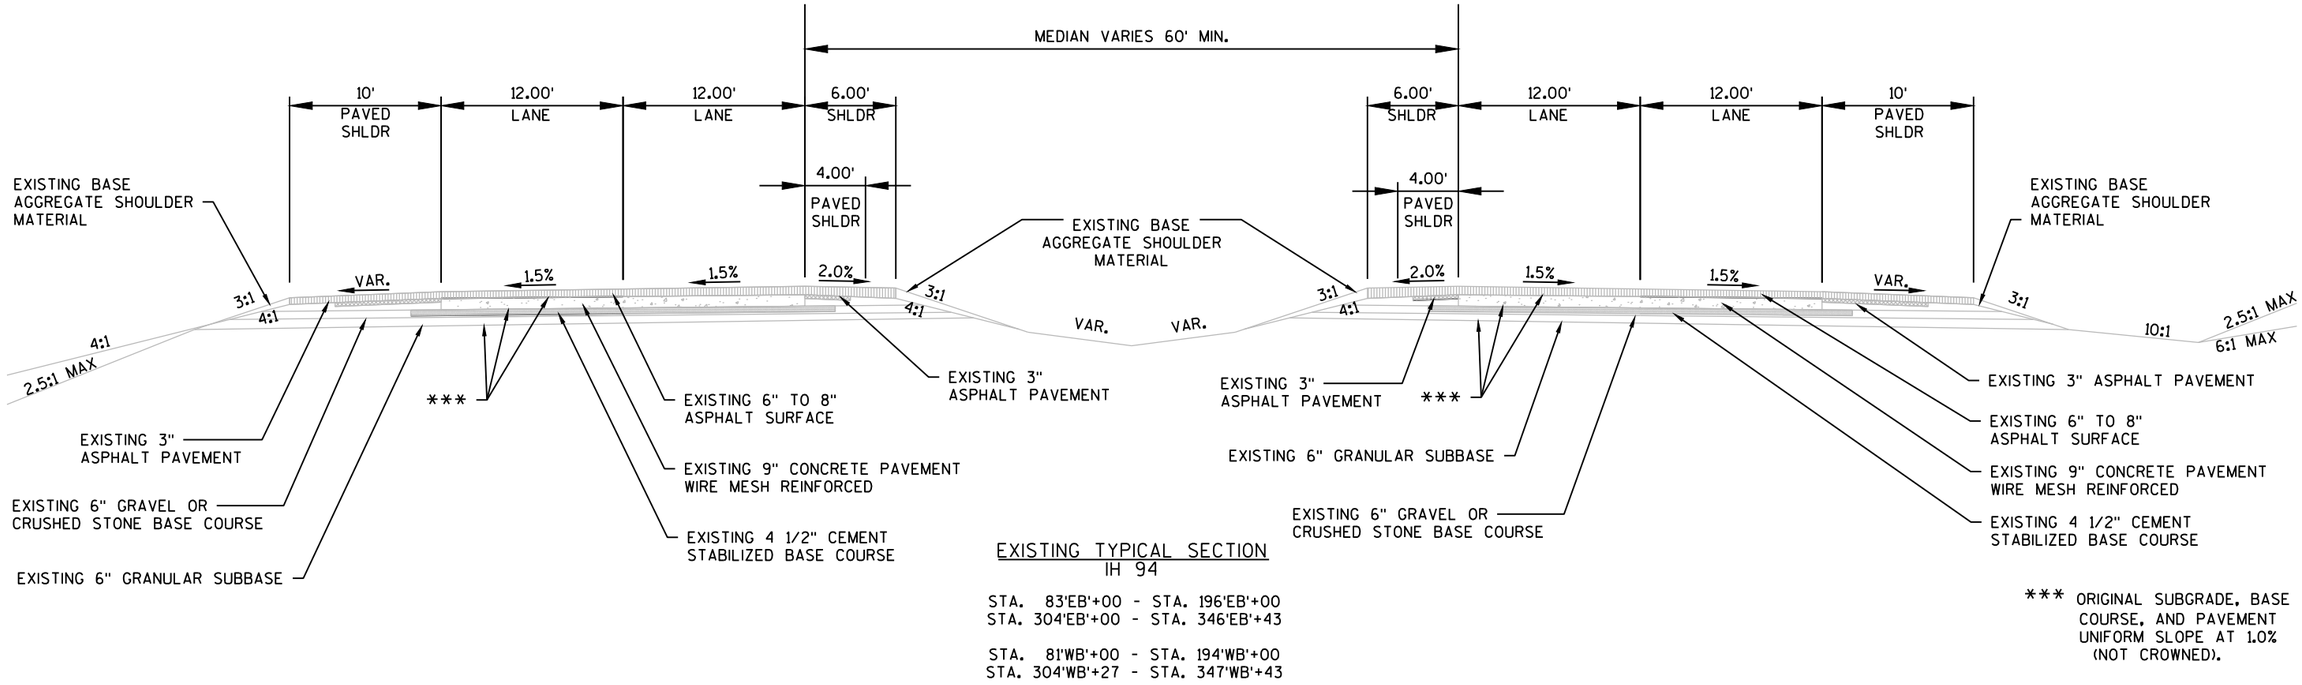

*** ORIGINAL SUBGRADE, BASE COURSE, AND PAVEMENT UNIFORM SLOPE AT 1.0% (NOT CROWNED).


EXISTING TYPICAL SECTION
IH 94

STA. 83'EB'+00 - STA. 196'EB'+00
STA. 304'EB'+00 - STA. 346'EB'+43

STA. 81'WB'+00 - STA. 194'WB'+00
STA. 304'WB'+27 - STA. 347'WB'+43

PROJECT NO: 1022-08-74	HWY: IH 94	COUNTY: EAU CLAIRE	EXISTING TYPICAL SECTIONS	SHEET	E

2

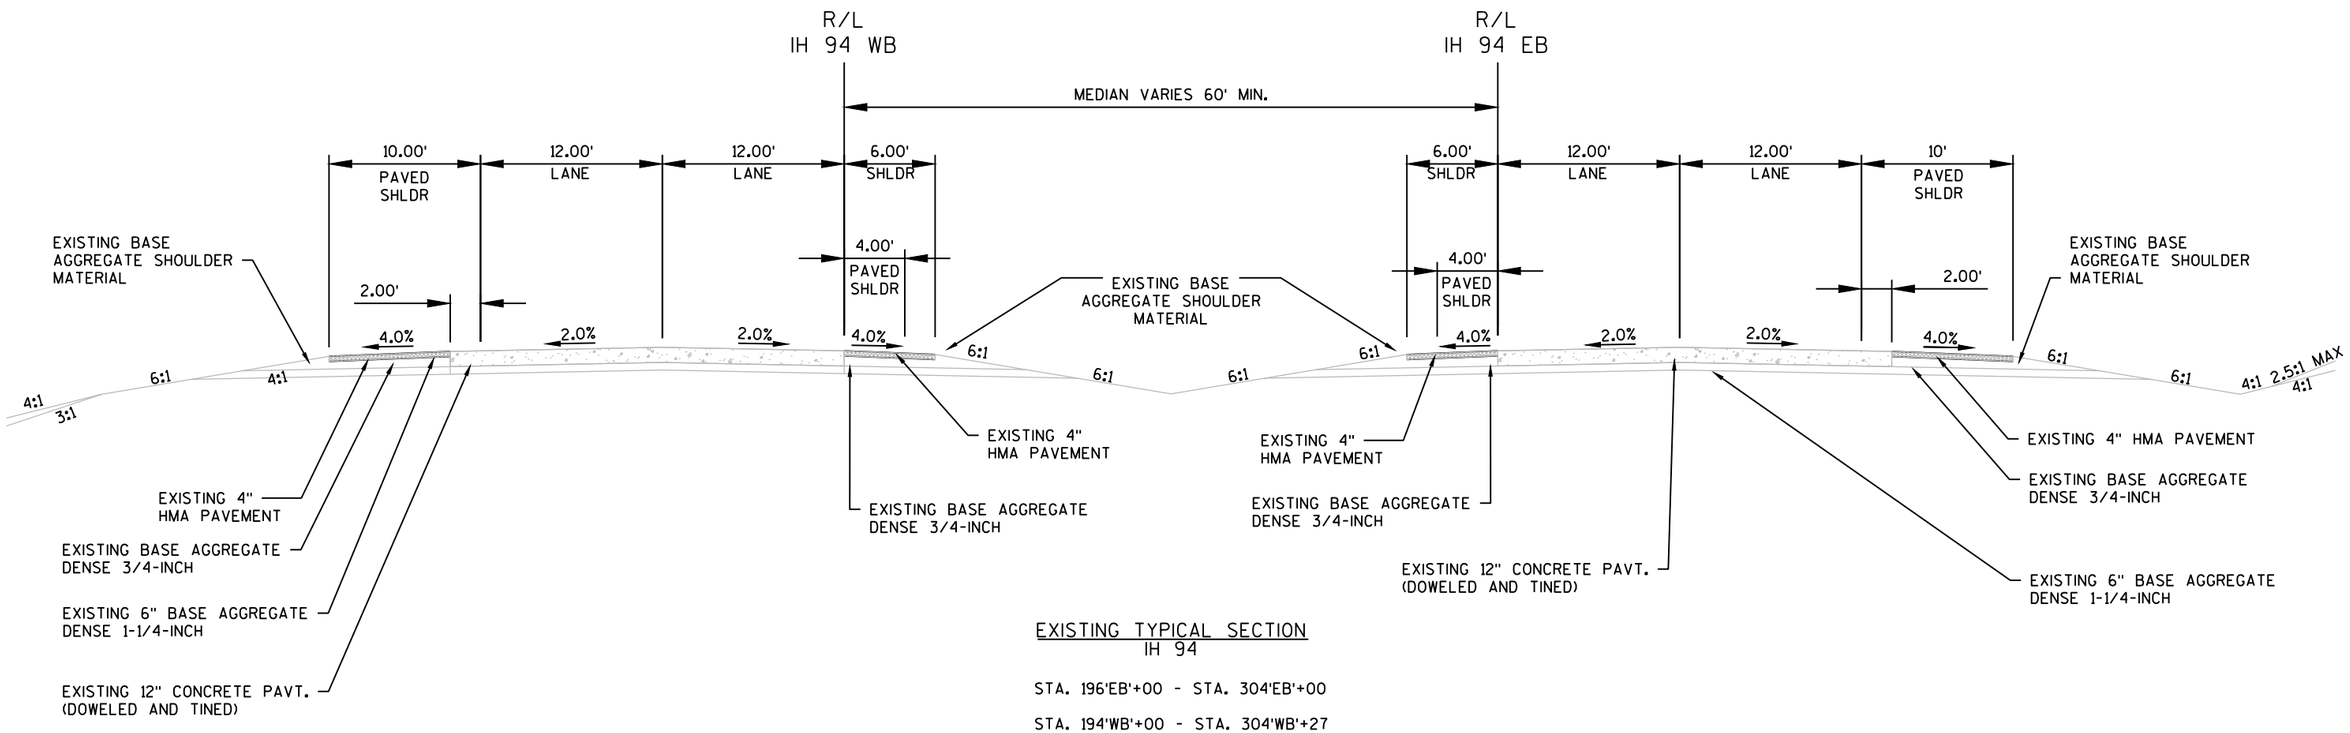

EXISTING TYPICAL SECTION
IH 94


STA. 196'EB'+00 - STA. 304'EB'+00

STA. 194'WB'+00 - STA. 304'WB'+27


PROJECT NO: 1022-08-74	HWY: IH 94	COUNTY: EAU CLAIRE	EXISTING TYPICAL SECTIONS	SHEET	E

FILE NAME : N:\PDS\C3D\10220804\SHEETSPLAN\TYPICAL SECTIONS\020301_TS_UPDATED_CONCRETE_RAMPS_10-29-20.DWG
LAYOUT NAME - 02 EX TS
PLOT DATE : 10/29/2020 1:53 PM
PLOT BY : CHRIST, AARON D
PLOT NAME :
PLOT SCALE : ##########
WISDOT/CADDS SHEET 42

2

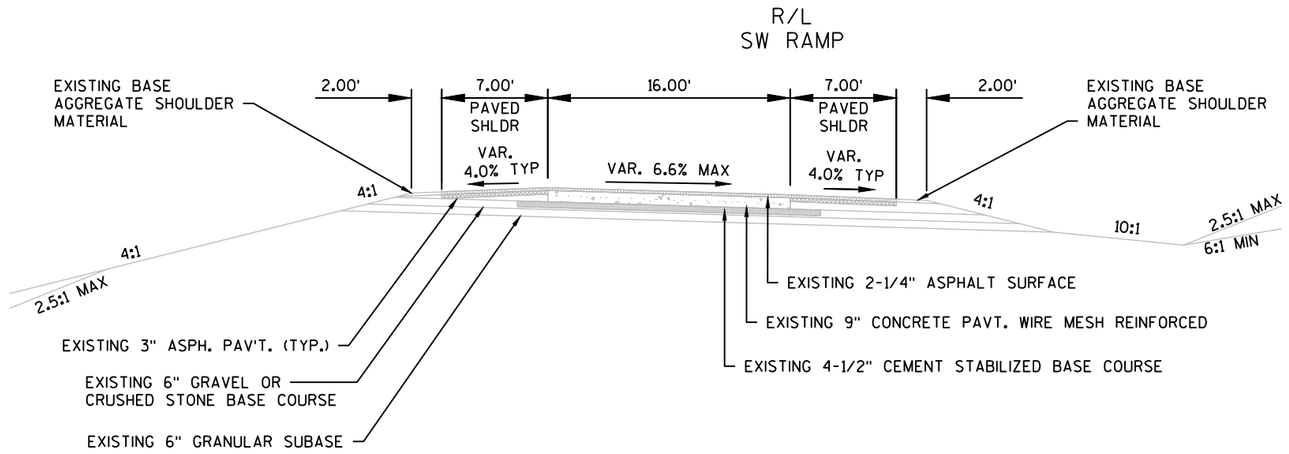


EXISTING TYPICAL SECTION
STH 312/CTH EE & IH 94 INTERCHANGE SOUTHWEST RAMP

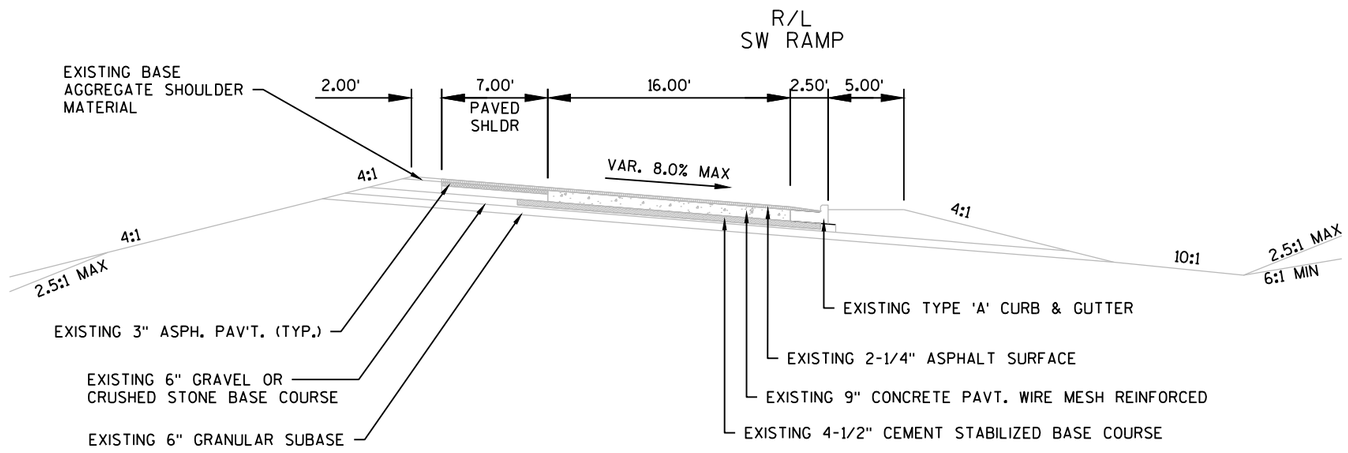


EXISTING TYPICAL SECTION
STH 312/CTH EE & IH 94 INTERCHANGE SOUTHWEST RAMP

PROJECT NO: 1022-08-74	HWY: IH 94	COUNTY: EAU CLAIRE	EXISTING TYPICAL SECTIONS	SHEET	E

2

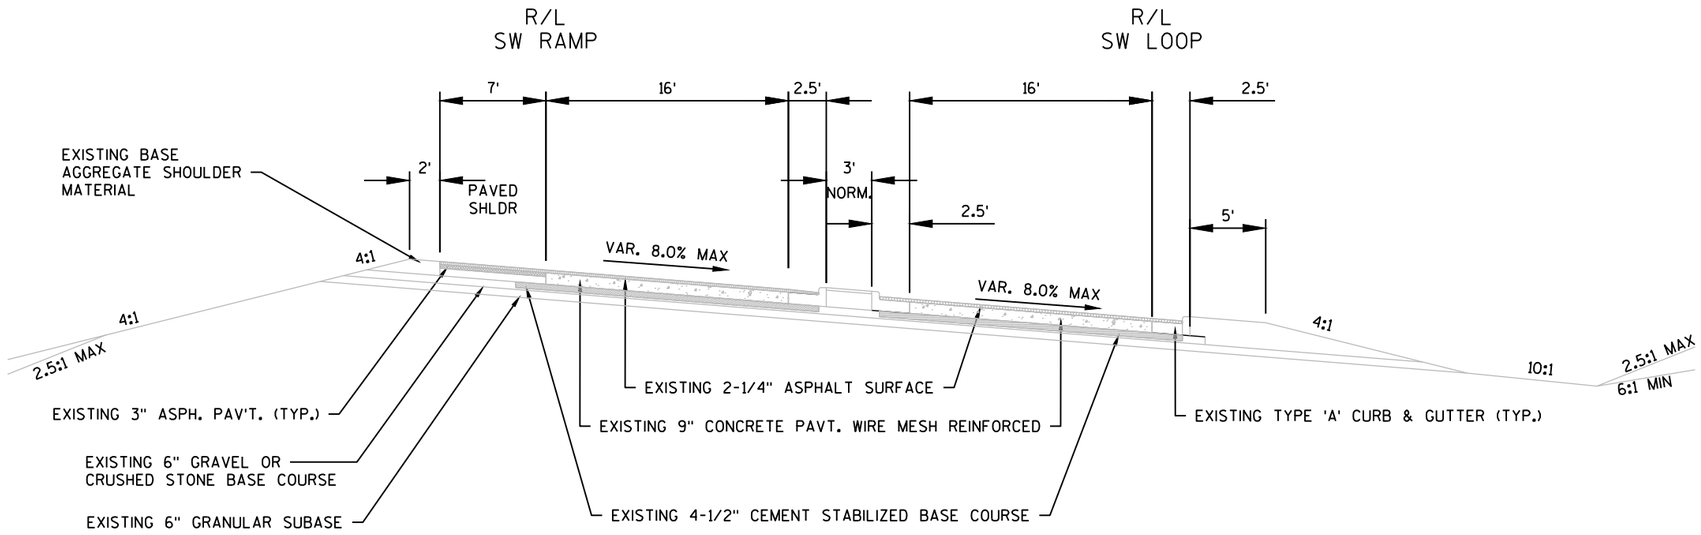


EXISTING TYPICAL SECTION
STH 312/CTH EE & IH 94 INTERCHANGE SOUTHWEST RAMP AND LOOP

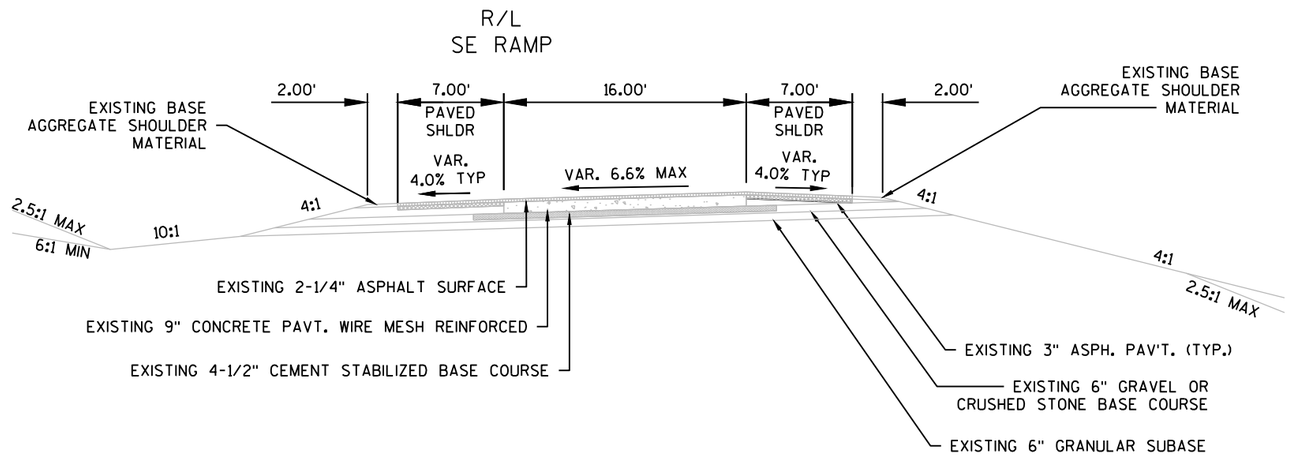

EXISTING TYPICAL SECTION
STH 312/CTH EE & IH 94 INTERCHANGE SOUTHEAST RAMP
STA. 17+80 - STA. 20+60


PROJECT NO: 1022-08-74	HWY: IH 94	COUNTY: EAU CLAIRE	EXISTING TYPICAL SECTIONS	SHEET	E

2

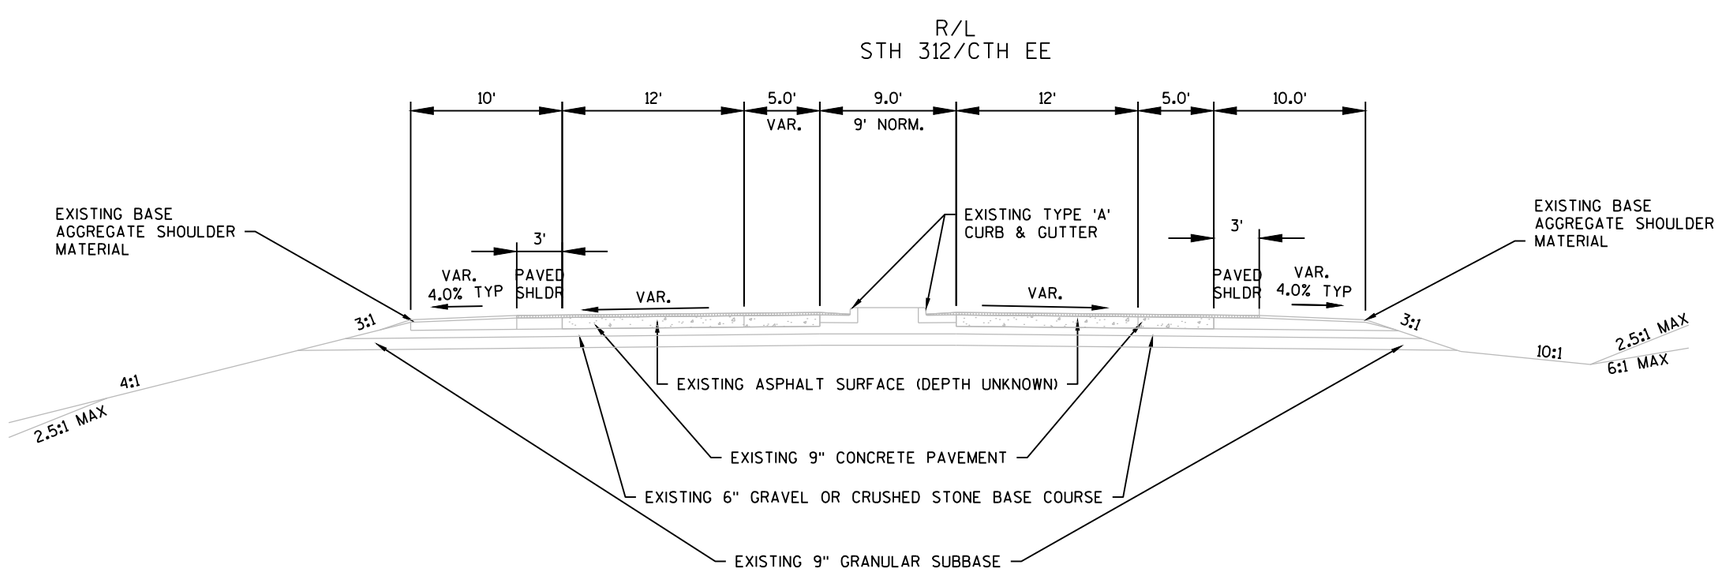

EXISTING TYPICAL SECTION
STH 312/CTH EE

STA. 23+50 - STA. 26+00
STA. 32+35 - STA. 41+71

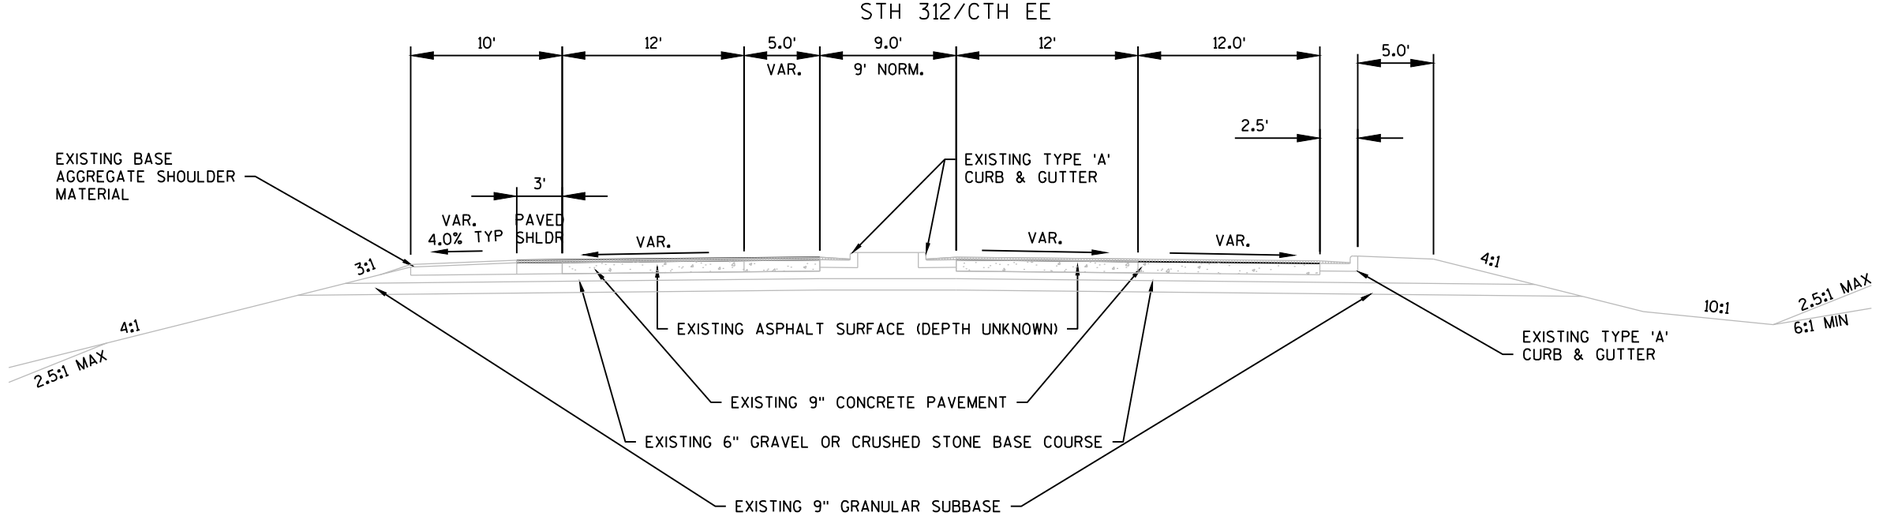


EXISTING TYPICAL SECTION
STH 312/CTH EE

STA. 26+00 - STA. 29+34

PROJECT NO: 1022-08-74	HWY: IH 94	COUNTY: EAU CLAIRE	EXISTING TYPICAL SECTIONS	SHEET	E


FILE NAME : N:\PDS\C3D\10220804\SHEETSPLAN\TYPICAL SECTIONS\020301_TS_UPDATED_CONCRETE_RAMPS_10-29-20.DWG
LAYOUT NAME - 05 EX TS
PLOT DATE : 10/29/2020 1:53 PM PLOT BY : CHRIST, AARON D PLOT NAME : PLOT SCALE : ##########
WISDOT/CADDS SHEET 42

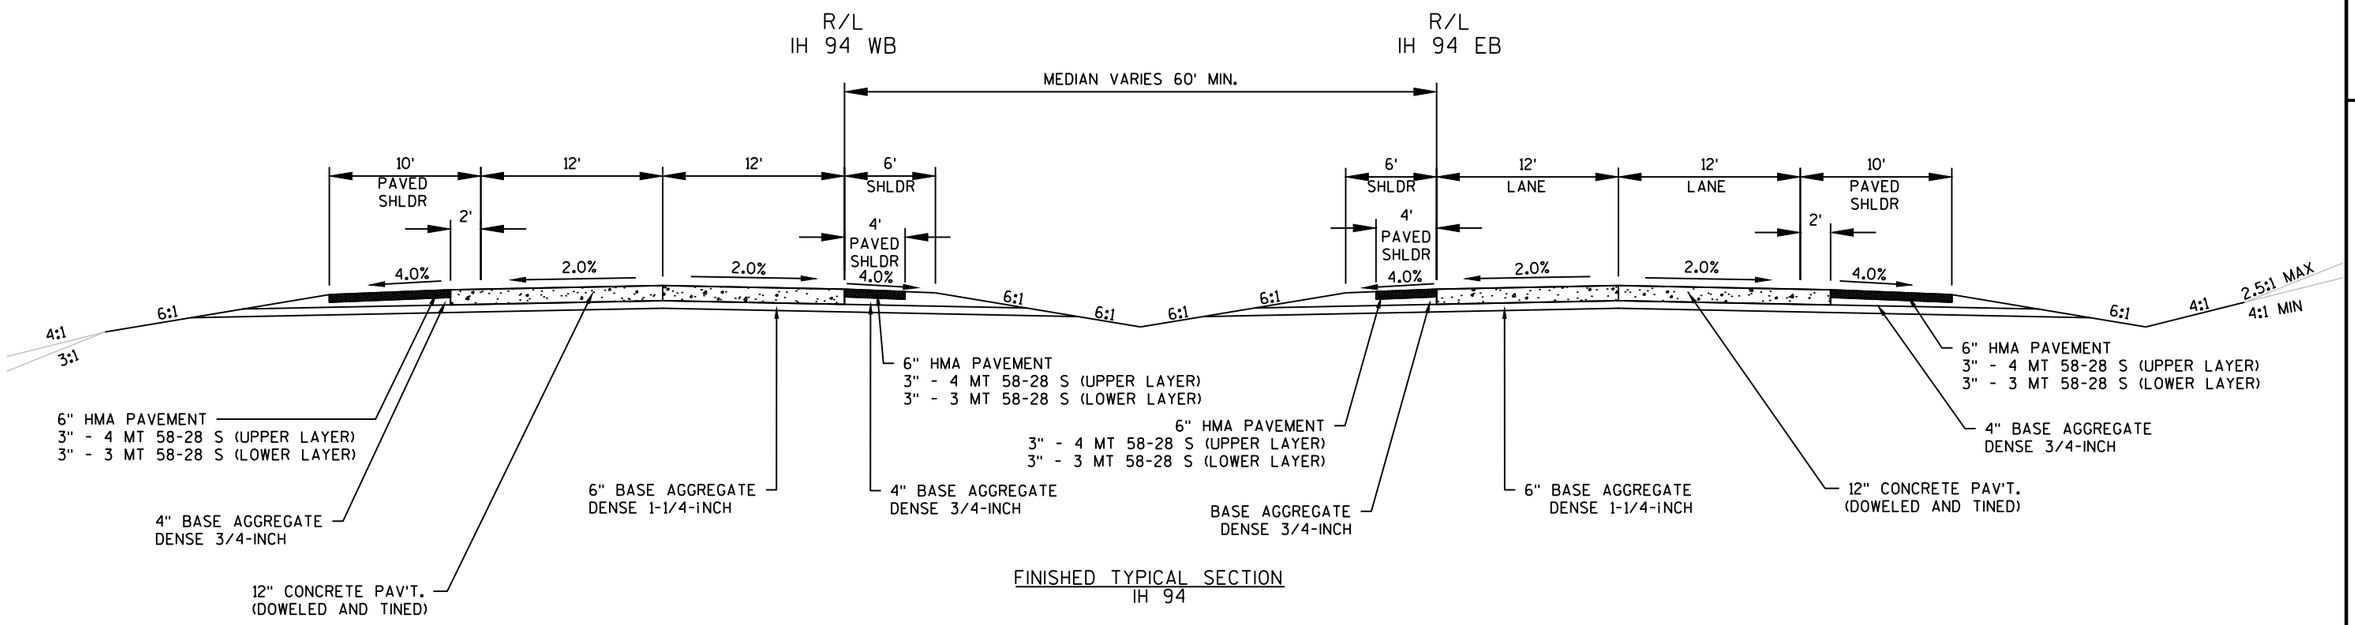

FINISHED TYPICAL SECTION
IH 94

STA. 59'EB'+25 - STA. 69'EB'+50
STA. 85'EB'+15 - STA. 196'EB'+00

STA. 49'WB'+00 - STA. 70'WB'+50
STA. 77'WB'+10 - STA. 194'WB'+00

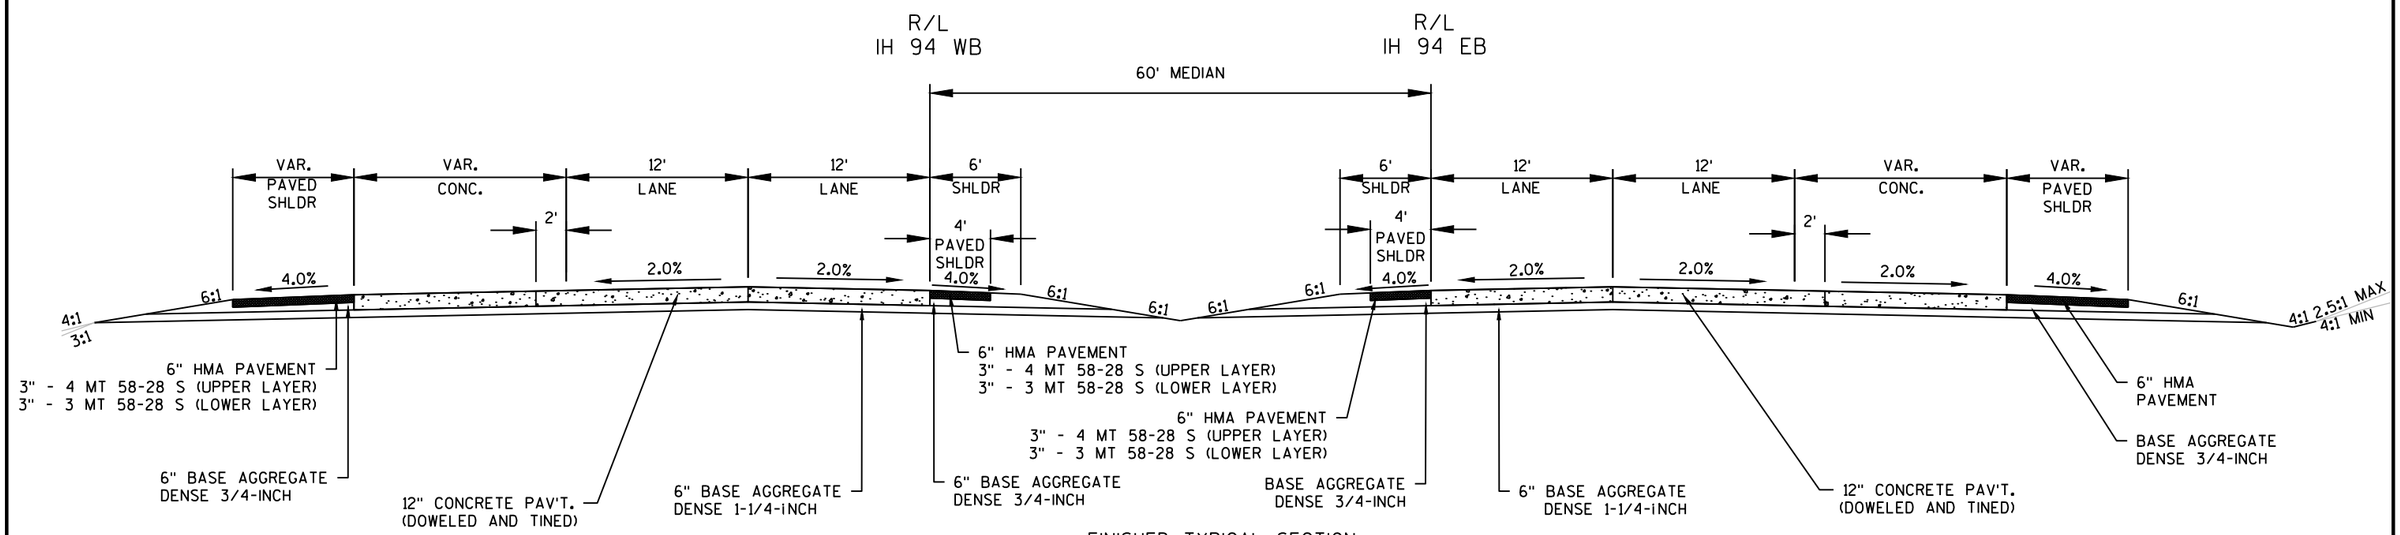


FINISHED TYPICAL SECTION
IH 94

STA. 49'EB'+00 - STA. 59'EB'+25
STA. 69'EB'+50 - STA. 85'EB'+15

STA. 70'WB'+50 - STA. 77'WB'+10

PROJECT NO: 1022-08-74	HWY: IH 94	COUNTY: EAU CLAIRE	FINISHED TYPICAL SECTIONS	SHEET	E

2

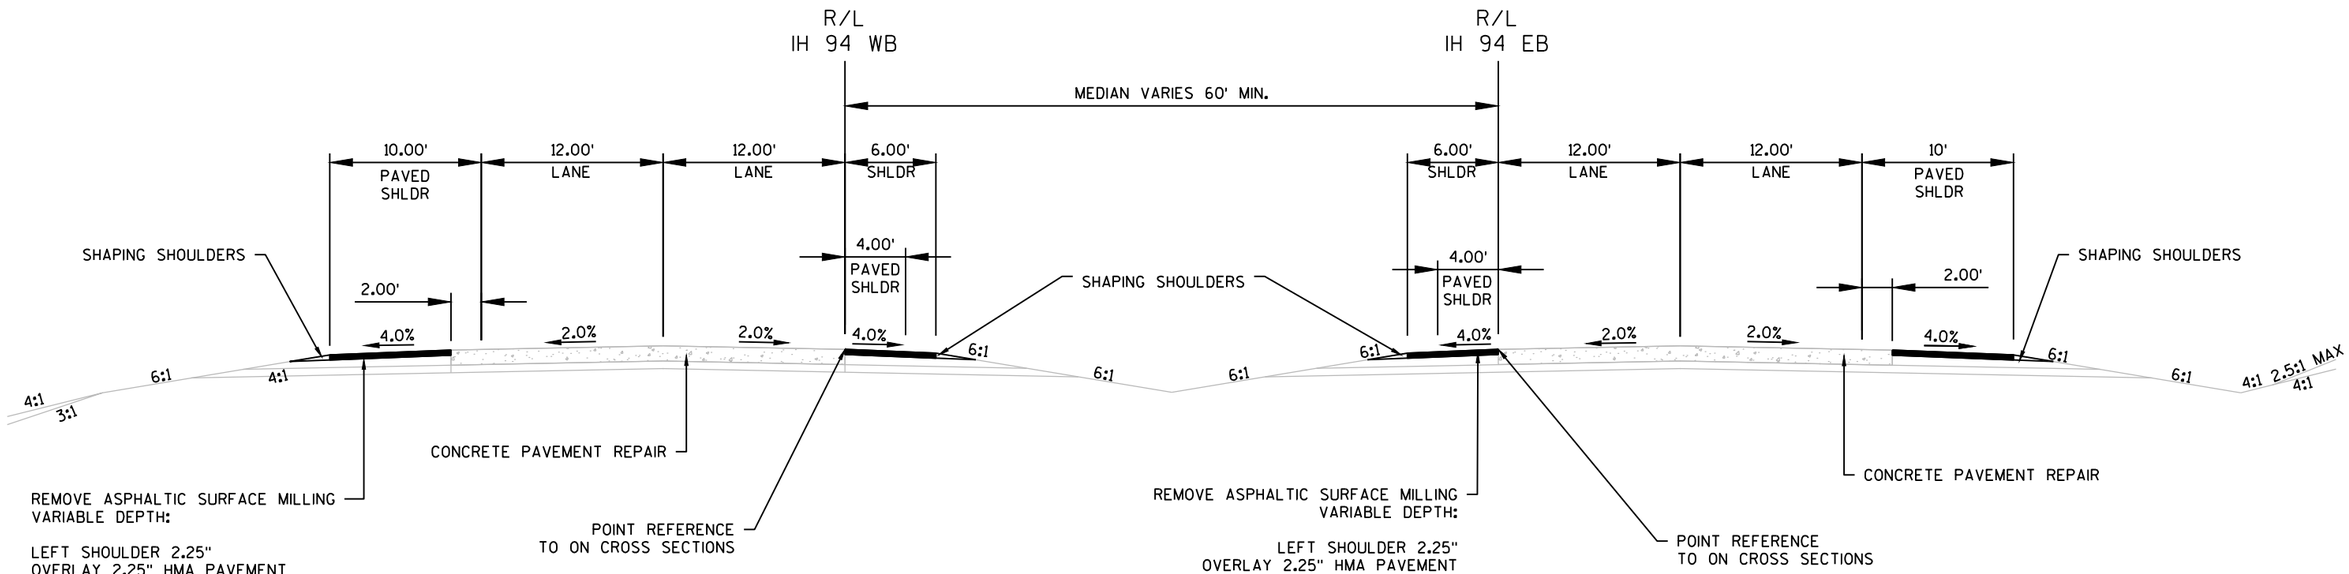

FINISHED TYPICAL SECTION
IH 94

STA. 196'EB'+00 - STA. 304'EB'+00


STA. 194'WB'+00 - STA. 304'WB'+27

NOTES

1. CROSS SLOPES WILL VARY IN CURVES BASED ON SUPERELEVATION TRANSITIONS.

PROJECT NO: 1022-08-74	HWY: IH 94	COUNTY: EAU CLAIRE	FINISHED TYPICAL SECTIONS	SHEET	E

FILE NAME : N:\PDS\C3D\10220804\SHEETSPLAN\TYPICAL SECTIONS\020301_TS_FINAL_11-9-20.DWG
LAYOUT NAME - 11 Fin TS
PLOT DATE : 11/10/2020 8:51 AM
PLOT BY : CHRIST, AARON D
PLOT NAME :
PLOT SCALE : ##########
WISDOT/CADDS SHEET 42

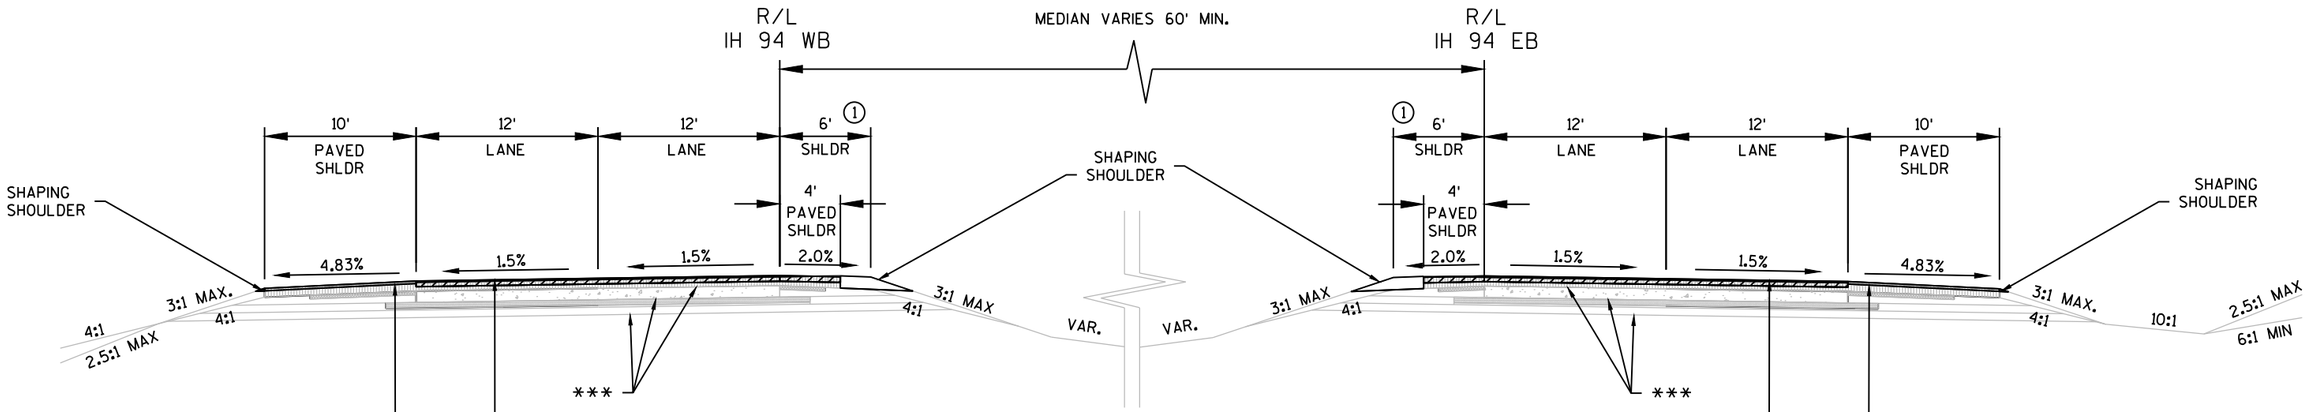

REMOVE ASPHALTIC SURFACE MILLING 3.5" AND
OVERLAY 2.5" HMA PAVEMENT 3 HT 58-28 S (LOWER LAYER)
AND 2" HMA PAVEMENT 4 SMA 58-34 V (UPPER LAYER)

REMOVE ASPHALTIC SURFACE MILLING
VARIABLE DEPTH:

LEFT SHOULDER 3.5"
OVERLAY 4.5" HMA PAVEMENT
2.5" 3 HT 58-28 S (LOWER LAYER)
2.0" 4 SMA 58-34 V (UPPER LAYER)

RIGHT SHOULDER 2"
OVERLAY 2" HMA PAVEMENT
2.0" 4 LT 58-28 S (UPPER LAYER)

FINISHED TYPICAL SECTION
IH 94

STA. 304'EB'+00 - STA. 346'EB'+43

STA. 304'WB'+27 - STA. 347'WB'+43

REMOVE ASPHALTIC SURFACE MILLING 3.5" AND
OVERLAY 2.5" HMA PAVEMENT 3 HT 58-28 S (LOWER LAYER)
AND 2" HMA PAVEMENT 4 SMA 58-34 V (UPPER LAYER)

REMOVE ASPHALTIC SURFACE MILLING
VARIABLE DEPTH:

LEFT SHOULDER 3.5"
OVERLAY 4.5" HMA PAVEMENT
2.5" 3 HT 58-28 S (LOWER LAYER)
2.0" 4 SMA 58-34 V (UPPER LAYER)

RIGHT SHOULDER 2"
OVERLAY 2" HMA PAVEMENT
2.0" 4 SMA 58-34 V (UPPER LAYER

*** ORIGINAL SUBGRADE, BASE COURSE, AND PAVEMENT UNIFORM SLOPE AT 1.0% (NOT CROWNED).

NOTES


① MILL AND PAVE MEDIAN SHOULDER AT 2%

CROSS SLOPES WILL VARY IN CURVES BASED ON SUPERELEVATION TRANSITIONS.


PROJECT NO: 1022-08-74	HWY: IH 94	COUNTY: EAU CLAIRE	FINISHED TYPICAL SECTIONS	SHEET	E

FILE NAME : N:\PDS\C3D\10220804\SHEETSPLAN\TYPICAL SECTIONS\020301_TS_UPDATED_CONCRETE_RAMPS_10-29-20.DWG
LAYOUT NAME - 07 Fin TS
PLOT DATE : 10/29/2020 1:53 PM PLOT BY : CHRIST, AARON D PLOT NAME : PLOT SCALE : ##########
WISDOT/CADDS SHEET 42

2

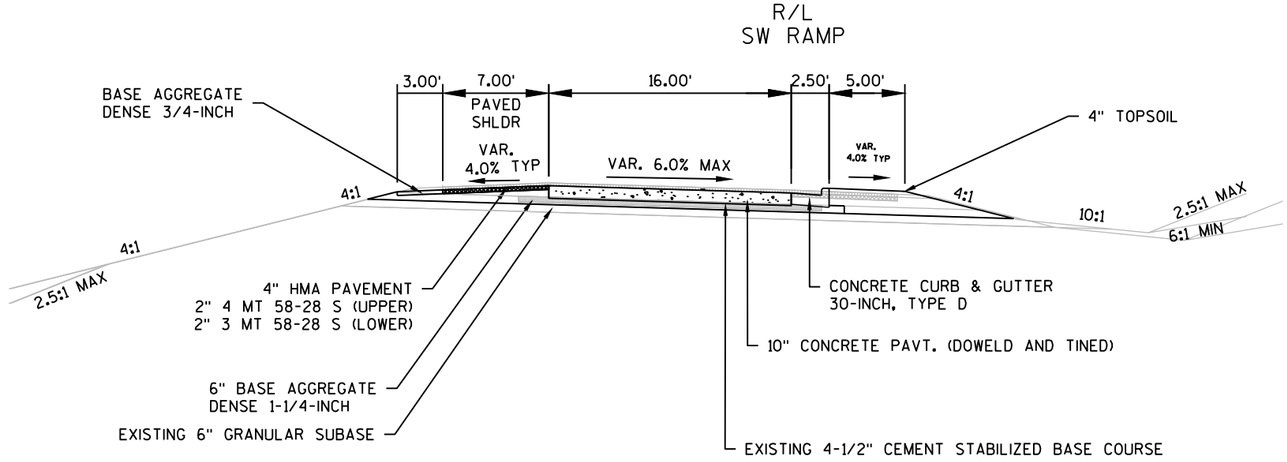

FINISHED TYPICAL SECTION
STH 312/CTH EE & IH 94 INTERCHANGE SOUTHWEST RAMP

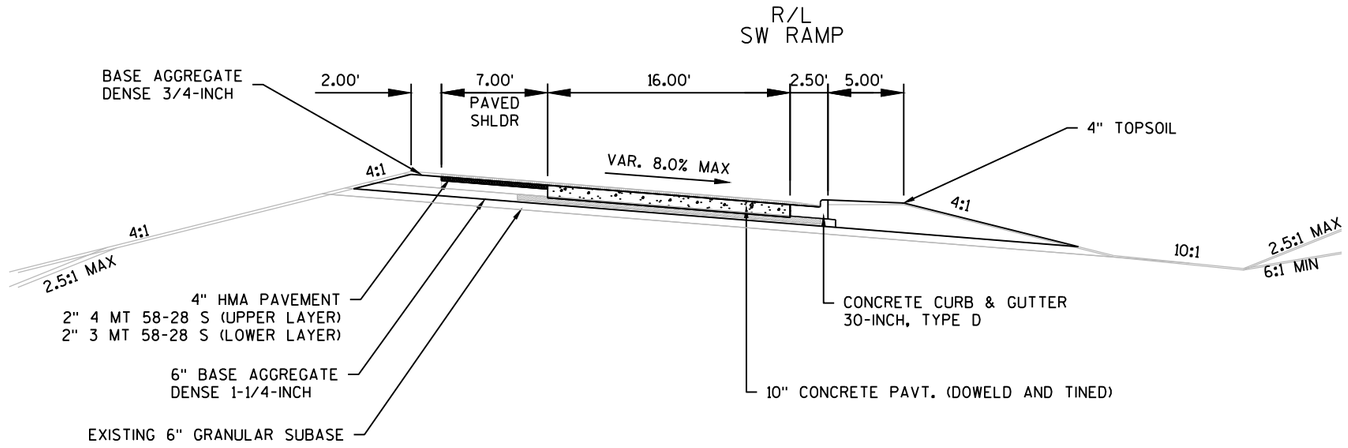


FINISHED TYPICAL SECTION
STH 312/CTH EE & IH 94 INTERCHANGE SOUTHWEST RAMP


PROJECT NO: 1022-08-74	HWY: IH 94	COUNTY: EAU CLAIRE	FINISHED TYPICAL SECTIONS	SHEET	E

FILE NAME : N:\PDS\C3D\10220804\SHEETSPLAN\TYPICAL SECTIONS\020301_TS_UPDATED_CONCRETE_RAMPS_10-29-20.DWG
LAYOUT NAME - 08 Fin TS
PLOT DATE : 10/29/2020 1:53 PM PLOT BY : CHRIST, AARON D PLOT NAME : PLOT SCALE : ##########
WISDOT/CADDS SHEET 42

2

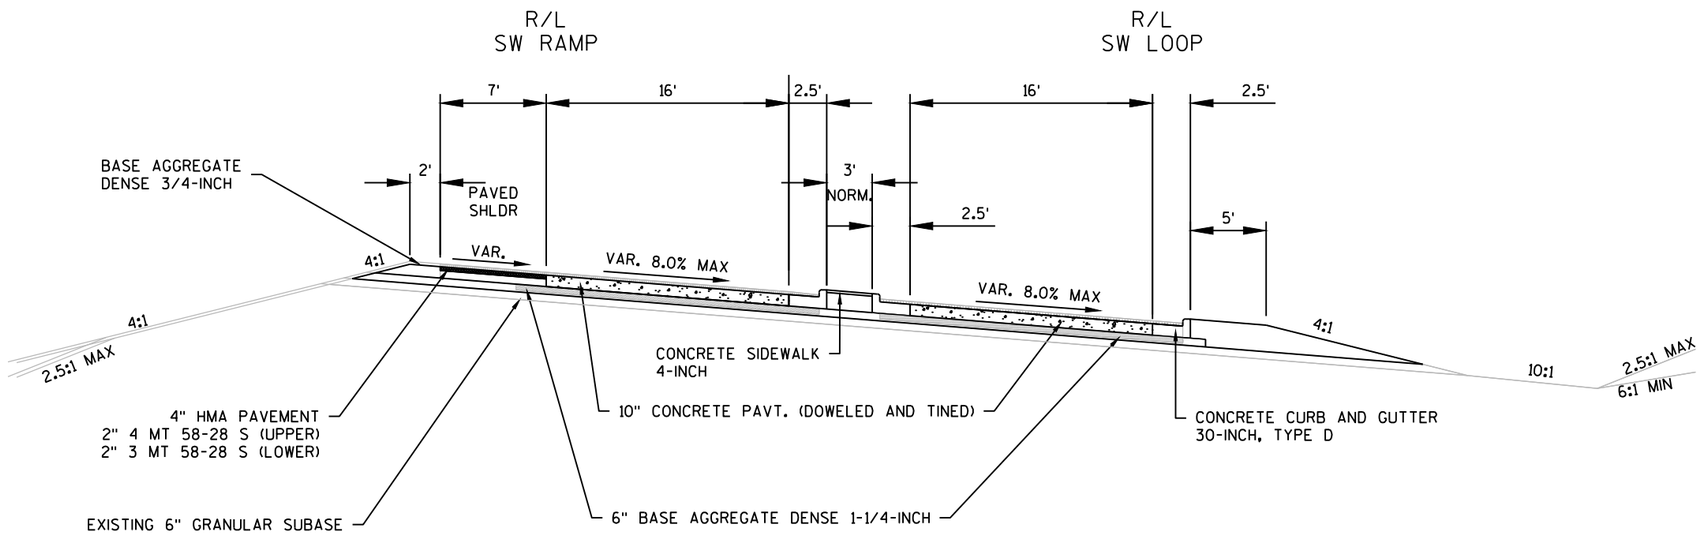


FINISHED TYPICAL SECTION
STH 312/CTH EE & IH 94 INTERCHANGE SOUTHWEST RAMP AND LOOP

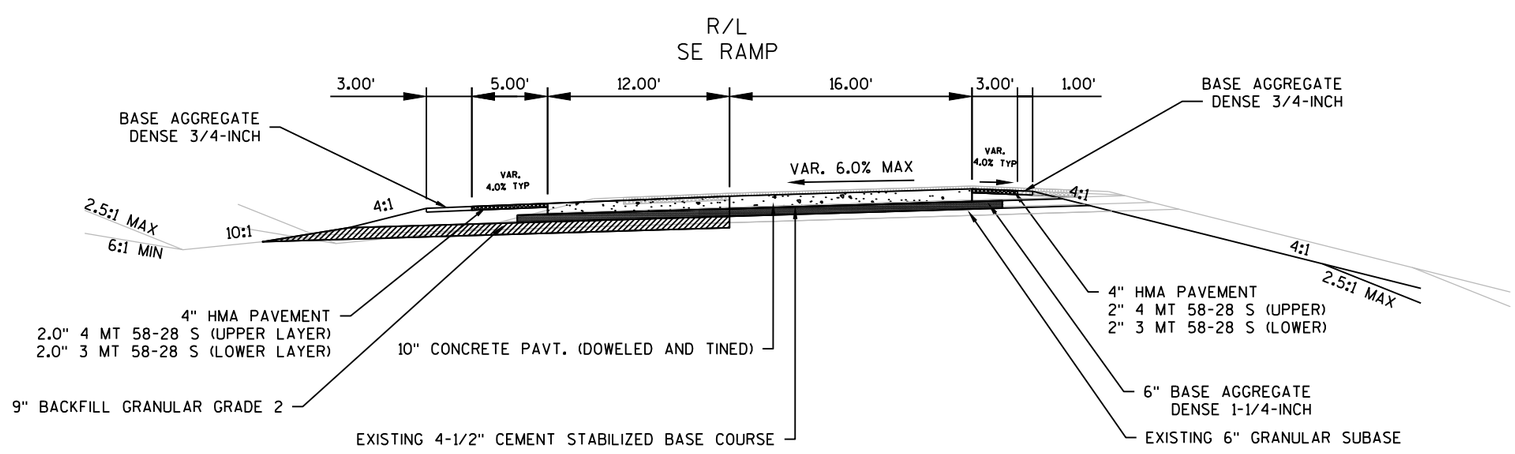


FINISHED TYPICAL SECTION
STH 312/CTH EE & IH 94 INTERCHANGE SOUTHEAST RAMP
STA. 17+80 - STA. 20+60

PROJECT NO: 1022-08-74	HWY: IH 94	COUNTY: EAU CLAIRE	FINISHED TYPICAL SECTIONS	SHEET	E

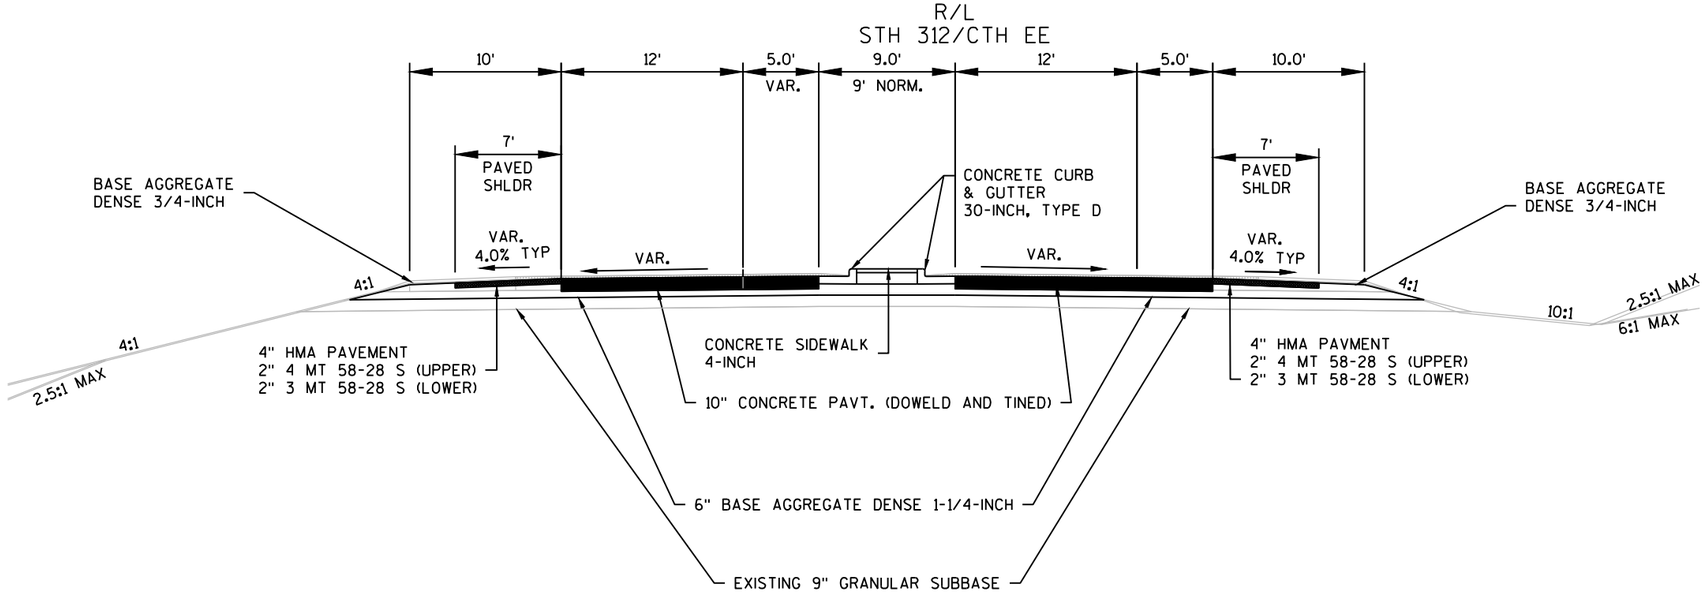

FINISHED TYPICAL SECTION
STH 312/CTH EE


STA. 23+50 - STA. 26+00
STA. 32+35 - STA. 41+71

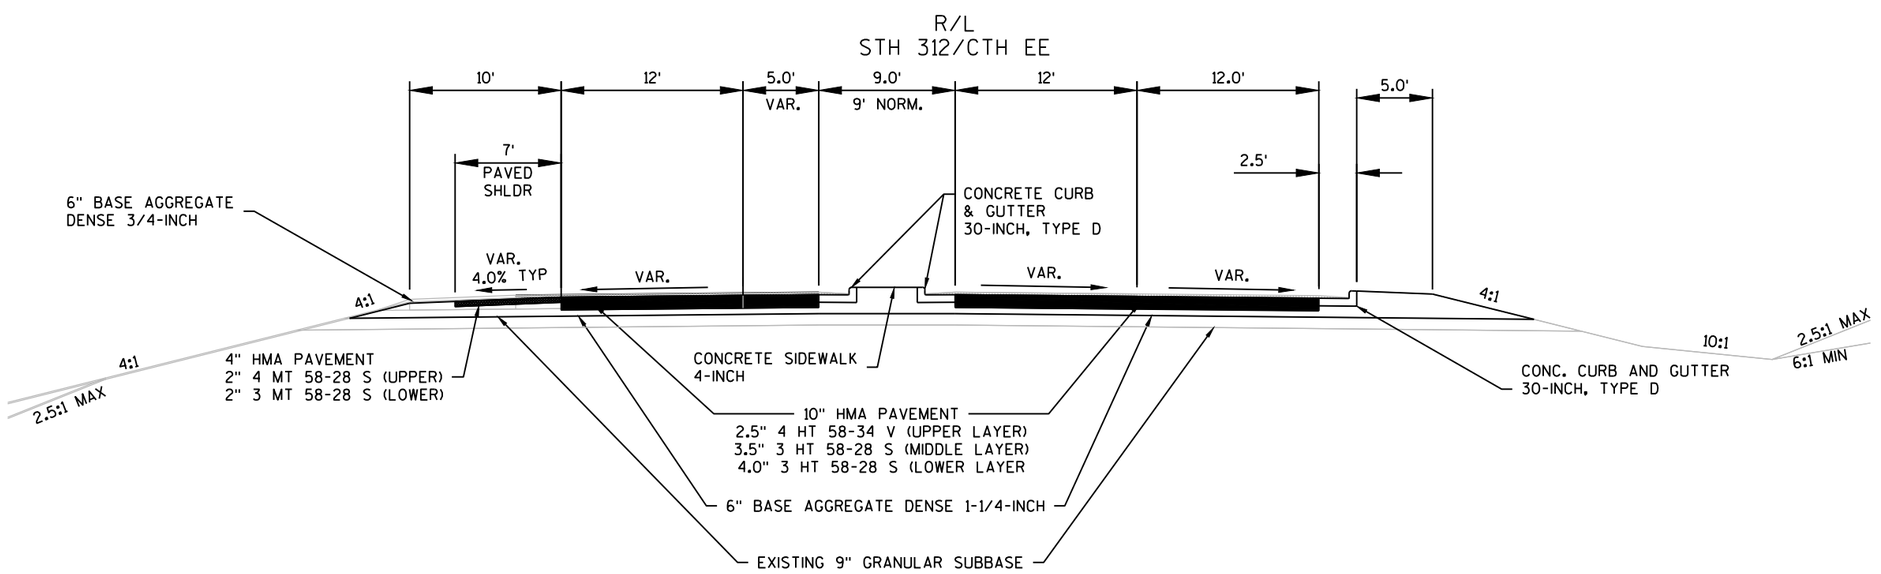


FINISHED TYPICAL SECTION
STH 312/CTH EE

STA. 26+00 - STA. 29+34

PROJECT NO: 1022-08-74	HWY: IH 94	COUNTY: EAU CLAIRE	FINISHED TYPICAL SECTIONS	SHEET	E

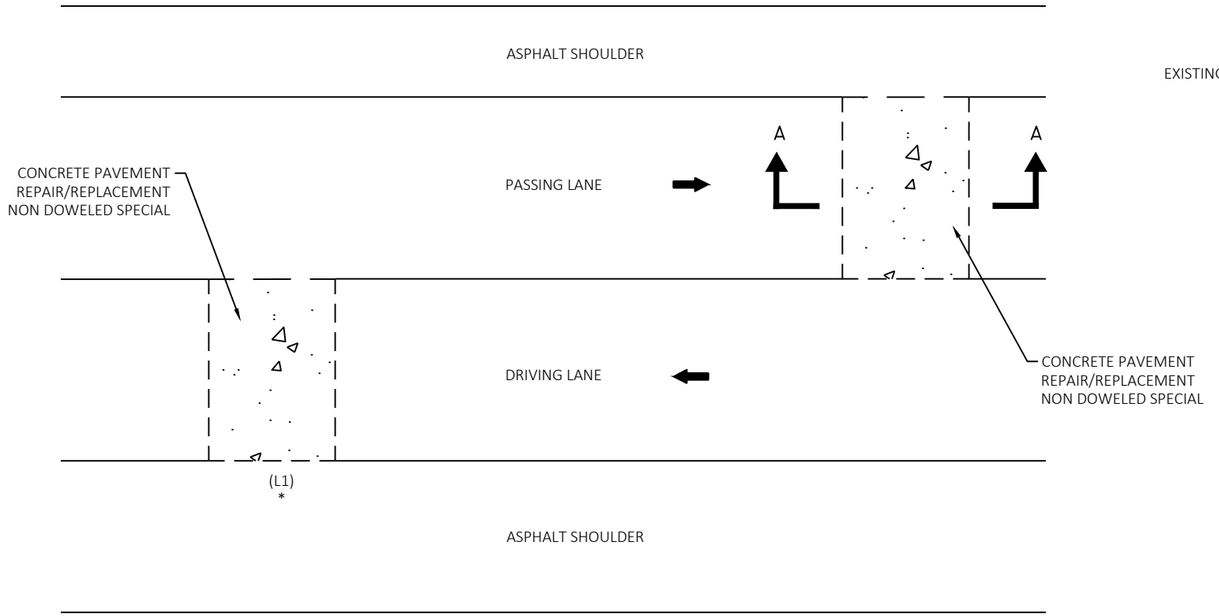

PLAN VIEW

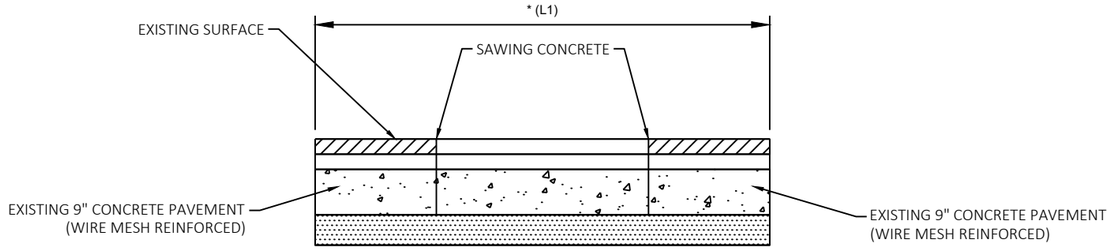

SECTION B-B

*(L1) = 4' - 8' TYP. OR AS DIRECTED BY THE ENGINEER.
0'-15' IS REPAIR. GREATER THAN 15' IS REPLACEMENT

REMOVING ASPHALTIC SURFACE MILLING

CONCRETE PAVEMENT REPAIR/REPLACEMENT NON DOWELED SPECIAL

REMOVING CONCRETE SURFACE PARTIAL DEPTH

SAWING CONCRETE

SAWING ASPHALT

NOTES:

CONSTRUCT CONCRETE PAVEMENT REPAIR/REPLACMENT PRIOR TO HMA MILL & OVERLAY.

THICKNESS OF CONCRETE REPAIR /REPLACEMENT MAY VARY. 15' AVERAGE THICKNESS IS EXPECTED.

DAMAGE TO EITHER EXISTING PAVEMENT OR EXISTING SHOULDERS SHALL BE PREPARED AS DIRECTED BY THE ENGINEER AND WILL BE INCIDENTAL TO THE ITEMS OF "CONCRETE PAVEMENT REPAIR NON DOWELED SPECIAL" AND "CONCRETE PAVEMENT REPLACEMENT NON DOWELED SPECIAL."

SAWING THROUGH EXISTING ASPHALT PAVEMENT OVERLAY WILL BE INCIDENTAL TO THE ITEM OF "SAWING CONCRETE."


CONCRETE PAVEMENT REPAIR/REPLACMENT NON DOWELED SPECIAL DETAIL

LOCATIONS DETERMINED IN THE FIELD BY THE ENGINEER.


PROJECT NO: 1022-08-74	HWY: IH 94	COUNTY: EAU CLAIRE	PLAN: CONSTRUCTION DETAILS	SHEET	E

FILE NAME : N:\PDS\C3D\10220804\SHEETSPLAN\CONSTRUCTION DETAILS\021001_CD_4-2-19.DWG
LAYOUT NAME - 01
PLOT DATE : 4/2/2019 6:58 AM
PLOT BY : CHRIST, AARON D
PLOT NAME :
PLOT SCALE : 1 IN:10 FT
WISDOT/CADDS SHEET 42


2

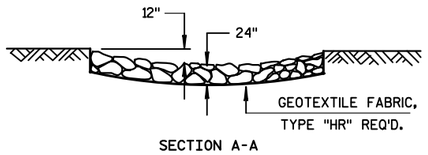

SECTION A-A

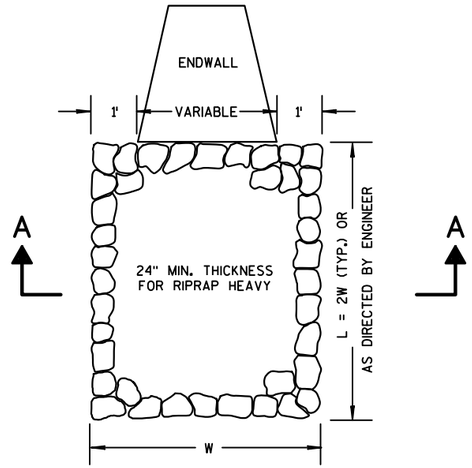


RIPRAP HEAVY TREATMENT AT CULVERTS

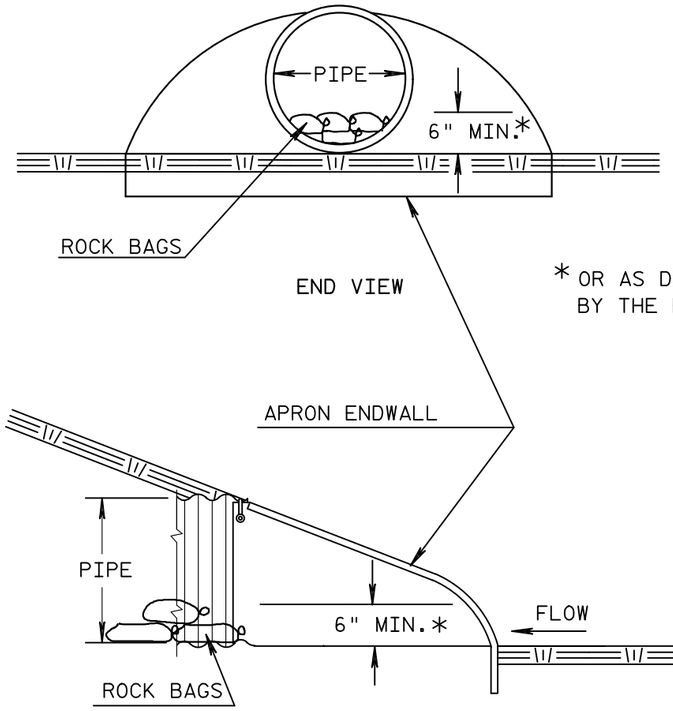

SIDE VIEW


CULVERT PIPE DITCH CHECK

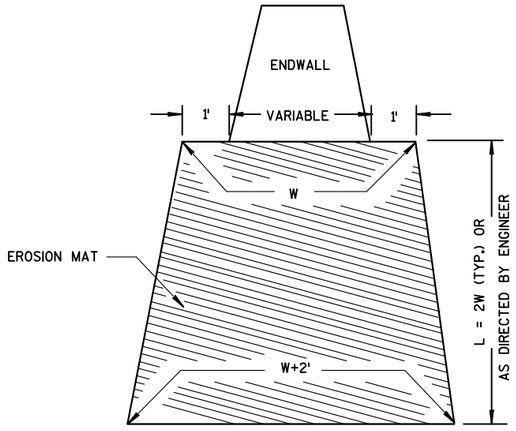

EROSION MAT TREATMENT AT CULVERTS

PROJECT NO: 1022-08-74	HWY: IH 94	COUNTY: EAU CLAIRE	PLAN: CONSTRUCTION DETAILS	SHEET	E

FILE NAME : N:\PDS\C3D\10220804\SHEETSPLAN\CONSTRUCTION DETAILS\021001_CD_4-2-19.DWG
LAYOUT NAME - 02
PLOT DATE : 4/2/2019 6:58 AM
PLOT BY : CHRIST, AARON D
PLOT NAME :
PLOT SCALE : 1 IN:10 FT
WISDOT/CADDS SHEET 42

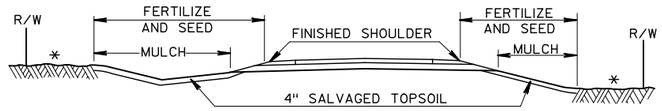

DETAIL FOR FINISHING ITEMS

RUNOFF COEFFICIENT TABLE

	HYDROLOGIC SOIL GROUP											
	A			B			C			D		
	SLOPE RANGE (PERCENT)			SLOPE RANGE (PERCENT)			SLOPE RANGE (PERCENT)			SLOPE RANGE (PERCENT)		
LAND USE:	0-2	2-6	6 & OVER	0-2	2-6	6 & OVER	0-2	2-6	6 & OVER	0-2	2-6	6 & OVER
ROW CROPS	.08 .22	.16 .30	.22 .38	.12 .26	.20 .34	.27 .44	.15 .30	.24 .37	.33 .50	.19 .34	.28 .41	.38 .56
MEDIAN STRIP- TURF	.19 .24	.20 .26	.24 .30	.19 .25	.22 .28	.26 .33	.20 .26	.23 .30	.30 .37	.20 .27	.25 .32	.30 .40
SIDE SLOPE- TURF			.25 .32			.27 .34			.28 .36			.30 .38
PAVEMENT:												
ASPHALT	.70 - .95											
CONCRETE	.80 - .95											
BRICK	.70 - .80											
DRIVES, WALKS	.75 - .85											
ROOFS	.75 - .95											
GRAVEL ROADS, SHOULDERS	.40 - .60											

TOTAL PROJECT AREA = _____ ACRES
TOTAL AREA EXPECTED TO BE DISTURBED BY CONSTRUCTION ACTIVITIES = _____ACRES

2

STA. 144+51 STH 312 EB =
STA. 0+00 ON SE RAMP

CONCRETE CURB & GUTTER
6-INCH SLOPED 36-INCH TYPE A

CONCRETE SAFETY ISLAND

BEGIN CONC. TAPER
17+27.06
21.0' LT

BEGIN CONC. TAPER
17+37.06
18.0' LT

BEGIN CONC. TAPER
17+77.06
12.0' LT

R/L SE
RAMP

BP: 16+00.00

BEGIN CONC. TAPER
16+45.68
16.0' RT

RADIUS POINT TABLE				
POINT	STATION	OFFSET	RADIUS	COORDINATES
9	17+27.06	-88'	67.5'	N=90374.14 E=13078.55
10	16+35.80	31'	12.5'	N=90430.44 E=12940.95
12	16+34.79	30'	2'	N=290444.71 E=313000.29
13	16+56.66	-4	2'	N=290417.82 E=312979.81
14	16+32.06	-3.76	2'	N=290441.67 E=312974.07

NOTE:
ALL RADII AND DIMENSION ARE TO FACE OF CURB.

BEGIN CONC. TAPER
21+77.06
2.0' LT

R/L SE RAMP

R/L IH 94 WB

PCC: 24+44.80

PT: 25+18.59

EP: 26+09.

EP: 22+50.72

PROJECT NO: 1022-08-74	HWY: IH 94	COUNTY: EAU CLAIRE	INTERSECTION DETAILS - STH 312 INTERCHANGE (SE RAMP)	SHEET E

FILE NAME : N:\PDS\C3D\10220804\SHEETSPLAN\PLAN VIEW\INTERSECTION DETAILS\021101_ID.DWG
LAYOUT NAME - Plan Dbl 1 IN 40 FT SE RAMP
PLOT DATE : 1/15/2021 12:33 PM PLOT BY : CHRIST, AARON D PLOT NAME : PLOT SCALE : ##########
WISDOT/CADDS SHEET 44

2

PCC: 24+44.80

R/L SOUTHEAST RAMP

PT: 25+18.59

EP: 26+09.68

25+00

26+00

R/L IH 94 WB

BEGIN CONC. TAPER
75WB+00.15
36.0' LT

N

70

75

70

75

EP: 22+50.12

BEGIN CONC. TAPER
75WB+00.15
36.0' LT

SIGN

R/L IH 94 WB'

END CONC. TAPER
77WB+49.89
24.0' LT

PT: 79+30.19

PI: 79+61.64

IH 94

75

80

75

80

IH 94

R/L IH 94 EB

PROJECT NO: 1022-08-74	HWY: IH 94	COUNTY: EAU CLAIRE	INTERSECTION DETAILS - STH 312 INTERCHANGE (SE RAMP)	SHEET	E

FILE NAME : N:\PDS\C3D\10220804\SHEETSPLAN\PLAN VIEW\INTERSECTION DETAILS\021101_ID.DWG
LAYOUT NAME - Plan Dbl 1 IN 40 FT SE RAMP (2)

PLOT DATE : 1/15/2021 12:36 PM PLOT BY : CHRIST, AARON D PLOT NAME : PLOT SCALE : ##########

2

R/L STH 312 WB

R/L STH 312 EB

STA. 130+09 STH 312 EB =
STA. 0+00 ON RAMP D

BP: 0+00.00

130

130

PCC: 25+15.60

25+00

24+00

CONCRETE CURB & GUTTER
6-INCH SLOPED 30-INCH TYPE A

SIGN

23+00

PC: 3+16.46

PCC: 23+20.19

22+00

5+00

4+00

3+00

2+00

1+00

CONCRETE SIDEWALK 5-INCH

R/L RAMP 'D'

CONCRETE CURB & GUTTER
6-INCH SLOPED 36-INCH TYPE A

BEGIN CONSTRUCTION
STA 129+54
MATCH EXISTING
SAW CUT REQ'D

N

CONCRETE CURB & GUTTER
6-INCH SLOPED 30-INCH TYPE A

CONCRETE CURB & GUTTER
6-INCH SLOPED 30-INCH TYPE A

I SIGN

I SIGN

PCC: 21+00.86

21+24

20+00

19+00

18+00

17+00

10+00

9+00

8+00

7+00

6+00

5+00

R/L RAMP 'D'

CONCRETE CURB & GUTTER
6-INCH SLOPED 30-INCH TYPE A

CONCRETE SIDEWALK 5-INCH


N

PROJECT NO: 1022-08-74	HWY: IH 94	COUNTY: EAU CLAIRE	INTERSECTION DETAILS - STH 312 INTERCHANGE RAMP 'D' (SW RAMP)	SHEET	E

FILE NAME : N:\PDS\C3D\10220804\SHEETSPLAN\PLAN VIEW\INTERSECTION DETAILS\021101_ID.DWG
LAYOUT NAME - Plan Dbl 1 IN 40 FT SW Ramp


PLOT DATE : 10/29/2020 10:03 AM PLOT BY : CHRIST, AARON D PLOT NAME : PLOT SCALE : ##########

2

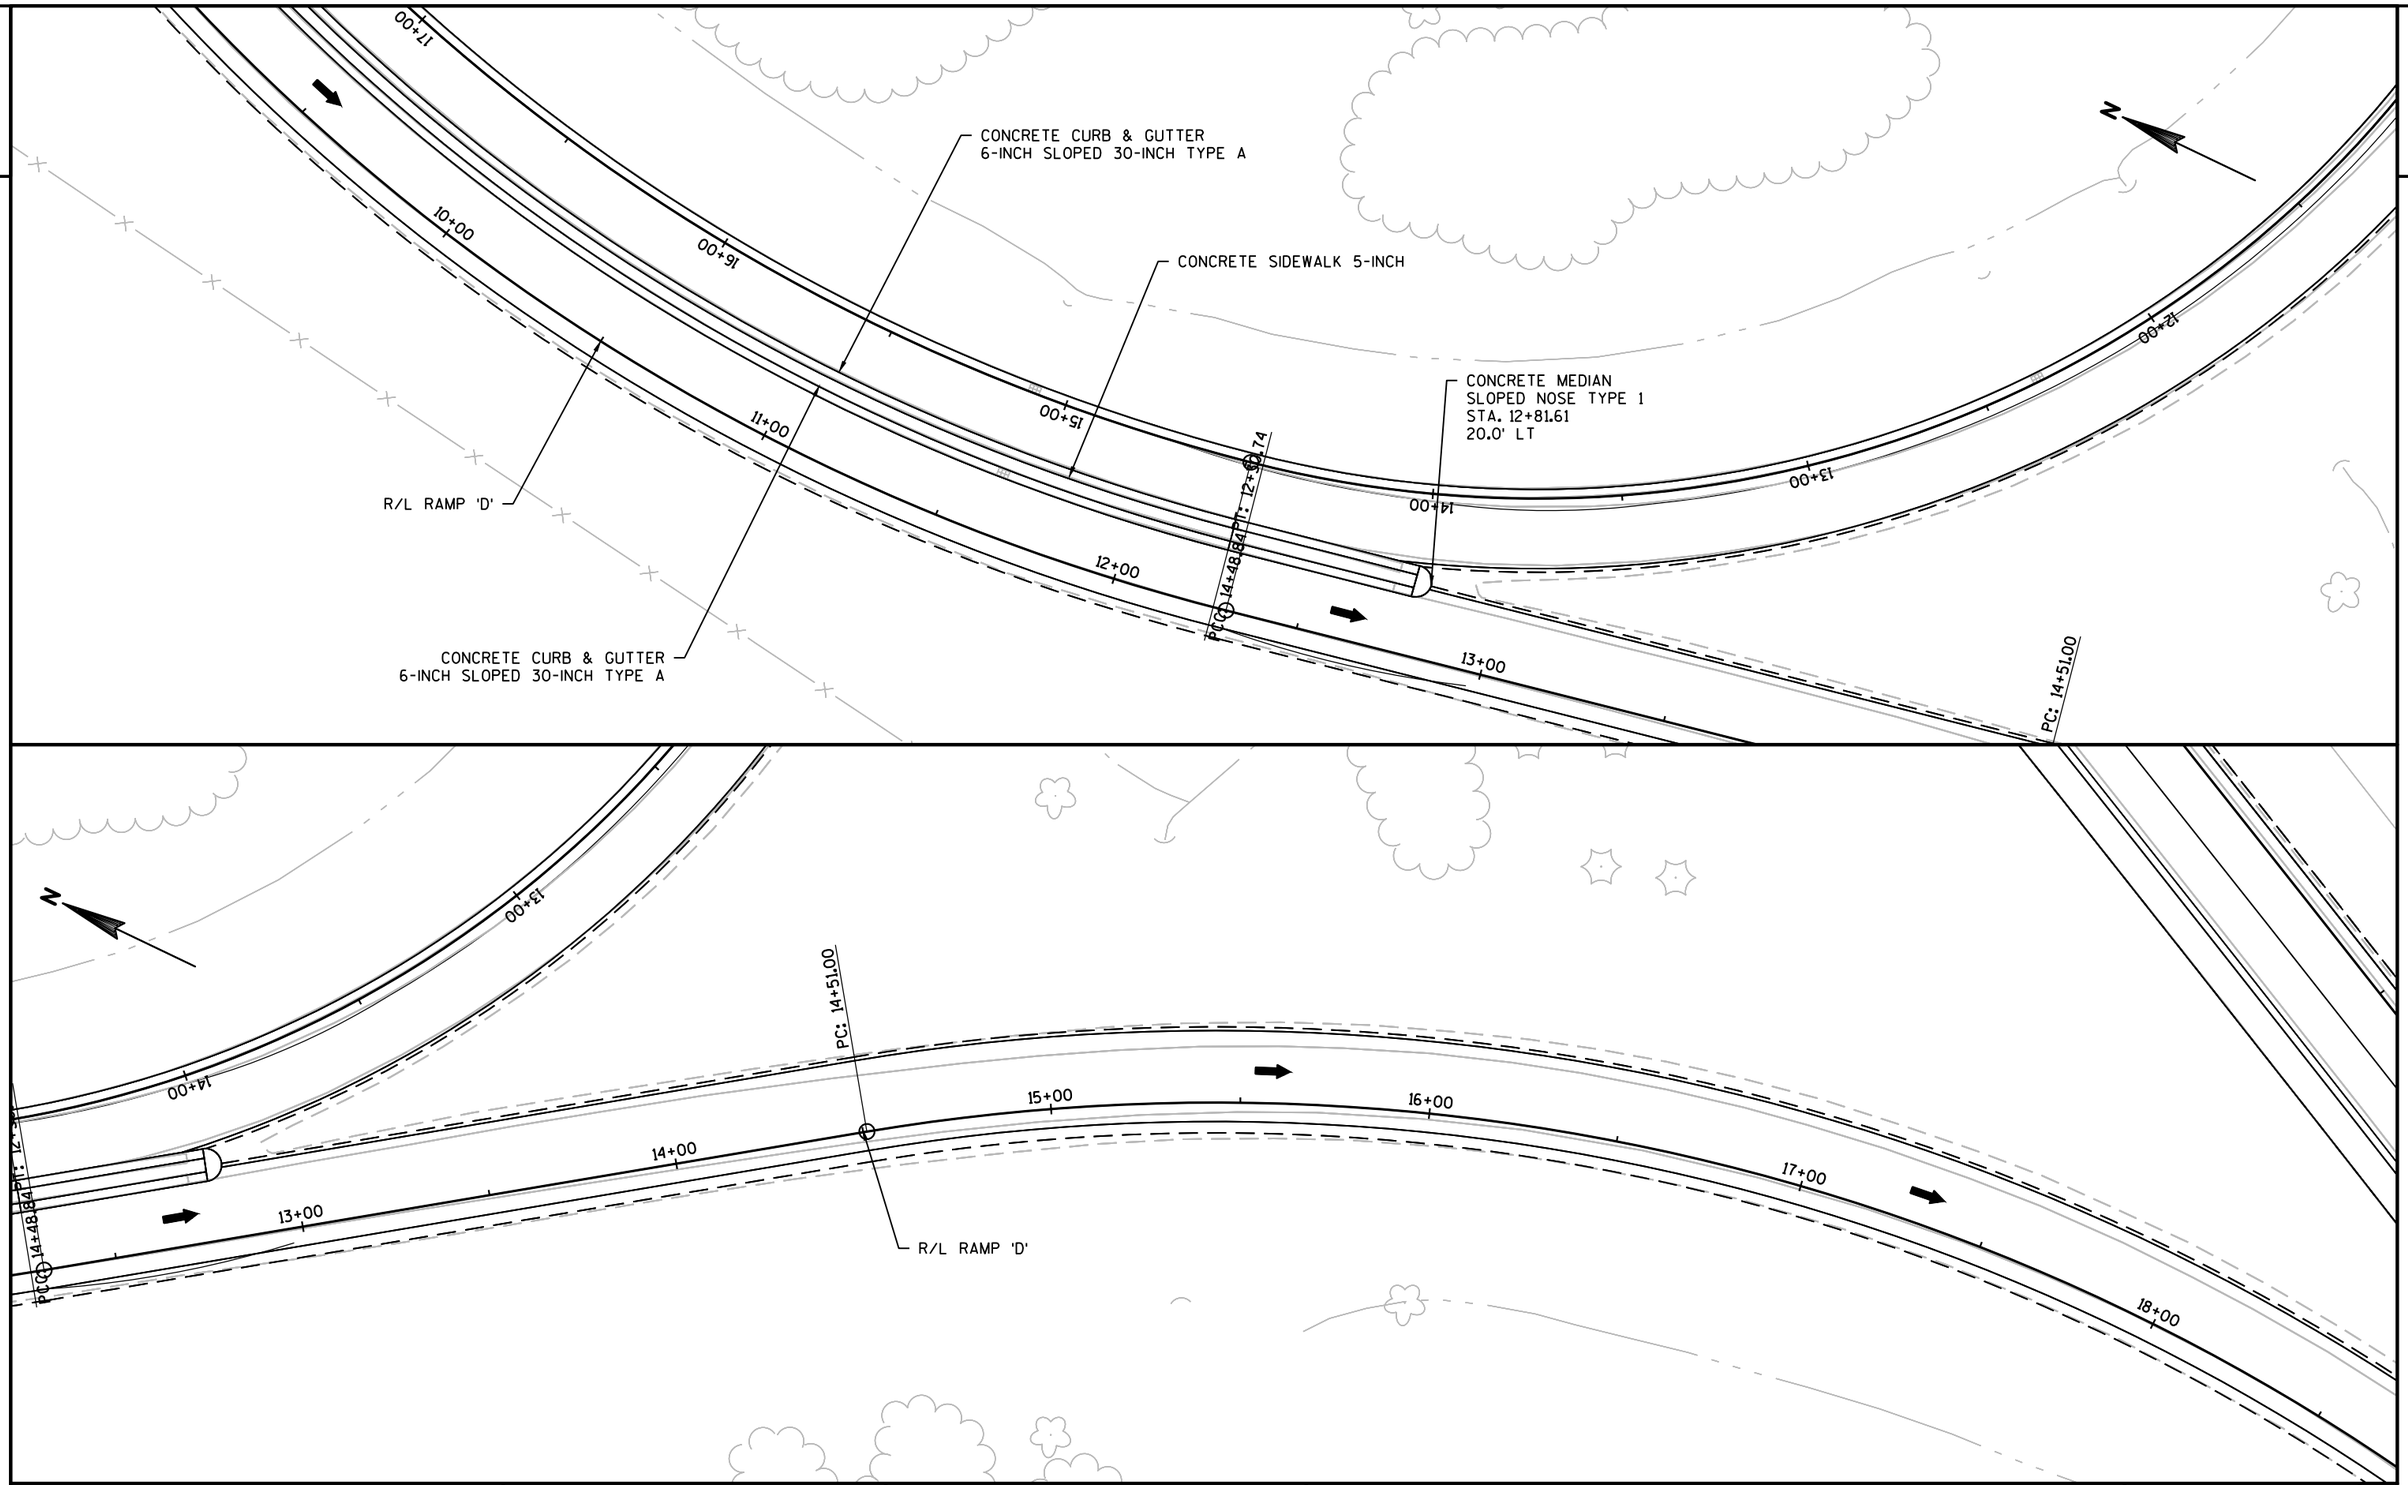

PROJECT NO: 1022-08-74	HWY: IH 94	COUNTY: EAU CLAIRE	INTERSECTION DETAILS - STH 312 INTERCHANGE RAMP 'D' (SE RAMP)	SHEET	E

FILE NAME : N:\PDS\C3D\10220804\SHEETSPLAN\PLAN VIEW\INTERSECTION DETAILS\021101_ID.DWG
LAYOUT NAME - Plan Dbl 1 IN 40 FT SW Ramp 2
PLOT DATE : 10/29/2020 10:08 AM PLOT BY : CHRIST, AARON D PLOT NAME : PLOT SCALE : ##########
WISDOT/CADDS SHEET 44

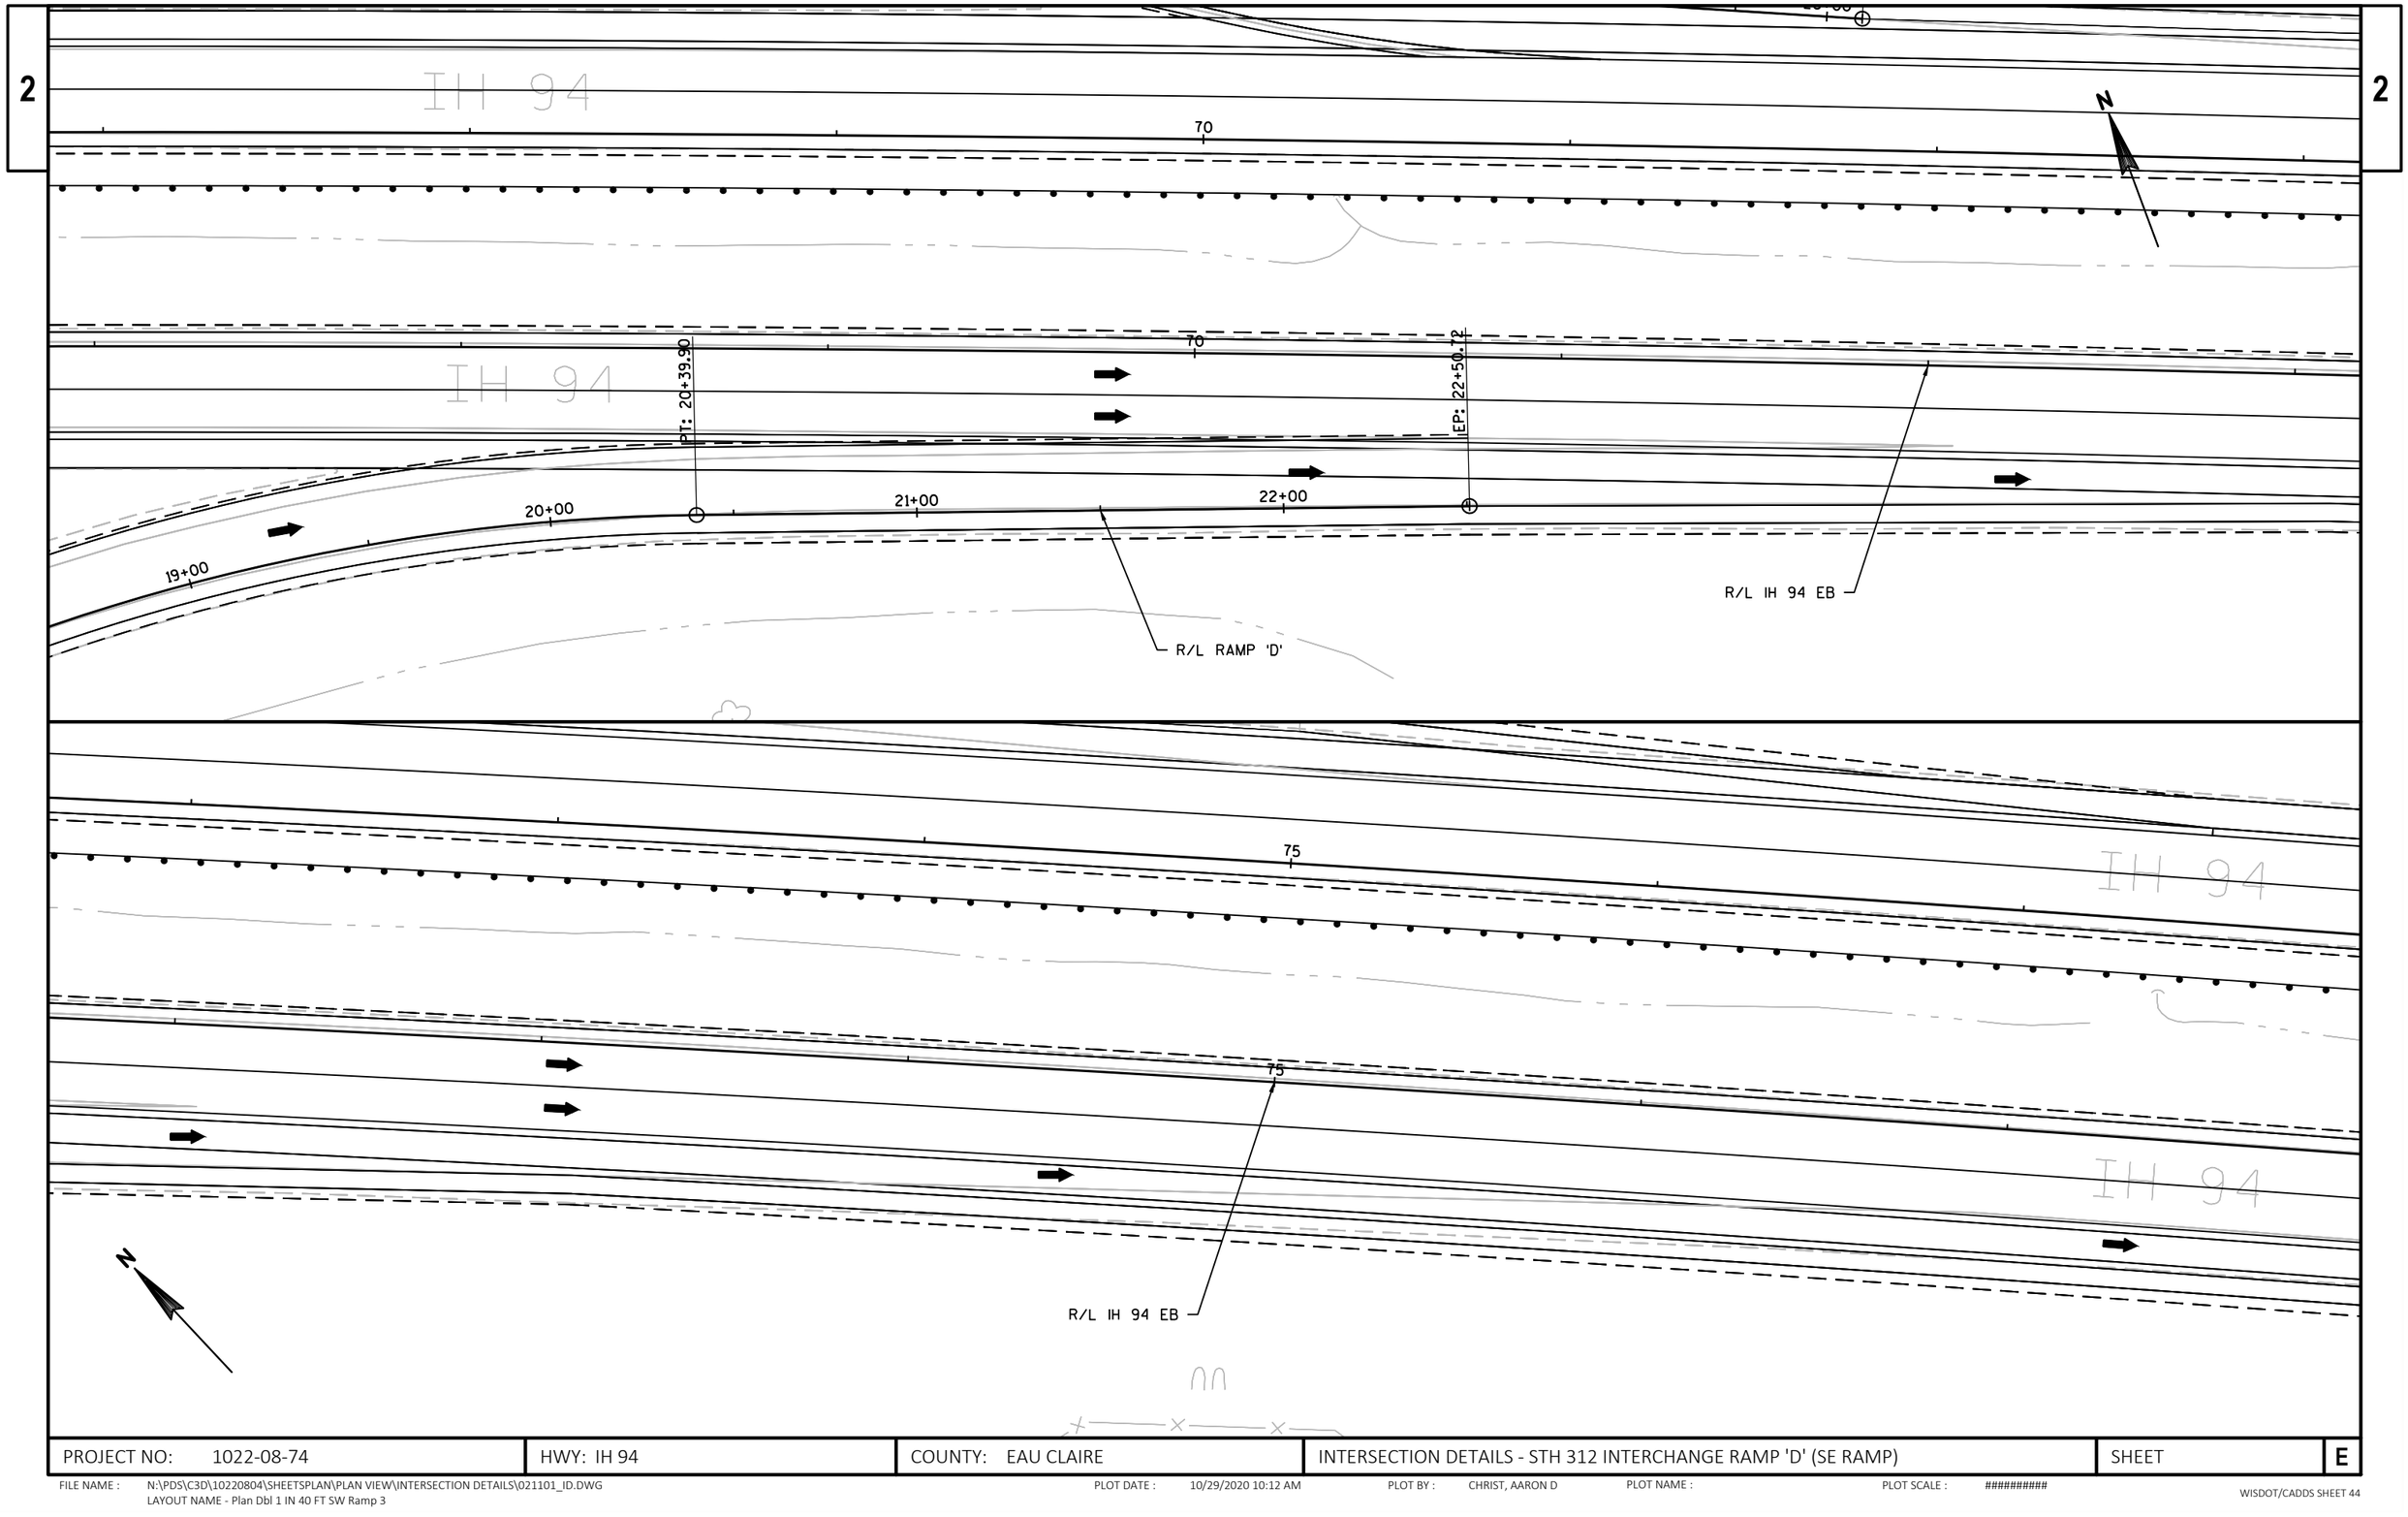

PROJECT NO: 1022-08-74	HWY: IH 94	COUNTY: EAU CLAIRE	INTERSECTION DETAILS - STH 312 INTERCHANGE RAMP 'D' (SE RAMP)	SHEET	E

FILE NAME : N:\PDS\C3D\10220804\SHEETSPLAN\PLAN VIEW\INTERSECTION DETAILS\021101_ID.DWG
LAYOUT NAME - Plan Dbl 1 IN 40 FT SW Ramp 3

PLOT DATE : 10/29/2020 10:12 AM PLOT BY : CHRIST, AARON D PLOT NAME : PLOT SCALE : ##########

2

2

IH 94

IH 94

75

75

80

80

PT: 79+30.19

PI: 79+61.64

N

R/L IH 94 EB

BEG CONC. TAPER
80EB+67.05
36.0' RT

PT: 78

PI: 79

80

80

PT: 82+24.23

85

85

N

BEG CONC. TAPER
80EB+67.05
36.0' RT

R/L IH 94 EB

END CONC. TAPER
84EB+27.47
26.0' RT

PROJECT NO: 1022-08-74	HWY: IH 94	COUNTY: EAU CLAIRE	INTERSECTION DETAILS - STH 312 INTERCHANGE RAMP 'D' (SE RAMP)	SHEET	E

FILE NAME : N:\PDS\C3D\10220804\SHEETSPLAN\PLAN VIEW\INTERSECTION DETAILS\021101_ID.DWG
LAYOUT NAME - Plan Dbl 1 IN 40 FT SW Ramp 4

PLOT DATE : 10/29/2020 10:17 AM PLOT BY : CHRIST, AARON D PLOT NAME : PLOT SCALE : ##########

2

2

55

55

PI: 136+32.00

SIGN

SIGN

BEGIN CONC. TAPER
52+48.18
26.0' RT

R/L I-94 EB

STA. 55+18.81
37.0' RT

CONCRETE BARRIER TYPE S42
STA. 55+18.81 37.0' RT

PT: 134+

IH 94

60

PI: 136+32.00

STH 312

STH 312

R/L RAMP 'B'

BP: 6+51.52

60

IH 94

SIGN

EST

EST

7+00

8+00

9+00

PCC: 9+29.70

STA. 57+96.06
40.1' RT

CONCRETE BARRIER TYPE S42
STA. 55+18.81 37.0' RT


CONCRETE CURB & GUTTER
6-INCH SLOPED 30-INCH TYPE A

R/L IH 94 EB

PROJECT NO: 1022-08-74	HWY: IH 94	COUNTY: EAU CLAIRE	INTERSECTION DETAILS - STH 312 INTERCHANGE (SW LOOP)	SHEET	E

FILE NAME : N:\PDS\C3D\10220804\SHEETSPLAN\PLAN VIEW\INTERSECTION DETAILS\021101_ID.DWG
LAYOUT NAME - Plan Dbl 1 IN 40 FT SW Loop

PLOT DATE : 10/29/2020 10:22 AM PLOT BY : CHRIST, AARON D PLOT NAME : PLOT SCALE : ##########

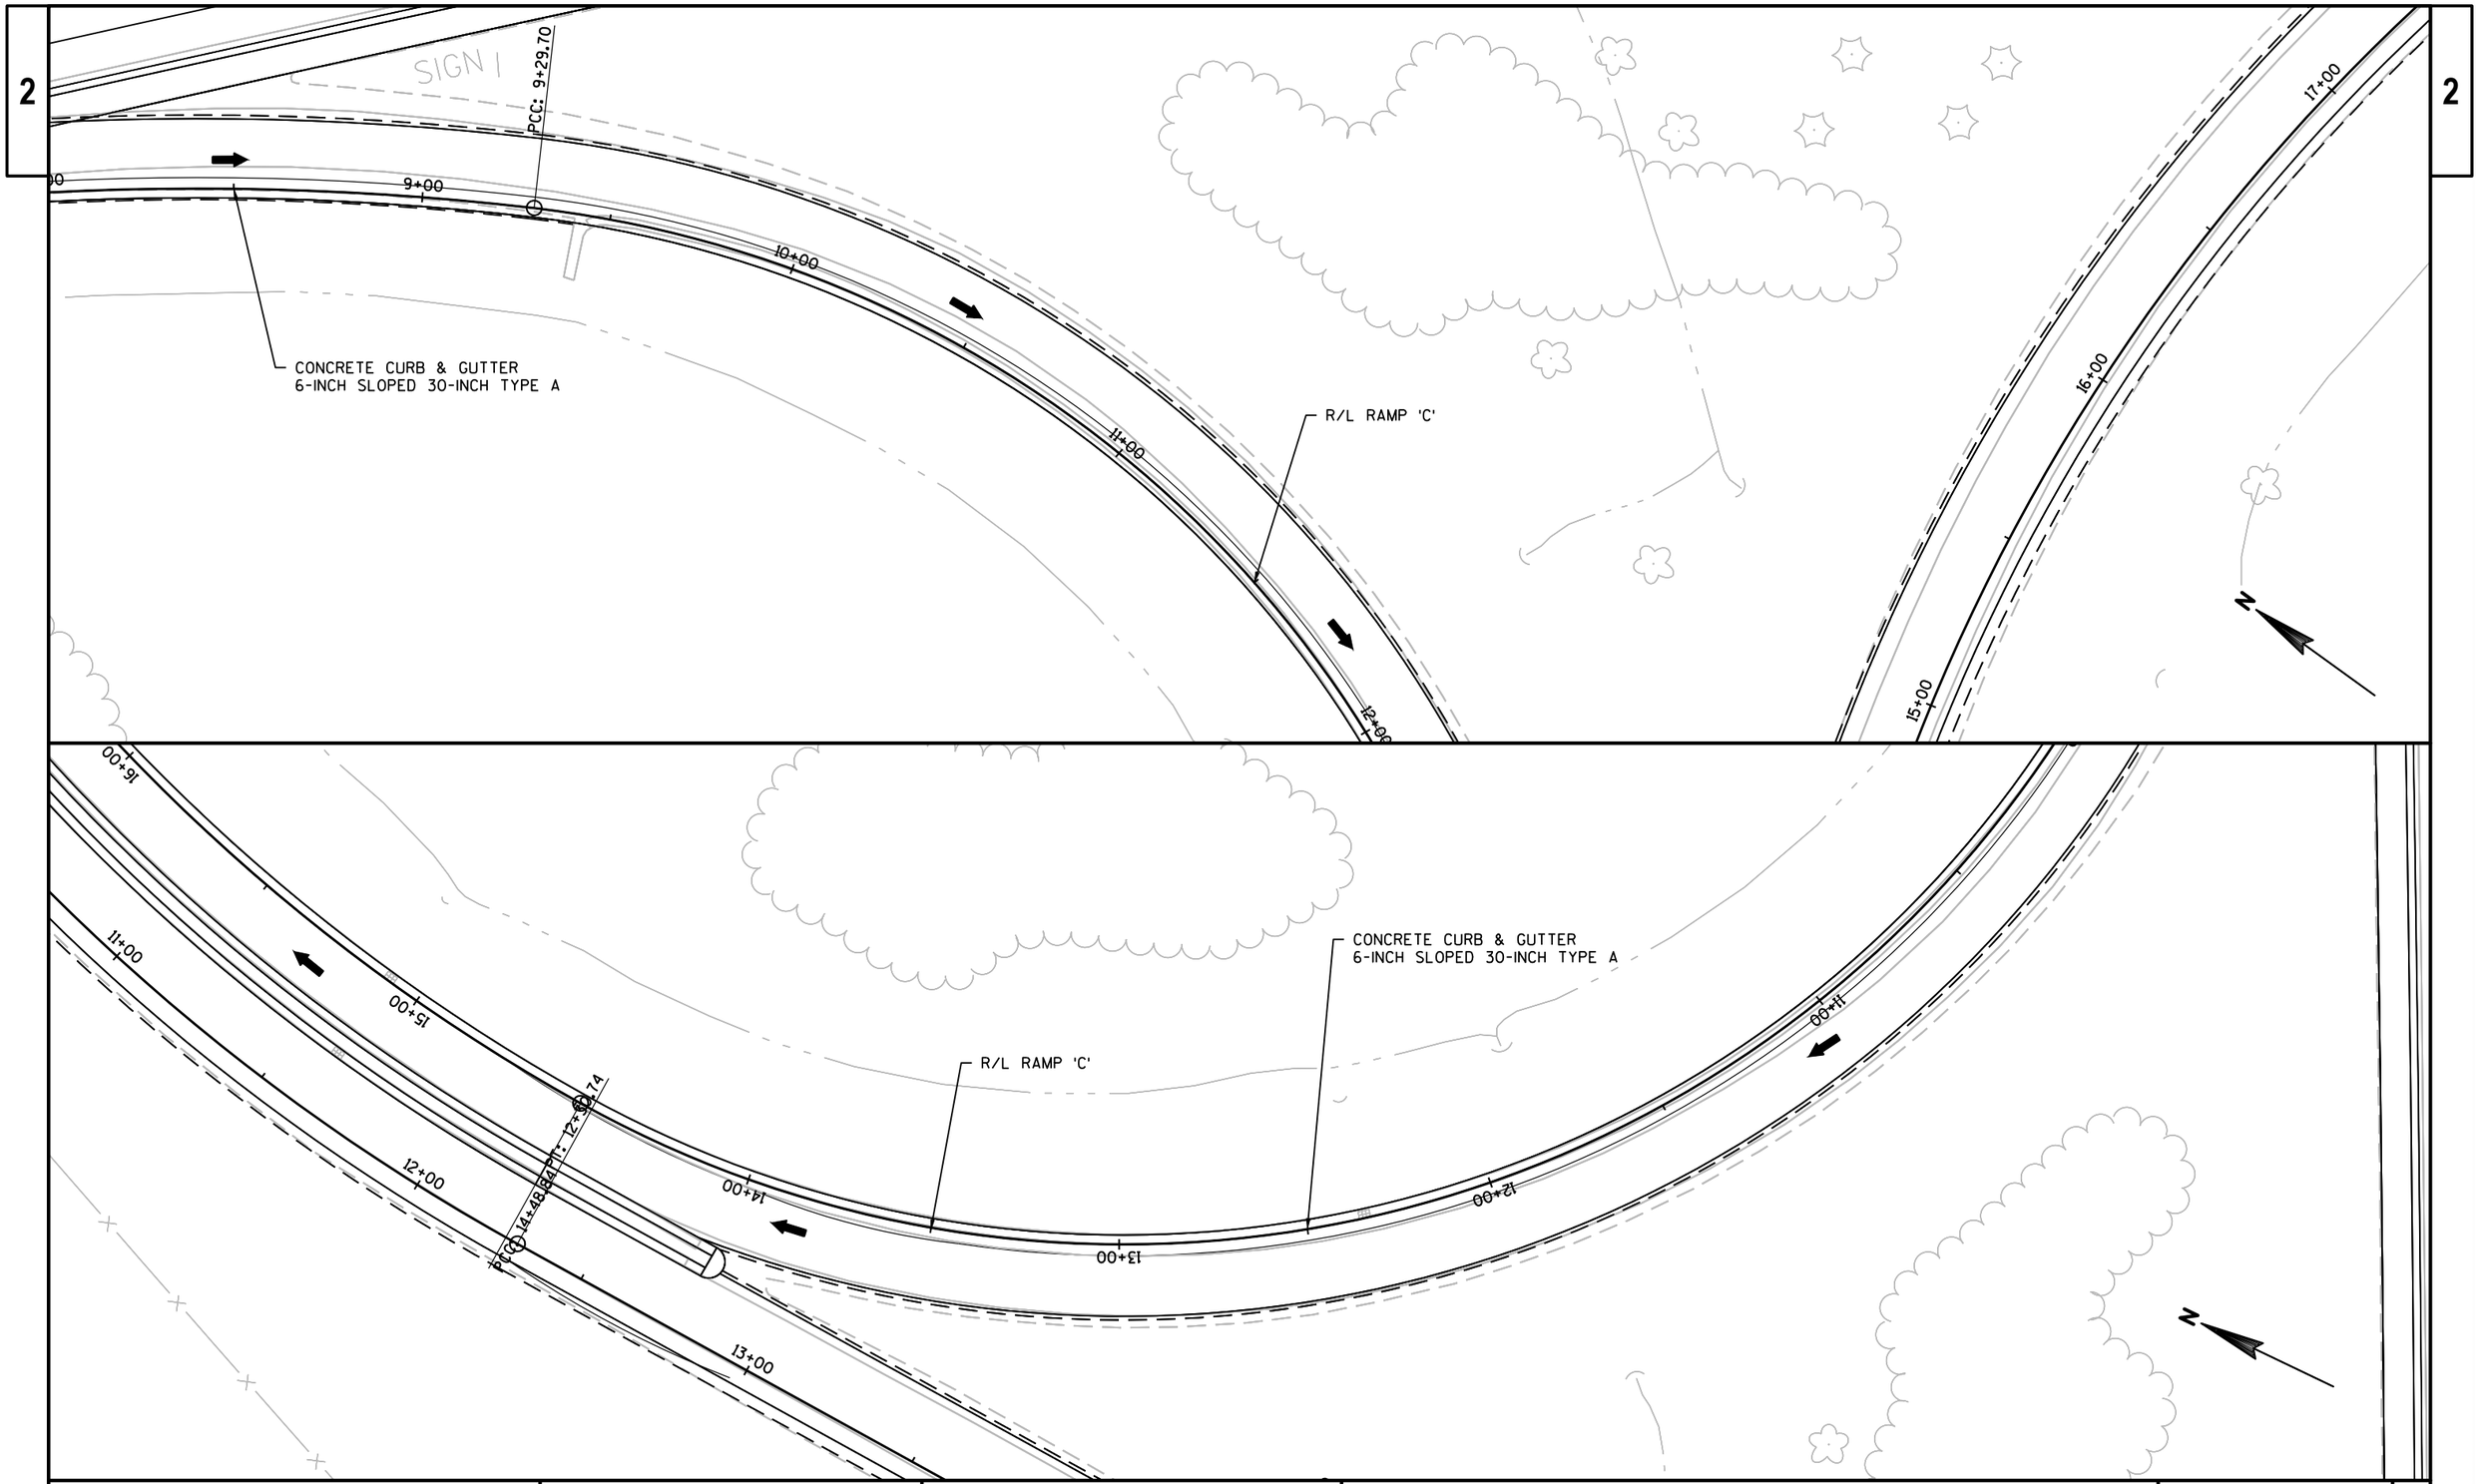


PROJECT NO: 1022-08-74	HWY: IH 94	COUNTY: EAU CLAIRE	INTERSECTION DETAILS - STH 312 INTERCHANGE (SW LOOP)	SHEET	E

FILE NAME : N:\PDS\C3D\10220804\SHEETSPLAN\PLAN VIEW\INTERSECTION DETAILS\021101_ID.DWG
LAYOUT NAME - Plan Dbl 1 IN 40 FT SW Loop 2

PLOT DATE : 10/29/2020 10:26 AM PLOT BY : CHRIST, AARON D PLOT NAME : PLOT SCALE : ##########

WISDOT/CADDS SHEET 44

2

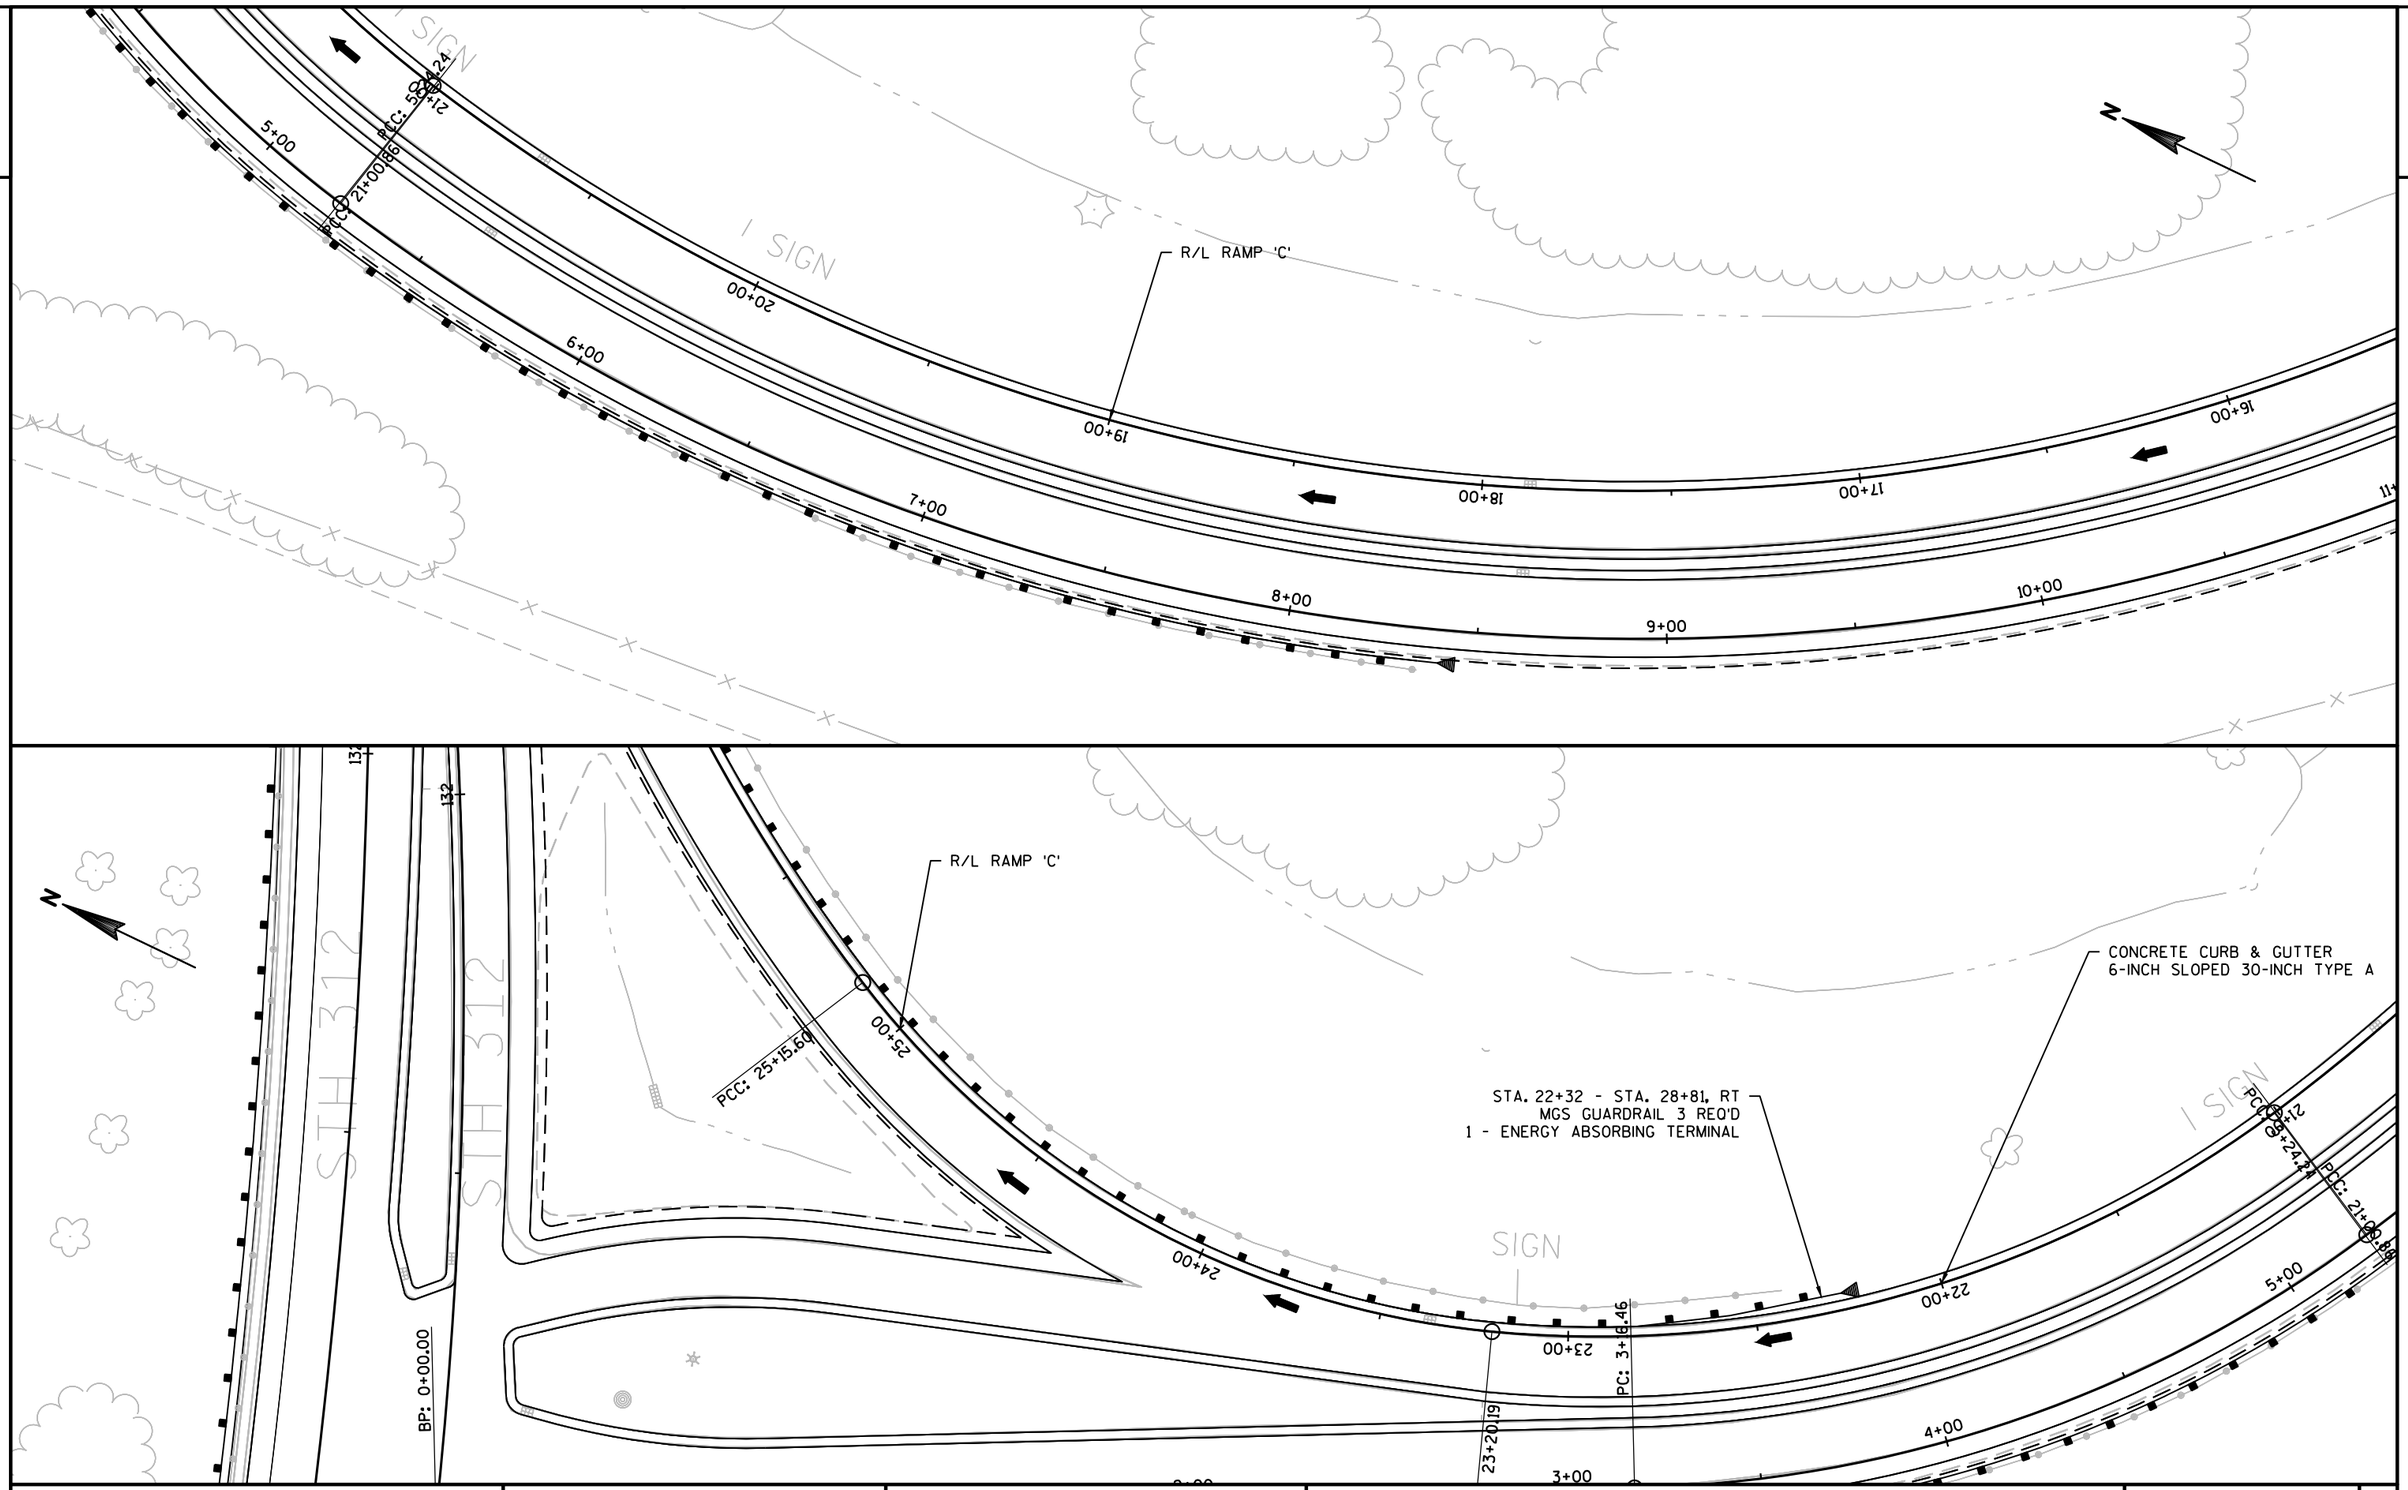

PROJECT NO: 1022-08-74	HWY: IH 94	COUNTY: EAU CLAIRE	INTERSECTION DETAILS - STH 312 INTERCHANGE (SW LOOP)	SHEET	E

2

LEGEND

- EROSION MAT CLASS I, TYPE A OR B
- EROSION MAT CLASS II OR III (EXCEPT II, TYPE A)
- SILT FENCE
- RIP RAP OR STONE DITCH CHECK
- SLOPE INTERCEPT
- INLET PROTECTION
- TEMPORARY DITCH CHECK
- CULVERT PIPE DITCH CHECK
- SURFACE WATER FLOW

N

40+75.00

2

EXISTING R/W

SIGN

IH 94

26 28 30 32 34 36 38 40

WETLAND

SEED, FERTILIZE, AND E-MAT

WETLAND

SIGN

SIGN

SIGN

SIGN

EXISTING R/W

PROJECT NO: 1022-08-74	HWY: IH 94	COUNTY: EAU CLAIRE	EROSION CONTROL - WEST MAINLINE X-OVER STAGE 2	SHEET	E

FILE NAME : N:\PDS\C3D\10220804\SHEETSPLAN\PLAN VIEW\EROSION CONTROL\022001_WEST_MAINLINE_X-OVER_STAGE_2_EC_7-29-20.DWG
LAYOUT NAME - EC1

PLOT DATE : 10/8/2020 11:10 AM PLOT BY : CHRIST, AARON D PLOT NAME : PLOT SCALE : 1 IN:100 FT

WISDOT/CADDS SHEET 42

2

2

N

EXISTING R/W

55+50.00

IH 94

42

44

46

48

50

52

54

SEED, FERTILIZE, AND E-MAT

SIGN

WETLAND

IH 94

IH 94

SIGN

SIGN

WETLAND

EXISTING R/W

EXISTING R/W

STH 312

STH 312

SIGN

40+75.00

LEGEND

- EROSION MAT CLASS I, TYPE A OR B
- EROSION MAT CLASS II OR III (EXCEPT II, TYPE A)
- SILT FENCE
- RIP RAP OR STONE DITCH CHECK
- SLOPE INTERCEPT
- INLET PROTECTION
- TEMPORARY DITCH CHECK
- CULVERT PIPE DITCH CHECK
- SURFACE WATER FLOW

PROJECT NO: 1022-08-74	HWY: IH 94	COUNTY: EAU CLAIRE	EROSION CONTROL - WEST MAINLINE X-OVER STAGE 2	SHEET	E

FILE NAME : N:\PDS\C3D\10220804\SHEETSPLAN\PLAN VIEW\EROSION CONTROL\022001_WEST_MAINLINE_X-OVER_STAGE_2_EC_7-29-20.DWG
LAYOUT NAME - EC2

PLOT DATE : 10/8/2020 11:10 AM PLOT BY : CHRIST, AARON D PLOT NAME : PLOT SCALE : 1 IN:100 FT

WISDOT/CADDS SHEET 42

2

LEGEND

- EROSION MAT CLASS I, TYPE A OR B
- EROSION MAT CLASS II OR III (EXCEPT II, TYPE A)
- SILT FENCE
- RIP RAP OR STONE DITCH CHECK
- SLOPE INTERCEPT
- INLET PROTECTION
- TEMPORARY DITCH CHECK
- CULVERT PIPE DITCH CHECK
- SURFACE WATER FLOW

N

I SIGN

WETLAND

WETLAND

WETLAND

WETLAND

EXISTING R/W

TRAFFIC CAMERA

WETLAND

WETLAND

SEED, FERTILIZE, AND E-MAT

56 58 60 62 64 66 68 70

IH 94

IH 94

IH 94

SIGN

WETLAND

WETLAND

EXISTING R/W

55+50.00


2

PROJECT NO: 1022-08-74	HWY: IH 94	COUNTY: EAU CLAIRE	EROSION CONTROL - WEST MAINLINE X-OVER STAGE 2	SHEET	E

FILE NAME : N:\PDS\C3D\10220804\SHEETSPLAN\PLAN VIEW\EROSION CONTROL\022001_WEST_MAINLINE_X-OVER_STAGE_2_EC_7-29-20.DWG
LAYOUT NAME - EC3

PLOT DATE : 10/8/2020 11:11 AM PLOT BY : CHRIST, AARON D PLOT NAME : PLOT SCALE : 1 IN:100 FT

2

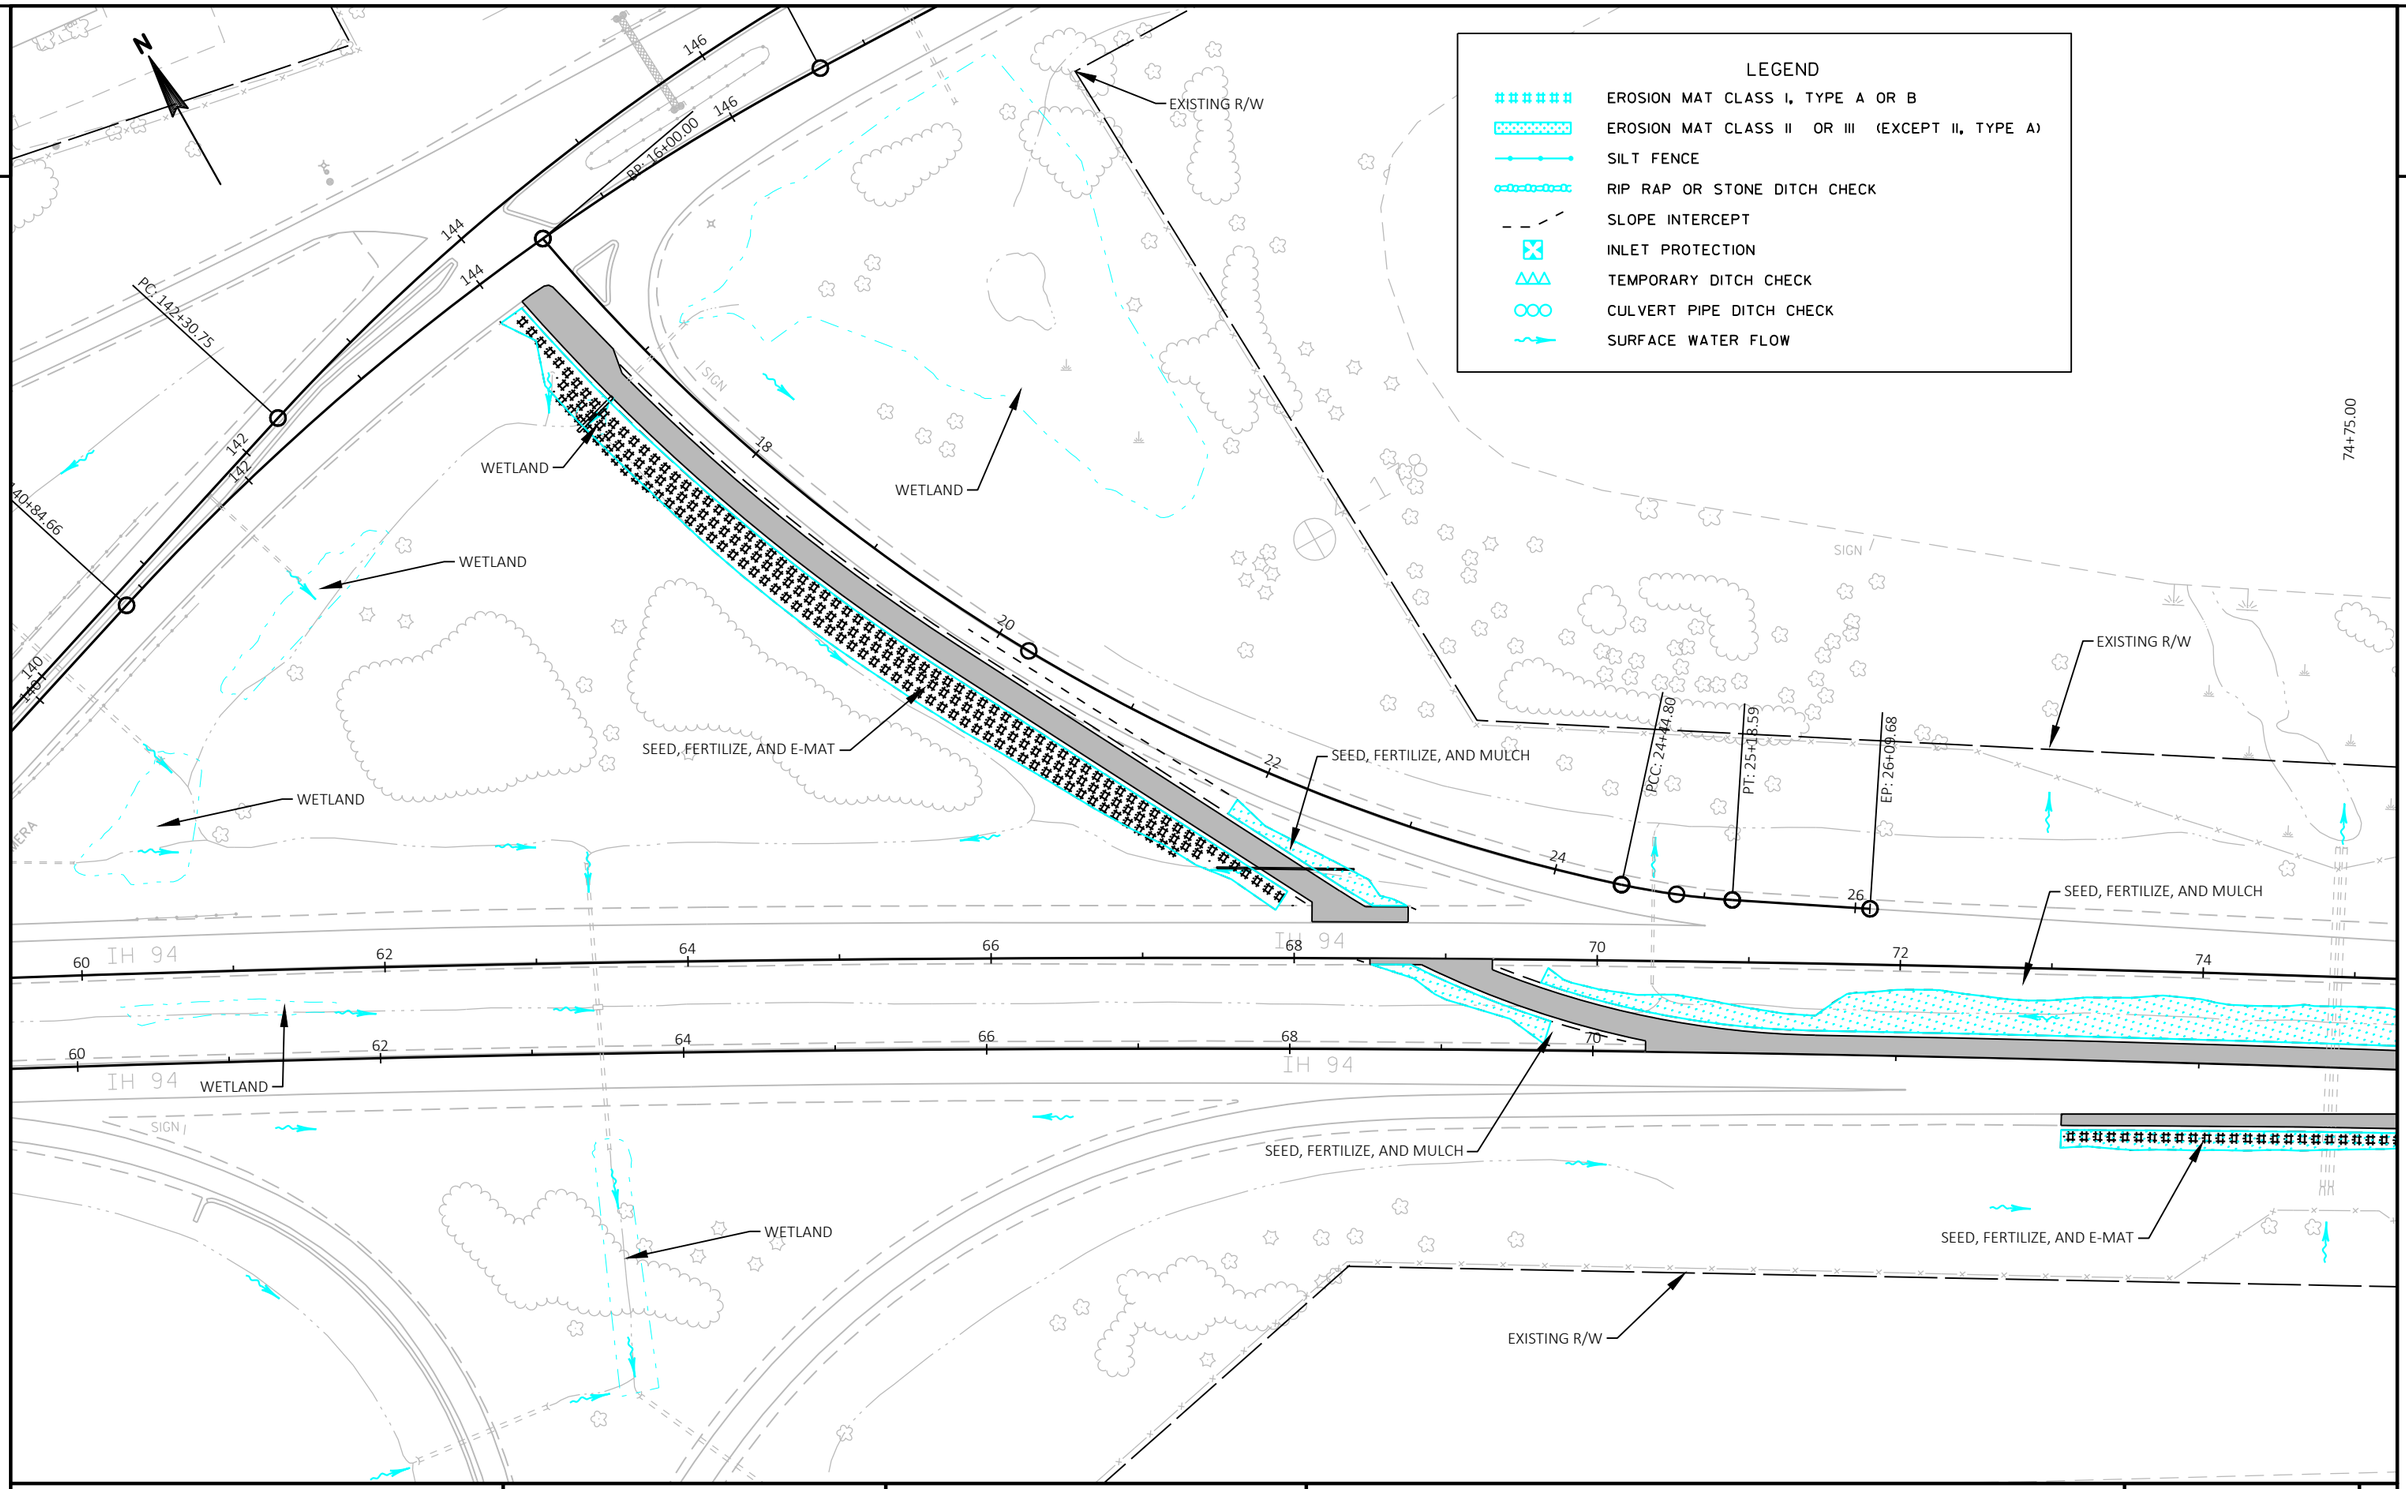

PROJECT NO: 1022-08-74	HWY: IH 94	COUNTY: EAU CLAIRE	EROSION CONTROL - TEMP PAVMT STAGE 2A WB RAMP X-OVER	SHEET	E

FILE NAME : N:\PDS\C3D\10220804\SHEETSPLAN\PLAN VIEW\EROSION CONTROL\022001_TEMP_PAVMT_STAGE_2A_WB_RAMP_X-OVER_EC_7-30-20.DWG
LAYOUT NAME - EC

PLOT DATE : 10/8/2020 8:37 AM PLOT BY : CHRIST, AARON D PLOT NAME : PLOT SCALE : 1 IN:100 FT


2

2

N

LEGEND

- EROSION MAT CLASS I, TYPE A OR B
- EROSION MAT CLASS II OR III (EXCEPT II, TYPE A)
- SILT FENCE
- RIP RAP OR STONE DITCH CHECK
- SLOPE INTERCEPT
- INLET PROTECTION
- TEMPORARY DITCH CHECK
- CULVERT PIPE DITCH CHECK
- SURFACE WATER FLOW

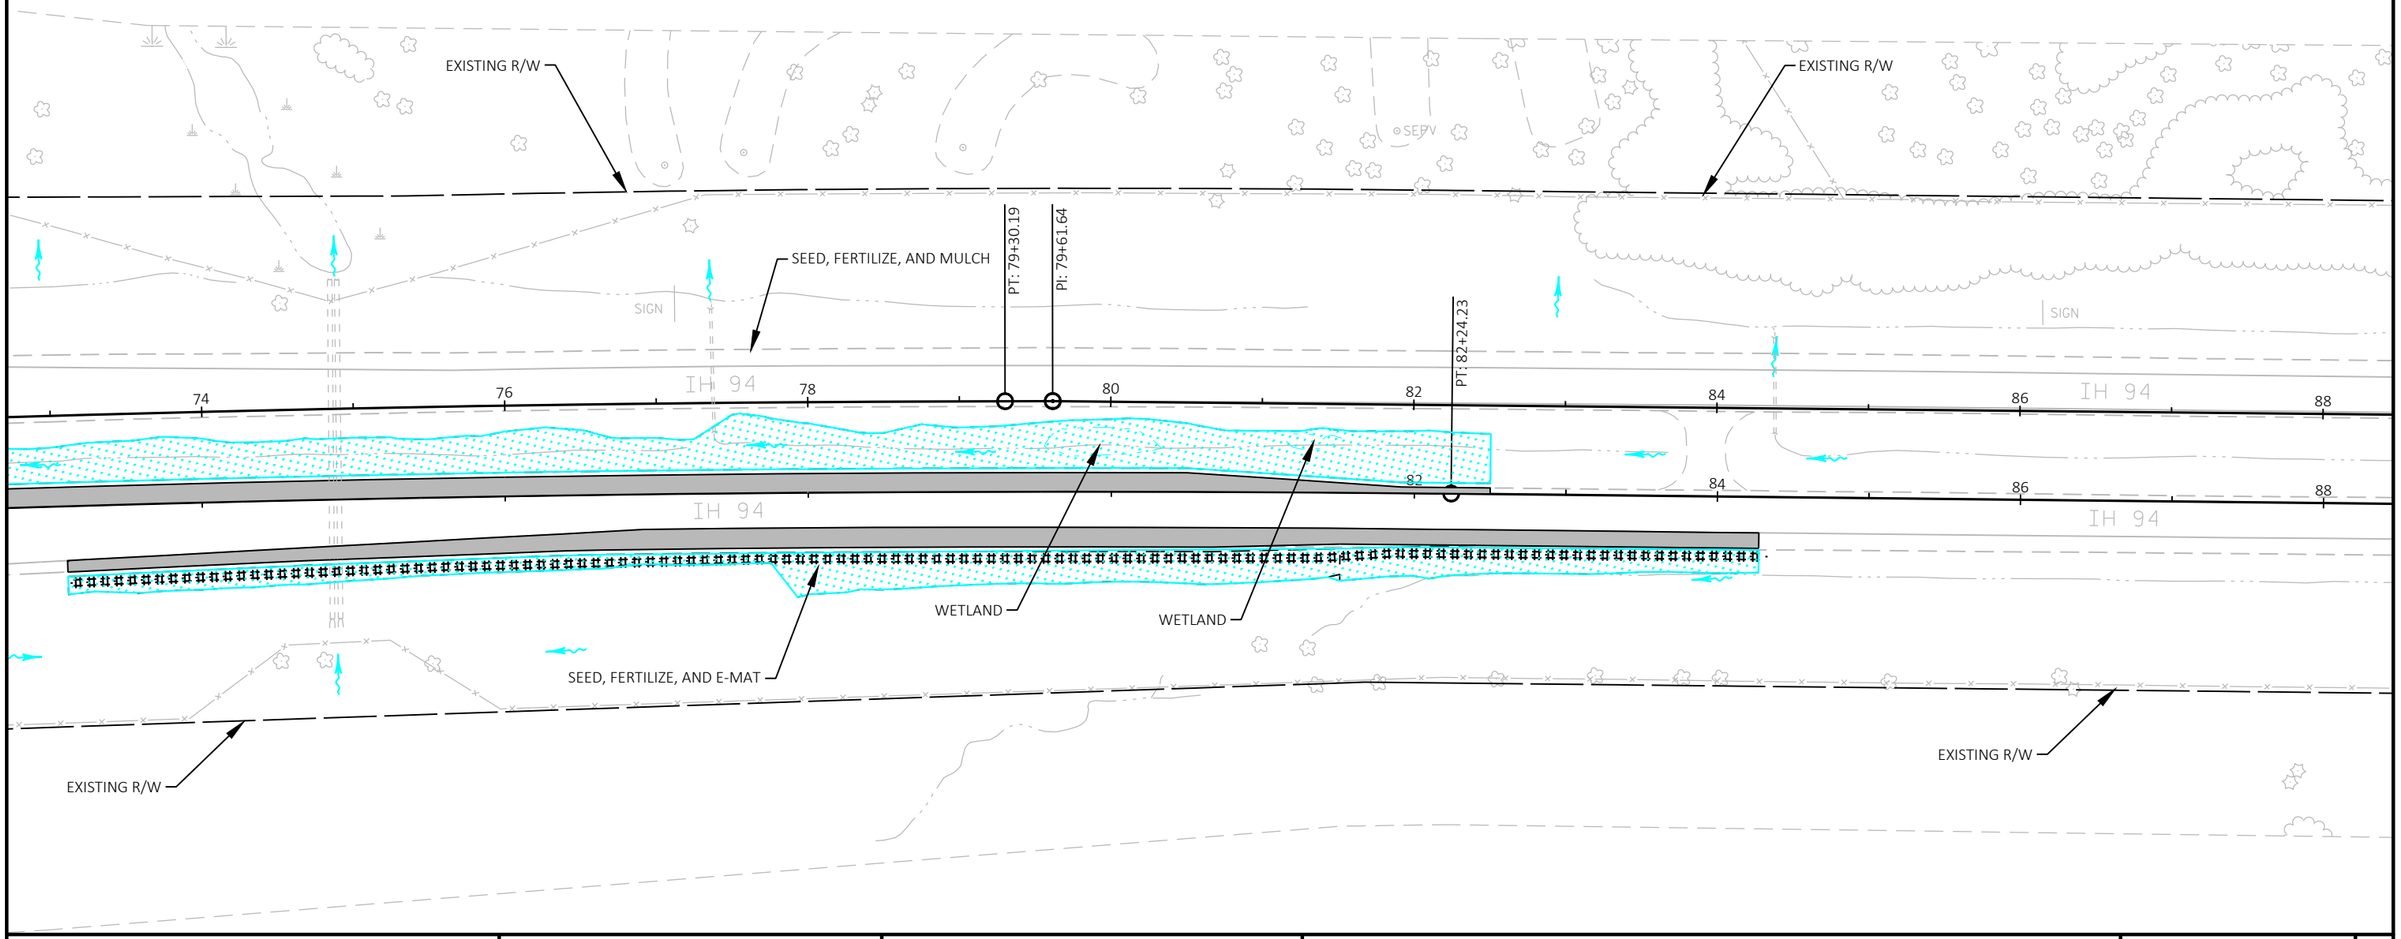

PROJECT NO: 1022-08-74	HWY: IH 94	COUNTY: EAU CLAIRE	EROSION CONTROL - TEMP PAVMT STAGE 2A WB RAMP X-OVER	SHEET	E

FILE NAME : N:\PDS\C3D\10220804\SHEETSPLAN\PLAN VIEW\EROSION CONTROL\022001_TEMP_PAVMT_STAGE_2A_WB_RAMP_X-OVER_EC_7-30-20.DWG
LAYOUT NAME - EC (1)

PLOT DATE : 10/8/2020 8:38 AM PLOT BY : CHRIST, AARON D PLOT NAME : PLOT SCALE : 1 IN:100 FT

WISDOT/CADDS SHEET 42

2

2

LEGEND

- EROSION MAT CLASS I, TYPE A OR B
- EROSION MAT CLASS II OR III (EXCEPT II, TYPE A)
- SILT FENCE
- RIP RAP OR STONE DITCH CHECK
- SLOPE INTERCEPT
- INLET PROTECTION
- TEMPORARY DITCH CHECK
- CULVERT PIPE DITCH CHECK
- SURFACE WATER FLOW

N

EXISTING R/W

SIGN

IH 94

66 68 70 72 74 76 78 80

80+75.00

PT: 79+30.19

PI: 79+61.64

SEED, FERTILIZE, AND MULCH

SEED, FERTILIZE, AND MULCH

SEED, FERTILIZE, AND MULCH

SEED, FERTILIZE, AND E-MAT

WETLAND

EXISTING R/W

PROJECT NO: 1022-08-74	HWY: IH 94	COUNTY: EAU CLAIRE	EROSION CONTROL -TEMP PAVMENT - STAGE 2B WB RAMP X-OVERS	SHEET	E

FILE NAME : N:\PDS\C3D\10220804\SHEETSPLAN\PLAN VIEW\EROSION CONTROL\022001_TEMP-PAVMT-STAGE-2B-WB_RAMP-X-OVERS_EC_7-30-20.DWG
LAYOUT NAME - EC1

PLOT DATE : 10/8/2020 8:45 AM PLOT BY : CHRIST, AARON D PLOT NAME : PLOT SCALE : 1 IN:100 FT

WISDOT/CADDS SHEET 42

2

2

LEGEND

- EROSION MAT CLASS I, TYPE A OR B
- EROSION MAT CLASS II OR III (EXCEPT II, TYPE A)
- SILT FENCE
- RIP RAP OR STONE DITCH CHECK
- SLOPE INTERCEPT
- INLET PROTECTION
- TEMPORARY DITCH CHECK
- CULVERT PIPE DITCH CHECK
- SURFACE WATER FLOW

EXISTING R/W

SEEV

EXISTING R/W

PT: 79+30.19

PI: 79+61.64

PT: 82+24.23

SIGN

SEED, FERTILIZE, AND MULCH

WETLAND

WETLAND

SIGN

IH 94

76 78 80 82 84 86 88 90

IH 94

76 78 80 82 84 86 88 90

IH 94

SEED AND FERTILIZE

EXISTING R/W

EXISTING R/W

SIGN

80+75.00

PROJECT NO: 1022-08-74	HWY: IH 94	COUNTY: EAU CLAIRE	EROSION CONTROL -TEMP PAVMENT - STAGE 2B WB RAMP X-OVERS	SHEET	E

FILE NAME : N:\PDS\C3D\10220804\SHEETSPLAN\PLAN VIEW\EROSION CONTROL\022001_TEMP-PAVMT-STAGE-2B-WB_RAMP-X-OVERS_EC_7-30-20.DWG
LAYOUT NAME - EC2

PLOT DATE : 10/8/2020 8:46 AM PLOT BY : CHRIST, AARON D PLOT NAME : PLOT SCALE : 1 IN:100 FT

2

N

LEGEND

- EROSION MAT CLASS I, TYPE A OR B
- EROSION MAT CLASS II OR III (EXCEPT II, TYPE A)
- SILT FENCE
- RIP RAP OR STONE DITCH CHECK
- SLOPE INTERCEPT
- INLET PROTECTION
- TEMPORARY DITCH CHECK
- CULVERT PIPE DITCH CHECK
- SURFACE WATER FLOW

EXISTING R/W

BEGIN CONSTRUCTION
STA. 49+00

SEED, MULCH, & FERTILIZE

WETLAND

WETLAND

WETLAND

WETLAND

WETLAND

WETLAND

SEED, MULCH, & FERTILIZE

EXISTING R/W

63+75.00

TRAFFIC CAMERA

SIGN

SIGN

SIGN

SIGN

IH 94

IH 94

IH 94

IH 94

STH 312

STH 312

50 52 54 56 58 60 62 64

50 52 54 56 58 60 62 64

2

PROJECT NO: 1022-08-74	HWY: IH 94	COUNTY: EAU CLAIRE	EROSION CONTROL - STAGE 2 WB	SHEET	E

FILE NAME : N:\PDS\C3D\10220804\SHEETSPLAN\PLAN VIEW\EROSION CONTROL\022001_WESTBOUND_STAGE_2_EC.DWG
LAYOUT NAME - EC2

PLOT DATE : 10/8/2020 7:48 AM PLOT BY : CHRIST, AARON D PLOT NAME : PLOT SCALE : 1 IN:100 FT

WISDOT/CADDS SHEET 42

2

2

LEGEND

- EROSION MAT CLASS I, TYPE A OR B
- EROSION MAT CLASS II OR III (EXCEPT II, TYPE A)
- SILT FENCE
- RIP RAP OR STONE DITCH CHECK
- SLOPE INTERCEPT
- INLET PROTECTION
- TEMPORARY DITCH CHECK
- CULVERT PIPE DITCH CHECK
- SURFACE WATER FLOW

N

78+50.00

WETLAND

SEED, MULCH, & FERTILIZE

EXISTING R/W

SEED, MULCH, & FERTILIZE

IH 94

64 66 68 70 72 74 76 78

SIGN

IH 94

64 66 68 70 72 74 76 78

IH 94

SEED, MULCH, & FERTILIZE

HH

WETLAND

EXISTING R/W

83+75.00

PROJECT NO: 1022-08-74	HWY: IH 94	COUNTY: EAU CLAIRE	EROSION CONTROL - STAGE 2 WB	SHEET	E

FILE NAME : N:\PDS\C3D\10220804\SHEETSPLAN\PLAN VIEW\EROSION CONTROL\022001_WESTBOUND_STAGE_2_EC.DWG
LAYOUT NAME - EC3

PLOT DATE : 10/8/2020 7:50 AM PLOT BY : CHRIST, AARON D PLOT NAME : PLOT SCALE : 1 IN:100 FT

WISDOT/CADDS SHEET 42

2

2

LEGEND

- EROSION MAT CLASS I, TYPE A OR B
- EROSION MAT CLASS II OR III (EXCEPT II, TYPE A)
- SILT FENCE
- RIP RAP OR STONE DITCH CHECK
- SLOPE INTERCEPT
- INLET PROTECTION
- TEMPORARY DITCH CHECK
- CULVERT PIPE DITCH CHECK
- SURFACE WATER FLOW

N

93+25.00

EXISTING R/W

SEPV

PT: 79+30.19

PI: 79+61.64

WETLAND

WETLAND

PT 82+24.23

SIGN

SEED, MULCH, & FERTILIZE

8 80 82 84 86 88 90 92

IH 94

8 80 82 84 86 88 90 92

IH 94

SEED, MULCH, & FERTILIZE

SIGN

EXISTING R/W

78+50.00

PROJECT NO: 1022-08-74	HWY: IH 94	COUNTY: EAU CLAIRE	EROSION CONTROL - STAGE 2 WB	SHEET	E

FILE NAME : N:\PDS\C3D\10220804\SHEETSPLAN\PLAN VIEW\EROSION CONTROL\022001_WESTBOUND_STAGE_2_EC.DWG
LAYOUT NAME - EC4

PLOT DATE : 10/8/2020 7:53 AM PLOT BY : CHRIST, AARON D PLOT NAME : PLOT SCALE : 1 IN:100 FT

2

2

LEGEND

- EROSION MAT CLASS I, TYPE A OR B
- EROSION MAT CLASS II OR III (EXCEPT II, TYPE A)
- SILT FENCE
- RIP RAP OR STONE DITCH CHECK
- SLOPE INTERCEPT
- INLET PROTECTION
- TEMPORARY DITCH CHECK
- CULVERT PIPE DITCH CHECK
- SURFACE WATER FLOW

108+00.00

N

EXISTING R/W

SEED, MULCH, & FERTILIZE

SEPC
SEPC

A/C

SIGN

SIGN

SIGN

94 96 98 100 102 104 106 108

IH 94

IH 94

SEED, MULCH, & FERTILIZE

SIGN

WETLAND

EXISTING R/W

93+25.00

CTH E

PROJECT NO: 1022-08-74	HWY: IH 94	COUNTY: EAU CLAIRE	EROSION CONTROL - STAGE 2 WB	SHEET	E

FILE NAME : N:\PDS\C3D\10220804\SHEETSPLAN\PLAN VIEW\EROSION CONTROL\022001_WESTBOUND_STAGE_2_EC.DWG
LAYOUT NAME - EC5

PLOT DATE : 10/8/2020 7:55 AM PLOT BY : CHRIST, AARON D PLOT NAME : PLOT SCALE : 1 IN:100 FT

WISDOT/CADDS SHEET 42

2

LEGEND

- EROSION MAT CLASS I, TYPE A OR B
- EROSION MAT CLASS II OR III (EXCEPT II, TYPE A)
- SILT FENCE
- RIP RAP OR STONE DITCH CHECK
- SLOPE INTERCEPT
- INLET PROTECTION
- TEMPORARY DITCH CHECK
- CULVERT PIPE DITCH CHECK
- SURFACE WATER FLOW

N

122+75.00

2

EXISTING R/W

SEED, MULCH, & FERTILIZE

PC: 110+38.42

FC: 122+76.70

108 110 112 IH 94 114 116 118 120 122 IH 9

108 110 112 114 116 118 120 122

IH 94

SEED, MULCH, & FERTILIZE

WETLAND

SIGN

EXISTING R/W

IH 94

108+00.00

PROJECT NO: 1022-08-74	HWY: IH 94	COUNTY: EAU CLAIRE	EROSION CONTROL - STAGE 2 WB	SHEET	E

FILE NAME : N:\PDS\C3D\10220804\SHEETSPLAN\PLAN VIEW\EROSION CONTROL\022001_WESTBOUND_STAGE_2_EC.DWG
LAYOUT NAME - EC6

PLOT DATE : 10/8/2020 7:58 AM PLOT BY : CHRIST, AARON D PLOT NAME : PLOT SCALE : 1 IN:100 FT

WISDOT/CADDS SHEET 42

2

2

LEGEND

- EROSION MAT CLASS I, TYPE A OR B
- EROSION MAT CLASS II OR III (EXCEPT II, TYPE A)
- SILT FENCE
- RIP RAP OR STONE DITCH CHECK
- SLOPE INTERCEPT
- INLET PROTECTION
- TEMPORARY DITCH CHECK
- CULVERT PIPE DITCH CHECK
- SURFACE WATER FLOW

N

EXISTING R/W

SEED, MULCH, & FERTILIZE

SEED, MULCH, & FERTILIZE

WETLAND

WETLAND

WETLAND

EXISTING R/W

SIGN

IH 94

IH 94

IH 94

IH 94

124 126 128 130 132 134 136

124 126 128 130 132 134 136

P.C. 122+76.70

122+75.00

PROJECT NO: 1022-08-74	HWY: IH 94	COUNTY: EAU CLAIRE	EROSION CONTROL - STAGE 2 WB	SHEET	E

FILE NAME : N:\PDS\C3D\10220804\SHEETSPLAN\PLAN VIEW\EROSION CONTROL\022001_WESTBOUND_STAGE_2_EC.DWG
LAYOUT NAME - EC7

PLOT DATE : 10/8/2020 8:00 AM PLOT BY : CHRIST, AARON D PLOT NAME : PLOT SCALE : 1 IN:100 FT

WISDOT/CADDS SHEET 42

2

2

LEGEND

- EROSION MAT CLASS I, TYPE A OR B
- EROSION MAT CLASS II OR III (EXCEPT II, TYPE A)
- SILT FENCE
- RIP RAP OR STONE DITCH CHECK
- SLOPE INTERCEPT
- INLET PROTECTION
- TEMPORARY DITCH CHECK
- CULVERT PIPE DITCH CHECK
- SURFACE WATER FLOW

N

152+25.00

EXISTING R/W

SEED, MULCH, & FERTILIZE

PT: 147+12.51

IH 94

138 140 142 144 146 148 150 152

SEED, MULCH, & FERTILIZE

WETLAND

EXISTING R/W

137+50.00

PROJECT NO: 1022-08-74	HWY: IH 94	COUNTY: EAU CLAIRE	EROSION CONTROL - STAGE 2 WB	SHEET	E

FILE NAME : N:\PDS\C3D\10220804\SHEETSPLAN\PLAN VIEW\EROSION CONTROL\022001_WESTBOUND_STAGE_2_EC.DWG
LAYOUT NAME - EC8

PLOT DATE : 10/8/2020 8:02 AM PLOT BY : CHRIST, AARON D PLOT NAME : PLOT SCALE : 1 IN:100 FT

2

LEGEND

- EROSION MAT CLASS I, TYPE A OR B
- EROSION MAT CLASS II OR III (EXCEPT II, TYPE A)
- SILT FENCE
- RIP RAP OR STONE DITCH CHECK
- SLOPE INTERCEPT
- INLET PROTECTION
- TEMPORARY DITCH CHECK
- CULVERT PIPE DITCH CHECK
- SURFACE WATER FLOW

N

167+00.00

EXISTING R/W

SEED, MULCH, & FERTILIZE

152 154 156 158 PT: 159+11.68 160 162 164 166

IH 94

SEED, MULCH, & FERTILIZE

SIGN

EXISTING R/W

152+25.00

PROJECT NO: 1022-08-74	HWY: IH 94	COUNTY: EAU CLAIRE	EROSION CONTROL - STAGE 2 WB	SHEET	E

FILE NAME : N:\PDS\C3D\10220804\SHEETSPLAN\PLAN VIEW\EROSION CONTROL\022001_WESTBOUND_STAGE_2_EC.DWG
LAYOUT NAME - EC9


PLOT DATE : 10/8/2020 8:05 AM PLOT BY : CHRIST, AARON D PLOT NAME : PLOT SCALE : 1 IN:100 FT

WISDOT/CADDS SHEET 42

2

LEGEND

- EROSION MAT CLASS I, TYPE A OR B
- EROSION MAT CLASS II OR III (EXCEPT II, TYPE A)
- SILT FENCE
- RIP RAP OR STONE DITCH CHECK
- SLOPE INTERCEPT
- INLET PROTECTION
- TEMPORARY DITCH CHECK
- CULVERT PIPE DITCH CHECK
- SURFACE WATER FLOW

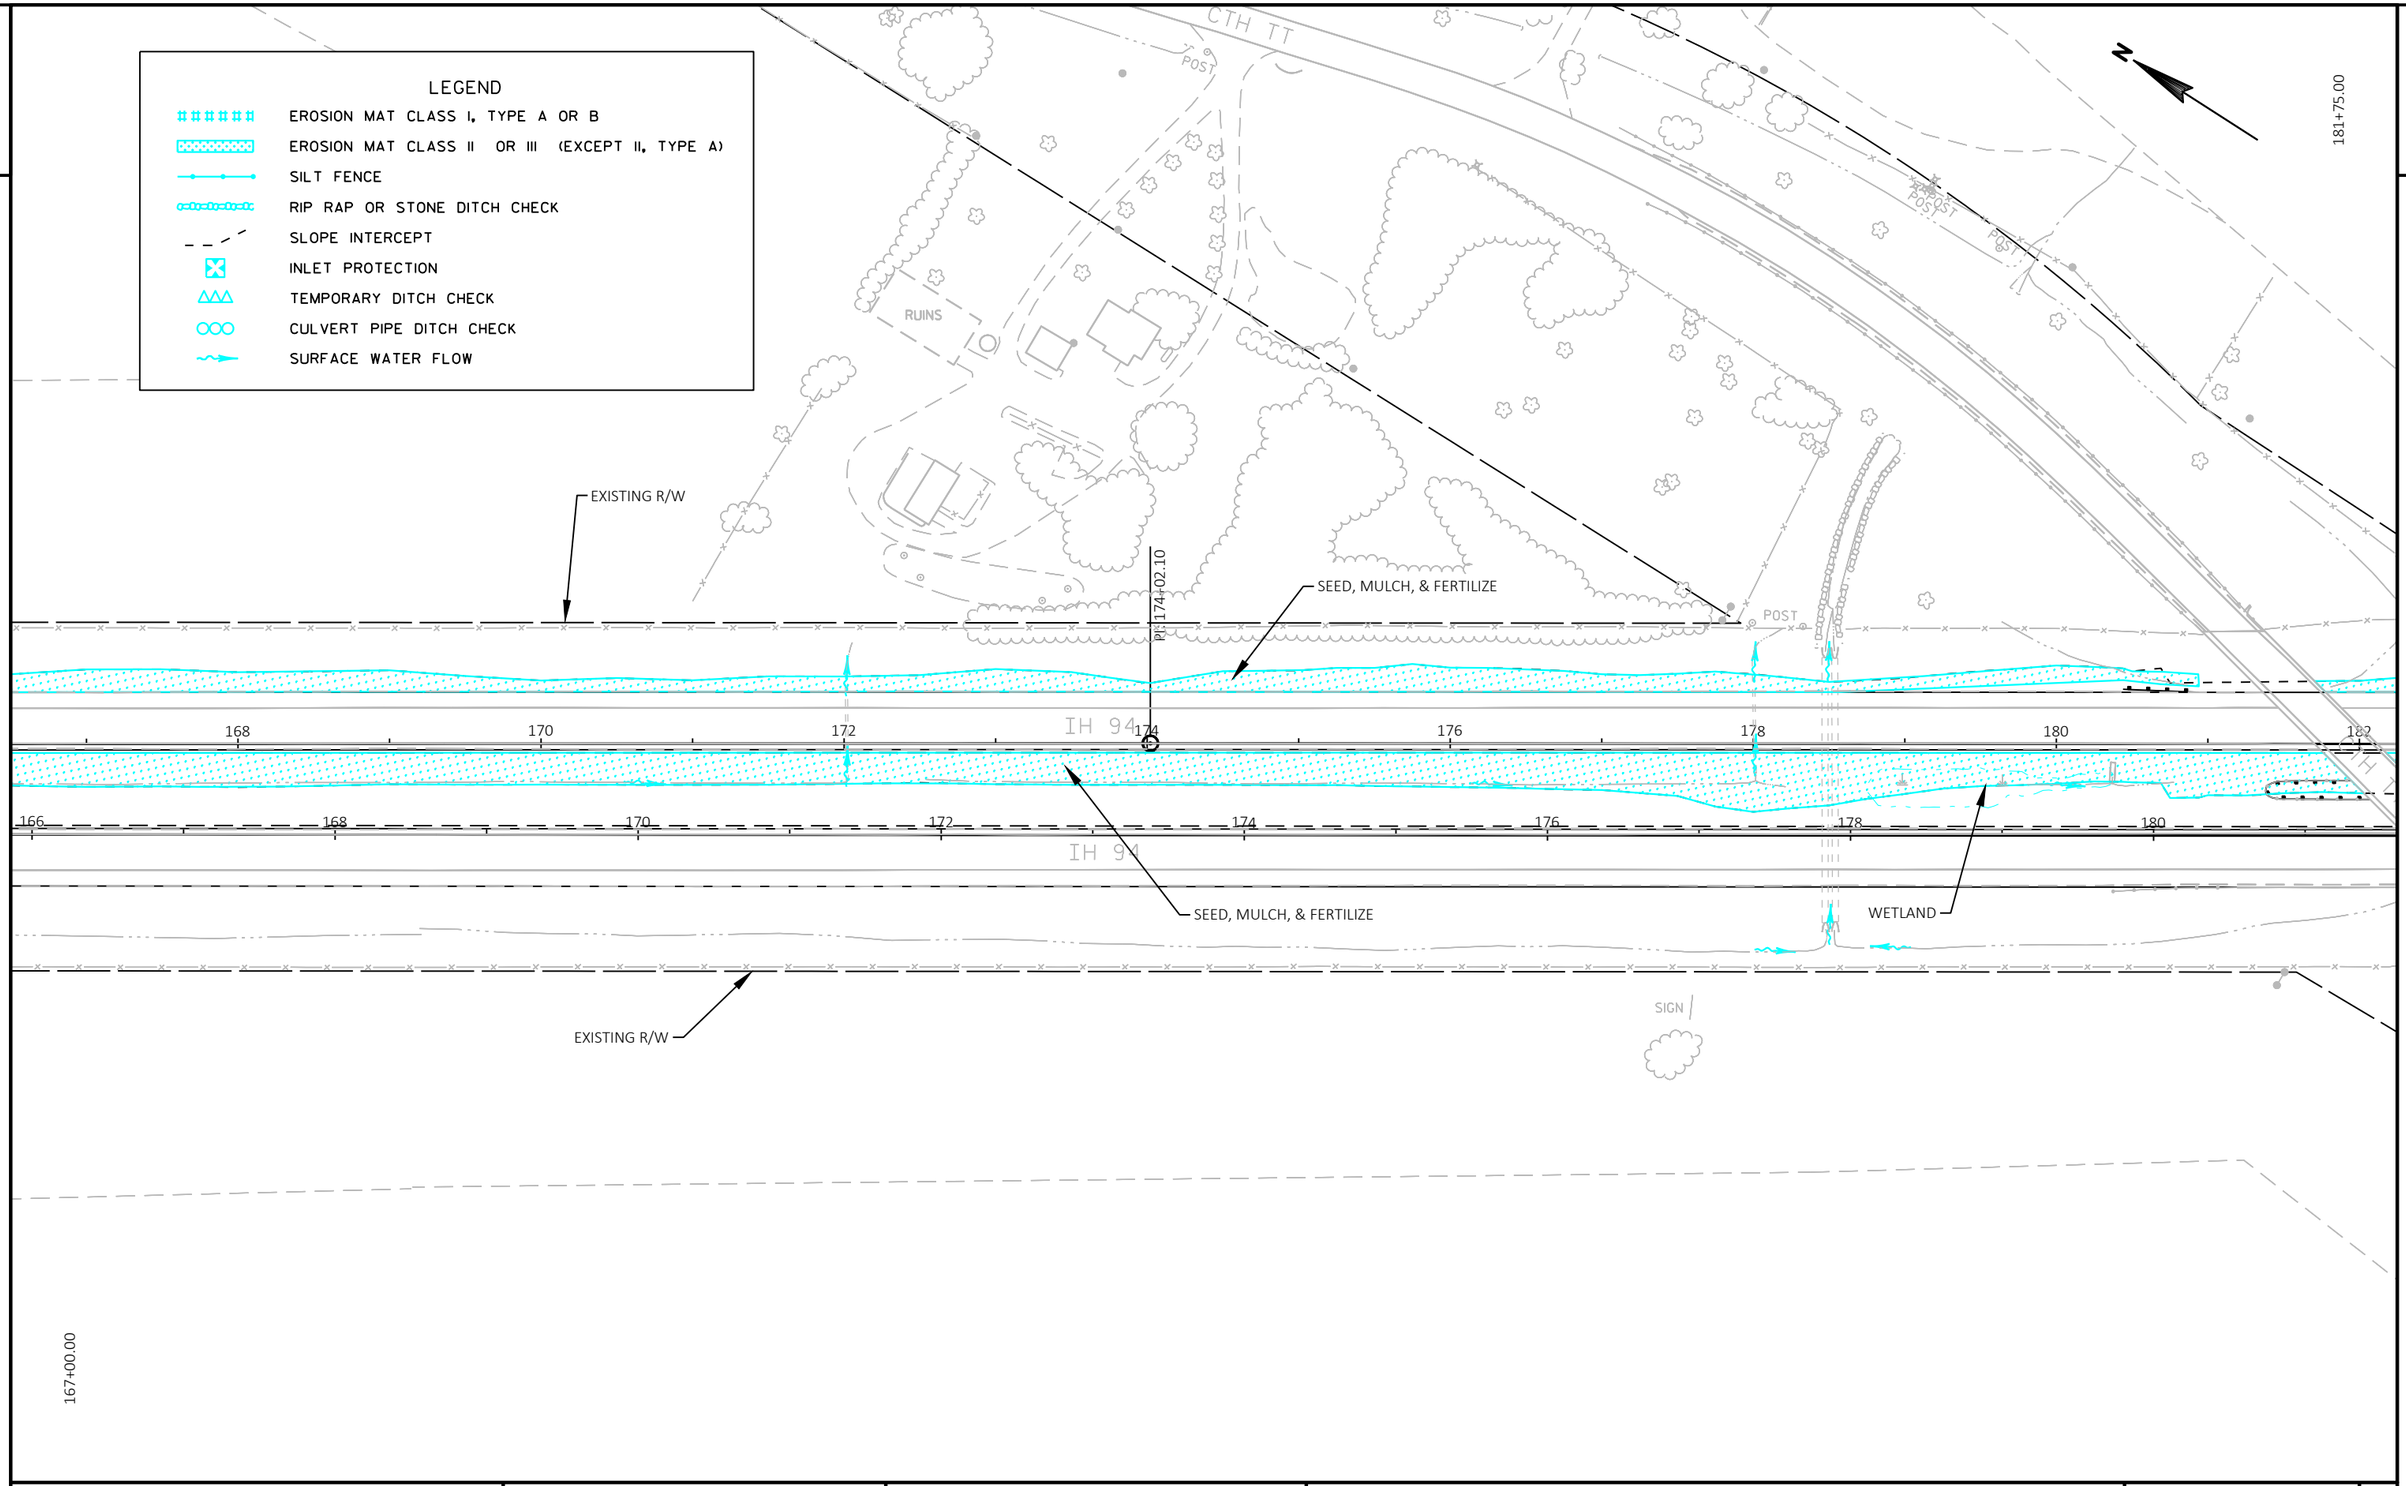

2

PROJECT NO: 1022-08-74	HWY: IH 94	COUNTY: EAU CLAIRE	EROSION CONTROL - STAGE 2 WB	SHEET	E

FILE NAME : N:\PDS\C3D\10220804\SHEETSPLAN\PLAN VIEW\EROSION CONTROL\022001_WESTBOUND_STAGE_2_EC.DWG
LAYOUT NAME - EC10

PLOT DATE : 10/8/2020 8:07 AM PLOT BY : CHRIST, AARON D PLOT NAME : PLOT SCALE : 1 IN:100 FT

WISDOT/CADDS SHEET 42

2

LEGEND

- EROSION MAT CLASS I, TYPE A OR B
- EROSION MAT CLASS II OR III (EXCEPT II, TYPE A)
- SILT FENCE
- RIP RAP OR STONE DITCH CHECK
- SLOPE INTERCEPT
- INLET PROTECTION
- TEMPORARY DITCH CHECK
- CULVERT PIPE DITCH CHECK
- SURFACE WATER FLOW

N

196+50.00

EXISTING R/W

SEED, MULCH, & FERTILIZE

END CONSTRUCTION
STA. 194+00

WETLAND

PC: 184+22.47

PC: 189+39.83

IH 94

182 184 186 188 190 192 194 196

SEED, MULCH, & FERTILIZE

EXISTING R/W

WETLAND

181+75.00

PROJECT NO: 1022-08-74	HWY: IH 94	COUNTY: EAU CLAIRE	EROSION CONTROL - STAGE 2 WB	SHEET	E

FILE NAME : N:\PDS\C3D\10220804\SHEETSPLAN\PLAN VIEW\EROSION CONTROL\022001_WESTBOUND_STAGE_2_EC.DWG
LAYOUT NAME - EC11

PLOT DATE : 10/8/2020 8:09 AM PLOT BY : CHRIST, AARON D PLOT NAME : PLOT SCALE : 1 IN:100 FT

WISDOT/CADDS SHEET 42

2

2

LEGEND

- EROSION MAT CLASS I, TYPE A OR B
- EROSION MAT CLASS II OR III (EXCEPT II, TYPE A)
- SILT FENCE
- RIP RAP OR STONE DITCH CHECK
- SLOPE INTERCEPT
- INLET PROTECTION
- TEMPORARY DITCH CHECK
- CULVERT PIPE DITCH CHECK
- SURFACE WATER FLOW

228+75.00

CTH ET

CTH ET

EXISTING R/W

WETLAND

SEED, FERTILIZE, AND MULCH

PI: 224+72.72

SEED, FERTILIZE, AND MULCH

214 216 218 IH 94 220 222 224 226 228 IH 94

214 216 218 220 222 224 226

IH 94

IH 94

WETLAND

SEED, FERTILIZE, AND MULCH

SIGN

EXISTING R/W

PROJECT NO: 1022-08-74	HWY: IH 94	COUNTY: EAU CLAIRE	EROSION CONTROL - EAST MAINLINE X-OVER EB STAGE 3	SHEET	E

FILE NAME : N:\PDS\C3D\10220804\SHEETSPLAN\PLAN VIEW\EROSION CONTROL\022001_EAST_MAINLINE_X-OVER_EB_STAGE_3_EC_7-29_20.DWG
LAYOUT NAME - EC1


PLOT DATE : 10/8/2020 8:22 AM PLOT BY : CHRIST, AARON D PLOT NAME : PLOT SCALE : 1 IN:100 FT

2

2

LEGEND

- EROSION MAT CLASS I, TYPE A OR B
- EROSION MAT CLASS II OR III (EXCEPT II, TYPE A)
- SILT FENCE
- RIP RAP OR STONE DITCH CHECK
- SLOPE INTERCEPT
- INLET PROTECTION
- TEMPORARY DITCH CHECK
- CULVERT PIPE DITCH CHECK
- SURFACE WATER FLOW

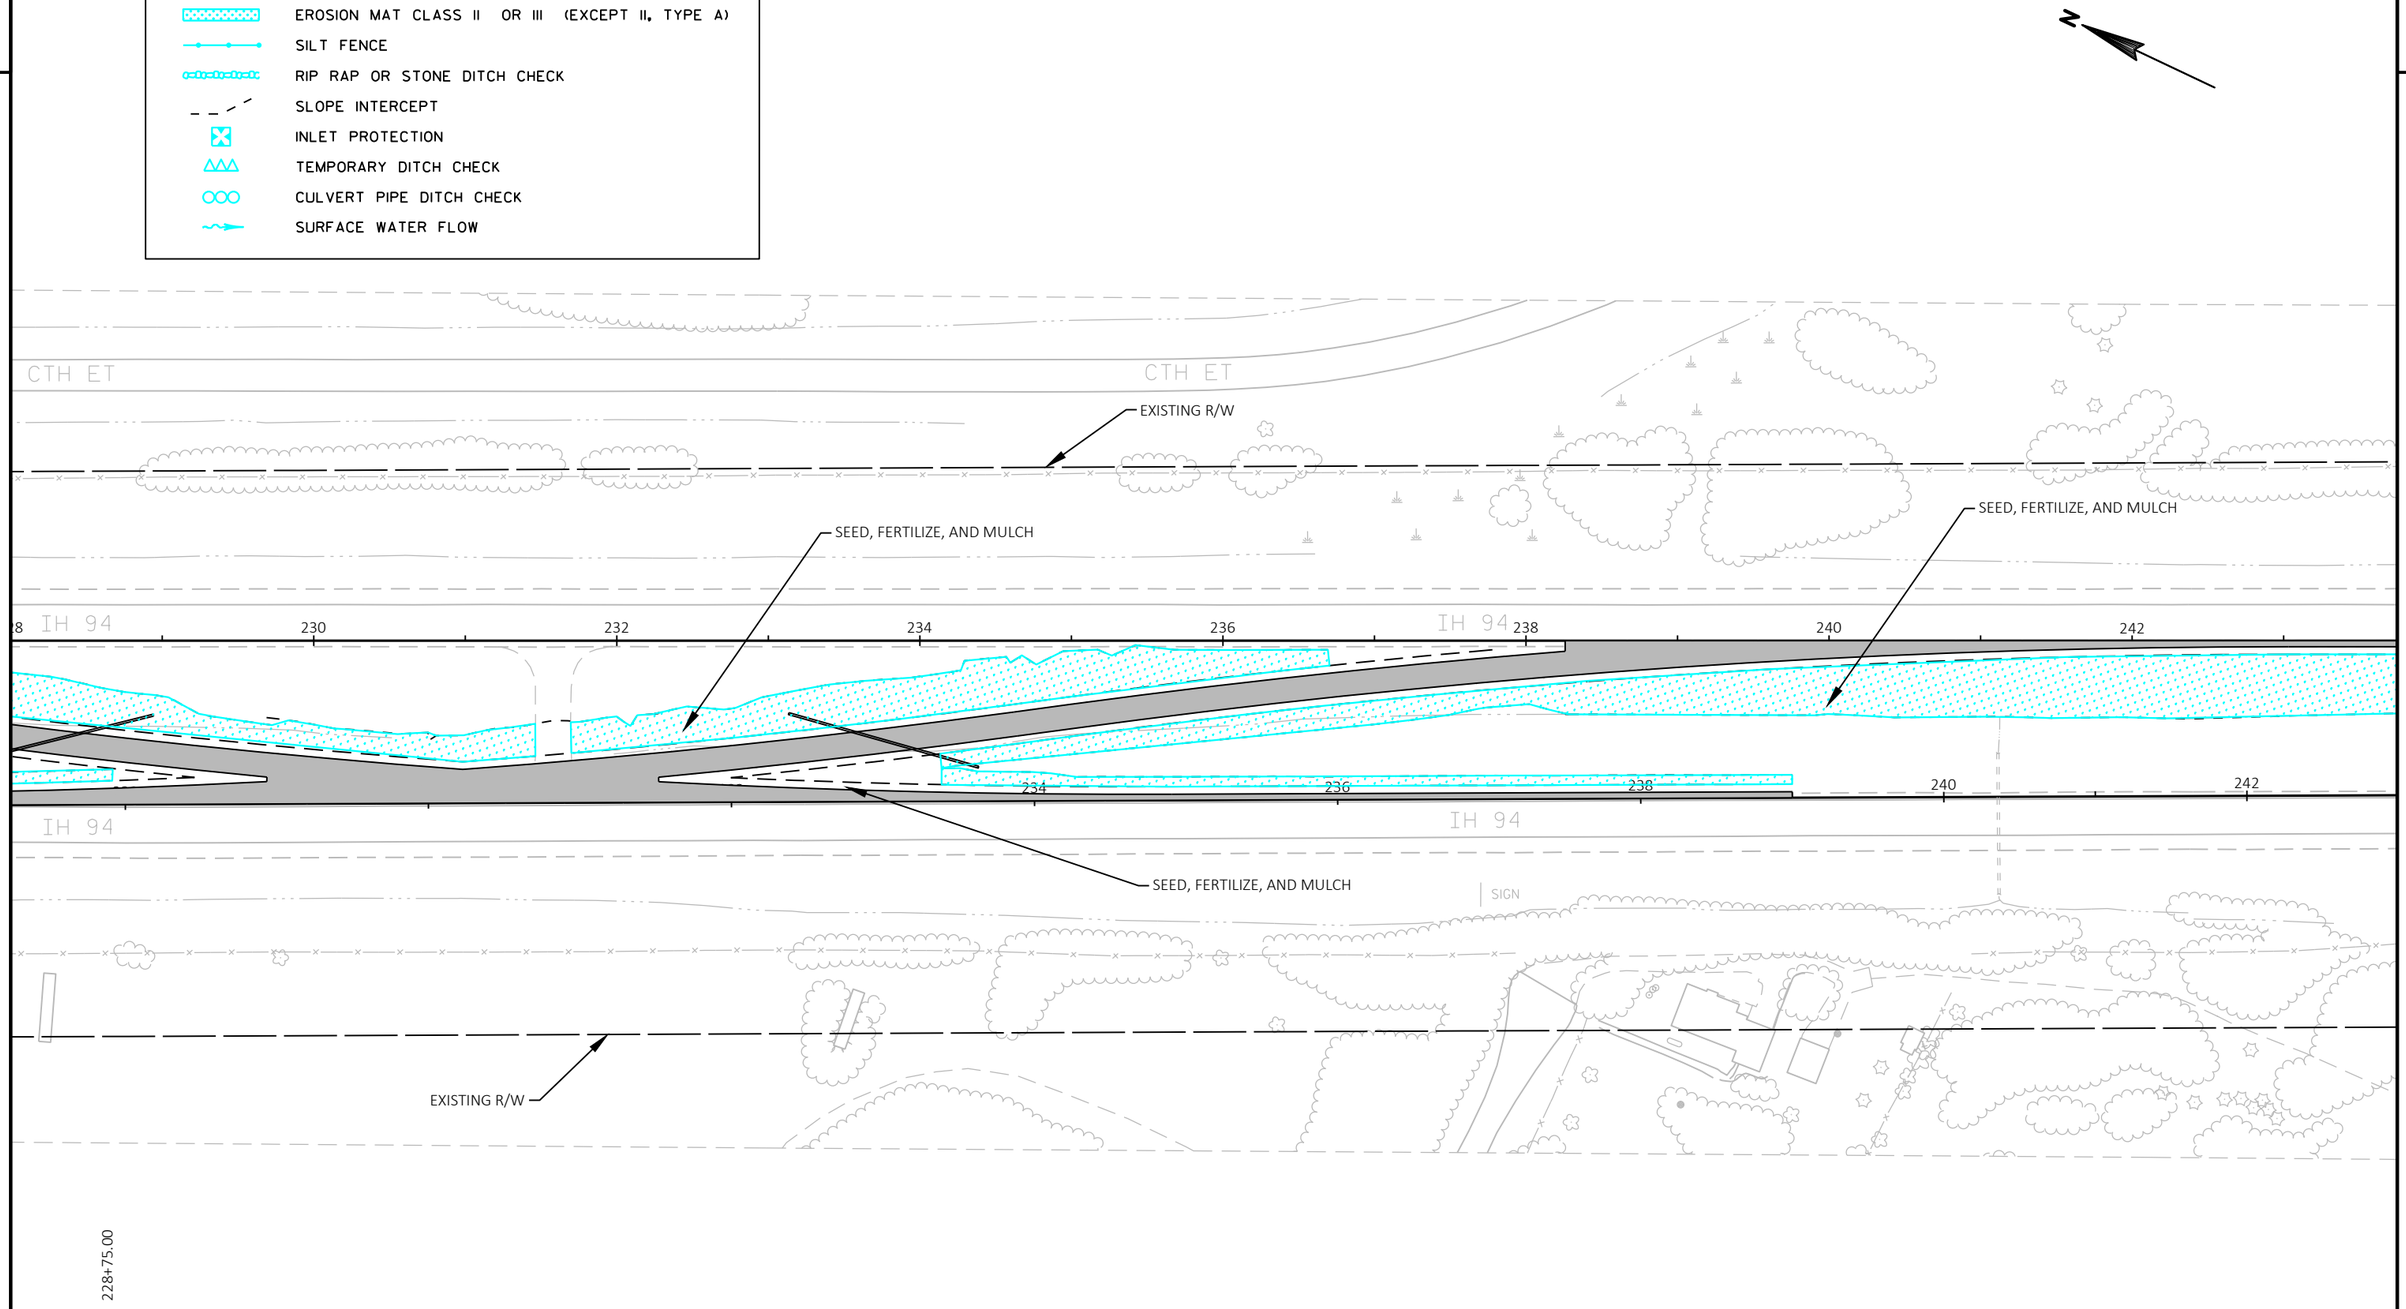

PROJECT NO: 1022-08-74	HWY: IH 94	COUNTY: EAU CLAIRE	EROSION CONTROL - EAST MAINLINE X-OVER EB STAGE 3	SHEET	E

FILE NAME : N:\PDS\C3D\10220804\SHEETSPLAN\PLAN VIEW\EROSION CONTROL\022001_EAST_MAINLINE_X-OVER_EB_STAGE_3_EC_7-29_20.DWG
LAYOUT NAME - EC2

PLOT DATE : 10/8/2020 8:22 AM PLOT BY : CHRIST, AARON D PLOT NAME : PLOT SCALE : 1 IN:100 FT

2

2

LEGEND

- EROSION MAT CLASS I, TYPE A OR B
- EROSION MAT CLASS II OR III (EXCEPT II, TYPE A)
- SILT FENCE
- RIP RAP OR STONE DITCH CHECK
- SLOPE INTERCEPT
- INLET PROTECTION
- TEMPORARY DITCH CHECK
- CULVERT PIPE DITCH CHECK
- SURFACE WATER FLOW

N

EXISTING R/W

SEED, FERTILIZE, AND MULCH

SEPV SEPV

240 242 244 246 248 250 252

IH 94

238 240 242 244 246 248 250 252

IH 94

SEED, FERTILIZE, AND MULCH

SIGN SIGN

EXISTING R/W

PROJECT NO: 1022-08-74	HWY: IH 94	COUNTY: EAU CLAIRE	EROSION CONTROL - EAST MAINLINE X-OVER EB STAGE 3	SHEET	E

FILE NAME : N:\PDS\C3D\10220804\SHEETSPLAN\PLAN VIEW\EROSION CONTROL\022001_EAST_MAINLINE_X-OVER_EB_STAGE_3_EC_7-29_20.DWG
LAYOUT NAME - EC3

PLOT DATE : 10/8/2020 8:23 AM PLOT BY : CHRIST, AARON D PLOT NAME : PLOT SCALE : 1 IN:100 FT

2

2

LEGEND

- EROSION MAT CLASS I, TYPE A OR B
- EROSION MAT CLASS II OR III (EXCEPT II, TYPE A)
- SILT FENCE
- RIP RAP OR STONE DITCH CHECK
- SLOPE INTERCEPT
- INLET PROTECTION
- TEMPORARY DITCH CHECK
- CULVERT PIPE DITCH CHECK
- SURFACE WATER FLOW

N

74+75.00

WETLAND

EP: 69+50.00

PT: 20+39.90

EP: 22+50.72

IH 94

PCC: 9+29.70

SIGN

SEED, FERTILIZE, AND MULCH

WETLAND

SEED, FERTILIZE, AND MULCH

EXISTING R/W

BC: BG: 14+51.00

EC: BG: 14+51.00

BP: 60+41.25

PT: 12+30.74

PROJECT NO: 1022-08-74	HWY: IH 94	COUNTY: EAU CLAIRE	EROSION CONTROL - TEMPORARY PAVEMENT STAGE 3A EB RAMPS X-OVER	SHEET	E

FILE NAME : N:\PDS\C3D\10220804\SHEETSPLAN\PLAN VIEW\EROSION CONTROL\022001_TEMP-PAVMT-STAGE-3A-EB_RAMP-X-OVERS_EC_7-30-20.DWG
LAYOUT NAME - EC1

PLOT DATE : 10/8/2020 8:57 AM PLOT BY : CHRIST, AARON D PLOT NAME : PLOT SCALE : 1 IN:100 FT

WISDOT/CADDS SHEET 42

2

2

LEGEND

- EROSION MAT CLASS I, TYPE A OR B
- EROSION MAT CLASS II OR III (EXCEPT II, TYPE A)
- SILT FENCE
- RIP RAP OR STONE DITCH CHECK
- SLOPE INTERCEPT
- INLET PROTECTION
- TEMPORARY DITCH CHECK
- CULVERT PIPE DITCH CHECK
- SURFACE WATER FLOW

N

EXISTING R/W

EXISTING R/W

PT: 79+30.19

PI: 79+61.64

PT: 82+24.23

SIGN

SIGN

IH 94

IH 94

IH 94

74 76 78 80 82 84 86 88

74 76 78 80 82 84 86 88

WETLAND

WETLAND

SEED, FERTILIZE, AND MULCH

EXISTING R/W

EXISTING R/W

74+75.00

PROJECT NO: 1022-08-74	HWY: IH 94	COUNTY: EAU CLAIRE	EROSION CONTROL - TEMPORARY PAVEMENT STAGE 3A EB RAMPS X-OVER	SHEET	E

FILE NAME : N:\PDS\C3D\10220804\SHEETSPLAN\PLAN VIEW\EROSION CONTROL\022001_TEMP-PAVMT-STAGE-3A-EB_RAMP-X-OVERS_EC_7-30-20.DWG
LAYOUT NAME - EC2

PLOT DATE : 10/8/2020 8:57 AM PLOT BY : CHRIST, AARON D PLOT NAME : PLOT SCALE : 1 IN:100 FT

2

LEGEND

- EROSION MAT CLASS I, TYPE A OR B
- EROSION MAT CLASS II OR III (EXCEPT II, TYPE A)
- SILT FENCE
- RIP RAP OR STONE DITCH CHECK
- SLOPE INTERCEPT
- INLET PROTECTION
- TEMPORARY DITCH CHECK
- CULVERT PIPE DITCH CHECK
- SURFACE WATER FLOW

EXISTING R/W

PCC: 27+02.95

BP: 0+00.00

PCC: 25+15.60

STH 312

SIGN

WETLAND

PC: 3+16.46

PCC: 5+24.24

PCC: 8+00.00

SEED, MULCH, AND E-MAT

EXISTING R/W

PT: 12+30.74

PC: 14+51.00

PC: 14+48.84

SEED, MULCH, AND E-MAT

EXISTING R/W

PROJECT NO: 1022-08-74	HWY: IH 94	COUNTY: EAU CLAIRE	EROSION CONTROL - TEMPORARY PAVEMENT STAGE 3 BC SW RAMP WIDENING	SHEET	E

FILE NAME : N:\PDS\C3D\10220804\SHEETSPLAN\PLAN VIEW\EROSION CONTROL\022001_TEMP-PAVMT-STAGE-3BC-SW_RAMP-X-WIDENING_EC_7-31-20.DWG
LAYOUT NAME - EC1

PLOT DATE : 10/8/2020 9:03 AM PLOT BY : CHRIST, AARON D PLOT NAME : PLOT SCALE : 1 IN:100 FT

2

2

LEGEND

- EROSION MAT CLASS I, TYPE A OR B
- EROSION MAT CLASS II OR III (EXCEPT II, TYPE A)
- SILT FENCE
- RIP RAP OR STONE DITCH CHECK
- SLOPE INTERCEPT
- INLET PROTECTION
- TEMPORARY DITCH CHECK
- CULVERT PIPE DITCH CHECK
- SURFACE WATER FLOW

IH 94

WETLAND

PCC: 6+29.70

PC: 14+51.00

PT: 12+30.74

14+48.84

PT: 20+99.90

EP: 22+50.72

EXISTING R/W

SEED, MULCH, AND E-MAT

14+75.00

N

PROJECT NO: 1022-08-74	HWY: IH 94	COUNTY: EAU CLAIRE	EROSION CONTROL - TEMPORARY PAVEMENT STAGE 3 BC SW RAMP WIDENING	SHEET	E

FILE NAME : N:\PDS\C3D\10220804\SHEETSPLAN\PLAN VIEW\EROSION CONTROL\022001_TEMP-PAVMT-STAGE-3BC-SW_RAMP-X-WIDENING_EC_7-31-20.DWG
LAYOUT NAME - EC2

PLOT DATE : 10/8/2020 9:03 AM PLOT BY : CHRIST, AARON D PLOT NAME : PLOT SCALE : 1 IN:100 FT

2

2

N

EXISTING R/W

LEGEND

- EROSION MAT CLASS I, TYPE A OR B
- EROSION MAT CLASS II OR III (EXCEPT II, TYPE A)
- SILT FENCE
- RIP RAP OR STONE DITCH CHECK
- SLOPE INTERCEPT
- INLET PROTECTION
- TEMPORARY DITCH CHECK
- CULVERT PIPE DITCH CHECK
- SURFACE WATER FLOW

WETLAND

WETLAND

WETLAND

WETLAND

WETLAND

EXISTING R/W

WETLAND

SEED, FERTILIZE, AND E-MAT

SEED, FERTILIZE, AND E-MAT

BP: 58+21.83

PCC: 62+41.82

TRAFFIC CAMERA

IH 94

IH 94

IH 94

STH 312

STH 312

SIGN

48 50 52 54 56 58 60 62

PROJECT NO: 1022-08-74	HWY: IH 94	COUNTY: EAU CLAIRE	EROSION CONTROL - TEMPORARY PAVEMENT STAGE 3C EB RAMP-X-OVERS	SHEET	E

FILE NAME : N:\PDS\C3D\10220804\SHEETSPLAN\PLAN VIEW\EROSION CONTROL\022001_TEMP-PAVMT-STAGE-3C-EB_RAMP-X-OVERS_EC_7-31-20.DWG
LAYOUT NAME - EC1

PLOT DATE : 10/8/2020 9:15 AM PLOT BY : CHRIST, AARON D PLOT NAME : PLOT SCALE : 1 IN:100 FT

2

2

LEGEND

- EROSION MAT CLASS I, TYPE A OR B
- EROSION MAT CLASS II OR III (EXCEPT II, TYPE A)
- SILT FENCE
- RIP RAP OR STONE DITCH CHECK
- SLOPE INTERCEPT
- INLET PROTECTION
- TEMPORARY DITCH CHECK
- CULVERT PIPE DITCH CHECK
- SURFACE WATER FLOW

WETLAND

WETLAND

WETLAND

SEED, FERTILIZE, AND E-MAT

SEED, FERTILIZE, AND E-MAT

SEED, FERTILIZE, AND E-MAT

SEED, FERTILIZE, AND E-MAT

EXISTING R/W

EXISTING R/W

BP: 58+21.83

PCC: 62+41.82

TRAFFIC CAMERA

SIGN

IH 94

58 60 62 64 66 68 70 72

PROJECT NO: 1022-08-74	HWY: IH 94	COUNTY: EAU CLAIRE	EROSION CONTROL - TEMPORARY PAVEMENT STAGE 3C EB RAMP-X-OVERS	SHEET	E

FILE NAME : N:\PDS\C3D\10220804\SHEETSPLAN\PLAN VIEW\EROSION CONTROL\022001_TEMP-PAVMT-STAGE-3C-EB_RAMP-X-OVERS_EC_7-31-20.DWG
LAYOUT NAME - EC2

PLOT DATE : 10/8/2020 9:15 AM PLOT BY : CHRIST, AARON D PLOT NAME : PLOT SCALE : 1 IN:100 FT

2

2

LEGEND

- EROSION MAT CLASS I, TYPE A OR B
- EROSION MAT CLASS II OR III (EXCEPT II, TYPE A)
- SILT FENCE
- RIP RAP OR STONE DITCH CHECK
- SLOPE INTERCEPT
- INLET PROTECTION
- TEMPORARY DITCH CHECK
- CULVERT PIPE DITCH CHECK
- SURFACE WATER FLOW

N

62+75.00

EXISTING R/W

WETLAND

TRAFFIC CAMERA

SIGN

WETLAND

IH 94

48 50 52 54 56 58 60 62

IH 94

WETLAND

BEGIN CONSTRUCTION
STA. 49+00

SIGN

SIGN

EXISTING R/W

WETLAND

SIGN

STH 312

STH 312

EXISTING R/W

PROJECT NO: 1022-08-74	HWY: IH 94	COUNTY: EAU CLAIRE	EROSION CONTROL - EASTBOUND STAGE 3	SHEET	E

FILE NAME : N:\PDS\C3D\10220804\SHEETSPLAN\PLAN VIEW\EROSION CONTROL\022001_EASTBOUND_STAGE_3_EC.DWG
LAYOUT NAME - EC1

PLOT DATE : 10/8/2020 12:03 PM PLOT BY : CHRIST, AARON D PLOT NAME : PLOT SCALE : 1 IN:100 FT

2

2

LEGEND

- EROSION MAT CLASS I, TYPE A OR B
- EROSION MAT CLASS II OR III (EXCEPT II, TYPE A)
- SILT FENCE
- RIP RAP OR STONE DITCH CHECK
- SLOPE INTERCEPT
- INLET PROTECTION
- TEMPORARY DITCH CHECK
- CULVERT PIPE DITCH CHECK
- SURFACE WATER FLOW

N

77+50.00

WETLAND

WETLAND

EXISTING R/W

EXISTING R/W

SIGN

IH 94

64 66 68 70 72 74 76

IH 94

64 66 68 70 72 74 76

IH 94

HH

WETLAND

EXISTING R/W

EXISTING R/W

62+75.00

PROJECT NO: 1022-08-74	HWY: IH 94	COUNTY: EAU CLAIRE	EROSION CONTROL - EASTBOUND STAGE 3	SHEET	E

FILE NAME : N:\PDS\C3D\10220804\SHEETSPLAN\PLAN VIEW\EROSION CONTROL\022001_EASTBOUND_STAGE_3_EC.DWG
LAYOUT NAME - EC2

PLOT DATE : 10/8/2020 12:05 PM PLOT BY : CHRIST, AARON D PLOT NAME : PLOT SCALE : 1 IN:100 FT

2

2

LEGEND

- EROSION MAT CLASS I, TYPE A OR B
- EROSION MAT CLASS II OR III (EXCEPT II, TYPE A)
- SILT FENCE
- RIP RAP OR STONE DITCH CHECK
- SLOPE INTERCEPT
- INLET PROTECTION
- TEMPORARY DITCH CHECK
- CULVERT PIPE DITCH CHECK
- SURFACE WATER FLOW

N

92+25.00

EXISTING R/W

SEPV

PT: 79+30.19

PI: 79+61.64

PT: 82+24.23

WETLAND

SIGN

IH 94

78 80 82 84 86 88 90 92

WETLAND

IH 94

IH 94

SIGN

EXISTING R/W

77+50.00

PROJECT NO: 1022-08-74	HWY: IH 94	COUNTY: EAU CLAIRE	EROSION CONTROL - EASTBOUND STAGE 3	SHEET	E

FILE NAME : N:\PDS\C3D\10220804\SHEETSPLAN\PLAN VIEW\EROSION CONTROL\022001_EASTBOUND_STAGE_3_EC.DWG
LAYOUT NAME - EC3

PLOT DATE : 10/8/2020 12:07 PM PLOT BY : CHRIST, AARON D PLOT NAME : PLOT SCALE : 1 IN:100 FT

2

2

LEGEND

- EROSION MAT CLASS I, TYPE A OR B
- EROSION MAT CLASS II OR III (EXCEPT II, TYPE A)
- SILT FENCE
- RIP RAP OR STONE DITCH CHECK
- SLOPE INTERCEPT
- INLET PROTECTION
- TEMPORARY DITCH CHECK
- CULVERT PIPE DITCH CHECK
- SURFACE WATER FLOW

N

107+00.00

EXISTING R/W

SEPC
SEPC

A/C

SIGN

SIGN

SIGN

WETLAND

92 94 96 98 100 102 104 106

IH 94

IH 94

IH 94

EXISTING R/W

92+25.00

CTH EE

PROJECT NO: 1022-08-74	HWY: IH 94	COUNTY: EAU CLAIRE	EROSION CONTROL - EASTBOUND STAGE 3	SHEET	E

FILE NAME : N:\PDS\C3D\10220804\SHEETSPLAN\PLAN VIEW\EROSION CONTROL\022001_EASTBOUND_STAGE_3_EC.DWG
LAYOUT NAME - EC4

PLOT DATE : 10/8/2020 12:09 PM PLOT BY : CHRIST, AARON D PLOT NAME : PLOT SCALE : 1 IN:100 FT

WISDOT/CADDS SHEET 42

2

2

LEGEND

- EROSION MAT CLASS I, TYPE A OR B
- EROSION MAT CLASS II OR III (EXCEPT II, TYPE A)
- SILT FENCE
- RIP RAP OR STONE DITCH CHECK
- SLOPE INTERCEPT
- INLET PROTECTION
- TEMPORARY DITCH CHECK
- CULVERT PIPE DITCH CHECK
- SURFACE WATER FLOW

N

121+75.00

EXISTING R/W

PC: 110+38.42

IH 94

108 110 112 114 116 118 120 122

WETLAND

SIGN

EXISTING R/W

WETLAND

107+00.00

PROJECT NO: 1022-08-74	HWY: IH 94	COUNTY: EAU CLAIRE	EROSION CONTROL - EASTBOUND STAGE 3	SHEET	E

FILE NAME : N:\PDS\C3D\10220804\SHEETSPLAN\PLAN VIEW\EROSION CONTROL\022001_EASTBOUND_STAGE_3_EC.DWG
LAYOUT NAME - EC5

PLOT DATE : 10/8/2020 12:11 PM PLOT BY : CHRIST, AARON D PLOT NAME : PLOT SCALE : 1 IN:100 FT

2

2

LEGEND

- EROSION MAT CLASS I, TYPE A OR B
- EROSION MAT CLASS II OR III (EXCEPT II, TYPE A)
- SILT FENCE
- RIP RAP OR STONE DITCH CHECK
- SLOPE INTERCEPT
- INLET PROTECTION
- TEMPORARY DITCH CHECK
- CULVERT PIPE DITCH CHECK
- SURFACE WATER FLOW

N

136+50.00

EXISTING R/W

P.C. 122+76.70

IH 94

122 124 126 128 130 132 134 136

SIGN

WETLAND

WETLAND

EXISTING R/W

121+75.00

PROJECT NO: 1022-08-74	HWY: IH 94	COUNTY: EAU CLAIRE	EROSION CONTROL - EASTBOUND STAGE 3	SHEET	E

FILE NAME : N:\PDS\C3D\10220804\SHEETSPLAN\PLAN VIEW\EROSION CONTROL\022001_EASTBOUND_STAGE_3_EC.DWG
LAYOUT NAME - EC6

PLOT DATE : 10/8/2020 12:13 PM PLOT BY : CHRIST, AARON D PLOT NAME : PLOT SCALE : 1 IN:100 FT

2

2

LEGEND

- EROSION MAT CLASS I, TYPE A OR B
- EROSION MAT CLASS II OR III (EXCEPT II, TYPE A)
- SILT FENCE
- RIP RAP OR STONE DITCH CHECK
- SLOPE INTERCEPT
- INLET PROTECTION
- TEMPORARY DITCH CHECK
- CULVERT PIPE DITCH CHECK
- SURFACE WATER FLOW

N

151+25.00

EXISTING R/W

IH 94

138 140 142 144 146 148 150 152

PT: 147+12.51

WETLAND

IH 94

136 138 140 142 144 146 148 150

IH 94

SIGN

EXISTING R/W

136+50.00

PROJECT NO: 1022-08-74	HWY: IH 94	COUNTY: EAU CLAIRE	EROSION CONTROL - EASTBOUND STAGE 3	SHEET	E

FILE NAME : N:\PDS\C3D\10220804\SHEETSPLAN\PLAN VIEW\EROSION CONTROL\022001_EASTBOUND_STAGE_3_EC.DWG
LAYOUT NAME - EC7

PLOT DATE : 10/8/2020 12:15 PM PLOT BY : CHRIST, AARON D PLOT NAME : PLOT SCALE : 1 IN:100 FT

WISDOT/CADDS SHEET 42

2

2

LEGEND

- EROSION MAT CLASS I, TYPE A OR B
- EROSION MAT CLASS II OR III (EXCEPT II, TYPE A)
- SILT FENCE
- RIP RAP OR STONE DITCH CHECK
- SLOPE INTERCEPT
- INLET PROTECTION
- TEMPORARY DITCH CHECK
- CULVERT PIPE DITCH CHECK
- SURFACE WATER FLOW

N

166+00.00

EXISTING R/W

PT: 159+11.68

152 154 156 158 160 162 164 166

IH 94

SIGN

EXISTING R/W

151+25.00

PROJECT NO: 1022-08-74	HWY: IH 94	COUNTY: EAU CLAIRE	EROSION CONTROL - EASTBOUND STAGE 3	SHEET	E

FILE NAME : N:\PDS\C3D\10220804\SHEETSPLAN\PLAN VIEW\EROSION CONTROL\022001_EASTBOUND_STAGE_3_EC.DWG
LAYOUT NAME - EC8

PLOT DATE : 10/8/2020 12:16 PM PLOT BY : CHRIST, AARON D PLOT NAME : PLOT SCALE : 1 IN:100 FT

WISDOT/CADDS SHEET 42

2

2

LEGEND

- EROSION MAT CLASS I, TYPE A OR B
- EROSION MAT CLASS II OR III (EXCEPT II, TYPE A)
- SILT FENCE
- RIP RAP OR STONE DITCH CHECK
- SLOPE INTERCEPT
- INLET PROTECTION
- TEMPORARY DITCH CHECK
- CULVERT PIPE DITCH CHECK
- SURFACE WATER FLOW

N

180+75.00

RUINS

POST

POST

EXISTING R/W

PI 174+02.10

POST

WETLAND

168 170 172 174 176 178 180

IH 94

166 168 170 172 174 176 178 180

IH 94

SIGN

EXISTING R/W

166+00.00

PROJECT NO: 1022-08-74	HWY: IH 94	COUNTY: EAU CLAIRE	EROSION CONTROL - EASTBOUND STAGE 3	SHEET	E

FILE NAME : N:\PDS\C3D\10220804\SHEETSPLAN\PLAN VIEW\EROSION CONTROL\022001_EASTBOUND_STAGE_3_EC.DWG
LAYOUT NAME - EC9

PLOT DATE : 10/8/2020 12:18 PM PLOT BY : CHRIST, AARON D PLOT NAME : PLOT SCALE : 1 IN:100 FT

2

2

LEGEND

- EROSION MAT CLASS I, TYPE A OR B
- EROSION MAT CLASS II OR III (EXCEPT II, TYPE A)
- SILT FENCE
- RIP RAP OR STONE DITCH CHECK
- SLOPE INTERCEPT
- INLET PROTECTION
- TEMPORARY DITCH CHECK
- CULVERT PIPE DITCH CHECK
- SURFACE WATER FLOW

N

195+50.00

EXISTING R/W

PC: 189+39.83

PC: 184+22.47

IH 94

182 184 186 188 190 192 194 196

WETLAND

EXISTING R/W

180+75.00

PROJECT NO: 1022-08-74	HWY: IH 94	COUNTY: EAU CLAIRE	EROSION CONTROL - EASTBOUND STAGE 3	SHEET	E

FILE NAME : N:\PDS\C3D\10220804\SHEETSPLAN\PLAN VIEW\EROSION CONTROL\022001_EASTBOUND_STAGE_3_EC.DWG
LAYOUT NAME - EC10

PLOT DATE : 10/8/2020 12:20 PM PLOT BY : CHRIST, AARON D PLOT NAME : PLOT SCALE : 1 IN:100 FT

2

2

LEGEND

- EROSION MAT CLASS I, TYPE A OR B
- EROSION MAT CLASS II OR III (EXCEPT II, TYPE A)
- SILT FENCE
- RIP RAP OR STONE DITCH CHECK
- SLOPE INTERCEPT
- INLET PROTECTION
- TEMPORARY DITCH CHECK
- CULVERT PIPE DITCH CHECK
- SURFACE WATER FLOW

N

EXISTING R/W

PT: 204+34.38

IH 94

192 194 196 198 200 202 204 206 208

PT: 198+44.38

WETLAND

WETLAND

WETLAND

WETLAND

WETLAND

IH 94

192 194 196 198 200 202 204 206

END CONSTRUCTION
STA. 196+00

EXISTING R/W

RUINS

195+50.00

PROJECT NO: 1022-08-74	HWY: IH 94	COUNTY: EAU CLAIRE	EROSION CONTROL - EASTBOUND STAGE 3	SHEET	E

FILE NAME : N:\PDS\C3D\10220804\SHEETSPLAN\PLAN VIEW\EROSION CONTROL\022001_EASTBOUND_STAGE_3_EC.DWG
LAYOUT NAME - EC11

PLOT DATE : 10/8/2020 12:22 PM PLOT BY : CHRIST, AARON D PLOT NAME : PLOT SCALE : 1 IN:100 FT

WISDOT/CADDS SHEET 42

2

2

LEGEND

- EROSION MAT CLASS I, TYPE A OR B
- EROSION MAT CLASS II OR III (EXCEPT II, TYPE A)
- SILT FENCE
- RIP RAP OR STONE DITCH CHECK
- SLOPE INTERCEPT
- INLET PROTECTION
- TEMPORARY DITCH CHECK
- CULVERT PIPE DITCH CHECK
- SURFACE WATER FLOW

N

IH 94

STH 312

SIGN

WETLAND

EXISTING R/W

SEED, FERTILIZE, AND E-MAT

TRAFFIC CAMERA

PCC: 129+15.55

PT: 132+83.83

PT: 134+62.51

PI: 135+99.67

PI: 136+32.00

PC: 140+84.66

PC: 142+30.75

142+75.00

128 130 132 134 136 138 140 142

PROJECT NO: 1022-08-74	HWY: IH 94	COUNTY: EAU CLAIRE	EROSION CONTROL - TEMPORARY PAVEMENT STAGE 4 WB CTH EE	SHEET	E

FILE NAME : N:\PDS\C3D\10220804\SHEETSPLAN\PLAN VIEW\EROSION CONTROL\022001_TEMP-PAVMT-STAGE-4-WB_CTH_EE_EC_7-31-20.DWG
LAYOUT NAME - EC1

PLOT DATE : 10/8/2020 9:24 AM PLOT BY : CHRIST, AARON D PLOT NAME : PLOT SCALE : 1 IN:100 FT

WISDOT/CADDS SHEET 42

2

N

LEGEND

- EROSION MAT CLASS I, TYPE A OR B
- EROSION MAT CLASS II OR III (EXCEPT II, TYPE A)
- SILT FENCE
- RIP RAP OR STONE DITCH CHECK
- SLOPE INTERCEPT
- INLET PROTECTION
- TEMPORARY DITCH CHECK
- CULVERT PIPE DITCH CHECK
- SURFACE WATER FLOW

EXISTING R/W

PT: 146+66.54

PT: 147+31.86

PT: 152+26.65

PI: 153+55.86

EP: 155+00.00

157+50.00

TRAFFIC GATE

SEED, FERTILIZE, AND MULCH

144 146 148 150 152 154 156

STH 312

TEXACO DR

SIGN

WETLAND

WETLAND

WETLAND

EXISTING R/W

SEED, FERTILIZE, AND MULCH

TRUAX LN

142+75.00

4_178

2

PROJECT NO: 1022-08-74	HWY: IH 94	COUNTY: EAU CLAIRE	EROSION CONTROL - TEMPORARY PAVEMENT STAGE 4 WB CTH EE	SHEET	E

FILE NAME : N:\PDS\C3D\10220804\SHEETSPLAN\PLAN VIEW\EROSION CONTROL\022001_TEMP-PAVMT-STAGE-4-WB_CTH_EE_EC_7-31-20.DWG
LAYOUT NAME - EC2

PLOT DATE : 10/8/2020 9:25 AM PLOT BY : CHRIST, AARON D PLOT NAME : PLOT SCALE : 1 IN:100 FT

WISDOT/CADDS SHEET 42

2

LEGEND

- EROSION MAT CLASS I, TYPE A OR B
- EROSION MAT CLASS II OR III (EXCEPT II, TYPE A)
- SILT FENCE
- RIP RAP OR STONE DITCH CHECK
- SLOPE INTERCEPT
- INLET PROTECTION
- TEMPORARY DITCH CHECK
- CULVERT PIPE DITCH CHECK
- SURFACE WATER FLOW

N

EXISTING R/W

SEED, FERTILIZE, AND MULCH

PI: 152+26.65

PI: 153+55.86

EP: 155+00.00

EP: 159+00.00

152 154 156 158

TEXACO DR

STH 312

USH 12

TRUAX LN

SIGN

SEPC

FLAG

157+50.00

PROJECT NO: 1022-08-74	HWY: IH 94	COUNTY: EAU CLAIRE	EROSION CONTROL - TEMPORARY PAVEMENT STAGE 4 WB CTH EE	SHEET E

FILE NAME : N:\PDS\C3D\10220804\SHEETSPLAN\PLAN VIEW\EROSION CONTROL\022001_TEMP-PAVMT-STAGE-4-WB_CTH_EE_EC_7-31-20.DWG
LAYOUT NAME - EC3

PLOT DATE : 10/8/2020 9:25 AM PLOT BY : CHRIST, AARON D PLOT NAME : PLOT SCALE : 1 IN:100 FT

2

2

STA. 35+00 - 83+63 EB, LT.
REMOVE CABLE BARRIER

STA. 49+00 - 83+63 WB , RT.
CABLE BARRIER TYPE 1
1 - CABLE BARRIER END TERMINAL TYPE 1

BEGIN PROJECT
STA. 49+00

REMOVE AND REPLACE
R/W FENCE (TYP.)

EXISTING R/W FENCE
TO REMAIN

EXISTING R/W FENCE
TO REMAIN

STRUCTURE B-18-15

PT: 147+31.86
PT: 146+66.54
PC: 142+30.75
PC: 140+54.66
PI: 136+32.00
PI: 135+99.67
PT: 134+55
PT: 132+83.33
PT: 10+39.90
PT: 22+50.72
PCC: 129+15.55
PC: 14+51.00
PT: 12+30.74
PC: 3+16.46
PCC: 5+24.24

IH 94
STH 312
CTH EE
TRUAX LN
TRAFFIC CAMERA
SIGN

PROJECT NO: 1022-08-74	HWY: IH 94	COUNTY: EAU CLAIRE	CABLE BARRIER	SHEET	E

FILE NAME : N:\PDS\C3D\10220804\SHEETSPLAN\PLAN VIEW\050201_PN_CABLE BARRIER_7-7-20.DWG
LAYOUT NAME - I-94-WB

PLOT DATE : 1/14/2021 7:26 AM PLOT BY : CHRIST, AARON D PLOT NAME : PLOT SCALE : 1 IN:200 FT

2

2

STA. 35+00 - 83+63 EB, LT.
REMOVE CABLE BARRIER

STA. 49+00 - 83+63 WB , RT.
CABLE BARRIER TYPE 1
1 - CABLE BARRIER END TERMINAL TYPE 1

STA. 84+24 - 120+00 WB , RT.
CABLE BARRIER TYPE 1
1 - CABLE BARRIER END TERMINAL TYPE 1

PT: 79+30.19
PI: 79+61.64
PT: 82+24.23

STRUCTURE B-18-17


IH 94
80
85
90
95
100
105
CTH EE
SIGN
SEPC

PROJECT NO: 1022-08-74	HWY: IH 94	COUNTY: EAU CLAIRE	CABLE BARRIER	SHEET	E

FILE NAME : N:\PDS\C3D\10220804\SHEETSPLAN\PLAN VIEW\050201_PN_CABLE BARRIER_7-7-20.DWG
LAYOUT NAME - I-94-WB (1)
PLOT DATE : 1/14/2021 7:28 AM
PLOT BY : CHRIST, AARON D
PLOT NAME :
PLOT SCALE : 1 IN:200 FT

2

2

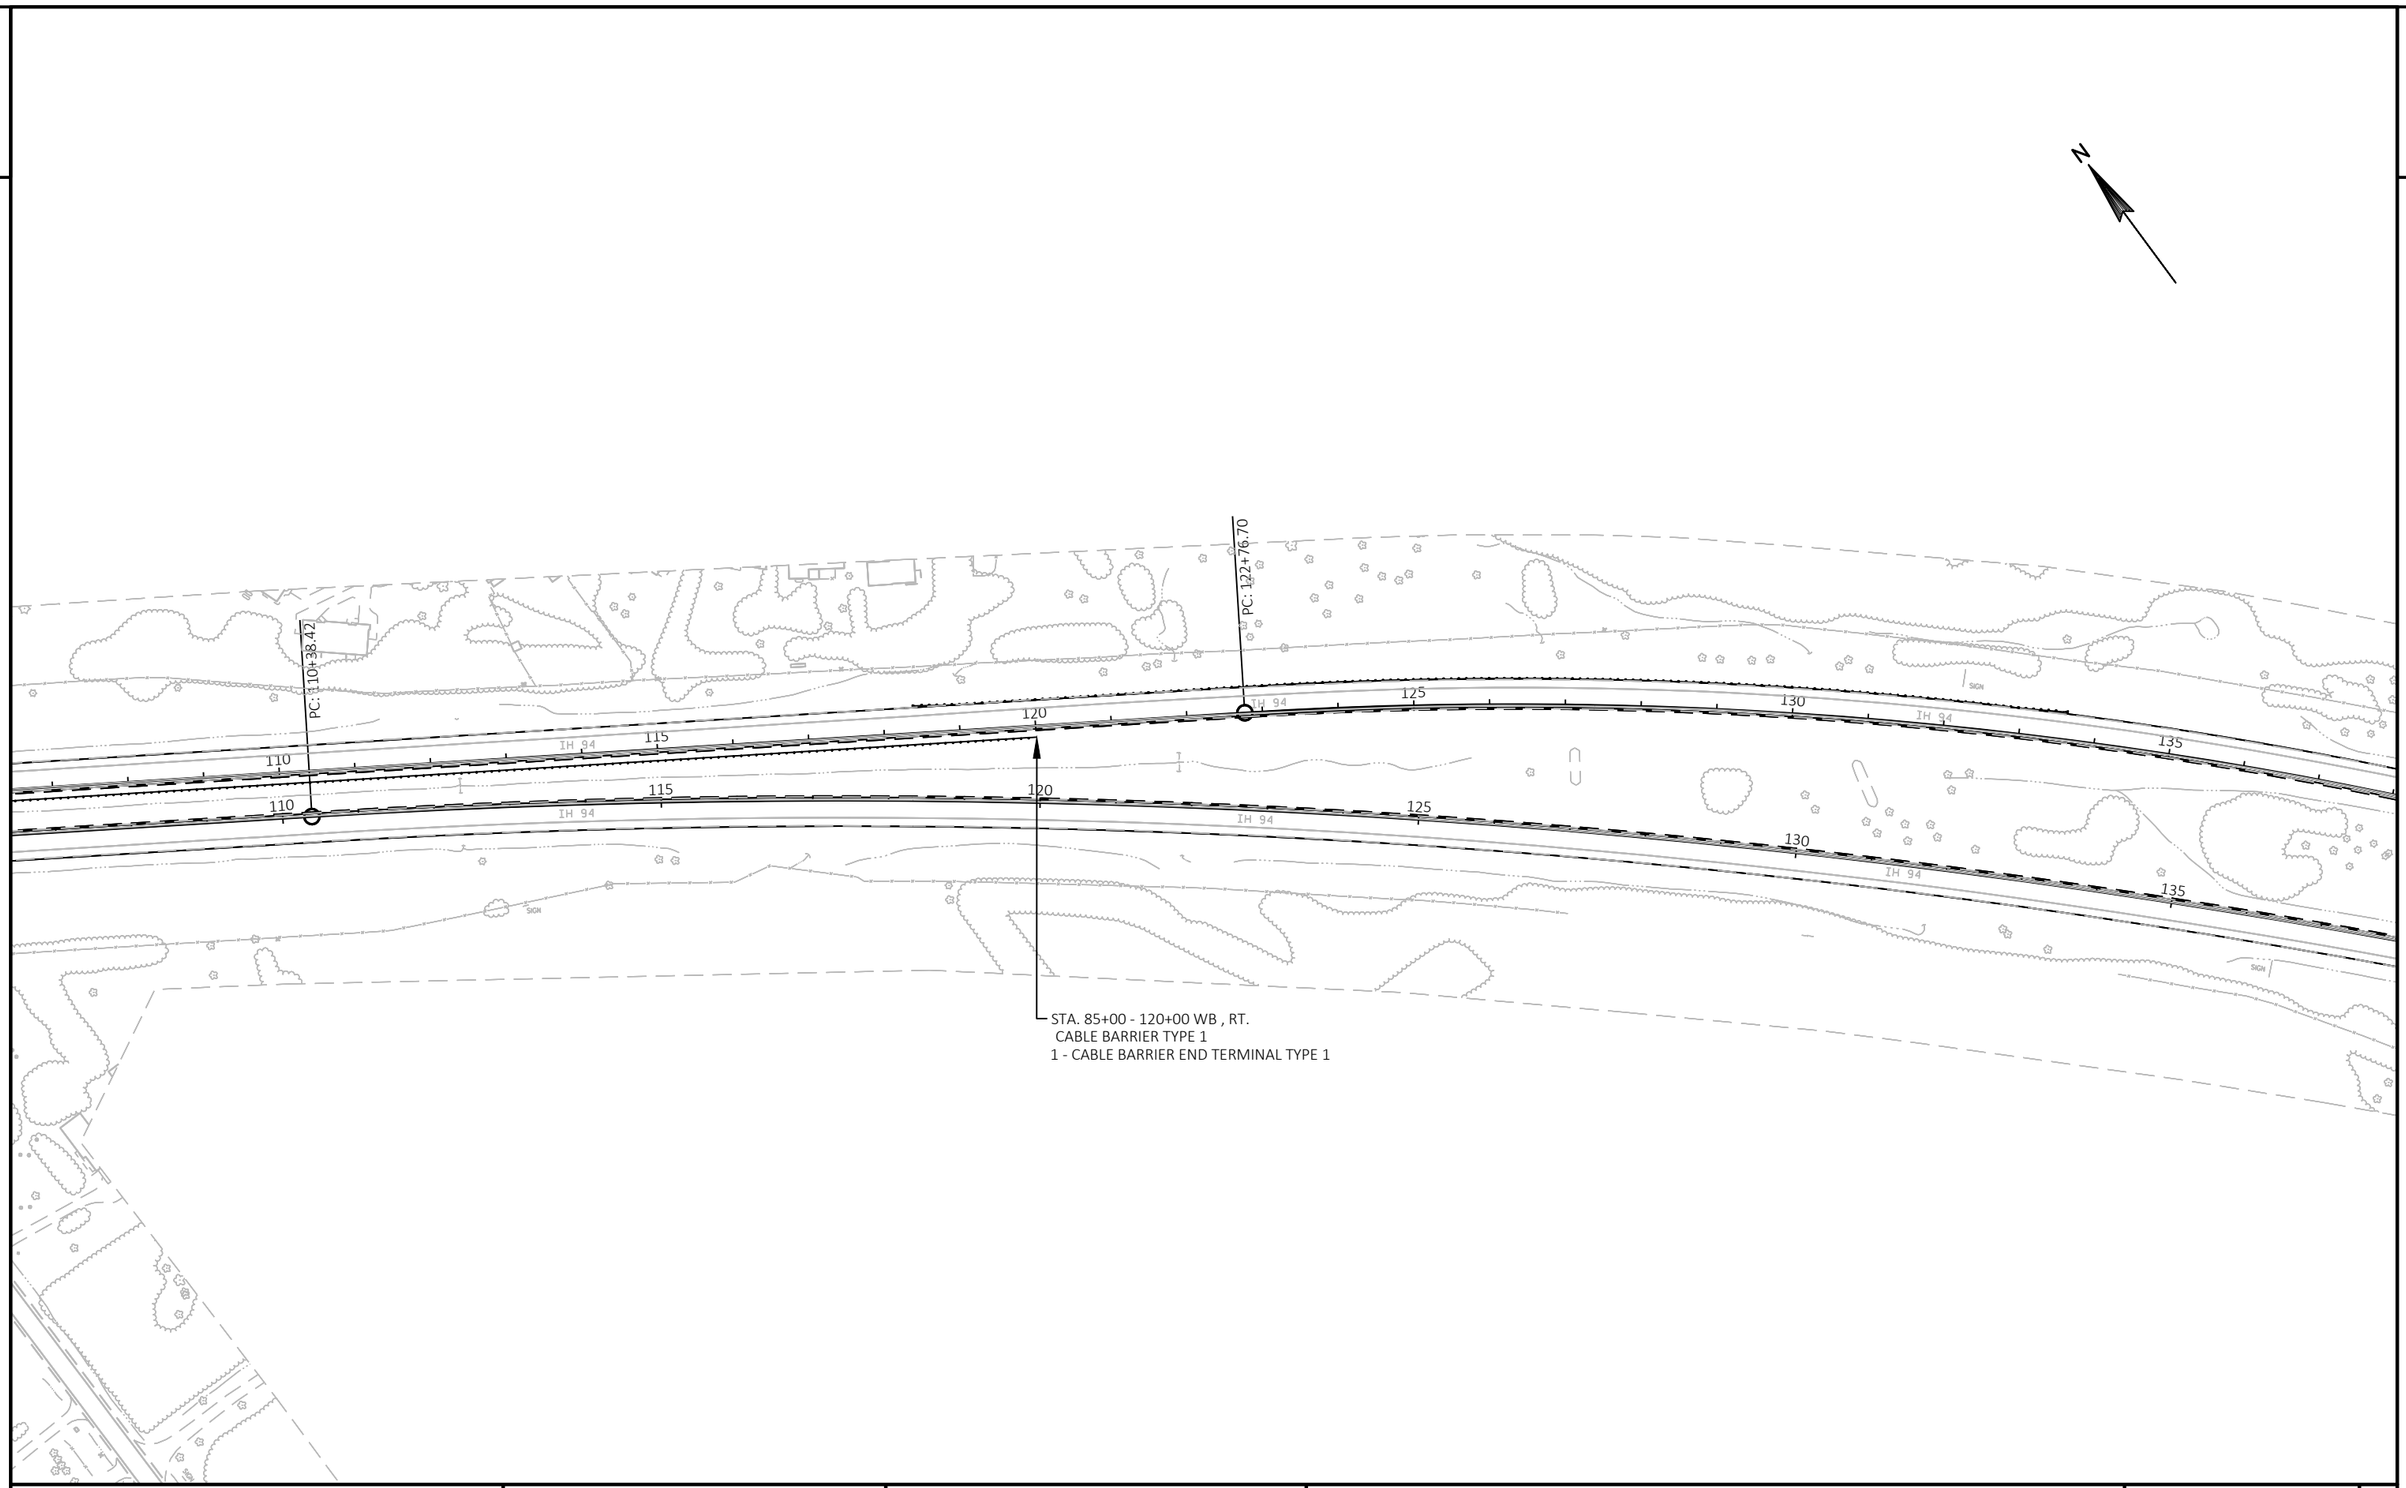

PROJECT NO: 1022-08-74	HWY: IH 94	COUNTY: EAU CLAIRE	CABLE BARRIER	SHEET	E

FILE NAME : N:\PDS\C3D\10220804\SHEETSPLAN\PLAN VIEW\050201_PN_CABLE BARRIER_7-7-20.DWG
LAYOUT NAME - I-94-WB (2)

PLOT DATE : 1/14/2021 7:30 AM PLOT BY : CHRIST, AARON D PLOT NAME : PLOT SCALE : 1 IN:200 FT

WISDOT/CADDS SHEET 42

2

2

STA. 150+00 - 190+00 WB , RT.
CABLE BARRIER TYPE 1
1 - CABLE BARRIER END TERMINAL TYPE 1

PT: 147+12.51

PT: 159+11.68

N

CTH TT

IH 94

SIGN

PROJECT NO: 1022-08-74	HWY: IH 94	COUNTY: EAU CLAIRE	CABLE BARRIER	SHEET	E

FILE NAME : N:\PDS\C3D\10220804\SHEETSPLAN\PLAN VIEW\050201_PN_CABLE BARRIER_7-7-20.DWG
LAYOUT NAME - I-94-WB (3)

PLOT DATE : 1/14/2021 7:33 AM PLOT BY : CHRIST, AARON D PLOT NAME : PLOT SCALE : 1 IN:200 FT

2

2

N

STA. 150+00 - 194+00 WB , RT.
CABLE BARRIER TYPE 1 - REQ'D
1 - CABLE BARRIER END TERMINAL TYPE 1 - REQ'D

PI: 174+02.10

PC: 184+22.47

PC: 189+39.83

STRUCTURE B-18-18

CTH TT

IH 94

170 175 180 185 190 195

PROJECT NO: 1022-08-74	HWY: IH 94	COUNTY: EAU CLAIRE	CABLE BARRIER	SHEET	E

FILE NAME : N:\PDS\C3D\10220804\SHEETSPLAN\PLAN VIEW\050201_PN_CABLE BARRIER_7-7-20.DWG
LAYOUT NAME - I-94-WB (4)

PLOT DATE : 1/14/2021 7:35 AM PLOT BY : CHRIST, AARON D PLOT NAME : PLOT SCALE : 1 IN:200 FT

WISDOT/CADDS SHEET 42

2

2

STA. 183+17 - 184+01 WB, LT.
SALVAGED RAIL
SALVAGED GUARDRAIL END TREATMENT

STA. 183+17 +184+01
STEEL PLATE BEAM GUARD CLASS A REQ'D
1 - STEEL PLATE THRIE BEAM - REQ'D
1 - ENERGY ASBORBING TERMINAL - REQ'D

END OF CONCRETE REPLACEMENT
STA. 194+00 WB
STA. 196+00 EB
MATCH EXISTING CONCRETE PAV'T

PC: 184+22.47
PC: 189+39.83
PT: 198+44.38
PT: 204+34.38


IH 94
CTH E
CTH TT

STA. 150+00 - 194+00 WB , RT.
1 - CABLE BARRIER TYPE 1 - REQ'D
1 - CABLE BARRIER END TERMINAL TYPE 1 - REQ'D

PROJECT NO: 1022-08-74	HWY: IH 94	COUNTY: EAU CLAIRE	CABLE BARRIER	SHEET	E

FILE NAME : N:\PDS\C3D\10220804\SHEETSPLAN\PLAN VIEW\050201_PN_CABLE BARRIER_7-7-20.DWG
LAYOUT NAME - I-94-WB (5)
PLOT DATE : 1/14/2021 7:37 AM PLOT BY : CHRIST, AARON D PLOT NAME : PLOT SCALE : 1 IN:200 FT


BORING #	DATE COMPLETED	NORTHING (Y)	EASTING (X)
1	5/14/2019	290678	311469
BORINGS COMPLETED BY: WISDOT			
REPORT COMPLETED BY: WISDOT			
ALL COORDINATES REFERENCED TO WCCS NAD 83(91) EAU CLAIRE COUNTY			
COORDINATES COLLECTED USING NON-SURVEY GRADE EQUIPMENT			

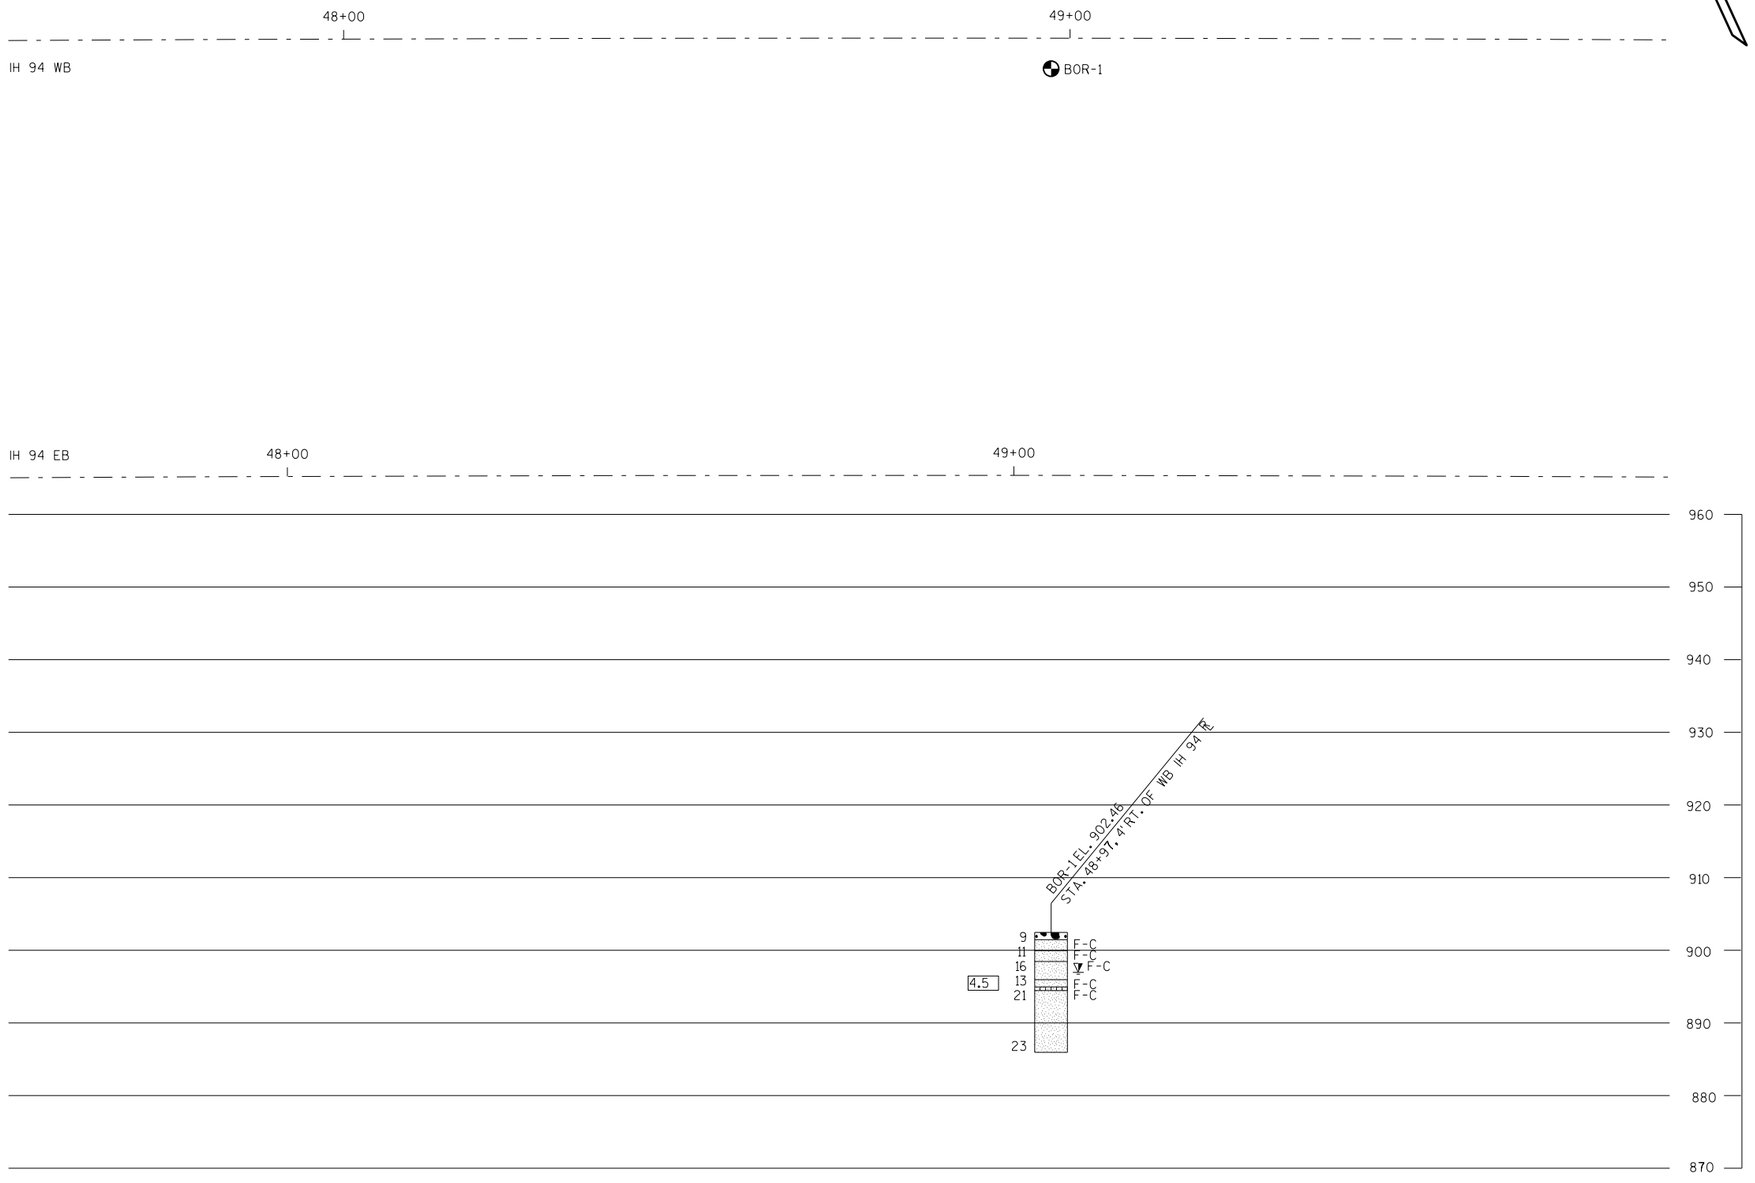

MATERIAL SYMBOLS

ASPHALT, TOPSOIL, PEAT, CONCRETE, FILL, GRAVEL, SAND, CLAY, SILT, BOULDERS OR COBBLES, LIMESTONE, BEDROCK (UNKNOWN), SHALE, SANDSTONE, IGNEOUS/META

LEGEND OF BORING

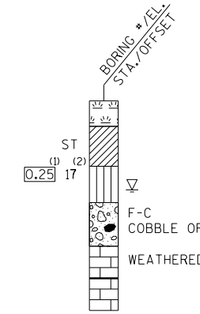

(1) UNCONFINED STRENGTH, AS DETERMINED BY A POCKET PENETROMETER (TSF)

(2) UNLESS OTHERWISE, SPECIFIED THE SPT 'N' VALUE IS BASED ON AASHTO T-206, STANDARD PENETRATION TEST. THE SPT 'N' VALUE PRESENTED HAS NOT BEEN CORRECTED FOR OVERBURDEN PRESSURE OR HAMMER EFFICIENCY.

GROUND WATER ELEVATION

- AT TIME OF DRILLING
- END OF DRILLING
- AFTER DRILLING

ABBREVIATIONS

F-FINE M-MEDIUM C-COARSE ST-SHELBY TUBE

SUBSURFACE EXPLORATION FOR FOUNDATION DESIGN AND BIDDERS INFORMATION


BORINGS WERE COMPLETED AT POINTS APPROXIMATELY AS INDICATED ON THIS DRAWING TO OBTAIN INFORMATION CONCERNING THE CHARACTER OF SUBSURFACE MATERIALS FOUND AT THE SITE. BECAUSE THE INVESTIGATED DEPTHS ARE LIMITED AND THE AREA OF THE BORINGS IS VERY SMALL IN RELATION TO THE ENTIRE SITE, THE WISCONSIN DEPARTMENT OF TRANSPORTATION DOES NOT WARRANT SIMILAR SUBSURFACE CONDITIONS BELOW, BETWEEN, OR BEYOND THESE BORINGS. VARIATIONS IN SOIL CONDITIONS SHOULD BE EXPECTED AND FLUCTUATIONS IN GROUNDWATER LEVELS MAY OCCUR.

PROJECT NO:1022-08-74	HWY: IH 94	COUNTY:EAU CLAIRE	CABLE BARRIER BORINGS	SHEET	E

FILE NAME : W:\Geotech\CADDS\projects\mt_gt18\1022-08-04 Cable Barrier\a.dgn PLOT DATE : 19-JAN-2021 06:33 PLOT BY : DOTTXP PLOT NAME : PLOT SCALE : 1:20.8531

WISDOT/CADDS SHEET


BORING #	DATE COMPLETED	NORTHING (Y)	EASTING (X)
2	5/13/2019	288930	314604
3	5/13/2019	288950	314540
BORINGS COMPLETED BY: WISDOT			
REPORT COMPLETED BY: WISDOT			
ALL COORDINATES REFERENCED TO WCCS NAD 83(91) EAU CLAIRE COUNTY			
COORDINATES COLLECTED USING NON-SURVEY GRADE EQUIPMENT			

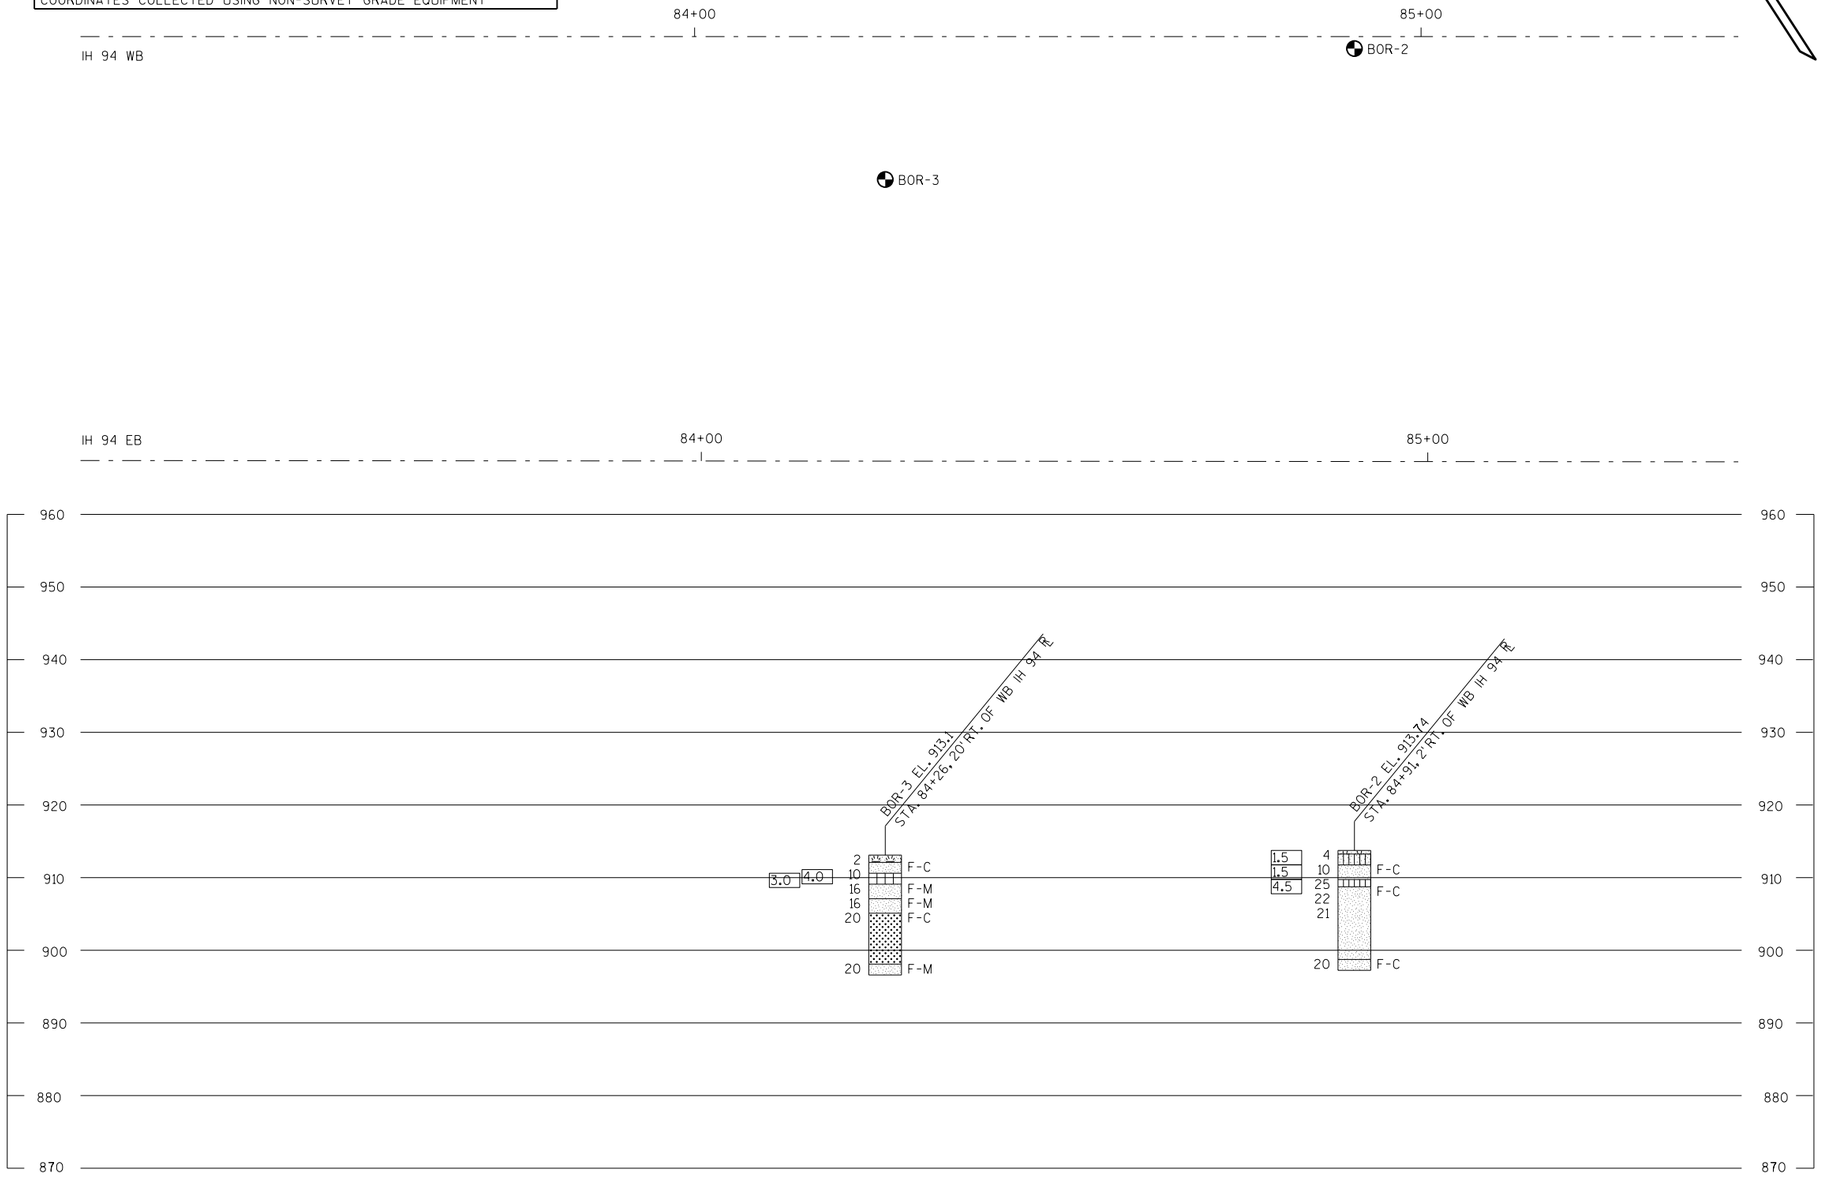

MATERIAL SYMBOLS

ASPHALT	TOPSOIL	PEAT
CONCRETE	FILL	GRAVEL
SAND	CLAY	SILT
BOULDERS OR COBBLES	LIMESTONE	BEDROCK (UNKNOWN)
SHALE	SANDSTONE	IGNEOUS/ META

LEGEND OF BORING

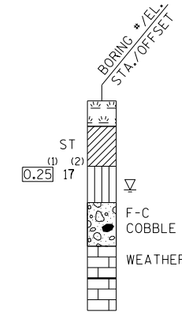

(1) UNCONFINED STRENGTH, AS DETERMINED BY A POCKET PENETROMETER (TSF)

(2) UNLESS OTHERWISE, SPECIFIED THE SPT 'N' VALUE IS BASED ON AASHTO T-206, STANDARD PENETRATION TEST. THE SPT 'N' VALUE PRESENTED HAS NOT BEEN CORRECTED FOR OVERBURDEN PRESSURE OR HAMMER EFFICIENCY.

GROUND WATER ELEVATION

- ▽ AT TIME OF DRILLING
- ▼ END OF DRILLING
- ▼ AFTER DRILLING

ABBREVIATIONS

F-FINE M-MEDIUM C-COARSE ST-SHELBY TUBE

SUBSURFACE EXPLORATION FOR FOUNDATION DESIGN AND BIDDERS INFORMATION


BORINGS WERE COMPLETED AT POINTS APPROXIMATELY AS INDICATED ON THIS DRAWING TO OBTAIN INFORMATION CONCERNING THE CHARACTER OF SUBSURFACE MATERIALS FOUND AT THE SITE. BECAUSE THE INVESTIGATED DEPTHS ARE LIMITED AND THE AREA OF THE BORINGS IS VERY SMALL IN RELATION TO THE ENTIRE SITE, THE WISCONSIN DEPARTMENT OF TRANSPORTATION DOES NOT WARRANT SIMILAR SUBSURFACE CONDITIONS BELOW, BETWEEN, OR BEYOND THESE BORINGS. VARIATIONS IN SOIL CONDITIONS SHOULD BE EXPECTED AND FLUCTUATIONS IN GROUNDWATER LEVELS MAY OCCUR.

PROJECT NO:1022-08-74	HWY: IH 94	COUNTY:EAU CLAIRE	CABLE BARRIER BORINGS	SHEET	E

FILE NAME : W:\Geotech\CADDS\projects\mt_gt18\1022-08-04 Cable Barrier\b.dgn PLOT DATE : 19-JAN-2021 06:33 PLOT BY : DOTTXP PLOT NAME : PLOT SCALE : 1:20.8531

WISDOT/CADDS SHEET


BORING #	DATE COMPLETED	NORTHING (Y)	EASTING (X)
4	5/07/2019	287010	317542
BORINGS COMPLETED BY: WISDOT			
REPORT COMPLETED BY: WISDOT			
ALL COORDINATES REFERENCED TO WCCS NAD 83(91) EAU CLAIRE COUNTY			
COORDINATES COLLECTED USING NON-SURVEY GRADE EQUIPMENT			

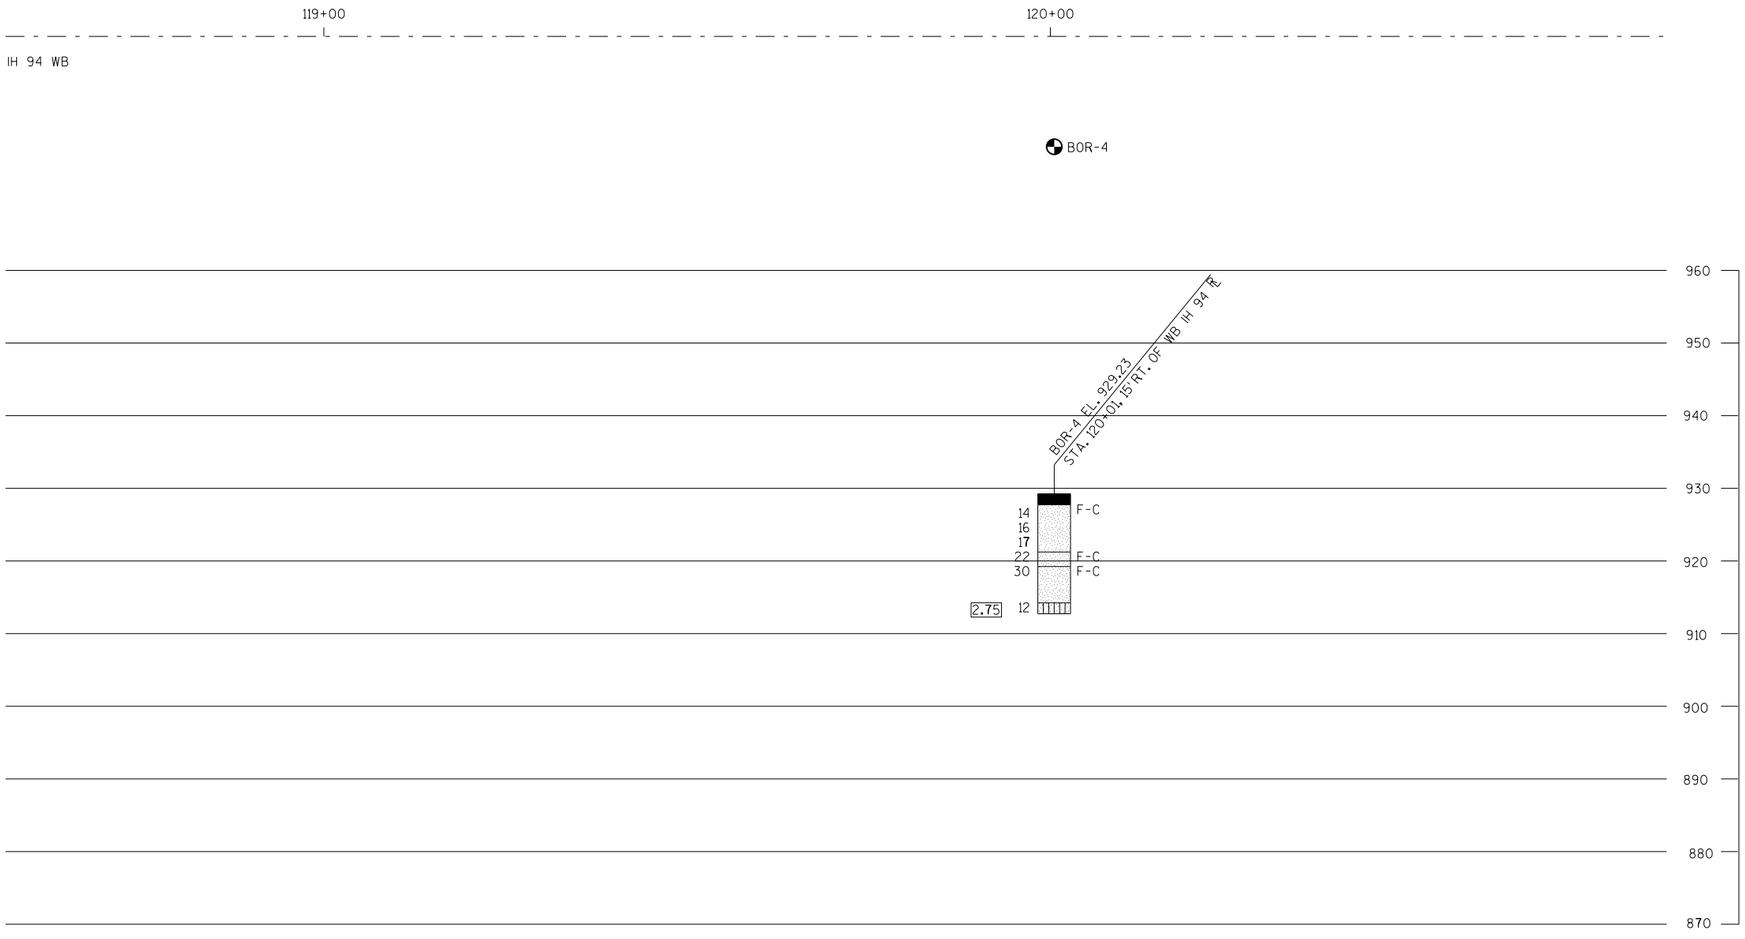

MATERIAL SYMBOLS

ASPHALT	TOPSOIL	PEAT
CONCRETE	FILL	GRAVEL
SAND	CLAY	SILT
BOULDERS OR COBBLES	LIMESTONE	BEDROCK (UNKNOWN)
SHALE	SANDSTONE	IGNEOUS/ META

LEGEND OF BORING

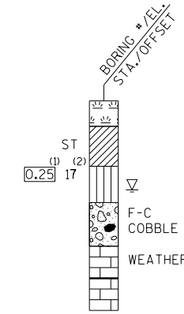

(1) UNCONFINED STRENGTH, AS DETERMINED BY A POCKET PENETROMETER (TSF)

(2) UNLESS OTHERWISE, SPECIFIED THE SPT 'N' VALUE IS BASED ON AASHTO T-206, STANDARD PENETRATION TEST. THE SPT 'N' VALUE PRESENTED HAS NOT BEEN CORRECTED FOR OVERBURDEN PRESSURE OR HAMMER EFFICIENCY.

GROUND WATER ELEVATION

- ▽ AT TIME OF DRILLING
- ▼ END OF DRILLING
- ▽ AFTER DRILLING

ABBREVIATIONS


F-FINE M-MEDIUM C-COARSE ST-SHELBY TUBE

SUBSURFACE EXPLORATION FOR FOUNDATION DESIGN AND BIDDERS INFORMATION

BORINGS WERE COMPLETED AT POINTS APPROXIMATELY AS INDICATED ON THIS DRAWING TO OBTAIN INFORMATION CONCERNING THE CHARACTER OF SUBSURFACE MATERIALS FOUND AT THE SITE. BECAUSE THE INVESTIGATED DEPTHS ARE LIMITED AND THE AREA OF THE BORINGS IS VERY SMALL IN RELATION TO THE ENTIRE SITE, THE WISCONSIN DEPARTMENT OF TRANSPORTATION DOES NOT WARRANT SIMILAR SUBSURFACE CONDITIONS BELOW, BETWEEN, OR BEYOND THESE BORINGS. VARIATIONS IN SOIL CONDITIONS SHOULD BE EXPECTED AND FLUCTUATIONS IN GROUNDWATER LEVELS MAY OCCUR.

PROJECT NO:1022-08-74	HWY: IH 94	COUNTY:EAU CLAIRE	CABLE BARRIER BORINGS	SHEET	E


BORING #	DATE COMPLETED	NORTHING (Y)	EASTING (X)
5	5/07/2019	284068	320171
BORINGS COMPLETED BY: WISDOT			
REPORT COMPLETED BY: WISDOT			
ALL COORDINATES REFERENCED TO WCCS NAD 83(91) EAU CLAIRE COUNTY			
COORDINATES COLLECTED USING NON-SURVEY GRADE EQUIPMENT			

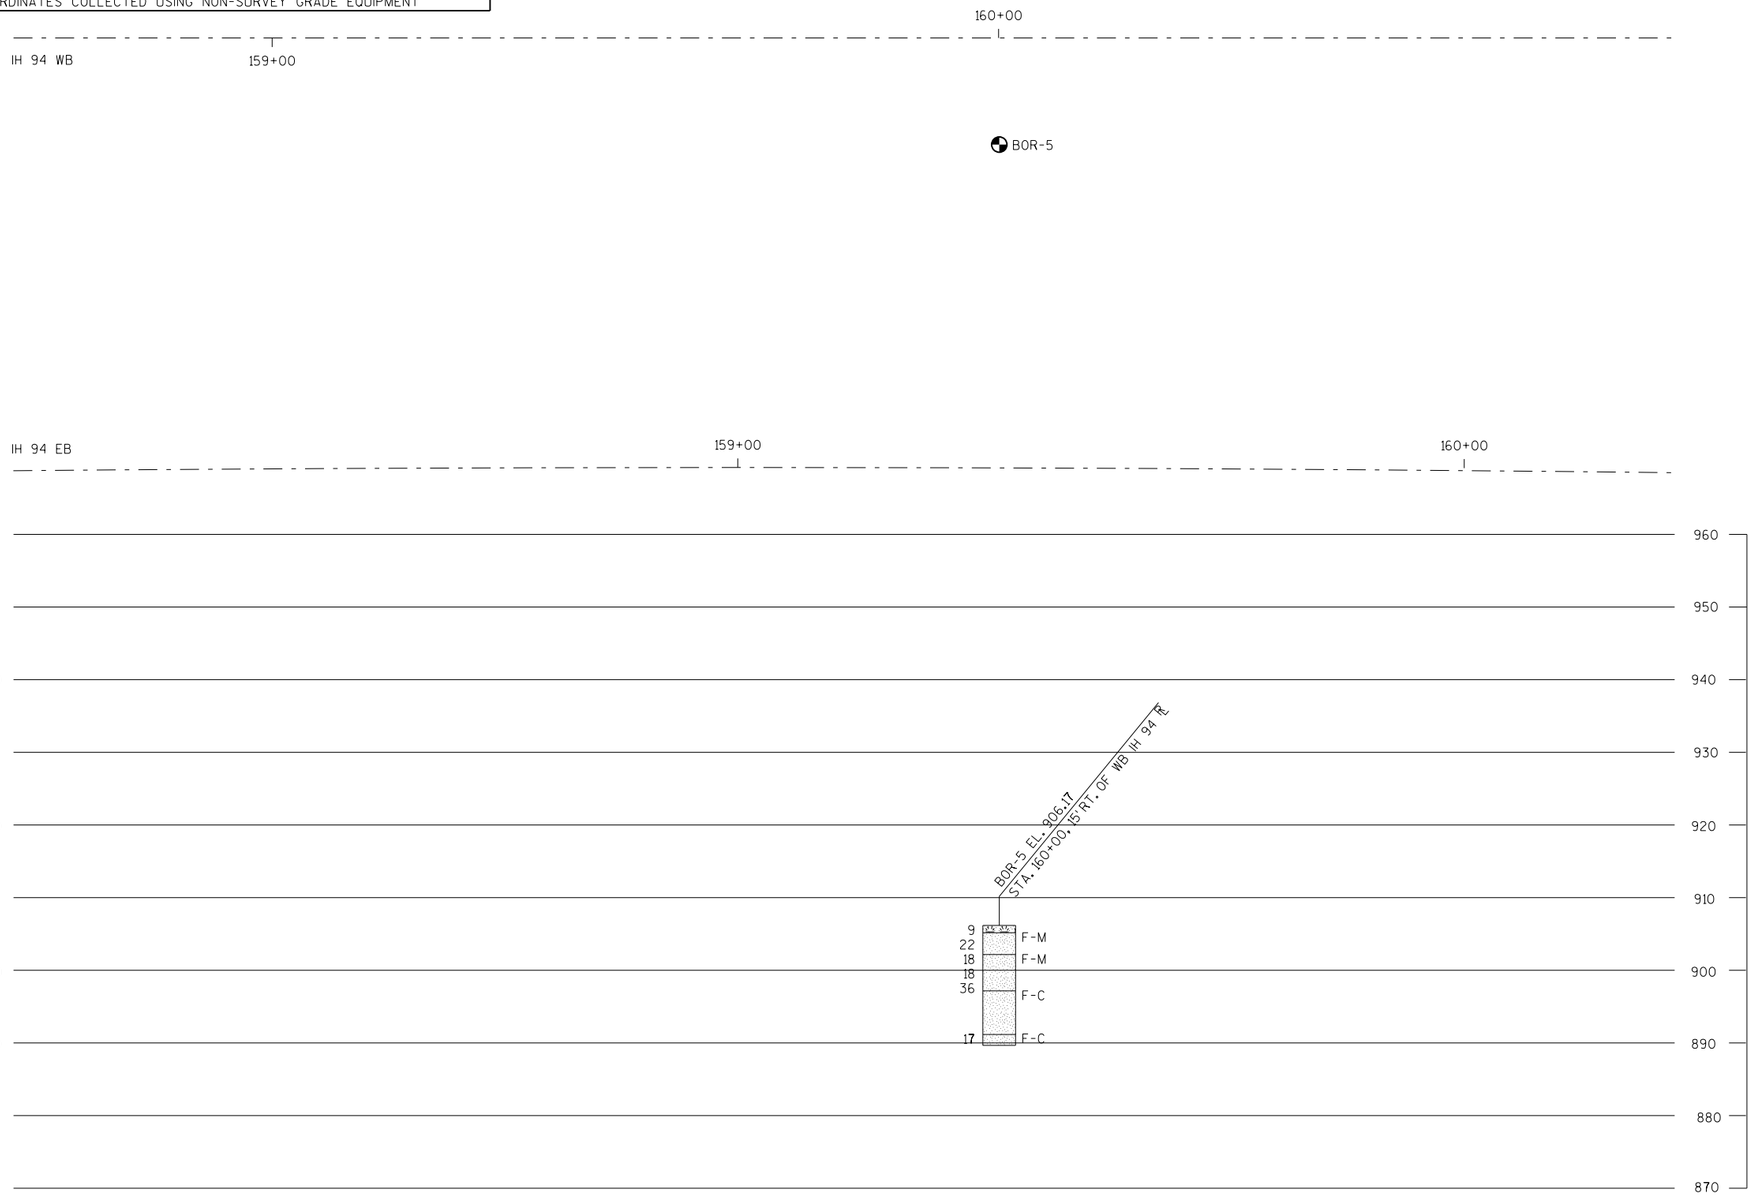

MATERIAL SYMBOLS

ASPHALT	TOPSOIL	PEAT
CONCRETE	FILL	GRAVEL
SAND	CLAY	SILT
BOULDERS OR COBBLES	LIMESTONE	BEDROCK (UNKNOWN)
SHALE	SANDSTONE	IGNEOUS/ META

LEGEND OF BORING

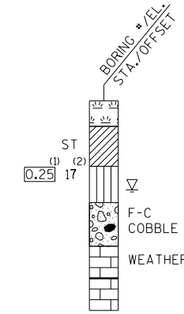

(1) UNCONFINED STRENGTH, AS DETERMINED BY A POCKET PENETROMETER (TSF)

(2) UNLESS OTHERWISE, SPECIFIED THE SPT 'N' VALUE IS BASED ON AASHTO T-206, STANDARD PENETRATION TEST. THE SPT 'N' VALUE PRESENTED HAS NOT BEEN CORRECTED FOR OVERBURDEN PRESSURE OR HAMMER EFFICIENCY.

GROUND WATER ELEVATION

- ▽ AT TIME OF DRILLING
- ▼ END OF DRILLING
- ▼ AFTER DRILLING

ABBREVIATIONS

F-FINE M-MEDIUM C-COARSE ST-SHELBY TUBE

SUBSURFACE EXPLORATION FOR FOUNDATION DESIGN AND BIDDERS INFORMATION


BORINGS WERE COMPLETED AT POINTS APPROXIMATELY AS INDICATED ON THIS DRAWING TO OBTAIN INFORMATION CONCERNING THE CHARACTER OF SUBSURFACE MATERIALS FOUND AT THE SITE. BECAUSE THE INVESTIGATED DEPTHS ARE LIMITED AND THE AREA OF THE BORINGS IS VERY SMALL IN RELATION TO THE ENTIRE SITE, THE WISCONSIN DEPARTMENT OF TRANSPORTATION DOES NOT WARRANT SIMILAR SUBSURFACE CONDITIONS BELOW, BETWEEN, OR BEYOND THESE BORINGS. VARIATIONS IN SOIL CONDITIONS SHOULD BE EXPECTED AND FLUCTUATIONS IN GROUNDWATER LEVELS MAY OCCUR.

PROJECT NO:1022-08-74	HWY: IH 94	COUNTY:EAU CLAIRE	CABLE BARRIER BORINGS	SHEET	E

FILE NAME : W:\Geotech\CADDS\projects\mt_gt18\1022-08-04 Cable Barrier\d.dgn PLOT DATE : 19-JAN-2021 06:33 PLOT BY : DOTTXP PLOT NAME : PLOT SCALE : 1:20.8531

WISDOT/CADDS SHEET


BORING #	DATE COMPLETED	NORTHING (Y)	EASTING (X)
6	5/07/2019	281202	321998
BORINGS COMPLETED BY: WISDOT			
REPORT COMPLETED BY: WISDOT			
ALL COORDINATES REFERENCED TO WCCS NAD 83(91) EAU CLAIRE COUNTY			
COORDINATES COLLECTED USING NON-SURVEY GRADE EQUIPMENT			

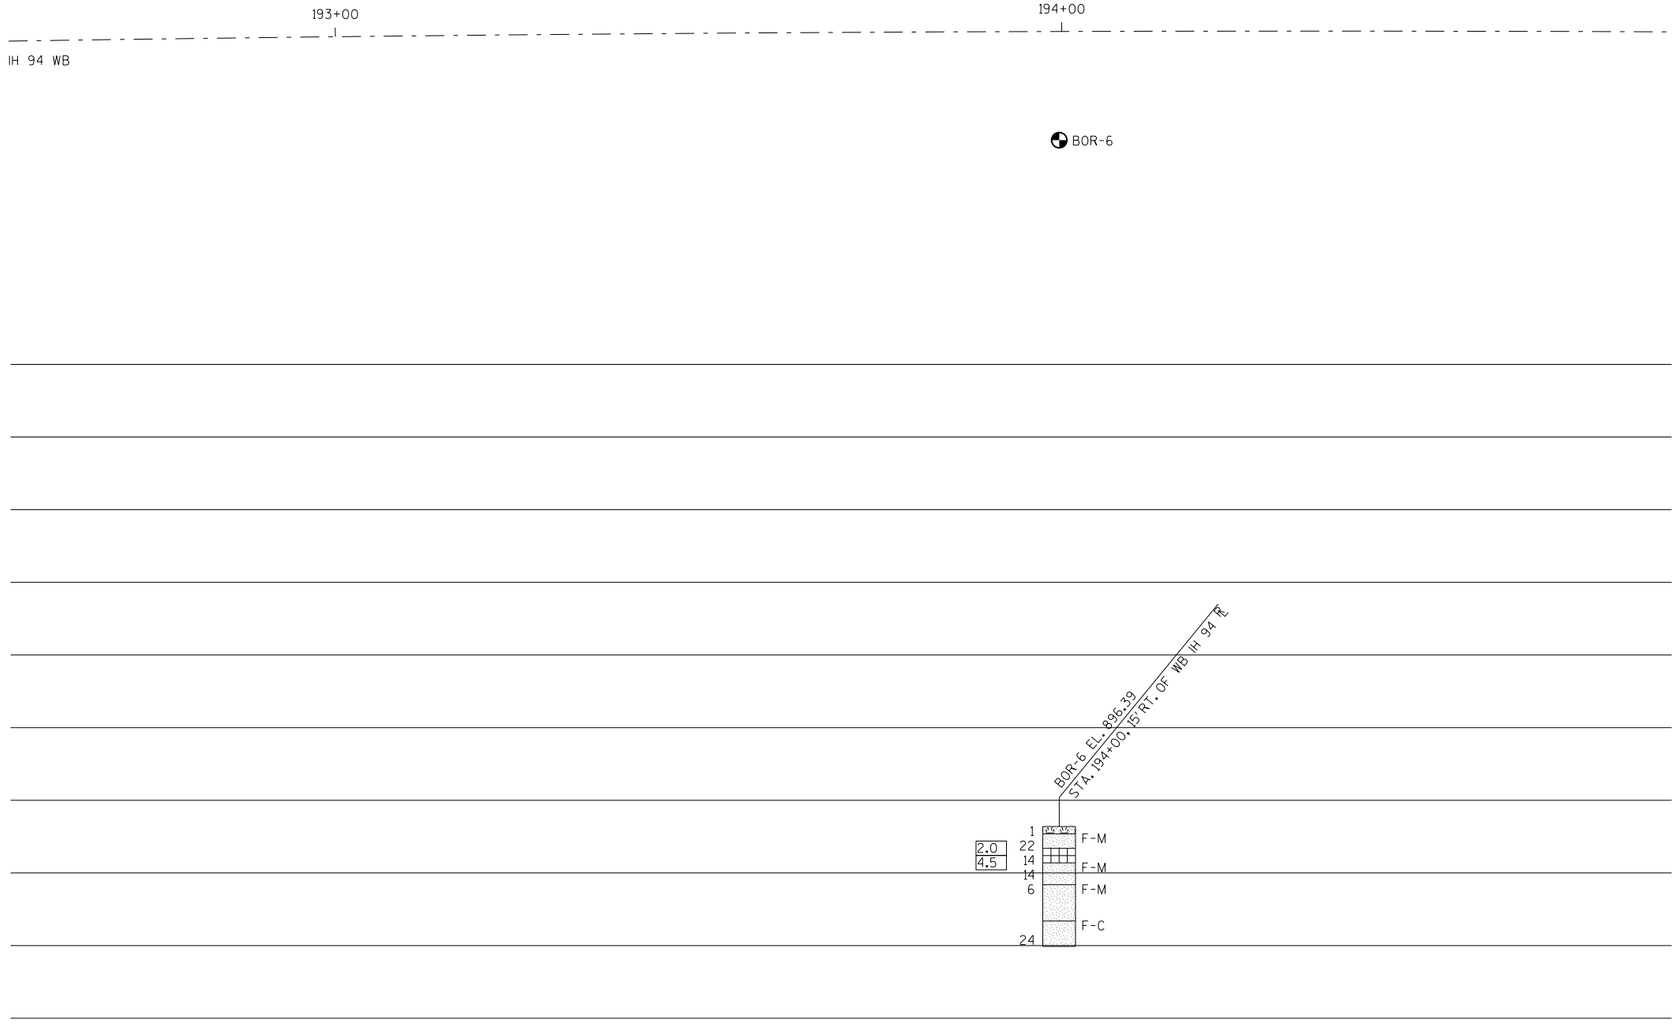

MATERIAL SYMBOLS

ASPHALT, TOPSOIL, PEAT, CONCRETE, FILL, GRAVEL, SAND, CLAY, SILT, BOULDERS OR COBBLES, LIMESTONE, BEDROCK (UNKNOWN), SHALE, SANDSTONE, IGNEOUS/META

LEGEND OF BORING

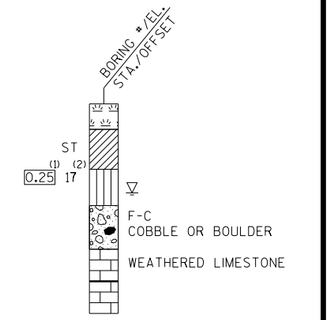

(1) UNCONFINED STRENGTH, AS DETERMINED BY A POCKET PENETROMETER (TSF)

(2) UNLESS OTHERWISE, SPECIFIED THE SPT 'N' VALUE IS BASED ON AASHTO T-206, STANDARD PENETRATION TEST. THE SPT 'N' VALUE PRESENTED HAS NOT BEEN CORRECTED FOR OVERBURDEN PRESSURE OR HAMMER EFFICIENCY.

GROUND WATER ELEVATION

▽ AT TIME OF DRILLING

▼ END OF DRILLING

▽ AFTER DRILLING

ABBREVIATIONS

F-FINE M-MEDIUM C-COARSE ST-SHELBY TUBE

SUBSURFACE EXPLORATION FOR FOUNDATION DESIGN AND BIDDERS INFORMATION

BORINGS WERE COMPLETED AT POINTS APPROXIMATELY AS INDICATED ON THIS DRAWING TO OBTAIN INFORMATION CONCERNING THE CHARACTER OF SUBSURFACE MATERIALS FOUND AT THE SITE. BECAUSE THE INVESTIGATED DEPTHS ARE LIMITED AND THE AREA OF THE BORINGS IS VERY SMALL IN RELATION TO THE ENTIRE SITE, THE WISCONSIN DEPARTMENT OF TRANSPORTATION DOES NOT WARRANT SIMILAR SUBSURFACE CONDITIONS BELOW, BETWEEN, OR BEYOND THESE BORINGS. VARIATIONS IN SOIL CONDITIONS SHOULD BE EXPECTED AND FLUCTUATIONS IN GROUNDWATER LEVELS MAY OCCUR.

PROJECT NO: 1022-08-74	HWY: IH 94	COUNTY: EAU CLAIRE	CABLE BARRIER BORINGS	SHEET	E

WI Dept. of Transportation 3502 Kinsman Blvd. Madison, WI 53704	WISDOT PROJECT ID: 1022-08-74 WISDOT STRUCTURE ID:			**BORING ID: 1** PAGE NO: 1 of 1	
WISDOT PROJECT NAME: IH94 WB Cable Guard Eau Claire Co	CONSULTANT: WISDOT	CONSULTANT PROJECT NO:		LATITUDE: 44.84403866666666	LONGITUDE: 91.60706416666666
ROADWAY NAME: IH 94 WB	DRILLING CONTRACTOR: WISDOT	DRILLING CONTRACTOR PROJECT NO:		NORTHING: 290678	EASTING: 311469
DATE STARTED: 5/13/19	CREW CHIEF: P. Skolos	DRILL RIG: Unit 1		COORDINATE SYSTEM: WCCS	
DATE COMPLETED: 5/14/19	LOGGED BY: S. Hunter	HOLE SIZE: 4 in		HORIZONTAL DATUM: WCCS Eau Claire	VERTICAL DATUM: MSL
COUNTY: Eau Claire	LOG QC BY:	HAMMER TYPE: Automatic		STREAMBED ELEVATION: NA	
STATION 48+92	OFFSET 92' Rt of IH 94 WB R/L	TOWNSHIP:	RANGE: / SECTION: / 1/4 SECTION: / 1/4 1/4 SECTION:	SURFACE ELEVATION: 902.46 ft	

SAMPLE TYPE NUMBER	RECOVERY (in) (RQD)	Moisture	BLOW COUNTS (N VALUE)	Depth (ft)	Graphic	Soil / Rock Description and Geological Origin for Each Major Unit / Comments	USCS / AASHTO	Strength Qp (tsf)	Liquid Limit (%)	Plasticity Index (%)	Boulders	Drilling Method	Notes
SS 1	24	M	3-5-4-4 (9)	1		CRUSHED STONE, moist, 12" Shoulder Gravel 1.0 901.5	GW	4.5					
				2		Fine and coarse SAND, brown, little fine to coarse gravel, trace silt, loose to firm, moist 2.5 900.0	SP						
SS 2	24	M	3-5-6-6 (11)	3		Fine and coarse SAND, brown, little silt, trace fine to medium gravel, firm, moist 4.0 898.5	SP						
SS 3	24	M-W	4-8-8-9 (16)	4 5		Fine and coarse SAND, brown, trace silt, firm, moist to wet 6.5 896.0	SP						
SS 4	24	W	1-2-11-10 (13)	6 7		Fine and coarse SAND, brown, firm, wet 7.5 895.0	SP						
				8		SANDY SILT, brown, hard, moist 8.0 894.5	ML						
SS 5	24	M	5-9-12-15 (21)	9		Fine and coarse SAND, brown, firm, moist	SP						
				10 11 12 13 14									
SS 6	18	M	6-10-13 (23)	15 16		16.5 886.0							

End of Boring at 16.5 ft.

WATER LEVEL & CAVE-IN OBSERVATION DATA

▽	WATER ENCOUNTERED DURING DRILLING: NMR	CAVE - IN DEPTH AT COMPLETION: NMR		WET ☐ DRY ☐
▼	WATER LEVEL AT COMPLETION: 5.5'	CAVE - IN DEPTH AFTER 0 HOURS: NMR		WET ☐ DRY ☐

NOTES: 1) Stratification lines between soil types represent the approximate boundary; gradual transition between in-situ soil layers should be expected.
2) NE = Not Encountered; NMR = No Measurement Recorded

P:\GINT\WISDOT GINT PROJECTS\GINT_18\I-94 CABLE BARRIER 1022-08-04.GPJ IH94 WB Cable Guard Eau Claire Co 5/15/19

WI Dept. of Transportation 3502 Kinsman Blvd. Madison, WI 53704	WISDOT PROJECT ID: 1022-08-74 WISDOT STRUCTURE ID:			**BORING ID: 2** PAGE NO: 1 of 1
WISDOT PROJECT NAME: IH94 WB Cable Guard Eau Claire Co	CONSULTANT: WISDOT	CONSULTANT PROJECT NO:	LATITUDE: 44.83927833333334	LONGITUDE: 91.59495066666665
ROADWAY NAME: IH 94 WB	DRILLING CONTRACTOR: WISDOT	DRILLING CONTRACTOR PROJECT NO:	NORTHING: 288930	EASTING: 314604
DATE STARTED: 5/13/19	CREW CHIEF: P. Skolos	DRILL RIG: Unit 1	COORDINATE SYSTEM: WCCS	
DATE COMPLETED: 5/13/19	LOGGED BY: S. Hunter	HOLE SIZE: 4 in	HORIZONTAL DATUM: WCCS Eau Claire	VERTICAL DATUM: MSL
COUNTY: Eau Claire	LOG QC BY:	HAMMER TYPE: Automatic	STREAMBED ELEVATION: NA	
STATION 84+91	OFFSET 12' Rt of IH 94 WB RL	TOWNSHIP: RANGE: SECTION: 1/4 SECTION: 1/4 1/4 SECTION:	SURFACE ELEVATION: 913.74 ft	

SAMPLE TYPE NUMBER	RECOVERY (in) (RQD)	Moisture	BLOW COUNTS (N VALUE)	Depth (ft)	Graphic	Soil / Rock Description and Geological Origin for Each Major Unit / Comments	USCS / AASHTO	Strength Qp (tsf)	Liquid Limit (%)	Plasticity Index (%)	Boulders	Drilling Method	Notes
						0.5 6" TOPSOIL, moist 913.2							
SS 1	24	M	1-2-2-2 (4)	1		SANDY SILT, dark brown, little fine to coarse gravel, stiff, moist	ML	1.5					
				2		2.0 911.7							
SS 2	24	M	1-4-6-10 (10)	3		Fine to coarse SAND, brown, some silt, little fine to coarse gravel, loose, moist	SP	1.5					
				4		4.0 909.7							
SS 3	24	M	4-10-15-18 (25)	5		SILT, dark brown, some fine to medium sand, trace fine gravel, hard, moist 5.0 908.7	ML	4.5					
SS 4	24	M	3-11-11-10 (22)	6		Fine to coarse SAND, brown, trace silt, firm, moist							
				7									
SS 5	24	M	5-9-12-15 (21)	8									
				9									
				10			SP						
				11									
				12									
				13									
				14									
				15		15.0 898.7							
SS 6	18	M	5-10-10 (20)	16		Fine to coarse SAND, brown, firm, moist 16.5 897.2	SP						

End of Boring at 16.5 ft.

WATER LEVEL & CAVE-IN OBSERVATION DATA

▽	WATER ENCOUNTERED DURING DRILLING: NMR	CAVE - IN DEPTH AT COMPLETION: NMR	WET ☐ DRY ☐
▼	WATER LEVEL AT COMPLETION: NMR	CAVE - IN DEPTH AFTER 0 HOURS: NMR	WET ☐ DRY ☐

NOTES: 1) Stratification lines between soil types represent the approximate boundary; gradual transition between in-situ soil layers should be expected.
2) NE = Not Encountered; NMR = No Measurement Recorded

P:\GINT\WISDOT GINT PROJECTS\GINT_18\I-94 CABLE BARRIER 1022-08-04.GPJ IH94 WB Cable Guard Eau Claire Co 5/15/19

WI Dept. of Transportation 3502 Kinsman Blvd. Madison, WI 53704	WISDOT PROJECT ID: 1022-08-74 WISDOT STRUCTURE ID:		**BORING ID: 3** PAGE NO: 1 of 1	
WISDOT PROJECT NAME: IH94 WB Cable Guard Eau Claire Co	CONSULTANT: WISDOT	CONSULTANT PROJECT NO:	LATITUDE: 44.8393329	LONGITUDE: 91.59519733333333
ROADWAY NAME: IH 94 WB	DRILLING CONTRACTOR: WISDOT	DRILLING CONTRACTOR PROJECT NO:	NORTHING: 288950	EASTING: 314540
DATE STARTED: 5/13/19	CREW CHIEF: P. Skolos	DRILL RIG: Unit 1	COORDINATE SYSTEM: WCCS	
DATE COMPLETED: 5/13/19	LOGGED BY: S. Hunter	HOLE SIZE: 4 in	HORIZONTAL DATUM: WCCS Eau Claire	VERTICAL DATUM: MSL
COUNTY: Eau Claire	LOG QC BY:	HAMMER TYPE: Automatic	STREAMBED ELEVATION: NA	
STATION: 84+20'	OFFSET: Rt of IH 94 WB R/L	TOWNSHIP: RANGE: SECTION: 1/4 SECTION: 1/4 1/4 SECTION:	SURFACE ELEVATION: 913.1 ft	

SAMPLE TYPE NUMBER	RECOVERY (in) (RQD)	Moisture	BLOW COUNTS (N VALUE)	Depth (ft)	Graphic	Soil / Rock Description and Geological Origin for Each Major Unit / Comments	USCS / AASHTO	Strength Qp (tsf)	Liquid Limit (%)	Plasticity Index (%)	Boulders	Drilling Method	Notes
						12" TOPSOIL, moist							
SS 1	24	M	1-1-1-6 (2)	1		1.0 912.1 Fine to coarse SAND, brown, some silt, trace fine to medium gravel, very loose to loose, moist	SP						
SS 2	24	M	2-5-5-9 (10)	2 3		2.5 910.6 SILT, brown, some fine to medium sand, trace fine gravel, very stiff to hard, moist	ML	4.0 3.0					
SS 3	24	M	3-8-8-8 (16)	4 5		4.0 909.1 Fine to medium SAND, brown, some silt, trace fine to medium gravel, firm, moist	SP						
SS 4	24	M	3-6-10-12 (16)	6 7		6.0 907.1 Fine to medium SAND, brown, trace silt, firm, moist	SP						
SS 5	24	M	6-10-10-10 (20)	8 9 10 11 12 13 14 15		8.0 905.1 Fine and coarse SAND, brown, firm, moist 15.0 898.1	SW						
SS 6	18	M	6-8-12 (20)	16		Fine to medium SAND, brown, firm, moist 16.5 896.6	SP						

End of Boring at 16.5 ft.

WATER LEVEL & CAVE-IN OBSERVATION DATA

▽	WATER ENCOUNTERED DURING DRILLING: NMR	CAVE - IN DEPTH AT COMPLETION: NMR		WET ☐ DRY ☐
▼	WATER LEVEL AT COMPLETION: NMR	CAVE - IN DEPTH AFTER 0 HOURS: NMR		WET ☐ DRY ☐

NOTES: 1) Stratification lines between soil types represent the approximate boundary; gradual transition between in-situ soil layers should be expected.
2) NE = Not Encountered; NMR = No Measurement Recorded

P:\GINT\WISDOT GINT PROJECTS\GINT_18\I-94 CABLE BARRIER 1022-08-04.GPJ IH94 WB Cable Guard Eau Claire Co 5/15/19

WI Dept. of Transportation 3502 Kinsman Blvd. Madison, WI 53704	WISDOT PROJECT ID: 1022-08-74 WISDOT STRUCTURE ID:	**BORING ID: 4** PAGE NO: 1 of 1

WISDOT PROJECT NAME: IH94 WB Cable Guard Eau Claire Co	CONSULTANT: WISDOT	CONSULTANT PROJECT NO:	LATITUDE: 44.82583500000000591	LONGITUDE: 91.57319683333331
ROADWAY NAME: IH 94 WB	DRILLING CONTRACTOR: WISDOT	DRILLING CONTRACTOR PROJECT NO:	NORTHING: 287010	EASTING: 317542
DATE STARTED: 5/07/19	CREW CHIEF: P. Skolos	DRILL RIG: Unit 1	COORDINATE SYSTEM: WCCS	
DATE COMPLETED: 5/07/19	LOGGED BY: S. Hunter	HOLE SIZE: 4 in	HORIZONTAL DATUM: WCCS Eau Claire	VERTICAL DATUM: MSL
COUNTY: Eau Claire	LOG QC BY:	HAMMER TYPE: Automatic	STREAMBED ELEVATION: NA	

STATION	OFFSET	TOWNSHIP:	RANGE:	SECTION:	1/4 SECTION:	1/4 1/4 SECTION:	SURFACE ELEVATION:
120+65	Rt of IH 94 WB R/L						929.23 ft

SAMPLE TYPE NUMBER	RECOVERY (in) (RQD)	Moisture	BLOW COUNTS (N VALUE)	Depth (ft)	Graphic	Soil / Rock Description and Geological Origin for Each Major Unit / Comments	USCS / AASHTO	Strength Qp (tsf)	Liquid Limit (%)	Plasticity Index (%)	Boulders	Drilling Method	Notes
				1		CRUSHED STONE, moist, 18" Shoulder Gravel 1.5 927.7	GW						
SS 1	24	M	4-6-8-7 (14)	2		Fine to coarse SILTY SAND, brown, some fine to medium gravel, firm, moist							
SS 2	24	M	4-7-9-9 (16)	5			SP						
SS 3	24	M	4-8-9-11 (17)	8		8.0 921.2							
SS 4	24	M	7-11-11-14 (22)	9		Fine to coarse SILTY SAND, brown, little fine to coarse gravel, firm, moist 10.0 919.2	SP						
SS 5	24	M	11-14-16-20 (30)	11		Fine to coarse SAND, brown, little fine gravel, little silt, firm, moist							
				13			SP						
				15		15.0 914.2							
SS 6	18	M	6-5-7 (12)	16		SILT, dark brown, some fine to medium sand, trace fine gravel, stiff, moist 16.5 912.7	ML	2.75					

End of Boring at 16.5 ft.

WATER LEVEL & CAVE-IN OBSERVATION DATA

▽	WATER ENCOUNTERED DURING DRILLING: NMR	CAVE - IN DEPTH AT COMPLETION: NMR		WET ☐ DRY ☐
▼	WATER LEVEL AT COMPLETION: NMR	CAVE - IN DEPTH AFTER 0 HOURS: NMR		WET ☐ DRY ☐

NOTES: 1) Stratification lines between soil types represent the approximate boundary; gradual transition between in-situ soil layers should be expected.
2) NE = Not Encountered; NMR = No Measurement Recorded

P:\GINT\WISDOT GINT PROJECTS\GINT_18\I-94 CABLE BARRIER 1022-08-04.GPJ IH94 WB Cable Guard Eau Claire Co 5/15/19

WI Dept. of Transportation 3502 Kinsman Blvd. Madison, WI 53704	WISDOT PROJECT ID: 1022-08-74 WISDOT STRUCTURE ID:	BORING ID: 5 PAGE NO: 1 of 1

WISDOT PROJECT NAME: IH94 WB Cable Guard Eau Claire Co	CONSULTANT: WISDOT	CONSULTANT PROJECT NO:	LATITUDE: 44.826029666666669	LONGITUDE: 91.57343316666666
ROADWAY NAME: IH 94 WB	DRILLING CONTRACTOR: WISDOT	DRILLING CONTRACTOR PROJECT NO:	NORTHING: 284068	EASTING: 320171
DATE STARTED: 5/07/19	CREW CHIEF: P. Skolos	DRILL RIG: Unit 1	COORDINATE SYSTEM: WCCS	
DATE COMPLETED: 5/07/19	LOGGED BY: S. Hunter	HOLE SIZE: 4 in	HORIZONTAL DATUM: WCCS Eau Claire	VERTICAL DATUM: MSL
COUNTY: Eau Claire	LOG QC BY:	HAMMER TYPE: Automatic	STREAMBED ELEVATION: NA	

STATION	OFFSET	TOWNSHIP:	RANGE:	SECTION:	1/4 SECTION:	1/4 1/4 SECTION:	SURFACE ELEVATION:
160+66	Rt of IH 94 WB R/L						906.17 ft

SAMPLE TYPE NUMBER	RECOVERY (in) (RQD)	Moisture	BLOW COUNTS (N VALUE)	Depth (ft)	Graphic	Soil / Rock Description and Geological Origin for Each Major Unit / Comments	USCS / AASHTO	Strength Qp (tsf)	Liquid Limit (%)	Plasticity Index (%)	Boulders	Drilling Method	Notes
SS 1	24	M-W	0-3-6-10 (9)	1		12" TOPSOIL, moist 1.0 905.2							
SS 2	18	M	8-11-11-18 (22)	2 3 4		Fine to medium SAND, brown, little fine to medium gravel, trace silt, loose to firm, wet to moist 4.0 902.2	SP						
SS 3	18	M	6-10-8-8 (18)	5 6		Fine to medium SAND, brown, some silt, little fine to medium gravel, firm to dense, moist							
SS 4	24	M	7-8-10-31 (18)	7 8			SP						
SS 5	24	M	12-16-20-22 (36)	9		9.0 897.2							
				10 11 12 13 14		Fine and coarse SAND, brown, some silt, firm to dense, moist	SP						
				15		15.0 891.2							
SS 6	18	M	5-7-10 (17)	16		Fine and coarse SAND, brown, trace silt, firm to dense, moist 16.5 889.7	SP						

End of Boring at 16.5 ft.

WATER LEVEL & CAVE-IN OBSERVATION DATA

▽	WATER ENCOUNTERED DURING DRILLING: NMR	CAVE - IN DEPTH AT COMPLETION: NMR		WET ☐ DRY ☐
▼	WATER LEVEL AT COMPLETION: NMR	CAVE - IN DEPTH AFTER 0 HOURS: NMR		WET ☐ DRY ☐

NOTES: 1) Stratification lines between soil types represent the approximate boundary; gradual transition between in-situ soil layers should be expected.
2) NE = Not Encountered; NMR = No Measurement Recorded

P:\GINT\WISDOT GINT PROJECTS\GINT_18\I-94 CABLE BARRIER 1022-08-04.GPJ IH94 WB Cable Guard Eau Claire Co 5/15/19

WI Dept. of Transportation 3502 Kinsman Blvd. Madison, WI 53704	WISDOT PROJECT ID: 1022-08-74 WISDOT STRUCTURE ID:	**BORING ID: 6** PAGE NO: 1 of 1

WISDOT PROJECT NAME: IH94 WB Cable Guard Eau Claire Co	CONSULTANT: WISDOT	CONSULTANT PROJECT NO:	LATITUDE: 44.818195166666669	LONGITUDE: 91.56631700000001
ROADWAY NAME: IH 94 WB	DRILLING CONTRACTOR: WISDOT	DRILLING CONTRACTOR PROJECT NO:	NORTHING: 281202	EASTING: 321998
DATE STARTED: 5/07/19	CREW CHIEF: P. Skolos	DRILL RIG: Unit 1	COORDINATE SYSTEM: WCCS	
DATE COMPLETED: 5/07/19	LOGGED BY: S. Hunter	HOLE SIZE: 4 in	HORIZONTAL DATUM: WCCS Eau Claire	VERTICAL DATUM: MSL
COUNTY: Eau Claire	LOG QC BY:	HAMMER TYPE: Automatic	STREAMBED ELEVATION: NA	

STATION	OFFSET	TOWNSHIP:	RANGE:	SECTION:	1/4 SECTION:	1/4 1/4 SECTION:	SURFACE ELEVATION:
194+66	66' Rt of IH 94 WB R/L						896.39 ft

SAMPLE TYPE NUMBER	RECOVERY (in) (RQD)	Moisture	BLOW COUNTS (N VALUE)	Depth (ft)	Graphic	Soil / Rock Description and Geological Origin for Each Major Unit / Comments	USCS / AASHTO	Strength Qp (tsf)	Liquid Limit (%)	Plasticity Index (%)	Boulders	Drilling Method	Notes
						12" TOPSOIL, moist							
SS 1	12	M	0-0-1-4 (1)	1		1.0 / 895.4							
						Fine to medium SAND, brown, some fine to medium gravel, little silt, very loose to firm, moist	SP						
SS 2	24	M	6-12-10-9 (22)	2				2.0					
				3		3.0 / 893.4							
						SILT, dark brown, some fine to medium sand, very stiff, moist	ML						
				4		4.0 / 892.4							
SS 3	24	M	3-6-8-10 (14)			SILT, brown, trace fine to medium sand, hard, moist	ML						
				5		5.0 / 891.4		4.5					
						Fine to medium SAND, brown, trace silt, firm, moist	SP						
SS 4	24	M	2-7-7-8 (14)	6									
				7									
				8		8.0 / 888.4							
SS 5	24	M	2-3-3-5 (6)			Fine to medium SAND, brown, loose, moist	SP						
				9									
				10									
				11									
				12									
				13		13.0 / 883.4							
						Fine and coarse SAND, dark brown to brown, loose, moist	SP						
				14									
				15									
SS 6	18	M	6-11-13 (24)	16		16.5 / 879.9							

End of Boring at 16.5 ft.

WATER LEVEL & CAVE-IN OBSERVATION DATA

▽	WATER ENCOUNTERED DURING DRILLING: NMR	CAVE - IN DEPTH AT COMPLETION: NMR		WET ☐ DRY ☐
▼	WATER LEVEL AT COMPLETION: NMR	CAVE - IN DEPTH AFTER 0 HOURS: NMR		WET ☐ DRY ☐

NOTES: 1) Stratification lines between soil types represent the approximate boundary; gradual transition between in-situ soil layers should be expected.
2) NE = Not Encountered; NMR = No Measurement Recorded

P:\GINT\WISDOT GINT PROJECTS\GINT_18\I-94 CABLE BARRIER 1022-08-04.GPJ IH94 WB Cable Guard Eau Claire Co 5/15/19

2

LEGEND

EXISTING SIGN MOUNTED ON POST(S)

PROPOSED SIGN MOUNTED ON POST(S)

(XXX) DENOTES SIGN NUMBER

NOTE: Existing signs to remain in place unless, otherwise specified.

PI STA = 47+24.25
Y = 290970.792
X = 311387.475
DELTA = 16°05'40"
D = 0°14'58"
T = 3248.72'
L = 6454.66'
R = 22978.31'
PC STA = 14+75.53
PT STA = 79+30.19

BEGIN PROJECT
BEGIN PAVEMENT REPLACEMENT
STA. 49+00 WB
STA. 49+00 EB
MATCH EXISTING PAVEMENT

EXISTING

35WB 40WB 45WB 50WB 55WB 60WB 65WB
35EB 40EB 45EB 50EB 55EB 60EB 65EB
IH 94

STH 312
CTH EE

E1-5P
108"X30"
1-1

EXIT 59
12 312 EE
Eau Claire
Chippewa Falls

1-2

REMOVE

E4-1A
300"X132"

EXIT
30
MPH
EXISTING

EXISTING

PROJECT NO: 1022-08-74	HWY: IH 94	COUNTY: EAU CLAIRE	PERMANENT SIGNING	SHEET	E

2

LEGEND

EXISTING SIGN MOUNTED ON POST(S)

PROPOSED SIGN MOUNTED ON POST(S)

(XXX) DENOTES SIGN NUMBER

NOTE: Existing signs to remain in place unless, otherwise specified.

PI STA = 47+24.25
Y = 290970.792
X = 311387.475
DELTA = 16°05'40"
D = 0°14'58"
T = 3248.72'
L = 6454.66'
R = 22978.31'
PC STA = 14+75.53
PT STA = 79+30.19

BEGIN PROJECT
BEGIN CONCRETE REPLACEMENT
STA. 49+00 WB
STA. 49+00 EB
MATCH EXISTING PAVEMENT

INTERSTATE 94 WEST St Paul EXIT ONLY
REMOVE

INTERSTATE 94 WEST St Paul EXIT ONLY
E4-1A 168"X126"

INTERSTATE 94 EAST Madison
REMOVE

INTERSTATE 94 EAST Madison
E4-1A 132"X120"

2-1
2-2

COUNTY EE EXISTING
RAMP CLOSED USE ALT ROUTE EXISTING
WRONG WAY EXISTING
EXISTING
PEDESTRIANS BICYCLES NON-MOTORIZED TRAFFIC MOTOR BICYCLES PROHIBITED EXISTING
RAMP CLOSED USE ALT ROUTE EXISTING
DO NOT ENTER EXISTING
SPEED LIMIT 50 EXISTING
EAST INTERSTATE 94 EXISTING
WEST INTERSTATE 94 EXISTING
ONE WAY EXISTING
WRONG WAY EXISTING
BLACK RIVER FALLS EXISTING

40WB IH 94
40EB IH 94
45WB
45EB
50WB IH 94
50EB IH 94
55WB
55EB
60WB IH 94
60EB IH 94
65WB
65EB IH 94

CTH EE
STH 93
STH 53

150 150 145 145 140 135 130 125 125 120 120 10 25 5 20 15 10 20

PROJECT NO:1022-08-74 | HWY:IH 94 | COUNTY:EAU CLAIRE | PERMANENT SIGNING | SHEET E

FILE NAME : N:\PDS\C3D\10220804\SHEETSPLAN\PERMANENT SIGNING\023201_PS_PLAN_11-5-20.DWG
LAYOUT NAME - PLAN - (1)
PLOT DATE : 1/14/2021 9:39 AM PLOT BY : CHRIST, AARON D PLOT NAME : PLOT SCALE : 1 IN:200 FT

2

BEGIN PROJECT
BEGIN CONCRETE REPLACEMENT
STA. 49+00 WB
STA. 49+00 EB
MATCH EXISTING PAVEMENT

40WB IH 94 45WB 50WB IH 94 55WB 60WB IH 94 65WB IH 94 70WB
40EB IH 94 45EB 50EB IH 94 55EB 60EB IH 94 65EB IH 94 70EB

CTH EE

EXIT 59

STOP EXISTING
DIVIDED HIGHWAY EXISTING
DO NOT ENTER EXISTING
EXISTING
EXISTING
EXISTING
EXISTING
EXISTING
EXISTING
EXISTING
EXISTING
EXISTING
EXISTING
EXISTING
EXISTING
EXISTING
EXISTING
EXISTING
EXISTING
EXISTING
EXISTING
EXISTING
EXISTING
EXISTING
EXISTING

TO 12 EAST 312 EAST INTERSTATE 94

SPEED LIMIT 50

SIS FOOD SIGN

RAMP CLOSED USE ALT ROUTE

WRONG WAY

PEDESTRIANS BICYCLES NON MOTORIZED TRAFFIC MOTOR BICYCLES PROHIBITED

TO 12 EAST 312 COUNTY EE H

Eau Claire

LEGEND

EXISTING SIGN MOUNTED ON POST(S)

PROPOSED SIGN MOUNTED ON POST(S)

(XXX) DENOTES SIGN NUMBER

NOTE: Existing signs to remain in place unless, otherwise specified.

N

2

PROJECT NO:1022-08-74	HWY: IH 94	COUNTY: EAU CLAIRE	PERMANENT SIGNING	SHEET	E

FILE NAME : N:\PDS\C3D\10220804\SHEETSPLAN\PERMANENT SIGNING\023201_PS_PLAN_11-5-20.DWG
LAYOUT NAME - PLAN - (1)

PLOT DATE : 1/14/2021 9:40 AM PLOT BY : CHRIST, AARON D PLOT NAME : PLOT SCALE : 1 IN:200 FT

2

EXIT 59
12 312 EE
Elk Mound
Chippewa Falls
REMOVE

E1-5P
108"X30"
EXIT 59
12 312 EE
Elk Mound
Chippewa Falls
4-2

E4-1A
300"X132"
4-1

WEST INTERSTATE 94 EXISTING
DO NOT ENTER EXISTING
SPEED LIMIT 50 EXISTING
STOP EXISTING
DO NOT ENTER EXISTING
STOP DIVIDED HIGHWAY EXISTING
TO EAST COUNTY EE 12 312 EXISTING
RAMP CLOSED USE ALT ROUTE EXISTING
EXISTING
WRONG WAY EXISTING
DO NOT ENTER EXISTING
STOP EXISTING
WRONG WAY EXISTING
SIS FOOD SIGN
EXISTING
Elk Mound Eau Claire EXISTING
EXISTING
EXIT 35 MPH EXISTING
EXCEPT MAINTENANCE AND POLICE AUTHORIZED VEHICLES EXISTING
SIS GAS SIGN

150 150 145 145 20 25 10 10 20 15 15 10

60WB 60EB 65WB 65EB 70WB 70EB 75WB 75EB 80EB 85WB 85EB
IH 94
S57° 43' 28"E
31.455

EXIT 59 EXISTING

EXCEPT MAINTENANCE AND POLICE AUTHORIZED VEHICLES EXISTING
EAST INTERSTATE 94 EXISTING

STRUCTURE B-18-15

LEGEND
EXISTING SIGN MOUNTED ON POST(S)
PROPOSED SIGN MOUNTED ON POST(S)
(XXX) DENOTES SIGN NUMBER
NOTE: Existing signs to remain in place unless, otherwise specified.

PROJECT NO:1022-08-74	HWY:IH 94	COUNTY:EAU CLAIRE	PERMANENT SIGNING	SHEET	E

FILE NAME : N:\PDS\C3D\10220804\SHEETSPLAN\PERMANENT SIGNING\023201_PS_PLAN_11-5-20.DWG
LAYOUT NAME - PLAN - (2)
PLOT DATE : 1/14/2021 9:41 AM PLOT BY : CHRIST, AARON D PLOT NAME : PLOT SCALE : 1 IN:200 FT

2

2

LEGEND

EXISTING SIGN MOUNTED ON POST(S)

PROPOSED SIGN MOUNTED ON POST(S)

XXX DENOTES SIGN NUMBER

NOTE: Existing signs to remain in place unless, otherwise specified.

N

CTH EE

MILE 60 EXISTING

CTH EE EXISTING

SIS FOOD SIGN

SIS LODGING SIGN

90WB 95WB 100WB S57° 03' 22.12"E 4315.053 105WB 110WB 115WB

90EB 95EB 100EB 105EB 110EB 115EB

IH 94

SPEED LIMIT 70 EXISTING

MILE 60 EXISTING

CTH EE EXISTING

STRUCTURE B-18-17

PROJECT NO:1022-08-74	HWY:IH 94	COUNTY:EAU CLAIRE	PERMANENT SIGNING	SHEET	E

FILE NAME : N:\PDS\C3D\10220804\SHEETSPLAN\PERMANENT SIGNING\023201_PS_PLAN_11-5-20.DWG
LAYOUT NAME - PLAN - (3)
PLOT DATE : 1/14/2021 9:41 AM PLOT BY : CHRIST, AARON D PLOT NAME : PLOT SCALE : 1 IN:200 FT

2

EXIT 59

12 312 EE

Elk Mound

Chippewa Falls

1 MILE

REMOVE

E1-5P
108"X30"

EXIT 59

12 312 EE

Elk Mound

Chippewa Falls

1 MILE

E4-1A
276"X162"

6-2

6-1

PI STA = 135+13.28
Y = 286200.092
X = 318819.761
DELTA = 24°21'29"
D = 1°00'00"
T = 1236.59'
L = 2435.81'
R = 5729.58'
PC STA = 122+76.70
PT STA = 147+12.51

120WB 125WB 130WB 135WB 140WB 145WB 150WB IH 94

120EB 125EB 130EB 135EB 140EB 145EB 150EB IH 94

6-3

37

Tomah 88

Madison 182

E8-1
168"X90"

Hwy 37 4

Black River Falls 57

Tomah 88

REMOVE

SLOWER TRAFFIC KEEP RIGHT

EXISTING

LEGEND

EXISTING SIGN MOUNTED ON POST(S)

PROPOSED SIGN MOUNTED ON POST(S)

XXX DENOTES SIGN NUMBER

NOTE: Existing signs to remain in place unless, otherwise specified.

PROJECT NO:1022-08-74	HWY:IH 94	COUNTY:EAU CLAIRE	PERMANENT SIGNING	SHEET	E

2


LEGEND

EXISTING SIGN MOUNTED ON POST(S)

PROPOSED SIGN MOUNTED ON POST(S)

(XXX) DENOTES SIGN NUMBER

NOTE: Existing signs to remain in place unless, otherwise specified.

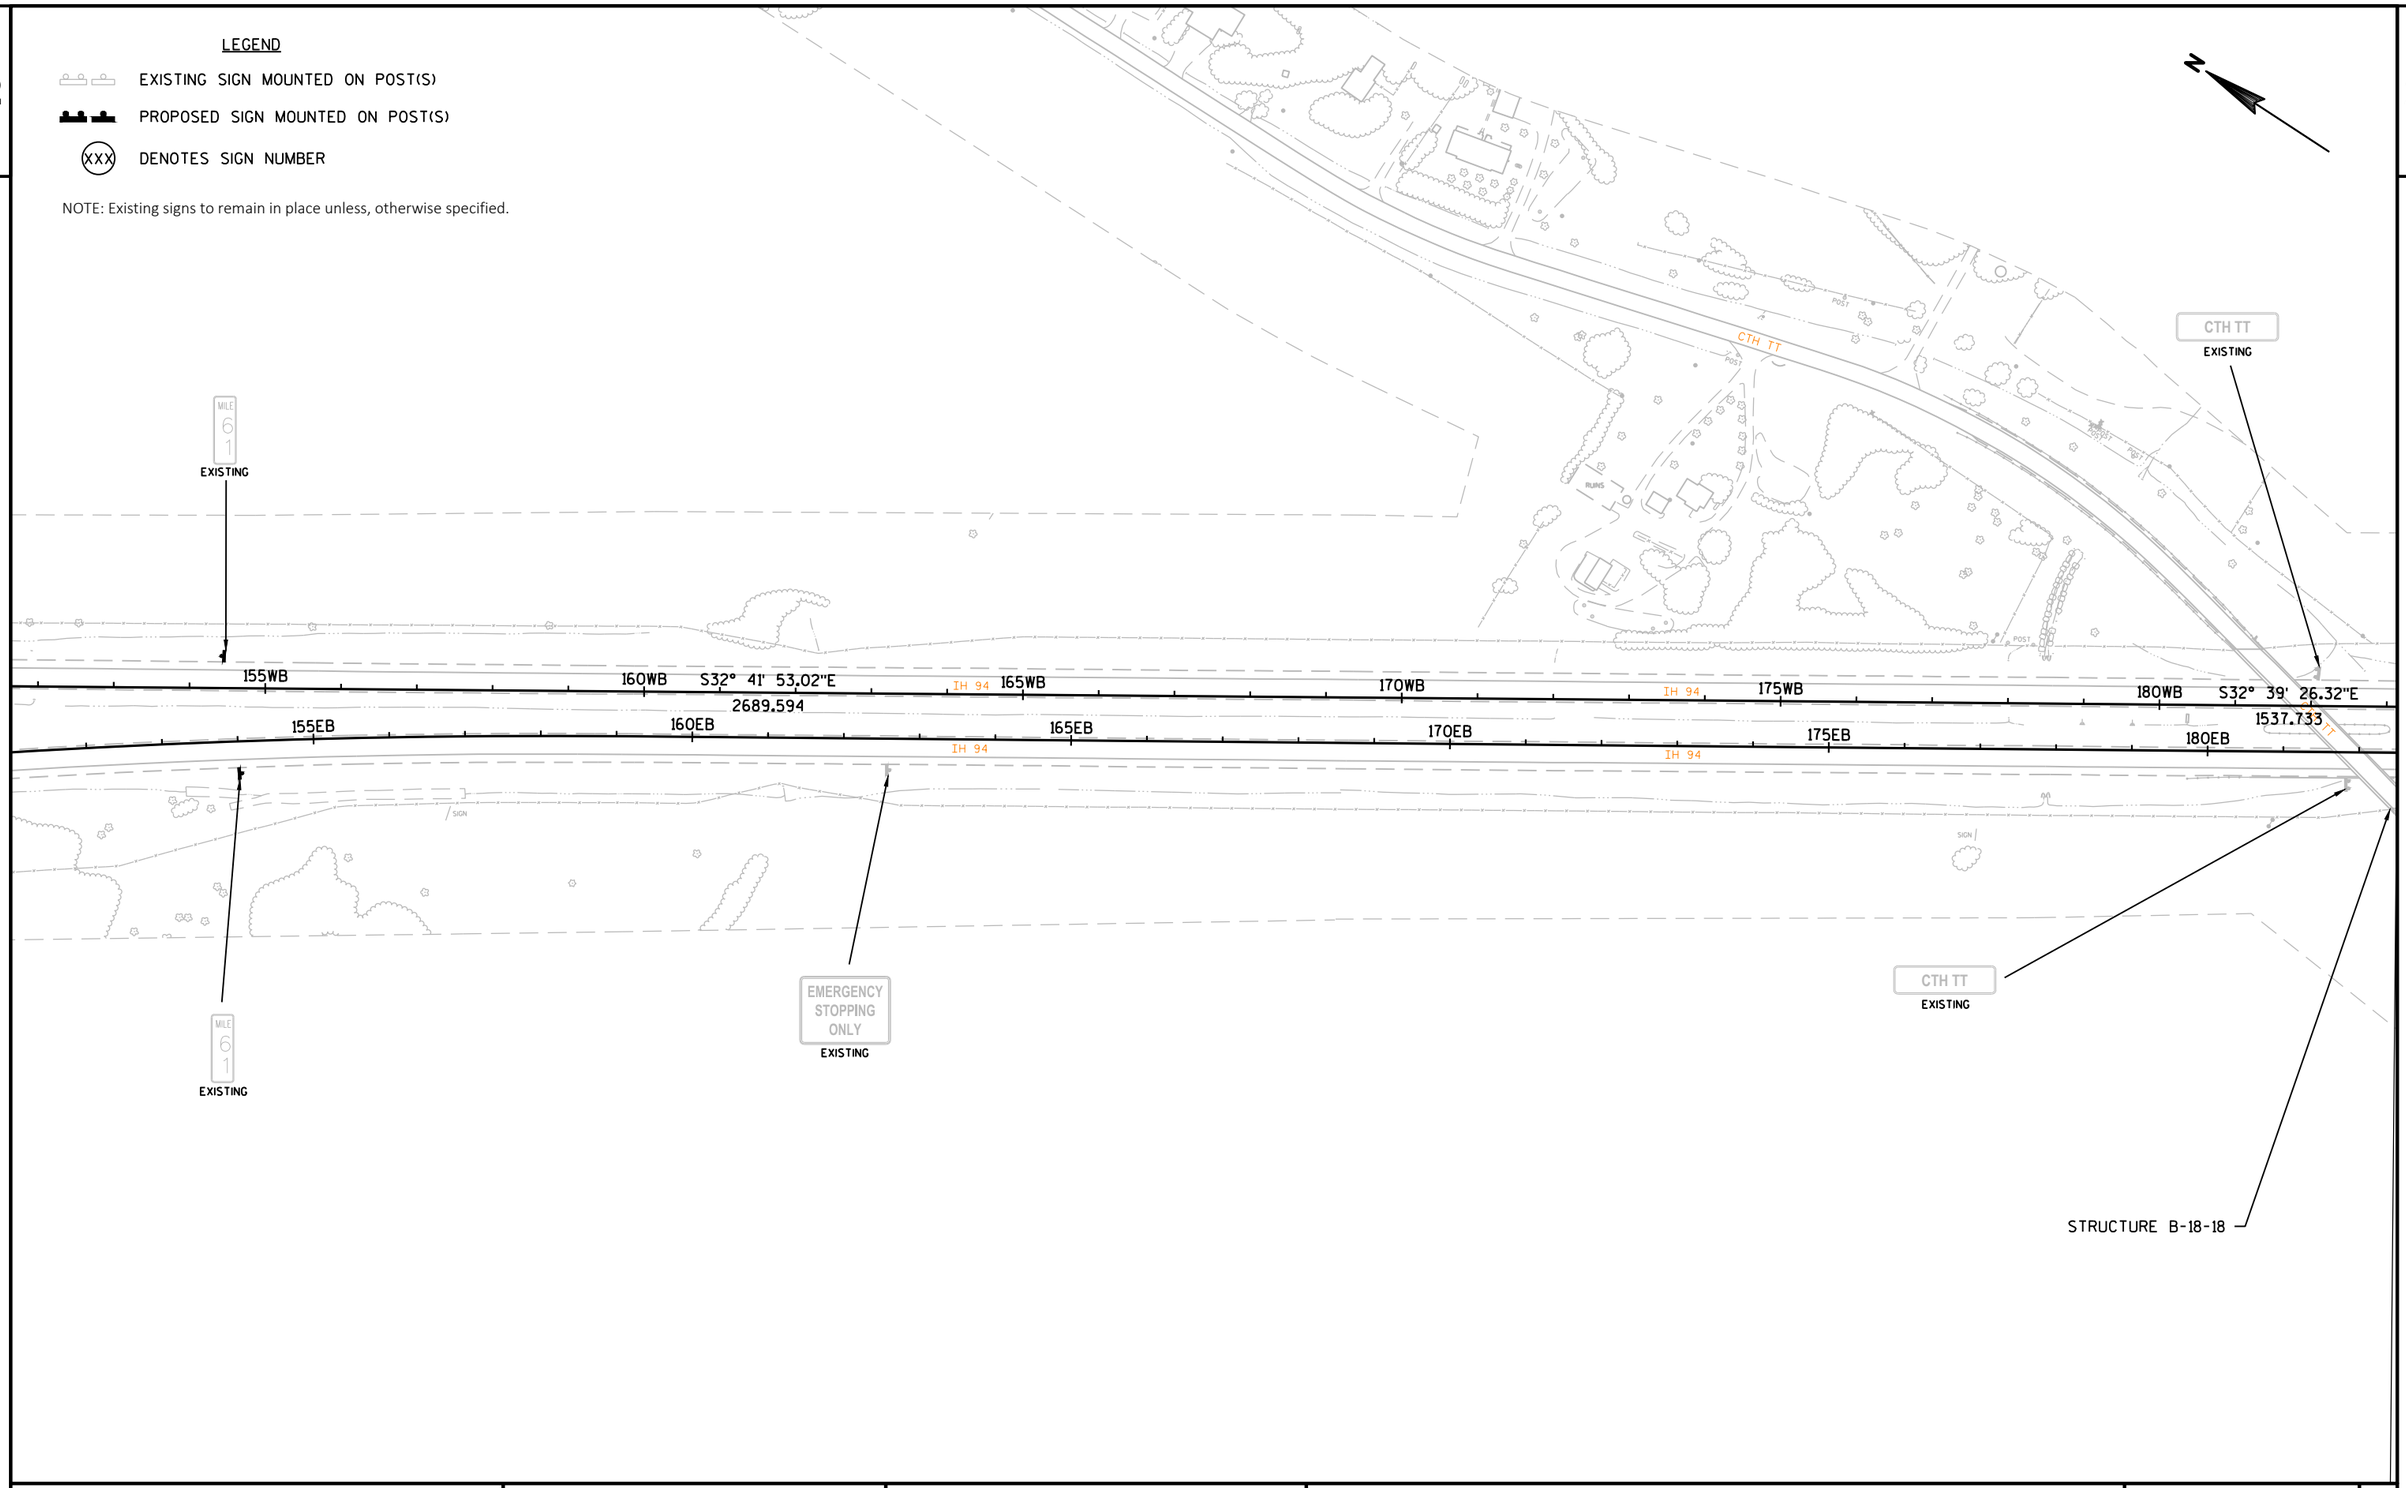

PROJECT NO:1022-08-74	HWY: IH 94	COUNTY: EAU CLAIRE	PERMANENT SIGNING	SHEET	E

2

LEGEND

EXISTING SIGN MOUNTED ON POST(S)

PROPOSED SIGN MOUNTED ON POST(S)

(XXX) DENOTES SIGN NUMBER

NOTE: Existing signs to remain in place unless, otherwise specified.

PI STA = 196+88.14
Y = 280971.453
X = 322174.306
DELTA = 7°21'16"
D = 0°29'32"
T = 748.30'
L = 1494.55'
R = 11643.51'
PC STA = 189+39.83
PT STA = 204+34.38

END PAVEMENT REPLACEMENT
STA. 194+00 WB
STA. 196+00 EB
MATCH EXISTING CONCRETE PAV'T

BEGIN CONCRETE PATCHING
STA. 194+00 WB
STA. 196+00 EB

EXISTING


185WB 190WB 195WB 200WB 205WB 210WB
185EB 190EB 195EB 200EB 205EB 210EB
IH 94
CTH TT
CTH E
CTH ET
STRUCTURE B-18-205
S25° 18'
2038.3

2

PROJECT NO:1022-08-74	HWY: IH 94	COUNTY: EAU CLAIRE	PERMANENT SIGNING	SHEET	E

2

2

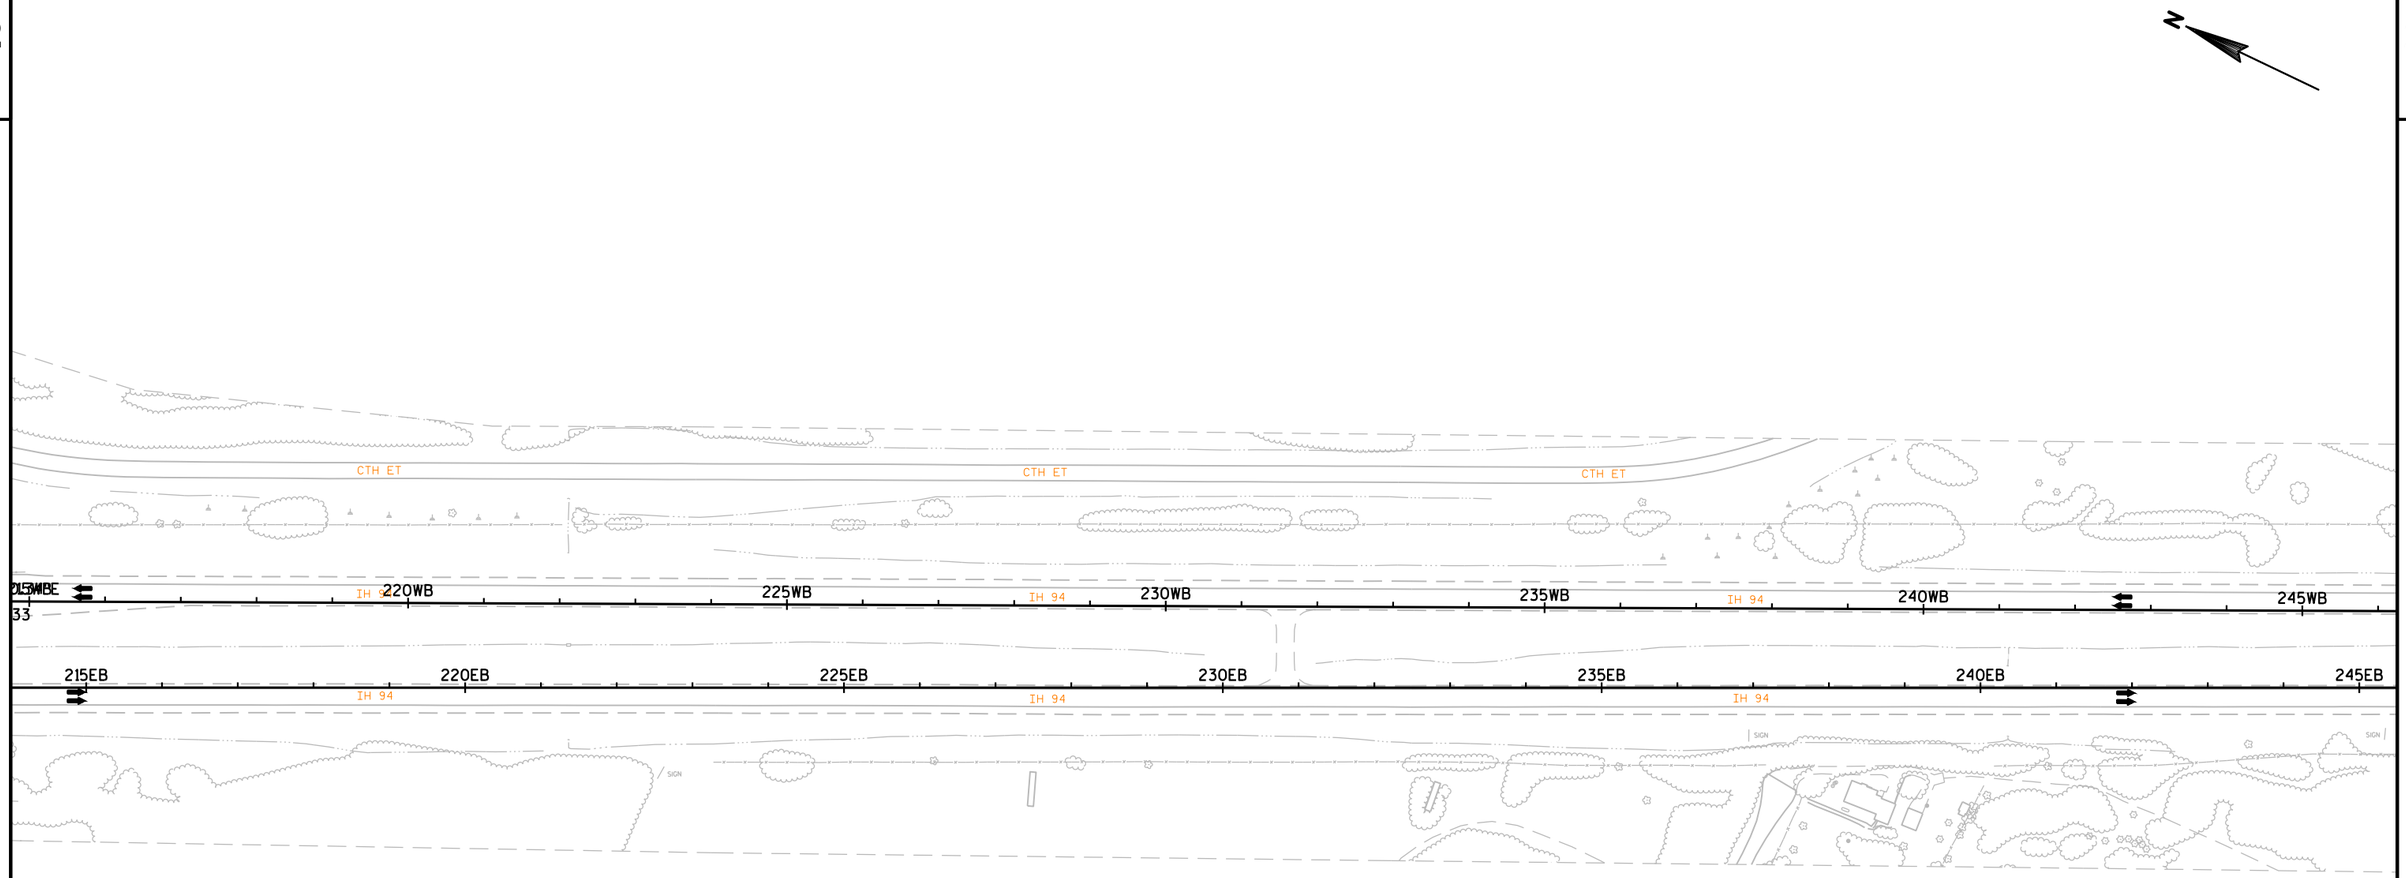

PROJECT NO:1022-08-74	HWY:IH 94	COUNTY:EAU CLAIRE	PERMANENT SIGNING	SHEET	E

FILE NAME : N:\PDS\C3D\10220804\SHEETSPLAN\PERMANENT SIGNING\023201_PS_PLAN_11-5-20.DWG
LAYOUT NAME - PLAN - (7)

PLOT DATE : 1/14/2021 9:44 AM PLOT BY : CHRIST, AARON D PLOT NAME : PLOT SCALE : 1 IN:200 FT

2


LEGEND

EXISTING SIGN MOUNTED ON POST(S)

PROPOSED SIGN MOUNTED ON POST(S)

XXX DENOTES SIGN NUMBER

NOTE: Existing signs to remain in place unless, otherwise specified.

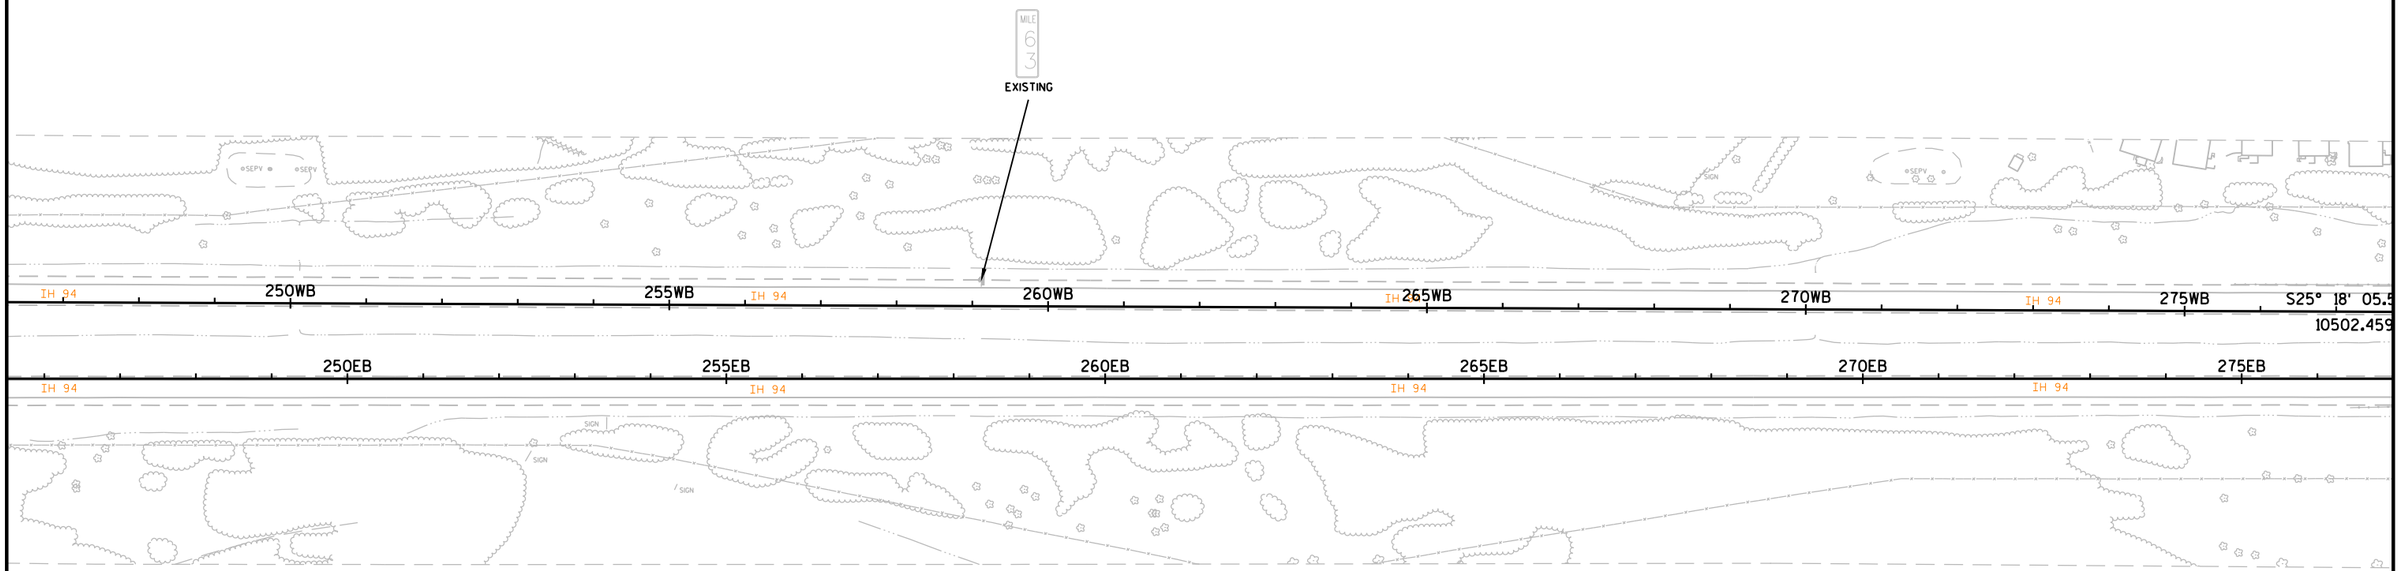

PROJECT NO:1022-08-74	HWY:IH 94	COUNTY:EAU CLAIRE	PERMANENT SIGNING	SHEET	E

FILE NAME : N:\PDS\C3D\10220804\SHEETSPLAN\PERMANENT SIGNING\023201_PS_PLAN_11-5-20.DWG
LAYOUT NAME - PLAN - (8)

PLOT DATE : 1/14/2021 9:44 AM PLOT BY : CHRIST, AARON D PLOT NAME : PLOT SCALE : 1 IN:200 FT

2


LEGEND

EXISTING SIGN MOUNTED ON POST(S)

PROPOSED SIGN MOUNTED ON POST(S)

(XXX) DENOTES SIGN NUMBER

NOTE: Existing signs to remain in place unless, otherwise specified.

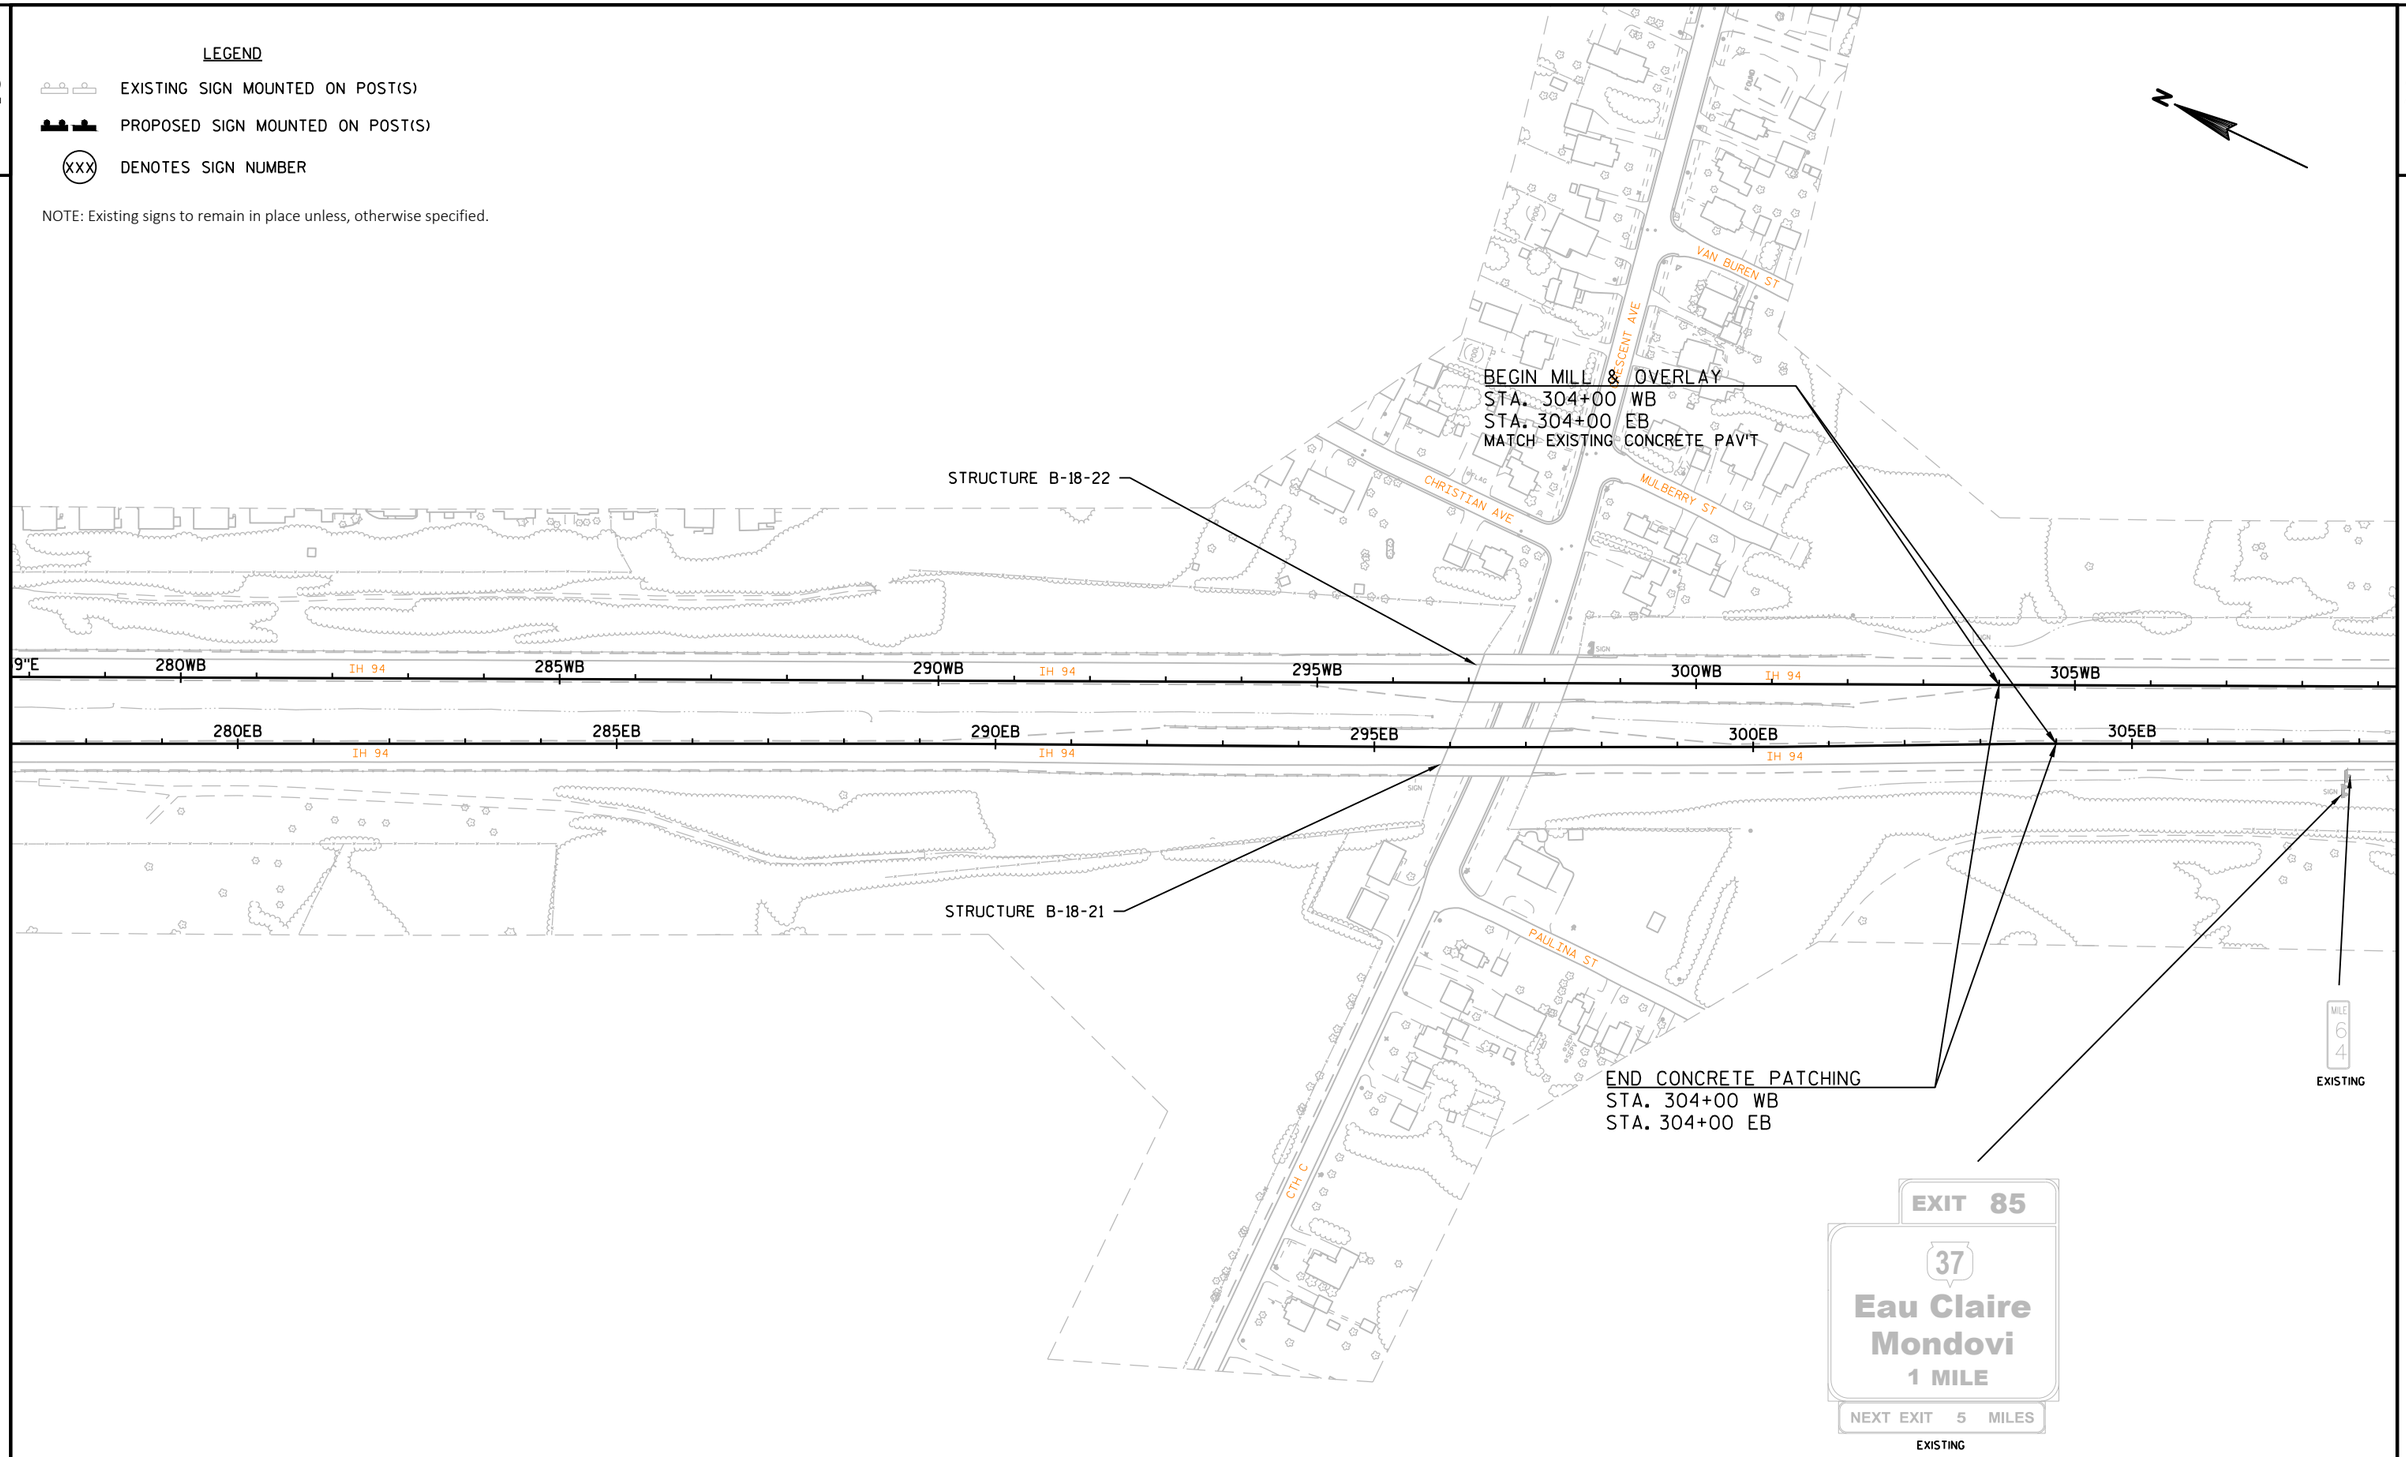

PROJECT NO:1022-08-74	HWY:IH 94	COUNTY:EAU CLAIRE	PERMANENT SIGNING	SHEET	E

FILE NAME : N:\PDS\C3D\10220804\SHEETSPLAN\PERMANENT SIGNING\023201_PS_PLAN_11-5-20.DWG
LAYOUT NAME - PLAN - (9)

PLOT DATE : 1/14/2021 9:45 AM PLOT BY : CHRIST, AARON D PLOT NAME : PLOT SCALE : 1 IN:200 FT

2

LEGEND

EXISTING SIGN MOUNTED ON POST(S)

PROPOSED SIGN MOUNTED ON POST(S)

XXX DENOTES SIGN NUMBER

NOTE: Existing signs to remain in place unless, otherwise specified.

N

PI STA = 337+89.55
Y = 268220.947
X = 328201.936
DELTA = 35°28'00"
D = 2°14'59"
T = 814.37'
L = 1576.40'
R = 2546.64'
PC STA = 329+75.18
PT STA = 345+51.57

STRUCTURE B-18-44

MILE 64
EXISTING

EMERGENCY STOPPING ONLY
EXISTING

EXISTING

EXISTING

IH 94
310WB
315WB
320WB
325WB
330WB
335WB
340WB
340E

IH 94
310EB
315EB
320EB
325EB
330EB
335EB

Chippewa River Trail EXIT 65
EXISTING

UW Eau Claire
Chippewa Valley Technical College
EXIT 65
EXISTING

EXISTING

EXISTING

HOSPITAL EXIT 65
EXISTING

EXISTING

STRUCTURE B-18-45

2

PROJECT NO:1022-08-74	HWY:IH 94	COUNTY:EAU CLAIRE	PERMANENT SIGNING	SHEET	E

FILE NAME : N:\PDS\C3D\10220804\SHEETSPLAN\PERMANENT SIGNING\023201_PS_PLAN_11-5-20.DWG
LAYOUT NAME - PLAN - (10)

PLOT DATE : 1/14/2021 9:45 AM PLOT BY : CHRIST, AARON D PLOT NAME : PLOT SCALE : 1 IN:200 FT

2


LEGEND

EXISTING SIGN MOUNTED ON POST(S)

PROPOSED SIGN MOUNTED ON POST(S)

(XXX) DENOTES SIGN NUMBER

NOTE: Existing signs to remain in place unless, otherwise specified.

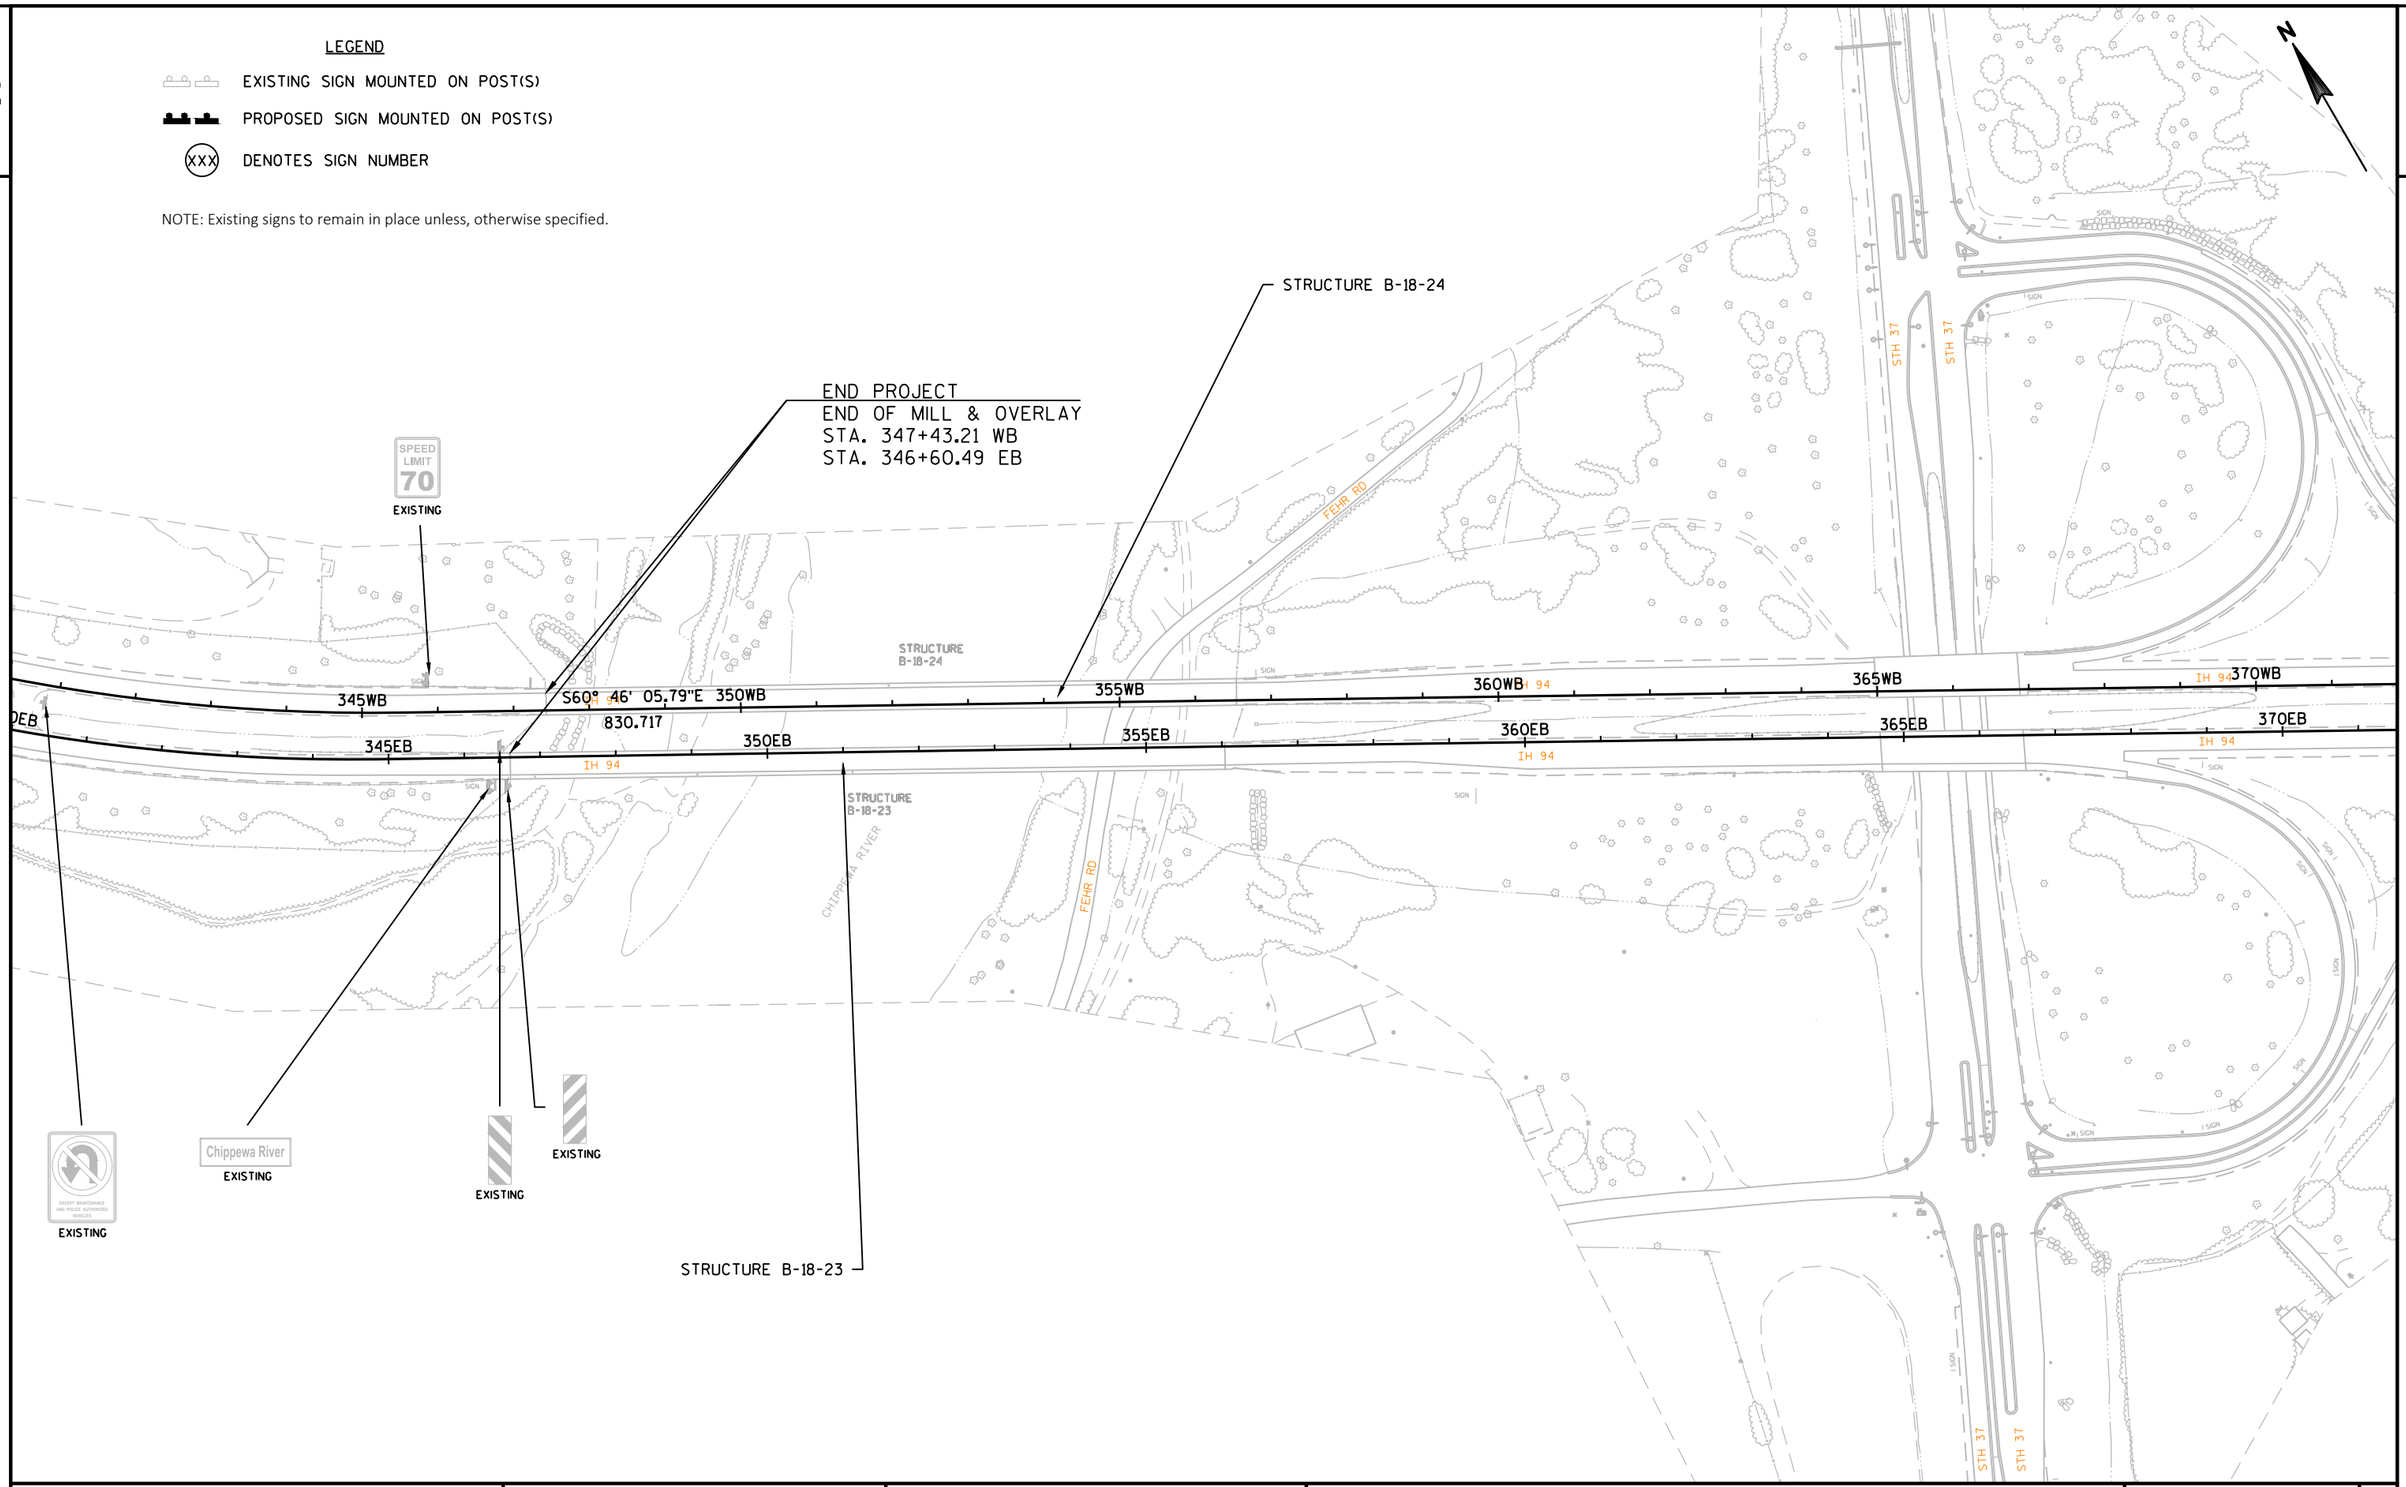

PROJECT NO:1022-08-74	HWY: IH 94	COUNTY: EAU CLAIRE	PERMANENT SIGNING	SHEET	E

FILE NAME : N:\PDS\C3D\10220804\SHEETSPLAN\PERMANENT SIGNING\023201_PS_PLAN_11-5-20.DWG
LAYOUT NAME - PLAN - (11)

PLOT DATE : 1/14/2021 9:46 AM PLOT BY : CHRIST, AARON D PLOT NAME : PLOT SCALE : 1 IN:200 FT

2

PAVEMENT MARKING LEGEND

- (A) MARKING LINE EPOXY, 4-INCH (WHITE EDGELINE)
- (B) MARKING LINE EPOXY, 4-INCH (WHITE 3' LINE, 9' GAP)
- (C) MARKING LINE EPOXY, 4-INCH (DOUBLE YELLOW CENTERLINE)
- (D) MARKING LINE GROOVED WET REF EPOXY, 4-INCH (WHITE EDGELINE)
- (E) MARKING LINE GROOVED WET REF EPOXY, 4-INCH (YELLOW EDGELINE)
- (F) MARKING LINE GROOVED WET REF CONTRAST EPOXY, 4-INCH (WHITE LANE LINE)
- (G) MARKING LINE GROOVED WET REF CONTRAST EPOXY, 4-INCH (WHITE 3' LINE, 9' GAP)
- (H) MARKING LINE EPOXY, 8-INCH (WHITE CHANNELIZING)
- (I) MARKING LINE GROOVED WET REF CONTRAST EPOXY, 8-INCH (WHITE GORE)
- (J) MARKING LINE GROOVED WET REF CONTRAST EPOXY, 8-INCH (WHITE 3' LANE LINE, 9' GAP)
- (K) MARKING STOP LINE EPOXY, 18-INCH (WHITE)
- (L) MARKING CHEVRON EPOXY, 24-INCH (WHITE)

PAVEMENT MARKING GENERAL NOTES

FOR IH 94 MAINLINE PAVEMENT MARKING INSTALLATION FOLLOW SDD "LONGITUDINAL MARKING MAINLINE."

FOR IH 94 EXIT AND ENTRANCE RAMP PAVEMENT MARKING INSTALLATION FOLLOW SDD "PAVEMENT MARKING (RAMPS AND GORES)."

FOR STH 312 INTERCHANGE PAVEMENT WARNING INSTALLATION FOLLOW SDD'S" PAVEMENT MARKING (ISLANDS.)" STOP LINE AND CROSSWALK PAVEMENT MARKING", AND "PAVEMENT MARKING INTERSECTIONS."

BEGIN PROJECT
BEGIN PAVEMENT REPLACEMENT
STA 49'WB'+00
STA 49'EB'+00

BP: 6+50.00

52WB+48.18
26' RT

52WB+90.52
36' RT

57EB+69.00
23.84' RT

58EB+19.00
23.96' RT

EP: 24+38.51
PC: 142+30.75
PC: 140+64.66
PI: 136+32.00
PI: 135+09.67
PC: 134+55
PT: 132+83.33
PCC: 129+15.55
PT: 120+80.92
PC: 120+96.91
PT: 114+22.86
PT: 113+63.52
PC: 110+45.71
PC: 110+55.09
BP: 108+50.00

LEGEND
DELINEATOR
DOUBLE DELINEATOR
WHITE/RIGHT YELLOW/LEFT

PROJECT NO: 1022-08-74	HWY: IH 94	COUNTY: EAU CLAIRE	PAVEMENT MARKING	SHEET	E

FILE NAME : N:\PDS\C3D\10220804\SHEETSPLAN\PAVEMENT MARKING\024501_PM_3-21-19.DWG
LAYOUT NAME - 0245018
PLOT DATE : 1/15/2021 6:54 AM PLOT BY : CHRIST, AARON D PLOT NAME : PLOT SCALE : 1 IN:200 FT

2

PAVEMENT MARKING GENERAL NOTES

FOR IH 94 MAINLINE PAVEMENT MARKING INSTALLATION FOLLOW SDD "LONGITUDINAL MARKING MAINLINE."

FOR IH 94 EXIT AND ENTRANCE RAMP PAVEMENT MARKING INSTALLATION FOLLOW SDD "PAVEMENT MARKING (RAMPS AND GORES)."

FOR STH 312 INTERCHANGE PAVEMENT WARNING INSTALLATION FOLLOW SDD'S" PAVEMENT MARKING (ISLANDS.)" STOP LINE AND CROSSWALK PAVEMENT MARKING", AND "PAVEMENT MARKING INTERSECTIONS."

N

PT: 147+21.86
PT: 146+66.54
BP: 16+00.00
150
150
145
STH 312
TRAFFIC
SIGN
K
D
K
E
L
J
71WB+08.11
24' LT
71WB+58.11
24' LT
75WB+00.15
36' LT
77WB+49.89'
26' LT
PCC: 24+44.80
PT: 25+18.59
EP: 26+09.68
PT: 79+30.19
PI: 79+61.64
PT: 82+24.23
SIGN
SEPV
IH 94
25
65
70
75
80
85
90
E
D
I
G
F
73EB+10.12
36' RT
84EB+27.40
26' RT
0+00.00

LEGEND

DELINEATOR
DOUBLE DELINEATOR
WHITE/RIGHT YELLOW/LEFT

PAVEMENT MARKING LEGEND

- (A) MARKING LINE EPOXY, 4-INCH (WHITE EDGELINE)
- (B) MARKING LINE EPOXY, 4-INCH (WHITE 3' LINE, 9' GAP)
- (C) MARKING LINE EPOXY, 4-INCH (DOUBLE YELLOW CENTERLINE)
- (D) MARKING LINE GROOVED WET REF EPOXY, 4-INCH (WHITE EDGELINE)
- (E) MARKING LINE GROOVED WET REF EPOXY, 4-INCH (YELLOW EDGELINE)
- (F) MARKING LINE GROOVED WET REF CONTRAST EPOXY, 4-INCH (WHITE LANE LINE)
- (G) MARKING LINE GROOVED WET REF CONTRAST EPOXY, 4-INCH (WHITE 3' LINE, 9' GAP)
- (H) MARKING LINE EPOXY, 8-INCH (WHITE CHANNELIZING)
- (I) MARKING LINE GROOVED WET REF CONTRAST EPOXY, 8-INCH (WHITE GORE)
- (J) MARKING LINE GROOVED WET REF CONTRAST EPOXY, 8-INCH (WHITE 3' LANE LINE, 9' GAP)
- (K) MARKING STOP LINE EPOXY, 18-INCH (WHITE)
- (L) MARKING CHEVRON EPOXY, 24-INCH (WHITE)

PROJECT NO: 1022-08-74	HWY: IH 94	COUNTY: EAU CLAIRE	PAVEMENT MARKING	SHEET	E

FILE NAME : N:\PDS\C3D\10220804\SHEETSPLAN\PAVEMENT MARKING\024501_PM_3-21-19.DWG
LAYOUT NAME - 0245019
PLOT DATE : 1/15/2021 6:56 AM
PLOT BY : CHRIST, AARON D
PLOT NAME :
PLOT SCALE : 1 IN:200 FT

2

PAVEMENT MARKING GENERAL NOTES

FOR IH 94 MAINLINE PAVEMENT MARKING INSTALLATION FOLLOW SDD "LONGITUDINAL MARKING MAINLINE."

FOR IH 94 EXIT AND ENTRANCE RAMP PAVEMENT MARKING INSTALLATION FOLLOW SDD "PAVEMENT MARKING (RAMPS AND GORES)."

FOR STH 312 INTERCHANGE PAVEMENT WARNING INSTALLATION FOLLOW SDD'S" PAVEMENT MARKING (ISLANDS.)" STOP LINE AND CROSSWALK PAVEMENT MARKING", AND "PAVEMENT MARKING INTERSECTIONS."

N

PC: 110+38.42

PC: 122+76.70

95 100 105 110 115 120

IH 94

CTH EE

SIGN

D E F

LEGEND

- DELINEATOR
- DOUBLE DELINEATOR

WHITE/RIGHT YELLOW/LEFT

PAVEMENT MARKING LEGEND

- (A) MARKING LINE EPOXY, 4-INCH (WHITE EDGELINE)
- (B) MARKING LINE EPOXY, 4-INCH (WHITE 3' LINE, 9' GAP)
- (C) MARKING LINE EPOXY, 4-INCH (DOUBLE YELLOW CENTERLINE)
- (D) MARKING LINE GROOVED WET REF EPOXY, 4-INCH (WHITE EDGELINE)
- (E) MARKING LINE GROOVED WET REF EPOXY, 4-INCH (YELLOW EDGELINE)
- (F) MARKING LINE GROOVED WET REF CONTRAST EPOXY, 4-INCH (WHITE LANE LINE)
- (G) MARKING LINE GROOVED WET REF CONTRAST EPOXY, 4-INCH (WHITE 3' LINE, 9' GAP)
- (H) MARKING LINE EPOXY, 8-INCH (WHITE CHANNELIZING)
- (I) MARKING LINE GROOVED WET REF CONTRAST EPOXY, 8-INCH (WHITE GORE)
- (J) MARKING LINE GROOVED WET REF CONTRAST EPOXY, 8-INCH (WHITE 3' LANE LINE, 9' GAP)
- (K) MARKING STOP LINE EPOXY, 18-INCH (WHITE)
- (L) MARKING CHEVRON EPOXY, 24-INCH (WHITE)

PROJECT NO: 1022-08-74	HWY: IH 94	COUNTY: EAU CLAIRE	PAVEMENT MARKING	SHEET	E


2

PAVEMENT MARKING GENERAL NOTES

FOR IH 94 MAINLINE PAVEMENT MARKING INSTALLATION FOLLOW SDD "LONGITUDINAL MARKING MAINLINE."

FOR IH 94 EXIT AND ENTRANCE RAMP PAVEMENT MARKING INSTALLATION FOLLOW SDD "PAVEMENT MARKING (RAMPS AND GORES)."

FOR STH 312 INTERCHANGE PAVEMENT WARNING INSTALLATION FOLLOW SDD'S" PAVEMENT MARKING (ISLANDS.)" STOP LINE AND CROSSWALK PAVEMENT MARKING", AND "PAVEMENT MARKING INTERSECTIONS."

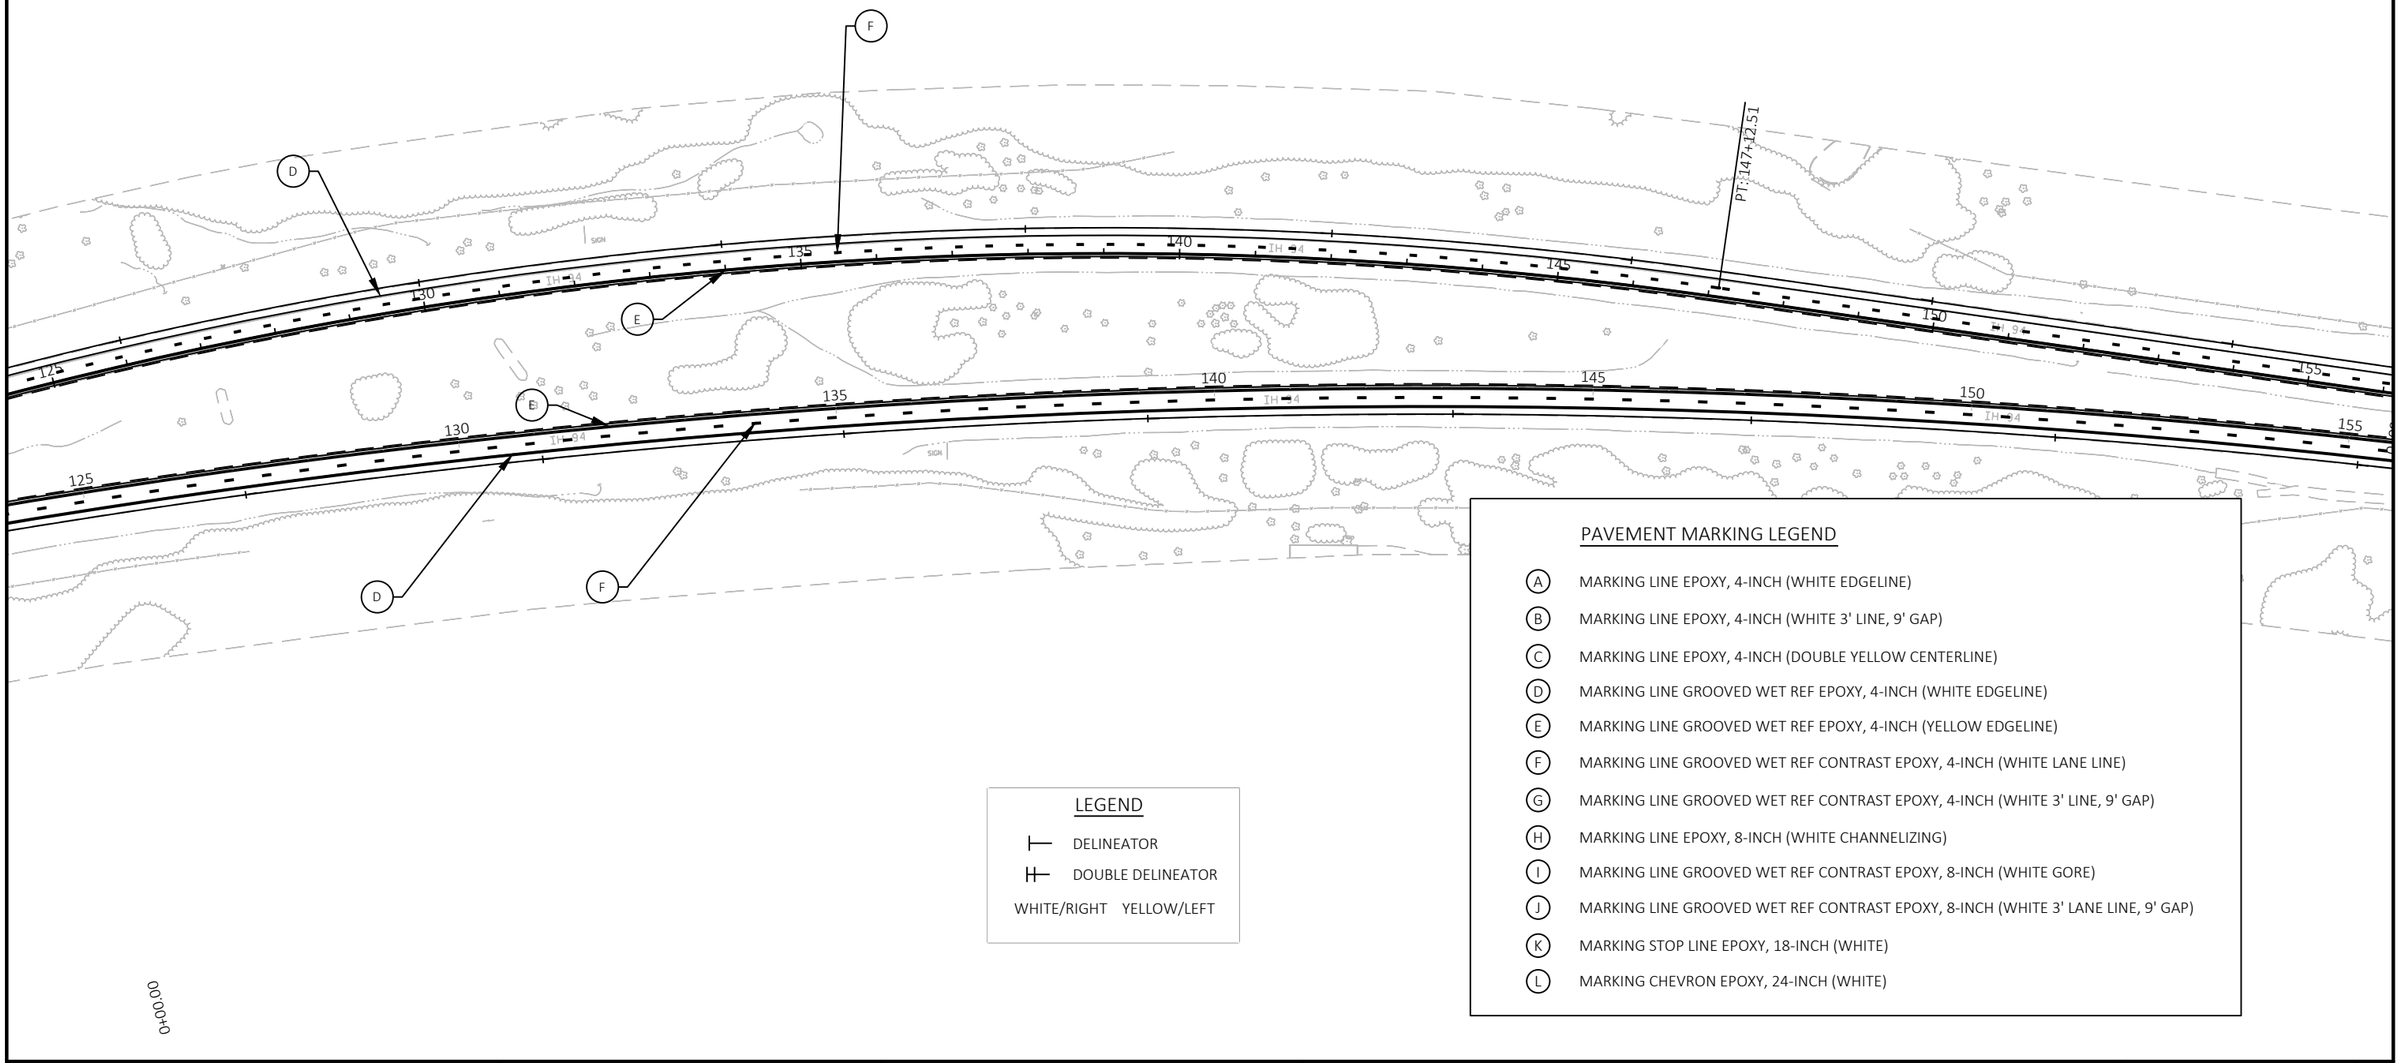

LEGEND

- DELINEATOR
- DOUBLE DELINEATOR

WHITE/RIGHT YELLOW/LEFT

PAVEMENT MARKING LEGEND

- (A) MARKING LINE EPOXY, 4-INCH (WHITE EDGELINE)
- (B) MARKING LINE EPOXY, 4-INCH (WHITE 3' LINE, 9' GAP)
- (C) MARKING LINE EPOXY, 4-INCH (DOUBLE YELLOW CENTERLINE)
- (D) MARKING LINE GROOVED WET REF EPOXY, 4-INCH (WHITE EDGELINE)
- (E) MARKING LINE GROOVED WET REF EPOXY, 4-INCH (YELLOW EDGELINE)
- (F) MARKING LINE GROOVED WET REF CONTRAST EPOXY, 4-INCH (WHITE LANE LINE)
- (G) MARKING LINE GROOVED WET REF CONTRAST EPOXY, 4-INCH (WHITE 3' LINE, 9' GAP)
- (H) MARKING LINE EPOXY, 8-INCH (WHITE CHANNELIZING)
- (I) MARKING LINE GROOVED WET REF CONTRAST EPOXY, 8-INCH (WHITE GORE)
- (J) MARKING LINE GROOVED WET REF CONTRAST EPOXY, 8-INCH (WHITE 3' LANE LINE, 9' GAP)
- (K) MARKING STOP LINE EPOXY, 18-INCH (WHITE)
- (L) MARKING CHEVRON EPOXY, 24-INCH (WHITE)

000000

PROJECT NO: 1022-08-74	HWY: IH 94	COUNTY: EAU CLAIRE	PAVEMENT MARKING	SHEET	E

FILE NAME : N:\PDS\C3D\10220804\SHEETSPLAN\PAVEMENT MARKING\024501_PM_3-21-19.DWG
LAYOUT NAME - 02450111

PLOT DATE : 1/15/2021 7:00 AM PLOT BY : CHRIST, AARON D PLOT NAME : PLOT SCALE : 1 IN:200 FT

2


2

PAVEMENT MARKING GENERAL NOTES

FOR IH 94 MAINLINE PAVEMENT MARKING INSTALLATION FOLLOW SDD "LONGITUDINAL MARKING MAINLINE."

FOR IH 94 EXIT AND ENTRANCE RAMP PAVEMENT MARKING INSTALLATION FOLLOW SDD "PAVEMENT MARKING (RAMPS AND GORES)."

FOR STH 312 INTERCHANGE PAVEMENT WARNING INSTALLATION FOLLOW SDD'S" PAVEMENT MARKING (ISLANDS.)" STOP LINE AND CROSSWALK PAVEMENT MARKING", AND "PAVEMENT MARKING INTERSECTIONS."

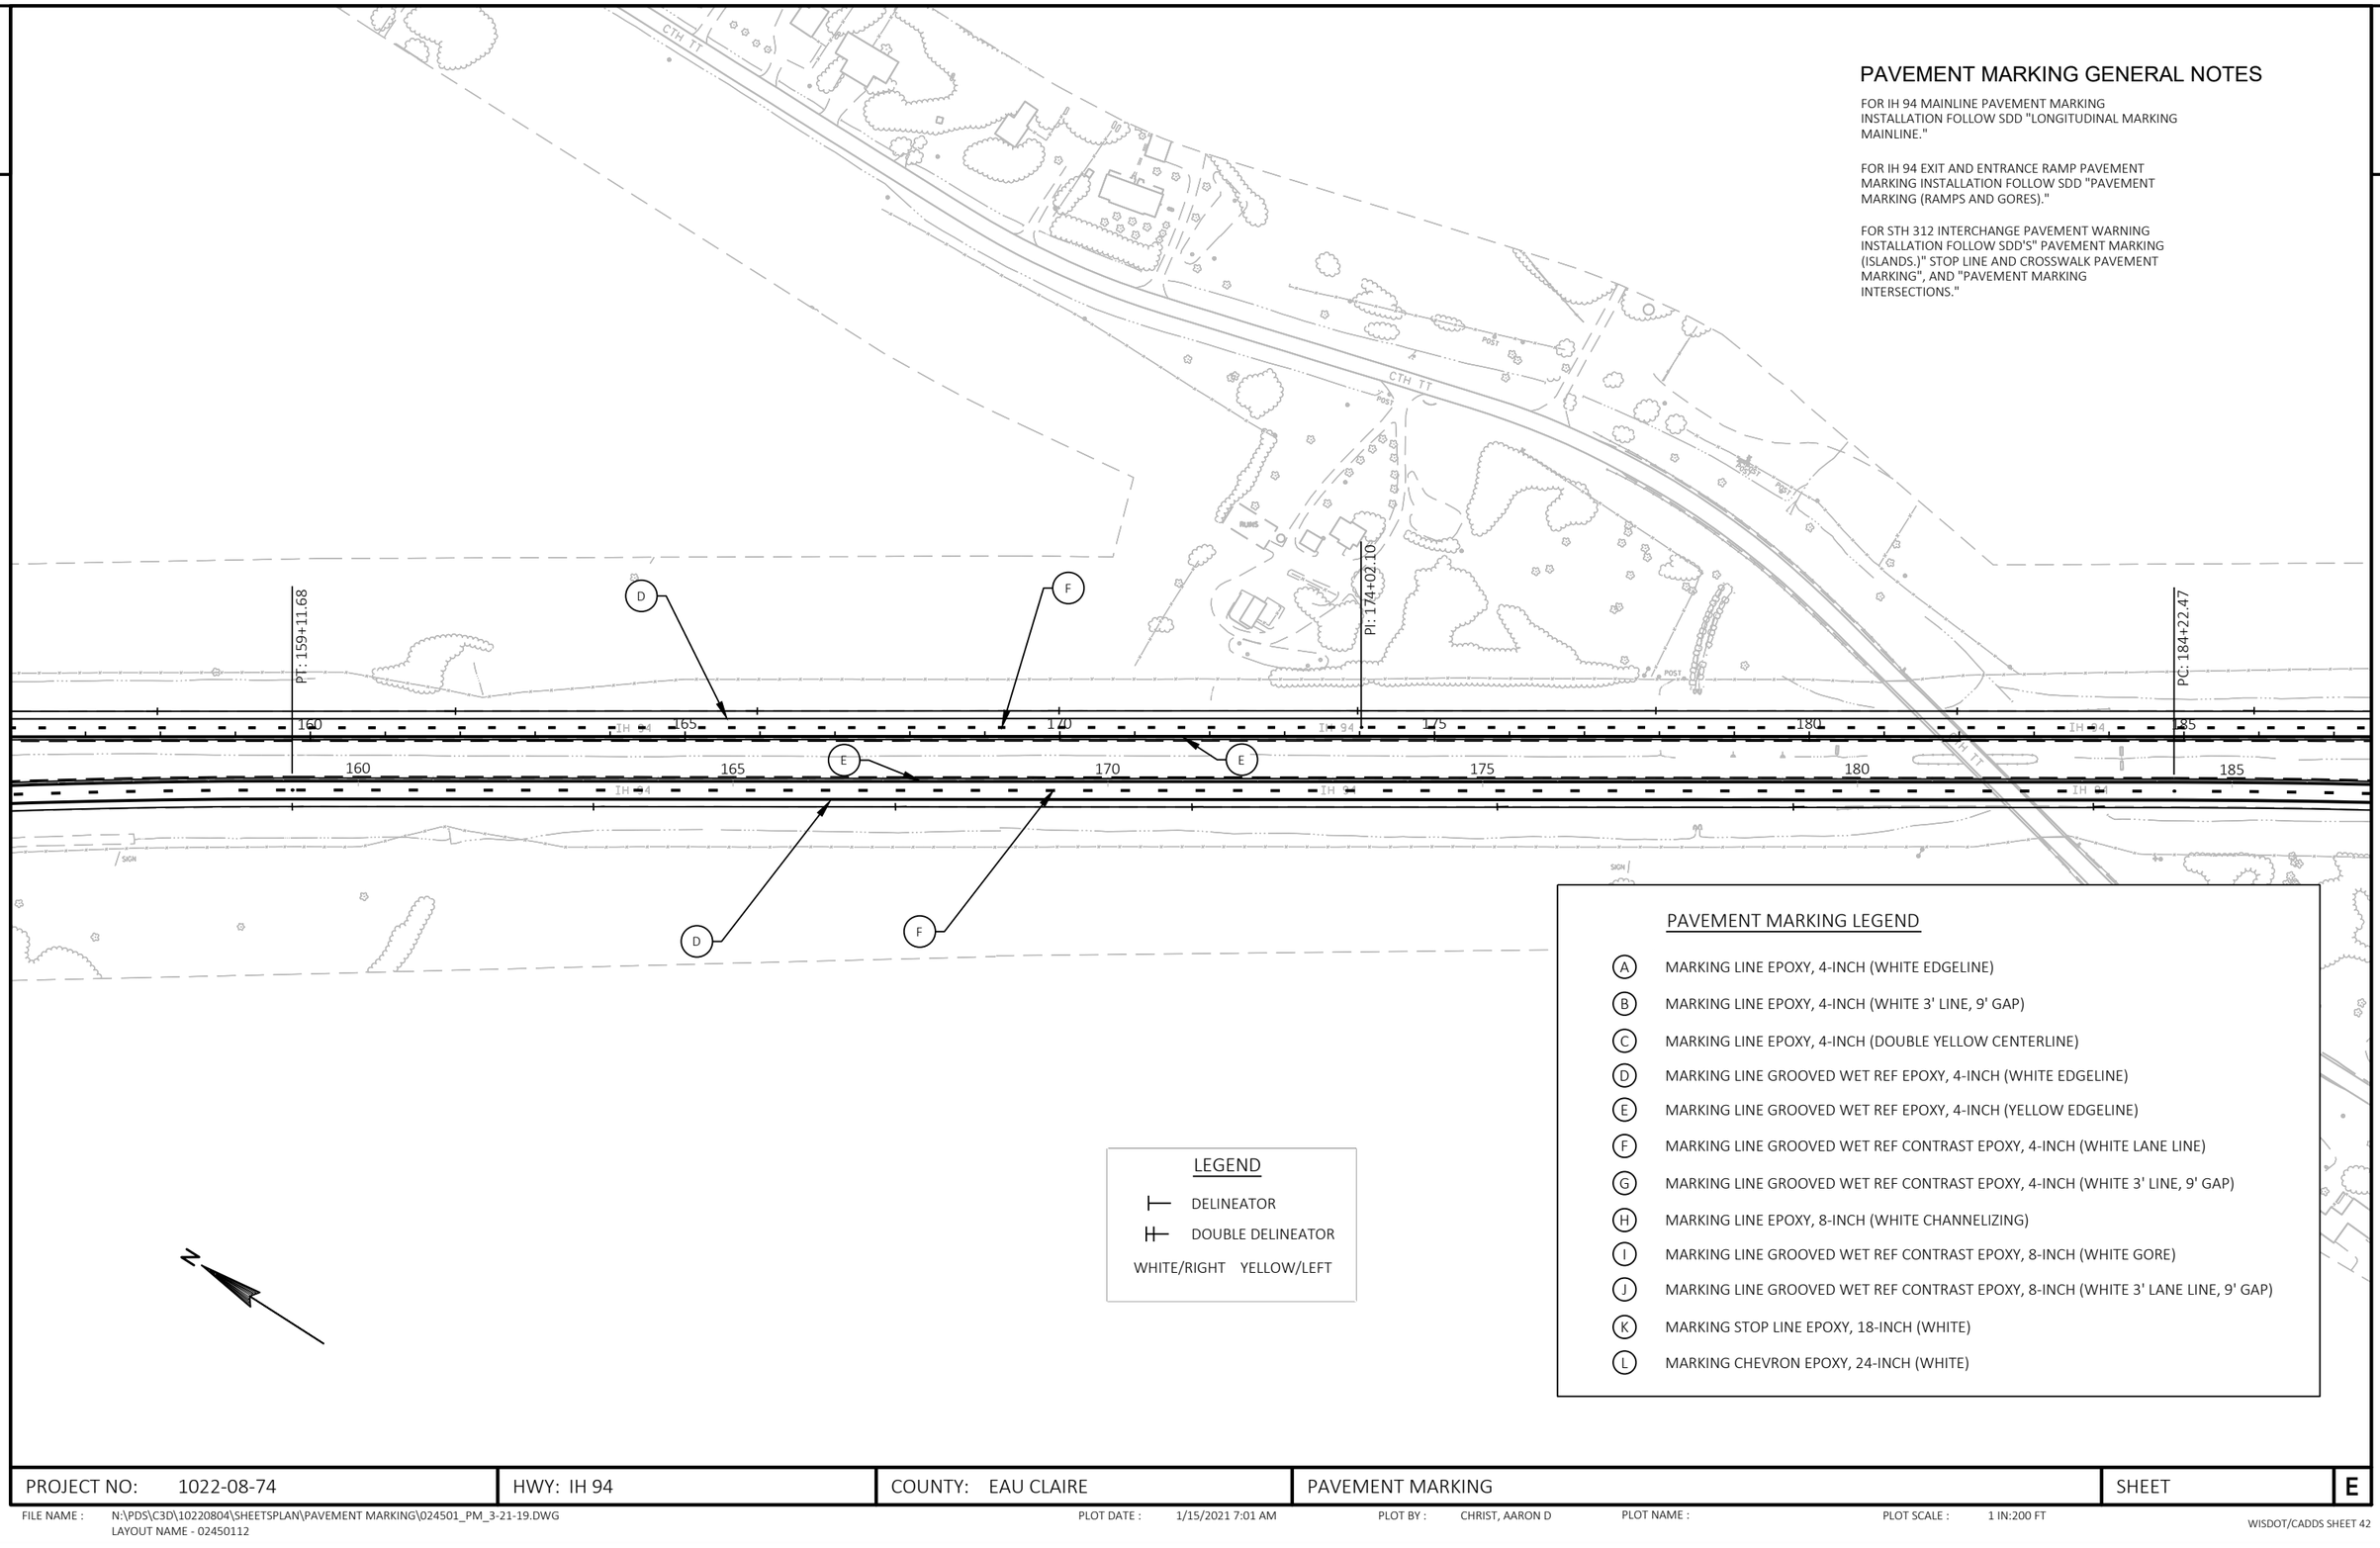

LEGEND

- DELINEATOR
- DOUBLE DELINEATOR

WHITE/RIGHT YELLOW/LEFT

PAVEMENT MARKING LEGEND

- (A) MARKING LINE EPOXY, 4-INCH (WHITE EDGELINE)
- (B) MARKING LINE EPOXY, 4-INCH (WHITE 3' LINE, 9' GAP)
- (C) MARKING LINE EPOXY, 4-INCH (DOUBLE YELLOW CENTERLINE)
- (D) MARKING LINE GROOVED WET REF EPOXY, 4-INCH (WHITE EDGELINE)
- (E) MARKING LINE GROOVED WET REF EPOXY, 4-INCH (YELLOW EDGELINE)
- (F) MARKING LINE GROOVED WET REF CONTRAST EPOXY, 4-INCH (WHITE LANE LINE)
- (G) MARKING LINE GROOVED WET REF CONTRAST EPOXY, 4-INCH (WHITE 3' LINE, 9' GAP)
- (H) MARKING LINE EPOXY, 8-INCH (WHITE CHANNELIZING)
- (I) MARKING LINE GROOVED WET REF CONTRAST EPOXY, 8-INCH (WHITE GORE)
- (J) MARKING LINE GROOVED WET REF CONTRAST EPOXY, 8-INCH (WHITE 3' LANE LINE, 9' GAP)
- (K) MARKING STOP LINE EPOXY, 18-INCH (WHITE)
- (L) MARKING CHEVRON EPOXY, 24-INCH (WHITE)

PROJECT NO: 1022-08-74	HWY: IH 94	COUNTY: EAU CLAIRE	PAVEMENT MARKING	SHEET	E

FILE NAME : N:\PDS\C3D\10220804\SHEETSPLAN\PAVEMENT MARKING\024501_PM_3-21-19.DWG
LAYOUT NAME - 02450112
PLOT DATE : 1/15/2021 7:01 AM
PLOT BY : CHRIST, AARON D
PLOT NAME :
PLOT SCALE : 1 IN:200 FT
WISDOT/CADDS SHEET 42

2

PAVEMENT MARKING GENERAL NOTES

FOR IH 94 MAINLINE PAVEMENT MARKING INSTALLATION FOLLOW SDD "LONGITUDINAL MARKING MAINLINE."

FOR IH 94 EXIT AND ENTRANCE RAMP PAVEMENT MARKING INSTALLATION FOLLOW SDD "PAVEMENT MARKING (RAMPS AND GORES)."

FOR STH 312 INTERCHANGE PAVEMENT WARNING INSTALLATION FOLLOW SDD'S" PAVEMENT MARKING (ISLANDS.)" STOP LINE AND CROSSWALK PAVEMENT MARKING", AND "PAVEMENT MARKING INTERSECTIONS."

END PAVEMENT REPLACEMENT
STA 194'WB'+00
STA 196'EB'+00

PC: 189+39.83

PT: 198+44.38

PT: 204+34.38

IH 94

CTH ET

CTH E

CTH TT

0+00.00

LEGEND

- DELINEATOR
- DOUBLE DELINEATOR

WHITE/RIGHT YELLOW/LEFT

PAVEMENT MARKING LEGEND

- (A) MARKING LINE EPOXY, 4-INCH (WHITE EDGELINE)
- (B) MARKING LINE EPOXY, 4-INCH (WHITE 3' LINE, 9' GAP)
- (C) MARKING LINE EPOXY, 4-INCH (DOUBLE YELLOW CENTERLINE)
- (D) MARKING LINE GROOVED WET REF EPOXY, 4-INCH (WHITE EDGELINE)
- (E) MARKING LINE GROOVED WET REF EPOXY, 4-INCH (YELLOW EDGELINE)
- (F) MARKING LINE GROOVED WET REF CONTRAST EPOXY, 4-INCH (WHITE LANE LINE)
- (G) MARKING LINE GROOVED WET REF CONTRAST EPOXY, 4-INCH (WHITE 3' LINE, 9' GAP)
- (H) MARKING LINE EPOXY, 8-INCH (WHITE CHANNELIZING)
- (I) MARKING LINE GROOVED WET REF CONTRAST EPOXY, 8-INCH (WHITE GORE)
- (J) MARKING LINE GROOVED WET REF CONTRAST EPOXY, 8-INCH (WHITE 3' LANE LINE, 9' GAP)
- (K) MARKING STOP LINE EPOXY, 18-INCH (WHITE)
- (L) MARKING CHEVRON EPOXY, 24-INCH (WHITE)

PROJECT NO: 1022-08-74	HWY: IH 94	COUNTY: EAU CLAIRE	PAVEMENT MARKING	SHEET	E

FILE NAME : N:\PDS\C3D\10220804\SHEETSPLAN\PAVEMENT MARKING\024501_PM_3-21-19.DWG
LAYOUT NAME - 02450113

PLOT DATE : 1/15/2021 7:03 AM PLOT BY : CHRIST, AARON D PLOT NAME : PLOT SCALE : 1 IN:200 FT

PAVEMENT MARKING LEGEND

- (A) MARKING LINE EPOXY, 4-INCH (WHITE EDGELINE)
- (B) MARKING LINE EPOXY, 4-INCH (WHITE 3' LINE, 9' GAP)
- (C) MARKING LINE EPOXY, 4-INCH (DOUBLE YELLOW CENTERLINE)
- (D) MARKING LINE GROOVED WET REF EPOXY, 4-INCH (WHITE EDGELINE)
- (E) MARKING LINE GROOVED WET REF EPOXY, 4-INCH (YELLOW EDGELINE)
- (F) MARKING LINE GROOVED WET REF CONTRAST EPOXY, 4-INCH (WHITE LANE LINE)
- (G) MARKING LINE GROOVED WET REF CONTRAST EPOXY, 4-INCH (WHITE 3' LINE, 9' GAP)
- (H) MARKING LINE EPOXY, 8-INCH (WHITE CHANNELIZING)
- (I) MARKING LINE GROOVED WET REF CONTRAST EPOXY, 8-INCH (WHITE GORE)
- (J) MARKING LINE GROOVED WET REF CONTRAST EPOXY, 8-INCH (WHITE 3' LANE LINE, 9' GAP)
- (K) MARKING STOP LINE EPOXY, 18-INCH (WHITE)
- (L) MARKING CHEVRON EPOXY, 24-INCH (WHITE)

PAVEMENT MARKING GENERAL NOTES

FOR IH 94 MAINLINE PAVEMENT MARKING INSTALLATION FOLLOW SDD "LONGITUDINAL MARKING MAINLINE."

FOR IH 94 EXIT AND ENTRANCE RAMP PAVEMENT MARKING INSTALLATION FOLLOW SDD "PAVEMENT MARKING (RAMPS AND GORES)."

FOR STH 312 INTERCHANGE PAVEMENT WARNING INSTALLATION FOLLOW SDD'S" PAVEMENT MARKING (ISLANDS.)" STOP LINE AND CROSSWALK PAVEMENT MARKING", AND "PAVEMENT MARKING INTERSECTIONS."

BEGIN CONSTRUCTION
STA 129+47.30 WB

BEGIN CONSTRUCTION
STA 129+53.89 EB

END CONSTRUCTION
STA 147+89.82 WB

END CONSTRUCTION
STA 147+92.63 EB

WHITE DIAGONAL EPOXY 24-INCH REQ'D.
RETRACE EXISTING CHEVRON MARKINGS

BP: 6+50.00

BP: 16+00.00

PC: 120+80.92
PC: 120+96.91

PCC: 129+15.55

PT: 132+83.33

PI: 136+32.00

PC: 142+30.75

PC: 144+84.66

PT: 146+66.54

PT: 147+31.86

PI: 152+26.65

PCC: 24+44.80

PT: 25+18.59

EP: 26+09.68

LEGEND

- DELINEATOR
- DOUBLE DELINEATOR

WHITE/RIGHT YELLOW/LEFT

N

PROJECT NO: 1022-08-74	HWY: IH 94	COUNTY: EAU CLAIRE	PAVEMENT MARKINGS - STH 312	SHEET	E

FILE NAME : N:\PDS\C3D\10220804\SHEETSPLAN\PAVEMENT MARKING\024501_PM_3-21-19.DWG
LAYOUT NAME - STH 312_PM
PLOT DATE : 1/15/2021 11:28 AM PLOT BY : CHRIST, AARON D PLOT NAME : PLOT SCALE : 1 IN:200 FT
WISDOT/CADDS SHEET 42

2

PAVEMENT MARKING GENERAL NOTES

FOR IH 94 MAINLINE PAVEMENT MARKING
INSTALLATION FOLLOW SDD "LONGITUDINAL MARKING
MAINLINE."

2

325+50.00

N

BEGIN MIL & OVERLAY
STA 304+00 WB
STA. 304+00 EB
MATCH EXITING CONCRETE PAV'T

STRUCTURE B-18-44

STRUCTURE B-18-45

PI: 295+97.81

PI: 300+38.05

PI: 303+65.00

PI: 312+94.08

295 300 305 310 315 320 325

CHRISTIAN AVE

MULBERRY ST

CRESCENT DR

BUREN ST

PAULINA ST

CTH C

IH 94

SIGN

F D E F D

LEGEND

DELINEATOR

DOUBLE DELINEATOR

WHITE/RIGHT YELLOW/LEFT

PAVEMENT MARKING LEGEND

- (A) MARKING LINE EPOXY, 4-INCH (WHITE EDGELINE)
- (B) MARKING LINE EPOXY, 4-INCH (WHITE 3' LINE, 9' GAP)
- (C) MARKING LINE EPOXY, 4-INCH (DOUBLE YELLOW CENTERLINE)
- (D) MARKING LINE GROOVED WET REF EPOXY, 4-INCH (WHITE EDGELINE)
- (E) MARKING LINE GROOVED WET REF EPOXY, 4-INCH (YELLOW EDGELINE)
- (F) MARKING LINE GROOVED WET REF CONTRAST EPOXY, 4-INCH (WHITE LANE LINE)
- (G) MARKING LINE GROOVED WET REF CONTRAST EPOXY, 4-INCH (WHITE 3' LINE, 9' GAP)
- (H) MARKING LINE EPOXY, 8-INCH (WHITE CHANNELIZING)
- (I) MARKING LINE GROOVED WET REF CONTRAST EPOXY, 8-INCH (WHITE GORE)
- (J) MARKING LINE GROOVED WET REF CONTRAST EPOXY, 8-INCH (WHITE 3' LANE LINE, 9' GAP)
- (K) MARKING STOP LINE EPOXY, 18-INCH (WHITE)
- (L) MARKING CHEVRON EPOXY, 24-INCH (WHITE)


PROJECT NO: 1022-08-74	HWY: IH 94	COUNTY: EAU CLAIRE	PAVEMENT MARKING - MILL & OVERLAY	SHEET	E

FILE NAME : N:\PDS\C3D\10220804\SHEETSPLAN\PAVEMENT MARKING\024501_MILL_OVERLAY_PM.DWG
LAYOUT NAME - mill_overlay_pm1

PLOT DATE : 1/15/2021 7:42 AM PLOT BY : CHRIST, AARON D PLOT NAME : PLOT SCALE : 1 IN:200 FT

PAVEMENT MARKING LEGEND

- (A) MARKING LINE EPOXY, 4-INCH (WHITE EDGELINE)
- (B) MARKING LINE EPOXY, 4-INCH (WHITE 3' LINE, 9' GAP)
- (C) MARKING LINE EPOXY, 4-INCH (DOUBLE YELLOW CENTERLINE)
- (D) MARKING LINE GROOVED WET REF EPOXY, 4-INCH (WHITE EDGELINE)
- (E) MARKING LINE GROOVED WET REF EPOXY, 4-INCH (YELLOW EDGELINE)
- (F) MARKING LINE GROOVED WET REF CONTRAST EPOXY, 4-INCH (WHITE LANE LINE)
- (G) MARKING LINE GROOVED WET REF CONTRAST EPOXY, 4-INCH (WHITE 3' LINE, 9' GAP)
- (H) MARKING LINE EPOXY, 8-INCH (WHITE CHANNELIZING)
- (I) MARKING LINE GROOVED WET REF CONTRAST EPOXY, 8-INCH (WHITE GORE)
- (J) MARKING LINE GROOVED WET REF CONTRAST EPOXY, 8-INCH (WHITE 3' LANE LINE, 9' GAP)
- (K) MARKING STOP LINE EPOXY, 18-INCH (WHITE)
- (L) MARKING CHEVRON EPOXY, 24-INCH (WHITE)

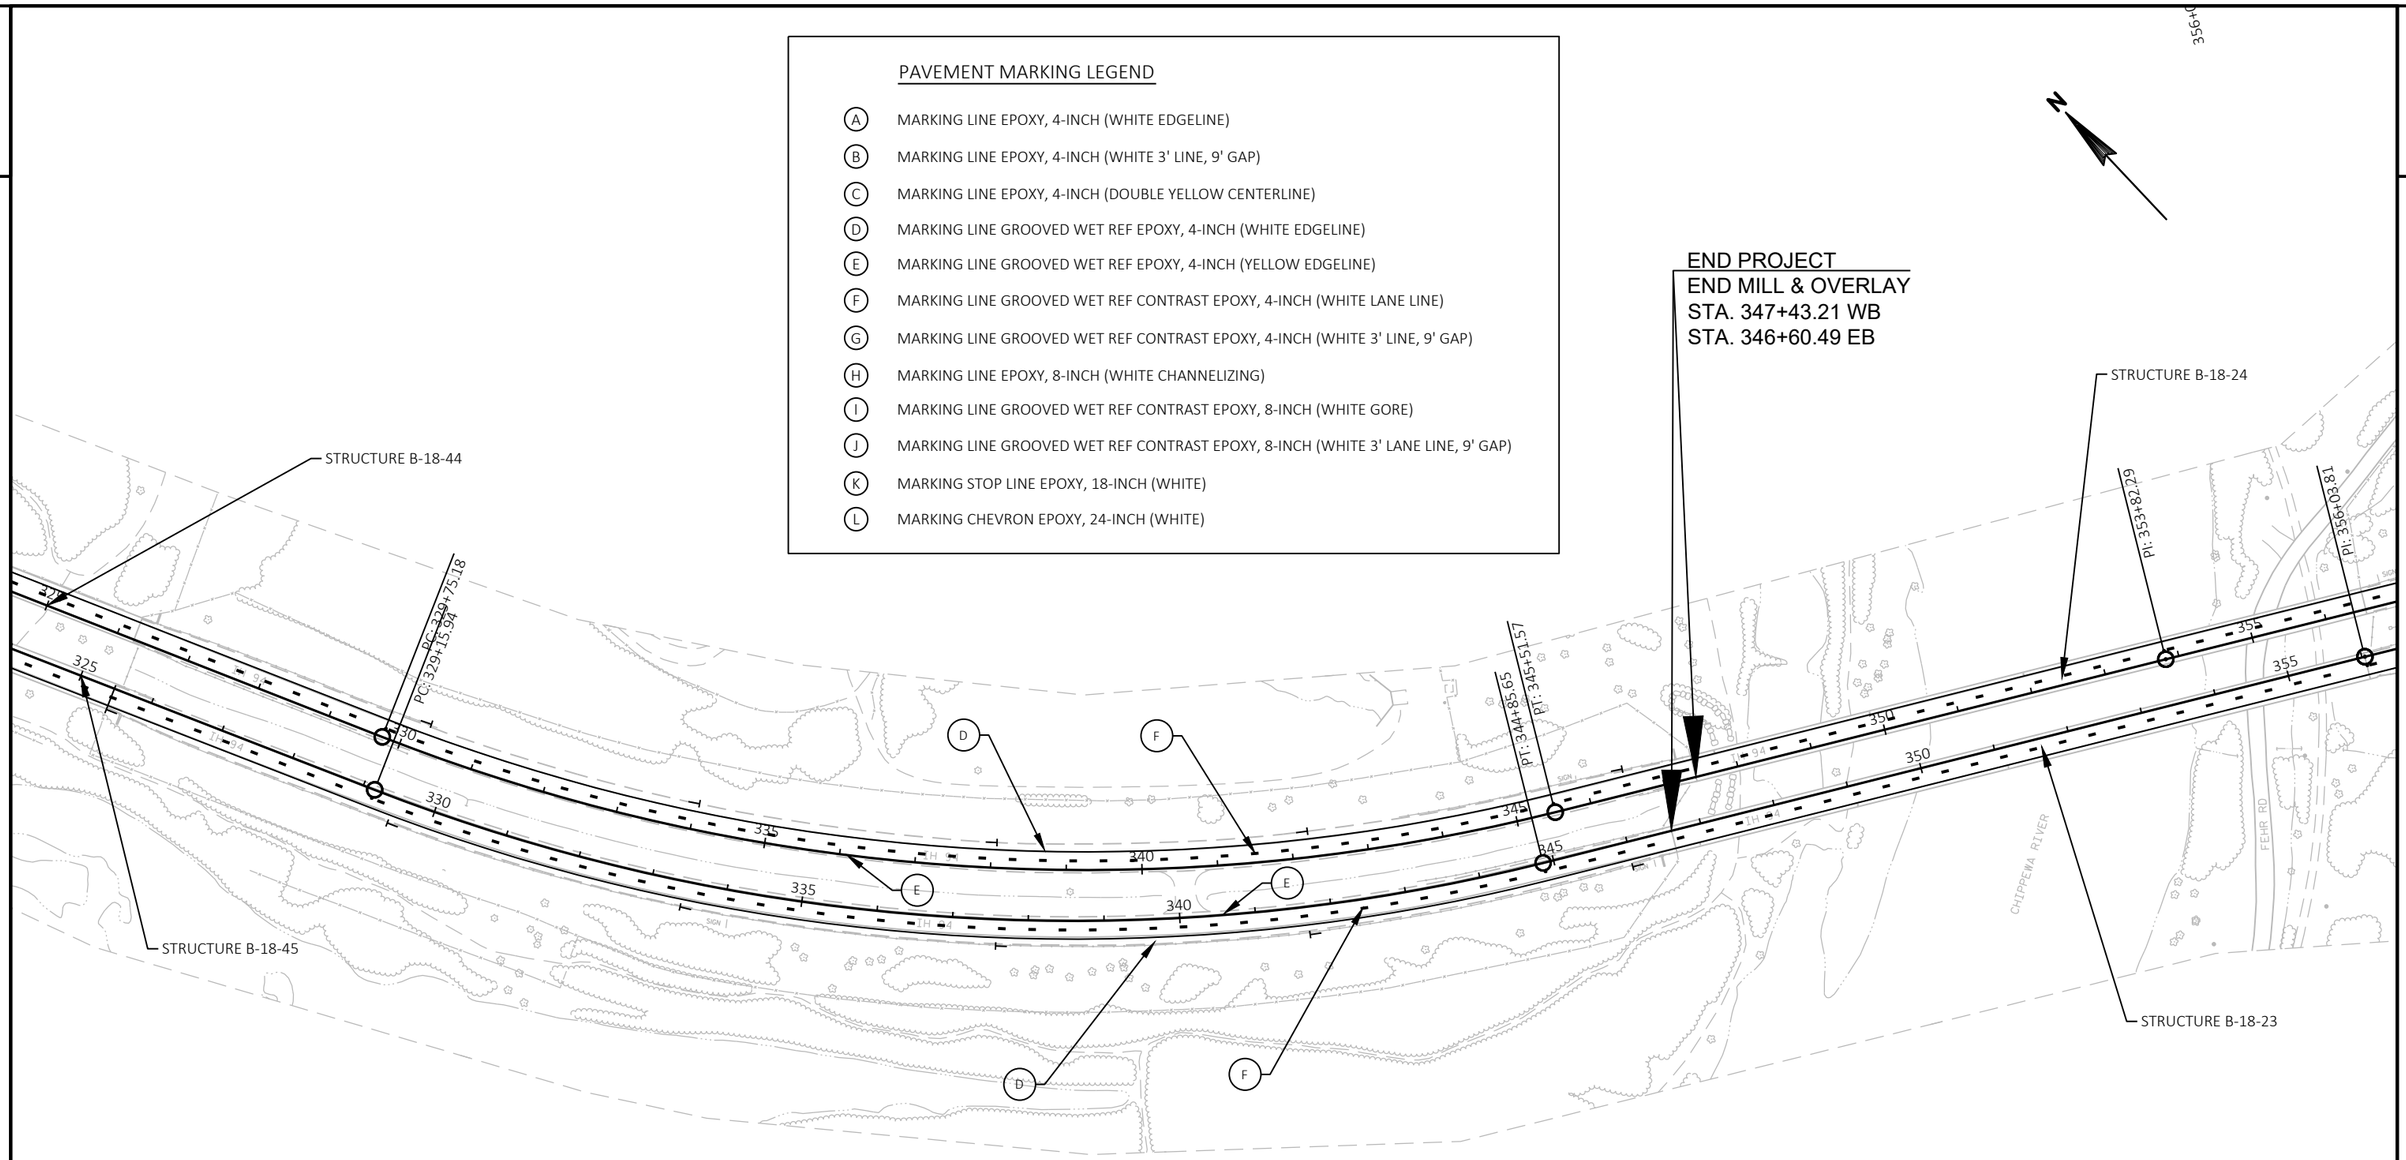

LEGEND

- DELINEATOR
- DOUBLE DELINEATOR

WHITE/RIGHT YELLOW/LEFT

PAVEMENT MARKING GENERAL NOTES

FOR IH 94 MAINLINE PAVEMENT MARKING INSTALLATION FOLLOW SDD "LONGITUDINAL MARKING MAINLINE."

PROJECT NO: 1022-08-74	HWY: IH 94	COUNTY: EAU CLAIRE	PAVEMENT MARKING - MILL & OVERLAY	SHEET	E

FILE NAME : N:\PDS\C3D\10220804\SHEETSPLAN\PAVEMENT MARKING\024501_MILL_OVERLAY_PM.DWG
LAYOUT NAME - mill_overlay_pm2
PLOT DATE : 1/15/2021 7:42 AM
PLOT BY : CHRIST, AARON D
PLOT NAME :
PLOT SCALE : 1 IN:200 FT

2

PAVEMENT MARKING GENERAL NOTES

FOR IH 94 MAINLINE PAVEMENT MARKING
INSTALLATION FOLLOW SDD "LONGITUDINAL MARKING
MAINLINE."

2

325+50.00

N

BEGIN MIL & OVERLAY
STA 304+00 WB
STA. 304+00 EB
MATCH EXITING CONCRETE PAV'T

STRUCTURE B-18-44

STRUCTURE B-18-45

PI: 295+97.81

PI: 300+38.05

PI: 303+65.00

PI: 312+94.08

295 300 305 310 315 320 325

CHRISTIAN AVE

MULBERRY ST

CRESCENT DR

BUREN ST

PAULINA ST

CTH C

IH 94

SIGN

F D E F D

LEGEND

DELINEATOR

DOUBLE DELINEATOR

WHITE/RIGHT YELLOW/LEFT

PAVEMENT MARKING LEGEND

- (A) MARKING LINE EPOXY, 4-INCH (WHITE EDGELINE)
- (B) MARKING LINE EPOXY, 4-INCH (WHITE 3' LINE, 9' GAP)
- (C) MARKING LINE EPOXY, 4-INCH (DOUBLE YELLOW CENTERLINE)
- (D) MARKING LINE GROOVED WET REF EPOXY, 4-INCH (WHITE EDGELINE)
- (E) MARKING LINE GROOVED WET REF EPOXY, 4-INCH (YELLOW EDGELINE)
- (F) MARKING LINE GROOVED WET REF CONTRAST EPOXY, 4-INCH (WHITE LANE LINE)
- (G) MARKING LINE GROOVED WET REF CONTRAST EPOXY, 4-INCH (WHITE 3' LINE, 9' GAP)
- (H) MARKING LINE EPOXY, 8-INCH (WHITE CHANNELIZING)
- (I) MARKING LINE GROOVED WET REF CONTRAST EPOXY, 8-INCH (WHITE GORE)
- (J) MARKING LINE GROOVED WET REF CONTRAST EPOXY, 8-INCH (WHITE 3' LANE LINE, 9' GAP)
- (K) MARKING STOP LINE EPOXY, 18-INCH (WHITE)
- (L) MARKING CHEVRON EPOXY, 24-INCH (WHITE)


PROJECT NO: 1022-08-74	HWY: IH 94	COUNTY: EAU CLAIRE	PAVEMENT MARKING - MILL & OVERLAY	SHEET	E

FILE NAME : N:\PDS\C3D\10220804\SHEETSPLAN\PAVEMENT MARKING\024501_MILL_OVERLAY_PM.DWG
LAYOUT NAME - mill_overlay_pm1

PLOT DATE : 1/15/2021 7:42 AM PLOT BY : CHRIST, AARON D PLOT NAME : PLOT SCALE : 1 IN:200 FT

PAVEMENT MARKING LEGEND

- (A) MARKING LINE EPOXY, 4-INCH (WHITE EDGELINE)
- (B) MARKING LINE EPOXY, 4-INCH (WHITE 3' LINE, 9' GAP)
- (C) MARKING LINE EPOXY, 4-INCH (DOUBLE YELLOW CENTERLINE)
- (D) MARKING LINE GROOVED WET REF EPOXY, 4-INCH (WHITE EDGELINE)
- (E) MARKING LINE GROOVED WET REF EPOXY, 4-INCH (YELLOW EDGELINE)
- (F) MARKING LINE GROOVED WET REF CONTRAST EPOXY, 4-INCH (WHITE LANE LINE)
- (G) MARKING LINE GROOVED WET REF CONTRAST EPOXY, 4-INCH (WHITE 3' LINE, 9' GAP)
- (H) MARKING LINE EPOXY, 8-INCH (WHITE CHANNELIZING)
- (I) MARKING LINE GROOVED WET REF CONTRAST EPOXY, 8-INCH (WHITE GORE)
- (J) MARKING LINE GROOVED WET REF CONTRAST EPOXY, 8-INCH (WHITE 3' LANE LINE, 9' GAP)
- (K) MARKING STOP LINE EPOXY, 18-INCH (WHITE)
- (L) MARKING CHEVRON EPOXY, 24-INCH (WHITE)

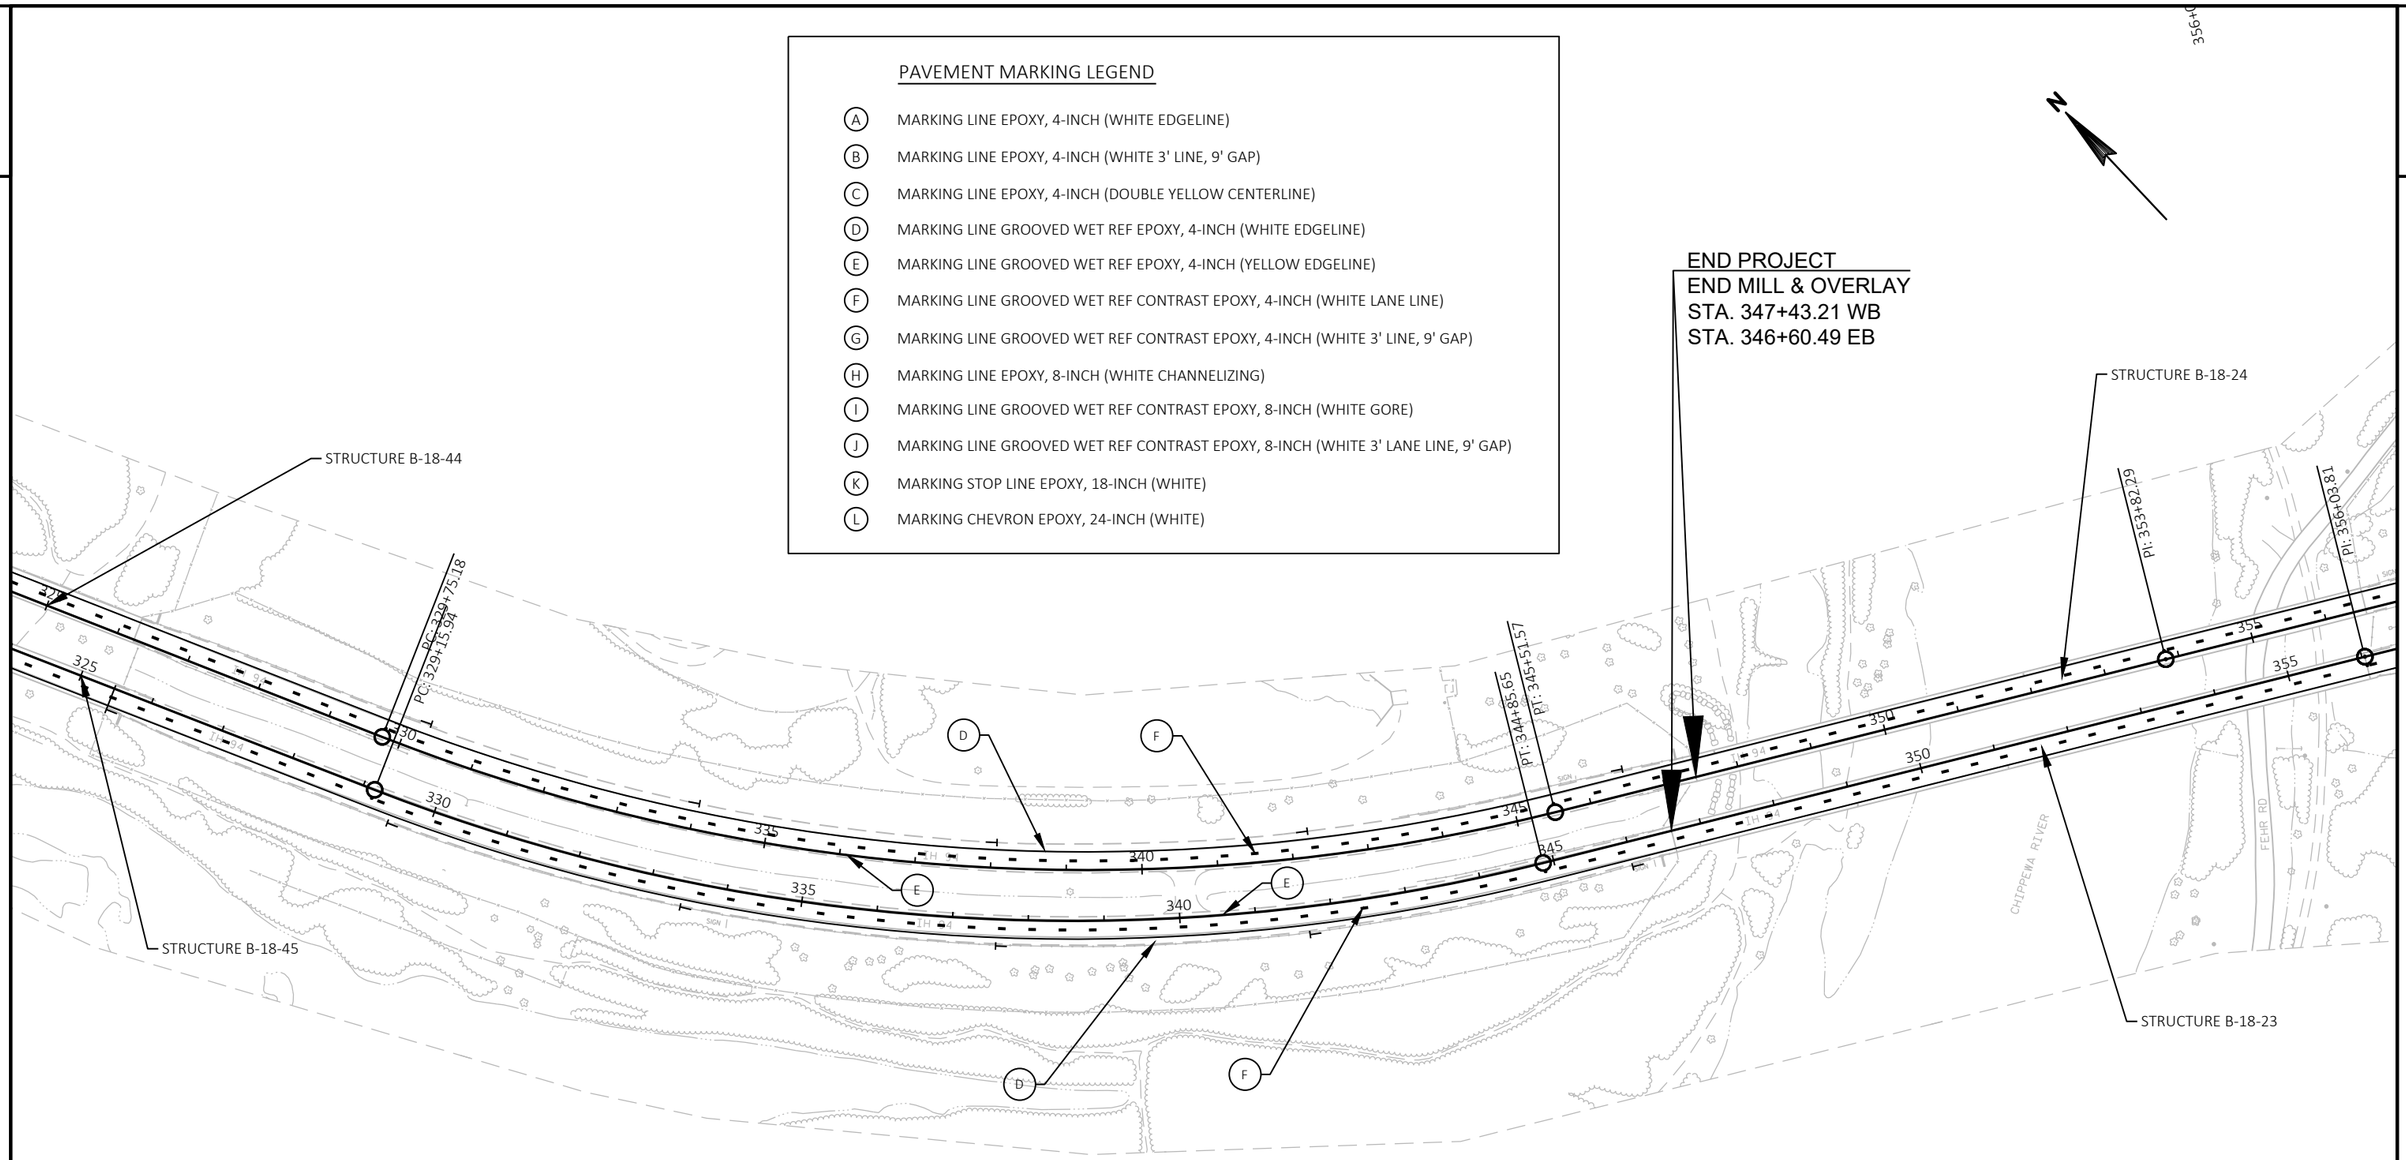

LEGEND

- DELINEATOR
- DOUBLE DELINEATOR

WHITE/RIGHT YELLOW/LEFT

PAVEMENT MARKING GENERAL NOTES

FOR IH 94 MAINLINE PAVEMENT MARKING INSTALLATION FOLLOW SDD "LONGITUDINAL MARKING MAINLINE."

PROJECT NO: 1022-08-74	HWY: IH 94	COUNTY: EAU CLAIRE	PAVEMENT MARKING - MILL & OVERLAY	SHEET	E

FILE NAME : N:\PDS\C3D\10220804\SHEETSPLAN\PAVEMENT MARKING\024501_MILL_OVERLAY_PM.DWG
LAYOUT NAME - mill_overlay_pm2
PLOT DATE : 1/15/2021 7:42 AM
PLOT BY : CHRIST, AARON D
PLOT NAME :
PLOT SCALE : 1 IN:200 FT

2

ROAD WORK
11 MILES AHEAD
G20-55
78"X24"

ALTERNATE ROUTE
FOLLOW
HWY 29 EAST
G20-52
114"X48"

EXIT 52
12 29 40
Chippewa Falls
Wausau
1 MILE
NEXT EXIT 6 MILES
EXISTING

EXIT 52
12 29 40
Chippewa Falls
Wausau
EXISTING

N

Chippewa Falls

Menomonie

Elk Mound

Eau Claire

PROJECT LIMITS

EXIT 70
53
Eau Claire
Superior
EXISTING

EXIT 70
53
Eau Claire
Superior
1 MILE
EXISTING

ALTERNATE ROUTE
FOLLOW
HWY 53 NORTH
G20-53
114"X48"

ROAD WORK
9 MILES AHEAD
G20-55
78"X24"

LEGEND

- PROPOSED SIGN ON PERMANENT SUPPORT
- EXISTING TYPE I SIGN
- MB — PORTABLE CHANGEABLE MESSAGE BOARD
- IH 94 ALTERNATE ROUTE

PORTABLE CHANGEABLE MESSAGE BOARD
TO BE PROGRAMMED BY WI STATE PATROL
OR TRAFFIC MANAGEMENT CENTER AS NEEDED.

FRAME 1	FRAME 2
TRAFFIC BACKUPS AHEAD	USE ALT I-94

SCALE 0 1 2 MILES

PROJECT NO: 1022-08-74	HWY: IH 94	COUNTY: EAU CLAIRE	TRAFFIC CONTROL - IH 94 ALTERNATE ROUTE	SHEET E

FILE NAME : C:\CIVIL 3D PROJECTS\10220804\DESIGN\EDGELINES\TRA\PLANSHEETS\025007_TC_ALT_ROUTE_TRUCK_DETOUR.DWG
LAYOUT NAME - Plan 1 IN 2 MI
PLOT DATE : 10/22/2020 11:01 AM PLOT BY : ANDERSON, THOMAS R PLOT NAME : PLOT SCALE : 1 IN:2 MI

2

2

B

45

B

94

94

94

29

29

29

ROAD WORK
11 MILES AHEAD
G20-55
78"X24"

TRUCK DETOUR
FOLLOW
HWY 29 EAST
G20-52 MOD.
114"X48"

PCMS MESSAGING:

FRAME 1	FRAME 2
TRUCKS USE EXIT 52	TRUCKS FOLLOW ALT I-94

MESSAGE BOARD TO BE PROGRAMMED BY WI STATE PATROL OR TRAFFIC MANAGEMENT CENTER AS NEEDED.

ALTERNATE ROUTE
FOLLOW
HWY 29 EAST
G20-52
114"X48"

PCMS MESSAGING:

FRAME 1	FRAME 2
TRUCKS MUST EXIT NOW	TRUCKS FOLLOW ALT I-94

MESSAGE BOARD TO BE PROGRAMMED BY WI STATE PATROL OR TRAFFIC MANAGEMENT CENTER AS NEEDED.

MB

MB

EXIT 52
12 29 40
Chippewa Falls
Wausau
1 MILE
NEXT EXIT 6 MILES
EXISTING

EXIT 52
12 29 40
Chippewa Falls
Wausau
EXISTING

52/60

Elk Mound

PROJECT LIMITS

N

LEGEND

- PROPOSED SIGN ON PERMANENT SUPPORT
- EXISTING TYPE I SIGN
- MB — PORTABLE CHANGEABLE MESSAGE BOARD
- IH 94 ALTERNATE ROUTE

SCALE 0 1/4 1/2 MILES

PROJECT NO: 1022-08-74	HWY: IH 94	COUNTY: EAU CLAIRE	TRAFFIC CONTROL - TRUCK DETOUR	SHEET	E

FILE NAME : C:\CIVIL 3D PROJECTS\10220804\DESIGN\EDGELINES\TRA\PLANSHEETS\025007_TC_ALT_ROUTE_TRUCK_DETOUR.DWG
LAYOUT NAME - TRUCK DETOUR (1)

PLOT DATE : 10/22/2020 11:01 AM PLOT BY : ANDERSON, THOMAS R PLOT NAME : PLOT SCALE : 1 IN:0.5 MI

WISDOT/CADDS SHEET 42

2

2

Eau Claire

86

93

53

68

94

70/84

PROJECT LIMITS

PCMS MESSAGING:

FRAME 1	FRAME 2
TRUCKS MUST EXIT NOW	TRUCKS FOLLOW ALT I-94

MESSAGE BOARD TO BE PROGRAMMED BY WI STATE PATROL OR TRAFFIC MANAGEMENT CENTER AS NEEDED.

EXIT 70
53
Eau Claire
Superior
EXISTING

EXIT 70
53
Eau Claire
Superior
1 MILE
EXISTING

MB

ALTERNATE ROUTE FOLLOW HWY 53 NORTH
G20-53
114"X48"

PCMS MESSAGING:

FRAME 1	FRAME 2
TRUCKS USE EXIT 70	TRUCKS FOLLOW ALT I-94

MESSAGE BOARD TO BE PROGRAMMED BY WI STATE PATROL OR TRAFFIC MANAGEMENT CENTER AS NEEDED.

TRUCK DETOUR FOLLOW HWY 53 NORTH
G20-53 MOD.
114"X48"

ROAD WORK 9 MILES AHEAD
G20-55
78"X24"

N

LEGEND

- PROPOSED SIGN ON PERMANENT SUPPORT
- EXISTING TYPE I SIGN
- MB PORTABLE CHANGEABLE MESSAGE BOARD
- IH 94 ALTERNATE ROUTE

SCALE 0 1/4 1/2 MILES

PROJECT NO: 1022-08-74	HWY: IH 94	COUNTY: EAU CLAIRE	TRAFFIC CONTROL - TRUCK DETOUR	SHEET	E


FILE NAME : C:\CIVIL 3D PROJECTS\10220804\DESIGN\EDGELINES\TRA\PLANSHEETS\025007_TC_ALT_ROUTE_TRUCK_DETOUR.DWG
LAYOUT NAME - TRUCK DETOUR 2)

PLOT DATE : 10/22/2020 11:01 AM PLOT BY : ANDERSON, THOMAS R PLOT NAME : PLOT SCALE : 1 IN:0.5 MI

2

MAINLINE IH 94 STAGING SUMMARY
STH 312 TO CTH EE


	E.B. IH 94 STA. 49'EB'+00 TO STA. 196'EB'+00	W.B. IH 94 STA. 49'WB'+00 TO STA. 194'WB'+00
STAGE 1	CONSTRUCT MEDIAN CROSS-OVERS. EB TRAFFIC WILL BE SHIFTED TO THE EB DRIVING LANE. WB TRAFFIC WILL BE SHIFTED TO THE WB DRIVING LANE.	
STAGE 2	EB TRAFFIC WILL BE SHIFTED TO THE EB DRIVING LANE. WB TRAFFIC WILL CONTINUE TO USE EXISTING LANES (DRIVING AND PASSING LANE). PAINT EB PASSING LANE LINE WHITE AND CENTER LINE DOUBLE YELLOW.	
STAGE 3	COUNTER DIRECTIONAL TRAFFIC ON EASTBOUND LANES. EASTBOUND DRIVING LANE WILL BE FOR EASTBOUND TRAFFIC. EASTBOUND PASSING LANE WILL BE FOR WESTBOUND TRAFFIC. CONSTRUCT WESTBOUND PASSING LANE AND DRIVING LANE. PAINT WB EDGE LINES WHITE AND CENTER LINE DOUBLE YELLOW.	
STAGE 4	COUNTER DIRECTIONAL TRAFFIC ON WESTBOUND LANES. WESTBOUND PASSING LANE WILL BE FOR EASTBOUND TRAFFIC. WESTBOUND DRIVING LANE WILL BE FOR WESTBOUND TRAFFIC. CONSTRUCT EASTBOUND PASSING LANE AND DRIVING LANE.	
STAGE 5	SHIFT TRAFFIC TO RESPECTIVE LANES . EASTBOUND DRIVING LANE WILL BE FOR EASTBOUND TRAFFIC. WESTBOUND DRIVING LANE WILL BE FOR WESTBOUND TRAFFIC REMOVE WESTBOUND PASSING LANE WHITE EDGE LINE AND PAINT YELLOW. REMOVE WESTBOUND CENTERLINE DOUBLE YELLOW PAINT AND PAINT WHITE DASH.	
STAGE 6	REMOVE CROSS-OVERS, COMPLETE MEDIAN, AND ANY OTHER FINISHING WORK.	

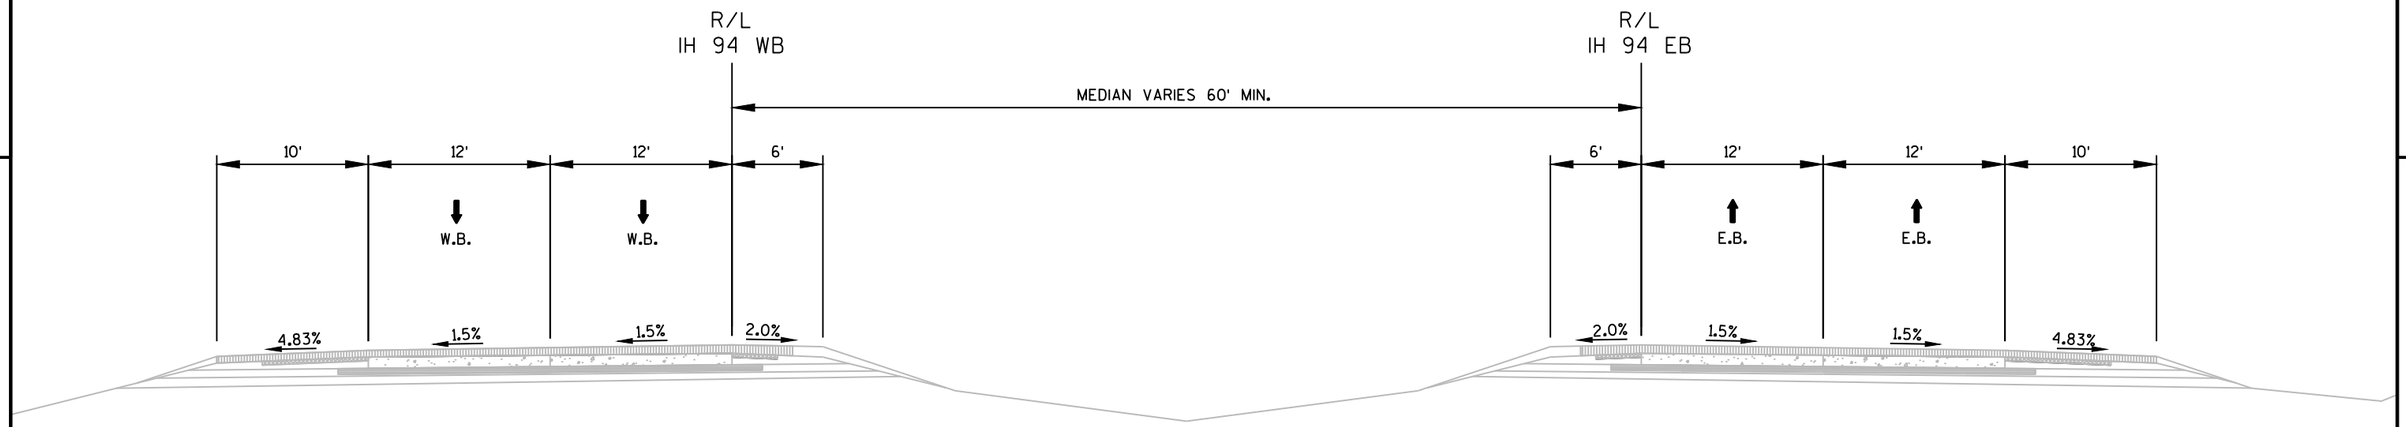

EXISTING TYPICAL SECTION
IH 94

STA. 49'EB'+00 - STA. 196'EB'+00

STA. 49'WB'+00 - STA. 194'WB'+00

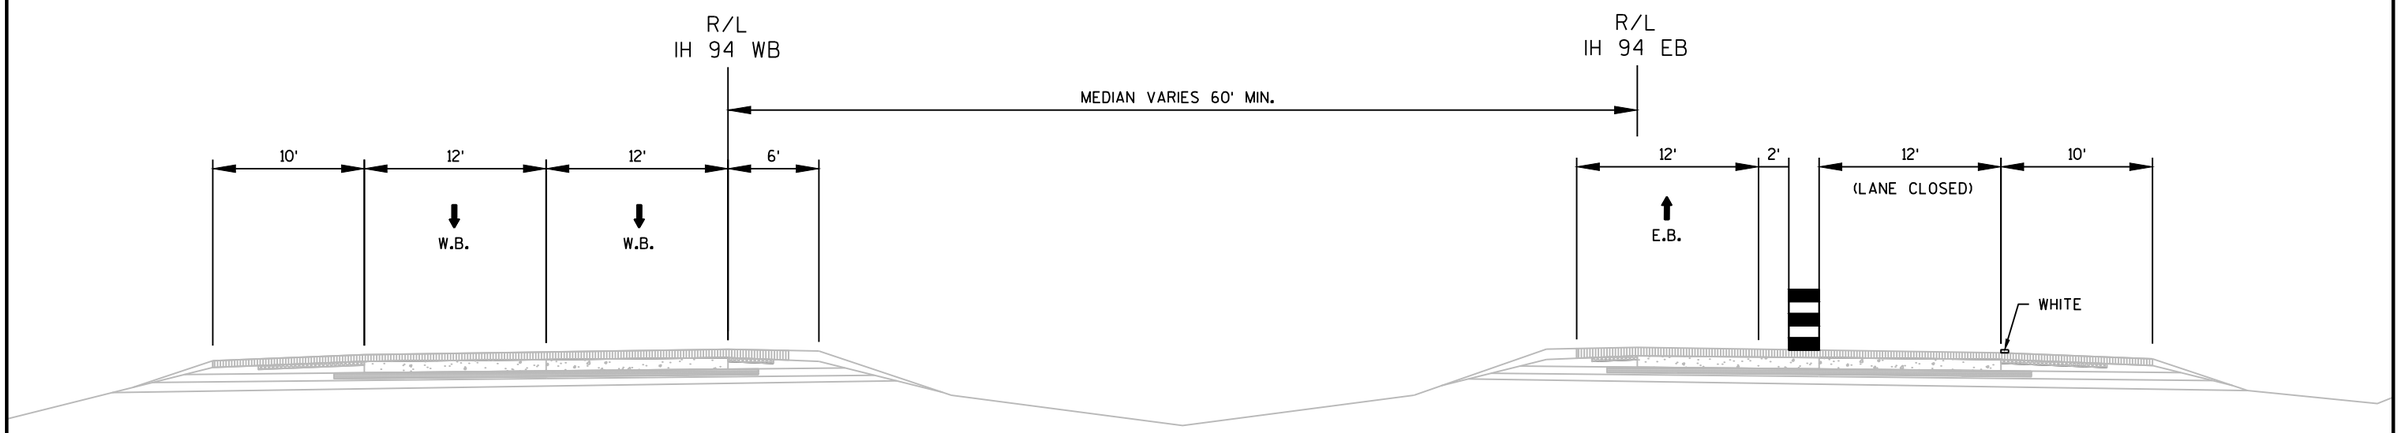

STAGE 1A
IH 94


SINGLE-LANE TRAFFIC ON IH 94 EB & WB PASSING LANE
PAINT OVER EB PASSING WHITE EDGE LINE

STA. 40'EB'+00 - STA. 215'EB'+00

*CLOSE RIGHT LANE ONLY DURING OFF PEAK HOURS FOR WORK NEXT TO LIVE TRAFFIC.

ONLY ONE LANE TO BE CLOSED AT A TIME.

PROJECT NO: 1022-08-74	HWY: IH 94	COUNTY: EAU CLAIRE	CONSTRUCTION STAGING	COUNTER DIRECTIONAL	SHEET	E

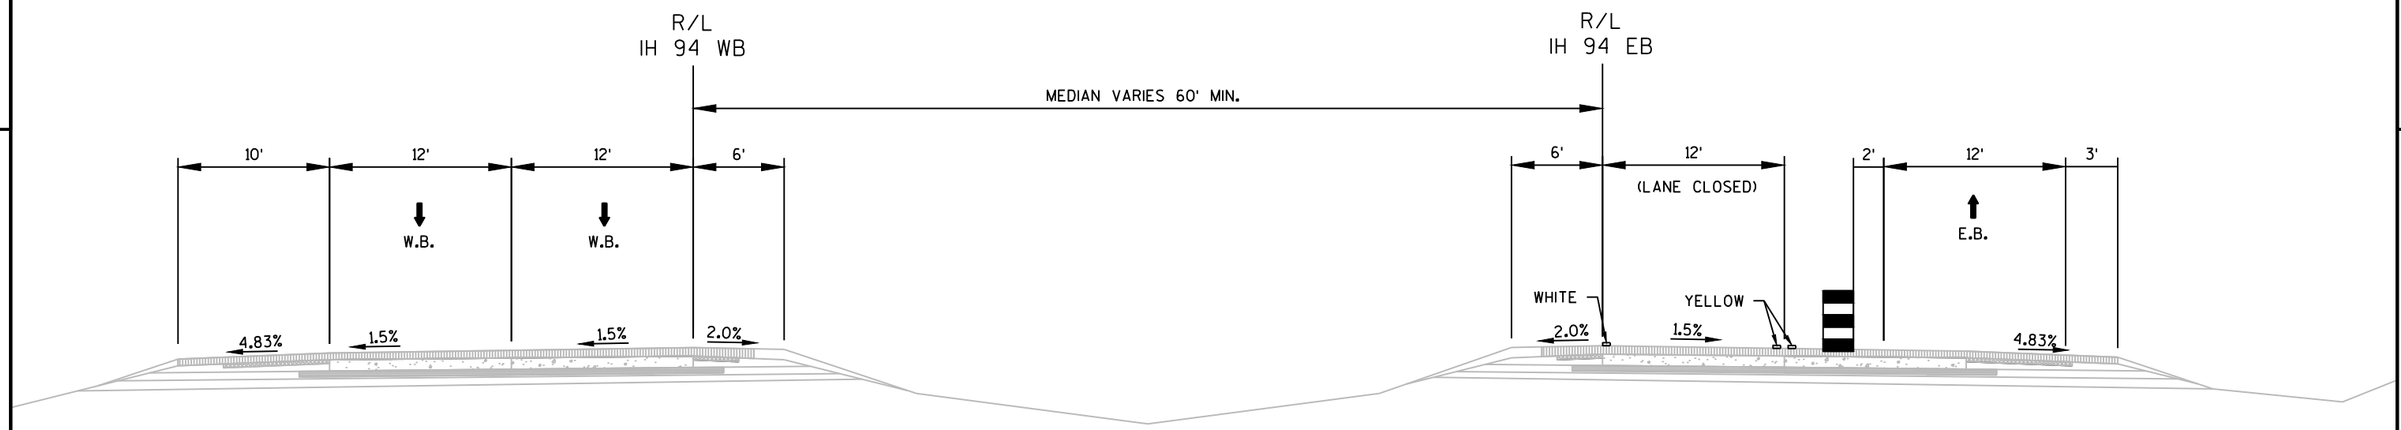


STAGE 1B
IH 94

SINGLE-LANE TRAFFIC ON IH 94 EB & WB DRIVING LANE
PAINT OVER EB PASSING WHITE EDGE LINE & YELLOW CENTERLINE

STA. 40'EB'+00 - STA. 215'EB'+00

*CLOSE RIGHT LANE ONLY DURING OFF PEAK HOURS FOR WORK NEXT TO LIVE TRAFFIC.

ONLY ONE LANE TO BE CLOSED AT A TIME.

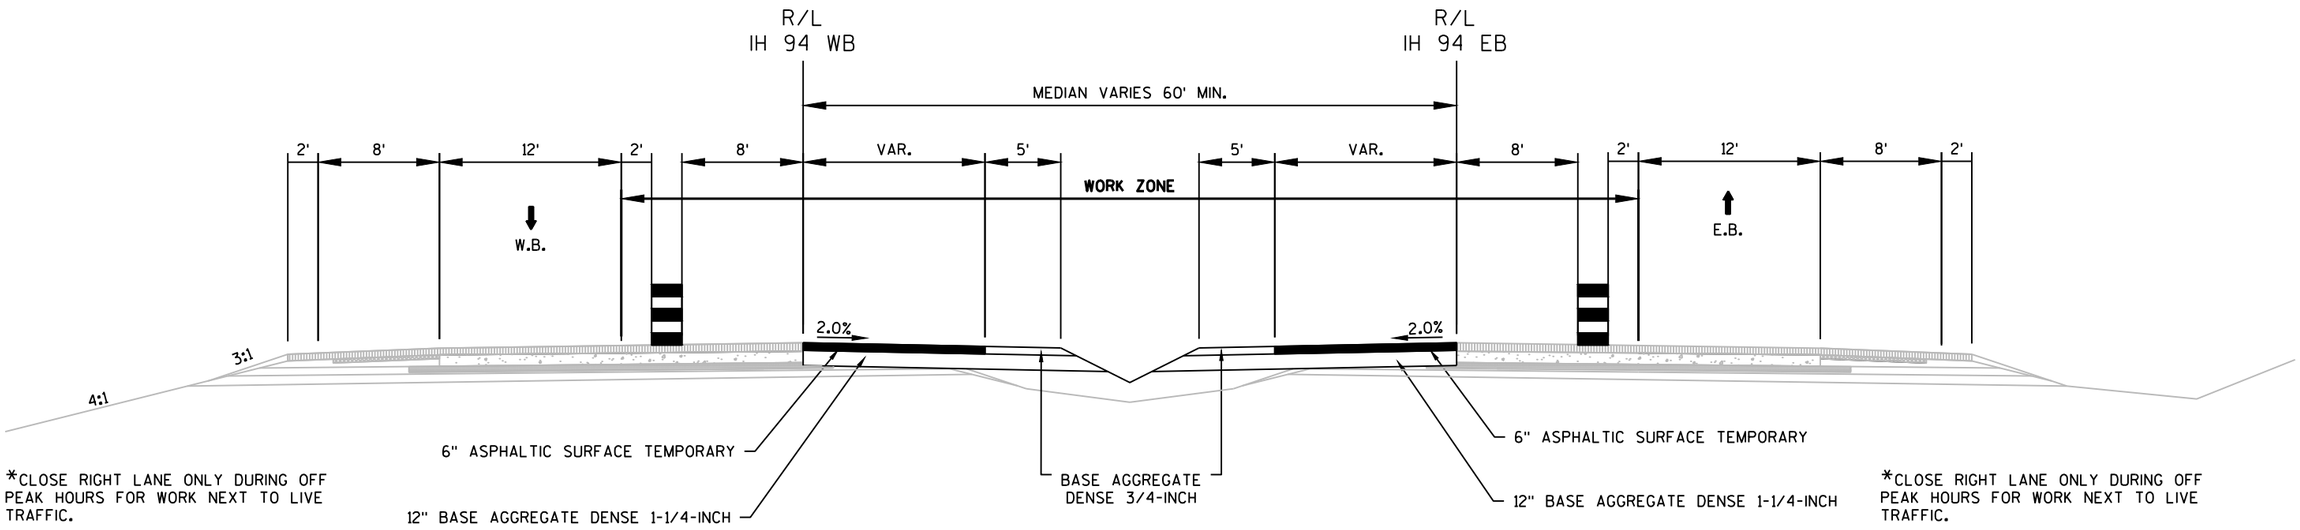

*CLOSE RIGHT LANE ONLY DURING OFF PEAK HOURS FOR WORK NEXT TO LIVE TRAFFIC.


ONLY ONE LANE TO BE CLOSED AT A TIME.

STAGE 1C
CONSTRUCT MEDIAN CROSSOVERS

WEST OF STH 312, EAST OF STH 312
(BETWEEN RAMPS) & EAST OF CTH E
(CAMERON ST.)

PROJECT NO: 1022-08-74	HWY: IH 94	COUNTY: EAU CLAIRE	CONSTRUCTION STAGING	COUNTER DIRECTIONAL	SHEET	E


FILE NAME : N:\PDS\C3D\10220804\SHEETSPLAN\TRAFFIC CONTROL TYPICAL SECTIONS\NO TEMPORARY WIDENING\FINAL\025001__NEW_STAGING_NO_WIDENING_COUNTER_DIRECTIONAL_TC_8-23-19.DWG
LAYOUT NAME - I-94 Stage_1B_Stage_1C
PLOT DATE : 8/23/2019 9:21 AM PLOT BY : CHRIST, AARON D PLOT NAME : PLOT SCALE : ##########

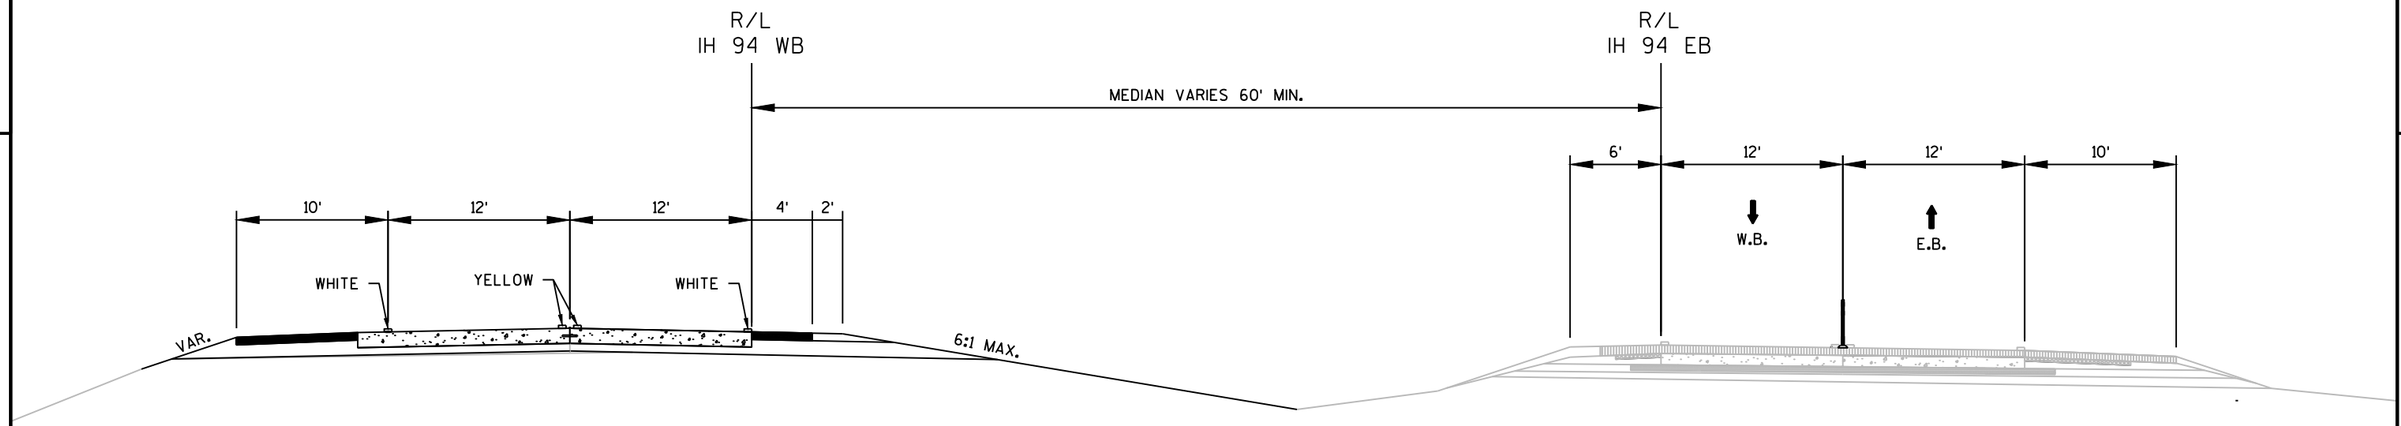

STAGE 2A
IH 94

PAINT PAVEMENT MARKINGS
CONSTRUCT WB LANES

STA. 49'WB'+00 - STA. 194'WB'+00

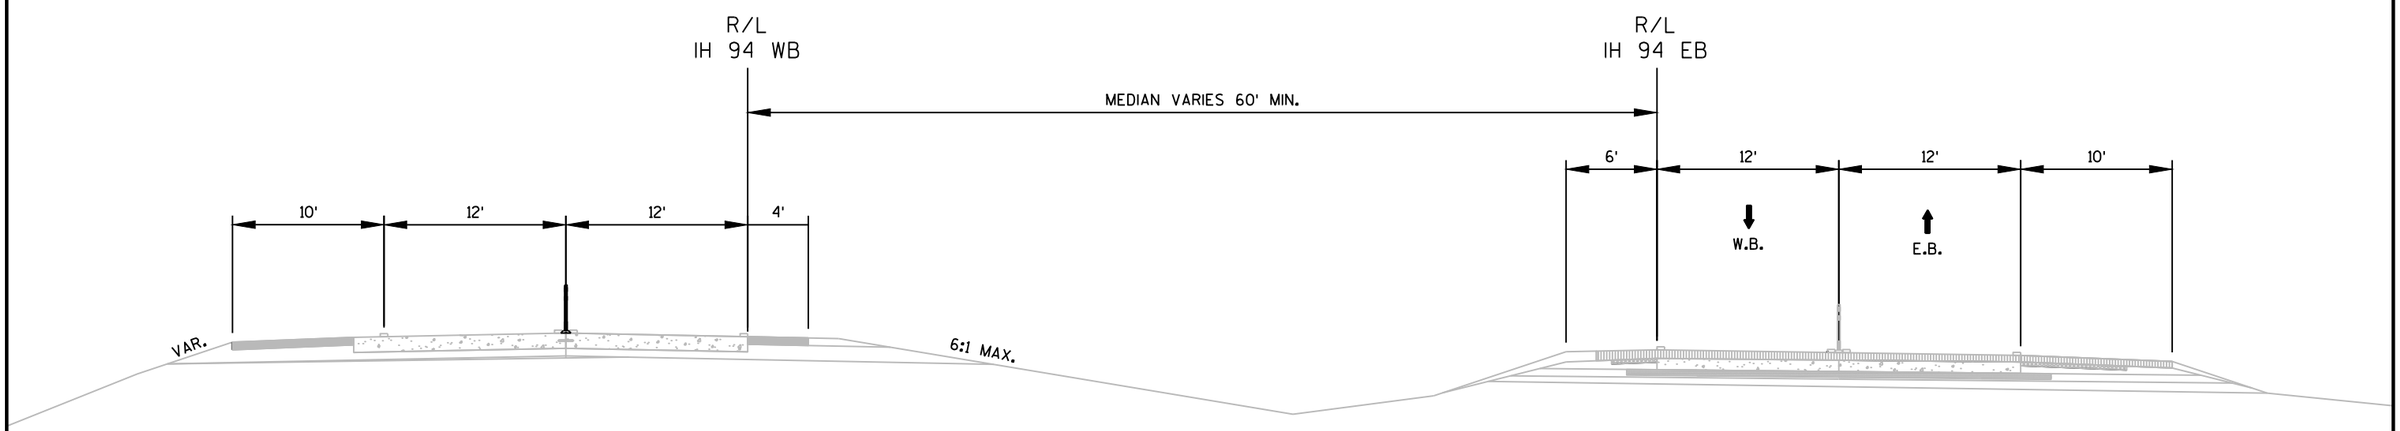


STAGE 2B
IH 94

SHIFT TRAFFIC WITH FLEXIBLE TUBULAR MARKER
POST

STA. 49'WB'+00 - STA. 194'WB'+00


PROJECT NO: 1022-08-74	HWY: IH 94	COUNTY: EAU CLAIRE	CONSTRUCTION STAGING	COUNTER DIRECTIONAL	SHEET	E

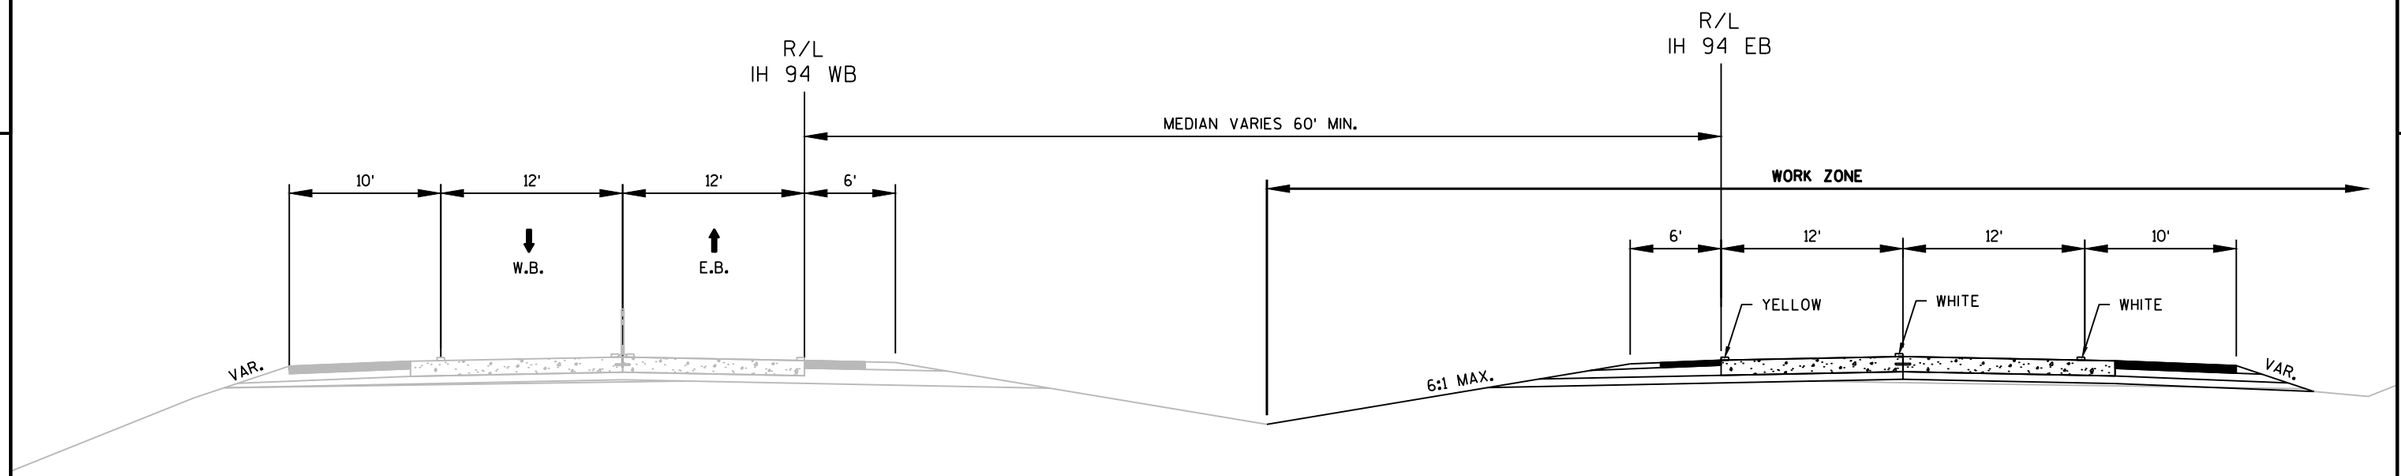

STAGE 3
IH 94

SHIFT TRAFFIC WITH FLEXIBLE TUBULAR MARKER POST
CONSTRUCT EB LANES

STA. 49'EB'+00 - STA. 196'EB'+00

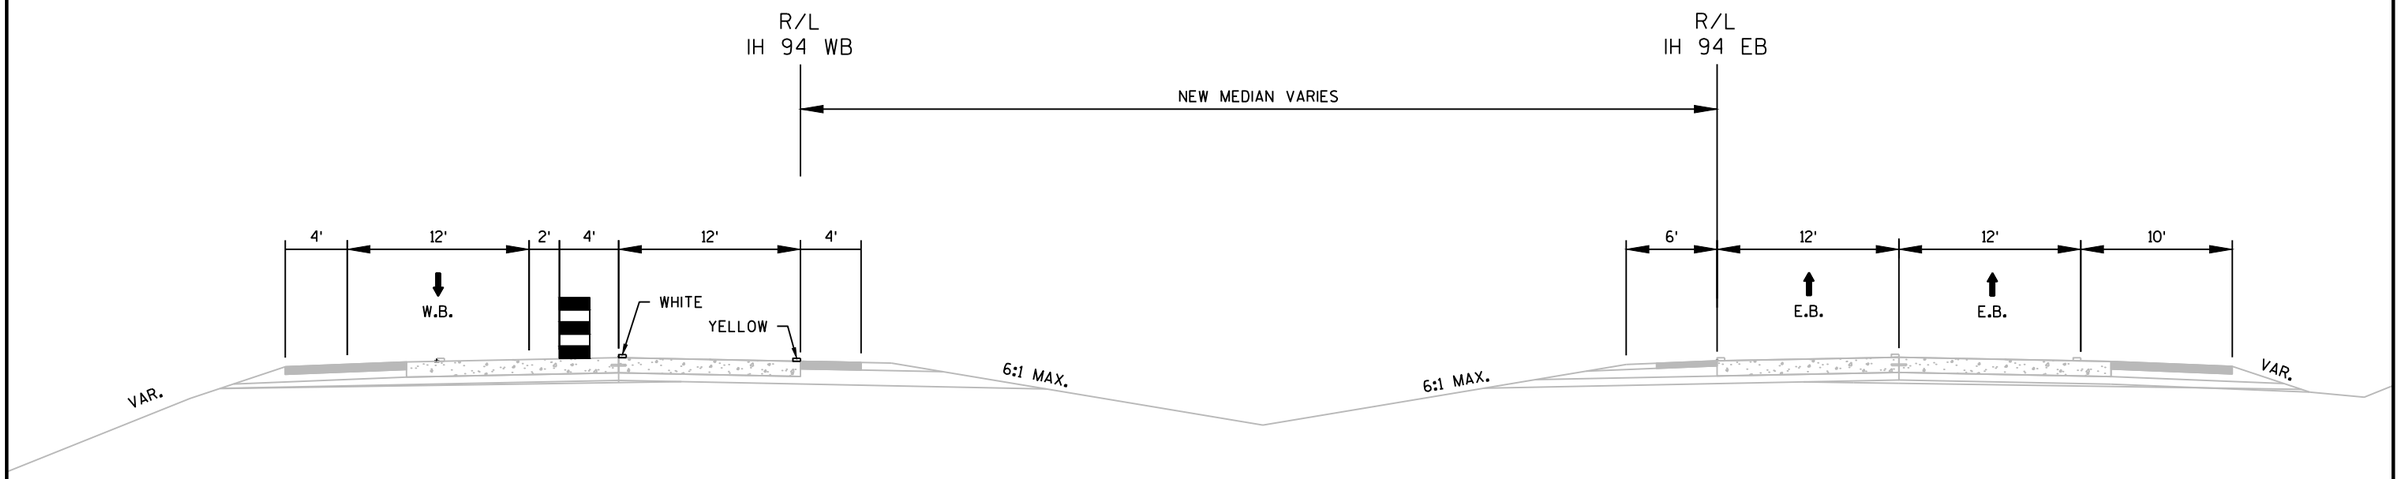

*CLOSE RIGHT LANE ONLY DURING OFF PEAK HOURS FOR WORK NEXT TO LIVE TRAFFIC.

ONLY ONE LANE TO BE CLOSED AT A TIME.


STAGE 4
SHIFT TRAFFIC
REMOVE WB TEMPORARY PAINT MARKINGS
PAINT PERMANENT MARKINGS

STA. 49'WB'+00 - STA. 194'WB'+00

PROJECT NO: 1022-08-74	HWY: IH 94	COUNTY: EAU CLAIRE	CONSTRUCTION STAGING	COUNTER DIRECTIONAL	SHEET	E

FILE NAME : N:\PDS\C3D\10220804\SHEETSPLAN\TRAFFIC CONTROL TYPICAL SECTIONS\NO TEMPORARY WIDENING\FINAL\025001__NEW_STAGING_NO_WIDENING_COUNTER_DIRECTIONAL_TC_8-23-19.DWG
LAYOUT NAME - I-94 Stage_3_Stage_4
PLOT DATE : 8/23/2019 9:21 AM PLOT BY : CHRIST, AARON D PLOT NAME : PLOT SCALE : ########## WISDOT/CADDS SHEET 42

2

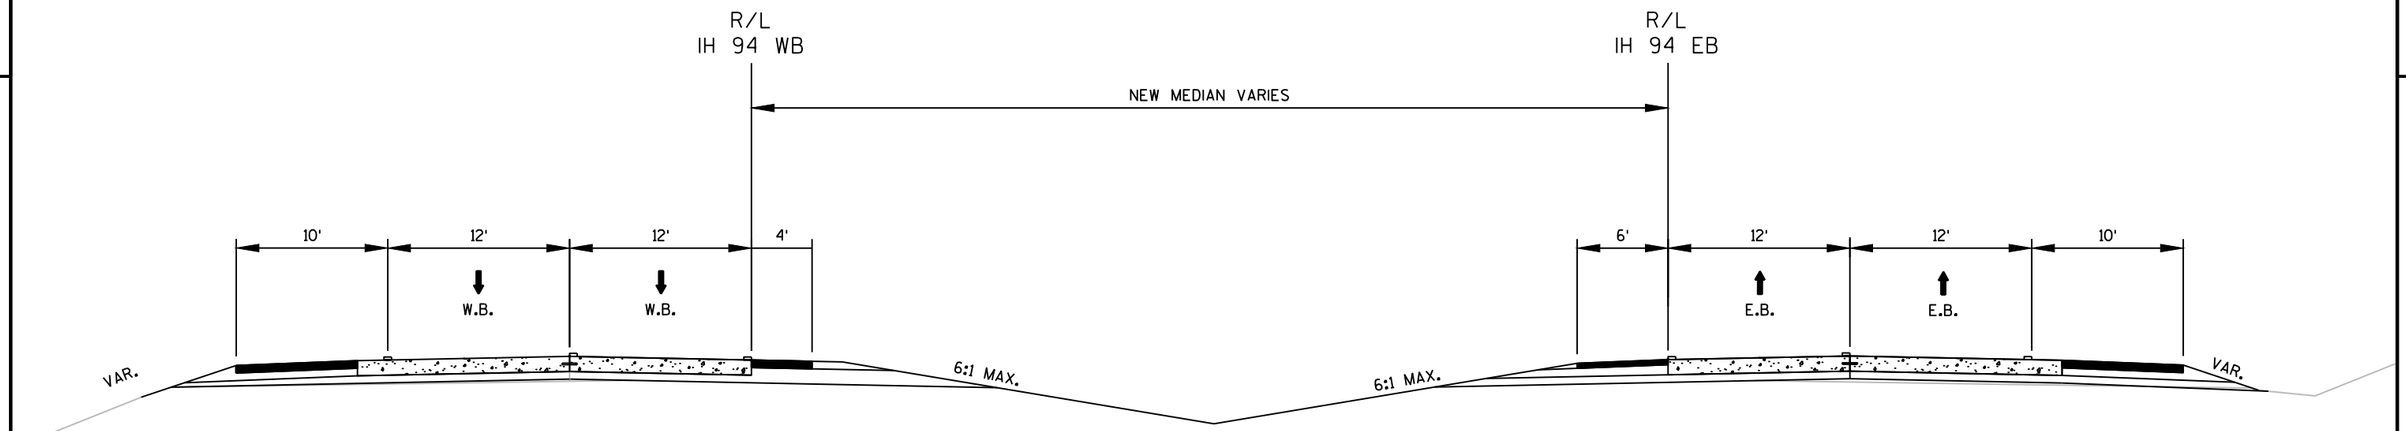

STAGE 5
REMOVE CROSS-OVERS, COMPLETE MEDIAN


STA. 49'WB'+00 - STA. 194'WB'+00
STA. 49'EB'+00 - STA. 196'EB'+00

PROJECT NO: 1022-08-74	HWY: IH 94	COUNTY: EAU CLAIRE	CONSTRUCTION STAGING	COUNTER DIRECTIONAL	SHEET	E


2

STH 312 STAGING SUMMARY

	E.B. STH 312 STA. 129'EB'+50 TO STA. 148'EB'+00	W.B. IH 312 STA. 129'WB'+50 TO STA. 148'WB'+00
STAGE 4A	EB TRAFFIC WILL BE SHIFTED TO THE EB DRIVING LANE. WB TRAFFIC WILL BE SHIFTED TO THE EB PASSING LANE. CONSTRUCT STH 312 WB LANES (STA. 129+50 - STA. 148+00).	
STAGE 4B	EB TRAFFIC WILL BE SHIFTED TO THE EB DRIVING LANE. WB TRAFFIC WILL CONTINUE TO USE EXISTING LANES (DRIVING AND PASSING LANE). PAINT EB PASSING LANE LINE WHITE AND CENTER LINE DOUBLE YELLOW.	
STAGE 5	EASTBOUND DRIVING LANE WILL BE FOR EASTBOUND TRAFFIC. WESTBOUND LANE WILL BE FOR WESTBOUND TRAFFIC. CONSTRUCT EASTBOUND PASSING LANE (STA. 129+50 - STA. 148+00).	
STAGE 6	EASTBOUND PASSING LANE WILL BE FOR EASTBOUND TRAFFIC. WESTBOUND LANE WILL BE FOR WESTBOUND TRAFFIC. CONSTRUCT EASTBOUND DRIVING LANE (STA. 129+50 - STA. 148+00).	

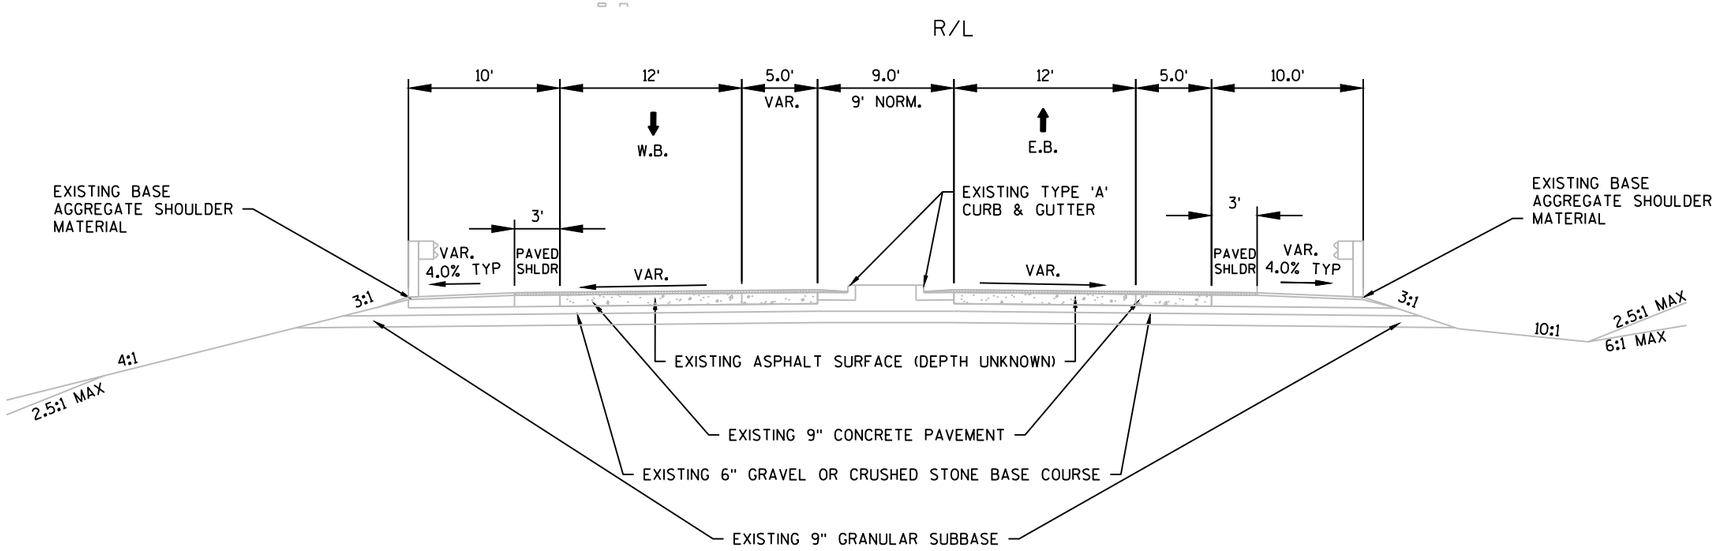


EXISTING TYPICAL SECTION
STH 312/CTH EE
STA. 129+50 - STA. 132+00

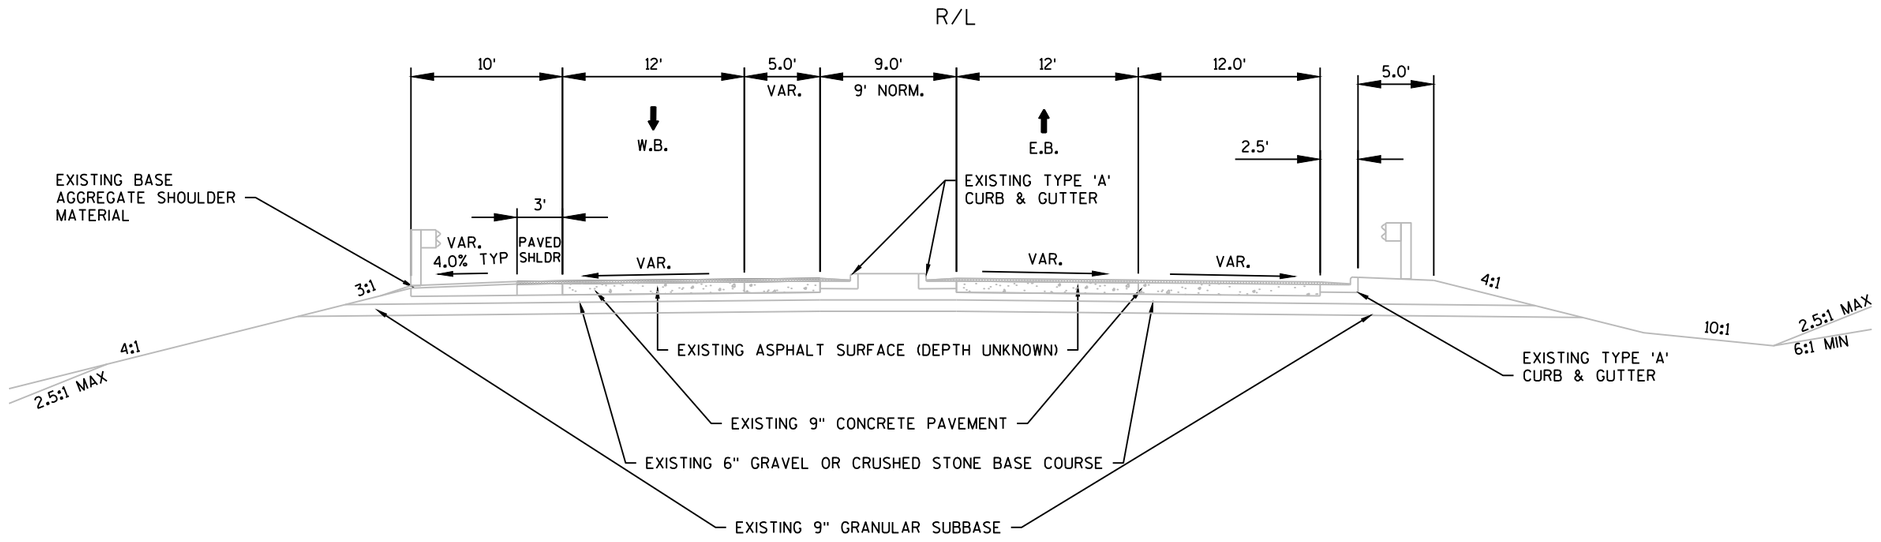


EXISTING TYPICAL SECTION
STH 312/CTH EE
STA. 132+00 - STA. 135+41

PROJECT NO: 1022-08-74	HWY: IH 94	COUNTY: EAU CLAIRE	CONSTRUCTION STAGING STH 312	SHEET	E

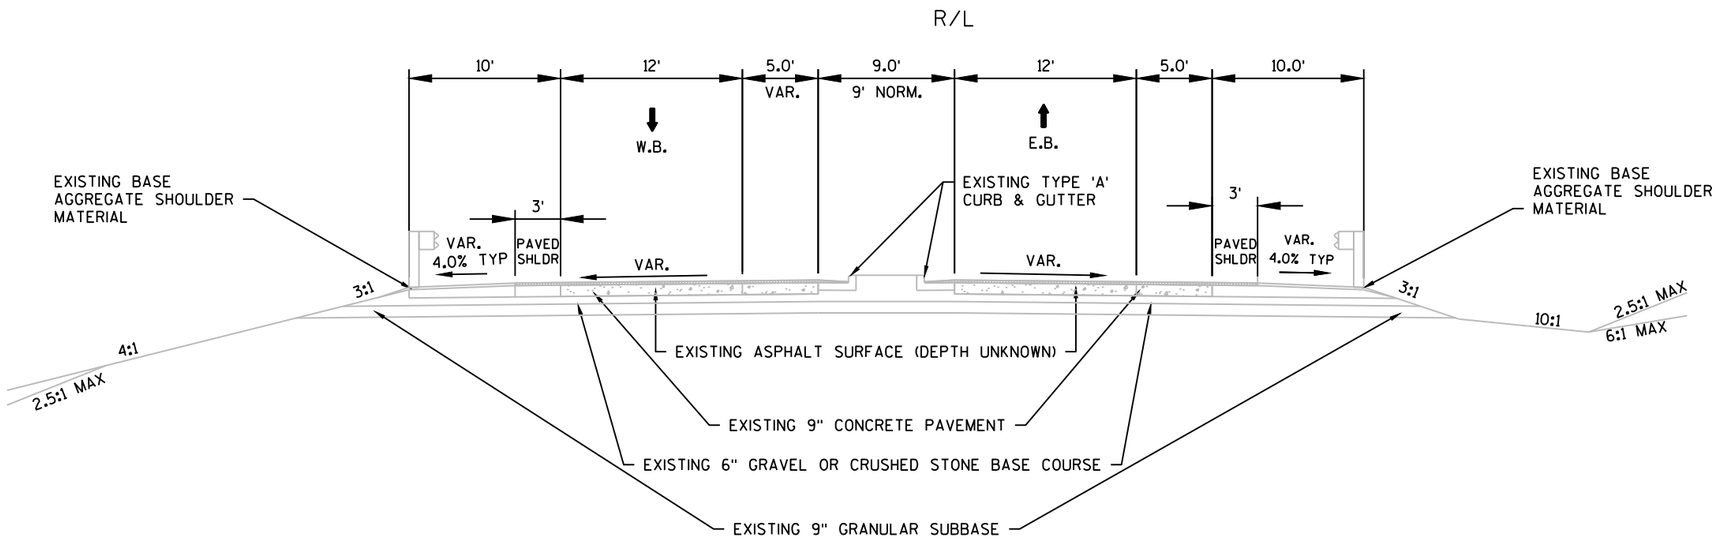


EXISTING TYPICAL SECTION
STH 312/CTH EE
STA. 138+43 - STA. 141+75

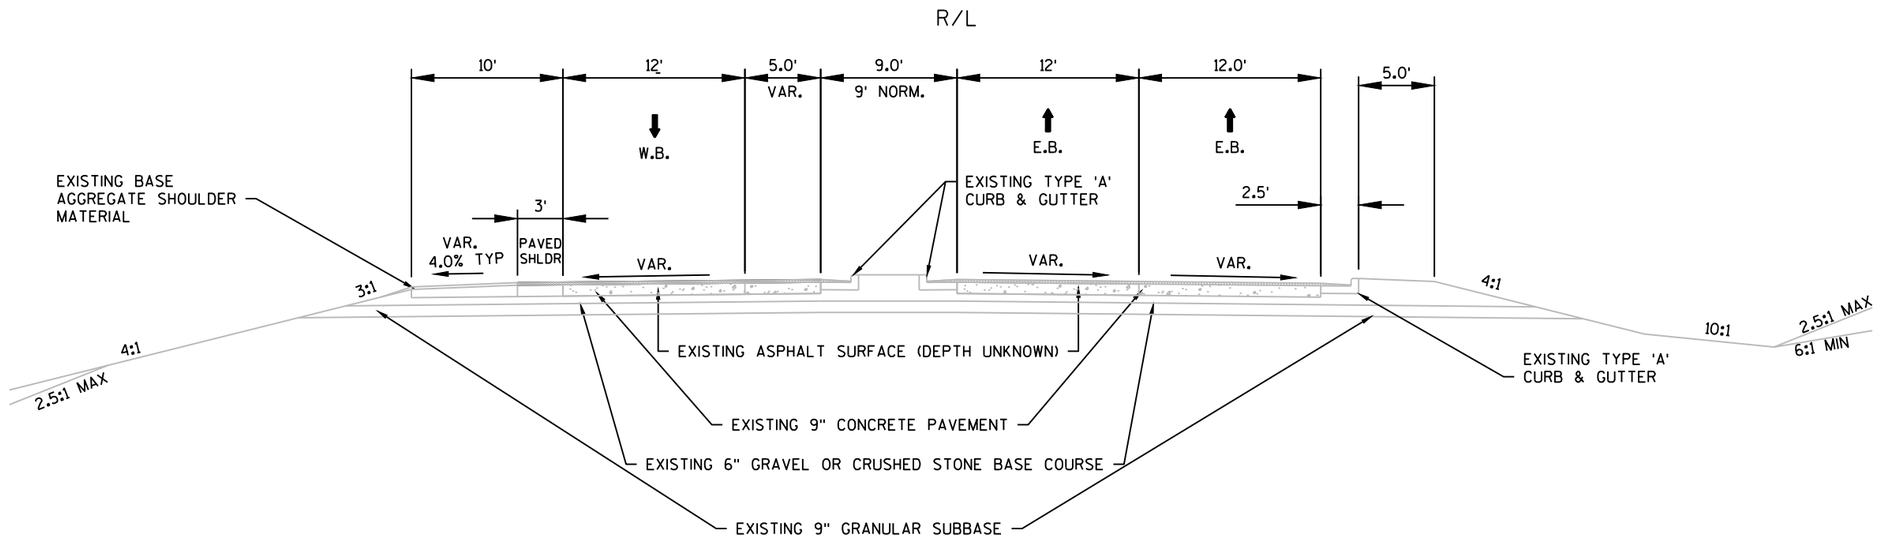


EXISTING TYPICAL SECTION
STH 312/CTH EE
STA. 141+75 - STA. 148+00

PROJECT NO: 1022-08-74	HWY: IH 94	COUNTY: EAU CLAIRE	CONSTRUCTION STAGING STH 312	SHEET	E

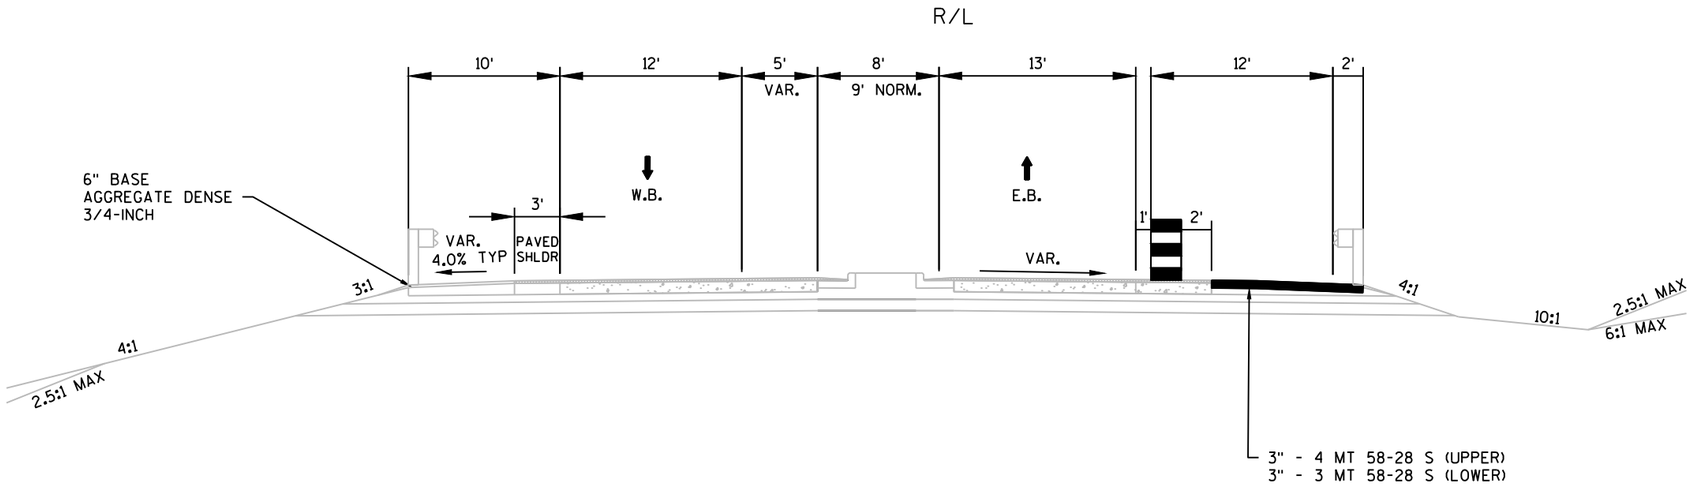

STAGE 1
TEMPORARY SHOULDER WIDENING
STA. 138+43 - STA. 141+75


*CLOSE RIGHT SHOULDER ONLY DURING OFF PEAK HOURS FOR WORK NEXT TO LIVE TRAFFIC.

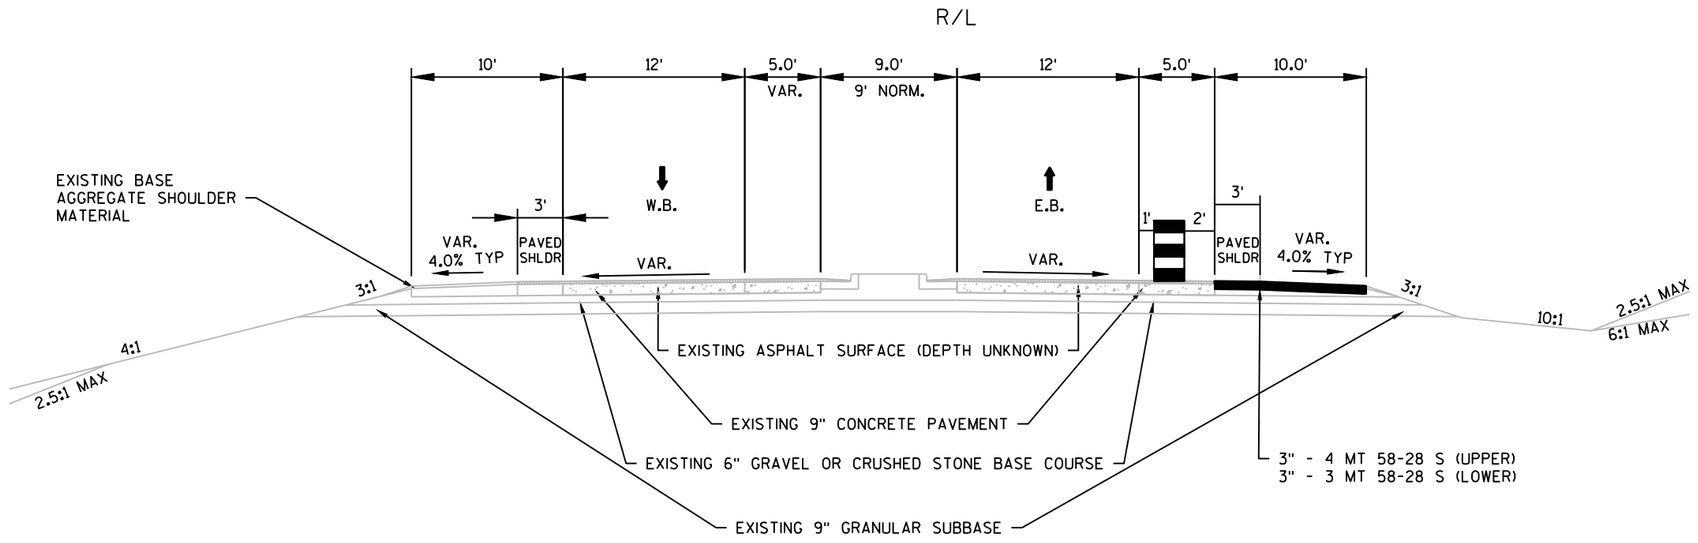


STAGE 1
TEMPORARY SHOULDER WIDENING
STA. 141+75 - STA. 148+00

*CLOSE RIGHT SHOULDER ONLY DURING OFF PEAK HOURS FOR WORK NEXT TO LIVE TRAFFIC.

PROJECT NO: 1022-08-74	HWY: IH 94	COUNTY: EAU CLAIRE	CONSTRUCTION STAGING STH 312	SHEET	E

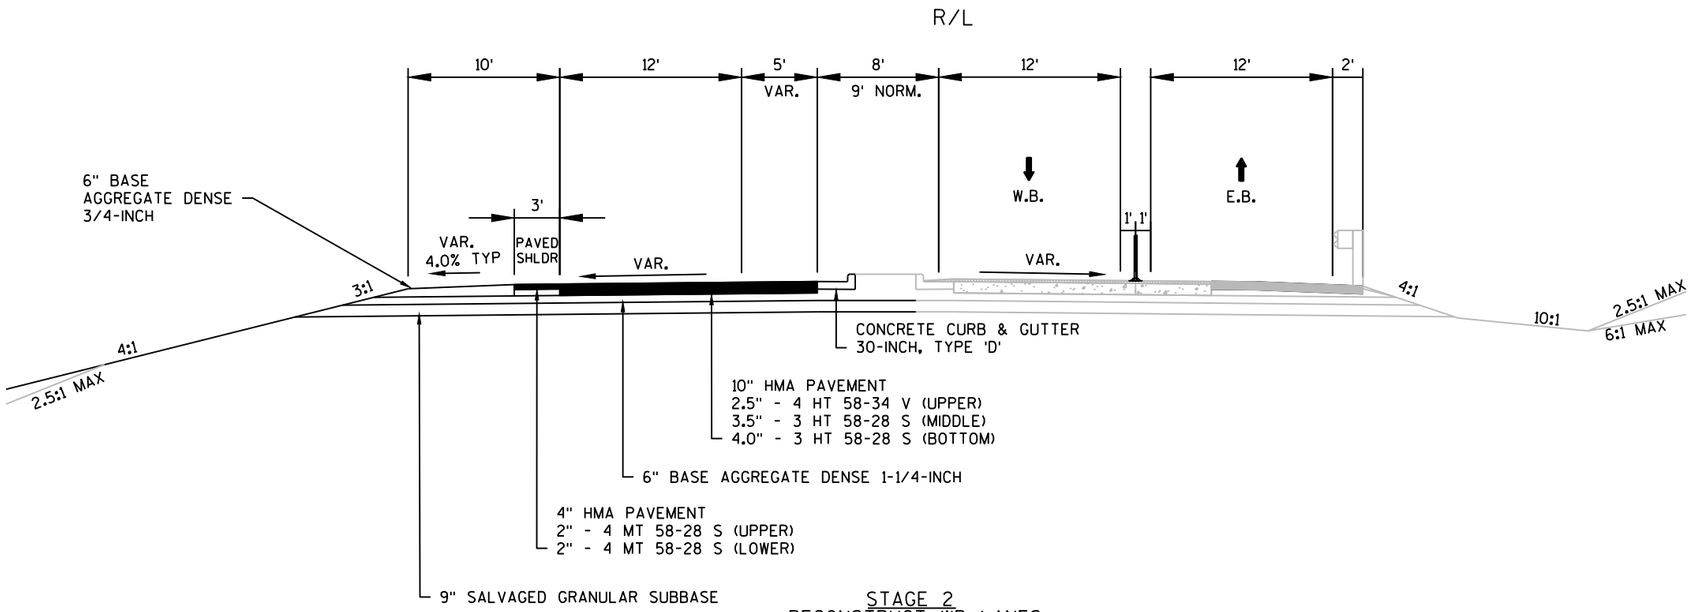


STAGE 2
RECONSTRUCT WB LANES
STA. 129+50 - STA. 132+00

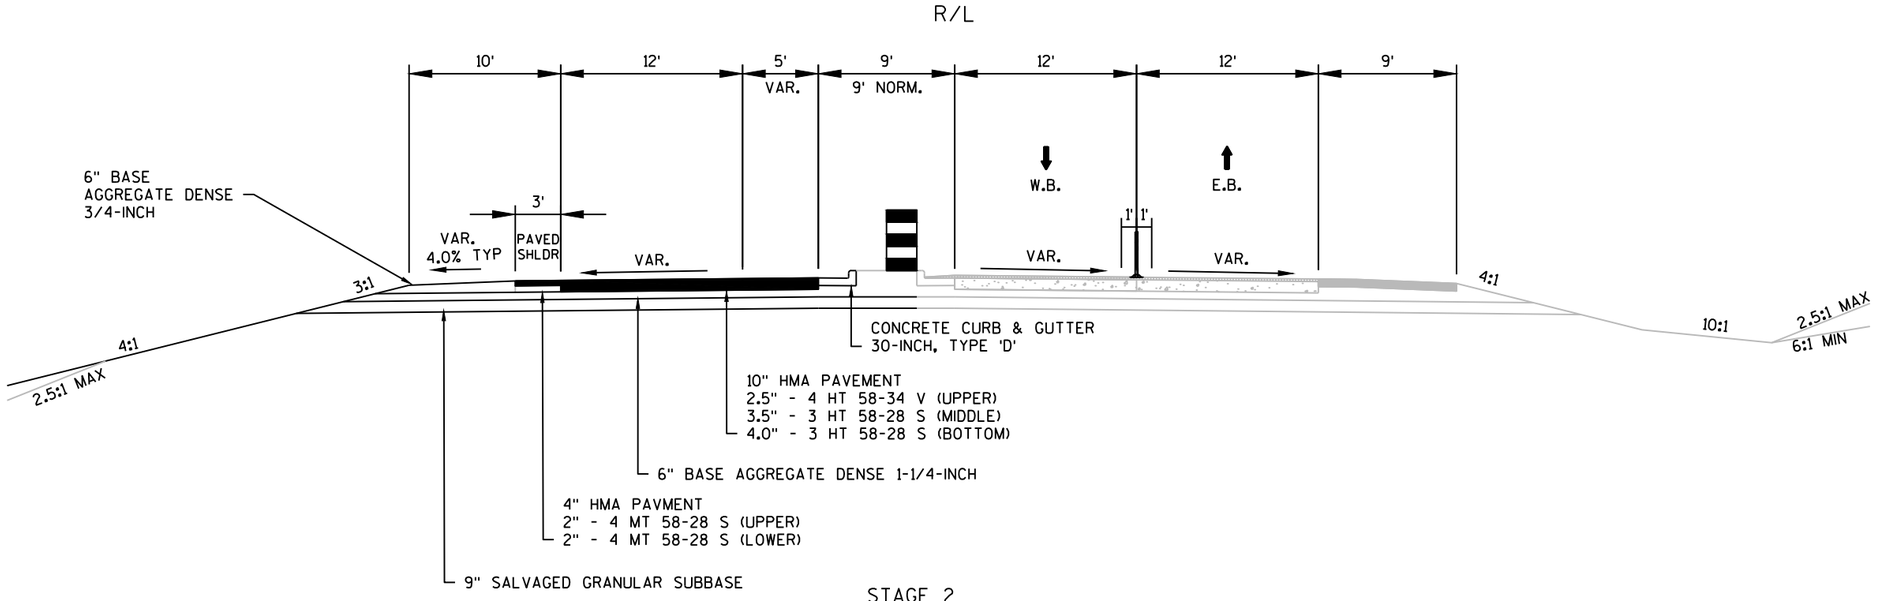


STAGE 2
RECONSTRUCT WB LANES
STA. 132+00 - STA. 135+41

PROJECT NO: 1022-08-74	HWY: IH 94	COUNTY: EAU CLAIRE	CONSTRUCTION STAGING STH 312	SHEET	E

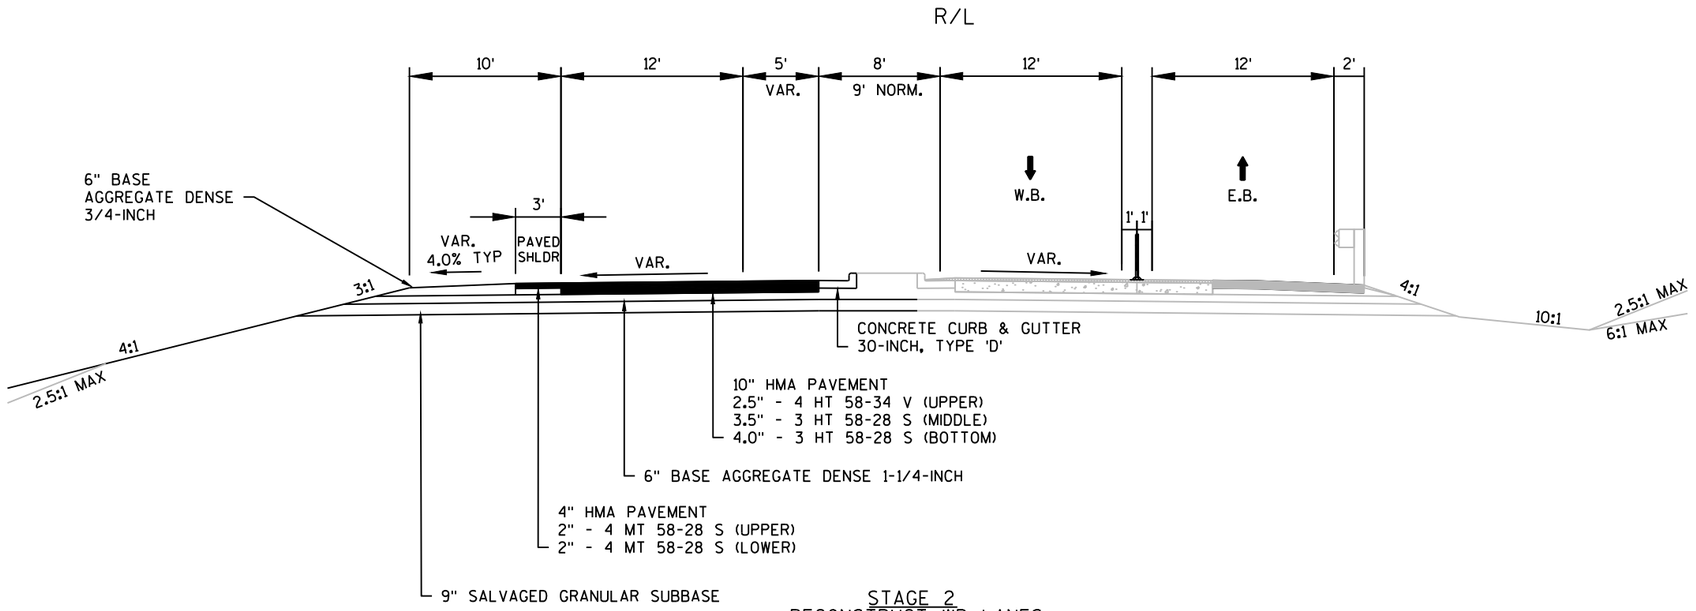


STAGE 2
RECONSTRUCT WB LANES
STA. 138+43 - STA. 141+75

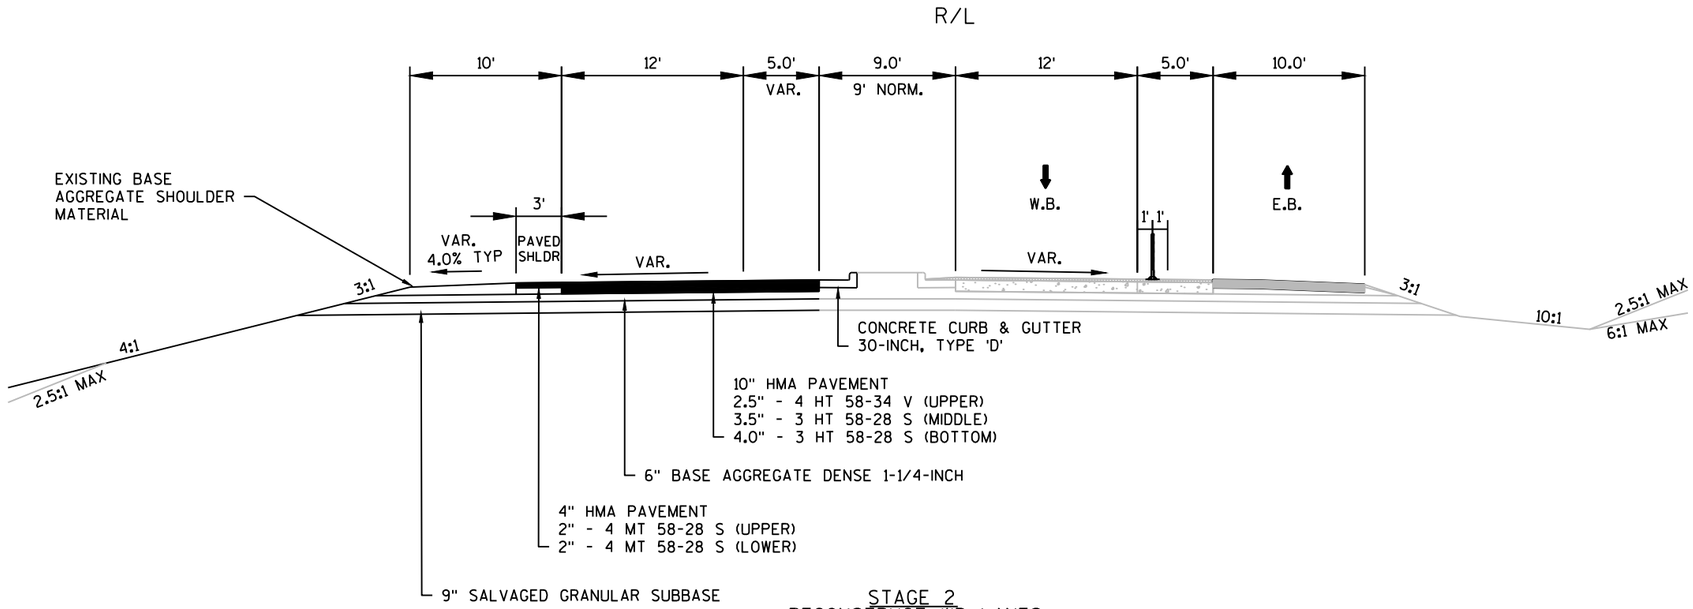

STAGE 2
RECONSTRUCT WB LANES
STA. 141+75 - STA. 148+00

PROJECT NO: 1022-08-74	HWY: IH 94	COUNTY: EAU CLAIRE	CONSTRUCTION STAGING STH 312	SHEET	E


FILE NAME : N:\PDS\C3D\10220804\SHEETSPLAN\TRAFFIC CONTROL TYPICAL SECTIONS\NO TEMPORARY WIDENING\FINAL\025001__NEW_STAGING_NO_WIDENING_COUNTER_DIRECTIONAL_TC_4-29-19.DWG
LAYOUT NAME - 05 - STH 312
PLOT DATE : 4/29/2019 8:59 AM PLOT BY : CHRIST, AARON D PLOT NAME : PLOT SCALE : ##########

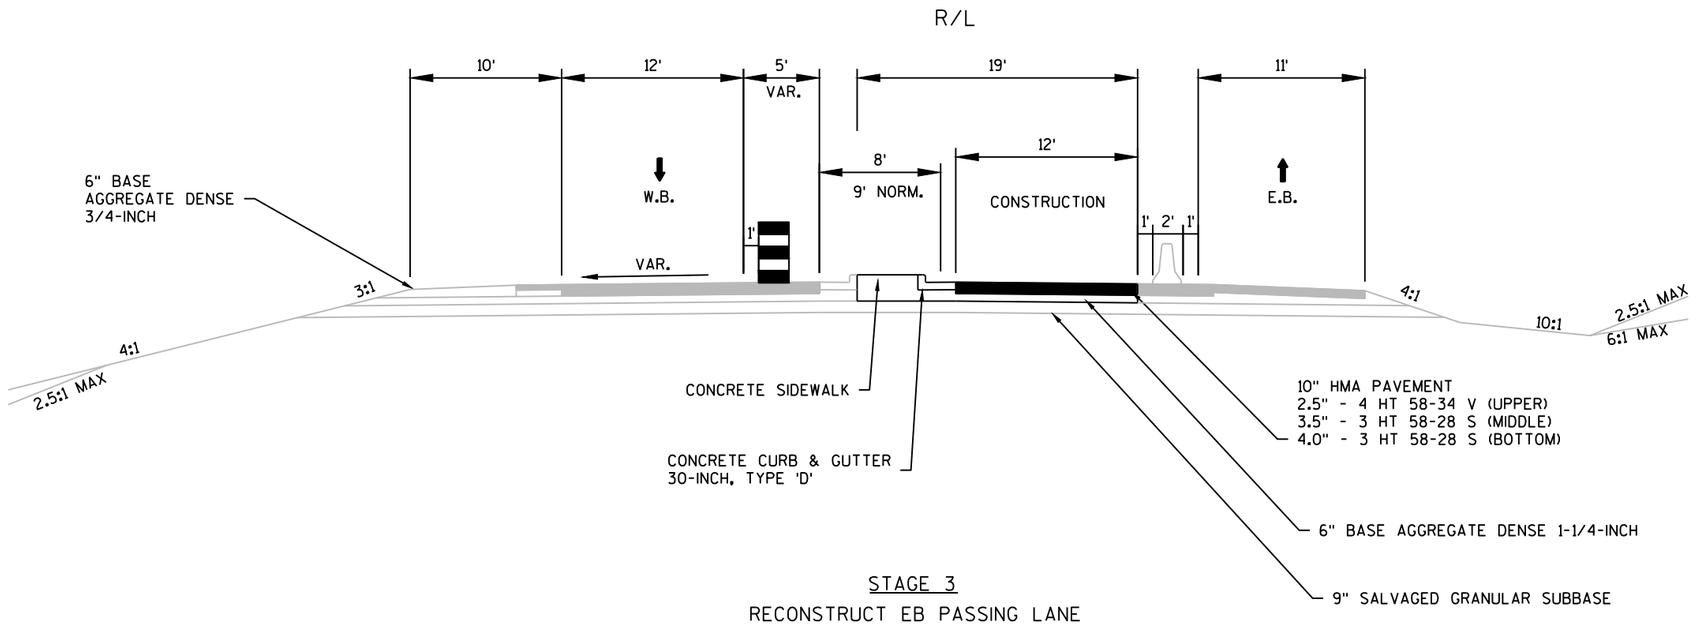

STAGE 3

RECONSTRUCT EB PASSING LANE

STA. 129+50 - STA. 132+00

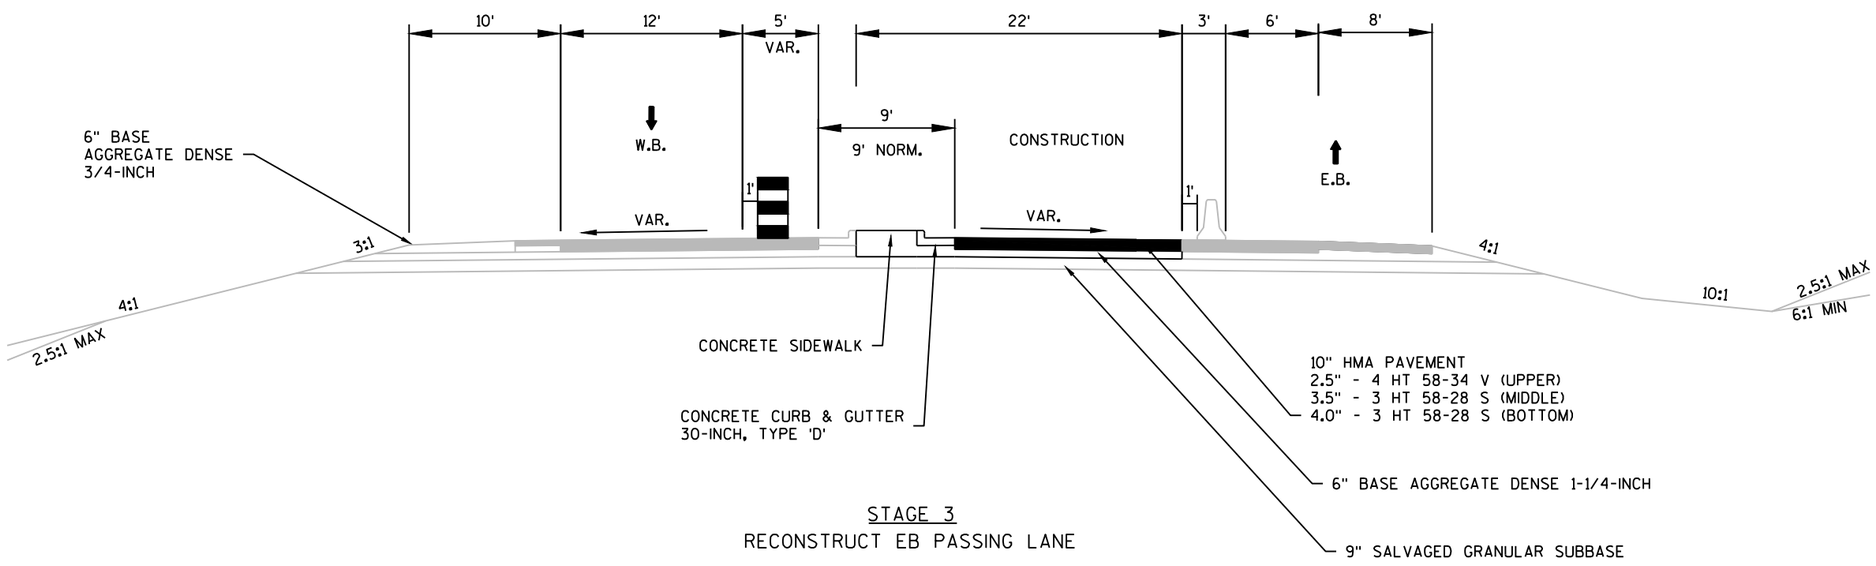


STAGE 3

RECONSTRUCT EB PASSING LANE

STA. 132+00 - STA. 135+41


PROJECT NO: 1022-08-74	HWY: IH 94	COUNTY: EAU CLAIRE	CONSTRUCTION STAGING STH 312	SHEET	E

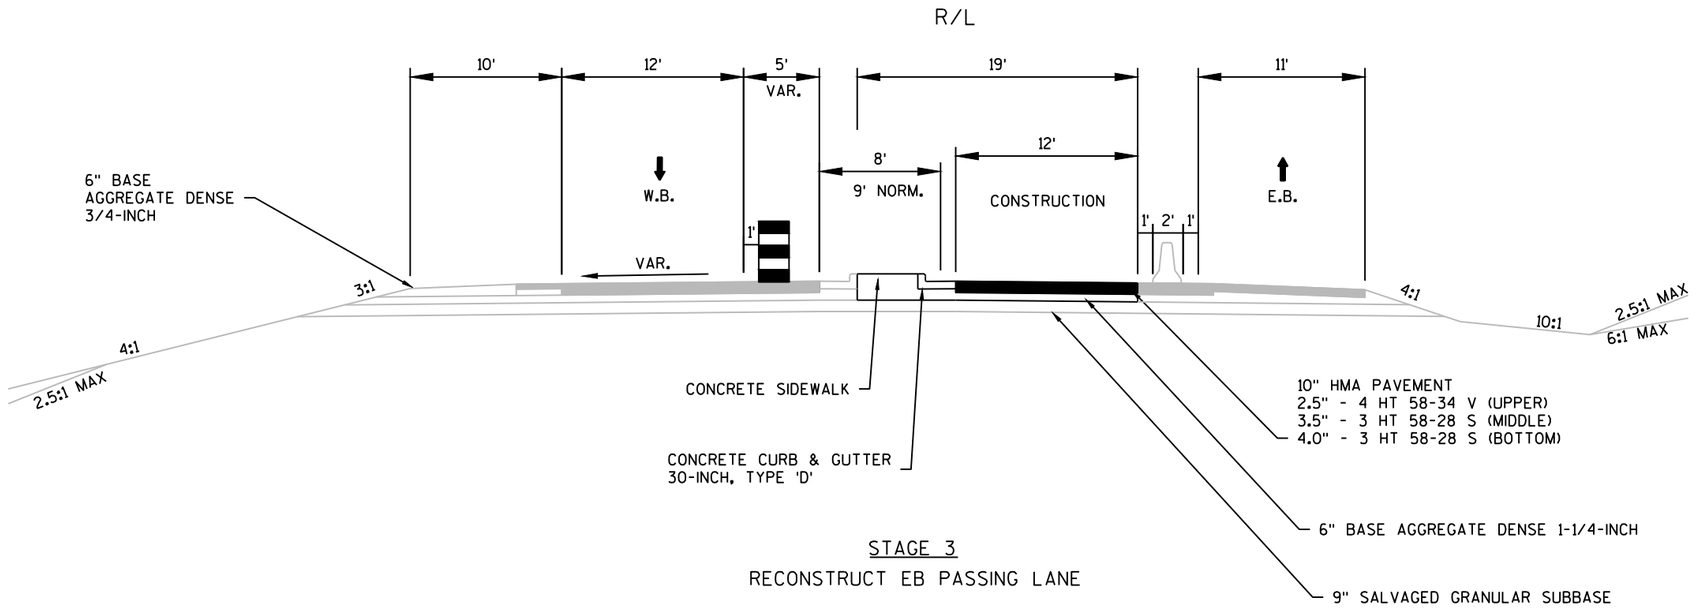

STAGE 3

RECONSTRUCT EB PASSING LANE

STA. 138+43 - STA. 141+75

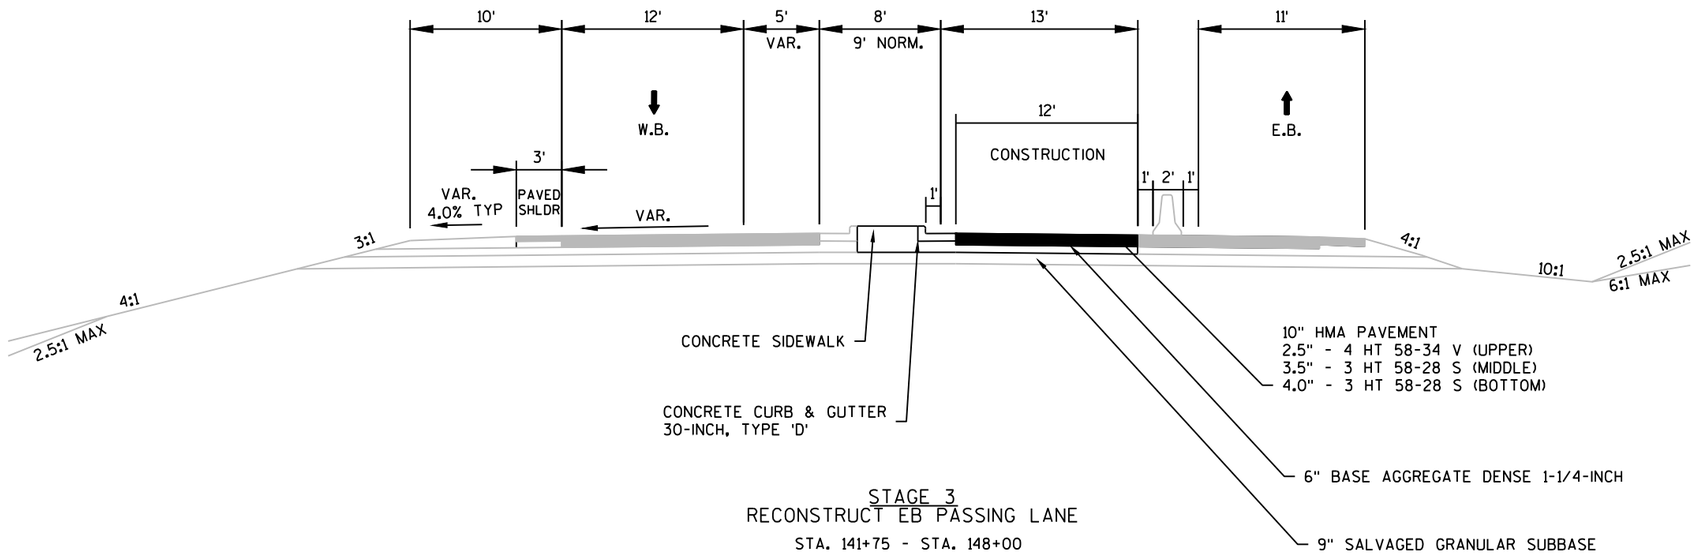


STAGE 3

RECONSTRUCT EB PASSING LANE

STA. 141+75 - STA. 148+00

PROJECT NO: 1022-08-74	HWY: IH 94	COUNTY: EAU CLAIRE	CONSTRUCTION STAGING STH 312	SHEET	E


FILE NAME : N:\PDS\C3D\10220804\SHEETSPLAN\TRAFFIC CONTROL TYPICAL SECTIONS\NO TEMPORARY WIDENING\FINAL\025001__NEW_STAGING_NO_WIDENING_COUNTER_DIRECTIONAL_TC_4-29-19.DWG
LAYOUT NAME - 07 - STH 312
PLOT DATE : 4/29/2019 8:59 AM PLOT BY : CHRIST, AARON D PLOT NAME : PLOT SCALE : ##########

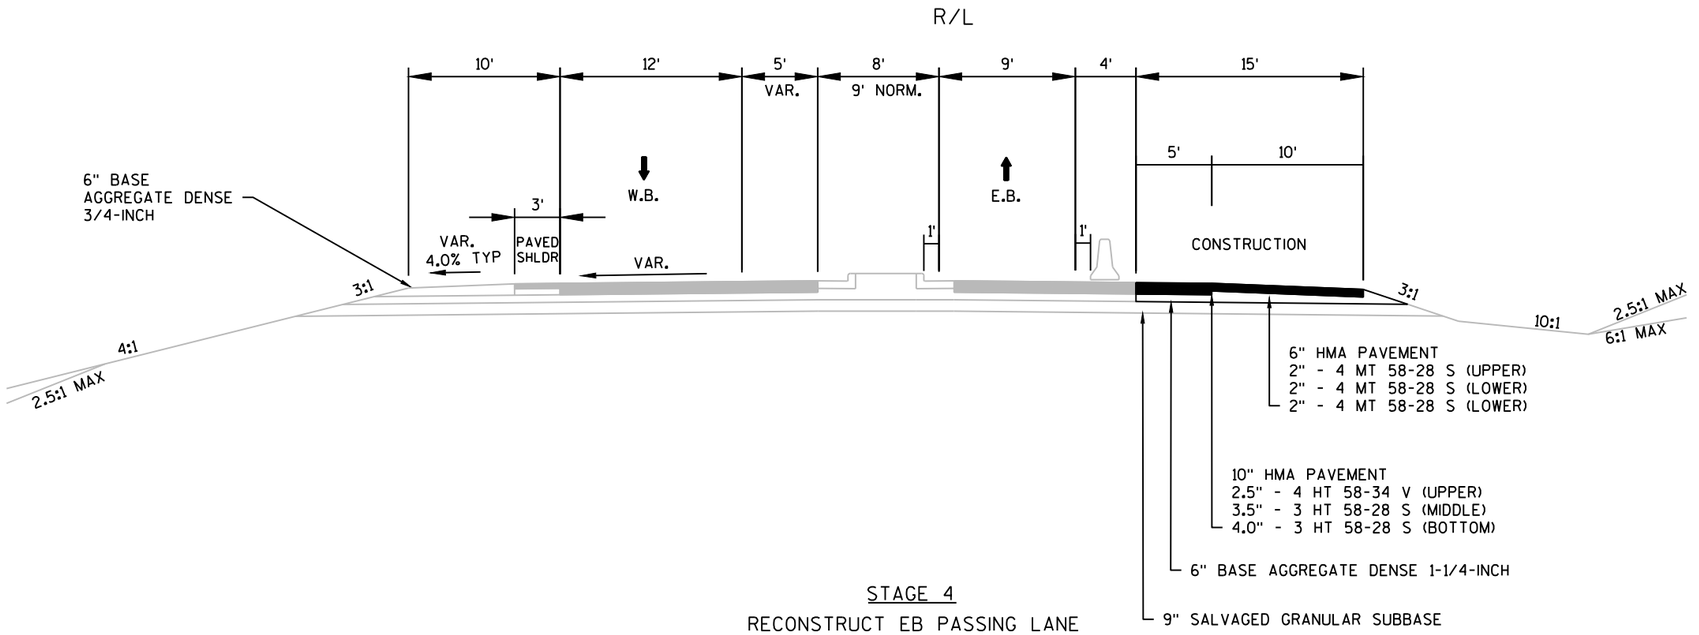

STAGE 4

RECONSTRUCT EB PASSING LANE

STA. 129+50 - STA. 132+00

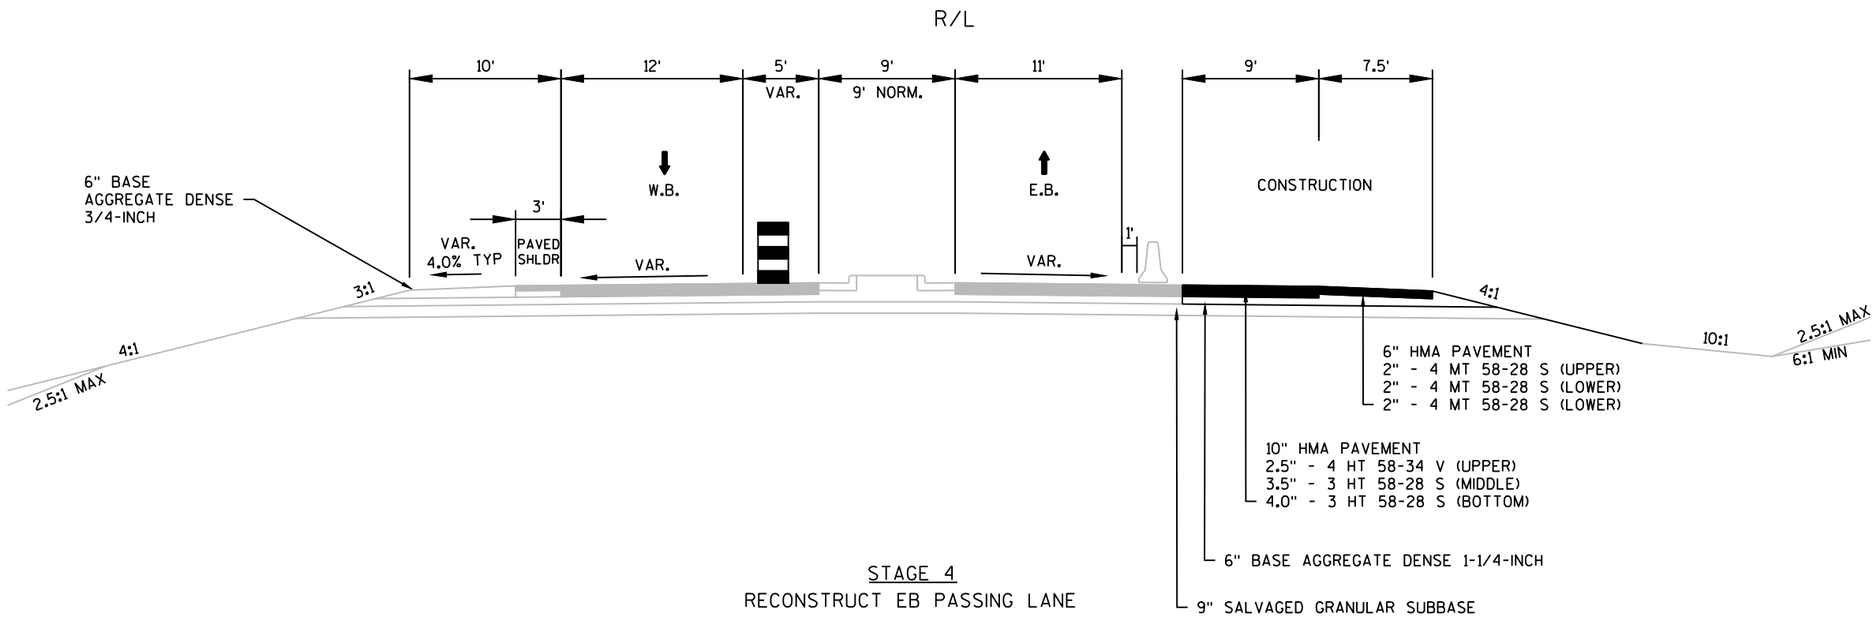


STAGE 4

RECONSTRUCT EB PASSING LANE

STA. 132+00 - STA. 135+41


PROJECT NO: 1022-08-74	HWY: IH 94	COUNTY: EAU CLAIRE	CONSTRUCTION STAGING STH 312	SHEET	E

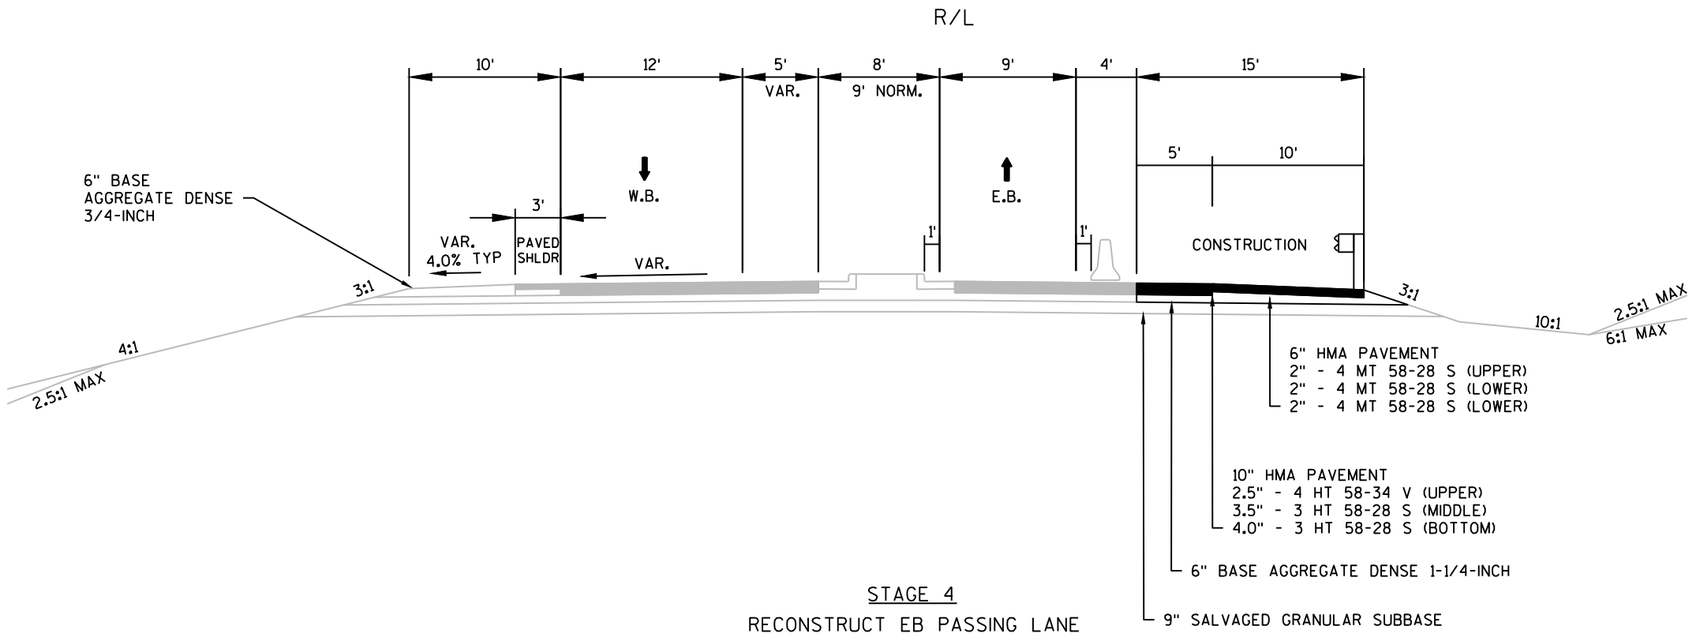

STAGE 4

RECONSTRUCT EB PASSING LANE

STA. 138+43 - STA. 141+75

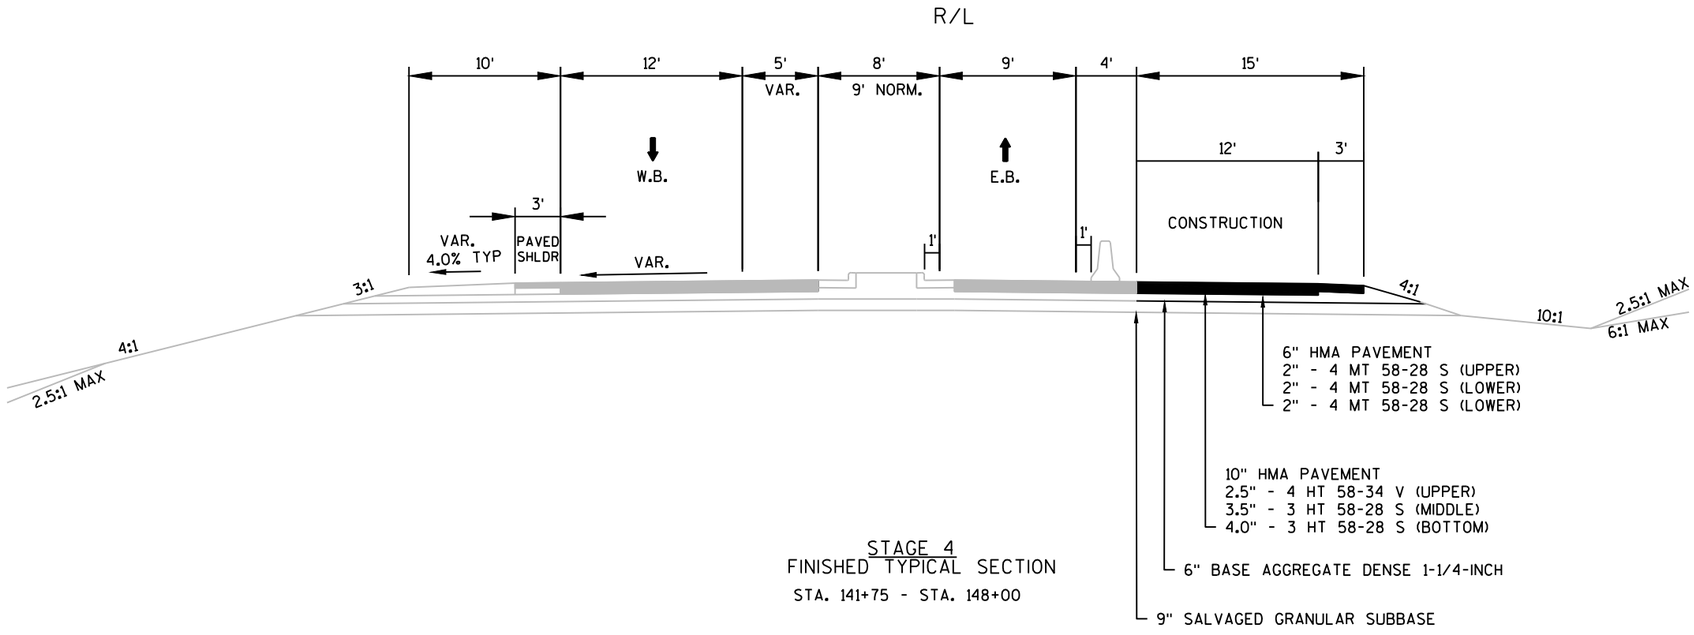


STAGE 4

FINISHED TYPICAL SECTION


STA. 141+75 - STA. 148+00

PROJECT NO: 1022-08-74	HWY: IH 94	COUNTY: EAU CLAIRE	CONSTRUCTION STAGING STH 312	SHEET	E

2

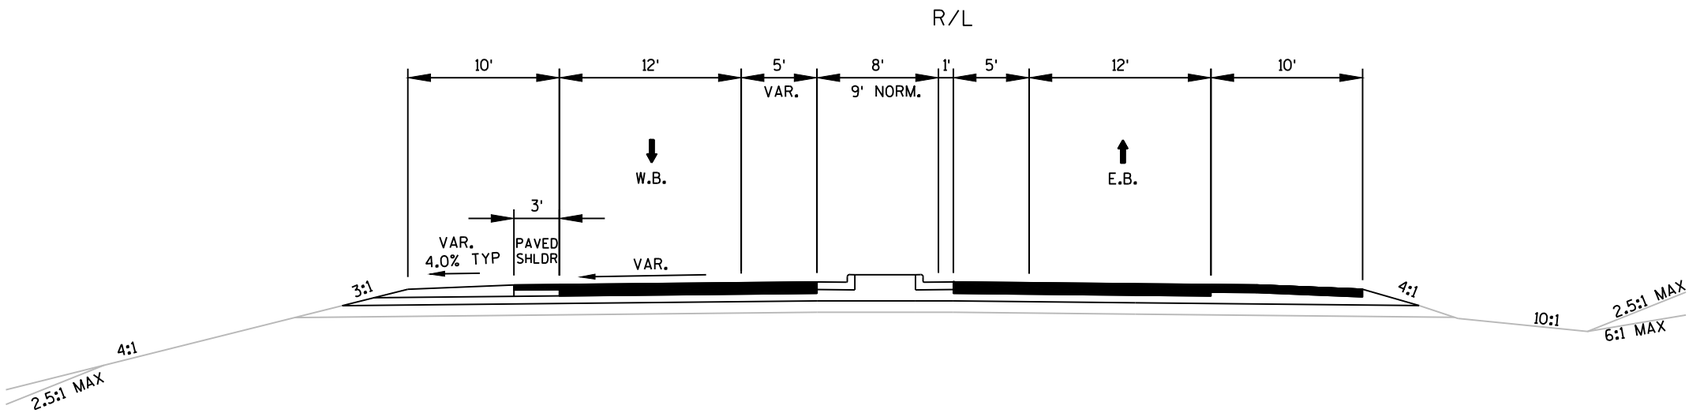

STAGE 5
FINISHED TYPICAL SECTION
STA. 129+50 - STA. 132+00

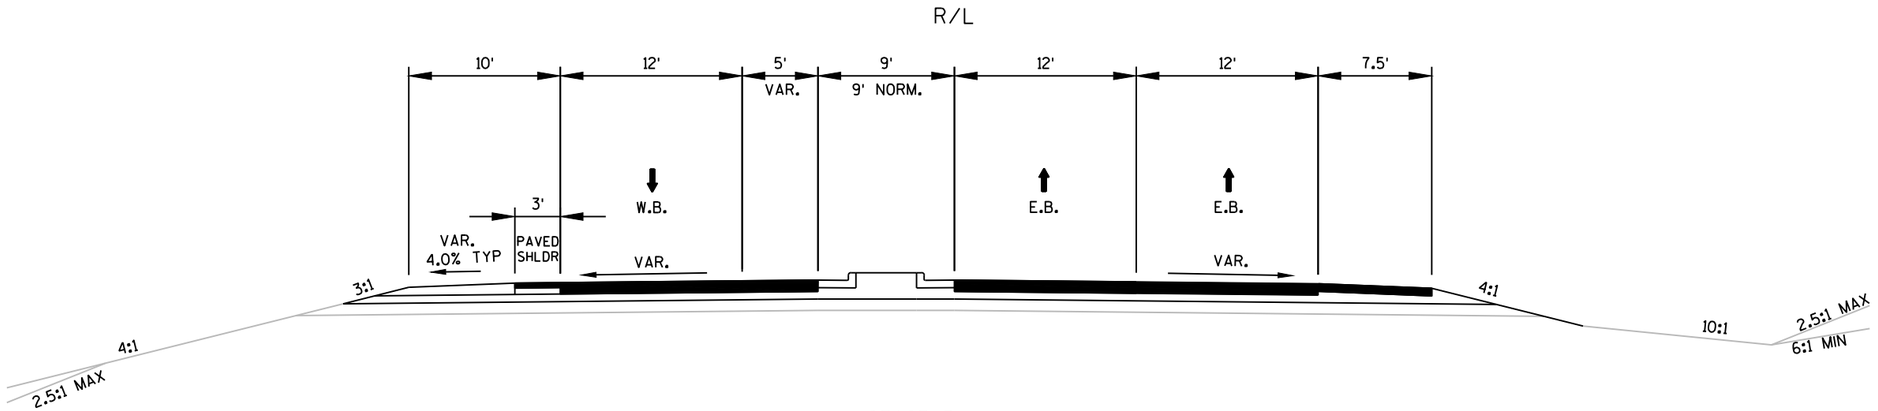


STAGE 5
FINISHED TYPICAL SECTION
STA. 132+00 - STA. 135+41


PROJECT NO: 1022-08-74	HWY: IH 94	COUNTY: EAU CLAIRE	CONSTRUCTION STAGING STH 312	SHEET	E

FILE NAME : N:\PDS\C3D\10220804\SHEETSPLAN\TRAFFIC CONTROL TYPICAL SECTIONS\NO TEMPORARY WIDENING\FINAL\025001__NEW_STAGING_NO_WIDENING_COUNTER_DIRECTIONAL_TC_4-29-19.DWG
LAYOUT NAME - 10 - STH 312
PLOT DATE : 4/29/2019 8:59 AM PLOT BY : CHRIST, AARON D PLOT NAME : PLOT SCALE : ##########

2

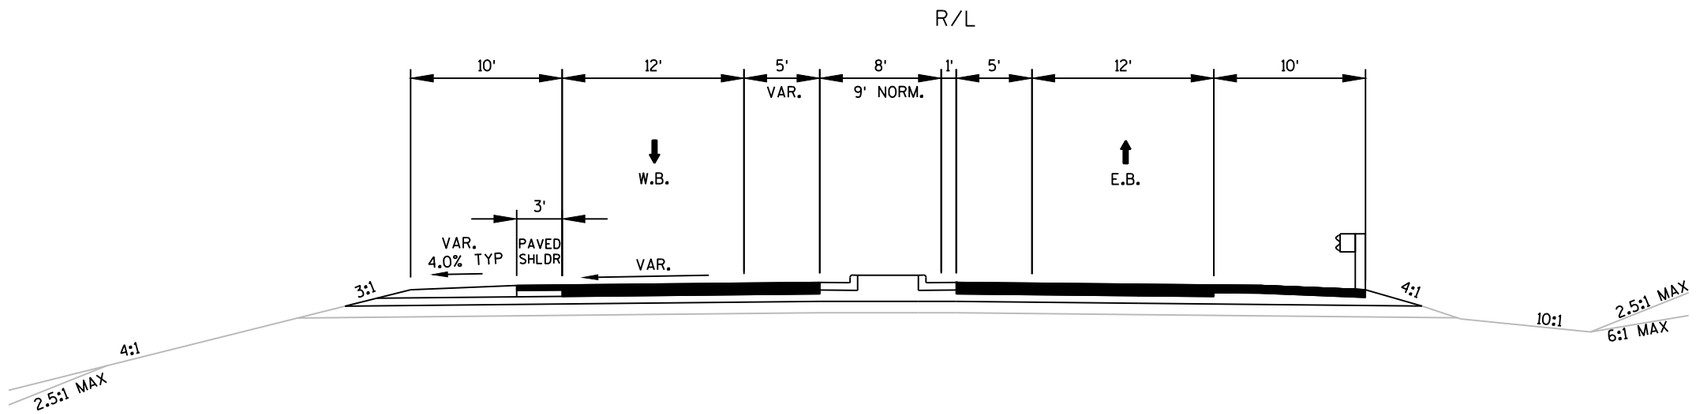

STAGE 5
FINISHED TYPICAL SECTION
STA. 138+43 - STA. 141+75

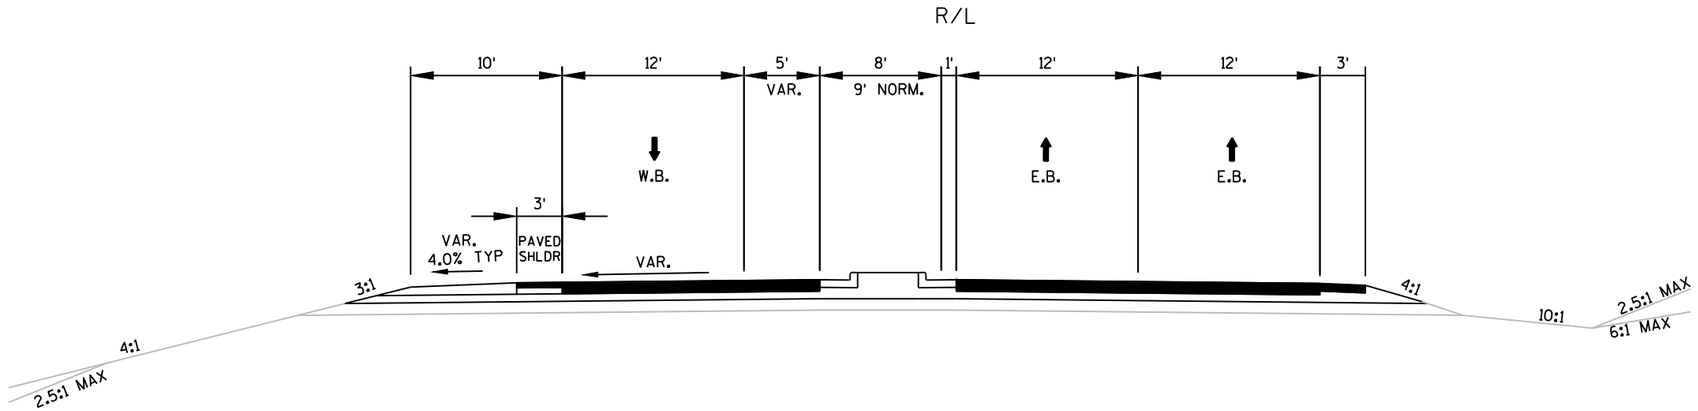

STAGE 5
FINISHED TYPICAL SECTION
STA. 141+75 - STA. 148+00

PROJECT NO: 1022-08-74	HWY: IH 94	COUNTY: EAU CLAIRE	CONSTRUCTION STAGING STH 312	SHEET	E


FILE NAME : N:\PDS\C3D\10220804\SHEETSPLAN\TRAFFIC CONTROL TYPICAL SECTIONS\NO TEMPORARY WIDENING\FINAL\025001__NEW_STAGING_NO_WIDENING_COUNTER_DIRECTIONAL_TC_4-29-19.DWG
LAYOUT NAME - 11 - STH 312
PLOT DATE : 4/29/2019 8:59 AM PLOT BY : CHRIST, AARON D PLOT NAME : PLOT SCALE : ##########

2


B-18-0015 STH 312 STAGING SUMMARY

	B-18-0015
STAGE I	CLOSE WESTBOUND LANES (CONCRETE OVERLAY). EASTBOUND TRAFFIC WILL BE ON EASTBOUND DRIVING LANE. WESTBOUND TRAFFIC WILL BE ON EASTBOUND PASSING LANE
STAGE II	CLOSE EASTBOUND PASSING LANE (CONCRETE OVERLAY). EASTBOUND TRAFFIC WILL BE ON EASTBOUND DRIVING LANE. WESTBOUND TRAFFIC WILL BE ON WESTBOUND LANE.
STAGE III	CLOSE EASTBOUND DRIVING LANE (CONCRETE OVERLAY). EASTBOUND TRAFFIC WILL BE ON EASTBOUND PASSING LANE WESTBOUND TRAFFIC WILL BE ON WESTBOUND LANE.

2

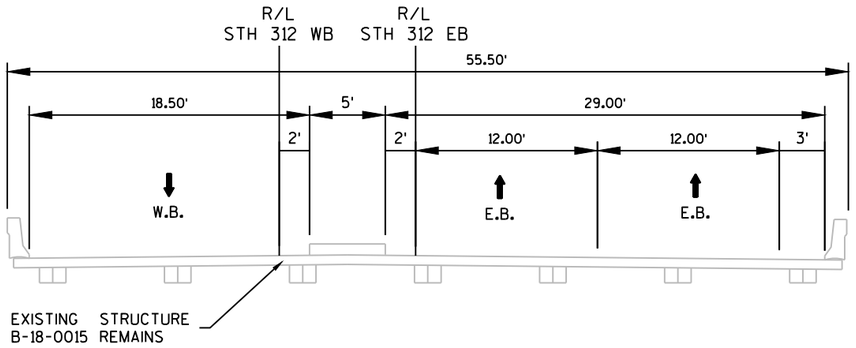

STH 312
B-18-0015 EXISTING TYPICAL SECTION

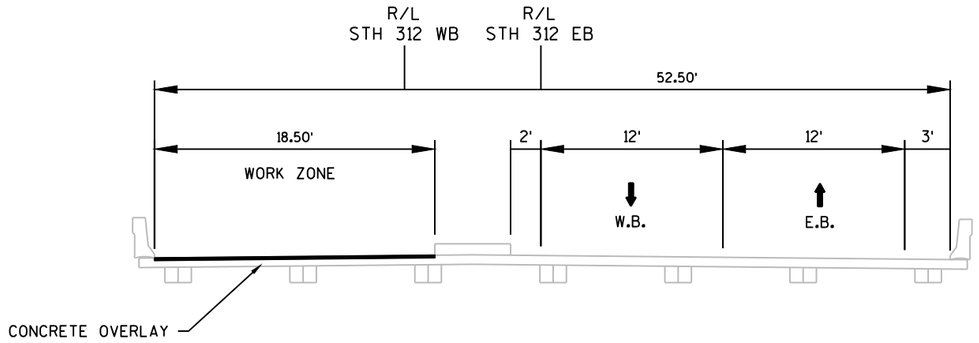


STAGE I
WESTBOUND OVERLAY

PROJECT NO: 1022-08-74	HWY: IH 94	COUNTY: EAU CLAIRE	CONSTRUCTION STAGING B-18-0015	SHEET	E


FILE NAME : N:\PDS\C3D\10220804\SHEETSPLAN\TRAFFIC CONTROL TYPICAL SECTIONS\NO TEMPORARY WIDENING\FINAL\025001__NEW_STAGING_NO_WIDENING_COUNTER_DIRECTIONAL_TC_9-16-19.DWG
LAYOUT NAME - B-18-0015
PLOT DATE : 9/16/2019 11:43 AM PLOT BY : CHRIST, AARON D PLOT NAME : PLOT SCALE : ##########

2

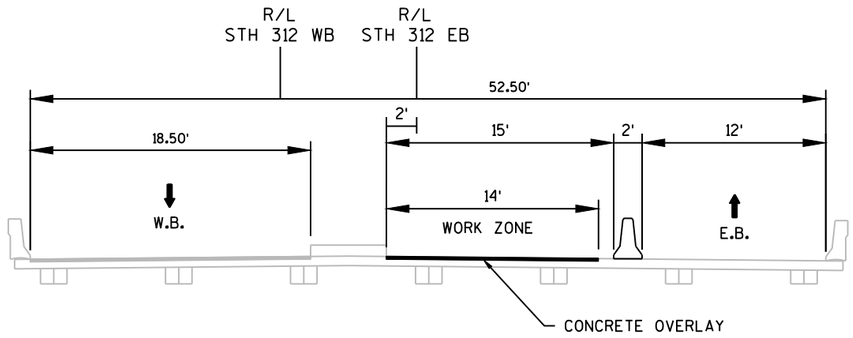

STAGE II

EASTBOUND PASSING LANE OVERLAY

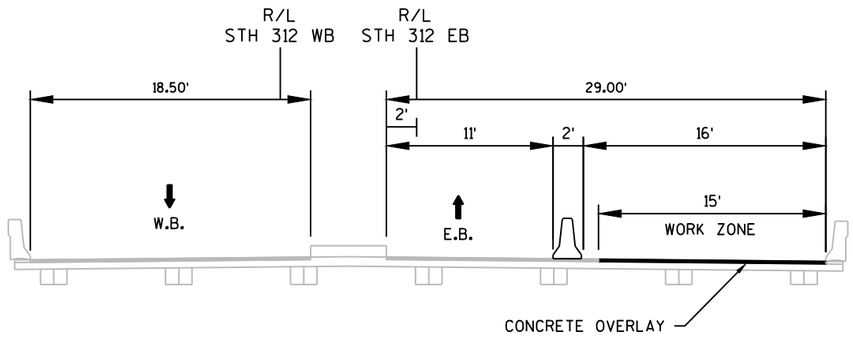


STAGE III

EASTBOUND DRIVING LANE OVERLAY

PROJECT NO: 1022-08-74	HWY: IH 94	COUNTY: EAU CLAIRE	CONSTRUCTION STAGING B-18-0015	SHEET	E

FILE NAME : N:\PDS\C3D\10220804\SHEETSPLAN\TRAFFIC CONTROL TYPICAL SECTIONS\NO TEMPORARY WIDENING\FINAL\025001__NEW_STAGING_NO_WIDENING_COUNTER_DIRECTIONAL_TC_9-16-19.DWG
LAYOUT NAME - B-18-0015 (2)
PLOT DATE : 9/16/2019 11:43 AM PLOT BY : CHRIST, AARON D PLOT NAME : PLOT SCALE : ##########
WISDOT/CADDS SHEET 42

2

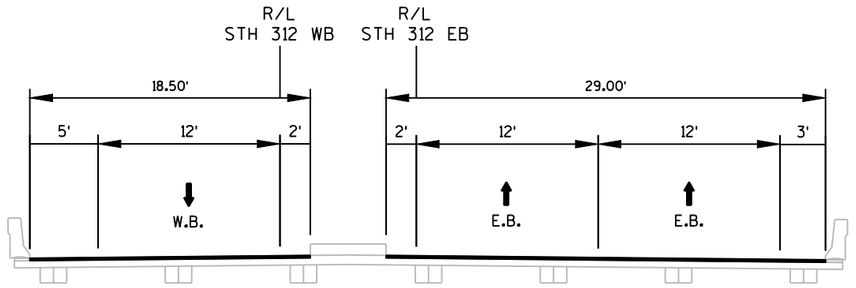


STH 312
FINISHED TYPICAL SECTION

PROJECT NO: 1022-08-74	HWY: IH 94	COUNTY: EAU CLAIRE	CONSTRUCTION STAGING B-18-0015	SHEET	E


FILE NAME : N:\PDS\C3D\10220804\SHEETSPLAN\TRAFFIC CONTROL TYPICAL SECTIONS\NO TEMPORARY WIDENING\FINAL\025001__NEW_STAGING_NO_WIDENING_COUNTER_DIRECTIONAL_TC_9-16-19.DWG
LAYOUT NAME - B-18-0015 (3)
PLOT DATE : 9/16/2019 11:43 AM PLOT BY : CHRIST, AARON D PLOT NAME : PLOT SCALE : ##########

2

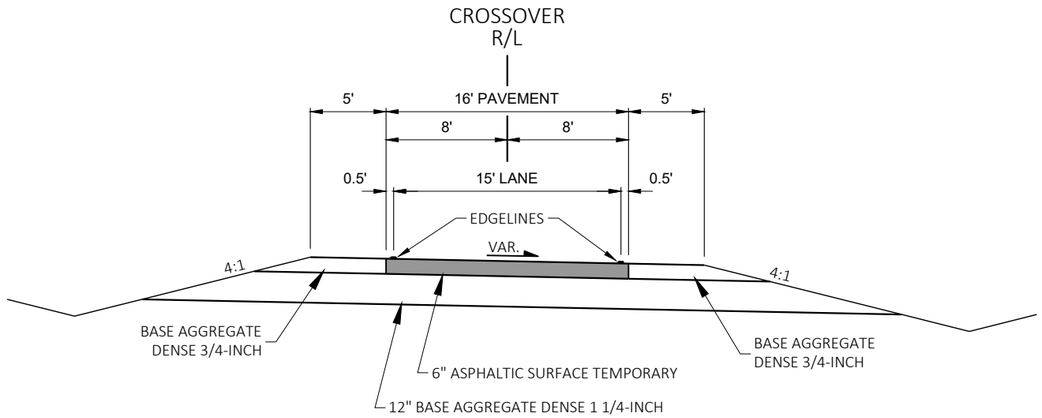

TEMPORARY TYPICAL SECTION
IH 94 MAINLINE CROSSOVERS

STAGE 2 TEMPORARY WB - STA 32+92.47WB'S2' to STA 44+61.44WB'S2'
STAGE 2 TEMPORARY WB - STA 226+09.05WB'S2' to STA 242+32.72WB'S2'
STAGE 3 TEMPORARY EB - STA 219+21.56EB'S3' to STA 235+71.28EB'S3'

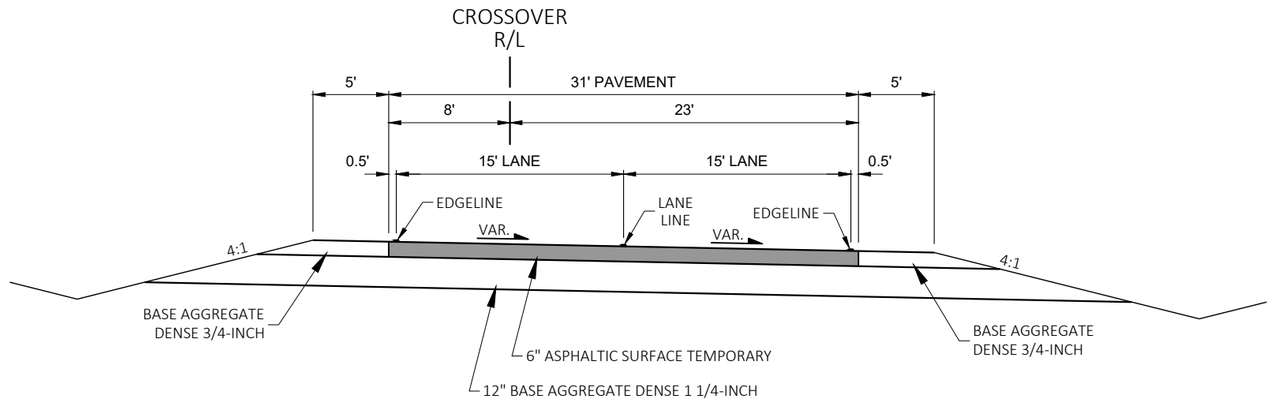


TEMPORARY TYPICAL SECTION
IH 94 MAINLINE CROSSOVER

STAGE 3 TEMPORARY EB - STA 35+91.88EB'S3' to STA 48+79.90EB'S3'

PROJECT NO: 1022-08-74	HWY: IH 94	COUNTY: EAU CLAIRE	TRAFFIC CONTROL - TYPICAL SECTIONS	SHEET	E

FILE NAME : N:\PDS\C3D\10220804\DESIGN\EDGELINES\TRA\PLANSHEETS\025811_TC_TRAFFIC_CONTROL_TYPICALS.DWG
LAYOUT NAME - 01
PLOT DATE : 10/28/2019 8:17 AM PLOT BY : ANDERSON, THOMAS R PLOT NAME : PLOT SCALE : 1 IN:10 FT
WISDOT/CADDS SHEET 42


2

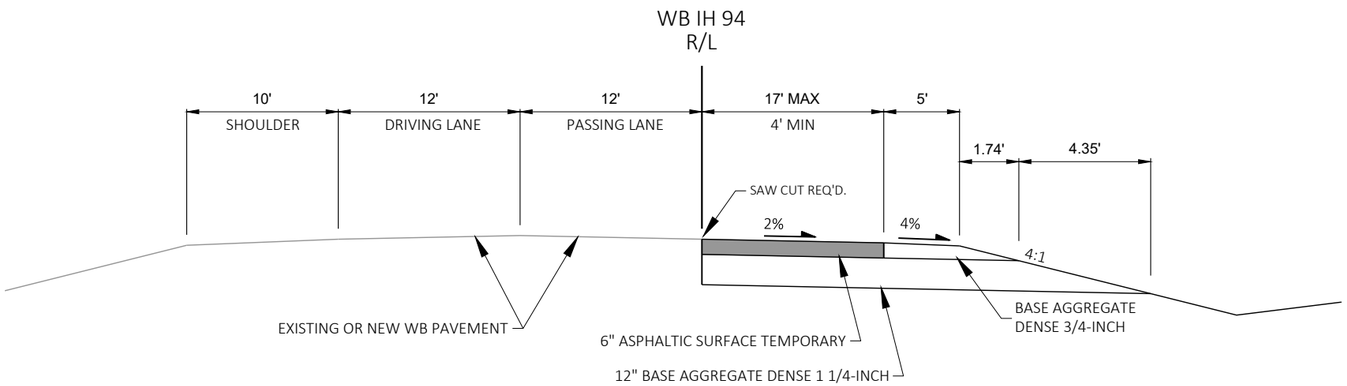

TEMPORARY TYPICAL SECTION
WB IH 94 MEDIAN WIDENING

STAGE 2 - STA 29+00.00WB to STA 32+92.47WB
STAGE 2 - STA 243+03.25WB to STA 247+00.00WB

STAGE 3 - STA 48+68.29WB to STA 66+00.00WB
STAGE 3 - STA 217+18.24WB to STA 219+21.56WB

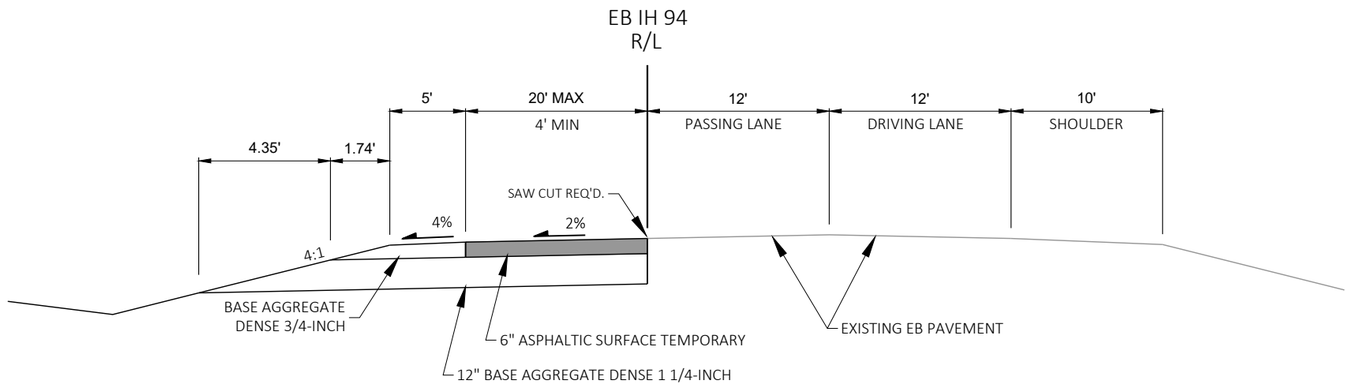


TEMPORARY TYPICAL SECTION
EB IH 94 MEDIAN WIDENING

STAGE 2 - STA 44+69.74EB to STA 67+00.00EB
STAGE 2 - STA 222+00.00EB to STA 226+09.05EB


STAGE 3 - STA 32+00.00EB to STA 35+91.88EB
STAGE 3 - STA 234+90.67EB to STA 239+00.00EB

2

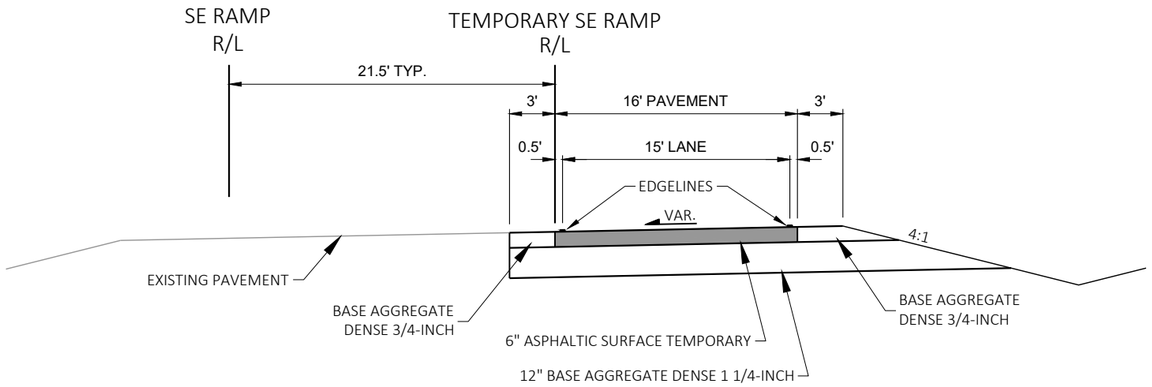

TYPICAL SECTION
TEMPORARY SE RAMP

STAGE 2A - STA 61+50SE'S2A' to STA 71+46.44SE'S2A'
STAGE 2B - STA 73+01.40SE'S2B' to STA 75+94.71SE'S2B'

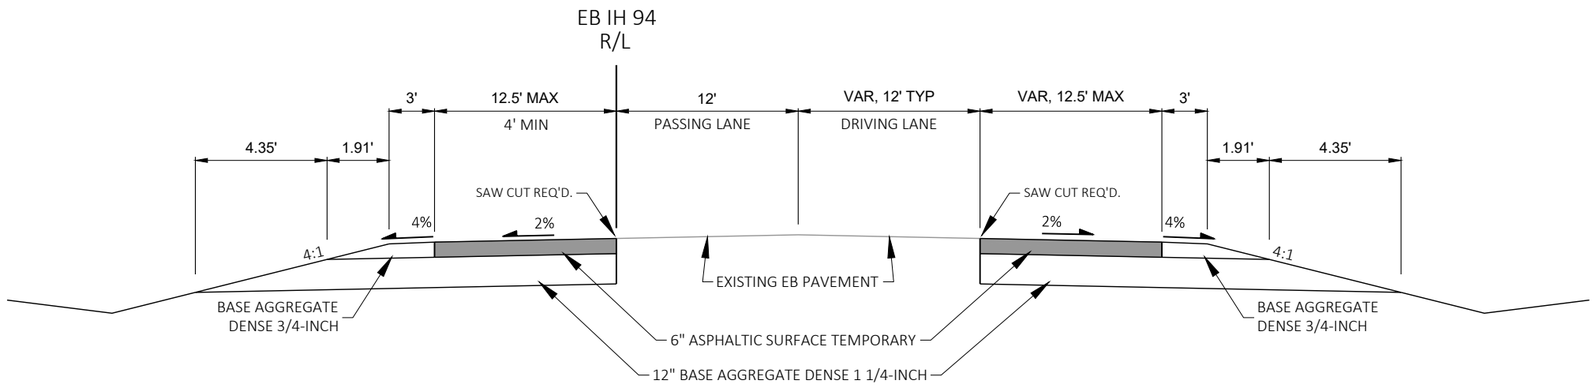


TYPICAL SECTION
TEMPORARY SE RAMP EXIT LANE/TAPER & TEMPORARY SW RAMP ENTRANCE LANE/TAPER

STAGES 2A & 2B - STA 70+34.73EB to STA 84+27.57EB


PROJECT NO: 1022-08-74	HWY: IH 94	COUNTY: EAU CLAIRE	TRAFFIC CONTROL - TYPICAL SECTIONS	SHEET	E

FILE NAME : N:\PDS\C3D\10220804\DESIGN\EDGELINES\TRA\PLANSHEETS\025811_TC_TRAFFIC_CONTROL_TYPICALS.DWG
LAYOUT NAME - 03
PLOT DATE : 10/28/2019 8:17 AM PLOT BY : ANDERSON, THOMAS R PLOT NAME : PLOT SCALE : 1 IN:10 FT
WISDOT/CADDS SHEET 42

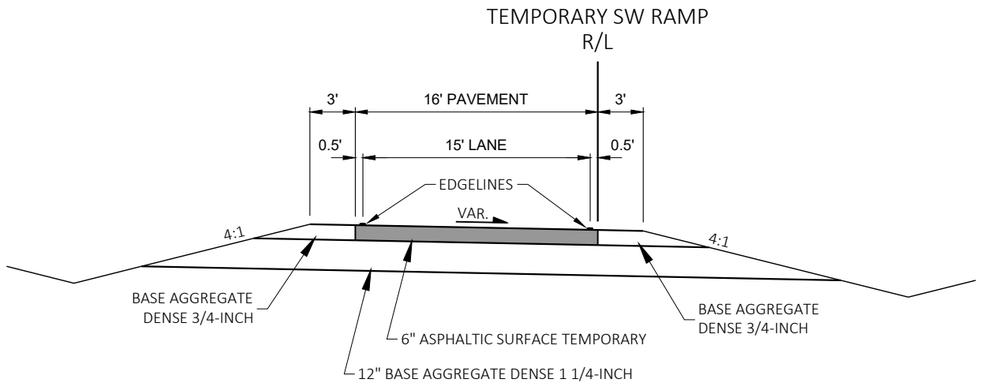

TYPICAL SECTION
TEMPORARY SW RAMP

STAGE 3A - STA 60+40.68SW'S3A' to STA 69+50.00SW'S3A'
STAGE 3B - STA 71+46.92SW'S3B' to STA 74+00.00SW'S3B'

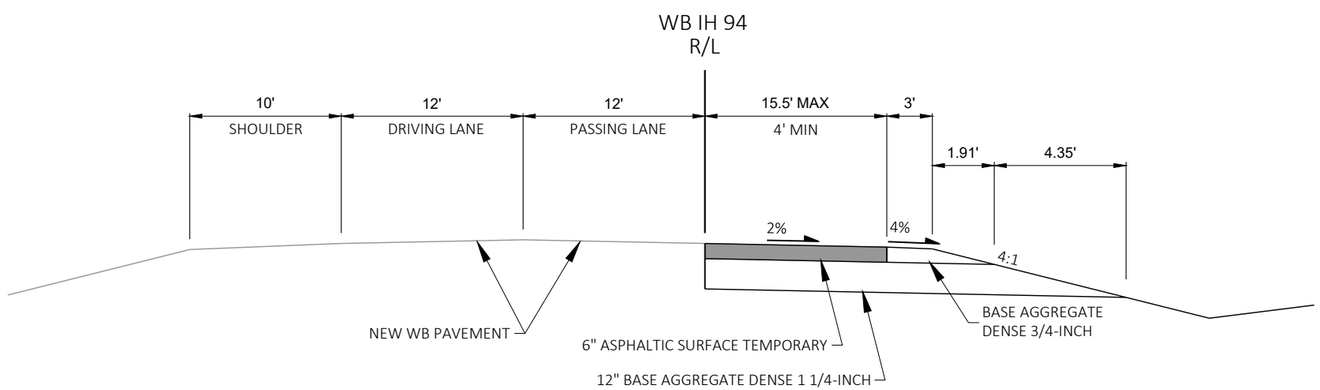


TYPICAL SECTION
TEMPORARY SW RAMP ENTRANCE LANE/TAPER

STAGES 3A & 3B - STA 69+50.00WB to STA 84+50.00WB


PROJECT NO: 1022-08-74	HWY: IH 94	COUNTY: EAU CLAIRE	TRAFFIC CONTROL - TYPICAL SECTIONS	SHEET	E

FILE NAME : N:\PDS\C3D\10220804\DESIGN\EDGELINES\TRA\PLANSHEETS\025811_TC_TRAFFIC_CONTROL_TYPICALS.DWG
LAYOUT NAME - 04
PLOT DATE : 10/28/2019 8:17 AM PLOT BY : ANDERSON, THOMAS R PLOT NAME : PLOT SCALE : 1 IN:10 FT
WISDOT/CADDS SHEET 42

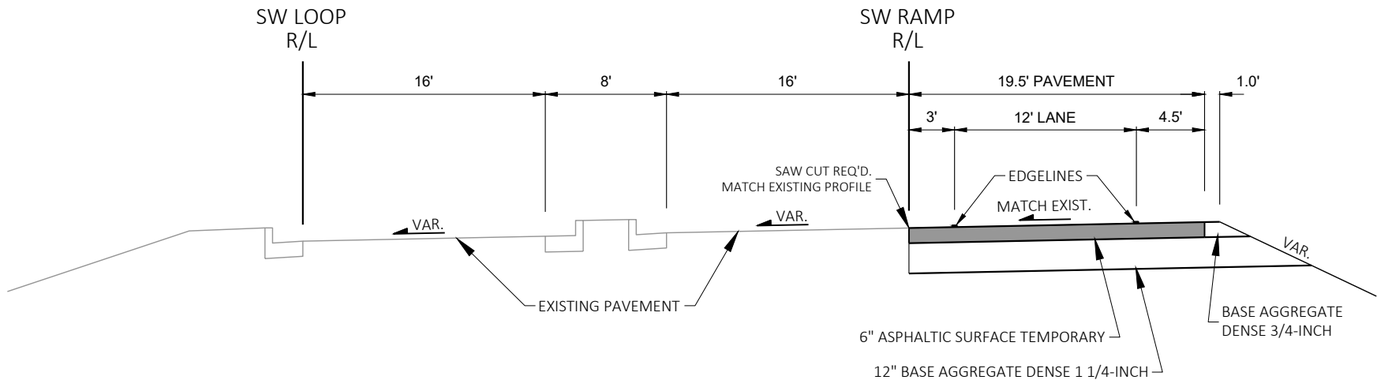


TYPICAL SECTION
SW RAMP TEMPORARY WIDENING

STAGES 3B & 3C - STA 0+25SW to STA 16+00SW

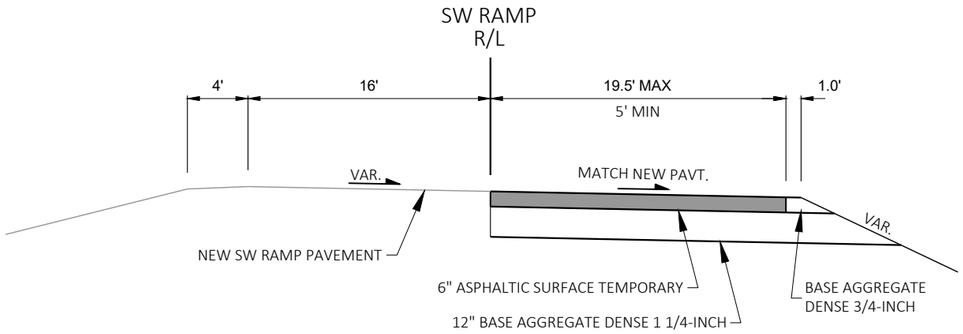

TYPICAL SECTION
SW RAMP TEMPORARY WIDENING

STAGE 3C - STA 16+00SW to STA 20+00SW

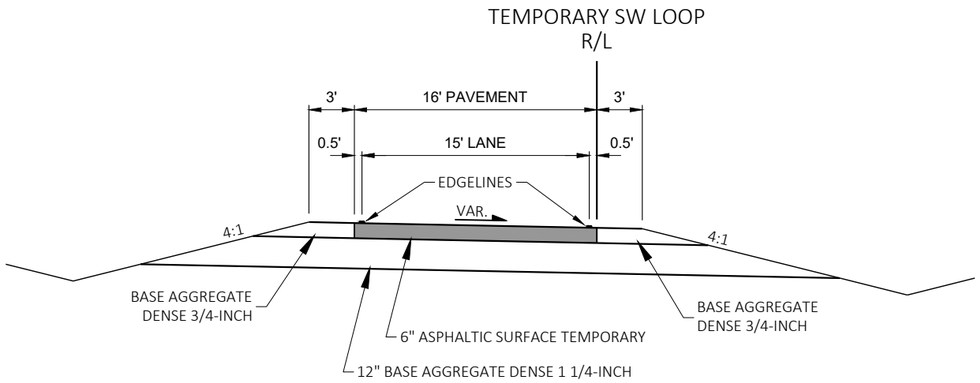


TYPICAL SECTION
TEMPORARY SW LOOP

STAGE 3C - STA 58+21.83SWL'S3C' to STA 66+64.46SWL'S3C'

PROJECT NO: 1022-08-74	HWY: IH 94	COUNTY: EAU CLAIRE	TRAFFIC CONTROL - TYPICAL SECTIONS	SHEET	E


FILE NAME : N:\PDS\C3D\10220804\DESIGN\EDGELINES\TRA\PLANSHEETS\025811_TC_TRAFFIC_CONTROL_TYPICALS.DWG
LAYOUT NAME - 05
PLOT DATE : 10/28/2019 8:17 AM PLOT BY : ANDERSON, THOMAS R PLOT NAME : PLOT SCALE : 1 IN:10 FT
WISDOT/CADDS SHEET 42

2

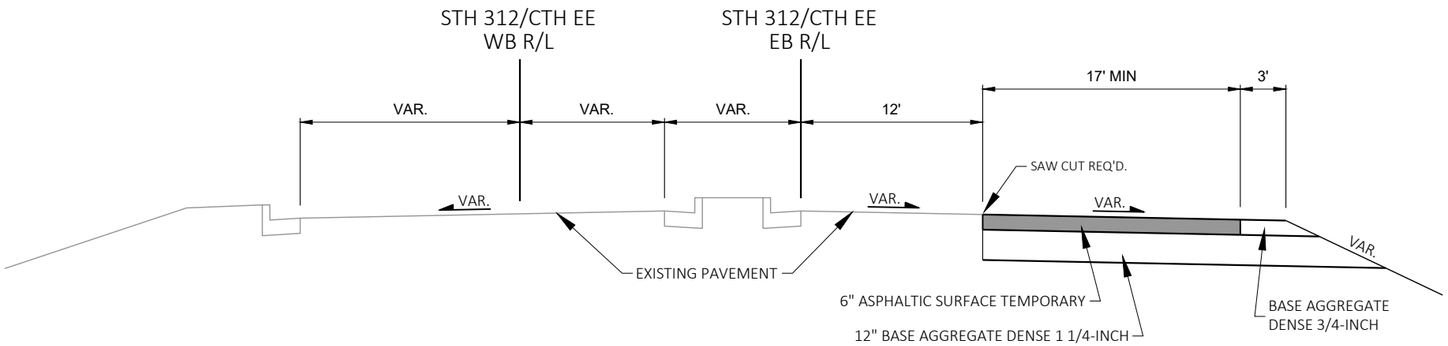

TYPICAL SECTION
CTH EE TEMPORARY WIDENING

STAGES 4 & 5 - STA 130+30EB'EE' to STA 131+96EB'EE'

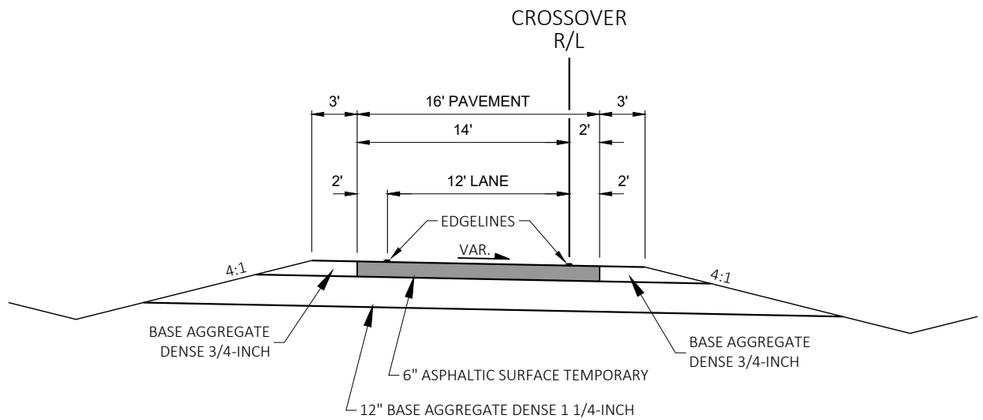

TEMPORARY TYPICAL SECTION
CTH EE WB CROSSOVER

STAGE 4 TEMPORARY WB LANE - STA 151+45.02WB'S4' to STA 157+11.69WB'S4'

PROJECT NO: 1022-08-74	HWY: IH 94	COUNTY: EAU CLAIRE	TRAFFIC CONTROL - TYPICAL SECTIONS	SHEET	E

FILE NAME : N:\PDS\C3D\10220804\DESIGN\EDGELINES\TRA\PLANSHEETS\025811_TC_TRAFFIC_CONTROL_TYPICALS.DWG
LAYOUT NAME - 06
PLOT DATE : 10/28/2019 8:17 AM PLOT BY : ANDERSON, THOMAS R PLOT NAME : PLOT SCALE : 1 IN:10 FT
WISDOT/CADDS SHEET 42

2

2

N

IH 94

29+00WB

30+00WB

31+00WB

WB IH 94 R/L

32+00WB

WB+92.47
-4.00' LT

BP: 32+92.47WB'S2'

33+00WB'S2'
33+00WB

R/L STAGE 2 WB IH 94
MAINLINE CROSSOVER

34+00WB'S2'
34+00WB

WB+00.00
4.00' RT

4'

5'

WB+92.47
4.00' RT

TEMPORARY ASPHALT
ADJACENT TO EXISTING
WB IH 94 PAVEMENT

29+00EB

30+00EB

31+00EB

32+00EB

33+00EB

34+00EB

EB IH 94 R/L

IH 94

N

35+00WB'S2'
35+00WB

36+00WB'S2'
36+00WB

37+00WB

WB IH 94 R/L

37+00WB'S2'

38+00WB

WB+47.93
7.00' RT

39+00WB

PT: 38+57.57WB'S2'

40+00WB

38+00WB'S2'

39+00WB'S2'

5'

40+00WB'S2'

19.5'

WB'S2'+47.76
8.00' RT

R/L STAGE 2 WB IH 94
MAINLINE CROSSOVER

WB'S2'+47.76
11.50' RT

TEMPORARY ASPHALT
FOR STAGE 2
WB IH 94 CROSSOVER

1.5'

35+00EB

36+00EB

37+00EB

38+00EB

39+00EB

40+00EB

41+0

EB IH 94 R/L


WIDENING FOR TEMP
CONCRETE BARRIER

SIGN

PROJECT NO: 1022-08-74	HWY: IH 94	COUNTY: EAU CLAIRE	TEMPORARY ASPHALT - WEST MAINLINE CROSSOVER - STAGE 2	SHEET	E

FILE NAME : N:\PDS\C3D\10220804\DESIGN\EDGELINES\TRA\PLANSHEETS\021290_PD_PLAN_DETAIL_TEMP_ASPHALT_WEST_XOVER_STAGE 2.DWG
LAYOUT NAME - 01


PLOT DATE : 11/21/2019 7:05 AM PLOT BY : CHRIST, AARON D PLOT NAME : PLOT SCALE : 1 IN:40 FT

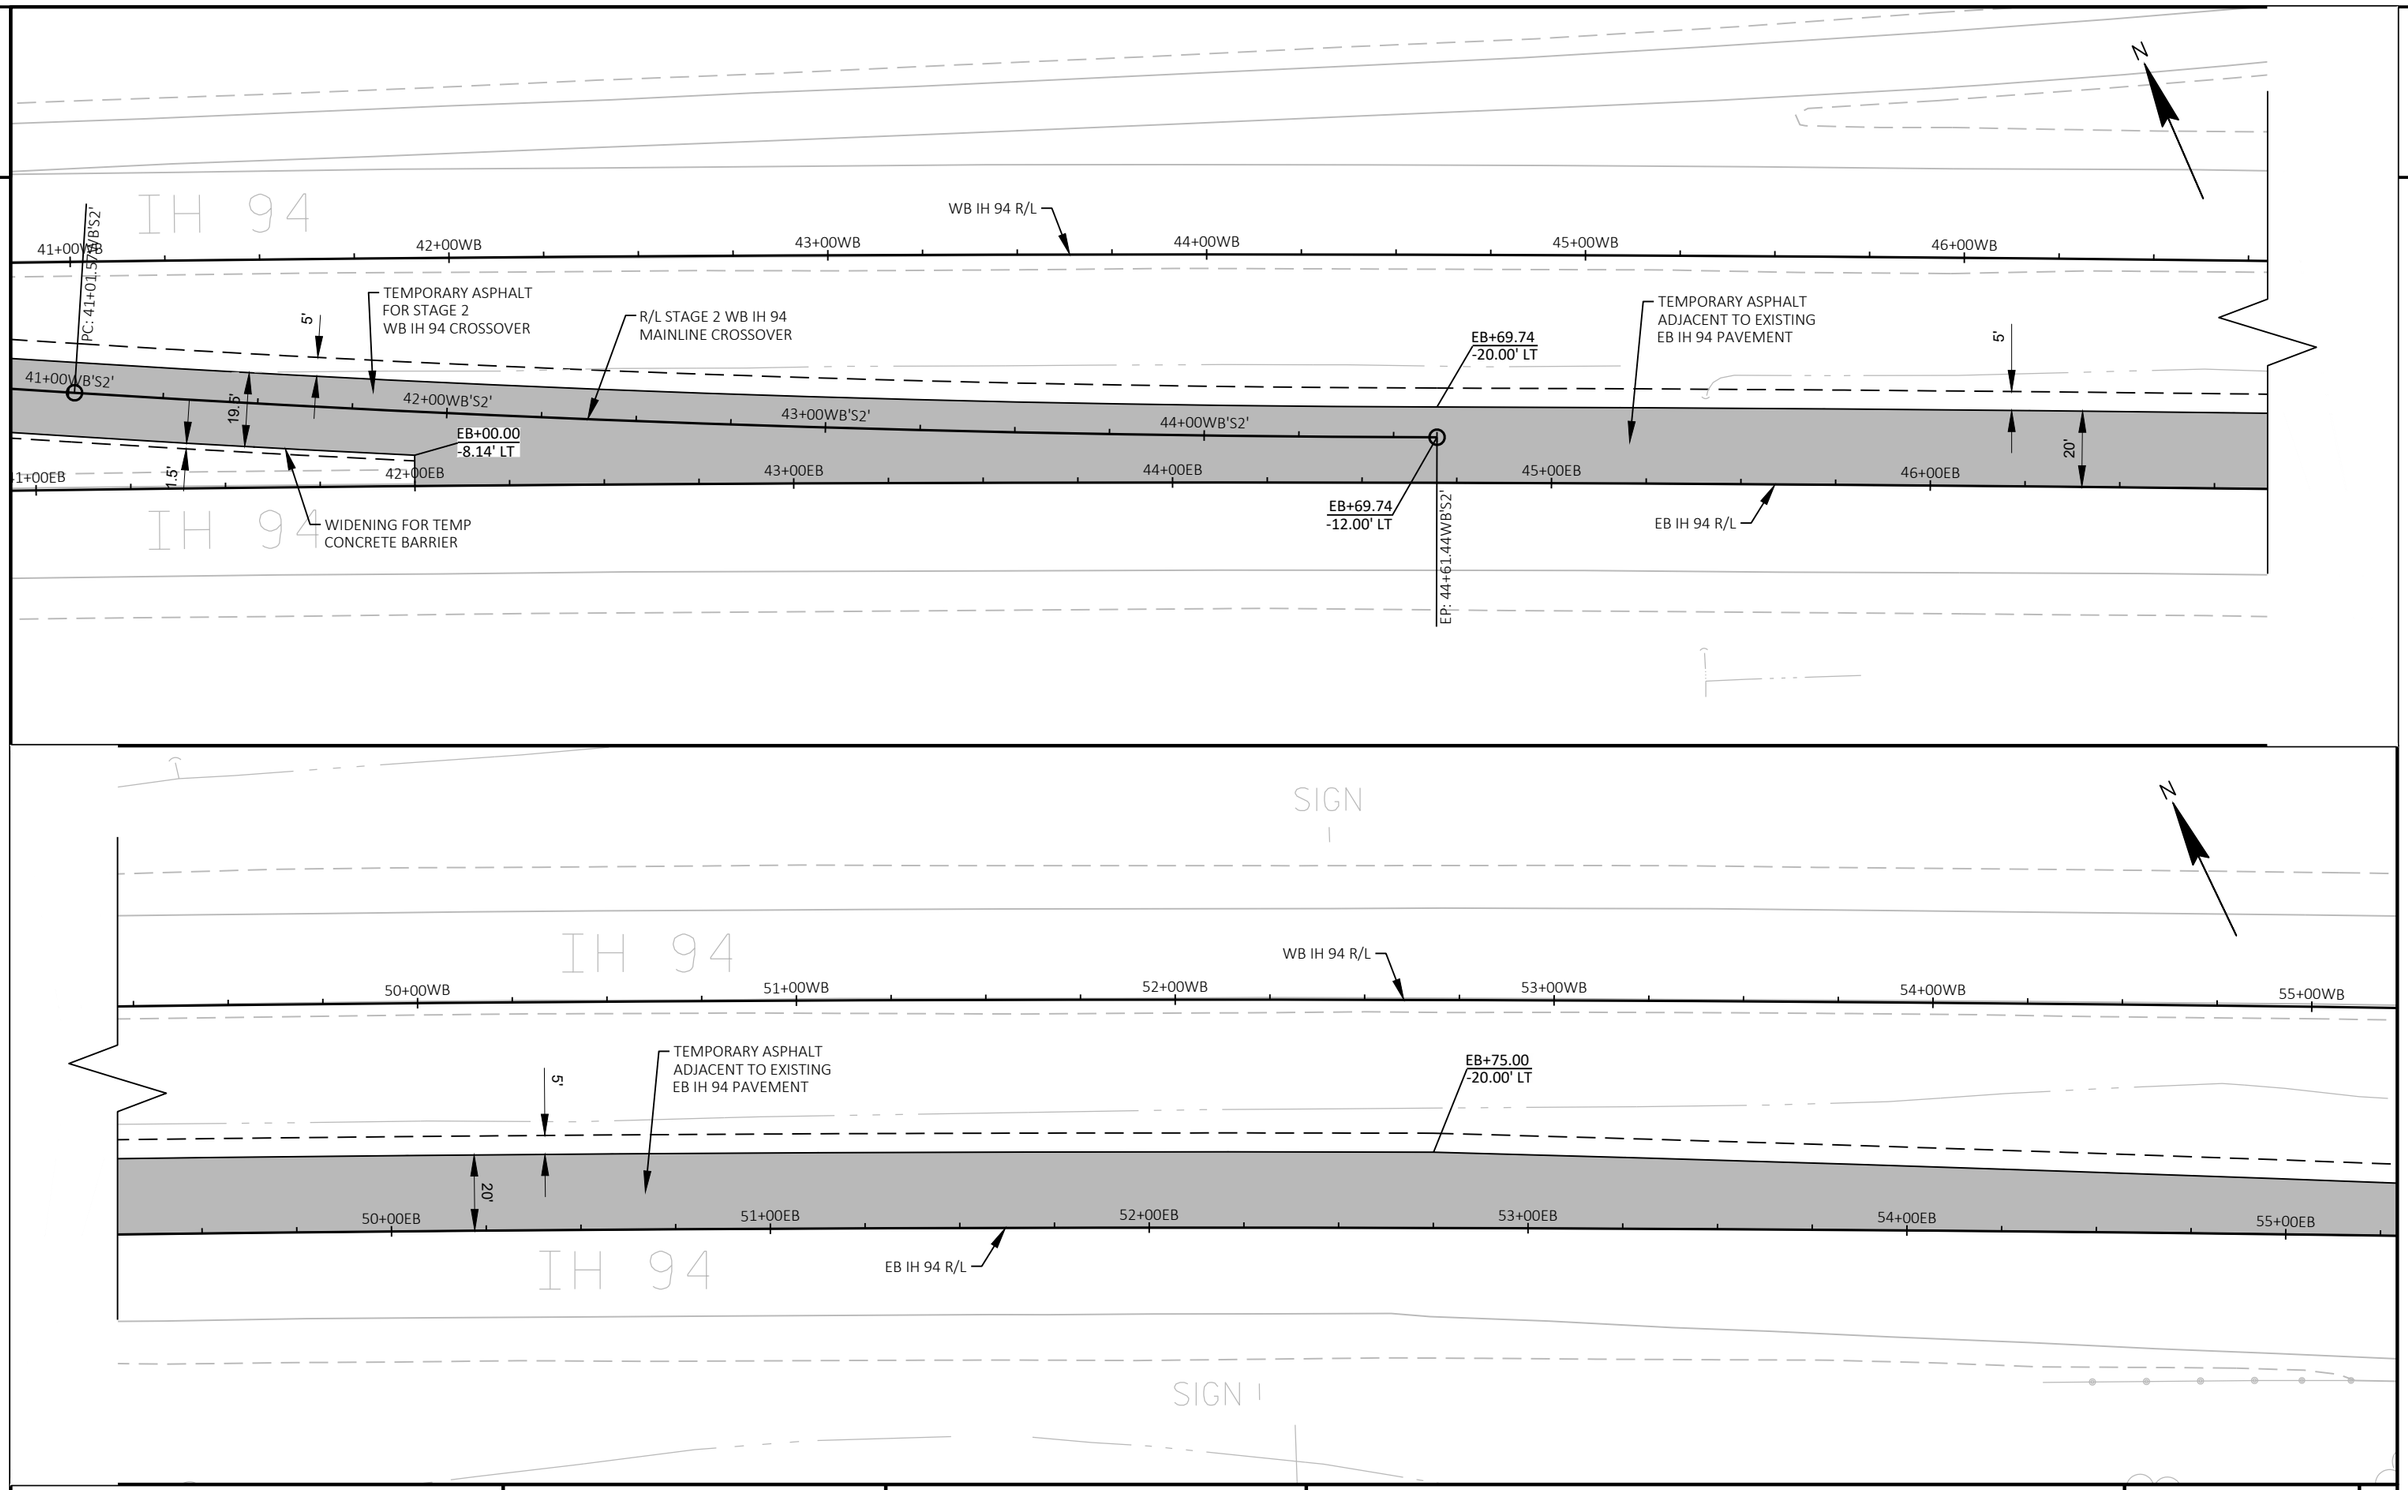


PROJECT NO: 1022-08-74	HWY: IH 94	COUNTY: EAU CLAIRE	TEMPORARY ASPHALT - WEST MAINLINE CROSSOVER - STAGE 2	SHEET	E

FILE NAME : N:\PDS\C3D\10220804\DESIGN\EDGELINES\TRA\PLANSHEETS\021290_PD_PLAN_DETAIL_TEMP_ASPHALT_WEST_XOVER_STAGE 2.DWG
LAYOUT NAME - 03
PLOT DATE : 11/21/2019 7:06 AM
PLOT BY : CHRIST, AARON D
PLOT NAME :
PLOT SCALE : 1 IN:40 FT
WISDOT/CADDS SHEET 44


2

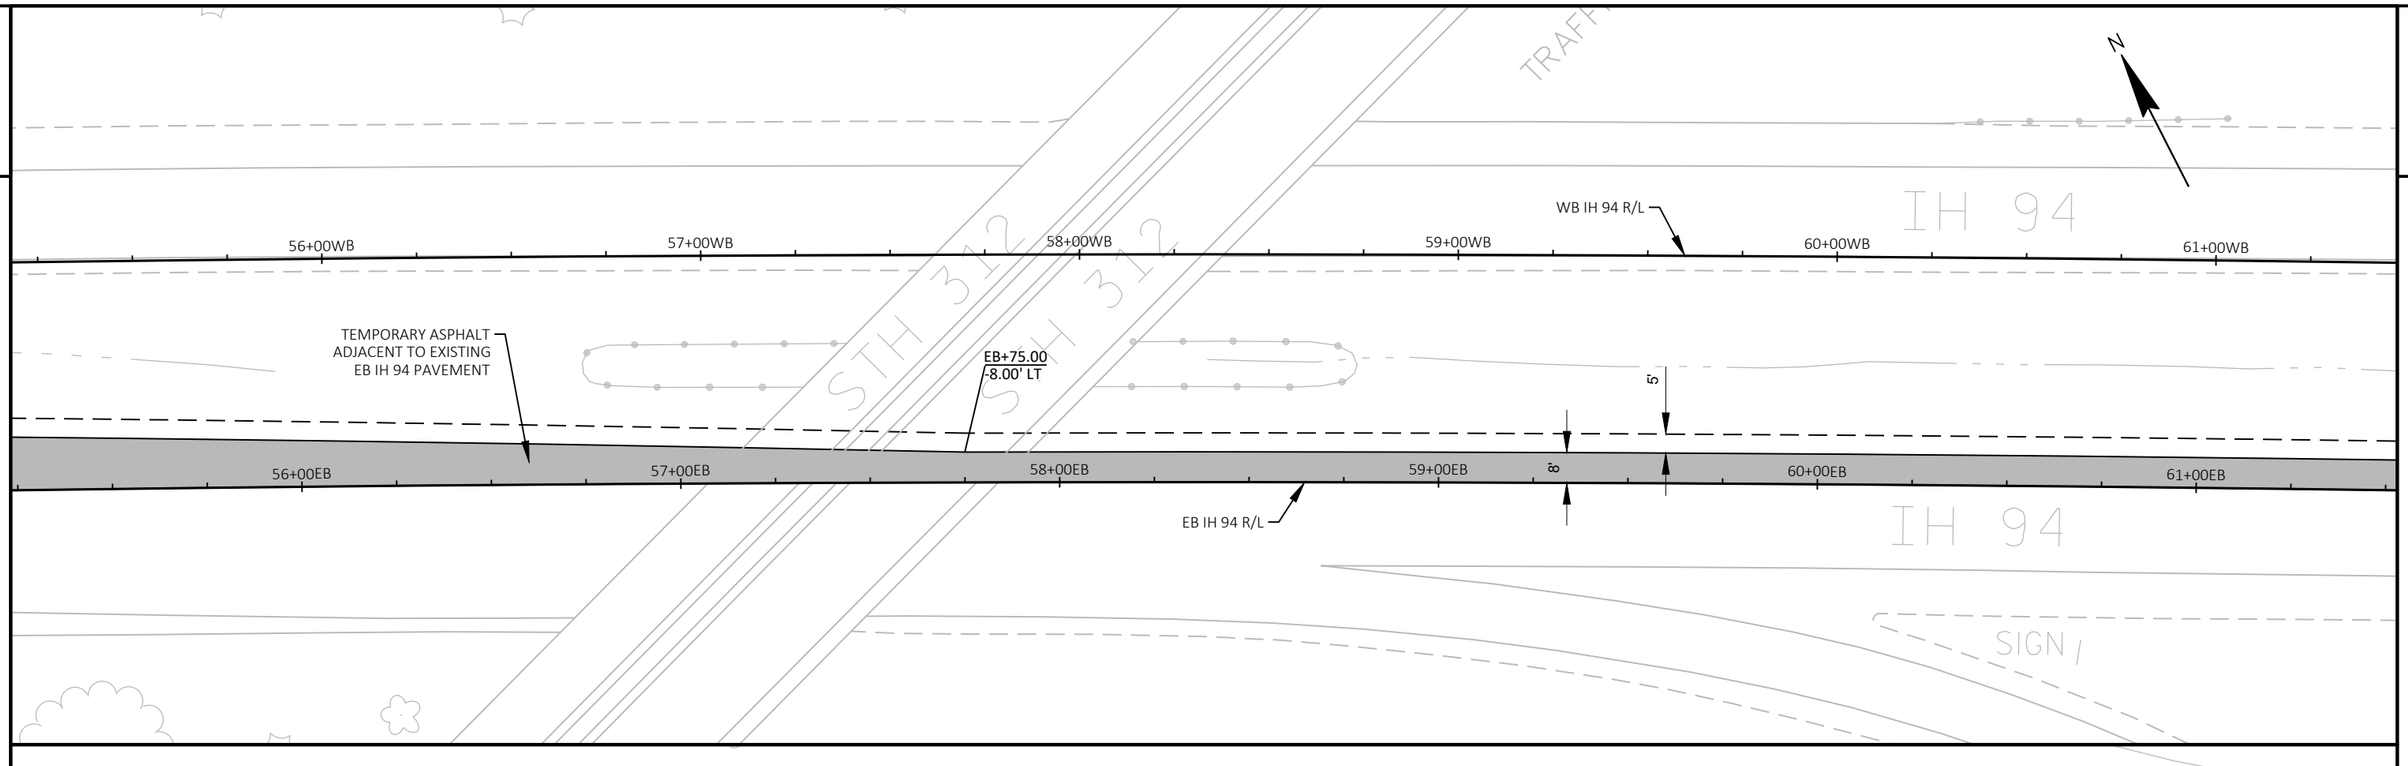

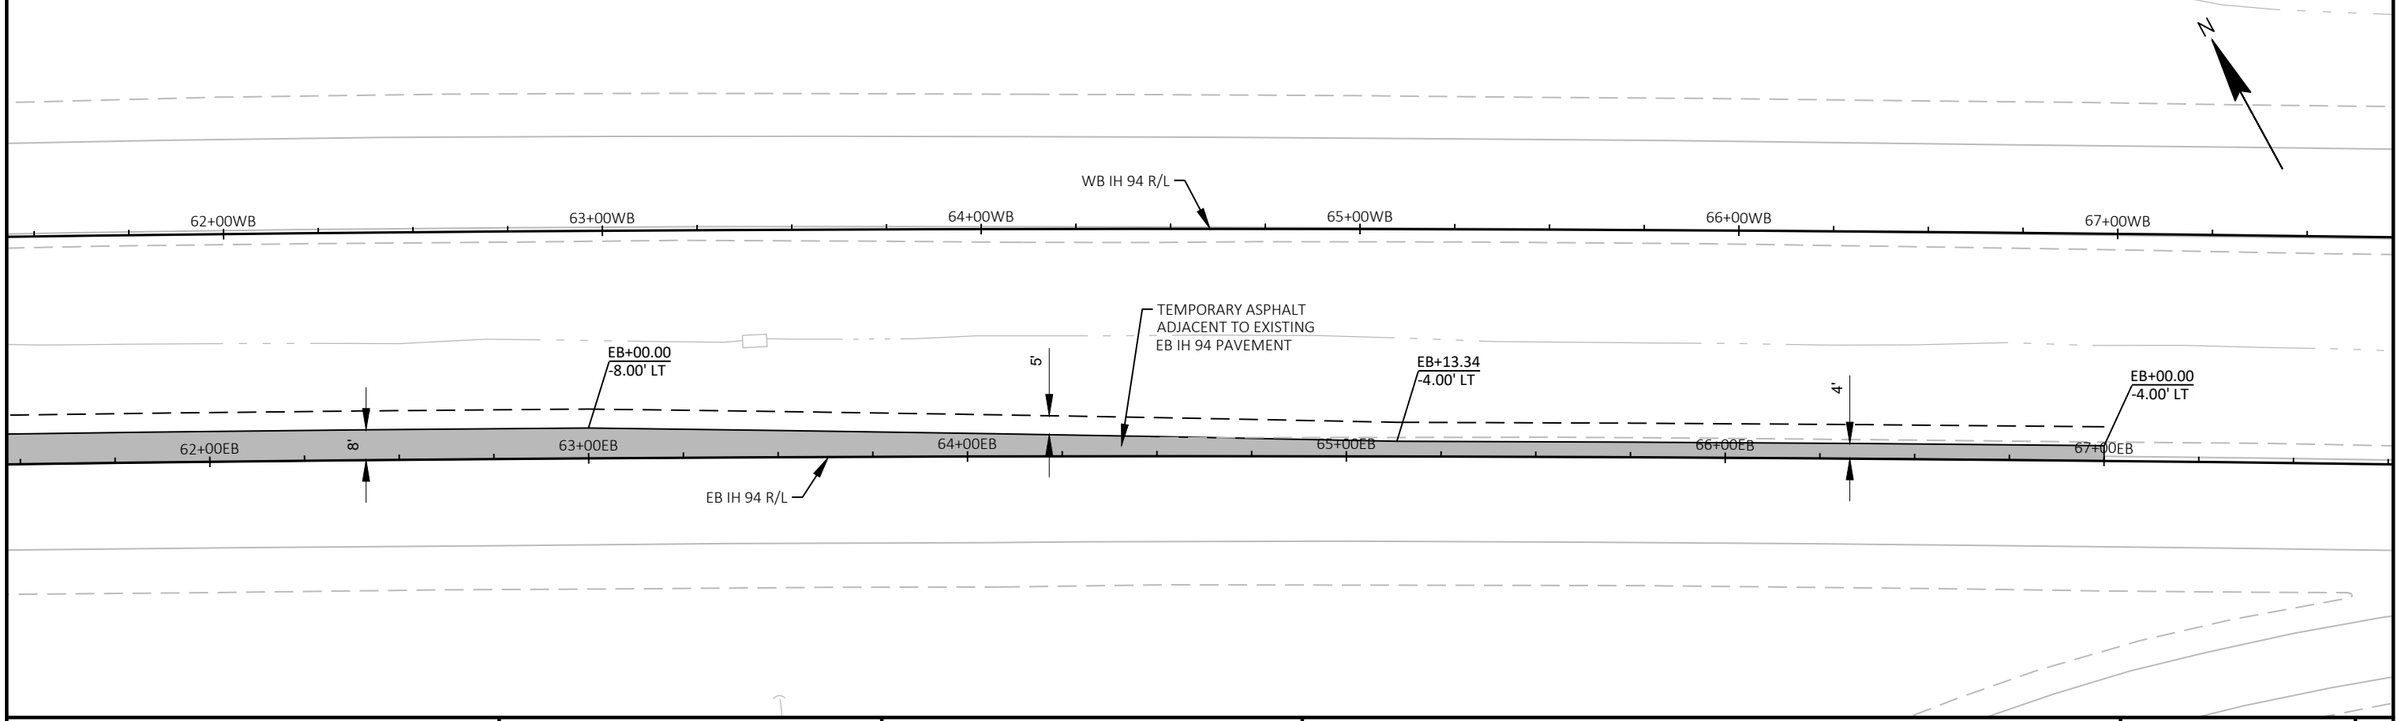

PROJECT NO: 1022-08-74	HWY: IH 94	COUNTY: EAU CLAIRE	TEMPORARY ASPHALT - WEST MAINLINE CROSSOVER - STAGE 2	SHEET	E


FILE NAME : N:\PDS\C3D\10220804\DESIGN\EDGELINES\TRA\PLANSHEETS\021290_PD_PLAN_DETAIL_TEMP_ASPHALT_WEST_XOVER_STAGE 2.DWG
LAYOUT NAME - 05
PLOT DATE : 11/21/2019 7:06 AM
PLOT BY : CHRIST, AARON D
PLOT NAME :
PLOT SCALE : 1 IN:40 FT
WISDOT/CADDS SHEET 44

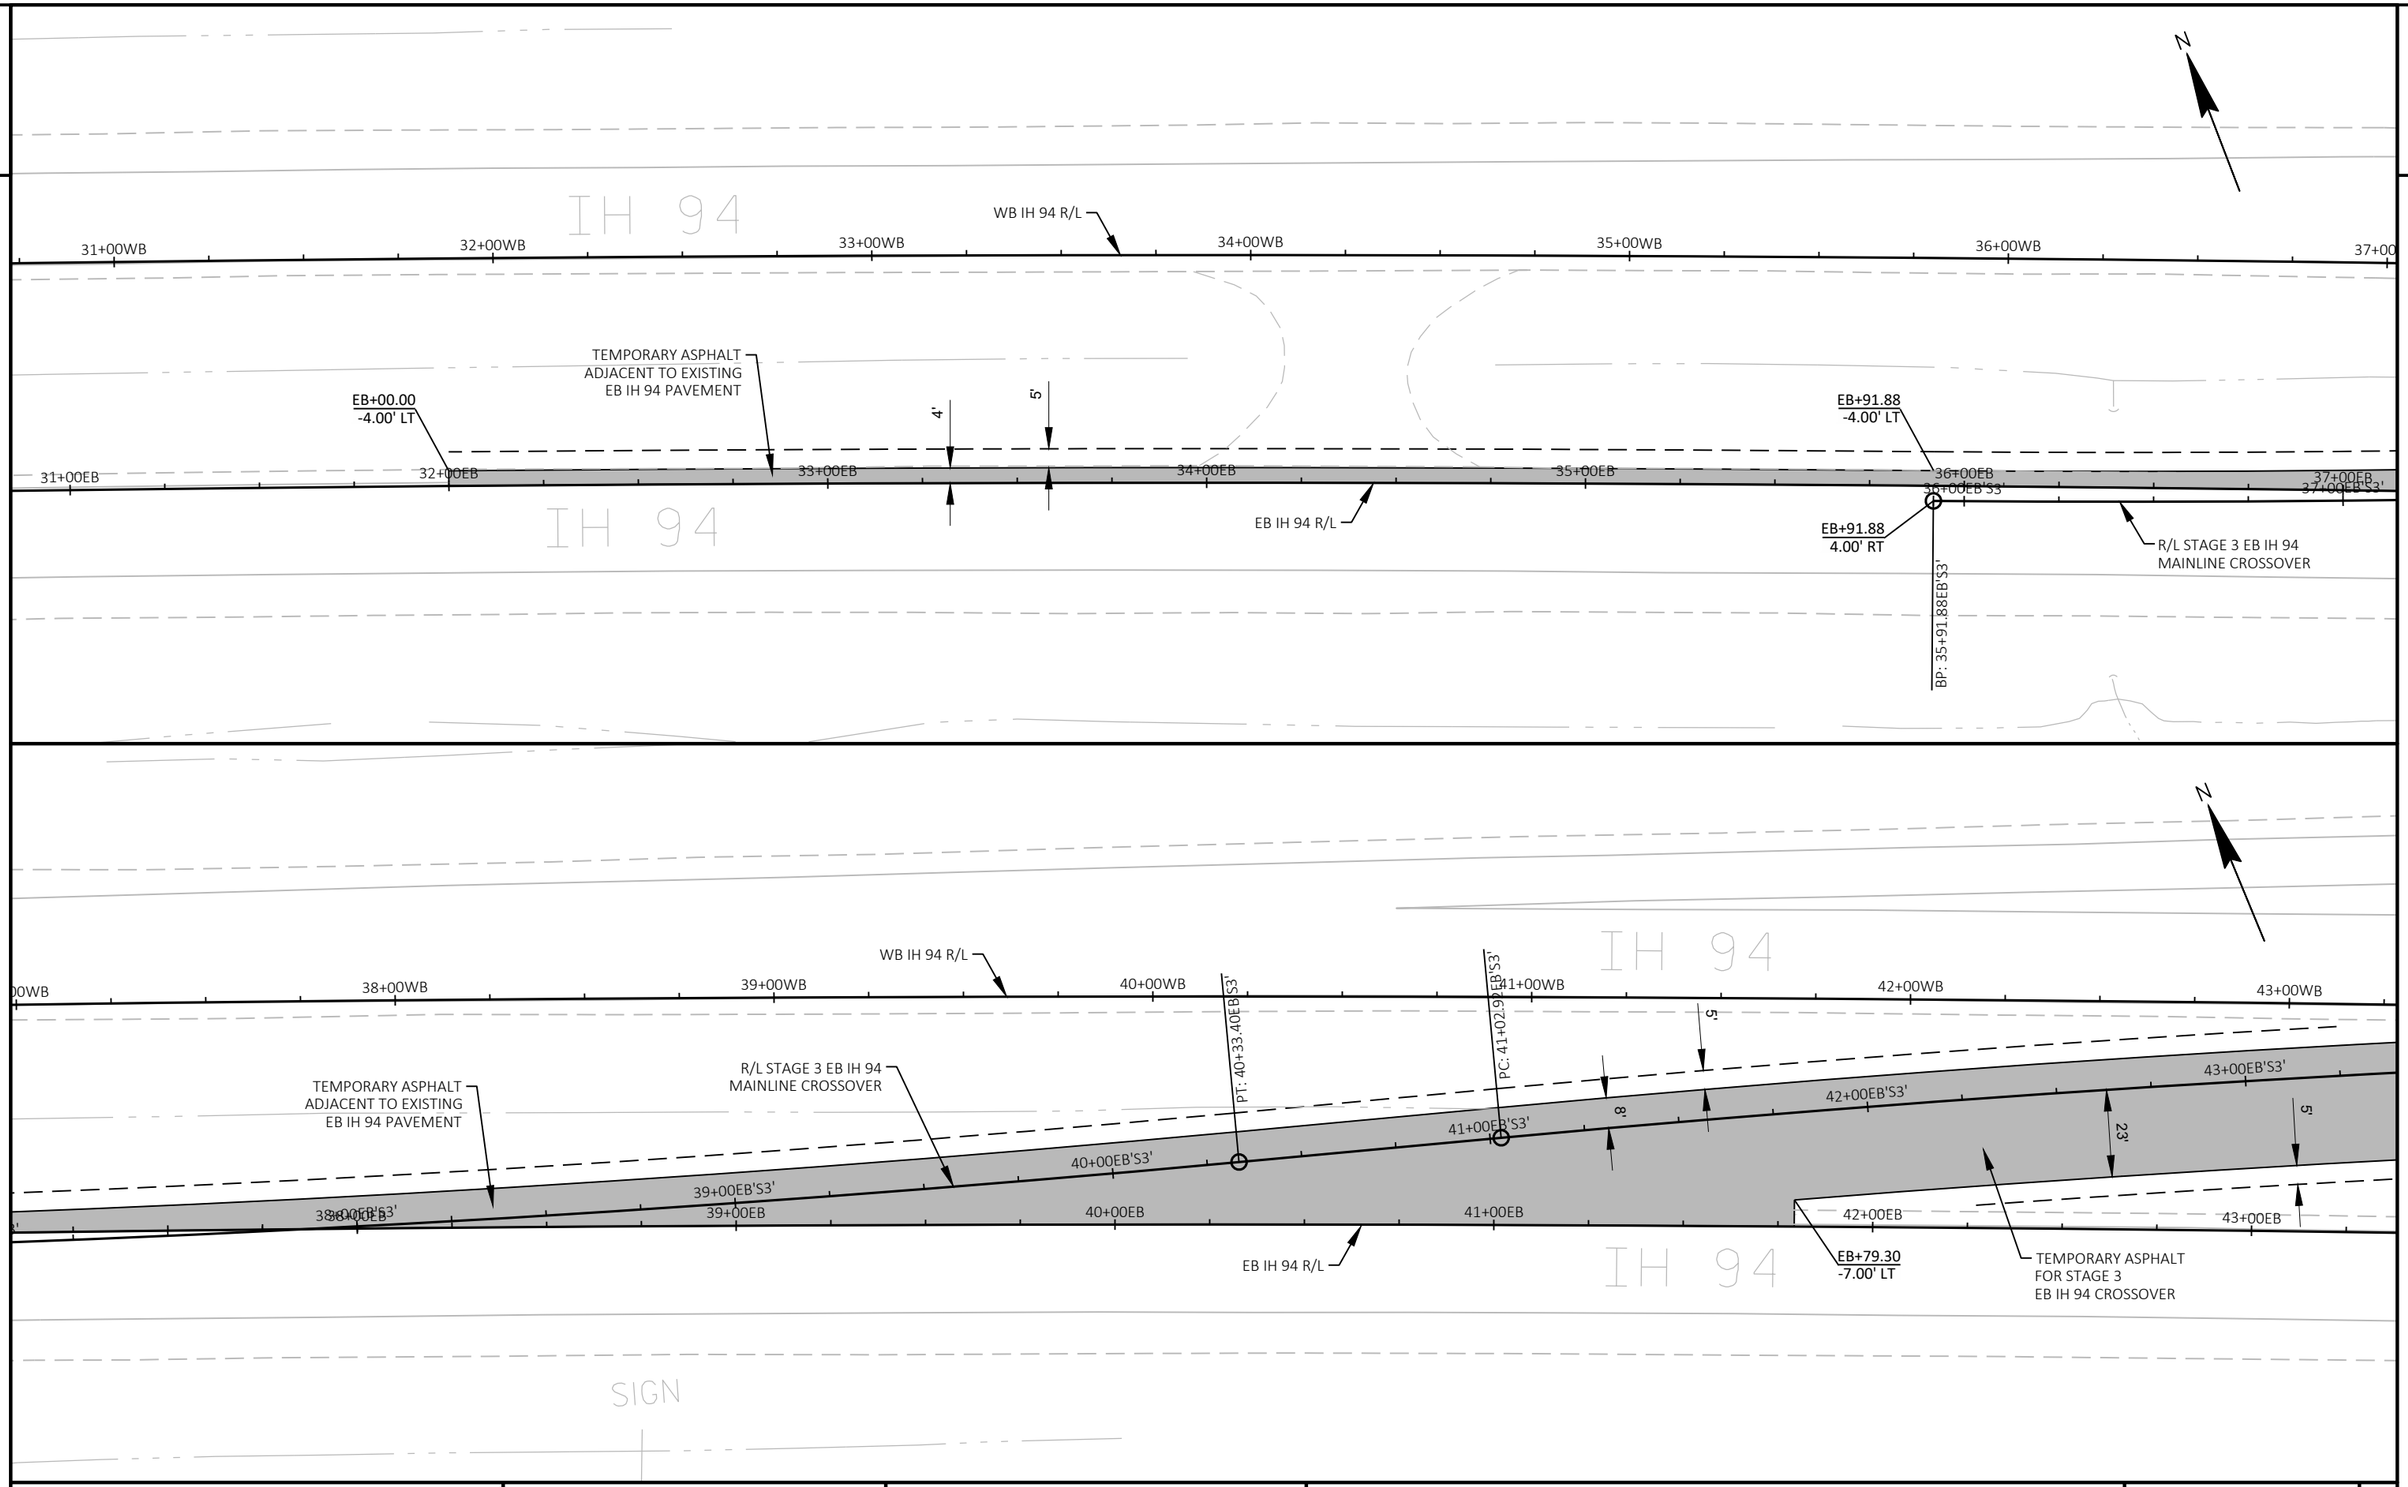

PROJECT NO: 1022-08-74	HWY: IH 94	COUNTY: EAU CLAIRE	TEMPORARY ASPHALT - WEST MAINLINE CROSSOVER - STAGE 3	SHEET	E


FILE NAME : N:\PDS\C3D\10220804\DESIGN\EDGELINES\TRA\PLANSHEETS\021291_PD_PLAN_DETAIL_TEMP_ASPHALT_WEST_XOVER_STAGE 3.DWG
LAYOUT NAME - 11

PLOT DATE : 11/21/2019 7:09 AM PLOT BY : CHRIST, AARON D PLOT NAME : PLOT SCALE : 1 IN:40 FT

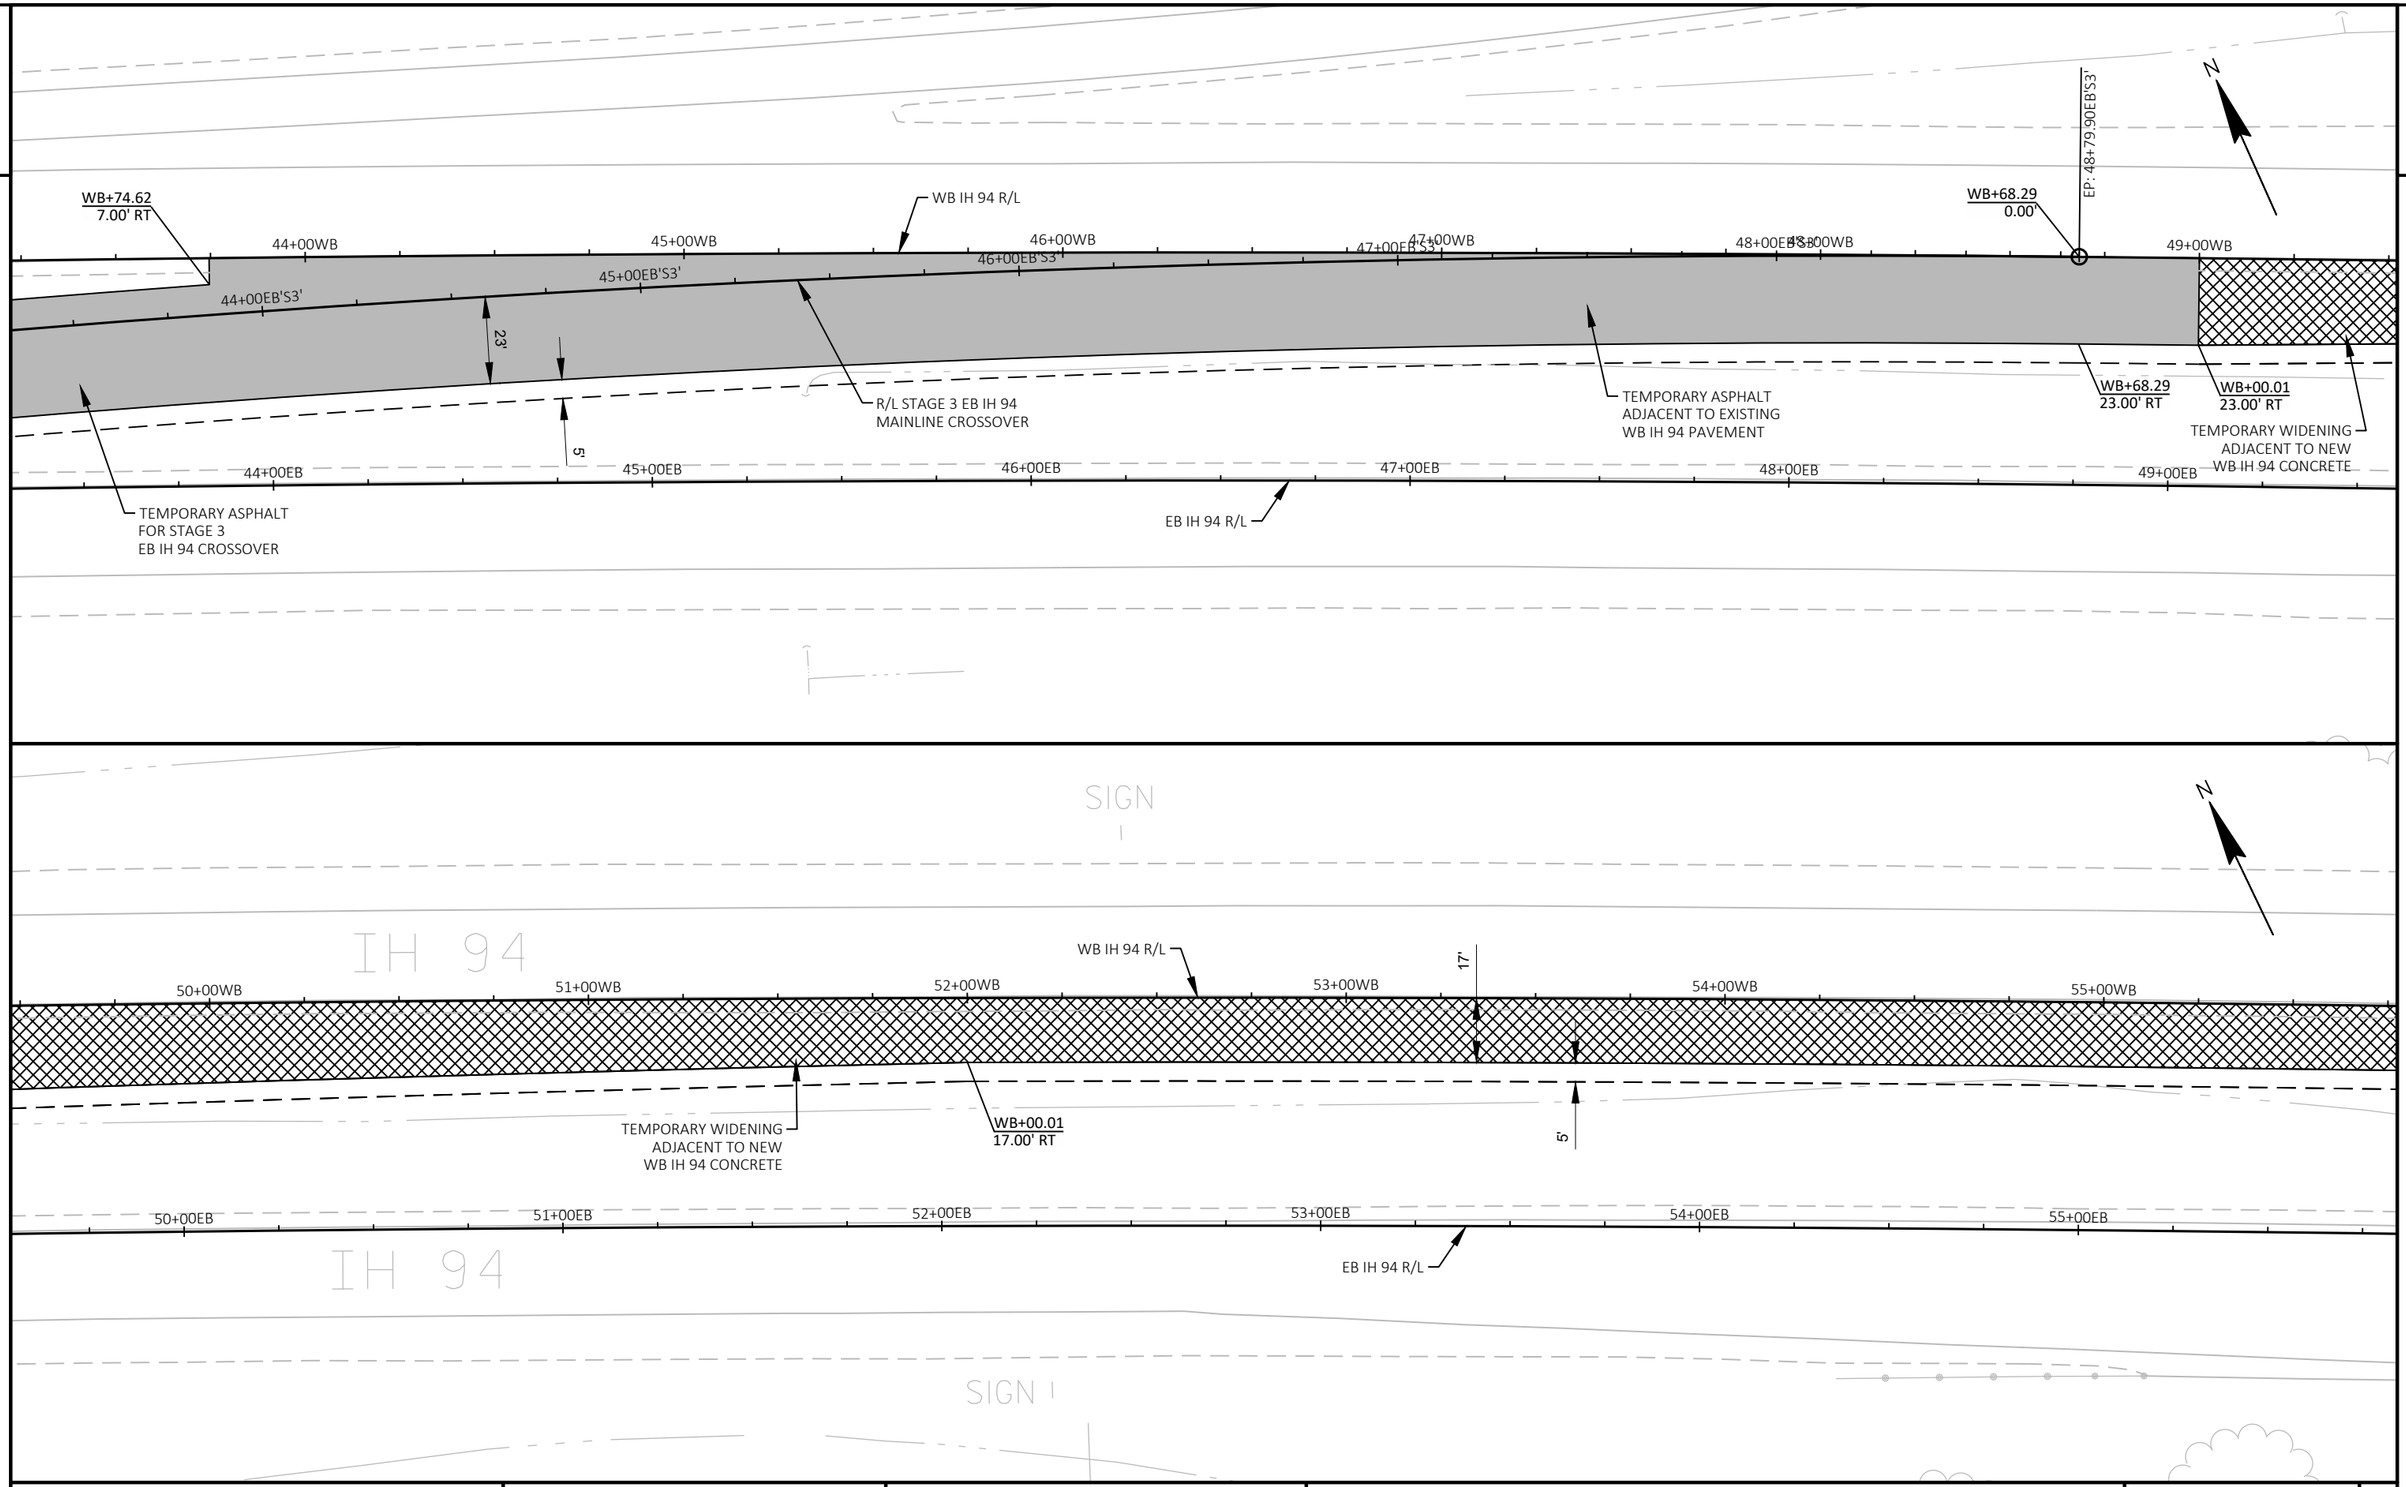

PROJECT NO: 1022-08-74	HWY: IH 94	COUNTY: EAU CLAIRE	TEMPORARY ASPHALT - WEST MAINLINE CROSSOVER - STAGE 3	SHEET	E

FILE NAME : N:\PDS\C3D\10220804\DESIGN\EDGELINES\TRA\PLANSHEETS\021291_PD_PLAN_DETAIL_TEMP_ASPHALT_WEST_XOVER_STAGE 3.DWG
LAYOUT NAME - 13
PLOT DATE : 11/21/2019 7:09 AM
PLOT BY : CHRIST, AARON D
PLOT NAME :
PLOT SCALE : 1 IN:40 FT

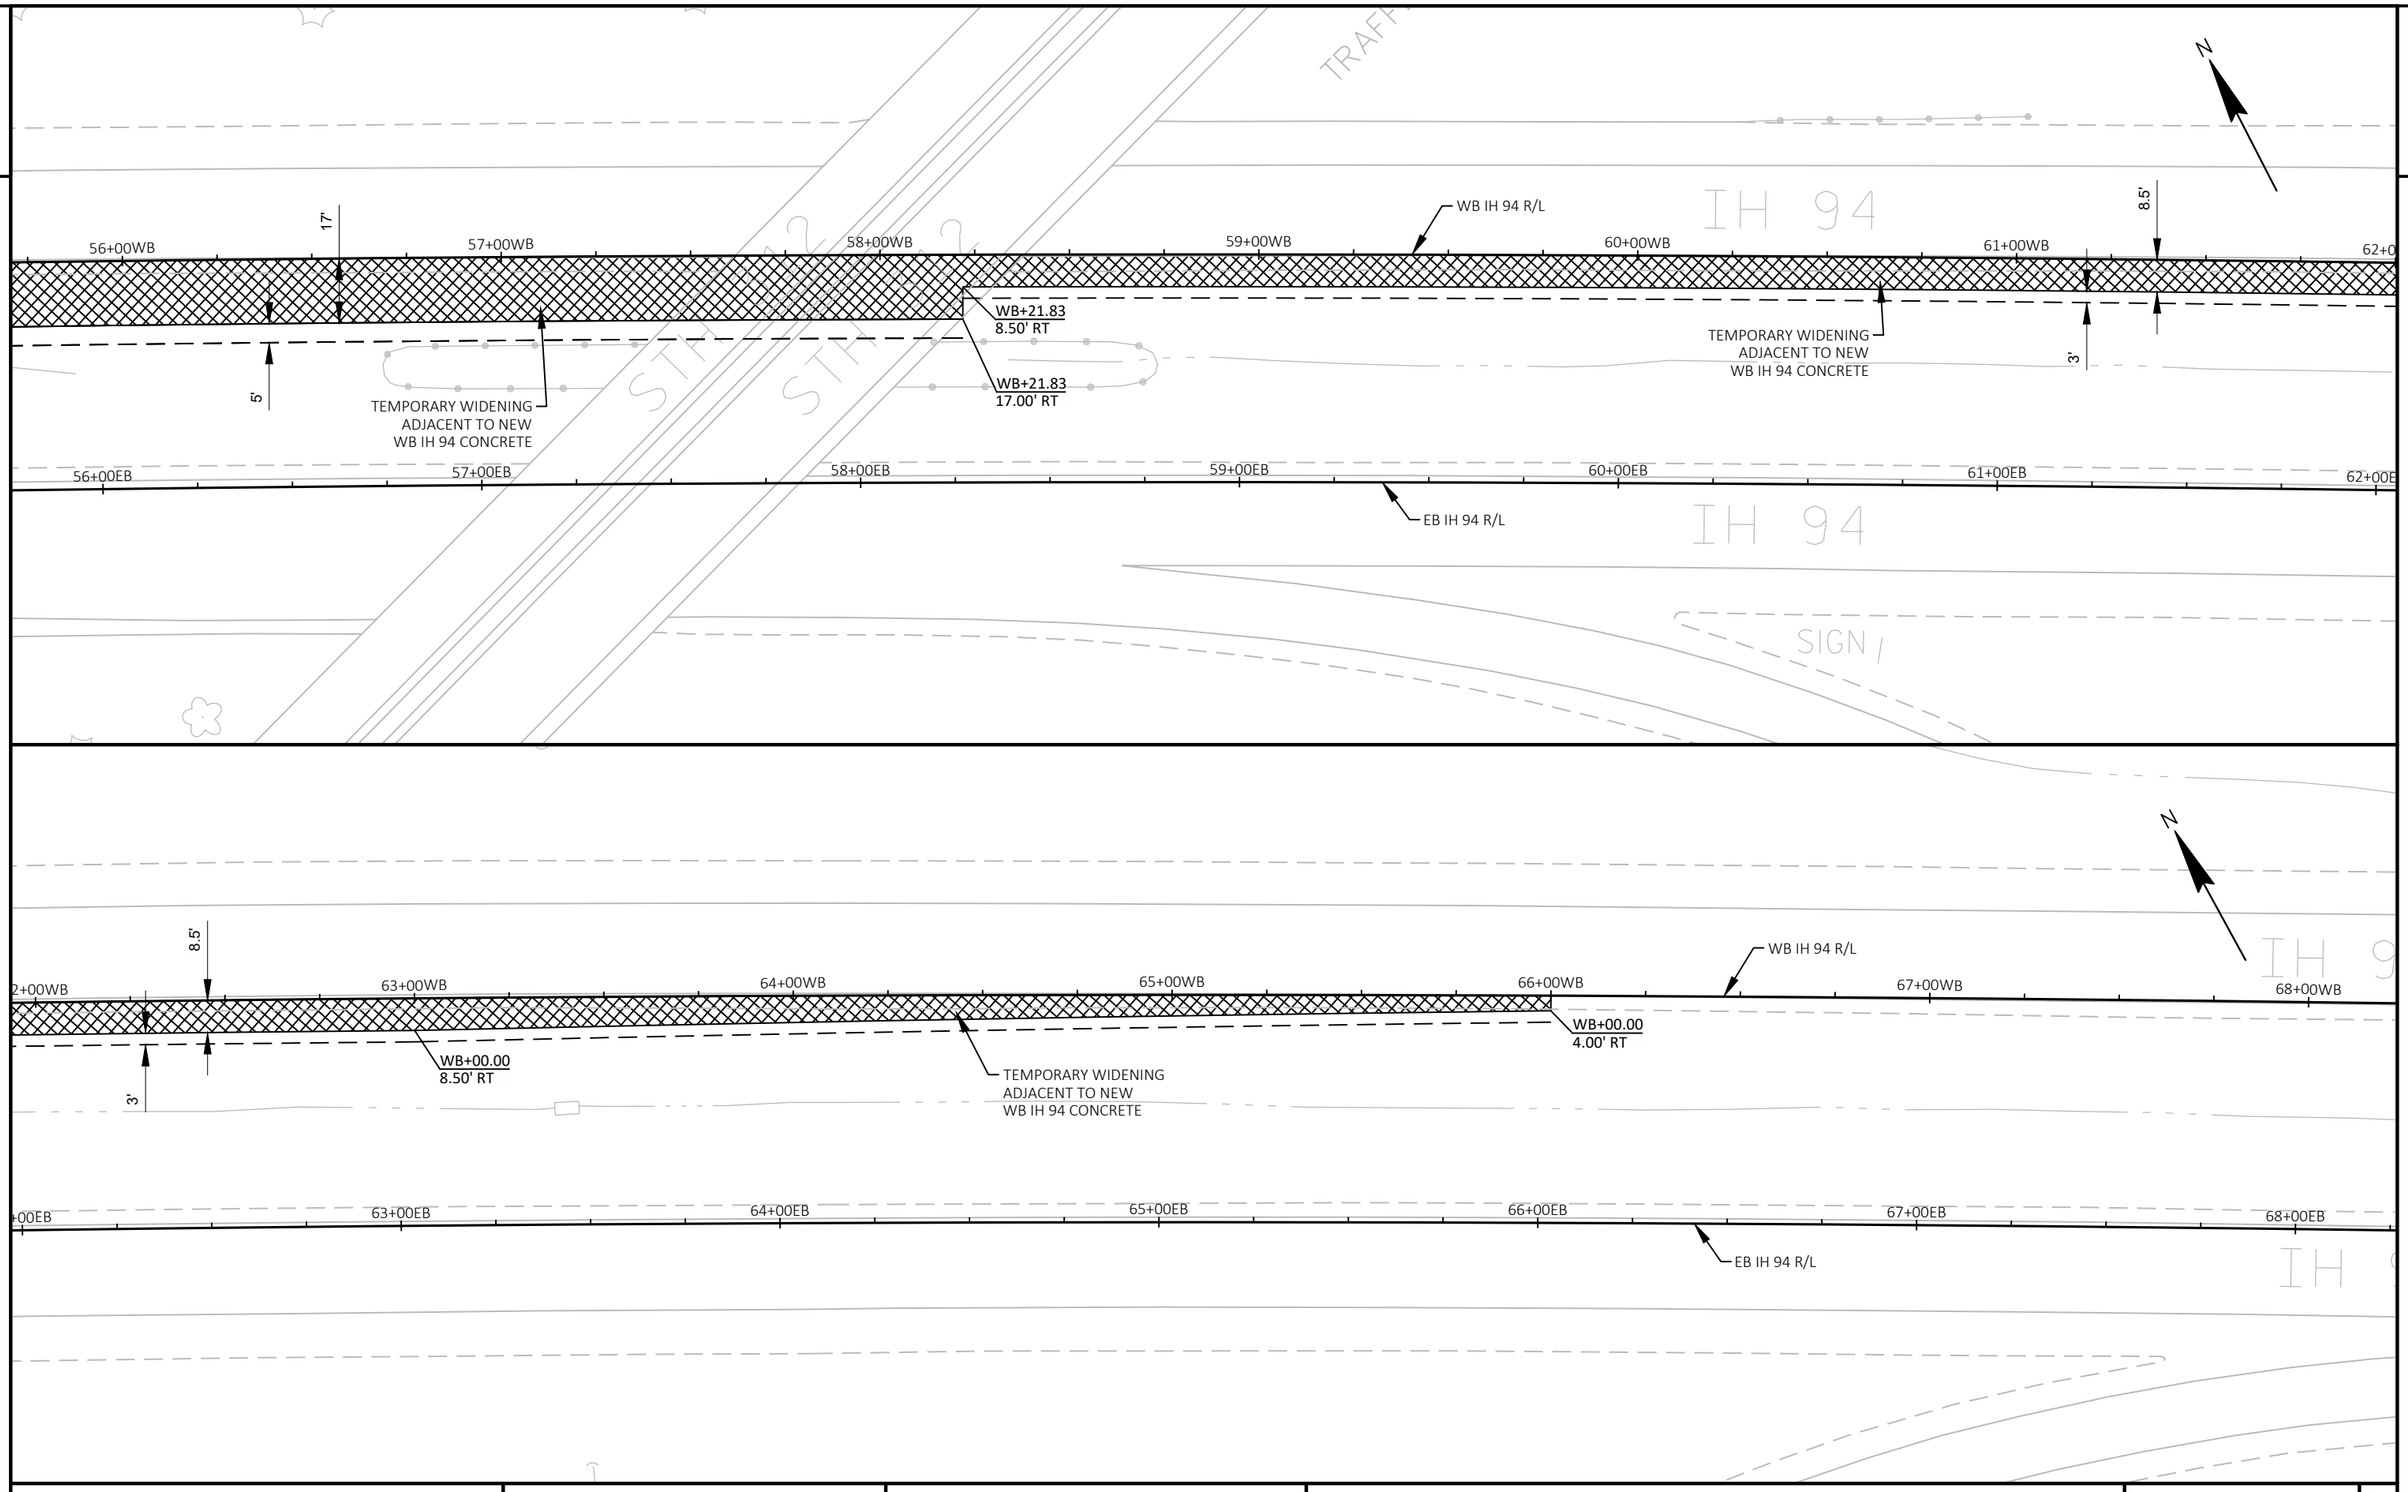

PROJECT NO: 1022-08-74	HWY: IH 94	COUNTY: EAU CLAIRE	TEMPORARY ASPHALT - WEST MAINLINE CROSSOVER - STAGE 3	SHEET	E

FILE NAME : N:\PDS\C3D\10220804\DESIGN\EDGELINES\TRA\PLANSHEETS\021291_PD_PLAN_DETAIL_TEMP_ASPHALT_WEST_XOVER_STAGE 3.DWG
LAYOUT NAME - 15
PLOT DATE : 11/21/2019 7:10 AM
PLOT BY : CHRIST, AARON D
PLOT NAME :
PLOT SCALE : 1 IN:40 FT

2

2

N

WB IH 94 R/L

00WB | 214+00WB | 215+00WB | 216+00WB | 217+00WB | 218+00WB | 219+00WB

WB+21.56
0.00'

WB+18.24
4.36' RT

TEMPORARY ASPHALT
ADJACENT TO EXISTING
WB IH 94 PAVEMENT

5'

WB+00.00
8.00' RT

WB+21.56
8.00' RT

BP: 219+21.56EB'S3'

213+00EB | 214+00EB | 215+00EB | 216+00EB | 217+00EB | 218+00EB

EB IH 94 R/L

IH 94

N

PI: 224+72.72'

WB+21.56
0.00'

19+00WB | 220+00WB | 221+00WB | 222+00WB | 223+00WB | 224+00WB | 225+00WB

222+00EB'S3'

223+00EB'S3'

224+00EB'S3'

225+00EB'S3'

WB IH 94 R/L

WB+45.84
7.00' RT

5'

16'

WB+21.56
8.00' RT

BP: 219+21.56EB'S3'

TEMPORARY ASPHALT
ADJACENT TO EXISTING
WB IH 94 PAVEMENT

R/L STAGE 3 EB IH 94
MAINLINE CROSSOVER

5'

TEMPORARY ASPHALT
FOR STAGE 3
EB IH 94 CROSSOVER

TEMPORARY ASPHALT
ADJACENT TO EXISTING
EB IH 94 PAVEMENT

EB+00.00
-4.00' LT

4'

5'

EB+00.00
-4.00' LT

219+00EB | 220+00EB | 221+00EB | 222+00EB | 223+00EB | 224+00EB

EB IH 94 R/L


IH 94

PROJECT NO: 1022-08-74	HWY: IH 94	COUNTY: EAU CLAIRE	TEMPORARY ASPHALT - EAST MAINLINE CROSSOVERS	SHEET	E

FILE NAME : N:\PDS\C3D\10220804\DESIGN\EDGELINES\TRA\PLANSHEETS\021292_PD_PLAN_DETAIL_TEMP_ASPHALT_EAST_XOVERS.DWG
LAYOUT NAME - 21

PLOT DATE : 11/21/2019 7:12 AM PLOT BY : CHRIST, AARON D PLOT NAME : PLOT SCALE : 1 IN:40 FT

2

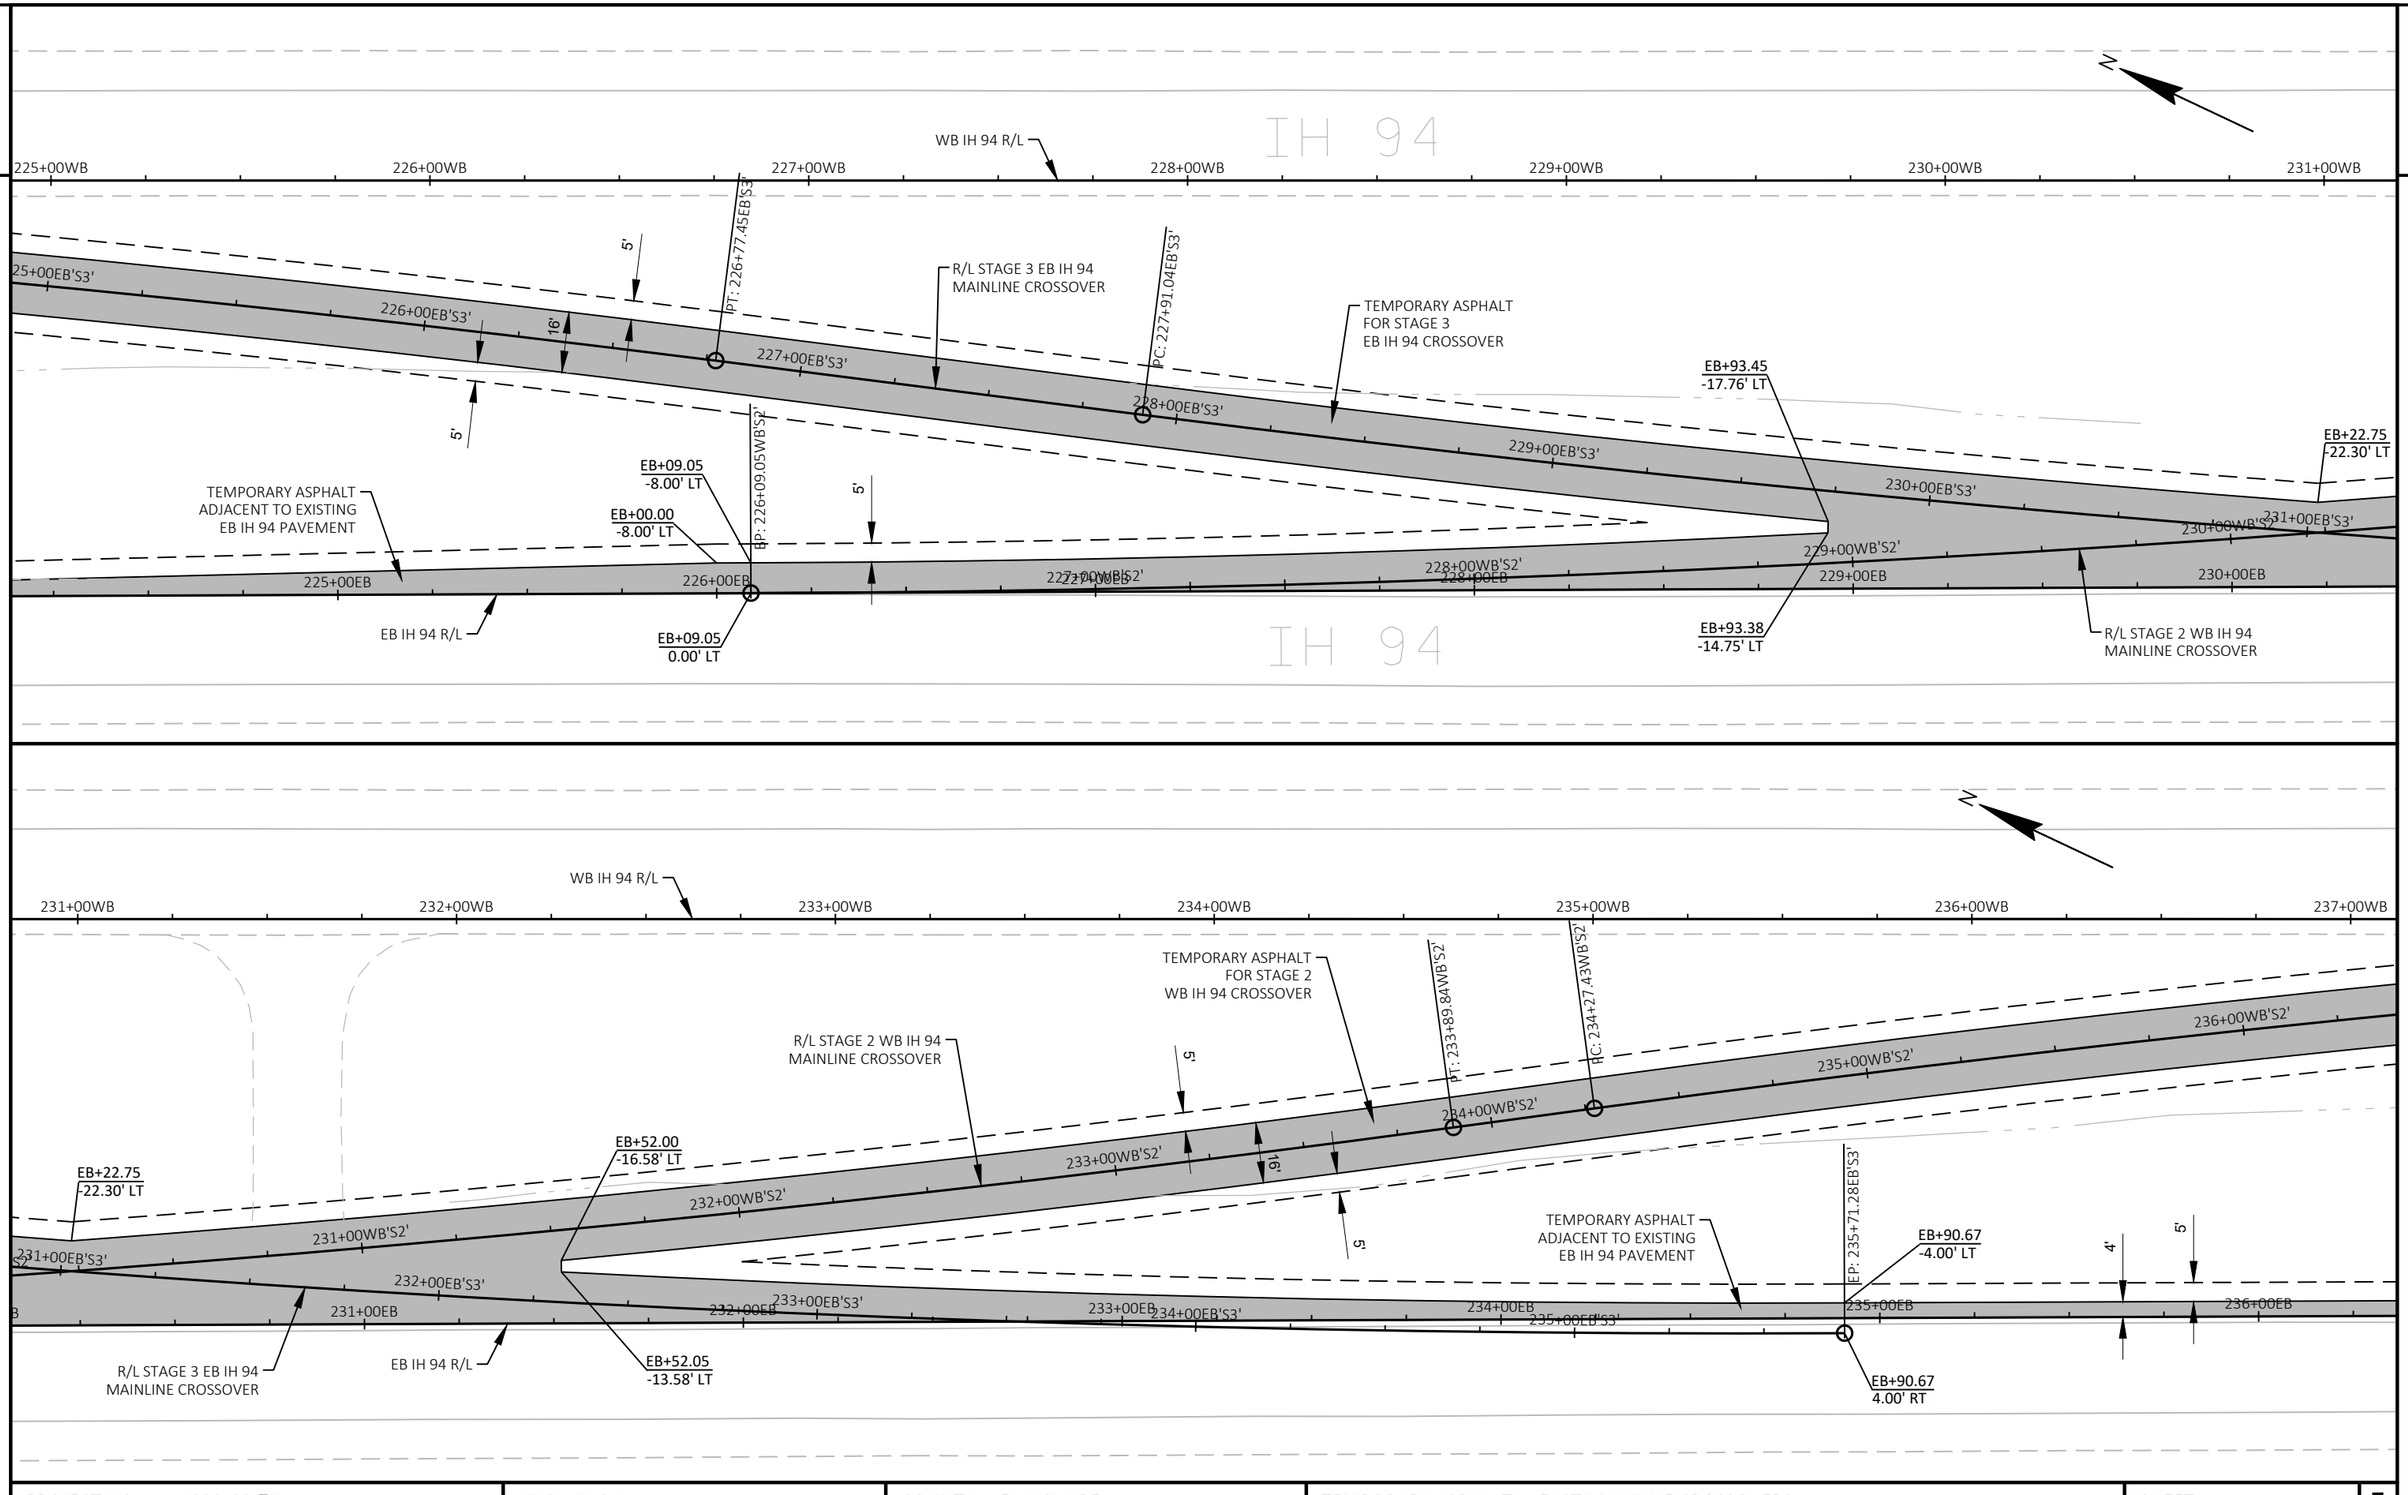

PROJECT NO: 1022-08-74	HWY: IH 94	COUNTY: EAU CLAIRE	TEMPORARY ASPHALT - EAST MAINLINE CROSSOVERS	SHEET	E

FILE NAME : N:\PDS\C3D\10220804\DESIGN\EDGELINES\TRA\PLANSHEETS\021292_PD_PLAN_DETAIL_TEMP_ASPHALT_EAST_XOVERS.DWG
LAYOUT NAME - 23
PLOT DATE : 11/21/2019 7:12 AM
PLOT BY : CHRIST, AARON D
PLOT NAME :
PLOT SCALE : 1 IN:40 FT

2

IH 94

WB+25.82
7.00' RT

WB IH 94 R/L

237+00WB | 238+00WB | 239+00WB | 240+00WB | 240+00WB'S2' | 241+00WB | 241+00WB'S2' | 242+00WB | 242+00WB'S2' | 243+00WB

237+00WB'S2' | 238+00WB'S2' | 239+00WB'S2'

5' | 16' | 5'

R/L STAGE 2 WB IH 94
MAINLINE CROSSOVER

TEMPORARY ASPHALT
ADJACENT TO EXISTING
WB IH 94 PAVEMENT

EP: 242+32.72WB'S2'

TEMPORARY ASPHALT
FOR STAGE 2
WB IH 94 CROSSOVER

TEMPORARY ASPHALT
ADJACENT TO EXISTING
EB IH 94 PAVEMENT

EB+00.00
-4.00' LT

4' | 5'

237+00EB | 238+00EB | 239+00EB | 240+00EB | 241+00EB | 242+00EB

EB IH 94 R/L

IH 94

WB+03.25
-4.00' LT

WB IH 94 R/L

243+00WB | 244+00WB | 245+00WB | 246+00WB | 247+00WB | 248+00WB | 249+00WB

WB+03.25
4.00' RT

EP: 242+32.72WB'S2'

TEMPORARY ASPHALT
ADJACENT TO EXISTING
WB IH 94 PAVEMENT

4' | 5'

WB+00.00
4.00' RT

243+00EB | 244+00EB | 245+00EB | 246+00EB | 247+00EB | 248+00EB

EB IH 94 R/L

IH 94

PROJECT NO: 1022-08-74	HWY: IH 94	COUNTY: EAU CLAIRE	TEMPORARY ASPHALT - EAST MAINLINE CROSSOVERS	SHEET E

FILE NAME : N:\PDS\C3D\10220804\DESIGN\EDGELINES\TRA\PLANSHEETS\021292_PD_PLAN_DETAIL_TEMP_ASPHALT_EAST_XOVERS.DWG
LAYOUT NAME - 25
PLOT DATE : 11/21/2019 7:12 AM
PLOT BY : CHRIST, AARON D
PLOT NAME :
PLOT SCALE : 1 IN:40 FT
WISDOT/CADDS SHEET 44

2

N

SIGN

BP: 16+00.00'SE'

17+00'SE'

18+00'SE'

19+00'SE'

20+00'SE'

21+00

SE RAMP R/L

EXISTING SE RAMP

62+00SE'S2A'

63+00SE'S2A'

64+00SE'S2A'

65+00SE'S2A'

66+00SE'S2A'

BP: 61+27.36SE'S2A'

3'

16'

3'

TEMPORARY ASPHALT
NEAR EXISTING
SE RAMP PAVEMENT

R/L STAGE 2A
SE RAMP

PT: 65+15.16SE'S2A'

22+00'SE'

23+00'SE'

24+00'SE'

25+00'SE'

26+00'SE'

SE RAMP R/L

PCC: 24+44.80'SE'

PT: 25+18.59'SE'

EP: 26+09.68'SE'

EXISTING SE RAMP

72+00SE'S2B'

71+00SE'S2B'

R/L STAGE 2B
SE RAMP

67+00SE'S2A'

68+00SE'S2A'

PC: 68+14.55SE'S2A'

WB+46.74
-34.00' LT

WB+75.00
-34.00' LT

WB+11.70
-37.00' LT

TEMPORARY ASPHALT
NEAR EXISTING
SE RAMP PAVEMENT

BP: 70+78.67SE'S2B'

EP: 71+46.44SE'S2A'

PC: 71+43.74SE'S2B'

WB IH 94 R/L

72+00WB

71+00WB

70+00WB

69+00WB

68+00WB

67+00WB

IH 94

69+00SE'S2A'

70+00SE'S2A'

71+00SE'S2A'

R/L STAGE 2A
SE RAMP

EB+46.44
-12.50' LT

TEMPORARY ASPHALT
ADJACENT TO EXISTING
EB IH 94 PAVEMENT

12.50'

3'

WB+50.00
4.00' RT

WB+83.89
4.00' RT

WB+30.81
7.00' RT

16'

3'

72+00EB

71+00EB

70+00EB

69+00EB


EB IH 94 R/L

EB+34.73
-7.00' LT

PROJECT NO: 1022-08-74	HWY: IH 94	COUNTY: EAU CLAIRE	TEMPORARY ASPHALT - SE RAMP CROSSOVER - STAGE 2A	SHEET	E

FILE NAME : N:\PDS\C3D\10220804\DESIGN\EDGELINES\TRA\PLANSHEETS\021293_PD_PLAN_DETAIL_TEMP_ASPHALT_STAGE 2_RAMPS.DWG
LAYOUT NAME - 31

PLOT DATE : 11/21/2019 7:14 AM PLOT BY : CHRIST, AARON D PLOT NAME : PLOT SCALE : 1 IN:40 FT

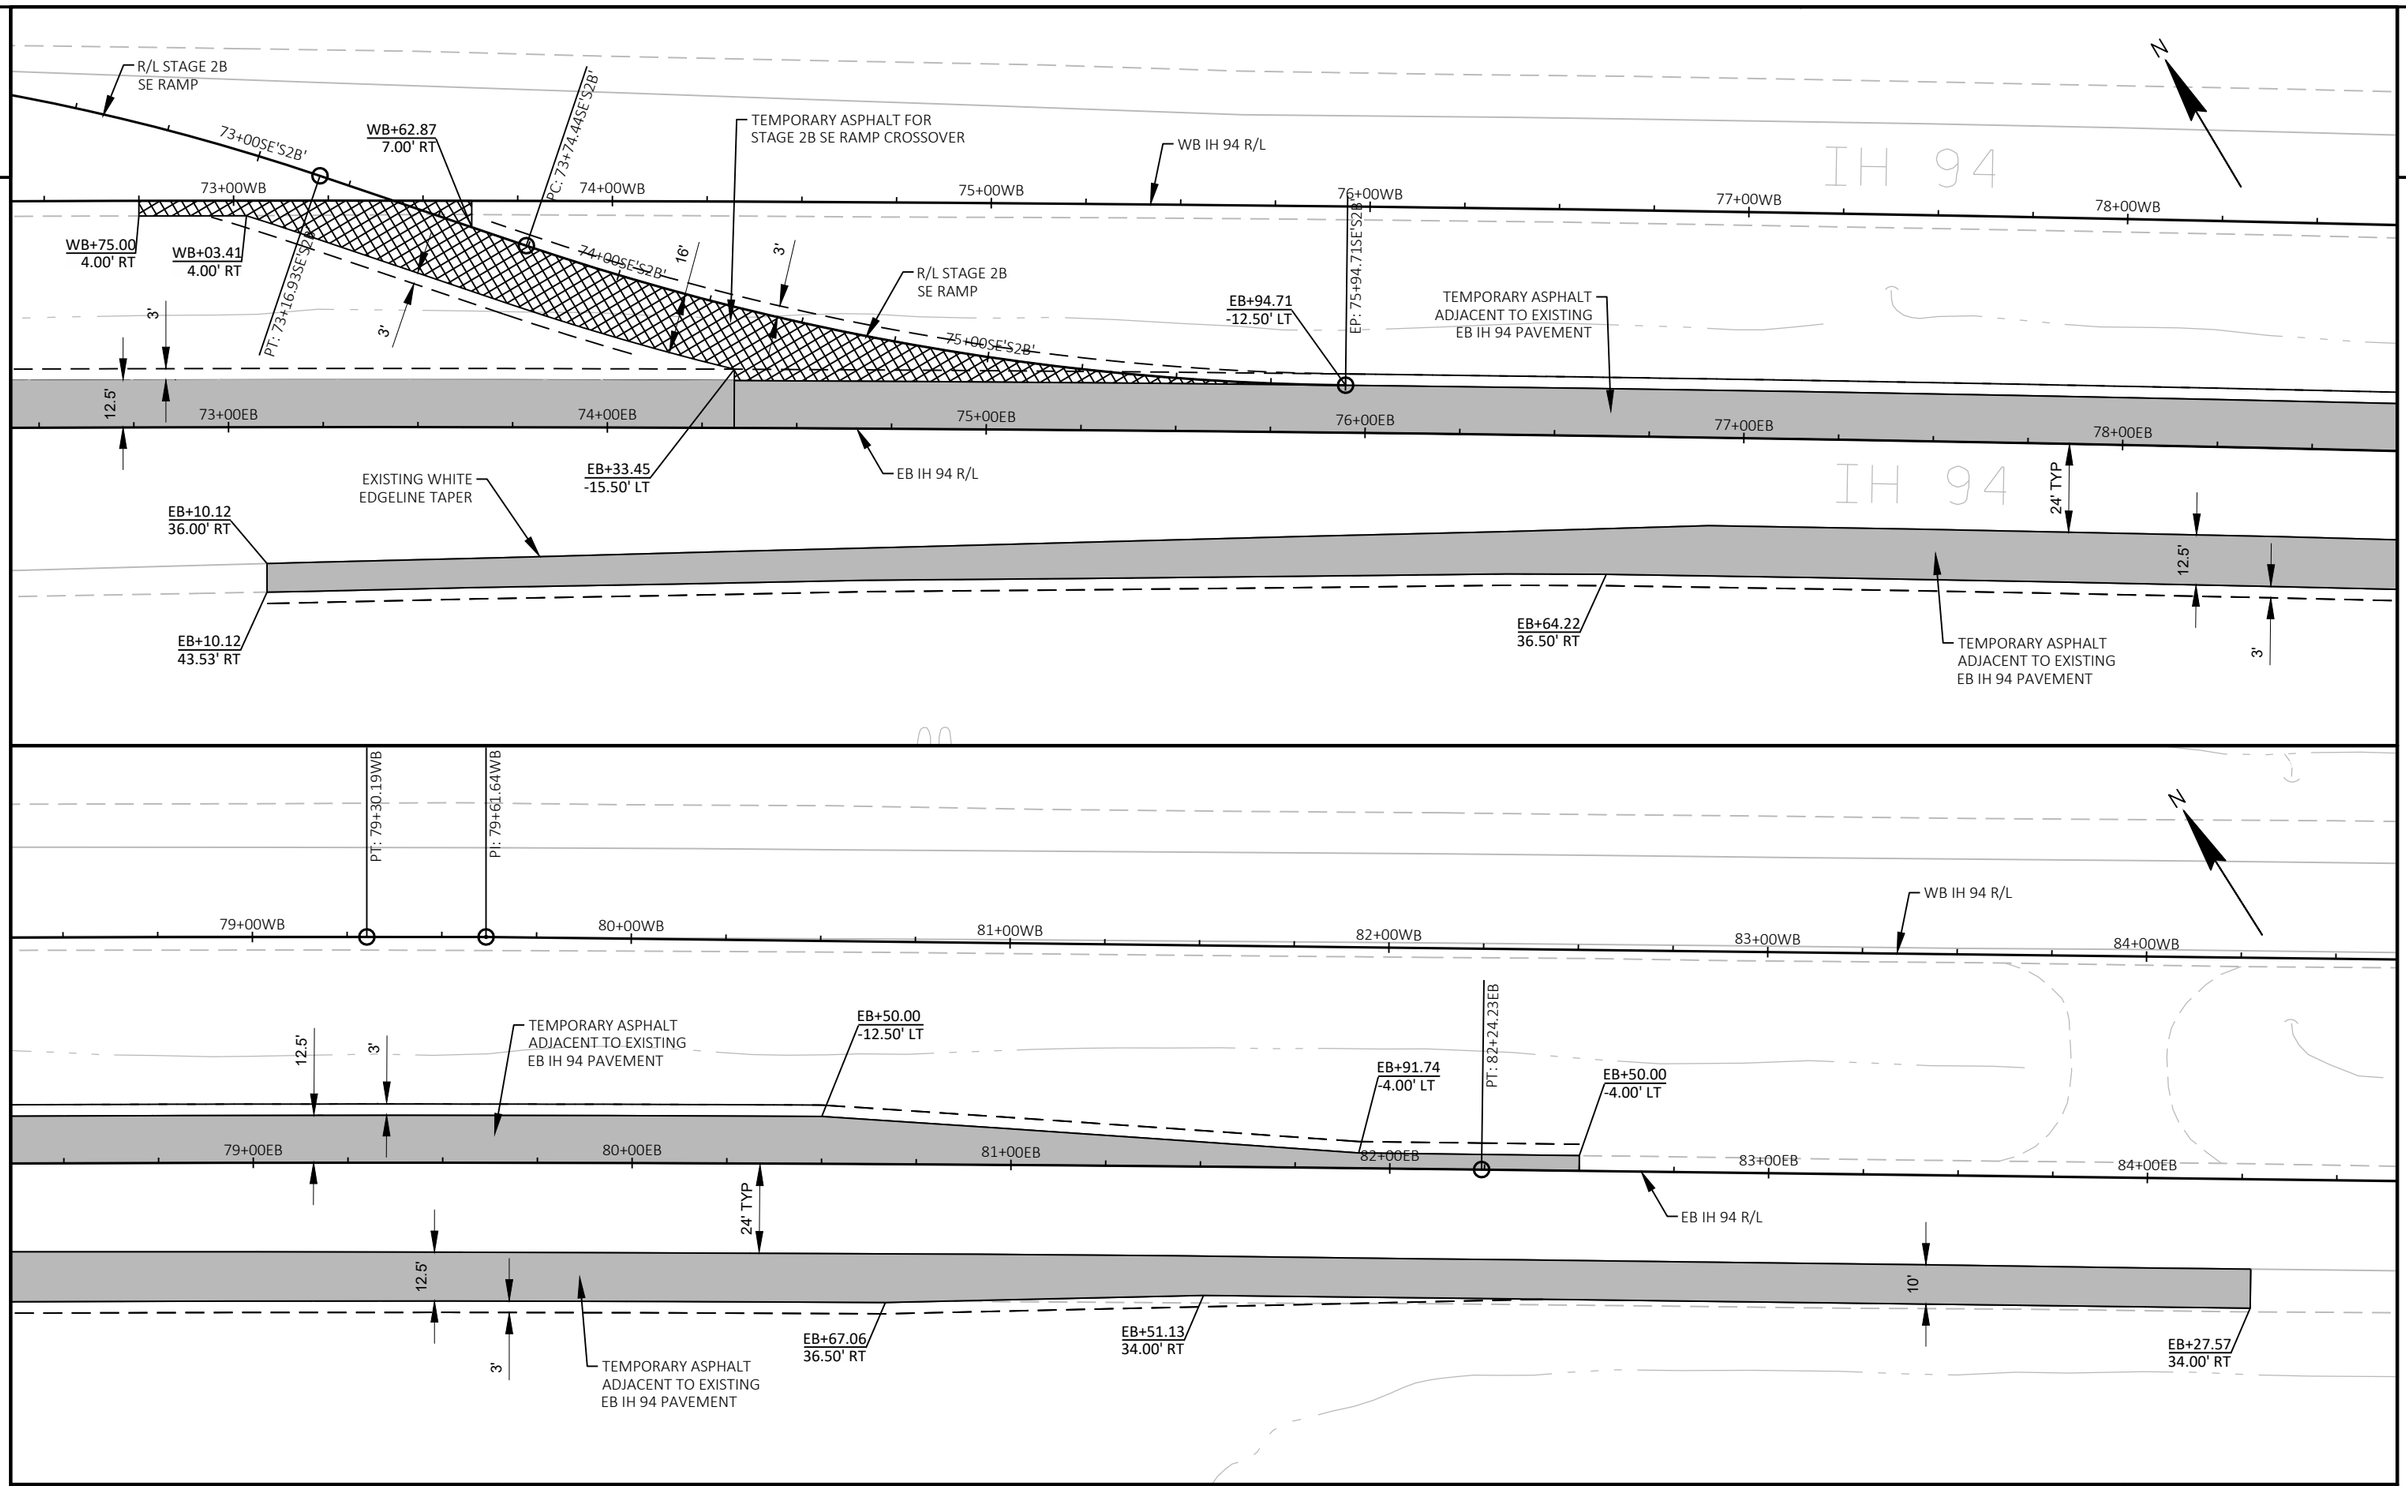


PROJECT NO: 1022-08-74	HWY: IH 94	COUNTY: EAU CLAIRE	TEMPORARY ASPHALT - SE RAMP CROSSOVER - STAGE 2A & 2B	SHEET E

FILE NAME : N:\PDS\C3D\10220804\DESIGN\EDGELINES\TRA\PLANSHEETS\021293_PD_PLAN_DETAIL_TEMP_ASPHALT_STAGE 2_RAMPS.DWG
LAYOUT NAME - 33

PLOT DATE : 11/21/2019 7:15 AM PLOT BY : CHRIST, AARON D PLOT NAME : PLOT SCALE : 1 IN:40 FT

2

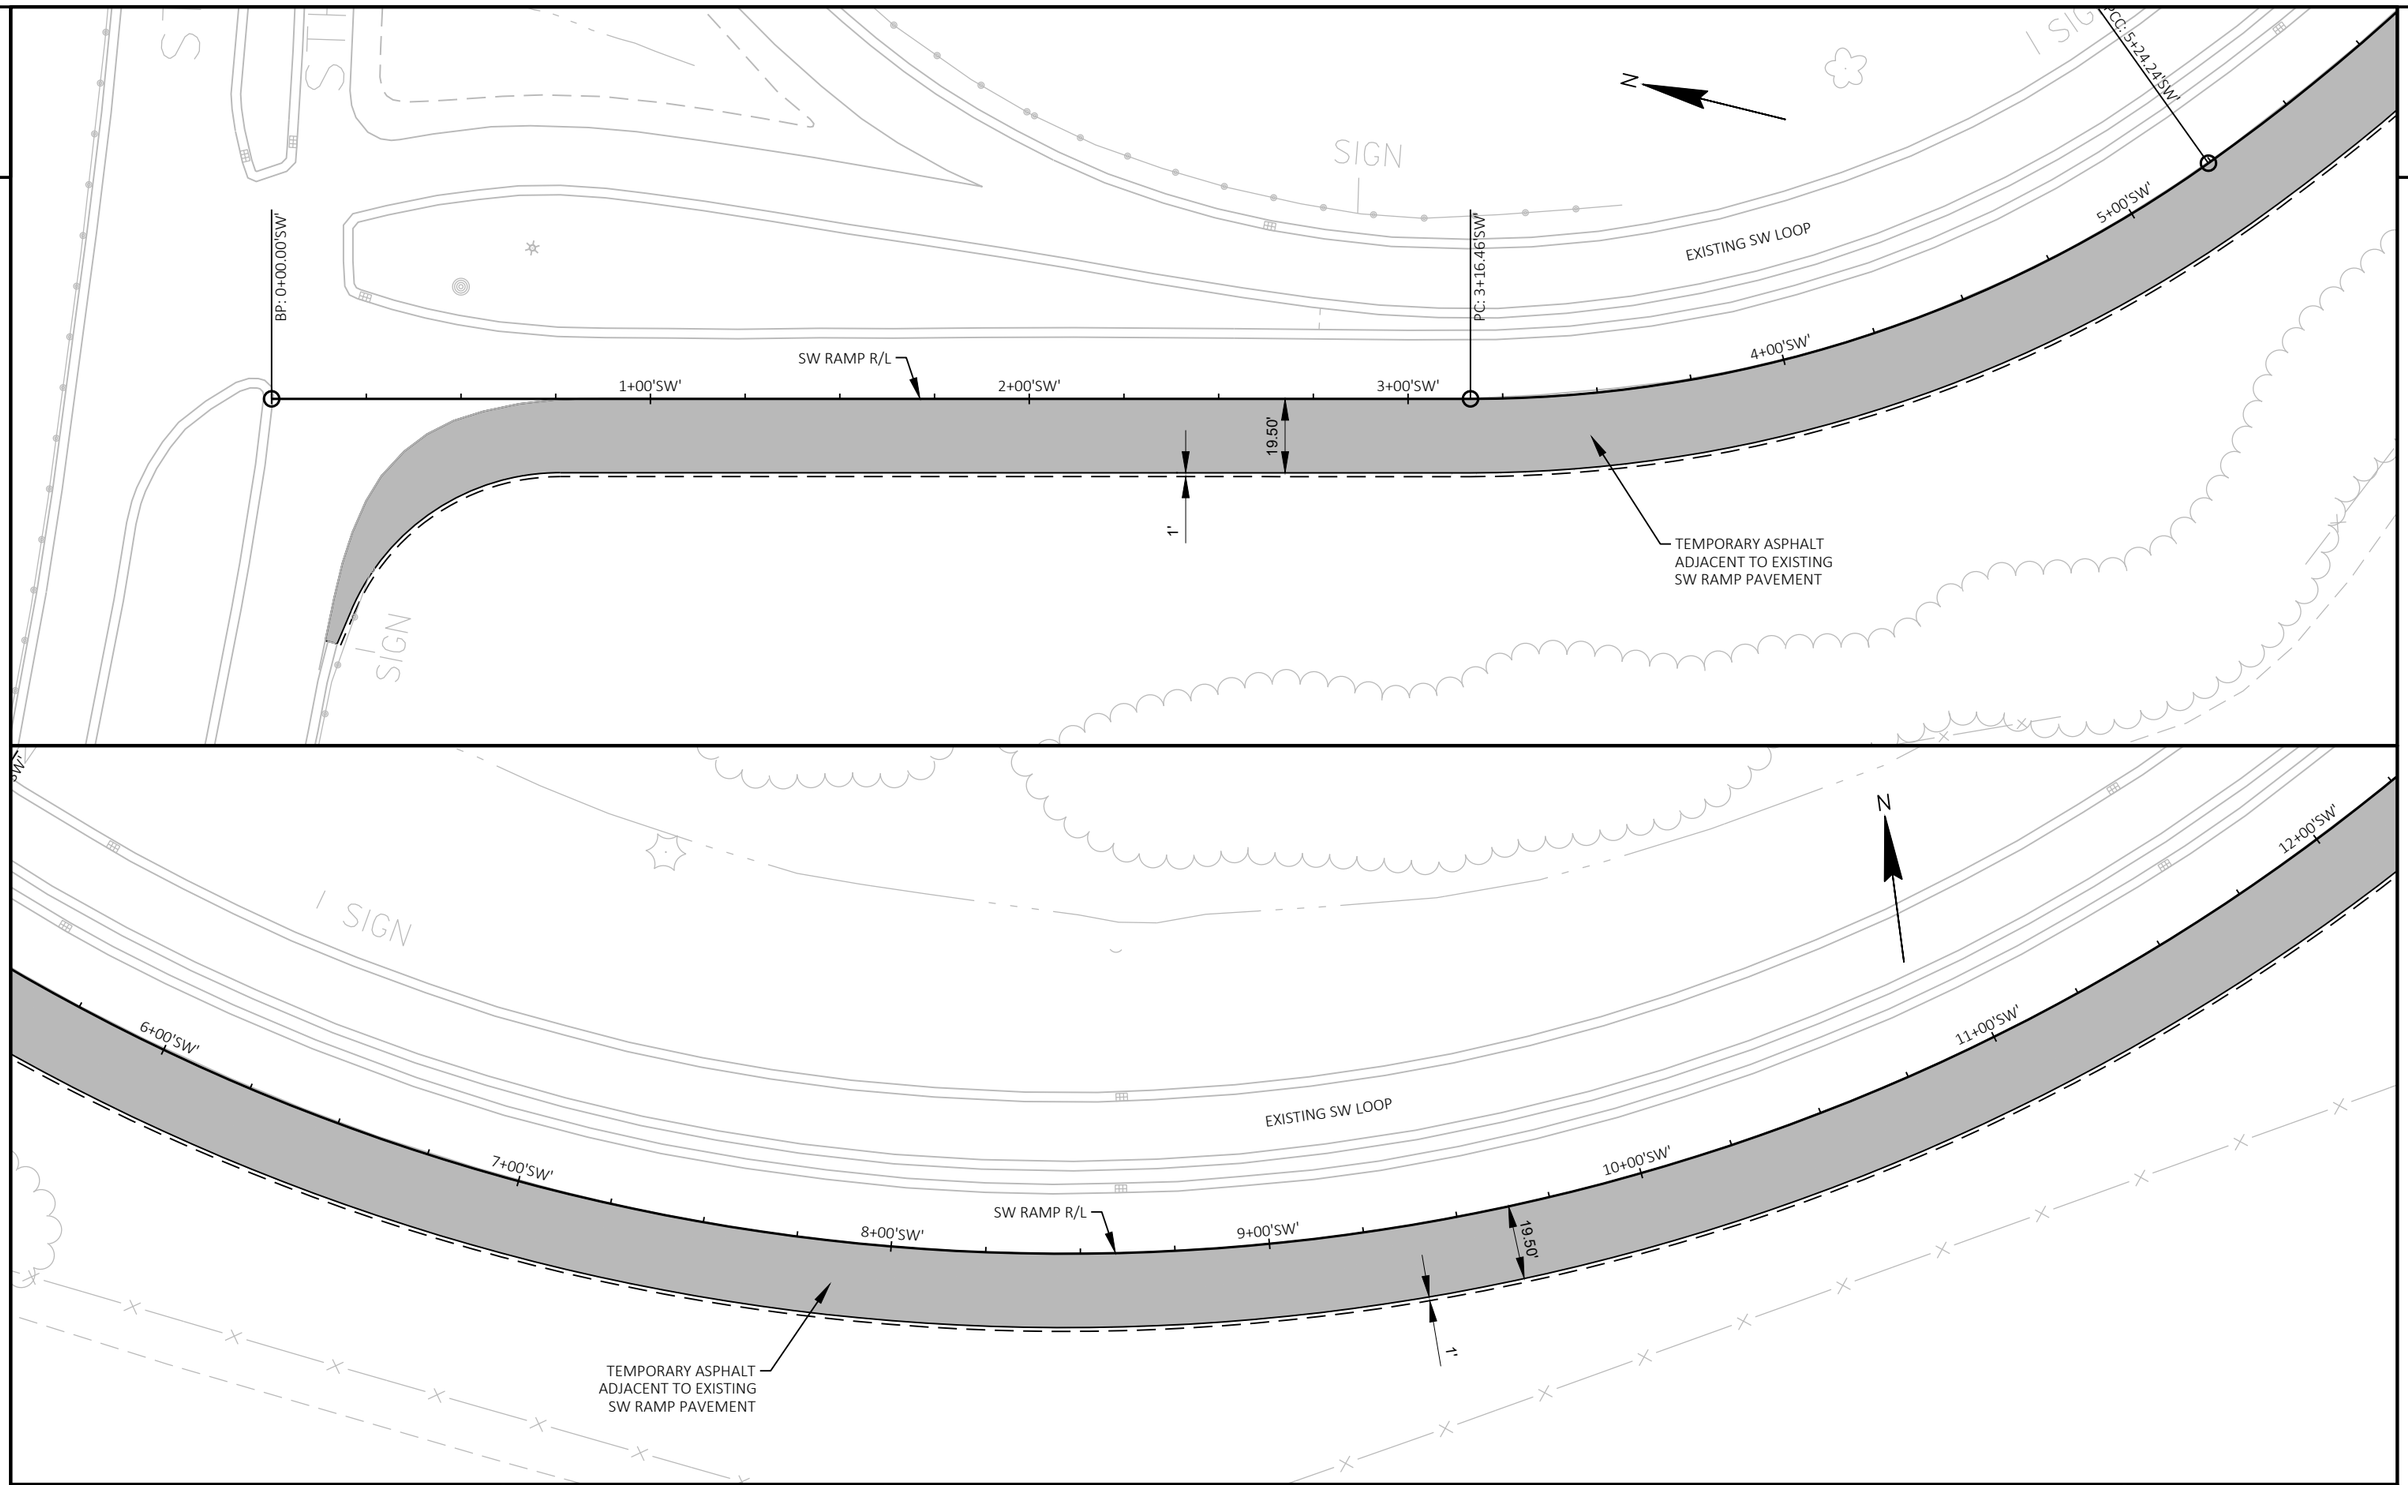

PROJECT NO: 1022-08-74	HWY: IH 94	COUNTY: EAU CLAIRE	TEMPORARY ASPHALT - SW RAMP CROSSOVER - STAGE 3A	SHEET	E

FILE NAME : N:\PDS\C3D\10220804\DESIGN\EDGELINES\TRA\PLANSHEETS\021294_PD_PLAN_DETAIL_TEMP_ASPHALT_STAGE 3AB_RAMPS.DWG
LAYOUT NAME - 41
PLOT DATE : 11/21/2019 7:17 AM
PLOT BY : CHRIST, AARON D
PLOT NAME :
PLOT SCALE : 1 IN:40 FT
WISDOT/CADDS SHEET 44

2

EXISTING SW LOOP

BP: 60+41.25SW'S3A'

PC: 62+22.57SW'S3A'

R/L STAGE 3A
SW RAMP

TEMPORARY ASPHALT
ADJACENT TO EXISTING
SW RAMP PAVEMENT

N

EB IH 94 R/L

62+00SW'S3A'

63+00SW'S3A'

64+00SW'S3A'

65+00SW'S3A'

66+00SW'S3A'

61+00SW'S3A'

13+00'SW'

14+00'SW'

15+00'SW'

16+00'SW'

17+00'SW'

18+00'SW'

15.50'

16'

3'

19.50'

1'

PT: 12+30.74'SW'

PC: 14+51.00'SW'

SW RAMP R/L

TEMPORARY ASPHALT
ADJACENT TO EXISTING
SW RAMP PAVEMENT

'SW'+00.00
19.50' RT

'SW'+00.13
19.50' RT

EB+13.75
37.00' RT

TEMPORARY WIDENING ADJACENT
TO NEW SW RAMP CONCRETE

EB+75.00
-4.00' LT

EB+93.55
-4.00' LT

67+00EB

67+00SW'S3A'

68+00WB

WB+61.38
7.00' RT

69+00WB

68+00SW'S3A'

69+00SW'S3A'

EP: 69+50.00SW'S3A'

70+00WB

71+00WB

72+00WB

WB+58.82
18.50' RT

EB+45.09
-7.00' LT

R/L STAGE 3A
SW RAMP

WB+50.00
15.50' RT

TEMPORARY WIDENING
ADJACENT TO NEW
WB IH 94 CONCRETE

WB IH 94 R/L

IH 94

EB+51.56
34.00' RT

EB+87.50
34.00' RT

68+00EB

69+00EB

70+00EB

71+00EB

BP: 69+60.59SW'S3B'

EB IH 94 R/L

EB+25.00
-4.00' LT

EB+50.90
-4.00' LT

SW RAMP R/L

19+00'SW'

20+00'SW'

21+00'SW'

'SW'+00.00
5.00' RT

TEMPORARY WIDENING ADJACENT
TO NEW SW RAMP CONCRETE

PT: 20+39.90'SW'

70+00SW'S3B'

71+00SW'S3B'

72+00SW'S3B'

EB+03.26
-7.00' LT

R/L STAGE 3B
SW RAMP


PRC: 71+74.20SW'S3B'

TEMPORARY ASPHALT FOR
STAGE 3B SW RAMP CROSSOVER

PROJECT NO: 1022-08-74	HWY: IH 94	COUNTY: EAU CLAIRE	TEMPORARY ASPHALT - SW RAMP CROSSOVER - STAGE 3A	SHEET	E

FILE NAME : N:\PDS\C3D\10220804\DESIGN\EDGELINES\TRA\PLANSHEETS\021294_PD_PLAN_DETAIL_TEMP_ASPHALT_STAGE 3AB_RAMPS.DWG
LAYOUT NAME - 43
PLOT DATE : 11/21/2019 7:17 AM
PLOT BY : CHRIST, AARON D
PLOT NAME :
PLOT SCALE : 1 IN:40 FT

2

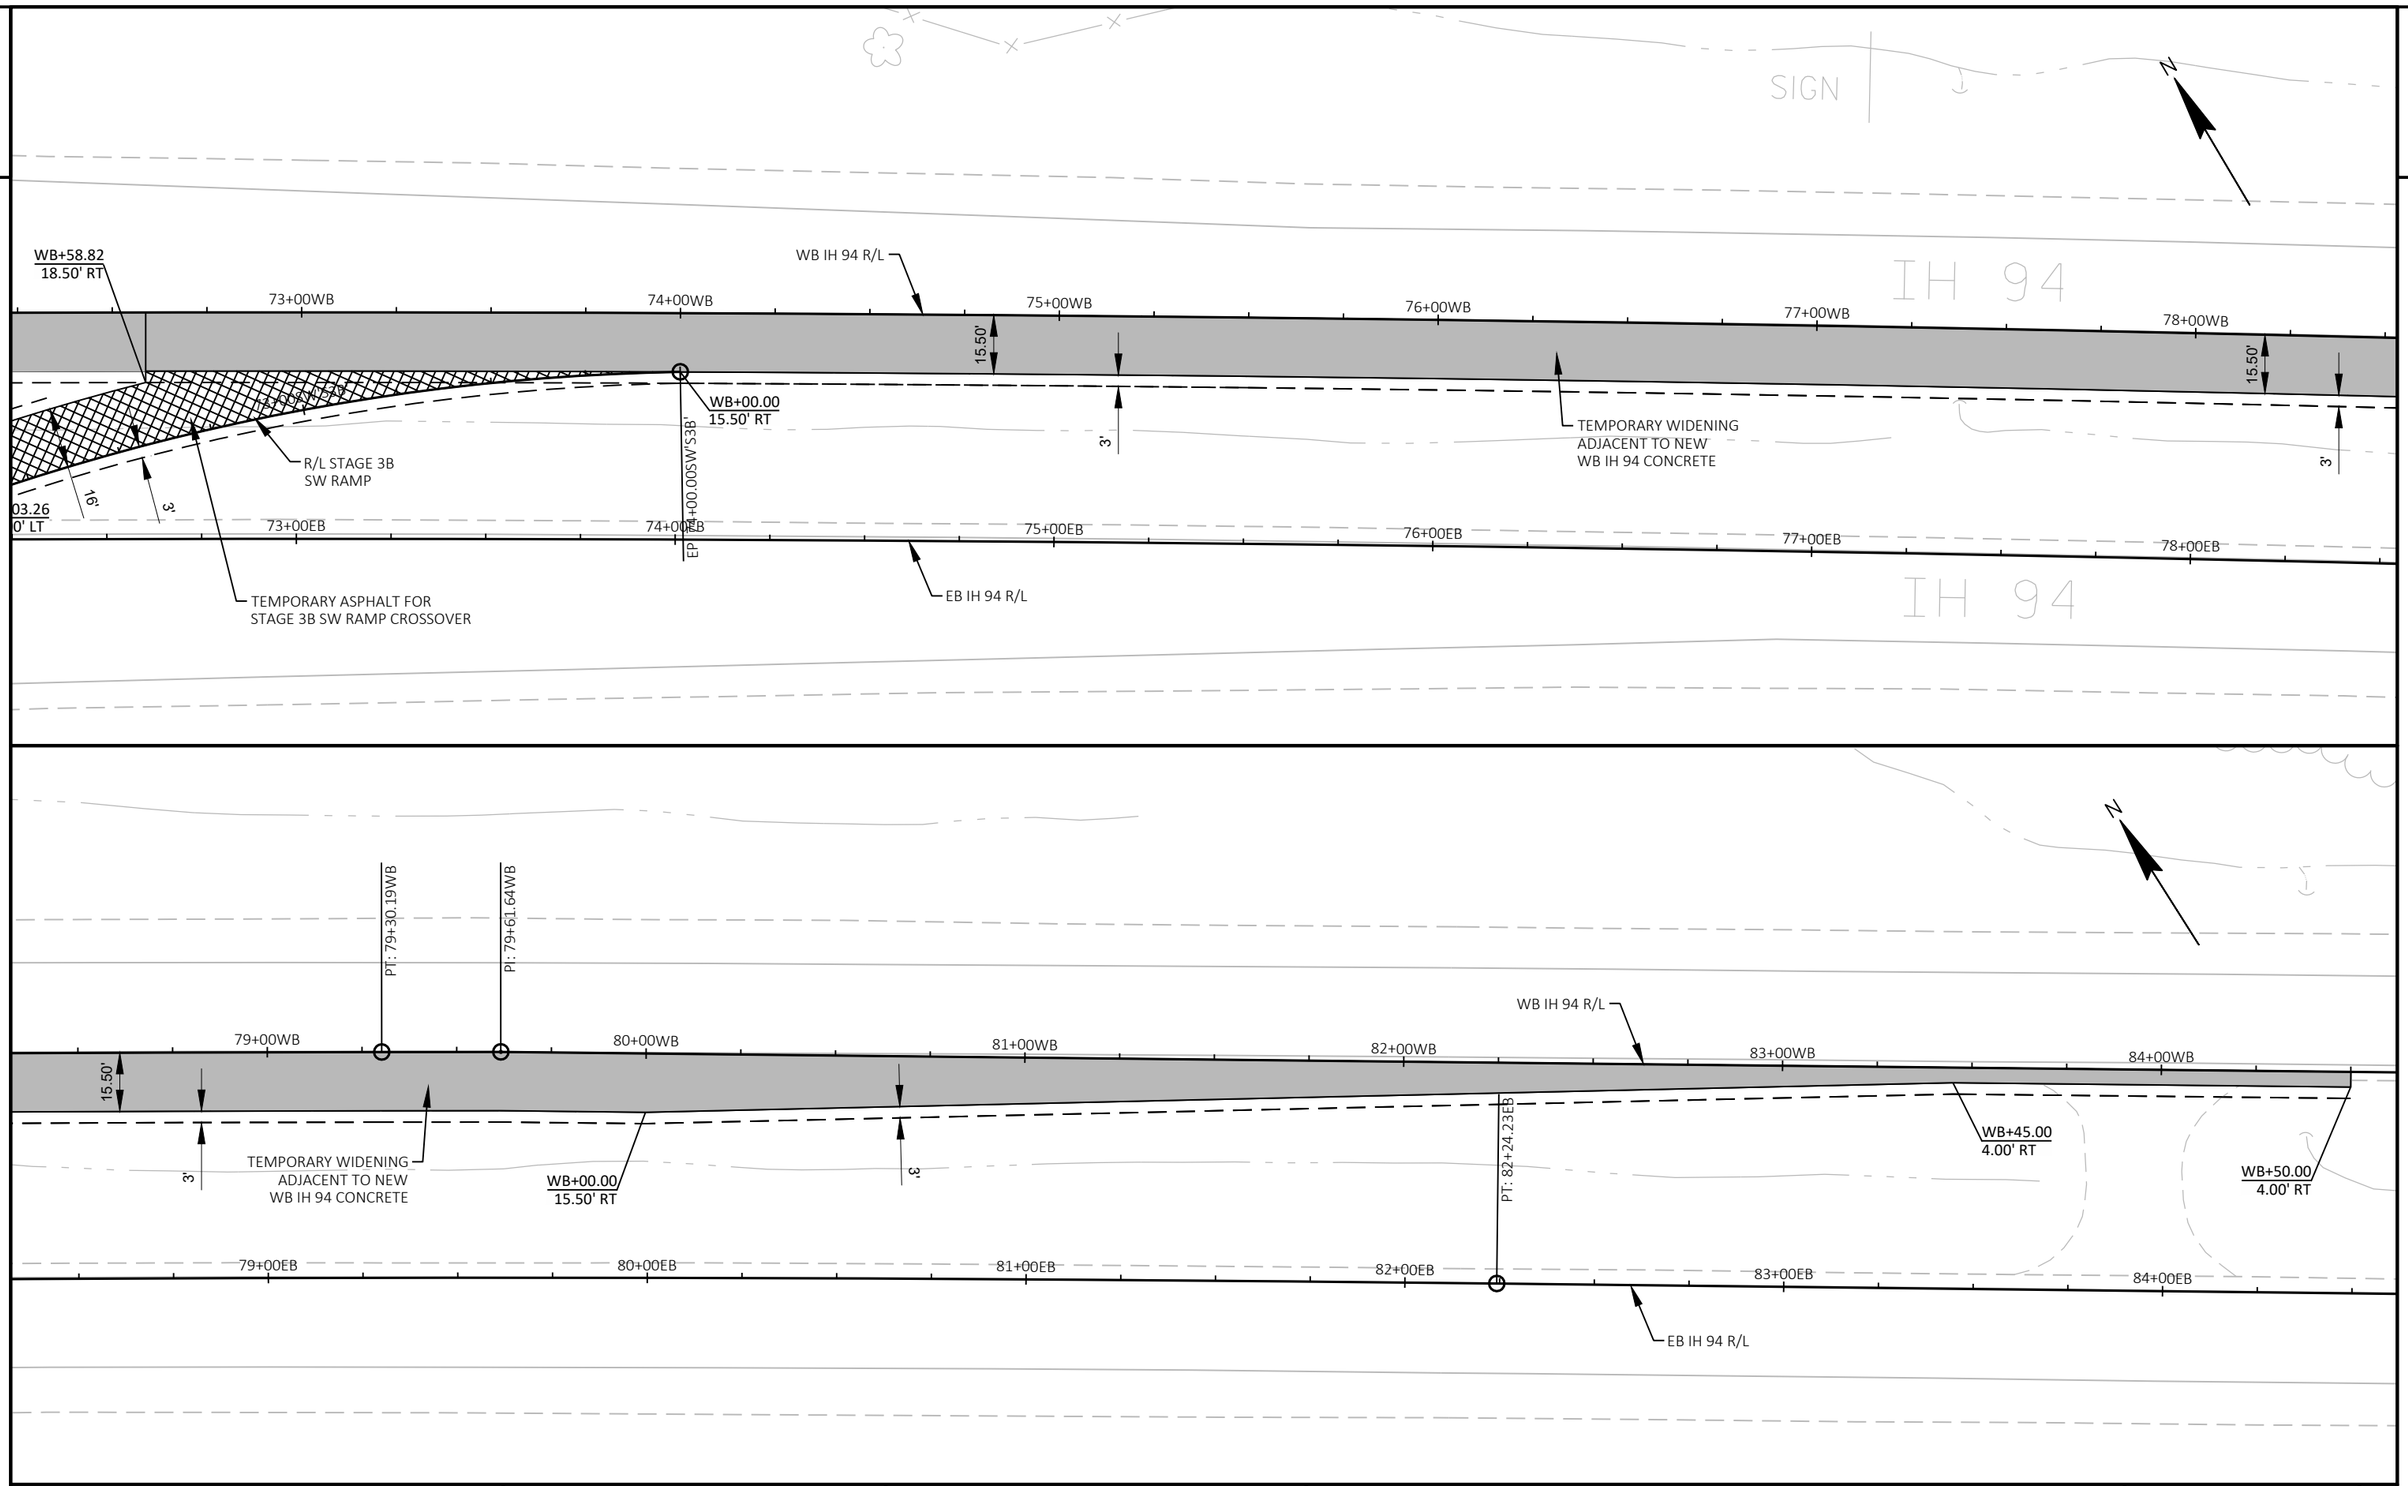

PROJECT NO: 1022-08-74	HWY: IH 94	COUNTY: EAU CLAIRE	TEMPORARY ASPHALT - SW RAMP CROSSOVER - STAGE 3A & 3B	SHEET	E

FILE NAME : N:\PDS\C3D\10220804\DESIGN\EDGELINES\TRA\PLANSHEETS\021294_PD_PLAN_DETAIL_TEMP_ASPHALT_STAGE 3AB_RAMPS.DWG
LAYOUT NAME - 45
PLOT DATE : 11/21/2019 7:18 AM
PLOT BY : CHRIST, AARON D
PLOT NAME :
PLOT SCALE : 1 IN:40 FT

2

2

SIGN

TRAFFIC CAMERA

N

WB IH 94 R/L

53+00WB 54+00WB 55+00WB 56+00WB 57+00WB 58+00WB 59+00WB 60+00WB

5'

17'

TEMPORARY WIDENING
ADJACENT TO NEW
WB IH 94 CONCRETE

BP: 58+21.83SWL'S3C'

WB+21.83
8.50' RT

WB+21.83
17.00' RT

WB+31.69
11.50' RT

TEMPORARY ASPHALT
FOR STAGE 3C
SW LOOP CROSSOVER

59+00SWL'S3C'

60+00SWL'S3C'

16'

3'

R/L STAGE 3C
SW LOOP

53+00EB 54+00EB 55+00EB 56+00EB 57+00EB 58+00EB 59+00EB 60+00EB

EB IH 94 R/L

BP: 6+51.52'SWL'

7+00'SWL'

8+00'SWL'

SW LOOP R/L

TEMPORARY WIDENING
ADJACENT TO NEW
WB IH 94 CONCRETE

62+00WB

WB IH 94 R/L

62+00EB

EB IH 94 R/L

PCC: 62+41.82SWL'S3C'

3'

16'

3'

TEMPORARY ASPHALT
NEAR EXISTING
SW LOOP PAVEMENT

63+00SWL'S3C'

64+00SWL'S3C'

65+00SWL'S3C'

R/L STAGE 3C
SW LOOP

EB+46.18
37.00' RT

62+00SWL'S3C'

EXISTING SW LOOP

11+00'SWL'

12+00'SWL'

13+00'SWL'

SW LOOP R/L

66+00SWL'S3C'

PC: 14+51.00'SW

TEMPORARY ASPHALT
ADJACENT TO EXISTING
SW RAMP PAVEMENT

14+00'SW

13+00'SW

12+00'SW

N

SW RAMP R/L

'SW'+61.59
-15.00' LT

PT: 12+30.74'SW'

EB+00.00
-4.00' LT

EB+73.22
-4.00' LT

61+00WB

61+00EB

61+00SWL'S3C'

EB+11.08
34.00' RT

TEMPORARY ASPHALT
FOR STAGE 3C
SW LOOP CROSSOVER

EB+75.00
34.00' RT

10+00'SWL'

14+00'SWL'S3C

EP: 66+63.41SWL'S3C

EB+25.08
-7.00' LT

60+00WB

60+00SWL'S3C'

60+00EB

9+00'SWL'

PCC: 9+29.70'SWL'

IH 94

SIGN

PROJECT NO: 1022-08-74	HWY: IH 94	COUNTY: EAU CLAIRE	TEMPORARY ASPHALT - SW LOOP CROSSOVER - STAGE 3C	SHEET E

FILE NAME : N:\PDS\C3D\10220804\DESIGN\EDGELINES\TRA\PLANSHEETS\021295_PD_PLAN_DETAIL_TEMP_ASPHALT_STAGE 3C_RAMPS.DWG
LAYOUT NAME - 51

PLOT DATE : 11/21/2019 7:20 AM PLOT BY : CHRIST, AARON D PLOT NAME : PLOT SCALE : 1 IN:50 FT

2

2

N

SIGN

WB CTH EE R/L

130WB'EE'+00

131WB'EE'+00

132WB'EE'+00

STH 312/CTH EE WB LANES

STH 312

130EB'EE'+00

BP: 0+00.00'SW'

131EB'EE'+00

132EB'EE'+00

STH 312/CTH EE EB LANE

EB CTH EE R/L

12' TYP

17' TYP

TEMPORARY COVER PLATE REQ'D. FOR EXISTING INLET

22.5' +/-

EB'EE'+80.64
29.00' RT

EB'EE'+96.15
29.00' RT

3'

TEMPORARY ASPHALT ADJACENT TO EXISTING PAVEMENT

REMOVE EXISTING CONCRETE CURB AND GUTTER

3' MIN

'SW'+59.83
-17.87' LT

'SW'+65.20
-56.21' LT

SW RAMP R/L

EXISTING SW RAMP

1+00'SW'

EXISTING SW LOOP

26+00'SWL'

EXISTING SW LOOP


PCC: 25+15.60'SWL'

SW LOOP R/L

PROJECT NO: 1022-08-74	HWY: IH 94	COUNTY: EAU CLAIRE	TEMPORARY ASPHALT - CTH EE - STAGE 4 & 5	SHEET E

FILE NAME : N:\PDS\C3D\10220804\DESIGN\EDGELINES\TRA\PLANSHEETS\021296_PD_PLAN_DETAIL_TEMP_ASPHALT_STAGE 4N5_CTHEE.DWG
LAYOUT NAME - 1

PLOT DATE : 11/21/2019 7:21 AM PLOT BY : CHRIST, AARON D PLOT NAME : PLOT SCALE : 1 IN:20 FT

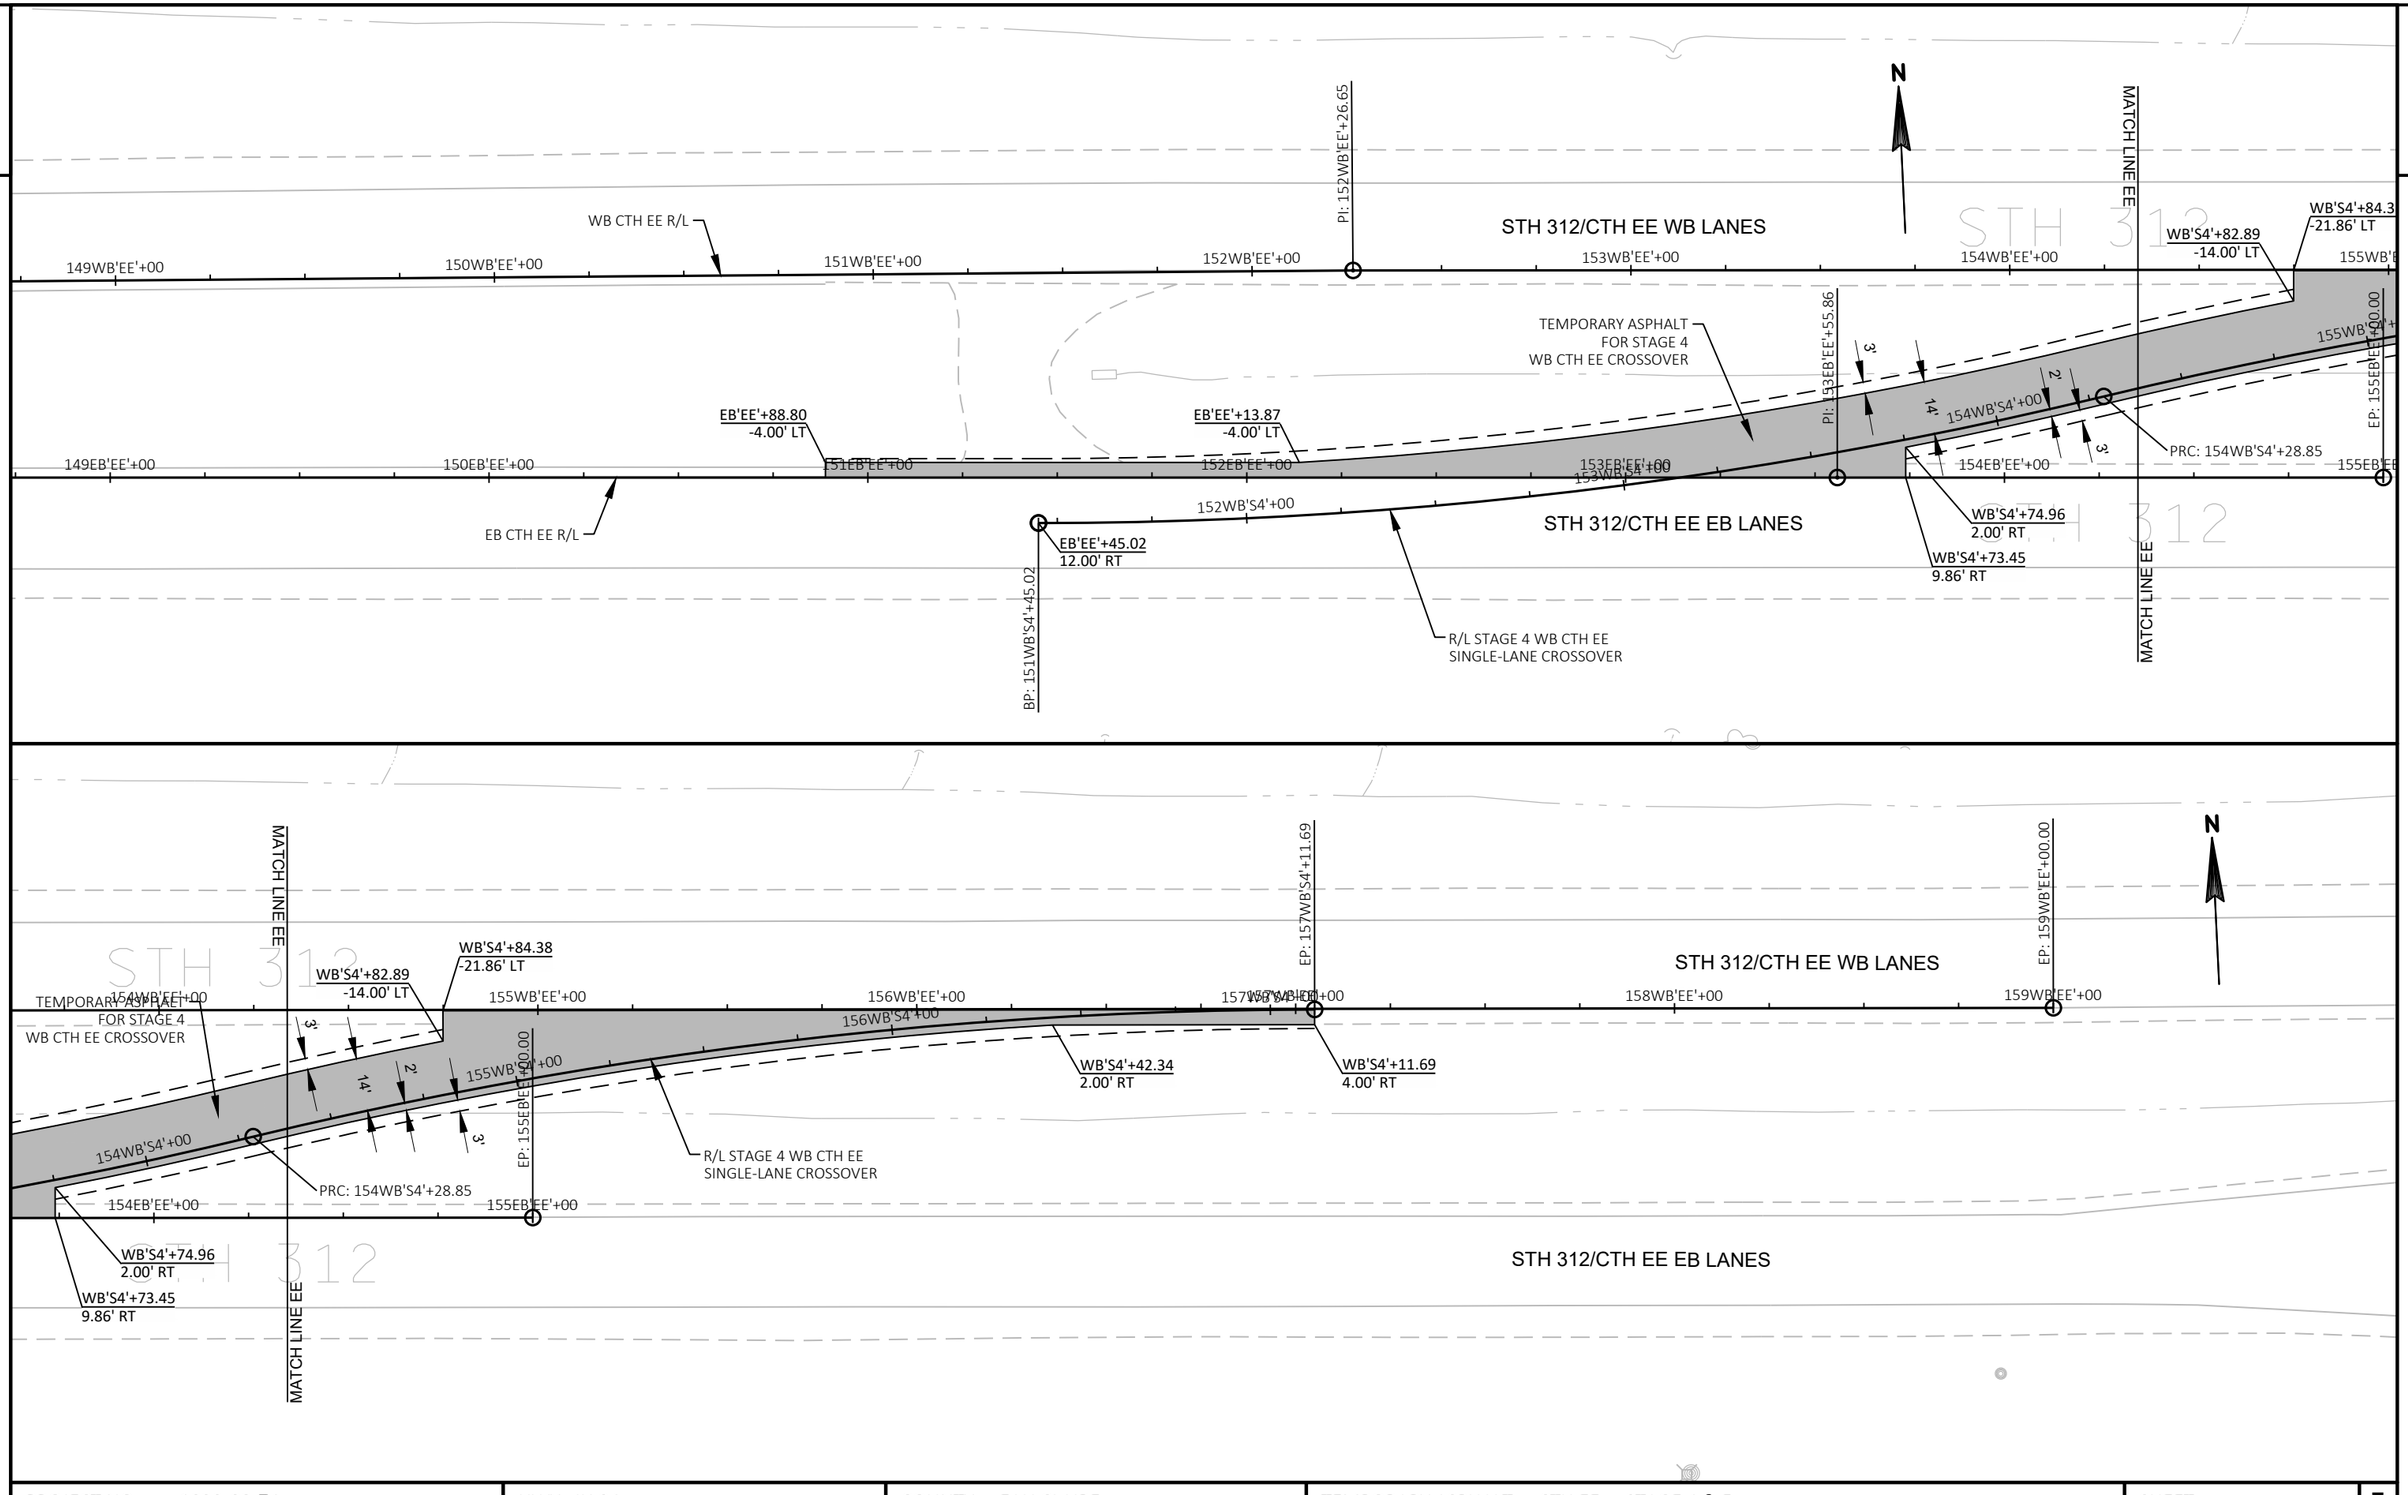

PROJECT NO: 1022-08-74	HWY: IH 94	COUNTY: EAU CLAIRE	TEMPORARY ASPHALT - CTH EE - STAGE 4 & 5	SHEET E

FILE NAME : N:\PDS\C3D\10220804\DESIGN\EDGELINES\TRA\PLANSHEETS\021296_PD_PLAN_DETAIL_TEMP_ASPHALT_STAGE 4N5_CTHEE.DWG
LAYOUT NAME - 2

PLOT DATE : 11/21/2019 7:22 AM PLOT BY : CHRIST, AARON D PLOT NAME : PLOT SCALE : 1 IN:40 FT

2


STAGE 2A


CONSTRUCT WB MAINLINE STA 49+00 TO STA 67+50.

CONSTRUCT WB MAINLINE STA 70+00 TO STA 194+00.

CONSTRUCT SE RAMP STA 16+00 TO STA 26+00.

CONSTRUCT SE RAMP GORE AND TAPER.

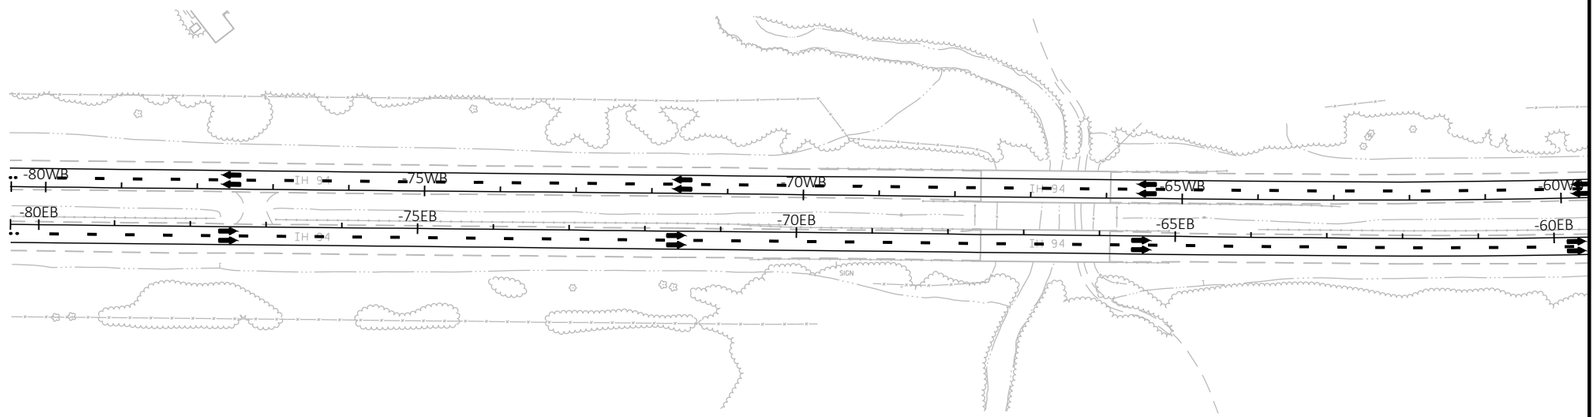

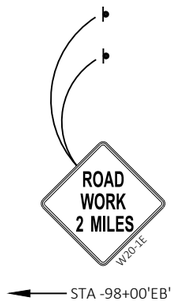

LEGEND

- TYPE III BARRICADE
- TYPE III BARRICADE WTH ATTACHED SIGN
- SIGN ON PERMANENT SUPPORT
- SIGN ON TEMPORARY SUPPORT
- CONCRETE BARRIER TEMPORARY PRECAST
- WORK AREA
- TEMPORARY ASPHALT
- MAINLINE PAVING GAP
- DIRECTION OF TRAFFIC
- MB — PORTABLE CHANGEABLE MESSAGE BOARD

PROJECT NO: 1022-08-74	HWY: IH 94	COUNTY: EAU CLAIRE	TRAFFIC CONTROL - OVERVIEW - STAGE 2A	SHEET	E

FILE NAME : N:\PDS\C3D\10220804\DESIGN\EDGELINES\TRA\PLANSHEETS\025211_TC_TRAFFIC_CONTROL_STAGE 2A.DWG
LAYOUT NAME - 101

PLOT DATE : 11/21/2019 5:57 AM PLOT BY : CHRIST, AARON D PLOT NAME : PLOT SCALE : 1 IN:200 FT

2


STAGE 2A

CONSTRUCT WB MAINLINE STA 49+00 TO STA 67+50.

CONSTRUCT WB MAINLINE STA 70+00 TO STA 194+00.

CONSTRUCT SE RAMP STA 16+00 TO STA 26+00.

CONSTRUCT SE RAMP GORE AND TAPER.

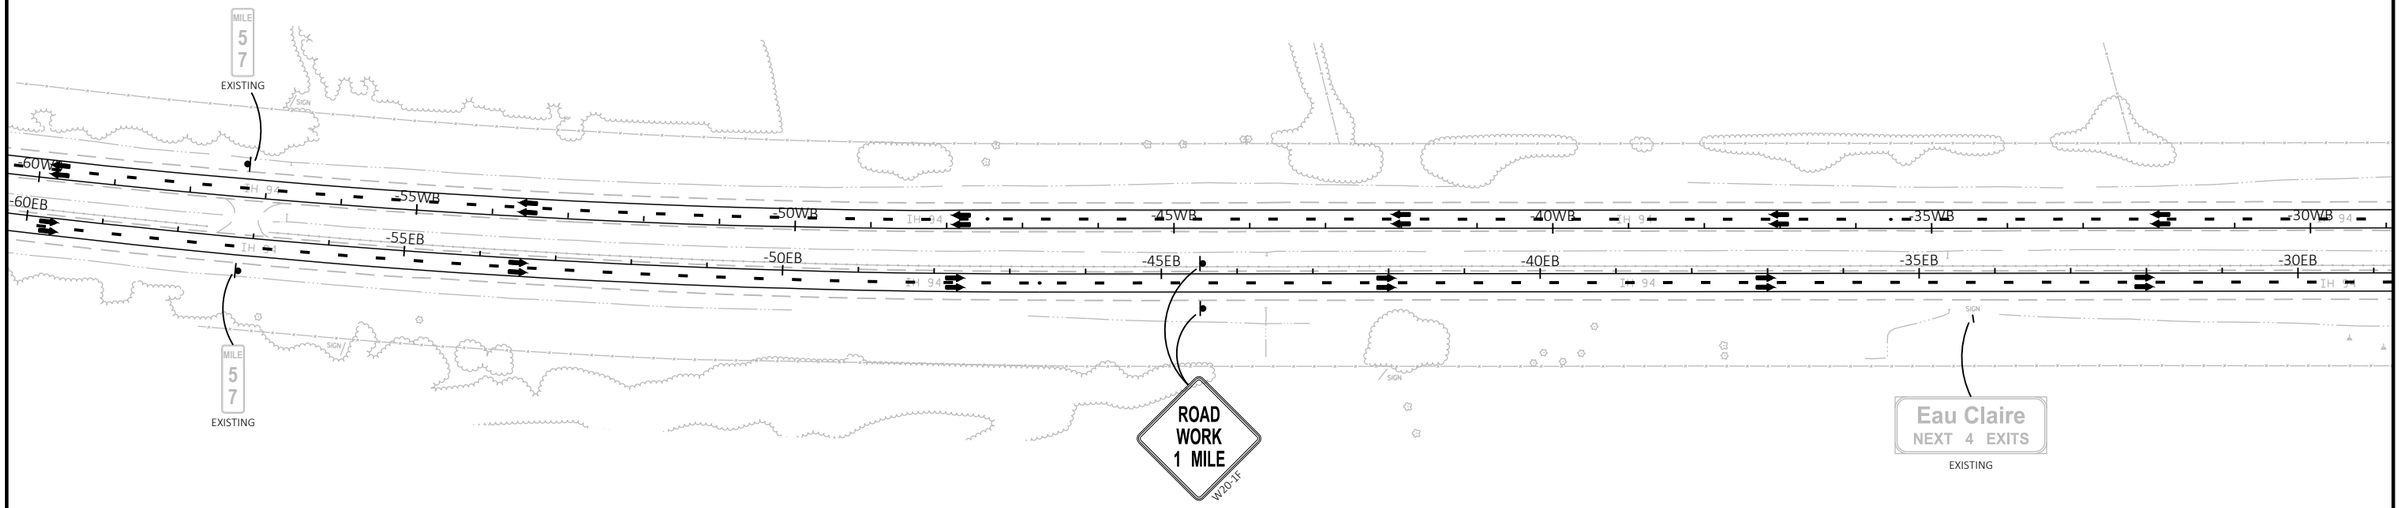

LEGEND

- TYPE III BARRICADE
- TYPE III BARRICADE WTH ATTACHED SIGN
- SIGN ON PERMANENT SUPPORT
- SIGN ON TEMPORARY SUPPORT
- CONCRETE BARRIER TEMPORARY PRECAST
- WORK AREA
- TEMPORARY ASPHALT
- MAINLINE PAVING GAP
- DIRECTION OF TRAFFIC
- MB — PORTABLE CHANGEABLE MESSAGE BOARD

PROJECT NO: 1022-08-74	HWY: IH 94	COUNTY: EAU CLAIRE	TRAFFIC CONTROL - OVERVIEW - STAGE 2A	SHEET	E

FILE NAME : N:\PDS\C3D\10220804\DESIGN\EDGELINES\TRA\PLANSHEETS\025211_TC_TRAFFIC_CONTROL_STAGE 2A.DWG
LAYOUT NAME - 102

PLOT DATE : 11/21/2019 5:58 AM PLOT BY : CHRIST, AARON D PLOT NAME : PLOT SCALE : 1 IN:200 FT

STAGE 2A

CONSTRUCT WB MAINLINE STA 49+00 TO STA 67+50.

CONSTRUCT WB MAINLINE STA 70+00 TO STA 194+00.

CONSTRUCT SE RAMP STA 16+00 TO STA 26+00.

CONSTRUCT SE RAMP GORE AND TAPER.

LEGEND

- TYPE III BARRICADE
- TYPE III BARRICADE WTH ATTACHED SIGN
- SIGN ON PERMANENT SUPPORT
- SIGN ON TEMPORARY SUPPORT
- CONCRETE BARRIER TEMPORARY PRECAST
- WORK AREA
- TEMPORARY ASPHALT
- MAINLINE PAVING GAP
- DIRECTION OF TRAFFIC
- MB PORTABLE CHANGEABLE MESSAGE BOARD

N

ELK CREEK RD

EMERGENCY STOPPING ONLY
EXISTING

MILE 5 8
EXISTING

SLOWER TRAFFIC KEEP RIGHT
EXISTING

-25WB -20WB -15WB -10WB -5WB 0WB

-25EB -20EB -15EB -10EB -5EB 0EB

I-94

BLUE SPECIFIC SERVICE SIGN

STA -25+00'EB', S-18-122
TEMPORARY FULL SPAN
OVERHEAD SIGN SUPPORT REQ'D.
(TWO CHORD OR PLANAR TRUSS)
SEE DETAILS ELSEWHERE

RIGHT LANE MUST EXIT
R3-33R
78"X36"

SPEED LIMIT 55
W03-5

SPEED LIMIT 55
R2-1
48"X60"

MILE 5 8
EXISTING

EAST INTERSTATE 94
EXISTING

Chippewa Valley Regional Airport
EXIT 59
EXISTING

INTERSTATE 94 EAST

SIGN FIXED MESSAGE

12 312 EE
1 MILE
EXIT ONLY

SIGN FIXED MESSAGE

EXIT 59
12 312 EE
Eau Claire
Chippewa Falls
MILE

EXISTING

1/2
COVER

ELK CREEK RD

PROJECT NO: 1022-08-74	HWY: IH 94	COUNTY: EAU CLAIRE	TRAFFIC CONTROL - OVERVIEW - STAGE 2A	SHEET E

FILE NAME : N:\PDS\C3D\10220804\DESIGN\EDGELINES\TRA\PLANSHEETS\025211_TC_TRAFFIC_CONTROL_STAGE 2A.DWG
LAYOUT NAME - 103

PLOT DATE : 11/21/2019 5:58 AM PLOT BY : CHRIST, AARON D PLOT NAME : PLOT SCALE : 1 IN:200 FT

2


STAGE 2A

CONSTRUCT WB MAINLINE STA 49+00 TO STA 67+50.

CONSTRUCT WB MAINLINE STA 70+00 TO STA 194+00.

CONSTRUCT SE RAMP STA 16+00 TO STA 26+00.

CONSTRUCT SE RAMP GORE AND TAPER.

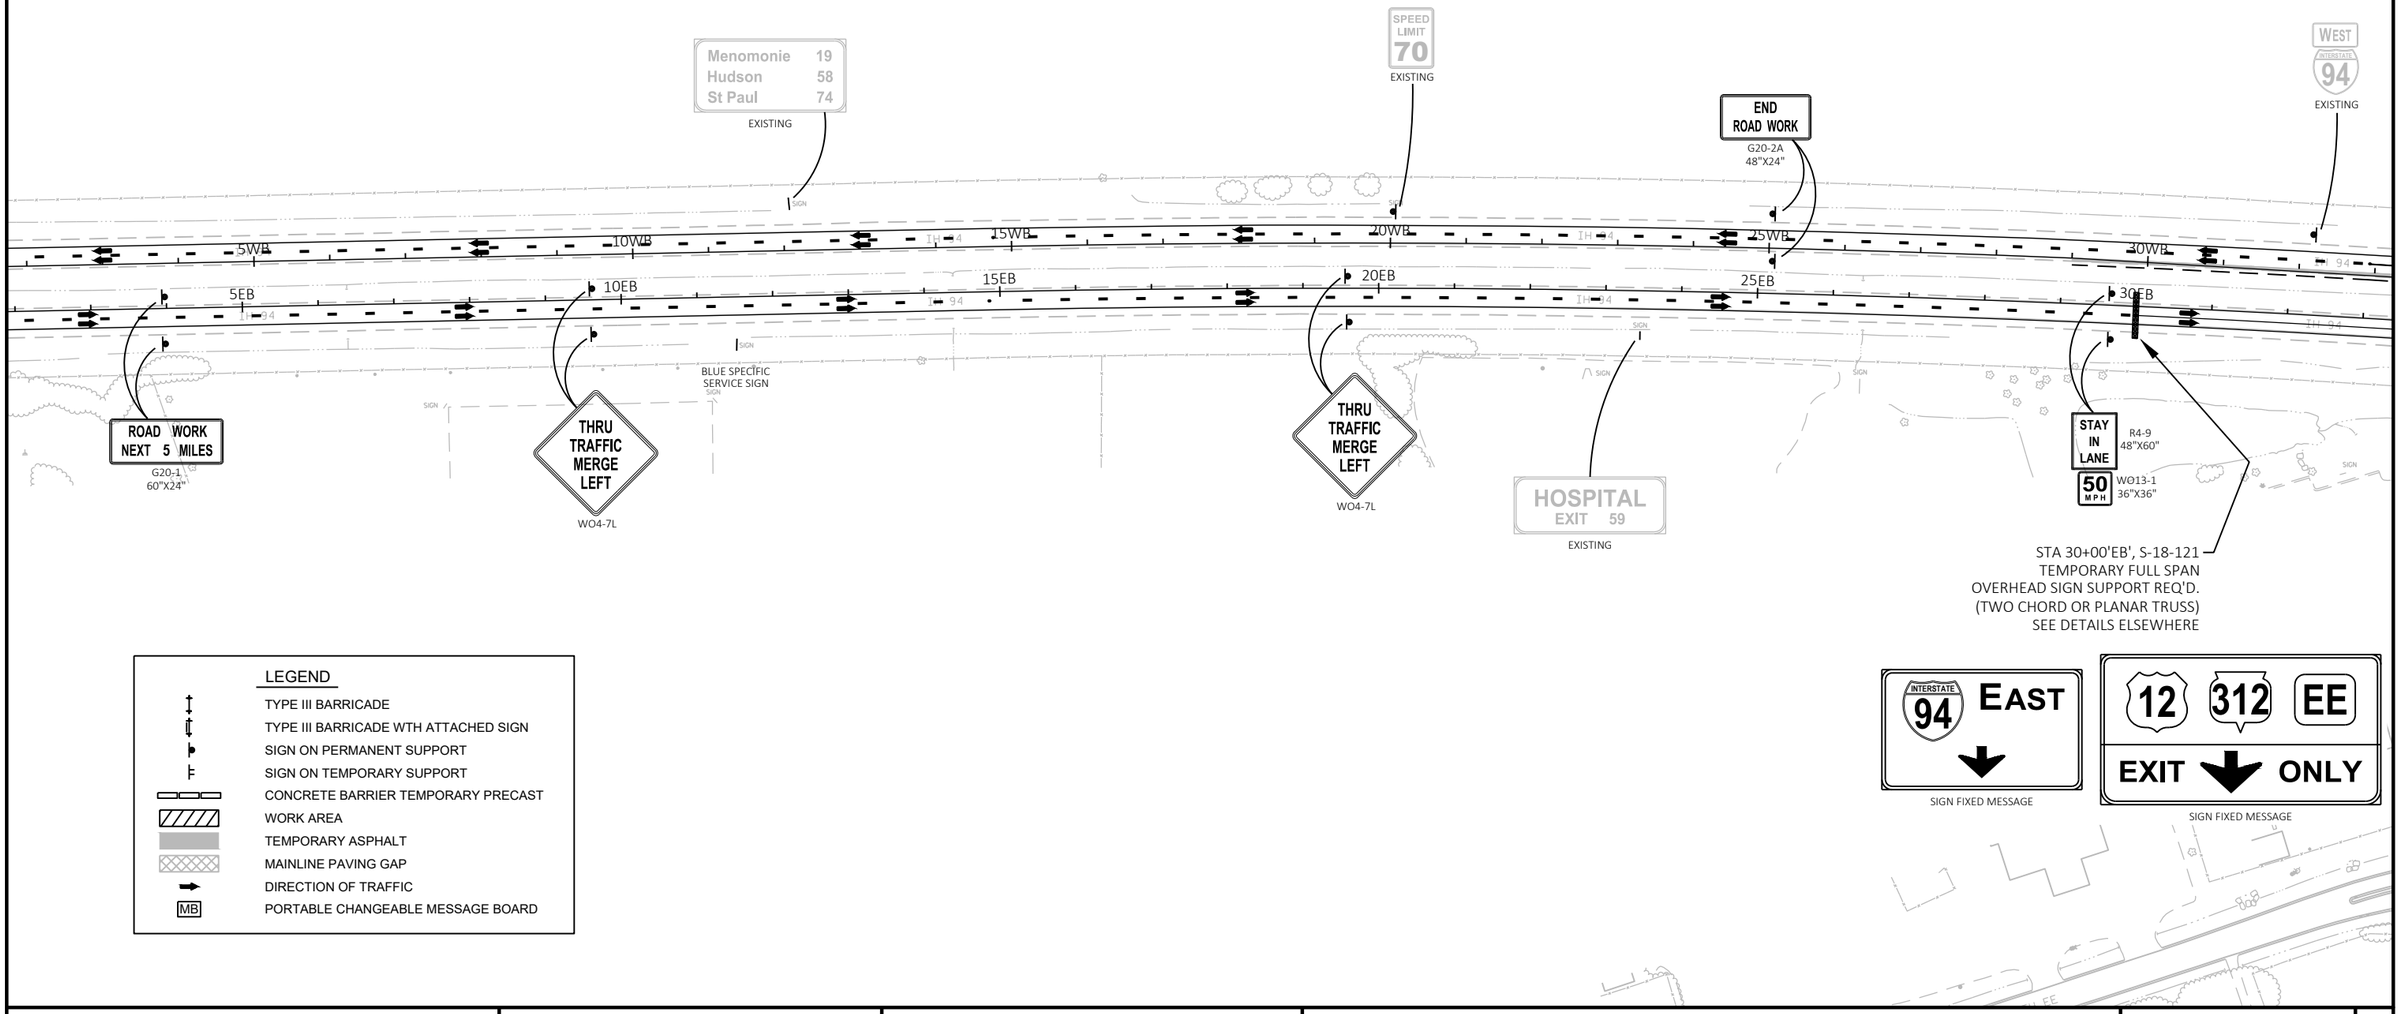

PROJECT NO: 1022-08-74	HWY: IH 94	COUNTY: EAU CLAIRE	TRAFFIC CONTROL - OVERVIEW - STAGE 2A	SHEET	E

FILE NAME : N:\PDS\C3D\10220804\DESIGN\EDGELINES\TRA\PLANSHEETS\025211_TC_TRAFFIC_CONTROL_STAGE 2A.DWG
LAYOUT NAME - 1

PLOT DATE : 11/21/2019 5:58 AM PLOT BY : CHRIST, AARON D PLOT NAME : PLOT SCALE : 1 IN:200 FT


STAGE 2A

CONSTRUCT WB MAINLINE STA 49+00 TO STA 67+50.

CONSTRUCT WB MAINLINE STA 70+00 TO STA 194+00.

CONSTRUCT SE RAMP STA 16+00 TO STA 26+00.

CONSTRUCT SE RAMP GORE AND TAPER.

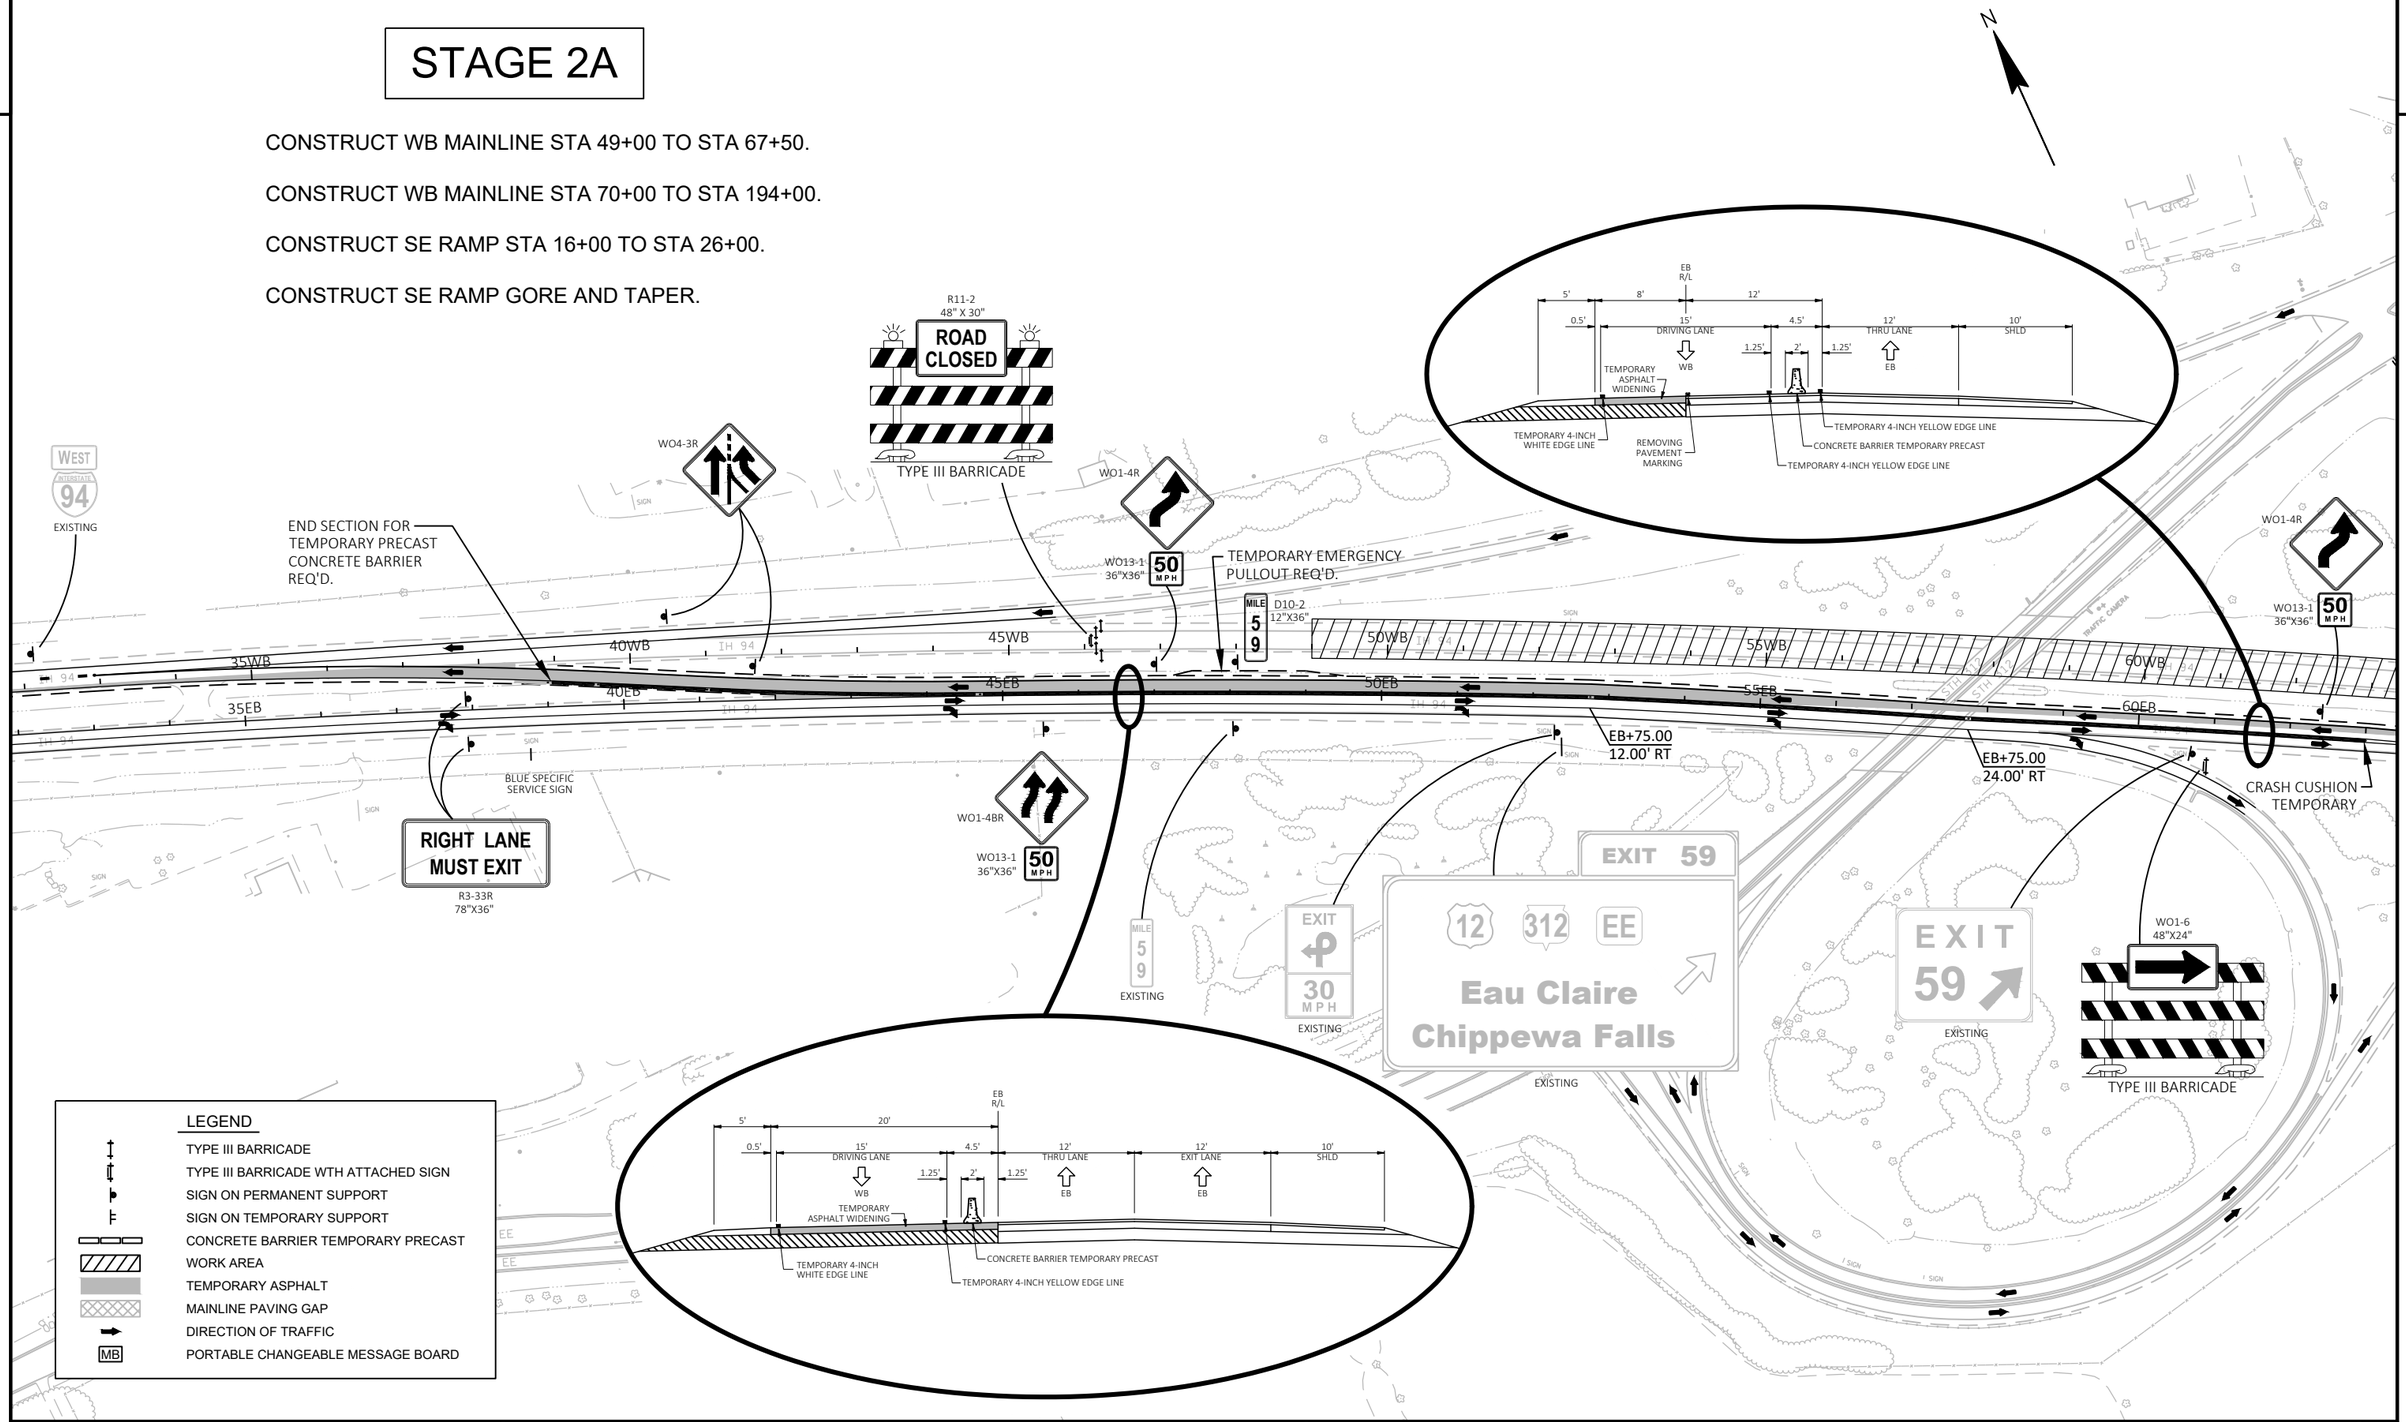

PROJECT NO: 1022-08-74	HWY: IH 94	COUNTY: EAU CLAIRE	TRAFFIC CONTROL - OVERVIEW - STAGE 2A	SHEET E

FILE NAME : N:\PDS\C3D\10220804\DESIGN\EDGELINES\TRA\PLANSHEETS\025211_TC_TRAFFIC_CONTROL_STAGE 2A.DWG
LAYOUT NAME - 2

PLOT DATE : 11/21/2019 5:58 AM PLOT BY : CHRIST, AARON D PLOT NAME : PLOT SCALE : 1 IN:200 FT

STAGE 2A


CONSTRUCT WB MAINLINE STA 49+00 TO STA 67+50.


CONSTRUCT WB MAINLINE STA 70+00 TO STA 194+00.

CONSTRUCT SE RAMP STA 16+00 TO STA 26+00.

CONSTRUCT SE RAMP GORE AND TAPER.

SEE SDD 15D7 TRAFFIC CONTROL, TEMPORARY EXIT RAMP CROSSOVER FOR ADDITIONAL INFORMATION

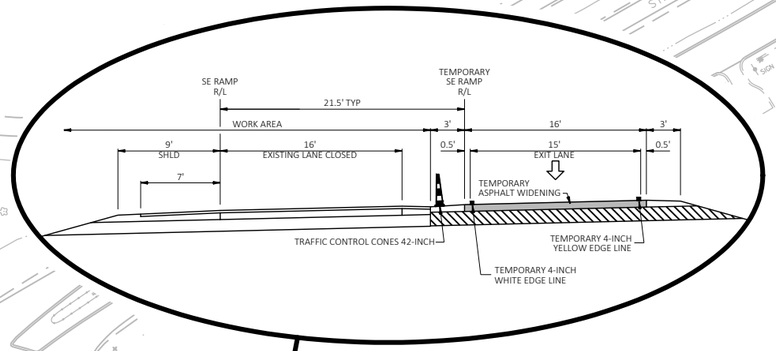

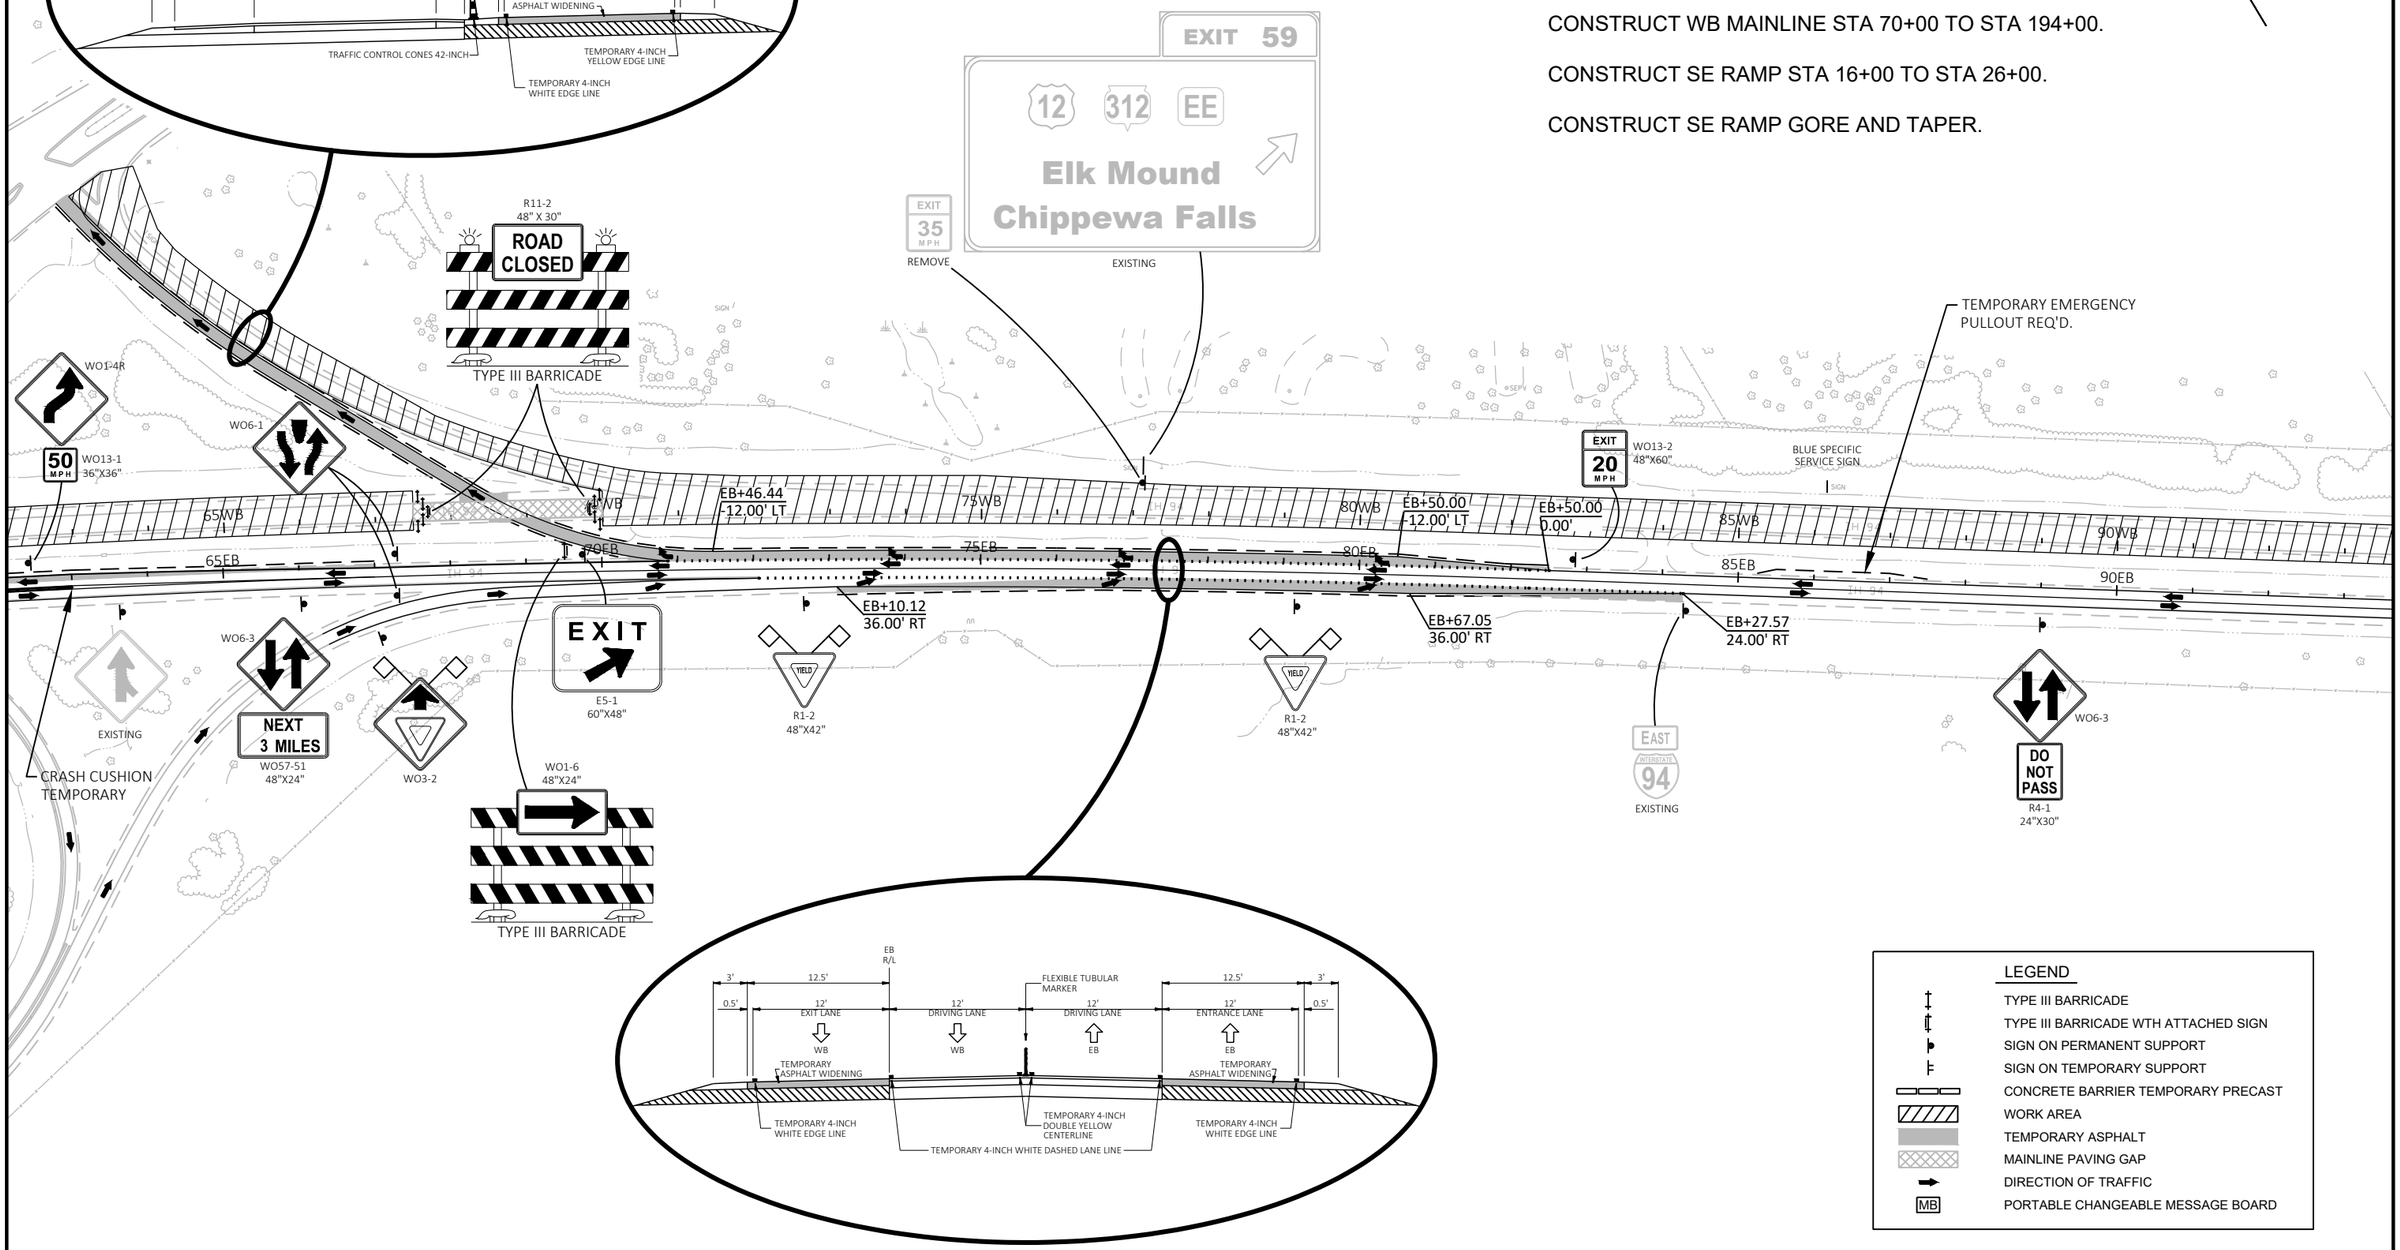

LEGEND

- TYPE III BARRICADE
- TYPE III BARRICADE WTH ATTACHED SIGN
- SIGN ON PERMANENT SUPPORT
- SIGN ON TEMPORARY SUPPORT
- CONCRETE BARRIER TEMPORARY PRECAST
- WORK AREA
- TEMPORARY ASPHALT
- MAINLINE PAVING GAP
- DIRECTION OF TRAFFIC
- MB — PORTABLE CHANGEABLE MESSAGE BOARD

PROJECT NO: 1022-08-74	HWY: IH 94	COUNTY: EAU CLAIRE	TRAFFIC CONTROL - OVERVIEW - STAGE 2A	SHEET E

FILE NAME : N:\PDS\C3D\10220804\DESIGN\EDGELINES\TRA\PLANSHEETS\025211_TC_TRAFFIC_CONTROL_STAGE 2A.DWG
LAYOUT NAME - 3

PLOT DATE : 11/21/2019 5:59 AM PLOT BY : CHRIST, AARON D PLOT NAME : PLOT SCALE : 1 IN:200 FT


STAGE 2A

CONSTRUCT WB MAINLINE STA 49+00 TO STA 67+50.

CONSTRUCT WB MAINLINE STA 70+00 TO STA 194+00.

CONSTRUCT SE RAMP STA 16+00 TO STA 26+00.

CONSTRUCT SE RAMP GORE AND TAPER.

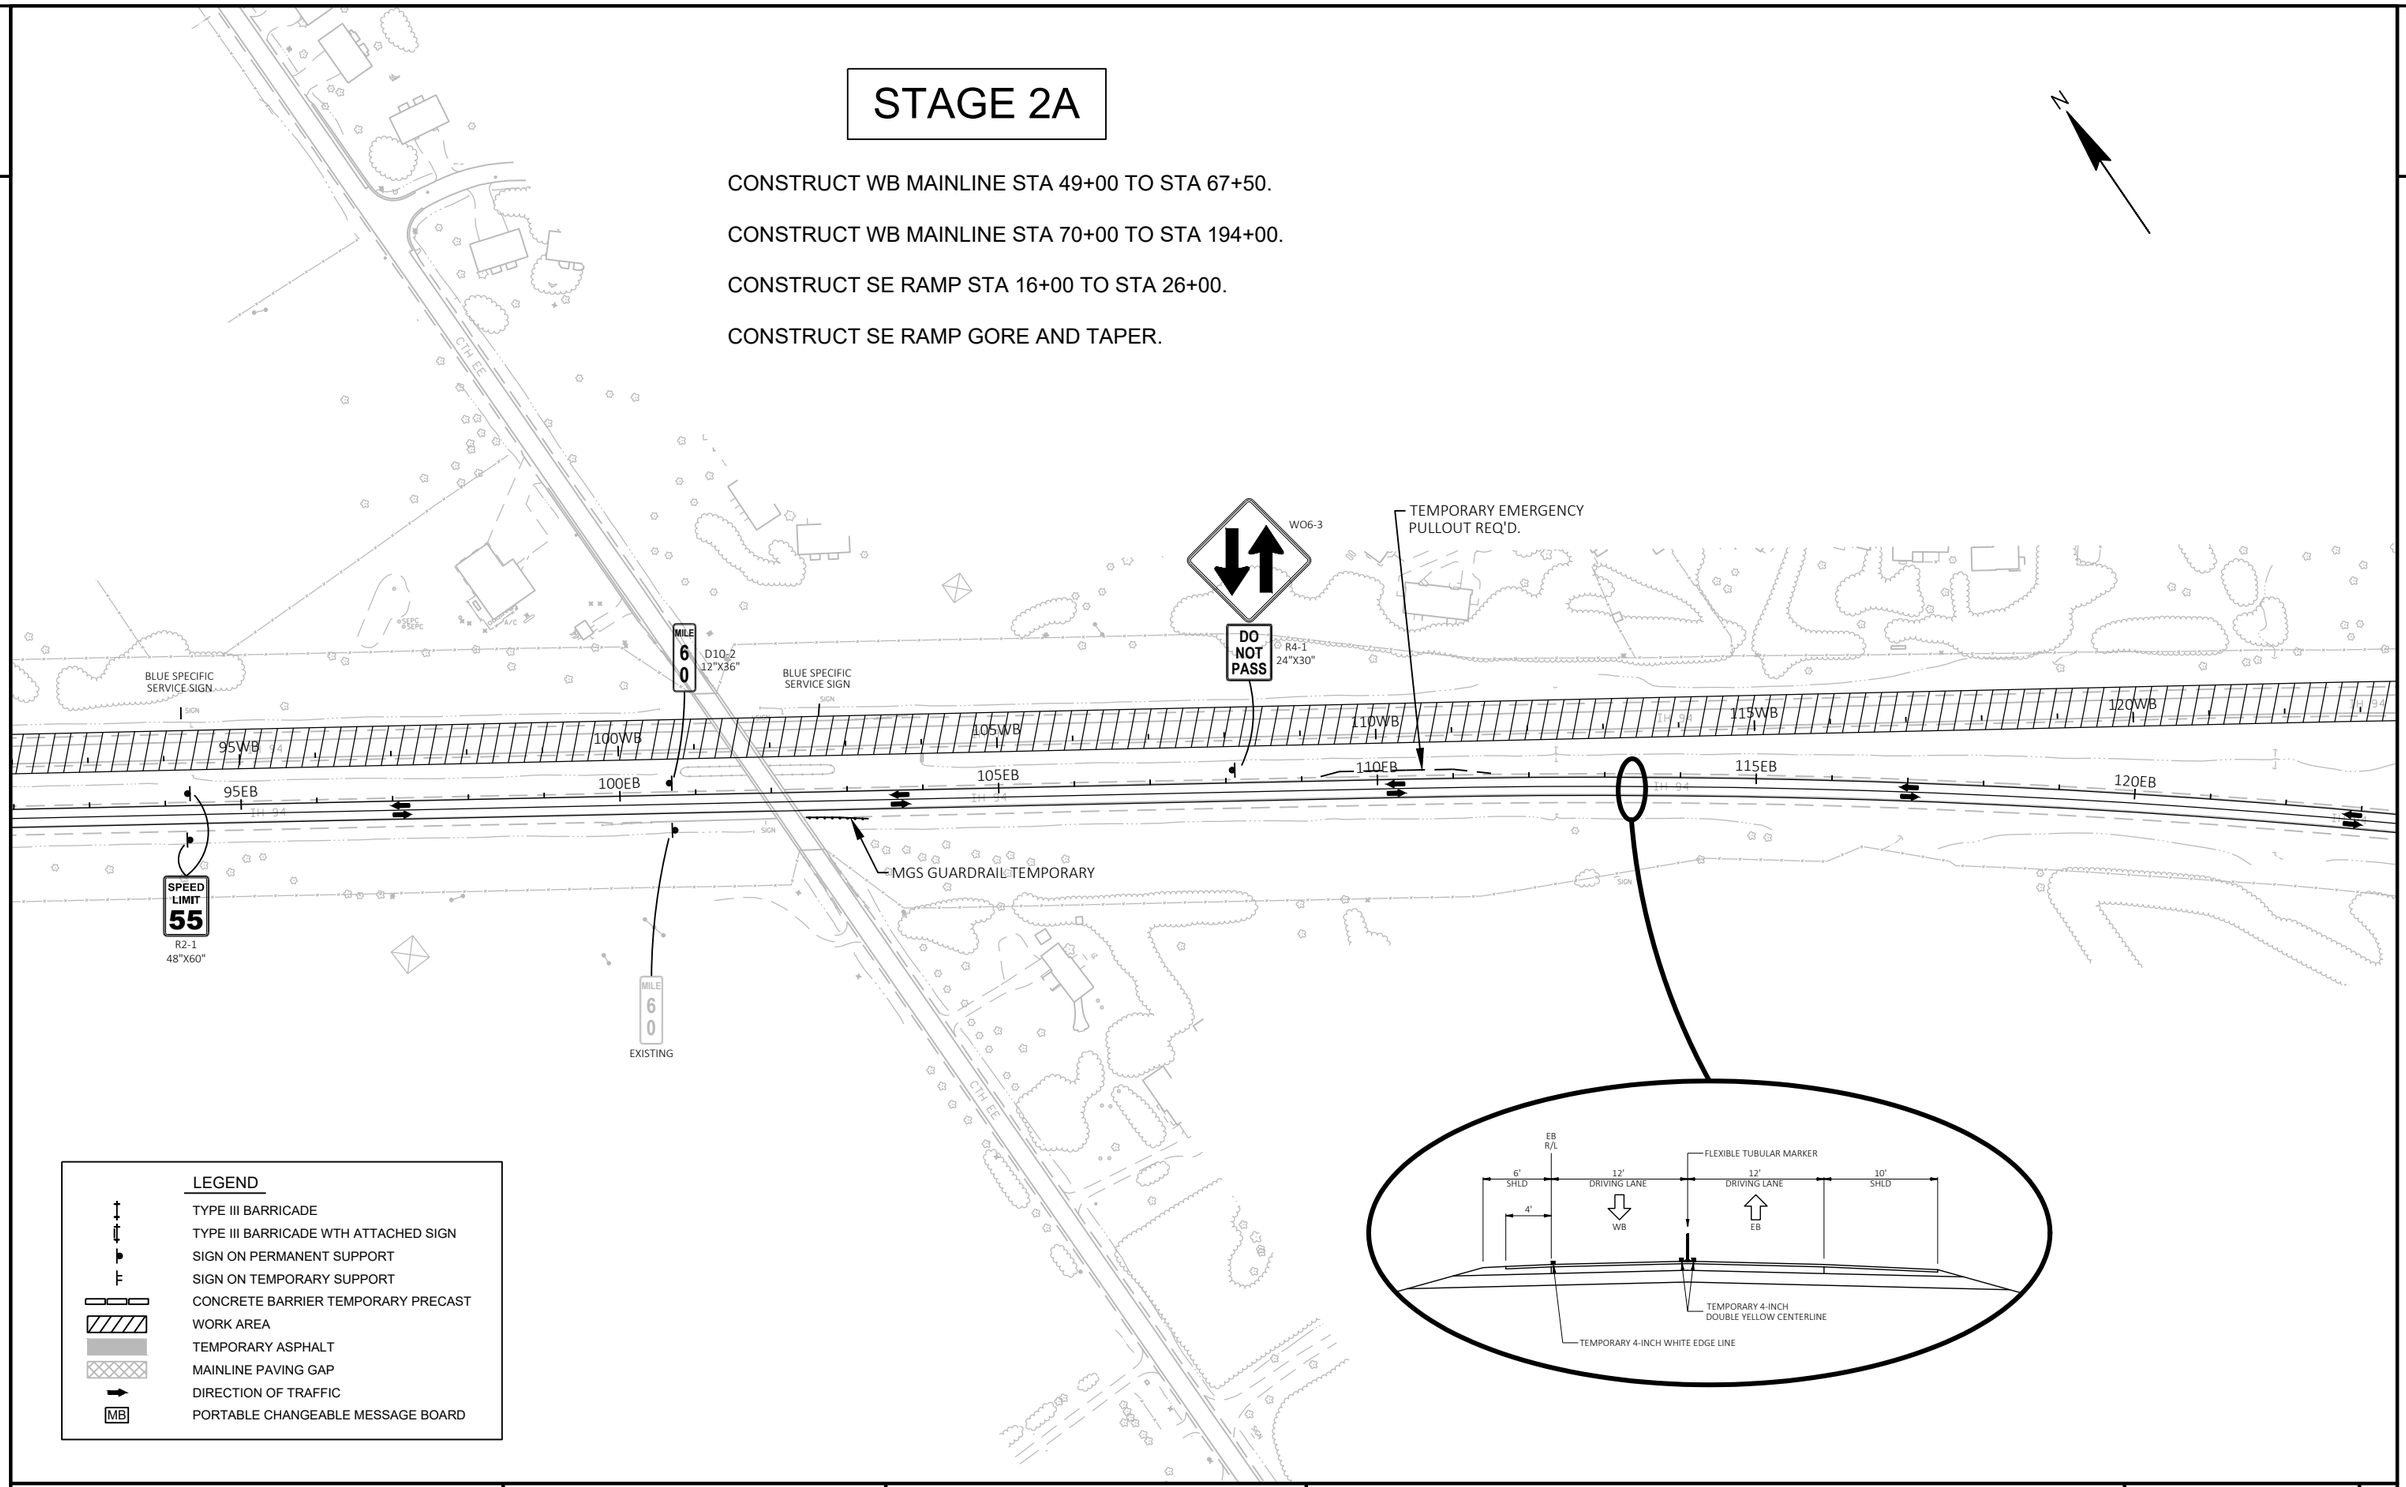

LEGEND

- TYPE III BARRICADE
- TYPE III BARRICADE WTH ATTACHED SIGN
- SIGN ON PERMANENT SUPPORT
- SIGN ON TEMPORARY SUPPORT
- CONCRETE BARRIER TEMPORARY PRECAST
- WORK AREA
- TEMPORARY ASPHALT
- MAINLINE PAVING GAP
- DIRECTION OF TRAFFIC
- MB — PORTABLE CHANGEABLE MESSAGE BOARD

PROJECT NO: 1022-08-74	HWY: IH 94	COUNTY: EAU CLAIRE	TRAFFIC CONTROL - OVERVIEW - STAGE 2A	SHEET E

FILE NAME : N:\PDS\C3D\10220804\DESIGN\EDGELINES\TRA\PLANSHEETS\025211_TC_TRAFFIC_CONTROL_STAGE 2A.DWG
LAYOUT NAME - 104

PLOT DATE : 11/21/2019 5:59 AM PLOT BY : CHRIST, AARON D PLOT NAME : PLOT SCALE : 1 IN:200 FT

2


STAGE 2A

CONSTRUCT WB MAINLINE STA 49+00 TO STA 67+50.

CONSTRUCT WB MAINLINE STA 70+00 TO STA 194+00.


CONSTRUCT SE RAMP STA 16+00 TO STA 26+00.

CONSTRUCT SE RAMP GORE AND TAPER.

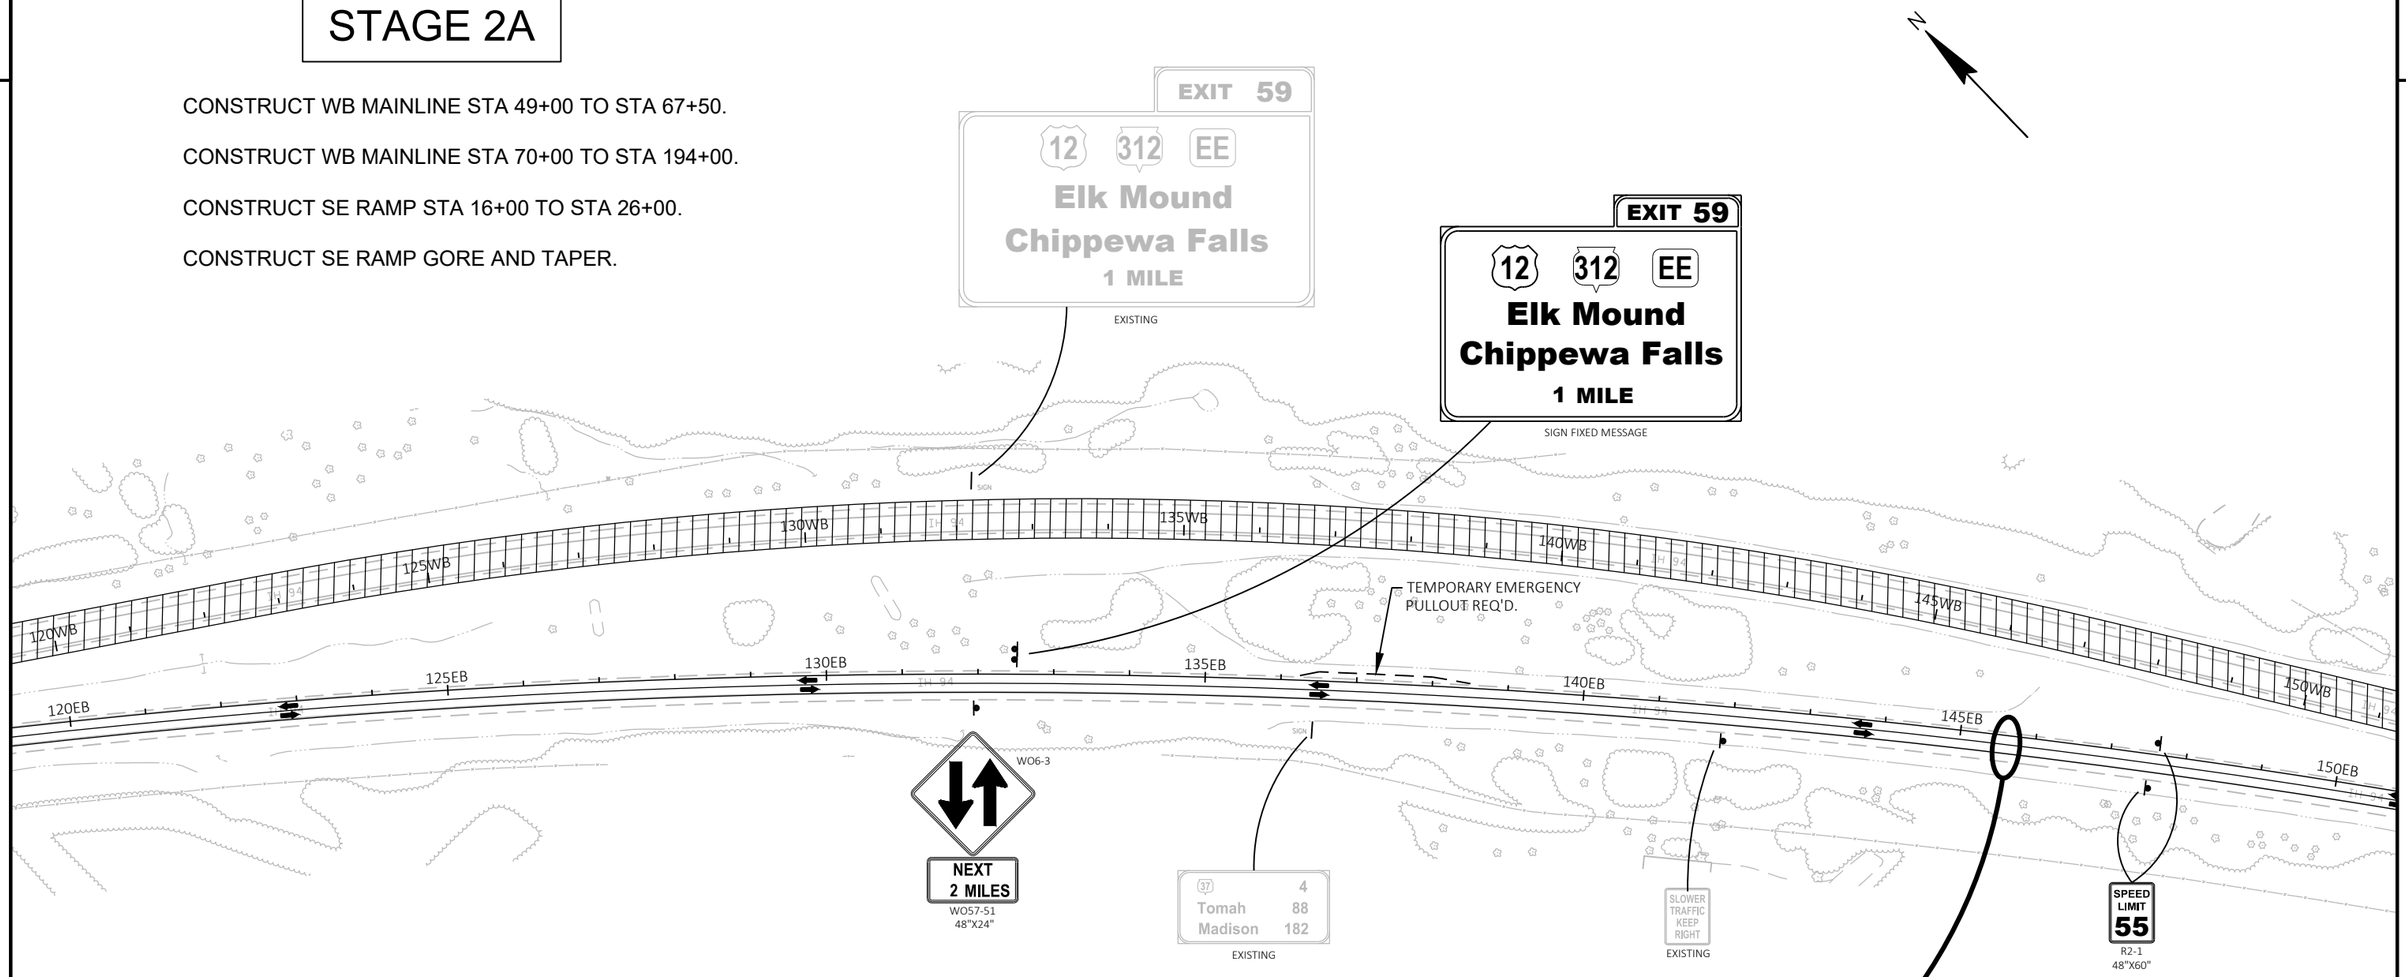

LEGEND

- TYPE III BARRICADE
- TYPE III BARRICADE WTH ATTACHED SIGN
- SIGN ON PERMANENT SUPPORT
- SIGN ON TEMPORARY SUPPORT
- CONCRETE BARRIER TEMPORARY PRECAST
- WORK AREA
- TEMPORARY ASPHALT
- MAINLINE PAVING GAP
- DIRECTION OF TRAFFIC
- MB — PORTABLE CHANGEABLE MESSAGE BOARD

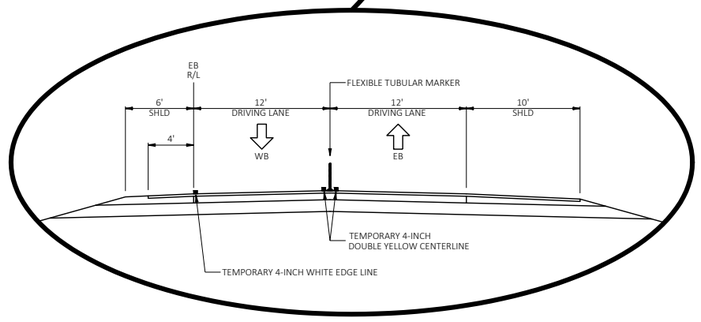

PROJECT NO: 1022-08-74	HWY: IH 94	COUNTY: EAU CLAIRE	TRAFFIC CONTROL - OVERVIEW - STAGE 2A	SHEET	E

FILE NAME : N:\PDS\C3D\10220804\DESIGN\EDGELINES\TRA\PLANSHEETS\025211_TC_TRAFFIC_CONTROL_STAGE 2A.DWG
LAYOUT NAME - 105

PLOT DATE : 11/21/2019 5:59 AM PLOT BY : CHRIST, AARON D PLOT NAME : PLOT SCALE : 1 IN:200 FT

2


STAGE 2A

CONSTRUCT WB MAINLINE STA 49+00 TO STA 67+50.

CONSTRUCT WB MAINLINE STA 70+00 TO STA 194+00.

CONSTRUCT SE RAMP STA 16+00 TO STA 26+00.

CONSTRUCT SE RAMP GORE AND TAPER.

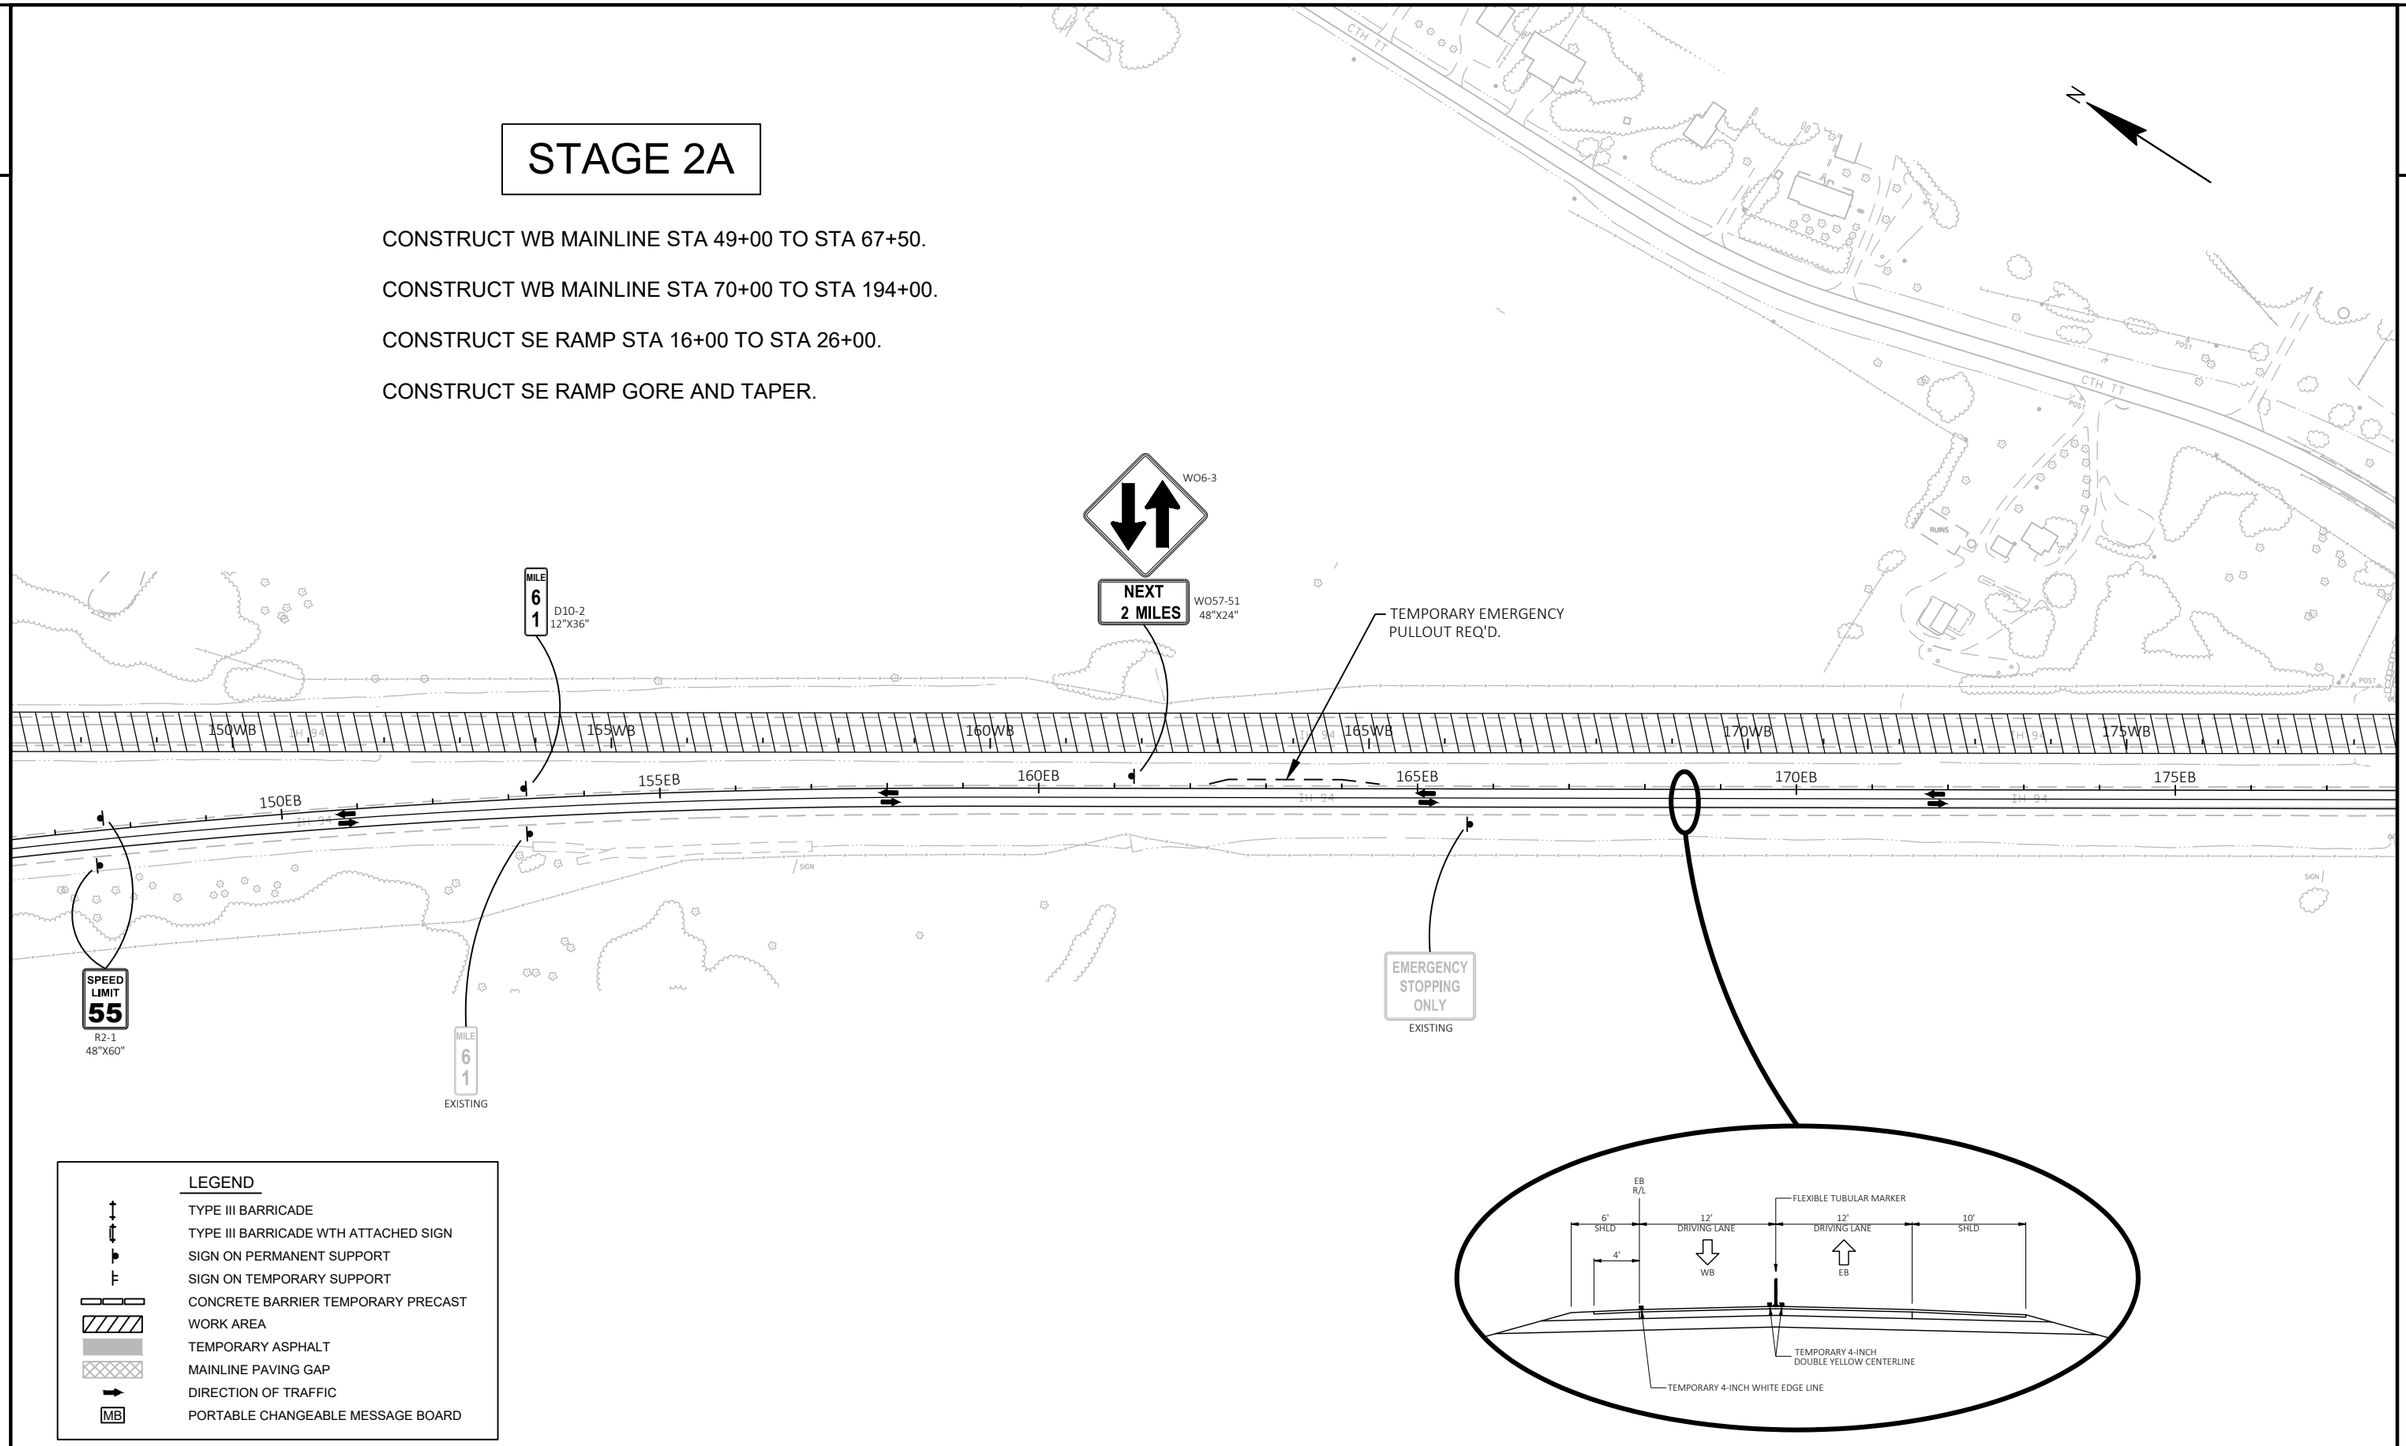

LEGEND

- TYPE III BARRICADE
- TYPE III BARRICADE WTH ATTACHED SIGN
- SIGN ON PERMANENT SUPPORT
- SIGN ON TEMPORARY SUPPORT
- CONCRETE BARRIER TEMPORARY PRECAST
- WORK AREA
- TEMPORARY ASPHALT
- MAINLINE PAVING GAP
- DIRECTION OF TRAFFIC
- MB — PORTABLE CHANGEABLE MESSAGE BOARD

PROJECT NO: 1022-08-74	HWY: IH 94	COUNTY: EAU CLAIRE	TRAFFIC CONTROL - OVERVIEW - STAGE 2A	SHEET E

FILE NAME : N:\PDS\C3D\10220804\DESIGN\EDGELINES\TRA\PLANSHEETS\025211_TC_TRAFFIC_CONTROL_STAGE 2A.DWG
LAYOUT NAME - 106
PLOT DATE : 11/21/2019 5:59 AM
PLOT BY : CHRIST, AARON D
PLOT NAME :
PLOT SCALE : 1 IN:200 FT

2


STAGE 2A

CONSTRUCT WB MAINLINE STA 49+00 TO STA 67+50.

CONSTRUCT WB MAINLINE STA 70+00 TO STA 194+00.

CONSTRUCT SE RAMP STA 16+00 TO STA 26+00.

CONSTRUCT SE RAMP GORE AND TAPER.

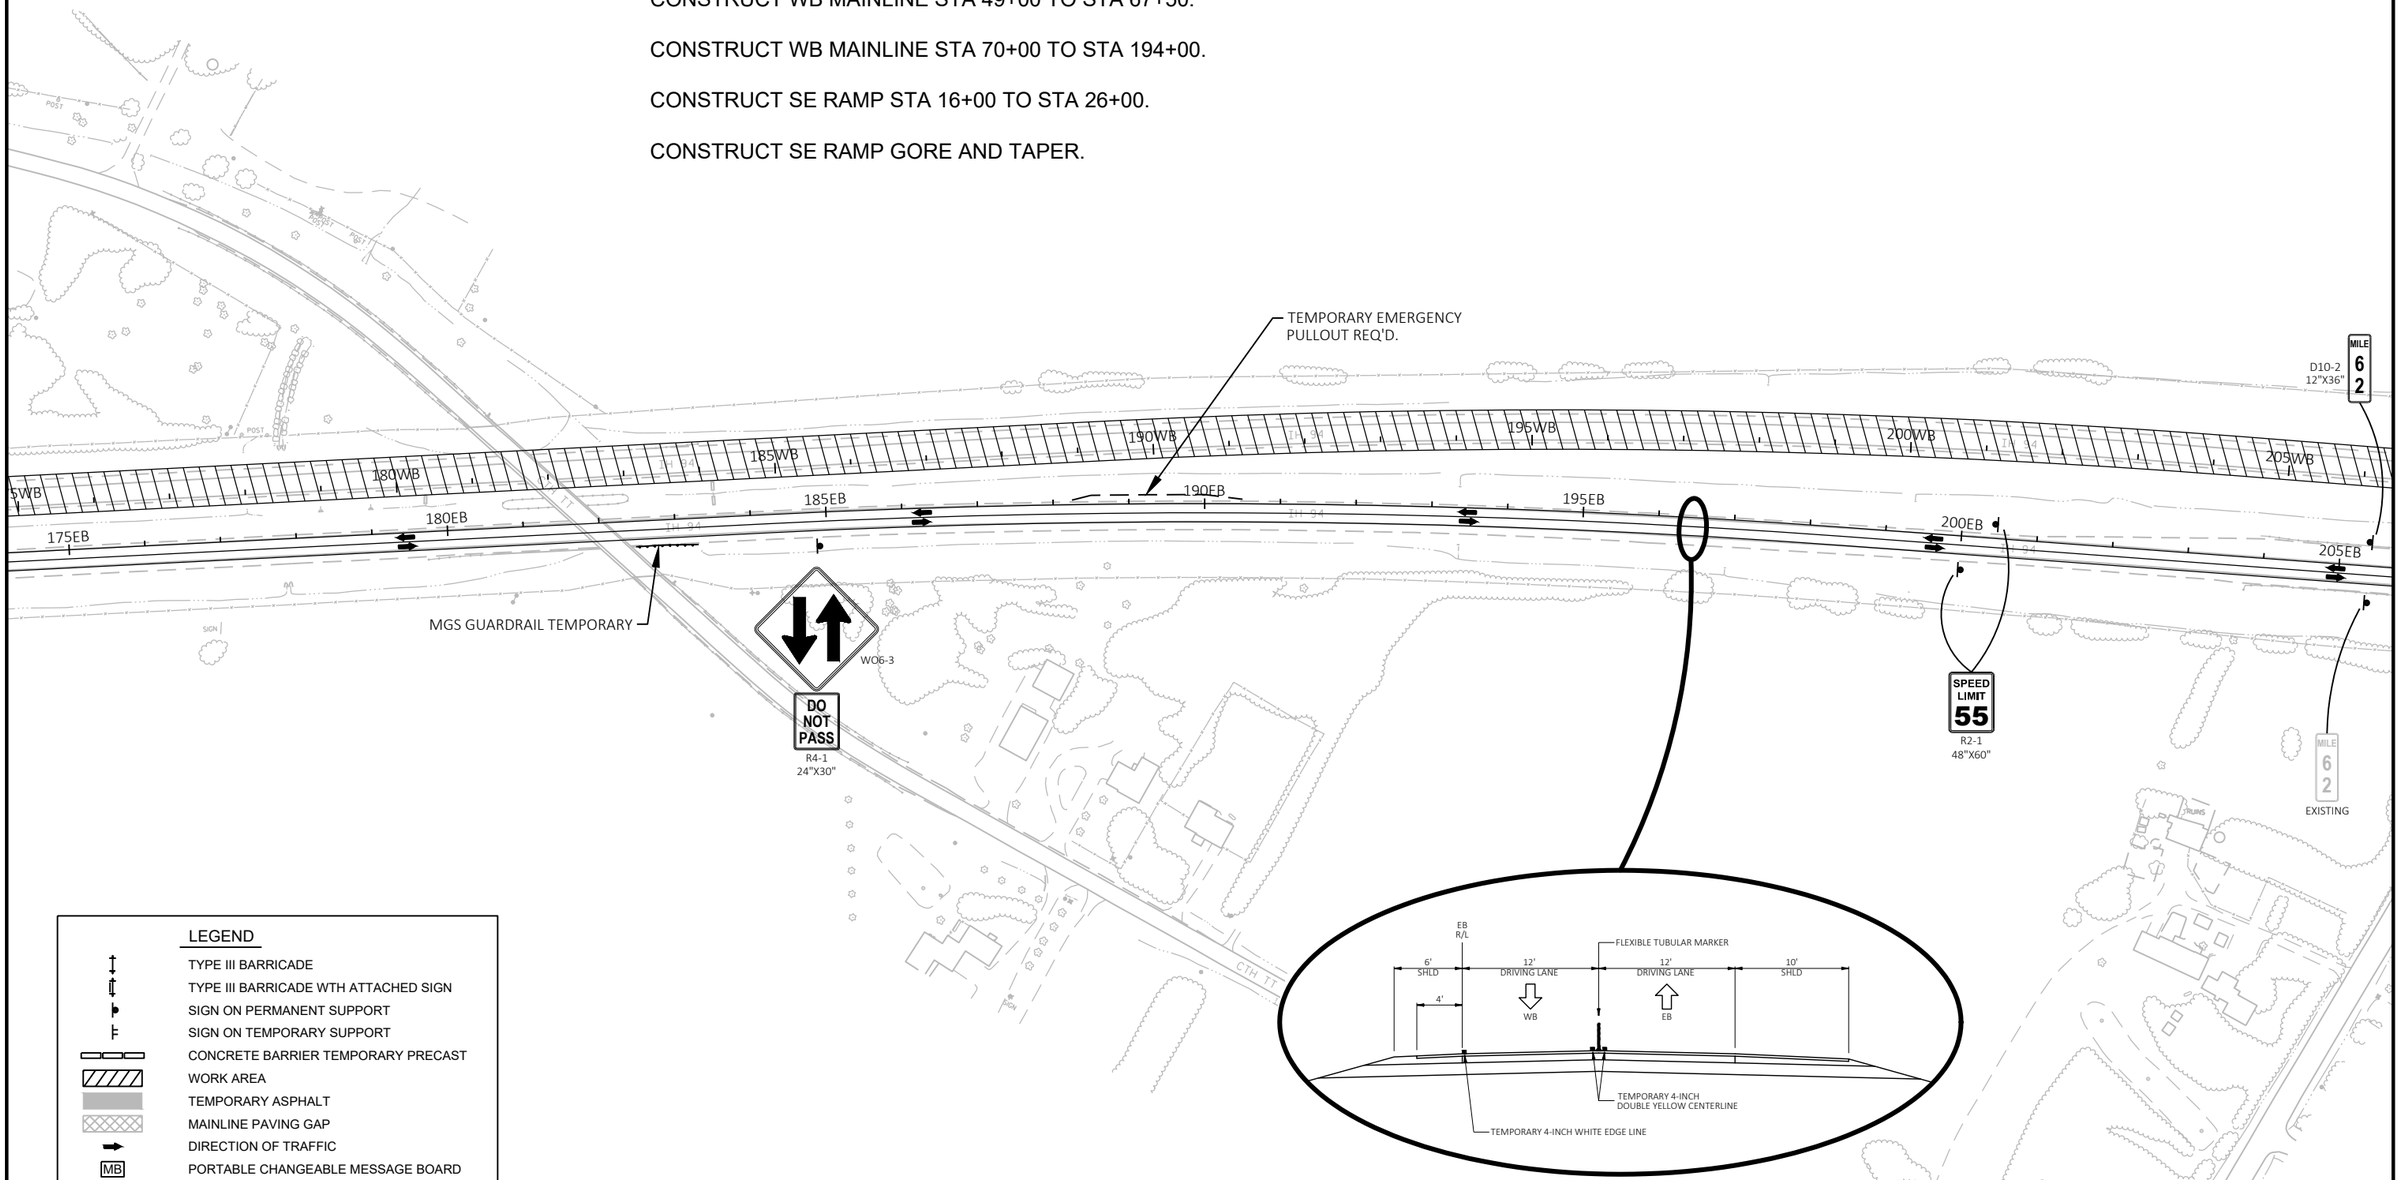

LEGEND

- TYPE III BARRICADE
- TYPE III BARRICADE WTH ATTACHED SIGN
- SIGN ON PERMANENT SUPPORT
- SIGN ON TEMPORARY SUPPORT
- CONCRETE BARRIER TEMPORARY PRECAST
- WORK AREA
- TEMPORARY ASPHALT
- MAINLINE PAVING GAP
- DIRECTION OF TRAFFIC
- MB — PORTABLE CHANGEABLE MESSAGE BOARD

PROJECT NO: 1022-08-74	HWY: IH 94	COUNTY: EAU CLAIRE	TRAFFIC CONTROL - OVERVIEW - STAGE 2A	SHEET E

FILE NAME : N:\PDS\C3D\10220804\DESIGN\EDGELINES\TRA\PLANSHEETS\025211_TC_TRAFFIC_CONTROL_STAGE 2A.DWG
LAYOUT NAME - 107

PLOT DATE : 11/21/2019 5:59 AM PLOT BY : CHRIST, AARON D PLOT NAME : PLOT SCALE : 1 IN:200 FT


STAGE 2A

CONSTRUCT WB MAINLINE STA 49+00 TO STA 67+50.

CONSTRUCT WB MAINLINE STA 70+00 TO STA 194+00.

CONSTRUCT SE RAMP STA 16+00 TO STA 26+00.

CONSTRUCT SE RAMP GORE AND TAPER.

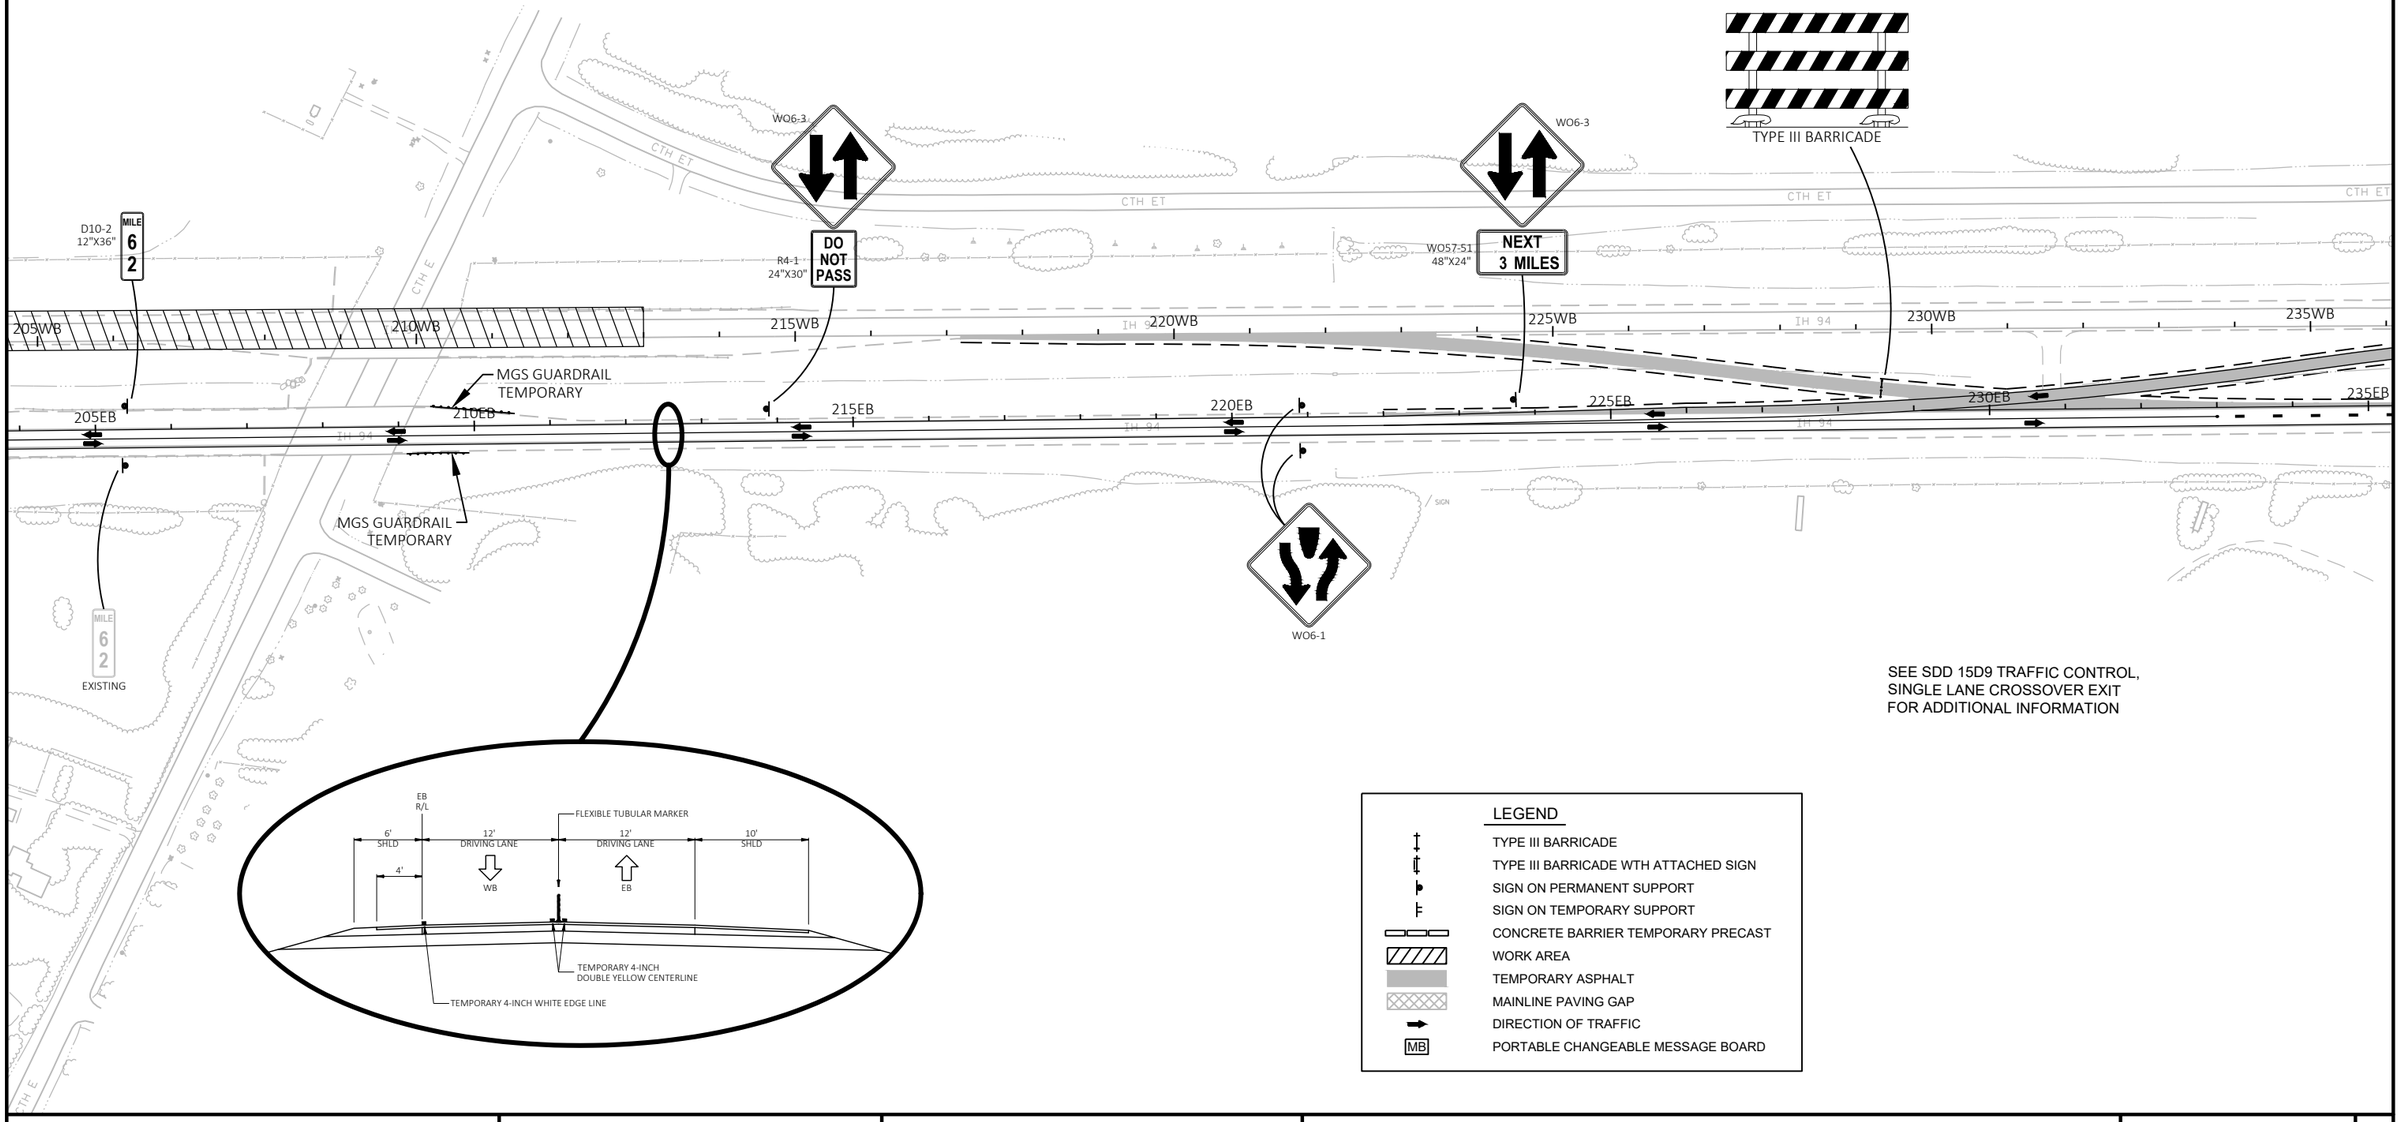

SEE SDD 15D9 TRAFFIC CONTROL, SINGLE LANE CROSSOVER EXIT FOR ADDITIONAL INFORMATION

LEGEND

- TYPE III BARRICADE
- TYPE III BARRICADE WTH ATTACHED SIGN
- SIGN ON PERMANENT SUPPORT
- SIGN ON TEMPORARY SUPPORT
- CONCRETE BARRIER TEMPORARY PRECAST
- WORK AREA
- TEMPORARY ASPHALT
- MAINLINE PAVING GAP
- DIRECTION OF TRAFFIC
- MB — PORTABLE CHANGEABLE MESSAGE BOARD

PROJECT NO: 1022-08-74	HWY: IH 94	COUNTY: EAU CLAIRE	TRAFFIC CONTROL - OVERVIEW - STAGE 2A	SHEET	E

FILE NAME : N:\PDS\C3D\10220804\DESIGN\EDGELINES\TRA\PLANSHEETS\025211_TC_TRAFFIC_CONTROL_STAGE 2A.DWG
LAYOUT NAME - 4

PLOT DATE : 11/21/2019 6:00 AM PLOT BY : CHRIST, AARON D PLOT NAME : PLOT SCALE : 1 IN:200 FT

2

STAGE 2A


CONSTRUCT WB MAINLINE STA 49+00 TO STA 67+50.

CONSTRUCT WB MAINLINE STA 70+00 TO STA 194+00.

CONSTRUCT SE RAMP STA 16+00 TO STA 26+00.

CONSTRUCT SE RAMP GORE AND TAPER.

** STA 259WB+40 TO STA 266WB+00
CLOSE WB DRIVING LANE
SEE SDD 15D12-B TRAFFIC CONTROL,
LANE CLOSURE, SPEED REDUCTION

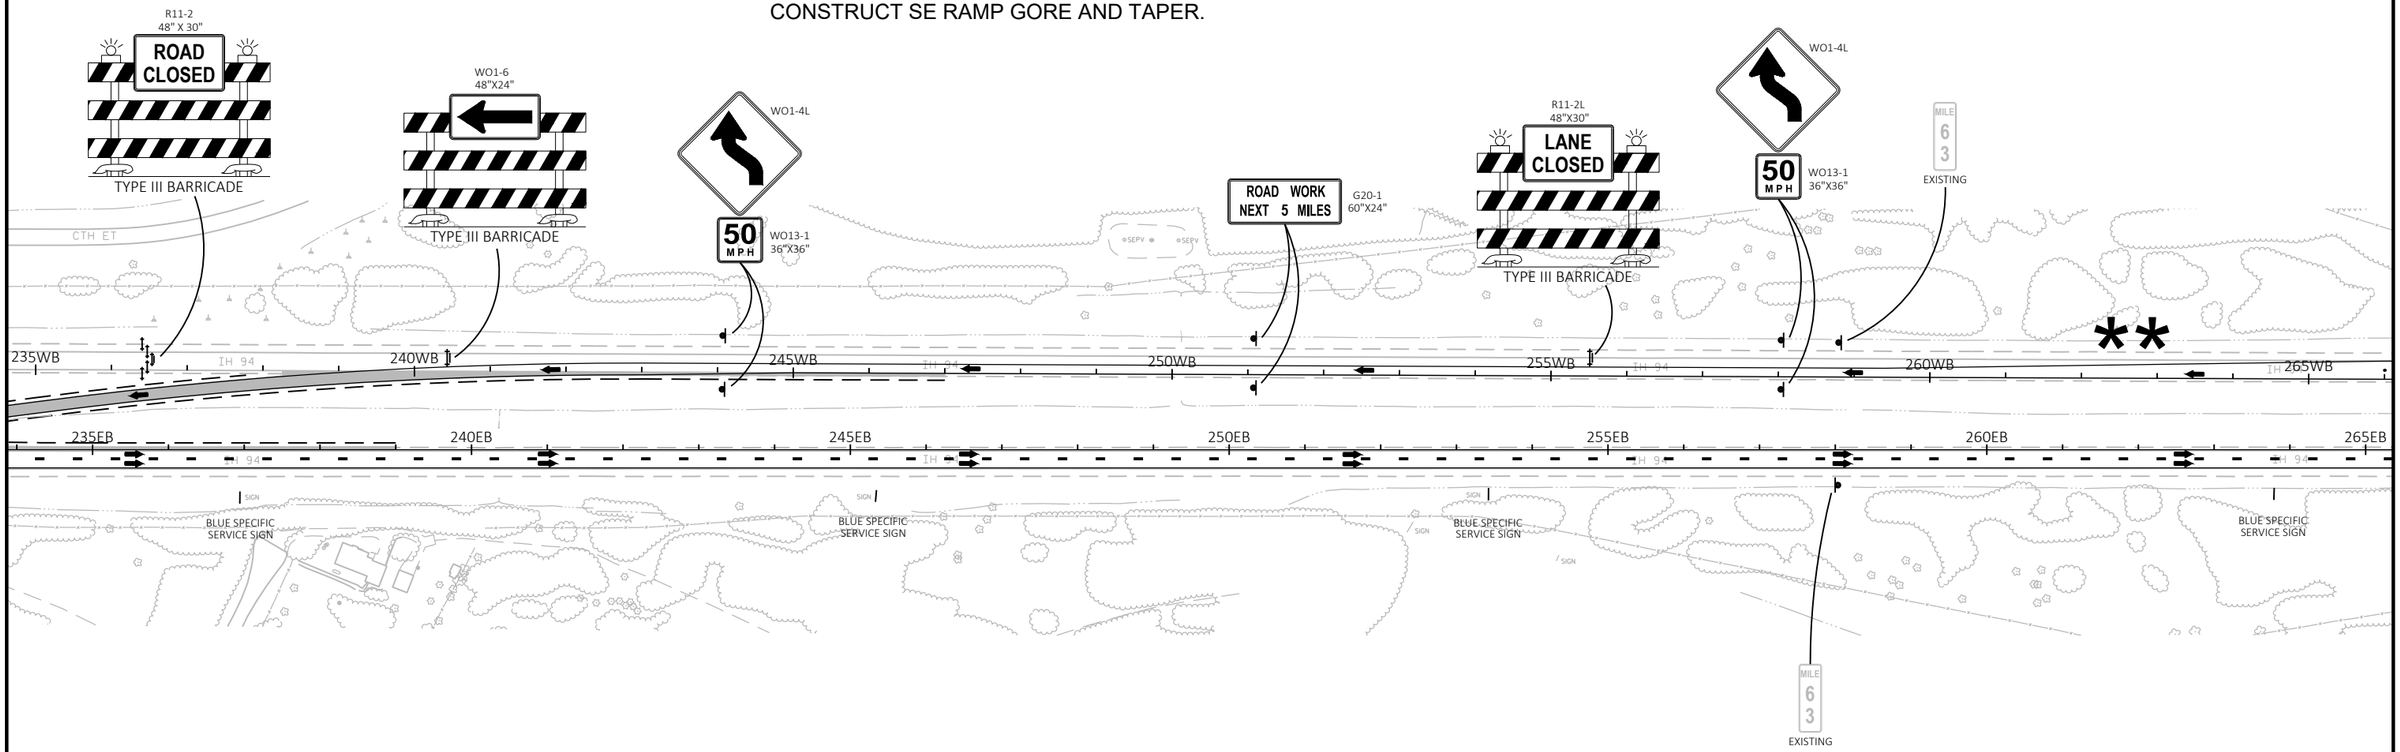

LEGEND

- TYPE III BARRICADE
- TYPE III BARRICADE WTH ATTACHED SIGN
- SIGN ON PERMANENT SUPPORT
- SIGN ON TEMPORARY SUPPORT
- CONCRETE BARRIER TEMPORARY PRECAST
- WORK AREA
- TEMPORARY ASPHALT
- MAINLINE PAVING GAP
- DIRECTION OF TRAFFIC
- MB — PORTABLE CHANGEABLE MESSAGE BOARD

PROJECT NO: 1022-08-74	HWY: IH 94	COUNTY: EAU CLAIRE	TRAFFIC CONTROL - OVERVIEW - STAGE 2A	SHEET E

FILE NAME : N:\PDS\C3D\10220804\DESIGN\EDGELINES\TRA\PLANSHEETS\025211_TC_TRAFFIC_CONTROL_STAGE 2A.DWG
LAYOUT NAME - 5

PLOT DATE : 11/21/2019 6:00 AM PLOT BY : CHRIST, AARON D PLOT NAME : PLOT SCALE : 1 IN:200 FT

WISDOT/CADDS SHEET 42

2


STAGE 2A

CONSTRUCT WB MAINLINE STA 49+00 TO STA 67+50.

CONSTRUCT WB MAINLINE STA 70+00 TO STA 194+00.

CONSTRUCT SE RAMP STA 16+00 TO STA 26+00.

CONSTRUCT SE RAMP GORE AND TAPER.

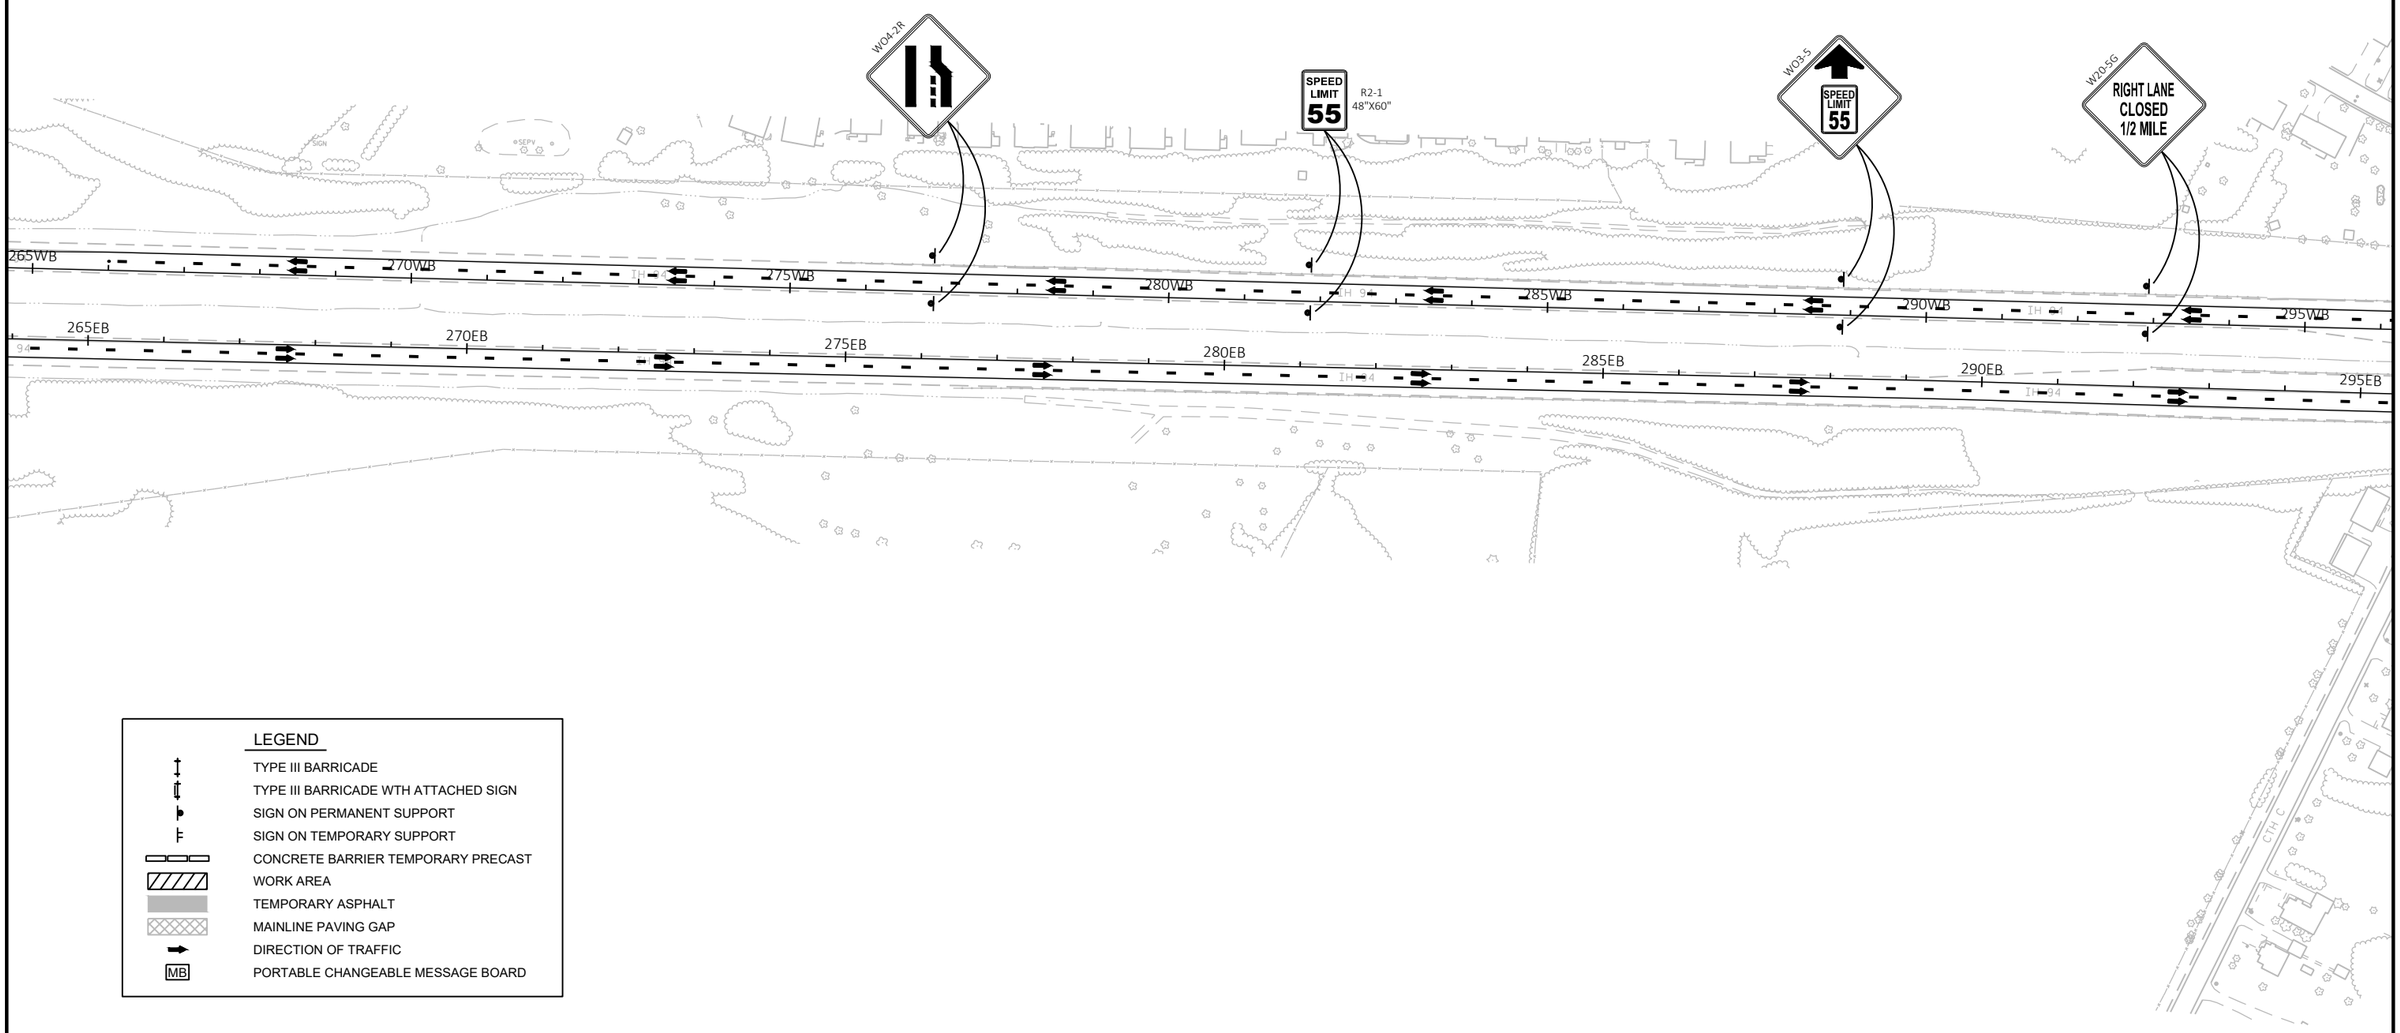

LEGEND

- TYPE III BARRICADE
- TYPE III BARRICADE WTH ATTACHED SIGN
- SIGN ON PERMANENT SUPPORT
- SIGN ON TEMPORARY SUPPORT
- CONCRETE BARRIER TEMPORARY PRECAST
- WORK AREA
- TEMPORARY ASPHALT
- MAINLINE PAVING GAP
- DIRECTION OF TRAFFIC
- MB — PORTABLE CHANGEABLE MESSAGE BOARD

PROJECT NO: 1022-08-74	HWY: IH 94	COUNTY: EAU CLAIRE	TRAFFIC CONTROL - OVERVIEW - STAGE 2A	SHEET E

FILE NAME : N:\PDS\C3D\10220804\DESIGN\EDGELINES\TRA\PLANSHEETS\025211_TC_TRAFFIC_CONTROL_STAGE 2A.DWG
LAYOUT NAME - 108

PLOT DATE : 11/21/2019 6:00 AM PLOT BY : CHRIST, AARON D PLOT NAME : PLOT SCALE : 1 IN:200 FT

2


STAGE 2A

CONSTRUCT WB MAINLINE STA 49+00 TO STA 67+50.

CONSTRUCT WB MAINLINE STA 70+00 TO STA 194+00.

CONSTRUCT SE RAMP STA 16+00 TO STA 26+00.

CONSTRUCT SE RAMP GORE AND TAPER.

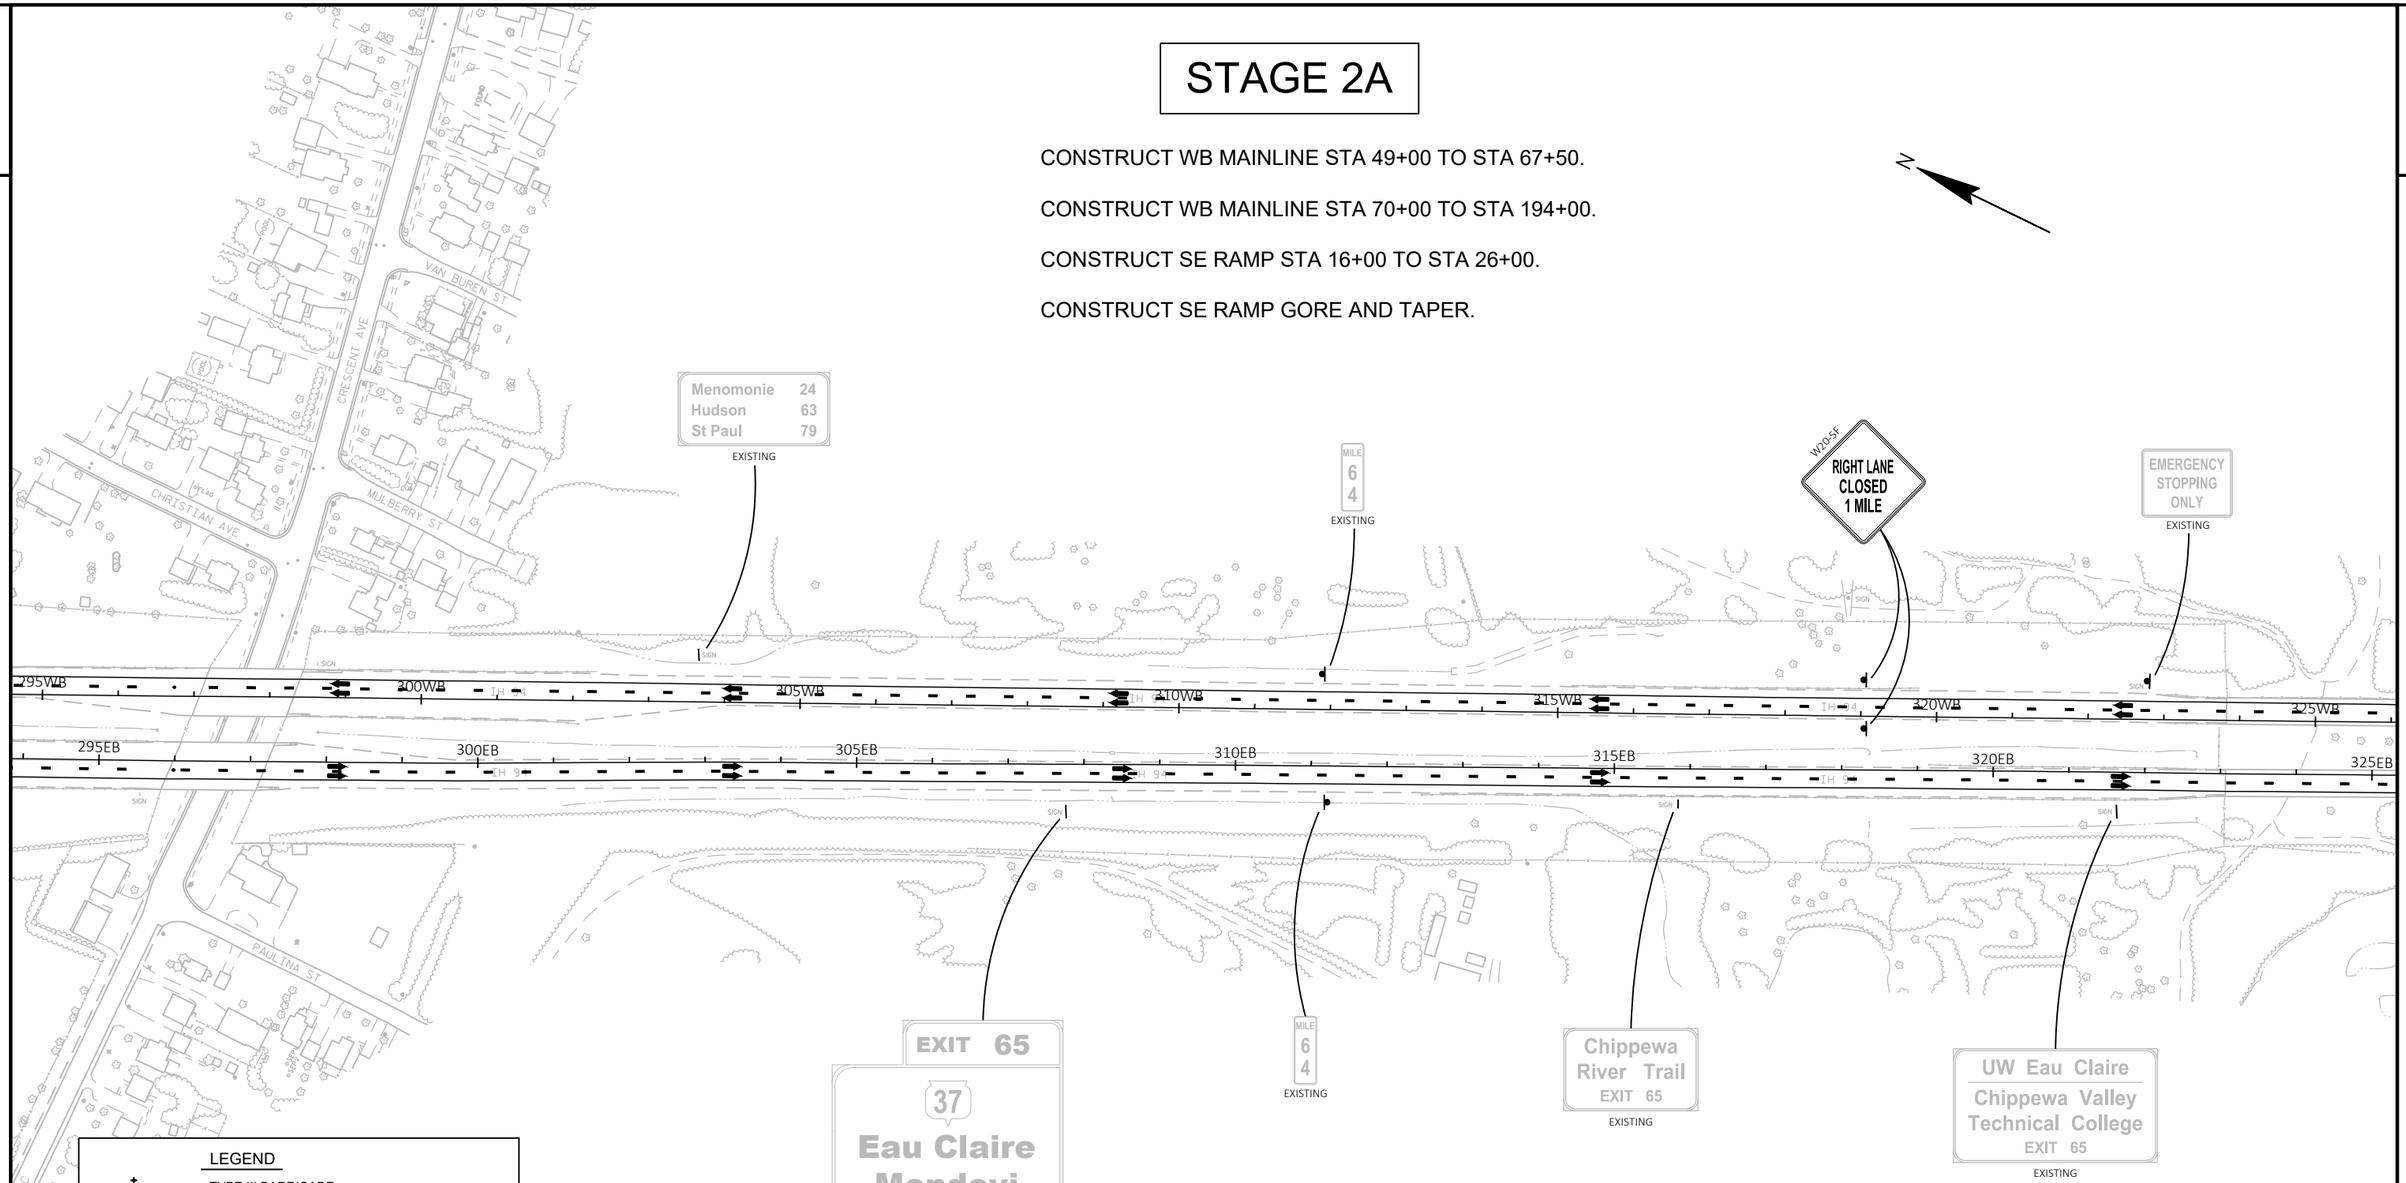

PROJECT NO: 1022-08-74	HWY: IH 94	COUNTY: EAU CLAIRE	TRAFFIC CONTROL - OVERVIEW - STAGE 2A	SHEET	E

FILE NAME : N:\PDS\C3D\10220804\DESIGN\EDGELINES\TRA\PLANSHEETS\025211_TC_TRAFFIC_CONTROL_STAGE 2A.DWG
LAYOUT NAME - 109

PLOT DATE : 11/21/2019 6:00 AM PLOT BY : CHRIST, AARON D PLOT NAME : PLOT SCALE : 1 IN:200 FT

WISDOT/CADDS SHEET 42

2


STAGE 2A

CONSTRUCT WB MAINLINE STA 49+00 TO STA 67+50.

CONSTRUCT WB MAINLINE STA 70+00 TO STA 194+00.

CONSTRUCT SE RAMP STA 16+00 TO STA 26+00.

CONSTRUCT SE RAMP GORE AND TAPER.

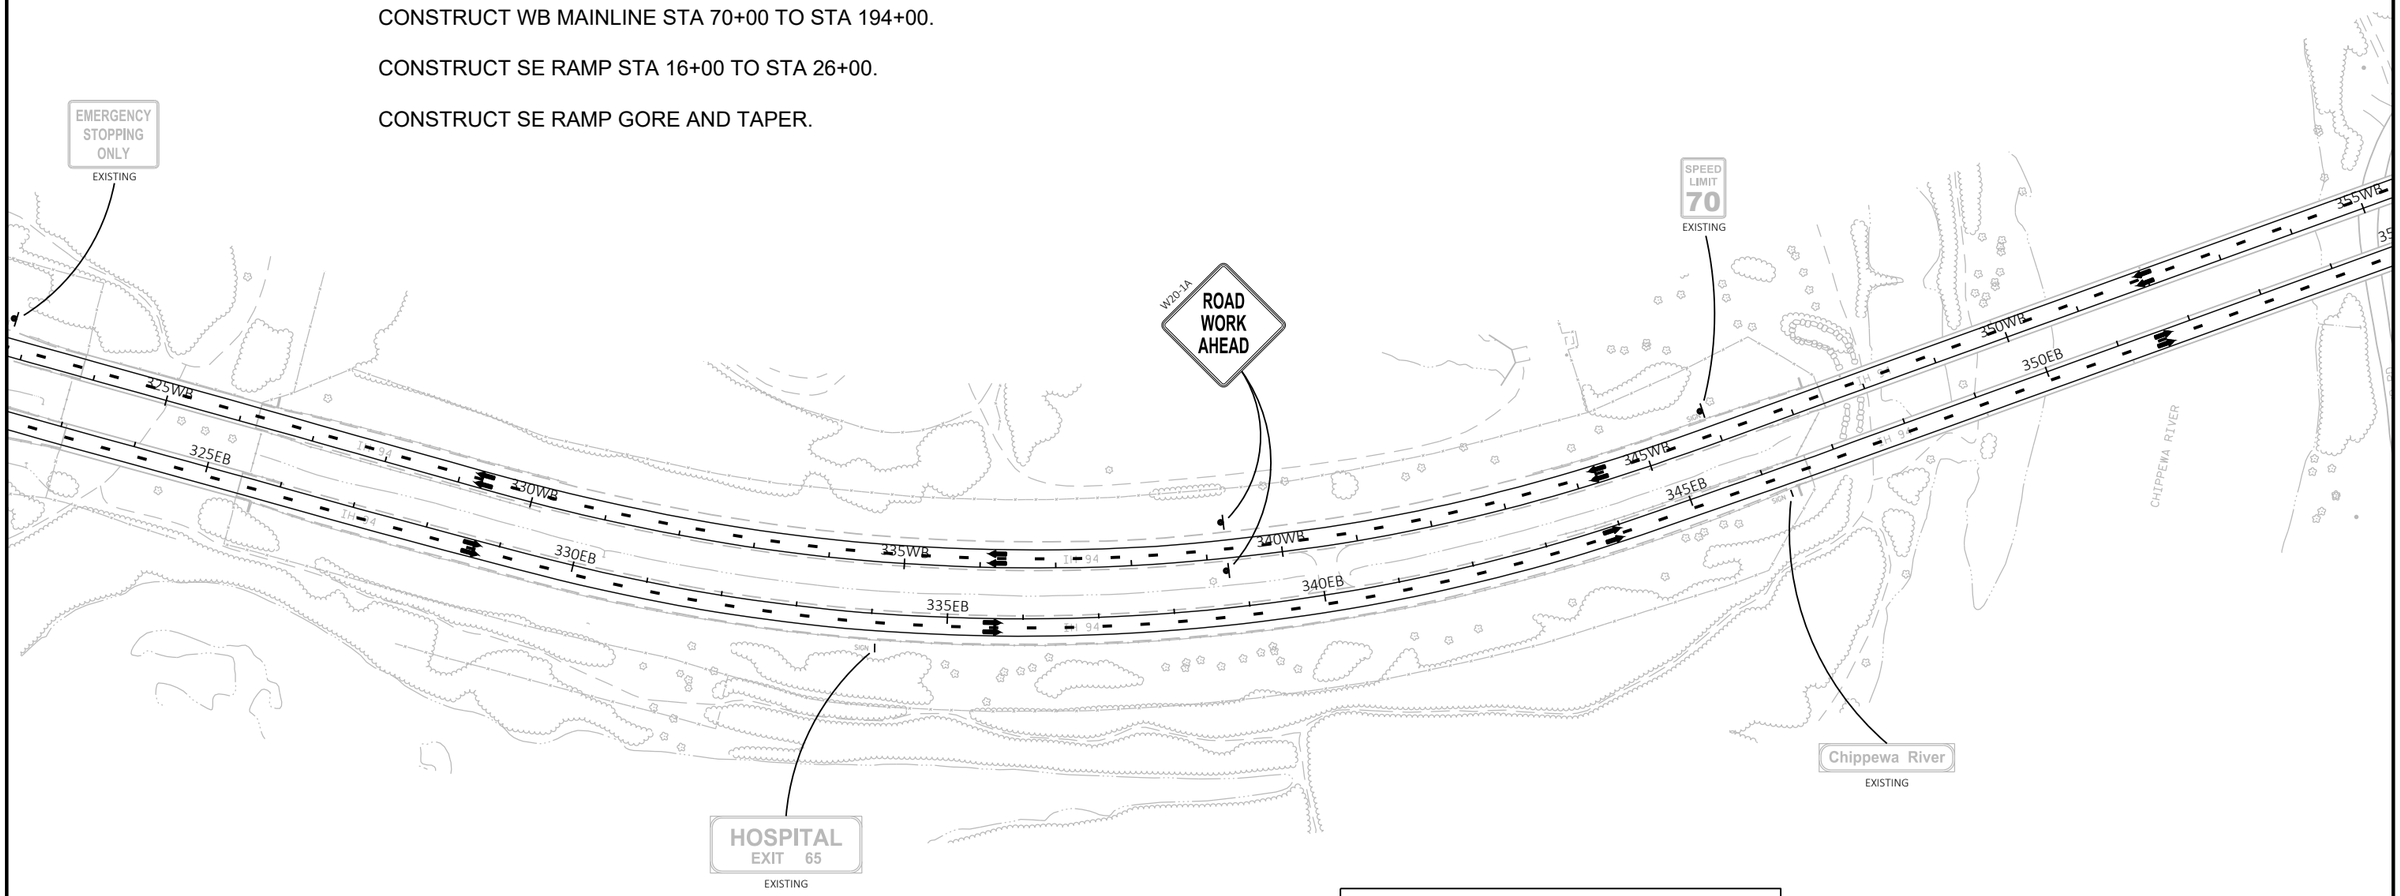

LEGEND

- TYPE III BARRICADE
- TYPE III BARRICADE WTH ATTACHED SIGN
- SIGN ON PERMANENT SUPPORT
- SIGN ON TEMPORARY SUPPORT
- CONCRETE BARRIER TEMPORARY PRECAST
- WORK AREA
- TEMPORARY ASPHALT
- MAINLINE PAVING GAP
- DIRECTION OF TRAFFIC
- MB — PORTABLE CHANGEABLE MESSAGE BOARD

PROJECT NO: 1022-08-74	HWY: IH 94	COUNTY: EAU CLAIRE	TRAFFIC CONTROL - OVERVIEW - STAGE 2A	SHEET	E

FILE NAME : N:\PDS\C3D\10220804\DESIGN\EDGELINES\TRA\PLANSHEETS\025211_TC_TRAFFIC_CONTROL_STAGE 2A.DWG
LAYOUT NAME - 110

PLOT DATE : 11/21/2019 6:01 AM PLOT BY : CHRIST, AARON D PLOT NAME : PLOT SCALE : 1 IN:200 FT

2


STAGE 2A

CONSTRUCT WB MAINLINE STA 49+00 TO STA 67+50.

CONSTRUCT WB MAINLINE STA 70+00 TO STA 194+00.

CONSTRUCT SE RAMP STA 16+00 TO STA 26+00.

CONSTRUCT SE RAMP GORE AND TAPER.

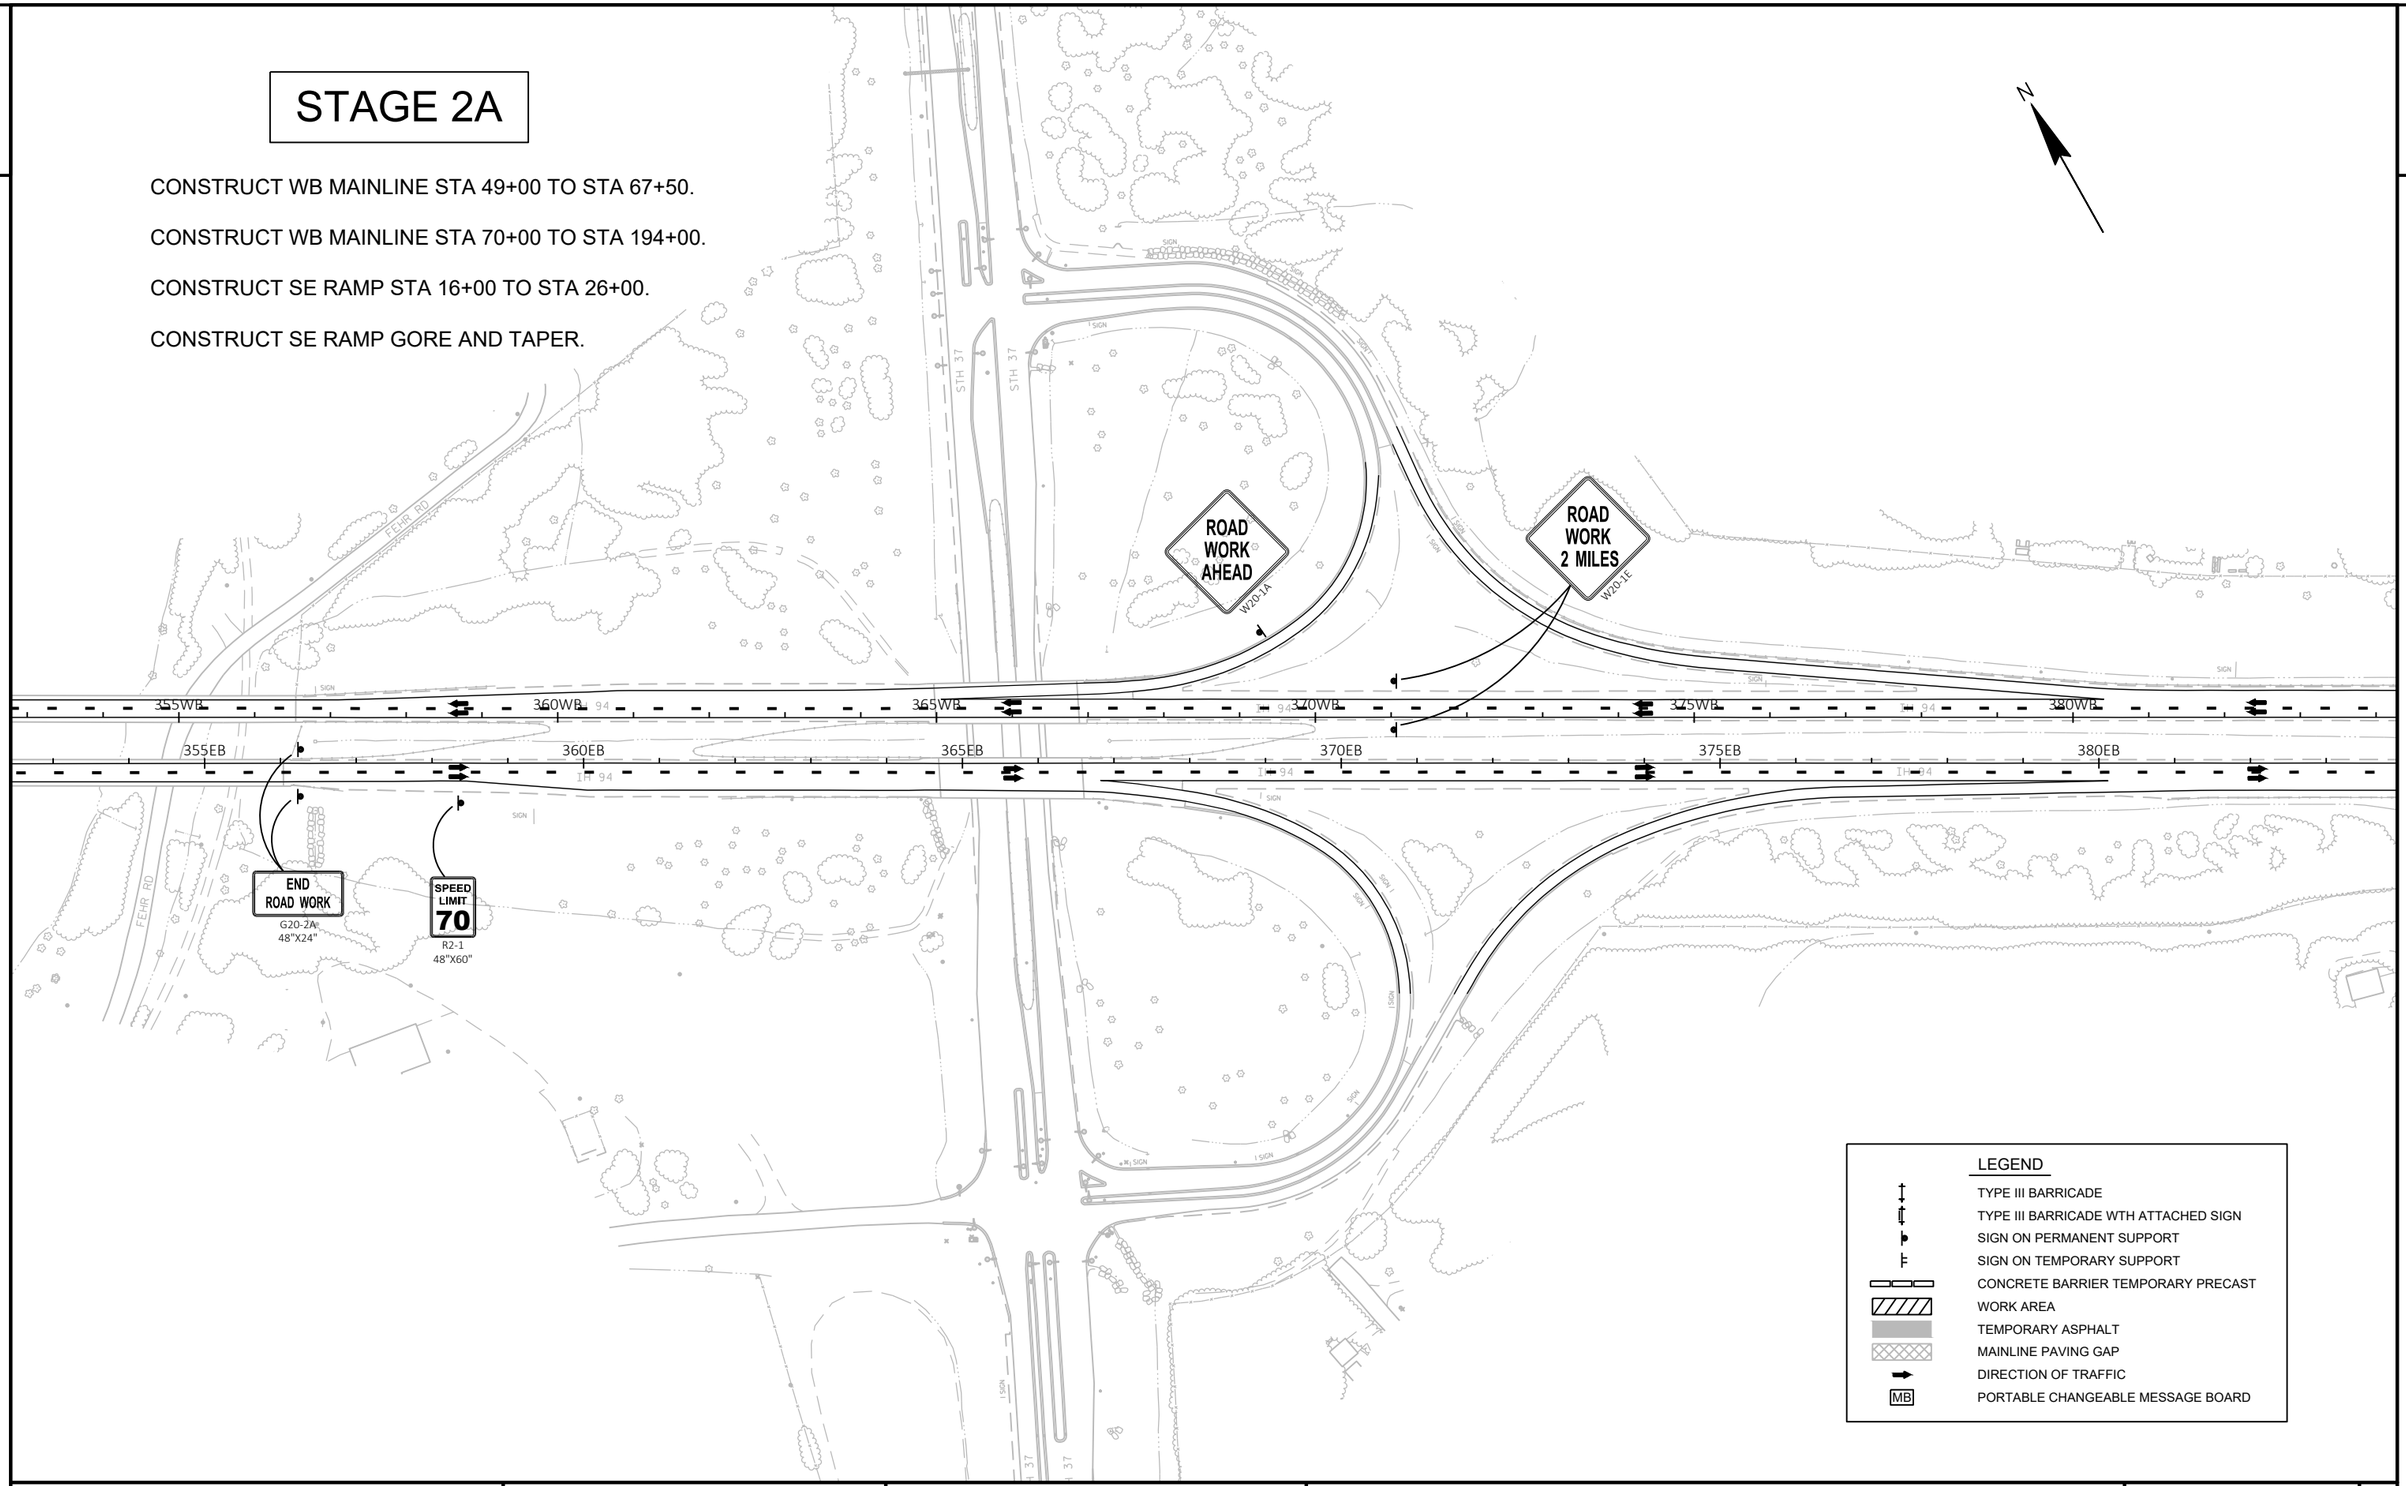

PROJECT NO: 1022-08-74	HWY: IH 94	COUNTY: EAU CLAIRE	TRAFFIC CONTROL - OVERVIEW - STAGE 2A	SHEET	E

FILE NAME : N:\PDS\C3D\10220804\DESIGN\EDGELINES\TRA\PLANSHEETS\025211_TC_TRAFFIC_CONTROL_STAGE 2A.DWG
LAYOUT NAME - 111

PLOT DATE : 11/21/2019 6:01 AM PLOT BY : CHRIST, AARON D PLOT NAME : PLOT SCALE : 1 IN:200 FT

2


STAGE 2A

CONSTRUCT WB MAINLINE STA 49+00 TO STA 67+50.

CONSTRUCT WB MAINLINE STA 70+00 TO STA 194+00.

CONSTRUCT SE RAMP STA 16+00 TO STA 26+00.

CONSTRUCT SE RAMP GORE AND TAPER.

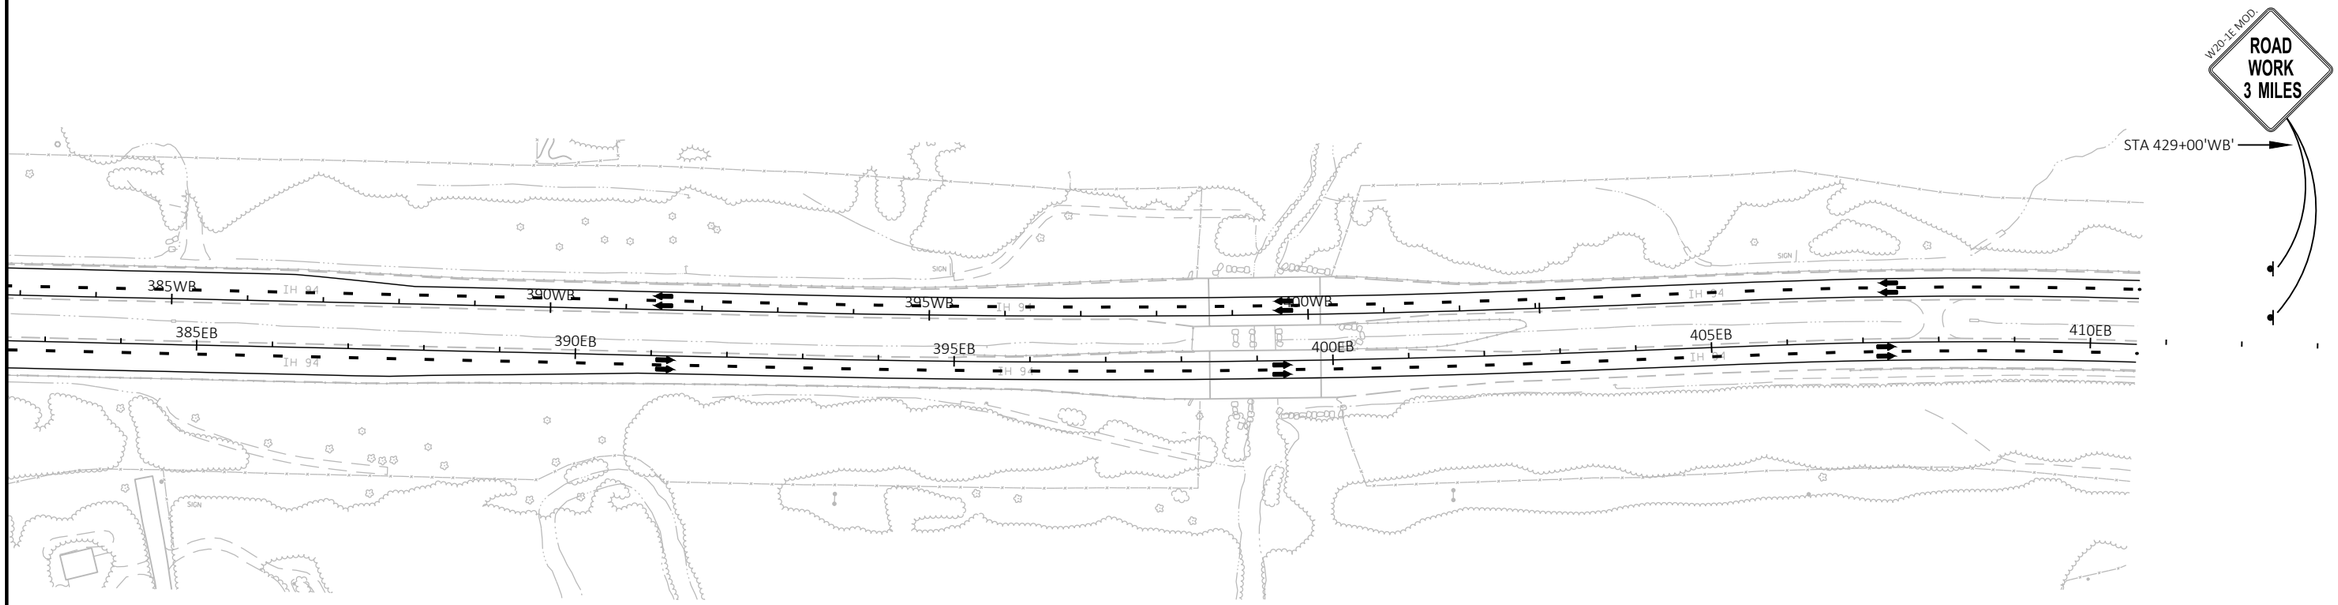

LEGEND


- TYPE III BARRICADE
- TYPE III BARRICADE WTH ATTACHED SIGN
- SIGN ON PERMANENT SUPPORT
- SIGN ON TEMPORARY SUPPORT
- CONCRETE BARRIER TEMPORARY PRECAST
- WORK AREA
- TEMPORARY ASPHALT
- MAINLINE PAVING GAP
- DIRECTION OF TRAFFIC
- MB — PORTABLE CHANGEABLE MESSAGE BOARD

PROJECT NO: 1022-08-74	HWY: IH 94	COUNTY: EAU CLAIRE	TRAFFIC CONTROL - OVERVIEW - STAGE 2A	SHEET	E

FILE NAME : N:\PDS\C3D\10220804\DESIGN\EDGELINES\TRA\PLANSHEETS\025211_TC_TRAFFIC_CONTROL_STAGE 2A.DWG
LAYOUT NAME - 112

PLOT DATE : 11/21/2019 6:01 AM PLOT BY : CHRIST, AARON D PLOT NAME : PLOT SCALE : 1 IN:200 FT

2

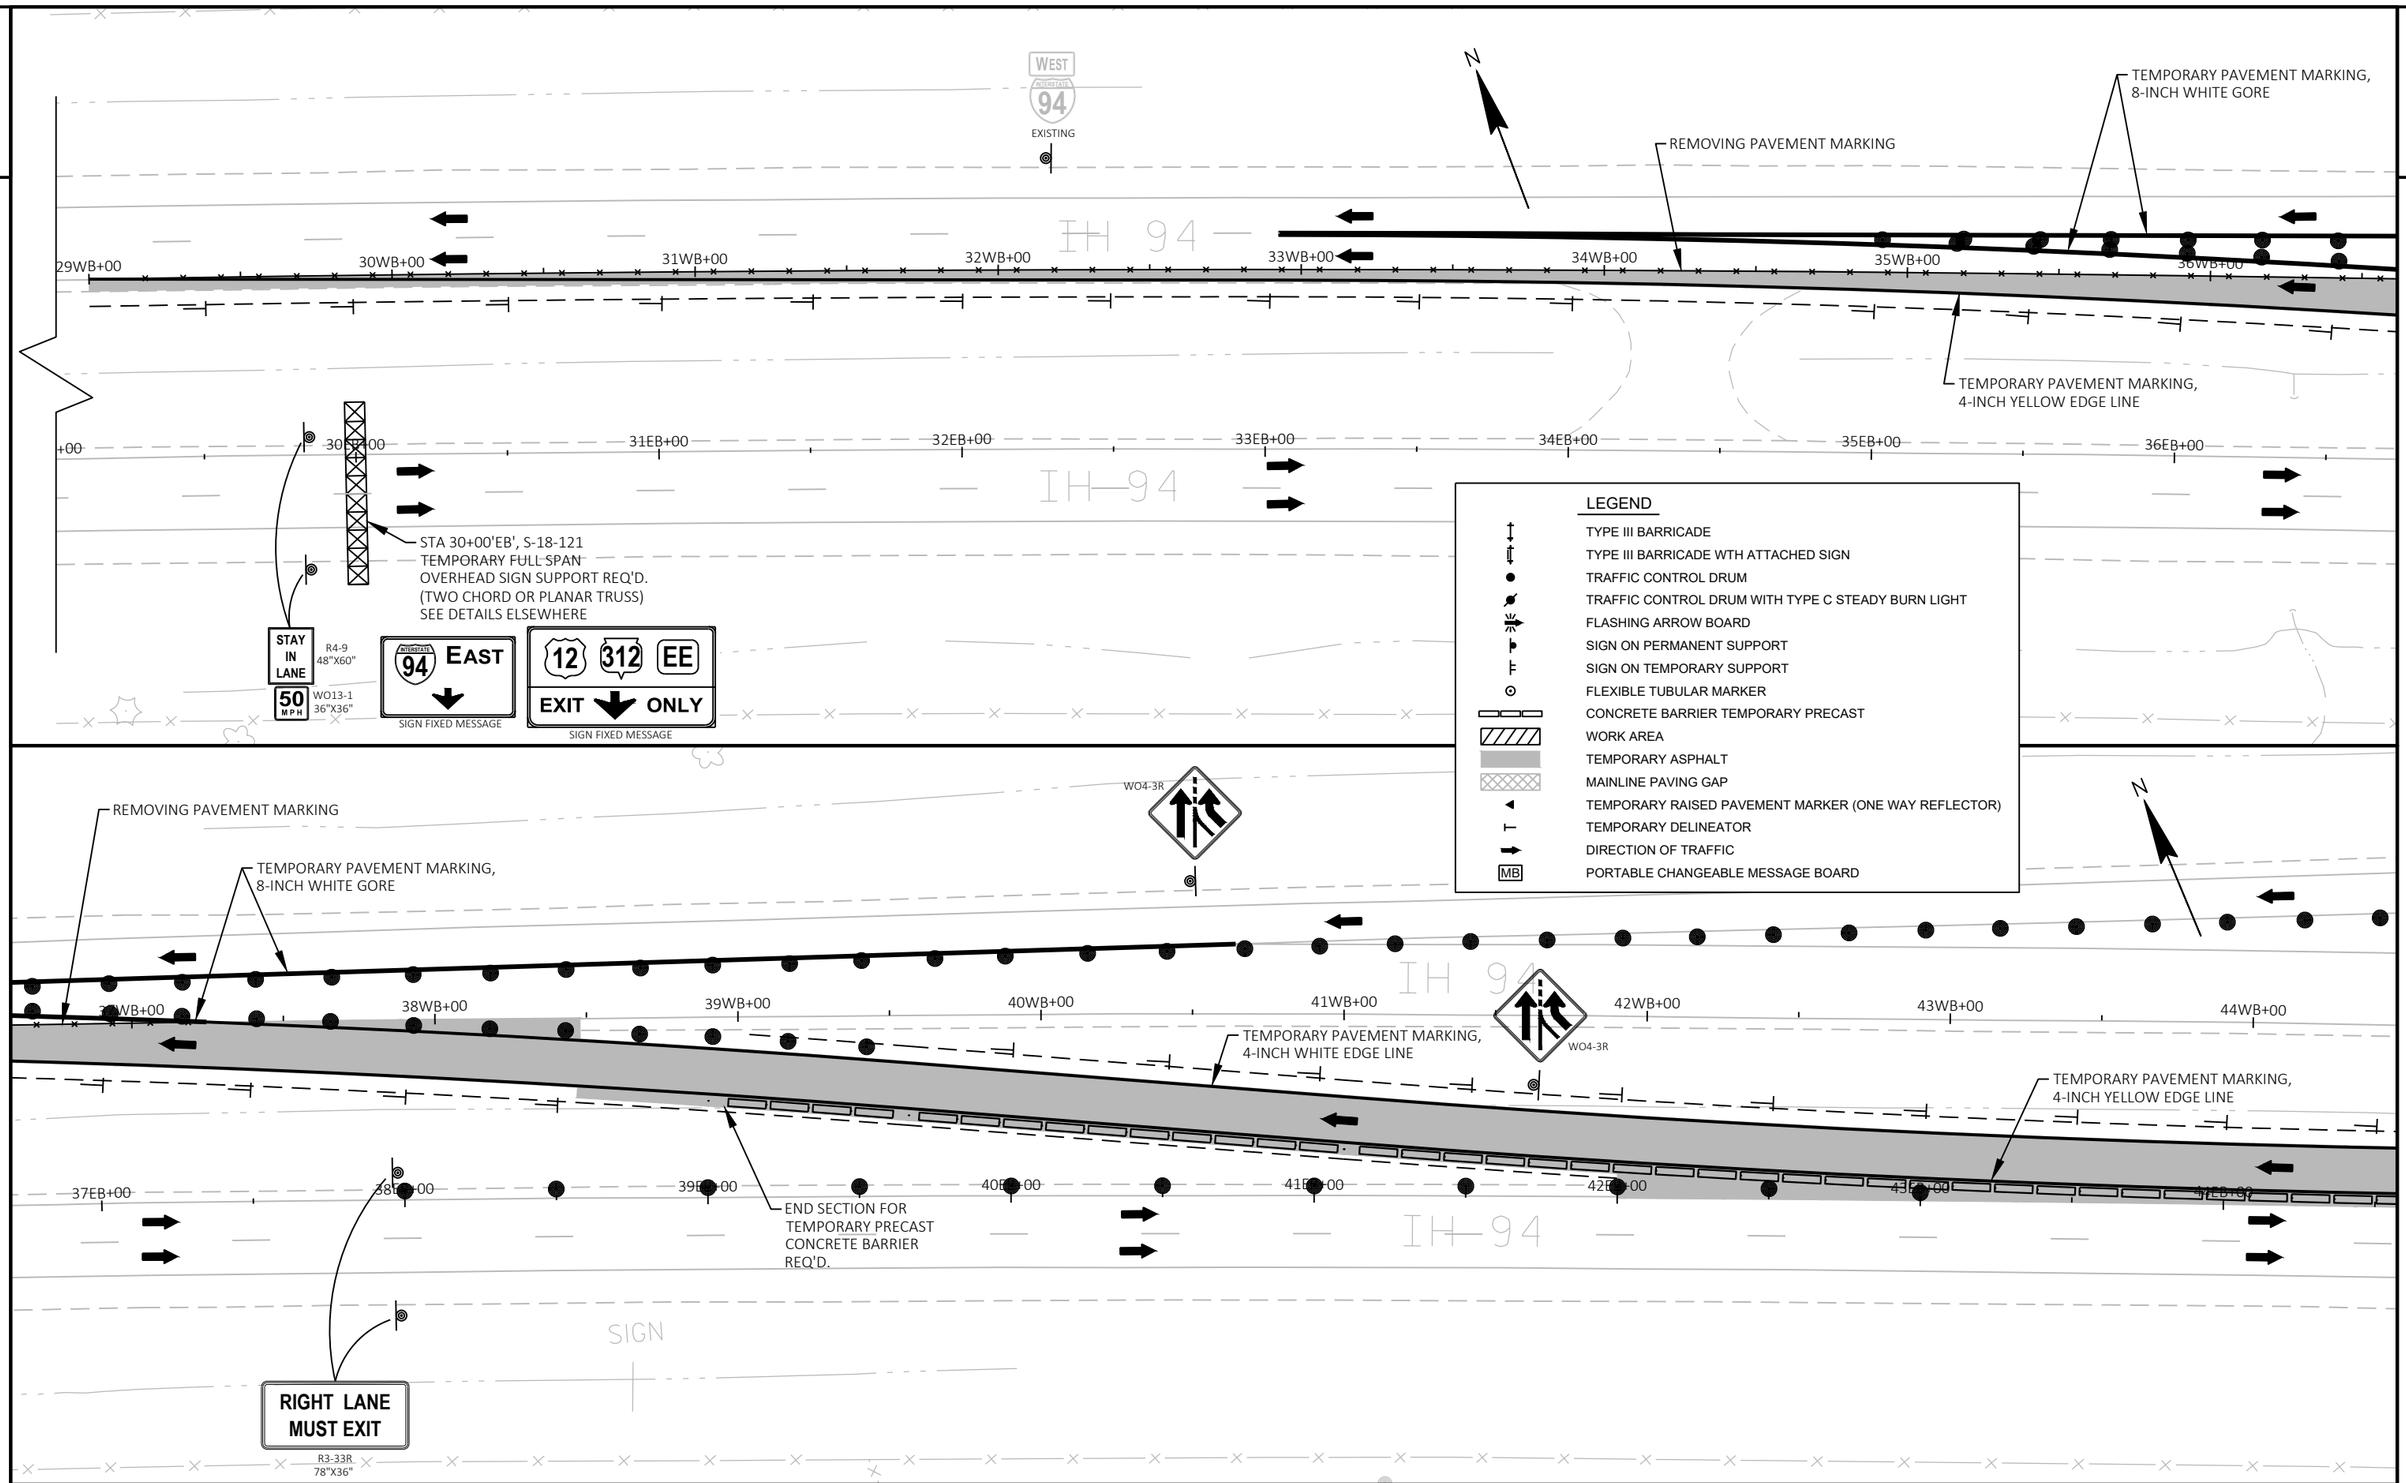

PROJECT NO: 1022-08-74	HWY: IH 94	COUNTY: EAU CLAIRE	TRAFFIC CONTROL - STAGE 2A - DETAILS	SHEET	E

FILE NAME : N:\PDS\C3D\10220804\DESIGN\EDGELINES\TRA\PLANSHEETS\025215_TC_50SCALE_DETAILS_STAGE 2A.DWG
LAYOUT NAME - 11
PLOT DATE : 11/21/2019 6:04 AM
PLOT BY : CHRIST, AARON D
PLOT NAME :
PLOT SCALE : 1 IN:50 FT

2

R11-2
48" X 30"
ROAD CLOSED
TYPE III BARRICADE

WO1-4R
WO13-1
36"X36"
50 MPH

45WB+00 46WB+00 47WB+00 48WB+00 49WB+00 50WB+00 51WB+00 52WB+00

IH 94

EB+69.74
-19.50' LT

TEMPORARY PAVEMENT MARKING,
4-INCH WHITE EDGE LINE

TEMPORARY EMERGENCY
PULLOUT REQ'D.

TEMPORARY PAVEMENT MARKING,
4-INCH YELLOW EDGE LINE

45EB+00 46EB+00 47EB+00 48EB+00 49EB+00 50EB+00 51EB+00 52EB+00

MILE 59
D10-2
12"X36"

WO1-4BR
WO13-1
36"X36"
50 MPH

MILE 59
EXISTING

SIGN

LEGEND

- TYPE III BARRICADE
- TYPE III BARRICADE WTH ATTACHED SIGN
- TRAFFIC CONTROL DRUM
- TRAFFIC CONTROL DRUM WITH TYPE C STEADY BURN LIGHT
- FLASHING ARROW BOARD
- SIGN ON PERMANENT SUPPORT
- SIGN ON TEMPORARY SUPPORT
- FLEXIBLE TUBULAR MARKER
- CONCRETE BARRIER TEMPORARY PRECAST
- WORK AREA
- TEMPORARY ASPHALT
- MAINLINE PAVING GAP
- TEMPORARY RAISED PAVEMENT MARKER (ONE WAY REFLECTOR)
- TEMPORARY DELINEATOR
- DIRECTION OF TRAFFIC
- MB PORTABLE CHANGEABLE MESSAGE BOARD

TRAFFIC CAMERA

SIGN

53WB+00 54WB+00 55WB+00 56WB+00 57WB+00 58WB+00 59WB+00

EB+75.00
-19.50' LT

TEMPORARY PAVEMENT MARKING,
4-INCH WHITE EDGE LINE

REMOVING PAVEMENT MARKING

EB+75.00
-7.50' LT

TEMPORARY PAVEMENT MARKING,
4-INCH YELLOW EDGE LINE

53EB+00 54EB+00 55EB+00 56EB+00 57EB+00 58EB+00 59EB+00

EB+75.00
12.00' RT

TEMPORARY PAVEMENT MARKING,
4-INCH YELLOW EDGE LINE

REMOVING PAVEMENT MARKING

EB+75.00
24.00' RT

TEMPORARY PAVEMENT MARKING,
8-INCH WHITE CHANNEL LINE

SIGN

EXIT
30 MPH
EXISTING

EXISTING
EXIT 59
12 312 EE
Eau Claire
Chippewa Falls

SIGN

PROJECT NO: 1022-08-74	HWY: IH 94	COUNTY: EAU CLAIRE	TRAFFIC CONTROL - STAGE 2A - DETAILS	SHEET E

FILE NAME : N:\PDS\C3D\10220804\DESIGN\EDGELINES\TRA\PLANSHEETS\025215_TC_50SCALE_DETAILS_STAGE 2A.DWG
LAYOUT NAME - 13
PLOT DATE : 11/21/2019 6:04 AM
PLOT BY : CHRIST, AARON D
PLOT NAME :
PLOT SCALE : 1 IN:50 FT
WISDOT/CADDS SHEET 44

2

2

IH 94

60WB+00 61WB+00 62WB+00 63WB+00 64WB+00 65WB+00 66WB+00 67WB+00

WO1-4R

WO13-1 36"X36" 50 MPH

TEMPORARY PAVEMENT MARKING, 4-INCH YELLOW EDGE LINE

REMOVING PAVEMENT MARKING

EB+00.00 -7.50' LT

TEMPORARY PAVEMENT MARKING, 4-INCH WHITE EDGE LINE

EB+00.00 0.00'

WO6-1

60EB+00 61EB+00 62EB+00 63EB+00 64EB+00 65EB+00 66EB+00 67EB+00

IH 94

SIGN

EXIT 59

EXISTING

WO1-6 48"X24"

TYPE III BARRICADE

TEMPORARY PAVEMENT MARKING, 4-INCH YELLOW EDGE LINE

CRASH CUSHION TEMPORARY

EXISTING

WO6-3

NEXT 3 MILES

WO57-51 48"X24"

WO3-2

LEGEND

- TYPE III BARRICADE
- TYPE III BARRICADE WTH ATTACHED SIGN
- TRAFFIC CONTROL DRUM
- TRAFFIC CONTROL DRUM WITH TYPE C STEADY BURN LIGHT
- FLASHING ARROW BOARD
- SIGN ON PERMANENT SUPPORT
- SIGN ON TEMPORARY SUPPORT
- FLEXIBLE TUBULAR MARKER
- CONCRETE BARRIER TEMPORARY PRECAST
- WORK AREA
- TEMPORARY ASPHALT
- MAINLINE PAVING GAP
- TEMPORARY RAISED PAVEMENT MARKER (ONE WAY REFLECTOR)
- TEMPORARY DELINEATOR
- DIRECTION OF TRAFFIC
- MB PORTABLE CHANGEABLE MESSAGE BOARD

R11-2 48" X 30" ROAD CLOSED

TYPE III BARRICADE

REMOVING PAVEMENT MARKING

R11-2 48" X 30" ROAD CLOSED

TYPE III BARRICADE

TEMPORARY PAVEMENT MARKING, 4-INCH YELLOW EDGE LINE

TEMPORARY PAVEMENT MARKING, 4-INCH WHITE EDGE LINE

68EB+00 69EB+00 70EB+00 71EB+00 72EB+00 73EB+00 74EB+00 75EB+00

69WB+00 70WB+00 71WB+00 74WB+00 75WB+00

IH 94

EB+46.44 -12.00' LT

TEMPORARY PAVEMENT MARKING, 4-INCH WHITE EDGE LINE

TEMPORARY PAVEMENT MARKING, 8-INCH WHITE CHANNEL LINE

WO1-6 48"X24"

TYPE III BARRICADE

EXIT

E5-1 60"X48"

TEMPORARY PAVEMENT MARKING, 8-INCH WHITE GORE

EB+10.12 36.00' RT

TEMPORARY PAVEMENT MARKING, 4-INCH DOUBLE YELLOW CENTERLINE

YIELD

R1-2 48"X42"

TEMPORARY PAVEMENT MARKING, 4-INCH WHITE EDGE LINE

REMOVING PAVEMENT MARKING

PROJECT NO: 1022-08-74	HWY: IH 94	COUNTY: EAU CLAIRE	TRAFFIC CONTROL - STAGE 2A - DETAILS	SHEET	E

FILE NAME : N:\PDS\C3D\10220804\DESIGN\EDGELINES\TRA\PLANSHEETS\025215_TC_50SCALE_DETAILS_STAGE 2A.DWG
LAYOUT NAME - 15

PLOT DATE : 11/21/2019 6:05 AM PLOT BY : CHRIST, AARON D PLOT NAME : PLOT SCALE : 1 IN:50 FT

WISDOT/CADDS SHEET 44

2

EXISTING

EXIT 59

12 312 EE

Elk Mound
Chippewa Falls

EXIT 35 MPH

SIGN

REMOVE

PT: 79WB+30.19

PI: 79WB+61.64

IH 94

76WB+00 77WB+00 78WB+00 79WB+00 80WB+00 81WB+00 82WB+00

PT: 82EB+24.23

TEMPORARY PAVEMENT MARKING,
8-INCH WHITE CHANNEL LINE

REMOVING PAVEMENT MARKING

EB+50.00
-12.00' LT

TEMPORARY PAVEMENT MARKING,
4-INCH WHITE EDGE LINE

WO13-2
48"X60"

EXIT 20 MPH

EB+50.00
0.00'

76EB+00 77EB+00 78EB+00 79EB+00 80EB+00 81EB+00 82EB+00

REMOVING PAVEMENT MARKING

YIELD

R1-2
48"X42"

EB+67.05
36.00' RT

TEMPORARY PAVEMENT MARKING,
4-INCH WHITE EDGE LINE

TEMPORARY PAVEMENT MARKING,
4-INCH DOUBLE YELLOW CENTERLINE

LEGEND

- TYPE III BARRICADE
- TYPE III BARRICADE WTH ATTACHED SIGN
- TRAFFIC CONTROL DRUM
- TRAFFIC CONTROL DRUM WITH TYPE C STEADY BURN LIGHT
- FLASHING ARROW BOARD
- SIGN ON PERMANENT SUPPORT
- SIGN ON TEMPORARY SUPPORT
- FLEXIBLE TUBULAR MARKER
- CONCRETE BARRIER TEMPORARY PRECAST
- WORK AREA
- TEMPORARY ASPHALT
- MAINLINE PAVING GAP
- TEMPORARY RAISED PAVEMENT MARKER (ONE WAY REFLECTOR)
- TEMPORARY DELINEATOR
- DIRECTION OF TRAFFIC
- MB PORTABLE CHANGEABLE MESSAGE BOARD

IH 94

83WB+00 84WB+00 87WB+00 88WB+00 89WB+00 90WB+00

TEMPORARY EMERGENCY
PULLOUT REQ'D.

TEMPORARY PAVEMENT MARKING,
4-INCH WHITE EDGE LINE

83EB+00 84EB+00 85EB+00 86EB+00 87EB+00 88EB+00 89EB+00 90EB+00

50.00
0'

IH 94

EB+27.57
24.00' RT

EAST
INTERSTATE
94
EXISTING

TEMPORARY PAVEMENT MARKING,
4-INCH WHITE EDGE LINE

REMOVING PAVEMENT MARKING

TEMPORARY PAVEMENT MARKING,
4-INCH DOUBLE YELLOW CENTERLINE

WO6-3

DO NOT PASS


R4-1
24"X30"

PROJECT NO: 1022-08-74	HWY: IH 94	COUNTY: EAU CLAIRE	TRAFFIC CONTROL - STAGE 2A - DETAILS	SHEET E

FILE NAME : N:\PDS\C3D\10220804\DESIGN\EDGELINES\TRA\PLANSHEETS\025215_TC_50SCALE_DETAILS_STAGE 2A.DWG
LAYOUT NAME - 17

PLOT DATE : 11/21/2019 6:05 AM PLOT BY : CHRIST, AARON D PLOT NAME : PLOT SCALE : 1 IN:50 FT

2

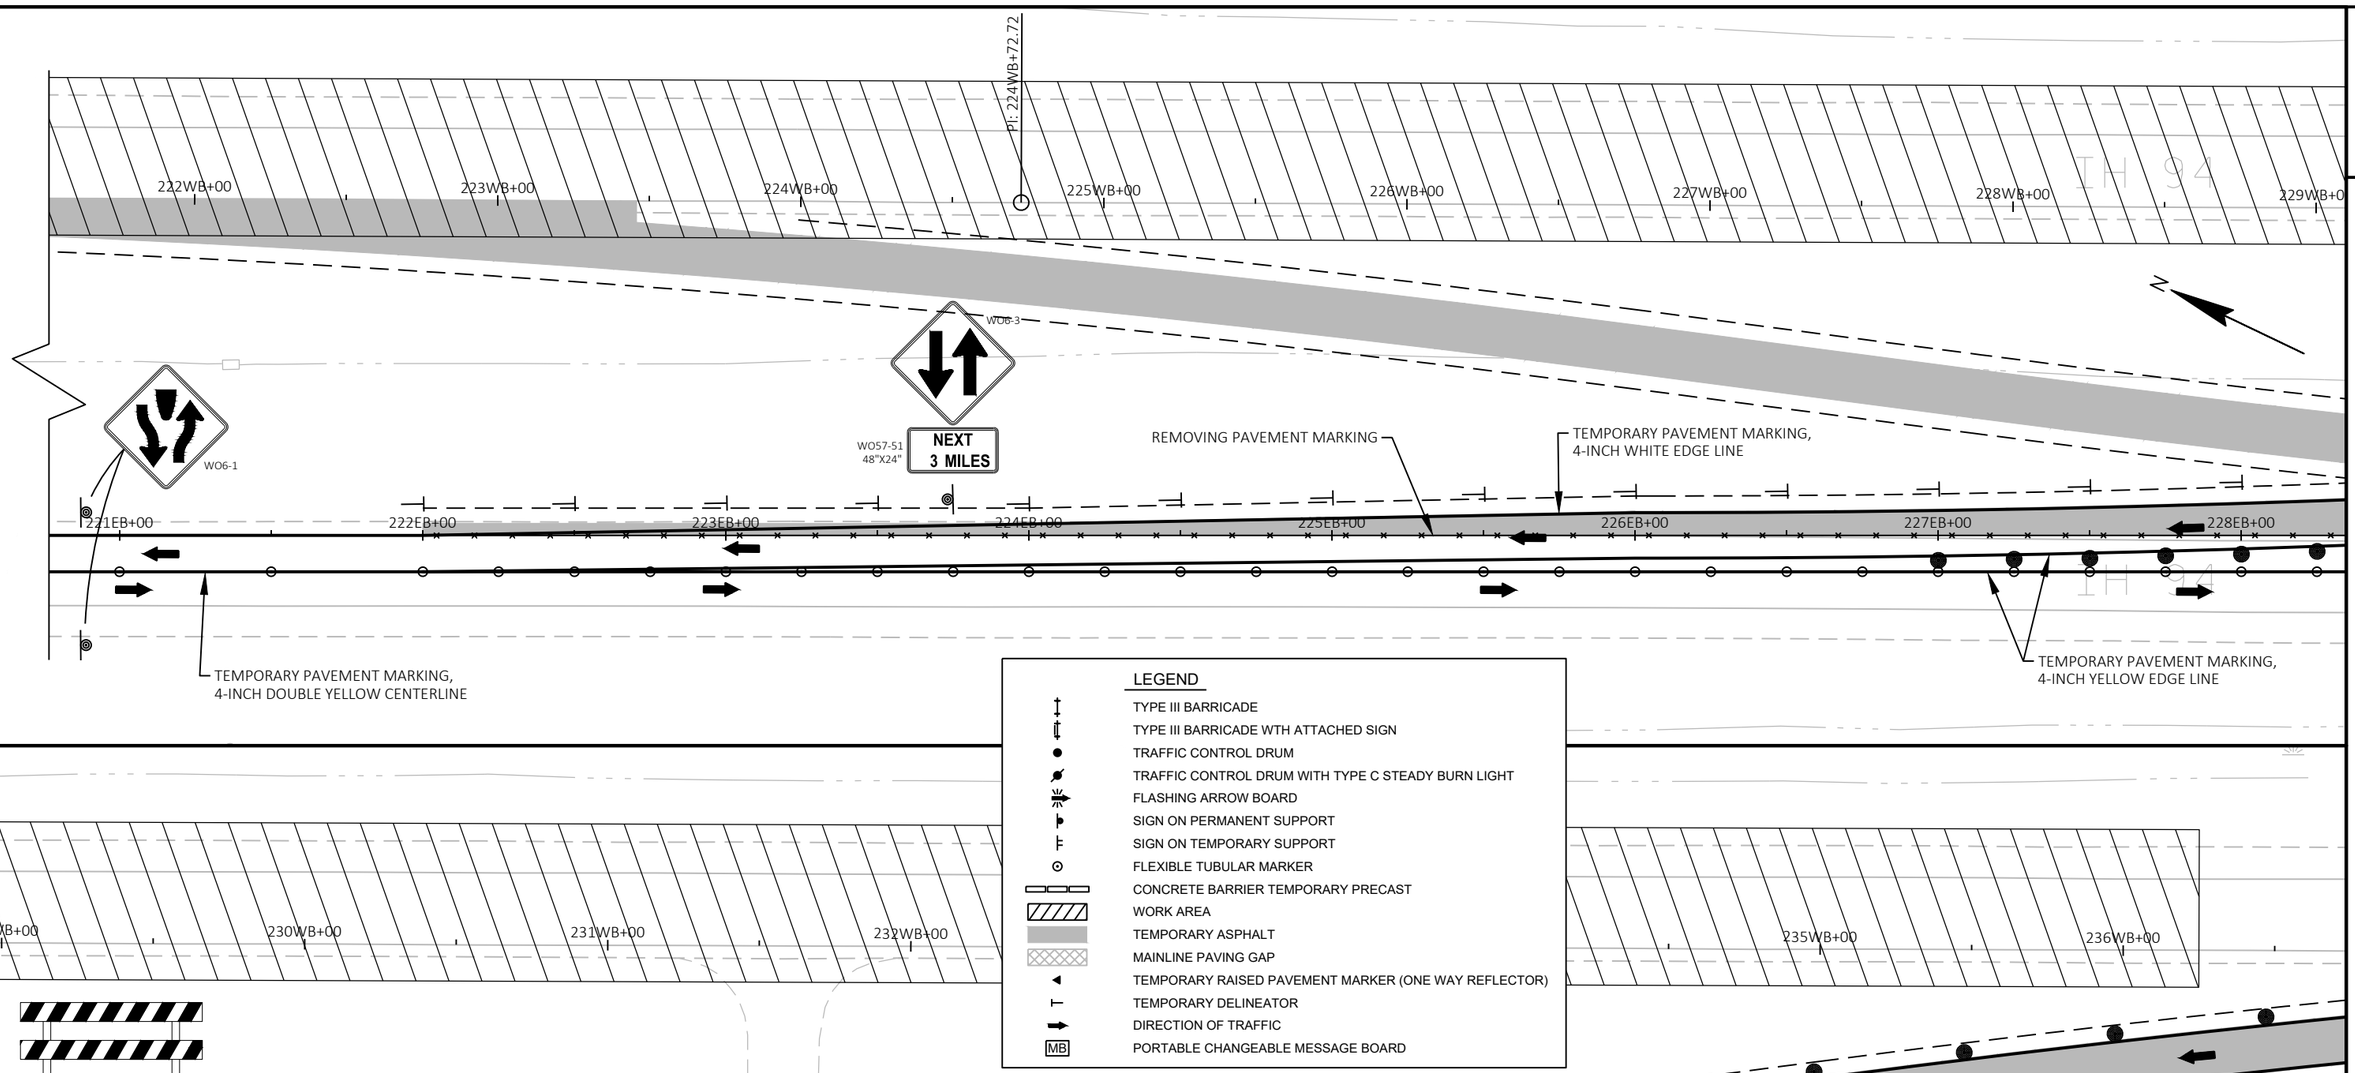

PROJECT NO: 1022-08-74	HWY: IH 94	COUNTY: EAU CLAIRE	TRAFFIC CONTROL - STAGE 2A - DETAILS	SHEET	E

2

R11-2
48" X 30"
ROAD CLOSED
TYPE III BARRICADE

WO1-6
48"X24"
TYPE III BARRICADE

TEMPORARY PAVEMENT MARKING,
4-INCH WHITE EDGE LINE

REMOVING PAVEMENT MARKING

TEMPORARY PAVEMENT MARKING,
4-INCH YELLOW EDGE LINE

IH 94

237WB+00 238WB+00 239WB+00 240WB+00 241WB+00 242WB+00 243WB+00 244WB+00

WO1-4L

WO13-1
36"X36"
50
MPH

236EB+00 237EB+00 238EB+00 239EB+00 240EB+00 243EB+00

SIGN

LEGEND

- TYPE III BARRICADE
- TYPE III BARRICADE WTH ATTACHED SIGN
- TRAFFIC CONTROL DRUM
- TRAFFIC CONTROL DRUM WITH TYPE C STEADY BURN LIGHT
- FLASHING ARROW BOARD
- SIGN ON PERMANENT SUPPORT
- SIGN ON TEMPORARY SUPPORT
- FLEXIBLE TUBULAR MARKER
- CONCRETE BARRIER TEMPORARY PRECAST
- WORK AREA
- TEMPORARY ASPHALT
- MAINLINE PAVING GAP
- TEMPORARY RAISED PAVEMENT MARKER (ONE WAY REFLECTOR)
- TEMPORARY DELINEATOR
- DIRECTION OF TRAFFIC
- MB PORTABLE CHANGEABLE MESSAGE BOARD

REMOVING PAVEMENT MARKING

TEMPORARY PAVEMENT MARKING,
4-INCH WHITE EDGE LINE

TEMPORARY PAVEMENT MARKING,
4-INCH YELLOW EDGE LINE

IH 94

245WB+00 246WB+00 247WB+00 248WB+00 249WB+00 250WB+00 251WB+00

ROAD WORK
NEXT 5 MILES
G20-1
60"X24"

244EB+00 245EB+00 246EB+00 247EB+00 248EB+00 249EB+00 250EB+00

IH 94


SIGN

PROJECT NO: 1022-08-74	HWY: IH 94	COUNTY: EAU CLAIRE	TRAFFIC CONTROL - STAGE 2A - DETAILS	SHEET	E

FILE NAME : N:\PDS\C3D\10220804\DESIGN\EDGELINES\TRA\PLANSHEETS\025215_TC_50SCALE_DETAILS_STAGE 2A.DWG
LAYOUT NAME - 24
PLOT DATE : 11/21/2019 6:06 AM PLOT BY : CHRIST, AARON D PLOT NAME : PLOT SCALE : 1 IN:50 FT
WISDOT/CADDS SHEET 44

STAGE 2B

CONSTRUCT WB MAINLINE STA 67+50 TO STA 70+00.

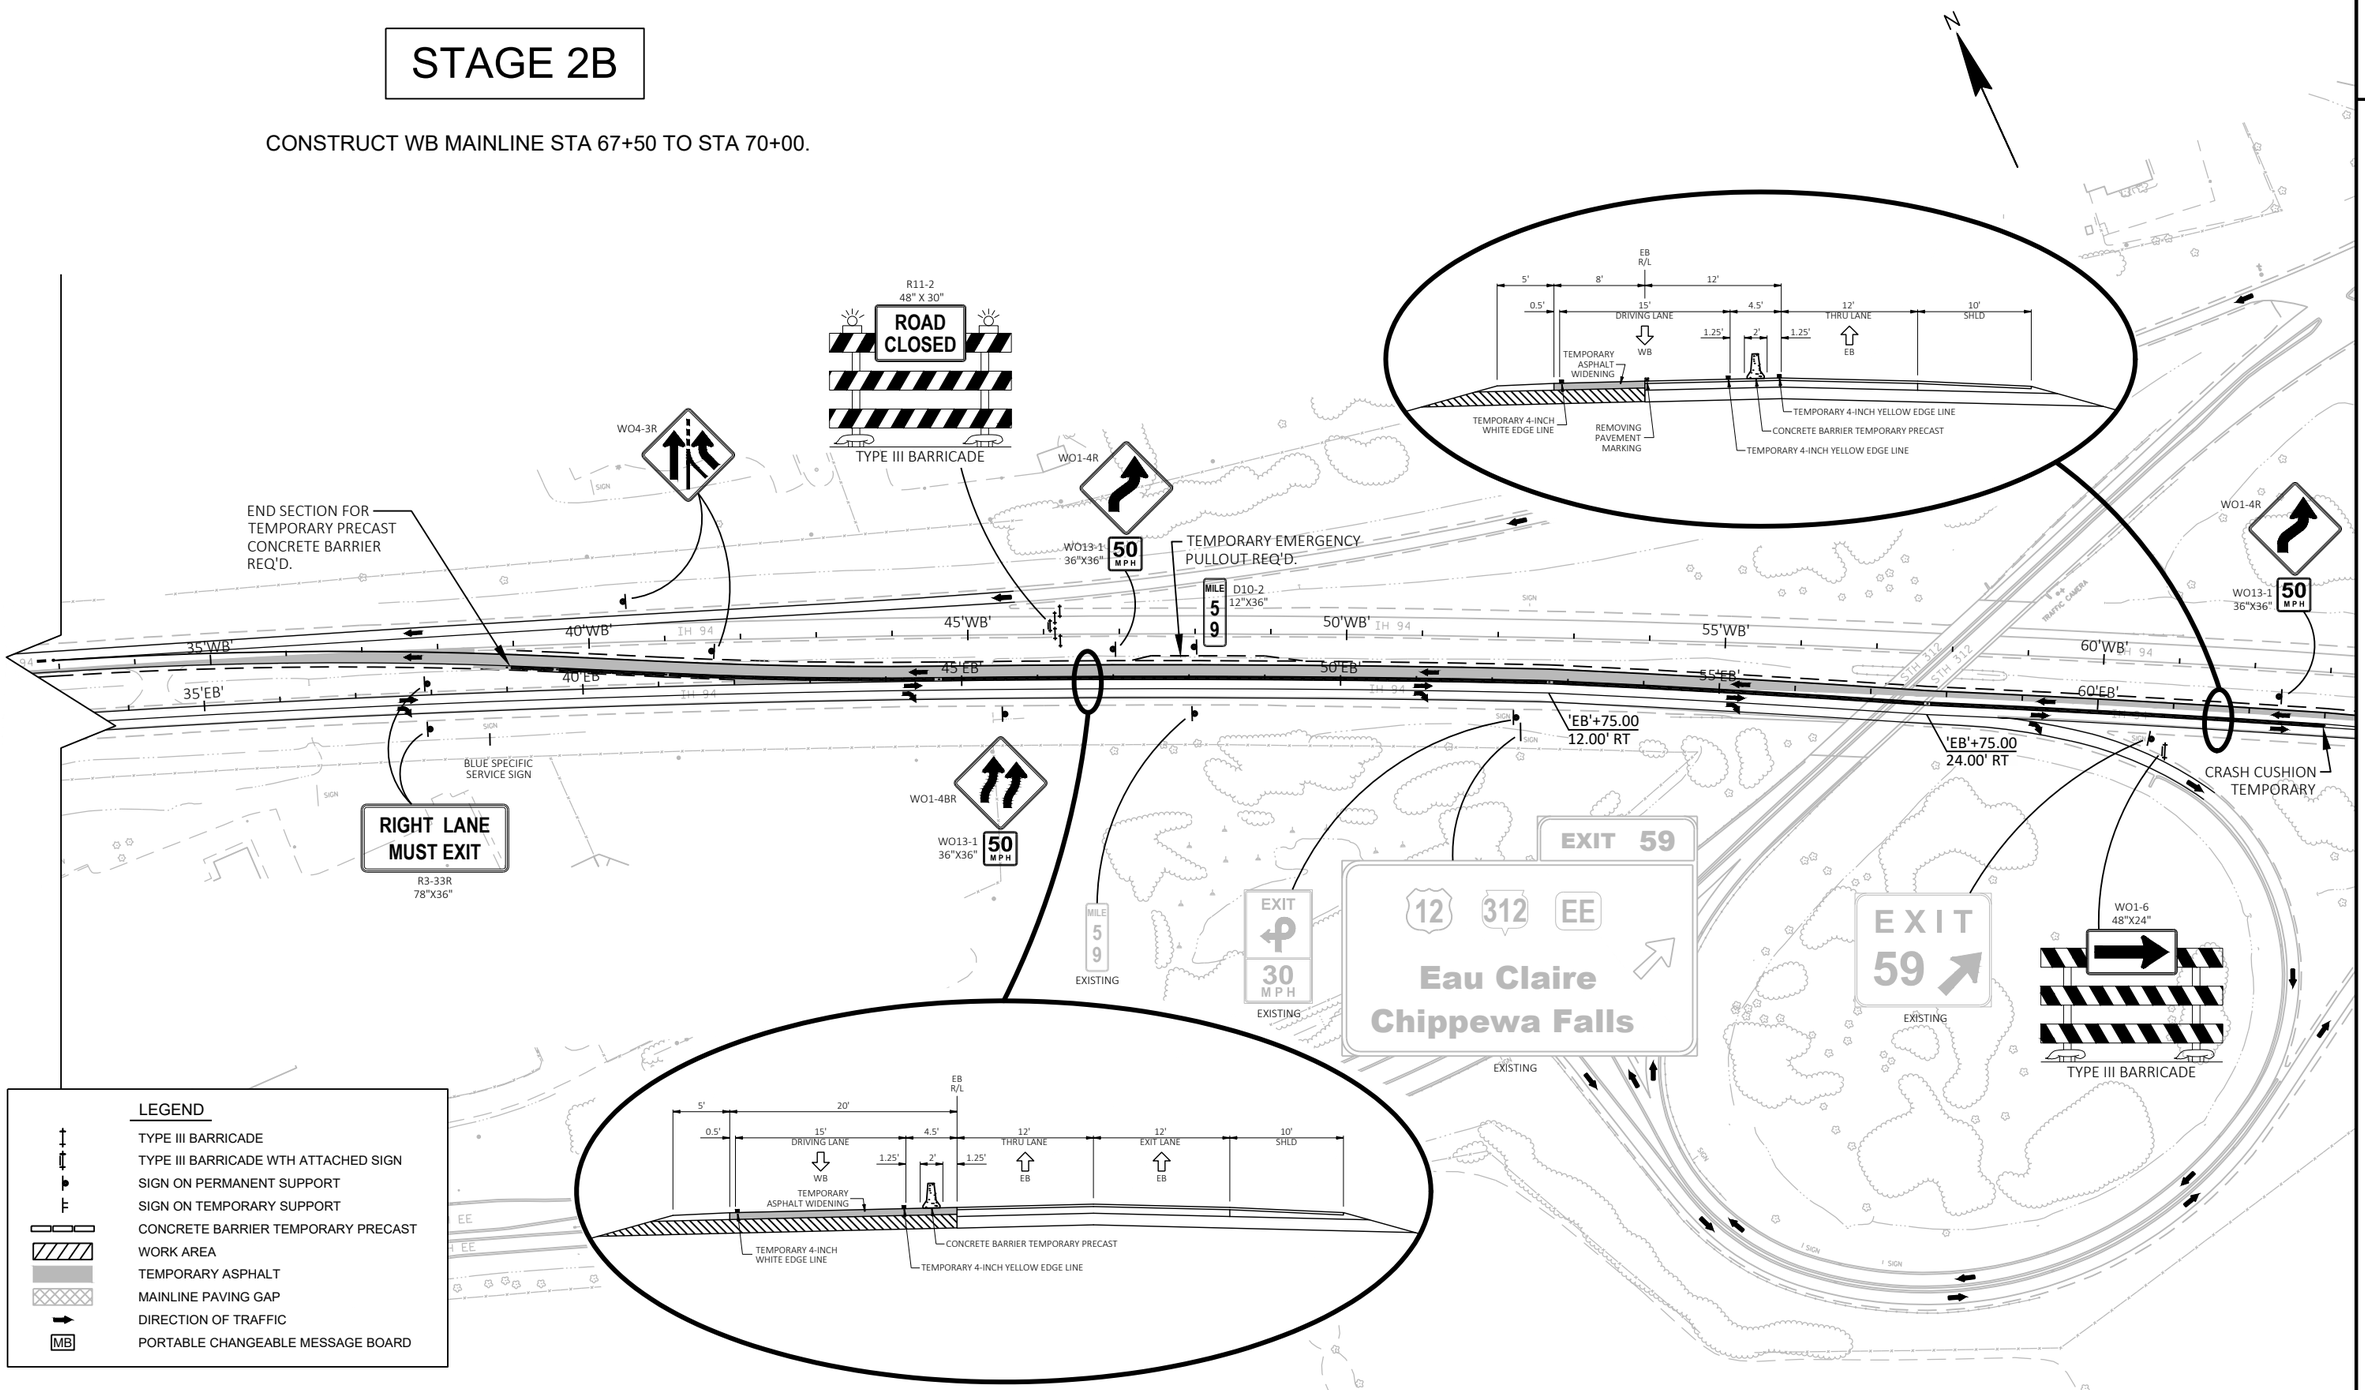

PROJECT NO: 1022-08-74	HWY: IH 94	COUNTY: EAU CLAIRE	TRAFFIC CONTROL - OVERVIEW - STAGE 2B	SHEET E

FILE NAME : N:\PDS\C3D\10220804\DESIGN\EDGELINES\TRA\PLANSHEETS\025222_TC_TRAFFIC_CONTROL_STAGE 2B.DWG
LAYOUT NAME - 2


PLOT DATE : 11/21/2019 6:08 AM PLOT BY : CHRIST, AARON D PLOT NAME : PLOT SCALE : 1 IN:200 FT

2

STAGE 2B

CONSTRUCT WB MAINLINE STA 67+50 TO STA 70+00.

SEE SDD 15D7 TRAFFIC CONTROL, TEMPORARY EXIT RAMP CROSSOVER FOR ADDITIONAL INFORMATION

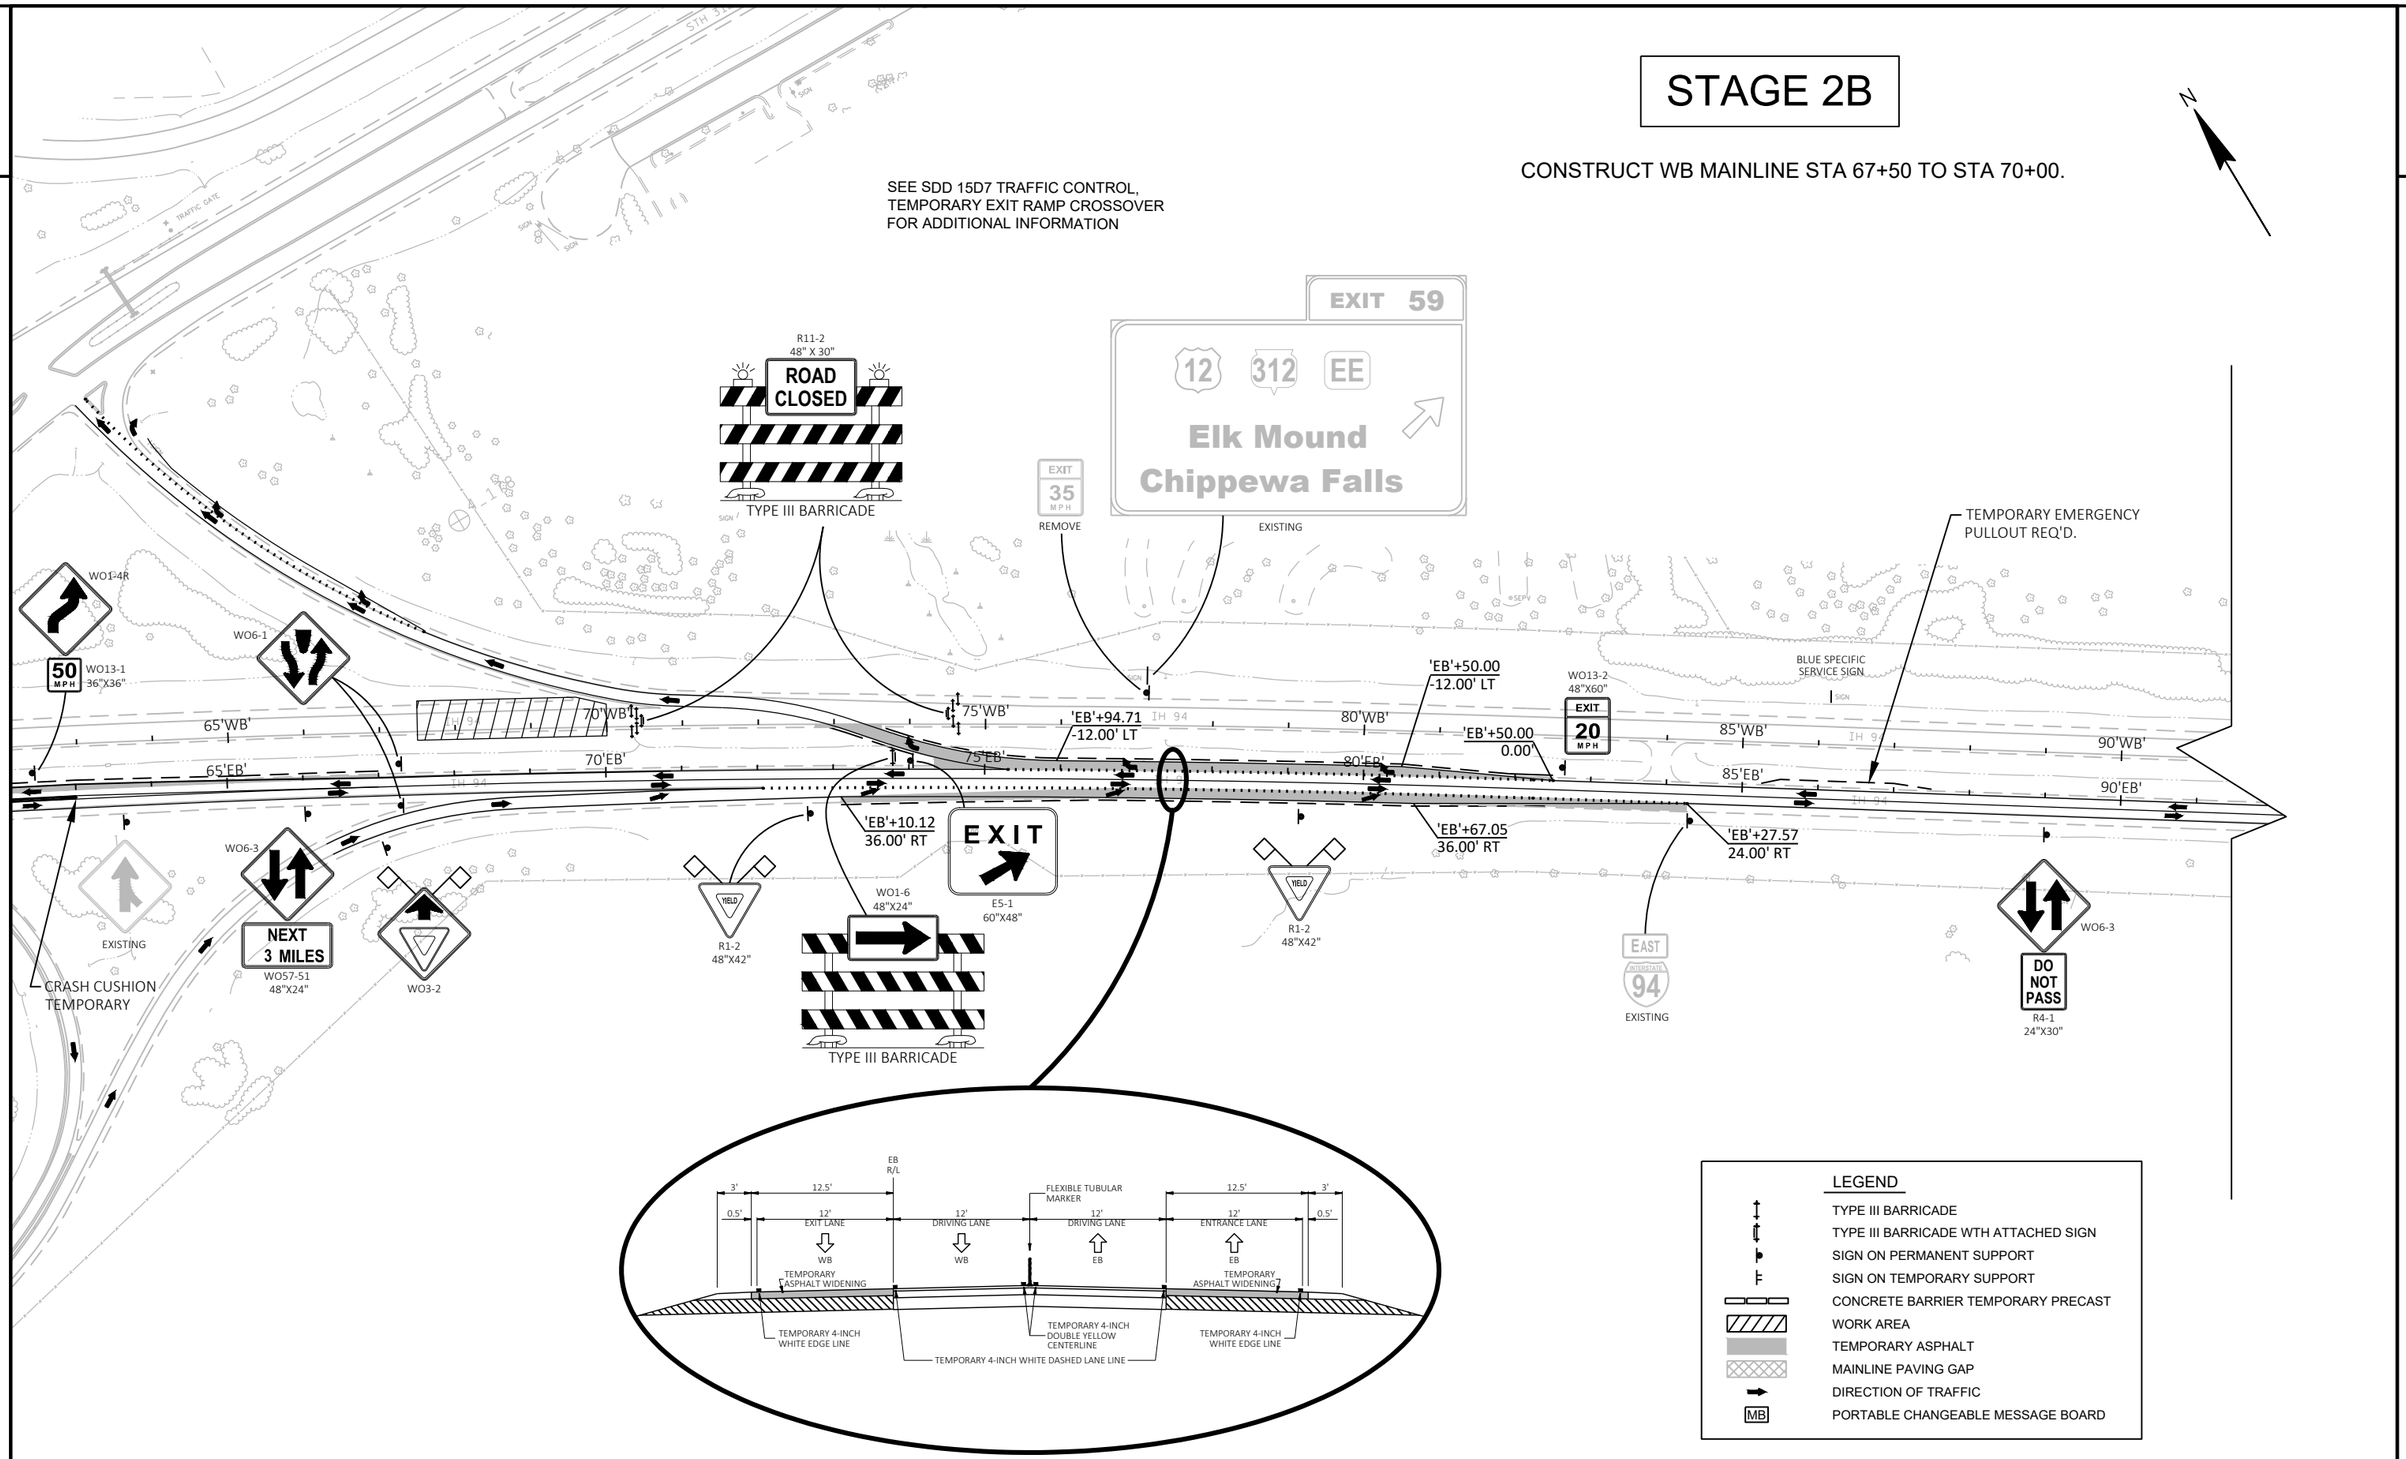

LEGEND


- TYPE III BARRICADE
- TYPE III BARRICADE WTH ATTACHED SIGN
- SIGN ON PERMANENT SUPPORT
- SIGN ON TEMPORARY SUPPORT
- CONCRETE BARRIER TEMPORARY PRECAST
- WORK AREA
- TEMPORARY ASPHALT
- MAINLINE PAVING GAP
- DIRECTION OF TRAFFIC
- MB — PORTABLE CHANGEABLE MESSAGE BOARD

PROJECT NO: 1022-08-74	HWY: IH 94	COUNTY: EAU CLAIRE	TRAFFIC CONTROL - OVERVIEW - STAGE 2B	SHEET E

FILE NAME : N:\PDS\C3D\10220804\DESIGN\EDGELINES\TRA\PLANSHEETS\025222_TC_TRAFFIC_CONTROL_STAGE 2B.DWG
LAYOUT NAME - 3

PLOT DATE : 11/21/2019 6:08 AM PLOT BY : CHRIST, AARON D PLOT NAME : PLOT SCALE : 1 IN:200 FT

WISDOT/CADDS SHEET 42

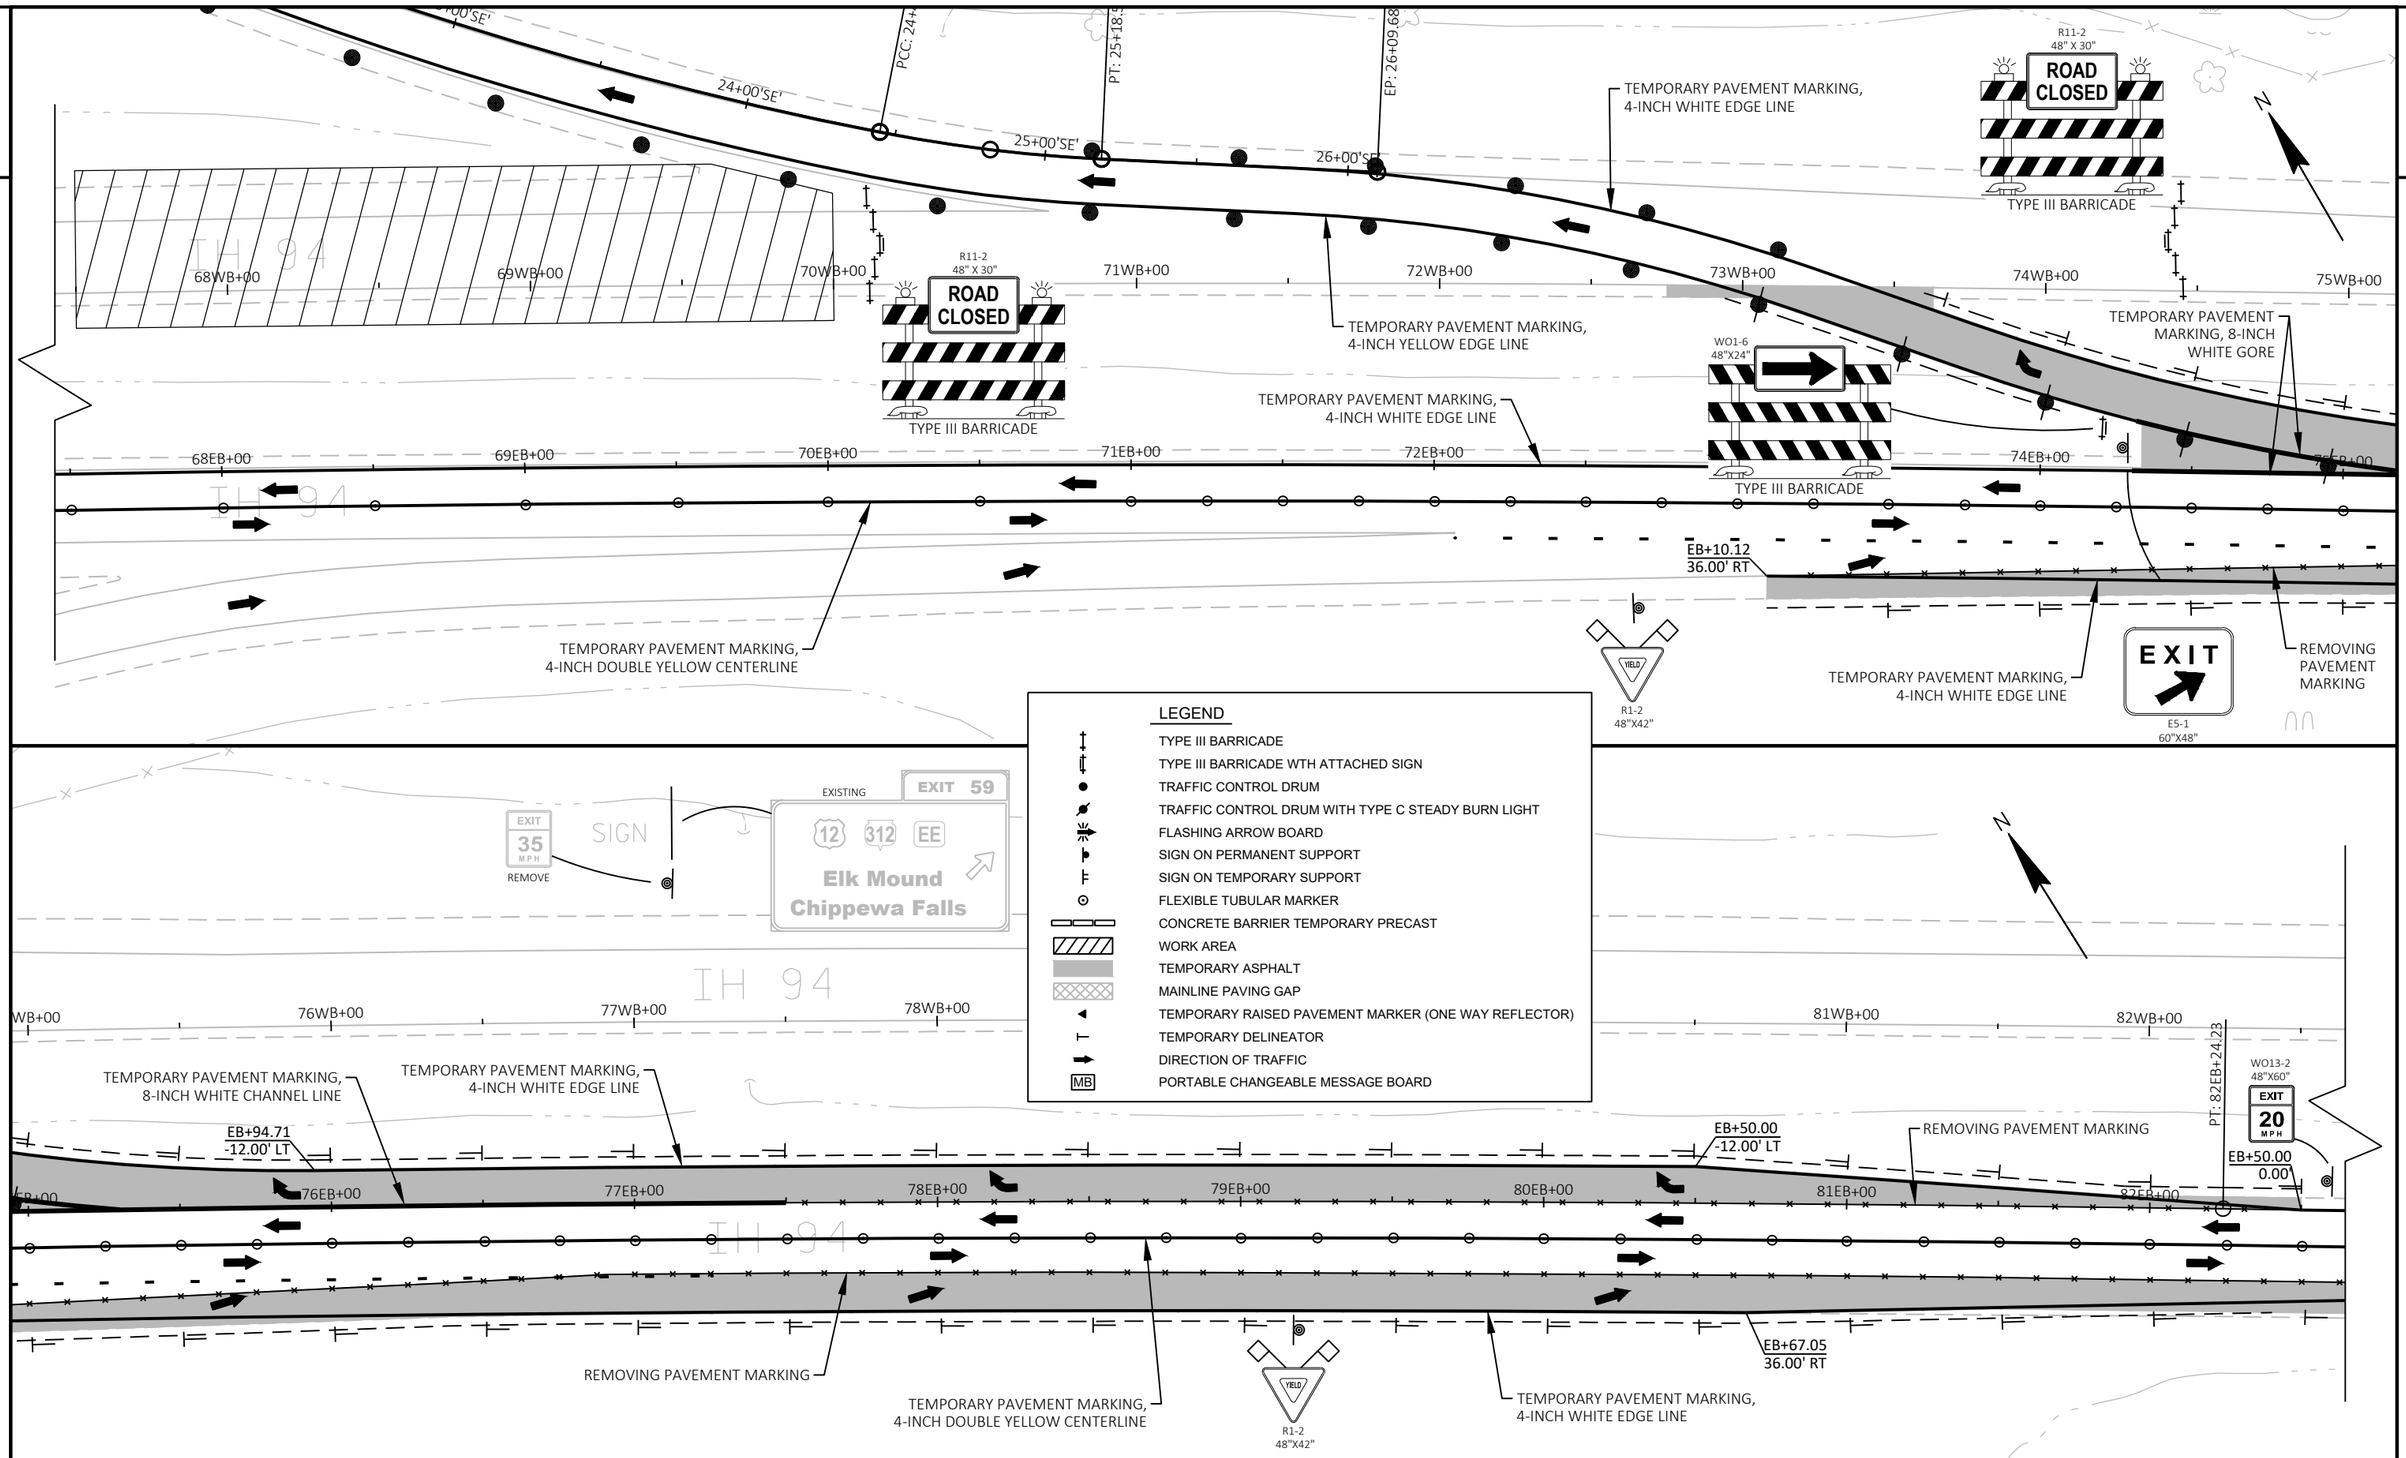

PROJECT NO: 1022-08-74	HWY: IH 94	COUNTY: EAU CLAIRE	TRAFFIC CONTROL - STAGE 2B - DETAILS	SHEET E

FILE NAME : N:\PDS\C3D\10220804\DESIGN\EDGELINES\TRA\PLANSHEETS\025225_TC_50SCALE_DETAILS_STAGE 2B.DWG
LAYOUT NAME - 16

PLOT DATE : 11/21/2019 6:10 AM PLOT BY : CHRIST, AARON D PLOT NAME : PLOT SCALE : 1 IN:50 FT

WISDOT/CADDS SHEET 44

2

STAGE 3A


CONSTRUCT EB MAINLINE STA 59+75 TO STA 65+25.


CONSTRUCT EB MAINLINE STA 68+25 TO STA 196+00.


CONSTRUCT SW RAMP STA 16+00 TO STA 22+50.

CONSTRUCT SW RAMP GORE AND TAPER.

CONSTRUCT SW RAMP TEMPORARY WIDENING STA 0+00 TO STA 16+00.

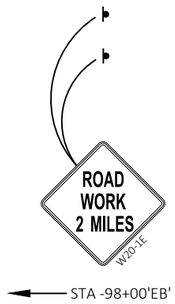

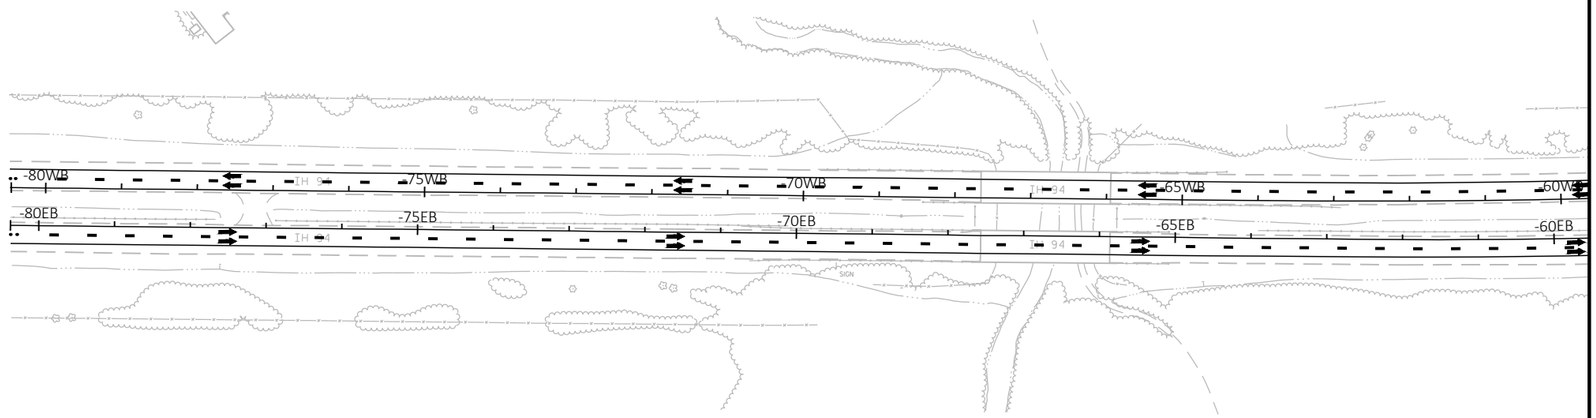

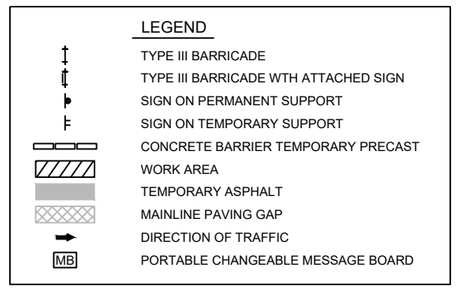

PROJECT NO: 1022-08-74	HWY: IH 94	COUNTY: EAU CLAIRE	TRAFFIC CONTROL - OVERVIEW - STAGE 3A	SHEET	E

FILE NAME : N:\PDS\C3D\10220804\DESIGN\EDGELINES\TRA\PLANSHEETS\025311_TC_TRAFFIC_CONTROL_STAGE 3A.DWG
LAYOUT NAME - 101

PLOT DATE : 11/21/2019 6:21 AM PLOT BY : CHRIST, AARON D PLOT NAME : PLOT SCALE : 1 IN:200 FT

2

STAGE 3A


CONSTRUCT EB MAINLINE STA 59+75 TO STA 65+25.

CONSTRUCT EB MAINLINE STA 68+25 TO STA 196+00.

CONSTRUCT SW RAMP STA 16+00 TO STA 22+50.

CONSTRUCT SW RAMP GORE AND TAPER.

CONSTRUCT SW RAMP TEMPORARY WIDENING STA 0+00 TO STA 16+00.

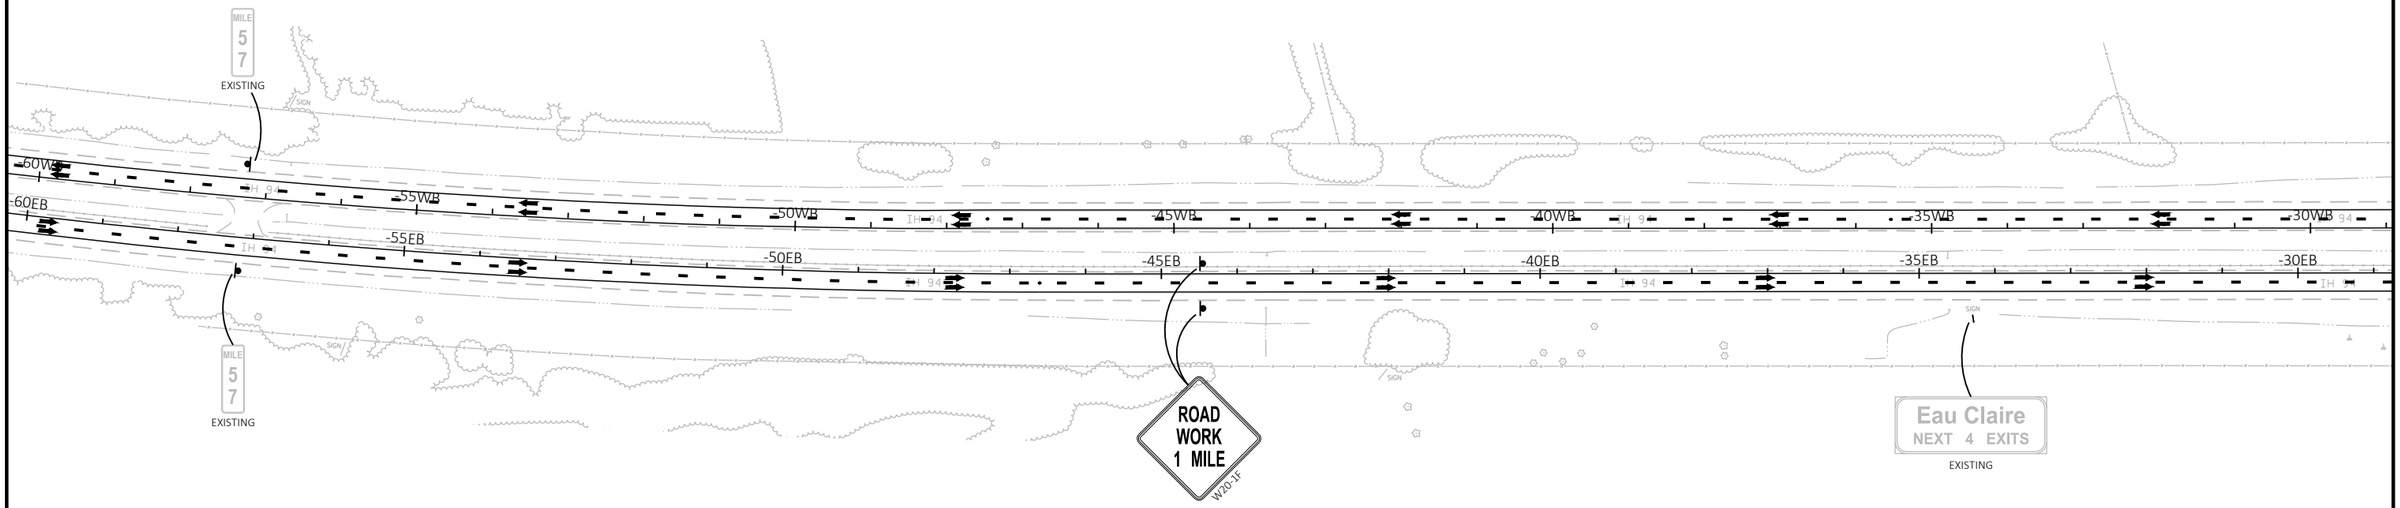

LEGEND

- TYPE III BARRICADE
- TYPE III BARRICADE WTH ATTACHED SIGN
- SIGN ON PERMANENT SUPPORT
- SIGN ON TEMPORARY SUPPORT
- CONCRETE BARRIER TEMPORARY PRECAST
- WORK AREA
- TEMPORARY ASPHALT
- MAINLINE PAVING GAP
- DIRECTION OF TRAFFIC
- MB — PORTABLE CHANGEABLE MESSAGE BOARD

PROJECT NO: 1022-08-74	HWY: IH 94	COUNTY: EAU CLAIRE	TRAFFIC CONTROL - OVERVIEW - STAGE 3A	SHEET	E

FILE NAME : N:\PDS\C3D\10220804\DESIGN\EDGELINES\TRA\PLANSHEETS\025311_TC_TRAFFIC_CONTROL_STAGE 3A.DWG
LAYOUT NAME - 102

PLOT DATE : 11/21/2019 6:21 AM PLOT BY : CHRIST, AARON D PLOT NAME : PLOT SCALE : 1 IN:200 FT

2

STAGE 3A

CONSTRUCT EB MAINLINE STA 59+75 TO STA 65+25.

CONSTRUCT EB MAINLINE STA 68+25 TO STA 196+00.

CONSTRUCT SW RAMP STA 16+00 TO STA 22+50.

CONSTRUCT SW RAMP GORE AND TAPER.

CONSTRUCT SW RAMP TEMPORARY WIDENING STA 0+00 TO STA 16+00.

LEGEND

- TYPE III BARRICADE
- TYPE III BARRICADE WTH ATTACHED SIGN
- SIGN ON PERMANENT SUPPORT
- SIGN ON TEMPORARY SUPPORT
- CONCRETE BARRIER TEMPORARY PRECAST
- WORK AREA
- TEMPORARY ASPHALT
- MAINLINE PAVING GAP
- DIRECTION OF TRAFFIC
- MB PORTABLE CHANGEABLE MESSAGE BOARD

N

ELK CREEK RD

EMERGENCY STOPPING ONLY
EXISTING

MILE 58
EXISTING

SLOWER TRAFFIC KEEP RIGHT
EXISTING

-25WB -20WB -15WB -10WB -5WB 0WB

IH 94

-25EB -20EB -15EB -10EB -5EB 0EB

BLUE SPECIFIC SERVICE SIGN

STA -25+00'EB', S-18-122
TEMPORARY FULL SPAN
OVERHEAD SIGN SUPPORT REQ'D.
(TWO CHORD OR PLANAR TRUSS)
SEE DETAILS ELSEWHERE

RIGHT LANE MUST EXIT
R3-33R
78"X36"

SPEED LIMIT 55
W03-5

SPEED LIMIT 55
R2-1
48"X60"

MILE 58
EXISTING

EAST INTERSTATE 94
EXISTING

Chippewa Valley Regional Airport
EXIT 59
EXISTING

INTERSTATE 94 EAST

SIGN FIXED MESSAGE

12 312 EE
1 MILE
EXIT ONLY

SIGN FIXED MESSAGE

EXIT 59
12 312 EE
Eau Claire
Chippewa Falls
MILE

EXISTING

1/2
COVER

ELK CREEK RD

2

PROJECT NO: 1022-08-74	HWY: IH 94	COUNTY: EAU CLAIRE	TRAFFIC CONTROL - OVERVIEW - STAGE 3A	SHEET	E

FILE NAME : N:\PDS\C3D\10220804\DESIGN\EDGELINES\TRA\PLANSHEETS\025311_TC_TRAFFIC_CONTROL_STAGE 3A.DWG
LAYOUT NAME - 103

PLOT DATE : 11/21/2019 6:21 AM PLOT BY : CHRIST, AARON D PLOT NAME : PLOT SCALE : 1 IN:200 FT

WISDOT/CADDS SHEET 42

2

STAGE 3A


CONSTRUCT EB MAINLINE STA 59+75 TO STA 65+25.

CONSTRUCT EB MAINLINE STA 68+25 TO STA 196+00.

CONSTRUCT SW RAMP STA 16+00 TO STA 22+50.

CONSTRUCT SW RAMP GORE AND TAPER.

CONSTRUCT SW RAMP TEMPORARY WIDENING STA 0+00 TO STA 16+00.

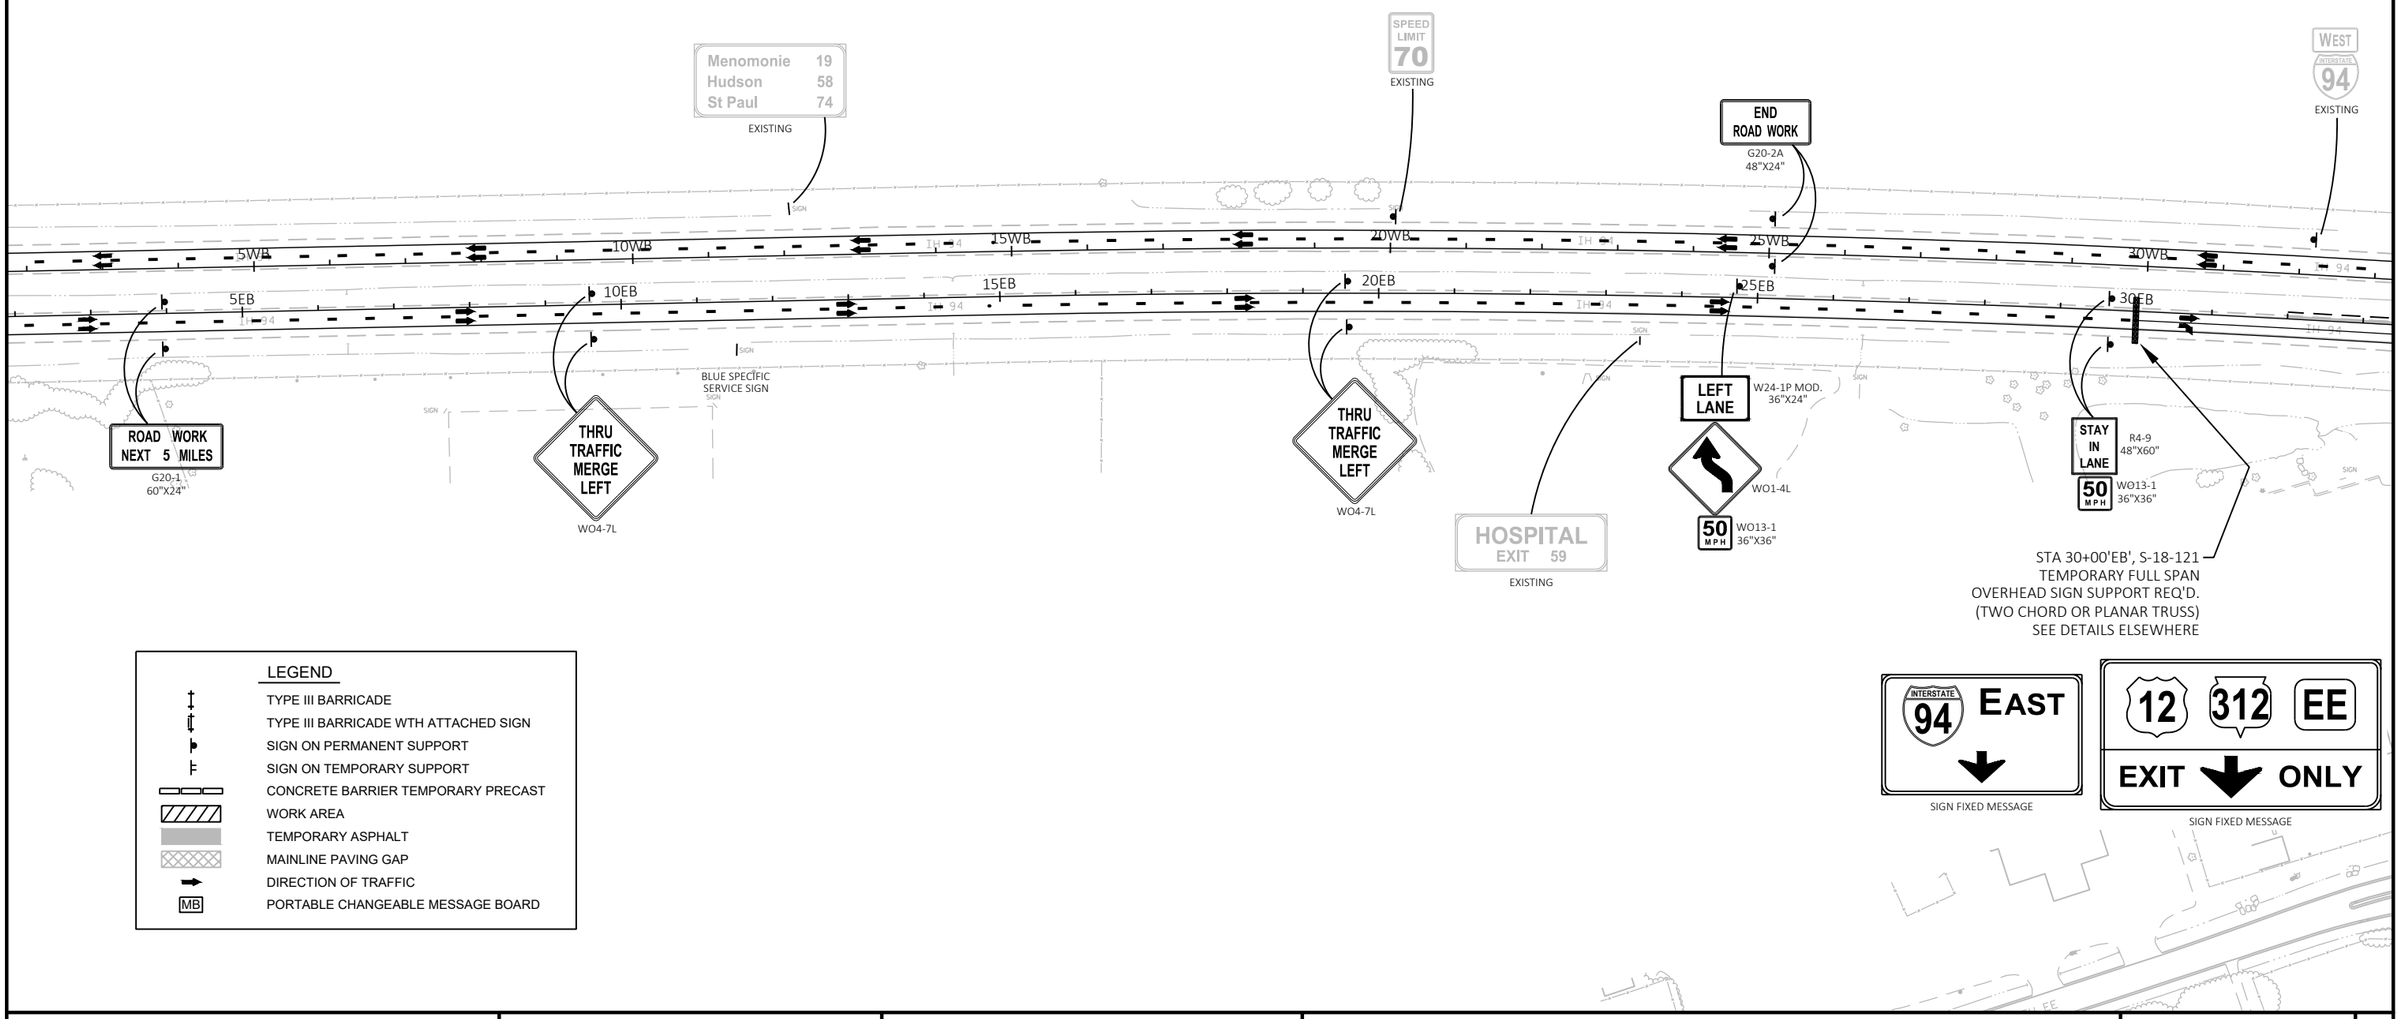

LEGEND

- TYPE III BARRICADE
- TYPE III BARRICADE WTH ATTACHED SIGN
- SIGN ON PERMANENT SUPPORT
- SIGN ON TEMPORARY SUPPORT
- CONCRETE BARRIER TEMPORARY PRECAST
- WORK AREA
- TEMPORARY ASPHALT
- MAINLINE PAVING GAP
- DIRECTION OF TRAFFIC
- MB — PORTABLE CHANGEABLE MESSAGE BOARD

PROJECT NO: 1022-08-74	HWY: IH 94	COUNTY: EAU CLAIRE	TRAFFIC CONTROL - OVERVIEW - STAGE 3A	SHEET	E

FILE NAME : N:\PDS\C3D\10220804\DESIGN\EDGELINES\TRA\PLANSHEETS\025311_TC_TRAFFIC_CONTROL_STAGE 3A.DWG
LAYOUT NAME - 1

PLOT DATE : 11/21/2019 6:21 AM PLOT BY : CHRIST, AARON D PLOT NAME : PLOT SCALE : 1 IN:200 FT

STAGE 3A

CONSTRUCT EB MAINLINE STA 59+75 TO STA 65+25.


CONSTRUCT EB MAINLINE STA 68+25 TO STA 196+00.

CONSTRUCT SW RAMP STA 16+00 TO STA 22+50.

CONSTRUCT SW RAMP GORE AND TAPER.

CONSTRUCT SW RAMP TEMPORARY WIDENING STA 0+00 TO STA 16+00.

2

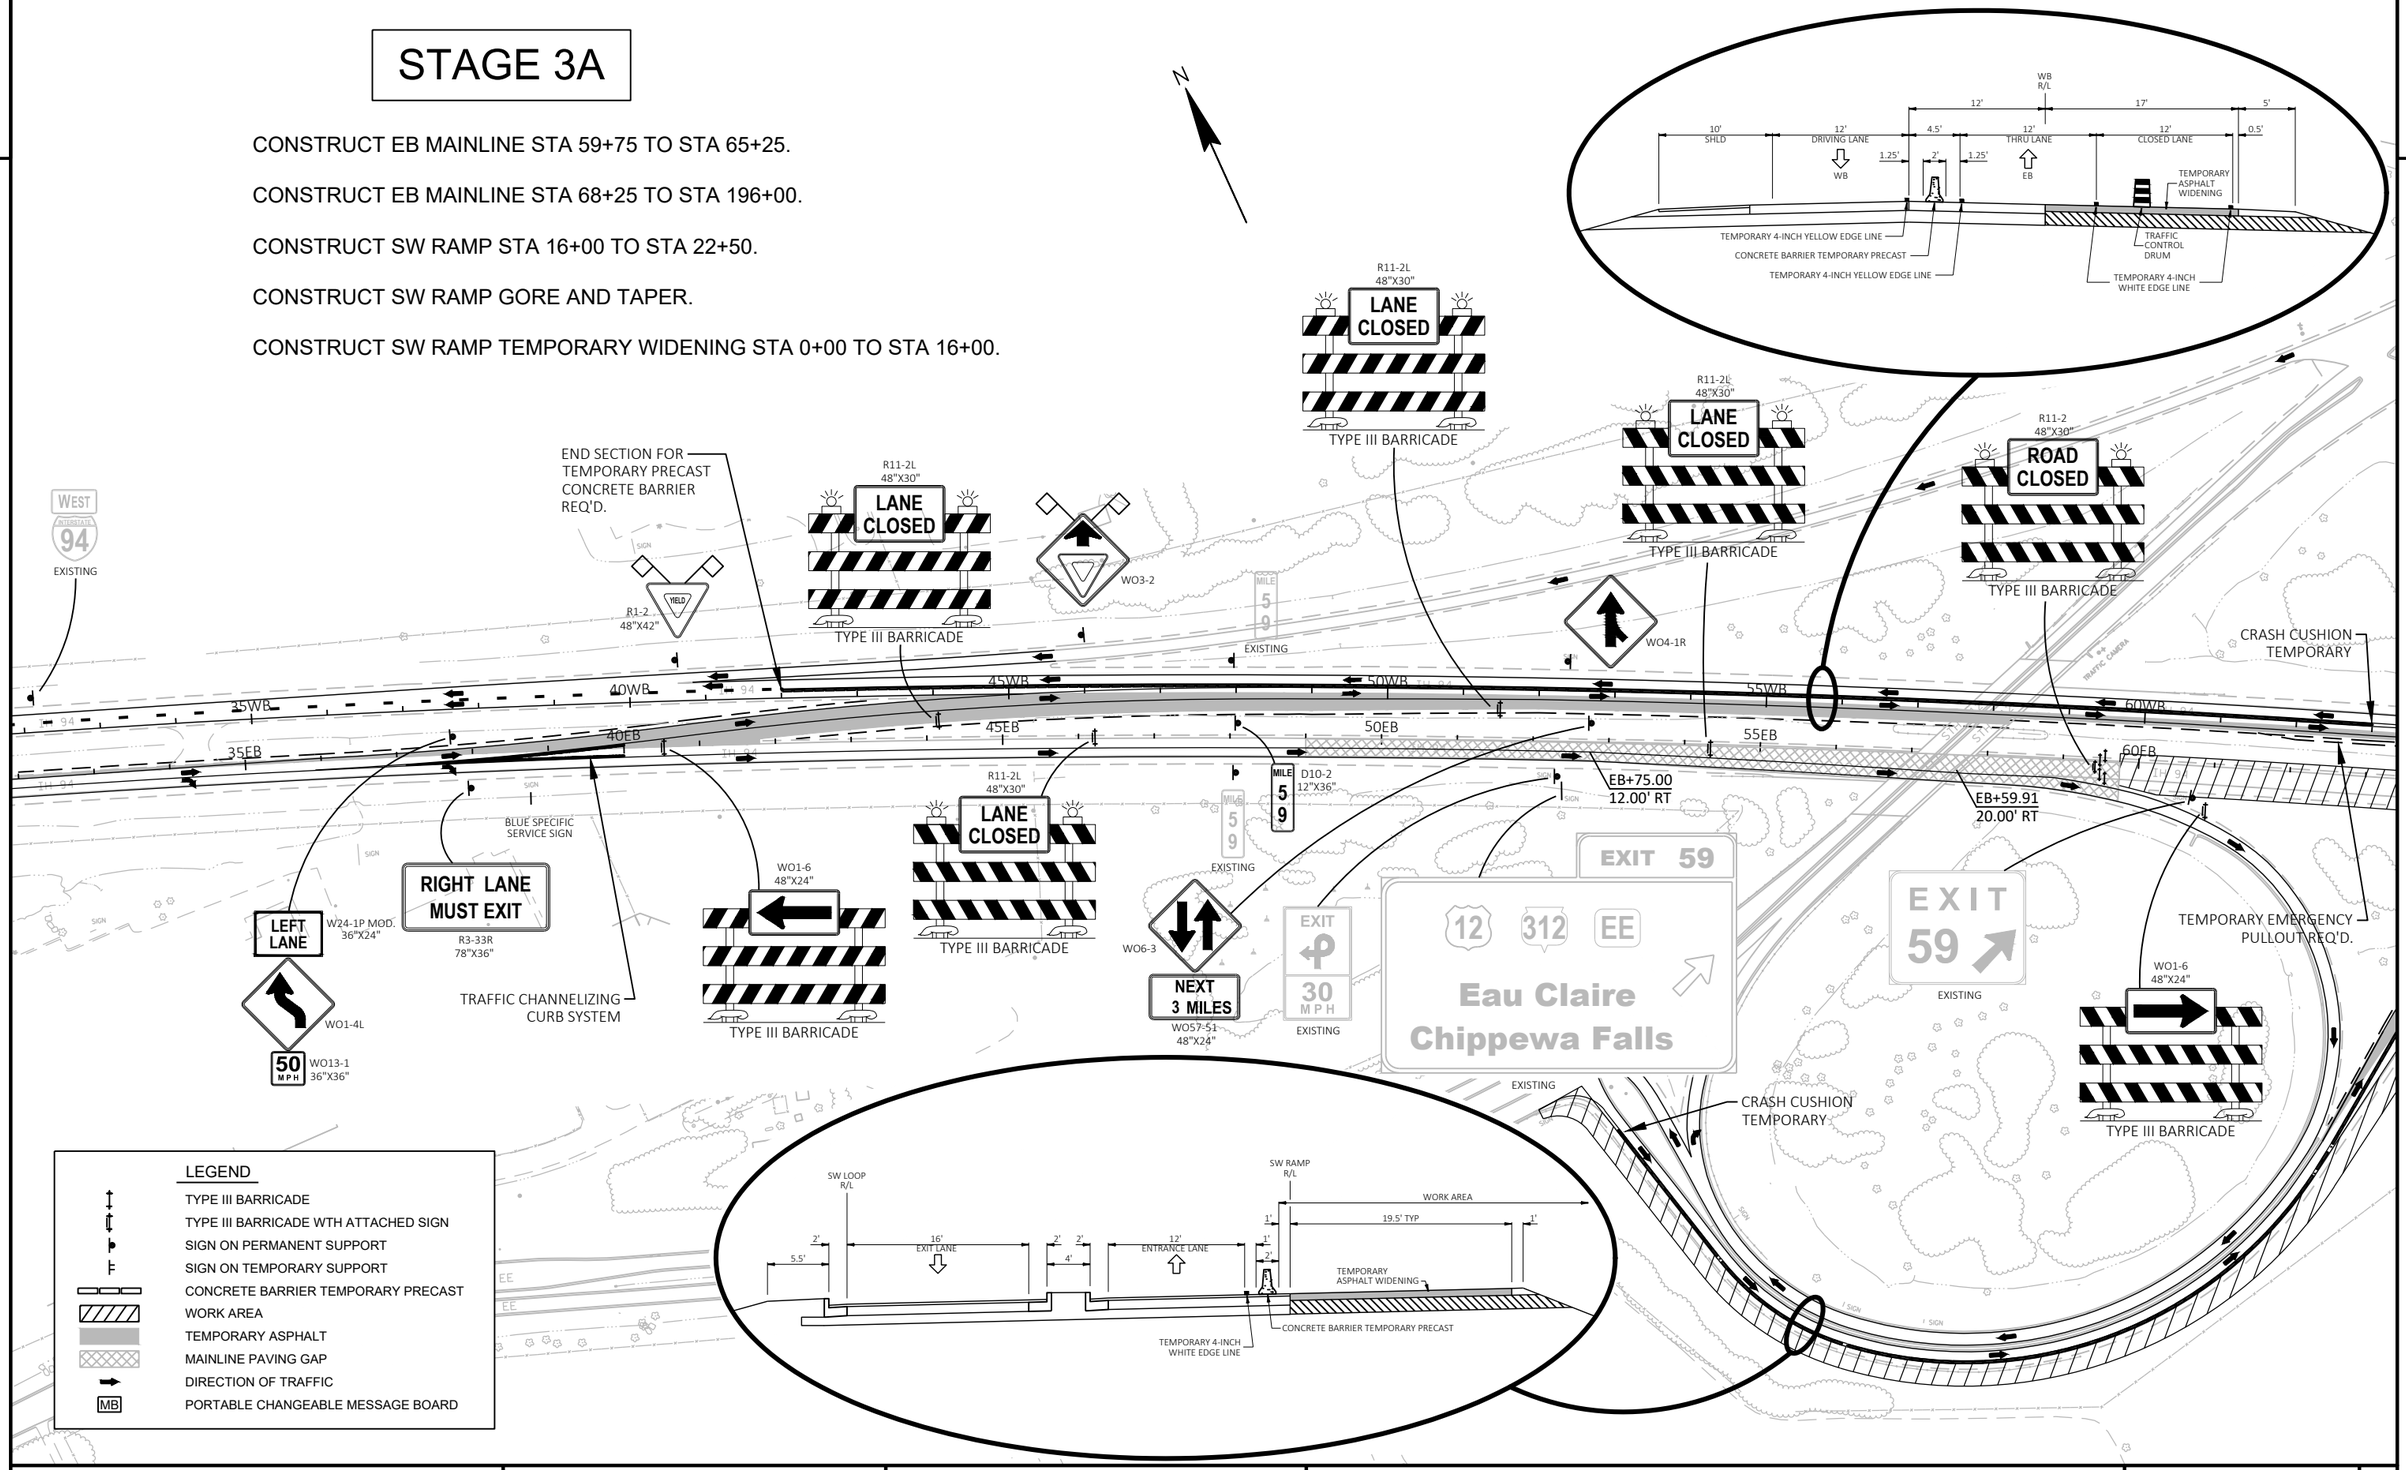

PROJECT NO: 1022-08-74	HWY: IH 94	COUNTY: EAU CLAIRE	TRAFFIC CONTROL - OVERVIEW - STAGE 3A	SHEET E

2

STAGE 3A


CONSTRUCT EB MAINLINE STA 59+75 TO STA 65+25.

CONSTRUCT EB MAINLINE STA 68+25 TO STA 196+00.

CONSTRUCT SW RAMP STA 16+00 TO STA 22+50.

CONSTRUCT SW RAMP GORE AND TAPER.

CONSTRUCT SW RAMP TEMPORARY WIDENING STA 0+00 TO STA 16+00.

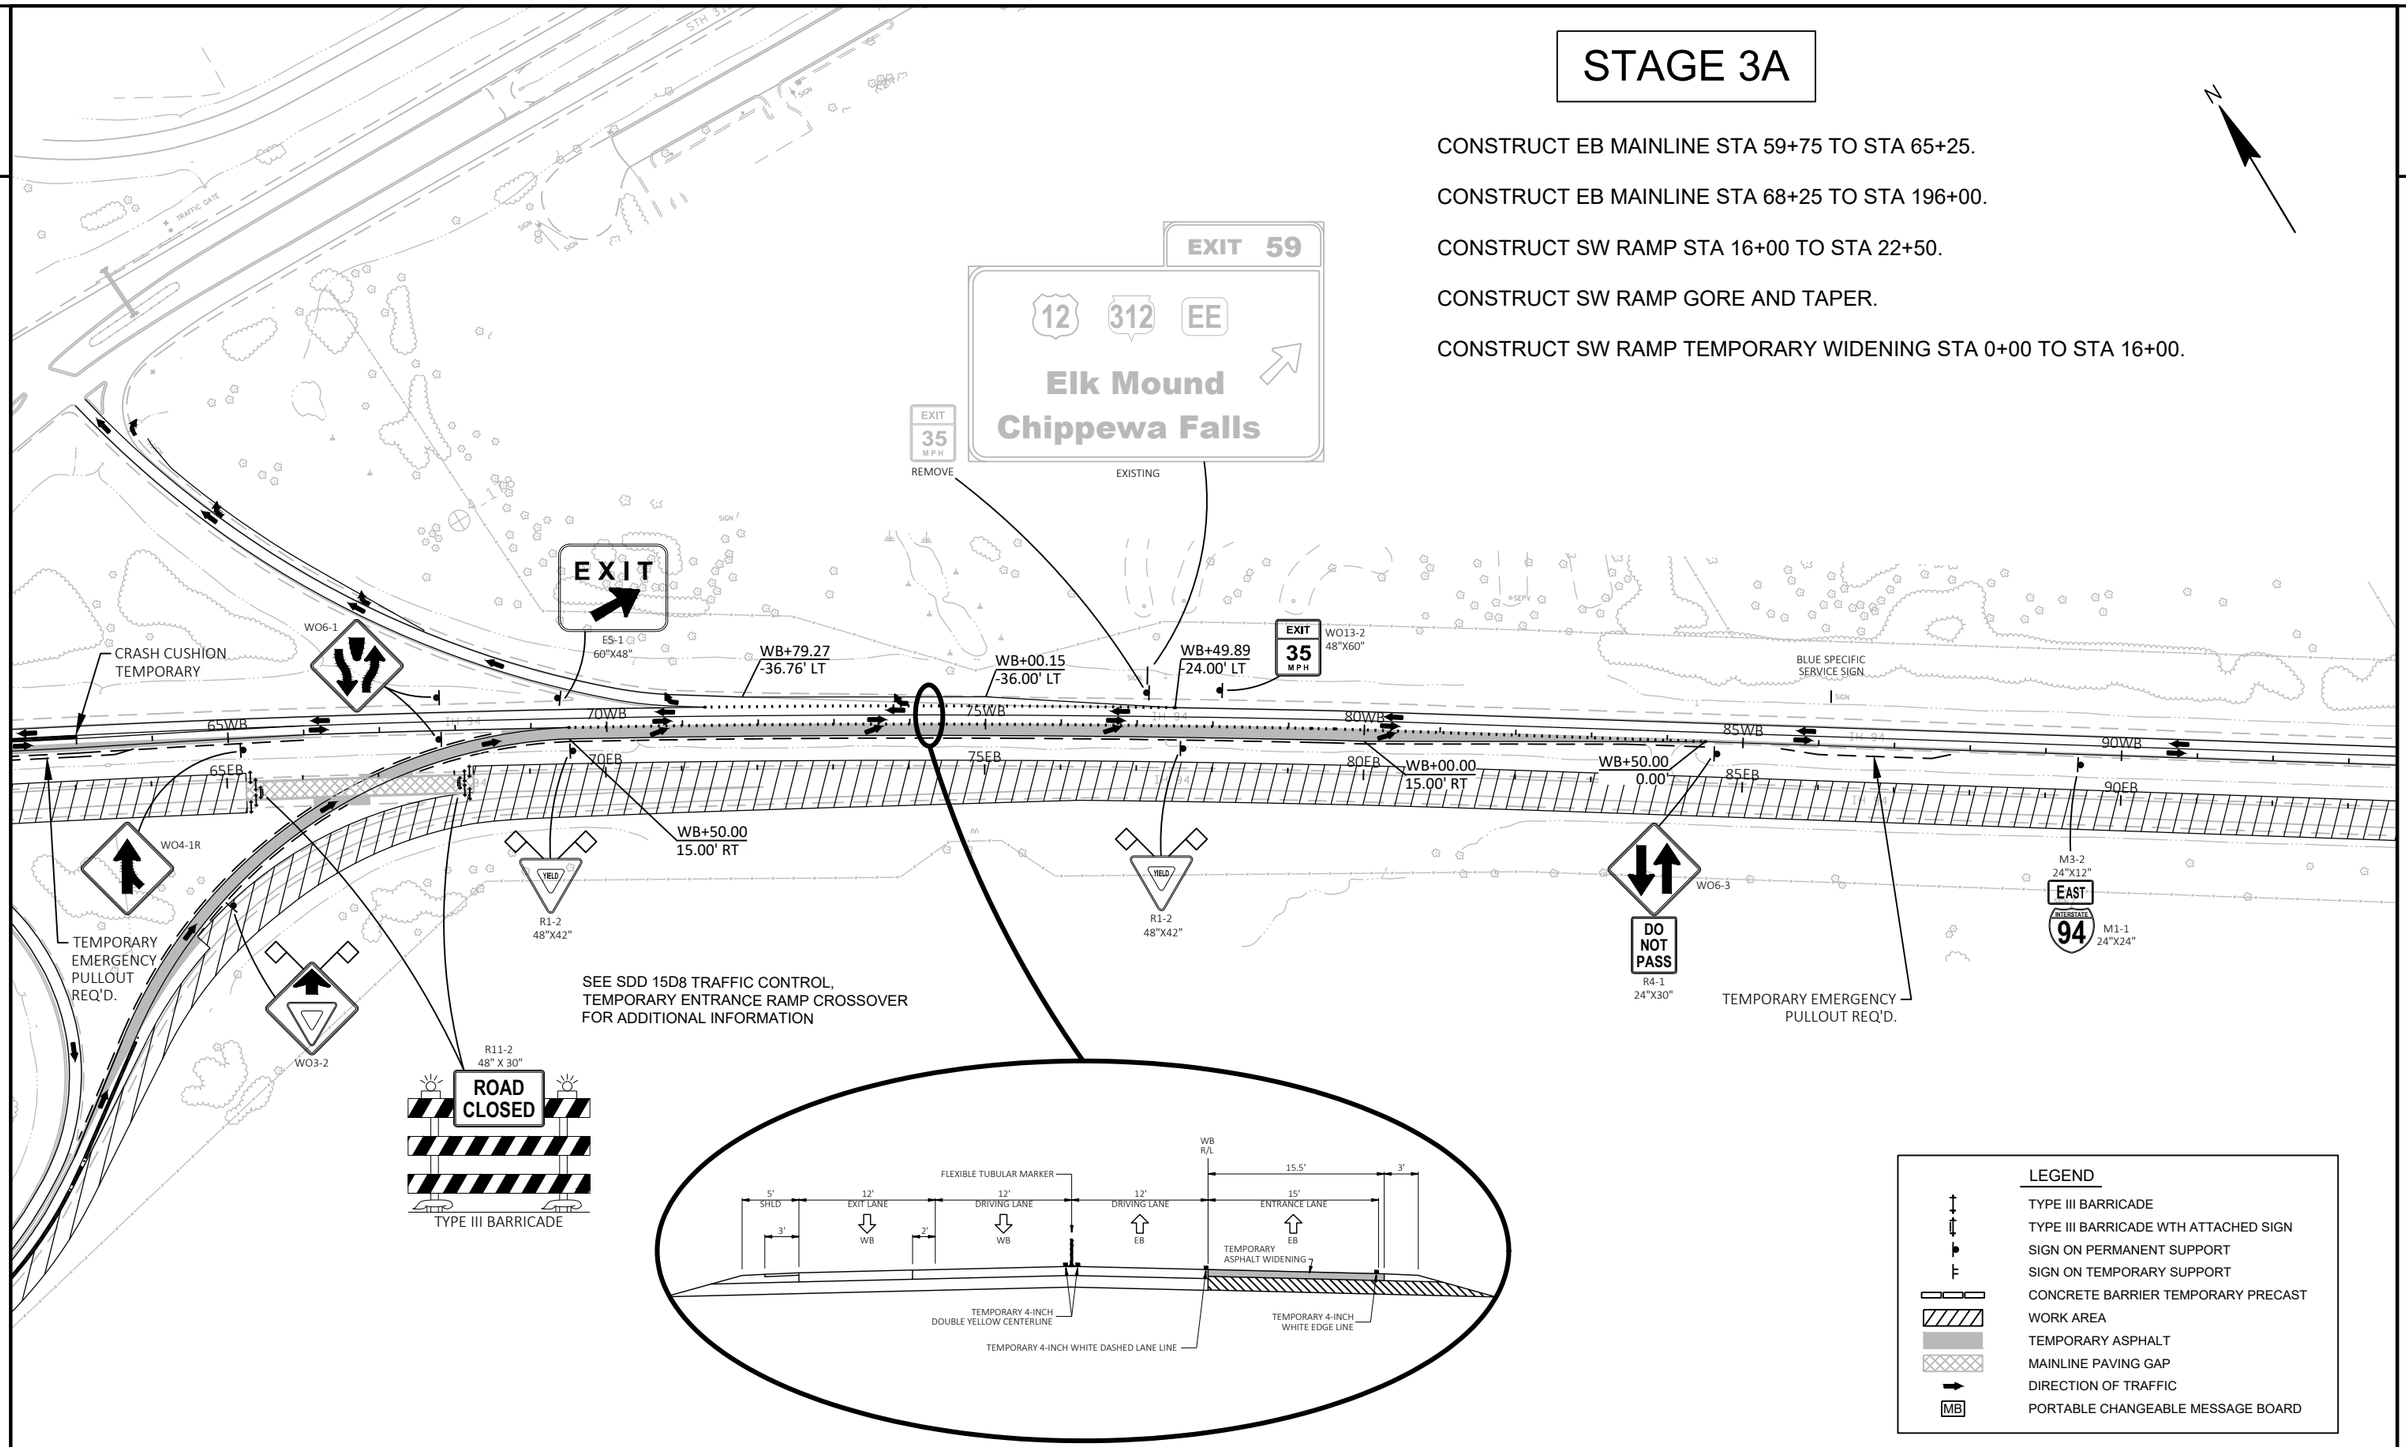

PROJECT NO: 1022-08-74	HWY: IH 94	COUNTY: EAU CLAIRE	TRAFFIC CONTROL - OVERVIEW - STAGE 3A	SHEET E

FILE NAME : N:\PDS\C3D\10220804\DESIGN\EDGELINES\TRA\PLANSHEETS\025311_TC_TRAFFIC_CONTROL_STAGE 3A.DWG
LAYOUT NAME - 3

PLOT DATE : 11/21/2019 6:22 AM PLOT BY : CHRIST, AARON D PLOT NAME : PLOT SCALE : 1 IN:200 FT

2

STAGE 3A


CONSTRUCT EB MAINLINE STA 59+75 TO STA 65+25.

CONSTRUCT EB MAINLINE STA 68+25 TO STA 196+00.

CONSTRUCT SW RAMP STA 16+00 TO STA 22+50.

CONSTRUCT SW RAMP GORE AND TAPER.

CONSTRUCT SW RAMP TEMPORARY WIDENING STA 0+00 TO STA 16+00.

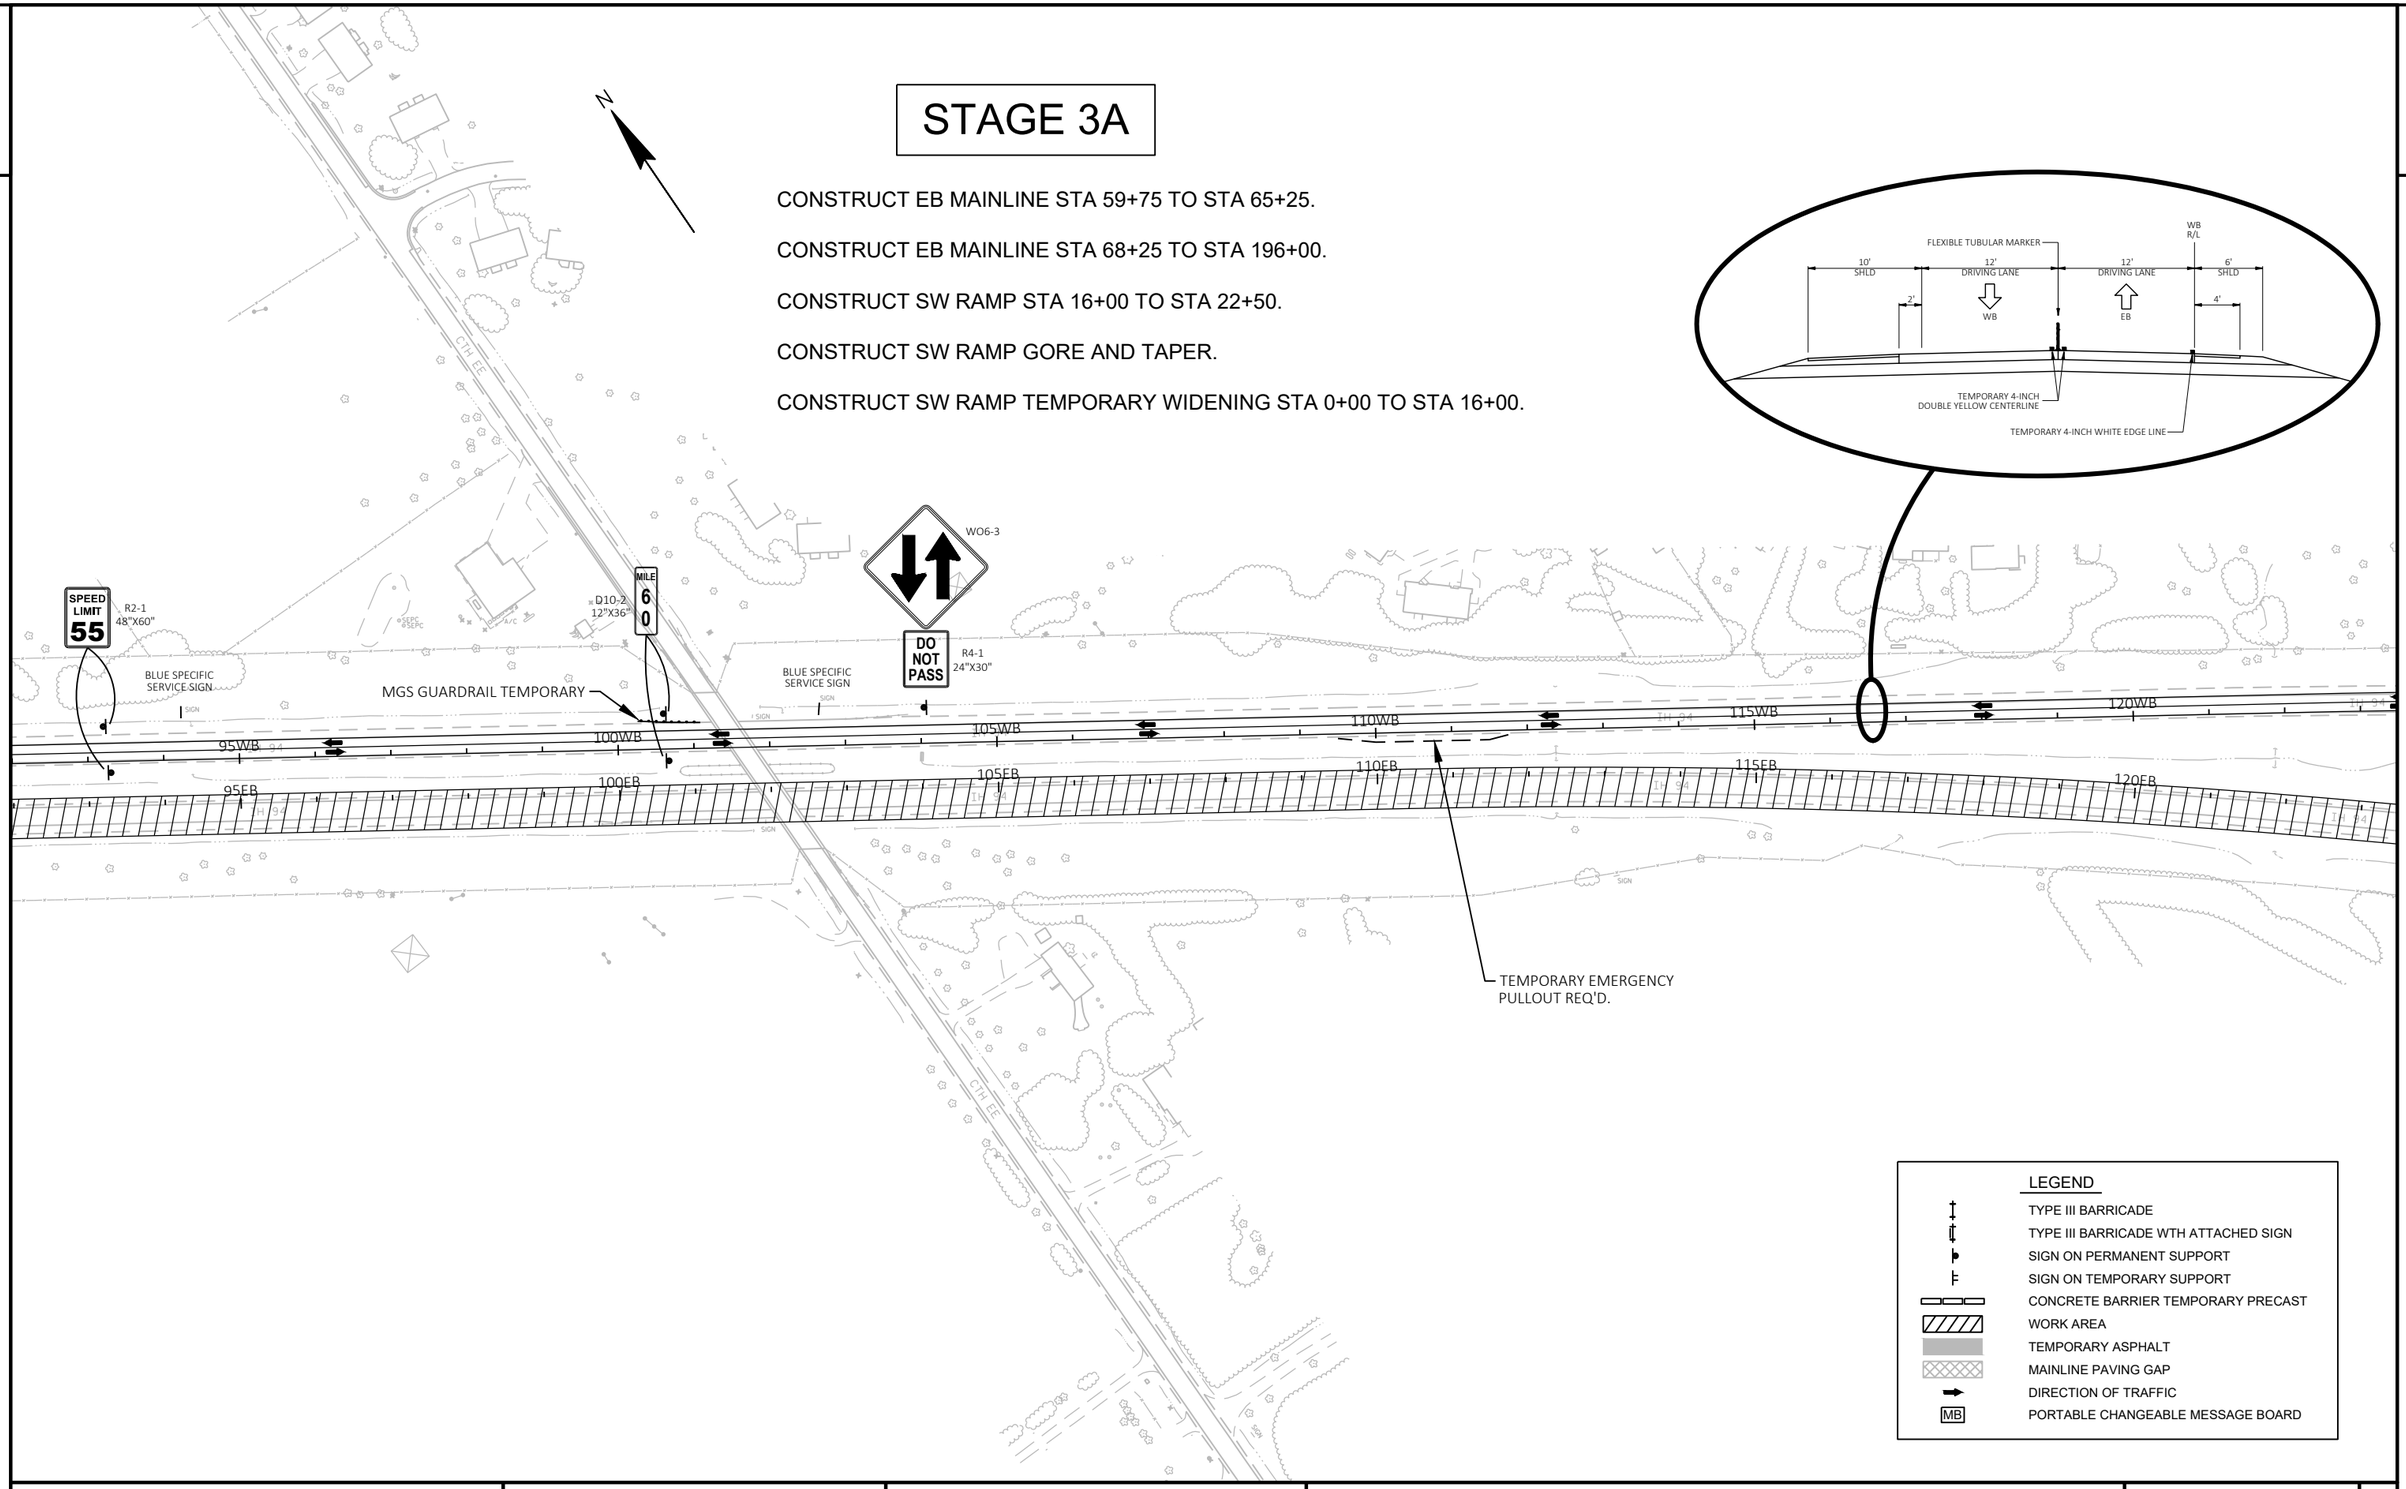

LEGEND

- TYPE III BARRICADE
- TYPE III BARRICADE WTH ATTACHED SIGN
- SIGN ON PERMANENT SUPPORT
- SIGN ON TEMPORARY SUPPORT
- CONCRETE BARRIER TEMPORARY PRECAST
- WORK AREA
- TEMPORARY ASPHALT
- MAINLINE PAVING GAP
- DIRECTION OF TRAFFIC
- MB — PORTABLE CHANGEABLE MESSAGE BOARD

PROJECT NO: 1022-08-74	HWY: IH 94	COUNTY: EAU CLAIRE	TRAFFIC CONTROL - OVERVIEW - STAGE 3A	SHEET	E

FILE NAME : N:\PDS\C3D\10220804\DESIGN\EDGELINES\TRA\PLANSHEETS\025311_TC_TRAFFIC_CONTROL_STAGE 3A.DWG
LAYOUT NAME - 104

PLOT DATE : 11/21/2019 6:22 AM PLOT BY : CHRIST, AARON D PLOT NAME : PLOT SCALE : 1 IN:200 FT

STAGE 3A


CONSTRUCT EB MAINLINE STA 59+75 TO STA 65+25.

CONSTRUCT EB MAINLINE STA 68+25 TO STA 196+00.

CONSTRUCT SW RAMP STA 16+00 TO STA 22+50.

CONSTRUCT SW RAMP GORE AND TAPER.

CONSTRUCT SW RAMP TEMPORARY WIDENING STA 0+00 TO STA 16+00.

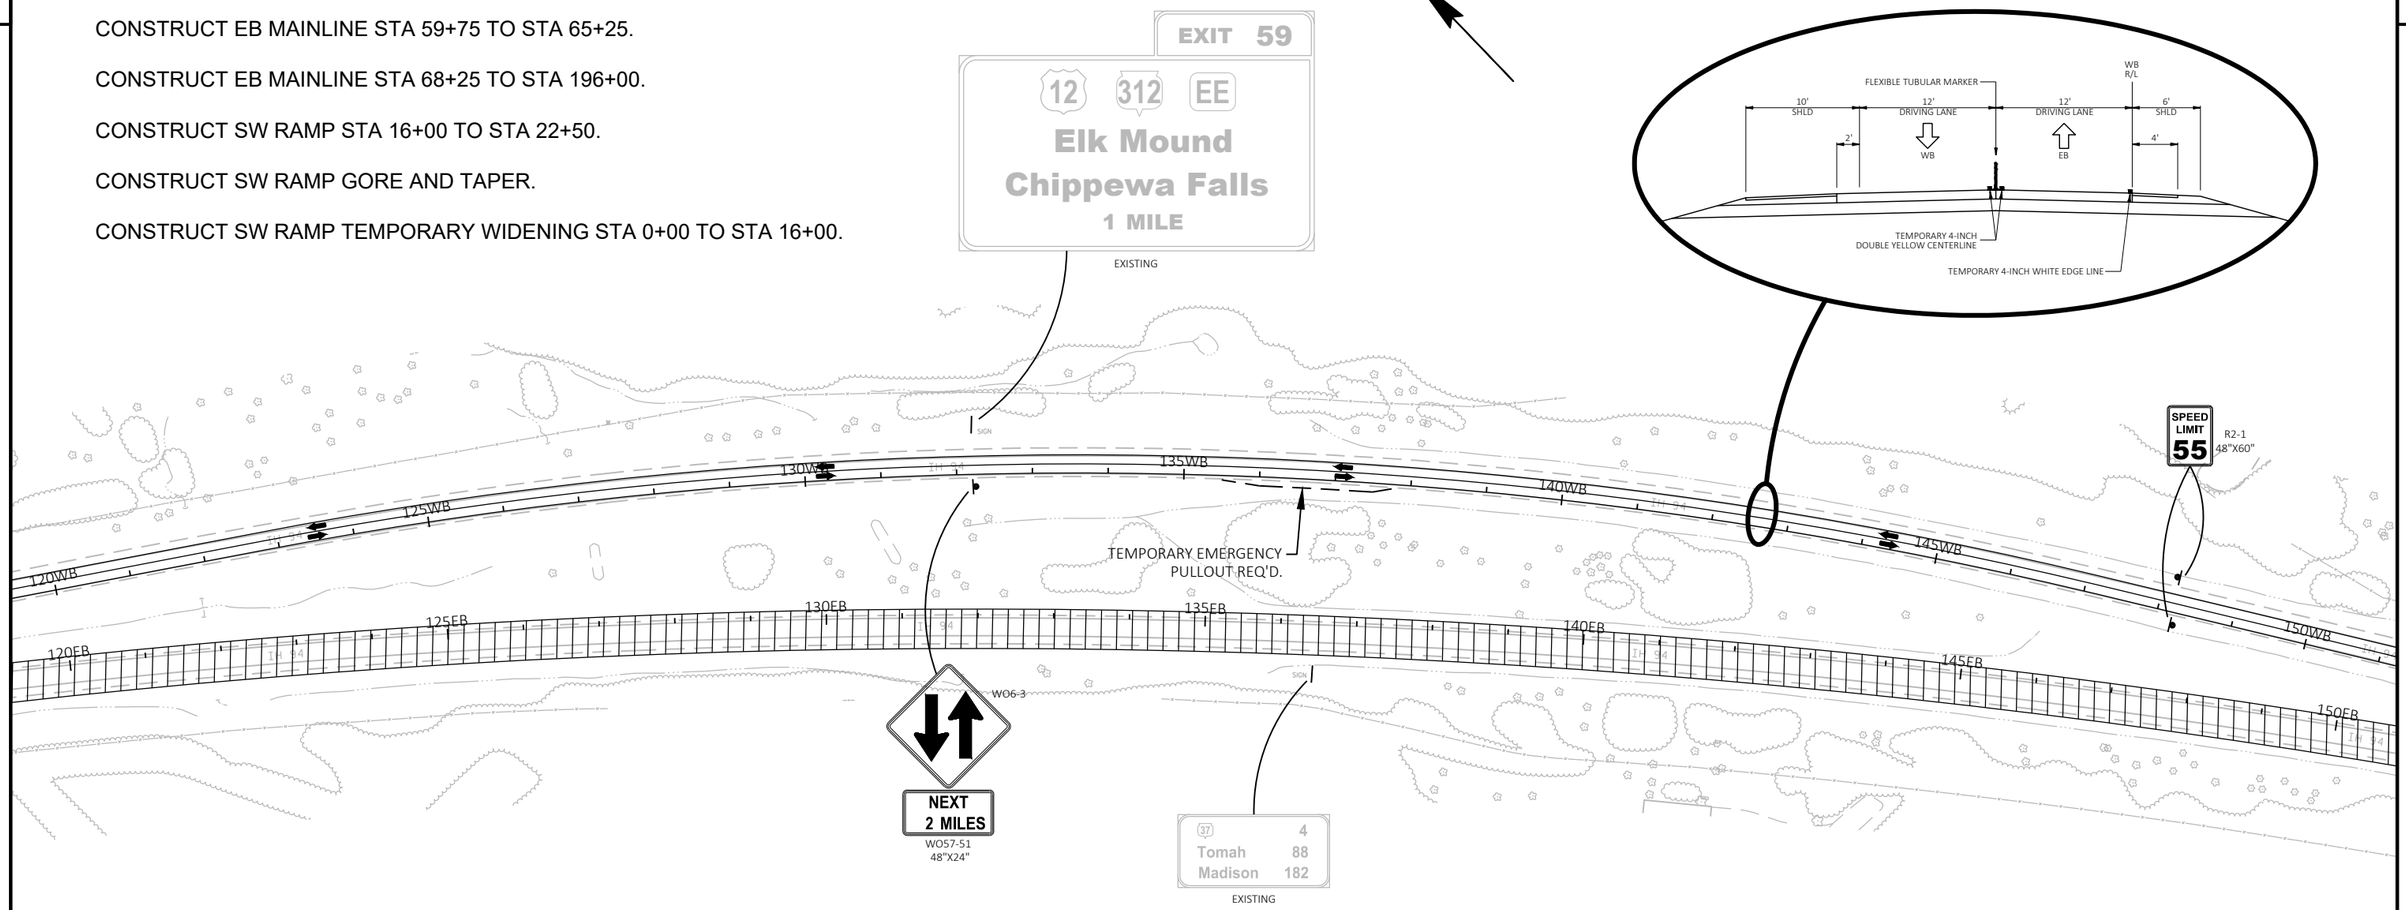

LEGEND

- TYPE III BARRICADE
- TYPE III BARRICADE WTH ATTACHED SIGN
- SIGN ON PERMANENT SUPPORT
- SIGN ON TEMPORARY SUPPORT
- CONCRETE BARRIER TEMPORARY PRECAST
- WORK AREA
- TEMPORARY ASPHALT
- MAINLINE PAVING GAP
- DIRECTION OF TRAFFIC
- MB — PORTABLE CHANGEABLE MESSAGE BOARD

PROJECT NO: 1022-08-74	HWY: IH 94	COUNTY: EAU CLAIRE	TRAFFIC CONTROL - OVERVIEW - STAGE 3A	SHEET E

FILE NAME : N:\PDS\C3D\10220804\DESIGN\EDGELINES\TRA\PLANSHEETS\025311_TC_TRAFFIC_CONTROL_STAGE 3A.DWG
LAYOUT NAME - 105

PLOT DATE : 11/21/2019 6:22 AM PLOT BY : CHRIST, AARON D PLOT NAME : PLOT SCALE : 1 IN:200 FT

STAGE 3A


CONSTRUCT EB MAINLINE STA 59+75 TO STA 65+25.


CONSTRUCT EB MAINLINE STA 68+25 TO STA 196+00.

CONSTRUCT SW RAMP STA 16+00 TO STA 22+50.

CONSTRUCT SW RAMP GORE AND TAPER.

CONSTRUCT SW RAMP TEMPORARY WIDENING STA 0+00 TO STA 16+00.

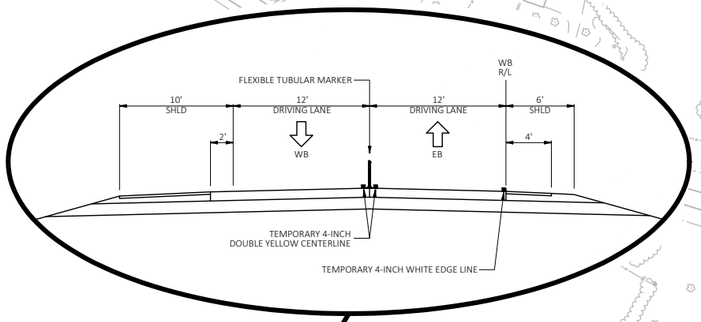

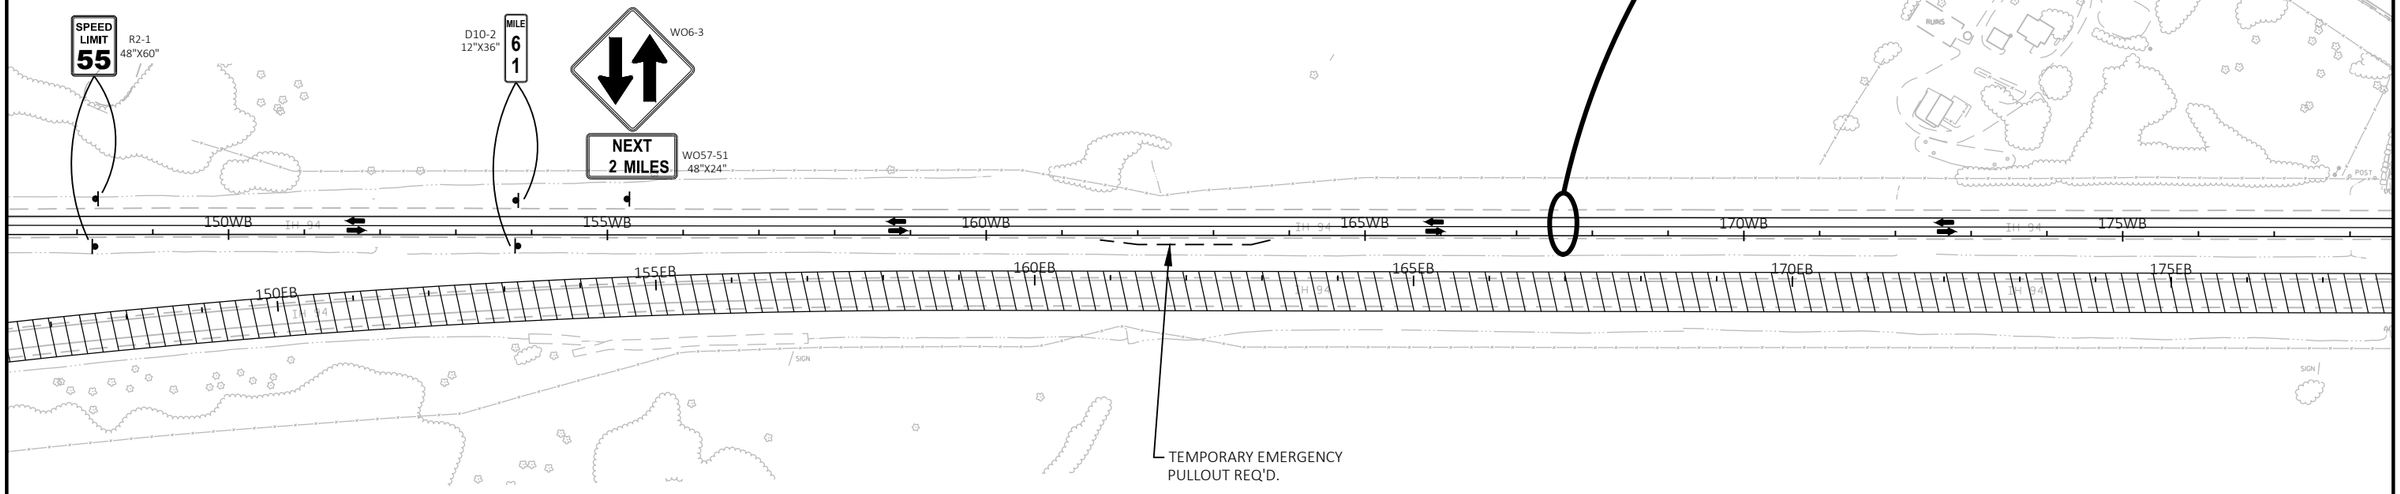

LEGEND

- TYPE III BARRICADE
- TYPE III BARRICADE WTH ATTACHED SIGN
- SIGN ON PERMANENT SUPPORT
- SIGN ON TEMPORARY SUPPORT
- CONCRETE BARRIER TEMPORARY PRECAST
- WORK AREA
- TEMPORARY ASPHALT
- MAINLINE PAVING GAP
- DIRECTION OF TRAFFIC
- MB — PORTABLE CHANGEABLE MESSAGE BOARD

PROJECT NO: 1022-08-74	HWY: IH 94	COUNTY: EAU CLAIRE	TRAFFIC CONTROL - OVERVIEW - STAGE 3A	SHEET	E

FILE NAME : N:\PDS\C3D\10220804\DESIGN\EDGELINES\TRA\PLANSHEETS\025311_TC_TRAFFIC_CONTROL_STAGE 3A.DWG
LAYOUT NAME - 106

PLOT DATE : 11/21/2019 6:23 AM PLOT BY : CHRIST, AARON D PLOT NAME : PLOT SCALE : 1 IN:200 FT

STAGE 3A


CONSTRUCT EB MAINLINE STA 59+75 TO STA 65+25.


CONSTRUCT EB MAINLINE STA 68+25 TO STA 196+00.

CONSTRUCT SW RAMP STA 16+00 TO STA 22+50.

CONSTRUCT SW RAMP GORE AND TAPER.

CONSTRUCT SW RAMP TEMPORARY WIDENING STA 0+00 TO STA 16+00.

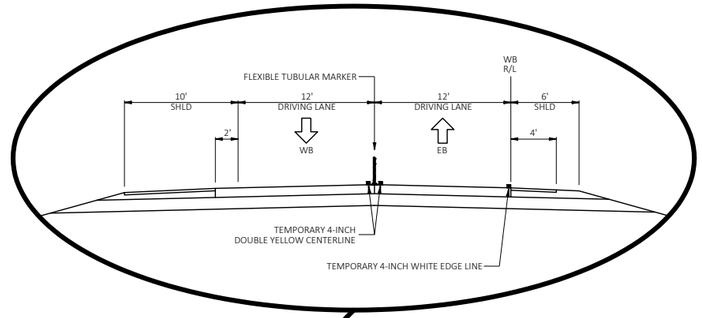

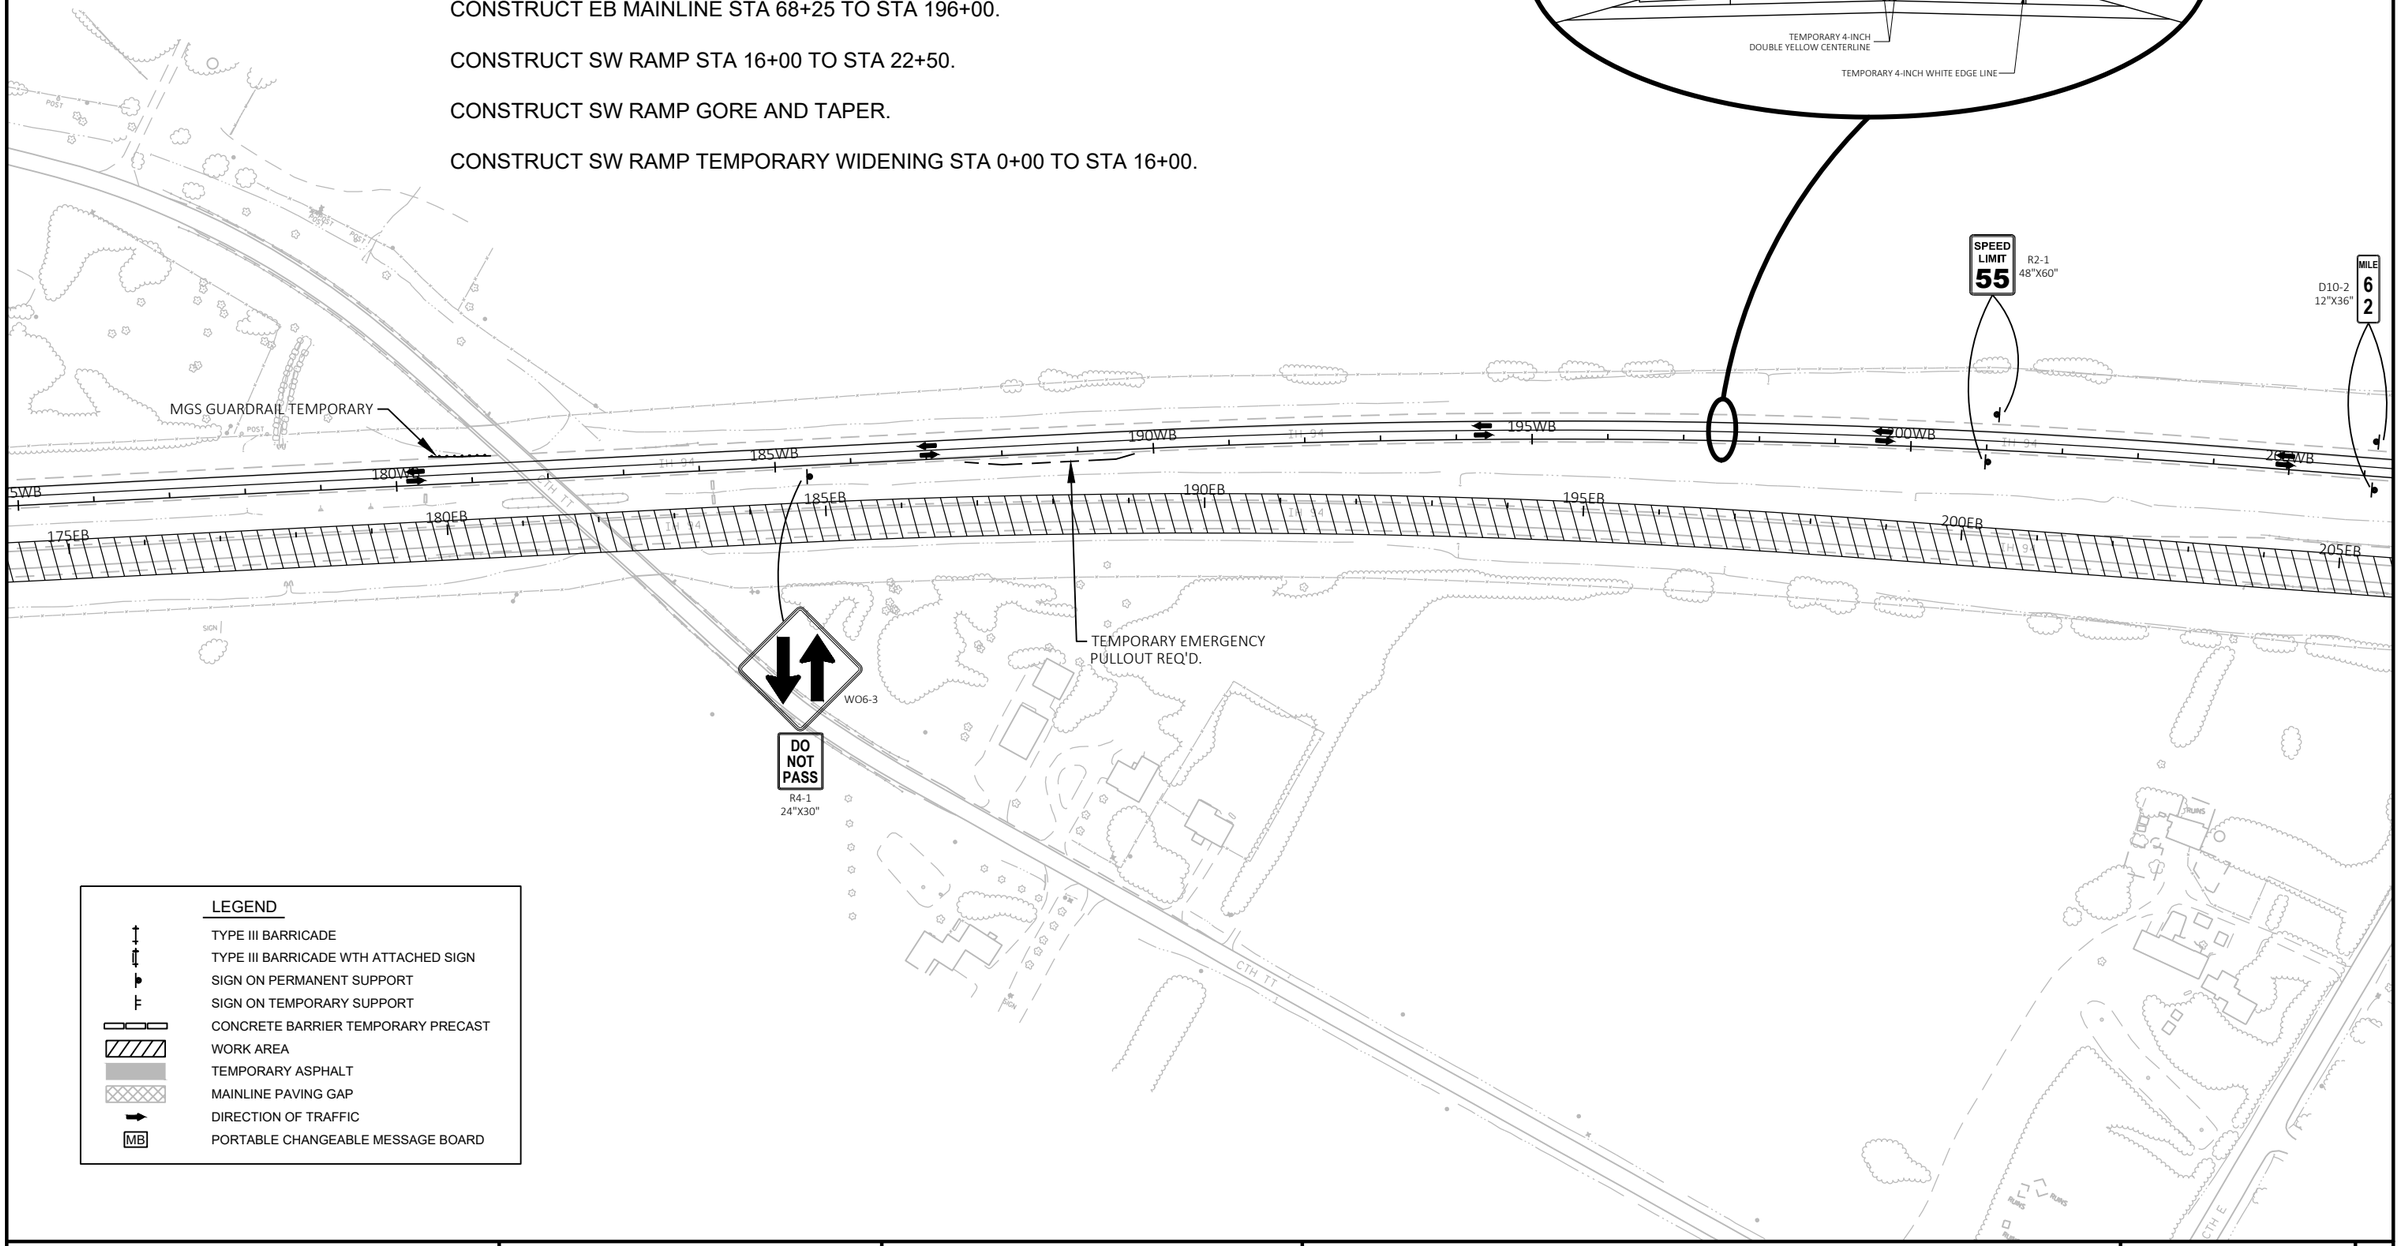

LEGEND

- TYPE III BARRICADE
- TYPE III BARRICADE WTH ATTACHED SIGN
- SIGN ON PERMANENT SUPPORT
- SIGN ON TEMPORARY SUPPORT
- CONCRETE BARRIER TEMPORARY PRECAST
- WORK AREA
- TEMPORARY ASPHALT
- MAINLINE PAVING GAP
- DIRECTION OF TRAFFIC
- MB — PORTABLE CHANGEABLE MESSAGE BOARD

PROJECT NO: 1022-08-74	HWY: IH 94	COUNTY: EAU CLAIRE	TRAFFIC CONTROL - OVERVIEW - STAGE 3A	SHEET E

FILE NAME : N:\PDS\C3D\10220804\DESIGN\EDGELINES\TRA\PLANSHEETS\025311_TC_TRAFFIC_CONTROL_STAGE 3A.DWG
LAYOUT NAME - 107

PLOT DATE : 11/21/2019 6:23 AM PLOT BY : CHRIST, AARON D PLOT NAME : PLOT SCALE : 1 IN:200 FT

STAGE 3A


CONSTRUCT EB MAINLINE STA 59+75 TO STA 65+25.

CONSTRUCT EB MAINLINE STA 68+25 TO STA 196+00.

CONSTRUCT SW RAMP STA 16+00 TO STA 22+50.

CONSTRUCT SW RAMP GORE AND TAPER.

CONSTRUCT SW RAMP TEMPORARY WIDENING STA 0+00 TO STA 16+00.

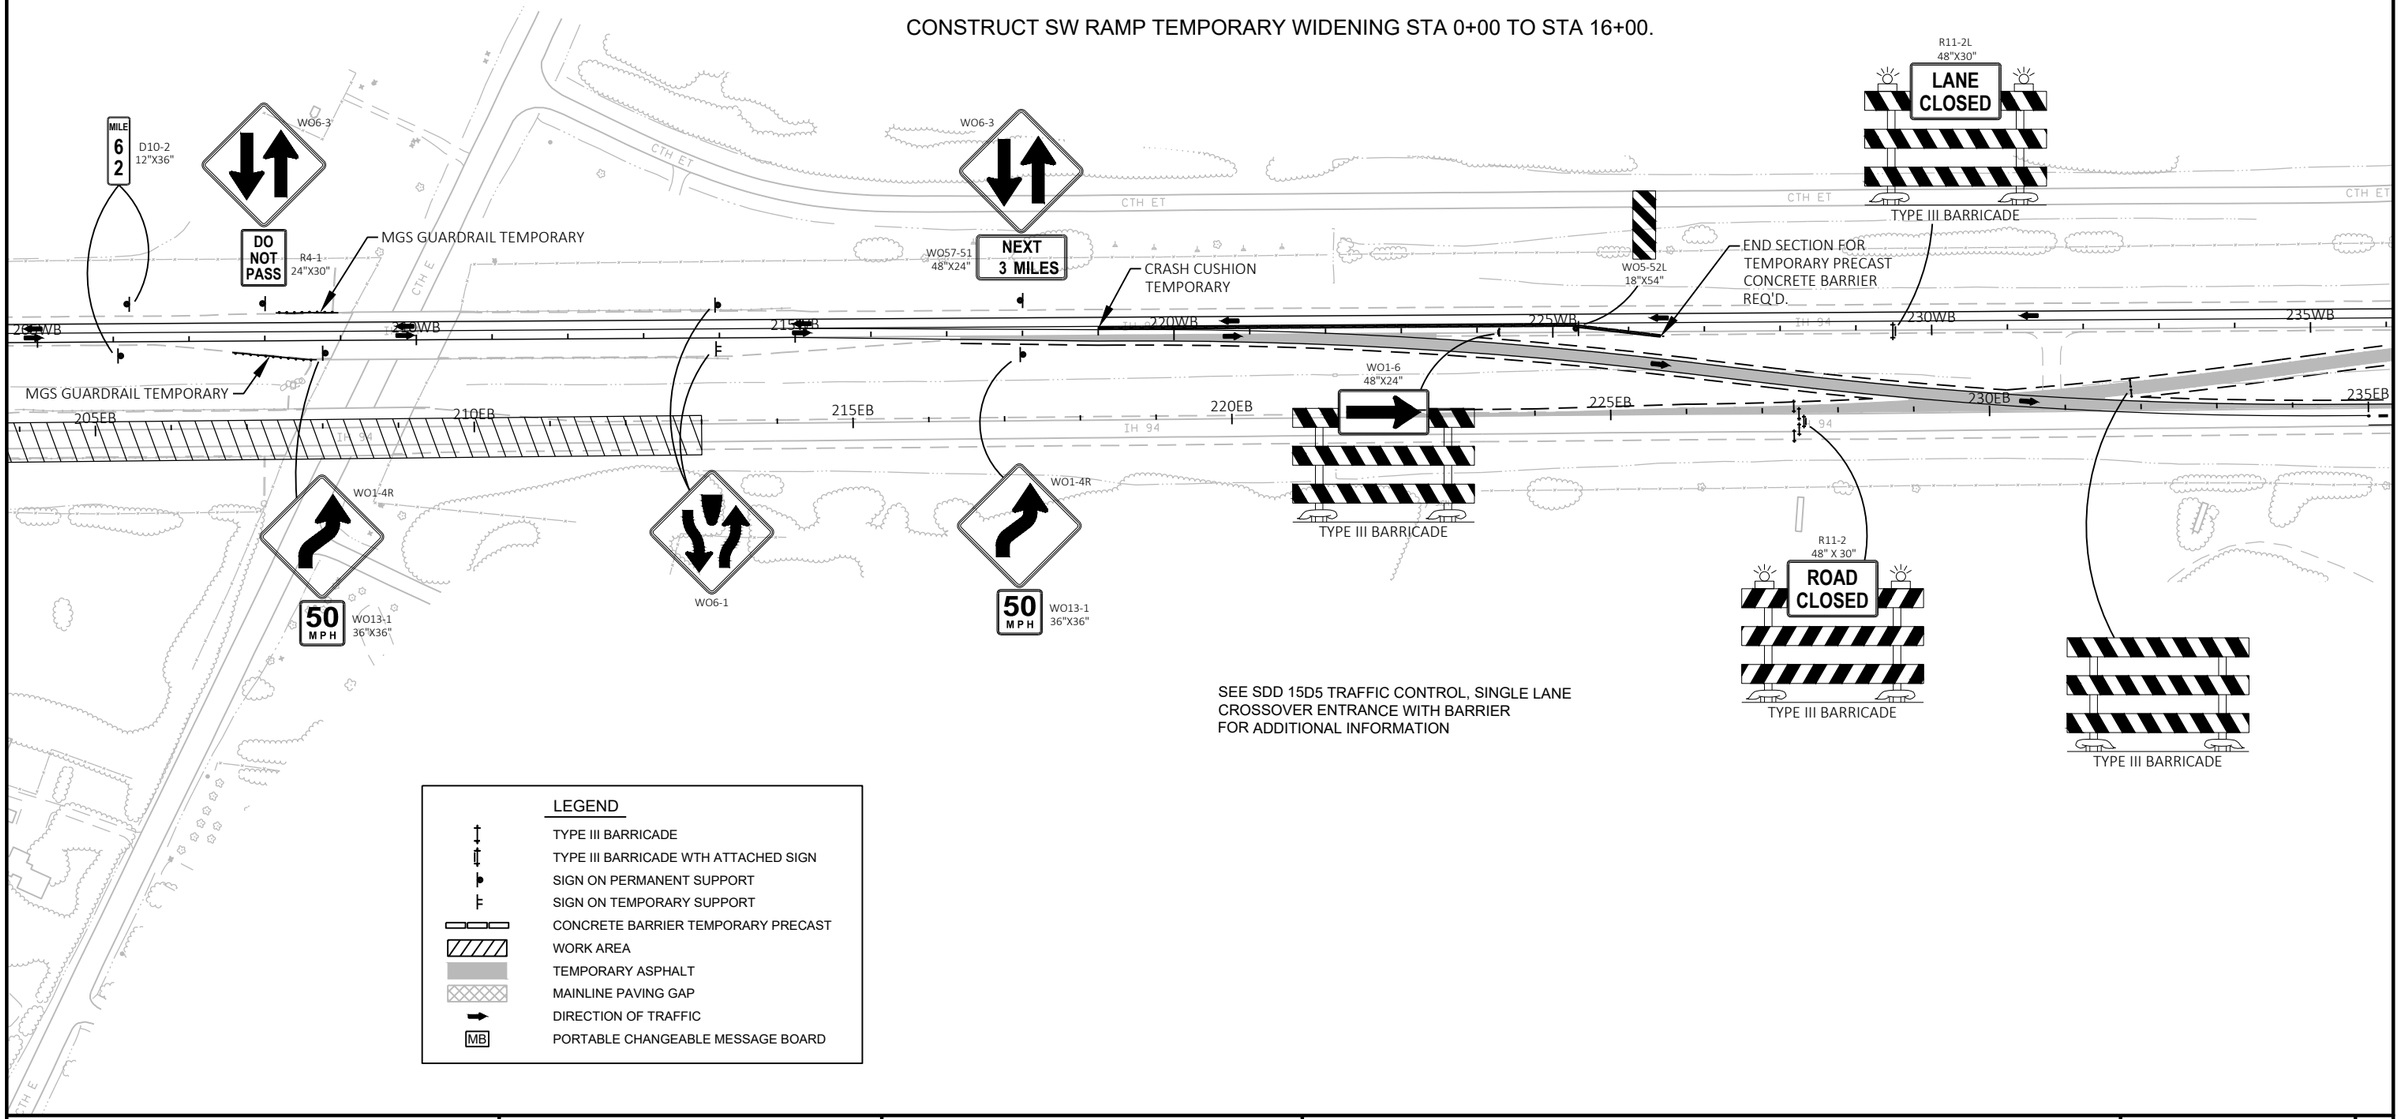

SEE SDD 15D5 TRAFFIC CONTROL, SINGLE LANE CROSSOVER ENTRANCE WITH BARRIER FOR ADDITIONAL INFORMATION

LEGEND

- TYPE III BARRICADE
- TYPE III BARRICADE WTH ATTACHED SIGN
- SIGN ON PERMANENT SUPPORT
- SIGN ON TEMPORARY SUPPORT
- CONCRETE BARRIER TEMPORARY PRECAST
- WORK AREA
- TEMPORARY ASPHALT
- MAINLINE PAVING GAP
- DIRECTION OF TRAFFIC
- MB — PORTABLE CHANGEABLE MESSAGE BOARD

PROJECT NO: 1022-08-74	HWY: IH 94	COUNTY: EAU CLAIRE	TRAFFIC CONTROL - OVERVIEW - STAGE 3A	SHEET	E

FILE NAME : N:\PDS\C3D\10220804\DESIGN\EDGELINES\TRA\PLANSHEETS\025311_TC_TRAFFIC_CONTROL_STAGE 3A.DWG
LAYOUT NAME - 4

PLOT DATE : 11/21/2019 6:23 AM PLOT BY : CHRIST, AARON D PLOT NAME : PLOT SCALE : 1 IN:200 FT

2

STAGE 3A

CONSTRUCT EB MAINLINE STA 59+75 TO STA 65+25.

CONSTRUCT EB MAINLINE STA 68+25 TO STA 196+00.


CONSTRUCT SW RAMP STA 16+00 TO STA 22+50.

CONSTRUCT SW RAMP GORE AND TAPER.

CONSTRUCT SW RAMP TEMPORARY WIDENING STA 0+00 TO STA 16+00.

N

** STA 259WB+40 TO STA 266WB+00
CLOSE WB PASSING LANE
SEE SDD 15D12-B TRAFFIC CONTROL,
LANE CLOSURE, SPEED REDUCTION

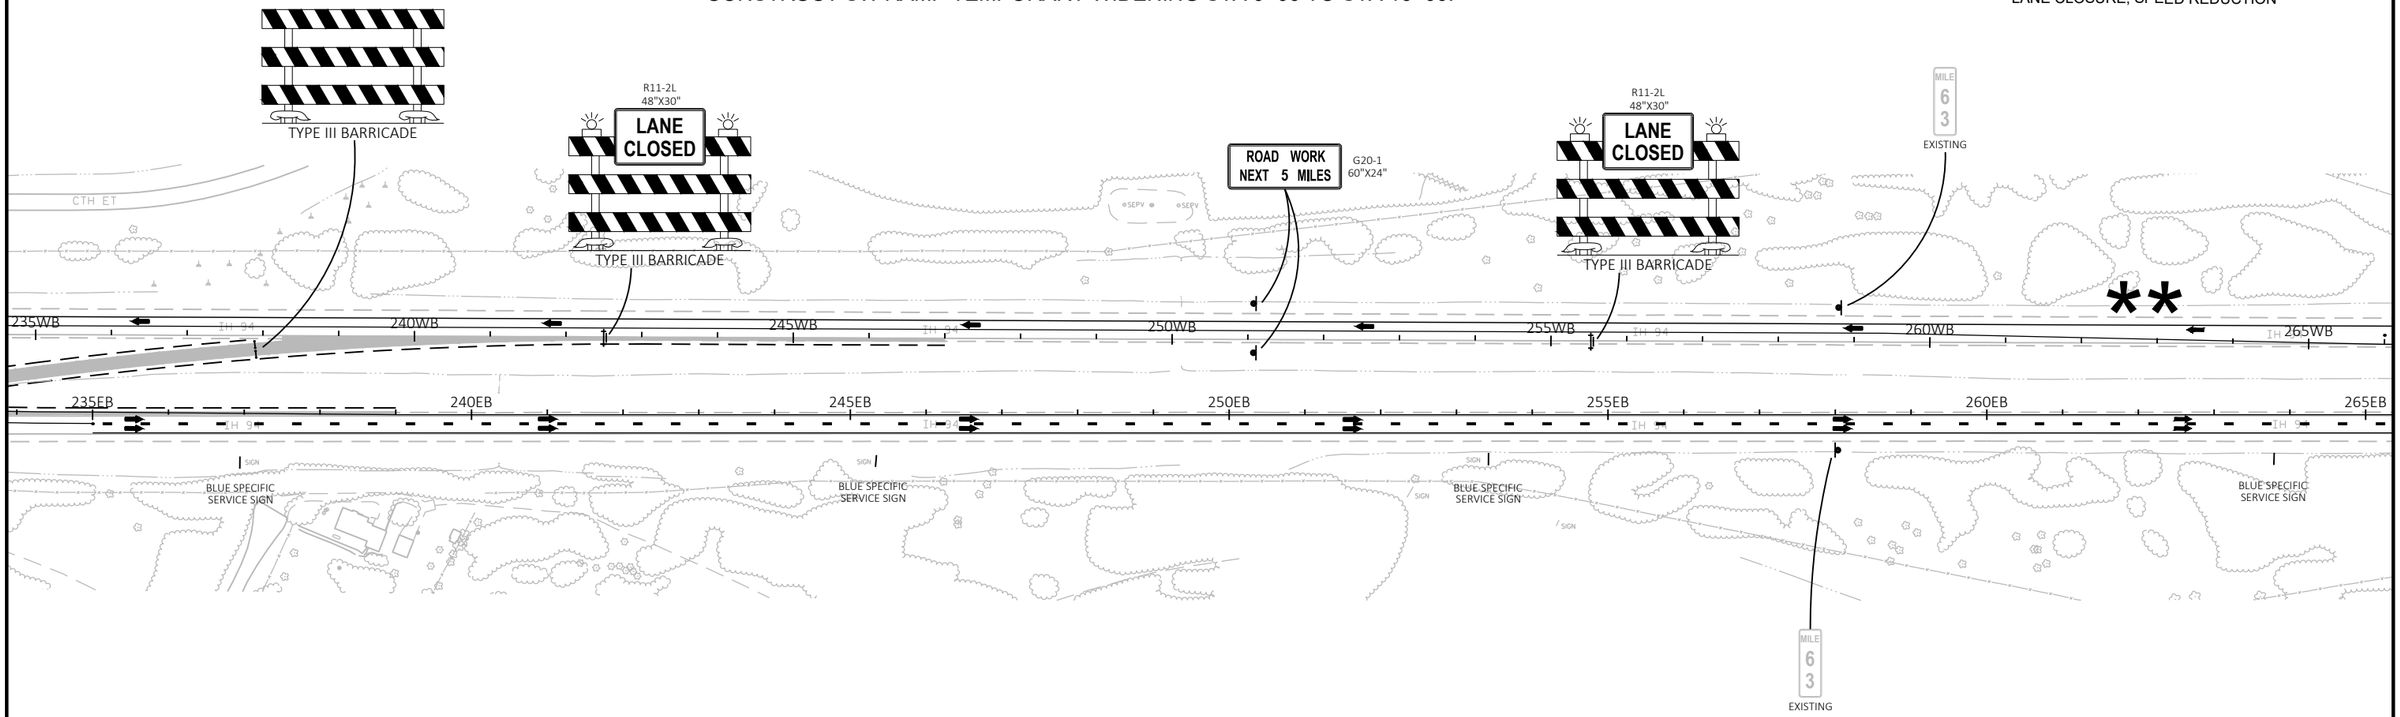

LEGEND

- TYPE III BARRICADE
- TYPE III BARRICADE WTH ATTACHED SIGN
- SIGN ON PERMANENT SUPPORT
- SIGN ON TEMPORARY SUPPORT
- CONCRETE BARRIER TEMPORARY PRECAST
- WORK AREA
- TEMPORARY ASPHALT
- MAINLINE PAVING GAP
- DIRECTION OF TRAFFIC
- MB — PORTABLE CHANGEABLE MESSAGE BOARD

PROJECT NO: 1022-08-74	HWY: IH 94	COUNTY: EAU CLAIRE	TRAFFIC CONTROL - OVERVIEW - STAGE 3A	SHEET	E

FILE NAME : N:\PDS\C3D\10220804\DESIGN\EDGELINES\TRA\PLANSHEETS\025311_TC_TRAFFIC_CONTROL_STAGE 3A.DWG
LAYOUT NAME - 5

PLOT DATE : 11/21/2019 6:23 AM PLOT BY : CHRIST, AARON D PLOT NAME : PLOT SCALE : 1 IN:200 FT

WISDOT/CADDS SHEET 42

2

STAGE 3A


CONSTRUCT EB MAINLINE STA 59+75 TO STA 65+25.

CONSTRUCT EB MAINLINE STA 68+25 TO STA 196+00.

CONSTRUCT SW RAMP STA 16+00 TO STA 22+50.

CONSTRUCT SW RAMP GORE AND TAPER.

CONSTRUCT SW RAMP TEMPORARY WIDENING STA 0+00 TO STA 16+00.

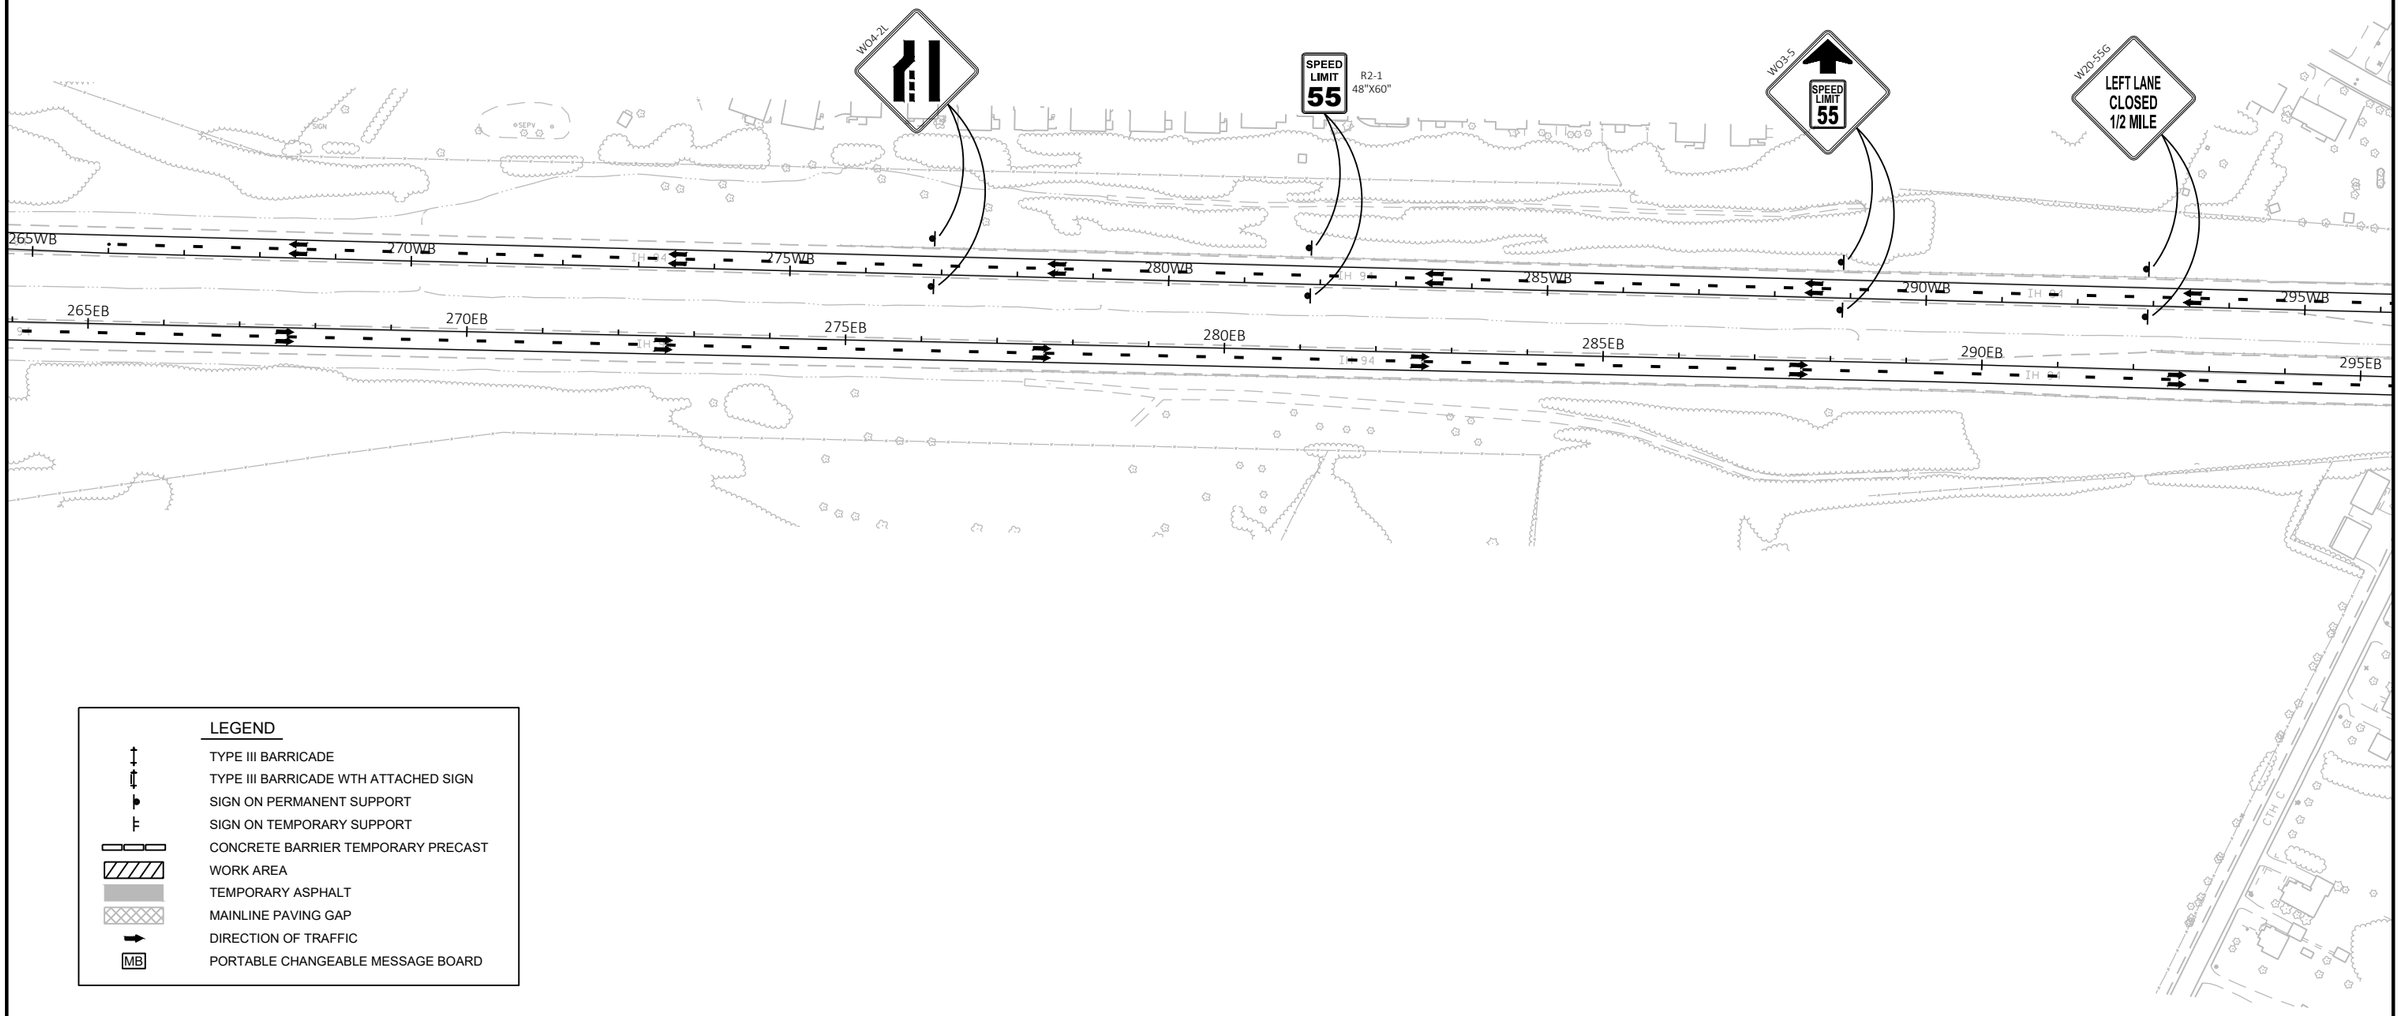

LEGEND

- TYPE III BARRICADE
- TYPE III BARRICADE WTH ATTACHED SIGN
- SIGN ON PERMANENT SUPPORT
- SIGN ON TEMPORARY SUPPORT
- CONCRETE BARRIER TEMPORARY PRECAST
- WORK AREA
- TEMPORARY ASPHALT
- MAINLINE PAVING GAP
- DIRECTION OF TRAFFIC
- MB PORTABLE CHANGEABLE MESSAGE BOARD

PROJECT NO: 1022-08-74	HWY: IH 94	COUNTY: EAU CLAIRE	TRAFFIC CONTROL - OVERVIEW - STAGE 3A	SHEET E

FILE NAME : N:\PDS\C3D\10220804\DESIGN\EDGELINES\TRA\PLANSHEETS\025311_TC_TRAFFIC_CONTROL_STAGE 3A.DWG
LAYOUT NAME - 108

PLOT DATE : 11/21/2019 6:24 AM PLOT BY : CHRIST, AARON D PLOT NAME : PLOT SCALE : 1 IN:200 FT

WISDOT/CADDS SHEET 42

2

STAGE 3A


CONSTRUCT EB MAINLINE STA 59+75 TO STA 65+25.

CONSTRUCT EB MAINLINE STA 68+25 TO STA 196+00.

CONSTRUCT SW RAMP STA 16+00 TO STA 22+50.

CONSTRUCT SW RAMP GORE AND TAPER.

CONSTRUCT SW RAMP TEMPORARY WIDENING STA 0+00 TO STA 16+00.

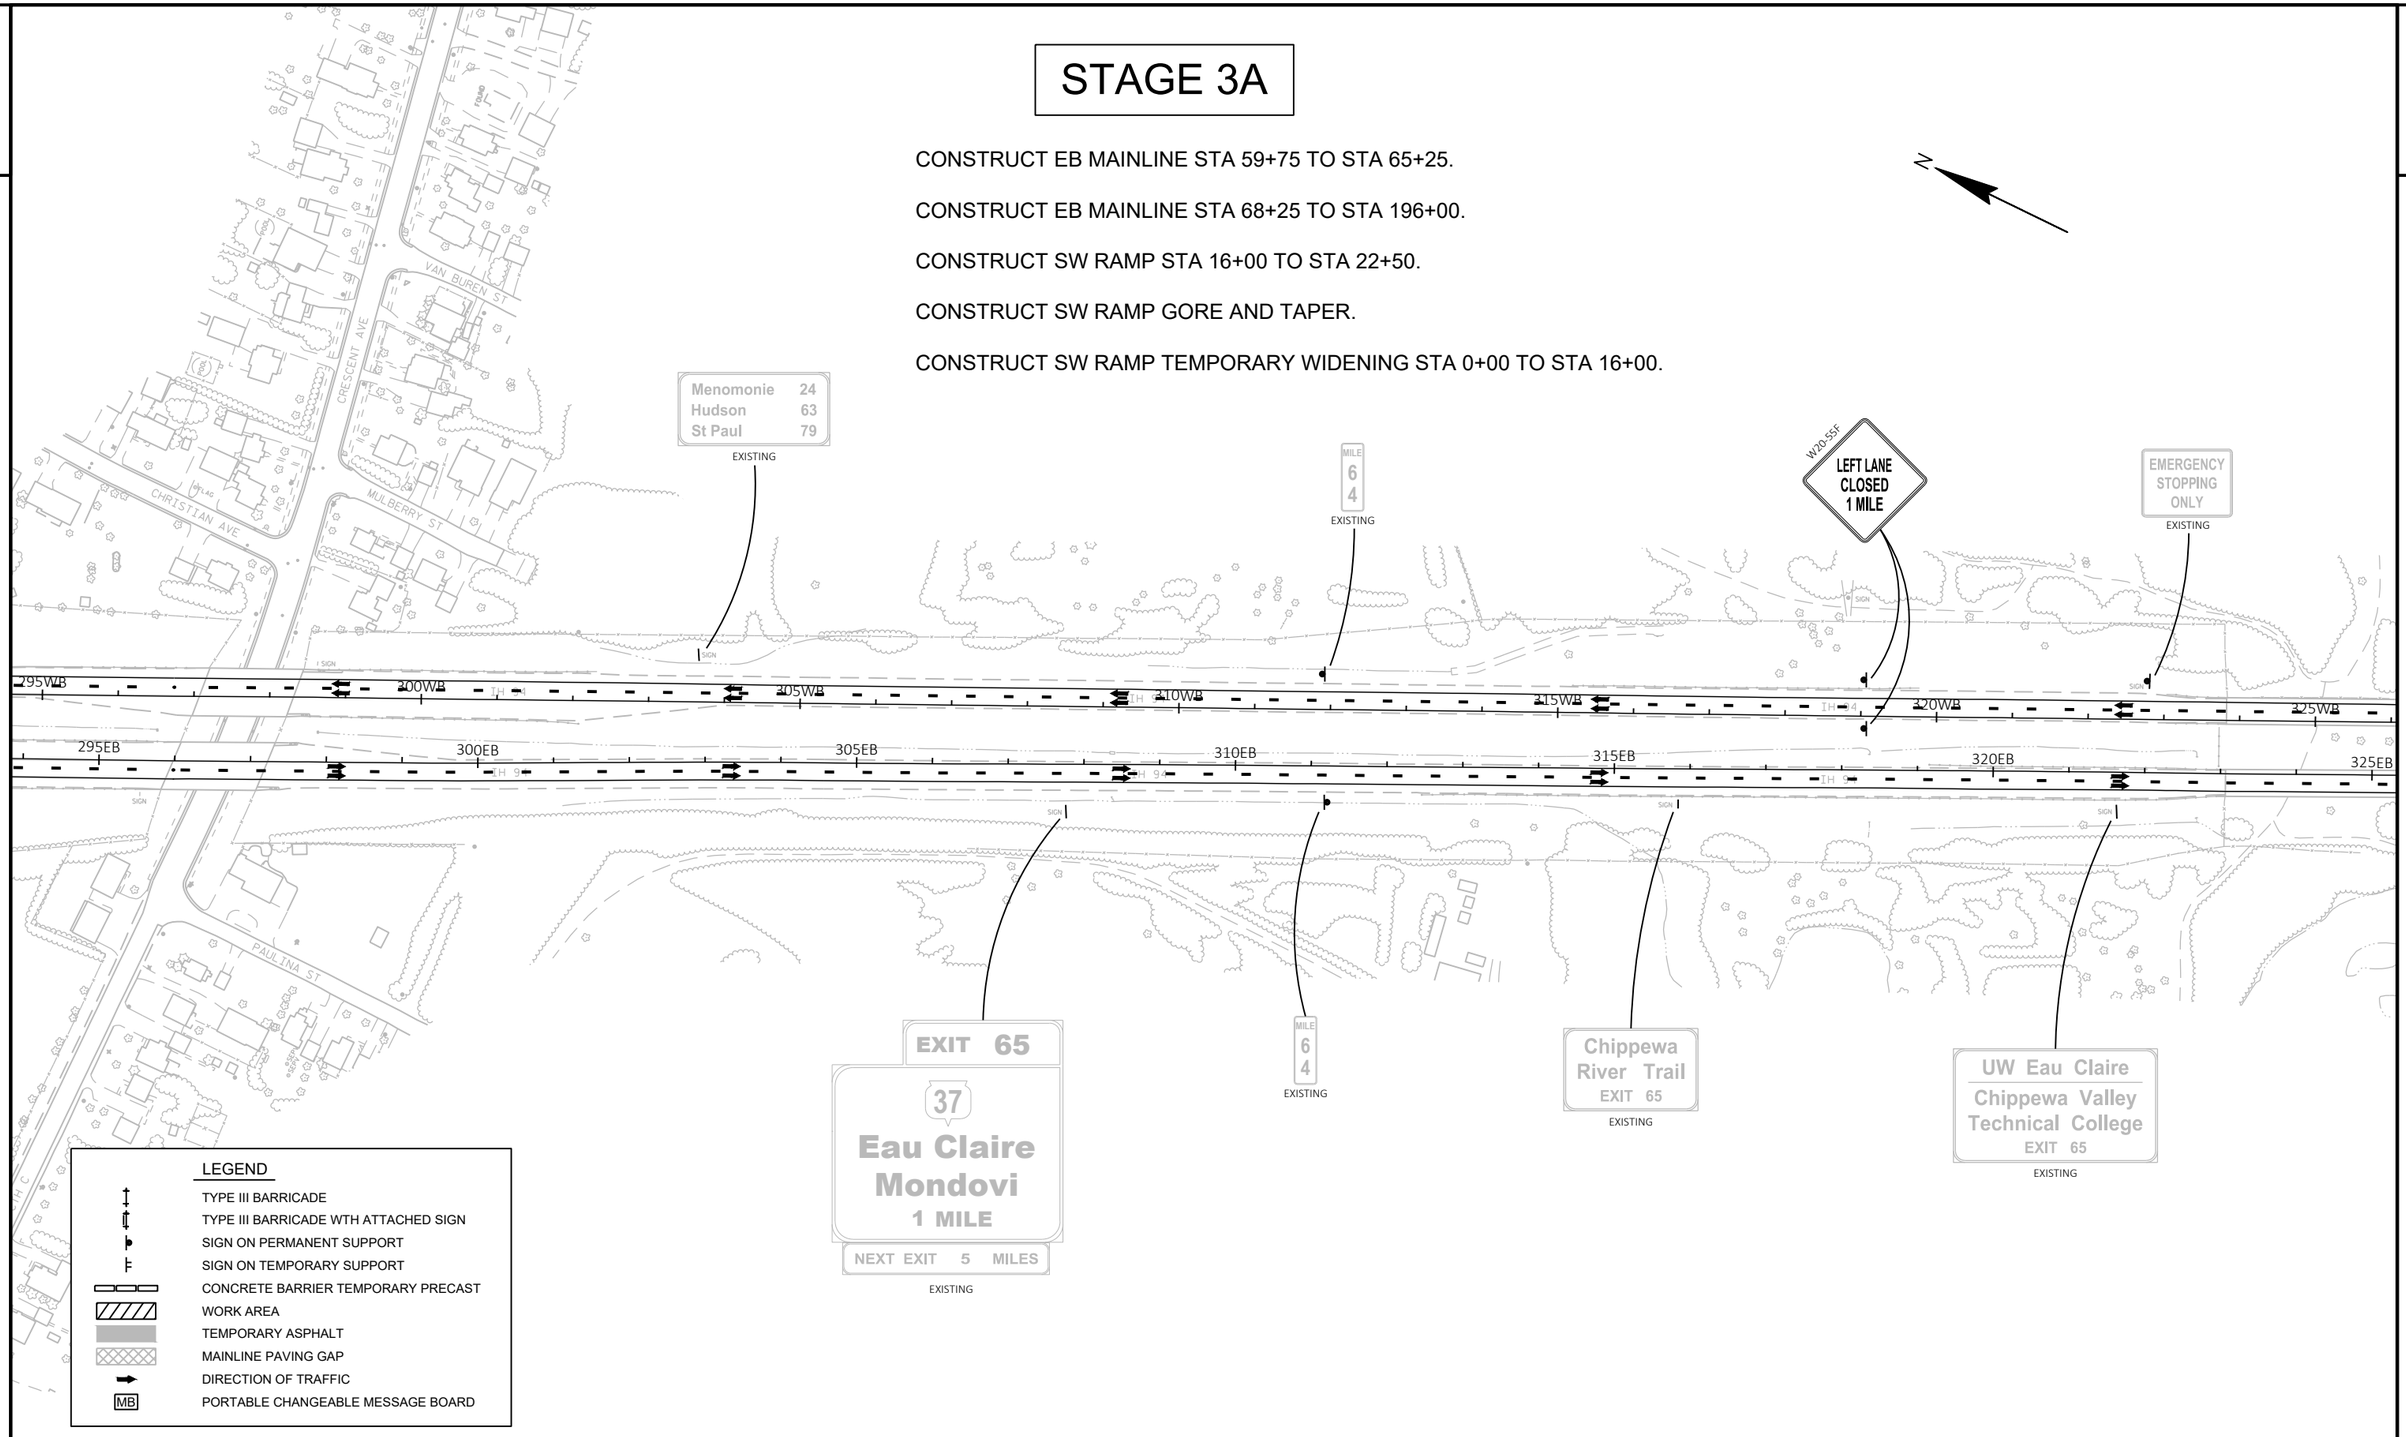

PROJECT NO: 1022-08-74	HWY: IH 94	COUNTY: EAU CLAIRE	TRAFFIC CONTROL - OVERVIEW - STAGE 3A	SHEET	E

FILE NAME : N:\PDS\C3D\10220804\DESIGN\EDGELINES\TRA\PLANSHEETS\025311_TC_TRAFFIC_CONTROL_STAGE 3A.DWG
LAYOUT NAME - 109

PLOT DATE : 11/21/2019 6:24 AM PLOT BY : CHRIST, AARON D PLOT NAME : PLOT SCALE : 1 IN:200 FT

WISDOT/CADDS SHEET 42

2

STAGE 3A


CONSTRUCT EB MAINLINE STA 59+75 TO STA 65+25.

CONSTRUCT EB MAINLINE STA 68+25 TO STA 196+00.

CONSTRUCT SW RAMP STA 16+00 TO STA 22+50.

CONSTRUCT SW RAMP GORE AND TAPER.

CONSTRUCT SW RAMP TEMPORARY WIDENING STA 0+00 TO STA 16+00.

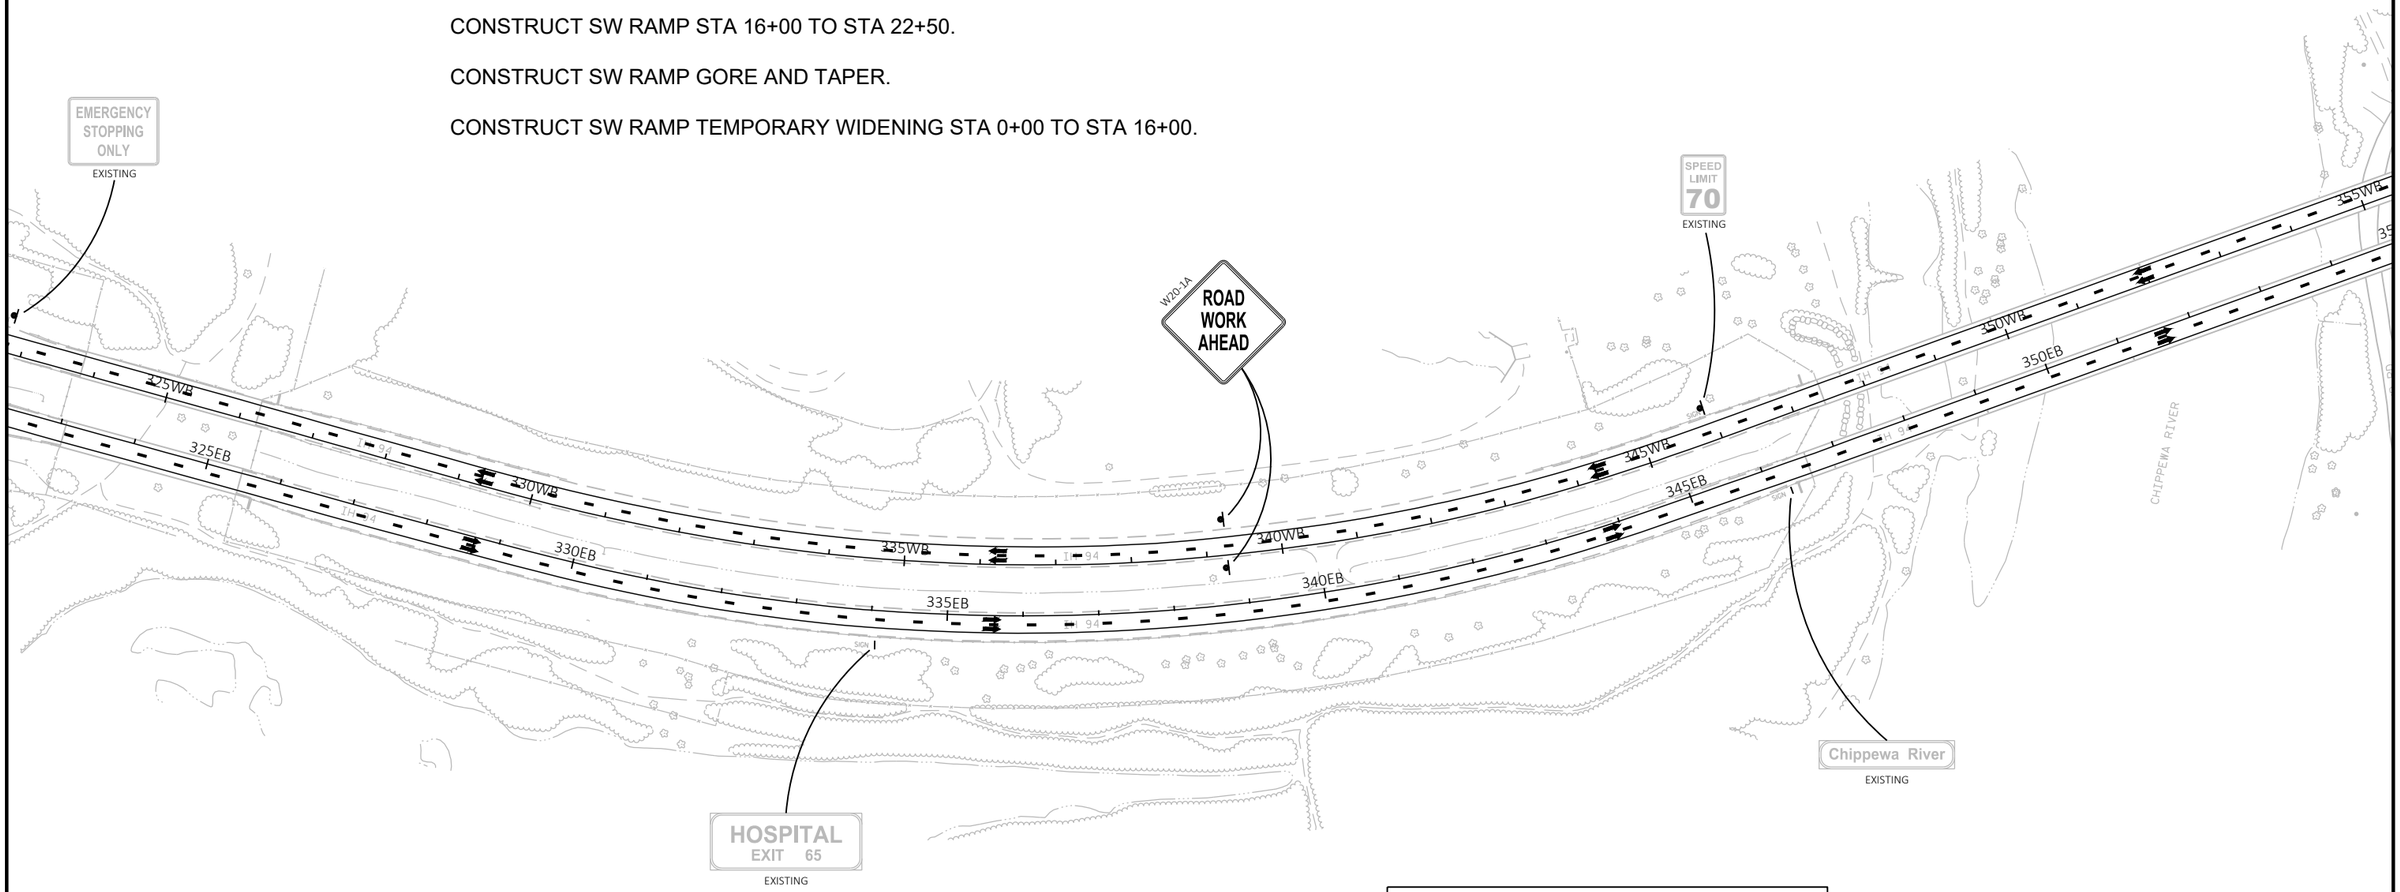

LEGEND

- TYPE III BARRICADE
- TYPE III BARRICADE WTH ATTACHED SIGN
- SIGN ON PERMANENT SUPPORT
- SIGN ON TEMPORARY SUPPORT
- CONCRETE BARRIER TEMPORARY PRECAST
- WORK AREA
- TEMPORARY ASPHALT
- MAINLINE PAVING GAP
- DIRECTION OF TRAFFIC
- MB — PORTABLE CHANGEABLE MESSAGE BOARD

PROJECT NO: 1022-08-74	HWY: IH 94	COUNTY: EAU CLAIRE	TRAFFIC CONTROL - OVERVIEW - STAGE 3A	SHEET	E

FILE NAME : N:\PDS\C3D\10220804\DESIGN\EDGELINES\TRA\PLANSHEETS\025311_TC_TRAFFIC_CONTROL_STAGE 3A.DWG
LAYOUT NAME - 110

PLOT DATE : 11/21/2019 6:24 AM PLOT BY : CHRIST, AARON D PLOT NAME : PLOT SCALE : 1 IN:200 FT

2

2

STAGE 3A

CONSTRUCT EB MAINLINE STA 59+75 TO STA 65+25.

CONSTRUCT EB MAINLINE STA 68+25 TO STA 196+00.

CONSTRUCT SW RAMP STA 16+00 TO STA 22+50.

CONSTRUCT SW RAMP GORE AND TAPER.

CONSTRUCT SW RAMP TEMPORARY WIDENING STA 0+00 TO STA 16+00.

N

FEHR RD

STH 37

ROAD WORK AHEAD
W20-1A

ROAD WORK 2 MILES
W20-1E

355WB 360WB 365WB 370WB 375WB 380WB

355EB 360EB 365EB 370EB 375EB 380EB

IH 94

END ROAD WORK
G20-2A
48"X24"

SPEED LIMIT 70
R2-1
48"X60"

SIGN

LEGEND

- TYPE III BARRICADE
- TYPE III BARRICADE WTH ATTACHED SIGN
- SIGN ON PERMANENT SUPPORT
- SIGN ON TEMPORARY SUPPORT
- CONCRETE BARRIER TEMPORARY PRECAST
- WORK AREA
- TEMPORARY ASPHALT
- MAINLINE PAVING GAP
- DIRECTION OF TRAFFIC
- MB — PORTABLE CHANGEABLE MESSAGE BOARD

PROJECT NO: 1022-08-74	HWY: IH 94	COUNTY: EAU CLAIRE	TRAFFIC CONTROL - OVERVIEW - STAGE 3A	SHEET	E

FILE NAME : N:\PDS\C3D\10220804\DESIGN\EDGELINES\TRA\PLANSHEETS\025311_TC_TRAFFIC_CONTROL_STAGE 3A.DWG
LAYOUT NAME - 111

PLOT DATE : 11/21/2019 6:24 AM PLOT BY : CHRIST, AARON D PLOT NAME : PLOT SCALE : 1 IN:200 FT

STAGE 3A


CONSTRUCT EB MAINLINE STA 59+75 TO STA 65+25.

CONSTRUCT EB MAINLINE STA 68+25 TO STA 196+00.

CONSTRUCT SW RAMP STA 16+00 TO STA 22+50.

CONSTRUCT SW RAMP GORE AND TAPER.

CONSTRUCT SW RAMP TEMPORARY WIDENING STA 0+00 TO STA 16+00.

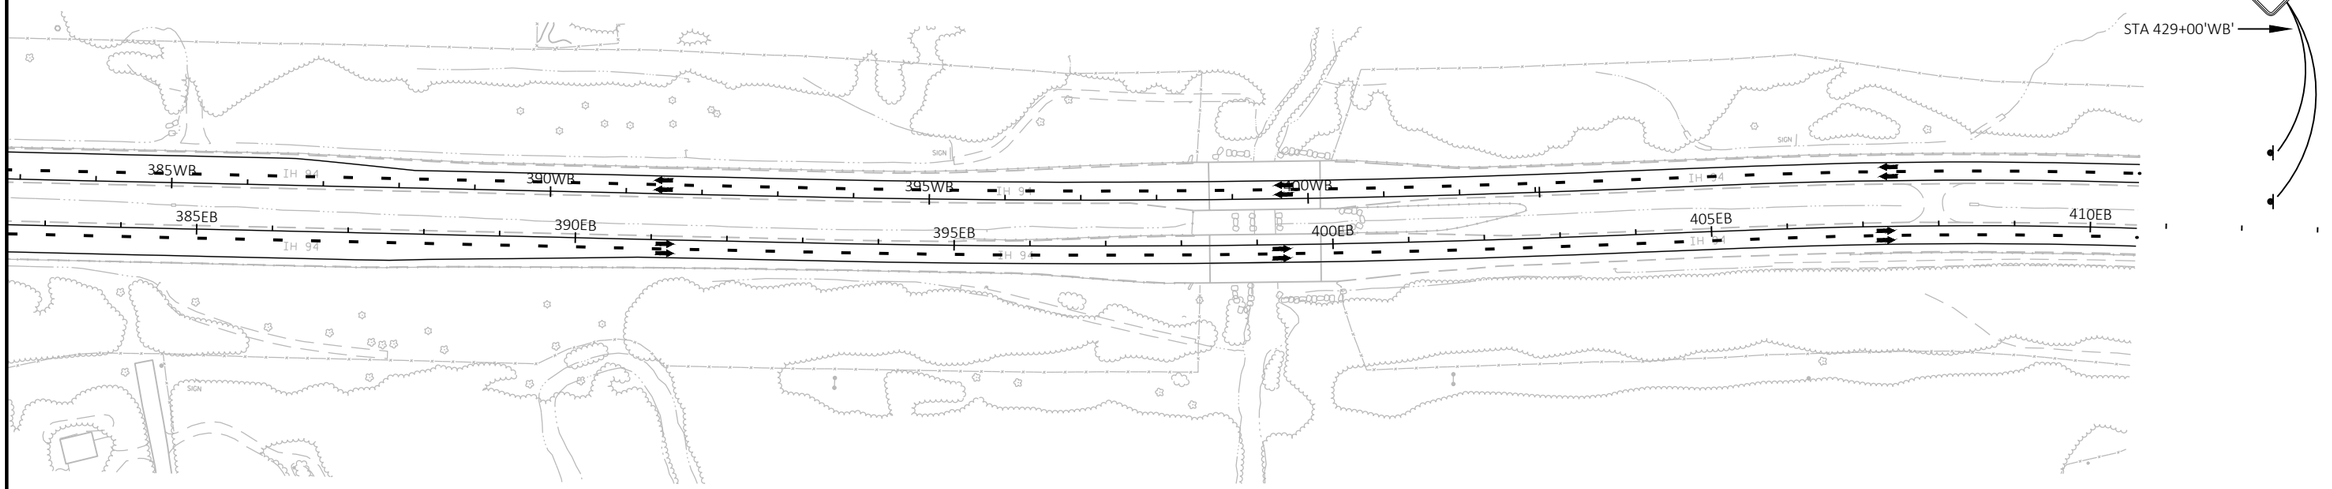

LEGEND

- TYPE III BARRICADE
- TYPE III BARRICADE WTH ATTACHED SIGN
- SIGN ON PERMANENT SUPPORT
- SIGN ON TEMPORARY SUPPORT
- CONCRETE BARRIER TEMPORARY PRECAST
- WORK AREA
- TEMPORARY ASPHALT
- MAINLINE PAVING GAP
- DIRECTION OF TRAFFIC
- MB — PORTABLE CHANGEABLE MESSAGE BOARD

PROJECT NO: 1022-08-74	HWY: IH 94	COUNTY: EAU CLAIRE	TRAFFIC CONTROL - OVERVIEW - STAGE 3A	SHEET	E

FILE NAME : N:\PDS\C3D\10220804\DESIGN\EDGELINES\TRA\PLANSHEETS\025311_TC_TRAFFIC_CONTROL_STAGE 3A.DWG
LAYOUT NAME - 112

PLOT DATE : 11/21/2019 6:24 AM PLOT BY : CHRIST, AARON D PLOT NAME : PLOT SCALE : 1 IN:200 FT

2

WEST INTERSTATE 94 EXISTING

IH 94

30WB+00 31WB+00 32WB+00 33WB+00 34WB+00 35WB+00 36WB+00

N

TEMPORARY PAVEMENT MARKING, 4-INCH YELLOW EDGE LINE

30EB+00 31EB+00 32EB+00 33EB+00 34EB+00 35EB+00 36EB+00

IH 94

STA 30+00'EB', S-18-121
TEMPORARY FULL SPAN
OVERHEAD SIGN SUPPORT REQ'D.
(TWO CHORD OR PLANAR TRUSS)
SEE DETAILS ELSEWHERE

TEMPORARY PAVEMENT MARKING, 8-INCH WHITE CHANNEL LINE

REMOVING PAVEMENT MARKING

STAY IN LANE R4-9 48"X60"

50 MPH WO13-1 36"X36"

INTERSTATE 94 EAST
SIGN FIXED MESSAGE

12 312 EE
EXIT ONLY
SIGN FIXED MESSAGE

LEGEND

- TYPE III BARRICADE
- TYPE III BARRICADE WTH ATTACHED SIGN
- TRAFFIC CONTROL DRUM
- TRAFFIC CONTROL DRUM WITH TYPE C STEADY BURN LIGHT
- FLASHING ARROW BOARD
- SIGN ON PERMANENT SUPPORT
- SIGN ON TEMPORARY SUPPORT
- FLEXIBLE TUBULAR MARKER
- CONCRETE BARRIER TEMPORARY PRECAST
- WORK AREA
- TEMPORARY ASPHALT
- MAINLINE PAVING GAP
- TEMPORARY RAISED PAVEMENT MARKER (ONE WAY REFLECTOR)
- TEMPORARY DELINEATOR
- DIRECTION OF TRAFFIC
- MB PORTABLE CHANGEABLE MESSAGE BOARD

YIELD R1-2 48"X42"

END SECTION FOR TEMPORARY PRECAST CONCRETE BARRIER REQ'D.

TEMPORARY PAVEMENT MARKING, 4-INCH YELLOW EDGE LINE

R11-2L 48"X30"
LANE CLOSED

TYPE III BARRICADE

LEFT LANE W24-1P MOD. 36"X24"

WO1-4L

50 MPH WO13-1 36"X36"

37WB+00 38WB+00 39WB+00 40WB+00 41WB+00 42WB+00 43WB+00 44WB+00

IH 94

TEMPORARY PAVEMENT MARKING, 4-INCH YELLOW EDGE LINE

TEMPORARY PAVEMENT MARKING, 4-INCH WHITE SOLID LANE LINE

37EB+00 38EB+00 39EB+00 40EB+00 41EB+00 42EB+00 43EB+00 44EB+00

IH 94

SIGN

TRAFFIC CHANNELIZING CURB SYSTEM

WO1-6 48"X24"

TYPE III BARRICADE

TEMPORARY PAVEMENT MARKING, 4-INCH YELLOW EDGE LINE

N

RIGHT LANE MUST EXIT R3-33R 78"X36"

PROJECT NO: 1022-08-74	HWY: IH 94	COUNTY: EAU CLAIRE	TRAFFIC CONTROL - STAGE 3A - DETAILS	SHEET E

FILE NAME : N:\PDS\C3D\10220804\DESIGN\EDGELINES\TRA\PLANSHEETS\025315_TC_50SCALE_DETAILS_STAGE 3A.DWG
LAYOUT NAME - 11

PLOT DATE : 11/21/2019 6:26 AM PLOT BY : CHRIST, AARON D PLOT NAME : PLOT SCALE : 1 IN:50 FT

2

WO3-2

TEMPORARY PAVEMENT MARKING, 4-INCH WHITE EDGE LINE

MILE 59 EXISTING

TEMPORARY PAVEMENT MARKING, 4-INCH YELLOW EDGE LINE

R11-2L 48"X30" LANE CLOSED

TYPE III BARRICADE

45WB+00 46WB+00 47WB+00 48WB+00 49WB+00 50WB+00 51WB+00 52WB+00

TEMPORARY PAVEMENT MARKING, 4-INCH WHITE SOLID LANE LINE

D10-2 12"X36" MILE 59

WB+68.29 7.50' RT

WB+00.00 7.50' RT

TEMPORARY PAVEMENT MARKING, 4-INCH YELLOW EDGE LINE

WB+00 4.50' RT

45EB+00 46EB+00 47EB+00 48EB+00 49EB+00 50EB+00 51EB+00 52EB+00

R11-2L 48"X30" LANE CLOSED

TYPE III BARRICADE

TEMPORARY PAVEMENT MARKING, 4-INCH YELLOW EDGE LINE

MILE 59 EXISTING

LEGEND

- TYPE III BARRICADE
- TYPE III BARRICADE WTH ATTACHED SIGN
- TRAFFIC CONTROL DRUM
- TRAFFIC CONTROL DRUM WITH TYPE C STEADY BURN LIGHT
- FLASHING ARROW BOARD
- SIGN ON PERMANENT SUPPORT
- SIGN ON TEMPORARY SUPPORT
- FLEXIBLE TUBULAR MARKER
- CONCRETE BARRIER TEMPORARY PRECAST
- WORK AREA
- TEMPORARY ASPHALT
- MAINLINE PAVING GAP
- TEMPORARY RAISED PAVEMENT MARKER (ONE WAY REFLECTOR)
- TEMPORARY DELINEATOR
- DIRECTION OF TRAFFIC
- MB PORTABLE CHANGEABLE MESSAGE BOARD

WO4-1R

TEMPORARY PAVEMENT MARKING, 4-INCH WHITE EDGE LINE

TEMPORARY PAVEMENT MARKING, 4-INCH YELLOW EDGE LINE

R11-2L 48"X30" LANE CLOSED

TYPE III BARRICADE

WB+00 53WB+00 54WB+00 55WB+00 56WB+00 57WB+00 58WB+00 59WB+00

WB+00.00 4.50' RT

WO6-3 NEXT 3 MILES

WO57-51 48"X24"

TEMPORARY PAVEMENT MARKING, 4-INCH WHITE SOLID LANE LINE

TYPE III BARRICADE

TEMPORARY PAVEMENT MARKING, 4-INCH YELLOW EDGE LINE

R11-2 48" X 30" ROAD CLOSED

TYPE III BARRICADE

00 53EB+00 54EB+00 55EB+00 56EB+00 57EB+00 58EB+00 59EB

EB+75.00 12.00' RT

TEMPORARY PAVEMENT MARKING, 4-INCH YELLOW EDGE LINE

EB+75.00 24.00' RT

EXISTING EXIT 59 12 312 EE Eau Claire Chippewa Falls

EXIT 30 MPH EXISTING

PROJECT NO: 1022-08-74	HWY: IH 94	COUNTY: EAU CLAIRE	TRAFFIC CONTROL - STAGE 3A - DETAILS	SHEET E

FILE NAME : N:\PDS\C3D\10220804\DESIGN\EDGELINES\TRA\PLANSHEETS\025315_TC_50SCALE_DETAILS_STAGE 3A.DWG
LAYOUT NAME - 13

PLOT DATE : 11/21/2019 6:27 AM PLOT BY : CHRIST, AARON D PLOT NAME : PLOT SCALE : 1 IN:50 FT

TEMPORARY PAVEMENT MARKING, 4-INCH YELLOW EDGE LINE

CRASH CUSHION TEMPORARY

TEMPORARY PAVEMENT MARKING, 4-INCH WHITE EDGE LINE

60WB+00 61WB+00 62WB+00 63WB+00 64WB+00 65WB+00 66WB+00 67WB+00

TEMPORARY PAVEMENT MARKING, 4-INCH WHITE EDGE LINE

TEMPORARY EMERGENCY PULLOUT REQ'D.

WB+00.00
4.50' RT

TEMPORARY PAVEMENT MARKING, 4-INCH YELLOW EDGE LINE

WB+00.00
0.00'

WO4-1R

REMOVING PAVEMENT MARKING

60EB+00 61EB+00 62EB+00 63EB+00 64EB+00 65EB+00 66EB+00 67EB+00

IH 94

SIGN

EXIT 59

EXISTING

WO1-6
48"X24"

TYPE III BARRICADE

R11-2
48" X 30"

ROAD CLOSED

TYPE III BARRICADE

TEMPORARY PAVEMENT MARKING, 4-INCH YELLOW EDGE LINE

TEMPORARY PAVEMENT MARKING, 4-INCH WHITE EDGE LINE

19+00'SWR'

18+00'SWR'

LEGEND

- TYPE III BARRICADE
- TYPE III BARRICADE WTH ATTACHED SIGN
- TRAFFIC CONTROL DRUM
- TRAFFIC CONTROL DRUM WITH TYPE C STEADY BURN LIGHT
- FLASHING ARROW BOARD
- SIGN ON PERMANENT SUPPORT
- SIGN ON TEMPORARY SUPPORT
- FLEXIBLE TUBULAR MARKER
- CONCRETE BARRIER TEMPORARY PRECAST
- WORK AREA
- TEMPORARY ASPHALT
- MAINLINE PAVING GAP
- TEMPORARY RAISED PAVEMENT MARKER (ONE WAY REFLECTOR)
- TEMPORARY DELINEATOR
- DIRECTION OF TRAFFIC
- MB PORTABLE CHANGEABLE MESSAGE BOARD

WO6-1

TEMPORARY PAVEMENT MARKING, 4-INCH YELLOW EDGE LINE

E5-1
60"X48"

EXIT

TEMPORARY PAVEMENT MARKING, 8-INCH WHITE GORE

TEMPORARY PAVEMENT MARKING, 4-INCH DOUBLE YELLOW CENTERLINE

TEMPORARY PAVEMENT MARKING, 4-INCH WHITE EDGE LINE

WB+00.15
-36.00' LT

68WB+00 69WB+00 70WB+00 71WB+00 72WB+00 73WB+00 74WB+00 75WB+00

WB+50.00
15.00' RT

YIELD

R1-2
48"X42"

TEMPORARY PAVEMENT MARKING, 8-INCH WHITE GORE

TEMPORARY PAVEMENT MARKING, 4-INCH WHITE EDGE LINE

68EB+00 69EB+00 70EB+00 71EB+00 72EB+00 73EB+00 74EB+00 75EB+00

PT: 20+39.90'SWR'

EP: 22+50.72'SWR'

21+00'SWR'

22+00'SWR'

IH 94

R11-2
48" X 30"

ROAD CLOSED

TYPE III BARRICADE

PROJECT NO: 1022-08-74	HWY: IH 94	COUNTY: EAU CLAIRE	TRAFFIC CONTROL - STAGE 3A - DETAILS	SHEET E

FILE NAME : N:\PDS\C3D\10220804\DESIGN\EDGELINES\TRA\PLANSHEETS\025315_TC_50SCALE_DETAILS_STAGE 3A.DWG
LAYOUT NAME - 15

PLOT DATE : 11/21/2019 6:27 AM PLOT BY : CHRIST, AARON D PLOT NAME : PLOT SCALE : 1 IN:50 FT

2

EXISTING EXIT 59
12 312 EE
Elk Mound
Chippewa Falls
SIGN

EXIT 35 MPH WO13-2 48"X60"

WB+49.89
-24.00' LT

TEMPORARY PAVEMENT MARKING,
4-INCH WHITE EDGE LINE

PT: 79WB+30.19

PI: 79WB+61.64

TEMPORARY PAVEMENT MARKING,
4-INCH DOUBLE YELLOW CENTERLINE

N

IH 94

WB+00 76WB+00 77WB+00 78WB+00 79WB+00 80WB+00 81WB+00 82WB+00

WB+00.00
15.00' RT

TEMPORARY PAVEMENT MARKING,
4-INCH WHITE EDGE LINE

PT: 82EB+14.23

YIELD R1-2 48"X42"

EB+00 76EB+00 77EB+00 78EB+00 79EB+00 80EB+00 81EB+00 82EB+00

IH 94

LEGEND

- TYPE III BARRICADE
- TYPE III BARRICADE WTH ATTACHED SIGN
- TRAFFIC CONTROL DRUM
- TRAFFIC CONTROL DRUM WITH TYPE C STEADY BURN LIGHT
- FLASHING ARROW BOARD
- SIGN ON PERMANENT SUPPORT
- SIGN ON TEMPORARY SUPPORT
- FLEXIBLE TUBULAR MARKER
- CONCRETE BARRIER TEMPORARY PRECAST
- WORK AREA
- TEMPORARY ASPHALT
- MAINLINE PAVING GAP
- TEMPORARY RAISED PAVEMENT MARKER (ONE WAY REFLECTOR)
- TEMPORARY DELINEATOR
- DIRECTION OF TRAFFIC
- MB PORTABLE CHANGEABLE MESSAGE BOARD

SIGN

TEMPORARY PAVEMENT MARKING,
4-INCH WHITE EDGE LINE

TEMPORARY PAVEMENT MARKING,
4-INCH DOUBLE YELLOW CENTERLINE

IH 94

83WB+00 84WB+00 85WB+00 86WB+00 87WB+00 88WB+00 89WB+00 90WB+00

WB+50.00
0.00'

WO6-3

DO NOT PASS R4-1 24"X30"

TEMPORARY EMERGENCY
PULLOUT REQ'D.

EAST INTERSTATE 94 M3-2 24"X12" M1-1 24"X24"

83EB+00 84EB+00 85EB+00 86EB+00 87EB+00 88EB+00 89EB+00 90EB+00

IH 94

PROJECT NO: 1022-08-74	HWY: IH 94	COUNTY: EAU CLAIRE	TRAFFIC CONTROL - STAGE 3A - DETAILS	SHEET	E

FILE NAME : N:\PDS\C3D\10220804\DESIGN\EDGELINES\TRA\PLANSHEETS\025315_TC_50SCALE_DETAILS_STAGE 3A.DWG
LAYOUT NAME - 17
PLOT DATE : 11/21/2019 6:28 AM PLOT BY : CHRIST, AARON D PLOT NAME : PLOT SCALE : 1 IN:50 FT

2

BP: 0+00

CRASH CUSHION
TEMPORARY

1.00'SWR'

2.00'SWR'

PC: 3+16.46'SWR'

3.00'SWR'

4.00'SWR'

PCC: 5+24.24'SWR'

5.00'SWR'

6.00'SWR'

7.00'SWR'

8.00'SWR'

9.00'SWR'

TEMPORARY PAVEMENT MARKING,
4-INCH WHITE EDGE LINE

SIGN

SIGN

N

LEGEND

- TYPE III BARRICADE
- TYPE III BARRICADE WTH ATTACHED SIGN
- TRAFFIC CONTROL DRUM
- TRAFFIC CONTROL DRUM WITH TYPE C STEADY BURN LIGHT
- FLASHING ARROW BOARD
- SIGN ON PERMANENT SUPPORT
- SIGN ON TEMPORARY SUPPORT
- FLEXIBLE TUBULAR MARKER
- CONCRETE BARRIER TEMPORARY PRECAST
- WORK AREA
- TEMPORARY ASPHALT
- MAINLINE PAVING GAP
- TEMPORARY RAISED PAVEMENT MARKER (ONE WAY REFLECTOR)
- TEMPORARY DELINEATOR
- DIRECTION OF TRAFFIC
- MB — PORTABLE CHANGEABLE MESSAGE BOARD

PROJECT NO: 1022-08-74	HWY: IH 94	COUNTY: EAU CLAIRE	TRAFFIC CONTROL - STAGE 3A - DETAILS	SHEET	E

FILE NAME : N:\PDS\C3D\10220804\DESIGN\EDGELINES\TRA\PLANSHEETS\025315_TC_50SCALE_DETAILS_STAGE 3A.DWG
LAYOUT NAME - 36
PLOT DATE : 11/21/2019 6:28 AM PLOT BY : CHRIST, AARON D PLOT NAME : PLOT SCALE : 1 IN:50 FT
WISDOT/CADDS SHEET 42

2

N

TEMPORARY PAVEMENT MARKING,
4-INCH YELLOW EDGE LINE

WO3-2

TEMPORARY PAVEMENT MARKING,
4-INCH WHITE EDGE LINE

PT : 12+30.74'SWR'

PC: 14+51.00'SWR'

10+00'SWR'

11+00'SWR'

12+00'SWR'

13+00'SWR'

14+00'SWR'

15+00'SWR'

16+00'SWR'

17+00'SWR'

63EB+00

64EB+00

LEGEND

- TYPE III BARRICADE
- TYPE III BARRICADE WTH ATTACHED SIGN
- TRAFFIC CONTROL DRUM
- TRAFFIC CONTROL DRUM WITH TYPE C STEADY BURN LIGHT
- FLASHING ARROW BOARD
- SIGN ON PERMANENT SUPPORT
- SIGN ON TEMPORARY SUPPORT
- FLEXIBLE TUBULAR MARKER
- CONCRETE BARRIER TEMPORARY PRECAST
- WORK AREA
- TEMPORARY ASPHALT
- MAINLINE PAVING GAP
- TEMPORARY RAISED PAVEMENT MARKER (ONE WAY REFLECTOR)
- TEMPORARY DELINEATOR
- DIRECTION OF TRAFFIC
- MB PORTABLE CHANGEABLE MESSAGE BOARD

PROJECT NO: 1022-08-74	HWY: IH 94	COUNTY: EAU CLAIRE	TRAFFIC CONTROL - STAGE 3A - DETAILS	SHEET	E

FILE NAME : N:\PDS\C3D\10220804\DESIGN\EDGELINES\TRA\PLANSHEETS\025315_TC_50SCALE_DETAILS_STAGE 3A.DWG
LAYOUT NAME - 37

PLOT DATE : 11/21/2019 6:28 AM PLOT BY : CHRIST, AARON D PLOT NAME : PLOT SCALE : 1 IN:50 FT

WISDOT/CADDS SHEET 42

2

214WB+00 215WB+00 216WB+00 217WB+00 218WB+00 219WB+00 220WB+00 221WB+00

TEMPORARY PAVEMENT MARKING, 4-INCH YELLOW EDGE LINE

CRASH CUSHION TEMPORARY

TEMPORARY PAVEMENT MARKING, 4-INCH DOUBLE YELLOW CENTERLINE

TEMPORARY PAVEMENT MARKING, 4-INCH WHITE EDGE LINE

REMOVING PAVEMENT MARKING

WO6-1

WO1-4R

WO6-3

50 MPH WO13-1 36"X36"

NEXT 3 MILES WO57-51 48"X24"

214EB+00 217EB+00 218EB+00 219EB+00 220EB+00

TH 94

LEGEND

- TYPE III BARRICADE
- TYPE III BARRICADE WTH ATTACHED SIGN
- TRAFFIC CONTROL DRUM
- TRAFFIC CONTROL DRUM WITH TYPE C STEADY BURN LIGHT
- FLASHING ARROW BOARD
- SIGN ON PERMANENT SUPPORT
- SIGN ON TEMPORARY SUPPORT
- FLEXIBLE TUBULAR MARKER
- CONCRETE BARRIER TEMPORARY PRECAST
- WORK AREA
- TEMPORARY ASPHALT
- MAINLINE PAVING GAP
- TEMPORARY RAISED PAVEMENT MARKER (ONE WAY REFLECTOR)
- TEMPORARY DELINEATOR
- DIRECTION OF TRAFFIC
- MB PORTABLE CHANGEABLE MESSAGE BOARD

PI: 224WB+72.72

WO5-52L 18"X54"

END SECTION FOR TEMPORARY PRECAST CONCRETE BARRIER REQ'D.

222WB+00 223WB+00 224WB+00 225WB+00 226WB+00 227WB+00 228WB+00 229WB+0

IH 94

REMOVING PAVEMENT MARKING

TEMPORARY PAVEMENT MARKING, 4-INCH YELLOW EDGE LINE

WO1-6 48"X24"

TYPE III BARRICADE

TEMPORARY PAVEMENT MARKING, 4-INCH WHITE EDGE LINE

221EB+00 222EB+00 223EB+00 224EB+00 225EB+00 226EB+00 227EB+00 228EB+00

R11-2 48" X 30"

ROAD CLOSED

TYPE III BARRICADE

PROJECT NO: 1022-08-74	HWY: IH 94	COUNTY: EAU CLAIRE	TRAFFIC CONTROL - STAGE 3A - DETAILS	SHEET	E

FILE NAME : N:\PDS\C3D\10220804\DESIGN\EDGELINES\TRA\PLANSHEETS\025315_TC_50SCALE_DETAILS_STAGE 3A.DWG
LAYOUT NAME - 21

PLOT DATE : 11/21/2019 6:29 AM PLOT BY : CHRIST, AARON D PLOT NAME : PLOT SCALE : 1 IN:50 FT

2

2

229WB+00 230WB+00 231WB+00 232WB+00 233WB+00 234WB+00 235WB+00 236WB+00

R11-2L
48"X30"
LANE CLOSED

TYPE III BARRICADE

TEMPORARY PAVEMENT MARKING,
4-INCH YELLOW EDGE LINE

TYPE III BARRICADE

229EB+00 230EB+00 231EB+00 232EB+00 233EB+00 234EB+00 235EB+00 236

TEMPORARY PAVEMENT MARKING,
4-INCH WHITE EDGE LINE

REMOVING PAVEMENT MARKING

TEMPORARY PAVEMENT MARKING,
4-INCH YELLOW EDGE LINE

IH 94

237WB+00 238WB+00 239WB+00

TYPE III BARRICADE

TEMPORARY PAVEMENT
MARKING, 4-INCH
YELLOW EDGE LINE

236EB+00 237EB+00 238EB+00 239EB+00 240EB+00 241EB+00 242EB+00 243EB+00

IH 94

REMOVING PAVEMENT MARKING

SIGN

242WB+00 243WB+00 244WB+00

R11-2L
48"X30"
LANE CLOSED

TYPE III BARRICADE

LEGEND

- TYPE III BARRICADE
- TYPE III BARRICADE WTH ATTACHED SIGN
- TRAFFIC CONTROL DRUM
- TRAFFIC CONTROL DRUM WITH TYPE C STEADY BURN LIGHT
- FLASHING ARROW BOARD
- SIGN ON PERMANENT SUPPORT
- SIGN ON TEMPORARY SUPPORT
- FLEXIBLE TUBULAR MARKER
- CONCRETE BARRIER TEMPORARY PRECAST
- WORK AREA
- TEMPORARY ASPHALT
- MAINLINE PAVING GAP
- TEMPORARY RAISED PAVEMENT MARKER (ONE WAY REFLECTOR)
- TEMPORARY DELINEATOR
- DIRECTION OF TRAFFIC
- MB PORTABLE CHANGEABLE MESSAGE BOARD

PROJECT NO: 1022-08-74	HWY: IH 94	COUNTY: EAU CLAIRE	TRAFFIC CONTROL - STAGE 3A - DETAILS	SHEET	E

FILE NAME : N:\PDS\C3D\10220804\DESIGN\EDGELINES\TRA\PLANSHEETS\025315_TC_50SCALE_DETAILS_STAGE 3A.DWG
LAYOUT NAME - 23


PLOT DATE : 11/21/2019 6:29 AM PLOT BY : CHRIST, AARON D PLOT NAME : PLOT SCALE : 1 IN:50 FT

WISDOT/CADDS SHEET 44

STAGE 3B

CONSTRUCT EB MAINLINE STA 65+25 TO STA 68+25.

CONSTRUCT SW RAMP STA 0+00 TO STA 16+00.

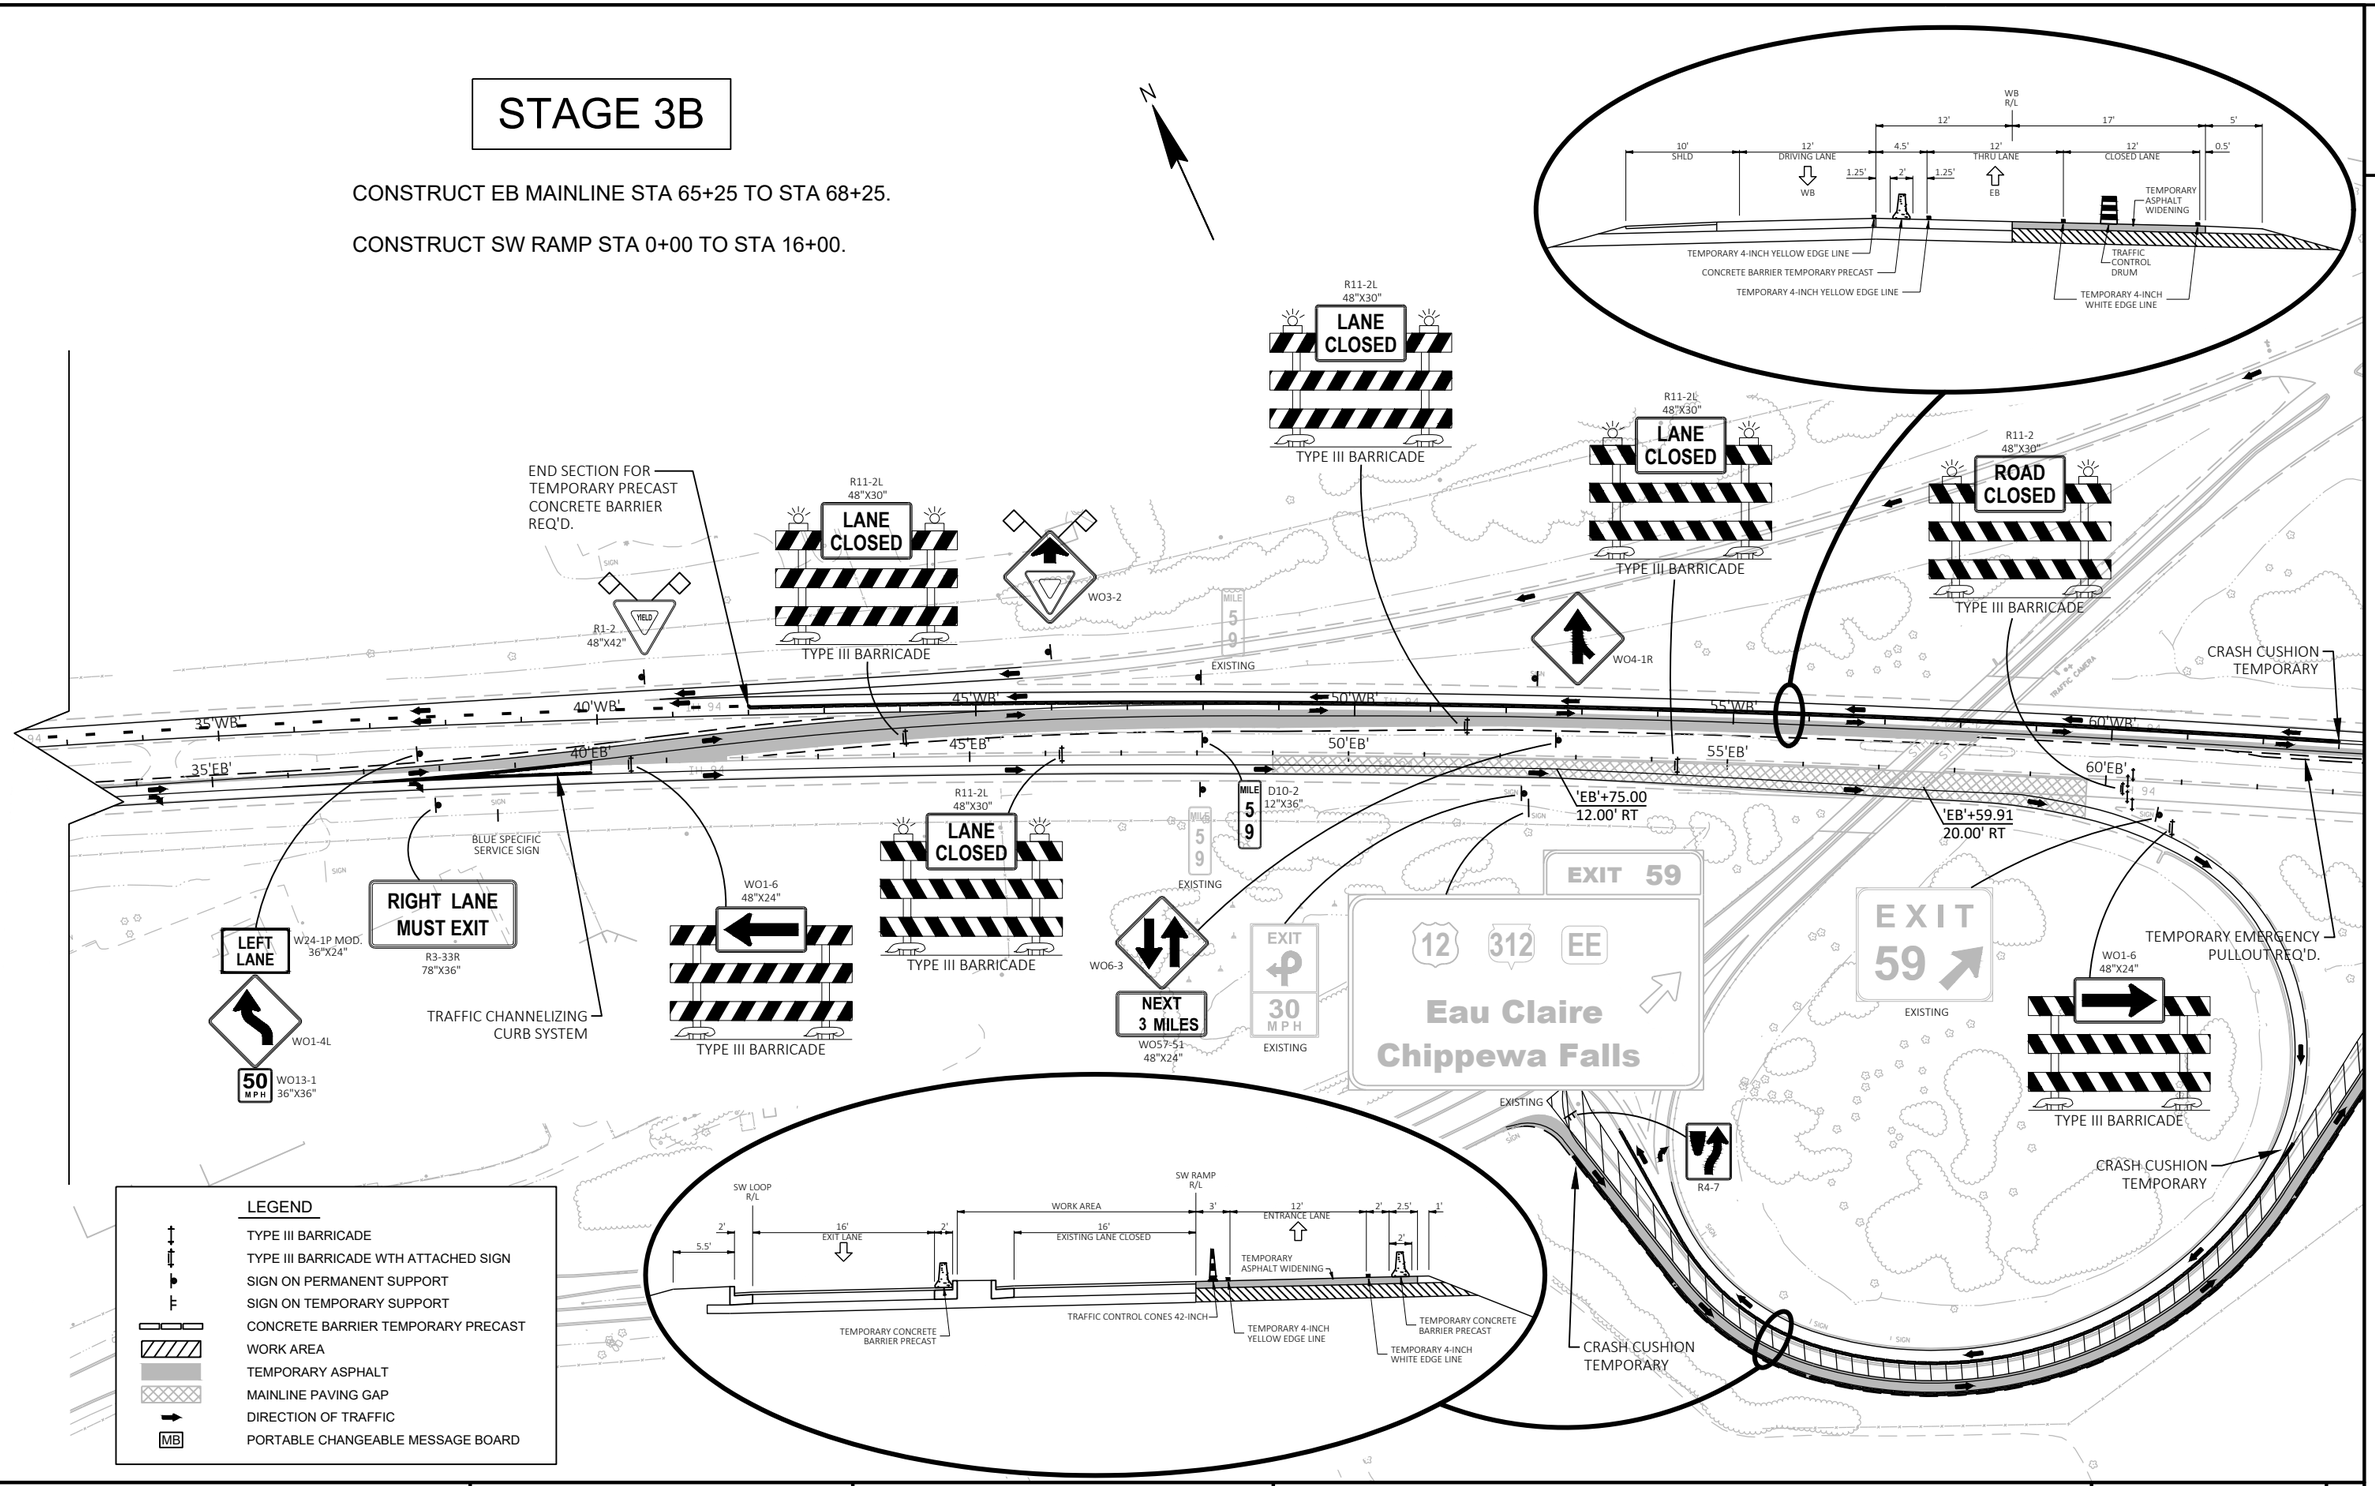

PROJECT NO: 1022-08-74	HWY: IH 94	COUNTY: EAU CLAIRE	TRAFFIC CONTROL - OVERVIEW - STAGE 3B	SHEET	E

FILE NAME : N:\PDS\C3D\10220804\DESIGN\EDGELINES\TRA\PLANSHEETS\025322_TC_TRAFFIC_CONTROL_STAGE 3B.DWG
LAYOUT NAME - 2

PLOT DATE : 11/21/2019 6:30 AM PLOT BY : CHRIST, AARON D PLOT NAME : PLOT SCALE : 1 IN:200 FT

STAGE 3B

CONSTRUCT EB MAINLINE STA 65+25 TO STA 68+25.

CONSTRUCT SW RAMP STA 0+00 TO STA 16+00.

N

EXIT 59
12 312 EE
Elk Mound
Chippewa Falls
EXISTING

EXIT
ES-1
60"X48"

EXIT
35
MPH
WO13-2
48"X60"

WO6-1

CRASH CUSHION
TEMPORARY

'WB'+79.27
-36.76' LT

'WB'+00.15
-36.00' LT

'WB'+49.89
-24.00' LT

'WB'+00.00
15.00' RT

'WB'+00.00
15.00' RT

'WB'+50.00
0.00'

65'WB'
70'WB'
75'WB'
80'WB'
85'WB'
90'WB'
65'EB'
70'EB'
75'EB'
80'EB'
85'EB'
90'EB'

IH 94

BLUE SPECIFIC
SERVICE SIGN

WO4-1R

TEMPORARY
EMERGENCY
PULLOUT REQ'D.

WO1-4L

20
MPH
WO13-1
36"X36"

WO3-2

R11-2
48" X 30"

ROAD
CLOSED

TYPE III BARRICADE

R1-2
48"X42"

R1-2
48"X42"

WO6-3


DO
NOT
PASS
R4-1
24"X30"

TEMPORARY EMERGENCY
PULLOUT REQ'D.

M3-2
24"X12"
EAST
INTERSTATE
94
M1-1
24"X24"

SEE SDD 15D8 TRAFFIC CONTROL,
TEMPORARY ENTRANCE RAMP CROSSOVER
FOR ADDITIONAL INFORMATION

END SECTION FOR
TEMPORARY PRECAST
CONCRETE BARRIER
REQ'D.

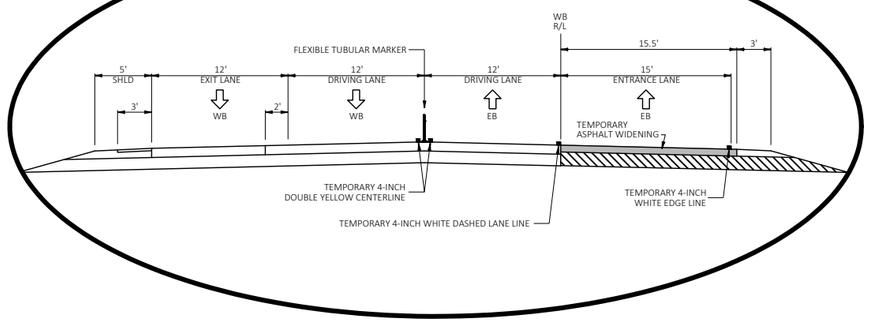

LEGEND

- TYPE III BARRICADE
- TYPE III BARRICADE WTH ATTACHED SIGN
- SIGN ON PERMANENT SUPPORT
- SIGN ON TEMPORARY SUPPORT
- CONCRETE BARRIER TEMPORARY PRECAST
- WORK AREA
- TEMPORARY ASPHALT
- MAINLINE PAVING GAP
- DIRECTION OF TRAFFIC
- MB PORTABLE CHANGEABLE MESSAGE BOARD

PROJECT NO: 1022-08-74	HWY: IH 94	COUNTY: EAU CLAIRE	TRAFFIC CONTROL - OVERVIEW - STAGE 3B	SHEET E

FILE NAME : N:\PDS\C3D\10220804\DESIGN\EDGELINES\TRA\PLANSHEETS\025322_TC_TRAFFIC_CONTROL_STAGE 3B.DWG
LAYOUT NAME - 3

PLOT DATE : 11/21/2019 6:31 AM PLOT BY : CHRIST, AARON D PLOT NAME : PLOT SCALE : 1 IN:200 FT

2

TEMPORARY PAVEMENT MARKING, 4-INCH YELLOW EDGE LINE

CRASH CUSHION TEMPORARY

TEMPORARY PAVEMENT MARKING, 4-INCH WHITE EDGE LINE

TEMPORARY PAVEMENT MARKING, 4-INCH DOUBLE YELLOW CENTERLINE

60WB+00 61WB+00 62WB+00 63WB+00 64WB+00 65WB+00 66WB+00 67WB+00

TEMPORARY PAVEMENT MARKING, 4-INCH YELLOW EDGE LINE

TEMPORARY EMERGENCY PULLOUT REQ'D.

WB+00.00
4.50' RT

WB+00.00
0.00'

WO4-1R

TEMPORARY PAVEMENT MARKING, 4-INCH WHITE EDGE LINE

60EB+00 61EB+00 62EB+00 63EB+00 64EB+00 65EB+00 66EB+00 67EB+00

IH 94

SIGN

WO1-6
48"X24"

TYPE III BARRICADE

EXIT
59

EXISTING

TEMPORARY PAVEMENT MARKING, 4-INCH YELLOW EDGE LINE

LEGEND

- TYPE III BARRICADE
- TYPE III BARRICADE WTH ATTACHED SIGN
- TRAFFIC CONTROL DRUM
- TRAFFIC CONTROL DRUM WITH TYPE C STEADY BURN LIGHT
- FLASHING ARROW BOARD
- SIGN ON PERMANENT SUPPORT
- SIGN ON TEMPORARY SUPPORT
- FLEXIBLE TUBULAR MARKER
- CONCRETE BARRIER TEMPORARY PRECAST
- WORK AREA
- TEMPORARY ASPHALT
- MAINLINE PAVING GAP
- TEMPORARY RAISED PAVEMENT MARKER (ONE WAY REFLECTOR)
- TEMPORARY DELINEATOR
- DIRECTION OF TRAFFIC
- MB — PORTABLE CHANGEABLE MESSAGE BOARD

N

WO3-2

TEMPORARY PAVEMENT MARKING, 4-INCH YELLOW EDGE LINE

19+00'SWR'

18+00'SWR'

TEMPORARY PAVEMENT MARKING, 4-INCH WHITE EDGE LINE

WO6-1

TEMPORARY PAVEMENT MARKING, 4-INCH YELLOW EDGE LINE

EXIT

E5-1
60"X48"

68WB+00 69WB+00 70WB+00 71WB+00 72WB+00 73WB+00 74WB+00 75WB+

TEMPORARY PAVEMENT MARKING, 4-INCH WHITE EDGE LINE

TEMPORARY PAVEMENT MARKING, 4-INCH WHITE EDGE LINE

R11-2
48" X 30"
ROAD CLOSED

TYPE III BARRICADE

TEMPORARY PAVEMENT MARKING, 8-INCH WHITE GORE

TEMPORARY PAVEMENT MARKING, 4-INCH DOUBLE YELLOW CENTERLINE

68EB+00 69EB+00 70EB+00 71EB+00 72EB+00 73EB+00 74EB+00 75EB+00

TEMPORARY PAVEMENT MARKING, 4-INCH YELLOW EDGE LINE

TEMPORARY PAVEMENT MARKING, 8-INCH WHITE GORE

WB+00.00
15.00' RT

20+00'SWR' 21+00'SWR' 22+00'SWR'

PT: 20+39.90'SWR'

WO1-4L

20 MPH
WO13-1
36"X36"

PT: 22+50.72'SWR'

TEMPORARY PAVEMENT MARKING, 4-INCH WHITE EDGE LINE

R1-2
48"X42"

R11-2
48" X 30"
ROAD CLOSED

TYPE III BARRICADE

PROJECT NO: 1022-08-74	HWY: IH 94	COUNTY: EAU CLAIRE	TRAFFIC CONTROL - STAGE 3B - DETAILS	SHEET	E

FILE NAME : N:\PDS\C3D\10220804\DESIGN\EDGELINES\TRA\PLANSHEETS\025325_TC_50SCALE_DETAILS_STAGE 3B.DWG
LAYOUT NAME - 15

PLOT DATE : 11/21/2019 6:32 AM PLOT BY : CHRIST, AARON D PLOT NAME : PLOT SCALE : 1 IN:50 FT

WISDOT/CADDS SHEET 44

2

BP: 0+00

1+00'SWR'

2+00'SWR'

3+00'SWR'

PC: 3+15.46'SWR'

4+00'SWR'

PC: 5+24.24'SWR'

5+00'SWR'

6+00'SWR'

7+00'SWR'

8+00'SWR'

9+00'SWR'

R4-7

CRASH CUSHION
TEMPORARY

SIGN

SIGN

SIGN

TEMPORARY PAVEMENT MARKING,
4-INCH YELLOW EDGE LINE

TEMPORARY PAVEMENT MARKING,
4-INCH WHITE EDGE LINE

N

LEGEND

- TYPE III BARRICADE
- TYPE III BARRICADE WTH ATTACHED SIGN
- TRAFFIC CONTROL DRUM
- TRAFFIC CONTROL DRUM WITH TYPE C STEADY BURN LIGHT
- FLASHING ARROW BOARD
- SIGN ON PERMANENT SUPPORT
- SIGN ON TEMPORARY SUPPORT
- FLEXIBLE TUBULAR MARKER
- CONCRETE BARRIER TEMPORARY PRECAST
- WORK AREA
- TEMPORARY ASPHALT
- MAINLINE PAVING GAP
- TEMPORARY RAISED PAVEMENT MARKER (ONE WAY REFLECTOR)
- TEMPORARY DELINEATOR
- DIRECTION OF TRAFFIC
- MB — PORTABLE CHANGEABLE MESSAGE BOARD

PROJECT NO: 1022-08-74	HWY: IH 94	COUNTY: EAU CLAIRE	TRAFFIC CONTROL - STAGE 3B - DETAILS	SHEET	E

FILE NAME : N:\PDS\C3D\10220804\DESIGN\EDGELINES\TRA\PLANSHEETS\025325_TC_50SCALE_DETAILS_STAGE 3B.DWG
LAYOUT NAME - 36

PLOT DATE : 11/21/2019 6:33 AM PLOT BY : CHRIST, AARON D PLOT NAME : PLOT SCALE : 1 IN:50 FT

WISDOT/CADDS SHEET 42

2

LEGEND

- TYPE III BARRICADE
- TYPE III BARRICADE WTH ATTACHED SIGN
- TRAFFIC CONTROL DRUM
- TRAFFIC CONTROL DRUM WITH TYPE C STEADY BURN LIGHT
- FLASHING ARROW BOARD
- SIGN ON PERMANENT SUPPORT
- SIGN ON TEMPORARY SUPPORT
- FLEXIBLE TUBULAR MARKER
- CONCRETE BARRIER TEMPORARY PRECAST
- WORK AREA
- TEMPORARY ASPHALT
- MAINLINE PAVING GAP
- TEMPORARY RAISED PAVEMENT MARKER (ONE WAY REFLECTOR)
- TEMPORARY DELINEATOR
- DIRECTION OF TRAFFIC
- MB PORTABLE CHANGEABLE MESSAGE BOARD

N

63EB+00

64EB+00

TEMPORARY PAVEMENT MARKING, 4-INCH YELLOW EDGE LINE

CRASH CUSHION TEMPORARY

PC: 12+30.74'SWR'

PC: 14+51.00'SWR'

10+00'SWR'

11+00'SWR'

12+00'SWR'

13+00'SWR'

14+00'SWR'

15+00'SWR'

16+00'SWR'

17+00'SWR'

END SECTION FOR TEMPORARY PRECAST CONCRETE BARRIER REQ'D.

TEMPORARY PAVEMENT MARKING, 4-INCH YELLOW EDGE LINE

TEMPORARY PAVEMENT MARKING, 4-INCH WHITE EDGE LINE

2

PROJECT NO: 1022-08-74	HWY: IH 94	COUNTY: EAU CLAIRE	TRAFFIC CONTROL - STAGE 3B - DETAILS	SHEET	E

FILE NAME : N:\PDS\C3D\10220804\DESIGN\EDGELINES\TRA\PLANSHEETS\025325_TC_50SCALE_DETAILS_STAGE 3B.DWG
LAYOUT NAME - 37

PLOT DATE : 11/21/2019 6:33 AM PLOT BY : CHRIST, AARON D PLOT NAME : PLOT SCALE : 1 IN:50 FT


2

STAGE 3C

CONSTRUCT EB MAINLINE STA 49+00 TO STA 59+75.

CONSTRUCT SW LOOP TAPER AND GORE.

CONSTRUCT SW LOOP STA 6+50 TO STA 27+00.

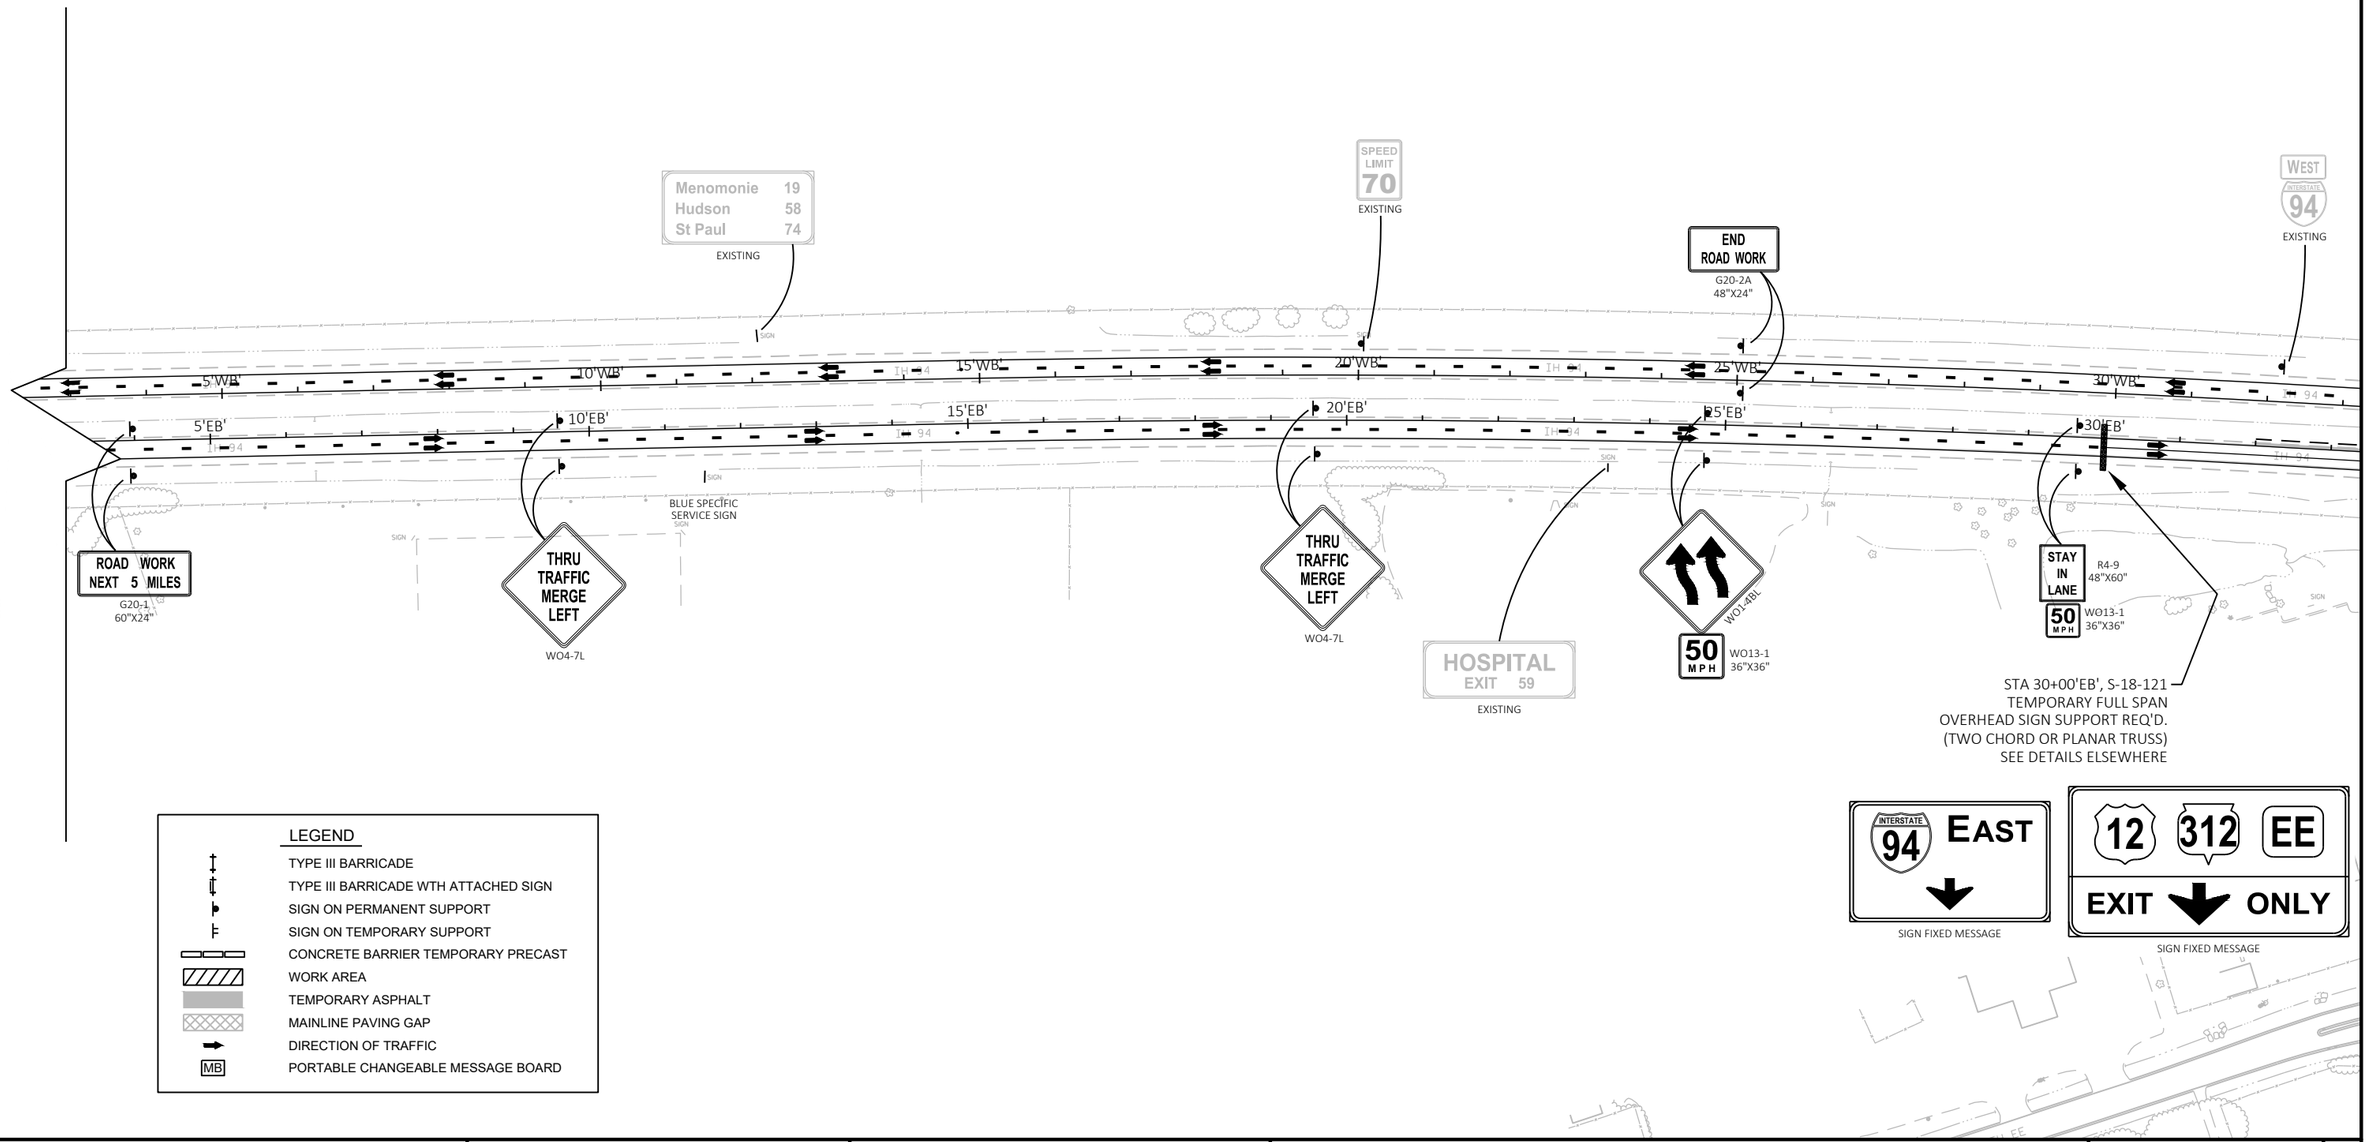

PROJECT NO: 1022-08-74	HWY: IH 94	COUNTY: EAU CLAIRE	TRAFFIC CONTROL - OVERVIEW - STAGE 3C	SHEET	E

FILE NAME : N:\PDS\C3D\10220804\DESIGN\EDGELINES\TRA\PLANSHEETS\025333_TC_TRAFFIC_CONTROL_STAGE 3C.DWG
LAYOUT NAME - 1
PLOT DATE : 11/21/2019 6:35 AM
PLOT BY : CHRIST, AARON D
PLOT NAME :
PLOT SCALE : 1 IN:200 FT
WISDOT/CADDS SHEET 42


2


STAGE 3C

CONSTRUCT EB MAINLINE STA 49+00 TO STA 59+75.

CONSTRUCT SW LOOP TAPER AND GORE.

CONSTRUCT SW LOOP STA 6+50 TO STA 27+00.

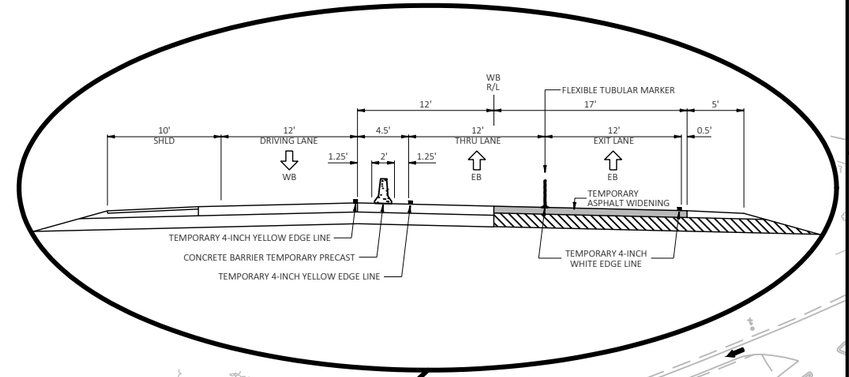

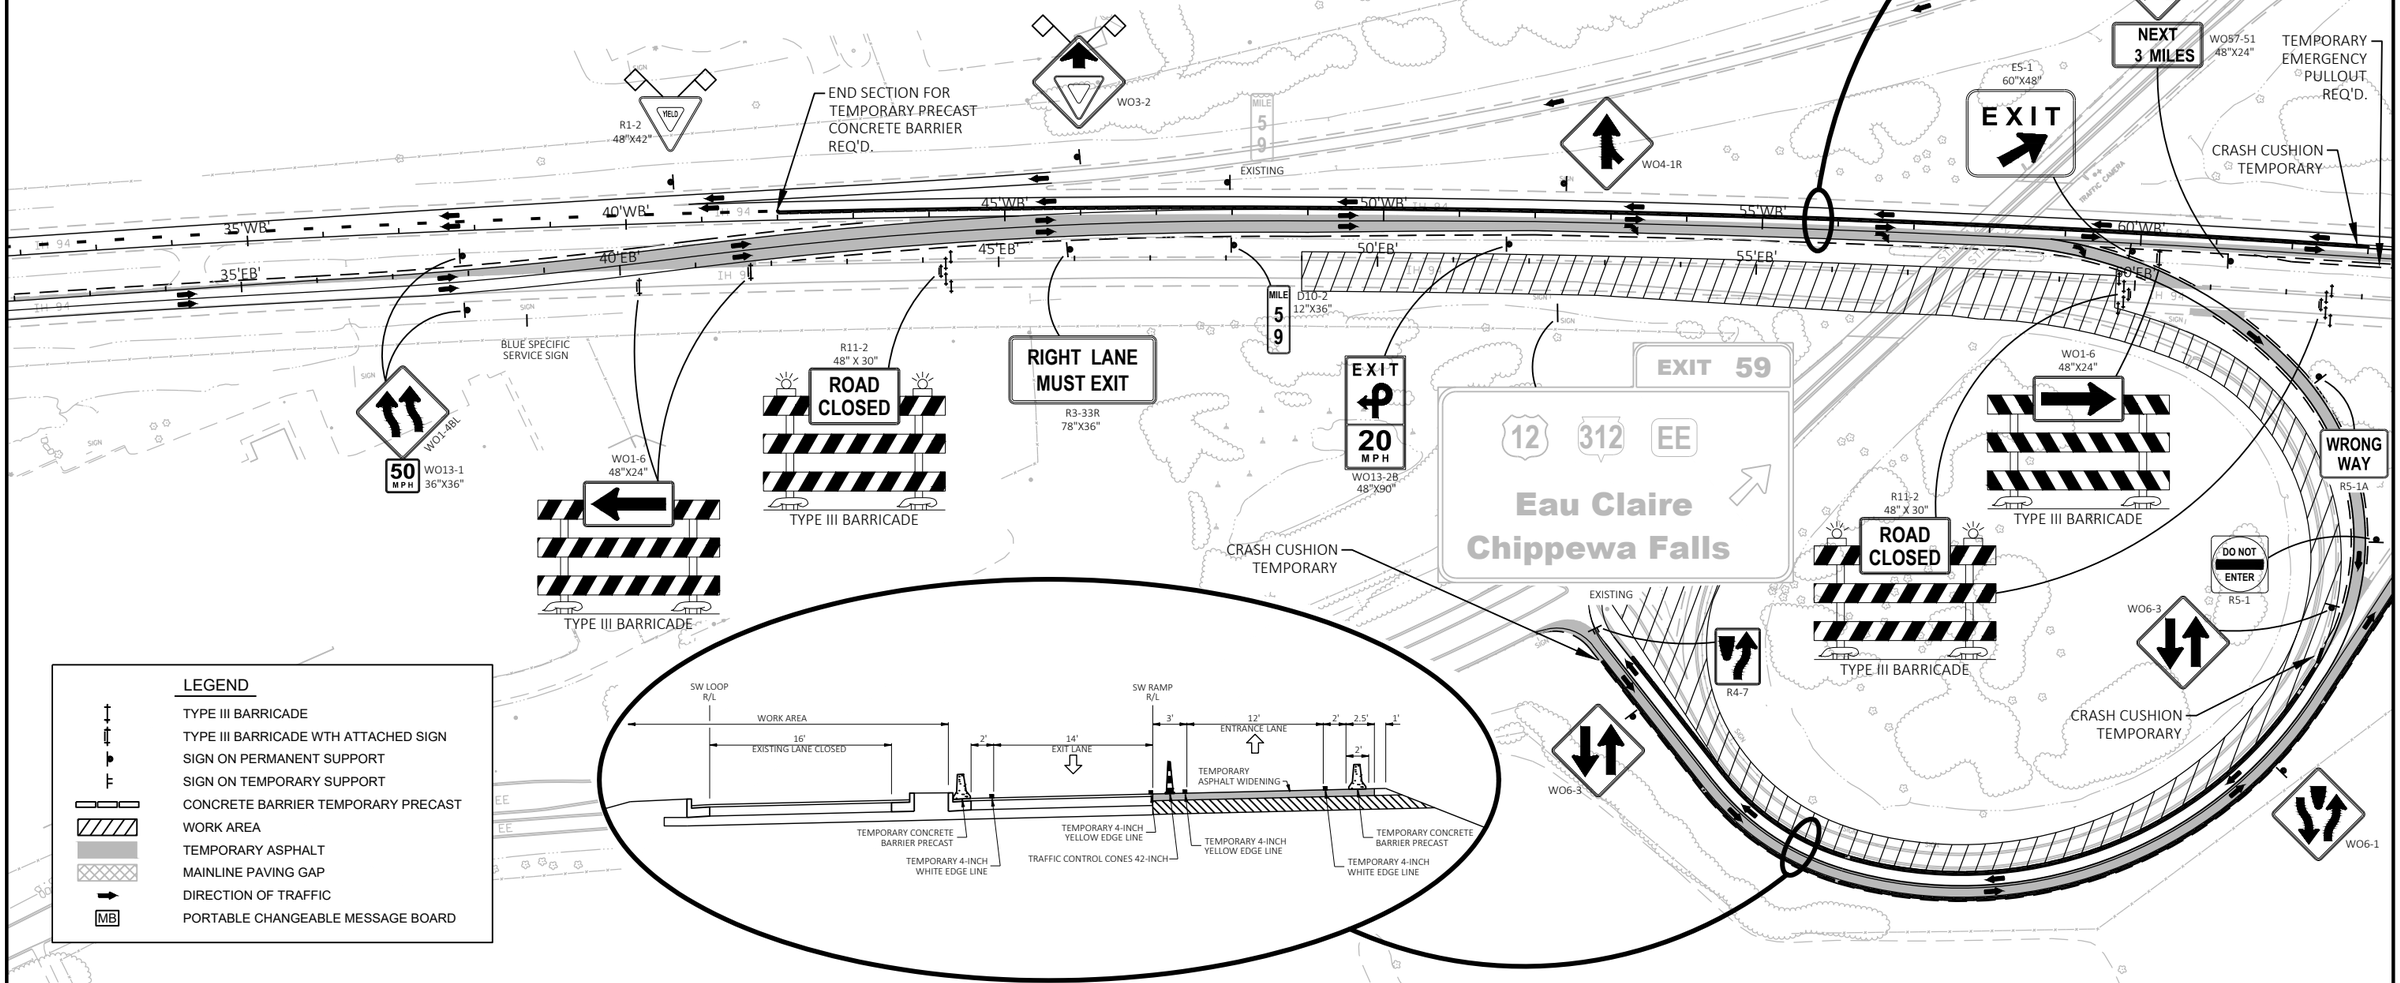

LEGEND

- TYPE III BARRICADE
- TYPE III BARRICADE WTH ATTACHED SIGN
- SIGN ON PERMANENT SUPPORT
- SIGN ON TEMPORARY SUPPORT
- CONCRETE BARRIER TEMPORARY PRECAST
- WORK AREA
- TEMPORARY ASPHALT
- MAINLINE PAVING GAP
- DIRECTION OF TRAFFIC
- MB PORTABLE CHANGEABLE MESSAGE BOARD

PROJECT NO: 1022-08-74	HWY: IH 94	COUNTY: EAU CLAIRE	TRAFFIC CONTROL - OVERVIEW - STAGE 3C	SHEET	E

FILE NAME : N:\PDS\C3D\10220804\DESIGN\EDGELINES\TRA\PLANSHEETS\025333_TC_TRAFFIC_CONTROL_STAGE 3C.DWG
LAYOUT NAME - 2

PLOT DATE : 11/21/2019 6:35 AM PLOT BY : CHRIST, AARON D PLOT NAME : PLOT SCALE : 1 IN:200 FT

2

STAGE 3C

CONSTRUCT EB MAINLINE STA 49+00 TO STA 59+75.

CONSTRUCT SW LOOP TAPER AND GORE.

CONSTRUCT SW LOOP STA 6+50 TO STA 27+00.

N

EXIT 59
12 312 EE
Elk Mound
Chippewa Falls
EXISTING

EXIT
35 MPH
WO13-2
48"X60"

EXIT
ES-1
60"X48"

TEMPORARY EMERGENCY PULLOUT REQ'D.

CRASH CUSHION TEMPORARY

WO6-1

'WB'+79.27
-36.76' LT

'WB'+00.15
-36.00' LT

'WB'+49.89
-24.00' LT

BLUE SPECIFIC SERVICE SIGN

65'WB'
70'WB'
75'WB'
80'WB'
85'WB'
90'WB'

65'EB'
70'EB'
75'EB'
80'EB'
85'EB'
90'EB'

IH 94

'WB'+00.00
15.00' RT

'WB'+50.00
0.00'

WO4-1R

WRONG WAY
R5-1A

DO NOT ENTER
R5-1

WO1-4L

20 MPH
WO13-1
36"X36"

WO3-2

R11-2
48" X 30"

ROAD CLOSED
TYPE III BARRICADE

R1-2
48"X42"

R1-2
48"X42"

WO6-3

DO NOT PASS
R4-1
24"X30"

M3-2
24"X12"
EAST
INTERSTATE 94
M1-1
24"X24"

TEMPORARY EMERGENCY PULLOUT REQ'D.


SEE SDD 15D8 TRAFFIC CONTROL, TEMPORARY ENTRANCE RAMP CROSSOVER FOR ADDITIONAL INFORMATION

END SECTION FOR TEMPORARY PRECAST CONCRETE BARRIER REQ'D.

WO6-3

WO6-1

CRASH CUSHION TEMPORARY

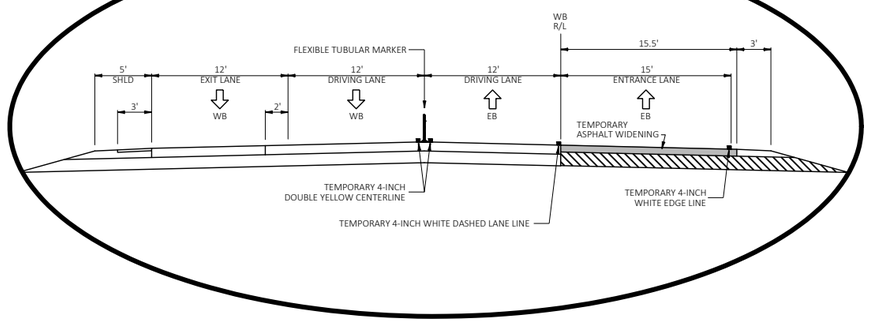

LEGEND

- TYPE III BARRICADE
- TYPE III BARRICADE WTH ATTACHED SIGN
- SIGN ON PERMANENT SUPPORT
- SIGN ON TEMPORARY SUPPORT
- CONCRETE BARRIER TEMPORARY PRECAST
- WORK AREA
- TEMPORARY ASPHALT
- MAINLINE PAVING GAP
- DIRECTION OF TRAFFIC
- MB PORTABLE CHANGEABLE MESSAGE BOARD

PROJECT NO: 1022-08-74	HWY: IH 94	COUNTY: EAU CLAIRE	TRAFFIC CONTROL - OVERVIEW - STAGE 3C	SHEET E

FILE NAME : N:\PDS\C3D\10220804\DESIGN\EDGELINES\TRA\PLANSHEETS\025333_TC_TRAFFIC_CONTROL_STAGE 3C.DWG
LAYOUT NAME - 3

PLOT DATE : 11/21/2019 6:35 AM PLOT BY : CHRIST, AARON D PLOT NAME : PLOT SCALE : 1 IN:200 FT

2

WEST INTERSTATE 94 EXISTING

N

IH 94

28WB+00 29WB+00 30WB+00 31WB+00 32WB+00 33WB+00 34WB+00 35WB+00

TEMPORARY PAVEMENT MARKING, 4-INCH YELLOW EDGE LINE

28EB+00 29EB+00 30EB+00 31EB+00 32EB+00 33EB+00 34EB+00 35EB+00

STA 30+00'EB', S-18-121
TEMPORARY FULL SPAN OVERHEAD SIGN SUPPORT REQ'D. (TWO CHORD OR PLANAR TRUSS)
SEE DETAILS ELSEWHERE

TEMPORARY PAVEMENT MARKING, 4-INCH SOLID WHITE LANE LINE

REMOVING PAVEMENT MARKING

STAY IN LANE R4-9 48"X60"

50 MPH WO13-1 36"X36"

INTERSTATE 94 EAST SIGN FIXED MESSAGE

12 312 EE EXIT ONLY SIGN FIXED MESSAGE

LEGEND

- TYPE III BARRICADE
- TYPE III BARRICADE WTH ATTACHED SIGN
- TRAFFIC CONTROL DRUM
- TRAFFIC CONTROL DRUM WITH TYPE C STEADY BURN LIGHT
- FLASHING ARROW BOARD
- SIGN ON PERMANENT SUPPORT
- SIGN ON TEMPORARY SUPPORT
- FLEXIBLE TUBULAR MARKER
- CONCRETE BARRIER TEMPORARY PRECAST
- WORK AREA
- TEMPORARY ASPHALT
- MAINLINE PAVING GAP
- TEMPORARY RAISED PAVEMENT MARKER (ONE WAY REFLECTOR)
- TEMPORARY DELINEATOR
- DIRECTION OF TRAFFIC
- MB PORTABLE CHANGEABLE MESSAGE BOARD

YIELD R1-2 48"X42"

END SECTION FOR TEMPORARY PRECAST CONCRETE BARRIER REQ'D.

N

IH 94

35WB+00 36WB+00 37WB+00 38WB+00 39WB+00 40WB+00 41WB+00 42WB+00

TEMPORARY PAVEMENT MARKING, 4-INCH YELLOW EDGE LINE

35EB+00 36EB+00 37EB+00 38EB+00 39EB+00 40EB+00 41EB+00 42EB+00

WO1-4BL

50 MPH WO13-1 36"X36"

TEMPORARY PAVEMENT MARKING, 4-INCH SOLID WHITE LANE LINE

TEMPORARY PAVEMENT MARKING, 4-INCH WHITE EDGE LINE

WO1-6 48"X24" TYPE III BARRICADE

REMOVING PAVEMENT MARKING

IH 94

WO1-6 48"X24" TYPE III BARRICADE

PROJECT NO: 1022-08-74	HWY: IH 94	COUNTY: EAU CLAIRE	TRAFFIC CONTROL - STAGE 3C - DETAILS	SHEET E

FILE NAME : N:\PDS\C3D\10220804\DESIGN\EDGELINES\TRA\PLANSHEETS\025335_TC_50SCALE_DETAILS_STAGE 3C.DWG
LAYOUT NAME - 11

PLOT DATE : 11/21/2019 6:37 AM PLOT BY : CHRIST, AARON D PLOT NAME : PLOT SCALE : 1 IN:50 FT

2

TEMPORARY PAVEMENT MARKING,
4-INCH YELLOW EDGE LINE

WO3-2

MILE 59 EXISTING

TEMPORARY PAVEMENT MARKING,
4-INCH WHITE EDGE LINE

N

43WB+00 44WB+00 45WB+00 46WB+00 47WB+00 48WB+00 49WB+00 50WB+00

TEMPORARY PAVEMENT MARKING,
4-INCH SOLID WHITE LANE LINE

WB+68.29
22.50' RT

WB+00.00
22.50' RT

43EB+00 44EB+00 45EB+00 46EB+00 47EB+00 48EB+00 49EB+00 50EB+00

MILE 59 D10-2 12"X36"

TEMPORARY PAVEMENT MARKING,
4-INCH WHITE EDGE LINE

R11-2
48" X 30"
ROAD CLOSED

TYPE III BARRICADE

RIGHT LANE
MUST EXIT

R3-33R
78"X36"

LEGEND

- TYPE III BARRICADE
- TYPE III BARRICADE WTH ATTACHED SIGN
- TRAFFIC CONTROL DRUM
- TRAFFIC CONTROL DRUM WITH TYPE C STEADY BURN LIGHT
- FLASHING ARROW BOARD
- SIGN ON PERMANENT SUPPORT
- SIGN ON TEMPORARY SUPPORT
- FLEXIBLE TUBULAR MARKER
- CONCRETE BARRIER TEMPORARY PRECAST
- WORK AREA
- TEMPORARY ASPHALT
- MAINLINE PAVING GAP
- TEMPORARY RAISED PAVEMENT MARKER (ONE WAY REFLECTOR)
- TEMPORARY DELINEATOR
- DIRECTION OF TRAFFIC
- MB PORTABLE CHANGEABLE MESSAGE BOARD

WO4-1R
SIGN

TEMPORARY PAVEMENT MARKING,
4-INCH YELLOW EDGE LINE

N

TEMPORARY PAVEMENT MARKING,
4-INCH WHITE EDGE LINE

TH 94

51WB+00 52WB+00 53WB+00 54WB+00 55WB+00 56WB+00 57WB+00

WB+00.00
16.50' RT

TEMPORARY PAVEMENT MARKING,
4-INCH YELLOW EDGE LINE

TEMPORARY PAVEMENT MARKING,
4-INCH SOLID WHITE LANE LINE

TEMPORARY PAVEMENT MARKING,
8-INCH WHITE CHANNEL LINE

TEMPORARY PAVEMENT MARKING,
4-INCH WHITE EDGE LINE

51EB+00 52EB+00 53EB+00 54EB+00 55EB+00 56EB+00 57EB+00

EXIT
20
MPH
WO13-2B
48"X90"

IH 94

EXIT 59
12 312 EE
Eau Claire
Chippewa Falls
EXISTING

SIGN

SIGN

PROJECT NO: 1022-08-74	HWY: IH 94	COUNTY: EAU CLAIRE	TRAFFIC CONTROL - STAGE 3C - DETAILS	SHEET E

FILE NAME : N:\PDS\C3D\10220804\DESIGN\EDGELINES\TRA\PLANSHEETS\025335_TC_50SCALE_DETAILS_STAGE 3C.DWG
LAYOUT NAME - 13

PLOT DATE : 11/21/2019 6:37 AM PLOT BY : CHRIST, AARON D PLOT NAME : PLOT SCALE : 1 IN:50 FT

2

TEMPORARY PAVEMENT MARKING, 4-INCH WHITE EDGE LINE

TEMPORARY PAVEMENT MARKING, 4-INCH WHITE EDGE LINE

WO1-6 48"X24"

TYPE III BARRICADE

TEMPORARY EMERGENCY PULLOUT REQ'D.

R11-2 48" X 30"

ROAD CLOSED

TYPE III BARRICADE

E5-1 60"X48"

EXIT

WO57-51 48"X24"

NEXT 3 MILES

WO6-3

TEMPORARY PAVEMENT MARKING, 8-INCH WHITE GORE

TEMPORARY PAVEMENT MARKING, 4-INCH YELLOW EDGE LINE

WRONG WAY

R5-1A

TEMPORARY PAVEMENT MARKING, 4-INCH WHITE EDGE LINE

R11-2 48" X 30"

ROAD CLOSED

TYPE III BARRICADE

TEMPORARY PAVEMENT MARKING, 4-INCH YELLOW EDGE LINE

WB+21.83
16.50' RT

TEMPORARY PAVEMENT MARKING, 8-INCH WHITE CHANNEL LINE

DO NOT ENTER

R5-1

PC: 14+51.00

WO6-3

CRASH CUSHION TEMPORARY

TRAFFIC CAMERA

STATE ST

58WB+00
59WB+00
60WB+00
61WB+00
62WB+00
63EB+00
62EB+00
61EB+00
60EB+00
59EB+00
58EB+00
BP: 6+58.00
7+00'SWL'
8+00'SWL'
9+00'SWL'
10+00'SWL'
11+00'SWL'
12+00'SWL'
13+00'SWL'
14+00'SWL'
15+00'SWR'
16+00'SWR'
17+00'SWR'

LEGEND

- TYPE III BARRICADE
- TYPE III BARRICADE WTH ATTACHED SIGN
- TRAFFIC CONTROL DRUM
- TRAFFIC CONTROL DRUM WITH TYPE C STEADY BURN LIGHT
- FLASHING ARROW BOARD
- SIGN ON PERMANENT SUPPORT
- SIGN ON TEMPORARY SUPPORT
- FLEXIBLE TUBULAR MARKER
- CONCRETE BARRIER TEMPORARY PRECAST
- WORK AREA
- TEMPORARY ASPHALT
- MAINLINE PAVING GAP
- TEMPORARY RAISED PAVEMENT MARKER (ONE WAY REFLECTOR)
- TEMPORARY DELINEATOR
- DIRECTION OF TRAFFIC
- MB — PORTABLE CHANGEABLE MESSAGE BOARD

PROJECT NO: 1022-08-74	HWY: IH 94	COUNTY: EAU CLAIRE	TRAFFIC CONTROL - STAGE 3C - DETAILS	SHEET E

2

2

STH 312

STH 312

26+00'SWL'

25+00'SWL'

PCC: 25+15.60'SWL'

BP: 0+00.00'SWR'

24+00'SWL'

PCC: 23+20.19'SWL'

23+00'SWL'

22+00'SWL'

PCC: 21+00.86'SWL'

21+00'SWL'

20+00'SWL'

19+00'SWL'

8+00'SWR'

7+00'SWR'

6+00'SWR'

5+00'SWR'

4+00'SWR'

3+00'SWR'

2+00'SWR'

1+00'SWR'

PC: 3+16.46'SWR'

PCC: 5+24.24'SWR'

R4-7

WO6-3

CRASH CUSHION
TEMPORARY

TEMPORARY PAVEMENT MARKING,
4-INCH WHITE EDGE LINE

TEMPORARY PAVEMENT MARKING,
4-INCH YELLOW EDGE LINE

TEMPORARY PAVEMENT
MARKING, 4-INCH
YELLOW EDGE LINE

TEMPORARY PAVEMENT MARKING,
4-INCH WHITE EDGE LINE

N

LEGEND

- TYPE III BARRICADE
- TYPE III BARRICADE WTH ATTACHED SIGN
- TRAFFIC CONTROL DRUM
- TRAFFIC CONTROL DRUM WITH TYPE C STEADY BURN LIGHT
- FLASHING ARROW BOARD
- SIGN ON PERMANENT SUPPORT
- SIGN ON TEMPORARY SUPPORT
- FLEXIBLE TUBULAR MARKER
- CONCRETE BARRIER TEMPORARY PRECAST
- WORK AREA
- TEMPORARY ASPHALT
- MAINLINE PAVING GAP
- TEMPORARY RAISED PAVEMENT MARKER (ONE WAY REFLECTOR)
- TEMPORARY DELINEATOR
- DIRECTION OF TRAFFIC
- MB PORTABLE CHANGEABLE MESSAGE BOARD

PROJECT NO: 1022-08-74	HWY: IH 94	COUNTY: EAU CLAIRE	TRAFFIC CONTROL - STAGE 3C - DETAILS	SHEET	E

FILE NAME : N:\PDS\C3D\10220804\DESIGN\EDGELINES\TRA\PLANSHEETS\025335_TC_50SCALE_DETAILS_STAGE 3C.DWG
LAYOUT NAME - 36

PLOT DATE : 11/21/2019 6:38 AM PLOT BY : CHRIST, AARON D PLOT NAME : PLOT SCALE : 1 IN:50 FT

WISDOT/CADDS SHEET 42

2

N

WO6-3

TEMPORARY PAVEMENT MARKING, 4-INCH YELLOW EDGE LINE

CRASH CUSHION TEMPORARY

DO NOT ENTER
R5-1

PCC: 14+48.84'SWL'

19+00'SWL'
18+00'SWL'
17+00'SWL'
16+00'SWL'
15+00'SWL'
14+00'SWL'
13+00'SWL'
12+00'SWL'

8+00'SWR'
9+00'SWR'
10+00'SWR'
11+00'SWR'
12+00'SWR'
13+00'SWR'
14+00'SWR'
15+00'SWR'

PC: 14+51.00'SWR'

PT: 12+30.74'SWR'

TEMPORARY PAVEMENT MARKING, 4-INCH WHITE EDGE LINE

WO6-1

TEMPORARY PAVEMENT MARKING, 4-INCH WHITE EDGE LINE

LEGEND

- TYPE III BARRICADE
- TYPE III BARRICADE WTH ATTACHED SIGN
- TRAFFIC CONTROL DRUM
- TRAFFIC CONTROL DRUM WITH TYPE C STEADY BURN LIGHT
- FLASHING ARROW BOARD
- SIGN ON PERMANENT SUPPORT
- SIGN ON TEMPORARY SUPPORT
- FLEXIBLE TUBULAR MARKER
- CONCRETE BARRIER TEMPORARY PRECAST
- WORK AREA
- TEMPORARY ASPHALT
- MAINLINE PAVING GAP
- TEMPORARY RAISED PAVEMENT MARKER (ONE WAY REFLECTOR)
- TEMPORARY DELINEATOR
- DIRECTION OF TRAFFIC
- MB PORTABLE CHANGEABLE MESSAGE BOARD


PROJECT NO: 1022-08-74	HWY: IH 94	COUNTY: EAU CLAIRE	TRAFFIC CONTROL - STAGE 3C - DETAILS	SHEET	E

FILE NAME : N:\PDS\C3D\10220804\DESIGN\EDGELINES\TRA\PLANSHEETS\025335_TC_50SCALE_DETAILS_STAGE 3C.DWG
LAYOUT NAME - 37
PLOT DATE : 11/21/2019 6:38 AM
PLOT BY : CHRIST, AARON D
PLOT NAME :
PLOT SCALE : 1 IN:50 FT
WISDOT/CADDS SHEET 42

2

STAGE 4A

CONSTRUCT CTH 'EE' WB LANES STA 129+50 TO STA 148+00.

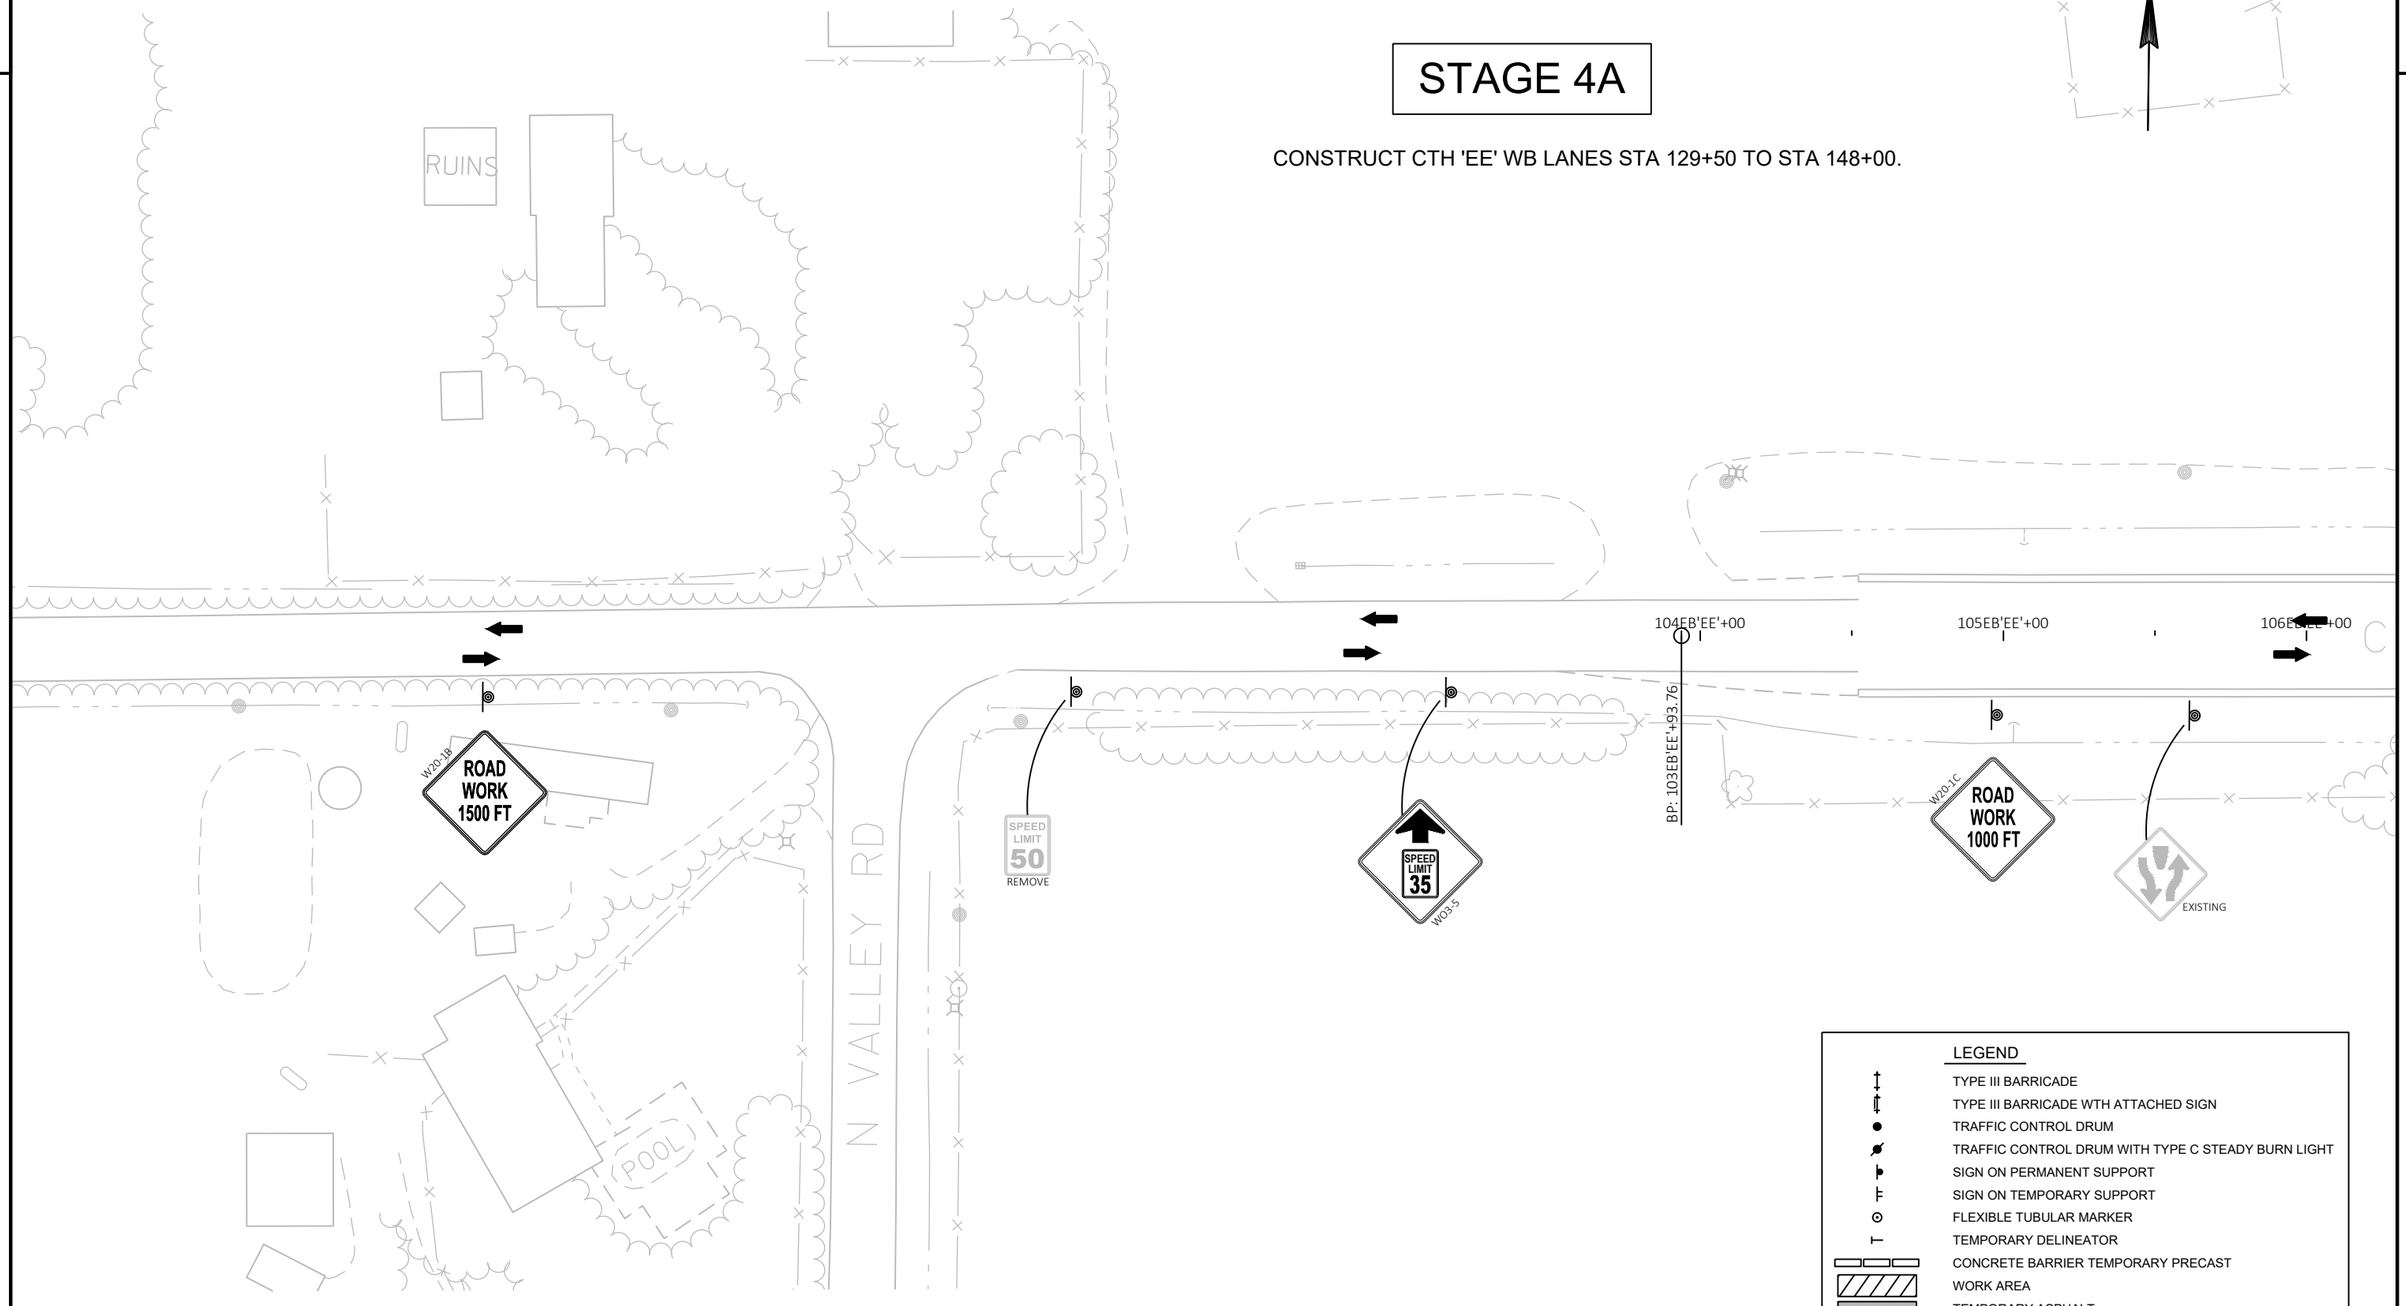

PROJECT NO: 1022-08-74	HWY: IH 94	COUNTY: EAU CLAIRE	TRAFFIC CONTROL - STAGE 4A	SHEET	E

FILE NAME : N:\PDS\C3D\10220804\DESIGN\EDGELINES\TRA\PLANSHEETS\025411_TC_TRAFFIC_CONTROL_STAGE 4A.DWG
LAYOUT NAME - 501

PLOT DATE : 11/21/2019 6:40 AM PLOT BY : CHRIST, AARON D PLOT NAME : PLOT SCALE : 1 IN:50 FT

2

STAGE 4A

CONSTRUCT CTH 'EE' WB LANES STA 129+50 TO STA 148+00.

N

EXISTING

EXISTING

EXISTING DO NOT ENTER

G20-2A 48"X24" END ROAD WORK

EXISTING

BP: 108WB'EE'+50.00

107EB'EE'+00

108EB'EE'+00

109WB'EE'+00

109EB'EE'+00

110WB'EE'+00

110EB'EE'+00

111WB'EE'+00

111EB'EE'+00

112WB'EE'+00

112EB'EE'+00

113WB'EE'+00

113EB'EE'+00

114WB'EE'+

114EB'EE'+0

CTH EE

ROAD WORK 500 FT W20-1D

EXISTING

WRONG WAY EXISTING

SPEED LIMIT 50 REMOVE

SPEED LIMIT 35 R2-1

DO NOT ENTER EXISTING

LEGEND

- TYPE III BARRICADE
- TYPE III BARRICADE WTH ATTACHED SIGN
- TRAFFIC CONTROL DRUM
- TRAFFIC CONTROL DRUM WITH TYPE C STEADY BURN LIGHT
- SIGN ON PERMANENT SUPPORT
- SIGN ON TEMPORARY SUPPORT
- FLEXIBLE TUBULAR MARKER
- TEMPORARY DELINEATOR
- CONCRETE BARRIER TEMPORARY PRECAST
- WORK AREA
- TEMPORARY ASPHALT
- DIRECTION OF TRAFFIC

PROJECT NO: 1022-08-74	HWY: IH 94	COUNTY: EAU CLAIRE	TRAFFIC CONTROL - STAGE 4A	SHEET	E


FILE NAME : N:\PDS\C3D\10220804\DESIGN\EDGELINES\TRA\PLANSHEETS\025411_TC_TRAFFIC_CONTROL_STAGE 4A.DWG
LAYOUT NAME - 502

PLOT DATE : 11/21/2019 6:40 AM PLOT BY : CHRIST, AARON D PLOT NAME : PLOT SCALE : 1 IN:50 FT

WISDOT/CADDS SHEET 42

STAGE 4A

CONSTRUCT CTH 'EE' WB LANES STA 129+50 TO STA 148+00.

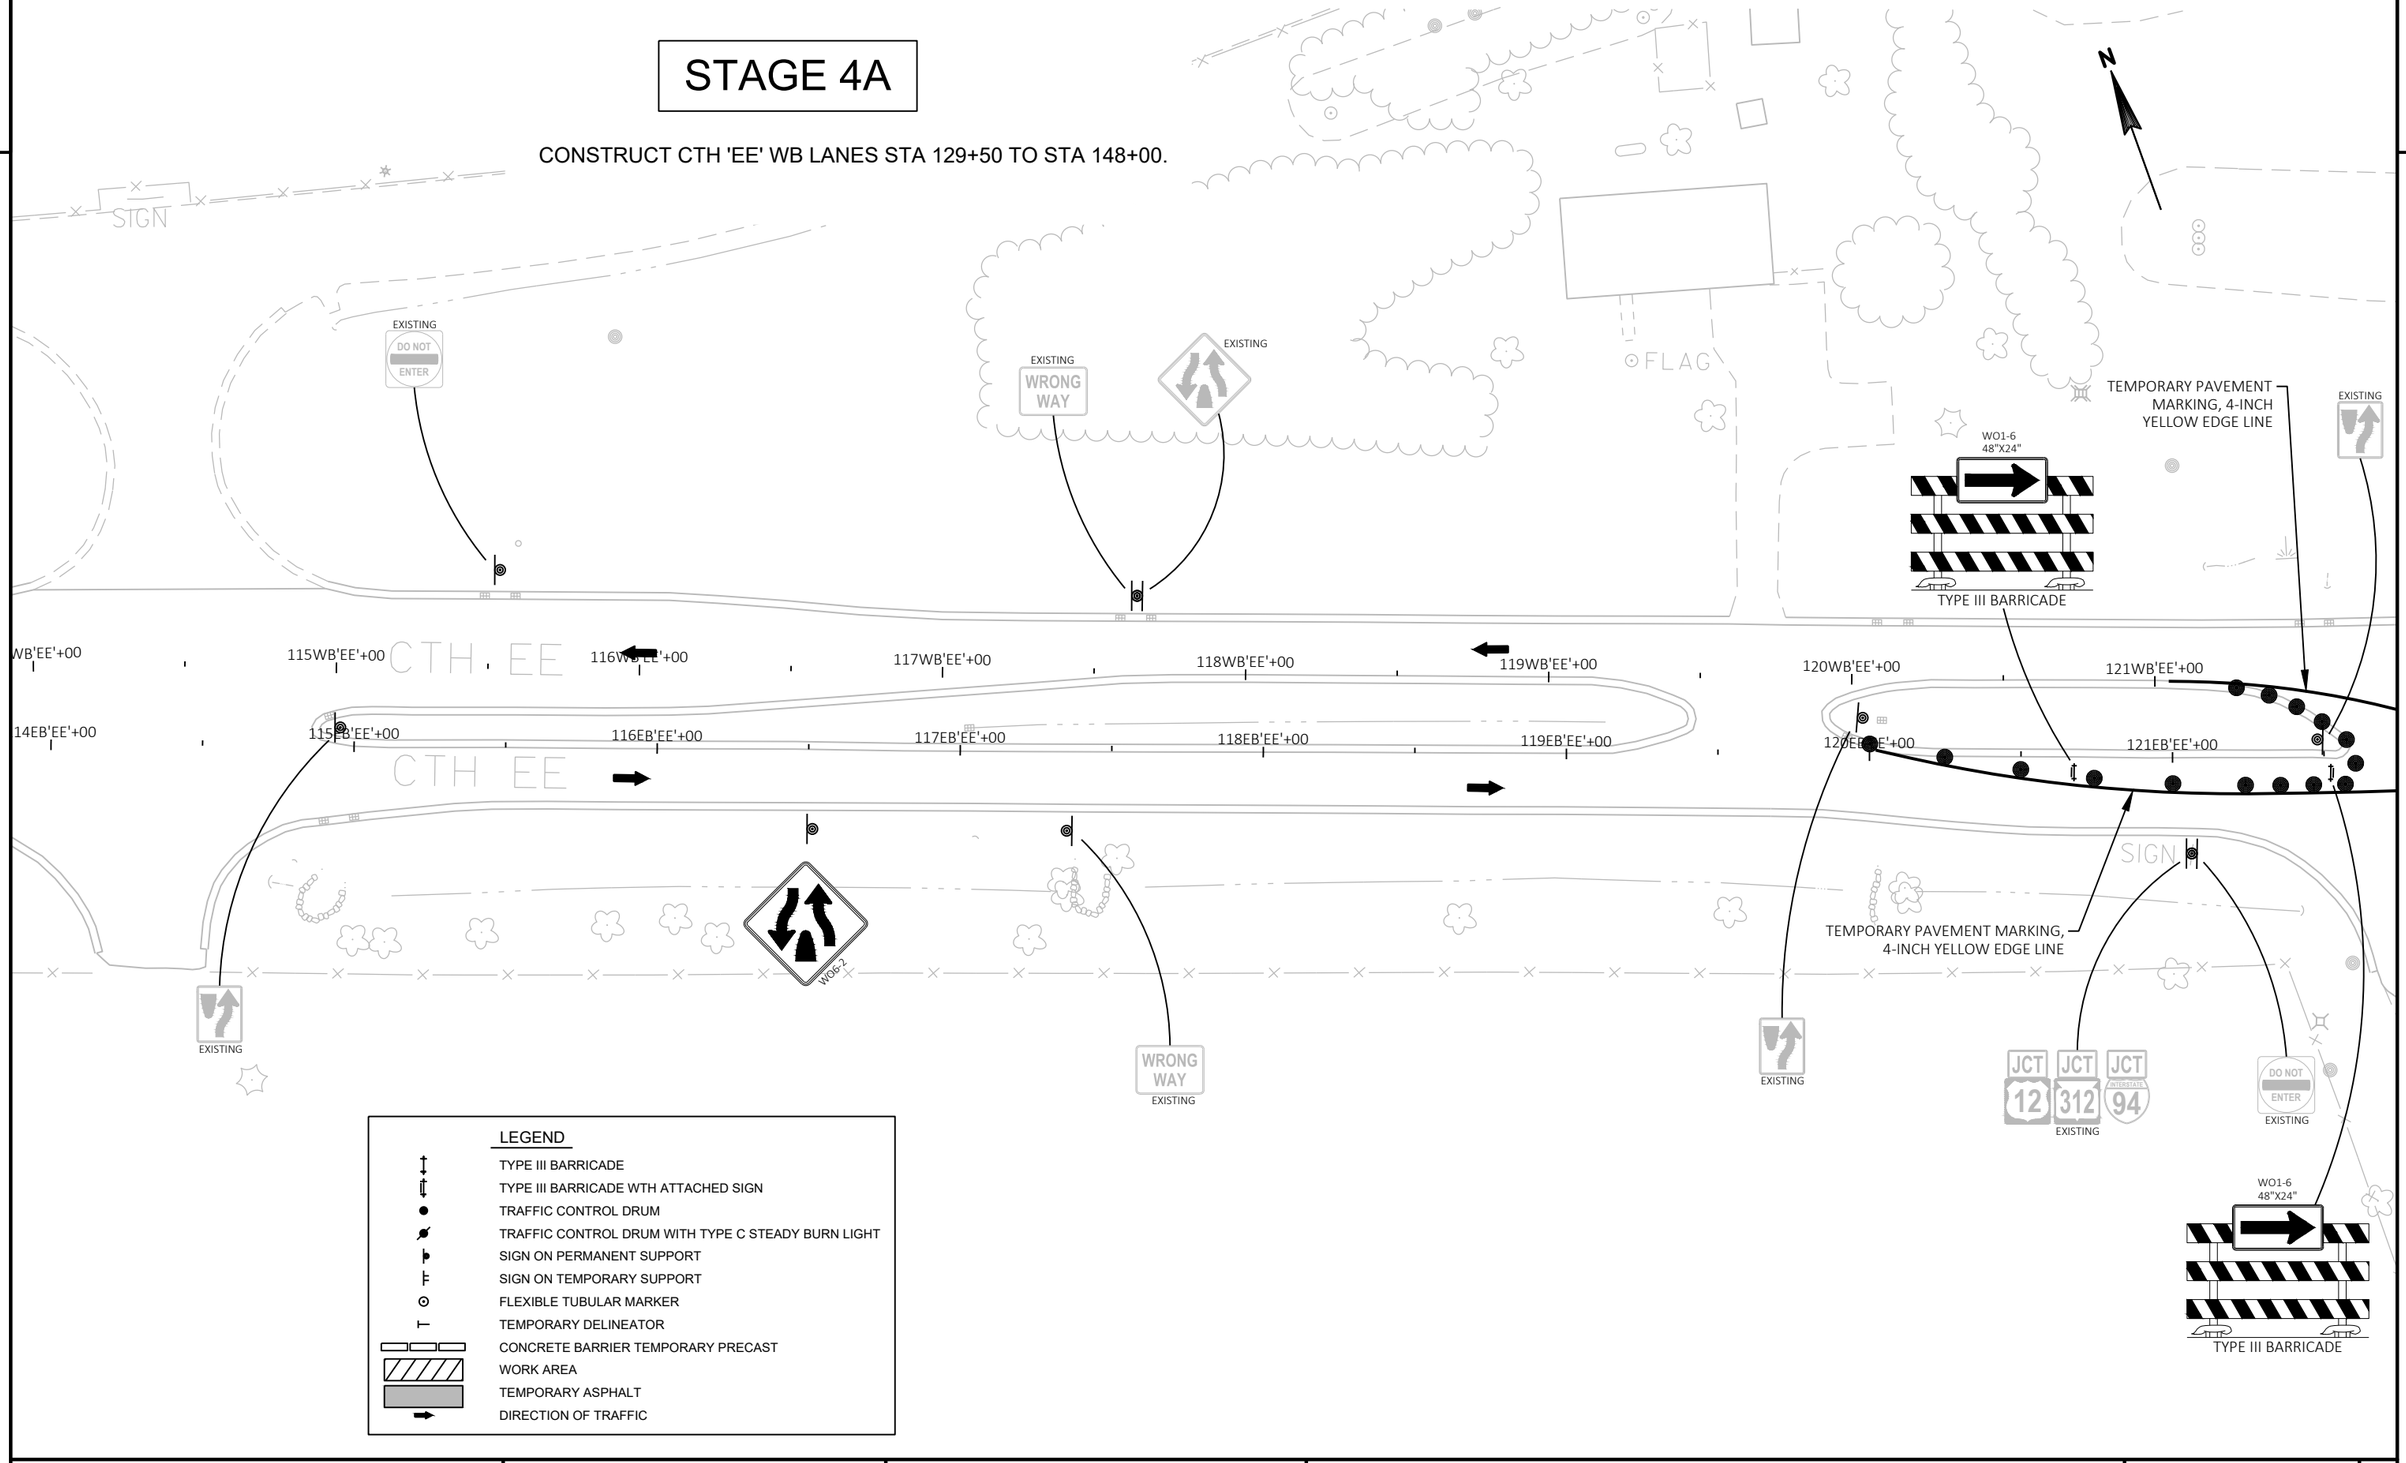

LEGEND

- TYPE III BARRICADE
- TYPE III BARRICADE WTH ATTACHED SIGN
- TRAFFIC CONTROL DRUM
- TRAFFIC CONTROL DRUM WITH TYPE C STEADY BURN LIGHT
- SIGN ON PERMANENT SUPPORT
- SIGN ON TEMPORARY SUPPORT
- FLEXIBLE TUBULAR MARKER
- TEMPORARY DELINEATOR
- CONCRETE BARRIER TEMPORARY PRECAST
- WORK AREA
- TEMPORARY ASPHALT
- DIRECTION OF TRAFFIC

PROJECT NO: 1022-08-74	HWY: IH 94	COUNTY: EAU CLAIRE	TRAFFIC CONTROL - STAGE 4A	SHEET	E

FILE NAME : N:\PDS\C3D\10220804\DESIGN\EDGELINES\TRA\PLANSHEETS\025411_TC_TRAFFIC_CONTROL_STAGE 4A.DWG
LAYOUT NAME - 503

PLOT DATE : 11/21/2019 6:40 AM PLOT BY : CHRIST, AARON D PLOT NAME : PLOT SCALE : 1 IN:50 FT

2

STAGE 4A

CONSTRUCT CTH 'EE' WB LANES STA 129+50 TO STA 148+00.

N

R11-2
48" X 30"
ROAD CLOSED
TYPE III BARRICADE

REMOVING PAVEMENT MARKING

WO1-3R
25 MPH
WO13-1

EXISTING
WRONG WAY

COVER
SPEED LIMIT 50

SPEED LIMIT 35
R2-1

EXISTING
COUNTY EE

WO6-1

TEMPORARY PAVEMENT MARKING,
4-INCH WHITE EDGE LINE

122WB'EE'+00
123WB'EE'+00
124WB'EE'+00
125WB'EE'+00
126WB'EE'+00
127WB'EE'+00
128WB'EE'+00
129WB'EE'+00
122EB'EE'+00
123EB'EE'+00
124EB'EE'+00
125EB'EE'+00
126EB'EE'+00
127EB'EE'+00
128EB'EE'+00
129EB'EE'+00

CTH EE

12'
12'

TEMPORARY PAVEMENT MARKING,
4-INCH DOUBLE YELLOW CENTERLINE

TEMPORARY PAVEMENT MARKING,
4-INCH YELLOW EDGE LINE

SIGN

EXISTING

WO6-3
R4-1
DO NOT PASS

ONLY ONLY
COVER


EAST
INTERSTATE
94
EXISTING

RIGHT LANE
MUST
TURN RIGHT
COVER

WRONG WAY
COVER

LEGEND

- TYPE III BARRICADE
- TYPE III BARRICADE WTH ATTACHED SIGN
- TRAFFIC CONTROL DRUM
- TRAFFIC CONTROL DRUM WITH TYPE C STEADY BURN LIGHT
- SIGN ON PERMANENT SUPPORT
- SIGN ON TEMPORARY SUPPORT
- FLEXIBLE TUBULAR MARKER
- TEMPORARY DELINEATOR
- CONCRETE BARRIER TEMPORARY PRECAST
- WORK AREA
- TEMPORARY ASPHALT
- DIRECTION OF TRAFFIC

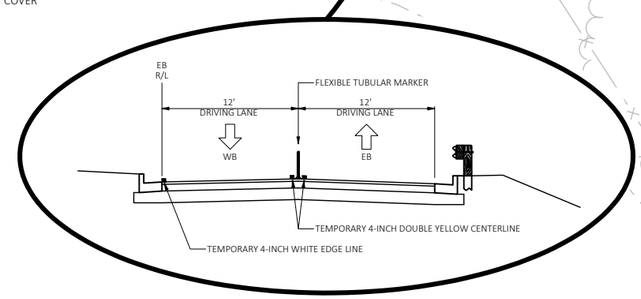

PROJECT NO: 1022-08-74	HWY: IH 94	COUNTY: EAU CLAIRE	TRAFFIC CONTROL - STAGE 4A	SHEET	E


FILE NAME : N:\PDS\C3D\10220804\DESIGN\EDGELINES\TRA\PLANSHEETS\025411_TC_TRAFFIC_CONTROL_STAGE 4A.DWG
LAYOUT NAME - 504

PLOT DATE : 11/21/2019 6:40 AM PLOT BY : CHRIST, AARON D PLOT NAME : PLOT SCALE : 1 IN:50 FT

WISDOT/CADDS SHEET 42

STAGE 4A

CONSTRUCT CTH 'EE' WB LANES STA 129+50 TO STA 148+00.

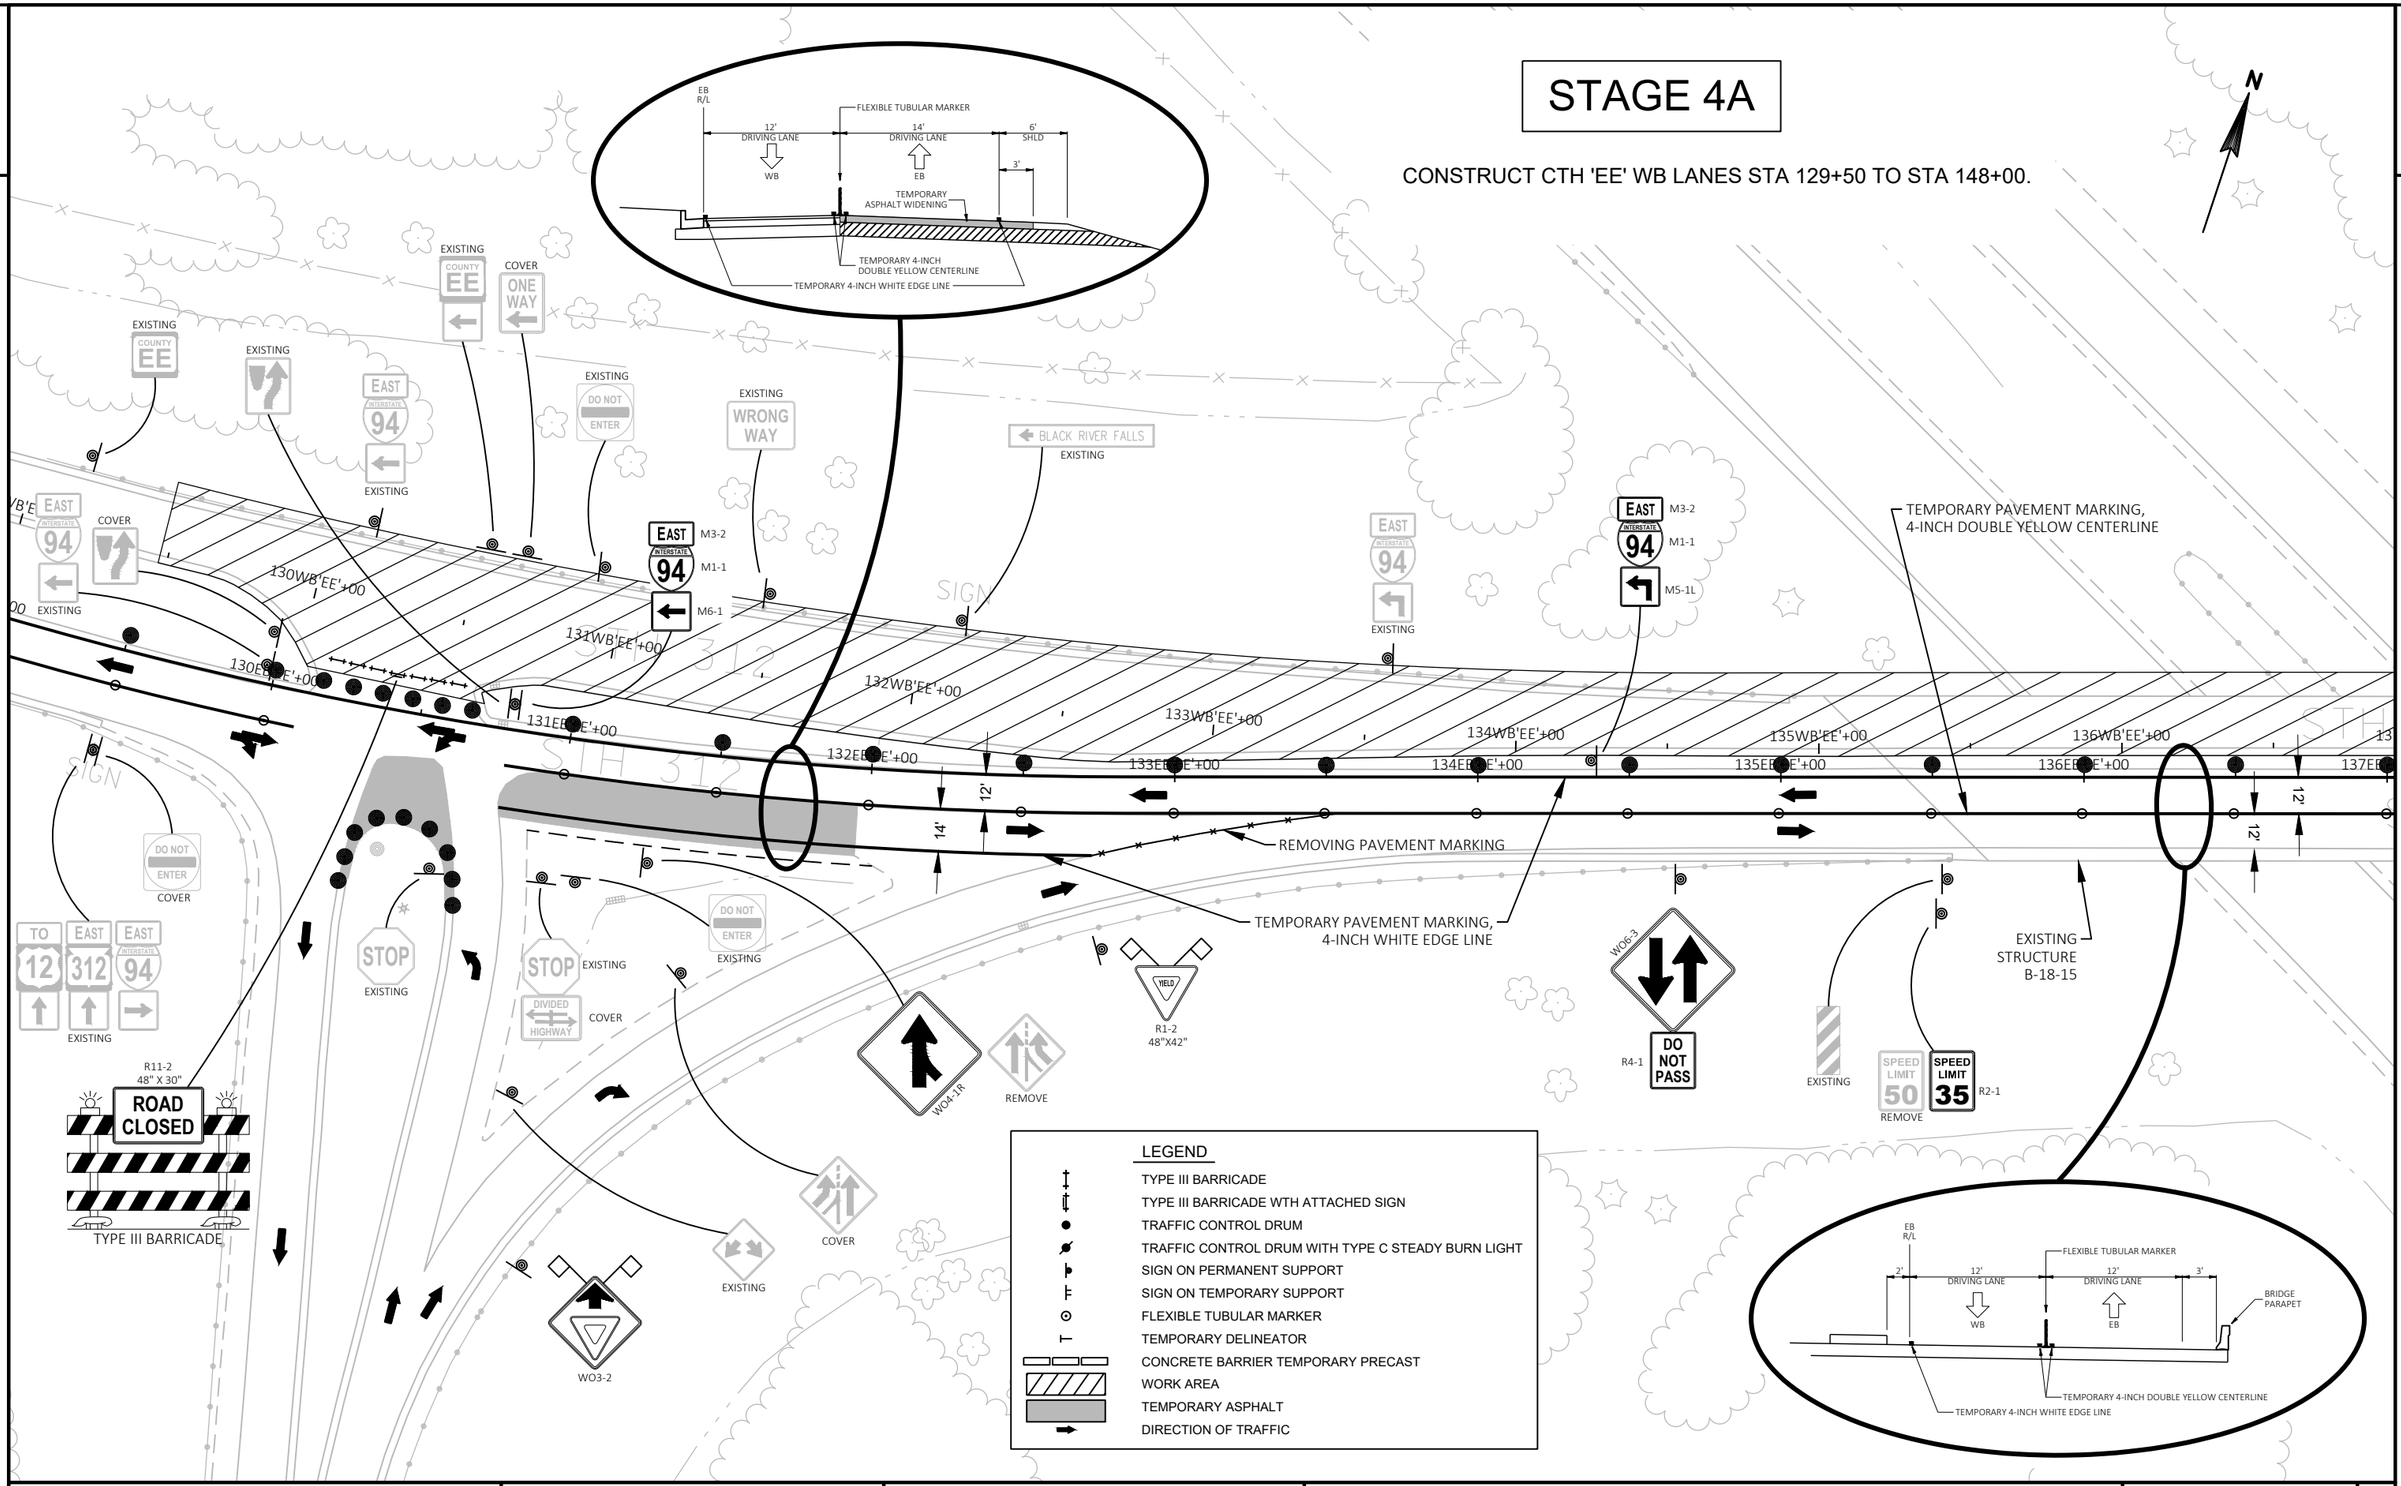

PROJECT NO: 1022-08-74	HWY: IH 94	COUNTY: EAU CLAIRE	TRAFFIC CONTROL - STAGE 4A	SHEET E

2

STAGE 4A

CONSTRUCT CTH 'EE' WB LANES STA 129+50 TO STA 148+00.

2

N

EXISTING

137WB'EE'+00

138WB'EE'+00

138EB'EE'+00

139WB'EE'+00

139EB'EE'+00

140WB'EE'+00

140EB'EE'+00

141WB'EE'+00

141EB'EE'+00

142WB'EE'+00

142EB'EE'+00

143WB'EE'+00

143EB'EE'+00

144WB'EE'+00

144EB'EE'+00

12'

12'

W06-3

R4-1 DO NOT PASS

SPEED LIMIT 50 REMOVE

COVER

R11-2 48" X 30" ROAD CLOSED

TYPE III BARRICADE

EXISTING

R3-2

DO NOT ENTER EXISTING

EXISTING DO NOT ENTER

STH 312

TRAFFIC CAMERA

EXISTING STRUCTURE B-18-15

TEMPORARY PAVEMENT MARKING, 4-INCH DOUBLE YELLOW CENTERLINE

TEMPORARY PAVEMENT MARKING, 4-INCH WHITE EDGE LINE

WEST INTERSTATE 94 EXISTING

WEST INTERSTATE 94 EXISTING

STOP EXISTING

DO NOT ENTER COVER

EXISTING

WRONG WAY COVER

WEST INTERSTATE 94 M3-4 M1-1 M6-1

WEST INTERSTATE 94 M3-4 M1-1 M6-1

STOP EXISTING

DIVIDED HIGHWAY COVER

IH 94

I SIGN

EB R/L

FLEXIBLE TUBULAR MARKER

12' DRIVING LANE WB

12' DRIVING LANE EB

VAR

VAR

TEMPORARY 4-INCH DOUBLE YELLOW CENTERLINE

TEMPORARY 4-INCH WHITE EDGE LINE

LEGEND

- TYPE III BARRICADE
- TYPE III BARRICADE WTH ATTACHED SIGN
- TRAFFIC CONTROL DRUM
- TRAFFIC CONTROL DRUM WITH TYPE C STEADY BURN LIGHT
- SIGN ON PERMANENT SUPPORT
- SIGN ON TEMPORARY SUPPORT
- FLEXIBLE TUBULAR MARKER
- TEMPORARY DELINEATOR
- CONCRETE BARRIER TEMPORARY PRECAST
- WORK AREA
- TEMPORARY ASPHALT
- DIRECTION OF TRAFFIC

PROJECT NO: 1022-08-74	HWY: IH 94	COUNTY: EAU CLAIRE	TRAFFIC CONTROL - STAGE 4A	SHEET	E

FILE NAME : N:\PDS\C3D\10220804\DESIGN\EDGELINES\TRA\PLANSHEETS\025411_TC_TRAFFIC_CONTROL_STAGE 4A.DWG
LAYOUT NAME - 506

PLOT DATE : 11/21/2019 6:41 AM PLOT BY : CHRIST, AARON D PLOT NAME : PLOT SCALE : 1 IN:50 FT

STAGE 4A

CONSTRUCT CTH 'EE' WB LANES STA 129+50 TO STA 148+00.

N

EXISTING EAST 94 Madison

EXISTING WEST 94 St Paul EXIT ONLY

EXISTING DO NOT ENTER

EXISTING WRONG WAY

TRAFFIC GATE

R11-2L 48"X30" LANE CLOSED

TYPE III BARRICADE

W06-3 R4-1 DO NOT PASS

R11-2L 48"X30" LANE CLOSED

TYPE III BARRICADE

WEST 94 M3-4 M1-1 M6-1

R3-2

145WB EE'+00 146WB EE'+00 147WB EE'+00 148WB EE'+00 149WB EE'+00 150WB EE'+00 151WB EE'+00 152WB EE'+00

COUNTY EE COVER

SPEED LIMIT 35 R2-1

TEMPORARY PAVEMENT MARKING, 4-INCH WHITE EDGE LINE

REMOVING PAVEMENT MARKING

145EB EE'+00 146EB EE'+00 147EB EE'+00 148EB EE'+00 149EB EE'+00 150EB EE'+00 151EB EE'+00 152EB EE'+00

12' 12'

DO NOT ENTER EXISTING

TEMPORARY PAVEMENT MARKING, 4-INCH DOUBLE YELLOW CENTERLINE

FLEXIBLE TUBULAR MARKERS, 25' SPACING TYPICAL

STOP EXISTING

STOP EXISTING

DIVIDED HIGHWAY COVER

W06-1

SPEED LIMIT 50 REMOVE

SPEED LIMIT 35 R2-1

EAST 312 EXISTING

JCT 12 EXISTING

SIGN

SIGN

EB R/L

FLEXIBLE TUBULAR MARKER

12' DRIVING LANE WB

12' DRIVING LANE EB

VAR

VAR

TEMPORARY 4-INCH DOUBLE YELLOW CENTERLINE

TEMPORARY 4-INCH WHITE EDGE LINE

LEGEND

- TYPE III BARRICADE
- TYPE III BARRICADE WTH ATTACHED SIGN
- TRAFFIC CONTROL DRUM
- TRAFFIC CONTROL DRUM WITH TYPE C STEADY BURN LIGHT
- SIGN ON PERMANENT SUPPORT
- SIGN ON TEMPORARY SUPPORT
- FLEXIBLE TUBULAR MARKER
- TEMPORARY DELINEATOR
- CONCRETE BARRIER TEMPORARY PRECAST
- WORK AREA
- TEMPORARY ASPHALT
- DIRECTION OF TRAFFIC

PROJECT NO: 1022-08-74	HWY: IH 94	COUNTY: EAU CLAIRE	TRAFFIC CONTROL - STAGE 4A	SHEET E

FILE NAME : N:\PDS\C3D\10220804\DESIGN\EDGELINES\TRA\PLANSHEETS\025411_TC_TRAFFIC_CONTROL_STAGE 4A.DWG
LAYOUT NAME - 507

PLOT DATE : 11/21/2019 6:41 AM PLOT BY : CHRIST, AARON D PLOT NAME : PLOT SCALE : 1 IN:50 FT

WISDOT/CADDS SHEET 42

2

STAGE 4A

CONSTRUCT CTH 'EE' WB LANES STA 129+50 TO STA 148+00.

N

2

SIGN

EXISTING WEST INTERSTATE 94 USE RIGHT LANE

R11-2L 48"X30" LANE CLOSED

TYPE III BARRICADE

WO1-6 48"X24"

TYPE III BARRICADE

LEFT LANE W24-1P MOD.

WO1-4L

35 MPH WO13-1

W9-3A

EXISTING JCT INTERSTATE 94 END 312

R3-8E ONLY ONLY

MATCH LINE A1

TEMPORARY PAVEMENT MARKING, 4-INCH WHITE EDGE LINE

REMOVING PAVEMENT MARKING

153WB'EE'+00 154WB'EE'+00 155WB'EE'+00 156WB'EE'+00 157WB'EE'+00 158WB'EE'+00 159WB'EE'+00

EP: 159WB'EE'+00.00

TEMPORARY PAVEMENT MARKING, 4-INCH WHITE EDGE LINE

REMOVING PAVEMENT MARKING

FLEXIBLE TUBULAR MARKERS, 25' SPACING TYPICAL

153EB'EE'+00 154EB'EE'+00 155EB'EE'+00

EAST INTERSTATE 94 COUNTY EE

USE LEFT LANE

REMOVE

STH 312

TEMPORARY PAVEMENT MARKING, 4-INCH YELLOW EDGE LINE

FLEXIBLE TUBULAR MARKERS, 25' SPACING TYPICAL

EP: 155EB'EE'+00.00

REMOVE

END ROAD WORK G20-2A 48"X24"

EXISTING

Eau Claire
Elk Mound

EXISTING

SIGN SIGN SIGN FLAG SIGN

MATCH LINE A1

LEGEND

- TYPE III BARRICADE
- TYPE III BARRICADE WTH ATTACHED SIGN
- TRAFFIC CONTROL DRUM
- TRAFFIC CONTROL DRUM WITH TYPE C STEADY BURN LIGHT
- SIGN ON PERMANENT SUPPORT
- SIGN ON TEMPORARY SUPPORT
- FLEXIBLE TUBULAR MARKER
- TEMPORARY DELINEATOR
- CONCRETE BARRIER TEMPORARY PRECAST
- WORK AREA
- TEMPORARY ASPHALT
- DIRECTION OF TRAFFIC

PROJECT NO: 1022-08-74	HWY: IH 94	COUNTY: EAU CLAIRE	TRAFFIC CONTROL - STAGE 4A	SHEET	E

FILE NAME : N:\PDS\C3D\10220804\DESIGN\EDGELINES\TRA\PLANSHEETS\025411_TC_TRAFFIC_CONTROL_STAGE 4A.DWG
LAYOUT NAME - 508

PLOT DATE : 11/21/2019 6:41 AM PLOT BY : CHRIST, AARON D PLOT NAME : PLOT SCALE : 1 IN:50 FT

WISDOT/CADDS SHEET 42

STAGE 4A

CONSTRUCT CTH 'EE' WB LANES STA 129+50 TO STA 148+00.

N

MATCH LINE A1

MATCH LINE B2

USH 12

STH 312

SIGN

SIGN

SIGN

FLAG

WEST
INTERSTATE 94
M3-4
M1-1
M5-2R
USE RIGHT LANE
M4-20R

REMOVE
SPEED LIMIT 50
SPEED LIMIT 35
R2-1

ROAD WORK 500 FT
W20-1D

M3-2
EAST
INTERSTATE 94
M1-1
COUNTY EE
M1-5A
M5-2L
USE LEFT LANE
M4-20L

INTERSTATE 94 EAST
Madison
EXISTING

INTERSTATE 94 WEST
St Paul
EXIT ONLY
EXISTING

W9-3A
AHEAD
WO16-9P

W20-1C
ROAD WORK 1000 FT

LEGEND

- TYPE III BARRICADE
- TYPE III BARRICADE WTH ATTACHED SIGN
- TRAFFIC CONTROL DRUM
- TRAFFIC CONTROL DRUM WITH TYPE C STEADY BURN LIGHT
- SIGN ON PERMANENT SUPPORT
- SIGN ON TEMPORARY SUPPORT
- FLEXIBLE TUBULAR MARKER
- TEMPORARY DELINEATOR
- CONCRETE BARRIER TEMPORARY PRECAST
- WORK AREA
- TEMPORARY ASPHALT
- DIRECTION OF TRAFFIC


PROJECT NO: 1022-08-74	HWY: IH 94	COUNTY: EAU CLAIRE	TRAFFIC CONTROL - STAGE 4A	SHEET	E

FILE NAME : N:\PDS\C3D\10220804\DESIGN\EDGELINES\TRA\PLANSHEETS\025411_TC_TRAFFIC_CONTROL_STAGE 4A.DWG
LAYOUT NAME - 509

PLOT DATE : 11/21/2019 6:41 AM PLOT BY : CHRIST, AARON D PLOT NAME : PLOT SCALE : 1 IN:50 FT

STAGE 4A

CONSTRUCT CTH 'EE' WB LANES STA 129+50 TO STA 148+00.

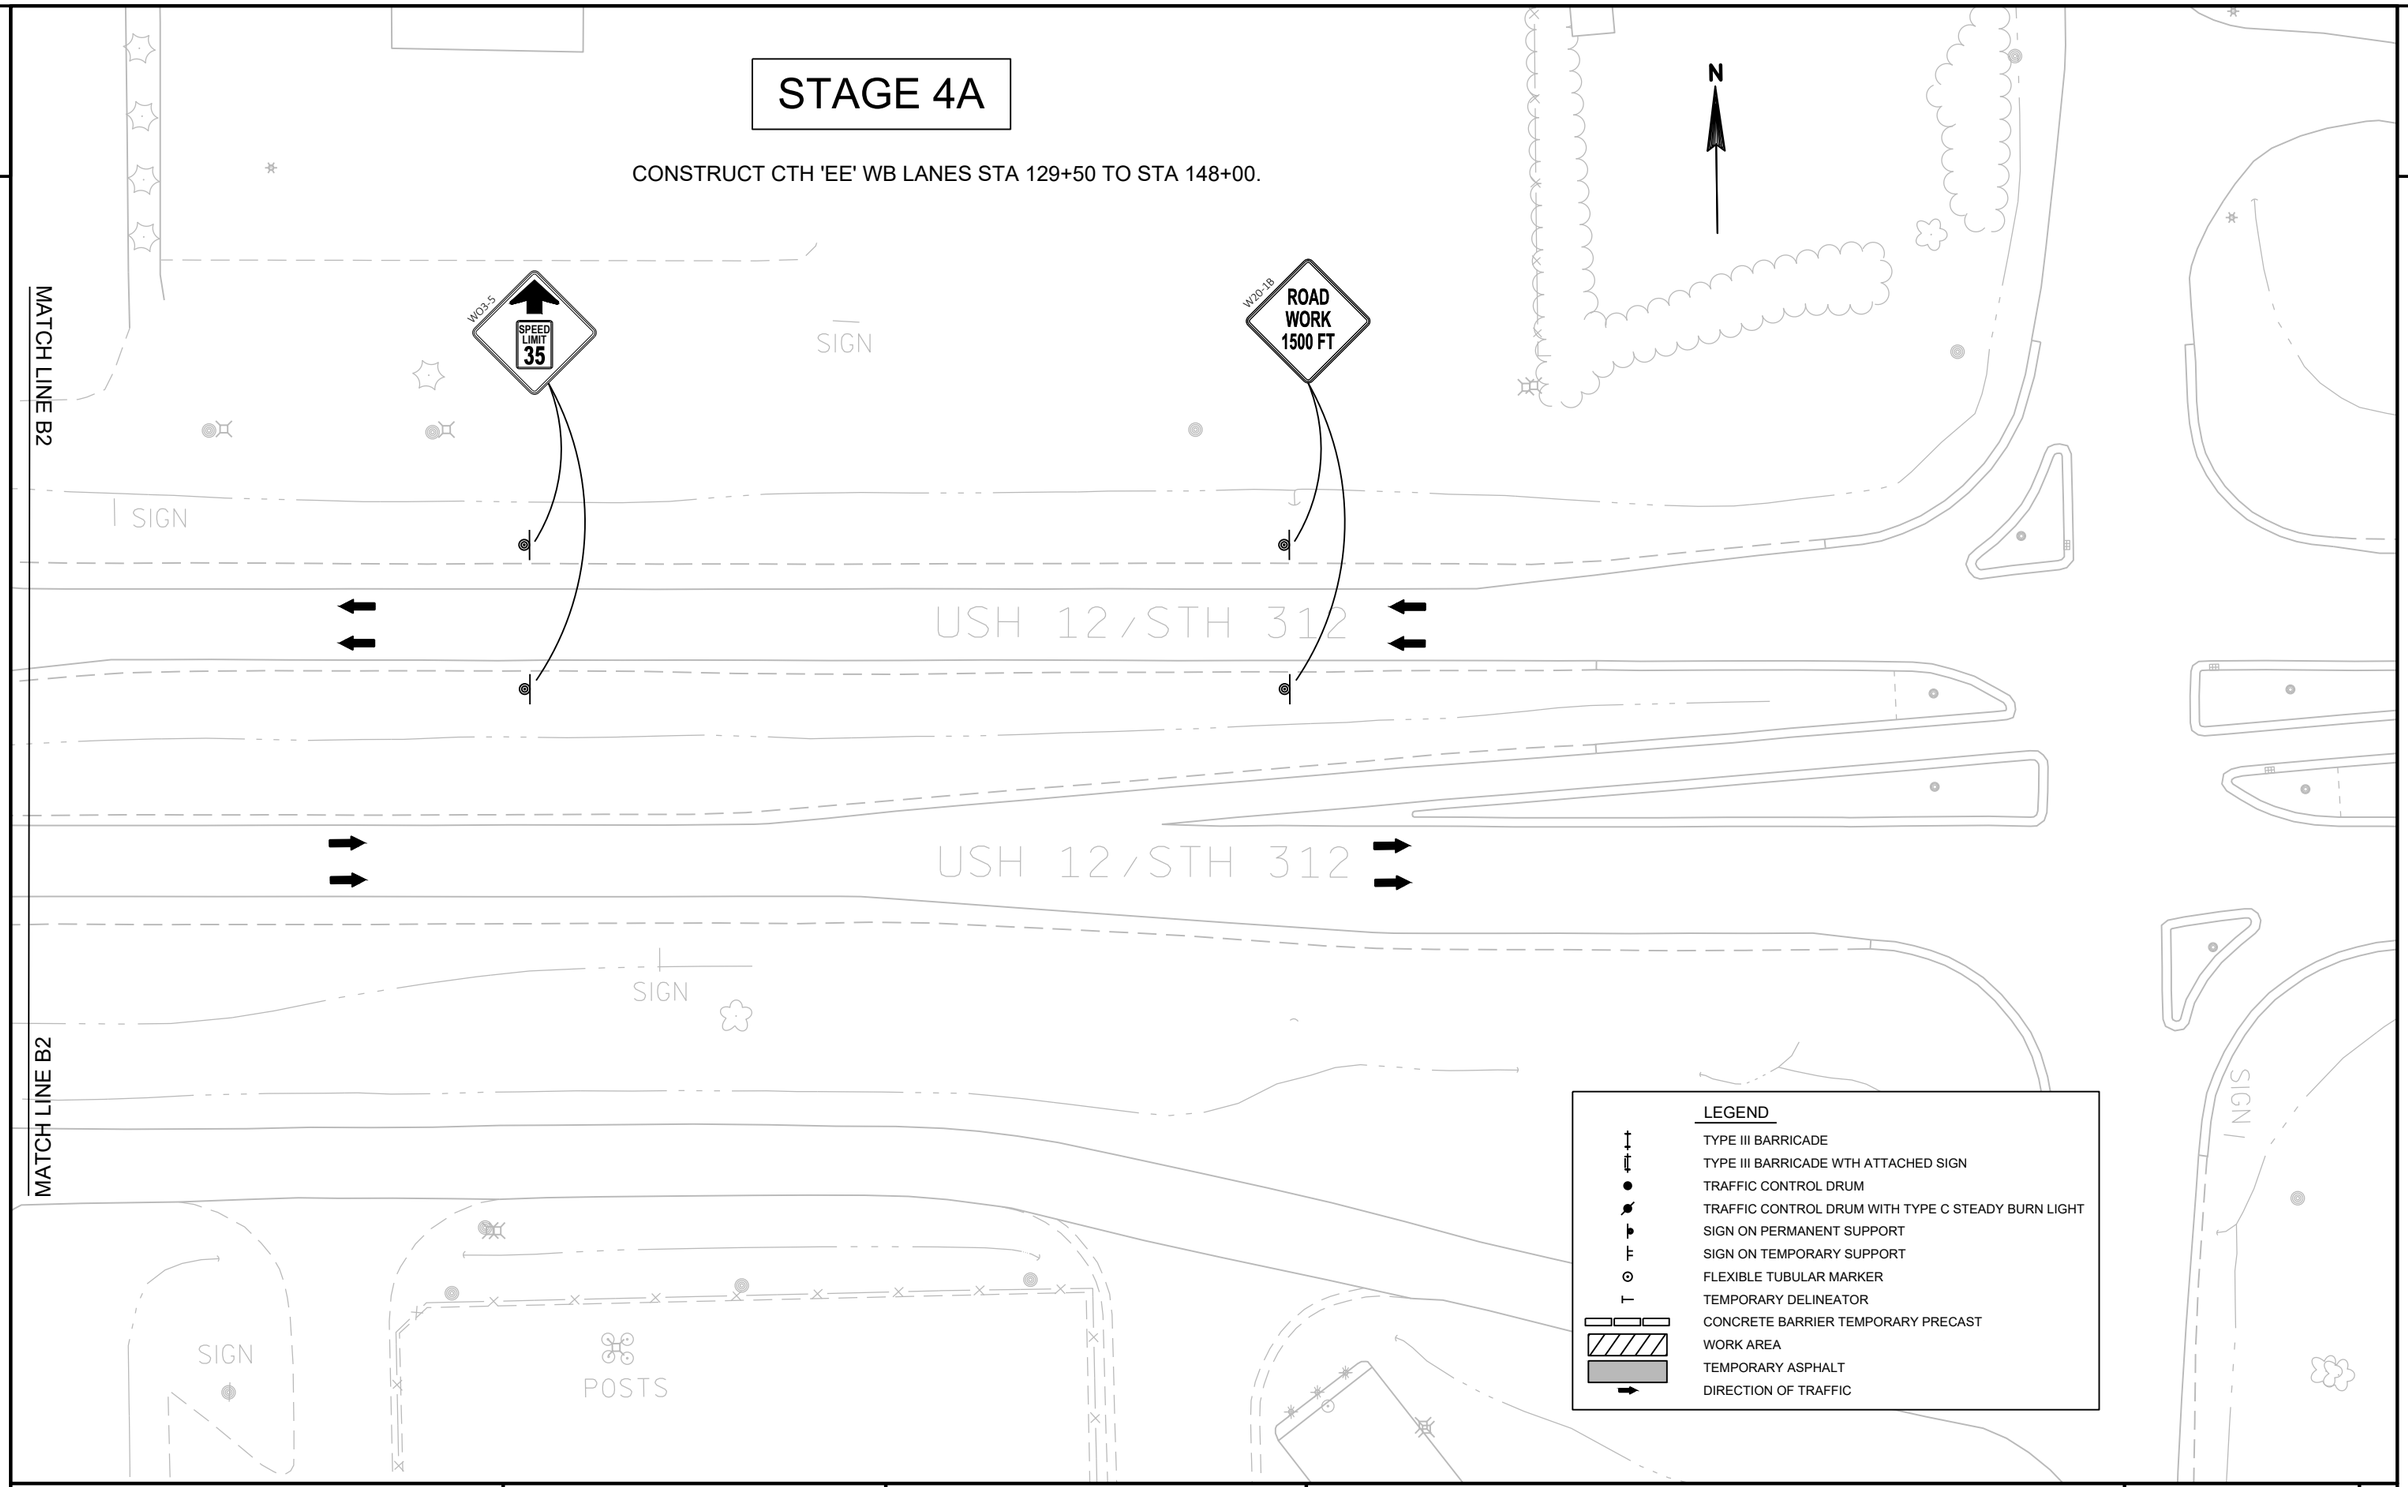

PROJECT NO: 1022-08-74	HWY: IH 94	COUNTY: EAU CLAIRE	TRAFFIC CONTROL - STAGE 4A	SHEET	E

FILE NAME : N:\PDS\C3D\10220804\DESIGN\EDGELINES\TRA\PLANSHEETS\025411_TC_TRAFFIC_CONTROL_STAGE 4A.DWG
LAYOUT NAME - 510

PLOT DATE : 11/21/2019 6:42 AM PLOT BY : CHRIST, AARON D PLOT NAME : PLOT SCALE : 1 IN:50 FT

STAGE 4B

CONSTRUCT CTH 'EE' WB LANES STA 129+50 TO STA 144+50.

CONSTRUCT WB LANE TO NE RAMP (WB IH 94 ENTRANCE).

N

R11-2
48" X 30"
ROAD CLOSED
TYPE III BARRICADE

WEST INTERSTATE 94 M3-4 24"X12" M1-1 24"X24"
WO1-6 48"X24"
TYPE III BARRICADE

COVER

EXISTING

M3-4 WEST INTERSTATE 94 M1-1
M6-1

WO6-3
R4-1 DO NOT PASS

SPEED LIMIT 50 REMOVE

EXISTING

138WB'EE'+00
138EB'EE'+00
139WB'EE'+00
139EB'EE'+00
140WB'EE'+00
140EB'EE'+00
141WB'EE'+00
141EB'EE'+00
142WB'EE'+00
142EB'EE'+00
143WB'EE'+00
143EB'EE'+00
144WB'EE'+00
144EB'EE'+00

12'
12'

TEMPORARY PAVEMENT MARKING,
4-INCH WHITE EDGE LINE

TEMPORARY PAVEMENT MARKING,
4-INCH DOUBLE YELLOW CENTERLINE

EXISTING STRUCTURE B-18-15

TRAFFIC CAMERA

WEST INTERSTATE 94 EXISTING

DO NOT ENTER EXISTING
R3-2
DO NOT ENTER EXISTING

STOP EXISTING

WEST INTERSTATE 94 M3-4 M1-1 M6-1

STOP EXISTING
DIVIDED HIGHWAY COVER

EXISTING WRONG WAY COVER

DO NOT ENTER COVER

WEST INTERSTATE 94 M3-4 M1-1 M6-1

R11-2
48" X 30"
ROAD CLOSED
TYPE III BARRICADE

I SIGN

EB
R/L
12' DRIVING LANE
WB
12' DRIVING LANE
EB
VAR
VAR
FLEXIBLE TUBULAR MARKER
TEMPORARY 4-INCH DOUBLE YELLOW CENTERLINE
TEMPORARY 4-INCH WHITE EDGE LINE

LEGEND

- TYPE III BARRICADE
- TYPE III BARRICADE WTH ATTACHED SIGN
- TRAFFIC CONTROL DRUM
- TRAFFIC CONTROL DRUM WITH TYPE C STEADY BURN LIGHT
- SIGN ON PERMANENT SUPPORT
- SIGN ON TEMPORARY SUPPORT
- FLEXIBLE TUBULAR MARKER
- TEMPORARY DELINEATOR
- CONCRETE BARRIER TEMPORARY PRECAST
- WORK AREA
- TEMPORARY ASPHALT
- DIRECTION OF TRAFFIC

PROJECT NO: 1022-08-74	HWY: IH 94	COUNTY: EAU CLAIRE	TRAFFIC CONTROL - STAGE 4B	SHEET E

FILE NAME : N:\PDS\C3D\10220804\DESIGN\EDGELINES\TRA\PLANSHEETS\025422_TC_TRAFFIC_CONTROL_STAGE 4B.DWG
LAYOUT NAME - 506

PLOT DATE : 11/21/2019 6:45 AM PLOT BY : CHRIST, AARON D PLOT NAME : PLOT SCALE : 1 IN:50 FT

STAGE 4B

CONSTRUCT CTH 'EE' WB LANES STA 129+50 TO STA 144+50.

CONSTRUCT WB LANE TO NE RAMP (WB IH 94 ENTRANCE).

N

EXISTING INTERSTATE 94 EAST Madison

EXISTING INTERSTATE 94 WEST St Paul EXIT ONLY

EXISTING WRONG WAY

EXISTING DO NOT ENTER

TRAFFIC GATE

R11-2L 48"X30" LANE CLOSED

TYPE III BARRICADE

TEMPORARY PAVEMENT MARKING, 4-INCH WHITE EDGE LINE

M3-4 WEST INTERSTATE 94 M1-1 M5-1R

W06-3 R4-1 DO NOT PASS

W01-6 48"X24"

TYPE III BARRICADE

WEST M3-4 INTERSTATE 94 M1-1 M6-1

145WB'EE'+00 146WB'EE'+00 147WB'EE'+00 148WB'EE'+00 149WB'EE'+00 150WB'EE'+00 151WB'EE'+00 152WB'EE'+00

WB'EE'+00.00 -12.00' LT

WB'EE'+00.00 0.00'

TEMPORARY PAVEMENT MARKING, 4-INCH YELLOW EDGE LINE

TEMPORARY PAVEMENT MARKING, 4-INCH WHITE EDGE LINE

REMOVING PAVEMENT MARKING

R3-2

COUNTY EE COVER

SPEED LIMIT 35 R2-1

145EB'EE'+00 146EB'EE'+00 147EB'EE'+00 148EB'EE'+00 149EB'EE'+00 150EB'EE'+00 151EB'EE'+00 152EB'EE'+00

12' 12'

DO NOT ENTER EXISTING

TEMPORARY PAVEMENT MARKING, 4-INCH DOUBLE YELLOW CENTERLINE

FLEXIBLE TUBULAR MARKERS, 25' SPACING TYPICAL

STOP EXISTING

STOP EXISTING

DIVIDED HIGHWAY COVER

W06-1

SPEED LIMIT 50 REMOVE

SPEED LIMIT 35 R2-1

EAST 312 EXISTING

JCT 12 EXISTING

SIGN

SIGN

EB R/L

FLEXIBLE TUBULAR MARKER

12' DRIVING LANE WB

12' DRIVING LANE EB

VAR

VAR

TEMPORARY 4-INCH DOUBLE YELLOW CENTERLINE

TEMPORARY 4-INCH WHITE EDGE LINE

LEGEND

- TYPE III BARRICADE
- TYPE III BARRICADE WTH ATTACHED SIGN
- TRAFFIC CONTROL DRUM
- TRAFFIC CONTROL DRUM WITH TYPE C STEADY BURN LIGHT
- SIGN ON PERMANENT SUPPORT
- SIGN ON TEMPORARY SUPPORT
- FLEXIBLE TUBULAR MARKER
- TEMPORARY DELINEATOR
- CONCRETE BARRIER TEMPORARY PRECAST
- WORK AREA
- TEMPORARY ASPHALT
- DIRECTION OF TRAFFIC

PROJECT NO: 1022-08-74	HWY: IH 94	COUNTY: EAU CLAIRE	TRAFFIC CONTROL - STAGE 4B	SHEET E

FILE NAME : N:\PDS\C3D\10220804\DESIGN\EDGELINES\TRA\PLANSHEETS\025422_TC_TRAFFIC_CONTROL_STAGE 4B.DWG
LAYOUT NAME - 507

PLOT DATE : 11/21/2019 6:45 AM PLOT BY : CHRIST, AARON D PLOT NAME : PLOT SCALE : 1 IN:50 FT

WISDOT/CADDS SHEET 42

STAGE 4B

CONSTRUCT CTH 'EE' WB LANES STA 129+50 TO STA 144+50.

CONSTRUCT WB LANE TO NE RAMP (WB IH 94 ENTRANCE).

N

SIGN

COVER WEST INTERSTATE 94 USE RIGHT LANE

WO1-4L

R11-2L 48"X30" LANE CLOSED

TYPE III BARRICADE

WO1-6 48"X24"

TYPE III BARRICADE

LEFT LANE W24-1P MOD.

WO1-4L

35 MPH WO13-1

W9-3A

EXISTING JCT INTERSTATE 94 END 312

R3-8E ONLY ONLY

TEMPORARY PAVEMENT MARKING, 4-INCH WHITE EDGE LINE

REMOVING PAVEMENT MARKING

WB'EE'+00.00 -24.00' LT

WB'EE'+00.00 -12.00' LT

153WB'EE'+00

154WB'EE'+00

155WB'EE'+00

156WB'EE'+00

157WB'EE'+00

158WB'EE'+00

159WB'EE'+00

EP: 159WB'EE'+00.00

TEMPORARY PAVEMENT MARKING, 4-INCH WHITE EDGE LINE

TEMPORARY PAVEMENT MARKING, 4-INCH YELLOW EDGE LINE

REMOVING PAVEMENT MARKING

FLEXIBLE TUBULAR MARKERS, 25' SPACING TYPICAL

STH 312

153EB'EE'+00

154EB'EE'+00

155EB'EE'+00

EP: 155EB'EE'+00.00

EAST INTERSTATE 94 COUNTY EE USE LEFT LANE

REMOVE

TEMPORARY PAVEMENT MARKING, 4-INCH YELLOW EDGE LINE

FLEXIBLE TUBULAR MARKERS, 25' SPACING TYPICAL

REMOVE

END ROAD WORK G20-2A 48"X24"

EXISTING

Eau Claire
Elk Mound

EXISTING

SIGN

SIGN

SIGN

FLAG

SIGN

LEGEND

- TYPE III BARRICADE
- TYPE III BARRICADE WTH ATTACHED SIGN
- TRAFFIC CONTROL DRUM
- TRAFFIC CONTROL DRUM WITH TYPE C STEADY BURN LIGHT
- SIGN ON PERMANENT SUPPORT
- SIGN ON TEMPORARY SUPPORT
- FLEXIBLE TUBULAR MARKER
- TEMPORARY DELINEATOR
- CONCRETE BARRIER TEMPORARY PRECAST
- WORK AREA
- TEMPORARY ASPHALT
- DIRECTION OF TRAFFIC

PROJECT NO: 1022-08-74	HWY: IH 94	COUNTY: EAU CLAIRE	TRAFFIC CONTROL - STAGE 4B	SHEET	E

FILE NAME : N:\PDS\C3D\10220804\DESIGN\EDGELINES\TRA\PLANSHEETS\025422_TC_TRAFFIC_CONTROL_STAGE 4B.DWG
LAYOUT NAME - 508


PLOT DATE : 11/21/2019 6:45 AM PLOT BY : CHRIST, AARON D PLOT NAME : PLOT SCALE : 1 IN:50 FT

WISDOT/CADDS SHEET 42

2

STAGE 5

CONSTRUCT CTH 'EE' EB PASSING LANE STA 129+50 TO STA 148+00.

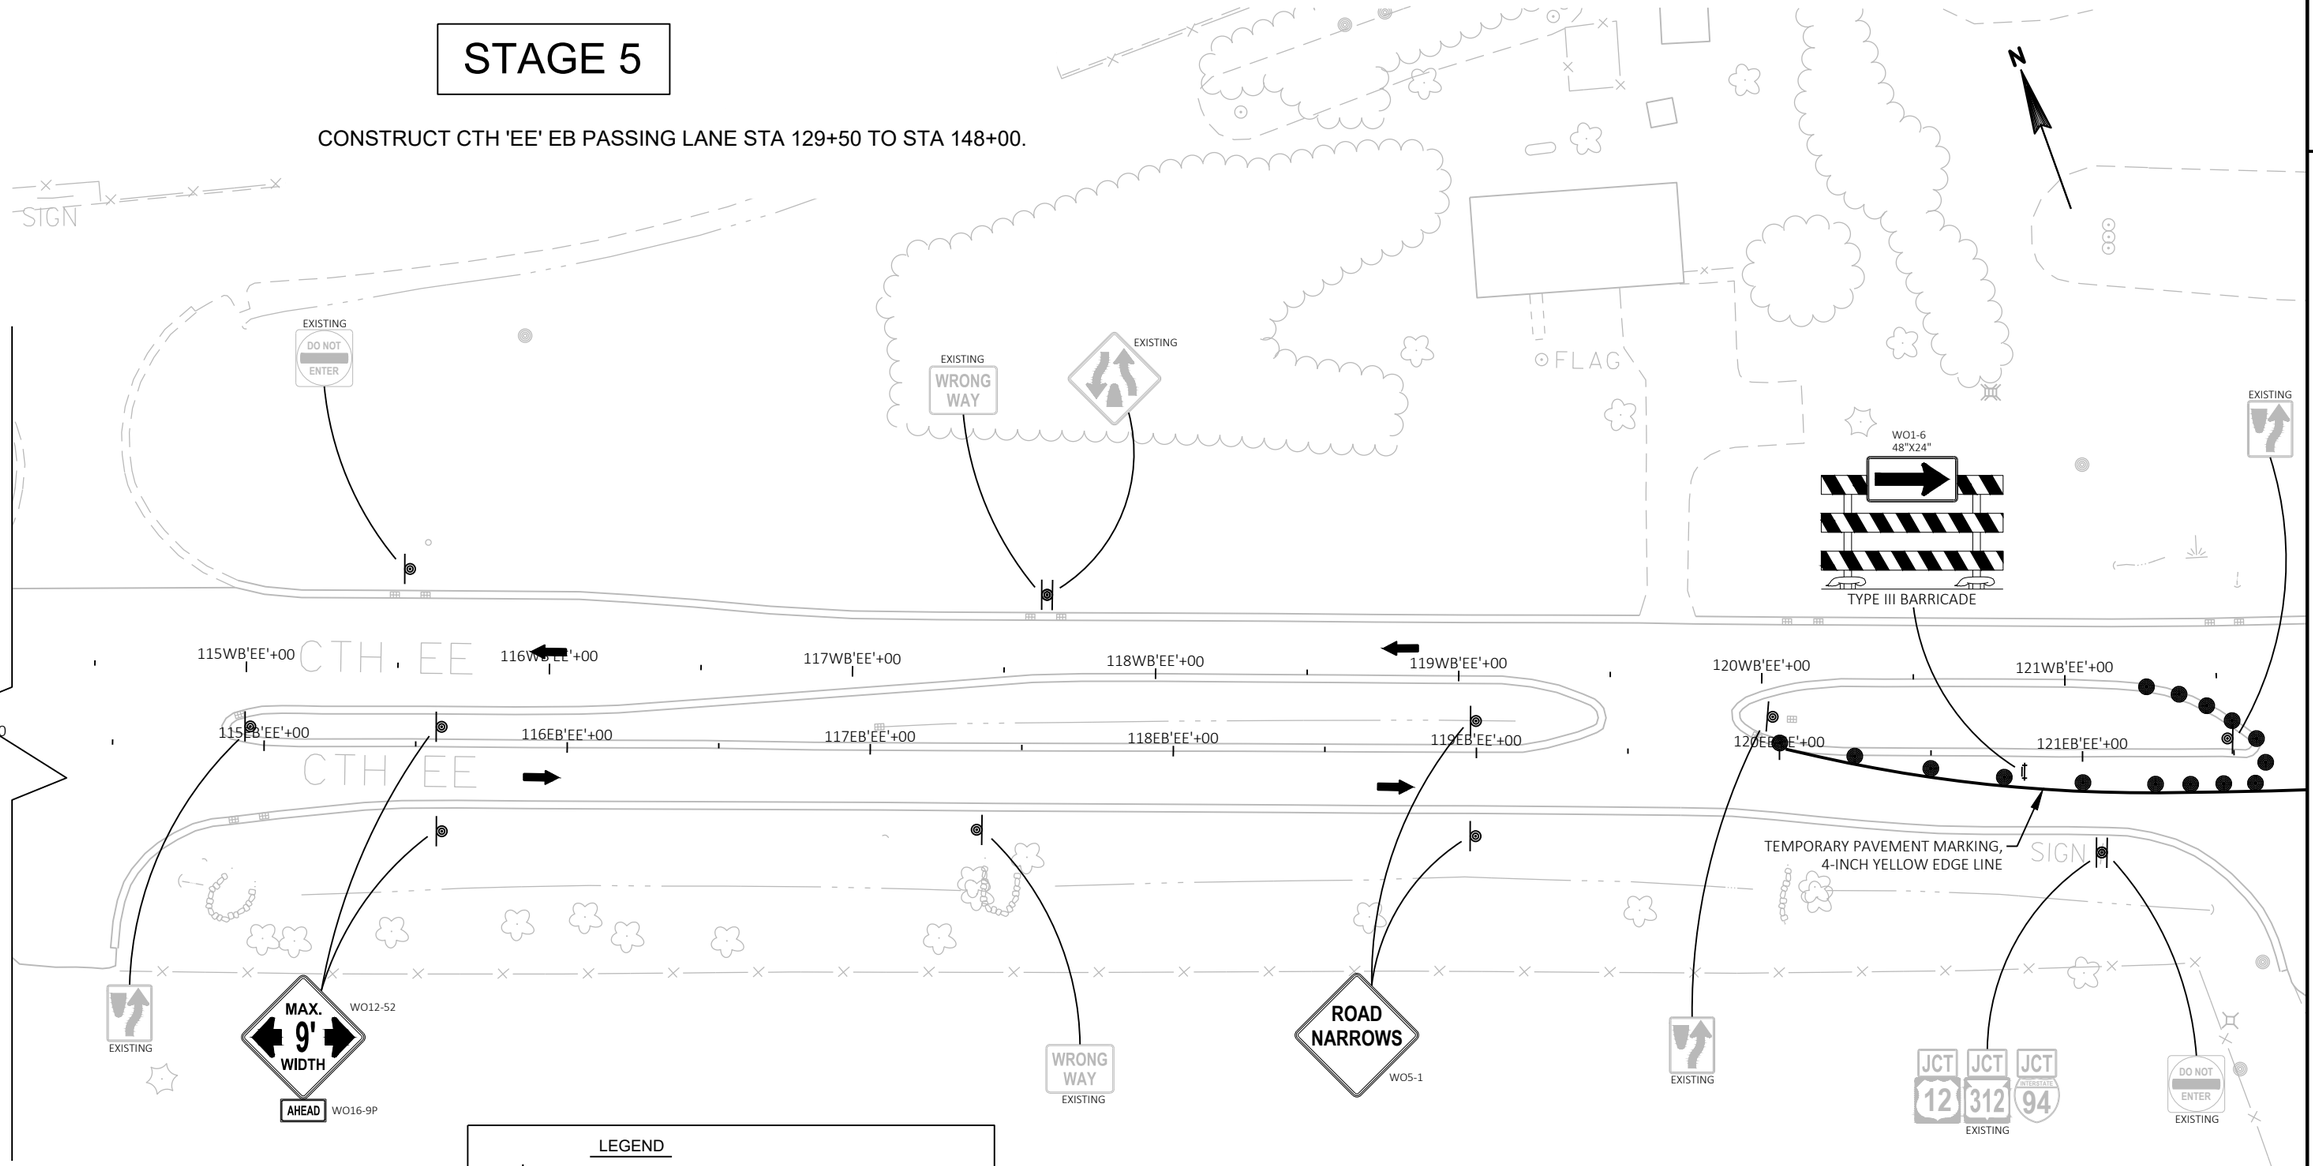

LEGEND

- TYPE III BARRICADE
- TYPE III BARRICADE WTH ATTACHED SIGN
- TRAFFIC CONTROL DRUM
- TRAFFIC CONTROL DRUM WITH TYPE C STEADY BURN LIGHT
- SIGN ON PERMANENT SUPPORT
- SIGN ON TEMPORARY SUPPORT
- FLEXIBLE TUBULAR MARKER
- TEMPORARY DELINEATOR
- CONCRETE BARRIER TEMPORARY PRECAST
- WORK AREA
- TEMPORARY ASPHALT
- DIRECTION OF TRAFFIC

PROJECT NO: 1022-08-74	HWY: IH 94	COUNTY: EAU CLAIRE	TRAFFIC CONTROL - STAGE 5	SHEET	E


FILE NAME : N:\PDS\C3D\10220804\DESIGN\EDGELINES\TRA\PLANSHEETS\025511_TC_TRAFFIC_CONTROL_STAGE 5.DWG
LAYOUT NAME - 503

PLOT DATE : 11/21/2019 6:48 AM PLOT BY : CHRIST, AARON D PLOT NAME : PLOT SCALE : 1 IN:50 FT

2

STAGE 5

CONSTRUCT CTH 'EE' EB PASSING LANE STA 129+50 TO STA 148+00.

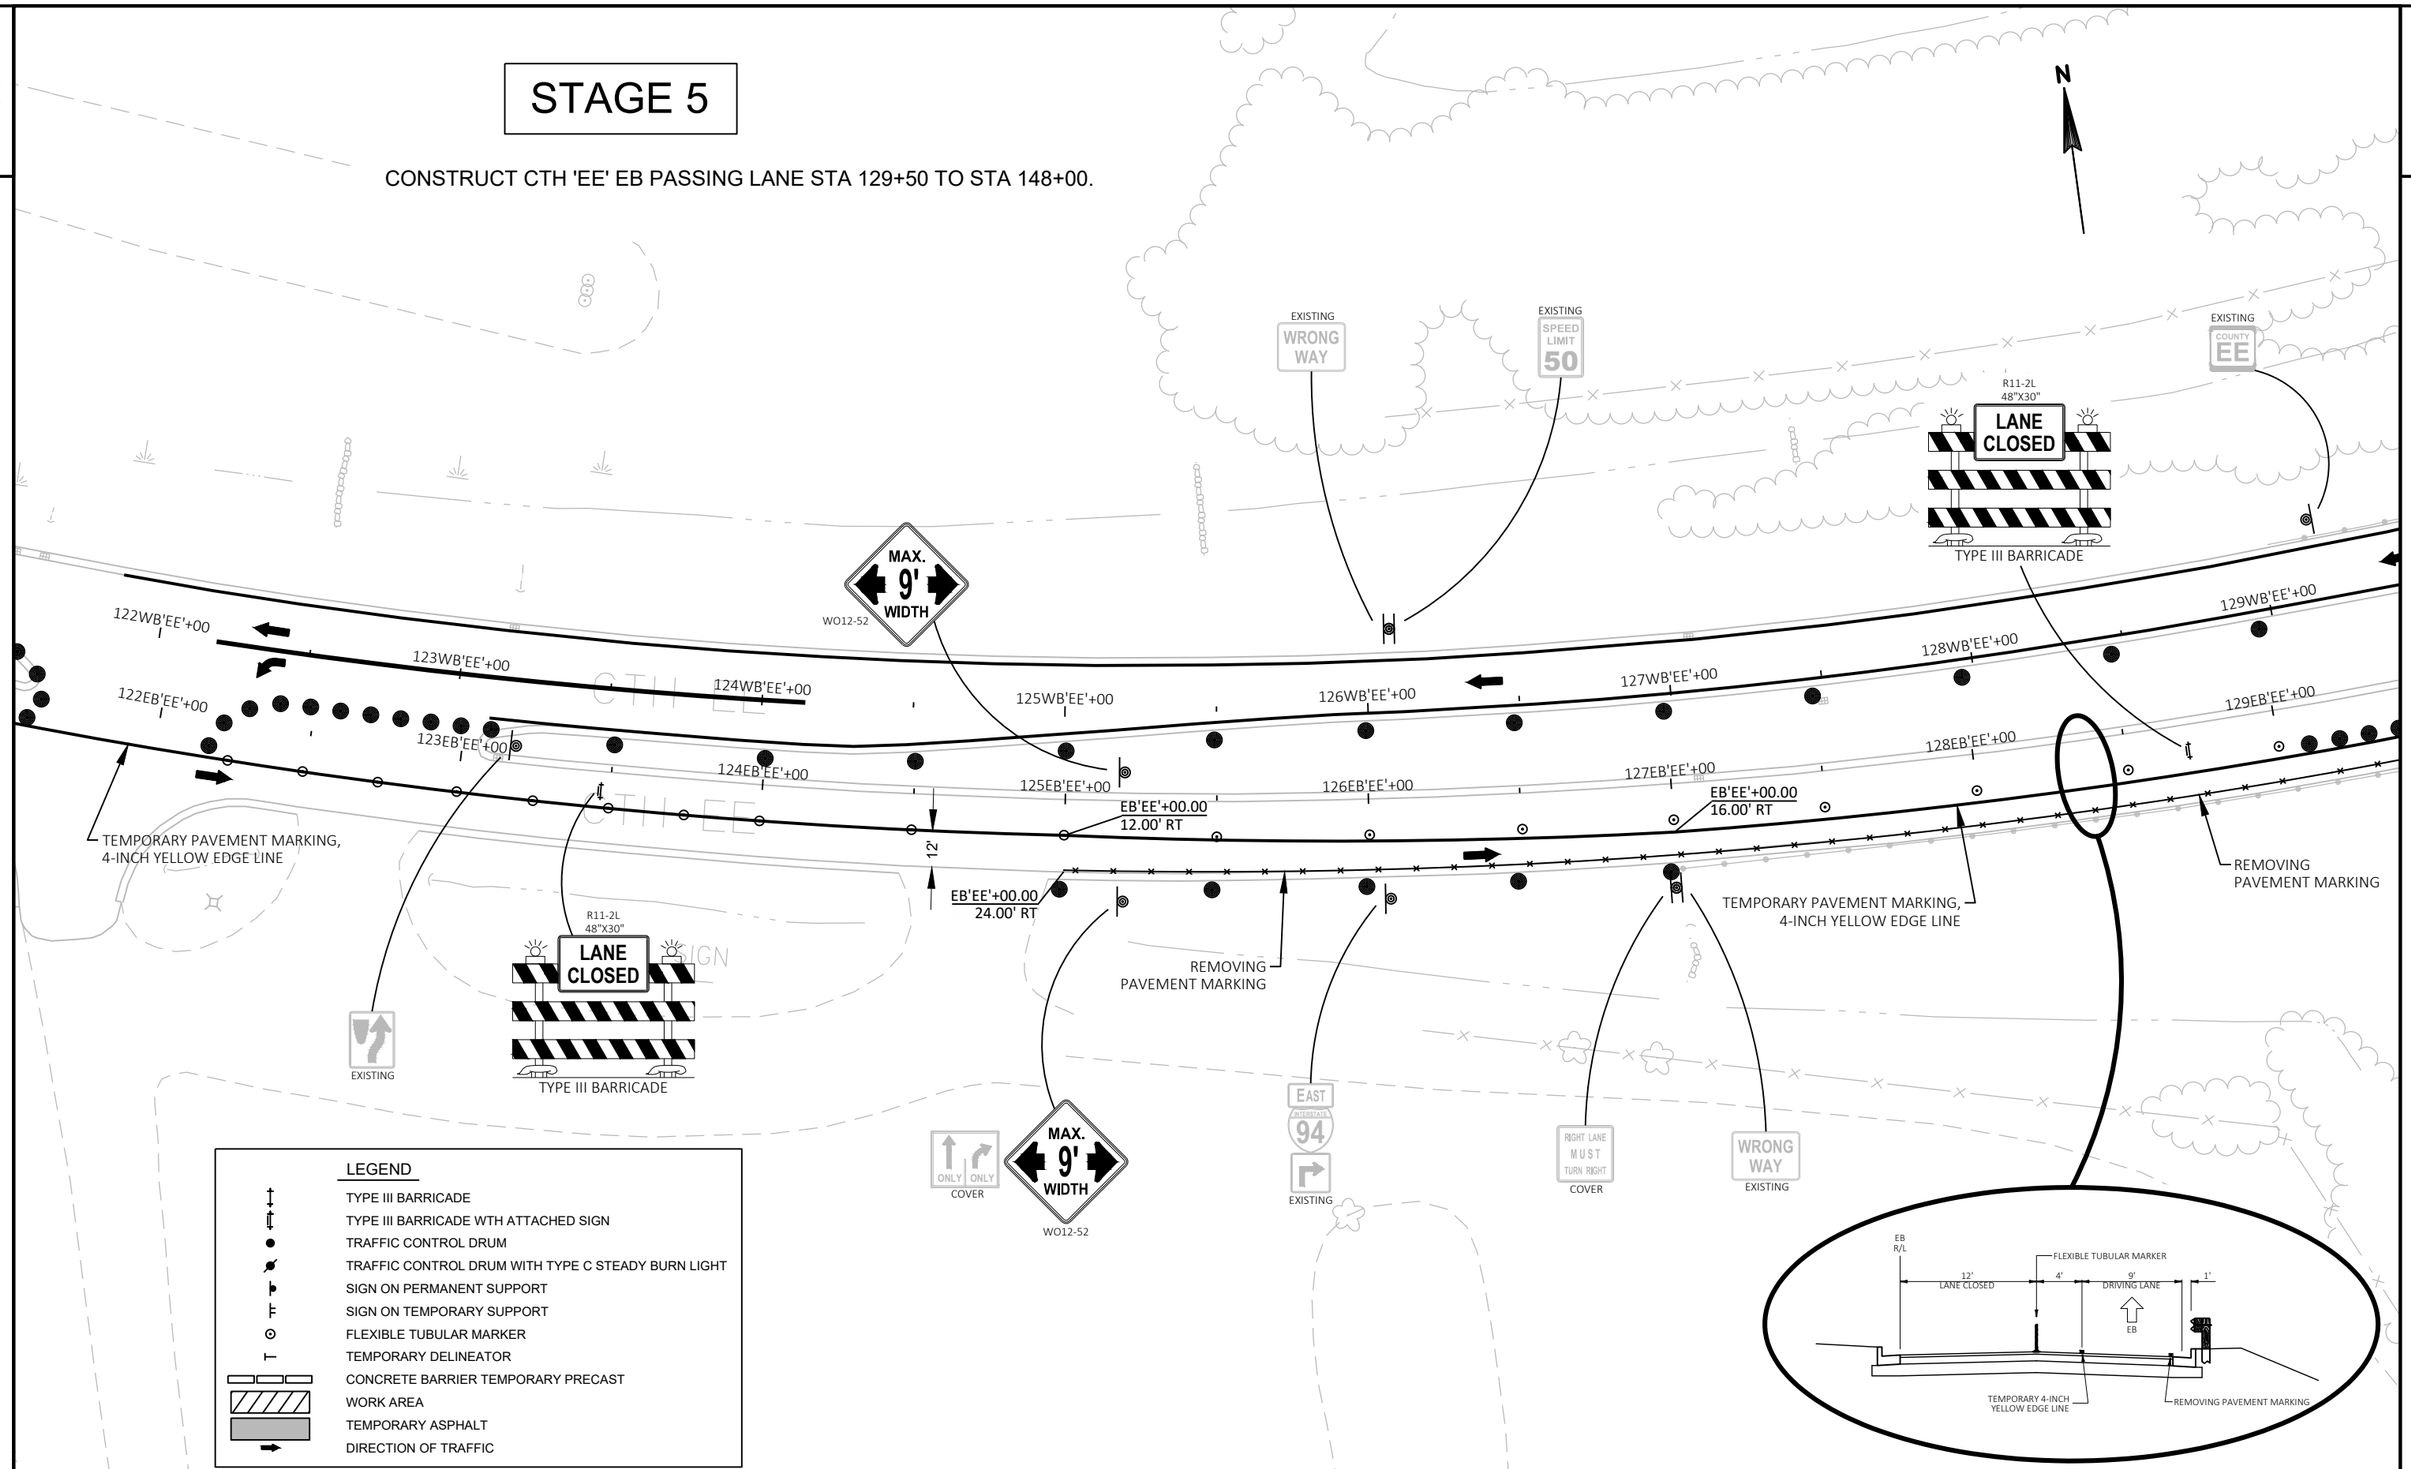


PROJECT NO: 1022-08-74	HWY: IH 94	COUNTY: EAU CLAIRE	TRAFFIC CONTROL - STAGE 5	SHEET E


FILE NAME : N:\PDS\C3D\10220804\DESIGN\EDGELINES\TRA\PLANSHEETS\025511_TC_TRAFFIC_CONTROL_STAGE 5.DWG
LAYOUT NAME - 504

PLOT DATE : 11/21/2019 6:48 AM PLOT BY : CHRIST, AARON D PLOT NAME : PLOT SCALE : 1 IN:50 FT

STAGE 5

CONSTRUCT CTH 'EE' EB PASSING LANE STA 129+50 TO STA 148+00.

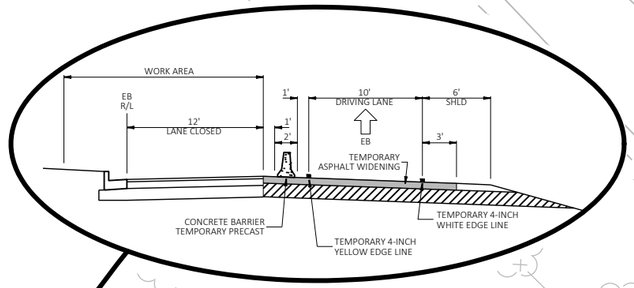

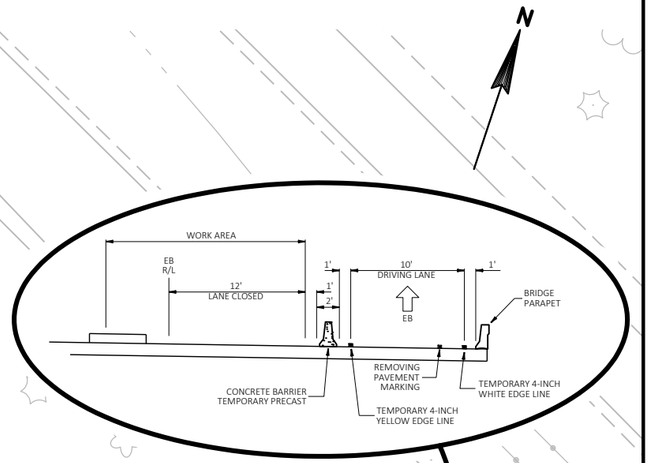

R11-2L 48"X30" LANE CLOSED — TYPE III BARRICADE

EXISTING COUNTY EE

EXISTING ONE WAY

EXISTING COUNTY EE

EXISTING

EXISTING EAST INTERSTATE 94

EXISTING DO NOT ENTER

EXISTING WRONG WAY

EXISTING BLACK RIVER FALLS

EXISTING EAST INTERSTATE 94

EXISTING EAST INTERSTATE 94

EXISTING

130WB'EE'+00

131WB'EE'+00

132WB'EE'+00

133WB'EE'+00

134WB'EE'+00

135WB'EE'+00

136WB'EE'+00

130EB'EE'+00

131EB'EE'+00

132EB'EE'+00

133EB'EE'+00

134EB'EE'+00

135EB'EE'+00

136EB'EE'+00

137EB'EE'+00

CRASH CUSHION TEMPORARY

10'

10'

REMOVING PAVEMENT MARKING

TEMPORARY PAVEMENT MARKING, 4-INCH WHITE EDGE LINE

EXISTING STRUCTURE B-18-15

TEMPORARY PAVEMENT MARKING, 4-INCH YELLOW EDGE LINE

TEMPORARY PAVEMENT MARKING, 4-INCH WHITE EDGE LINE

EXISTING DO NOT ENTER

EXISTING TO 12 EAST 312 EAST INTERSTATE 94

EXISTING STOP

EXISTING DO NOT ENTER

EXISTING STOP

EXISTING DIVIDED HIGHWAY

R1-2 48"X42" YIELD

WO4-1R

REMOVE

COVER

EXISTING

WO12-52 MAX. 9' WIDTH

WO3-2

WO5-1 ROAD NARROWS

EXISTING

SPEED LIMIT 50 REMOVE

SPEED LIMIT 35 R2-1

R11-2L 48"X30" LANE CLOSED — TYPE III BARRICADE

M3-2 EAST 312

M1-6

WO12-52 MAX. 9' WIDTH

NOTE: INSTALL WO12-52 /M1-6/M3-2 SIGNS AT THE EXIT TAPER ON EB IH 94, AND ALSO 1000 FT IN ADVANCE OF THE EB EXIT TAPER.

LEGEND

- TYPE III BARRICADE
- TYPE III BARRICADE WTH ATTACHED SIGN
- TRAFFIC CONTROL DRUM
- TRAFFIC CONTROL DRUM WITH TYPE C STEADY BURN LIGHT
- SIGN ON PERMANENT SUPPORT
- SIGN ON TEMPORARY SUPPORT
- FLEXIBLE TUBULAR MARKER
- TEMPORARY DELINEATOR
- CONCRETE BARRIER TEMPORARY PRECAST
- WORK AREA
- TEMPORARY ASPHALT
- DIRECTION OF TRAFFIC

PROJECT NO: 1022-08-74	HWY: IH 94	COUNTY: EAU CLAIRE	TRAFFIC CONTROL - STAGE 5	SHEET E

2

STAGE 5

CONSTRUCT CTH 'EE' EB PASSING LANE STA 129+50 TO STA 148+00.

N

EXISTING

EXISTING STRUCTURE B-18-15

TRAFFIC CAMERA

137WB'EE'+00
138WB'EE'+00
139WB'EE'+00
140WB'EE'+00
141WB'EE'+00
142WB'EE'+00
143WB'EE'+00
144WB'EE'+00
138EB'EE'+00
139EB'EE'+00
140EB'EE'+00
141EB'EE'+00
142EB'EE'+00
143EB'EE'+00
144EB'EE'+00

10'

REMOVING PAVEMENT MARKING

TEMPORARY PAVEMENT MARKING, 4-INCH YELLOW EDGE LINE

TEMPORARY PAVEMENT MARKING, 4-INCH WHITE EDGE LINE

END SECTION FOR TEMPORARY PRECAST CONCRETE BARRIER REQ'D.

REMOVE
SPEED LIMIT 50
SPEED LIMIT 35 R2-1

R11-2L 48"X30"
LANE CLOSED
TYPE III BARRICADE

EXISTING

M3-4 WEST INTERSTATE 94
M1-1
M6-1

EXISTING

EXISTING

EXISTING

EXISTING

EXISTING

EXISTING

EXISTING

EXISTING

EXISTING

EXISTING

EXISTING

EXISTING

M3-4 WEST INTERSTATE 94
M1-1
M6-1

M3-2 EAST 312
M1-6


WO12-52 MAX. 9' WIDTH

NOTE: INSTALL WO12-52 /M1-6/M3-2 SIGNS AT THE EXIT TAPER ON WB IH 94, AND ALSO 1000 FT IN ADVANCE OF THE WB EXIT TAPER.

WO5-1 ROAD NARROWS

IH 94

I SIGN

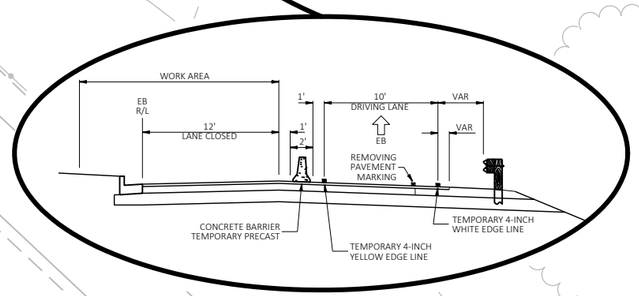

LEGEND

- TYPE III BARRICADE
- TYPE III BARRICADE WTH ATTACHED SIGN
- TRAFFIC CONTROL DRUM
- TRAFFIC CONTROL DRUM WITH TYPE C STEADY BURN LIGHT
- SIGN ON PERMANENT SUPPORT
- SIGN ON TEMPORARY SUPPORT
- FLEXIBLE TUBULAR MARKER
- TEMPORARY DELINEATOR
- CONCRETE BARRIER TEMPORARY PRECAST
- WORK AREA
- TEMPORARY ASPHALT
- DIRECTION OF TRAFFIC

PROJECT NO: 1022-08-74	HWY: IH 94	COUNTY: EAU CLAIRE	TRAFFIC CONTROL - STAGE 5	SHEET E

FILE NAME : N:\PDS\C3D\10220804\DESIGN\EDGELINES\TRA\PLANSHEETS\025511_TC_TRAFFIC_CONTROL_STAGE 5.DWG
LAYOUT NAME - 506

PLOT DATE : 11/21/2019 6:49 AM PLOT BY : CHRIST, AARON D PLOT NAME : PLOT SCALE : 1 IN:50 FT

WISDOT/CADDS SHEET 42

2

STAGE 5

CONSTRUCT CTH 'EE' EB PASSING LANE STA 129+50 TO STA 148+00.

N

EXISTING INTERSTATE 94 EAST Madison

EXISTING INTERSTATE 94 WEST St Paul EXIT ONLY

R11-2L 48"X30" LANE CLOSED

TYPE III BARRICADE

EXISTING WRONG WAY

EXISTING DO NOT ENTER

TRAFFIC GATE

WEST INTERSTATE 94 M3-4 M1-1 M6-1

R11-2L 48"X30" LANE CLOSED

TYPE III BARRICADE

145WB'EE'+00 146WB'EE'+00 147WB'EE'+00 148WB'EE'+00 149WB'EE'+00 150WB'EE'+00 151WB'EE'+00 152WB'EE'+00

EXISTING COUNTY EE

REMOVING PAVEMENT MARKING

145EB'EE'+00 146EB'EE'+00 147EB'EE'+00 148EB'EE'+00 149EB'EE'+00 150EB'EE'+00 151EB'EE'+00 152EB'EE'+00

EB'EE'+00.00 16.00' RT

EB'EE'+00.00 26.00' RT

10'

DO NOT ENTER EXISTING

TEMPORARY PAVEMENT MARKING, 4-INCH YELLOW EDGE LINE

REMOVING PAVEMENT MARKING

TEMPORARY PAVEMENT MARKING, 4-INCH WHITE EDGE LINE

STOP EXISTING

STOP EXISTING

DIVIDED HIGHWAY EXISTING

MAX. 9' WIDTH WO12-52

SPEED LIMIT 50 REMOVE


SPEED LIMIT 35 R2-1

EAST 312 EXISTING

JCT 12 EXISTING

SIGN

SIGN

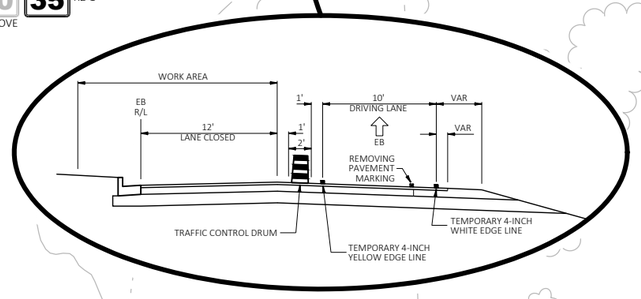

LEGEND

- TYPE III BARRICADE
- TYPE III BARRICADE WTH ATTACHED SIGN
- TRAFFIC CONTROL DRUM
- TRAFFIC CONTROL DRUM WITH TYPE C STEADY BURN LIGHT
- SIGN ON PERMANENT SUPPORT
- SIGN ON TEMPORARY SUPPORT
- FLEXIBLE TUBULAR MARKER
- TEMPORARY DELINEATOR
- CONCRETE BARRIER TEMPORARY PRECAST
- WORK AREA
- TEMPORARY ASPHALT
- DIRECTION OF TRAFFIC

PROJECT NO: 1022-08-74	HWY: IH 94	COUNTY: EAU CLAIRE	TRAFFIC CONTROL - STAGE 5	SHEET E


FILE NAME : N:\PDS\C3D\10220804\DESIGN\EDGELINES\TRA\PLANSHEETS\025511_TC_TRAFFIC_CONTROL_STAGE 5.DWG
LAYOUT NAME - 507

PLOT DATE : 11/21/2019 6:49 AM PLOT BY : CHRIST, AARON D PLOT NAME : PLOT SCALE : 1 IN:50 FT

WISDOT/CADDS SHEET 42

STAGE 5

CONSTRUCT CTH 'EE' EB PASSING LANE STA 129+50 TO STA 148+00.

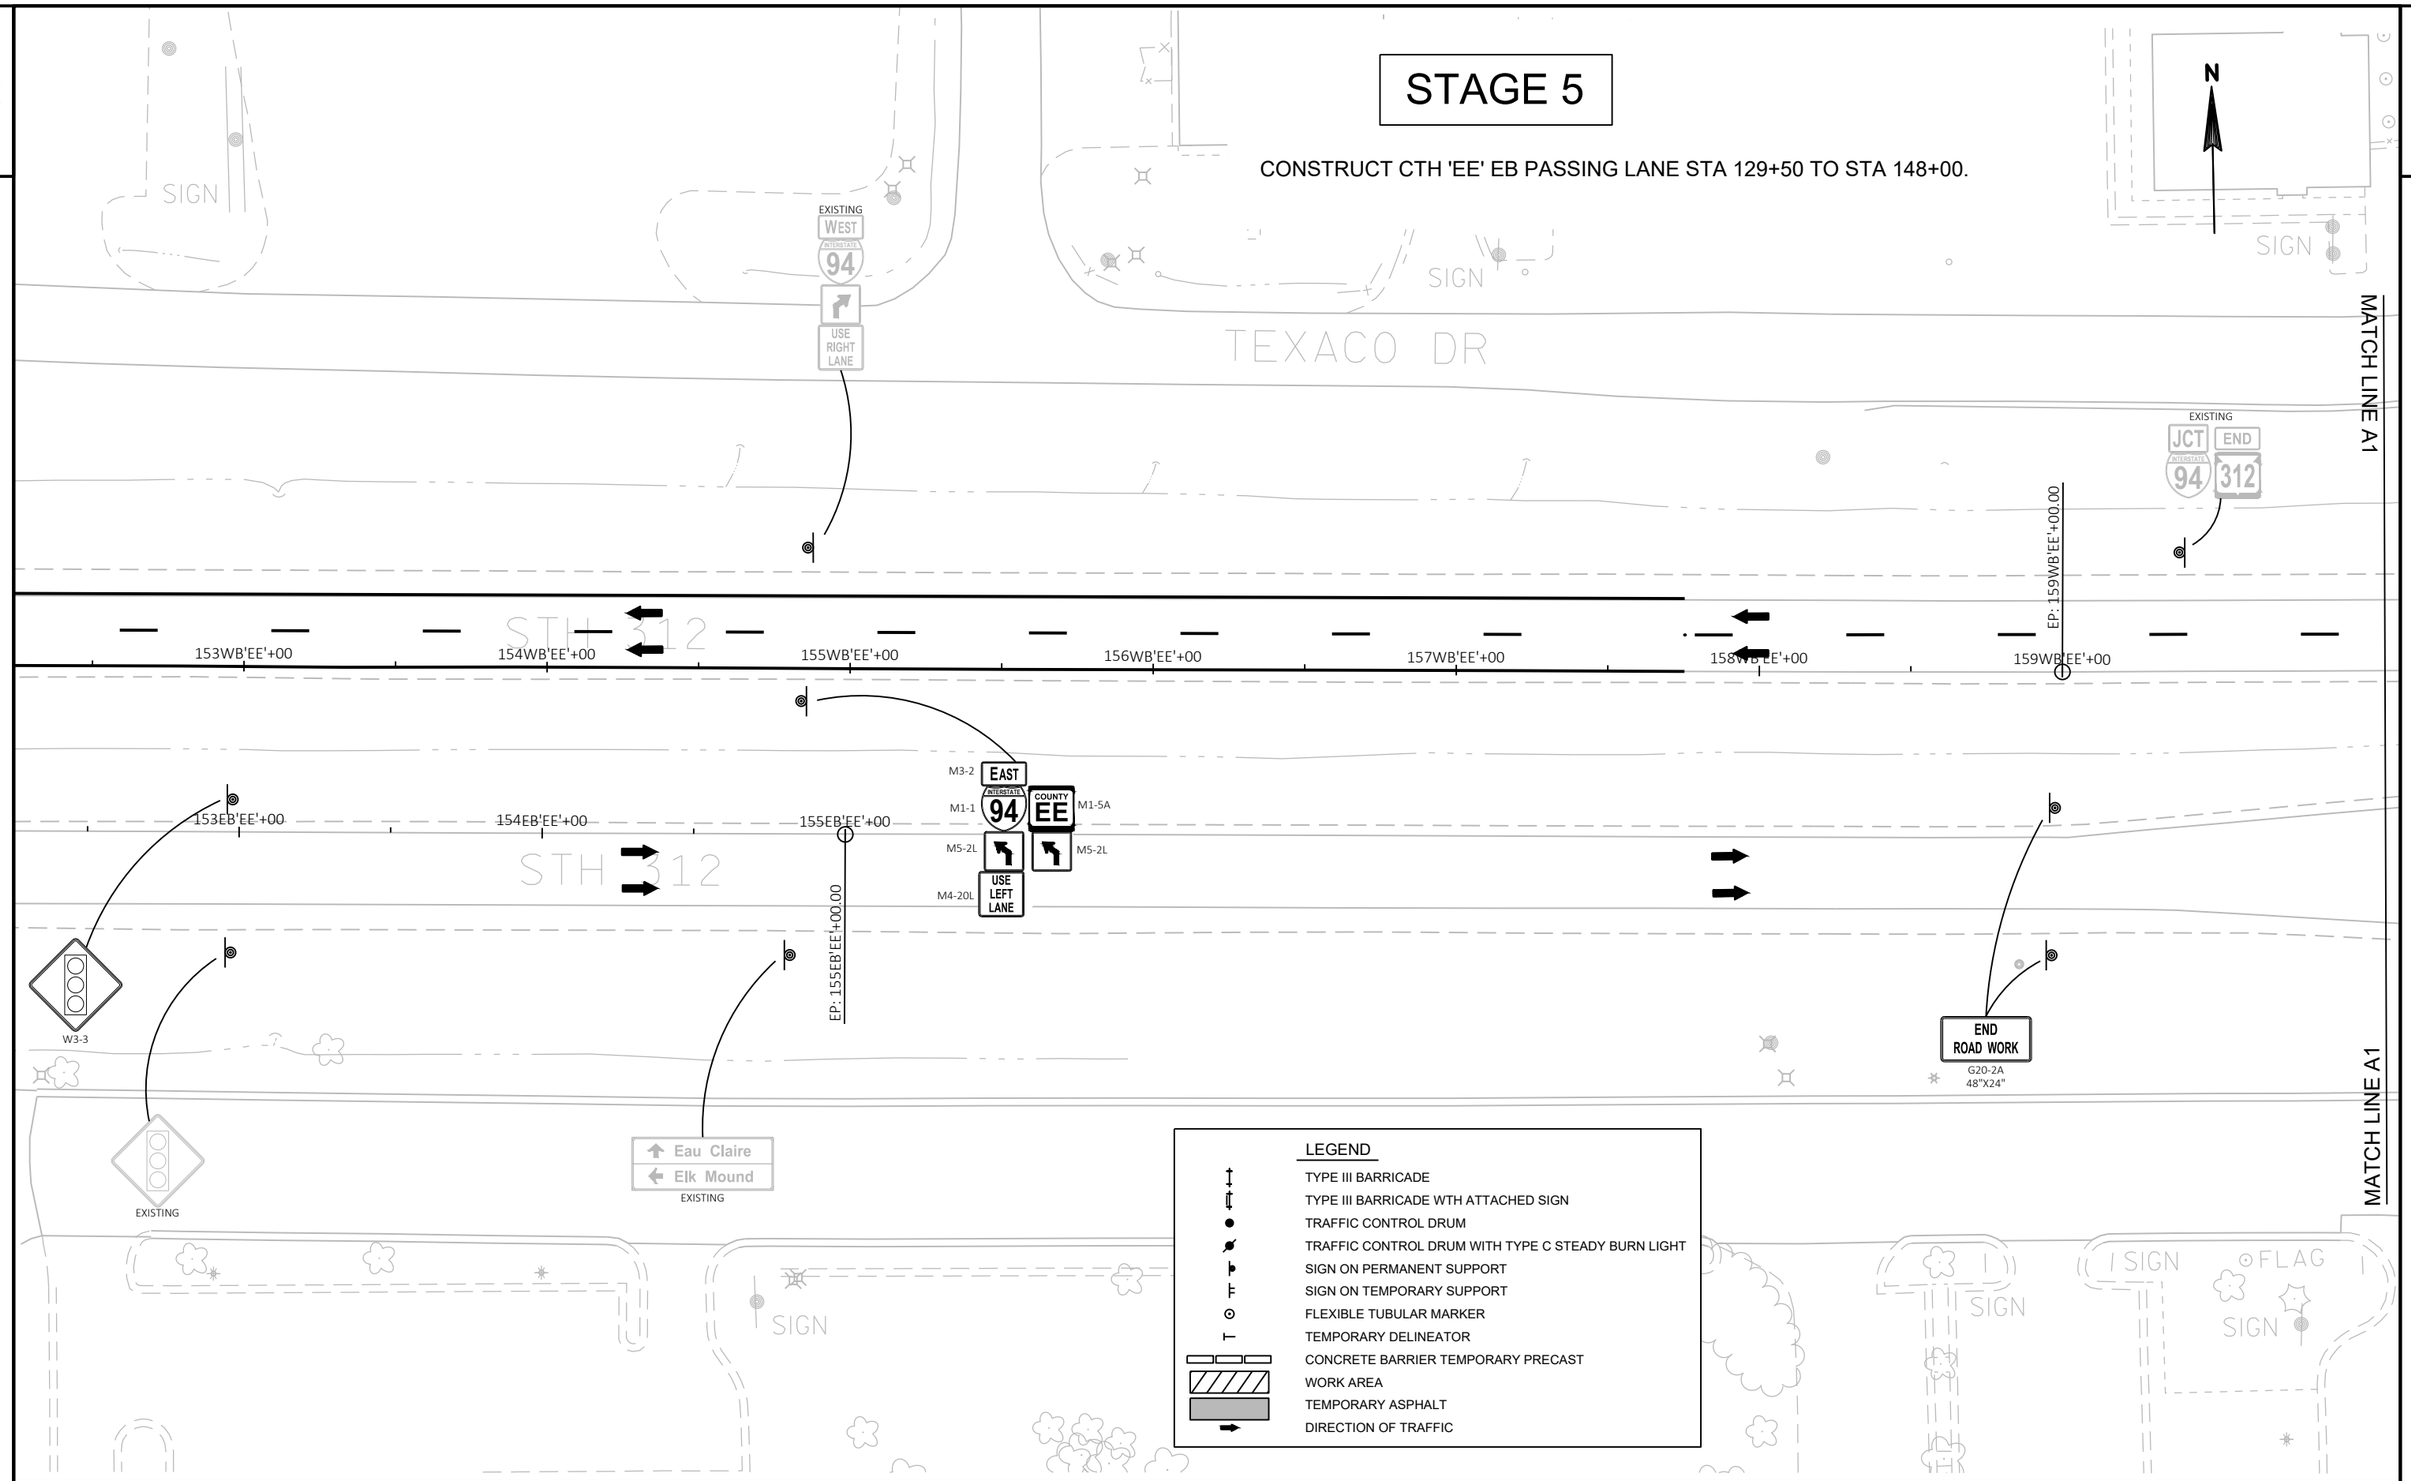

PROJECT NO: 1022-08-74	HWY: IH 94	COUNTY: EAU CLAIRE	TRAFFIC CONTROL - STAGE 5	SHEET	E

FILE NAME : N:\PDS\C3D\10220804\DESIGN\EDGELINES\TRA\PLANSHEETS\025511_TC_TRAFFIC_CONTROL_STAGE 5.DWG
LAYOUT NAME - 508

PLOT DATE : 11/21/2019 6:49 AM PLOT BY : CHRIST, AARON D PLOT NAME : PLOT SCALE : 1 IN:50 FT

STAGE 5

CONSTRUCT CTH 'EE' EB PASSING LANE STA 129+50 TO STA 148+00.

N

MATCH LINE A1

MATCH LINE A1

USH 12

STH 312

SIGN

SIGN

SEPC

SEPC

FLAG

REMOVE
SPEED LIMIT 50

SPEED LIMIT 35 R2-1

ROAD WORK 500 FT W20-1D

ROAD WORK 1000 FT W20-1C

INTERSTATE 94 EAST
Madison
EXISTING

INTERSTATE 94 WEST
St Paul
EXIT ONLY
EXISTING

LEGEND

- TYPE III BARRICADE
- TYPE III BARRICADE WTH ATTACHED SIGN
- TRAFFIC CONTROL DRUM
- TRAFFIC CONTROL DRUM WITH TYPE C STEADY BURN LIGHT
- SIGN ON PERMANENT SUPPORT
- SIGN ON TEMPORARY SUPPORT
- FLEXIBLE TUBULAR MARKER
- TEMPORARY DELINEATOR
- CONCRETE BARRIER TEMPORARY PRECAST
- WORK AREA
- TEMPORARY ASPHALT
- DIRECTION OF TRAFFIC


PROJECT NO: 1022-08-74	HWY: IH 94	COUNTY: EAU CLAIRE	TRAFFIC CONTROL - STAGE 5	SHEET	E

FILE NAME : N:\PDS\C3D\10220804\DESIGN\EDGELINES\TRA\PLANSHEETS\025511_TC_TRAFFIC_CONTROL_STAGE 5.DWG
LAYOUT NAME - 509

PLOT DATE : 11/21/2019 6:50 AM PLOT BY : CHRIST, AARON D PLOT NAME : PLOT SCALE : 1 IN:50 FT

STAGE 6

CONSTRUCT CTH 'EE' EB DRIVING LANE STA 129+50 TO STA 148+00.

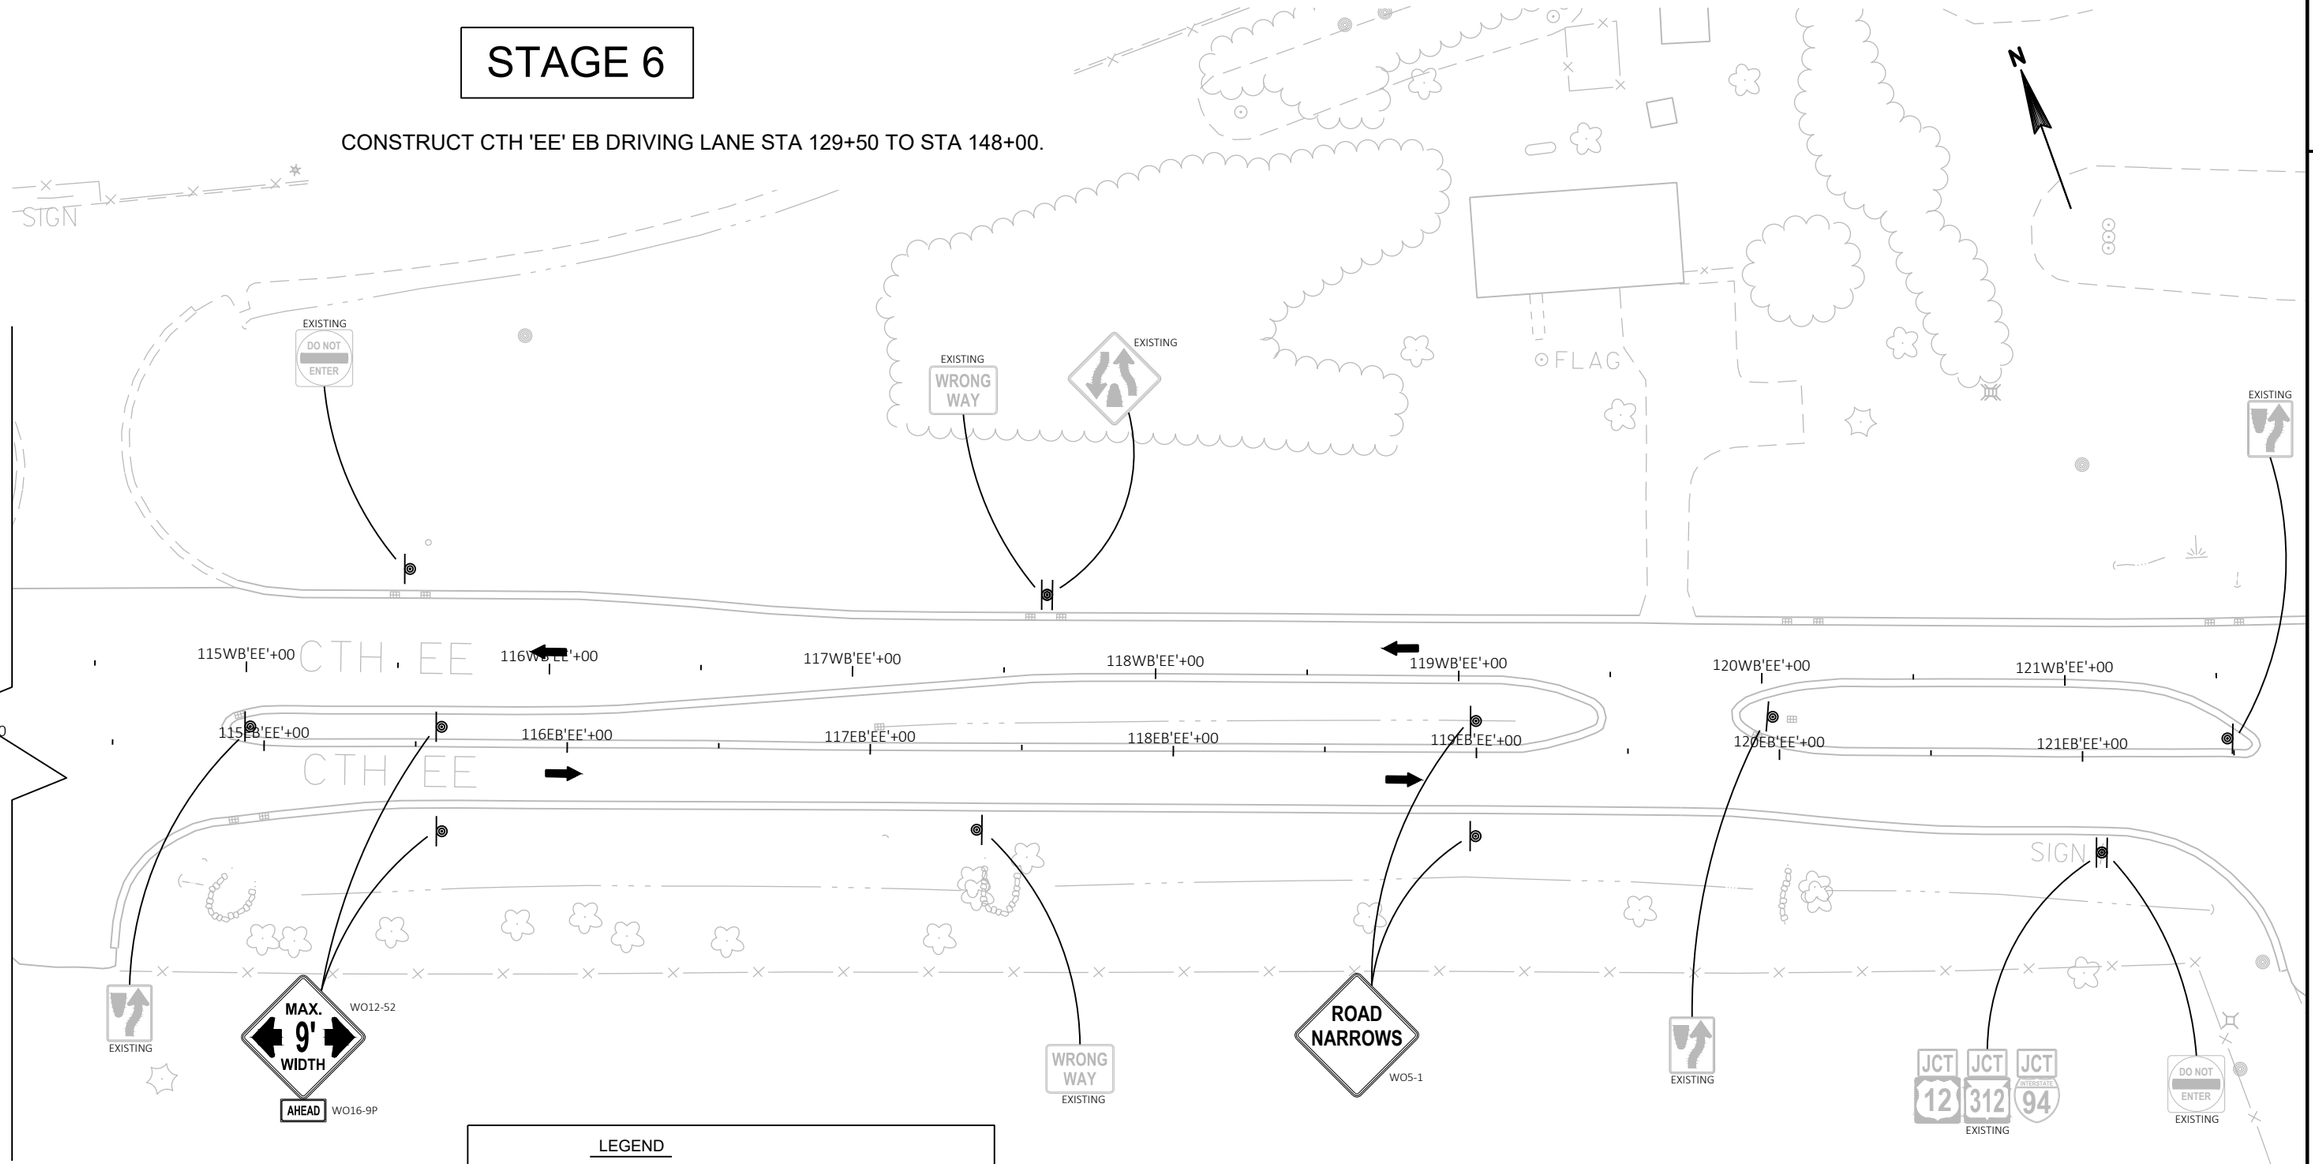

LEGEND

- TYPE III BARRICADE
- TYPE III BARRICADE WTH ATTACHED SIGN
- TRAFFIC CONTROL DRUM
- TRAFFIC CONTROL DRUM WITH TYPE C STEADY BURN LIGHT
- SIGN ON PERMANENT SUPPORT
- SIGN ON TEMPORARY SUPPORT
- FLEXIBLE TUBULAR MARKER
- TEMPORARY DELINEATOR
- CONCRETE BARRIER TEMPORARY PRECAST
- WORK AREA
- TEMPORARY ASPHALT
- DIRECTION OF TRAFFIC

PROJECT NO: 1022-08-74	HWY: IH 94	COUNTY: EAU CLAIRE	TRAFFIC CONTROL - STAGE 6	SHEET	E

2

STAGE 6

CONSTRUCT CTH 'EE' EB DRIVING LANE STA 129+50 TO STA 148+00.

N

EXISTING WRONG WAY

EXISTING SPEED LIMIT 50

EXISTING COUNTY EE

MAX. 9' WIDTH
WO12-52

REMOVING PAVEMENT MARKING

REMOVING PAVEMENT MARKING

TEMPORARY PAVEMENT MARKING, 4-INCH WHITE EDGE LINE

122WB'EE'+00
123WB'EE'+00
124WB'EE'+00
125WB'EE'+00
126WB'EE'+00
127WB'EE'+00
128WB'EE'+00
129WB'EE'+00

122EB'EE'+00
123EB'EE'+00
124EB'EE'+00
125EB'EE'+00
126EB'EE'+00
127EB'EE'+00
128EB'EE'+00
129EB'EE'+00

EB'EE'+00.00
0.00'

EB'EE'+00.00
-1.00' LT

EB'EE'+00.00
8.00' RT

EB'EE'+00.00
12.00' RT

12'

TEMPORARY PAVEMENT MARKING, 4-INCH WHITE EDGE LINE

EXISTING

R11-2L
48"X30"
LANE CLOSED
TYPE III BARRICADE

EAST INTERSTATE 94
M3-2
M1-1
M5-1R

WRONG WAY
R5-1A

R11-2L
48"X30"
LANE CLOSED
TYPE III BARRICADE

ONLY ONLY
COVER

MAX. 9' WIDTH
WO12-52


EAST INTERSTATE 94
EXISTING

RIGHT LANE MUST TURN RIGHT
COVER

WRONG WAY
EXISTING

LEGEND

- TYPE III BARRICADE
- TYPE III BARRICADE WTH ATTACHED SIGN
- TRAFFIC CONTROL DRUM
- TRAFFIC CONTROL DRUM WITH TYPE C STEADY BURN LIGHT
- SIGN ON PERMANENT SUPPORT
- SIGN ON TEMPORARY SUPPORT
- FLEXIBLE TUBULAR MARKER
- TEMPORARY DELINEATOR
- CONCRETE BARRIER TEMPORARY PRECAST
- WORK AREA
- TEMPORARY ASPHALT
- DIRECTION OF TRAFFIC

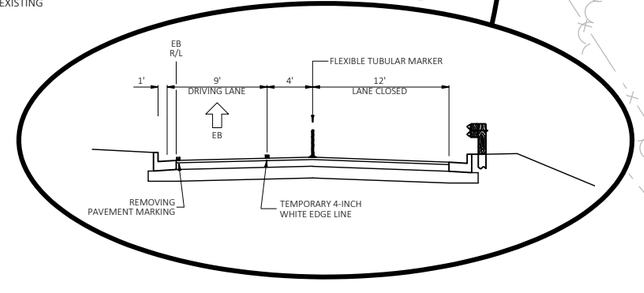

PROJECT NO: 1022-08-74	HWY: IH 94	COUNTY: EAU CLAIRE	TRAFFIC CONTROL - STAGE 6	SHEET	E


FILE NAME : N:\PDS\C3D\10220804\DESIGN\EDGELINES\TRA\PLANSHEETS\025611_TC_TRAFFIC_CONTROL_STAGE 6.DWG
LAYOUT NAME - 504


PLOT DATE : 11/21/2019 6:54 AM PLOT BY : CHRIST, AARON D PLOT NAME : PLOT SCALE : 1 IN:50 FT

WISDOT/CADDS SHEET 42

STAGE 6

CONSTRUCT CTH 'EE' EB DRIVING LANE STA 129+50 TO STA 148+00.

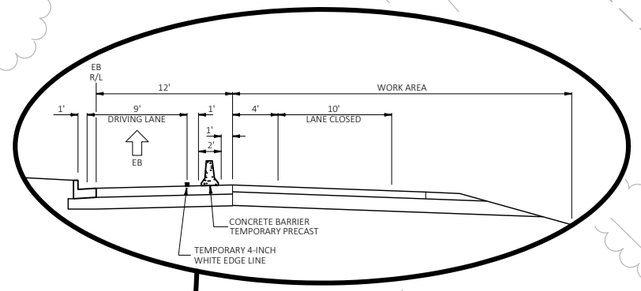

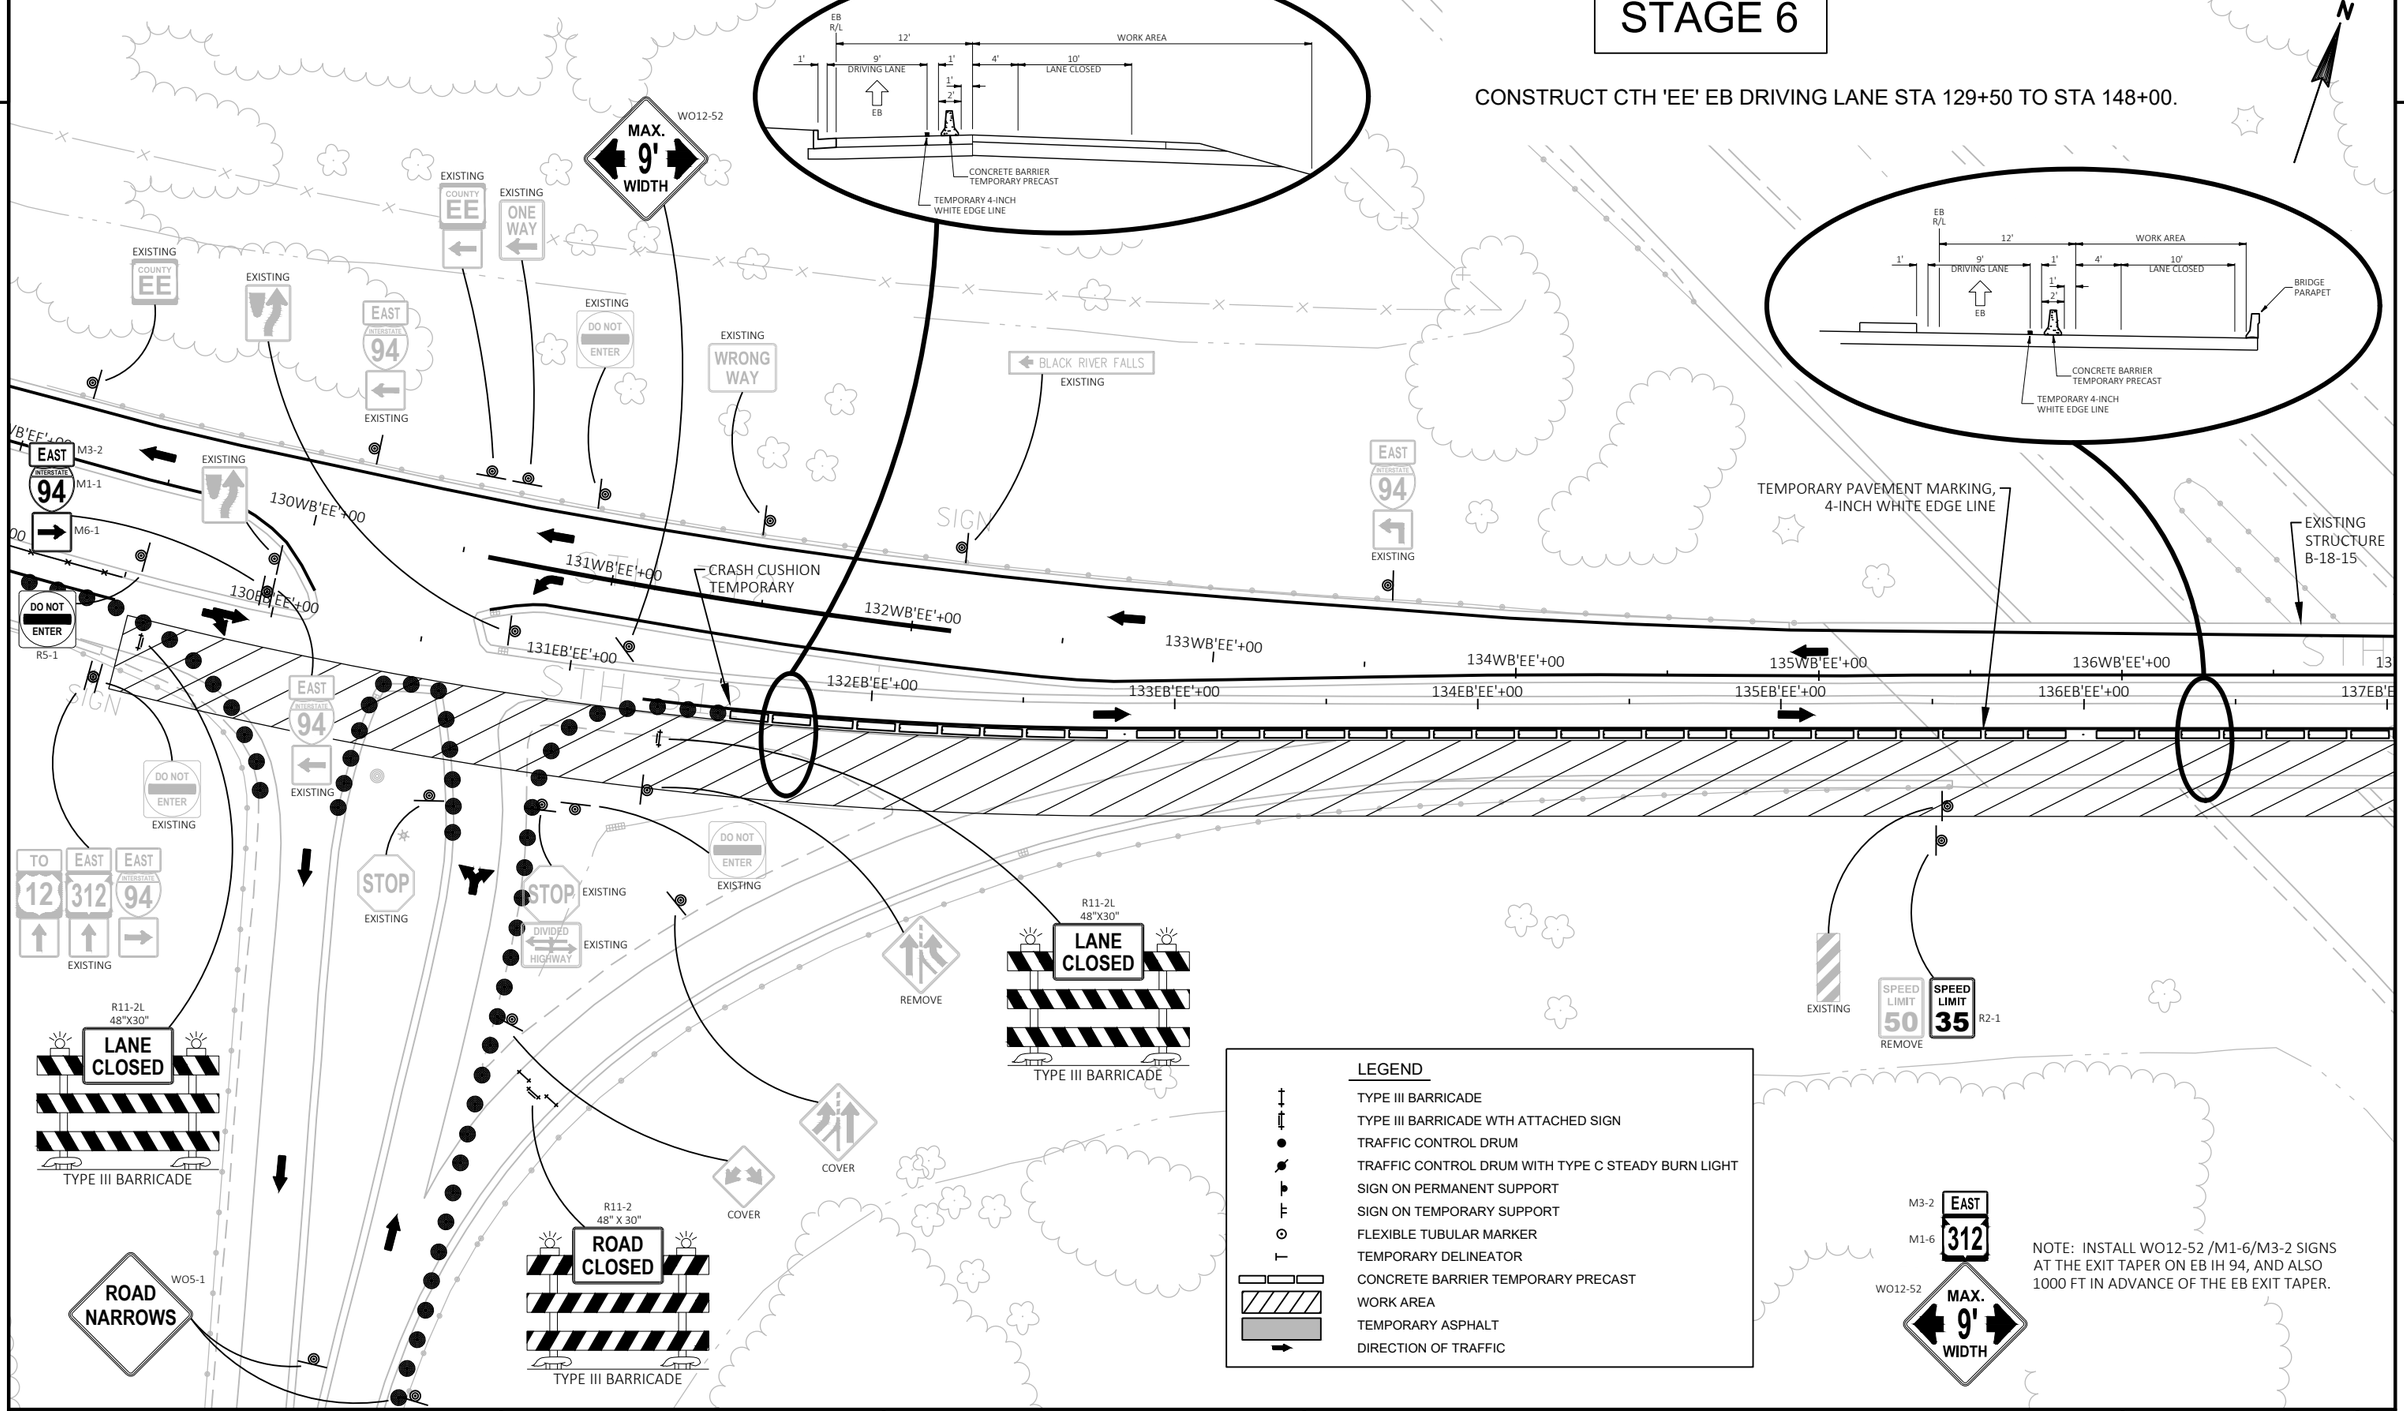

LEGEND

- TYPE III BARRICADE
- TYPE III BARRICADE WTH ATTACHED SIGN
- TRAFFIC CONTROL DRUM
- TRAFFIC CONTROL DRUM WITH TYPE C STEADY BURN LIGHT
- SIGN ON PERMANENT SUPPORT
- SIGN ON TEMPORARY SUPPORT
- FLEXIBLE TUBULAR MARKER
- TEMPORARY DELINEATOR
- CONCRETE BARRIER TEMPORARY PRECAST
- WORK AREA
- TEMPORARY ASPHALT
- DIRECTION OF TRAFFIC

NOTE: INSTALL WO12-52 /M1-6/M3-2 SIGNS AT THE EXIT TAPER ON EB IH 94, AND ALSO 1000 FT IN ADVANCE OF THE EB EXIT TAPER.

PROJECT NO: 1022-08-74	HWY: IH 94	COUNTY: EAU CLAIRE	TRAFFIC CONTROL - STAGE 6	SHEET E

FILE NAME : N:\PDS\C3D\10220804\DESIGN\EDGELINES\TRA\PLANSHEETS\025611_TC_TRAFFIC_CONTROL_STAGE 6.DWG
LAYOUT NAME - 505
PLOT DATE : 11/21/2019 6:54 AM
PLOT BY : CHRIST, AARON D
PLOT NAME :
PLOT SCALE : 1 IN:50 FT
WISDOT/CADDS SHEET 42

2

STAGE 6

CONSTRUCT CTH 'EE' EB DRIVING LANE STA 129+50 TO STA 148+00.

N

EXISTING STRUCTURE B-18-15

EXISTING

WEST INTERSTATE 94 M3-4 M1-1 M5-1L

TEMPORARY PAVEMENT MARKING, 4-INCH WHITE EDGE LINE

TEMPORARY PAVEMENT MARKING, 4-INCH YELLOW EDGE LINE

EXISTING WEST INTERSTATE 94

REMOVE SPEED LIMIT 50 SPEED LIMIT 35 R2-1

EXISTING

MAX. 9' WIDTH WO12-52

EXISTING

137WB'EE'+00
138WB'EE'+00
139WB'EE'+00
140WB'EE'+00
141WB'EE'+00
142WB'EE'+00
143WB'EE'+00
144WB'EE'+00
EB'EE'+00
138EB'EE'+00
139EB'EE'+00
140EB'EE'+00
141EB'EE'+00
142EB'EE'+00
143EB'EE'+00
144EB'EE'+00

DO NOT ENTER EXISTING

DO NOT ENTER EXISTING

EXISTING

STOP EXISTING

STOP DIVIDED HIGHWAY EXISTING

TRAFFIC CAMERA

WEST INTERSTATE 94 EXISTING

TEMPORARY PAVEMENT MARKING, 8-INCH WHITE CHANNEL LINE

DO NOT ENTER EXISTING

EXISTING WRONG WAY EXISTING

END SECTION FOR TEMPORARY PRECAST CONCRETE BARRIER REQ'D.

R11-2L 48"X30" LANE CLOSED

TYPE III BARRICADE

IH 94

I SIGN

EB R/L
1' 9' DRIVING LANE 1' 1' 4' 10' LANE CLOSED WORK AREA
EB
CONCRETE BARRIER TEMPORARY PRECAST
TEMPORARY 4-INCH WHITE EDGE LINE

M3-2 EAST M1-6 312
WO12-52 MAX. 9' WIDTH

NOTE: INSTALL WO12-52 /M1-6/M3-2 SIGNS AT THE EXIT TAPER ON WB IH 94, AND ALSO 1000 FT IN ADVANCE OF THE WB EXIT TAPER.

WO5-1 ROAD NARROWS

LEGEND

- TYPE III BARRICADE
- TYPE III BARRICADE WTH ATTACHED SIGN
- TRAFFIC CONTROL DRUM
- TRAFFIC CONTROL DRUM WITH TYPE C STEADY BURN LIGHT
- SIGN ON PERMANENT SUPPORT
- SIGN ON TEMPORARY SUPPORT
- FLEXIBLE TUBULAR MARKER
- TEMPORARY DELINEATOR
- CONCRETE BARRIER TEMPORARY PRECAST
- WORK AREA
- TEMPORARY ASPHALT
- DIRECTION OF TRAFFIC

PROJECT NO: 1022-08-74	HWY: IH 94	COUNTY: EAU CLAIRE	TRAFFIC CONTROL - STAGE 6	SHEET	E

FILE NAME : N:\PDS\C3D\10220804\DESIGN\EDGELINES\TRA\PLANSHEETS\025611_TC_TRAFFIC_CONTROL_STAGE 6.DWG
LAYOUT NAME - 506
PLOT DATE : 11/21/2019 6:54 AM PLOT BY : CHRIST, AARON D PLOT NAME : PLOT SCALE : 1 IN:50 FT
WISDOT/CADDS SHEET 42

STAGE 6

CONSTRUCT CTH 'EE' EB DRIVING LANE STA 129+50 TO STA 148+00.

N

EAST
Madison
EXISTING

WEST
St Paul
EXIT ONLY
EXISTING

R11-2L
48"X30"
LANE CLOSED
TYPE III BARRICADE

EXISTING
WRONG WAY

EXISTING
DO NOT ENTER

TRAFFIC GATE

R11-2L
48"X30"
LANE CLOSED
TYPE III BARRICADE

145WB'EE'+00
146WB'EE'+00
147WB'EE'+00
148WB'EE'+00
149WB'EE'+00
150WB'EE'+00
151WB'EE'+00
152WB'EE'+

MAX. 9' WIDTH
WO12-52

TEMPORARY PAVEMENT MARKING, 4-INCH WHITE EDGE LINE

COUNTY EE
EXISTING

EB'EE'+00.00
-1.00' LT

EB'EE'+00.00
8.00' RT

145EB'EE'+00
146EB'EE'+00
147EB'EE'+00
148EB'EE'+00
149EB'EE'+00
150EB'EE'+00
151EB'EE'+00
152EB'EE'+

DO NOT ENTER
EXISTING

EXISTING
STOP

JCT 12
EXISTING

EAST 312
EXISTING

R11-2
48" X 30"
ROAD CLOSED
TYPE III BARRICADE

EXISTING
STOP
DIVIDED HIGHWAY
EXISTING

SPEED LIMIT 50
REMOVE

SPEED LIMIT 35
R2-1

I SIGN

WO5-1
ROAD NARROWS

EB R/L
12'
WORK AREA
1'
9'
DRIVING LANE
1'
4'
10'
LANE CLOSED
1'
2'
EB
TRAFFIC CONTROL DRUM
TEMPORARY 4-INCH WHITE EDGE LINE

LEGEND
- TYPE III BARRICADE
- TYPE III BARRICADE WTH ATTACHED SIGN
- TRAFFIC CONTROL DRUM
- TRAFFIC CONTROL DRUM WITH TYPE C STEADY BURN LIGHT
- SIGN ON PERMANENT SUPPORT
- SIGN ON TEMPORARY SUPPORT
- FLEXIBLE TUBULAR MARKER
- TEMPORARY DELINEATOR
- CONCRETE BARRIER TEMPORARY PRECAST
- WORK AREA
- TEMPORARY ASPHALT
- DIRECTION OF TRAFFIC


PROJECT NO: 1022-08-74	HWY: IH 94	COUNTY: EAU CLAIRE	TRAFFIC CONTROL - STAGE 6	SHEET E

FILE NAME : N:\PDS\C3D\10220804\DESIGN\EDGELINES\TRA\PLANSHEETS\025611_TC_TRAFFIC_CONTROL_STAGE 6.DWG
LAYOUT NAME - 507
PLOT DATE : 11/21/2019 6:55 AM
PLOT BY : CHRIST, AARON D
PLOT NAME :
PLOT SCALE : 1 IN:50 FT

2

IH 94 MILL & RESURFACE

CLOSE PASSING LANE DURING OFF-PEAK HOURS.

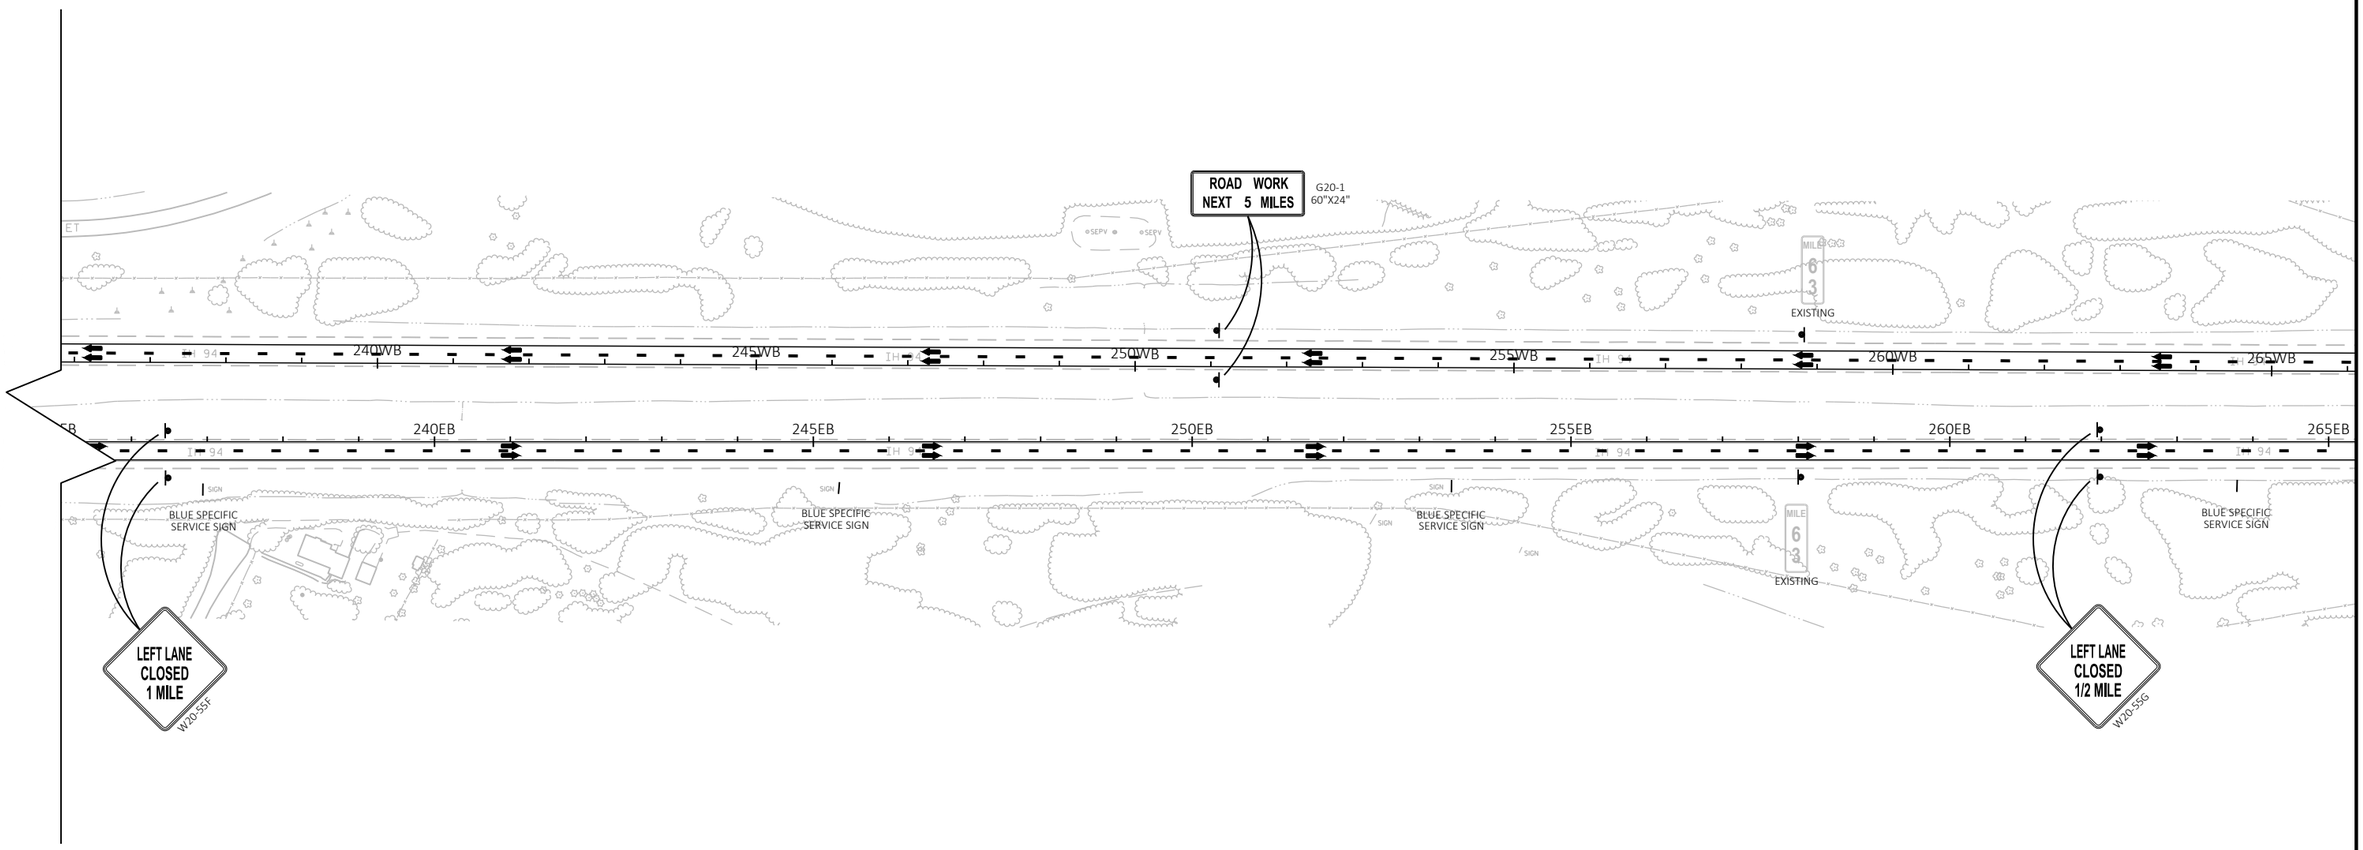

LEGEND

- TYPE III BARRICADE
- TYPE III BARRICADE WTH ATTACHED SIGN
- SIGN ON PERMANENT SUPPORT
- SIGN ON TEMPORARY SUPPORT
- DIRECTION OF TRAFFIC
- MB — PORTABLE CHANGEABLE MESSAGE BOARD

PROJECT NO: 1022-08-74	HWY: IH 94	COUNTY: EAU CLAIRE	TRAFFIC CONTROL - MILL & RESURFACE - CLOSE PASSING LANE	SHEET E


FILE NAME : N:\PDS\C3D\10220804\DESIGN\EDGELINES\TRA\PLANSHEETS\025711_TC_TRAFFIC_CONTROL_STAGE 7_CLOSE PASSING LANE.DWG
LAYOUT NAME - 5

PLOT DATE : 11/21/2019 6:57 AM PLOT BY : CHRIST, AARON D PLOT NAME : PLOT SCALE : 1 IN:200 FT

2

IH 94 MILL & RESURFACE

CLOSE PASSING LANE DURING OFF-PEAK HOURS.

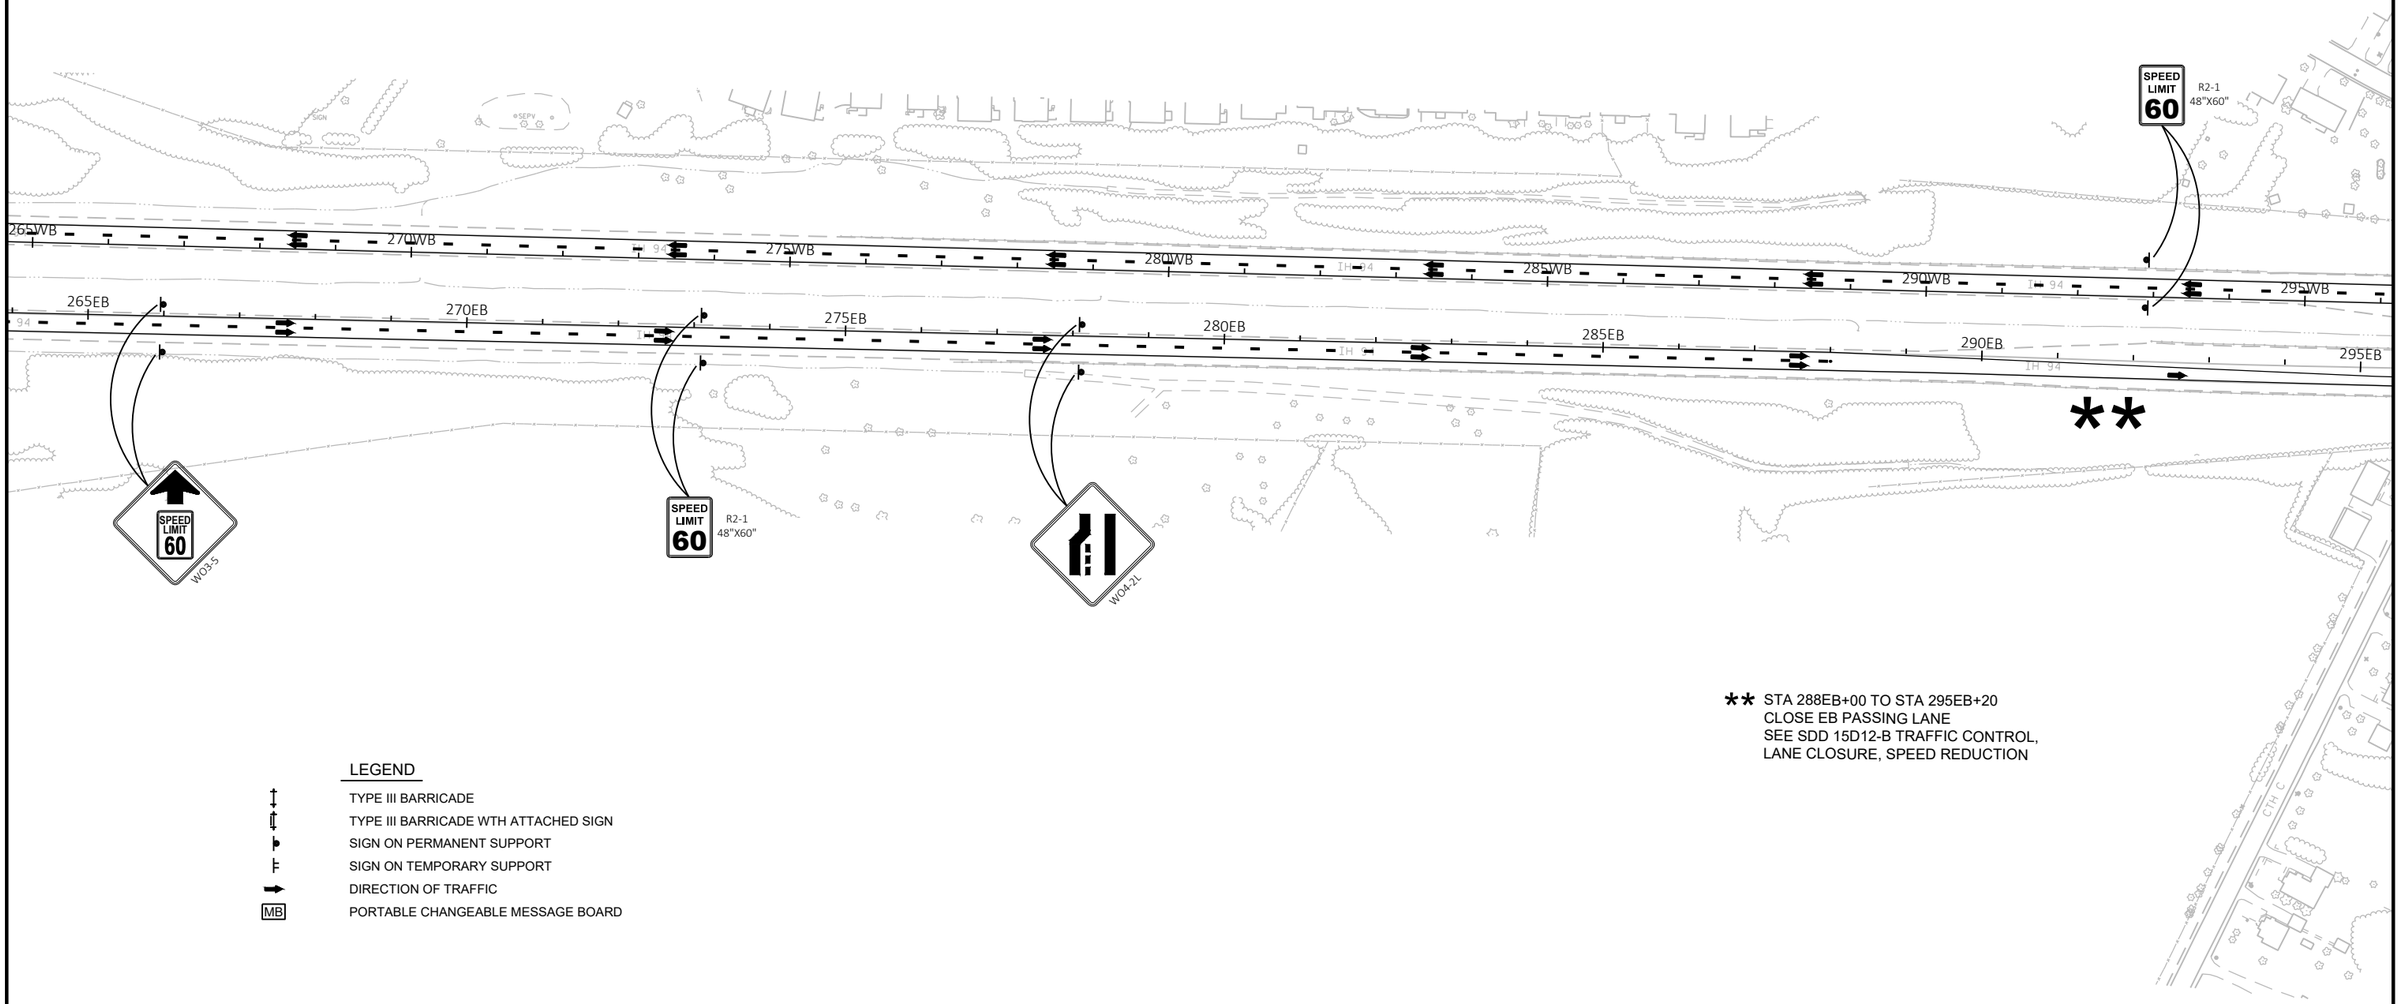

** STA 288EB+00 TO STA 295EB+20
CLOSE EB PASSING LANE
SEE SDD 15D12-B TRAFFIC CONTROL,
LANE CLOSURE, SPEED REDUCTION

LEGEND

- TYPE III BARRICADE
- TYPE III BARRICADE WTH ATTACHED SIGN
- SIGN ON PERMANENT SUPPORT
- SIGN ON TEMPORARY SUPPORT
- DIRECTION OF TRAFFIC
- MB — PORTABLE CHANGEABLE MESSAGE BOARD

PROJECT NO: 1022-08-74	HWY: IH 94	COUNTY: EAU CLAIRE	TRAFFIC CONTROL - MILL & RESURFACE - CLOSE PASSING LANE	SHEET E

FILE NAME : N:\PDS\C3D\10220804\DESIGN\EDGELINES\TRA\PLANSHEETS\025711_TC_TRAFFIC_CONTROL_STAGE 7_CLOSE PASSING LANE.DWG
LAYOUT NAME - 108

PLOT DATE : 11/21/2019 6:58 AM PLOT BY : CHRIST, AARON D PLOT NAME : PLOT SCALE : 1 IN:200 FT

2

IH 94 MILL & RESURFACE

CLOSE PASSING LANE DURING OFF-PEAK HOURS.

N

BEGIN MILL & RESURFACE
STA 304WB+27
MATCH EXISTING CONCRETE

R11-2L
48"X30"
LANE CLOSED
TYPE III BARRICADE

Menomonie 24
Hudson 63
St Paul 79
EXISTING

MILE 64 EXISTING

EMERGENCY STOPPING ONLY
EXISTING

295WB 300WB 305WB 310WB 315WB 320WB 325WB

295EB 300EB 305EB 310EB 315EB 320EB 325EB

IH 94

EXIT 65
37
Eau Claire
Mondovi
1 MILE
NEXT EXIT 5 MILES
EXISTING

Chippewa River Trail
EXIT 65
EXISTING

UW Eau Claire
Chippewa Valley Technical College
EXIT 65
EXISTING

R11-2L
48"X30"
LANE CLOSED
TYPE III BARRICADE

BEGIN MILL & RESURFACE
STA 304EB+00
MATCH EXISTING CONCRETE

LEGEND


- TYPE III BARRICADE
- TYPE III BARRICADE WTH ATTACHED SIGN
- SIGN ON PERMANENT SUPPORT
- SIGN ON TEMPORARY SUPPORT
- DIRECTION OF TRAFFIC
- MB PORTABLE CHANGEABLE MESSAGE BOARD

PROJECT NO: 1022-08-74	HWY: IH 94	COUNTY: EAU CLAIRE	TRAFFIC CONTROL - MILL & RESURFACE - CLOSE PASSING LANE	SHEET	E

FILE NAME : N:\PDS\C3D\10220804\DESIGN\EDGELINES\TRA\PLANSHEETS\025711_TC_TRAFFIC_CONTROL_STAGE 7_CLOSE PASSING LANE.DWG
LAYOUT NAME - 109
PLOT DATE : 11/21/2019 6:58 AM PLOT BY : CHRIST, AARON D PLOT NAME : PLOT SCALE : 1 IN:200 FT

IH 94 MILL & RESURFACE

CLOSE PASSING LANE DURING OFF-PEAK HOURS.

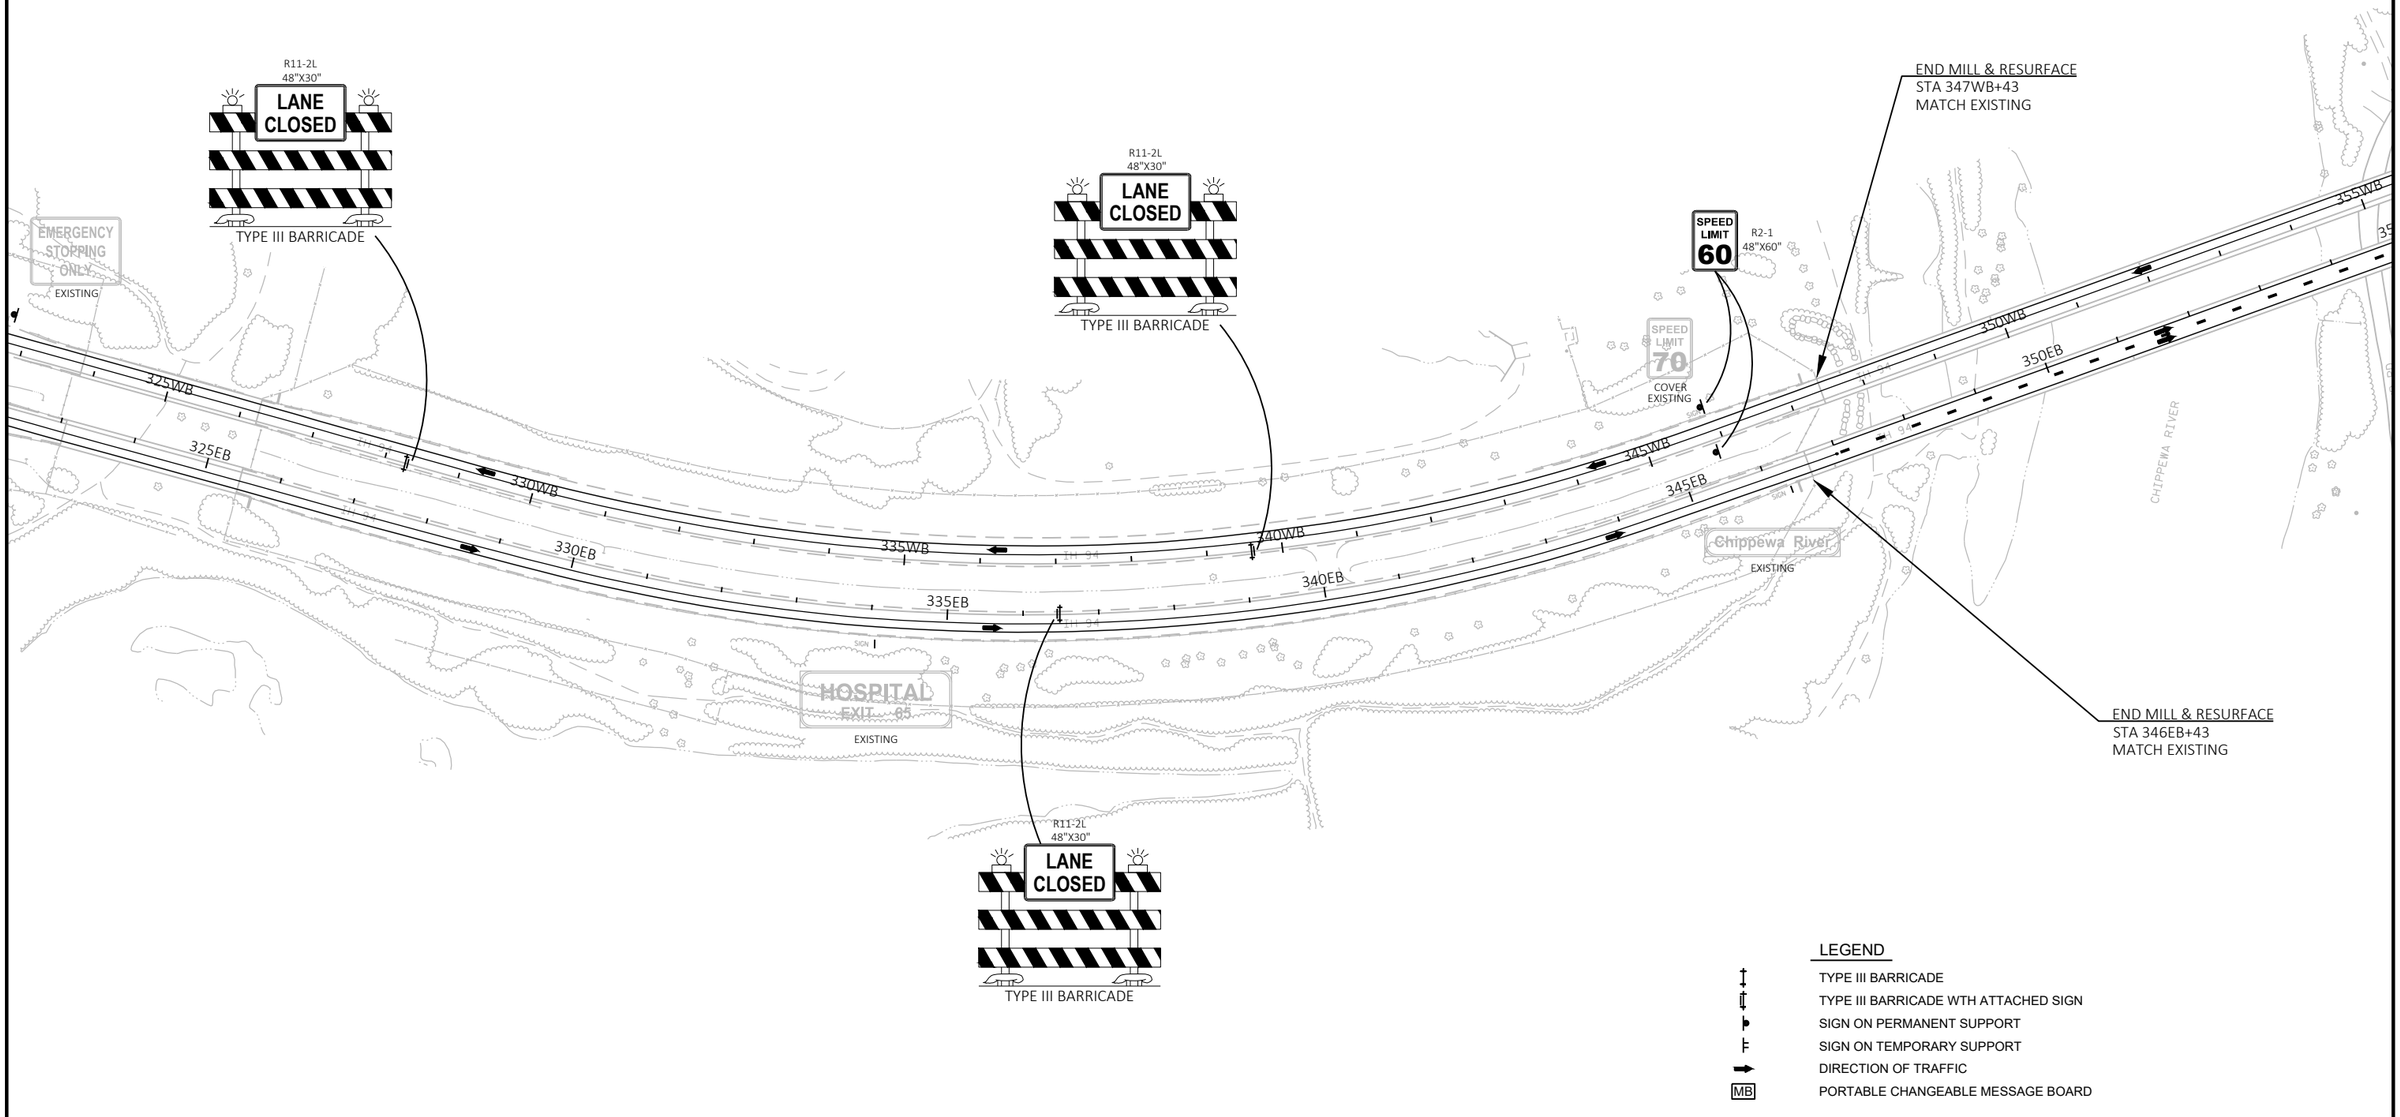


PROJECT NO: 1022-08-74	HWY: IH 94	COUNTY: EAU CLAIRE	TRAFFIC CONTROL - MILL & RESURFACE - CLOSE PASSING LANE	SHEET	E

FILE NAME : N:\PDS\C3D\10220804\DESIGN\EDGELINES\TRA\PLANSHEETS\025711_TC_TRAFFIC_CONTROL_STAGE 7_CLOSE PASSING LANE.DWG
LAYOUT NAME - 110
PLOT DATE : 11/21/2019 6:58 AM PLOT BY : CHRIST, AARON D PLOT NAME : PLOT SCALE : 1 IN:200 FT

2

IH 94 MILL & RESURFACE

CLOSE PASSING LANE DURING OFF-PEAK HOURS.

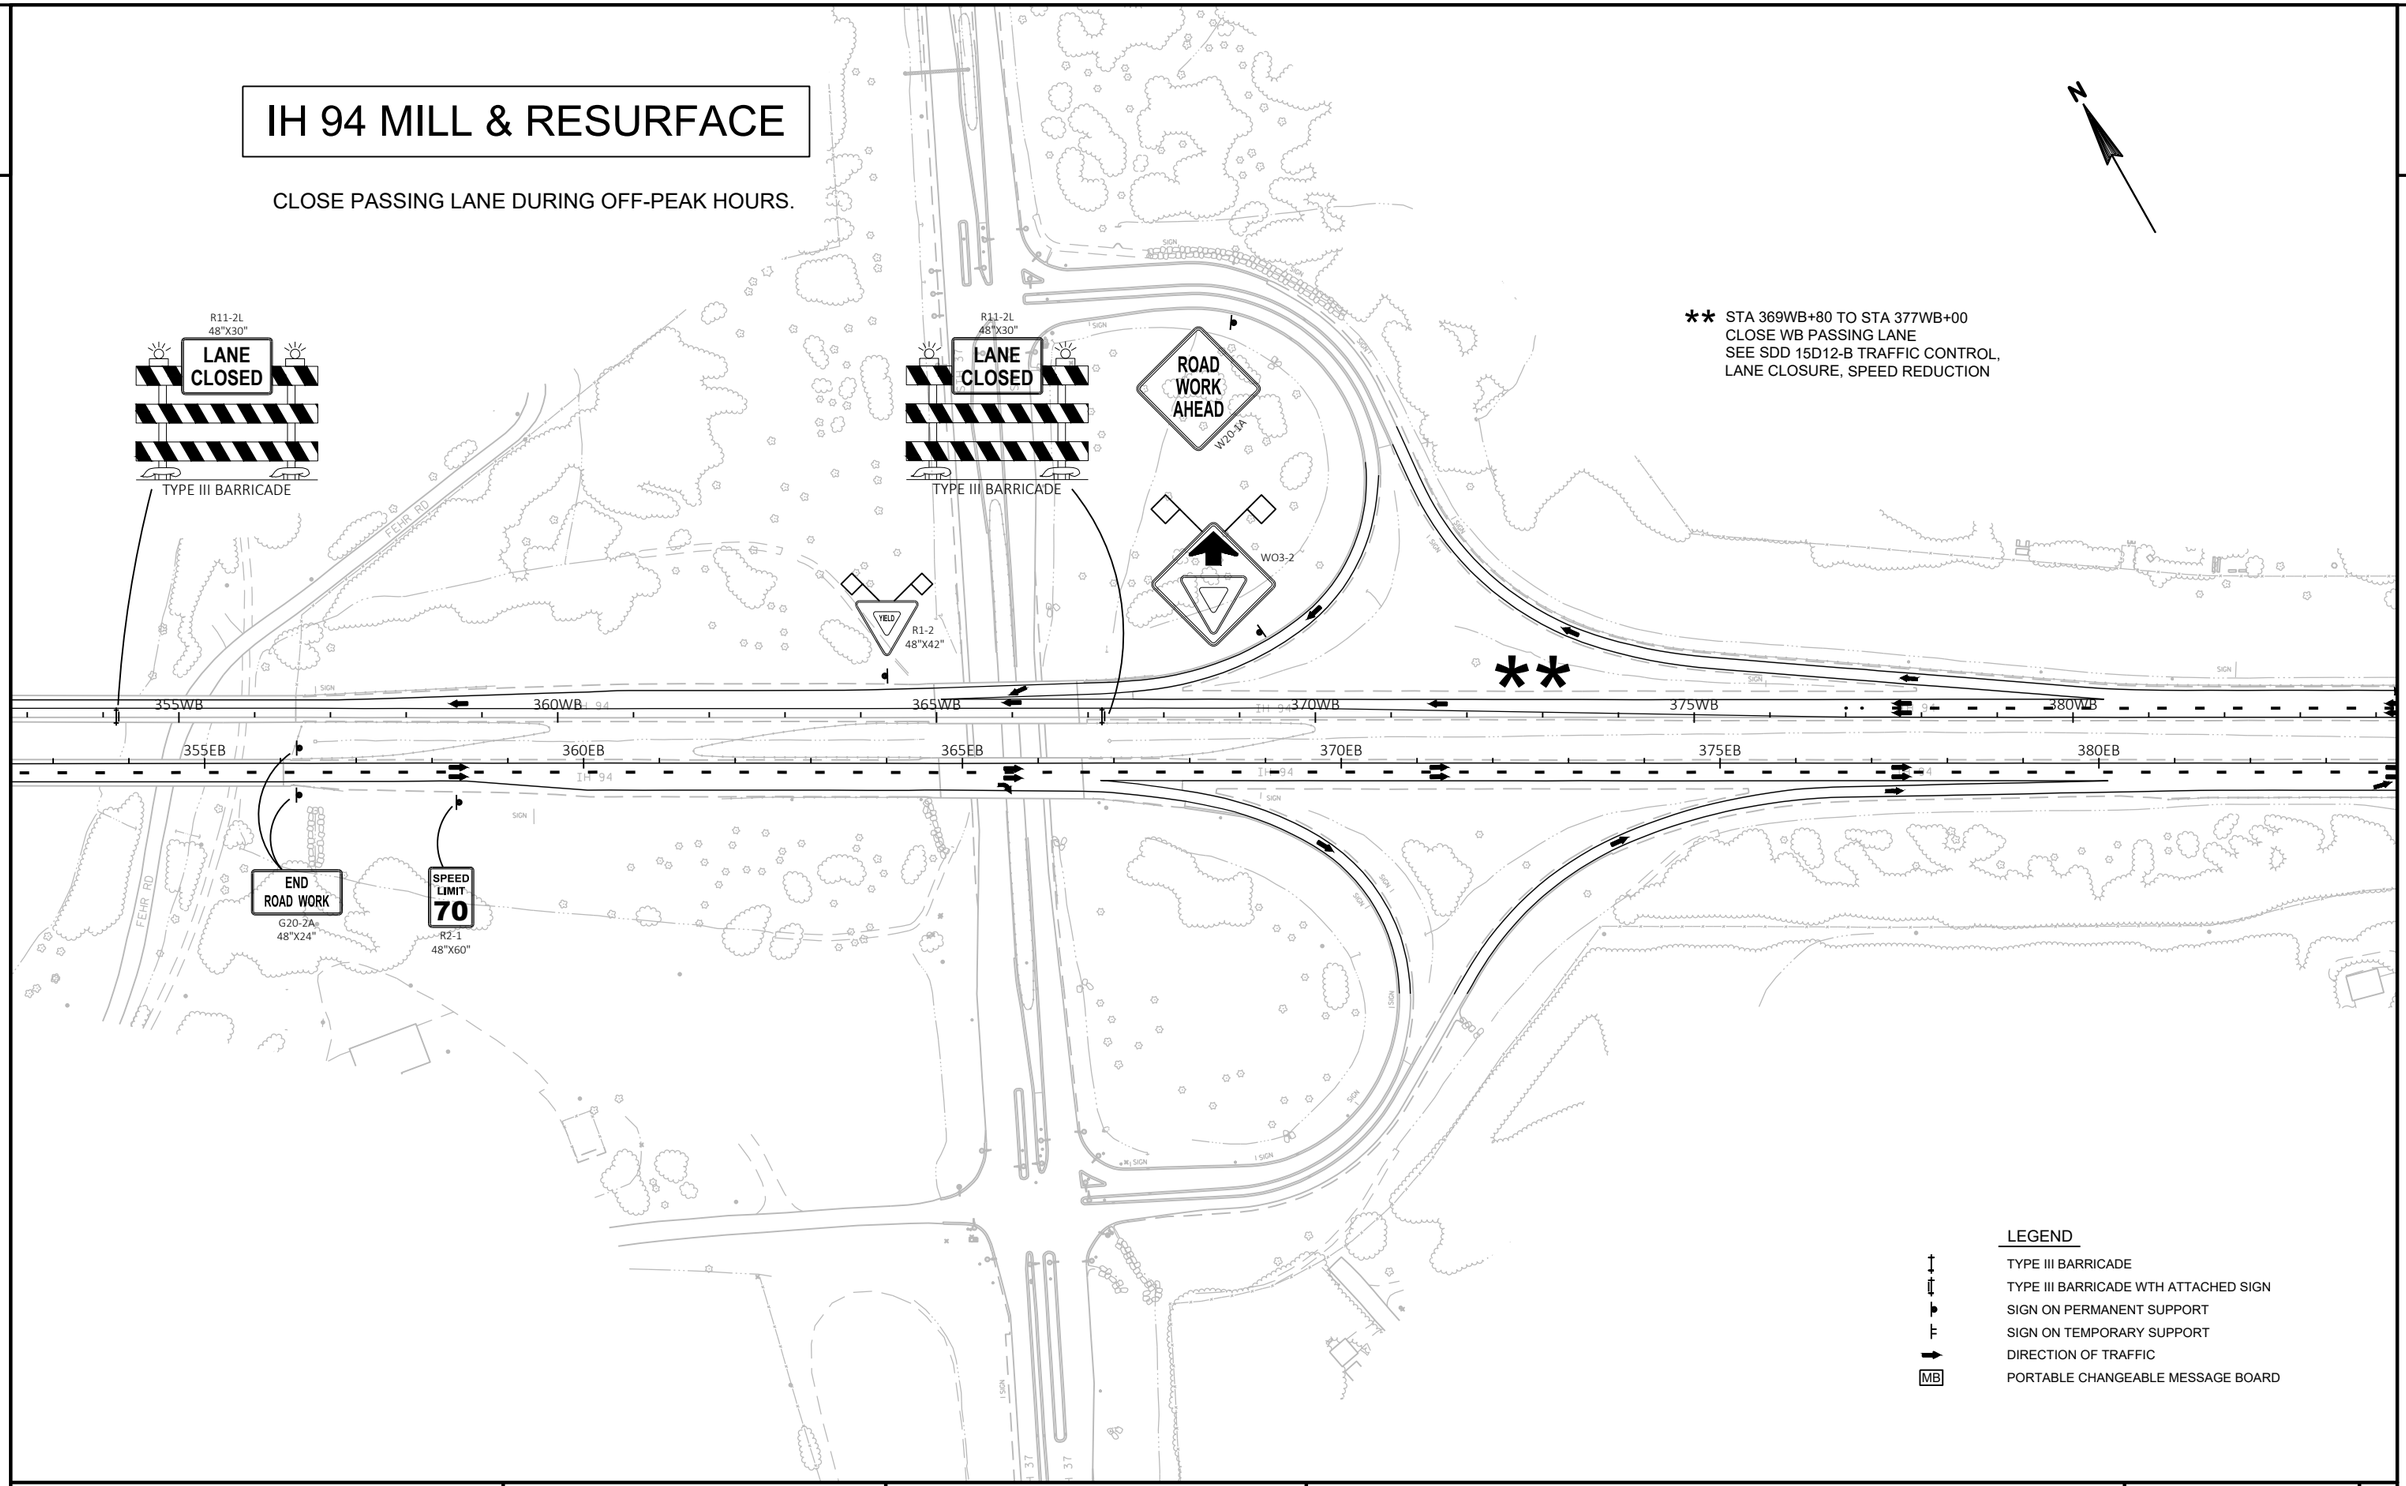

** STA 369WB+80 TO STA 377WB+00
CLOSE WB PASSING LANE
SEE SDD 15D12-B TRAFFIC CONTROL,
LANE CLOSURE, SPEED REDUCTION

LEGEND

- TYPE III BARRICADE
- TYPE III BARRICADE WTH ATTACHED SIGN
- SIGN ON PERMANENT SUPPORT
- SIGN ON TEMPORARY SUPPORT
- DIRECTION OF TRAFFIC
- MB PORTABLE CHANGEABLE MESSAGE BOARD


PROJECT NO: 1022-08-74	HWY: IH 94	COUNTY: EAU CLAIRE	TRAFFIC CONTROL - MILL & RESURFACE - CLOSE PASSING LANE	SHEET	E

FILE NAME : N:\PDS\C3D\10220804\DESIGN\EDGELINES\TRA\PLANSHEETS\025711_TC_TRAFFIC_CONTROL_STAGE 7_CLOSE PASSING LANE.DWG
LAYOUT NAME - 111

PLOT DATE : 11/21/2019 6:58 AM PLOT BY : CHRIST, AARON D PLOT NAME : PLOT SCALE : 1 IN:200 FT

IH 94 MILL & RESURFACE

CLOSE PASSING LANE DURING OFF-PEAK HOURS.

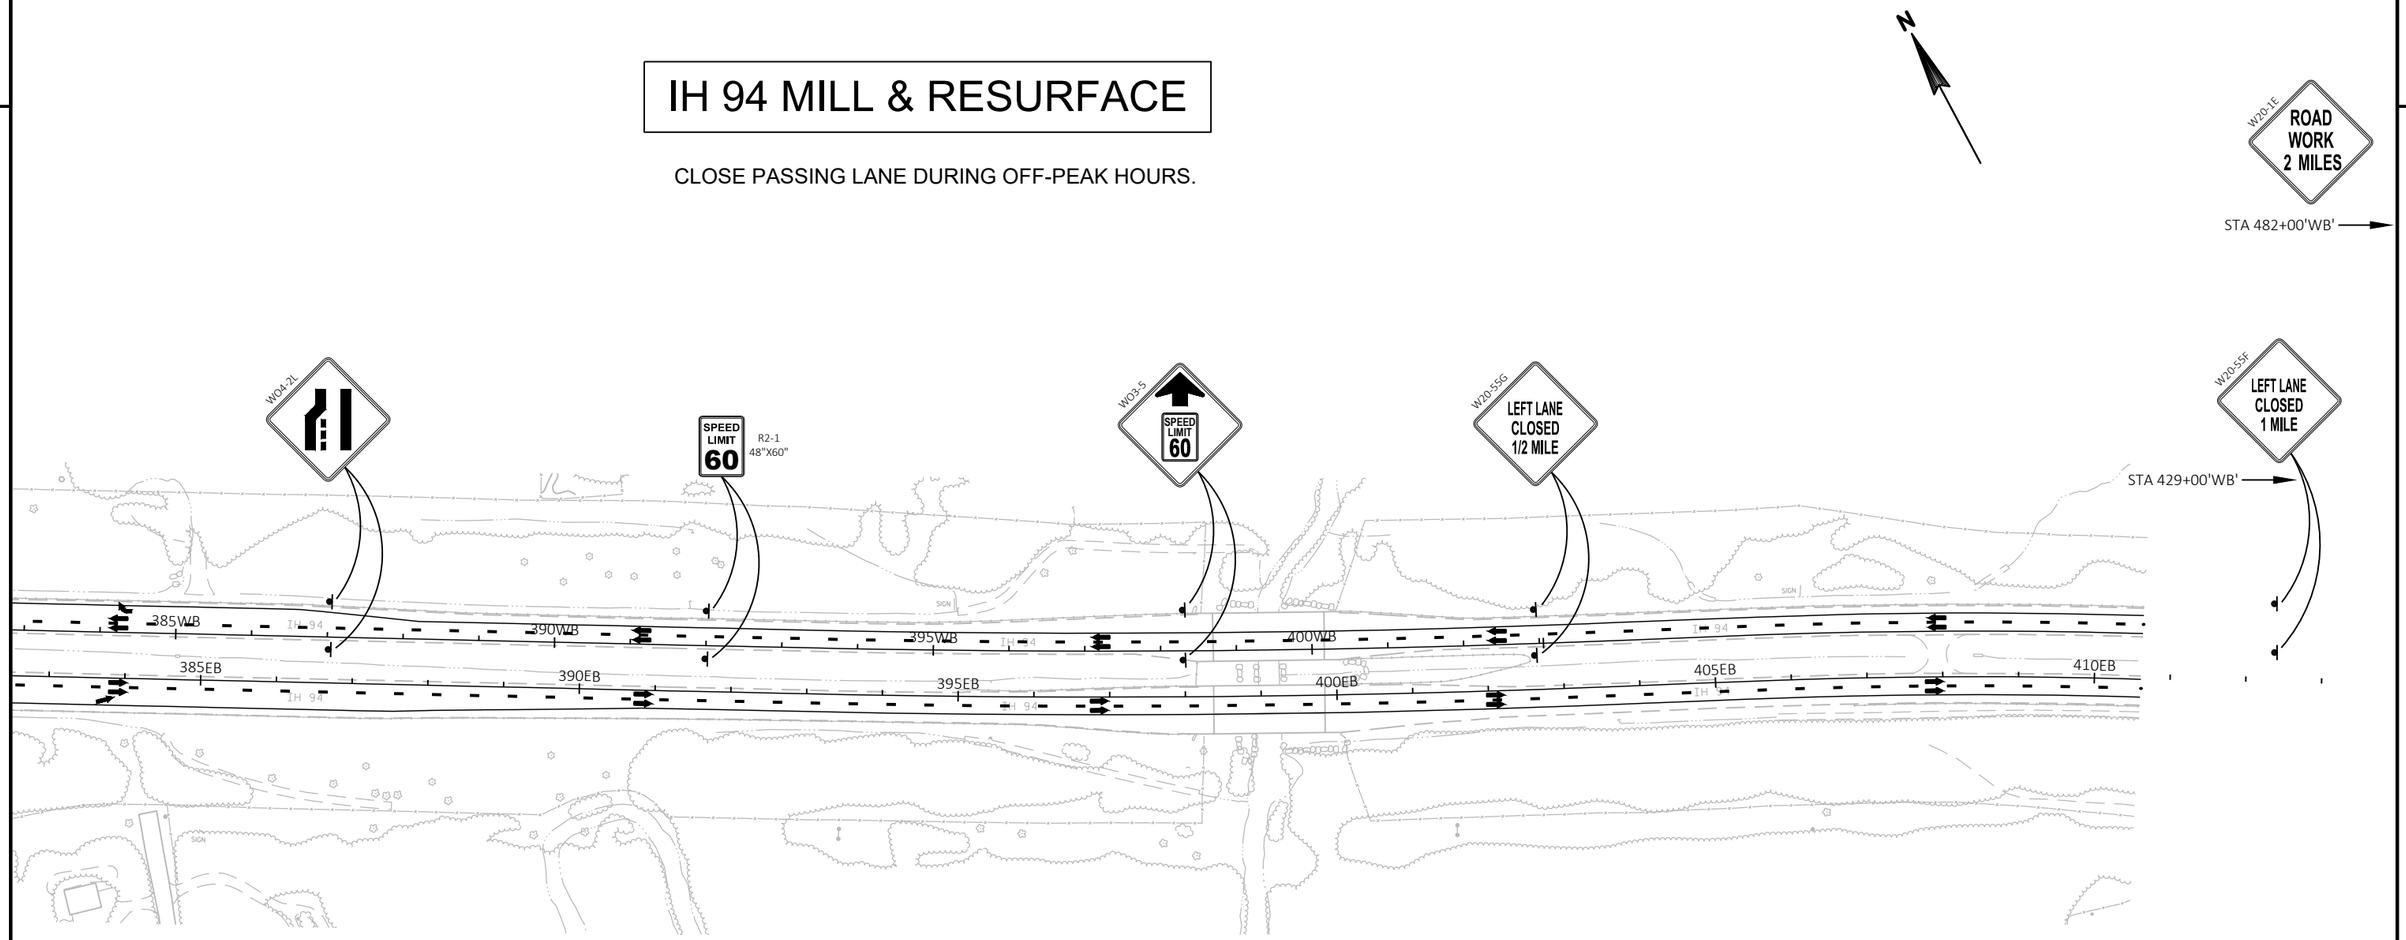

LEGEND

- TYPE III BARRICADE
- TYPE III BARRICADE WTH ATTACHED SIGN
- SIGN ON PERMANENT SUPPORT
- SIGN ON TEMPORARY SUPPORT
- DIRECTION OF TRAFFIC
- MB PORTABLE CHANGEABLE MESSAGE BOARD


PROJECT NO: 1022-08-74	HWY: IH 94	COUNTY: EAU CLAIRE	TRAFFIC CONTROL - MILL & RESURFACE - CLOSE PASSING LANE	SHEET	E

FILE NAME : N:\PDS\C3D\10220804\DESIGN\EDGELINES\TRA\PLANSHEETS\025711_TC_TRAFFIC_CONTROL_STAGE 7_CLOSE PASSING LANE.DWG
LAYOUT NAME - 112
PLOT DATE : 11/21/2019 6:58 AM PLOT BY : CHRIST, AARON D PLOT NAME : PLOT SCALE : 1 IN:200 FT
WISDOT/CADDS SHEET 42

2

IH 94 MILL & RESURFACE

CLOSE DRIVING LANE DURING OFF-PEAK HOURS.

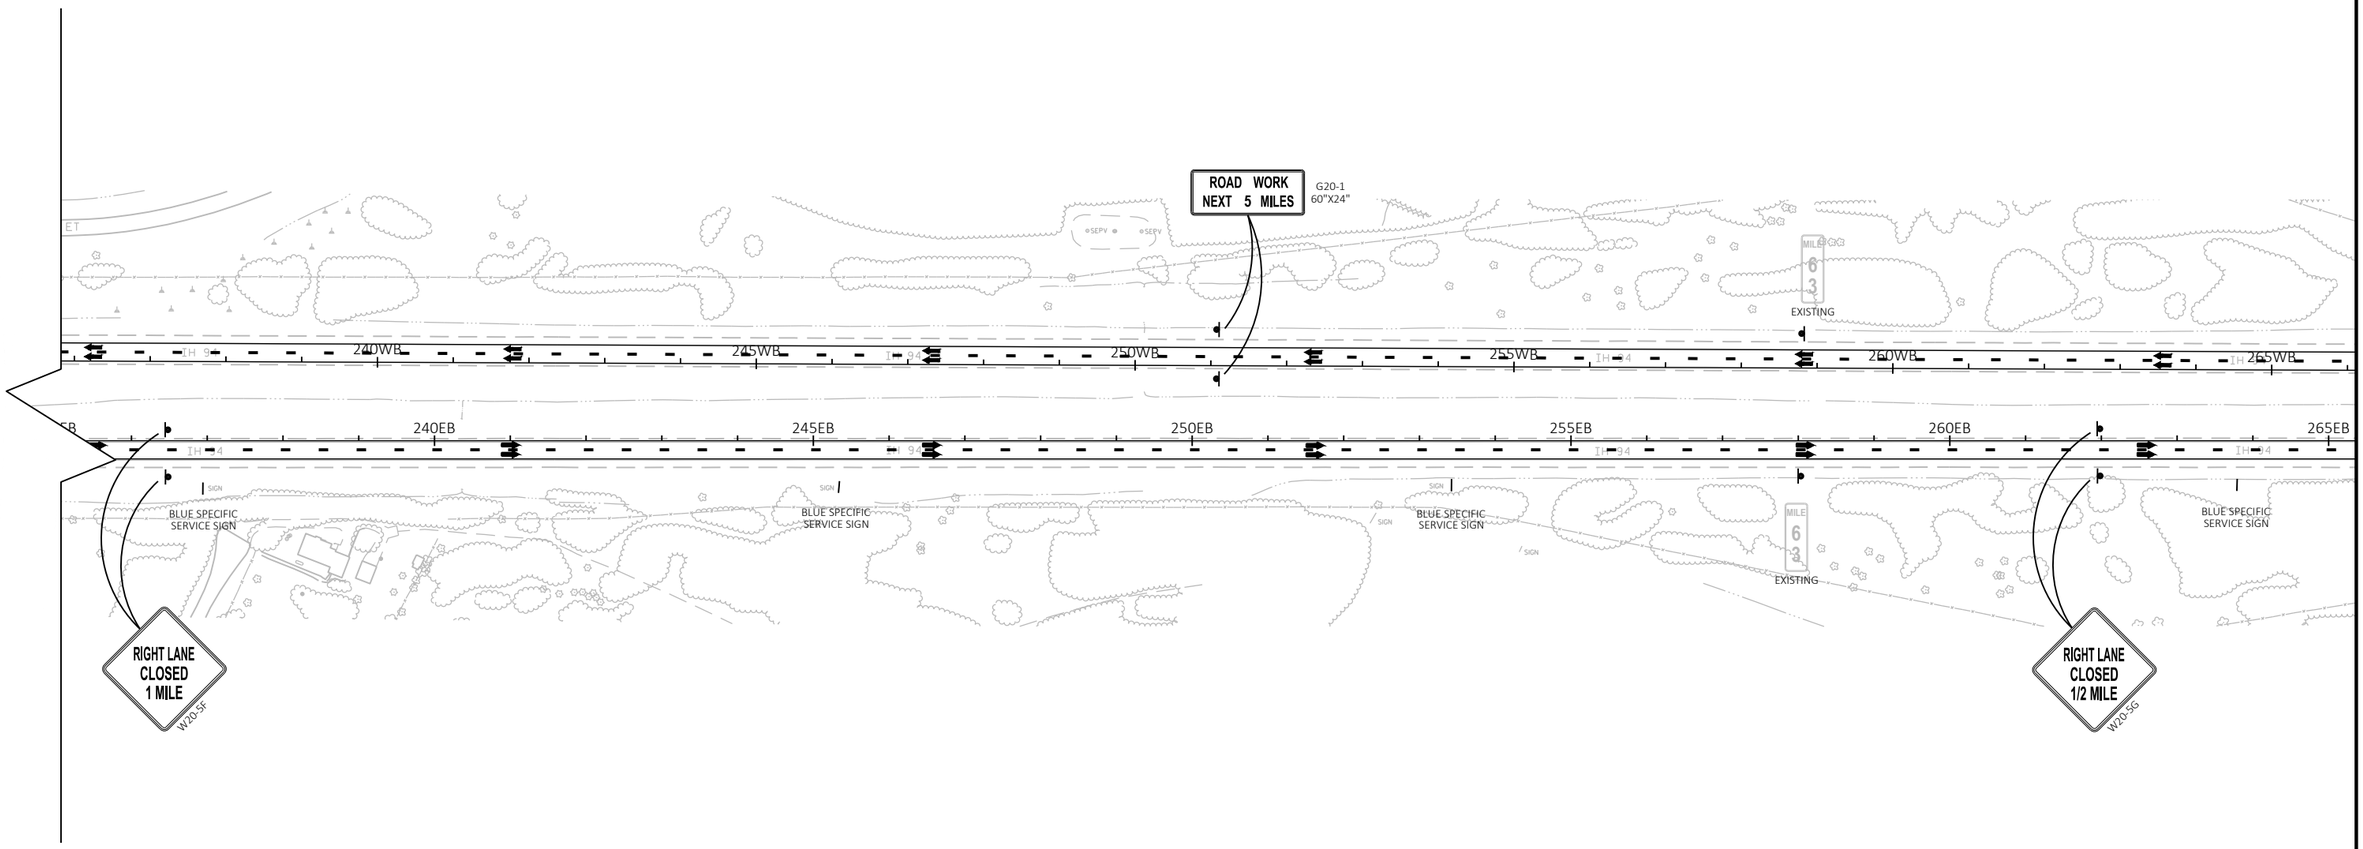

LEGEND

- TYPE III BARRICADE
- TYPE III BARRICADE WTH ATTACHED SIGN
- SIGN ON PERMANENT SUPPORT
- SIGN ON TEMPORARY SUPPORT
- DIRECTION OF TRAFFIC
- MB — PORTABLE CHANGEABLE MESSAGE BOARD

PROJECT NO: 1022-08-74	HWY: IH 94	COUNTY: EAU CLAIRE	TRAFFIC CONTROL - MILL & RESURFACE - CLOSE DRIVING LANE	SHEET E

FILE NAME : N:\PDS\C3D\10220804\DESIGN\EDGELINES\TRA\PLANSHEETS\025811_TC_TRAFFIC_CONTROL_STAGE 8_CLOSE DRIVING LANE.DWG
LAYOUT NAME - 5


PLOT DATE : 11/21/2019 7:00 AM PLOT BY : CHRIST, AARON D PLOT NAME : PLOT SCALE : 1 IN:200 FT

2

2

IH 94 MILL & RESURFACE

CLOSE DRIVING LANE DURING OFF-PEAK HOURS.

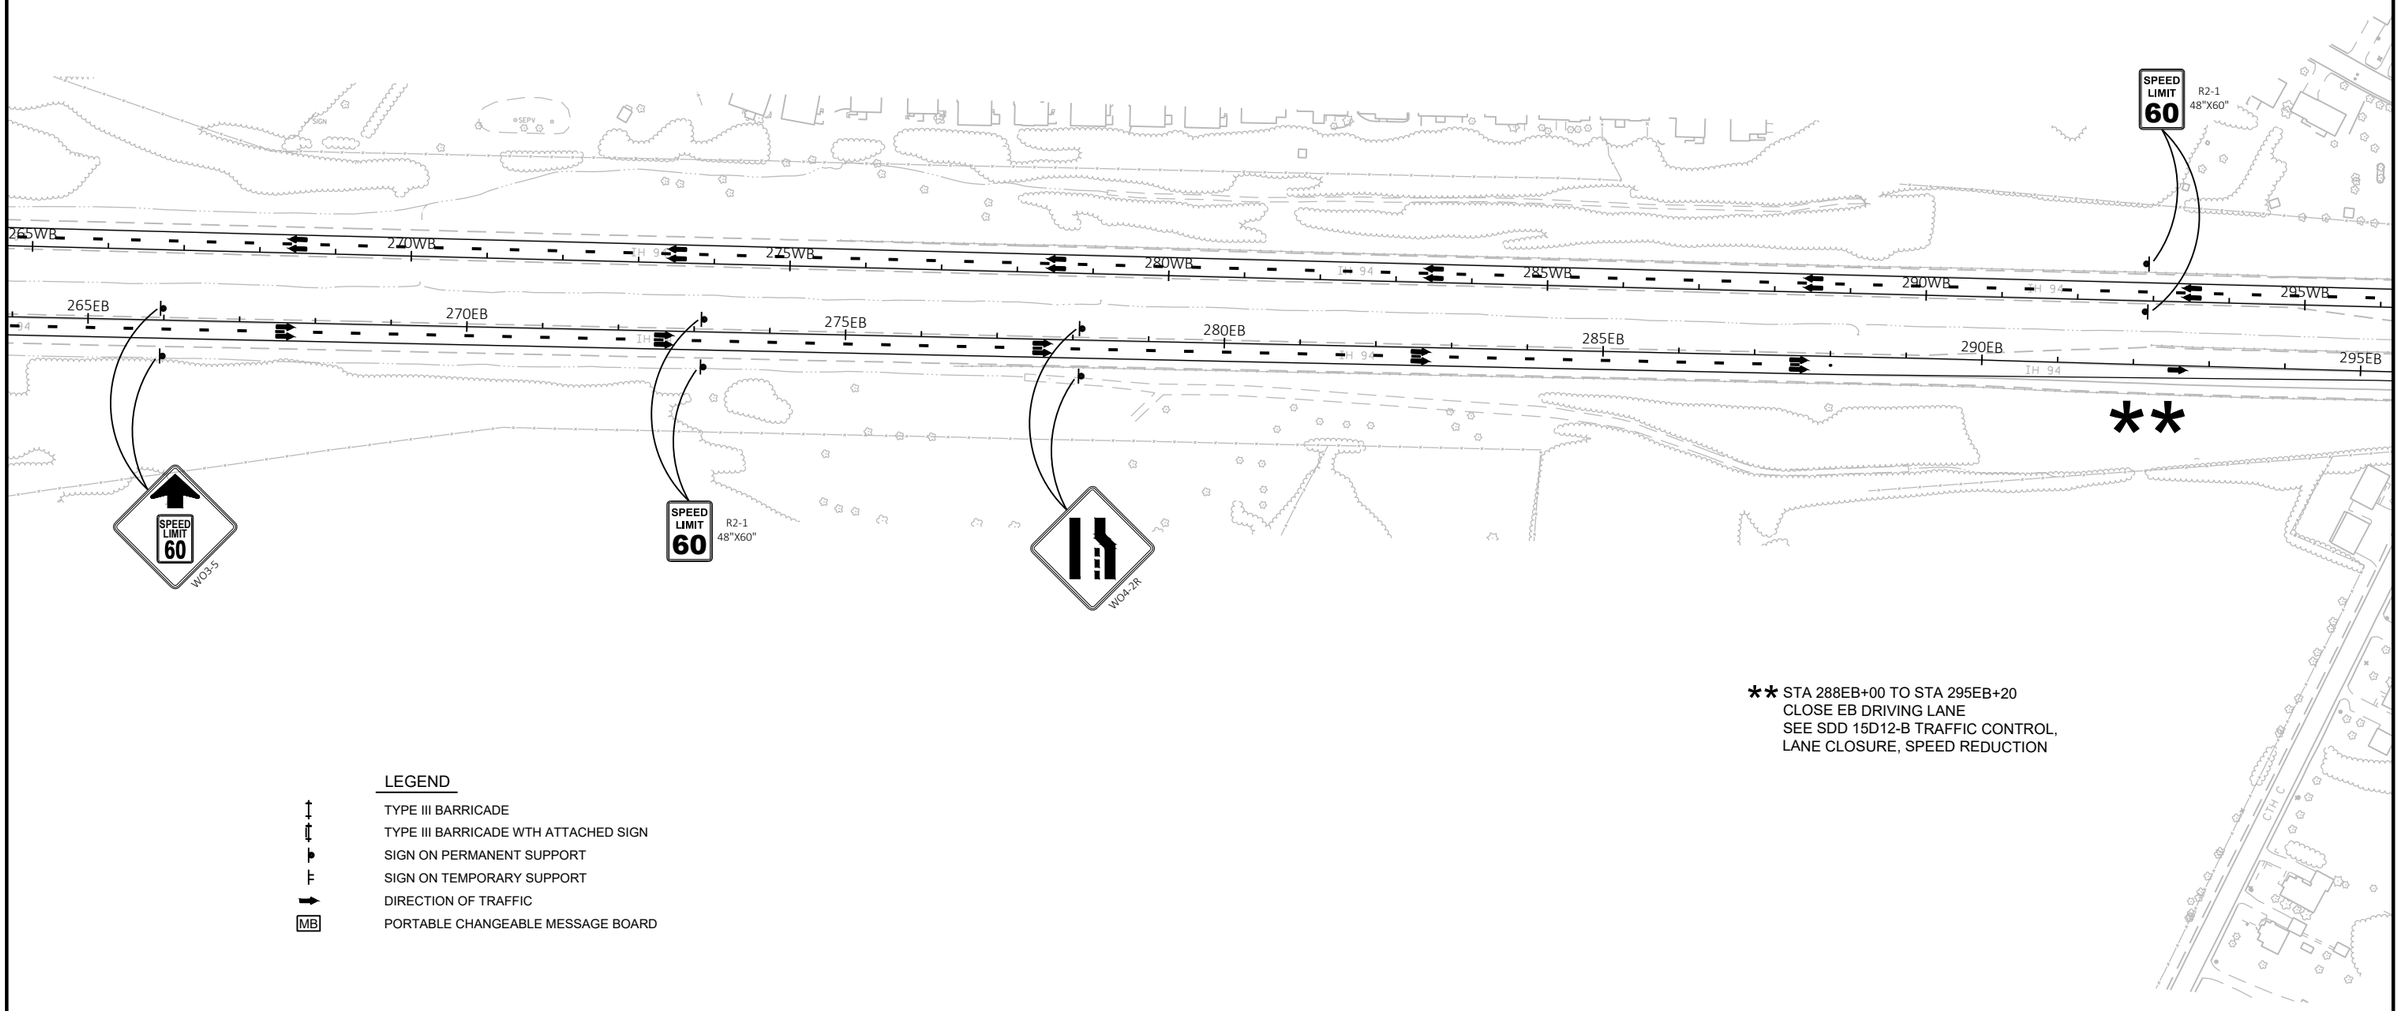

** STA 288EB+00 TO STA 295EB+20
CLOSE EB DRIVING LANE
SEE SDD 15D12-B TRAFFIC CONTROL, LANE CLOSURE, SPEED REDUCTION

LEGEND

- TYPE III BARRICADE
- TYPE III BARRICADE WTH ATTACHED SIGN
- SIGN ON PERMANENT SUPPORT
- SIGN ON TEMPORARY SUPPORT
- DIRECTION OF TRAFFIC
- MB — PORTABLE CHANGEABLE MESSAGE BOARD

PROJECT NO: 1022-08-74	HWY: IH 94	COUNTY: EAU CLAIRE	TRAFFIC CONTROL - MILL & RESURFACE - CLOSE DRIVING LANE	SHEET	E

FILE NAME : N:\PDS\C3D\10220804\DESIGN\EDGELINES\TRA\PLANSHEETS\025811_TC_TRAFFIC_CONTROL_STAGE 8_CLOSE DRIVING LANE.DWG
LAYOUT NAME - 108
PLOT DATE : 11/21/2019 7:01 AM PLOT BY : CHRIST, AARON D PLOT NAME : PLOT SCALE : 1 IN:200 FT

2

IH 94 MILL & RESURFACE

CLOSE DRIVING LANE DURING OFF-PEAK HOURS.

N

BEGIN MILL & RESURFACE
STA 304WB+27
MATCH EXISTING CONCRETE

R11-2L
48"X30"
LANE CLOSED
TYPE III BARRICADE

Menomonie 24
Hudson 63
St Paul 79
EXISTING

MILE 64 EXISTING

EMERGENCY STOPPING ONLY
EXISTING

295WB 300WB 305WB 310WB 315WB 320WB 325WB

295EB 300EB 305EB 310EB 315EB 320EB 325EB

IH 94

EXIT 65
37
Eau Claire
Mondovi
1 MILE
NEXT EXIT 5 MILES
EXISTING

Chippewa River Trail
EXIT 65
EXISTING

UW Eau Claire
Chippewa Valley Technical College
EXIT 65
EXISTING

R11-2L
48"X30"
LANE CLOSED
TYPE III BARRICADE

BEGIN MILL & RESURFACE
STA 304EB+00
MATCH EXISTING CONCRETE

LEGEND

- TYPE III BARRICADE
- TYPE III BARRICADE WTH ATTACHED SIGN
- SIGN ON PERMANENT SUPPORT
- SIGN ON TEMPORARY SUPPORT
- DIRECTION OF TRAFFIC
- MB PORTABLE CHANGEABLE MESSAGE BOARD


PROJECT NO: 1022-08-74	HWY: IH 94	COUNTY: EAU CLAIRE	TRAFFIC CONTROL - MILL & RESURFACE - CLOSE DRIVING LANE	SHEET E

FILE NAME : N:\PDS\C3D\10220804\DESIGN\EDGELINES\TRA\PLANSHEETS\025811_TC_TRAFFIC_CONTROL_STAGE 8_CLOSE DRIVING LANE.DWG
LAYOUT NAME - 109
PLOT DATE : 11/21/2019 7:01 AM PLOT BY : CHRIST, AARON D PLOT NAME : PLOT SCALE : 1 IN:200 FT

WISDOT/CADDS SHEET 42

IH 94 MILL & RESURFACE

CLOSE DRIVING LANE DURING OFF-PEAK HOURS.

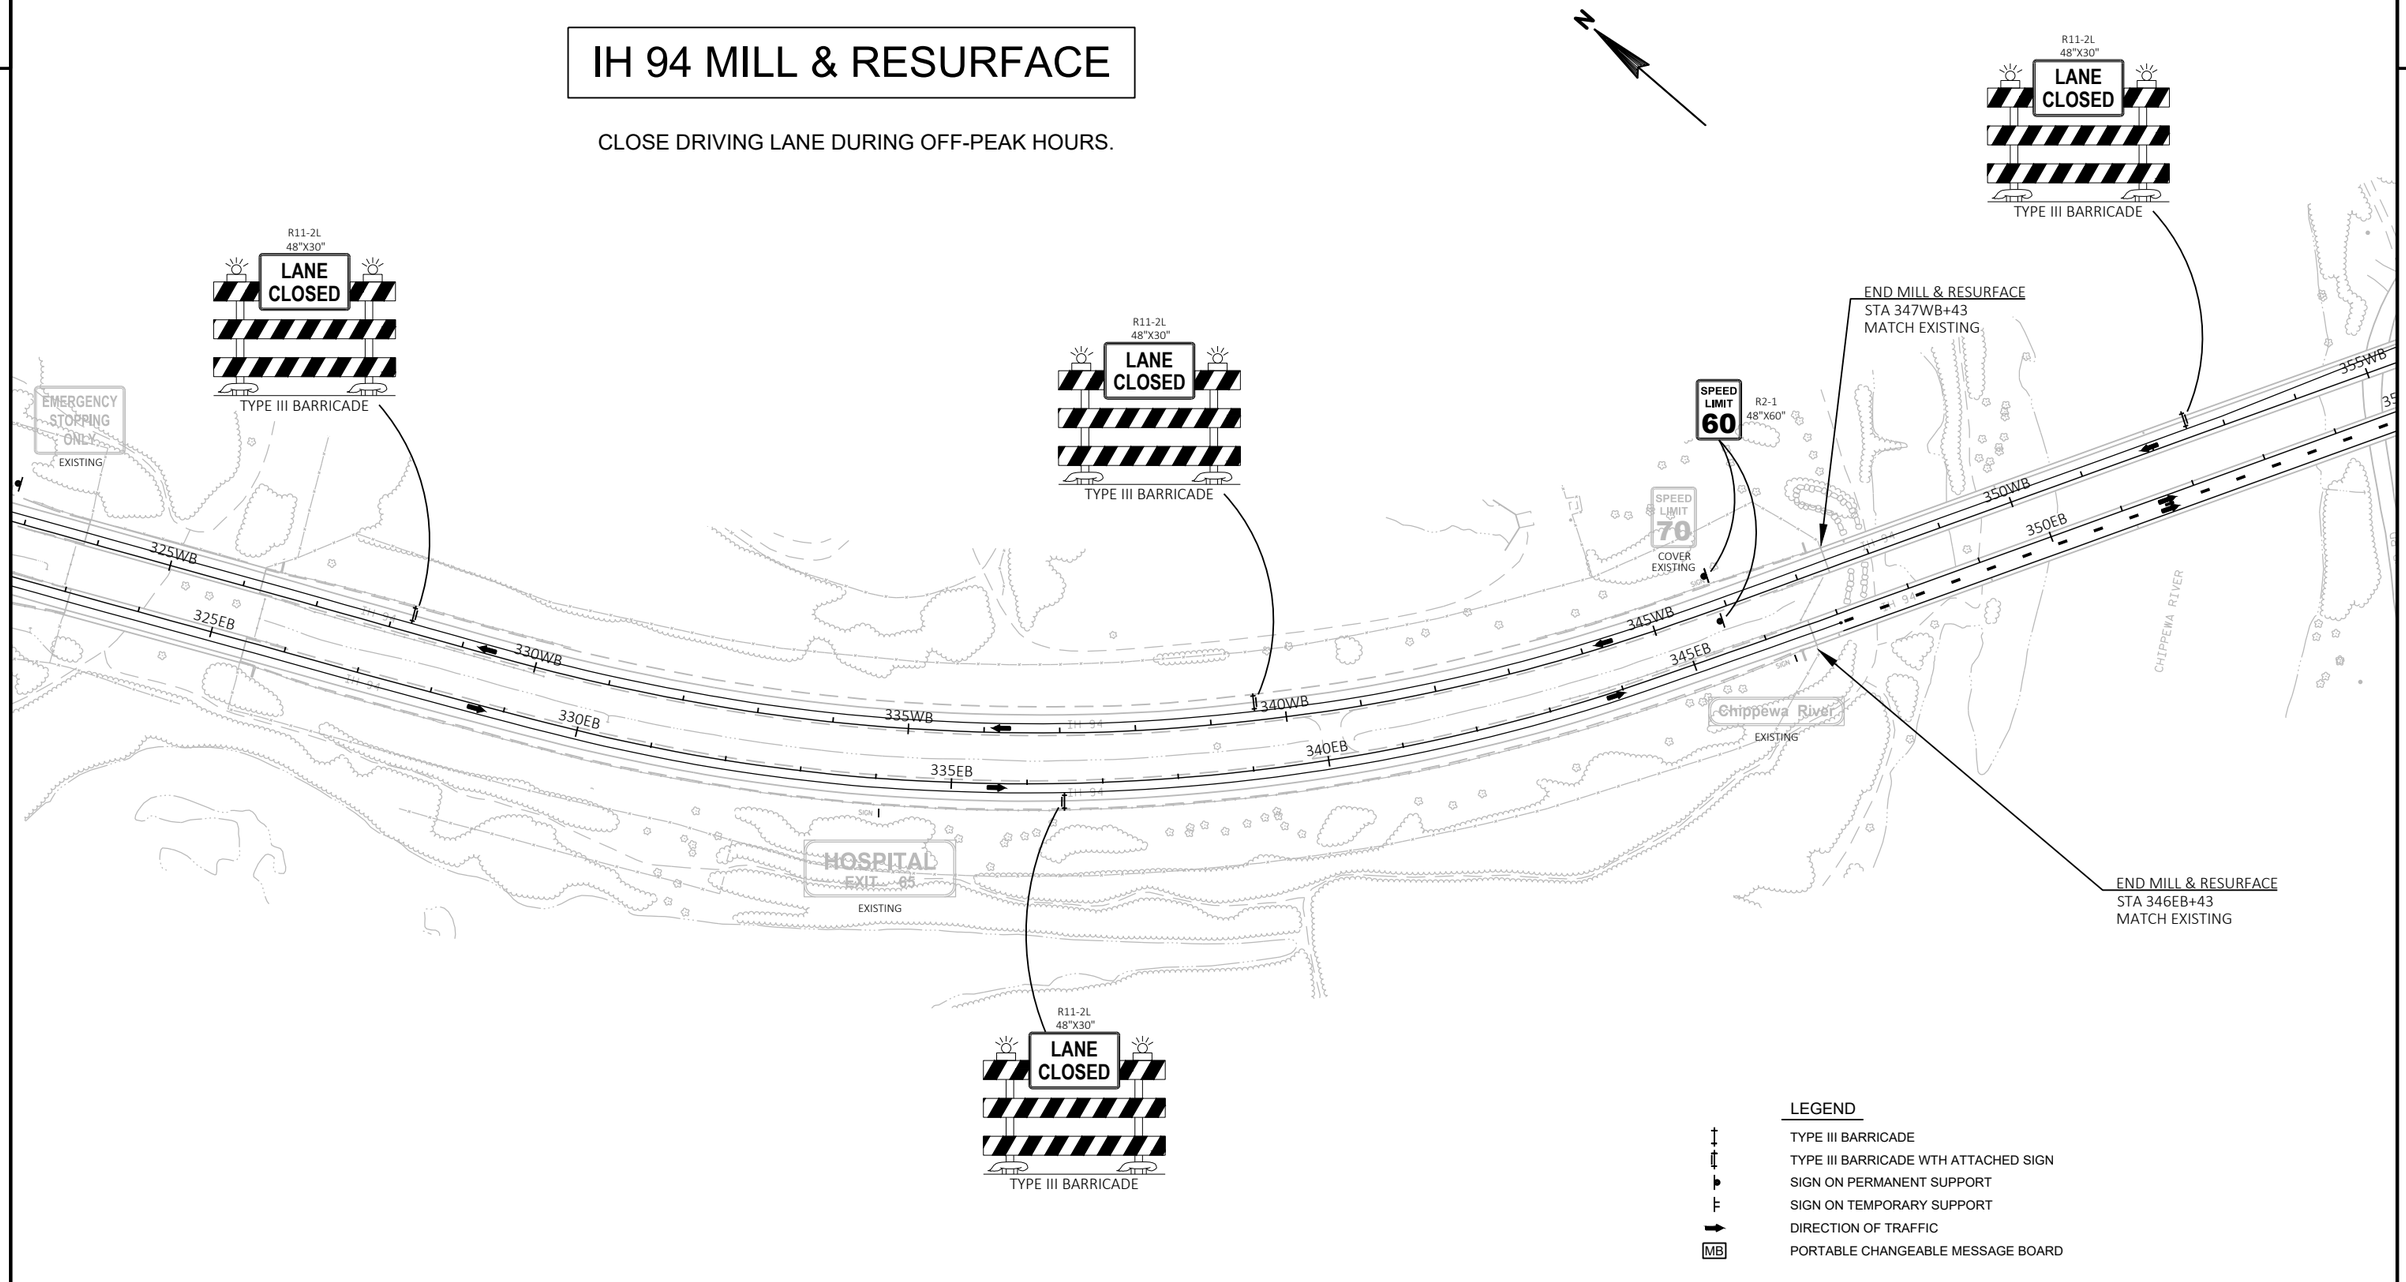

LEGEND

- TYPE III BARRICADE
- TYPE III BARRICADE WTH ATTACHED SIGN
- SIGN ON PERMANENT SUPPORT
- SIGN ON TEMPORARY SUPPORT
- DIRECTION OF TRAFFIC
- MB — PORTABLE CHANGEABLE MESSAGE BOARD

PROJECT NO: 1022-08-74	HWY: IH 94	COUNTY: EAU CLAIRE	TRAFFIC CONTROL - MILL & RESURFACE - CLOSE DRIVING LANE	SHEET	E


FILE NAME : N:\PDS\C3D\10220804\DESIGN\EDGELINES\TRA\PLANSHEETS\025811_TC_TRAFFIC_CONTROL_STAGE 8_CLOSE DRIVING LANE.DWG
LAYOUT NAME - 110

PLOT DATE : 11/21/2019 7:01 AM PLOT BY : CHRIST, AARON D PLOT NAME : PLOT SCALE : 1 IN:200 FT

2

IH 94 MILL & RESURFACE

CLOSE DRIVING LANE DURING OFF-PEAK HOURS.

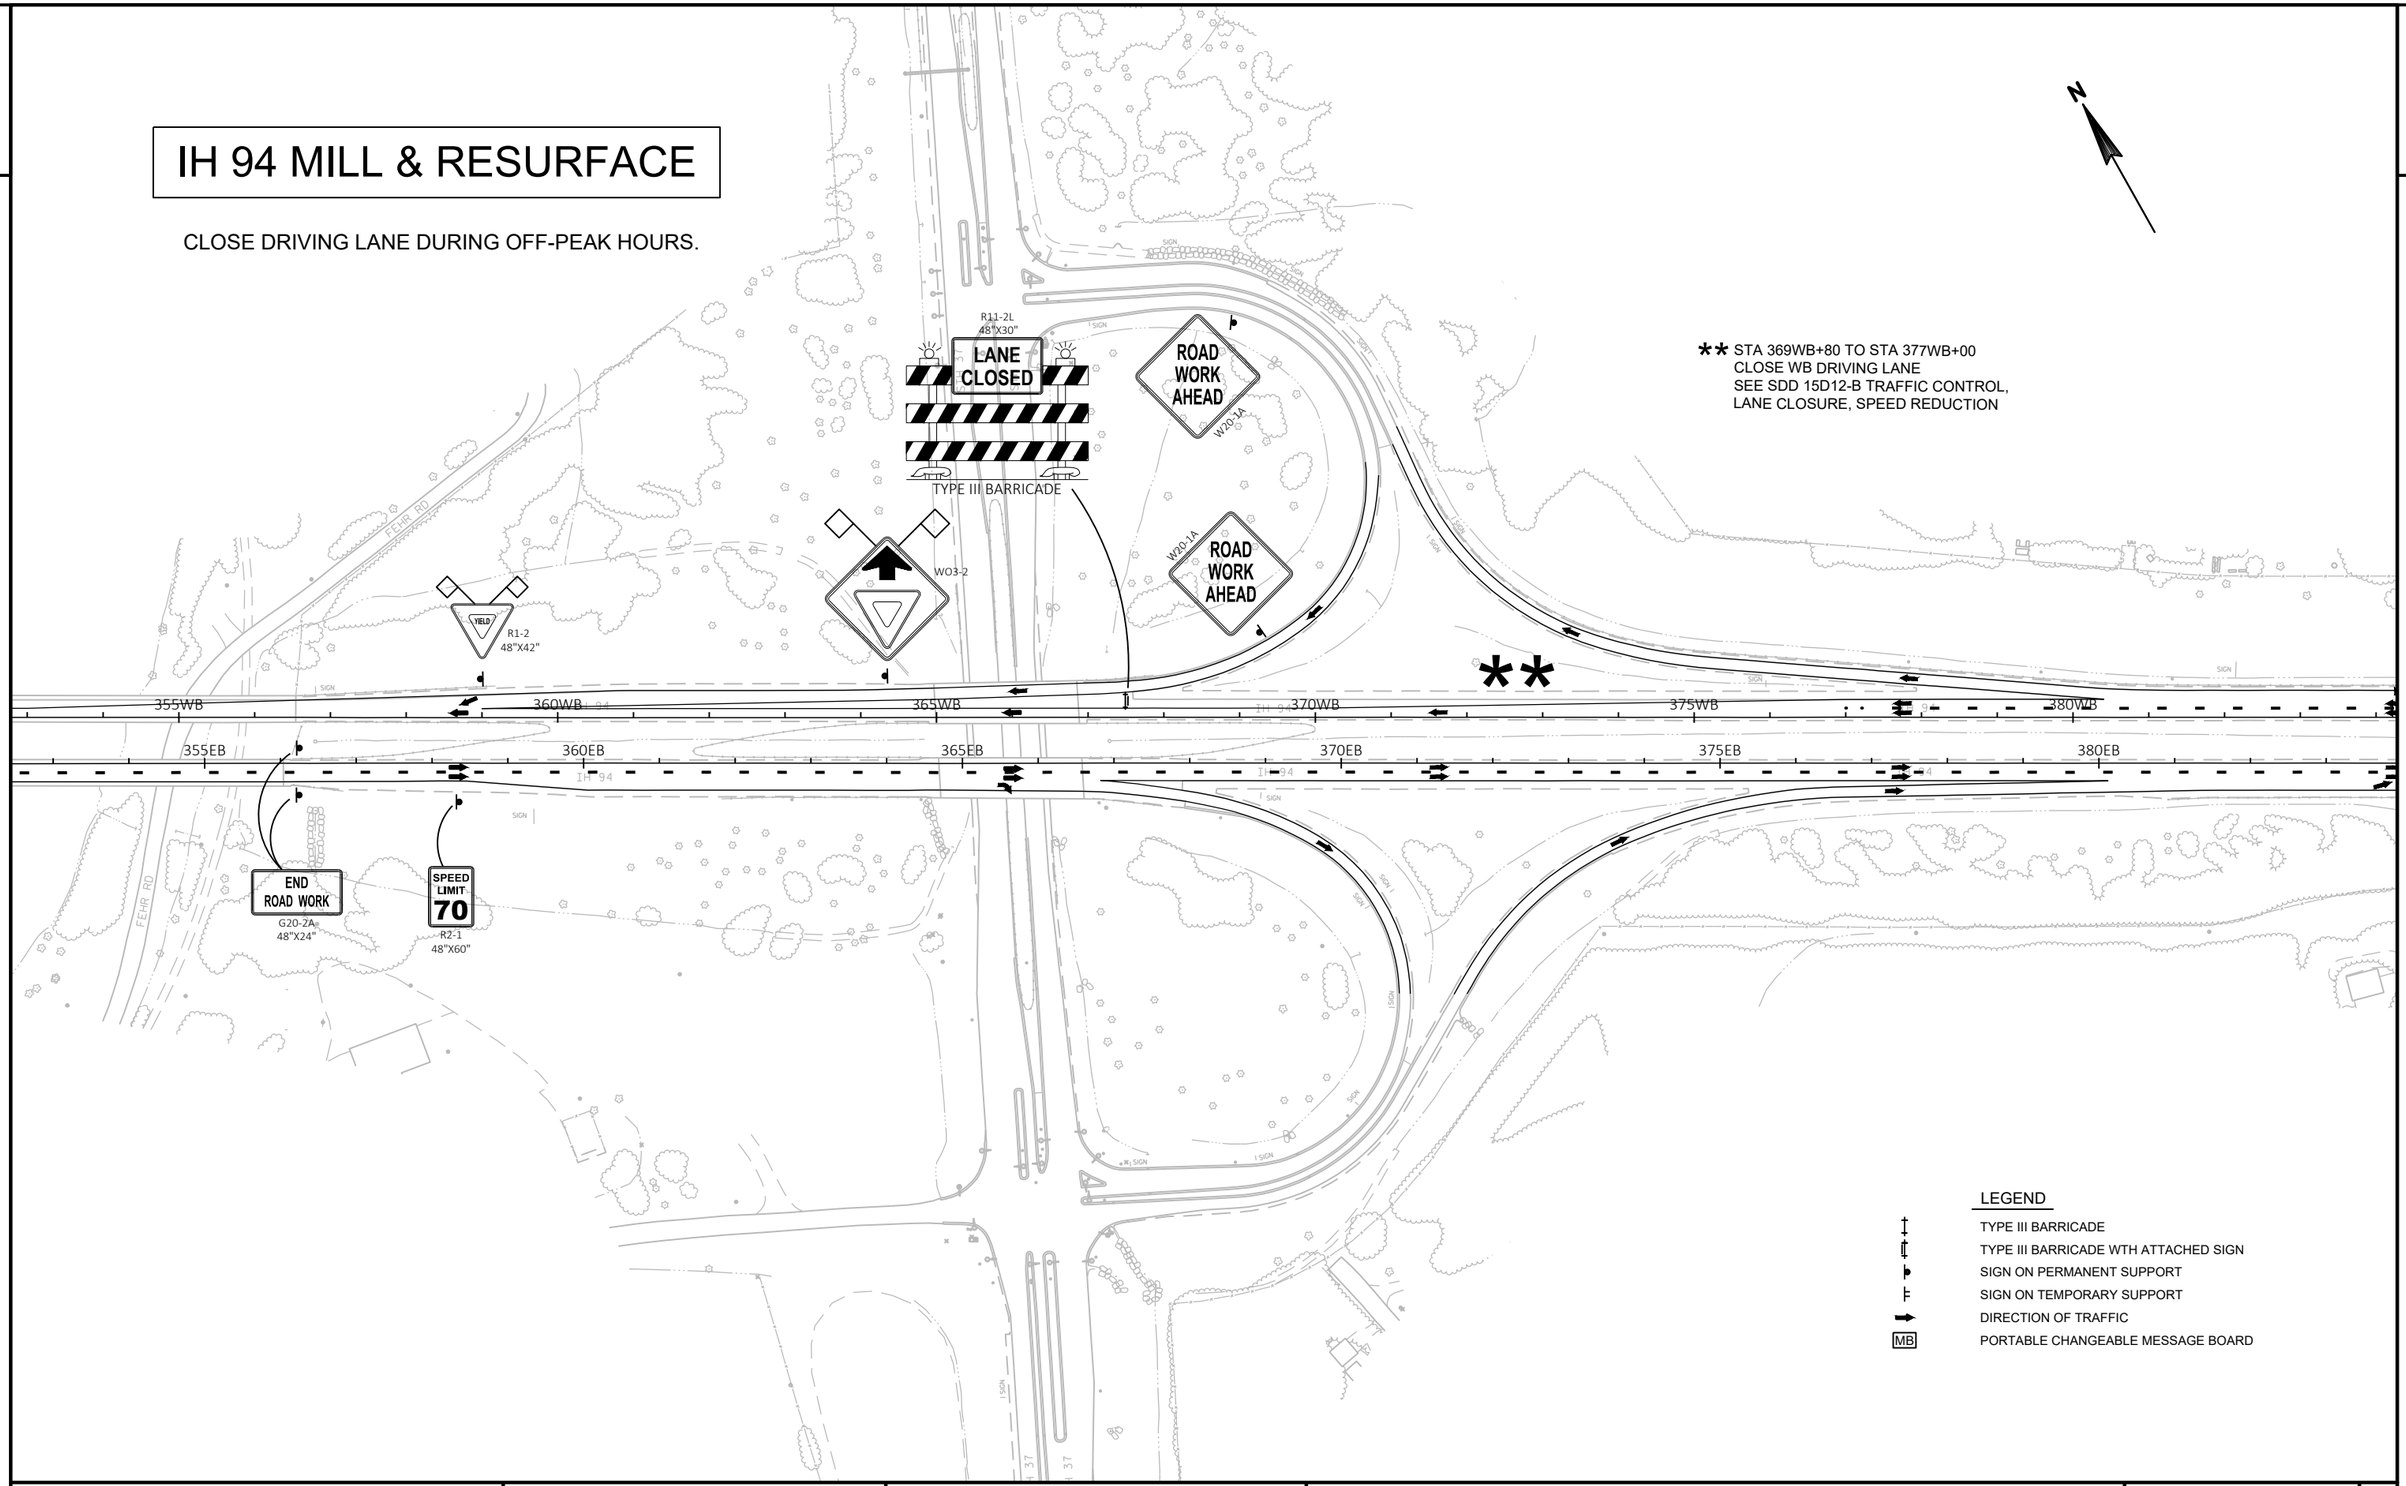

PROJECT NO: 1022-08-74	HWY: IH 94	COUNTY: EAU CLAIRE	TRAFFIC CONTROL - MILL & RESURFACE - CLOSE DRIVING LANE	SHEET	E


FILE NAME : N:\PDS\C3D\10220804\DESIGN\EDGELINES\TRA\PLANSHEETS\025811_TC_TRAFFIC_CONTROL_STAGE 8_CLOSE DRIVING LANE.DWG
LAYOUT NAME - 111

PLOT DATE : 11/21/2019 7:01 AM PLOT BY : CHRIST, AARON D PLOT NAME : PLOT SCALE : 1 IN:200 FT

WISDOT/CADDS SHEET 42

IH 94 MILL & RESURFACE

CLOSE DRIVING LANE DURING OFF-PEAK HOURS.

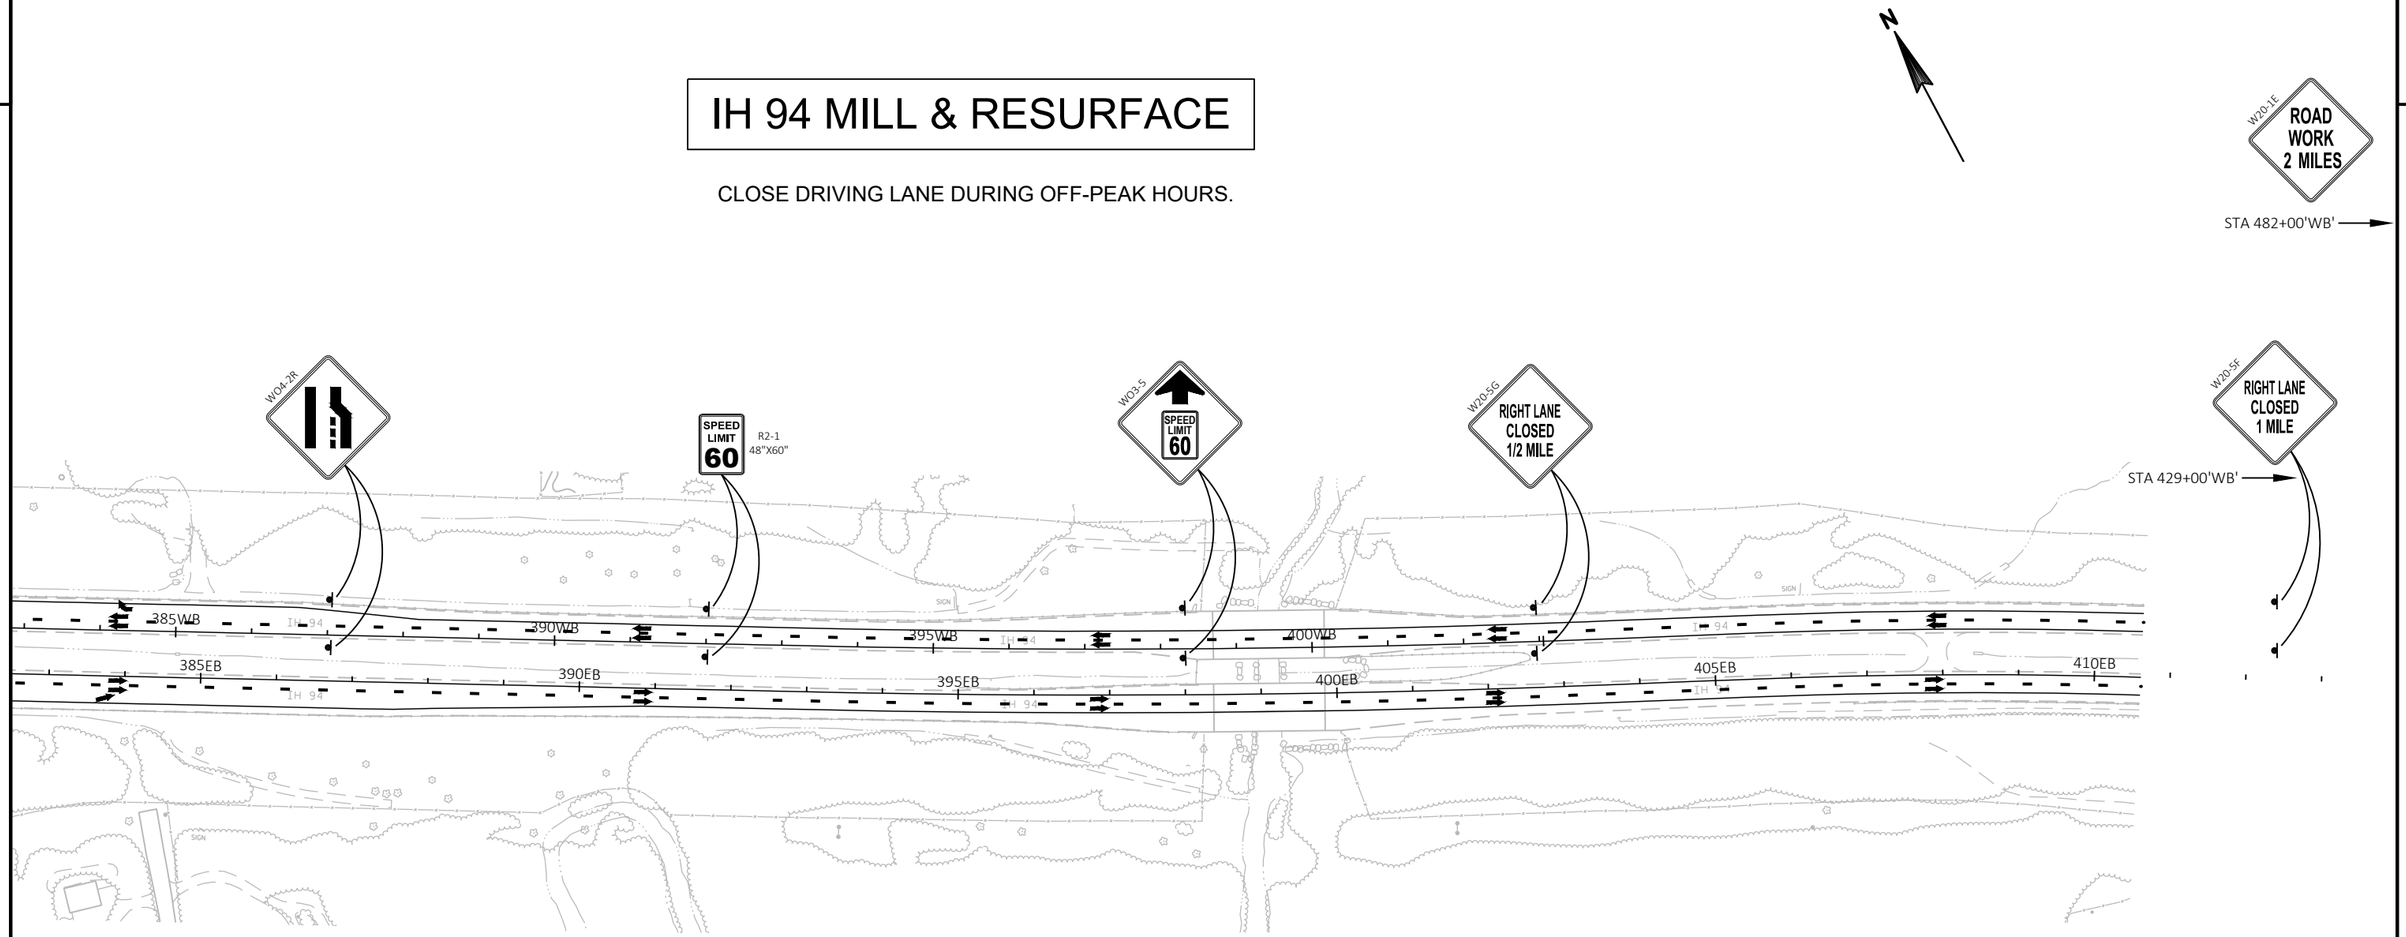

LEGEND


- TYPE III BARRICADE
- TYPE III BARRICADE WTH ATTACHED SIGN
- SIGN ON PERMANENT SUPPORT
- SIGN ON TEMPORARY SUPPORT
- DIRECTION OF TRAFFIC
- MB — PORTABLE CHANGEABLE MESSAGE BOARD

PROJECT NO: 1022-08-74	HWY: IH 94	COUNTY: EAU CLAIRE	TRAFFIC CONTROL - MILL & RESURFACE - CLOSE DRIVING LANE	SHEET	E

FILE NAME : N:\PDS\C3D\10220804\DESIGN\EDGELINES\TRA\PLANSHEETS\025811_TC_TRAFFIC_CONTROL_STAGE 8_CLOSE DRIVING LANE.DWG
LAYOUT NAME - 112

PLOT DATE : 11/21/2019 7:02 AM PLOT BY : CHRIST, AARON D PLOT NAME : PLOT SCALE : 1 IN:200 FT

2

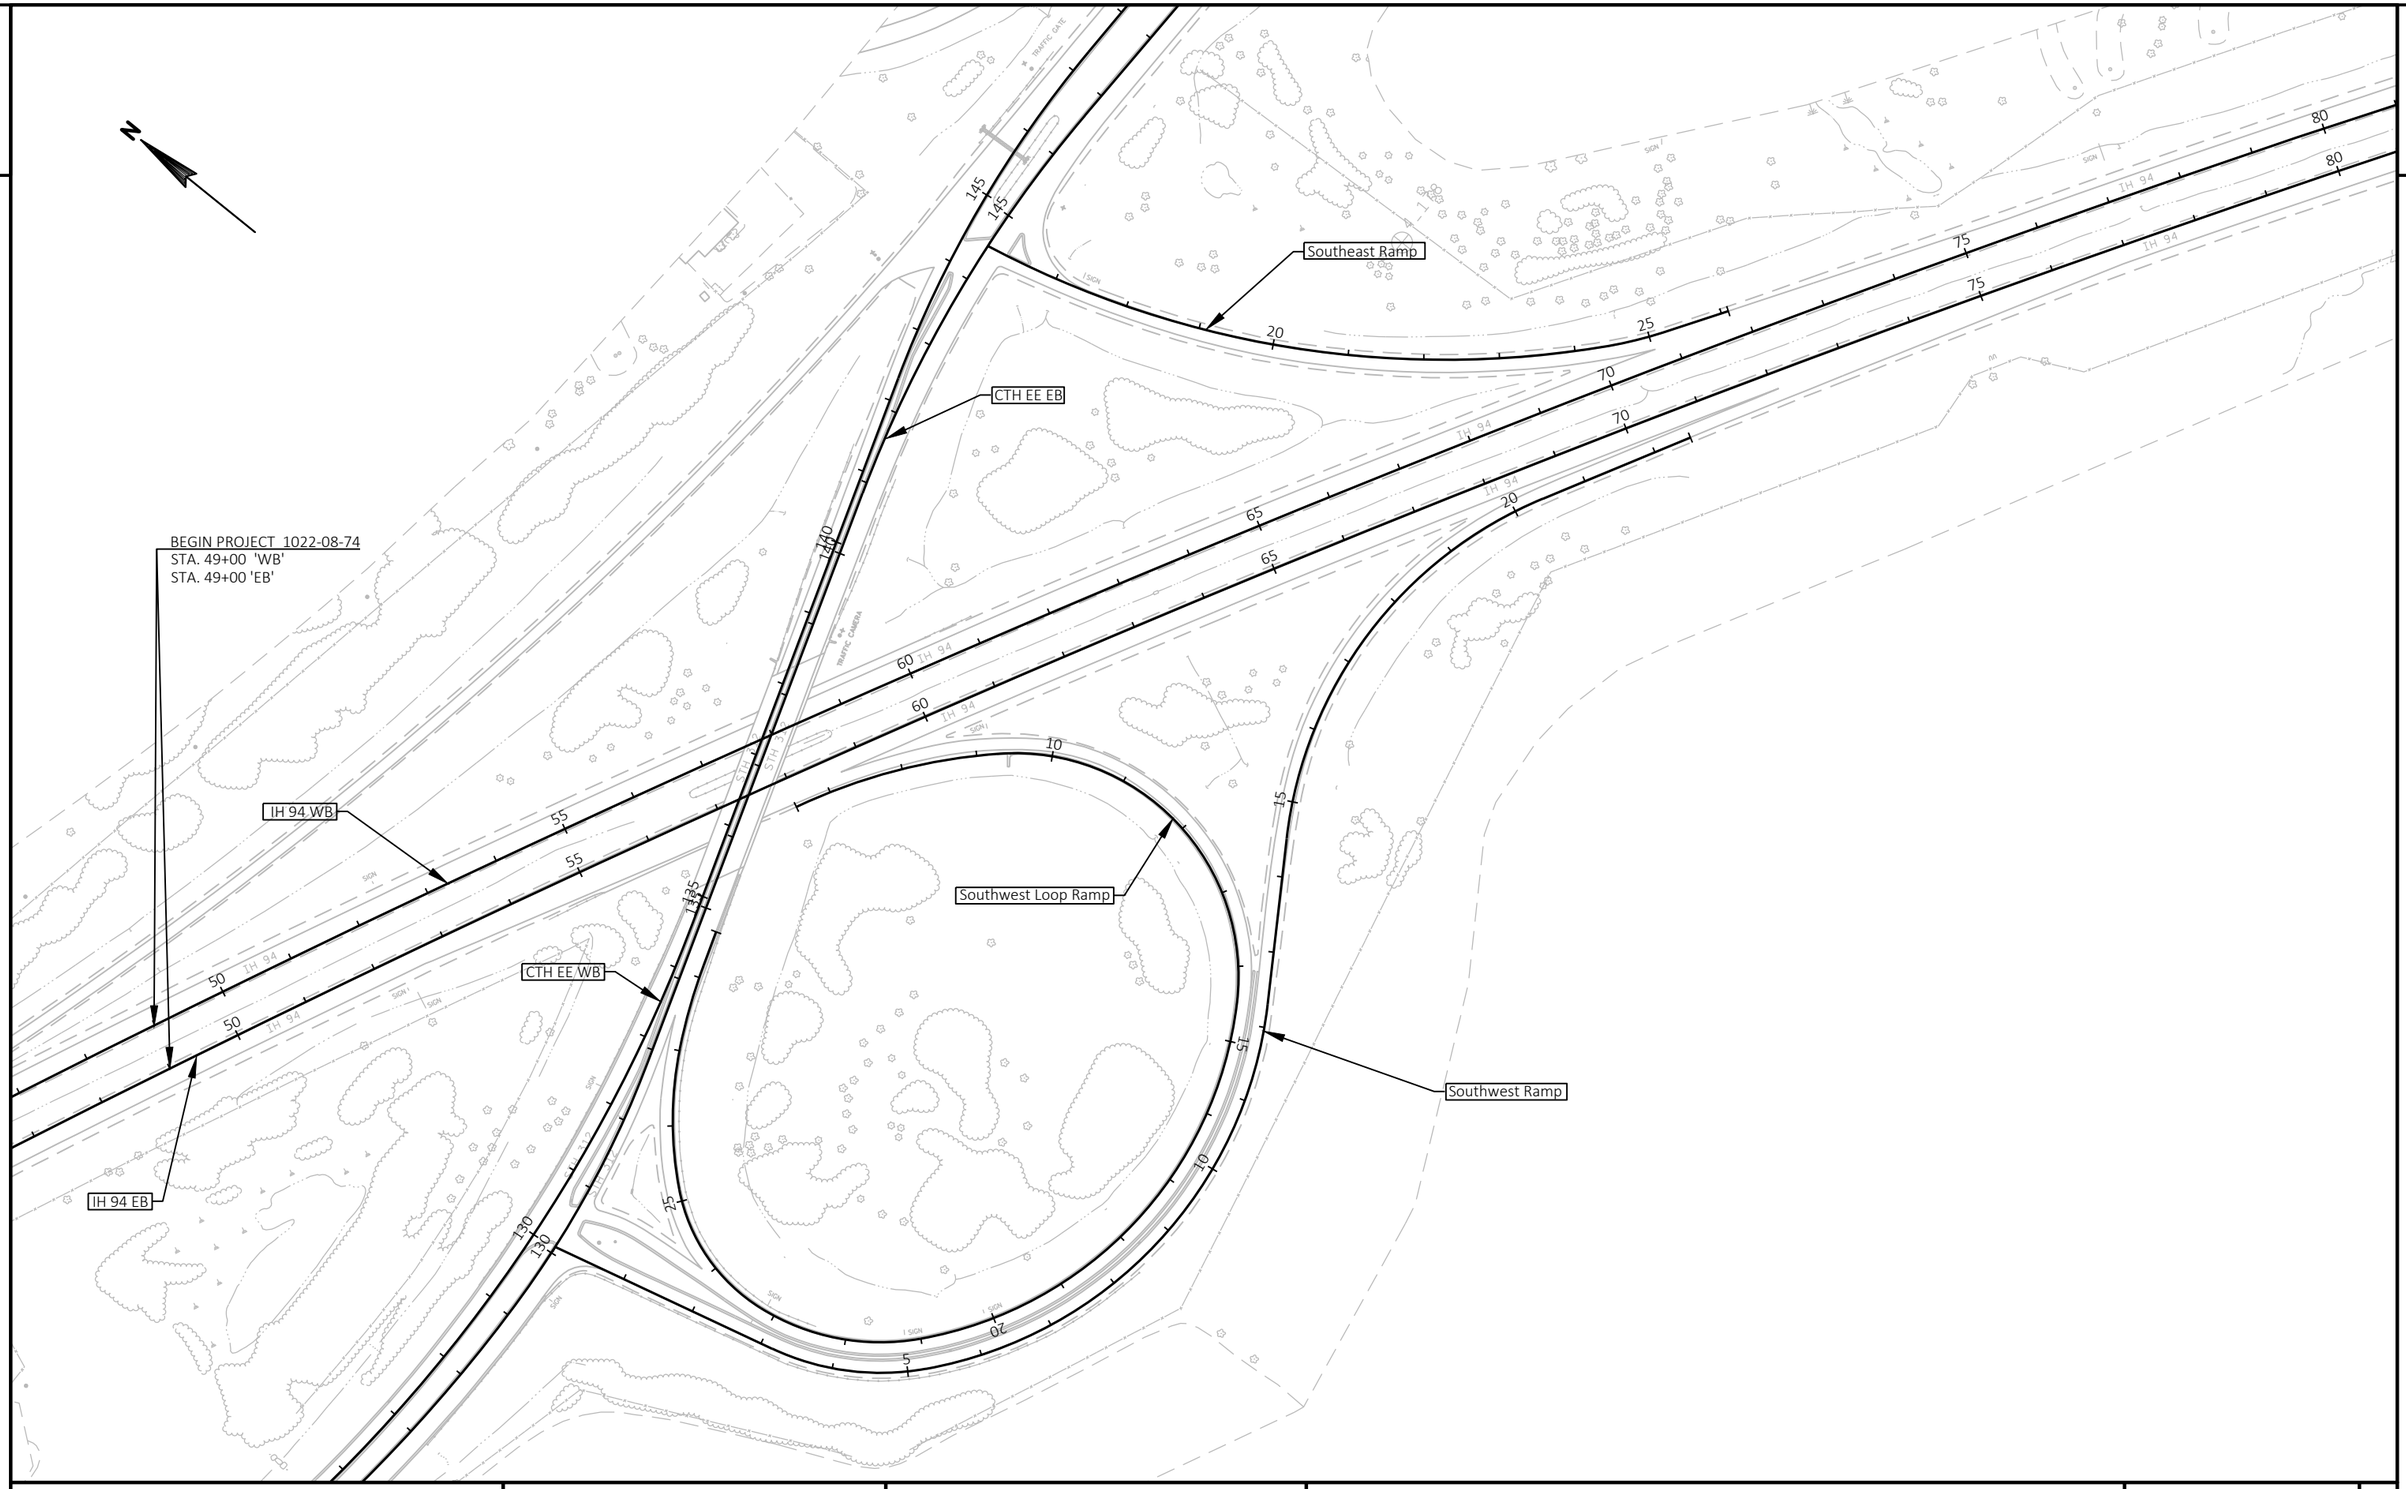


PROJECT NO: 1022-08-74	HWY: IH 94	COUNTY: EAU CLAIRE	ALIGNMENT PLAN	SHEET	E

FILE NAME : N:\PDS\C3D\10220804\SHEETSPLAN\ALIGNMENT PLAN\027201_TC_AD_10-30-20.DWG
LAYOUT NAME - 49 - 80

PLOT DATE : 10/31/2020 6:23 AM PLOT BY : CHRIST, AARON D PLOT NAME : PLOT SCALE : 1 IN:200 FT

2

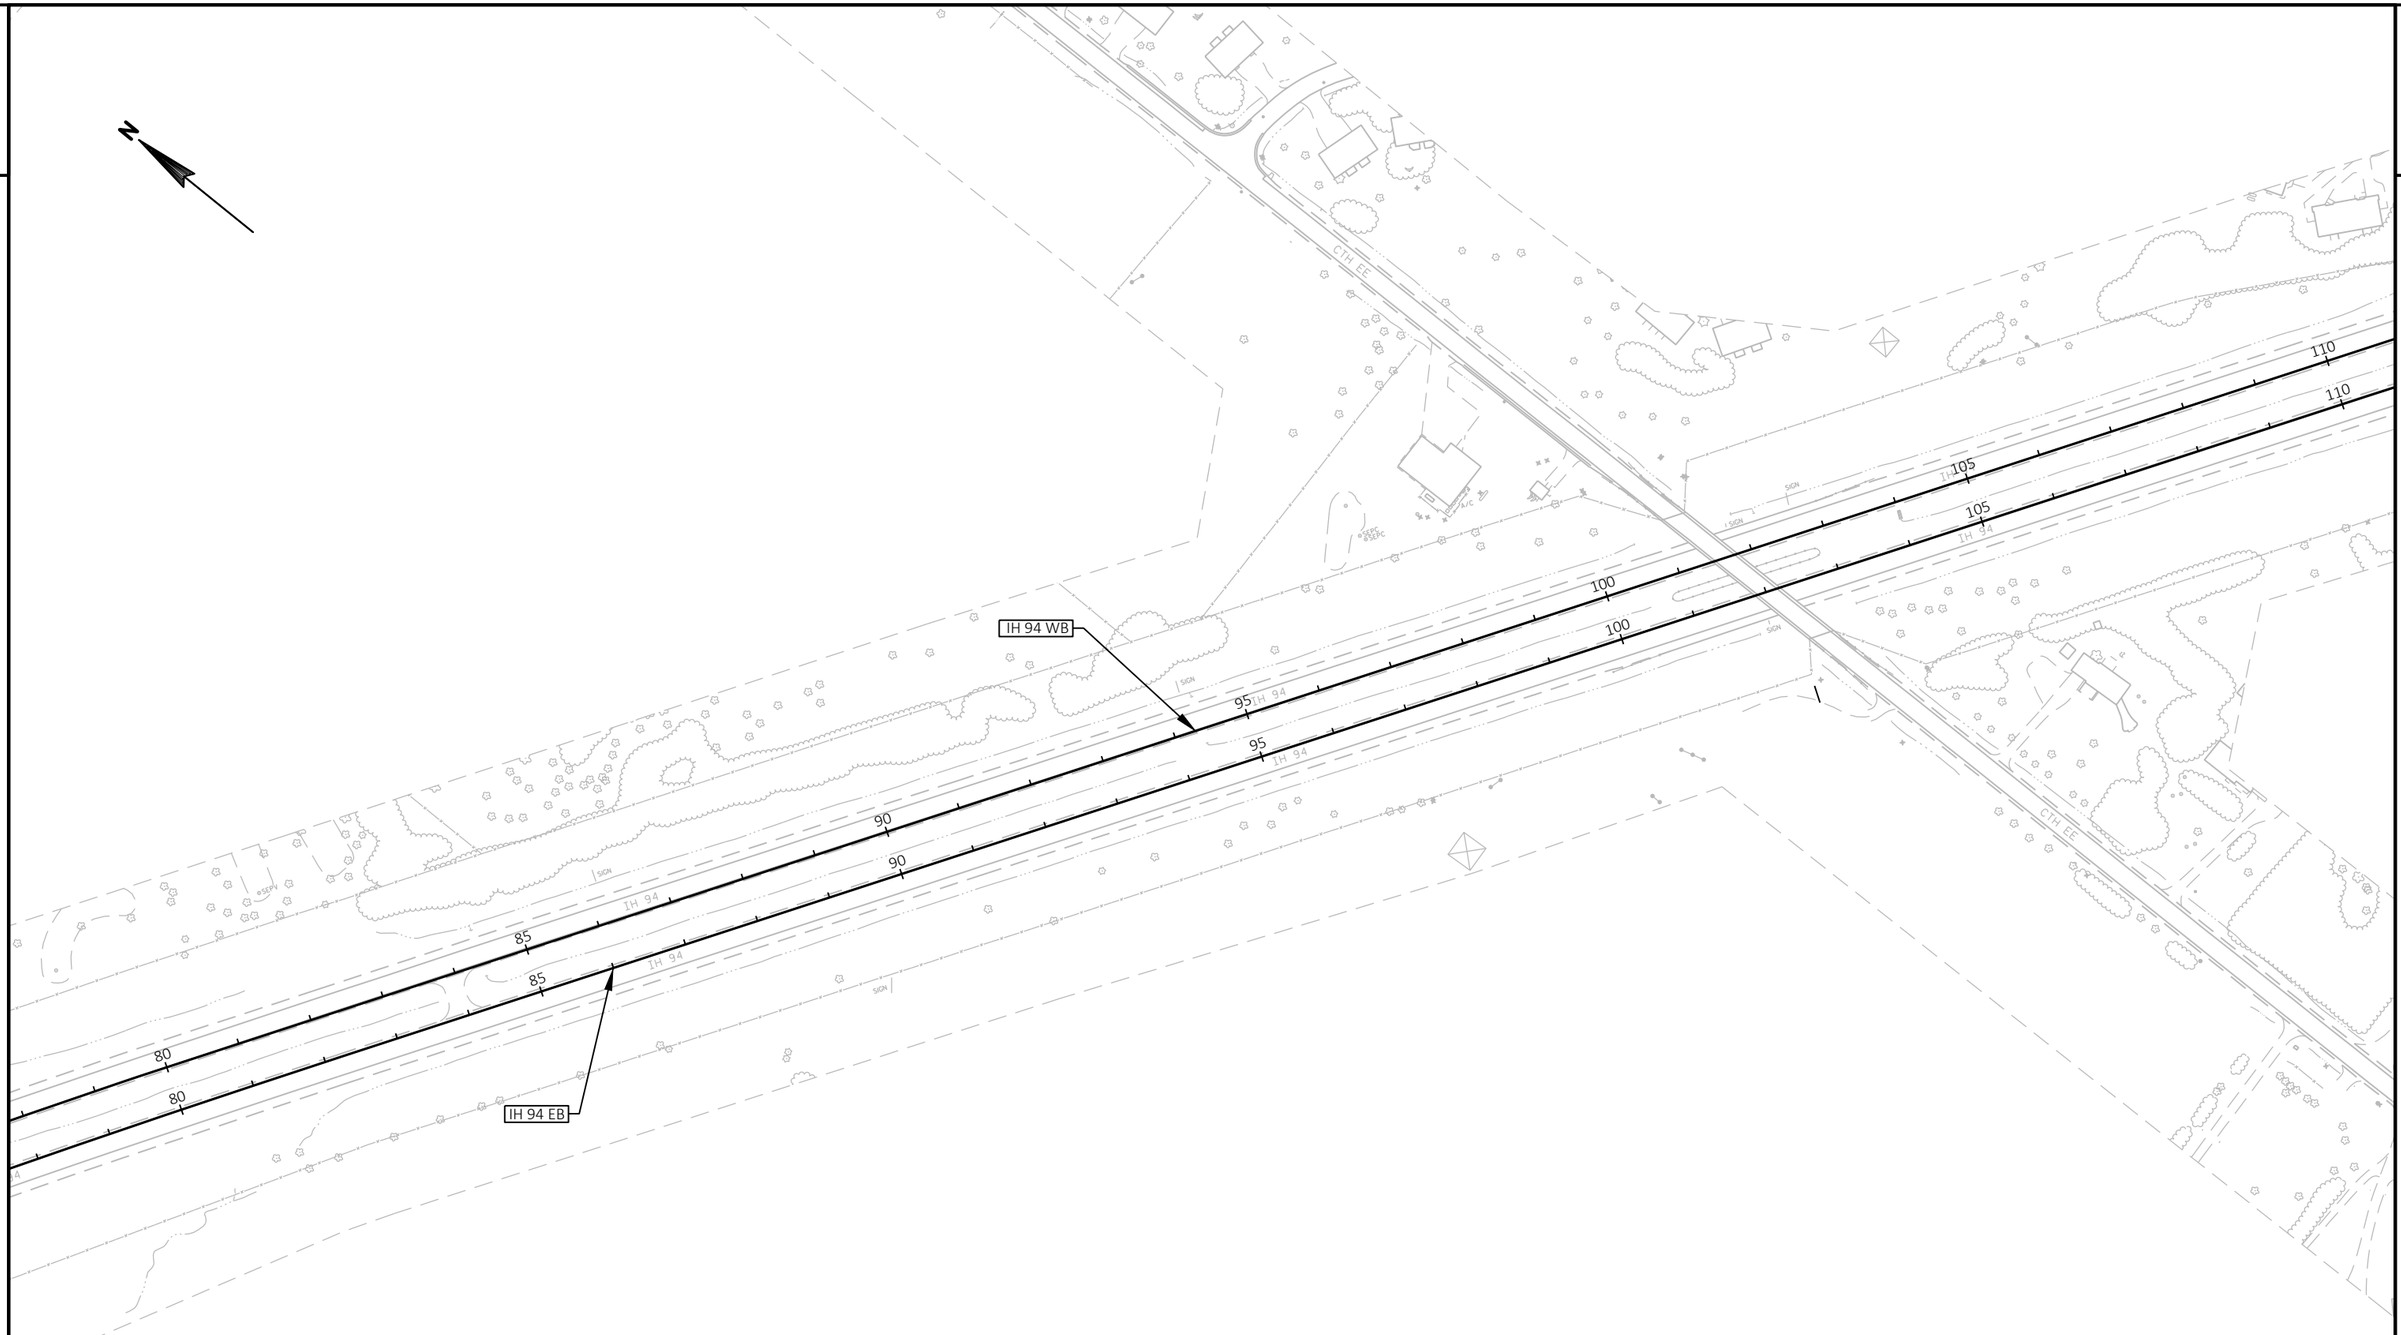


PROJECT NO: 1022-08-74	HWY: IH 94	COUNTY: EAU CLAIRE	ALIGNMENT PLAN	SHEET	E

FILE NAME : N:\PDS\C3D\10220804\SHEETSPLAN\ALIGNMENT PLAN\027201_TC_AD_10-30-20.DWG
LAYOUT NAME - 80 - 110

PLOT DATE : 10/31/2020 6:24 AM PLOT BY : CHRIST, AARON D PLOT NAME : PLOT SCALE : 1 IN:200 FT

2

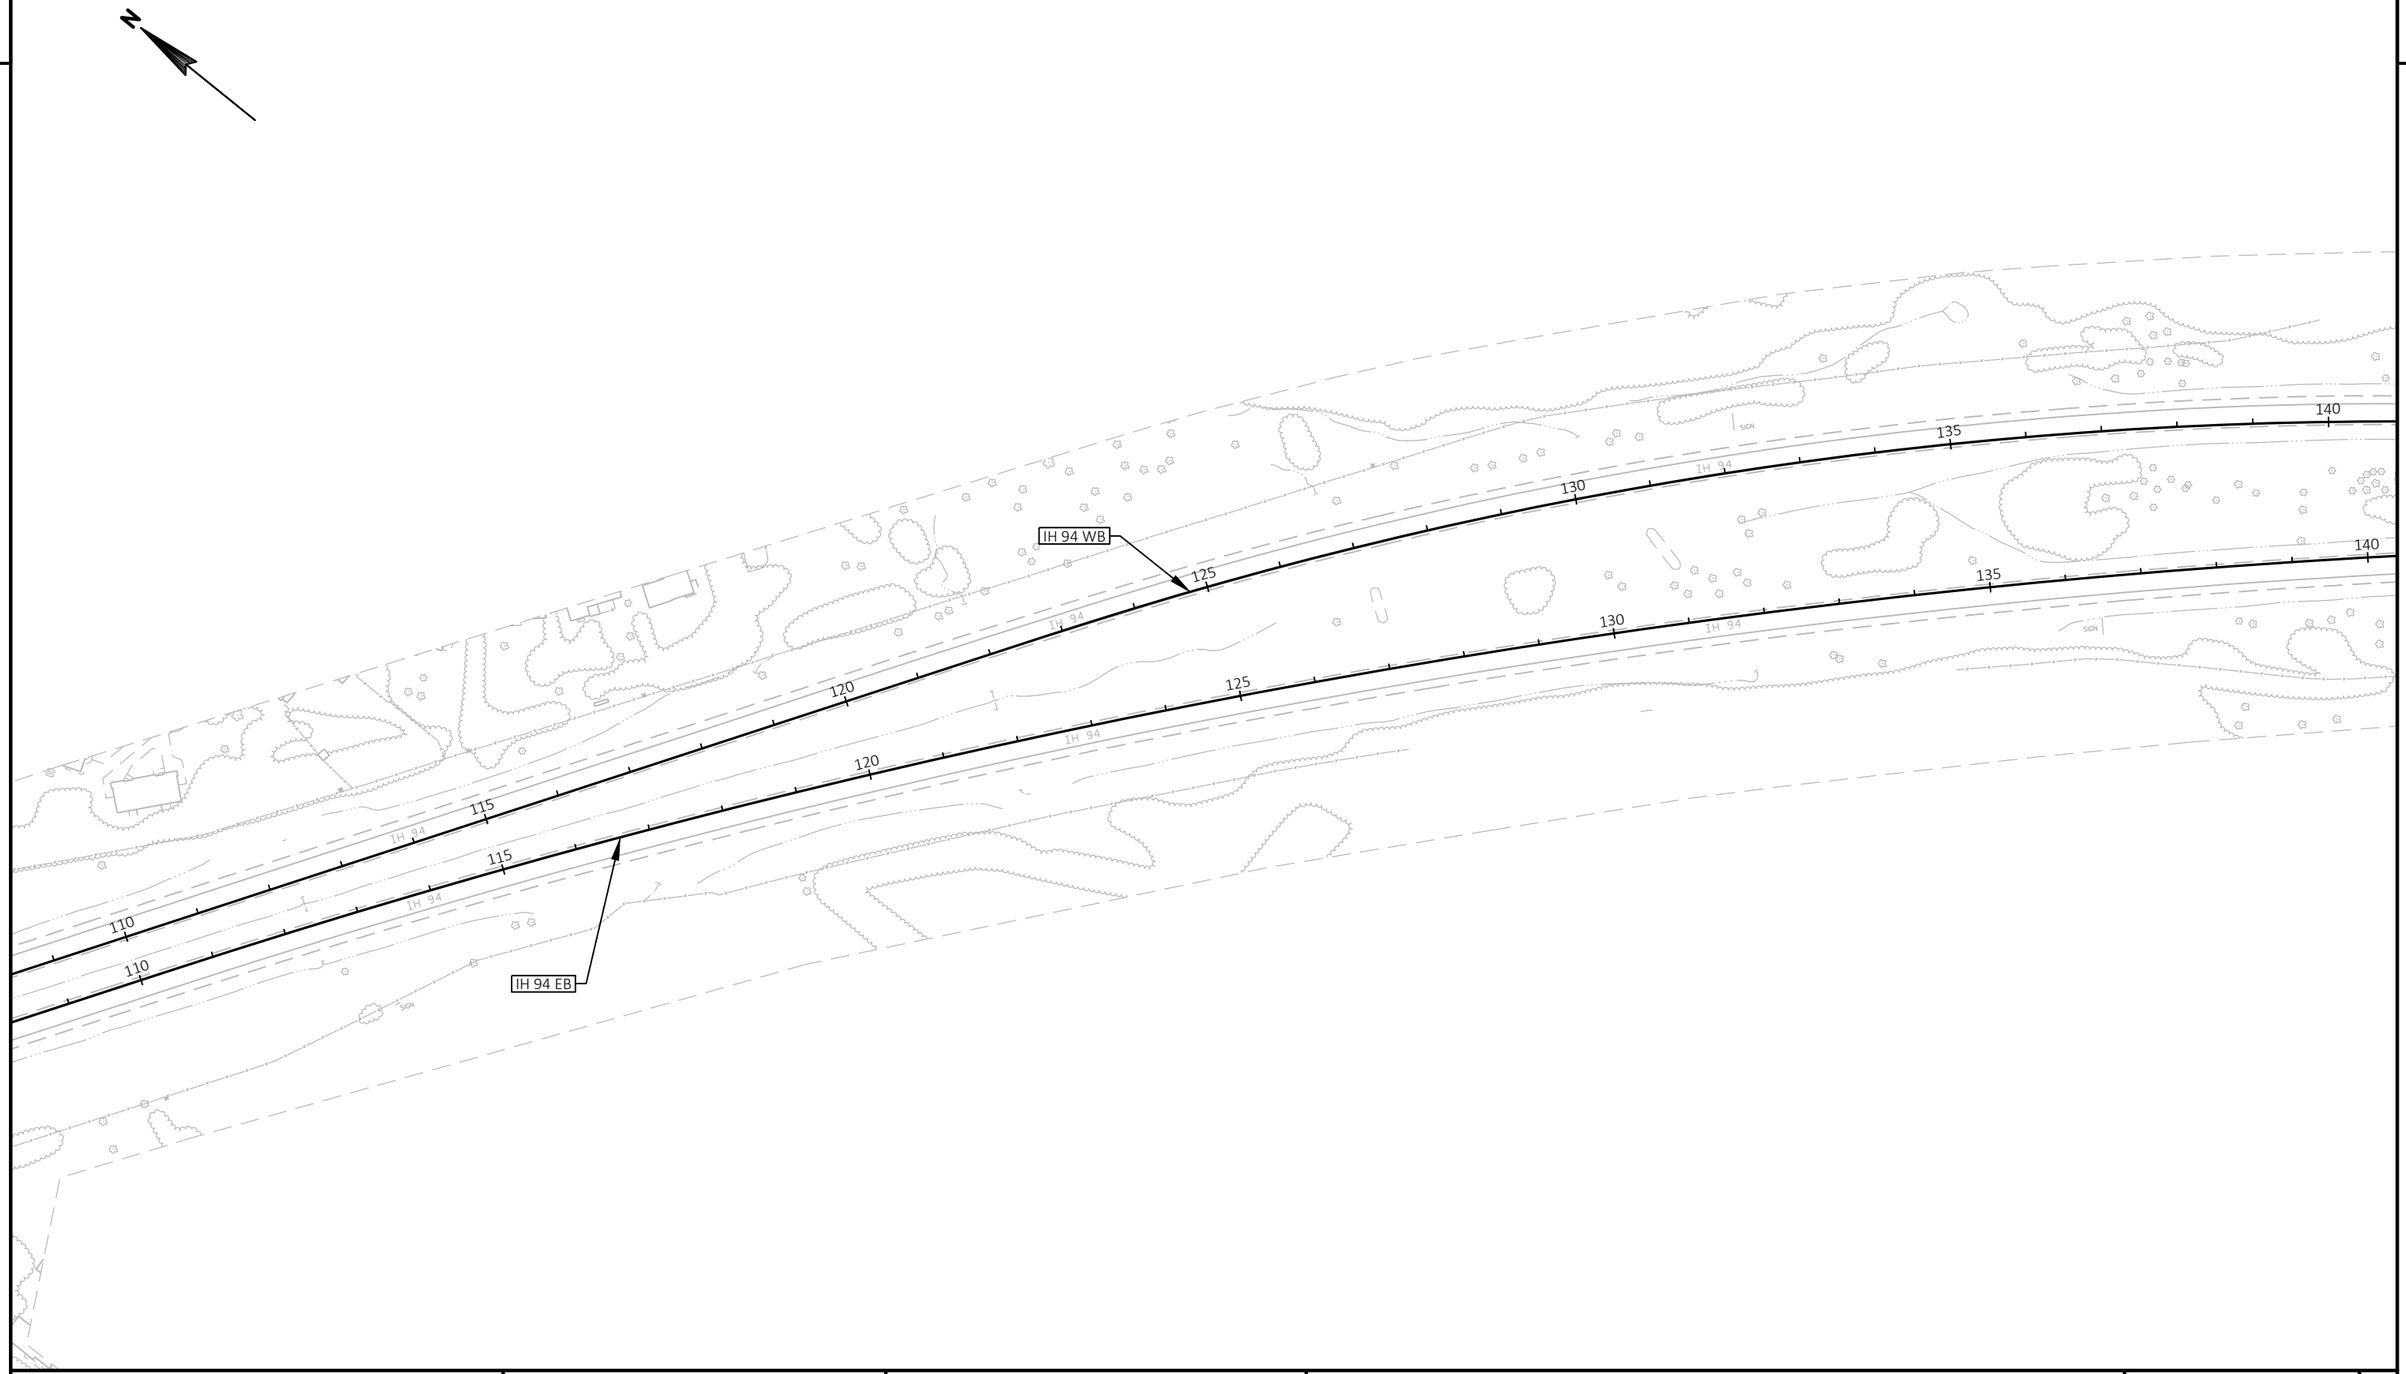


PROJECT NO: 1022-08-74	HWY: IH 94	COUNTY: EAU CLAIRE	ALIGNMENT PLAN	SHEET	E

FILE NAME : N:\PDS\C3D\10220804\SHEETSPLAN\ALIGNMENT PLAN\027201_TC_AD_10-30-20.DWG
LAYOUT NAME - 110-140

PLOT DATE : 10/31/2020 6:25 AM PLOT BY : CHRIST, AARON D PLOT NAME : PLOT SCALE : 1 IN:200 FT

2

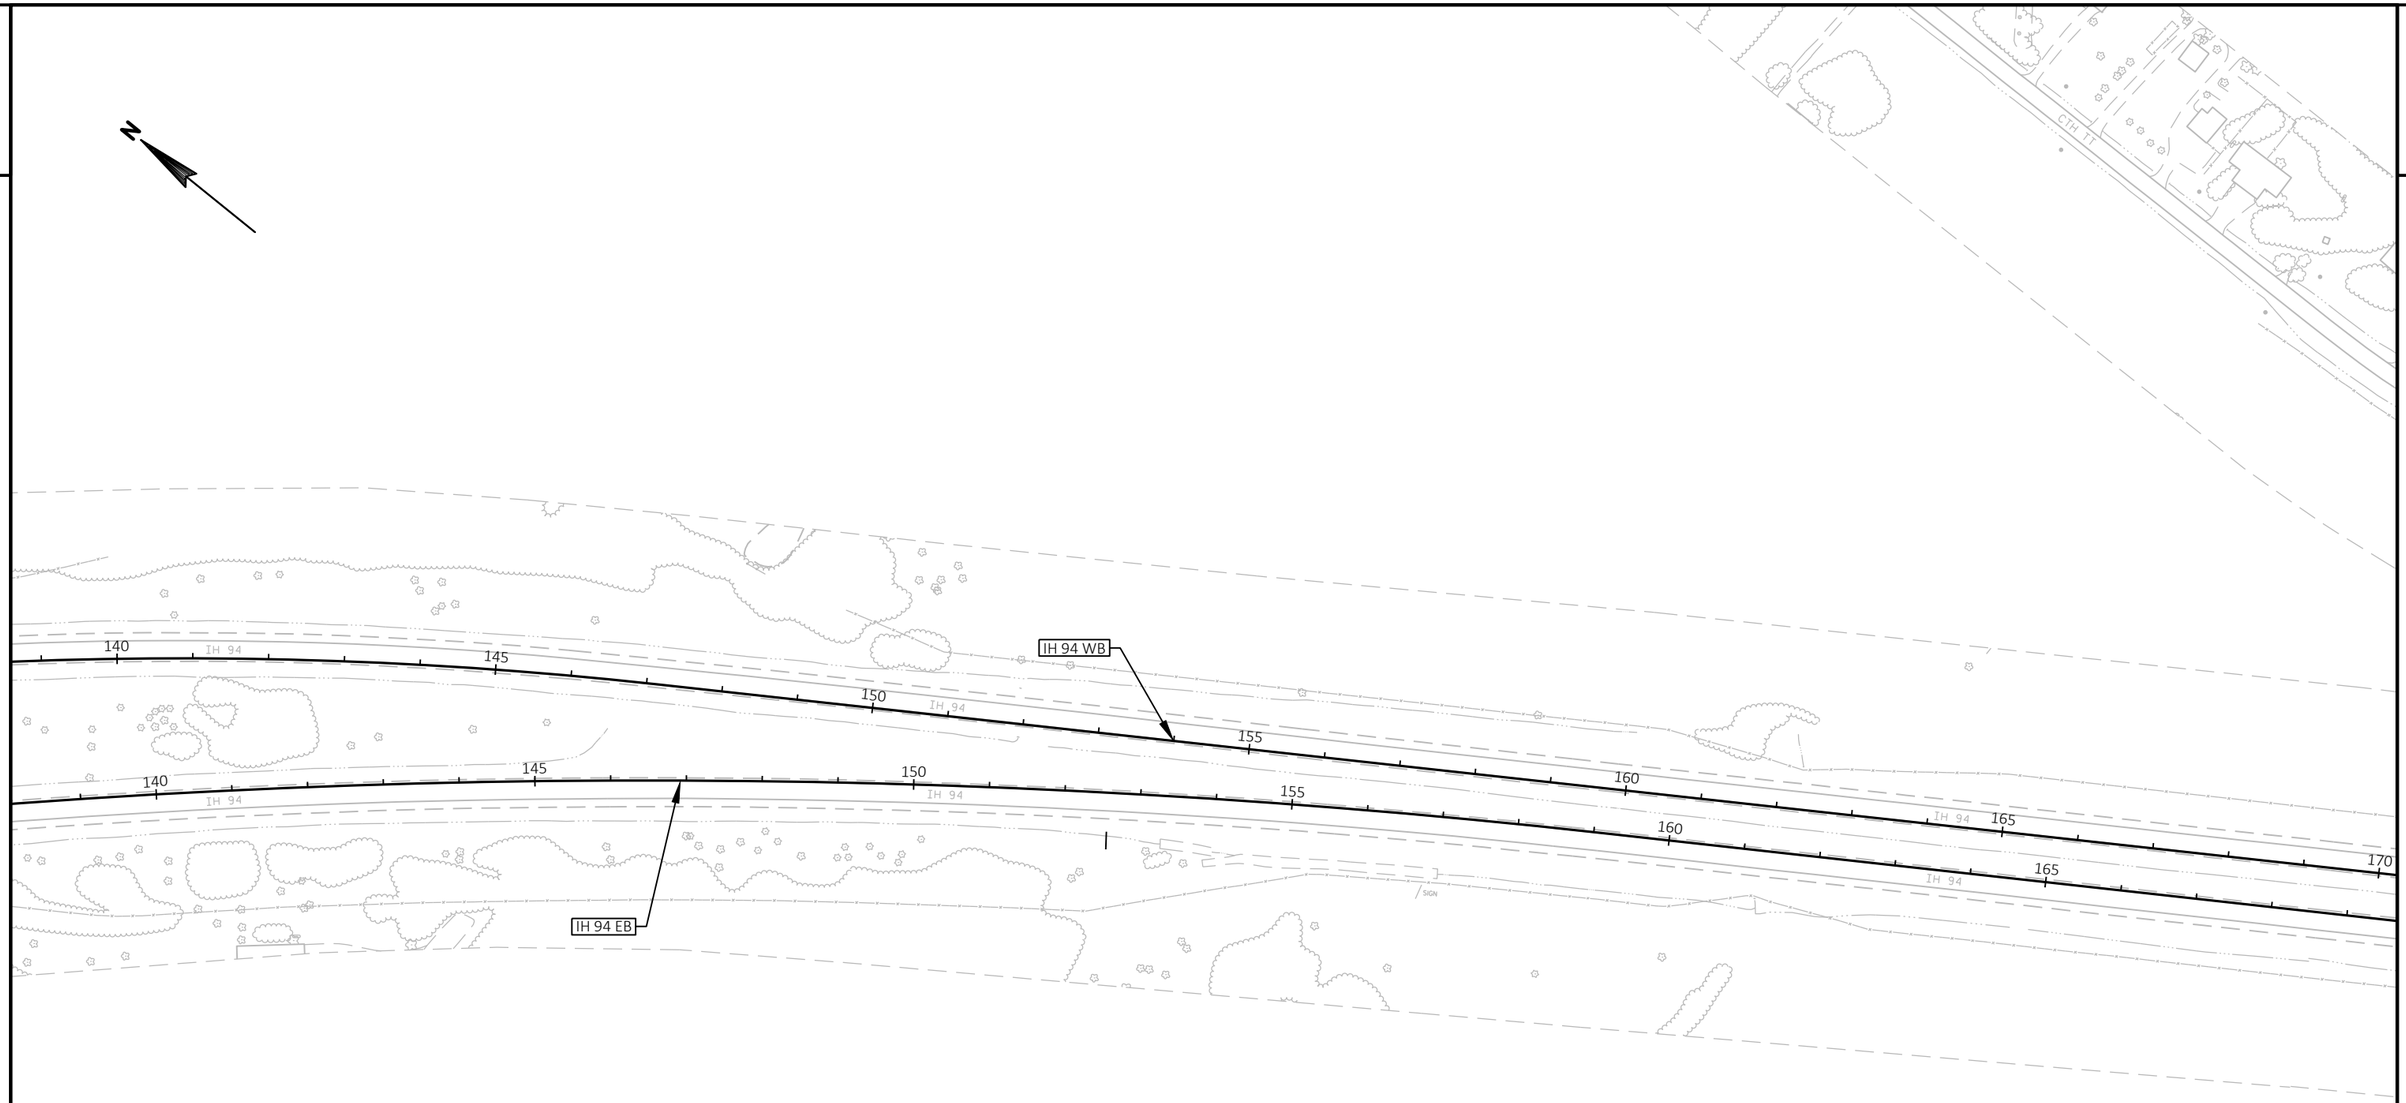

PROJECT NO: 1022-08-74	HWY: IH 94	COUNTY: EAU CLAIRE	ALIGNMENT PLAN	SHEET	E

FILE NAME : N:\PDS\C3D\10220804\SHEETSPLAN\ALIGNMENT PLAN\027201_TC_AD_10-30-20.DWG
LAYOUT NAME - 140-168

PLOT DATE : 10/31/2020 6:25 AM PLOT BY : CHRIST, AARON D PLOT NAME : PLOT SCALE : 1 IN:200 FT

2

2

N

IH 94 WB

IH 94 EB

CTH TT

RUINS

IH 94 165 170 175 180 185 190 195

PROJECT NO: 1022-08-74	HWY: IH 94	COUNTY: EAU CLAIRE	ALIGNMENT PLAN	SHEET	E

FILE NAME : N:\PDS\C3D\10220804\SHEETSPLAN\ALIGNMENT PLAN\027201_TC_AD_10-30-20.DWG
LAYOUT NAME - 165-195

PLOT DATE : 10/31/2020 6:26 AM PLOT BY : CHRIST, AARON D PLOT NAME : PLOT SCALE : 1 IN:200 FT

2

END SEGMENT 1
STA. 194+00 ' WB'
STA. 196+00 'EB'
MATCH EXISTING CONCRETE PAV'T

IH 94 WB

IH 94 EB

195

200

205

210

215

220

225

IH 94

CTH E

CTH ET

CTH EE

RUINS


SIGN

PROJECT NO: 1022-08-74	HWY: IH 94	COUNTY: EAU CLAIRE	ALIGNMENT PLAN	SHEET	E

FILE NAME : N:\PDS\C3D\10220804\SHEETSPLAN\ALIGNMENT PLAN\027201_TC_AD_10-30-20.DWG
LAYOUT NAME - 195-195

PLOT DATE : 10/31/2020 6:27 AM PLOT BY : CHRIST, AARON D PLOT NAME : PLOT SCALE : 1 IN:200 FT

2

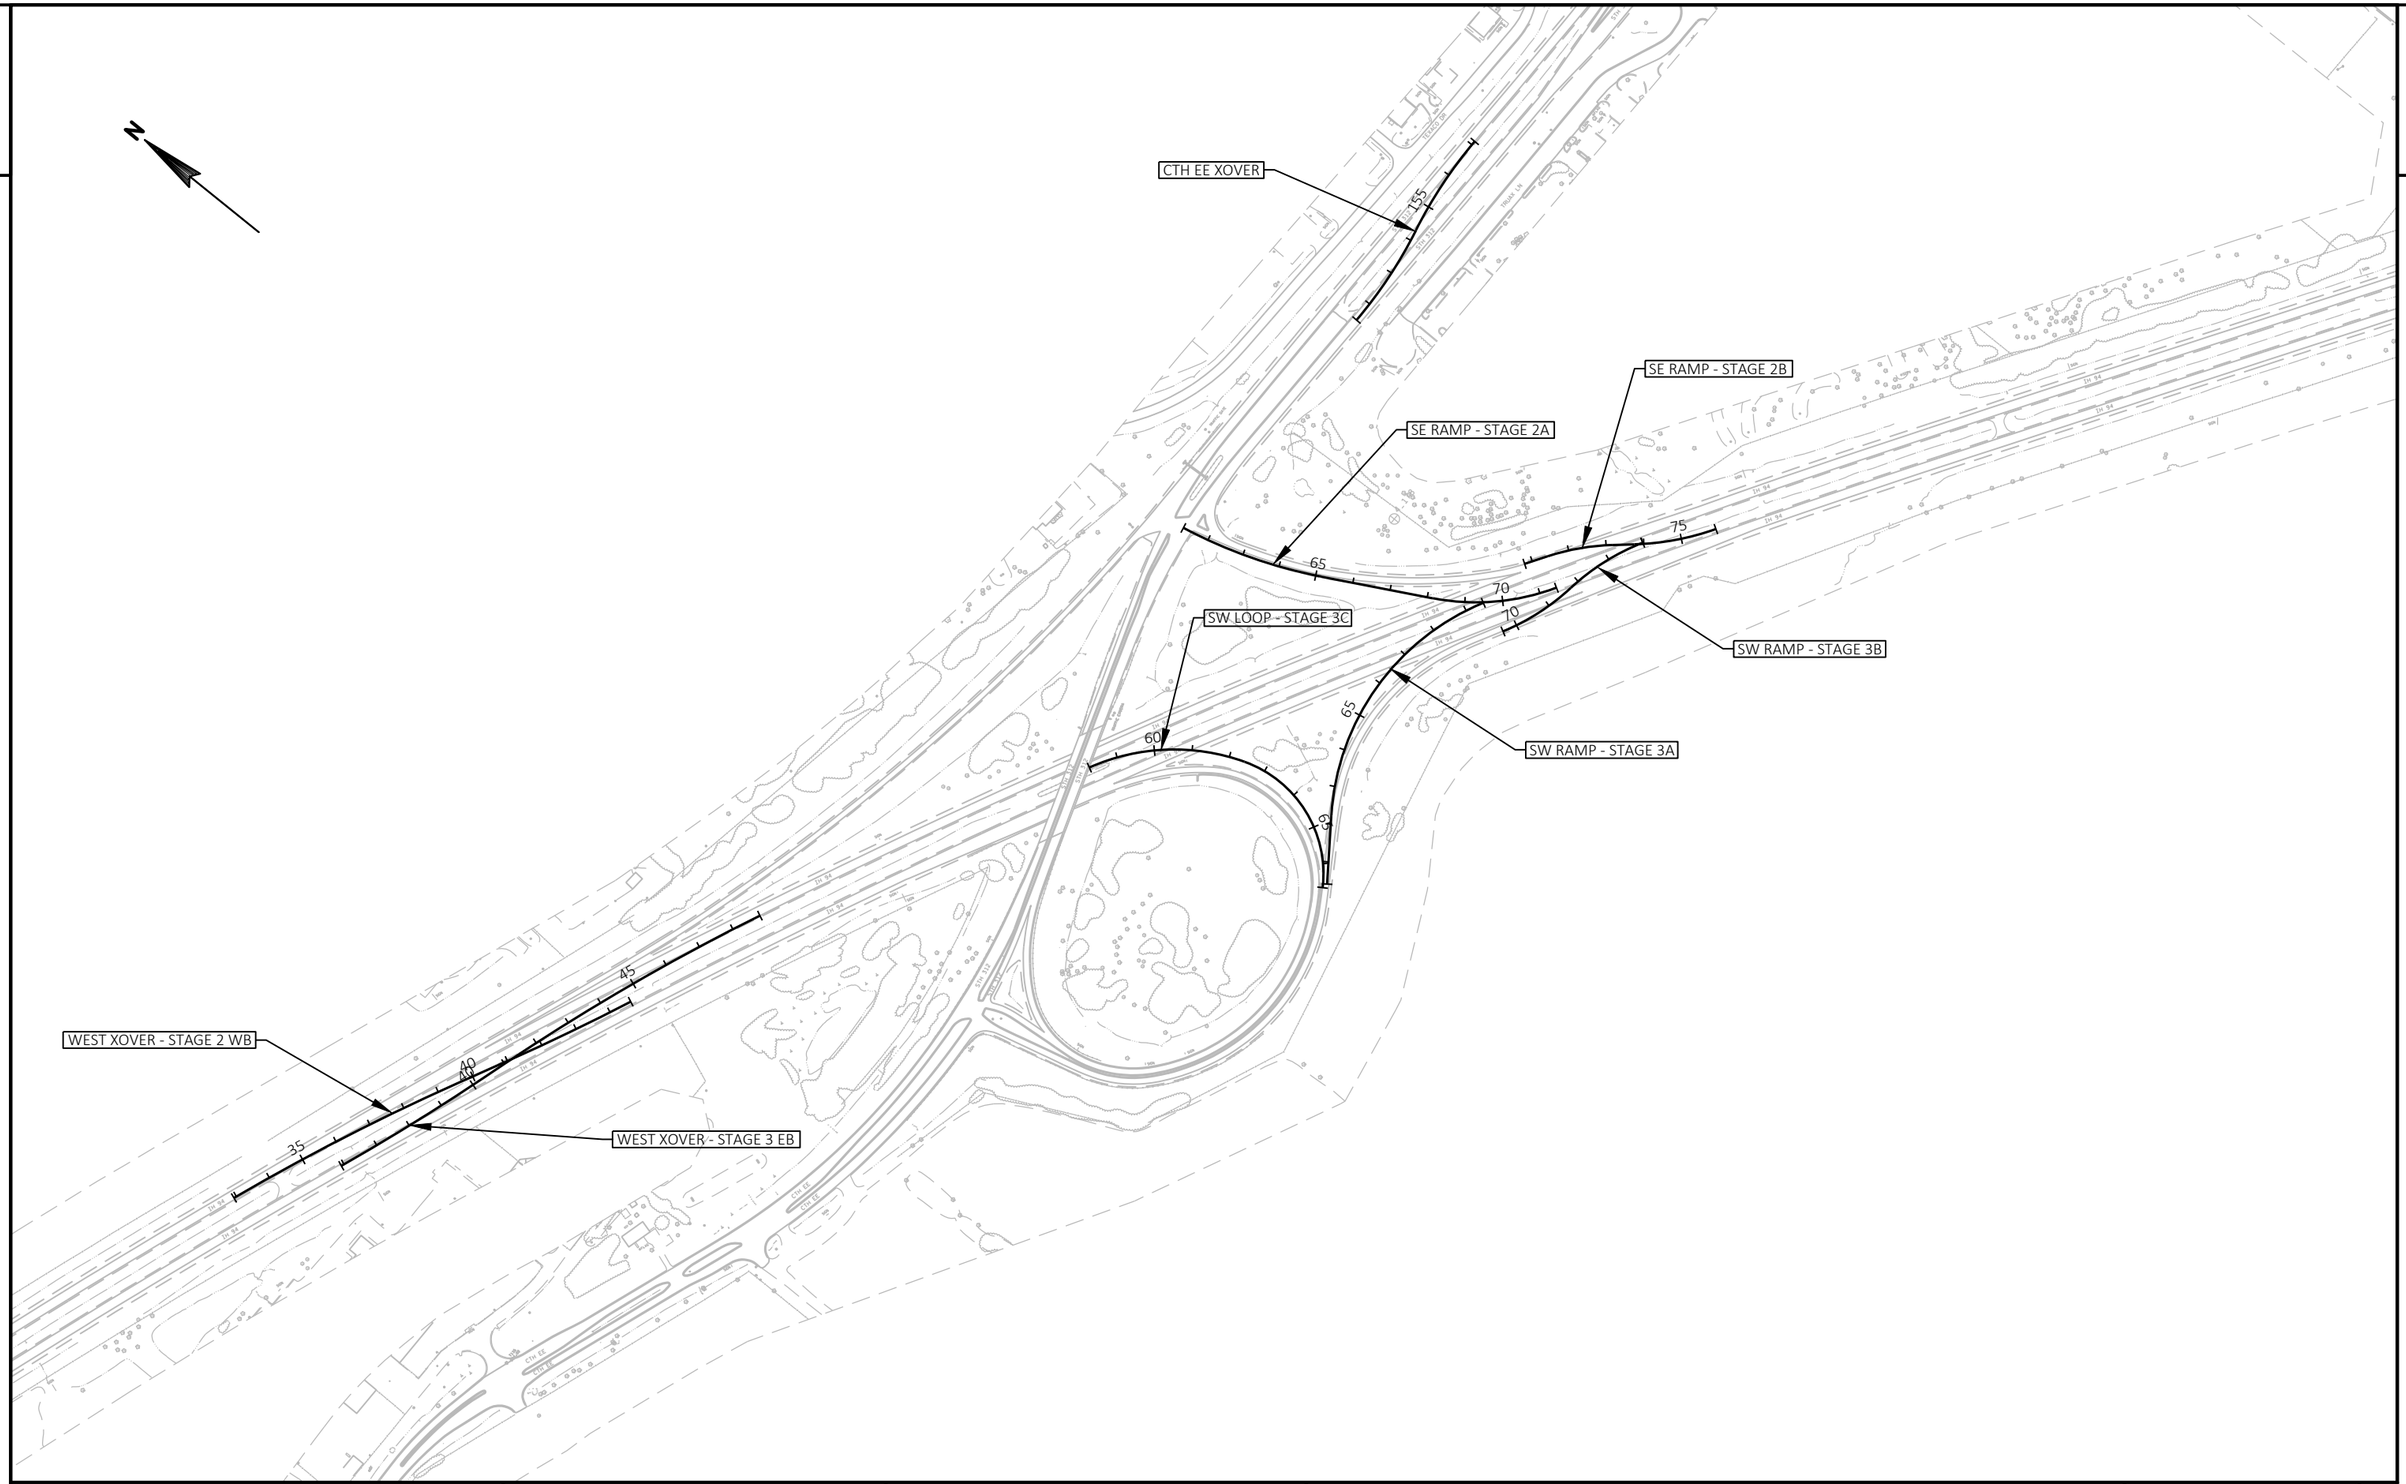


PROJECT NO: 1022-08-74	HWY: IH 94	COUNTY: EAU CLAIRE	ALIGNMENT PLAN	SHEET	E

FILE NAME : N:\PDS\C3D\10220804\SHEETSPLAN\ALIGNMENT PLAN\027201_TC_AD2_10-30-20.DWG
LAYOUT NAME - Ramp Traffic Staging

PLOT DATE : 10/31/2020 5:34 AM PLOT BY : CHRIST, AARON D PLOT NAME : PLOT SCALE : 1 IN:400 FT

2

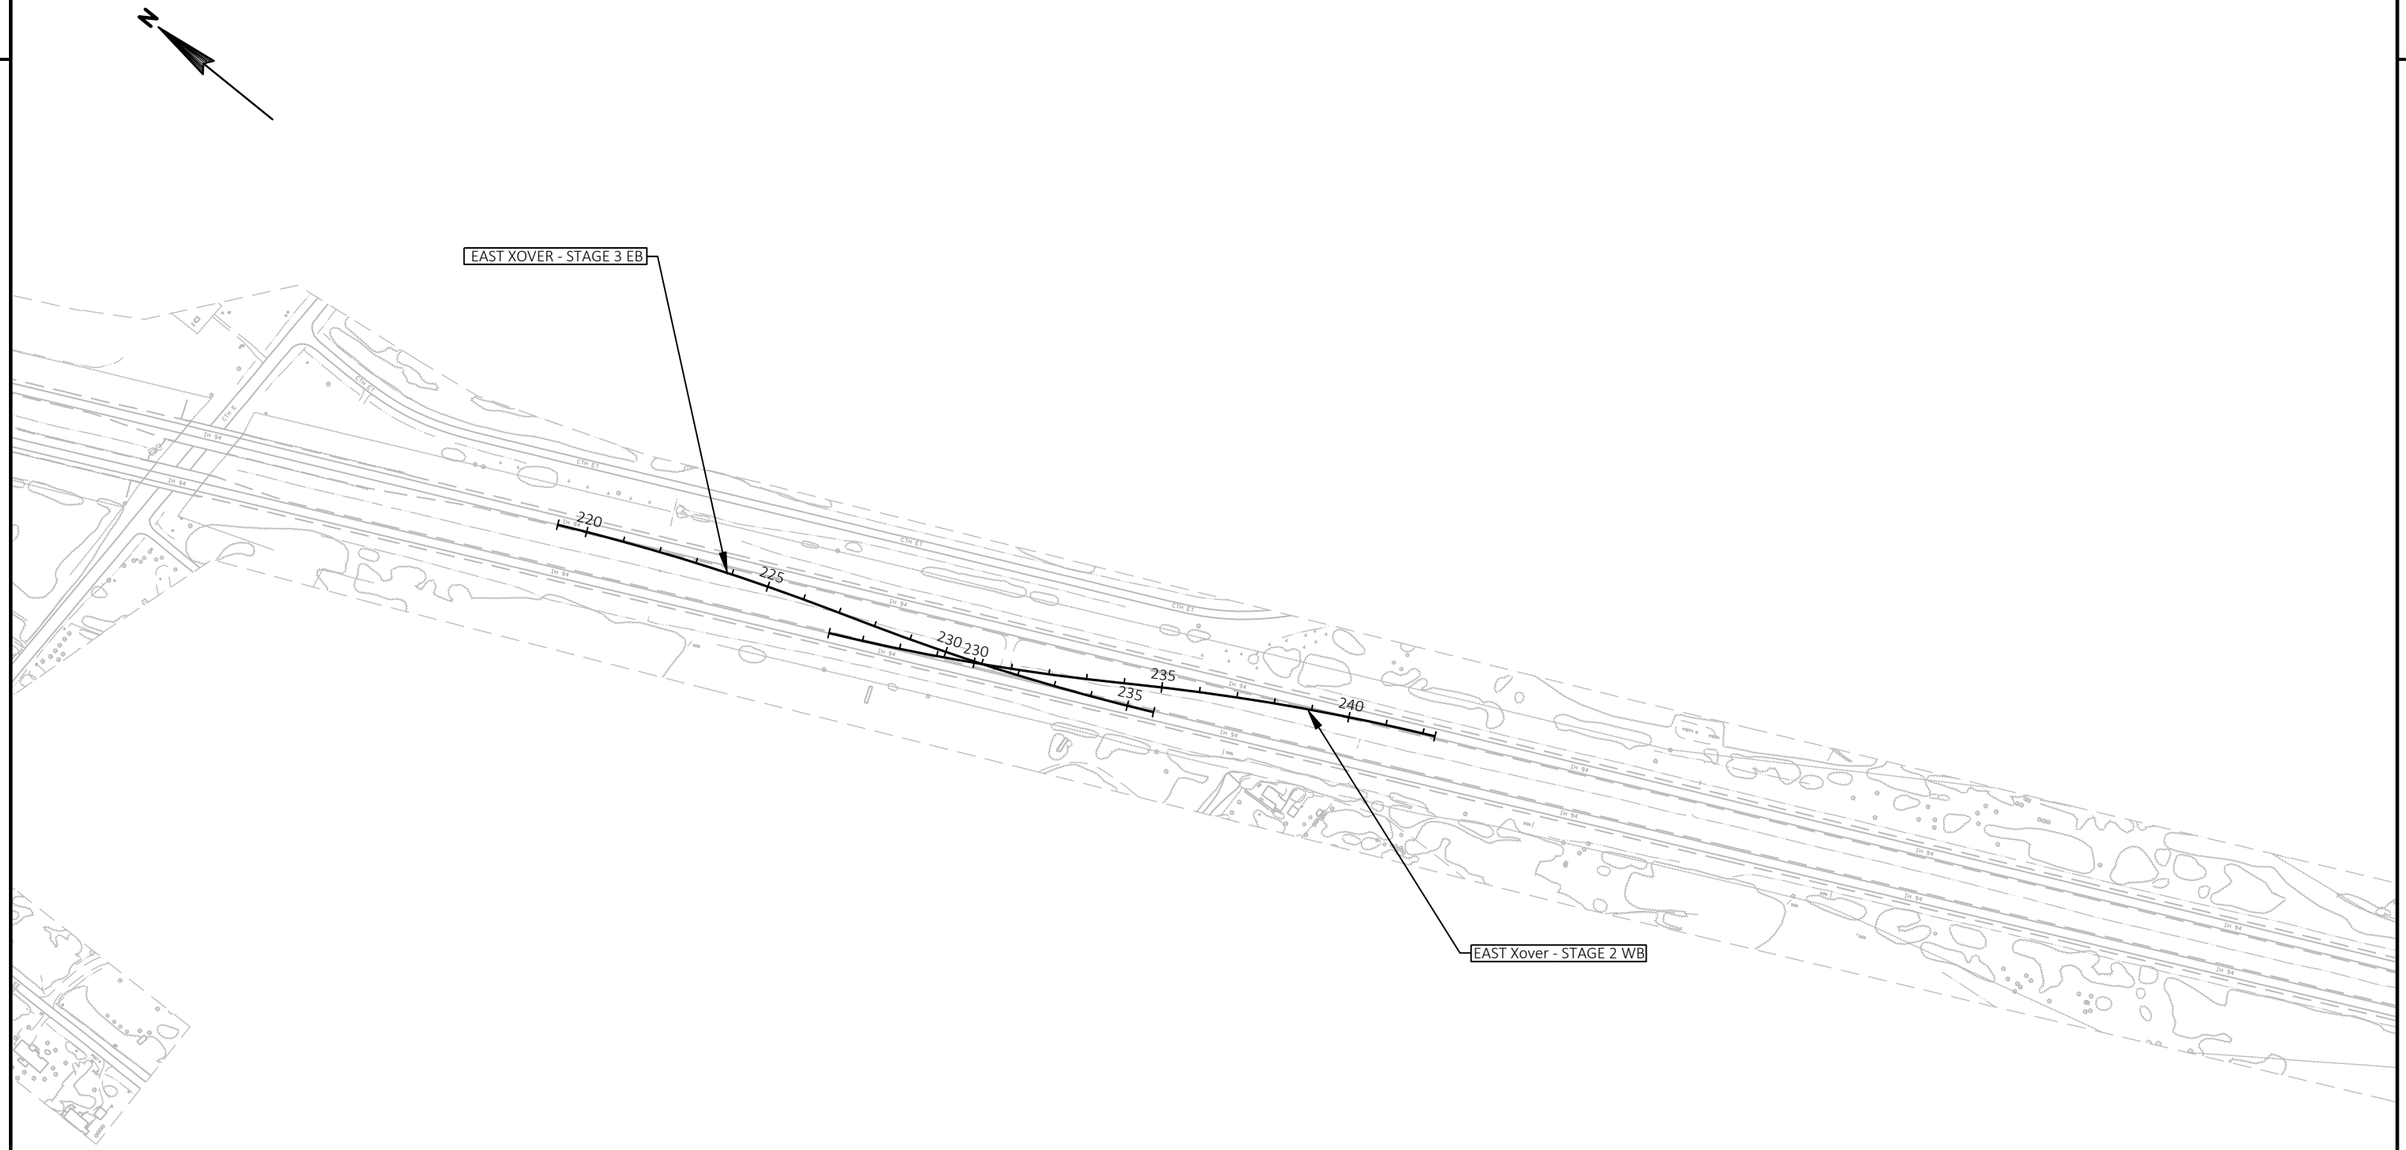

PROJECT NO: 1022-08-74	HWY: IH 94	COUNTY: EAU CLAIRE	ALIGNMENT PLAN	SHEET	E

FILE NAME : N:\PDS\C3D\10220804\SHEETSPLAN\ALIGNMENT PLAN\027201_TC_AD2_10-30-20.DWG
LAYOUT NAME - EB Xover

PLOT DATE : 10/31/2020 5:35 AM PLOT BY : CHRIST, AARON D PLOT NAME : PLOT SCALE : 1 IN:400 FT

Alignment: IH-94 EB Ref Line

Alignment Length = 49694.06'

Tangent N 294817.073 E 299222.246 Z Station
Distance 1750.700' Bearing S 65° 41' 12.85" E
Arc
PC N 294096.270 E 300817.675 Station
CC N 304539.103 E 305535.669
PI N 293761.077 E 301559.592 Station
TAN 814.123'
DB S 65° 41' 12.85" E'
DA S 73° 48' 52.11" E'
LChord Distance 1624.151' Bearing S 69° 45' 2.48" E
External Distance 28.884'
Middle Ordinate 28.811'
Radius 11459.155'
DEG 0° 30' 0"'
DELTA 8° 7' 39.25"'
LENGTH 1625.514'
PT N 293534.142 E 302341.446 Station
Tangent N 293534.142 E 302341.446 Z Station
Distance 6146.483' Bearing S 73° 48' 52.11" E
Arc
PC N 291820.819 E 308244.308 Station 14+85.33
CC N 269753.274 E 301839.138
PI N 290874.800 E 311503.597 Station 48+79.14
TAN 3393.806'
DB S 73° 48' 52.11" E'
DA S 57° 0' 40.44" E'
LChord Distance 6714.768' Bearing S 65° 24' 46.27" E
External Distance 249.274'
Middle Ordinate 246.599'
Radius 22978.310'
DEG 0° 14' 57.65"'
DELTA 16° 48' 11.67"'
LENGTH 6738.892'
PT N 289026.959 E 314350.244 Station 82+24.23
Tangent N 289026.959 E 314350.244 Z Station 82+24.23
Distance 2814.193' Bearing S 57° 0' 40.44" E
Arc
PC N 287494.703 E 316710.725 Station 110+38.42
CC N 277883.019 E 310471.504
PI N 286147.657 E 318785.885 Station 135+12.45
TAN 2474.029'
DB S 57° 0' 40.44" E'
DA S 32° 38' 41.81" E'
LChord Distance 4836.618' Bearing S 44° 49' 41.12" E
External Distance 264.029'
Middle Ordinate 258.083'
Radius 11459.160'
DEG 0° 30' 0"'
DELTA 24° 21' 58.63"'
LENGTH 4873.259'
PT N 284064.451 E 320120.454 Station 159+11.68
Tangent N 284064.451 E 320120.454 Z Station 159+11.68
Distance 2510.792' Bearing S 32° 38' 41.81" E
Arc
PC N 281950.291 E 321474.854 Station 184+22.47
CC N 275768.805 E 311825.820
PI N 281350.877 E 321858.858 Station 191+34.34
TAN 711.868'
DB S 32° 38' 41.81" E'
DA S 25° 32' 7.69" E'
LChord Distance 1420.997' Bearing S 29° 5' 24.75" E
External Distance 22.090'
Middle Ordinate 22.047'
Radius 11459.260'
DEG 0° 29' 59.98"'
DELTA 7° 6' 34.12"'
LENGTH 1421.909'
PT N 280708.545 E 322165.723 Station 198+44.38
Tangent N 280708.545 E 322165.723 Z Station 198+44.38
Distance 9082.184' Bearing S 25° 32' 7.69" E
Tangent N 272513.522 E 326080.778 Z Station 289+26.56
Distance 671.252' Bearing S 25° 8' 0.45" E
Tangent N 271905.823 E 326365.877 Z Station 295+97.81
Distance 440.241' Bearing S 25° 36' 28.3" E
Tangent N 271508.825 E 326556.154 Z Station 300+38.05
Distance 326.941' Bearing S 26° 15' 48.19" E
Tangent N 271215.635 E 326700.825 Z Station 303+65
Distance 929.081' Bearing S 25° 32' 7.69" E
Tangent N 270377.308 E 327101.323 Z Station 312+94.08
Distance 1621.867' Bearing S 25° 28' 13.96" E
Arc
PC N 268913.075 E 327798.803 Station 329+15.94
CC N 270008.250 E 330097.926
PI N 268181.183 E 328147.436 Station 337+26.63
TAN 810.686'
DB S 25° 28' 13.96" E'
DA S 60° 47' 12.39" E'
LChord Distance 1544.978' Bearing S 43° 7' 43.18" E
External Distance 125.922'
Middle Ordinate 119.989'
Radius 2546.640'
DEG 2° 14' 59.49"'
DELTA 35° 18' 58.42"'
LENGTH 1569.709'
PT N 267785.519 E 328855.010 Station 344+85.65
Tangent N 267785.519 E 328855.010 Z Station 344+85.65
Distance 1118.155' Bearing S 60° 47' 12.39" E
Tangent N 267239.791 E 329830.946 Z Station 356+03.81
Distance 3686.798' Bearing S 60° 43' 33.27" E
Arc
PC N 265436.991 E 333046.905 Station 392+90.61
CC N 280430.556 E 341451.989
PI N 265170.890 E 333521.594 Station 398+34.79
TAN 544.187'
DB S 60° 43' 33.27" E'
DA S 64° 21' 9.4" E'
LChord Distance 1087.828' Bearing S 62° 32' 21.33" E
External Distance 8.612'
Middle Ordinate 8.608'
Radius 17188.730'
DEG 0° 20' 0"'
DELTA 3° 37' 36.12"'
LENGTH 1088.010'
PT N 264935.349 E 334012.165 Station 403+78.62
Tangent N 264935.349 E 334012.165 Z Station 403+78.62
Distance 147.092' Bearing S 64° 21' 9.4" E
Arc
PC N 264871.683 E 334144.764 Station 405+25.71
CC N 257930.831 E 330812.204
PI N 264763.776 E 334369.506 Station 407+75.01
TAN 249.305'
DB S 64° 21' 9.4" E'
DA S 60° 38' 36.51" E'
LChord Distance 498.348' Bearing S 62° 29' 52.95" E
External Distance 4.035'
Middle Ordinate 4.033'
Radius 7699.440'
DEG 0° 44' 38.96"'
DELTA 3° 42' 32.88"'
LENGTH 498.436'
PT N 264641.556 E 334586.797 Station 410+24.14
Tangent N 264641.556 E 334586.797 Z Station 410+24.14
Distance 632.556' Bearing S 60° 38' 36.51" E
End N 264331.450 E 335138.123 Z Station 416+56.7

Alignment: Southeast Ramp Ref Line

Alignment Length = 1788.51'

Arc
PC N 290923.170 E 311051.952 Station 06+50
CC N 296096.900 E 313032.891
PI N 290600.604 E 311894.416 Station 15+52.11
TAN 902.106'
DB S 69° 2' 56.2" E'
DA S 87° 32' 46.03" E'
LChord Distance 1780.758' Bearing S 78° 17' 51.11" E
External Distance 72.967'
Middle Ordinate 72.018'
Radius 5540.000'
DEG 1° 2' 3.19"'
DELTA 18° 29' 49.83"'
LENGTH 1788.515'
PT N 290561.980 E 312795.695 Station 24+38.51
End N 290561.980 E 312795.695 Z Station 24+38.51

2

PROJECT NO: 1022-08-74	HWY: IH 94	COUNTY: EAU CLAIRE	PLAN: ALIGNMENT DATA	SHEET	E

Alignment: SW Loop Ref Line

Alignment Length = 2212.75'

Arc
PC N 290203.306 E 312229.383 Station 06+51.52
CC N 289529.165 E 311904.633
PI N 290142.237 E 312356.155 Station 07+92.23
TAN 140.714'
DB S 64° 16' 43.5" E'
DA S 42° 58' 43.24" E'
LChord Distance 276.580' Bearing S 53° 37' 43.37" E
External Distance 13.116'
Middle Ordinate 12.890'
Radius 748.284'
DEG 7° 39' 25.05"'
DELTA 21° 18' 0.26"'
LENGTH 278.179'
PT N 290039.290 E 312452.083 Station 09+29.7
Arc
PC N 290039.290 E 312452.083 Station 09+29.7
CC N 289838.181 E 312236.259
PI N 289778.272 E 312695.305 Station 12+86.47
TAN 356.773'
DB S 42° 58' 43.24" E'
DA S 57° 50' 58.81" W'
LChord Distance 454.696' Bearing S 7° 26' 7.79" W
External Distance 167.939'
Middle Ordinate 107.016'
Radius 295.000'
DEG 19° 25' 20.27"'
DELTA 100° 49' 42.05"'
LENGTH 519.137'
PT N 289588.418 E 312393.241 Station 14+48.84
Arc
PC N 289588.418 E 312393.241 Station 14+48.84
CC N 290021.354 E 312121.130
PI N 289386.853 E 312072.546 Station 18+27.61
TAN 378.779'
DB S 57° 50' 58.81" W'
DA N 49° 5' 33.02" W'
LChord Distance 608.740' Bearing N 85° 37' 17.11" W
External Distance 125.008'
Middle Ordinate 100.451'
Radius 511.350'
DEG 11° 12' 17.3"'
DELTA 73° 3' 28.17"'
LENGTH 652.022'
PT N 289634.893 E 311786.278 Station 21+00.86
Arc
PC N 289634.893 E 311786.278 Station 21+00.86
CC N 289860.799 E 311982.015
PI N 289710.110 E 311699.467 Station 22+15.72
TAN 114.864'
DB N 49° 5' 33.02" W'
DA N 7° 3' 4.81" W'
LChord Distance 214.440' Bearing N 28° 4' 18.91" W
External Distance 21.310'
Middle Ordinate 19.892'
Radius 298.909'
DEG 19° 10' 5.77"'
DELTA 42° 2' 28.22"'
LENGTH 219.327'
PT N 289824.105 E 311685.367 Station 23+20.19
Arc
PC N 289824.105 E 311685.367 Station 23+20.19
CC N 289853.210 E 311920.661
PI N 289926.962 E 311672.644 Station 24+23.83
TAN 103.641'
DB N 7° 3' 4.81" W'
DA N 40° 10' 21.94" E'
LChord Distance 189.927' Bearing N 16° 33' 38.57" E
External Distance 21.663'
Middle Ordinate 19.849'
Radius 237.088'
DEG 24° 9' 59.26"'
DELTA 47° 13' 26.74"'
LENGTH 195.412'
PT N 290006.154 E 311739.502 Station 25+15.6
Arc
PC N 290006.154 E 311739.502 Station 25+15.6
CC N 289695.480 E 312107.490
PI N 290078.648 E 311800.705 Station 26+10.47
TAN 94.875'
DB N 40° 10' 21.94" E'
DA N 62° 27' 43.55" E'
LChord Distance 186.172' Bearing N 51° 19' 2.74" E
External Distance 9.256'
Middle Ordinate 9.082'
Radius 481.595'
DEG 11° 53' 49.52"'
DELTA 22° 17' 21.61"'
LENGTH 187.351'
PT N 290122.512 E 311884.831 Station 27+02.95
Arc
PC N 290122.512 E 311884.831 Station 27+02.95
CC N 289483.275 E 312218.135
PI N 290148.897 E 311935.434 Station 27+60.02
TAN 57.068'
DB N 62° 27' 43.48" E'
DA N 71° 30' 51.92" E'
LChord Distance 113.781' Bearing N 66° 59' 17.7" E
External Distance 2.255'
Middle Ordinate 2.248'
Radius 720.913'
DEG 7° 56' 51.59"'
DELTA 9° 3' 8.45"'
LENGTH 113.899'
PT N 290166.992 E 311989.558 Station 28+16.85
Tangent N 290166.992 E 311989.558 Z Station 28+16.85
Distance 47.424' Bearing N 71° 30' 51.99" E
End N 290182.028 E 312034.536 Z Station 28+64.27

Alignment: SW Ramp Ref Line

Alignment Length = 2250.72'

Tangent N 290085.791 E 311577.743 Z Station 00+00
Distance 316.464' Bearing S 13° 47' 42.84" E
Arc
PC N 289778.455 E 311653.205 Station 03+16.46
CC N 289858.568 E 311979.482
PI N 289674.222 E 311678.798 Station 04+23.79
TAN 107.330'
DB S 13° 47' 42.84" E'
DA S 49° 13' 43.5" E'
LChord Distance 204.478' Bearing S 31° 30' 43.17" E
External Distance 16.727'
Middle Ordinate 15.934'
Radius 335.969'
DEG 17° 3' 14.07"'
DELTA 35° 26' 0.66"'
LENGTH 207.774'
PT N 289604.131 E 311760.081 Station 05+24.24
Arc
PC N 289604.131 E 311760.081 Station 05+24.24
CC N 290023.188 E 312121.434
PI N 289335.984 E 312071.048 Station 09+34.85
TAN 410.613'
DB S 49° 13' 43.5" E'
DA N 57° 36' 56.38" E'
LChord Distance 659.485' Bearing S 85° 48' 23.56" E
External Distance 135.709'
Middle Ordinate 108.981'
Radius 553.339'
DEG 10° 21' 16.38"'
DELTA 73° 9' 20.13"'
LENGTH 706.507'
PT N 289555.907 E 312417.800 Station 12+30.74
Tangent N 289555.907 E 312417.800 Z Station 12+30.74
Distance 220.254' Bearing N 57° 36' 56.38" E
Arc
PC N 289673.874 E 312603.799 Station 14+51
CC N 289206.035 E 312900.519
PI N 289848.326 E 312878.858 Station 17+76.71
TAN 325.716'
DB N 57° 36' 56.38" E'
DA S 61° 28' 43.81" E'
LChord Distance 561.565' Bearing N 88° 4' 6.29" E
External Distance 88.656'
Middle Ordinate 76.426'
Radius 554.000'
DEG 10° 20' 31.91"'
DELTA 60° 54' 19.82"'
LENGTH 588.903'
PT N 289692.802 E 313165.045 Station 20+39.9
Tangent N 289692.802 E 313165.045 Z Station 20+39.9
Distance 210.814' Bearing S 61° 28' 43.81" E
End N 289592.142 E 313350.275 Z Station 22+50.72

2

PROJECT NO: 1022-08-74	HWY: IH 94	COUNTY: EAU CLAIRE	PLAN: ALIGNMENT DATA	SHEET	E

FILE NAME : N:\PDS\C3D\10220804\SHEETSPLAN\ALIGNMENT\027201_AD.DWG
LAYOUT NAME - 02
PLOT DATE : 10/30/2020 11:23 AM
PLOT BY : CHRIST, AARON D
PLOT NAME :
PLOT SCALE : 1 IN:10 FT
WISDOT/CADDS SHEET 42

Alignment: CTH EE WB Ref Line

Alignment Length = 5050.00'

Tangent N 290512.923 E 309485.537 Z Station 108+50
Distance 195.714' Bearing N 87° 36' 35.36" E
Arc
PC N 290521.085 E 309681.081 Station 110+45.71
CC N 289566.986 E 309720.906
PI N 290529.053 E 309871.976 Station 112+36.77
TAN 191.061'
DB N 87° 36' 35.36" E'
DA S 69° 45' 42.05" E'
LChord Distance 374.695' Bearing S 81° 4' 33.34" E
External Distance 18.926'
Middle Ordinate 18.558'
Radius 954.930'
DEG 5° 59' 59.99"'
DELTA 22° 37' 42.6"'
LENGTH 377.142'
PT N 290462.960 E 310051.241 Station 114+22.86
Tangent N 290462.960 E 310051.241 Z Station 114+22.86
Distance 658.064' Bearing S 69° 45' 42.05" E
Arc
PC N 290235.319 E 310668.677 Station 120+80.92
CC N 292158.756 E 311377.825
PI N 289986.880 E 311342.522 Station 127+99.1
TAN 718.184'
DB S 69° 45' 42.05" E'
DA N 71° 37' 26.97" E'
LChord Distance 1355.587' Bearing S 89° 4' 7.54" E
External Distance 122.162'
Middle Ordinate 115.292'
Radius 2050.000'
DEG 2° 47' 41.7"'
DELTA 38° 36' 50.99"'
LENGTH 1381.586'
PT N 290213.287 E 312024.085 Station 134+62.51
Tangent N 290213.287 E 312024.085 Z Station 134+62.51
Distance 169.494' Bearing N 71° 37' 26.97" E
Tangent N 290266.720 E 312184.937 Z Station 136+32
Distance 598.748' Bearing N 71° 43' 44.48" E
Arc
PC N 290454.434 E 312753.498 Station 142+30.75
CC N 289030.058 E 313223.766
PI N 290533.725 E 312993.659 Station 144+83.66
TAN 252.911'
DB N 71° 43' 44.48" E'
DA S 89° 7' 48.11" E'
LChord Distance 498.782' Bearing N 81° 17' 58.19" E
External Distance 21.172'
Middle Ordinate 20.877'
Radius 1500.000'
DEG 3° 49' 10.99"'
DELTA 19° 8' 27.41"'
LENGTH 501.109'
PT N 290529.885 E 313246.540 Station 147+31.86
Tangent N 290529.885 E 313246.540 Z Station 147+31.86
Distance 494.795' Bearing S 89° 7' 48.11" E
Tangent N 290522.372 E 313741.279 Z Station 152+26.65
Distance 673.352' Bearing S 88° 42' 12.07" E
End N 290507.135 E 314414.459 Z Station 159+00

Alignment: CTH EE EB Ref Line

Alignment Length = 5106.24'

Tangent N 290506.844 E 309029.335 Z Station 103+93.76
Distance 621.327' Bearing N 89° 14' 11.63" E
Arc
PC N 290515.122 E 309650.606 Station 110+15.09
CC N 289560.277 E 309663.330
PI N 290517.470 E 309826.766 Station 111+91.26
TAN 176.176'
DB N 89° 14' 11.63" E'
DA S 69° 51' 26.81" E'
LChord Distance 346.504' Bearing S 80° 18' 37.59" E
External Distance 16.115'
Middle Ordinate 15.848'
Radius 954.930'
DEG 5° 59' 59.99"'
DELTA 20° 54' 21.56"'
LENGTH 348.433'
PT N 290456.802 E 309992.167 Station 113+63.52
Tangent N 290456.802 E 309992.167 Z Station 113+63.52
Distance 733.390' Bearing S 69° 51' 26.81" E
Arc
PC N 290204.254 E 310680.701 Station 120+96.91
CC N 292160.306 E 311398.162
PI N 290061.461 E 311070.008 Station 125+11.58
TAN 414.668'
DB S 69° 51' 26.81" E'
DA N 87° 37' 47.8" E'
LChord Distance 813.383' Bearing S 81° 6' 49.51" E
External Distance 40.864'
Middle Ordinate 40.078'
Radius 2083.480'
DEG 2° 45' 0.01"'
DELTA 22° 30' 45.39"'
LENGTH 818.639'
PT N 290078.609 E 311484.322 Station 129+15.55
Arc
PC N 290078.609 E 311484.322 Station 129+15.55
CC N 291402.475 E 311429.528
PI N 290086.262 E 311669.243 Station 131+00.63
TAN 185.080'
DB N 87° 37' 47.8" E'
DA N 71° 43' 34.82" E'
LChord Distance 366.601' Bearing N 79° 40' 41.31" E
External Distance 12.864'
Middle Ordinate 12.740'
Radius 1325.000'
DEG 4° 19' 27.16"'
DELTA 15° 54' 12.98"'
LENGTH 367.781'
PT N 290144.295 E 311844.990 Station 132+83.33
Tangent N 290144.295 E 311844.990 Z Station 132+83.33
Distance 316.340' Bearing N 71° 43' 34.82" E
Tangent N 290243.486 E 312145.377 Z Station 135+99.67
Distance 484.988' Bearing N 71° 43' 34.82" E
Arc
PC N 290395.556 E 312605.907 Station 140+84.66
CC N 288781.288 E 313138.952
PI N 290487.685 E 312884.907 Station 143+78.47
TAN 293.817'
DB N 71° 43' 34.82" E'
DA S 88° 39' 43.71" E'
LChord Distance 579.049' Bearing N 81° 31' 55.56" E
External Distance 25.204'
Middle Ordinate 24.836'
Radius 1700.000'
DEG 3° 22' 13.22"'
DELTA 19° 36' 41.47"'
LENGTH 581.886'
PT N 290480.824 E 313178.643 Station 146+66.54
Tangent N 290480.824 E 313178.643 Z Station 146+66.54
Distance 689.321' Bearing S 88° 39' 43.71" E
Tangent N 290464.730 E 313867.776 Z Station 153+55.86
Distance 144.140' Bearing S 88° 39' 36.25" E
End N 290461.360 E 314011.877 Z Station 155

Alignment: West Xover - Stage 2 Ref Line

Alignment Length = 1168.97'

Arc
PC N 291305.126 E 309992.007 Station 32+92.47
CC N 285692.918 E 307869.951
PI N 291187.389 E 310303.385 Station 36+25.36
TAN 332.893'
DB S 69° 17' 15.63" E'
DA S 62° 56' 11.03" E'
LChord Distance 664.764' Bearing S 66° 6' 43.33" E
External Distance 9.228'
Middle Ordinate 9.214'
Radius 6000.000'
DEG 0° 57' 17.75"'
DELTA 6° 21' 4.61"'
LENGTH 665.104'
PT N 291035.930 E 310599.827 Station 39+57.57
Tangent N 291035.930 E 310599.827 Z Station 39+57.57
Distance 143.993' Bearing S 62° 56' 11.03" E
Arc
PC N 290970.416 E 310728.053 Station 41+01.57
CC N 296313.428 E 313457.929
PI N 290888.524 E 310888.335 Station 42+81.56
TAN 179.991'
DB S 62° 56' 11.03" E'
DA S 66° 22' 22.56" E'
LChord Distance 359.819' Bearing S 64° 39' 16.79" E
External Distance 2.699'
Middle Ordinate 2.698'
Radius 6000.000'
DEG 0° 57' 17.75"'
DELTA 3° 26' 11.54"'
LENGTH 359.873'
PT N 290816.387 E 311053.238 Station 44+61.44
End N 290816.387 E 311053.238 Z Station 44+61.44

2

PROJECT NO: 1022-08-74	HWY: IH 94	COUNTY: EAU CLAIRE	PLAN: ALIGNMENT DATA	SHEET	E

FILE NAME : N:\PDS\C3D\10220804\SHEETSPLAN\ALIGNMENT\027201_AD.DWG
LAYOUT NAME - 03
PLOT DATE : 10/30/2020 11:23 AM
PLOT BY : CHRIST, AARON D
PLOT NAME :
PLOT SCALE : 1 IN:10 FT
WISDOT/CADDS SHEET 42

Alignment: West Xover - Stage 3 Ref Line

Alignment Length = 1288.02'

Arc
PC N 291138.053 E 310236.171 Station 35+91.88
CC N 296722.928 E 312429.151
PI N 291057.329 E 310441.750 Station 38+12.74
TAN 220.860'
DB S 68° 33' 42.66" E'
DA S 72° 46' 41" E'
LChord Distance 441.420' Bearing S 70° 40' 11.83" E
External Distance 4.064'
Middle Ordinate 4.061'
Radius 6000.000'
DEG 0° 57' 17.75"'
DELTA 4° 12' 58.34"'
LENGTH 441.520'
PT N 290991.938 E 310652.708 Station 40+33.4
Tangent N 290991.938 E 310652.708 Z Station 40+33.4
Distance 69.518' Bearing S 72° 46' 41" E
Arc
PC N 290971.356 E 310719.109 Station 41+02.92
CC N 285240.366 E 308942.666
PI N 290856.172 E 311090.703 Station 44+91.95
TAN 389.036'
DB S 72° 46' 41" E'
DA S 65° 21' 30.24" E'
LChord Distance 776.442' Bearing S 69° 4' 5.62" E
External Distance 12.599'
Middle Ordinate 12.573'
Radius 6000.000'
DEG 0° 57' 17.75"'
DELTA 7° 25' 10.76"'
LENGTH 776.985'
PT N 290693.967 E 311444.311 Station 48+79.9
End N 290693.967 E 311444.311 Z Station 48+79.9

Alignment: East Xover - Stage 2 Ref Line

Alignment Length = 1623.67'

Arc
PC N 278213.927 E 323357.491 Station 226+09.05
CC N 280800.346 E 328771.403
PI N 277861.168 E 323526.017 Station 230+00
TAN 390.948'
DB S 25° 32' 7.69" E'
DA S 32° 59' 29.33" E'
LChord Distance 780.241' Bearing S 29° 15' 48.51" E
External Distance 12.723'
Middle Ordinate 12.696'
Radius 6000.000'
DEG 0° 57' 17.75"'
DELTA 7° 27' 21.64"'
LENGTH 780.792'
PT N 277533.260 E 323738.893 Station 233+89.84
Tangent N 277533.260 E 323738.893 Z Station 233+89.84
Distance 37.586' Bearing S 32° 59' 29.33" E
Arc
PC N 277501.735 E 323759.359 Station 234+27.43
CC N 274234.649 E 318726.850
PI N 277163.509 E 323978.934 Station 238+30.68
TAN 403.249'
DB S 32° 59' 29.33" E'
DA S 25° 18' 5.59" E'
LChord Distance 804.683' Bearing S 29° 8' 47.46" E
External Distance 13.536'
Middle Ordinate 13.505'
Radius 6000.000'
DEG 0° 57' 17.75"'
DELTA 7° 41' 23.74"'
LENGTH 805.287'
PT N 276798.943 E 324151.276 Station 242+32.72
End N 276798.943 E 324151.276 Z Station 242+32.72

Alignment: East Xover - Stage 3 EB Ref Line

Alignment Length = 1649.72'

Arc
PC N 278950.448 E 323129.754 Station 219+21.56
CC N 276386.029 E 317705.388
PI N 278608.311 E 323291.503 Station 223+00
TAN 378.444'
DB S 25° 18' 10.35" E'
DA S 18° 5' 4.85" E'
LChord Distance 755.388' Bearing S 21° 41' 37.6" E
External Distance 11.923'
Middle Ordinate 11.900'
Radius 6000.000'
DEG 0° 57' 17.75"'
DELTA 7° 13' 5.5"'
LENGTH 755.888'
PT N 278248.562 E 323408.980 Station 226+77.45
Tangent N 278248.562 E 323408.980 Z Station 226+77.45
Distance 113.588' Bearing S 18° 5' 4.85" E
Arc
PC N 278140.585 E 323444.241 Station 227+91.04
CC N 280003.119 E 329147.833
PI N 277769.212 E 323565.514 Station 231+81.71
TAN 390.673'
DB S 18° 5' 4.85" E'
DA S 25° 32' 7.69" E'
LChord Distance 779.695' Bearing S 21° 48' 36.27" E
External Distance 12.705'
Middle Ordinate 12.678'
Radius 6000.000'
DEG 0° 57' 17.75"'
DELTA 7° 27' 2.84"'
LENGTH 780.245'
PT N 277416.700 E 323733.922 Station 235+71.28
End N 277416.700 E 323733.922 Z Station 235+71.28

Alignment: SE Ramp - Stage 2A Ref Line

Alignment Length = 1019.08'

Arc
PC N 290468.147 E 312942.778 Station 61+27.36
CC N 290717.800 E 314227.241
PI N 290276.407 E 312980.045 Station 63+22.69
TAN 195.328'
DB S 10° 59' 56.66" E'
DA S 27° 58' 46.24" E'
LChord Distance 386.375' Bearing S 19° 29' 21.45" E
External Distance 14.499'
Middle Ordinate 14.340'
Radius 1308.500'
DEG 4° 22' 43.45"'
DELTA 16° 58' 49.58"'
LENGTH 387.793'
PT N 290103.910 E 313071.684 Station 65+15.16
Tangent N 290103.910 E 313071.684 Z Station 65+15.16
Distance 299.399' Bearing S 27° 58' 46.24" E
Arc
PC N 289839.506 E 313212.149 Station 68+14.55
CC N 290120.765 E 313741.577
PI N 289689.098 E 313292.053 Station 69+84.87
TAN 170.315'
DB S 27° 58' 46.24" E'
DA S 59° 41' 55.18" E'
LChord Distance 327.663' Bearing S 43° 50' 20.71" E
External Distance 23.723'
Middle Ordinate 22.820'
Radius 599.500'
DEG 9° 33' 26.14"'
DELTA 31° 43' 8.94"'
LENGTH 331.885'
PT N 289603.166 E 313439.100 Station 71+46.44
End N 289603.166 E 313439.100 Z Station 71+46.44

Alignment: Southeast Ramp - Stage 2B Ref Line

Alignment Length = 516.04'

Tangent N 289708.165 E 313435.298 Z Station 70+78.67
Distance 65.067' Bearing S 57° 3' 50" E
Arc
PC N 289672.787 E 313489.908 Station 71+43.74
CC N 289168.801 E 313163.414
PI N 289625.375 E 313563.094 Station 72+30.94
TAN 87.202'
DB S 57° 3' 50" E'
DA S 40° 32' 19.96" E'
LChord Distance 172.594' Bearing S 48° 48' 4.98" E
External Distance 6.299'
Middle Ordinate 6.233'
Radius 600.500'
DEG 9° 32' 28.84"'
DELTA 16° 31' 30.04"'
LENGTH 173.194'
PT N 289559.105 E 313619.773 Station 73+16.93
Tangent N 289559.105 E 313619.773 Z Station 73+16.93
Distance 57.513' Bearing S 40° 32' 19.96" E
Arc
PC N 289515.396 E 313657.154 Station 73+74.44
CC N 289970.046 E 314188.750
PI N 289431.000 E 313729.335 Station 74+85.5
TAN 111.053'
DB S 40° 32' 19.96" E'
DA S 58° 34' 51.32" E'
LChord Distance 219.359' Bearing S 49° 33' 35.64" E
External Distance 8.761'
Middle Ordinate 8.652'
Radius 699.500'
DEG 8° 11' 27.46"'
DELTA 18° 2' 31.37"'
LENGTH 220.268'
PT N 289373.109 E 313824.105 Station 75+94.71
End N 289373.109 E 313824.105 Z Station 75+94.71

Alignment: Southwest Ramp - Stage 3A Ref Line

Alignment Length = 908.75'

Tangent N 289581.929 E 312450.425 Z Station 60+41.25
Distance 181.318' Bearing N 54° 30' 51.38" E
Arc
PC N 289687.184 E 312598.066 Station 62+22.57
CC N 289158.322 E 312975.101
PI N 289923.563 E 312929.632 Station 66+29.77
TAN 407.199'
DB N 54° 30' 51.38" E'
DA S 61° 18' 54.06" E'
LChord Distance 690.005' Bearing N 86° 35' 58.67" E
External Distance 117.091'
Middle Ordinate 99.206'
Radius 649.500'
DEG 8° 49' 17.48"'
DELTA 64° 10' 14.57"'
LENGTH 727.434'
PT N 289728.110 E 313286.856 Station 69+50
End N 289728.110 E 313286.856 Z Station 69+50

2

Alignment: Southwest Ramp - Stage 3B Ref Line

Alignment Length = 439.41'

Arc
PC N 289640.241 E 313260.718 Station 69+60.59
CC N 290167.865 E 313547.446
PI N 289588.699 E 313355.564 Station 70+68.54
TAN 107.946'
DB S 61° 28' 43.81" E'
DA S 81° 51' 36.87" E'
LChord Distance 212.487' Bearing S 71° 40' 10.34" E
External Distance 9.625'
Middle Ordinate 9.473'
Radius 600.500'
DEG 9° 32' 28.84"'
DELTA 20° 22' 53.06"'
LENGTH 213.611'
PT N 289573.415 E 313462.423 Station 71+74.2
Arc
PC N 289573.415 E 313462.423 Station 71+74.2
CC N 288979.954 E 313377.541
PI N 289557.238 E 313575.523 Station 72+88.46
TAN 114.251'
DB S 81° 51' 36.87" E'
DA S 60° 16' 49.44" E'
LChord Distance 224.463' Bearing S 71° 4' 13.15" E
External Distance 10.790'
Middle Ordinate 10.599'
Radius 599.500'
DEG 9° 33' 26.14"'
DELTA 21° 34' 47.43"'
LENGTH 225.795'
PT N 289500.597 E 313674.746 Station 74+00
End N 289500.597 E 313674.746 Z Station 74+00

Alignment: Southwest Loop - Stage 3C Ref Line

Alignment Length = 841.58'

Arc
PC N 290263.389 E 312294.791 Station 58+21.83
CC N 289773.865 E 312045.159
PI N 290163.058 E 312491.539 Station 60+42.68
TAN 220.854'
DB S 62° 58' 50.84" E'
DA S 19° 11' 19.02" E'
LChord Distance 409.844' Bearing S 41° 5' 4.93" E
External Distance 42.722'
Middle Ordinate 39.640'
Radius 549.500'
DEG 10° 25' 36.82"'
DELTA 43° 47' 31.82"'
LENGTH 419.993'
PT N 289954.474 E 312564.129 Station 62+41.82
Arc
PC N 289954.474 E 312564.129 Station 62+41.82
CC N 289851.105 E 312267.102
PI N 289719.035 E 312646.065 Station 64+91.11
TAN 249.289'
DB S 19° 11' 19.02" E'
DA S 57° 36' 56.38" W'
LChord Distance 390.720' Bearing S 19° 12' 48.68" W
External Distance 86.817'
Middle Ordinate 68.036'
Radius 314.500'
DEG 18° 13' 4.99"'
DELTA 76° 48' 15.4"'
LENGTH 421.583'
PT N 289585.517 E 312435.547 Station 66+63.41
End N 289585.517 E 312435.547 Z Station 66+63.41

Alignment: CTH EE Xover Ref Line

Alignment Length = 566.67'

Arc
PC N 290457.656 E 313656.713 Station 151+45.02
CC N 291657.329 E 313684.731
PI N 290454.327 E 313799.255 Station 152+87.6
TAN 142.581'
DB S 88° 39' 43.71" E'
DA N 77° 47' 9.32" E'
LChord Distance 283.170' Bearing N 84° 33' 42.81" E
External Distance 8.441'
Middle Ordinate 8.382'
Radius 1200.000'
DEG 4° 46' 28.73"'
DELTA 13° 33' 6.98"'
LENGTH 283.831'
PT N 290484.492 E 313938.609 Station 154+28.85
Arc
PC N 290484.492 E 313938.609 Station 154+28.85
CC N 289311.656 E 314192.487
PI N 290514.551 E 314077.469 Station 155+70.93
TAN 142.076'
DB N 77° 47' 9.32" E'
DA S 88° 42' 34.87" E'
LChord Distance 282.181' Bearing N 84° 32' 17.23" E
External Distance 8.381'
Middle Ordinate 8.323'
Radius 1200.000'
DEG 4° 46' 28.73"'
DELTA 13° 30' 15.82"'
LENGTH 282.835'
PT N 290511.351 E 314219.509 Station 157+11.69
End N 290511.351 E 314219.509 Z Station 157+11.69

2

IH-94 WB Proposed

SUPERELEVATION TRANSITION EVENT POINTS		RATE				NOTES
LOCATION	STATION	LEFT OF CROWNLINE		RIGHT OF CROWNLINE		
		LEFT SHOULDER	LEFT LANE	RIGHT SHOULDER	RIGHT LANE	
Curve 3						
EndNormalShoulder	120+84.69'	-4.00%	-2.00%	-2.00%	-4.00%	
EndNormalCrown	120+84.69'	-4.00%	-2.00%	-2.00%	-4.00%	
LevelCrown	121+74.69'	.00%	.00%	-2.00%	-4.00%	
ReverseCrown	122+64.69'	2.00%	2.00%	-2.00%	-4.00%	
BeginFullSuper	123+27.69'	3.40%	3.40%	-3.40%	-4.00%	
EndFullSuper	146+61.51'	3.40%	3.40%	-3.40%	-4.00%	
ReverseCrown	147+24.51'	2.00%	2.00%	-2.00%	-4.00%	
LevelCrown	148+14.51'	.00%	.00%	-2.00%	-4.00%	
BeginNormalCrown	149+04.51'	-4.00%	-2.00%	-2.00%	-4.00%	
BeginNormalShoulder	149+04.51'	-4.00%	-2.00%	-2.00%	-4.00%	

IH-94 WB Proposed

SUPERELEVATION TRANSITION EVENT POINTS		RATE				NOTES
LOCATION	STATION	LEFT OF CROWNLINE		RIGHT OF CROWNLINE		
		LEFT SHOULDER	LEFT LANE	RIGHT SHOULDER	RIGHT LANE	
Curve 4						
EndNormalShoulder	187+89.83'	-4.00%	-2.00%	-2.00%	-4.00%	
EndNormalCrown	187+89.83'	-4.00%	-2.00%	-2.00%	-4.00%	
LevelCrown	188+79.83'	.00%	.00%	-2.00%	-4.00%	
BeginFullSuper	189+69.83'	2.00%	2.00%	-2.00%	-4.00%	
ReverseCrown	189+69.83'	2.00%	2.00%	-2.00%	-4.00%	
EndFullSuper	204+04.39'	2.00%	2.00%	-2.00%	-4.00%	
ReverseCrown	204+04.39'	2.00%	2.00%	-2.00%	-4.00%	
LevelCrown	204+94.39'	.00%	.00%	-2.00%	-4.00%	
BeginNormalCrown	205+84.39'	-4.00%	-2.00%	-2.00%	-4.00%	
BeginNormalShoulder	205+84.39'	-4.00%	-2.00%	-2.00%	-4.00%	

IH-94 WB Proposed

SUPERELEVATION TRANSITION EVENT POINTS		RATE				NOTES
LOCATION	STATION	LEFT OF CROWNLINE		RIGHT OF CROWNLINE		
		LEFT SHOULDER	LEFT LANE	RIGHT SHOULDER	RIGHT LANE	
Curve 5						
EndNormalShoulder	327+11.17'	-4.00%	-2.00%	-2.00%	-4.00%	
EndNormalCrown	327+11.17'	-4.00%	-2.00%	-2.00%	-4.00%	
LevelCrown	328+01.17'	-4.00%	-2.00%	.00%	.00%	
ReverseCrown	328+91.17'	-4.00%	-2.00%	2.00%	2.00%	
LowShoulderMatch	329+81.17'	-4.00%	-4.00%	4.00%	4.00%	
BeginFullSuper	330+62.17'	-5.80%	-5.80%	5.80%	5.80%	
EndFullSuper	344+64.58'	-5.80%	-5.80%	5.80%	5.80%	
LowShoulderMatch	345+45.58'	-4.00%	-4.00%	4.00%	4.00%	
ReverseCrown	346+35.58'	-4.00%	-2.00%	2.00%	2.00%	
LevelCrown	347+25.58'	-4.00%	-2.00%	.00%	.00%	
BeginNormalCrown	348+15.58'	-4.00%	-2.00%	-2.00%	-4.00%	
BeginNormalShoulder	348+15.58'	-4.00%	-2.00%	-2.00%	-4.00%	

IHI-94 EB Proposed						
SUPERELEVATION TRANSITION EVENT POINTS		RATE				NOTES
LOCATION	STATION	LEFT OF CROWNLINE		RIGHT OF CROWNLINE		
		LEFT SHOULDER	LEFT LANE	RIGHT SHOULDER	RIGHT LANE	
Curve 3						
EndNormalShoulder	108+88.42'	-4.00%	-2.00%	-2.00%	-4.00%	
EndNormalCrown	108+88.42'	-4.00%	-2.00%	-2.00%	-4.00%	
LevelCrown	109+78.42'	.00%	.00%	-2.00%	-4.00%	
BeginFullSuper	110+68.42'	2.00%	2.00%	-2.00%	-4.00%	
ReverseCrown	110+68.42'	2.00%	2.00%	-2.00%	-4.00%	
EndFullSuper	158+81.68'	2.00%	2.00%	-2.00%	-4.00%	
ReverseCrown	158+81.68'	2.00%	2.00%	-2.00%	-4.00%	
LevelCrown	159+71.68'	.00%	.00%	-2.00%	-4.00%	
BeginNormalCrown	160+61.68'	-4.00%	-2.00%	-2.00%	-4.00%	
BeginNormalShoulder	160+61.68'	-4.00%	-2.00%	-2.00%	-4.00%	

IHI-94 EB Proposed						
SUPERELEVATION TRANSITION EVENT POINTS		RATE				NOTES
LOCATION	STATION	LEFT OF CROWNLINE		RIGHT OF CROWNLINE		
		LEFT SHOULDER	LEFT LANE	RIGHT SHOULDER	RIGHT LANE	
Curve 4						
EndNormalShoulder	182+72.47'	-4.00%	-2.00%	-2.00%	-4.00%	
EndNormalCrown	182+72.47'	-4.00%	-2.00%	-2.00%	-4.00%	
LevelCrown	183+62.47'	.00%	.00%	-2.00%	-4.00%	
BeginFullSuper	184+52.47'	2.00%	2.00%	-2.00%	-4.00%	
ReverseCrown	184+52.47'	2.00%	2.00%	-2.00%	-4.00%	
EndFullSuper	198+14.38'	2.00%	2.00%	-2.00%	-4.00%	
ReverseCrown	198+14.38'	2.00%	2.00%	-2.00%	-4.00%	
LevelCrown	199+04.38'	.00%	.00%	-2.00%	-4.00%	
BeginNormalCrown	199+94.38'	-4.00%	-2.00%	-2.00%	-4.00%	
BeginNormalShoulder	199+94.38'	-4.00%	-2.00%	-2.00%	-4.00%	

IHI-94 EB Proposed						
SUPERELEVATION TRANSITION EVENT POINTS		RATE				NOTES
LOCATION	STATION	LEFT OF CROWNLINE		RIGHT OF CROWNLINE		
		LEFT SHOULDER	LEFT LANE	RIGHT SHOULDER	RIGHT LANE	
Curve 5						
EndNormalShoulder	326+51.93'	-4.00%	-2.00%	-2.00%	-4.00%	
EndNormalCrown	326+51.93'	-4.00%	-2.00%	-2.00%	-4.00%	
LevelCrown	327+41.93'	-4.00%	-2.00%	.00%	.00%	
ReverseCrown	328+31.93'	-4.00%	-2.00%	2.00%	2.00%	
LowShoulderMatch	329+21.93'	-4.00%	-4.00%	4.00%	4.00%	
BeginFullSuper	330+02.93'	-5.80%	-5.80%	5.80%	5.80%	
EndFullSuper	343+98.66'	-5.80%	-5.80%	5.80%	5.80%	
LowShoulderMatch	344+79.66'	-4.00%	-4.00%	4.00%	4.00%	
ReverseCrown	345+69.66'	-4.00%	-2.00%	2.00%	2.00%	
LevelCrown	346+59.66'	-4.00%	-2.00%	.00%	.00%	
BeginNormalCrown	347+49.66'	-4.00%	-2.00%	-2.00%	-4.00%	
BeginNormalShoulder	347+49.66'	-4.00%	-2.00%	-2.00%	-4.00%	

203.0100

CATEGORY	STATION	LOCATION	203.0100 REMOVING SMALL PIPE CULVERTS EACH	REMARKS
0010	36+28	EB	70	STAGE 4
0010	45+32	EB	61	STAGE 4
		TOTAL 0010	131	

204.0100

CATEGORY	STATION	TO	STATION	LOCATION	204.0100 REMOVING CONCRETE PAVEMENT SY	REMARKS
0010	52+64	-	57+96	EB	591	
0010	6+52	-	28+64	RAMP	3934	RAMP S/W Loop
0010					462	RAMP S/W Loop
0010	0+00	-	22+50	RAMP	3999	RAMP S/W Ramp
0010	16+00	-	25+19	RAMP	1633	RAMP N/E Quadrant
0010	14+06	-	23+21	CONCRETE MEDIAN	376	SW Loop
0010	49+00	-	194+00	WB	38667	STAGE 2 (Remove WB Lane)
0010	49+00	-	196+00	EB, LT	39200	STAGE 3 (Remove EB Lane)
0010	129+47		135+19	West of Bridge	14552	STH 312 WB (Stage 4)
0010	138+21		147+32	East of Bridge	21725	STH 312 WB (Stage 4)
0010	129+54		135+41	West of Bridge	6947	Stage 312 EB (Stage 5)
0010	138+43		147+92	East of Bridge	10195	STH 312 EB (Stage 5)
0010	138+43		147+92	East of Bridge	11019	STH 312 EB (Stage 6)
				TOTAL 0010	153,300	

204.0120

CATEGORY	STATION	TO	STATION	LOCATION	204.0120 REMOVING ASPHALTIC SURFACE MILLING SY	REMARKS
0010	303+50	-	323+88	WB Driving Lane	2717	
0010	303+50	-	323+88	WB, LT Shoulder	2264	
0010	303+50	-	323+88	WB Passing Lane	2717	
0010	303+50	-	323+88	WB, RT Shoulder	906	
0010	326+23	-	347+43	WB Passing Lane	2826	B-18-24 (Chippewa River Bridge)
0010	326+23	-	347+43	WB RT, Shoulder	942	
0010	326+23	-	347+43	WB Driving Lane	2827	
0010	326+23	-	347+43	WB LT, Shoulder	2356	
0010	303+50	-	323+07	EB Driving Lane	2609	
0010	303+50	-	323+07	EB, LT Shoulder	870	
0010	303+50	-	323+07	EB, Passing Lane	2609	
0010	303+50	-	323+07	EB, RT Shoulder	2174	
0010	325+47	-	346+60	EB Passing Lane	2818	
0010	325+47	-	346+60	EB, Shoulder RT	2348	
0010	325+47	-	346+60	EB, Passing Lane	2817	B-18-23 (Chippewa River Bridge)
0010	325+47	-	346+60	EB, Shoulder LT	939	
0010	196+00	-	207+79	EB, LT Shoulder	524	
0010	196+00	-	207+49	EB RT Shoulder	1021	
0010	209+21	-	304+27	EB, LT Shoulder		
0010	208+92	-	304+27	EB RT Shoulder		
0010	194+00	-	209+17	WB, LT Shoulder	1348	
0010	194+00	-	208+86	WB, RT Shoulder	660	
0010	210+59	-	304+43	WB, LT Shoulder	8341	
0010	210+28	-	304+43	WB, RT Shoulder	4184	
		-				
				TOTAL 0010	50,820	

204.0150

CATEGORY	STATION	TO	STATION	LOCATION	204.0150 REMOVING CURB & GUTTER LF	REMARKS
0010	9+44	-	28+64	SW Loop, RT	1921	Inside Ramp
0010	14+06	-	25+04	SW Loop, LT	1098	Inside Ramp
0010	0+19	-	12+71	SW Ramp, LT	1252	Outside Ramp
0010	129+54	-	135+19	West of Bridge, WB	938	Stage 4 (WB 312)
0010	138+21	-	147+32	East of Bridge, WB	1121	Stage 4 (WB 312)
0010	138+43	-	147+92	West of Bridge, EB	128	Stage 5 & 6 (WB 312)
0010	138+43		147+92	East of Bridge, EB	482	Stage 5 & 6 (WB 312)
		-				
				TOTAL 0010	6,940	

204.0155

CATEGORY	STATION	TO	STATION	LOCATION	204.0155 REMOVING CONCRETE SIDEWALK SY	REMARKS
0010	14+06	-	23+21	CONCRETE MEDIAN	376	SW Loop
0010	132+02	-	135+31	CONCRETE MEDIAN	76	STH 312 West of Bridge
0010	138+42	-	143+97	CONCRETE MEDIAN	288	STH 312 East of Bridge
		-				
				TOTAL 0010	739	

204.0157

CATEGORY	STATION	TO	STATION	LOCATION	204.0157 REMOVING CONCRETE BARRIER LF	REMARKS
0010	55+19	-	57+45	EB,RT	226	STH 312 Bridge
0010	100+58	-	102+45	EB,RT	187	CTH EE Bridge
0010	180+55	-	182+47	EB,RT	192	CTH TT Bridge
0010	57+97	-	60+25	WB,LT	228	STH 312 Bridge
0010	101+24	-	103+00	WB,LT	176	CTH EE Bridge
0010	181+36	-	183+17	WB,LT	181	CTH TT Bridge
				TOTAL 0010	1,191	

204.0170

CATEGORY	STATION	TO	STATION	LOCATION	204.0170 REMOVING FENCE LF	REMARKS
0010	74+00	-	76+00	WB, LT	100	Deer Fence
		-				
				TOTAL 0010	100	

3

204.0180

CATEGORY	STATION	TO	STATION	LOCATION	204.0180 REMOVING DELINEATORS AND MARKERS EACH	REMARKS
0010	49+00	-	57+00	EB	5	Start of project To Bridge B-18-15 (STH 312)
0010	77+00	-	101+75	EB	9	STH 312 - CTH EE Bridge (B-18-17)
0010	102+20	-	181+60	EB	19	CTH EE - CTH TT
0010	182+00	-	195+00	EB	3	CTH TT - STA. 195
0010	303+50	-	323+10	EB	2	STA. 303+50 - 323+10 (B-18-45)
0010	325+50	-	346+60	EB	5	STA. 325+50 - 346+60 (Chippewa River Bridge)
0010	49+00	-	57+00	WB	2	Start of project to Bridge B-18-15 (STH 312)
0010	58+30	-	69+00	WB	3	Bridge B-18-15 (STH 312) - gore area
0010	84+00	-	101+40	WB	6	Gore area - CTH EE
0010	101+80	-	181+50	WB	17	CTH EE - CTH TT
0010	182+10	-	192+50	WB	3	CTH TT - STA. 192+50
0010	304+00	-	323+80	WB	5	304+00 to Bridge B-18-44
0010	326+20	-	347+40	WB	4	326+20 to Bridge B-18-24
0010						SW RAMP
0010	6+52	-	28+64	RT	26	SW LOOP
0010	10+00	-	20+00	LT	16	SW LOOP
		-				
				TOTAL 0010	125	

204.9090.S.01

CATEGORY	STATION	TO	STATION	LOCATION	204.9090.S.01 REMOVING (Cable Barrier) (01. TBD) LF
0010	35+00	-	83+50	EB, LT	4925
		-			
				TOTAL 0010	4,925

3

PROJECT: 1022-08-74	HWY: IH 94	COUNTY: EAU CLAIRE	MISCELLANEOUS QUANTITIES	SHEET:	E

CATEGORY	STATION	TO	STATION	LOCATION	205.0100 EXCAVATION COMMON CY	REMARKS
0010	29+00	-	67+00		2725	Stage 2 (Median Cross-Over) West of CTH E
0010	217+75	-	247+00		6695	Stage 2 (Median Cross-Over) East of CTH E
0010	32+00	-	49+00		2475	Stage 3 (Median Cross-Over) West of CTH E
0010	49+00	-	194+00		38014	Mainline westbound Sta. 49+00 - 194+00 Stage 2A
0010	49+00	-	196+00		22885	Mainline eastbound Sta. 49+00 - 196+00 Stage 3A
0010	49+00	-	66+00		1071	Stage 3B Mainline West Median X-Over Stage 3B
0010	129+47	-	148+00		2896	Stage 4 STH 312 WB
0010	129+54	-	148+00		1615	Stage 5 STH 312 EB Passing Lane
0010	129+54	-	148+00		1615	Stage 6 STH 312 EB Driving Lane
0010	0+50	-	16+00		1400	Southwest Ramp Stage 3B Final
0010	6+52	-	28+64		3578	Southwest Ramp Stage 3C Final
0010	16+25	-	23+25		2222	Southeast Ramp Stage 2A Final
0010	72+92	-	75+94.71		236	Northeast Ramp Stage 2B Sta. 72+92.44 - 75+94.71
0010	0+50	-	16+00		1435	Southwest Ramp Stage 3A
0010	60+41	-	68+65		1217	Southwest Ramp Stage 3A
0010	68+61	-	84+50		1592	Southwest Ramp Stage 3A
0010	16+00	-	20+00		285	Southwest Ramp Stage 3B
0010	71+47.10	-	74+00		357	Southwest Ramp Stage 3B
0010	58+21.83	-	66+50		840	Southwest Ramp Stage 3C
0010	61+50	-	71+00		895	Southeast Ramp Stage 2A
0010	70+34.73	-	82+50		847	Southeast Ramp Stage 2A
0010	73+50	-	84+00		951	Southeast Ramp Stage 2A
0010	154+00	-	157+05		286	CTH EE WB X-over Stage 4
0010	130+81	-	131+96		92	CTH EE EB Temporary Widening RT Sta. 130+80.64 - Sta. 131+96.15 Stage 4
		-				
				TOTAL 0010	96,224	

205.3000.S

CATEGORY	STATION	TO	STATION	LOCATION	205.3000.S TEMPORARY EMERGENCY PULLOUTS EACH	REMARKS
0010	47+25	-	49+50	EB, LT	1	Stage 2
0010	85+25	-	87+50	EB, LT	1	Stage 2
0010	109+25	-	111+50	EB, LT	1	Stage 2
0010	136+25	-	138+50	EB, LT	1	Stage 2
0010	162+25	-	164+50	EB, LT	1	Stage 2
0010	188+25	-	190+50	EB, LT	1	Stage 2
0010	61+50	-	63+75	WB, RT	1	Stage 3
0010	85+50	-	87+75	WB, RT	1	Stage 3
0010	109+50	-	111+75	WB, RT	1	Stage 3
0010	135+50	-	137+75	WB, RT	1	Stage 3
0010	161+50	-	163+75	WB, RT	1	Stage 3
0010	187+50	-	189+75	WB, RT	1	Stage 3
		-				
				TOTAL 0010	12	

208.0100

CATEGORY	STATION	TO	STATION	LOCATION	208.0100 BORROW CY	REMARKS
0010		-				
0010		-				
0010		-				
0010		-				
0010		-				
		-				
				TOTAL 0010	0	

211.0100.01

CATEGORY	STATION	TO	STATION	LOCATION	211.0100.01 PREPARE FOUNDATION FOR ASPHALTIC PAVING (PROJECT) (01. TBD) LS	REMARKS
0010	325+47	-	346+60	EB	1	B-18-23 (Chippewa River Bridge)
0010	325+48	-	347+09	WB	0	B-18-24 (Chippewa River Bridge)
				TOTAL 0010	1	

PROJECT: 1022-08-74	HWY: IH 94	COUNTY: EAU CLAIRE	MISCELLANEOUS QUANTITIES	SHEET:	E

211.0200.01

CATEGORY	STATION	TO	STATION	LOCATION	211.0200.01 PREPARE FOUNDATION FOR CONCRETE PAVEMENT (PROJECT) (01. TBD) LS
0010		-			1
		-			
				TOTAL 0010	1

211.0400

CATEGORY	STATION	TO	STATION	LOCATION	211.0400 PREPARE FOUNDATION FOR ASPHALTIC SHOULDERS STA	REMARKS
0010	325+47	-	346+60	EB, LT	21	B-18-23 (Chippewa River Bridge)
0010	325+48	-	347+09	WB, RT	22	B-18-24 (Chippewa River Bridge)
0010	28+00	-	45+00	WB	17	STAGE 1 (Median Cross-Over)
0010	230+00	-	248+00	WB	18	STAGE 1 (Median Cross-Over)
0010	10+00	-	28+00	EB	18	STAGE 1 (Median Cross-Over)
0010	210+00	-	228+00	EB	18	STAGE 1 (Median Cross-Over)
0010	30+00	-	230+00	EB		
0010	49+00	-	194+00	WB	145	STAGE 2 (Construct New WB Passing Lanes)
0010	49+00	-	194+00	WB	145	STAGE 2 (Construct WB Passing Lane)
0010	49+00	-	196+00	EB, RT	147	STAGE 3 (Construct New EB Driving Lane)
0010	49+00	-	196+00	EB, LT	147	STAGE 3 (Construct New EB Passing Lane)
0010	49+00	-	196+00	WB, RT	147	STAGE 2 (Finish WB Median Shoulder
		-				
				TOTAL 0010	845	

213.0100.01

CATEGORY	STATION	TO	STATION	LOCATION	213.0100.01 FINISHING ROADWAY (PROJECT) (01. TBD) EACH
0010		-			1
				TOTAL 0010	1

CATEGORY	STATION	TO	STATION	LOCATION	305.0110 BASE AGGREGATE DENSE 3/4-INCH TON	REMARKS
0010	325+47	-	346+60	EB	1885	B-18-23 (Chippewa River Bridge)
0010	325+48	-	347+09	WB	1927	B-18-24 (Chippewa River Bridge)
0010	29WB+00	-	67EB+00		1035	STAGE 2A (I-94 Median Cross-Over/Widening)
		-				
0010	222EB+00	-	247WB+00		740	STAGE 2A IH 94 Median Crossover
		-				
0010	61+50	-	68+64		210	STAGE 2A SE Ramp 'S2A'
0010	73EB+10	-	82EB+41		150	STAGE 2A EB IH 94, RT (ENTRANCE RAMP)
0010	72WB+75	-	82EB+50		25	STAGE 2B IH 94 Median, SE Ramp Cross-Over
0010	72WB+75	-	82EB+50		150	STAGE 2B IH 94 Median, SE Ramp Exit
0010	32EB+00	-	58WB+22		695	STAGE 3A - IH 94 Median Cross-Over/Widening
		-				
0010	66EB+75	-	80WB+00		240	STAGE 3A - IH 94 Median, SW Ramp Cross-Over
0010	217WB+18	-	239EB+00		705	STAGE 3A - IH 94 Median Cross-Over
0010	60+41	-	66+73		135	STAGE 3A - SW Ramp 'S3A'
0010	71EB+25	-	74WB+00		55	STAGE 3B - IH 94 Median, SW Ramp Cross-Over
0010	75WB+50	-	84WB+00		150	STAGE 3B - IH 94 Median, SW Ramp Merge
		-				
0010	0+14	-	16+00		120	STAGE 3B - SW Ramp 'S3B'
0010	16+00	-	20+00		30	STAGE 3B - SW Ramp 'S3B'
0010	58WB+22	-	61EB+00		70	STAGE 3C - IH 94 Median, SW Loop Cross-Over
0010	60+84	-	66+54		160	STAGE 3C - SW Loop 'S3C'
0010	130+33	-	130+71		10	STAGE 4 - EB CTH EE, RT
		-				
0010	130+80	-	131+96		20	STAGE 4 - EB CTH EE, RT
0010	150EB'EE'+89	-	157WB'EE'+05		65	STAGE 4 - CTH EE Median Cross-Over, LT
0010	150EB'EE'+89	-	157WB'EE'+05		55	STAGE 4 - CTH EE Median Cross-Over, RT
		-				
0010	49+00	-	194+00	WB	7619	STAGE 3 (Construct New WB Passing Lanes)
		-				
0010	49+00	-	194+00	WB	11095	STAGE 3 (Construct WB Driving Lane)
0010	49+00	-	194+00	WB, LT	6187	STAGE 3 (Construct WB Driving Lane Shoulder)
0010	49+00	-	194+00	WB, RT	6745	STAGE 3 (Construct WB Passing Lane Shoulder)
0010	49+00	-	196+00	EB, RT	10497	STAGE 4 (Construct New EB Driving Lane)
0010	49+00	-	196+00	EB, LT	8493	STAGE 4 (Construct New EB Passing Lane)
0010	49+00	-	196+00	EB, LT	6838	STAGE 4 (Construct EB Passing Lane Shoulder)
0010	49+00	-	196+00	EB, RT	6272	STAGE 4 (Construct EB Driving Lane Shoulder)
0010		-				
				TOTAL 0010	72,379	

305.0120

CATEGORY	STATION	TO	STATION	LOCATION	305.0120 BASE AGGREGATE DENSE 1 1/4-INCH TON	REMARKS
0010	29WB+00	-	67EB+00		6255	STAGE 2A - (I-94 Median Cross-Over/Widening)
0010	68WB+50	-	78EB+00	LT	1390	STAGE 2A - (I-94 Median SE Ramp Cross-Over)
0010	222EB+00	-	247WB+00		4005	STAGE 2A - IH 94 Median Crossover
0010	61+50	-	68+64		1555	STAGE 2A - SE Ramp 'S2A'
0010	73EB+10	-	82EB+41	RT	1450	STAGE 2A - EB IH 94, RT (ENTRANCE RAMP)
0010	72WB+75	-	82EB+50		430	STAGE 2B - IH 94 Median, SE Ramp Cross-Over
0010	76EB+00	-	82EB+50		765	STAGE 2B - IH 94 Median, SE Ramp Exit
0010	32EB+00	-	58WB+22		5440	STAGE 3A - IH 94 Median Cross-Over/Widening
0010	66EB+75	-	80WB+00		2055	STAGE 3A - IH 94 Median, SW Ramp Cross-Over
0010	217WB+18	-	239EB+00		3875	STAGE 3A - IH 94 Median Cross-Over
0010	60+41	-	66+73		1130	STAGE 3A - SW Ramp 'S3A'
0010	71EB+25	-	74WB+00		375	STAGE 3B - IH 94 Median, SW Ramp Cross-Over
0010	75WB+50	-	84WB+00		990	STAGE 3B - IH 94 Median, SW Ramp Merge
0010	0+14	-	16+00		2800	STAGE 3B - SW Ramp 'S3B'
0010	16+00	-	20+00		535	STAGE 3B - SW Ramp 'S3B'
0010	58WB+22	-	61EB+00		530	STAGE 3C - IH 94 Median, SW Loop Cross-Over
0010	60+84	-	66+54		1110	STAGE 3C - SW Loop 'S3C'
0010	130+33	-	130+71		75	STAGE 4 - EB CTH EE, RT
0010	130+80	-	131+96		205	STAGE 4 - EB CTH EE, RT
0010	150EB'EE'+89	-	157WB'EE'+05		835	STAGE 4 - CTH EE Median Cross-Over
0010	49+00	-	194+00	WB	6444	STAGE 3 (Construct New WB Passing Lane)
0010	49+00	-	194+00	WB	17078	STAGE 3 (Construct New WB Driving Lane)
					0	
0010	49+00	-	196+00	EB	16452	STAGE 4 (Construct New EB Driving Lane)
0010	49+00	-	196+00	EB	13502	STAGE 4 (Construct New EB Passing Lane)
					0	
0010	16+00	-	25+19	Northeast Ramp	545	
0010	16+00	-	25+19	Northeast Ramp, LT Shoulder	170	Shoulders
					0	
0010	16+00	-	25+19	Northeast Ramp, RT Shoulder	102	Shoulders
0010	6+52	-	27+44	Southwest Loop	1240	Mainline
0010				Southwest Loop, LT Shoulder	0	Shoulders
0010	6+52	-	27+44	Southwest Loop, RT Shoulder	620	Shoulders
0010	0+00	-	22+50	Southwest Ramp	1333	Mainline
					0	
0010	0+00	-	22+50	Southwest Ramp, RT Shoulder	583	Shoulders
0010	129+50	-	133+53	STH 312 Eastbound	194	Mainline
0010	133+53	-	135+41	STH 312 Eastbound	230	Mainline
0010	138+43	-	147+92	STH 312 Eastbound	879	Mainline
0010	141+73	-	144+64	STH 312 Eastbound	129	Turn-Lane
					0	
0010	129+50	-	135+31	STH 312 Westbound	258	Mainline
0010	130+00	-	134+15	STH 312 Westbound	184	Turn-Lane
0010	138+42	-	147+32	STH 312 Westbound	791	Mainline
				TOTAL 0010	96,541	

3

305.0500

CATEGORY	STATION	TO	STATION	LOCATION	305.0500 SHAPING SHOULDERS STA	REMARKS
0010	325+47	-	346+60	EB, LT	21	B-18-23 (Chippewa River Bridge)
0010	325+48	-	347+09	WB, RT	22	B-18-24 (Chippewa River Bridge)
0010		-				
0010	28+00	-	45+00	WB	17	STAGE 1 (Median Cross-Over)
0010	230+00	-	248+00	WB	18	STAGE 1 (Median Cross-Over)
0010	10+00	-	28+00	EB	18	STAGE 1 (Median Cross-Over)
0010	210+00	-	228+00	EB	18	STAGE 1 (Median Cross-Over)
0010	49+00	-	194+00	WB	145	STAGE 3 (Construct New WB Passing Lanes)
0010	49+00	-	194+00	WB	145	STAGE 3 (Construct WB Passing Lane)
0010	49+00	-	196+00	EB, RT	147	STAGE 4 (Construct New EB Driving Lane)
0010	49+00	-	196+00	EB, LT	147	STAGE 4 (Construct New EB Passing Lane)
0010				TOTAL 0010	698	

390.0103

CATEGORY	STATION	TO	STATION	LOCATION	390.0103 BASE PATCHING SY	REMARKS
0010	325+47	-	346+60	EB	250	B-18-23 (Chippewa River Bridge)
0010	325+48	-	347+09	WB	250	B-18-24 (Chippewa River Bridge)
		-				
				TOTAL 0010	500	

390.0303

CATEGORY	STATION	TO	STATION	LOCATION	390.0303 BASE PATCHING CONCRETE SY
0010	326+23	-	347+43	WB	6
0010	326+23	-	347+43	WB	6
0010	326+23	-	347+43	WB	6
0010	326+23	-	347+43	WB	6
0010	326+23	-	347+43	WB	6
0010	326+23	-	347+43	WB	6
0010	326+23	-	347+43	WB	6
0010	326+23	-	347+43	WB	6
0010	326+23	-	347+43	EB	6
0010	326+23	-	347+43	EB	6
0010	326+23	-	347+43	EB	6
0010	326+23	-	347+43	EB	6
0010	326+23	-	347+43	EB	6
				TOTAL 0010	75

415.0090

CATEGORY	STATION	TO	STATION	LOCATION	415.0090 CONCRETE PAVEMENT 9-INCH SY	REMARKS
0010	6+52	-	28+64	RAMP	3934	SW Loop
0010	0+00	-	22+50	RAMP	3999	SW RAMP
0010	16+00	-	25+19	RAMP	1633	SE RAMP
0010	14+06	-	23+21	CONCRETE MEDIAN	376	SW Loop
		-				
				TOTAL 0010	9,942	

PROJECT: 1022-08-74	HWY: IH 94	COUNTY: EAU CLAIRE	MISCELLANEOUS QUANTITIES	SHEET:	E

3

415.0120

CATEGORY	STATION	TO	STATION	LOCATION	415.0120 CONCRETE PAVEMENT 12-INCH SY	REMARKS
0010	49+00	-	194+00	WB 12' Passing Lane	19333	Stage 2
0010	49+00	-	194+00	WB 14' Driving Lane	22556	Stage 2
0010	54+99	-	57+07	EB	83	Offset Parallel Lane off of Mainline for SW Loop
0010	52+48	-	57+07	EB	473	Offset Parallel Lane off of Mainline for SW Loop (Taper)
0010	49+00	-	196+00	EB 14' Driving Lane	22867	Stage 3
0010	49+00	-	196+00	EB 12' Passing Lane	19600	Stage 3
				TOTAL 0010	84,911	

415.5110.S

CATEGORY	STATION	TO	STATION	LOCATION	415.5110.S CONCRETE PAVEMENT JOINT LAYOUT LS	REMARKS
0010	49+00	-	194+00	WB 12' Passing Lane	1	Stage 2
0010	49+00	-	194+00	WB 14' Driving Lane		Stage 2
0010	54+99	-	57+07	EB		Offset Parallel Lane off of Mainline for SW Loop
0010	52+48	-	57+07	EB		Offset Parallel Lane off of Mainline for SW Loop (Taper)
0010	49+00	-	196+00	EB 14' Driving Lane		Stage 3
0010	49+00	-	196+00	EB 12' Passing Lane		Stage 3
				TOTAL 0010	1	

416.1110

CATEGORY	STATION	TO	STATION	LOCATION	416.1110 CONCRETE SHOULDER RUMBLE STRIPS LF	REMARKS
0010	49+00	-	194+00	WB, LT	14500	Stage 2
0010	49+00	-	196+00	EB, RT	14700	Stage 3
				TOTAL 0010	29,200	

416.0620

CATEGORY	STATION	TO	STATION	LOCATION	416.0620 DRILLED DOWEL BARS EACH	REMARKS
0010	49+00	-	196+00	WB		Stage 3A Paving gap for Exit Ramp
0010	49+00	-	196+00	EB		
				TOTAL 0010	0	

3

PROJECT: 1022-08-74	HWY: IH 94	COUNTY: EAU CLAIRE	MISCELLANEOUS QUANTITIES	SHEET:	E

416.1710

CATEGORY	STATION	TO	STATION	LOCATION	416.1710 CONCRETE PAVEMENT REPAIR SY
0010	208+50	-	295+98	EB, DRIVING LANE	3
0010	208+50	-	295+98	EB, DRIVING LANE	3
0010	210+40	-	297+07	WB, DRIVING LANE	7
0010	210+40	-	297+07	WB, DRIVING LANE	7
0010	210+40	-	297+07	WB, DRIVING LANE	7
				TOTAL 0010	47

416.1720

CATEGORY	STATION	TO	STATION	LOCATION	416.1720 CONCRETE PAVEMENT REPLACEMENT SY
0010	208+50	-	295+98	EB, DRIVING LANE	8
0010	208+50	-	295+98	EB, DRIVING LANE	8
0010	208+50	-	295+98	EB, DRIVING LANE	8
0010	208+50	-	295+98	EB, DRIVING LANE	8
0010	208+50	-	295+98	EB, DRIVING LANE	8
0010	208+50	-	295+98	EB, DRIVING LANE	8
0010	208+50	-	295+98	EB, DRIVING LANE	8
0010	208+50	-	295+98	EB, DRIVING LANE	8
0010	208+50	-	295+98	EB, DRIVING LANE	8
0010	208+50	-	295+98	EB, DRIVING LANE	8
0010	208+50	-	295+98	EB, DRIVING LANE	8
0010	208+50	-	295+98	EB, DRIVING LANE	8
0010	208+50	-	295+98	EB, DRIVING LANE	8
0010	208+50	-	295+98	EB, DRIVING LANE	8
0010	208+50	-	295+98	EB, DRIVING LANE	8
0010		-			
0010	208+50	-	295+98	EB, DRIVING LANE	8
0010	208+50	-	295+98	EB, DRIVING LANE	8
0010	208+50	-	295+98	EB, DRIVING LANE	8
		-			
				TOTAL 0010	140

455.0605

CATEGORY	STATION	TO	STATION	LOCATION	455.0605 TACK COAT GAL	REMARKS
0010	68+00	-		WB	20	Stage 3A Paving Gap for Northeast Exit Ramp
0010		-	75+00	WB	20	Stage 3A Paving Gap for Northeast Exit Ramp
0010	49+00	-	194+00	WB	20	Stage 3 (WB Pavement Replacement) B-18-22 (CTH C)
0010	67+00	-		EB	20	Stage 4A Paving Gap for Southwest Entrance Ramp
0010		-	72+00	EB	20	Stage 4A Paving Gap for Southwest Entrance Ramp
0010	49+00	-	196+00	EB	20	Stage 4 (EB Pavement Replacement)
		-				
				TOTAL 0010	120	

460.2005

CATEGORY	STATION	TO	STATION	LOCATION	460.2005 INCENTIVE DENSITY PWL HMA PAVEMENT DOL	REMARKS
0010	304+00	-	346+43	WB Driving Lane	2546	Mainline
0010	304+00	-	346+43	WB Passing Lane	2546	Mainline
0010	304+27	-	347+43	EB Driving Lane	2590	Mainline
0010	304+27	-	347+43	EB Passing Lane	2590	Mainline
0010	6+52	-	27+44	Southwest Loop	1674	Mainline
0010	0+00	-	22+50	Southwest Ramp	1800	Mainline
		-				
0010	129+50	-	133+53	STH 312 Eastbound	262	Mainline
0010	133+53	-	135+41	STH 312 Eastbound	310	Mainline
0010	138+43	-	147+92	STH 312 Eastbound	1187	Mainline
		-				
0010	129+50	-	135+31	STH 312 Westbound	349	Mainline
0010	138+42	-	147+32	STH 312 Westbound	1068	Mainline
0010						
				TOTAL 0010	16,920	

460.2010

CATEGORY	STATION	TO	STATION	LOCATION	460.2010 INCENTIVE AIR VOIDS HMA PAVEMENT DOL	REMARKS
0010	304+00	-	346+43	WB Driving Lane	2546	Mainline
0010	304+00	-	346+43	WB Passing Lane	2546	Mainline
0010	304+27	-	347+43	EB Driving Lane	2590	Mainline
0010	304+27	-	347+43	EB Passing Lane	2590	Mainline
0010	304+00	-	346+43	WB Driving Lane Shoulder, LT		Shoulders
		-				
0010	304+00	-	346+43	WB Passing Lane Shoulder, RT	283	Shoulders
0010	304+27	-	347+43	EB Passing Lane Shoulder, LT	719	Shoulders
0010	304+27	-	347+43	EB Driving Lane Shoulder, RT		Shoulders
0010	16+00	-	25+19	Northeast Ramp	735	
0010	16+00	-	25+19	Northeast Ramp, LT Shoulder	230	Shoulders
		-				
0010	16+00	-	25+19	Southeast Ramp, RT Shoulder	138	Shoulders
0010	6+52	-	27+44	Southwest Loop	1674	Mainline
0010		-		Southwest Loop, LT Shoulder		Shoulders
0010	6+52	-	27+44	Southwest Loop, RT Shoulder	837	Shoulders
0010	0+00	-	22+50	Southwest Ramp	1800	Mainline
		-				
0010	0+00	-	22+50	Southwest Ramp, RT Shoulder	788	Shoulders
0010	129+50	-	133+53	STH 312 Eastbound	262	Mainline
0010	133+53	-	135+41	STH 312 Eastbound	310	Mainline
0010	138+43	-	147+92	STH 312 Eastbound	1187	Mainline
0010	141+73	-	144+64	STH 312 Eastbound	175	Turn-Lane
		-				
0010	129+50	-	135+31	STH 312 Westbound	349	Mainline
0010	130+00	-	134+15	STH 312 Westbound	249	Turn-Lane
0010	138+42	-	147+32	STH 312 Westbound	1068	Mainline
				TOTAL 0010	21,073	

460.7644

CATEGORY	STATION	TO	STATION	LOCATION	460.7644 HMA PAVEMENT 4 HT 58-34 V TON	REMARKS
0010	16+00	-	25+19	Northeast Ramp, LT Shoulder	73	Shoulders
0010	16+00	-	25+19	Northeast Ramp, RT Shoulder	44	Shoulders
0010		-		Southwest Loop, LT Shoulder		Shoulder
		-				
0010	6+52	-	27+44	Southwest Loop, RT Shoulder	267	Shoulder
0010	6+52	-	27+44	Southwest Ramp, RT Shoulder		Shoulder
0010		-		Southwest Ramp, LT Shoulder		Shoulder
0010	129+50	-	133+53	STH 312 Eastbound	84	Mainline
		-				
0010	133+53	-	135+41	STH 312 Eastbound	99	Mainline
0010	138+43	-	147+92	STH 312 Eastbound	379	Mainline
0010	141+73	-	144+64	STH 312 Eastbound	56	Turn-Lane
0010	129+50	-	135+31	STH 312 Westbound	111	Mainline
0010	130+00	-	134+15	STH 312 Westbound	80	Turn-Lane
0010	138+42	-	147+32	STH 312 Westbound	341	Mainline
		-				
				TOTAL 0010	1,534	

460.8644

CATEGORY	STATION	TO	STATION	LOCATION	460.8644 HMA PAVEMENT 4 SMA 58-34 V TON	REMARKS
0010	304+00	-	346+43	WB Driving Lane	679	Mainline
0010	304+00	-	346+43	WB Passing Lane	679	Mainline
0010	304+27	-	347+43	EB Driving Lane	691	Mainline
0010	304+27	-	347+43	EB Passing Lane	691	Mainline
0010	304+00	-	346+43	WB, RT	226	Shoulders
0010	304+27	-	347+43	EB,LT	230	Shoulders
		-				
				TOTAL 0010	3,195	

465.0125

CATEGORY	STATION	TO	STATION	LOCATION	465.0125 ASPHALTIC SURFACE TEMPORARY TON	REMARKS
0010	29WB+00	-	67EB+00		1780	STAGE 2A - (I-94 Median Cross-Over/Widening)
0010	68WB+50	-	78EB+00		430	STAGE 2A - (I-94 Median SE Ramp Cross-Over)
0010	222EB+00	-	247WB+00		1025	STAGE 2A - IH 94 Median Crossover
0010	61+50	-	68+64		450	STAGE 2A - SE Ramp 'S2A'
0010	73EB+10	-	84EB+28	RT	465	STAGE 2A - EB IH 94, RT (ENTRANCE RAMP)
0010	76EB+00	-	82EB+50	LT	215	STAGE 2A - IH 94 Median, SE Ramp Exit
0010	72WB+75	-	75EB+95		120	STAGE 2B - IH 94 Median, SE Ramp Cross-Over
		-				
0010	32EB+00	-	58WB+22		1830	STAGE 3A - IH 94 Median Cross-Over/Widening
0010	66EB+75	-	80WB+00		665	STAGE 3A - IH 94 Median, SW Ramp Cross-Over
0010	217WB+18	-	239EB+00		1015	STAGE 3A - IH 94 Median Cross-Over
		-				
0010	60+41	-	66+73		360	STAGE 3A - SW Ramp 'S3A'
0010	71EB+25	-	74WB+00		105	STAGE 3B - IH 94 Median, SW Ramp Cross-Over
0010	75WB+50	-	84WB+00		265	STAGE 3B - IH 94 Median, SW Ramp Merge
0010	0+14	-	16+00		1185	STAGE 3B - SW Ramp 'S3B'
0010	16+00	-	20+00		215	STAGE 3B - SW Ramp 'S3B'
		-				
0010	58WB+22	-	61EB+00		165	STAGE 3C - IH 94 Median, SW Loop Cross-Over
0010	60+84	-	66+54		320	STAGE 3C - SW Loop 'S3C'
0010	130+33	-	130+71		30	STAGE 4 - EB CTH EE, RT
0010	130+80	-	131+96		75	STAGE 4 - EB CTH EE, RT
0010	150EB'EE'+89	-	157WB'EE'+05		245	STAGE 4 - CTH EE Median Cross-Over
				TOTAL 0010	10,960	

465.0315

CATEGORY	STATION	LOCATION	465.0315 ASPHALTIC FLUMES SY
0010	138+24	STH 312, WB	2
0010	138+87	STH 312, EB	2
0010	9+42	Southwest Loop, RT	6
		TOTAL 0010	10

465.0400

CATEGORY	STATION	TO	STATION	LOCATION	465.0400 ASPHALTIC SHOULDER RUMBLE STRIPS LF	REMARKS
0010	49+00	-	194+00	WB, RT	14500	Stage 2
0010	49+00	-	196+00	EB, LT	14700	Stage 3
0010	304+00	-	346+43	WB, LT	4243	Mill & Overlay
0010	304+00	-	346+43	WB, RT	4243	Mill & Overlay
0010	304+27	-	347+43	EB, LT	4316	Mill & Overlay
0010	304+27	-	347+43	EB, RT	4316	Mill & Overlay
		-				
				TOTAL 0010	46,318	

502.3101

CATEGORY	STATION	TO	STATION	LOCATION	502.3101 EXPANSION DEVICE LF	REMARKS
0010		-		B-18-17	148	STH 312/CTH EE
				TOTAL 0010	148	

502.3200

CATEGORY	STATION	TO	STATION	LOCATION	502.3200 PROTECTIVE SURFACE TREATMENT SY	REMARKS
0010		-		B-18-17	1775	STH 312/CTH EE
		-				
				TOTAL 0010	1,775	

502.3210

CATEGORY	STATION	TO	STATION	LOCATION	502.3210 PIGMENTED SURFACE SEALER SY	REMARKS
0010		-		B-18-17	250	STH 312/CTH EE
		-				
				TOTAL 0010	250	

502.4205

CATEGORY	STATION	TO	STATION	LOCATION	502.4205 ADHESIVE ANCHORS NO. 5 BAR EACH	REMARKS
0010		-		B-18-17	180	STH 312/CTH EE
				TOTAL 0010	180	

505.0600

CATEGORY	STATION	TO	STATION	LOCATION	505.0600 BAR STEEL REINFORCEMENT HS COATED STRUCTURES LB	REMARKS
0010		-		B-18-17	6690	STH 312/CTH EE
				TOTAL 0010	6,690	

505.0905

CATEGORY	STATION	TO	STATION	LOCATION	505.0905 BAR COUPLERS NO. 5 EACH	REMARKS
0010		-		B-18-17	12	STH 312/CTH EE
				TOTAL 0010	12	

505.0906

CATEGORY	STATION	TO	STATION	LOCATION	505.0906 BAR COUPLERS NO. 6 EACH	REMARKS
0010		-		B-18-17	52	STH 312/CTH EE
				TOTAL 0010	52	

509.0301

CATEGORY	STATION	TO	STATION	LOCATION	509.0301 PREPARATION DECKS TYPE 1 SY	REMARKS
0010		-		B-18-17	35	STH 312/CTH EE
				TOTAL 0010	35	

509.0302

CATEGORY	STATION	TO	STATION	LOCATION	509.0302 PREPARATION DECKS TYPE 2 SY	REMARKS
0010		-		B-18-17	3	STH 312/CTH EE
				TOTAL 0010	3	

509.0400.S

CATEGORY	STATION	TO	STATION	LOCATION	509.0400.S CLEANING CONCRETE SURFACES SY	REMARKS
0010		-		B-18-17	210	STH 312/CTH EE
				TOTAL 0010	210	

509.0500

CATEGORY	STATION	TO	STATION	LOCATION	509.0500 CLEANING DECKS SY	REMARKS
0010		-		B-18-17	1592	STH 312/CTH EE
				TOTAL 0010	1,592	

509.1000

CATEGORY	STATION	TO	STATION	LOCATION	509.1000 JOINT REPAIR SY	REMARKS
0010		-		B-18-17	70	STH 312/CTH EE
				TOTAL 0010	70	

509.1500

CATEGORY	STATION	TO	STATION	LOCATION	509.1500 CONCRETE SURFACE REPAIR SF	REMARKS
0010		-		B-18-17	62	STH 312/CTH EE
				TOTAL 0010	62	

509.2000

CATEGORY	STATION	TO	STATION	LOCATION	509.2000 FULL-DEPTH DECK REPAIR SY	REMARKS
0010		-		B-18-17	1	STH 312/CTH EE
				TOTAL 0010	1	

520.2018

CATEGORY	STATION	TO	STATION	LOCATION	520.2018 CULVERT PIPE TEMPORARY 18-INCH LF	REMARKS
0010	37+00	-	49+00		456	STAGE 1 (Median Cross-Over) West of Interchange
0010	69+00	-	73+00		120	STAGE 1 (Median Cross-Over) East of Interchange
0010	217+75	-	226+50		220	STAGE 1 (Median Cross-Over) East of CTH E
0010	68+75	-	70+00		122	STAGE 2A SE Ramp Cross-Over
0010	73+25	-	74+50		122	STAGE 2B SE Ramp Cross-Over
0010	32+00	-	58+00	EB, RT	808	BETWEEN STAGE 2 & 3 (Median X-Over)
0010	32+00	-	58+00	WB, LT	122	BETWEEN STAGE 2 & 3
0010	65+75	-	66+75	EB, RT	122	SW Ramp X-over Stage 3A SW'S3A'
0010	67+00	-	68+80	EB, LT	122	SW Ramp X-over Stage 3A SW'S3A'
0010	71+75	-	73+25	WB, RT		SW Ramp X-over Stage 3B SW'S3B'
		-				
				TOTAL 0010	2,214	

3

520.8000

CATEGORY	STATION	LOCATION	520.8000 CONCRETE COLLARS FOR PIPE EACH	REMARKS
0010	74+85	EB	1	STAGE 3
0010	63+46	WB	1	STAGE 4
0010	112+36	EB	1	STAGE 4
0010	17+06	North/East Ramp, LT	1	Pipe extended for new turn lane
		TOTAL 0010	4	

522.0118

CATEGORY	STATION	LOCATION	522.0118 CULVERT PIPE REINFORCED CONCRETE CLASS III 18-INCH LF	REMARKS
0010	36+28	EB	70	STAGE 4
0010	45+32	EB	61	STAGE 4
		TOTAL 0010	131	

522.0124

CATEGORY	STATION	TO	STATION	LOCATION	522.0124 CULVERT PIPE REINFORCED CONCRETE CLASS III 24-INCH LF	REMARKS
0010		-				
0010		-				
0010		-				
0010		-				
0010		-				
0010		-				
				TOTAL 0010	0	

524.0618

CATEGORY	STATION	LOCATION	524.0618 APRON ENDWALLS FOR CULVERT PIPE SALVAGED 18-INCH EACH	REMARKS
0010	77+38	WB	1	Stage 2
0010	94+37	WB	1	Stage 2
0010	36+28	EB	2	Stage 3
0010	45+31	EB	2	Stage 3
		TOTAL 0010	6	

524.0624

CATEGORY	STATION	LOCATION	524.0624 APRON ENDWALLS FOR CULVERT PIPE SALVAGED 24-INCH EACH	REMARKS
0010				
0010				
0010				
0010				
0010				
		TOTAL 0010	0	

524.0630

CATEGORY	STATION	LOCATION	524.0630 APRON ENDWALLS FOR CULVERT PIPE SALVAGED 30-INCH EACH	REMARKS
0010				
0010				
0010				
0010				
0010				
		TOTAL 0010	0	

601.0411

CATEGORY	STATION	TO	STATION	LOCATION	601.0411 CONCRETE CURB & GUTTER 30-INCH TYPE D LF	REMARKS
0010	9+44	-	28+64	SW Loop, RT	1921	Inside Ramp
0010	14+06	-	25+04	SW Loop, LT	1098	Inside Ramp
0010	0+19	-	12+71	SW Ramp, LT	1252	Outside Ramp
0010	129+50	-	130+20	STH 312	124	STH 312 West of Southwest Loop
0010	130+75	-	135+40	STH 312	938	STH 312 East of Southwest Loop
0010	138+40	-	144+00	STH 312	1113	STH 312 East of Bridge
0010	144+70	-	147+90	STH 312	656	STH 312 East of South/East Ramp
		-			90	South/East Ramp Median
				TOTAL 0010	7,191	

601.0557

CATEGORY	STATION	TO	STATION	LOCATION	601.0557 CONCRETE CURB & GUTTER 6-INCH SLOPED 36-INCH TYPE D LF	REMARKS
0010	16+22	-	16+46	LT	24	South/East Ramp Left
0010	16+53	-	17+27	RT	122	South/East Ramp Right
				TOTAL 0010	146	

602.0405

CATEGORY	STATION	TO	STATION	LOCATION	602.0405 CONCRETE SIDEWALK 4-INCH SF	REMARKS
0010	14+06	-	23+21	CONCRETE MEDIAN	3385	SW Loop
				TOTAL 0010	3,385	

603.0105

CATEGORY	STATION	TO	STATION	LOCATION	603.0105 CONCRETE BARRIER SINGLE-FACED 32-INCH LF	REMARKS
0010	14+06	-	23+21	CONCRETE MEDIAN	3385	SW Loop
		-				
				TOTAL 0010	3,385	

603.1142

CATEGORY	STATION	TO	STATION	LOCATION	603.1142 CONCRETE BARRIER TYPE S42 LF	REMARKS
0010	57+97	-	60+25	WB	228	Northeast Quadrant Below STH 312 Westbound
0010	101+24	-	103+00	WB	176	Northeast Quadrant Below CTH EE (Structure B-18-17) STH 312 Westbound
0010	181+36	-	183+17	WB	181	Northeast Quadrant Below CTH TT (Structure B-18-18) STH 312 Westbound
0010	55+19		57+45	EB	226	Southwest Quadrant Below STH 312 Eastbound
0010	100+58	-	102+45	EB	187	Southwest Quadrant Below CTH EE (Structure B-18-17) Eastbound
0010	180+55	-	182+47	EB	192	Southwest Quadrant Below CTH TT (Structure B-18-18) Eastbound
				TOTAL 0010	1,191	

603.8000

CATEGORY	STATION	TO	STATION	LOCATION	603.8000 CONCRETE BARRIER TEMPORARY PRECAST DELIVERED LF	REMARKS
0010	55+19	-	57+45	EB,RT	226	STH 312 Bridge
0010	100+58	-	102+45	EB,RT	187	CTH EE Bridge
0010	180+55	-	182+47	EB,RT	192	CTH TT Bridge
0010	57+97	-	60+25	WB,LT	228	STH 312 Bridge
0010	101+24	-	103+00	WB,LT	176	CTH EE Bridge
0010	181+36	-	183+17	WB,LT	181	CTH TT Bridge
				TOTAL 0010	1,191	

3

603.8125

CATEGORY	STATION	TO	STATION	LOCATION	603.8125 CONCRETE BARRIER TEMPORARY PRECAST INSTALLED LF	REMARKS
0010	39EB+00	-	63EB+00	EB IH 94	2400	STAGE 2A
0010	42WB+00	-	63WB+00	WB IH 94	2100	STAGE 3A
0010	217+75	-	226+50	WB IH 94	745	STAGE 3A
0010	37+00	-	49+00	SW RAMP, 18' RT	950	STAGE 3B
0010	69+00	-	73+00	EB CTH EE, 14' RT	1250	STAGE 5
		-				
				TOTAL 0010	7,445	

611.0610

CATEGORY	STATION	TO	STATION	LOCATION	611.0610 INLET COVERS TYPE BW EACH	REMARKS
0010	121+88			WB, LT	4	
				TOTAL 0010	4	

611.0624

CATEGORY	STATION	LOCATION	611.0624 INLET COVERS TYPE H EACH	REMARKS
0010	13+34	SW Ramp, RT	1	Outside
0010	15+09	SW Ramp, RT	1	Outside
0010	17+87	SW Ramp, RT	1	Outside
0010	20+66	SW Ramp, RT	1	Outside
0010	23+37	SW Ramp, RT	1	Outside
0010	26+37	SW Ramp, RT	1	Outside
0010	0+24	Median, SW Ramp	1	Median between Outside and Inside Ramps
0010	5+60	SW Loop, LT	1	Inside
0010	8+60	SW Loop, LT	1	Inside
0010	11+61	SW Loop, LT	1	Inside
		TOTAL 0010	10	

606.0200

CATEGORY	STATION	TO	STATION	LOCATION	606.0200 RIPRAP MEDIUM CY	REMARKS
0010	39EB+00	-	63EB+00	EB IH 94	2400	STAGE 2A
0010	42WB+00	-	63WB+00	WB IH 94	2100	STAGE 3A
0010	217+75	-	226+50	WB IH 94	745	STAGE 3A
0010	37+00	-	49+00	SW RAMP, 18' RT	950	STAGE 3B
0010	69+00	-	73+00	EB CTH EE, 14' RT	1250	STAGE 5
0010	217+75	-	226+50	EB CTH EE, 10' RT	1250	STAGE 6
				TOTAL 0010	8,695	

611.0624

CATEGORY	STATION	LOCATION	611.0624 INLET COVERS TYPE H EACH	REMARKS
0010	13+34	SW Ramp, RT	1	Outside
0010	15+09	SW Ramp, RT	1	Outside
0010	17+87	SW Ramp, RT	1	Outside
0010	20+66	SW Ramp, RT	1	Outside
0010	23+37	SW Ramp, RT	1	Outside
0010	26+37	SW Ramp, RT	1	Outside
0010	0+24	Median, SW Ramp	1	Median between Outside and Inside Ramps
0010	5+60	SW Loop, LT	1	Inside
0010	8+60	SW Loop, LT	1	Inside
0010	11+61	SW Loop, LT	1	Inside
		TOTAL 0010	10	

611.3230

CATEGORY	STATION	LOCATION	611.3230 INLETS 2X3-FT EACH	REMARKS
0010	13+34	SW Ramp, RT	1	Outside
0010	15+09	SW Ramp, RT	1	Outside
0010	17+87	SW Ramp, RT	1	Outside
0010	20+66	SW Ramp, RT	1	Outside
0010	23+37	SW Ramp, RT	1	Outside
0010	26+37	SW Ramp, RT	1	Outside
0010	0+24	Median, SW Ramp	1	Median between Outside and Inside Ramps
0010	5+60	SW Loop, LT	1	Inside
0010	8+60	SW Loop, LT	1	Inside
0010	11+61	SW Loop, LT	1	Inside
		TOTAL 0010	10	

611.8115

CATEGORY	STATION	TO	STATION	LOCATION	611.8115 ADJUSTING INLET COVERS EACH	REMARKS
0010		-				
0010		-				
0010		-				
0010		-				
0010		-				
		-				
				TOTAL 0010	0	

613.1200.S

CATEGORY	STATION	TO	STATION	LOCATION	613.1200.S CABLE BARRIER END TERMINAL TYPE 1 EACH
0010	49+00	-	83+00	WB, RT	2
0010	85+00	-	120+00	WB, RT	2
0010	120+00	-	190+00	WB, RT	2
0010	304+00	-	346+00	WB, RT	2
				TOTAL 0010	8

613.1100.S

CATEGORY	STATION	TO	STATION	LOCATION	613.1100.S CABLE BARRIER TYPE 1 LF
0010	49+00	-	83+00	WB, RT	3400
0010	85+00	-	120+00	WB, RT	3500
0010	120+00	-	190+00	WB, RT	7000
0010	304+00	-	346+00	WB, RT	4200
				TOTAL 0010	18,100

614.0010

CATEGORY	STATION	TO	STATION	LOCATION	614.0010 BARRIER SYSTEM GRADING SHAPING FINISHING EACH	REMARKS
0010	-28+50		-28+00	EB, LT	1	Temporary Sign Structure S-18-0122
0010	-28+50		-28+00	EB, RT	1	Temporary Sign Structure S-18-0122
0010	26+50		27+00	EB, LT	1	Temporary Sign Structure S-18-0121
0010	26+50		27+00	EB, RT	1	Temporary Sign Structure S-18-0121
0010	22+29	-	22+82	South/West Loop	1	
0010	-2+90	-	-3+43	South/West Ramp	1	
0010	7+85	-	8+38	South/West Ramp	1	
0010	52+88	-	53+41	EB	1	Attached to Barrier Wall (STH 312)
0010	99+65	-	100+18	EB	1	Attached to Barrier Wall (CTH EE)
		-				
0010	179+63	-	180+16	EB	1	Attached to Barrier Wall (CTH TT)
0010	208+47	-	209+00	WB	1	Structure B-18-206 (CTH E)
0010	208+47	-	209+00	WB	1	Structure B-18-206 (CTH E)
0010	209+27	-	209+90	EB	1	Structure B-18-205 (CTH E)
0010	209+27	-	209+90	EB	1	Structure B-18-205 (CTH E)
		-				
0010	60+65	-	61+18	WB	1	Attached to Barrier Wall (STH 312)
0010	103+39	-	103+92	WB	1	Attached to Barrier Wall (CTH EE)
0010	183+57	-	184+10	WB	1	Attached to Barrier Wall (CTH TT)
0010	315+14	-	315+67	WB, LT		
0010	319+29	-	319+82	WB, LT		
		-				
0010	322+81	-	323+34	WB	1	Structure B-18-44 (Water)
0010	330+54	-	331+07	WB	1	Structure B-18-44 (Water)
0010	329+99	-	330+52	WB	1	Structure B-18-44 (Water)
0010	343+41	-	343+94	WB	1	Structure B-18-24 (Chippewa River)
0010	346+41	-	346+94	WB	1	Structure B-18-24 (Chippewa River)
		-				
				TOTAL 0010	22	

3

614.0220

CATEGORY	STATION	TO	STATION	LOCATION	614.0220 STEEL THRIE BEAM BULLNOSE TERMINAL EACH	REMARKS
0010	56+74	-	58+78	MEDIAN	2	STH 312
0010	100+81	-	102+84	MEDIAN	2	CTH EE
0010	180+74	-	182+40	MEDIAN	2	CTH TT
		-				
				TOTAL 0010	6	

614.0230

CATEGORY	STATION	TO	STATION	LOCATION	614.0230 STEEL THRIE BEAM LF	REMARKS
0010	54+36	-	55+19	EB, RT	83	STH 312
0010	56+74	-	58+78	MEDIAN	420	STH 312
0010	99+75	-	100+58	EB, RT	83	CTH EE
0010	100+81	-	102+84	MEDIAN	419	CTH EE
0010	179+72	-	180+55	EB, RT	83	CTH TT
0010	180+74	-	182+40	MEDIAN	346	CTH TT
0010	325+57	-	346+51	EB,RT	2094	B-18-21
0010	325+57	-	326+02	EB,LT	45	B-18-21
0010	60+25	-	61+04	WB, LT	78	STH 312
0010	103+00	-	103+84	WB, LT	84	CTH EE
0010	183+17	-	184+01	WB, LT	84	CTH TT
0010	315+19	-	319+77	WB, LT	458	
0010	323+03	-	323+73	WB, LT	70	B-18-44
0010	323+03	-	323+73	WB, RT	70	B-18-44
0010	326+33	-	330+15	WB, RT	382	B-18-44
0010	326+34	-	330+40	WB, LT	405	B-18-44
0010	343+47	-	347+33	WB, LT	386	B-18-24
0010	346+64	-	347+33	WB, RT	70	B-18-24
0010	22+42	-	28+64	SW Loop, RT	622	Inside Ramp
0010		-	8+34	SW RAMP, RT	1110	Outside Ramp
				TOTAL 0010	7,391	

614.0305

CATEGORY	STATION	TO	STATION	LOCATION	614.0305 STEEL PLATE BEAM GUARD CLASS A LF	REMARKS
0010	22+29	-	22+82	South/West Loop	1	Inside
0010	-2+90	-	-3+43	South/West Ramp	1	Outside
0010	7+85	-	8+38	South/West Ramp	1	Outside
0010	54+36	-	55+19	EB, RT	1	STH 312
0010	99+75	-	100+58	EB, RT	1	CTH EE
0010	179+72	-	180+55	EB, RT	1	CTH TT
0010	325+57	-	346+51	EB,RT	1	B-18-21
0010	325+57	-	326+02	EB,LT	1	B-18-21
0010	60+25	-	61+04	WB, LT	1	STH 312
0010	103+00	-	103+84	WB, LT	1	CTH EE
0010	183+17	-	184+01	WB, LT	1	CTH TT
0010	315+19	-	319+77	WB, LT	1	
0010	323+03	-	323+73	WB, LT	1	B-18-44
0010	323+03	-	323+73	WB, RT	1	B-18-44
0010	326+33	-	330+15	WB, RT	1	B-18-44
0010	326+34	-	330+40	WB, LT	1	B-18-44
0010	343+47	-	347+33	WB, LT	1	B-18-24
0010	346+64	-	347+33	WB, RT	1	B-18-24
		-				
				TOTAL 0010	18	

3

614.0345

CATEGORY	STATION	TO	STATION	LOCATION	614.0345 STEEL PLATE BEAM GUARD SHORT RADIUS LF	REMARKS
0010				EB	39	Under STH 312 (B-18-15) on Barrier Wall on EB East end
0010				EB	39	Under CTH EE (B-18-17) on Barrier Wall on EB East end
0010				EB	39	Under CTH TT (B-18-18) on Barrier Wall on EB East End
0010				EB	39	B-18-205 (CTH E) on parapet
0010				EB	39	B-18-205 (CTH E) on parapet
				TOTAL 0010	195	

614.0370

CATEGORY	STATION	TO	STATION	LOCATION	614.0370 STEEL PLATE BEAM GUARD ENERGY ABSORBING TERMINAL EACH
0010	22+29	-	22+82	South/West Loop	1
0010	-2+90	-	-3+43	South/West Ramp	1
0010	7+85	-	8+38	South/West Ramp	1
				TOTAL 0010	3

614.0905

CATEGORY	STATION	LOCATION	614.0905 CRASH CUSHIONS TEMPORARY EACH	REMARKS
0010	63EB+00	EB IH 94, 9.75' RT	1	STAGE 2A
0010	63WB+00	WB IH 94, 9.75' LT	1	STAGE 3A
0010	219WB+00	WB IH 94, 9.75' LT	1	STAGE 3A
0010	5SW+25	SW Ramp, 18' RT	1	STAGE 3B
0010	131EB'EE'+00	EB CTH EE, 14' RT	1	STAGE 5
0010	131EB'EE'+50	EB CTH EE, 10' RT	1	STAGE 6
		TOTAL 0010	6	

614.0920

CATEGORY	STATION	TO	STATION	LOCATION	614.0920 SALVAGED RAIL LF	REMARKS
0010	54+36	-	55+19	EB, RT	83	STH 312
0010	56+74	-	58+78	MEDIAN	420	STH 312
0010	99+75	-	100+58	EB, RT	83	CTH EE
0010	100+81	-	102+84	MEDIAN	419	CTH EE
0010	179+72	-	180+55	EB, RT	83	CTH TT
0010	180+74	-	182+40	MEDIAN	346	CTH TT
0010	325+57	-	346+51	EB,RT	2094	B-18-21
0010	325+57	-	326+02	EB,LT	45	B-18-21
0010	60+25	-	61+04	WB, LT	78	STH 312
0010	103+00	-	103+84	WB, LT	84	CTH EE
0010	183+17	-	184+01	WB, LT	84	CTH TT
0010	315+19	-	319+77	WB, LT	458	
0010	323+03	-	323+73	WB, LT	70	B-18-44
0010	323+03	-	323+73	WB, RT	70	B-18-44
0010	326+33	-	330+15	WB, RT	382	B-18-44
0010	326+34	-	330+40	WB, LT	405	B-18-44
0010	343+47	-	347+33	WB, LT	386	B-18-24
0010	346+64	-	347+33	WB, RT	70	B-18-24
0010	22+42	-	28+64	SW Loop, RT	622	Inside Ramp
0010		-	8+34	SW RAMP, RT	1110	Outside Ramp
				TOTAL 0010	7,391	

614.0925

CATEGORY	STATION	TO	STATION	LOCATION	614.0925 SALVAGED GUARDRAIL END TREATMENTS EACH	REMARKS
0010	22+29	-	22+82	South/West Loop	1	
0010	-2+90	-	-3+43	South/West Ramp	1	
0010	7+85	-	8+38	South/West Ramp	1	
0010	54+36	-	55+19	EB, RT	1	STH 312
0010	99+75	-	100+58	EB, RT	1	CTH EE
0010	179+72	-	180+55	EB, RT	1	CTH TT
0010	325+57	-	346+51	EB,RT	1	B-18-21
0010	325+57	-	326+02	EB,LT	1	B-18-21
0010	60+25	-	61+04	WB, LT	1	STH 312
0010	103+00	-	103+84	WB, LT	1	CTH EE
0010	183+17	-	184+01	WB, LT	1	CTH TT
0010	315+19	-	319+77	WB, LT	1	
0010	323+03	-	323+73	WB, LT	1	B-18-44
0010	323+03	-	323+73	WB, RT	1	B-18-44
0010	326+33	-	330+15	WB, RT	1	B-18-44
0010	326+34	-	330+40	WB, LT	1	B-18-44
0010	343+47	-	347+33	WB, LT	1	B-18-24
0010	346+64	-	347+33	WB, RT	1	B-18-24
		-				
				TOTAL 0010	18	

614.1100

CATEGORY	STATION	TO	STATION	LOCATION	614.1100 MGS GUARDRAIL TEMPORARY THRIE BEAM TRANSITION LF	REMARKS
0010				EB	39	Under STH 312 (B-18-15) on Barrier Wall on EB East end
0010				EB	39	Under CTH EE (B-18-17) on Barrier Wall on EB East end
0010				EB	39	Under CTH TT (B-18-18) on Barrier Wall on EB East End
0010				EB	39	B-18-205 (CTH E) on parapet
0010				EB	39	B-18-205 (CTH E) on parapet
				TOTAL 0010	195	

3

614.1200

614.1200

MGS GUARDRAIL TEMPORARY TERMINAL EAT

CATEGORY	STATION	TO	STATION	LOCATION	EACH	REMARKS
0010				EB	1	Under STH 312 (B-18-15) on Barrier Wall on EB East end
0010				EB	1	Under CTH EE (B-18-17) on Barrier Wall on EB East end
0010				EB	1	Under CTH TT (B-18-18) on Barrier Wall on EB East End
0010				EB	1	B-18-205 (CTH E) Parapet East end
0010				EB	1	B-18-205 (CTH E) Parapet East end
				TOTAL 0010	5	

614.2300

614.2300
MGS GUARDRAIL
3

CATEGORY	STATION	TO	STATION	LOCATION	LF	REMARKS
0010	-27+43		-25+39	EB, LT	204	Temporary Sign Structure # S-18-0122
0010	-27+43		-25+39	EB, RT	204	Temporary Sign Structure # S-18-0122
0010	27+57		29+61	EB, LT	204	Temporary Sign Structure # S-18-0121
0010	27+57		29+61	EB, RT	204	Temporary Sign Structure # S-18-0121
0010	53+42	-	54+79	EB, RT	138	Attached to Barrier Wall (STH 312)
0010	119+00		133+00	WB, LT	1400	New Guardrail Location
0010	325+97	-	346+12	EB, RT	2015	B-18-45 to B-18-23 (Chippewa River Bridge)
0010	323+03	-	323+73	WB, LT	70	B-18-44 North/West Quadrant
0010	315+67	-	319+29	WB, LT	362	Stand alone
0010	330+54	-	333+54	WB, RT	300	South/East Quadrant B-18-44
		-				
0010	326+74	-	329+99	WB, LT	325	North/East Quadrant Structure B-18-44
0010	343+94	-	346+94	WB, LT	300	North/West Quadrant Structure B-18-24
		-				
0010	138+53	-	140+78	WB STH 312	225	Structure B-18-0015
0010	139+18	-	141+30	EB STH 312	213	Structure B-18-0015
0010	128+99	-	134+62	WB STH 312	563	Structure B-18-0015
0010	22+82	-	29+07	EB STH 312	625	Structure B-18-0015
				TOTAL 0010	6,536	

614.2500

614.2500
MGS THRIE BEAM TRANSITION

CATEGORY	STATION	TO	STATION	LOCATION	LF	REMARKS
0010	-25+39		-24+61	EB, LT	78	Temporary Sign Structure # S-18-0122
0010	-25+39		-24+61	EB, RT	78	Temporary Sign Structure # S-18-0122
0010	29+61		30+78	EB, LT	78	Temporary Sign Structure # S-18-0121
0010	29+61		30+78	EB, RT	78	Temporary Sign Structure # S-18-0121
0010	54+79	-	55+19	EB	39	Attached to Barrier Wall (STH 312)
0010	100+18	-	100+58	EB	39	Attached to Barrier Wall (CTH EE)
0010	180+16	-	180+55	EB	39	Attached to Barrier Wall (CTH TT)
0010	208+08	-	208+47	WB	39	Structure B-18-206 (CTH E)
0010	208+08	-	208+47	WB	39	Structure B-18-206 (CTH E)
0010	209+90	-	210+19	EB	39	Structure B-18-205 (CTH E)
0010	209+90	-	210+19	EB	39	Structure B-18-205 (CTH E)
0010	325+57	-	325+97	EB	39	Attached to B-18-45
0010	346+12	-	346+51	EB	39	Attached to B-18-23
0010	60+25	-	60+65	WB	39	Attached to Barrier Wall (STH 312)
0010	103+00	-	103+39	WB	39	Attached to Barrier Wall (CTH EE)
0010	183+17	-	183+57	WB	39	Attached to Barrier Wall (CTH TT)
0010	323+34	-	323+73	WB	39	Structure B-18-44 (Water)
0010	330+15	-	330+54	WB	39	Structure B-18-44 (Water)
0010	326+34	-	326+74	WB	39	Structure B-18-44 (Water)
0010	346+94	-	347+33	WB	39	Structure B-18-24 (Chippewa River)
0010	346+94	-	347+33	WB	39	Structure B-18-24 (Chippewa River)
0010	138+13	-	138+53	WB STH 312	39	Structure B-18-0015
0010	138+78	-	139+18	EB STH 312	39	Structure B-18-0015
0010	134+62	-	135+01	WB STH 312	39	Structure B-18-0015
0010	29+07	-	29+46	EB STH 312	39	Structure B-18-0015
				TOTAL 0010	1,136	

3

614.2610

614.2610

CATEGORY	STATION	TO	STATION	LOCATION	MGS GUARDRAIL TERMINAL EAT EACH	REMARKS
0010	-28+50		-28+00	EB, LT	1	Temporary Sign Structure S-18-0122
0010	-28+50		-28+00	EB, RT	1	Temporary Sign Structure S-18-0122
0010	26+50		27+00	EB, LT	1	Temporary Sign Structure S-18-0121
0010	26+50		27+00	EB, RT	1	Temporary Sign Structure S-18-0121
0010	52+88	-	53+41	EB	1	Attached to Barrier Wall (STH 312)
0010	99+65	-	100+18	EB	1	Attached to Barrier Wall (CTH EE)
0010	179+63	-	180+16	EB	1	Attached to Barrier Wall (CTH TT)
0010	208+47	-	209+00	WB	1	Structure B-18-206 (CTH E)
0010	208+47	-	209+00	WB	1	Structure B-18-206 (CTH E)
0010	209+27	-	209+90	EB	1	Structure B-18-205 (CTH E)
0010	209+27	-	209+90	EB	1	Structure B-18-205 (CTH E)
0010	60+65	-	61+18	WB	1	Attached to Barrier Wall (STH 312)
0010	103+39	-	103+92	WB	1	Attached to Barrier Wall (CTH EE)
0010	118+47		119+00	WB, LT	1	New Location
0010	133+00		133+53	WB, LT	1	New Location
0010	183+57	-	184+10	WB	1	Attached to Barrier Wall (CTH TT)
0010	315+14	-	315+67	WB, LT		
0010	319+29	-	319+82	WB, LT		
0010	322+81	-	323+34	WB	1	Structure B-18-44 (Water)
0010	330+54	-	331+07	WB	1	Structure B-18-44 (Water)
0010	329+99	-	330+52	WB	1	Structure B-18-44 (Water)
0010	343+41	-	343+94	WB	1	Structure B-18-24 (Chippewa River)
0010	346+41	-	346+94	WB	1	Structure B-18-24 (Chippewa River)
0010	140+78	-	141+31	WB STH 312	1	Structure B-18-0015
0010	141+30	-	141+83	EB STH 312	1	Structure B-18-0015
0010	134+62	-	135+01	WB STH 312		Structure B-18-0015
0010	22+29	-	22+82	EB STH 312	1	Structure B-18-0015
		-				
				TOTAL 0010	24	

614.2620

614.2620

CATEGORY	STATION	TO	STATION	LOCATION	MGS GUARDRAIL TERMINAL TYPE 2 EACH	REMARKS
0010	-28+50		-28+00	EB, LT	1	Temporary Sign Structure S-18-0122
0010	-28+50		-28+00	EB, RT	1	Temporary Sign Structure S-18-0122
0010	26+50		27+00	EB, LT	1	Temporary Sign Structure S-18-0121
0010	26+50		27+00	EB, RT	1	Temporary Sign Structure S-18-0121
		-				
				TOTAL 0010	4	

616.0100.01

616.0100.01

CATEGORY	STATION	TO	STATION	LOCATION	FENCE WOVEN WIRE (HEIGHT) (01. TBD) LF	REMARKS
0010	74+00	-	76+00	WB, LT	100	Deer Fence
		-				
				TOTAL 0010	100	

619.1000

619.1000

CATEGORY	STATION	TO	STATION	LOCATION	619.1000 MOBILIZATION EACH
0010				Project	1
				TOTAL 0010	1

620.0300

620.0300

CATEGORY	STATION	TO	STATION	LOCATION	620.0300 CONCRETE MEDIAN SLOPED NOSE SF	REMARKS
0010		-			34	STH 312
0010		-			34	STH 312
0010		-			34	North/East Ramp Island
0010		-			34	South/West Loop
				TOTAL 0010	136	

3

628.1504

CATEGORY	STATION	TO	STATION	LOCATION	628.1504 SILT FENCE LF	REMARKS
0010	49+00	-	55+00	EB, RT	600	Project, Stage 3
0010	75+00	-	101+00	EB, RT	2600	Project, Stage 3
0010	104+00	-	195+00	EB, RT	9100	Project, Stage 3
0010	49+00	-	55+00	WB, LT	600	Project, Stage 2
0010	75+00	-	101+00	WB, LT	2600	Project, Stage 2
0010	104+00	-	195+00	WB, LT	9100	Project, Stage 2
				TOTAL 0010	24,600	

628.1520

CATEGORY	STATION	TO	STATION	LOCATION	628.1520 SILT FENCE MAINTENANCE LF	REMARKS
0010	49+00	-	55+00	EB, RT	600	Project, Stage 3
0010	75+00	-	101+00	EB, RT	2600	Project, Stage 3
0010	104+00	-	195+00	EB, RT	9100	Project, Stage 3
0010	49+00	-	55+00	WB, LT	600	Project, Stage 2
0010	75+00	-	101+00	WB, LT	2600	Project, Stage 2
0010	104+00	-	195+00	WB, LT	9100	Project, Stage 2
				TOTAL 0010	24,600	

628.2004

CATEGORY	STATION	TO	STATION	LOCATION	628.2004 EROSION MAT CLASS I TYPE B SY	REMARKS
0010	49+00	-	194+00	WB, LT	12889	STAGE 2 (Construct New WB Lanes)
0010	49+00	-	194+00	WB, RT, Median	12889	STAGE 2 (Finsh WB Median)
0010	49+00	-	196+00	EB, LT, Median	13067	STAGE 3 (Construct New EB Lanes)
0010	49+00	-	196+00	EB, RT	13067	STAGE 3 (Construct New EB Lanes)
10.00	16+00	-	25+19	LT	816.89	Southeast Ramp new Right turn lane
				TOTAL 0010	52,728	

629.0210

CATEGORY	STATION	TO	STATION	LOCATION	629.0210 FERTILIZER TYPE B CWT	REMARKS
0010	49+00	-	194+00	WB	15	STAGE 2 Construct WB
0010	49+00	-	196+00	EB	15	STAGE 3 EB Construct EB
				TOTAL 0010	31	

630.0120

CATEGORY	STATION	TO	STATION	LOCATION	630.0120 SEEDING MIXTURE NO. 20 LB	REMARKS
0010	49+00	-	194+00	WB	653	STAGE 2 Construct WB
0010	49+00	-	196+00	EB	662	STAGE 3 EB Construct EB
0010	16+50	-	25+50	LT	81	South/East Ramp Right Turn Lane
0010	71+25	-	77+50	LT	56	WB Parallel Offset Lane to Southeast Ramp
				TOTAL 0010	1,451	

630.0200

CATEGORY	STATION	TO	STATION	LOCATION	630.0200 SEEDING TEMPORARY LB	REMARKS
0010	49+00	-	194+00	WB	653	STAGE 2 Construct WB
0010	49+00	-	196+00	EB	662	STAGE 3 Construct EB
				TOTAL 0010	1,314	

633.0100

CATEGORY	STATION	TO	STATION	LOCATION	633.0100 DELINEATOR POSTS STEEL EACH	633.1100 DELINEATORS TEMPORARY EACH	REMARKS
0010	49+00	-	194+00	WB	36		
0010	49+00	-	196+00	EB	37		
		-					
				TOTAL 0010	73	0	

633.5200

CATEGORY	STATION	LOCATION	633.5200 MARKERS CULVERT END EACH	REMARKS
0010	36+28		2	
0010	45+31		2	
0010	59+98		1	Under STH 312
0010	60+57		1	Under STH 312
0010	63+46		1	To Inlet
0010	63+34		1	To Inlet
0010	70+37	LT	1	
0010	70+36	Median	1	
0010	74+83		2	
0010	74+88		2	
0010	77+37		2	
0010	84+38		2	
0010	94+38		2	
0010	100+54		2	
0010	101+75		2	
0010	102+21		2	
0010	112+37		4	2 Pipes
0010	116+89		2	
0010	121+83		4	2 Pipes
0010	127+13		2	
0010	132+00		4	2 Pipes
0010	151+95		2	
0010	161+85		2	
0010	172+02		2	
0010	178+01		2	
0010	178+48		2	
0010	178+54		2	
0010	180+39		1	Inlet
0010	183+98.47		4	
0010	184+16		2	
0010	194+01		2	
0010	197+56		2	
0010	16+69	Southeast Ramp, RT.	1	To Inlet
0010	17+07	Southeast Ramp, RT.	2	
0010	11+83	Southwest Loop, RT	2	
0010	12+34	Southwest Loop, RT	1	
0010	15+10	Southwest Loop, RT	1	
0010	17+88	Southwest Loop, RT	1	
0010	20+66	Southwest Loop, RT	1	
0010	25+24	Southwest Loop, LT	2	To Inlet
0010	26+33	Southwest Loop, RT	1	
0010	26+41	Southwest Loop, RT	1	
0010	0+82	Southwest Ramp, RT.	1	
0010	15+33	Southwest Ramp, LT.	2	
		TOTAL 0010	81	

641.8100.01

CATEGORY	STATION	LOCATION	641.8100.01 OVERHEAD SIGN SUPPORT (STRUCTURE) (01. TBD) LS	REMARKS
0010	-25+00	EB IH 94	1	S-18-122
0010	30+00	EB IH 94	1	S-18-121
		TOTAL 0010	2	

642.5201

CATEGORY	STATION	LOCATION	642.5201 FIELD OFFICE TYPE C EACH
0010		PROJECT	1
		TOTAL 0010	1

643.0300

CATEGORY	STATION	TO	STATION	LOCATION	643.0300 TRAFFIC CONTROL DRUMS DAY	REMARKS
0010	43+00	-	82+50	EB, LT	1040	STAGE 1
0010	29+00	-	73+63	WB, RT	680	STAGE 1
0010	217+18	-	247+00	WB, RT	640	STAGE 1
0010	222+00	-	247+00	EB, LT	640	STAGE 1
0010	49+00	-	194+00		18800	STAGE 2A
0010	32+00	-	58+00	EB, RT	560	BETWEEN 2 & 3
0010	32+00	-	58+00	WB, LT	560	BETWEEN 2 & 3
0010		-			1680	STAGE 2B
0010	49+00	-	196+00		19575	STAGE 3A
0010		-			240	STAGE 3B
0010		-			2480	STAGE 3C
0010		-			3775	STAGE 4A
0010		-			4080	STAGE 4B
0010		-			2448	STAGE 5
0010		-			1680	STAGE 6
		-			1850	STAGE 7
		-			1850	STAGE 8
0010		-		CTH 312/CTH EE		Mill & Overlay
0010		-		CTH 312/CTH EE		Lane Closures with flagging
		-				
0010		-		CTH 312/CTH EE		WB Lane Closure
0010	304+00	-	346+43	EB		Mill & Overlay Stage 1(A)
0010	304+00	-	346+43	EB		Mill & Overlay Stage 1(B)
0010	304+00	-	346+43	EB		Mill & Overlay Stage 1©
0010	304+00	-	346+43	EB		Mill & Overlay Stage 1(D)
		-				
0010	304+00	-	346+43	EB		Mill & Overlay Stage 2
0010	304+00	-	346+43	EB		Mill & Overlay Stage 3
0010	304+00	-	346+43	EB		Mill & Overlay Stage 4
0010	304+00	-	346+43	EB		Mill & Overlay Stage 5
0010	304+00	-	346+43	EB		Mill & Overlay Stage 6
		-				
	304+00	-	346+43	EB		Mill & Overlay Stage 7
		-				
		-				
0010	304+00	-	347+43	WB		Mill & Overlay Stage 1(A)
0010	304+00	-	347+43	WB		Mill & Overlay Stage 1(B)
0010	304+00	-	347+43	WB		Mill & Overlay Stage 1©
0010	304+00	-	347+43	WB		Mill & Overlay Stage 1(D)
		-				
0010	304+00	-	347+43	WB		Mill & Overlay Stage 2
0010	304+00	-	347+43	WB		Mill & Overlay Stage 3
0010	304+00	-	347+43	WB		Mill & Overlay Stage 4
0010	304+00	-	347+43	WB		Mill & Overlay Stage 5
0010	304+00	-	347+43	WB		Mill & Overlay Stage 6
		-				
0010	304+00	-	347+43	WB		Mill & Overlay Stage 7
		-				
				TOTAL 0010	62,578	

643.0420

CATEGORY	STATION	TO	STATION	LOCATION	643.0420 TRAFFIC CONTROL BARRICADES TYPE III DAY	REMARKS
0010	43+00	-	82+50	EB, LT	0	STAGE 1
0010	29+00	-	73+63	WB, RT	51	STAGE 1
0010	217+18	-	247+00	WB, RT	48	STAGE 1
0010	222+00	-	247+00	EB, LT	0	STAGE 1
0010		-			2444	STAGE 2A
0010		-			208	STAGE 2B
0010	32+00	-	58+00	EB, RT	42	BETWEEN 2 & 3
0010	32+00	-	58+00	WB, LT	42	BETWEEN 2 & 3
0010		-			2958	STAGE 3A
0010		-			272	STAGE 3B
0010		-			320	STAGE 3C
0010		-			600	STAGE 4A
0010		-			600	STAGE 4B
0010		-			192	STAGE 5
0010		-			304	STAGE 6
0010		-			90	STAGE 7
0010		-			90	STAGE 8
		-				
				TOTAL 0010	8,261	

643.0500

CATEGORY	STATION	TO	STATION	LOCATION	643.0500 TRAFFIC CONTROL FLEXIBLE TUBULAR MARKER POSTS EACH	REMARKS
0010	49+00	-	194+00	WB	455	STAGE 2A
0010	49+00	-	196+00	EB	430	STAGE 3A
0010	217+75		226+50		7	STAGE 3C
					94	STAGE 4A
		-				
				TOTAL 0010	986	

643.0600

CATEGORY	STATION	TO	STATION	LOCATION	643.0600 TRAFFIC CONTROL FLEXIBLE TUBULAR MARKER BASES EACH	REMARKS
0010	49+00	-	196+00	EB	455	STAGE 2A (Remove WB Lane)
0010	49+00	-	194+00	WB	430	STAGE 3A (Remove EB Lane)
0010	58+22	-	66+50		7	STAGE 3C (SW Ramp x-over SWL'3SC')
0010	69+00	-	73+00		94	STAGE 4A STH 312 Westbound
		-				
				TOTAL 0010	986	

643.0705

CATEGORY	STATION	TO	STATION	LOCATION	643.0705 TRAFFIC CONTROL WARNING LIGHTS TYPE A DAY	REMARKS
0010	43+00	-	82+50	EB, LT	0	STAGE 1
0010	29+00	-	73+63	WB, RT	102	STAGE 1
0010	217+18	-	247+00	WB, RT	96	STAGE 1
0010	222+00	-	247+00	EB, LT	0	STAGE 1
0010	49+00	-	194+00	WB	1118	STAGE 2A
0010	32+00	-	58+00	EB, RT	126	BETWEEN 2 & 3
0010	32+00	-	58+00	WB, LT	126	BETWEEN 2 & 3
0010		-			2444	STAGE 2B
0010	49+00	-	196+00	EB	304	STAGE 3A
0010		-			3306	STAGE 3B
0010	58+22	-	66+50	STAGE 3C (SW Ramp x-over SWL'3SC')	336	STAGE 3C
0010	69+00	-	73+00	STAGE 4A STH 312 Westbound	112	STAGE 4A
0010		-			300	STAGE 4B
0010		-			336	STAGE 5
0010		-			288	STAGE 6
0010		-			288	STAGE 7
0010		-			180	STAGE 8
		-				
				TOTAL 0010	9,462	

643.0715

CATEGORY	STATION	TO	STATION	LOCATION	643.0715 TRAFFIC CONTROL WARNING LIGHTS TYPE C DAY	REMARKS
0010	43+00	-	82+50	EB, LT	0	STAGE 1
0010	29+00	-	73+63	WB, RT	102	STAGE 1
0010	217+18	-	247+00	WB, RT	96	STAGE 1
0010	222+00	-	247+00	EB, LT	0	STAGE 1
0010	49+00	-	194+00	WB	1290	STAGE 2A
0010		-			2820	STAGE 2B
0010	49+00	-	196+00	EB	328	STAGE 3A
0010		-			3741	STAGE 3B
0010	58+22	-	66+50	STAGE 3C (SW Ramp x-over SWL'3SC')	520	STAGE 3C
0010		-		STAGE 4A STH 312 Westbound	150	STAGE 4B
0010		-			512	STAGE 7
0010		-			320	STAGE 8
0010		-				
				TOTAL 0010	9,879	

643.0800

643.0800
TRAFFIC
CONTROL
ARROW BOARDS

CATEGORY	STATION	TO	STATION	LOCATION	DAY	REMARKS
0010	43+00	-	82+50	EB, LT	0	STAGE 1
0010	29+00	-	73+63	WB, RT	34	STAGE 1
0010	217+18	-	247+00	WB, RT	32	STAGE 1
0010	222+00	-	247+00	EB, LT	0	STAGE 1
0010		-			188	STAGE 2A
0010	32+00	-	58+00	EB, RT	42	BETWEEN 2 & 3
0010	32+00	-	58+00	WB, LT	42	BETWEEN 2 & 3
0010		-			16	STAGE 2B
0010		-			174	STAGE 3A
0010		-			16	STAGE 3B
0010		-			16	STAGE 3C
0010		-			40	STAGE 7
0010		-			40	STAGE 8
		-				
				TOTAL 0010	640	

643.0900

643.0900
TRAFFIC
CONTROL SIGNS

CATEGORY	STATION	TO	STATION	LOCATION	DAY	REMARKS
0010	43+00	-	82+50	EB, LT	0	STAGE 1
0010	29+00	-	73+63	WB, RT	187	STAGE 1
0010	217+18	-	247+00	WB, RT	176	STAGE 1
0010	222+00	-	247+00	EB, LT	0	STAGE 1
0010	49+00	-	194+00		10058	STAGE 2A
0010	32+00	-	58+00	EB, RT	154	BETWEEN 2 & 3
0010	32+00	-	58+00	WB, LT	154	BETWEEN 2 & 3
0010		-			856	STAGE 2B
0010	49+00	-	196+00		9744	STAGE 3A
0010		-			920	STAGE 3B
0010		-			976	STAGE 3C
0010		-			3680	STAGE 4A
0010		-			4140	STAGE 4B
0010		-			1088	STAGE 5
0010		-			1168	STAGE 6
0010		-			430	STAGE 7
0010		-			430	STAGE 8
0010	37+00	-	49+00			STAGE 3 (Median Cross-Over) West of Interchange
0010	69+00	-	73+00			STAGE 3 (Median Cross-Over) East of Interchange
0010	217+75	-	226+50			STAGE 3 (Median Cross-Over) East of CTH E
0010	49+00	-	217+75	EB		Stage 3 Constructing WB
0010	37+00	-	49+00			STAGE 4 (Median Cross-Over) West of Interchange
0010	69+00	-	73+00			STAGE 4 (Median Cross-Over) East of Interchange
0010	217+75	-	226+50			STAGE 4 (Median Cross-Over) East of CTH E
0010	49+00	-	217+75	WB		Stage 4 Constructing EB
0010	129+50	-	135+31	STH 312 Westbound		Mainline
0010	130+00	-	134+15	STH 312 Westbound		Turn-Lane
0010	138+42	-	147+32	STH 312 Westbound		Mainline
0010	129+50	-	133+53	STH 312 Eastbound		Mainline
0010	133+53	-	135+41	STH 312 Eastbound		Mainline
0010	138+43	-	147+92	STH 312 Eastbound		Mainline
0010	141+73	-	144+64	STH 312 Eastbound		Turn-Lane
		-				
				TOTAL 0010	34,161	

643.0910

CATEGORY	STATION	TO	STATION	LOCATION	643.0910 TRAFFIC CONTROL COVERING SIGNS TYPE I EACH	REMARKS
						STAGE 1
0010		-			107	STAGE 2A
0010	32+00	-	58+00	EB, RT	0	BETWEEN 2 & 3
0010	32+00	-	58+00	WB, LT	0	BETWEEN 2 & 3
0010		-			107	STAGE 2B
0010		-			112	STAGE 3A
0010		-			115	STAGE 3B
0010		-			122	STAGE 3C
0010		-			80	STAGE 4A
0010		-			90	STAGE 4B
0010		-			68	STAGE 5
0010		-			73	STAGE 6
0010		-			43	STAGE 7
0010		-			43	STAGE 8
		-				
				TOTAL 0010	960	

643.0920

CATEGORY	STATION	TO	STATION	LOCATION	643.0920 TRAFFIC CONTROL COVERING SIGNS TYPE II EACH	REMARKS
0010		-			107	STAGE 2A
0010	32+00	-	58+00	EB, RT	0	BETWEEN 2 & 3
0010	32+00	-	58+00	WB, LT	0	BETWEEN 2 & 3
0010		-			107	STAGE 2B
0010		-			112	STAGE 3A
0010		-			115	STAGE 3B
0010		-			122	STAGE 3C
0010		-			80	STAGE 4A
0010		-			90	STAGE 4B
0010		-			68	STAGE 5
0010		-			73	STAGE 6
0010		-			43	STAGE 7
0010		-			43	STAGE 8
		-				
				TOTAL 0010	960	

643.1000

CATEGORY	SIGN MESSAGE	ROADWAY	STATION	SIGN CODE	LOCATION	643.1000 TRAFFIC CONTROL SIGNS FIXED MESSAGE SF	REMARKS
0010	12/312/EE EXIT ONLY	IH-94	-25+00	E4-1A	EB IH 94	105	S-18-122
0010	IH 94 EAST	IH-94		E6-51	EB IH 94	60	S-18-122
0010	12/312/EE EXIT ONLY	IH-94		E4-1A	EB IH 94	105	S-18-121
0010	IH 94 EAST	IH-94	30+00	E6-51	EB IH 94	60	S-18-121
					TOTAL 0010	330	

643.1051

CATEGORY	STATION	TO	STATION	LOCATION	643.1051 TRAFFIC CONTROL SIGNS PCMS WITH CELLULAR COMMUNICATIONS DAY	REMARKS
0010		-			188	STAGE 2A
0010	32+00	-	58+00	EB, RT	0	BETWEEN 2 & 3
0010	32+00	-	58+00	WB, LT	0	BETWEEN 2 & 3
0010		-			16	STAGE 2B
0010		-			174	STAGE 3A
0010		-			16	STAGE 3B
0010		-			16	STAGE 3C
0010		-			92	STAGE 4A
0010		-			92	STAGE 4B
0010		-			32	STAGE 5
0010		-			32	STAGE 6
0010		-			20	STAGE 7
0010		-			20	STAGE 8
		-				
				TOTAL 0010	698	

645.0120

CATEGORY	STATION	LOCATION	645.0120 GEOTEXTILE TYPE HR SY
0010	121+88	WB, LT	4
		TOTAL 0010	4

646.1545

CATEGORY	STATION	TO	STATION	LOCATION	646.1545 MARKING LINE GROOVED WET REF CONTRAST EPOXY 4-INCH LF	REMARKS
0010	49+00	-	194+00	WB, LT	14500	Stage 3
0010	30+00	-	230+00	WB, RT	20000	Stage 5 (EB Traffic Shift)
0010	49+00	-	194+00	WB, LT	14500	Stage 3 (WB Pavement Replace) B-18-22 (CTH C)
0010	49+00	-	194+00	WB, RT	14500	Stage 3 (WB Pavement Replace) B-18-22 (CTH C)
0010	49+00	-	196+00	EB, LT	14700	Stage 4
0010	49+00	-	196+00	EB, RT	14700	Stage 4
0010	49+00	-	196+00	EB, LT	14700	Stage 5 (EB Pavement Replace)
0010	49+00	-	196+00	EB, RT	14700	Stage 5 (EB Pavement Replace)
				TOTAL 0010	122,300	

646.9000

CATEGORY	STATION	TO	STATION	LOCATION	646.9000 MARKING REMOVAL LINE 4-INCH LF	REMARKS
0010	36+00	-	230+00		38800	Stage 5 - Double Yellow
0010	36+00	-	230+00	WB, RT	19400	Stage 5 - White
		-				
				TOTAL 0010	58,200	

PROJECT: 1022-08-74	HWY: IH 94	COUNTY: EAU CLAIRE	MISCELLANEOUS QUANTITIES	SHEET:	E

649.0120

CATEGORY	STATION	TO	STATION	LOCATION	649.0120 TEMPORARY MARKING LINE EPOXY 4-INCH LF	REMARKS
0010	36+00	-	230+00	EB, LT	19400	Stage 2 - White
0010	36+00	-	230+00		19400	Stage 2 - Yellow
0010	36+00	-	230+00		19400	Stage 2 - Yellow
0010	36+00	-	230+00		19400	Stage 3 - Yellow
0010	36+00	-	230+00		19400	Stage 3 - Yellow
0010	36+00	-	230+00	WB, RT	19400	Stage 3 - White
				TOTAL 0010	116,400	

650.4000

CATEGORY	STATION	LOCATION	650.4000 CONSTRUCTION STAKING STORM SEWER EACH	REMARKS
0010	12+34	SW Ramp, RT	1	Outside
0010	15+09	SW Ramp, RT	1	Outside
0010	17+87	SW Ramp, RT	1	Outside
0010	20+66	SW Ramp, RT	1	Outside
0010	23+37	SW Ramp, RT	1	Outside
0010	26+37	SW Ramp, RT	1	Outside
0010	0+24	Median, SW Ramp	1	Median between Outside and Inside Ramps
0010	5+60	SW Loop, LT	1	Inside
0010	8+60	SW Loop, LT	1	Inside
0010	11+61	SW Loop, LT	1	Inside
		TOTAL 0010	10	

650.4500

CATEGORY	STATION	TO	STATION	LOCATION	650.4500 CONSTRUCTION STAKING SUBGRADE LF	REMARKS
0010		-			178633	Guess
				TOTAL 0010	178,633	

650.5000

CATEGORY	STATION	TO	STATION	LOCATION	650.5000 CONSTRUCTION STAKING BASE LF	REMARKS
0010	28+00	-	45+00	WB	2725	STAGE 1 (Median Cross-Over)
0010	230+00	-	248+00	WB	2544	STAGE 1 (Median Cross-Over)
0010	10+00	-	28+00	EB	2544	STAGE 1 (Median Cross-Over)
0010	210+00	-	228+00	EB	2544	STAGE 1 (Median Cross-Over)
0010	49+00	-	196+00	EB	16452	STAGE 2(Construct New EB Driving Lane)
0010	49+00	-	196+00	EB	13502	STAGE 2 (Construct New EB Passing Lane)
0010	49+00	-	194+00	WB	6444	STAGE 3 (Construct New WB Passing Lane)
0010	49+00	-	194+00	WB	17078	STAGE 3 (Construct New WB Driving Lane)
				TOTAL 0010	63,834	

650.5500

CATEGORY	STATION	TO	STATION	LOCATION	650.5500 CONSTRUCTION STAKING CURB GUTTER AND CURB & GUTTER LF	REMARKS
0010	9+44	-	28+64	SW Loop, RT	1921	Inside Ramp
0010	14+06	-	25+04	SW Loop, LT	1098	Inside Ramp
0010	0+19	-	12+71	SW Ramp, LT	1252	Outside Ramp
0010	129+50	-	130+20	STH 312	124	STH 312 West of Southwest Loop
0010	130+75	-	135+40	STH 312	938	STH 312 East of Southwest Loop
0010	138+40	-	144+00	STH 312	1113	STH 312 East of Bridge
0010	144+70	-	147+90	STH 312	656	STH 312 East of North/East Ramp
0010		-			24	South/East Ramp Left
0010		-			122	South/East Ramp Right
				TOTAL 0010	7,247	

650.6000

CATEGORY	STATION	LOCATION	650.6000 CONSTRUCTION STAKING PIPE CULVERTS EACH	REMARKS
0010	17+06	Southeast Ramp	1	Extend Pipe for new turn-lane
0010		Temporary X-Over	1	
0010		Temporary X-Over	1	
0010		Temporary X-Over	1	
		TOTAL 0010	4	

650.7000

CATEGORY	STATION	TO	STATION	LOCATION	650.7000 CONSTRUCTION STAKING CONCRETE PAVEMENT LF	REMARKS
0010	49+00	-	194+00	WB	14500	Stage 3 (WB Passing Lane Pavement Replace) B-18-22 (CTH C)
0010	49+00	-	194+00	WB	14500	Stage 3 (WB Driving Lane Pavement Replacement) B-18-22 (CTH C)
0010	49+00	-	196+00	EB	14700	Stage 4 (EB Driving Lane Pavement Replace)
0010	49+00	-	196+00	EB	14700	Stage 4 (EB Passing Lane Pavement Replacement)
0010	54+99	-	57+07	EB	208	Offset Parallel Lane off of Mainline for SW Loop
0010	52+48	-	57+07	EB	459	Offset Parallel Lane off of Mainline for SW Loop (Taper)
		-				
				TOTAL 0010	59,067	

650.8000

CATEGORY	STATION	TO	STATION	LOCATION	650.8000 CONSTRUCTION STAKING RESURFACING REFERENCE LF	REMARKS
0010	325+47	-	346+60	EB, LT	2113	B-18-23 (Chippewa River Bridge)
0010	325+48	-	347+09	WB, RT	2161	B-18-24 (Chippewa River Bridge)
				TOTAL 0010	4,274	

650.9910.01

CATEGORY	STATION	TO	STATION	LOCATION	650.9910.01 CONSTRUCTION STAKING SUPPLEMENTAL CONTROL (PROJECT) (01. TBD) LS
0010		-		PROJECT	1
				TOTAL 0010	1

650.9920

CATEGORY	STATION	TO	STATION	LOCATION	650.9920 CONSTRUCTION STAKING SLOPE STAKES LF	REMARKS
0010	49+00	-	194+00	WB	14500	STAGE 2 (Construct WB)
0010	49+00	-	196+00	EB	14700	STAGE 3 (Construct EB)
				TOTAL 0010	29,200	

690.0150

CATEGORY	STATION	LOCATION	690.0150 SAWING ASPHALT LF	REMARKS
0010	49+00	EB	4	Left Shoulder
0010	49+00	EB	10	Right Shoulder
0010	49+00	WB	10	Left Shoulder
0010	49+00	WB	4	Right Shoulder
0010	196+00	EB	4	Left Shoulder
0010	196+00	EB	10	Right Shoulder
0010	194+00	WB	10	Left Shoulder
0010	194+00	WB	4	Right Shoulder
0010	129+54	STH 312 EB	3	Left Curb & Gutter
0010	129+54	STH 312 EB	3	Right Shoulder
0010	129+47	STH 312 WB	3	Left Shoulder
0010	129+47	STH 312 WB	3	Left Curb & Gutter
0010	147+92	STH 312 EB	3	Left Curb & Gutter
0010	147+92	STH 312 EB	8	Right Shoulder
0010	147+32	STH 312 WB	8	Left Shoulder
0010	147+32	STH 312 WB	3	Right Curb & Gutter
0010		Southeast Ramp	15	
		TOTAL 0010	105	

690.0250

CATEGORY	STATION	LOCATION	690.0250 SAWING CONCRETE LF
0010	49+00	EB	26
0010	49+00	WB	26
0010	196+00	EB	26
0010	194+00	WB	26
0010	129+54	STH 312 EB	24
0010	129+47	STH 312 WB	18
0010	147+92	STH 312 EB	46
0010	147+32	STH 312 WB	24
0010		Southeast Ramp	15
		TOTAL 0010	231

715.0415

CATEGORY	STATION	LOCATION	715.0415 INCENTIVE STRENGTH CONCRETE PAVEMENT DOL
0010		PROJECT	1
		TOTAL 0010	1

SPV.0060.01

CATEGORY	STATION	LOCATION	SPV.0060.01 SPECIAL (01. HMA PAVEMENT PWL TEST STRIP VOLUMETRICS) EACH
0010		PROJECT	1
		TOTAL 0010	1

SPV.0060.02

CATEGORY	STATION	LOCATION	SPV.0060.02 SPECIAL (HMA PAVEMENT PWL TEST STRIP VOLUMETRICS) EACH
0010		PROJECT	1
		TOTAL 0010	1

SPV.0060.03

CATEGORY	STATION	LOCATION	SPV.0060.03 SPECIAL (COVER PLATES TEMPORARY) EACH
0010			1
		TOTAL 0010	1

SPV.0075.01

CATEGORY	STATION	TO	STATION	LOCATION	SPV.0075.01 SPECIAL (01. STREET SWEEPING) HRS
0010		-		PROJECT	300
				TOTAL 0010	300

SPV.0105.01


CATEGORY	STATION	LOCATION	SPV.0105.01 SPECIAL (01. PROJECT CONCRETE CRACK MITIGATION and REPAIR) LS
0010		PROJECT	1
		TOTAL 0010	1

SPV.0105.02

CATEGORY	STATION	TO	STATION	LOCATION	SPV.0105.02 SPECIAL (OVERHEAD STRUCTURE) LS
0010		-			1
				TOTAL 0010	1

SPV.0105.03


CATEGORY	STATION	LOCATION	SPV.0105.03 SPECIAL (MISCELLANOUS 8%) LS
0010		PROJECT	1
		TOTAL 0010	1

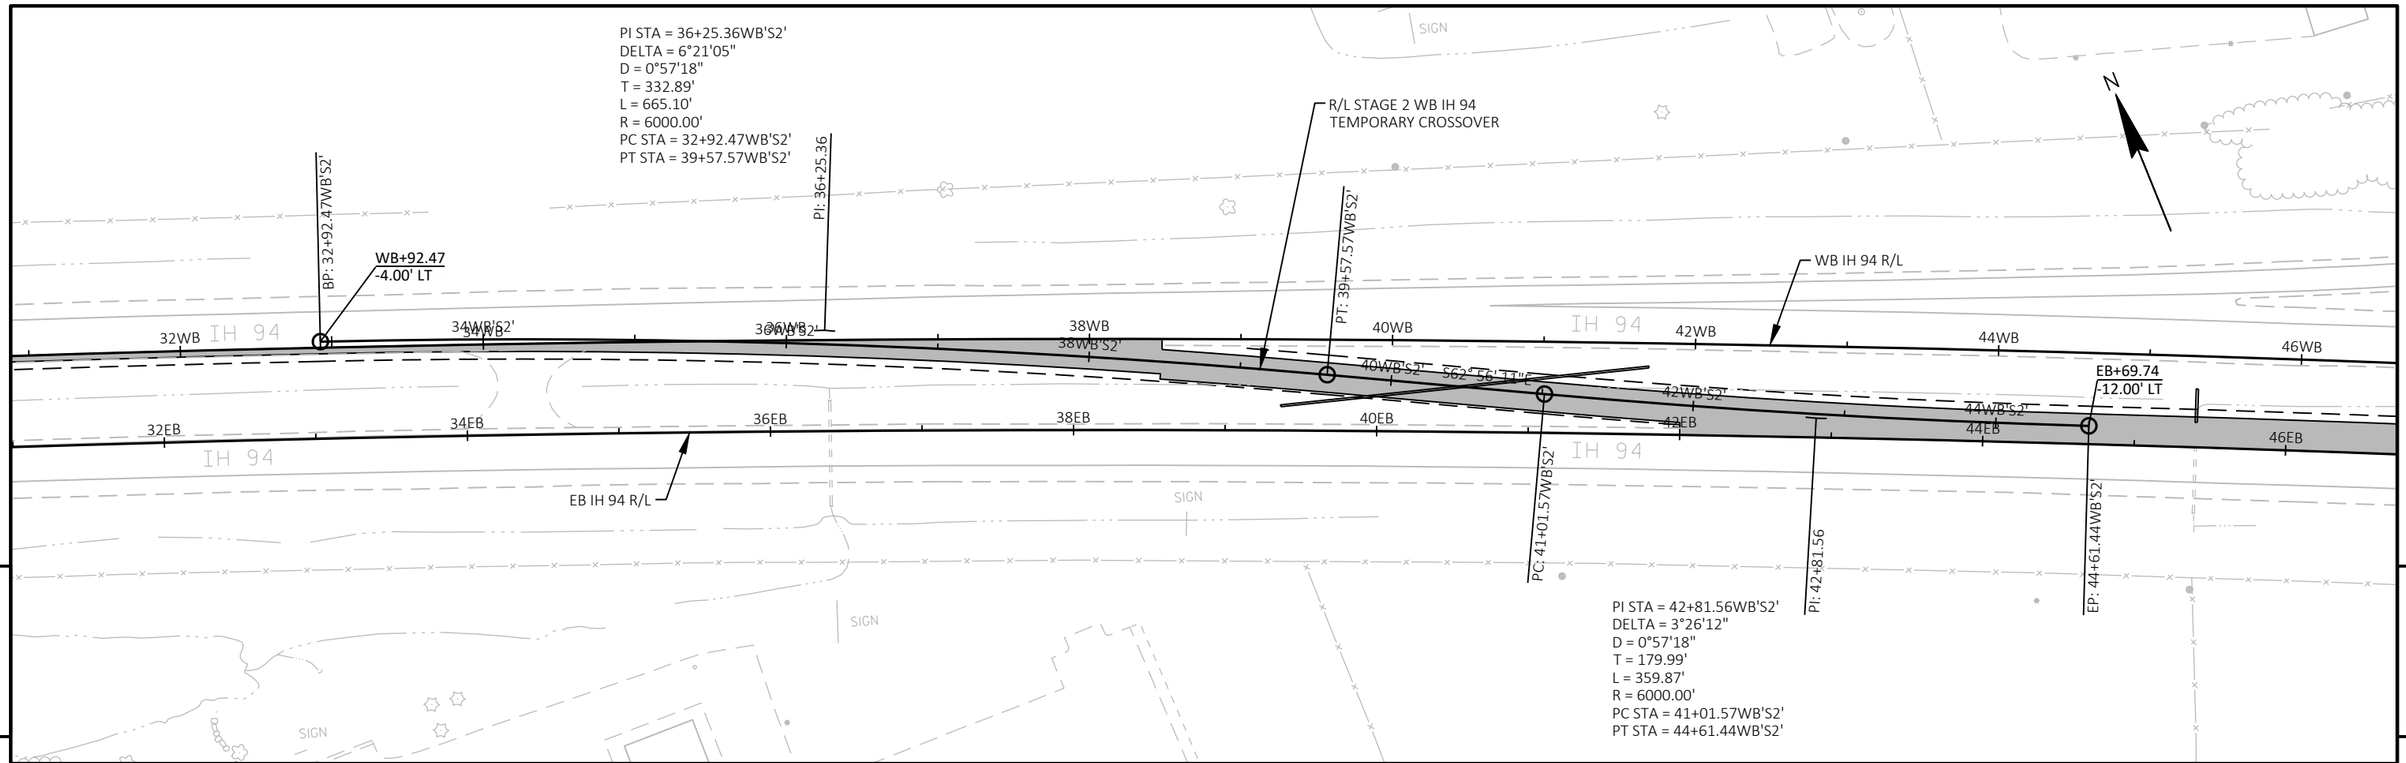


PROJECT NO: 1022-08-74	HWY: IH 94	COUNTY: EAU CLAIRE	PLAN AND PROFILE: WEST MAINLINE CROSSOVER - STAGE 2 WB	SHEET E

FILE NAME : N:\PDS\C3D\10220804\DESIGN\EDGELINES\TRA\PLANSHEETS\050911_PP_STAGE 2 XOVERS.DWG
LAYOUT NAME - 1

PLOT DATE : 1/17/2021 7:07 AM PLOT BY : CHRIST, AARON D PLOT NAME : PLOT SCALE : 1 IN:100 FT

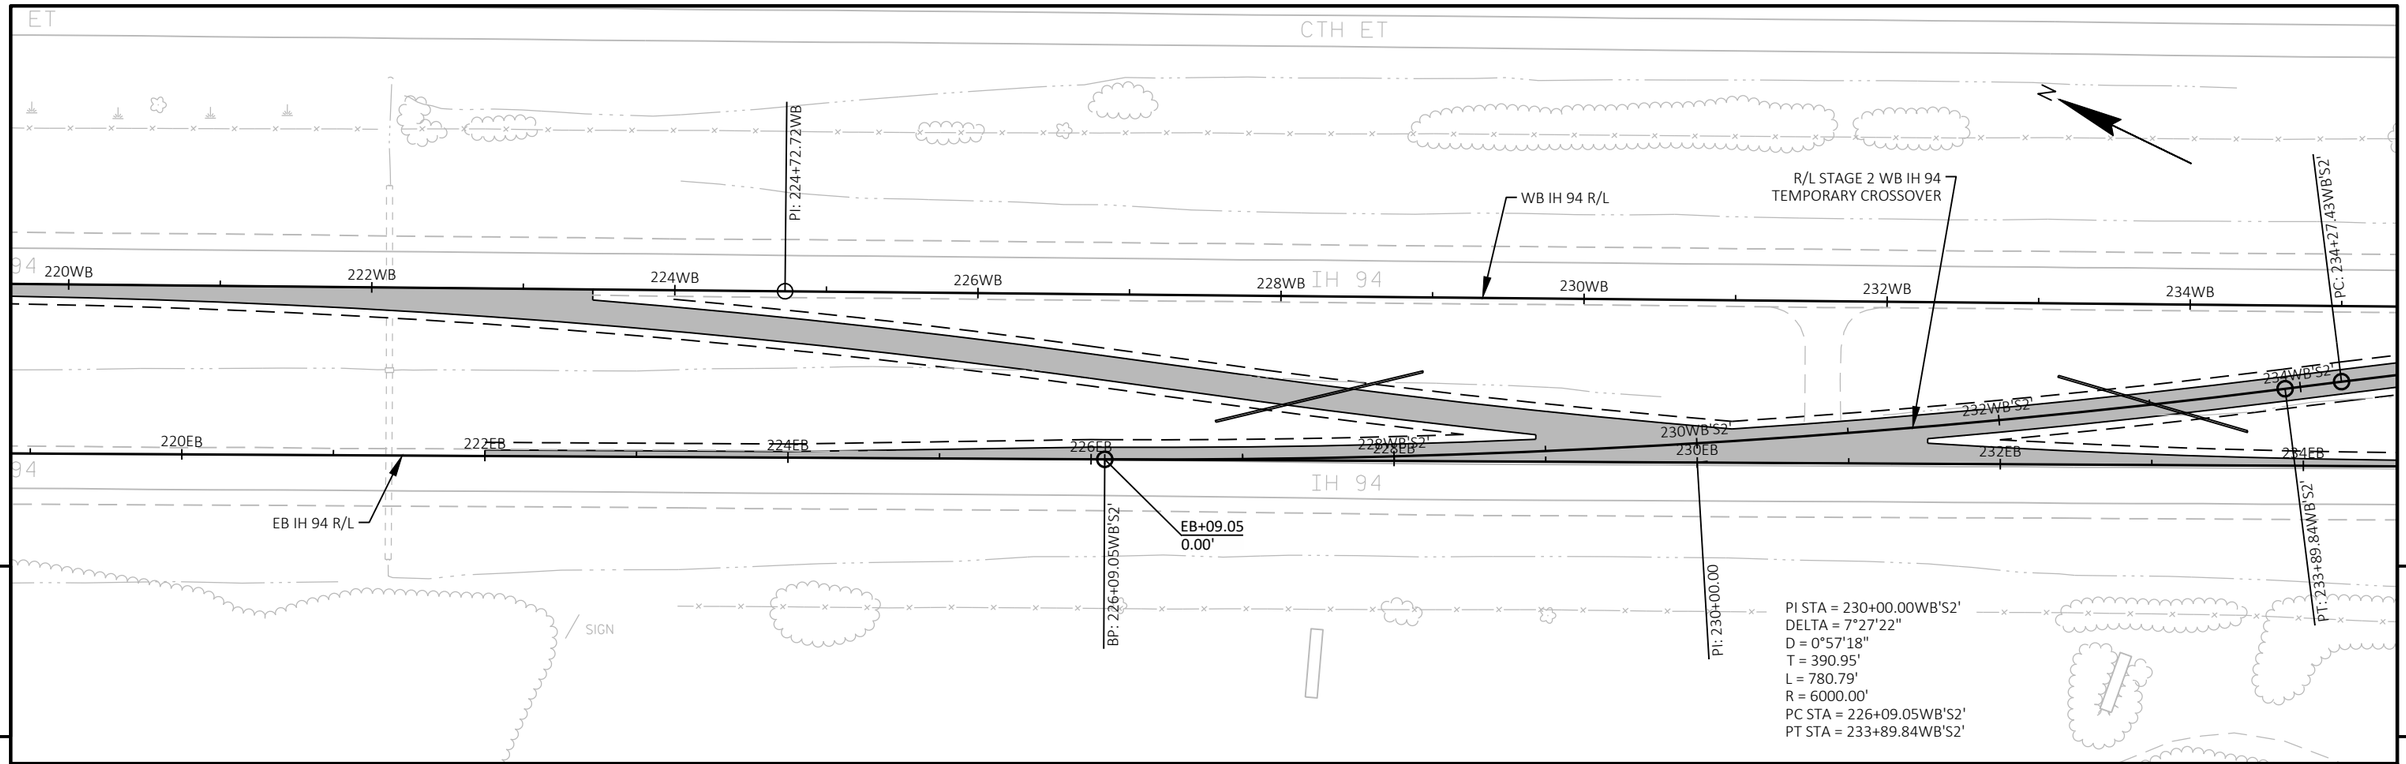


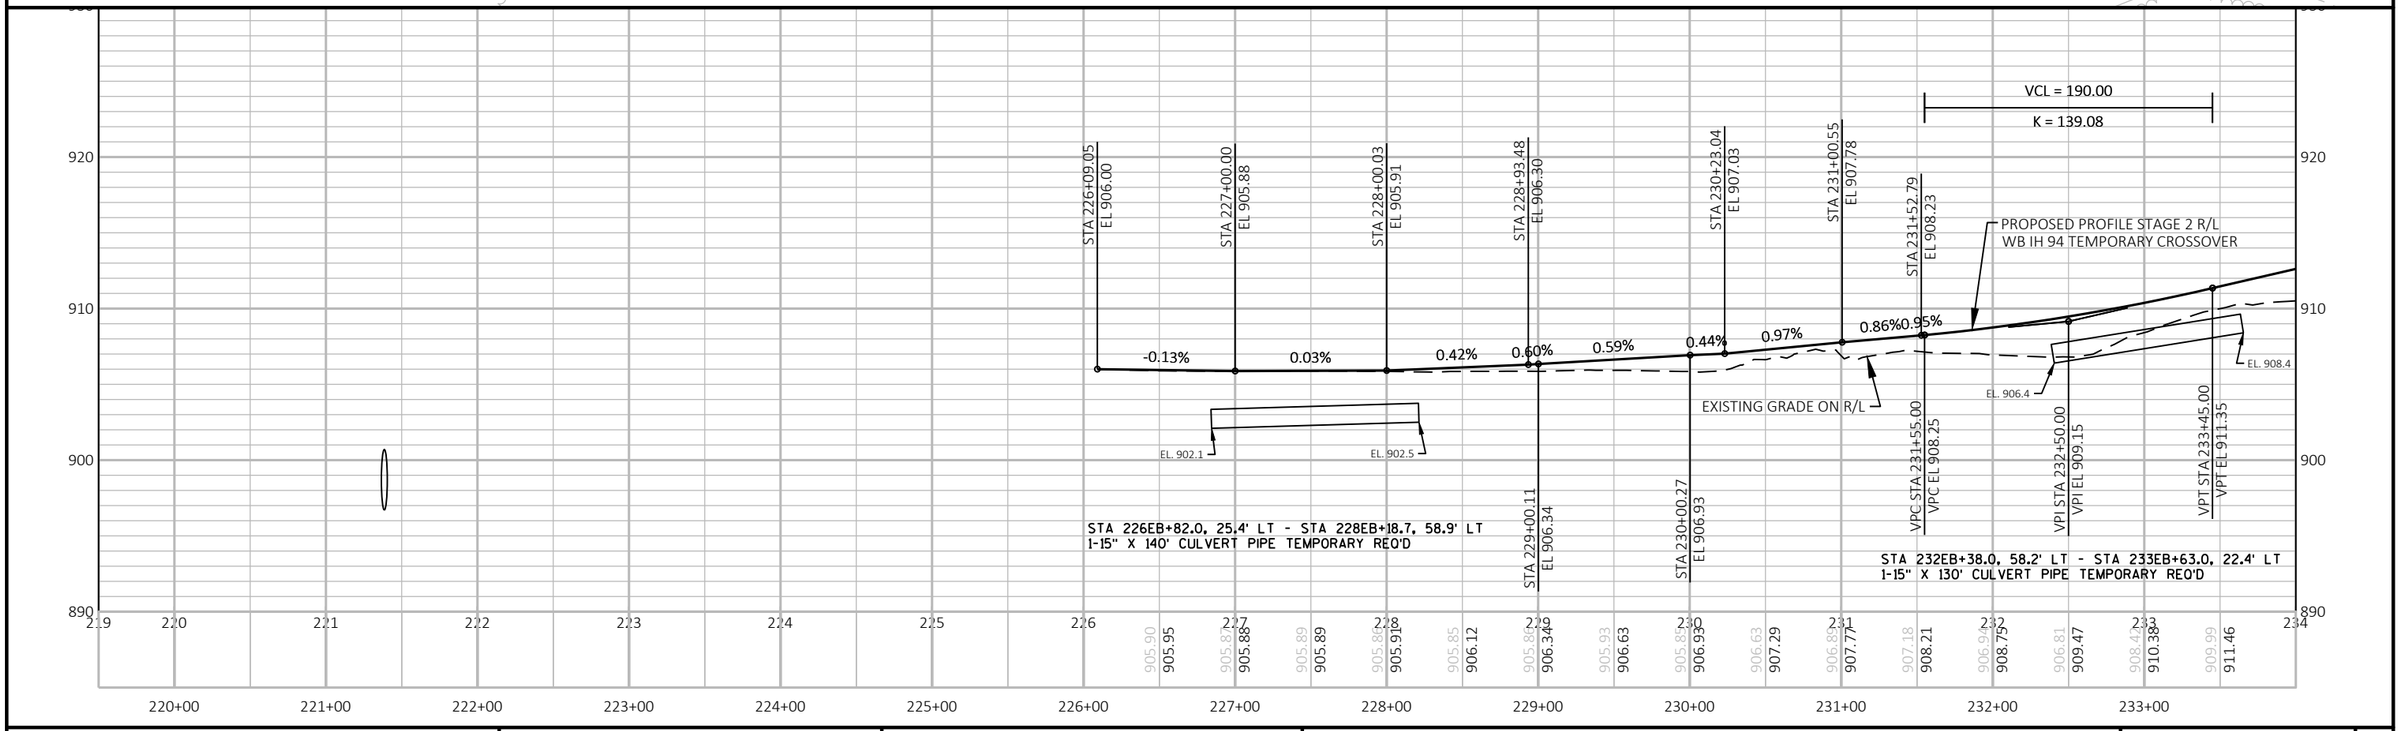


PROJECT NO: 1022-08-74	HWY: IH 94	COUNTY: EAU CLAIRE	PLAN AND PROFILE: EAST MAINLINE CROSSOVER - STAGE 2 WB	SHEET E

FILE NAME : N:\PDS\C3D\10220804\DESIGN\EDGELINES\TRA\PLANSHEETS\050911_PP_STAGE 2 XOVERS.DWG
LAYOUT NAME - 2


PLOT DATE : 1/17/2021 7:08 AM PLOT BY : CHRIST, AARON D PLOT NAME : PLOT SCALE : 1 IN:100 FT

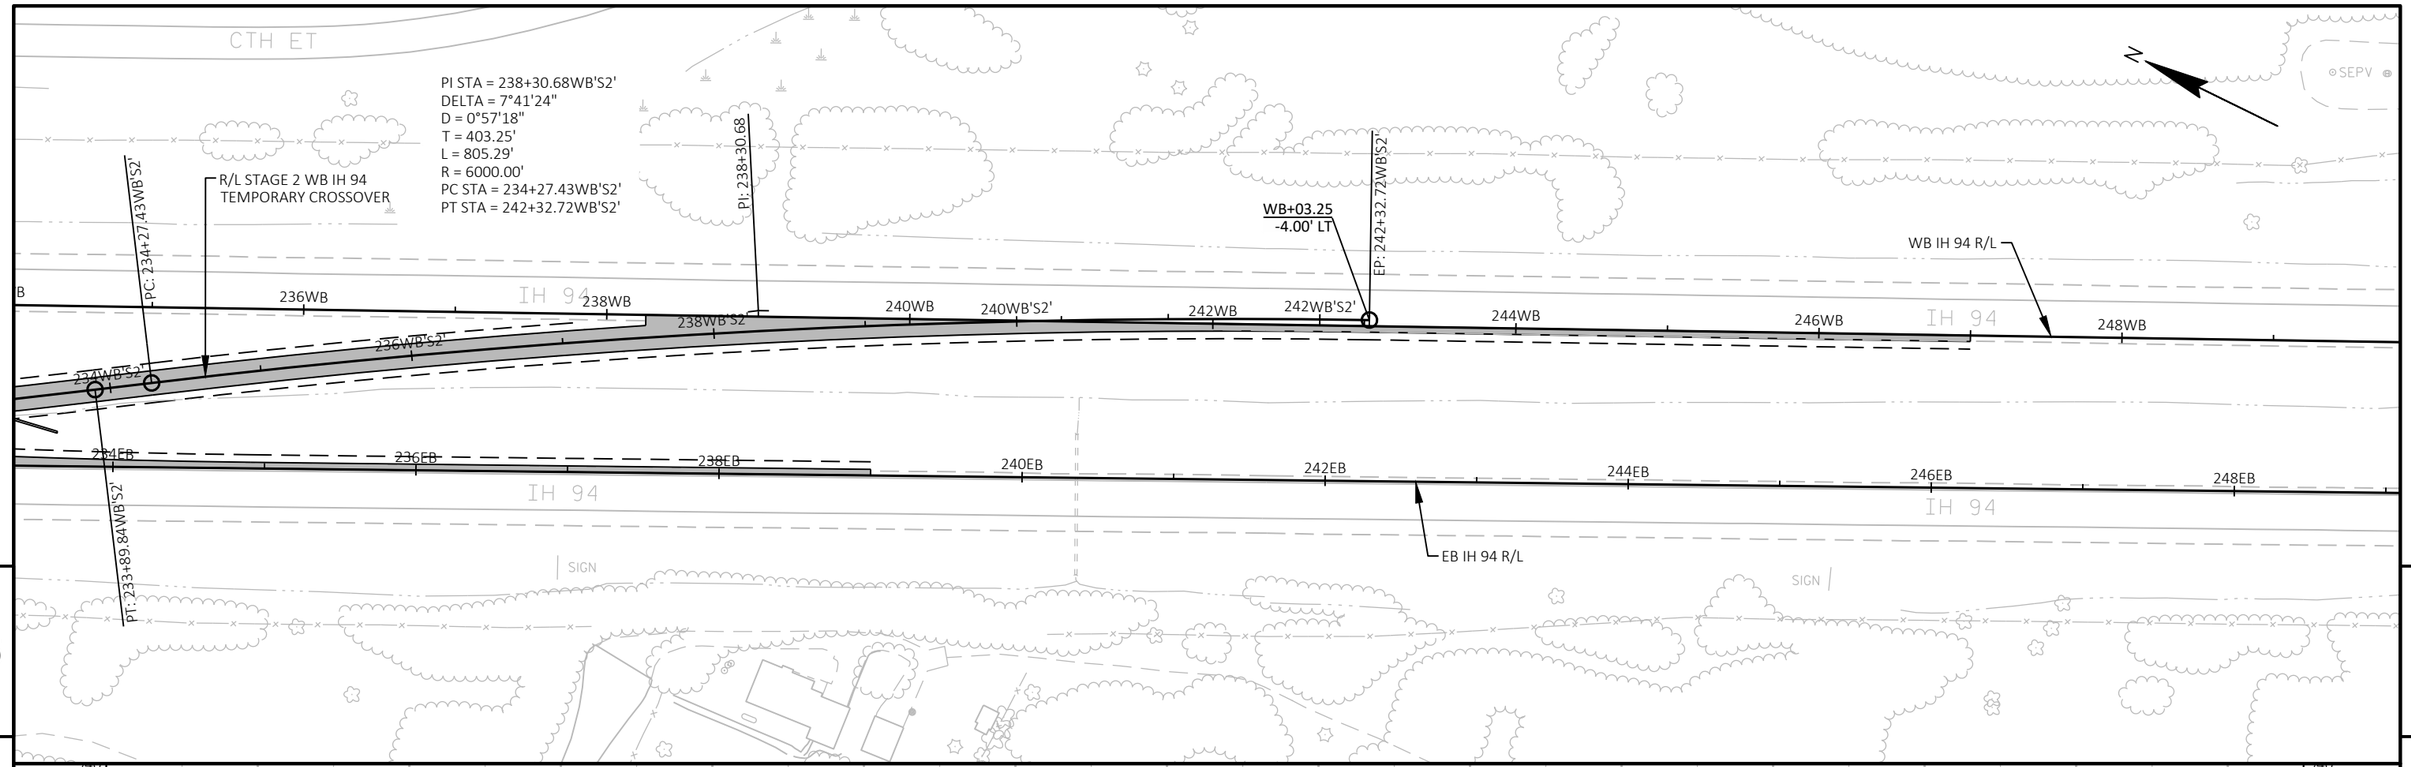

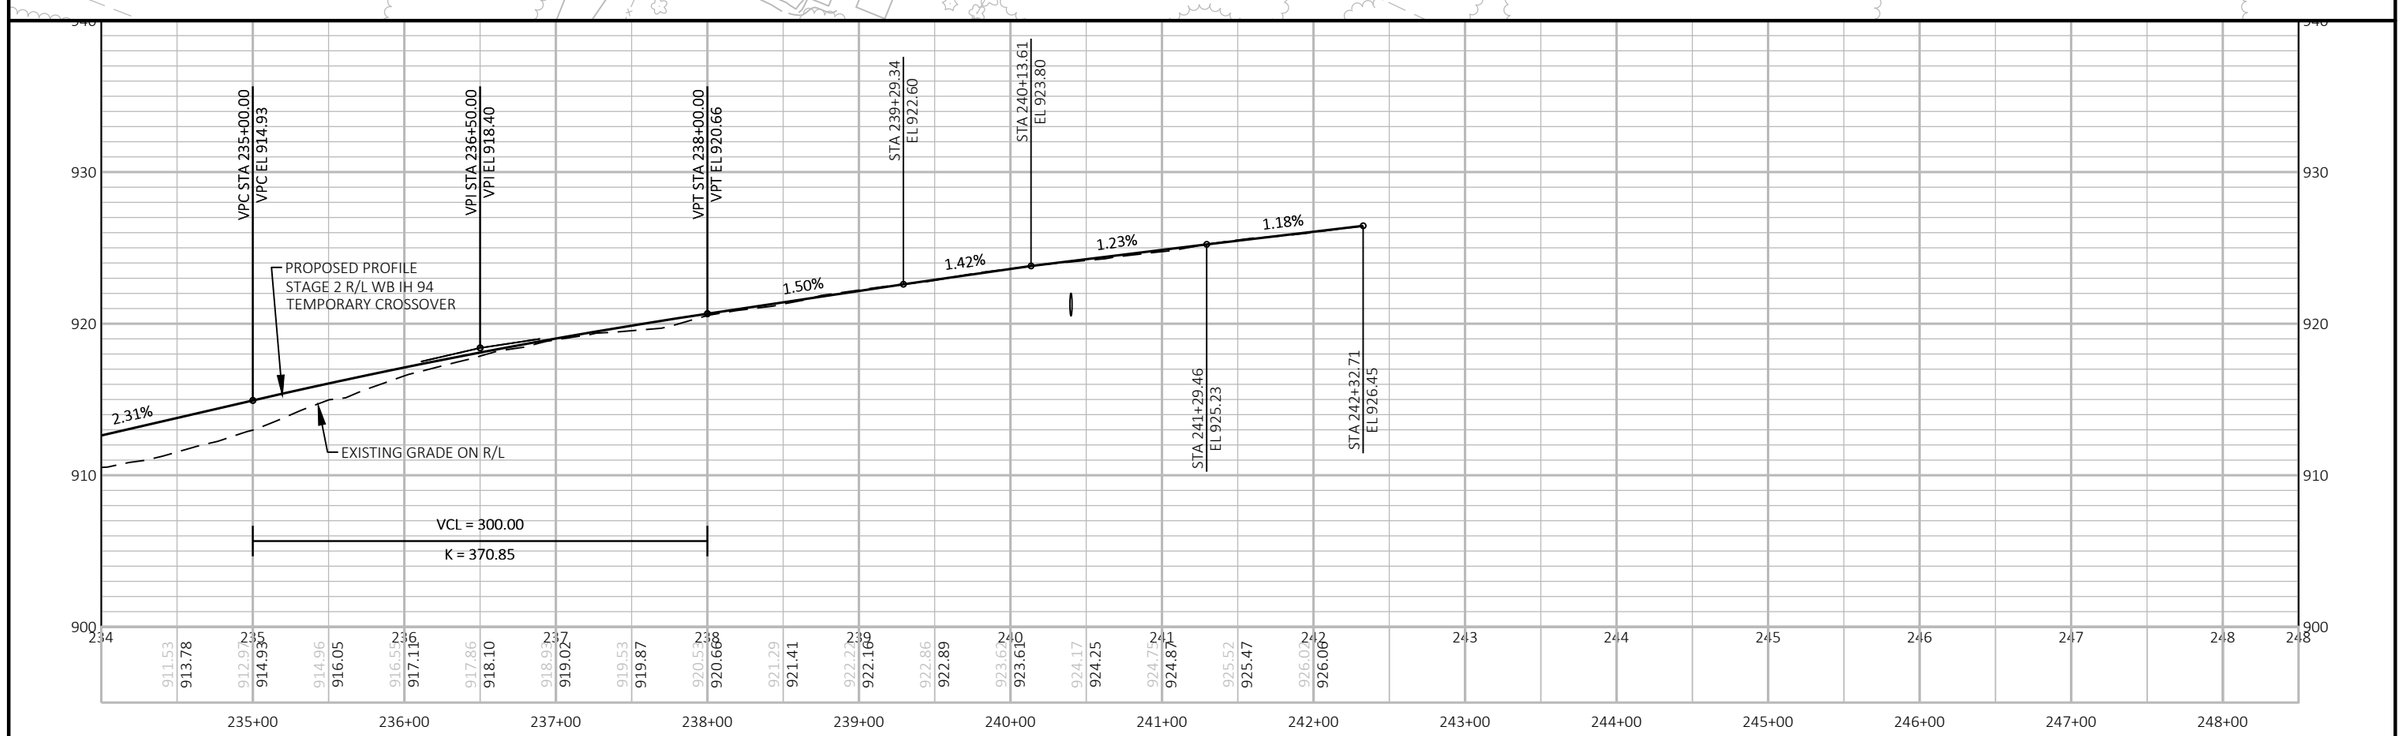


PROJECT NO: 1022-08-74	HWY: IH 94	COUNTY: EAU CLAIRE	PLAN AND PROFILE: EAST MAINLINE CROSSOVER - STAGE 2 WB	SHEET E


FILE NAME : N:\PDS\C3D\10220804\DESIGN\EDGELINES\TRA\PLANSHEETS\050911_PP_STAGE 2 XOVERS.DWG
LAYOUT NAME - 3
PLOT DATE : 1/17/2021 7:09 AM
PLOT BY : CHRIST, AARON D
PLOT NAME :
PLOT SCALE : 1 IN:100 FT

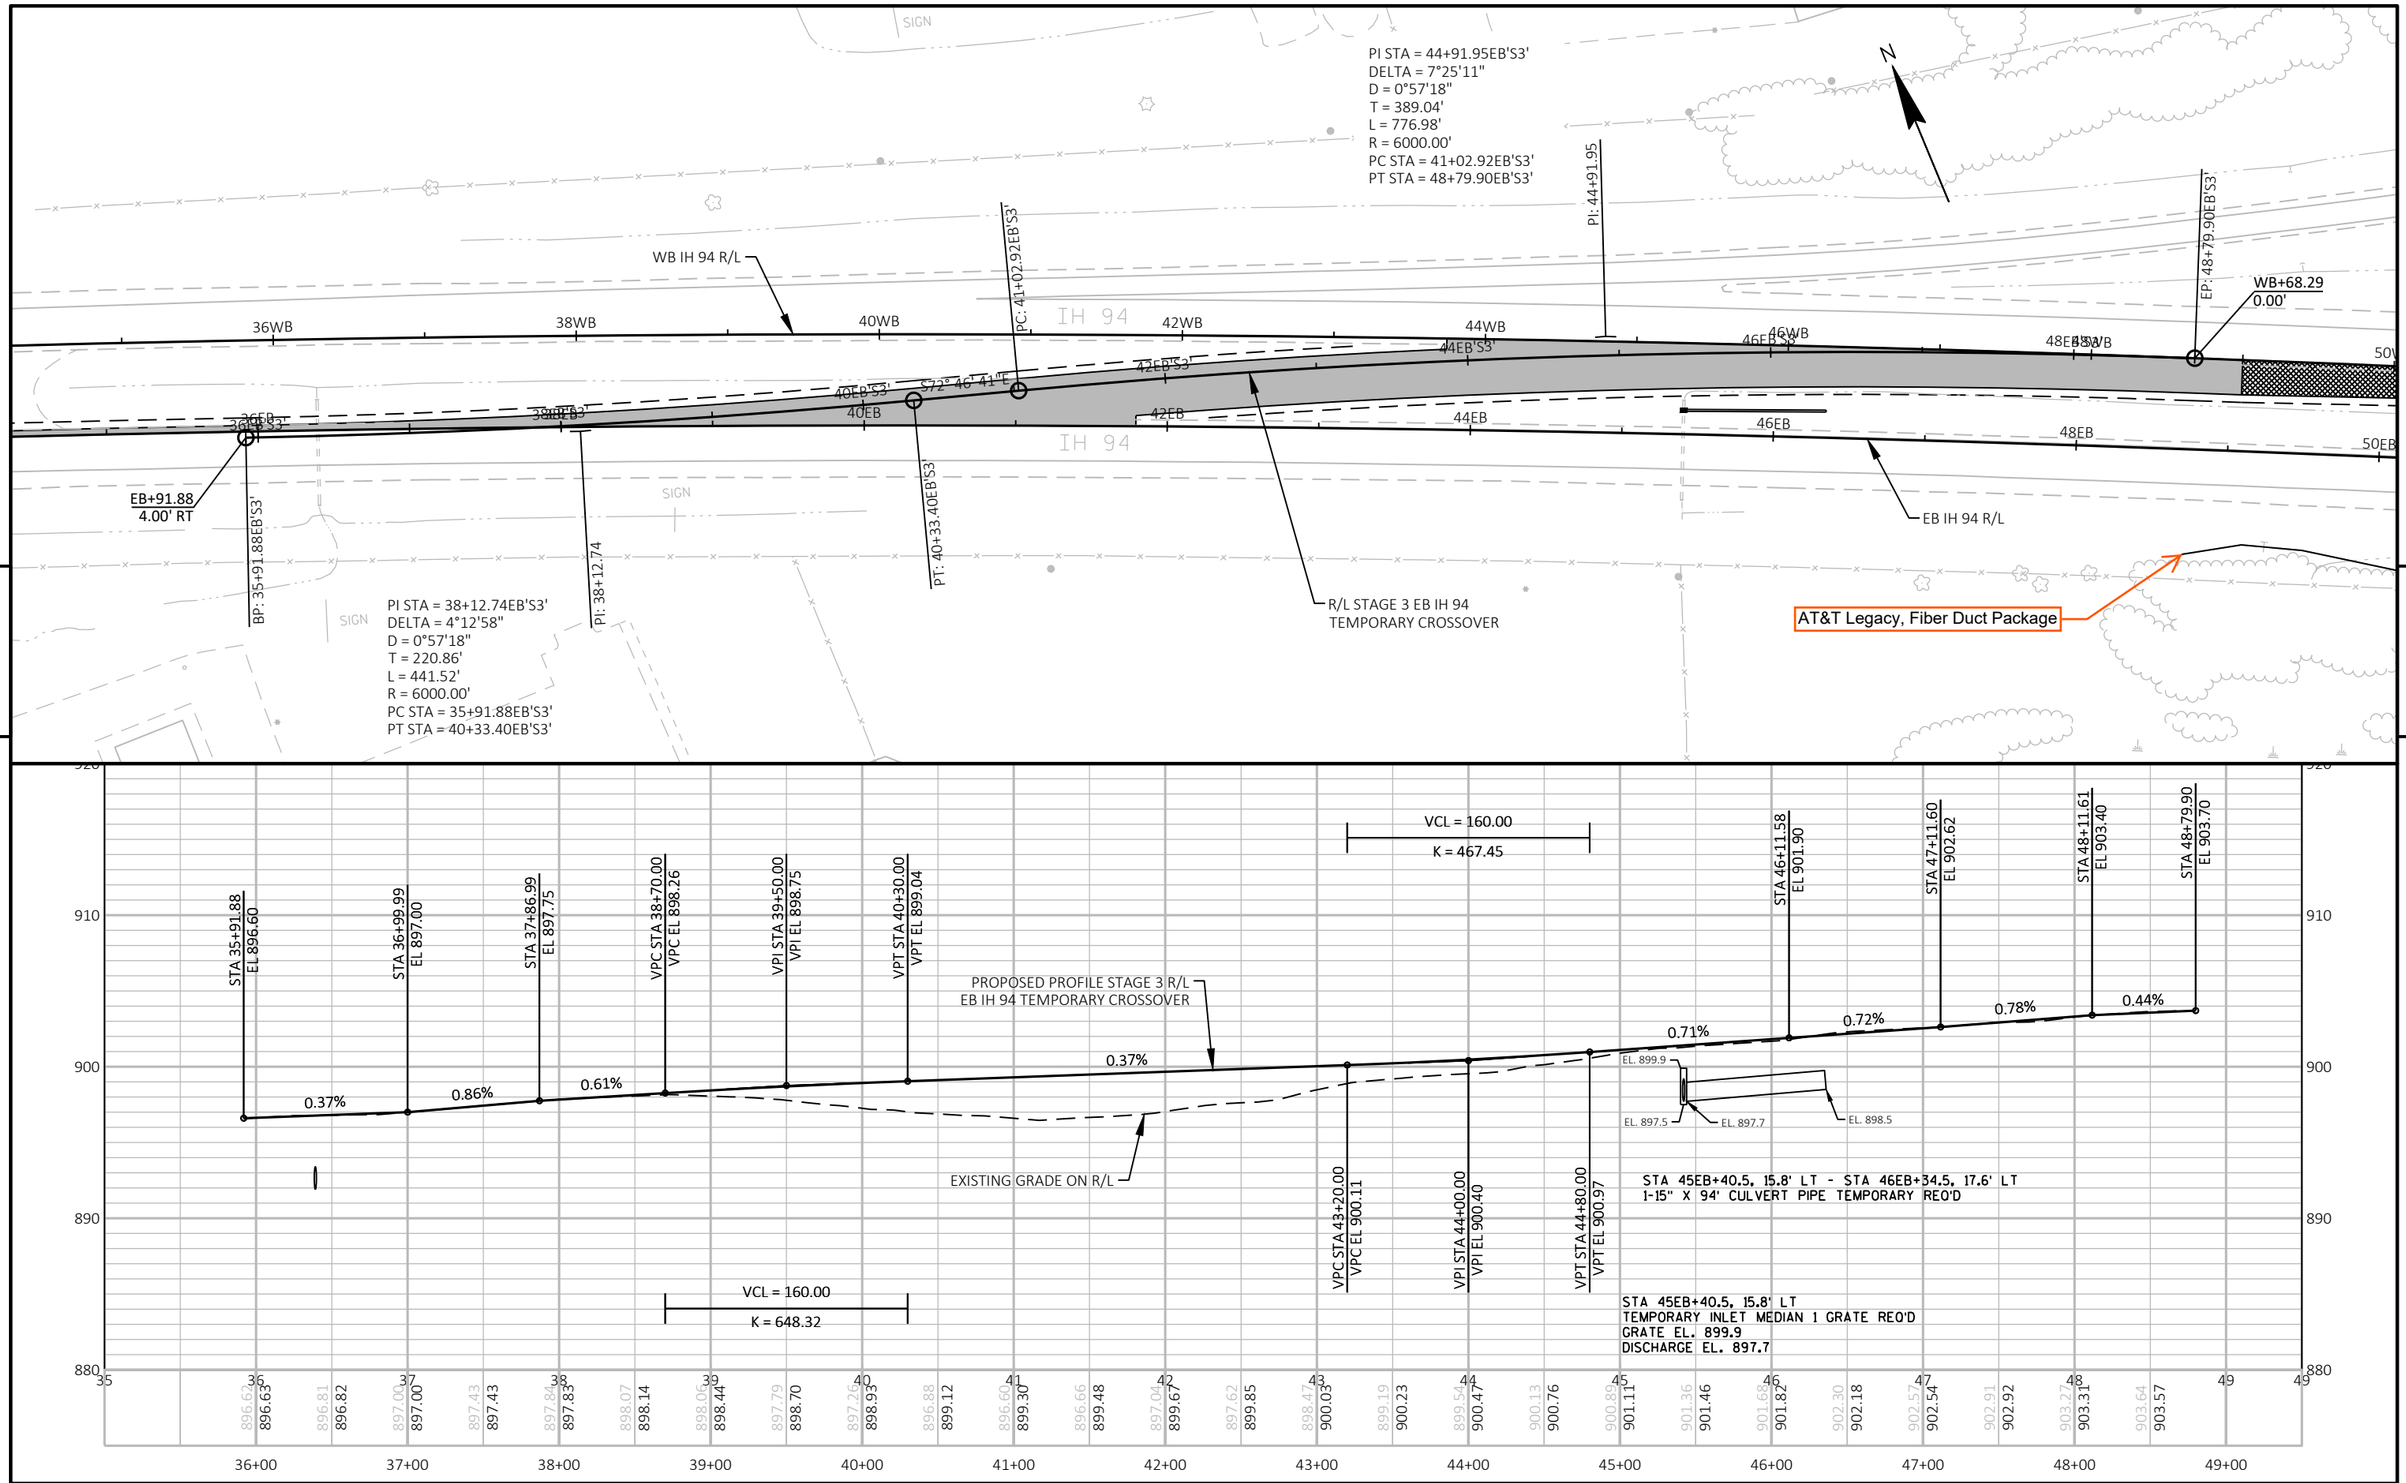

PROJECT NO: 1022-08-74	HWY: IH 94	COUNTY: EAU CLAIRE	PLAN AND PROFILE: WEST MAINLINE CROSSOVER - STAGE 3 EB	SHEET E

FILE NAME : N:\PDS\C3D\10220804\DESIGN\EDGELINES\TRA\PLANSHEETS\050912_PP_STAGE 3 XOVERS.DWG
LAYOUT NAME - 1
PLOT DATE : 1/17/2021 7:18 AM
PLOT BY : CHRIST, AARON D
PLOT NAME :
PLOT SCALE : 1 IN:100 FT

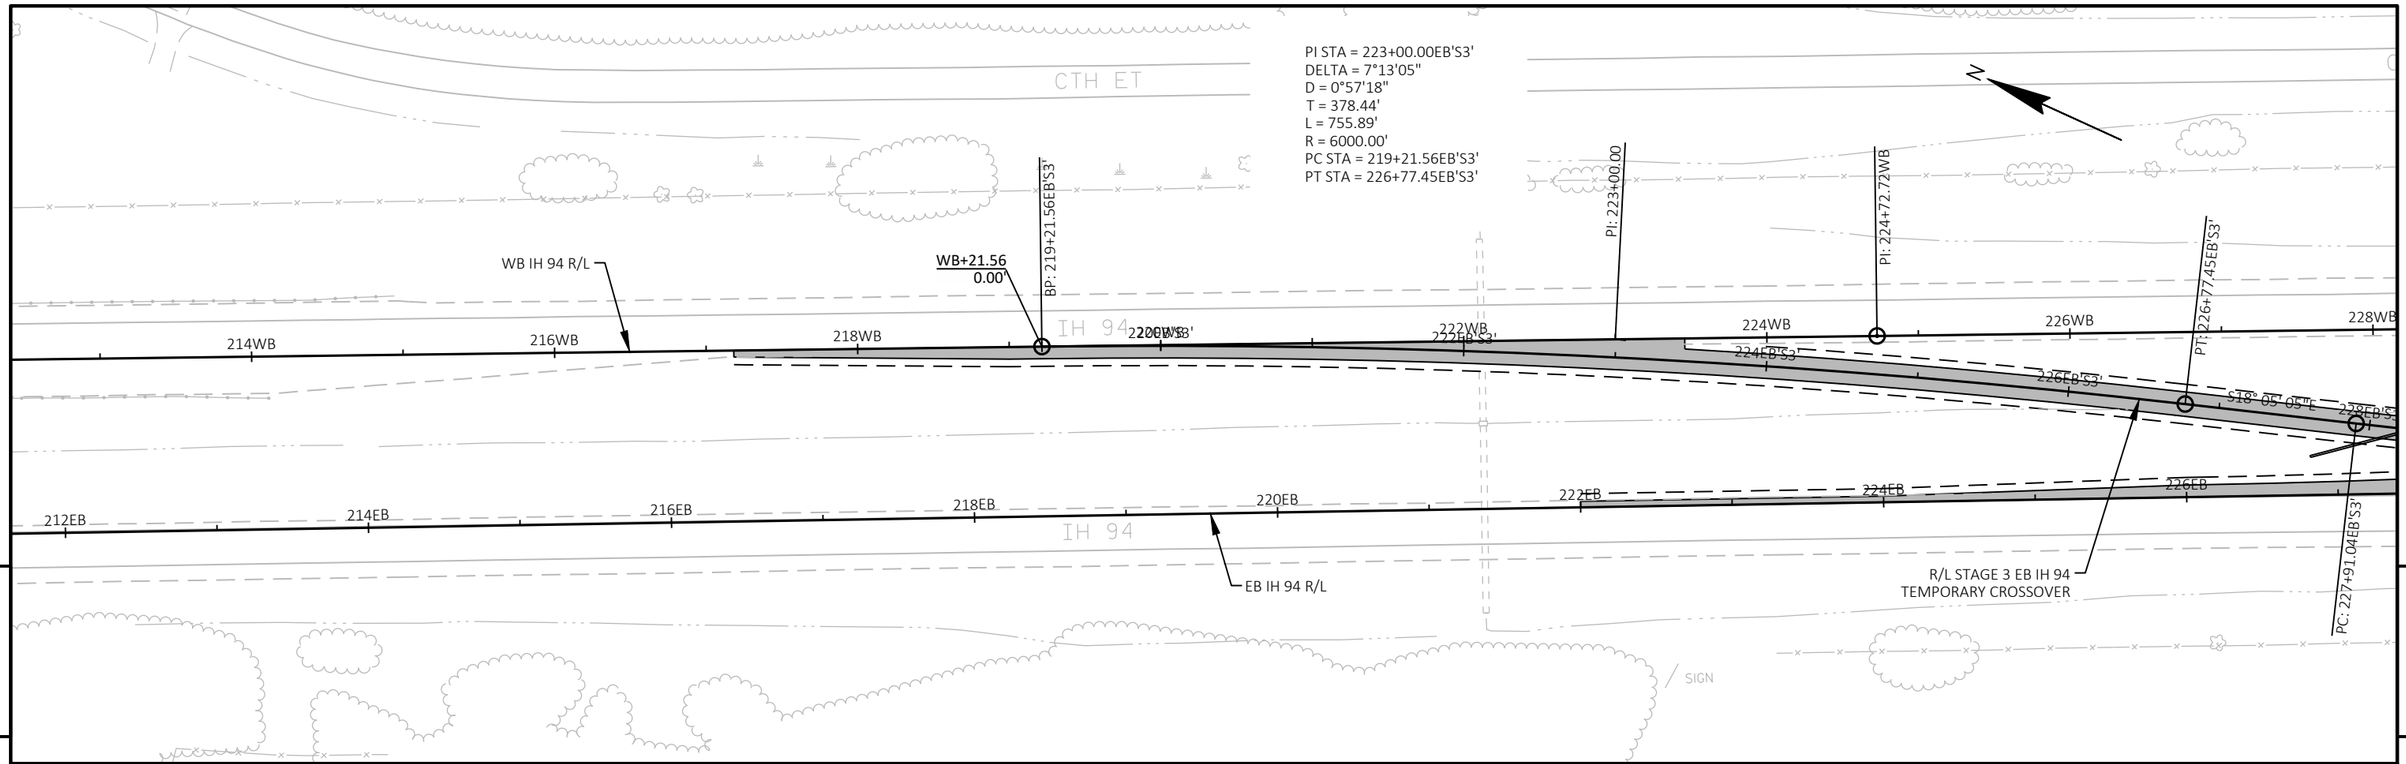


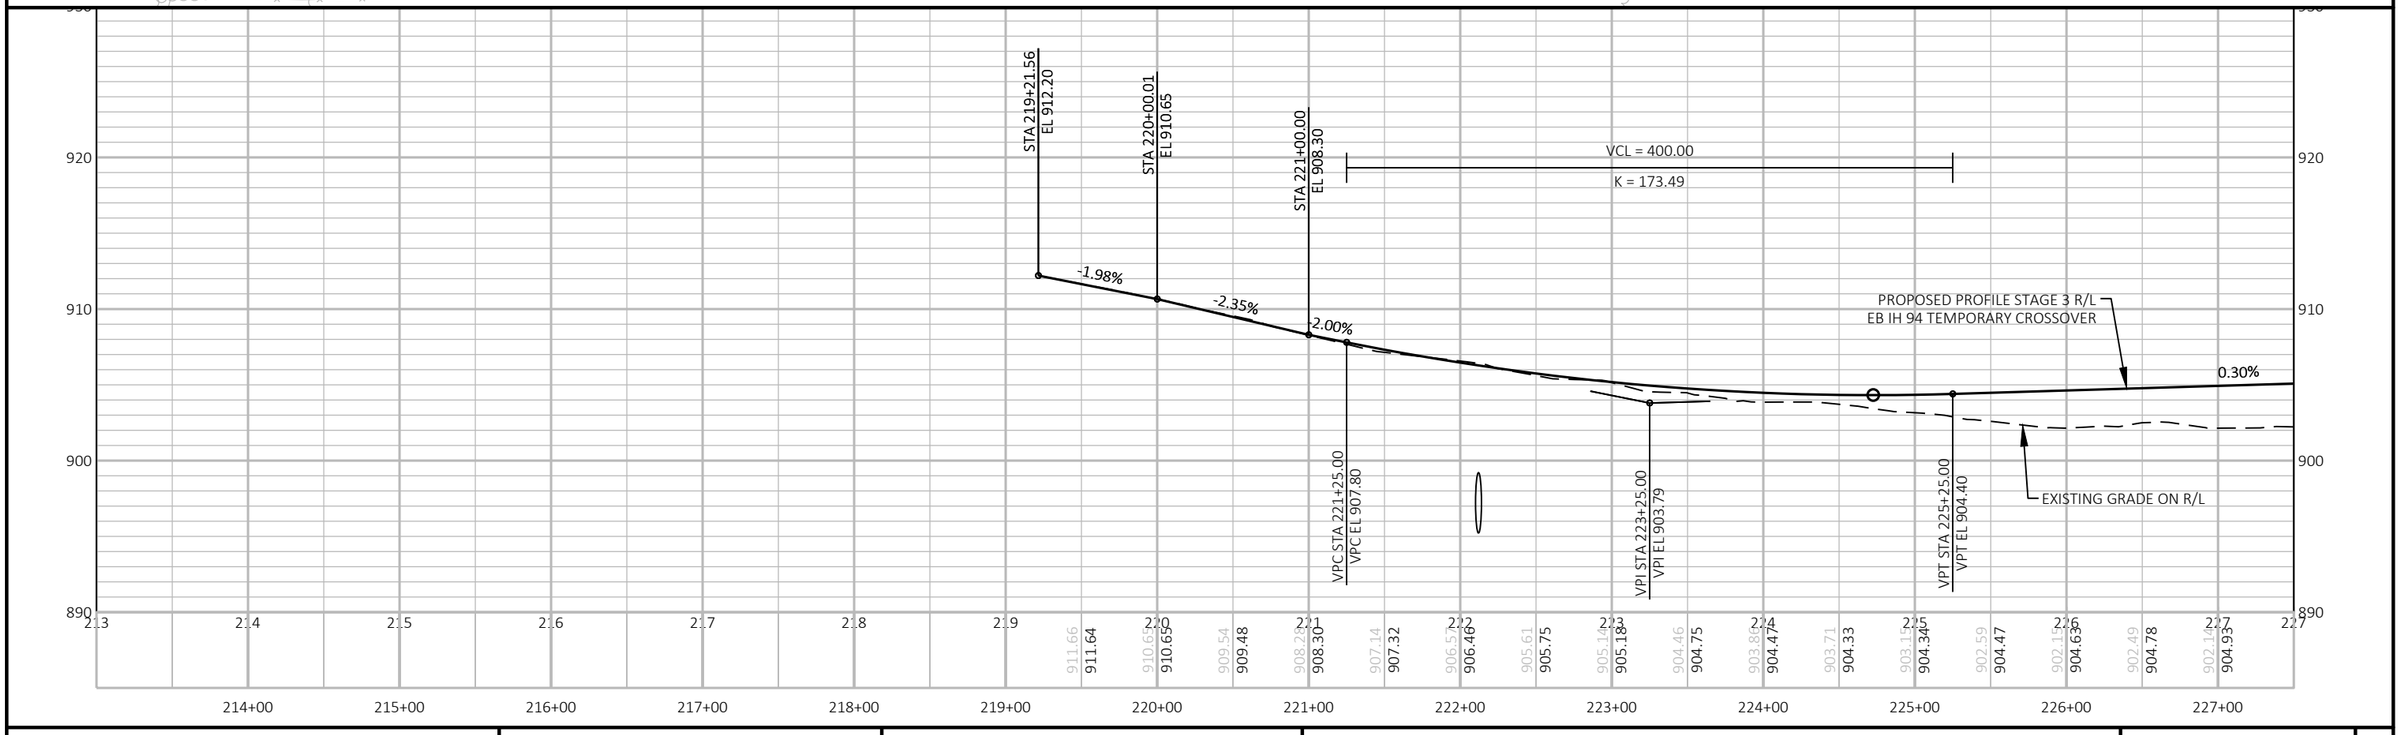


PROJECT NO: 1022-08-74	HWY: IH 94	COUNTY: EAU CLAIRE	PLAN AND PROFILE: EAST MAINLINE CROSSOVER - STAGE 3 EB	SHEET E

FILE NAME : N:\PDS\C3D\10220804\DESIGN\EDGELINES\TRA\PLANSHEETS\050912_PP_STAGE 3 XOVERS.DWG
LAYOUT NAME - 2


PLOT DATE : 1/17/2021 7:19 AM PLOT BY : CHRIST, AARON D PLOT NAME : PLOT SCALE : 1 IN:100 FT

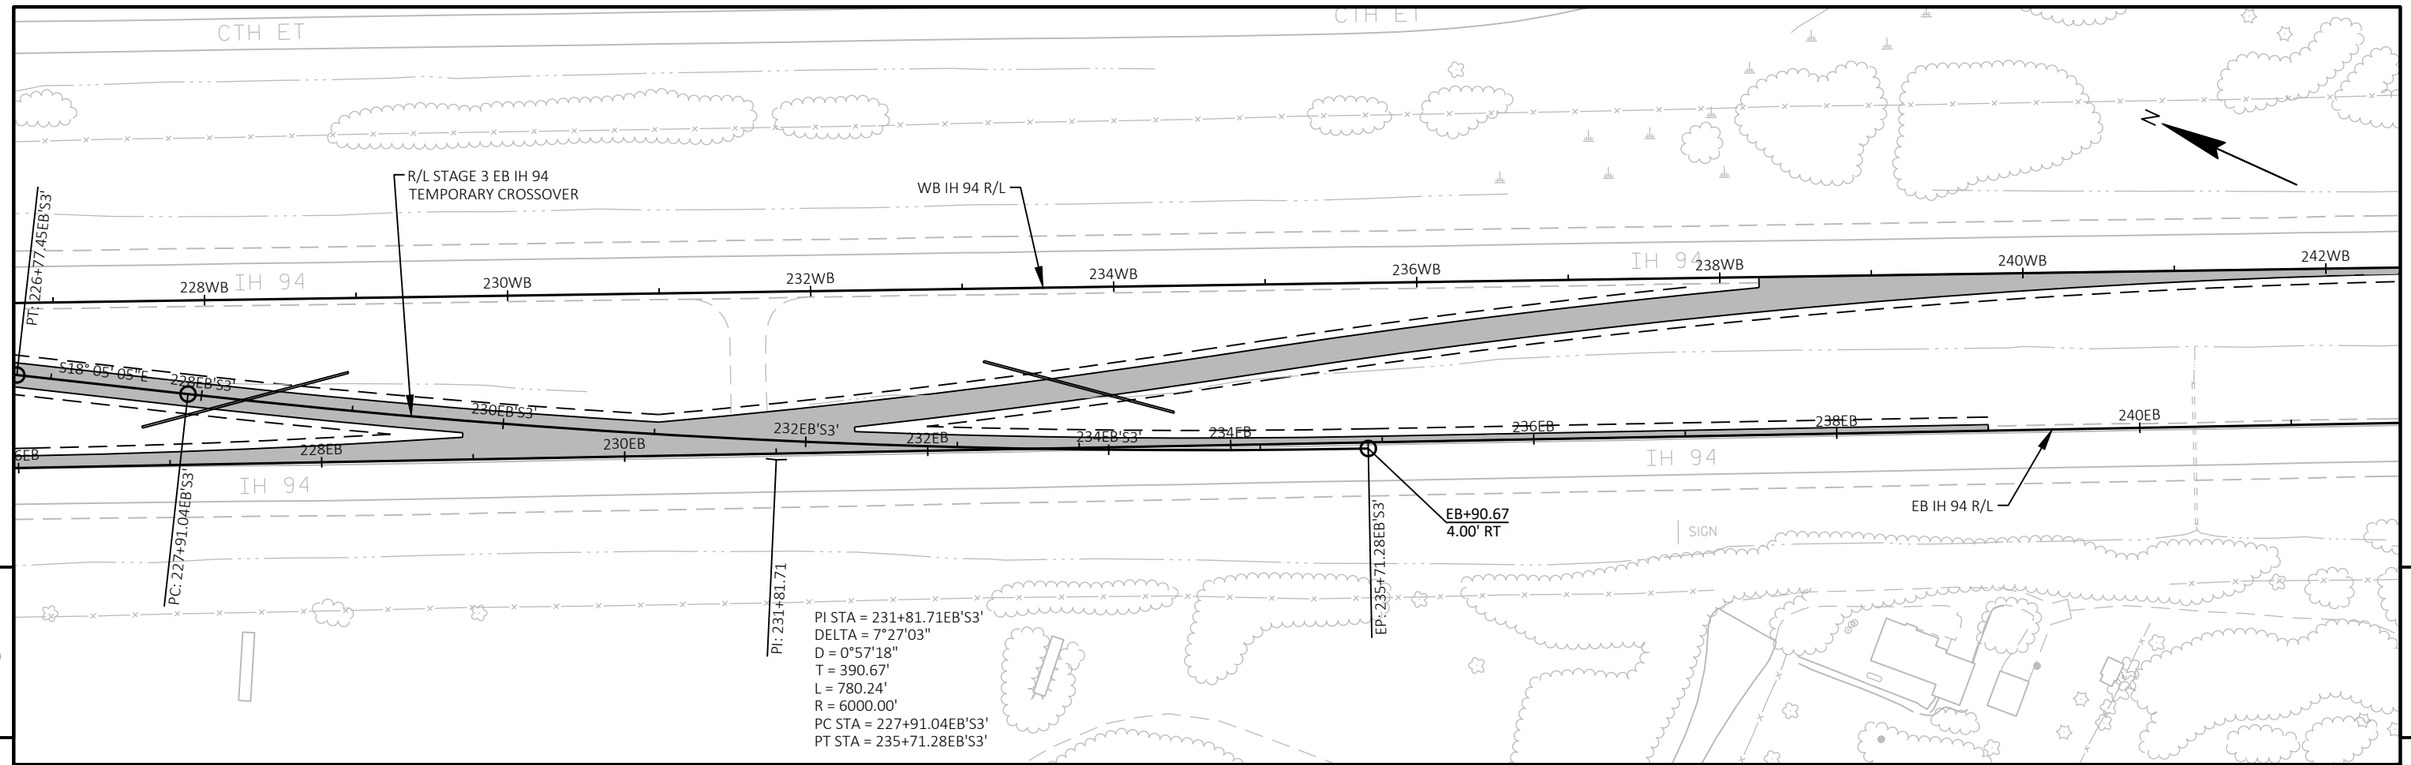


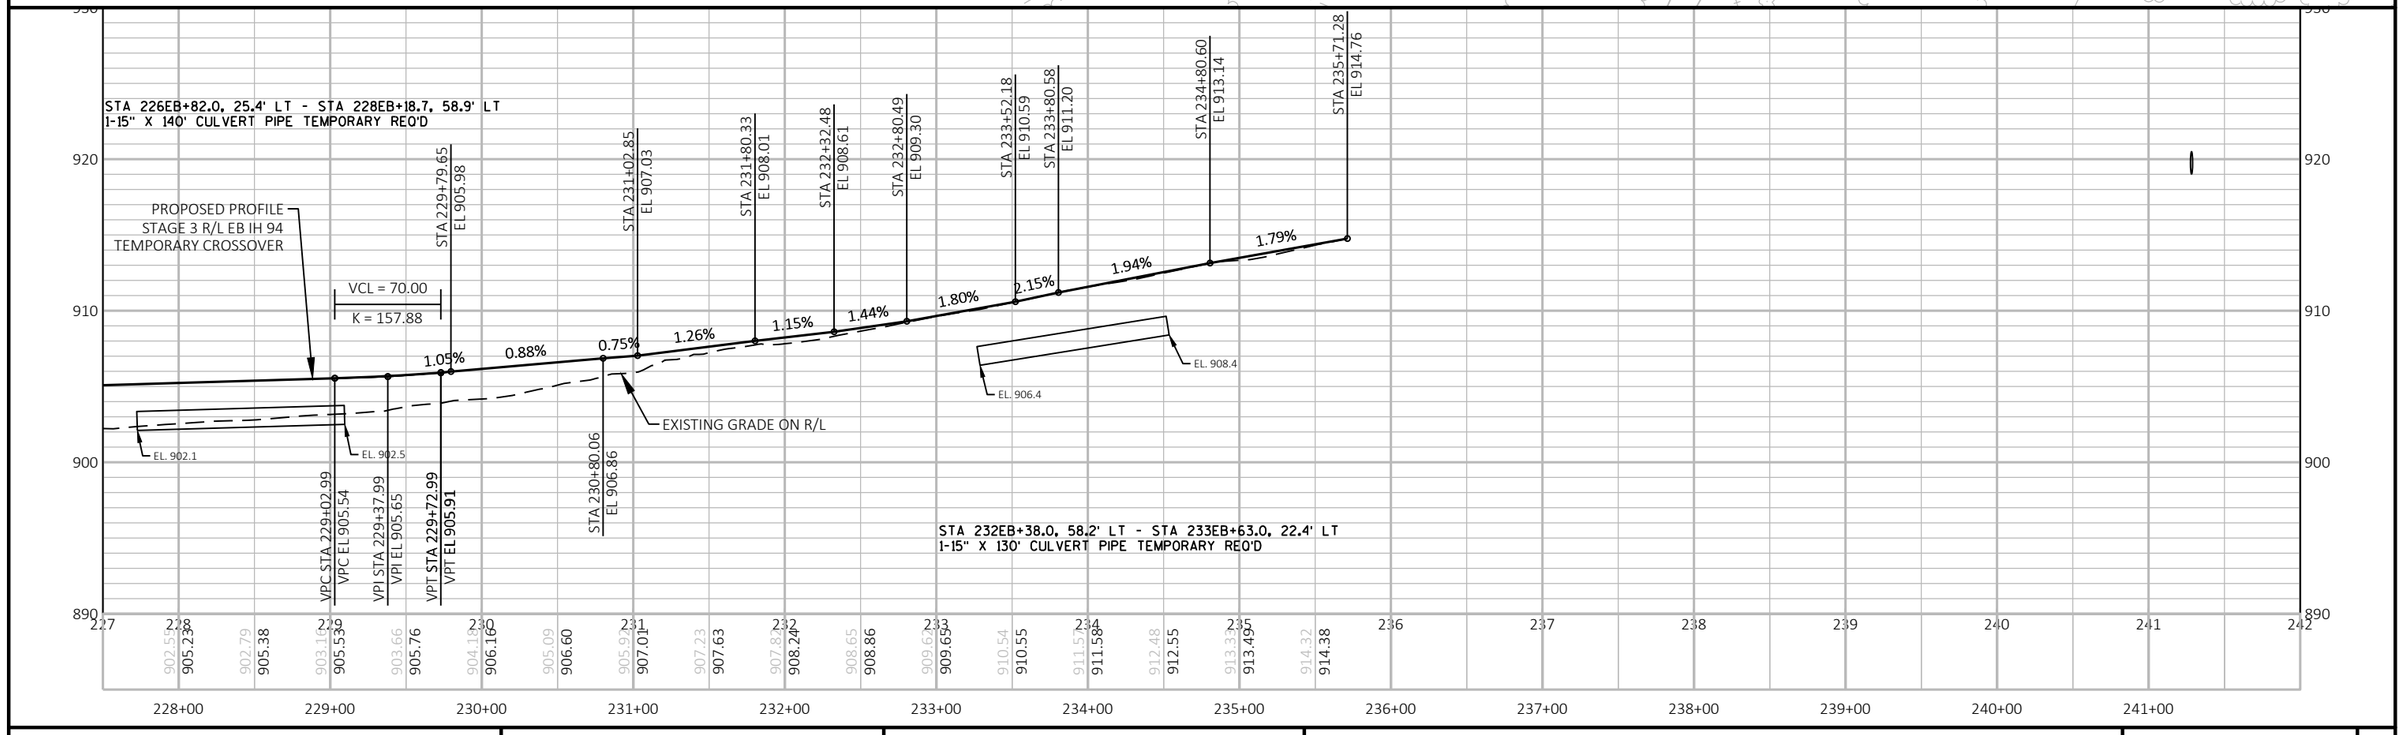

PROJECT NO: 1022-08-74	HWY: IH 94	COUNTY: EAU CLAIRE	PLAN AND PROFILE: EAST MAINLINE CROSSOVER - STAGE 3 EB	SHEET E

FILE NAME : N:\PDS\C3D\10220804\DESIGN\EDGELINES\TRA\PLANSHEETS\050912_PP_STAGE 3 XOVERS.DWG
LAYOUT NAME - 3
PLOT DATE : 1/17/2021 7:20 AM
PLOT BY : CHRIST, AARON D
PLOT NAME :
PLOT SCALE : 1 IN:100 FT
WISDOT/CADDS SHEET 44

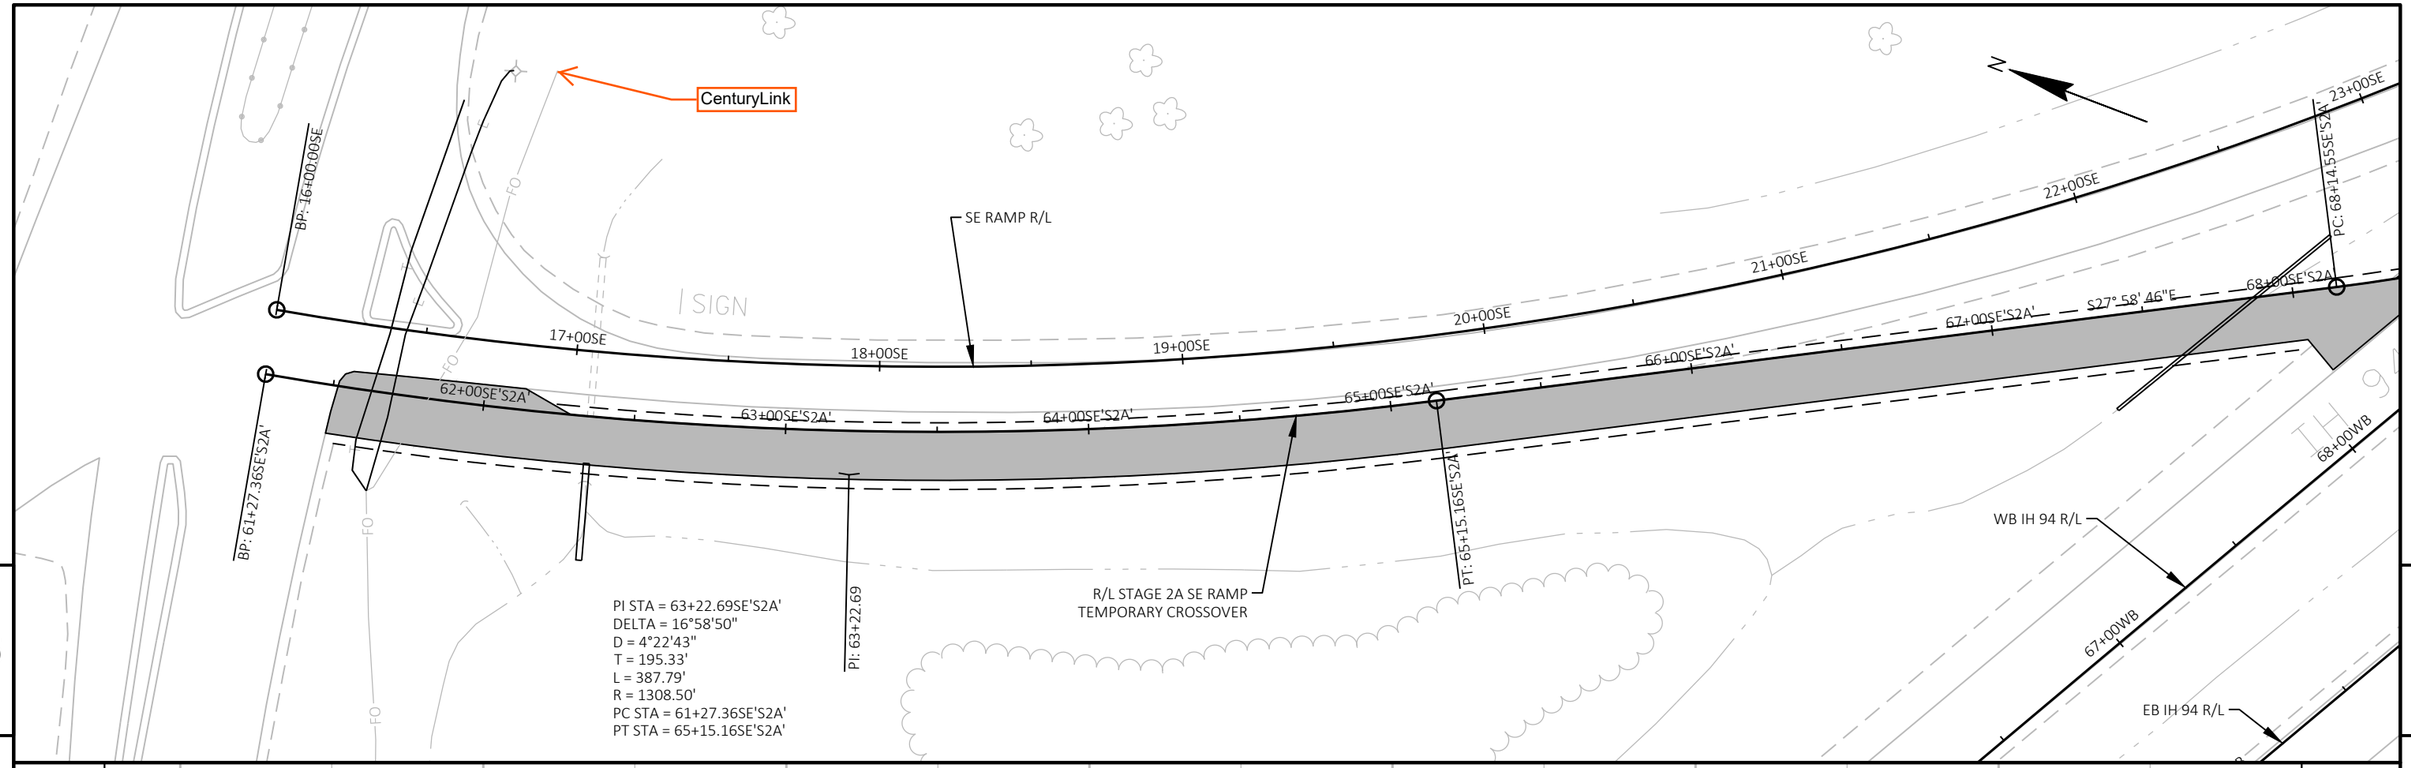


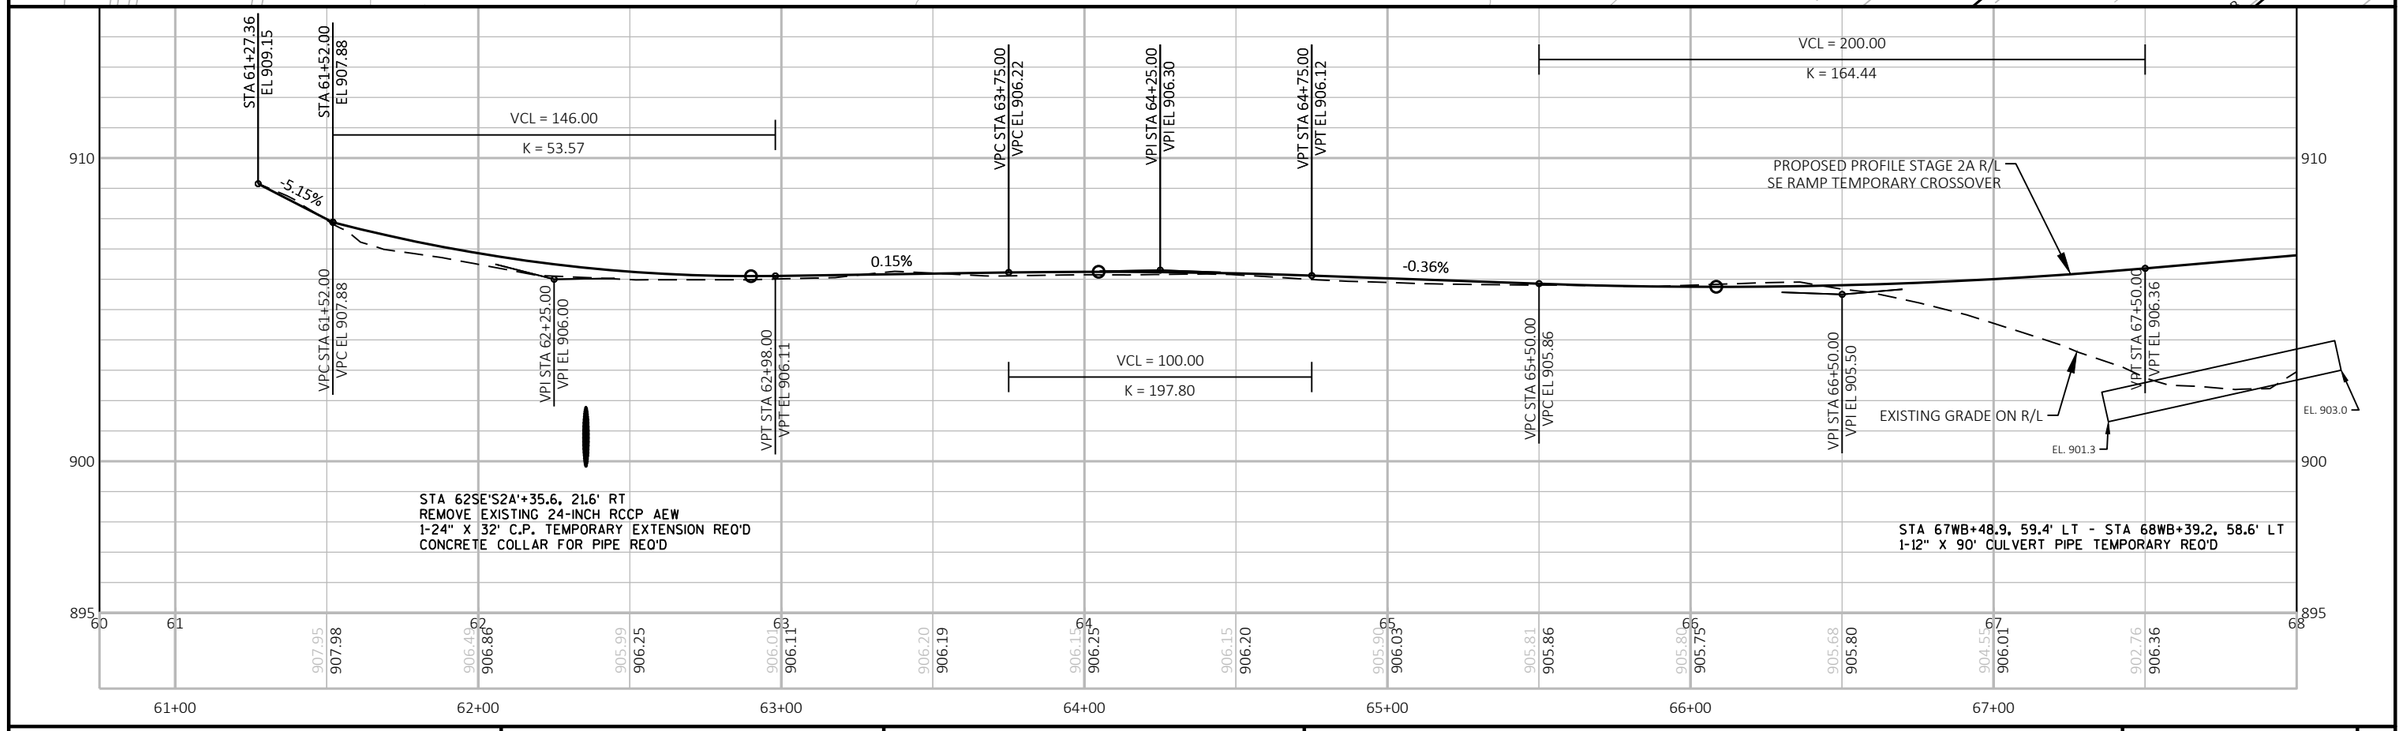


PROJECT NO: 1022-08-74	HWY: IH 94	COUNTY: EAU CLAIRE	PLAN AND PROFILE: SE RAMP TEMPORARY CROSSOVER - STAGE 2A	SHEET E

FILE NAME : N:\PDS\C3D\10220804\DESIGN\EDGELINES\TRA\PLANSHEETS\050921_PP_STAGE 2A SE RAMP.DWG
LAYOUT NAME - 1


PLOT DATE : 1/17/2021 7:27 AM PLOT BY : CHRIST, AARON D PLOT NAME : PLOT SCALE : 1 IN:50 FT

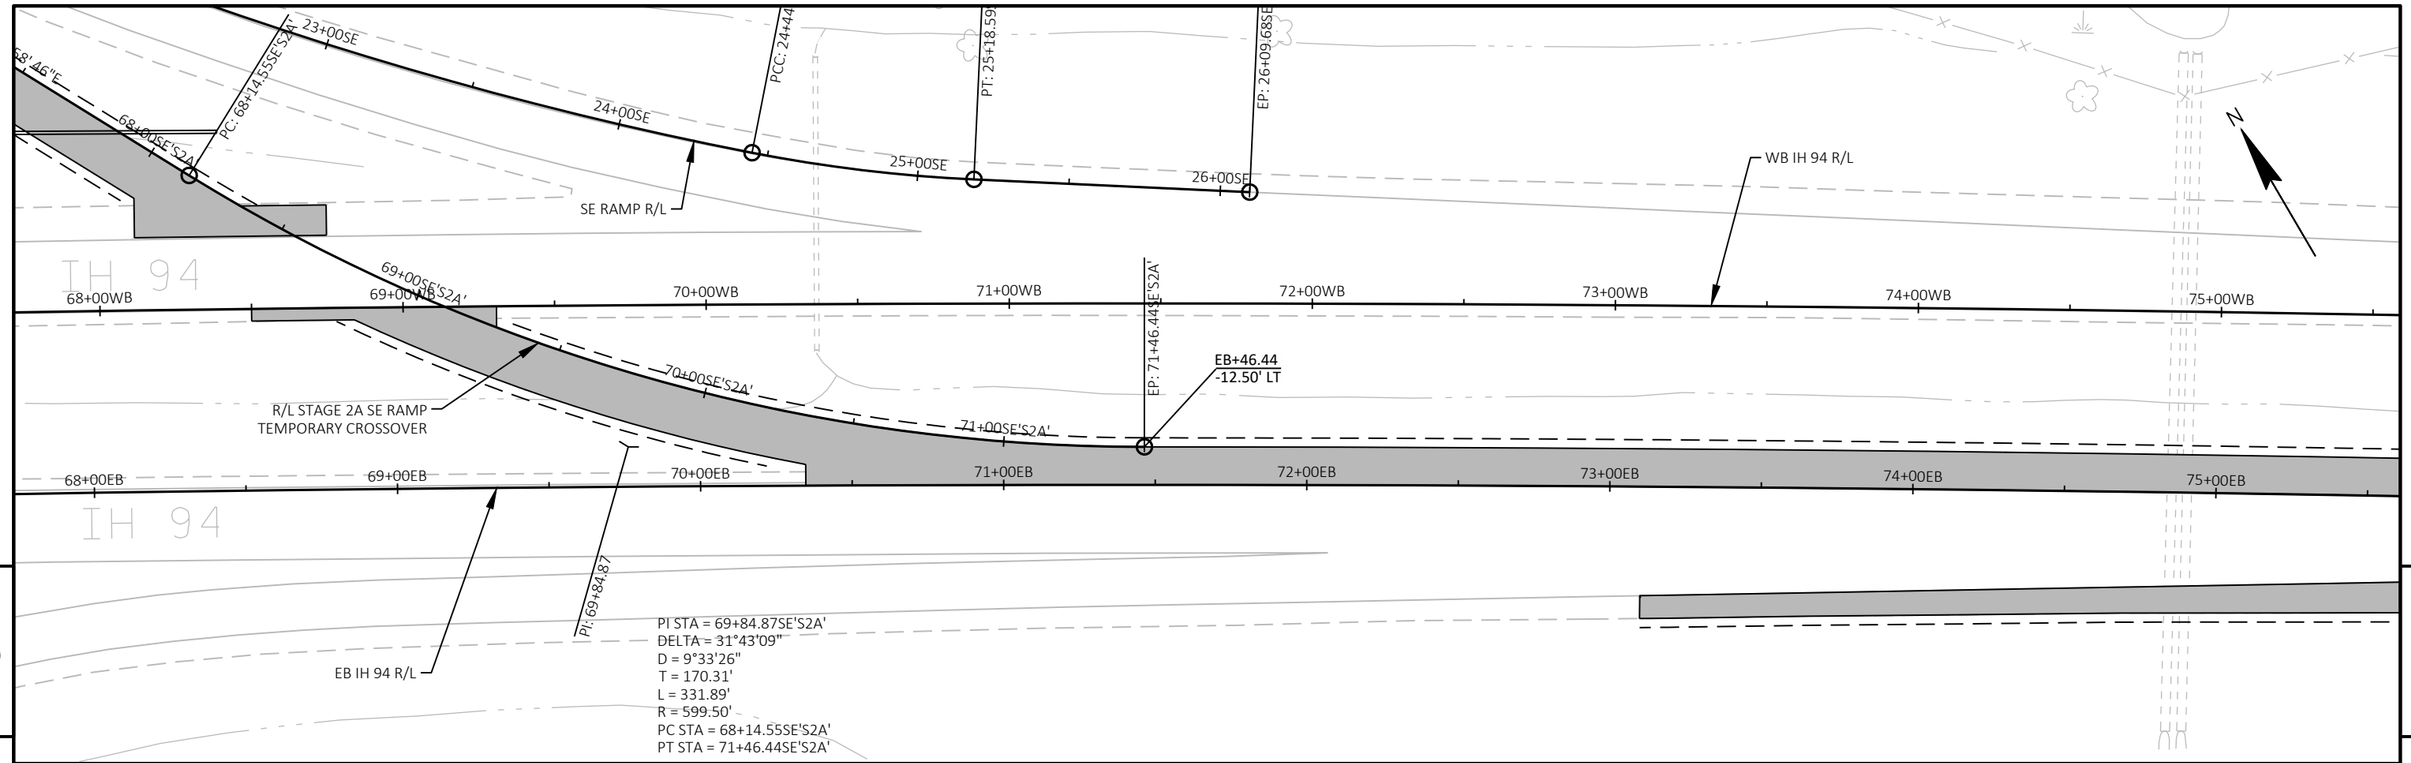

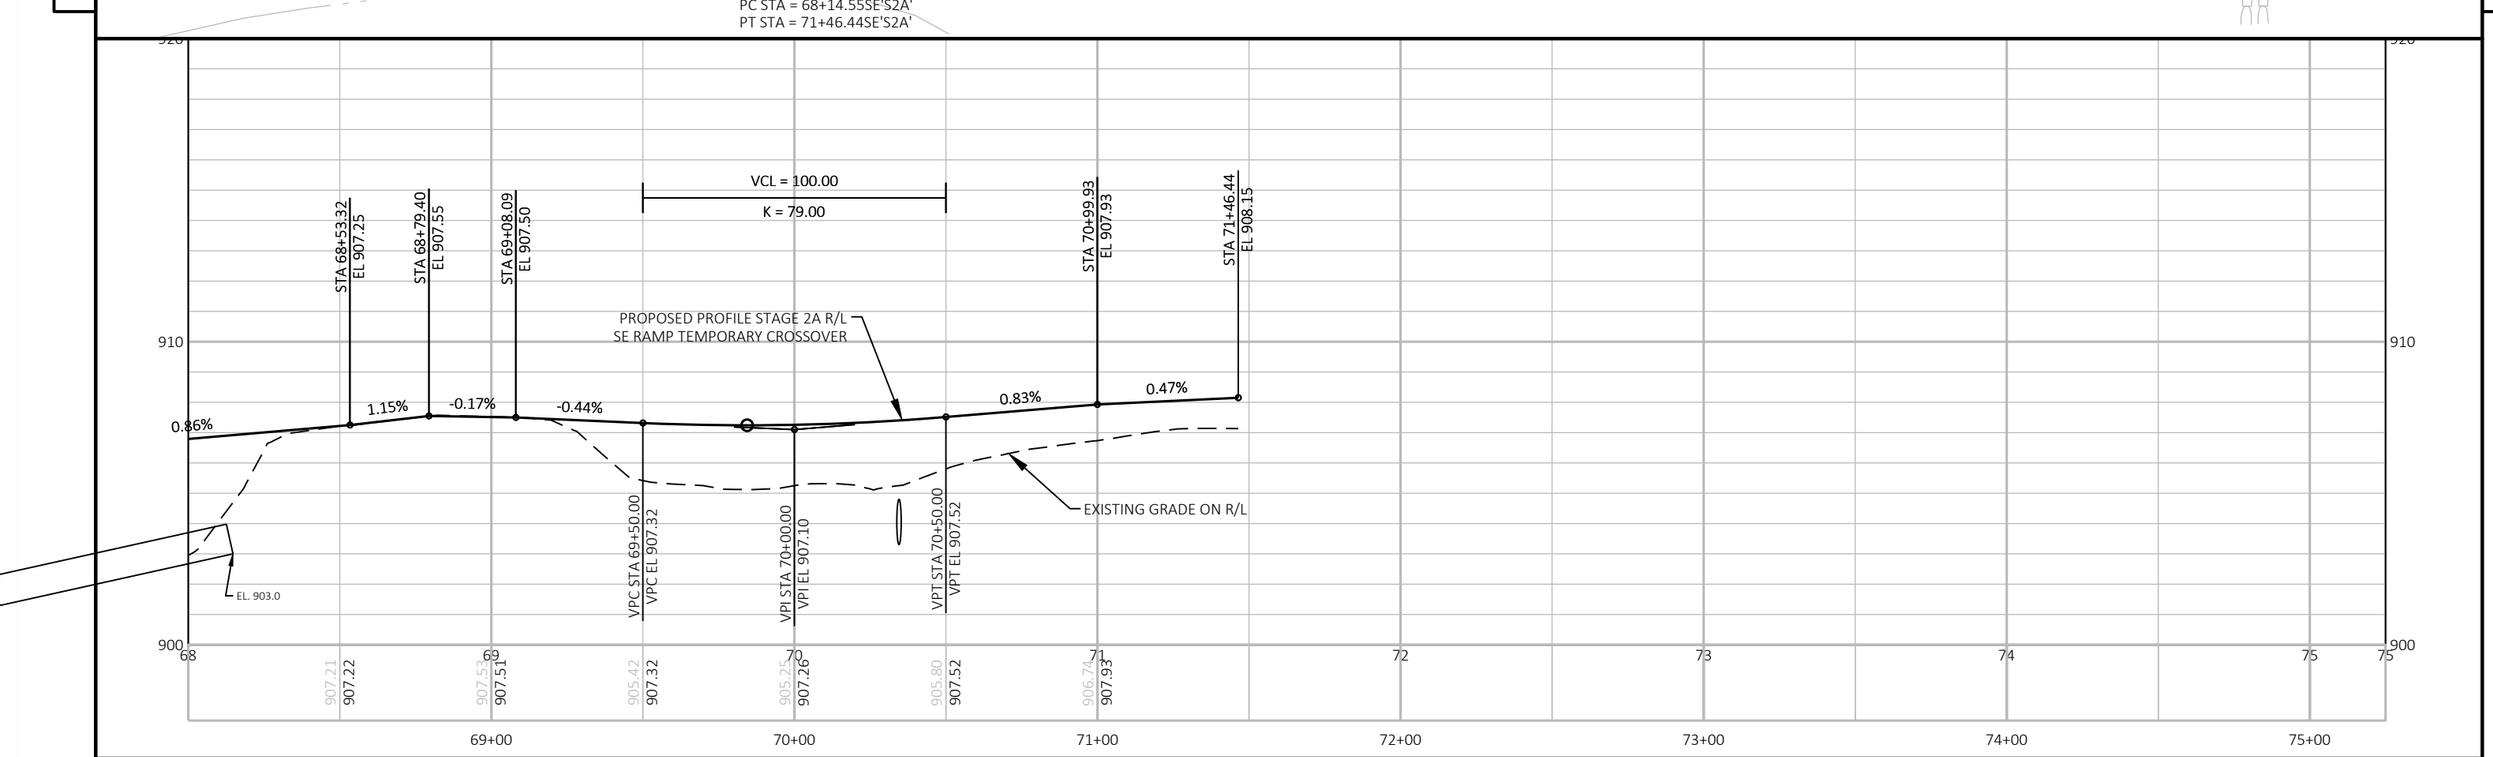

PROJECT NO: 1022-08-74	HWY: IH 94	COUNTY: EAU CLAIRE	PLAN AND PROFILE: SE RAMP TEMPORARY CROSSOVER - STAGE 2A	SHEET E

FILE NAME : N:\PDS\C3D\10220804\DESIGN\EDGELINES\TRA\PLANSHEETS\050921_PP_STAGE 2A SE RAMP.DWG
LAYOUT NAME - 2
PLOT DATE : 1/17/2021 7:28 AM
PLOT BY : CHRIST, AARON D
PLOT NAME :
PLOT SCALE : 1 IN:50 FT
WISDOT/CADDS SHEET 44

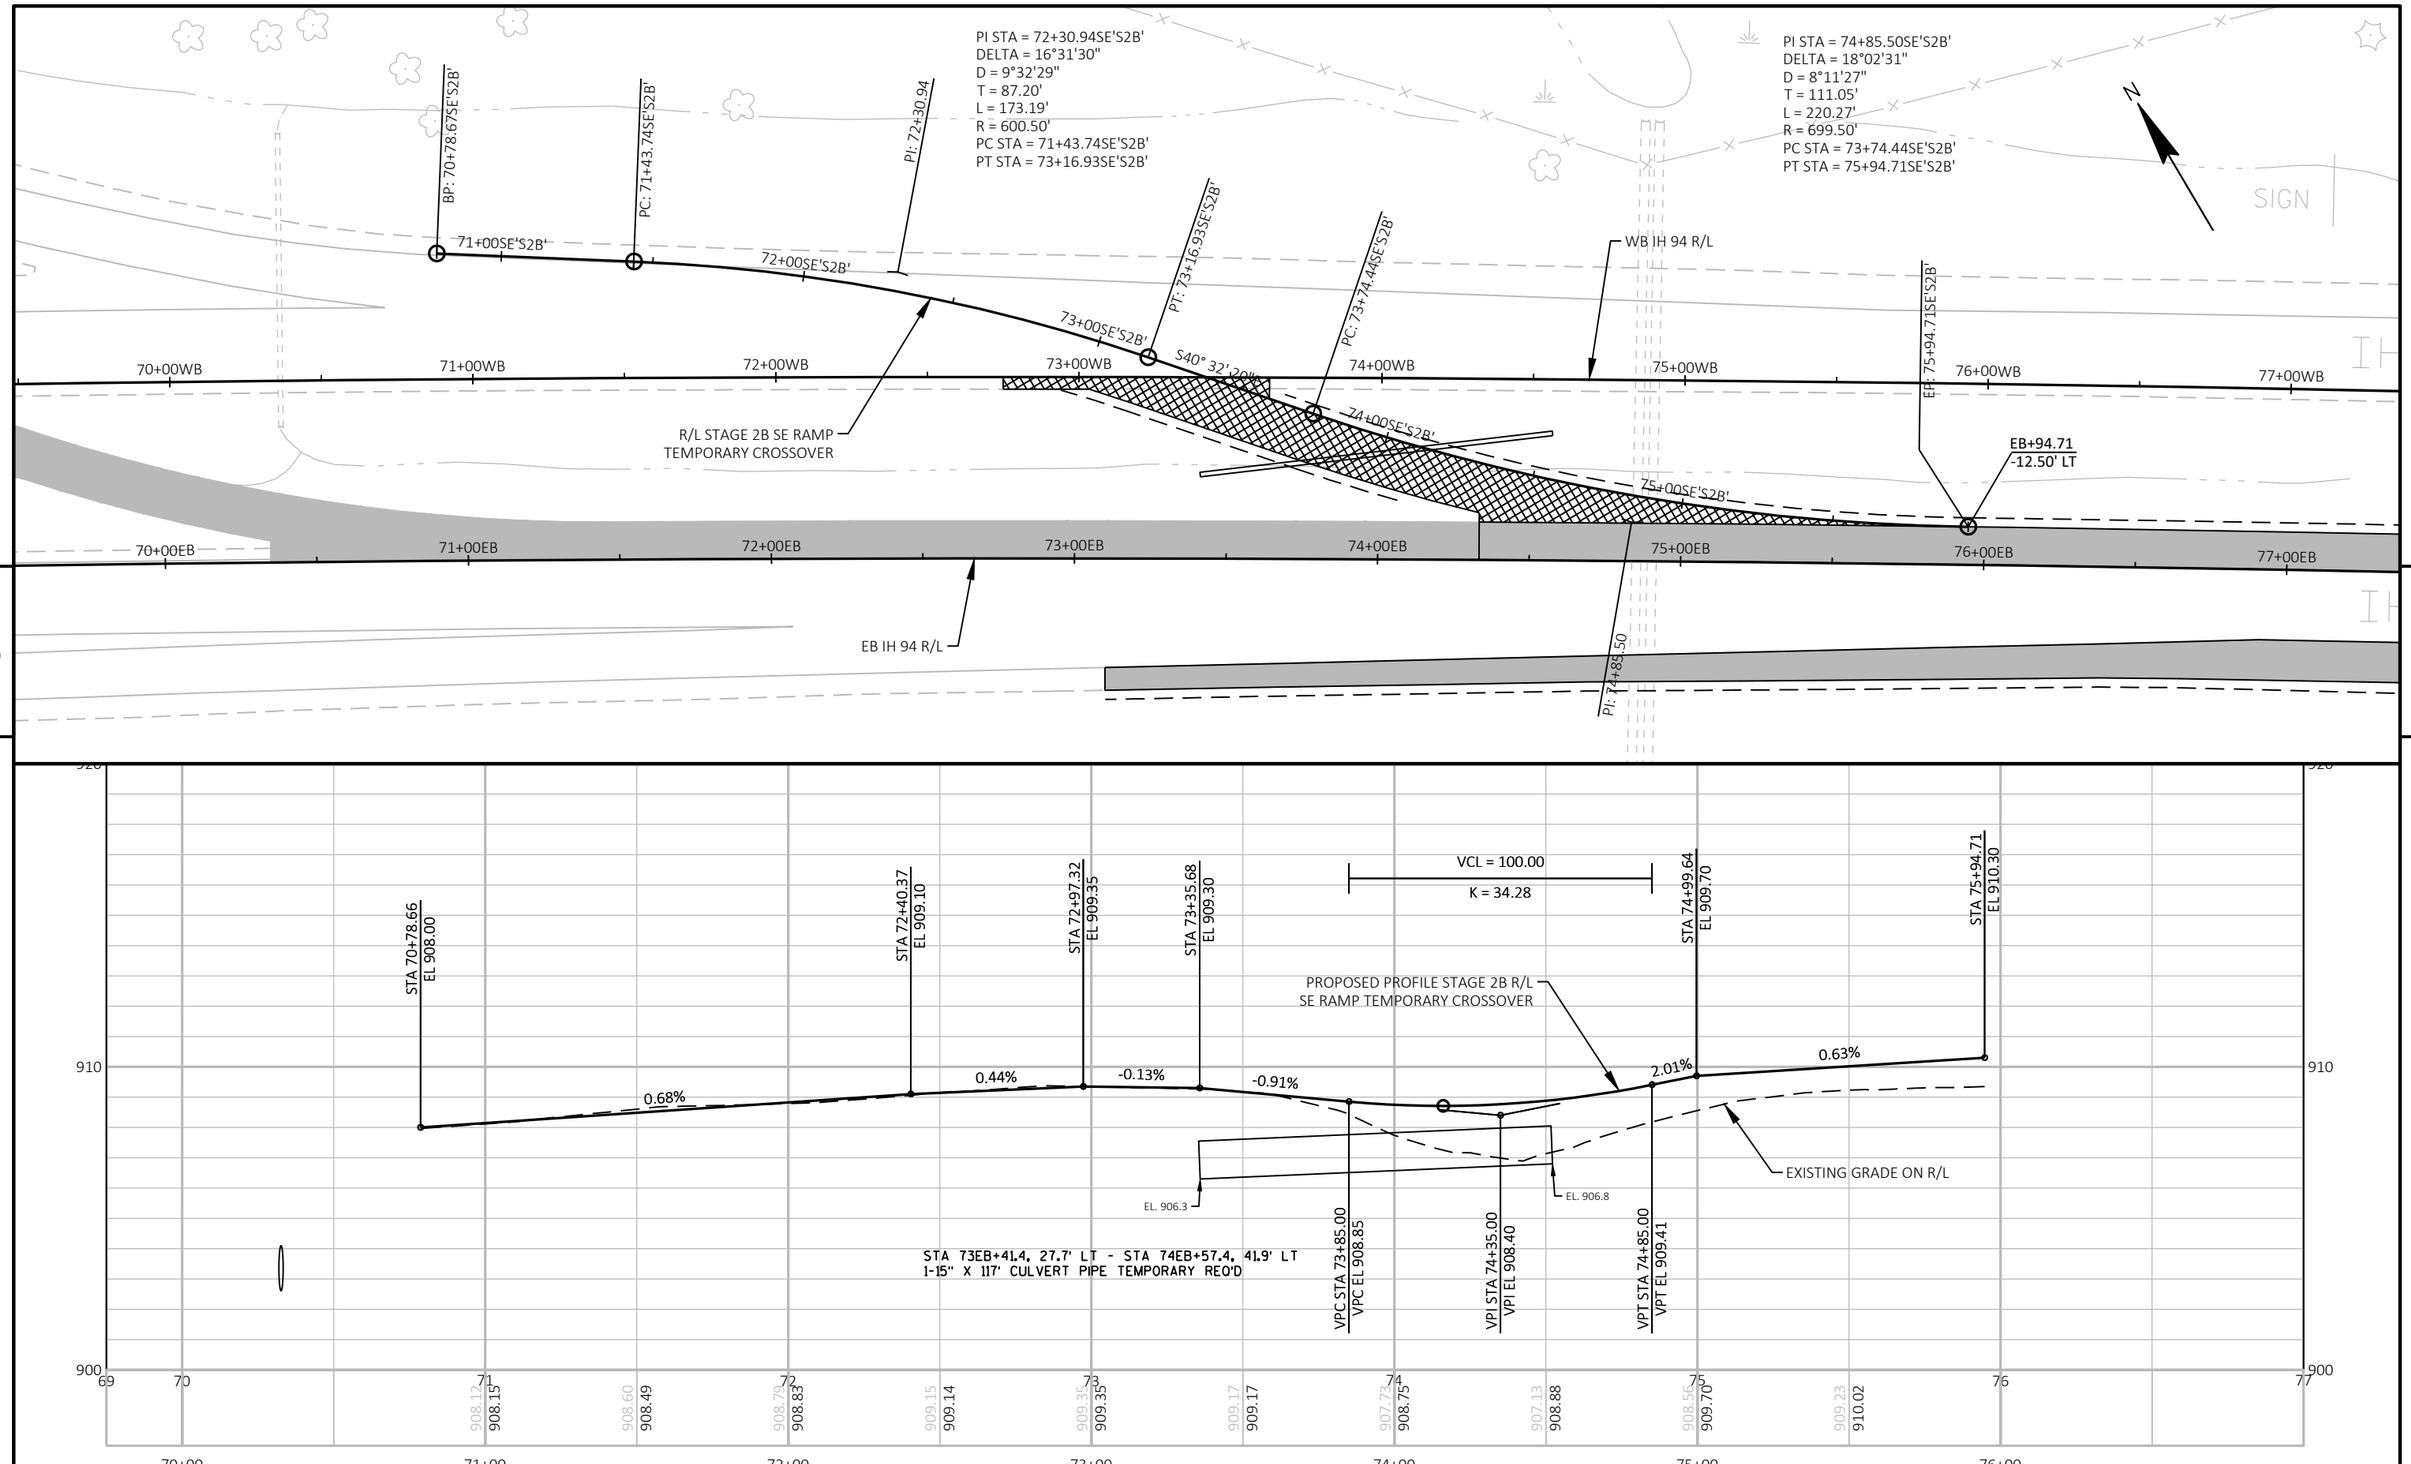

PROJECT NO: 1022-08-74	HWY: IH 94	COUNTY: EAU CLAIRE	PLAN AND PROFILE: SE RAMP TEMPORARY CROSSOVER - STAGE 2B	SHEET E

FILE NAME : N:\PDS\C3D\10220804\DESIGN\EDGELINES\TRA\PLANSHEETS\050922_PP_STAGE 2B SE RAMP.DWG
LAYOUT NAME - 1
PLOT DATE : 1/17/2021 7:37 AM
PLOT BY : CHRIST, AARON D
PLOT NAME :
PLOT SCALE : 1 IN:50 FT
WISDOT/CADDS SHEET 44

PI STA = 66+29.77SW'S3A'
DELTA = 64°10'15"
D = 8°49'17"
T = 407.20'
L = 727.43'
R = 649.50'
PC STA = 62+22.57SW'S3A'
PT STA = 69+50.00SW'S3A'

N

BPP: 60+41.25SW'S3A'

SW+72.23
-4.50' LT

PC: 62+22.57SW'S3A'

PC: 14+51.00SW

PT: 12+30.74SW

N54° 30' 51"E

12+00SW
13+00SW
14+00SW
15+00SW
16+00SW
17+00SW
18+00SW
19+00SW

61+00SW'S3A'
62+00SW'S3A'
63+00SW'S3A'
64+00SW'S3A'
65+00SW'S3A'
66+00SW'S3A'
67+00SW'S3A'

R/L STAGE 3A SW RAMP
TEMPORARY CROSSOVER

SW RAMP R/L

EB IH 94 R/L

WB IH 94 R/L

65+00EB
66+00EB
67+00EB
66+00WB

5

5

STA 60+41.25
EL 907.80

VPC STA 60+93.00
VPC EL 907.27

VPI STA 61+58.00
VPI EL 906.60

STA 62+23.16
EL 907.10

VPT STA 62+23.00
VPT EL 907.10

VPC STA 62+70.00
VPC EL 907.62

VPI STA 63+50.00
VPI EL 908.50

VPT STA 64+30.00
VPT EL 906.90

VPC STA 64+50.00
VPC EL 906.50

VPI STA 65+50.00
VPI EL 904.50

VPT STA 66+50.00
VPT EL 905.91

STA 66+56.76
EL 906.00

STA 66+85.09
EL 906.60

VCL = 130.00
K = 72.42

VCL = 160.00
K = 51.55

VCL = 200.00
K = 58.74

-1.03%
0.77%
1.10%
-2.00%
1.41%
2.12%

PROPOSED PROFILE STAGE 3A R/L
SW RAMP TEMPORARY CROSSOVER

EXISTING GRADE ON R/L

EL. 904.5
EL. 902.3
EL. 902.1
EL. 901.5

910
900
895

59 60 61 62 63 64 65 66 67

907.69 907.71
907.15 907.20
906.92 906.91
906.97 906.96
907.24 907.40
907.81 907.86
907.88 907.88
907.49 907.41
906.29 906.50
904.79 905.71
903.34 905.35
902.45 905.42
905.88 905.91

60+00 61+00 62+00 63+00 64+00 65+00 66+00


STA 63SW'S3A'+06.9, 48.8' LT
REMOVE EXISTING 30-INCH RCCP AEW
1-30" X 20' C.P. TEMPORARY EXTENSION REQ'D
CONCRETE COLLAR FOR PIPE REQ'D

STA 65EB+63.6, 51.7' RT - STA 66EB+50.1, 51.9' RT
1-12" X 86' CULVERT PIPE TEMPORARY REQ'D


STA 66EB+50.1, 51.9' RT
TEMPORARY INLET MEDIAN 1 GRATE REQ'D
GRATE EL. 904.5
DISCHARGE EL. 902.3


PROJECT NO: 1022-08-74	HWY: IH 94	COUNTY: EAU CLAIRE	PLAN AND PROFILE: SW RAMP TEMPORARY CROSSOVER - STAGE 3A	SHEET	E

FILE NAME : N:\PDS\C3D\10220804\DESIGN\EDGELINES\TRA\PLANSHEETS\050931_PP_STAGE 3A SW RAMP.DWG
LAYOUT NAME - 1
PLOT DATE : 12/3/2019 4:12 PM
PLOT BY : ANDERSON, THOMAS R
PLOT NAME :
PLOT SCALE : 1 IN:50 FT

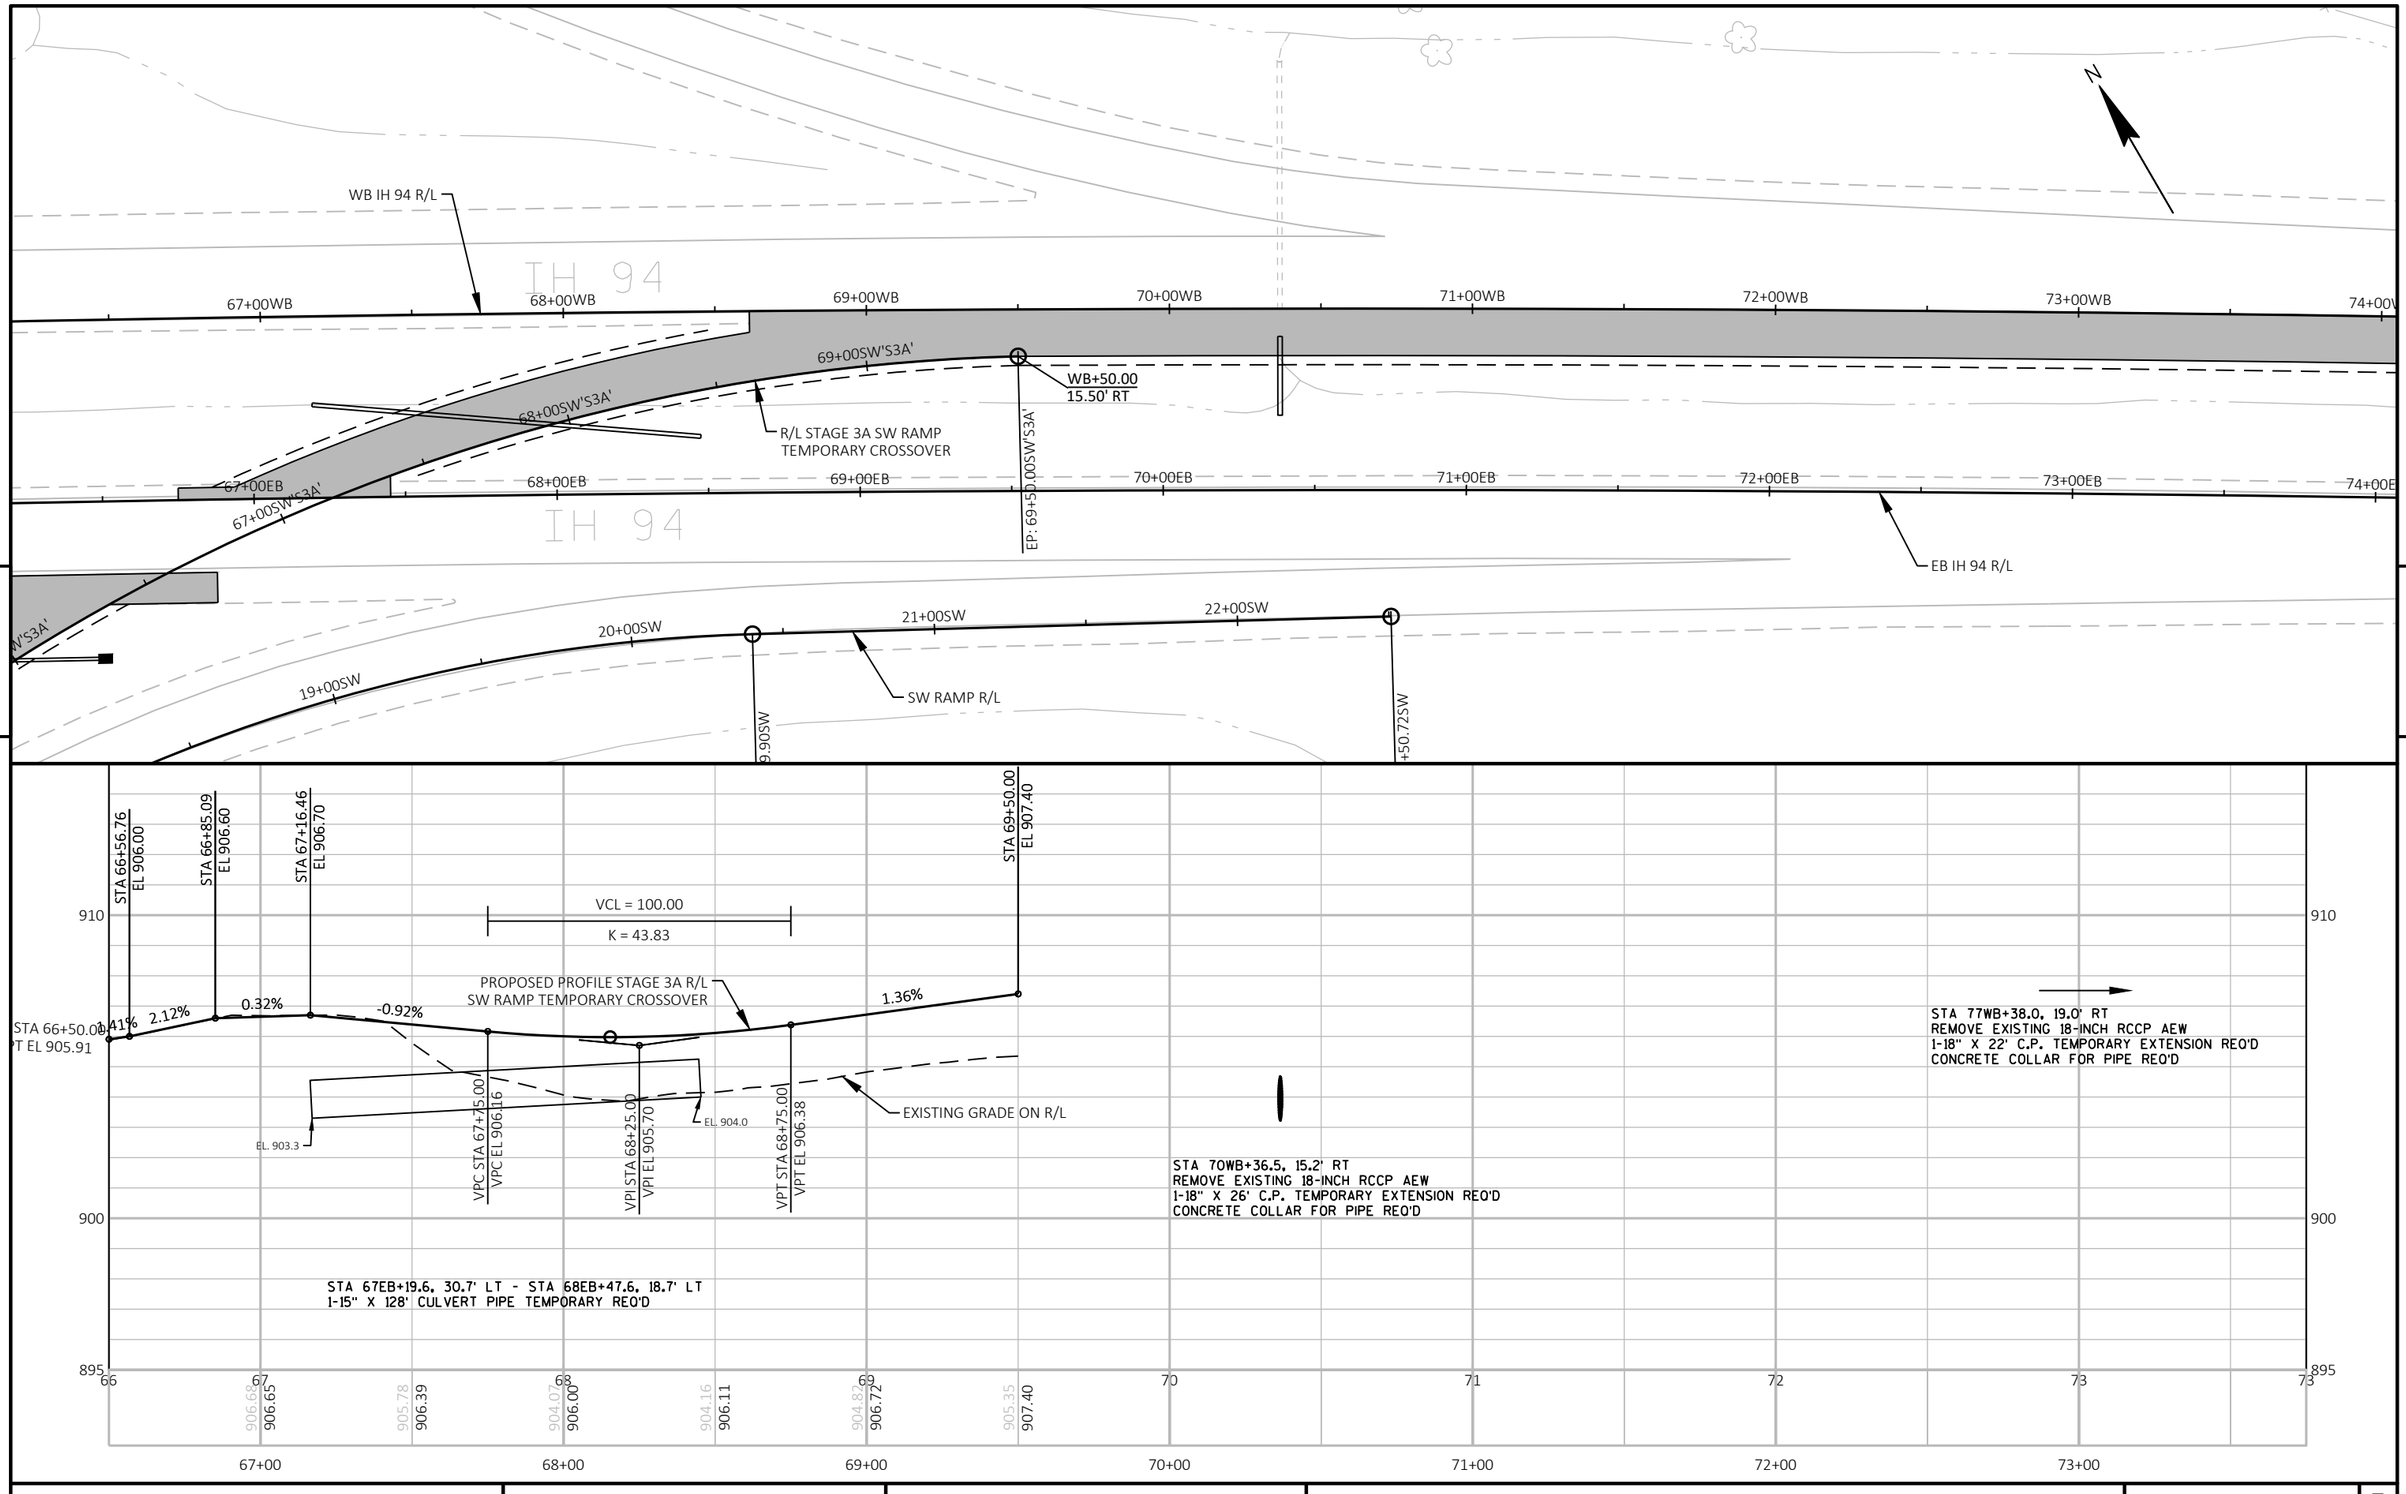

PROJECT NO: 1022-08-74	HWY: IH 94	COUNTY: EAU CLAIRE	PLAN AND PROFILE: SW RAMP TEMPORARY CROSSOVER - STAGE 3A	SHEET E

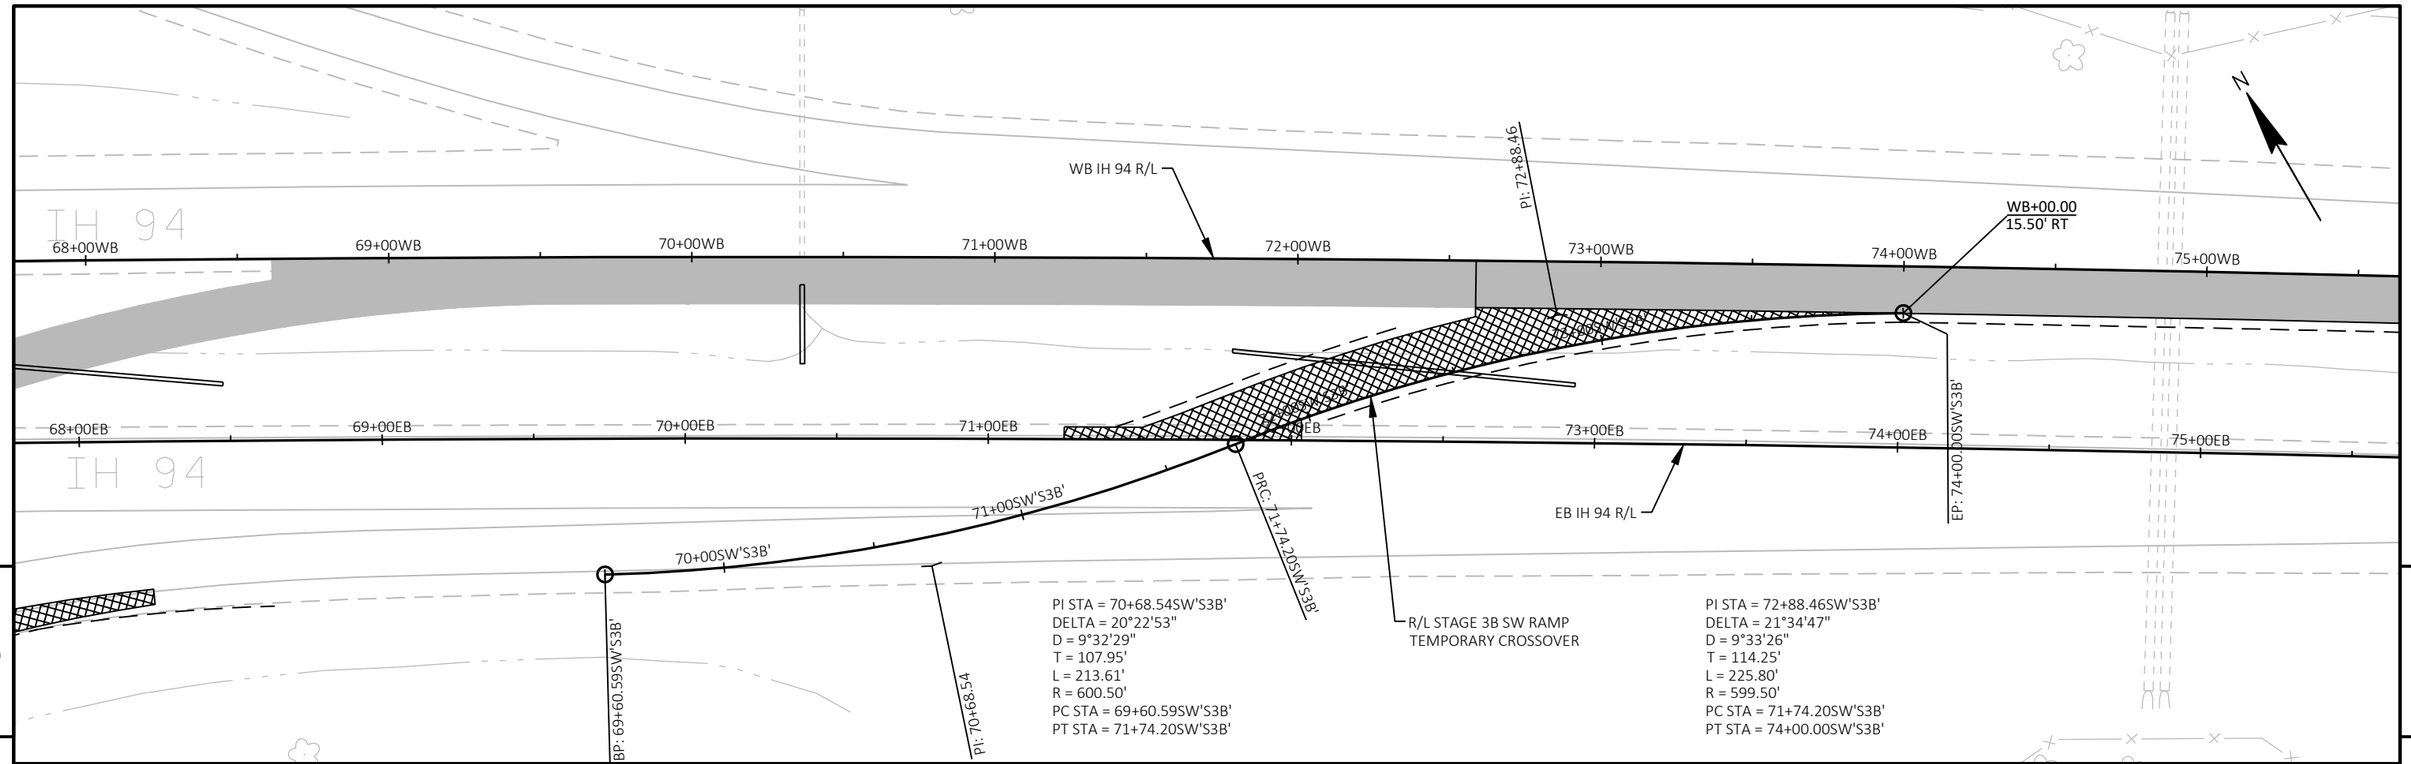

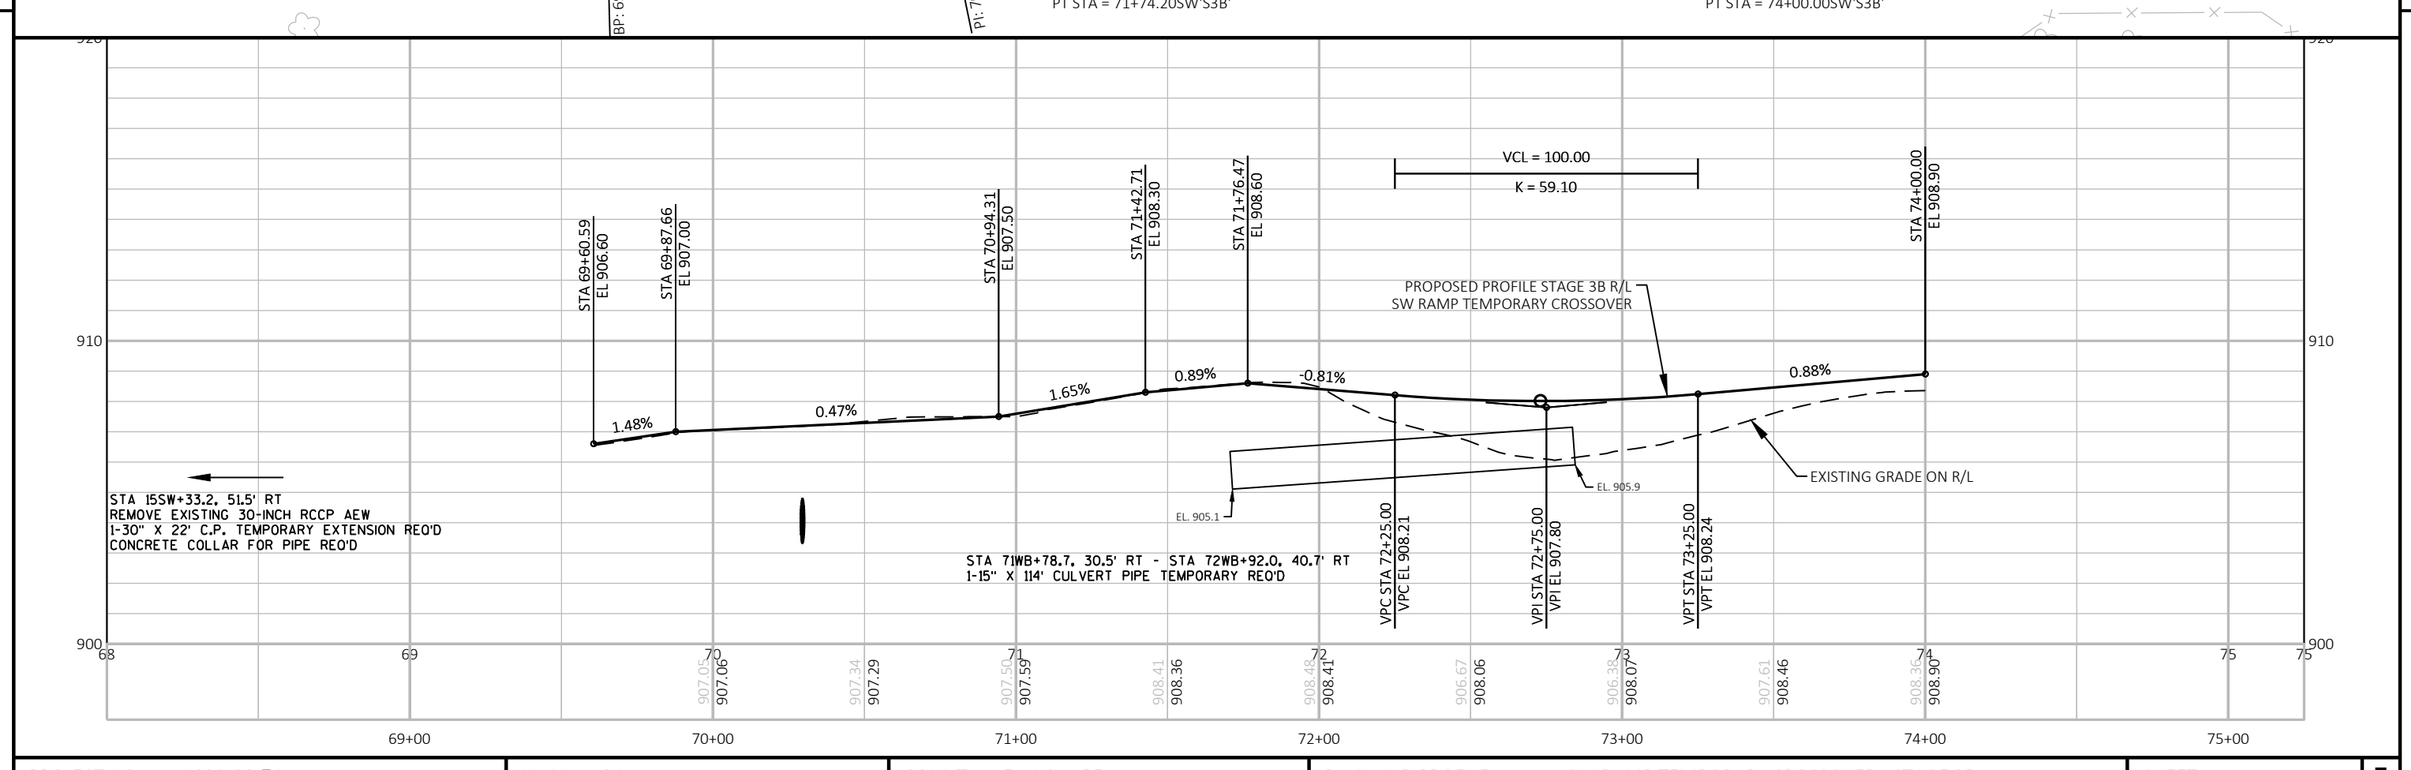

PROJECT NO: 1022-08-74	HWY: IH 94	COUNTY: EAU CLAIRE	PLAN AND PROFILE: SW RAMP TEMPORARY CROSSOVER - STAGE 3B	SHEET E

FILE NAME : N:\PDS\C3D\10220804\DESIGN\EDGELINES\TRA\PLANSHEETS\050932_PP_STAGE 3B SW RAMP.DWG
LAYOUT NAME - 1
PLOT DATE : 1/17/2021 7:57 AM
PLOT BY : CHRIST, AARON D
PLOT NAME :
PLOT SCALE : 1 IN:50 FT
WISDOT/CADDS SHEET 44

PI STA = 60+42.68SWL'S3C'
DELTA = 43°47'32"
D = 10°25'37"
T = 220.85'
L = 419.99'
R = 549.50'
PC STA = 58+21.83SWL'S3C'
PT STA = 62+41.82SWL'S3C'

Xcel Energy - Gas

CenturyLink

AT&T Legacy, Fiber Duct Package

WB IH 94 R/L

EB IH 94 R/L

53+00WB 54+00WB 55+00WB 56+00WB 57+00WB 58+00WB 59+00WB 60+00WB

53+00EB 54+00EB 55+00EB 56+00EB 57+00EB 58+00EB 59+00EB 60+00EB

59+00SWL'S3C'

60+00SWL'S3C'

BP: 58+21.83SWL'S3C'

WB+21.83
17.00' RT

PI: 60+42.68

IH 94

IH 94

R/L STAGE 3C SW LOOP
TEMPORARY CROSSOVER

7+00SWL 8+00SWL 9+00SWL

SW LOOP R/L

51.52SWL

TRAFFIC CAMERA

SIGN

5

5

VCL = 100.00
K = 65.64

STA 58+21.83
EL 905.75

STA 60+44.85
EL 906.76

PROPOSED PROFILE STAGE 3C R/L
SW LOOP TEMPORARY CROSSOVER

-0.20%

1.33%

EXISTING GRADE ON R/L

VPC STA 59+00.00
VPC EL 905.60

VPI STA 59+50.00
VPI EL 905.50

VPT STA 60+00.00
VPT EL 906.16

910
900
895

53 54 55 56 57 58 59 60

905.58 905.70 905.28 905.60 904.73 905.69 905.37 906.16

54+00 55+00 56+00 57+00 58+00 59+00 60+00

PROJECT NO: 1022-08-74	HWY: IH 94	COUNTY: EAU CLAIRE	PLAN AND PROFILE: SW LOOP TEMPORARY CROSSOVER - STAGE 3C	SHEET	E

FILE NAME : N:\PDS\C3D\10220804\DESIGN\EDGELINES\TRA\PLANSHEETS\050933_PP_STAGE 3C SW LOOP.DWG
LAYOUT NAME - 1

PLOT DATE : 1/17/2021 8:13 AM PLOT BY : CHRIST, AARON D PLOT NAME : PLOT SCALE : 1 IN:50 FT

PI STA = 64+91.11SWL'S3C'
DELTA = 76°48'15"
D = 18°13'05"
T = 249.29'
L = 421.58'
R = 314.50'
PC STA = 62+41.82SWL'S3C'
PT STA = 66+63.41SWL'S3C'

CenturyLink

AT&T Legacy,
Fiber Duct Package

R/L STAGE 3C SW LOOP
TEMPORARY CROSSOVER

EB IH 94 R/L

WB IH 94 R/L

SW RAMP R/L

SW LOOP R/L

SW+61.59
-15.50' LT

PI: 60+42.68

PC: 14+51.0

PT: 12+30.74SW

EP: 66+63.41SWL'S3C'

62+00WB
61+00WB
60+00WB
62+00EB
61+00EB
60+00EB
63+00SWL'S3C'
64+00SWL'S3C'
65+00SWL'S3C'
62+00SWL'S3C'
61+00SWL'S3C'
60+00SWL'S3C'
PCC: 62+41.82SWL'S3C'
PCC: 9+29.70SWL
11+00SWL
12+00SWL
13+00SWL
10+00SWL
9+00SWL
14+00SW
13+00SW
14+00SWL
66+00SWL'S3C'

VCL = 100.00
K = 65.64
VCL = 260.00
K = 79.58
VCL = 100.00
K = 119.05

STA 60+44.85 EL 906.76
STA 60+74.13 EL 906.57
STA 61+04.72 EL 906.06
VPC STA 64+50.00 VPC EL 905.55
VPI STA 65+00.00 VPI EL 906.40
VPT STA 65+50.00 VPT EL 906.83
STA 66+00.00 EL 907.26
STA 66+63.41 EL 907.63

VPI STA 59+50.00 VPI EL 905.50
VPT STA 60+00.00 VPT EL 906.16
VPC STA 61+70.00 VPC EL 905.04
VPI STA 63+00.00 VPI EL 903.00
VPT STA 64+30.00 VPT EL 905.21

1.33%
-0.65%
-1.67%
-1.57%
1.70%
0.86%
0.58%

PROPOSED PROFILE STAGE 3C R/L
SW LOOP TEMPORARY CROSSOVER

EXISTING GRADE ON R/L

STA 62SWL'S3C'+00.0, 10.5' RT - STA 62SWL'S3C'+00.0, 35.5' LT
1-12" X 46' CULVERT PIPE TEMPORARY REQ'D

STA 63SWL'S3C'+98.0, 12.1' LT
REMOVE EXISTING 30-INCH RCCP AEW
1-30" X 46' C.P. TEMPORARY EXTENSION REQ'D
CONCRETE COLLAR FOR PIPE REQ'D


910
900
895


59 60 61 62 63 64 65 66

904.73 905.69 905.37 906.16 906.72 906.73 906.15 906.14 902.01 905.35 900.36 904.62 901.19 904.19 901.64 904.06 901.32 904.25 901.53 904.76 902.78 905.55 904.52 906.30 906.46 906.83 907.28 907.26 907.51 907.55

60+00 61+00 62+00 63+00 64+00 65+00 66+00

PROJECT NO: 1022-08-74	HWY: IH 94	COUNTY: EAU CLAIRE	PLAN AND PROFILE: SW LOOP TEMPORARY CROSSOVER - STAGE 3C	SHEET E

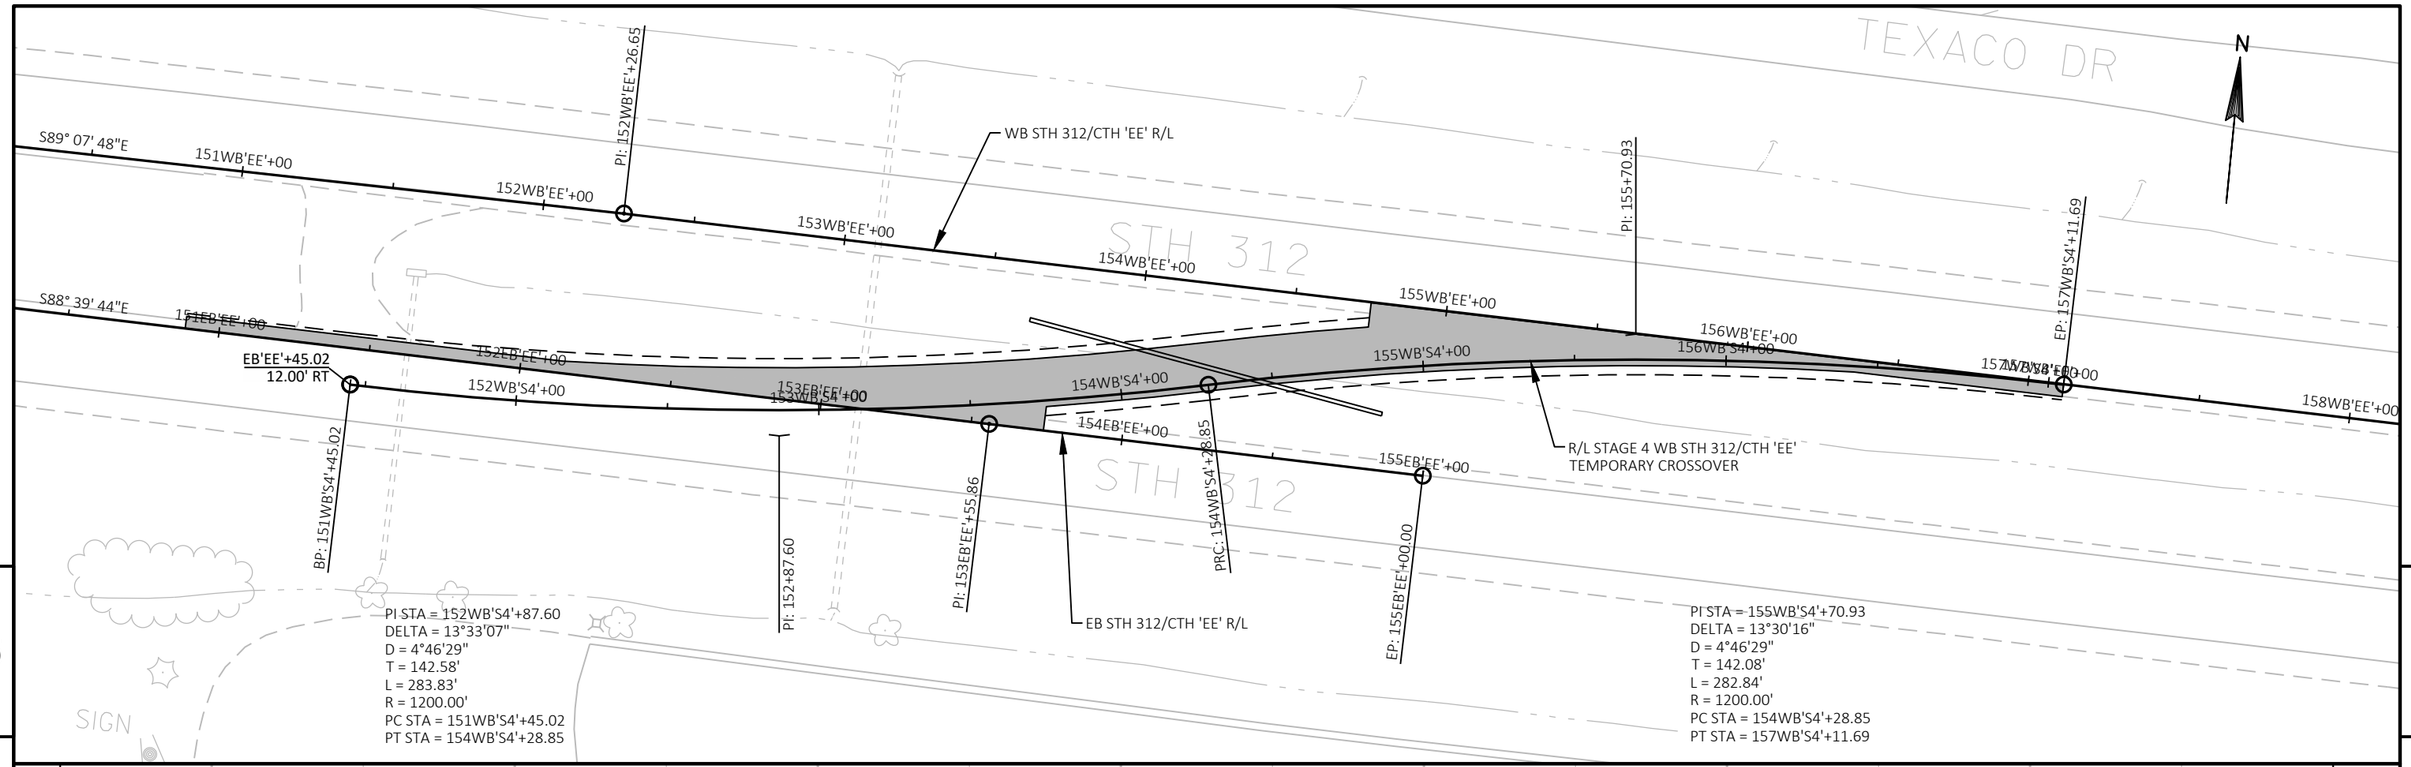

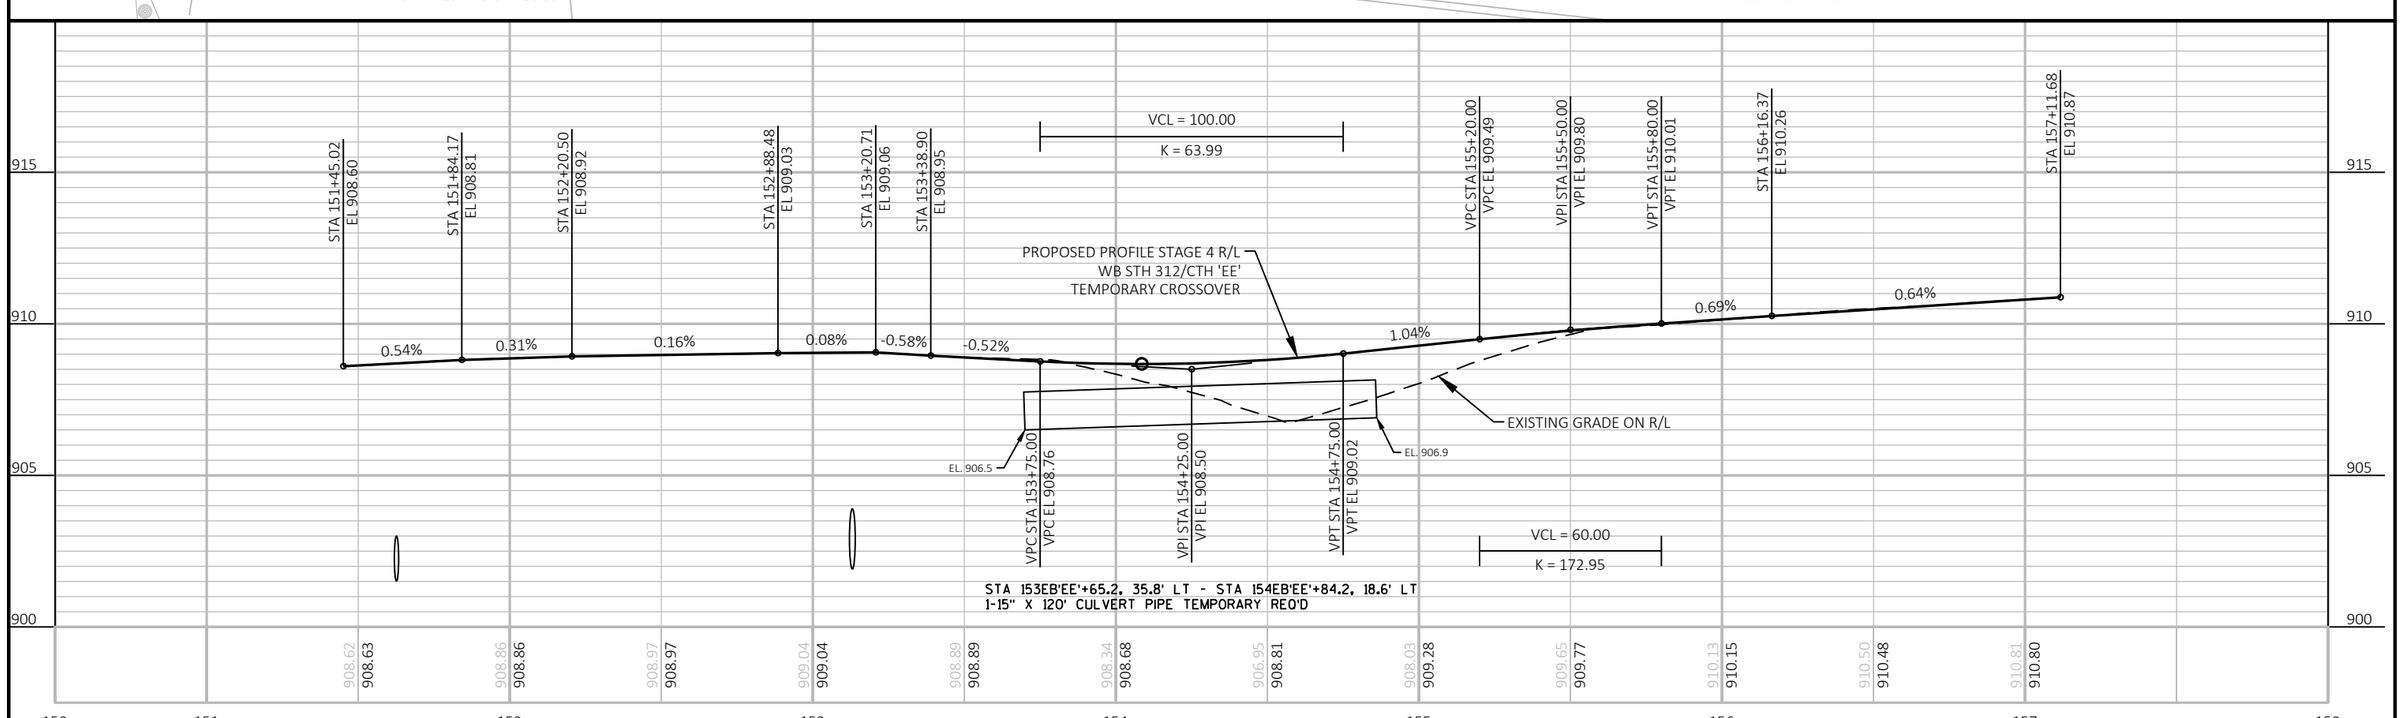

PROJECT NO: 1022-08-74	HWY: IH 94	COUNTY: EAU CLAIRE	PLAN AND PROFILE: STH 312-CTH EE TEMPORARY CROSSOVER - STAGE 4 WB	SHEET E

FILE NAME : N:\PDS\C3D\10220804\DESIGN\EDGELINES\TRA\PLANSHEETS\050941_PP_STAGE 4 CTHEE XOVER.DWG
LAYOUT NAME - 1

PLOT DATE : 1/17/2021 8:18 AM PLOT BY : CHRIST, AARON D PLOT NAME : PLOT SCALE : 1 IN:50 FT

PI STA = 47+24.25
Y = 290970.792
X = 311387.475
DELTA = 16°05'40"
D = 0°14'58"
T = 3248.72'
L = 6454.66'
R = 22978.31'
PC STA = 14+75.53
PT STA = 79+30.19

BEGIN PROJECT
STA. 49+00 WB

Xcel Energy - Gas

STA.101+24 - 103+00 WB, LT.
REMOVE CONCRETE BARRIER

STA. 101+24 - 103+00 WB, LT.
CONCRETE BARRIER SINGLE
FACED 42-INCH REQ'D

STA. 56+74 - 58+78 WB, RT.
SALVAGED EXISTING RAIL

STA. 56+74 - 58+78 WB , RT.
1 - STEEL THRIE BEAM - REQ'D
1 - STEEL THRIE BEAM BULLNOSE TERMINAL REQ'D

WETLAND

STA. 103+00 - 103+84 WB, LT.
SALVAGED EXISTING RAIL
SALVAGED GUARDRAIL END TREATMENTS

STA. 103+00 - 103+92 WB, LT.
1 - MGS THRIE BEAM TRANSITION REQ'D.
1 - MGS GUARDRAIL TERMINAL EAT REQ'D

74+00.00

STA. 70+36.28, RT.
1- 18" CPRC REQ'D (3')
1 - CONCRETE COLLAR REQ'D
2 - MARKERS CULVERT END REQ'D

72+87.29
36.0' LT

STA. 63+34.36, LT.
REMOVE 18" RCCP REQ'D
1 - APRON ENDWALL REQ'D
1 - MARKER CULVERT END REQ'D

IH 94

AT&T Legacy, Fiber Duct Package

1 - STEEL THRIE BEAM BULL
NOSE TERMINAL REQ'D

CenturyLink

STRUCTURE B-18-17

STH 312

BENCHMARKS			
NO.	STATION	ELEV.	DESCRIPTION
DJ4777	153+99.87	930.98	CEC 11 NGS CONTROL
DJ4776	165+82.71	894.59	UNION EAST GPS AZ MK NGS CONTROL
DJ4774	254+06.16	947.49	CEC 15 NGS CONTROL
DJ4718	312+09.12	806.12	CEC 17 NGS CONTROL
DJ4671	347+07.43	790.75	CEC 19 NGS CONTROL
DJ4672	356+65.95	800.38	CEC 20 NGS CONTROL

STA 49+00.00
EL 903.88

VPC STA 52+10.84WB
VPC EL 905.53

VPI STA 53+00.00WB
VPI EL 906.00

VPT STA 53+89.16WB
VPT EL 905.84

VCL = 210.00
K = 520.60

VPC STA 59+77.80WB
VPC EL 905.24

VPI STA 60+91.30WB
VPI EL 905.50

VPT STA 62+04.80WB
VPT EL 905.46

VCL = 800.00
K = 1604.34

EXISTING R/L GRADE

FINISHED R/L PROFILE

0.53%
0.17%
0.23%
0.04%

VCL = 178.33
K = 253.39

VPC STA 57+67.76WB
VPC EL 905.18

VPI STA 58+72.76WB
VPI EL 905.00

VPT STA 59+77.76WB
VPI EL 905.24

VCL = 227.00
K = 850.94

VPC STA 62+04.83WB
VPC EL 905.46

VPI STA 66+04.83WB
VPI EL 905.30

VPT STA 70+04.83WB
VPT EL 907.15

PROJECT NO: 1022-08-74	HWY: IH 94	COUNTY: EAU CLAIRE	PLAN AND PROFILE: IH 94 WESTBOUND	SHEET E

FILE NAME : N:\PDS\C3D\10220804\SHEETSPLAN\PLAN & PROFILE\050201_I94_WB_PP.DWG
LAYOUT NAME - 38
PLOT DATE : 1/16/2021 6:22 AM
PLOT BY : CHRIST, AARON D
PLOT NAME :
PLOT SCALE : ##########

STA. 74+84.21, LT.
1 - 36" CPRC (212') REQ'D
2 - APRON ENDWALLS REQ'D
2 - MARKERS CULVERT END REQ'D

STA. 77+38.03, LT.
1- 18" CPRC REQ'D (73')
2 - APRON ENDWALLS REQ'D
2 - MARKERS CULVERT END REQ'D

STA. 83+93 RT
CONSTRUCT MAINTENANCE CROSSOVER
30' PAVED WIDTH MIN.

STA. 85+37.69, LT.
1- 18" CPRC REQ'D (56')
2 - APRON ENDWALLS REQ'D
2 - MARKERS CULVERT END REQ'D

STA. 94+37.96, RT.
REMOVE 18" CPRC REQ'D
1 - 18" CPRC REQ'D (56') REQ'D
2 - 18" CPRC APRON ENDWALL REQ'D
2 - MARKER CULVERT END REQ'D

STA.101+24 - 103+00 WB, LT.
REMOVE CONCRETE BARRIER

STA. 101+24 - 103+00 WB, LT.
CONCRETE BARRIER SINGLE
FACED 42-INCH REQ'D

STA. 103+00 - 103+84 WB, LT.
REMOVE SALVAGED RAIL
REMOVE SALVAGED GUARDRAIL END TREATMENTS

STA. 103+00 - 103+92 WB, LT.
1 - MGS THRIE BEAM TRANSITION REQ'D
1 - MGS GUARDRAIL TERMINAL EAT REQ'D

72+87.29
36.0' LT

BEGIN CONC. TAPER
75+00.15
36.0' LT

END CONC. TAPER
77+49.89
24.0' LT

WETLAND

PT: 79+30.19
PI: 79+61.64

PT: 82+24.23

S57° 43' 25"E
31.45'

S57° 03' 22"E
43.51'

103+00.00

74+00.00

WETLAND

WETLAND

AT&T Legacy, Fiber Duct Package

STA. 100+81 - 102+85 WB, RT.
REMOVE SALVAGED RAIL

STA. 100+81 - 102+85 WB , RT.
1 - STEEL THRIE BEAM - REQ'D
1 - STEEL THRIE BEAM BULLNOSE TERMINAL REQ'D

STRUCTURE B-18-17

Xcel Energy - Gas

1 - STEEL THRIE BEAM BULL
NOSE TERMINAL REQ'D

IH 94

FO

SIGN

5

5

EXISTING R/L GRADE

FINISHED R/L PROFILE

0.46%

STA 1011+76.77
EL 921.76

930 920 910 900 890 880 870 860

909.64 909.20 909.84 909.43 910.12 909.66 910.40 909.89 910.70 910.12 910.98 910.35 911.28 910.58 911.43 910.81 911.64 911.04 911.90 911.27 912.13 911.50 912.34 911.73 912.47 911.96 912.80 912.19 912.87 912.42 913.13 912.65 913.41 912.88 913.72 913.11 913.96 913.34 914.22 913.57 914.41 913.81 914.64 914.04 914.87 914.27 915.07 914.50 915.26 914.73 915.47 914.96 915.76 915.19 916.13 915.42 916.46 915.65 916.64 915.88 916.97 916.11 917.11 916.34 917.30 916.57 917.49 916.80 917.77 917.03 918.07 917.26 918.23 917.49 918.40 917.72 918.81 917.95 919.05 918.18 919.29 918.41 919.61 918.64 919.84 918.87 919.99 919.10 920.21 919.33 920.47 919.56 920.77 919.79 921.02 920.02 921.24 920.25 921.38 920.48 921.52 920.72 921.70 920.95 921.75 921.18 921.84 921.41 921.98 921.64 922.26 921.87 922.78 922.12

75+00 76+00 77+00 78+00 79+00 80+00 81+00 82+00 83+00 84+00 85+00 86+00 87+00 88+00 89+00 90+00 91+00 92+00 93+00 94+00 95+00 96+00 97+00 98+00 99+00 100+00 101+00 102+00

PROJECT NO: 1022-08-74	HWY: IH 94	COUNTY: EAU CLAIRE	PLAN AND PROFILE: IH 94 WESTBOUND	SHEET E

STA.101+24 - 103+00 WB, LT.
REMOVE CONCRETE BARRIER

STA. 101+24 - 103+00 WB, LT.
CONCRETE BARRIER SINGLE
FACED 42-INCH REQ'D

STA. 103+00 - 103+84 WB, LT.
REMOVED SALVAGED RAIL
REMOVED SALVAGED GUARDRAIL END TREATMENTS

STA. 103+00 - 103+92 WB, LT.
1 - MGS THRIE BEAM TRANSITION REQ'D
1 - MGS GUARDRAIL TERMINAL EAT REQ'D

STA. 112+38 WB
REMOVE 24" RCCP REQ'D
1 - 24" CPRC (73') REQ'D
2 - APRON ENDWALL REQ'D
2 - MARKER CULVERT END REQ'D

STA. 118+47 - 133+53 WB, LT.
1 - MGS THRIE BEAM TRANSITION REQ'D
1 - MGS GUARDRAIL TERMINAL EAT REQ'D

STA. 121+86 WB, LT
1 - 30" CPRC (2') REQ'D
1 - CONCRETE COLLAR REQ'D
2 - MARKER CULVERT END REQ'D

Xcel Energy - Gas

PC: 110+38.42

ENG: 120WB+84.69

C: 121WB+74.69

RC: 122WB+64.90
PC: 122WB+76.70

BFS: 123WB+27.69

WETLAND

1 - STEEL THRIE BEAM BULL
NOSE TERMINAL REQ'D

AT&T Legacy, Fiber Duct Package

WETLAND

STA. 121+86 WB, RT
1 - CONCRETE COLLAR REQ'D
1 - APRON ENDWALL REQ'D

103+00.00

132+00.00

N

5

5

VCL = 800.00
K = 700.15

EXISTING R/L GRADE


0.49%

FINISHED R/L PROFILE

VPC STA 126+28.05SWB
VPC EL 933.72

VPI STA 130+28.05SWB
VPI EL 935.68

PROJECT NO: 1022-08-74	HWY: IH 94	COUNTY: EAU CLAIRE	PLAN AND PROFILE: IH 94 WESTBOUND	SHEET	E

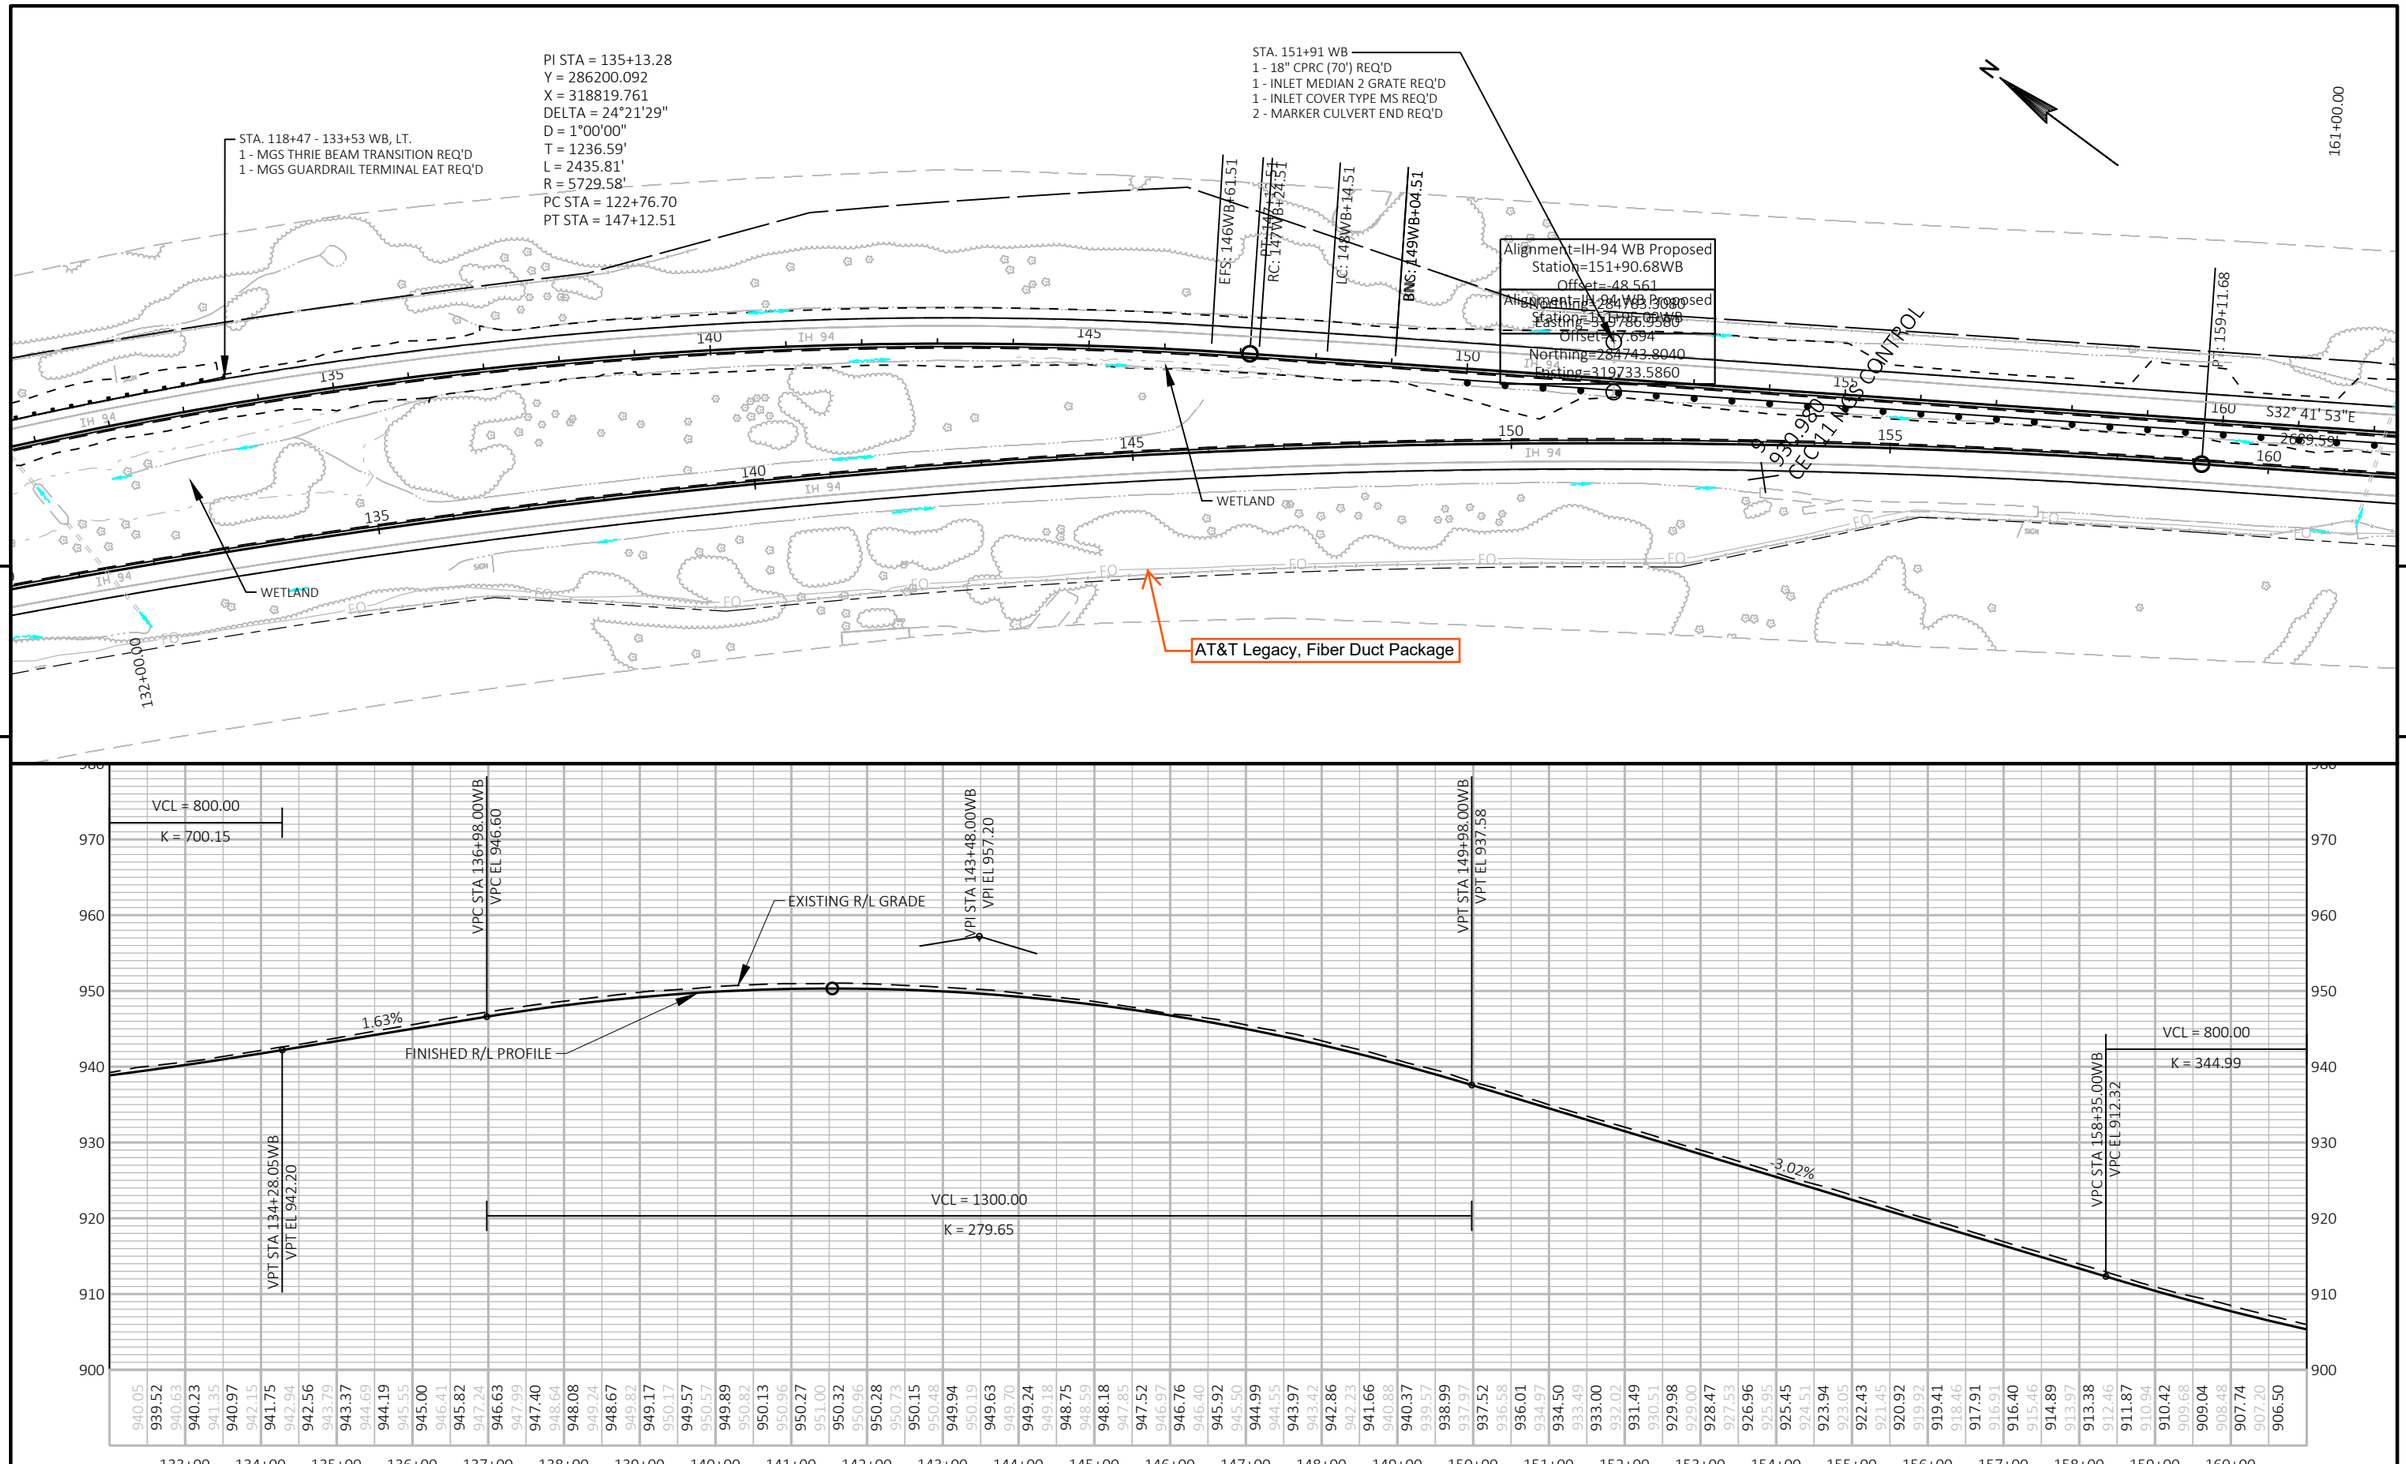

PROJECT NO: 1022-08-74	HWY: IH 94	COUNTY: EAU CLAIRE	PLAN AND PROFILE: IH 94 WESTBOUND	SHEET E

FILE NAME : N:\PDS\C3D\10220804\SHEETSPLAN\PLAN & PROFILE\050201_I94_WB_PP.DWG
LAYOUT NAME - 41
PLOT DATE : 1/16/2021 6:38 AM
PLOT BY : CHRIST, AARON D
PLOT NAME :
PLOT SCALE : ############
WISDOT/CADDS SHEET 44

STA. 162+30 WB, LT.
REMOVE 36" A.E.W REQ'D
1 - 36" C.P.R.C (8') REQ'D
1 - CONCRETE COLLAR REQ'D
2 - MARKERS CULVERT END REQ'D

STA. 178+00 WB, LT.
REMOVE 18" A.E.W
1 - 18" C.P.R.C REQ'D
2 - 18" APRON ENDWALLS REQ'D
2 - MARKERS CULVERT END REQ'D

STA. 181+72 - 180+55 WB, RT.
REMOVE SALVAGED RAIL

STA. 179+72 - 180+55 WB, RT.
STEEL THRIE BEAM REQ'D
1 - STEEL THRIE BEAM BULL NOSE TERMINAL REQ'D

STA.181+36 - 183+17 WB, LT.
REMOVE CONCRETE BARRIER

STA. 181+36 - 183+17 WB, LT.
CONCRETE BARRIER SINGLE
FACED 42-INCH REQ'D

STA. 183+17 - 184+01 WB, LT.
REMOVE SALVAGED RAIL
REMOVE SALVAGED GUARDRAIL END TREATMENT

STA. 183+17 - 184+10 WB, LT.
1 - MGS THRIE BEAM TRANSITION REQ'D
1 - MGS GUARDRAIL TERMINAL EAT REQ'D

PI: 159+11.68

10 — 894.590 — UNION EAST GPS AZ MK NGS CONTROL

PI: 174+02.10

PC: 184+22.47

ENG: 187WB+89.83

CC: 188WB+79.83

PC: 189+39.83

ENG: 189WB+69.83

190+00.00

161+00.00

S32° 41' 53"E
2669.59

S32° 39' 26"E
1523.73

WETLAND

AT&T Legacy, Fiber Duct Package

1 - STEEL THRIE BEAM BULL NOSE TERMINAL - REQ'D

STRUCTURE B-18-18

VCL = 800.00
K = 344.99

VCL = 2351.05
K = 905.43

EXISTING R/L GRADE

-0.70%

FINISHED R/L PROFILE

VPI STA 162+35.00WB
VPI EL 900.25

VPT STA 166+35.00WB
VPT EL 897.45

VPC STA 175+03.58WB
VPC EL 891.38

VPI STA 186+79.11WB
VPI EL 883.16

PROJECT NO: 1022-08-74	HWY: IH 94	COUNTY: EAU CLAIRE	PLAN AND PROFILE: IH 94 WESTBOUND	SHEET E

FILE NAME : N:\PDS\C3D\10220804\SHEETSPLAN\PLAN & PROFILE\050201_I94_WB_PP.DWG
LAYOUT NAME - 42

PLOT DATE : 1/16/2021 6:43 AM PLOT BY : CHRIST, AARON D PLOT NAME : PLOT SCALE : ############

PI STA = 196+88.14
Y = 280971.453
X = 322174.306
DELTA = 7°21'16"
D = 0°29'32"
T = 748.30'
L = 1494.55'
R = 11643.51'
PC STA = 189+39.83
PT STA = 204+34.38

END PROJECT
STA. 194+00

PC: 184+22.47
ENC: 187WB+89.83
C: 188WB+79.83
PC: 189+39.83
ENC: 189WB+69.83
PT: 198+44.38
ENC: 204WB+04.39
PT: 204+34.38
LC: 204WB+94.39
BNC: 205WB+84.39

S32° 39' 26"E
153.73'

IH 94
CTH E

WETLAND
WETLAND
WETLAND
WETLAND
WETLAND

AT&T Legacy, Fiber Duct Package


190+00.00

VCL = 2351.05
K = 905.43
EXISTING R/L GRADE
FINISHED R/L PROFILE
VPI STA 186+79.11WB
VPI EL 883.16

VCL = 2351.05
K = 905.43
EXISTING R/L GRADE
FINISHED R/L PROFILE
VPT STA 198+54.63WB
VPT EL 905.47

PROJECT NO: 1022-08-74	HWY: IH 94	COUNTY: EAU CLAIRE	PLAN AND PROFILE: IH-94 WESTBOUND	SHEET E


FILE NAME : N:\PDS\C3D\10220804\SHEETSPLAN\PLAN & PROFILE\050201_I94_WB_PP.DWG
LAYOUT NAME - 43
PLOT DATE : 1/16/2021 6:48 AM
PLOT BY : CHRIST, AARON D
PLOT NAME :
PLOT SCALE : ##########

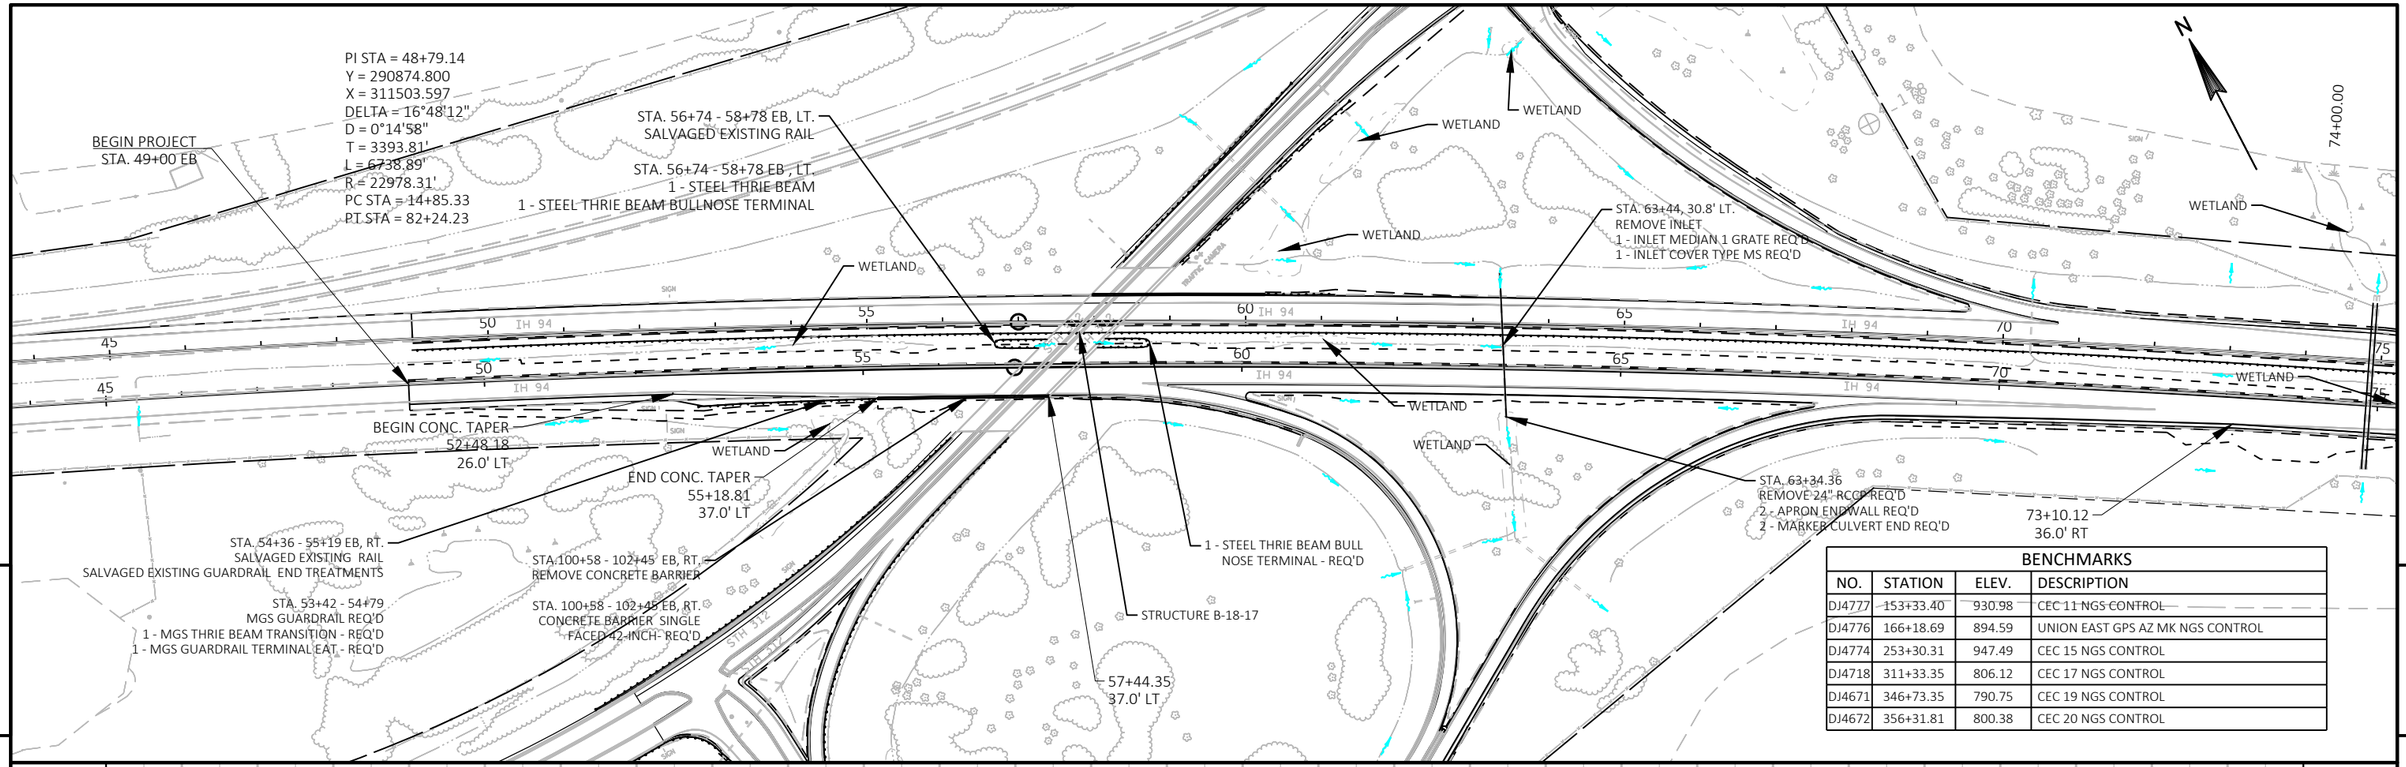


PROJECT NO: 1022-08-74	HWY: IH 94	COUNTY: EAU CLAIRE	PLAN AND PROFILE: IH 94 EASTBOUND	SHEET	E

FILE NAME : N:\PDS\C3D\10220804\SHEETSPLAN\PLAN & PROFILE\050201_I94_EB_PP.DWG
LAYOUT NAME - 1

PLOT DATE : 11/30/2020 12:38 PM PLOT BY : CHRIST, AARON D PLOT NAME : PLOT SCALE : ##########

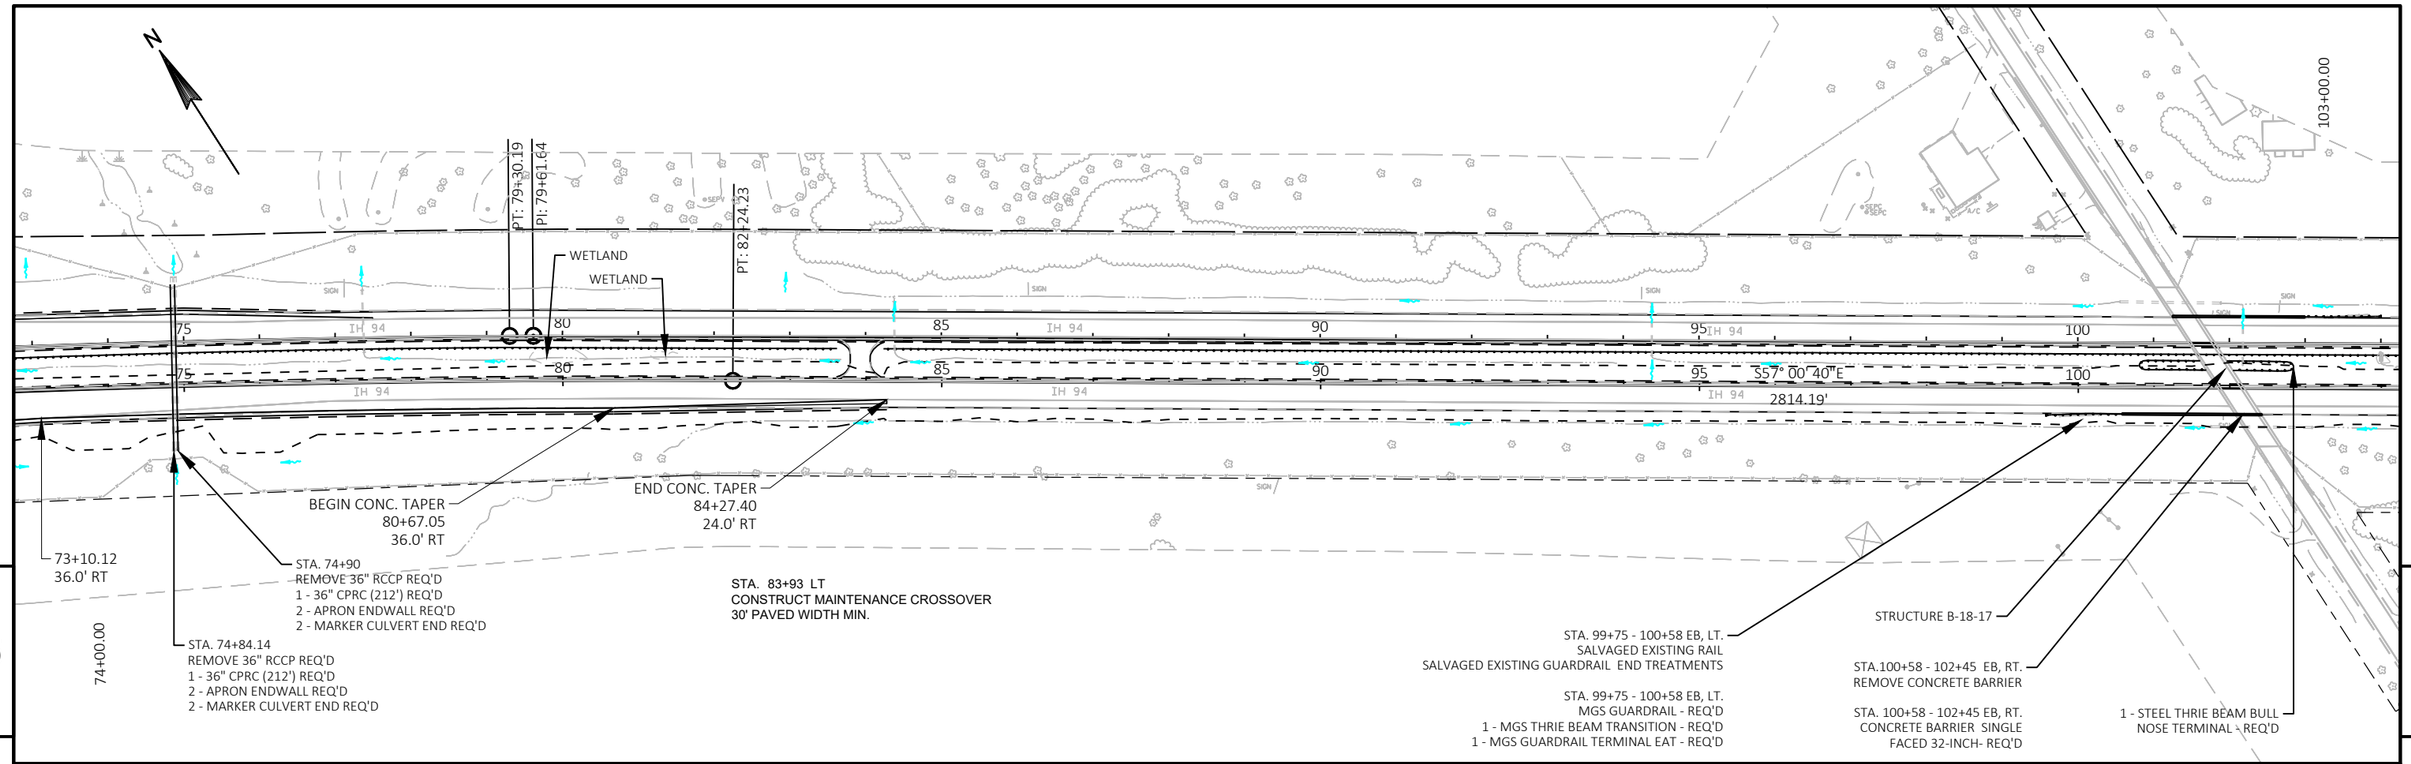


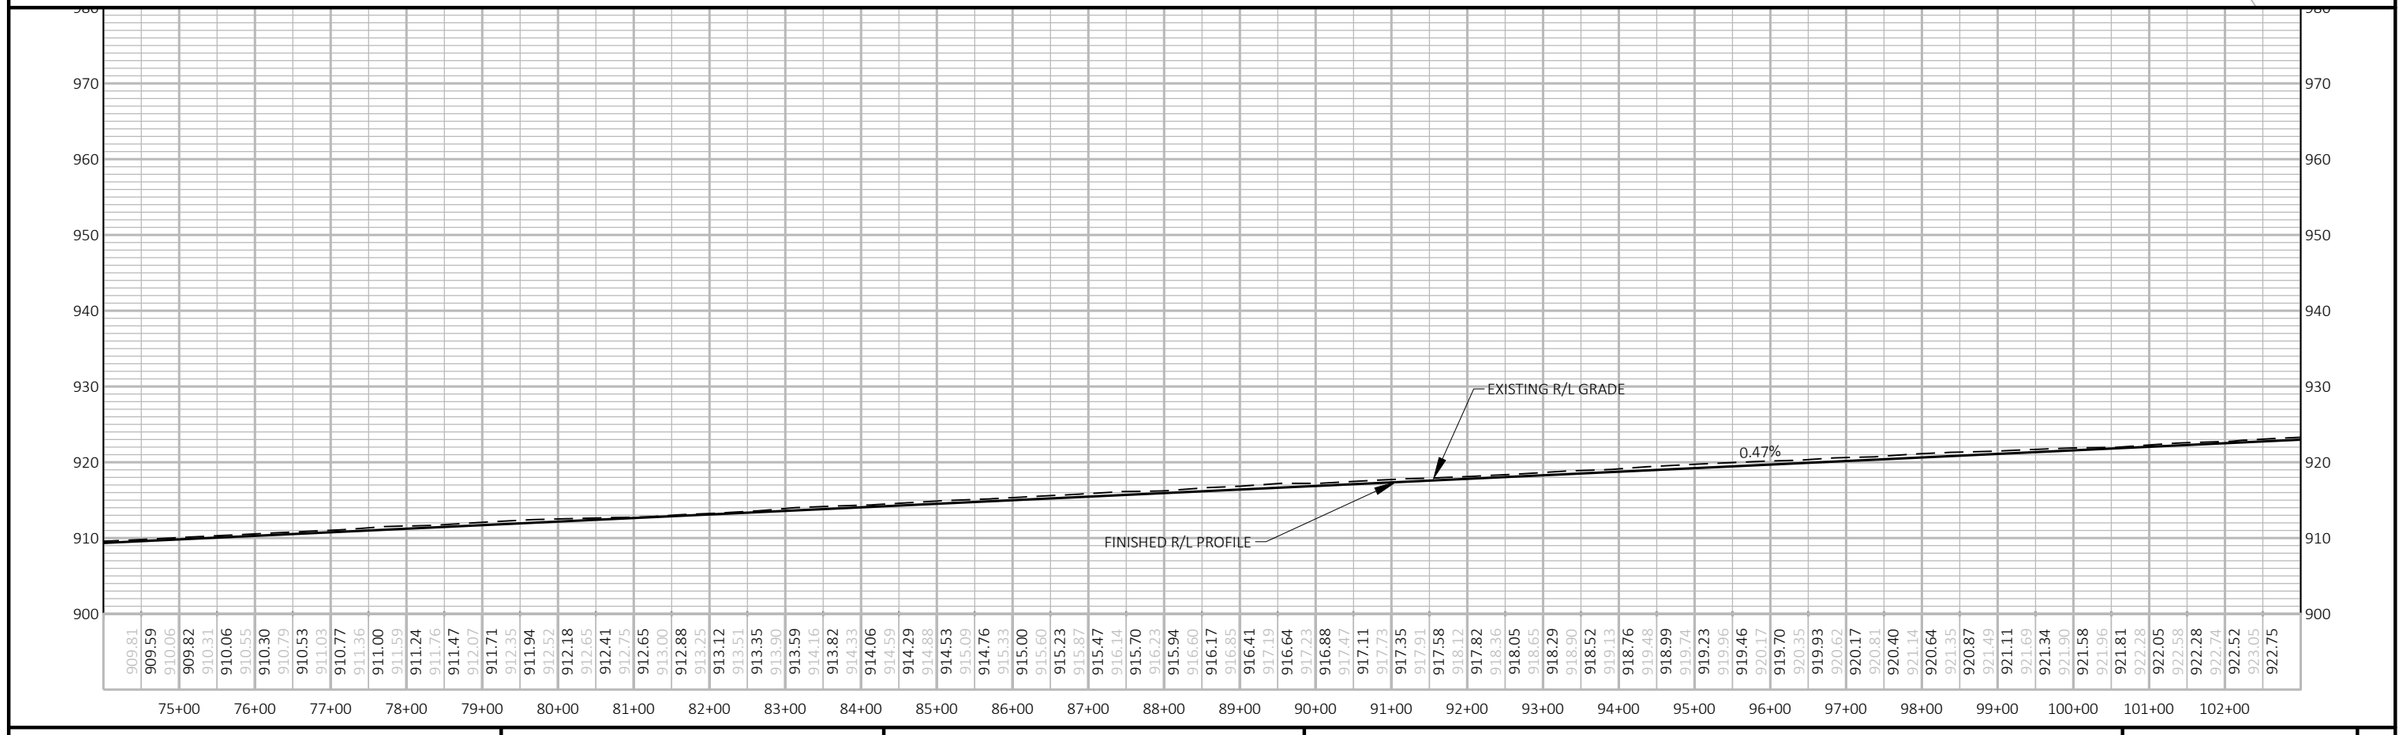


PROJECT NO: 1022-08-74	HWY: IH 94	COUNTY: EAU CLAIRE	PLAN AND PROFILE: IH 94 EASTBOUND	SHEET	E

FILE NAME : N:\PDS\C3D\10220804\SHEETSPLAN\PLAN & PROFILE\050201_I94_EB_PP.DWG
LAYOUT NAME - 2

PLOT DATE : 11/30/2020 12:42 PM PLOT BY : CHRIST, AARON D PLOT NAME : PLOT SCALE : ############

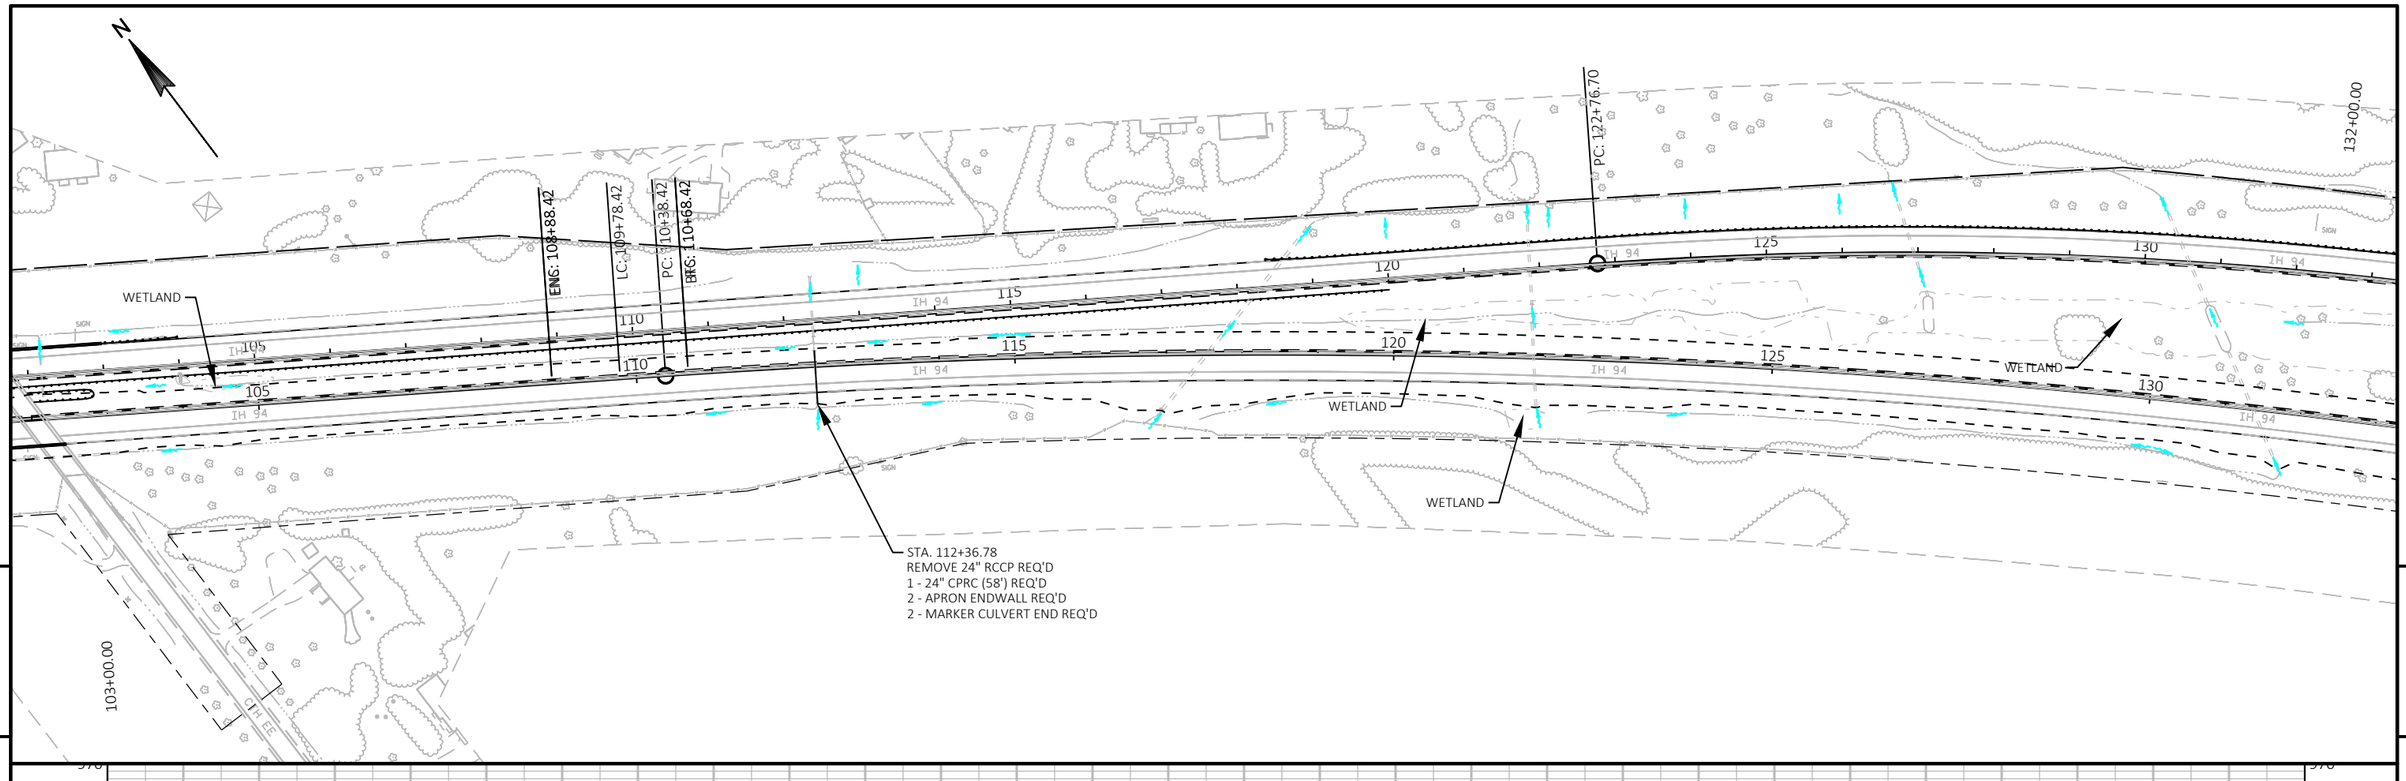


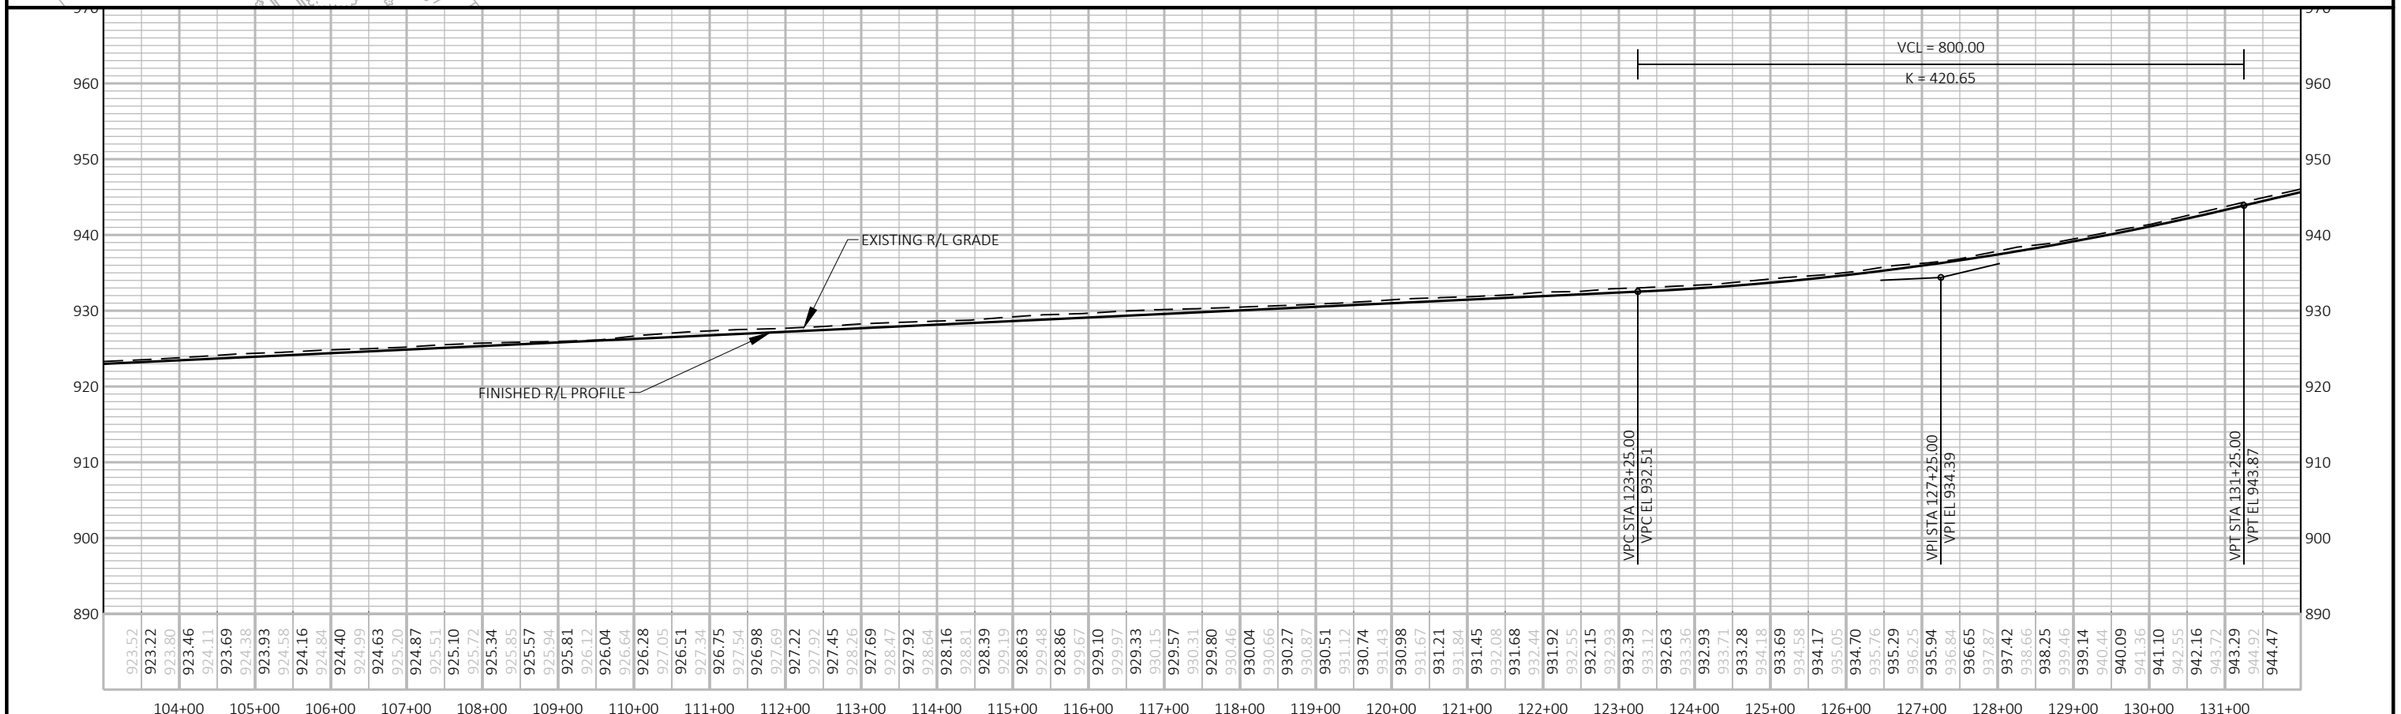

PROJECT NO: 1022-08-74	HWY: IH 94	COUNTY: EAU CLAIRE	PLAN AND PROFILE: IH 94 EASTBOUND	SHEET	E

FILE NAME : N:\PDS\C3D\10220804\SHEETSPLAN\PLAN & PROFILE\050201_I94_EB_PP.DWG
LAYOUT NAME - 3

PLOT DATE : 11/30/2020 12:46 PM PLOT BY : CHRIST, AARON D PLOT NAME : PLOT SCALE : ############

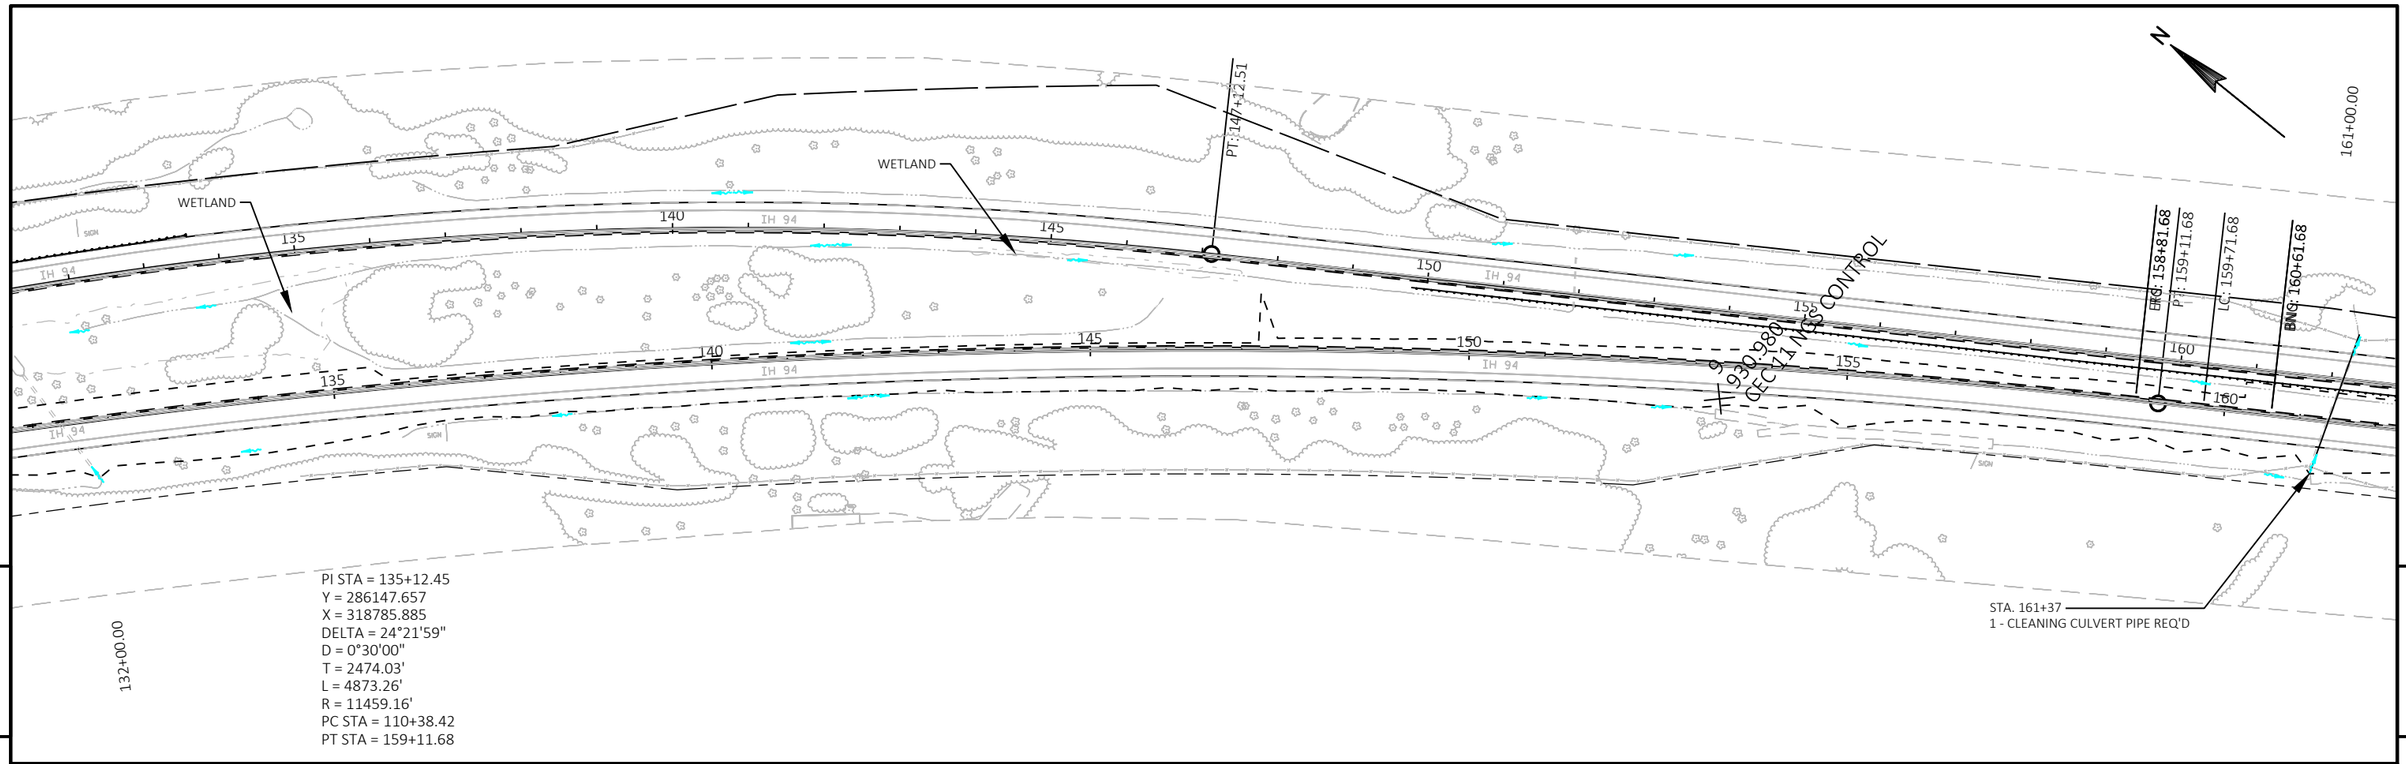

PROJECT NO: 1022-08-74	HWY: IH 94	COUNTY: EAU CLAIRE	PLAN AND PROFILE: IH 94 EASTBOUND	SHEET E

FILE NAME : N:\PDS\C3D\10220804\SHEETSPLAN\PLAN & PROFILE\050201_I94_EB_PP.DWG
LAYOUT NAME - 4

PLOT DATE : 11/30/2020 12:51 PM PLOT BY : CHRIST, AARON D PLOT NAME : PLOT SCALE : ############

WISDOT/CADDS SHEET 44

N

LC: 159+71.68

BMS: 160+61.68

IH 94

160 165 170 175 180 185 190

10 X 894.590 UNION EAST GPS AZ MK NGS CONTROL

S32° 38' 42"E
2510.79'

PI: 174+02.10

WETLAND

POST

SIGN

STA. 180+74 - 182+40 EB, LT.
SALVAGED EXISTING RAIL

STA. 179+72 - 180+55 EB, LT.
STEEL THRIE BEAM REQ'D
1 - STEEL THRIE BEAM BULL NOSE TERMINAL - REQ'D

ENG: 182+72.47

LC: 183+62.47

PC: 184+22.47

BRG: 184+52.47

PC: 189+39.83

190+00.00

STA. 179+72 - 180+55 EB, RT.
SALVAGED EXISTING RAIL
SALVAGED EXISTING GUARDRAIL END TREATEMENT

STA. 179+62 - 180+55 EB, RT.
1 - MGS THRIE BEAM TRANSITION - REQ'D
1 - MGS GUARDRAIL TERMINAL EAT - REQ'D

STA.180+55 - 182+47 EB, RT.
REMOVE CONCRETE BARRIER

STA. 180+55 - 182+47 EB, RT.
CONCRETE BARRIER SINGLE
FACED 42-INCH- REQ'D

1 - STEEL THRIE BEAM BULL
NOSE TERMINAL - REQ'D

STRUCTURE B-18-18

STA. 74+84.14
1 - CLEAN DITCH REQ'D

161+00.00

5

5

VCL = 1000.00

K = 532.87

EXISTING R/L GRADE

-0.91%

FINISHED R/L PROFILE

VPT STA 164+02.00
VPT EL 902.32

VPC STA 176+08.00
VPC EL 891.37

VPI STA 181+08.00
VPI EL 886.82


VPT STA 186+08.00
VPT EL 891.67

930 920 910 900 890 880 870 860 850

906.02 905.85 905.12 904.95 904.31 904.15 903.48 903.45 902.93 902.85 902.41 902.34 901.94 901.88 901.53 901.43 901.12 900.98 900.46 900.52 900.07 900.07 899.62 899.61 899.19 899.16 898.69 898.71 898.23 898.25 898.18 897.80 897.87 897.34 897.42 896.89 896.90 896.43 896.58 895.98 896.17 895.53 895.70 895.07 895.34 894.62 894.87 894.16 894.37 893.71 893.79 893.26 893.28 892.80 892.90 892.35 892.42 891.89 892.22 891.44 891.80 891.00 891.33 890.61 890.80 890.27 890.59 889.97 890.37 889.72 890.18 889.51 889.93 889.36 889.75 889.25 889.53 889.18 889.46 889.17 889.49 889.20 889.42 889.28 889.53 889.40 889.76 889.57 890.06 889.79 890.30 890.06 890.60 890.37 891.00 890.73 891.49 891.14 891.75 891.59 892.28 892.07 892.75 892.56 893.21 893.04 893.75 893.53 894.20 894.01 894.68 894.49 895.17 894.98

162+00 163+00 164+00 165+00 166+00 167+00 168+00 169+00 170+00 171+00 172+00 173+00 174+00 175+00 176+00 177+00 178+00 179+00 180+00 181+00 182+00 183+00 184+00 185+00 186+00 187+00 188+00 189+00


PROJECT NO: 1022-08-74	HWY: IH 94	COUNTY: EAU CLAIRE	PLAN AND PROFILE: IH 94 EASTBOUND	SHEET E

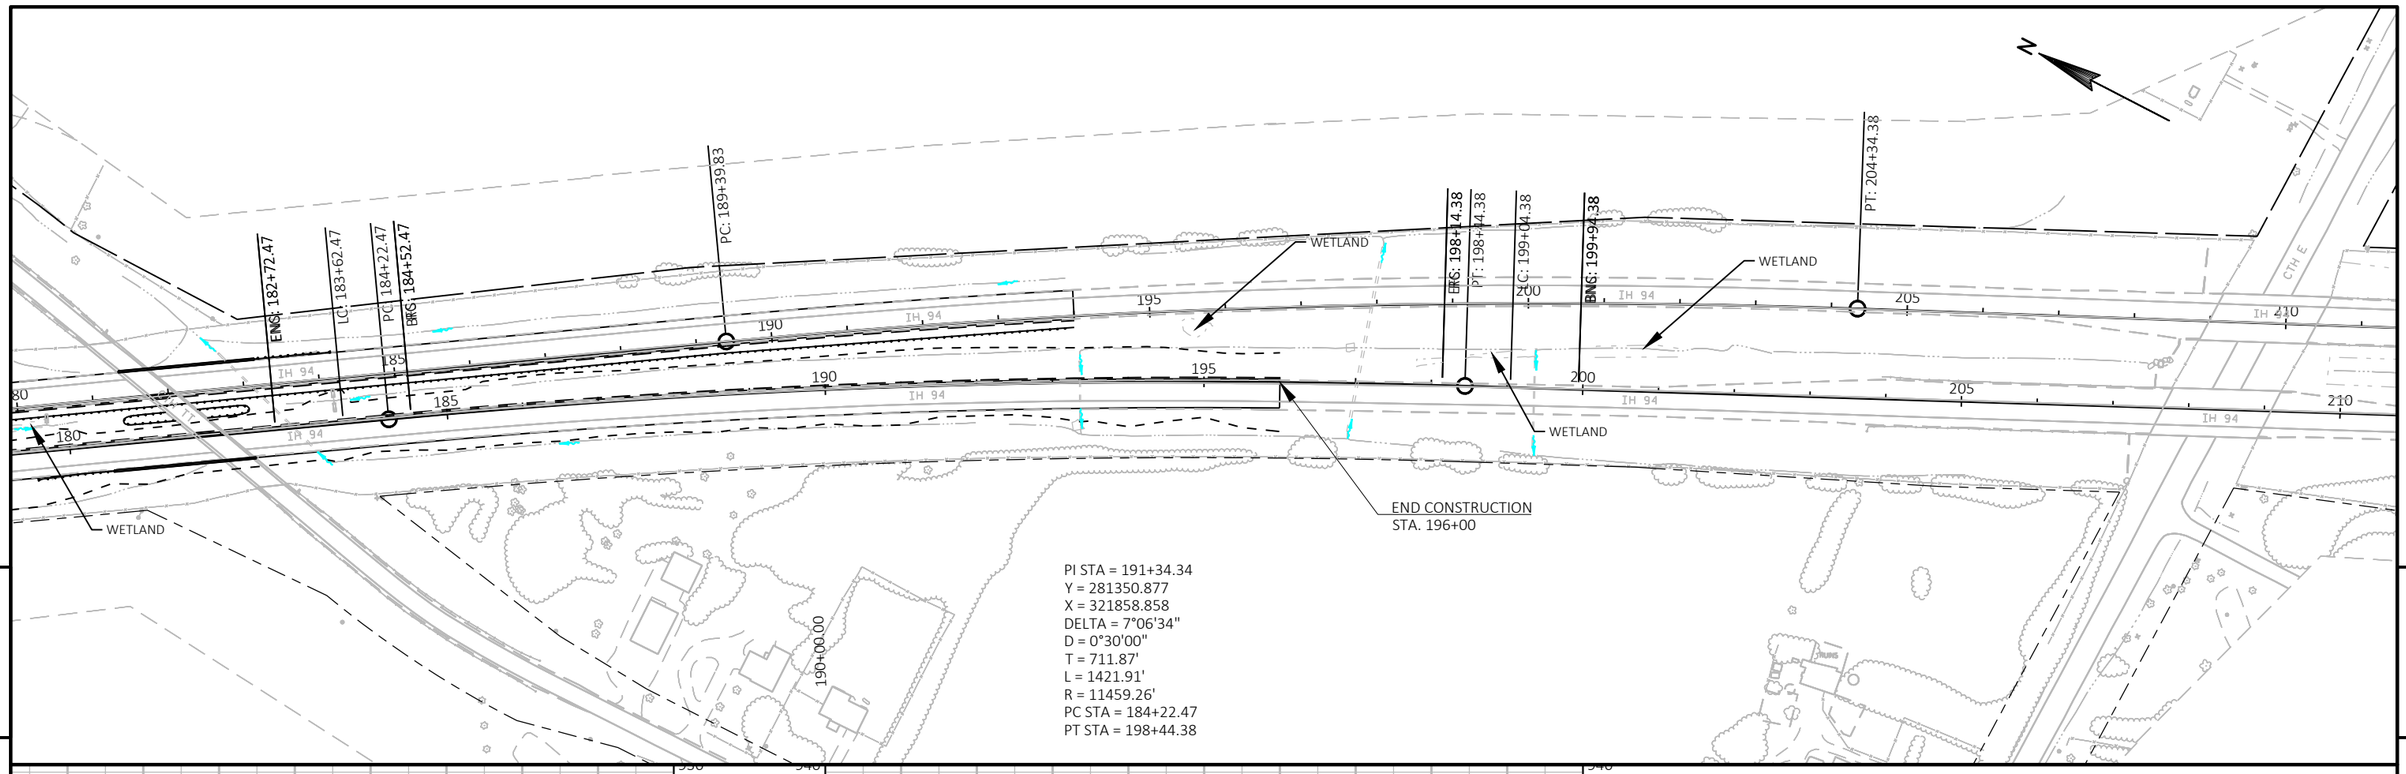


PROJECT NO: 1022-08-74	HWY: IH 94	COUNTY: EAU CLAIRE	PLAN AND PROFILE: IH 94 EASTBOUND	SHEET E


FILE NAME : N:\PDS\C3D\10220804\SHEETSPLAN\PLAN & PROFILE\050201_I94_EB_PP.DWG
LAYOUT NAME - 6


PLOT DATE : 11/30/2020 12:59 PM PLOT BY : CHRIST, AARON D PLOT NAME : PLOT SCALE : ##########

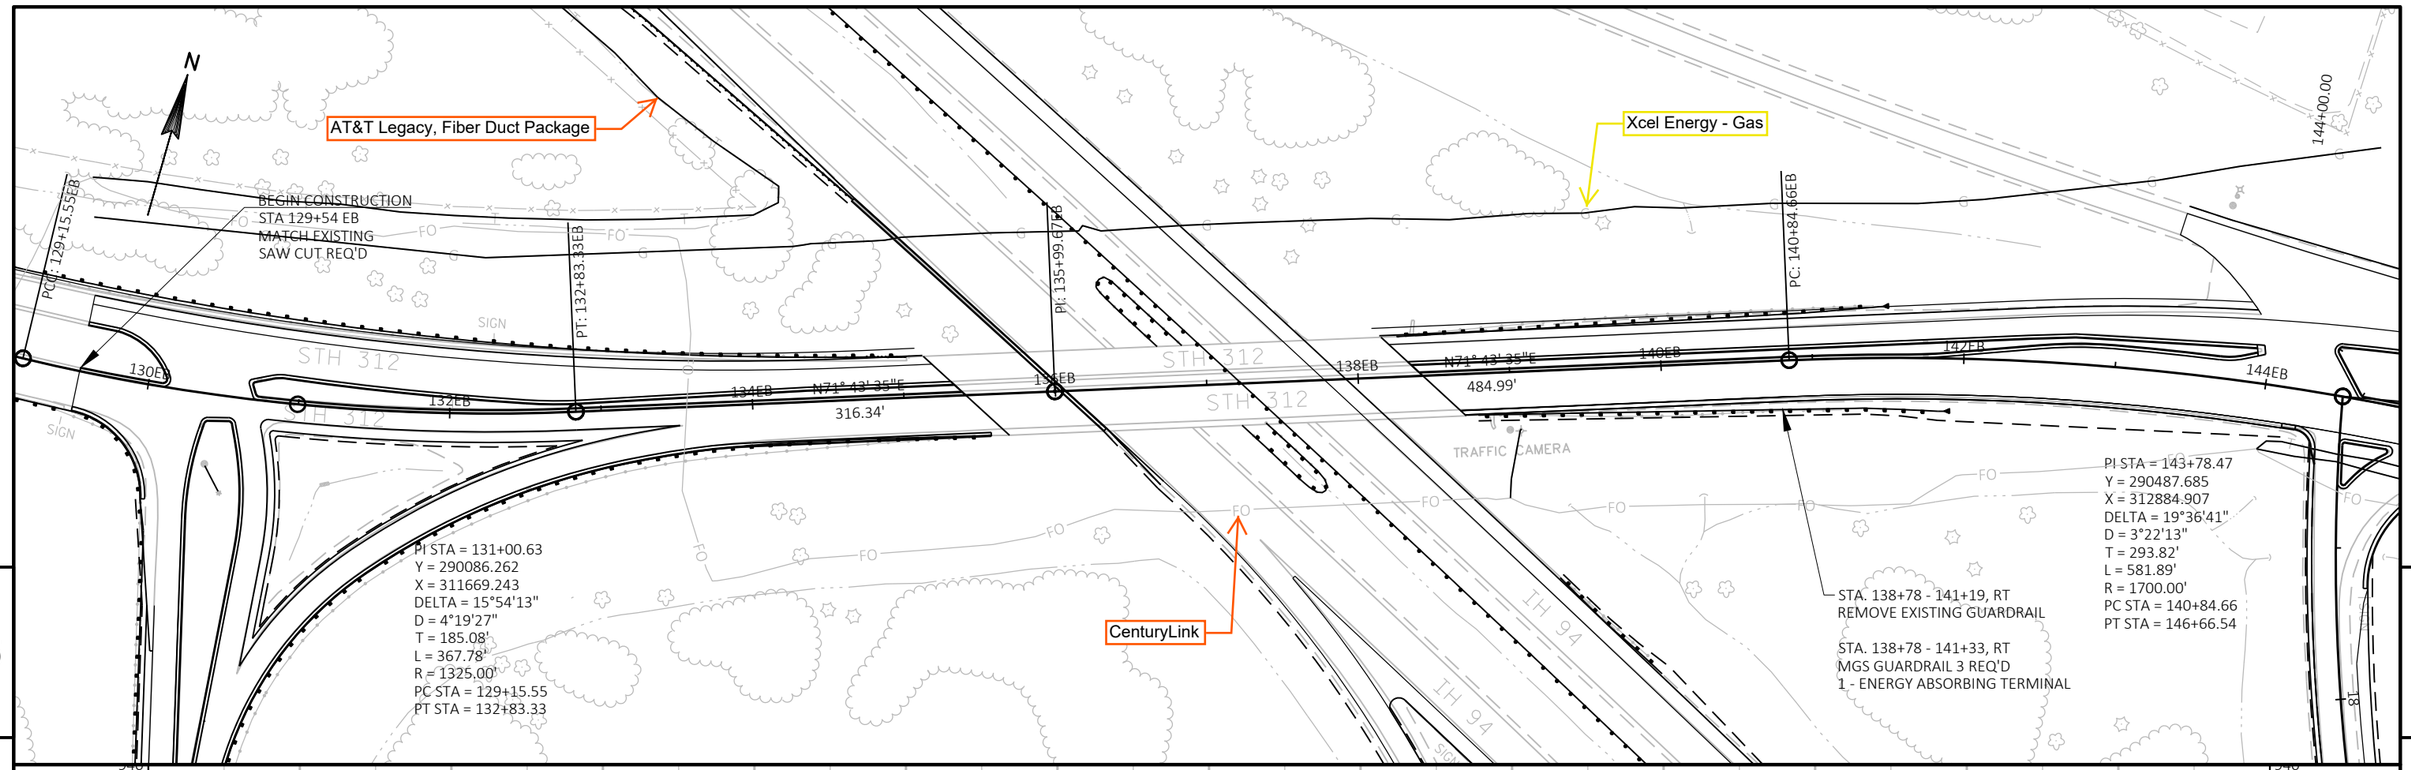

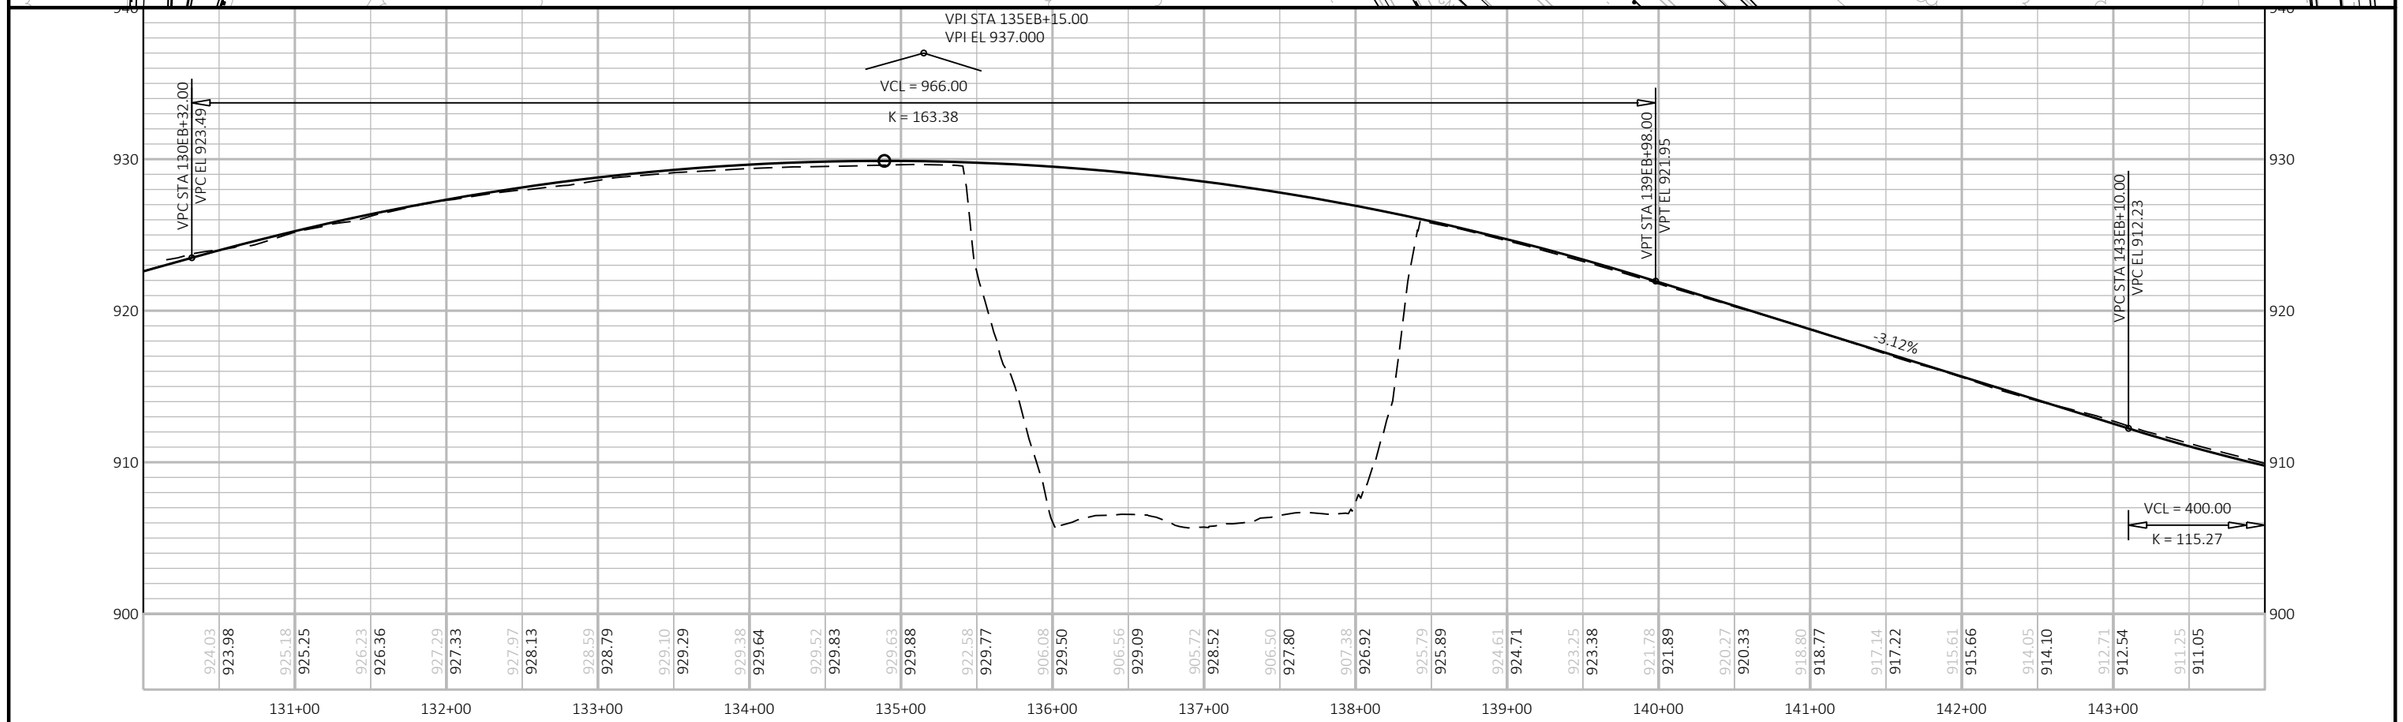

PROJECT NO: 1022-08-74	HWY: IH 94	COUNTY: EAU CLAIRE	PLAN AND PROFILE: STH 312 EB	SHEET	E

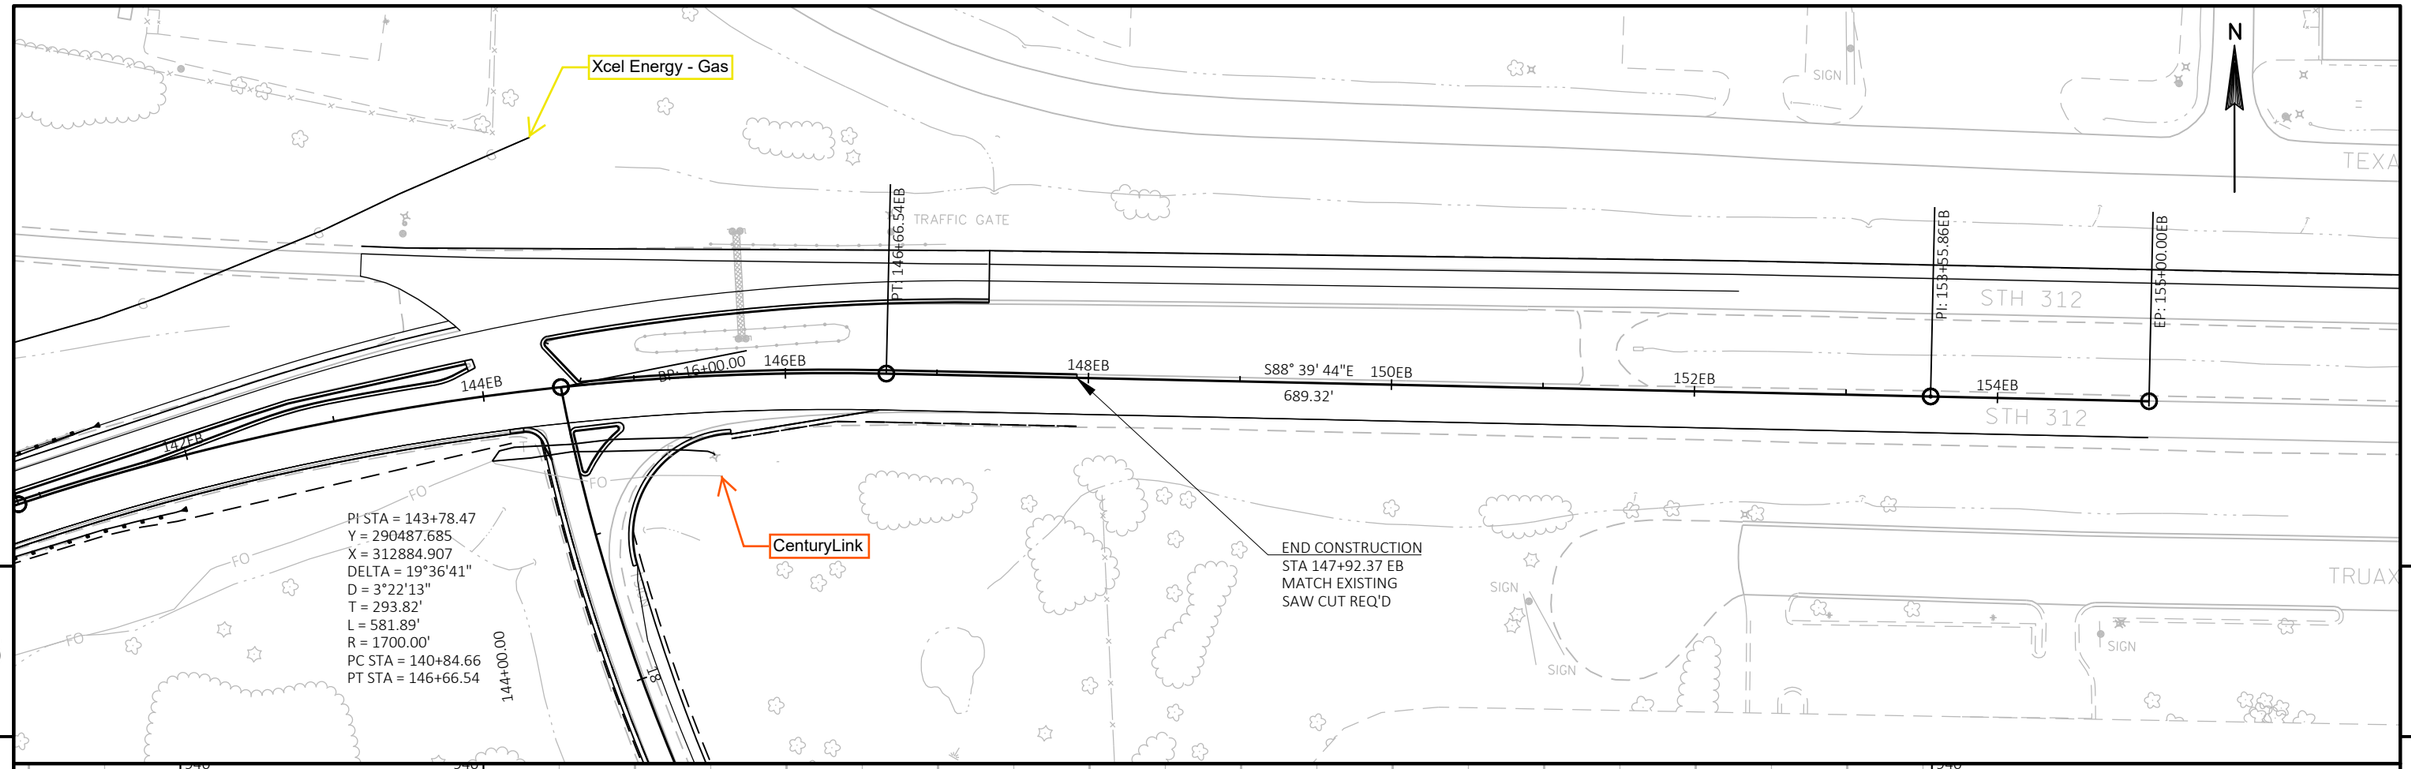

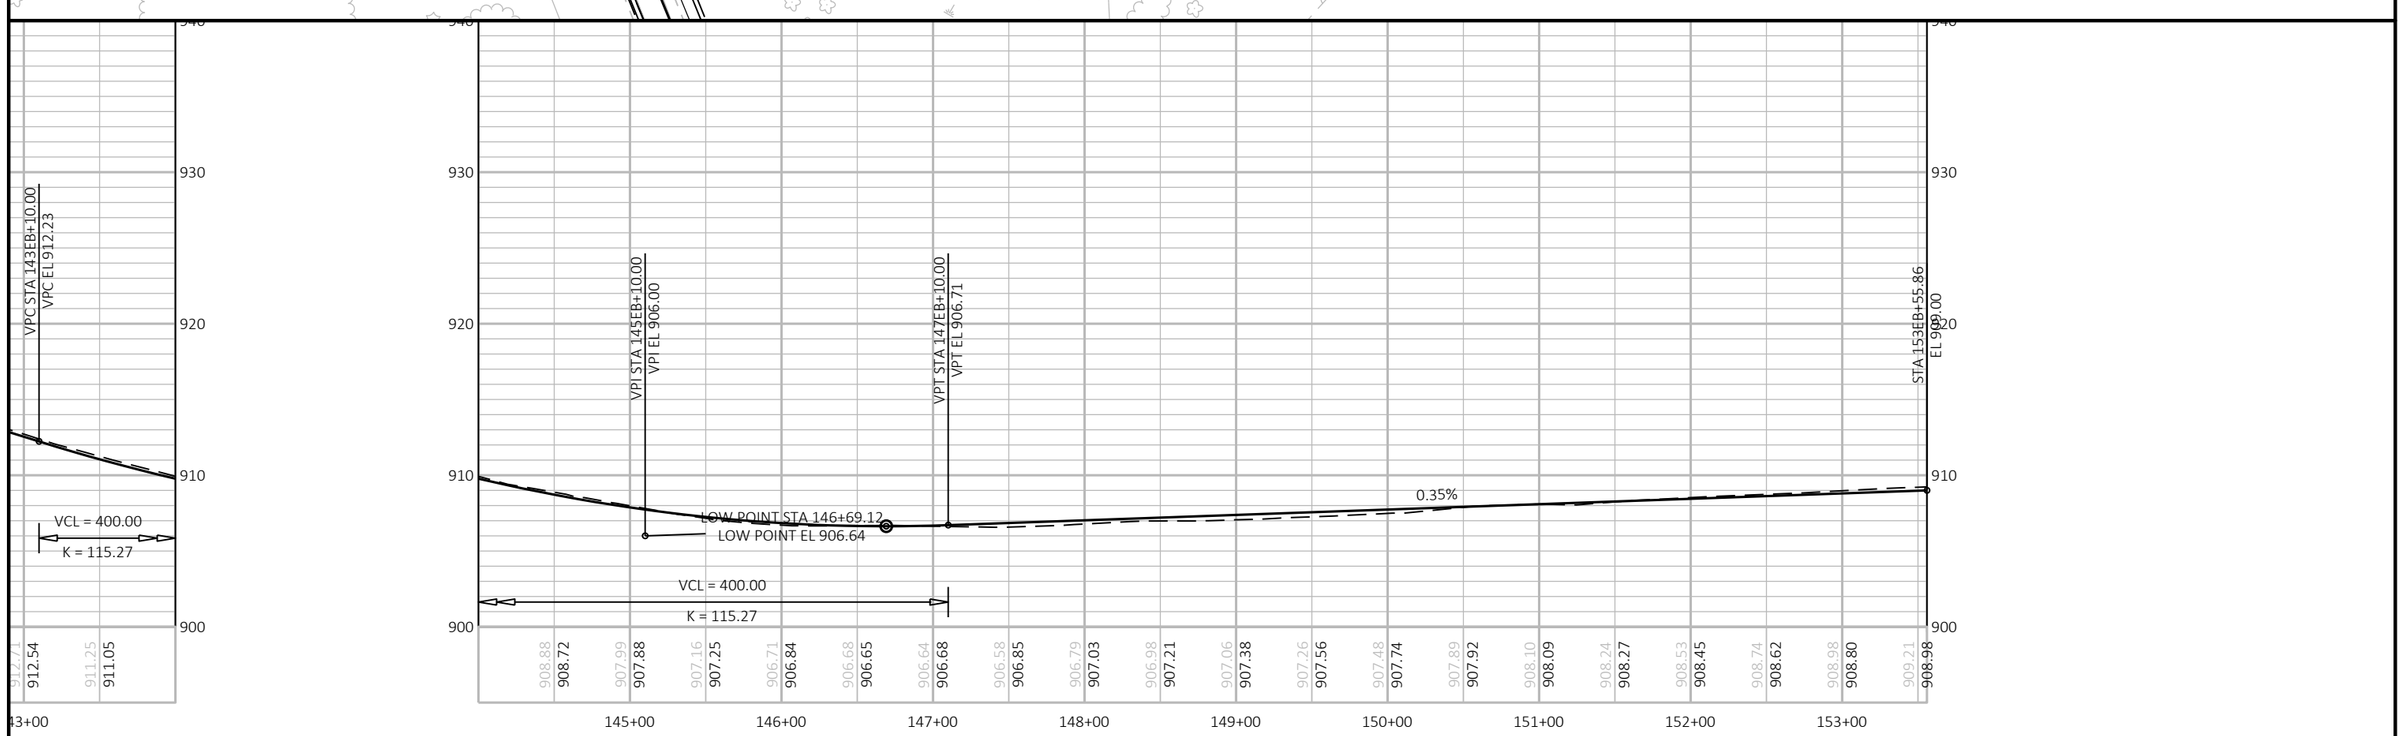

PROJECT NO: 1022-08-74	HWY: IH 94	COUNTY: EAU CLAIRE	PLAN AND PROFILE: STH 312 EB	SHEET	E

FILE NAME : N:\PDS\C3D\10220804\SHEETSPLAN\PLAN & PROFILE\050201_I94__EE_EB_PP_10-25-18.DWG
LAYOUT NAME - STH 312 EB2

PLOT DATE : 1/19/2021 9:54 AM PLOT BY : CHRIST, AARON D PLOT NAME : PLOT SCALE : ############

STA. 129+03 - 134+90, LT
REMOVE EXISTING GUARDRAIL

STA. 138+78 - 134+90, LT
MGS GUARDRAIL 3 REQ'D
1 - ENERGY ABSORBING TERMINAL

STA. 138+14 - 141+30, LT
REMOVE EXISTING GUARDRAIL

STA. 138+14 - 141+33, LT
MGS GUARDRAIL 3 REQ'D
1 - ENERGY ABSORBING TERMINAL

PT: 134+62.81

PI: 136+32.00

PC: 142+30.75

N71° 37' 27"E
169.49'

N71° 43' 44"E
598.75'

SIGN

SIGN

TRAFFIC CAMERA

STH 312

STH 312

IH 94

IH 94

N

144+00.00

5

5

VCL = 966.00

K = 183.13

VPI STA 134+54.00
VPI EL 937.700

VPC STA 129+71.00
VPC EL 921.55

VPT STA 129+45.00
VPT EL 920.68

VPT STA 139+37.00
VPT EL 923.38

VPC STA 143+30.00
VPC EL 911.73

VCL = 400.00
K = 120.82

3.34%

-2.96%

930
920
910
900

920.68	920.85	922.31	922.49	923.93	923.99	925.24	925.32	926.68	926.49	927.47	927.49	928.17	928.34	928.61	929.02	929.24	929.53	929.47	929.88	929.60	930.07	929.65	930.10	915.22	929.96	906.34	929.66	906.23	929.20	906.05	928.57	906.69	927.78	911.89	926.83	925.58	925.71	924.27	924.43	922.90	923.00	921.39	921.51	919.88	920.03	918.31	918.55	916.70	917.07	915.38	915.58	913.98	914.10	912.56	912.62	911.24	911.15

0 130+00 131+00 132+00 133+00 134+00 135+00 136+00 137+00 138+00 139+00 140+00 141+00 142+00 143+00

PROJECT NO: 1022-08-74	HWY: IH-94	COUNTY: EAU CLAIRE	PLAN AND PROFILE: STH 312 WB	SHEET	E

FILE NAME : N:\PDS\C3D\10220804\SHEETSPLAN\PLAN & PROFILE\050201_I94__EE_WB_PP_10-20-18.DWG
LAYOUT NAME - STH 312 WB1

PLOT DATE : 11/2/2020 11:47 AM PLOT BY : CHRIST, AARON D PLOT NAME : PLOT SCALE : ##########

STA. 138+14 - 141+30, LT
REMOVE EXISTING GUARDRAIL

STA. 138+14 - 141+33, LT
MGS GUARDRAIL 3 REQ'D
1 - ENERGY ABSORBING TERMINAL

PI STA = 144+83.66
Y = 290533.725
X = 312993.659
DELTA = 19°08'27"
D = 3°49'11"
T = 252.91'
L = 501.11'
R = 1500.00'
PC STA = 142+30.75
PT STA = 147+31.86


PC: 142+30.75
PI: 144+83.66
PT: 147+31.86
PI: 152+26.65

S89° 07' 48"E
494.80'

S88° 42' 12"E
673.35'

144+00.00


TRAFFIC GATE
SIGN
STH 312

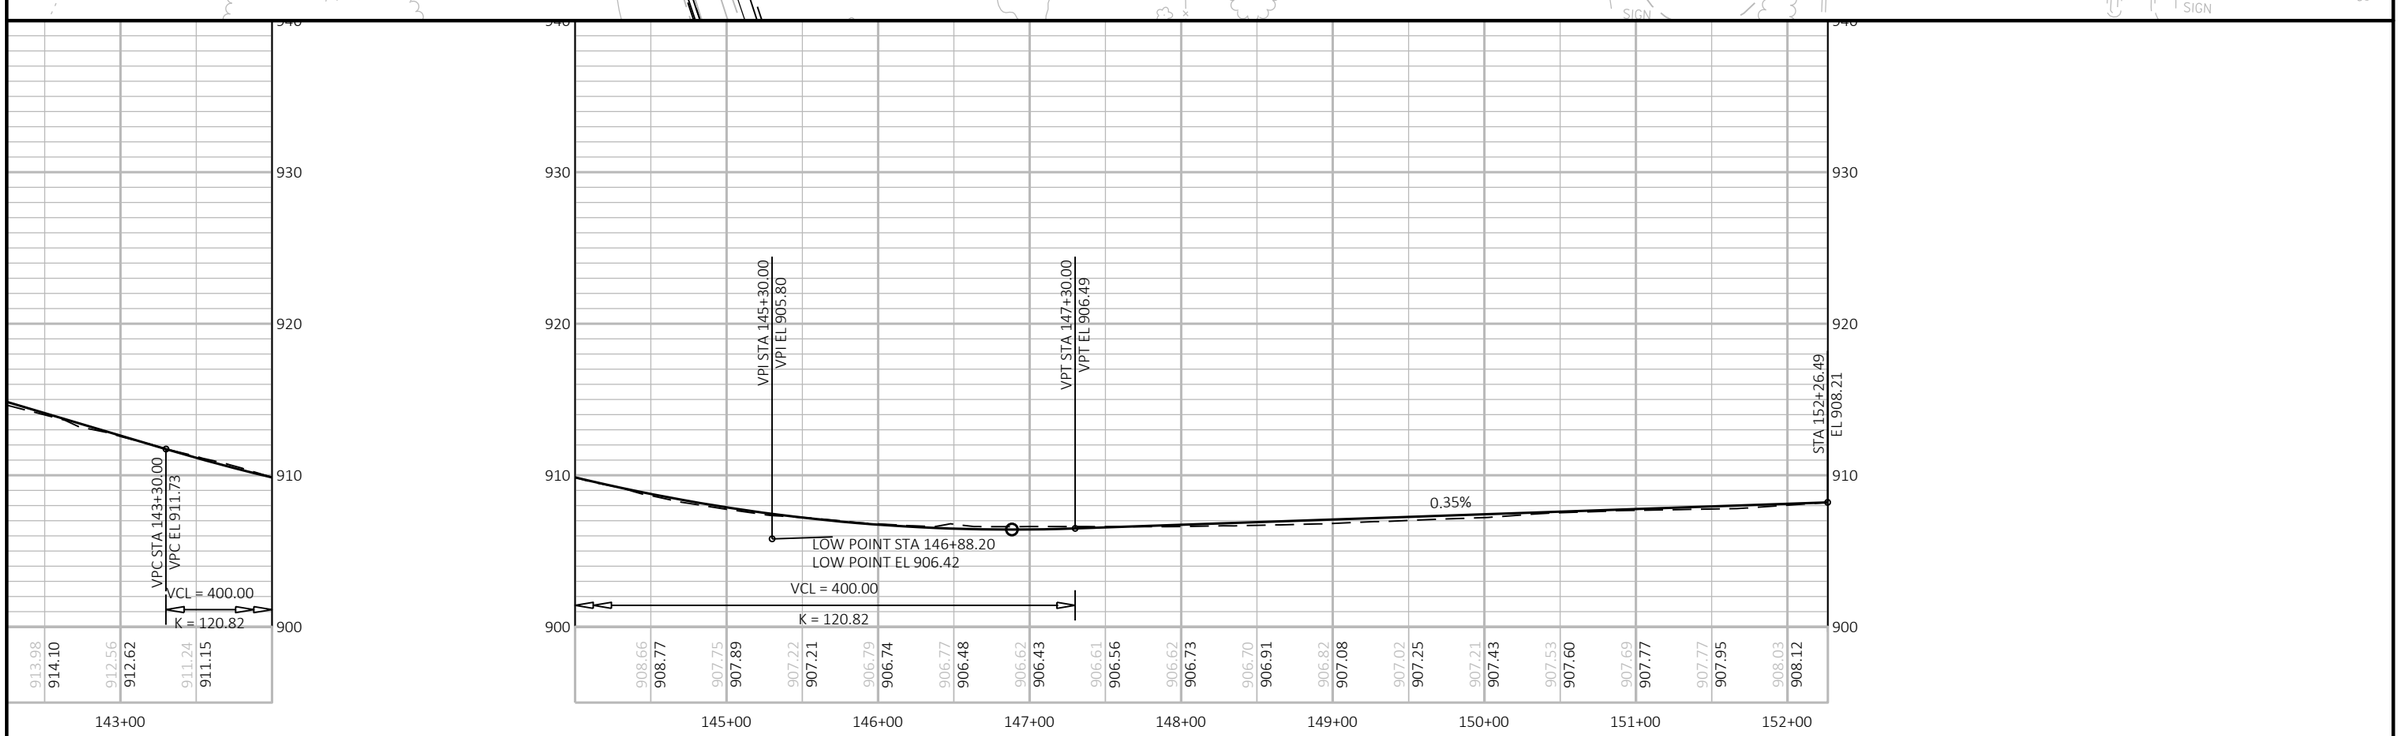


PROJECT NO: 1022-08-74	HWY: IH 94	COUNTY: EAU CLAIRE	PLAN AND PROFILE: CTH EE WB	SHEET E

FILE NAME : N:\PDS\C3D\10220804\SHEETSPLAN\PLAN & PROFILE\050201_I94__EE_WB_PP_10-20-18.DWG
LAYOUT NAME - STH 312 WB2


PLOT DATE : 11/2/2020 11:48 AM PLOT BY : CHRIST, AARON D PLOT NAME : PLOT SCALE : ##########

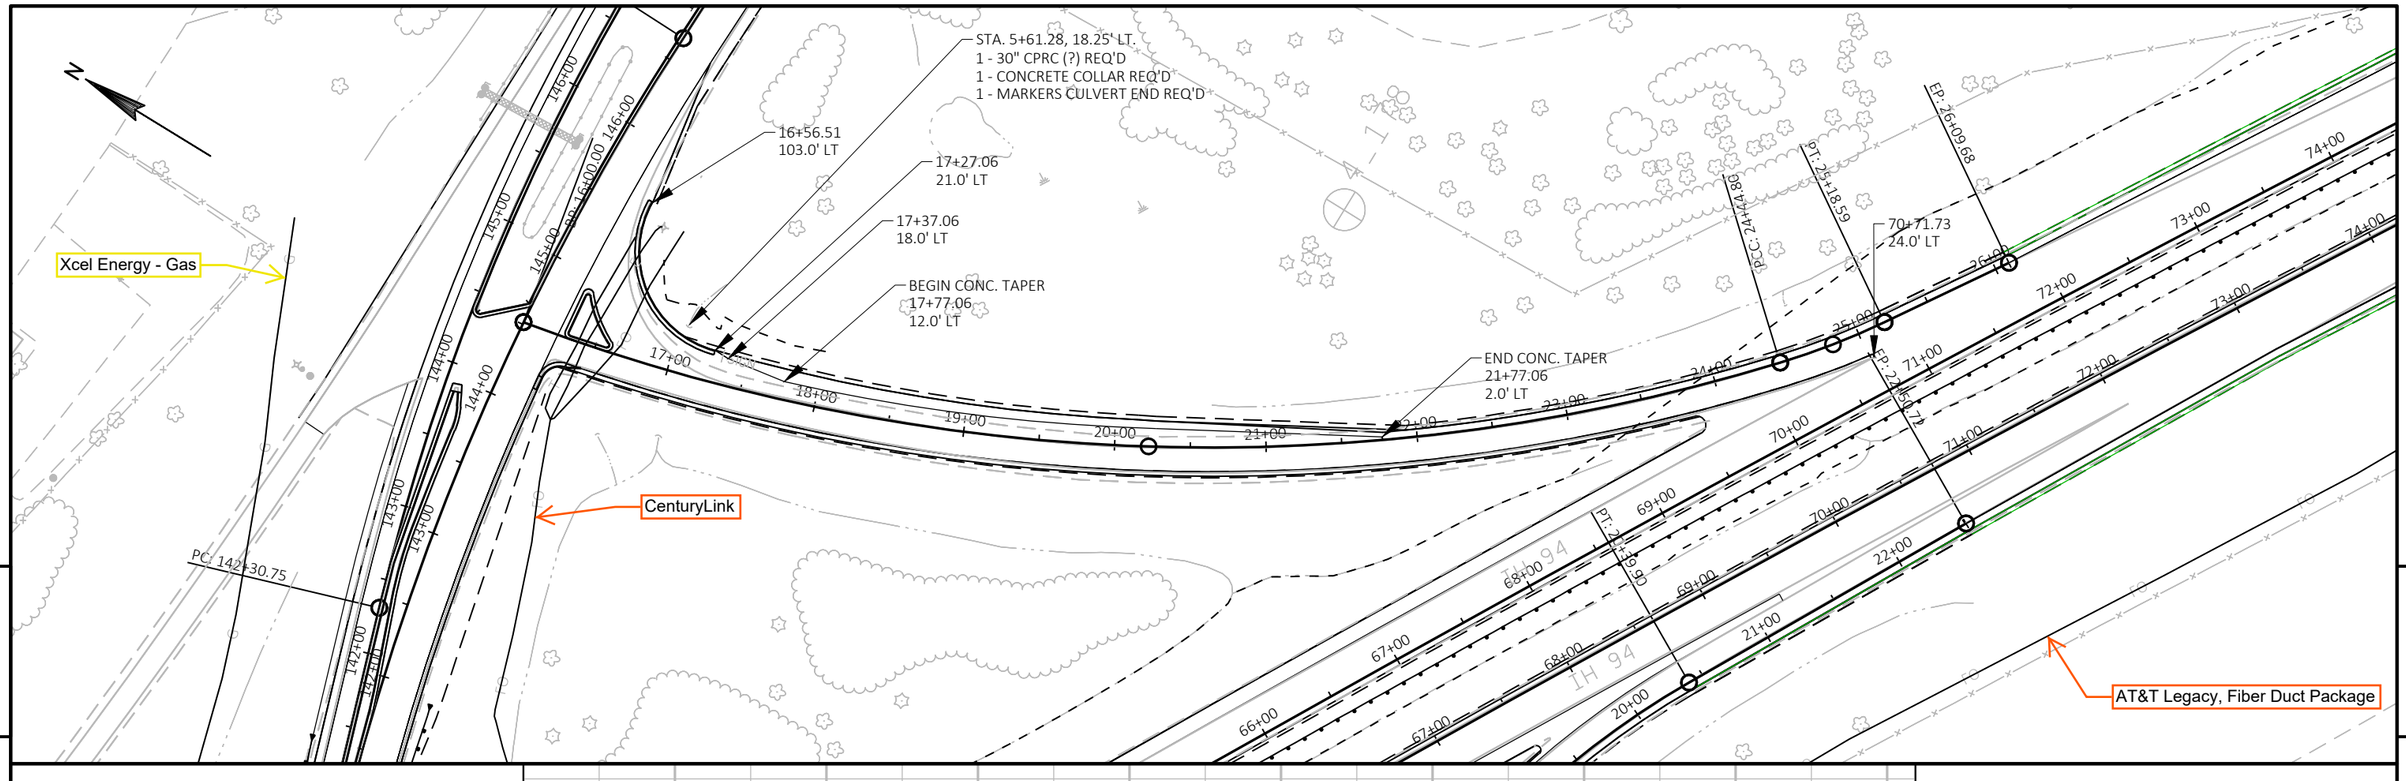


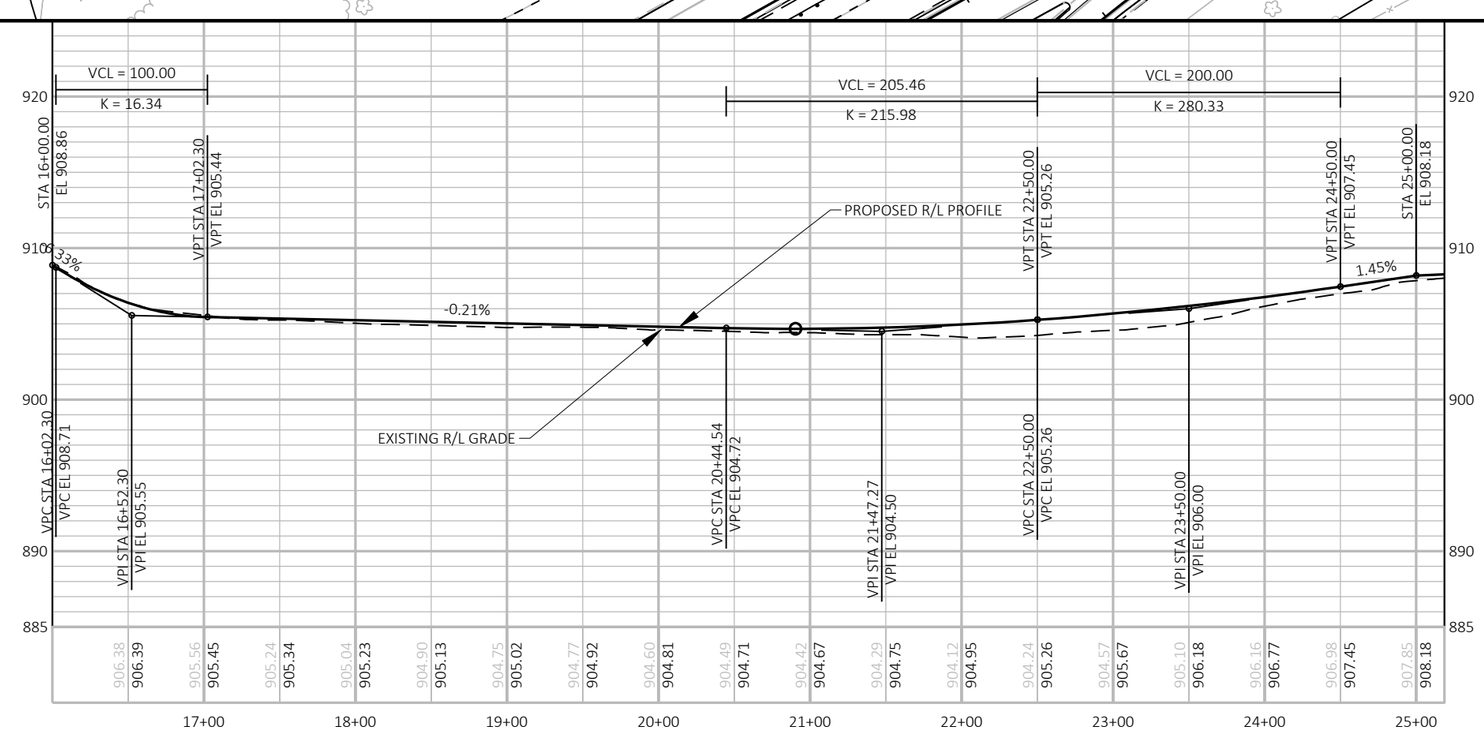

PROJECT NO: 1022-08-74	HWY: IH 94	COUNTY: EAU CLAIRE	PLAN AND PROFILE: STH 312 INTERCHANGE 'SE' RAMP	SHEET	E

FILE NAME : N:\PDS\C3D\10220804\SHEETSPLAN\PLAN & PROFILE\050201_I94_STH_312_NE_RAMP_PP.DWG
LAYOUT NAME - 2
PLOT DATE : 1/19/2021 11:18 AM
PLOT BY : CHRIST, AARON D
PLOT NAME :
PLOT SCALE : ############
WISDOT/CADDS SHEET 44

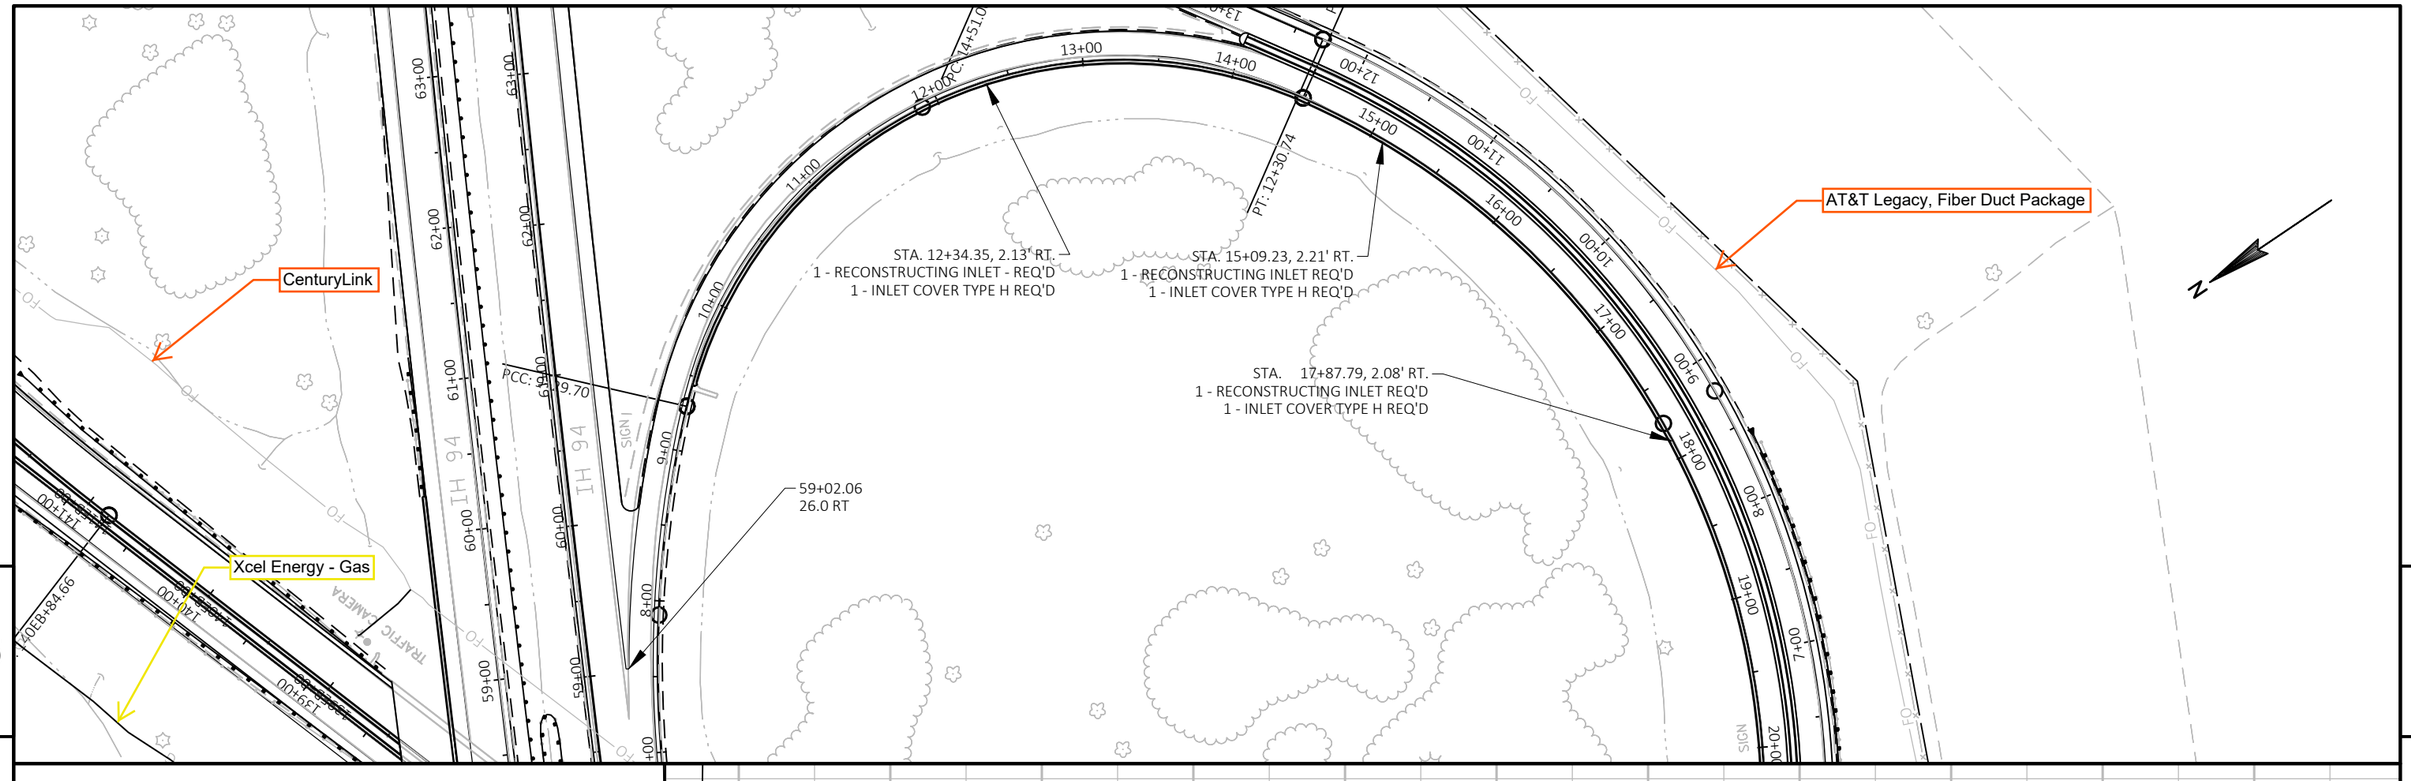

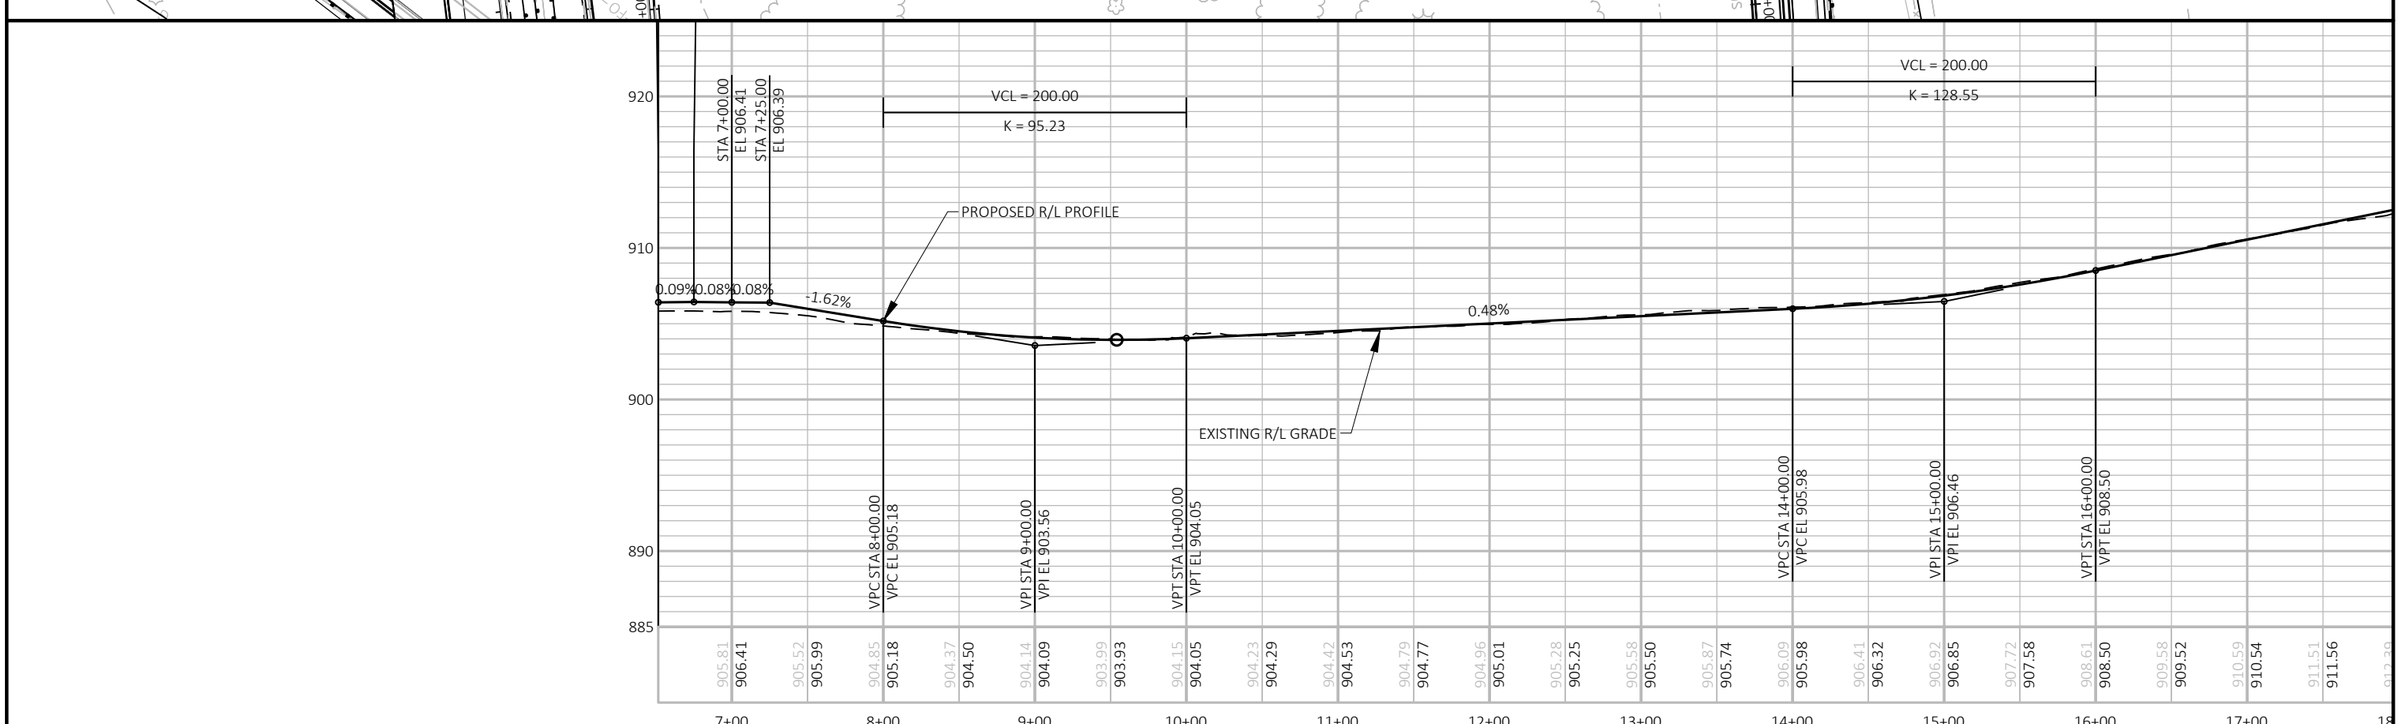

PROJECT NO: 1022-08-74	HWY: IH 94	COUNTY: EAU CLAIRE	PLAN AND PROFILE: STH 312 INTERCHANGE 'SW' LOOP	SHEET	E

FILE NAME : N:\PDS\C3D\10220804\SHEETSPLAN\PLAN & PROFILE\050201_I94_STH_312_SW_LOOP_PP.DWG
LAYOUT NAME - 1

PLOT DATE : 1/19/2021 11:26 AM PLOT BY : CHRIST, AARON D PLOT NAME : PLOT SCALE : ###########

STA. 22+42.07 - STA. 29+46.27, SW LOOP, RT. REQ'D
SALVAGED EXISTING RAIL

STA. 22+31.87 - STA. 29+46.27, SW LOOP, RT. REQ'D
1 - MGS THRIE BEAM TRANSITION REQ'D
1 - MGS GUARDRAIL TERMINAL EAT REQ'D

AT&T Legacy, Fiber Duct Package

AT&T Legacy, Fiber Duct Package

PCC: 21+00.86

PCC: 5+24.24

PCC: 23+20.19

PCC: 3+16.46

PCC: 25+19.60

24+10.04 'SW'
14.9' LT

STA. 23+37.06, 2.05' RT.
1- RECONSTRUCTING INLET REQ'D
1 - INLET COVER TYPE H REQ'D

STA. 26+36.57, 1.88' RT.
1 - RECONSTRUCTING INLET REQ'D
1- INLET COVER TYPE H REQ'D

STA. 20+65.94, 2.17' RT.
1- RECONSTRUCTING INLETS REQ'D
1 - INLET COVER TYPE H REQ'D

CenturyLink

Xcel Energy - Gas


PT: 132EB+88.38


PT: 27+02.95

PT: 28+16.85


PI: 135EB+90.57

PI: 136+82.00

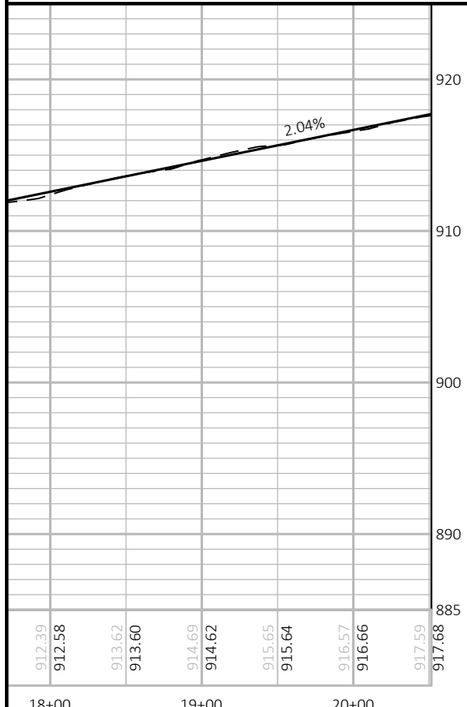

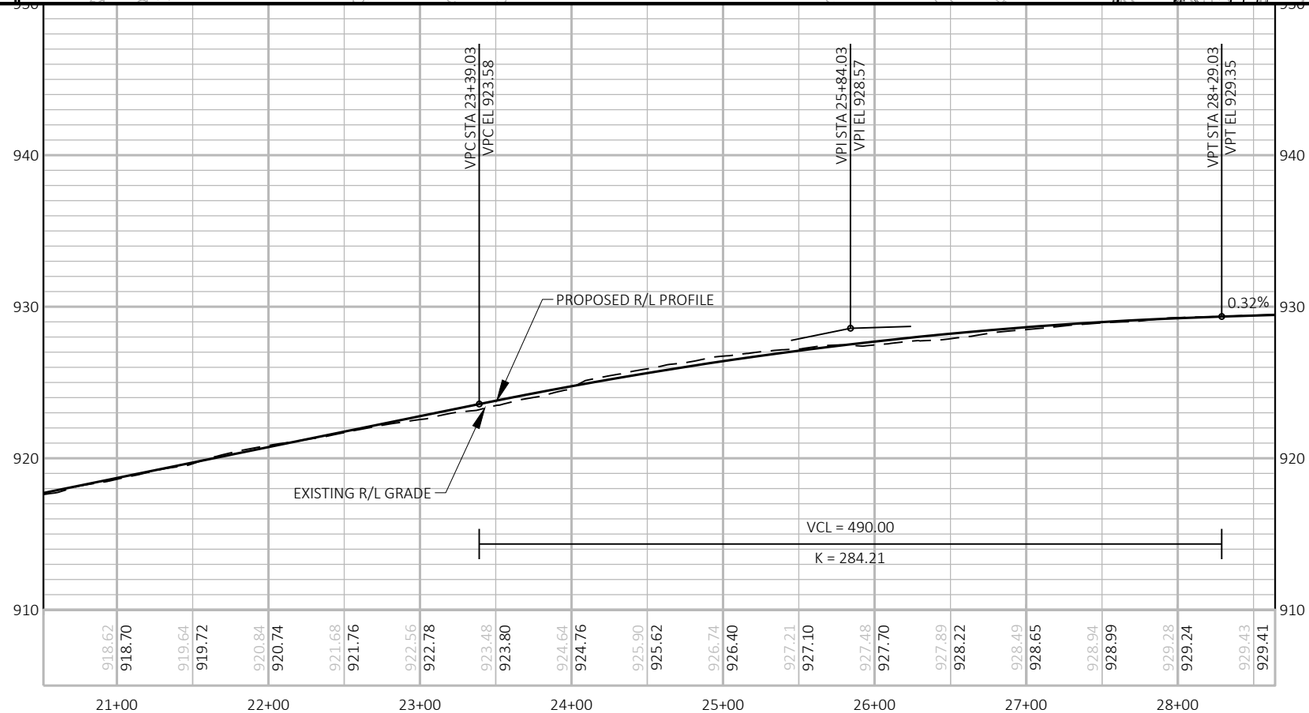


PROJECT NO: 1022-08-74	HWY: IH 94	COUNTY: EAU CLAIRE	PLAN AND PROFILE: STH 312 INTERCHANGE 'SW' LOOP	SHEET	E

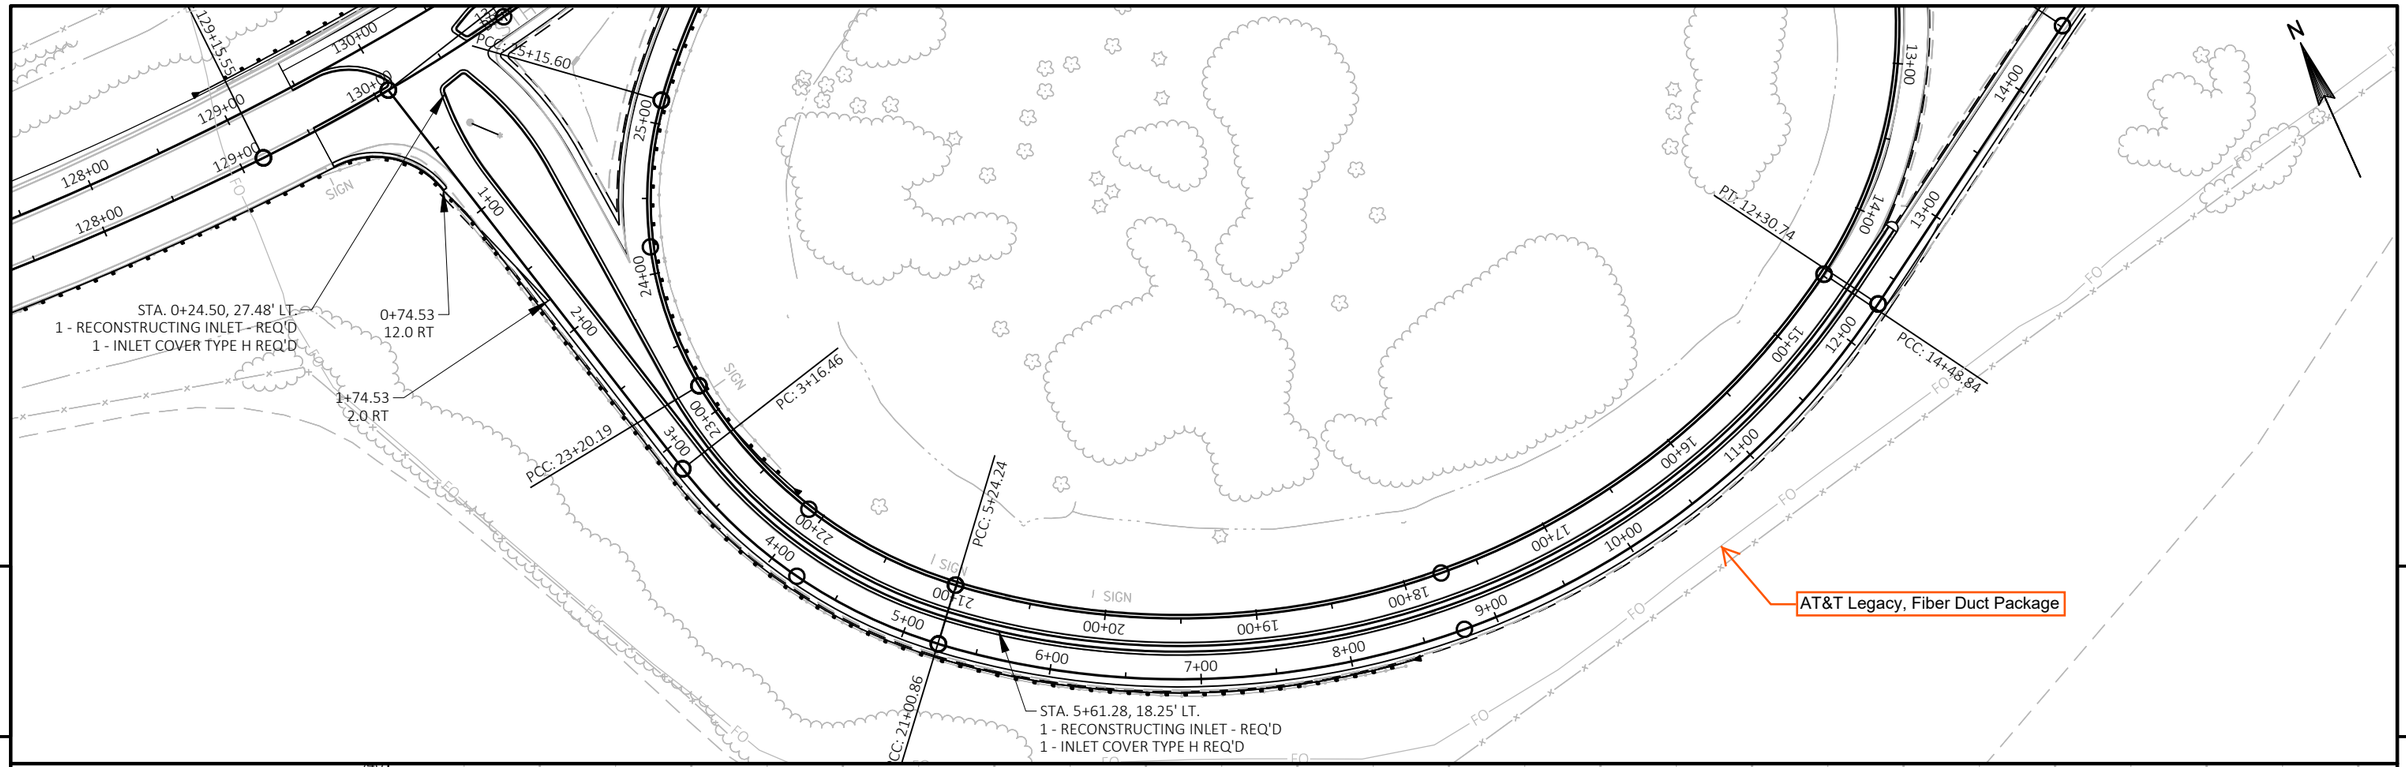

PROJECT NO: 1022-08-74	HWY: IH 94	COUNTY: EAU CLAIRE	PLAN AND PROFILE: STH 312 INTERCHANGE 'SW' RAMP	SHEET E

FILE NAME : N:\PDS\C3D\10220804\SHEETSPLAN\PLAN & PROFILE\050201_I94_STH_312_SW_RAMP_PP.DWG
LAYOUT NAME - 1


PLOT DATE : 1/19/2021 11:37 AM PLOT BY : CHRIST, AARON D PLOT NAME : PLOT SCALE : ##########

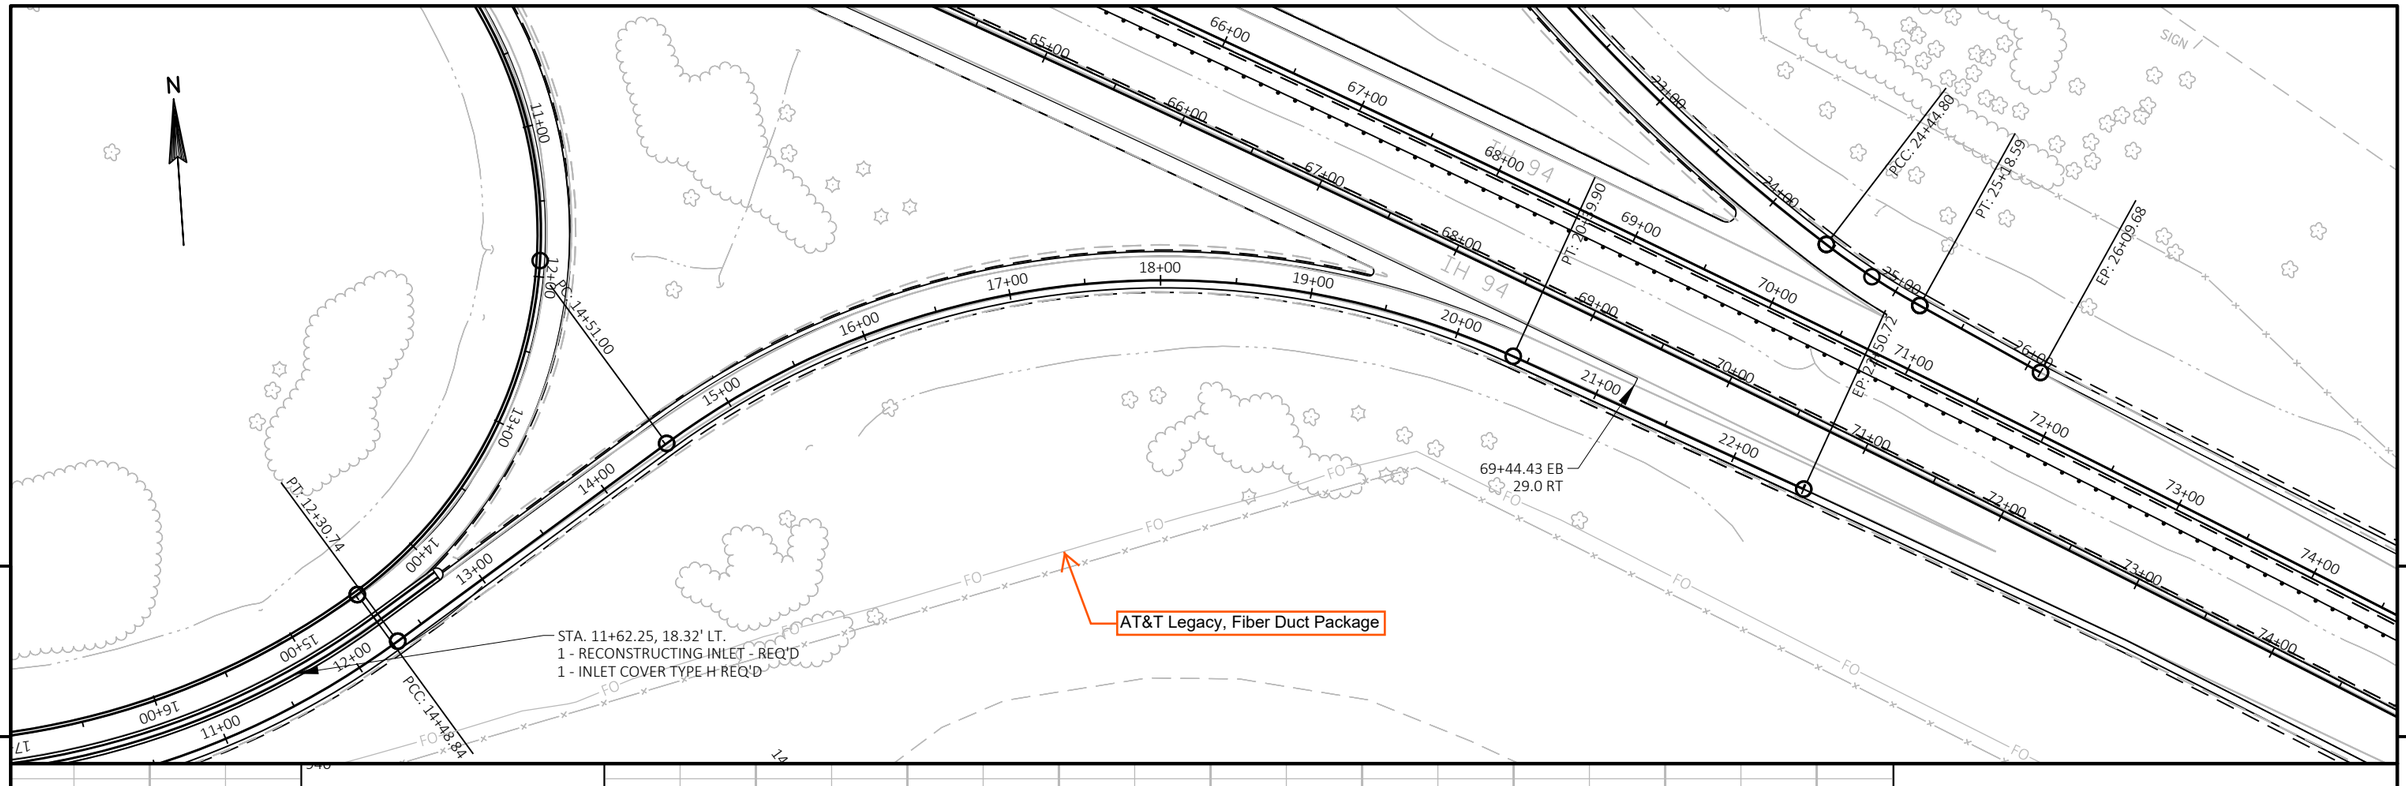

PROJECT NO: 1022-08-74	HWY: IH 94	COUNTY: EAU CLAIRE	PLAN AND PROFILE: STH 312 INTERCHANGE 'SW' RAMP	SHEET E

FILE NAME : N:\PDS\C3D\10220804\SHEETSPLAN\PLAN & PROFILE\050201_I94_STH_312_SW_RAMP_PP.DWG
LAYOUT NAME - 2


PLOT DATE : 1/19/2021 11:41 AM PLOT BY : CHRIST, AARON D PLOT NAME : PLOT SCALE : ############

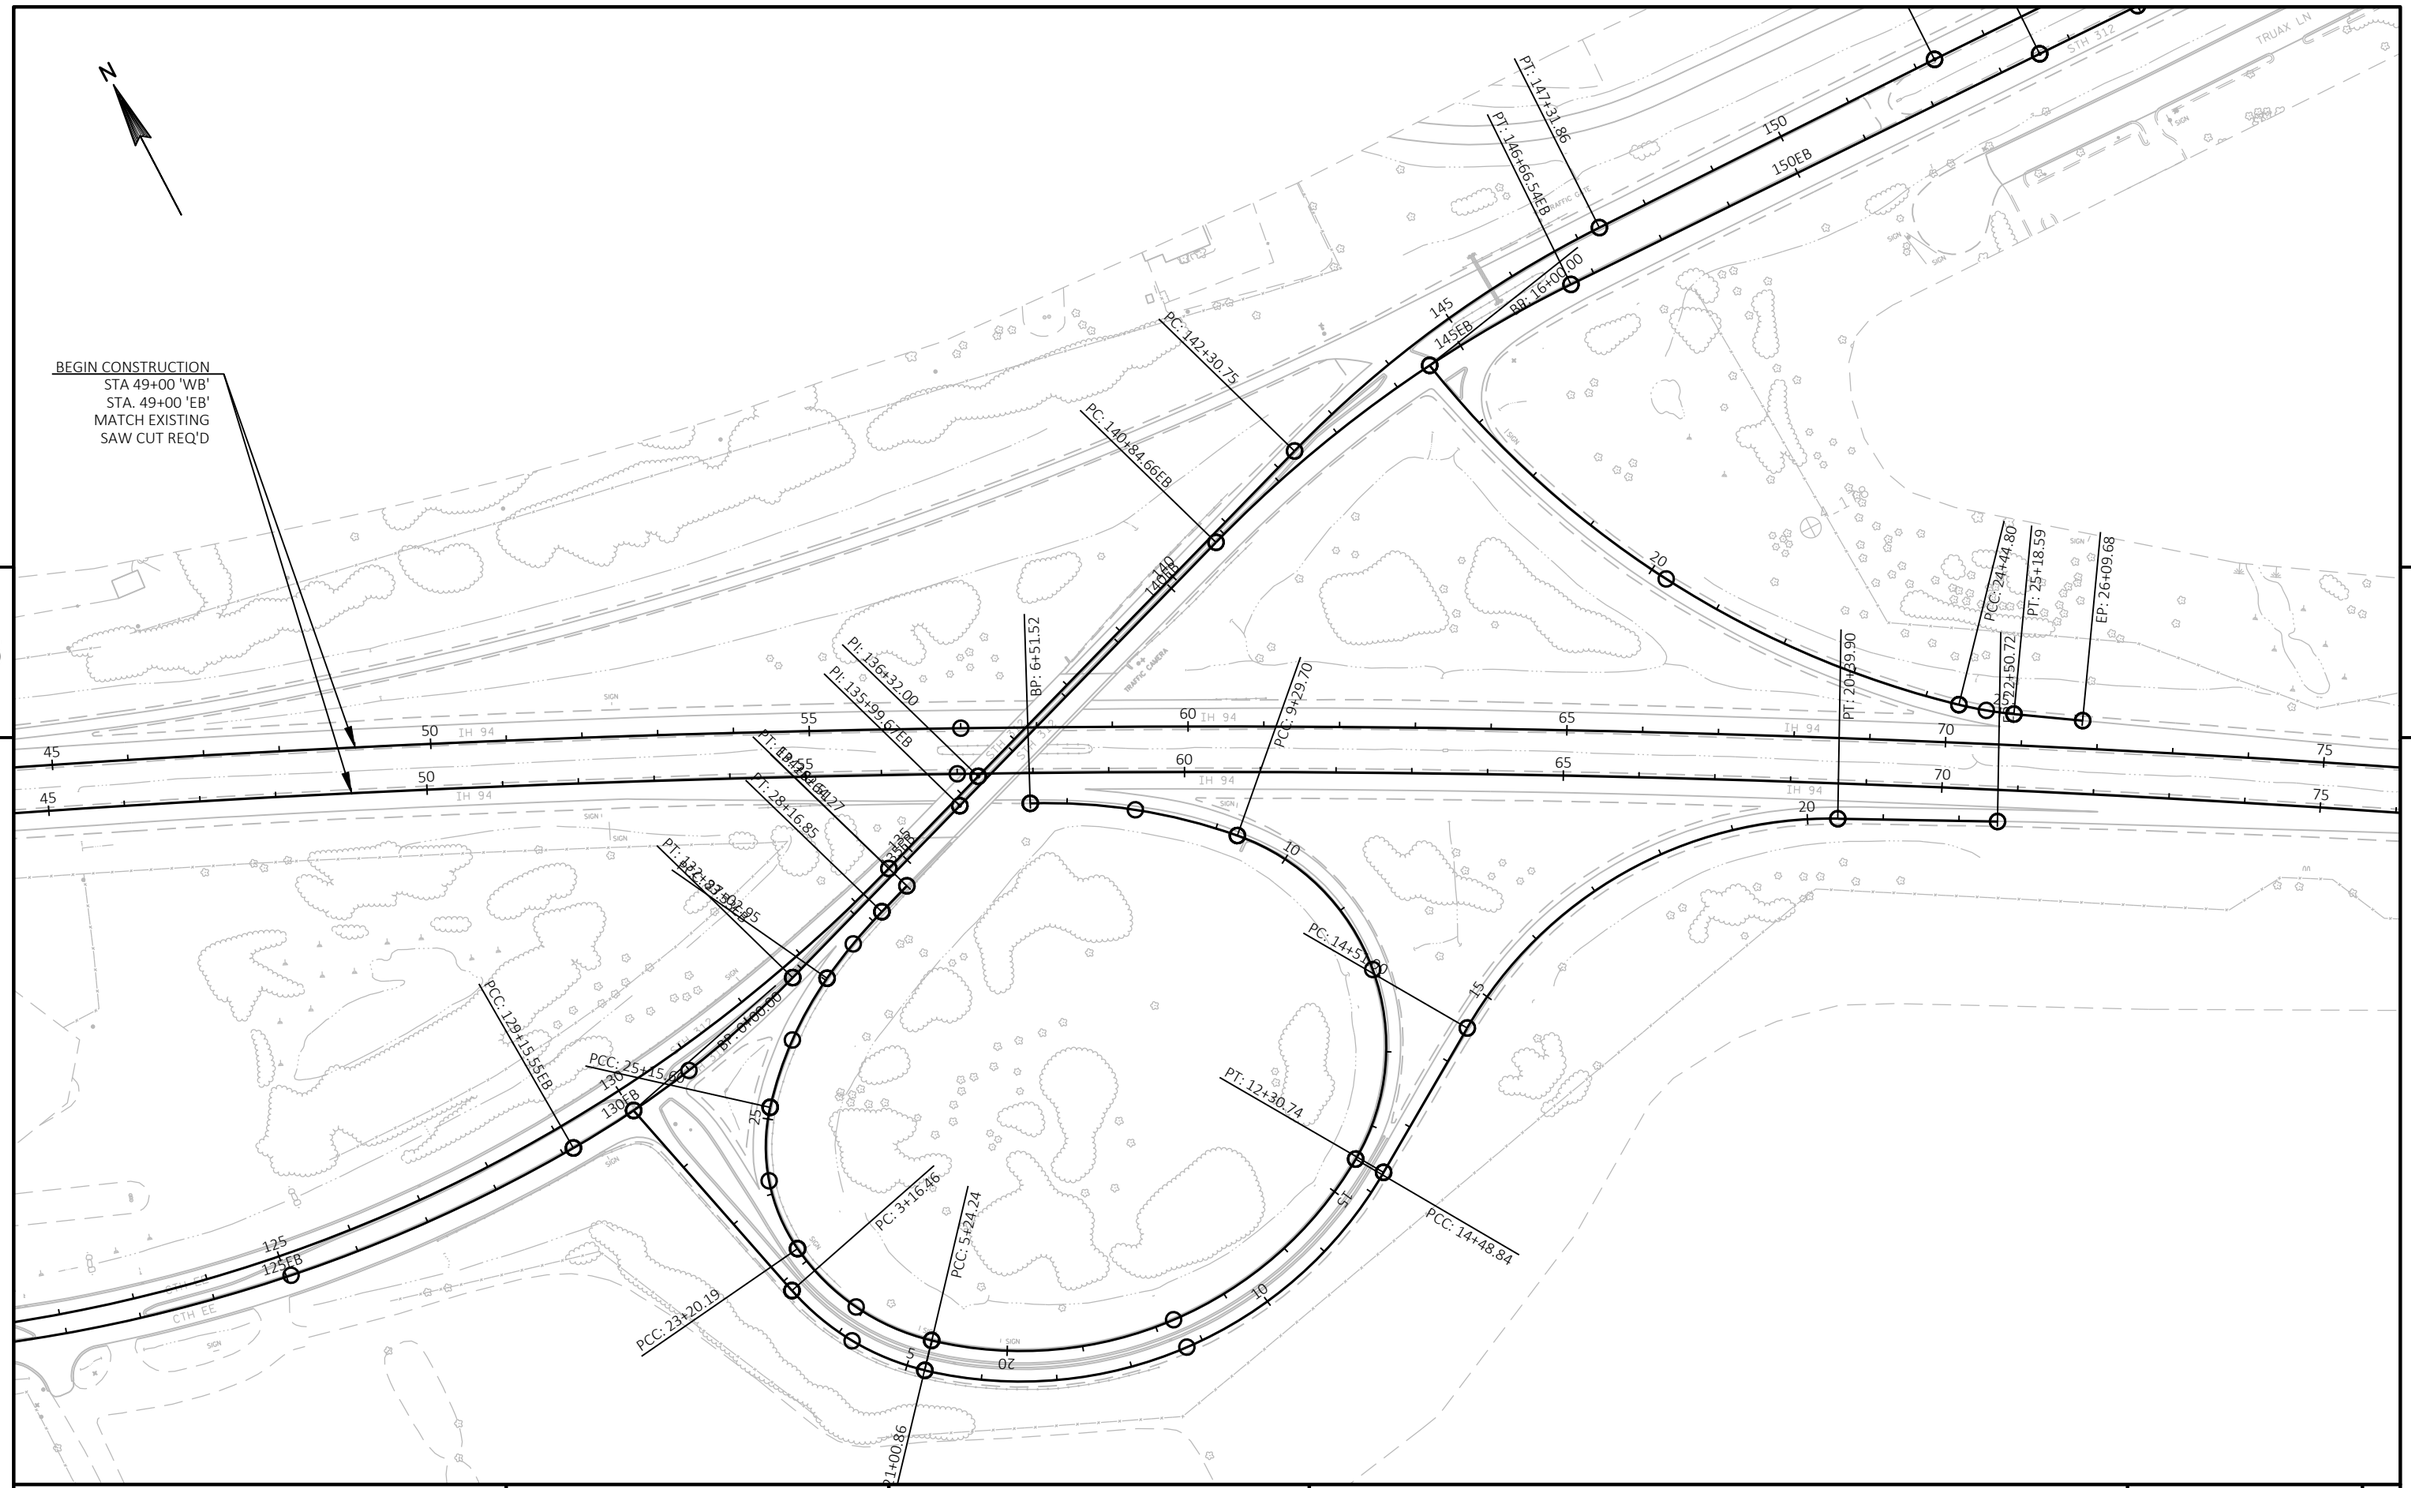

PROJECT NO: 1022-08-74	HWY: IH 94	COUNTY: EAU CLAIRE	PLAN	SHEET	E

FILE NAME : N:\PDS\C3D\10220804\SHEETSPLAN\PLAN VIEW\PLAN VIEW\050201_PN.DWG
LAYOUT NAME - Plan View1


PLOT DATE : 11/6/2020 10:32 AM PLOT BY : CHRIST, AARON D PLOT NAME : PLOT SCALE : 1 IN:200 FT

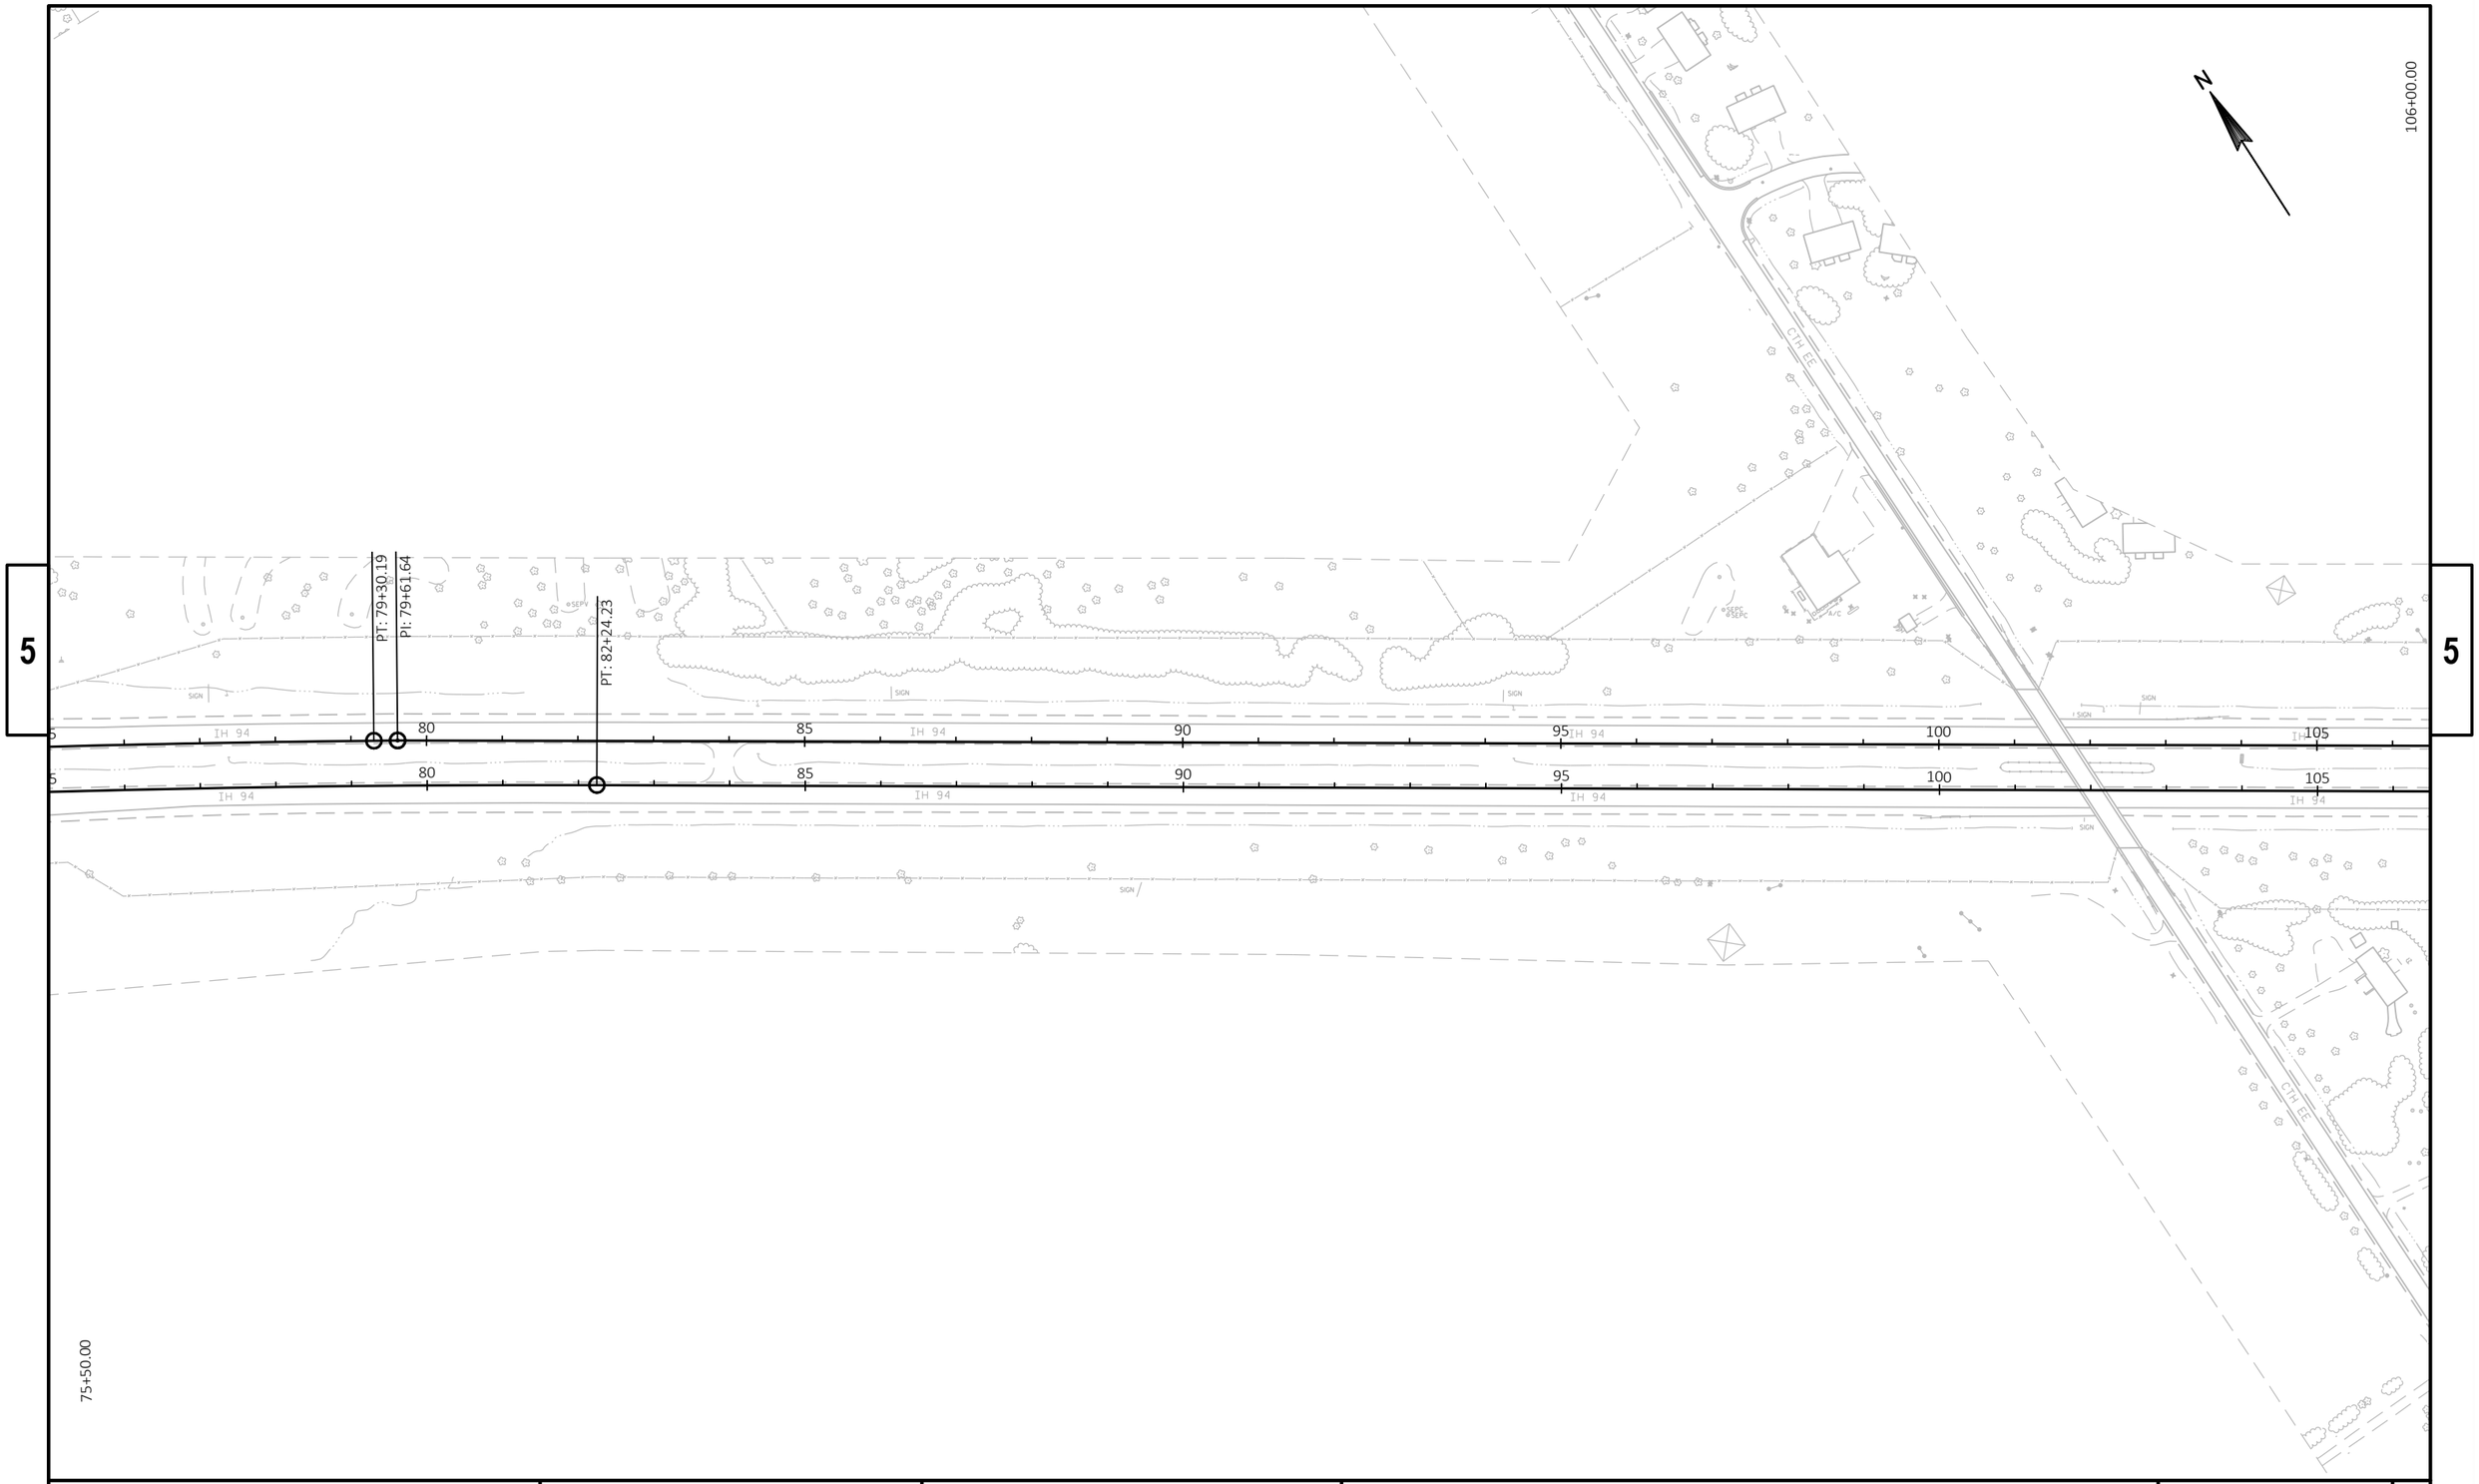

PROJECT NO: 1022-08-74	HWY: IH 94	COUNTY: EAU CLAIRE	PLAN	SHEET	E

FILE NAME : N:\PDS\C3D\10220804\SHEETSPLAN\PLAN VIEW\PLAN VIEW\050201_PN.DWG
LAYOUT NAME - Plan View2

PLOT DATE : 11/6/2020 10:33 AM PLOT BY : CHRIST, AARON D PLOT NAME : PLOT SCALE : 1 IN:200 FT

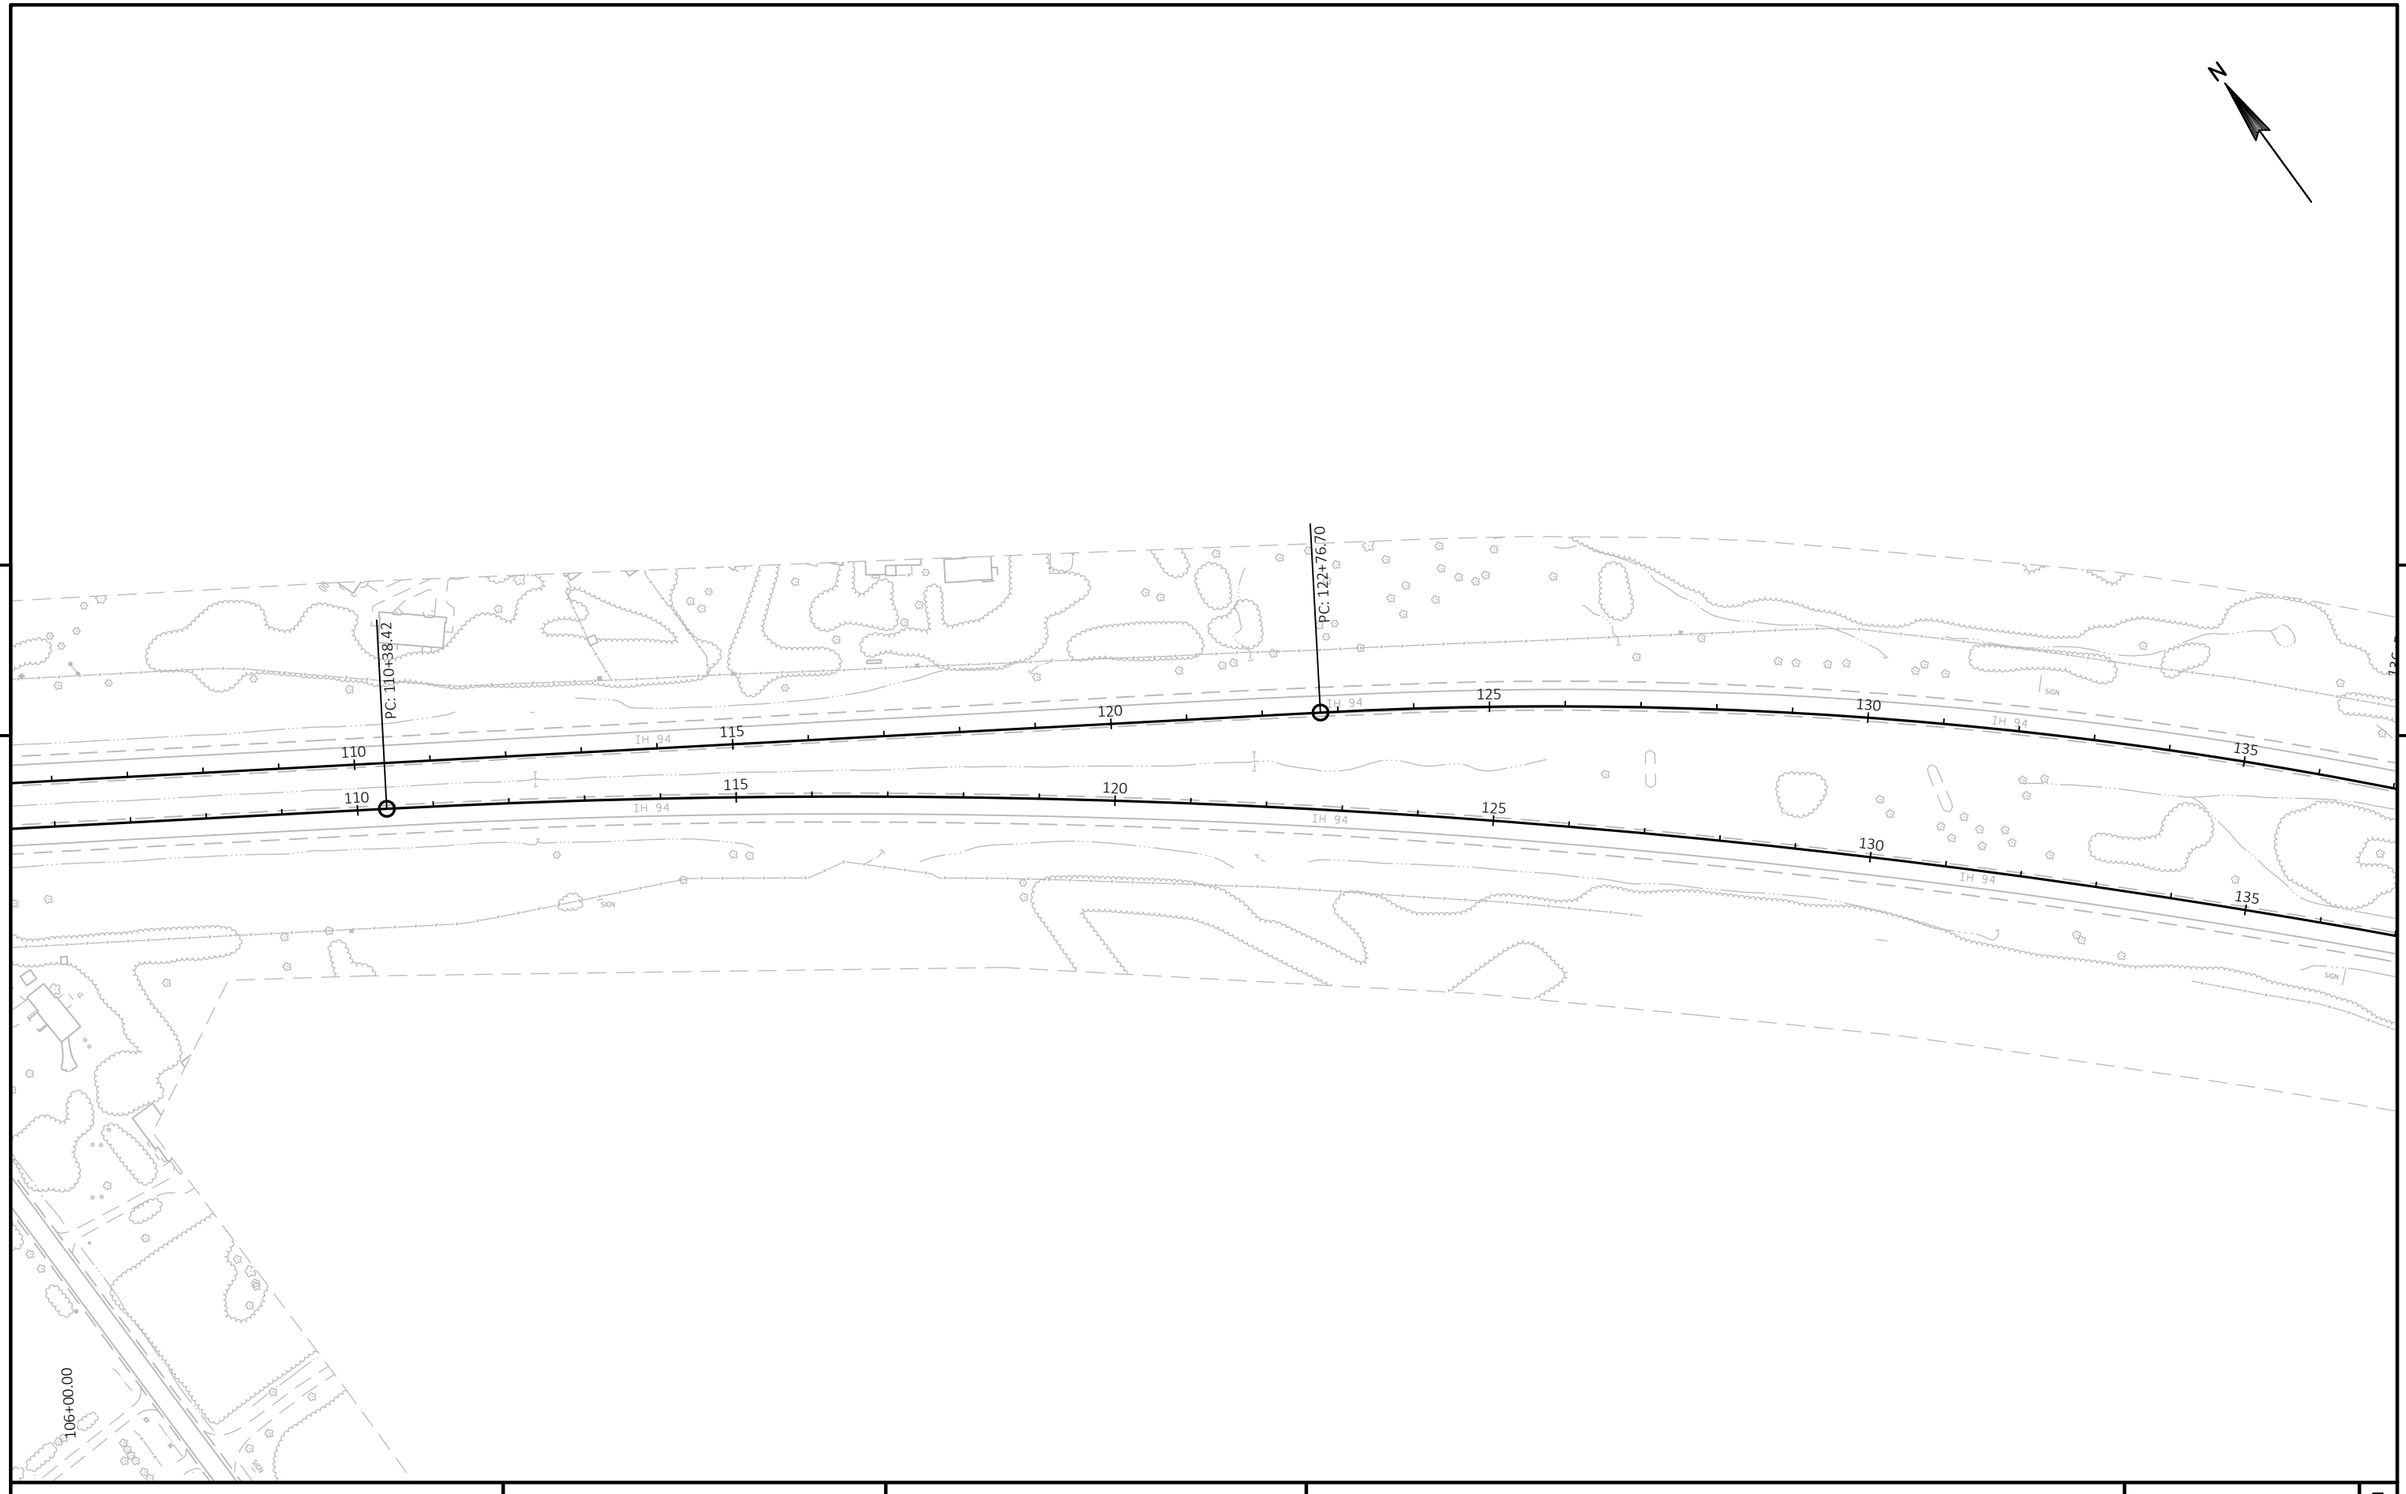


5

5

PROJECT NO: 1022-08-74	HWY: IH 94	COUNTY: EAU CLAIRE	PLAN	SHEET	E

FILE NAME : N:\PDS\C3D\10220804\SHEETSPLAN\PLAN VIEW\PLAN VIEW\050201_PN.DWG
LAYOUT NAME - Plan View3

PLOT DATE : 11/6/2020 10:33 AM PLOT BY : CHRIST, AARON D PLOT NAME : PLOT SCALE : 1 IN:200 FT

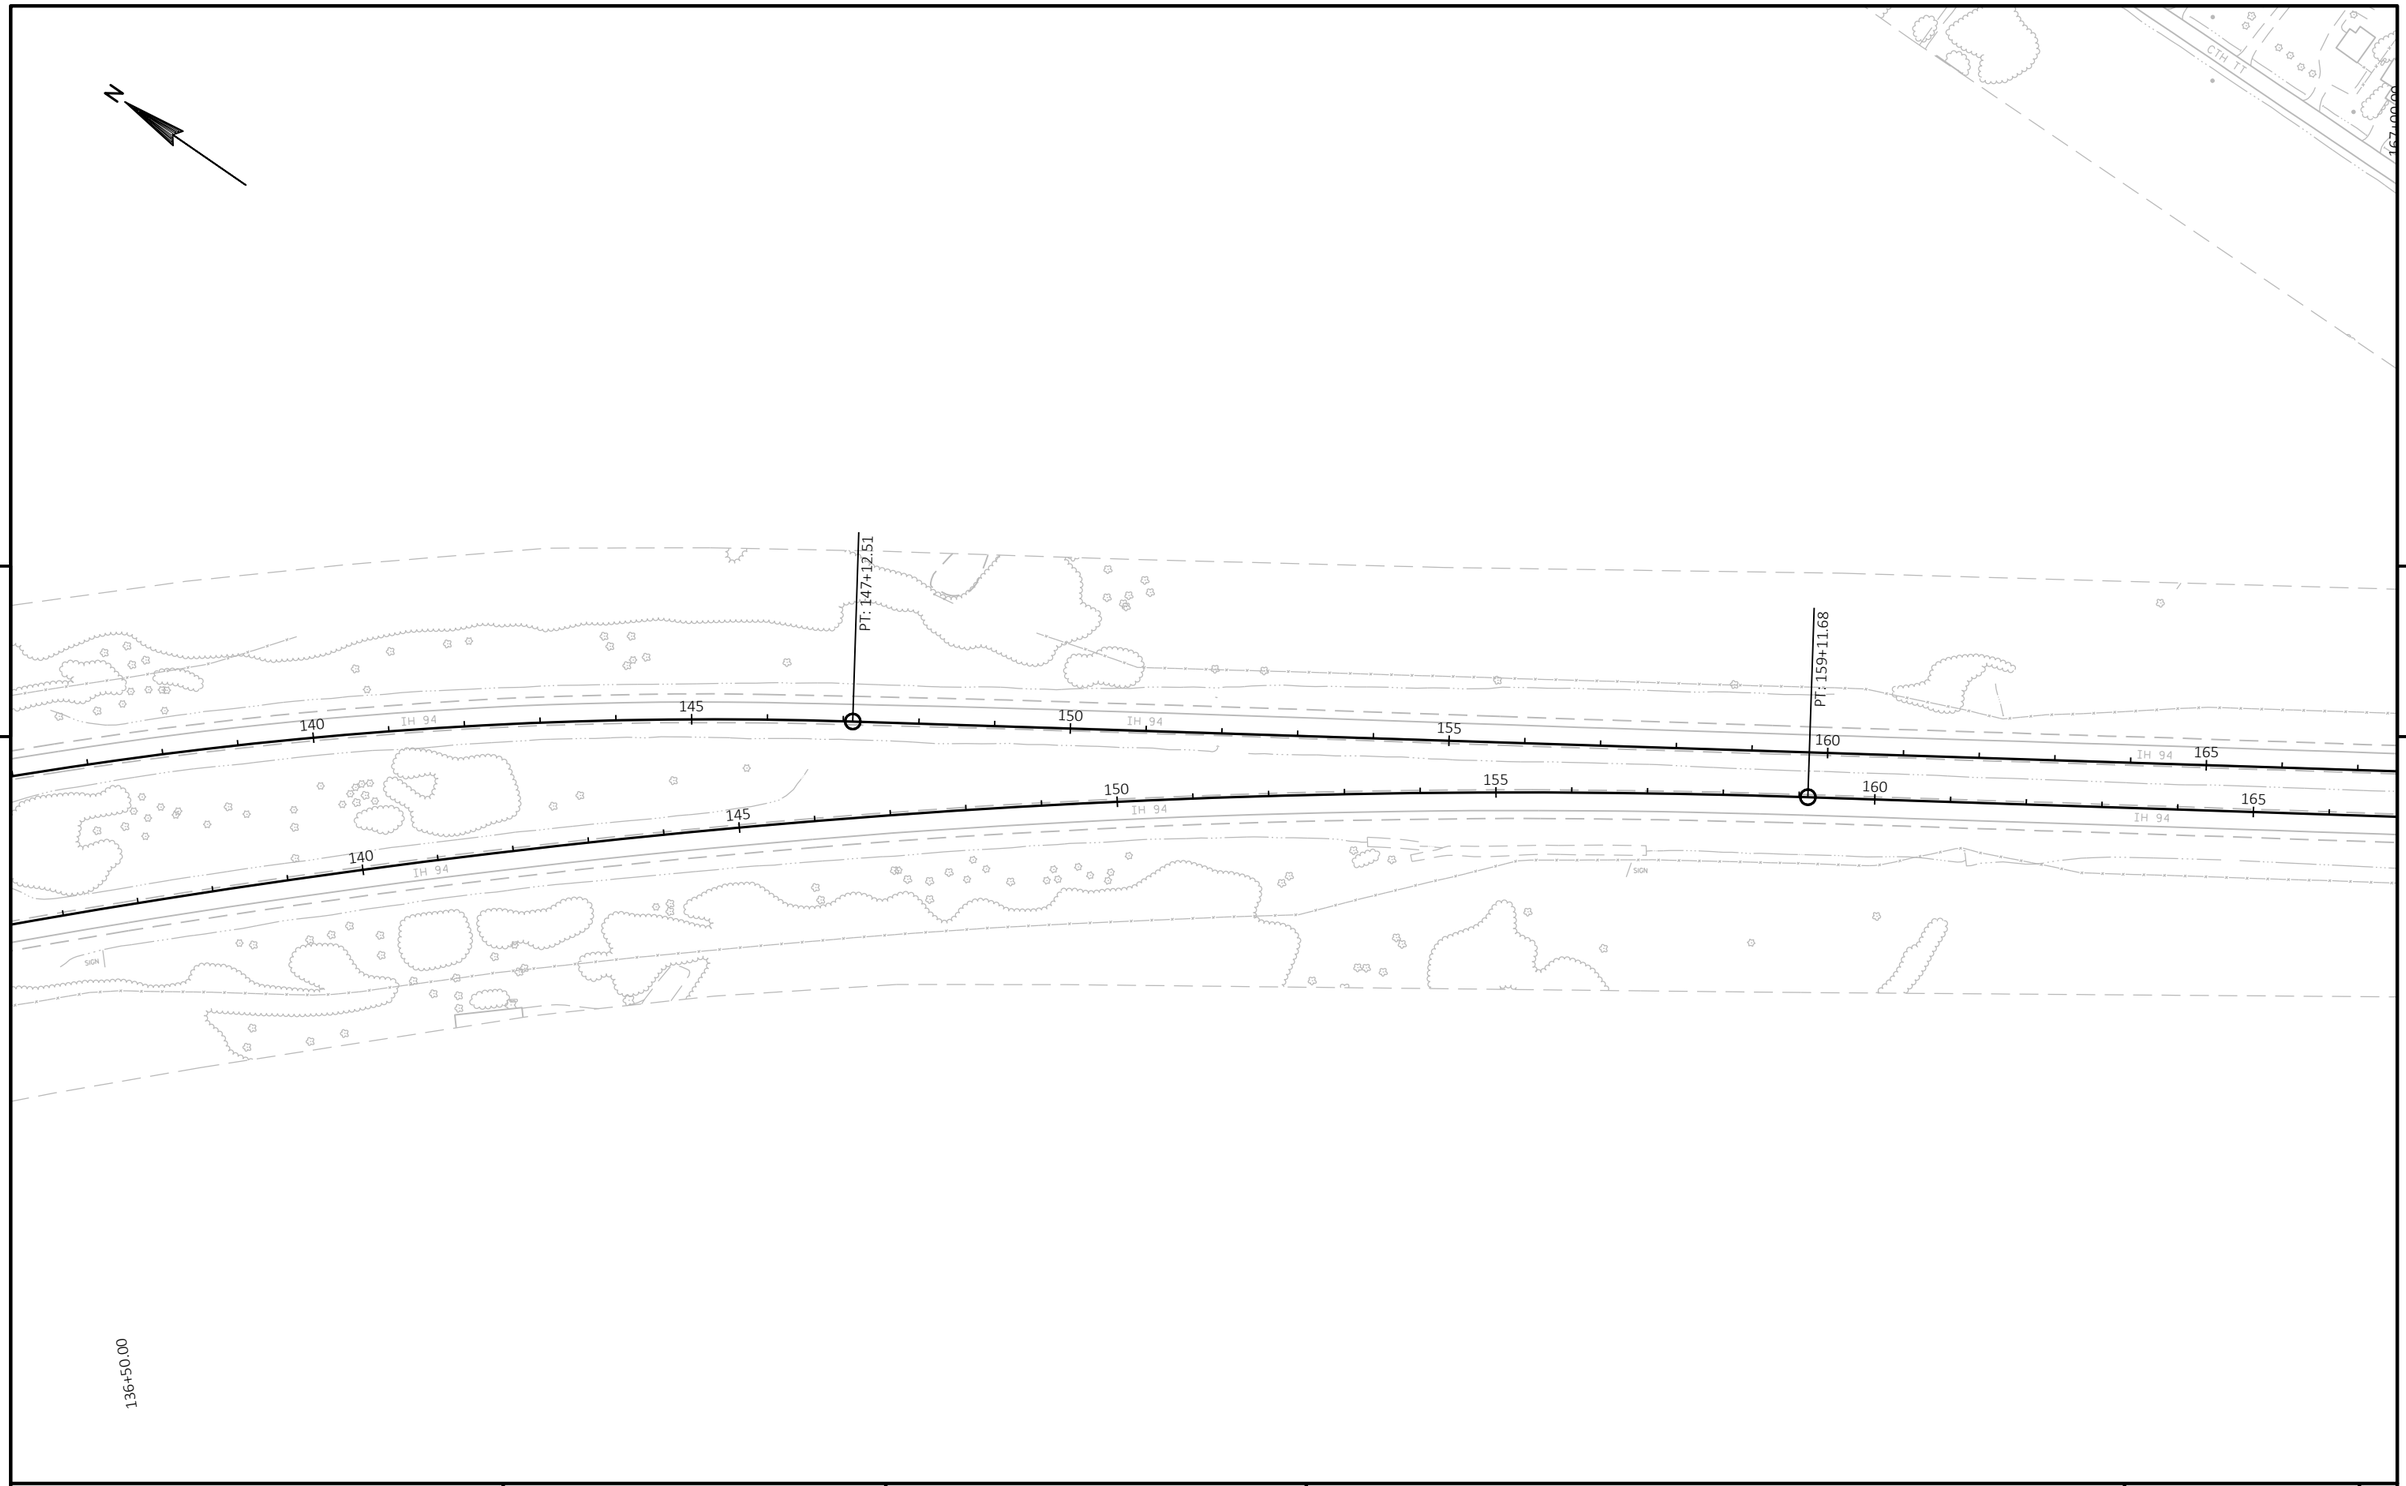


5

5

PROJECT NO: 1022-08-74	HWY: IH 94	COUNTY: EAU CLAIRE	PLAN	SHEET	E

FILE NAME : N:\PDS\C3D\10220804\SHEETSPLAN\PLAN VIEW\PLAN VIEW\050201_PN.DWG
LAYOUT NAME - Plan View4

PLOT DATE : 11/6/2020 10:34 AM PLOT BY : CHRIST, AARON D PLOT NAME : PLOT SCALE : 1 IN:200 FT

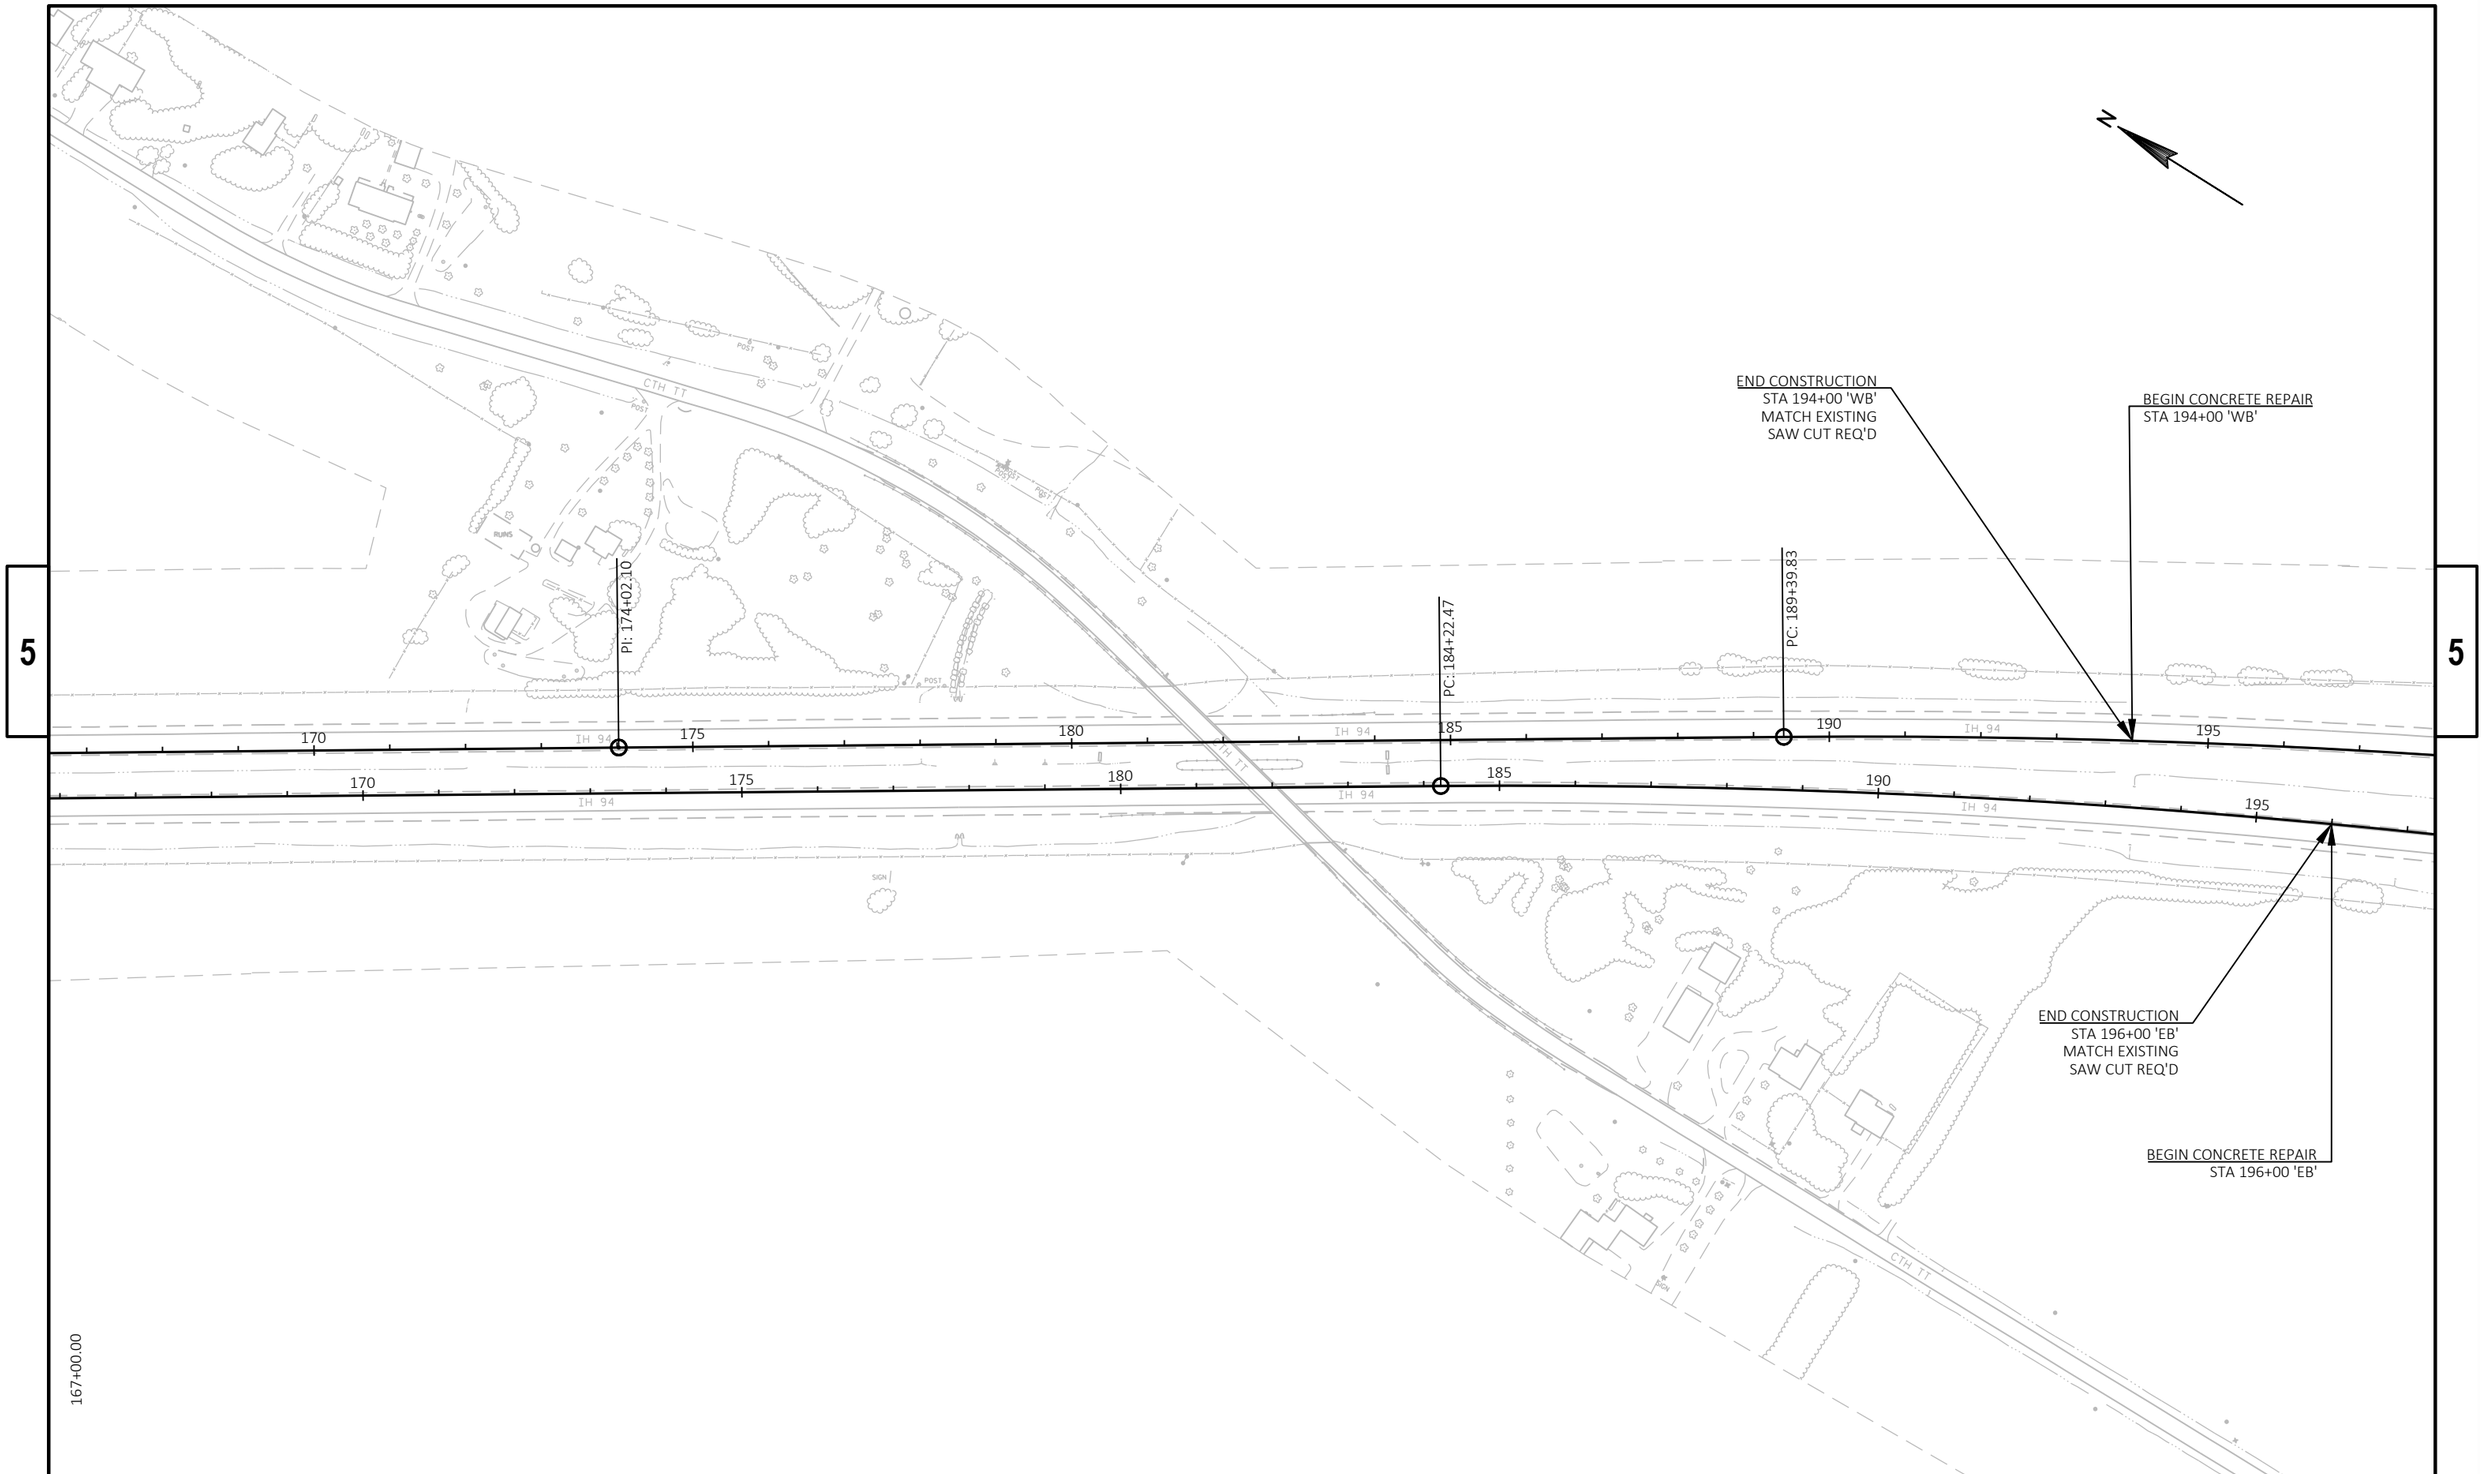

5

5

PROJECT NO: 1022-08-74	HWY: IH 94	COUNTY: EAU CLAIRE	PLAN	SHEET	E

FILE NAME : N:\PDS\C3D\10220804\SHEETSPLAN\PLAN VIEW\PLAN VIEW\050201_PN.DWG
LAYOUT NAME - Plan View5

PLOT DATE : 11/6/2020 10:35 AM PLOT BY : CHRIST, AARON D PLOT NAME : PLOT SCALE : 1 IN:200 FT

N

228+00.00

197+50.00

PT: 198+44.38

PT: 204+34.38

PI: 224+72.72

CTH ET

CTH E

IH 94

200 205 210 215 220 225


BEGIN CONCRETE REPAIR
STA 196+00

END CONSTRUCTION
STA 196+00
MATCH EXISTING
SAW CUT REQ'D

PROJECT NO: 1022-08-74	HWY: IH 94	COUNTY: EAU CLAIRE	PLAN	SHEET	E

FILE NAME : N:\PDS\C3D\10220804\SHEETSPLAN\PLAN VIEW\PLAN VIEW\050201_PN.DWG
LAYOUT NAME - Plan View6

PLOT DATE : 11/6/2020 10:35 AM PLOT BY : CHRIST, AARON D PLOT NAME : PLOT SCALE : 1 IN:200 FT

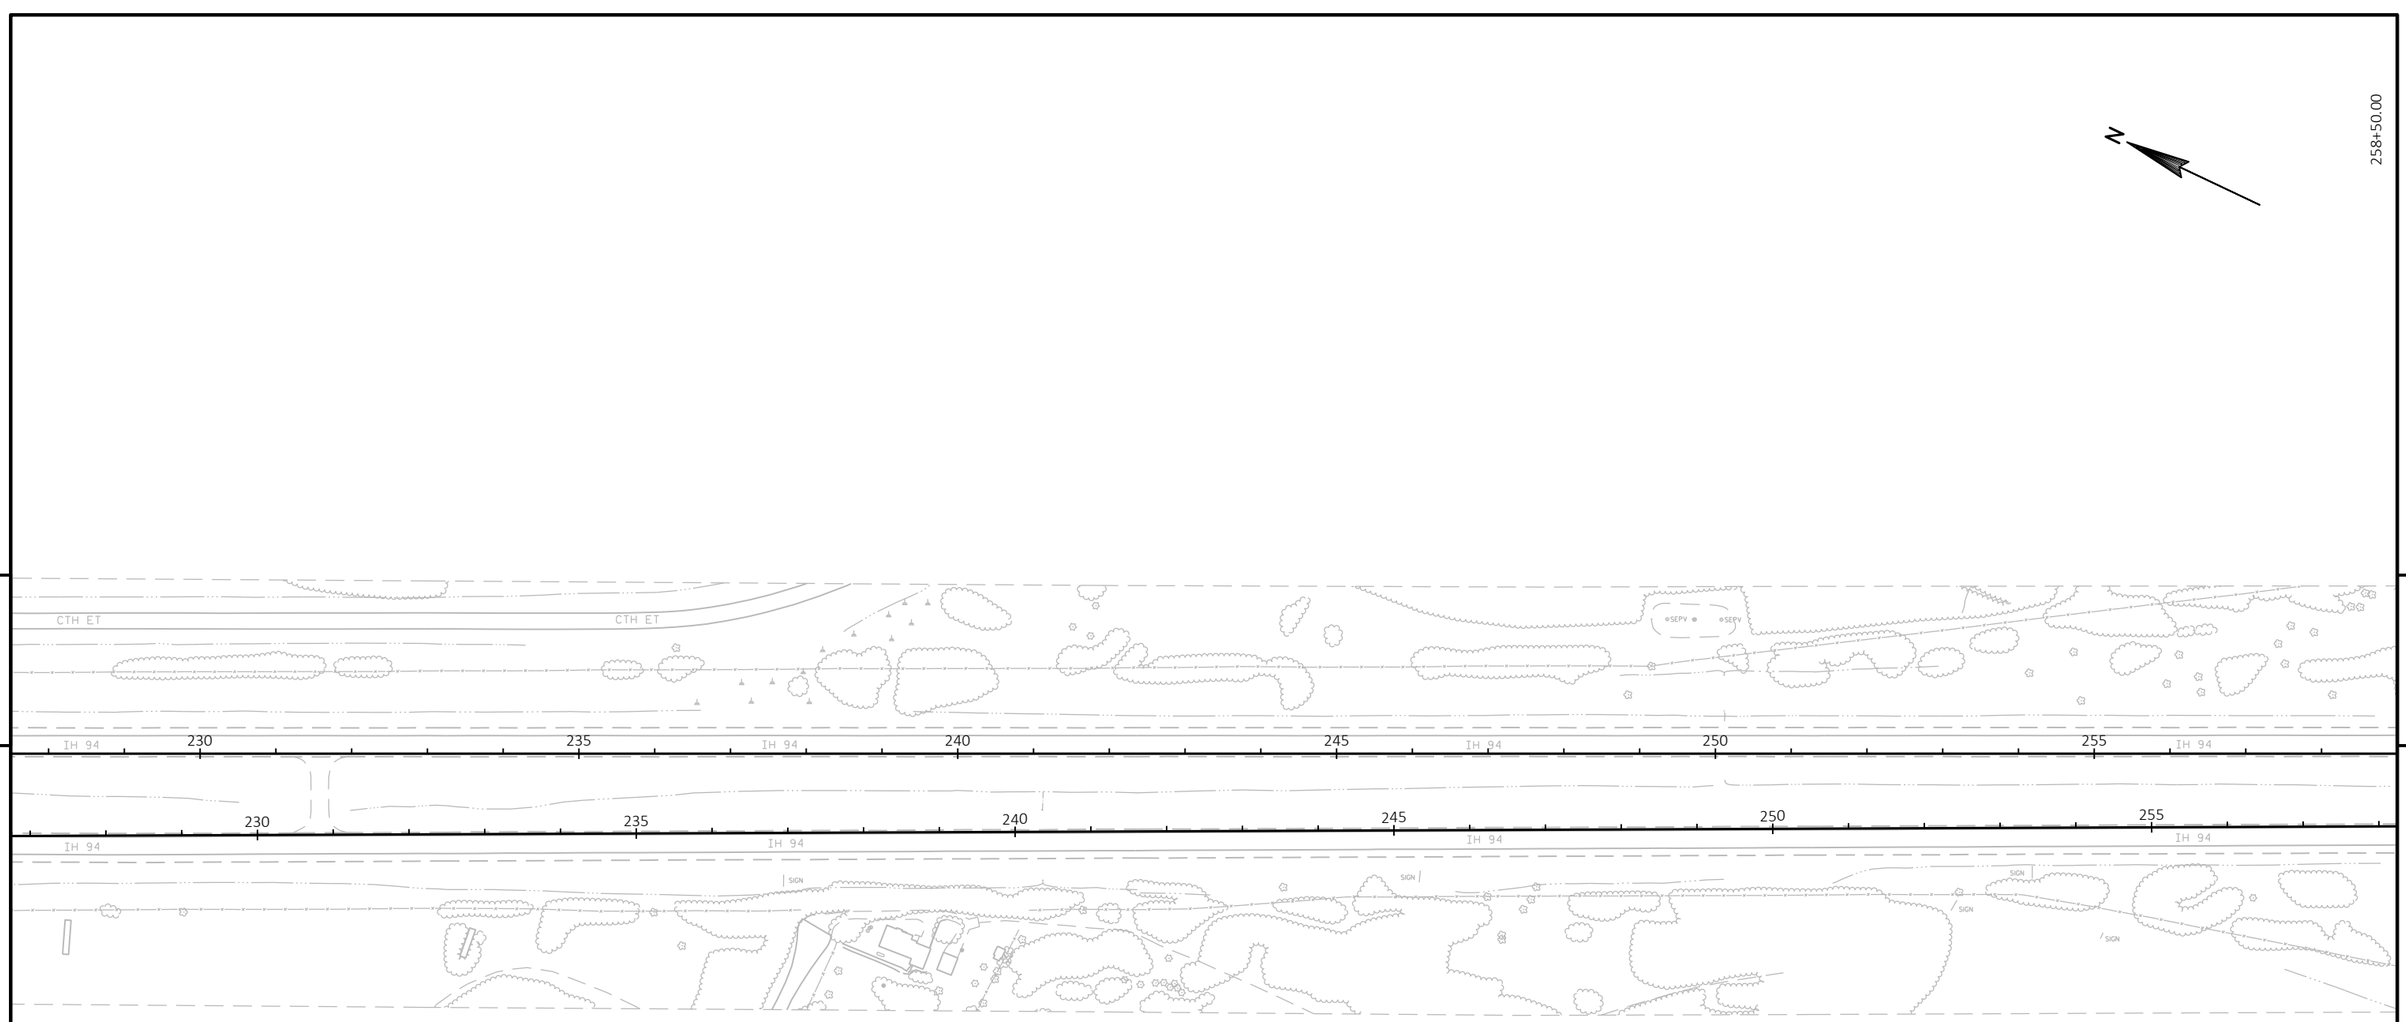


PROJECT NO: 1022-08-74	HWY: IH 94	COUNTY: EAU CLAIRE	PLAN	SHEET	E

FILE NAME : N:\PDS\C3D\10220804\SHEETSPLAN\PLAN VIEW\PLAN VIEW\050201_PN.DWG
LAYOUT NAME - Plan View7

PLOT DATE : 11/6/2020 10:36 AM PLOT BY : CHRIST, AARON D PLOT NAME : PLOT SCALE : 1 IN:200 FT

289+00.00

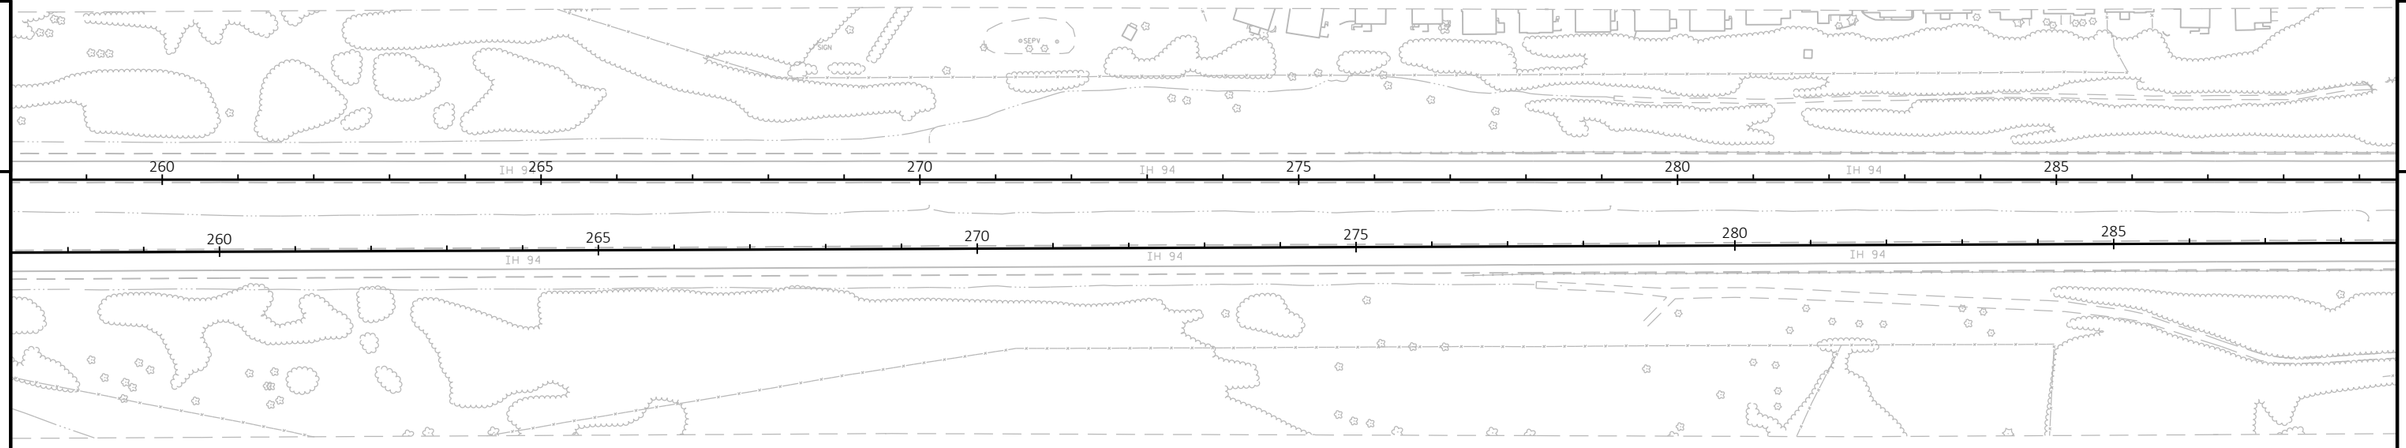

258+50.00

PROJECT NO: 1022-08-74	HWY: IH 94	COUNTY: EAU CLAIRE	PLAN	SHEET	E

FILE NAME : N:\PDS\C3D\10220804\SHEETSPLAN\PLAN VIEW\PLAN VIEW\050201_PN.DWG
LAYOUT NAME - Plan View8

PLOT DATE : 11/6/2020 10:36 AM PLOT BY : CHRIST, AARON D PLOT NAME : PLOT SCALE : 1 IN:200 FT

5

5

289+00.00

319+50.00

N

PI: 289+26.56

PI: 295+97.81

PI: 300+38.05

PI: 303+65.00

PI: 312+94.08

290 295 300 305 310 315

IH 94

CRESCENT AVE

VAN BUREN ST

MULBERRY ST

CHRISTIAN AVE

PAULINA ST

CTH C

SIGN

BEGIN CONSTRUCTION
STA 304+43 'WB'
MATCH EXISTING
MILL & OVERLAY

END CONSTRUCTION
STA 304+43 'WB'
CONCRETE REPAIR
SAW CUT REQ'D


END CONSTRUCTION
STA 304+27 'EB'
CONCRETE REPAIR
SAW CUT REQ'D

BEGIN CONSTRUCTION
STA 304+27 'EB'
MATCH EXISTING
MILL & OVERLAY

PROJECT NO: 1022-08-74	HWY: IH 94	COUNTY: EAU CLAIRE	PLAN	SHEET	E

FILE NAME : N:\PDS\C3D\10220804\SHEETSPLAN\PLAN VIEW\PLAN VIEW\050201_PN.DWG
LAYOUT NAME - Plan View9

PLOT DATE : 11/6/2020 10:37 AM PLOT BY : CHRIST, AARON D PLOT NAME : PLOT SCALE : 1 IN:200 FT

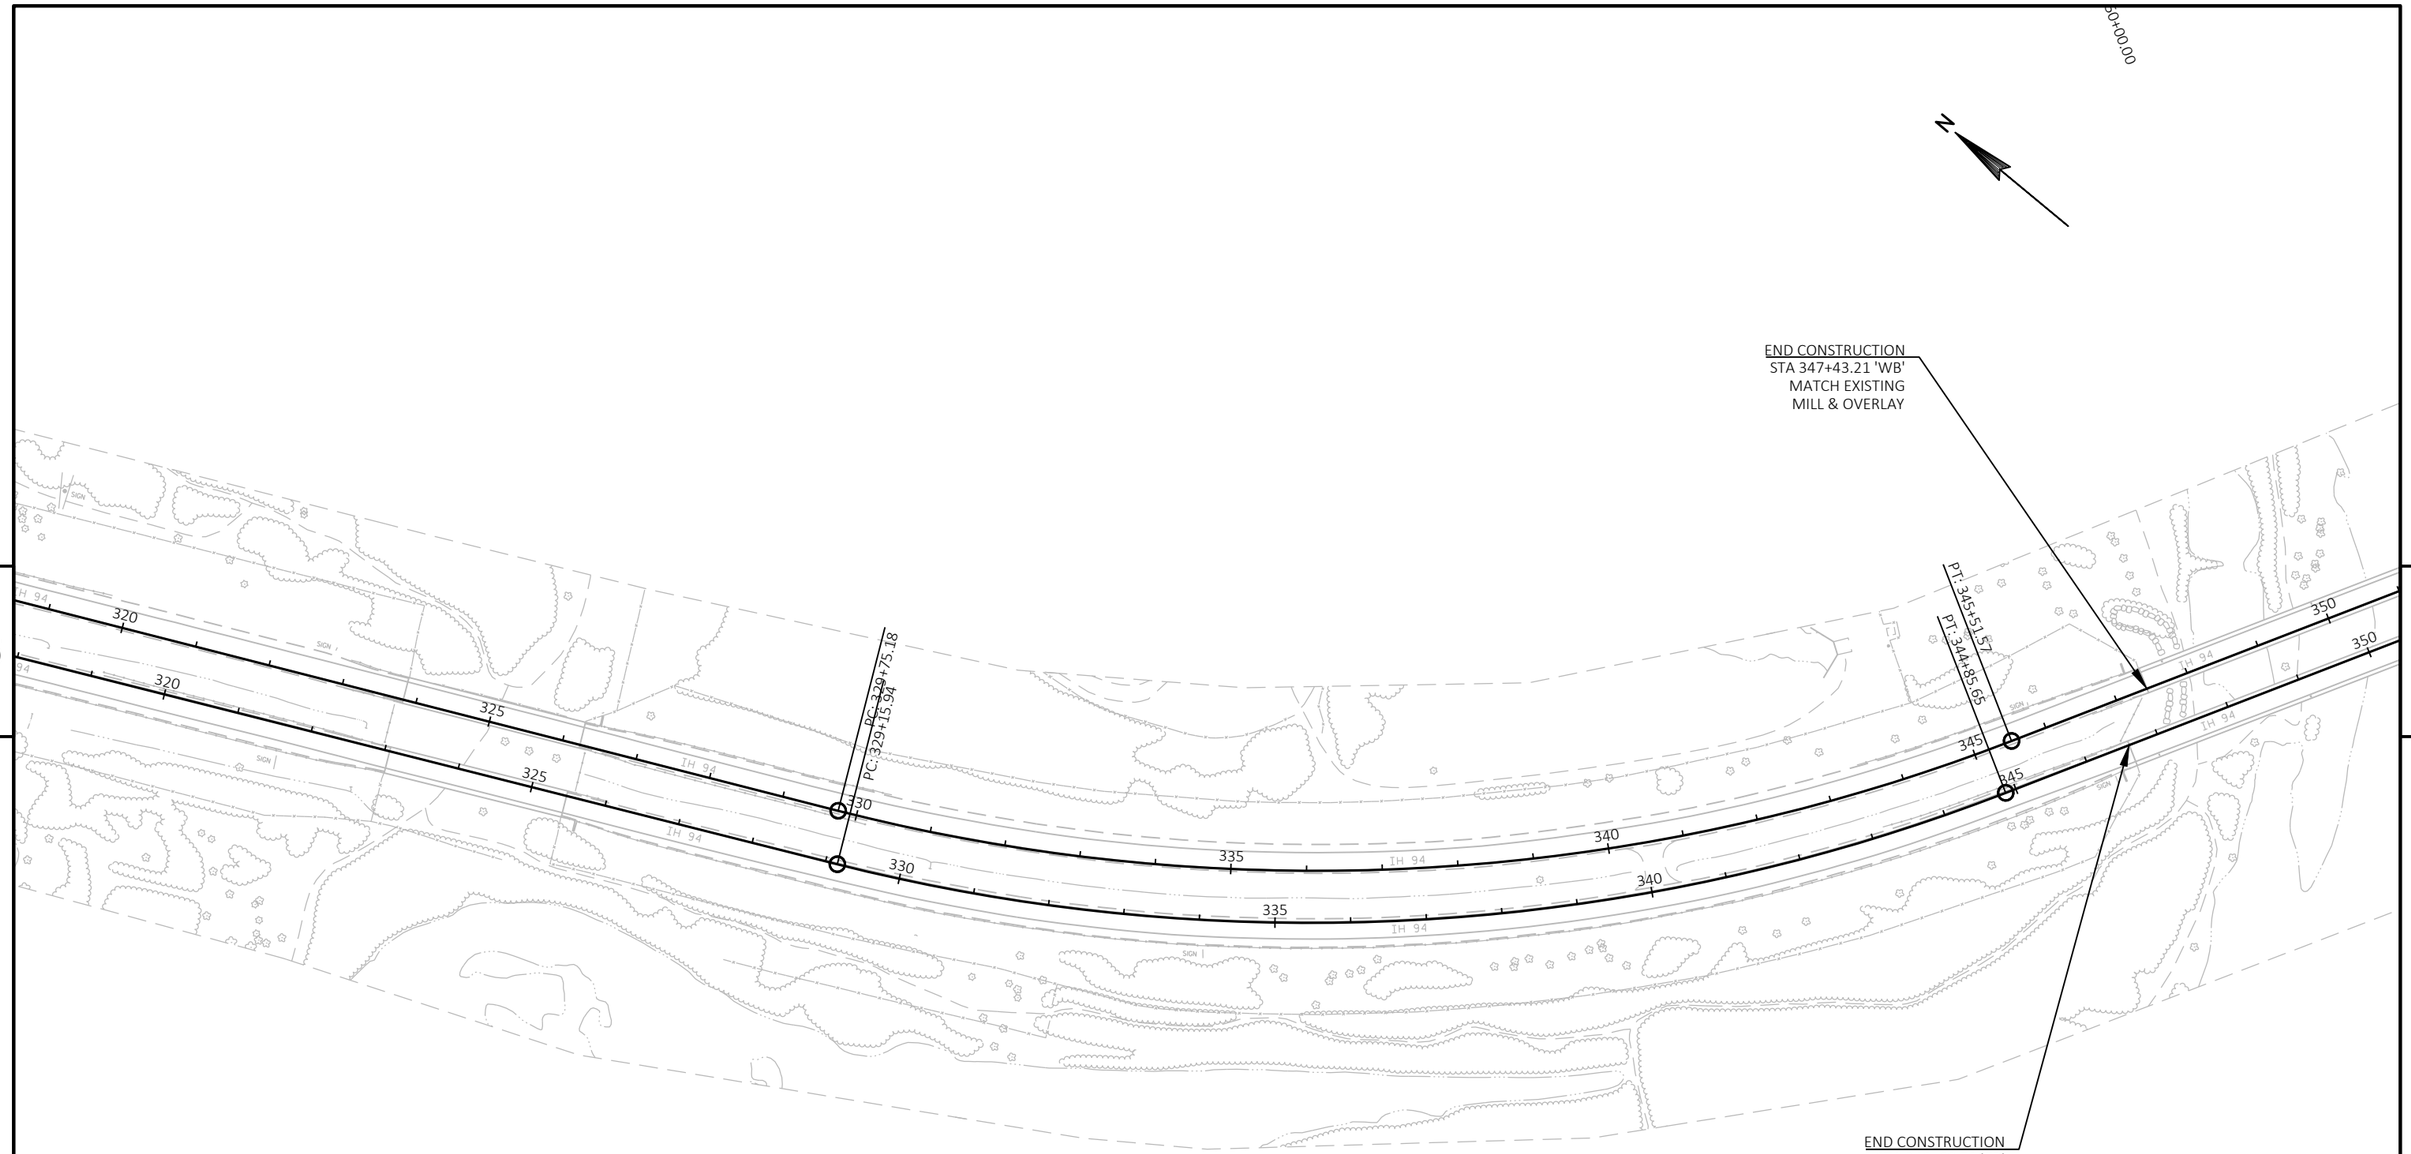

5

5


PROJECT NO: 1022-08-74	HWY: IH 94	COUNTY: EAU CLAIRE	PLAN	SHEET	E

FILE NAME : N:\PDS\C3D\10220804\SHEETSPLAN\PLAN VIEW\PLAN VIEW\050201_PN.DWG
LAYOUT NAME - Plan View10


PLOT DATE : 11/6/2020 10:38 AM PLOT BY : CHRIST, AARON D PLOT NAME : PLOT SCALE : 1 IN:200 FT

NOTES


1. All Signs Type I - Type SH Reflective
2. Color:
   Background - Green
   Message - White
3. Message Series - E
4. Exit Only Panel background on Type F Reflective Yellow Sheeting with Black Non-Reflective message

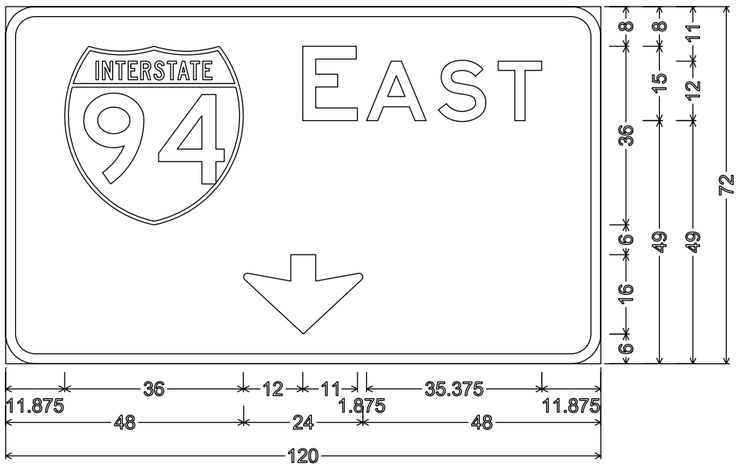

6.000" Radius, 2.000" Border

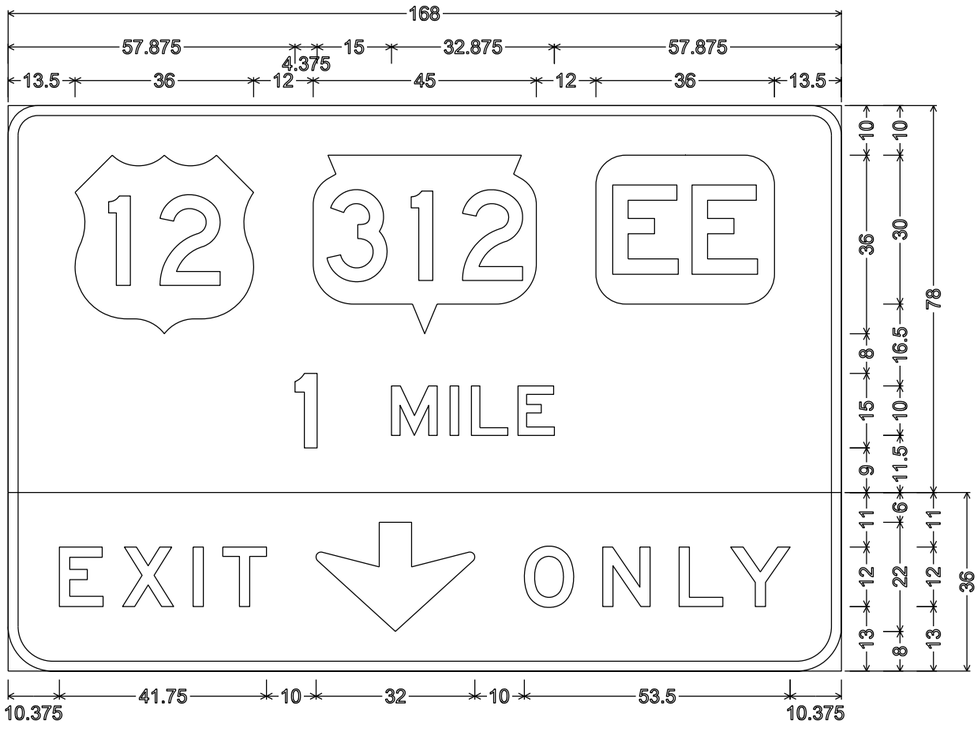


6.000" Radius, 2.000" Border, White on Green;
E11-1; 9.000" Radius, 2.000" Border, Black on Yellow

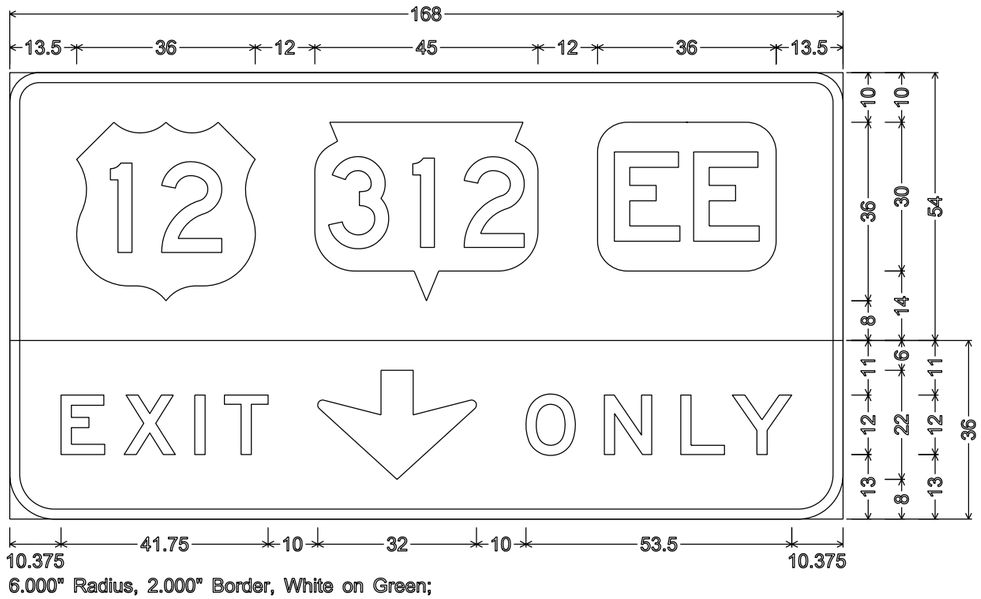

6.000" Radius, 2.000" Border, White on Green;
E11-1; 9.000" Radius, 2.000" Border, Black on Yellow

NOTES

1. Fixed Message Signs Type II - Type H Reflective
2. Color:
   Background - Green
   Message - White
3. Message Series - E Modifed except all CAP words Series E

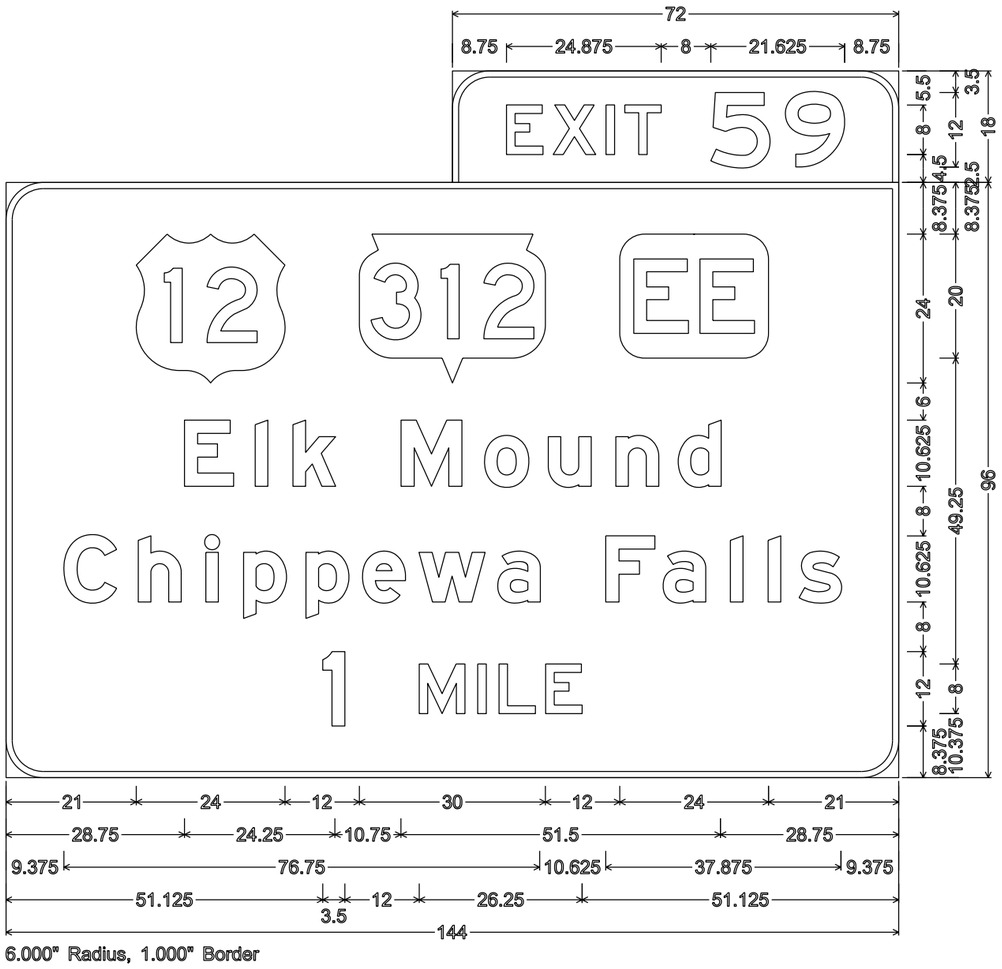

6.000" Radius, 1.000" Border


7

7


PROJECT NO: 1022-08-74	HWY: IH 94	COUNTY: EAU CLAIRE	TEMPORARY SIGNING	SHEET NO:	E

NOTES

1. All Signs Type I - Type SH Reflective
2. Color:
   Background - Green
   Message - White
3. Message Series - E Modified except all CAP words Series E

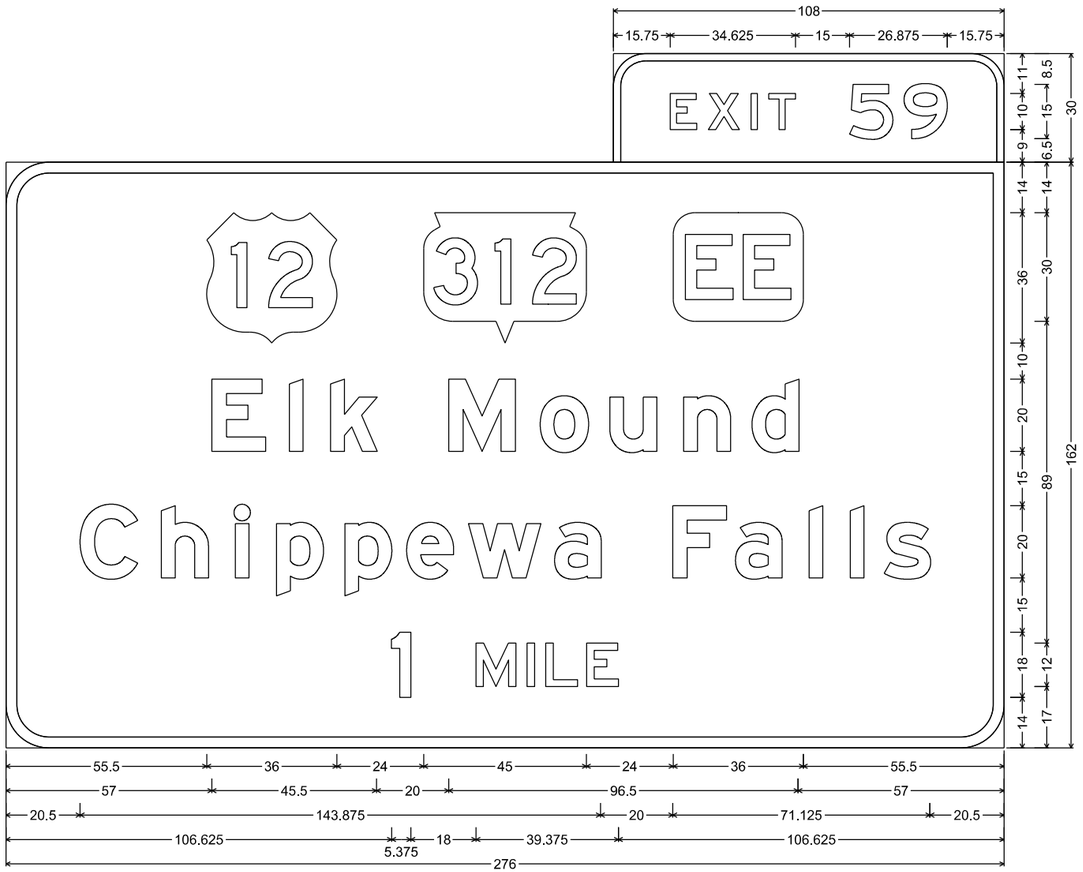

E1-5P; 9.000" Radius, 2.000" Border
E1-1A; 12.000" Radius, 3.000" Border

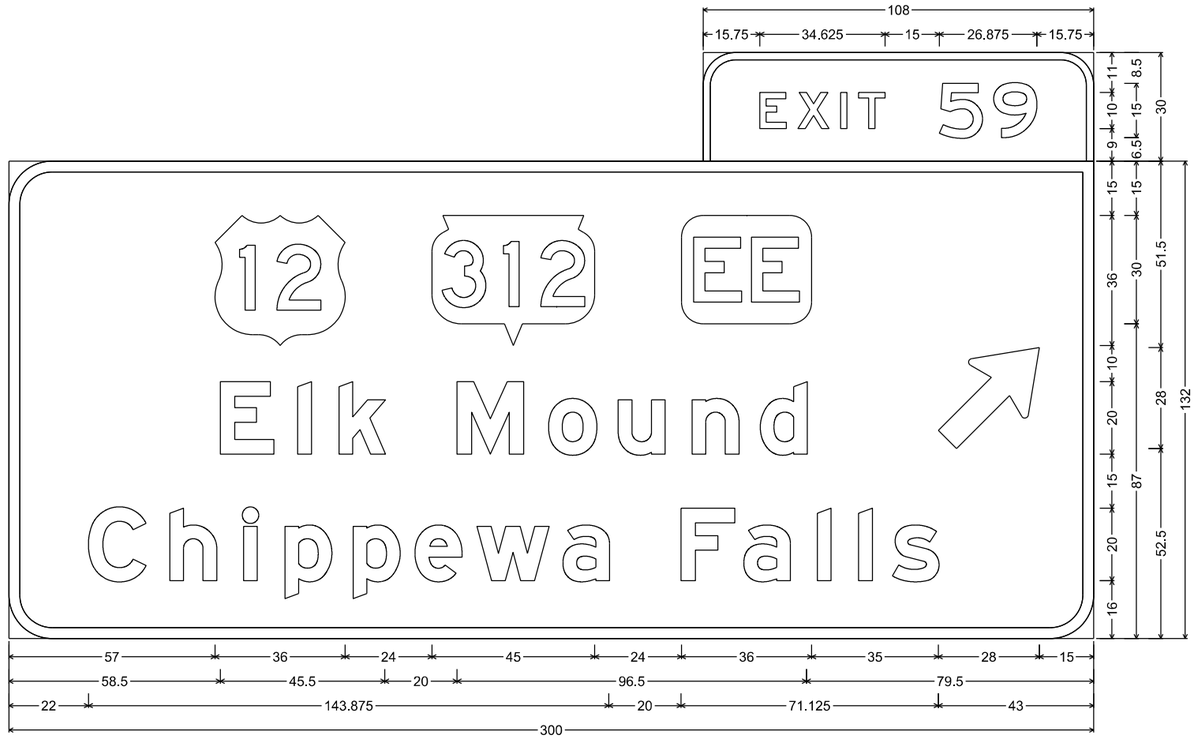

E1-5P; 9.000" Radius, 2.000" Border
E4-1A; 12.000" Radius, 3.000" Border


7

7


PROJECT NO:1022-08-74	HWY: IH 94	COUNTY:EAU CLAIRE	PERMANENT SIGNING	SHEET NO:	E

NOTES

1. All Signs Type I - Type SH Reflective
2. Color:
   Background - Green
   Message - White
3. Message Series - E Modified except all CAP words Series E

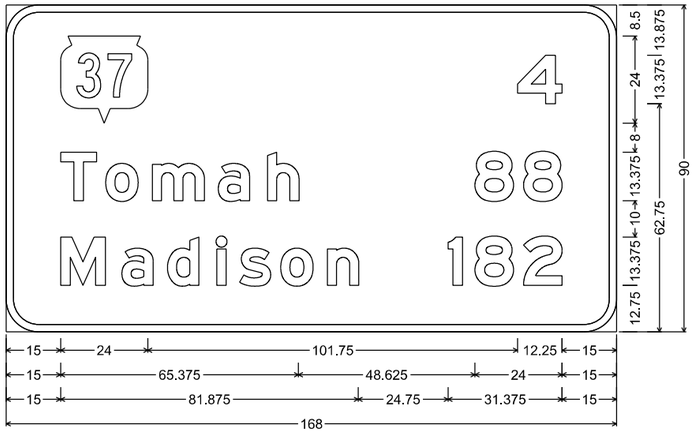

D2-3; 9.000" Radius, 2.000" Border

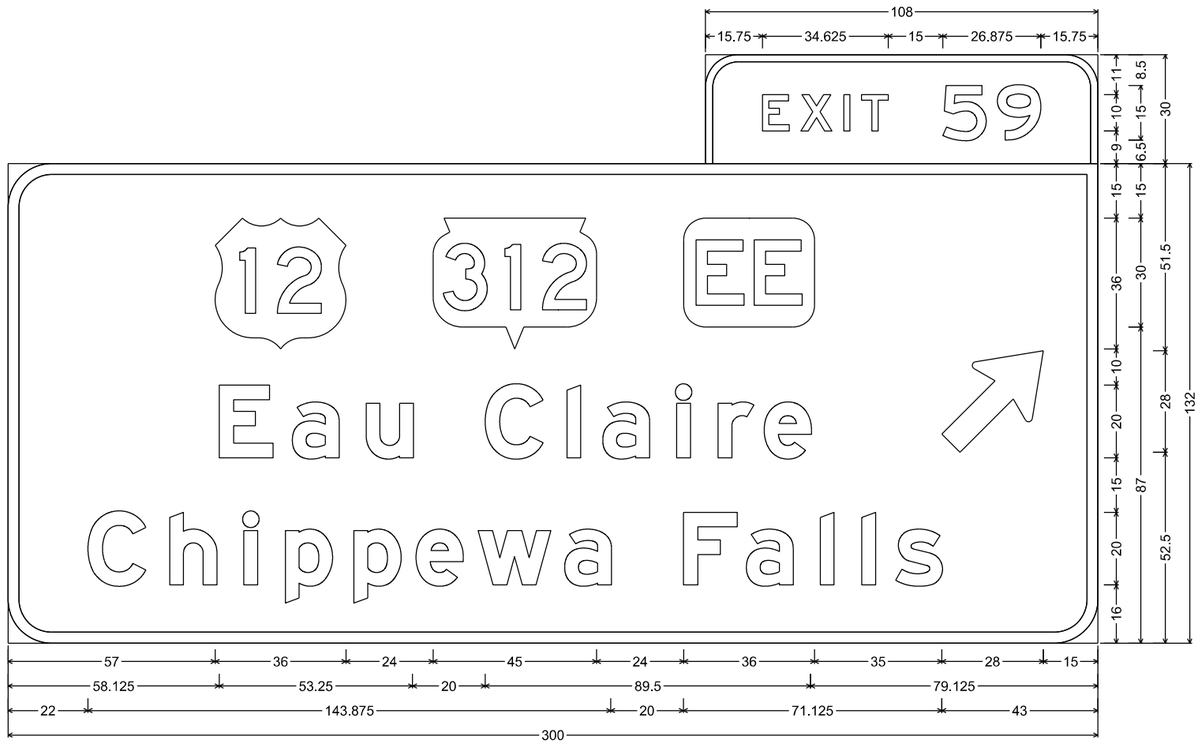

E1-5P; 9.000" Radius, 2.000" Border
E4-1A; 12.000" Radius, 3.000" Border


7

7


PROJECT NO:1022-08-74	HWY: IH 94	COUNTY:EAU CLAIRE	PERMANENT SIGNING	SHEET NO:	E

NOTES

1. All Signs Type I - Type SH Reflective
2. Color:
   Background - Green
   Message - White
3. Message Series - E Modified except all CAP words Series E
4. Exit Only Panel on Yellow Type F Reflective Sheeting
   with Black Non-Reflective Message

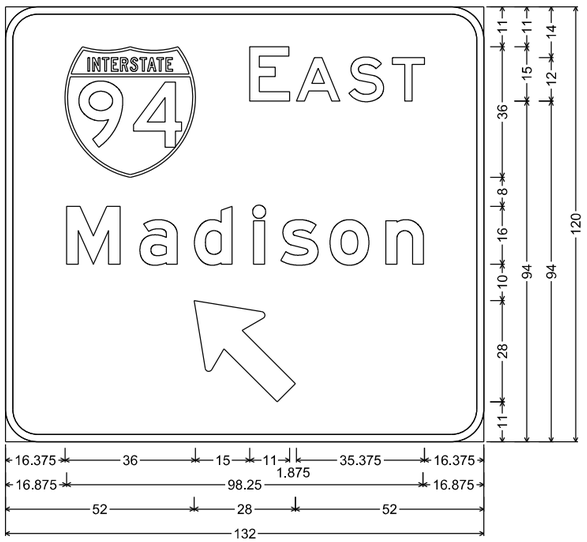

E6-51; 9.000" Radius, 2.000" Border

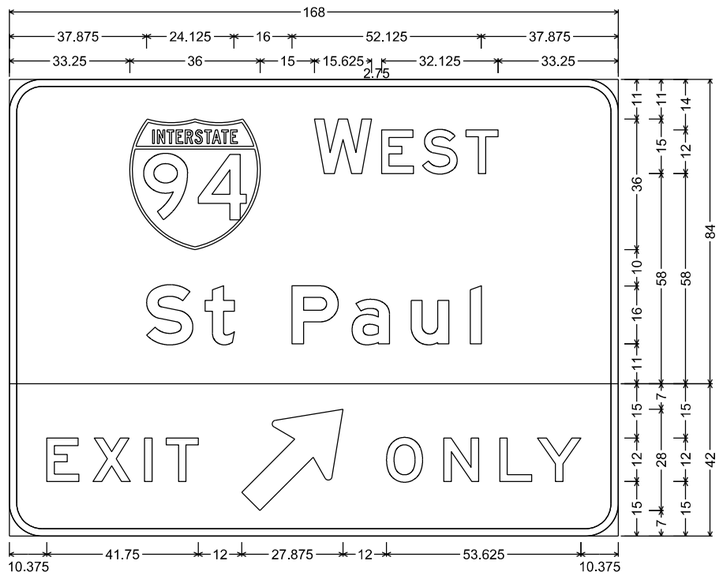

E6-1; 9.000" Radius, 2.000" Border

E11-1D; 9.000" Radius, 2.000" Border, Black on, Yellow

7

7

PROJECT NO:1022-08-74	HWY: IH 94	COUNTY:EAU CLAIRE	PERMANENT SIGNING	SHEET NO:	E

DESIGN DATA

CONTRACTOR DESIGNED OVERHEAD SIGN STRUCTURES SHALL BE DESIGNED ACCORDING TO THE AASHTO "LRFD SPECIFICATIONS FOR STRUCTURAL SUPPORTS FOR HIGHWAY SIGNS, LUMINAIRES AND TRAFFIC SIGNALS", 1ST EDITION AND INTERIM SPECIFICATIONS, AND THE WISDOT BRIDGE MANUAL.

STANDARD FOUNDATIONS DESIGNED ACCORDING TO THE AASHTO LRFD BRIDGE DESIGN SPECIFICATIONS, 8TH EDITION.

DEAD LOAD: WT. OF SIGN AND SUPPORTING STRUCTURE.
ICE LOAD: 3 PSF TO ONE FACE OF SIGN & SURFACE OF MEMBERS.
WIND PRESSURE: 115 MPH (3-SEC. GUST SPEED) TO SIGN AREA & EXPOSED MEMBERS. (700 YEAR MEAN RECURRENCE INTERVAL)

WIND COMPONENTS	NORMAL	TRANSVERSE
LOAD CASE 1:	1.00	0.00
LOAD CASE 2:	0.00	1.00
LOAD CASE 3:	0.75	0.75

LOAD COMBINATIONS

STRENGTH I:	1.25 DC + 1.6 LL
EXTREME I (MAX DC):	1.1 DC + 1.0 W + 1.0 ICE
EXTREME I (MIN DC):	0.9 DC + 1.0 W
SERVICE I:	1.0 DC + 1.0 W
FATIGUE I:	1.0 NWG (NATURAL WIND GUST VIBRATION)
	1.0 TRG (TRUCK INDUCED GUST VIBRATION)
	1.0 GVW (GALLOPING - CANTILEVER ONLY)

MATERIAL PROPERTIES

CONCRETE MASONRY _____ f'c = 3,500 psi

HIGH STRENGTH STEEL
REINFORCEMENT, GRADE 60 _____ fy = 60,000 psi

HIGH STRENGTH BOLTS - A325 _____ fy = 92,000 psi

ANCHOR RODS - ASTM F1554 GRADE 55 _____ fy = 55,000 psi

HEAVY HEX NUTS FOR ANCHOR RODS - ASTM A563A

WASHERS FOR ANCHOR RODS - ASTM F436

FOUNDATION DATA

SIGN STRUCTURE FOUNDATIONS ARE SUPPORTED ON DRILLED SHAFTS THAT HAVE BEEN DESIGNED FOR SITES WHERE SOILS EXHIBIT A PHI-ANGLE GREATER THAN OR EQUAL TO 24^ (GRANULAR SOILS), OR A COHESION VALUE GREATER THAN OR EQUAL TO 750 PSF (COHESIVE SOILS) AND A UNIT WEIGHT OF 125 PCF. THE GROUND WATER TABLE FOR DESIGN IS ASSUMED TO BE AT A DEPTH OF 10'-0" BELOW THE GROUND SURFACE. ACTUAL WATER LEVEL AT SITE MAY VARY. THE REGION GEOTECHNICAL ENGINEER SHALL VISUALLY INSPECT THE SUBSURFACE SOILS DURING DRILLING OF THE SHAFT HOLE TO CONFIRM THESE PROPERTIES PRIOR TO PLACEMENT OF THE DRILLED SHAFT CONCRETE.

GENERAL NOTES

DRAWINGS SHALL NOT BE SCALED.

ALTERNATE DESIGNS ARE NOT ALLOWED.

COORDINATES ON THIS PLAN ARE REFERENCED TO THE WISCONSIN COUNTY COORDINATE SYSTEM (WCCS), EAU CLAIRE COUNTY ZONE, NAD 88 (2011). ALL STATIONS AND ELEVATIONS ARE IN FEET. ELEVATIONS ARE REFERENCED TO THE NORTH AMERICAN VERTICAL DATUM NAVD 88 (2012).

ALL REINFORCING BARS ARE IN ENGLISH UNITS. THE FIRST DIGIT OF A THREE-DIGIT BAR MARK OR THE FIRST TWO DIGITS OF A FOUR-DIGIT BAR MARK SIGNIFIES THE BAR SIZE.

SIGN BRIDGE ID PLAQUES SHALL BE CONSIDERED INCIDENTAL TO THE TRUSS OR MONOTUBE BID ITEMS FOR EACH APPLICABLE SIGN STRUCTURE IN THE PLAN SET. LOCATE THE ID PLAQUE ON THE FREEWAY SIDE OF THE SUPPORT COLUMN SO THAT IT CAN BE SEEN FROM THE ROADWAY. FABRICATE AND INSTALL THE ID PLAQUE IN ACCORDANCE WITH S.D.D. 12 A 4-3.

UNLESS DETAILED OTHERWISE IN THE PLANS, ALL H.S. BOLTED CONNECTIONS SHALL BE MADE WITH ⅞" DIA A325 GALVANIZED BOLTS. FIELD CONNECTIONS SHALL BE INSTALLED WITH DTI WASHERS.

WELDED CONNECTIONS CAN BE USED IN LIEU OF BOLTED CONNECTIONS, IF A TRUSS UNIT CAN BE GALVANIZED IN ONE PIECE.

WELD TEST AS PER AWS D1.1.

SEE SIGN PLATE NO. A4-6, A4-7A & A4-7B OF THE SIGN PLATE MANUAL FOR INSTRUCTIONS ON CENTERING SIGNS VERTICALLY ON THE TRUSS.

SIGNS OR BLANKS SHALL BE INSTALLED ON TRUSS AT TIME OF ERECTION. BLANKS SHALL BE 1/4 THE LENGTH OF THE CANTILEVER SPAN, 2'-0" DEEPER THAN THE C/L TO C/L OF CHORDS, AND SHALL BE CENTERED ON THE BRIDGE. SIGNS SHALL BE AS DESIGNATED ON THE PLANS.

THE INFORMATION SHOWN ON THESE DRAWINGS CONCERNING TYPE AND LOCATION OF UNDERGROUND UTILITIES IS NOT GUARANTEED TO BE ACCURATE OR ALL-INCLUSIVE. THE CONTRACTOR IS RESPONSIBLE FOR MAKING HIS OWN DETERMINATION OF THE TYPE AND LOCATION OF UTILITIES AS MAY BE NECESSARY TO AVOID DAMAGE.

CONTRACTOR SHALL SUBMIT SHOP DRAWINGS PER THE REQUIREMENTS IN THE STANDARD SPECIFICATIONS PRIOR TO FABRICATION OF THE STRUCTURE. CONTRACTOR SHALL SHOW SIGNS ON THE SHOP DRAWINGS.

THE CONTRACTOR SHALL BE RESPONSIBLE FOR DRILLING OR EXCAVATING AND MAINTAINING A STABLE AND OPEN HOLE FOR SUBSEQUENT INSTALLATION OF CONCRETE MASONRY FOR THE DRILLED SHAFTS. PARTIAL OR FULL DEPTH TEMPORARY CASING MAY BE REQUIRED TO MAINTAIN THE STABILITY OF THE EXCAVATED HOLE FOR THE SIGN SUPPORT PRIOR TO FILLING THE HOLE WITH CONCRETE. PERMANENT CASING MADE FROM STEEL OR CORRUGATED METAL PIPE MAY BE USED IN LIEU OF TEMPORARY CASING. TEMPORARY/PERMANENT CASING, IF USED, SHALL BE INCIDENTAL TO THE BID ITEM "DRILLING SHAFT (DIA.)".

STRUCTURE DATA

SIGN STR	ACTUAL SIGN AREA	ACTUAL SIGN DEPTH	STANDARD TYPE
S-18-121	165 SF	7'-6"	TF-II
S-18-122	193 SF	9'-6"	TF-II

LIST OF DRAWINGS

1. GENERAL NOTES & DESIGN DATA
2. GENERAL LAYOUT S-18-121
3. GENERAL LAYOUT S-18-122

LIST OF OSS STANDARD DESIGN DRAWINGS

4. I. MONOTUBE & 2-CHORD TRUSS DETAILS 1
5. II. MONOTUBE & 2-CHORD TRUSS DETAILS 2
6. III. 2-CHORD TRUSS STANDARD ELECTRICAL DETAILS
7. IV. MONOTUBE & 2-CHORD TRUSS FOUNDATION DETAILS

STATE PROJECT NUMBER

1022-08-74

TRAFFIC VOLUME

A.D.T. (2033) = 33.400
R.D.S. = 70 MPH

TOTAL ESTIMATED QUANTITIES

BID ITEM NO.	BID ITEM	UNIT	S-18-121	S-18-122
531.2036	DRILLING SHAFT 36-INCH	LF	40	40
531.5420.01	FOUNDATION SINGLE-SHAFT TYPE TF-II (STRUCTURE) .01 S-18-121	EACH	2	----
531.5420.02	FOUNDATION SINGLE-SHAFT TYPE TF-II (STRUCTURE) .02 S-18-122	EACH	----	2
532.5420.01	TRUSS FULL SPAN 2-CHORD TYPE II (STRUCTURE) .01 S-18-121	EACH	1	----
532.5420.02	TRUSS FULL SPAN 2-CHORD TYPE II (STRUCTURE) .02 S-18-122	EACH	----	1

STRUCTURE DESIGN CONTACTS:
AARON BONK (608) 261-0261
(608)

THESE ARE STANDARD DESIGN PLANS, DEVELOPED AND MAINTAINED BY THE WISCONSIN DEPARTMENT OF TRANSPORTATION. THE DESIGNER CERTIFIES THAT THE DESIGN AND PLAN DETAILS CHOSEN ARE CONSISTENT WITH THE GUIDANCE PROVIDED IN THE CURRENT WISCONSIN BRIDGE MANUAL CHAPTER 39.

PE STAMP

NO.	DATE	REVISION	BY

BUREAU OF STRUCTURES

ACCEPTED_____ _____
CHIEF STRUCTURES DESIGN ENGINEER DATE

MONOTUBE AND
2-CHORD TRUSS PLANS

IH 94 EB OVERHEAD SIGN STRUCTURES

COUNTY: EAU CLAIRE | TOWN: UNION

DESIGN SPEC.
AASHTO LRFDLTS-1 W/INTERIMS

DESIGNED BY	DESIGNED CK'D.	DRAWN BY	PLANS CK'D.
BOS	BOS	XYZ	

GENERAL NOTES
& DESIGN DATA

SHEET 1 OF 3

I.D. 1022-08-04 DATE: NOV. 2020


SCALE = 0.50

8


8

STATE PROJECT NUMBER


1022-08-74

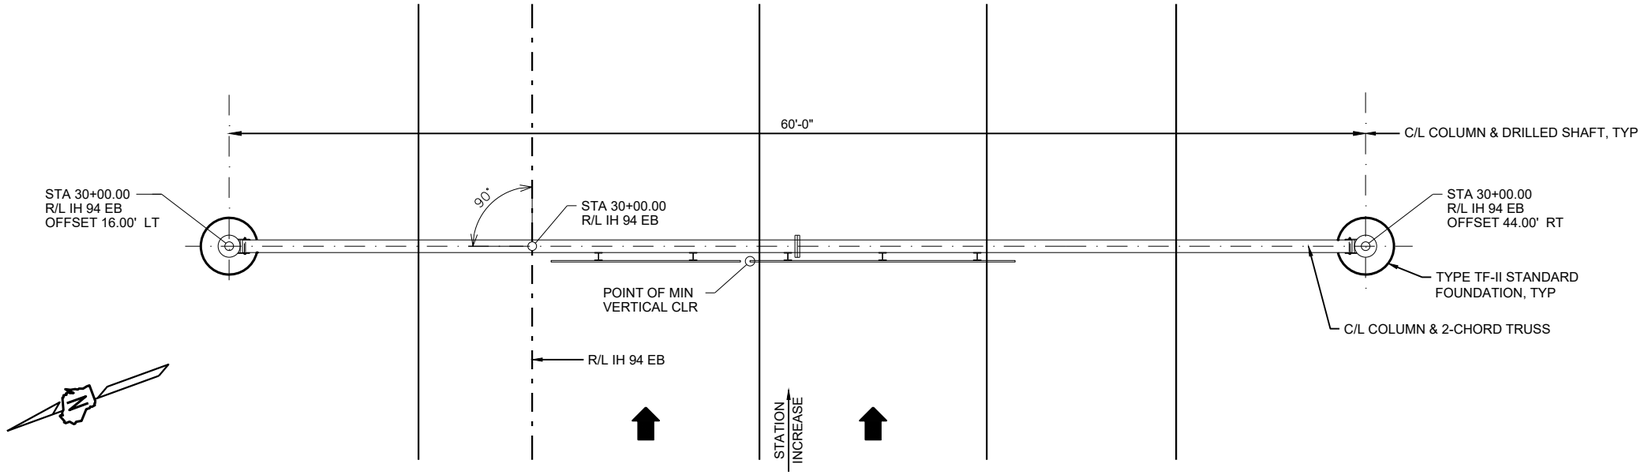

PLAN

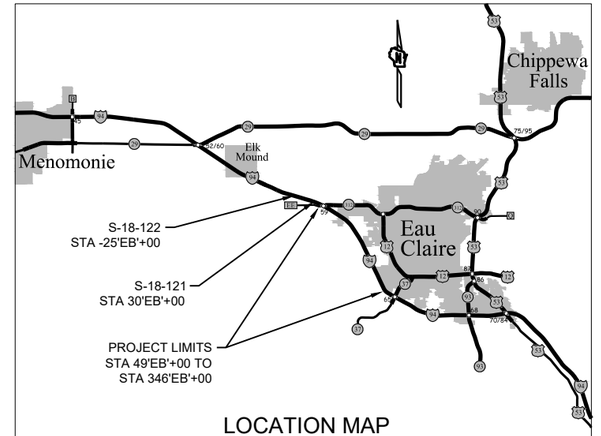

LOCATION MAP

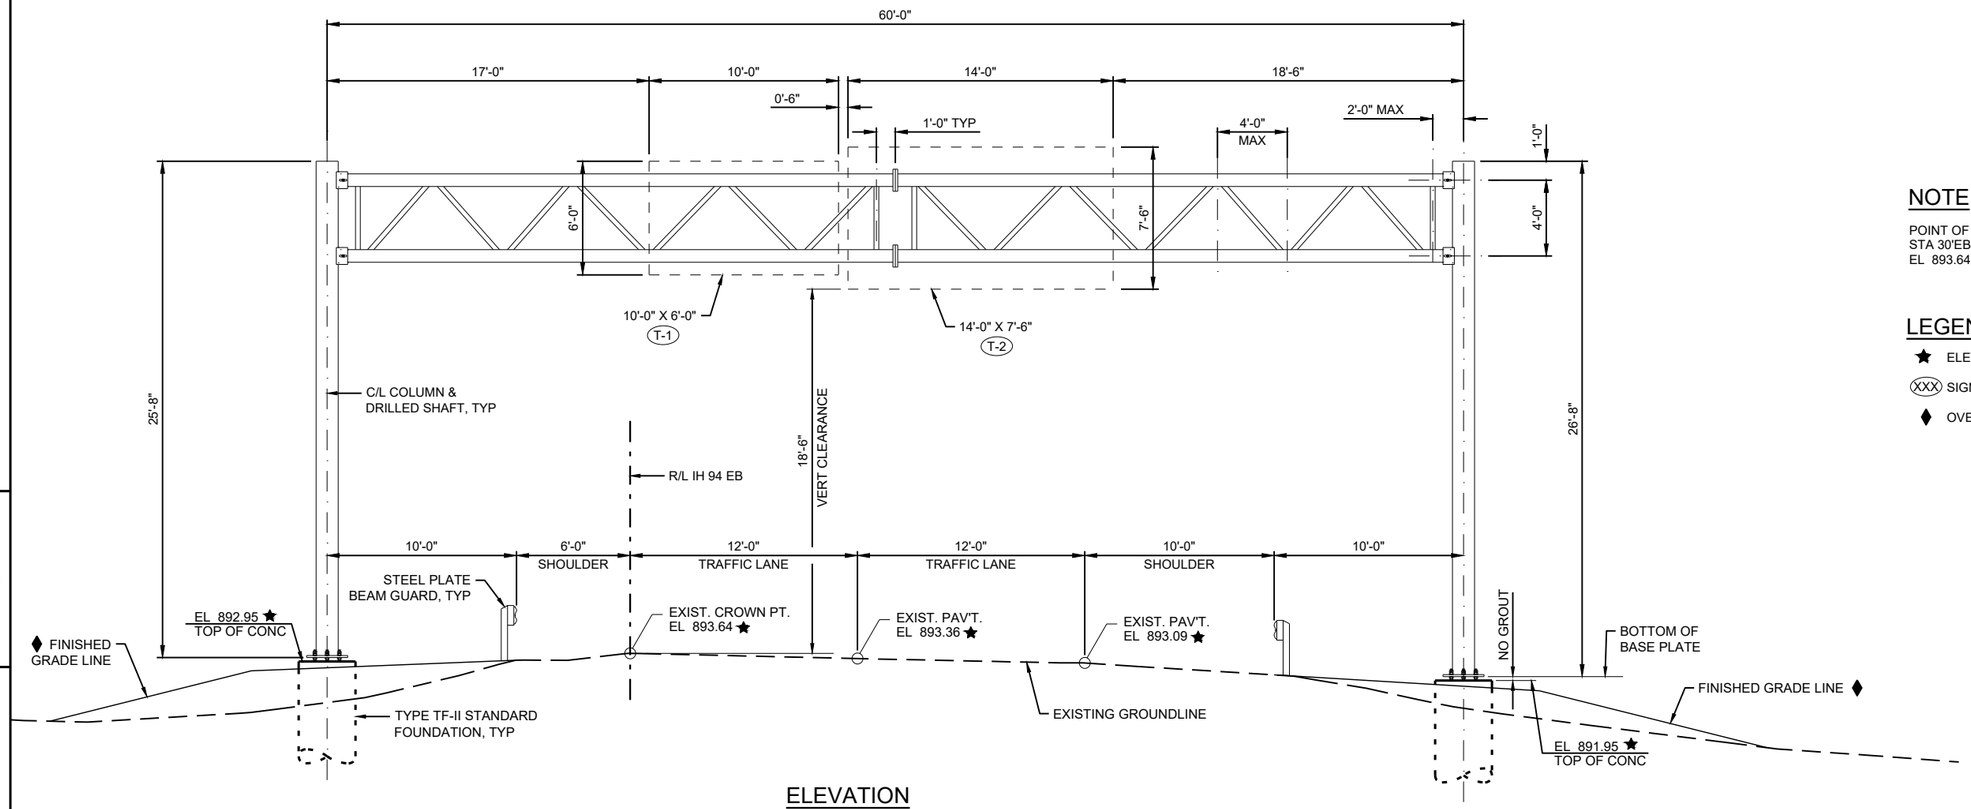

ELEVATION

STA 30'EB'+00.00
(LOOKING UPSTATION AT FRONT OF SIGN)

NOTE

POINT OF MIN VERTICAL CLEARANCE
STA 30'EB'+00.00, 11.5' RT
EL 893.64

LEGEND

★ ELEVATIONS GIVEN ALONG C/L 2-CHORD TRUSS

(XXX) SIGN NUMBERS (TRAFFIC CONTROL PLAN)

♦ OVERHEAD SIGN SUPPORT GRADING SHAPING FINISHING

NO.	DATE	REVISION	BY

STATE OF WISCONSIN
DEPARTMENT OF TRANSPORTATION
STRUCTURES DESIGN SECTION

STRUCTURE S-18-0121

DRAWN BY TRA | PLANS CK'D.


GENERAL LAYOUT
S-18-0121

SHEET 2 OF 3


SCALE = 4.00

STATE PROJECT NUMBER


1022-08-74

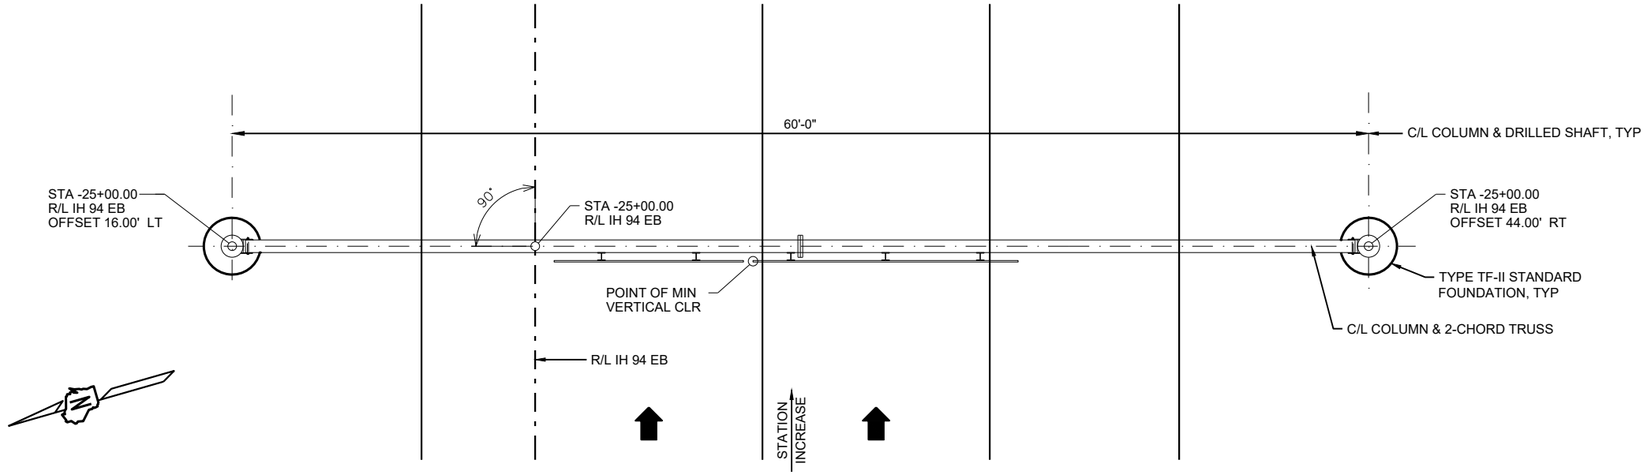

PLAN

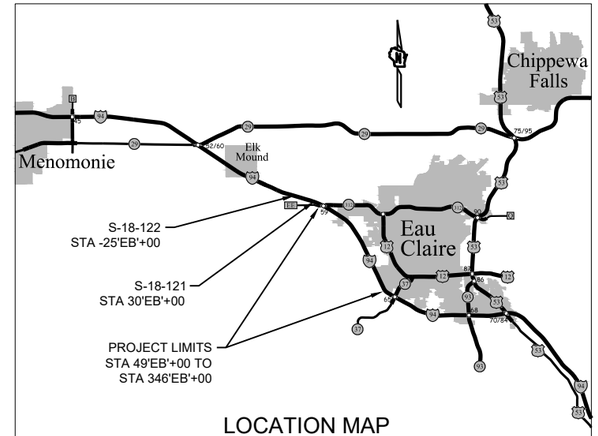

LOCATION MAP

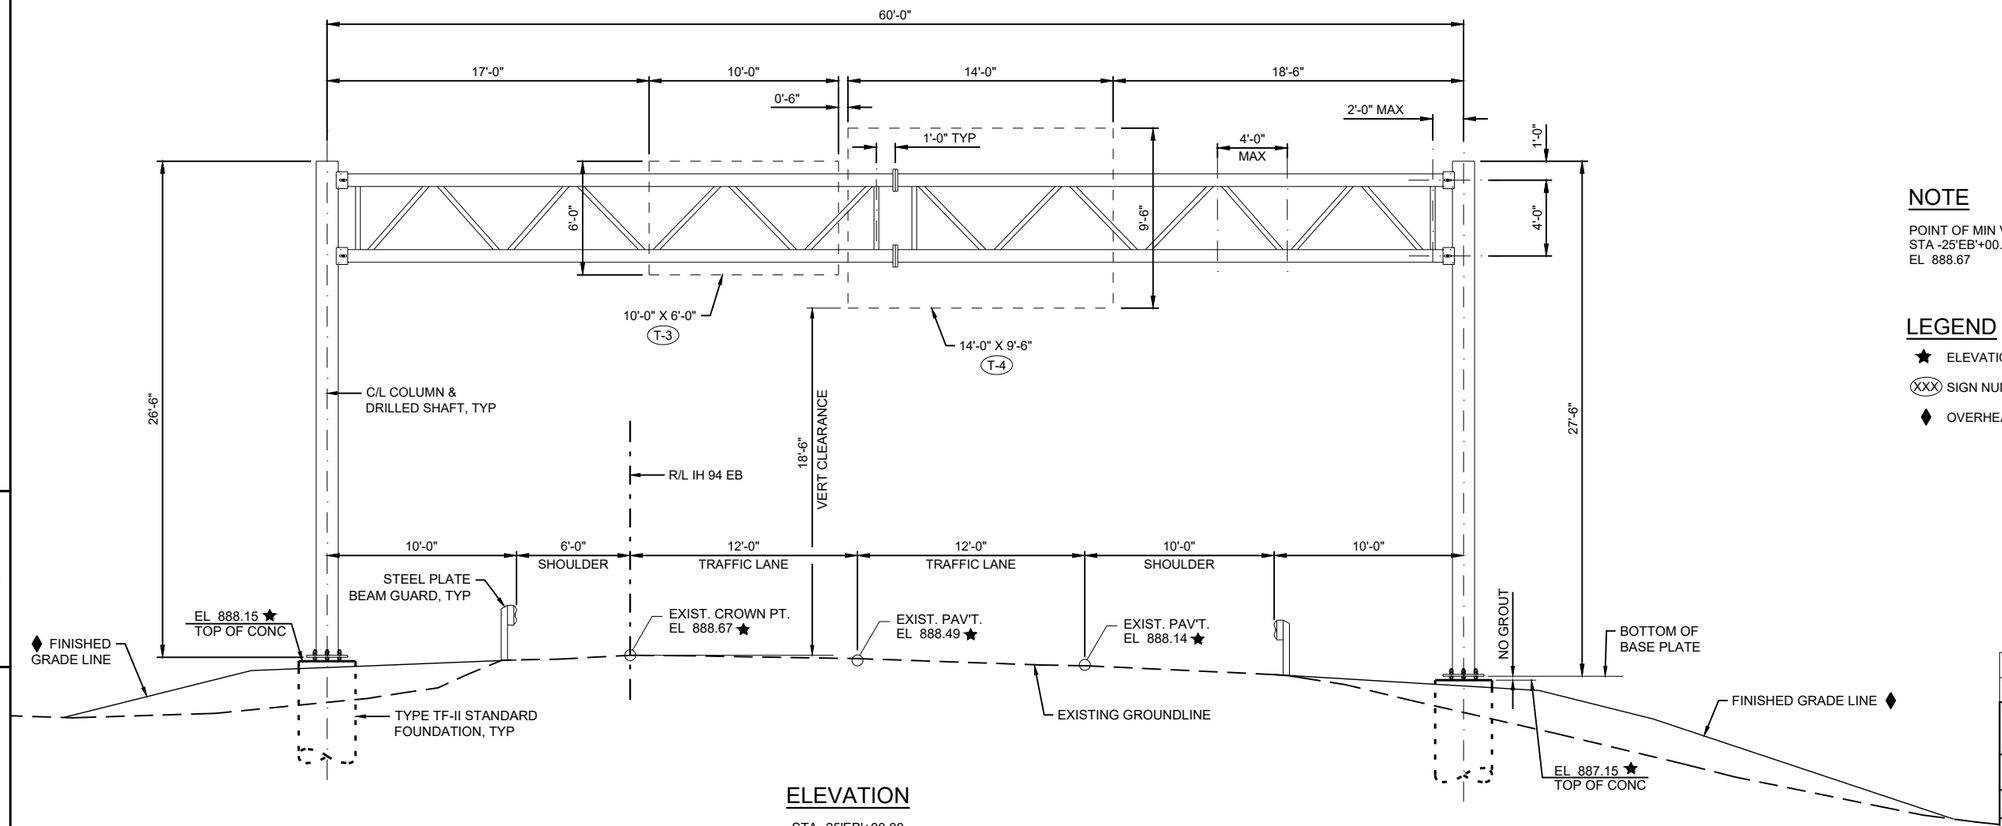

ELEVATION

STA -25'EB'+00.00
(LOOKING UPSTATION AT FRONT OF SIGN)

NOTE

POINT OF MIN VERTICAL CLEARANCE
STA -25'EB'+00.00, 11.5' RT
EL 888.67

LEGEND

★ ELEVATIONS GIVEN ALONG C/L 2-CHORD TRUSS

(XXX) SIGN NUMBERS (TRAFFIC CONTROL PLAN)

♦ OVERHEAD SIGN SUPPORT GRADING SHAPING FINISHING

NO.	DATE	REVISION	BY

STATE OF WISCONSIN
DEPARTMENT OF TRANSPORTATION
STRUCTURES DESIGN SECTION

STRUCTURE S-18-0122

DRAWN BY TRA | PLANS CK'D.

GENERAL LAYOUT
S-18-0122

SHEET 3 OF 3


SCALE = 4.00

8


8

STATE PROJECT NUMBER

STANDARD

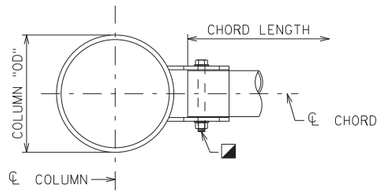

PLAN

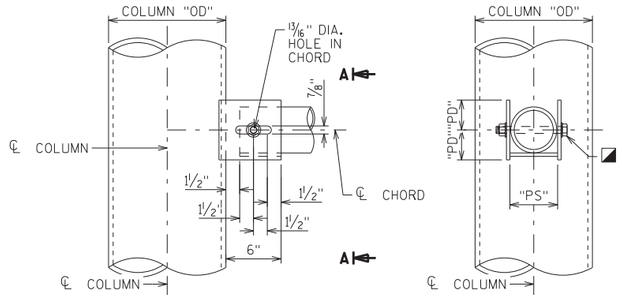

ELEVATION SECTION A-A


FULL SPAN SADDLE CONNECTION

PREFERRED


3/4" GALVANIZED A325 OR A449 HEAVY HEX BOLT, NUT, WASHER

"PD" = (CHORD "OD")/2 + 3/4"

"PS" = CHORD "OD" + 3/16"

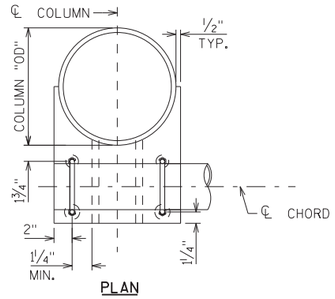

PLAN

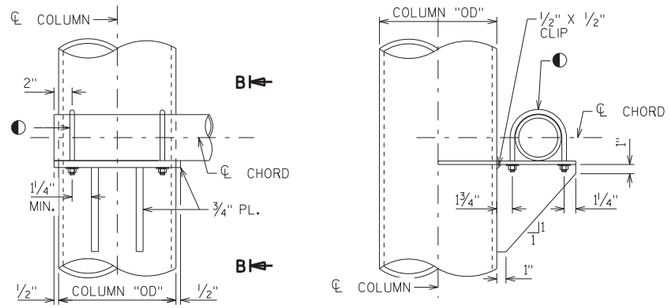


ELEVATION SECTION B-B


FULL SPAN STIFFENED BEARING CONNECTION

ALTERNATE 1

◐ (2) - 1/2" MIN. GALVANIZED U-BOLT, NUT, WASHER AND LOCK WASHER

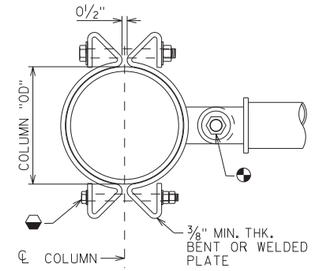

PLAN

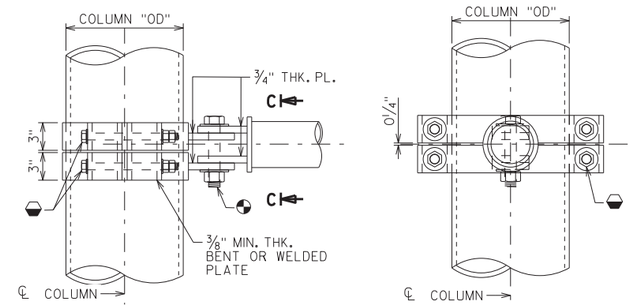


ELEVATION SECTION C-C

FULL SPAN CLAMP CONNECTION


ALTERNATE 2 - TAPERED COLUMNS ONLY

1 1/4" GALVANIZED A325 HEAVY HEX BOLT, NUT AND WASHER

1" GALVANIZED A449 HEAVY HEX BOLT, NUT AND WASHER

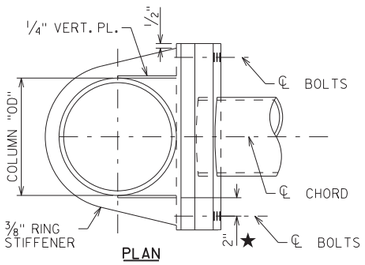


PLAN

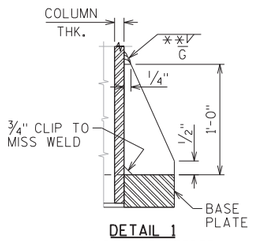


DETAIL 1


** SIZE AS NEEDED

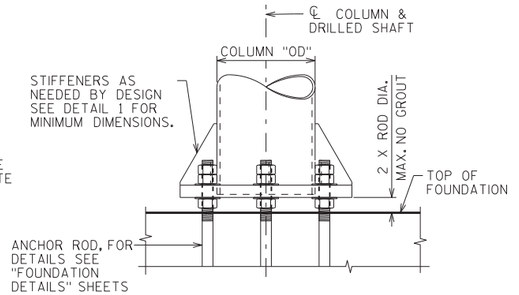

BASE PLATE & COLUMN DETAIL


LOOKING AT FRONT FACE OF STRUCTURE

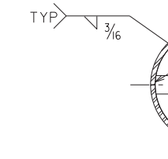

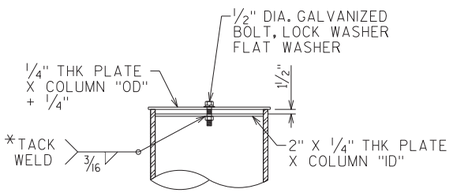


COLUMN/CHORD CAP DETAIL


*PLACE TACK EVERY OTHER FLAT TO SECURE NUT OR USE 1/2" THICK AND TAP PLATE HOLE FOR BOLT THREADS

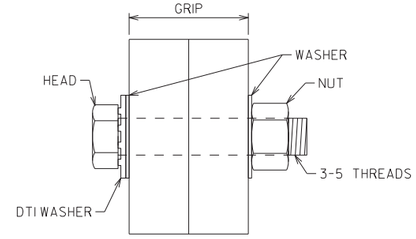

RECOMMENDED BOLT DETAIL WITH DTI

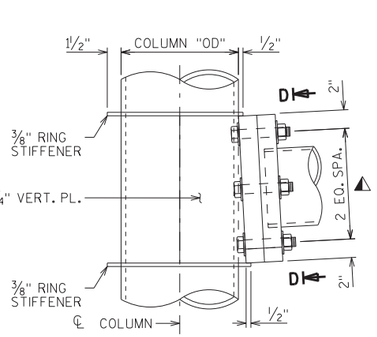

ELEVATION

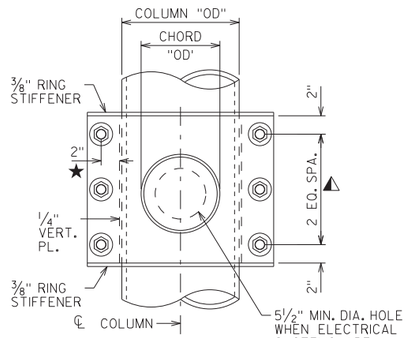


SECTION D-D

CANTILEVER POST TO CHORD CONNECTION


◭ MIN. CONNECTION = (6) - 1" GALVANIZED A325 BOLTS, NUT, WASHER AND DTI

★ MEASURED FROM EXT. FACE OF VERT. PLATE

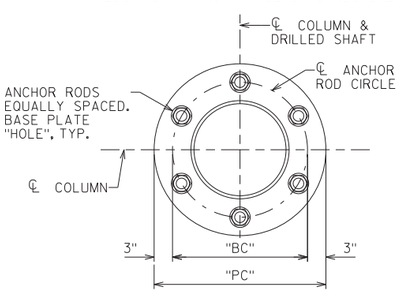

BASE PLATE

PLAN

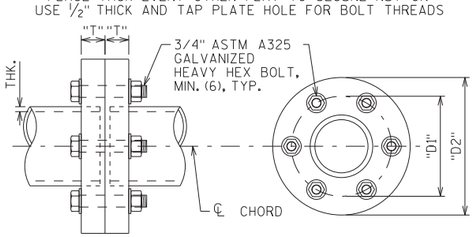

CHORD SPLICE DETAIL

"D1" = CHORD "OD" + 3"

"D2" = CHORD "OD" + 6"

"T" = BY DESIGN

NOTES:

MINIMUM VALUES SHOWN

ALL CONNETIONS ARE TO BE DESIGNED FOR ACTUAL STRUCTURE LOADS.

NO.	DATE	REVISION	BY

STATE OF WISCONSIN
DEPARTMENT OF TRANSPORTATION
STRUCTURES DESIGN SECTION

UPDATED: JULY 2020

DRAWN BY: BOS | PLANS CK'D.: BOS

MONOTUBE & 2-CHORD TRUSS DETAILS 1

SHEET 1 OF IV


8

8

SCALE = 1.00

STATE PROJECT NUMBER

STANDARD

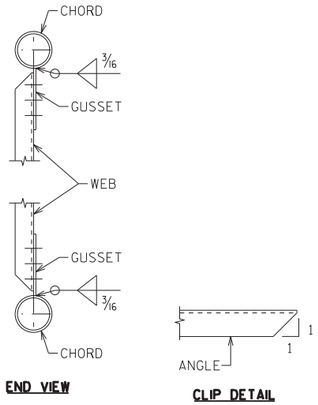


END VIEW

CLIP DETAIL

TRUSS CONNECTION DETAILS

BOLTED CONNECTIONS SHOWN, NUMBER OF BOLTS BY DESIGN
WELDED CONNECTIONS SIMILAR

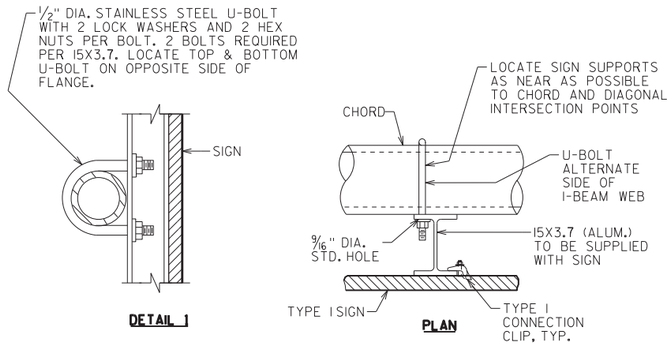


DETAIL 1

PLAN

2-CHORD TRUSS SIGN CONNECTION

SEE SIGN PLATE MANUAL A4-7A FOR DETAILS

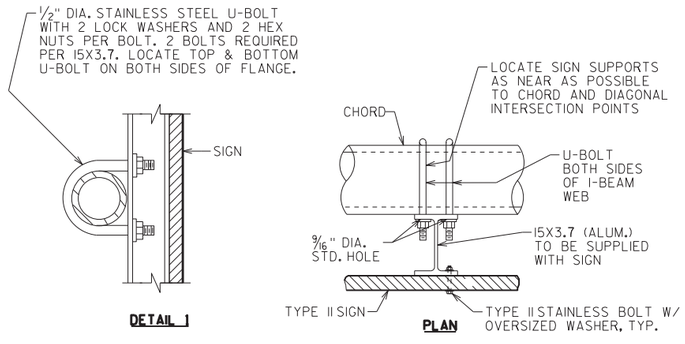


DETAIL 1


PLAN

MONOTUBE SIGN CONNECTION


SEE SIGN PLATE MANUAL A4-7B FOR DETAILS

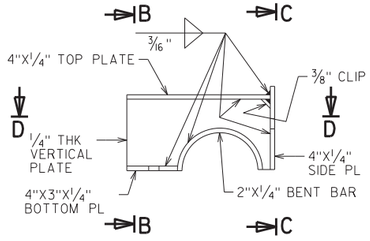


ELEVATION

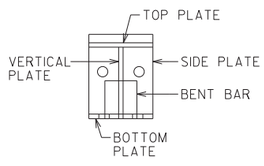

SECTION B-B

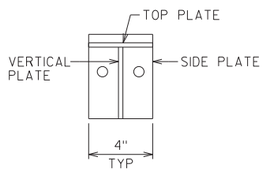


SECTION C-C

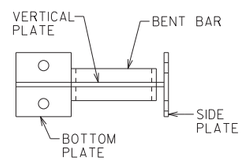

SECTION D-D


DMS WELDED PLATE CONNECTION DETAILS

TOP PLATE CLAMP SHOWN
BOTTOM PLATE CLAMP SIMILIAR

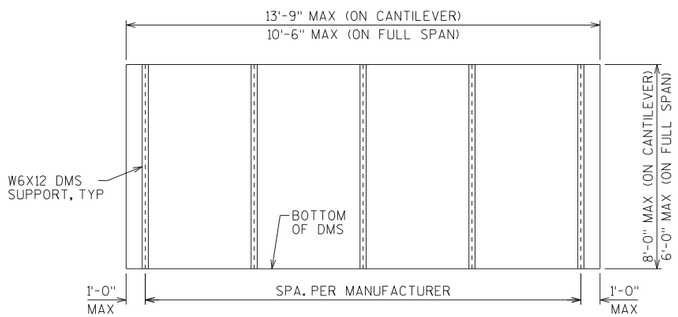


DMS MOUNTING POST SPACING DETAIL

POST SPACING MAY BE ADJUSTED AS REQUIRED IF CONFLICT WITH TRUSS IS ENCOUNTERED.

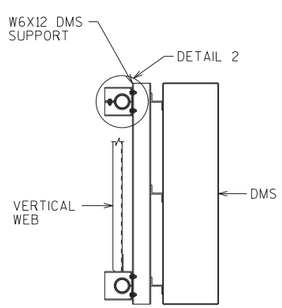


SECTION THRU TRUSS

FOR DMS CONNECTION

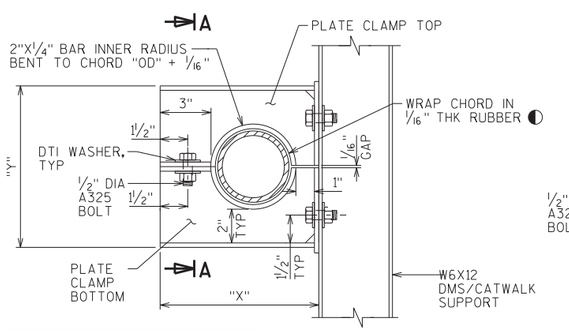

CHORD OUTER DIA	"X"	"Y"
"OD"	"OD"+4 13/16"	"OD"+5 1/16"


DETAIL 2

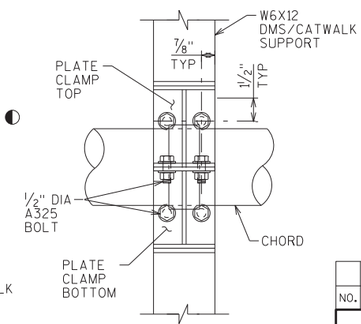

SECTION A-A

TYPICAL DMS CONNECTION

◐ NEOPRENE, GRADE 45±5, OTHERWISE MEETING THE REQUIREMENTS OF STD SPEC 506.2.6.1

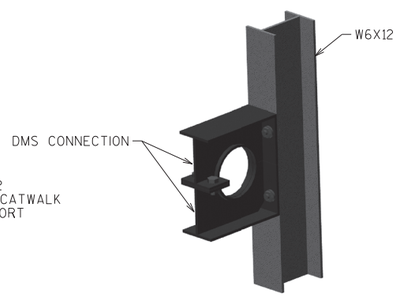

3-D VIEW DMS CONNECTION

CHORD NOT SHOWN FOR CLARITY

NO.	DATE	REVISION	BY

STATE OF WISCONSIN
DEPARTMENT OF TRANSPORTATION
STRUCTURES DESIGN SECTION

UPDATED: JULY 2020

DRAWN BY BOS | PLANS CK'D. BOS

MONOTUBE & 2-CHORD TRUSS DETAILS 2

SHEET 11 OF IV


SCALE = 2.00

8


8

STATE PROJECT NUMBER

STANDARD

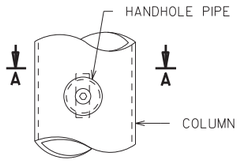

HANDHOLE DETAILS

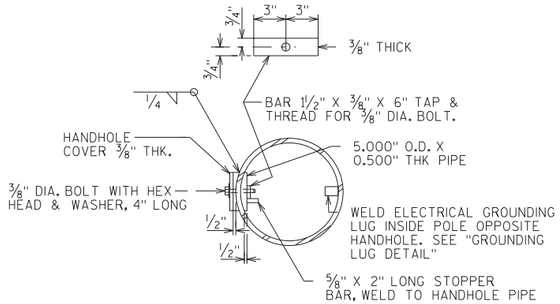


SECTION A-A

HANDHOLE NOTES


HANDHOLES SHALL BE LOCATED IN ONE COLUMN OF THE SIGN STRUCTURE IF ELECTRICALLY OPERATED DEVICES ARE INSTALLED ON/IN THE STRUCTURE. COLUMNS WITH HANDHOLES SHALL BE NEAR THE ELECTRICAL SERVICE. THE CONTRACTOR SHALL VERIFY THE LOCATION OF THE ELECTRICAL SERVICE ENTRANCE WITH THE REGION TRAFFIC SECTION PRIOR TO FABRICATION OF THE SIGN COLUMNS AND MEMBERS. CONDUIT (AS REQ'D.) SHALL BE LOCATED, PLACED AND SIZED AS SHOWN ON THE ELECTRICAL PLAN DETAIL SHEETS.

UNLESS NOTED OTHERWISE, ALL HANDHOLE ELEMENTS TO BE GALVANIZED PER THE WISDOT STANDARD SPECIFICATIONS.

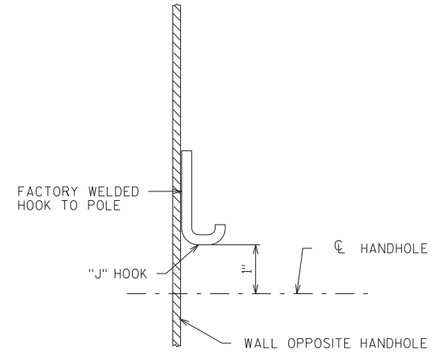


TYPICAL "J" HOOK LOCATION

THE "J" HOOK SHALL BE FACTORY WELDED TO THE INSIDE OF ALL COLUMNS CONTAINING ELECTRICAL WIRING. THE "J" HOOK SHALL BE ATTACHED ABOVE THE CENTERLINE OF THE UPPER HANDHOLE AND MOUNTED DIRECTLY OPPOSITE THE HANDHOLE AS SHOWN IN THE DRAWING.

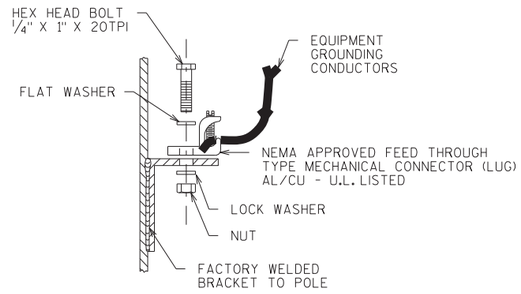

GROUNDING LUG DETAIL

NUT, BOLT AND WASHERS SHALL BE STAINLESS STEEL

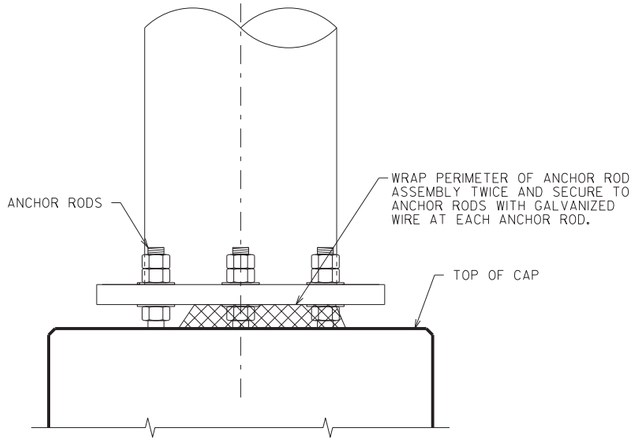

RODENT SCREEN

(ONLY REQ'D. WHEN ELECTRICAL DEVICES ARE INSTALLED)

NO.	DATE	REVISION	BY

STATE OF WISCONSIN
DEPARTMENT OF TRANSPORTATION
STRUCTURES DESIGN SECTION

LAST UPDATE: JULY 2020

DRAWN BY BOS | PLANS CK'D. BOS

MONOTUBE & 2-CHORD TRUSS ELECTRICAL DETAILS

SHEET III OF IV

8

8


SCALE = 1.00

STATE PROJECT NUMBER


STANDARD

FOUNDATION & REINFORCING DATA


STANDARD FOUNDATION TYPE	SHAFT VARIABLES					
	"D"	"L"	"R"	"S"	"T"	"BC" MAX
MFI	2'-0"	12'-0"	12	A801	6	12"
MFII	2'-6"	13'-0"	13	A801	10	17"
MCI/MCII/TFI	2'-6"	17'-0"	17	A801	10	17"
TCI	3'-0"	18'-0"	18	A801	14	22"
TFII	3'-0"	20'-0"	20	A801	14	22"
MCIII/TCII/TFIII	3'-6"	18'-0"	18	A901	14	28"
MCIV/TFIV	3'-6"	23'-0"	23	A901	14	28"
TCIII	4'-0"	23'-0"	23	A1001	14	34"
TCIV	4'-0"	28'-0"	28	A1001	14	34"

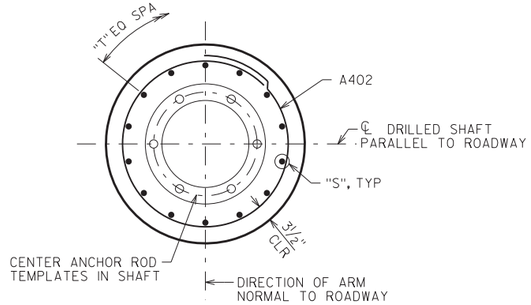


PLAN

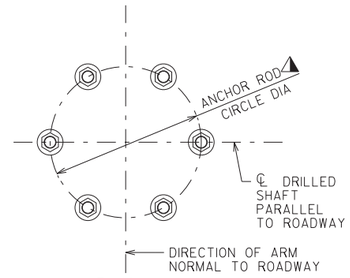

PLAN

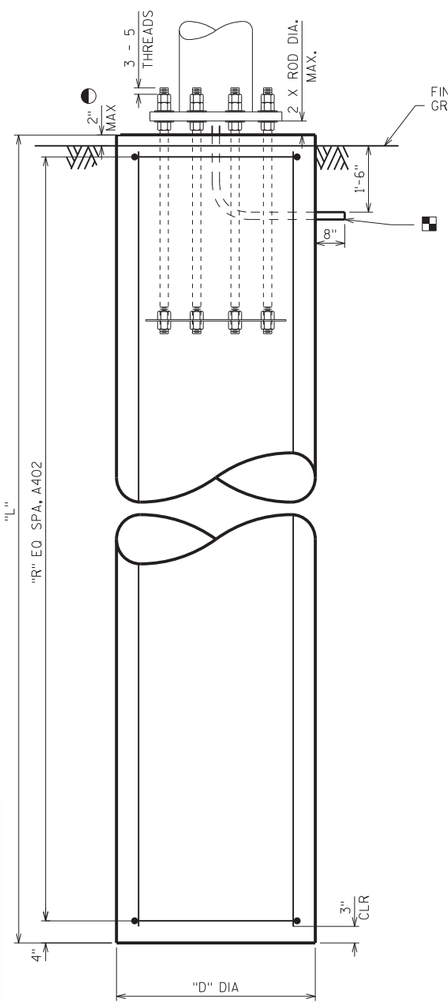


ELEVATION

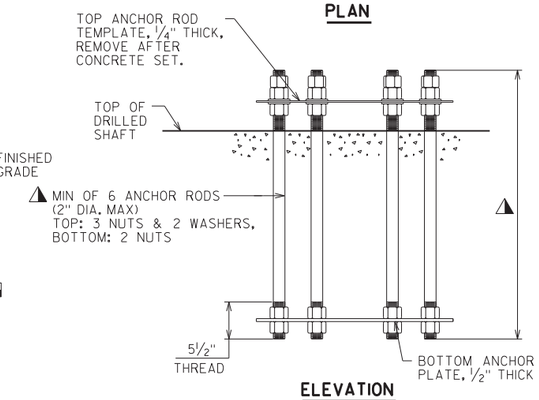

ELEVATION


ANCHOR ROD ASSEMBLY DETAILS

⚠ ANCHOR ROD NUMBER, DIAMETER, LENGTH & ORIENTATION AS SHOWN ON FABRICATION DRAWING.

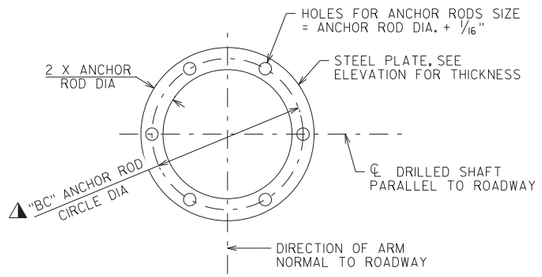

ANCHOR PLATE/TOP TEMPLATE

PLAN

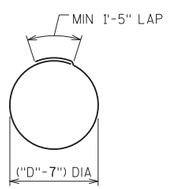

A402

NOTE:
THE FIRST OR FIRST TWO DIGITS OF THE BAR MARK SIGNIFIES THE BAR SIZE

BILL OF BARS - STANDARD FOUNDATIONS

STANDARD FOUNDATION MFI

BAR MARK	COAT	NO. REQ'D.	LENGTH	BENT	BAR SERIES	LOCATION
A801		6	11'-7"			DRILLED SHAFT - VERTICAL
A402		13	5'-10"	X		DRILLED SHAFT - HORIZONTAL

STANDARD FOUNDATION MFII

BAR MARK	COAT	NO. REQ'D.	LENGTH	BENT	BAR SERIES	LOCATION
A801		10	12'-7"			DRILLED SHAFT - VERTICAL
A402		14	7'-5"	X		DRILLED SHAFT - HORIZONTAL

STANDARD FOUNDATION MCI/MCII/TFI

BAR MARK	COAT	NO. REQ'D.	LENGTH	BENT	BAR SERIES	LOCATION
A801		10	16'-7"			DRILLED SHAFT - VERTICAL
A402		18	7'-5"	X		DRILLED SHAFT - HORIZONTAL

STANDARD FOUNDATION TCI

BAR MARK	COAT	NO. REQ'D.	LENGTH	BENT	BAR SERIES	LOCATION
A801		14	17'-7"			DRILLED SHAFT - VERTICAL
A402		19	9'-0"	X		DRILLED SHAFT - HORIZONTAL

STANDARD FOUNDATION TFII

BAR MARK	COAT	NO. REQ'D.	LENGTH	BENT	BAR SERIES	LOCATION
A801		14	19'-7"			DRILLED SHAFT - VERTICAL
A402		21	9'-0"	X		DRILLED SHAFT - HORIZONTAL

STANDARD FOUNDATION MCIII/TCII/TFIII

BAR MARK	COAT	NO. REQ'D.	LENGTH	BENT	BAR SERIES	LOCATION
A901		14	17'-7"			DRILLED SHAFT - VERTICAL
A402		19	10'-6"	X		DRILLED SHAFT - HORIZONTAL

STANDARD FOUNDATION MCIV/TFIV

BAR MARK	COAT	NO. REQ'D.	LENGTH	BENT	BAR SERIES	LOCATION
A901		14	22'-7"			DRILLED SHAFT - VERTICAL
A402		24	10'-6"	X		DRILLED SHAFT - HORIZONTAL

STANDARD FOUNDATION TCIII

BAR MARK	COAT	NO. REQ'D.	LENGTH	BENT	BAR SERIES	LOCATION
A1001		14	22'-7"			DRILLED SHAFT - VERTICAL
A402		24	12'-2"	X		DRILLED SHAFT - HORIZONTAL

STANDARD FOUNDATION TCIV

BAR MARK	COAT	NO. REQ'D.	LENGTH	BENT	BAR SERIES	LOCATION
A1001		14	27'-7"			DRILLED SHAFT - VERTICAL
A402		29	12'-2"	X		DRILLED SHAFT - HORIZONTAL

ESTIMATED QUANTITIES - FOUNDATIONS

STANDARD FOUNDATION TYPE	CONCRETE MASONRY (CY)	STEEL REINFORCEMENT HS (LBS)	FOUNDATION DRILLING (LF)				
			24" DIA.	30" DIA.	36" DIA.	42" DIA.	48" DIA.
MFI	2	240	12				
MFII	3	410		13			
MCI/MCII/TFI	4	540		17			
TCI	5	780			18		
TFII	6	860			20		
MCIII/TCII/TFIII	7	970				18	
MCIV/TFIV	9	1,250				23	
TCIII	11	1,560					23
TCIV	13	1,900					28

✳✳ QUANTITIES ARE FOR INFORMATION ONLY AND ARE BASED ON STANDARD STRUCTURE DIMENSIONS

NOTES

CENTER ANCHOR ROD ASSEMBLY ON DRILLED SHAFT AND MAKE SURE IT IS PLUMB. MAINTAIN ANCHOR ROD PROJECTION ABOVE FOOTING AS DETAILED. ANCHOR ROD ASSEMBLY SHALL BE RIGIDLY SECURED IN POSITION DURING AND AFTER CONCRETE PLACEMENT. DO NOT WELD THE ANCHOR RODS.

◐ FOR OVERHEAD SIGN STRUCTURES THAT ARE INSTALLED ADJACENT TO SIDEWALKS, THE TOP OF THE SHAFT SHALL BE POURED FLUSH WITH THE FINISHED GRADE.

◪ 2" DIA NONMETALLIC CONDUITS, INSTALL ONLY WITH DMS. EXTEND CONDUITS AS SHOWN AND CAP OR SEAL EACH END WITH A SUITABLE REMOVABLE PLUG. PLACE CONDUITS UNDER COLUMN ADJACENT TO THE DMS. CONDUITS INCIDENTAL TO THE FOUNDATION BID ITEMS.

NO.	DATE	REVISION	BY

STATE OF WISCONSIN
DEPARTMENT OF TRANSPORTATION
STRUCTURES DESIGN SECTION

UPDATED: JULY 2020

DRAWN BY BOS | PLANS CK'D. BOS

MONOTUBE & 2-CHORD TRUSS FOUNDATIONS

SHEET IV OF IV


8

8


SCALE = 1.67

STATE PROJECT NUMBER

1022-08-74

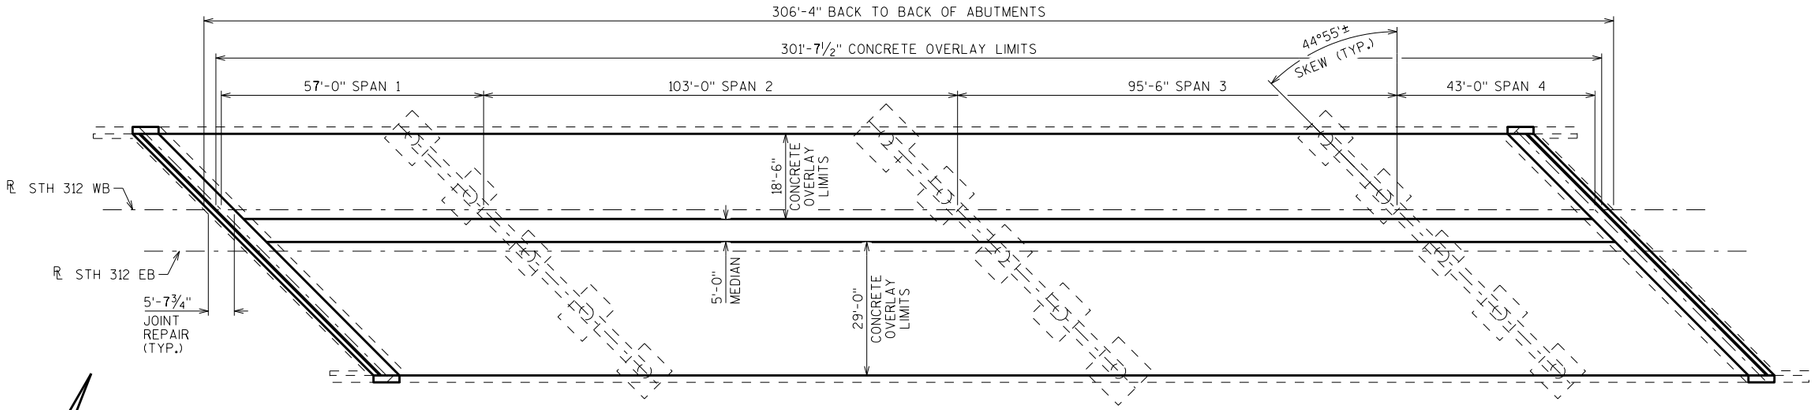

PLAN

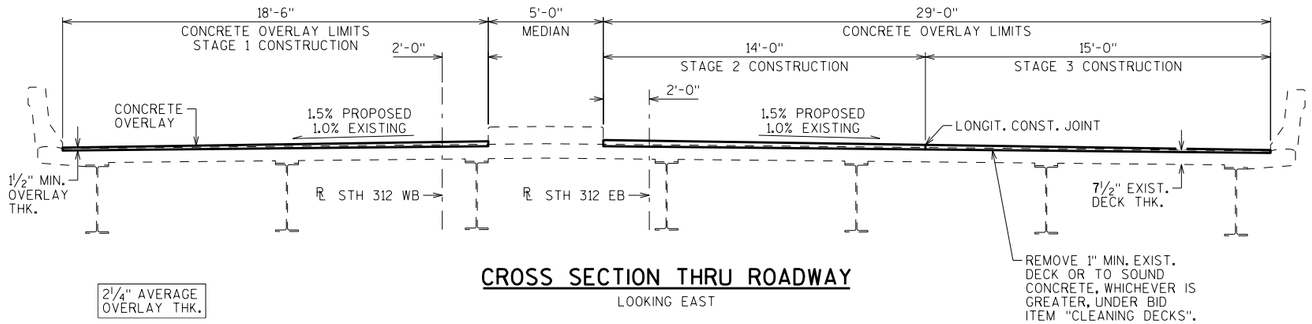

CROSS SECTION THRU ROADWAY

LOOKING EAST

TOTAL ESTIMATED QUANTITIES

BID ITEM NUMBER	BID ITEMS	UNIT	TOTALS
502.3101	EXPANSION DEVICE B-18-15	LF	148
502.3200	PROTECTIVE SURFACE TREATMENT	SY	1,775
502.3210	PIGMENTED SURFACE SEALER	SY	250
502.4205	ADHESIVE ANCHORS NO. 5 BAR	EACH	180
505.0600	BAR STEEL REINFORCEMENT HS COATED STRUCTURES	LB	6,690
505.0905	BAR COUPLERS NO. 5	EACH	12
505.0906	BAR COUPLERS NO. 6	EACH	52
509.0301	PREPARATION DECKS TYPE 1	SY	35
509.0302	PREPARATION DECKS TYPE 2	SY	3
509.0400.S	CLEANING CONCRETE SURFACES	SY	210
509.0500	CLEANING DECKS	SY	1,592
509.1000	JOINT REPAIR	SY	70
509.1500	CONCRETE SURFACE REPAIR	SF	62
509.2000	FULL-DEPTH DECK REPAIR	SY	1
509.2500	CONCRETE MASONRY OVERLAY DECKS	CY	125

DESIGN DATA

LIVE LOAD:

DESIGN RATING: HS-20
INVENTORY RATING: HS-15
OPERATING RATING: HS-25
MAXIMUM STANDARD PERMIT VEHICLE LOAD: 190 (KIPS)

MATERIAL PROPERTIES:

CONCRETE MASONRY:
OVERLAY DECKS ——— f'c = 4,000 P.S.I.
SURFACE REPAIR (SUBSTRUCTURE) ——— f'c = 3,500 P.S.I.

BAR STEEL REINFORCEMENT:
GRADE 60 ——— fy = 60,000 P.S.I.

TRAFFIC VOLUME

STH 312
ADT = 15,100 (2030)
R.D.S. = 55 M.P.H.

IH 94
ADT = 26,300 (2030)
R.D.S. = 70 M.P.H.

GENERAL NOTES

DRAWINGS SHALL NOT BE SCALED.

BAR STEEL REINFORCEMENT SHALL BE EMBEDDED 2" CLEAR UNLESS OTHERWISE SHOWN OR NOTED.

THE FIRST OR FIRST TWO DIGITS OF THE BAR MARK SIGNIFIES THE BAR SIZE.

BEVEL EXPOSED EDGES OF CONCRETE ¾" UNLESS OTHERWISE NOTED.

PROTECTIVE SURFACE TREATMENT TO BE APPLIED TO THE ENTIRE NEW SURFACE OF THE CONCRETE OVERLAY AND PAVING BLOCKS, AND THE ENTIRE MEDIAN.

CLEAN EXISTING MEDIAN UNDER "CLEANING CONCRETE SURFACES" PRIOR TO APPLICATION OF PROTECTIVE SURFACE TREATMENT.

PIGMENTED SURFACE SEALER TO BE APPLIED TO THE FRONT FACE AND THE TOP OF THE PARAPETS.

DIMENSIONS SHOWN ARE BASED ON THE ORIGINAL STRUCTURE PLANS.

ANY EXCAVATION NECESSARY TO COMPLETE THE OVERLAY OR JOINT REPAIR AT THE ABUTMENTS IS TO BE CONSIDERED INCIDENTAL TO THE BID ITEM "CONCRETE MASONRY OVERLAY DECKS".

PROFILE GRADE LINE SHALL BE DETERMINED IN THE FIELD BASED ONE A MINIMUM OVERLAY THICKNESS OF 1½" PLACED ABOVE THE DECK SURFACE AFTER SURFACE PREPARATION. EXPECTED AVERAGE OVERLAY THICKNESS IS 2¼". IF EXPECTED AVERAGE OVERLAY THICKNESS IS EXCEEDED BY MORE THAN ½", CONTACT THE STRUCTURES DESIGN SECTION.

A MINIMUM OF 1-INCH OF CONCRETE SHALL BE REMOVED FROM THE ENTIRE BRIDGE DECK UNDER THE BID ITEM "CLEANING DECKS".

"PREPARATION DECKS TYPE 1", "PREPARATION DECKS TYPE 2", "FULL-DEPTH DECK REPAIR", AND "CONCRETE SURFACE REPAIR" AREAS ARE BASED ON THE PLANS AND AS DETERMINED BY THE ENGINEER.

"CONCRETE MASONRY OVERLAY DECKS" BID ITEM INCLUDES CONCRETE FOR "PREPARATION DECKS TYPE 1", "PREPARATION DECKS TYPE 2", "FULL-DEPTH DECK REPAIR", "JOINT REPAIR", AND OVERLAY.

ALL LINES OF REMOVAL SHALL BE DEFINED BY A MIN. 1" DEEP SAW CUT.

SEAL OVERLAY CONSTRUCTION JOINTS ACCORDING TO SECTION 502.3.13.1 OF THE STANDARD SPECIFICATIONS. COST INCLUDED WITH BID ITEM "CONCRETE MASONRY OVERLAY DECKS".

"EXPANSION DEVICE B-18-15" BID ITEM MEASURED GUTTER TO GUTTER ALONG THE SKEW. MEDIAN IS NOT TAKEN INTO ACCOUNT.

LIST OF DRAWINGS

1. CONCRETE OVERLAY
2. JOINT REPAIR 1
3. JOINT REPAIR 2
4. COVER PLATE DETAILS 1
5. COVER PLATE DETAILS 2

STRUCTURE DESIGN CONTACTS:

MICAH BROOKS (608) 266-5080
LAURA SHADEWALD (608) 267-9592

NO.	DATE	REVISION	BY

WISCONSIN DEPARTMENT OF TRANSPORTATION — BUREAU OF STRUCTURES

ACCEPTED _____ _____
CHIEF STRUCTURES DESIGN ENGINEER — DATE

STRUCTURE B-18-15

STH 312 OVER IH 94

COUNTY	TOWN
EAU CLAIRE	UNION

DESIGN SPEC. REHABILITATION N/A

DESIGNED BY	DESIGNED CK'D.	DRAWN BY	PLANS CK'D.
MWB	JLR	MWB	JLR

CONCRETE OVERLAY


SHEET 1 OF 5

I.D. 1022-08-04A DATE: OCT. 2019


SCALE = 16.00

STATE PROJECT NUMBER


1022-08-74

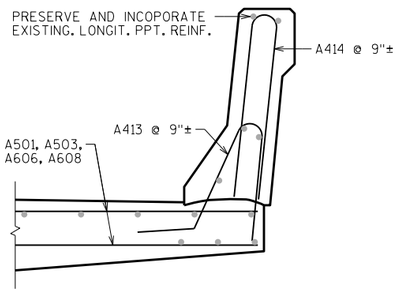


SECTION A-A

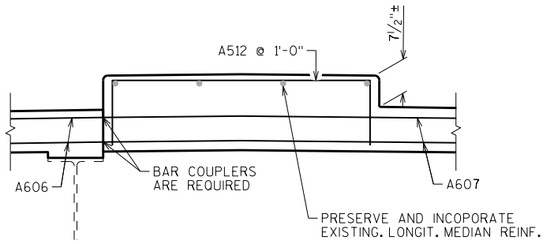

SECTION B-B

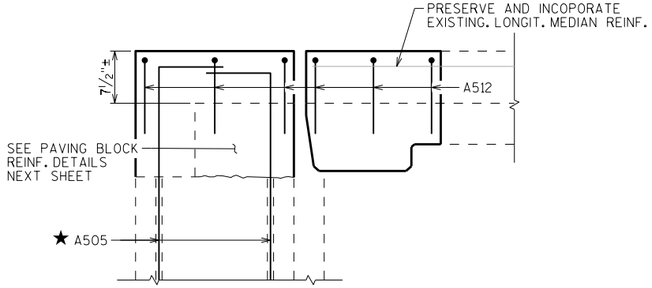


SECTION C-C

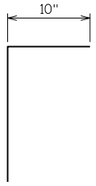

A505

★ ADHESIVE ANCHORS NO. 5 BAR. EMBED 1'-6" MIN. IN EXISTING CONCRETE. SPACE AT 1'-0". TURN 10" LEG AS NECESSARY TO FIT.

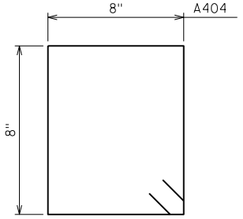


A404


BILL OF BARS

NOTE: THE FIRST OR FIRST TWO DIGITS OF THE BAR MARK SIGNIFIES THE BAR SIZE


	BAR MARK	COAT	NO. REQ'D.	LENGTH	BENT	BAR SERIES	LOCATION
	A501	X	24	8'-0"			PAVING BLOCK - HORIZ. - STAGE 1
	A502	X	24	8'-0"			PAVING BLOCK - HORIZ. - STAGE 2
	A503	X	18	8'-0"			PAVING BLOCK - HORIZ. - STAGE 3
	A404	X	156	3'-2"	X		PAVING BLOCK - VERT.
★	A505	X	180	3'-6"	X		PAVING BLOCK - VERT. - ANCHORS
	A606	X	26	27'-8"			DECK - TRANS. - STAGE 1
	A607	X	26	26'-10"			DECK - TRANS. - STAGE 2
	A608	X	26	22'-9"			DECK - TRANS. - STAGE 3
	A409	X	150	4'-10"	X		END DIAPH. - VERT.
	A610	X	60	11'-1"			END DIAPH. - TRANS. - BTWN. GIRDERS
	A411	X	48	11'-1"			END DIAPH. - TRANS.
	A512	X	12	8'-5"	X		MEDIAN - VERT.
	A413	X	32	4'-3"	X		PPT. - VERT.
	A414	X	32	4'-10"	X		PPT. - VERT.

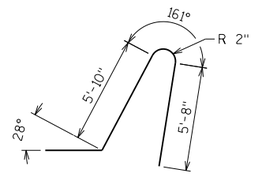

A413

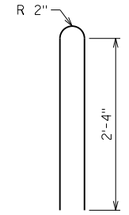


A414

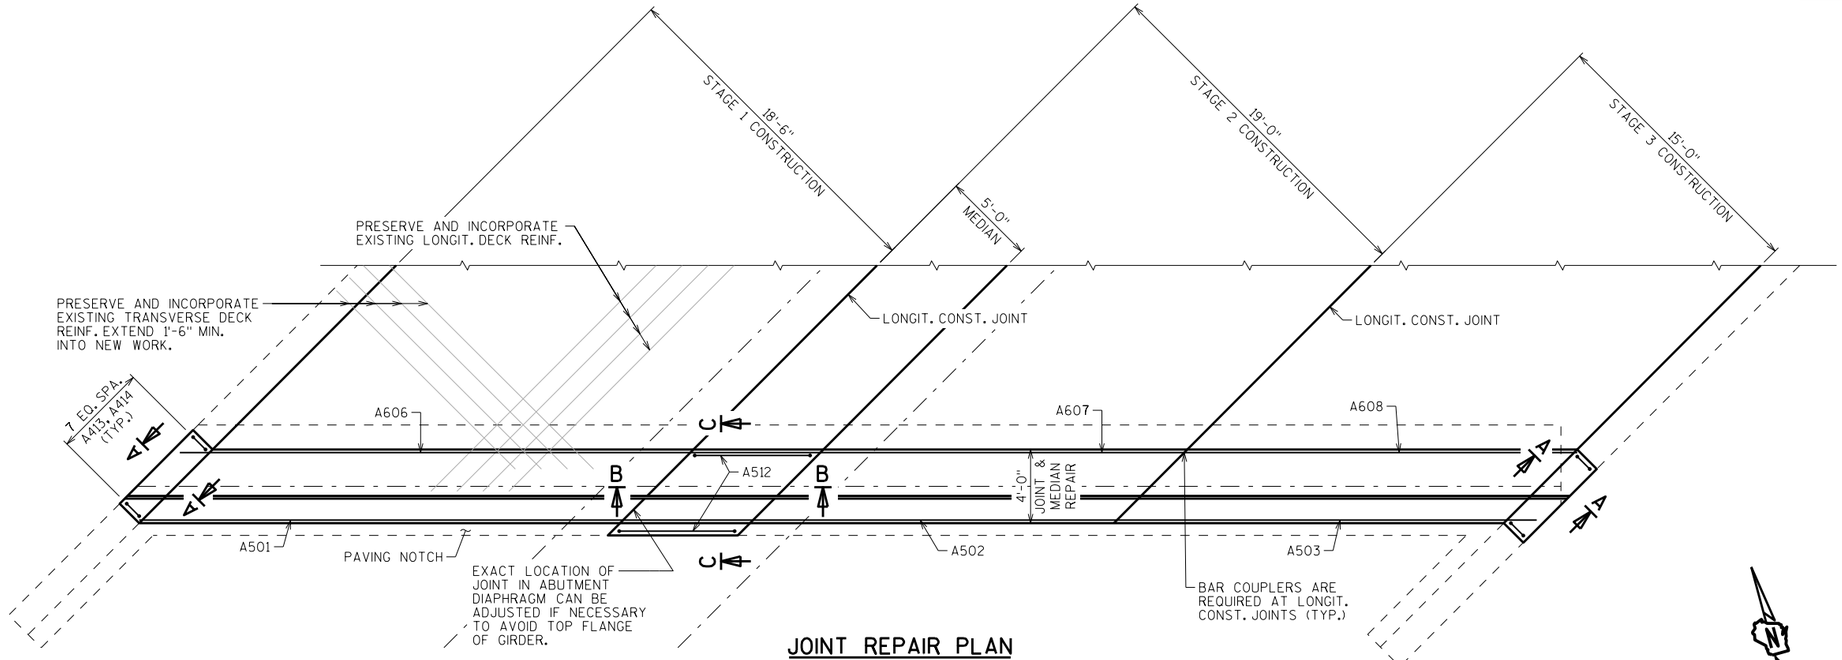

JOINT REPAIR PLAN

WEST ABUT. SHOWN, EAST ABUT. SIMILAR

A409

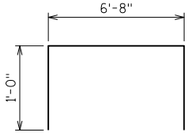

A512

NO.	DATE	REVISION	BY

STATE OF WISCONSIN
DEPARTMENT OF TRANSPORTATION
STRUCTURES DESIGN SECTION

STRUCTURE B-18-15

DRAWN BY MWB | PLANS CK'D. JLR


JOINT REPAIR 1

SHEET 2

SCALE = 4.00


STATE PROJECT NUMBER

1022-08-74

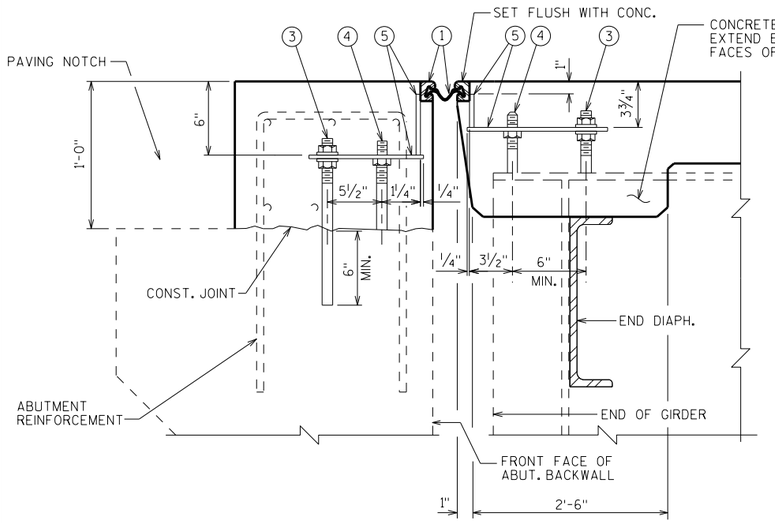

SECTION THRU JOINT AT ABUTMENT

SHOWING EXPANSION DEVICE ANCHORAGE
NORMAL TO ℄ SUBSTRUCTURE

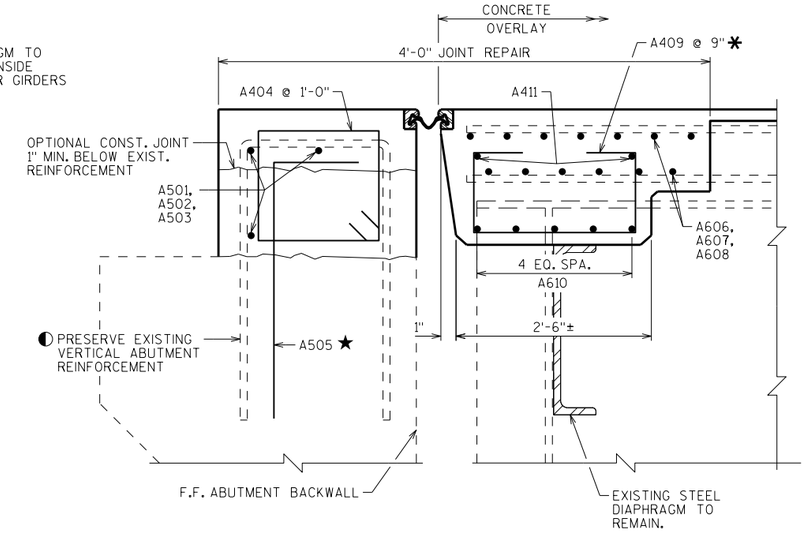

SECTION THRU JOINT AT ABUTMENT

SHOWING JOINT REPAIR REINFORCEMENT
NORMAL TO ℄ SUBSTRUCTURE

LEGEND


1. NEOPRENE STRIP SEAL (5 - INCH) AND STEEL EXTRUSIONS.
2. STUDS ⅝" ϕ X 6⅜" LONG AT 6" ALTERNATE CENTERS. WELD TO EXTRUSIONS AND BEND AS SHOWN AFTER WELDING.
2A. ½" THICK ANCHOR PLATE WITH ⅝" ϕ ROD (OR ALTERNATE STRIP SEAL ANCHOR). WELD ROD TO ANCHOR PLATE. WELD ANCHOR PLATE TO NO. 1 AT 1'-6" CENTERS BETWEEN GIRDERS.
3. ¾" ϕ THREADED ROD WITH 2 NUTS AND PLATE WASHERS. WELD THREADED ROD TO TOP FLANGE OR ATTACH BY BOLTING THRU FLANGE. ON ABUTMENT SIDE GROUT THREADED ROD INTO FIELD DRILLED HOLES IN ABUTMENT BACKWALL AS SHOWN.
4. ¾" ϕ THREADED ROD WITH NUT. TACK WELD NUT TO NO. 5.
5. FABRICATE SUPPORT FROM 3" X ½" BAR AS SHOWN OR EQUIVALENT, ONE PER GIRDER PER SIDE. SHOP OR FIELD WELD TO NO. 1. IF FIELD WELDED, COVER WELDED AREAS WITH EPOXY-COATING MATERIAL. PROVIDE 1½" ϕ HOLE FOR NO. 3 AND 1" ϕ HOLE FOR NO. 4.
6. GALVANIZED PLATE ⅜" X 1'-2" X 2'-0" LONG WITH HOLES FOR NO. 7. BEND AS SHOWN.
7. ¾"ϕ X 1½" STAINLESS STEEL SOCKET FLAT HEAD SCREWS WITH ANTI-SEIZE LUBRICANT. PLACE IN COUNTERSUNK HOLE. RECESS 1/16" BELOW PLATE SURFACE.
8. ¾"ϕ X 4" GALVANIZED HEX HEAD BOLT. BEND 45°.
9. ¾"ϕ X 2¼" GALVANIZED THREADED COUPLING.
10. 1" X 5" SLOTTED COUNTERSUNK HOLE FOR NO. 7. PLACE SLOT PARALLEL TO DIRECTION OF MOVEMENT.

◐ EXISTING BARS ARE LIKELY TO BE CORRODED AND/OR DAMAGED DURING CONCRETE REMOVAL. PRESERVE AND INCORPORATE AS MUCH REBAR AS PRACTICAL. SUPPLEMENT WITH BARS INDICATED BY ★

★ ADHESIVE ANCHORS NO. 5 BAR. EMBED 1'-6" MIN. IN EXISTING CONCRETE. SPACE AT 1'-0". TURN 10" LEG AS NECESSARY TO FIT.


✱ BARS PLACED PARALLEL TO GIRDERS. SPACING PERPENDICULAR TO ℄ OF GIRDERS.

◆ WEST ABUTMENT STRIP SEAL ONLY. SEE TEMPERATURE TABLE FOR EAST ABUTMENT STRIP SEAL.

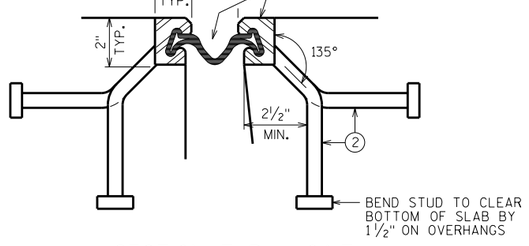

SECTION THRU JOINT

EXTERIOR GIRDER TO EDGE OF DECK AND AT PARAPETS, MEDIANS AND SIDEWALKS

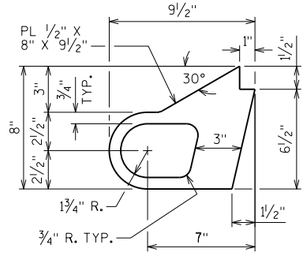


ALTERNATE STRIP SEAL ANCHOR

°F	E. ABUT.
5	3¾"
15	3½"
25	3⅜"
35	3¼"
45	3"
55	2⅞"
65	2⅝"
75	2½"
85	2⅜"

NOTE: A SMALL JOINT OPENING DUE TO HIGH TEMPERATURE AT TIME OF CONSTRUCTION MAY REQUIRE NEOPRENE STRIP SEAL INSTALLATION INTO STEEL EXTRUSIONS PRIOR TO SETTING THE EXPANSION JOINT.


TEMPERATURE TABLE

JOINT OPENINGS MEASURED NORMAL TO ℄ BRG.

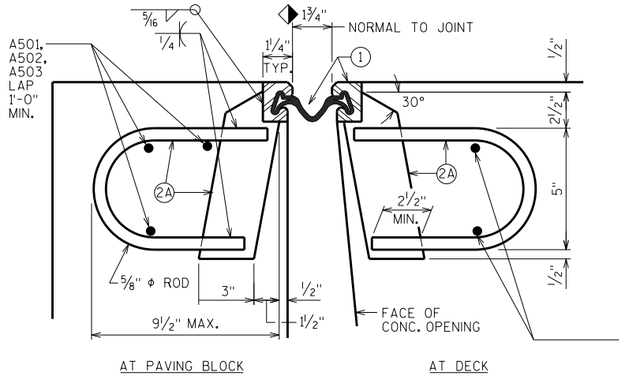

SECTION THRU JOINT

ROADWAY TRAFFIC AREA BETWEEN EXTERIOR GIRDERS.

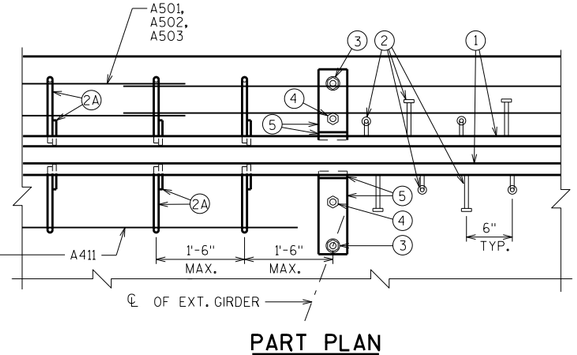

PART PLAN

NOTES

ONE FIELD SPLICE PERMITTED IN STEEL EXTRUSIONS, UNLESS MORE ARE REQUIRED FOR STAGED CONSTRUCTION, HANDLING OR GALVANIZING REQUIREMENTS. IF USED, DETAILS SHALL BE SUBMITTED FOR APPROVAL. NO SPLICING PERMITTED IN NEOPRENE STRIP SEAL.

AFTER FABRICATION, BUT BEFORE SHIPMENT, STRAIGHTEN STEEL EXTRUSIONS SUCH THAT THEY SHALL BE FREE FROM WARP, TWIST AND SWEEP.

FABRICATOR SHALL PROVIDE MEANS OF KEEPING GALVANIZED EXTRUSIONS CLEAN AND SMOOTH DURING SHIPMENT AND PRIOR TO APPLYING LUBRICANT ADHESIVE FOR NEOPRENE GLAND INSTALLATION.

SANDBLAST PLATES, SUPPORTS AND EXTRUSIONS AFTER FABRICATION IN ACCORDANCE WITH SSPC SP. #6 "COMMERCIAL BLAST CLEANING". AFTER BLAST CLEANING, THE PLATES, SUPPORTS AND EXTRUSIONS SHALL BE HOT DIPPED GALVANIZED.

ANCHOR SYSTEM NO. 8 AND NO. 9 SHALL CONFORM TO ASTM A307 & SHALL BE GALVANIZED IN ACCORDANCE WITH ASTM A153 CLASS C AND D.

STRIP SEAL EXPANSION JOINT ASSEMBLY, INCLUDING ANCHOR STUDS AND HARDWARE WILL BE PAID FOR AT THE LUMP SUM PRICE BID FOR "EXPANSION DEVICE B-18-15".

NO.	DATE	REVISION	BY

STATE OF WISCONSIN
DEPARTMENT OF TRANSPORTATION
STRUCTURES DESIGN SECTION

STRUCTURE B-18-15

DRAWN BY MWB | PLANS CK'D. JLR

JOINT REPAIR 2

SHEET 3


SCALE = 1.00

8


8

STATE PROJECT NUMBER


1022-08-74

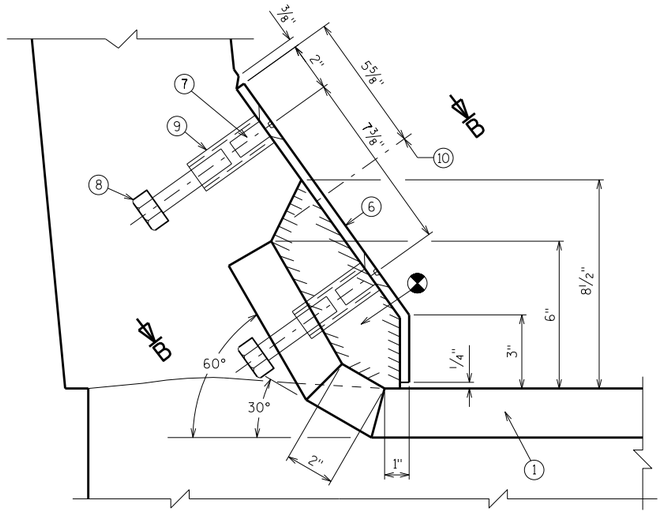


SECTION A-A

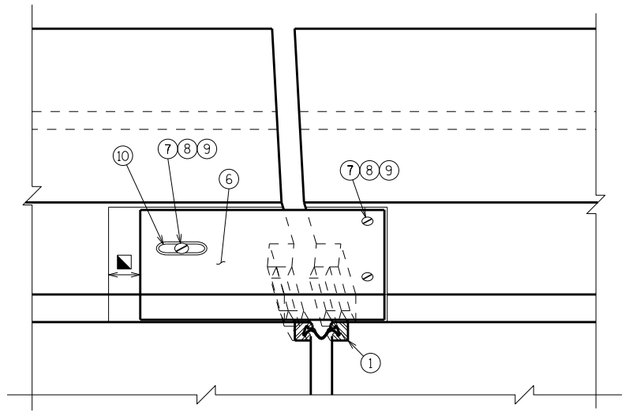

VIEW OF PARAPET PLATE FROM ROADWAY

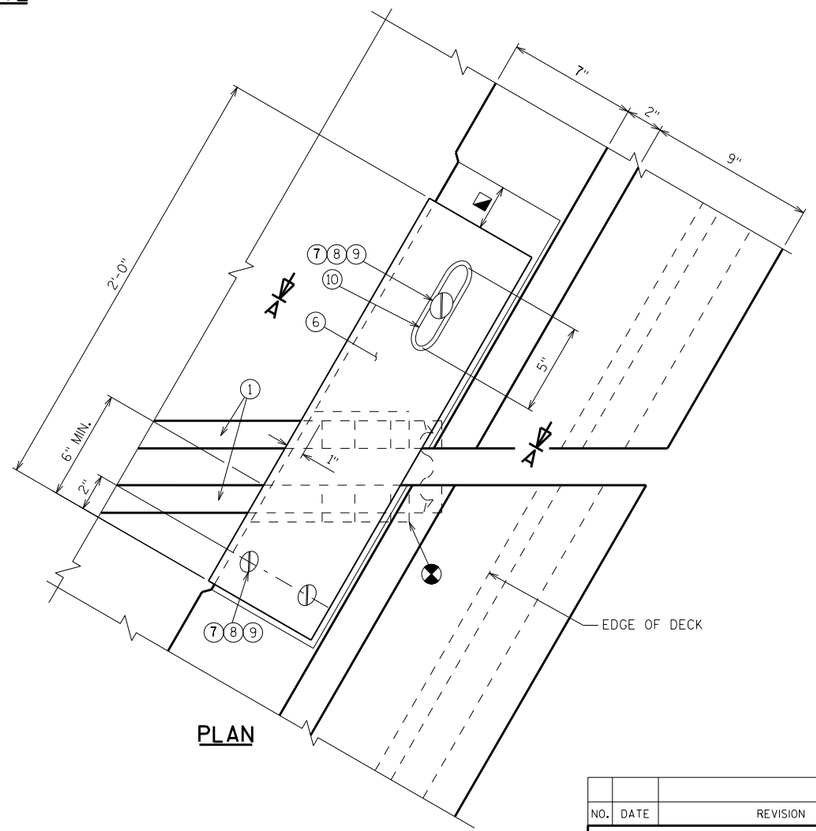

PLAN

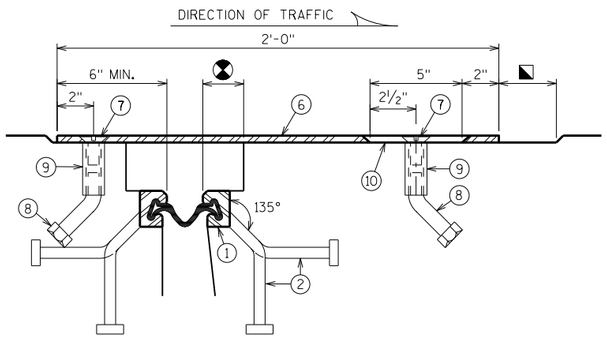

SECTION B-B

BLOCK OUT CONCRETE 2" EACH SIDE OF JOINT OPENING.

JOINT OPENING DIMENSION ALONG SKEW PLUS 1/2".

NO.	DATE	REVISION	BY

STATE OF WISCONSIN
DEPARTMENT OF TRANSPORTATION
STRUCTURES DESIGN SECTION

STRUCTURE B-18-15

DRAWN BY MWB | PLANS CK'D. JLR

COVER PLATE DETAILS 1

SHEET 4


SCALE = 1.00

8


8

STATE PROJECT NUMBER


1022-08-74

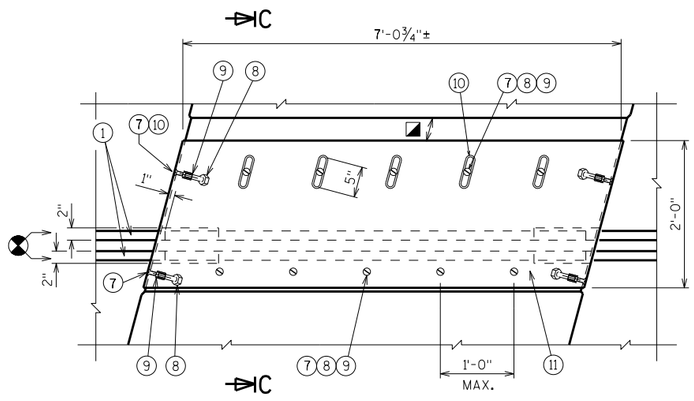

PLAN AT MEDIAN

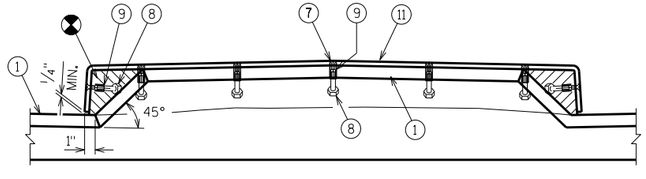

SECTION AT MEDIAN

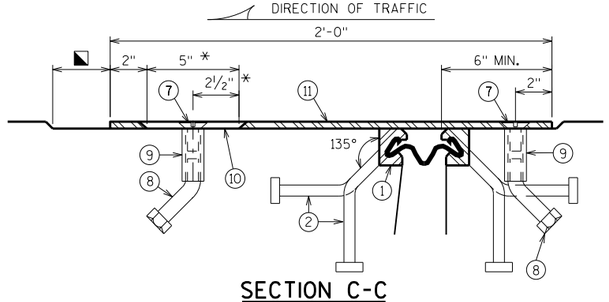

SECTION C-C

* DIMENSION ALONG DIRECTION OF MOVEMENT

BLOCK OUT CONCRETE 2" EACH SIDE OF JOINT OPENING.

JOINT OPENING DIMENSION ALONG SKEW PLUS ½".

8

8

NO.	DATE	REVISION	BY

STATE OF WISCONSIN
DEPARTMENT OF TRANSPORTATION
STRUCTURES DESIGN SECTION


STRUCTURE B-18-15

DRAWN BY MWB | PLANS CK'D. JLR

COVER PLATE DETAILS 2

SHEET 5

SCALE = 1.00

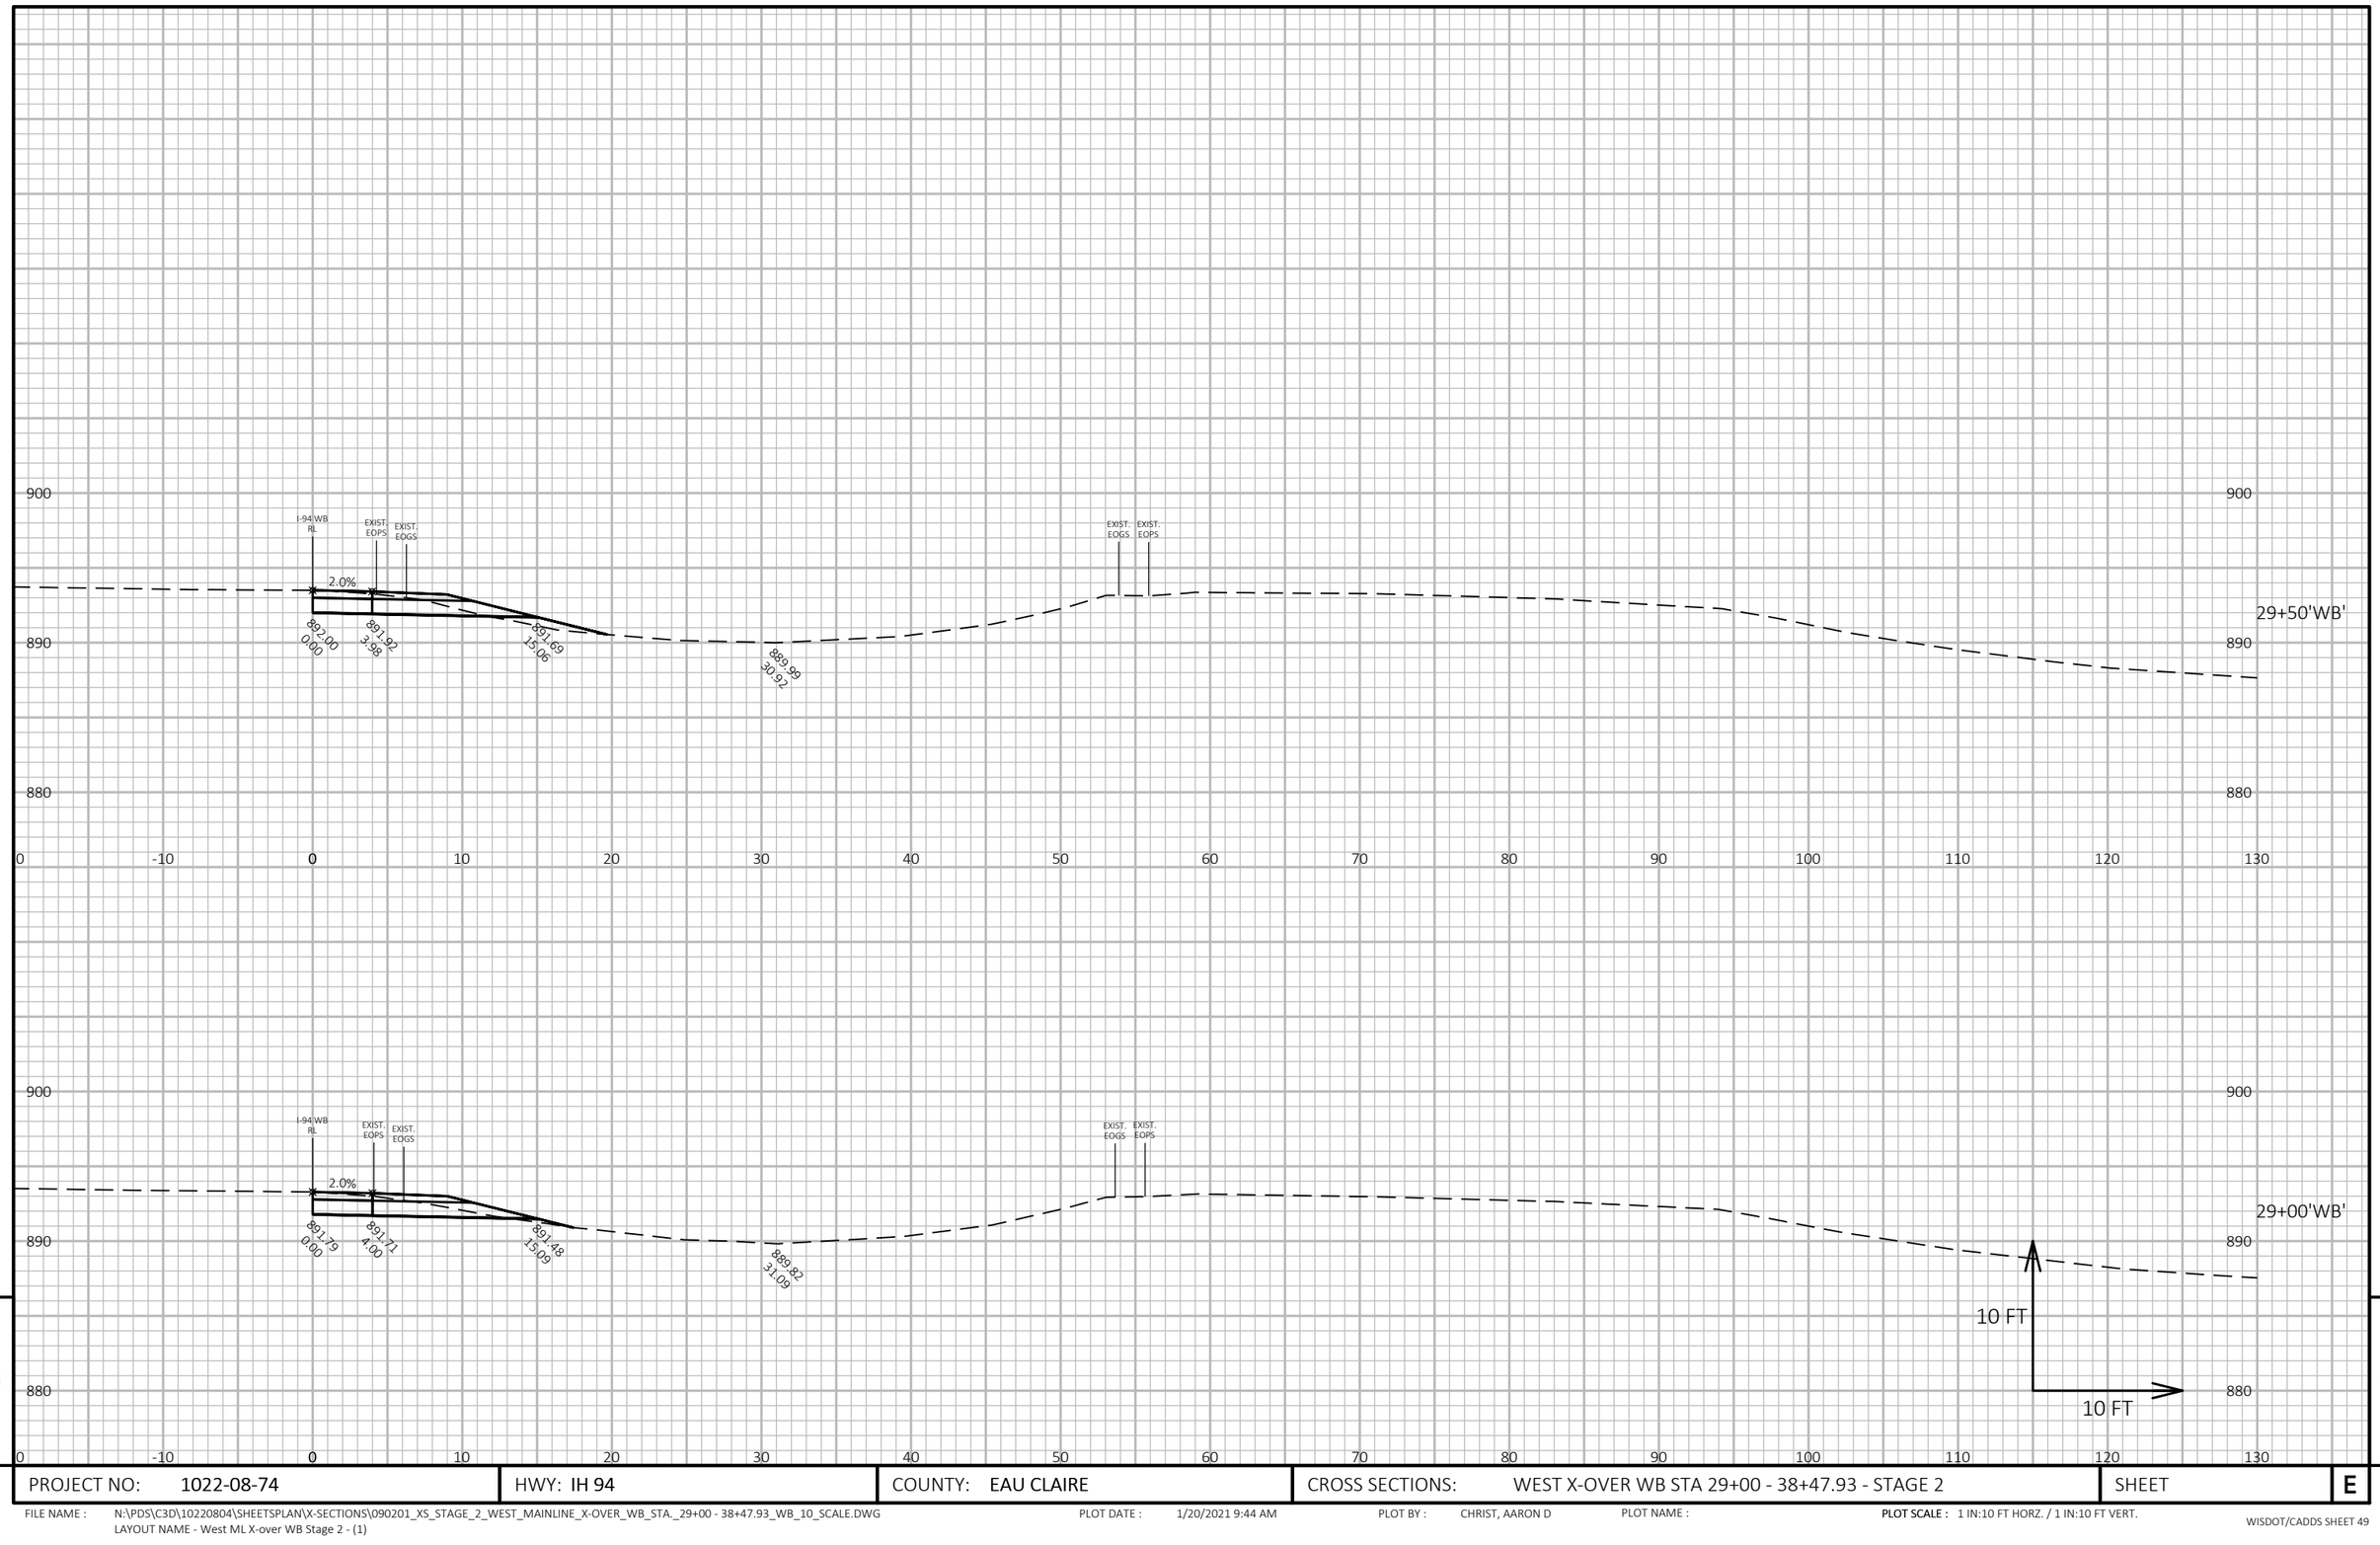

9

9

PROJECT NO: 1022-08-74	HWY: IH 94	COUNTY: EAU CLAIRE	CROSS SECTIONS: WEST X-OVER WB STA 29+00 - 38+47.93 - STAGE 2	SHEET E


FILE NAME : N:\PDS\C3D\10220804\SHEETSPLAN\X-SECTIONS\090201_XS_STAGE_2_WEST_MAINLINE_X-OVER_WB_STA._29+00 - 38+47.93_WB_10_SCALE.DWG
LAYOUT NAME - West ML X-over WB Stage 2 - (1)

PLOT DATE : 1/20/2021 9:44 AM

PLOT BY : CHRIST, AARON D

PLOT NAME :

PLOT SCALE : 1 IN:10 FT HORZ. / 1 IN:10 FT VERT.

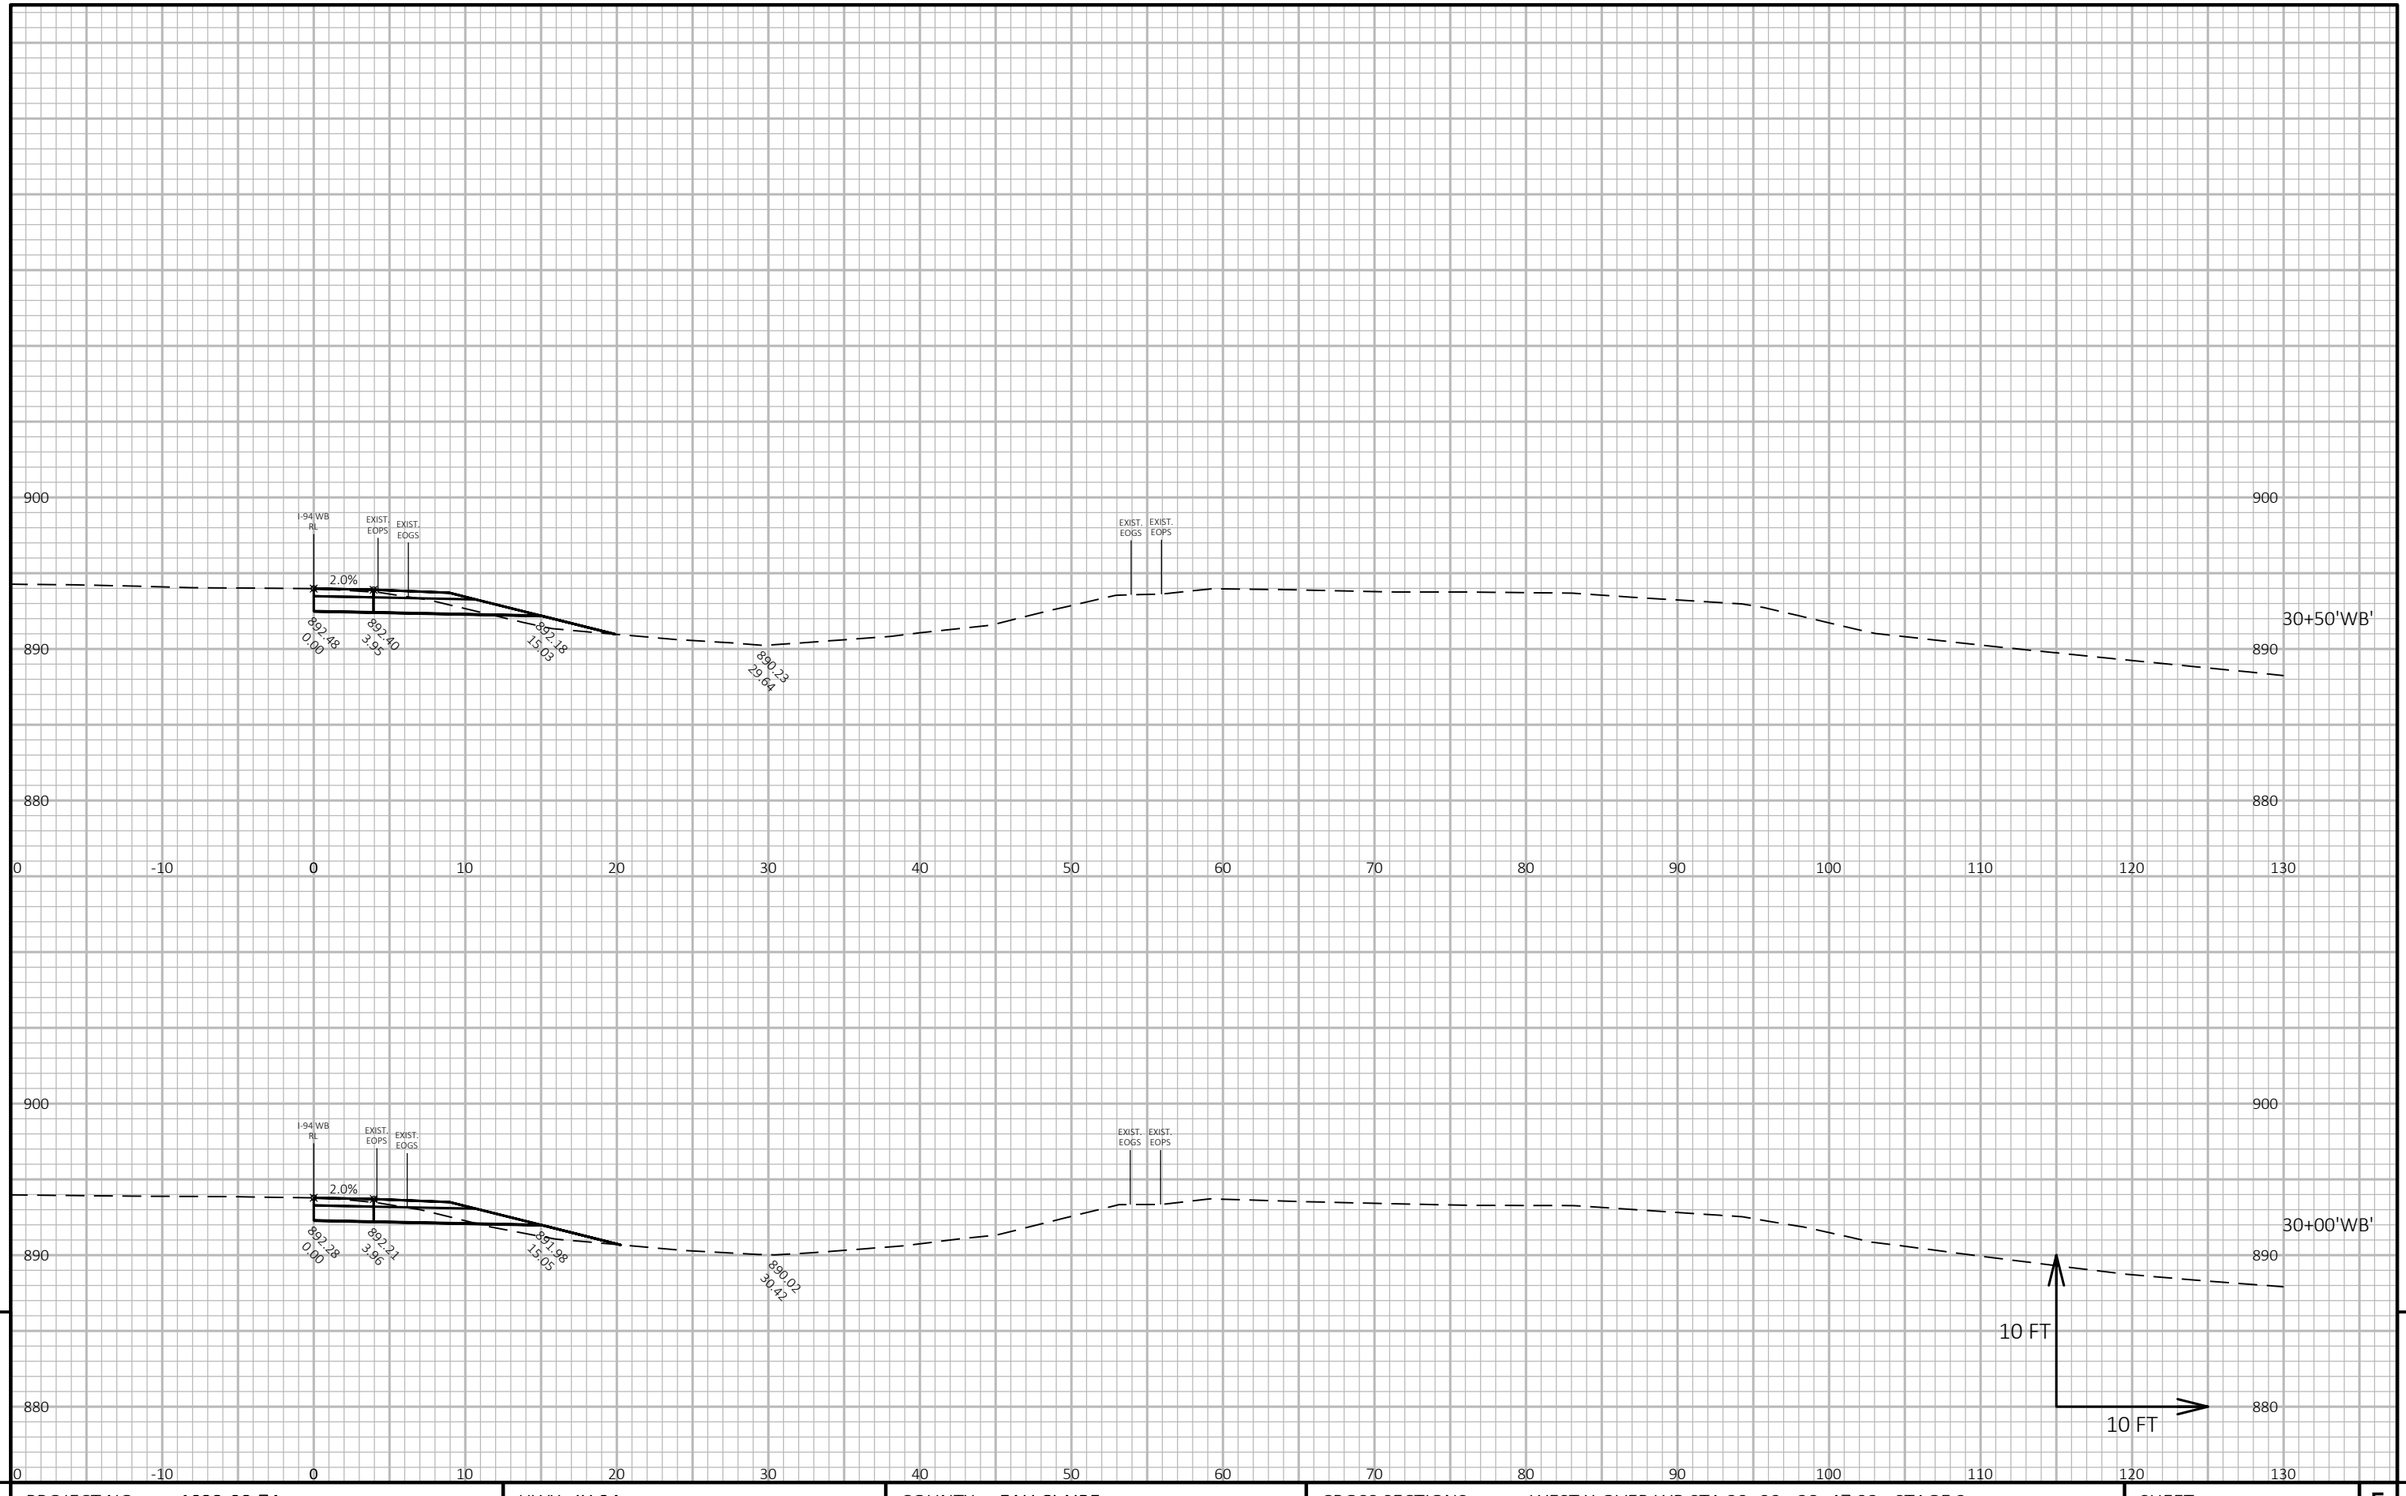

PROJECT NO: 1022-08-74	HWY: IH 94	COUNTY: EAU CLAIRE	CROSS SECTIONS: WEST X-OVER WB STA 29+00 - 38+47.93 - STAGE 2	SHEET E


FILE NAME : N:\PDS\C3D\10220804\SHEETSPLAN\X-SECTIONS\090201_XS_STAGE_2_WEST_MAINLINE_X-OVER_WB_STA._29+00 - 38+47.93_WB_10_SCALE.DWG
LAYOUT NAME - West ML X-over WB Stage 2 - (2)

PLOT DATE : 1/20/2021 9:45 AM

PLOT BY : CHRIST, AARON D

PLOT NAME :

PLOT SCALE : 1 IN:10 FT HORZ. / 1 IN:10 FT VERT.

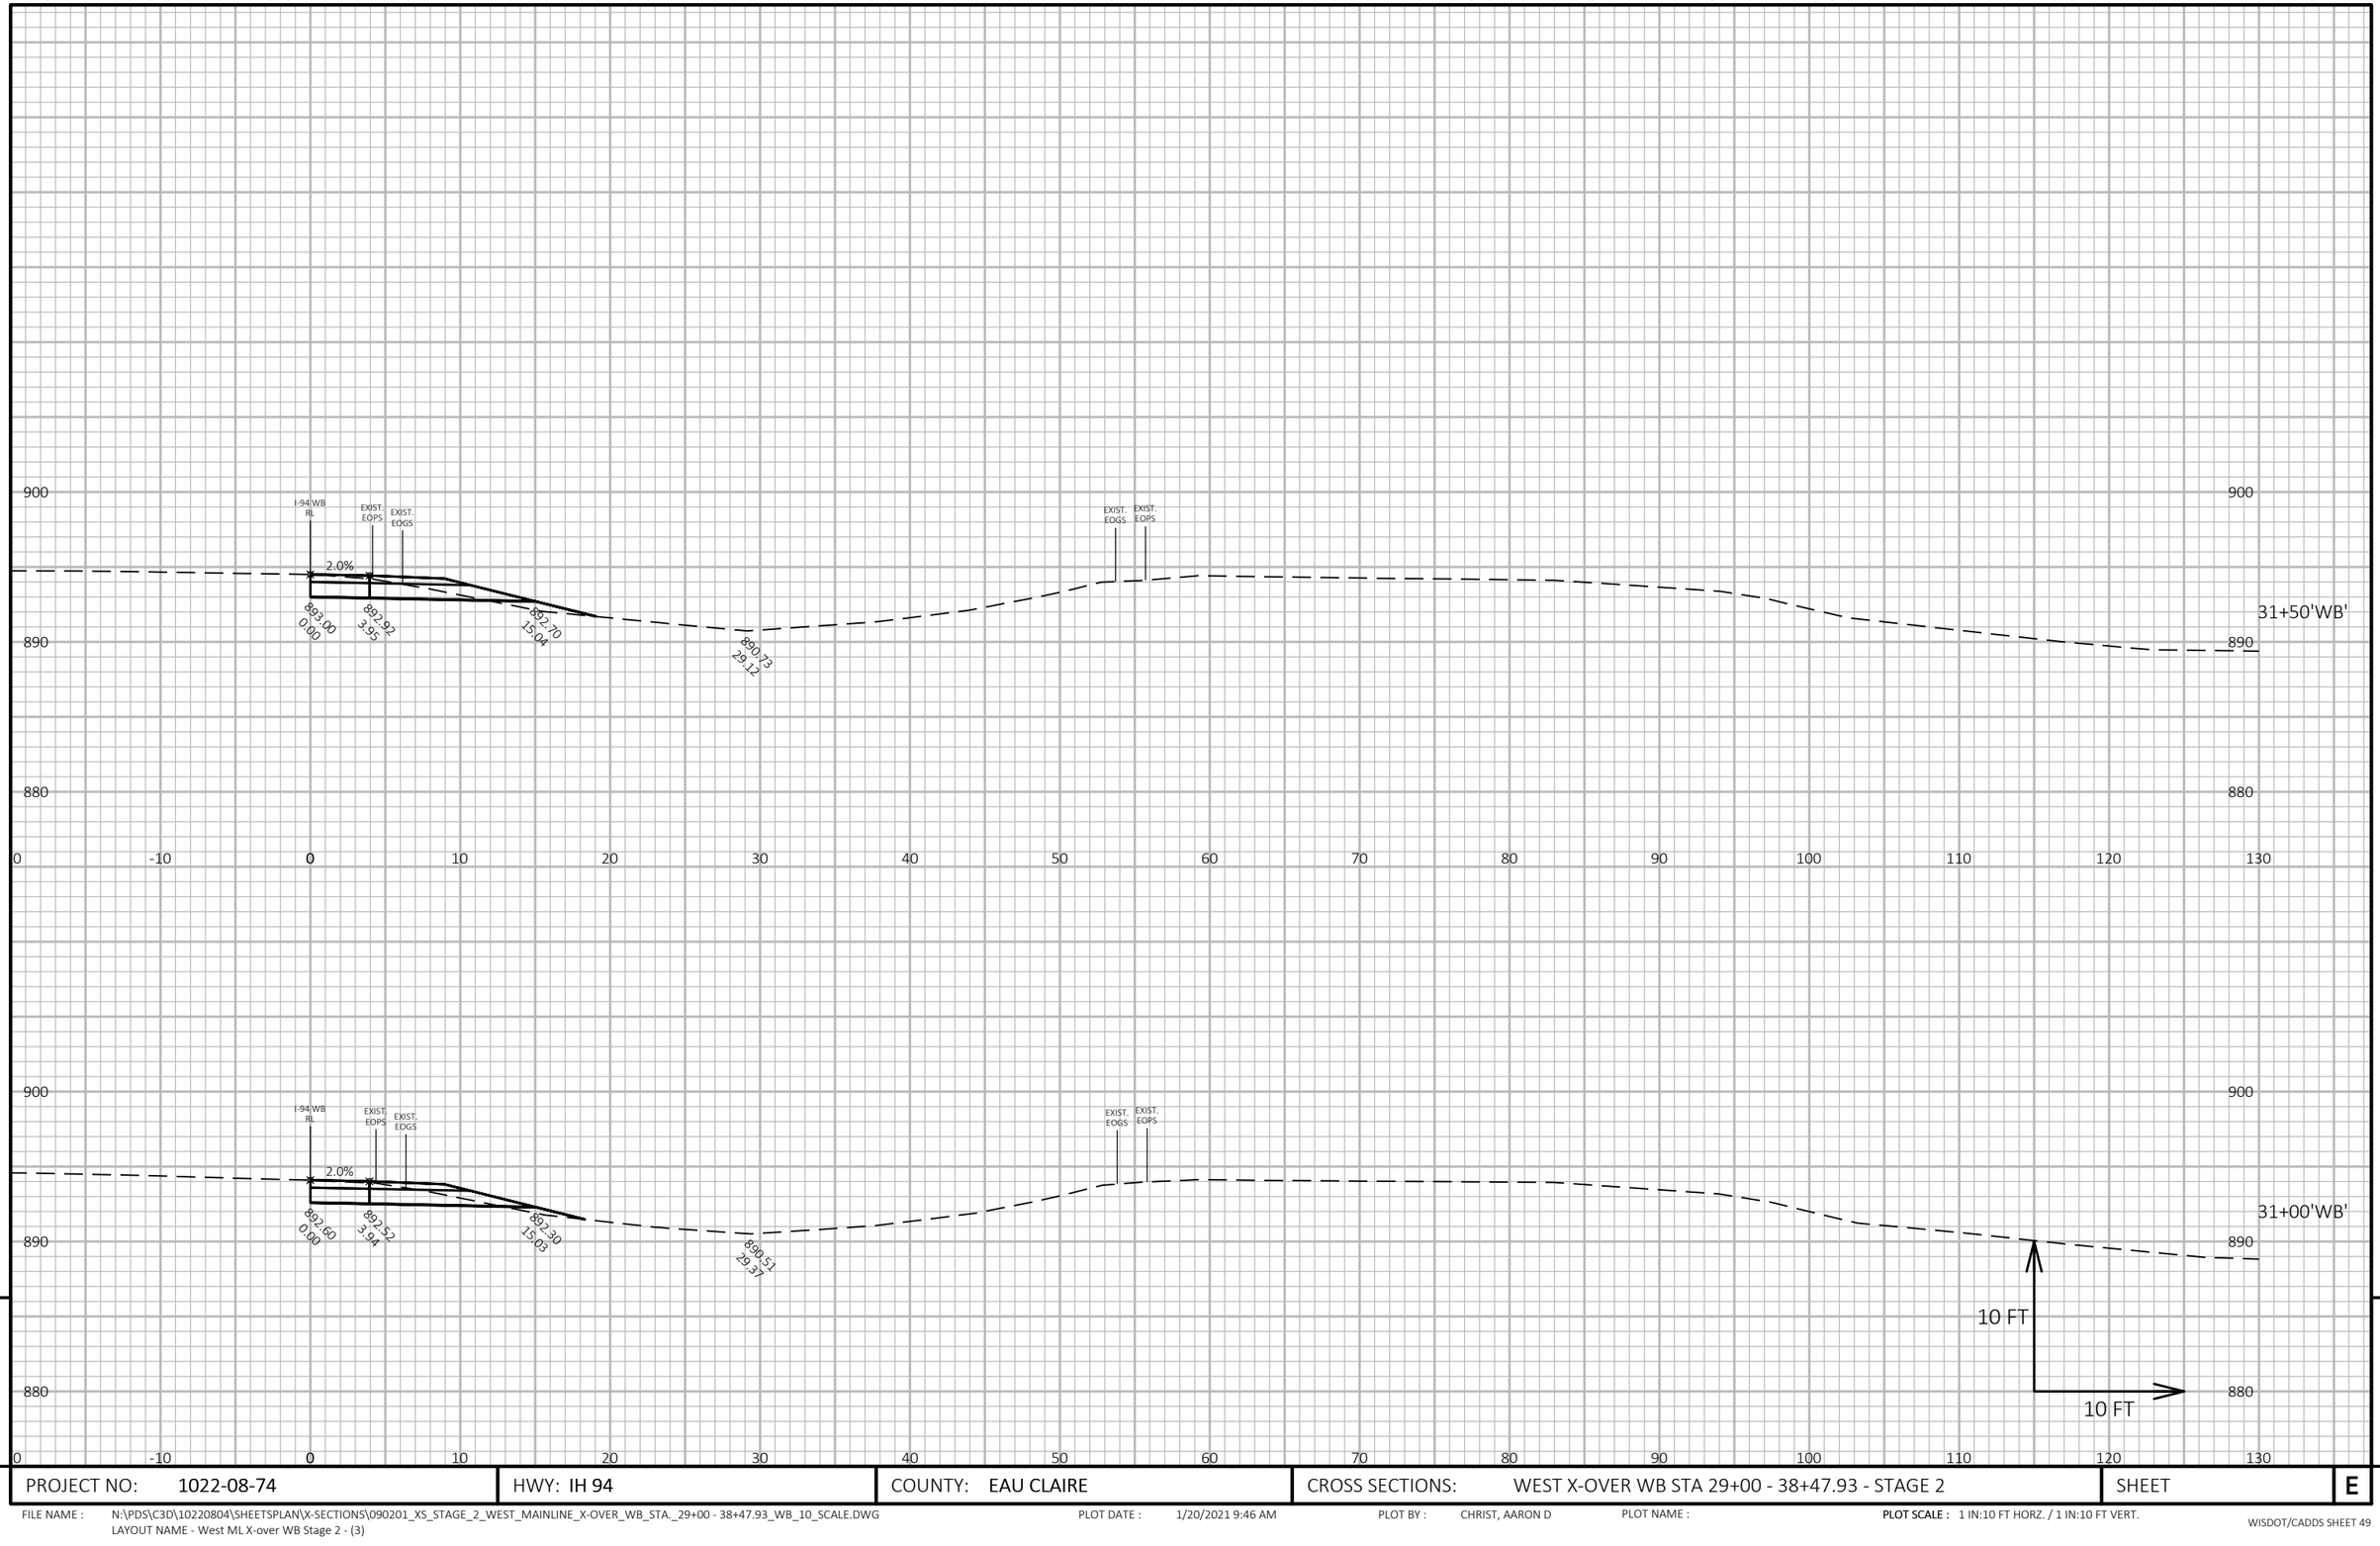

9

9

PROJECT NO: 1022-08-74	HWY: IH 94	COUNTY: EAU CLAIRE	CROSS SECTIONS: WEST X-OVER WB STA 29+00 - 38+47.93 - STAGE 2	SHEET E


FILE NAME : N:\PDS\C3D\10220804\SHEETSPLAN\X-SECTIONS\090201_XS_STAGE_2_WEST_MAINLINE_X-OVER_WB_STA._29+00 - 38+47.93_WB_10_SCALE.DWG
LAYOUT NAME - West ML X-over WB Stage 2 - (3)

PLOT DATE : 1/20/2021 9:46 AM

PLOT BY : CHRIST, AARON D

PLOT NAME :

PLOT SCALE : 1 IN:10 FT HORZ. / 1 IN:10 FT VERT.

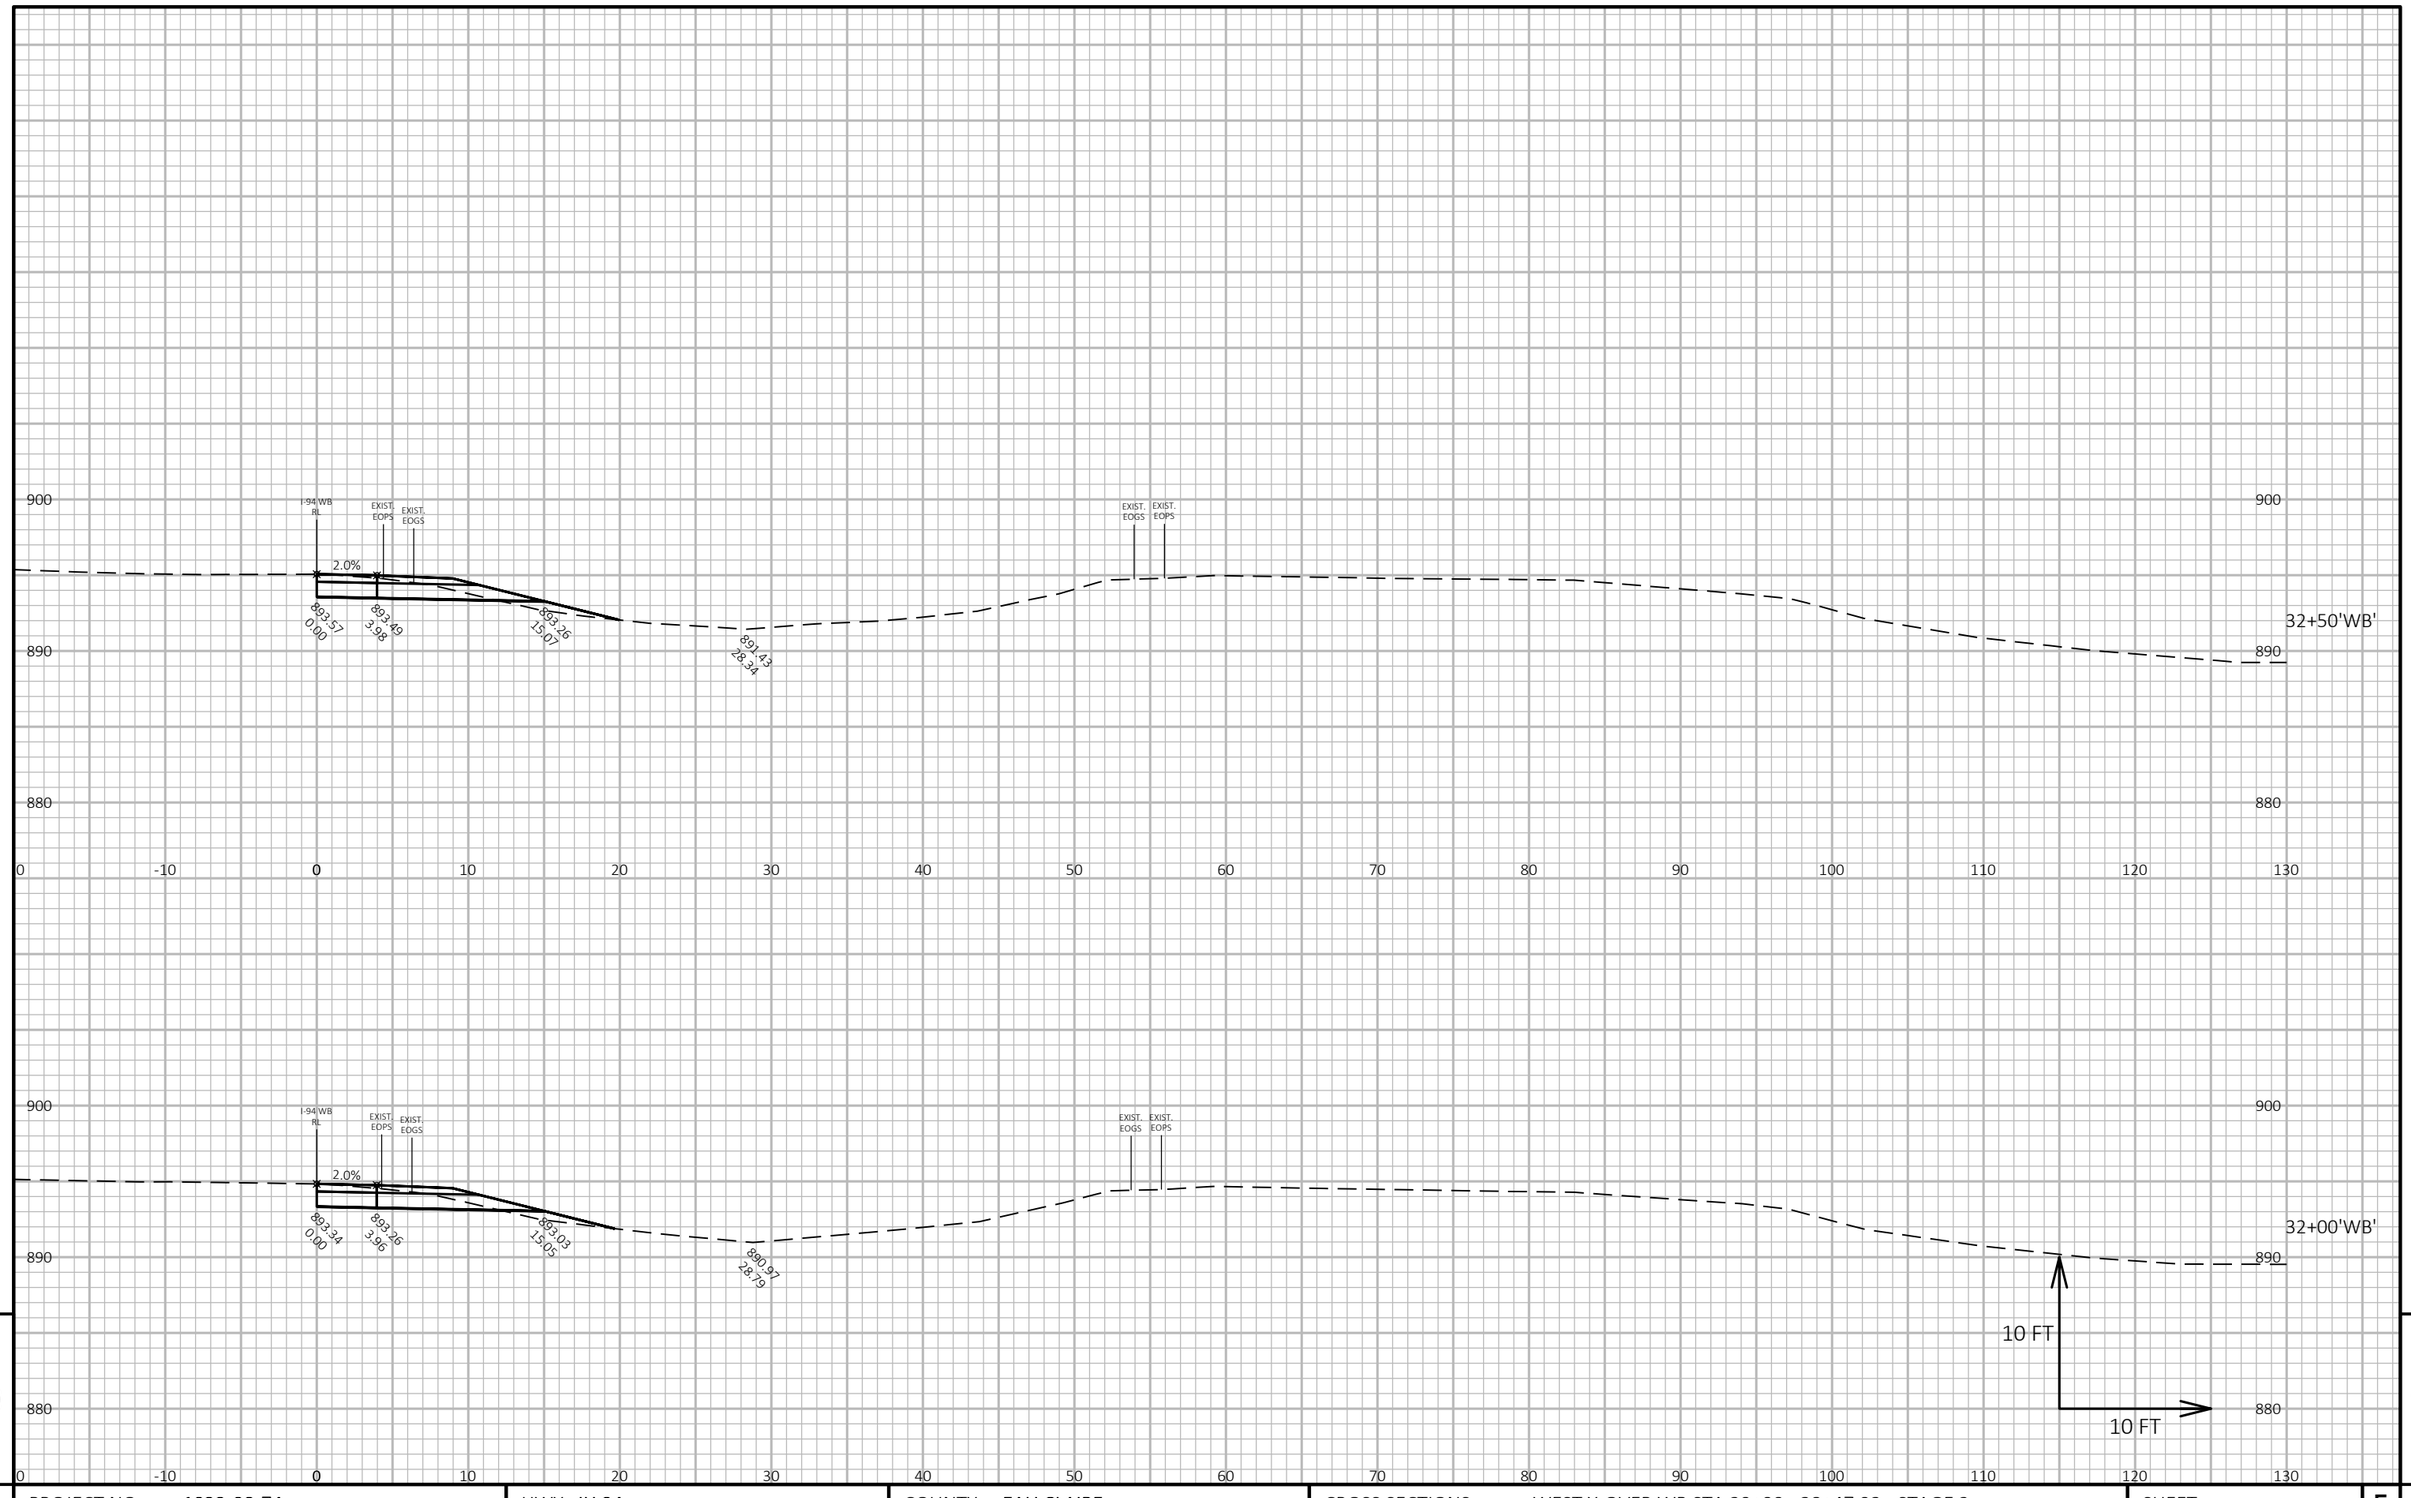

9

9

PROJECT NO: 1022-08-74	HWY: IH 94	COUNTY: EAU CLAIRE	CROSS SECTIONS: WEST X-OVER WB STA 29+00 - 38+47.93 - STAGE 2	SHEET E


FILE NAME : N:\PDS\C3D\10220804\SHEETSPLAN\X-SECTIONS\090201_XS_STAGE_2_WEST_MAINLINE_X-OVER_WB_STA._29+00 - 38+47.93_WB_10_SCALE.DWG
LAYOUT NAME - West ML X-over WB Stage 2 - (4)

PLOT DATE : 1/20/2021 9:48 AM

PLOT BY : CHRIST, AARON D

PLOT NAME :

PLOT SCALE : 1 IN:10 FT HORZ. / 1 IN:10 FT VERT.

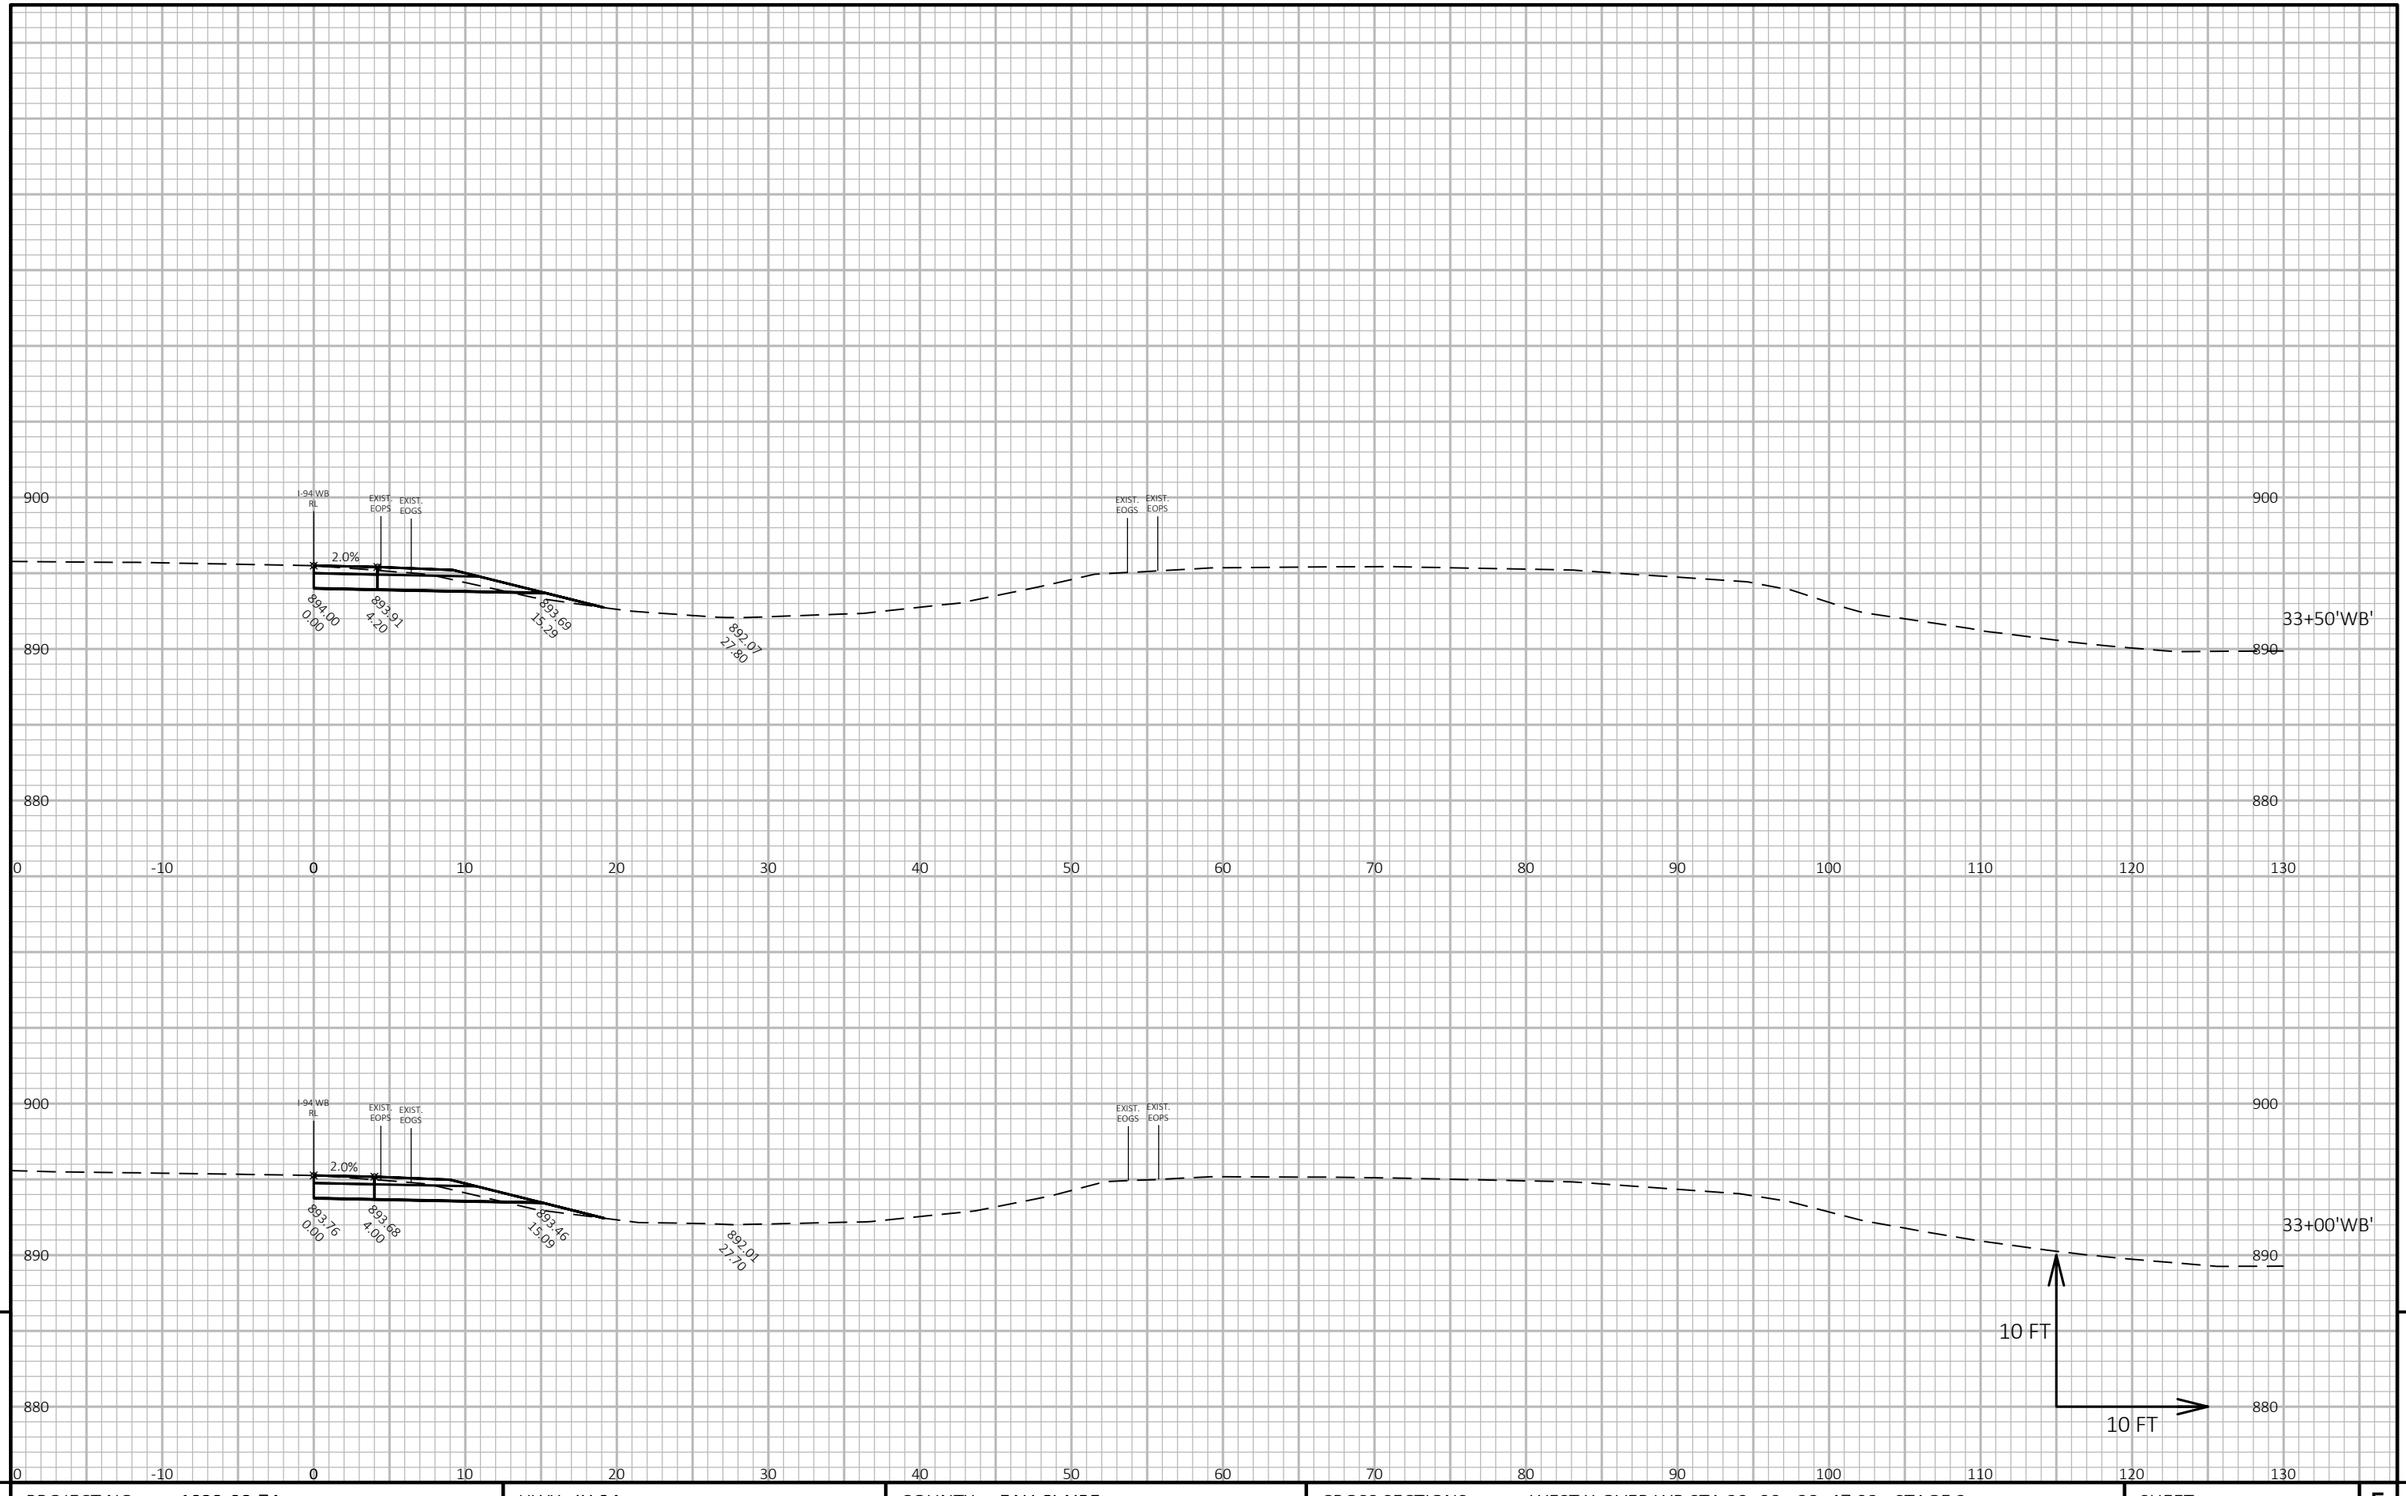

9

9

PROJECT NO: 1022-08-74	HWY: IH 94	COUNTY: EAU CLAIRE	CROSS SECTIONS: WEST X-OVER WB STA 29+00 - 38+47.93 - STAGE 2	SHEET E


FILE NAME : N:\PDS\C3D\10220804\SHEETSPLAN\X-SECTIONS\090201_XS_STAGE_2_WEST_MAINLINE_X-OVER_WB_STA._29+00 - 38+47.93_WB_10_SCALE.DWG
LAYOUT NAME - West ML X-over WB Stage 2 - (5)

PLOT DATE : 1/20/2021 9:49 AM

PLOT BY : CHRIST, AARON D

PLOT NAME :

PLOT SCALE : 1 IN:10 FT HORZ. / 1 IN:10 FT VERT.

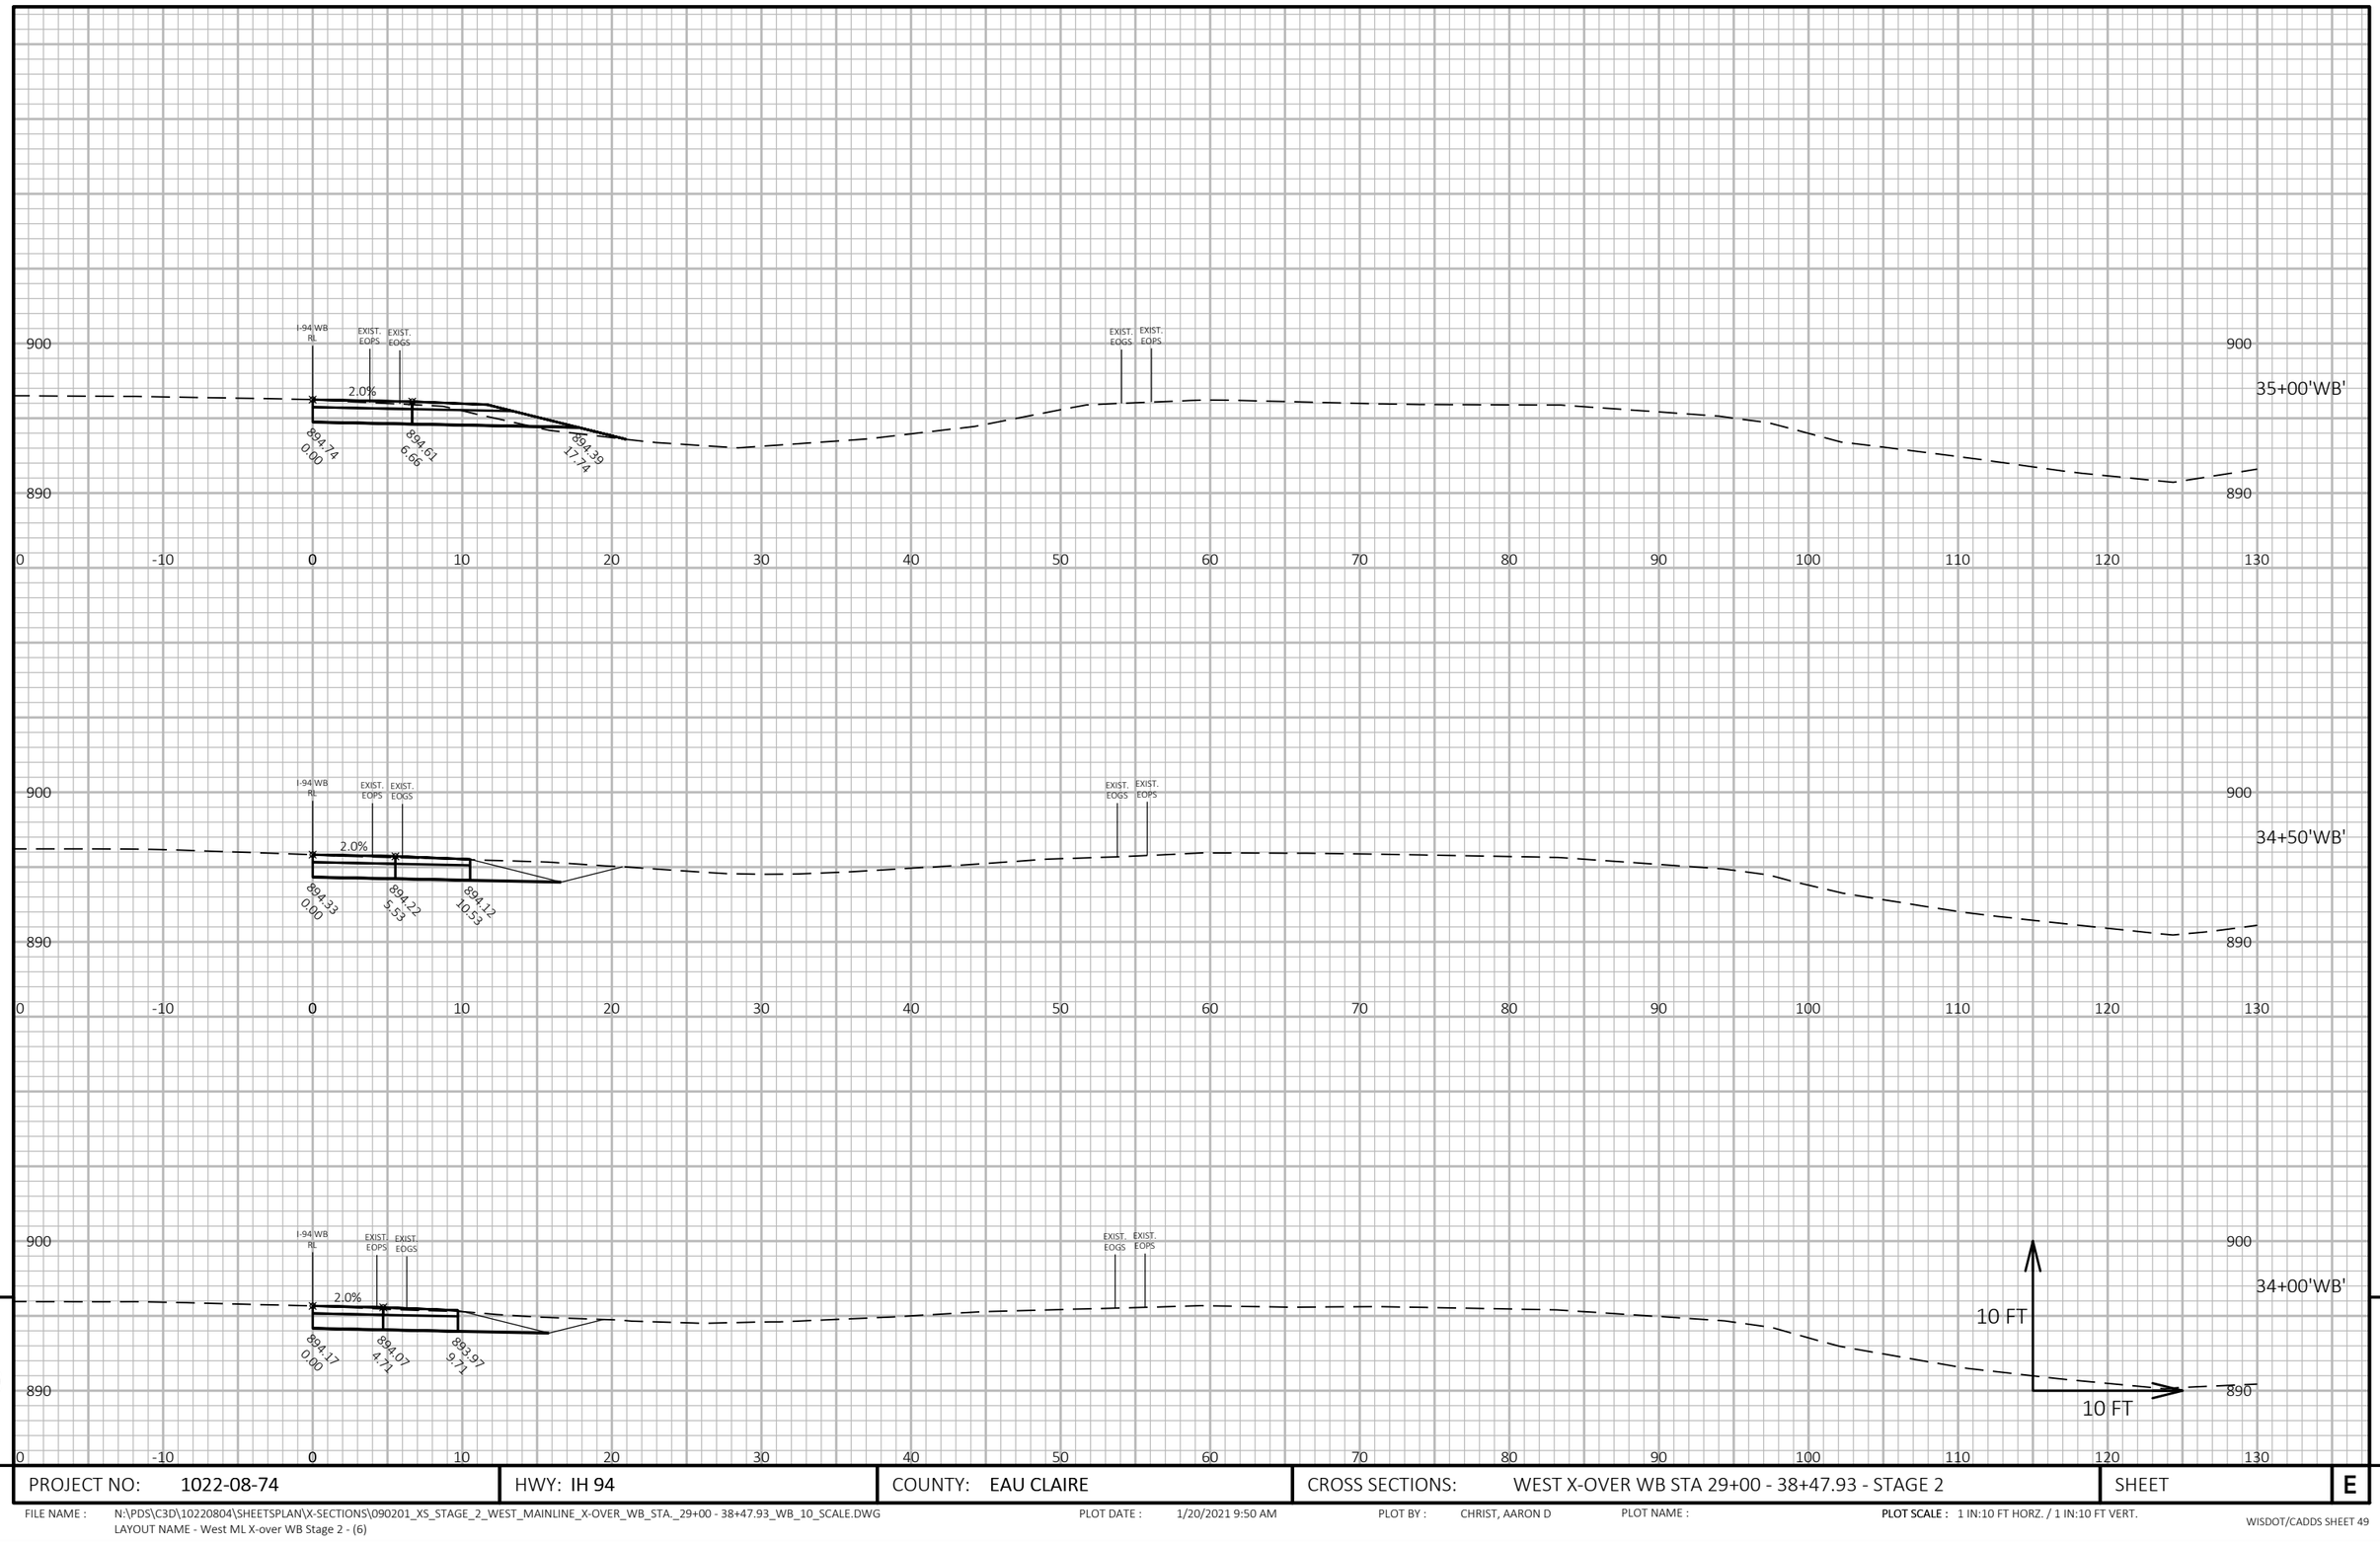

9

9

PROJECT NO: 1022-08-74	HWY: IH 94	COUNTY: EAU CLAIRE	CROSS SECTIONS: WEST X-OVER WB STA 29+00 - 38+47.93 - STAGE 2	SHEET E


FILE NAME : N:\PDS\C3D\10220804\SHEETSPLAN\X-SECTIONS\090201_XS_STAGE_2_WEST_MAINLINE_X-OVER_WB_STA._29+00 - 38+47.93_WB_10_SCALE.DWG
LAYOUT NAME - West ML X-over WB Stage 2 - (6)

PLOT DATE : 1/20/2021 9:50 AM

PLOT BY : CHRIST, AARON D

PLOT NAME :

PLOT SCALE : 1 IN:10 FT HORZ. / 1 IN:10 FT VERT.

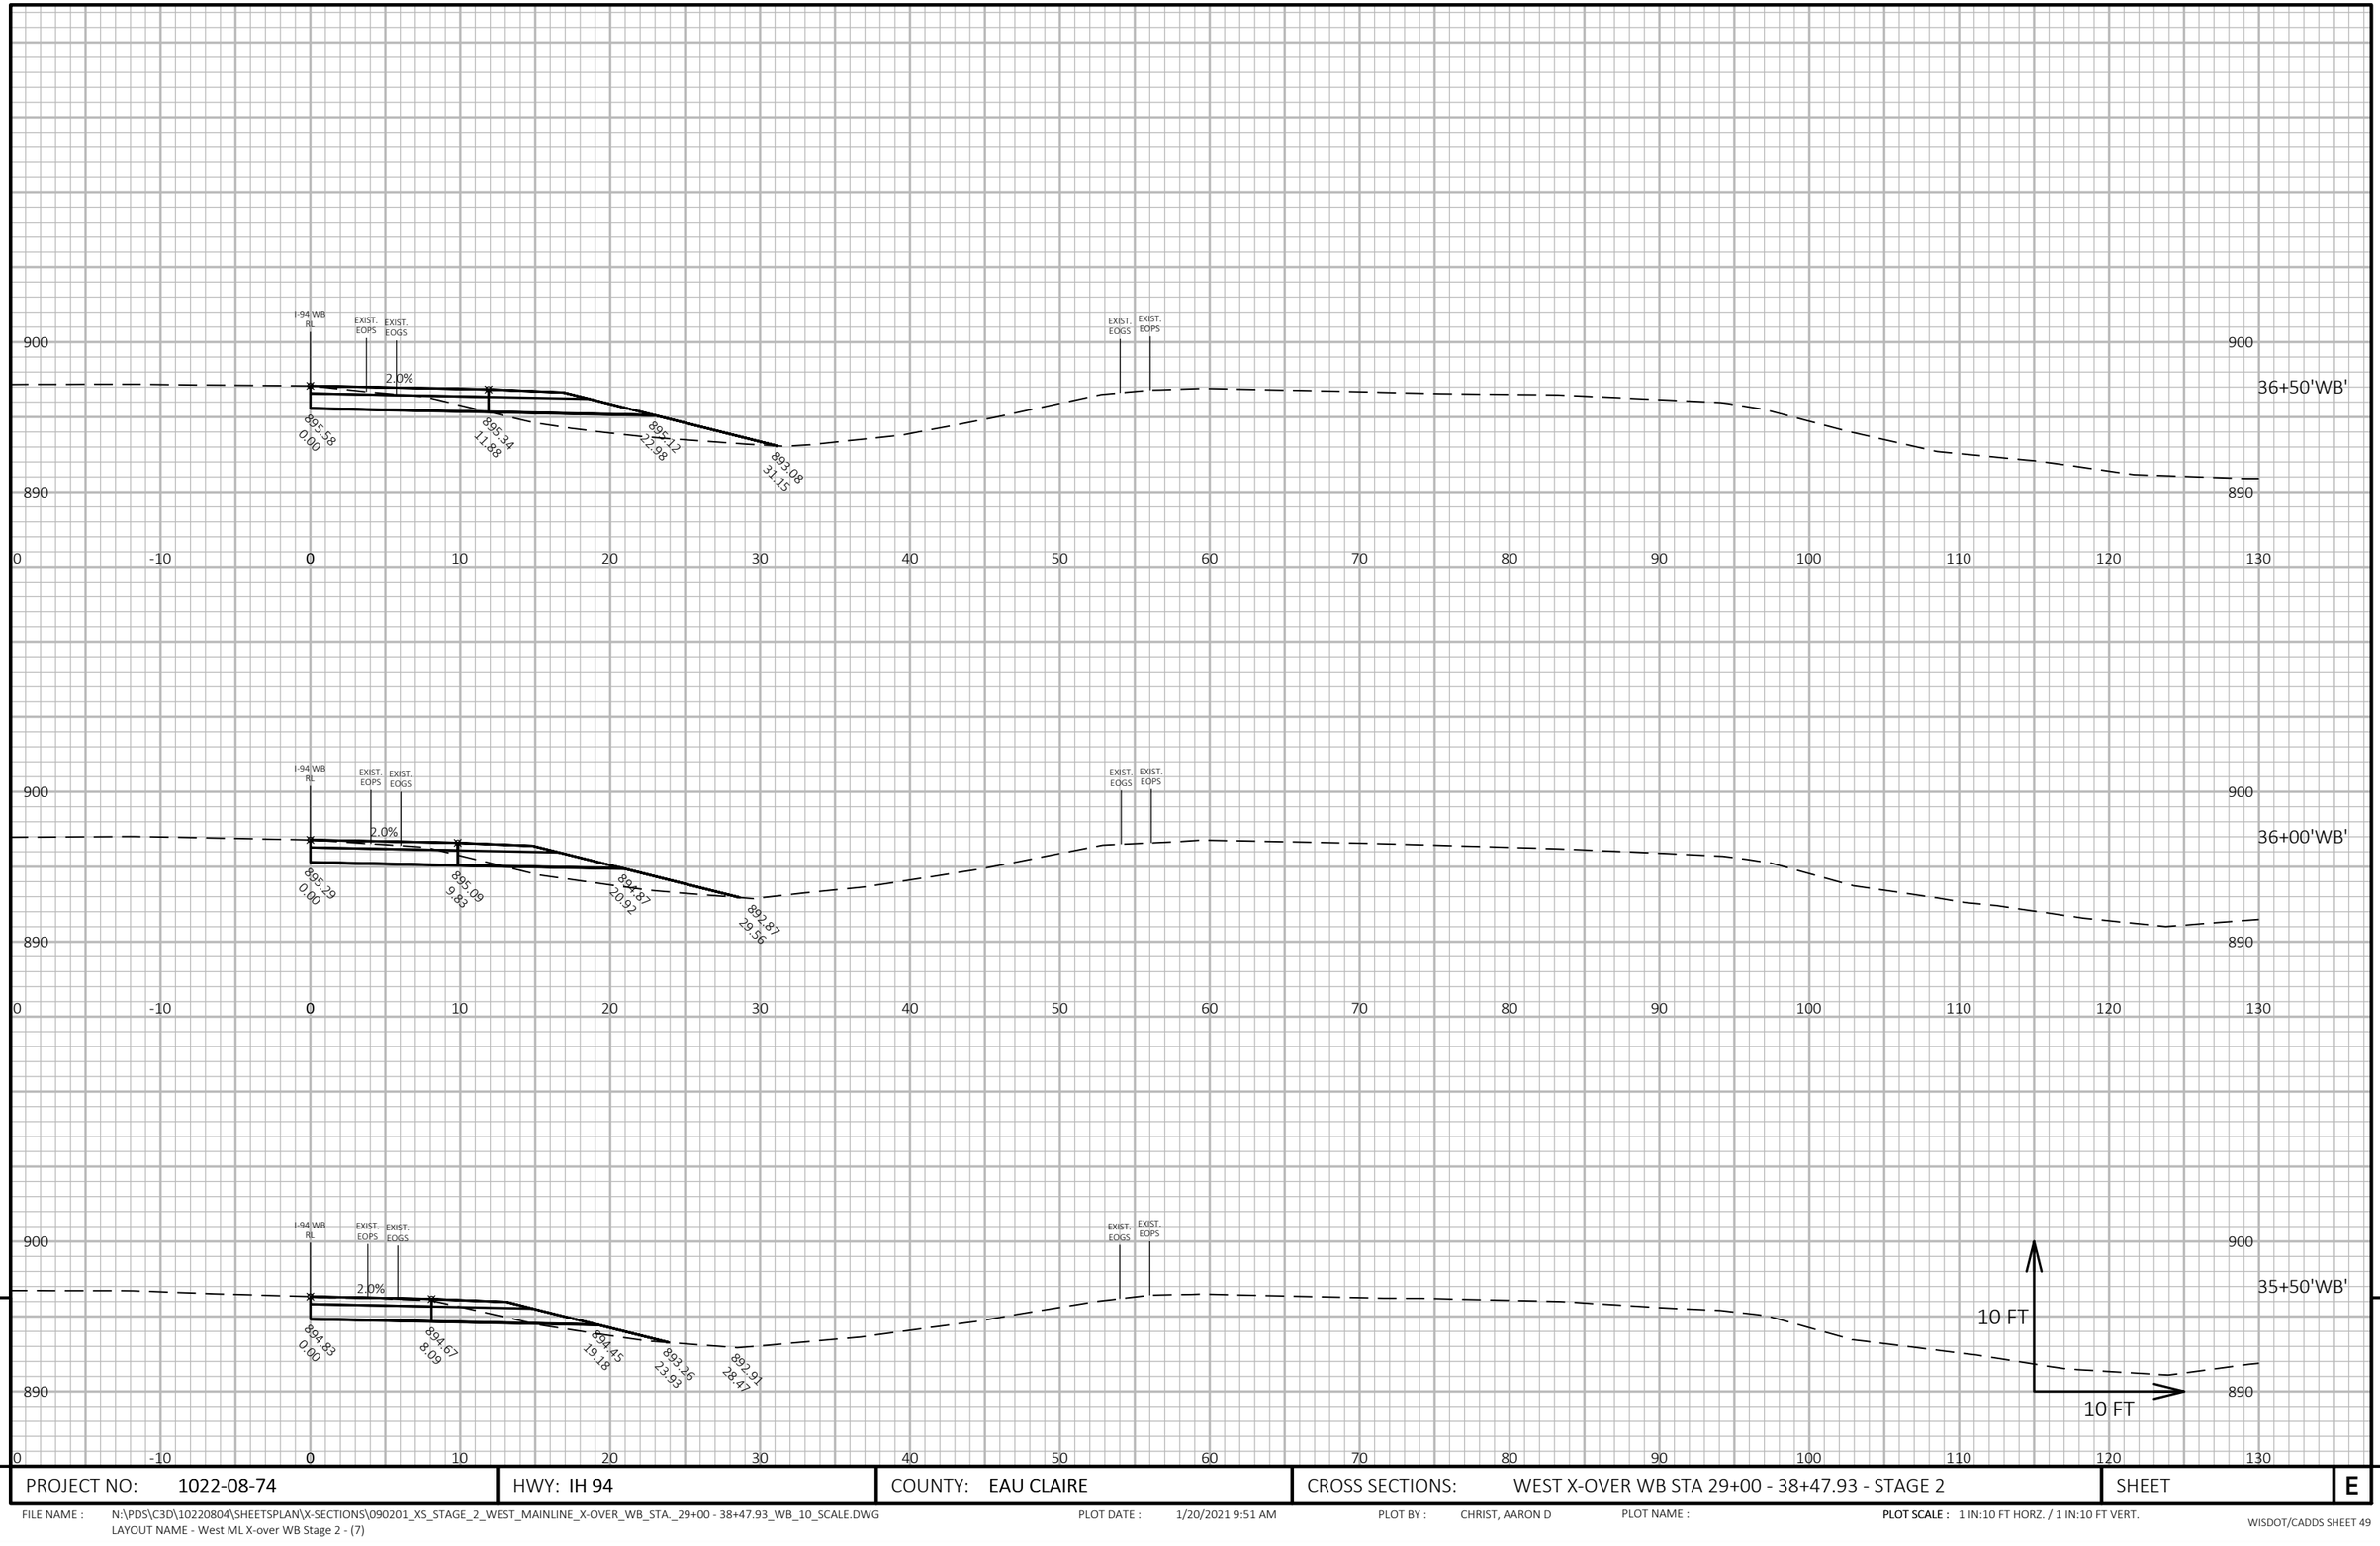

9

9

PROJECT NO: 1022-08-74	HWY: IH 94	COUNTY: EAU CLAIRE	CROSS SECTIONS: WEST X-OVER WB STA 29+00 - 38+47.93 - STAGE 2	SHEET E


FILE NAME : N:\PDS\C3D\10220804\SHEETSPLAN\X-SECTIONS\090201_XS_STAGE_2_WEST_MAINLINE_X-OVER_WB_STA._29+00 - 38+47.93_WB_10_SCALE.DWG
LAYOUT NAME - West ML X-over WB Stage 2 - (7)

PLOT DATE : 1/20/2021 9:51 AM

PLOT BY : CHRIST, AARON D

PLOT NAME :

PLOT SCALE : 1 IN:10 FT HORZ. / 1 IN:10 FT VERT.

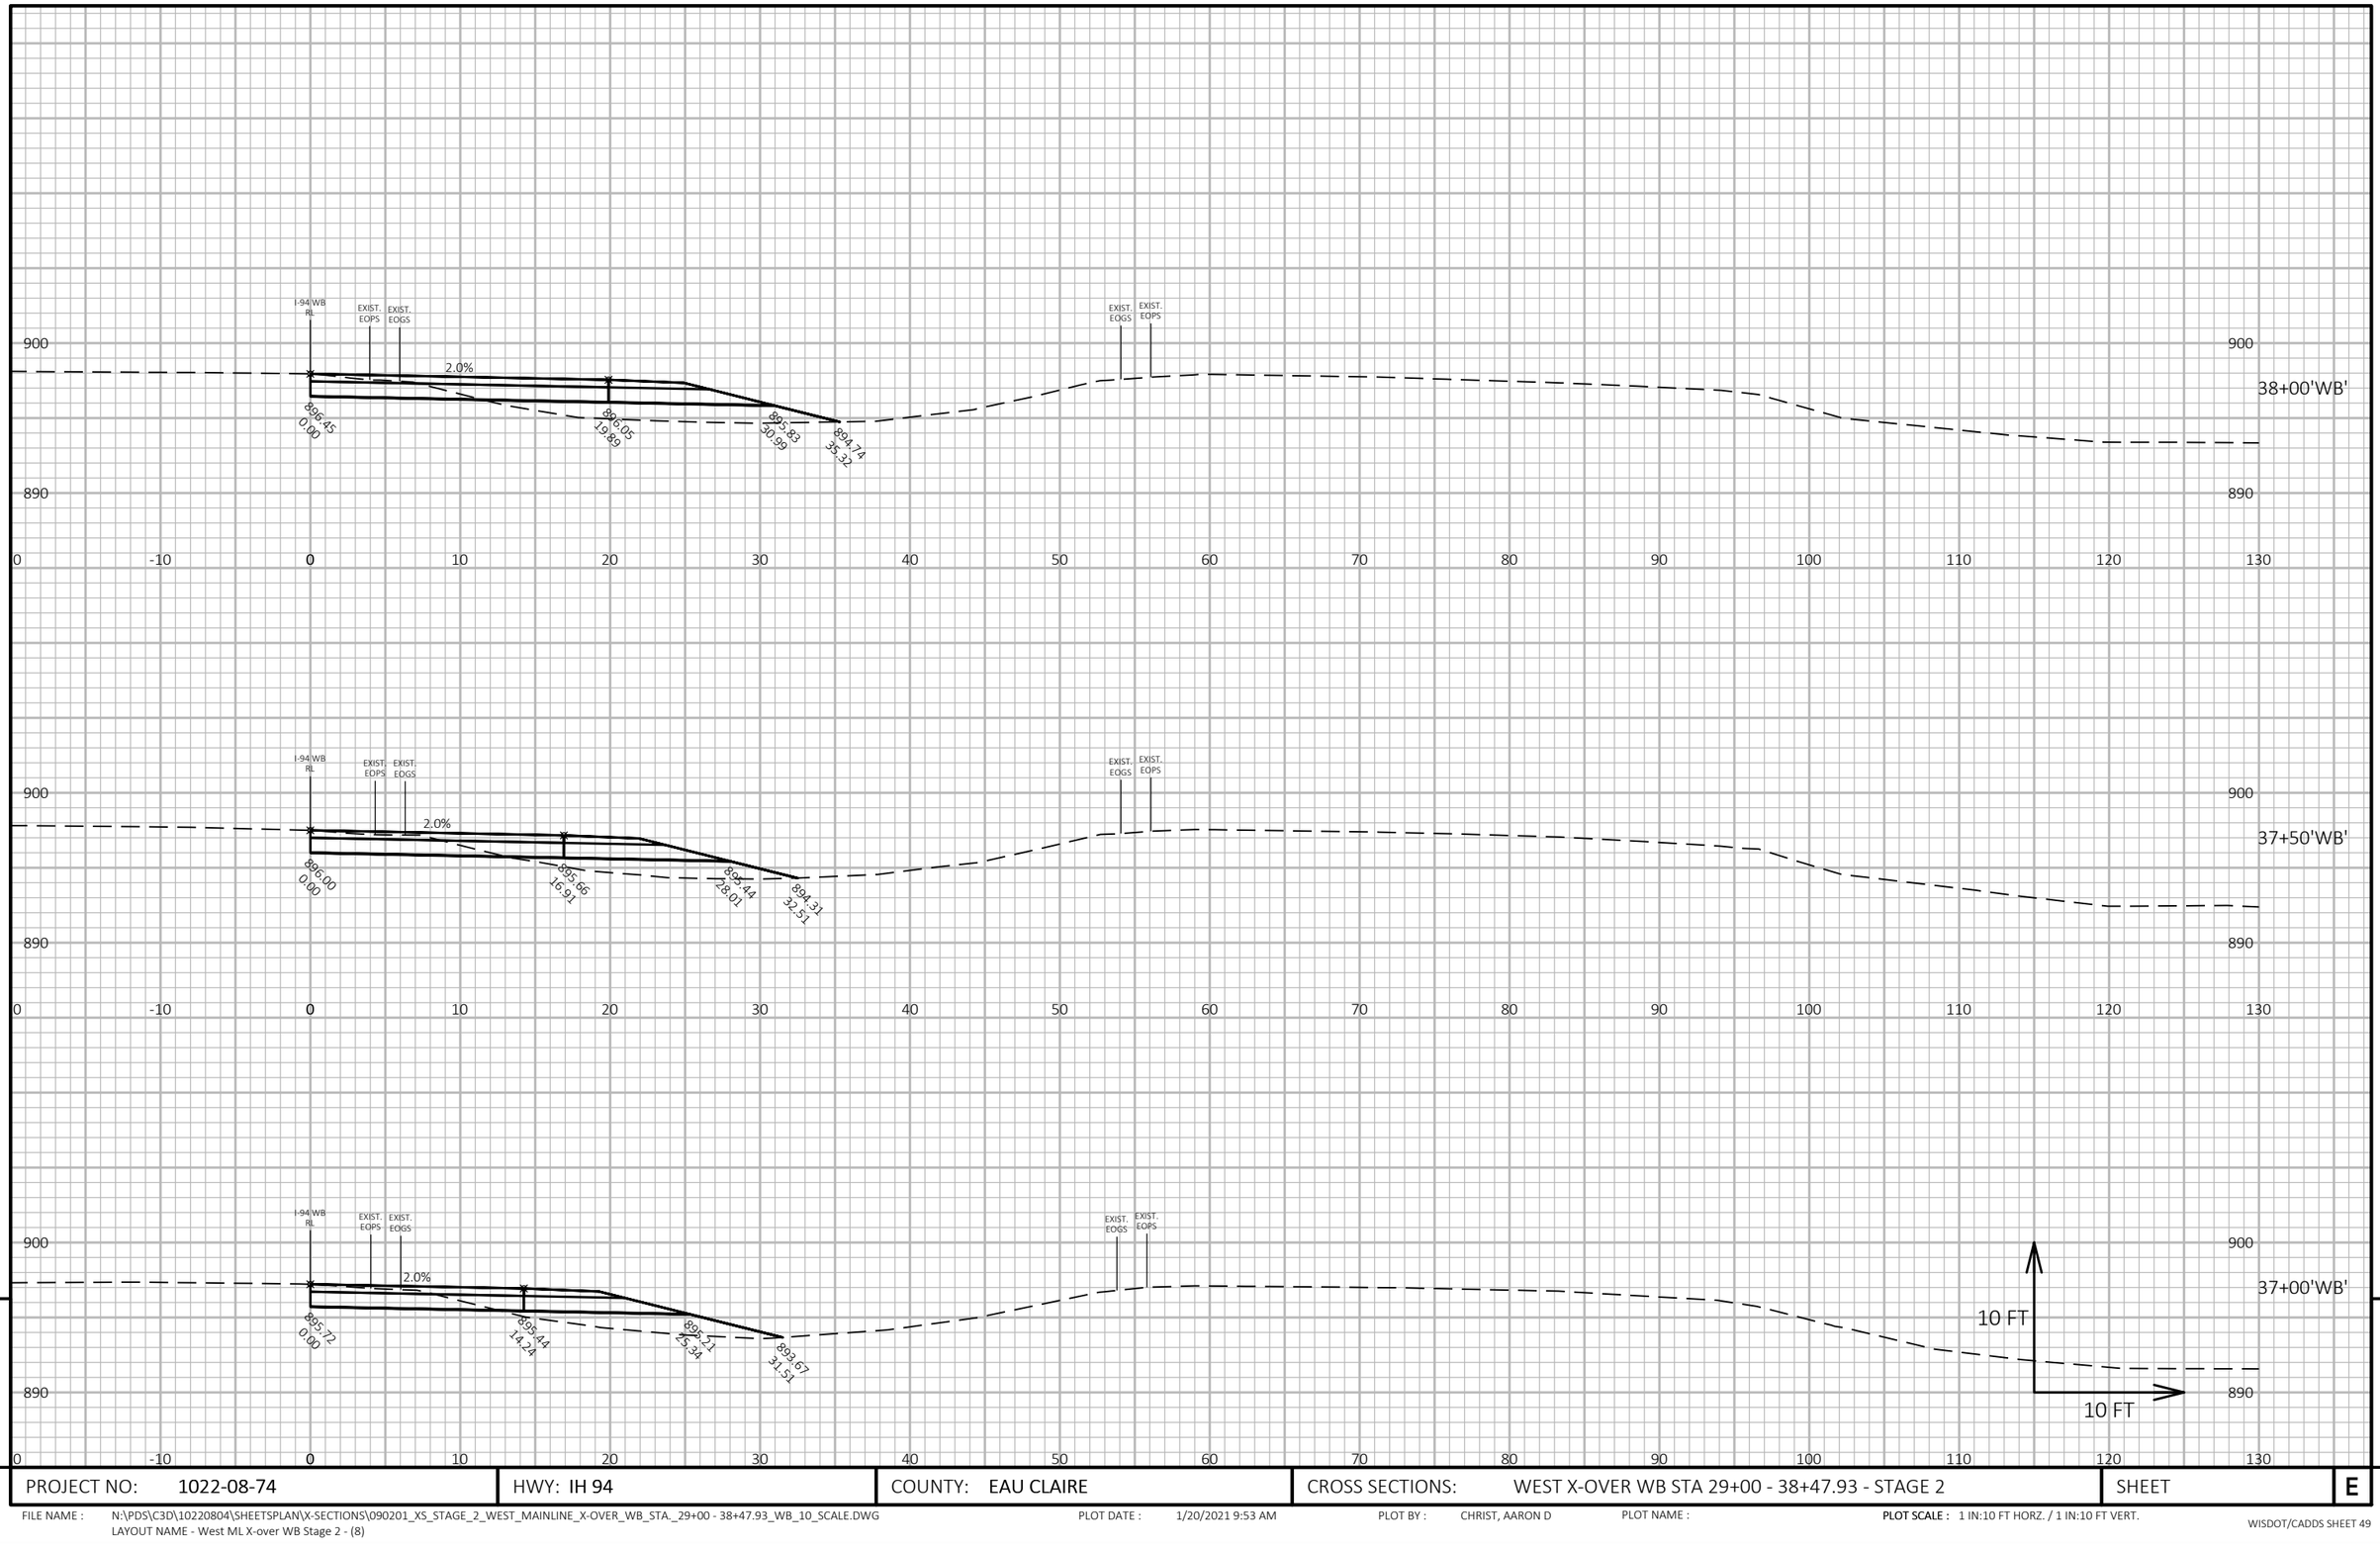


9

9

PROJECT NO: 1022-08-74	HWY: IH 94	COUNTY: EAU CLAIRE	CROSS SECTIONS: WEST X-OVER WB STA 29+00 - 38+47.93 - STAGE 2	SHEET E

FILE NAME : N:\PDS\C3D\10220804\SHEETSPLAN\X-SECTIONS\090201_XS_STAGE_2_WEST_MAINLINE_X-OVER_WB_STA._29+00 - 38+47.93_WB_10_SCALE.DWG
LAYOUT NAME - West ML X-over WB Stage 2 - (8)

PLOT DATE : 1/20/2021 9:53 AM PLOT BY : CHRIST, AARON D PLOT NAME : **PLOT SCALE :** 1 IN:10 FT HORZ. / 1 IN:10 FT VERT.

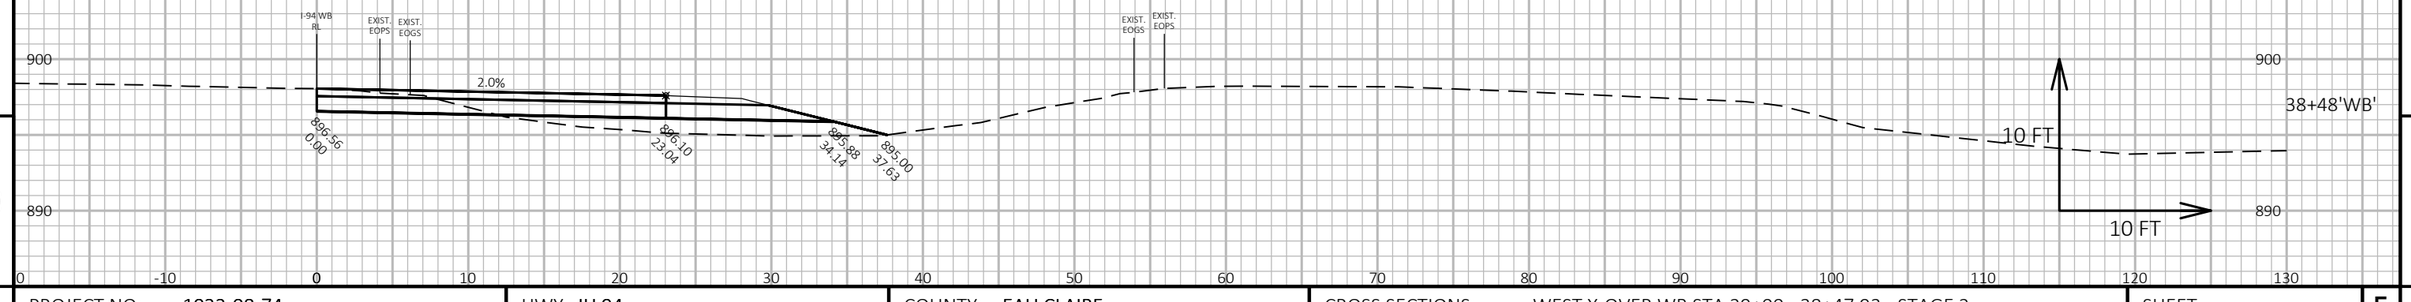


9

9

PROJECT NO: 1022-08-74	HWY: IH 94	COUNTY: EAU CLAIRE	CROSS SECTIONS: WEST X-OVER WB STA 29+00 - 38+47.93 - STAGE 2	SHEET	E

FILE NAME : N:\PDS\C3D\10220804\SHEETSPLAN\X-SECTIONS\090201_XS_STAGE_2_WEST_MAINLINE_X-OVER_WB_STA._29+00 - 38+47.93_WB_10_SCALE.DWG
LAYOUT NAME - West ML X-over WB Stage 2 - (9)

PLOT DATE : 1/20/2021 9:54 AM PLOT BY : CHRIST, AARON D PLOT NAME : **PLOT SCALE :** 1 IN:10 FT HORZ. / 1 IN:10 FT VERT.

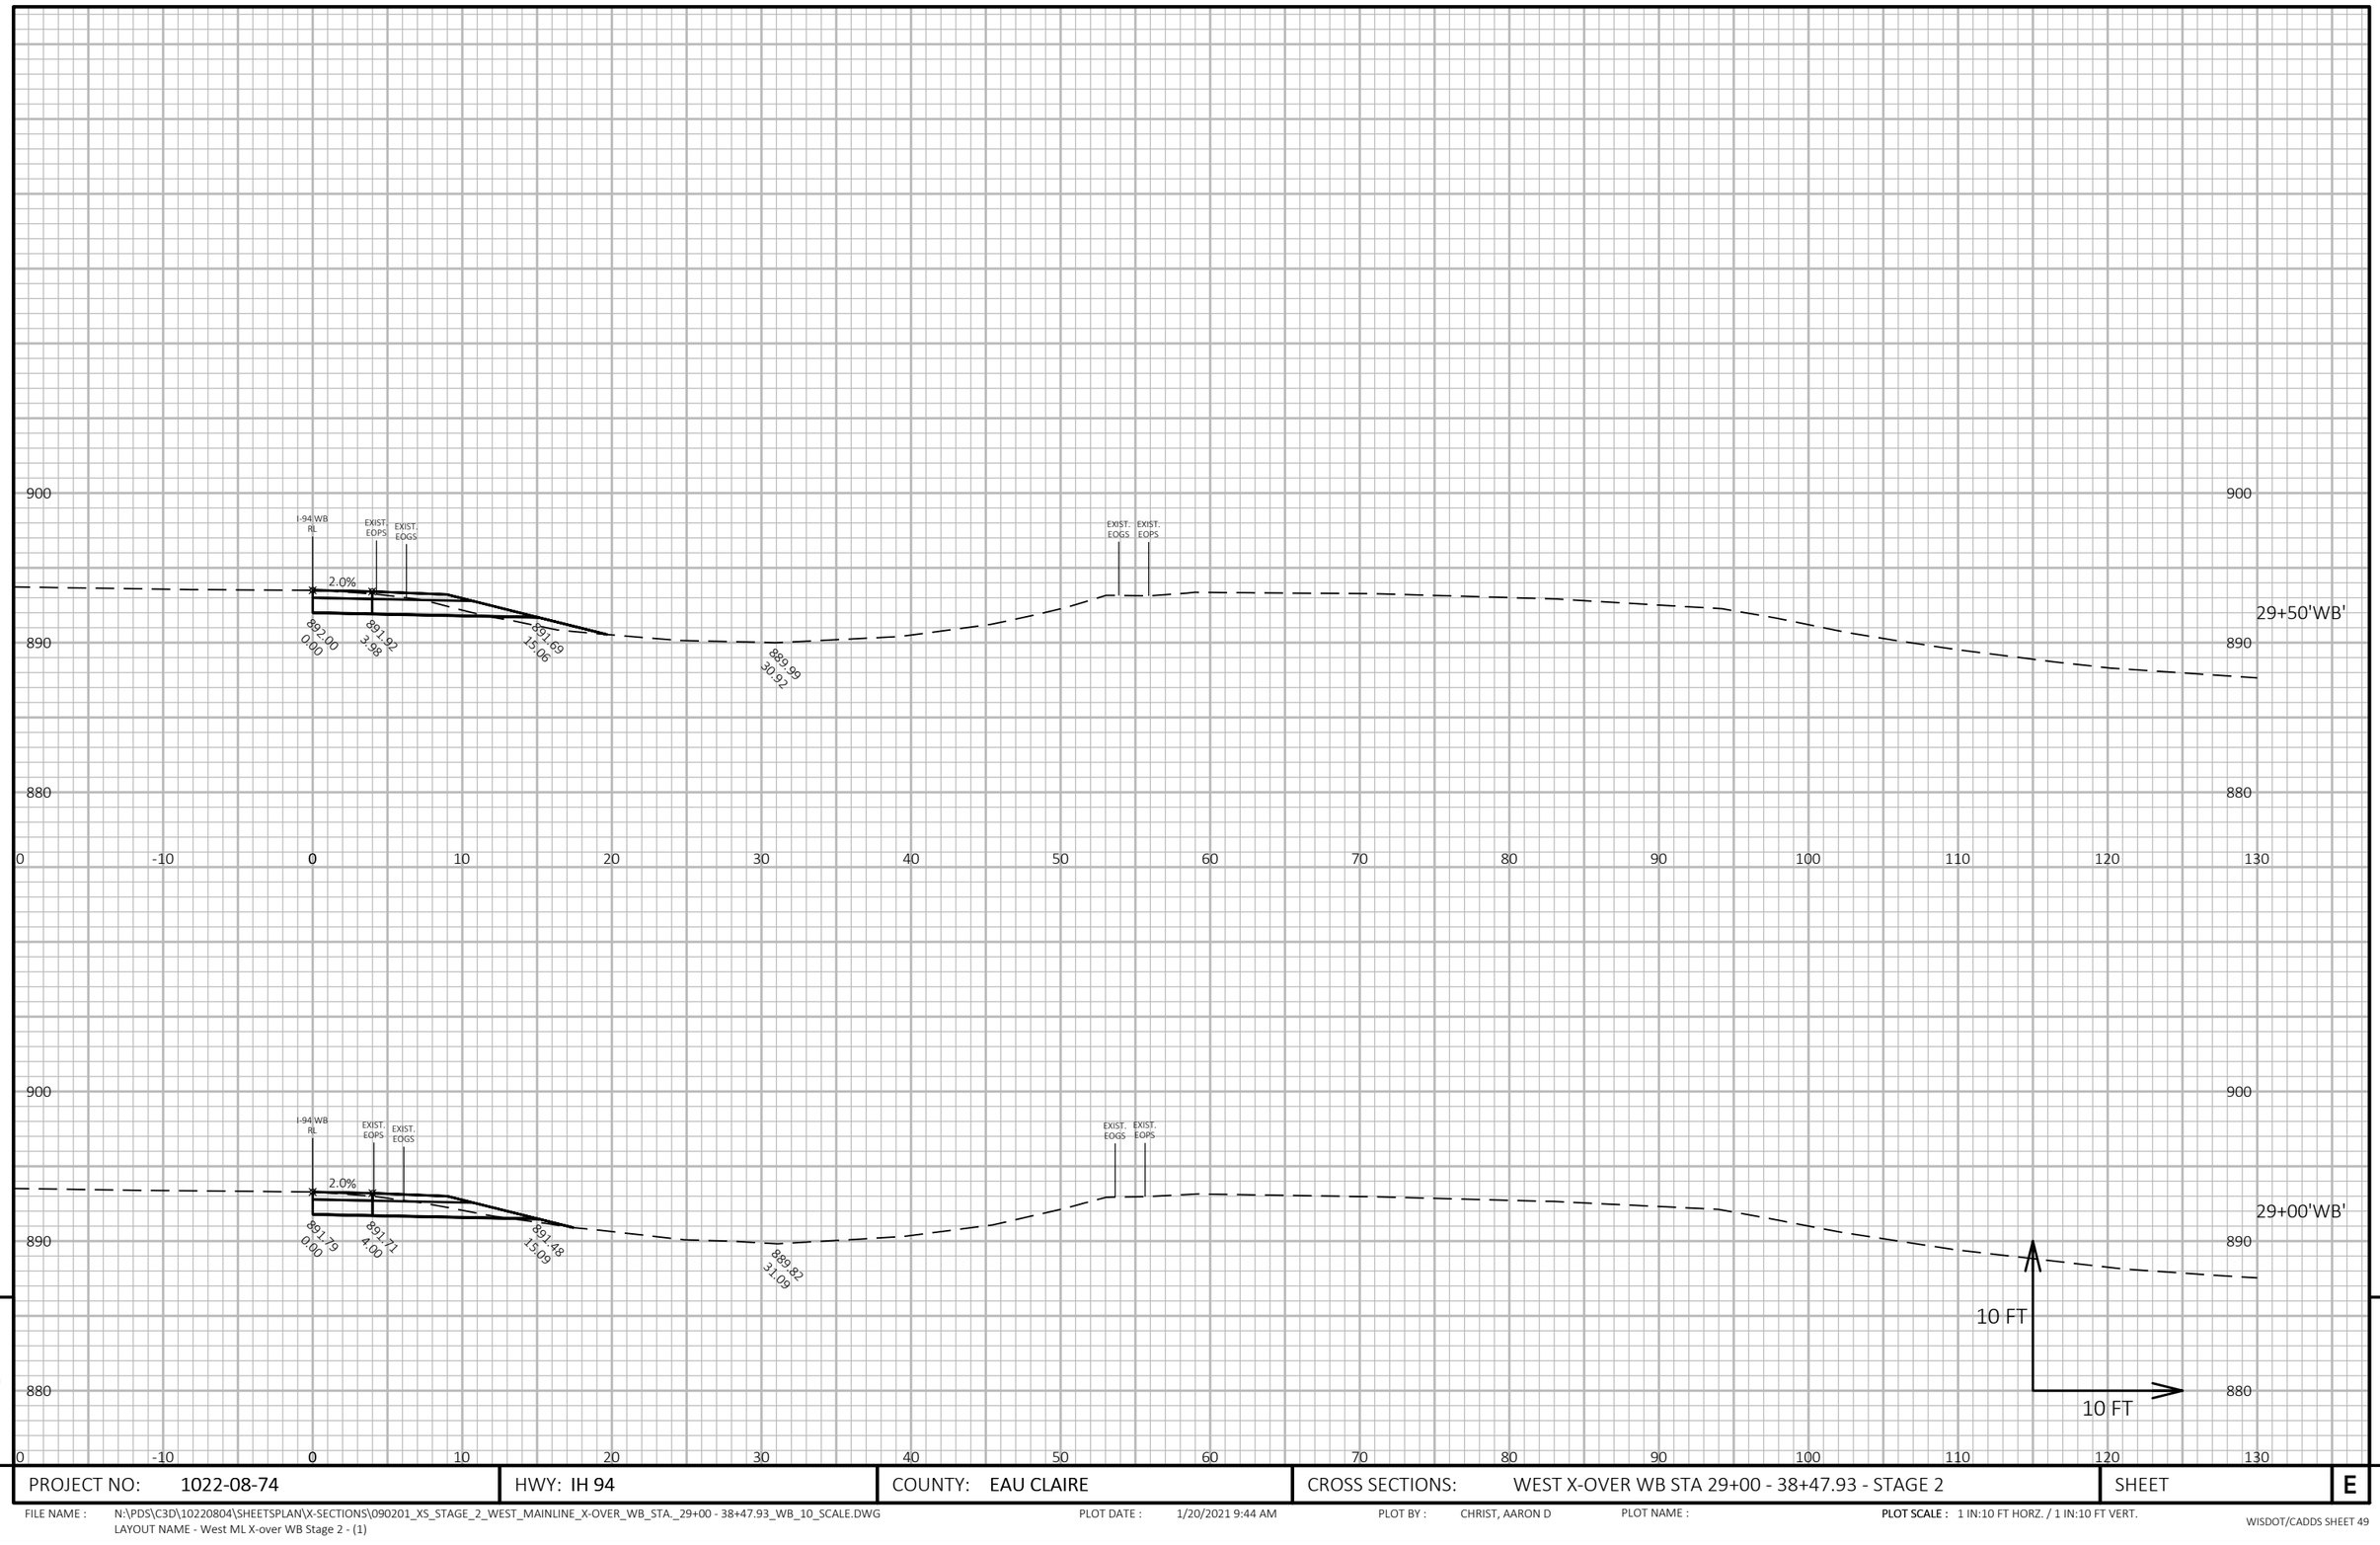

9

9

PROJECT NO: 1022-08-74	HWY: IH 94	COUNTY: EAU CLAIRE	CROSS SECTIONS: WEST X-OVER WB STA 29+00 - 38+47.93 - STAGE 2	SHEET E


FILE NAME : N:\PDS\C3D\10220804\SHEETSPLAN\X-SECTIONS\090201_XS_STAGE_2_WEST_MAINLINE_X-OVER_WB_STA._29+00 - 38+47.93_WB_10_SCALE.DWG
LAYOUT NAME - West ML X-over WB Stage 2 - (1)

PLOT DATE : 1/20/2021 9:44 AM

PLOT BY : CHRIST, AARON D

PLOT NAME :

PLOT SCALE : 1 IN:10 FT HORZ. / 1 IN:10 FT VERT.

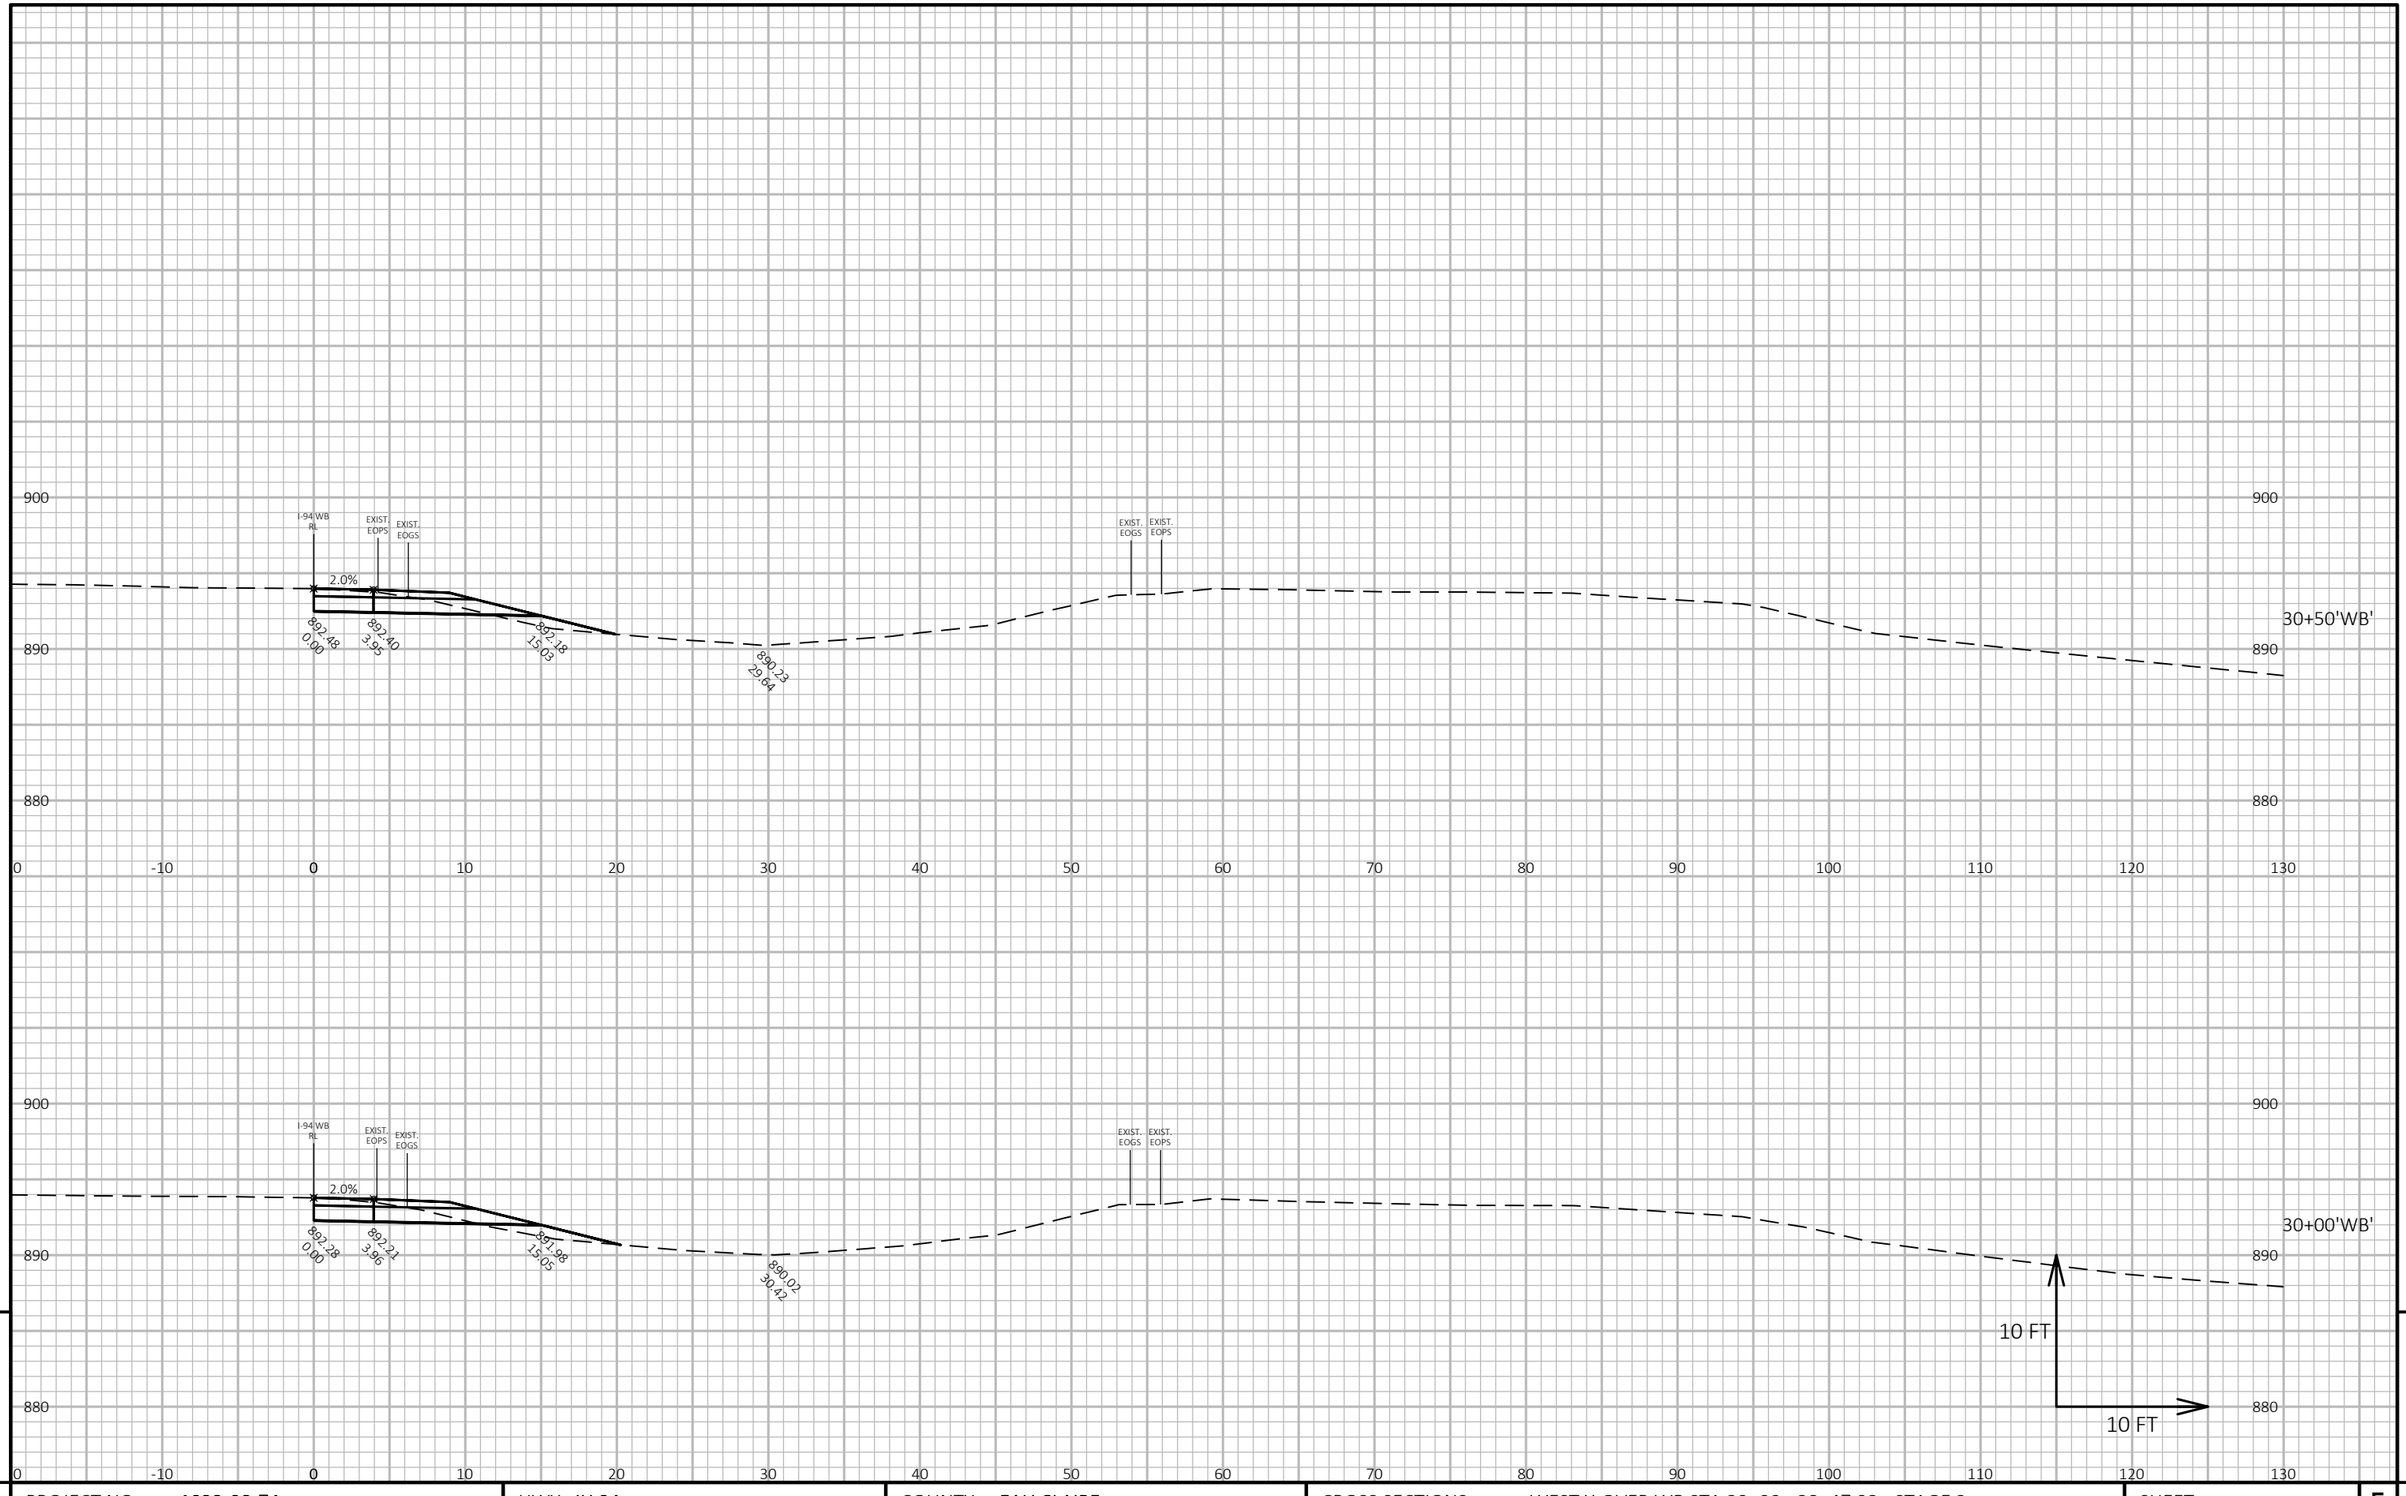

PROJECT NO: 1022-08-74	HWY: IH 94	COUNTY: EAU CLAIRE	CROSS SECTIONS: WEST X-OVER WB STA 29+00 - 38+47.93 - STAGE 2	SHEET E


FILE NAME : N:\PDS\C3D\10220804\SHEETSPLAN\X-SECTIONS\090201_XS_STAGE_2_WEST_MAINLINE_X-OVER_WB_STA._29+00 - 38+47.93_WB_10_SCALE.DWG
LAYOUT NAME - West ML X-over WB Stage 2 - (2)

PLOT DATE : 1/20/2021 9:45 AM

PLOT BY : CHRIST, AARON D

PLOT NAME :

PLOT SCALE : 1 IN:10 FT HORZ. / 1 IN:10 FT VERT.

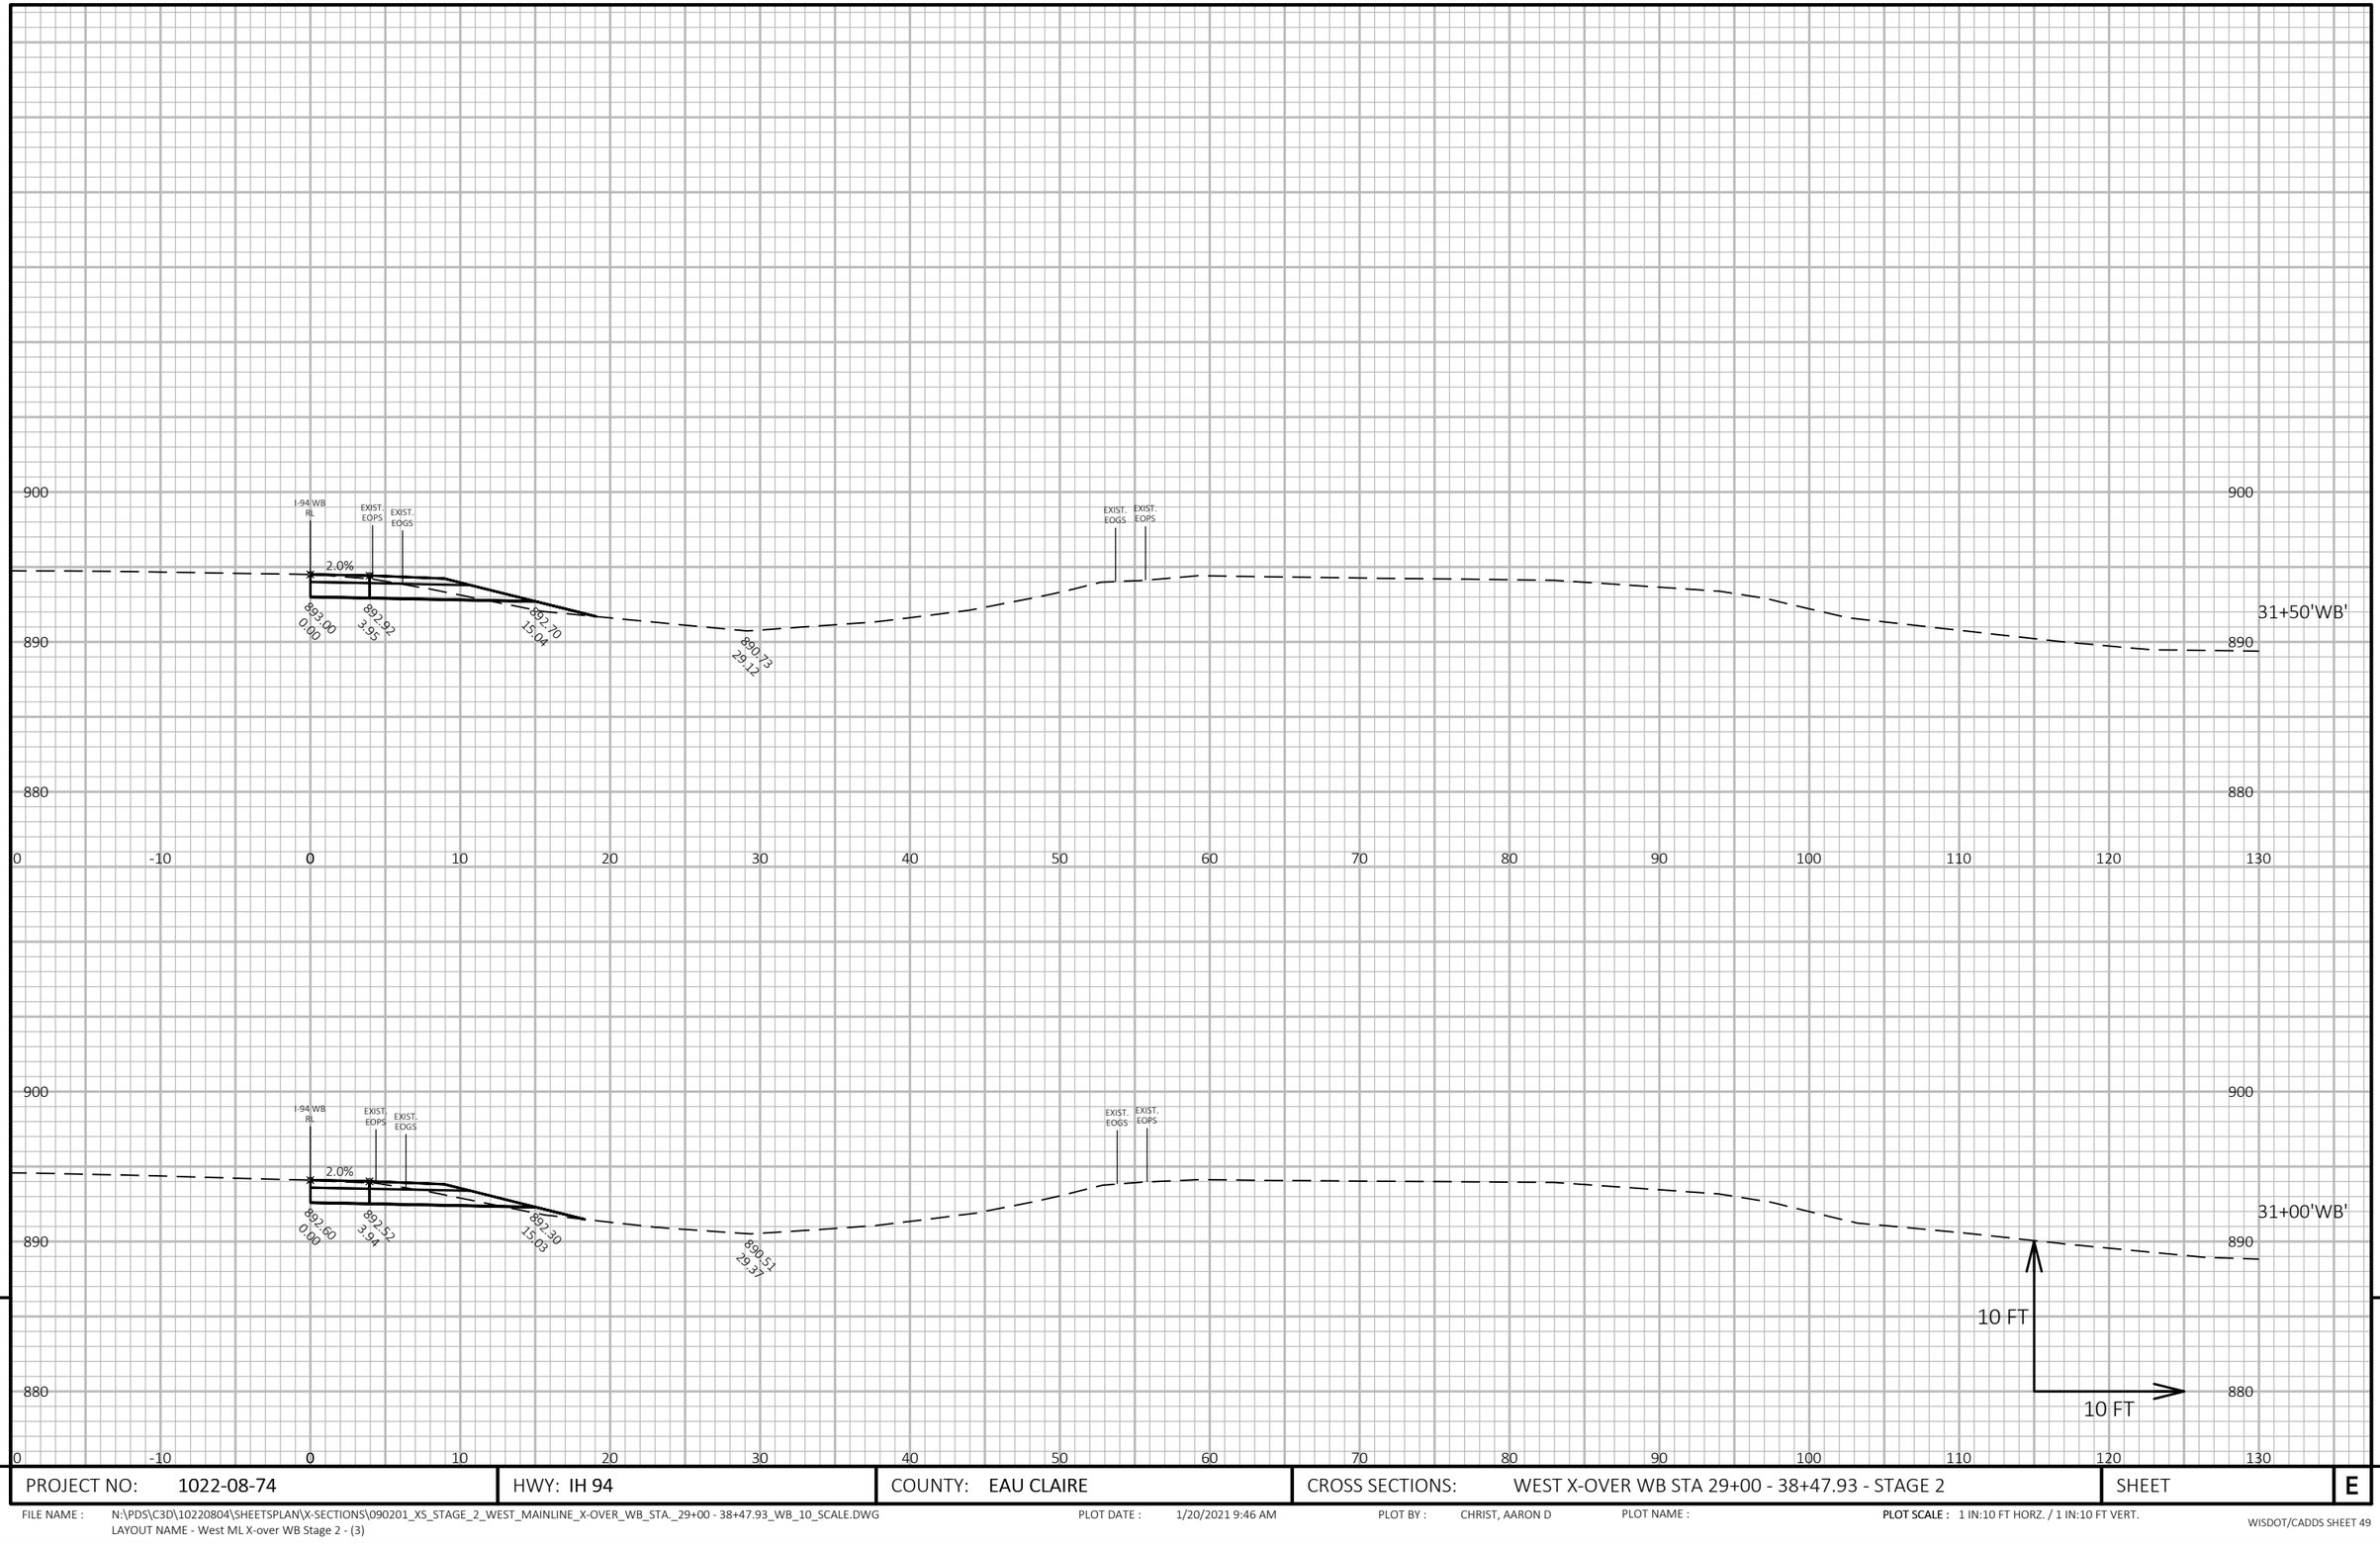

9

9

PROJECT NO: 1022-08-74	HWY: IH 94	COUNTY: EAU CLAIRE	CROSS SECTIONS: WEST X-OVER WB STA 29+00 - 38+47.93 - STAGE 2	SHEET E


FILE NAME : N:\PDS\C3D\10220804\SHEETSPLAN\X-SECTIONS\090201_XS_STAGE_2_WEST_MAINLINE_X-OVER_WB_STA._29+00 - 38+47.93_WB_10_SCALE.DWG
LAYOUT NAME - West ML X-over WB Stage 2 - (3)

PLOT DATE : 1/20/2021 9:46 AM

PLOT BY : CHRIST, AARON D

PLOT NAME :

PLOT SCALE : 1 IN:10 FT HORZ. / 1 IN:10 FT VERT.

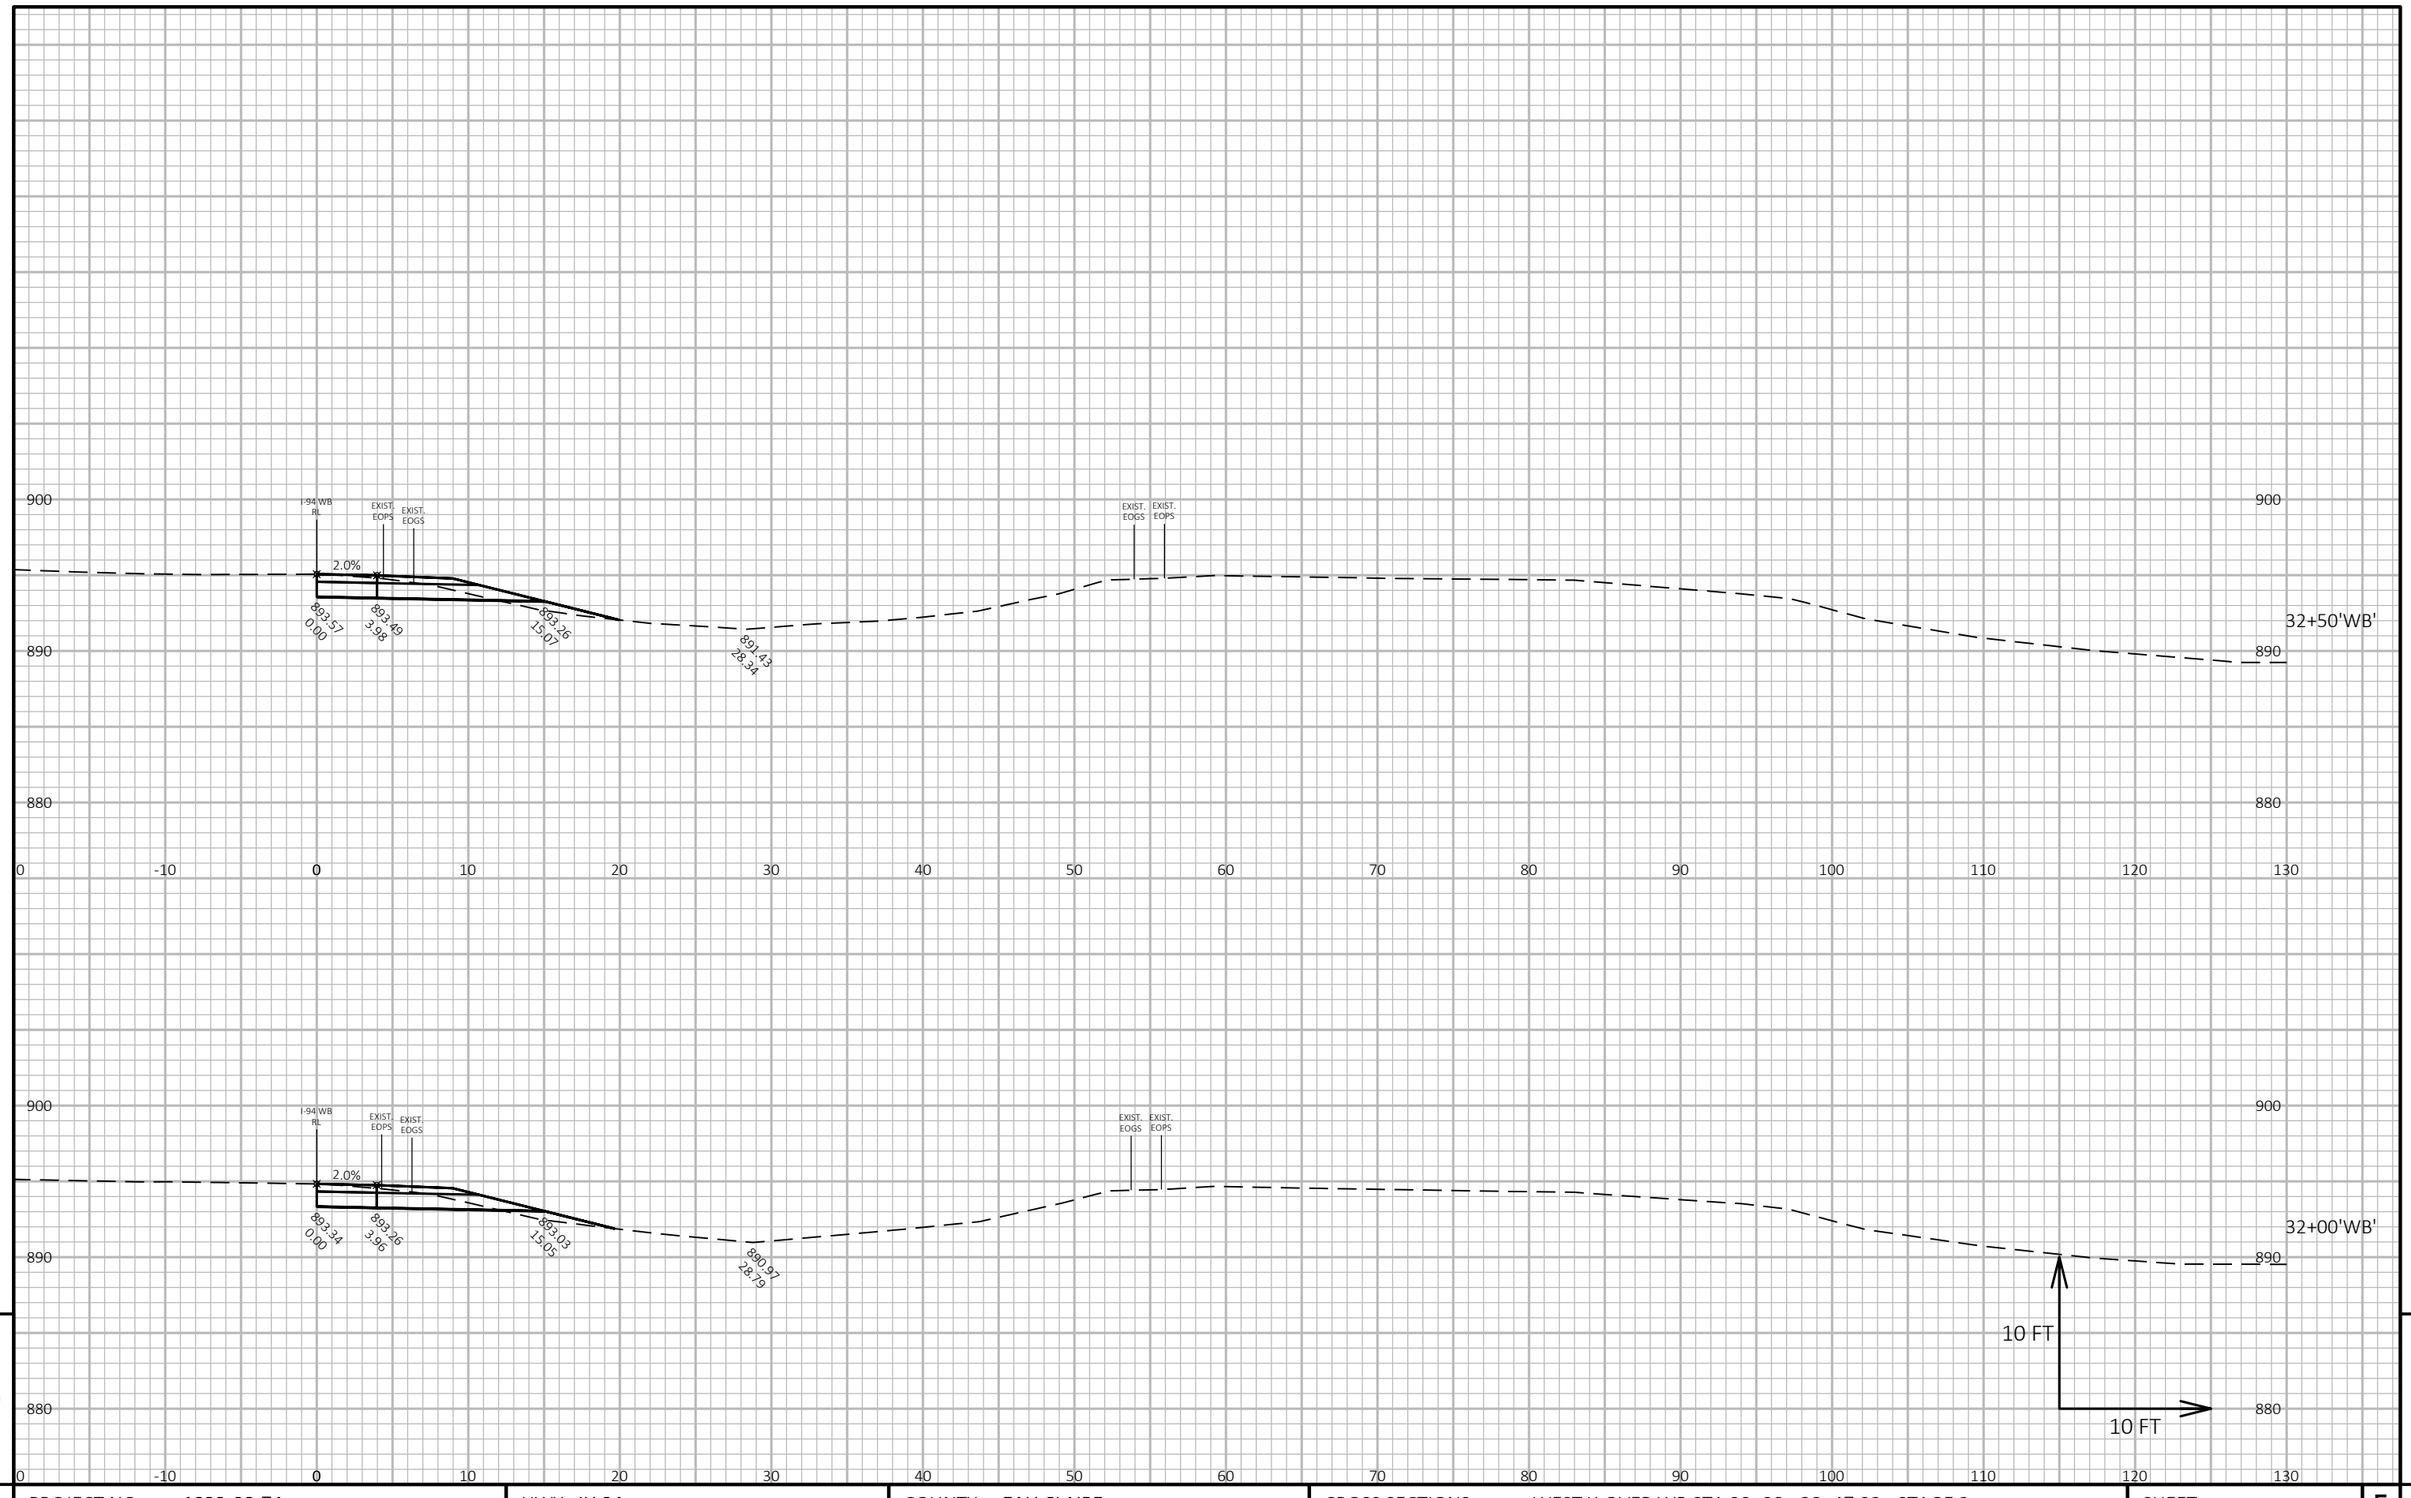

9

9

PROJECT NO: 1022-08-74	HWY: IH 94	COUNTY: EAU CLAIRE	CROSS SECTIONS: WEST X-OVER WB STA 29+00 - 38+47.93 - STAGE 2	SHEET E


FILE NAME : N:\PDS\C3D\10220804\SHEETSPLAN\X-SECTIONS\090201_XS_STAGE_2_WEST_MAINLINE_X-OVER_WB_STA._29+00 - 38+47.93_WB_10_SCALE.DWG
LAYOUT NAME - West ML X-over WB Stage 2 - (4)

PLOT DATE : 1/20/2021 9:48 AM

PLOT BY : CHRIST, AARON D

PLOT NAME :

PLOT SCALE : 1 IN:10 FT HORZ. / 1 IN:10 FT VERT.

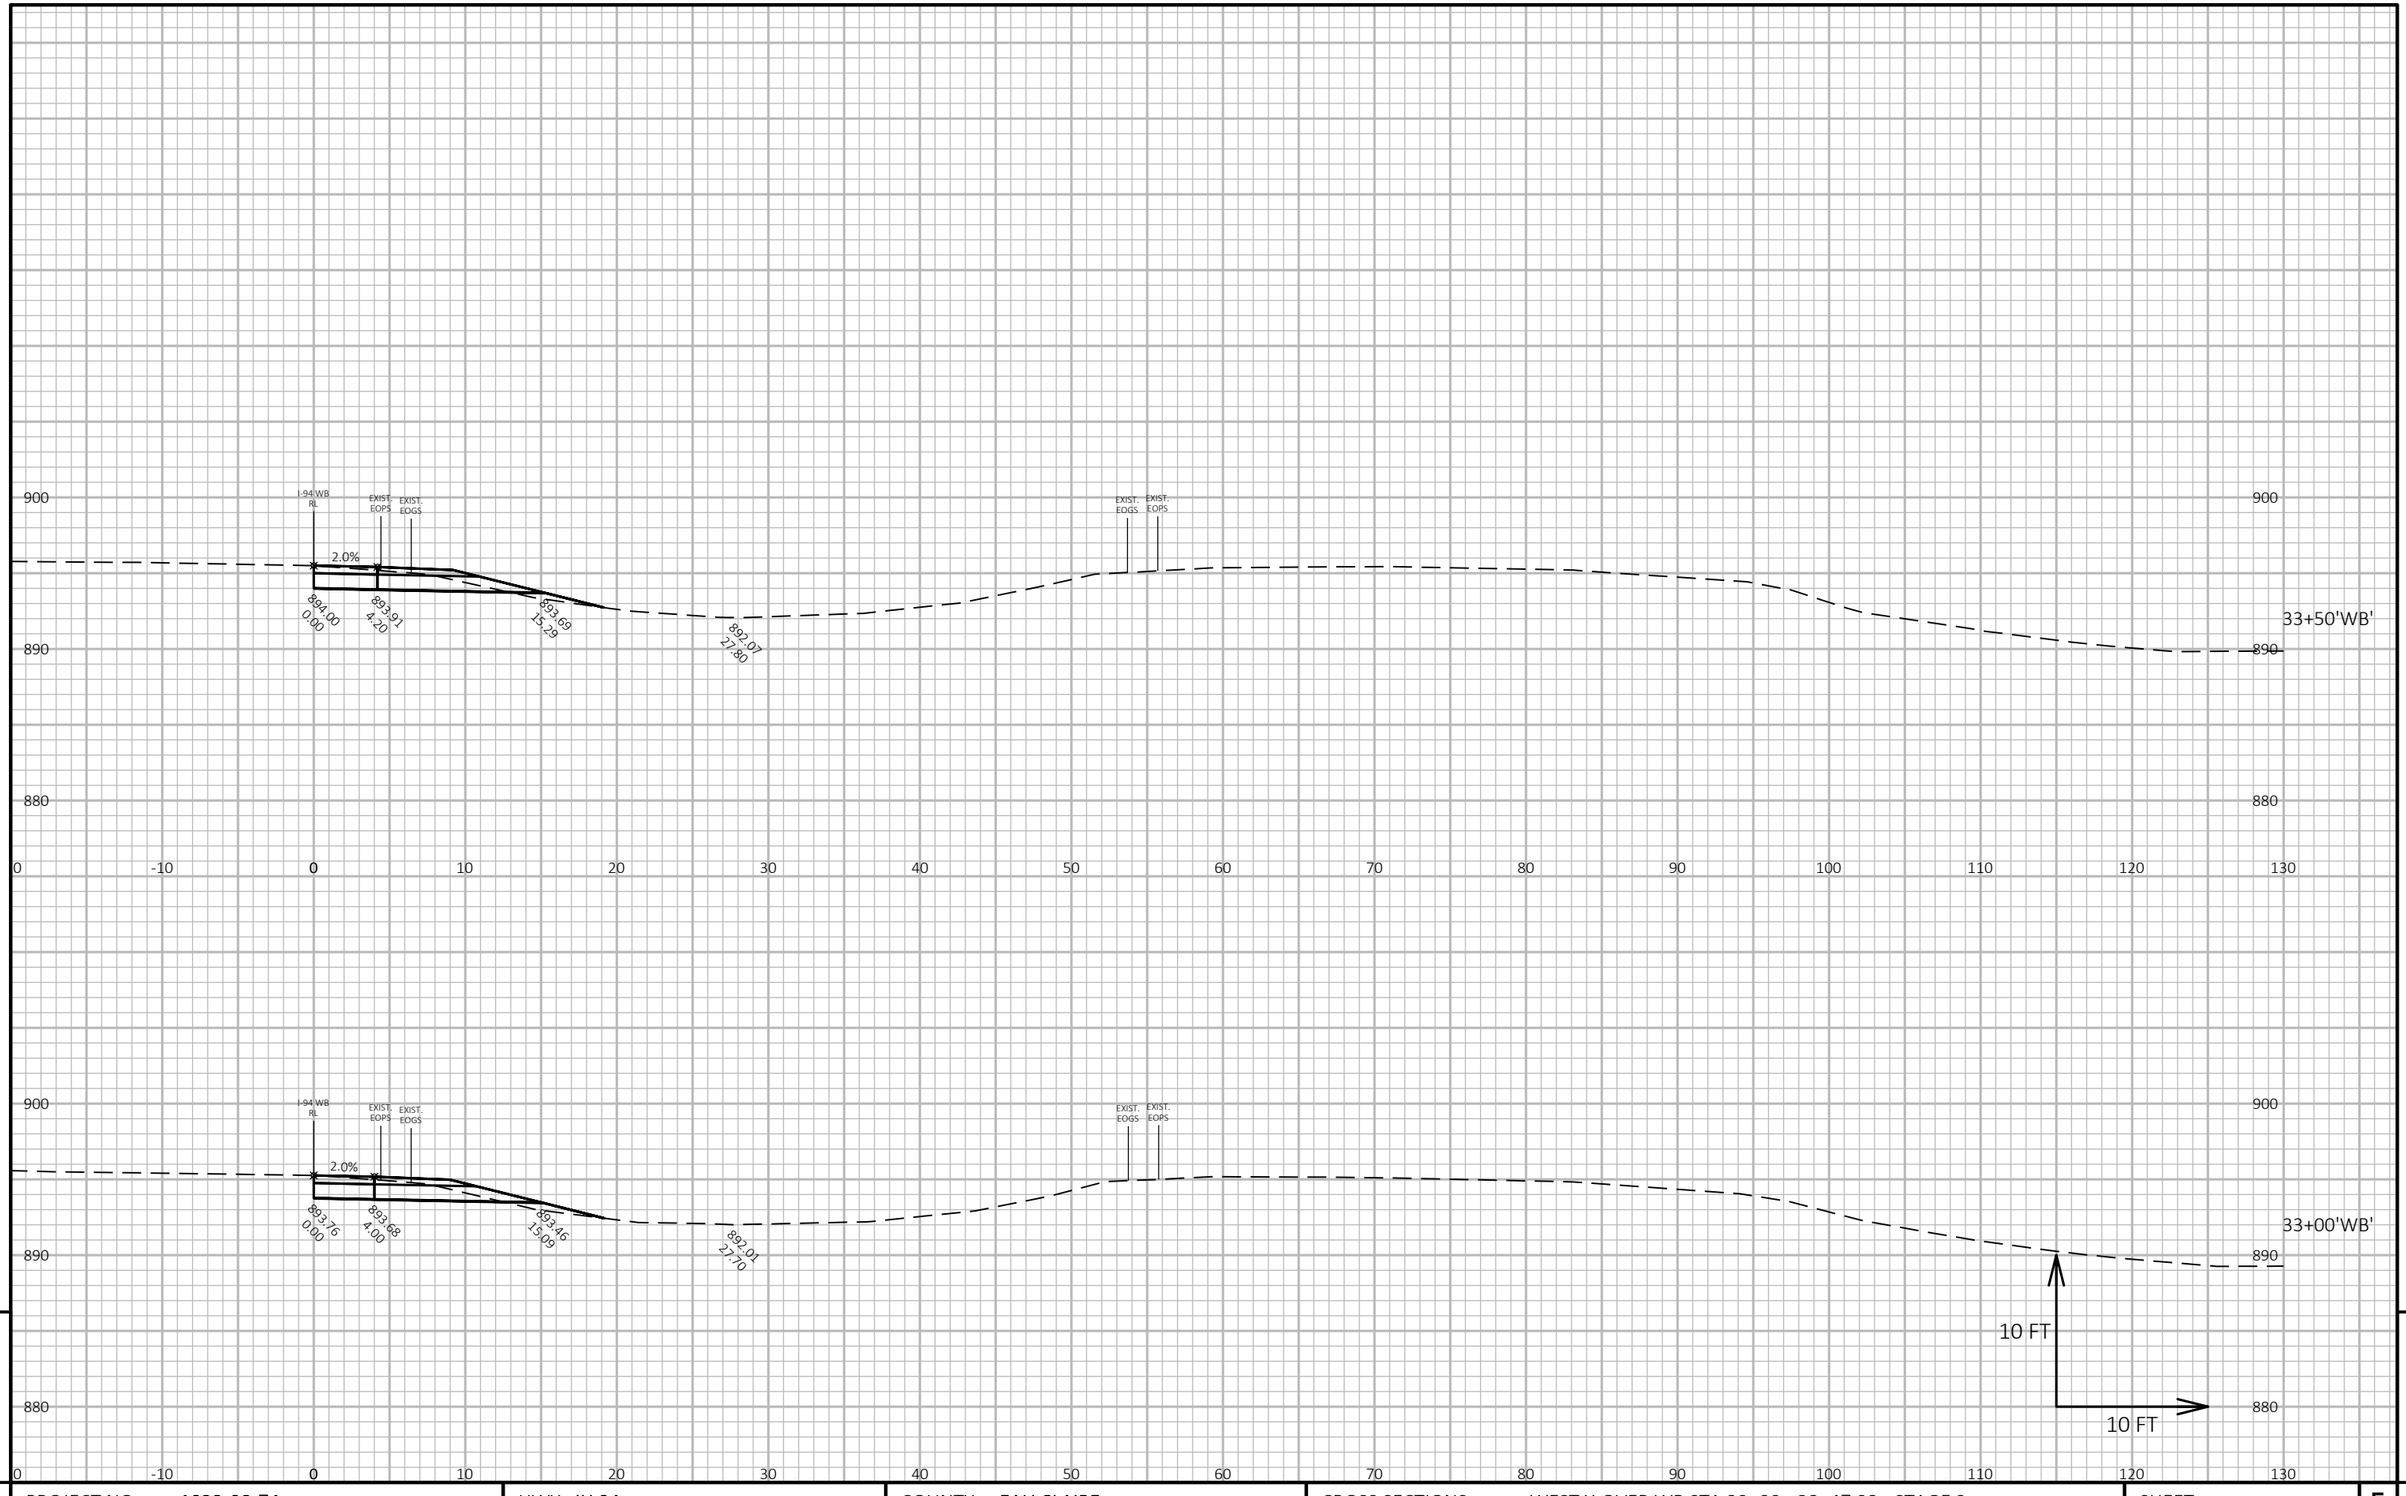

9

9

PROJECT NO: 1022-08-74	HWY: IH 94	COUNTY: EAU CLAIRE	CROSS SECTIONS: WEST X-OVER WB STA 29+00 - 38+47.93 - STAGE 2	SHEET E


FILE NAME : N:\PDS\C3D\10220804\SHEETSPLAN\X-SECTIONS\090201_XS_STAGE_2_WEST_MAINLINE_X-OVER_WB_STA._29+00 - 38+47.93_WB_10_SCALE.DWG
LAYOUT NAME - West ML X-over WB Stage 2 - (5)

PLOT DATE : 1/20/2021 9:49 AM

PLOT BY : CHRIST, AARON D

PLOT NAME :

PLOT SCALE : 1 IN:10 FT HORZ. / 1 IN:10 FT VERT.

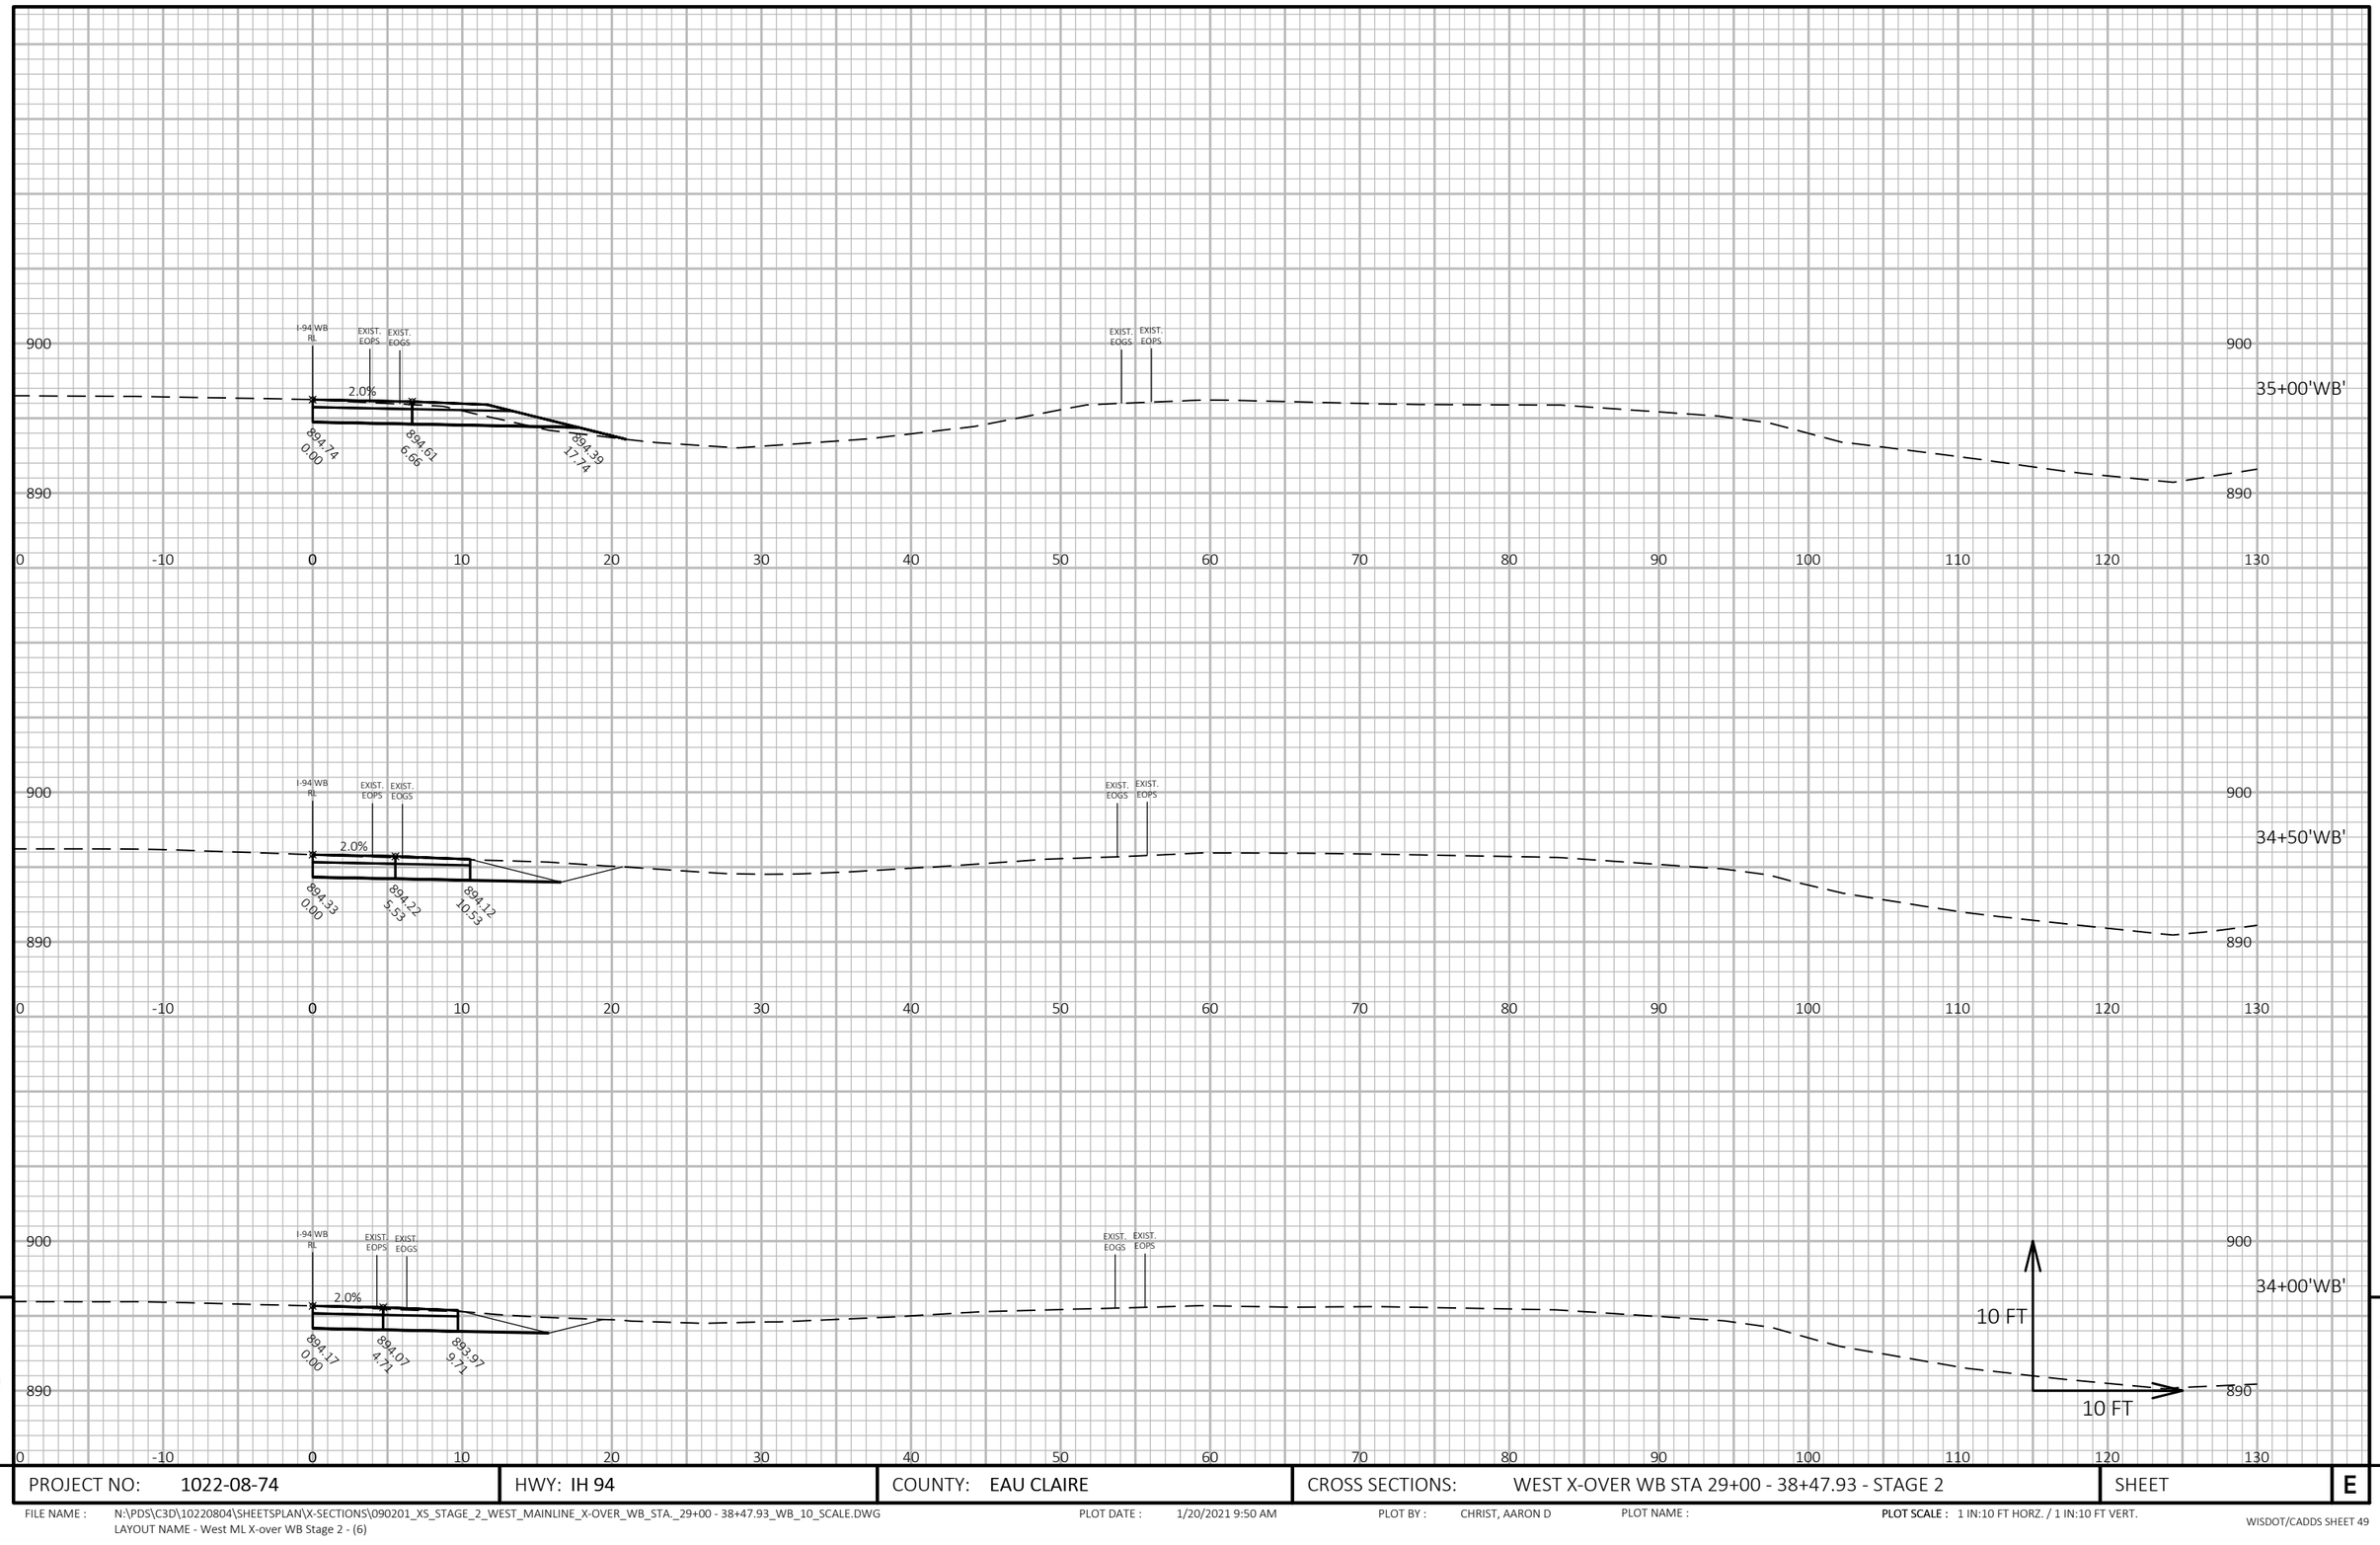

9

9

PROJECT NO: 1022-08-74	HWY: IH 94	COUNTY: EAU CLAIRE	CROSS SECTIONS: WEST X-OVER WB STA 29+00 - 38+47.93 - STAGE 2	SHEET E


FILE NAME : N:\PDS\C3D\10220804\SHEETSPLAN\X-SECTIONS\090201_XS_STAGE_2_WEST_MAINLINE_X-OVER_WB_STA._29+00 - 38+47.93_WB_10_SCALE.DWG
LAYOUT NAME - West ML X-over WB Stage 2 - (6)

PLOT DATE : 1/20/2021 9:50 AM

PLOT BY : CHRIST, AARON D

PLOT NAME :

PLOT SCALE : 1 IN:10 FT HORZ. / 1 IN:10 FT VERT.

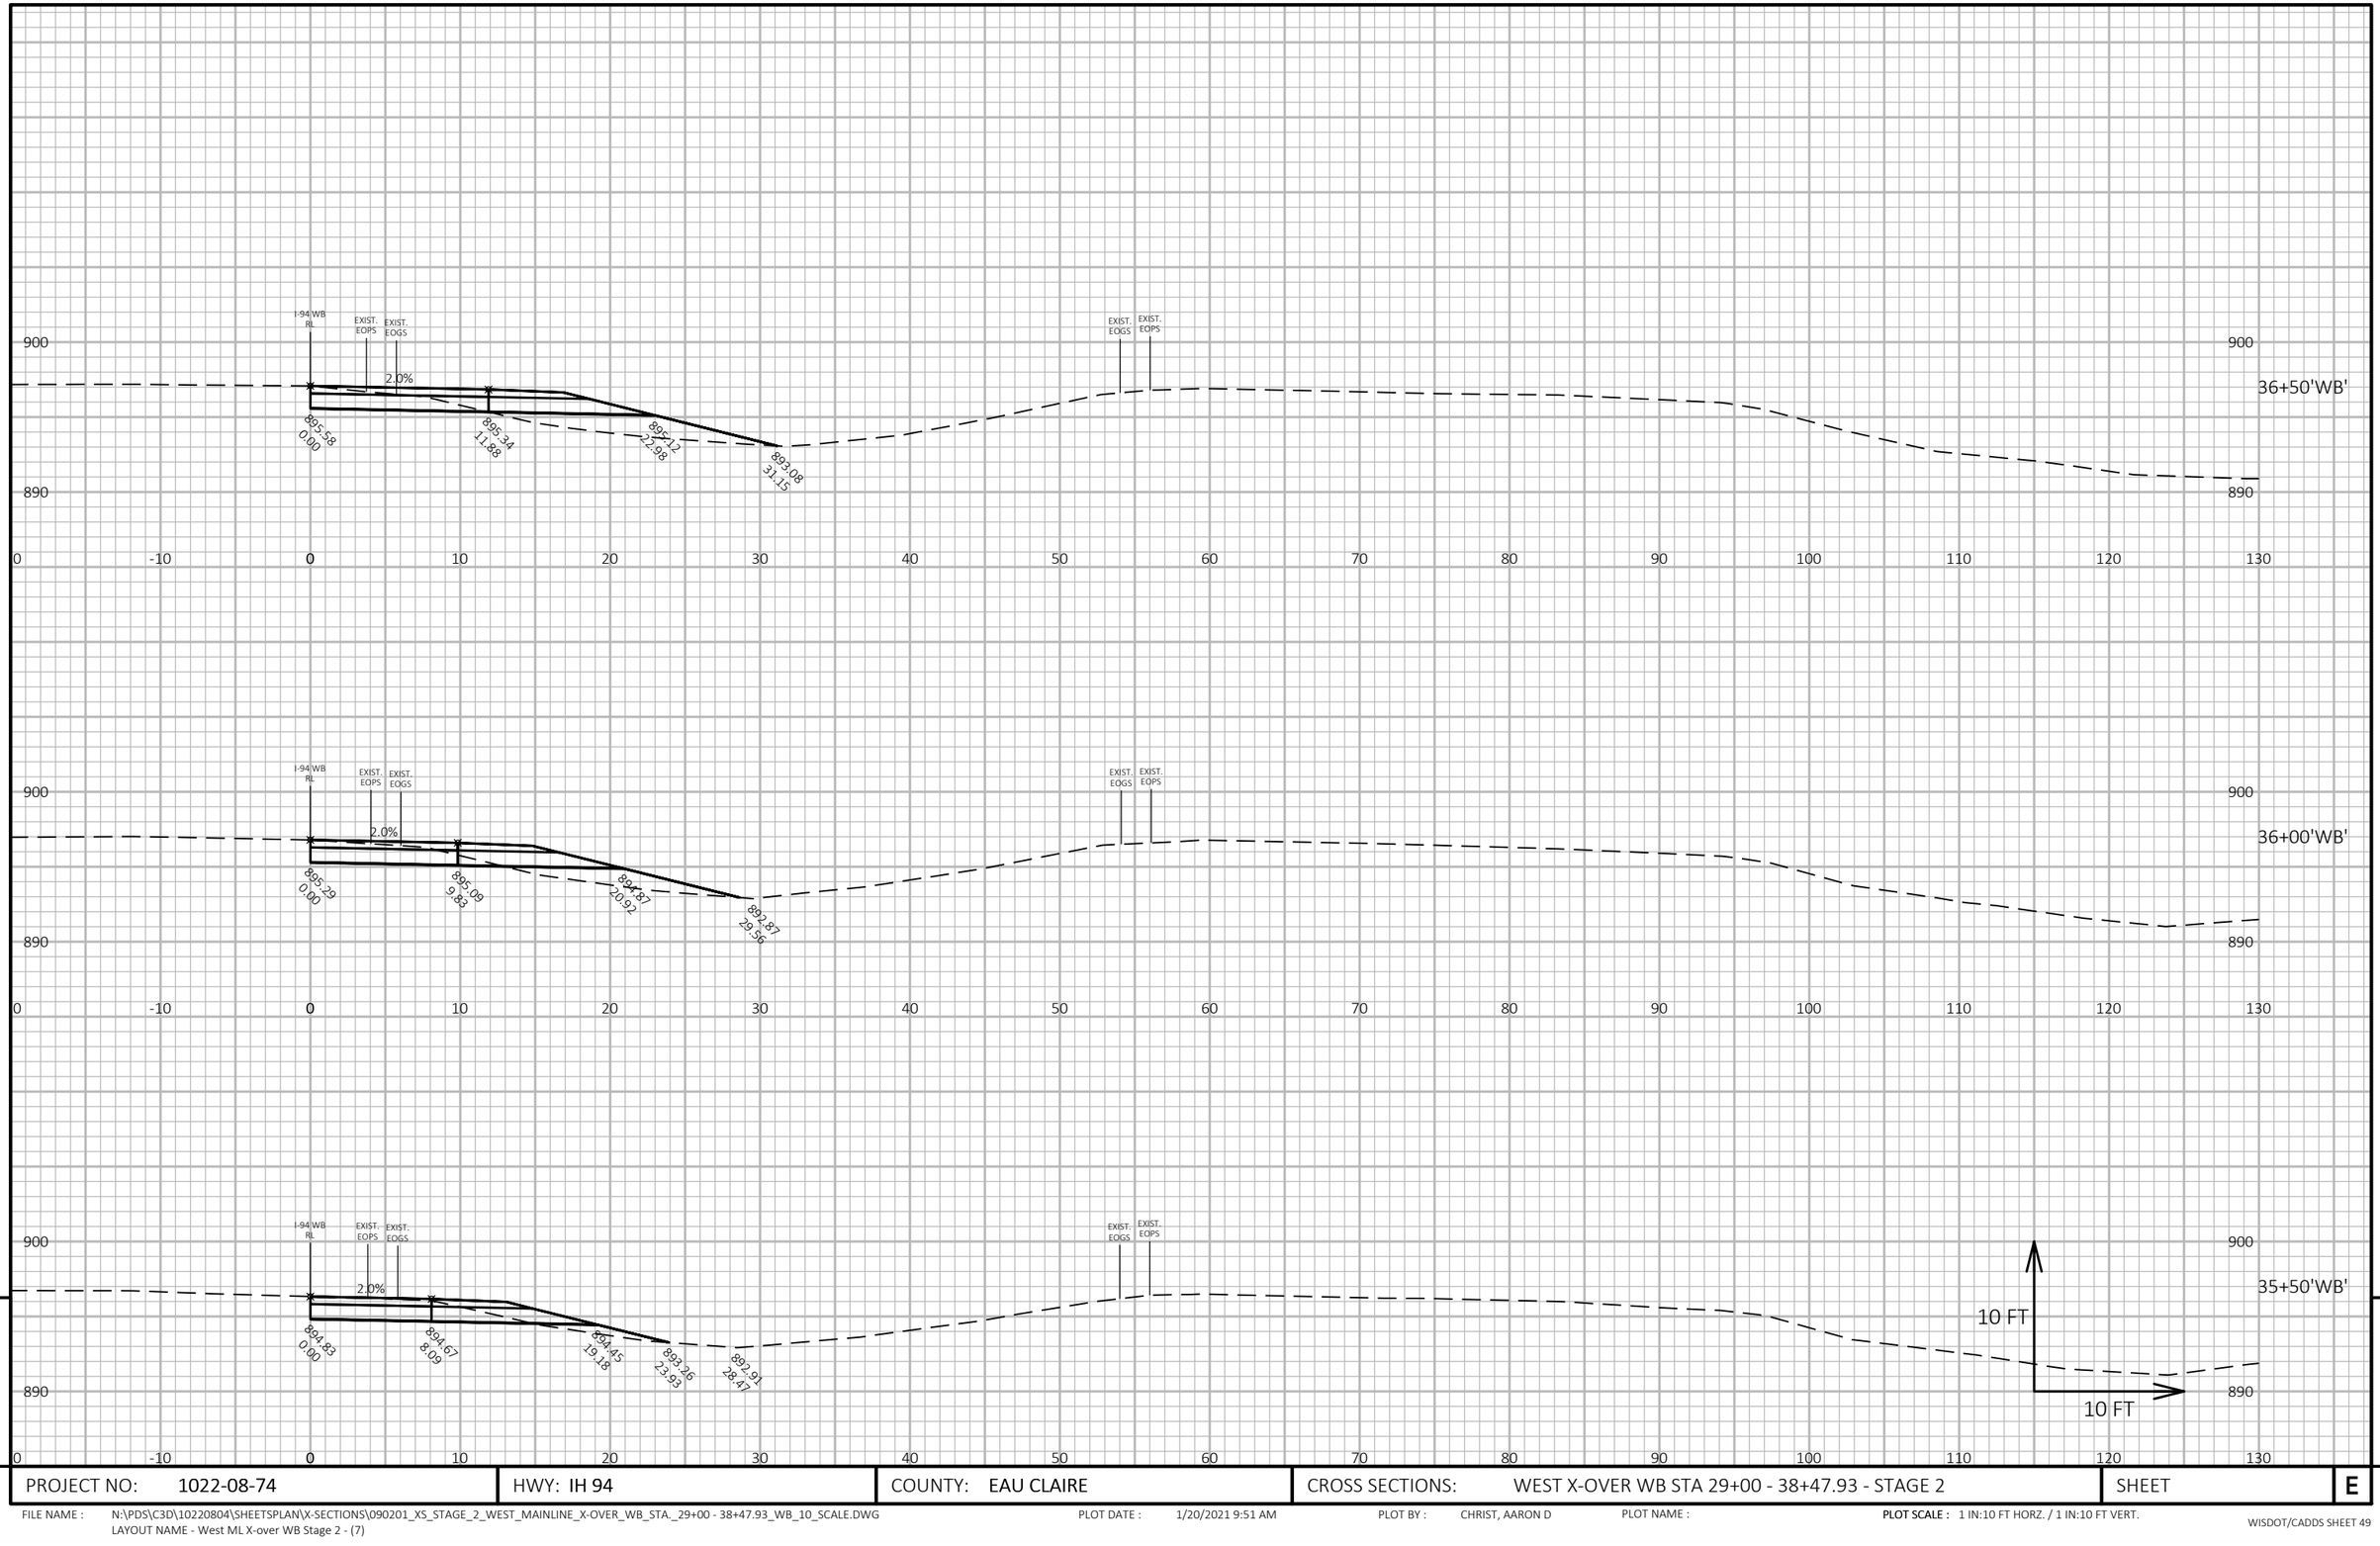

9

9

PROJECT NO: 1022-08-74	HWY: IH 94	COUNTY: EAU CLAIRE	CROSS SECTIONS: WEST X-OVER WB STA 29+00 - 38+47.93 - STAGE 2	SHEET E


FILE NAME : N:\PDS\C3D\10220804\SHEETSPLAN\X-SECTIONS\090201_XS_STAGE_2_WEST_MAINLINE_X-OVER_WB_STA._29+00 - 38+47.93_WB_10_SCALE.DWG
LAYOUT NAME - West ML X-over WB Stage 2 - (7)

PLOT DATE : 1/20/2021 9:51 AM

PLOT BY : CHRIST, AARON D

PLOT NAME :

PLOT SCALE : 1 IN:10 FT HORZ. / 1 IN:10 FT VERT.

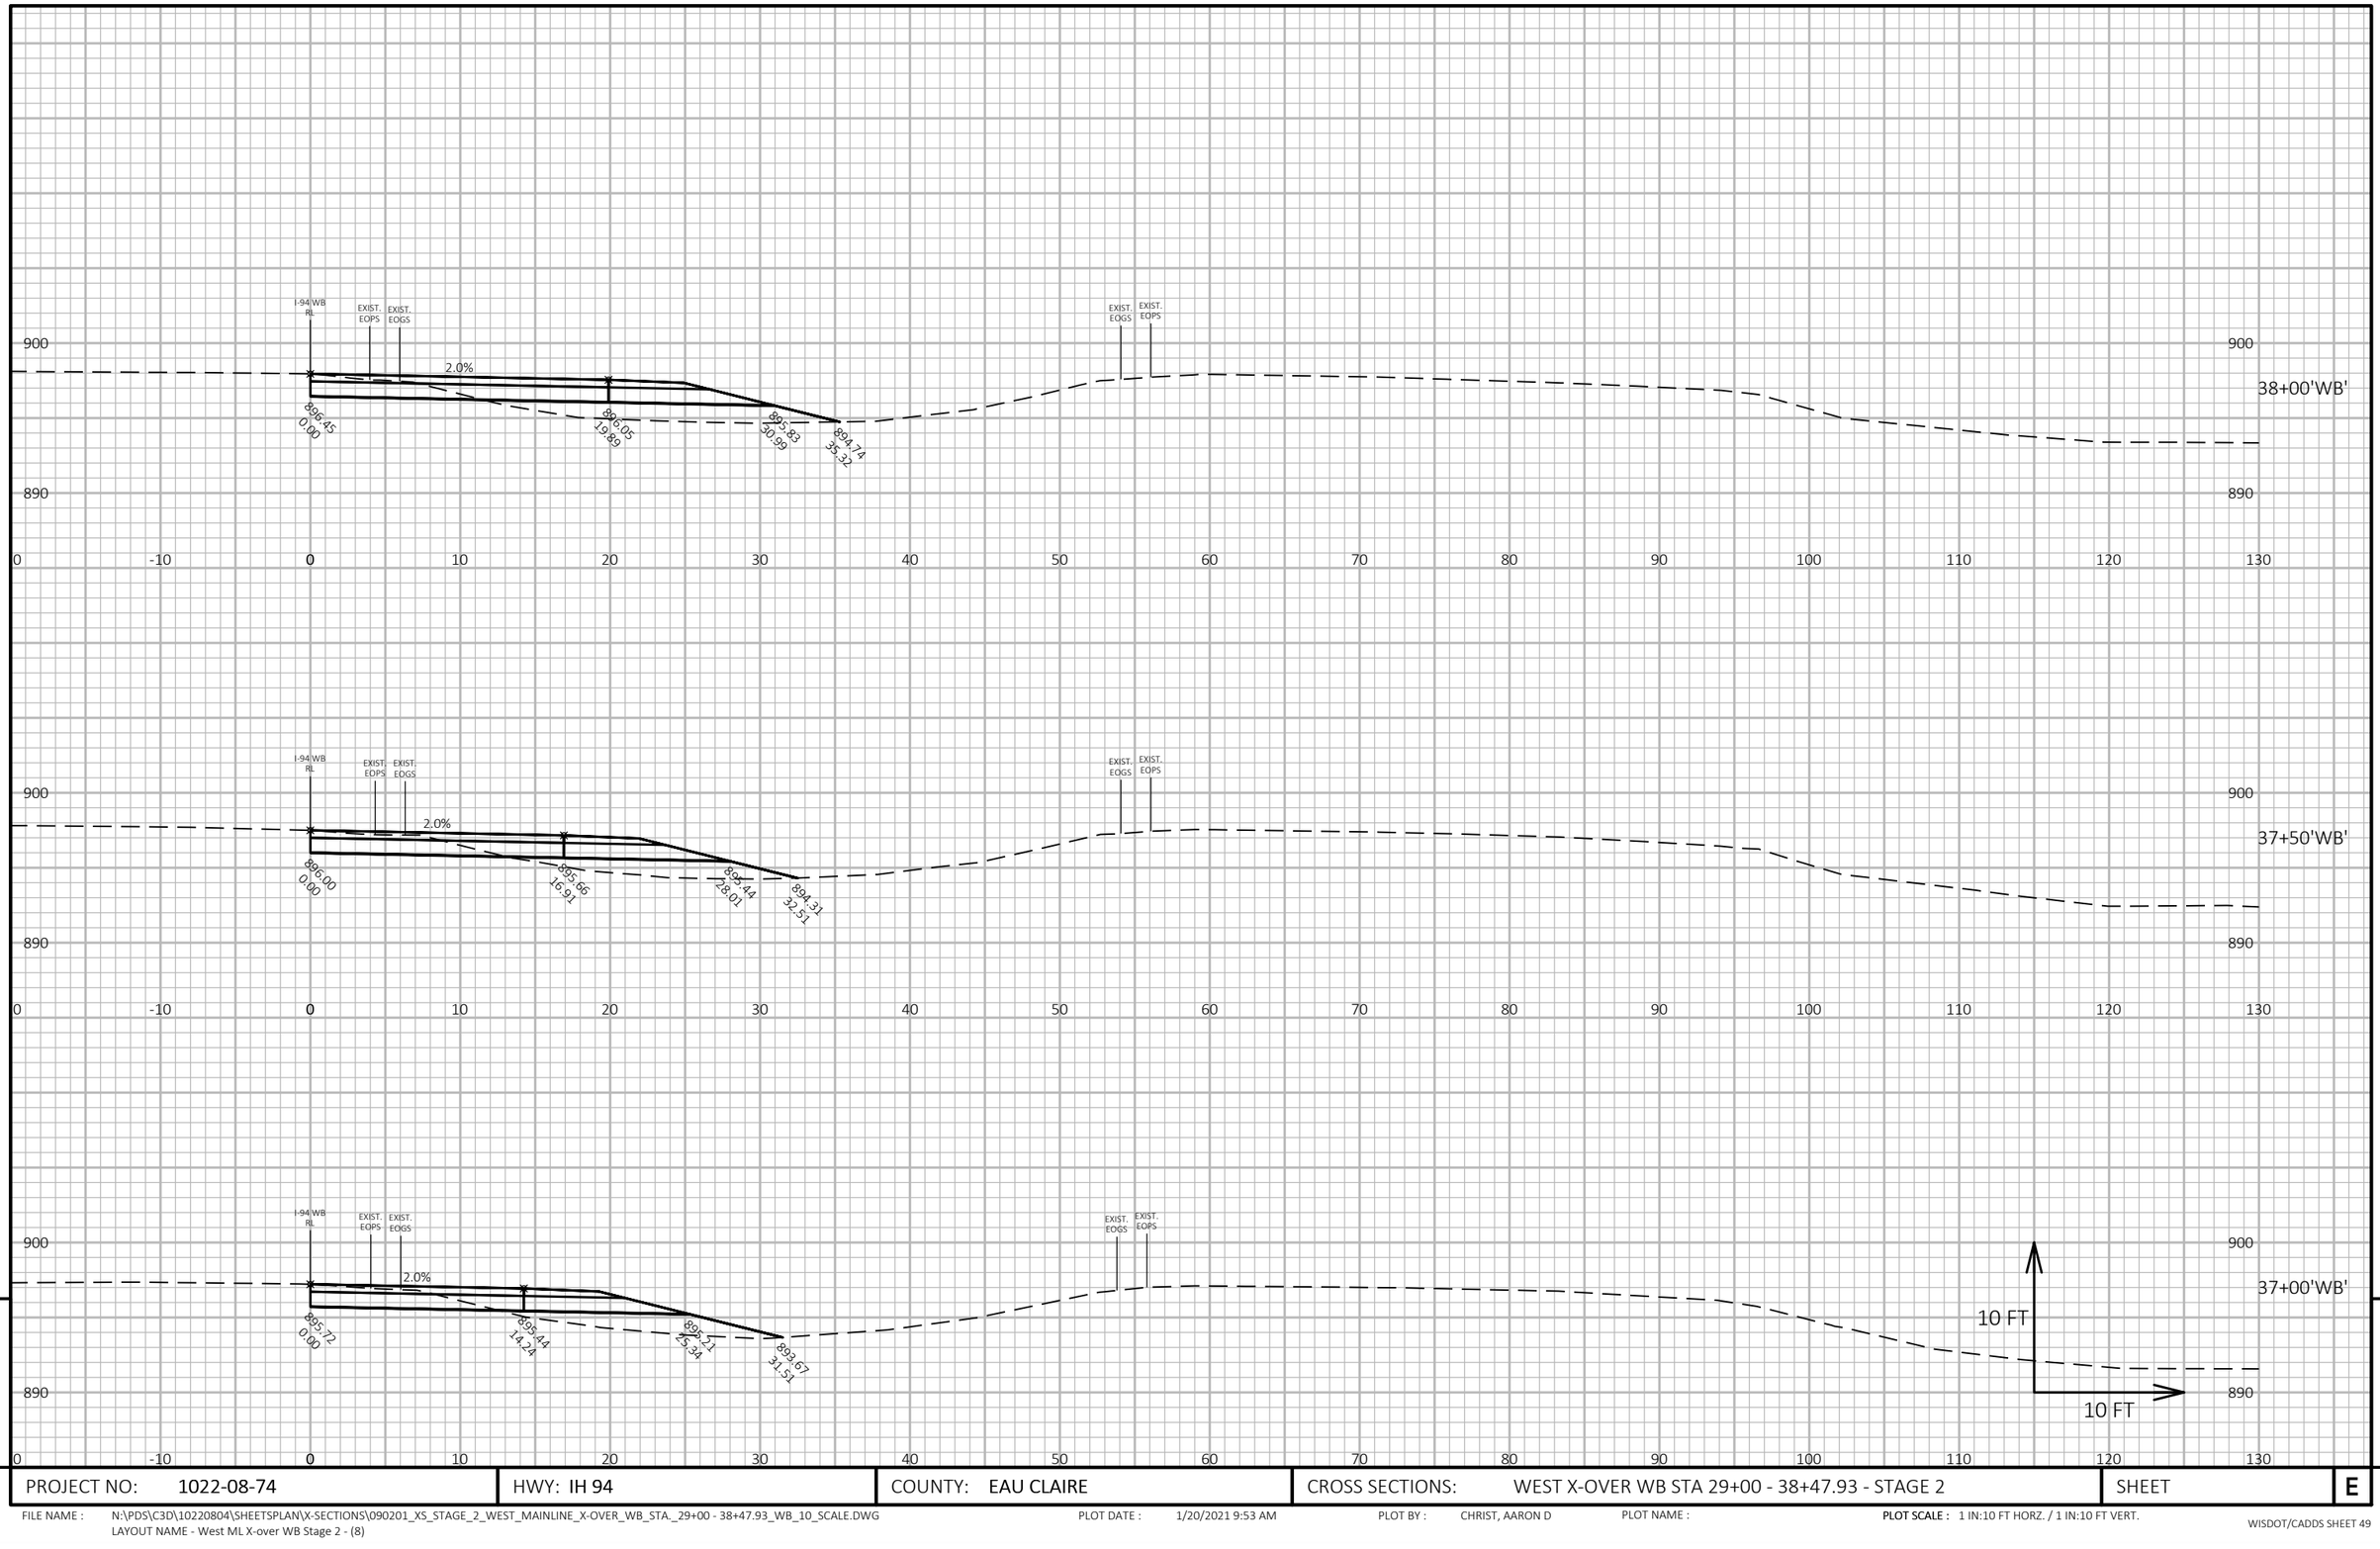


9

9

PROJECT NO: 1022-08-74	HWY: IH 94	COUNTY: EAU CLAIRE	CROSS SECTIONS: WEST X-OVER WB STA 29+00 - 38+47.93 - STAGE 2	SHEET E

FILE NAME : N:\PDS\C3D\10220804\SHEETSPLAN\X-SECTIONS\090201_XS_STAGE_2_WEST_MAINLINE_X-OVER_WB_STA._29+00 - 38+47.93_WB_10_SCALE.DWG
LAYOUT NAME - West ML X-over WB Stage 2 - (8)

PLOT DATE : 1/20/2021 9:53 AM PLOT BY : CHRIST, AARON D PLOT NAME : **PLOT SCALE :** 1 IN:10 FT HORZ. / 1 IN:10 FT VERT.

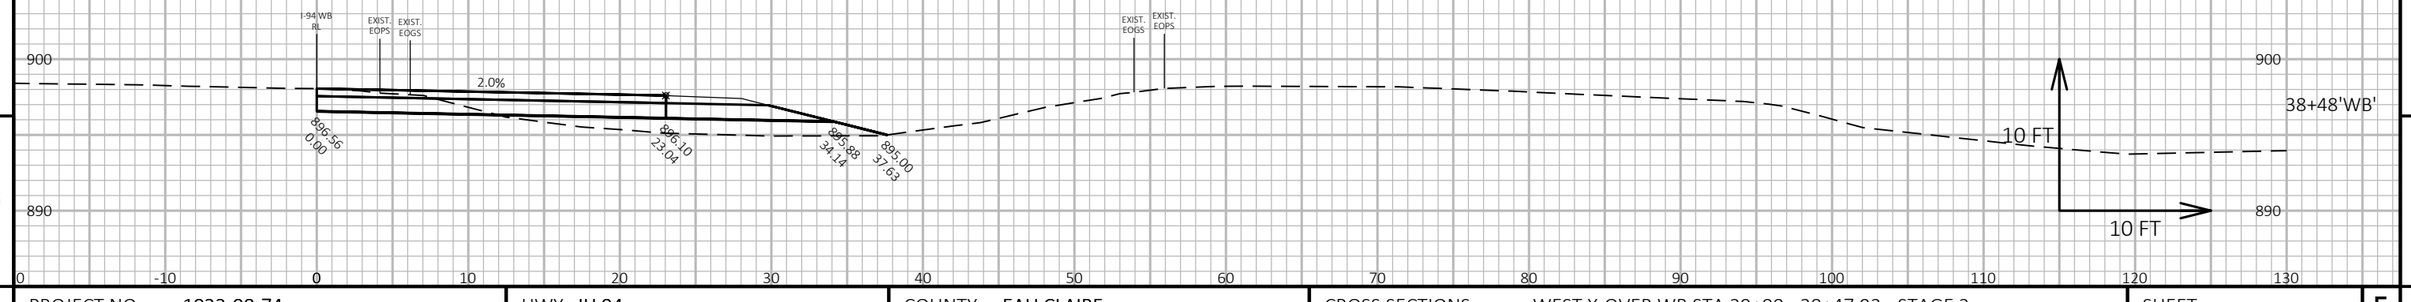

9

9

PROJECT NO: 1022-08-74	HWY: IH 94	COUNTY: EAU CLAIRE	CROSS SECTIONS: WEST X-OVER WB STA 29+00 - 38+47.93 - STAGE 2	SHEET	E

FILE NAME : N:\PDS\C3D\10220804\SHEETSPLAN\X-SECTIONS\090201_XS_STAGE_2_WEST_MAINLINE_X-OVER_WB_STA._29+00 - 38+47.93_WB_10_SCALE.DWG
LAYOUT NAME - West ML X-over WB Stage 2 - (9)

PLOT DATE : 1/20/2021 9:54 AM PLOT BY : CHRIST, AARON D PLOT NAME : **PLOT SCALE :** 1 IN:10 FT HORZ. / 1 IN:10 FT VERT.

9

9

PROJECT NO: 1022-08-74	HWY: IH 94	COUNTY: EAU CLAIRE	CROSS SECTIONS: WB'S2' - STAGE 2	SHEET	E

FILE NAME : N:\PDS\C3D\10220804\SHEETSPLAN\X-SECTIONS\090201_XS_STAGE_2_WEST_MAINLINE_X-OVER_WB'S2'_STA._38+47.76 - 41+92.04_10_SCALE.DWG
LAYOUT NAME - WB'S2' - (1)

PLOT DATE : 1/20/2021 10:12 AM

PLOT BY : CHRIST, AARON D

PLOT NAME :

PLOT SCALE : 1 IN:10 FT HORZ. / 1 IN:10 FT VERT.


9

PROJECT NO: 1022-08-74	HWY: IH 94	COUNTY: EAU CLAIRE	CROSS SECTIONS: WB'S2' - STAGE 2	SHEET	E

FILE NAME : N:\PDS\C3D\10220804\SHEETSPLAN\X-SECTIONS\090201_XS_STAGE_2_WEST_MAINLINE_X-OVER_WB'S2'_STA._38+47.76 - 41+92.04_10_SCALE.DWG
LAYOUT NAME - WB'S2' - (2)

PLOT DATE : 1/20/2021 10:12 AM PLOT BY : CHRIST, AARON D PLOT NAME : **PLOT SCALE :** 1 IN:10 FT HORZ. / 1 IN:10 FT VERT.

WISDOT/CADDS SHEET 49

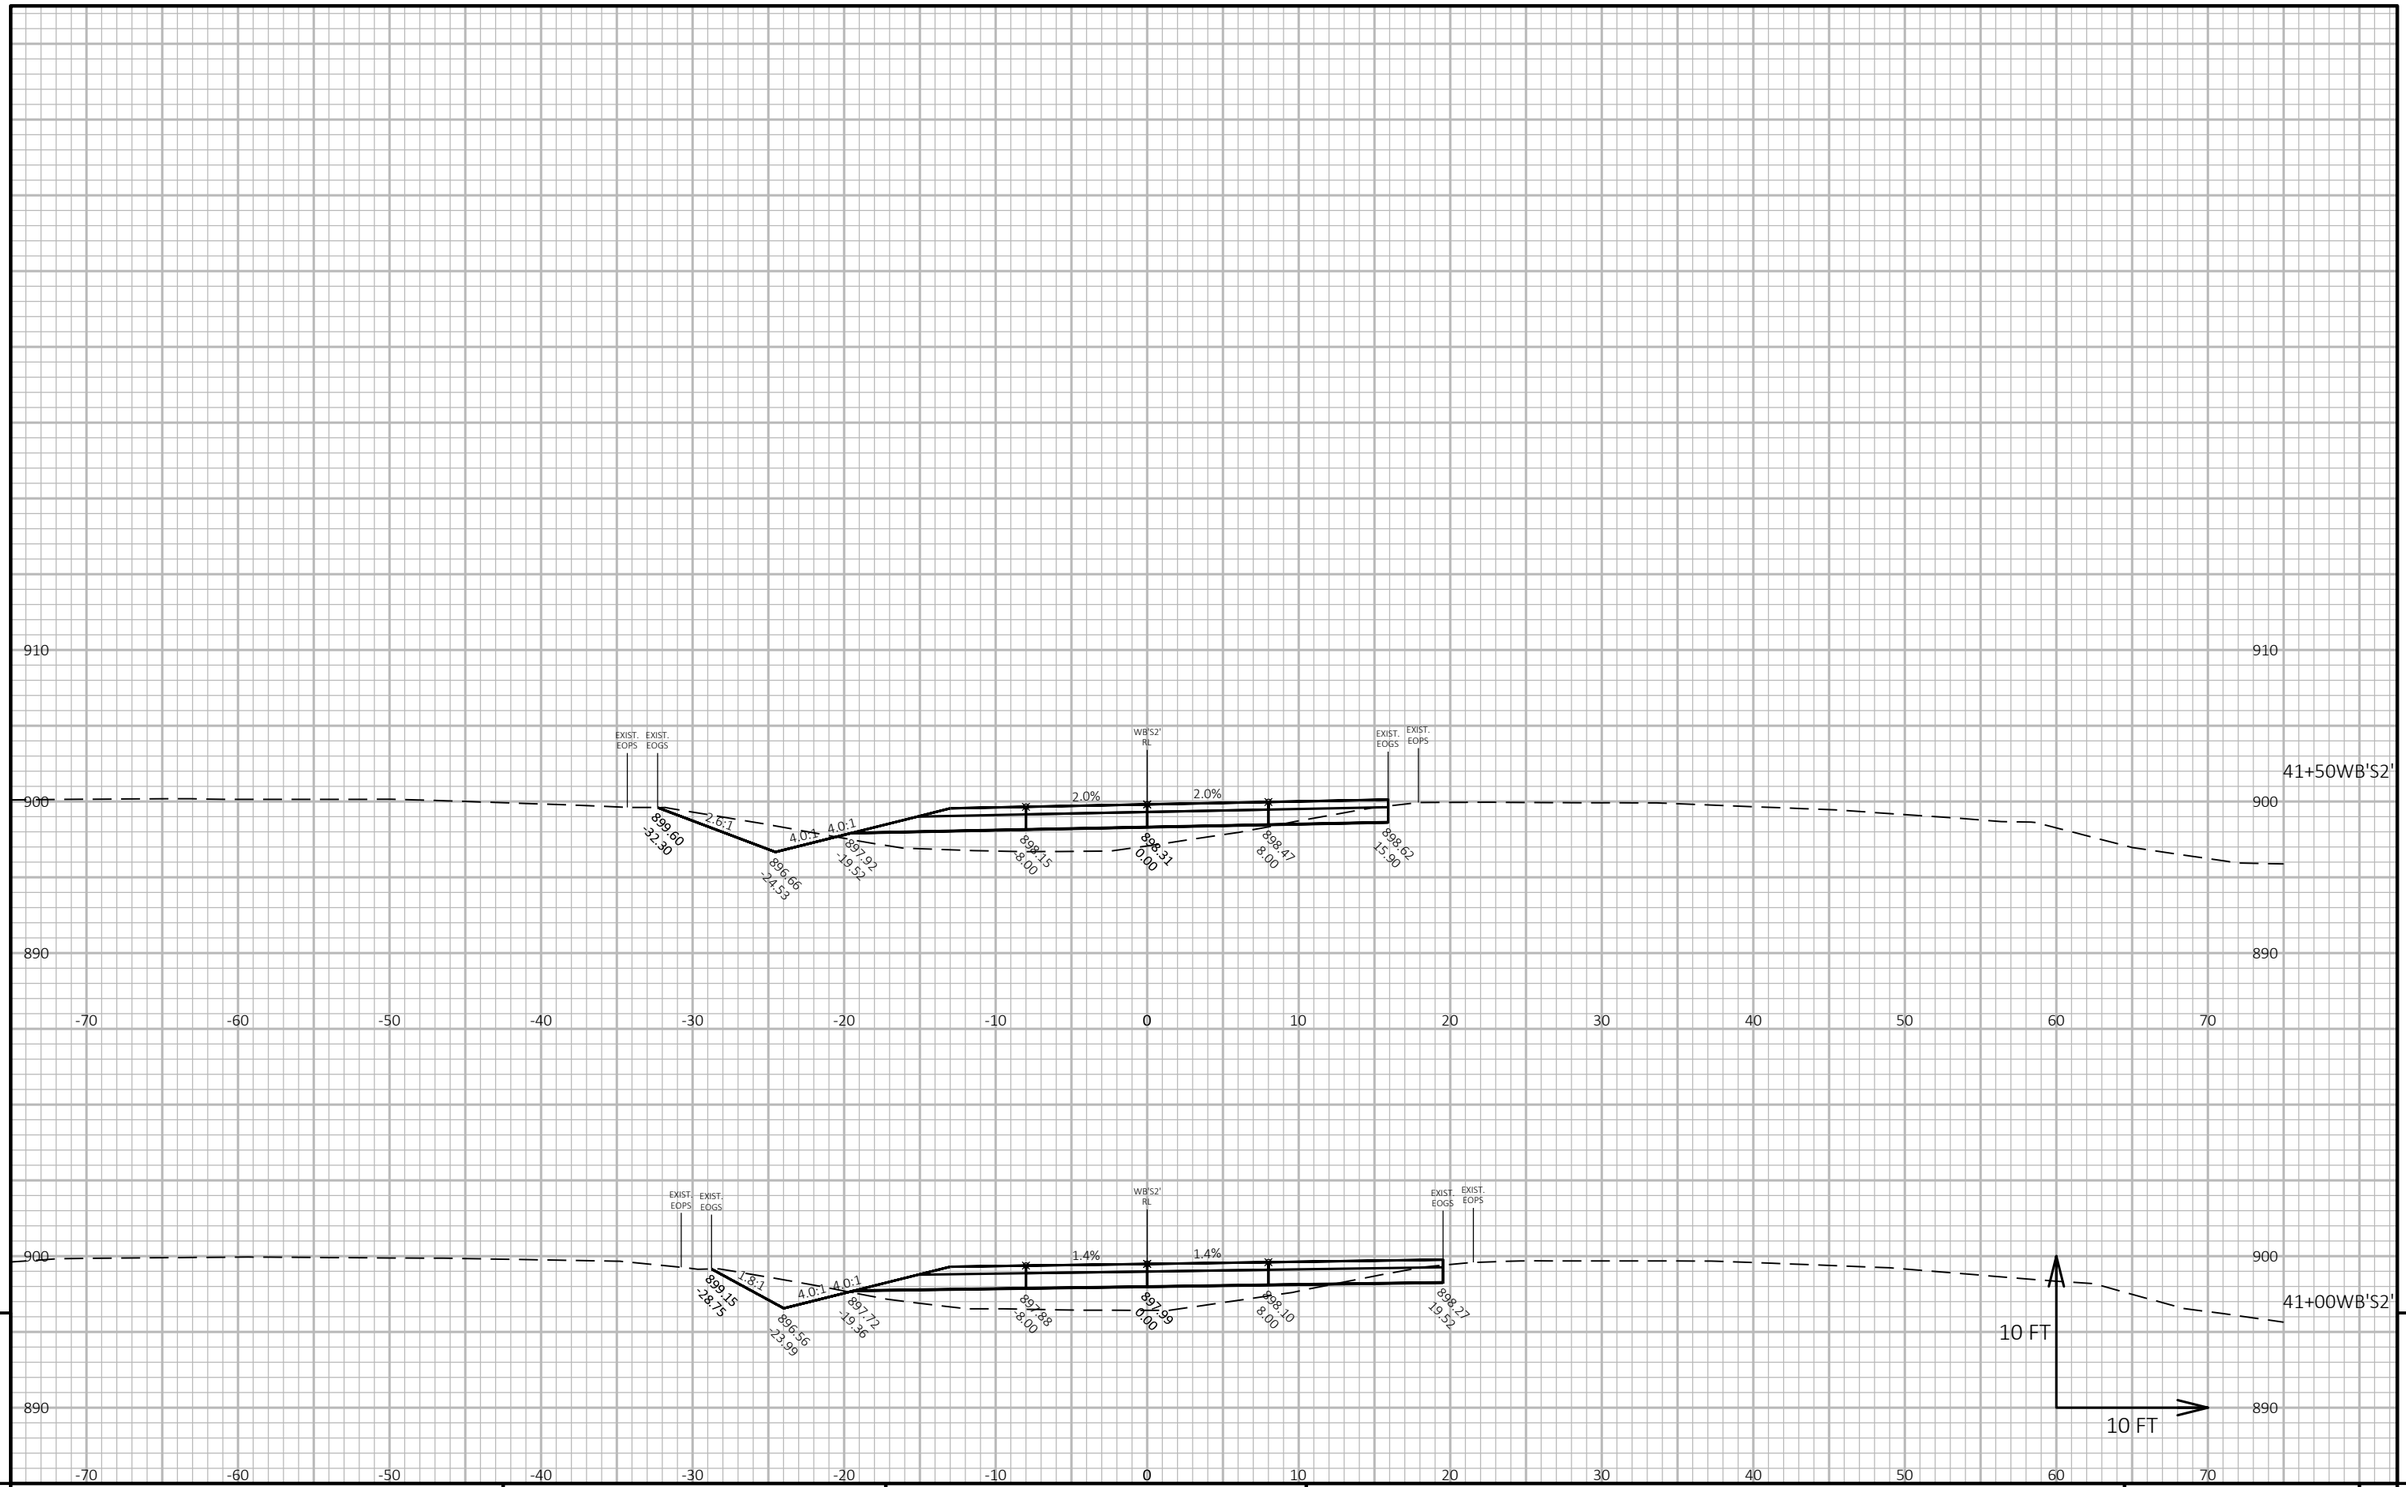

9

9

PROJECT NO: 1022-08-74	HWY: IH 94	COUNTY: EAU CLAIRE	CROSS SECTIONS: WB'S2' - STAGE 2	SHEET	E


FILE NAME : N:\PDS\C3D\10220804\SHEETSPLAN\X-SECTIONS\090201_XS_STAGE_2_WEST_MAINLINE_X-OVER_WB'S2'_STA._38+47.76 - 41+92.04_10_SCALE.DWG
LAYOUT NAME - WB'S2' - (3)

PLOT DATE : 1/20/2021 10:12 AM

PLOT BY : CHRIST, AARON D

PLOT NAME :

PLOT SCALE : 1 IN:10 FT HORZ. / 1 IN:10 FT VERT.

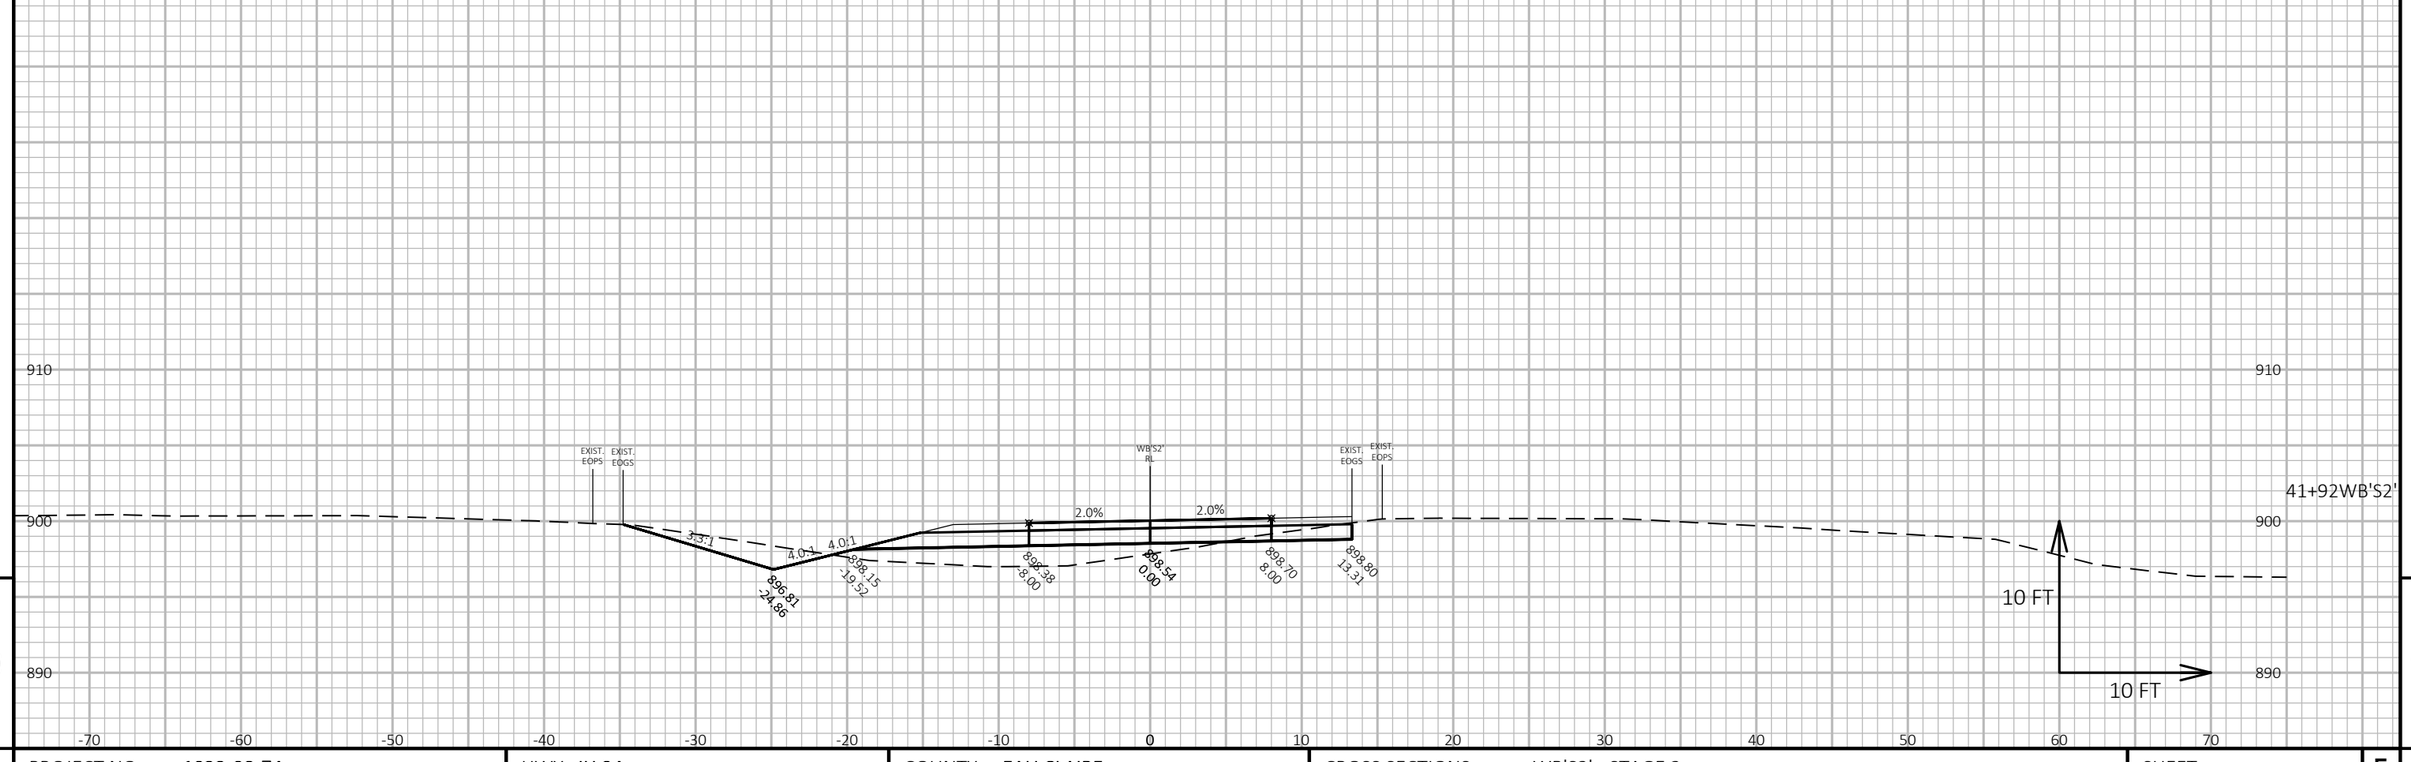

9

9

PROJECT NO: 1022-08-74	HWY: IH 94	COUNTY: EAU CLAIRE	CROSS SECTIONS: WB'S2' - STAGE 2	SHEET	E


FILE NAME : N:\PDS\C3D\10220804\SHEETSPLAN\X-SECTIONS\090201_XS_STAGE_2_WEST_MAINLINE_X-OVER_WB'S2'_STA._38+47.76 - 41+92.04_10_SCALE.DWG
LAYOUT NAME - WB'S2' - (4)

PLOT DATE : 1/20/2021 10:12 AM

PLOT BY : CHRIST, AARON D

PLOT NAME :

PLOT SCALE : 1 IN:10 FT HORZ. / 1 IN:10 FT VERT.

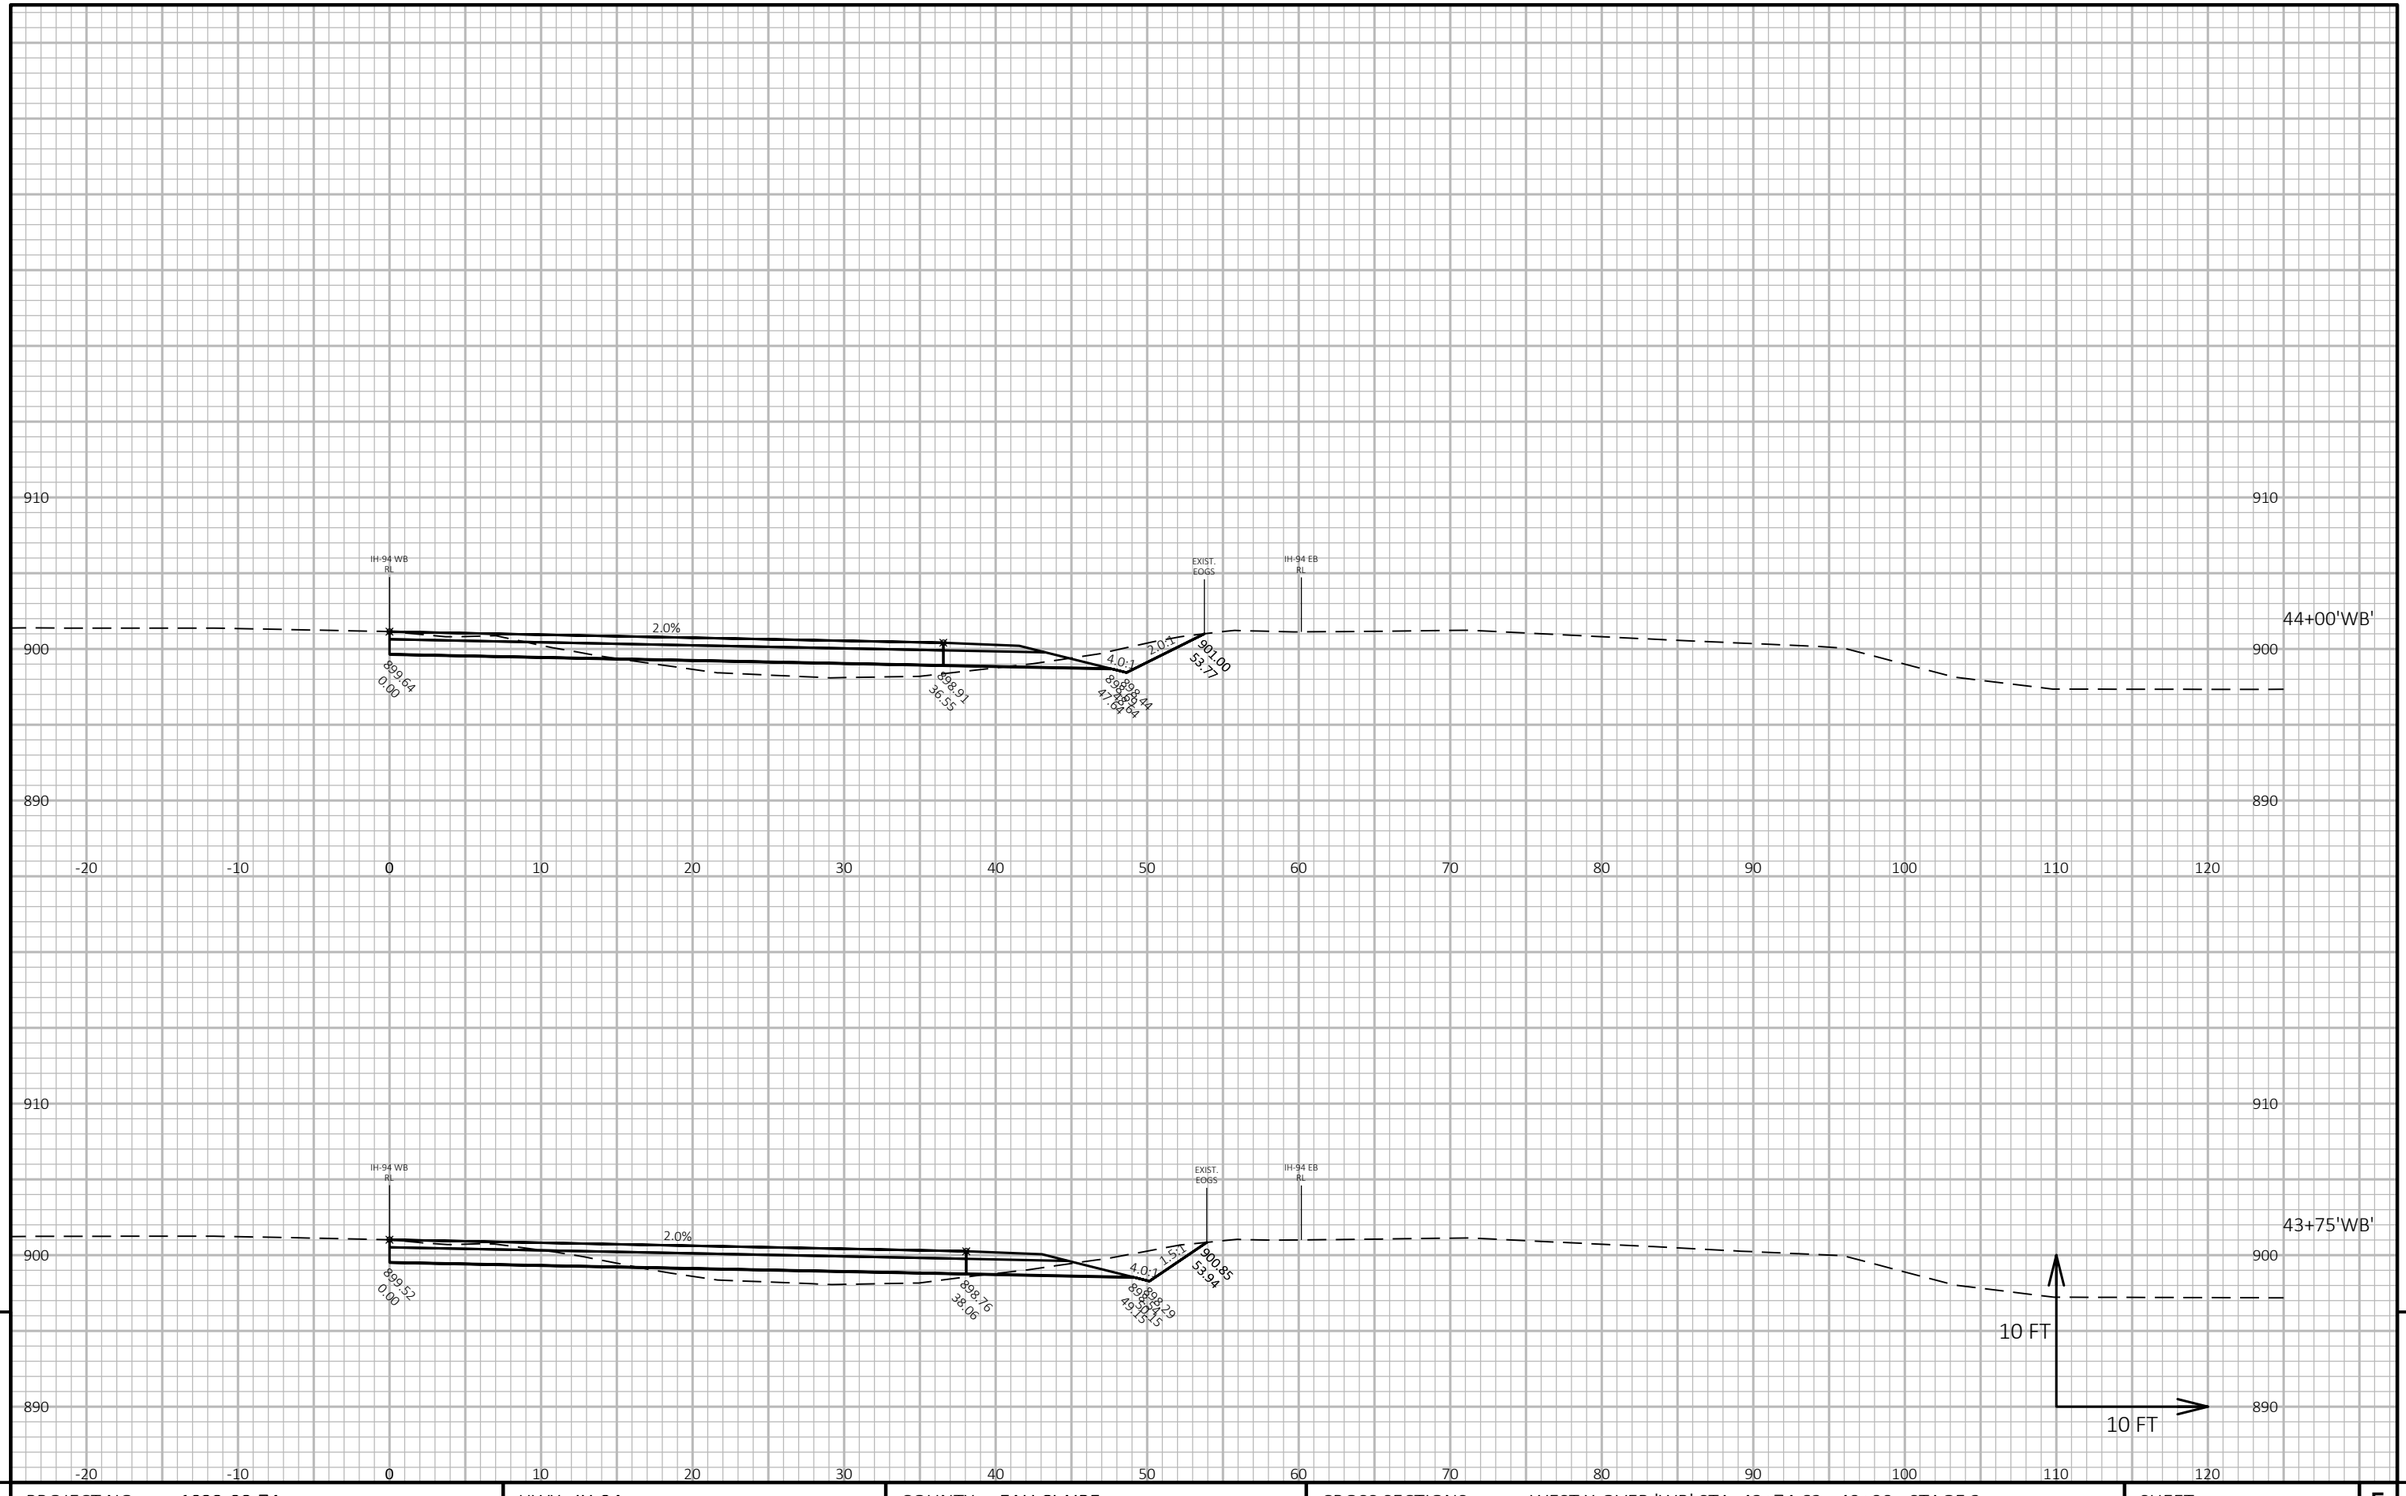


PROJECT NO: 1022-08-74	HWY: IH-94	COUNTY: EAU CLAIRE	CROSS SECTIONS: WEST X-OVER 'WB' STA. 43+74.62 - 49+00 - STAGE 3	SHEET E

FILE NAME : N:\PDS\C3D\10220804\SHEETSPLAN\X-SECTIONS\090201_XS_STAGE_2_WEST_MAINLINE_X-OVER_WB_STA._43+74.62 - 49+00_STAGE_3_10_SCALE.DWG
LAYOUT NAME - West X-section - Stage_3 - (1)

PLOT DATE : 1/20/2021 9:59 AM PLOT BY : CHRIST, AARON D PLOT NAME : **PLOT SCALE :** 1 IN:10 FT HORZ. / 1 IN:10 FT VERT.

WISDOT/CADDS SHEET 49

9 9

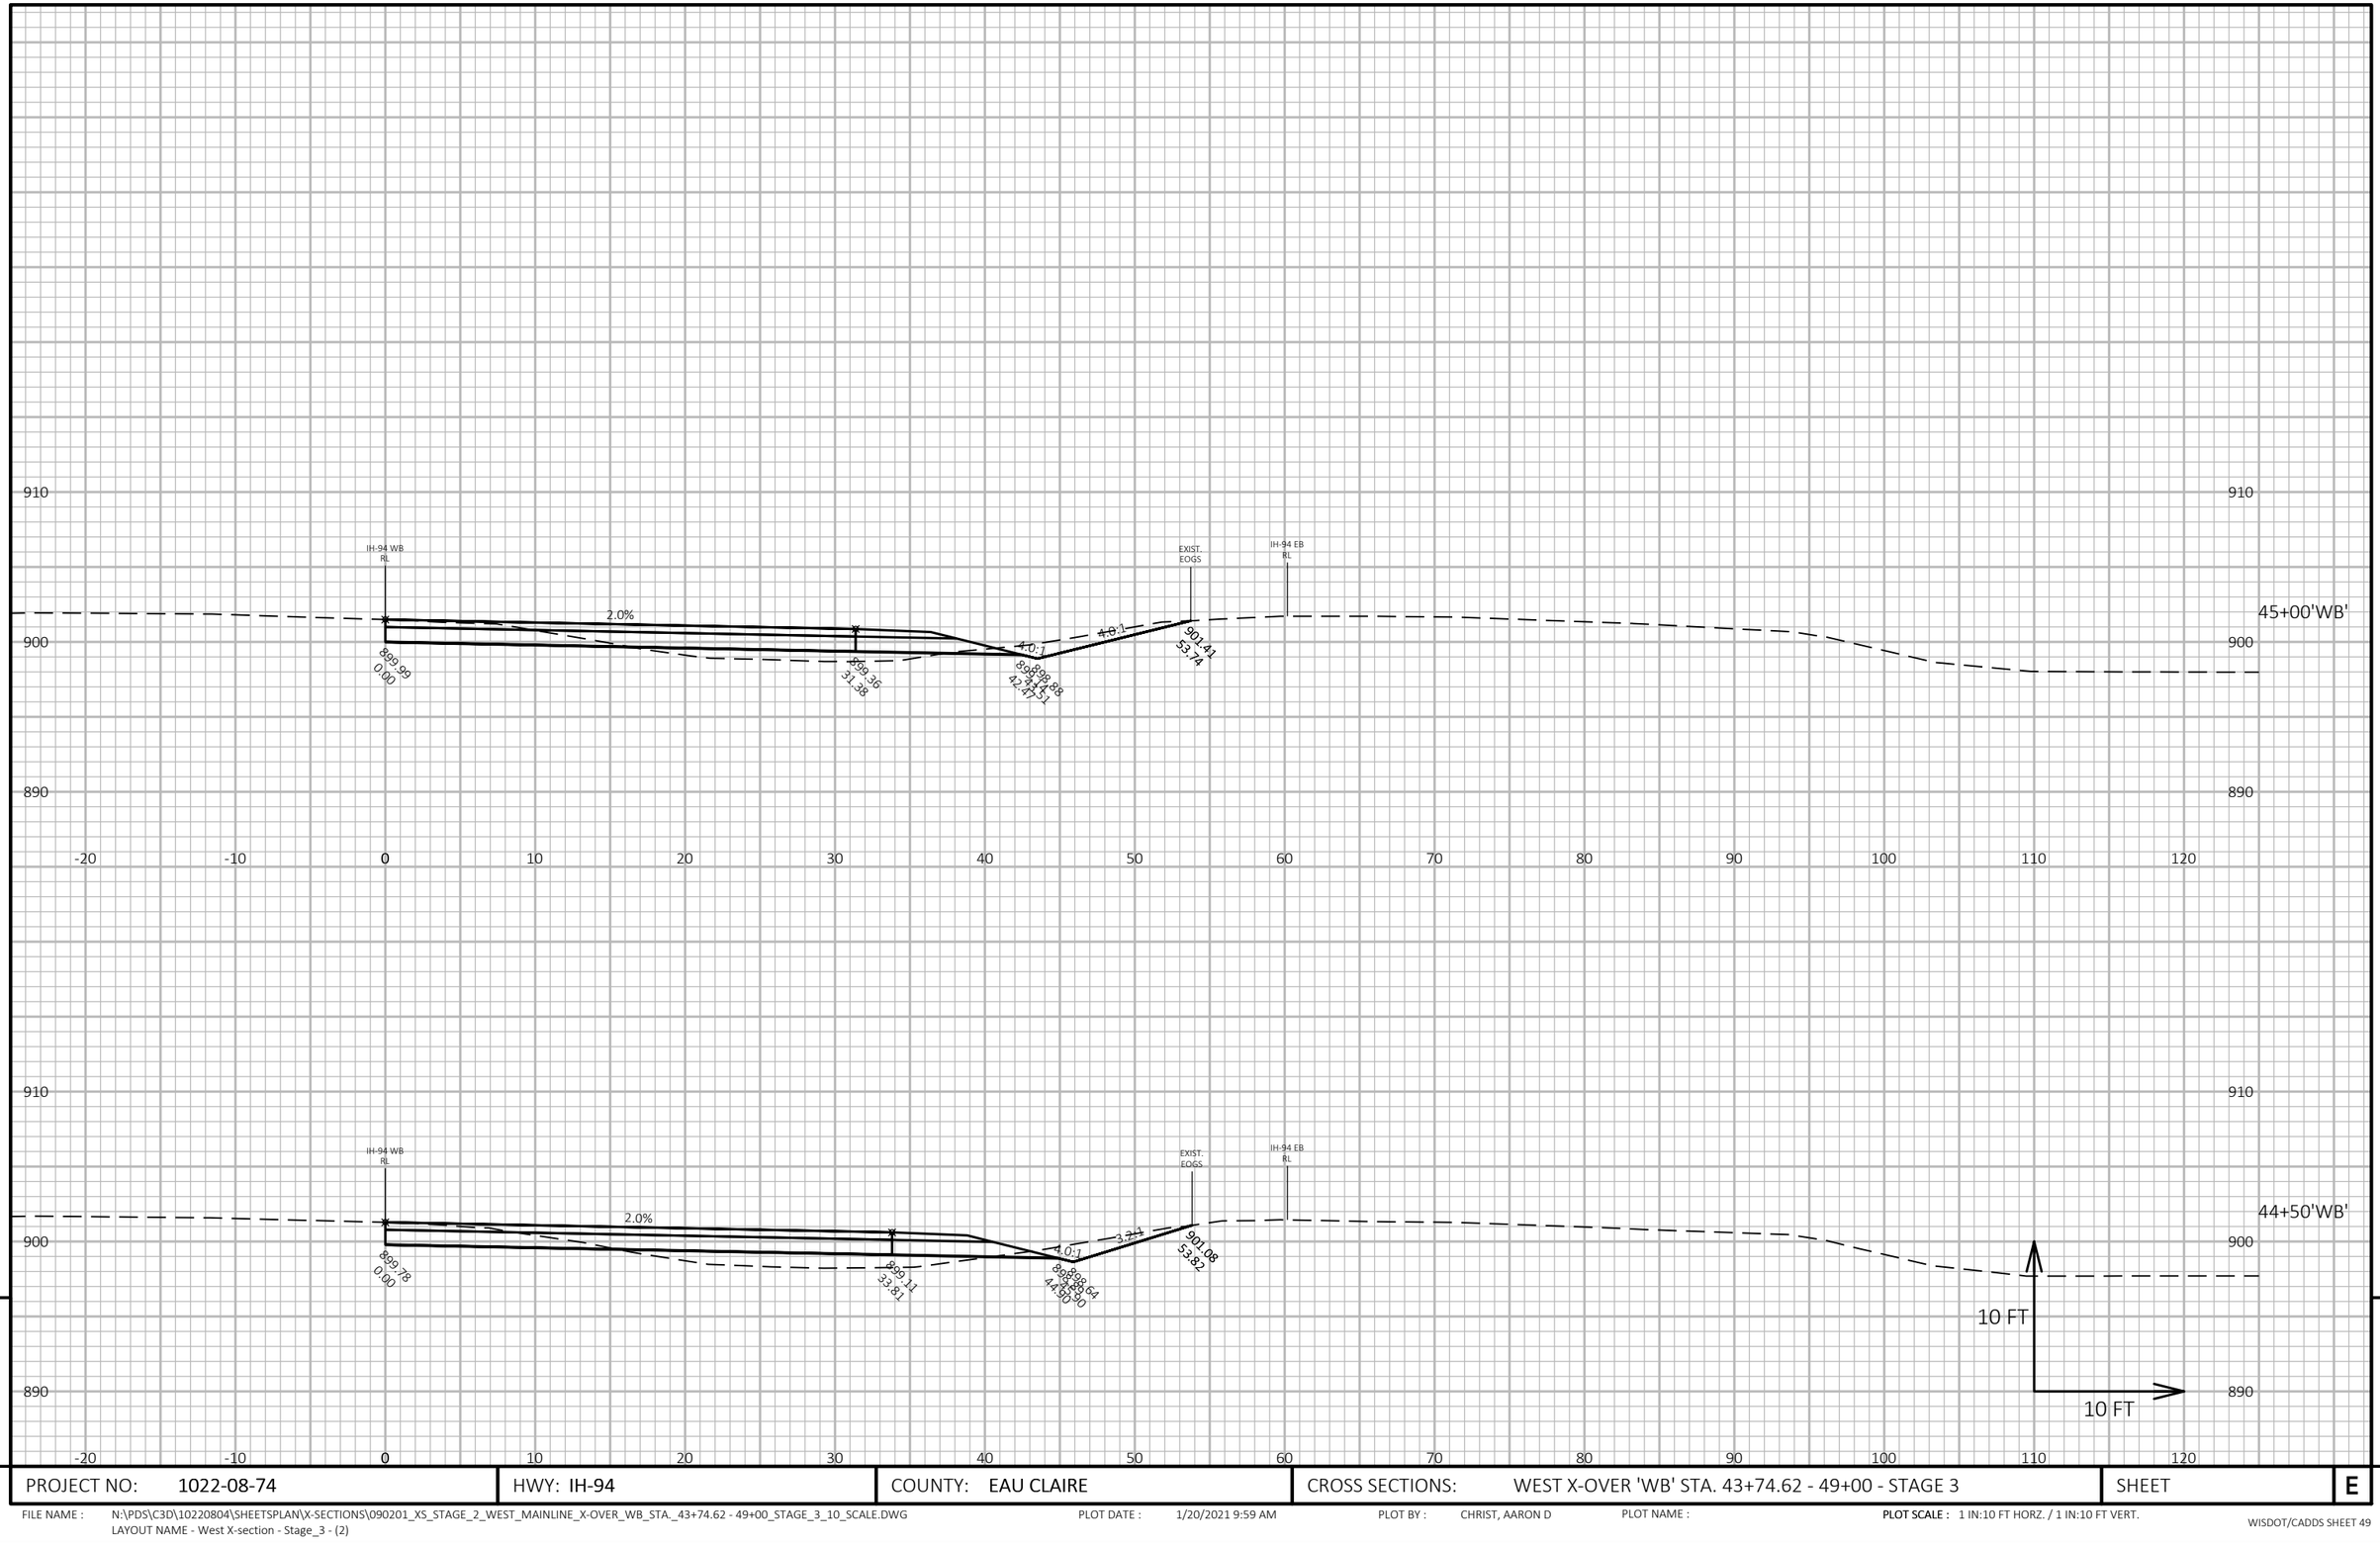

9

9

PROJECT NO: 1022-08-74	HWY: IH-94	COUNTY: EAU CLAIRE	CROSS SECTIONS: WEST X-OVER 'WB' STA. 43+74.62 - 49+00 - STAGE 3	SHEET	E


FILE NAME : N:\PDS\C3D\10220804\SHEETSPLAN\X-SECTIONS\090201_XS_STAGE_2_WEST_MAINLINE_X-OVER_WB_STA._43+74.62 - 49+00_STAGE_3_10_SCALE.DWG
LAYOUT NAME - West X-section - Stage_3 - (2)

PLOT DATE : 1/20/2021 9:59 AM

PLOT BY : CHRIST, AARON D

PLOT NAME :

PLOT SCALE : 1 IN:10 FT HORZ. / 1 IN:10 FT VERT.

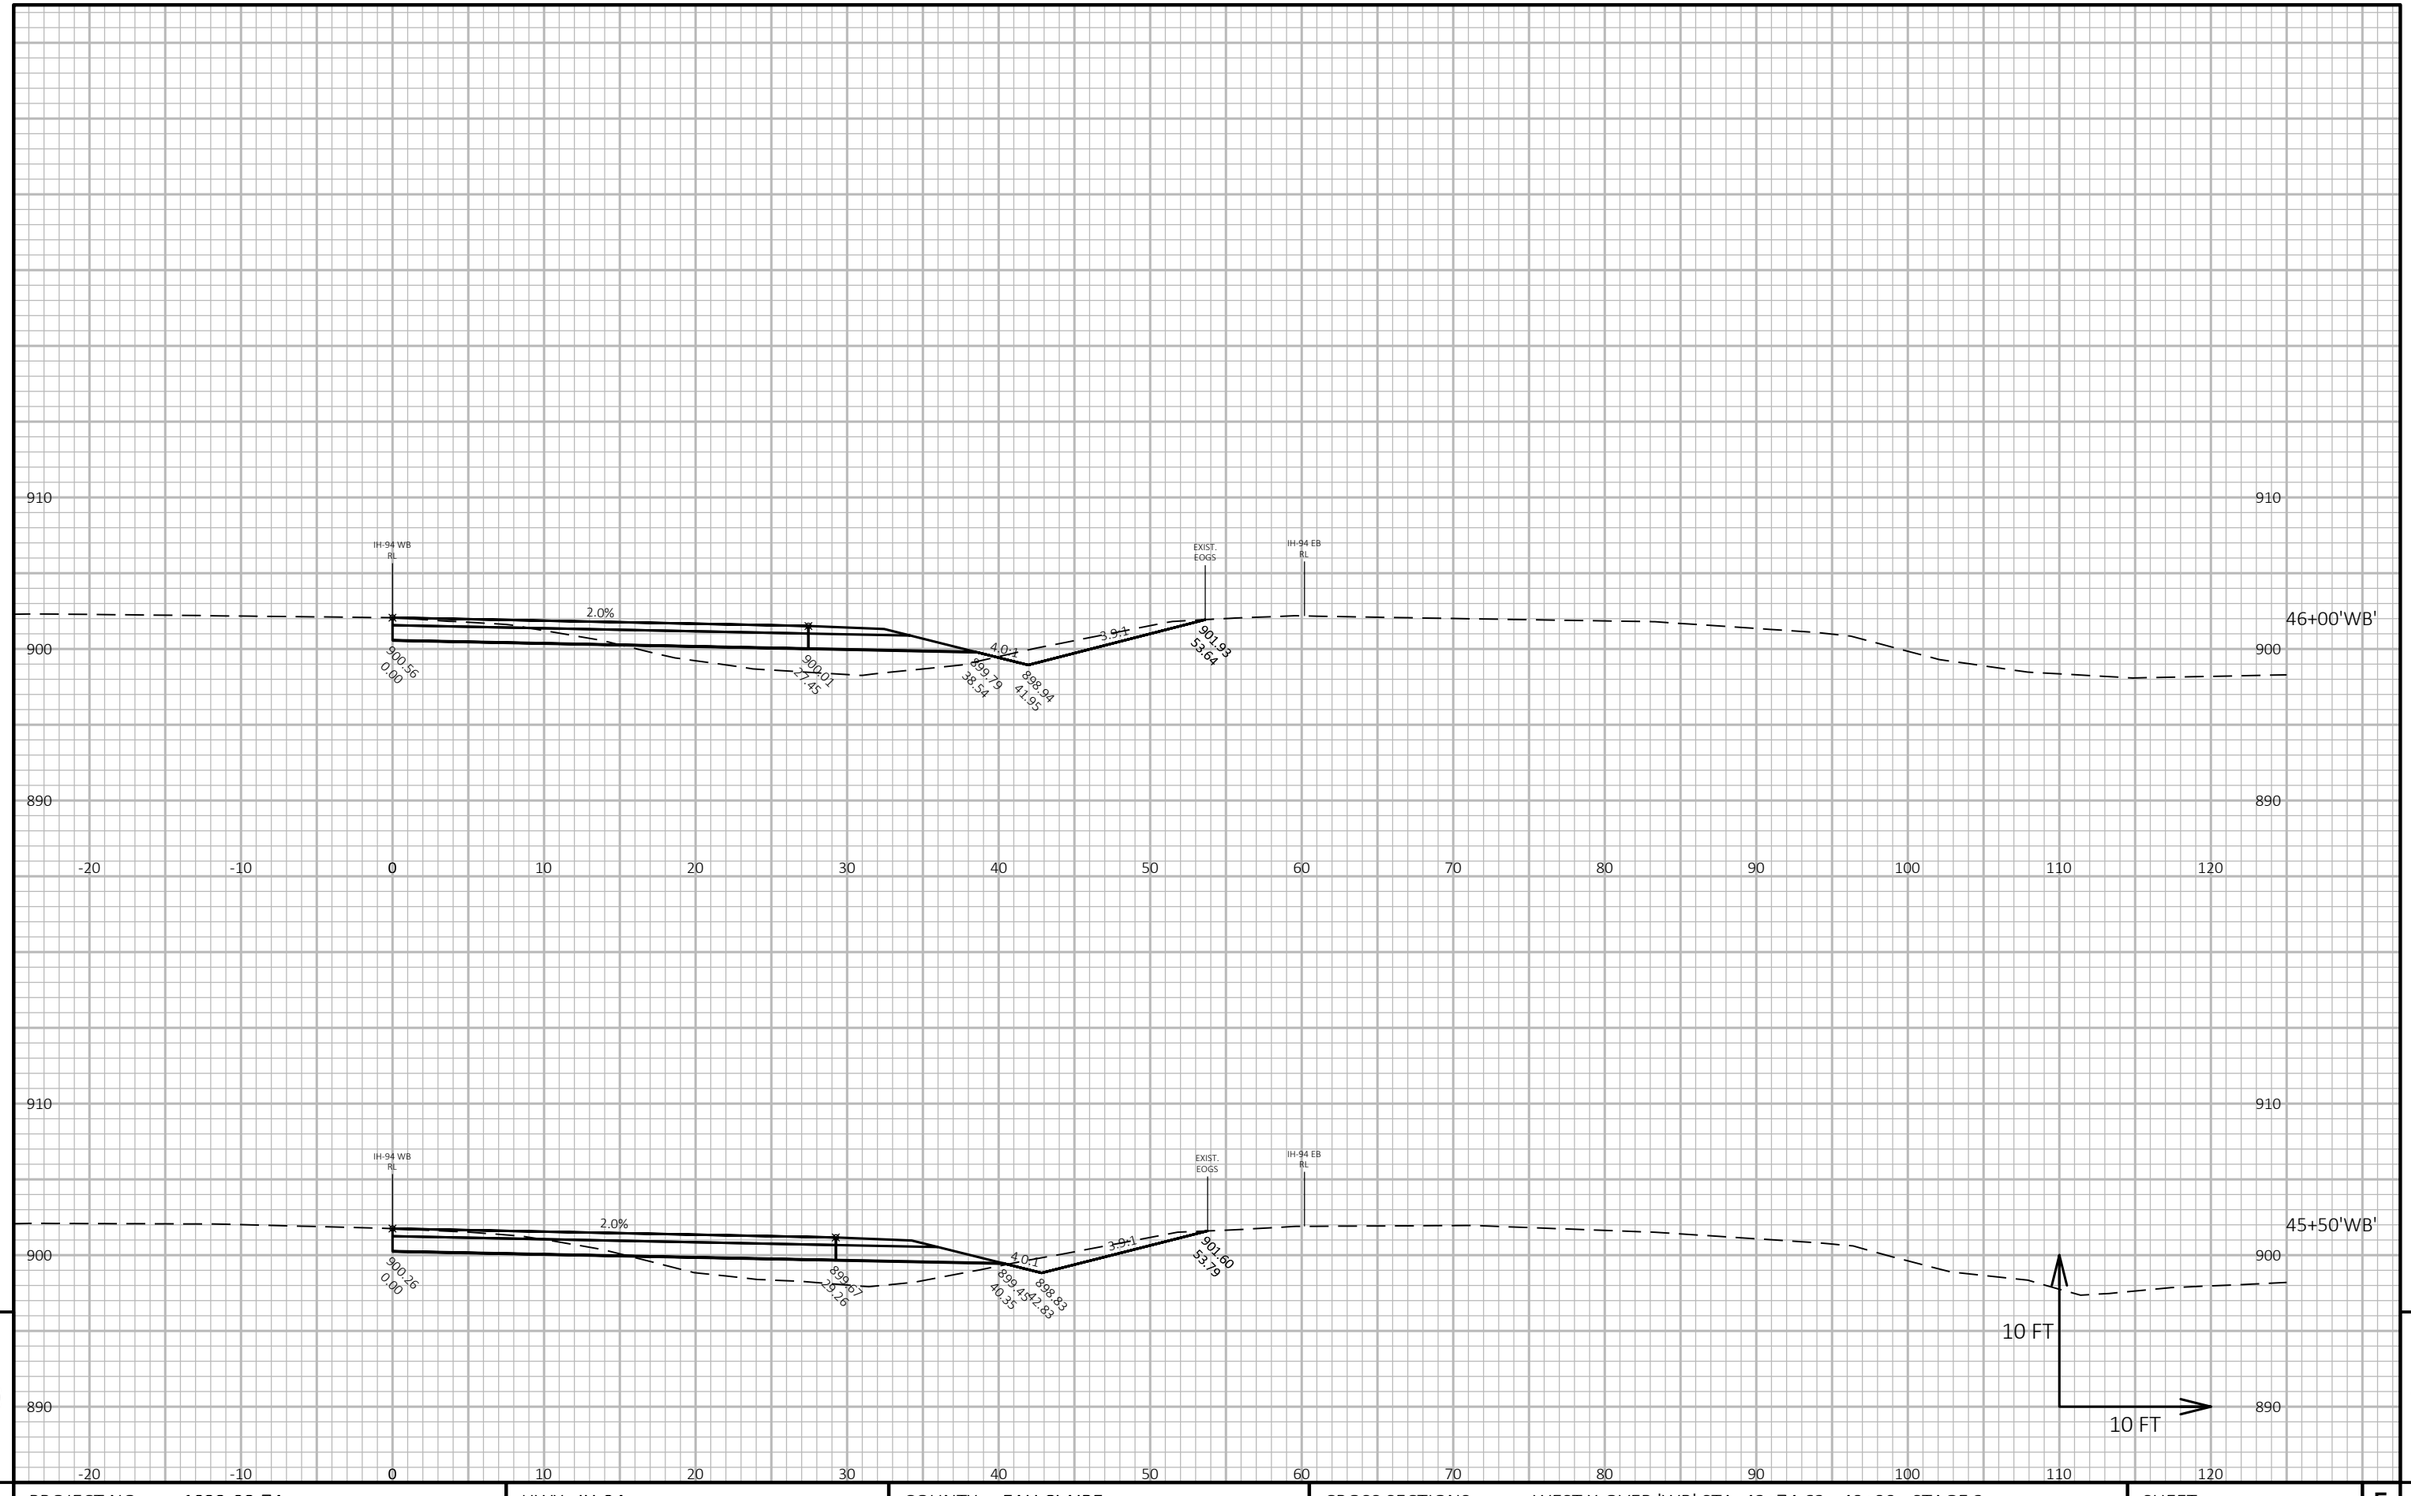

9

9

PROJECT NO: 1022-08-74	HWY: IH-94	COUNTY: EAU CLAIRE	CROSS SECTIONS: WEST X-OVER 'WB' STA. 43+74.62 - 49+00 - STAGE 3	SHEET E


FILE NAME : N:\PDS\C3D\10220804\SHEETSPLAN\X-SECTIONS\090201_XS_STAGE_2_WEST_MAINLINE_X-OVER_WB_STA._43+74.62 - 49+00_STAGE_3_10_SCALE.DWG
LAYOUT NAME - West X-section - Stage_3 - (3)

PLOT DATE : 1/20/2021 10:00 AM

PLOT BY : CHRIST, AARON D

PLOT NAME :

PLOT SCALE : 1 IN:10 FT HORZ. / 1 IN:10 FT VERT.

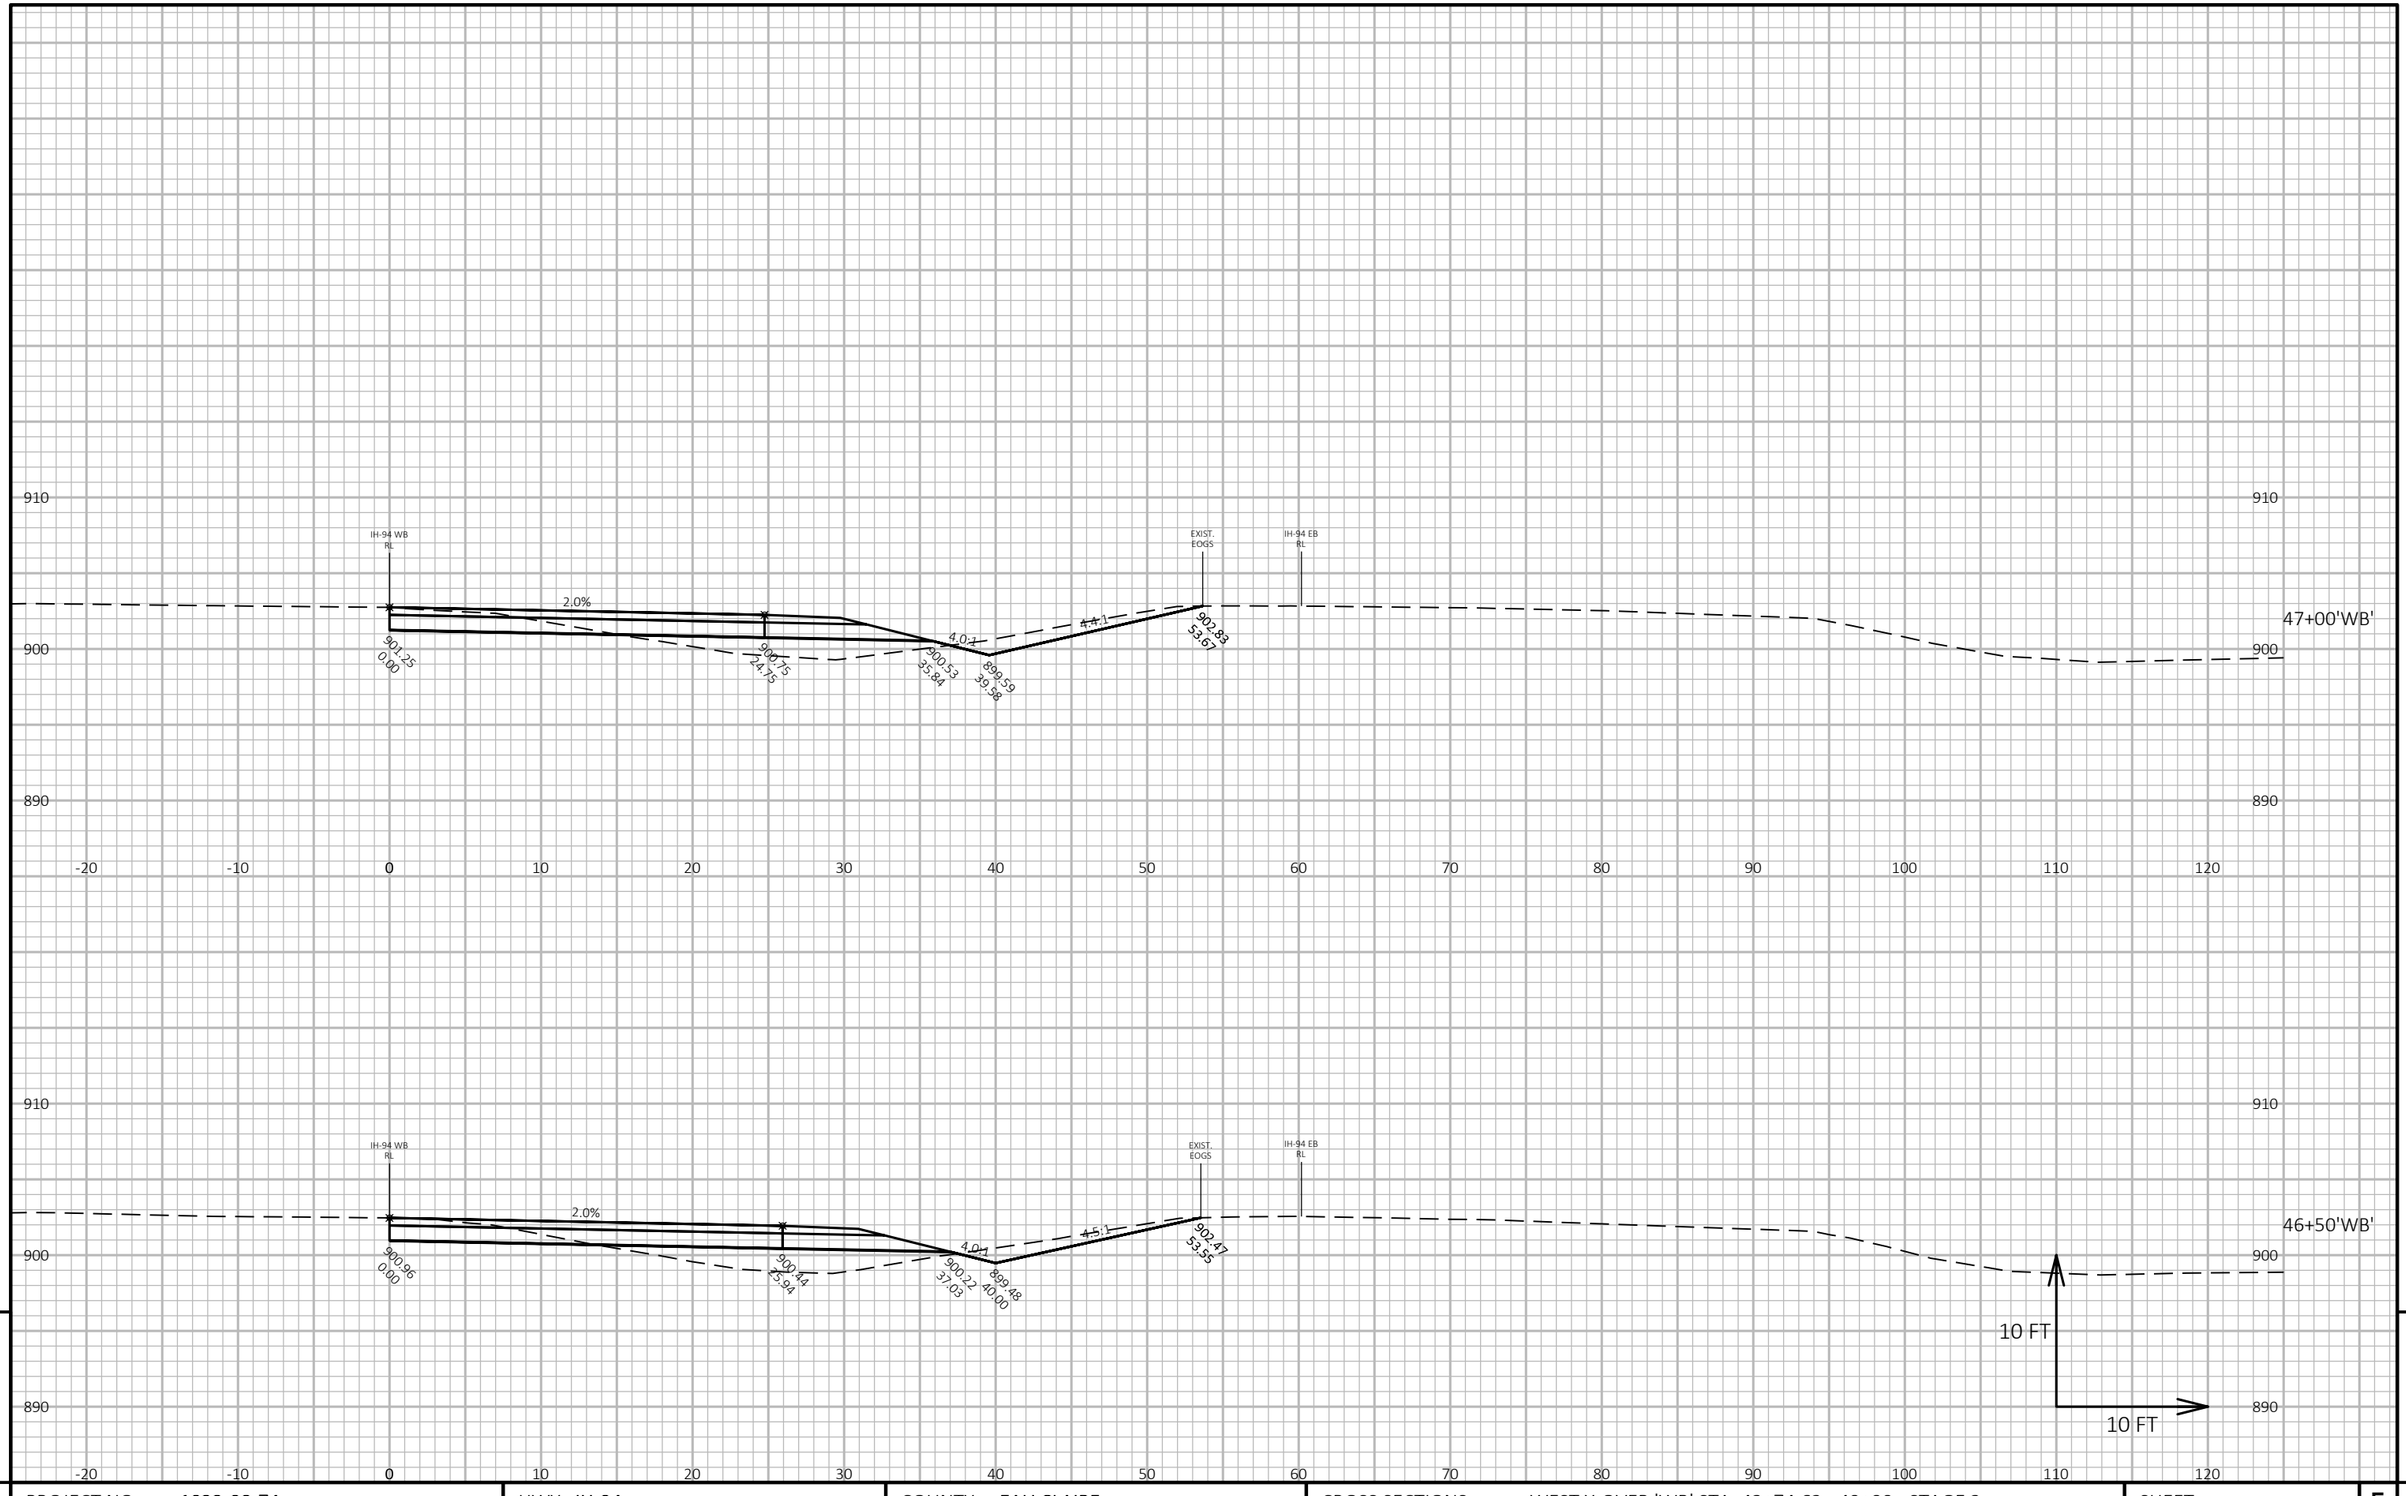

9

9

PROJECT NO: 1022-08-74	HWY: IH-94	COUNTY: EAU CLAIRE	CROSS SECTIONS: WEST X-OVER 'WB' STA. 43+74.62 - 49+00 - STAGE 3	SHEET	E


FILE NAME : N:\PDS\C3D\10220804\SHEETSPLAN\X-SECTIONS\090201_XS_STAGE_2_WEST_MAINLINE_X-OVER_WB_STA._43+74.62 - 49+00_STAGE_3_10_SCALE.DWG
LAYOUT NAME - West X-section - Stage_3 - (4)

PLOT DATE : 1/20/2021 10:01 AM

PLOT BY : CHRIST, AARON D

PLOT NAME :

PLOT SCALE : 1 IN:10 FT HORZ. / 1 IN:10 FT VERT.

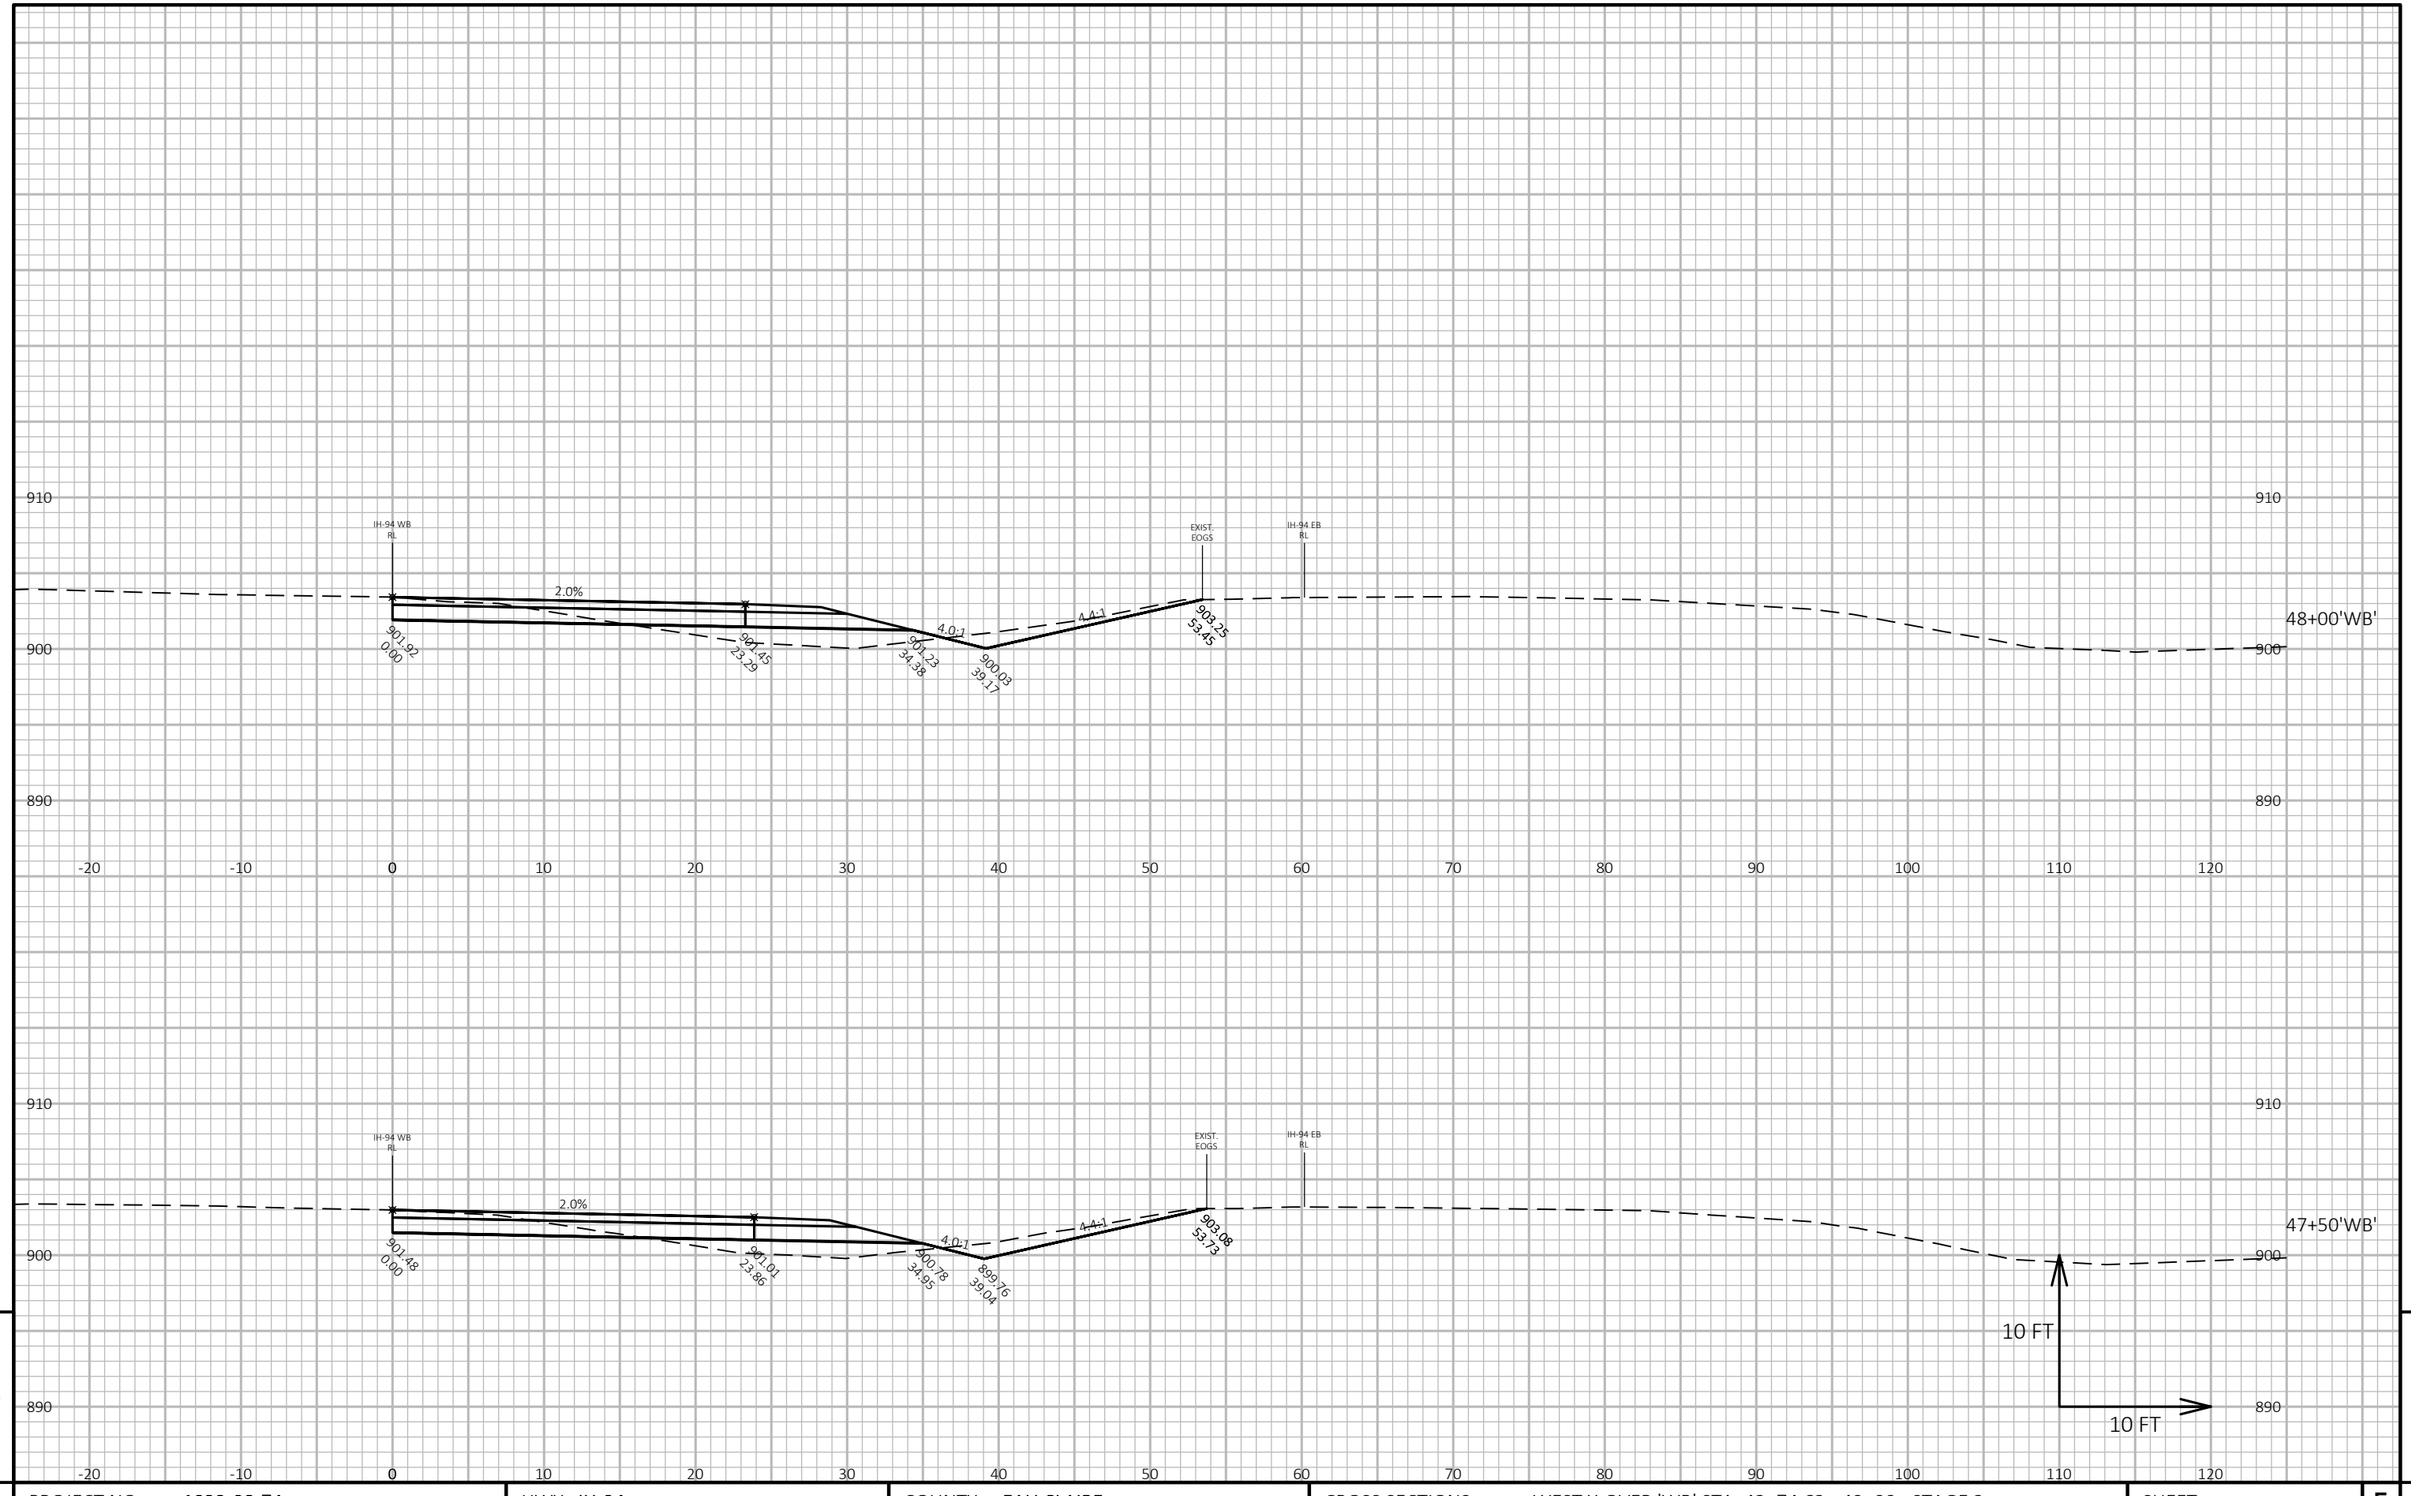


PROJECT NO: 1022-08-74	HWY: IH-94	COUNTY: EAU CLAIRE	CROSS SECTIONS: WEST X-OVER 'WB' STA. 43+74.62 - 49+00 - STAGE 3	SHEET E

FILE NAME : N:\PDS\C3D\10220804\SHEETSPLAN\X-SECTIONS\090201_XS_STAGE_2_WEST_MAINLINE_X-OVER_WB_STA._43+74.62 - 49+00_STAGE_3_10_SCALE.DWG
LAYOUT NAME - West X-section - Stage_3 - (5)

PLOT DATE : 1/20/2021 10:01 AM PLOT BY : CHRIST, AARON D PLOT NAME : **PLOT SCALE :** 1 IN:10 FT HORZ. / 1 IN:10 FT VERT.

9

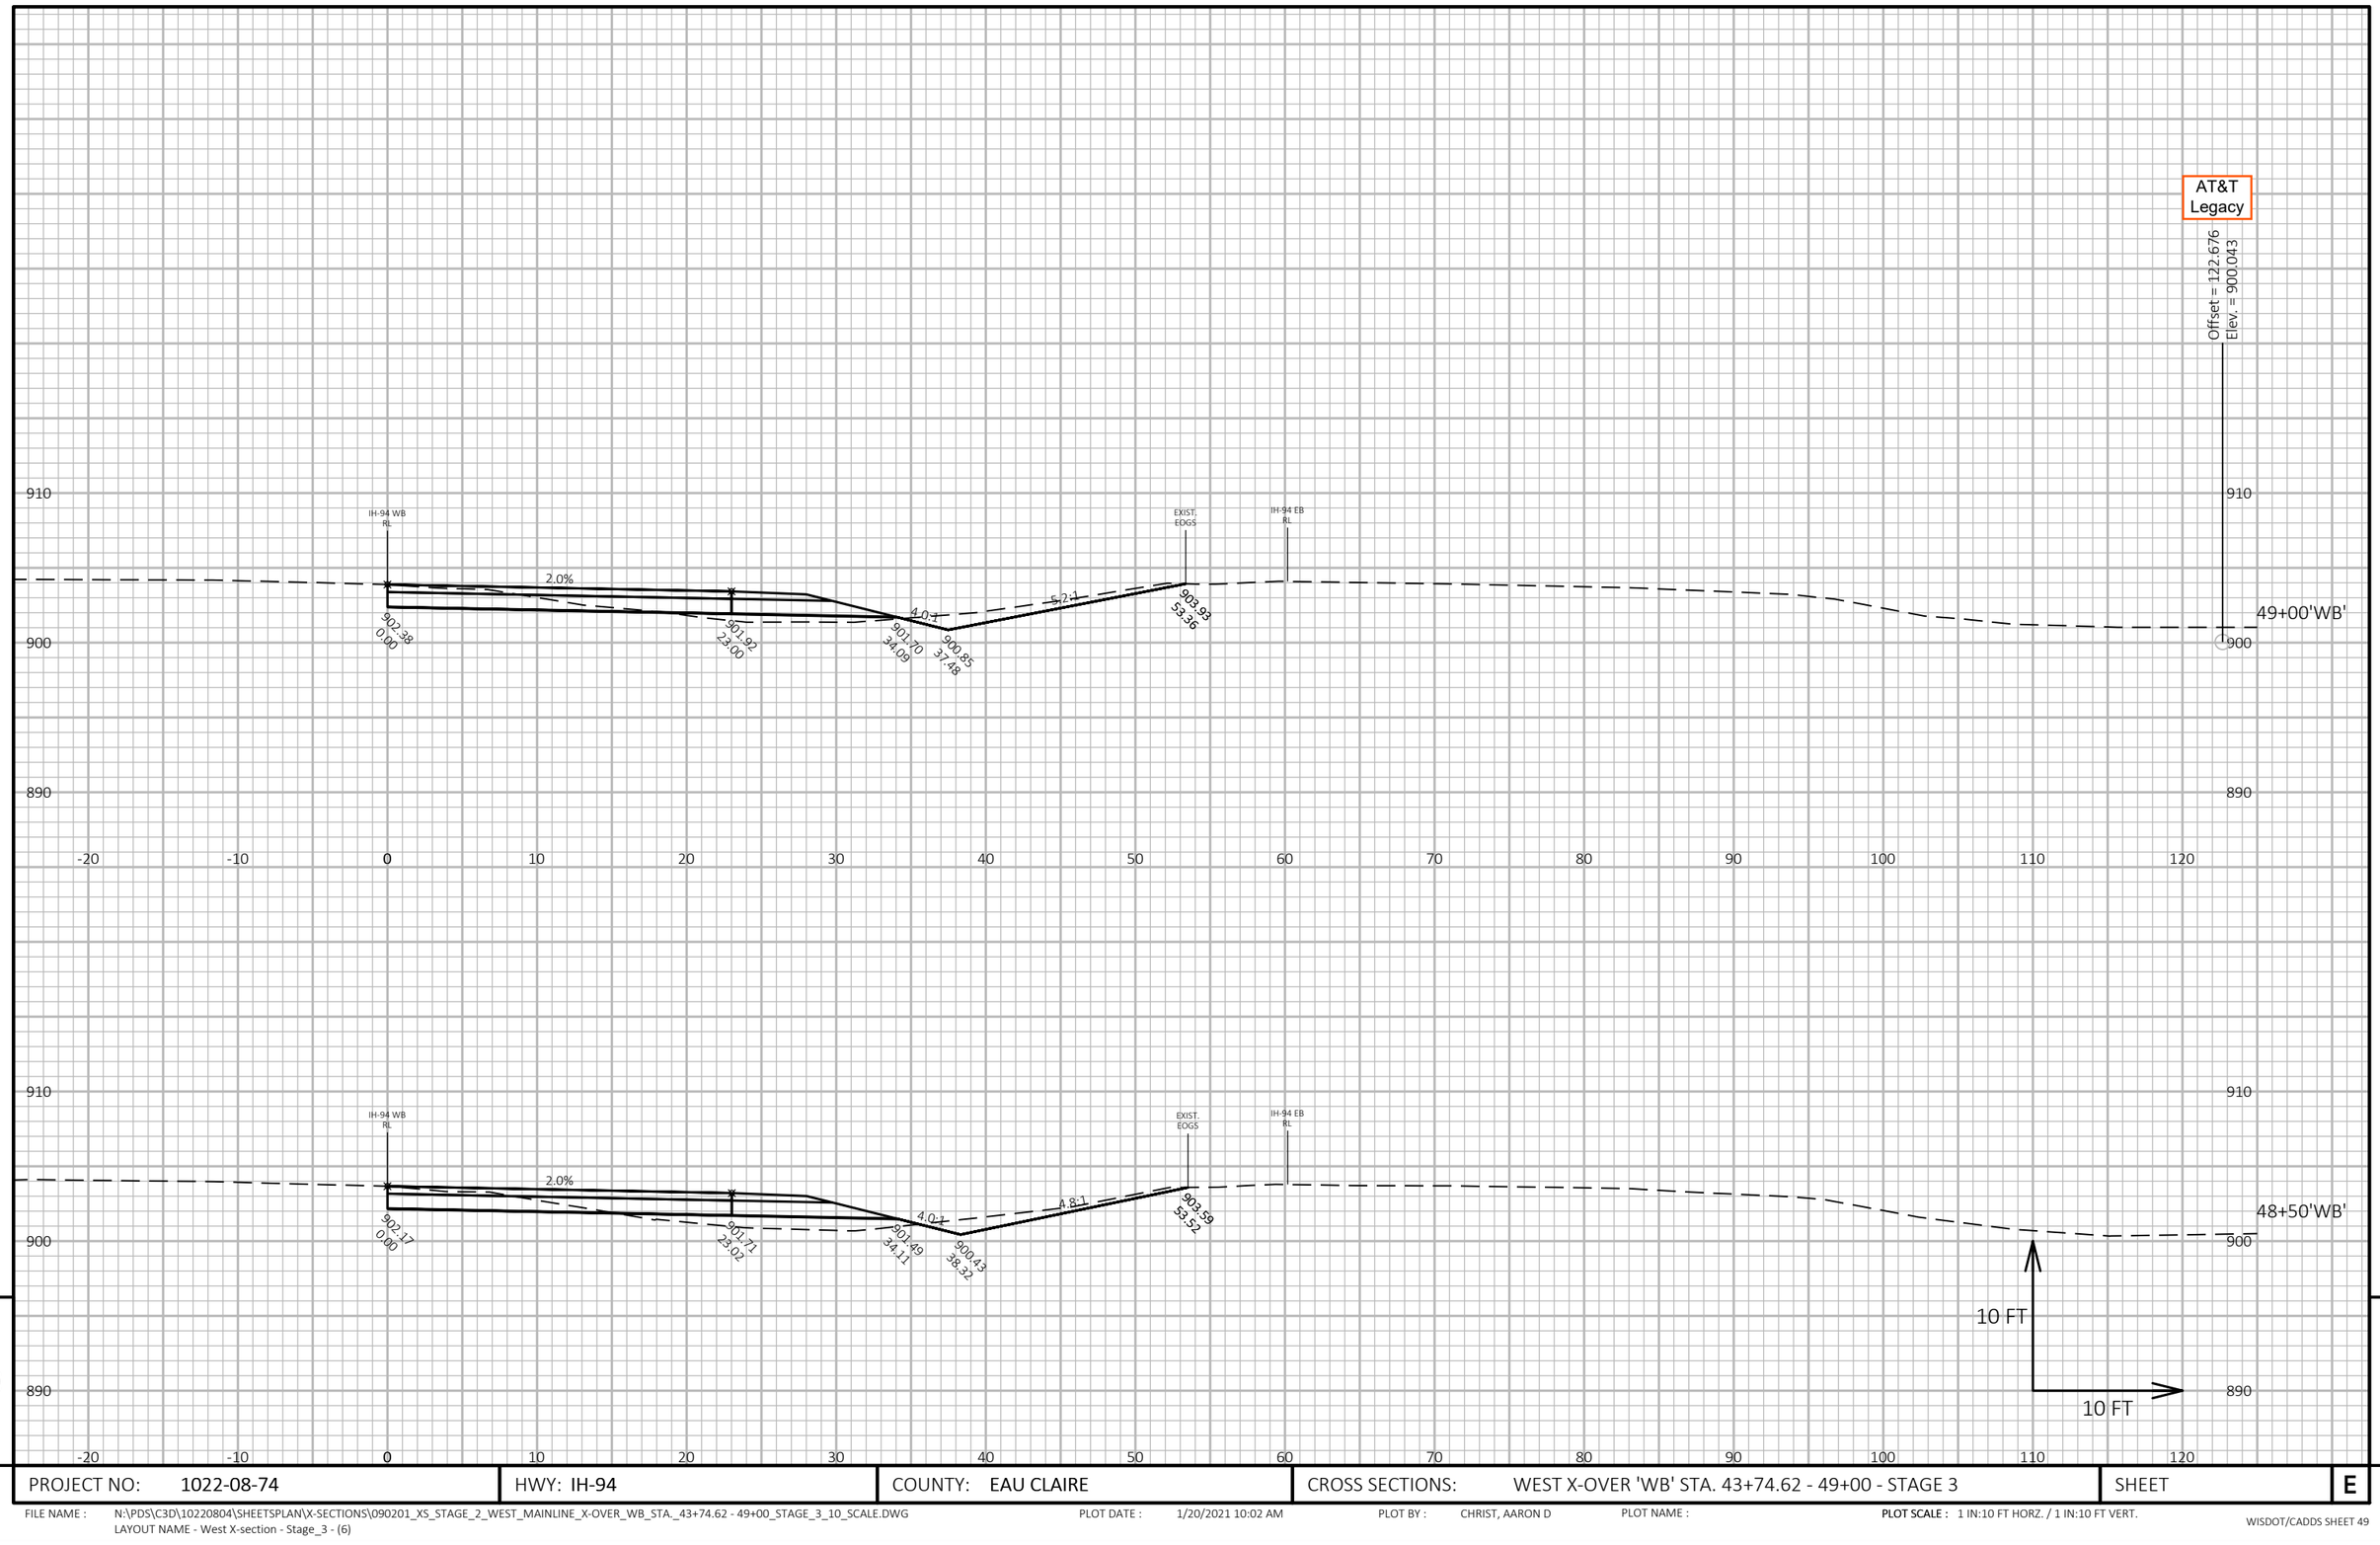

9

9

PROJECT NO: 1022-08-74	HWY: IH-94	COUNTY: EAU CLAIRE	CROSS SECTIONS: WEST X-OVER 'WB' STA. 43+74.62 - 49+00 - STAGE 3	SHEET	E


FILE NAME : N:\PDS\C3D\10220804\SHEETSPLAN\X-SECTIONS\090201_XS_STAGE_2_WEST_MAINLINE_X-OVER_WB_STA._43+74.62 - 49+00_STAGE_3_10_SCALE.DWG
LAYOUT NAME - West X-section - Stage_3 - (6)

PLOT DATE : 1/20/2021 10:02 AM

PLOT BY : CHRIST, AARON D

PLOT NAME :


PLOT SCALE : 1 IN:10 FT HORZ. / 1 IN:10 FT VERT.

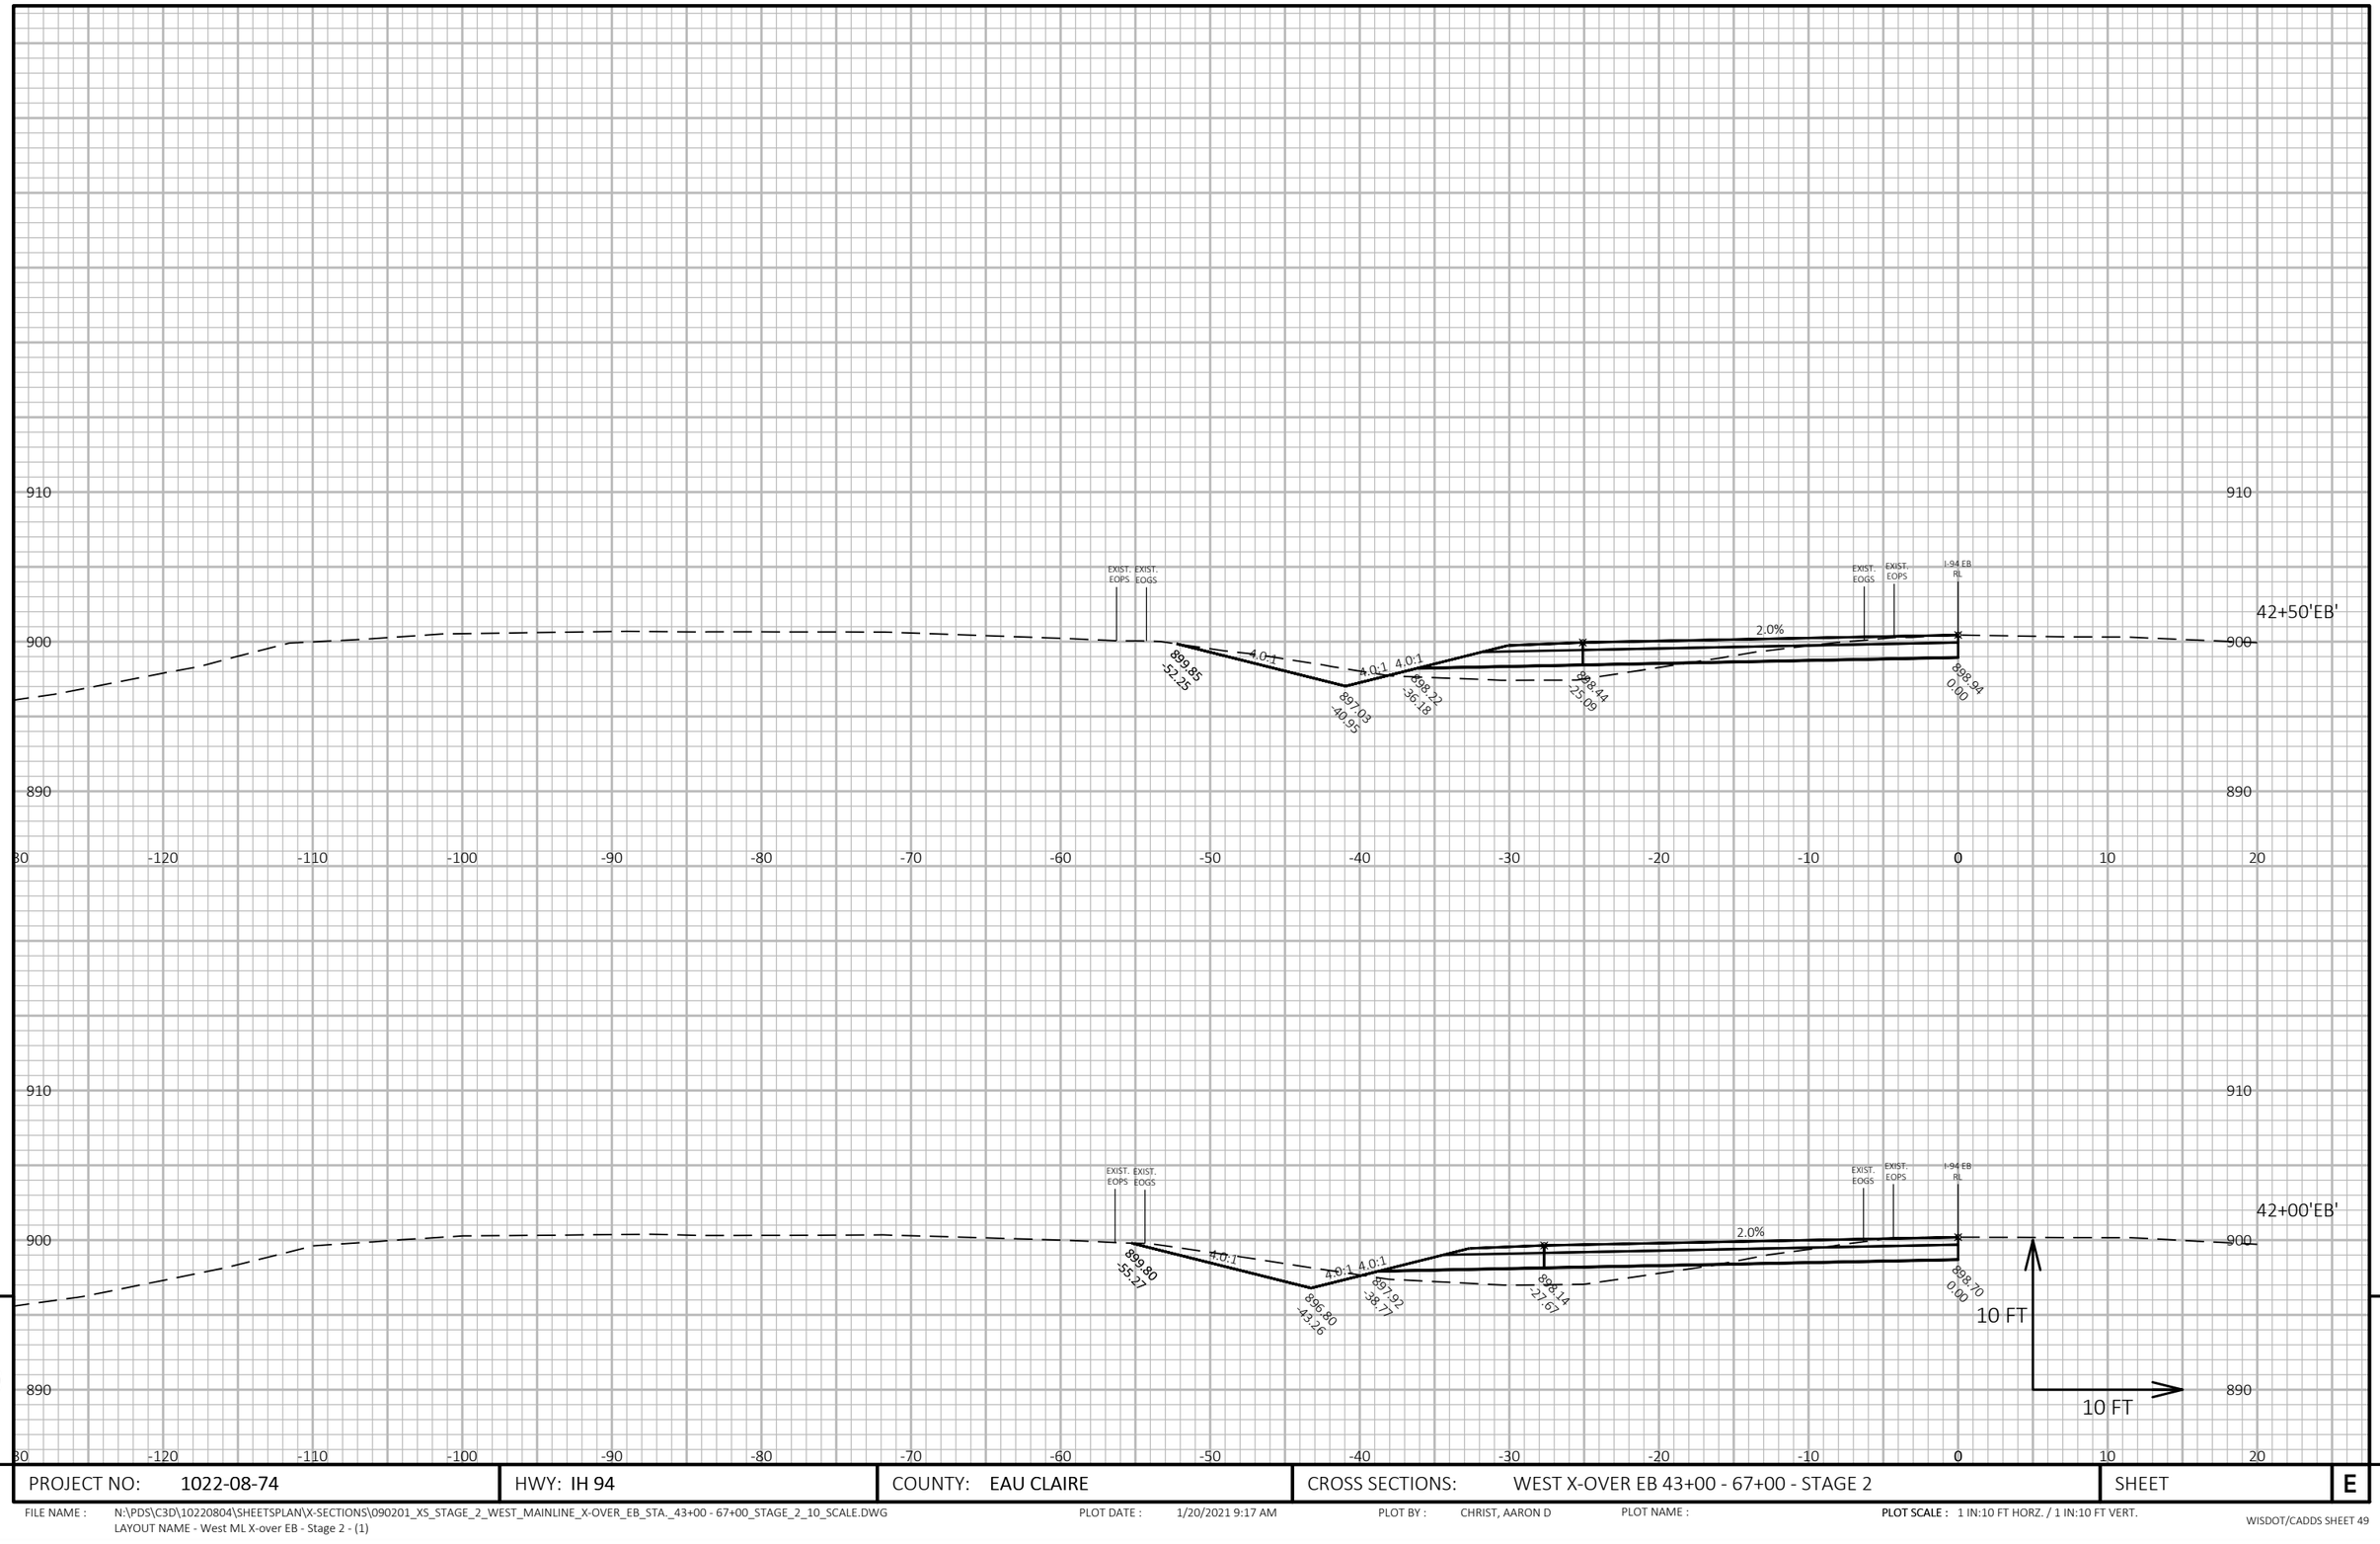

PROJECT NO: 1022-08-74	HWY: IH 94	COUNTY: EAU CLAIRE	CROSS SECTIONS: WEST X-OVER EB 43+00 - 67+00 - STAGE 2	SHEET E

FILE NAME : N:\PDS\C3D\10220804\SHEETSPLAN\X-SECTIONS\090201_XS_STAGE_2_WEST_MAINLINE_X-OVER_EB_STA._43+00 - 67+00_STAGE_2_10_SCALE.DWG
LAYOUT NAME - West ML X-over EB - Stage 2 - (1)

PLOT DATE : 1/20/2021 9:17 AM PLOT BY : CHRIST, AARON D PLOT NAME : **PLOT SCALE :** 1 IN:10 FT HORZ. / 1 IN:10 FT VERT.

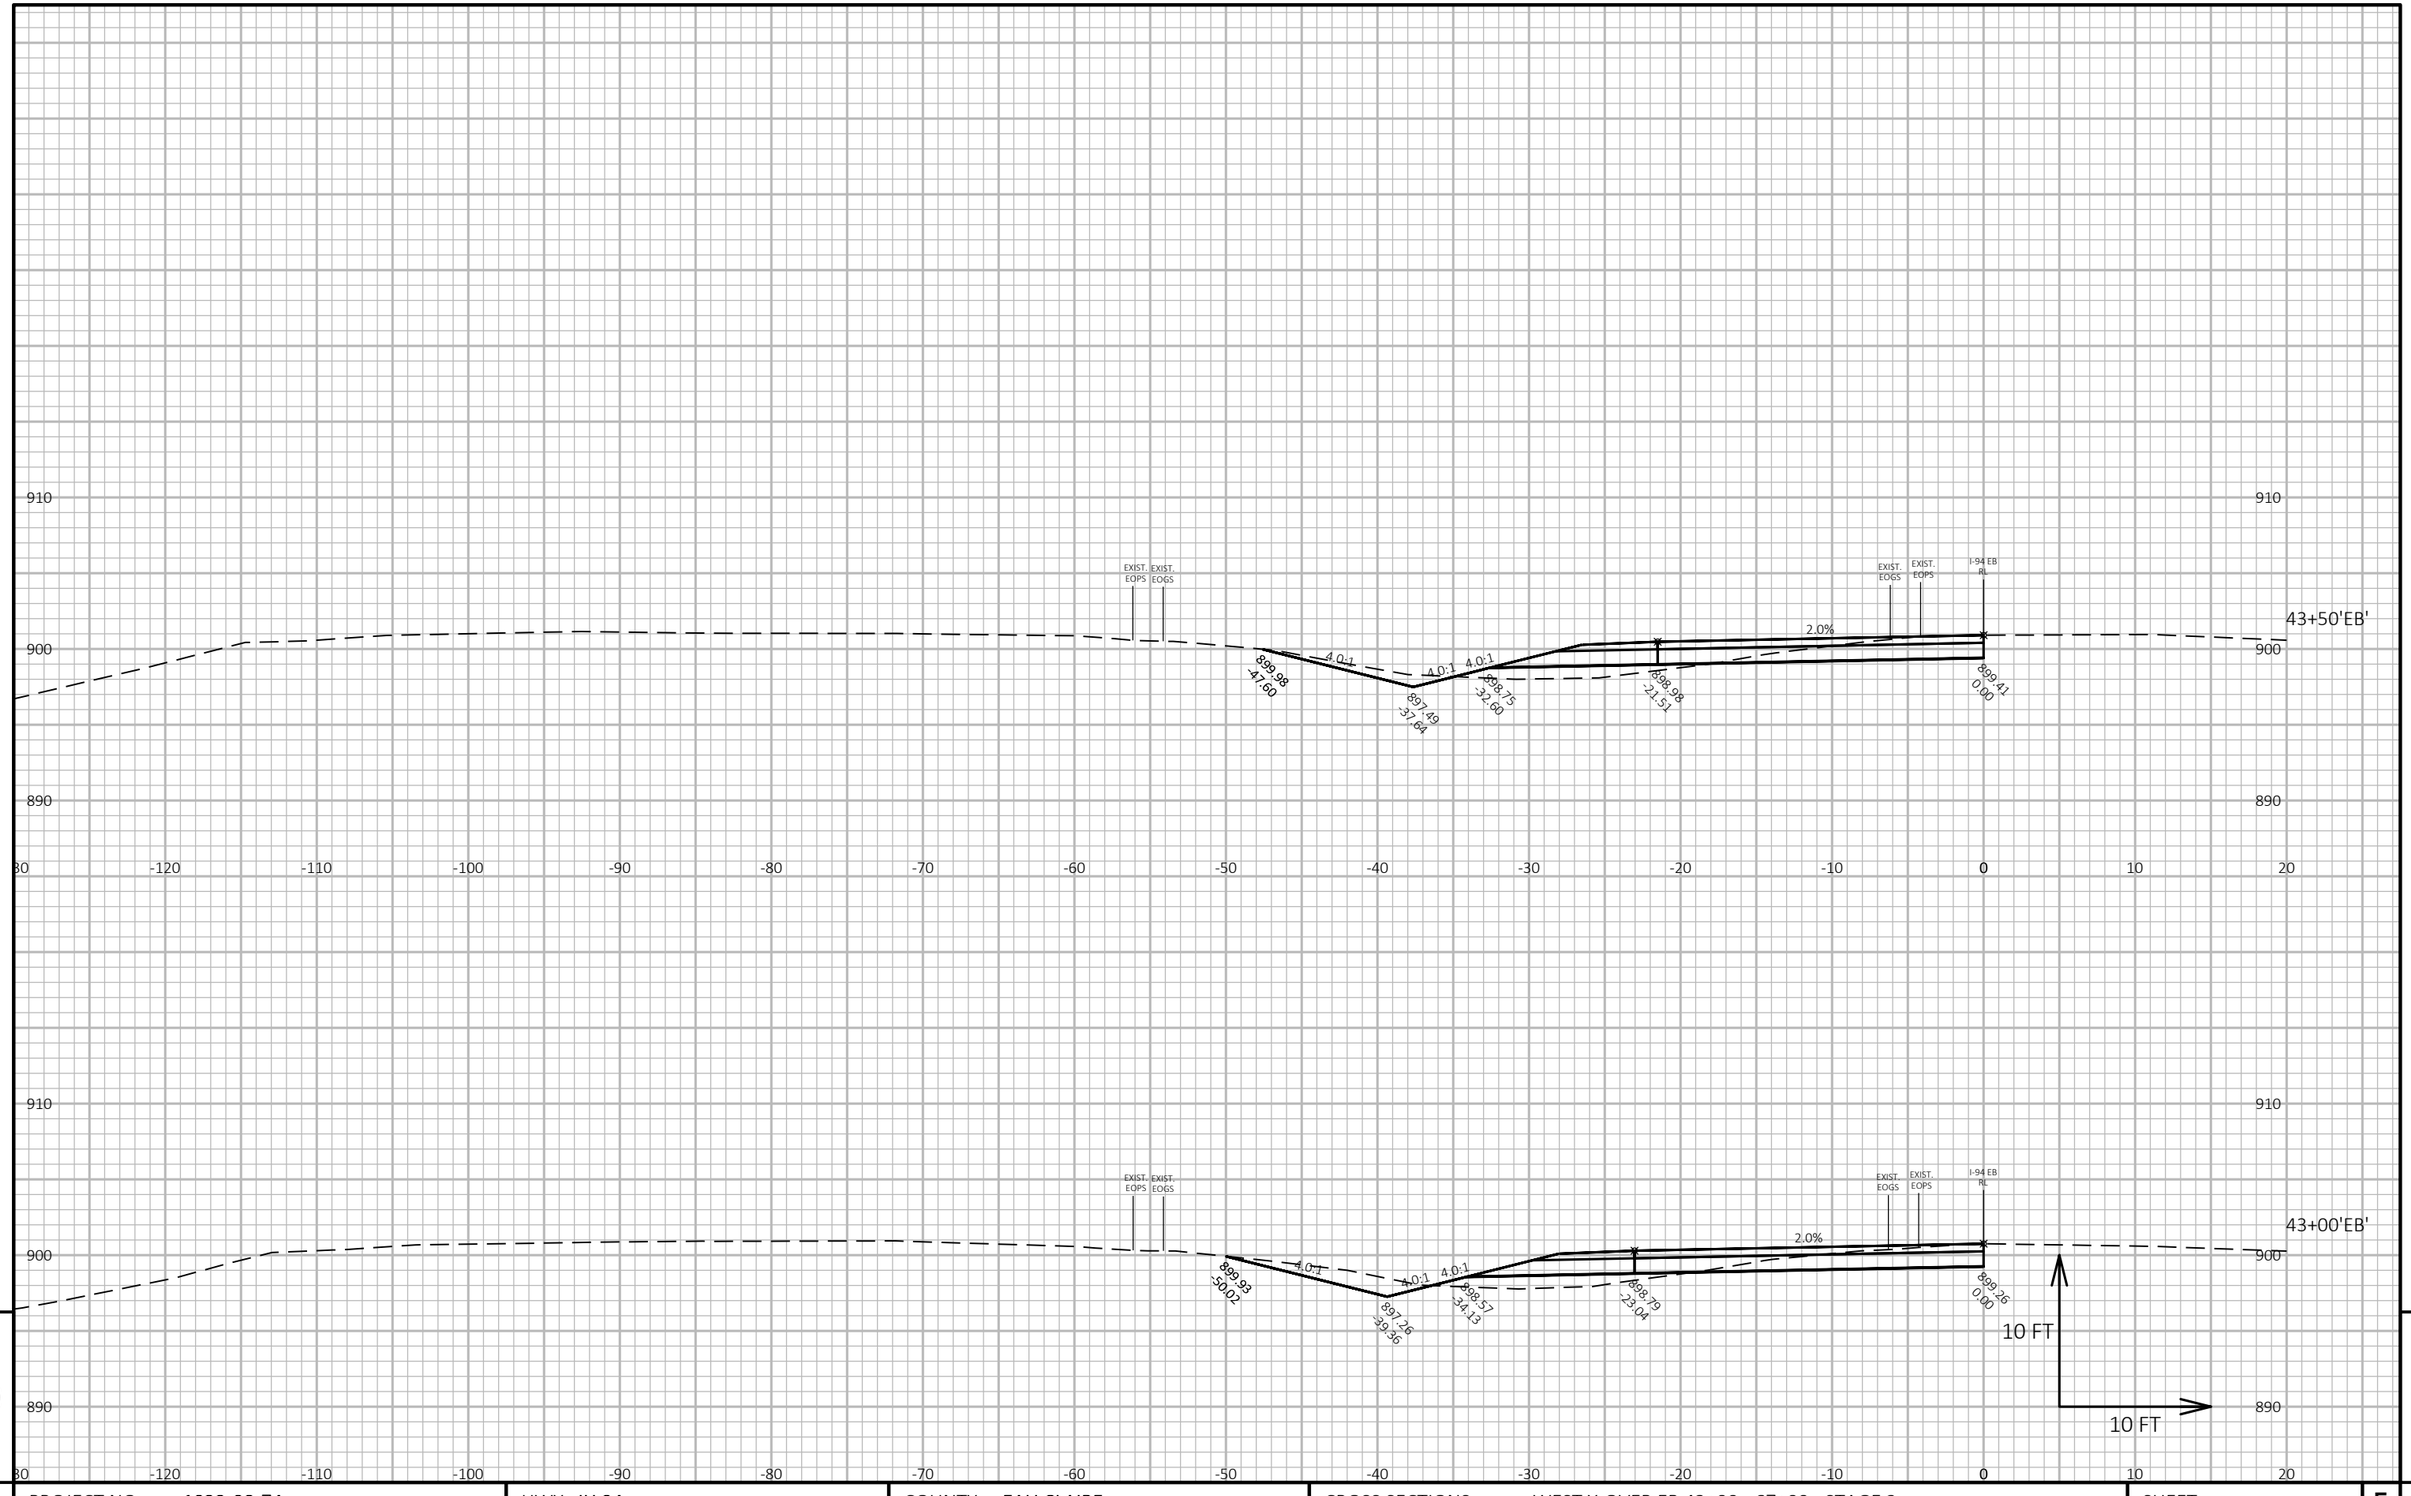

9

9

PROJECT NO: 1022-08-74	HWY: IH 94	COUNTY: EAU CLAIRE	CROSS SECTIONS: WEST X-OVER EB 43+00 - 67+00 - STAGE 2	SHEET E


FILE NAME : N:\PDS\C3D\10220804\SHEETSPLAN\X-SECTIONS\090201_XS_STAGE_2_WEST_MAINLINE_X-OVER_EB_STA._43+00 - 67+00_STAGE_2_10_SCALE.DWG
LAYOUT NAME - West ML X-over EB - Stage 2 - (2)

PLOT DATE : 1/20/2021 9:17 AM

PLOT BY : CHRIST, AARON D

PLOT NAME :

PLOT SCALE : 1 IN:10 FT HORZ. / 1 IN:10 FT VERT.

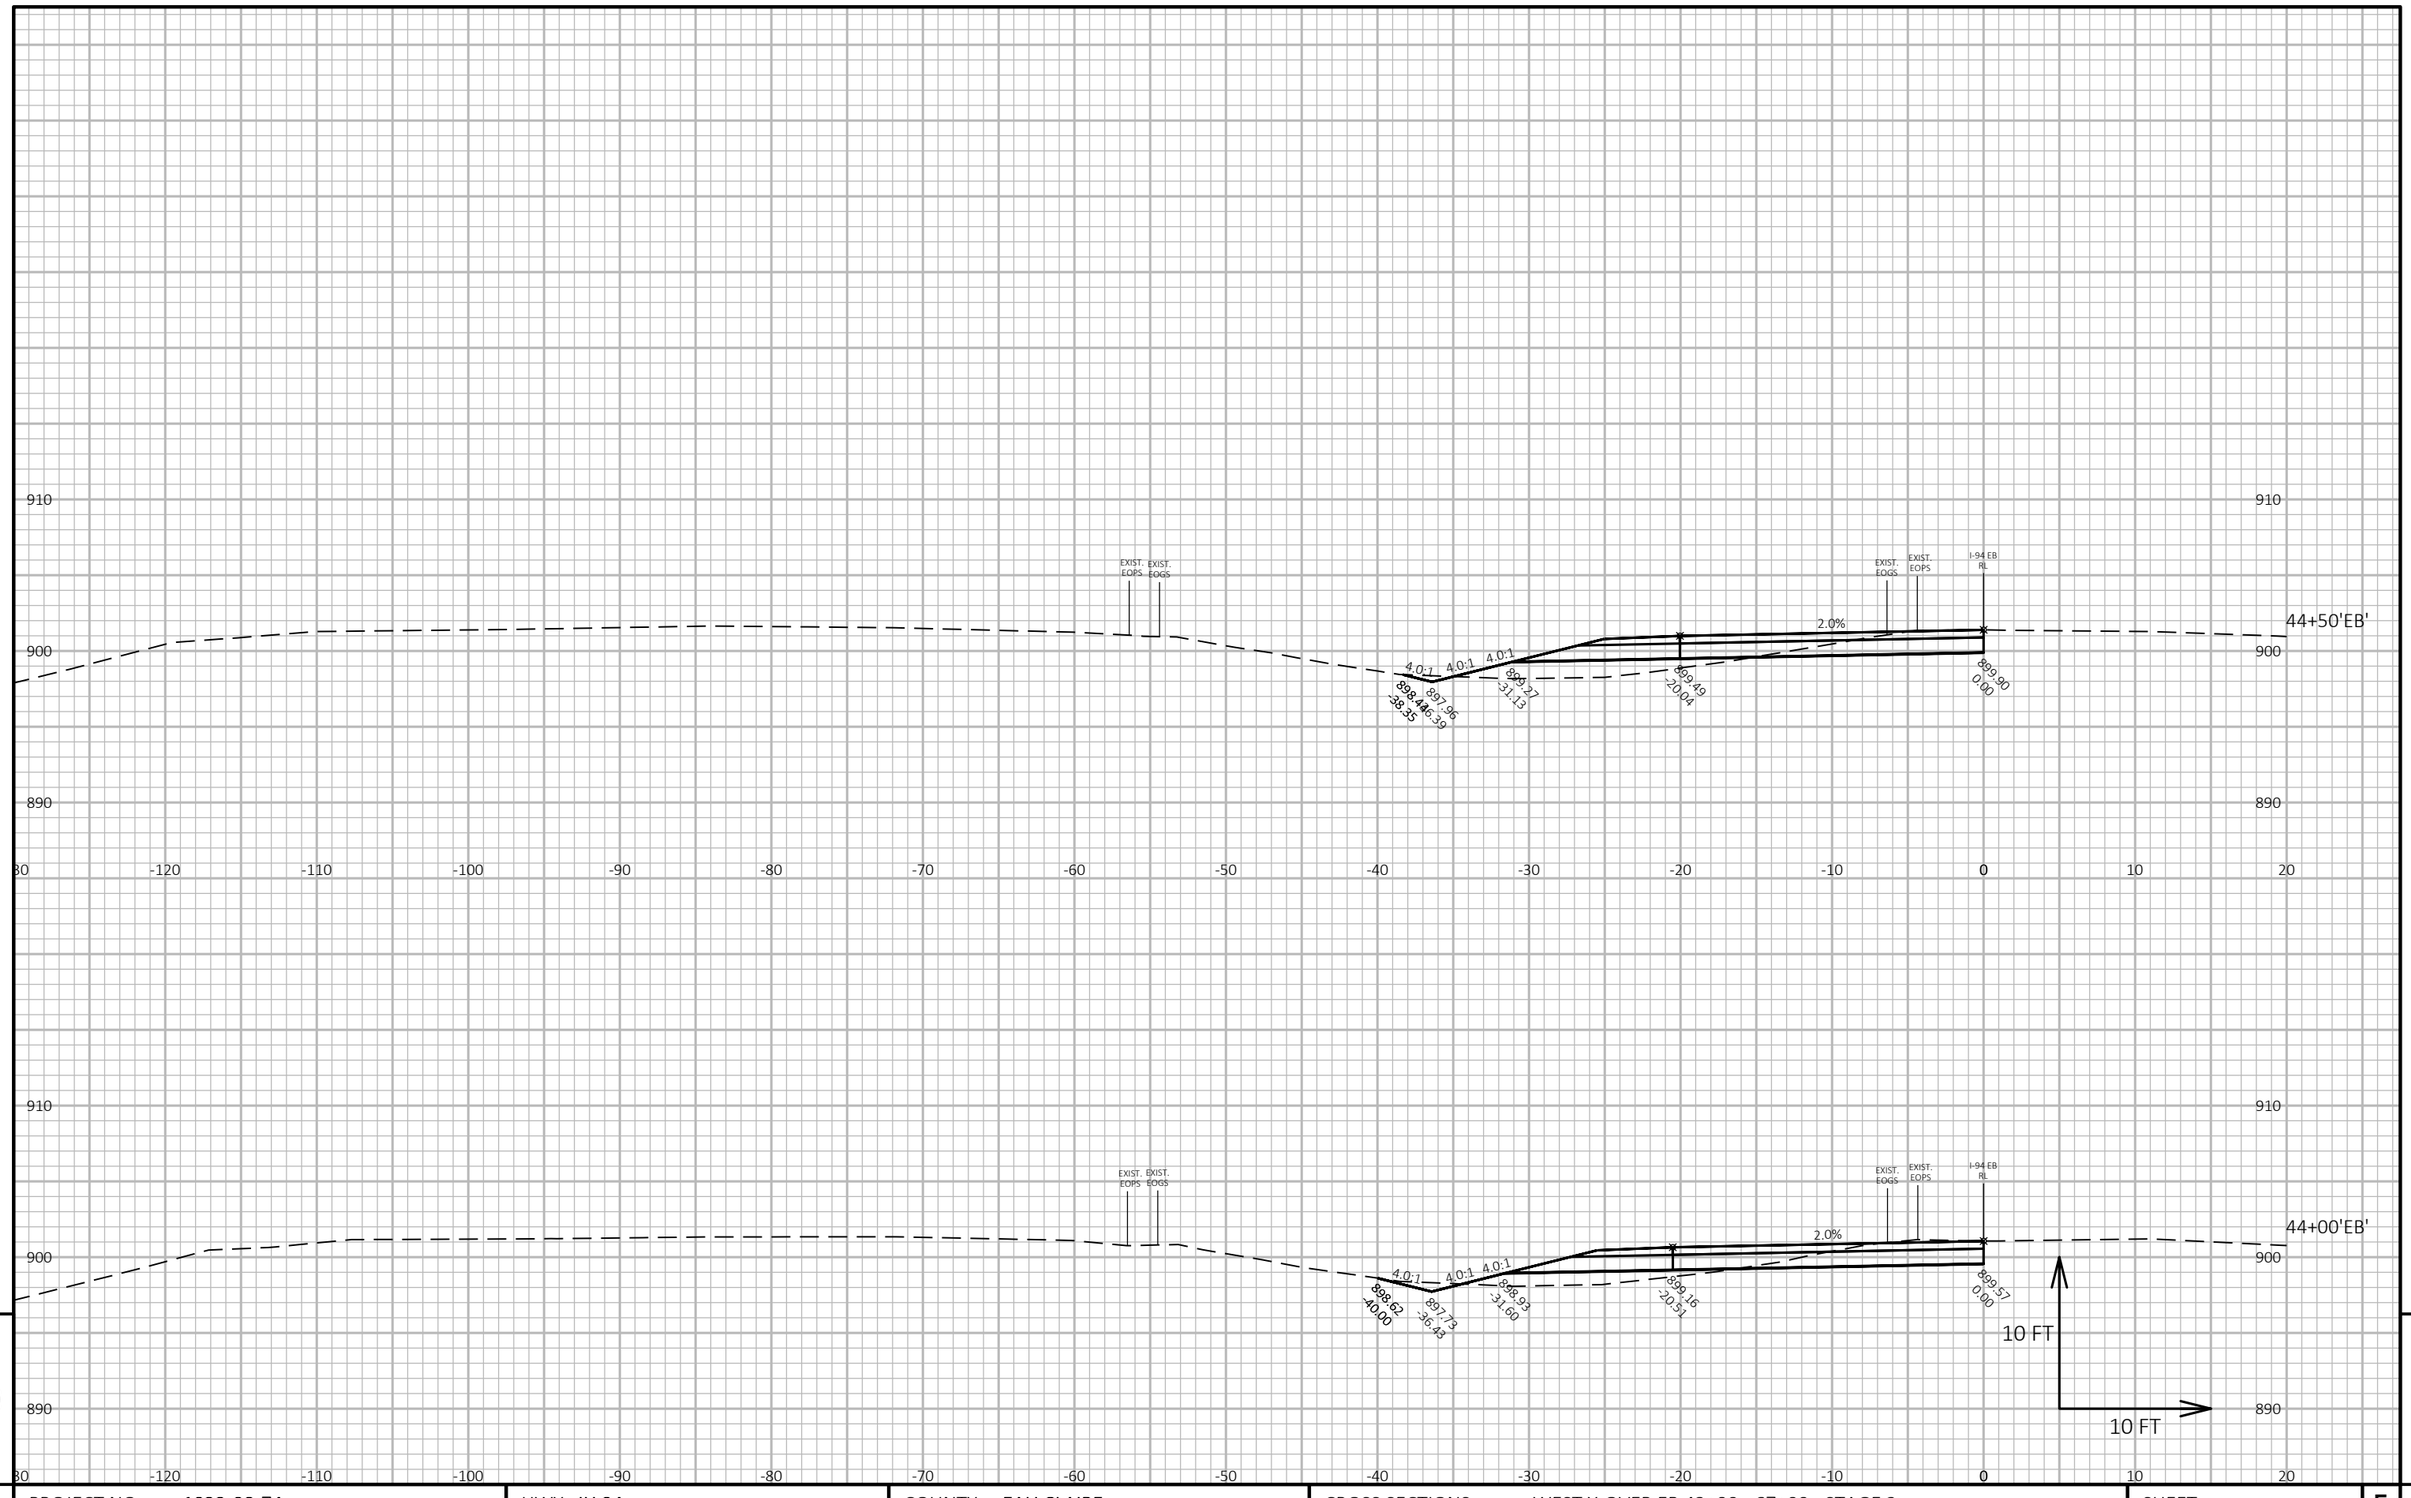

9

9

PROJECT NO: 1022-08-74	HWY: IH 94	COUNTY: EAU CLAIRE	CROSS SECTIONS: WEST X-OVER EB 43+00 - 67+00 - STAGE 2	SHEET E


FILE NAME : N:\PDS\C3D\10220804\SHEETSPLAN\X-SECTIONS\090201_XS_STAGE_2_WEST_MAINLINE_X-OVER_EB_STA._43+00 - 67+00_STAGE_2_10_SCALE.DWG
LAYOUT NAME - West ML X-over EB - Stage 2 - (3)

PLOT DATE : 1/20/2021 9:18 AM

PLOT BY : CHRIST, AARON D

PLOT NAME :

PLOT SCALE : 1 IN:10 FT HORZ. / 1 IN:10 FT VERT.

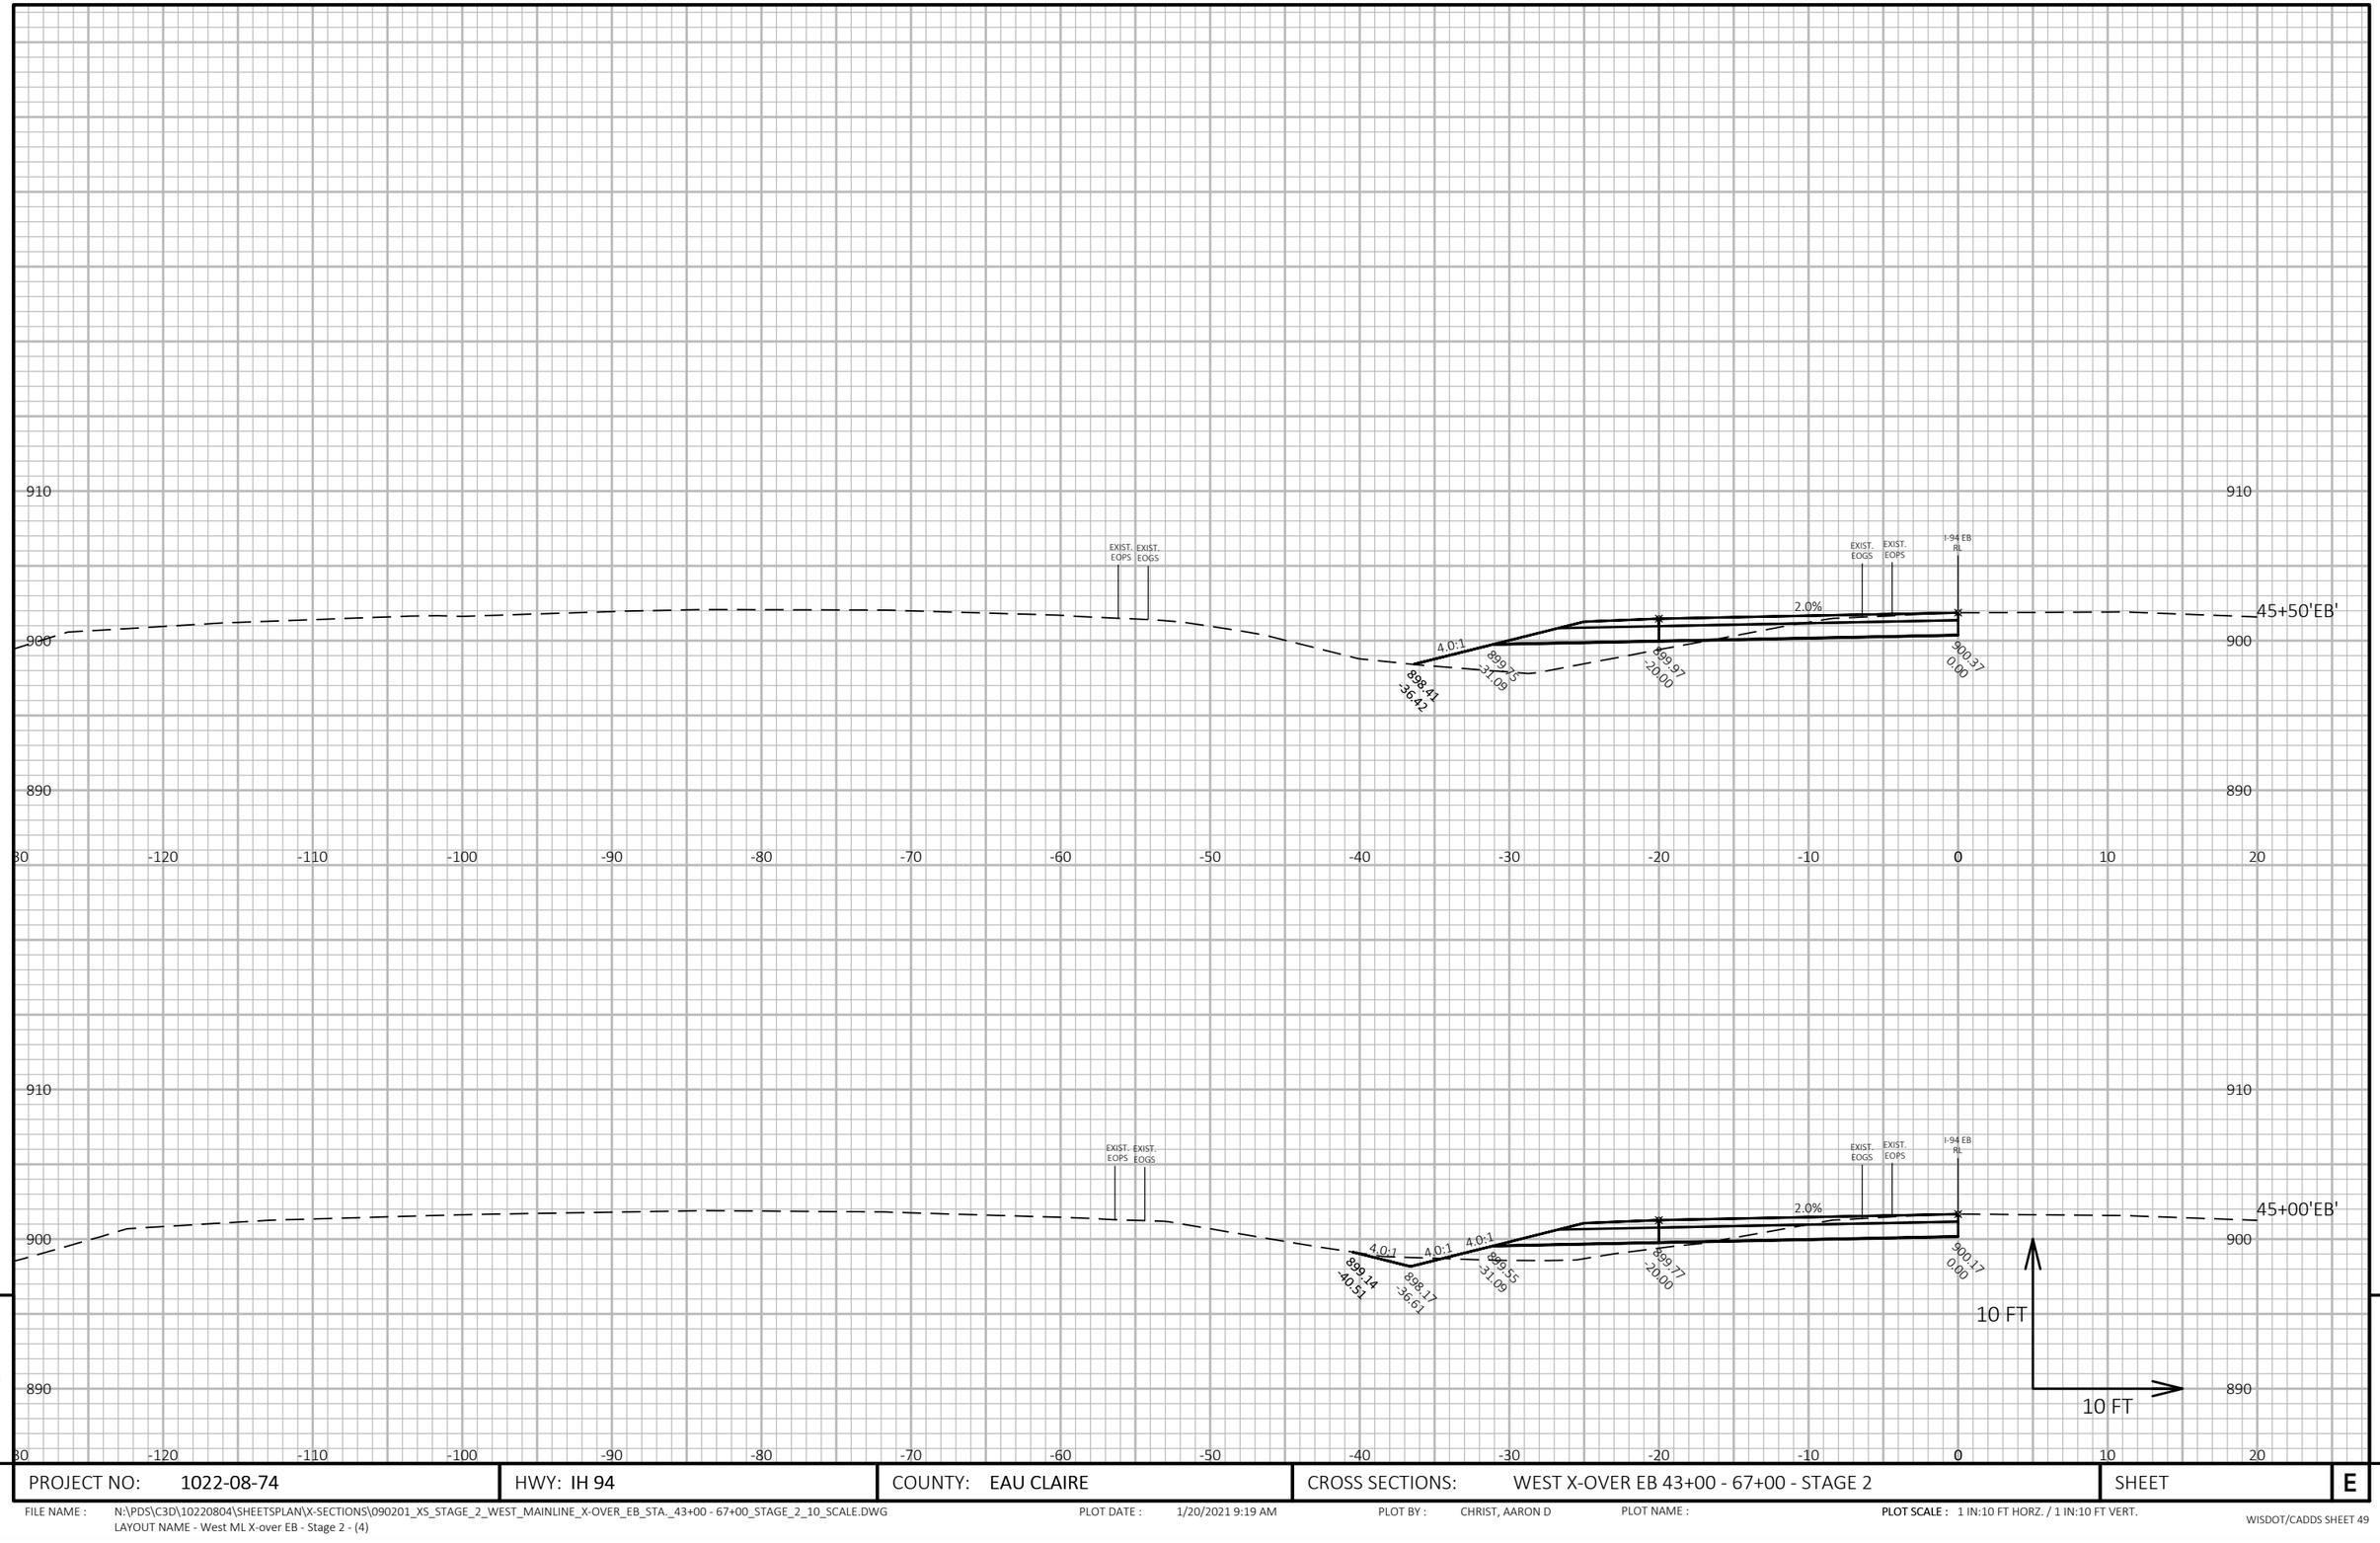

PROJECT NO: 1022-08-74	HWY: IH 94	COUNTY: EAU CLAIRE	CROSS SECTIONS: WEST X-OVER EB 43+00 - 67+00 - STAGE 2	SHEET E


FILE NAME : N:\PDS\C3D\10220804\SHEETSPLAN\X-SECTIONS\090201_XS_STAGE_2_WEST_MAINLINE_X-OVER_EB_STA._43+00 - 67+00_STAGE_2_10_SCALE.DWG
LAYOUT NAME - West ML X-over EB - Stage 2 - (4)

PLOT DATE : 1/20/2021 9:19 AM

PLOT BY : CHRIST, AARON D

PLOT NAME :

PLOT SCALE : 1 IN:10 FT HORZ. / 1 IN:10 FT VERT.

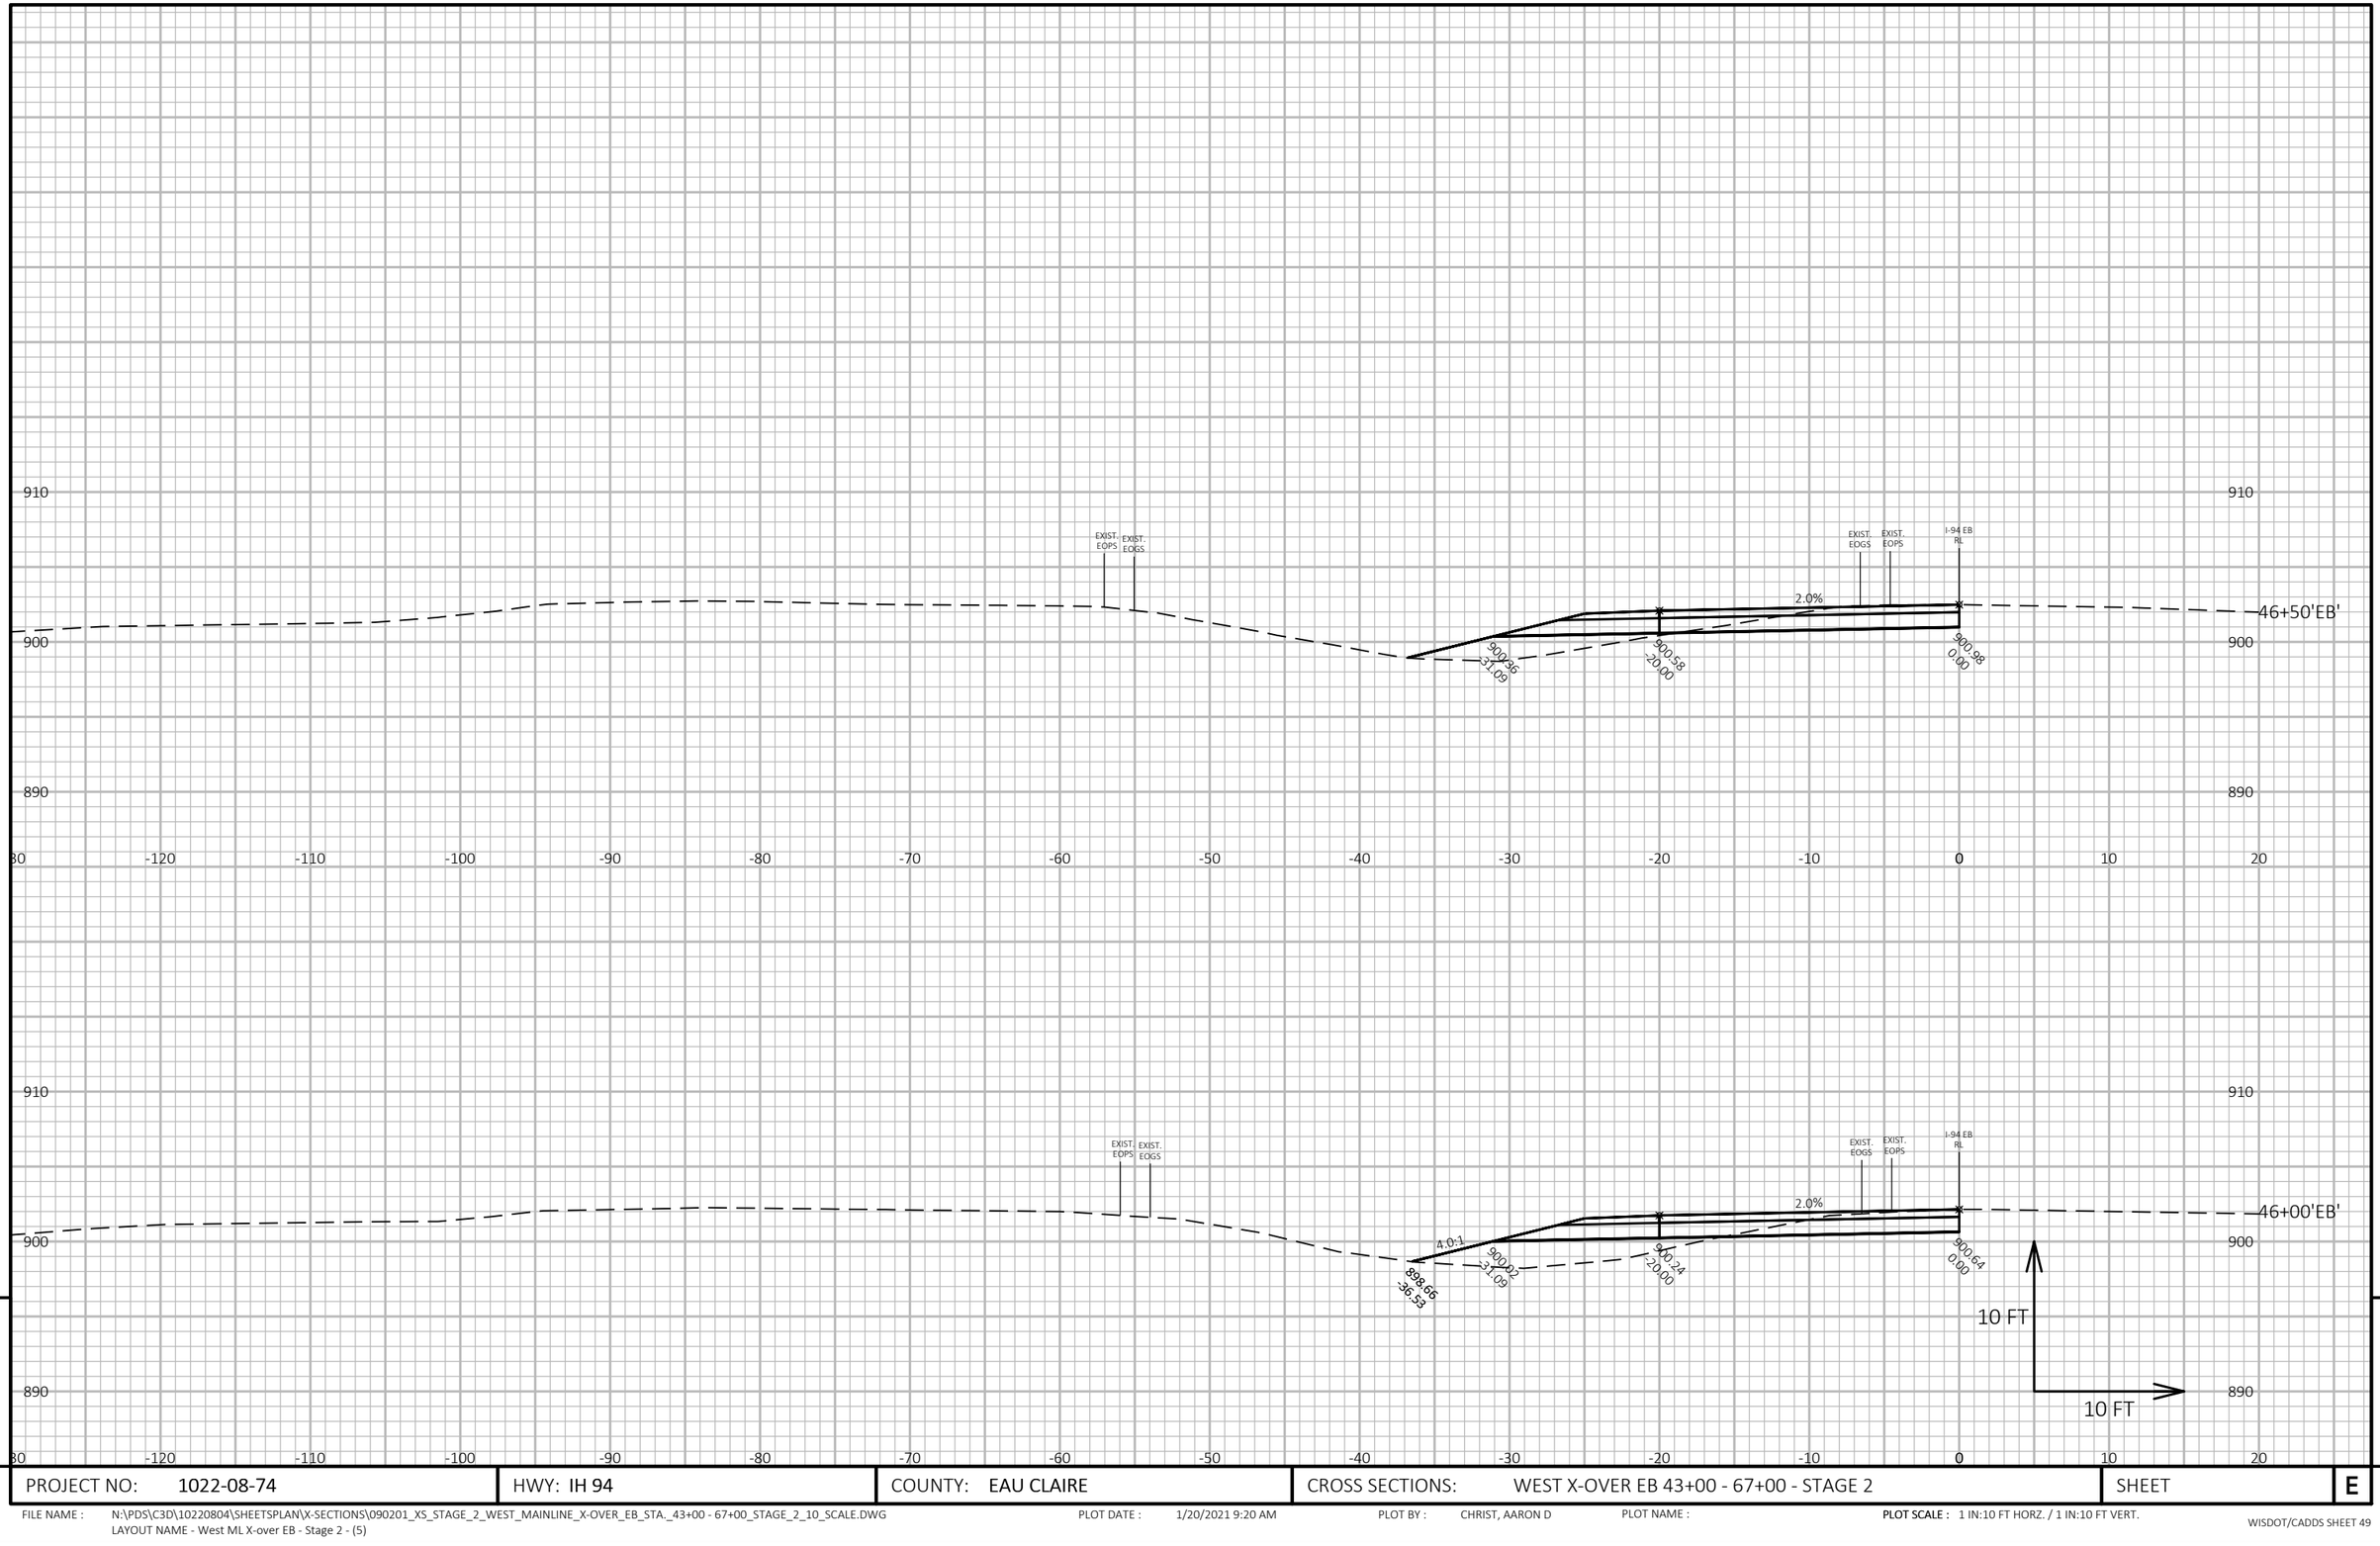

9

9

PROJECT NO: 1022-08-74	HWY: IH 94	COUNTY: EAU CLAIRE	CROSS SECTIONS: WEST X-OVER EB 43+00 - 67+00 - STAGE 2	SHEET E


FILE NAME : N:\PDS\C3D\10220804\SHEETSPLAN\X-SECTIONS\090201_XS_STAGE_2_WEST_MAINLINE_X-OVER_EB_STA._43+00 - 67+00_STAGE_2_10_SCALE.DWG
LAYOUT NAME - West ML X-over EB - Stage 2 - (5)

PLOT DATE : 1/20/2021 9:20 AM

PLOT BY : CHRIST, AARON D

PLOT NAME :


PLOT SCALE : 1 IN:10 FT HORZ. / 1 IN:10 FT VERT.

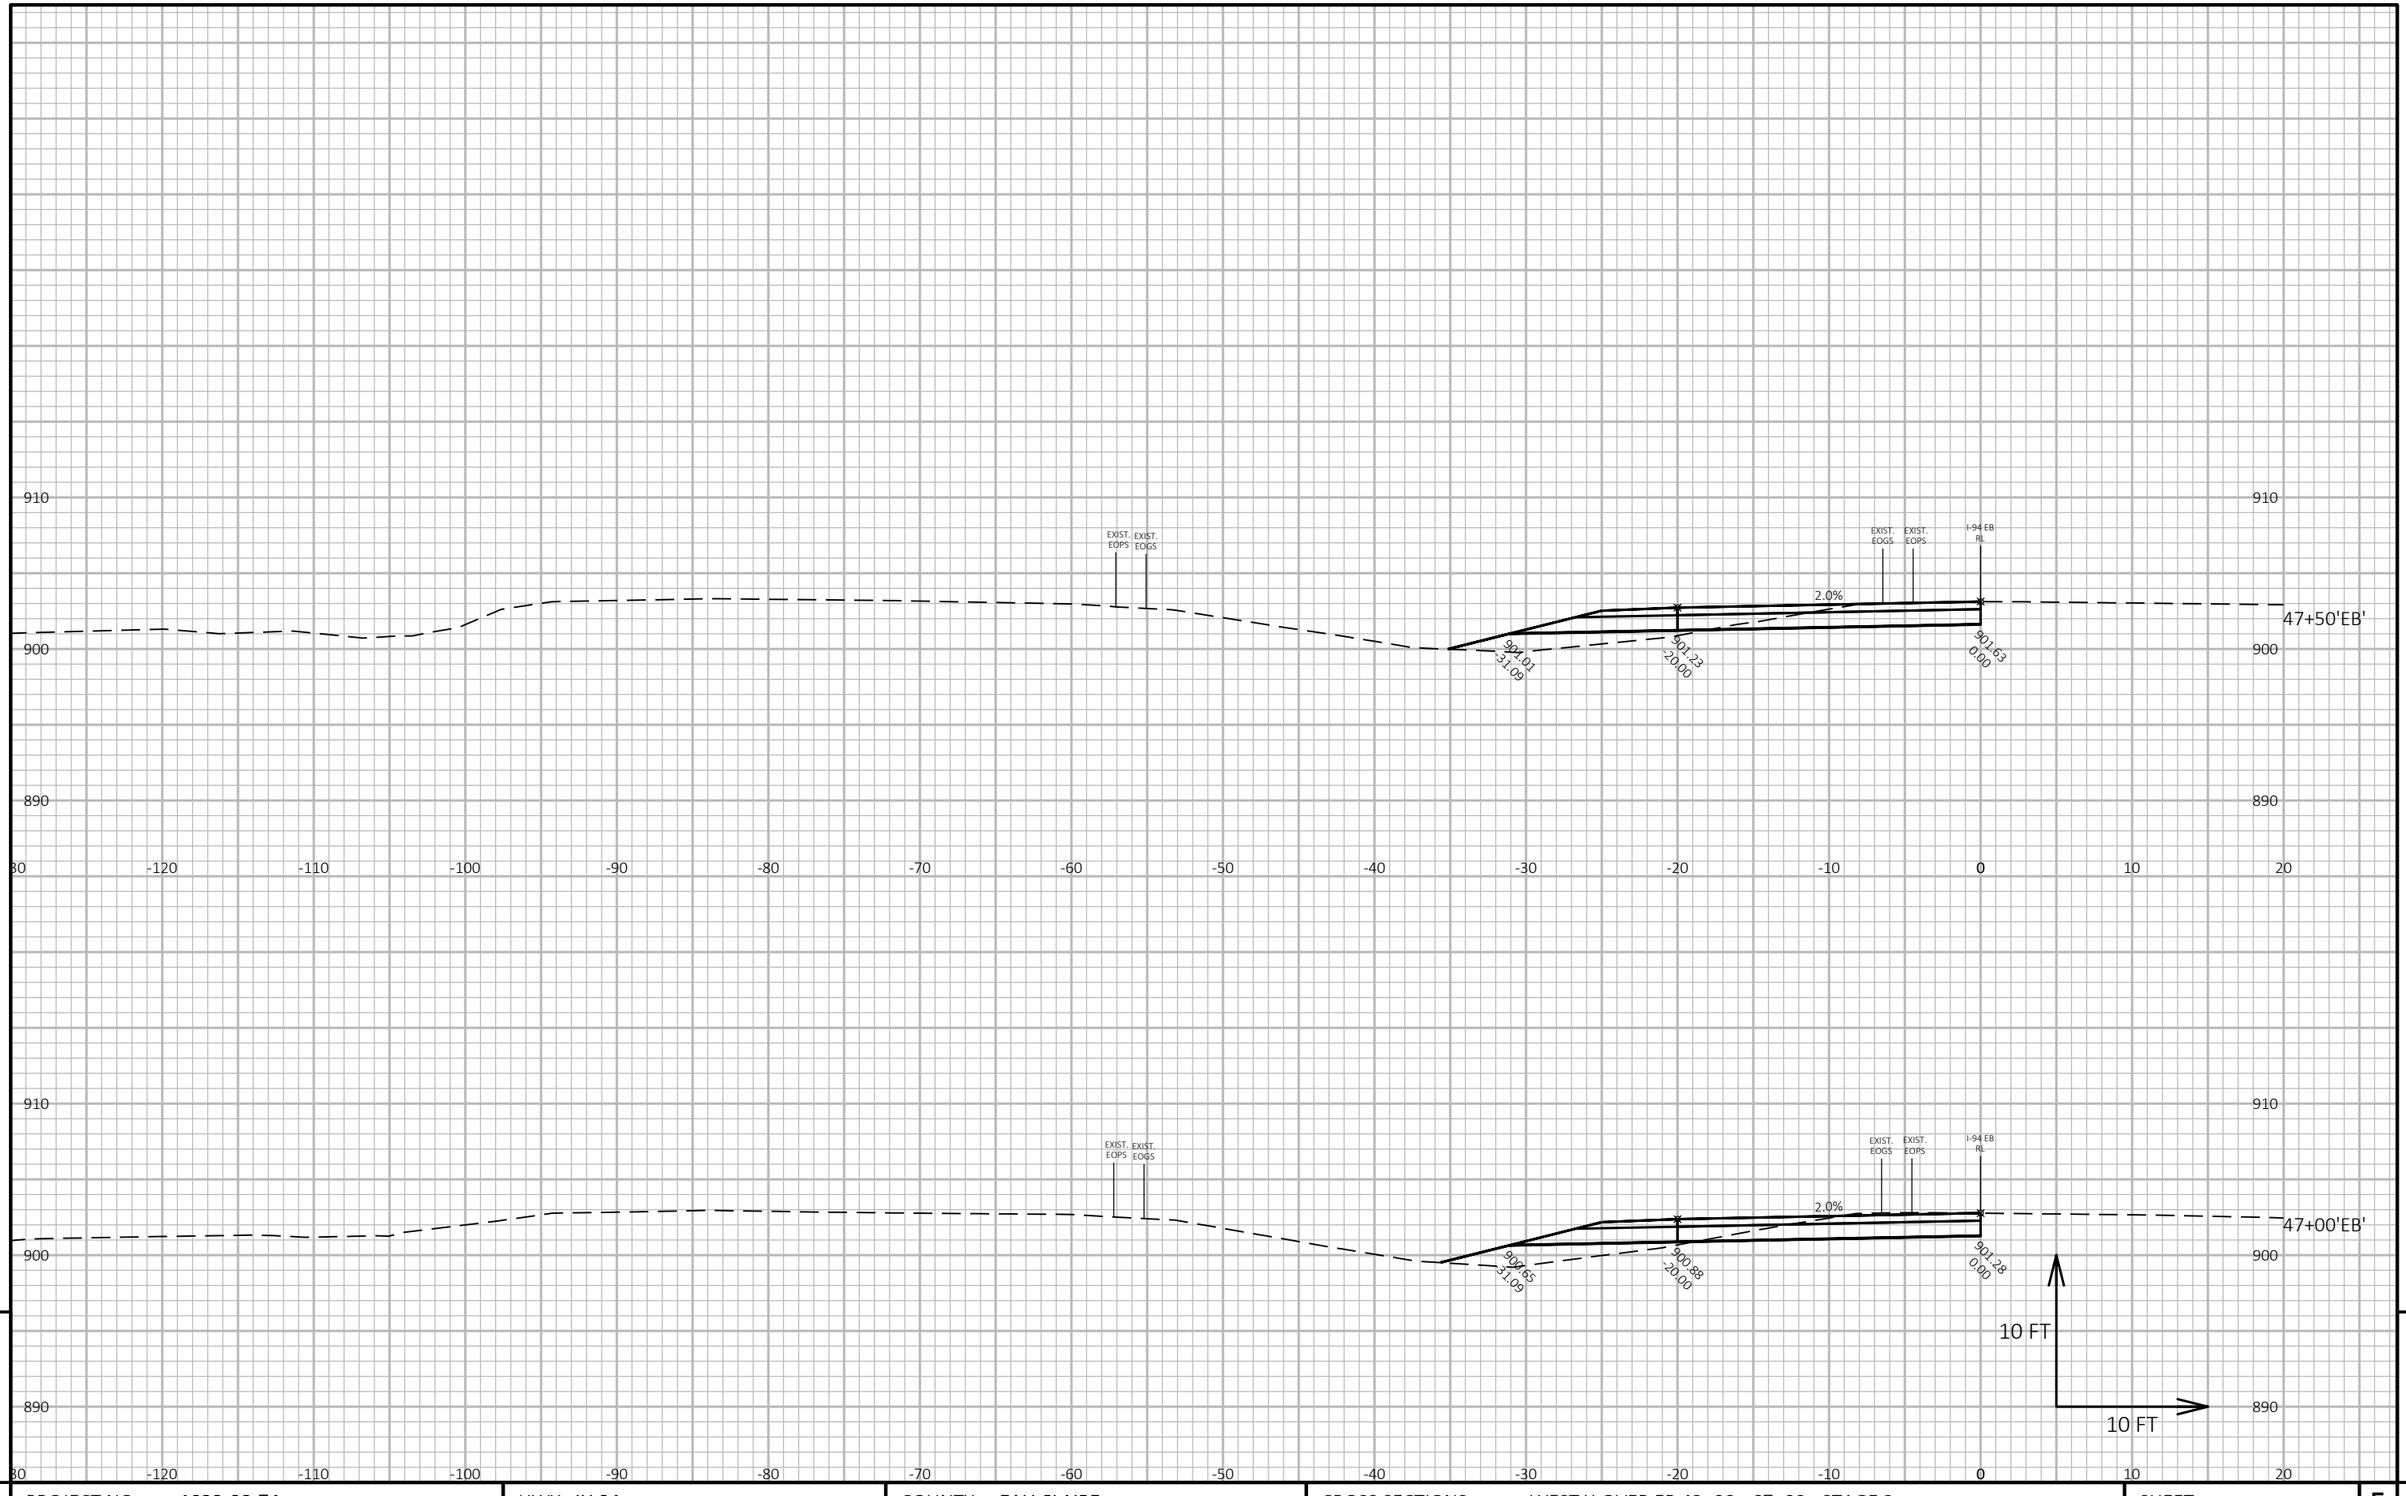

PROJECT NO: 1022-08-74	HWY: IH 94	COUNTY: EAU CLAIRE	CROSS SECTIONS: WEST X-OVER EB 43+00 - 67+00 - STAGE 2	SHEET E

FILE NAME : N:\PDS\C3D\10220804\SHEETSPLAN\X-SECTIONS\090201_XS_STAGE_2_WEST_MAINLINE_X-OVER_EB_STA._43+00 - 67+00_STAGE_2_10_SCALE.DWG
LAYOUT NAME - West ML X-over EB - Stage 2 - (6)

PLOT DATE : 1/20/2021 9:21 AM PLOT BY : CHRIST, AARON D PLOT NAME : **PLOT SCALE :** 1 IN:10 FT HORZ. / 1 IN:10 FT VERT.

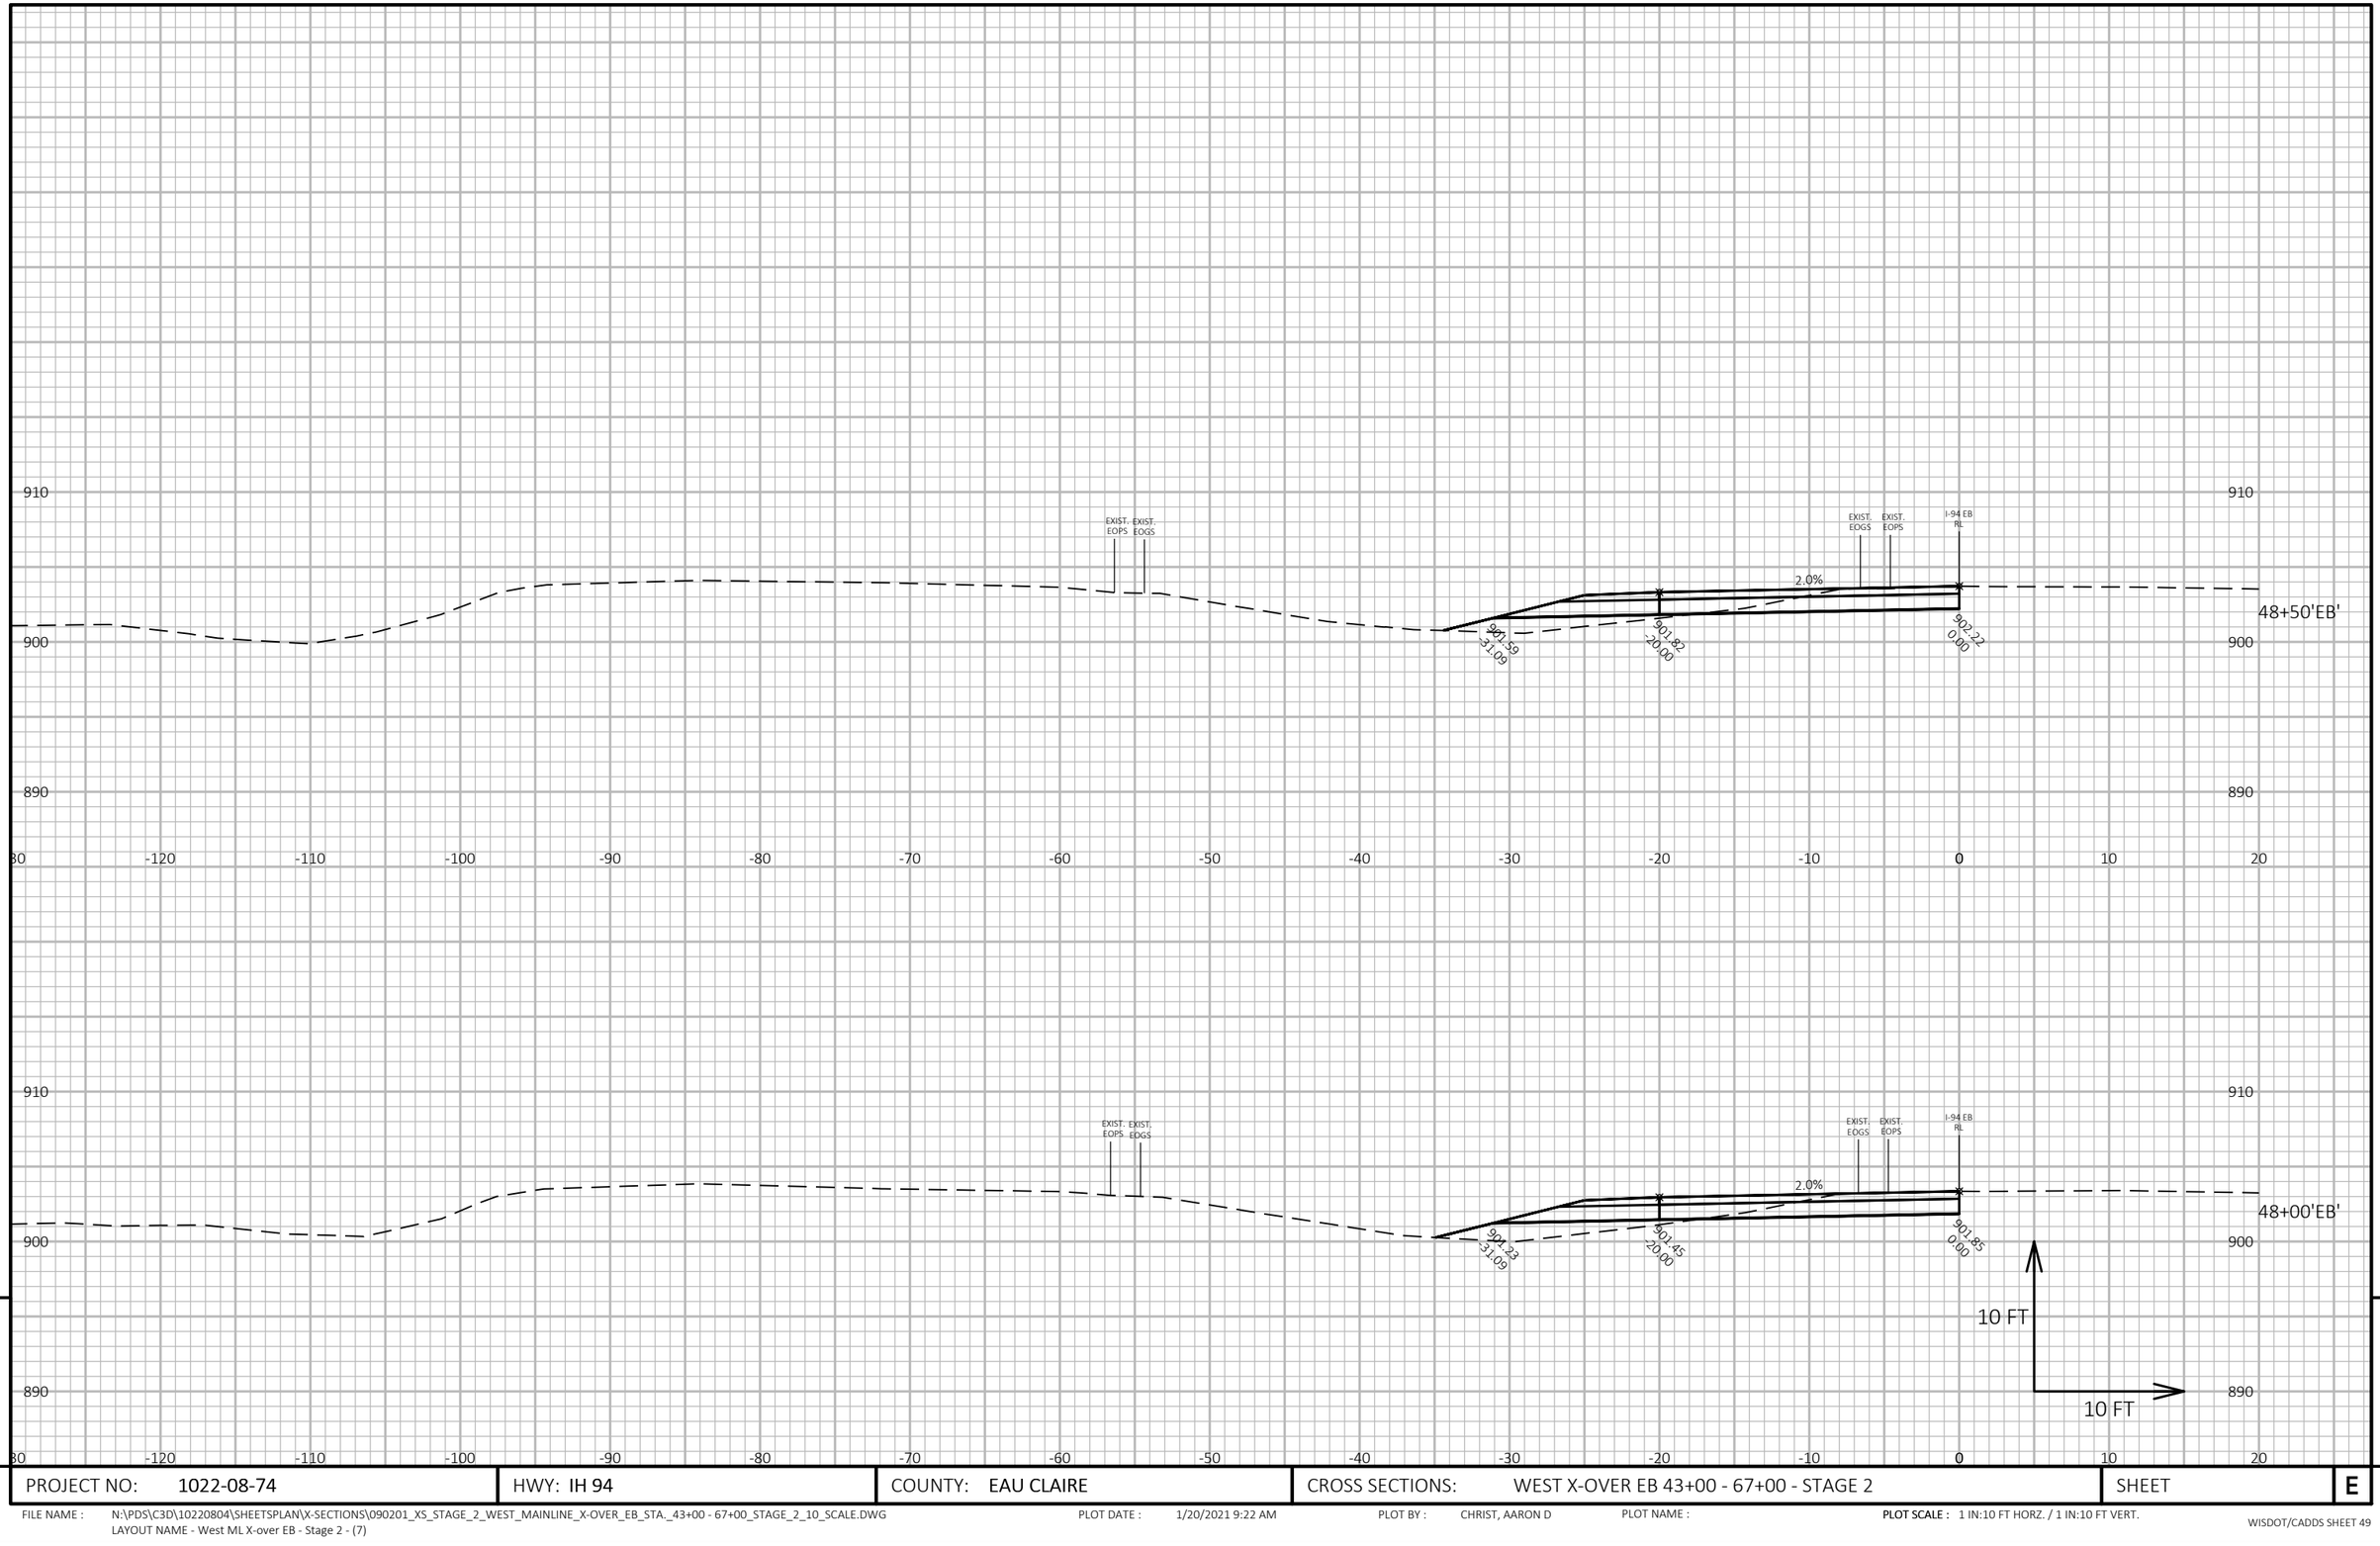

9

9

PROJECT NO: 1022-08-74	HWY: IH 94	COUNTY: EAU CLAIRE	CROSS SECTIONS: WEST X-OVER EB 43+00 - 67+00 - STAGE 2	SHEET	E


FILE NAME : N:\PDS\C3D\10220804\SHEETSPLAN\X-SECTIONS\090201_XS_STAGE_2_WEST_MAINLINE_X-OVER_EB_STA._43+00 - 67+00_STAGE_2_10_SCALE.DWG
LAYOUT NAME - West ML X-over EB - Stage 2 - (7)

PLOT DATE : 1/20/2021 9:22 AM

PLOT BY : CHRIST, AARON D

PLOT NAME :

PLOT SCALE : 1 IN:10 FT HORZ. / 1 IN:10 FT VERT.

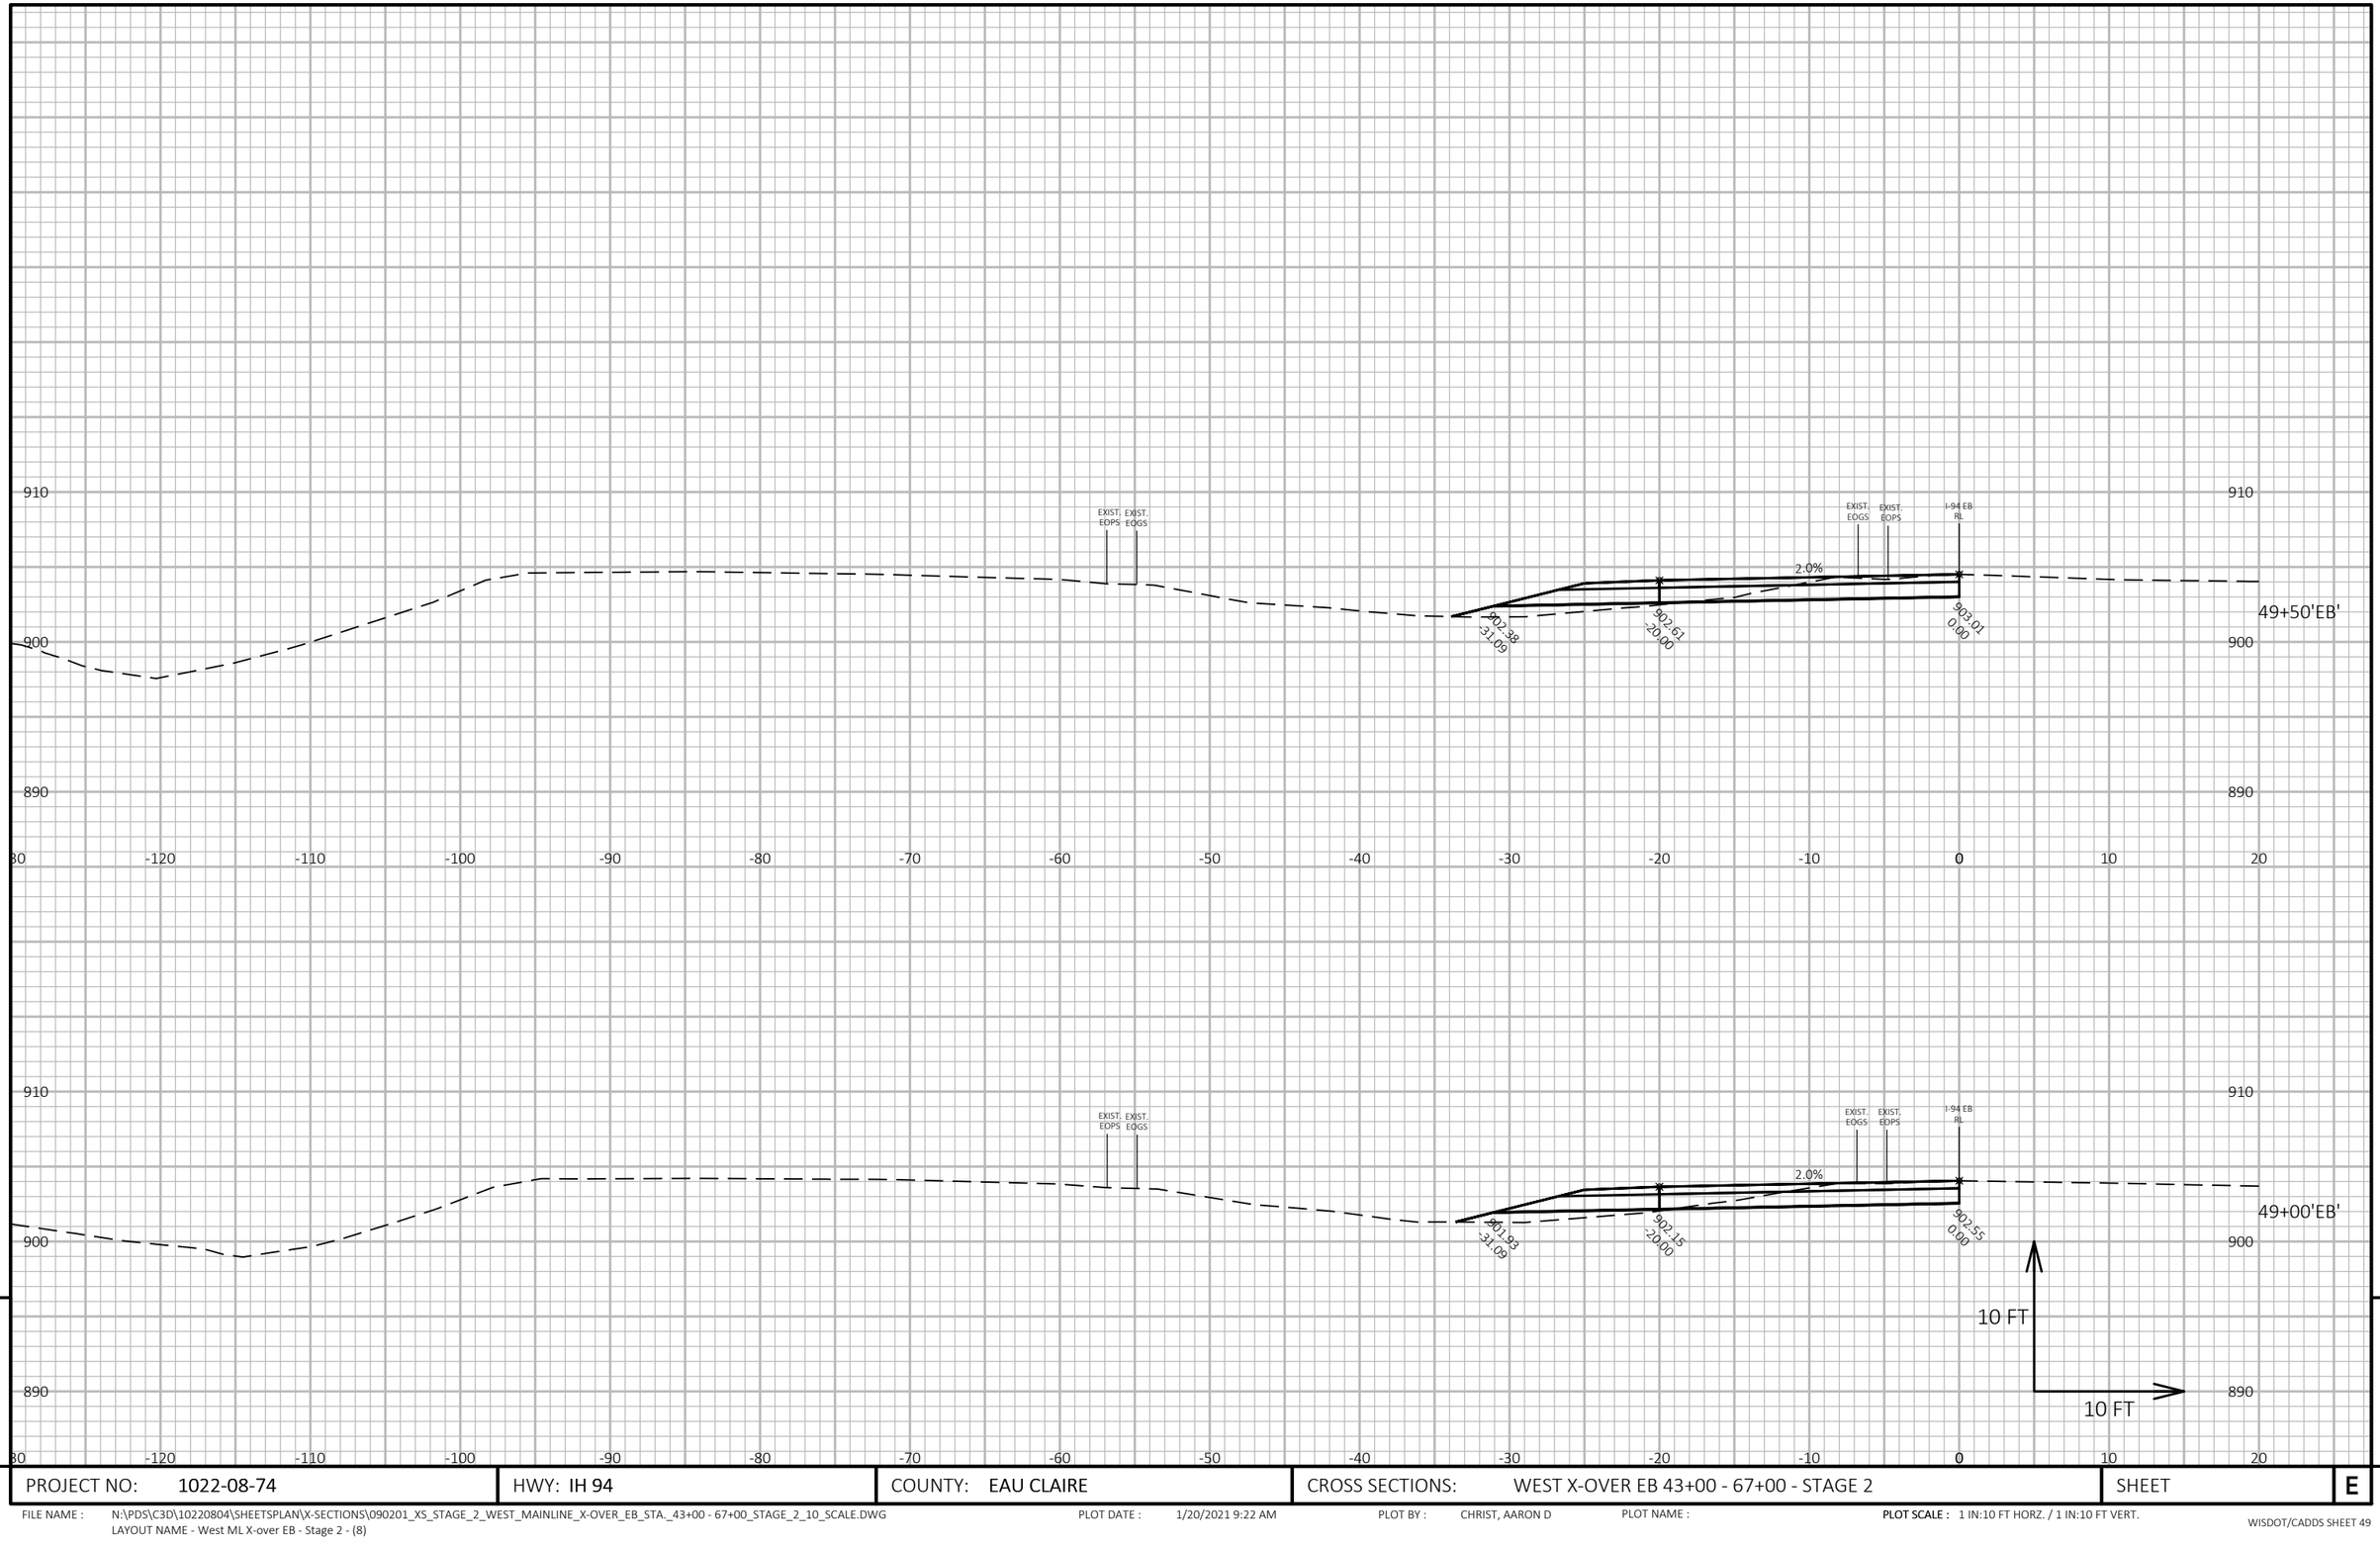

9

9

PROJECT NO: 1022-08-74	HWY: IH 94	COUNTY: EAU CLAIRE	CROSS SECTIONS: WEST X-OVER EB 43+00 - 67+00 - STAGE 2	SHEET E


FILE NAME : N:\PDS\C3D\10220804\SHEETSPLAN\X-SECTIONS\090201_XS_STAGE_2_WEST_MAINLINE_X-OVER_EB_STA._43+00 - 67+00_STAGE_2_10_SCALE.DWG
LAYOUT NAME - West ML X-over EB - Stage 2 - (8)

PLOT DATE : 1/20/2021 9:22 AM

PLOT BY : CHRIST, AARON D

PLOT NAME :

PLOT SCALE : 1 IN:10 FT HORZ. / 1 IN:10 FT VERT.

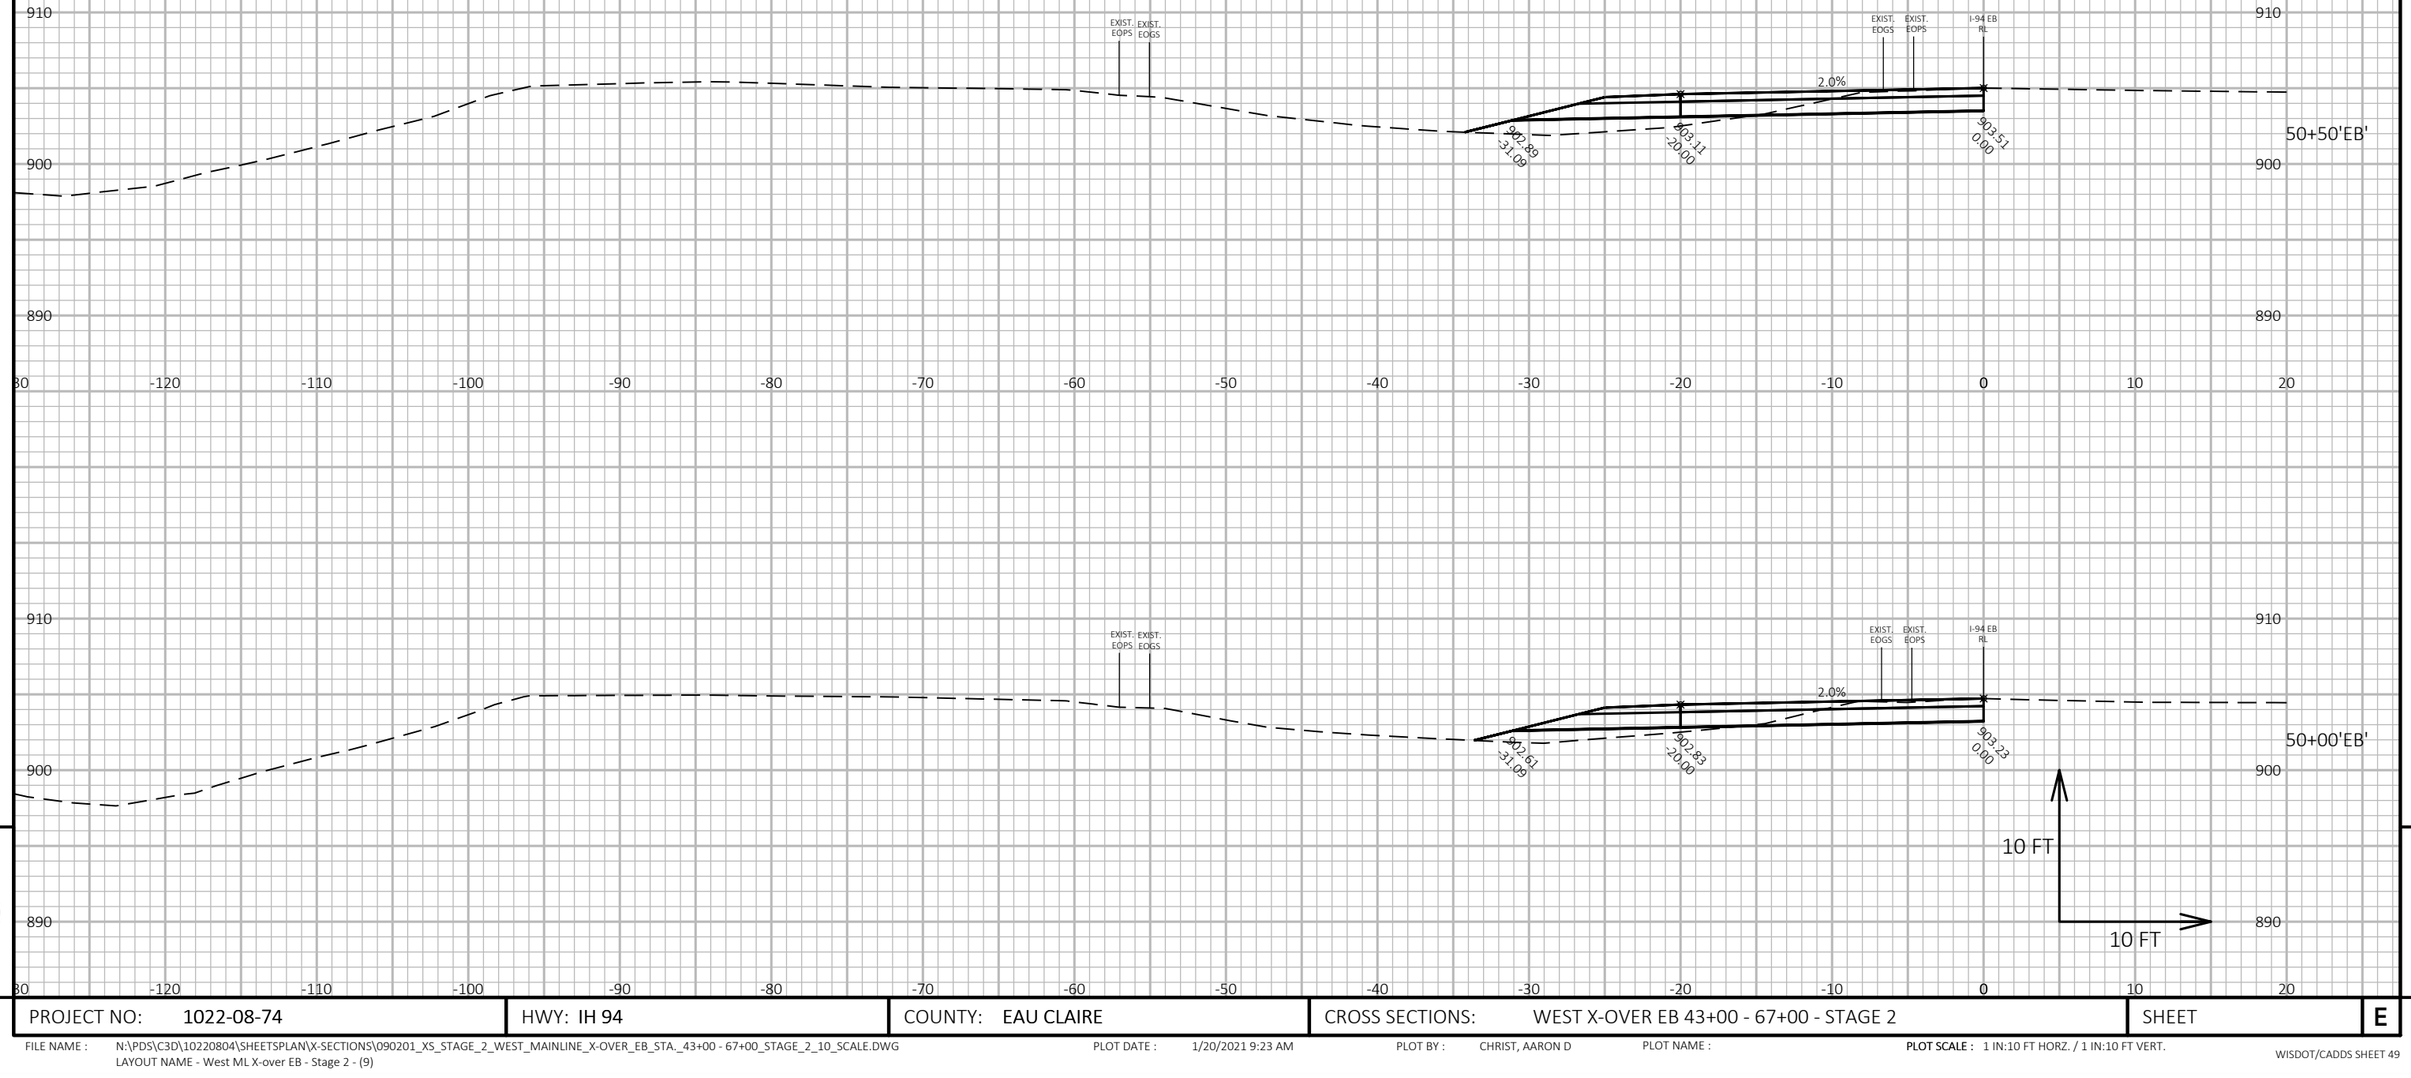

9

9

PROJECT NO: 1022-08-74	HWY: IH 94	COUNTY: EAU CLAIRE	CROSS SECTIONS: WEST X-OVER EB 43+00 - 67+00 - STAGE 2	SHEET E


FILE NAME : N:\PDS\C3D\10220804\SHEETSPLAN\X-SECTIONS\090201_XS_STAGE_2_WEST_MAINLINE_X-OVER_EB_STA._43+00 - 67+00_STAGE_2_10_SCALE.DWG
LAYOUT NAME - West ML X-over EB - Stage 2 - (9)

PLOT DATE : 1/20/2021 9:23 AM

PLOT BY : CHRIST, AARON D

PLOT NAME :

PLOT SCALE : 1 IN:10 FT HORZ. / 1 IN:10 FT VERT.

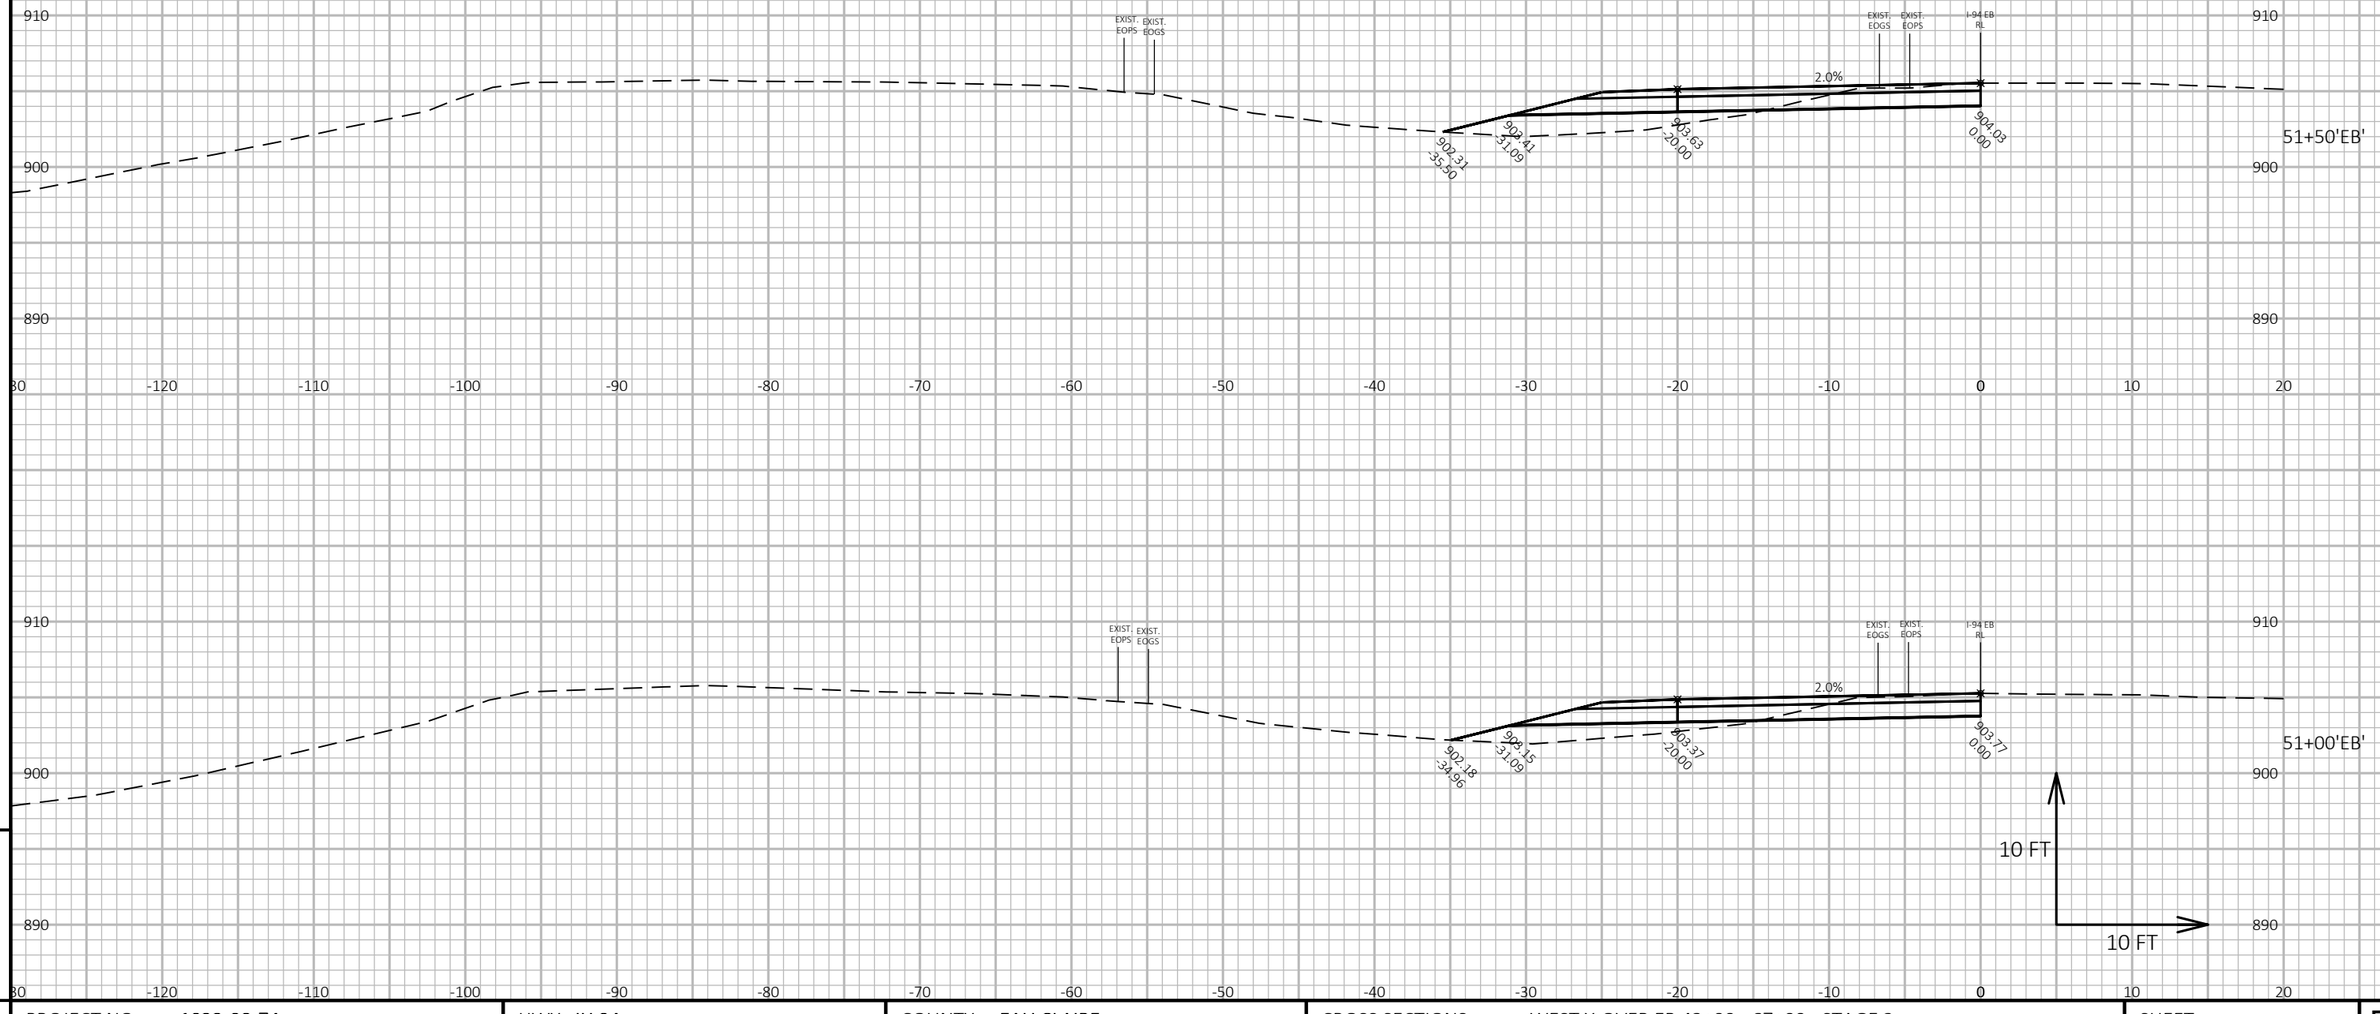

9

9

PROJECT NO: 1022-08-74	HWY: IH 94	COUNTY: EAU CLAIRE	CROSS SECTIONS: WEST X-OVER EB 43+00 - 67+00 - STAGE 2	SHEET E


FILE NAME : N:\PDS\C3D\10220804\SHEETSPLAN\X-SECTIONS\090201_XS_STAGE_2_WEST_MAINLINE_X-OVER_EB_STA._43+00 - 67+00_STAGE_2_10_SCALE.DWG
LAYOUT NAME - West ML X-over EB - Stage 2 - (10)

PLOT DATE : 1/20/2021 9:24 AM

PLOT BY : CHRIST, AARON D

PLOT NAME :

PLOT SCALE : 1 IN:10 FT HORZ. / 1 IN:10 FT VERT.

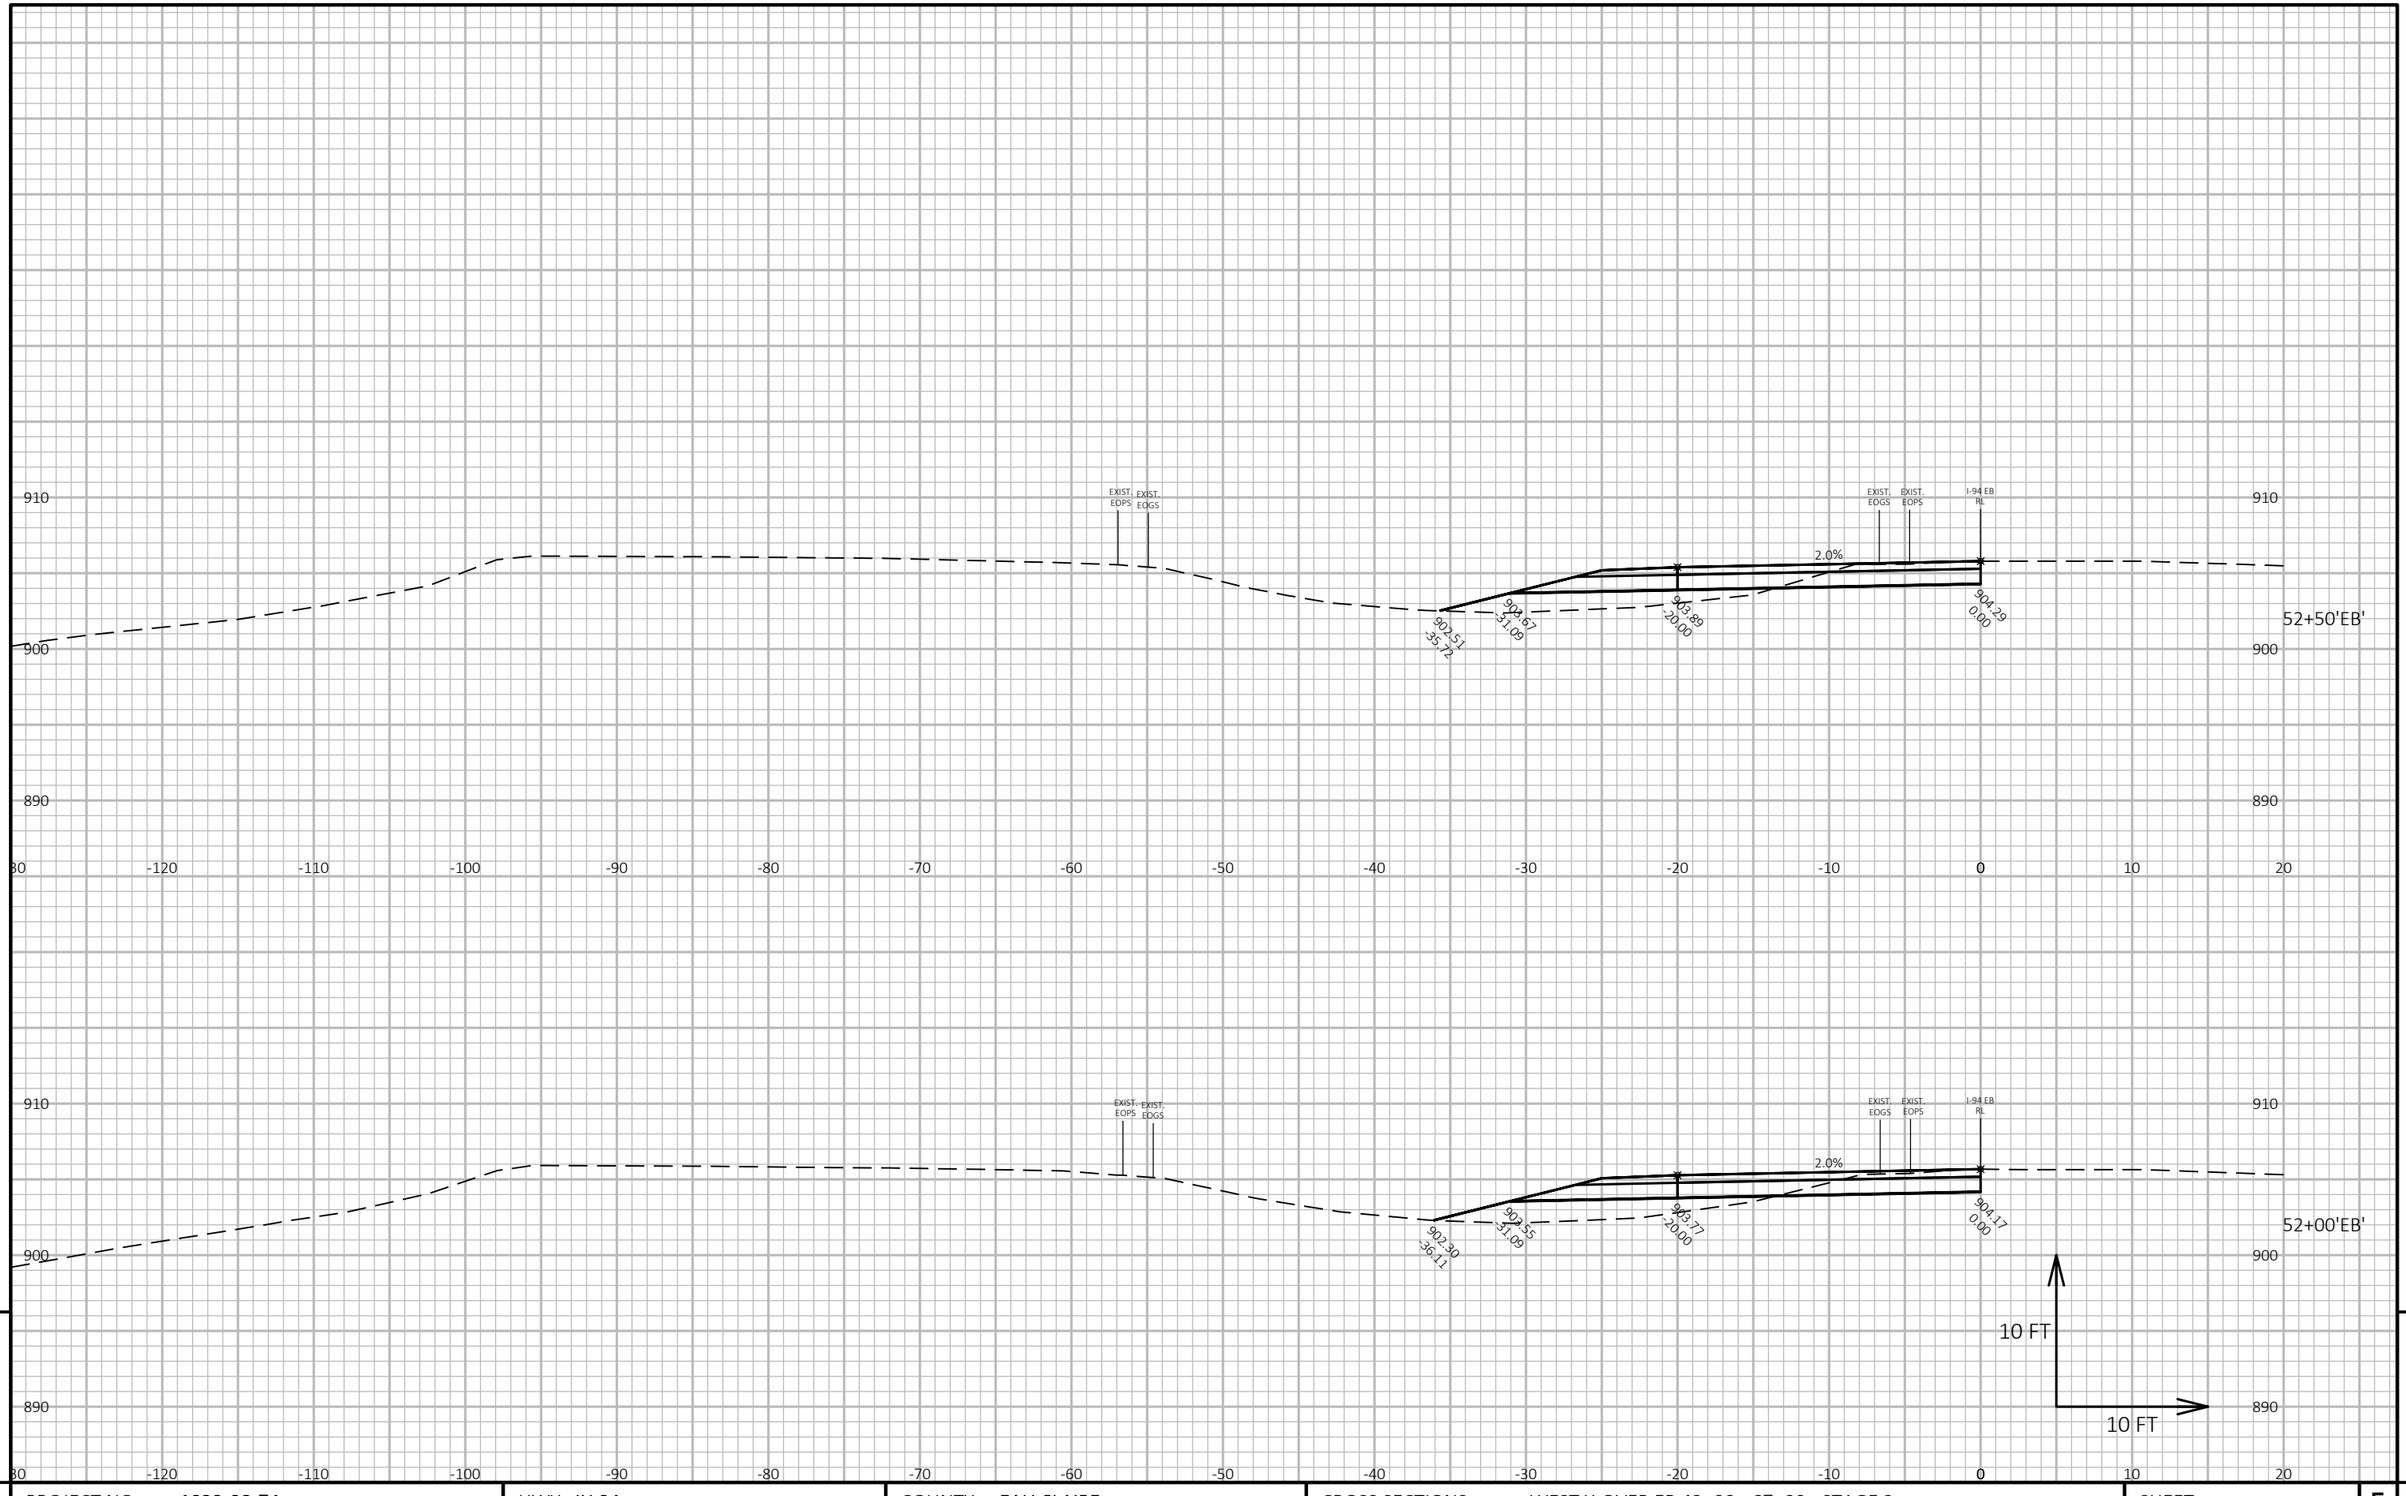

9

9

PROJECT NO: 1022-08-74	HWY: IH 94	COUNTY: EAU CLAIRE	CROSS SECTIONS: WEST X-OVER EB 43+00 - 67+00 - STAGE 2	SHEET E


FILE NAME : N:\PDS\C3D\10220804\SHEETSPLAN\X-SECTIONS\090201_XS_STAGE_2_WEST_MAINLINE_X-OVER_EB_STA._43+00 - 67+00_STAGE_2_10_SCALE.DWG
LAYOUT NAME - West ML X-over EB - Stage 2 - (11)

PLOT DATE : 1/20/2021 9:25 AM

PLOT BY : CHRIST, AARON D

PLOT NAME :

PLOT SCALE : 1 IN:10 FT HORZ. / 1 IN:10 FT VERT.

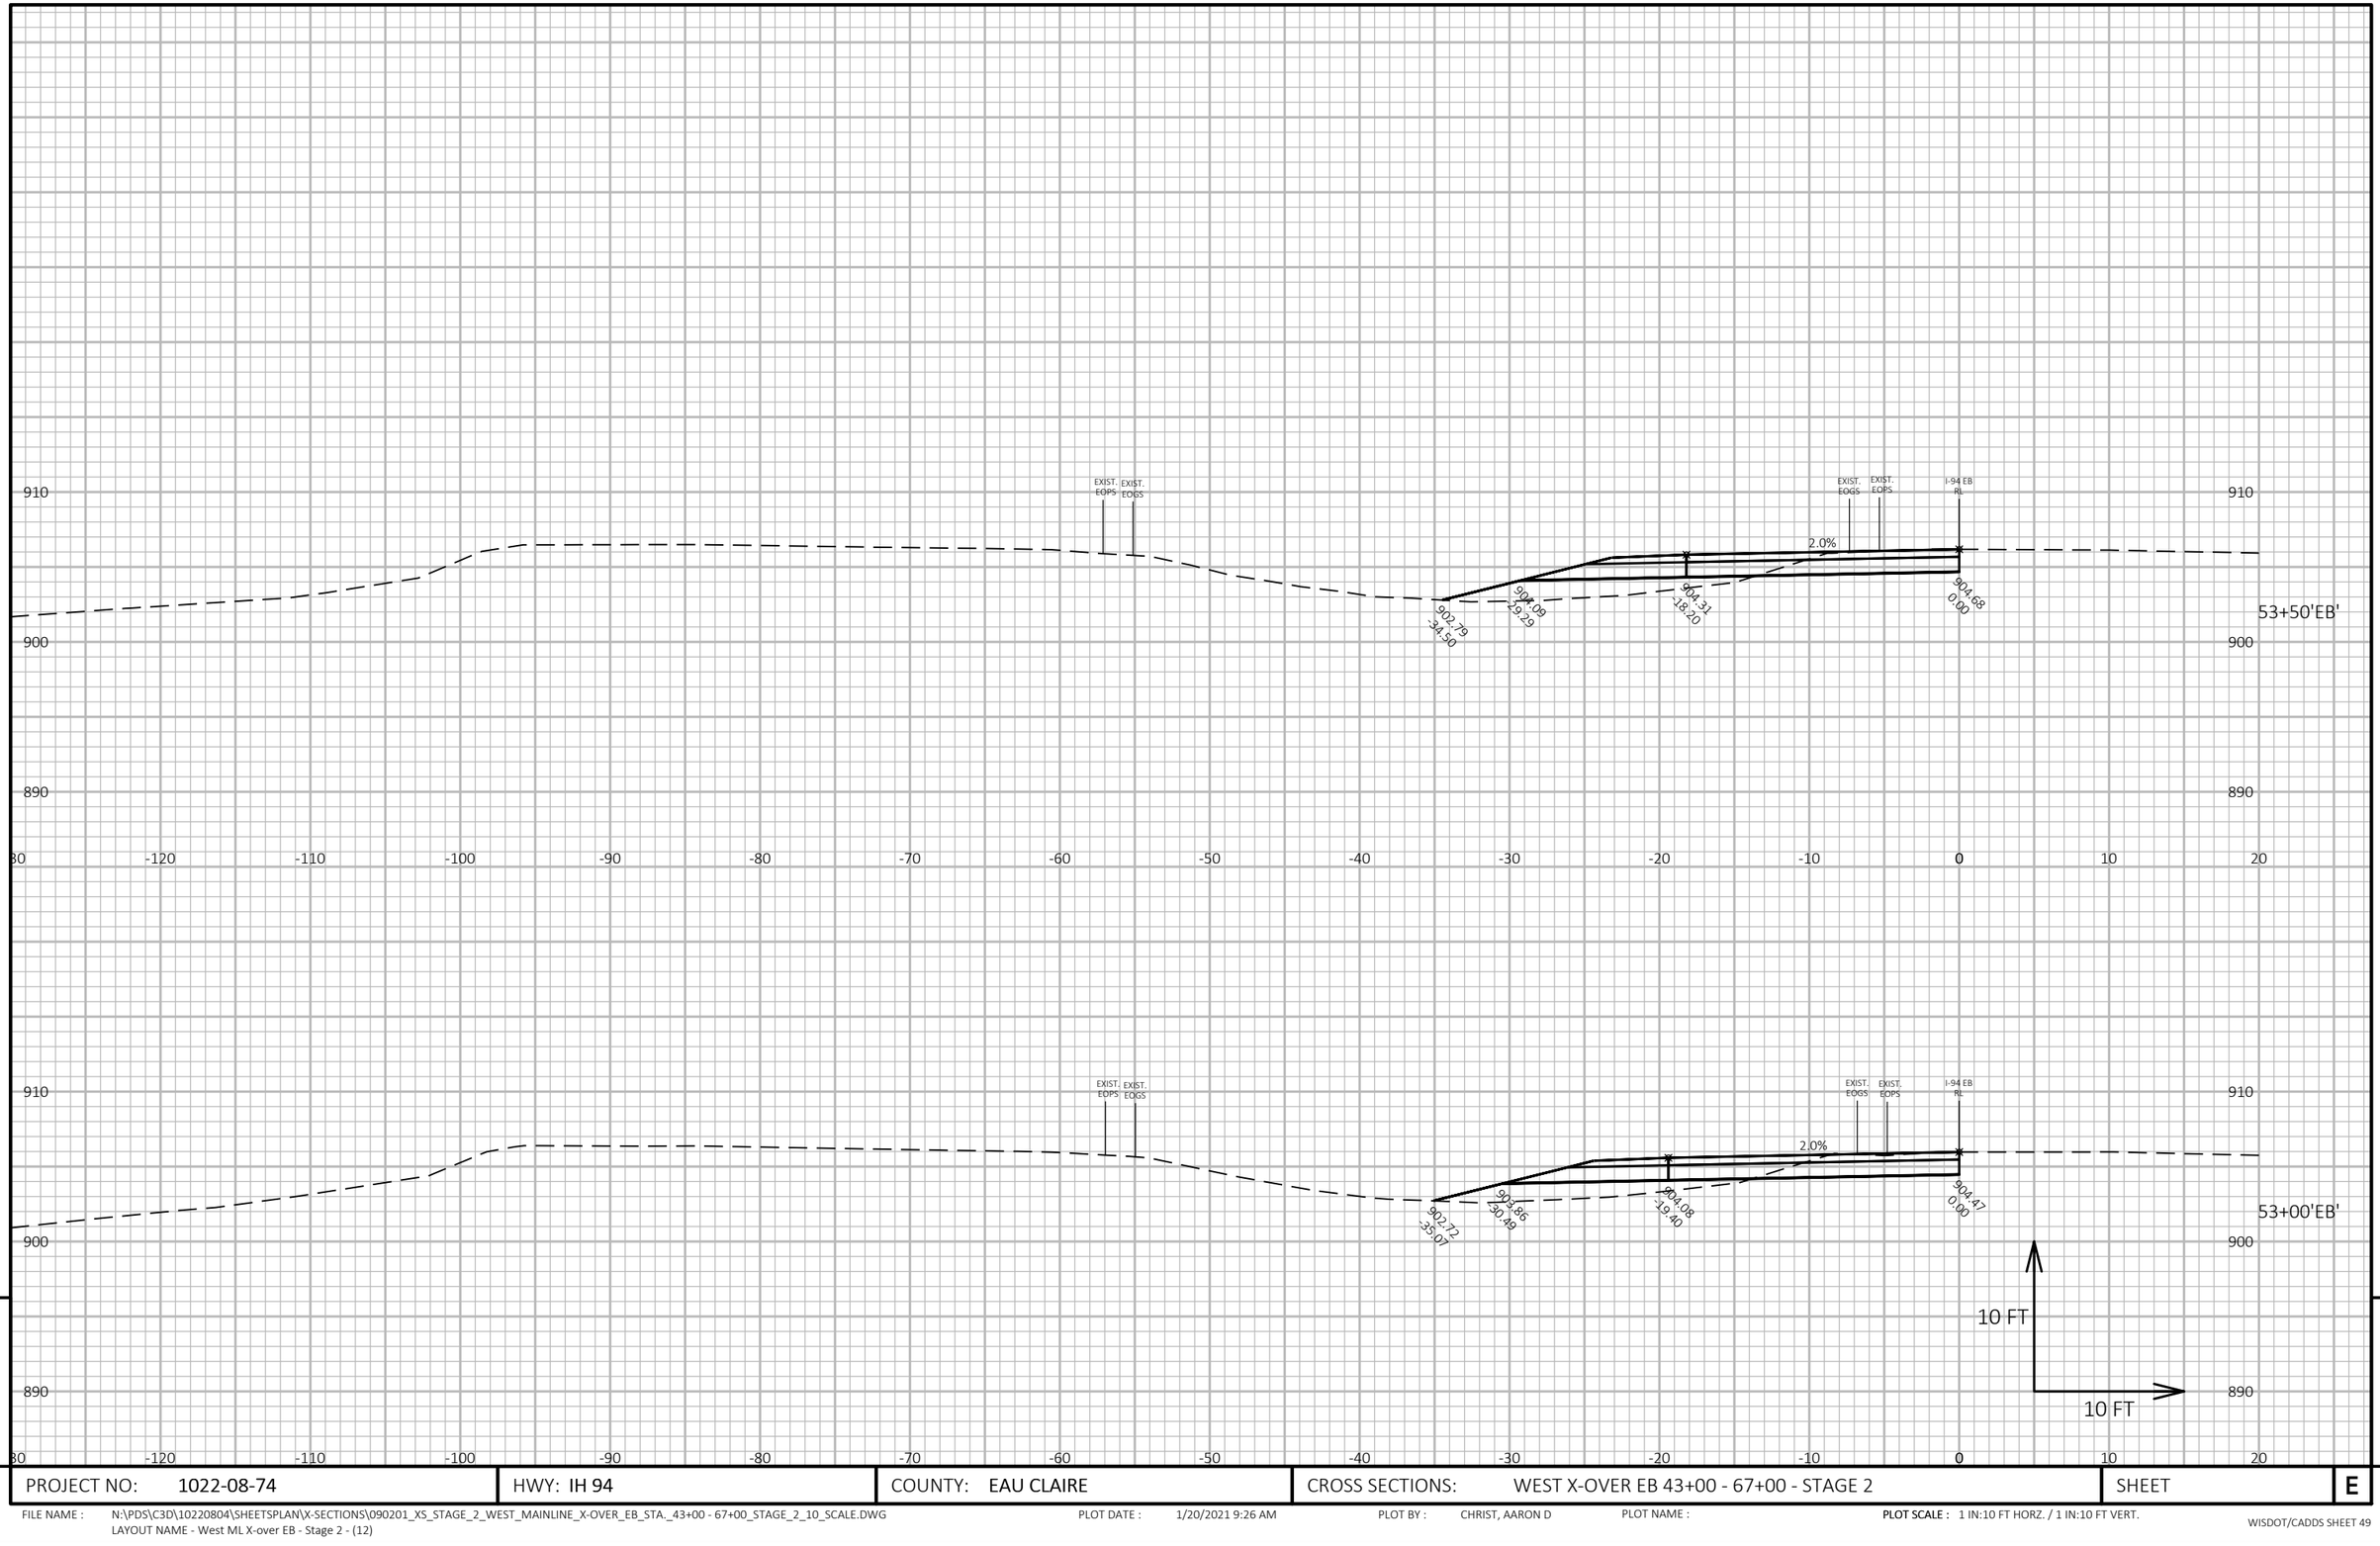

9

9

PROJECT NO: 1022-08-74	HWY: IH 94	COUNTY: EAU CLAIRE	CROSS SECTIONS: WEST X-OVER EB 43+00 - 67+00 - STAGE 2	SHEET E


FILE NAME : N:\PDS\C3D\10220804\SHEETSPLAN\X-SECTIONS\090201_XS_STAGE_2_WEST_MAINLINE_X-OVER_EB_STA._43+00 - 67+00_STAGE_2_10_SCALE.DWG
LAYOUT NAME - West ML X-over EB - Stage 2 - (12)

PLOT DATE : 1/20/2021 9:26 AM

PLOT BY : CHRIST, AARON D

PLOT NAME :

PLOT SCALE : 1 IN:10 FT HORZ. / 1 IN:10 FT VERT.

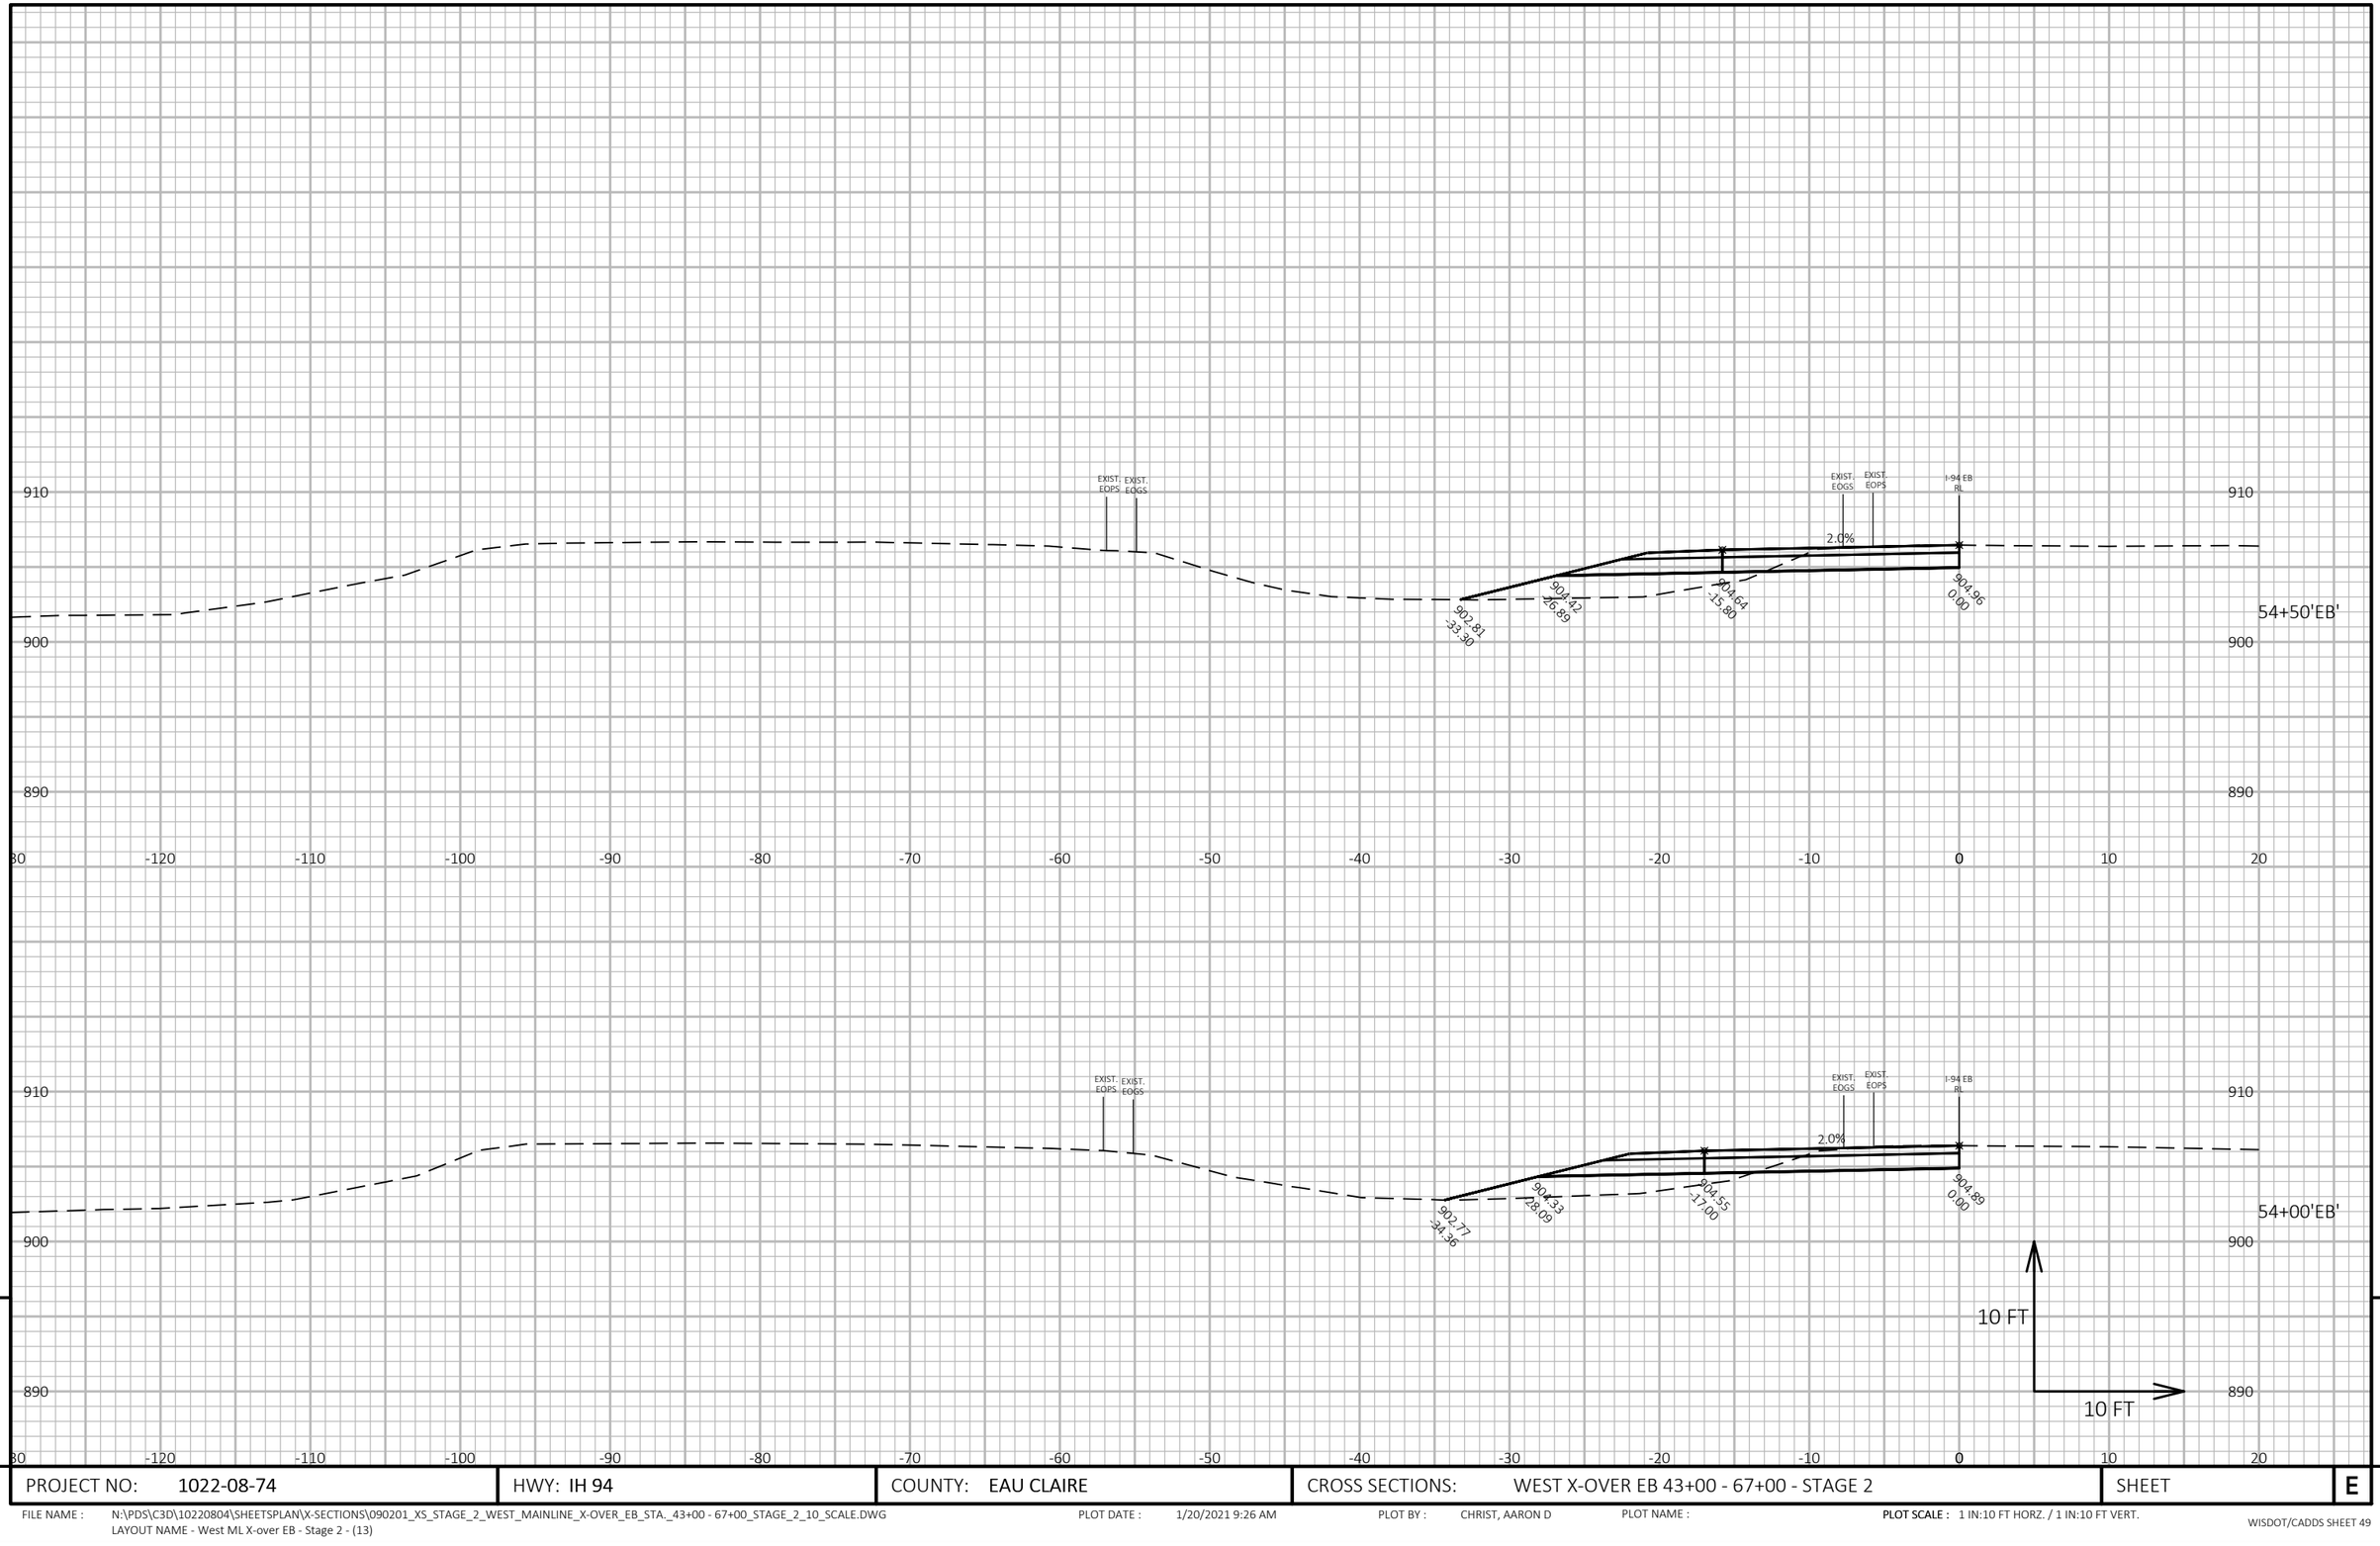

9

9

PROJECT NO: 1022-08-74	HWY: IH 94	COUNTY: EAU CLAIRE	CROSS SECTIONS: WEST X-OVER EB 43+00 - 67+00 - STAGE 2	SHEET E


FILE NAME : N:\PDS\C3D\10220804\SHEETSPLAN\X-SECTIONS\090201_XS_STAGE_2_WEST_MAINLINE_X-OVER_EB_STA._43+00 - 67+00_STAGE_2_10_SCALE.DWG
LAYOUT NAME - West ML X-over EB - Stage 2 - (13)

PLOT DATE : 1/20/2021 9:26 AM

PLOT BY : CHRIST, AARON D

PLOT NAME :

PLOT SCALE : 1 IN:10 FT HORZ. / 1 IN:10 FT VERT.

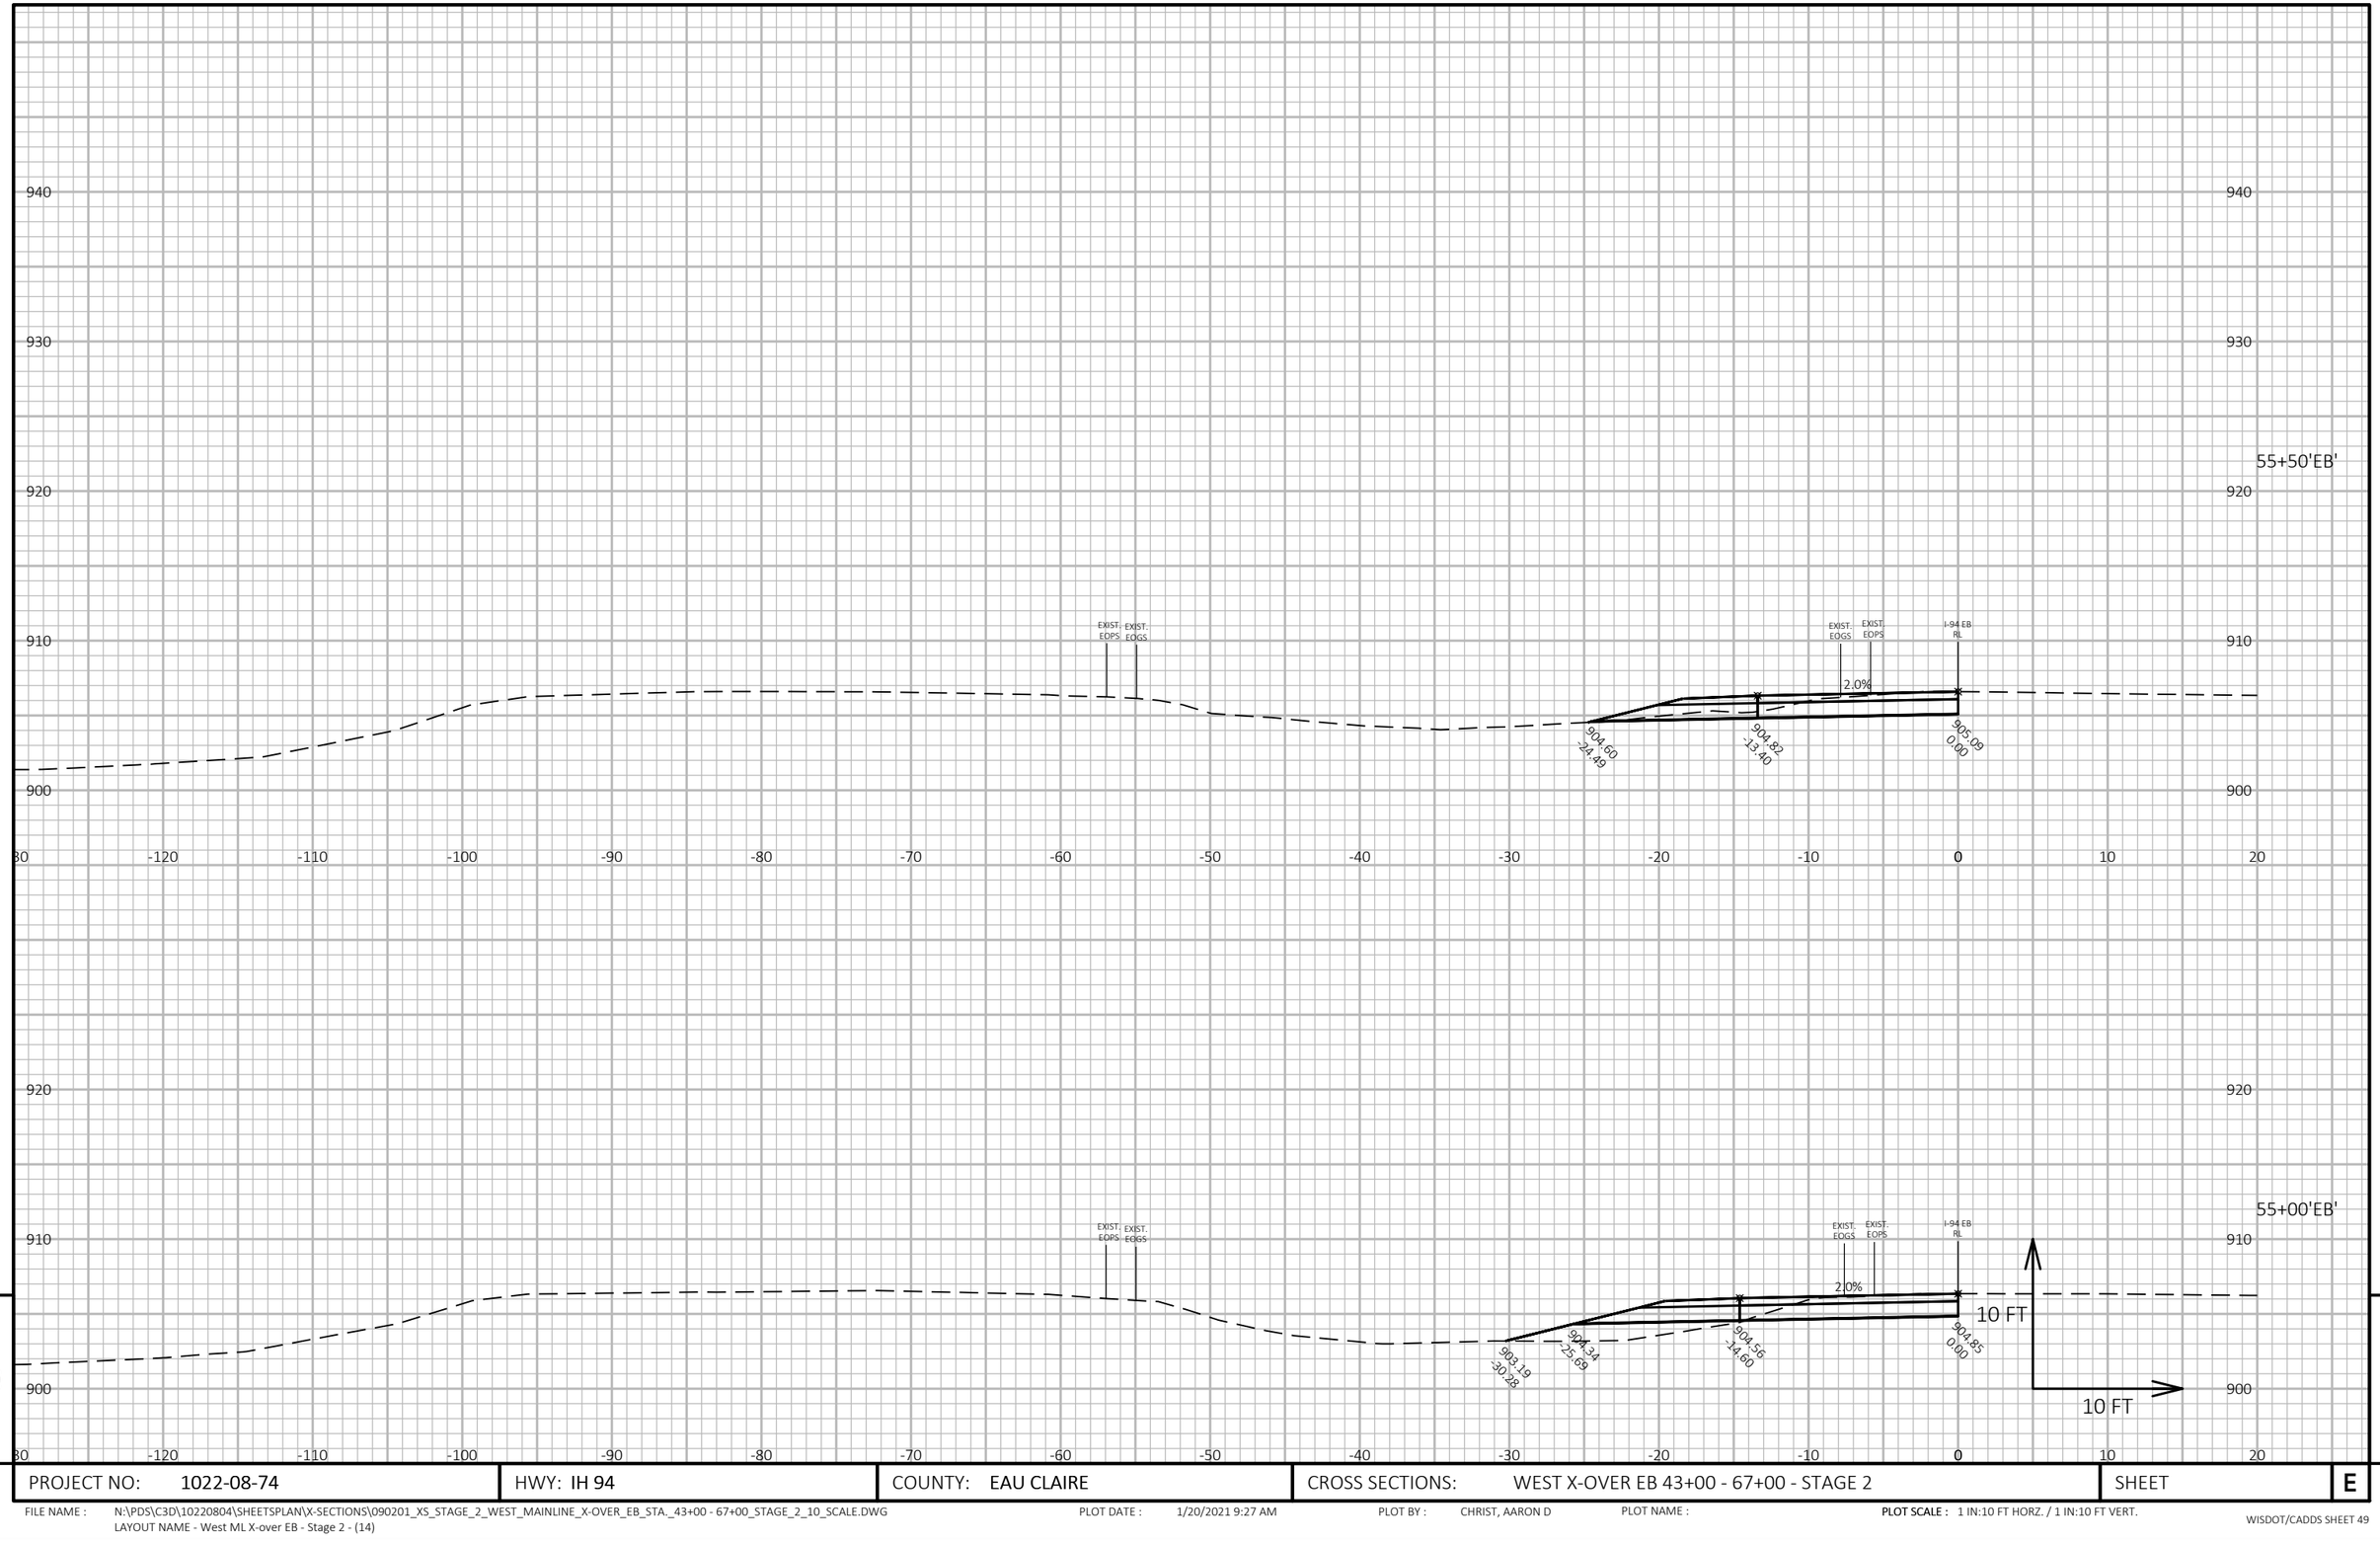

9

9

PROJECT NO: 1022-08-74	HWY: IH 94	COUNTY: EAU CLAIRE	CROSS SECTIONS: WEST X-OVER EB 43+00 - 67+00 - STAGE 2	SHEET E

FILE NAME : N:\PDS\C3D\10220804\SHEETSPLAN\X-SECTIONS\090201_XS_STAGE_2_WEST_MAINLINE_X-OVER_EB_STA._43+00 - 67+00_STAGE_2_10_SCALE.DWG
LAYOUT NAME - West ML X-over EB - Stage 2 - (14)

PLOT DATE : 1/20/2021 9:27 AM

PLOT BY : CHRIST, AARON D

PLOT NAME :

PLOT SCALE : 1 IN:10 FT HORZ. / 1 IN:10 FT VERT.

940
930
920
910
900

-120 -110 -100 -90 -80 -70 -60 -50 -40 -30 -20 -10 0 10 20

Xcel Energy- Gas

Offset = -5.696
Elev. = 901.549

56+00'EB'

EXIST. EOPS
EXIST. EOGS
EXIST. EOGS
EXIST. EOPS
I-94 EB RL

37.6:1
2.0%

904.85 -30.51
904.66 -23.29
904.88 -12.20
905.13 0.00

10 FT
10 FT

9

9

PROJECT NO: 1022-08-74	HWY: IH 94	COUNTY: EAU CLAIRE	CROSS SECTIONS: WEST X-OVER EB 43+00 - 67+00 - STAGE 2	SHEET	E


FILE NAME : N:\PDS\C3D\10220804\SHEETSPLAN\X-SECTIONS\090201_XS_STAGE_2_WEST_MAINLINE_X-OVER_EB_STA._43+00 - 67+00_STAGE_2_10_SCALE.DWG
LAYOUT NAME - West ML X-over EB - Stage 2 - (15)

PLOT DATE : 1/20/2021 9:28 AM

PLOT BY : CHRIST, AARON D

PLOT NAME :

PLOT SCALE : 1 IN:10 FT HORZ. / 1 IN:10 FT VERT.

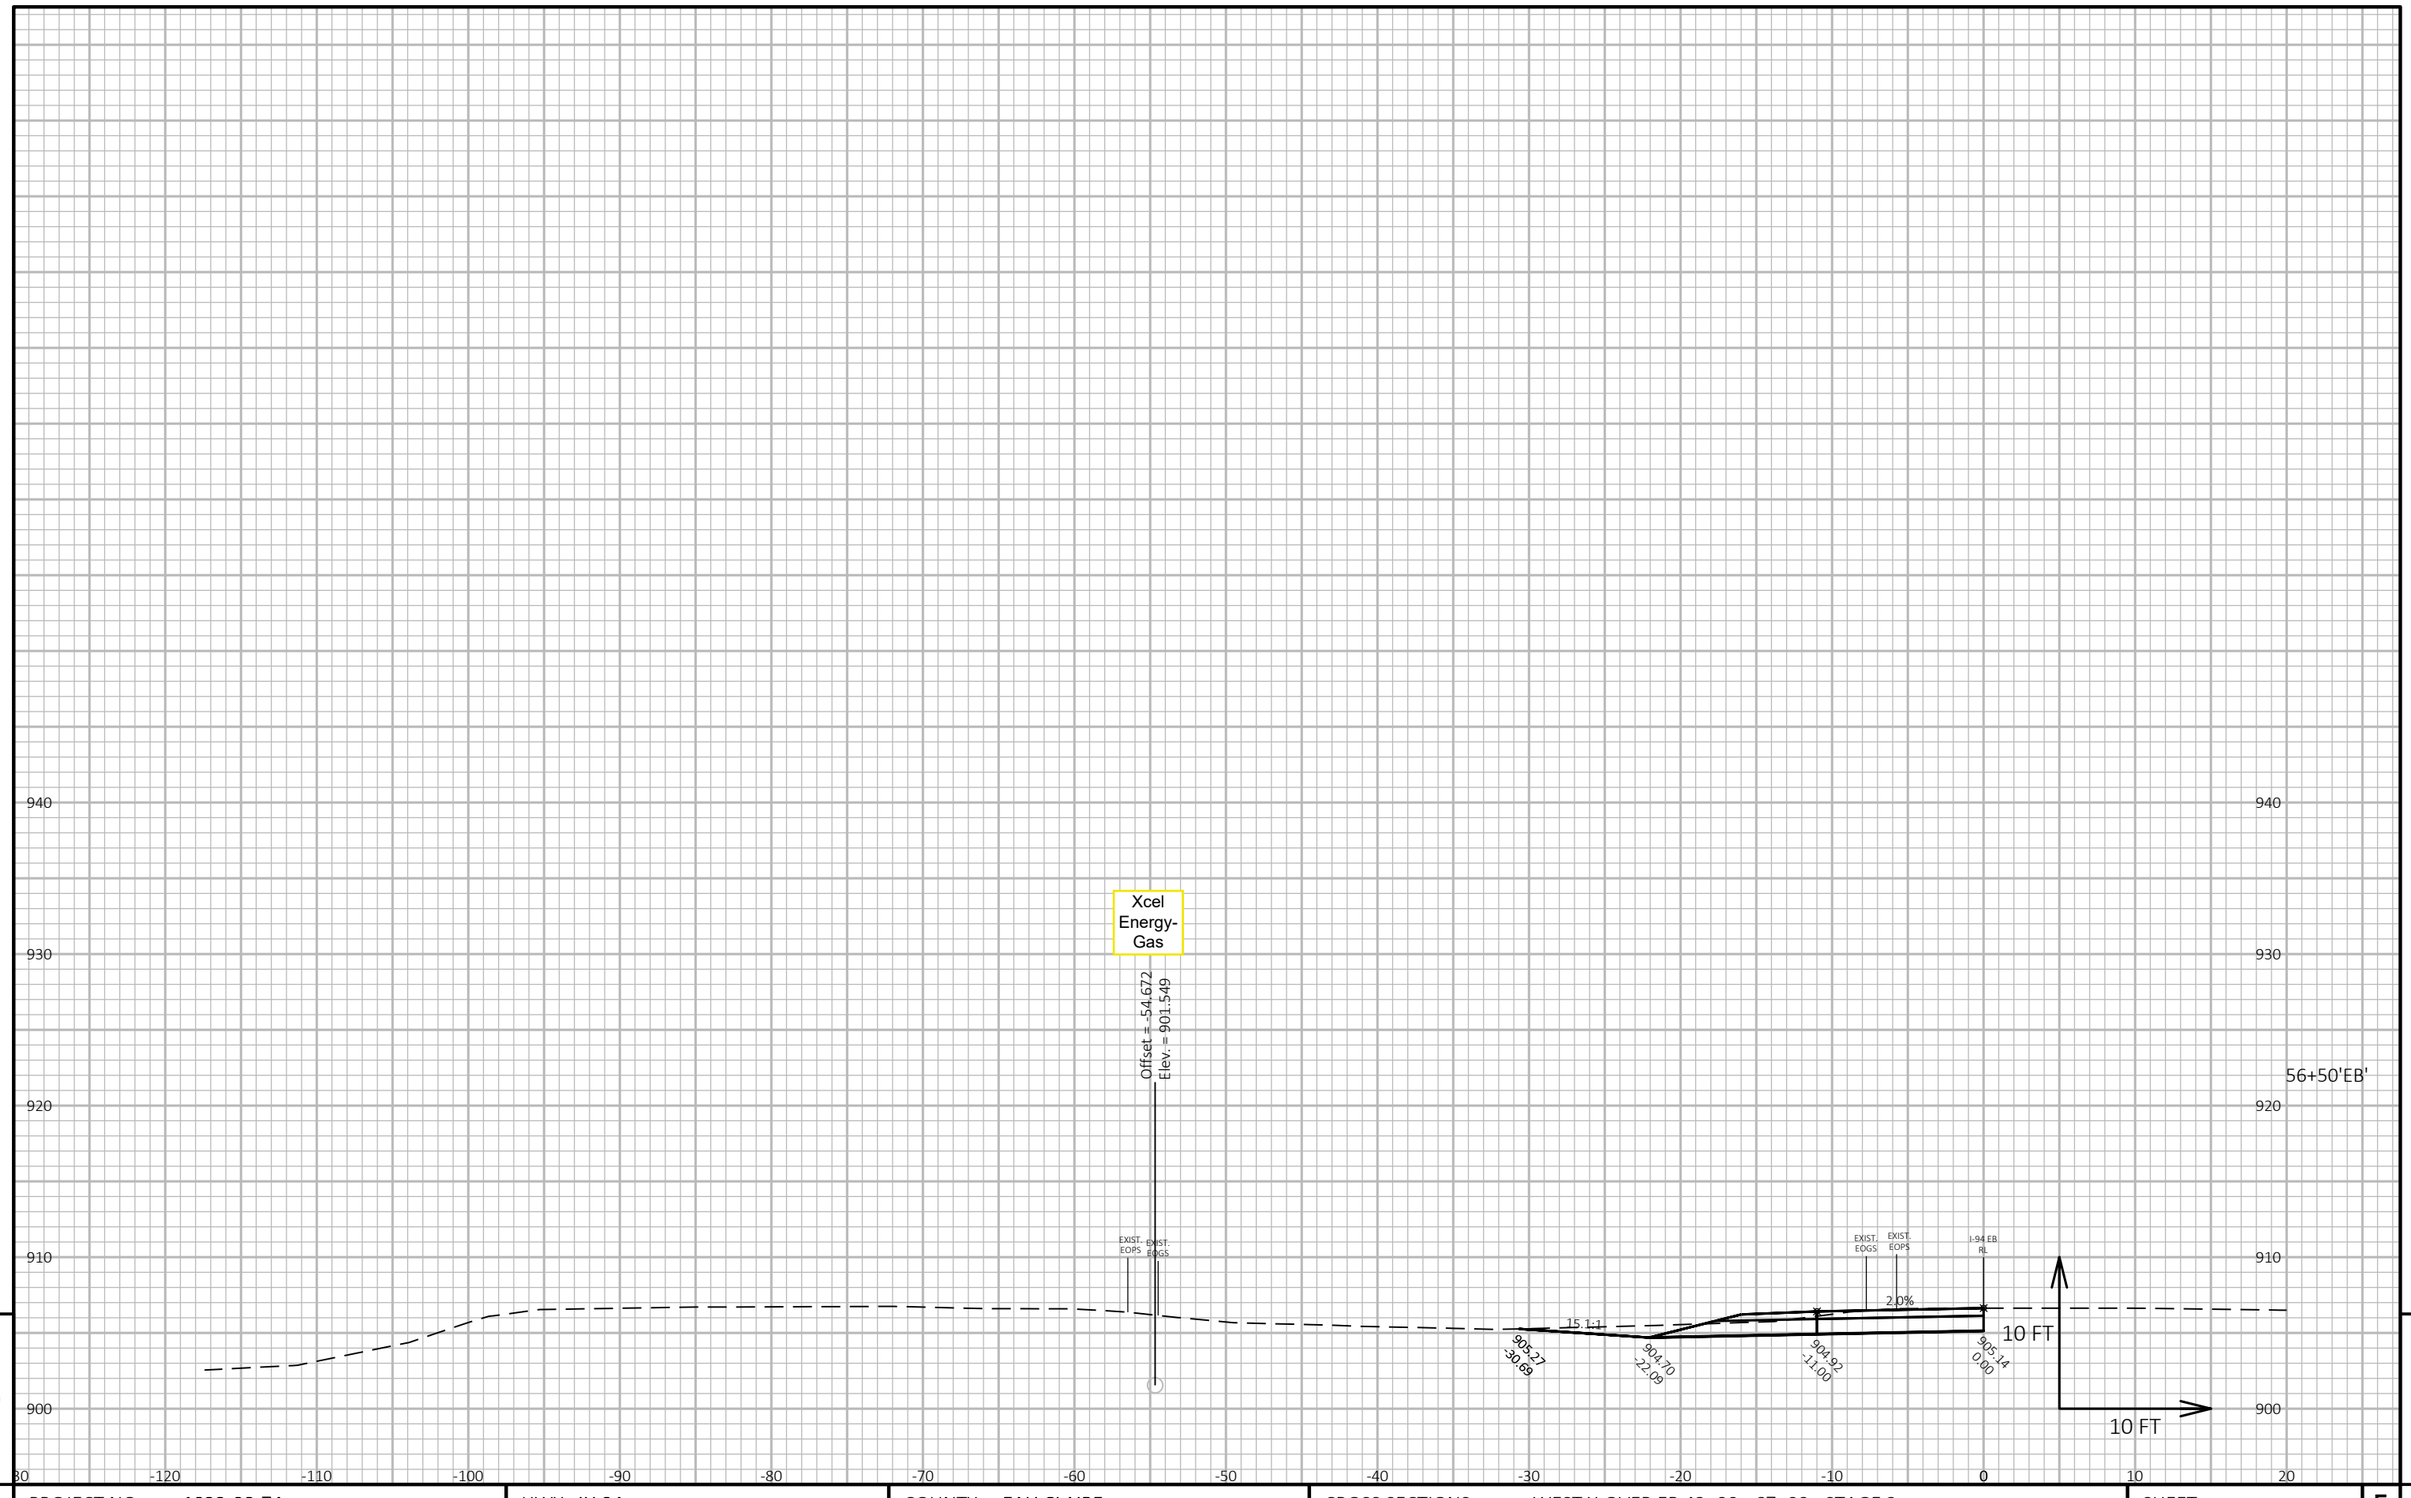


9 9

PROJECT NO: 1022-08-74	HWY: IH 94	COUNTY: EAU CLAIRE	CROSS SECTIONS: WEST X-OVER EB 43+00 - 67+00 - STAGE 2	SHEET E

FILE NAME : N:\PDS\C3D\10220804\SHEETSPLAN\X-SECTIONS\090201_XS_STAGE_2_WEST_MAINLINE_X-OVER_EB_STA._43+00 - 67+00_STAGE_2_10_SCALE.DWG
LAYOUT NAME - West ML X-over EB - Stage 2 - (16)

PLOT DATE : 1/20/2021 9:29 AM PLOT BY : CHRIST, AARON D PLOT NAME : **PLOT SCALE :** 1 IN:10 FT HORZ. / 1 IN:10 FT VERT.

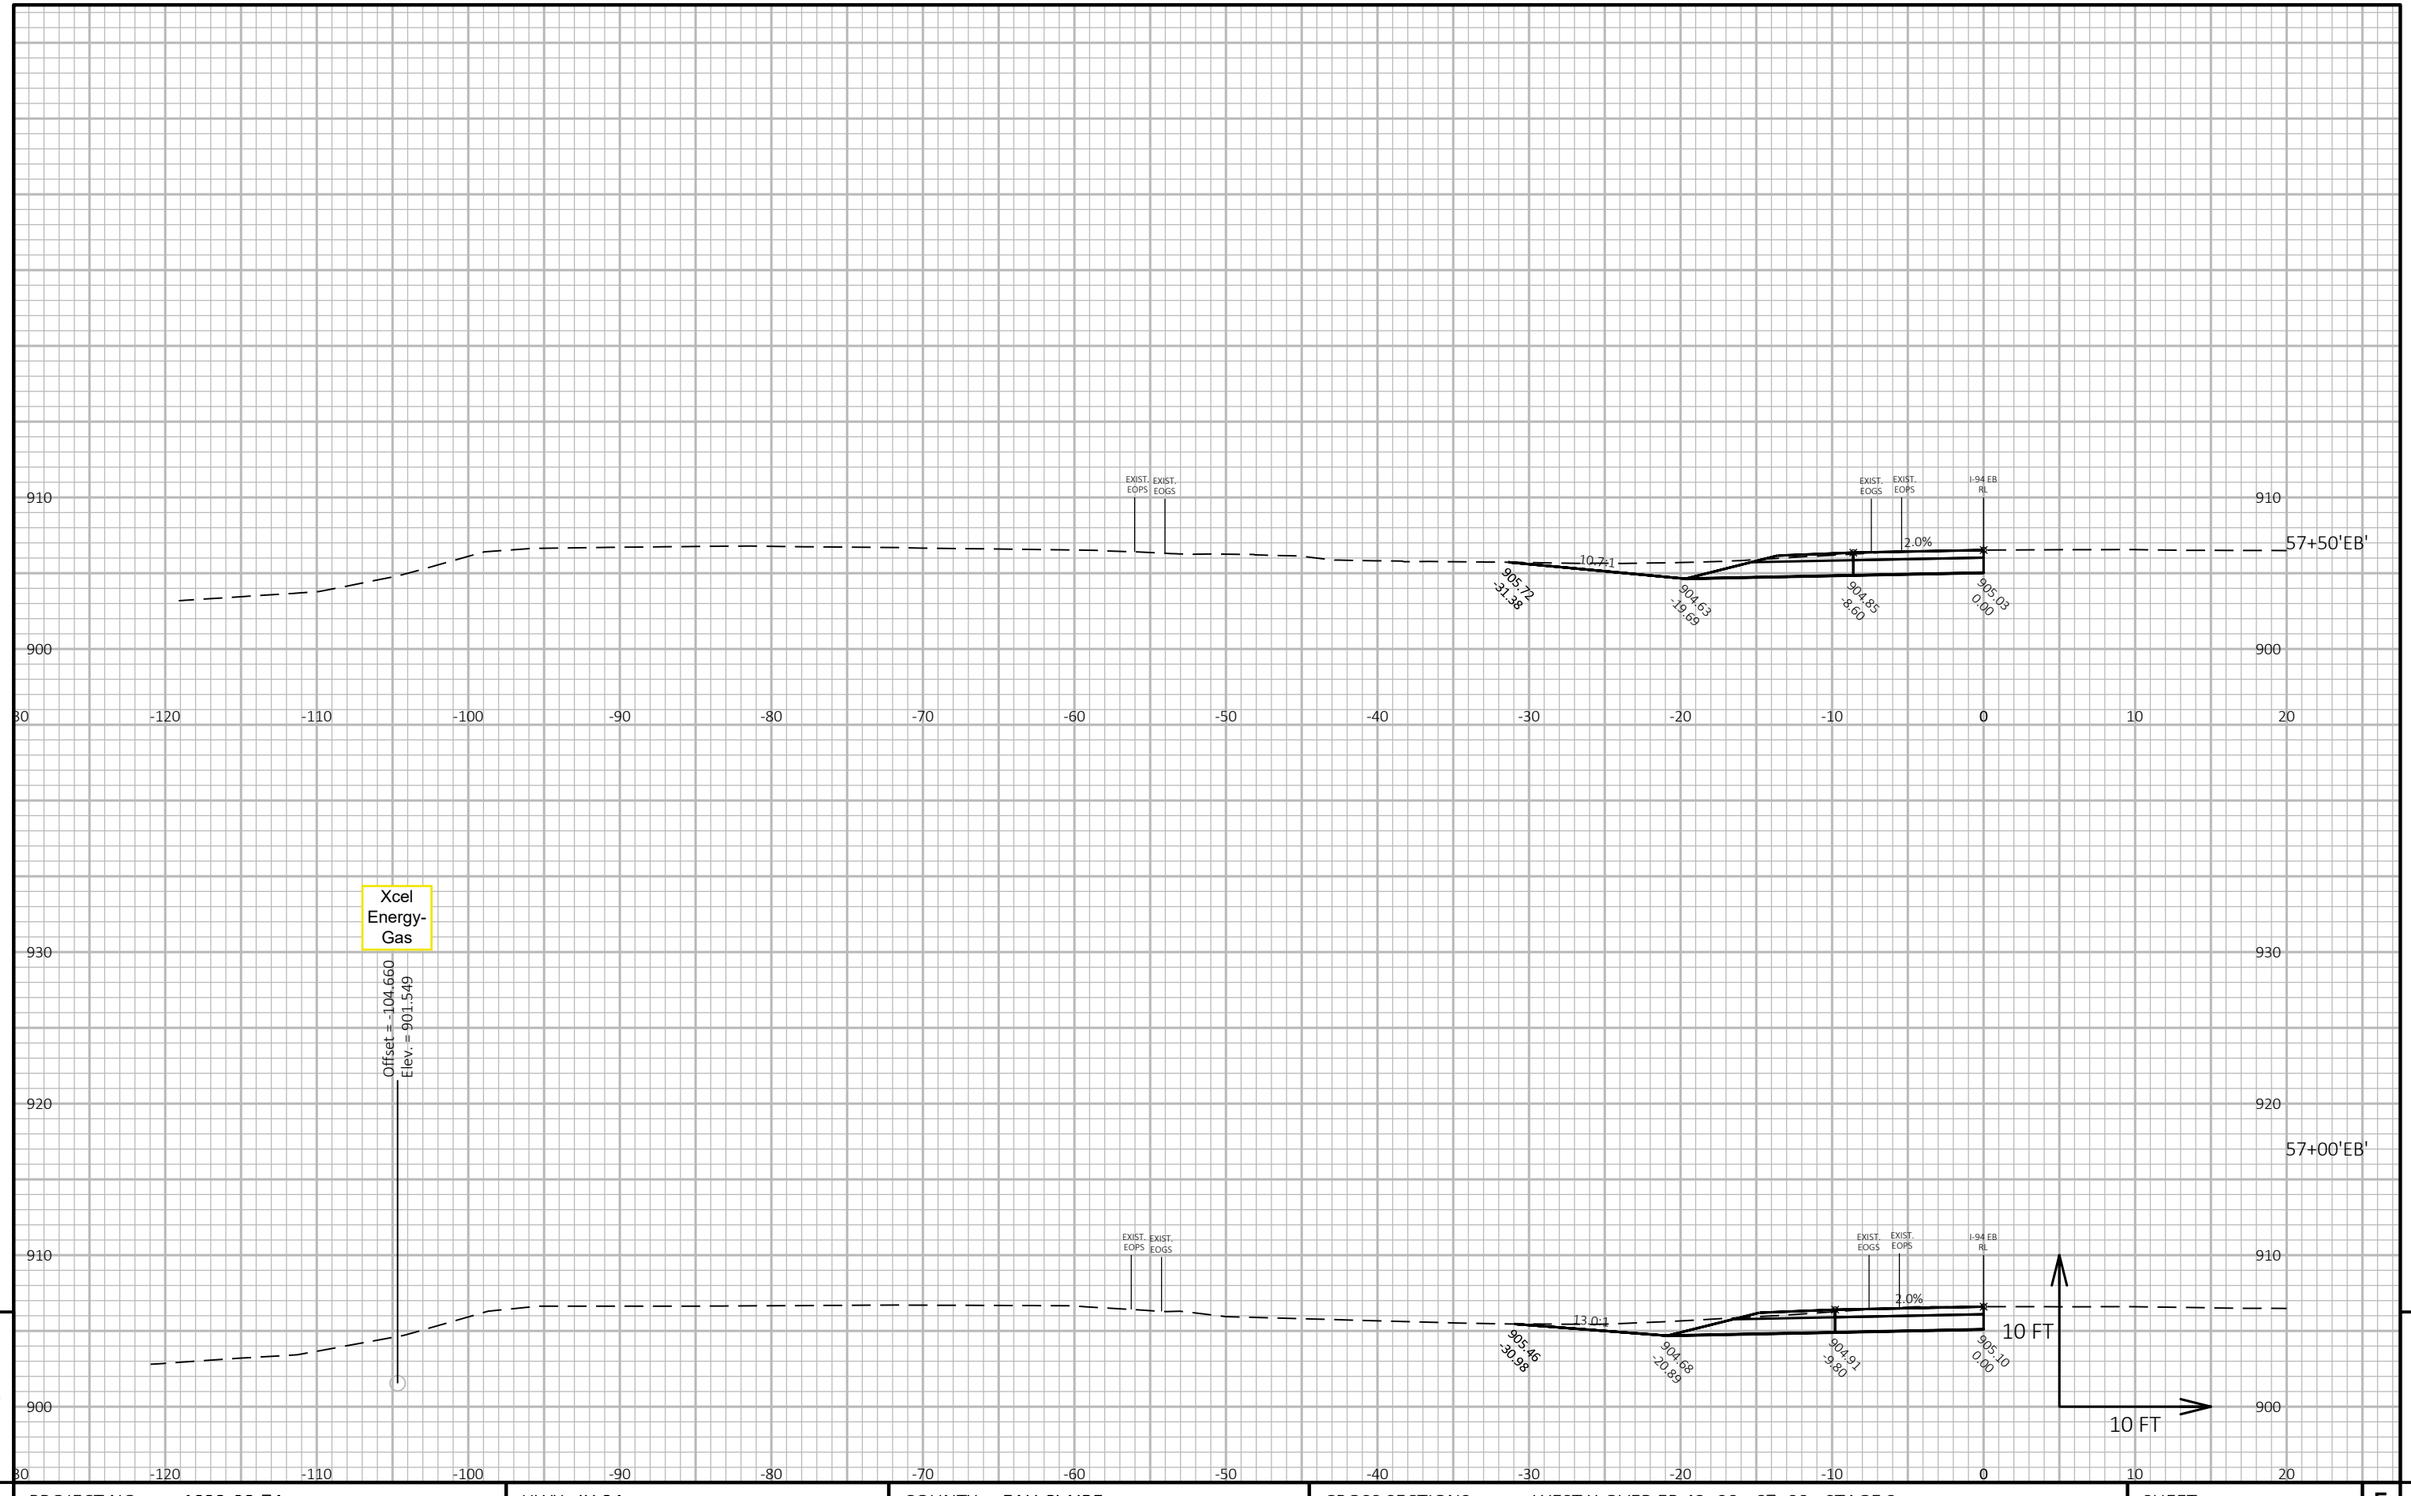

9

9

PROJECT NO: 1022-08-74	HWY: IH 94	COUNTY: EAU CLAIRE	CROSS SECTIONS: WEST X-OVER EB 43+00 - 67+00 - STAGE 2	SHEET	E


FILE NAME : N:\PDS\C3D\10220804\SHEETSPLAN\X-SECTIONS\090201_XS_STAGE_2_WEST_MAINLINE_X-OVER_EB_STA._43+00 - 67+00_STAGE_2_10_SCALE.DWG
LAYOUT NAME - West ML X-over EB - Stage 2 - (17)

PLOT DATE : 1/20/2021 9:30 AM

PLOT BY : CHRIST, AARON D

PLOT NAME :

PLOT SCALE : 1 IN:10 FT HORZ. / 1 IN:10 FT VERT.

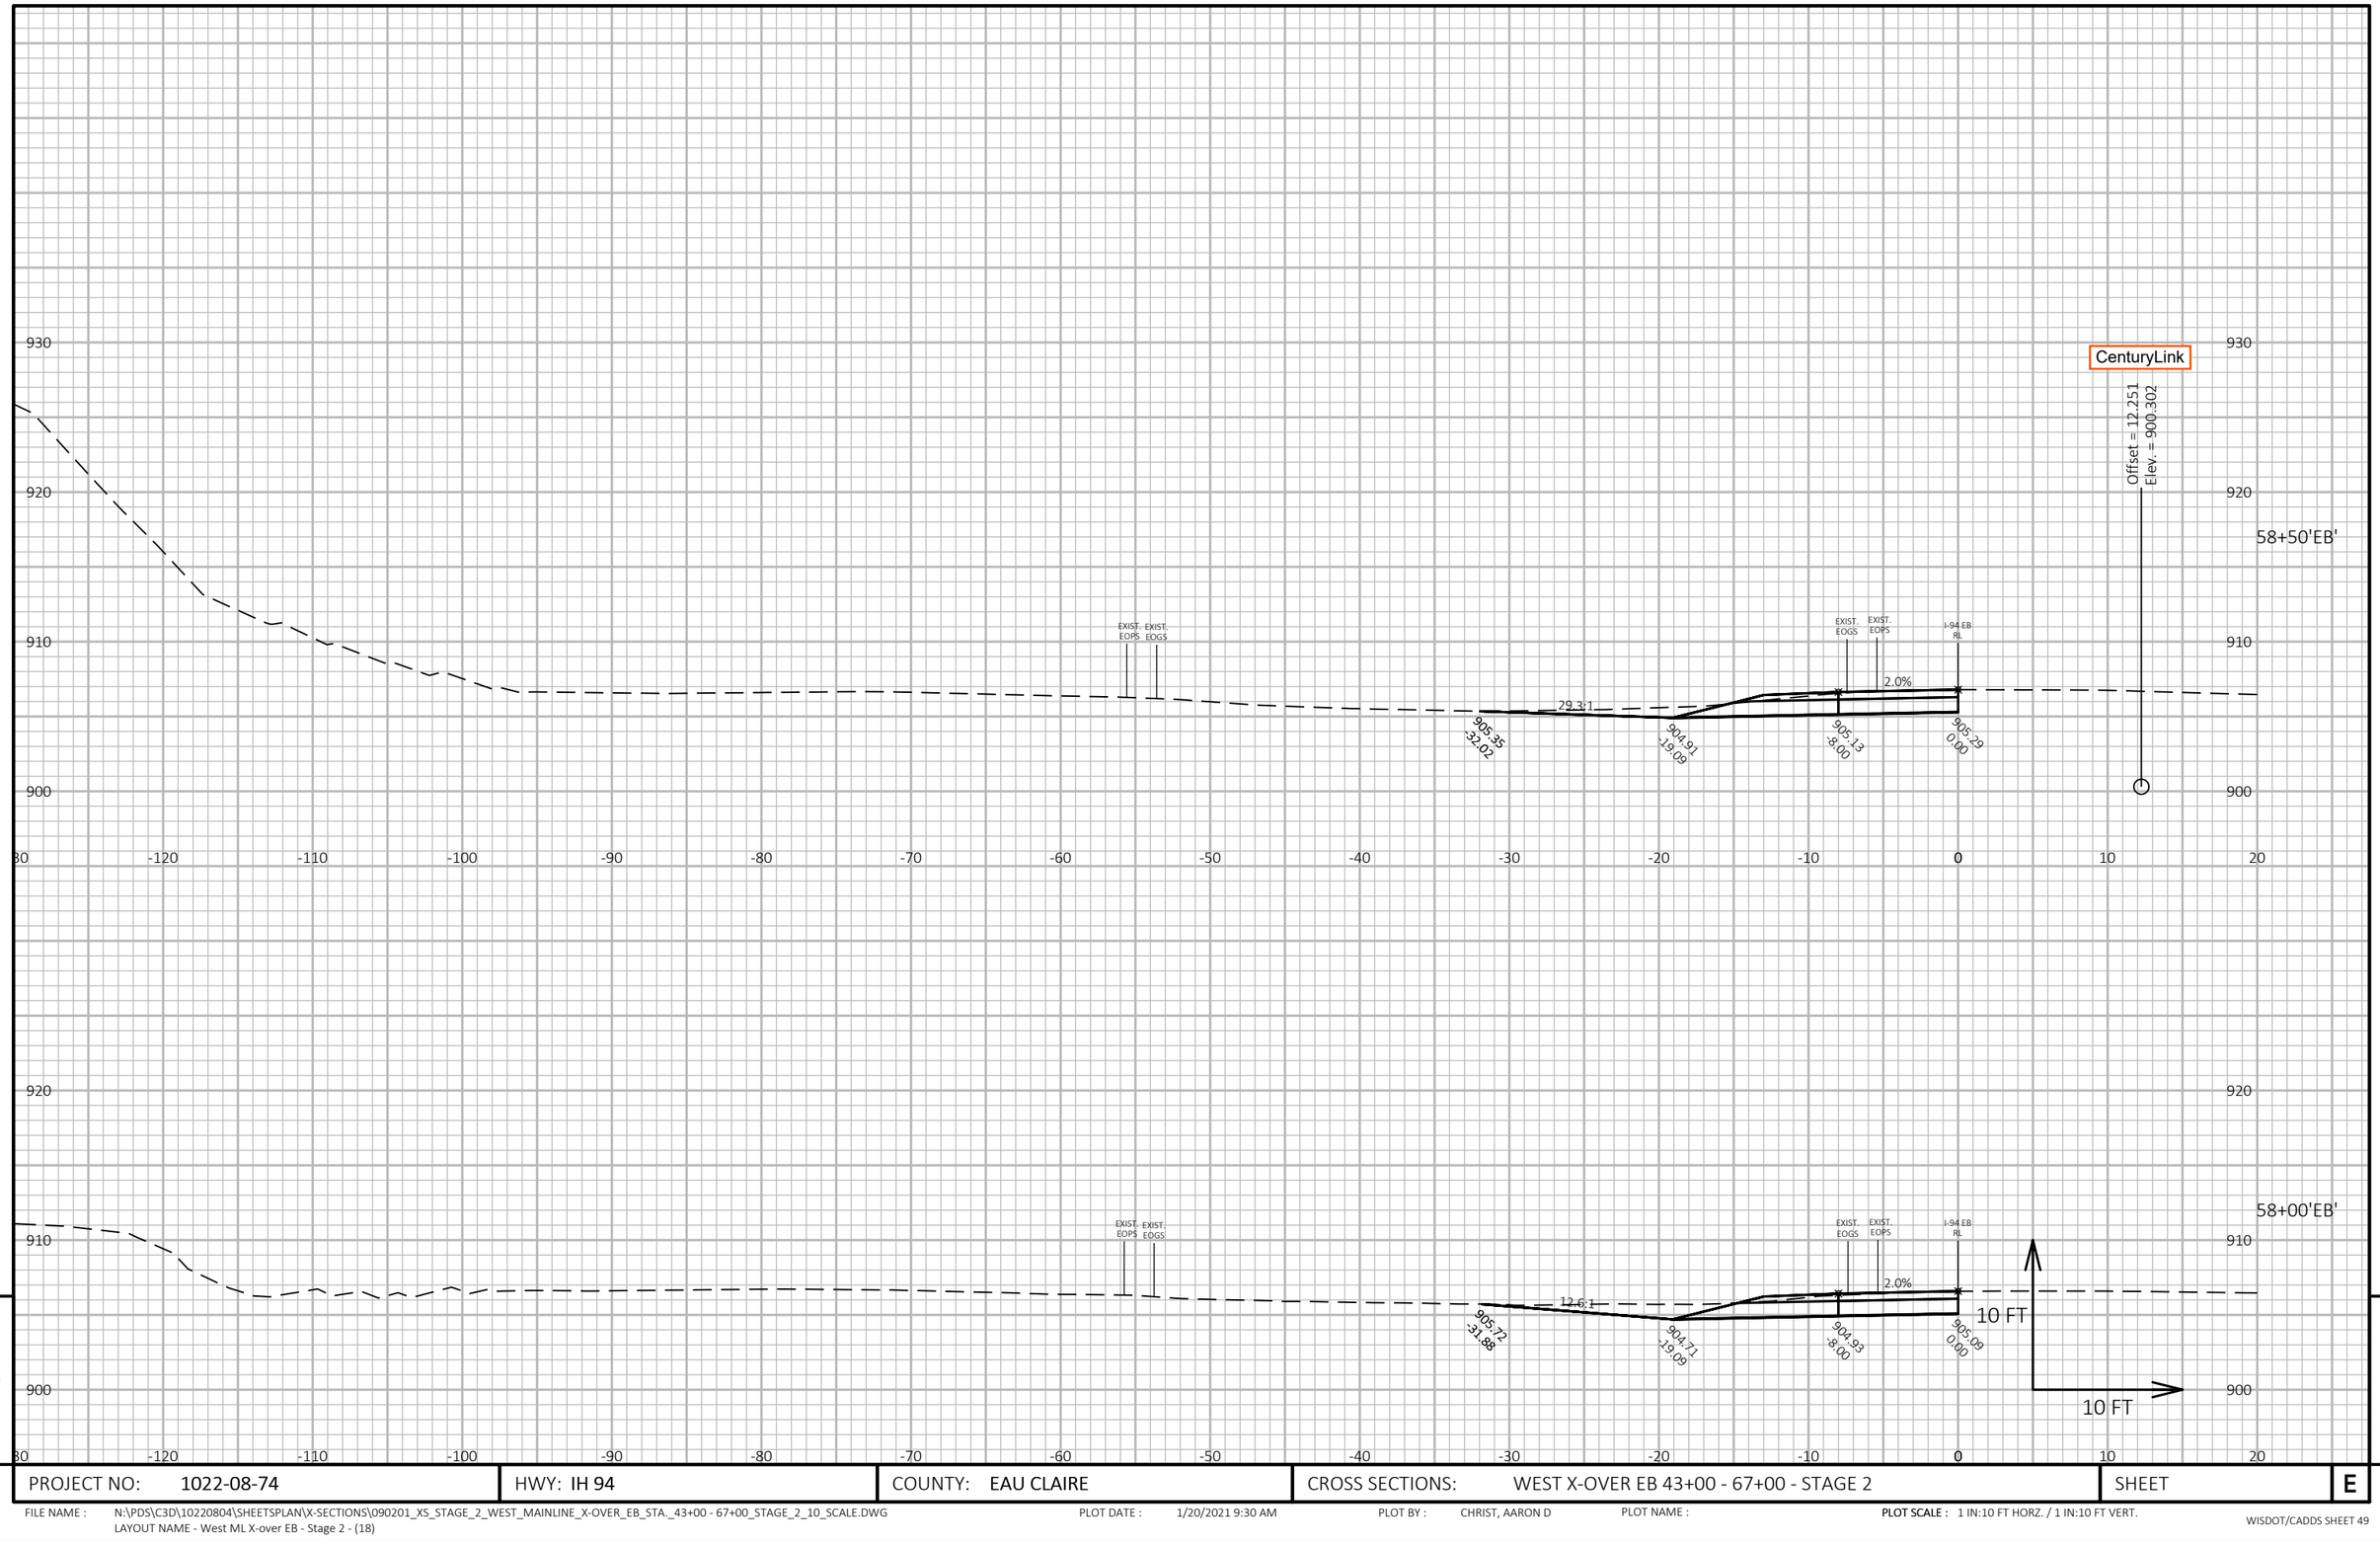

9

9

PROJECT NO: 1022-08-74	HWY: IH 94	COUNTY: EAU CLAIRE	CROSS SECTIONS: WEST X-OVER EB 43+00 - 67+00 - STAGE 2	SHEET E


FILE NAME : N:\PDS\C3D\10220804\SHEETSPLAN\X-SECTIONS\090201_XS_STAGE_2_WEST_MAINLINE_X-OVER_EB_STA._43+00 - 67+00_STAGE_2_10_SCALE.DWG
LAYOUT NAME - West ML X-over EB - Stage 2 - (18)

PLOT DATE : 1/20/2021 9:30 AM

PLOT BY : CHRIST, AARON D

PLOT NAME :

PLOT SCALE : 1 IN:10 FT HORZ. / 1 IN:10 FT VERT.

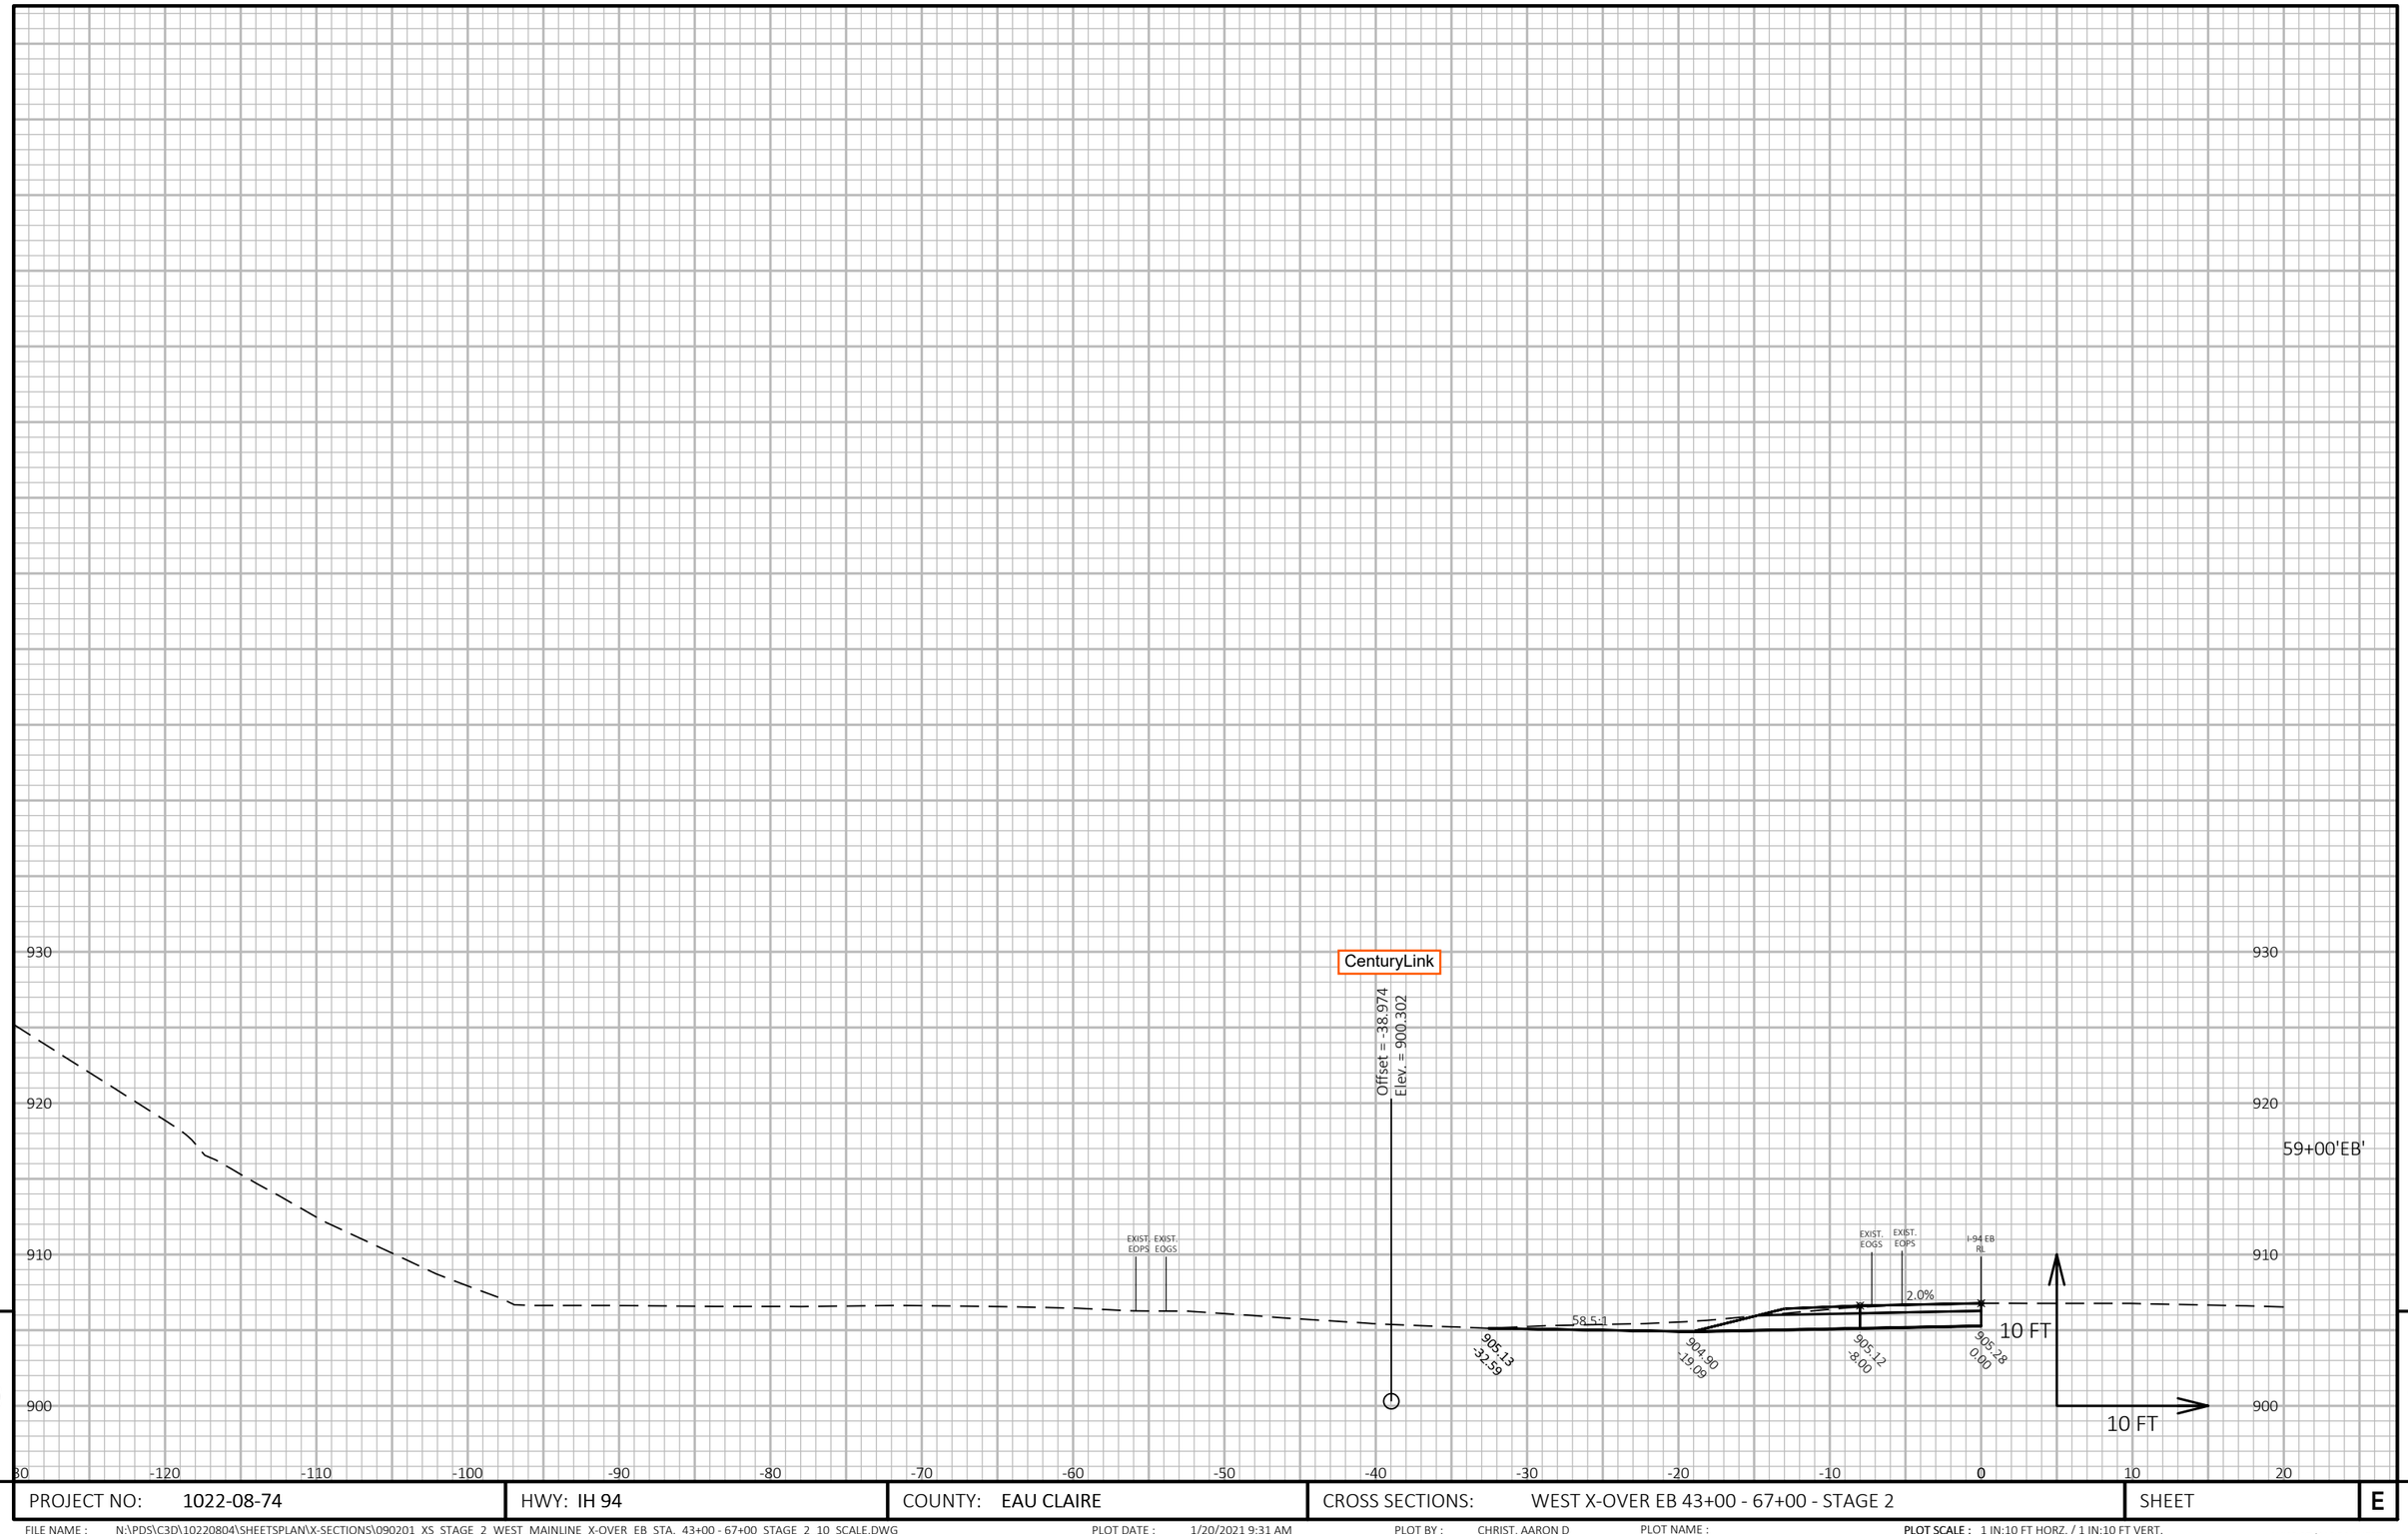

9

9

PROJECT NO: 1022-08-74	HWY: IH 94	COUNTY: EAU CLAIRE	CROSS SECTIONS: WEST X-OVER EB 43+00 - 67+00 - STAGE 2	SHEET	E


FILE NAME : N:\PDS\C3D\10220804\SHEETSPLAN\X-SECTIONS\090201_XS_STAGE_2_WEST_MAINLINE_X-OVER_EB_STA._43+00 - 67+00_STAGE_2_10_SCALE.DWG
LAYOUT NAME - West ML X-over EB - Stage 2 - (19)

PLOT DATE : 1/20/2021 9:31 AM

PLOT BY : CHRIST, AARON D

PLOT NAME :

PLOT SCALE : 1 IN:10 FT HORZ. / 1 IN:10 FT VERT.

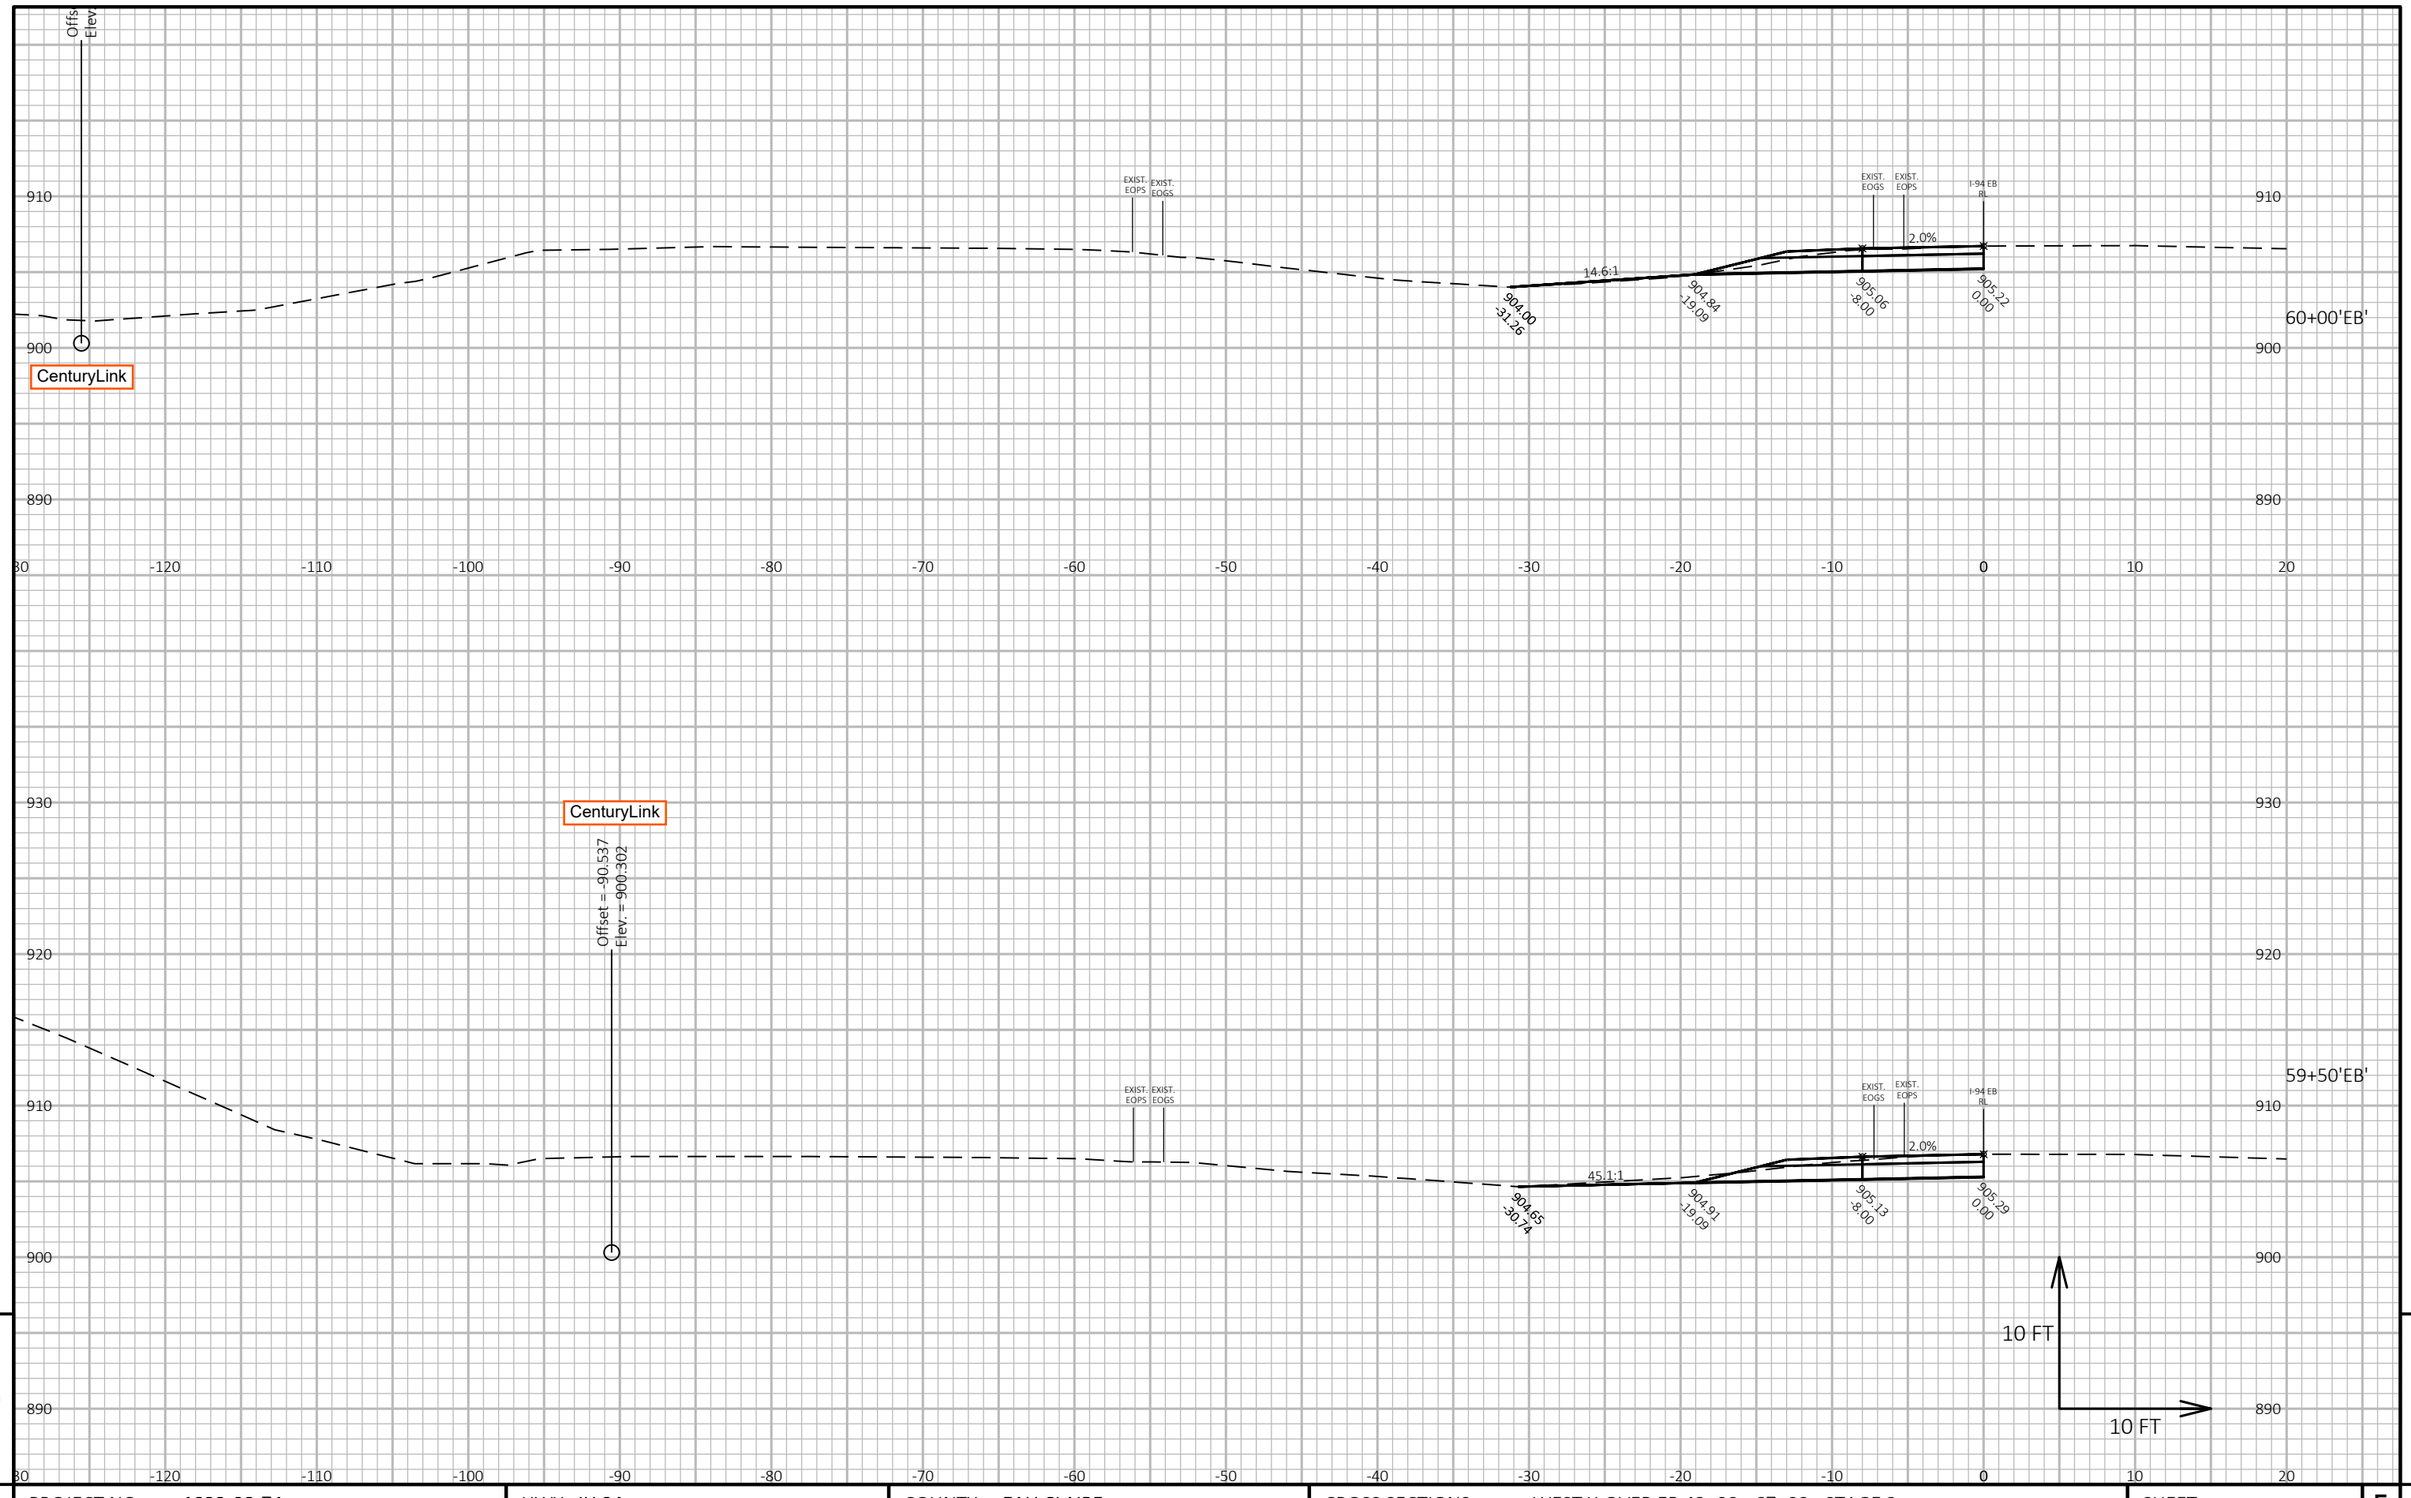

9

9

PROJECT NO: 1022-08-74	HWY: IH 94	COUNTY: EAU CLAIRE	CROSS SECTIONS: WEST X-OVER EB 43+00 - 67+00 - STAGE 2	SHEET	E


FILE NAME : N:\PDS\C3D\10220804\SHEETSPLAN\X-SECTIONS\090201_XS_STAGE_2_WEST_MAINLINE_X-OVER_EB_STA._43+00 - 67+00_STAGE_2_10_SCALE.DWG
LAYOUT NAME - West ML X-over EB - Stage 2 - (20)

PLOT DATE : 1/20/2021 9:32 AM

PLOT BY : CHRIST, AARON D

PLOT NAME :

PLOT SCALE : 1 IN:10 FT HORZ. / 1 IN:10 FT VERT.

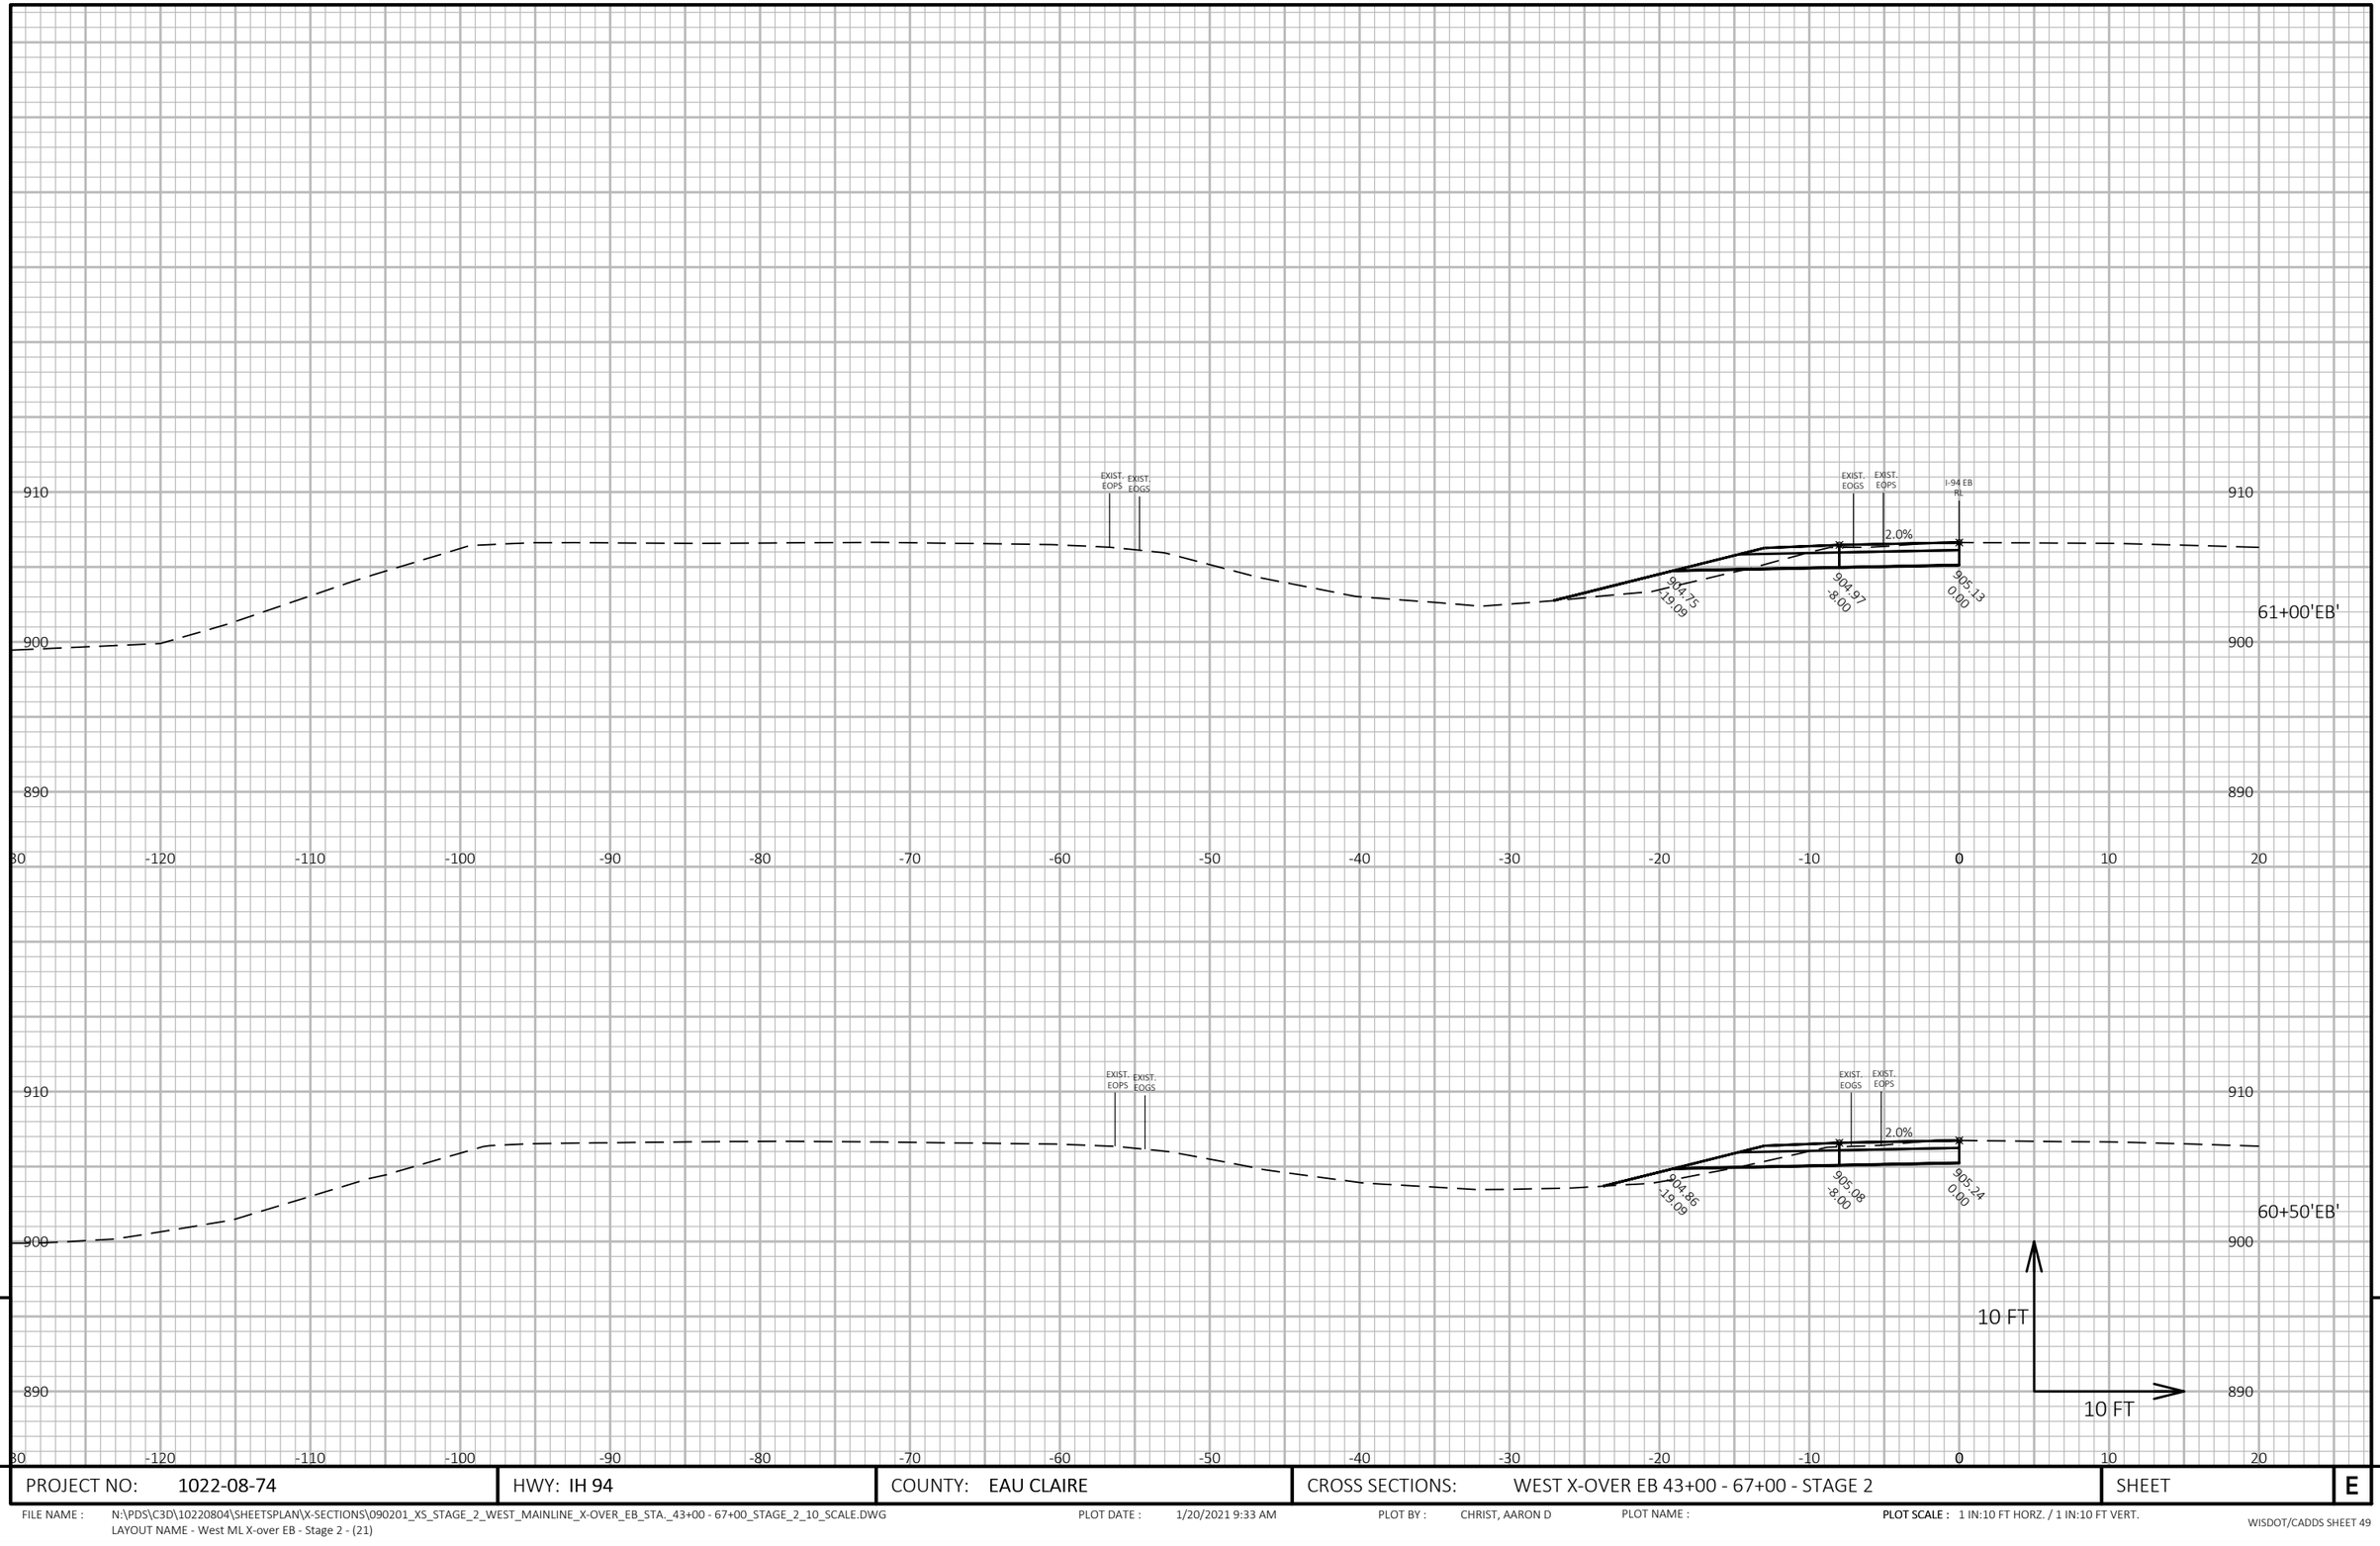

9

9

PROJECT NO: 1022-08-74	HWY: IH 94	COUNTY: EAU CLAIRE	CROSS SECTIONS: WEST X-OVER EB 43+00 - 67+00 - STAGE 2	SHEET	E


FILE NAME : N:\PDS\C3D\10220804\SHEETSPLAN\X-SECTIONS\090201_XS_STAGE_2_WEST_MAINLINE_X-OVER_EB_STA._43+00 - 67+00_STAGE_2_10_SCALE.DWG
LAYOUT NAME - West ML X-over EB - Stage 2 - (21)

PLOT DATE : 1/20/2021 9:33 AM

PLOT BY : CHRIST, AARON D

PLOT NAME :

PLOT SCALE : 1 IN:10 FT HORZ. / 1 IN:10 FT VERT.

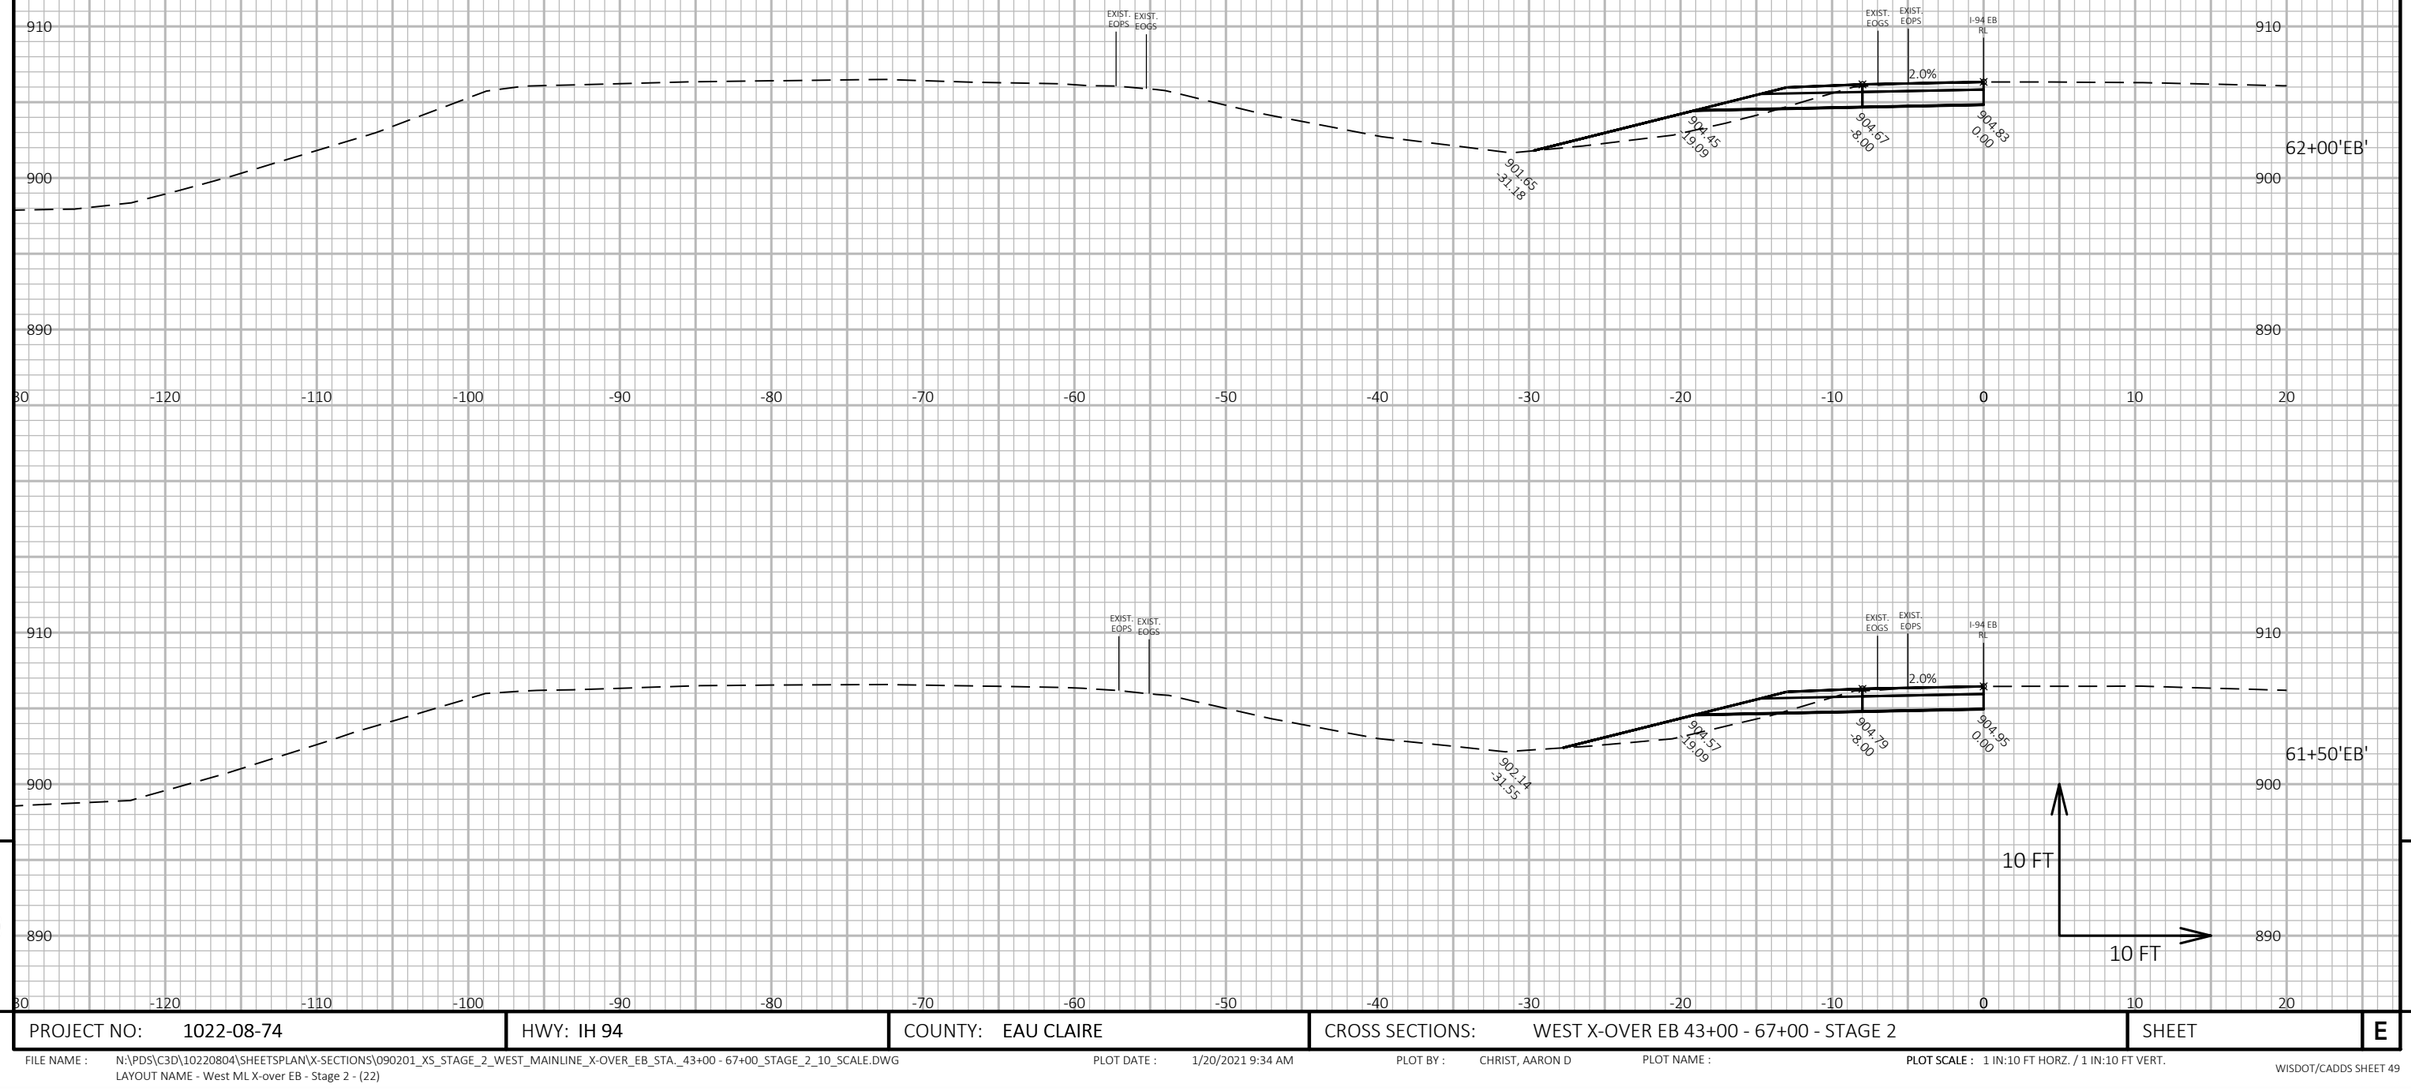

9

9

PROJECT NO: 1022-08-74	HWY: IH 94	COUNTY: EAU CLAIRE	CROSS SECTIONS: WEST X-OVER EB 43+00 - 67+00 - STAGE 2	SHEET E


FILE NAME : N:\PDS\C3D\10220804\SHEETSPLAN\X-SECTIONS\090201_XS_STAGE_2_WEST_MAINLINE_X-OVER_EB_STA._43+00 - 67+00_STAGE_2_10_SCALE.DWG
LAYOUT NAME - West ML X-over EB - Stage 2 - (22)

PLOT DATE : 1/20/2021 9:34 AM

PLOT BY : CHRIST, AARON D

PLOT NAME :

PLOT SCALE : 1 IN:10 FT HORZ. / 1 IN:10 FT VERT.

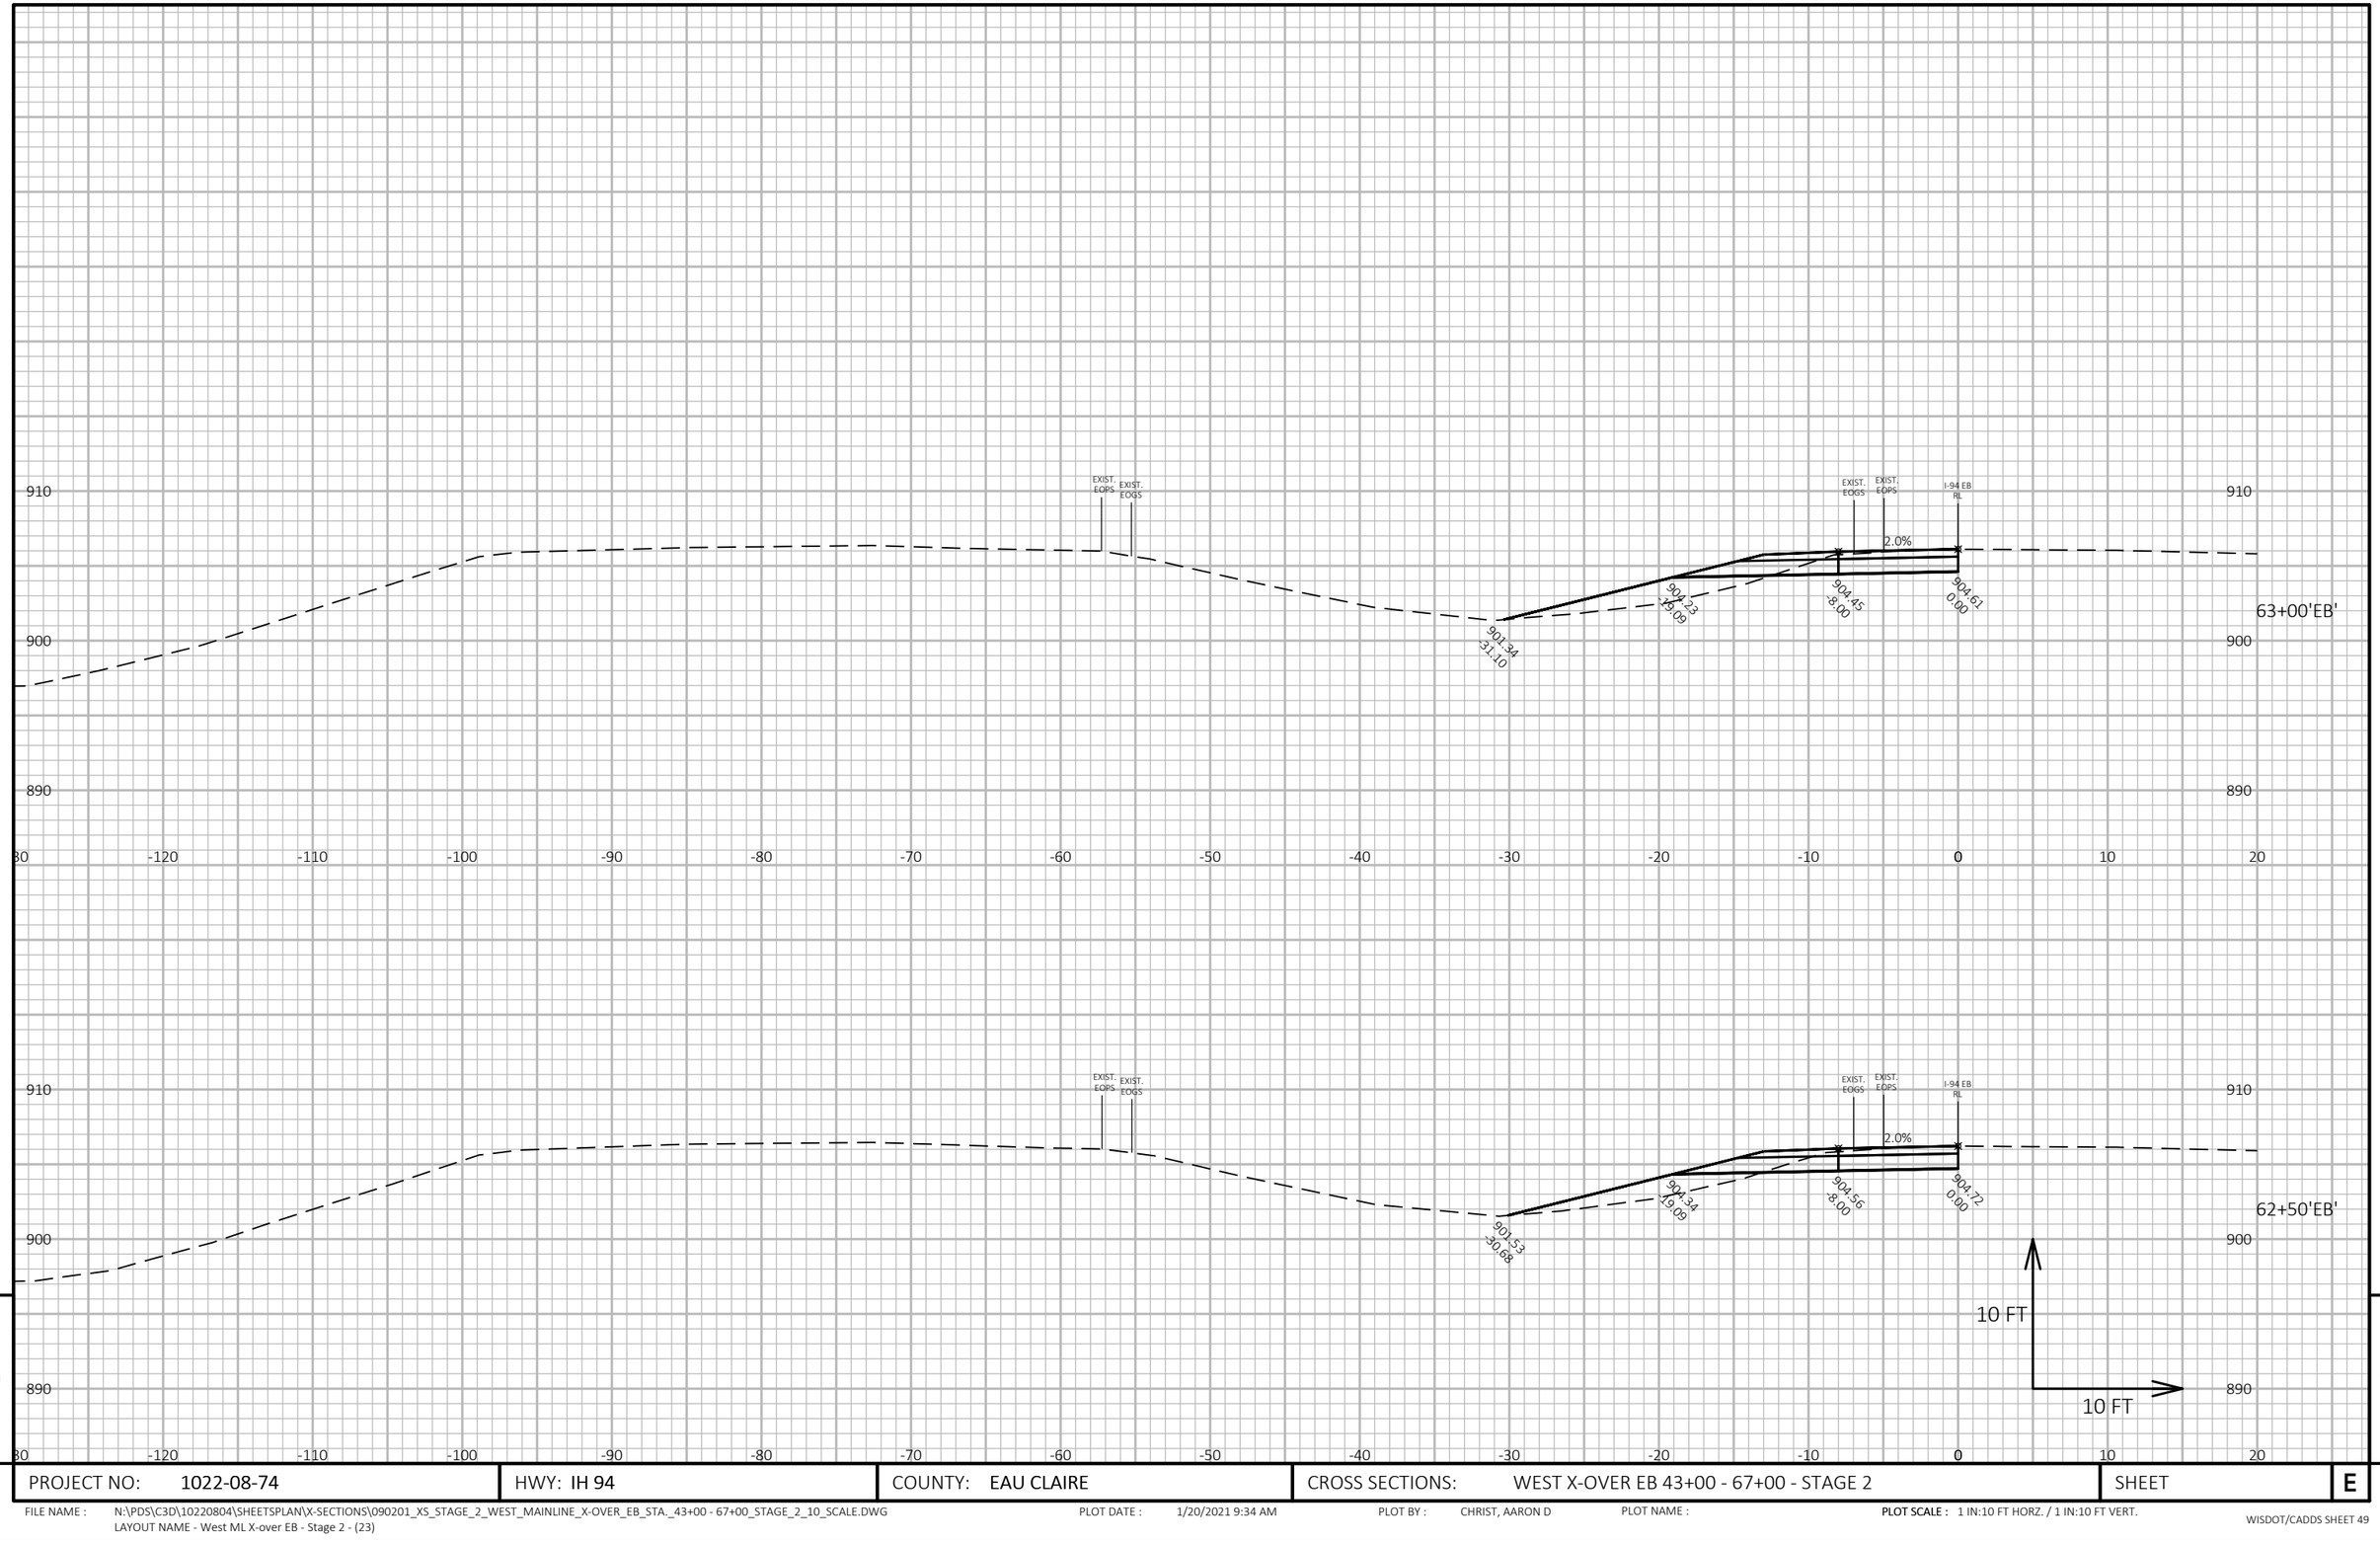

9

9

PROJECT NO: 1022-08-74	HWY: IH 94	COUNTY: EAU CLAIRE	CROSS SECTIONS: WEST X-OVER EB 43+00 - 67+00 - STAGE 2	SHEET E


FILE NAME : N:\PDS\C3D\10220804\SHEETSPLAN\X-SECTIONS\090201_XS_STAGE_2_WEST_MAINLINE_X-OVER_EB_STA._43+00 - 67+00_STAGE_2_10_SCALE.DWG
LAYOUT NAME - West ML X-over EB - Stage 2 - (23)

PLOT DATE : 1/20/2021 9:34 AM

PLOT BY : CHRIST, AARON D

PLOT NAME :

PLOT SCALE : 1 IN:10 FT HORZ. / 1 IN:10 FT VERT.

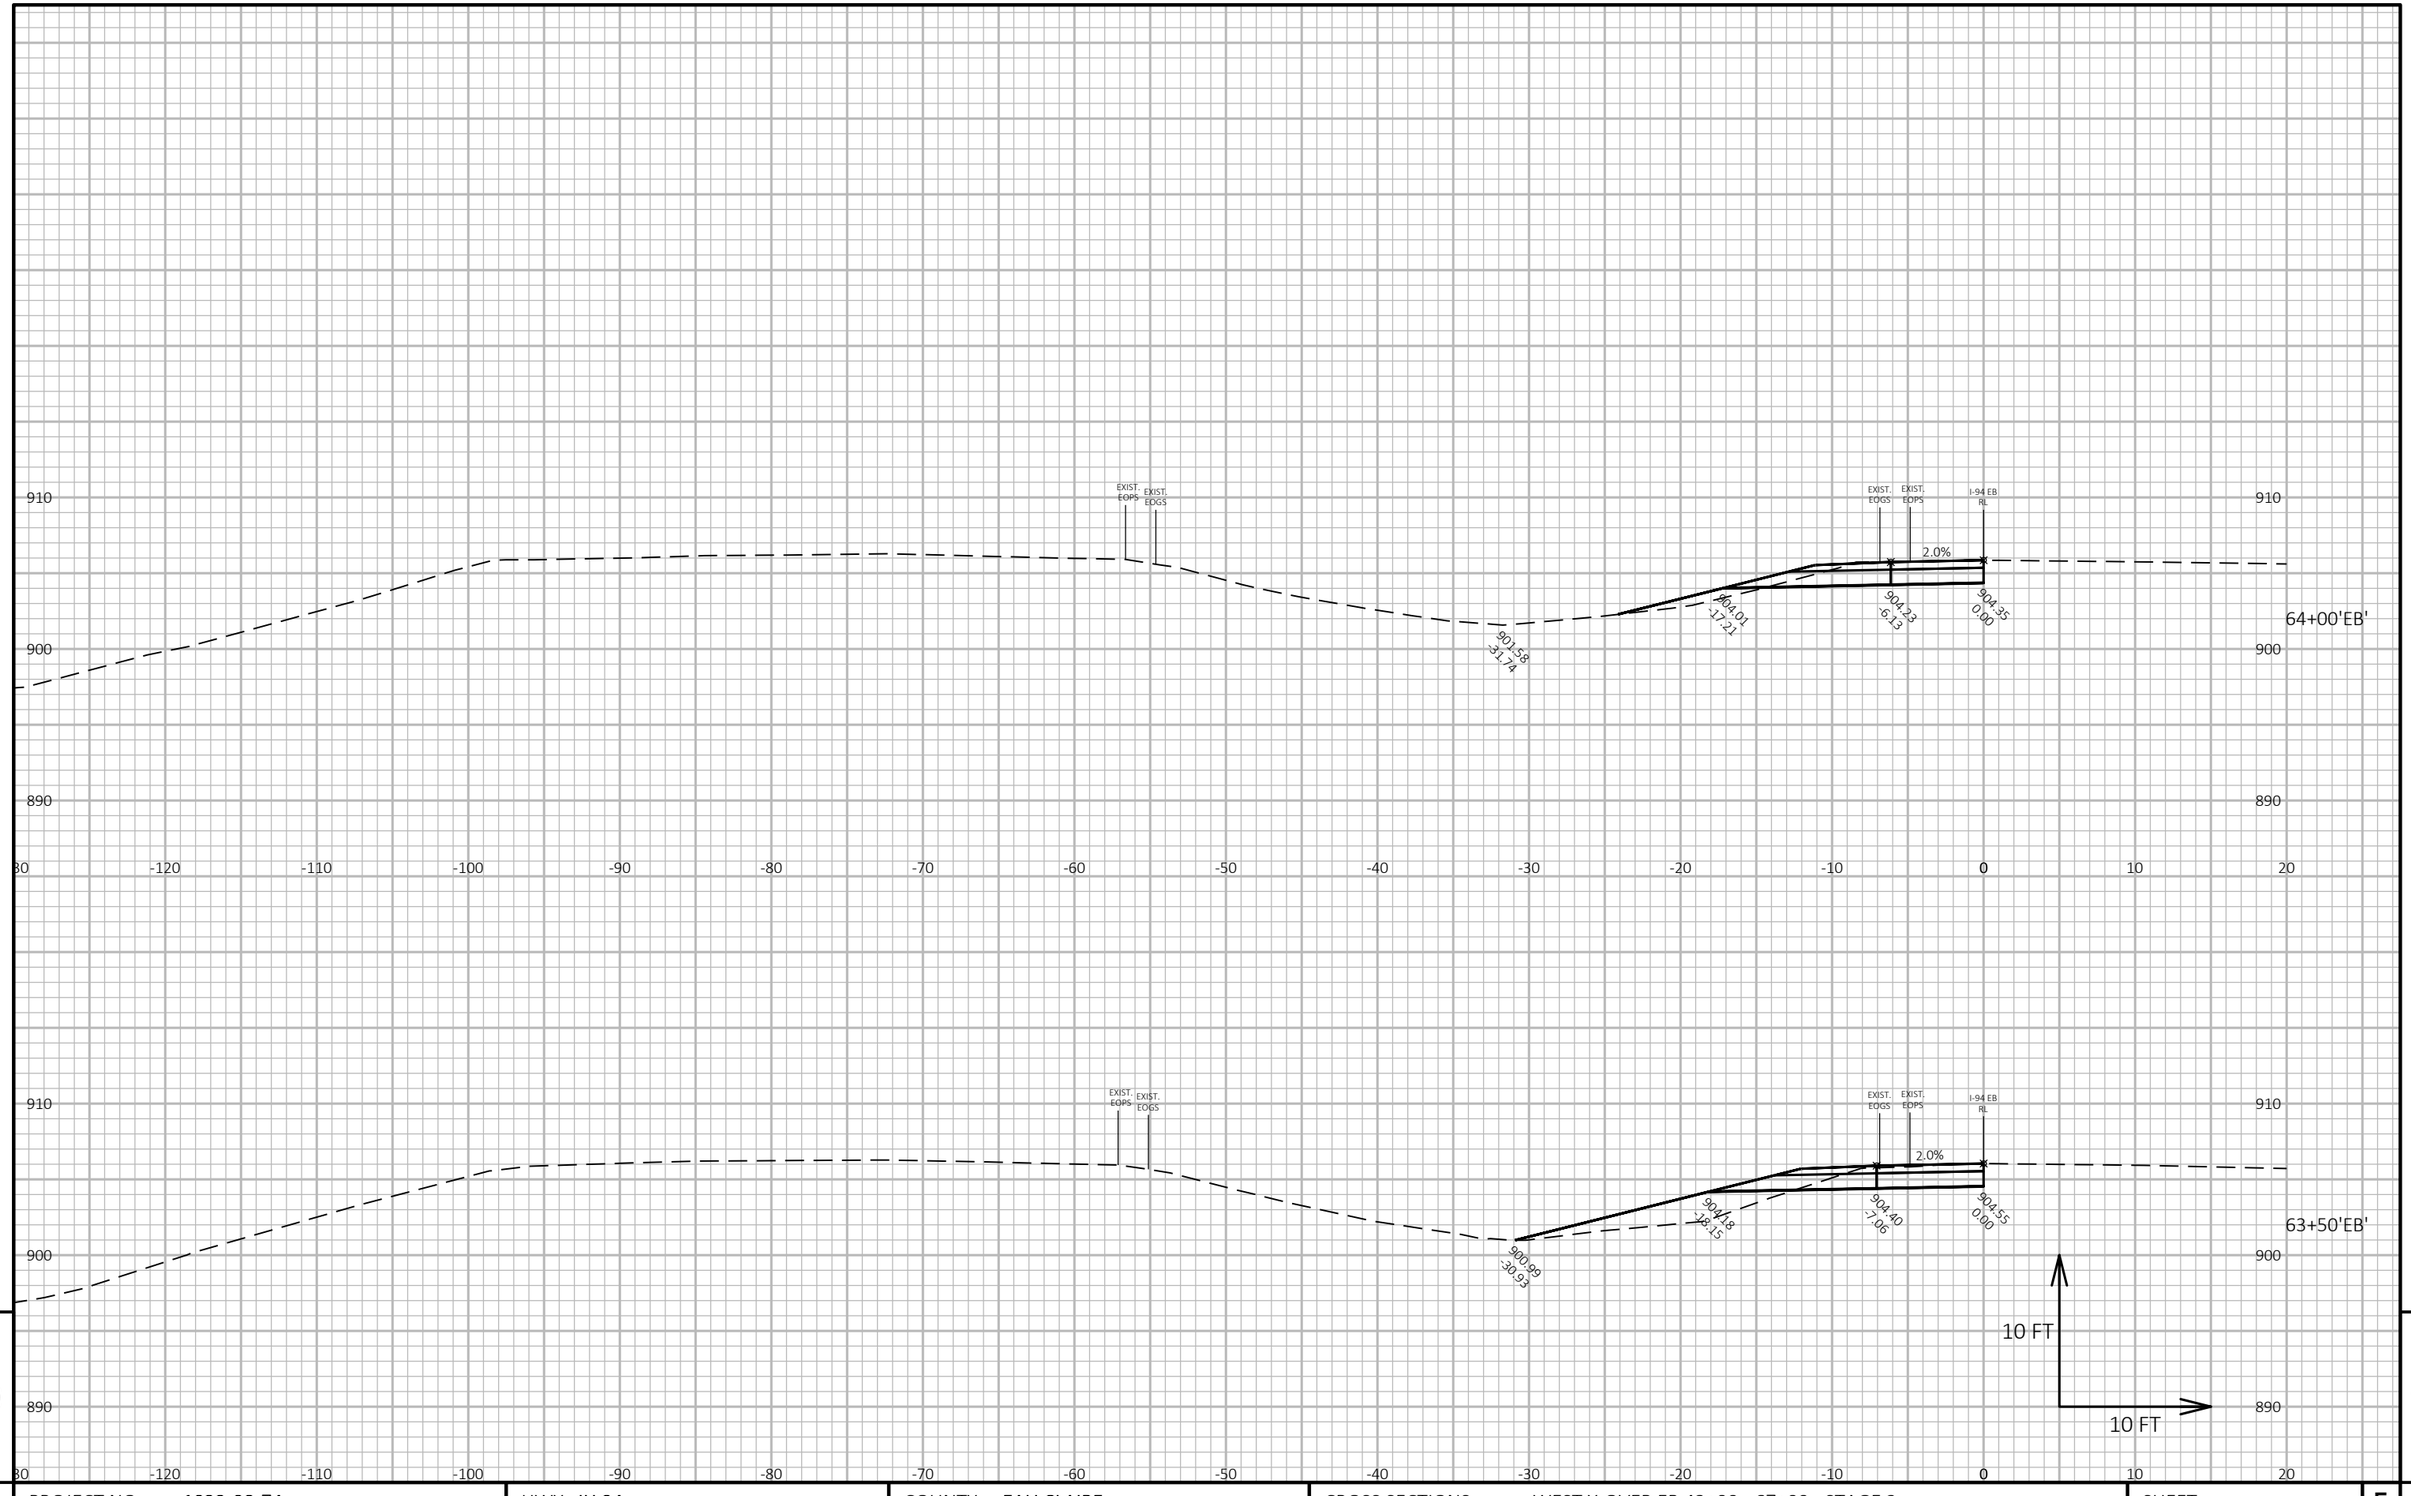

9

9

PROJECT NO: 1022-08-74	HWY: IH 94	COUNTY: EAU CLAIRE	CROSS SECTIONS: WEST X-OVER EB 43+00 - 67+00 - STAGE 2	SHEET E


FILE NAME : N:\PDS\C3D\10220804\SHEETSPLAN\X-SECTIONS\090201_XS_STAGE_2_WEST_MAINLINE_X-OVER_EB_STA._43+00 - 67+00_STAGE_2_10_SCALE.DWG
LAYOUT NAME - West ML X-over EB - Stage 2 - (24)

PLOT DATE : 1/20/2021 9:35 AM

PLOT BY : CHRIST, AARON D

PLOT NAME :

PLOT SCALE : 1 IN:10 FT HORZ. / 1 IN:10 FT VERT.

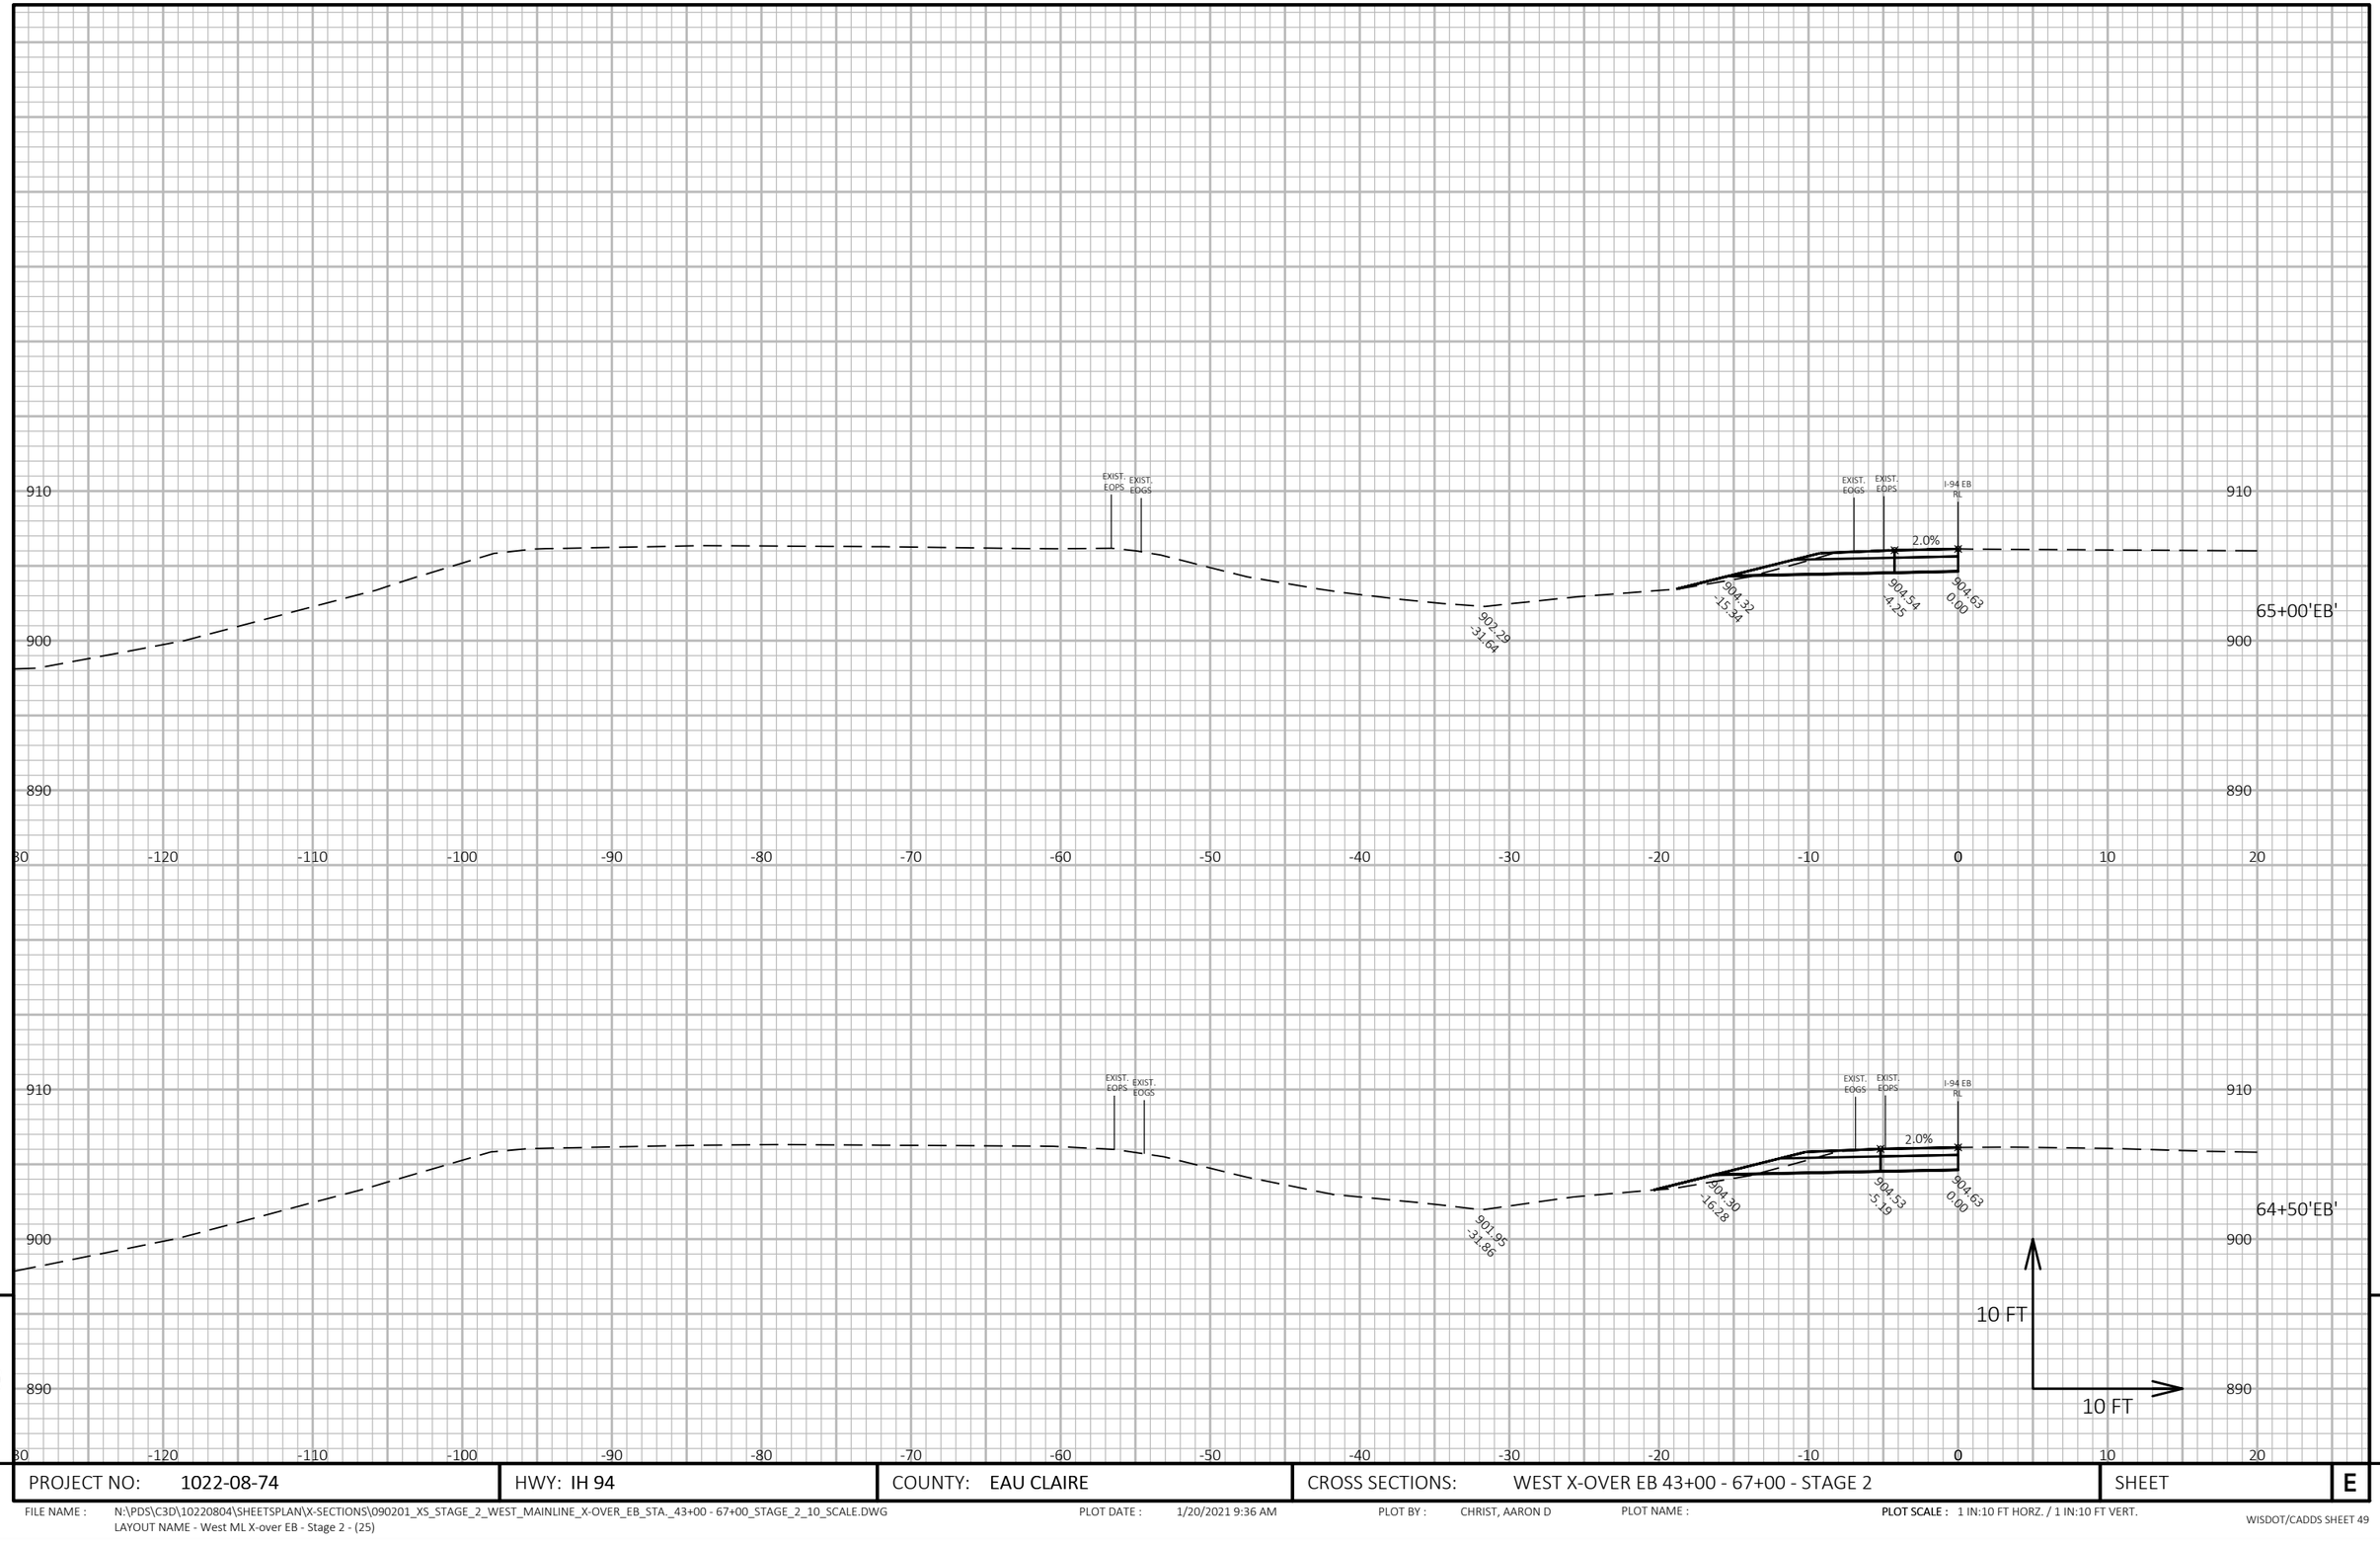

9

9

PROJECT NO: 1022-08-74	HWY: IH 94	COUNTY: EAU CLAIRE	CROSS SECTIONS: WEST X-OVER EB 43+00 - 67+00 - STAGE 2	SHEET E


FILE NAME : N:\PDS\C3D\10220804\SHEETSPLAN\X-SECTIONS\090201_XS_STAGE_2_WEST_MAINLINE_X-OVER_EB_STA._43+00 - 67+00_STAGE_2_10_SCALE.DWG
LAYOUT NAME - West ML X-over EB - Stage 2 - (25)

PLOT DATE : 1/20/2021 9:36 AM

PLOT BY : CHRIST, AARON D

PLOT NAME :

PLOT SCALE : 1 IN:10 FT HORZ. / 1 IN:10 FT VERT.

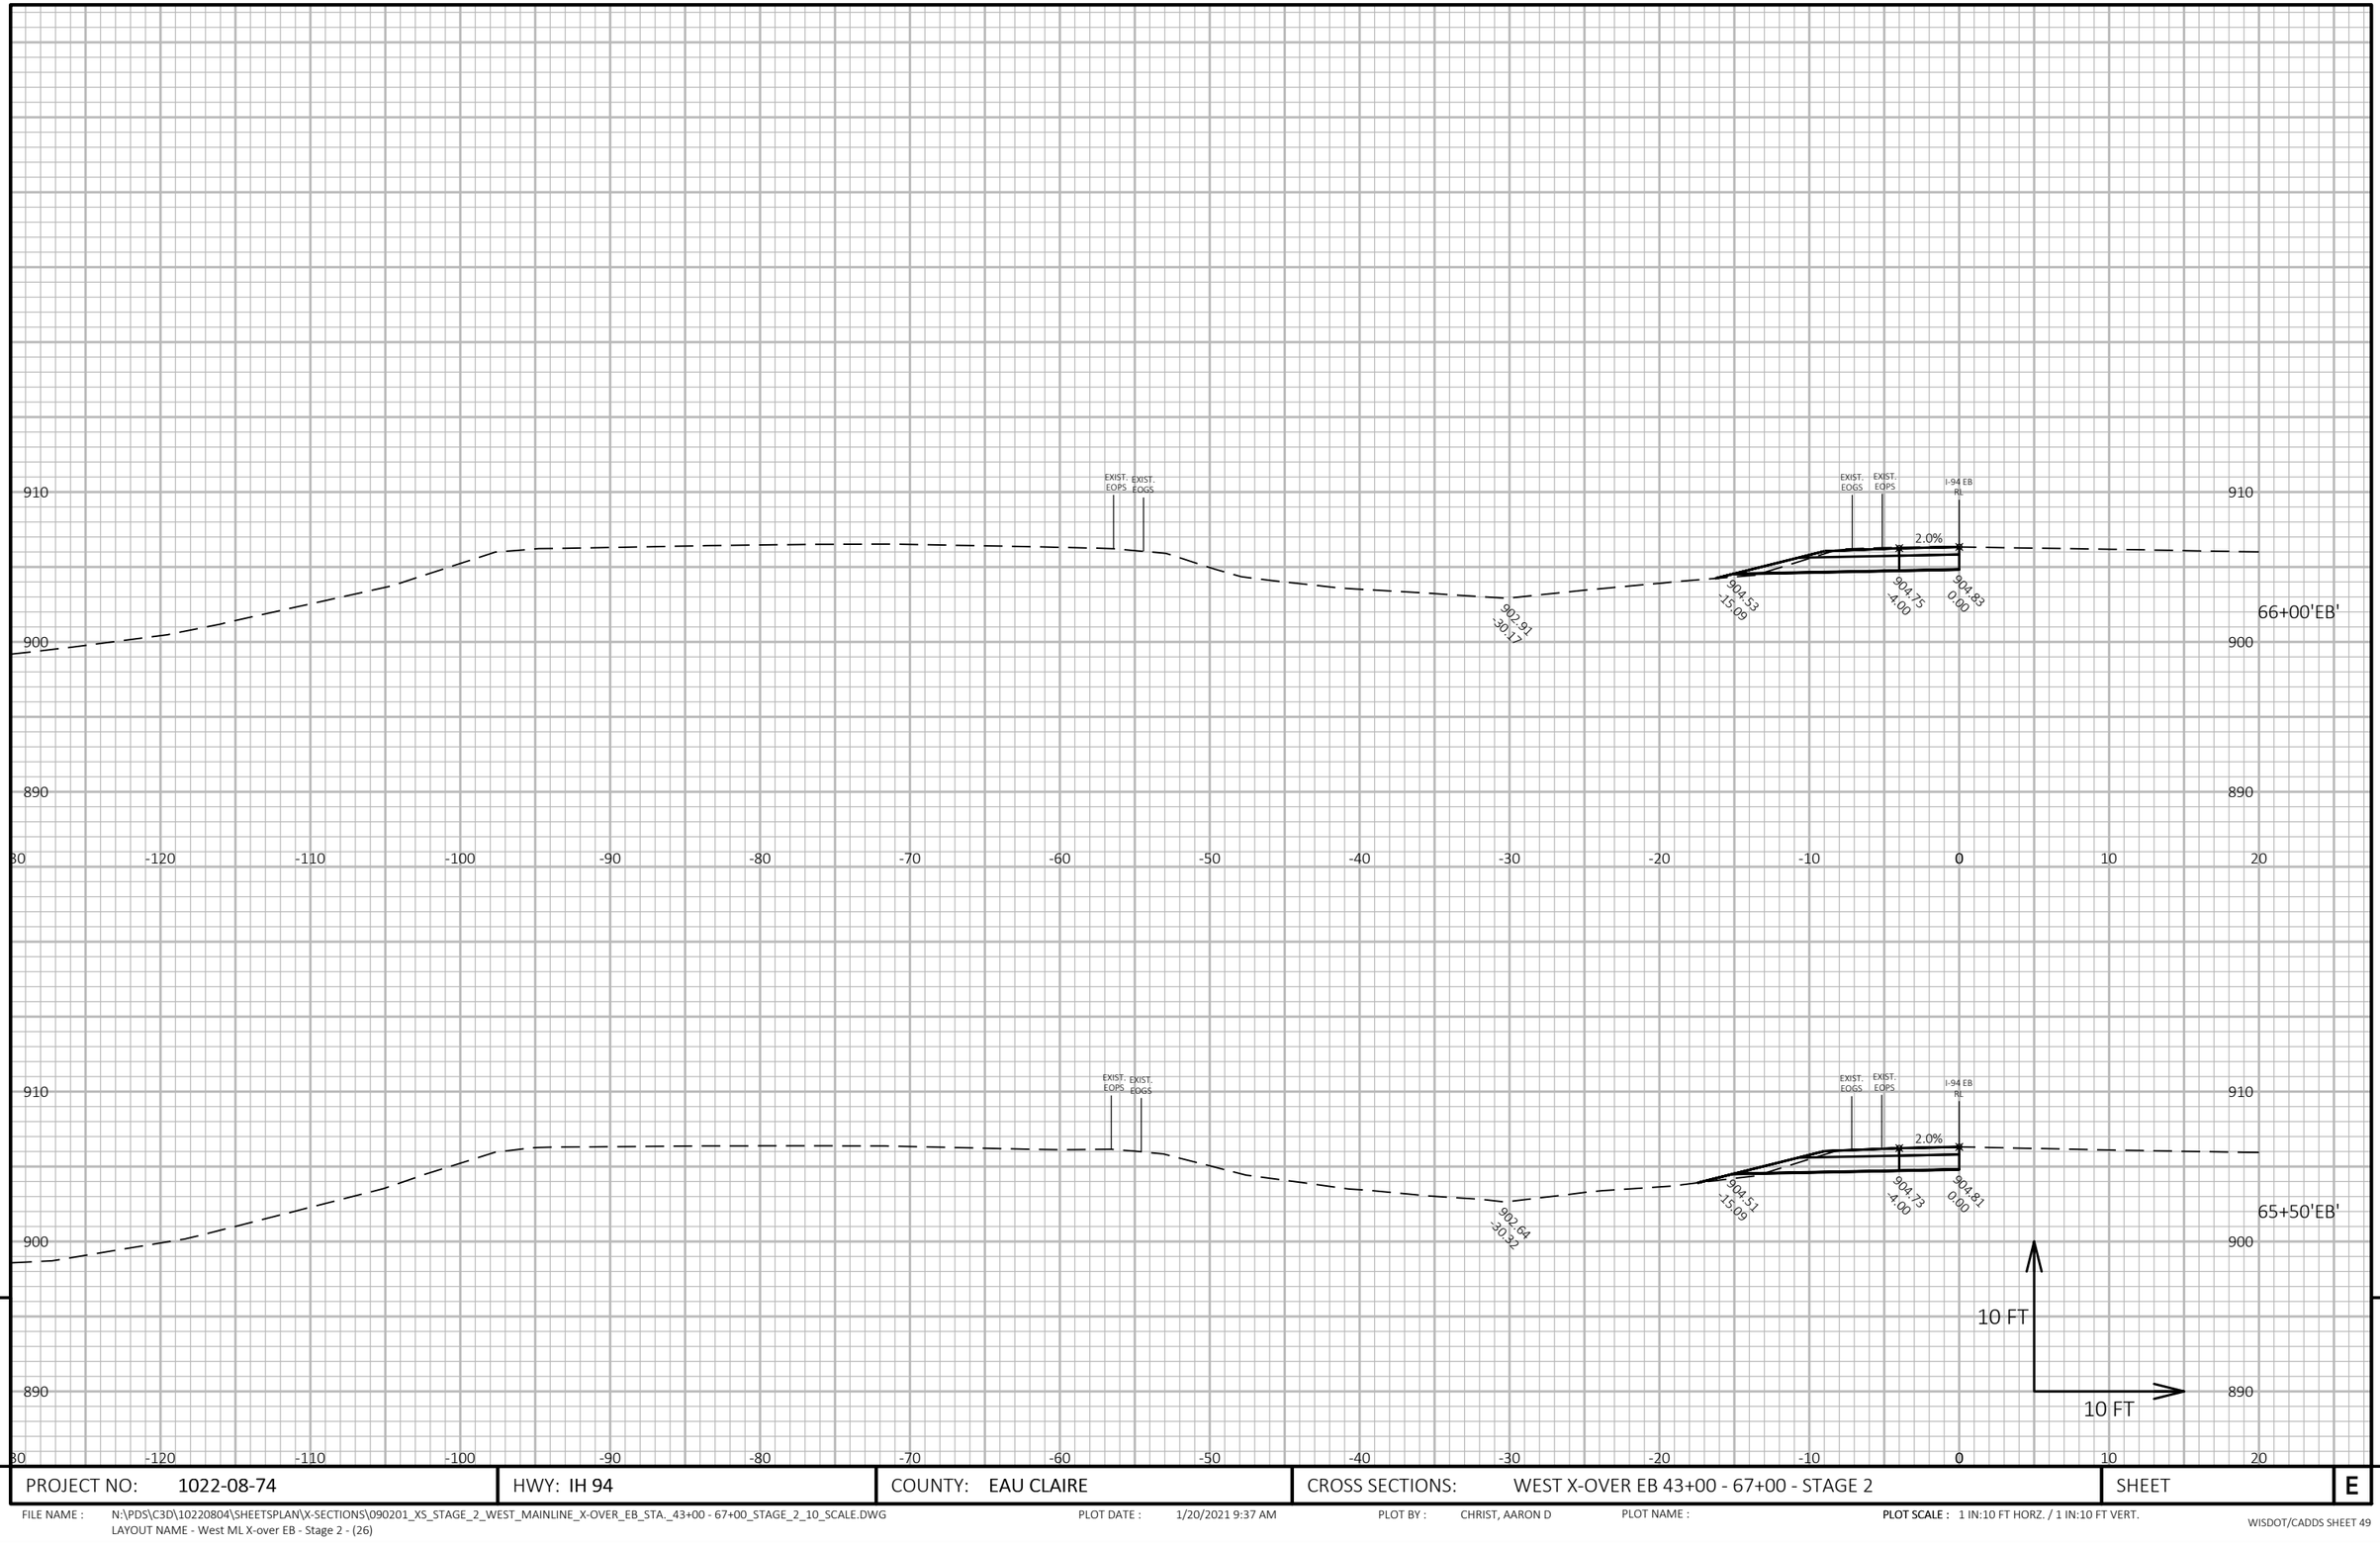

9

9

PROJECT NO: 1022-08-74	HWY: IH 94	COUNTY: EAU CLAIRE	CROSS SECTIONS: WEST X-OVER EB 43+00 - 67+00 - STAGE 2	SHEET E


FILE NAME : N:\PDS\C3D\10220804\SHEETSPLAN\X-SECTIONS\090201_XS_STAGE_2_WEST_MAINLINE_X-OVER_EB_STA._43+00 - 67+00_STAGE_2_10_SCALE.DWG
LAYOUT NAME - West ML X-over EB - Stage 2 - (26)

PLOT DATE : 1/20/2021 9:37 AM

PLOT BY : CHRIST, AARON D

PLOT NAME :

PLOT SCALE : 1 IN:10 FT HORZ. / 1 IN:10 FT VERT.

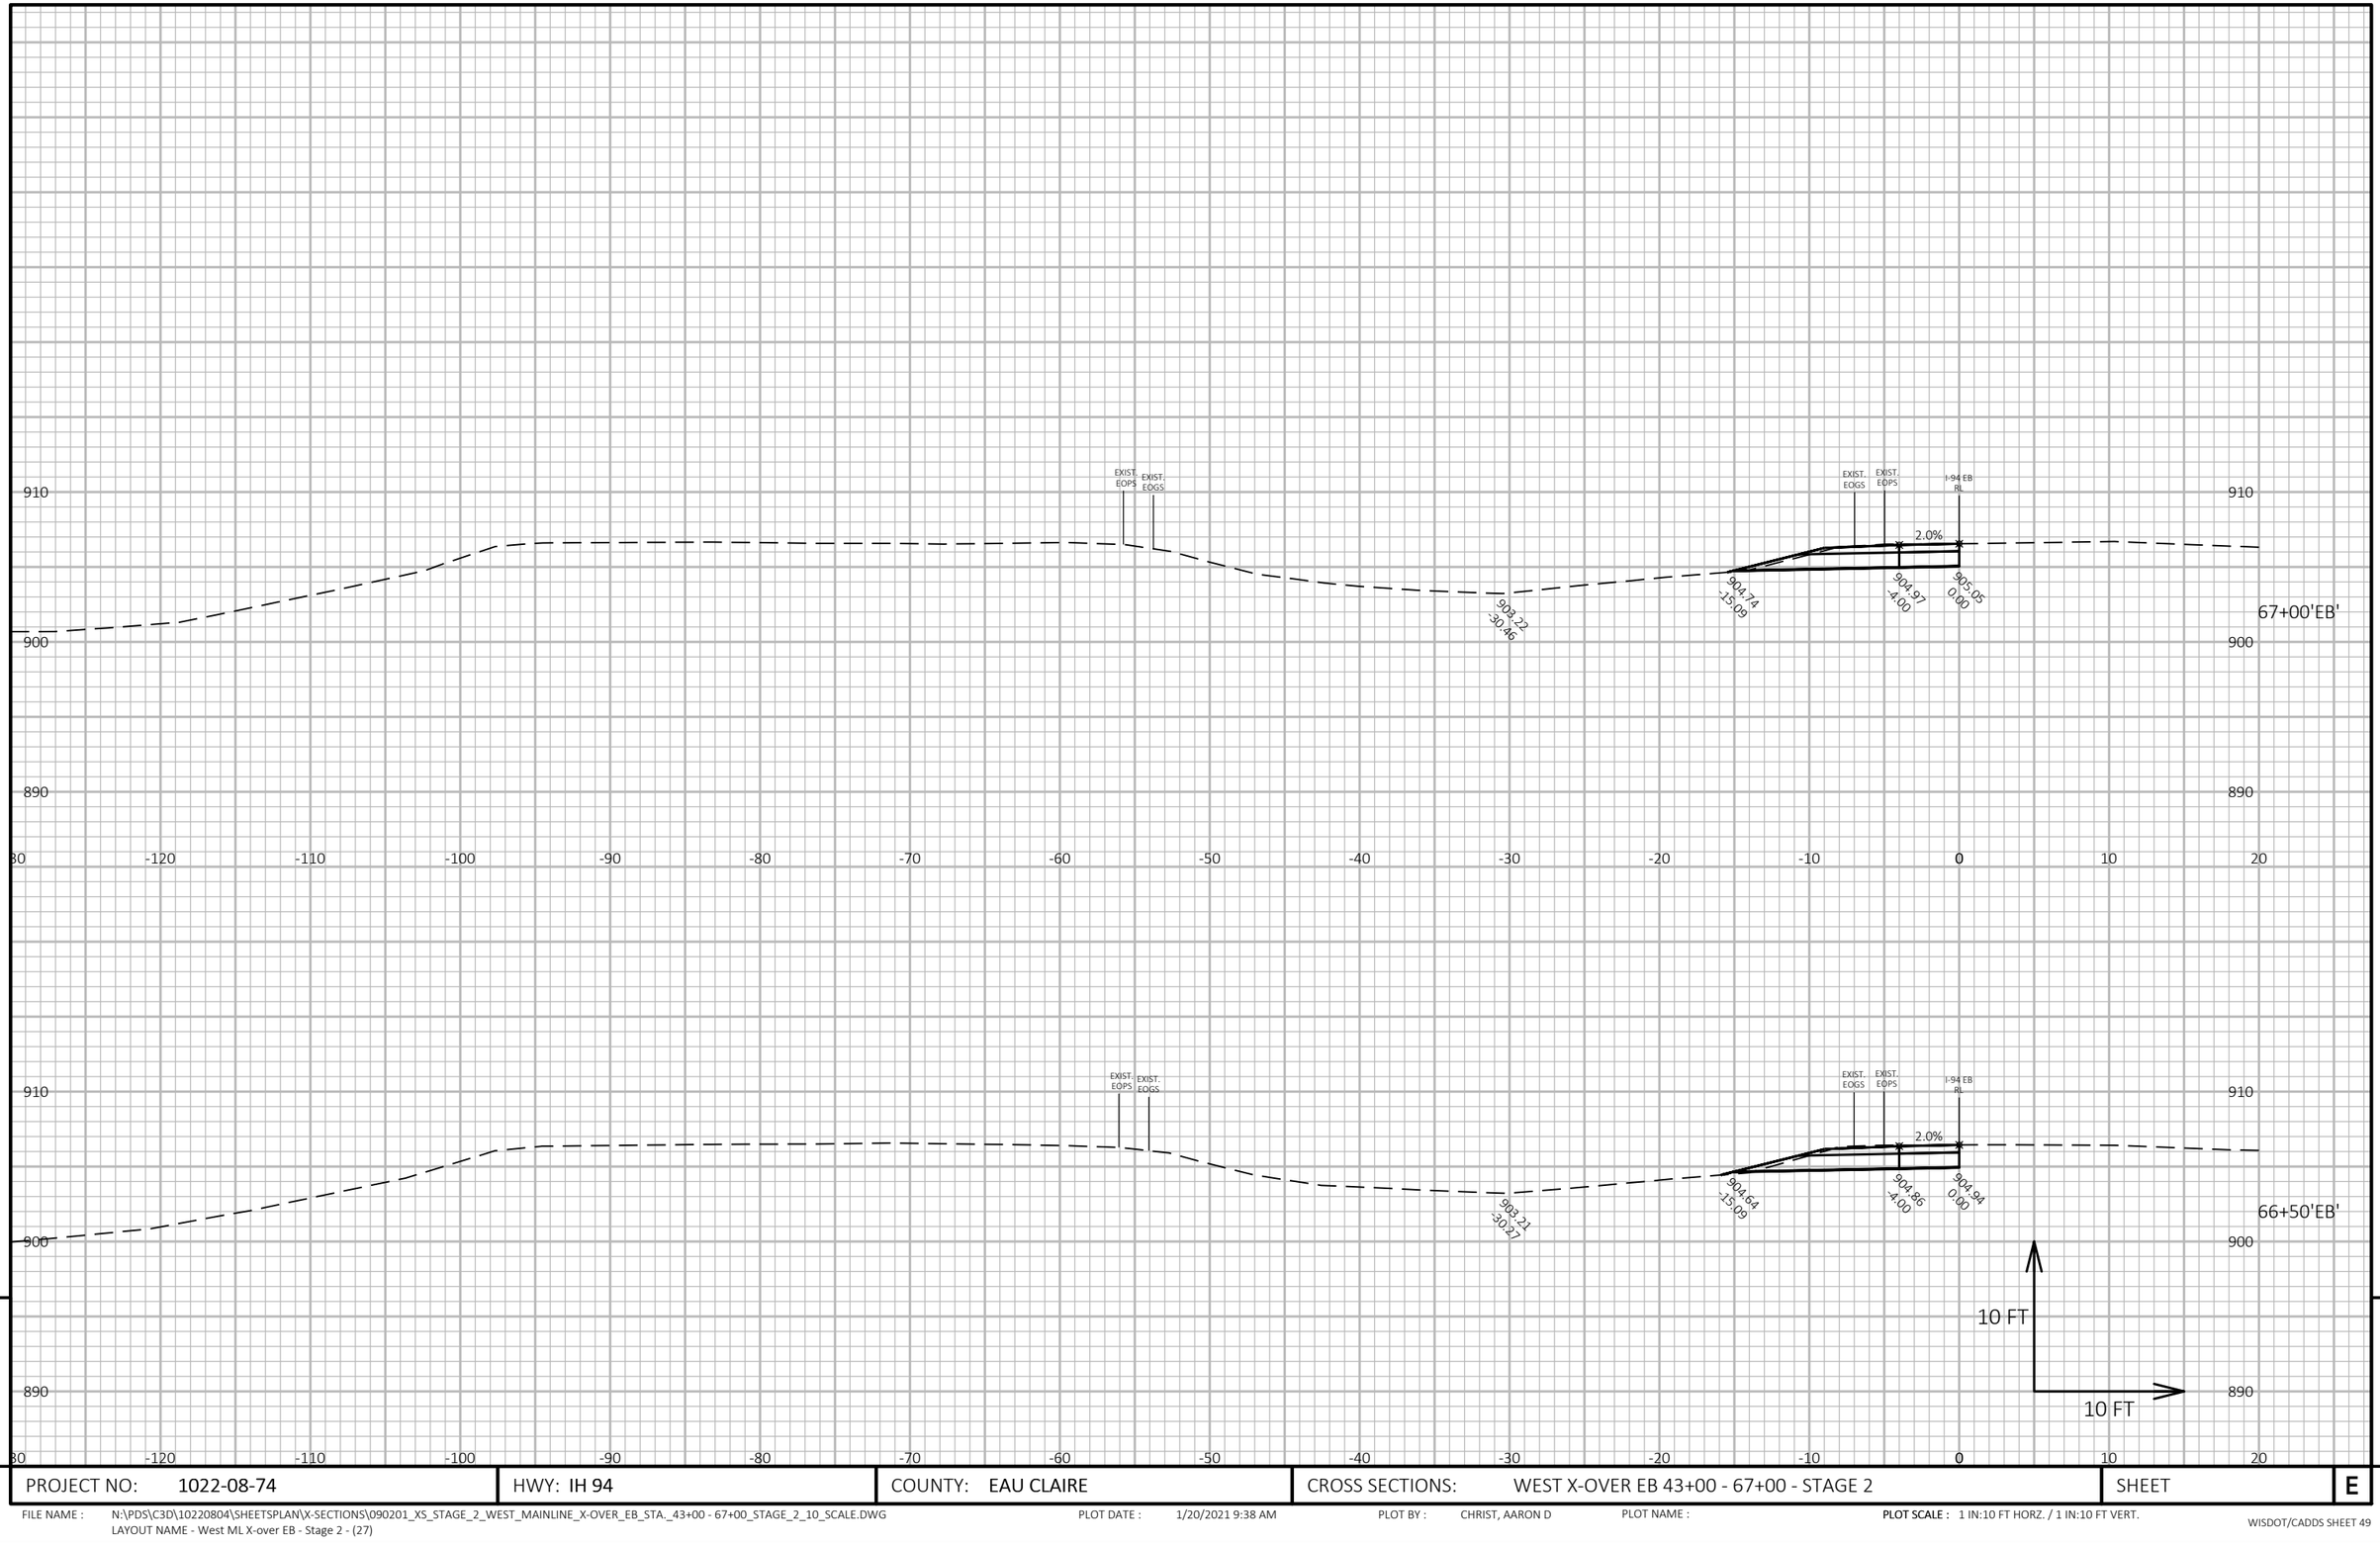

9

9

PROJECT NO: 1022-08-74	HWY: IH 94	COUNTY: EAU CLAIRE	CROSS SECTIONS: WEST X-OVER EB 43+00 - 67+00 - STAGE 2	SHEET E


FILE NAME : N:\PDS\C3D\10220804\SHEETSPLAN\X-SECTIONS\090201_XS_STAGE_2_WEST_MAINLINE_X-OVER_EB_STA._43+00 - 67+00_STAGE_2_10_SCALE.DWG
LAYOUT NAME - West ML X-over EB - Stage 2 - (27)

PLOT DATE : 1/20/2021 9:38 AM

PLOT BY : CHRIST, AARON D

PLOT NAME :

PLOT SCALE : 1 IN:10 FT HORZ. / 1 IN:10 FT VERT.

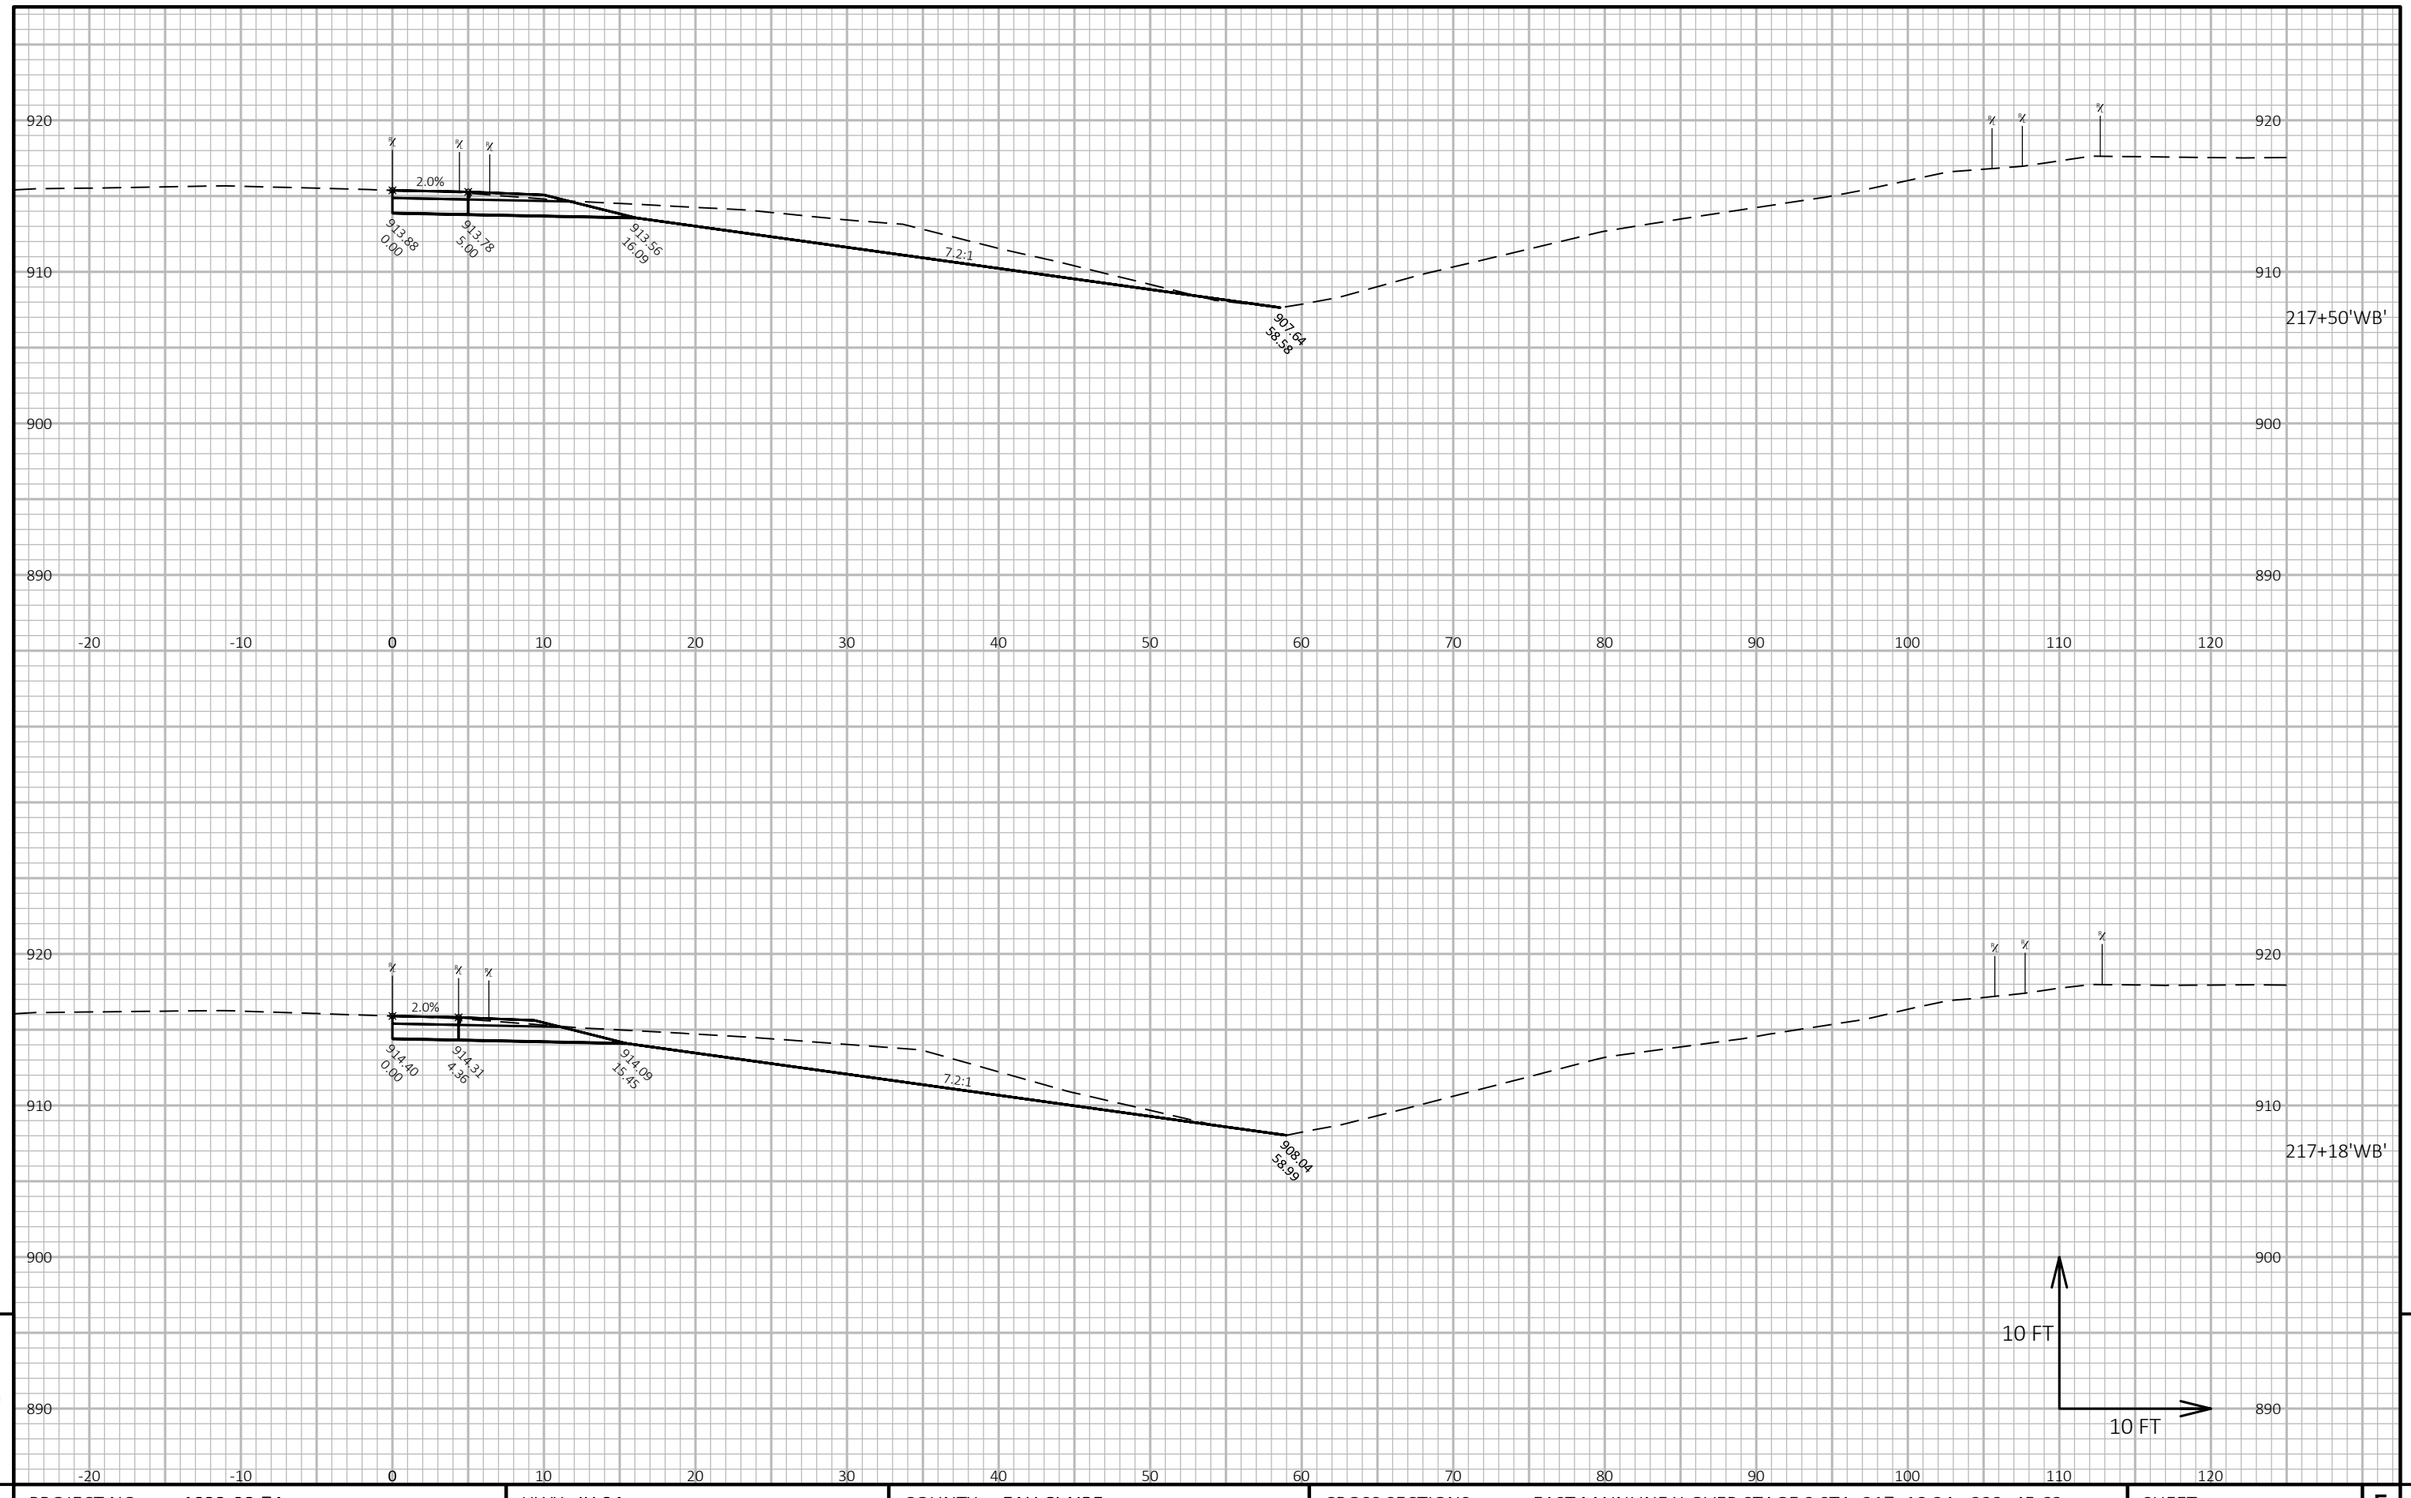


9 9

PROJECT NO: 1022-08-74	HWY: IH 94	COUNTY: EAU CLAIRE	CROSS SECTIONS: EAST MAINLINE X-OVER STAGE 2 STA. 217+18.24 - 223+45.63	SHEET E

FILE NAME : N:\PDS\C3D\10220804\SHEETSPLAN\X-SECTIONS\090201_XS_MAINLINE_X-OVERS_WB_STAGE_2A_11-21-19.DWG
LAYOUT NAME - East Mainline X-over Stage 2 Sta. 217+00 - 223+45.84 - (1)

PLOT DATE : 3/19/2020 5:44 AM PLOT BY : CHRIST, AARON D PLOT NAME : **PLOT SCALE :** 1 IN:10 FT HORZ. / 1 IN:10 FT VERT.

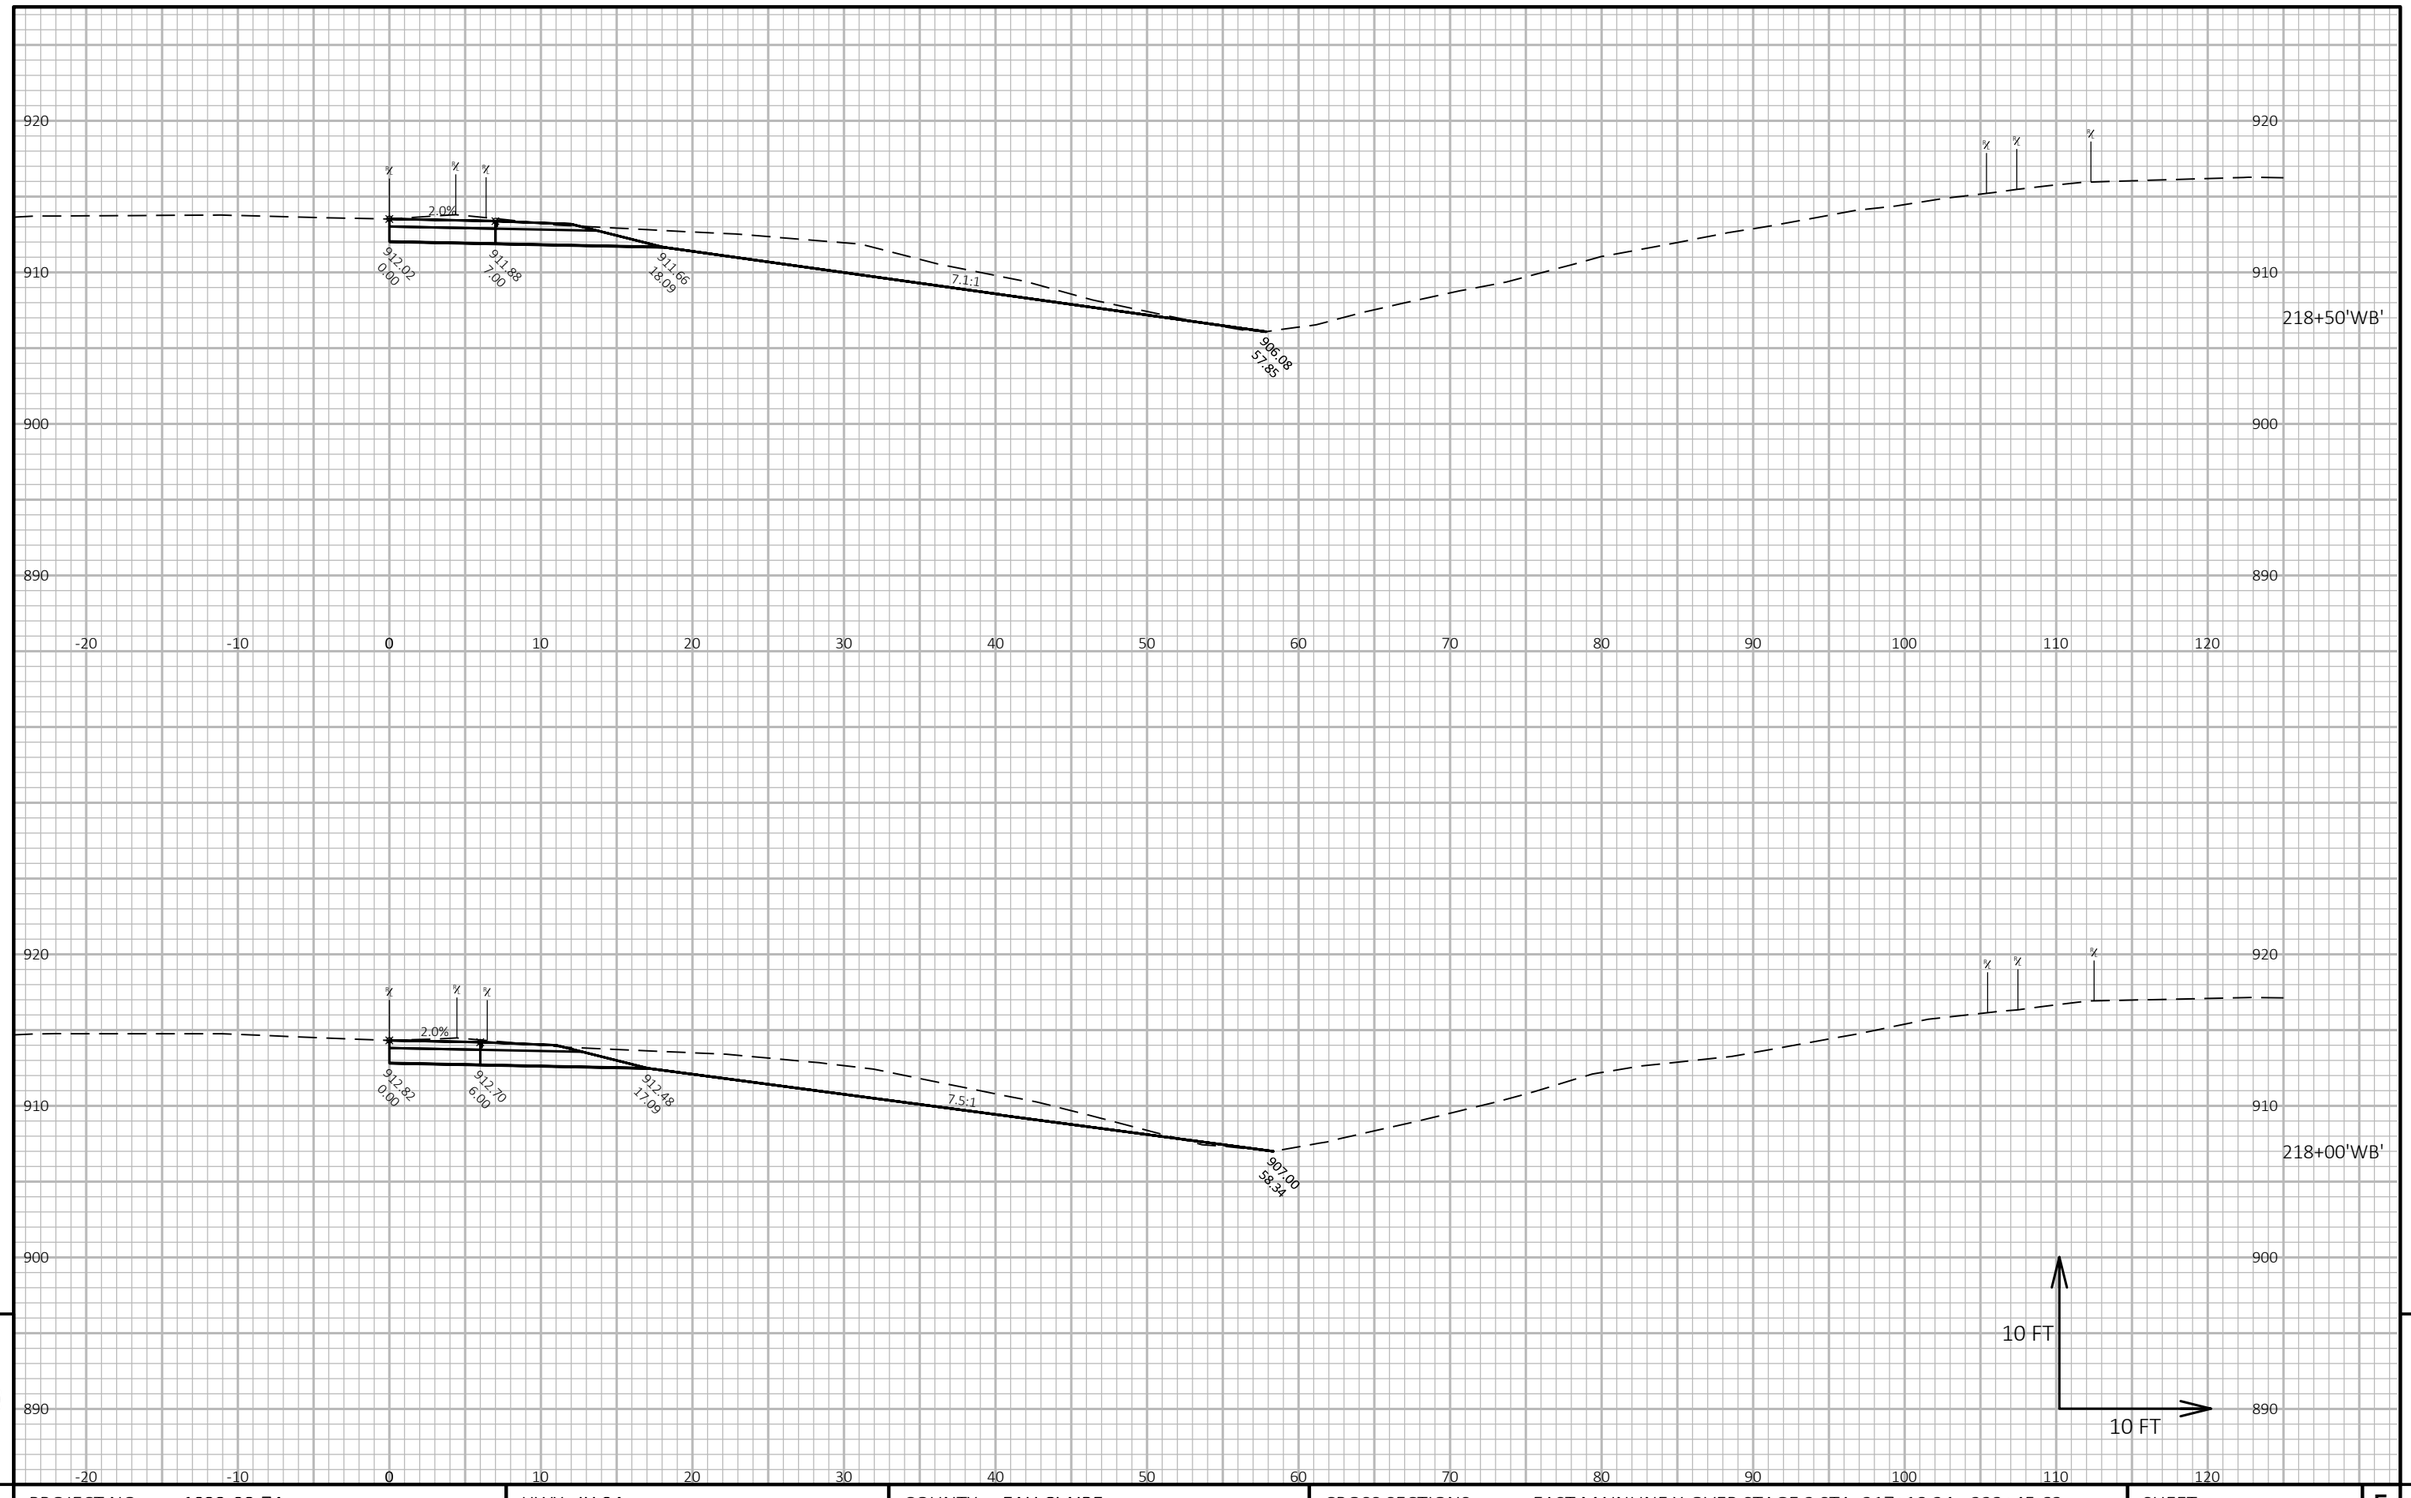


9

9

PROJECT NO: 1022-08-74	HWY: IH 94	COUNTY: EAU CLAIRE	CROSS SECTIONS: EAST MAINLINE X-OVER STAGE 2 STA. 217+18.24 - 223+45.63	SHEET E

FILE NAME : N:\PDS\C3D\10220804\SHEETSPLAN\X-SECTIONS\090201_XS_MAINLINE_X-OVERS_WB_STAGE_2A_11-21-19.DWG
LAYOUT NAME - East Mainline X-over Stage 2 Sta. 217+00 - 223+45.84 - (2)

PLOT DATE : 3/19/2020 5:44 AM PLOT BY : CHRIST, AARON D PLOT NAME : **PLOT SCALE :** 1 IN:10 FT HORZ. / 1 IN:10 FT VERT.

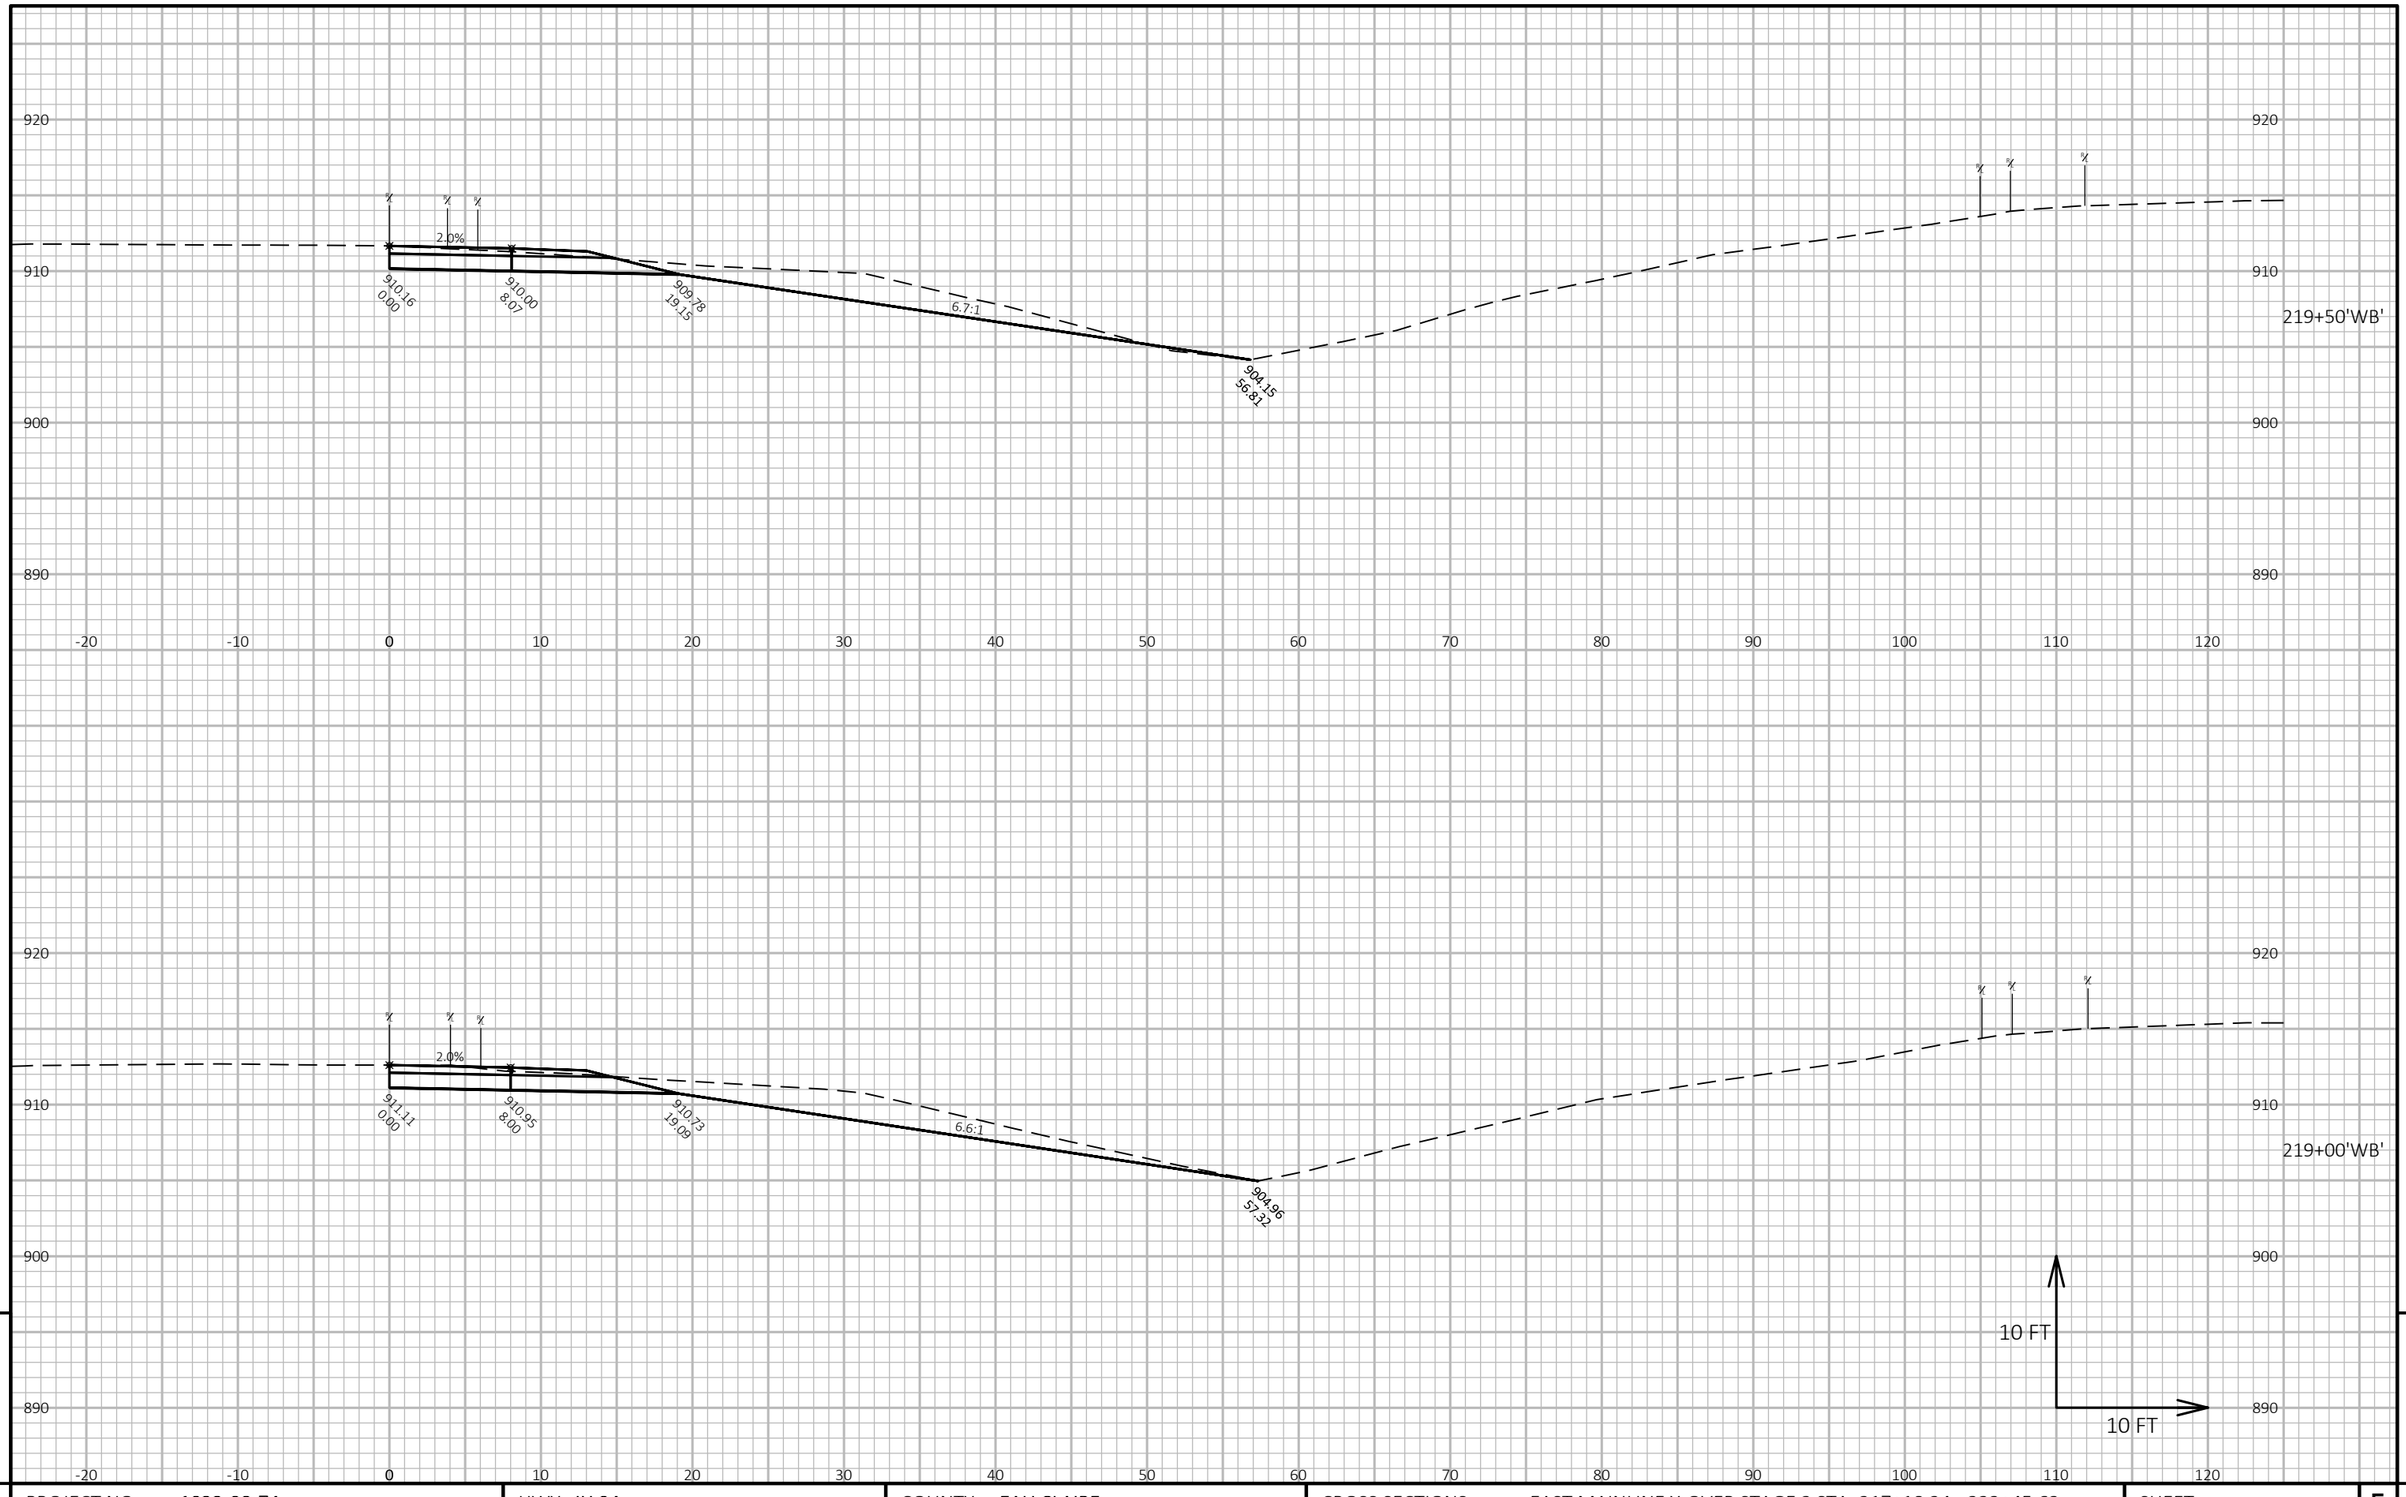


9

9

PROJECT NO: 1022-08-74	HWY: IH 94	COUNTY: EAU CLAIRE	CROSS SECTIONS: EAST MAINLINE X-OVER STAGE 2 STA. 217+18.24 - 223+45.63	SHEET E

FILE NAME : N:\PDS\C3D\10220804\SHEETSPLAN\X-SECTIONS\090201_XS_MAINLINE_X-OVERS_WB_STAGE_2A_11-21-19.DWG
LAYOUT NAME - East Mainline X-over Stage 2 Sta. 217+00 - 223+45.84 - (3)

PLOT DATE : 3/19/2020 5:44 AM PLOT BY : CHRIST, AARON D PLOT NAME : **PLOT SCALE :** 1 IN:10 FT HORZ. / 1 IN:10 FT VERT.

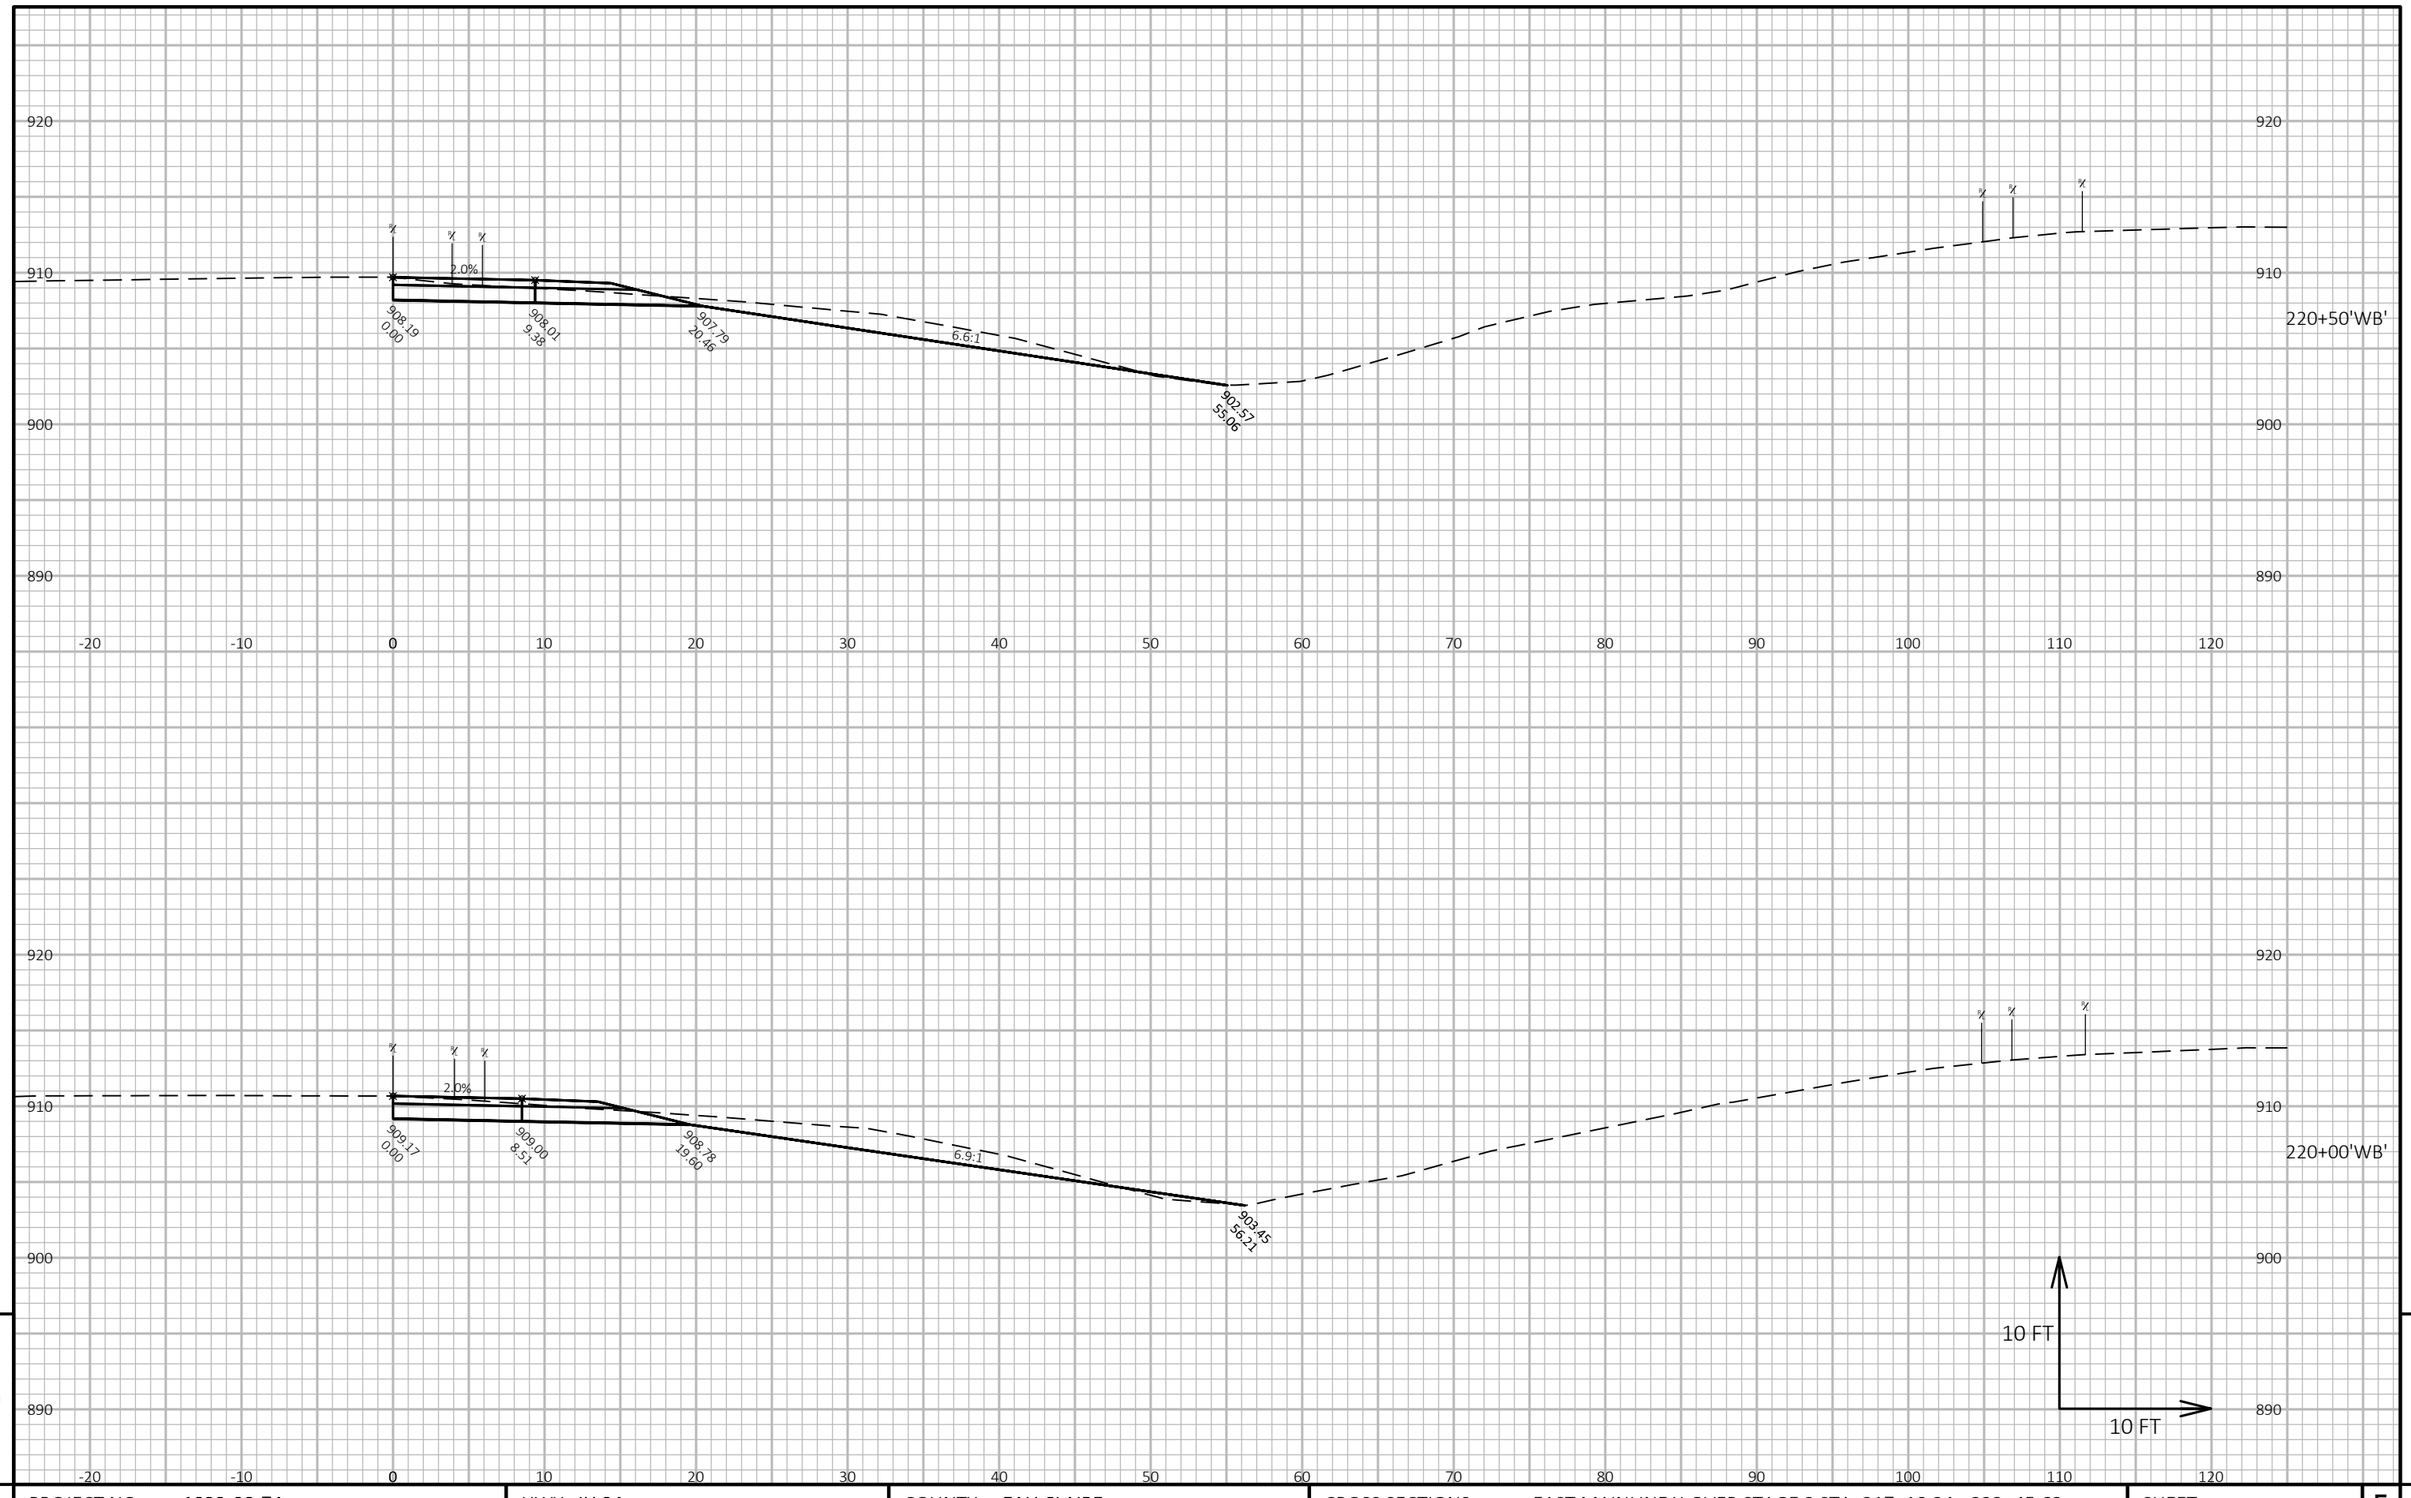


9 9

PROJECT NO: 1022-08-74	HWY: IH 94	COUNTY: EAU CLAIRE	CROSS SECTIONS: EAST MAINLINE X-OVER STAGE 2 STA. 217+18.24 - 223+45.63	SHEET E

FILE NAME : N:\PDS\C3D\10220804\SHEETSPLAN\X-SECTIONS\090201_XS_MAINLINE_X-OVERS_WB_STAGE_2A_11-21-19.DWG
LAYOUT NAME - East Mainline X-over Stage 2 Sta. 217+00 - 223+45.84 - (4)

PLOT DATE : 3/19/2020 5:44 AM PLOT BY : CHRIST, AARON D PLOT NAME : **PLOT SCALE :** 1 IN:10 FT HORZ. / 1 IN:10 FT VERT.

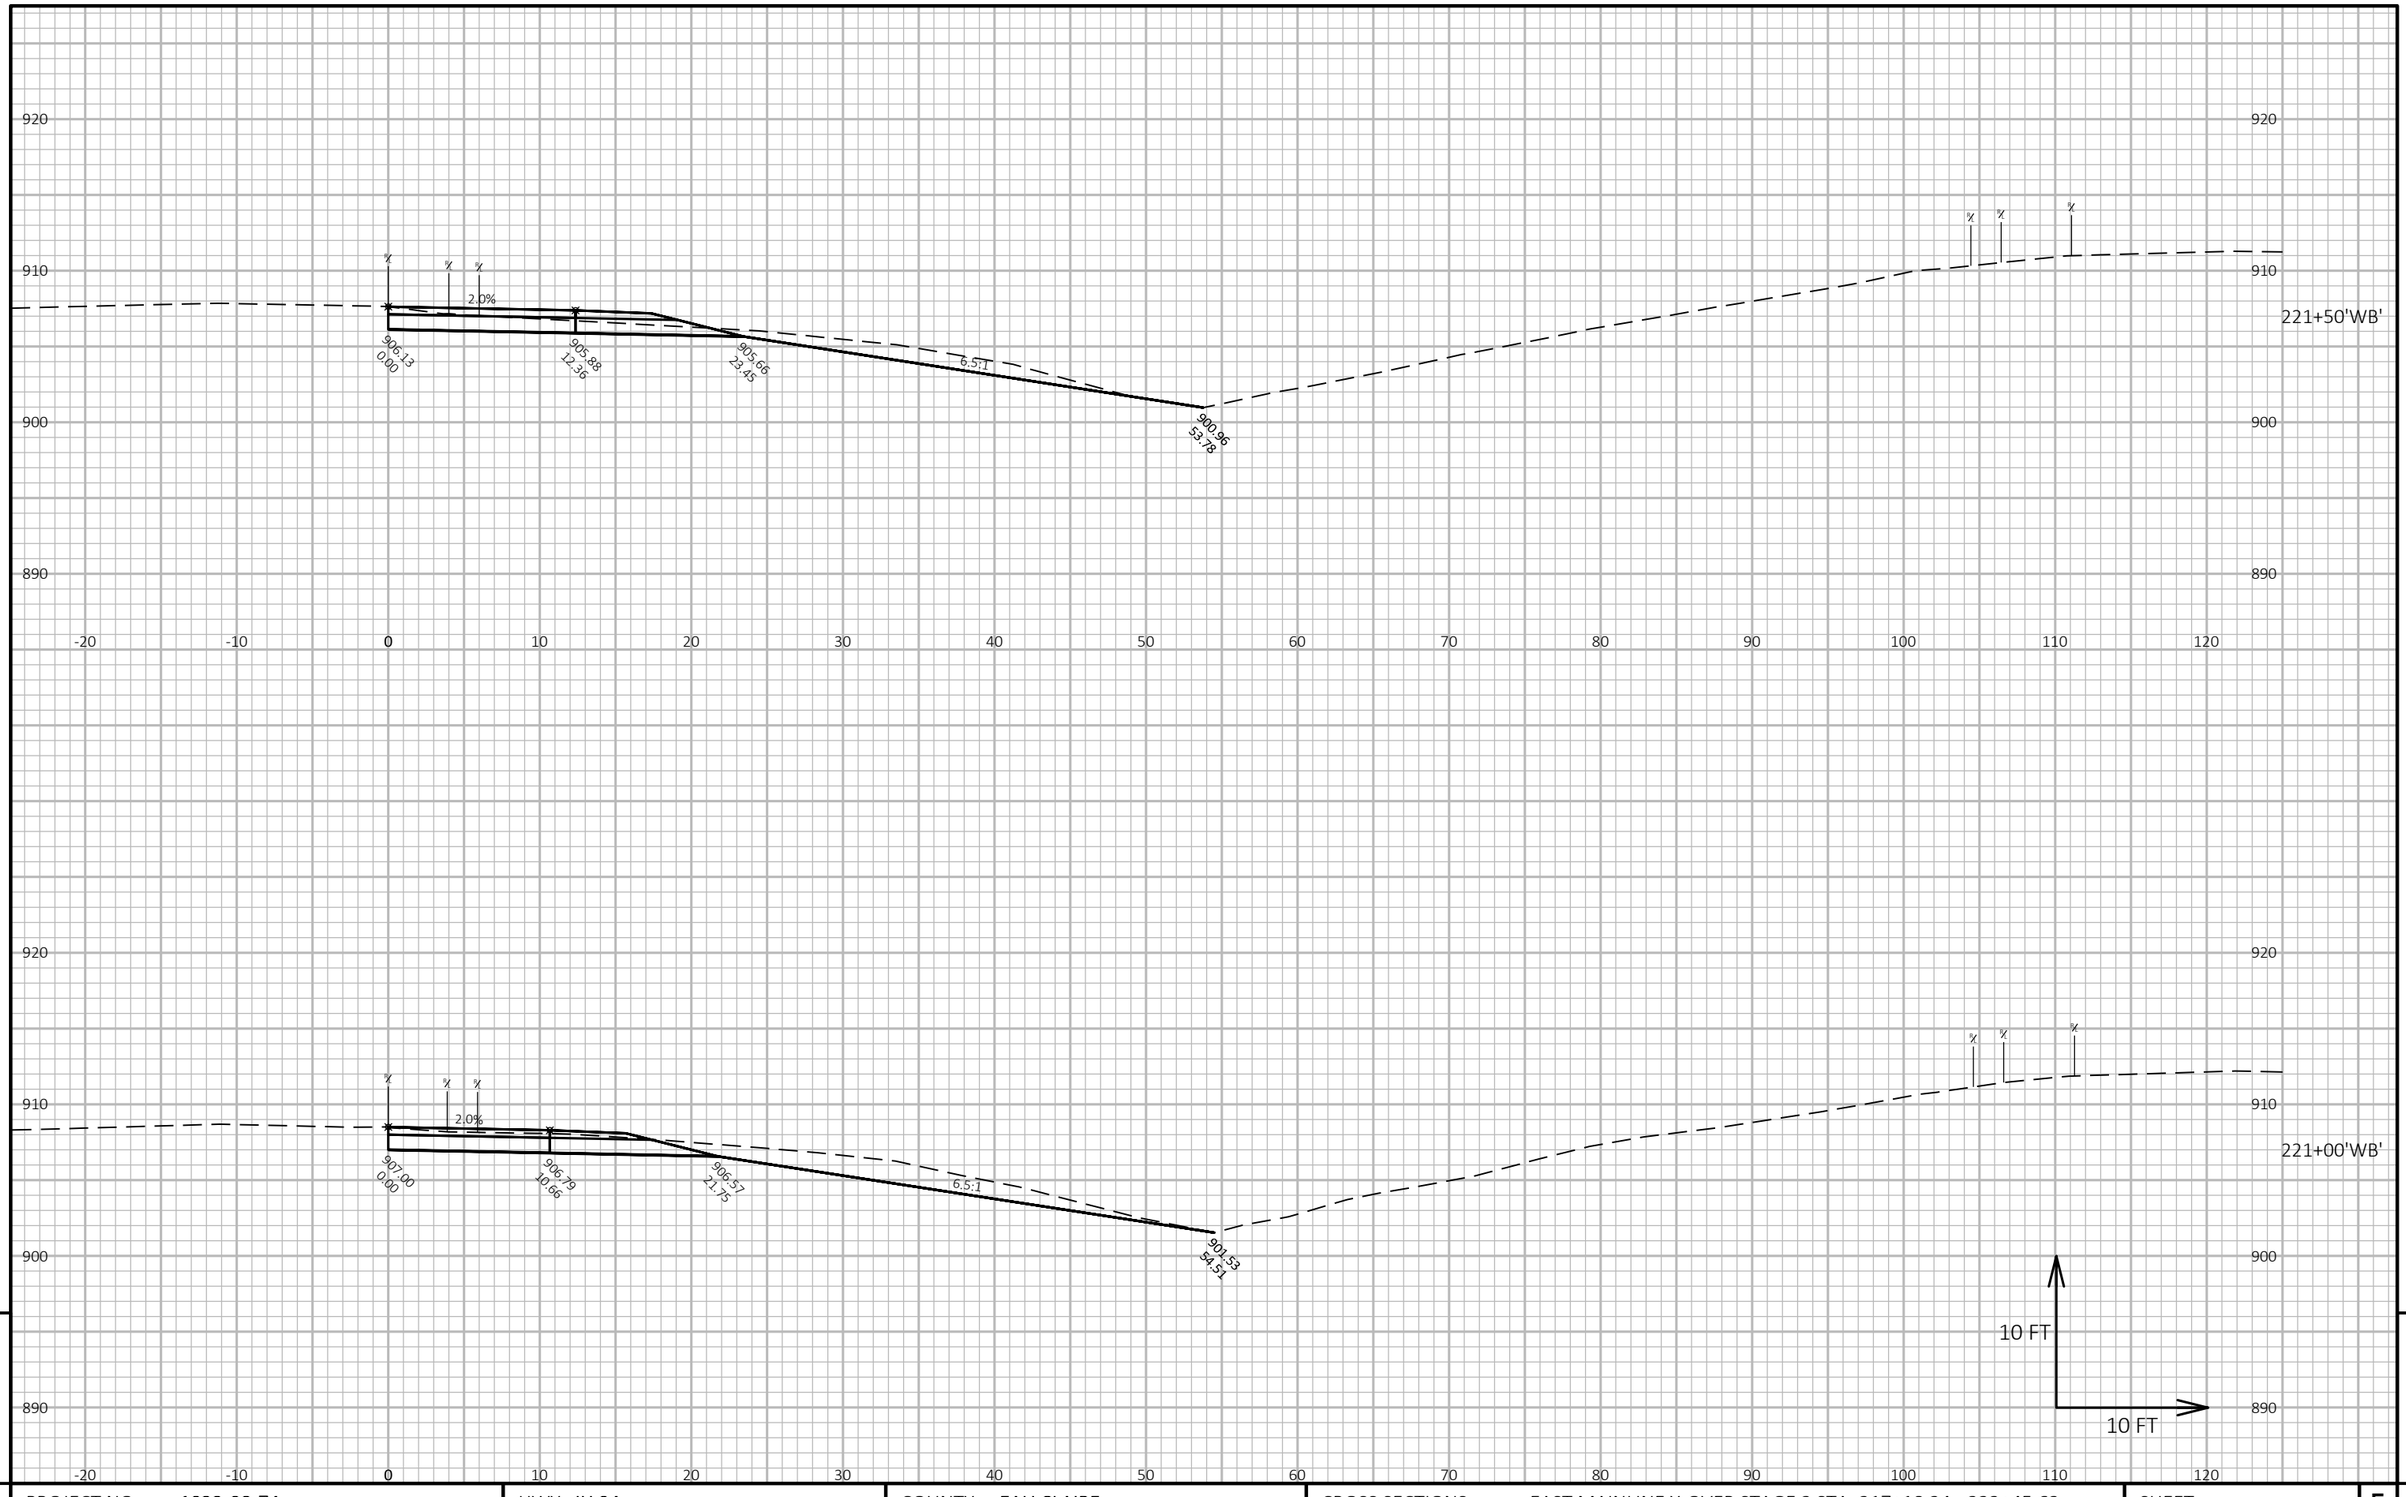

9

9

PROJECT NO: 1022-08-74	HWY: IH 94	COUNTY: EAU CLAIRE	CROSS SECTIONS: EAST MAINLINE X-OVER STAGE 2 STA. 217+18.24 - 223+45.63	SHEET	E


FILE NAME : N:\PDS\C3D\10220804\SHEETSPLAN\X-SECTIONS\090201_XS_MAINLINE_X-OVERS_WB_STAGE_2A_11-21-19.DWG
LAYOUT NAME - East Mainline X-over Stage 2 Sta. 217+00 - 223+45.84 - (5)

PLOT DATE : 3/19/2020 5:44 AM

PLOT BY : CHRIST, AARON D

PLOT NAME :

PLOT SCALE : 1 IN:10 FT HORZ. / 1 IN:10 FT VERT.

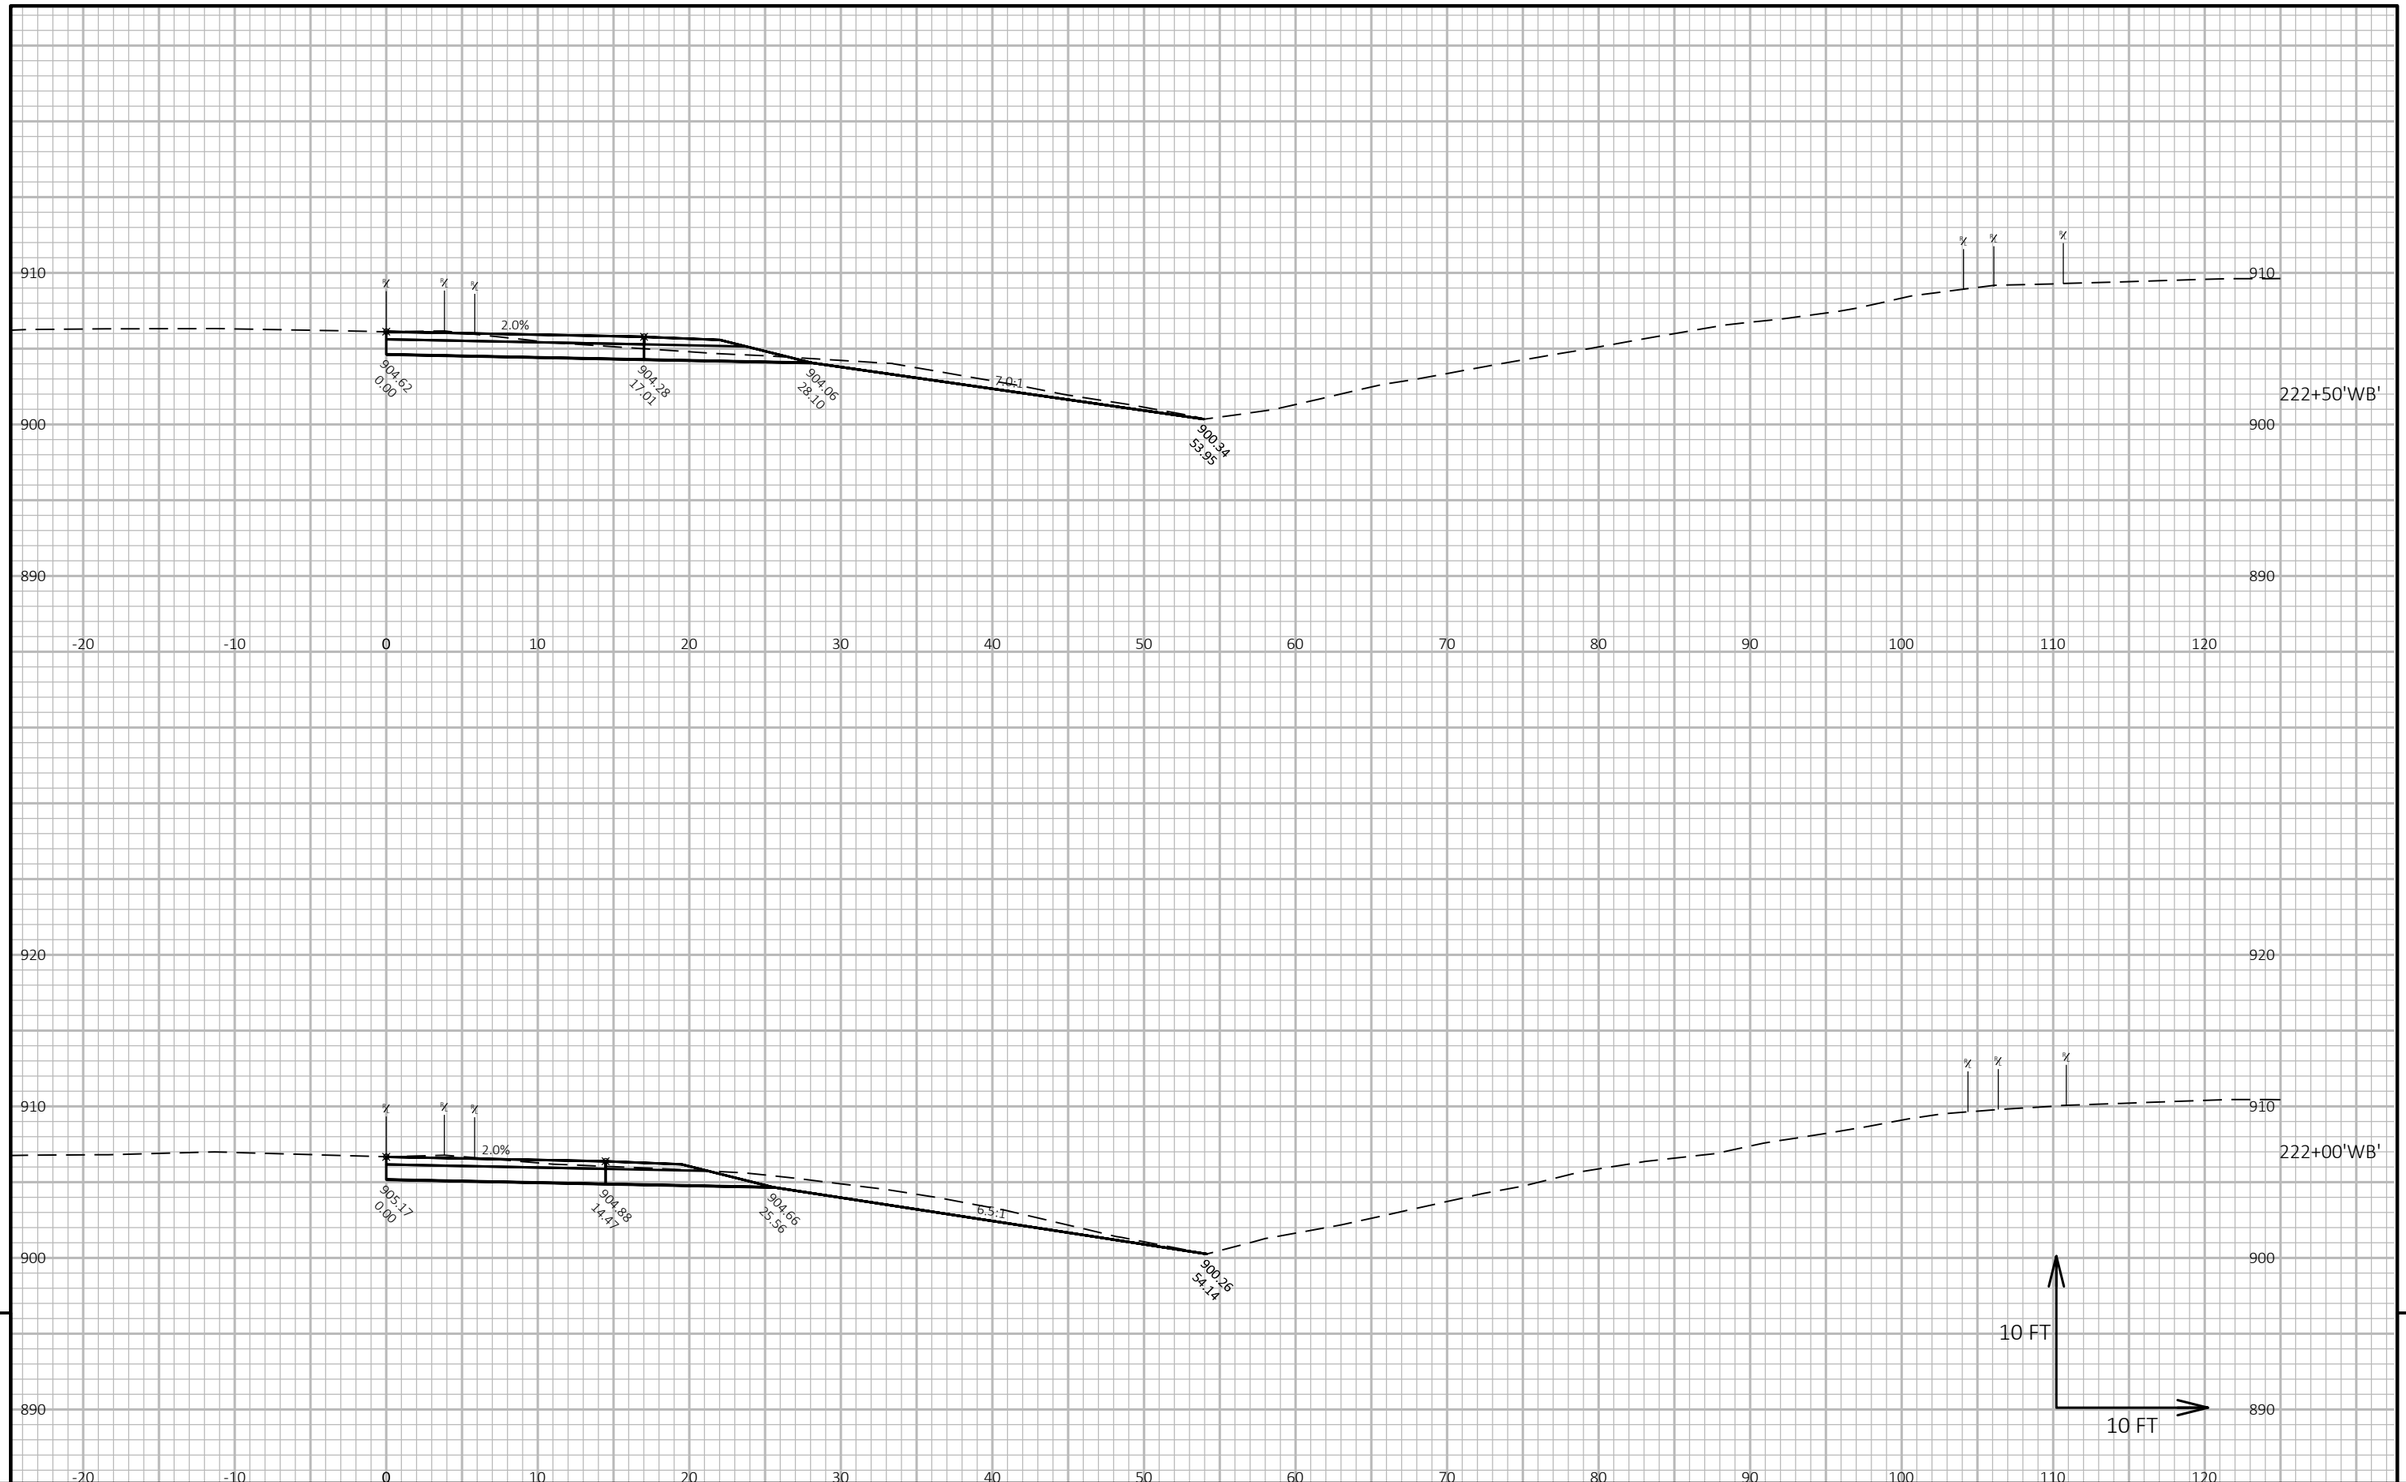


9

9

PROJECT NO: 1022-08-74	HWY: IH 94	COUNTY: EAU CLAIRE	CROSS SECTIONS: EAST MAINLINE X-OVER STAGE 2 STA. 217+18.24 - 223+45.63	SHEET E

FILE NAME : N:\PDS\C3D\10220804\SHEETSPLAN\X-SECTIONS\090201_XS_MAINLINE_X-OVERS_WB_STAGE_2A_11-21-19.DWG
LAYOUT NAME - East Mainline X-over Stage 2 Sta. 217+00 - 223+45.84 - (6)

PLOT DATE : 3/19/2020 5:45 AM PLOT BY : CHRIST, AARON D PLOT NAME : **PLOT SCALE :** 1 IN:10 FT HORZ. / 1 IN:10 FT VERT.

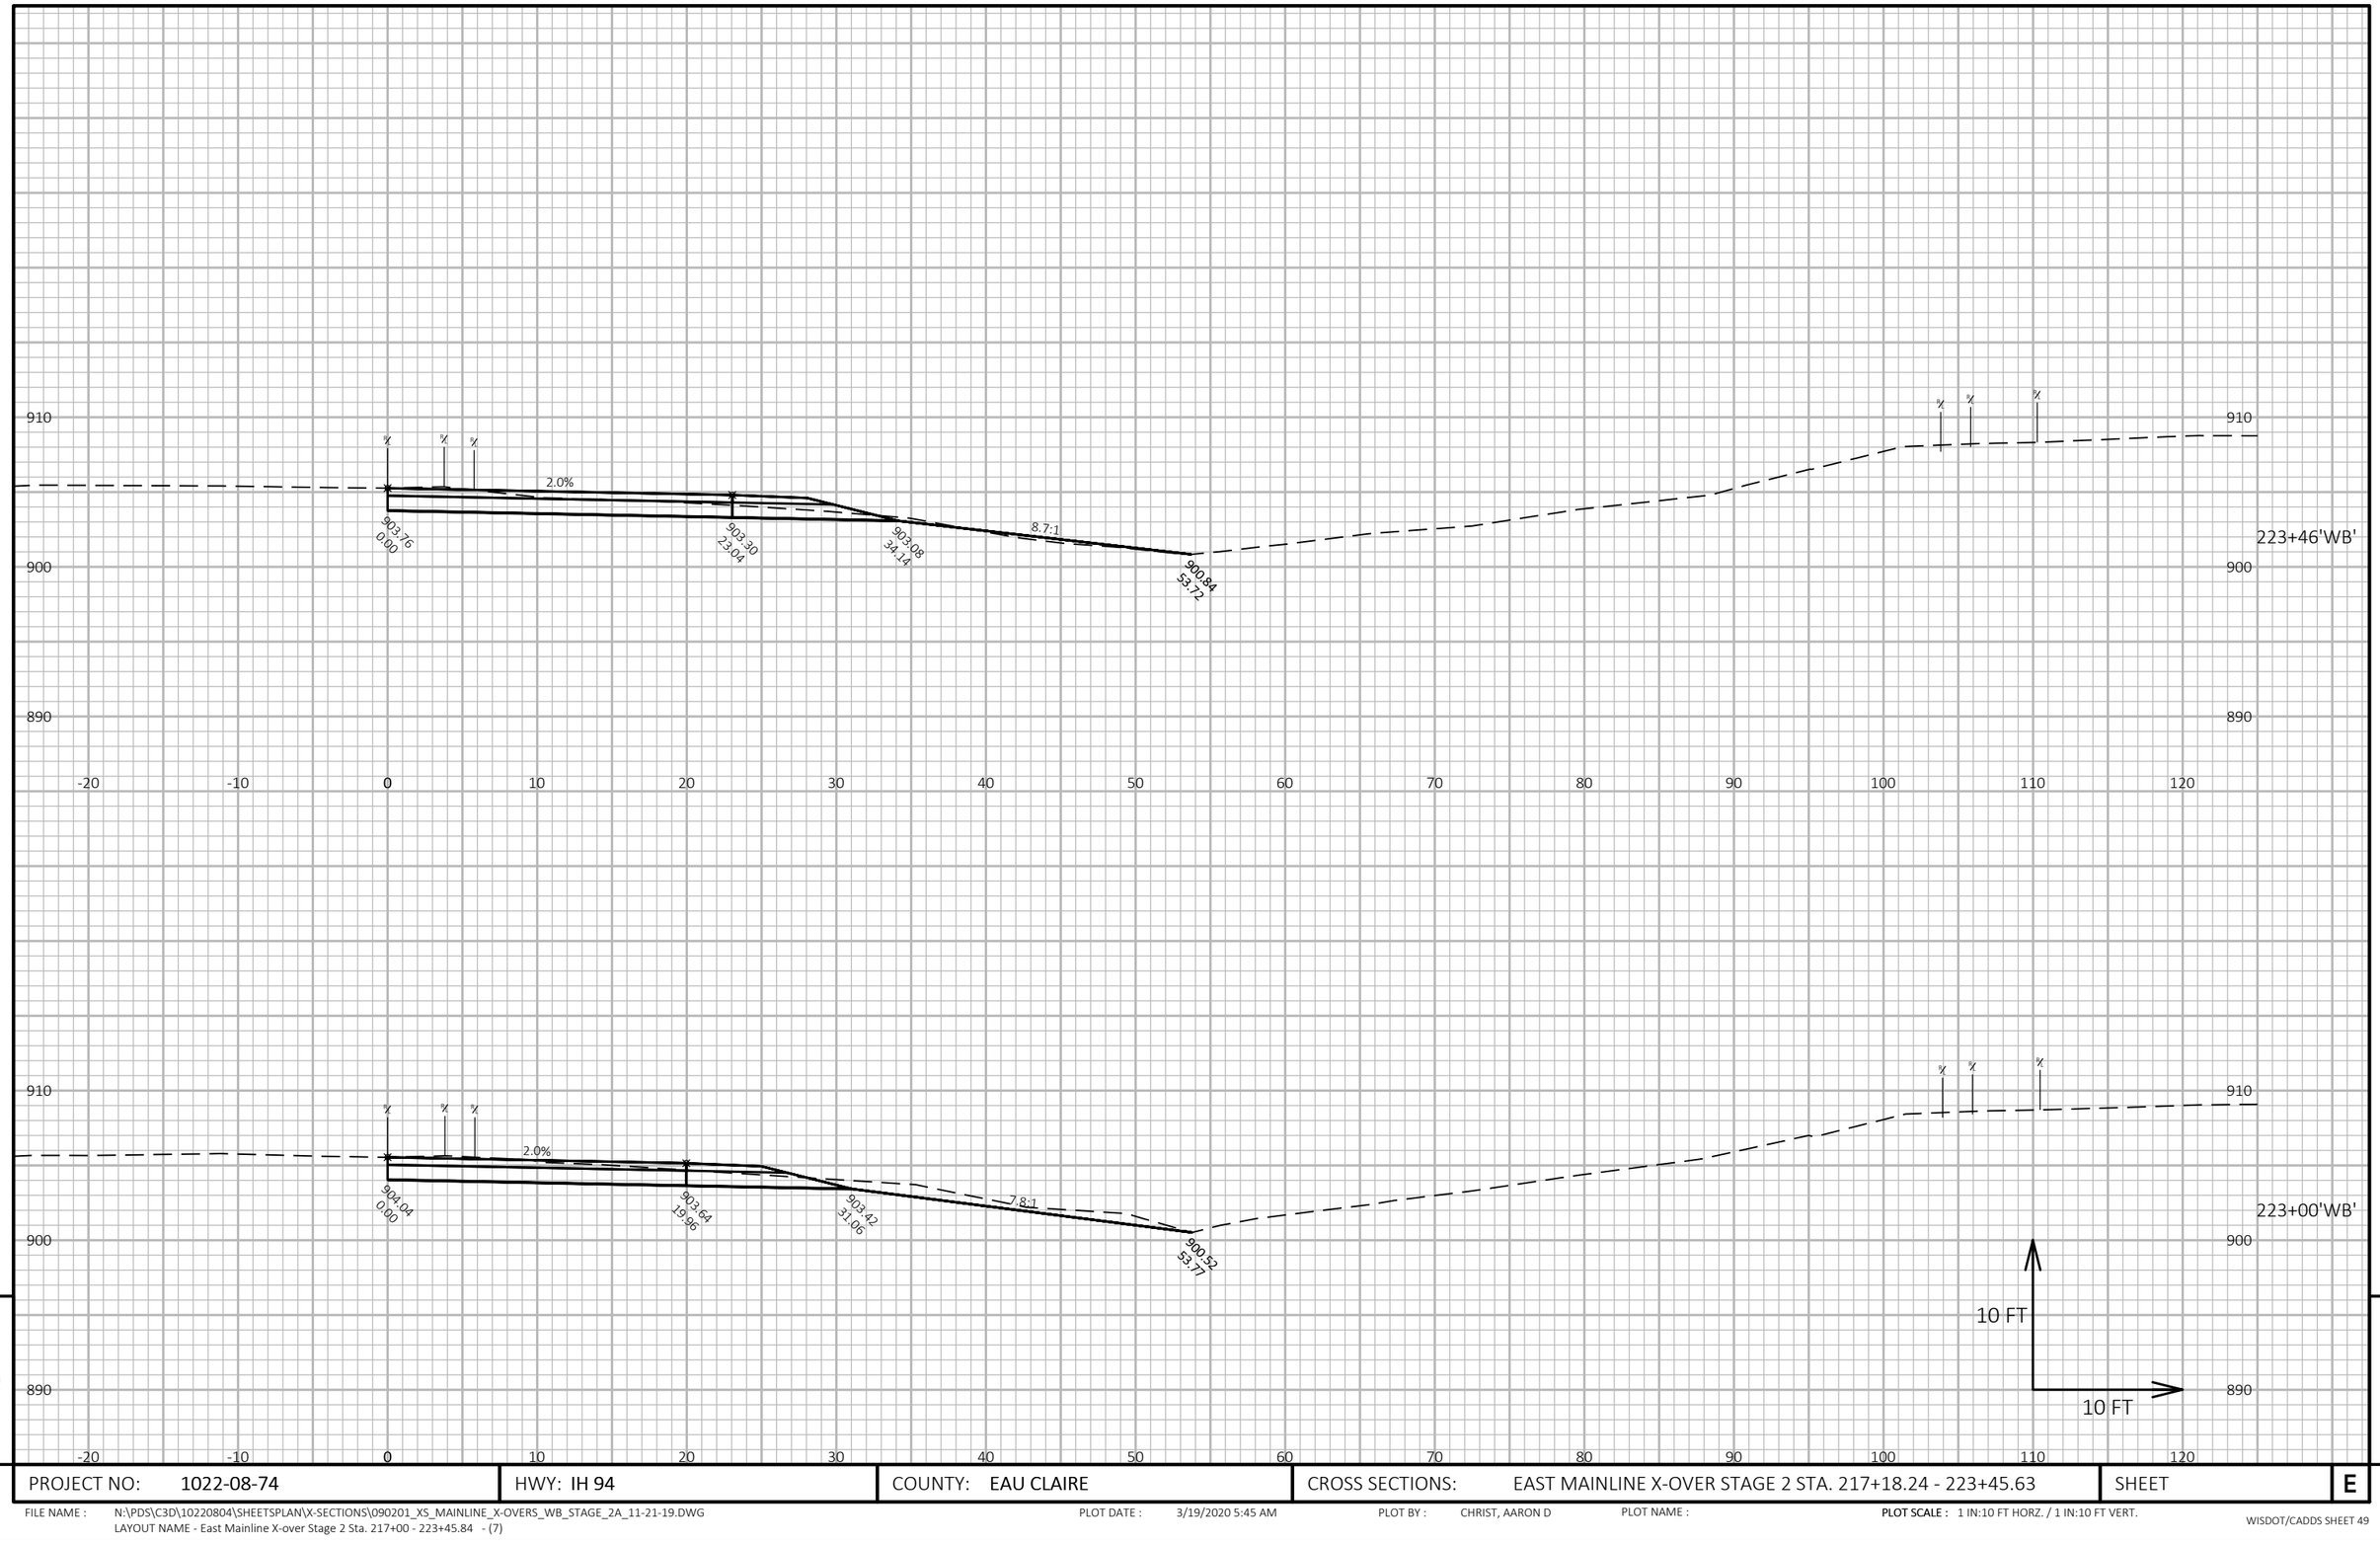


9 9

PROJECT NO: 1022-08-74	HWY: IH 94	COUNTY: EAU CLAIRE	CROSS SECTIONS: EAST MAINLINE X-OVER STAGE 2 STA. 217+18.24 - 223+45.63	SHEET E

FILE NAME : N:\PDS\C3D\10220804\SHEETSPLAN\X-SECTIONS\090201_XS_MAINLINE_X-OVERS_WB_STAGE_2A_11-21-19.DWG
LAYOUT NAME - East Mainline X-over Stage 2 Sta. 217+00 - 223+45.84 - (7)

PLOT DATE : 3/19/2020 5:45 AM PLOT BY : CHRIST, AARON D PLOT NAME : **PLOT SCALE :** 1 IN:10 FT HORZ. / 1 IN:10 FT VERT.

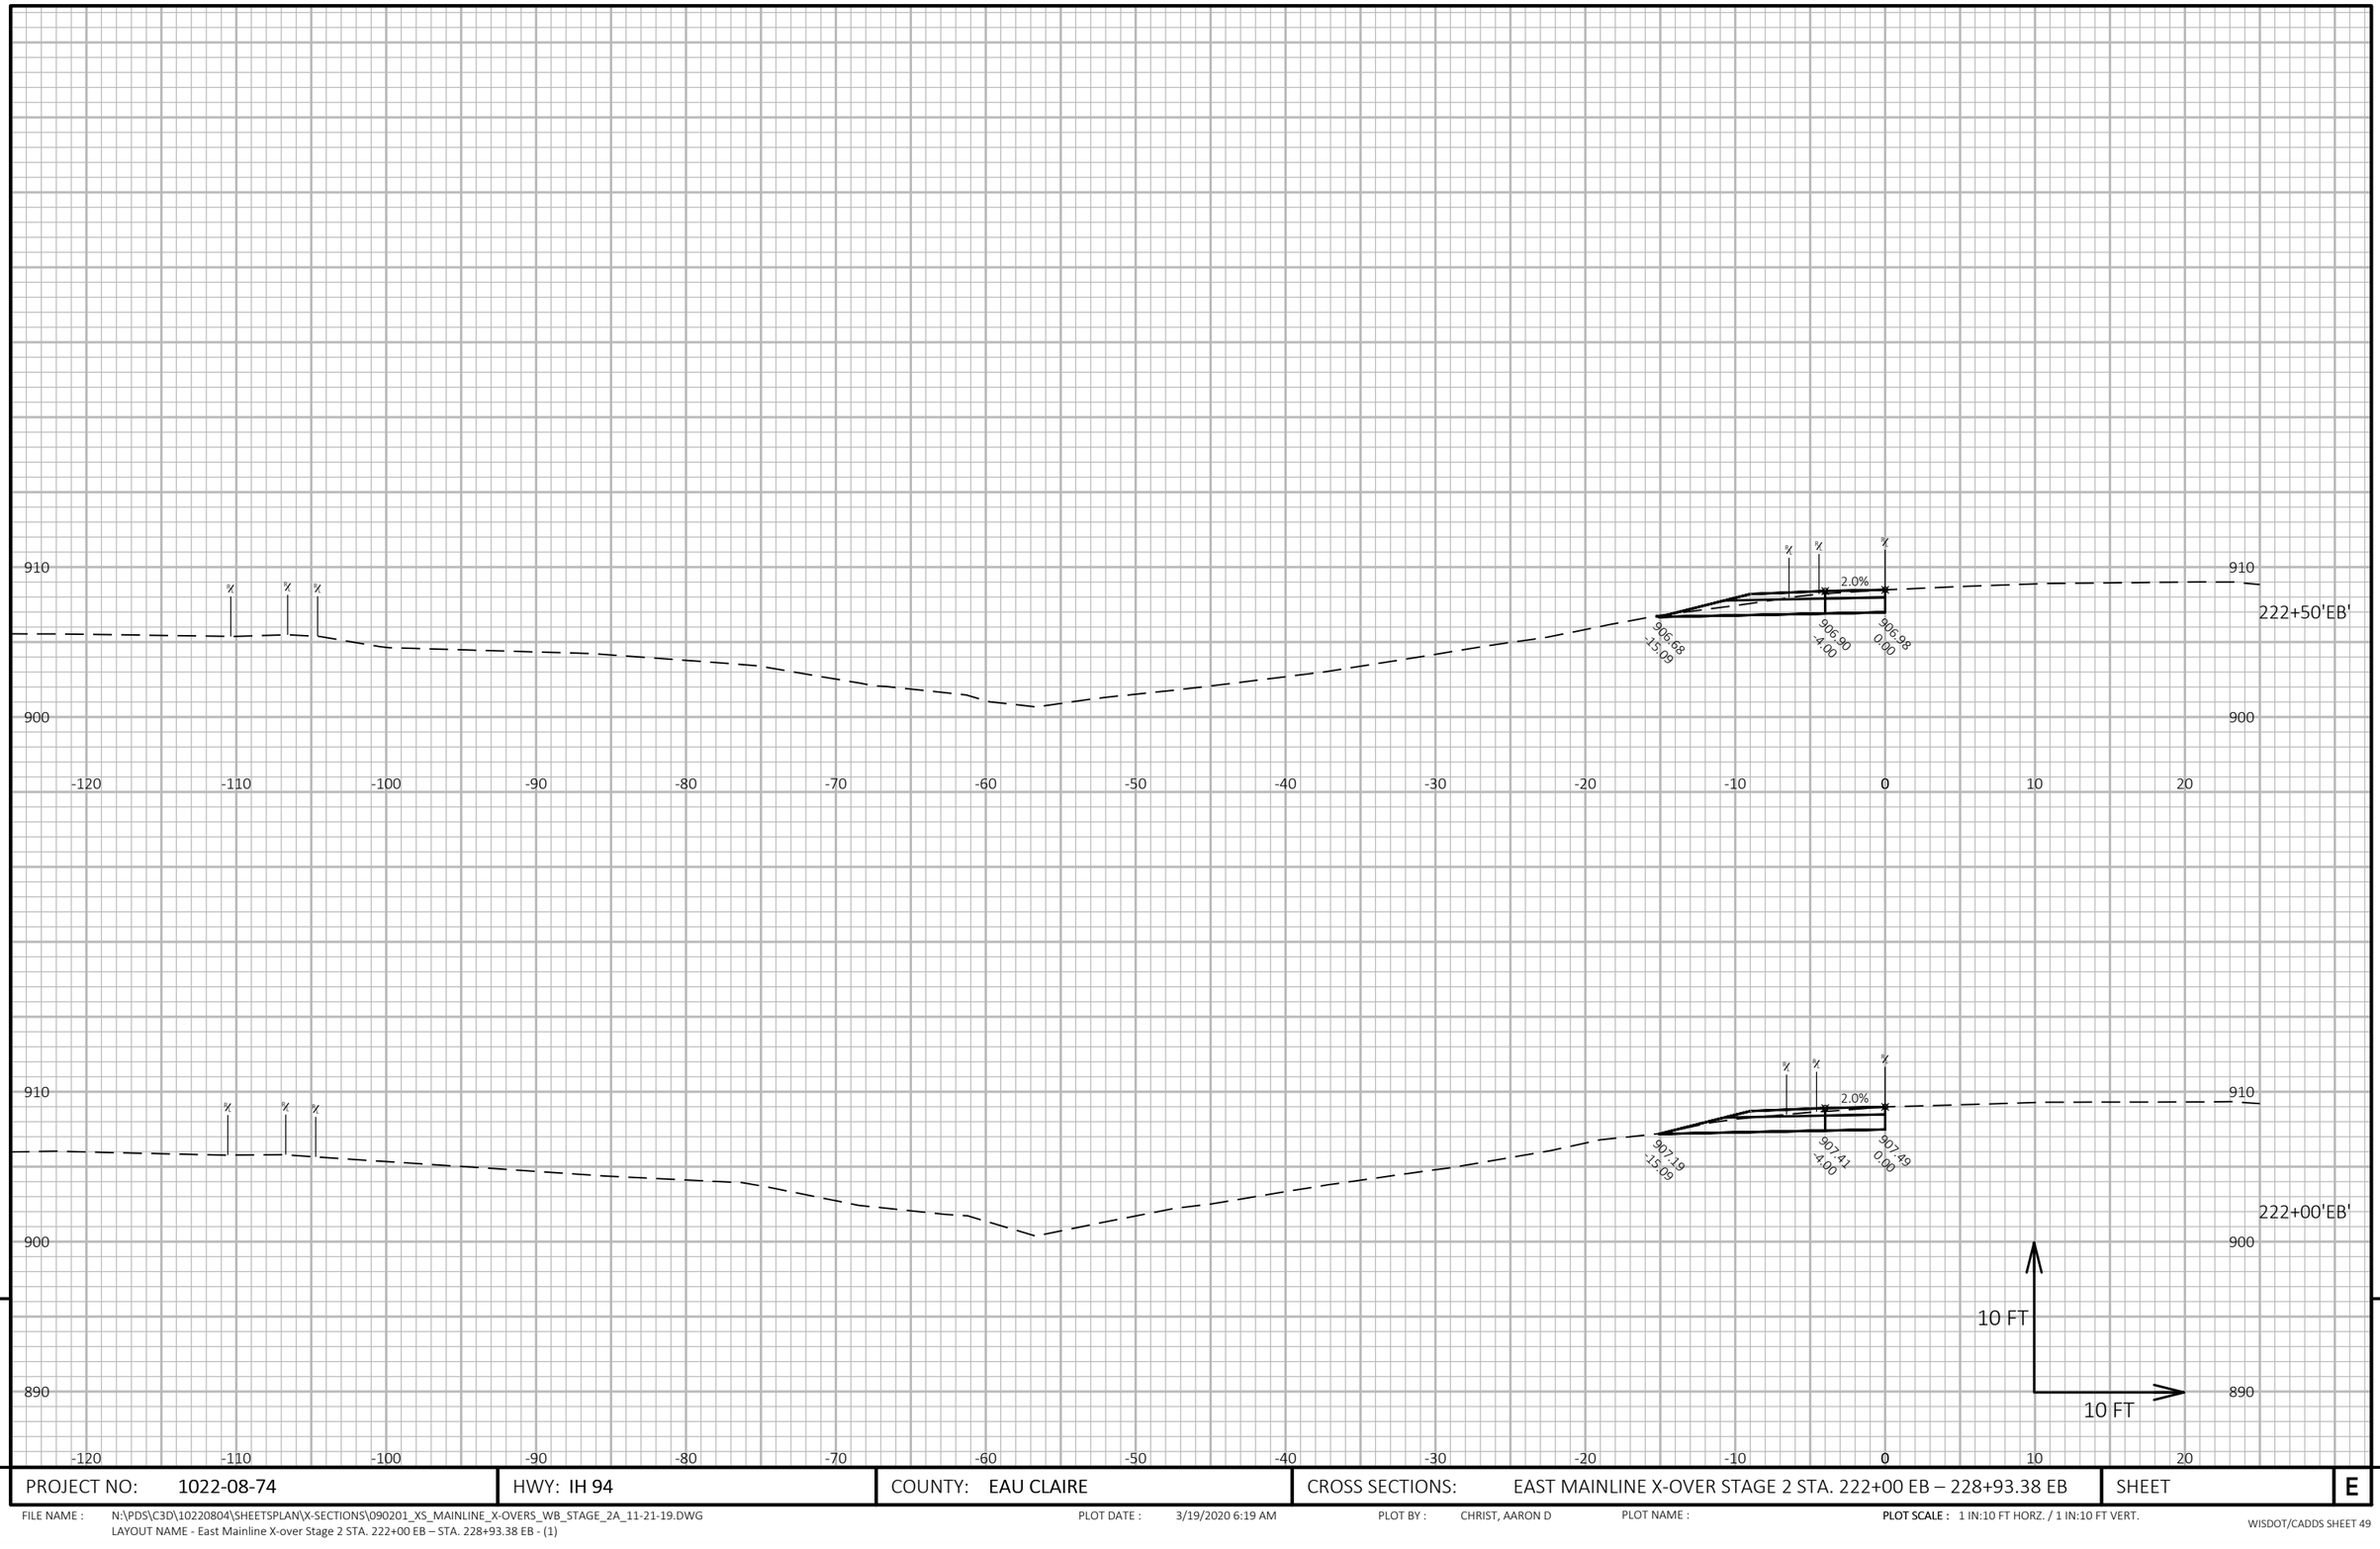

9

9

PROJECT NO: 1022-08-74	HWY: IH 94	COUNTY: EAU CLAIRE	CROSS SECTIONS: EAST MAINLINE X-OVER STAGE 2 STA. 222+00 EB – 228+93.38 EB	SHEET	E

FILE NAME : N:\PDS\C3D\10220804\SHEETSPLAN\X-SECTIONS\090201_XS_MAINLINE_X-OVERS_WB_STAGE_2A_11-21-19.DWG
LAYOUT NAME - East Mainline X-over Stage 2 STA. 222+00 EB – STA. 228+93.38 EB - (1)

PLOT DATE : 3/19/2020 6:19 AM PLOT BY : CHRIST, AARON D PLOT NAME : PLOT SCALE : 1 IN:10 FT HORZ. / 1 IN:10 FT VERT.


9

9

PROJECT NO: 1022-08-74	HWY: IH 94	COUNTY: EAU CLAIRE	CROSS SECTIONS: EAST MAINLINE X-OVER STAGE 2 STA. 222+00 EB – 228+93.38 EB	SHEET E

FILE NAME : N:\PDS\C3D\10220804\SHEETSPLAN\X-SECTIONS\090201_XS_MAINLINE_X-OVERS_WB_STAGE_2A_11-21-19.DWG
LAYOUT NAME - East Mainline X-over Stage 2 STA. 222+00 EB – STA. 228+93.38 EB - (2)

PLOT DATE : 3/19/2020 6:19 AM PLOT BY : CHRIST, AARON D PLOT NAME : **PLOT SCALE :** 1 IN:10 FT HORZ. / 1 IN:10 FT VERT.

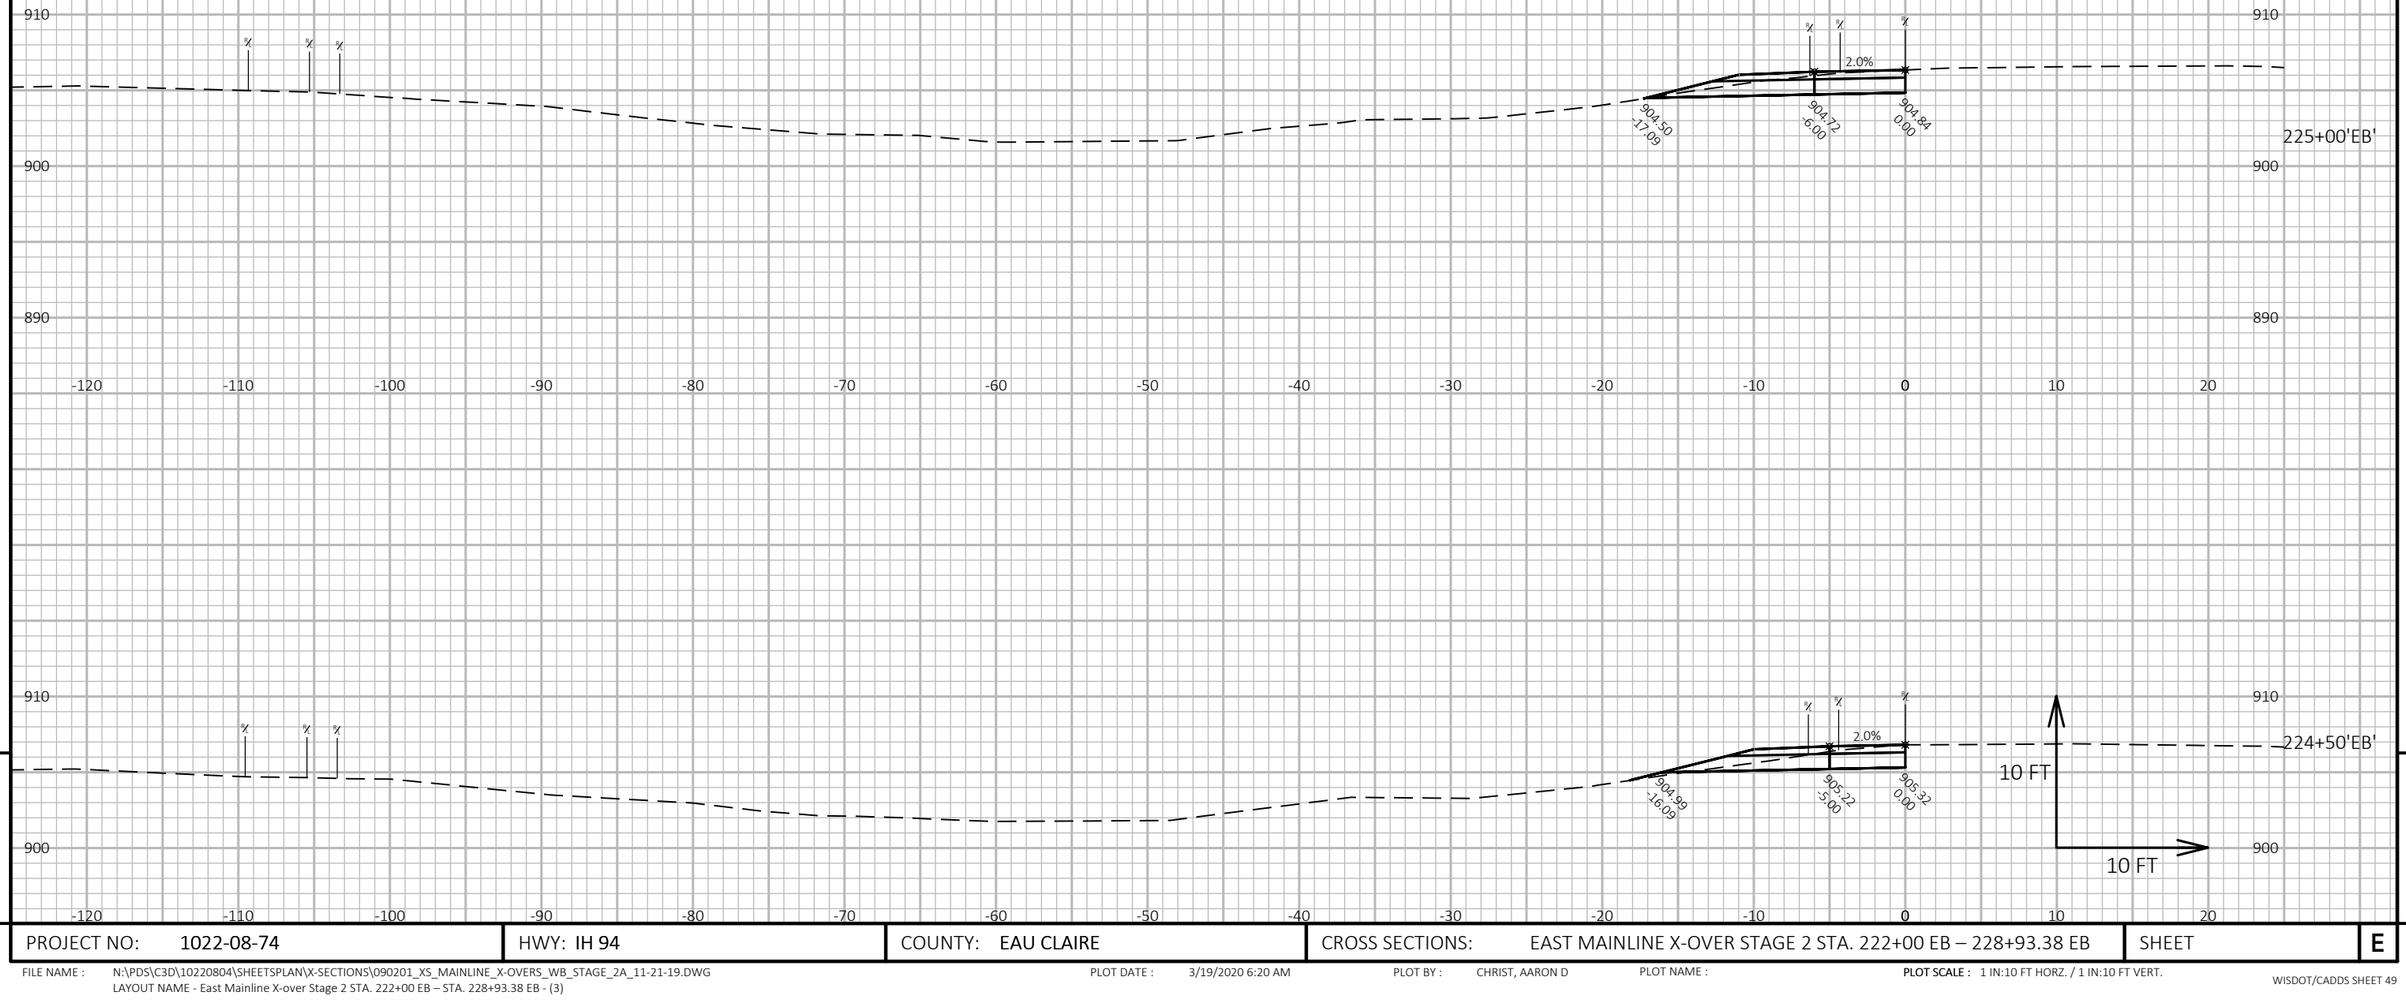

9

9

PROJECT NO: 1022-08-74	HWY: IH 94	COUNTY: EAU CLAIRE	CROSS SECTIONS: EAST MAINLINE X-OVER STAGE 2 STA. 222+00 EB – 228+93.38 EB	SHEET	E

FILE NAME : N:\PDS\C3D\10220804\SHEETSPLAN\X-SECTIONS\090201_XS_MAINLINE_X-OVERS_WB_STAGE_2A_11-21-19.DWG
LAYOUT NAME - East Mainline X-over Stage 2 STA. 222+00 EB – STA. 228+93.38 EB - (3)

PLOT DATE : 3/19/2020 6:20 AM PLOT BY : CHRIST, AARON D PLOT NAME : **PLOT SCALE :** 1 IN:10 FT HORZ. / 1 IN:10 FT VERT.


9

9

PROJECT NO: 1022-08-74	HWY: IH 94	COUNTY: EAU CLAIRE	CROSS SECTIONS: EAST MAINLINE X-OVER STAGE 2 STA. 222+00 EB – 228+93.38 EB	SHEET E

FILE NAME : N:\PDS\C3D\10220804\SHEETSPLAN\X-SECTIONS\090201_XS_MAINLINE_X-OVERS_WB_STAGE_2A_11-21-19.DWG
LAYOUT NAME - East Mainline X-over Stage 2 STA. 222+00 EB – STA. 228+93.38 EB - (4)

PLOT DATE : 3/19/2020 6:20 AM PLOT BY : CHRIST, AARON D PLOT NAME : **PLOT SCALE :** 1 IN:10 FT HORZ. / 1 IN:10 FT VERT.

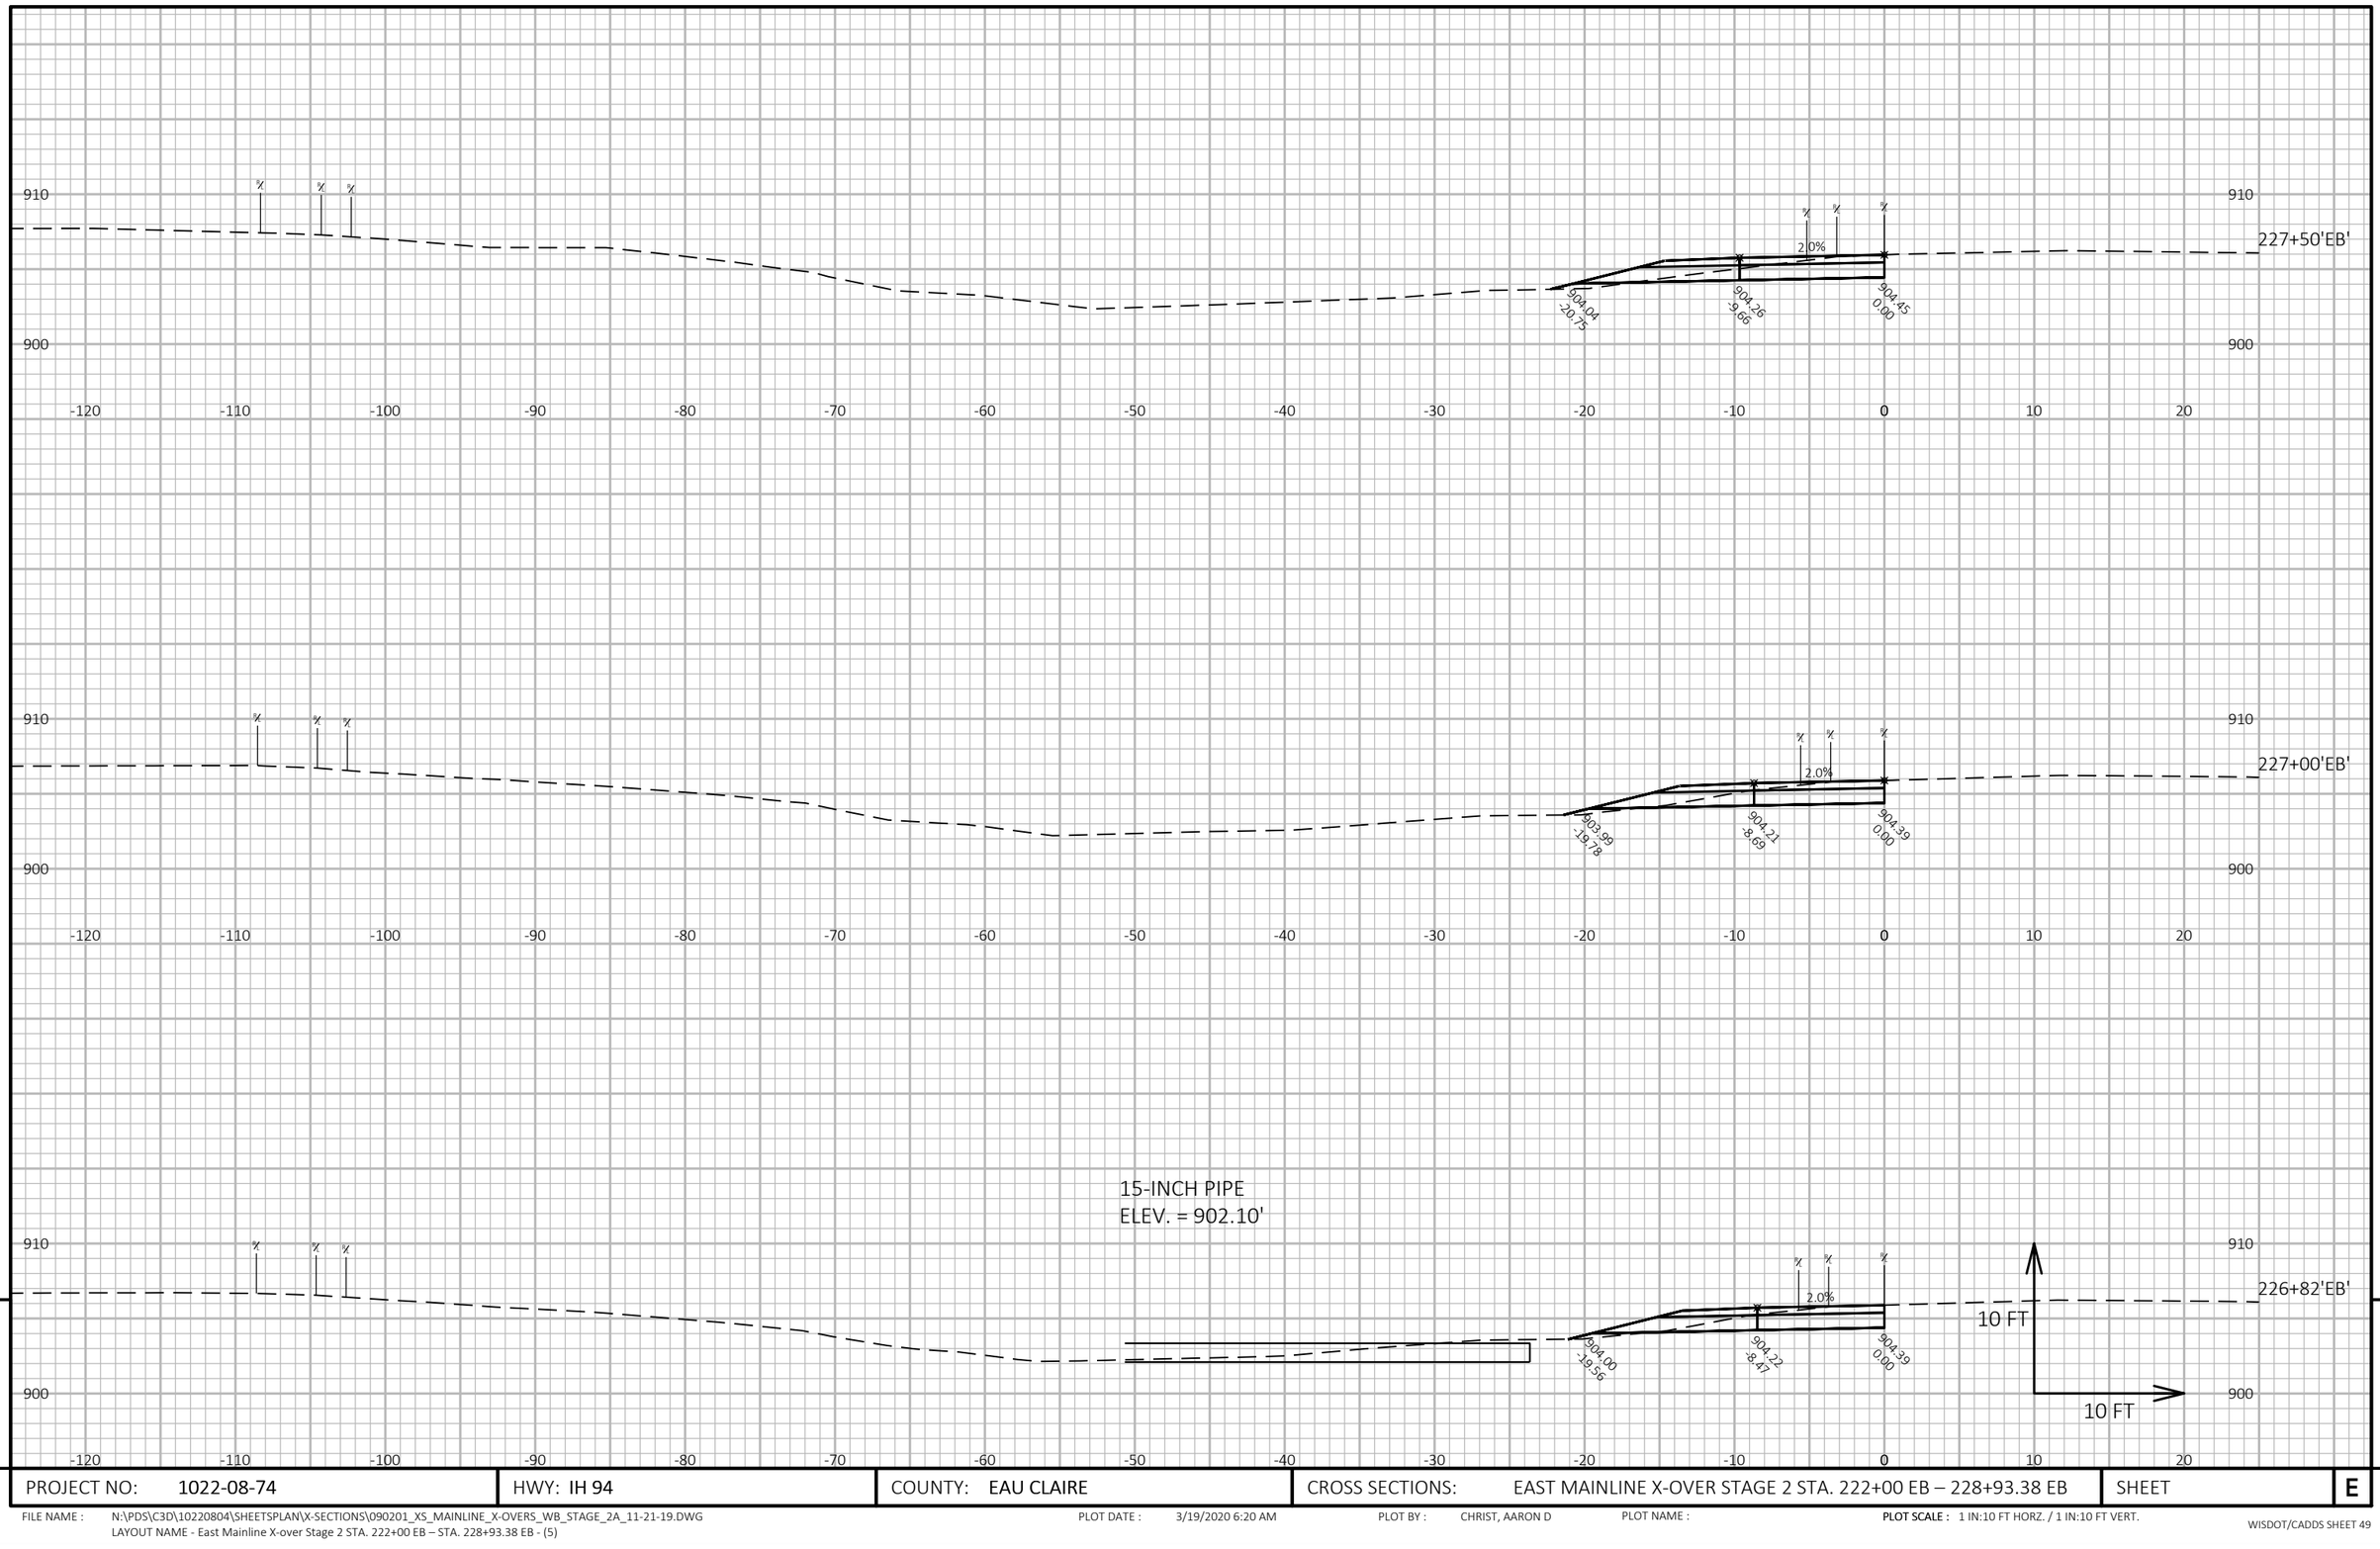

9

9

PROJECT NO: 1022-08-74	HWY: IH 94	COUNTY: EAU CLAIRE	CROSS SECTIONS: EAST MAINLINE X-OVER STAGE 2 STA. 222+00 EB – 228+93.38 EB	SHEET E

FILE NAME : N:\PDS\C3D\10220804\SHEETSPLAN\X-SECTIONS\090201_XS_MAINLINE_X-OVERS_WB_STAGE_2A_11-21-19.DWG
LAYOUT NAME - East Mainline X-over Stage 2 STA. 222+00 EB – STA. 228+93.38 EB - (5)

PLOT DATE : 3/19/2020 6:20 AM PLOT BY : CHRIST, AARON D PLOT NAME : PLOT SCALE : 1 IN:10 FT HORZ. / 1 IN:10 FT VERT.


9

9

PROJECT NO: 1022-08-74	HWY: IH 94	COUNTY: EAU CLAIRE	CROSS SECTIONS: EAST MAINLINE X-OVER STAGE 2 STA. 222+00 EB – 228+93.38 EB	SHEET	E

FILE NAME : N:\PDS\C3D\10220804\SHEETSPLAN\X-SECTIONS\090201_XS_MAINLINE_X-OVERS_WB_STAGE_2A_11-21-19.DWG
LAYOUT NAME - East Mainline X-over Stage 2 STA. 222+00 EB – STA. 228+93.38 EB - (6)

PLOT DATE : 3/19/2020 6:20 AM PLOT BY : CHRIST, AARON D PLOT NAME : PLOT SCALE : 1 IN:10 FT HORZ. / 1 IN:10 FT VERT.

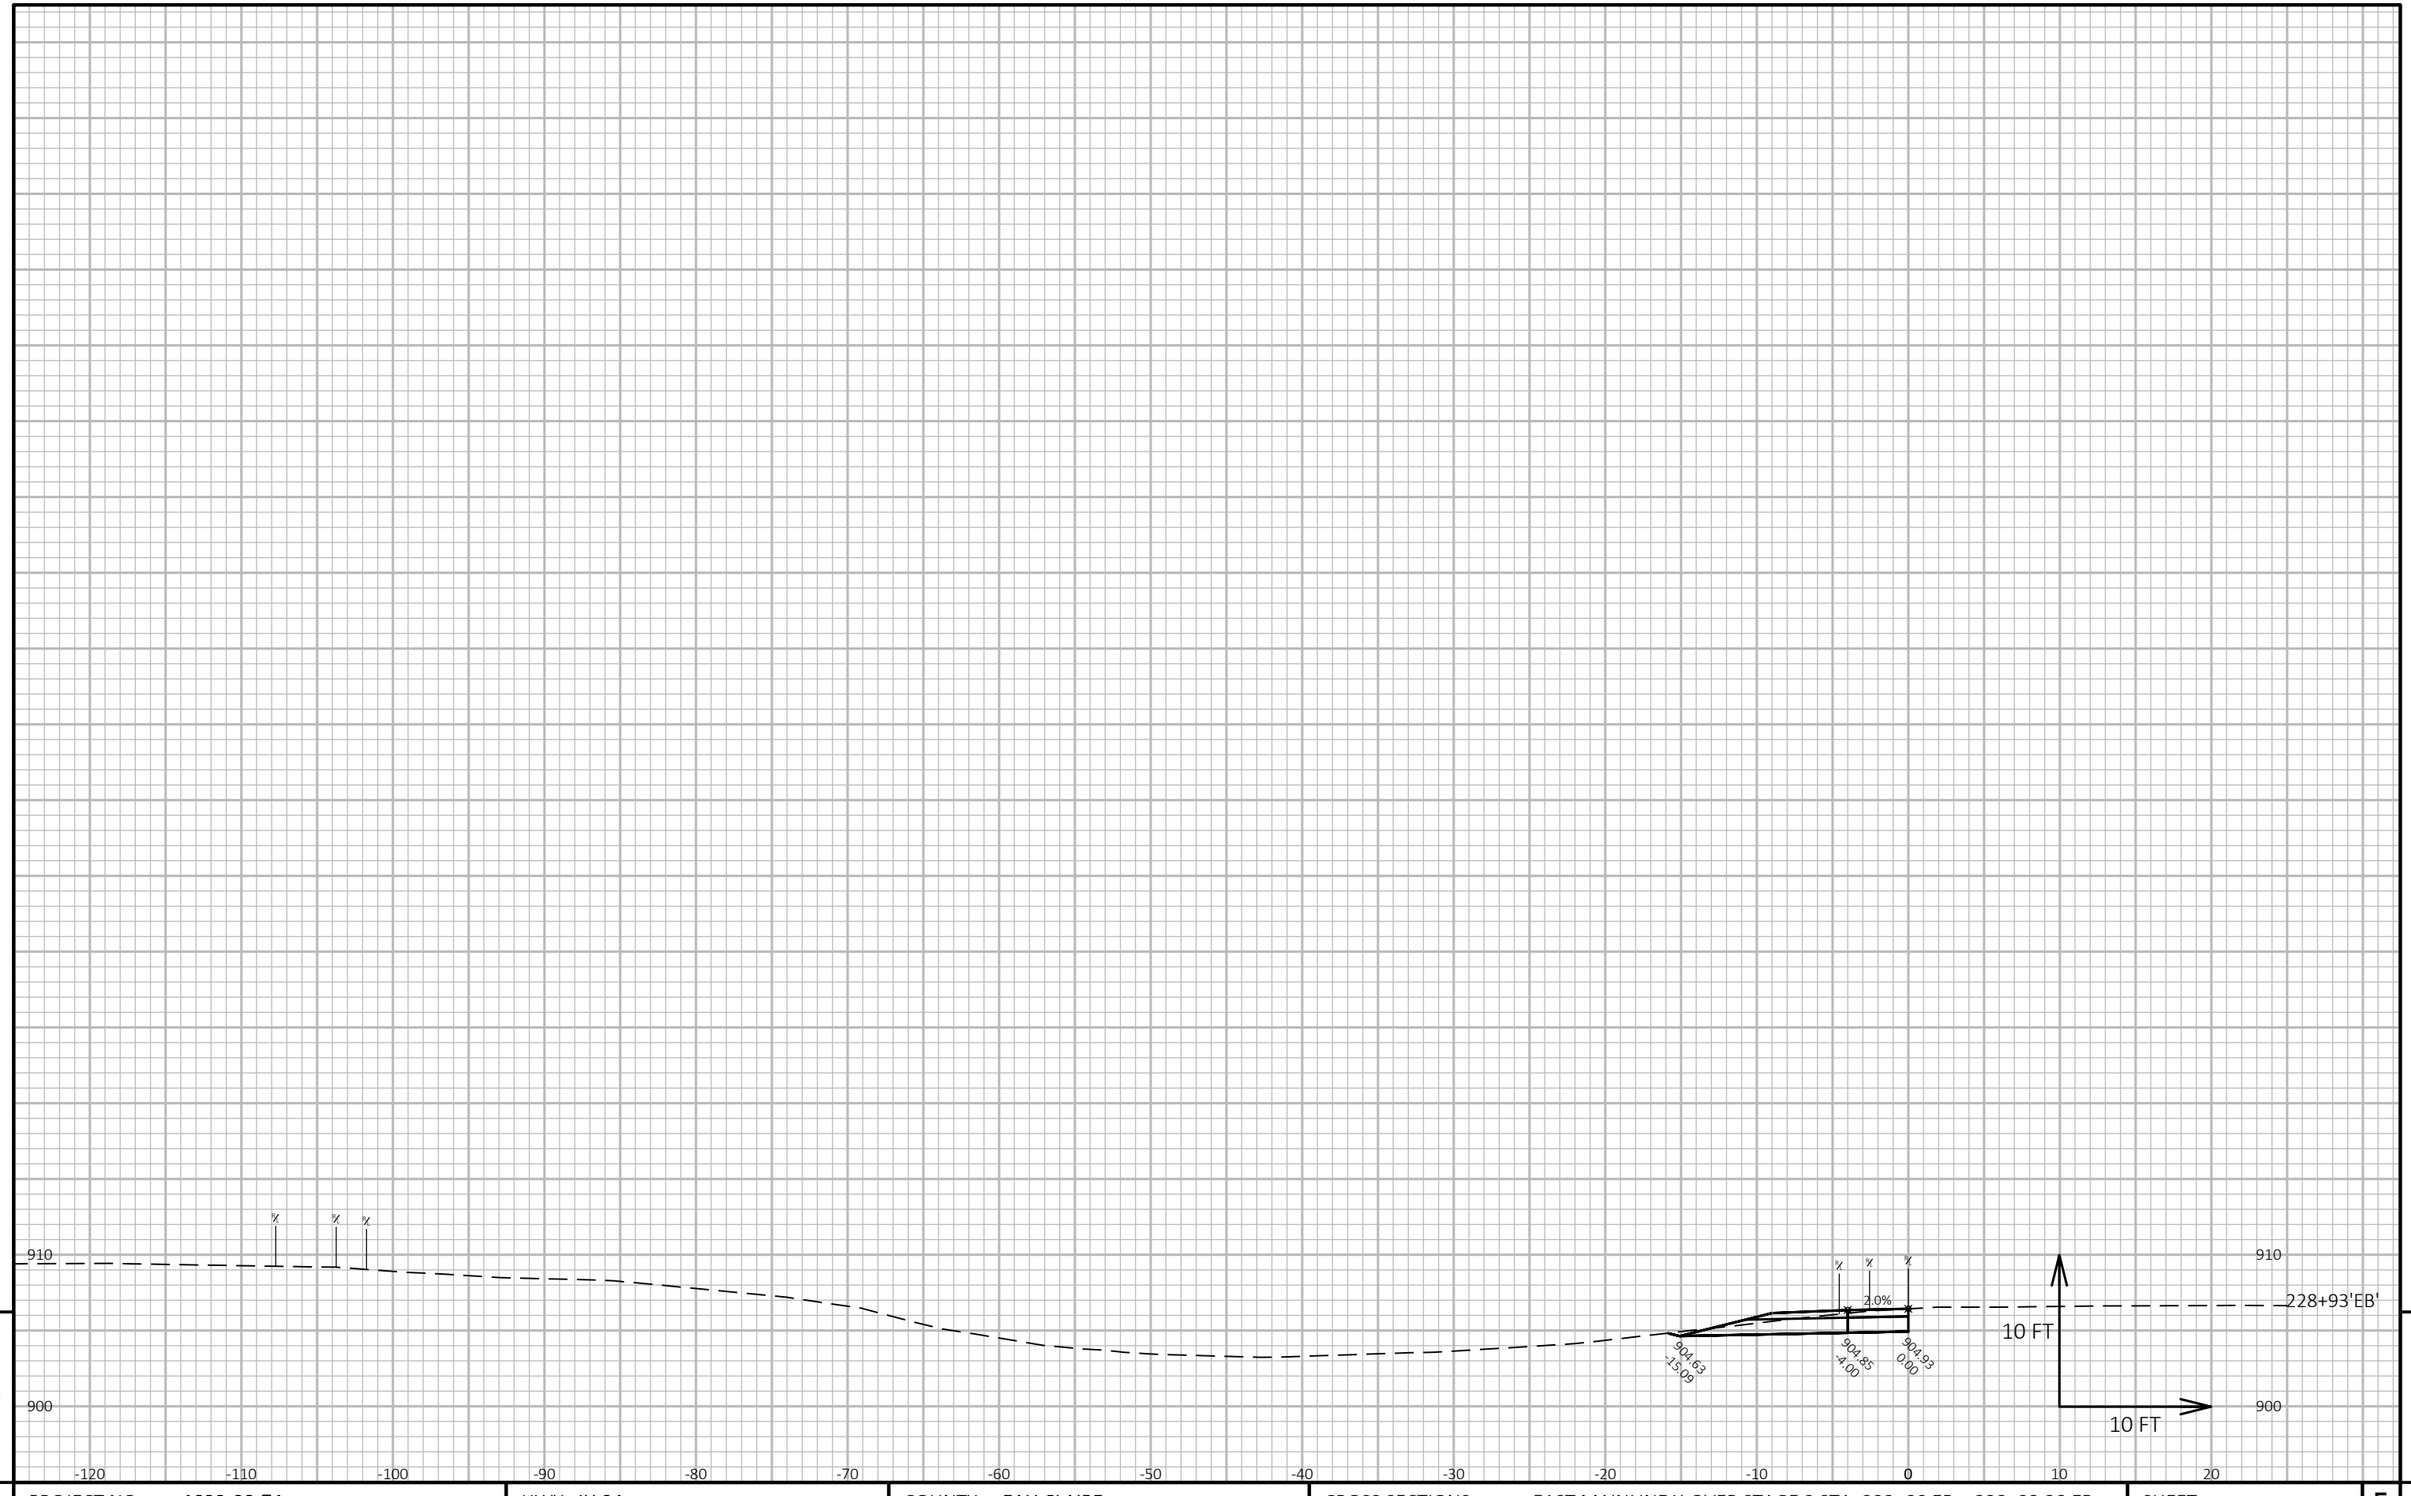

9

9

PROJECT NO: 1022-08-74	HWY: IH 94	COUNTY: EAU CLAIRE	CROSS SECTIONS: EAST MAINLINE X-OVER STAGE 2 STA. 222+00 EB – 228+93.38 EB	SHEET	E


FILE NAME : N:\PDS\C3D\10220804\SHEETSPLAN\X-SECTIONS\090201_XS_MAINLINE_X-OVERS_WB_STAGE_2A_11-21-19.DWG
LAYOUT NAME - East Mainline X-over Stage 2 STA. 222+00 EB – STA. 228+93.38 EB - (7)

PLOT DATE : 3/19/2020 6:21 AM

PLOT BY : CHRIST, AARON D

PLOT NAME :


PLOT SCALE : 1 IN:10 FT HORZ. / 1 IN:10 FT VERT.

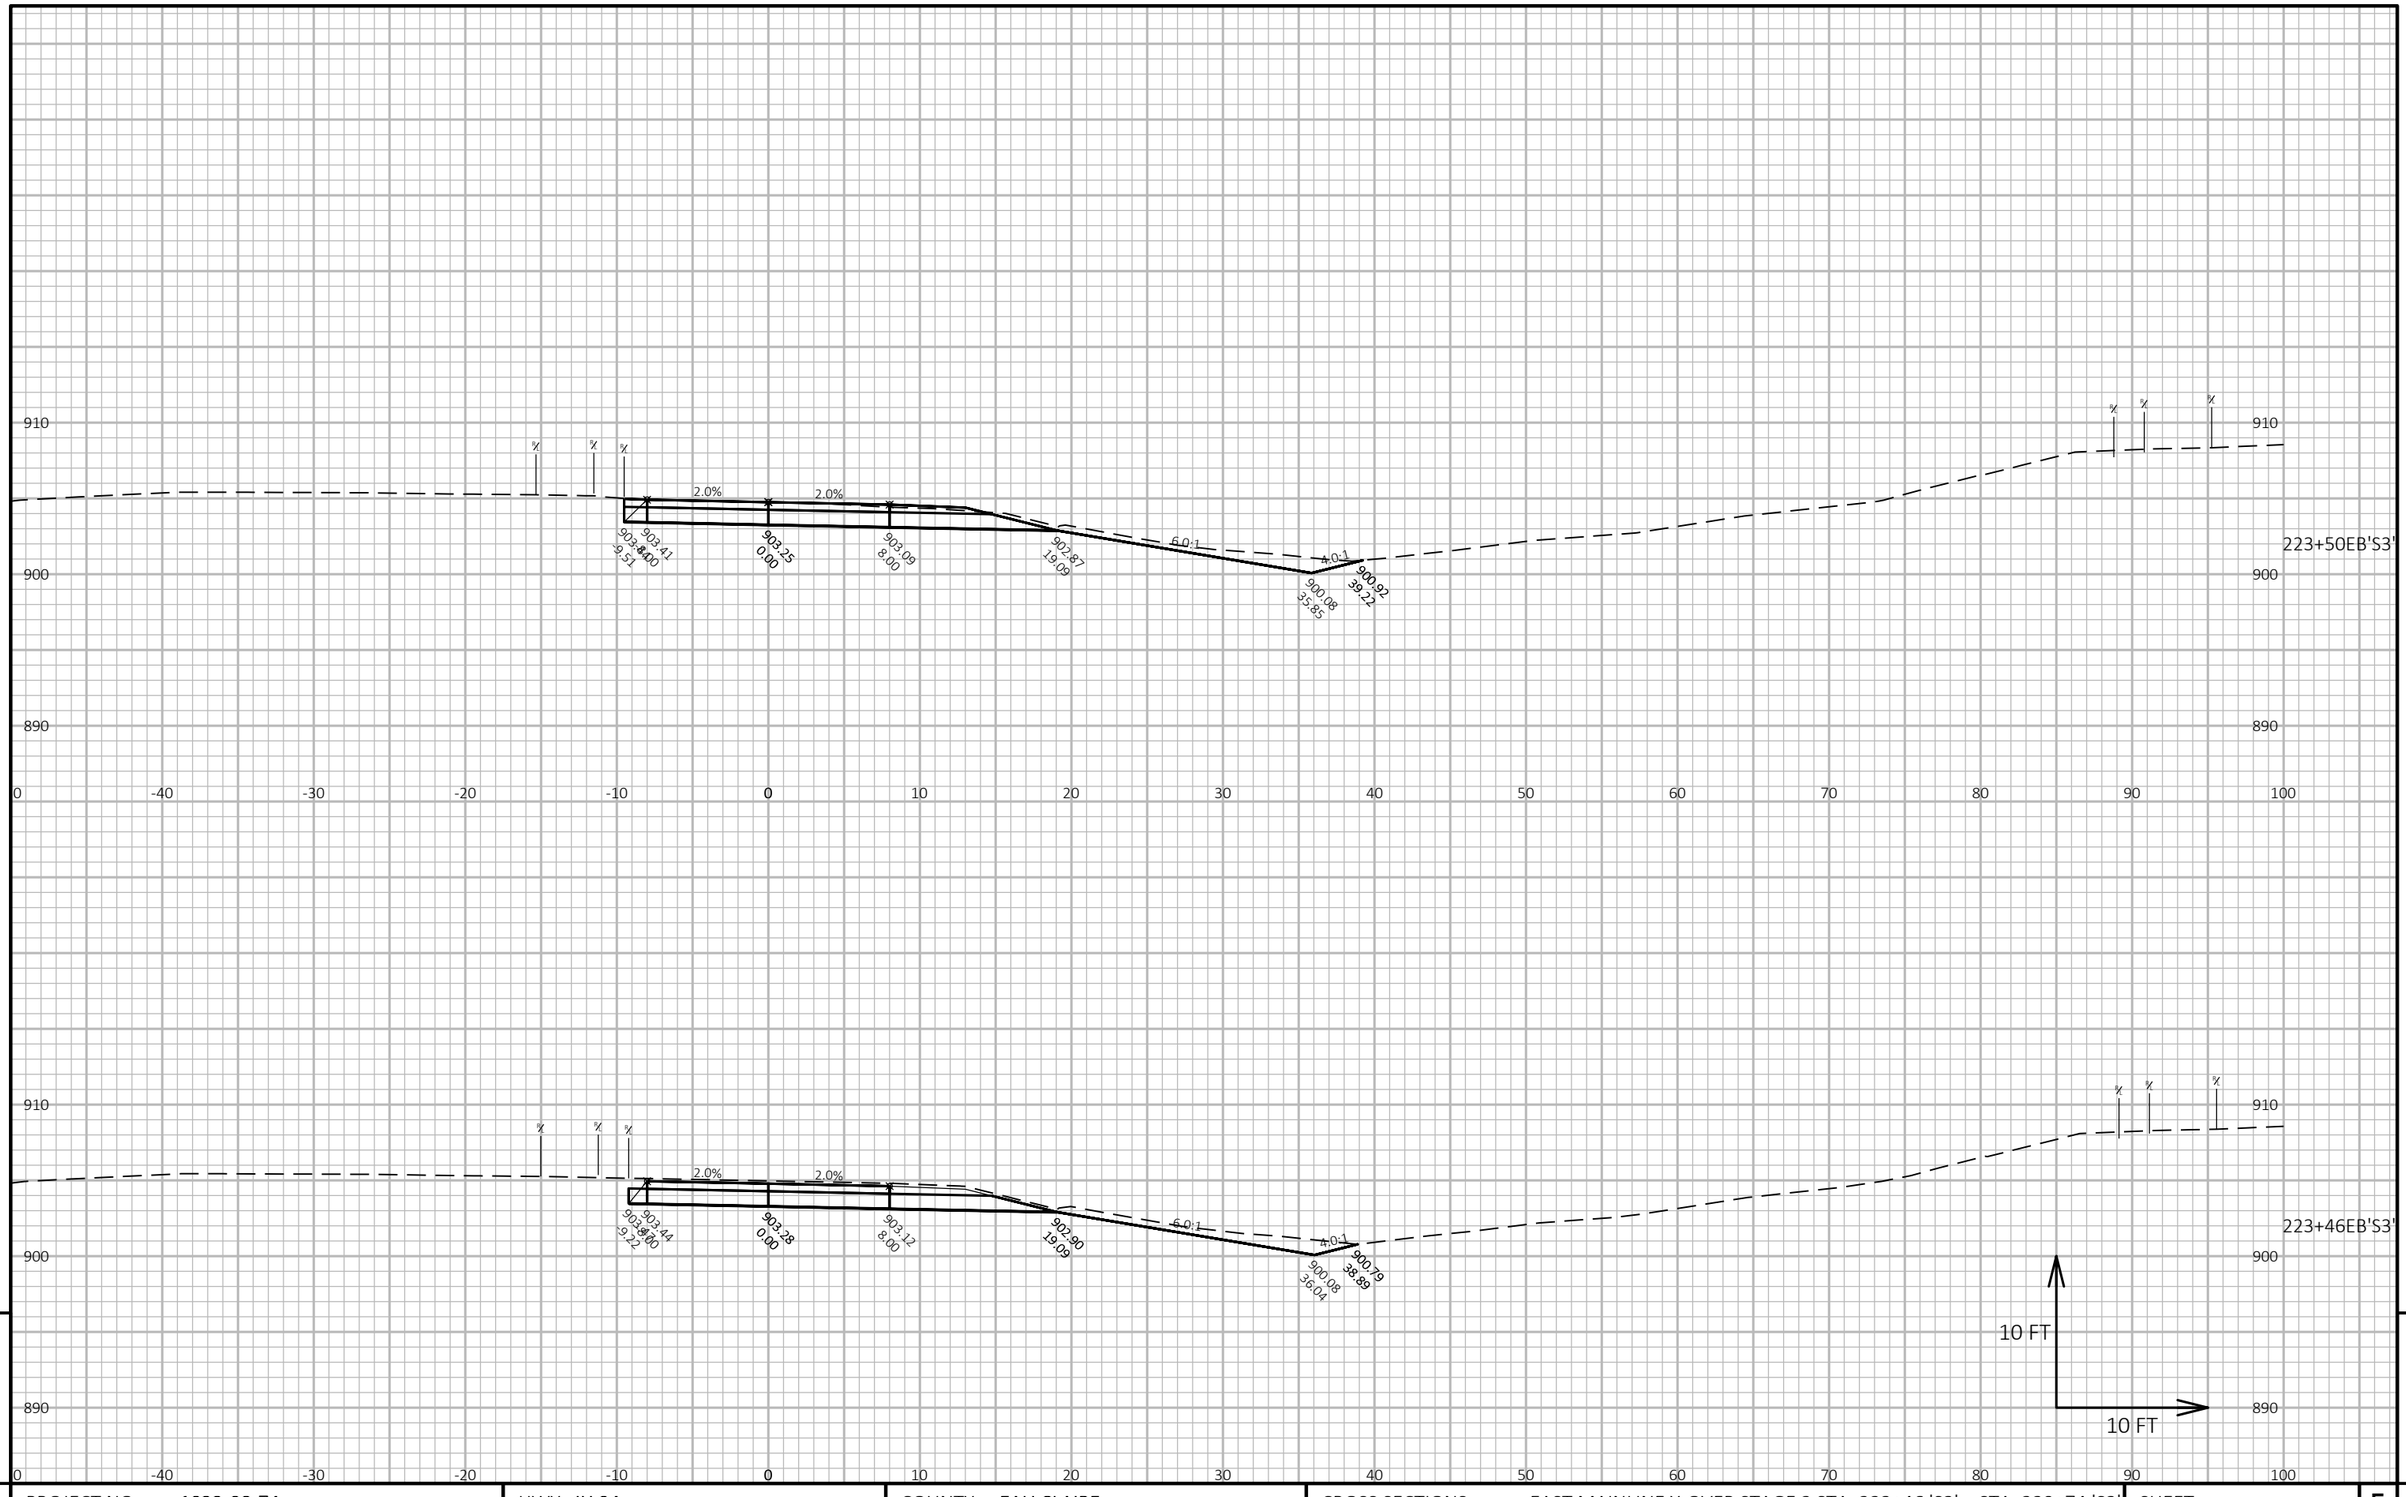

PROJECT NO: 1022-08-74	HWY: IH 94	COUNTY: EAU CLAIRE	CROSS SECTIONS: EAST MAINLINE X-OVER STAGE 2 STA. 223+46 'S3' – STA. 229+74 'S3'	SHEET	E

FILE NAME : N:\PDS\C3D\10220804\SHEETSPLAN\X-SECTIONS\090201_XS_MAINLINE_X-OVERS_WB_STAGE_2A_11-21-19.DWG
LAYOUT NAME - East Mainline X-over Stage 2 STA. 223+45.63 EB'S3' – STA. 229+73.87 EB'S3' - (1)

PLOT DATE : 3/19/2020 6:33 AM PLOT BY : CHRIST, AARON D PLOT NAME : **PLOT SCALE :** 1 IN:10 FT HORZ. / 1 IN:10 FT VERT.

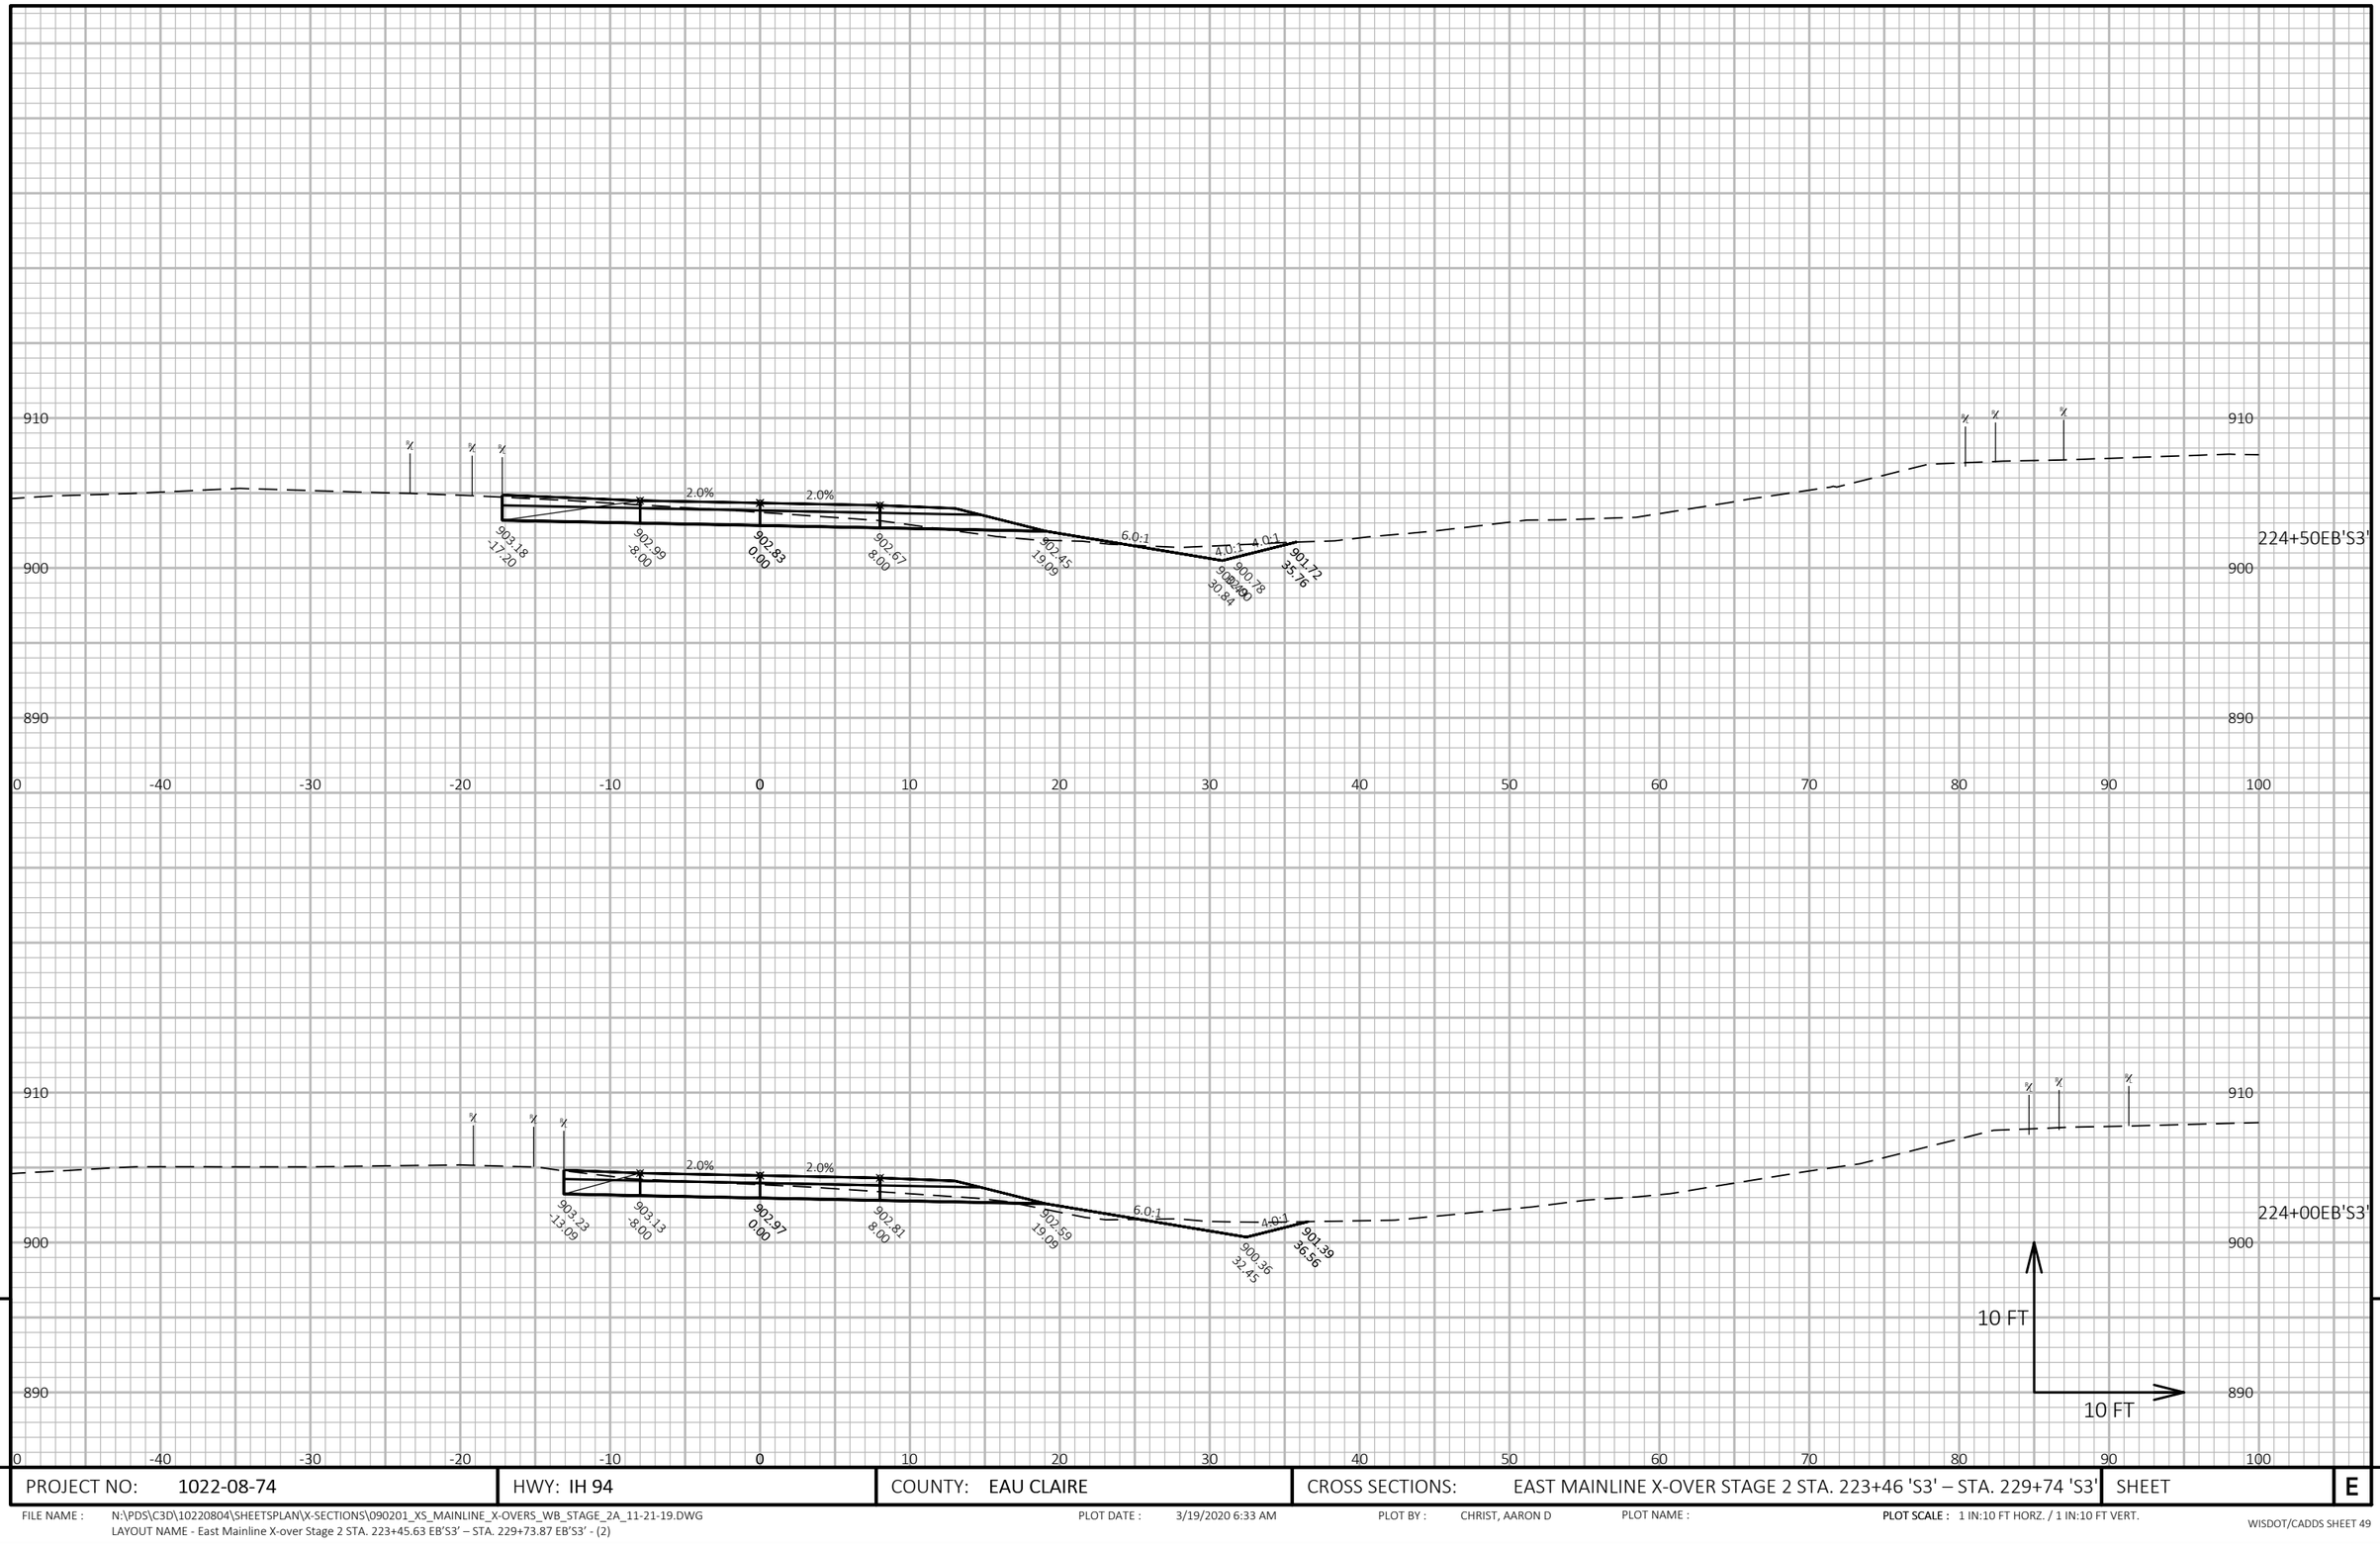


PROJECT NO: 1022-08-74	HWY: IH 94	COUNTY: EAU CLAIRE	CROSS SECTIONS: EAST MAINLINE X-OVER STAGE 2 STA. 223+46 'S3' – STA. 229+74 'S3'	SHEET	E

FILE NAME : N:\PDS\C3D\10220804\SHEETSPLAN\X-SECTIONS\090201_XS_MAINLINE_X-OVERS_WB_STAGE_2A_11-21-19.DWG
LAYOUT NAME - East Mainline X-over Stage 2 STA. 223+45.63 EB'S3' – STA. 229+73.87 EB'S3' - (2)

PLOT DATE : 3/19/2020 6:33 AM PLOT BY : CHRIST, AARON D PLOT NAME : **PLOT SCALE :** 1 IN:10 FT HORZ. / 1 IN:10 FT VERT.

WISDOT/CADDS SHEET 49

9

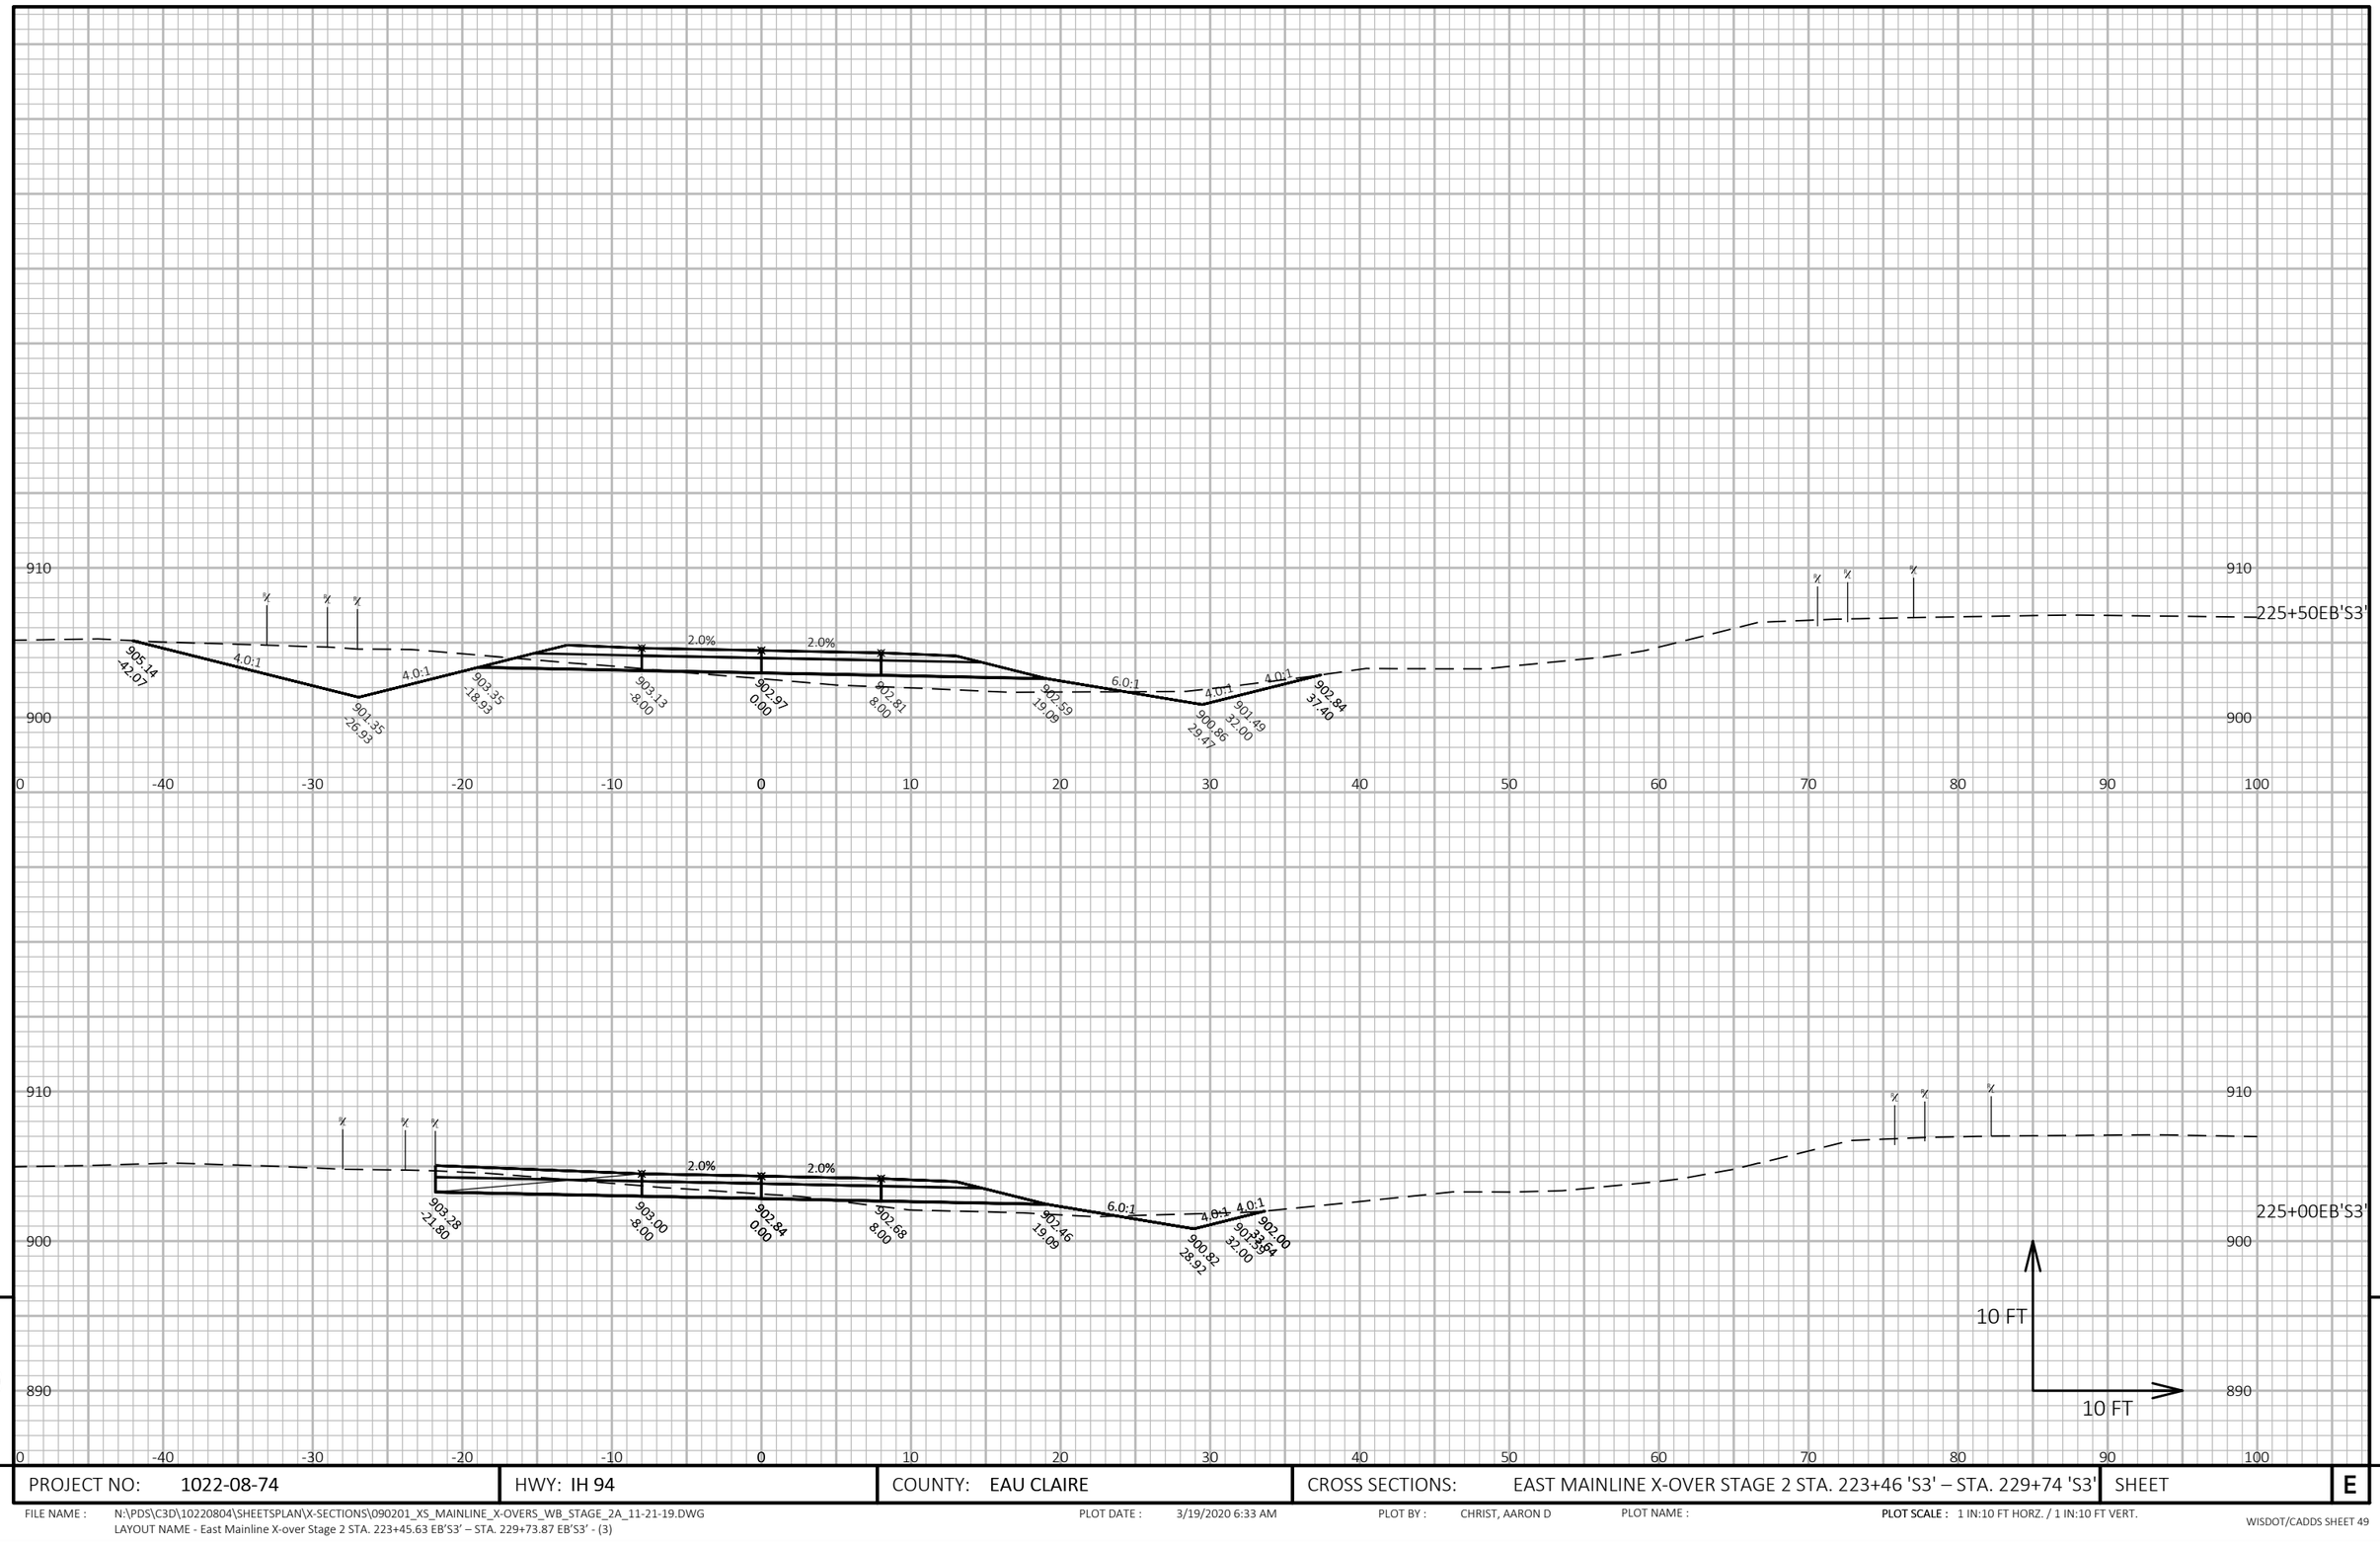

9

9

PROJECT NO: 1022-08-74	HWY: IH 94	COUNTY: EAU CLAIRE	CROSS SECTIONS: EAST MAINLINE X-OVER STAGE 2 STA. 223+46 'S3' – STA. 229+74 'S3'	SHEET	E


FILE NAME : N:\PDS\C3D\10220804\SHEETSPLAN\X-SECTIONS\090201_XS_MAINLINE_X-OVERS_WB_STAGE_2A_11-21-19.DWG
LAYOUT NAME - East Mainline X-over Stage 2 STA. 223+45.63 EB'S3' – STA. 229+73.87 EB'S3' - (3)

PLOT DATE : 3/19/2020 6:33 AM

PLOT BY : CHRIST, AARON D

PLOT NAME :

PLOT SCALE : 1 IN:10 FT HORZ. / 1 IN:10 FT VERT.

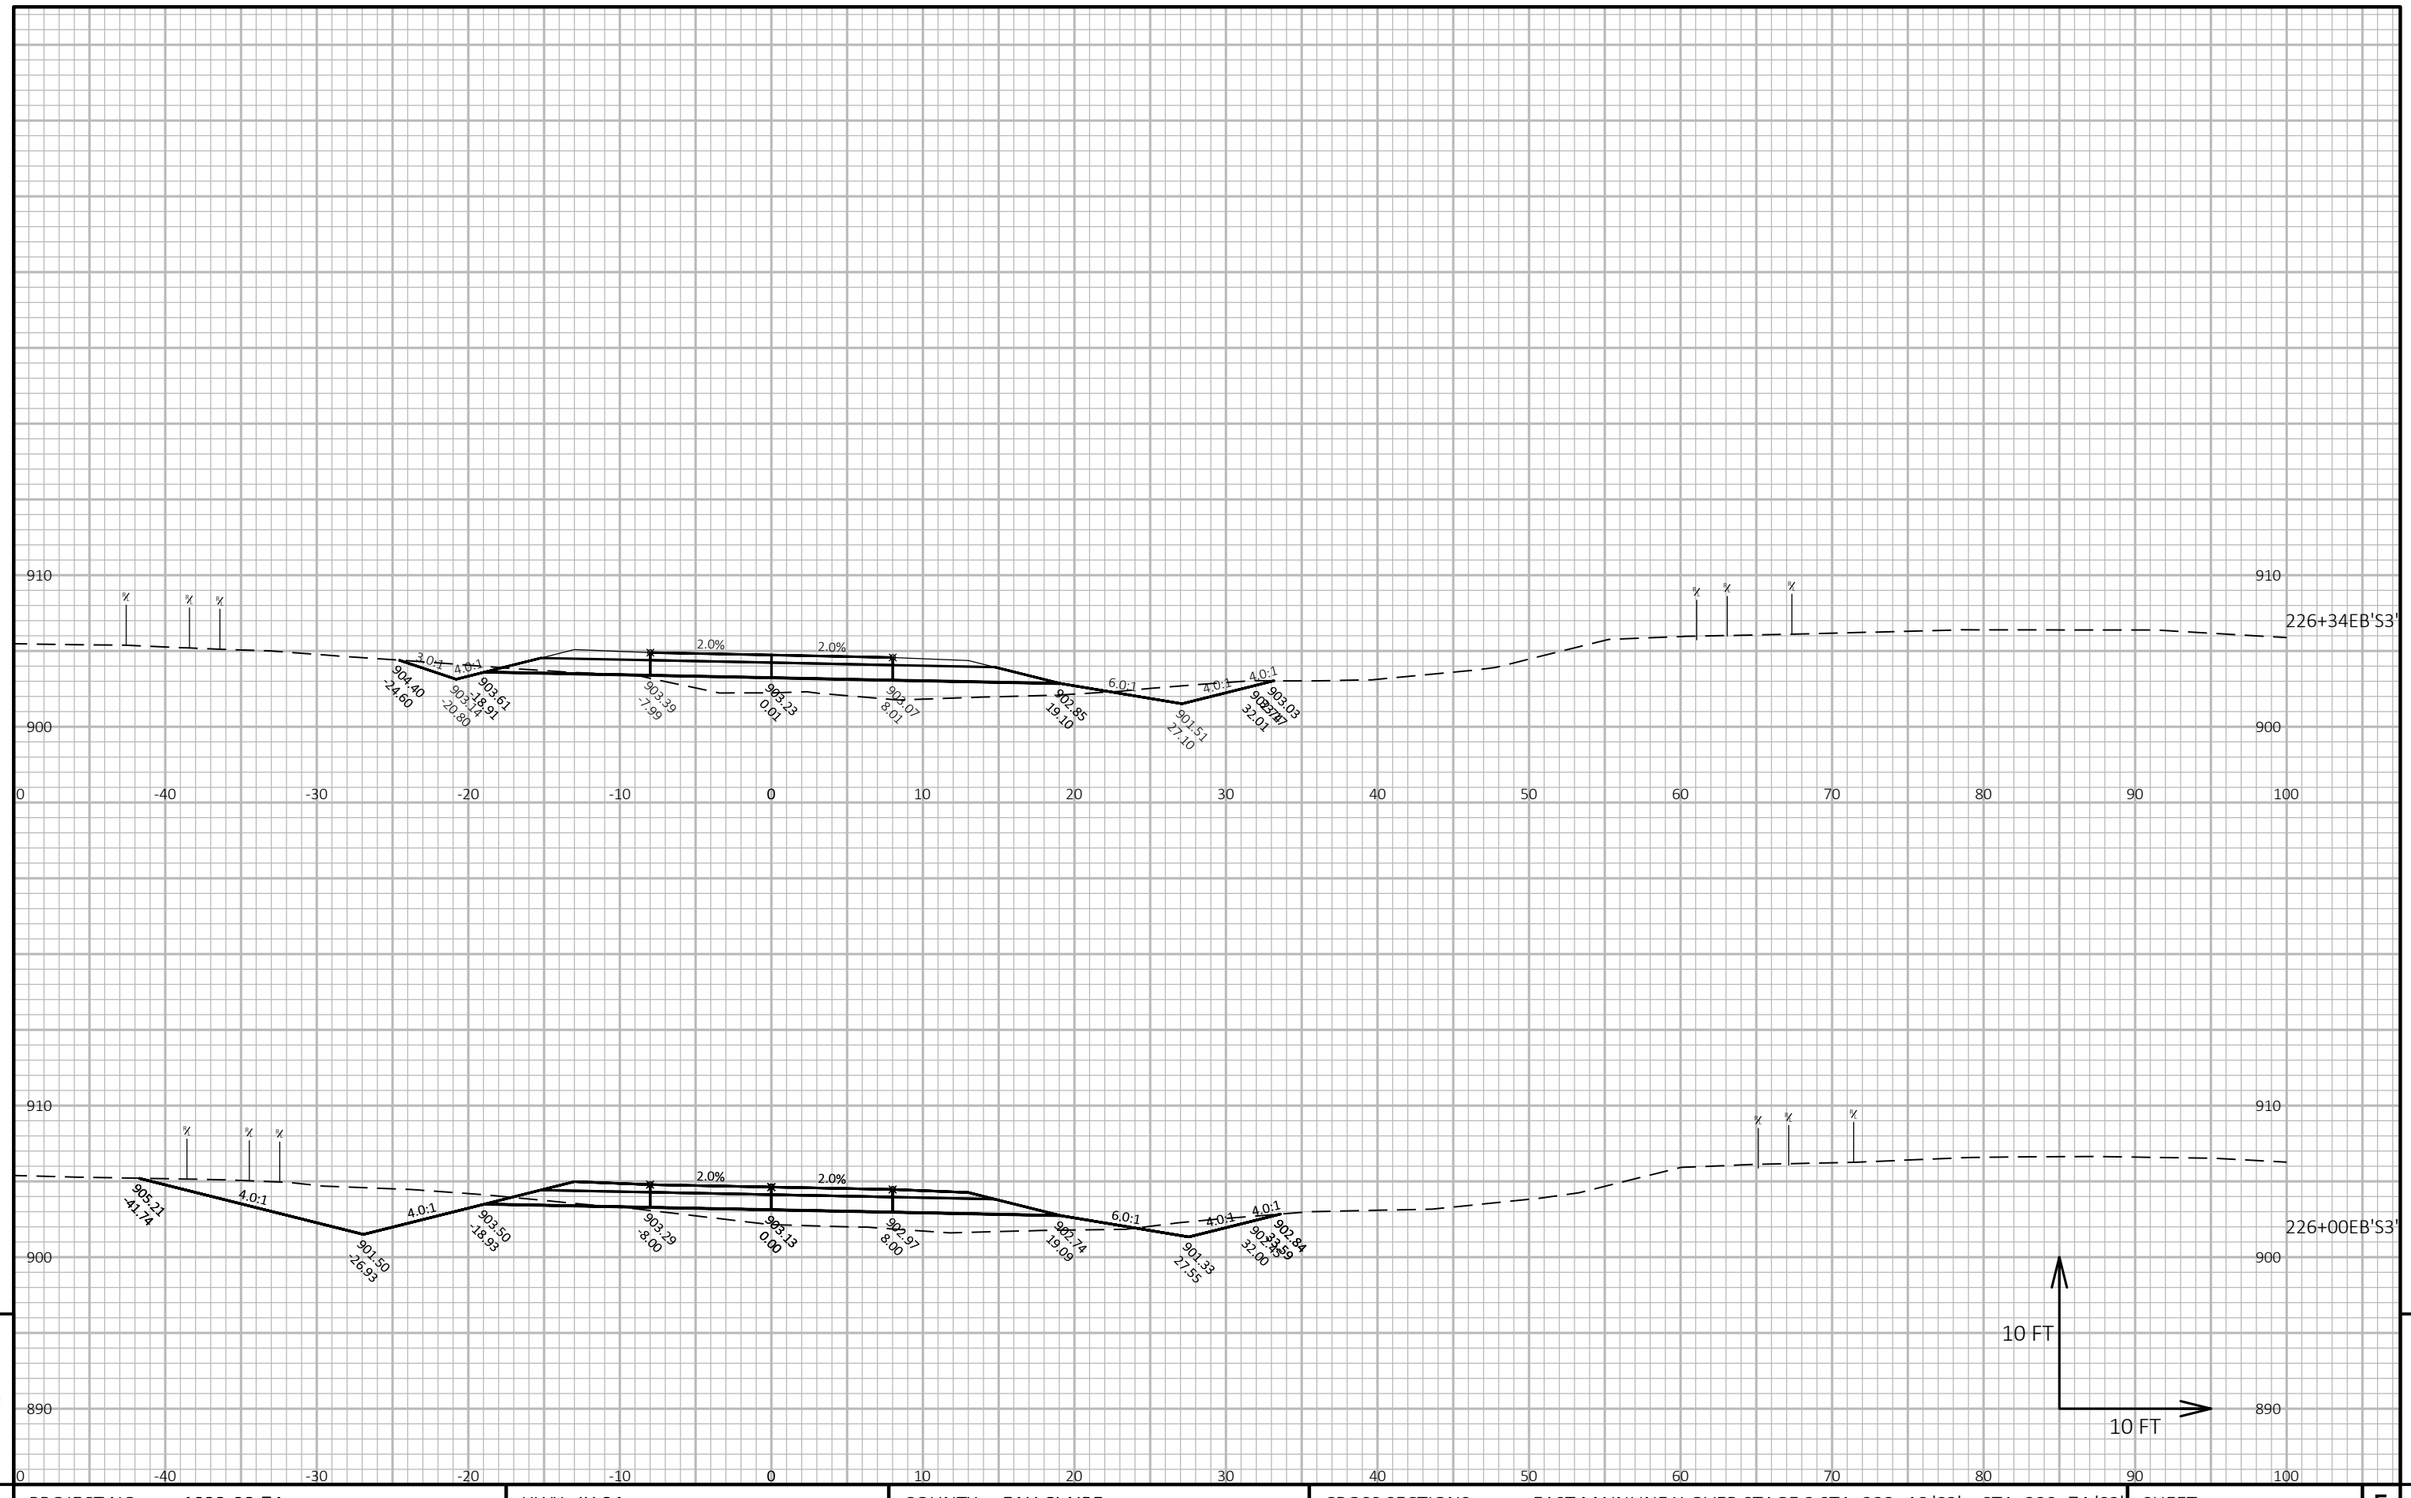

9

9

PROJECT NO: 1022-08-74	HWY: IH 94	COUNTY: EAU CLAIRE	CROSS SECTIONS: EAST MAINLINE X-OVER STAGE 2 STA. 223+46 'S3' – STA. 229+74 'S3'	SHEET	E

FILE NAME : N:\PDS\C3D\10220804\SHEETSPLAN\X-SECTIONS\090201_XS_MAINLINE_X-OVERS_WB_STAGE_2A_11-21-19.DWG
LAYOUT NAME - East Mainline X-over Stage 2 STA. 223+45.63 EB'S3' – STA. 229+73.87 EB'S3' - (4)


PLOT DATE : 3/19/2020 6:34 AM


PLOT BY : CHRIST, AARON D


PLOT NAME :

PLOT SCALE : 1 IN:10 FT HORZ. / 1 IN:10 FT VERT.

WISDOT/CADDS SHEET 49

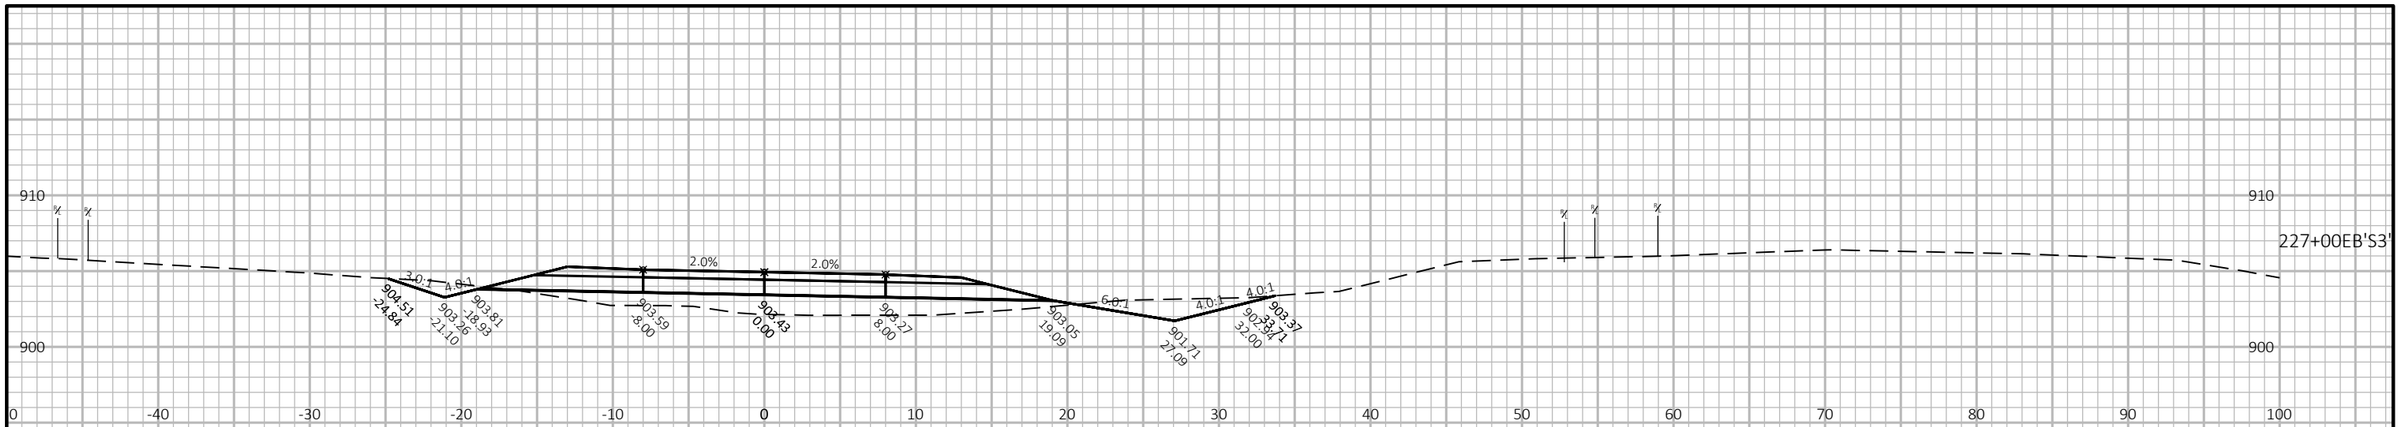

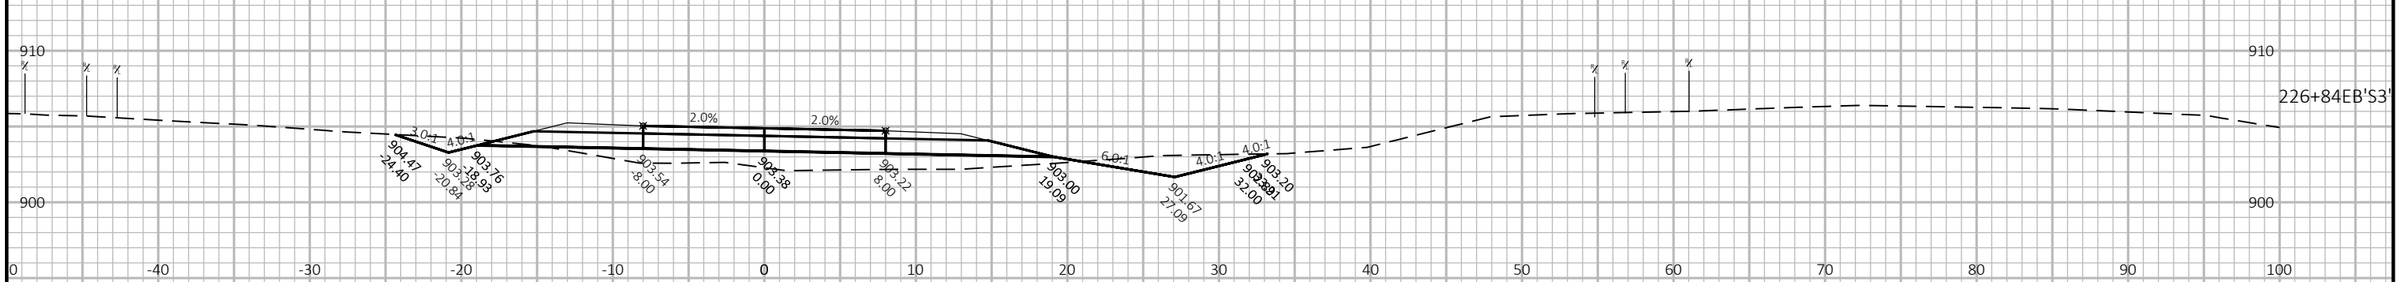

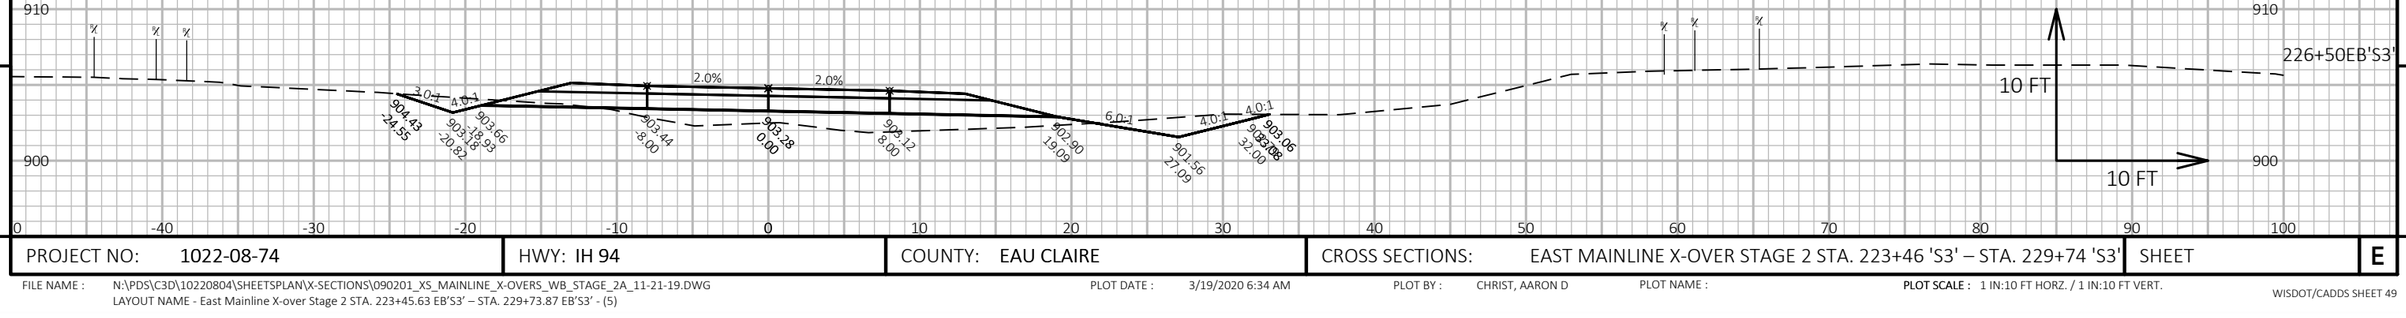


9

9

PROJECT NO: 1022-08-74	HWY: IH 94	COUNTY: EAU CLAIRE	CROSS SECTIONS: EAST MAINLINE X-OVER STAGE 2 STA. 223+46 'S3' – STA. 229+74 'S3'	SHEET E

FILE NAME : N:\PDS\C3D\10220804\SHEETSPLAN\X-SECTIONS\090201_XS_MAINLINE_X-OVERS_WB_STAGE_2A_11-21-19.DWG
LAYOUT NAME - East Mainline X-over Stage 2 STA. 223+45.63 EB'S3' – STA. 229+73.87 EB'S3' - (5)


PLOT DATE : 3/19/2020 6:34 AM PLOT BY : CHRIST, AARON D PLOT NAME : PLOT SCALE : 1 IN:10 FT HORZ. / 1 IN:10 FT VERT.

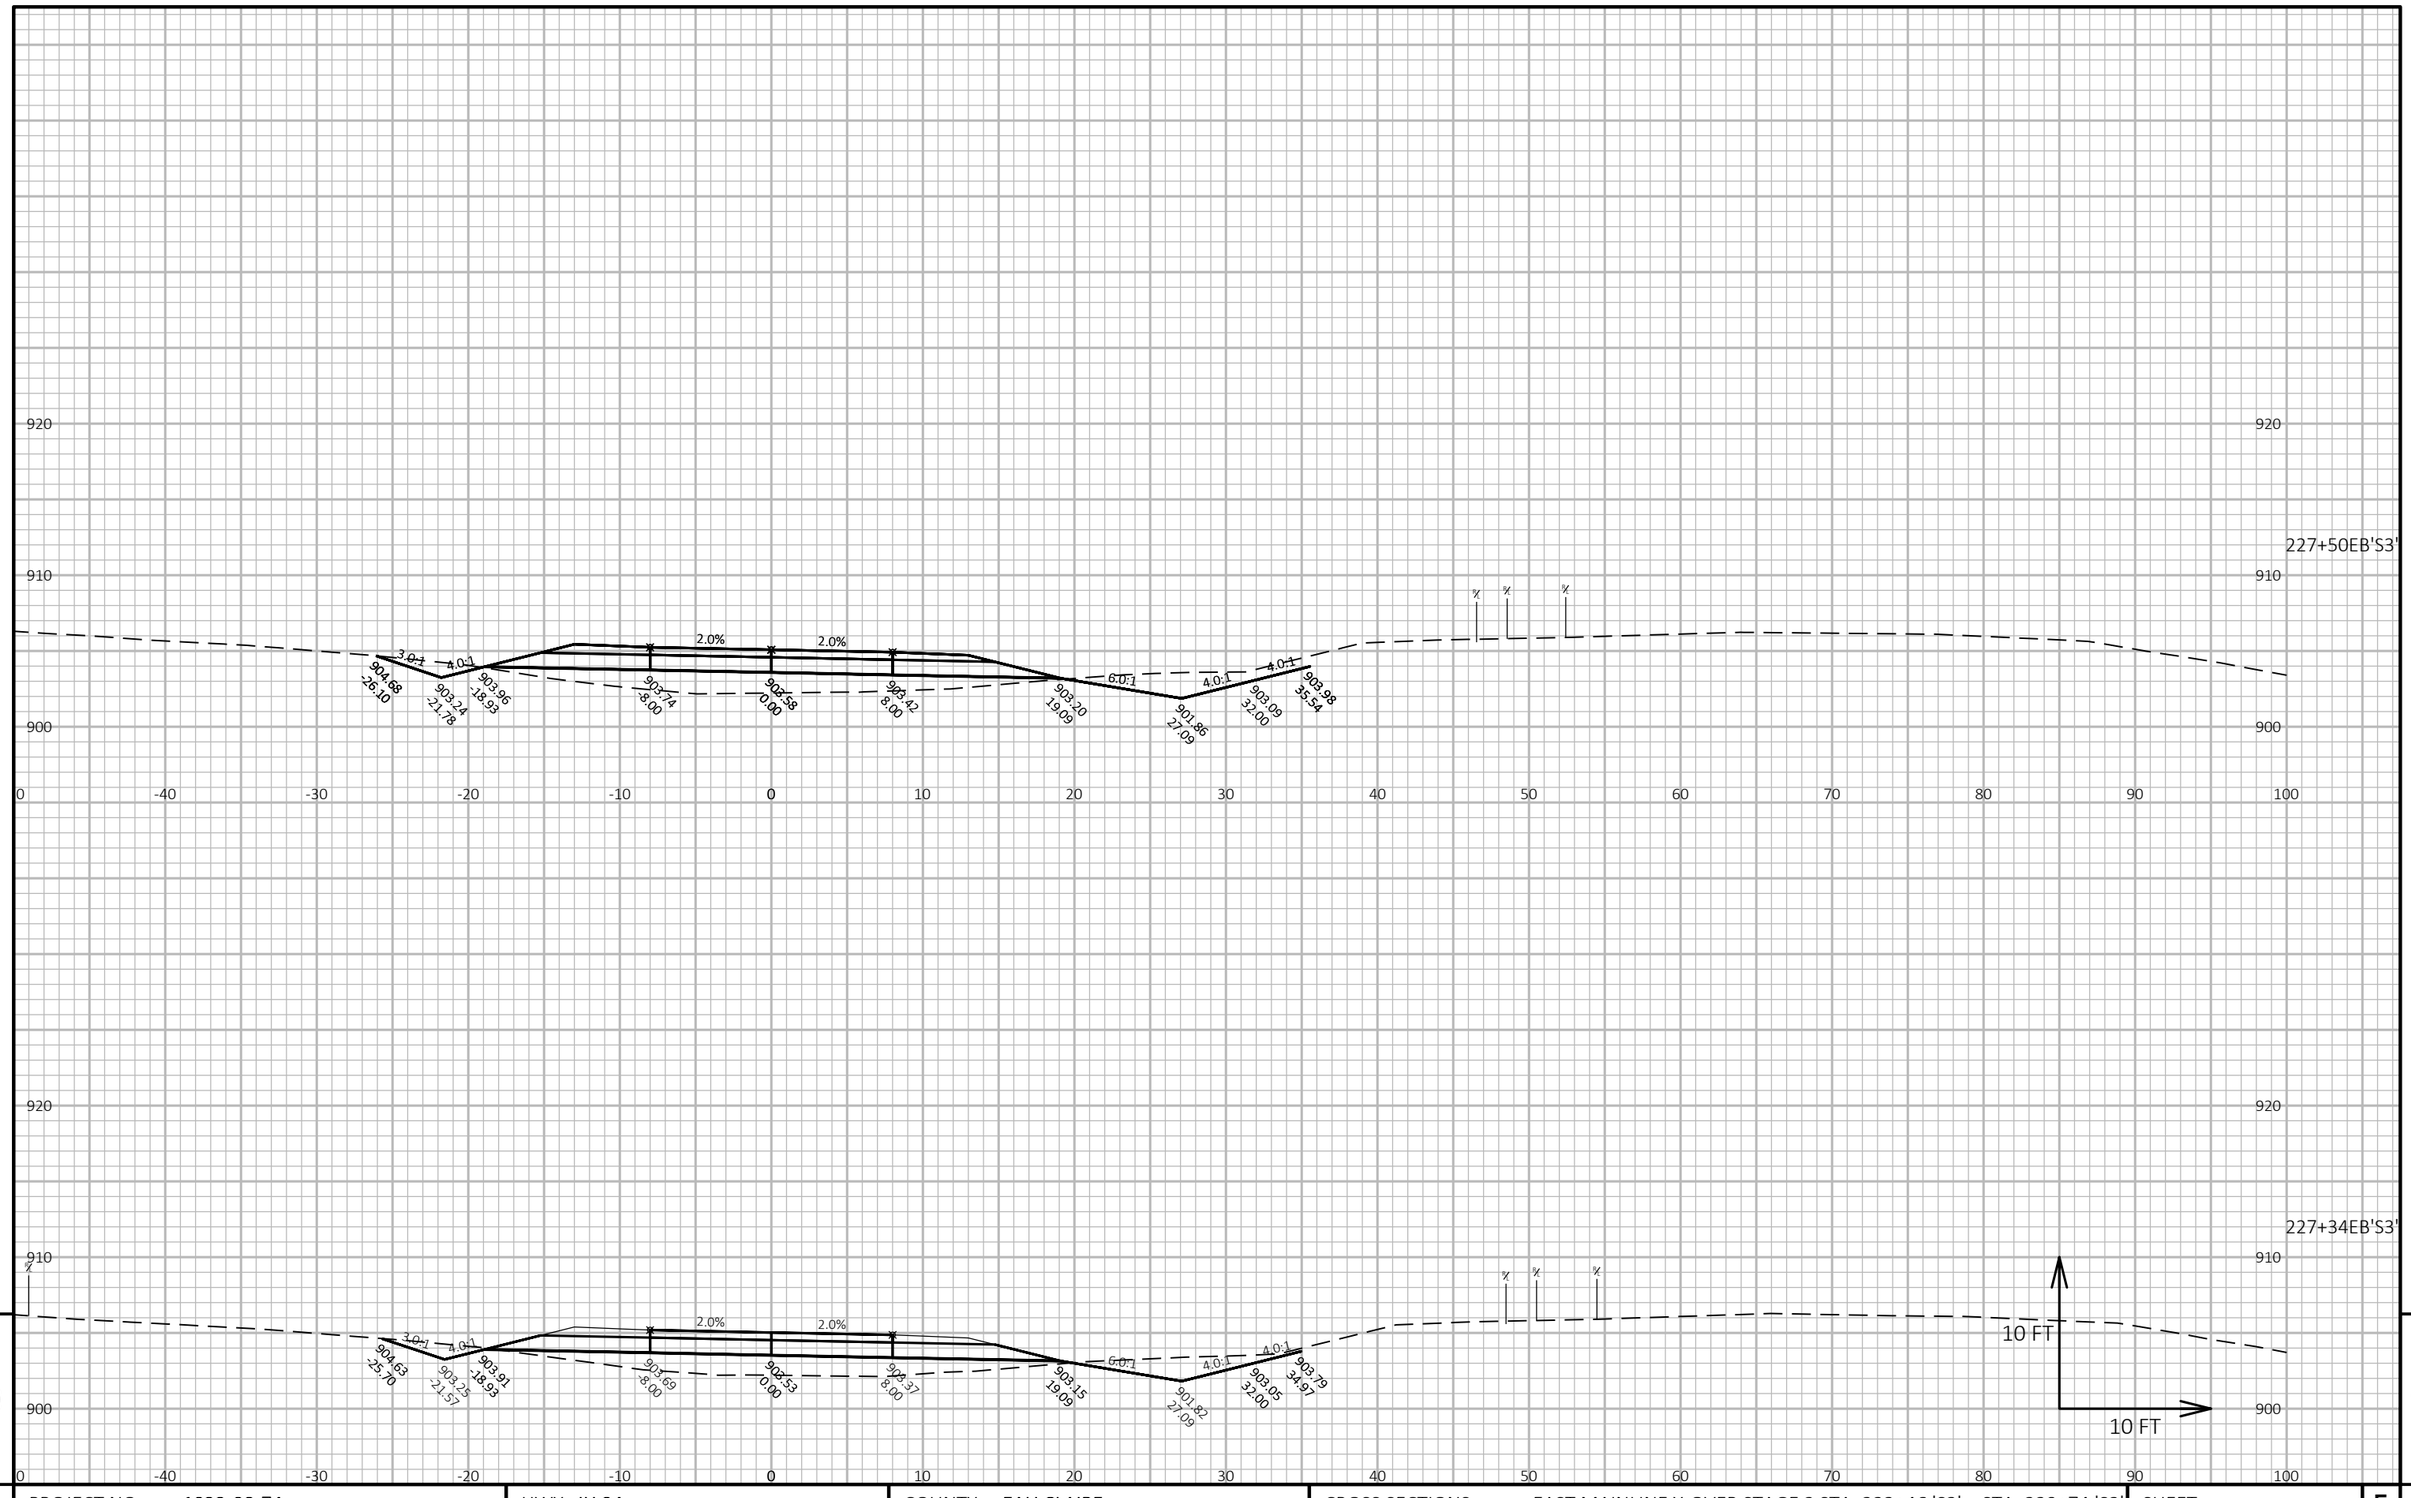

PROJECT NO: 1022-08-74	HWY: IH 94	COUNTY: EAU CLAIRE	CROSS SECTIONS: EAST MAINLINE X-OVER STAGE 2 STA. 223+46 'S3' – STA. 229+74 'S3'	SHEET	E

FILE NAME : N:\PDS\C3D\10220804\SHEETSPLAN\X-SECTIONS\090201_XS_MAINLINE_X-OVERS_WB_STAGE_2A_11-21-19.DWG
LAYOUT NAME - East Mainline X-over Stage 2 STA. 223+45.63 EB'S3' – STA. 229+73.87 EB'S3' - (6)

PLOT DATE : 3/19/2020 6:34 AM PLOT BY : CHRIST, AARON D PLOT NAME : **PLOT SCALE :** 1 IN:10 FT HORZ. / 1 IN:10 FT VERT.

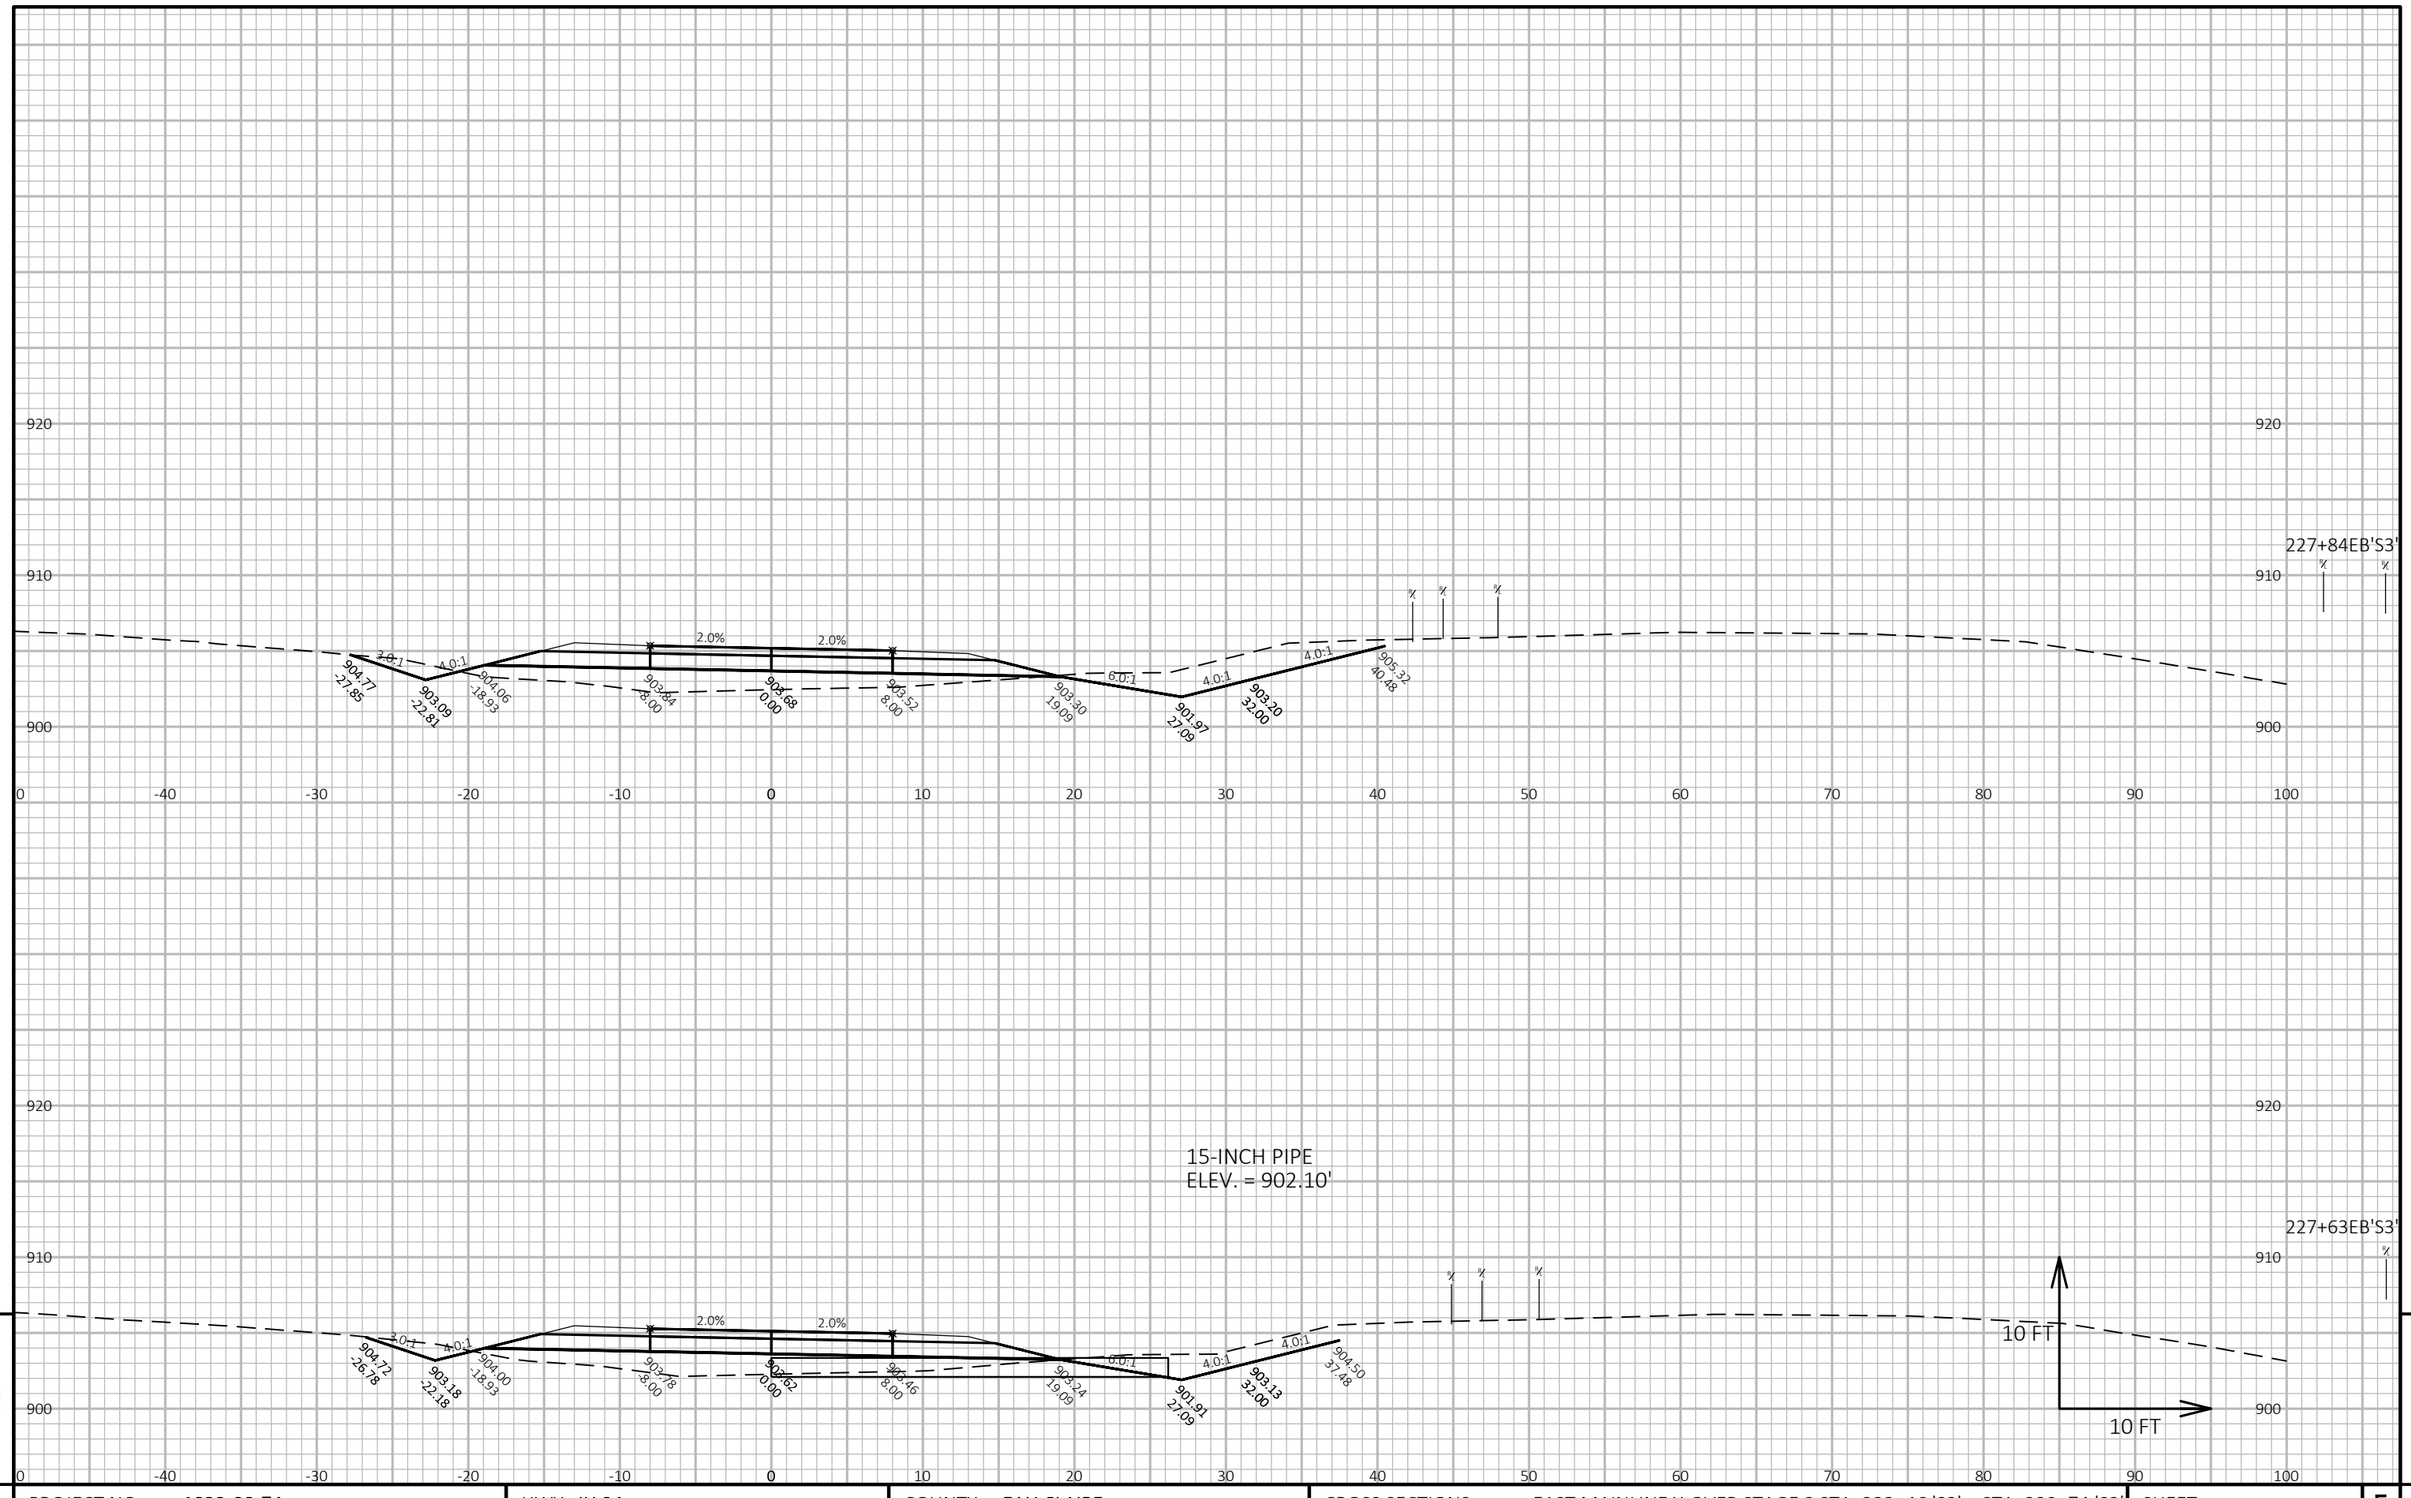


9

9

PROJECT NO: 1022-08-74	HWY: IH 94	COUNTY: EAU CLAIRE	CROSS SECTIONS: EAST MAINLINE X-OVER STAGE 2 STA. 223+46 'S3' – STA. 229+74 'S3'	SHEET	E

FILE NAME : N:\PDS\C3D\10220804\SHEETSPLAN\X-SECTIONS\090201_XS_MAINLINE_X-OVERS_WB_STAGE_2A_11-21-19.DWG
LAYOUT NAME - East Mainline X-over Stage 2 STA. 223+45.63 EB'S3' – STA. 229+73.87 EB'S3' - (7)

PLOT DATE : 3/19/2020 6:34 AM PLOT BY : CHRIST, AARON D PLOT NAME : **PLOT SCALE :** 1 IN:10 FT HORZ. / 1 IN:10 FT VERT.

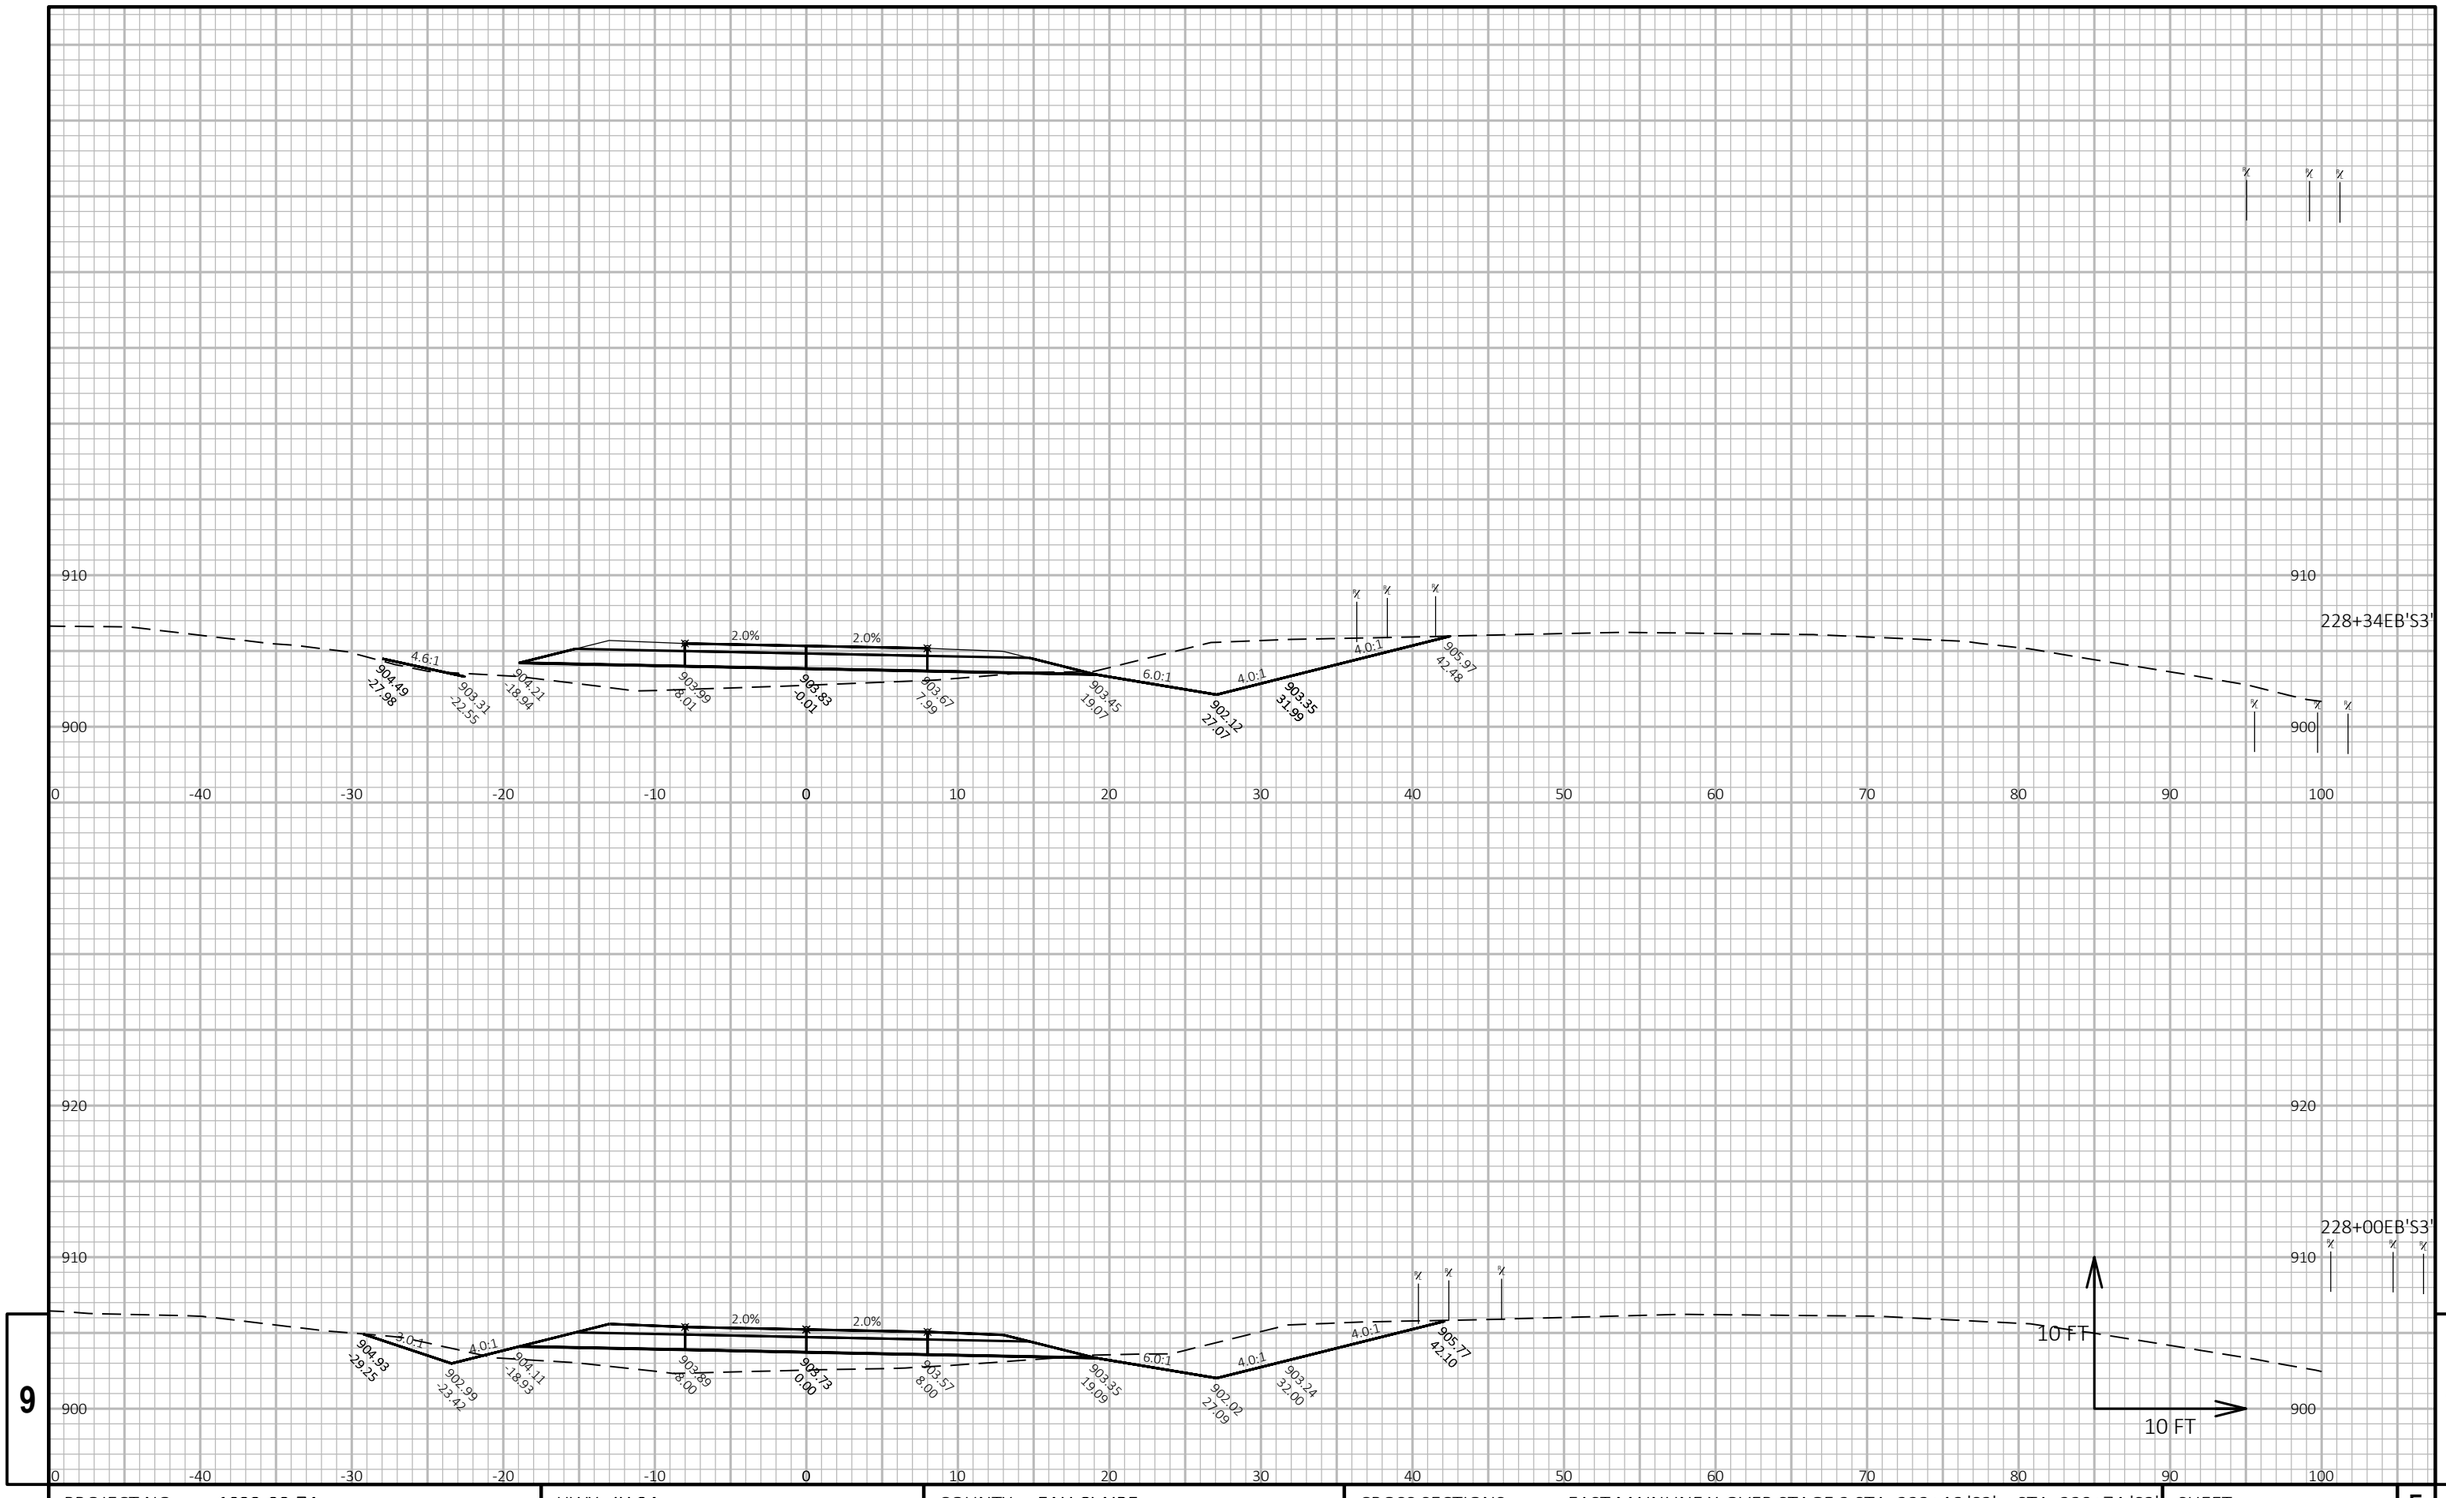


PROJECT NO: 1022-08-74	HWY: IH 94	COUNTY: EAU CLAIRE	CROSS SECTIONS: EAST MAINLINE X-OVER STAGE 2 STA. 223+46 'S3' – STA. 229+74 'S3'	SHEET	E


FILE NAME : N:\PDS\C3D\10220804\SHEETSPLAN\X-SECTIONS\090201_XS_MAINLINE_X-OVERS_WB_STAGE_2A_11-21-19.DWG
LAYOUT NAME - East Mainline X-over Stage 2 STA. 223+45.63 EB'S3' – STA. 229+73.87 EB'S3' - (8)


PLOT DATE : 3/19/2020 6:34 AM PLOT BY : CHRIST, AARON D PLOT NAME : **PLOT SCALE :** 1 IN:10 FT HORZ. / 1 IN:10 FT VERT.

WISDOT/CADDS SHEET 49

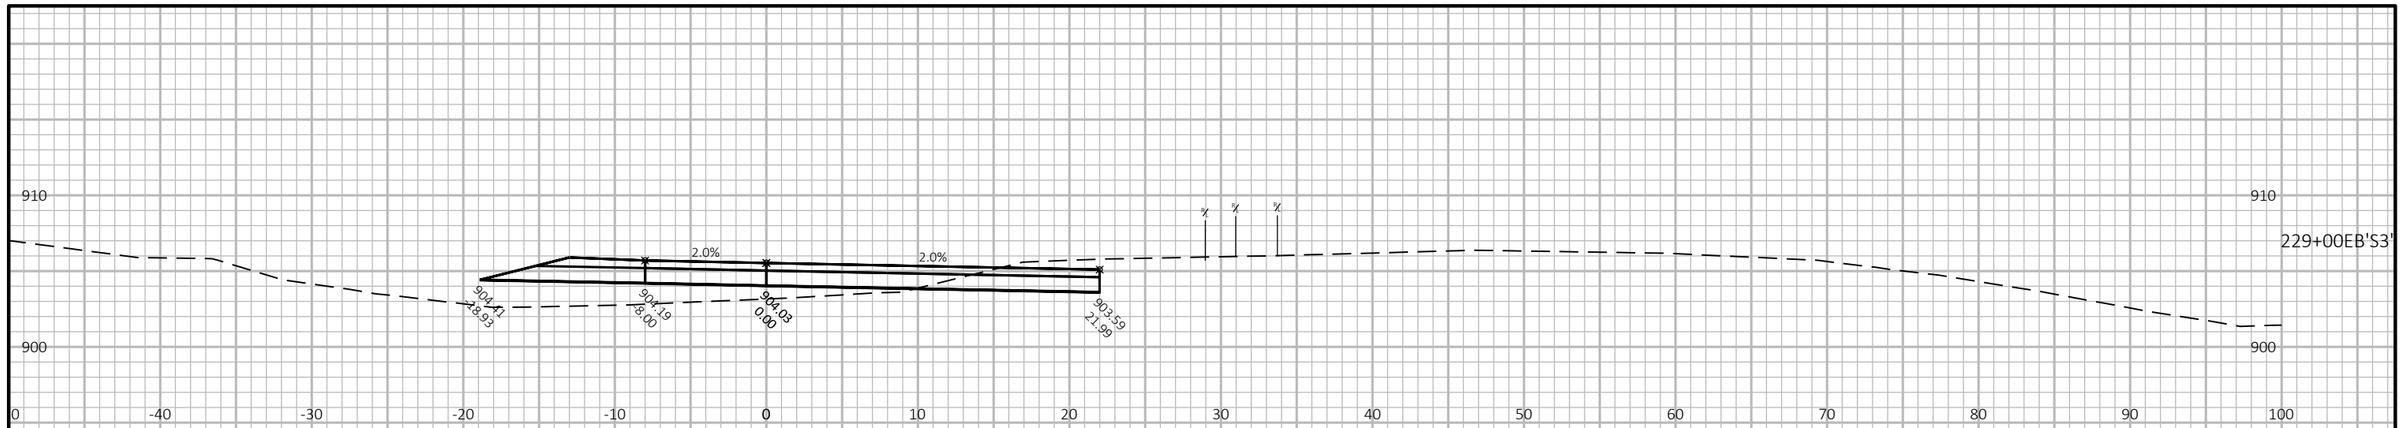

15-INCH PIPE
ELEV. = 902.50'

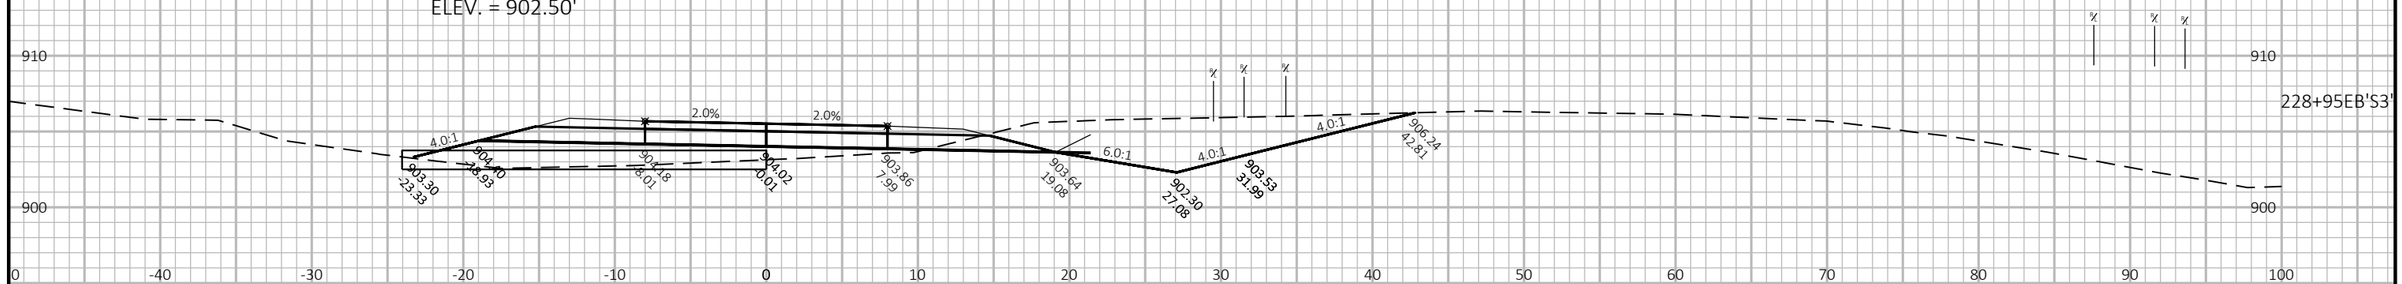

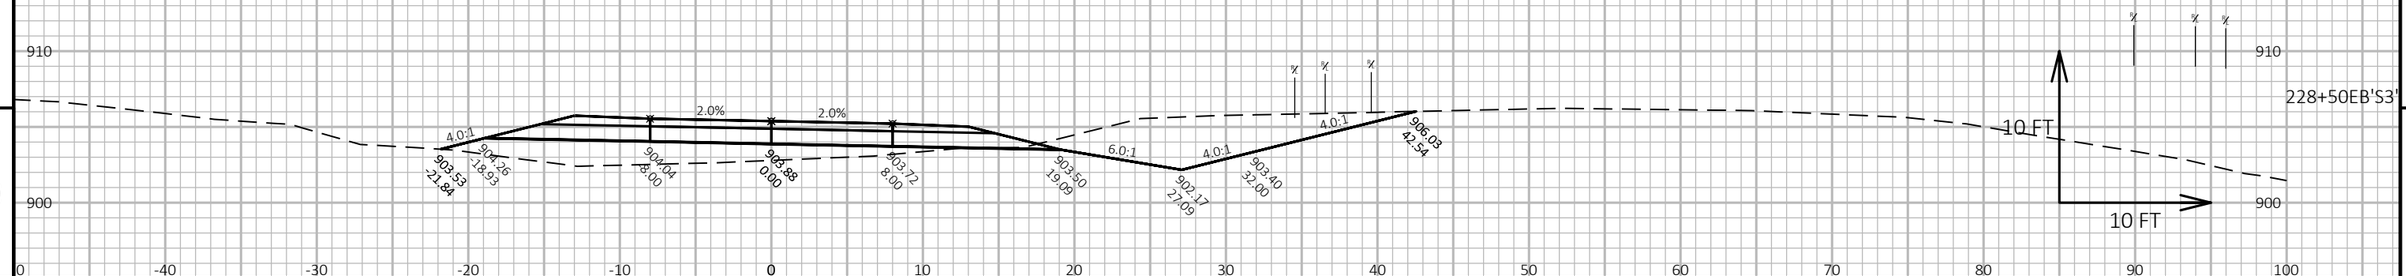


PROJECT NO: 1022-08-74	HWY: IH 94	COUNTY: EAU CLAIRE	CROSS SECTIONS: EAST MAINLINE X-OVER STAGE 2 STA. 223+46 'S3' – STA. 229+74 'S3'	SHEET	E

FILE NAME : N:\PDS\C3D\10220804\SHEETSPLAN\X-SECTIONS\090201_XS_MAINLINE_X-OVERS_WB_STAGE_2A_11-21-19.DWG
LAYOUT NAME - East Mainline X-over Stage 2 STA. 223+45.63 EB'S3' – STA. 229+73.87 EB'S3' - (9)

PLOT DATE : 3/19/2020 6:34 AM PLOT BY : CHRIST, AARON D PLOT NAME : **PLOT SCALE :** 1 IN:10 FT HORZ. / 1 IN:10 FT VERT.

WISDOT/CADDS SHEET 49

9

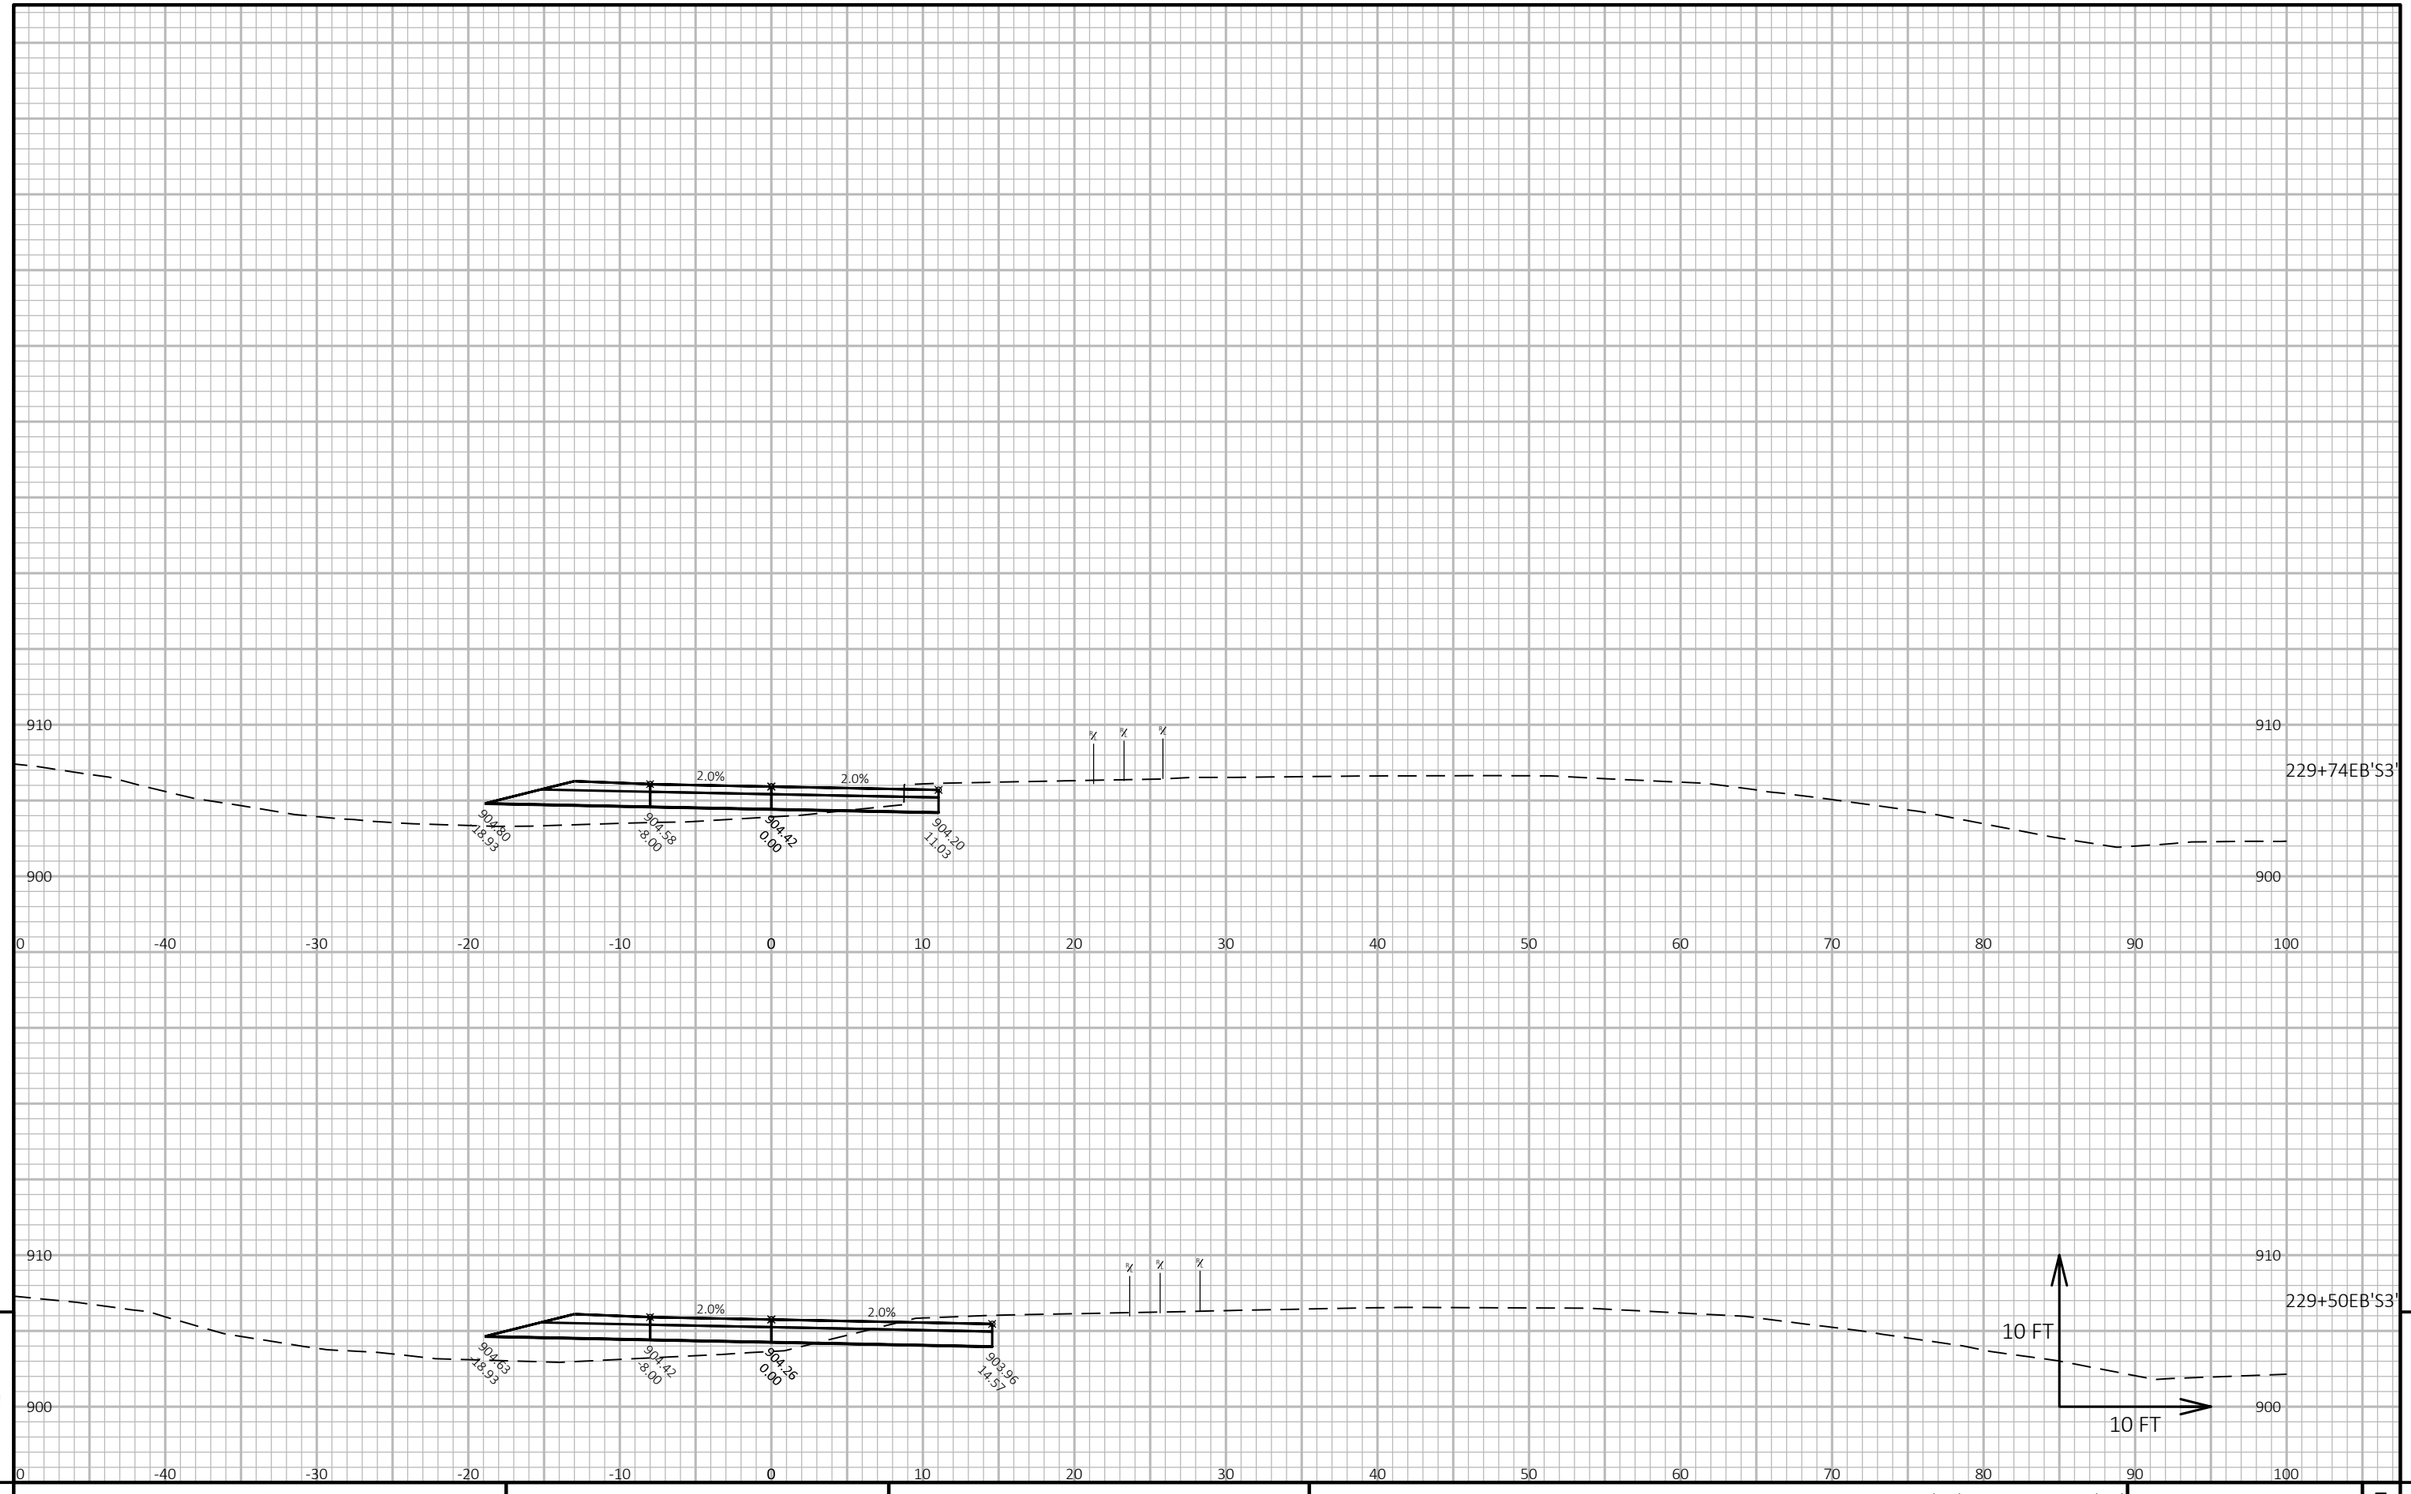


9

9

PROJECT NO: 1022-08-74	HWY: IH 94	COUNTY: EAU CLAIRE	CROSS SECTIONS: EAST MAINLINE X-OVER STAGE 2 STA. 223+46 'S3' – STA. 229+74 'S3'	SHEET	E

FILE NAME : N:\PDS\C3D\10220804\SHEETSPLAN\X-SECTIONS\090201_XS_MAINLINE_X-OVERS_WB_STAGE_2A_11-21-19.DWG
LAYOUT NAME - East Mainline X-over Stage 2 STA. 223+45.63 EB'S3' – STA. 229+73.87 EB'S3' - (10)

PLOT DATE : 3/19/2020 6:35 AM PLOT BY : CHRIST, AARON D PLOT NAME : PLOT SCALE : 1 IN:10 FT HORZ. / 1 IN:10 FT VERT.

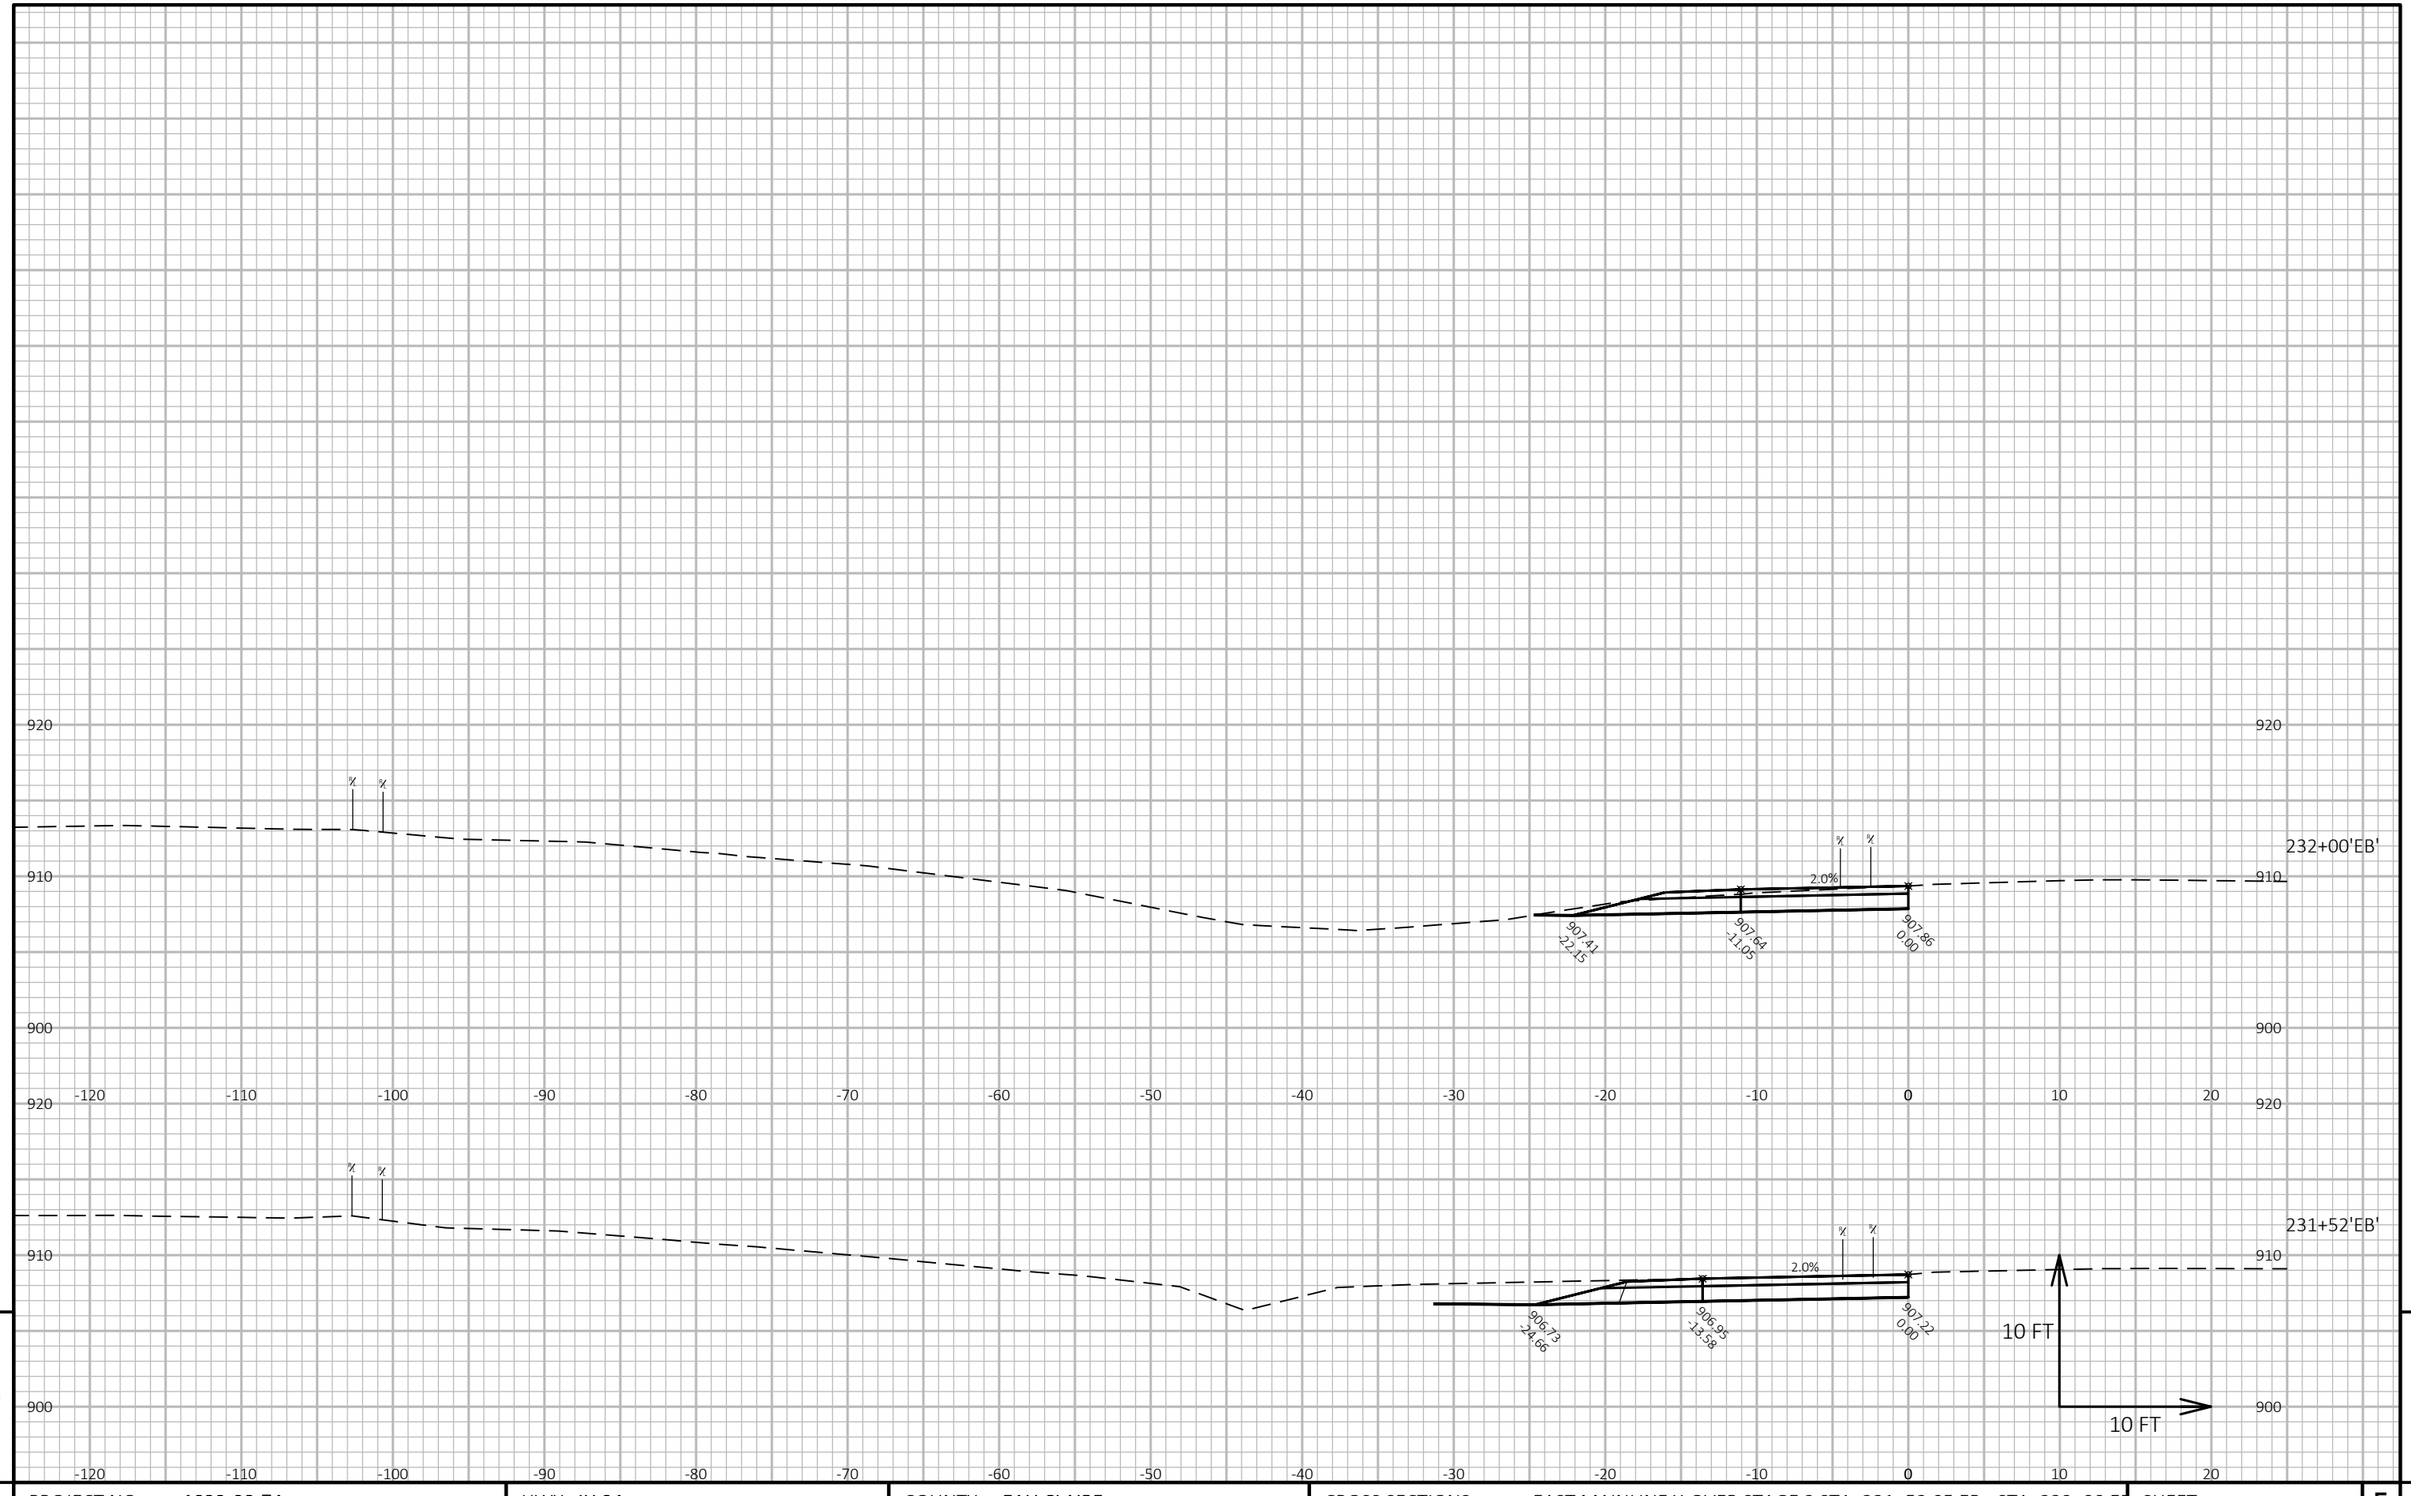


9

9

PROJECT NO: 1022-08-74	HWY: IH 94	COUNTY: EAU CLAIRE	CROSS SECTIONS: EAST MAINLINE X-OVER STAGE 2 STA. 231+52.05 EB - STA. 239+00 EB	SHEET	E

FILE NAME : N:\PDS\C3D\10220804\SHEETSPLAN\X-SECTIONS\090201_XS_MAINLINE_X-OVERS_WB_STAGE_2A_11-21-19.DWG
LAYOUT NAME - East Mainline X-over Stage 2 Sta. 232+52 EB - Sta. 239+00 EB - (1)

PLOT DATE : 3/19/2020 6:28 AM PLOT BY : CHRIST, AARON D PLOT NAME : **PLOT SCALE :** 1 IN:10 FT HORZ. / 1 IN:10 FT VERT.

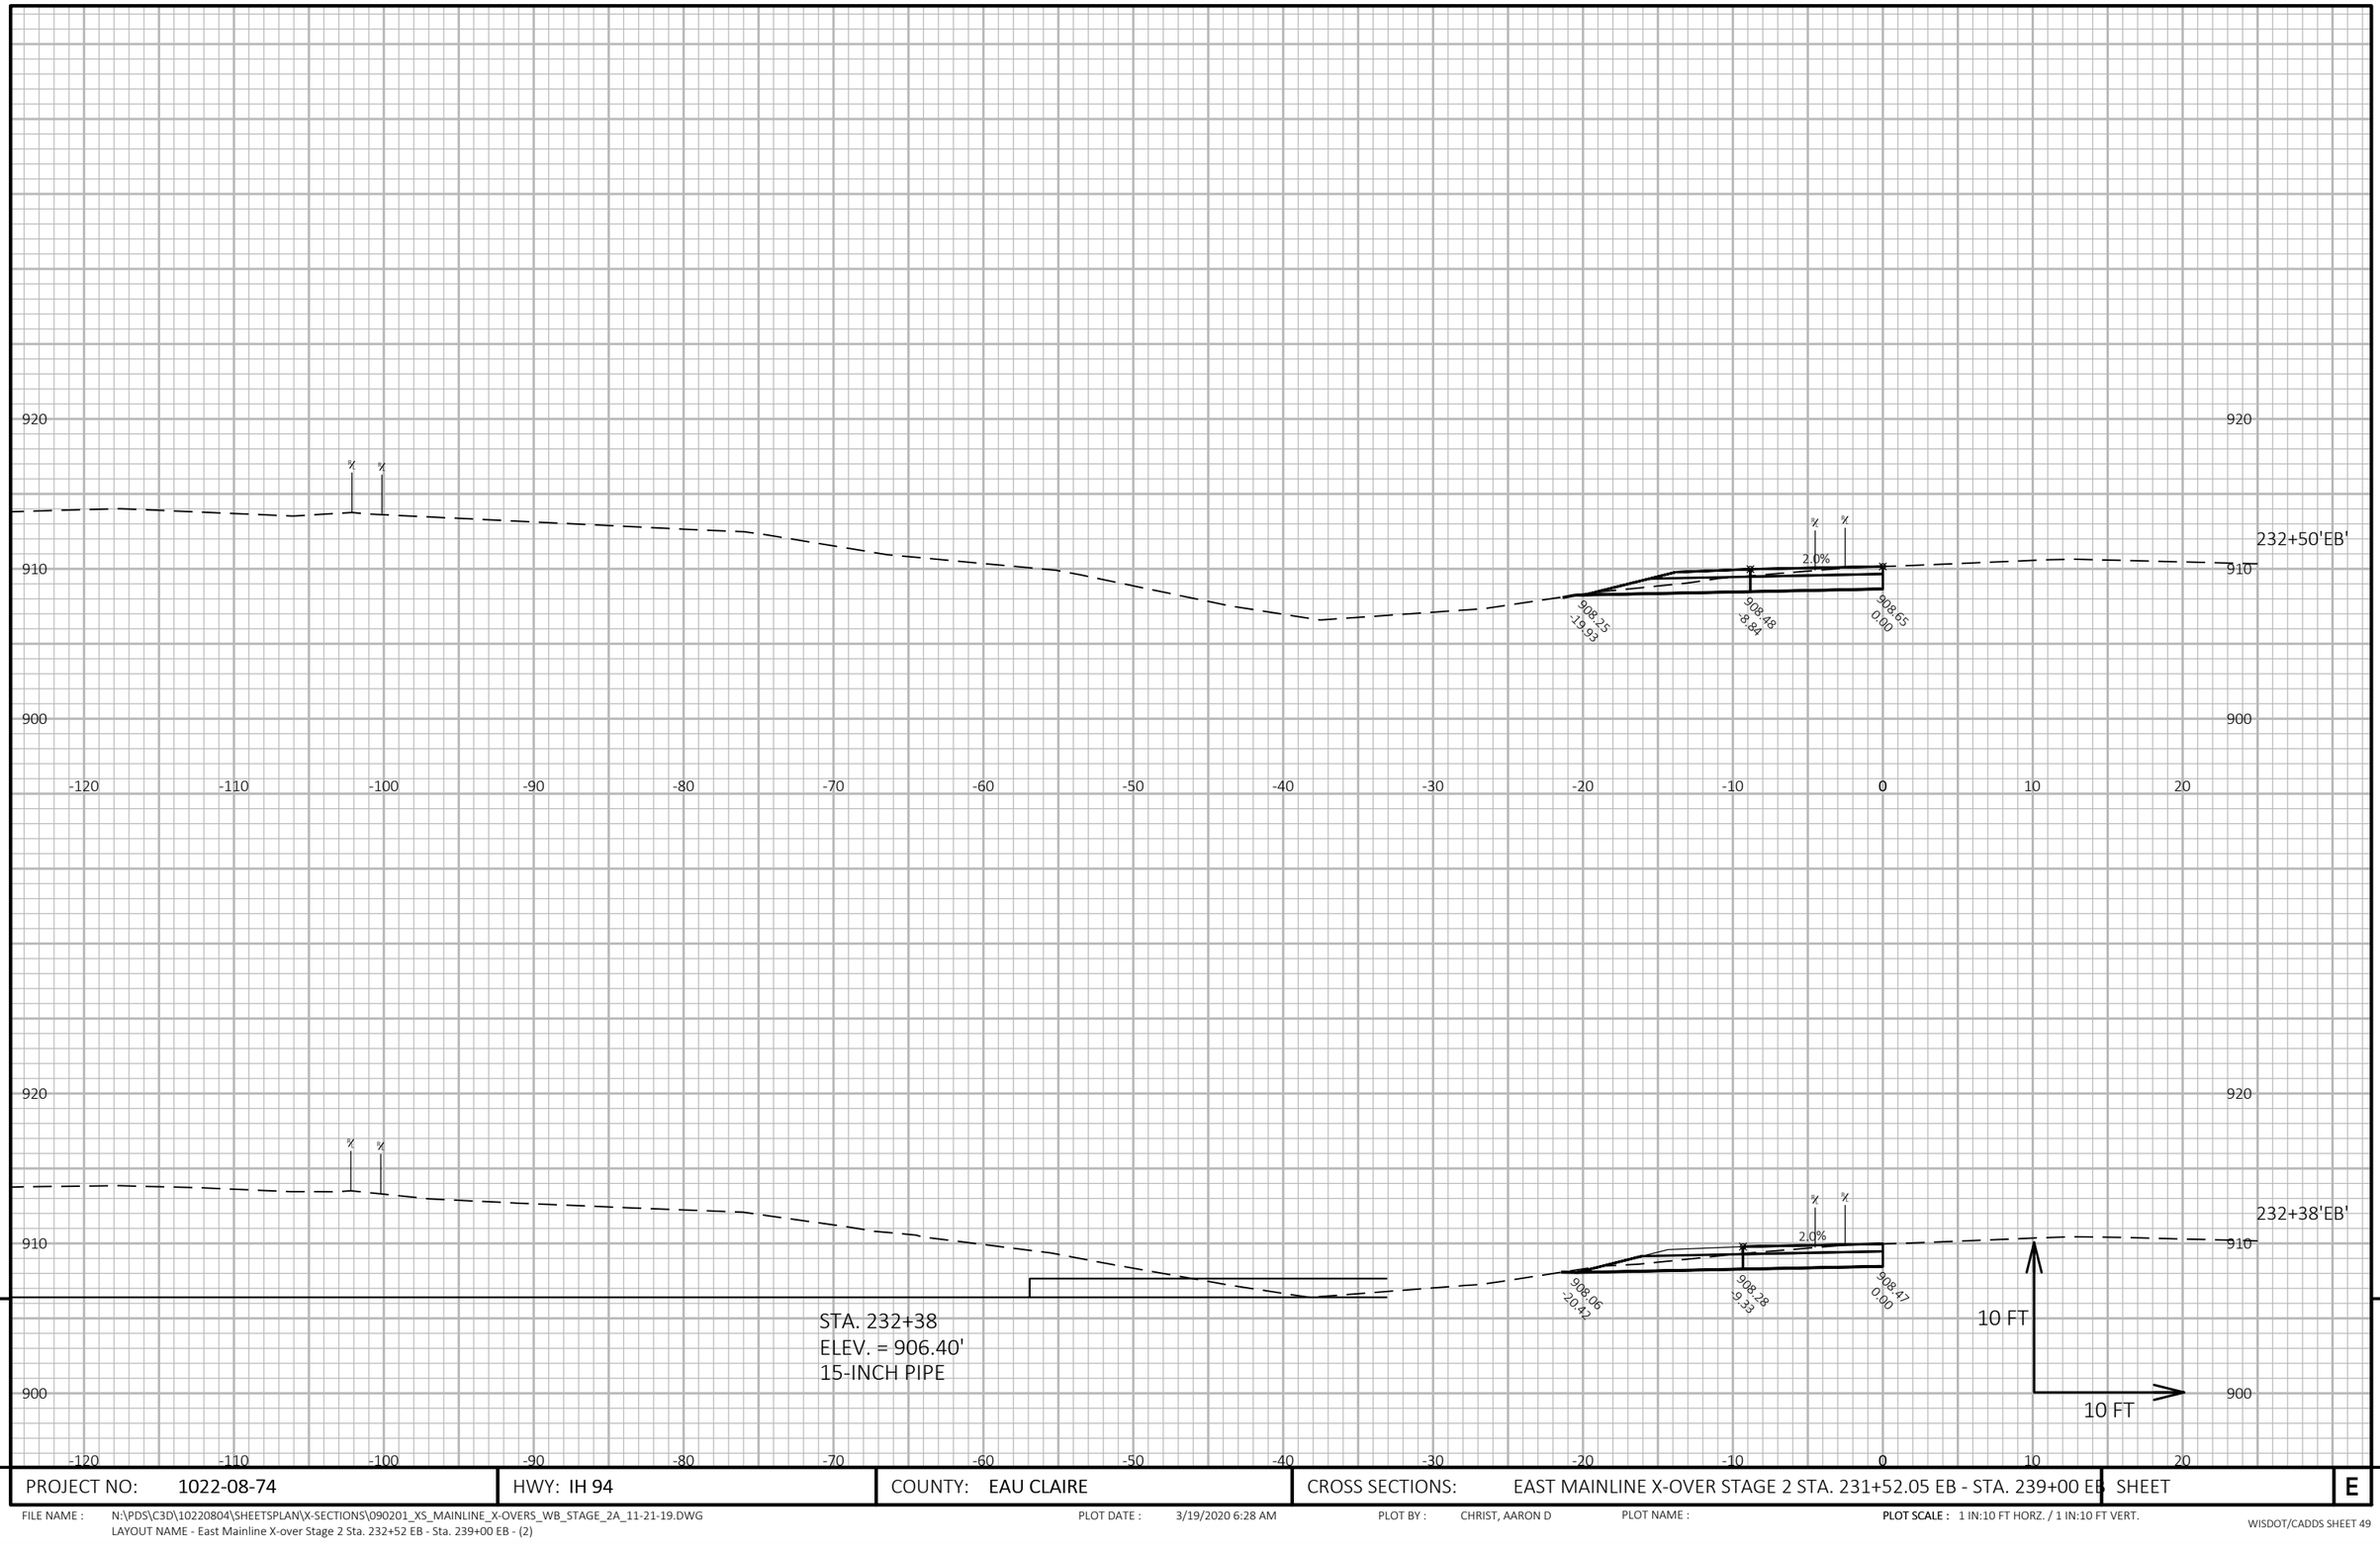


9

9

PROJECT NO: 1022-08-74	HWY: IH 94	COUNTY: EAU CLAIRE	CROSS SECTIONS: EAST MAINLINE X-OVER STAGE 2 STA. 231+52.05 EB - STA. 239+00 EB	SHEET E

FILE NAME : N:\PDS\C3D\10220804\SHEETSPLAN\X-SECTIONS\090201_XS_MAINLINE_X-OVERS_WB_STAGE_2A_11-21-19.DWG
LAYOUT NAME - East Mainline X-over Stage 2 Sta. 232+52 EB - Sta. 239+00 EB - (2)

PLOT DATE : 3/19/2020 6:28 AM PLOT BY : CHRIST, AARON D PLOT NAME : **PLOT SCALE :** 1 IN:10 FT HORZ. / 1 IN:10 FT VERT.

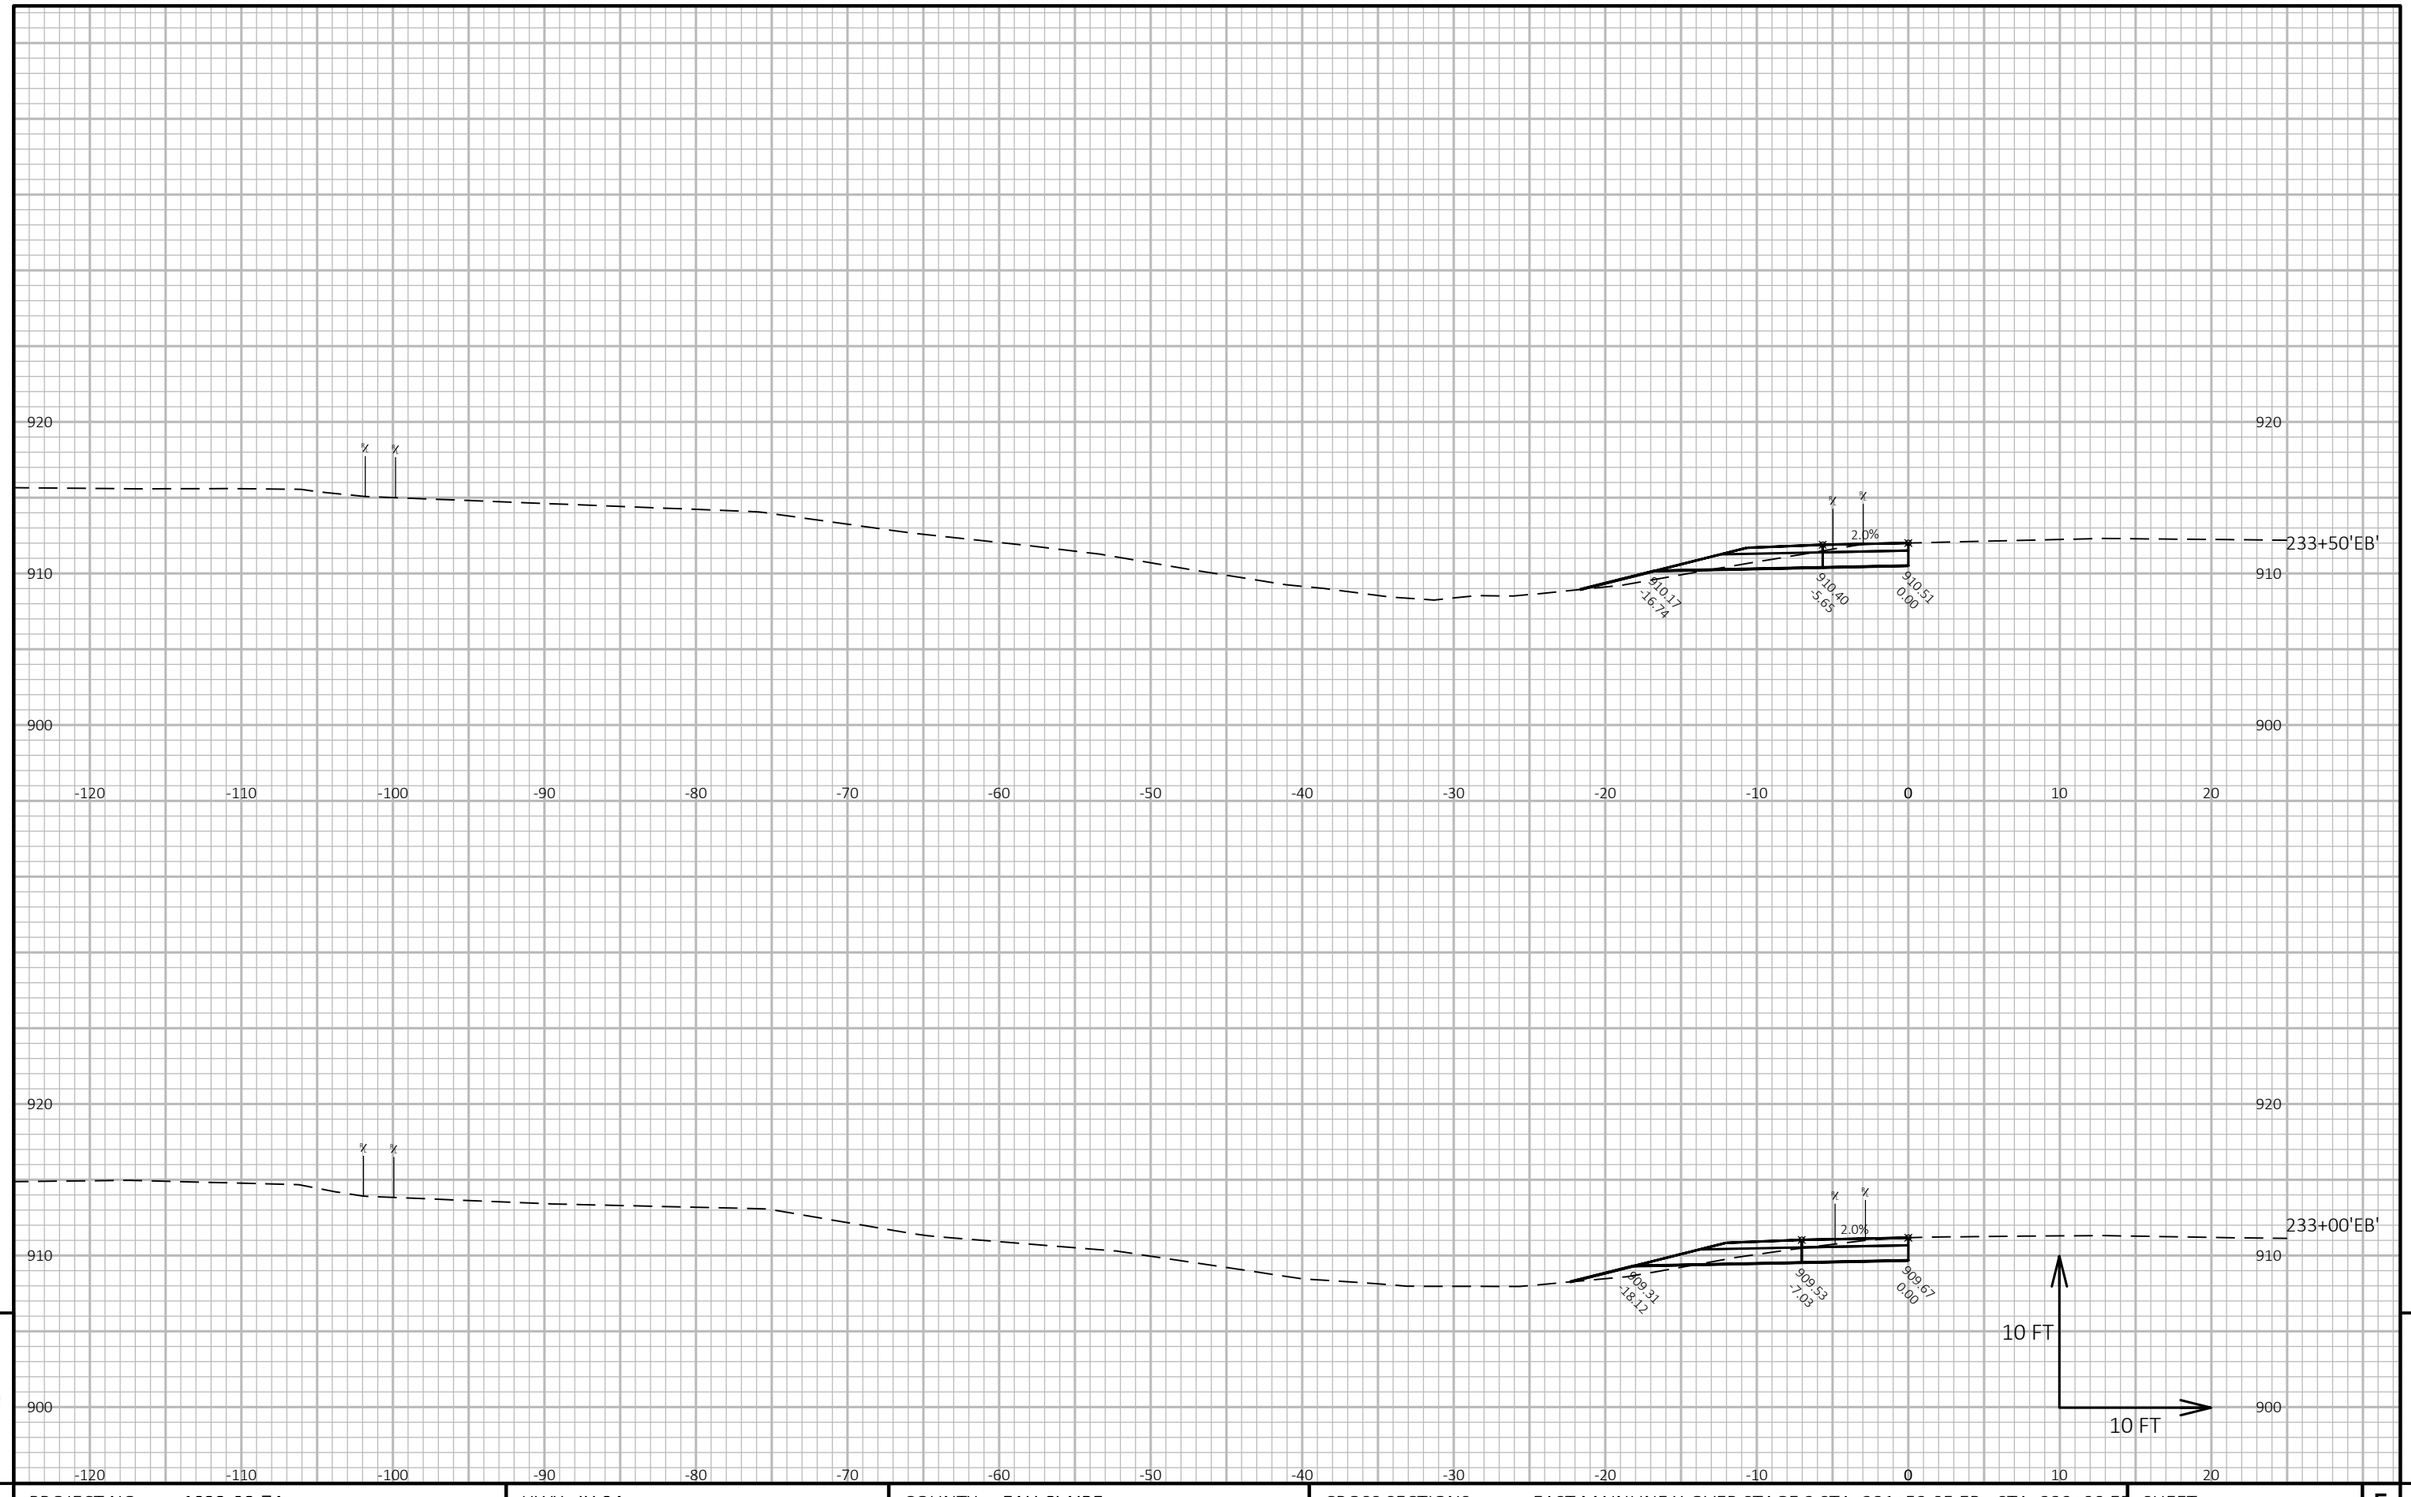


PROJECT NO: 1022-08-74	HWY: IH 94	COUNTY: EAU CLAIRE	CROSS SECTIONS: EAST MAINLINE X-OVER STAGE 2 STA. 231+52.05 EB - STA. 239+00 EB	SHEET E

FILE NAME : N:\PDS\C3D\10220804\SHEETSPLAN\X-SECTIONS\090201_XS_MAINLINE_X-OVERS_WB_STAGE_2A_11-21-19.DWG
LAYOUT NAME - East Mainline X-over Stage 2 Sta. 232+52 EB - Sta. 239+00 EB - (3)

PLOT DATE : 3/19/2020 6:28 AM PLOT BY : CHRIST, AARON D PLOT NAME : PLOT SCALE : 1 IN:10 FT HORZ. / 1 IN:10 FT VERT.

WISDOT/CADDS SHEET 49

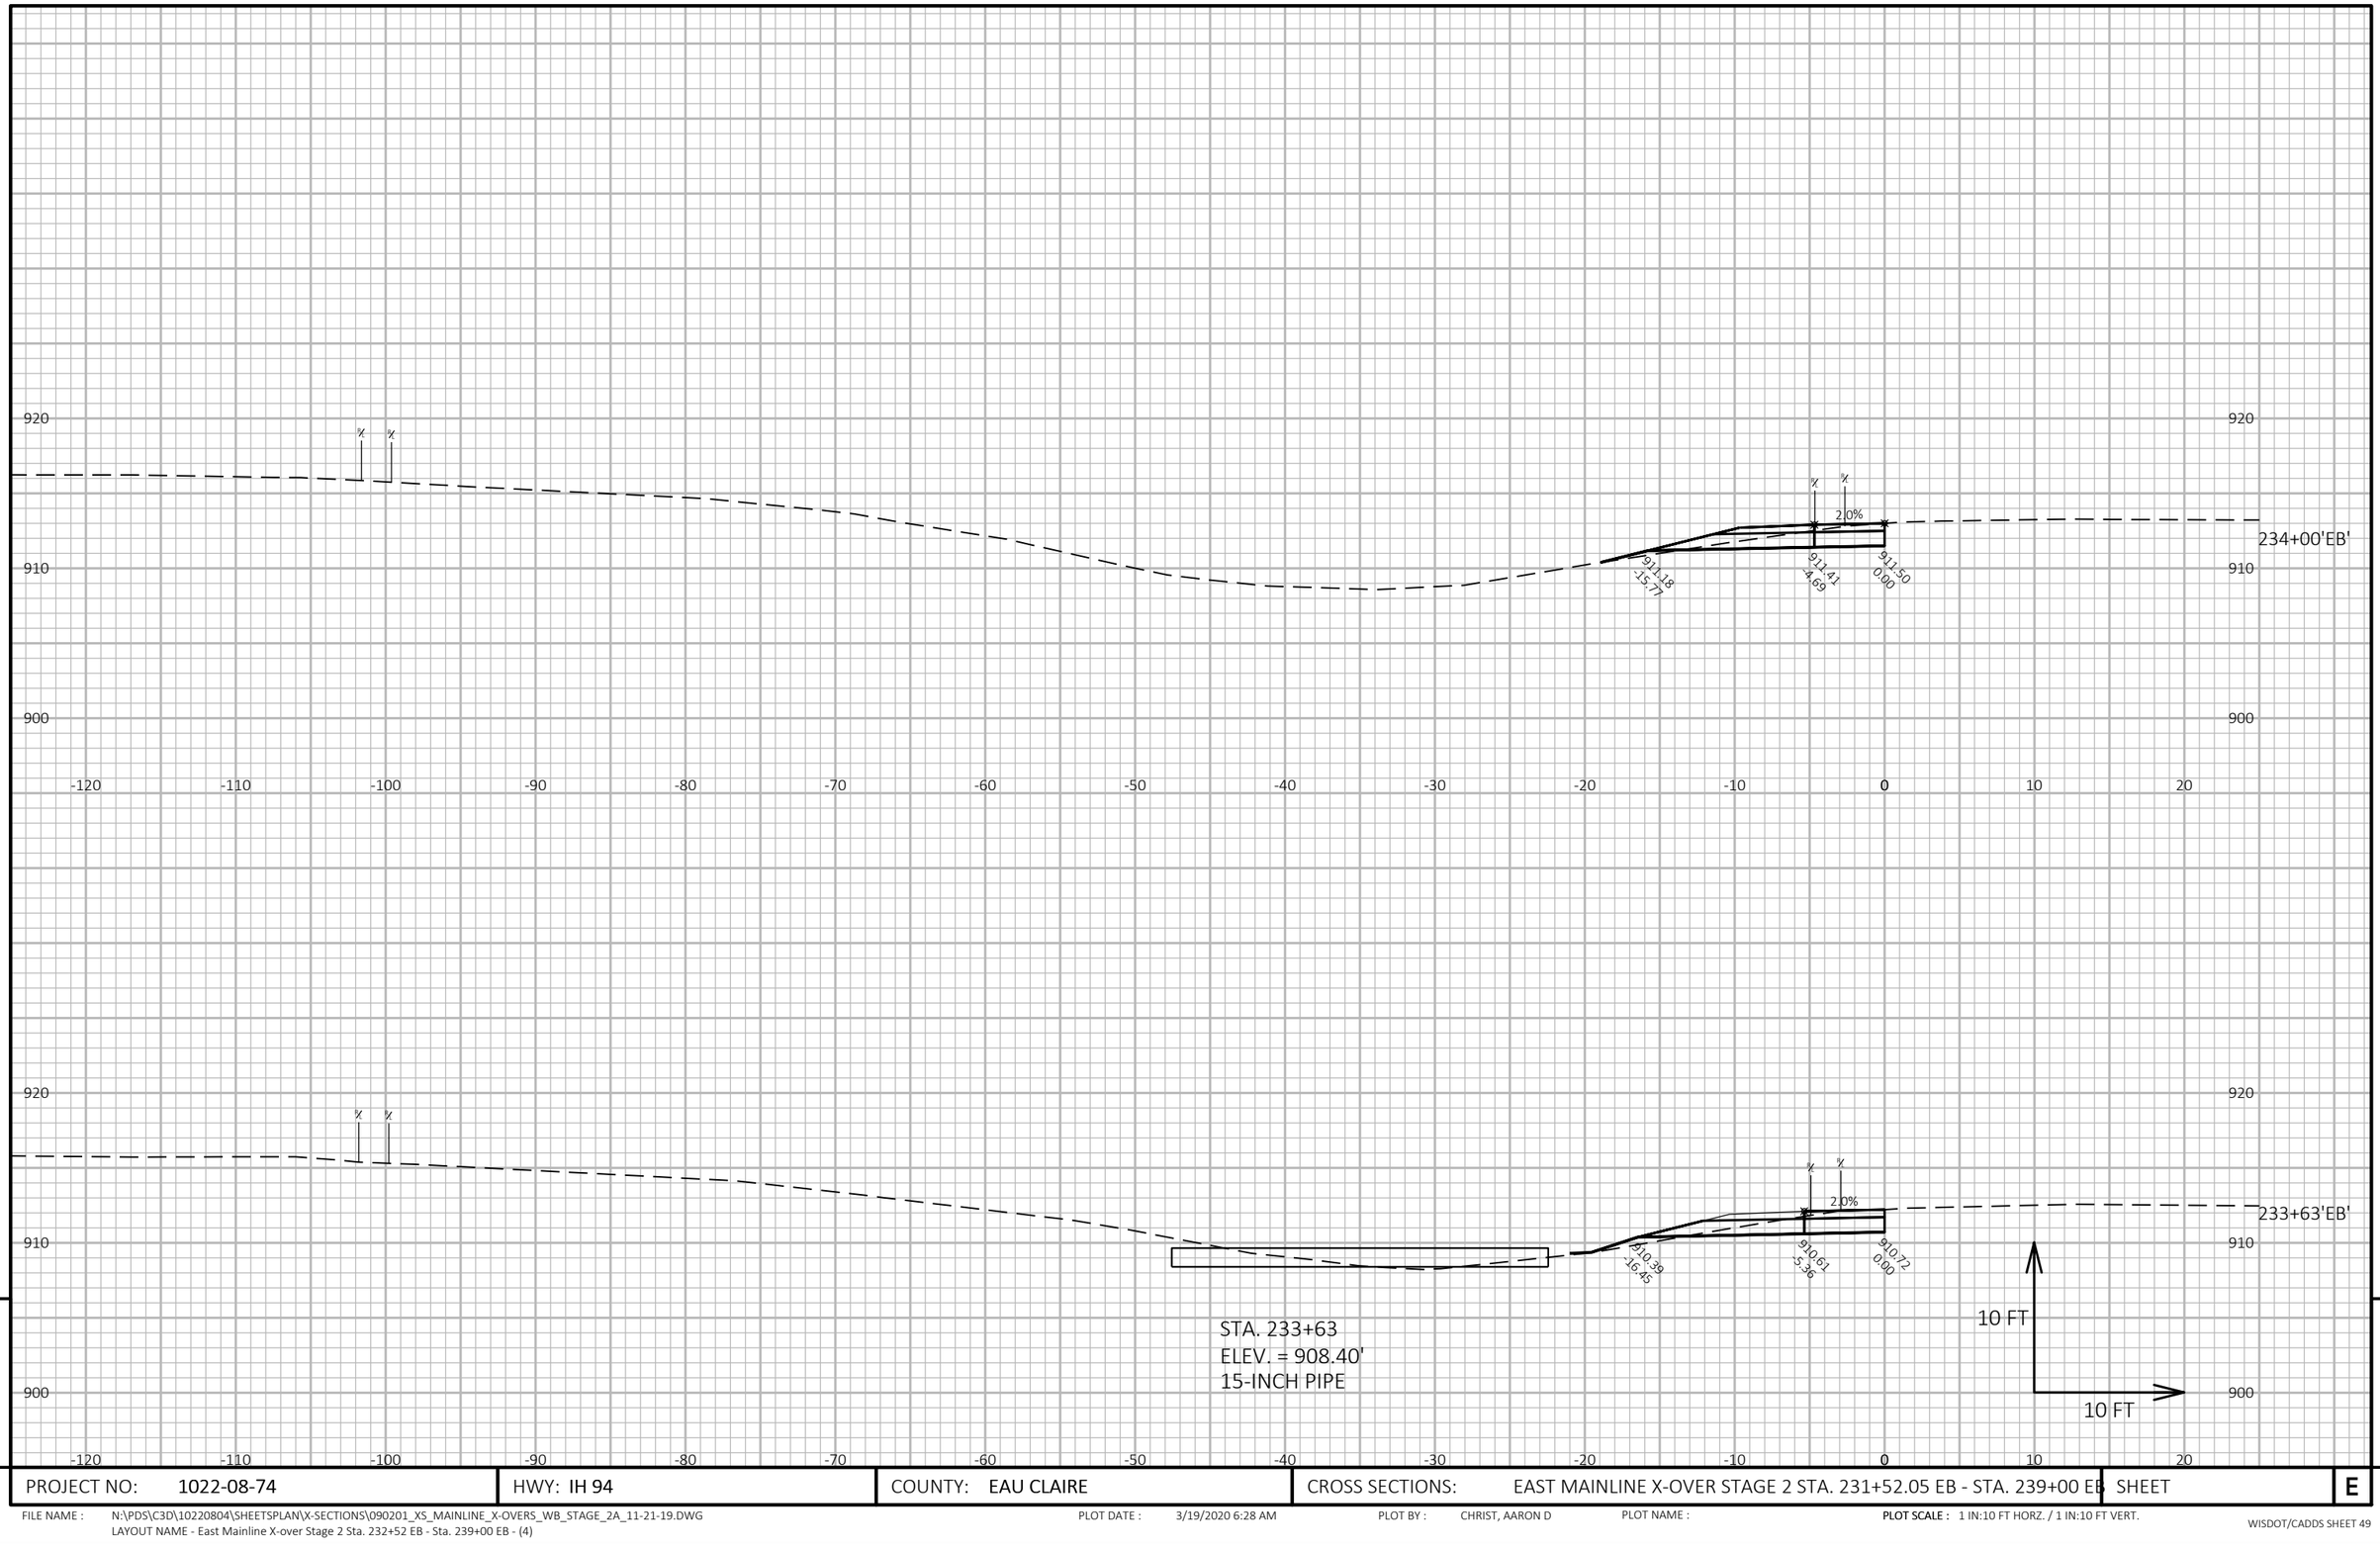


9

9

PROJECT NO: 1022-08-74	HWY: IH 94	COUNTY: EAU CLAIRE	CROSS SECTIONS: EAST MAINLINE X-OVER STAGE 2 STA. 231+52.05 EB - STA. 239+00 EB	SHEET	E

FILE NAME : N:\PDS\C3D\10220804\SHEETSPLAN\X-SECTIONS\090201_XS_MAINLINE_X-OVERS_WB_STAGE_2A_11-21-19.DWG
LAYOUT NAME - East Mainline X-over Stage 2 Sta. 232+52 EB - Sta. 239+00 EB - (4)
PLOT DATE : 3/19/2020 6:28 AM
PLOT BY : CHRIST, AARON D
PLOT NAME :
PLOT SCALE : 1 IN:10 FT HORZ. / 1 IN:10 FT VERT.

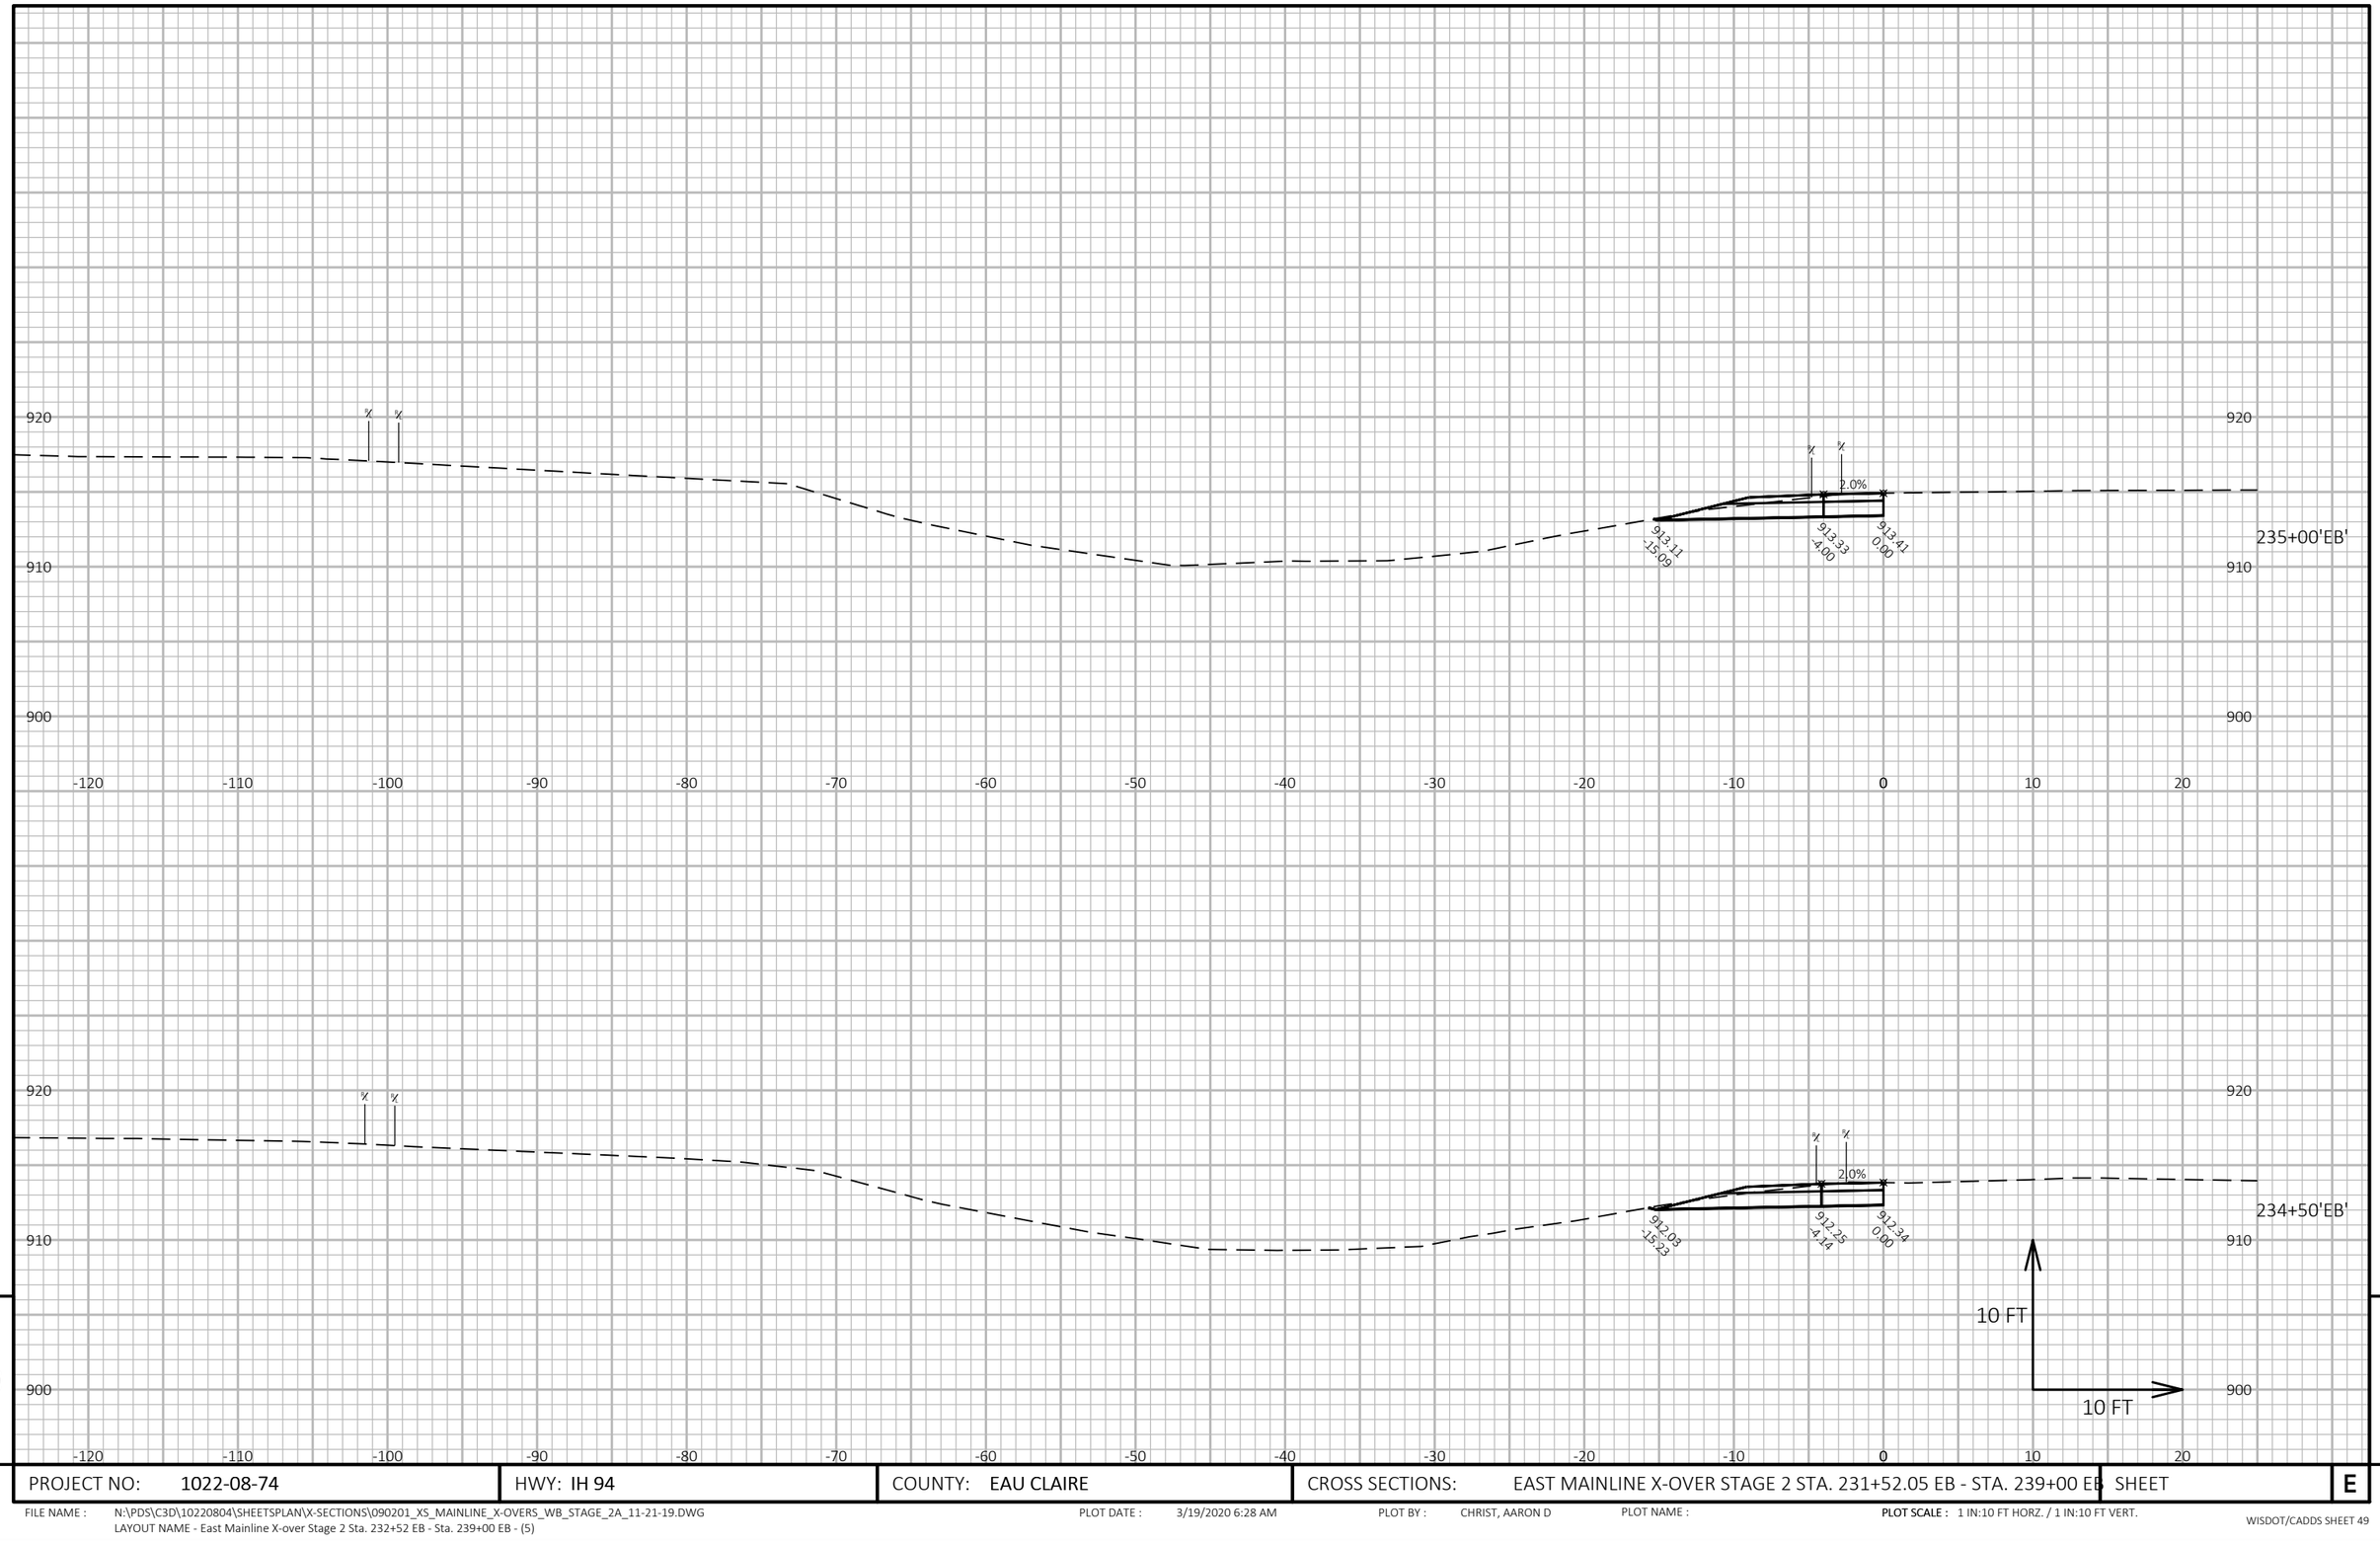


9

9

PROJECT NO: 1022-08-74	HWY: IH 94	COUNTY: EAU CLAIRE	CROSS SECTIONS: EAST MAINLINE X-OVER STAGE 2 STA. 231+52.05 EB - STA. 239+00 EB	SHEET	E

FILE NAME : N:\PDS\C3D\10220804\SHEETSPLAN\X-SECTIONS\090201_XS_MAINLINE_X-OVERS_WB_STAGE_2A_11-21-19.DWG
LAYOUT NAME - East Mainline X-over Stage 2 Sta. 232+52 EB - Sta. 239+00 EB - (5)

PLOT DATE : 3/19/2020 6:28 AM PLOT BY : CHRIST, AARON D PLOT NAME : **PLOT SCALE :** 1 IN:10 FT HORZ. / 1 IN:10 FT VERT.

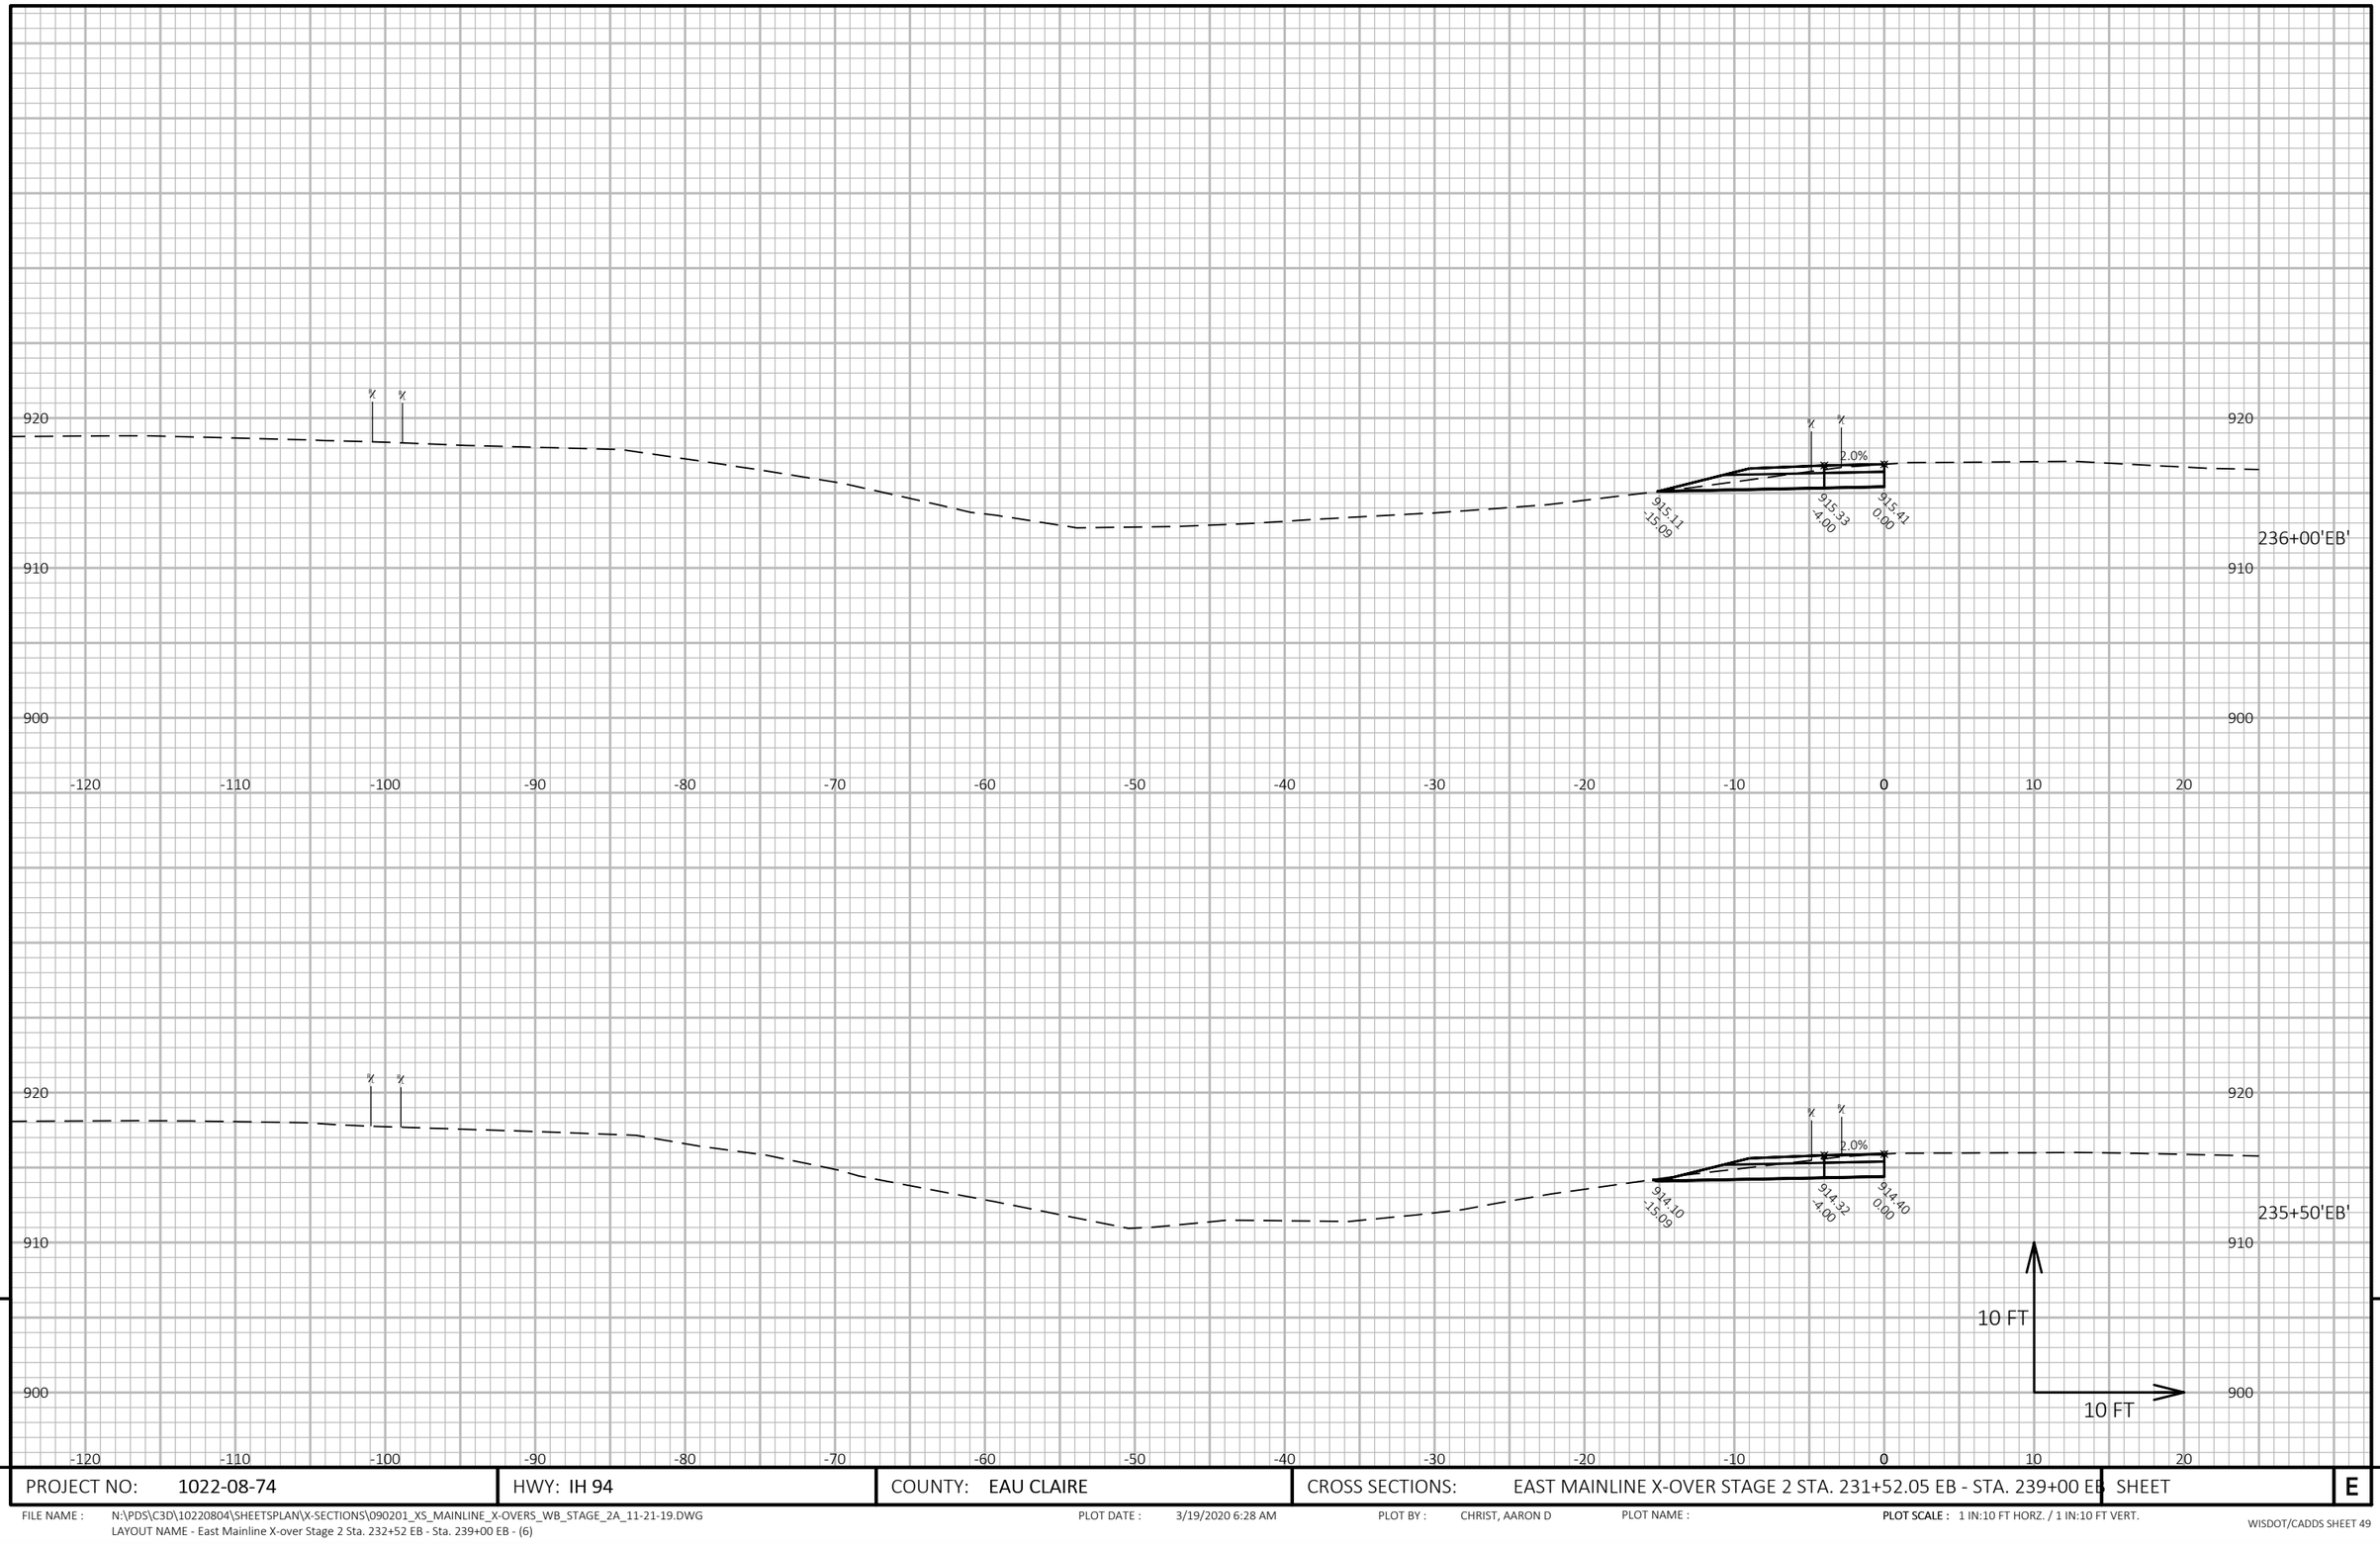

9

9

PROJECT NO: 1022-08-74	HWY: IH 94	COUNTY: EAU CLAIRE	CROSS SECTIONS: EAST MAINLINE X-OVER STAGE 2 STA. 231+52.05 EB - STA. 239+00 EB	SHEET	E

FILE NAME : N:\PDS\C3D\10220804\SHEETSPLAN\X-SECTIONS\090201_XS_MAINLINE_X-OVERS_WB_STAGE_2A_11-21-19.DWG
LAYOUT NAME - East Mainline X-over Stage 2 Sta. 232+52 EB - Sta. 239+00 EB - (6)


PLOT DATE : 3/19/2020 6:28 AM PLOT BY : CHRIST, AARON D PLOT NAME : PLOT SCALE : 1 IN:10 FT HORZ. / 1 IN:10 FT VERT.

930
920
910
-120 -110 -100 -90 -80 -70 -60 -50 -40 -30 -20 -10 0 10 20
237+00'EB'
2.0%
916.91
-15.09
917.14
-4.00
917.22
0.00
930
920
910
-120 -110 -100 -90 -80 -70 -60 -50 -40 -30 -20 -10 0 10 20
236+50'EB'
2.0%
915.96
-15.09
916.18
-4.00
916.26
0.00
920
910
900
10 FT
10 FT
9
9

PROJECT NO: 1022-08-74	HWY: IH 94	COUNTY: EAU CLAIRE	CROSS SECTIONS: EAST MAINLINE X-OVER STAGE 2 STA. 231+52.05 EB - STA. 239+00 EB	SHEET	E

FILE NAME : N:\PDS\C3D\10220804\SHEETSPLAN\X-SECTIONS\090201_XS_MAINLINE_X-OVERS_WB_STAGE_2A_11-21-19.DWG
LAYOUT NAME - East Mainline X-over Stage 2 Sta. 232+52 EB - Sta. 239+00 EB - (7)

PLOT DATE : 3/19/2020 6:29 AM PLOT BY : CHRIST, AARON D PLOT NAME : **PLOT SCALE :** 1 IN:10 FT HORZ. / 1 IN:10 FT VERT.

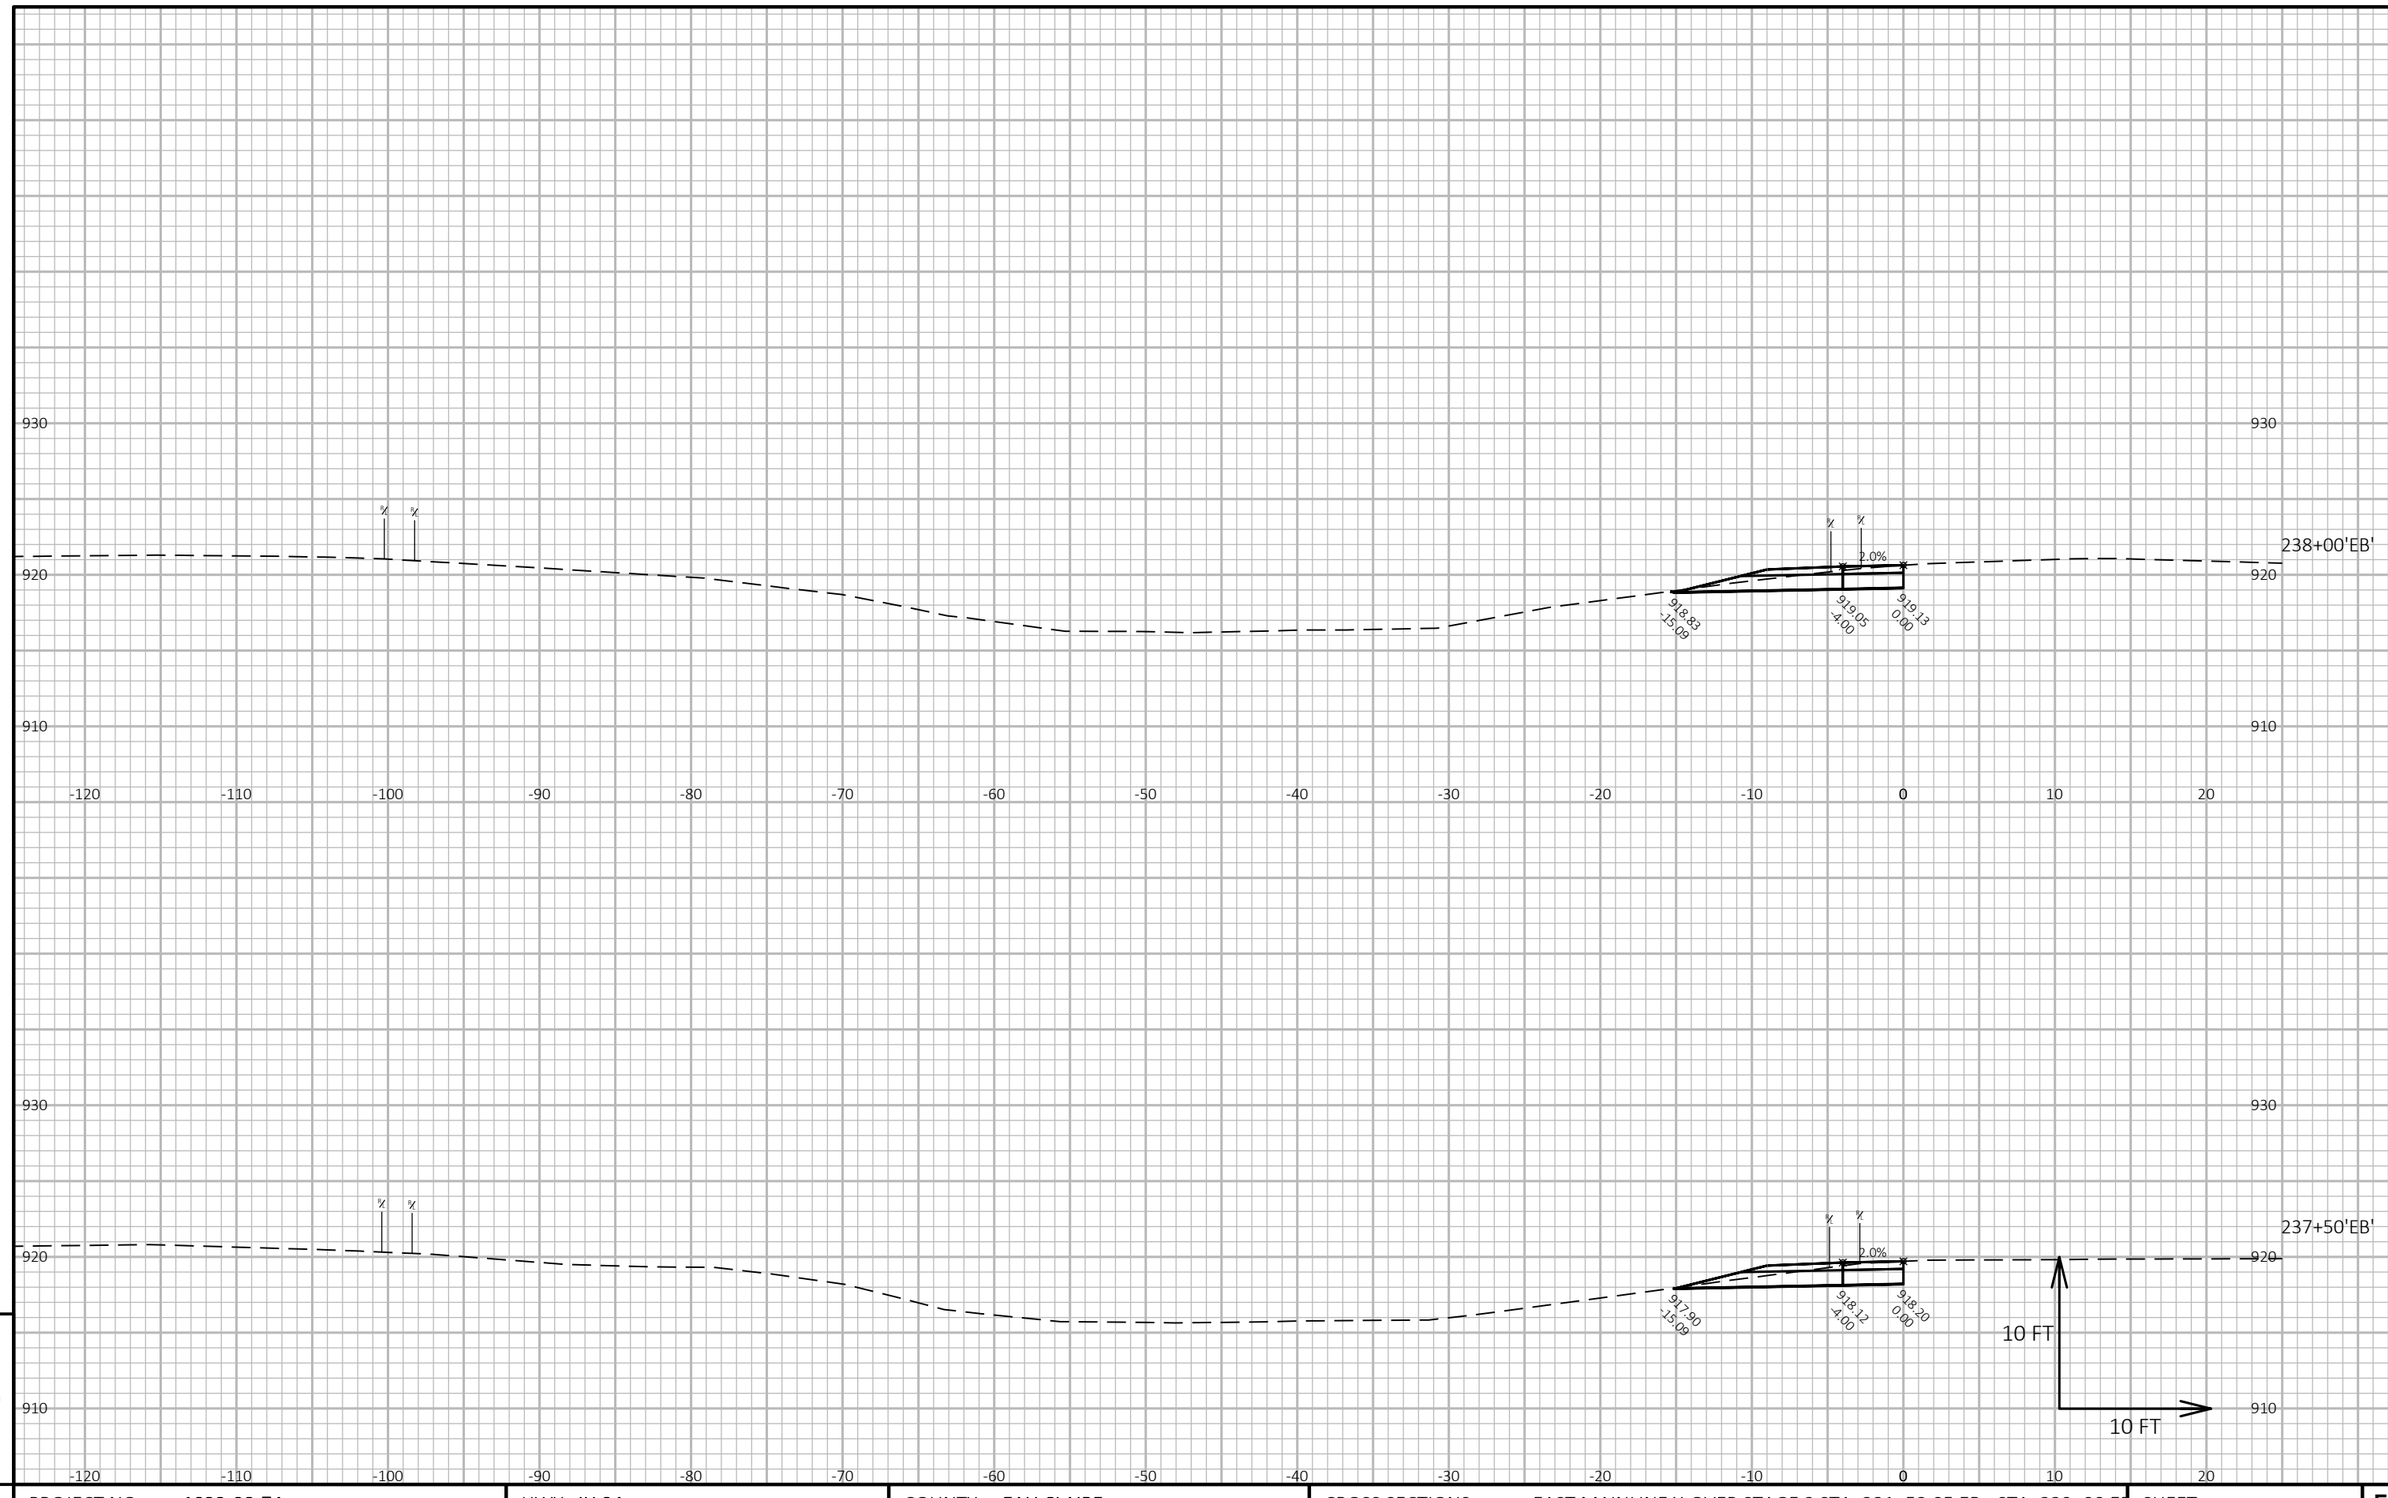

9


9

PROJECT NO: 1022-08-74	HWY: IH 94	COUNTY: EAU CLAIRE	CROSS SECTIONS: EAST MAINLINE X-OVER STAGE 2 STA. 231+52.05 EB - STA. 239+00 EB	SHEET	E

FILE NAME : N:\PDS\C3D\10220804\SHEETSPLAN\X-SECTIONS\090201_XS_MAINLINE_X-OVERS_WB_STAGE_2A_11-21-19.DWG
LAYOUT NAME - East Mainline X-over Stage 2 Sta. 232+52 EB - Sta. 239+00 EB - (8)

PLOT DATE : 3/19/2020 6:29 AM PLOT BY : CHRIST, AARON D PLOT NAME : **PLOT SCALE :** 1 IN:10 FT HORZ. / 1 IN:10 FT VERT.

WISDOT/CADDS SHEET 49

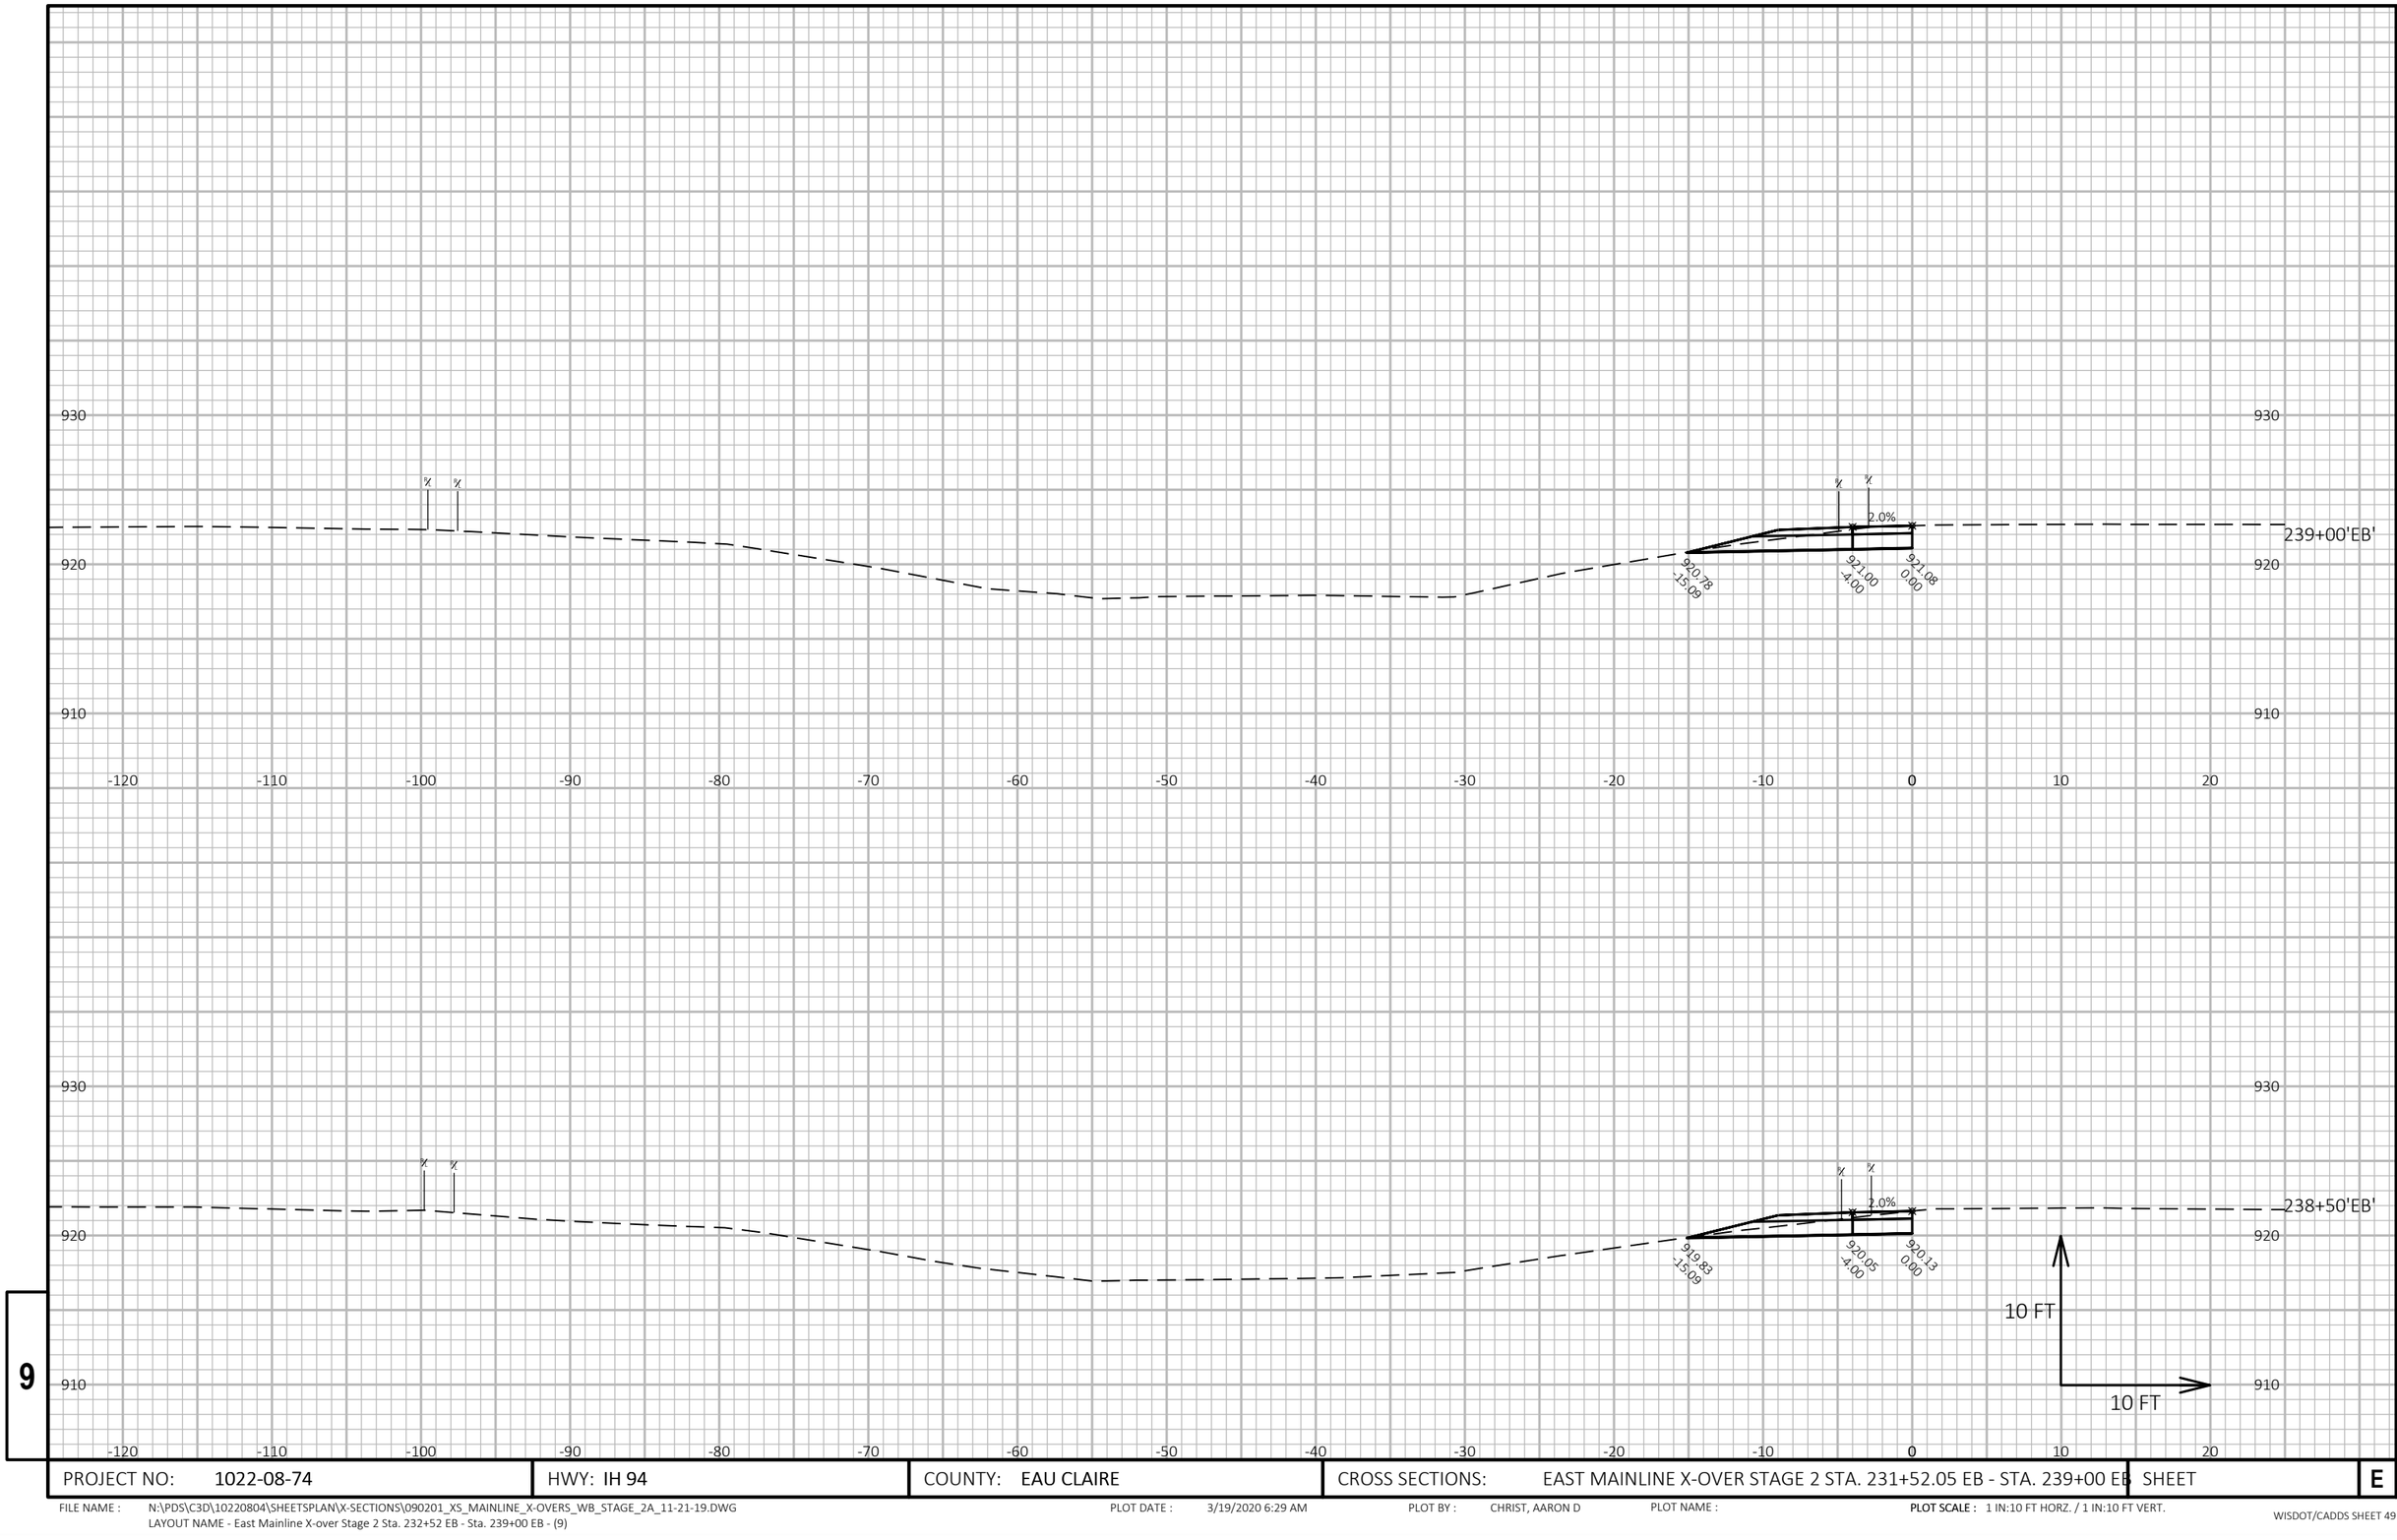


9

9

PROJECT NO: 1022-08-74	HWY: IH 94	COUNTY: EAU CLAIRE	CROSS SECTIONS: EAST MAINLINE X-OVER STAGE 2 STA. 231+52.05 EB - STA. 239+00 EB	SHEET	E

FILE NAME : N:\PDS\C3D\10220804\SHEETSPLAN\X-SECTIONS\090201_XS_MAINLINE_X-OVERS_WB_STAGE_2A_11-21-19.DWG
LAYOUT NAME - East Mainline X-over Stage 2 Sta. 232+52 EB - Sta. 239+00 EB - (9)

PLOT DATE : 3/19/2020 6:29 AM PLOT BY : CHRIST, AARON D PLOT NAME : PLOT SCALE : 1 IN:10 FT HORZ. / 1 IN:10 FT VERT.

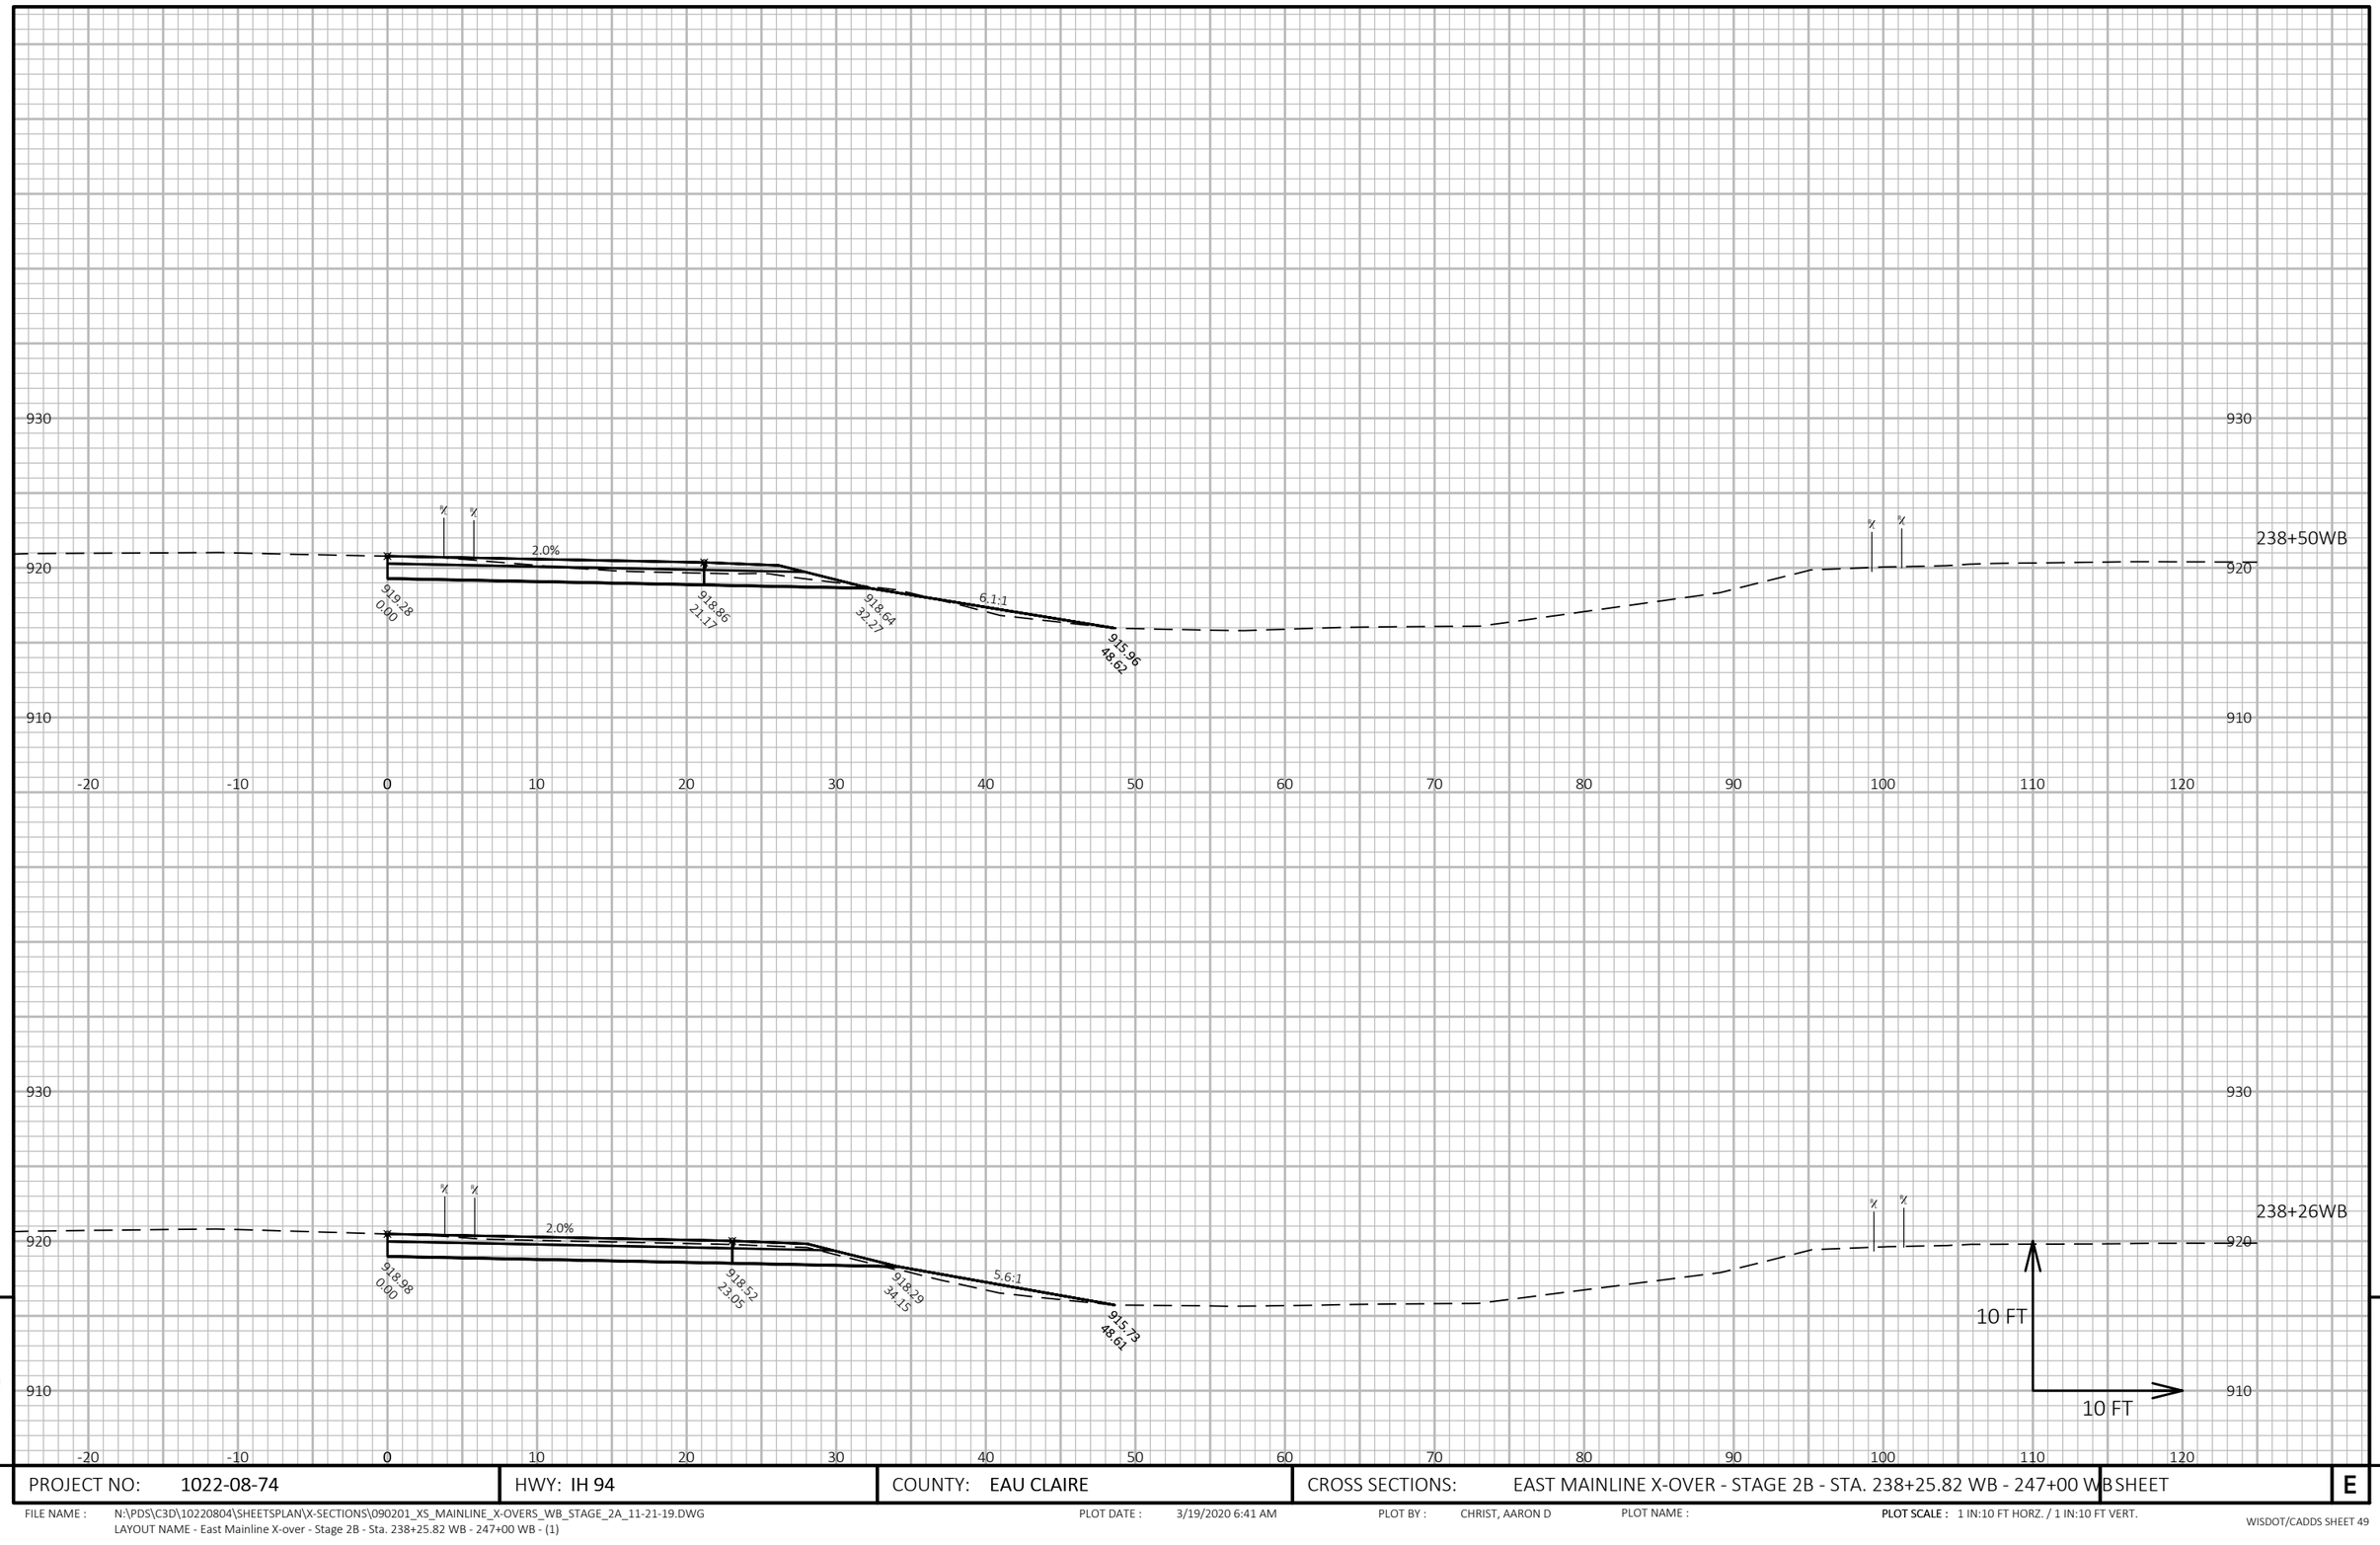


9

9

PROJECT NO: 1022-08-74	HWY: IH 94	COUNTY: EAU CLAIRE	CROSS SECTIONS: EAST MAINLINE X-OVER - STAGE 2B - STA. 238+25.82 WB - 247+00 WB	SHEET E

FILE NAME : N:\PDS\C3D\10220804\SHEETSPLAN\X-SECTIONS\090201_XS_MAINLINE_X-OVERS_WB_STAGE_2A_11-21-19.DWG
LAYOUT NAME - East Mainline X-over - Stage 2B - Sta. 238+25.82 WB - 247+00 WB - (1)

PLOT DATE : 3/19/2020 6:41 AM PLOT BY : CHRIST, AARON D PLOT NAME : **PLOT SCALE :** 1 IN:10 FT HORZ. / 1 IN:10 FT VERT.

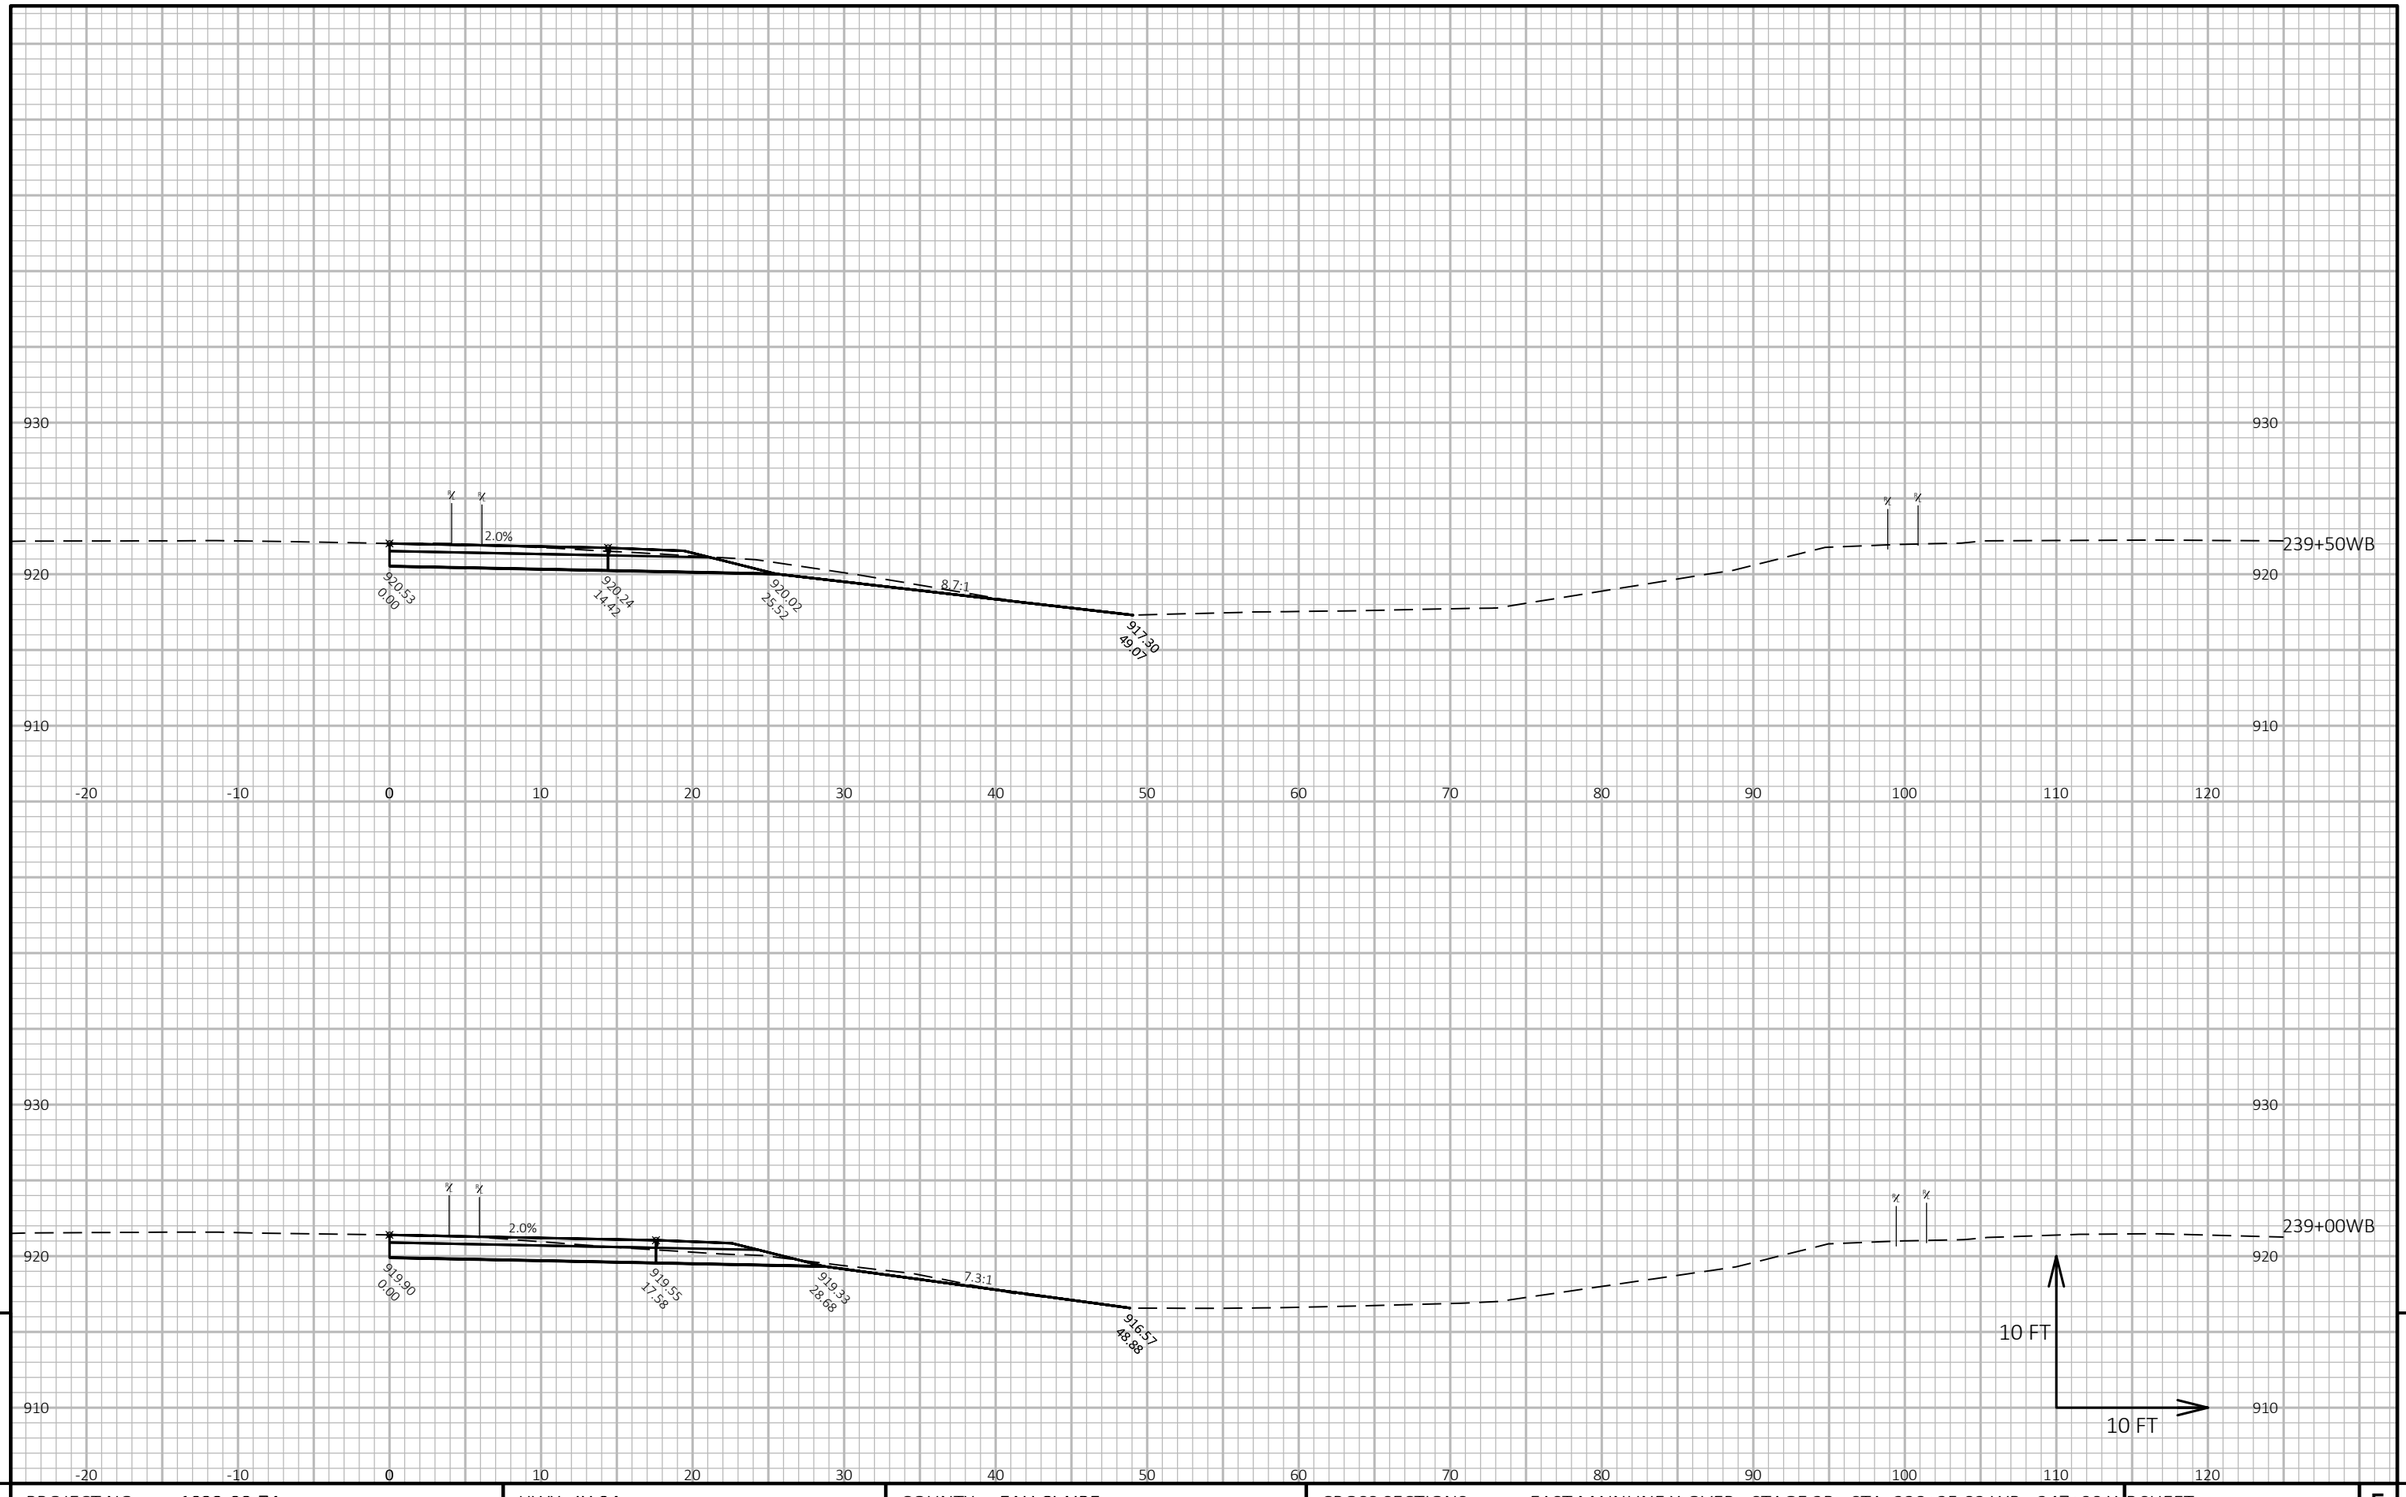


9

9

PROJECT NO: 1022-08-74	HWY: IH 94	COUNTY: EAU CLAIRE	CROSS SECTIONS: EAST MAINLINE X-OVER - STAGE 2B - STA. 238+25.82 WB - 247+00 WB	SHEET E

FILE NAME : N:\PDS\C3D\10220804\SHEETSPLAN\X-SECTIONS\090201_XS_MAINLINE_X-OVERS_WB_STAGE_2A_11-21-19.DWG
LAYOUT NAME - East Mainline X-over - Stage 2B - Sta. 238+25.82 WB - 247+00 WB - (2)

PLOT DATE : 3/19/2020 6:42 AM PLOT BY : CHRIST, AARON D PLOT NAME : **PLOT SCALE :** 1 IN:10 FT HORZ. / 1 IN:10 FT VERT.

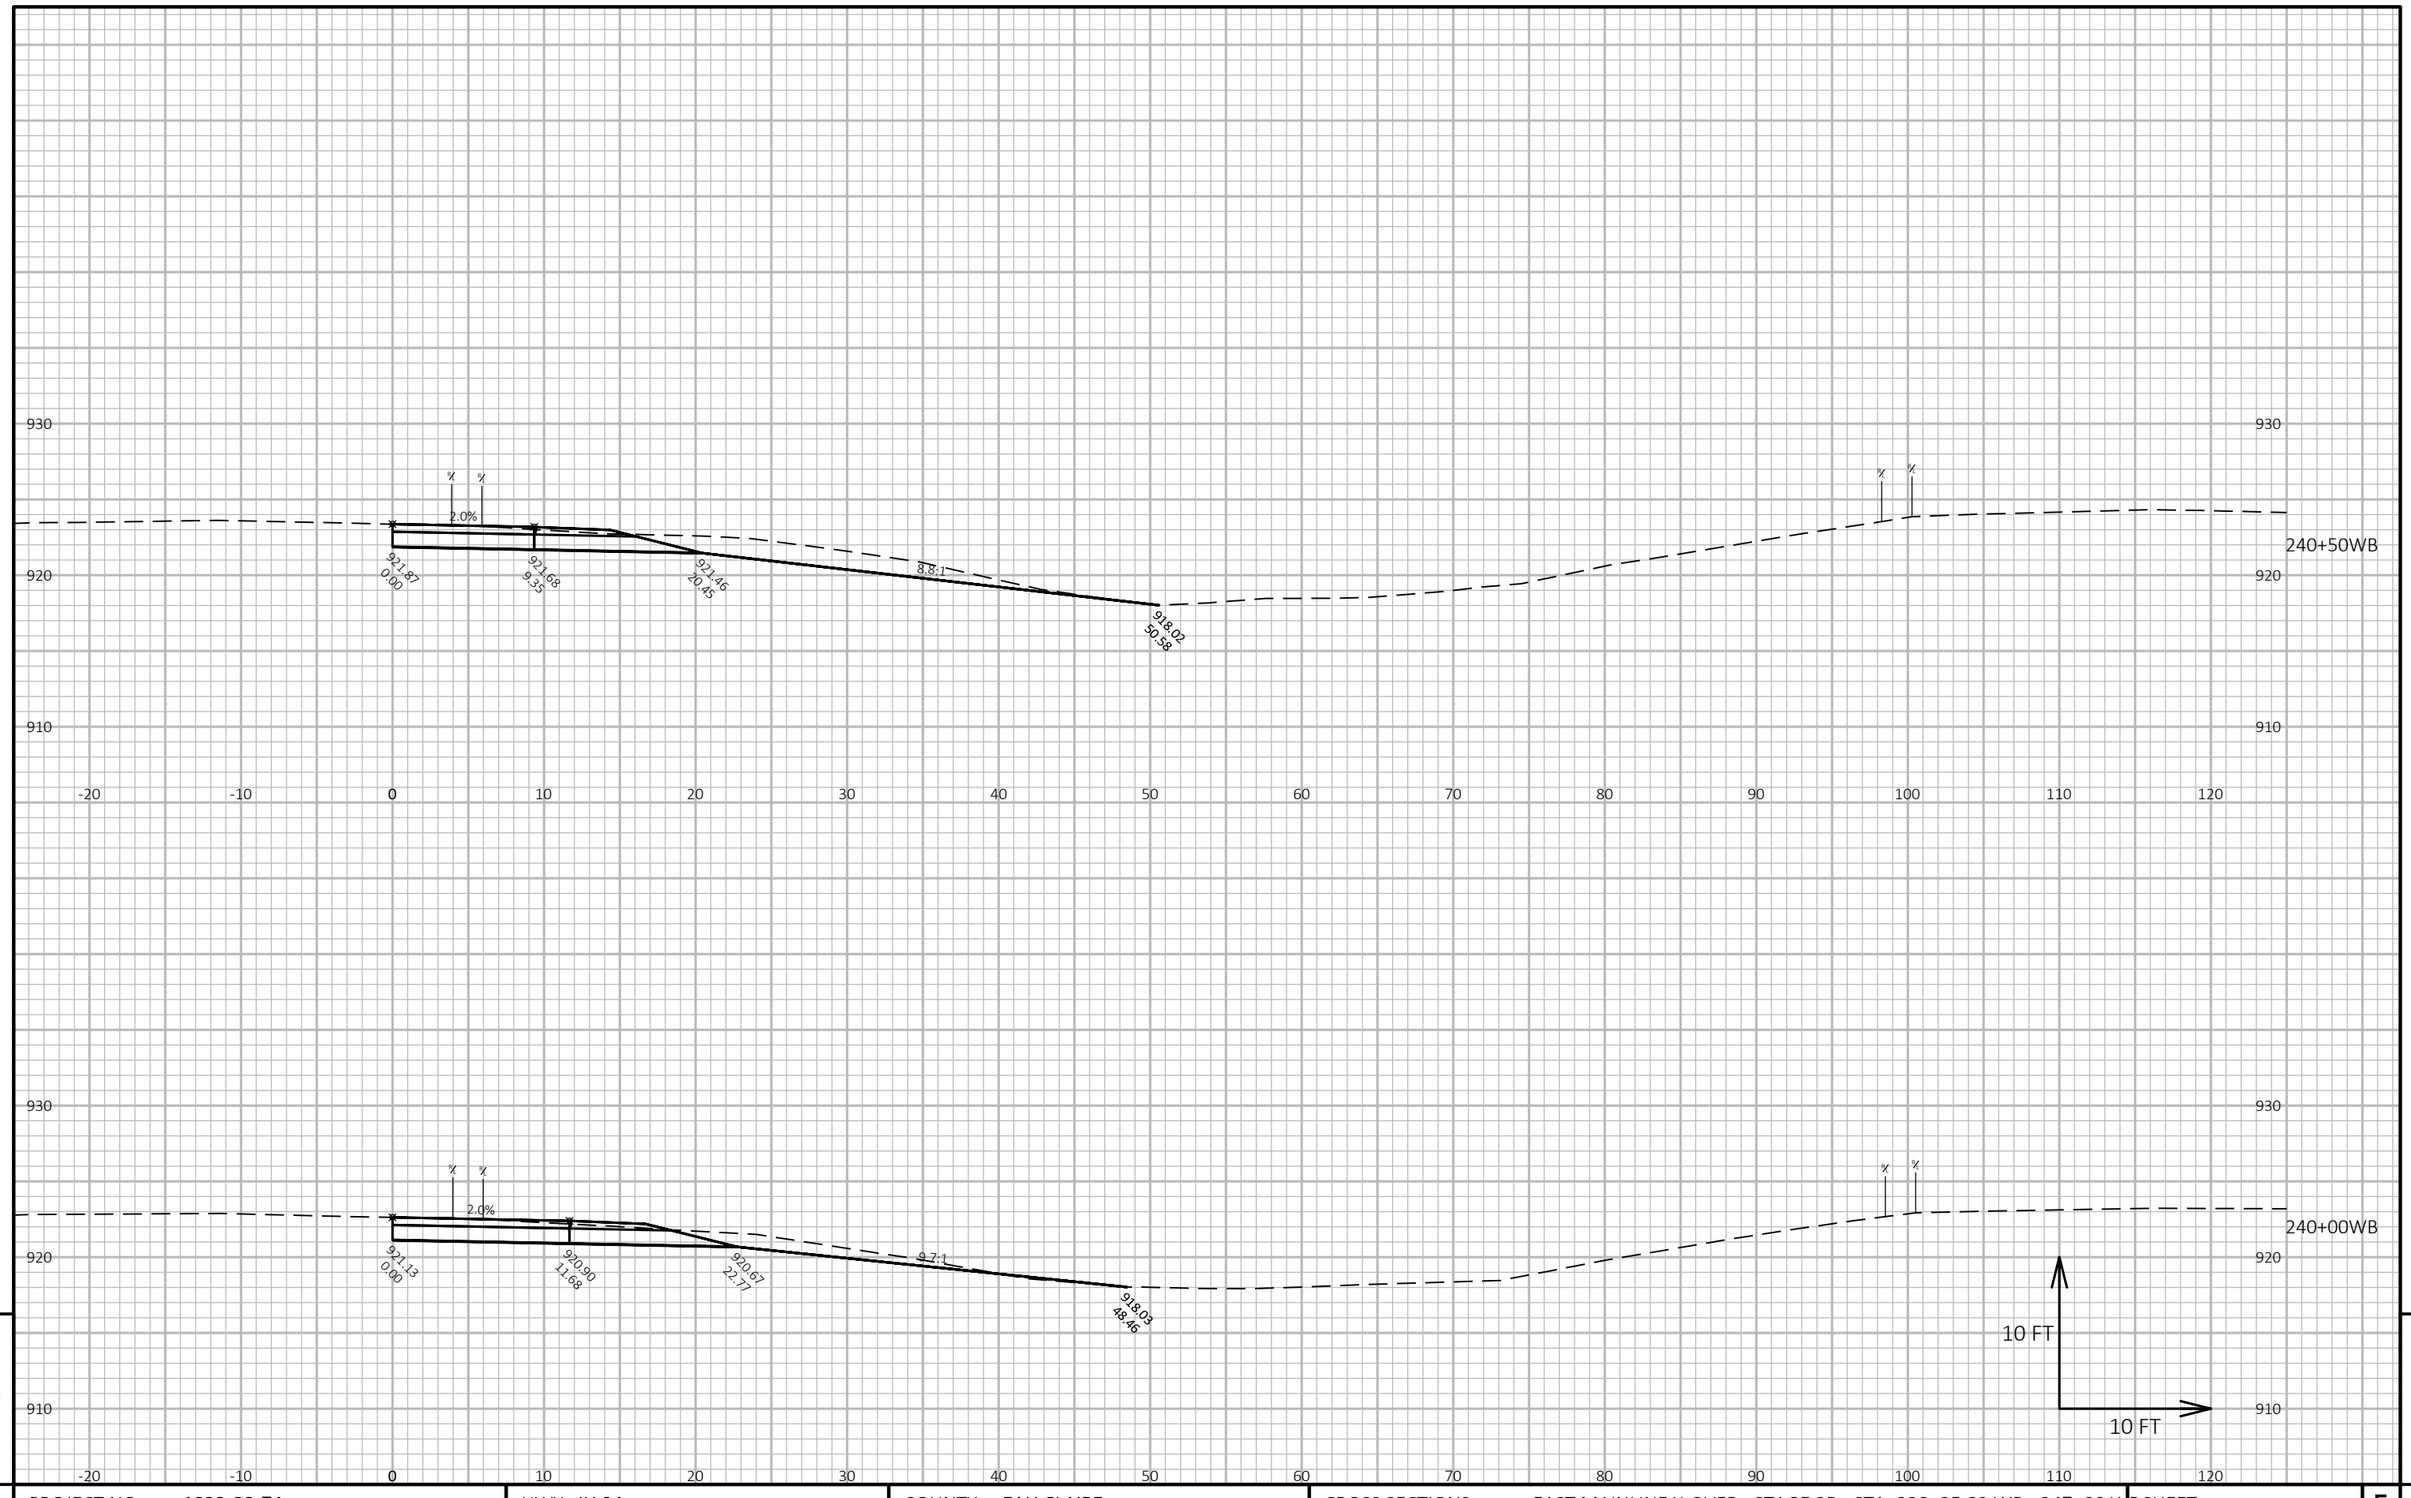


9

9

PROJECT NO: 1022-08-74	HWY: IH 94	COUNTY: EAU CLAIRE	CROSS SECTIONS: EAST MAINLINE X-OVER - STAGE 2B - STA. 238+25.82 WB - 247+00 WB	SHEET E

FILE NAME : N:\PDS\C3D\10220804\SHEETSPLAN\X-SECTIONS\090201_XS_MAINLINE_X-OVERS_WB_STAGE_2A_11-21-19.DWG
LAYOUT NAME - East Mainline X-over - Stage 2B - Sta. 238+25.82 WB - 247+00 WB - (3)

PLOT DATE : 3/19/2020 6:42 AM PLOT BY : CHRIST, AARON D PLOT NAME : **PLOT SCALE :** 1 IN:10 FT HORZ. / 1 IN:10 FT VERT.

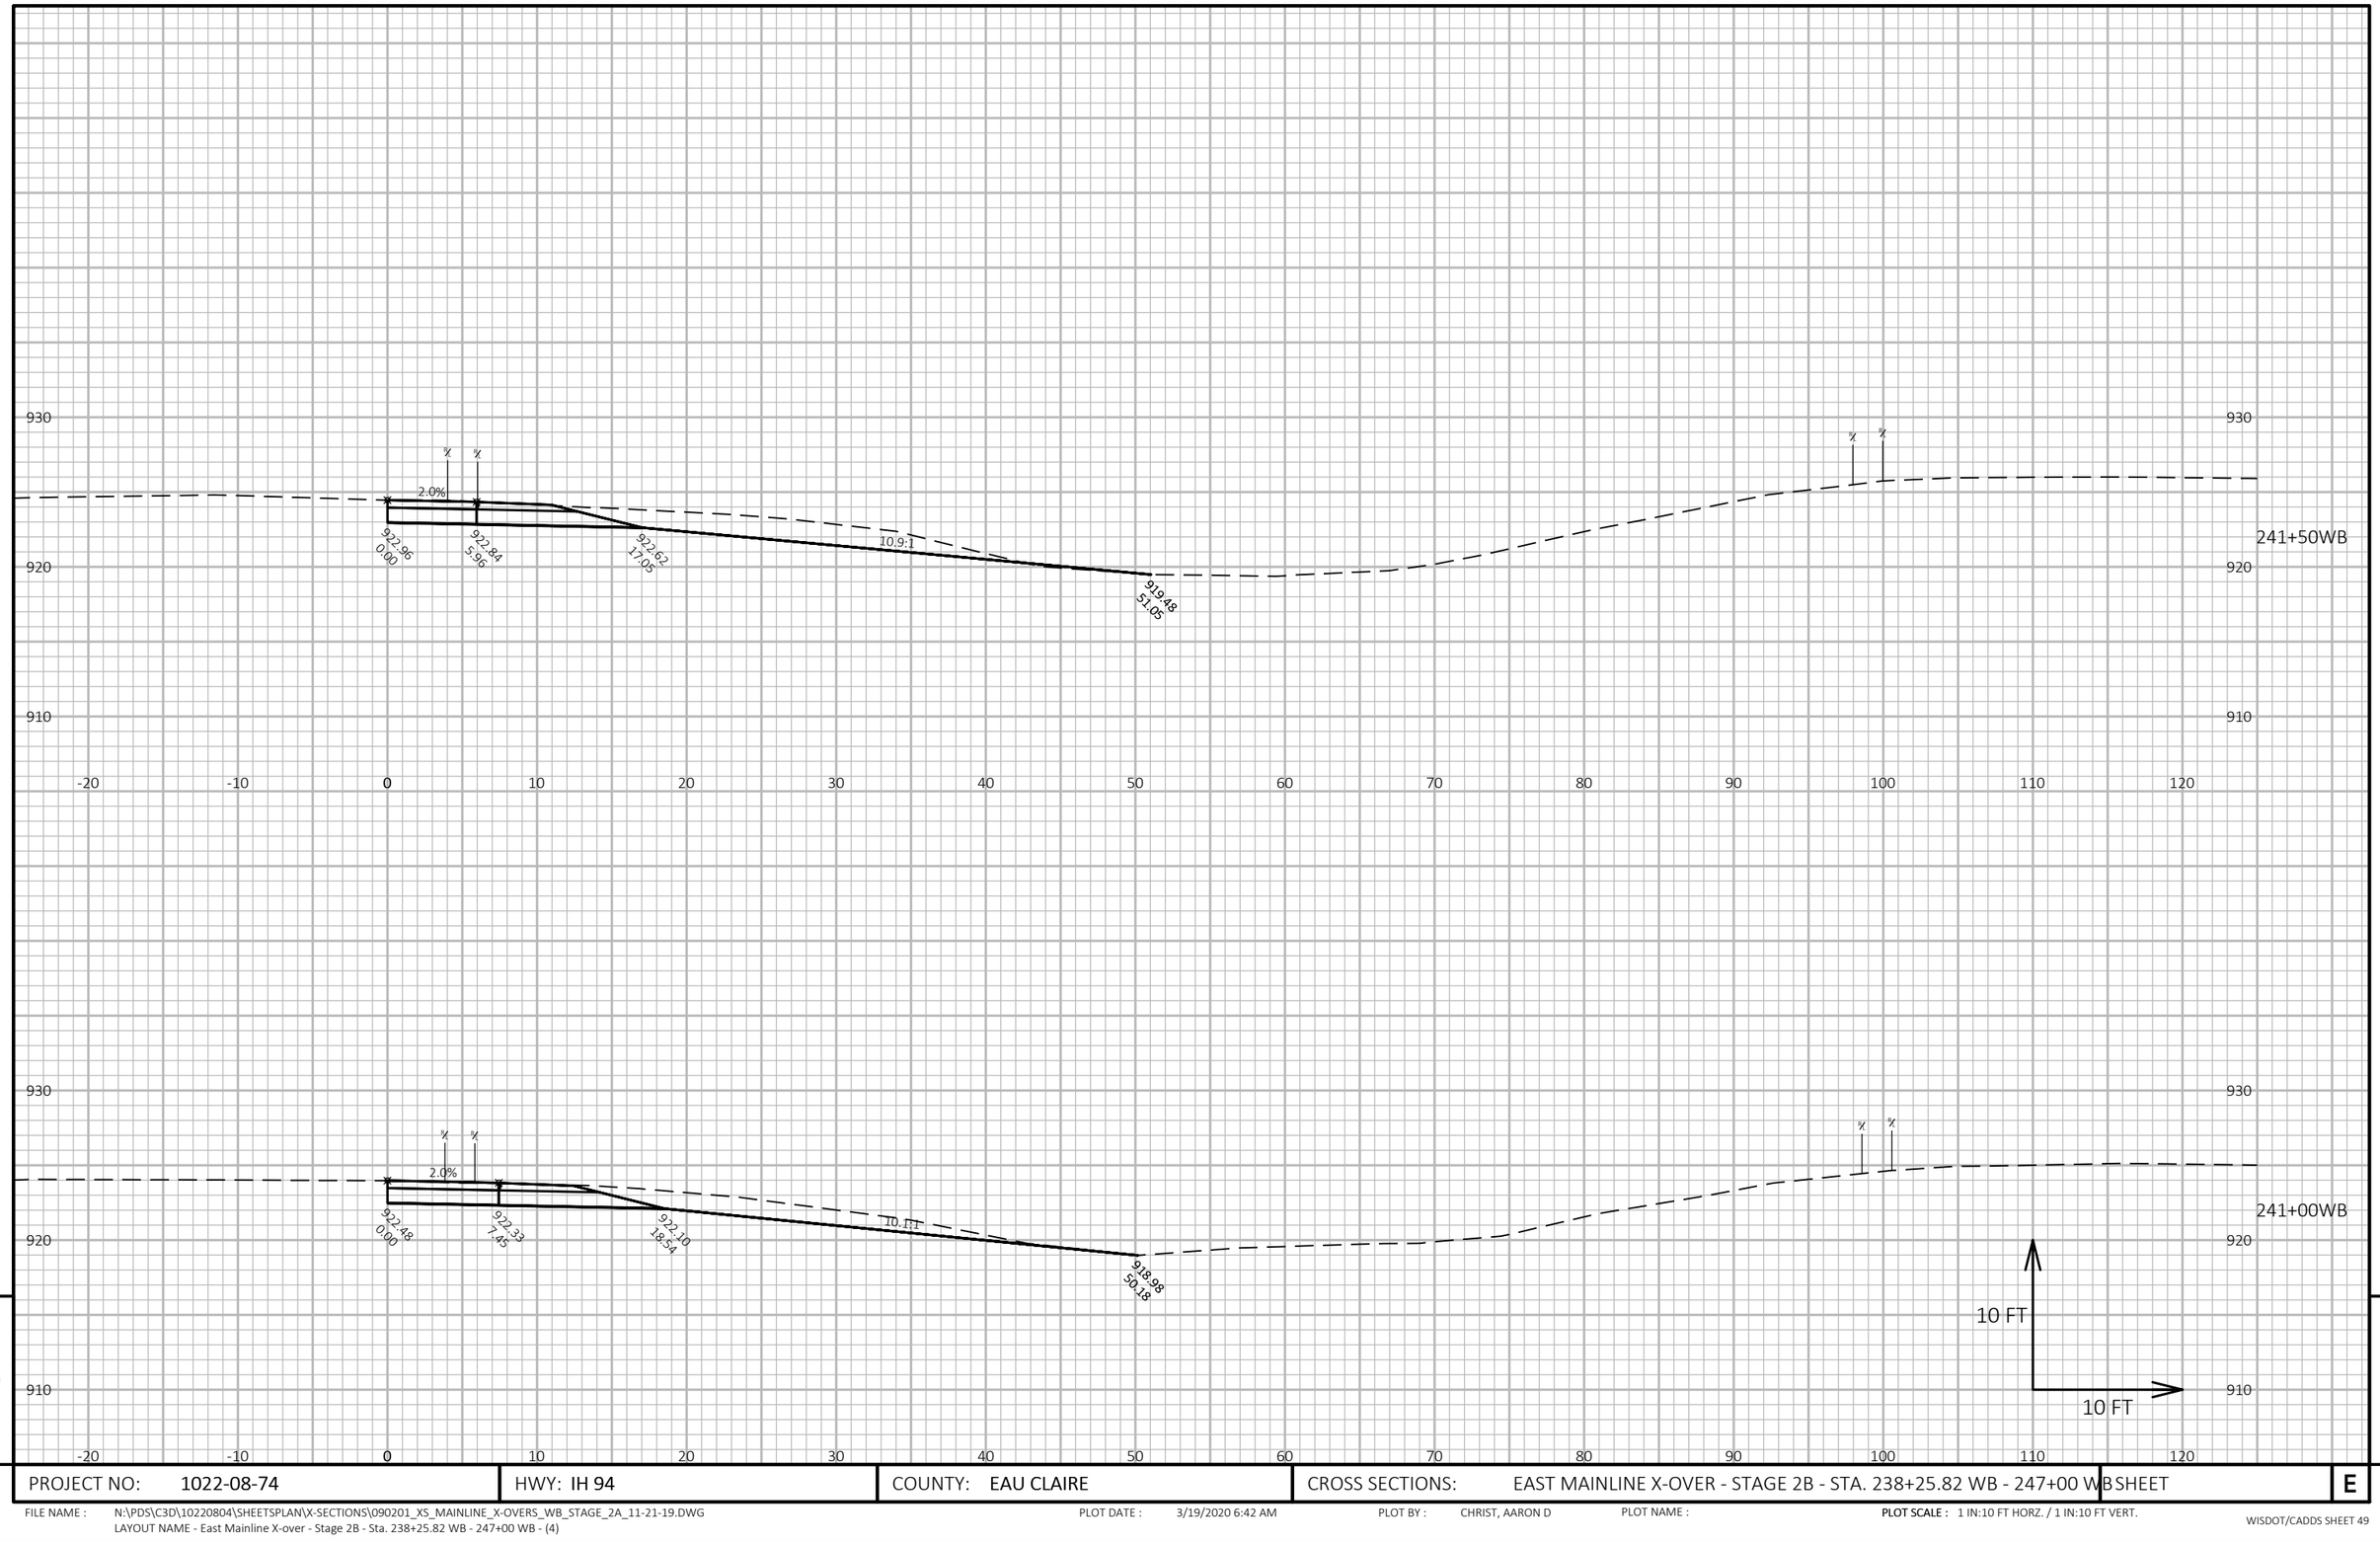


9

9

PROJECT NO: 1022-08-74	HWY: IH 94	COUNTY: EAU CLAIRE	CROSS SECTIONS: EAST MAINLINE X-OVER - STAGE 2B - STA. 238+25.82 WB - 247+00 WB	SHEET E

FILE NAME : N:\PDS\C3D\10220804\SHEETSPLAN\X-SECTIONS\090201_XS_MAINLINE_X-OVERS_WB_STAGE_2A_11-21-19.DWG
LAYOUT NAME - East Mainline X-over - Stage 2B - Sta. 238+25.82 WB - 247+00 WB - (4)

PLOT DATE : 3/19/2020 6:42 AM PLOT BY : CHRIST, AARON D PLOT NAME : **PLOT SCALE :** 1 IN:10 FT HORZ. / 1 IN:10 FT VERT.

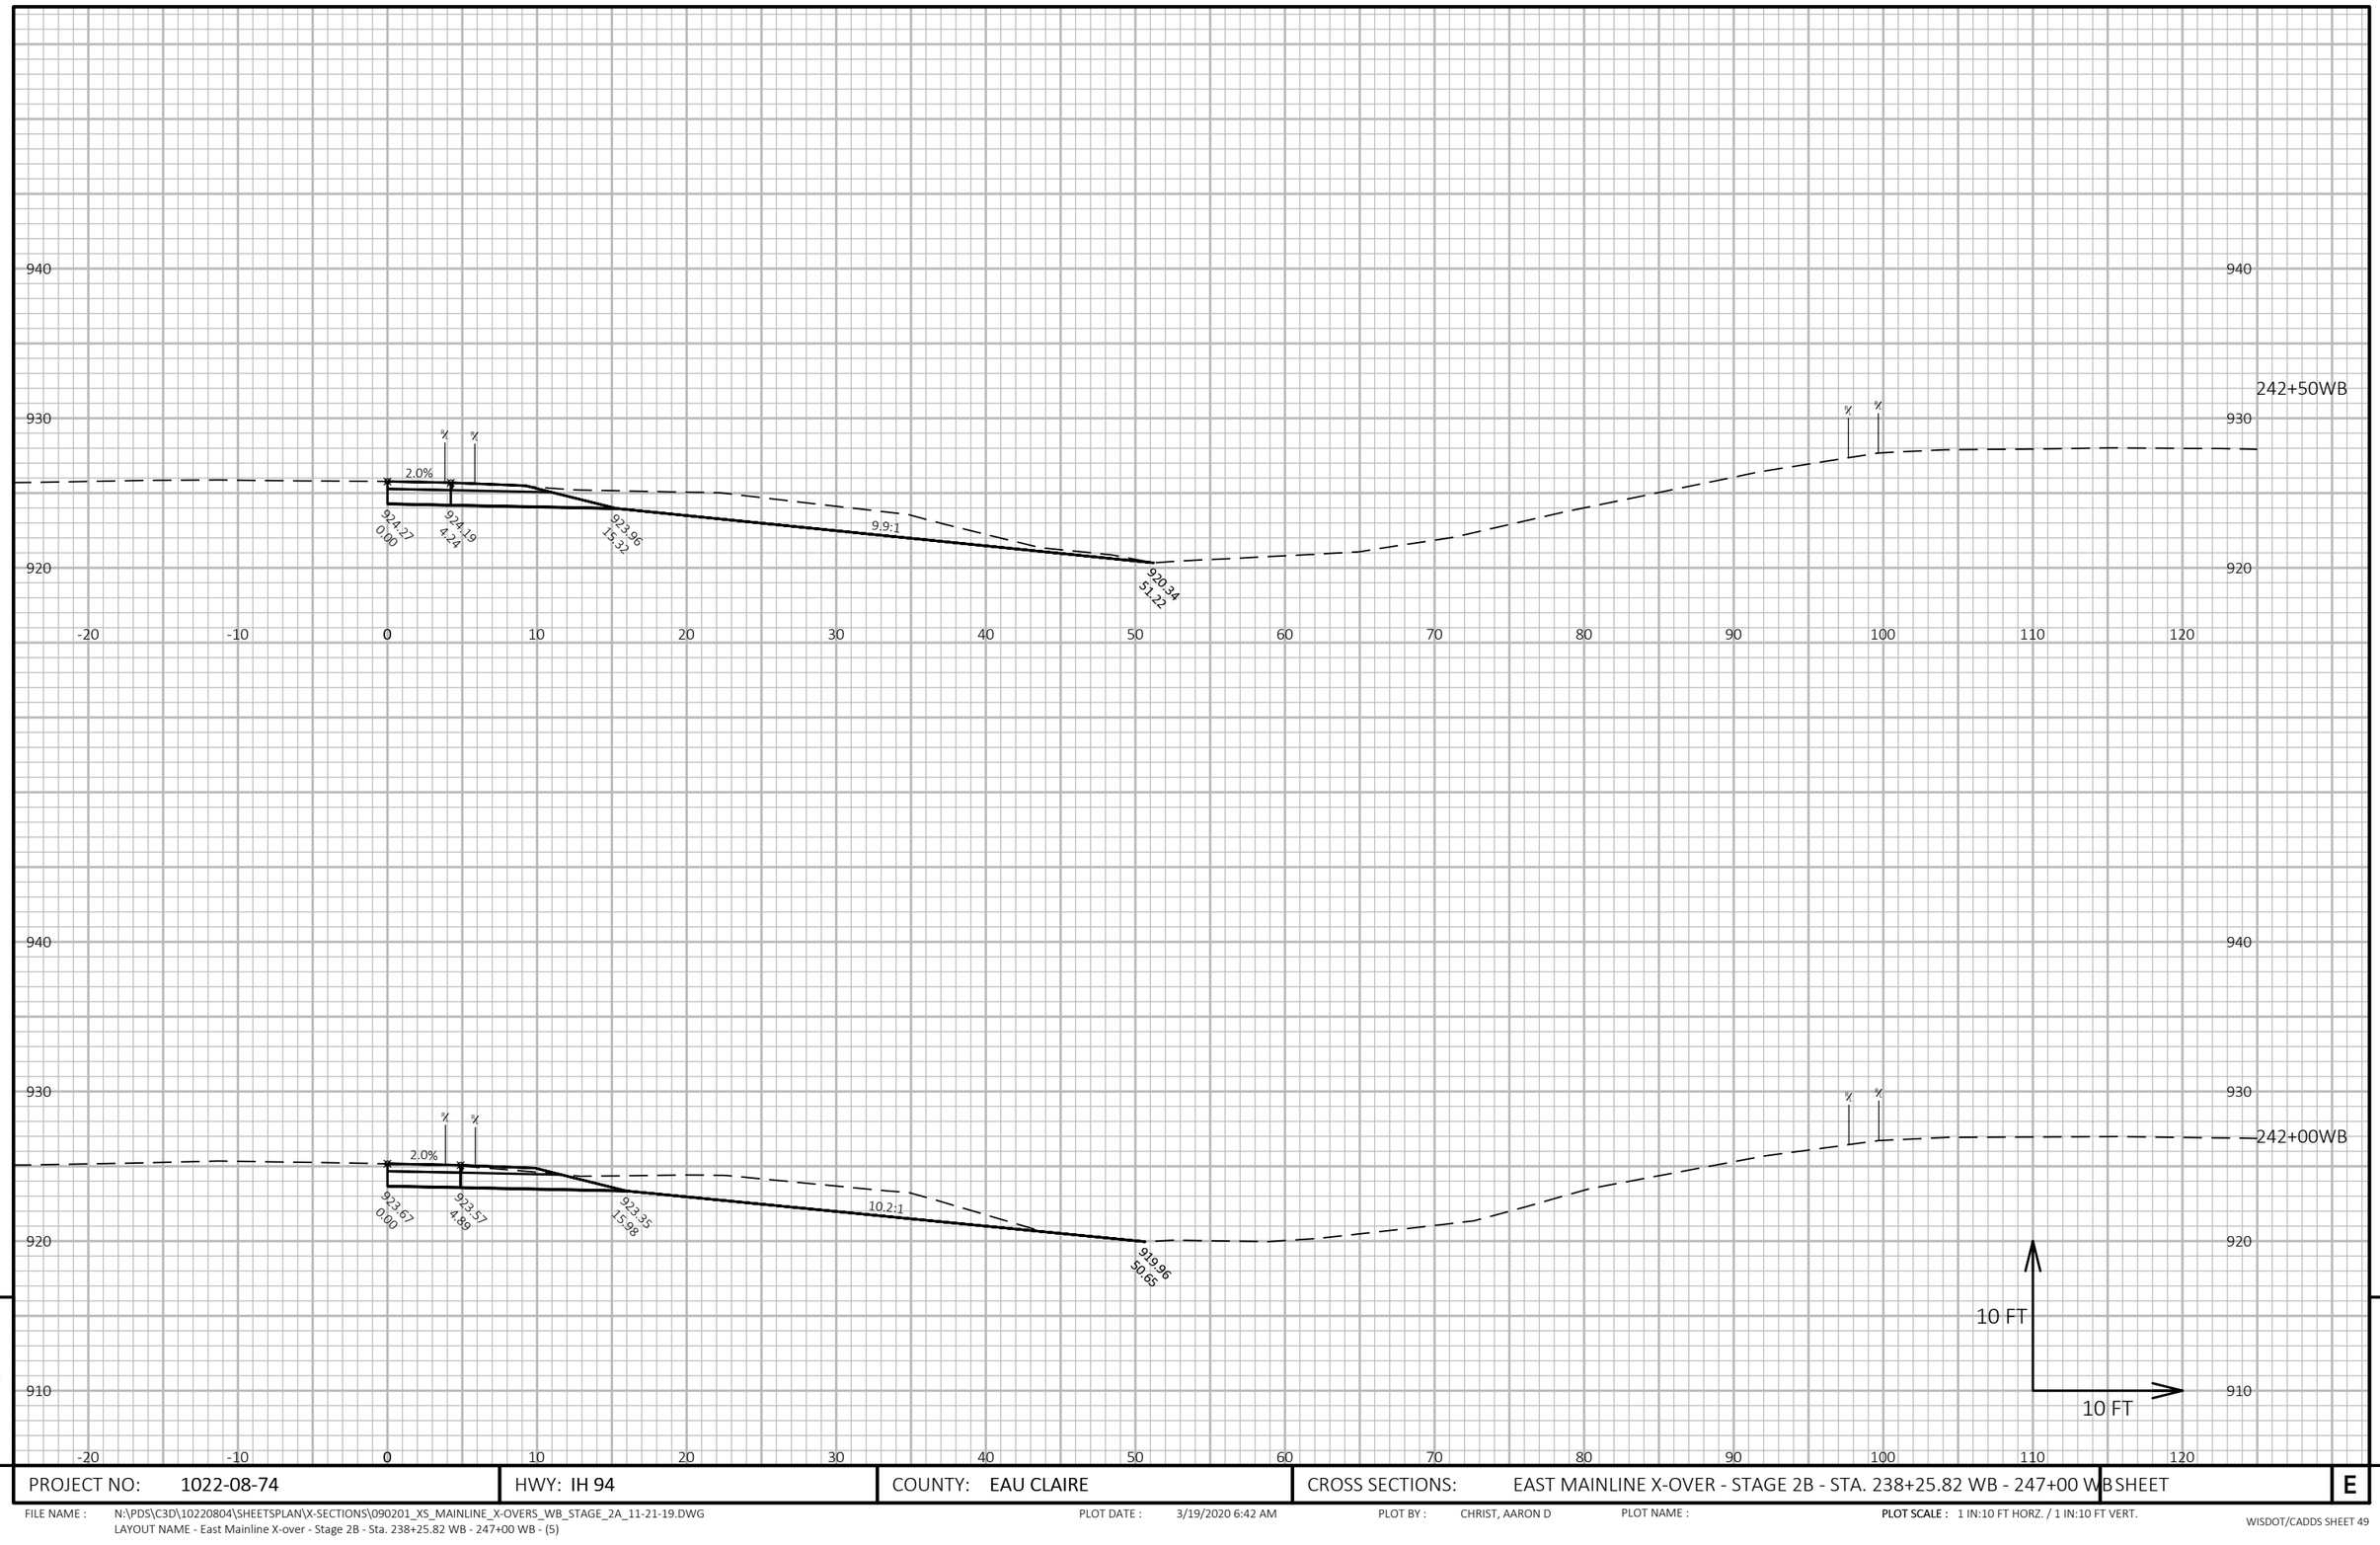

9

9

PROJECT NO: 1022-08-74	HWY: IH 94	COUNTY: EAU CLAIRE	CROSS SECTIONS: EAST MAINLINE X-OVER - STAGE 2B - STA. 238+25.82 WB - 247+00 WB	SHEET	E


FILE NAME : N:\PDS\C3D\10220804\SHEETSPLAN\X-SECTIONS\090201_XS_MAINLINE_X-OVERS_WB_STAGE_2A_11-21-19.DWG
LAYOUT NAME - East Mainline X-over - Stage 2B - Sta. 238+25.82 WB - 247+00 WB - (5)

PLOT DATE : 3/19/2020 6:42 AM

PLOT BY : CHRIST, AARON D

PLOT NAME :

PLOT SCALE : 1 IN:10 FT HORZ. / 1 IN:10 FT VERT.

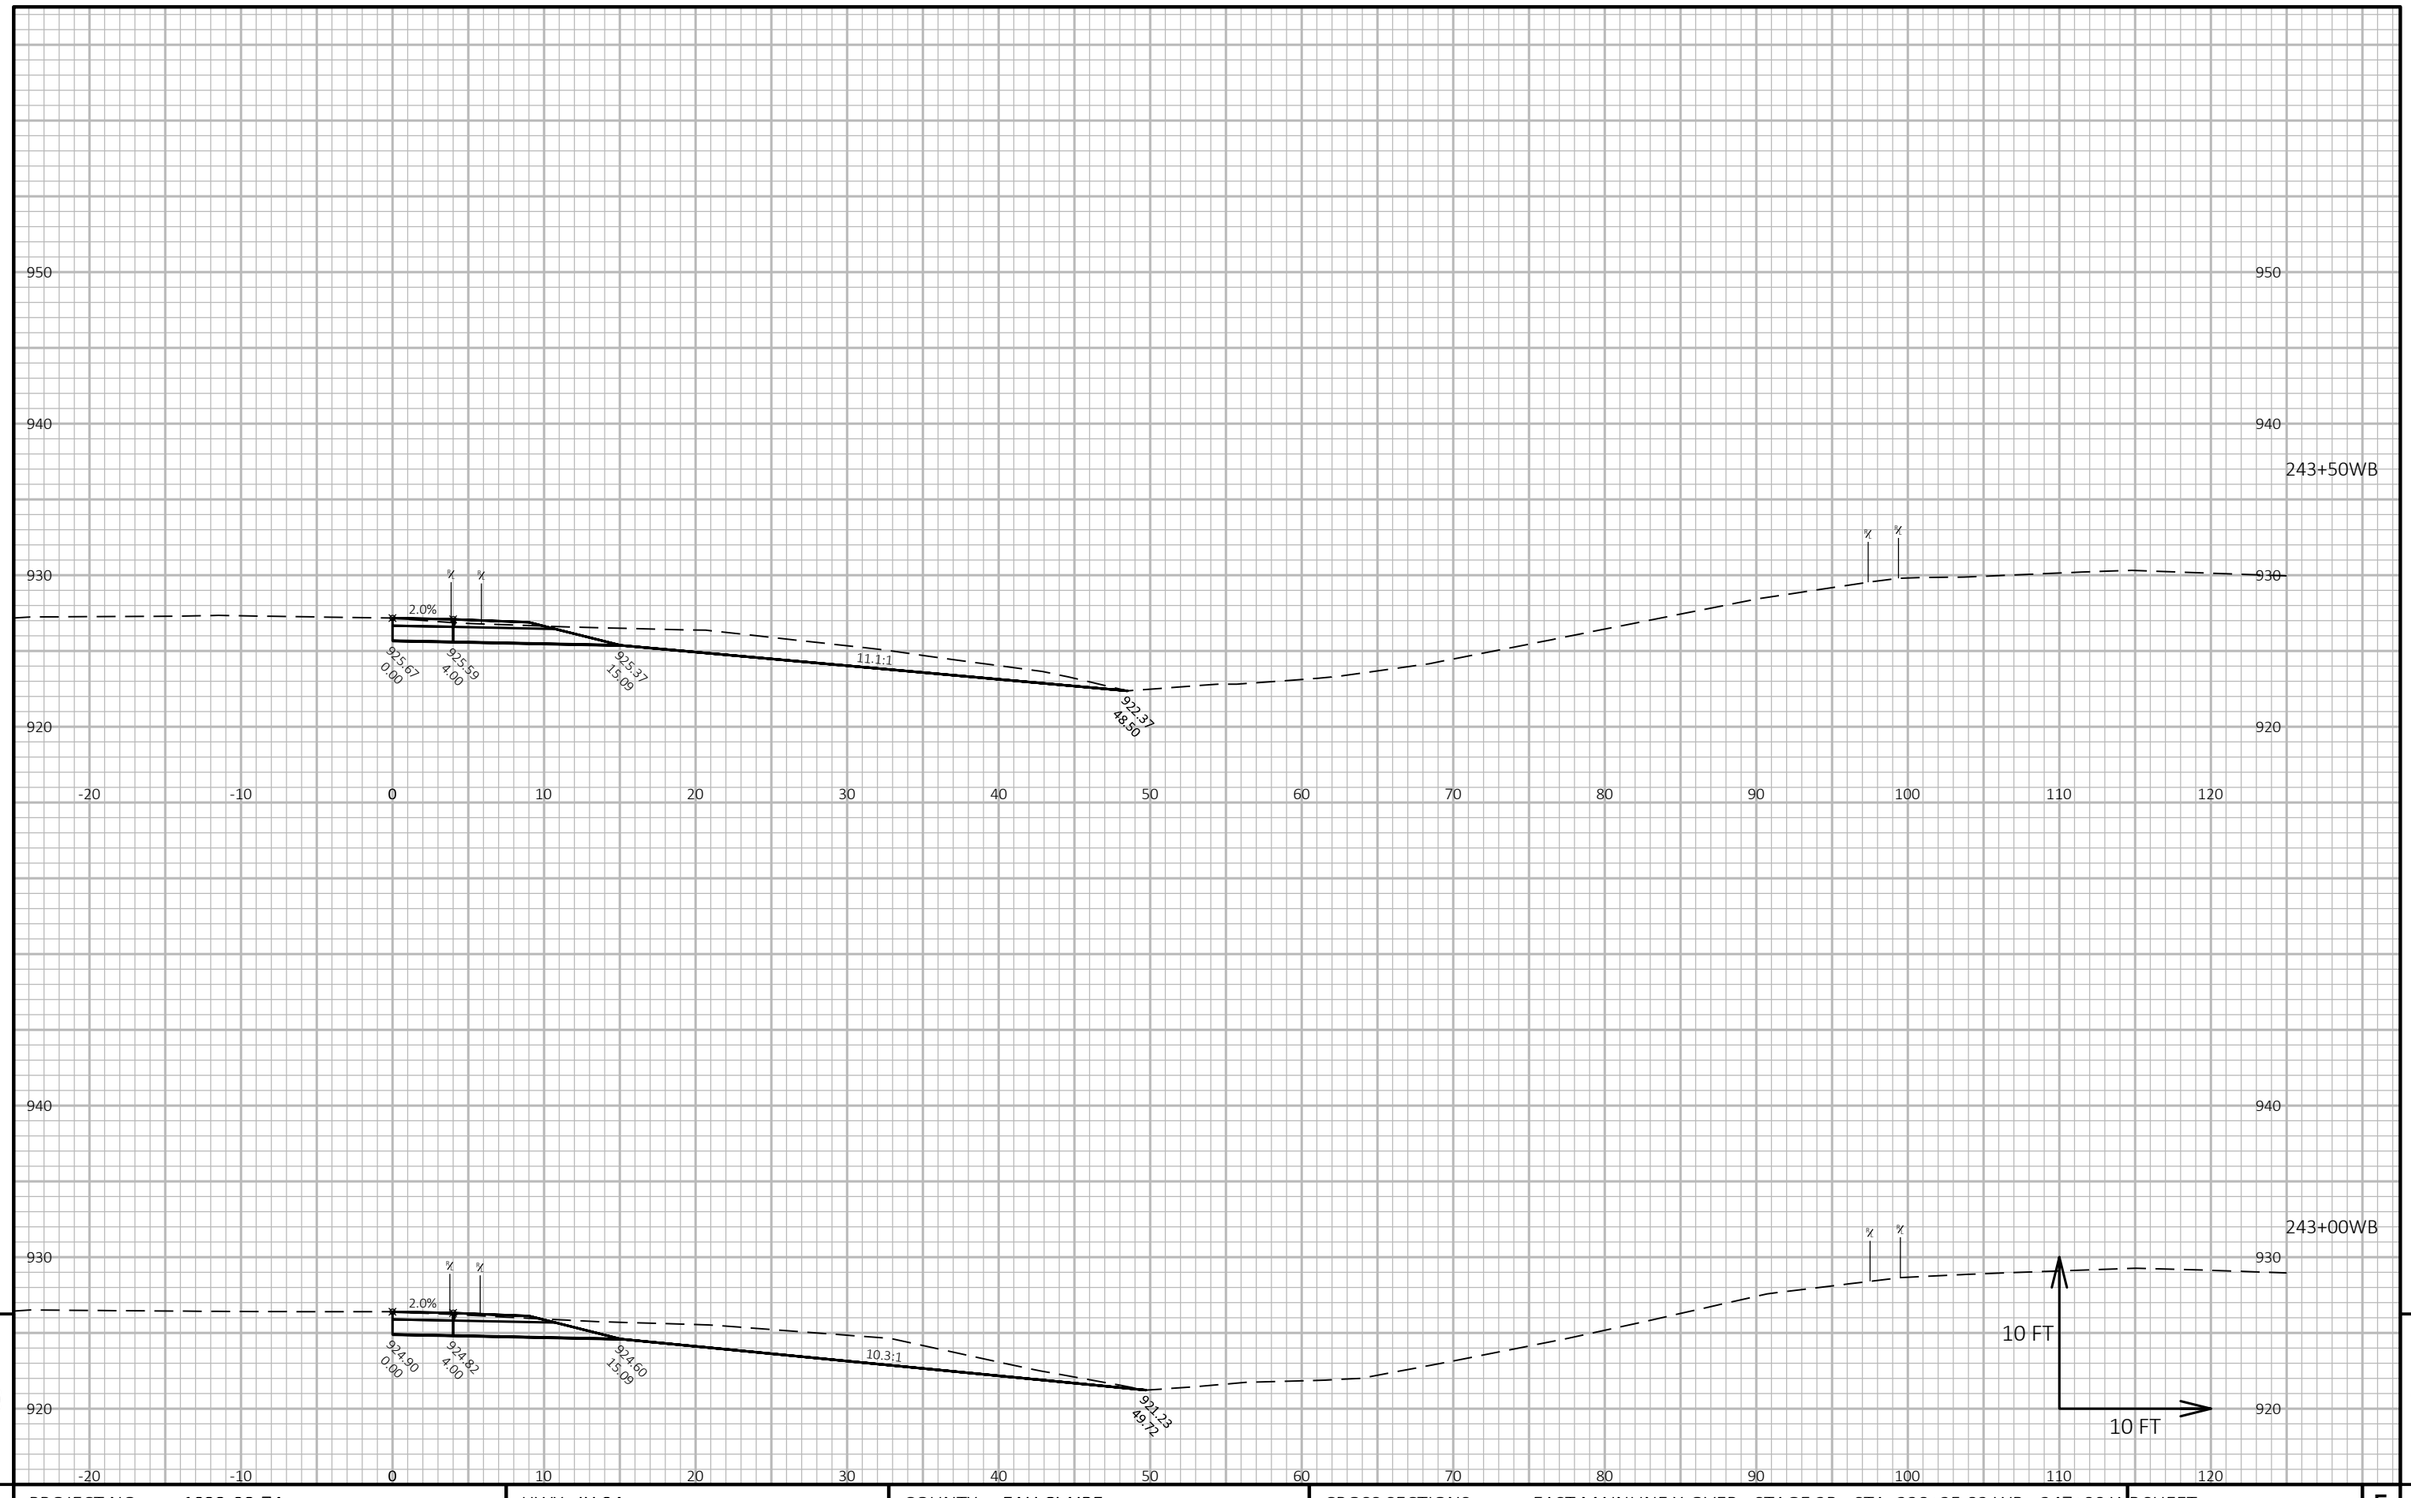


9

9

PROJECT NO: 1022-08-74	HWY: IH 94	COUNTY: EAU CLAIRE	CROSS SECTIONS: EAST MAINLINE X-OVER - STAGE 2B - STA. 238+25.82 WB - 247+00 WB	SHEET E

FILE NAME : N:\PDS\C3D\10220804\SHEETSPLAN\X-SECTIONS\090201_XS_MAINLINE_X-OVERS_WB_STAGE_2A_11-21-19.DWG
LAYOUT NAME - East Mainline X-over - Stage 2B - Sta. 238+25.82 WB - 247+00 WB - (6)

PLOT DATE : 3/19/2020 6:42 AM PLOT BY : CHRIST, AARON D PLOT NAME : **PLOT SCALE :** 1 IN:10 FT HORZ. / 1 IN:10 FT VERT.

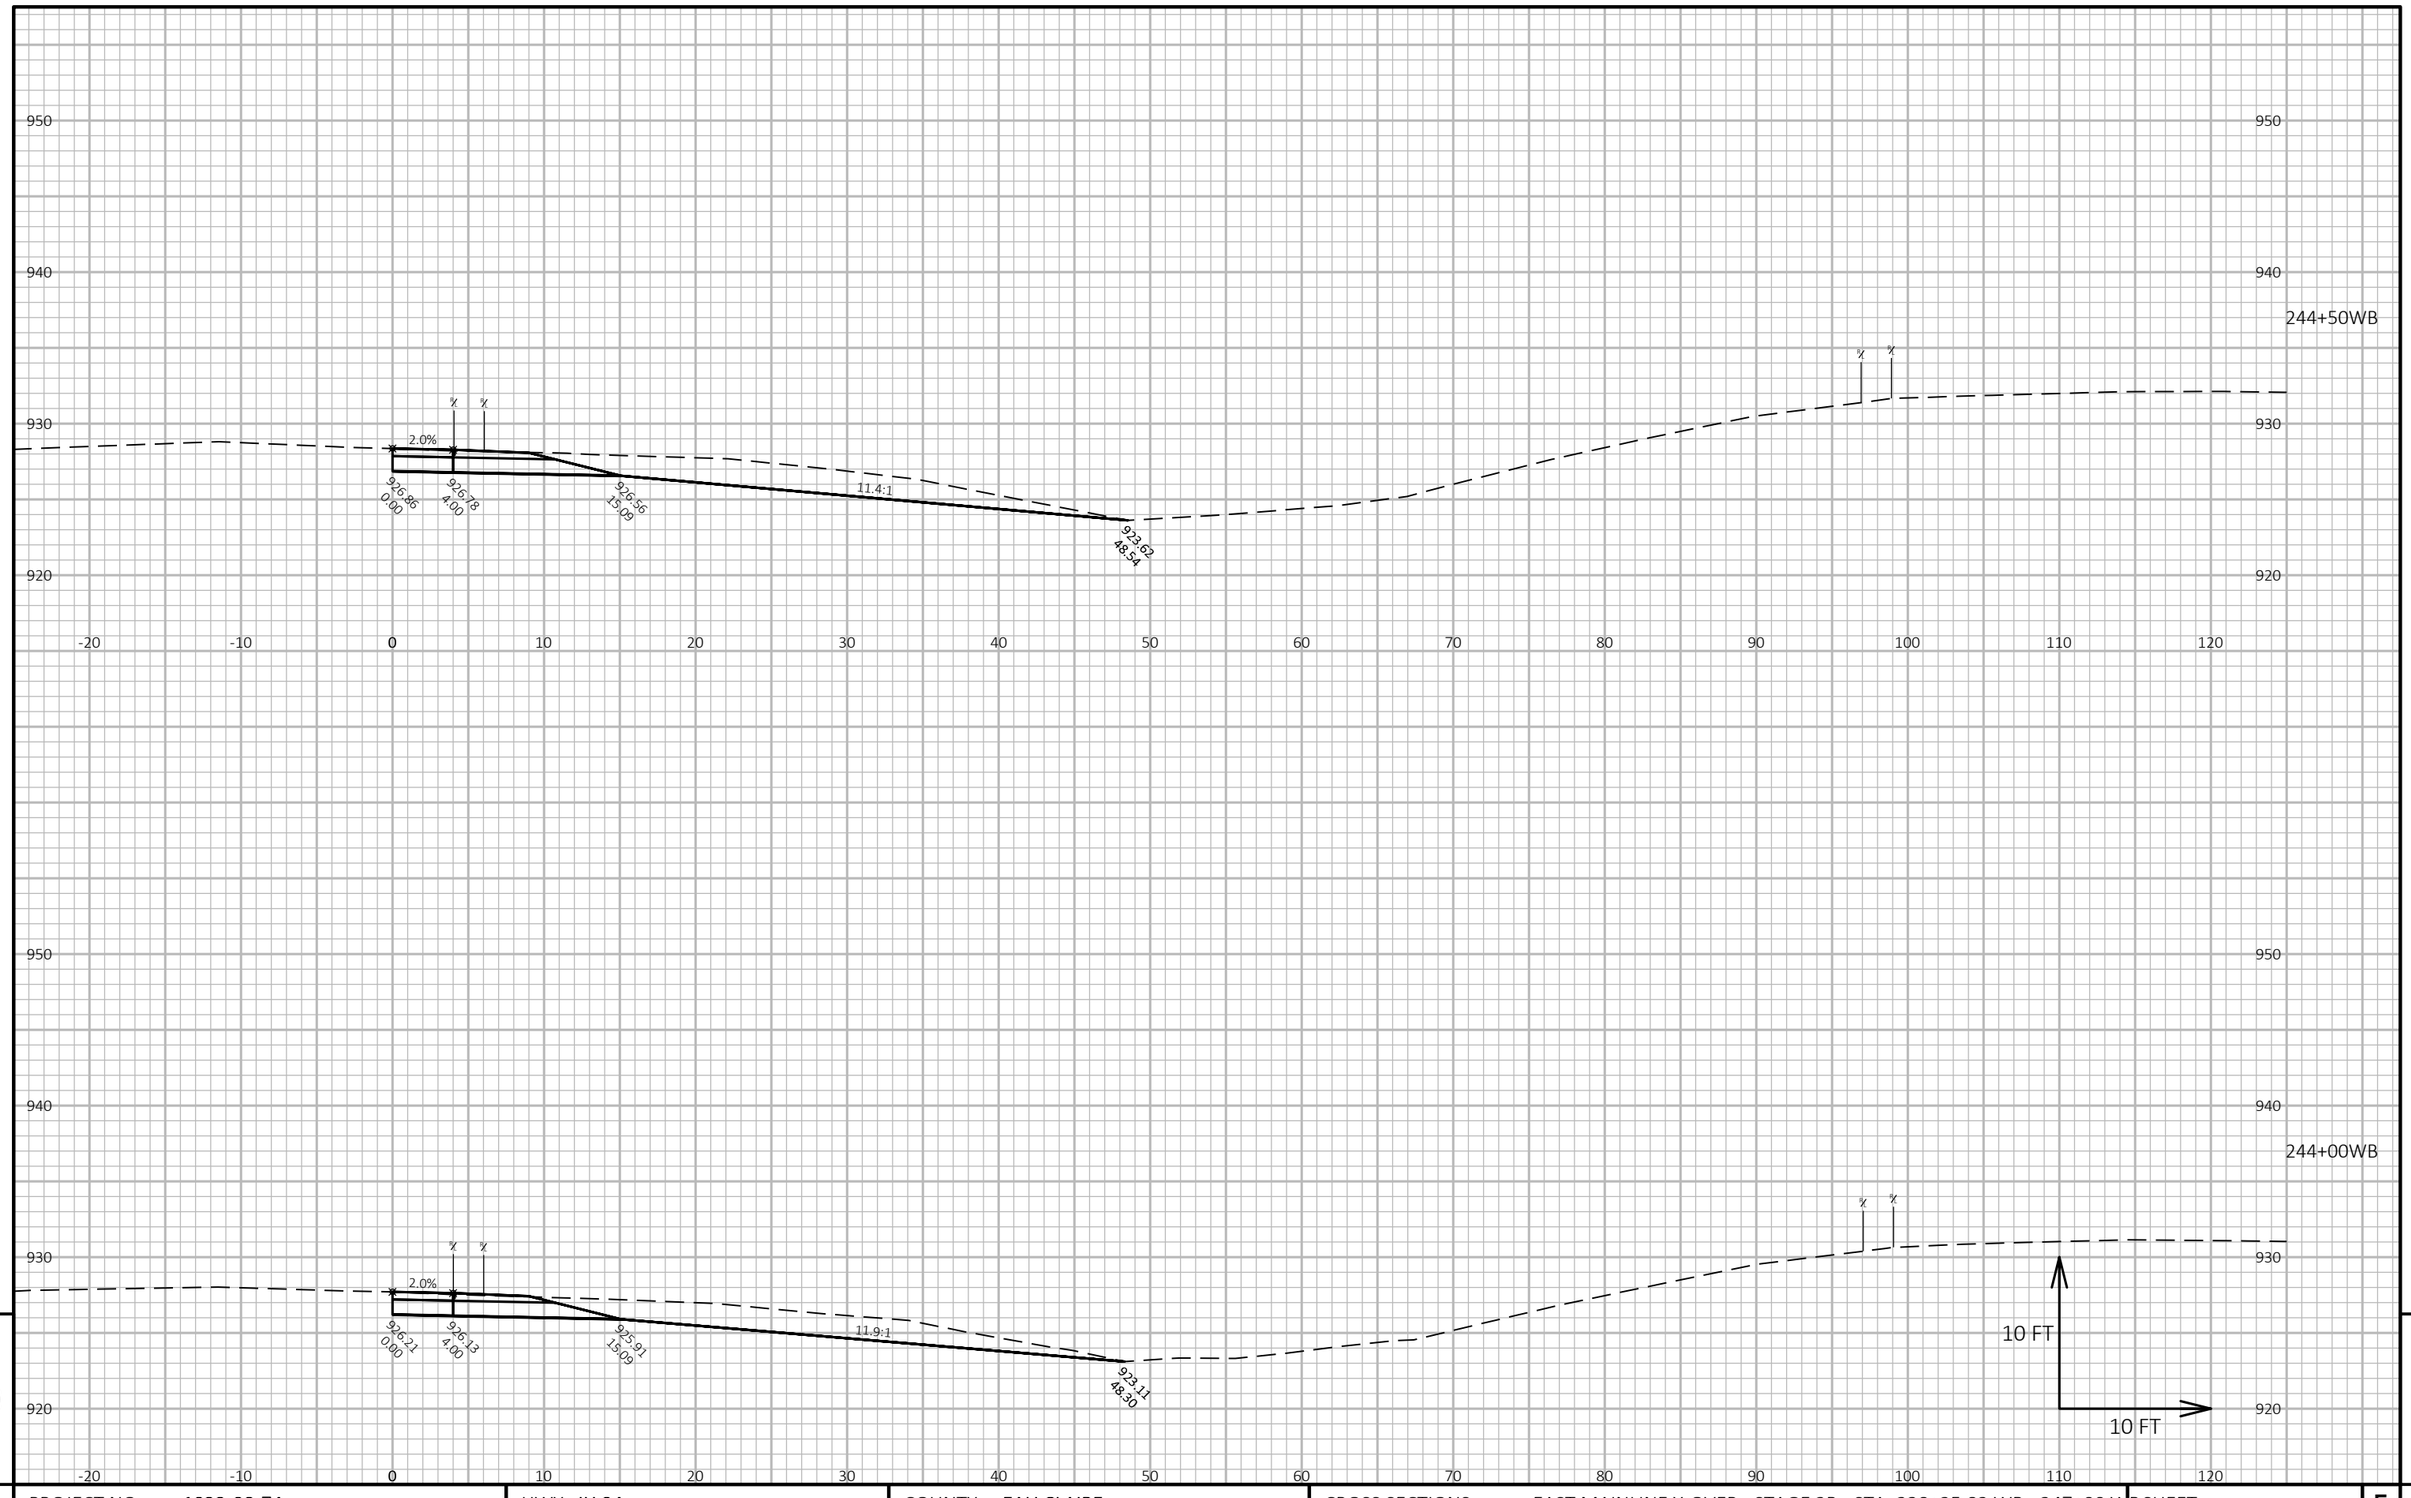

9

9

PROJECT NO: 1022-08-74	HWY: IH 94	COUNTY: EAU CLAIRE	CROSS SECTIONS: EAST MAINLINE X-OVER - STAGE 2B - STA. 238+25.82 WB - 247+00 WB	SHEET	E


FILE NAME : N:\PDS\C3D\10220804\SHEETSPLAN\X-SECTIONS\090201_XS_MAINLINE_X-OVERS_WB_STAGE_2A_11-21-19.DWG
LAYOUT NAME - East Mainline X-over - Stage 2B - Sta. 238+25.82 WB - 247+00 WB - (7)

PLOT DATE : 3/19/2020 6:42 AM

PLOT BY : CHRIST, AARON D

PLOT NAME :

PLOT SCALE : 1 IN:10 FT HORZ. / 1 IN:10 FT VERT.

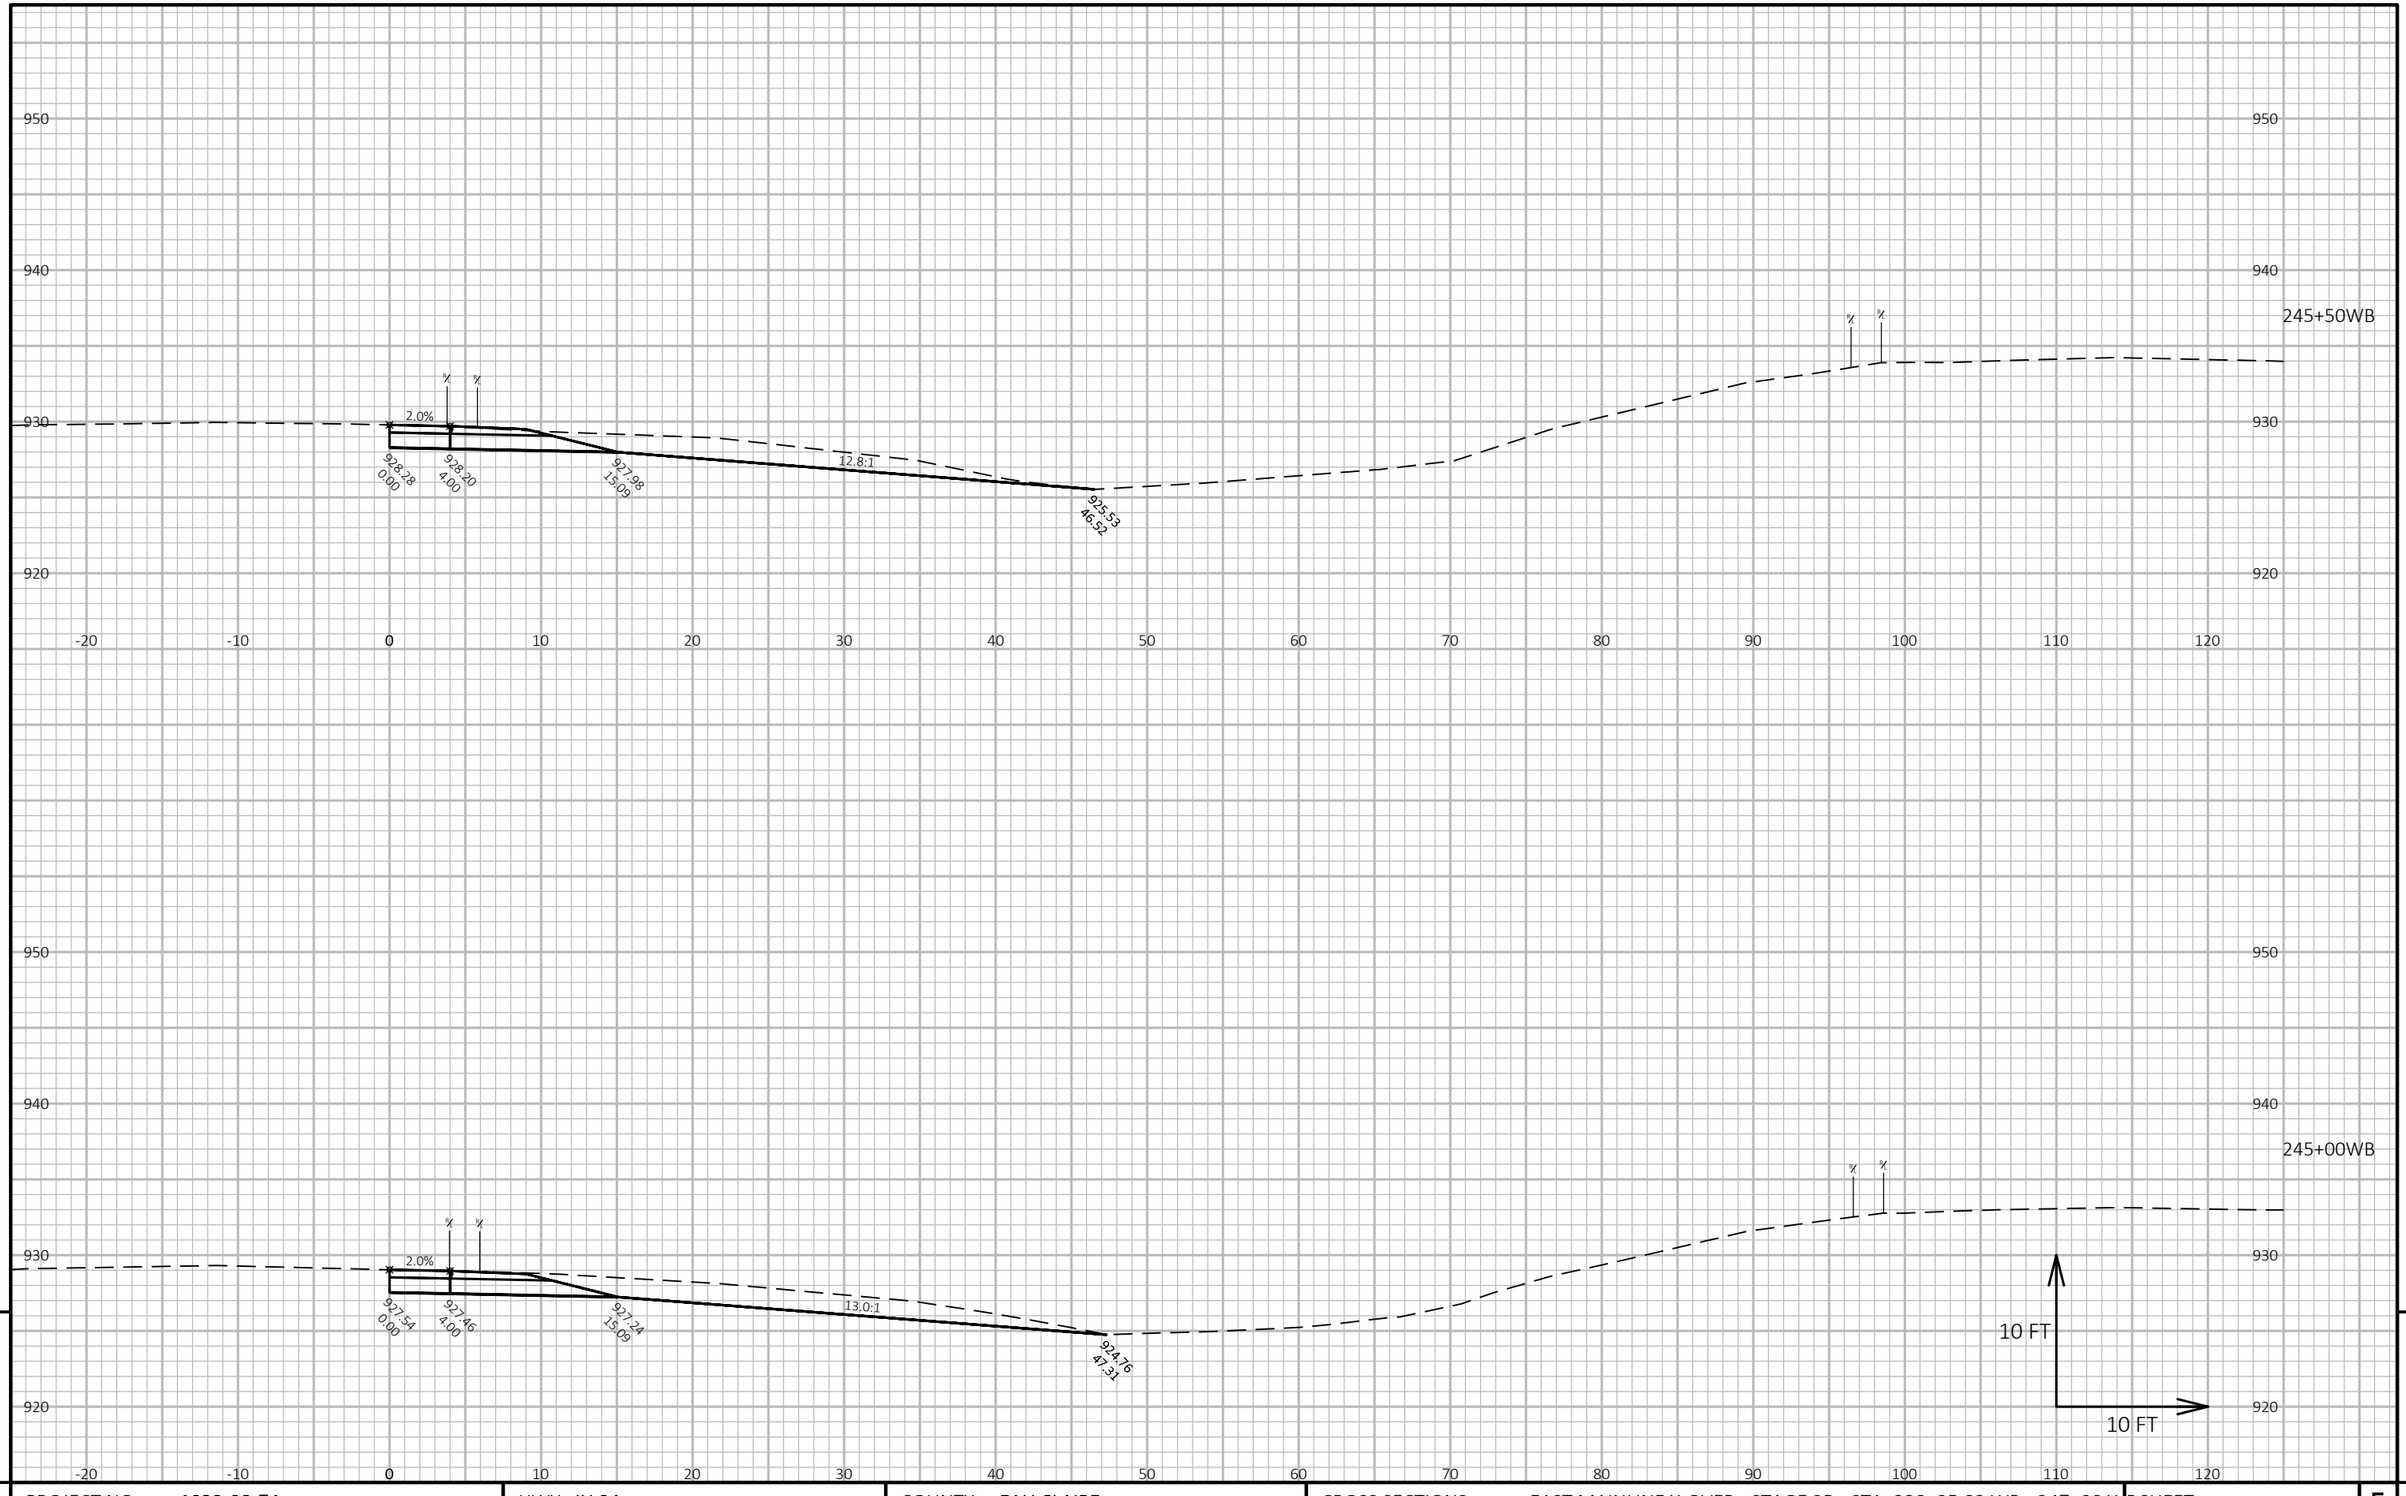

9

9

PROJECT NO: 1022-08-74	HWY: IH 94	COUNTY: EAU CLAIRE	CROSS SECTIONS: EAST MAINLINE X-OVER - STAGE 2B - STA. 238+25.82 WB - 247+00 WB	SHEET	E

FILE NAME : N:\PDS\C3D\10220804\SHEETSPLAN\X-SECTIONS\090201_XS_MAINLINE_X-OVERS_WB_STAGE_2A_11-21-19.DWG
LAYOUT NAME - East Mainline X-over - Stage 2B - Sta. 238+25.82 WB - 247+00 WB - (8)

PLOT DATE : 3/19/2020 6:43 AM

PLOT BY : CHRIST, AARON D

PLOT NAME :

PLOT SCALE : 1 IN:10 FT HORZ. / 1 IN:10 FT VERT.

960
950
940
930
920

-20 -10 0 10 20 30 40 50 60 70 80 90 100 110 120

246+00WB

2.0%

928.86
0.00

928.78
4.00

928.56
15.09

926.18
45.89

12.9:1

10 FT

10 FT

9

9

PROJECT NO: 1022-08-74	HWY: IH 94	COUNTY: EAU CLAIRE	CROSS SECTIONS: EAST MAINLINE X-OVER - STAGE 2B - STA. 238+25.82 WB - 247+00 WB	SHEET E

FILE NAME : N:\PDS\C3D\10220804\SHEETSPLAN\X-SECTIONS\090201_XS_MAINLINE_X-OVERS_WB_STAGE_2A_11-21-19.DWG
LAYOUT NAME - East Mainline X-over - Stage 2B - Sta. 238+25.82 WB - 247+00 WB - (9)

PLOT DATE : 3/19/2020 6:43 AM PLOT BY : CHRIST, AARON D PLOT NAME : PLOT SCALE : 1 IN:10 FT HORZ. / 1 IN:10 FT VERT.

960
950
940
930
920

246+50WB

2.0%

929.59
0.00

929.51
4.00

929.29
15.09

12.7:1

926.96
44.64

10 FT

10 FT

-20 -10 0 10 20 30 40 50 60 70 80 90 100 110 120

9

9

PROJECT NO: 1022-08-74	HWY: IH 94	COUNTY: EAU CLAIRE	CROSS SECTIONS: EAST MAINLINE X-OVER - STAGE 2B - STA. 238+25.82 WB - 247+00 WB	SHEET E

FILE NAME : N:\PDS\C3D\10220804\SHEETSPLAN\X-SECTIONS\090201_XS_MAINLINE_X-OVERS_WB_STAGE_2A_11-21-19.DWG
LAYOUT NAME - East Mainline X-over - Stage 2B - Sta. 238+25.82 WB - 247+00 WB - (10)


PLOT DATE : 3/19/2020 6:43 AM PLOT BY : CHRIST, AARON D PLOT NAME : **PLOT SCALE :** 1 IN:10 FT HORZ. / 1 IN:10 FT VERT.

960
950
940
930
920
-20
-10
0
10
20
30
40
50
60
70
80
90
100
110
120
247+00WB
2.0%
12.8:1
930.13
0.00
930.05
4.00
929.83
15.09
927.57
43.94
10 FT
10 FT
9
9

PROJECT NO: 1022-08-74	HWY: IH 94	COUNTY: EAU CLAIRE	CROSS SECTIONS: EAST MAINLINE X-OVER - STAGE 2B - STA. 238+25.82 WB - 247+00 WB	SHEET E

FILE NAME : N:\PDS\C3D\10220804\SHEETSPLAN\X-SECTIONS\090201_XS_MAINLINE_X-OVERS_WB_STAGE_2A_11-21-19.DWG
LAYOUT NAME - East Mainline X-over - Stage 2B - Sta. 238+25.82 WB - 247+00 WB - (11)

PLOT DATE : 3/19/2020 6:43 AM PLOT BY : CHRIST, AARON D PLOT NAME : **PLOT SCALE :** 1 IN:10 FT HORZ. / 1 IN:10 FT VERT.

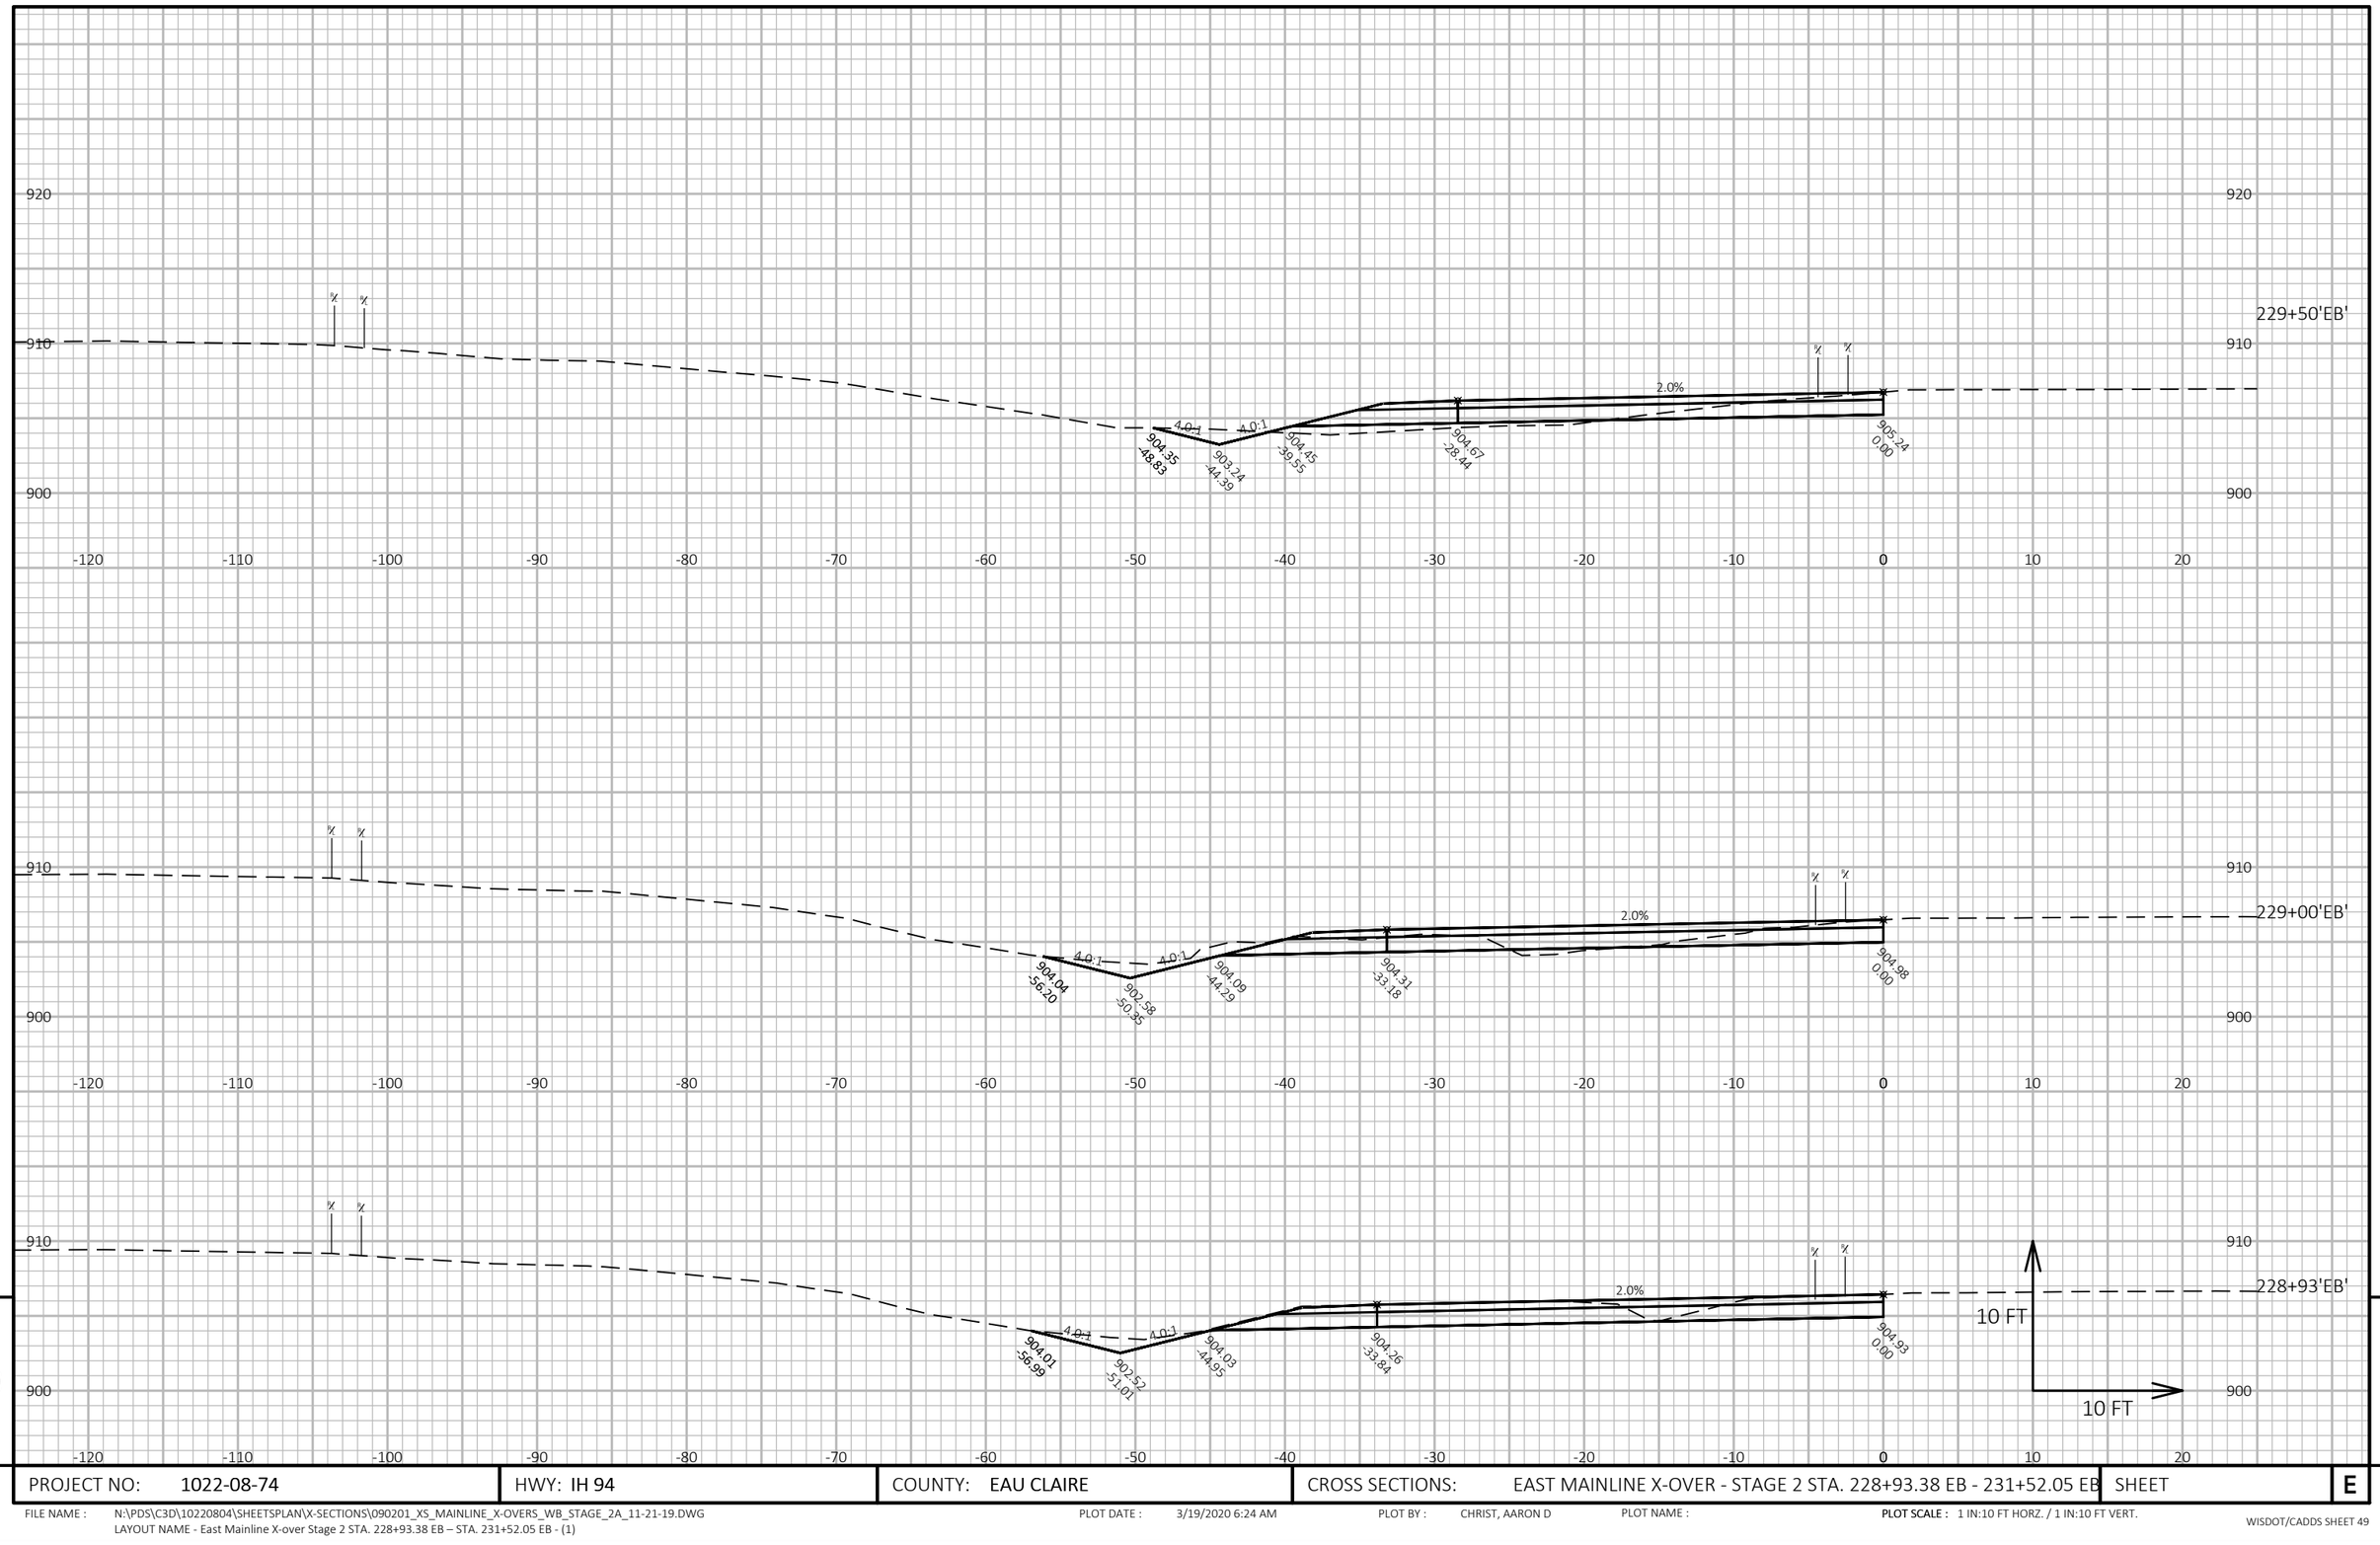


9

9

PROJECT NO: 1022-08-74	HWY: IH 94	COUNTY: EAU CLAIRE	CROSS SECTIONS: EAST MAINLINE X-OVER - STAGE 2 STA. 228+93.38 EB - 231+52.05 EB	SHEET	E

FILE NAME : N:\PDS\C3D\10220804\SHEETSPLAN\X-SECTIONS\090201_XS_MAINLINE_X-OVERS_WB_STAGE_2A_11-21-19.DWG
LAYOUT NAME - East Mainline X-over Stage 2 STA. 228+93.38 EB – STA. 231+52.05 EB - (1)

PLOT DATE : 3/19/2020 6:24 AM PLOT BY : CHRIST, AARON D PLOT NAME : **PLOT SCALE :** 1 IN:10 FT HORZ. / 1 IN:10 FT VERT.

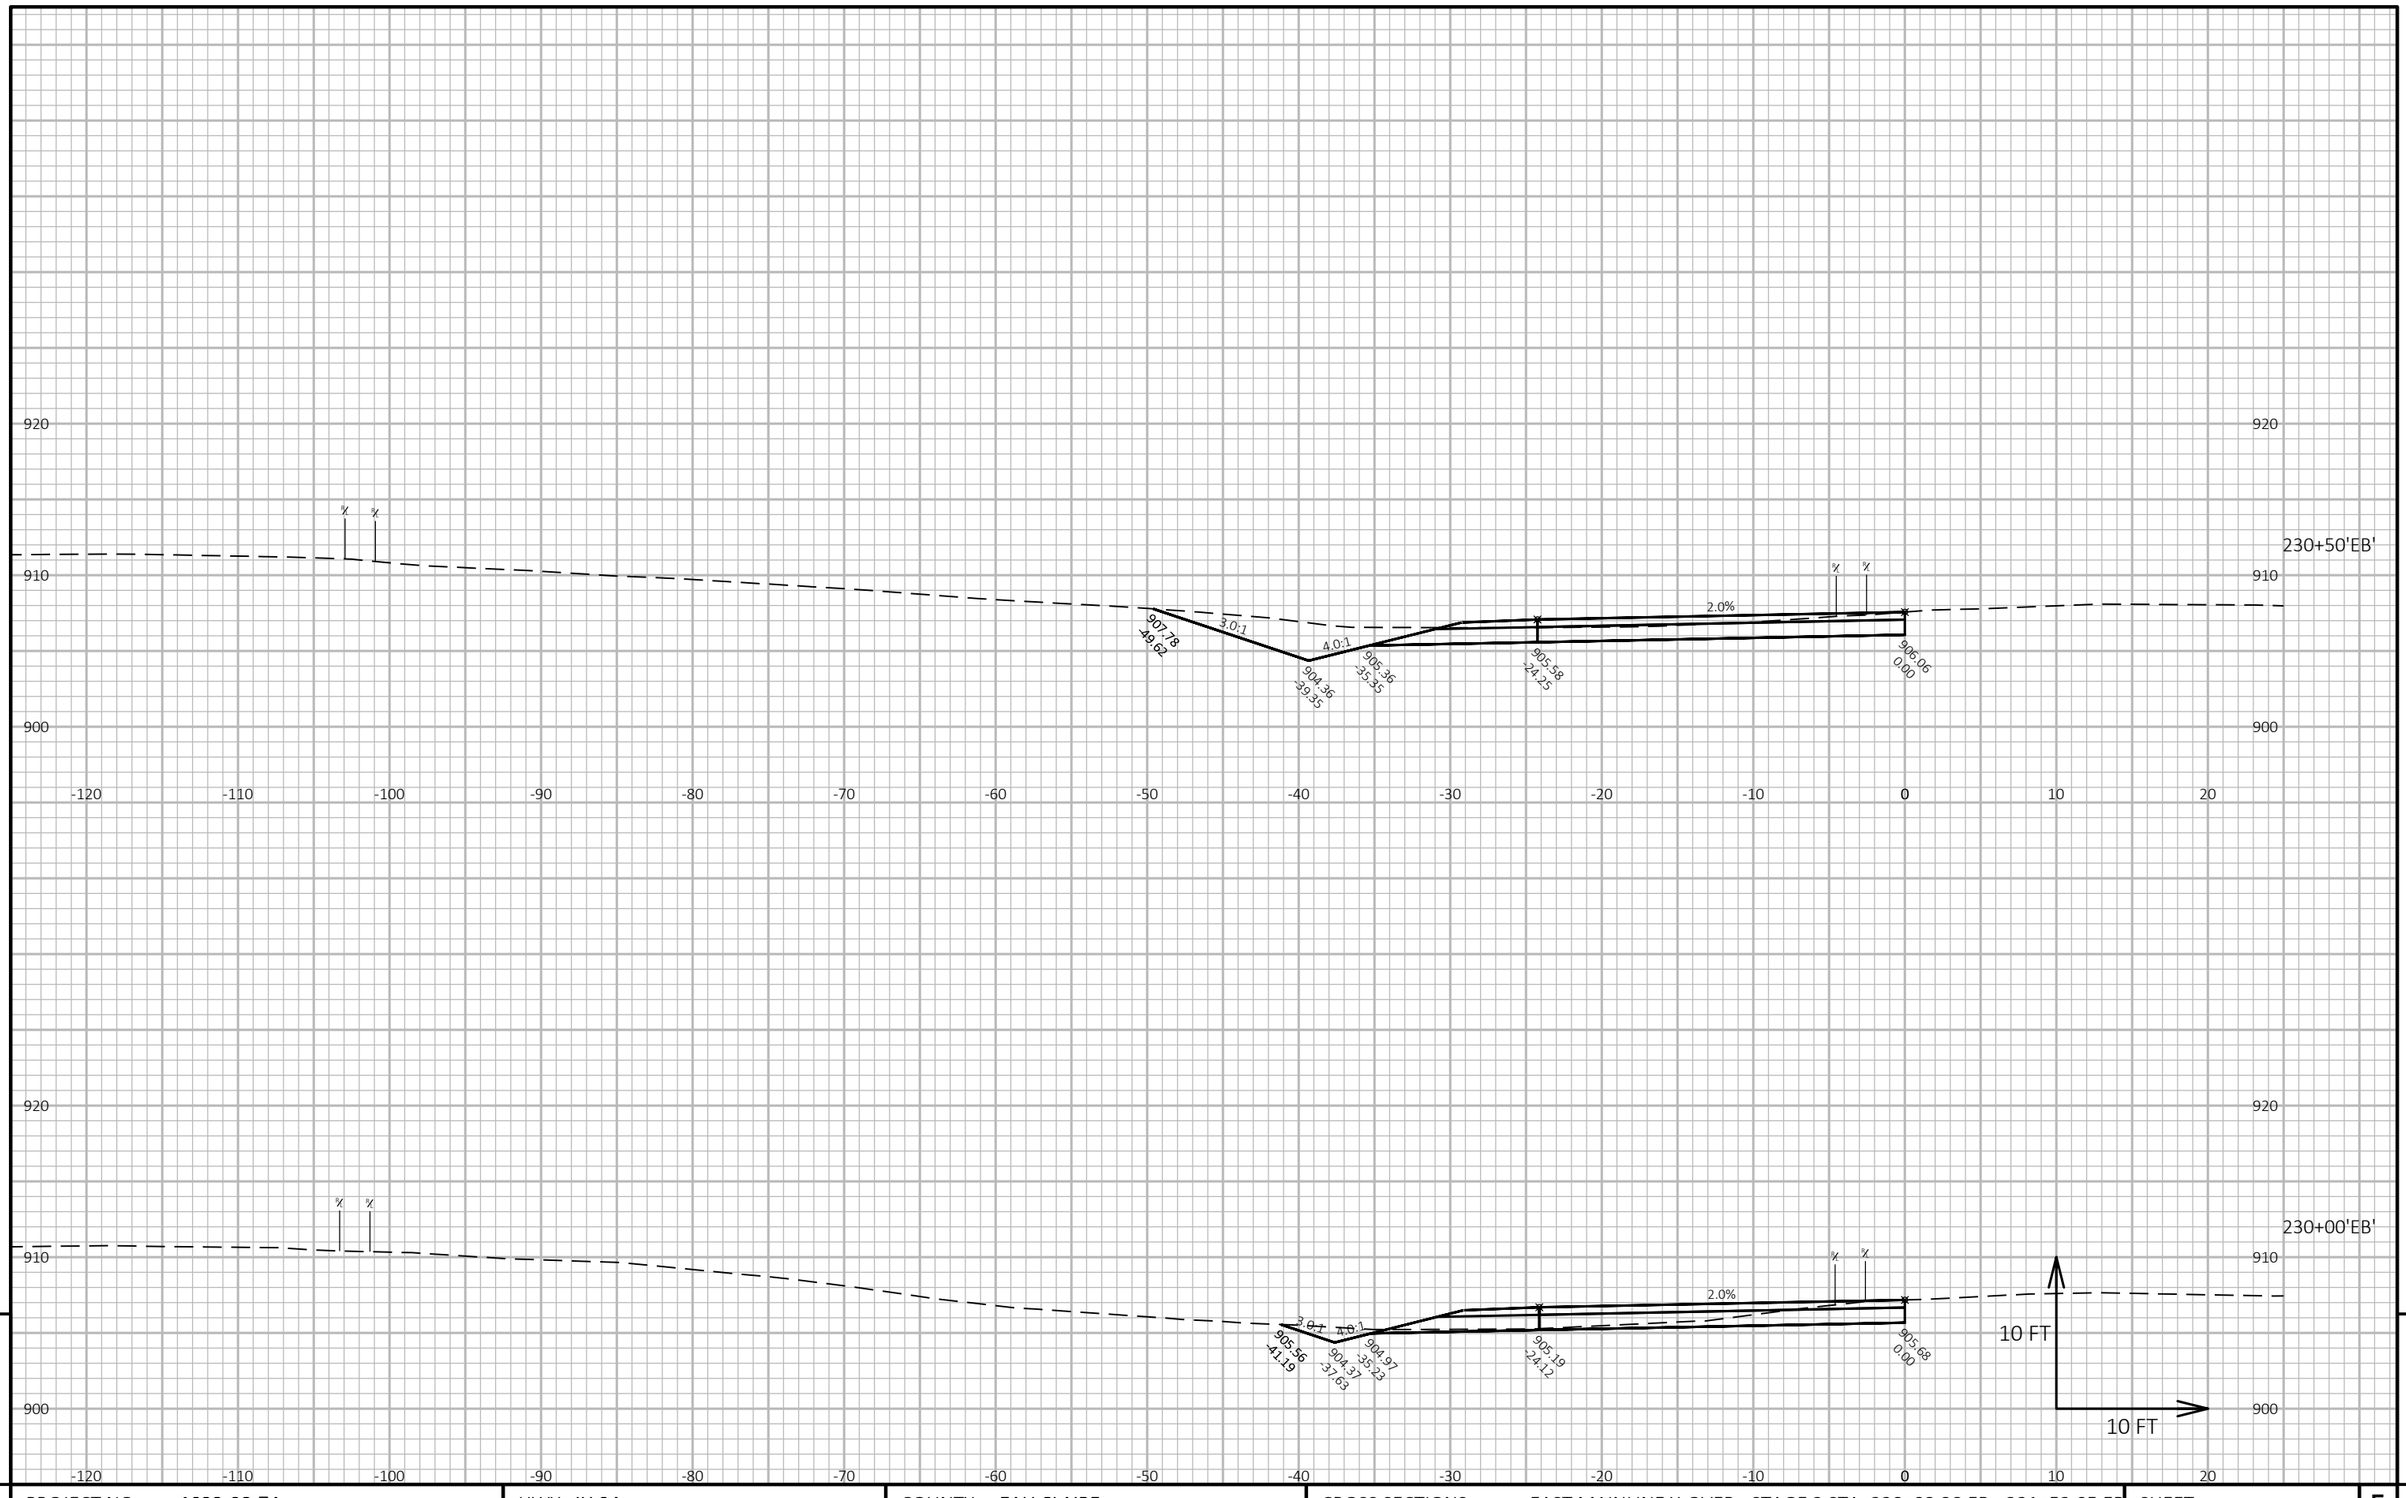


9

9

PROJECT NO: 1022-08-74	HWY: IH 94	COUNTY: EAU CLAIRE	CROSS SECTIONS: EAST MAINLINE X-OVER - STAGE 2 STA. 228+93.38 EB - 231+52.05 EB	SHEET	E

FILE NAME : N:\PDS\C3D\10220804\SHEETSPLAN\X-SECTIONS\090201_XS_MAINLINE_X-OVERS_WB_STAGE_2A_11-21-19.DWG
LAYOUT NAME - East Mainline X-over Stage 2 STA. 228+93.38 EB – STA. 231+52.05 EB - (2)

PLOT DATE : 3/19/2020 6:24 AM PLOT BY : CHRIST, AARON D PLOT NAME : **PLOT SCALE :** 1 IN:10 FT HORZ. / 1 IN:10 FT VERT.

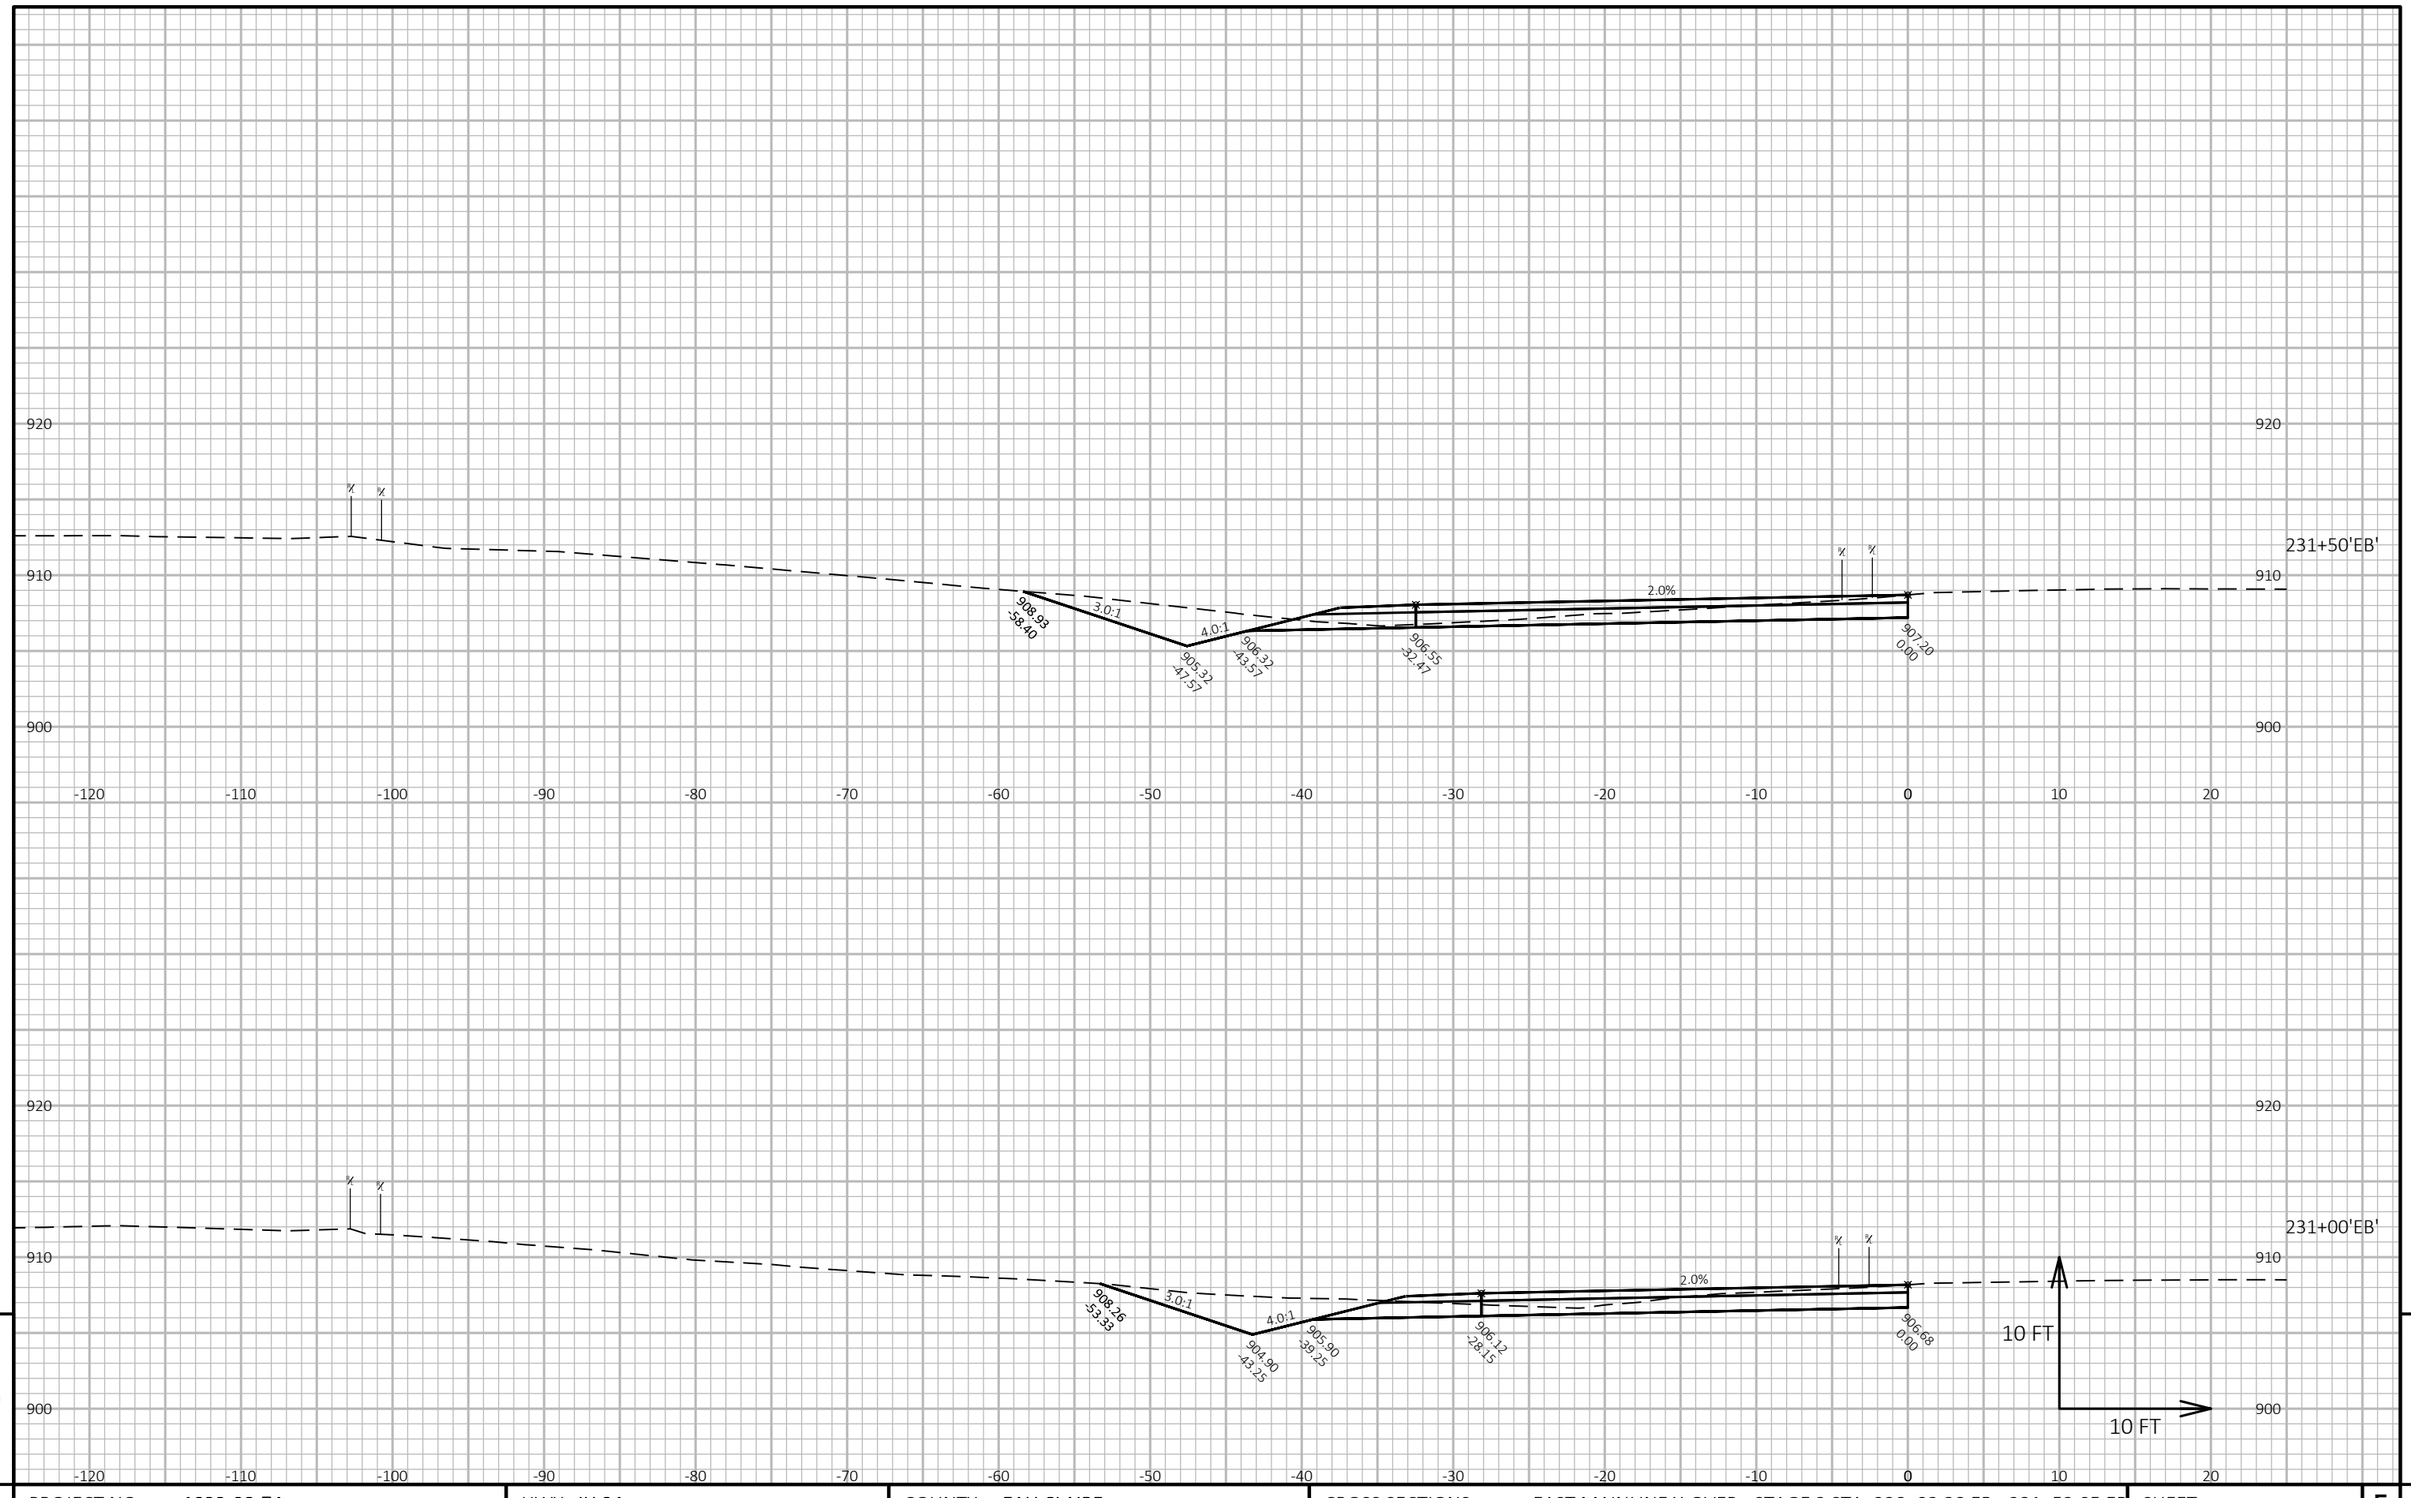


9

9

PROJECT NO: 1022-08-74	HWY: IH 94	COUNTY: EAU CLAIRE	CROSS SECTIONS: EAST MAINLINE X-OVER - STAGE 2 STA. 228+93.38 EB - 231+52.05 EB	SHEET	E

FILE NAME : N:\PDS\C3D\10220804\SHEETSPLAN\X-SECTIONS\090201_XS_MAINLINE_X-OVERS_WB_STAGE_2A_11-21-19.DWG
LAYOUT NAME - East Mainline X-over Stage 2 STA. 228+93.38 EB – STA. 231+52.05 EB - (3)

PLOT DATE : 3/19/2020 6:24 AM PLOT BY : CHRIST, AARON D PLOT NAME : **PLOT SCALE :** 1 IN:10 FT HORZ. / 1 IN:10 FT VERT.

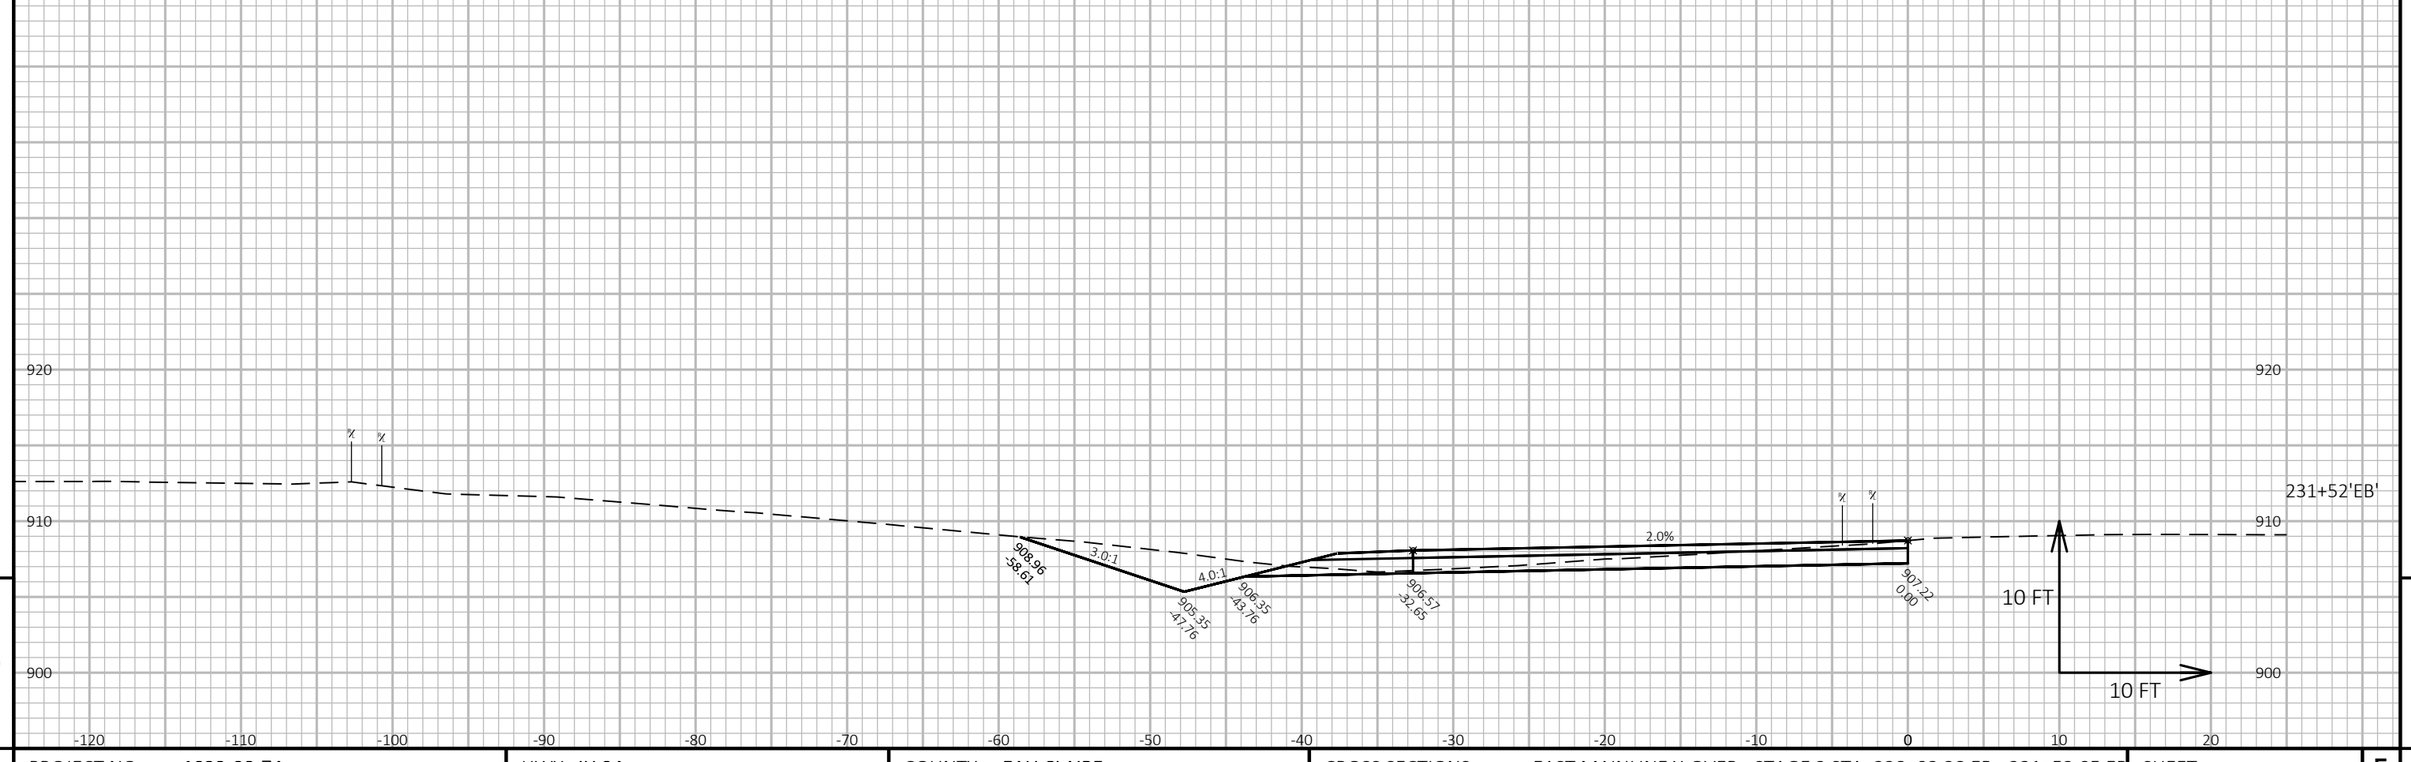


9

9

PROJECT NO: 1022-08-74	HWY: IH 94	COUNTY: EAU CLAIRE	CROSS SECTIONS: EAST MAINLINE X-OVER - STAGE 2 STA. 228+93.38 EB - 231+52.05 EB	SHEET	E

FILE NAME : N:\PDS\C3D\10220804\SHEETSPLAN\X-SECTIONS\090201_XS_MAINLINE_X-OVERS_WB_STAGE_2A_11-21-19.DWG
LAYOUT NAME - East Mainline X-over Stage 2 STA. 228+93.38 EB – STA. 231+52.05 EB - (4)


PLOT DATE : 3/19/2020 6:24 AM PLOT BY : CHRIST, AARON D PLOT NAME : **PLOT SCALE :** 1 IN:10 FT HORZ. / 1 IN:10 FT VERT.

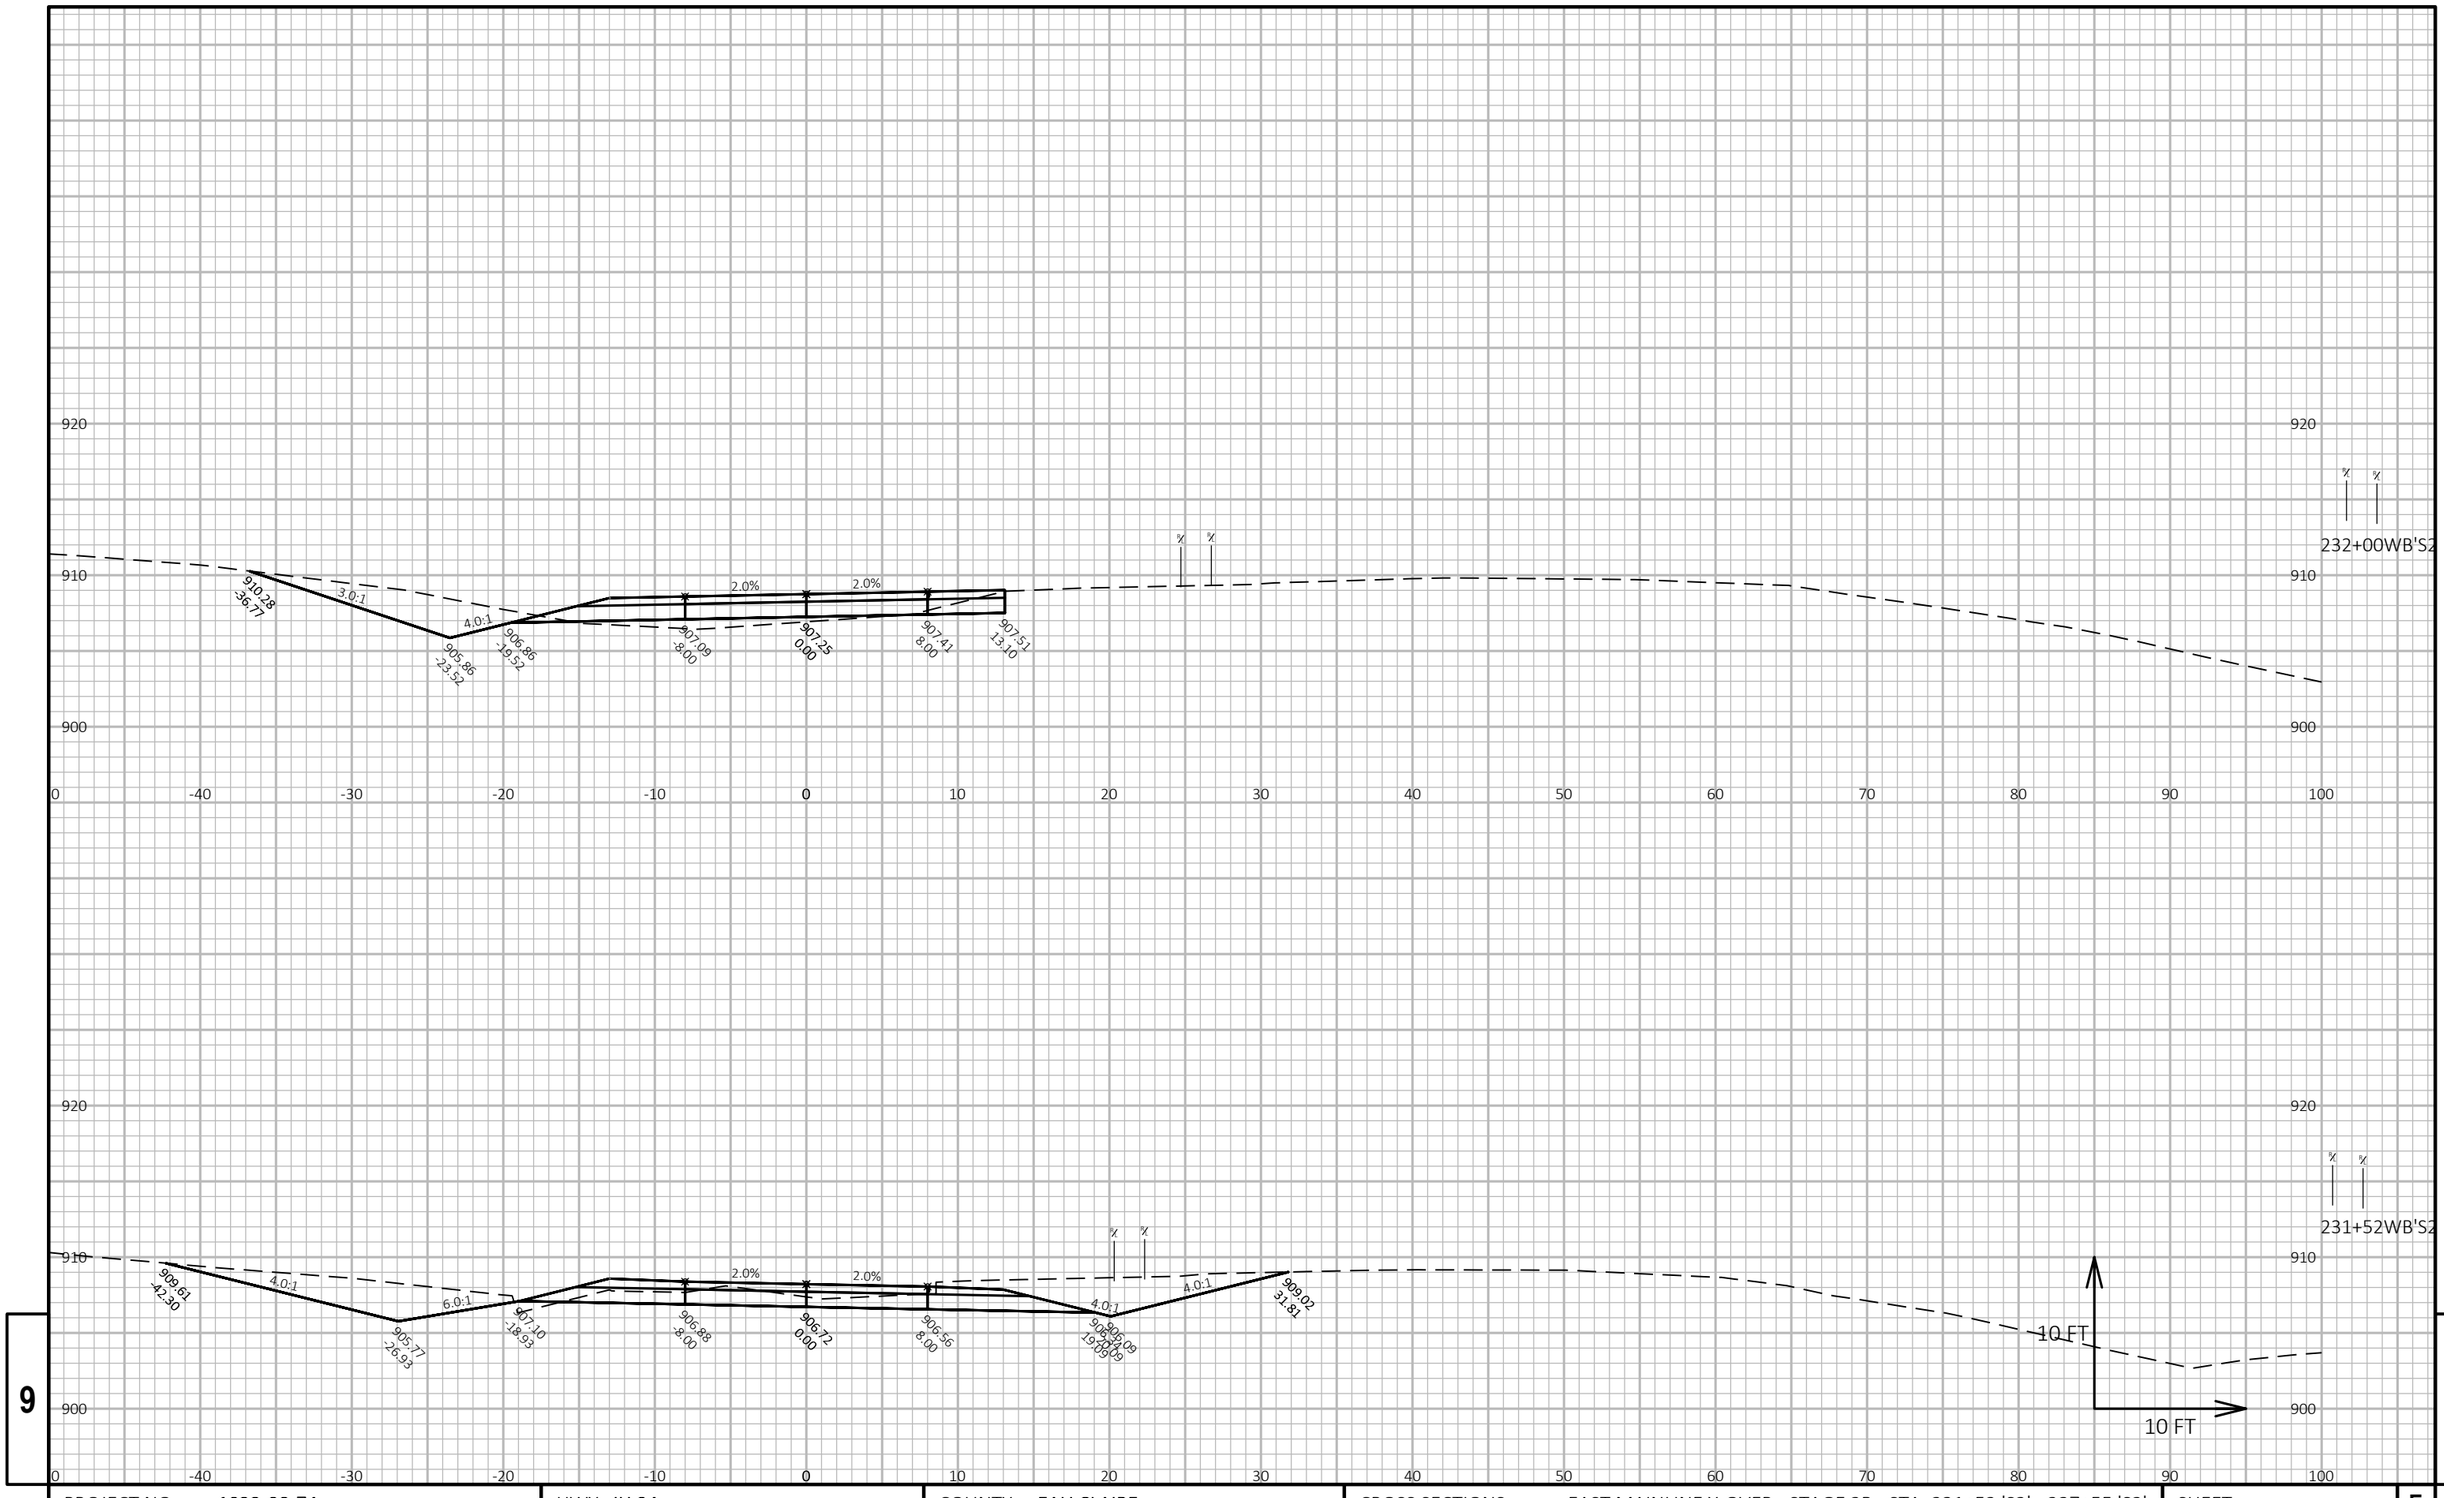

PROJECT NO: 1022-08-74	HWY: IH 94	COUNTY: EAU CLAIRE	CROSS SECTIONS: EAST MAINLINE X-OVER - STAGE 2B - STA. 231+52 'S2' - 237+55 'S2'	SHEET	E

FILE NAME : N:\PDS\C3D\10220804\SHEETSPLAN\X-SECTIONS\090201_XS_MAINLINE_X-OVERS_WB_STAGE_2A_11-21-19.DWG
LAYOUT NAME - East Mainline X-over - Stage 2B - Sta. 231+52 WB'S2' - Sta. 237+55.41 WB'S2'- (1)

PLOT DATE : 3/19/2020 6:38 AM PLOT BY : CHRIST, AARON D PLOT NAME : **PLOT SCALE :** 1 IN:10 FT HORZ. / 1 IN:10 FT VERT.

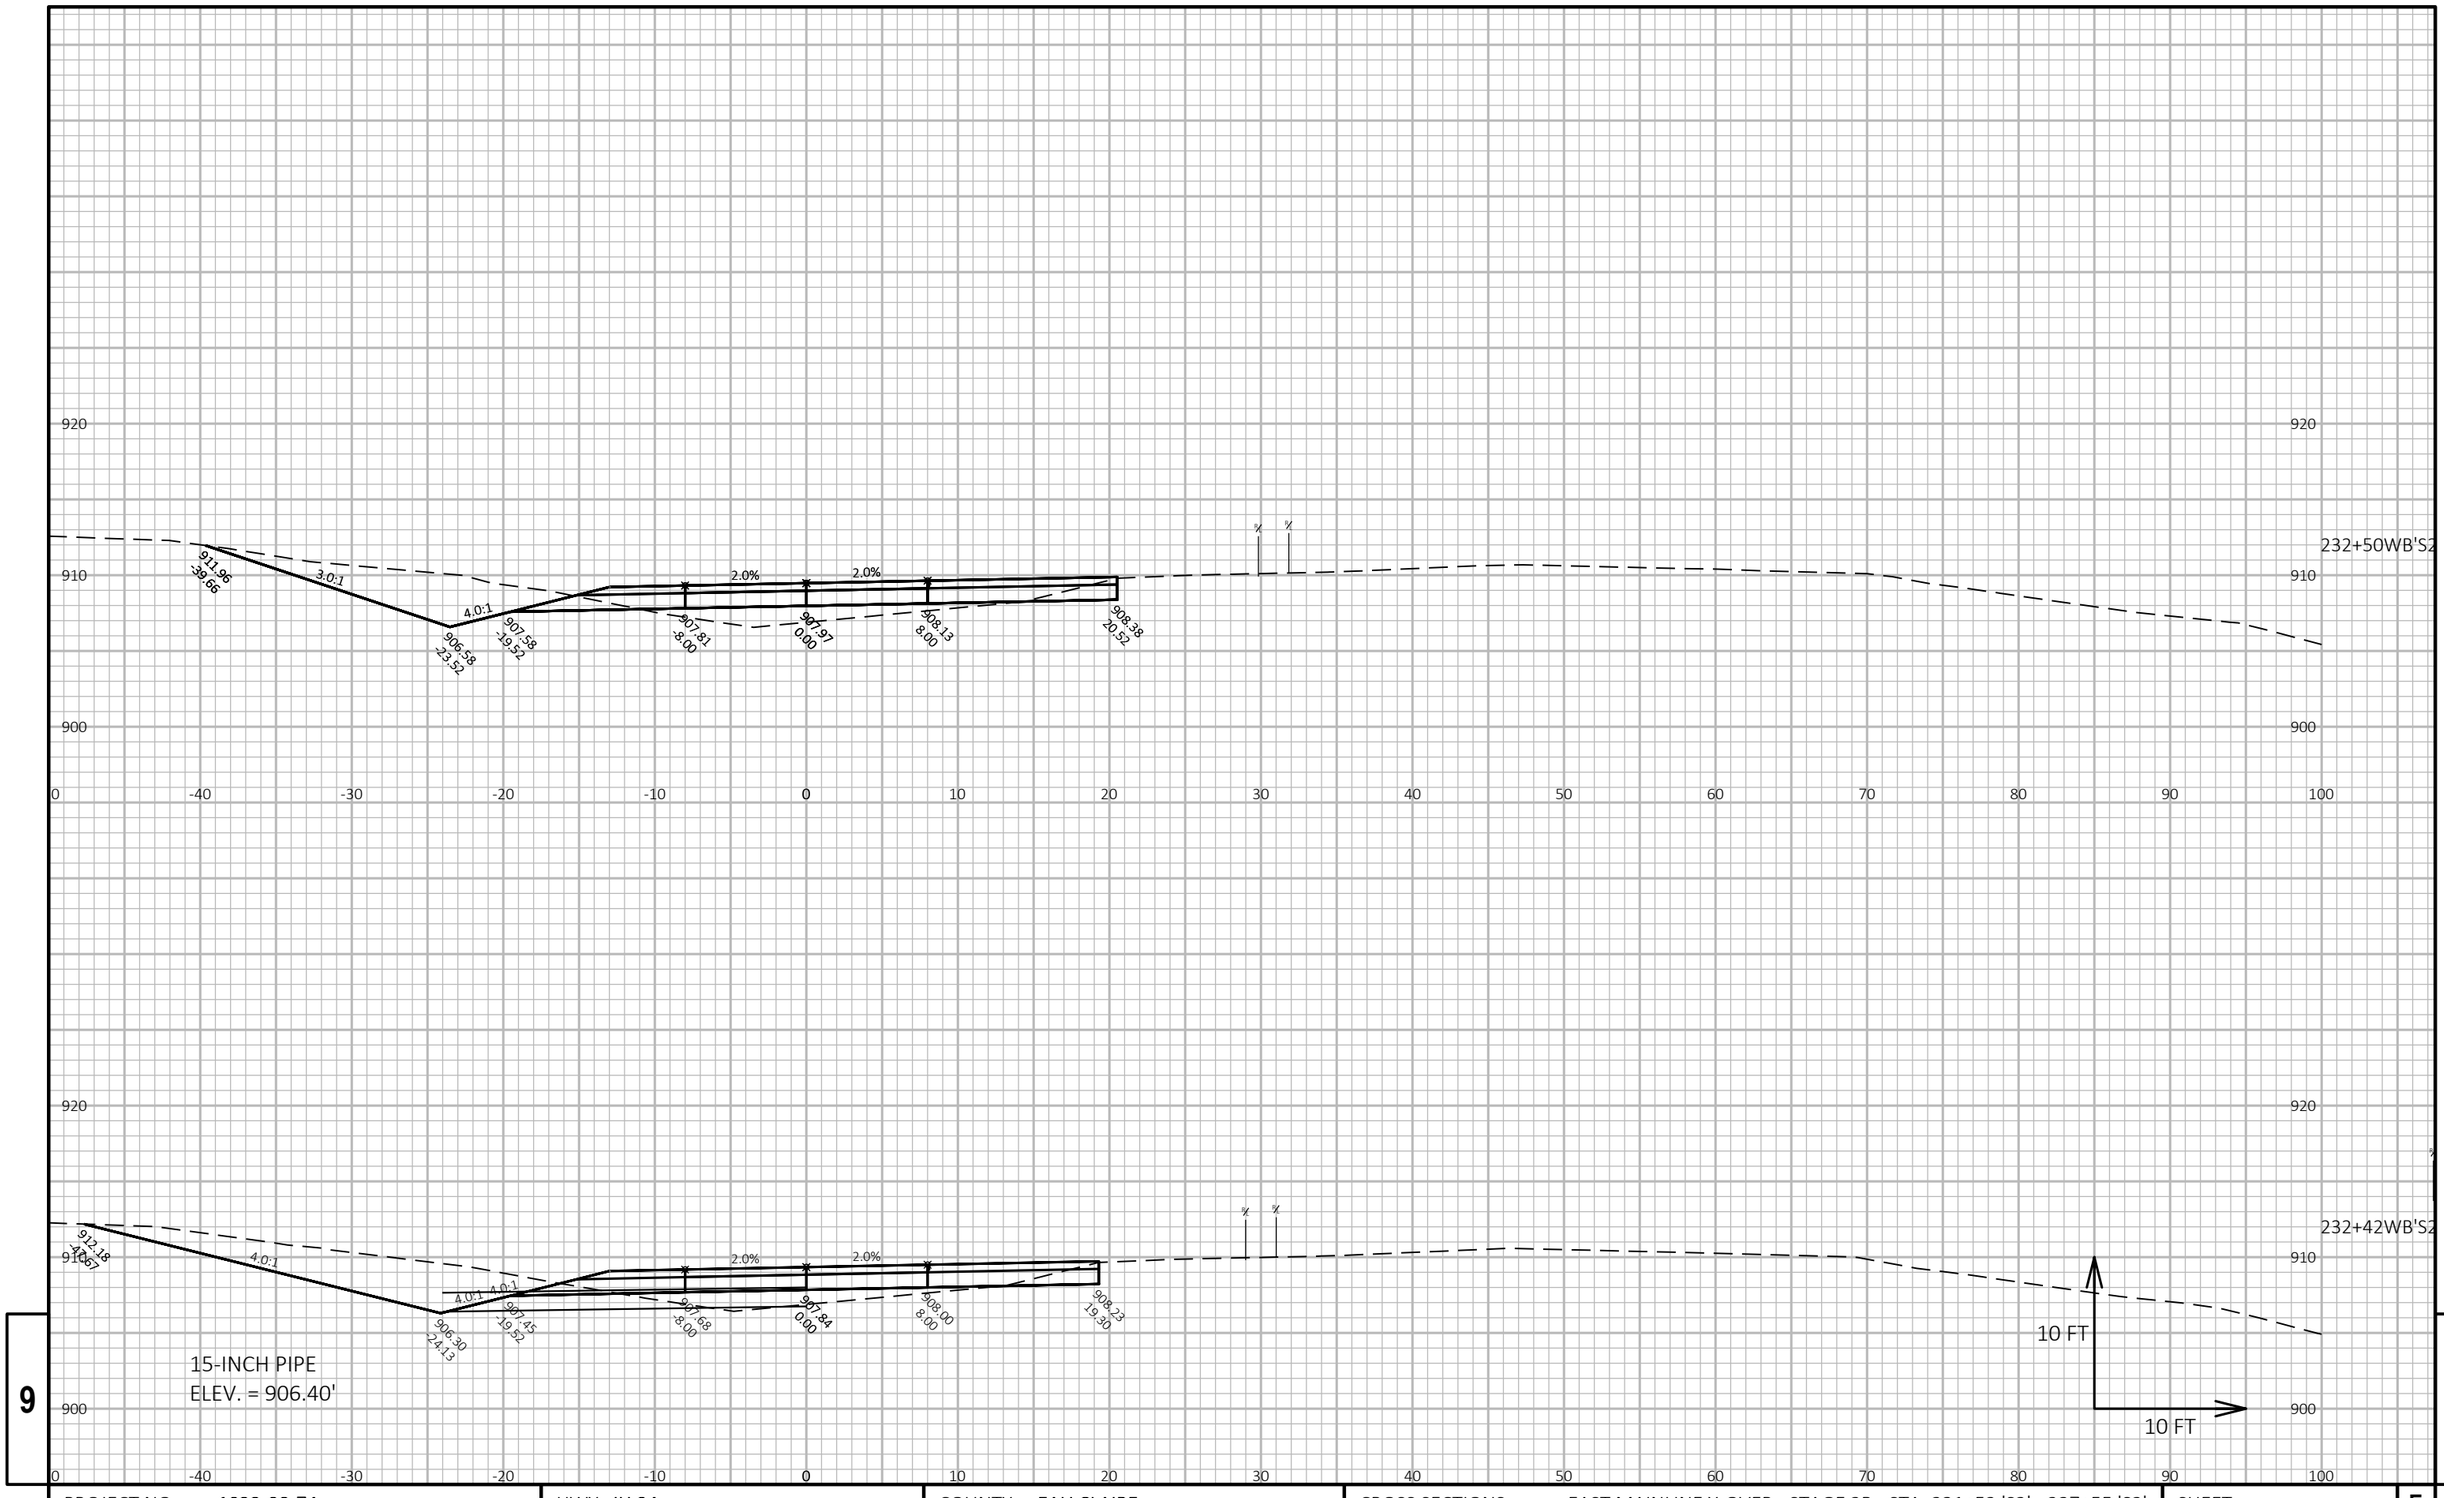


PROJECT NO: 1022-08-74	HWY: IH 94	COUNTY: EAU CLAIRE	CROSS SECTIONS: EAST MAINLINE X-OVER - STAGE 2B - STA. 231+52 'S2' - 237+55 'S2'	SHEET E

FILE NAME : N:\PDS\C3D\10220804\SHEETSPLAN\X-SECTIONS\090201_XS_MAINLINE_X-OVERS_WB_STAGE_2A_11-21-19.DWG
LAYOUT NAME - East Mainline X-over - Stage 2B - Sta. 231+52 WB'S2' - Sta. 237+55.41 WB'S2'- (2)

PLOT DATE : 3/19/2020 6:38 AM PLOT BY : CHRIST, AARON D PLOT NAME : PLOT SCALE : 1 IN:10 FT HORZ. / 1 IN:10 FT VERT.

WISDOT/CADDS SHEET 49

9

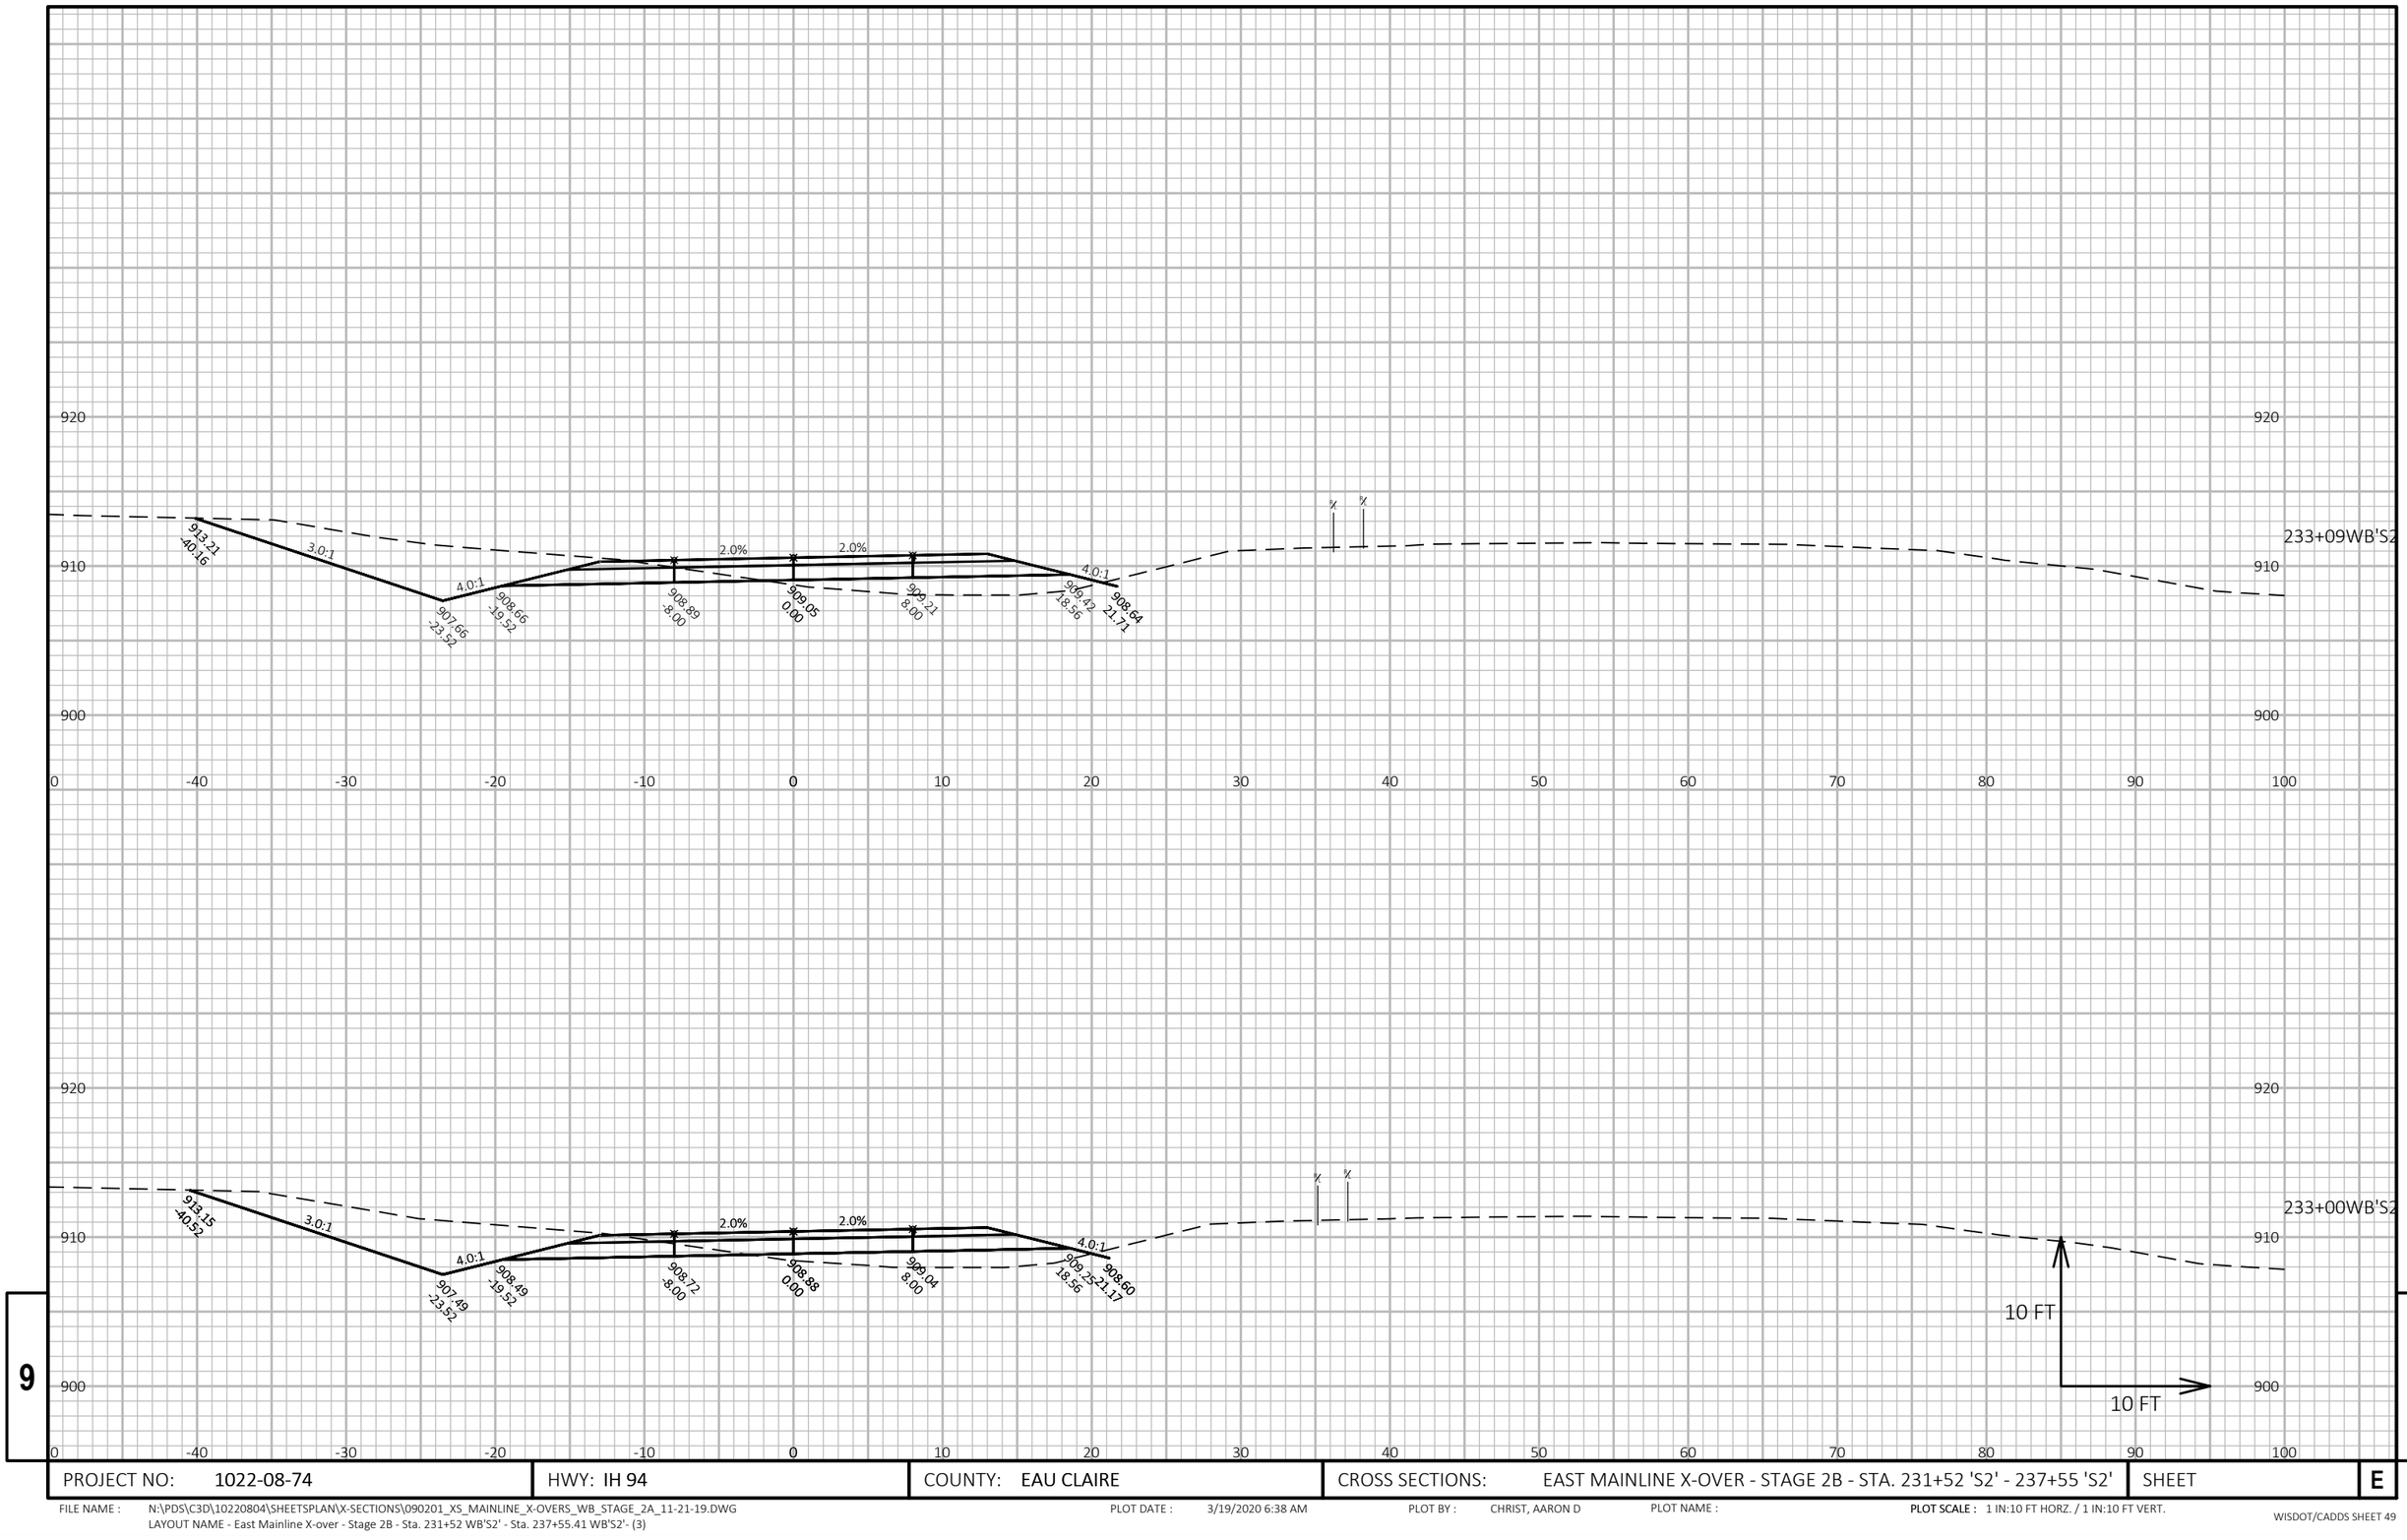

9

9

PROJECT NO: 1022-08-74	HWY: IH 94	COUNTY: EAU CLAIRE	CROSS SECTIONS: EAST MAINLINE X-OVER - STAGE 2B - STA. 231+52 'S2' - 237+55 'S2'	SHEET	E


FILE NAME : N:\PDS\C3D\10220804\SHEETSPLAN\X-SECTIONS\090201_XS_MAINLINE_X-OVERS_WB_STAGE_2A_11-21-19.DWG
LAYOUT NAME - East Mainline X-over - Stage 2B - Sta. 231+52 WB'S2' - Sta. 237+55.41 WB'S2'- (3)

PLOT DATE : 3/19/2020 6:38 AM

PLOT BY : CHRIST, AARON D

PLOT NAME :

PLOT SCALE : 1 IN:10 FT HORZ. / 1 IN:10 FT VERT.

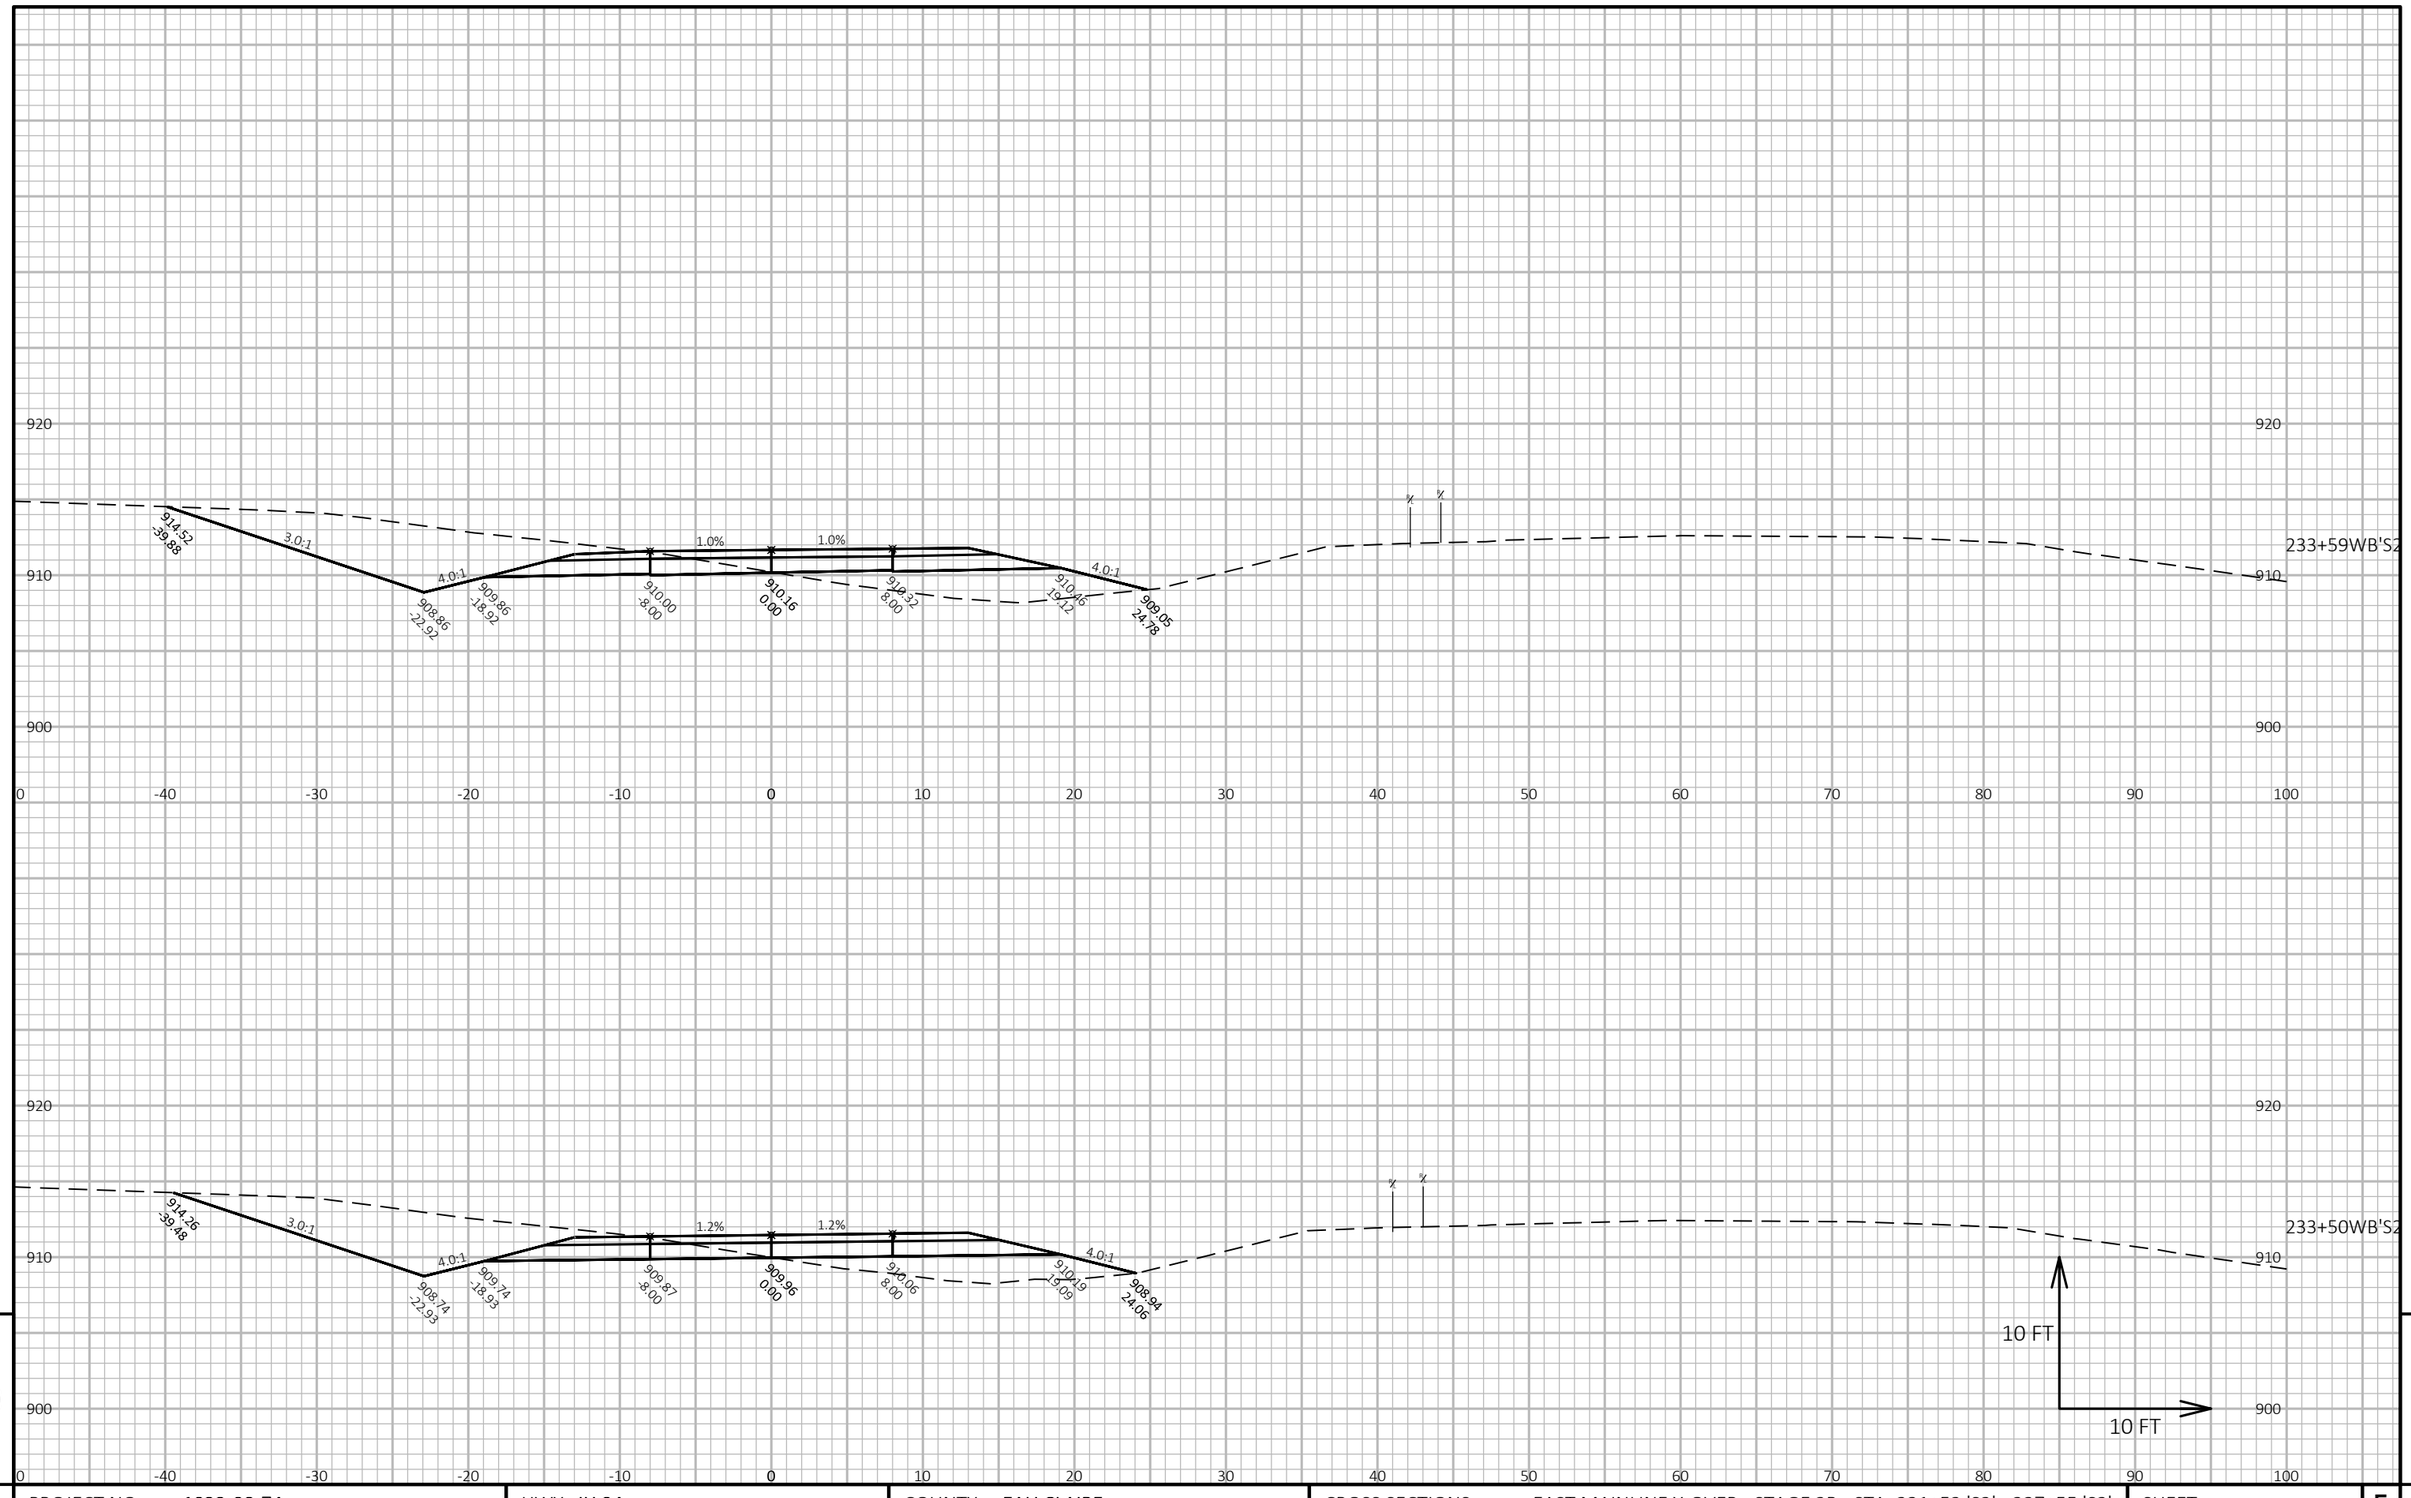


PROJECT NO: 1022-08-74	HWY: IH 94	COUNTY: EAU CLAIRE	CROSS SECTIONS: EAST MAINLINE X-OVER - STAGE 2B - STA. 231+52 'S2' - 237+55 'S2'	SHEET	E

FILE NAME : N:\PDS\C3D\10220804\SHEETSPLAN\X-SECTIONS\090201_XS_MAINLINE_X-OVERS_WB_STAGE_2A_11-21-19.DWG
LAYOUT NAME - East Mainline X-over - Stage 2B - Sta. 231+52 WB'S2' - Sta. 237+55.41 WB'S2'- (4)

PLOT DATE : 3/19/2020 6:38 AM PLOT BY : CHRIST, AARON D PLOT NAME : **PLOT SCALE :** 1 IN:10 FT HORZ. / 1 IN:10 FT VERT.

9

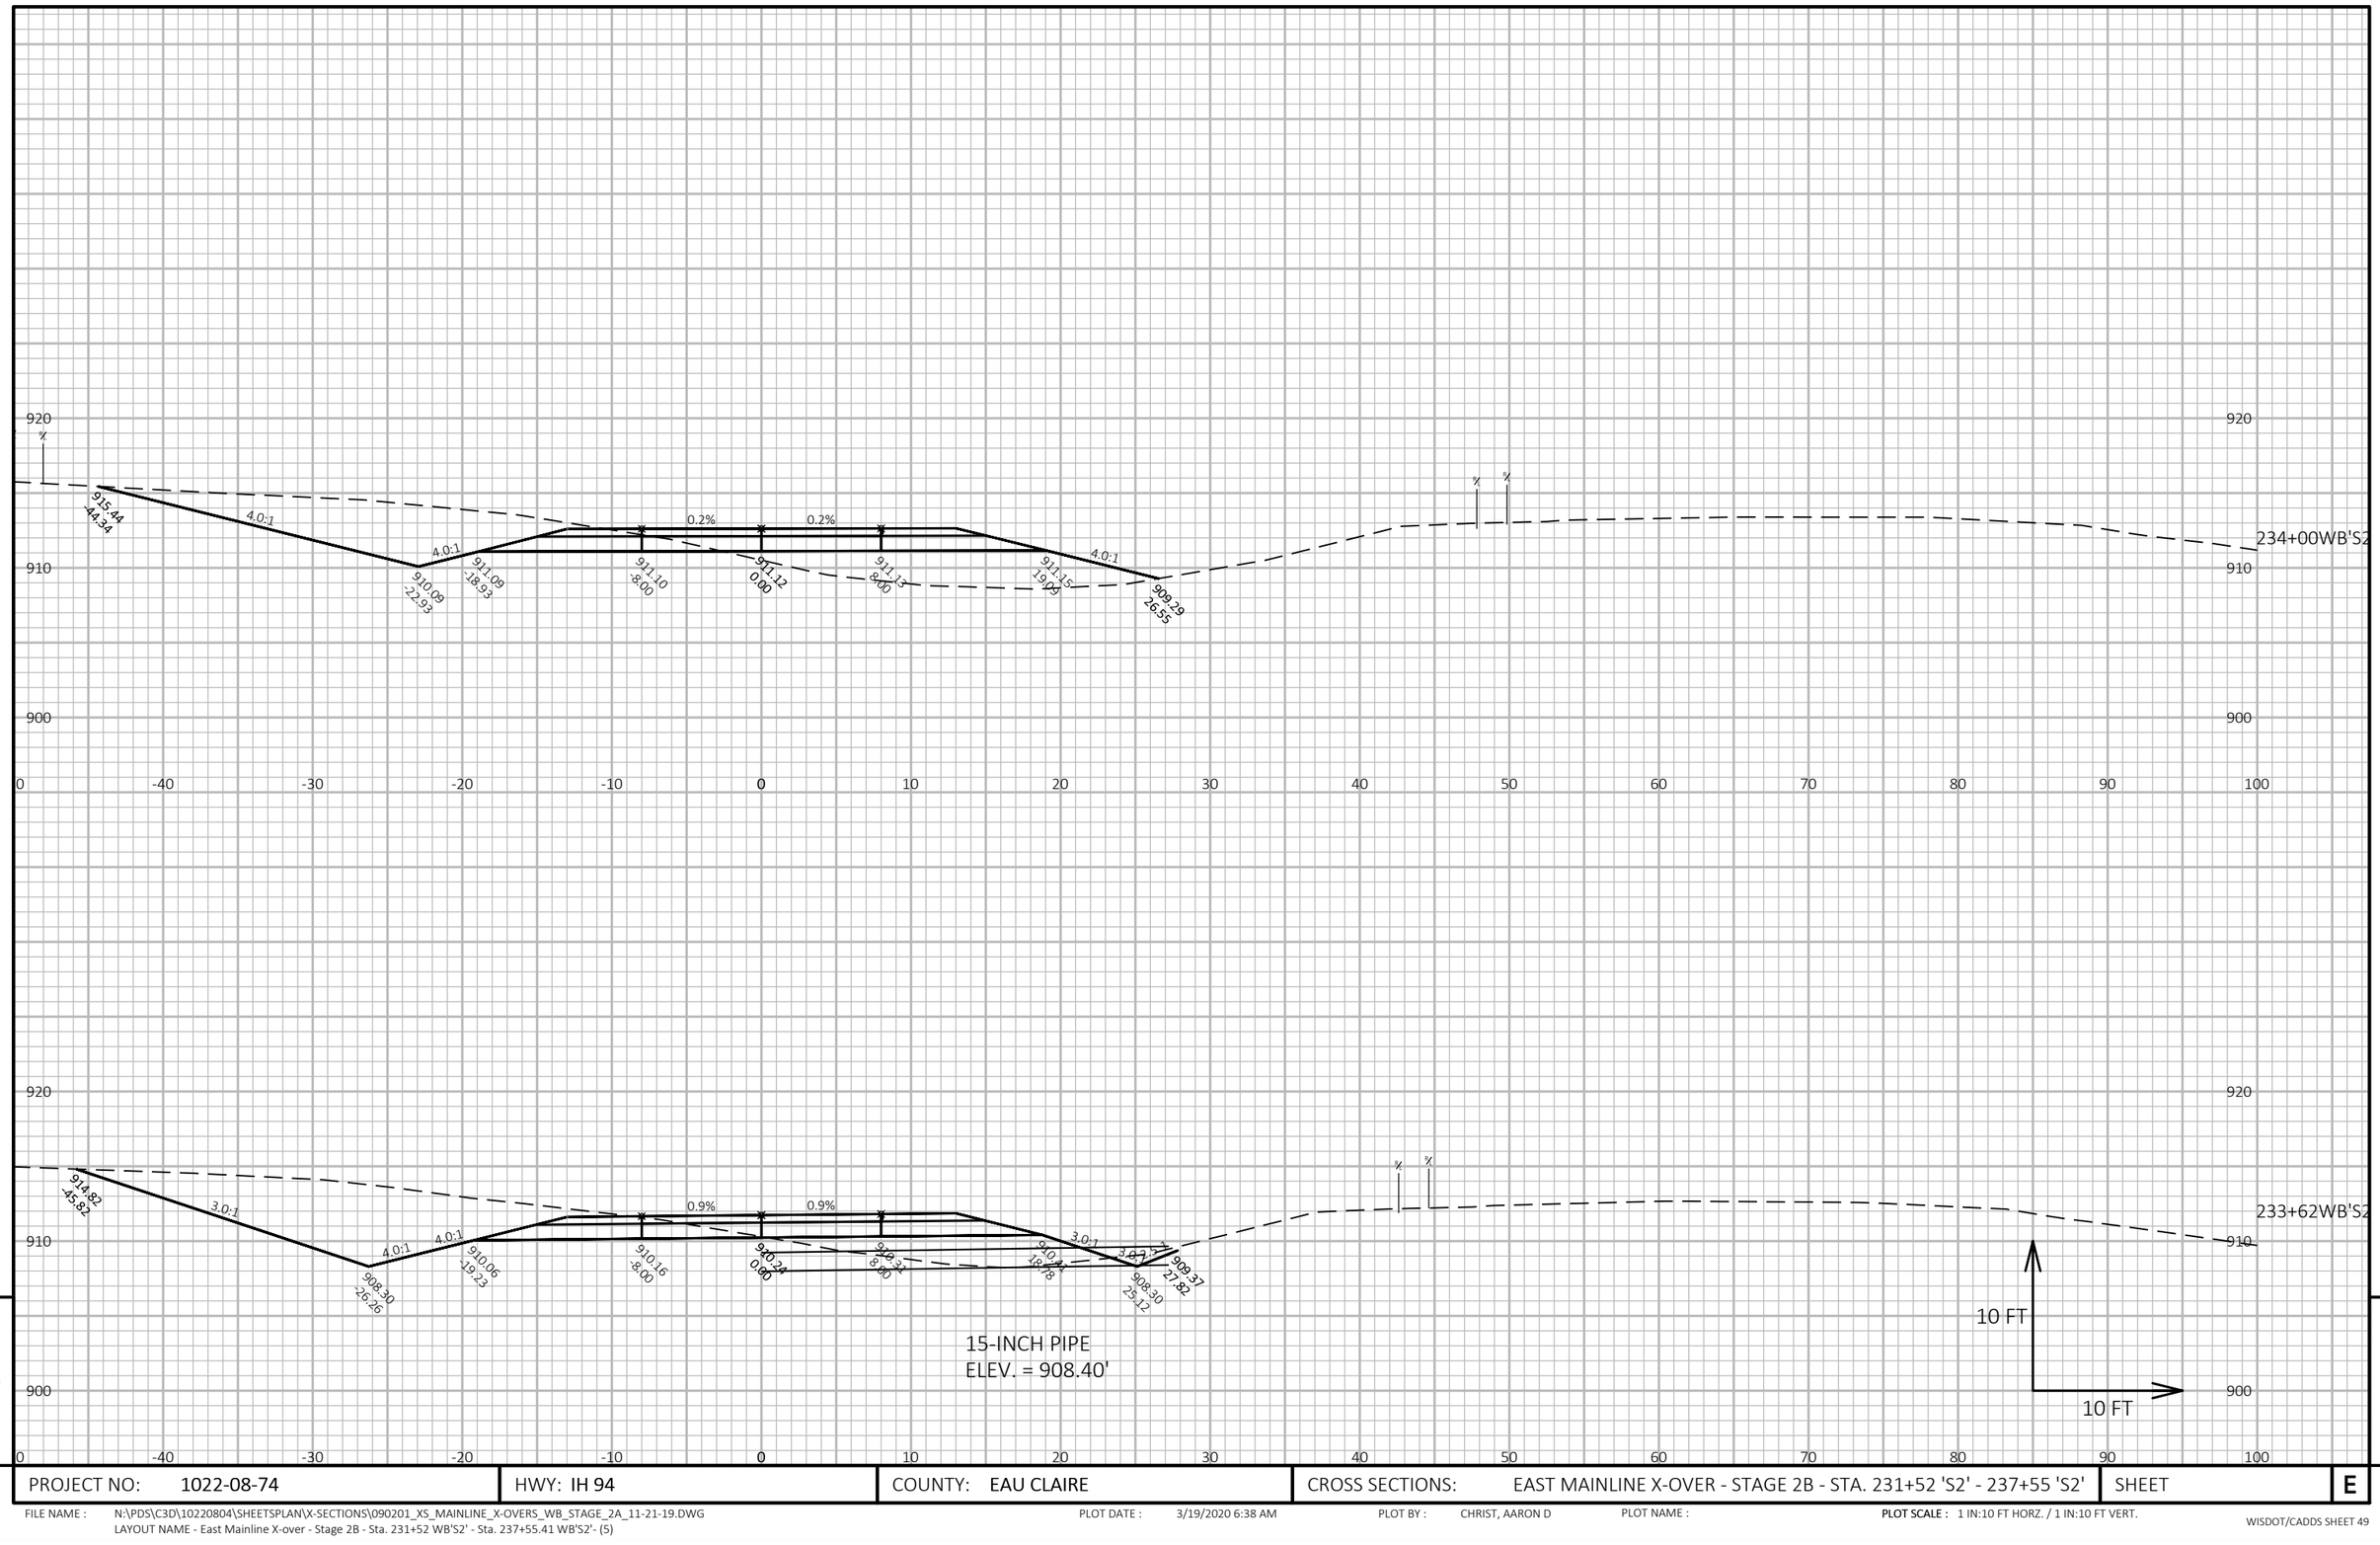

9

9

PROJECT NO: 1022-08-74	HWY: IH 94	COUNTY: EAU CLAIRE	CROSS SECTIONS: EAST MAINLINE X-OVER - STAGE 2B - STA. 231+52 'S2' - 237+55 'S2'	SHEET	E


FILE NAME : N:\PDS\C3D\10220804\SHEETSPLAN\X-SECTIONS\090201_XS_MAINLINE_X-OVERS_WB_STAGE_2A_11-21-19.DWG
LAYOUT NAME - East Mainline X-over - Stage 2B - Sta. 231+52 WB'S2' - Sta. 237+55.41 WB'S2'- (5)

PLOT DATE : 3/19/2020 6:38 AM

PLOT BY : CHRIST, AARON D

PLOT NAME :

PLOT SCALE : 1 IN:10 FT HORZ. / 1 IN:10 FT VERT.

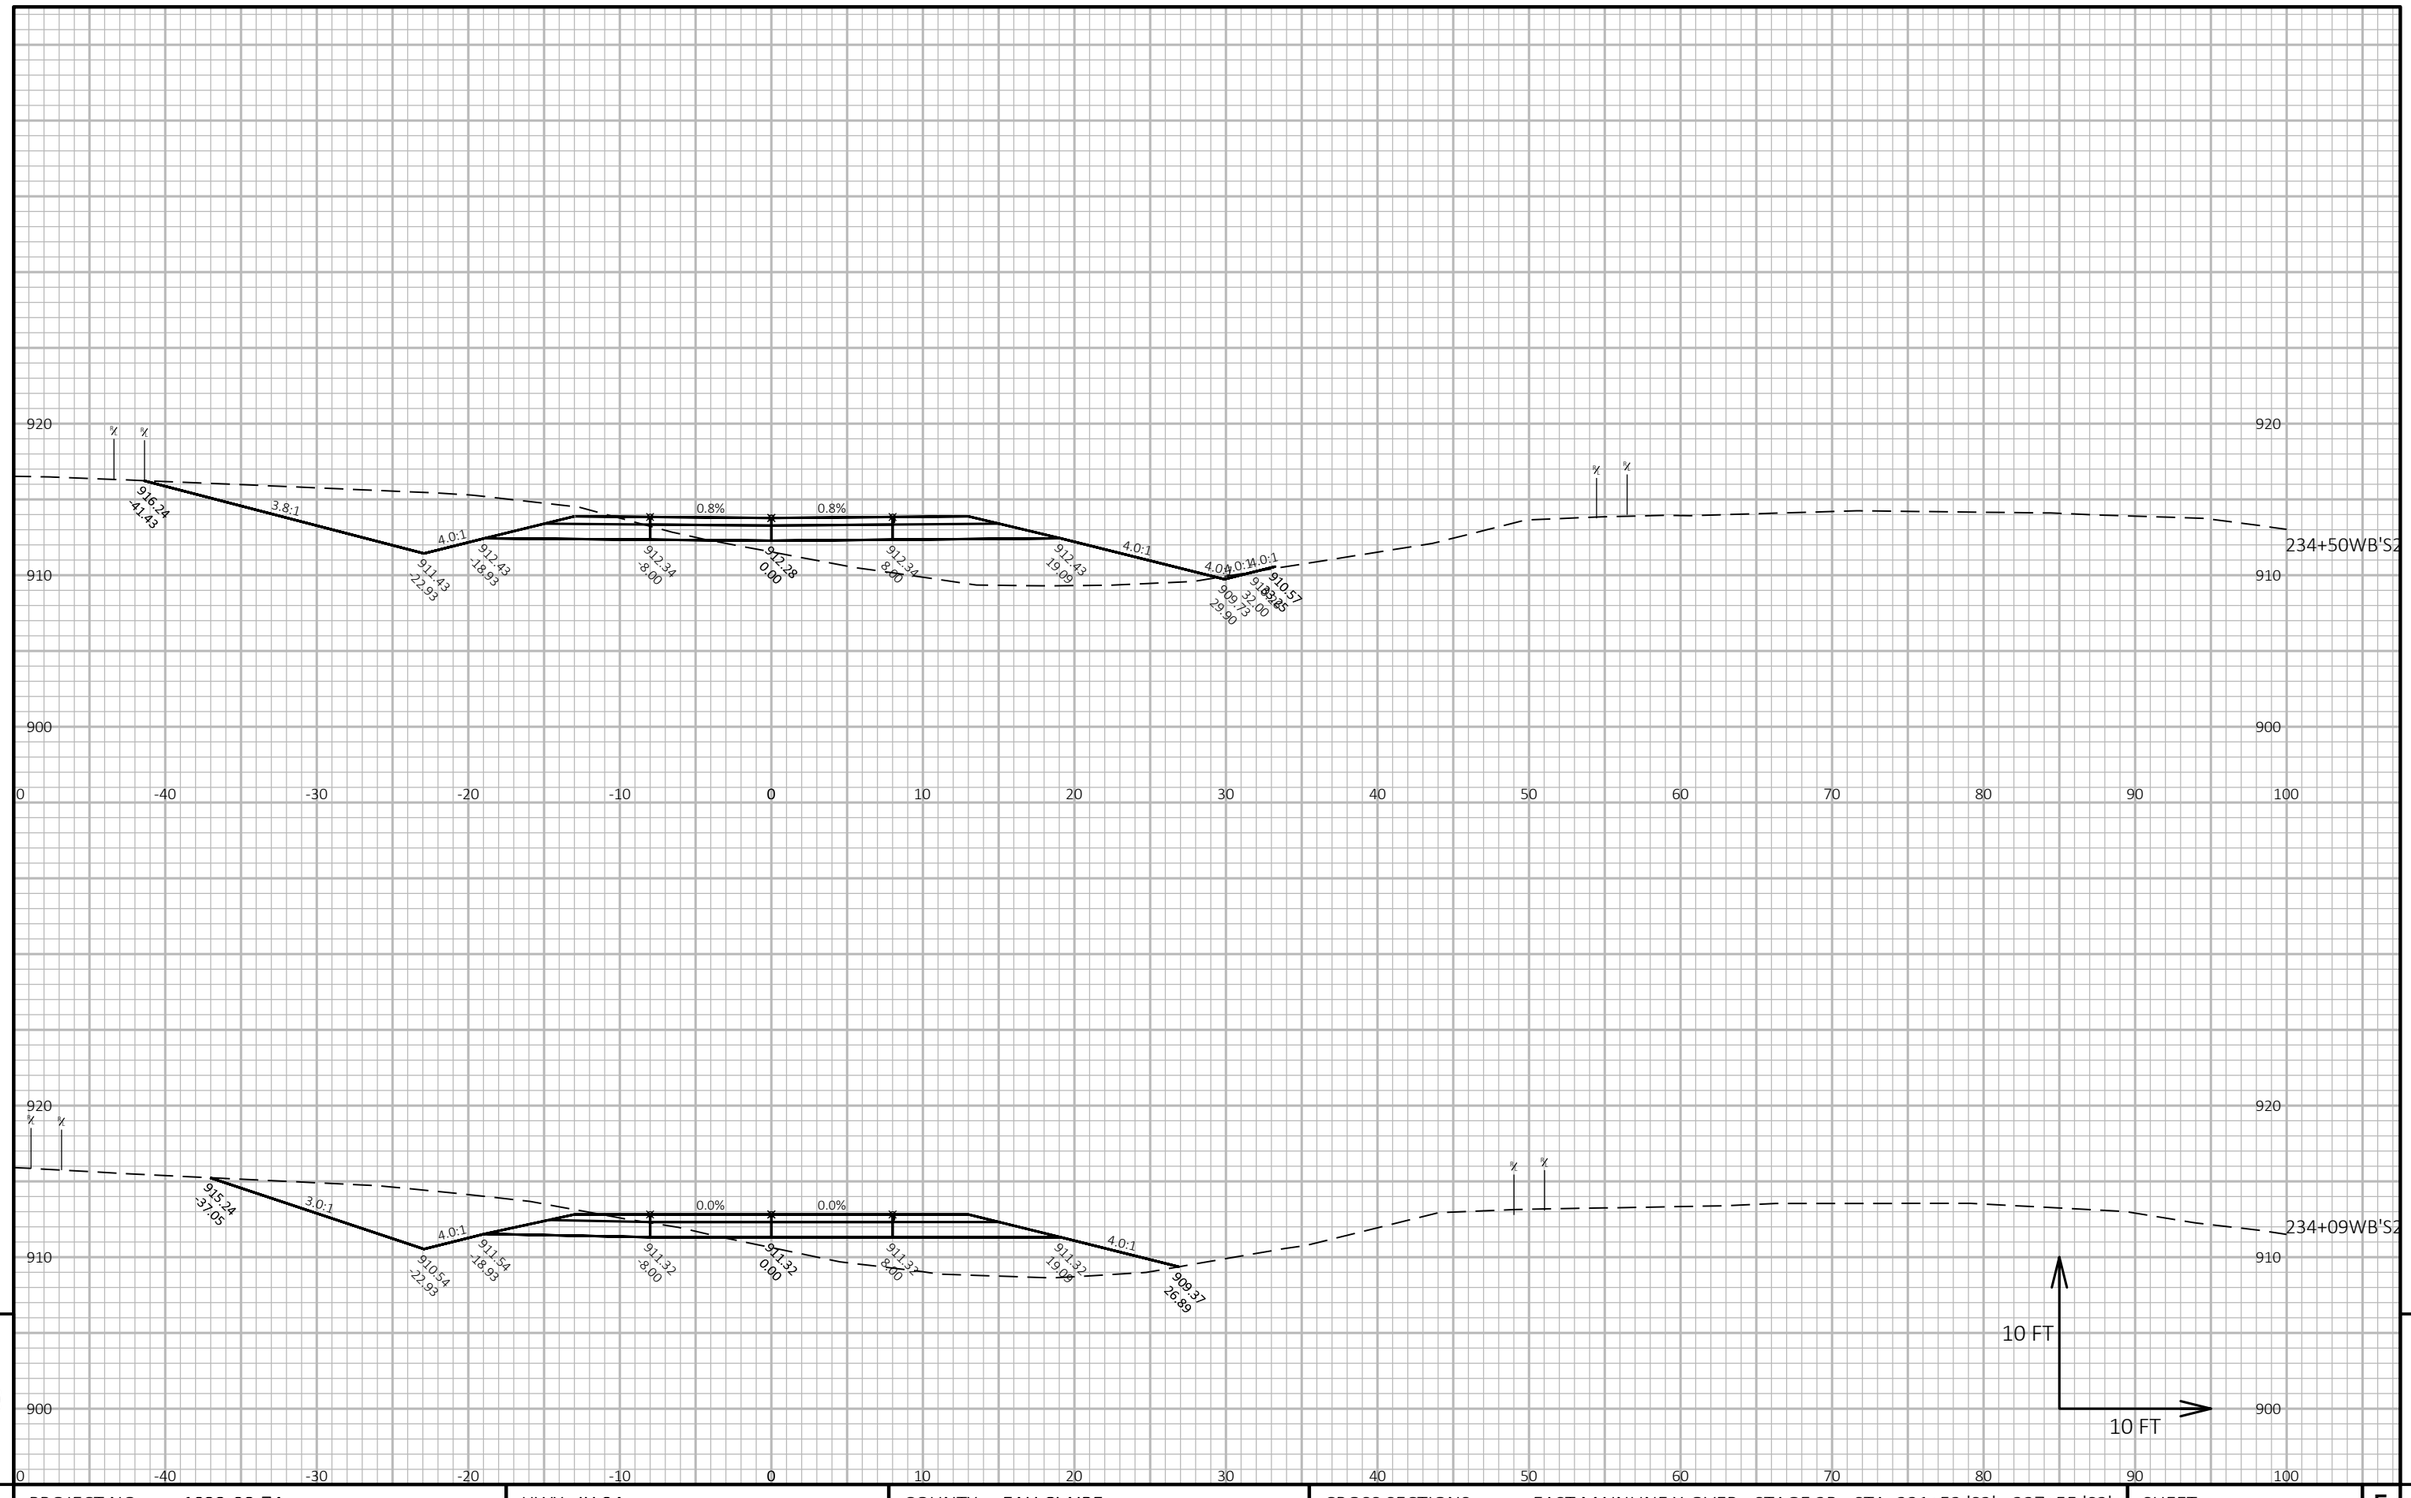


PROJECT NO: 1022-08-74	HWY: IH 94	COUNTY: EAU CLAIRE	CROSS SECTIONS: EAST MAINLINE X-OVER - STAGE 2B - STA. 231+52 'S2' - 237+55 'S2'	SHEET	E

FILE NAME : N:\PDS\C3D\10220804\SHEETSPLAN\X-SECTIONS\090201_XS_MAINLINE_X-OVERS_WB_STAGE_2A_11-21-19.DWG
LAYOUT NAME - East Mainline X-over - Stage 2B - Sta. 231+52 WB'S2' - Sta. 237+55.41 WB'S2'- (6)

PLOT DATE : 3/19/2020 6:38 AM PLOT BY : CHRIST, AARON D PLOT NAME : **PLOT SCALE :** 1 IN:10 FT HORZ. / 1 IN:10 FT VERT.

9

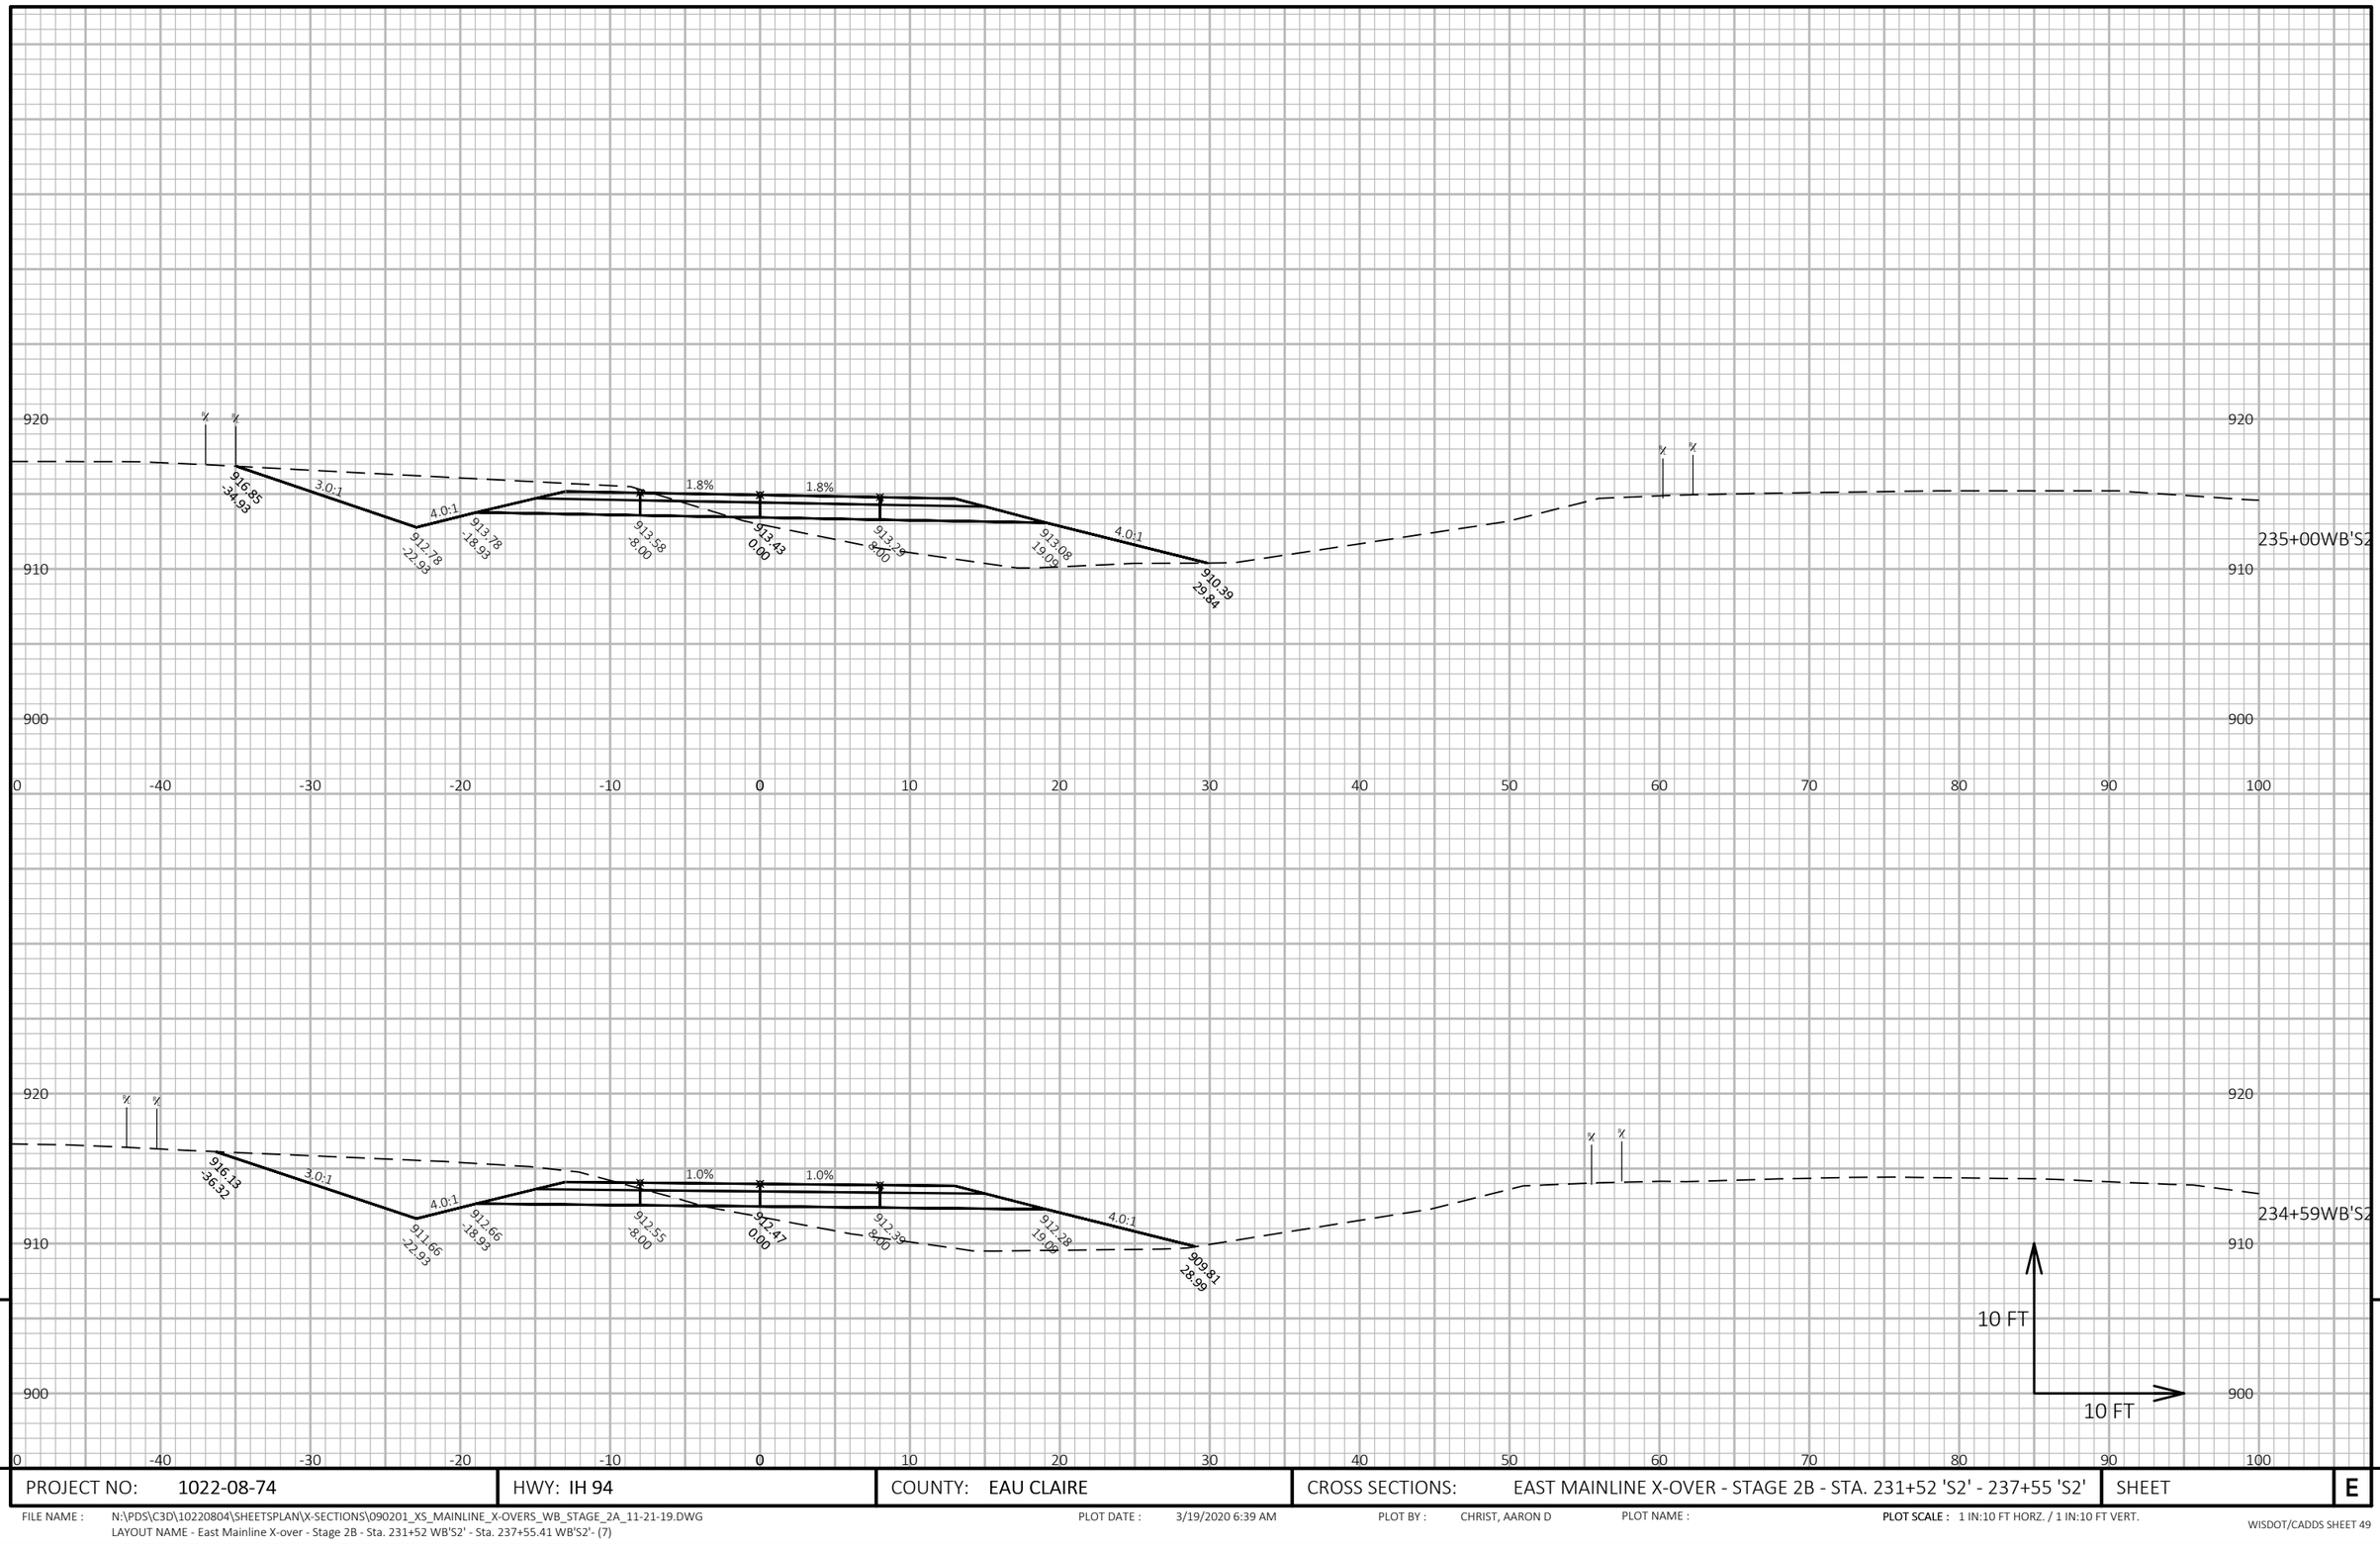

9

9

PROJECT NO: 1022-08-74	HWY: IH 94	COUNTY: EAU CLAIRE	CROSS SECTIONS: EAST MAINLINE X-OVER - STAGE 2B - STA. 231+52 'S2' - 237+55 'S2'	SHEET	E


FILE NAME : N:\PDS\C3D\10220804\SHEETSPLAN\X-SECTIONS\090201_XS_MAINLINE_X-OVERS_WB_STAGE_2A_11-21-19.DWG
LAYOUT NAME - East Mainline X-over - Stage 2B - Sta. 231+52 WB'S2' - Sta. 237+55.41 WB'S2'- (7)

PLOT DATE : 3/19/2020 6:39 AM

PLOT BY : CHRIST, AARON D

PLOT NAME :


PLOT SCALE : 1 IN:10 FT HORZ. / 1 IN:10 FT VERT.

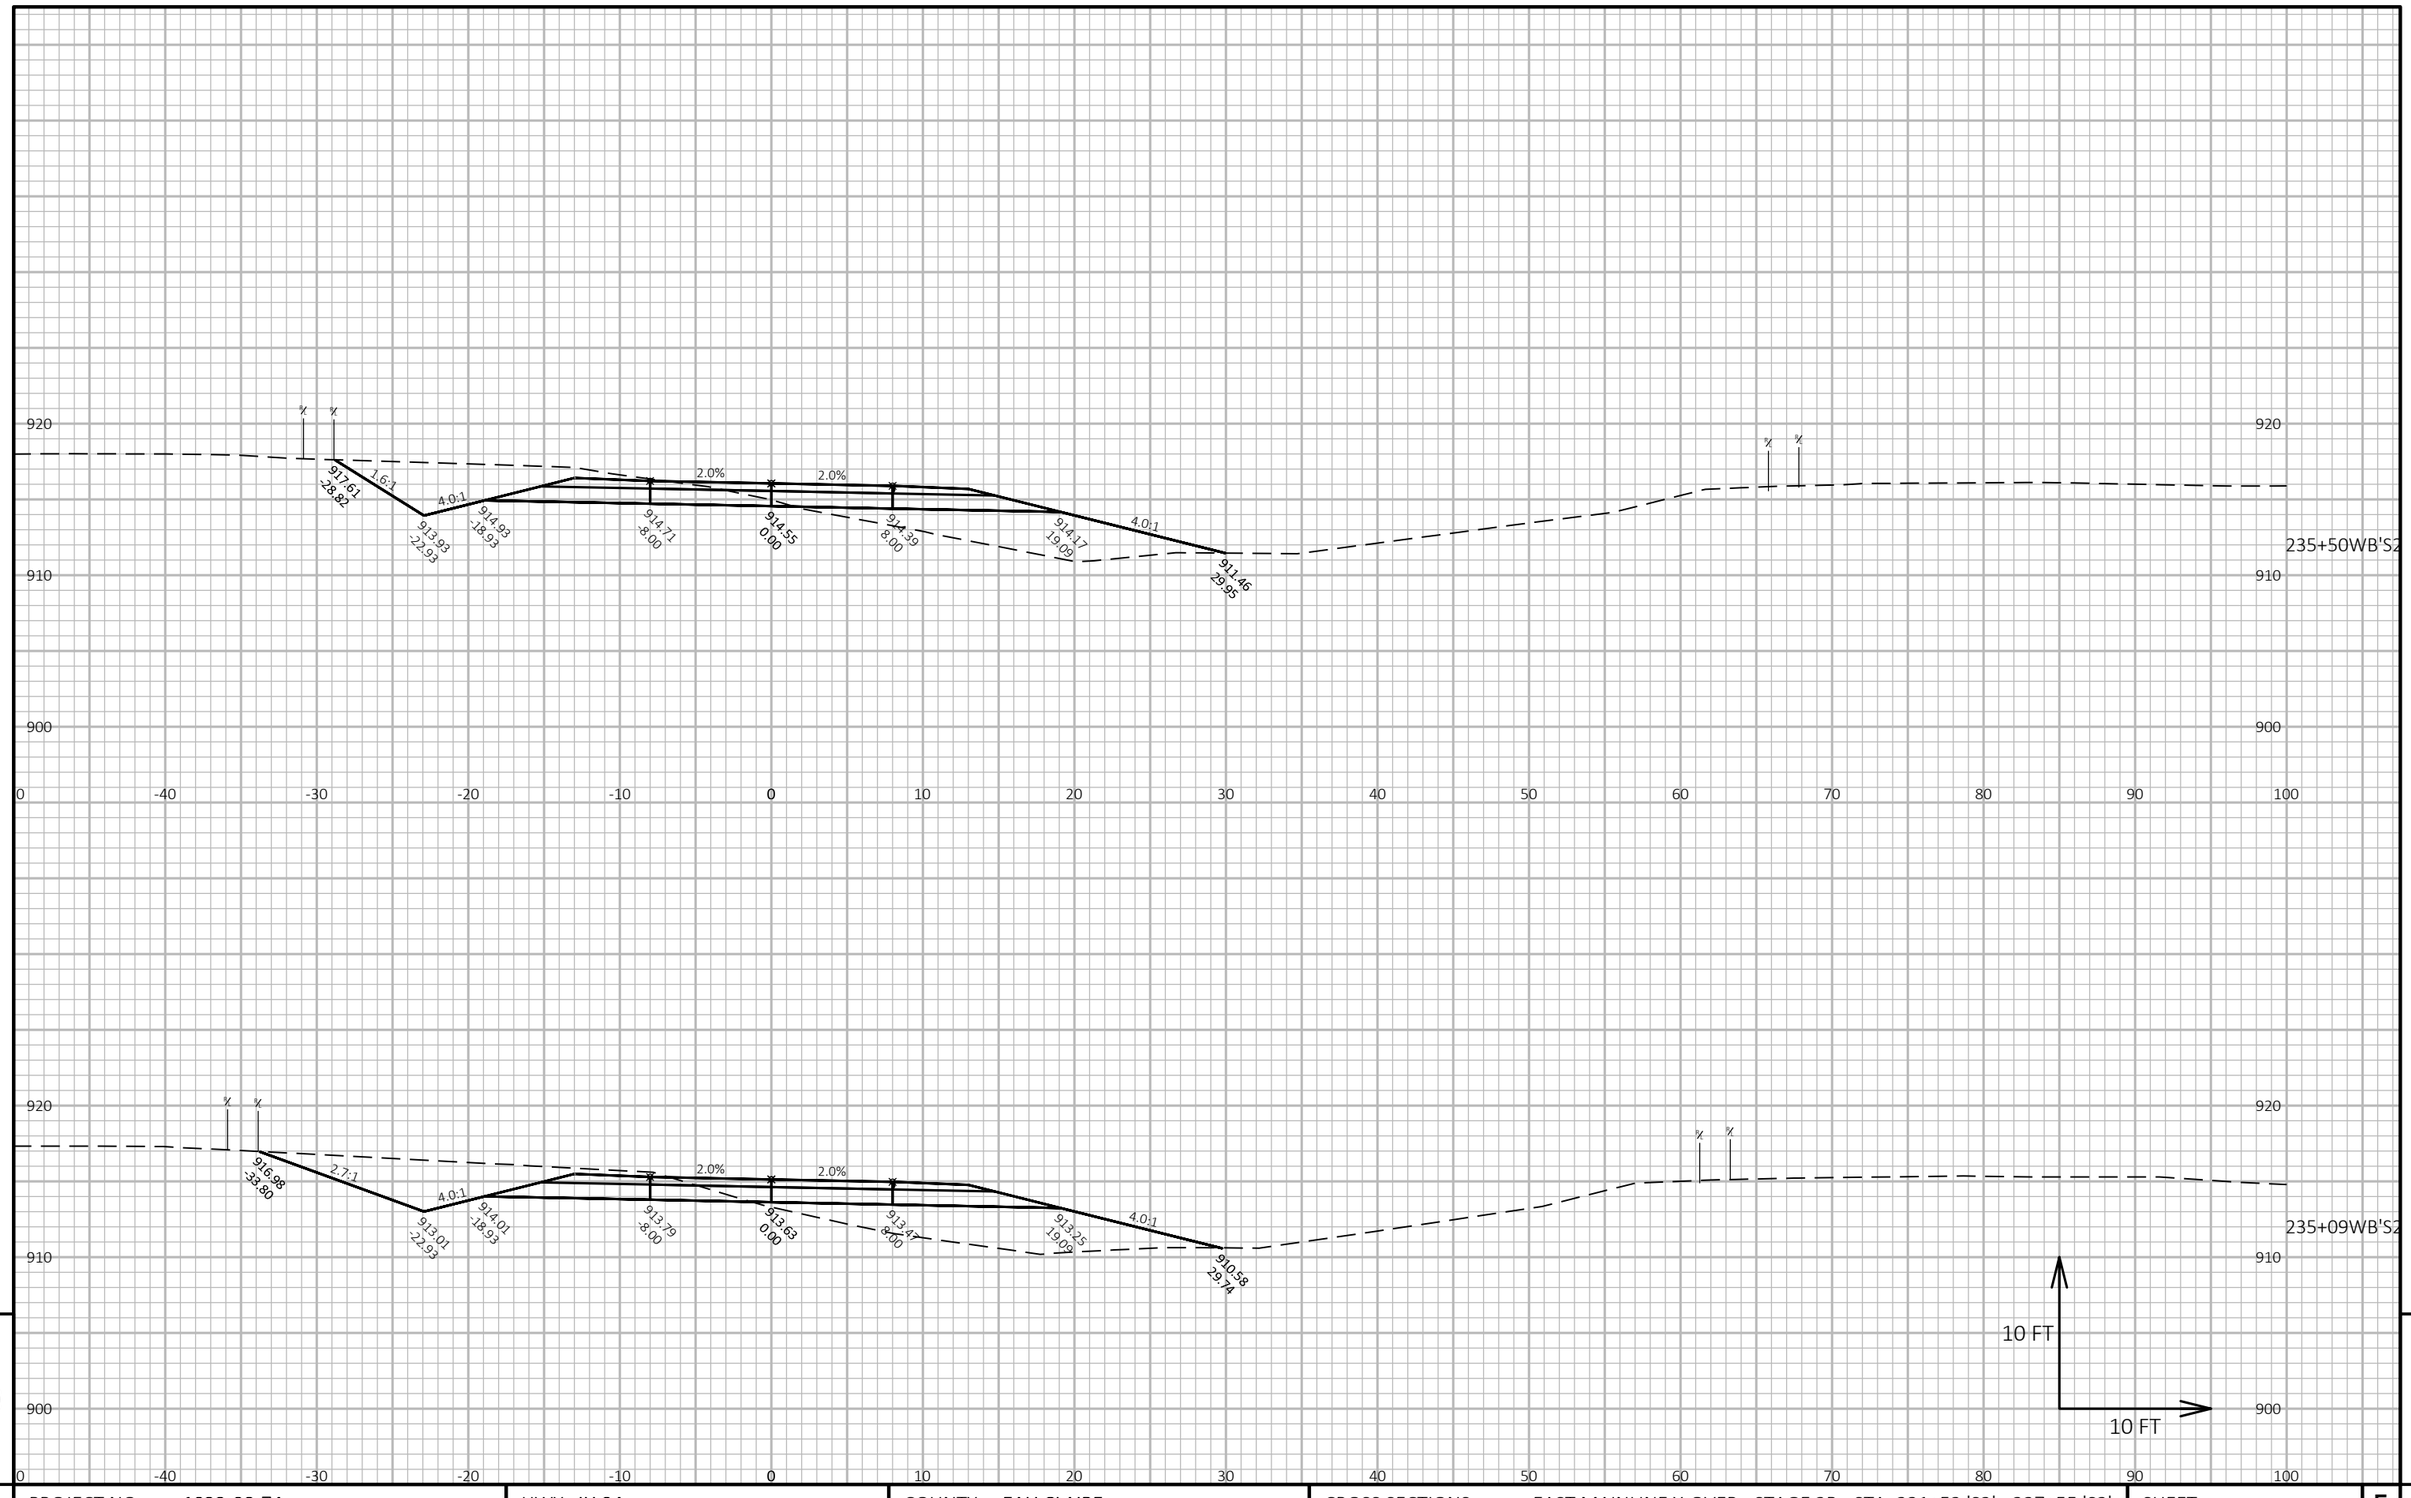

PROJECT NO: 1022-08-74	HWY: IH 94	COUNTY: EAU CLAIRE	CROSS SECTIONS: EAST MAINLINE X-OVER - STAGE 2B - STA. 231+52 'S2' - 237+55 'S2'	SHEET	E

FILE NAME : N:\PDS\C3D\10220804\SHEETSPLAN\X-SECTIONS\090201_XS_MAINLINE_X-OVERS_WB_STAGE_2A_11-21-19.DWG
LAYOUT NAME - East Mainline X-over - Stage 2B - Sta. 231+52 WB'S2' - Sta. 237+55.41 WB'S2'- (8)

PLOT DATE : 3/19/2020 6:39 AM PLOT BY : CHRIST, AARON D PLOT NAME : PLOT SCALE : 1 IN:10 FT HORZ. / 1 IN:10 FT VERT.

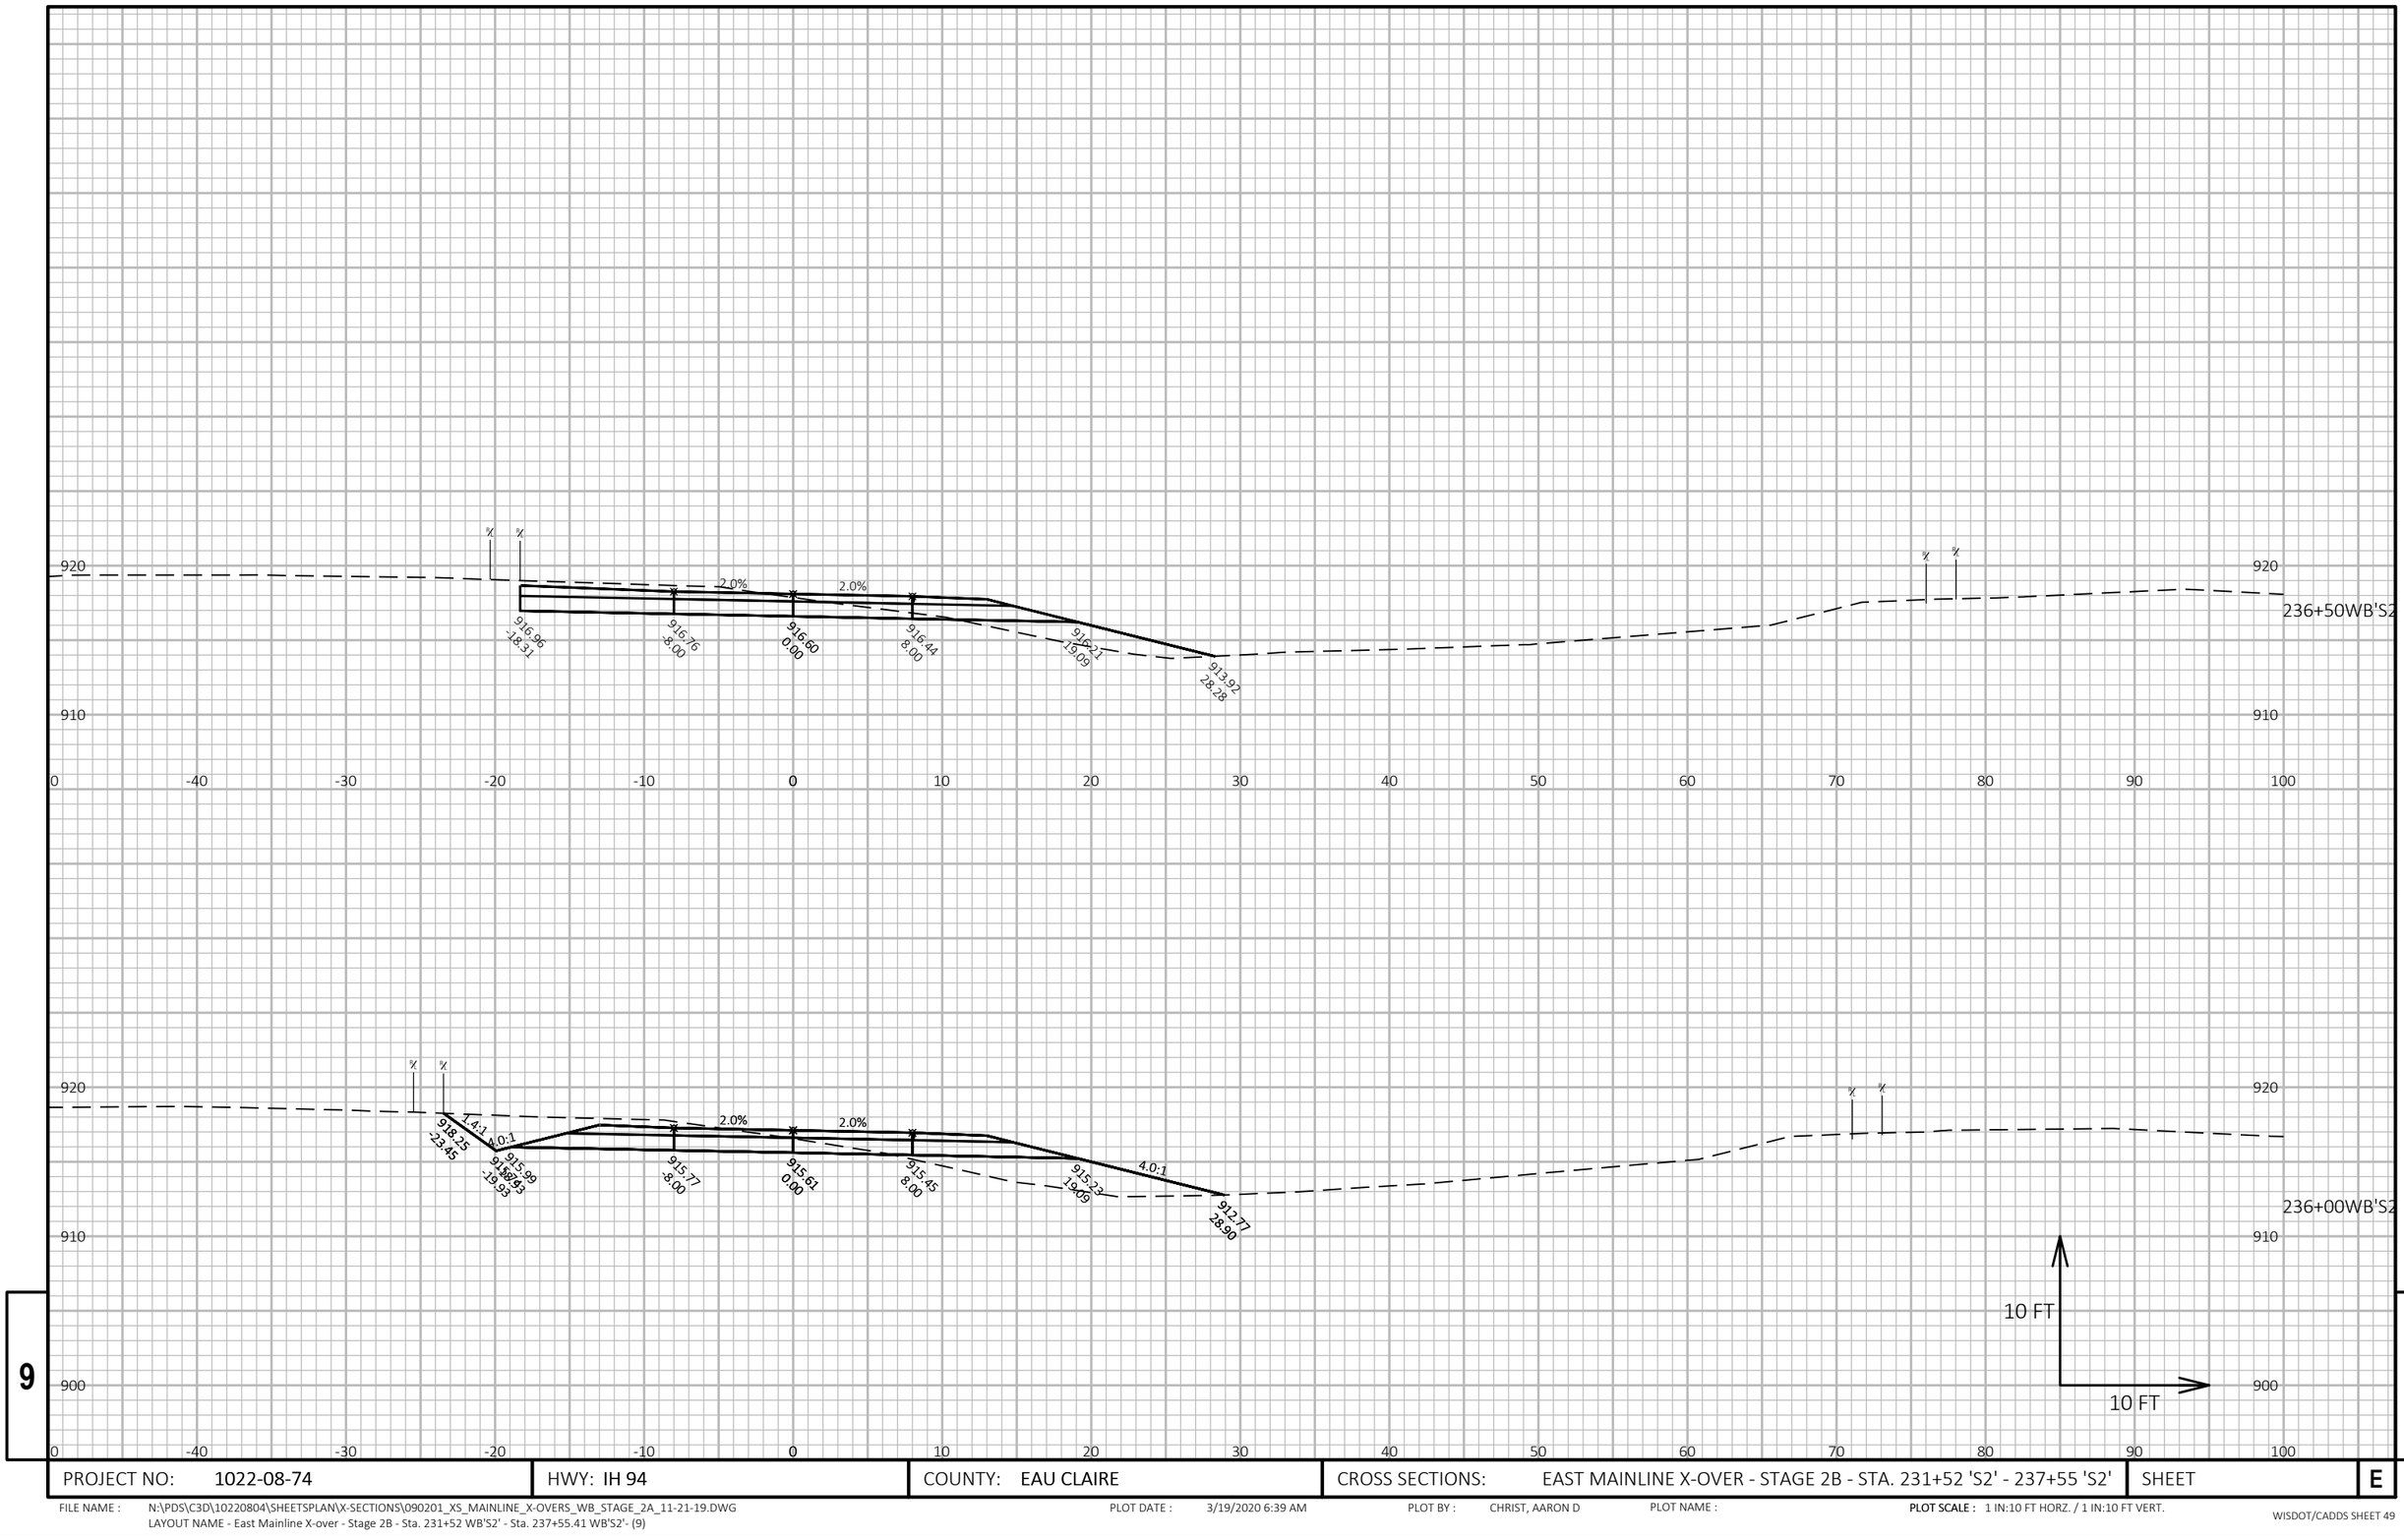


9

9

PROJECT NO: 1022-08-74	HWY: IH 94	COUNTY: EAU CLAIRE	CROSS SECTIONS: EAST MAINLINE X-OVER - STAGE 2B - STA. 231+52 'S2' - 237+55 'S2'	SHEET	E

FILE NAME : N:\PDS\C3D\10220804\SHEETSPLAN\X-SECTIONS\090201_XS_MAINLINE_X-OVERS_WB_STAGE_2A_11-21-19.DWG
LAYOUT NAME - East Mainline X-over - Stage 2B - Sta. 231+52 WB'S2' - Sta. 237+55.41 WB'S2'- (9)

PLOT DATE : 3/19/2020 6:39 AM PLOT BY : CHRIST, AARON D PLOT NAME : **PLOT SCALE :** 1 IN:10 FT HORZ. / 1 IN:10 FT VERT.

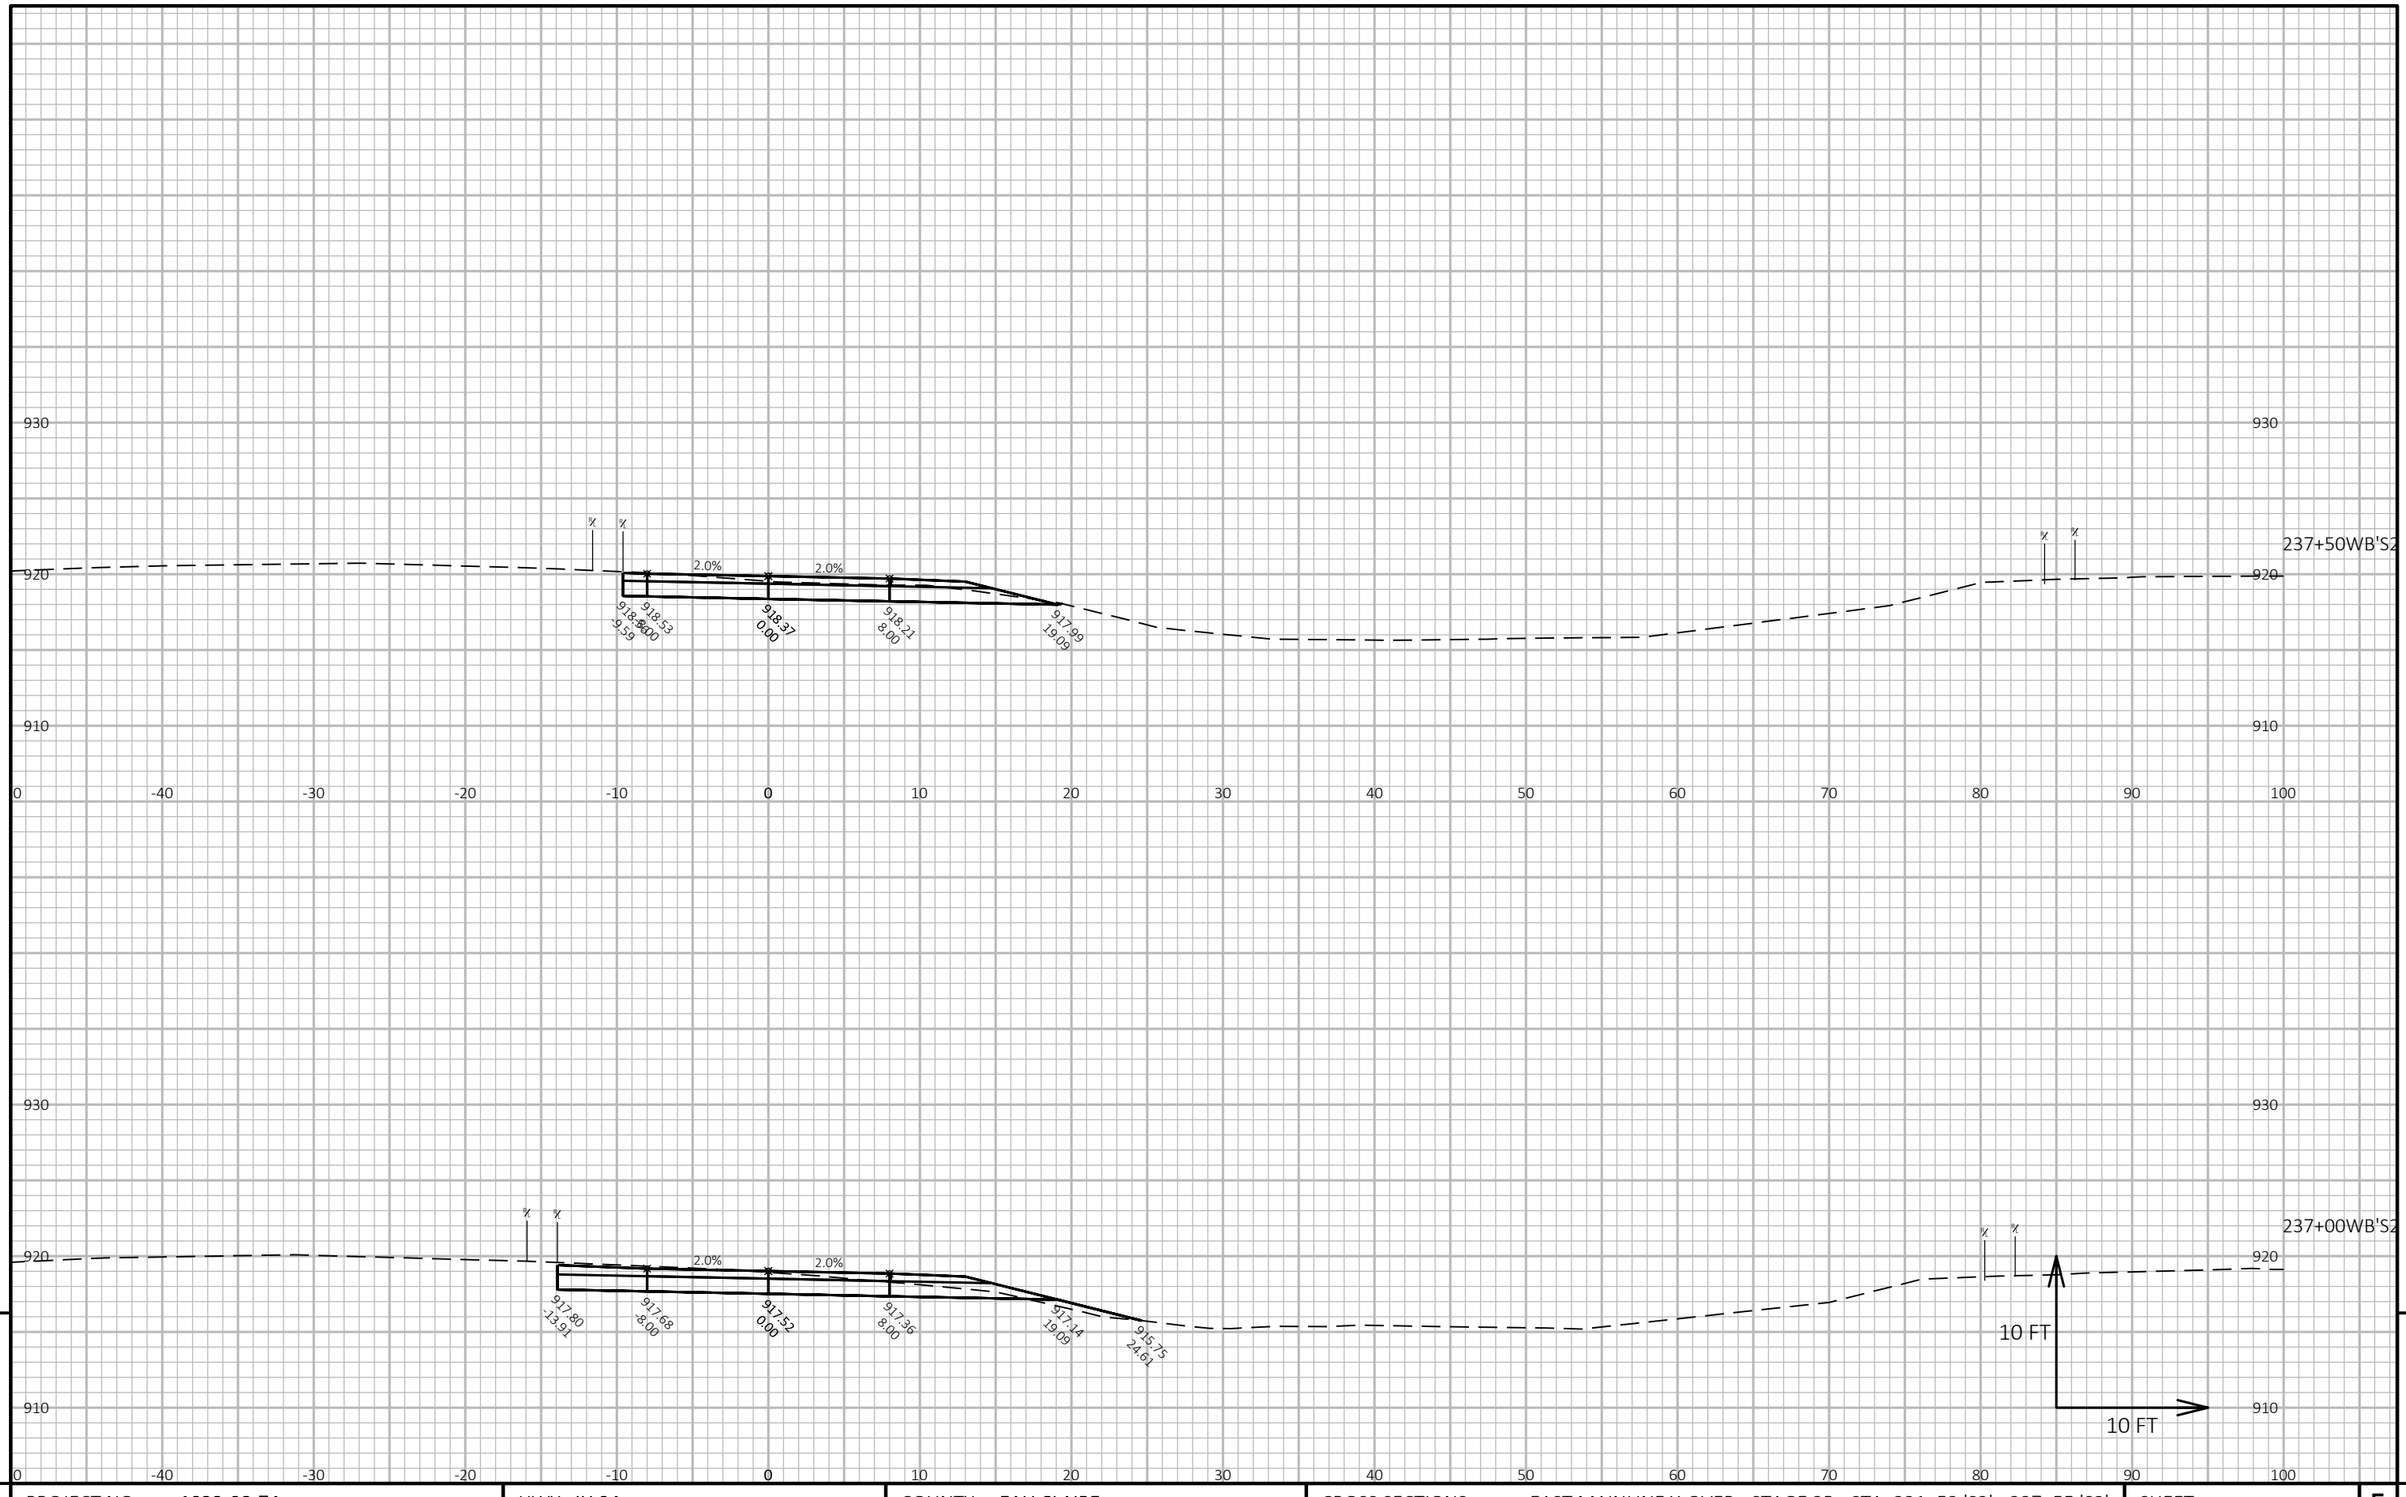


9

9

PROJECT NO: 1022-08-74	HWY: IH 94	COUNTY: EAU CLAIRE	CROSS SECTIONS: EAST MAINLINE X-OVER - STAGE 2B - STA. 231+52 'S2' - 237+55 'S2'	SHEET	E

FILE NAME : N:\PDS\C3D\10220804\SHEETSPLAN\X-SECTIONS\090201_XS_MAINLINE_X-OVERS_WB_STAGE_2A_11-21-19.DWG
LAYOUT NAME - East Mainline X-over - Stage 2B - Sta. 231+52 WB'S2' - Sta. 237+55.41 WB'S2'- (10)

PLOT DATE : 3/19/2020 6:39 AM PLOT BY : CHRIST, AARON D PLOT NAME : **PLOT SCALE :** 1 IN:10 FT HORZ. / 1 IN:10 FT VERT.

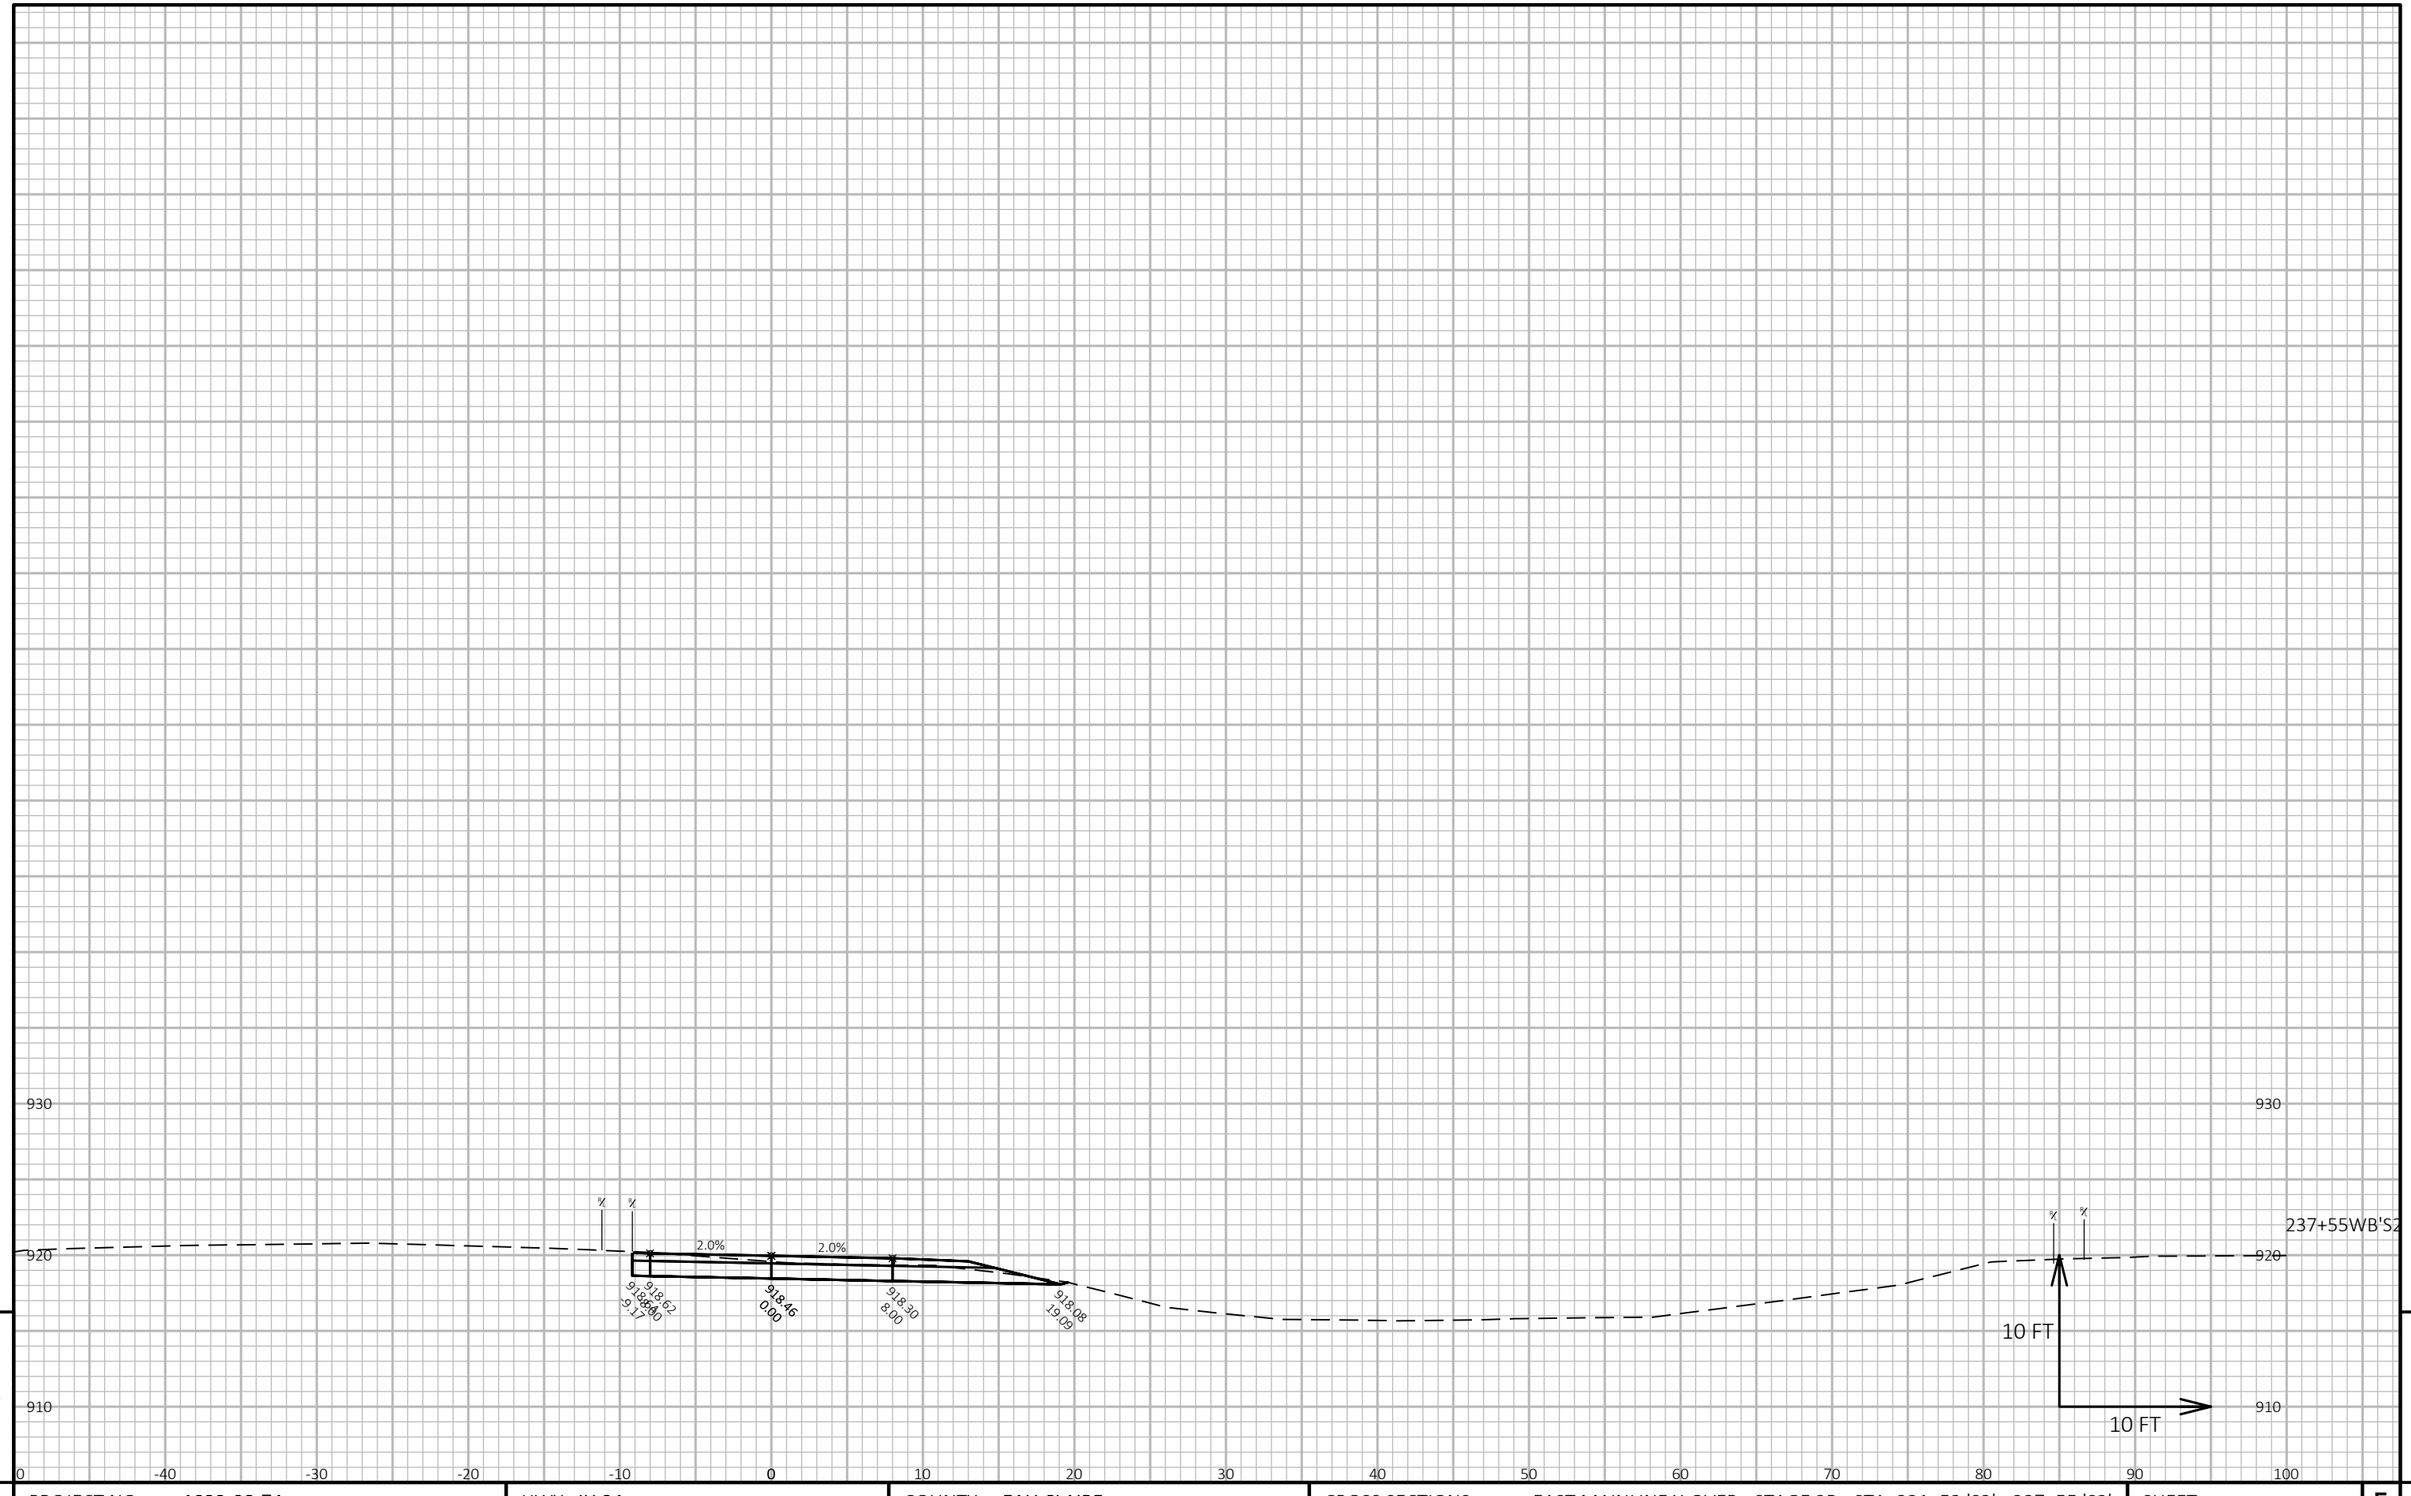


9

9

PROJECT NO: 1022-08-74	HWY: IH 94	COUNTY: EAU CLAIRE	CROSS SECTIONS: EAST MAINLINE X-OVER - STAGE 2B - STA. 231+52 'S2' - 237+55 'S2'	SHEET	E

FILE NAME : N:\PDS\C3D\10220804\SHEETSPLAN\X-SECTIONS\090201_XS_MAINLINE_X-OVERS_WB_STAGE_2A_11-21-19.DWG
LAYOUT NAME - East Mainline X-over - Stage 2B - Sta. 231+52 WB'S2' - Sta. 237+55.41 WB'S2'- (11)

PLOT DATE : 3/19/2020 6:39 AM PLOT BY : CHRIST, AARON D PLOT NAME : **PLOT SCALE :** 1 IN:10 FT HORZ. / 1 IN:10 FT VERT.

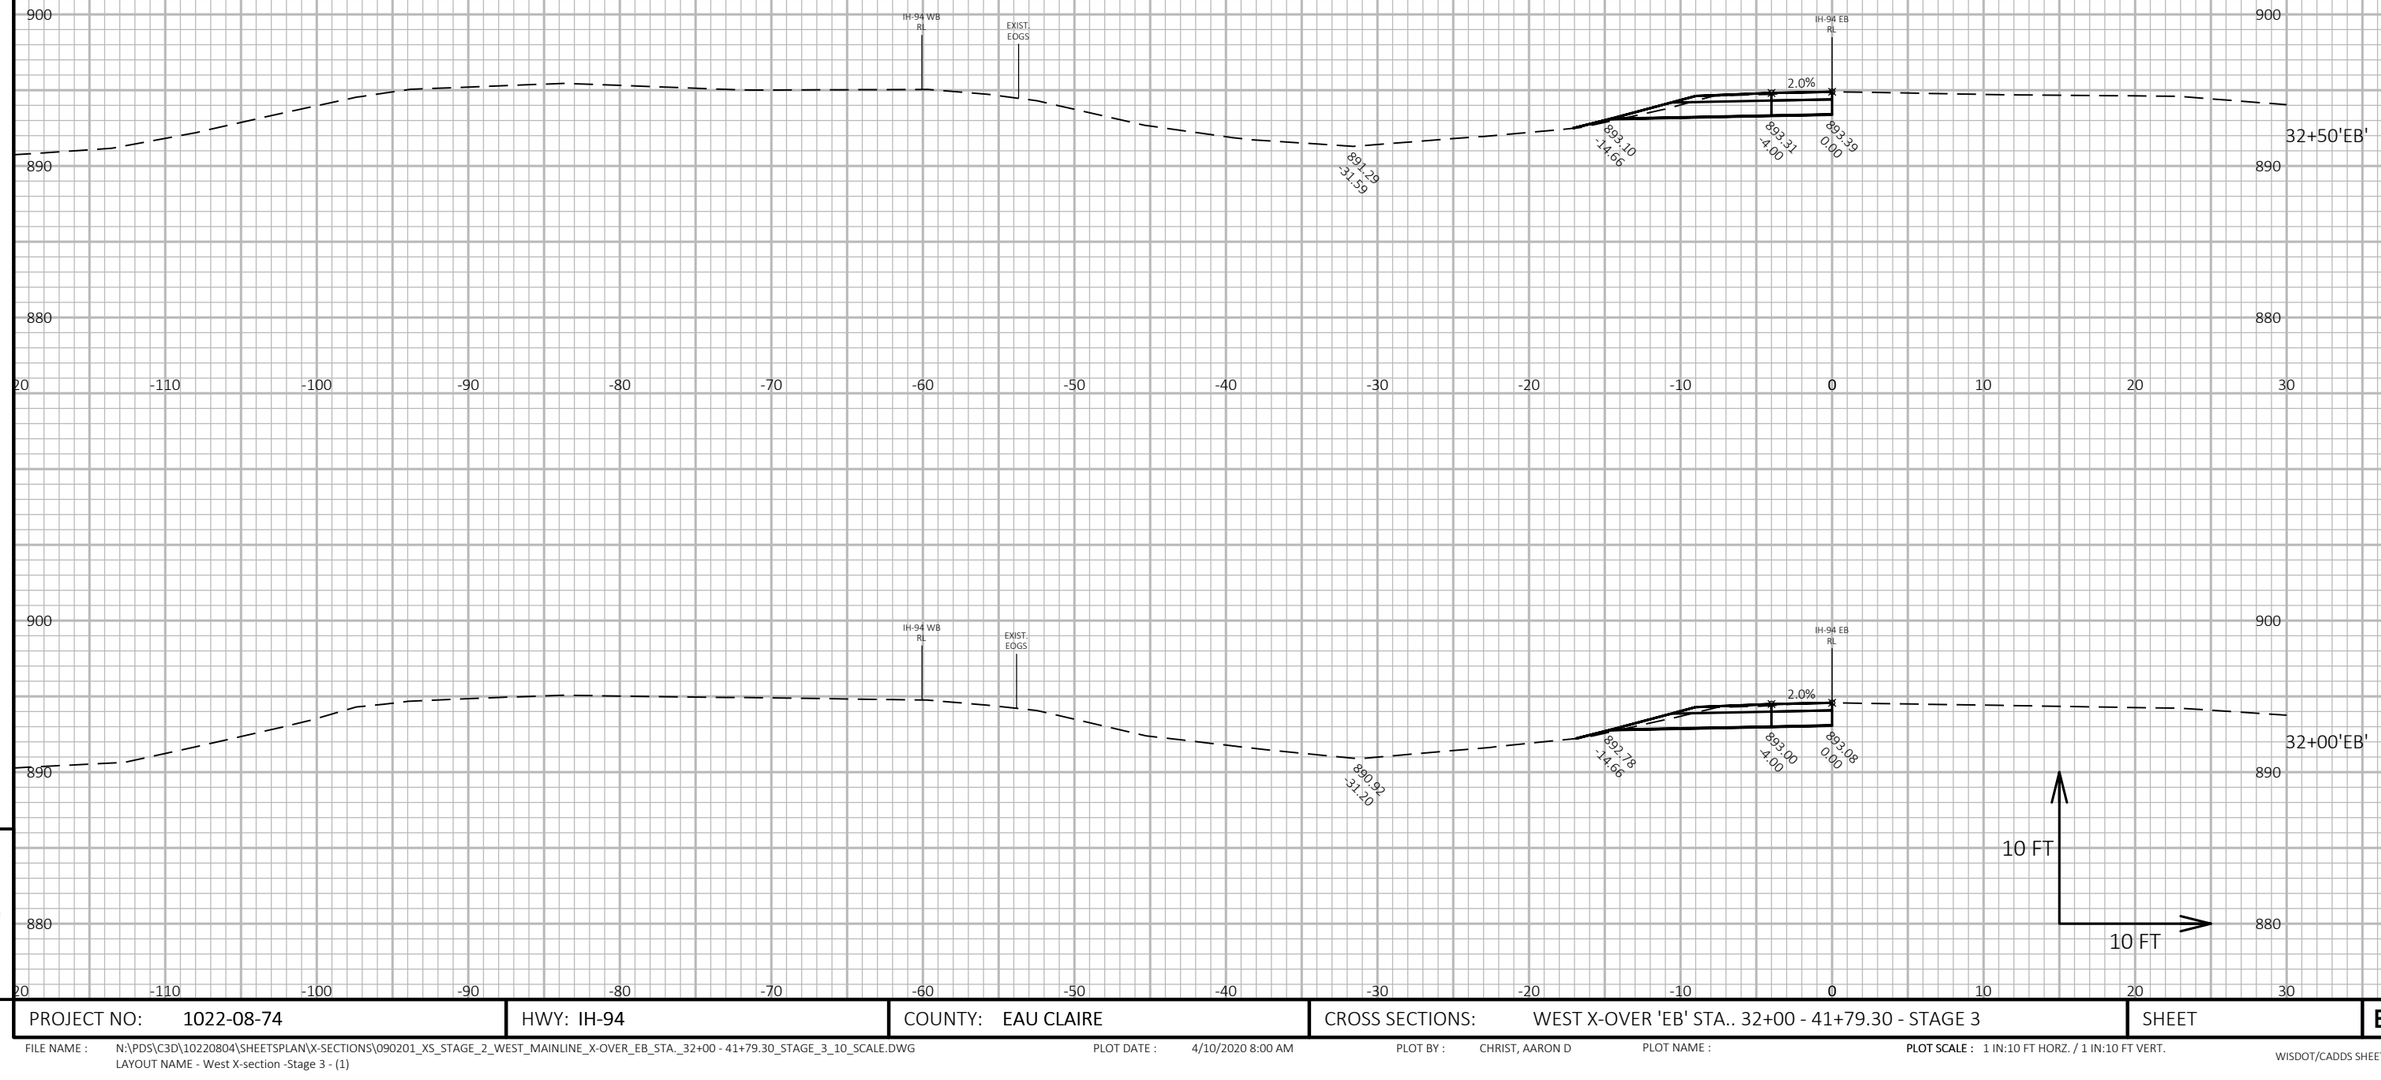

9

9

PROJECT NO: 1022-08-74	HWY: IH-94	COUNTY: EAU CLAIRE	CROSS SECTIONS: WEST X-OVER 'EB' STA.. 32+00 - 41+79.30 - STAGE 3	SHEET E


FILE NAME : N:\PDS\C3D\10220804\SHEETSPLAN\X-SECTIONS\090201_XS_STAGE_2_WEST_MAINLINE_X-OVER_EB_STA._32+00 - 41+79.30_STAGE_3_10_SCALE.DWG
LAYOUT NAME - West X-section -Stage 3 - (1)

PLOT DATE : 4/10/2020 8:00 AM

PLOT BY : CHRIST, AARON D

PLOT NAME :

PLOT SCALE : 1 IN:10 FT HORZ. / 1 IN:10 FT VERT.

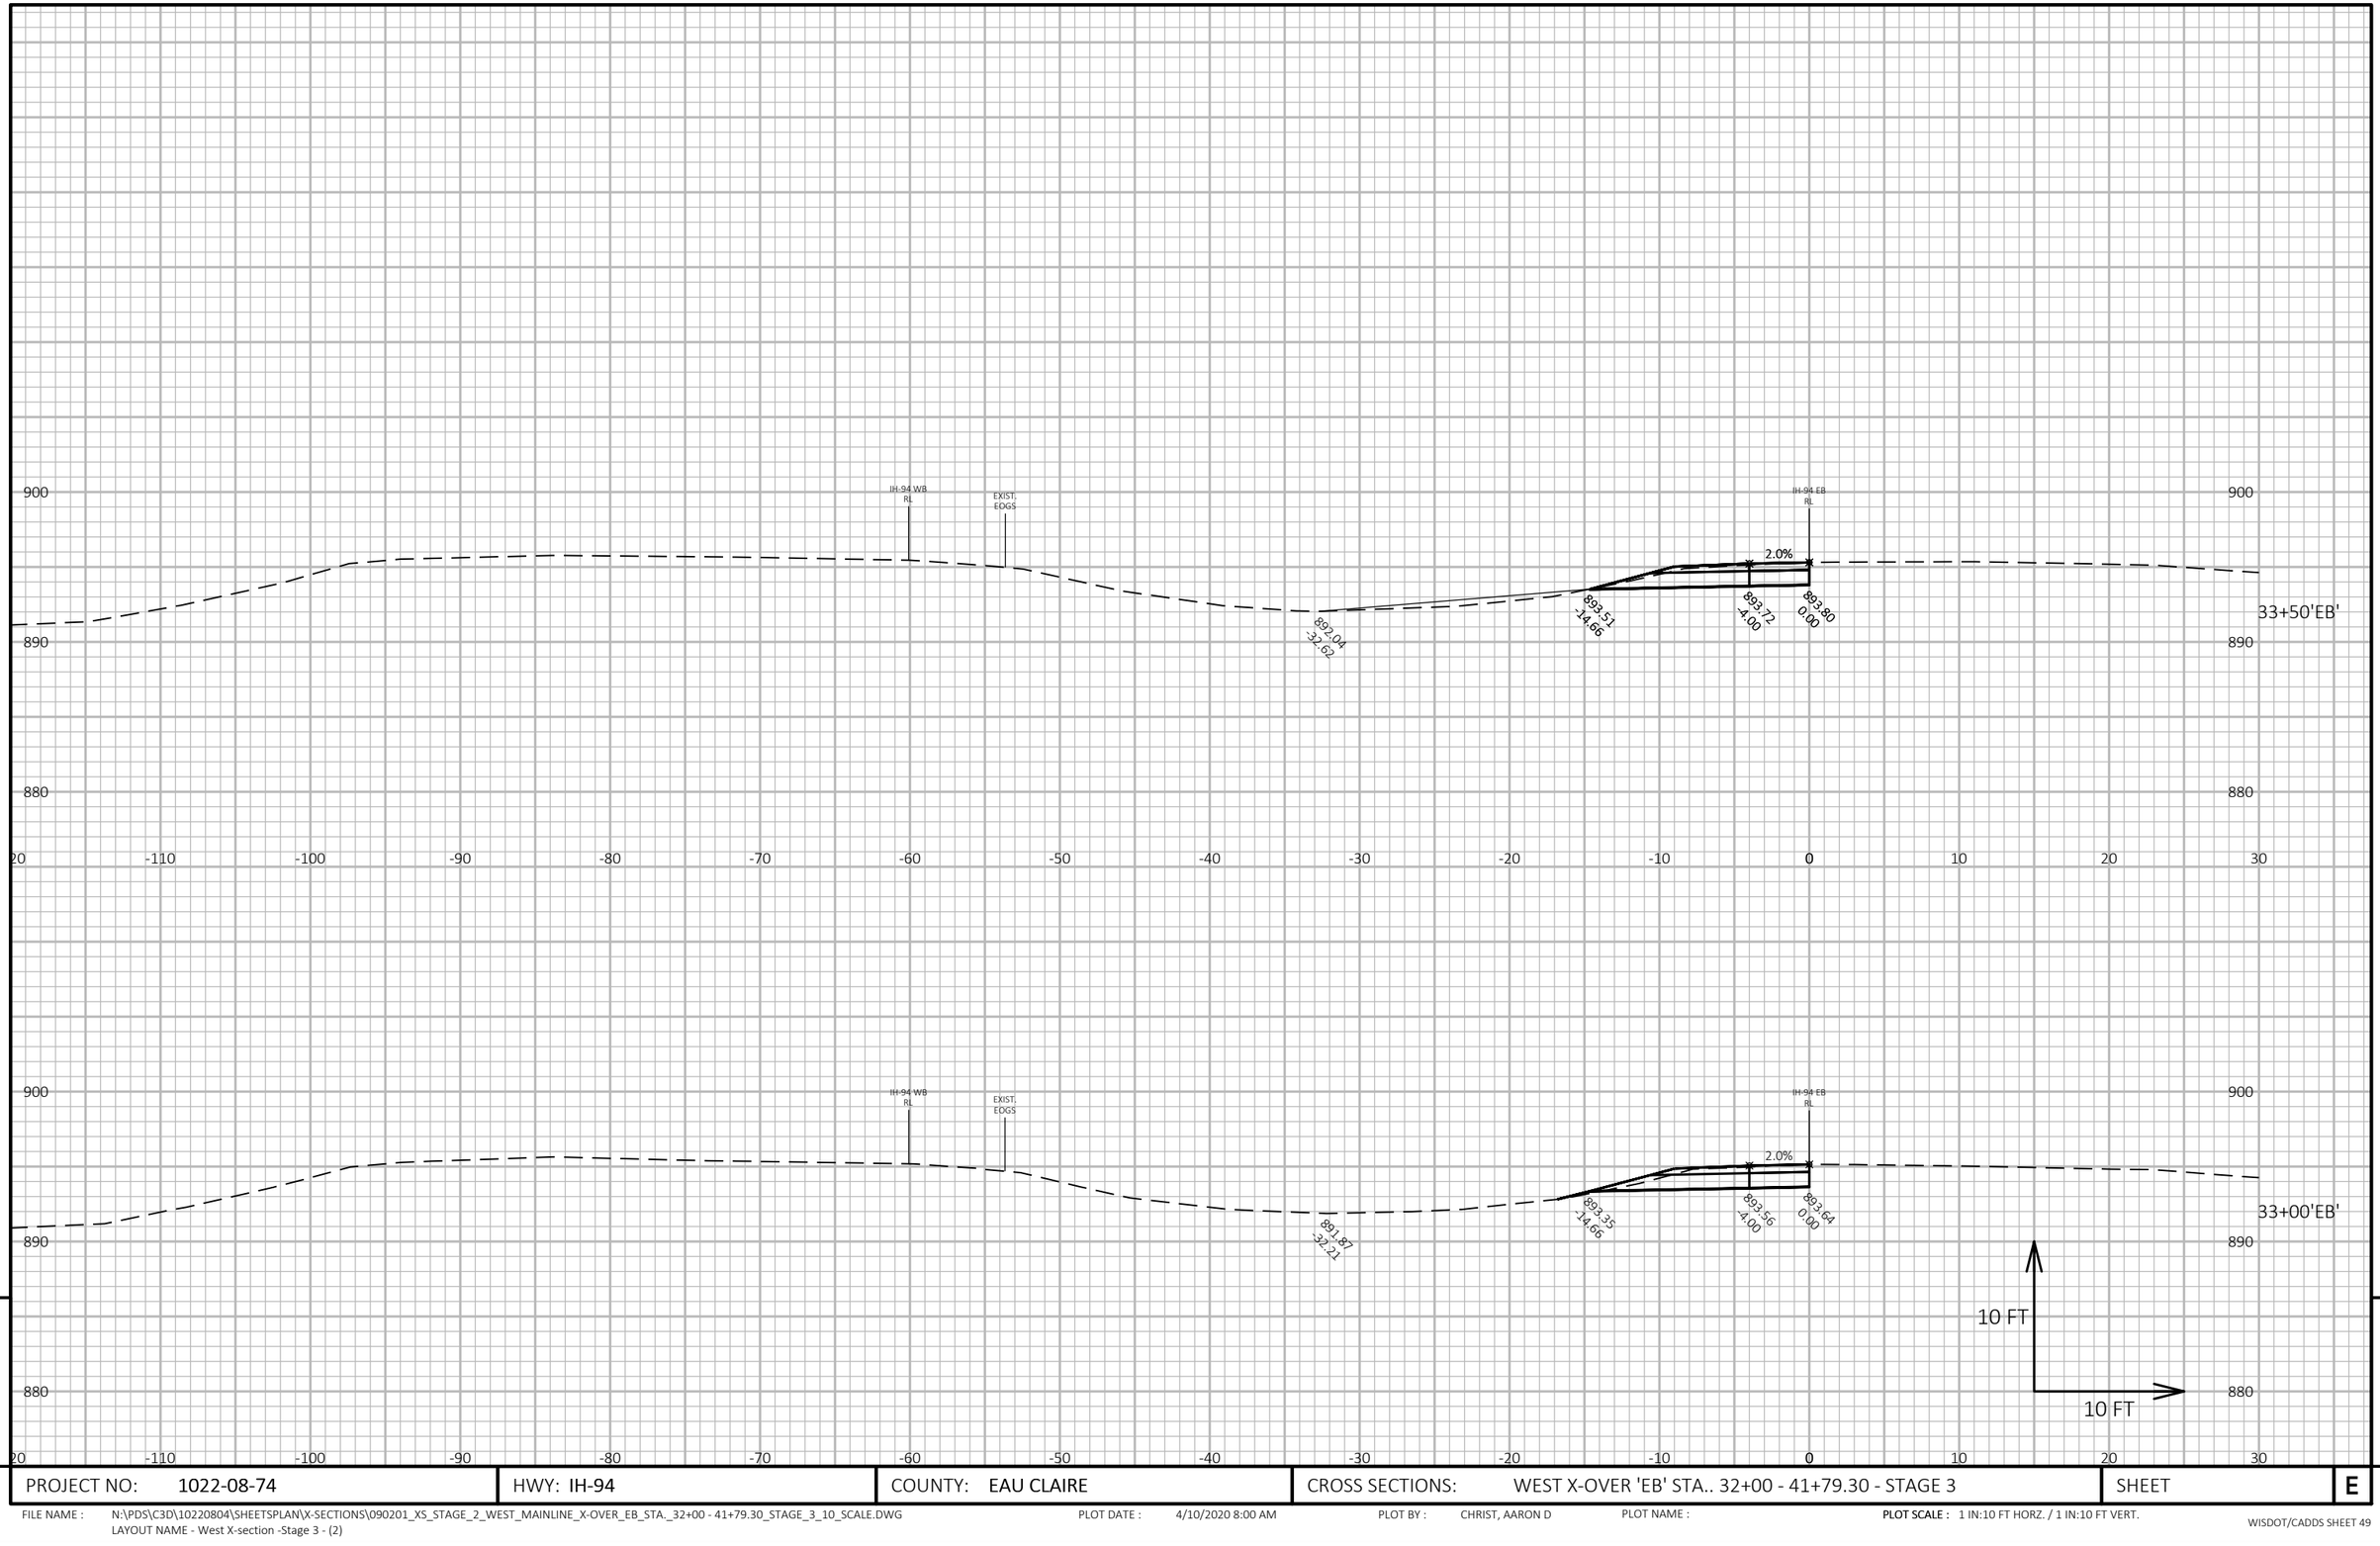

9

9

PROJECT NO: 1022-08-74	HWY: IH-94	COUNTY: EAU CLAIRE	CROSS SECTIONS: WEST X-OVER 'EB' STA.. 32+00 - 41+79.30 - STAGE 3	SHEET E


FILE NAME : N:\PDS\C3D\10220804\SHEETSPLAN\X-SECTIONS\090201_XS_STAGE_2_WEST_MAINLINE_X-OVER_EB_STA._32+00 - 41+79.30_STAGE_3_10_SCALE.DWG
LAYOUT NAME - West X-section -Stage 3 - (2)

PLOT DATE : 4/10/2020 8:00 AM

PLOT BY : CHRIST, AARON D

PLOT NAME :

PLOT SCALE : 1 IN:10 FT HORZ. / 1 IN:10 FT VERT.

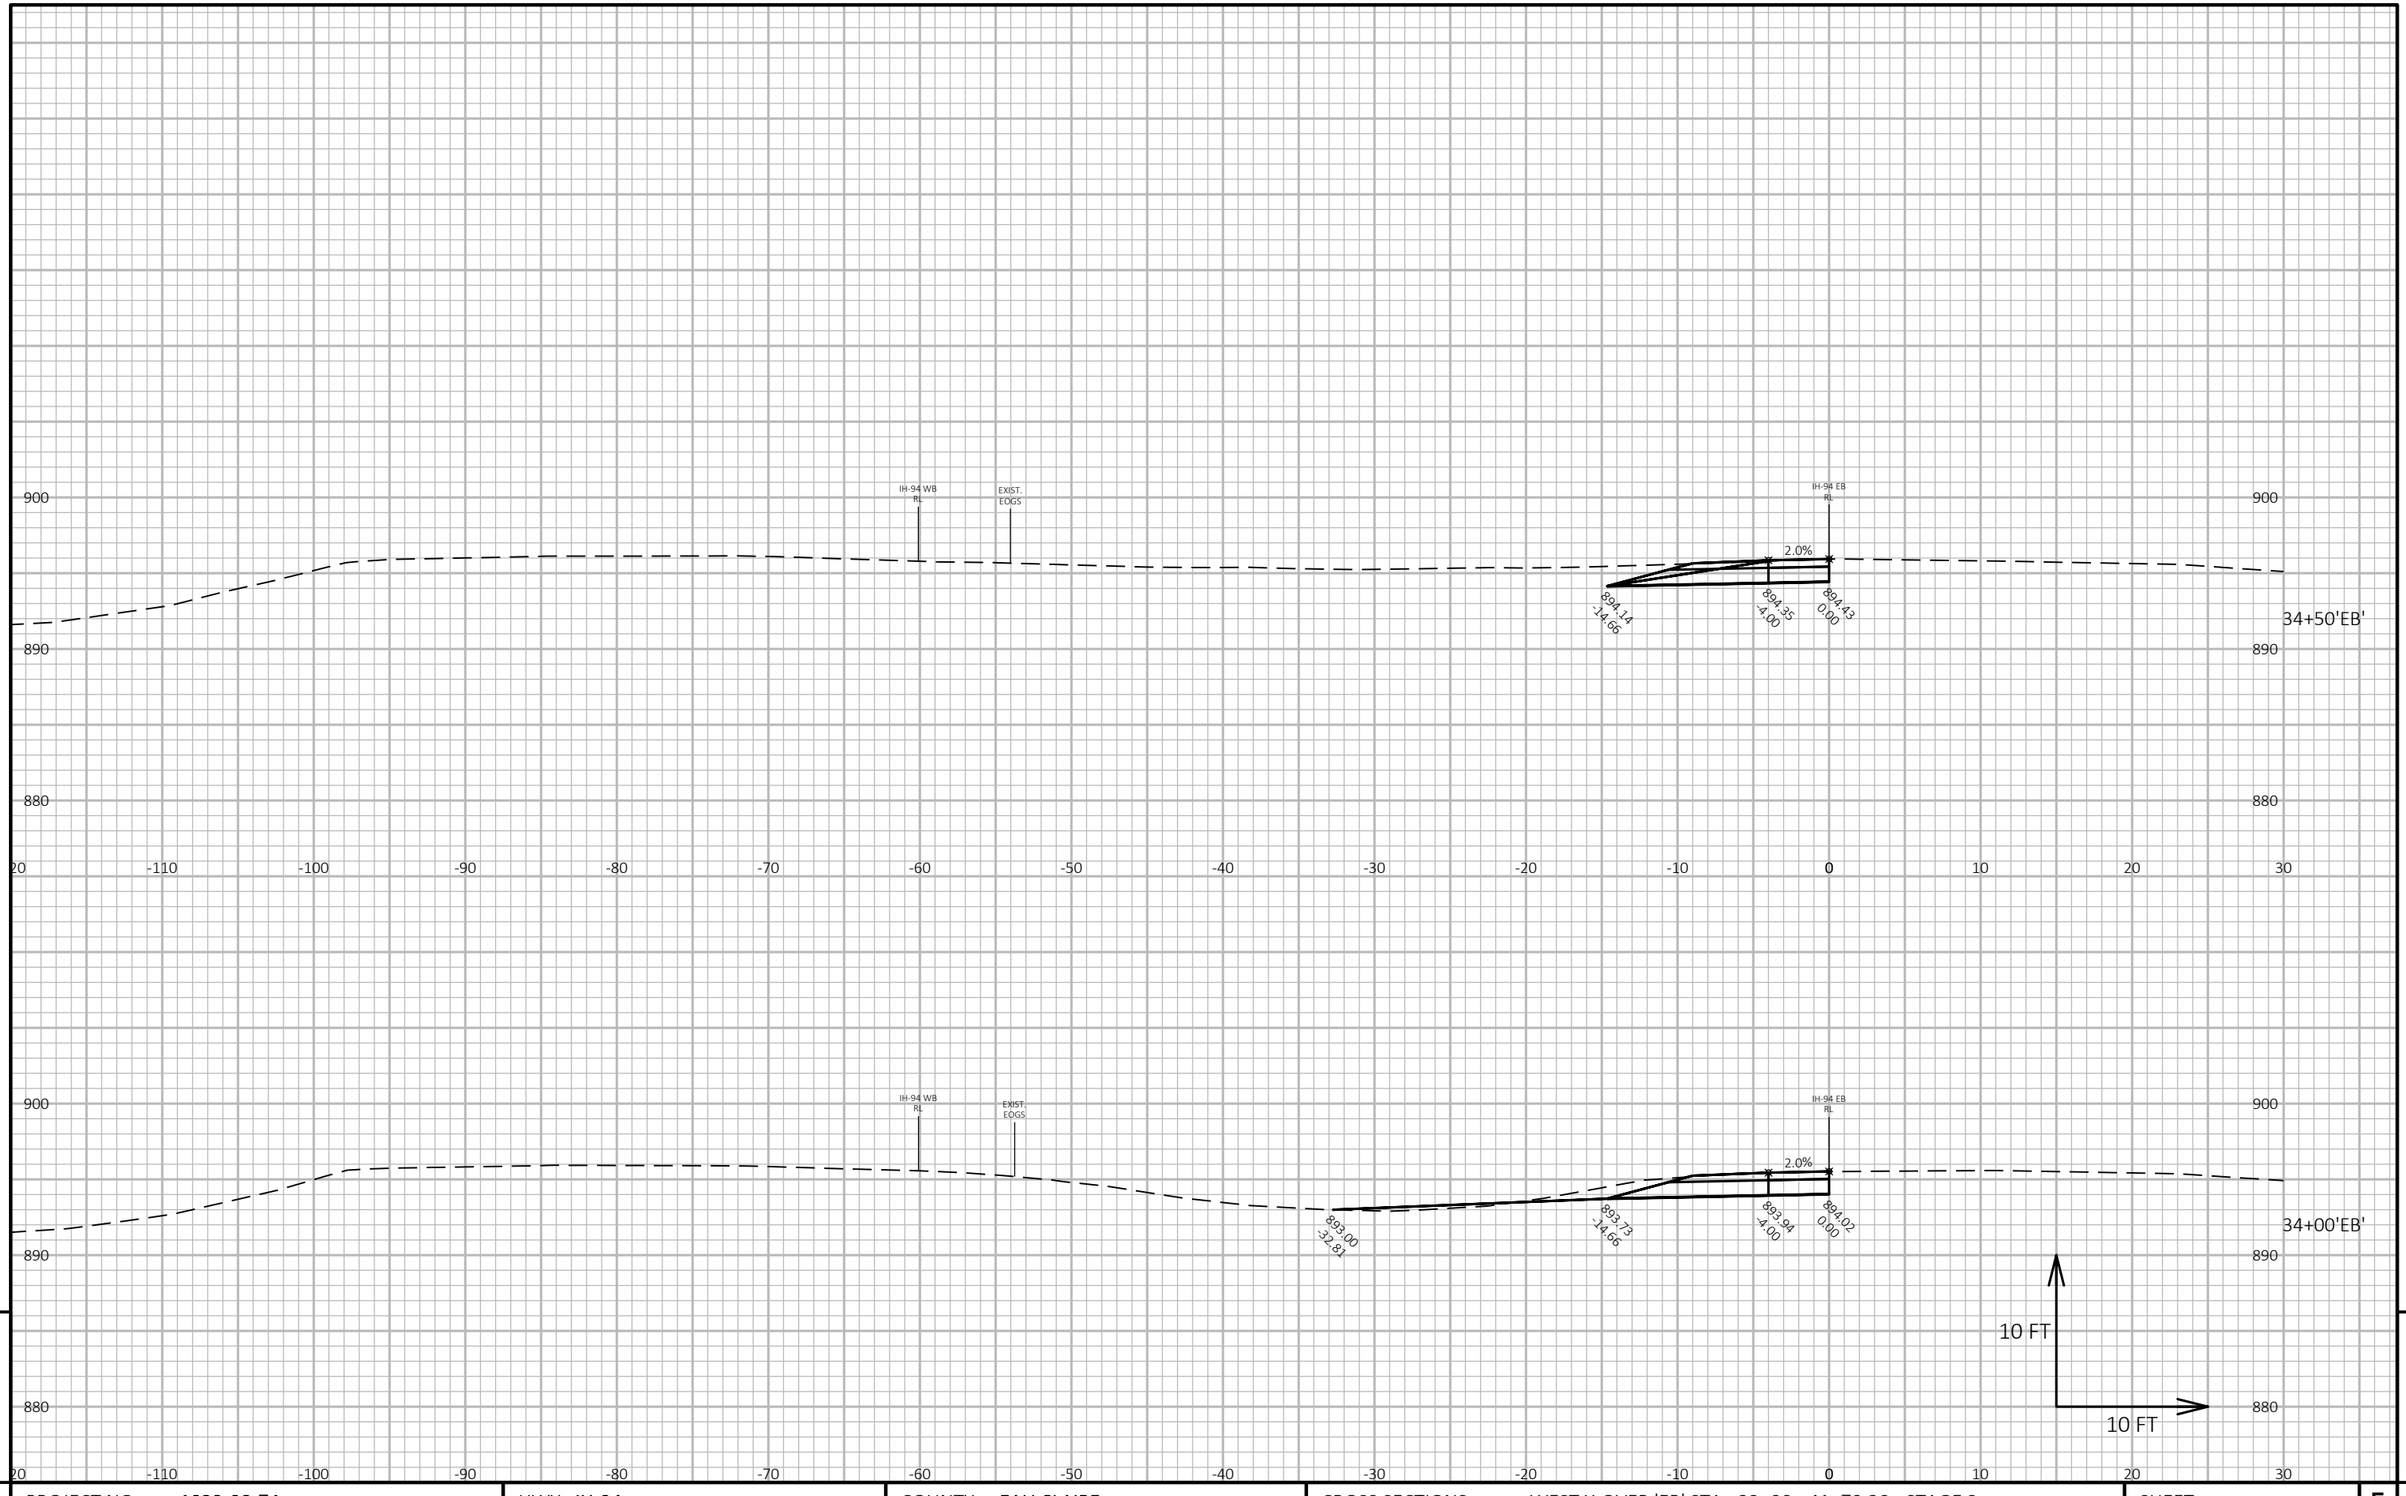

9

9

PROJECT NO: 1022-08-74	HWY: IH-94	COUNTY: EAU CLAIRE	CROSS SECTIONS: WEST X-OVER 'EB' STA.. 32+00 - 41+79.30 - STAGE 3	SHEET E


FILE NAME : N:\PDS\C3D\10220804\SHEETSPLAN\X-SECTIONS\090201_XS_STAGE_2_WEST_MAINLINE_X-OVER_EB_STA._32+00 - 41+79.30_STAGE_3_10_SCALE.DWG
LAYOUT NAME - West X-section -Stage 3 - (3)

PLOT DATE : 4/10/2020 8:01 AM

PLOT BY : CHRIST, AARON D

PLOT NAME :

PLOT SCALE : 1 IN:10 FT HORZ. / 1 IN:10 FT VERT.

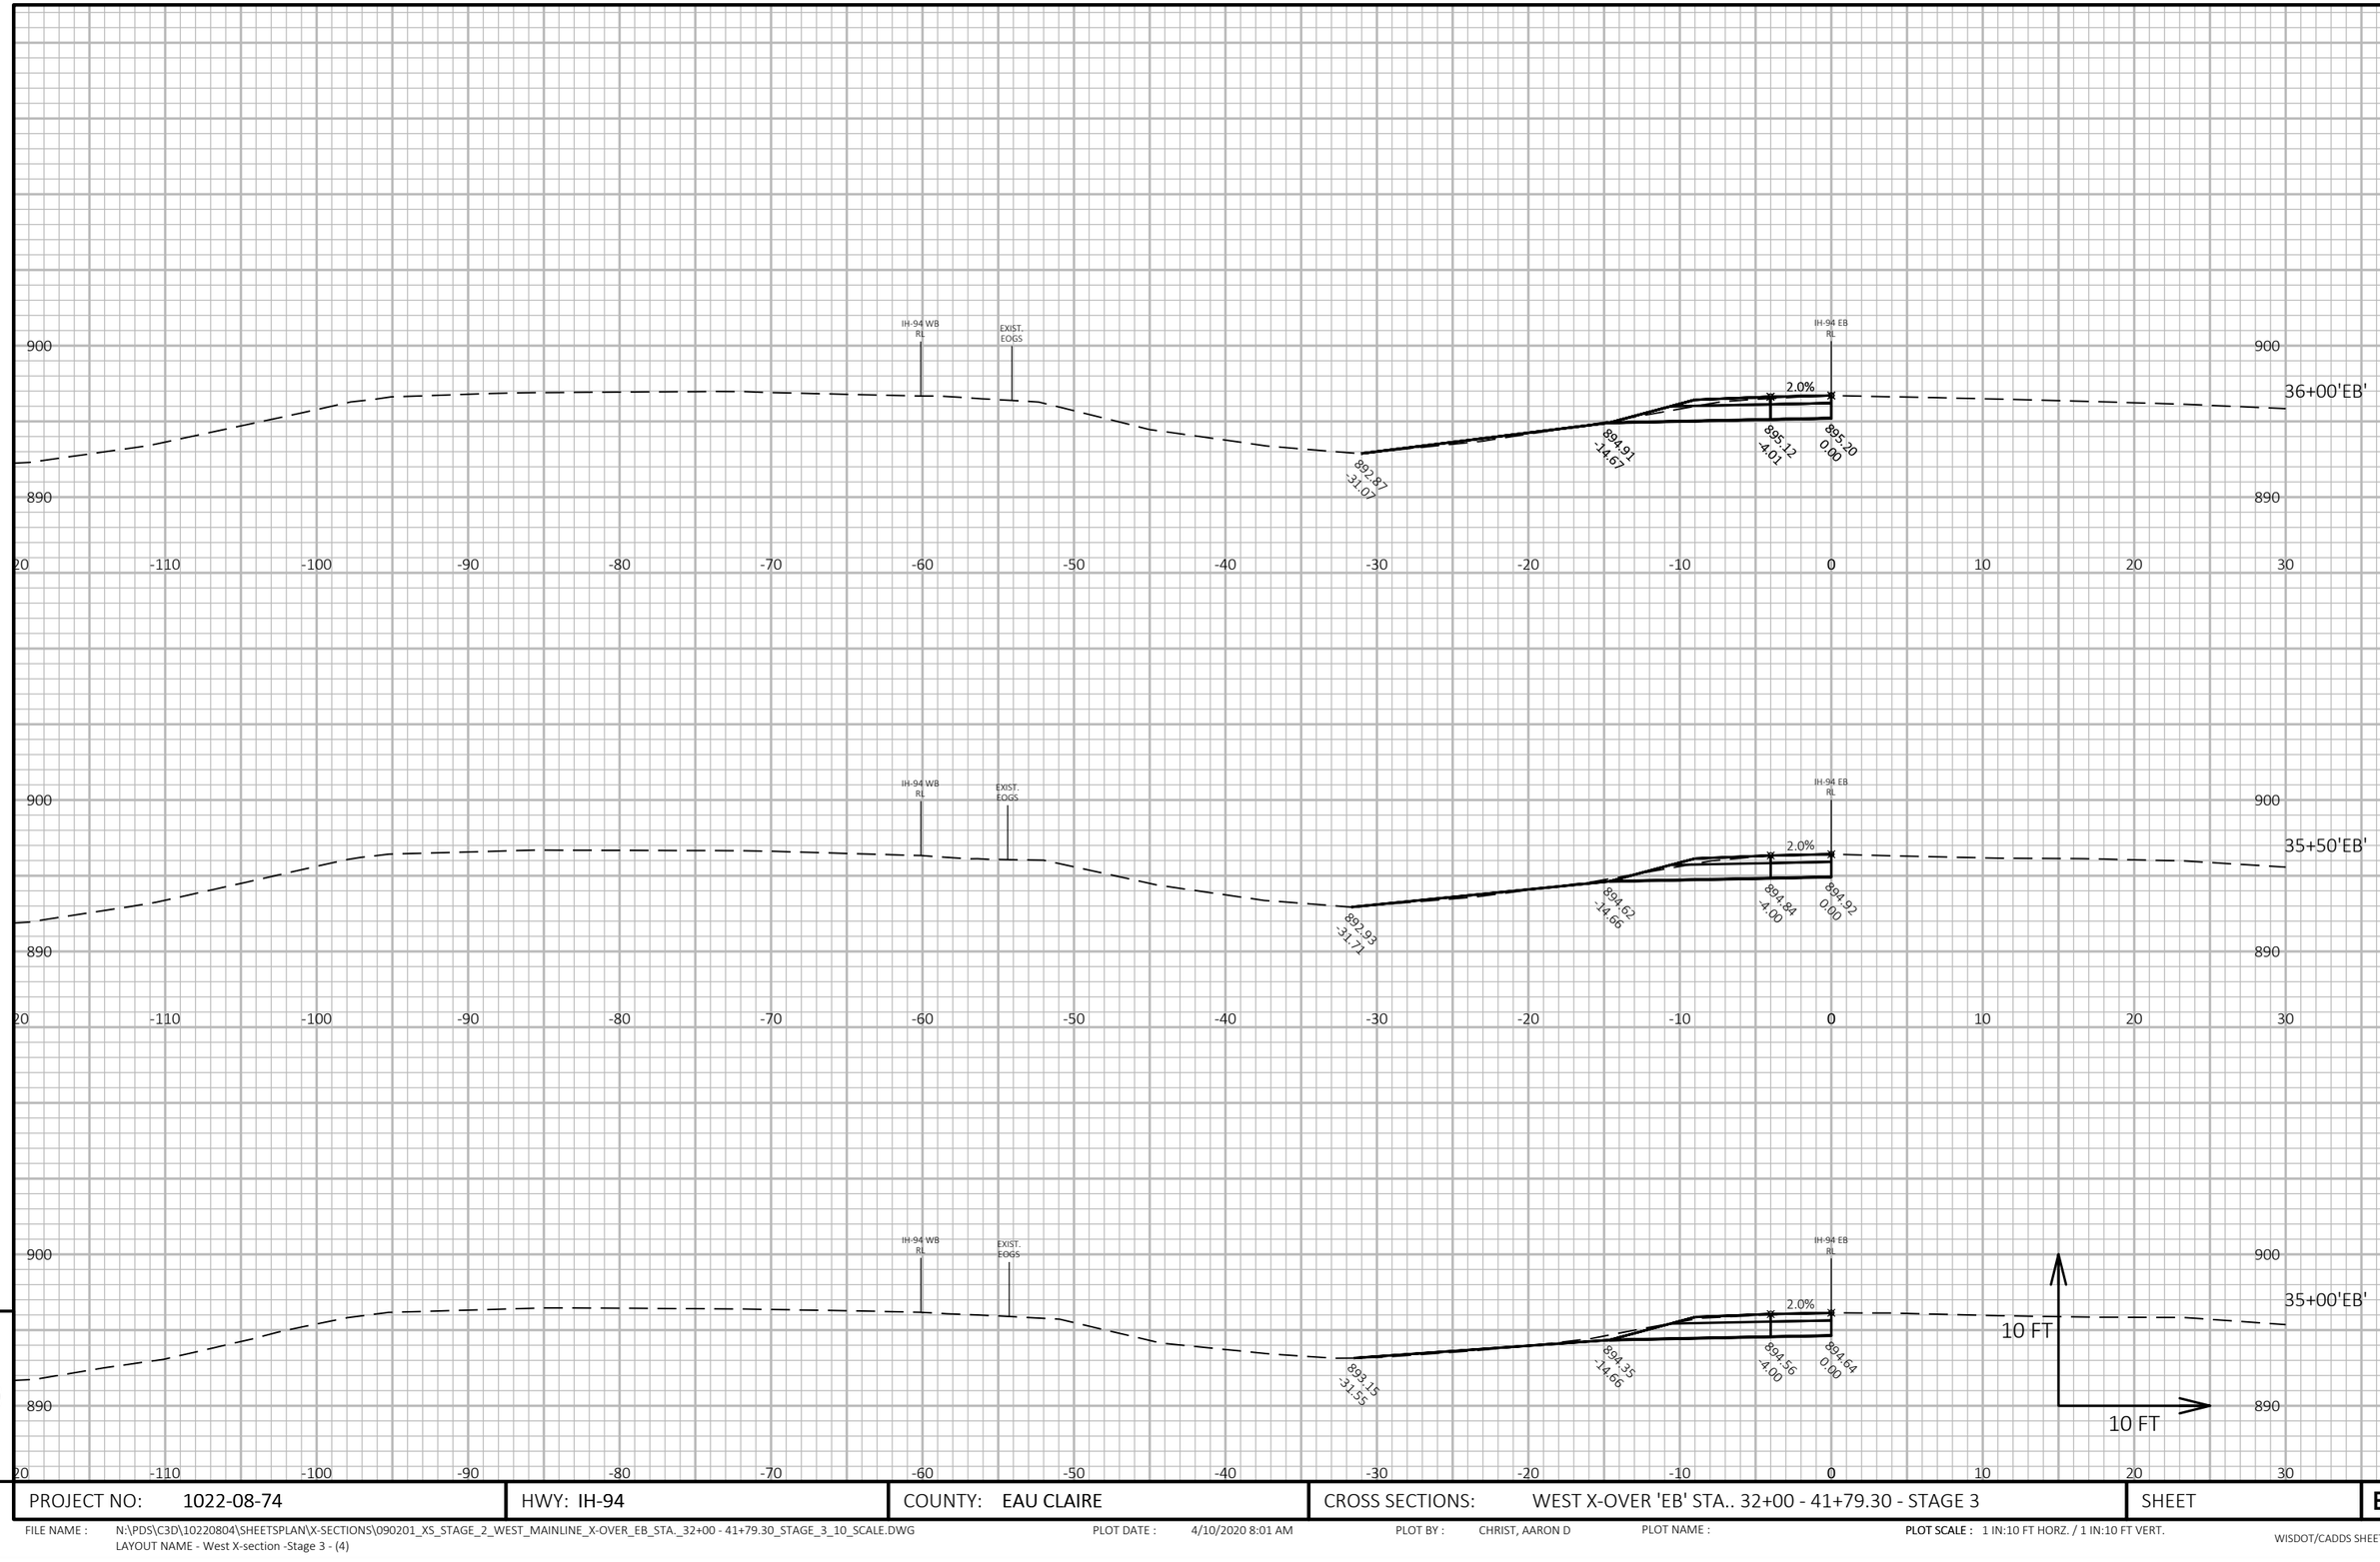

9

9

PROJECT NO: 1022-08-74	HWY: IH-94	COUNTY: EAU CLAIRE	CROSS SECTIONS: WEST X-OVER 'EB' STA.. 32+00 - 41+79.30 - STAGE 3	SHEET E


FILE NAME : N:\PDS\C3D\10220804\SHEETSPLAN\X-SECTIONS\090201_XS_STAGE_2_WEST_MAINLINE_X-OVER_EB_STA._32+00 - 41+79.30_STAGE_3_10_SCALE.DWG
LAYOUT NAME - West X-section -Stage 3 - (4)

PLOT DATE : 4/10/2020 8:01 AM

PLOT BY : CHRIST, AARON D

PLOT NAME :


PLOT SCALE : 1 IN:10 FT HORZ. / 1 IN:10 FT VERT.

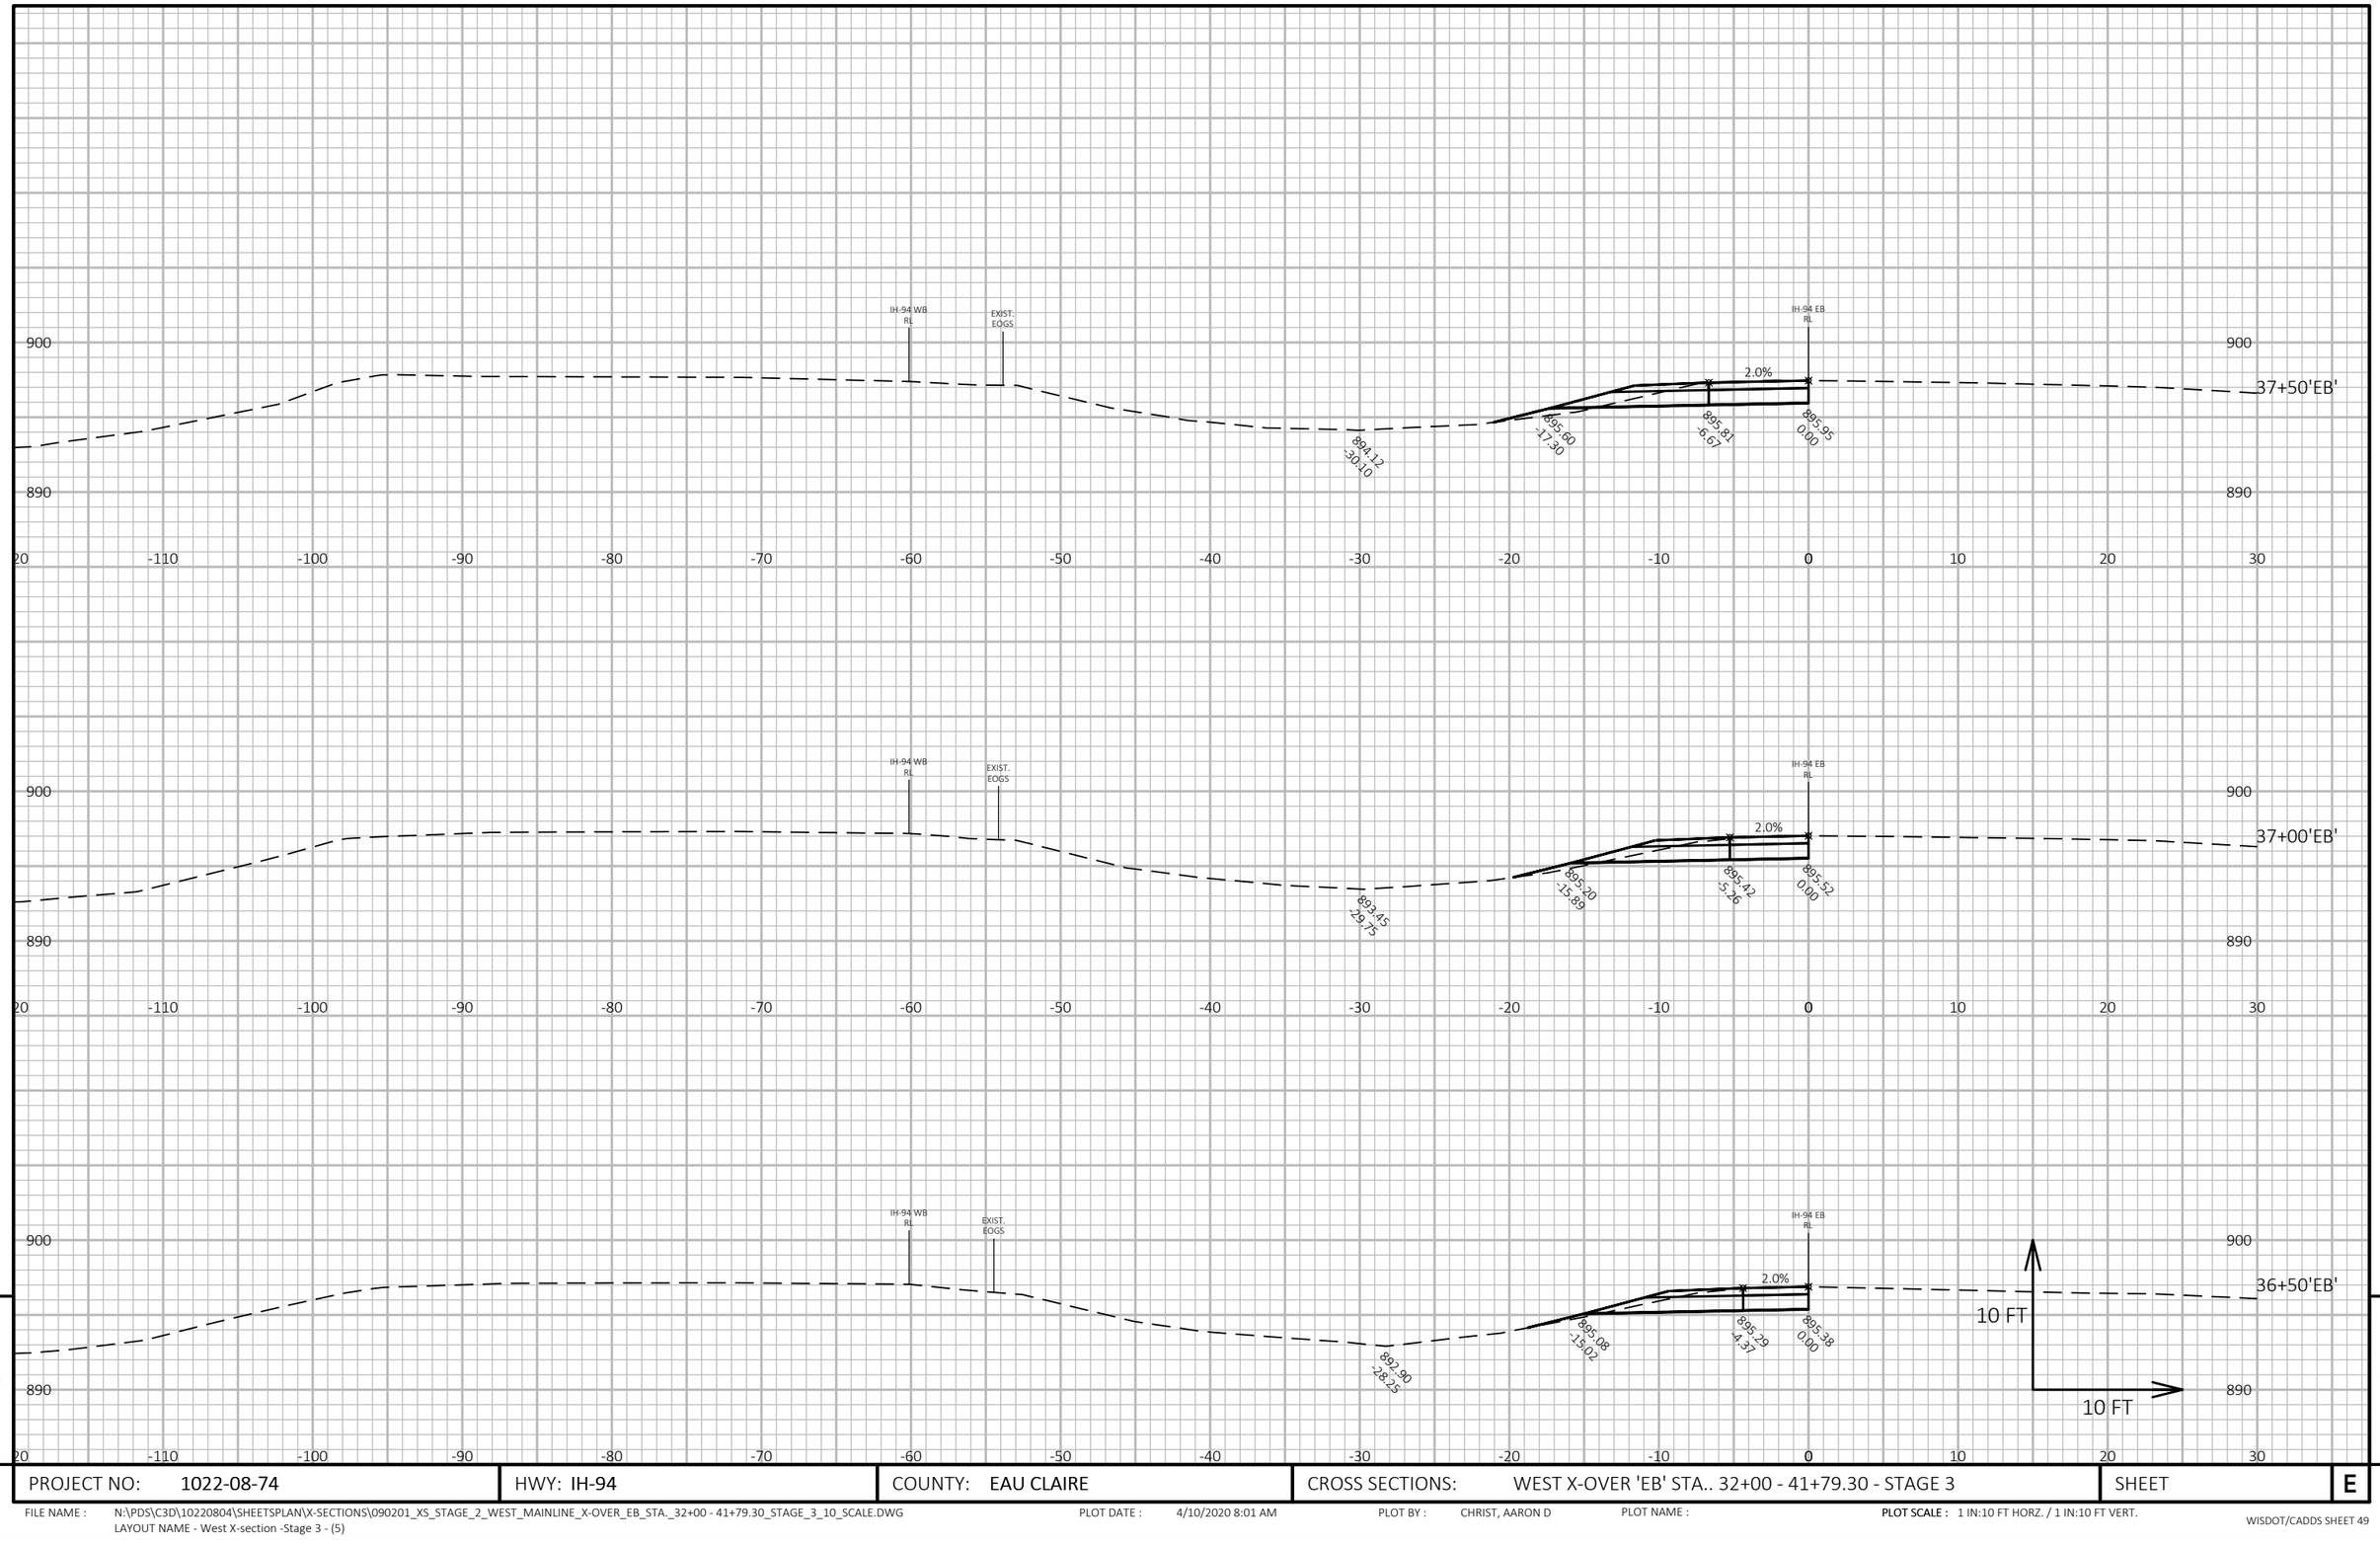

PROJECT NO: 1022-08-74	HWY: IH-94	COUNTY: EAU CLAIRE	CROSS SECTIONS: WEST X-OVER 'EB' STA.. 32+00 - 41+79.30 - STAGE 3	SHEET E

FILE NAME : N:\PDS\C3D\10220804\SHEETSPLAN\X-SECTIONS\090201_XS_STAGE_2_WEST_MAINLINE_X-OVER_EB_STA._32+00 - 41+79.30_STAGE_3_10_SCALE.DWG
LAYOUT NAME - West X-section -Stage 3 - (5)

PLOT DATE : 4/10/2020 8:01 AM PLOT BY : CHRIST, AARON D PLOT NAME : **PLOT SCALE :** 1 IN:10 FT HORZ. / 1 IN:10 FT VERT.

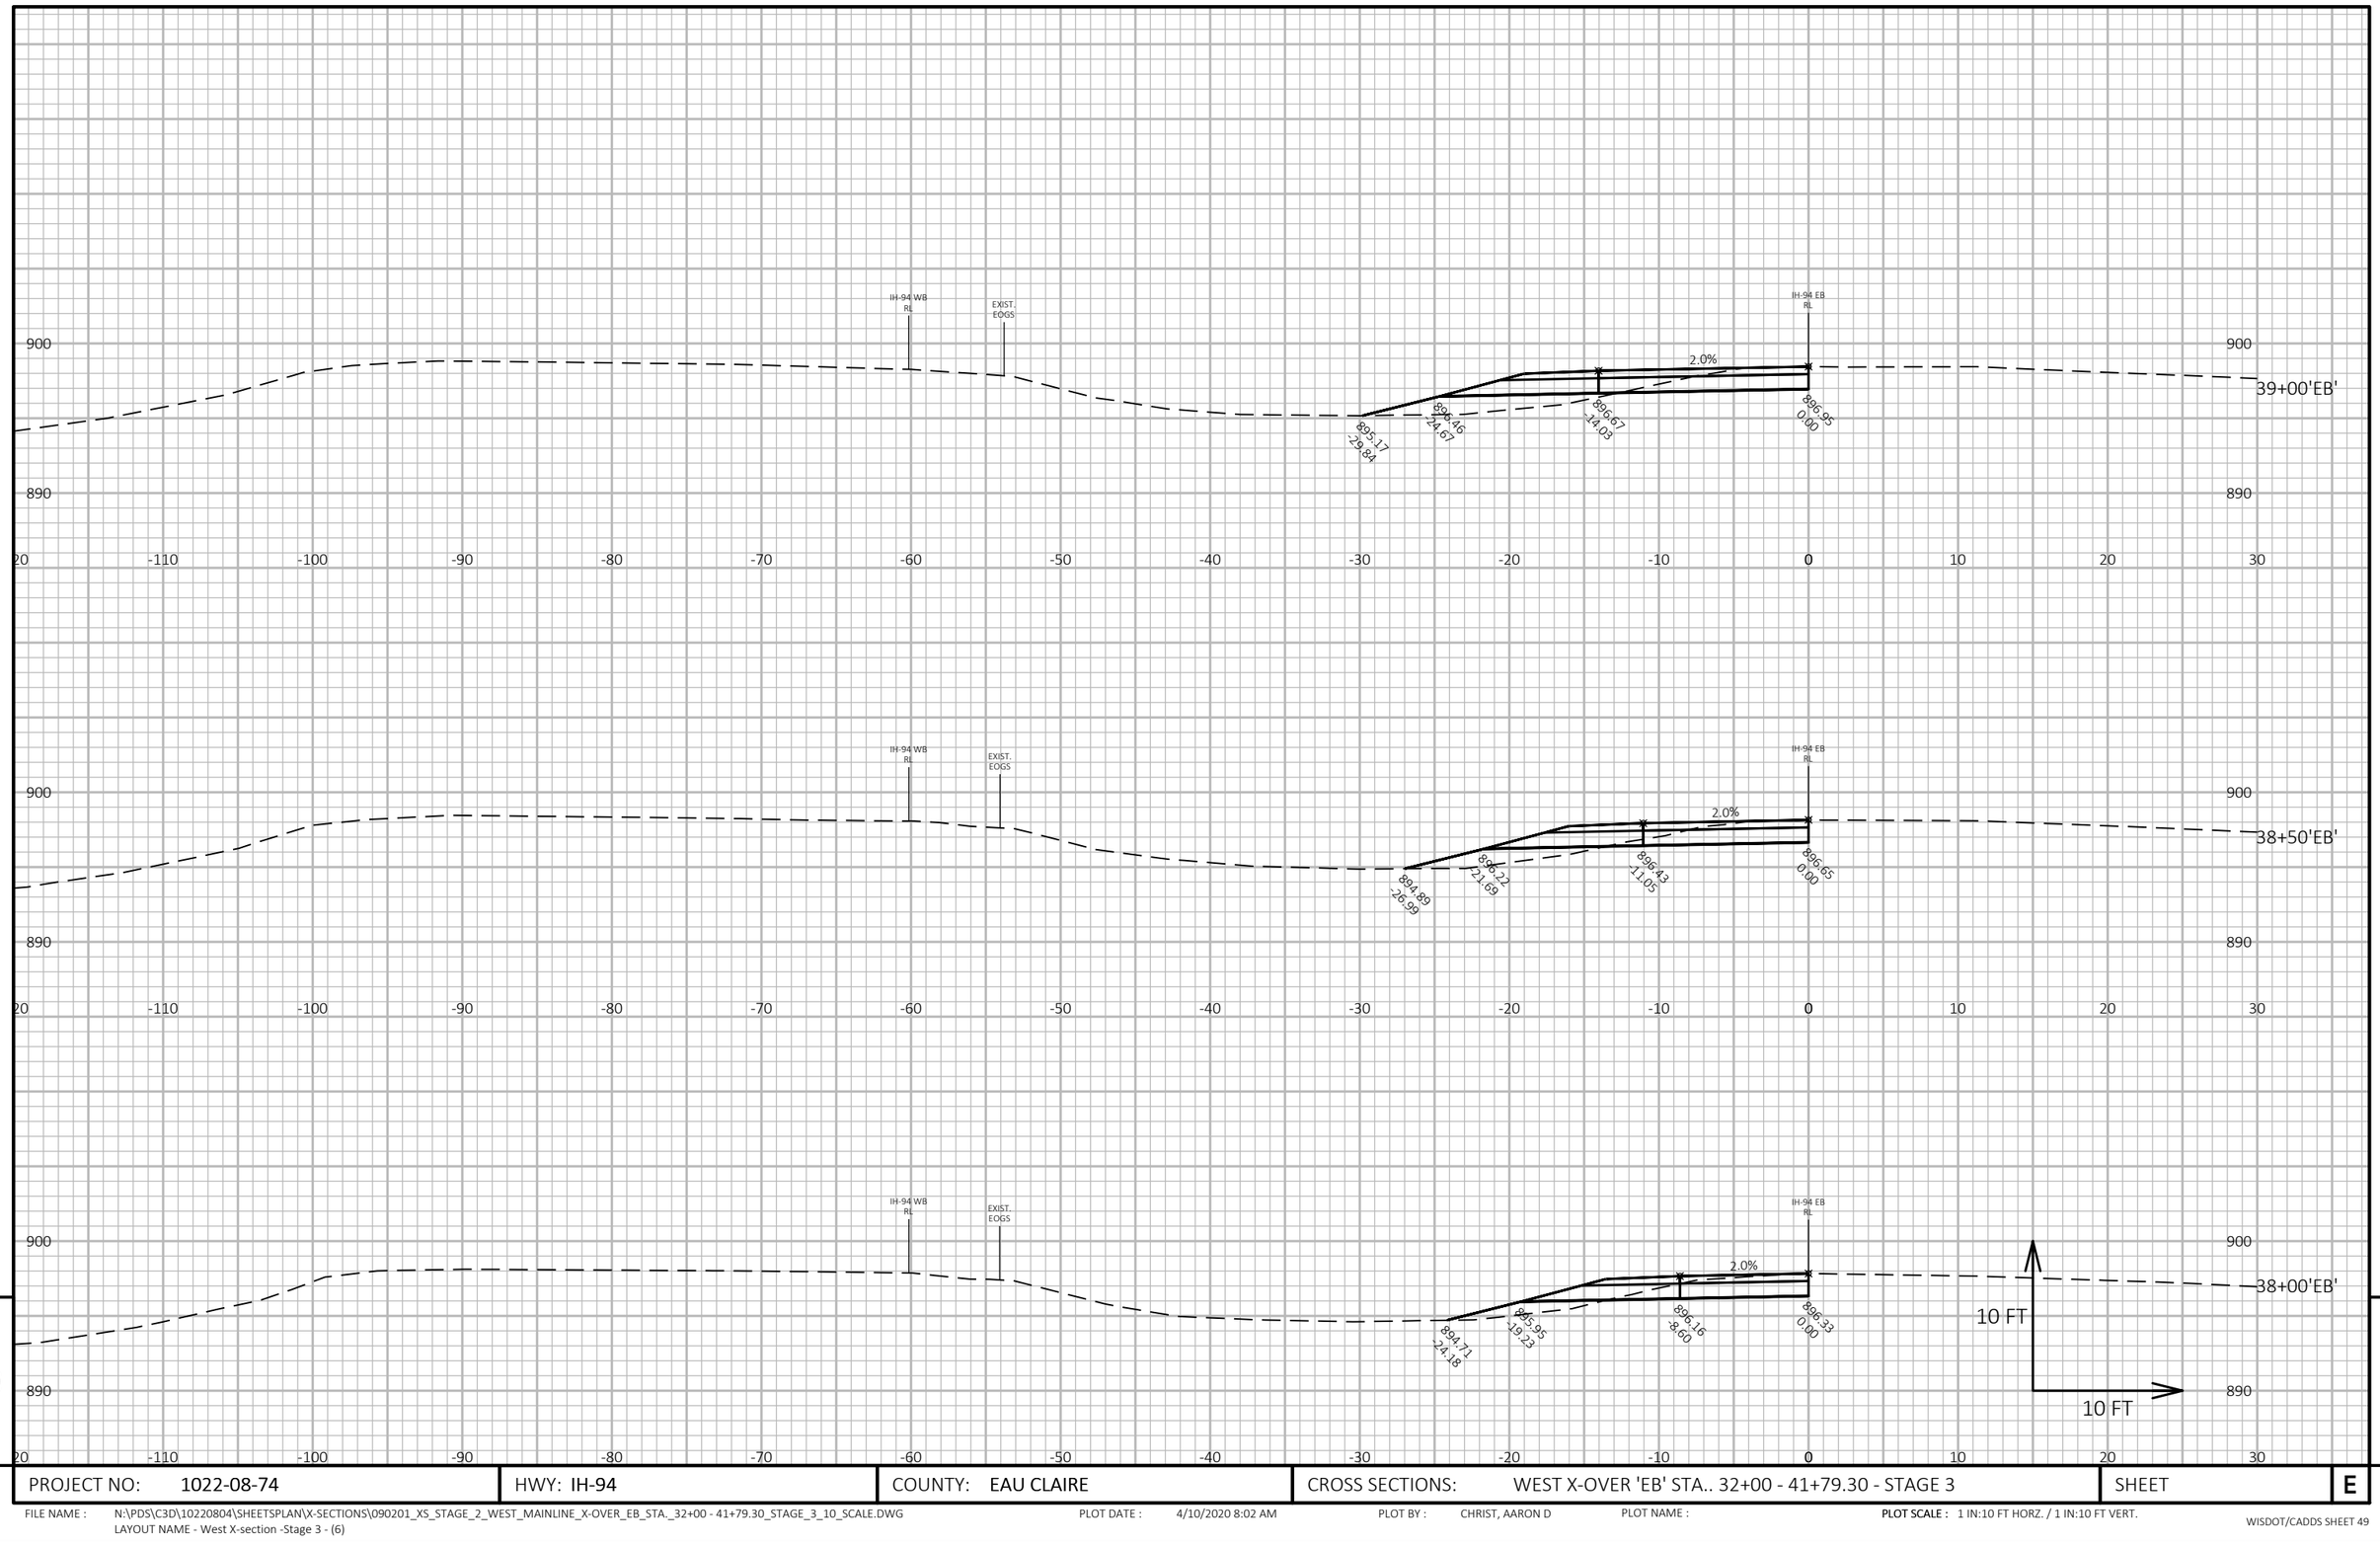

9

9

PROJECT NO: 1022-08-74	HWY: IH-94	COUNTY: EAU CLAIRE	CROSS SECTIONS: WEST X-OVER 'EB' STA.. 32+00 - 41+79.30 - STAGE 3	SHEET E

FILE NAME : N:\PDS\C3D\10220804\SHEETSPLAN\X-SECTIONS\090201_XS_STAGE_2_WEST_MAINLINE_X-OVER_EB_STA._32+00 - 41+79.30_STAGE_3_10_SCALE.DWG
LAYOUT NAME - West X-section -Stage 3 - (6)

PLOT DATE : 4/10/2020 8:02 AM

PLOT BY : CHRIST, AARON D


PLOT NAME :

PLOT SCALE : 1 IN:10 FT HORZ. / 1 IN:10 FT VERT.

9

PROJECT NO: 1022-08-74	HWY: IH-94	COUNTY: EAU CLAIRE	CROSS SECTIONS: WEST X-OVER 'EB' STA.. 32+00 - 41+79.30 - STAGE 3	SHEET	E

FILE NAME : N:\PDS\C3D\10220804\SHEETSPLAN\X-SECTIONS\090201_XS_STAGE_2_WEST_MAINLINE_X-OVER_EB_STA._32+00 - 41+79.30_STAGE_3_10_SCALE.DWG
LAYOUT NAME - West X-section -Stage 3 - (7)
PLOT DATE : 4/10/2020 8:02 AM
PLOT BY : CHRIST, AARON D
PLOT NAME :
PLOT SCALE : 1 IN:10 FT HORZ. / 1 IN:10 FT VERT.

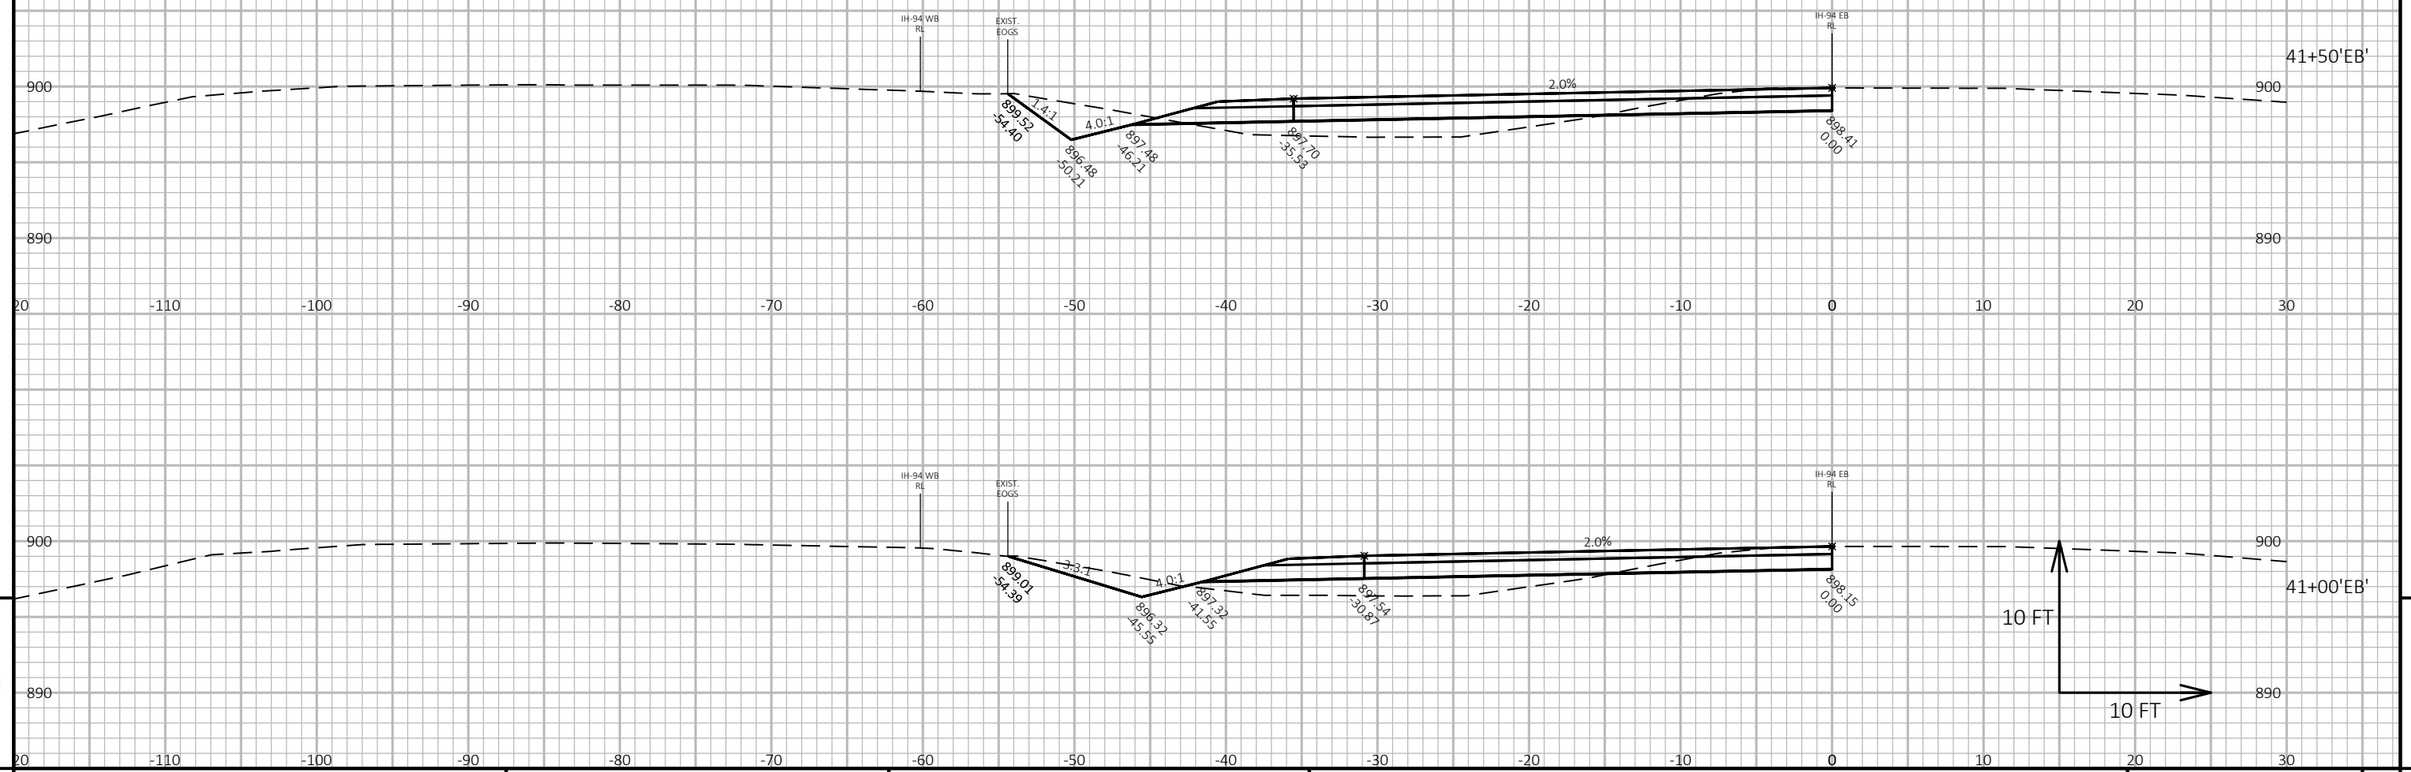

910

910

9

9

PROJECT NO: 1022-08-74	HWY: IH-94	COUNTY: EAU CLAIRE	CROSS SECTIONS: WEST X-OVER 'EB' STA.. 32+00 - 41+79.30 - STAGE 3	SHEET	E


FILE NAME : N:\PDS\C3D\10220804\SHEETSPLAN\X-SECTIONS\090201_XS_STAGE_2_WEST_MAINLINE_X-OVER_EB_STA._32+00 - 41+79.30_STAGE_3_10_SCALE.DWG
LAYOUT NAME - West X-section -Stage 3 - (8)

PLOT DATE : 4/10/2020 8:03 AM

PLOT BY : CHRIST, AARON D

PLOT NAME :

PLOT SCALE : 1 IN:10 FT HORZ. / 1 IN:10 FT VERT.

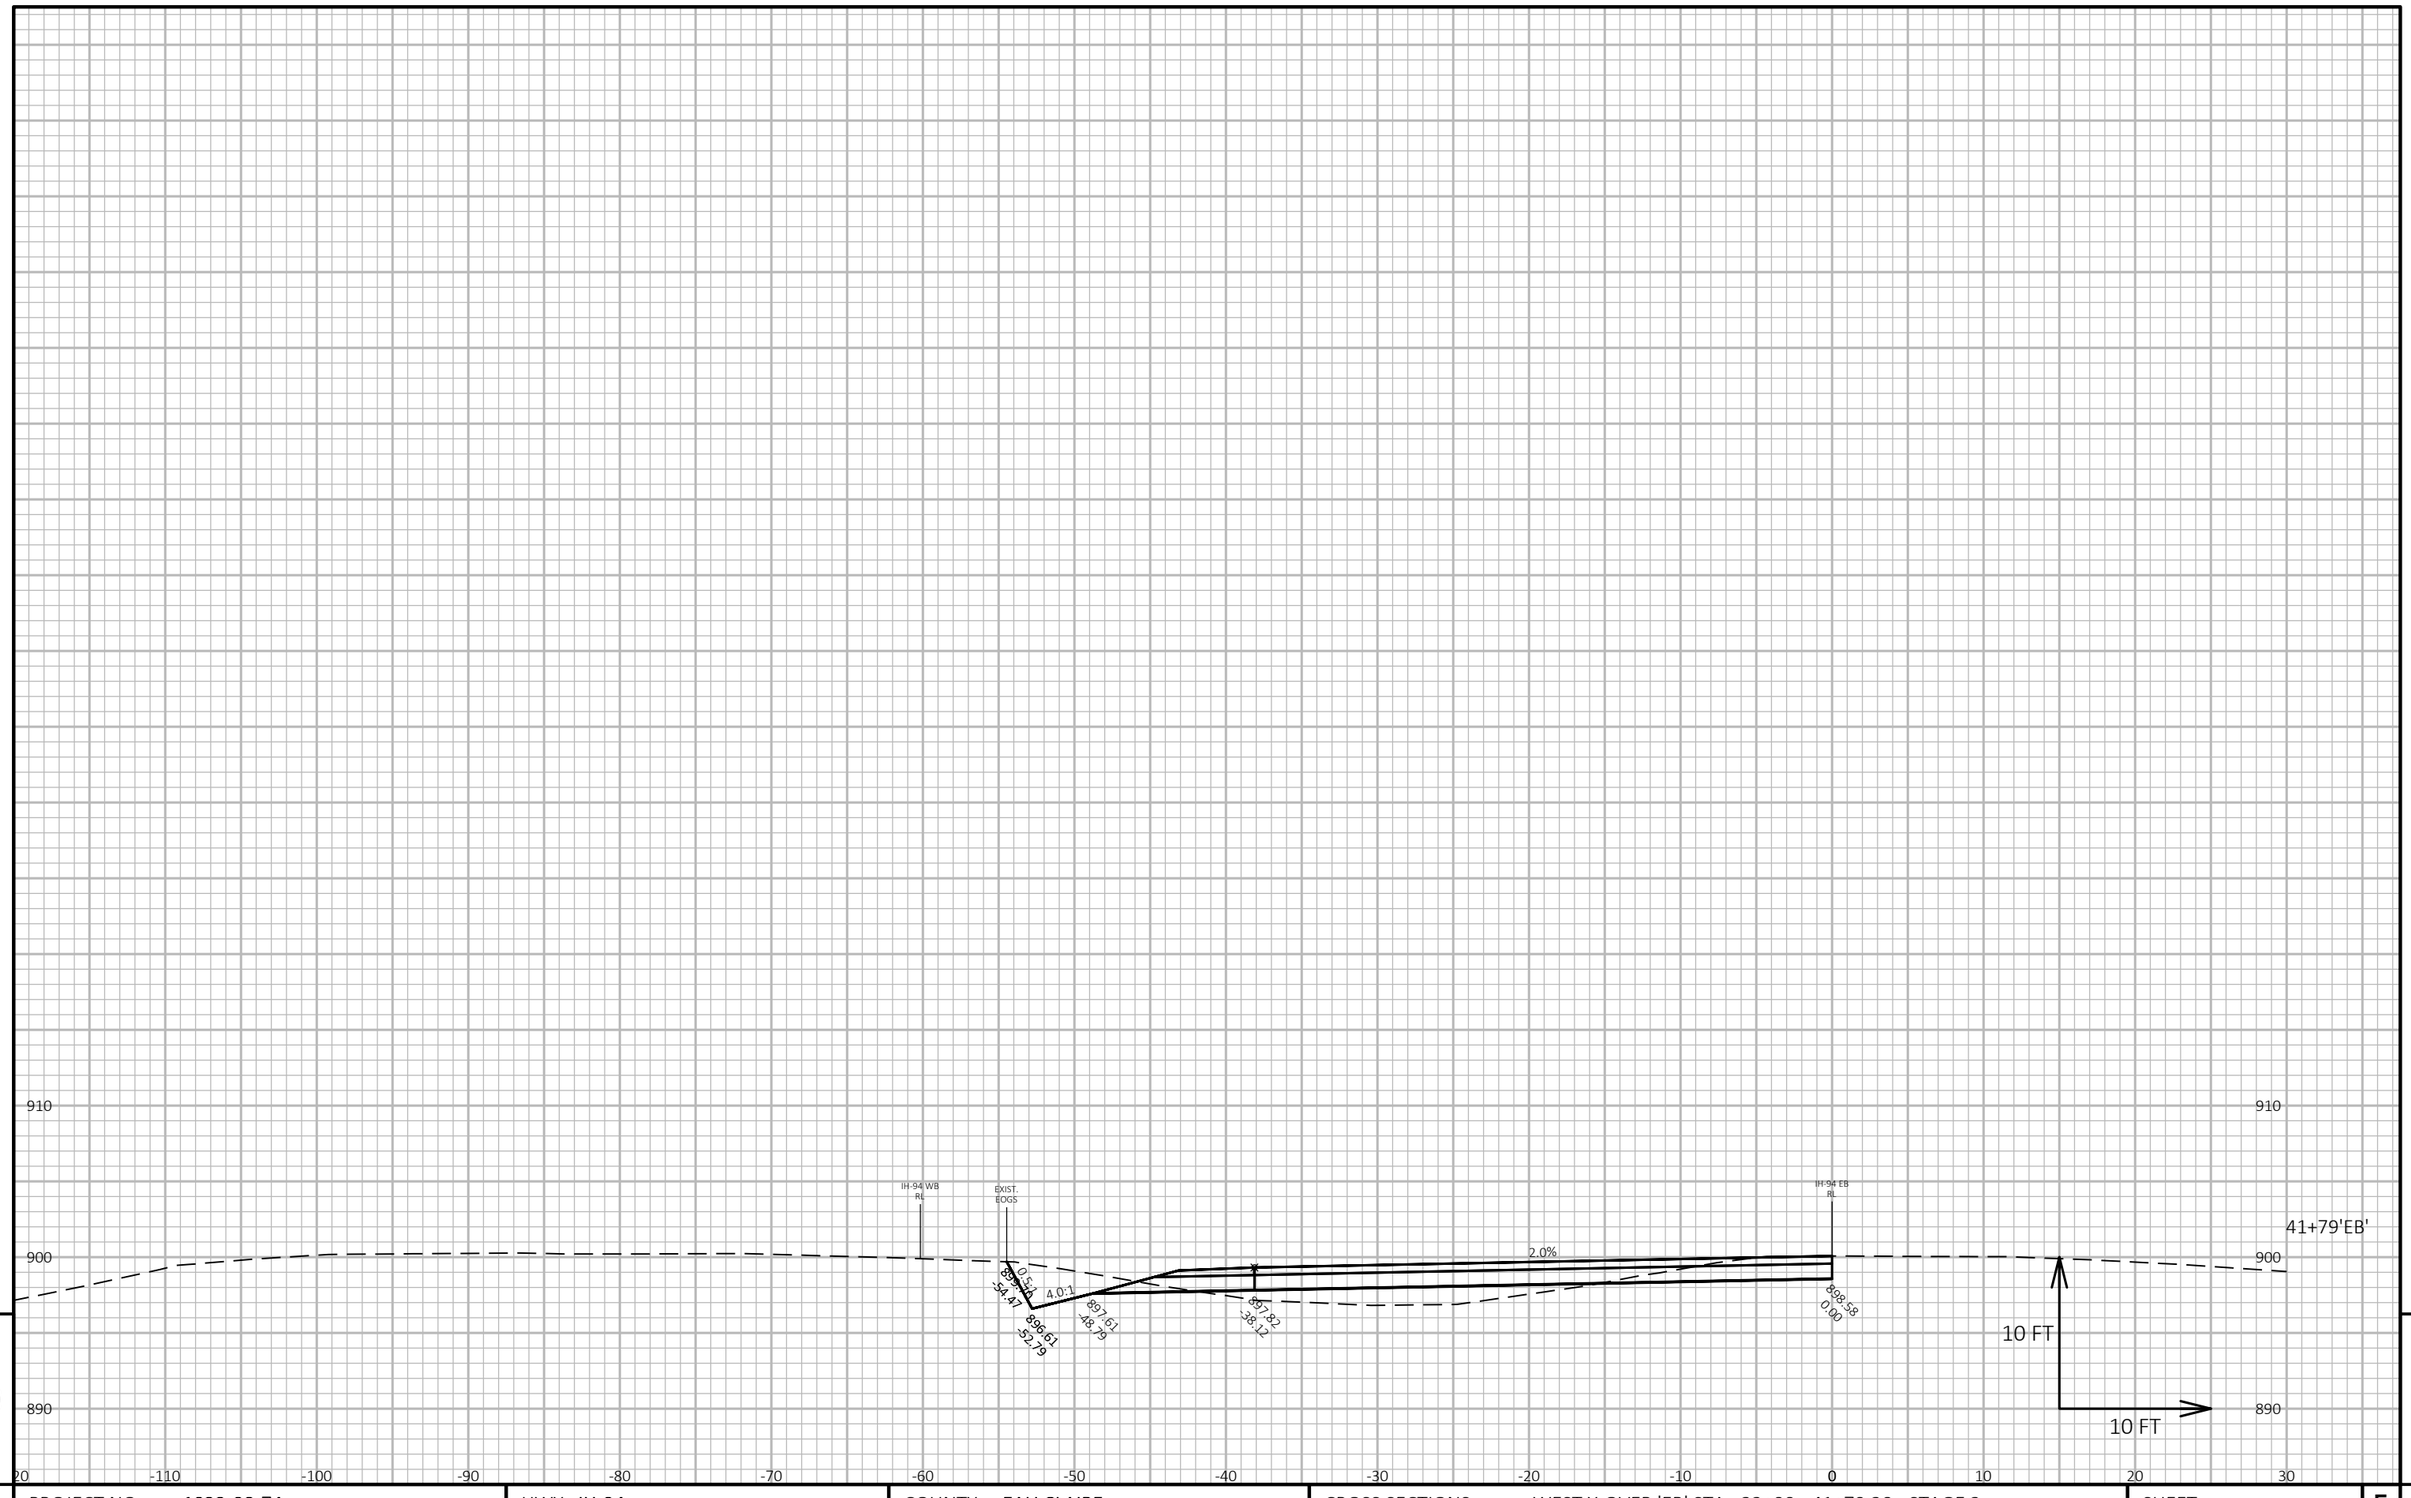

9

9

PROJECT NO: 1022-08-74	HWY: IH-94	COUNTY: EAU CLAIRE	CROSS SECTIONS: WEST X-OVER 'EB' STA.. 32+00 - 41+79.30 - STAGE 3	SHEET	E


FILE NAME : N:\PDS\C3D\10220804\SHEETSPLAN\X-SECTIONS\090201_XS_STAGE_2_WEST_MAINLINE_X-OVER_EB_STA._32+00 - 41+79.30_STAGE_3_10_SCALE.DWG
LAYOUT NAME - West X-section -Stage 3 - (9)

PLOT DATE : 4/10/2020 8:03 AM

PLOT BY : CHRIST, AARON D

PLOT NAME :

PLOT SCALE : 1 IN:10 FT HORZ. / 1 IN:10 FT VERT.

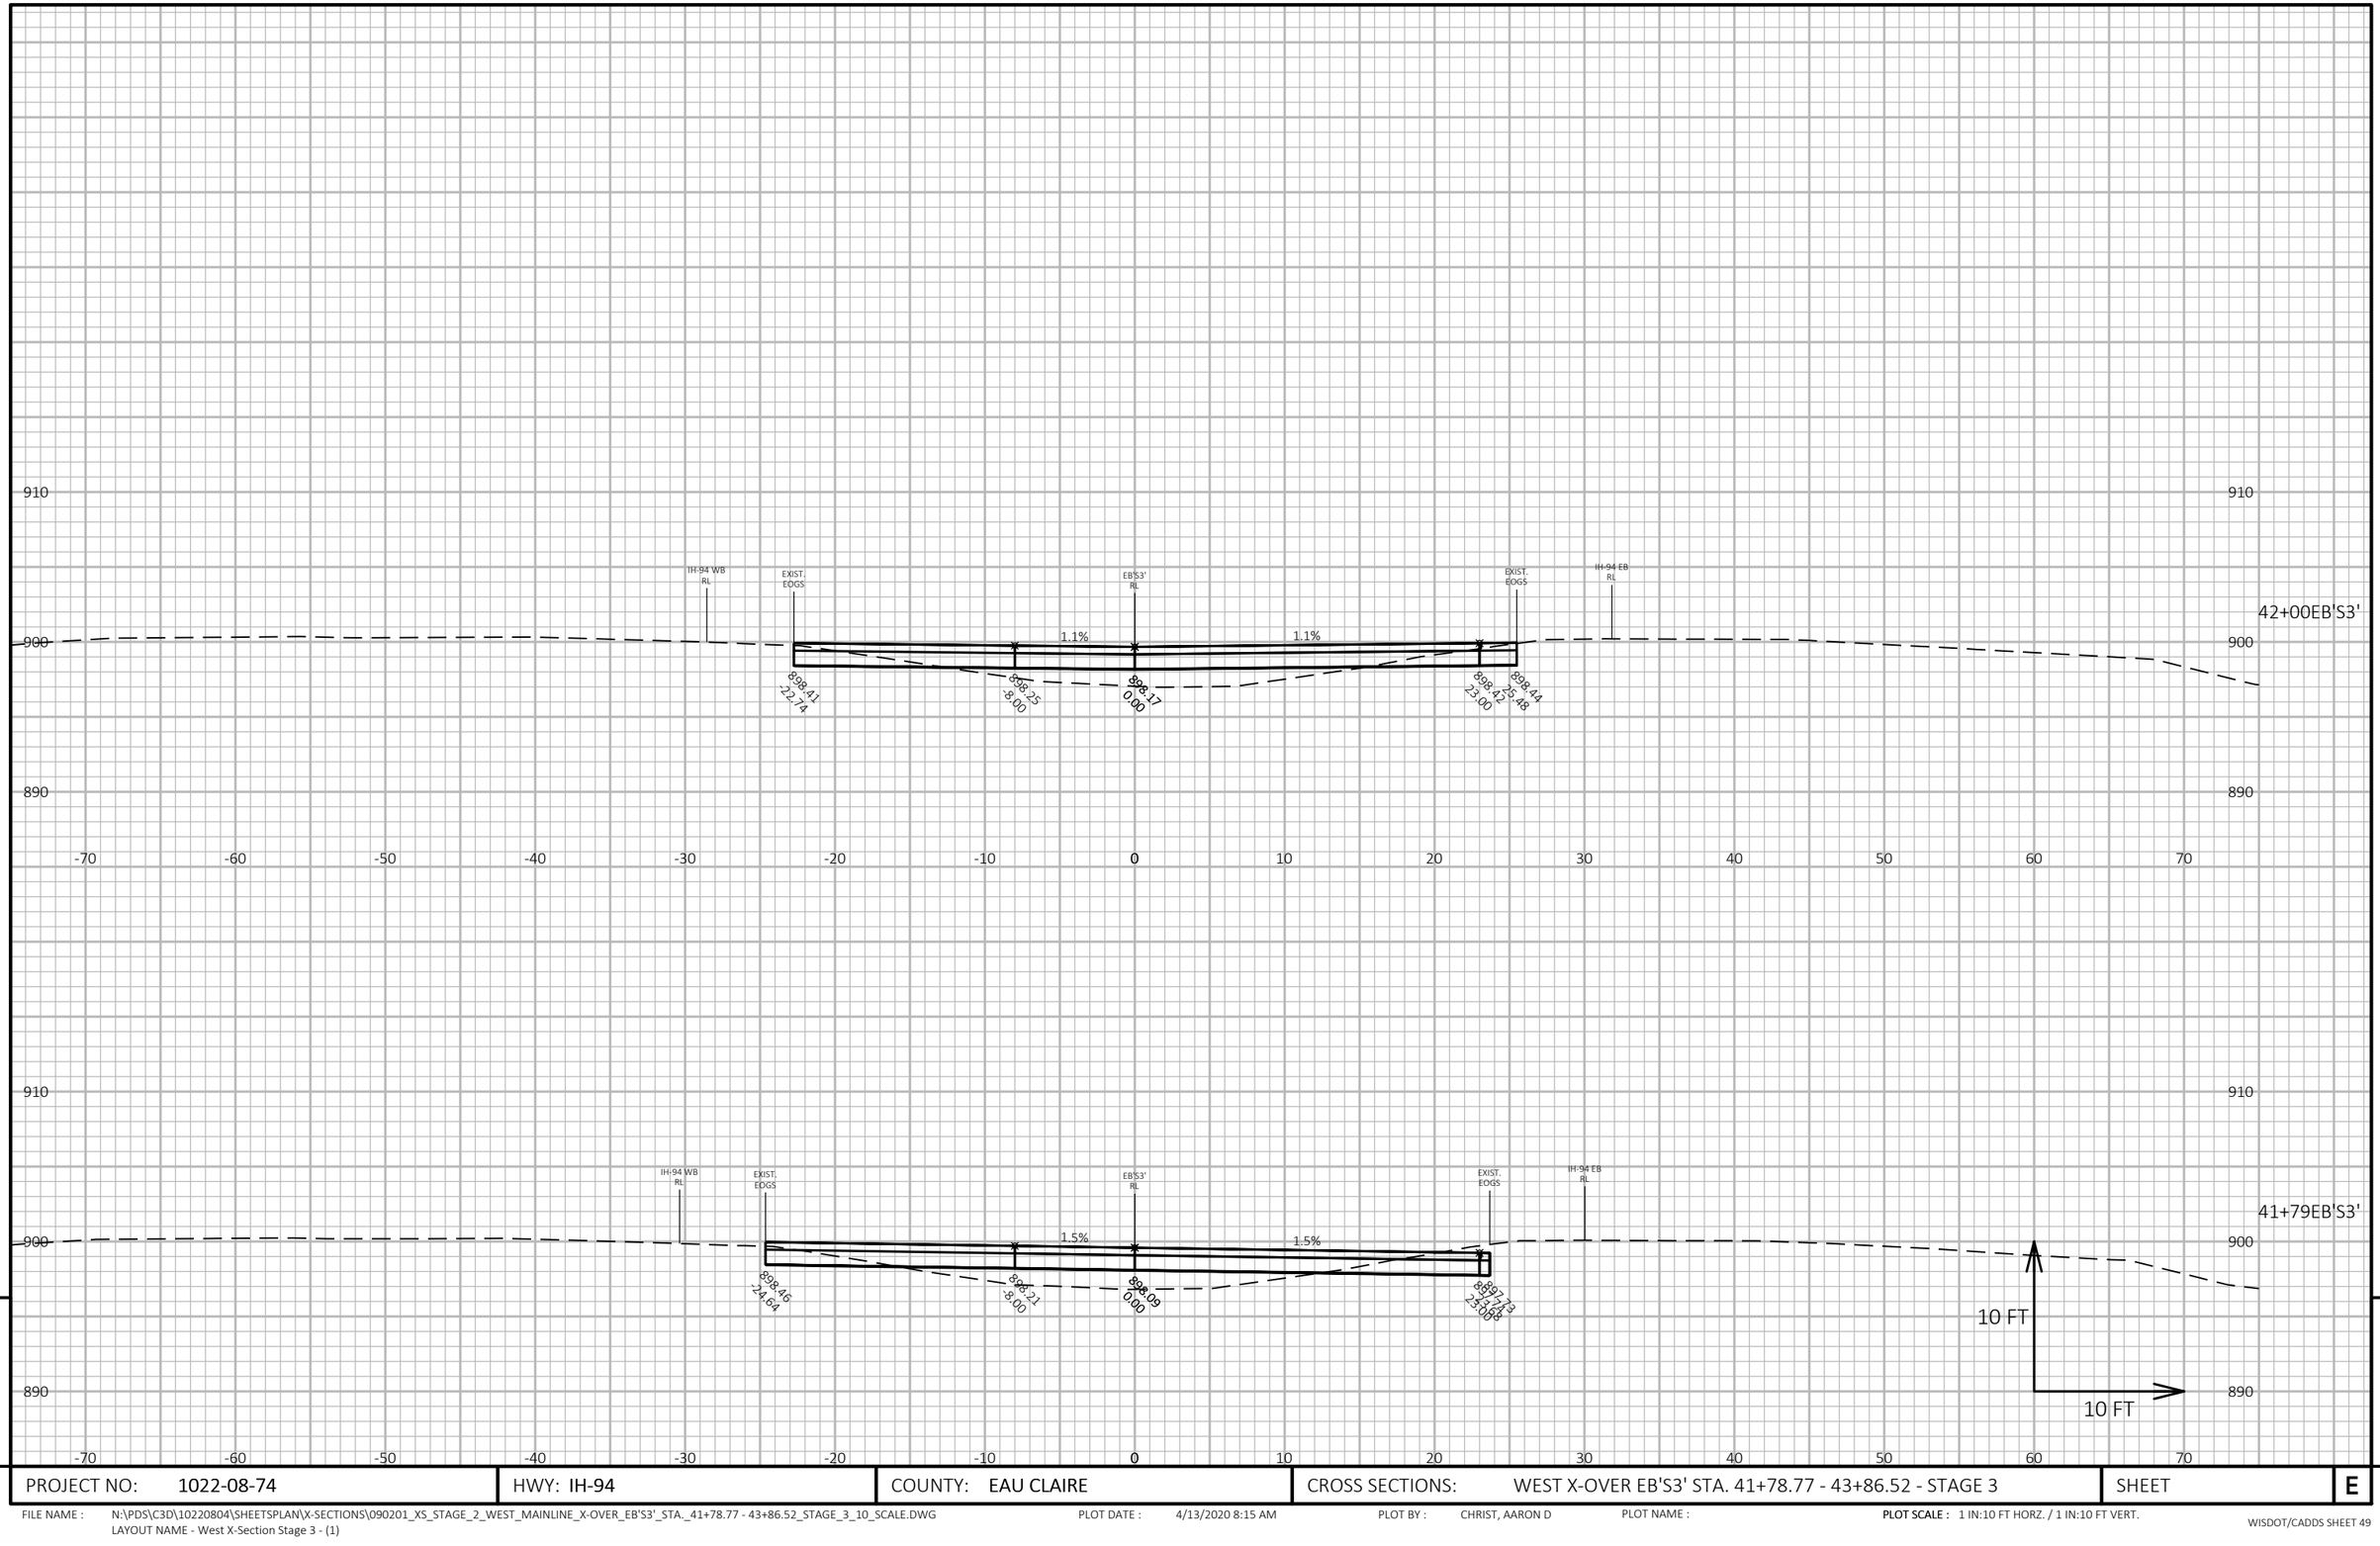

9

9

PROJECT NO: 1022-08-74	HWY: IH-94	COUNTY: EAU CLAIRE	CROSS SECTIONS: WEST X-OVER EB'S3' STA. 41+78.77 - 43+86.52 - STAGE 3	SHEET E


FILE NAME : N:\PDS\C3D\10220804\SHEETSPLAN\X-SECTIONS\090201_XS_STAGE_2_WEST_MAINLINE_X-OVER_EB'S3'_STA._41+78.77 - 43+86.52_STAGE_3_10_SCALE.DWG
LAYOUT NAME - West X-Section Stage 3 - (1)

PLOT DATE : 4/13/2020 8:15 AM

PLOT BY : CHRIST, AARON D

PLOT NAME :

PLOT SCALE : 1 IN:10 FT HORZ. / 1 IN:10 FT VERT.

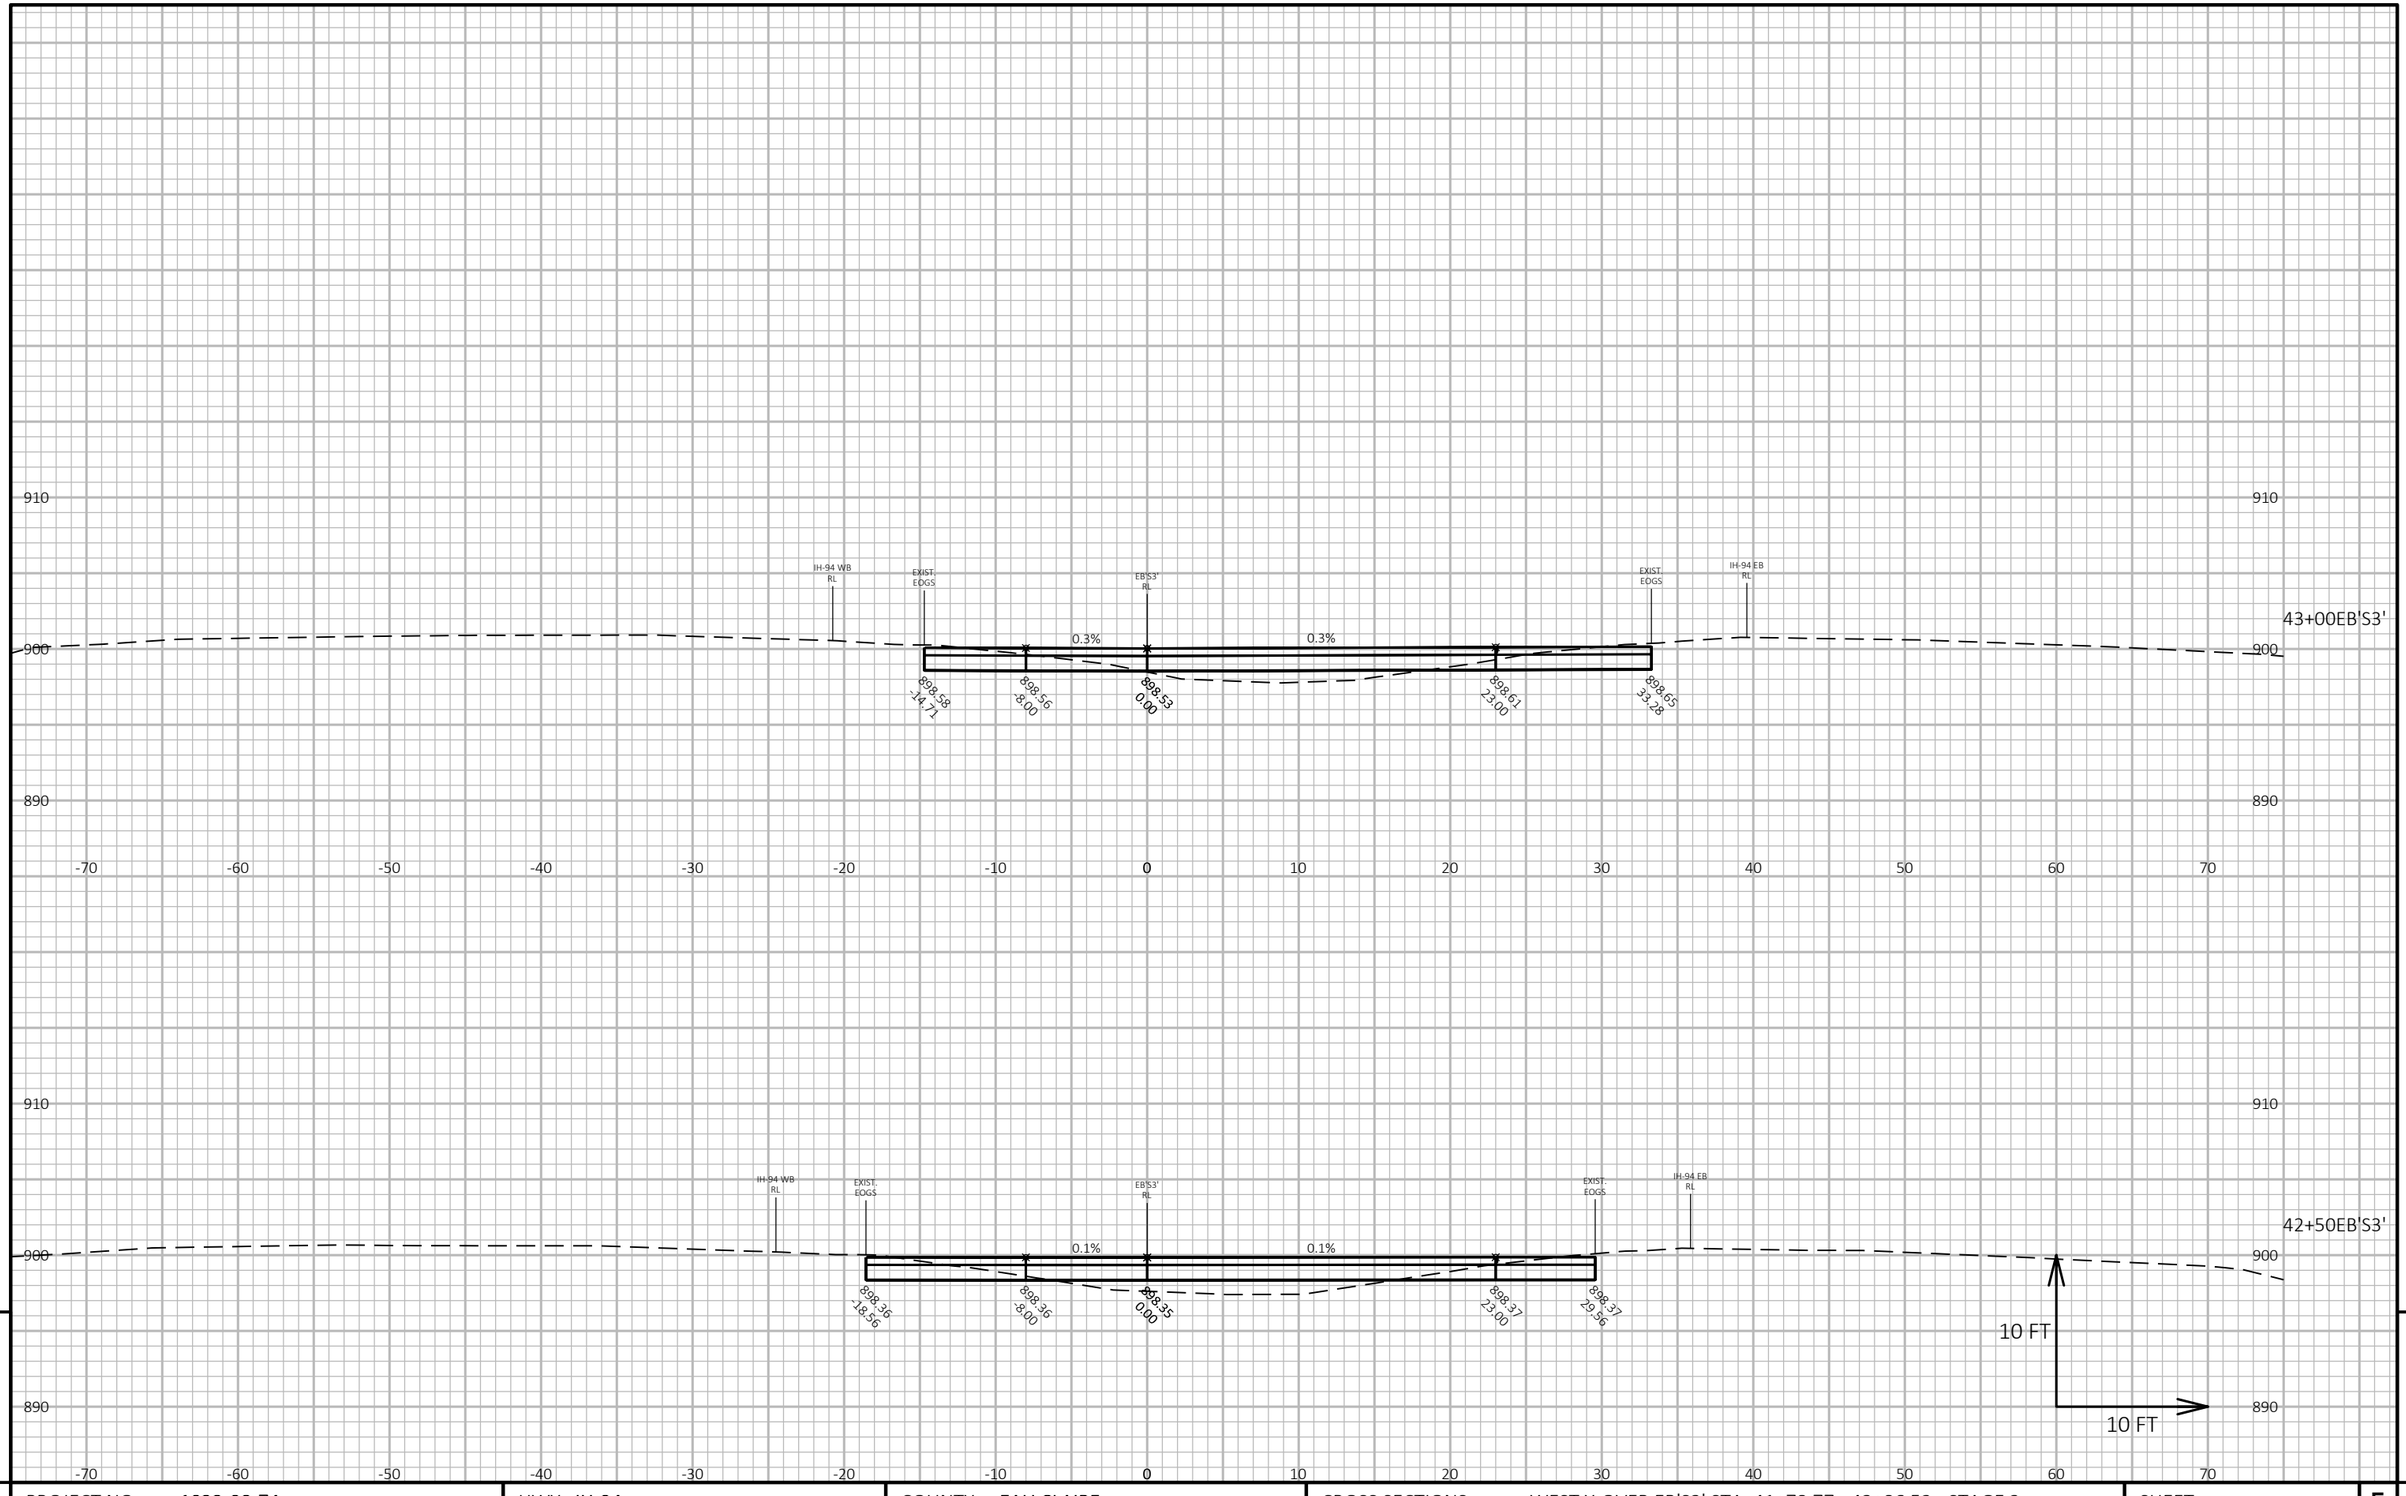

9

9

PROJECT NO: 1022-08-74	HWY: IH-94	COUNTY: EAU CLAIRE	CROSS SECTIONS: WEST X-OVER EB'S3' STA. 41+78.77 - 43+86.52 - STAGE 3	SHEET E


FILE NAME : N:\PDS\C3D\10220804\SHEETSPLAN\X-SECTIONS\090201_XS_STAGE_2_WEST_MAINLINE_X-OVER_EB'S3'_STA._41+78.77 - 43+86.52_STAGE_3_10_SCALE.DWG
LAYOUT NAME - West X-Section Stage 3 - (2)

PLOT DATE : 4/13/2020 8:15 AM

PLOT BY : CHRIST, AARON D

PLOT NAME :

PLOT SCALE : 1 IN:10 FT HORZ. / 1 IN:10 FT VERT.

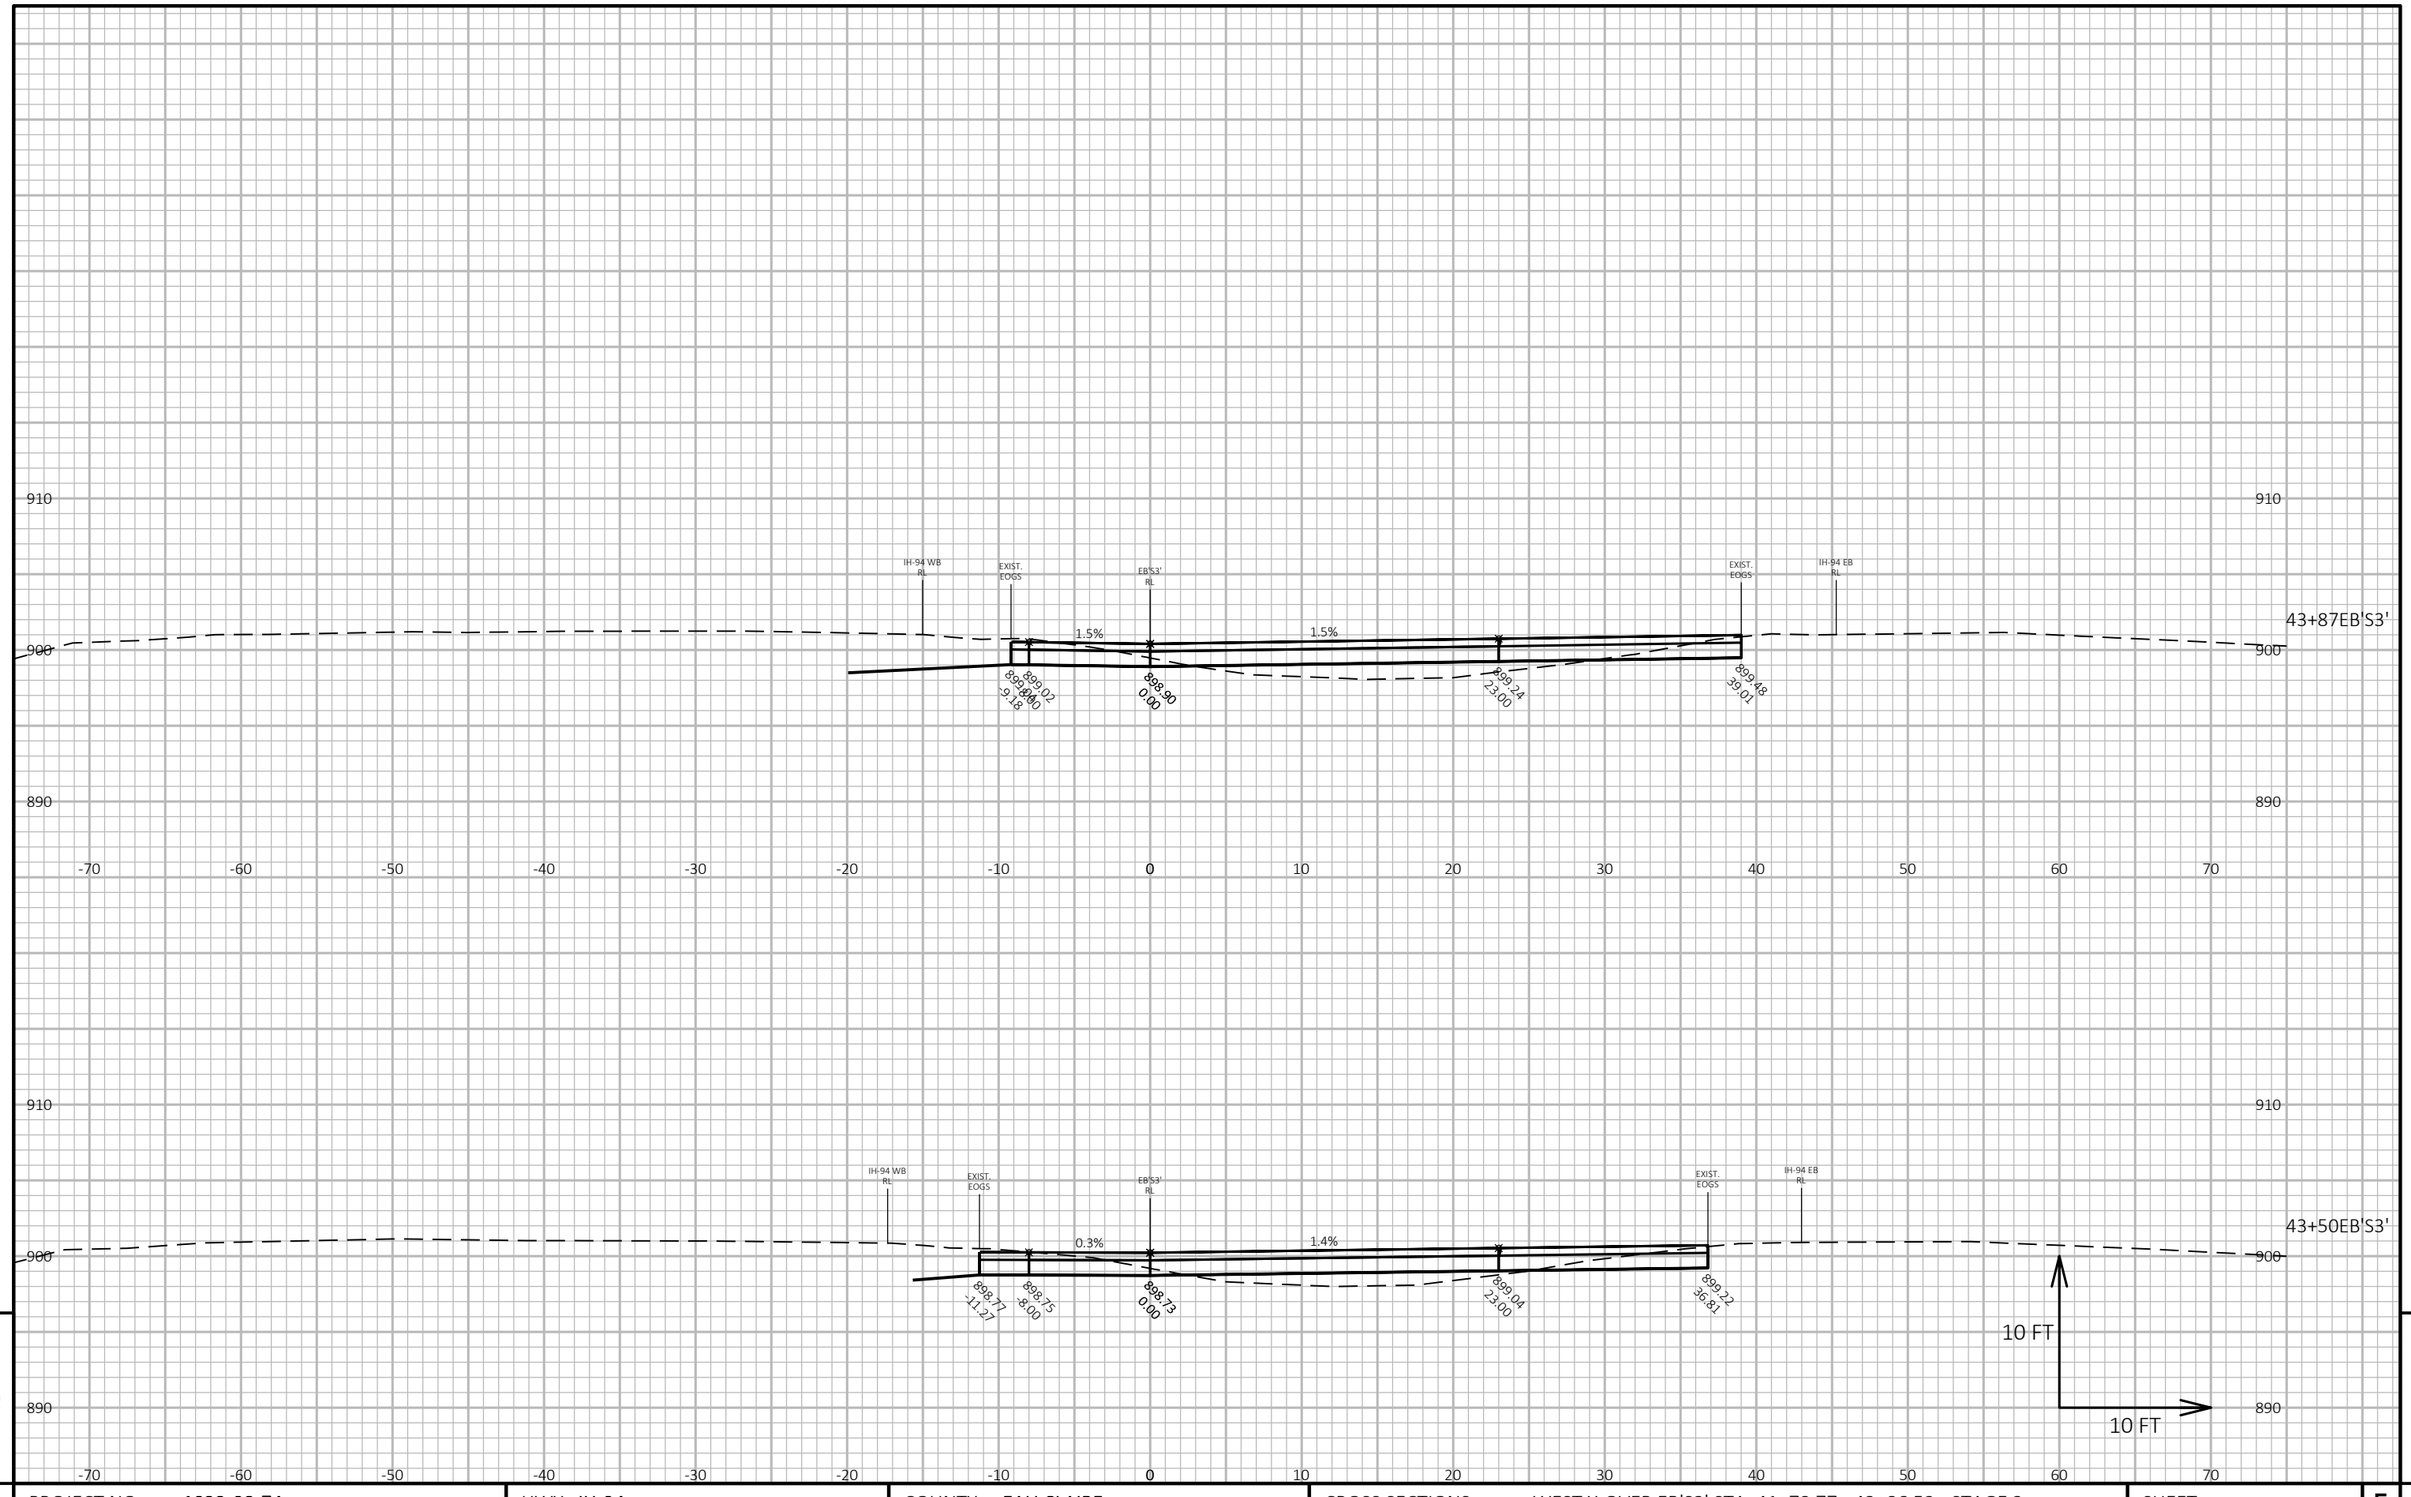

9

9

PROJECT NO: 1022-08-74	HWY: IH-94	COUNTY: EAU CLAIRE	CROSS SECTIONS: WEST X-OVER EB'S3' STA. 41+78.77 - 43+86.52 - STAGE 3	SHEET E


FILE NAME : N:\PDS\C3D\10220804\SHEETSPLAN\X-SECTIONS\090201_XS_STAGE_2_WEST_MAINLINE_X-OVER_EB'S3'_STA._41+78.77 - 43+86.52_STAGE_3_10_SCALE.DWG
LAYOUT NAME - West X-Section Stage 3 - (3)

PLOT DATE : 4/13/2020 8:15 AM

PLOT BY : CHRIST, AARON D

PLOT NAME :

PLOT SCALE : 1 IN:10 FT HORZ. / 1 IN:10 FT VERT.

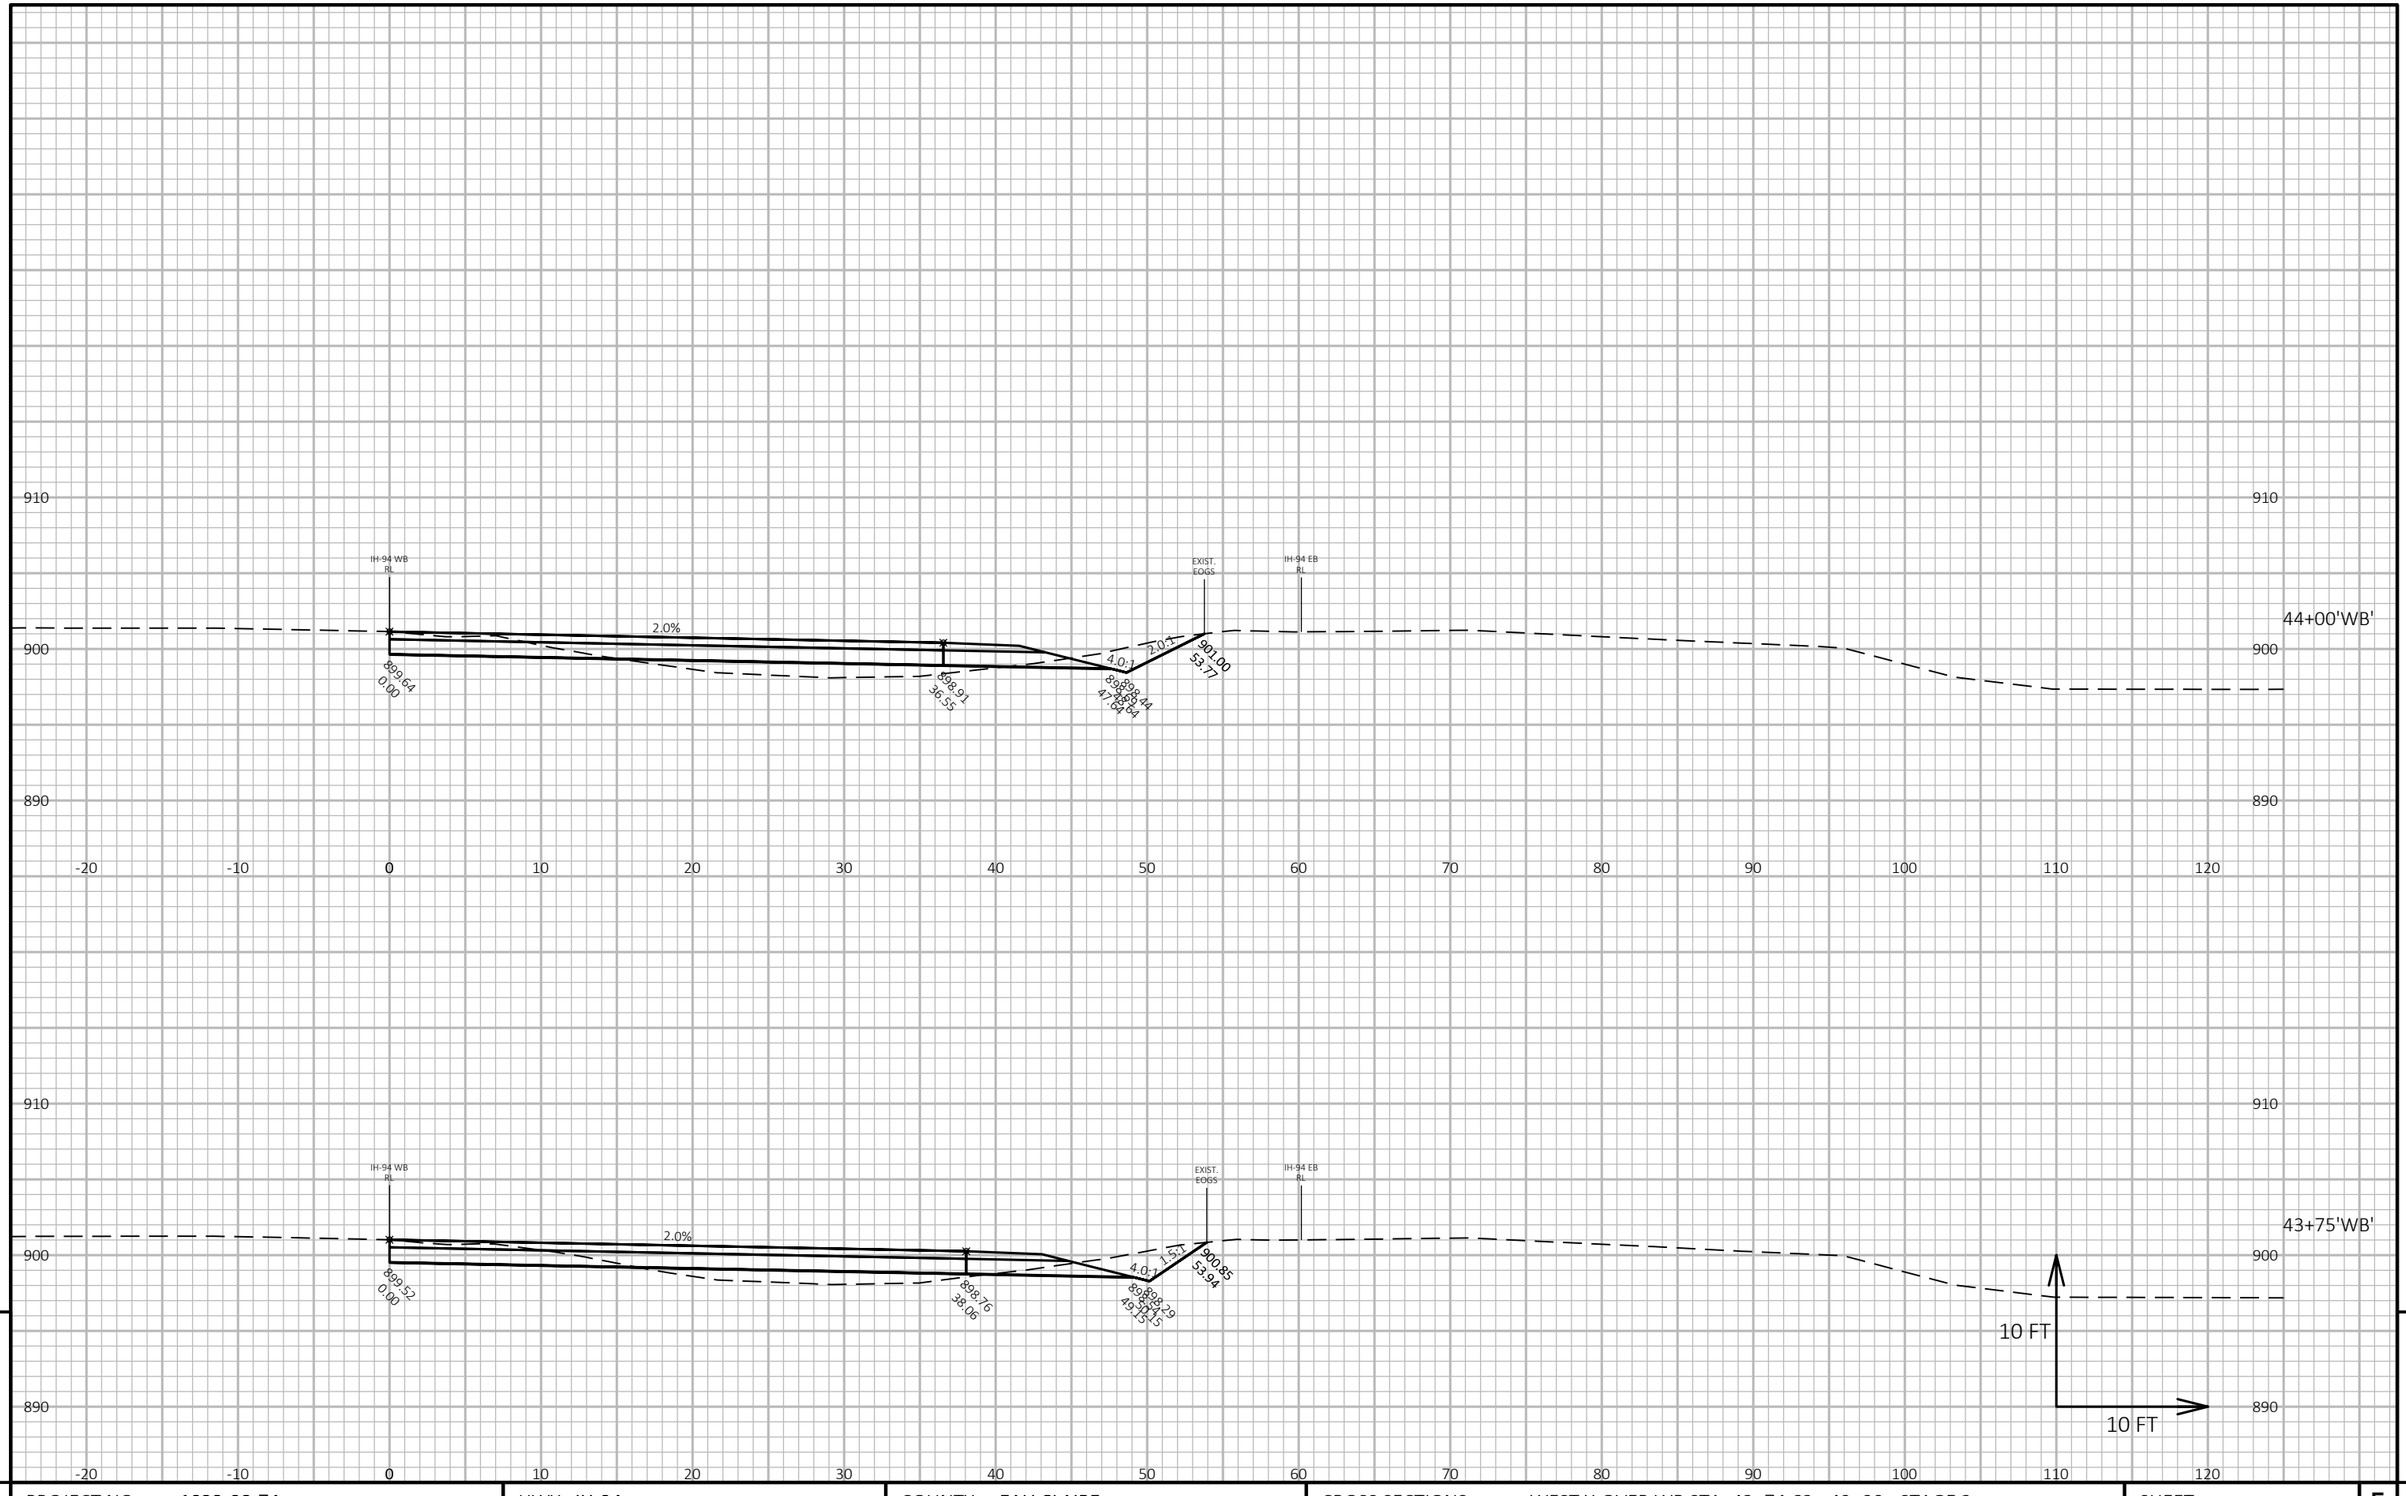


PROJECT NO: 1022-08-74	HWY: IH-94	COUNTY: EAU CLAIRE	CROSS SECTIONS: WEST X-OVER WB STA. 43+74.62 - 49+00 - STAGE 3	SHEET E

FILE NAME : N:\PDS\C3D\10220804\SHEETSPLAN\X-SECTIONS\090201_XS_STAGE_2_WEST_MAINLINE_X-OVER_WB_STA._43+74.62 - 49+00_STAGE_3_10_SCALE.DWG
LAYOUT NAME - West X-section - Stage_3 - (1)

PLOT DATE : 4/10/2020 7:06 AM PLOT BY : CHRIST, AARON D PLOT NAME : **PLOT SCALE :** 1 IN:10 FT HORZ. / 1 IN:10 FT VERT.

WISDOT/CADDS SHEET 49

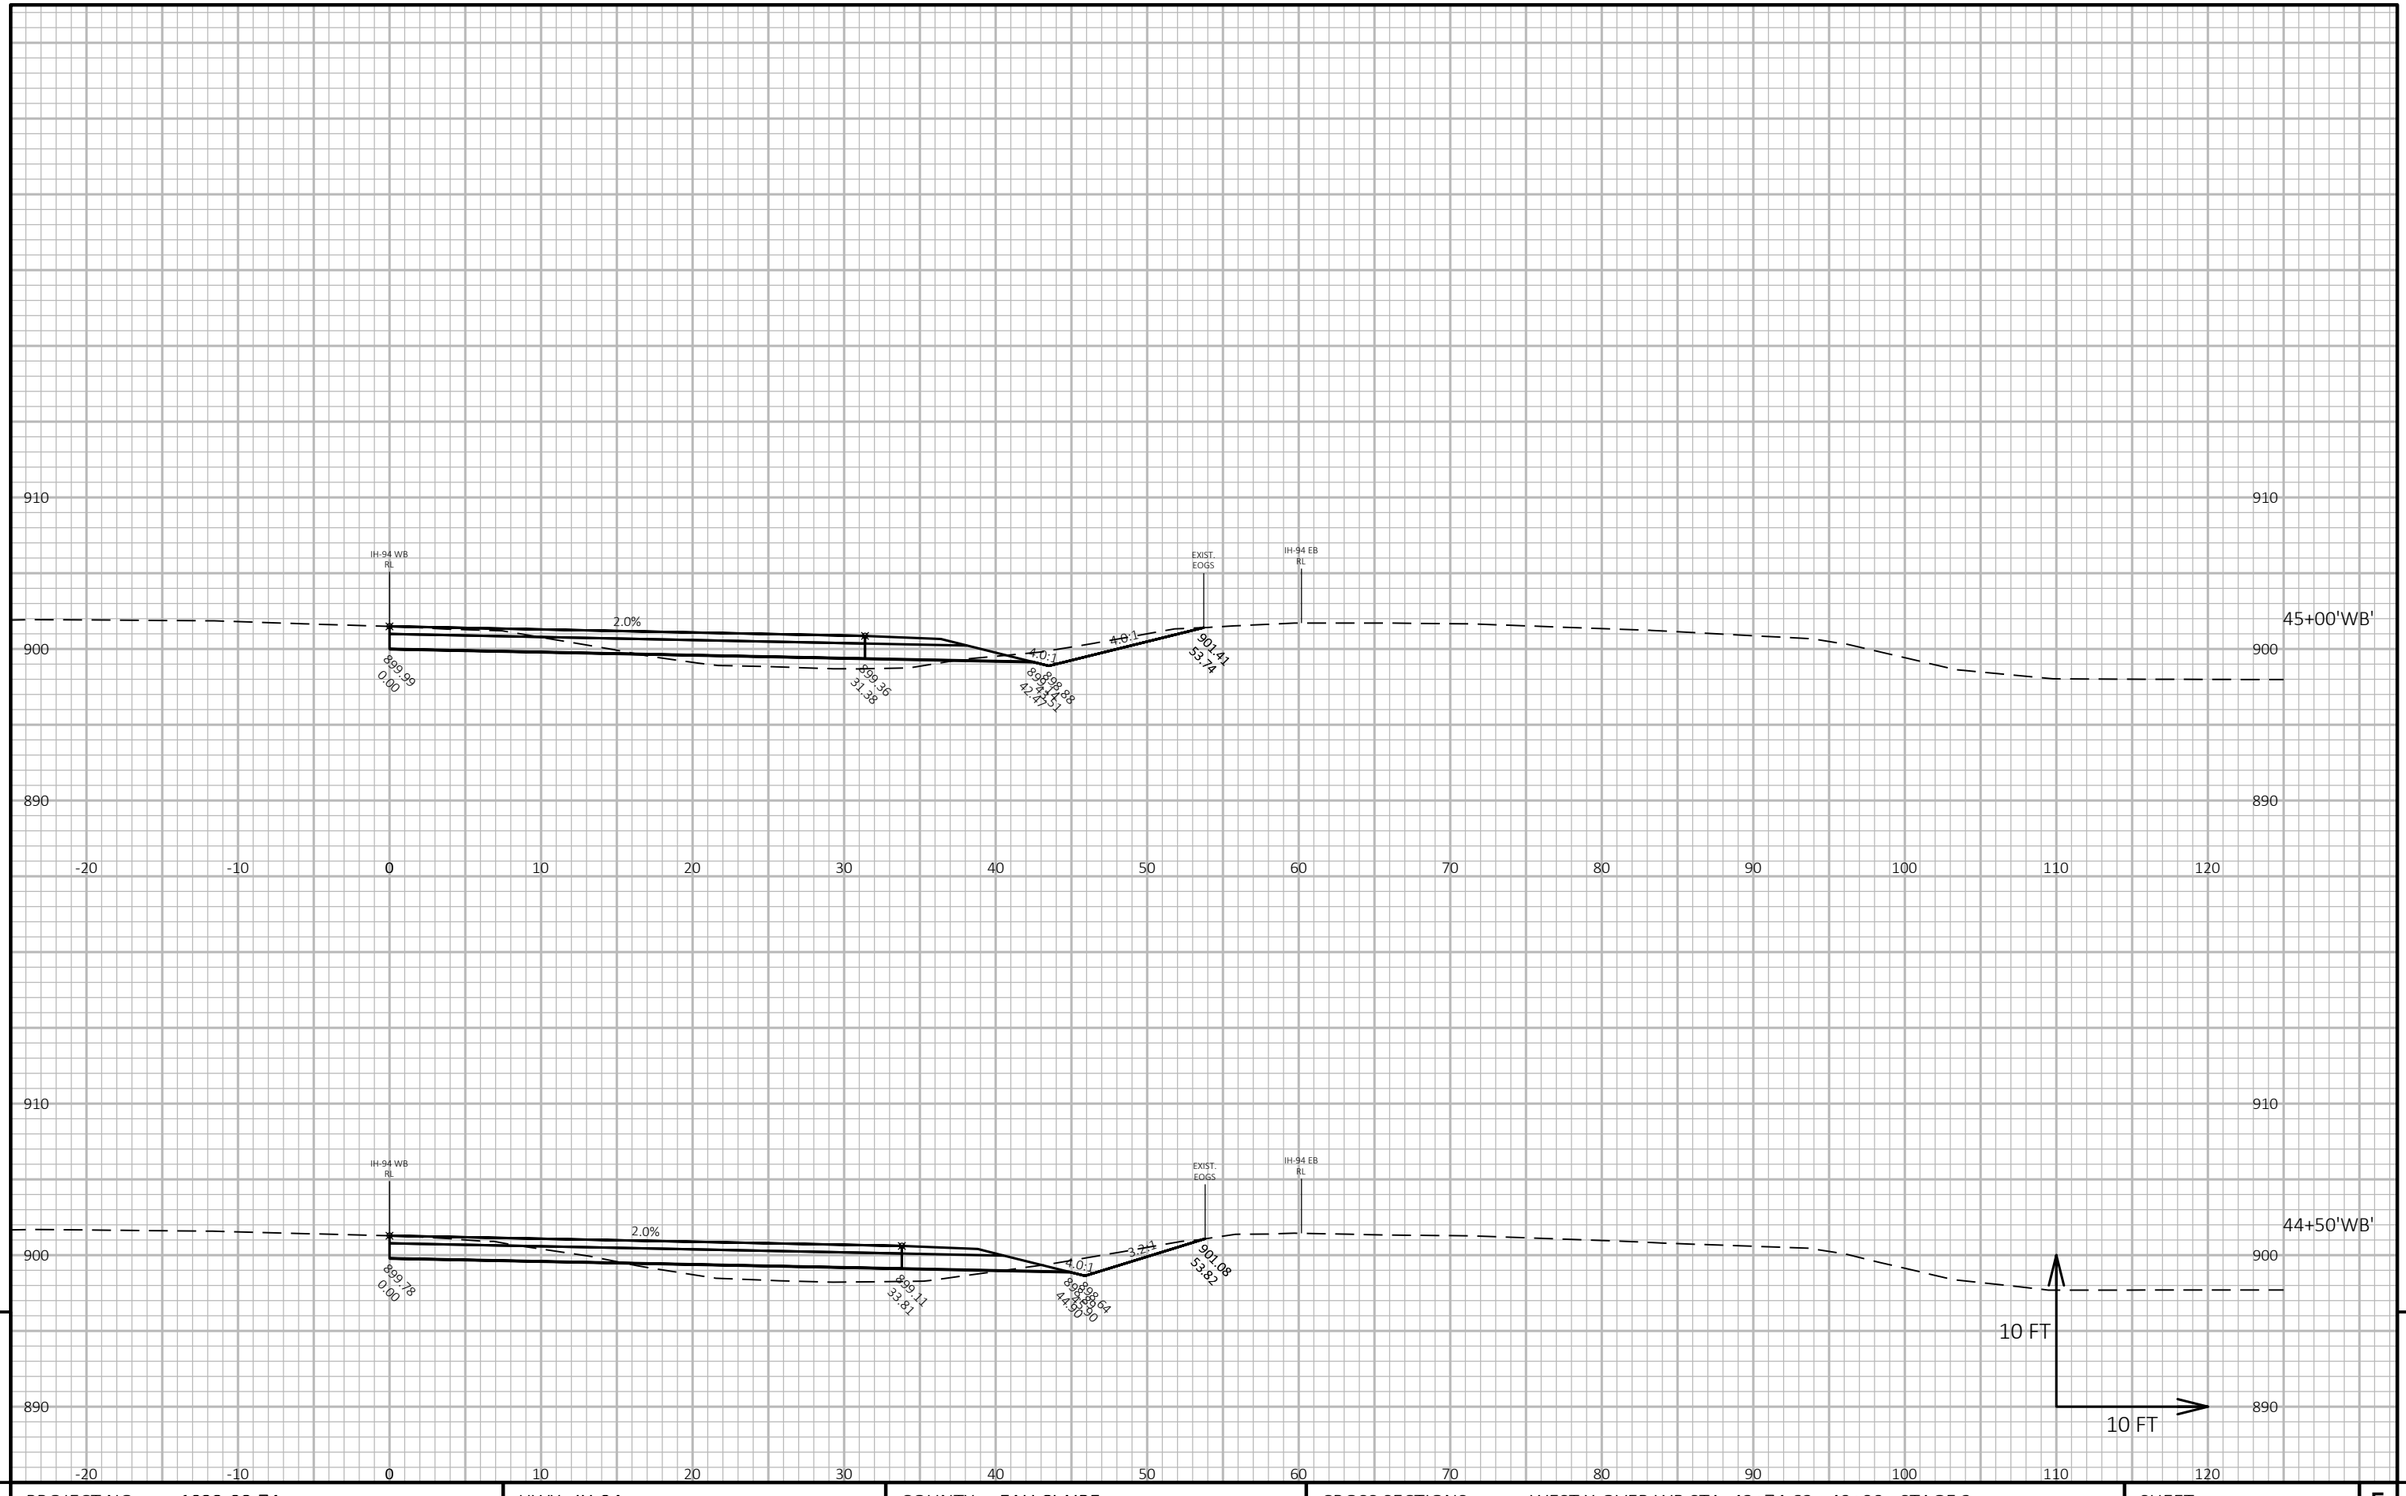

9

9

PROJECT NO: 1022-08-74	HWY: IH-94	COUNTY: EAU CLAIRE	CROSS SECTIONS: WEST X-OVER WB STA. 43+74.62 - 49+00 - STAGE 3	SHEET	E


FILE NAME : N:\PDS\C3D\10220804\SHEETSPLAN\X-SECTIONS\090201_XS_STAGE_2_WEST_MAINLINE_X-OVER_WB_STA._43+74.62 - 49+00_STAGE_3_10_SCALE.DWG
LAYOUT NAME - West X-section - Stage_3 - (2)

PLOT DATE : 4/10/2020 7:06 AM

PLOT BY : CHRIST, AARON D

PLOT NAME :

PLOT SCALE : 1 IN:10 FT HORZ. / 1 IN:10 FT VERT.

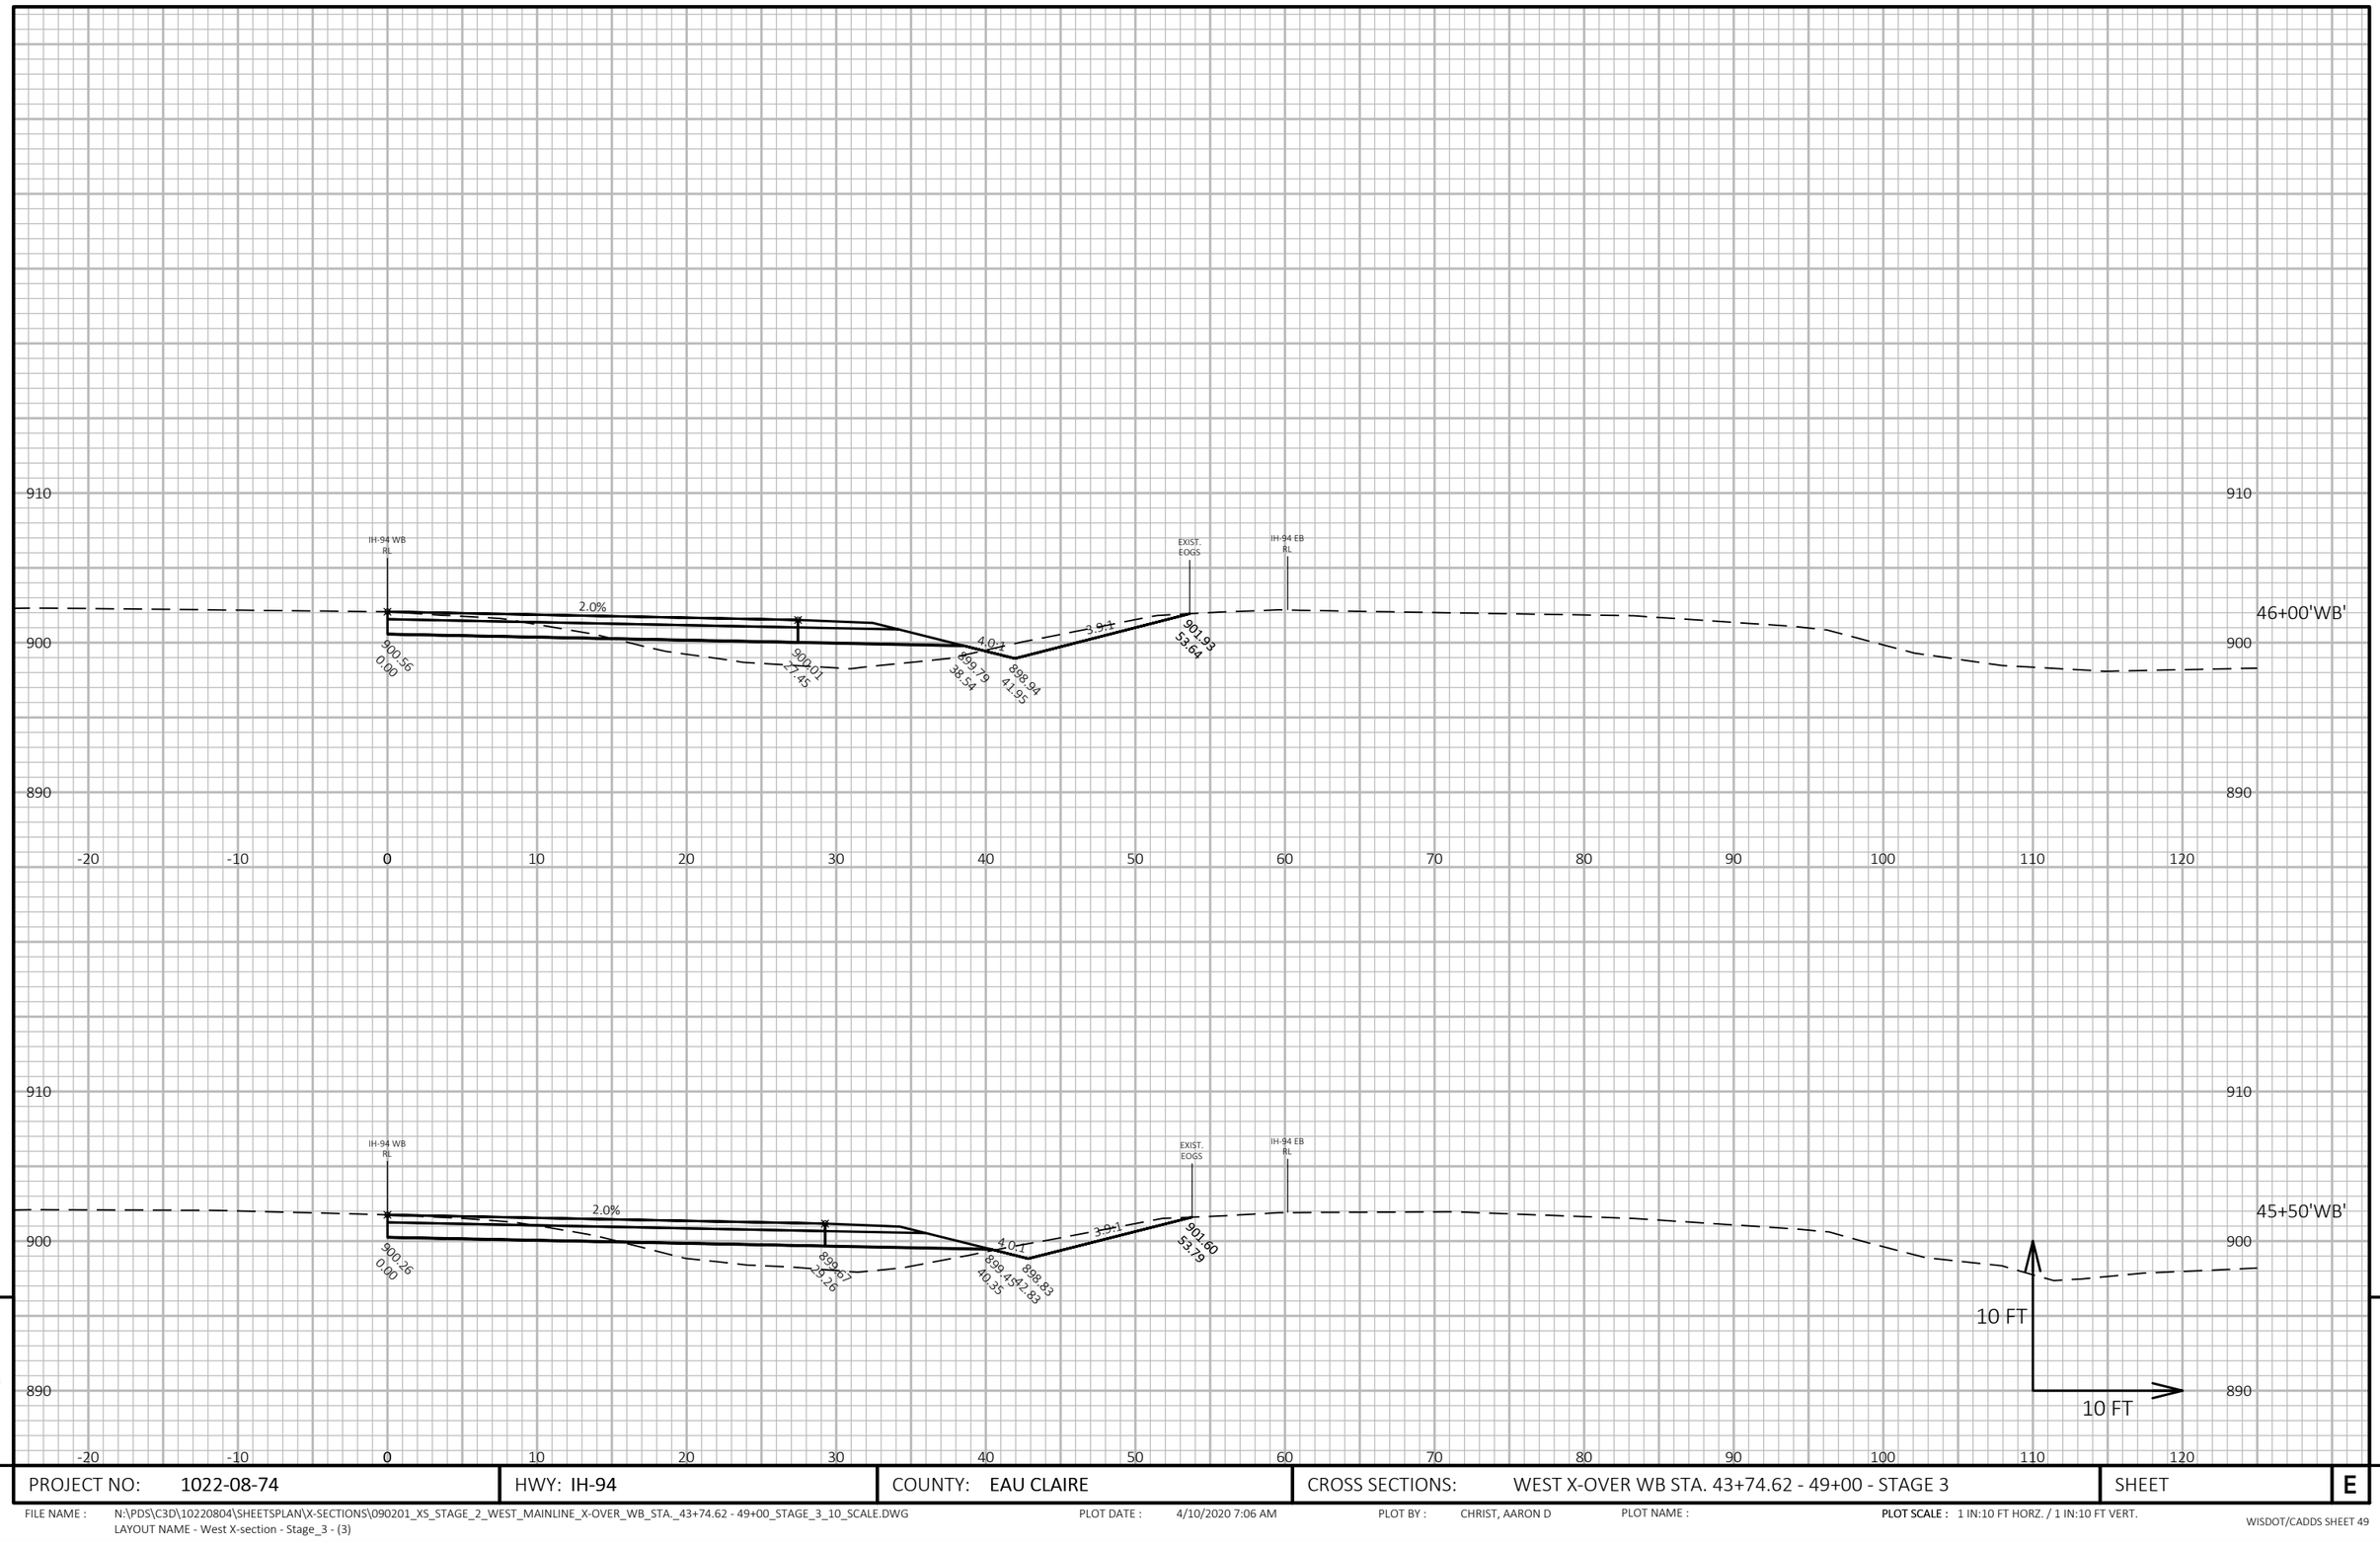

9

9

PROJECT NO: 1022-08-74	HWY: IH-94	COUNTY: EAU CLAIRE	CROSS SECTIONS: WEST X-OVER WB STA. 43+74.62 - 49+00 - STAGE 3	SHEET E


FILE NAME : N:\PDS\C3D\10220804\SHEETSPLAN\X-SECTIONS\090201_XS_STAGE_2_WEST_MAINLINE_X-OVER_WB_STA._43+74.62 - 49+00_STAGE_3_10_SCALE.DWG
LAYOUT NAME - West X-section - Stage_3 - (3)

PLOT DATE : 4/10/2020 7:06 AM

PLOT BY : CHRIST, AARON D

PLOT NAME :

PLOT SCALE : 1 IN:10 FT HORZ. / 1 IN:10 FT VERT.

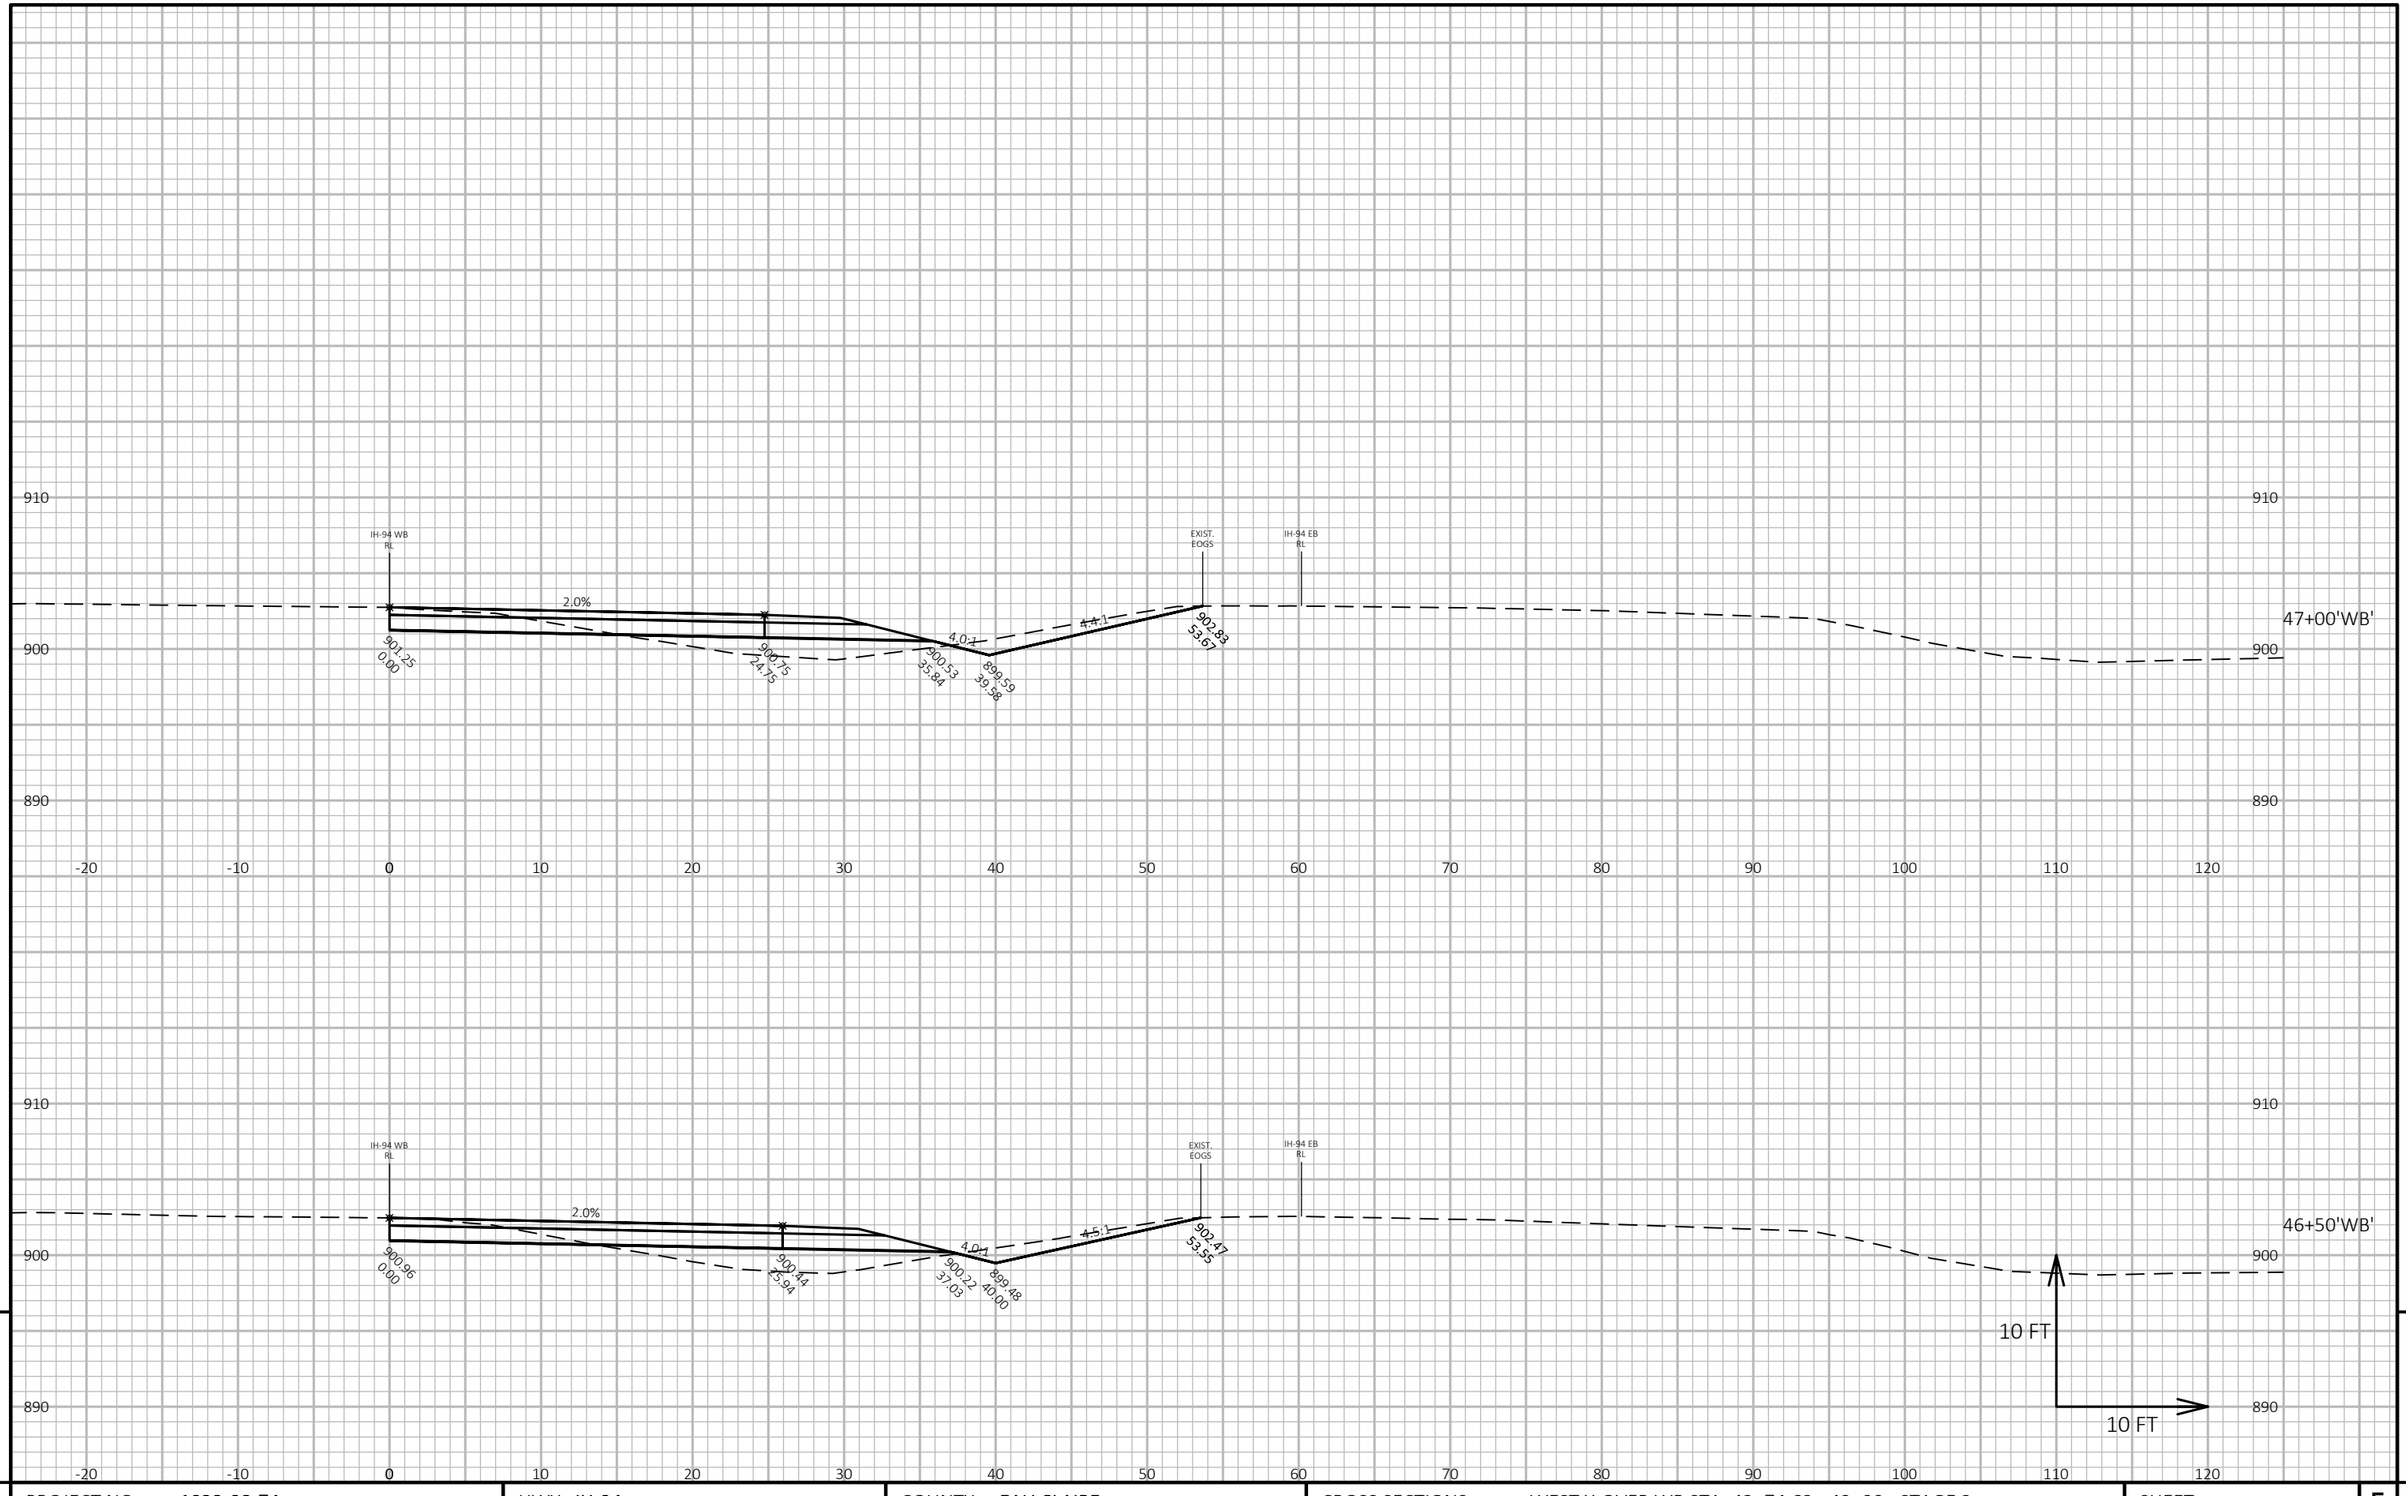

9

9

PROJECT NO: 1022-08-74	HWY: IH-94	COUNTY: EAU CLAIRE	CROSS SECTIONS: WEST X-OVER WB STA. 43+74.62 - 49+00 - STAGE 3	SHEET	E


FILE NAME : N:\PDS\C3D\10220804\SHEETSPLAN\X-SECTIONS\090201_XS_STAGE_2_WEST_MAINLINE_X-OVER_WB_STA._43+74.62 - 49+00_STAGE_3_10_SCALE.DWG
LAYOUT NAME - West X-section - Stage_3 - (4)

PLOT DATE : 4/10/2020 7:07 AM

PLOT BY : CHRIST, AARON D

PLOT NAME :

PLOT SCALE : 1 IN:10 FT HORZ. / 1 IN:10 FT VERT.

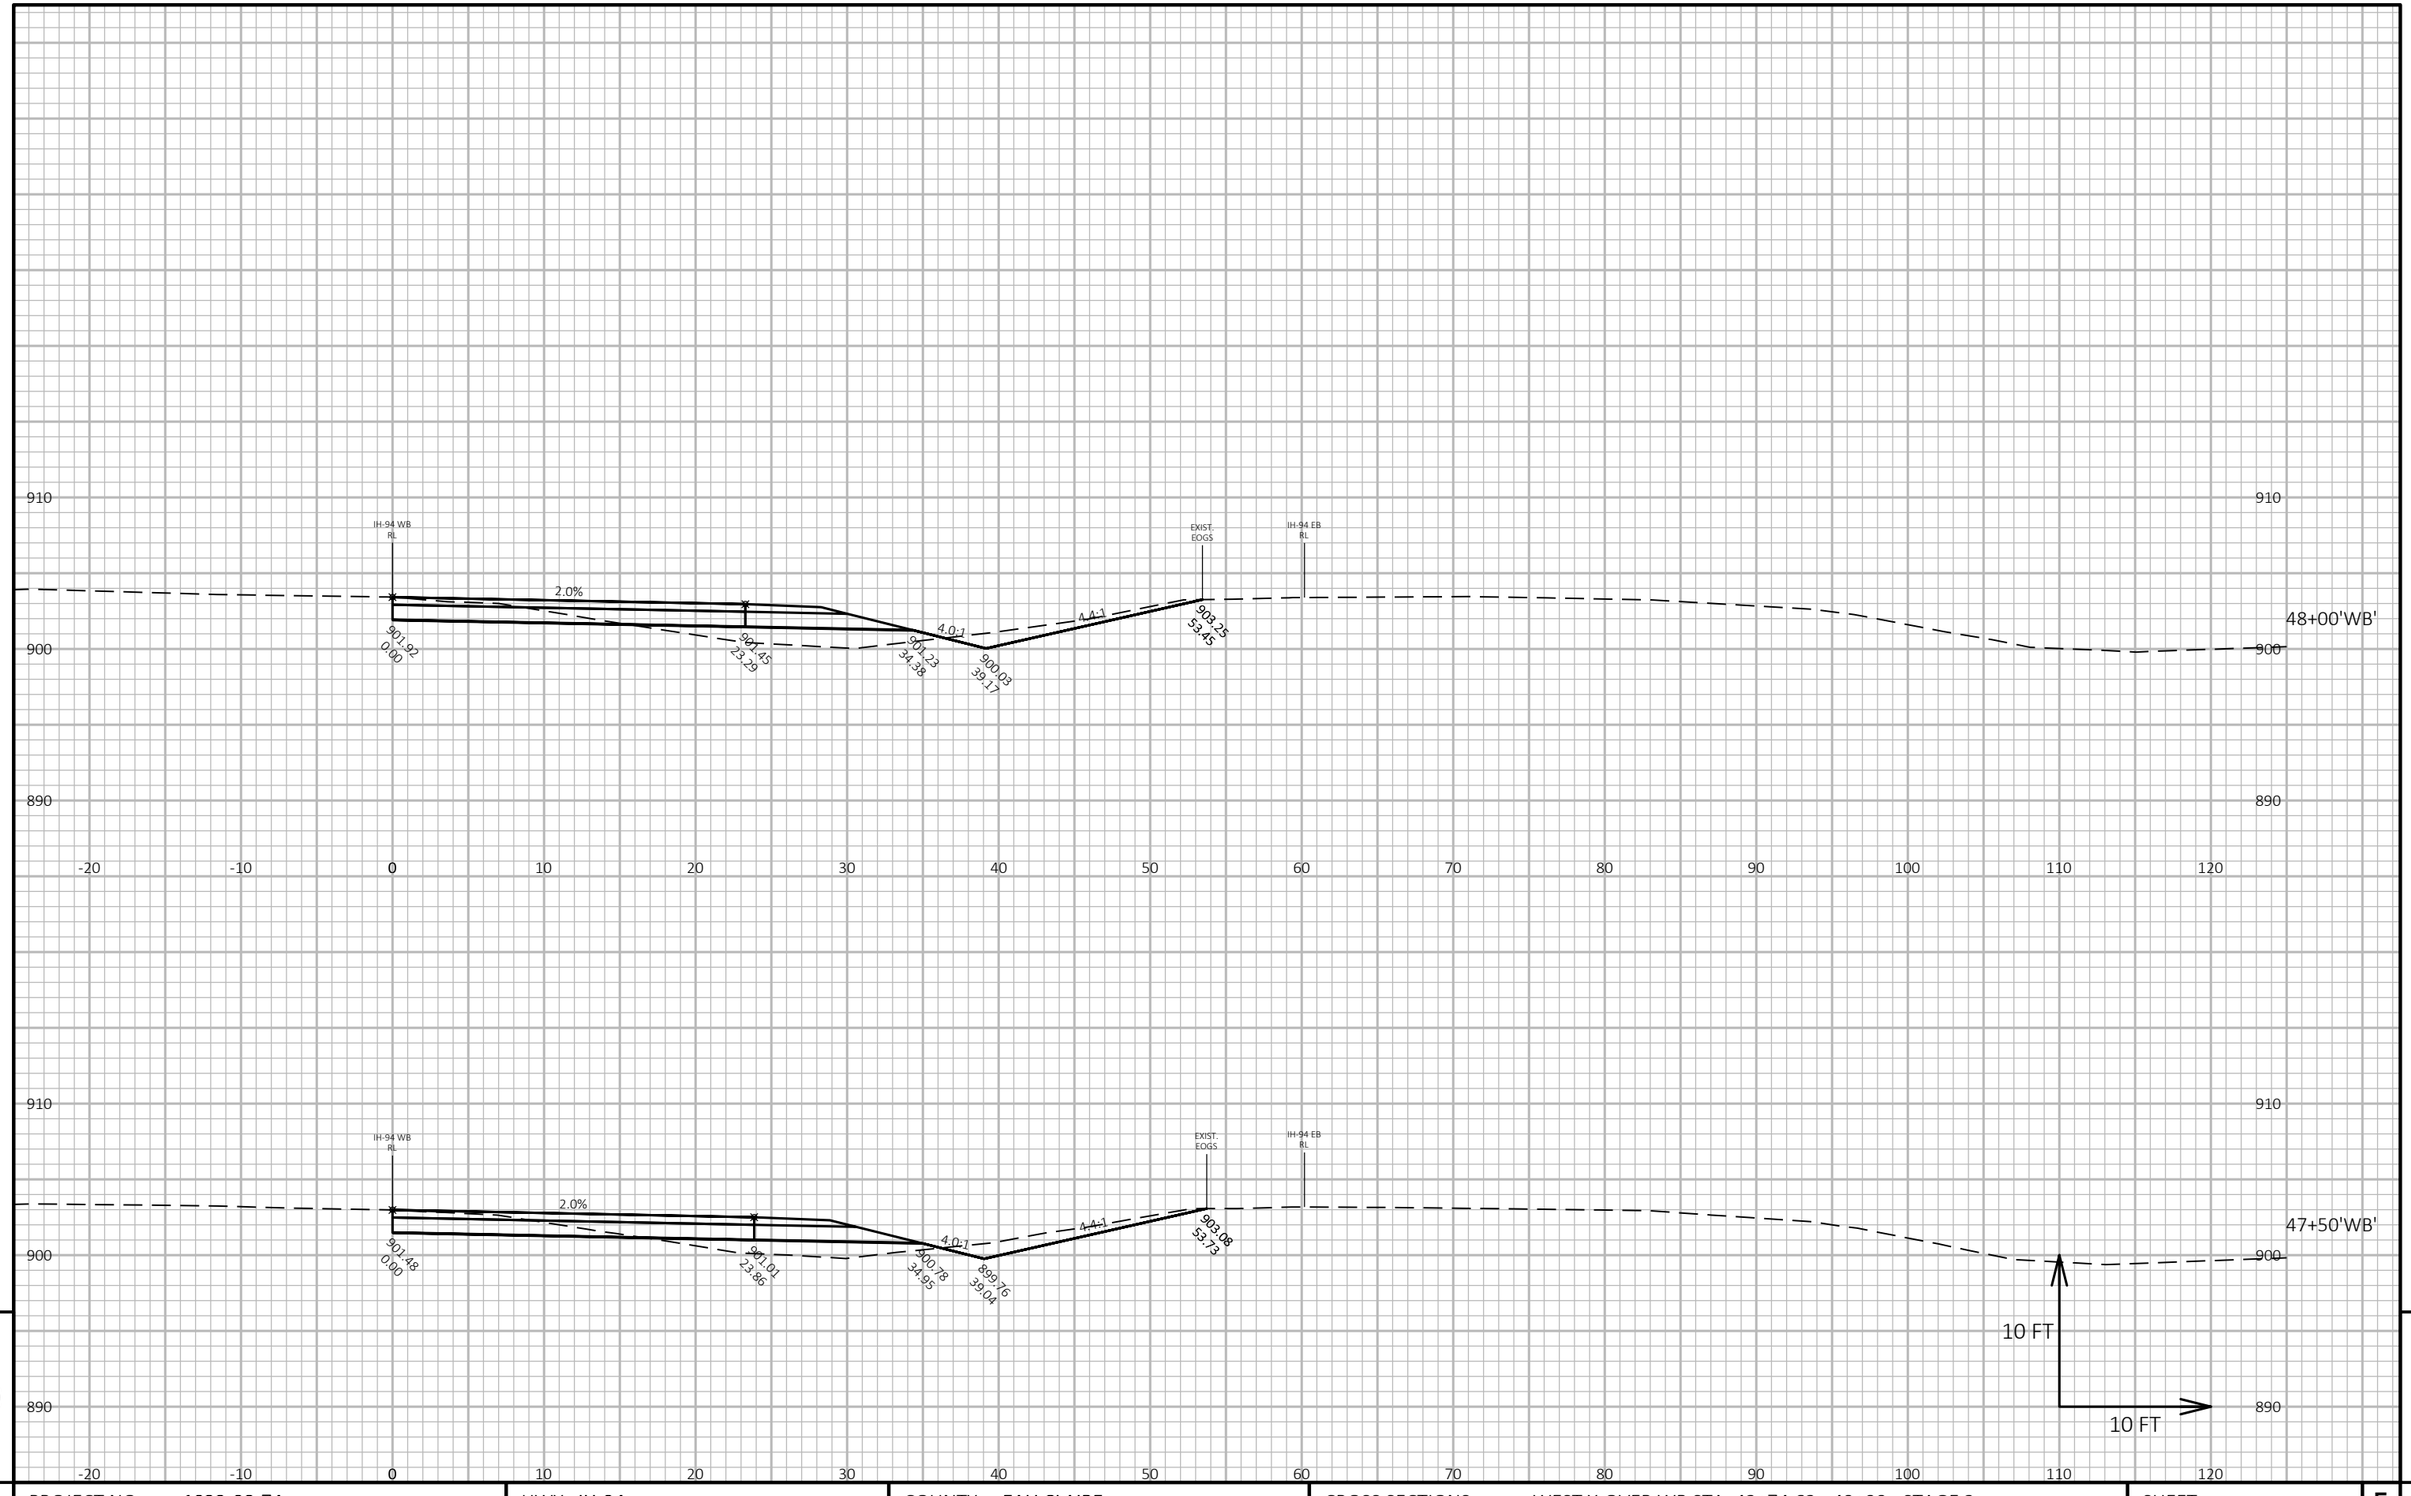

PROJECT NO: 1022-08-74	HWY: IH-94	COUNTY: EAU CLAIRE	CROSS SECTIONS: WEST X-OVER WB STA. 43+74.62 - 49+00 - STAGE 3	SHEET E


FILE NAME : N:\PDS\C3D\10220804\SHEETSPLAN\X-SECTIONS\090201_XS_STAGE_2_WEST_MAINLINE_X-OVER_WB_STA._43+74.62 - 49+00_STAGE_3_10_SCALE.DWG
LAYOUT NAME - West X-section - Stage_3 - (5)

PLOT DATE : 4/10/2020 7:07 AM

PLOT BY : CHRIST, AARON D

PLOT NAME :

PLOT SCALE : 1 IN:10 FT HORZ. / 1 IN:10 FT VERT.

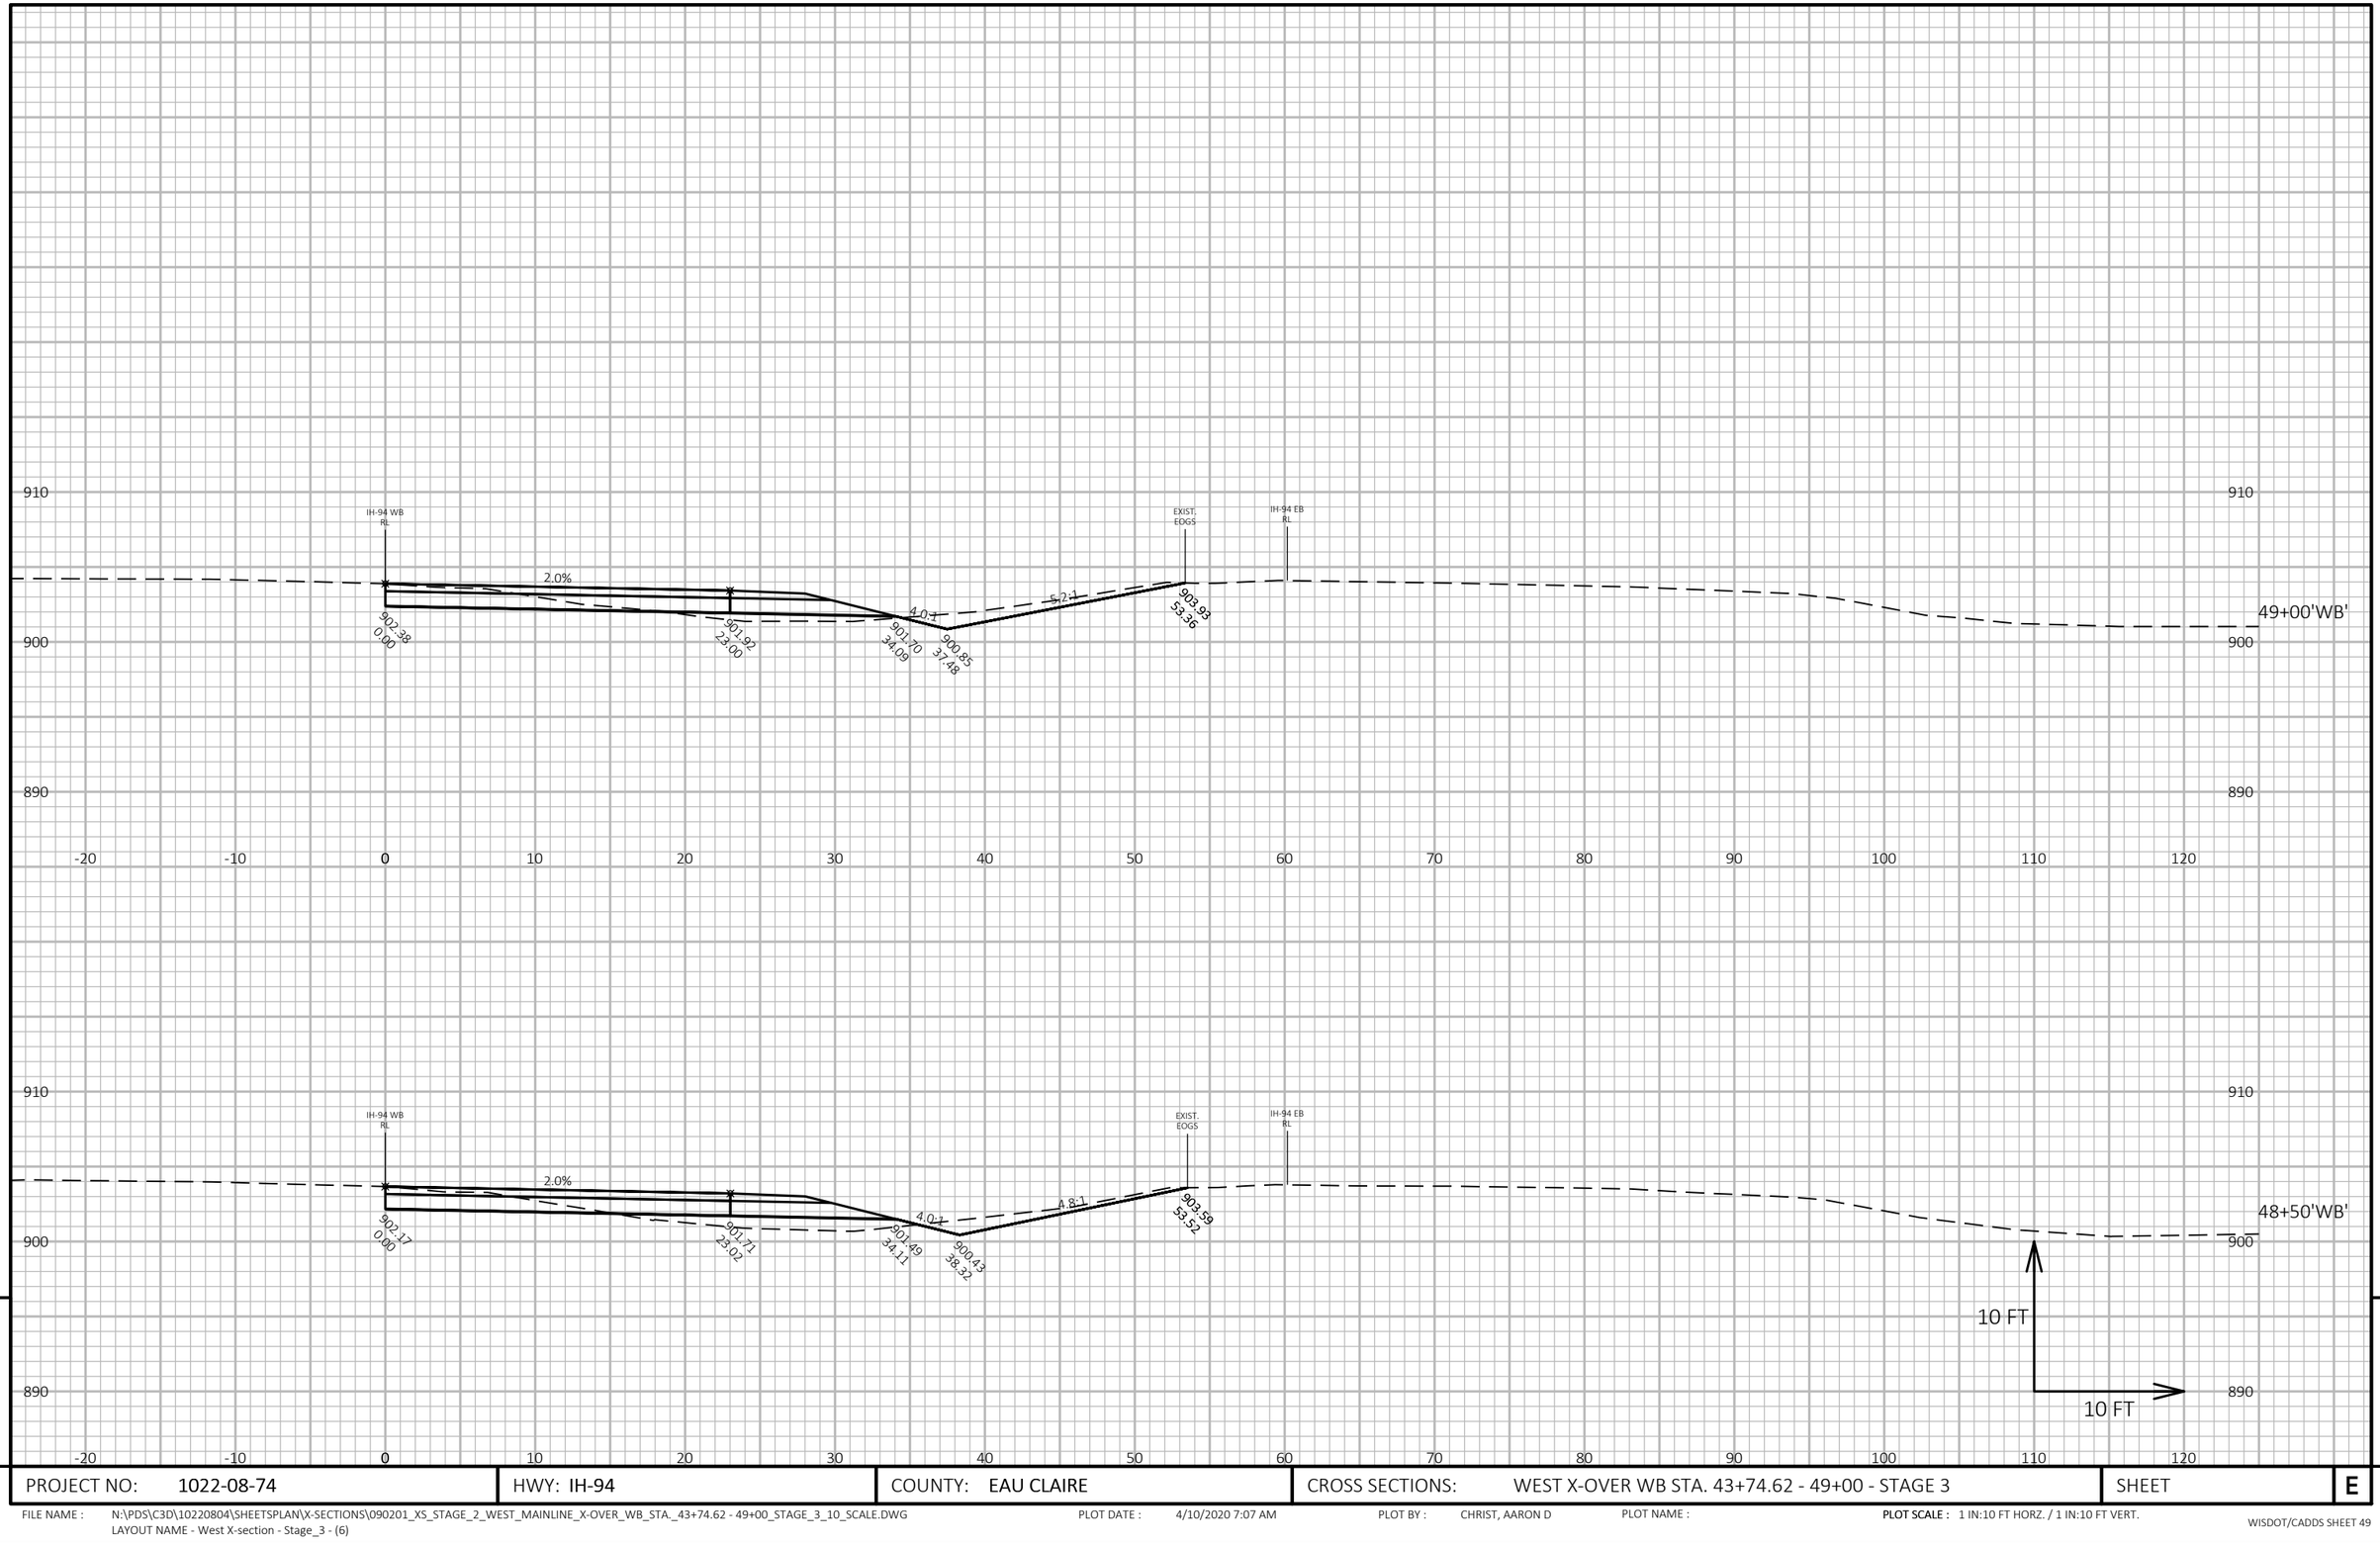

PROJECT NO: 1022-08-74	HWY: IH-94	COUNTY: EAU CLAIRE	CROSS SECTIONS: WEST X-OVER WB STA. 43+74.62 - 49+00 - STAGE 3	SHEET E

FILE NAME : N:\PDS\C3D\10220804\SHEETSPLAN\X-SECTIONS\090201_XS_STAGE_2_WEST_MAINLINE_X-OVER_WB_STA._43+74.62 - 49+00_STAGE_3_10_SCALE.DWG
LAYOUT NAME - West X-section - Stage_3 - (6)

PLOT DATE : 4/10/2020 7:07 AM

PLOT BY : CHRIST, AARON D


PLOT NAME :

PLOT SCALE : 1 IN:10 FT HORZ. / 1 IN:10 FT VERT.

WISDOT/CADDS SHEET 49

9

9

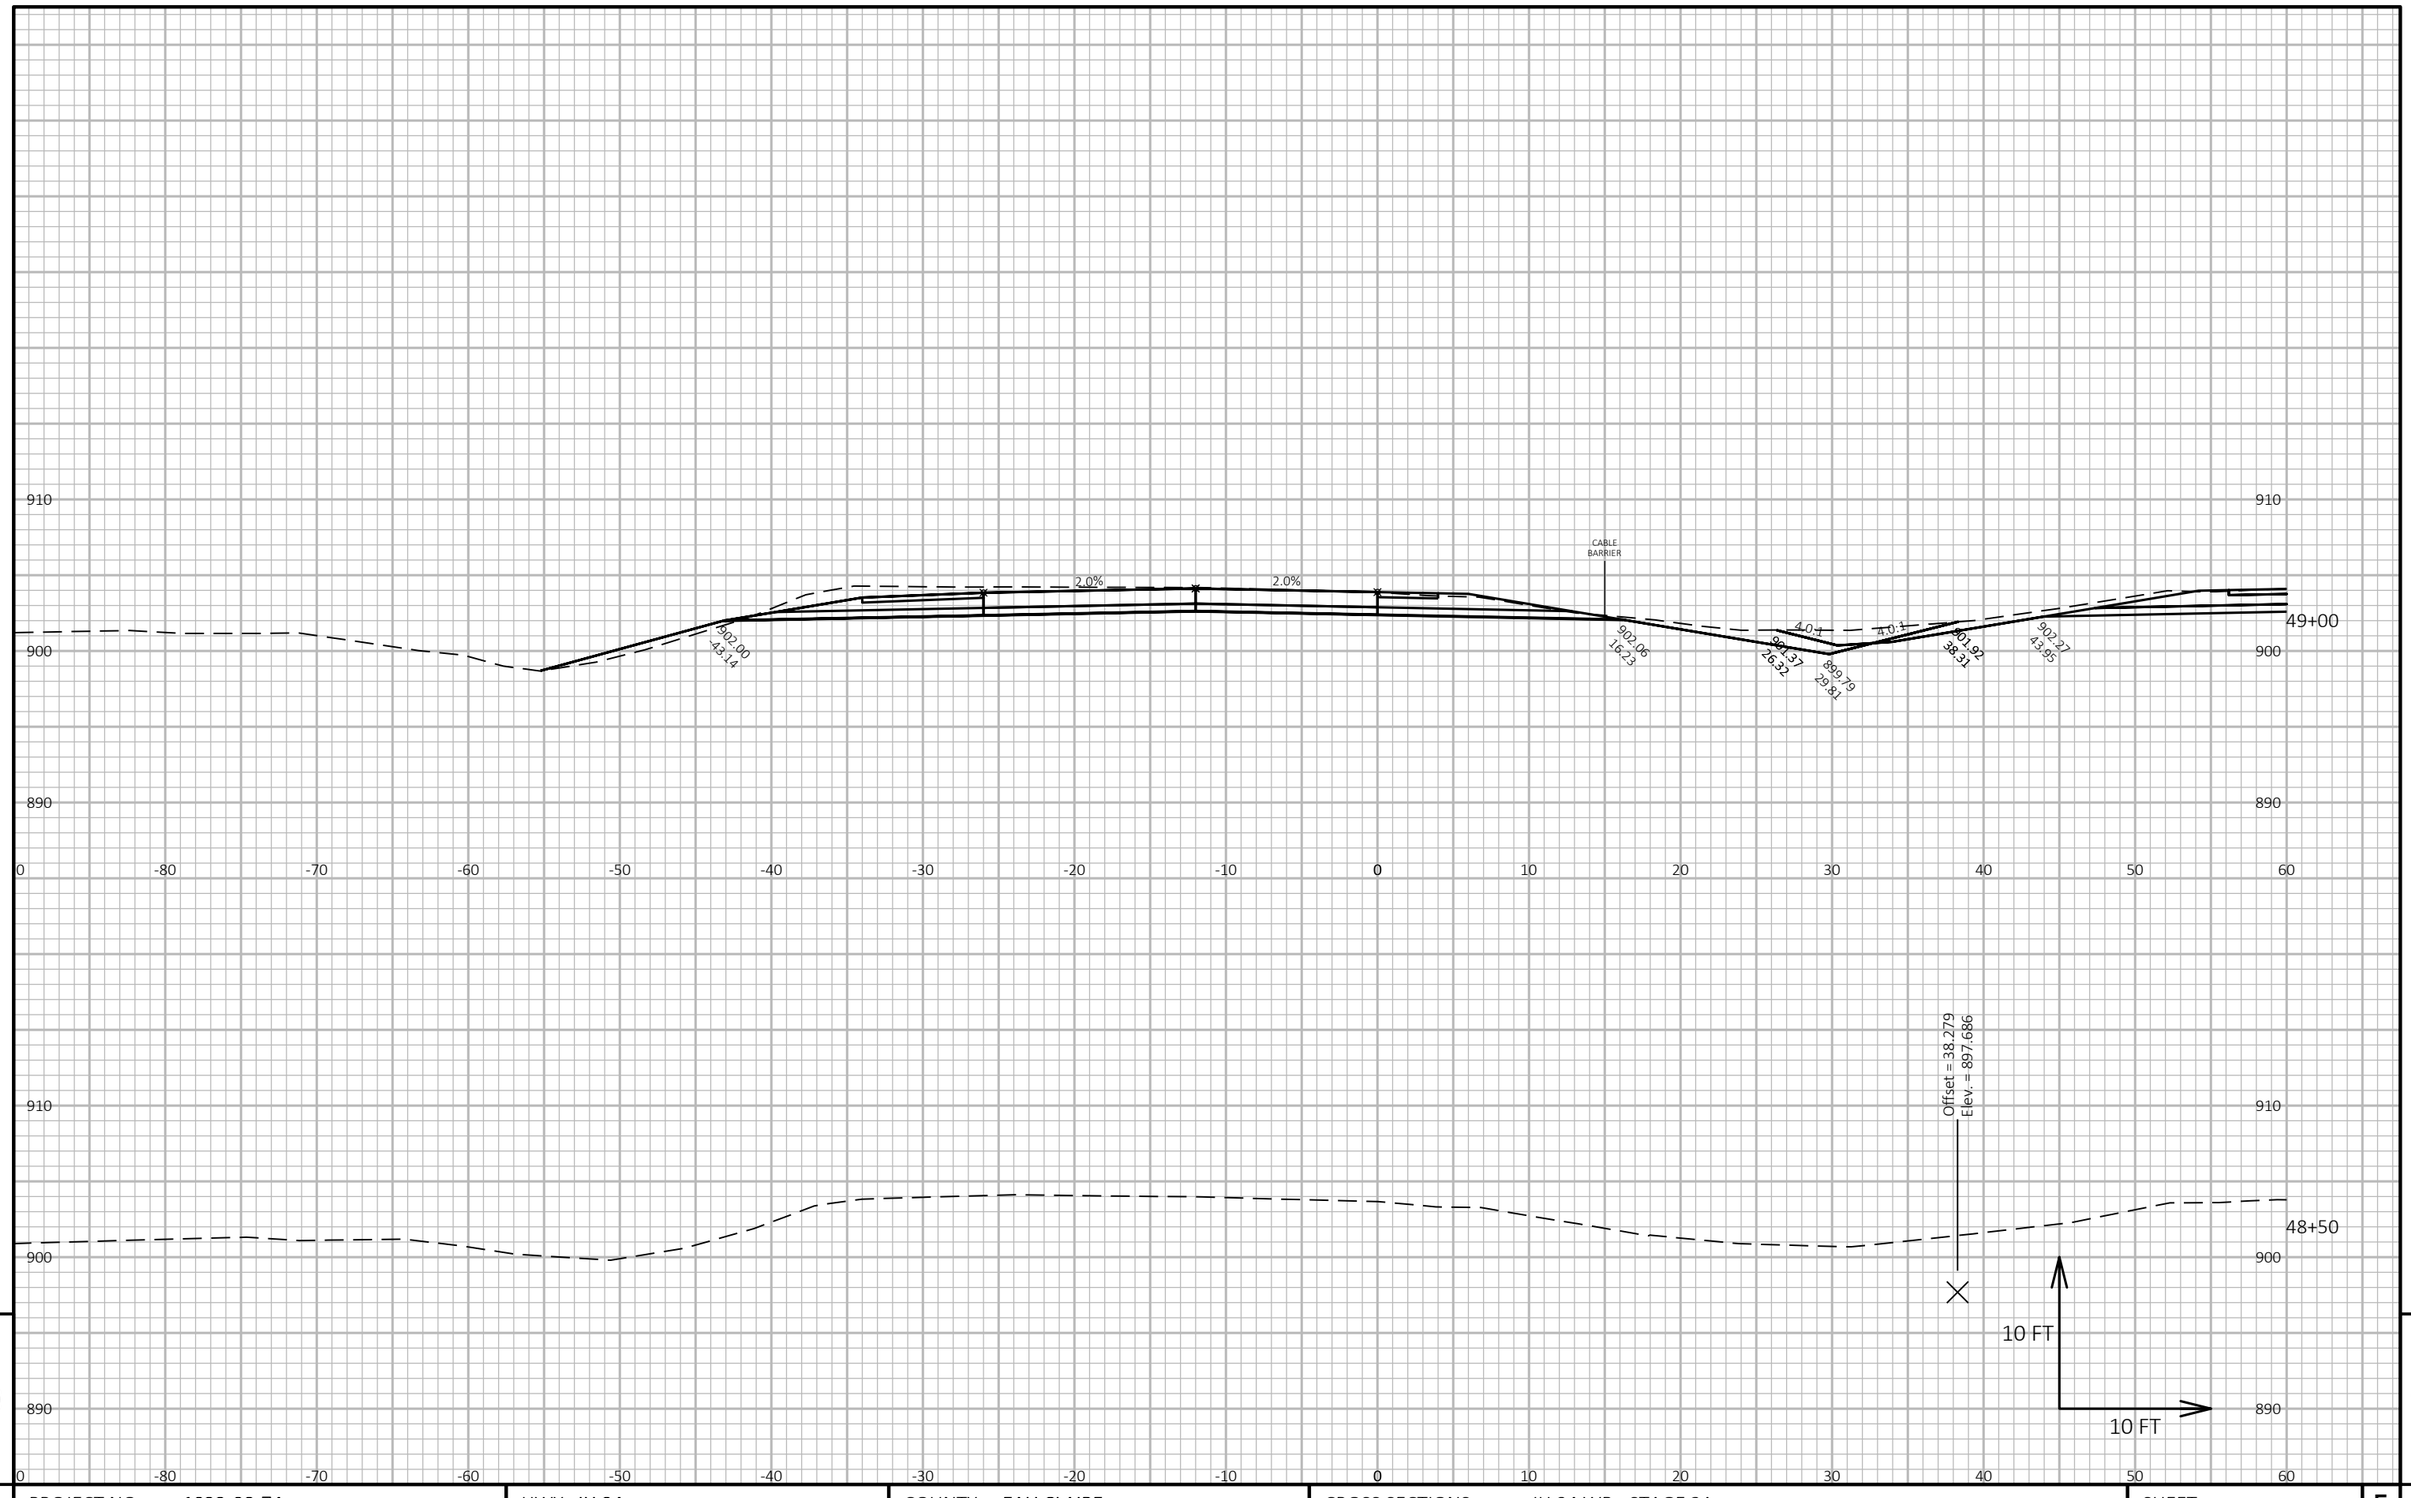

PROJECT NO: 1022-08-74	HWY: IH 94	COUNTY: EAU CLAIRE	CROSS SECTIONS: IH 94 WB - STAGE 2A	SHEET	E


FILE NAME : N:\PDS\C3D\10220804\SHEETSPLAN\X-SECTIONS\090201_XS_STAGE_2A_WB_CONSTRUCTION_10-26-20.DWG
LAYOUT NAME - WB STAGE 2A - (1)

PLOT DATE : 1/16/2021 8:06 AM

PLOT BY : CHRIST, AARON D

PLOT NAME :

PLOT SCALE : 1 IN:10 FT HORZ. / 1 IN:10 FT VERT.

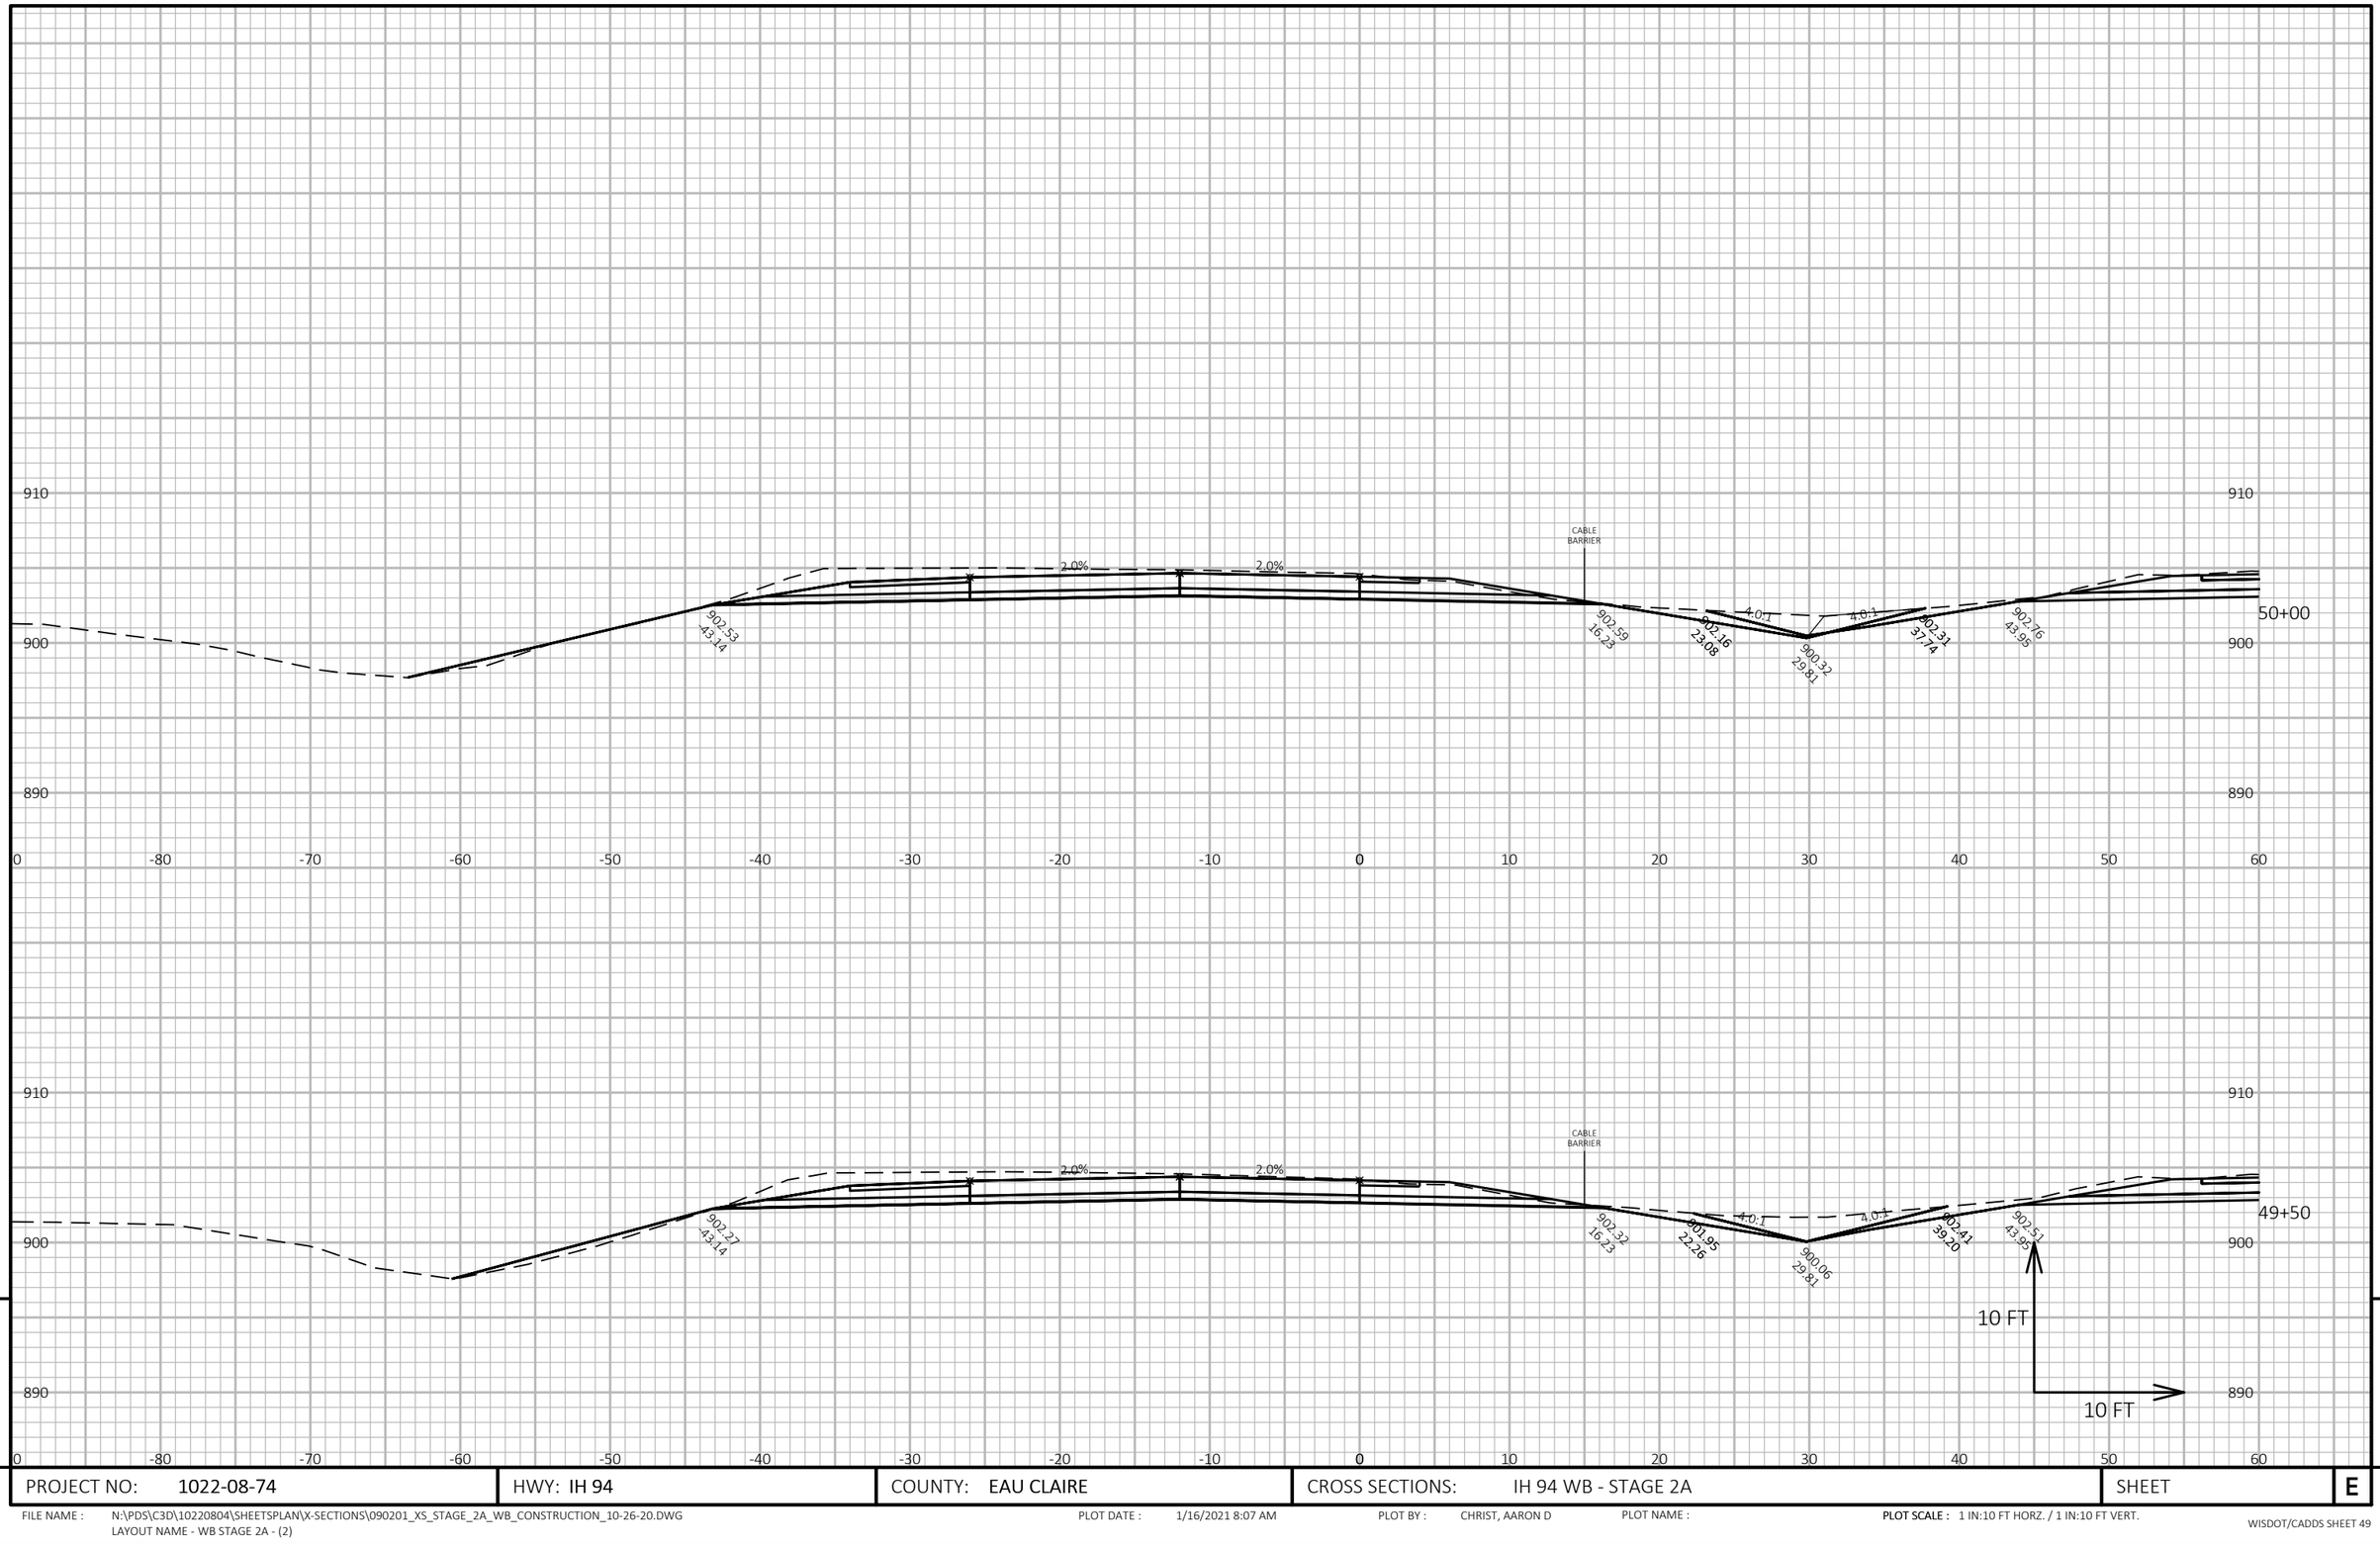

9

9

PROJECT NO: 1022-08-74	HWY: IH 94	COUNTY: EAU CLAIRE	CROSS SECTIONS: IH 94 WB - STAGE 2A	SHEET E


FILE NAME : N:\PDS\C3D\10220804\SHEETSPLAN\X-SECTIONS\090201_XS_STAGE_2A_WB_CONSTRUCTION_10-26-20.DWG
LAYOUT NAME - WB STAGE 2A - (2)

PLOT DATE : 1/16/2021 8:07 AM

PLOT BY : CHRIST, AARON D

PLOT NAME :


PLOT SCALE : 1 IN:10 FT HORZ. / 1 IN:10 FT VERT.

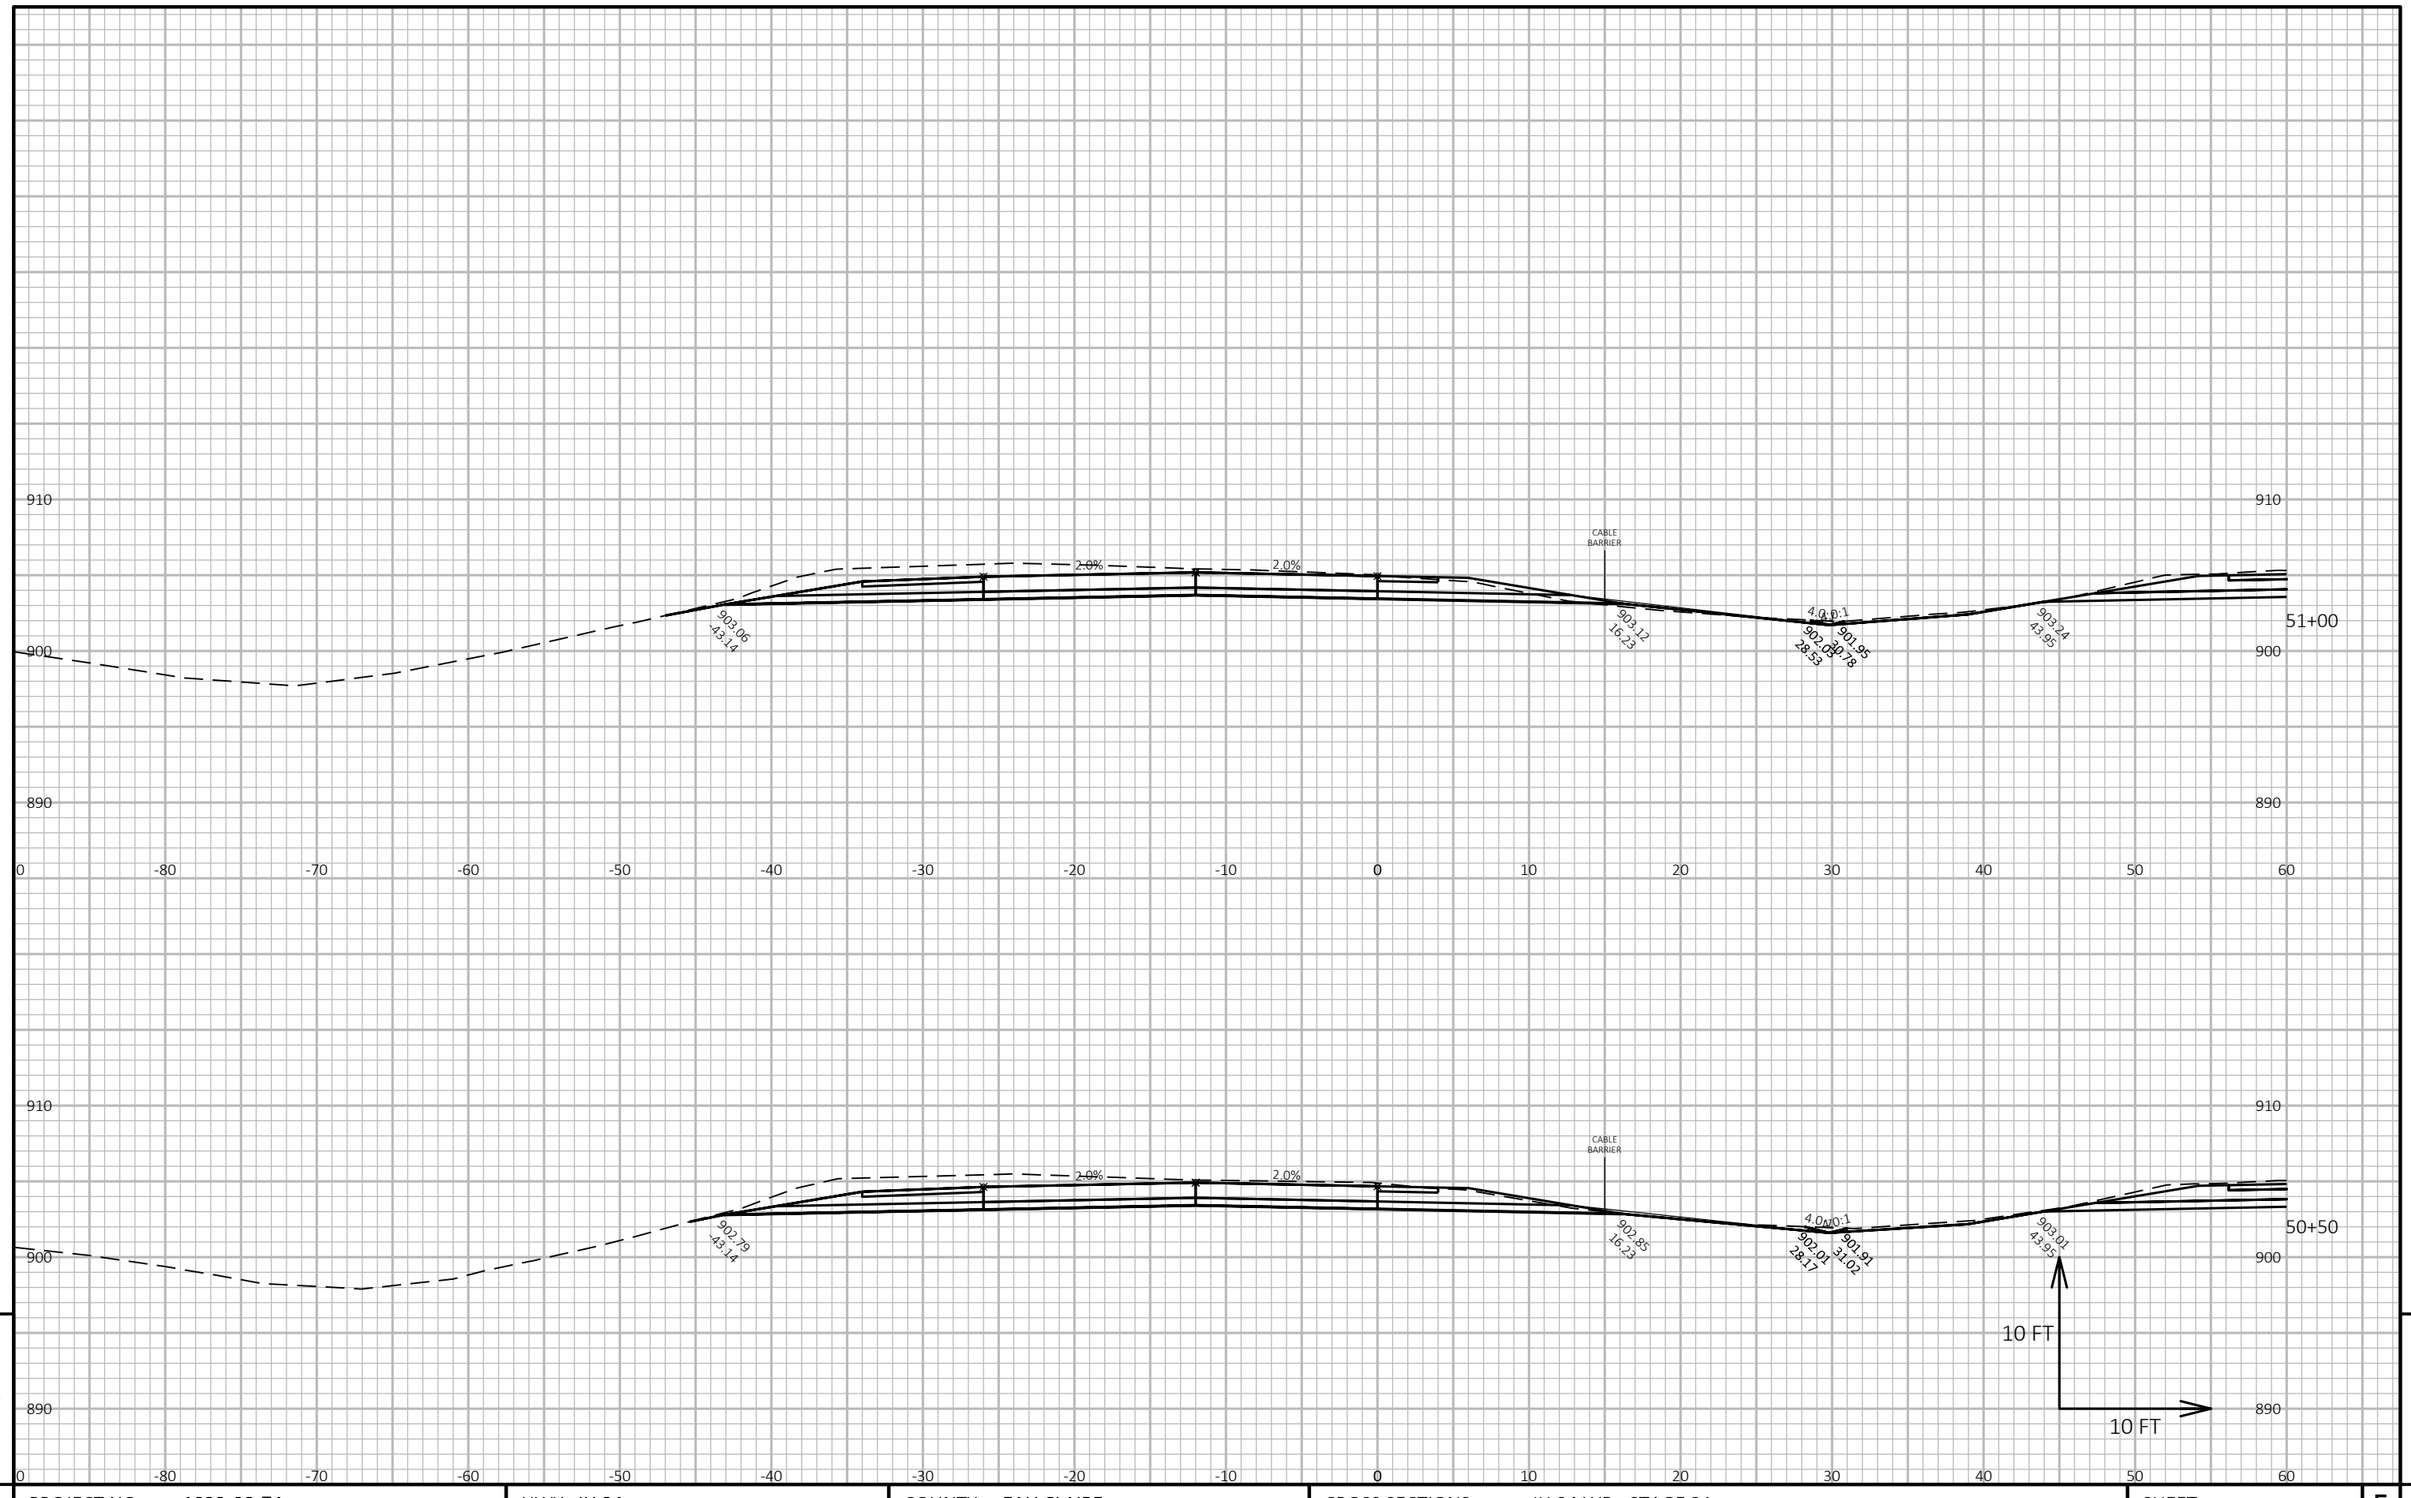

PROJECT NO: 1022-08-74	HWY: IH 94	COUNTY: EAU CLAIRE	CROSS SECTIONS: IH 94 WB - STAGE 2A	SHEET E

FILE NAME : N:\PDS\C3D\10220804\SHEETSPLAN\X-SECTIONS\090201_XS_STAGE_2A_WB_CONSTRUCTION_10-26-20.DWG
LAYOUT NAME - WB STAGE 2A - (3)


PLOT DATE : 1/16/2021 8:08 AM PLOT BY : CHRIST, AARON D PLOT NAME : **PLOT SCALE :** 1 IN:10 FT HORZ. / 1 IN:10 FT VERT.

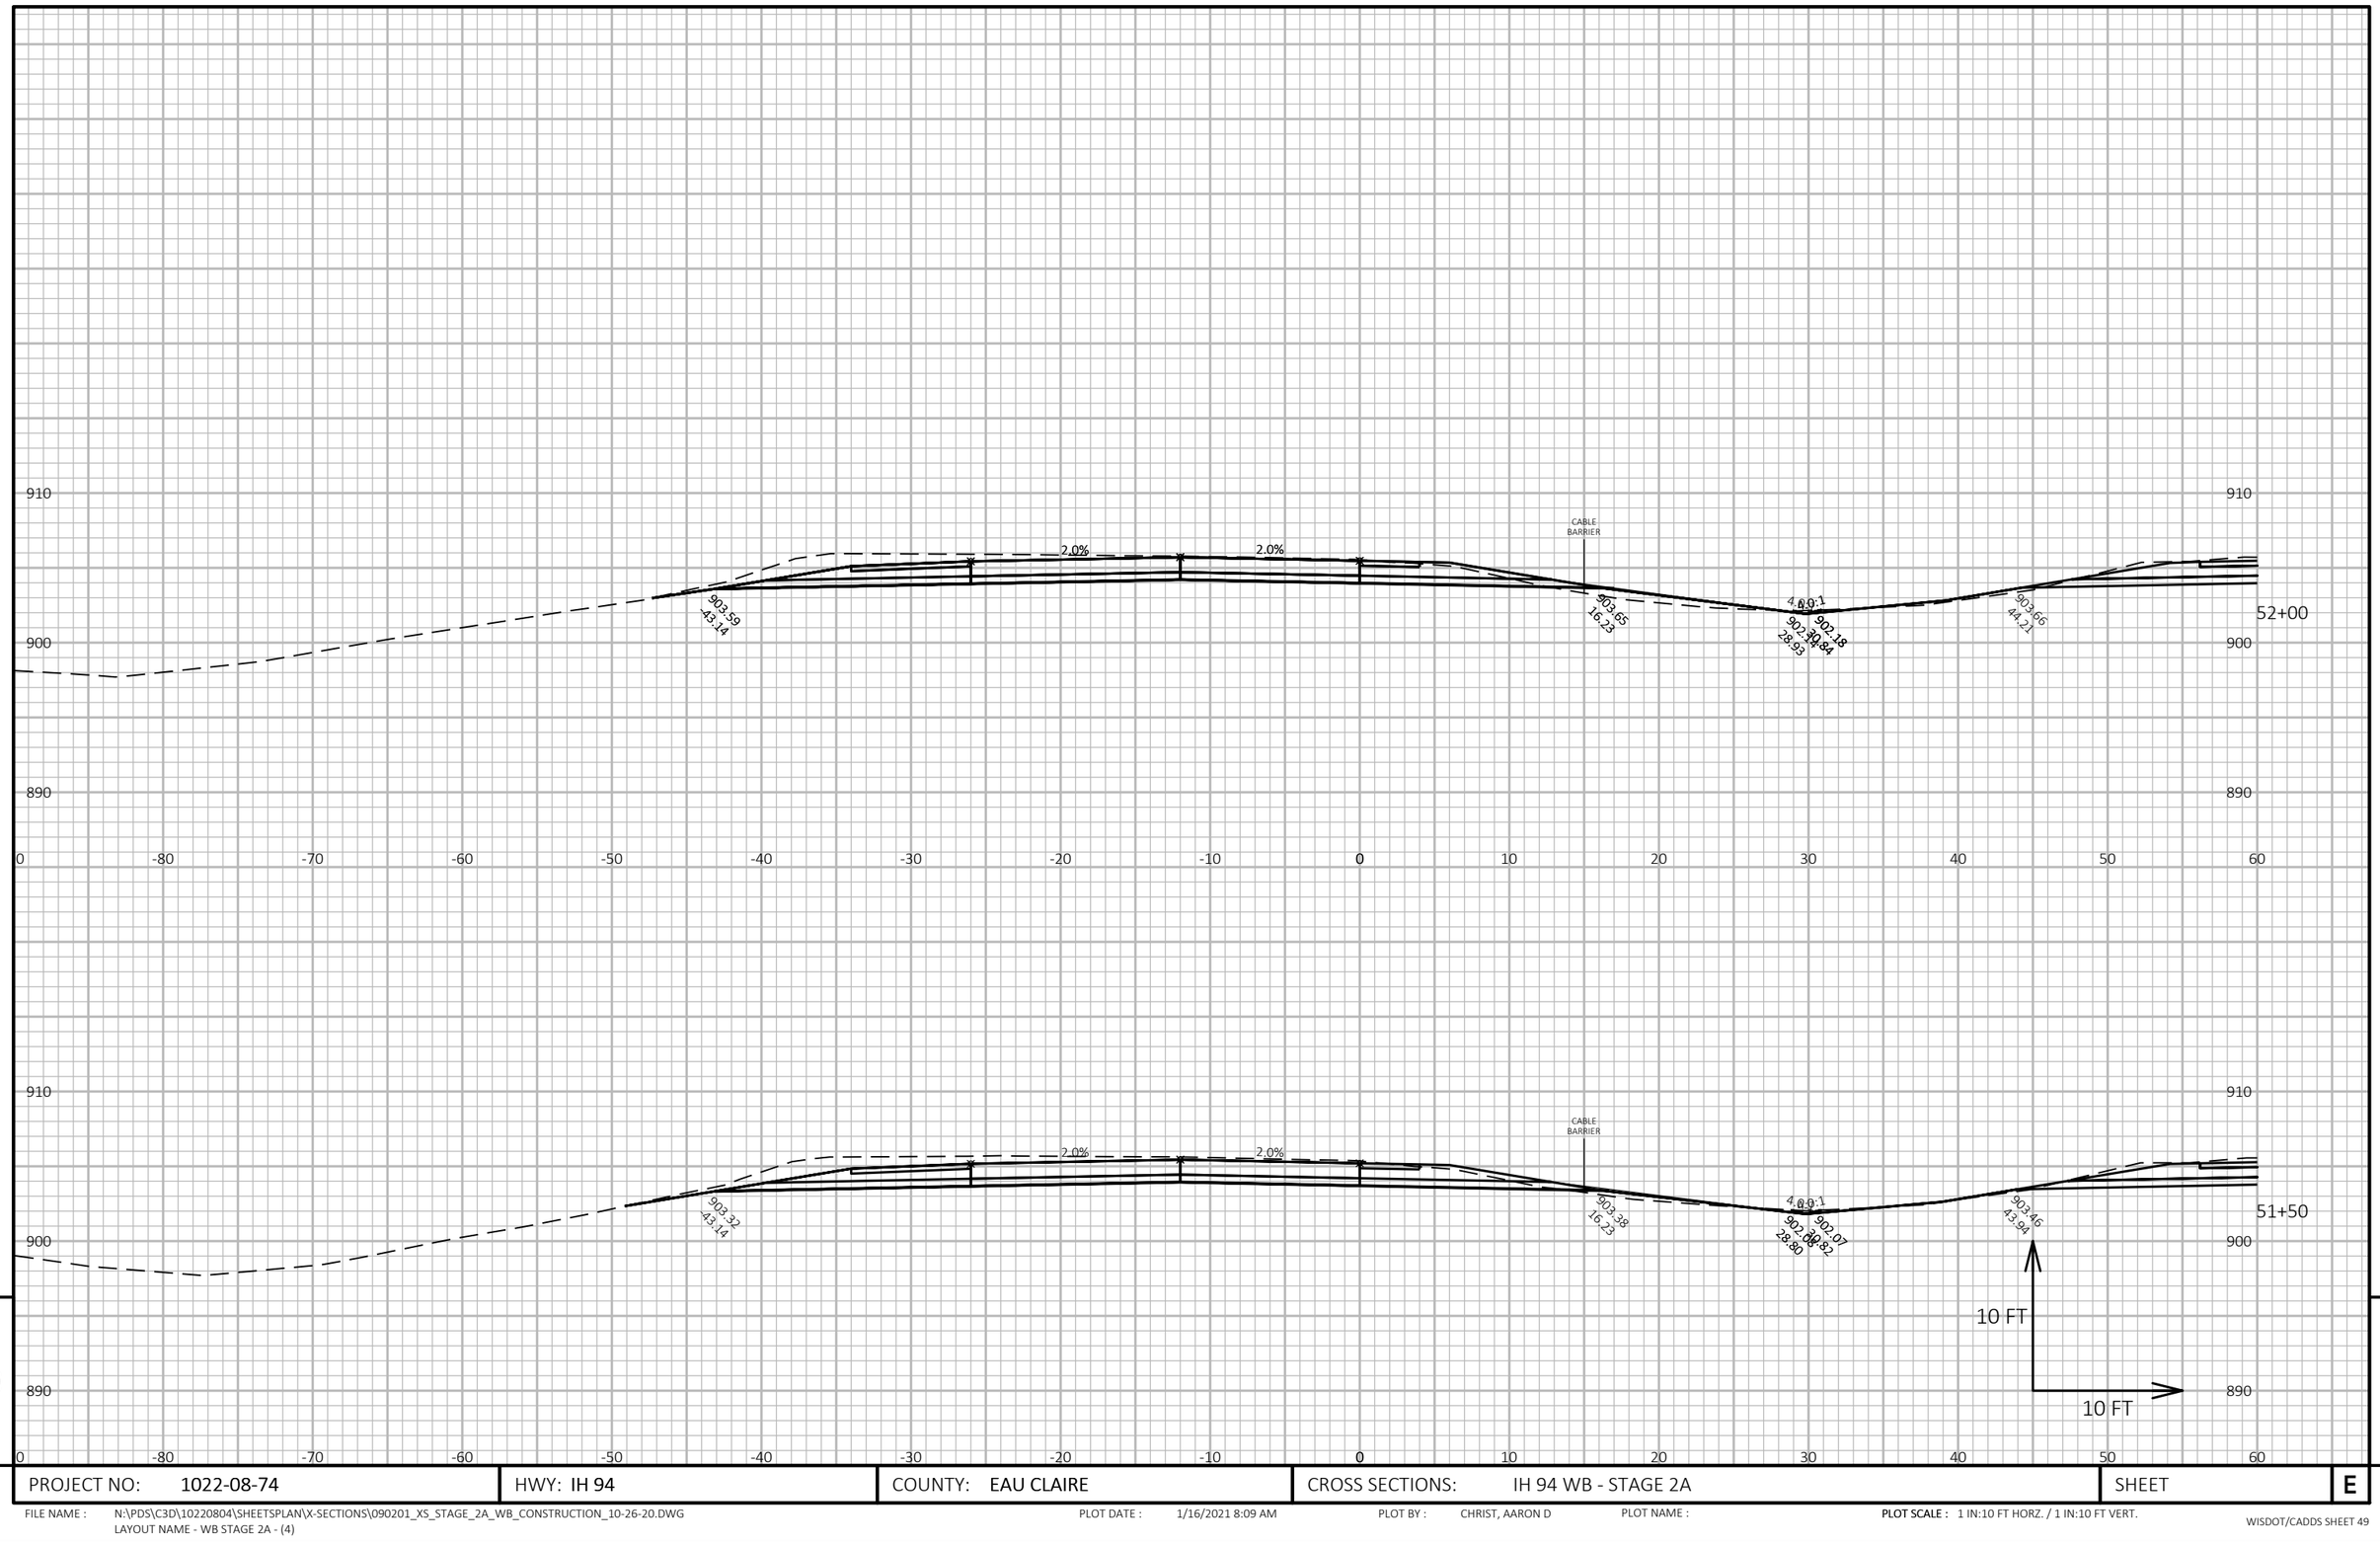

PROJECT NO: 1022-08-74	HWY: IH 94	COUNTY: EAU CLAIRE	CROSS SECTIONS: IH 94 WB - STAGE 2A	SHEET E

FILE NAME : N:\PDS\C3D\10220804\SHEETSPLAN\X-SECTIONS\090201_XS_STAGE_2A_WB_CONSTRUCTION_10-26-20.DWG
LAYOUT NAME - WB STAGE 2A - (4)

PLOT DATE : 1/16/2021 8:09 AM PLOT BY : CHRIST, AARON D PLOT NAME : **PLOT SCALE :** 1 IN:10 FT HORZ. / 1 IN:10 FT VERT.

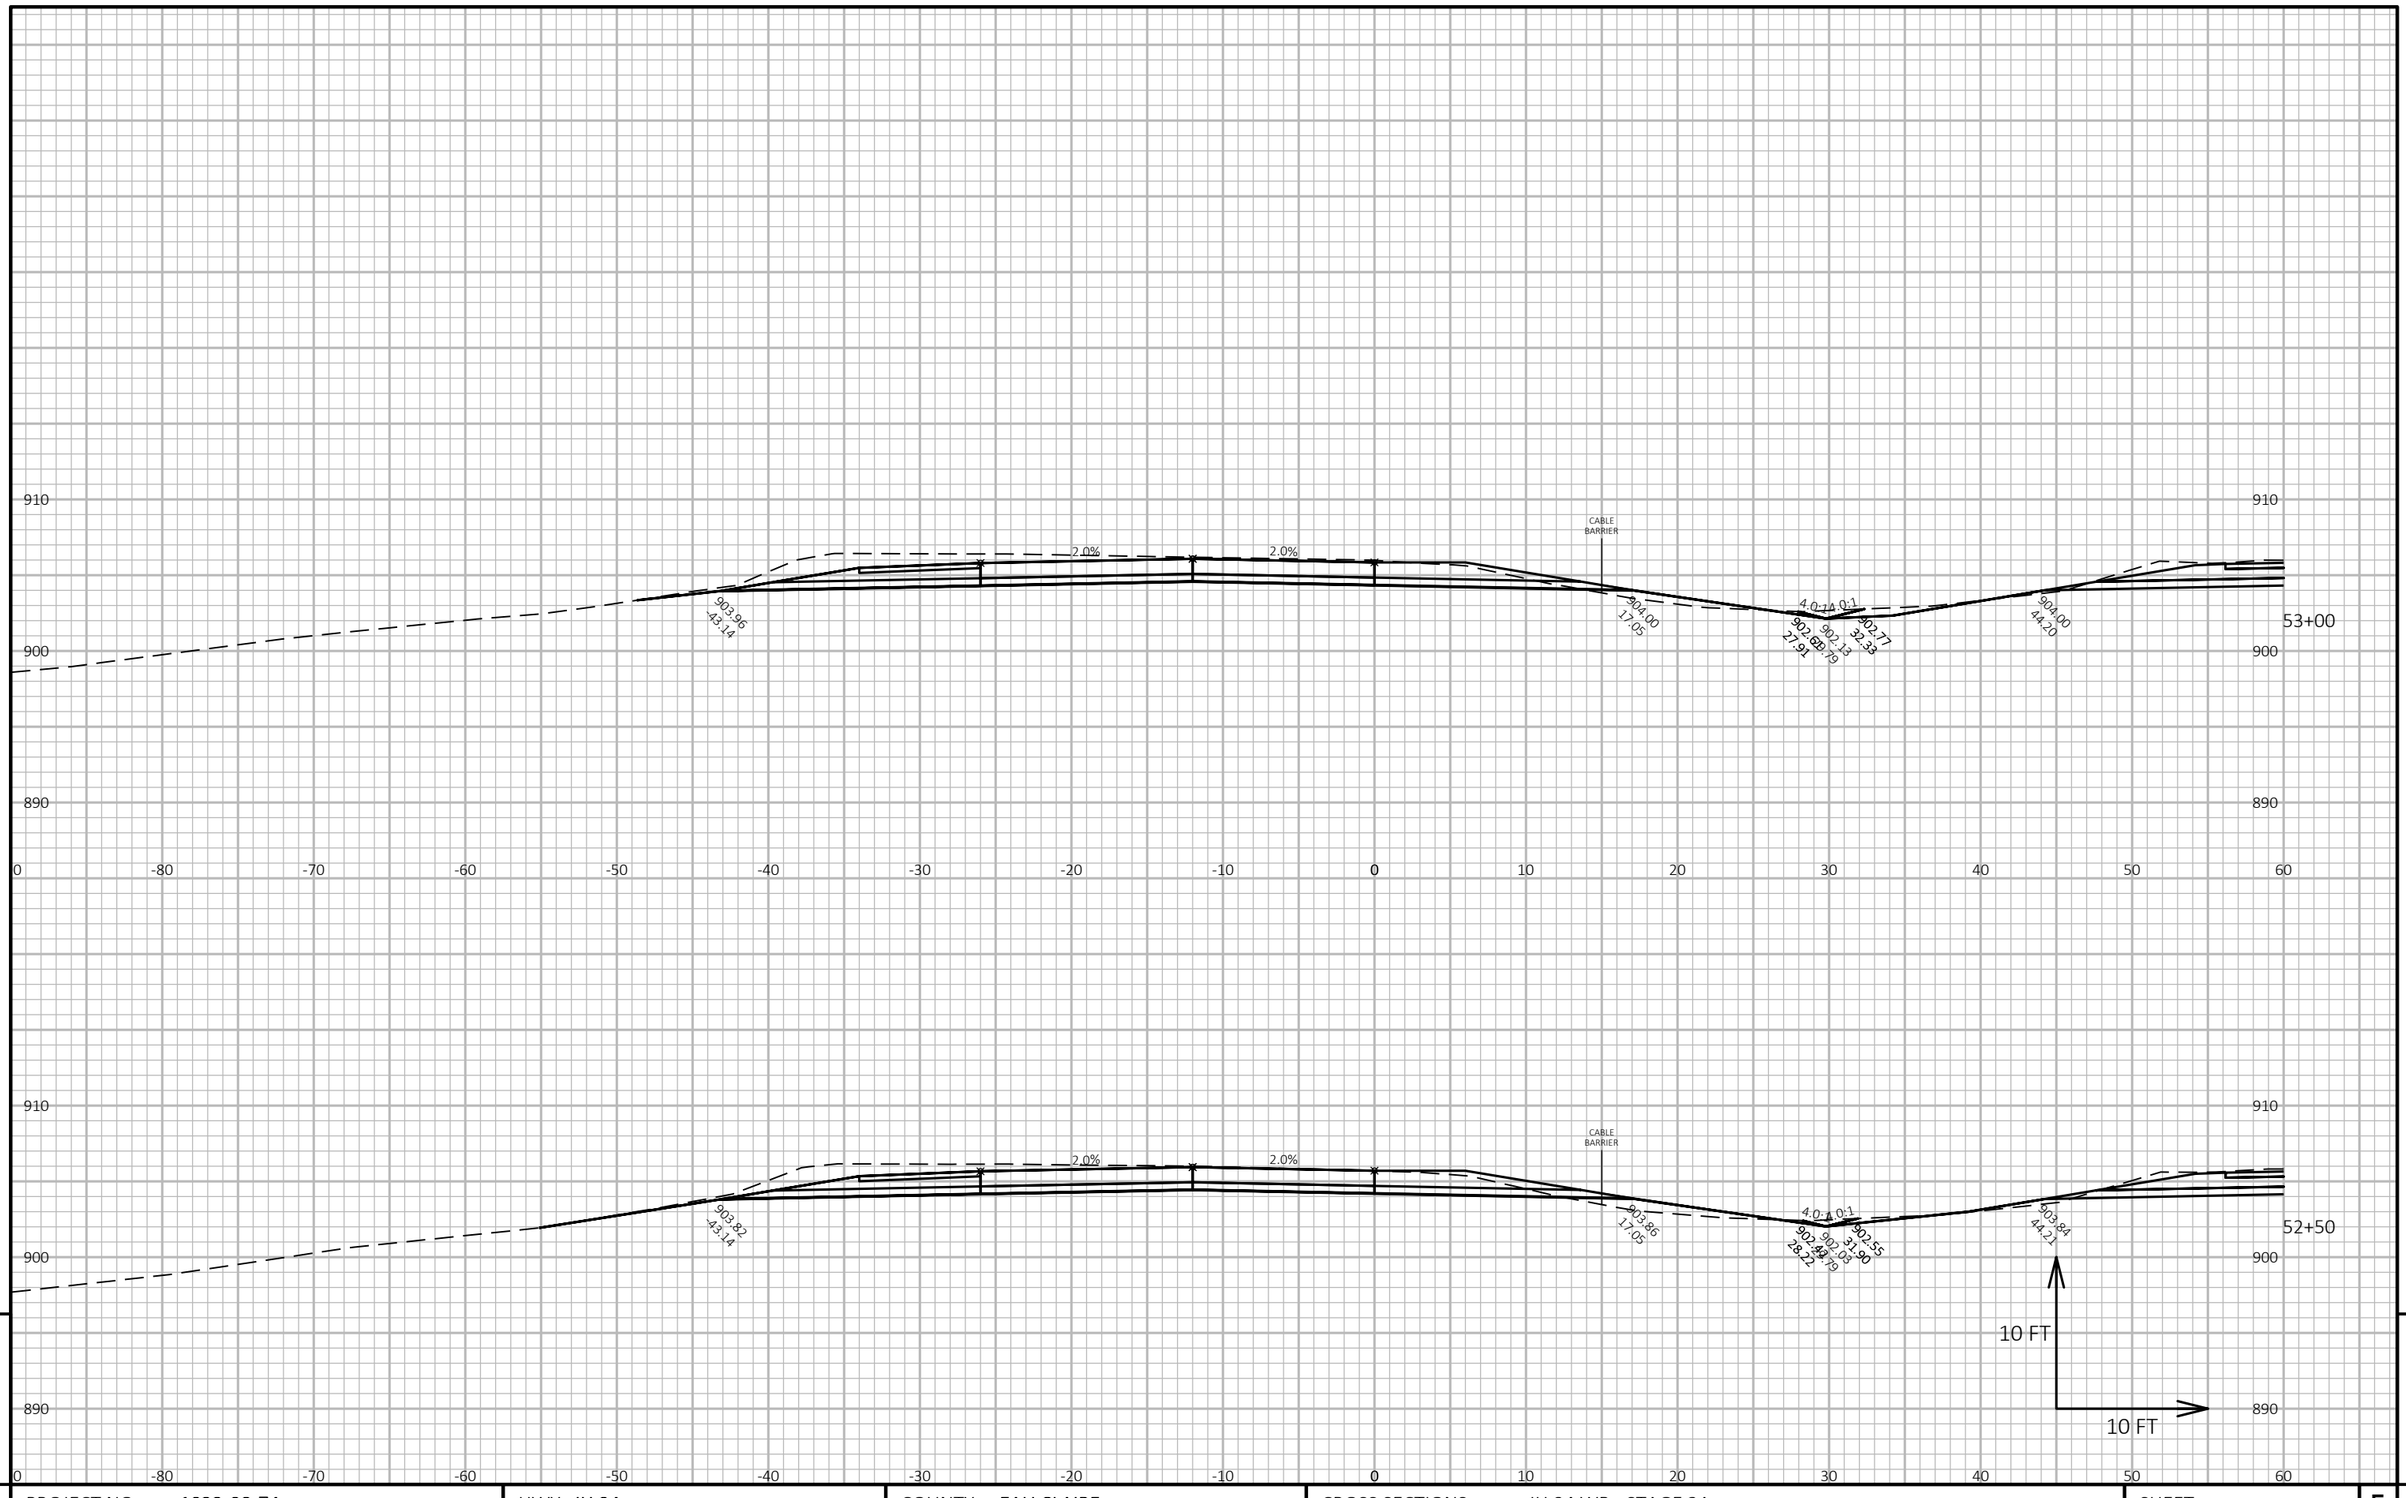


9

9

PROJECT NO: 1022-08-74	HWY: IH 94	COUNTY: EAU CLAIRE	CROSS SECTIONS: IH 94 WB - STAGE 2A	SHEET	E

FILE NAME : N:\PDS\C3D\10220804\SHEETSPLAN\X-SECTIONS\090201_XS_STAGE_2A_WB_CONSTRUCTION_10-26-20.DWG
LAYOUT NAME - WB STAGE 2A - (5)

PLOT DATE : 1/16/2021 8:10 AM PLOT BY : CHRIST, AARON D PLOT NAME : **PLOT SCALE :** 1 IN:10 FT HORZ. / 1 IN:10 FT VERT.

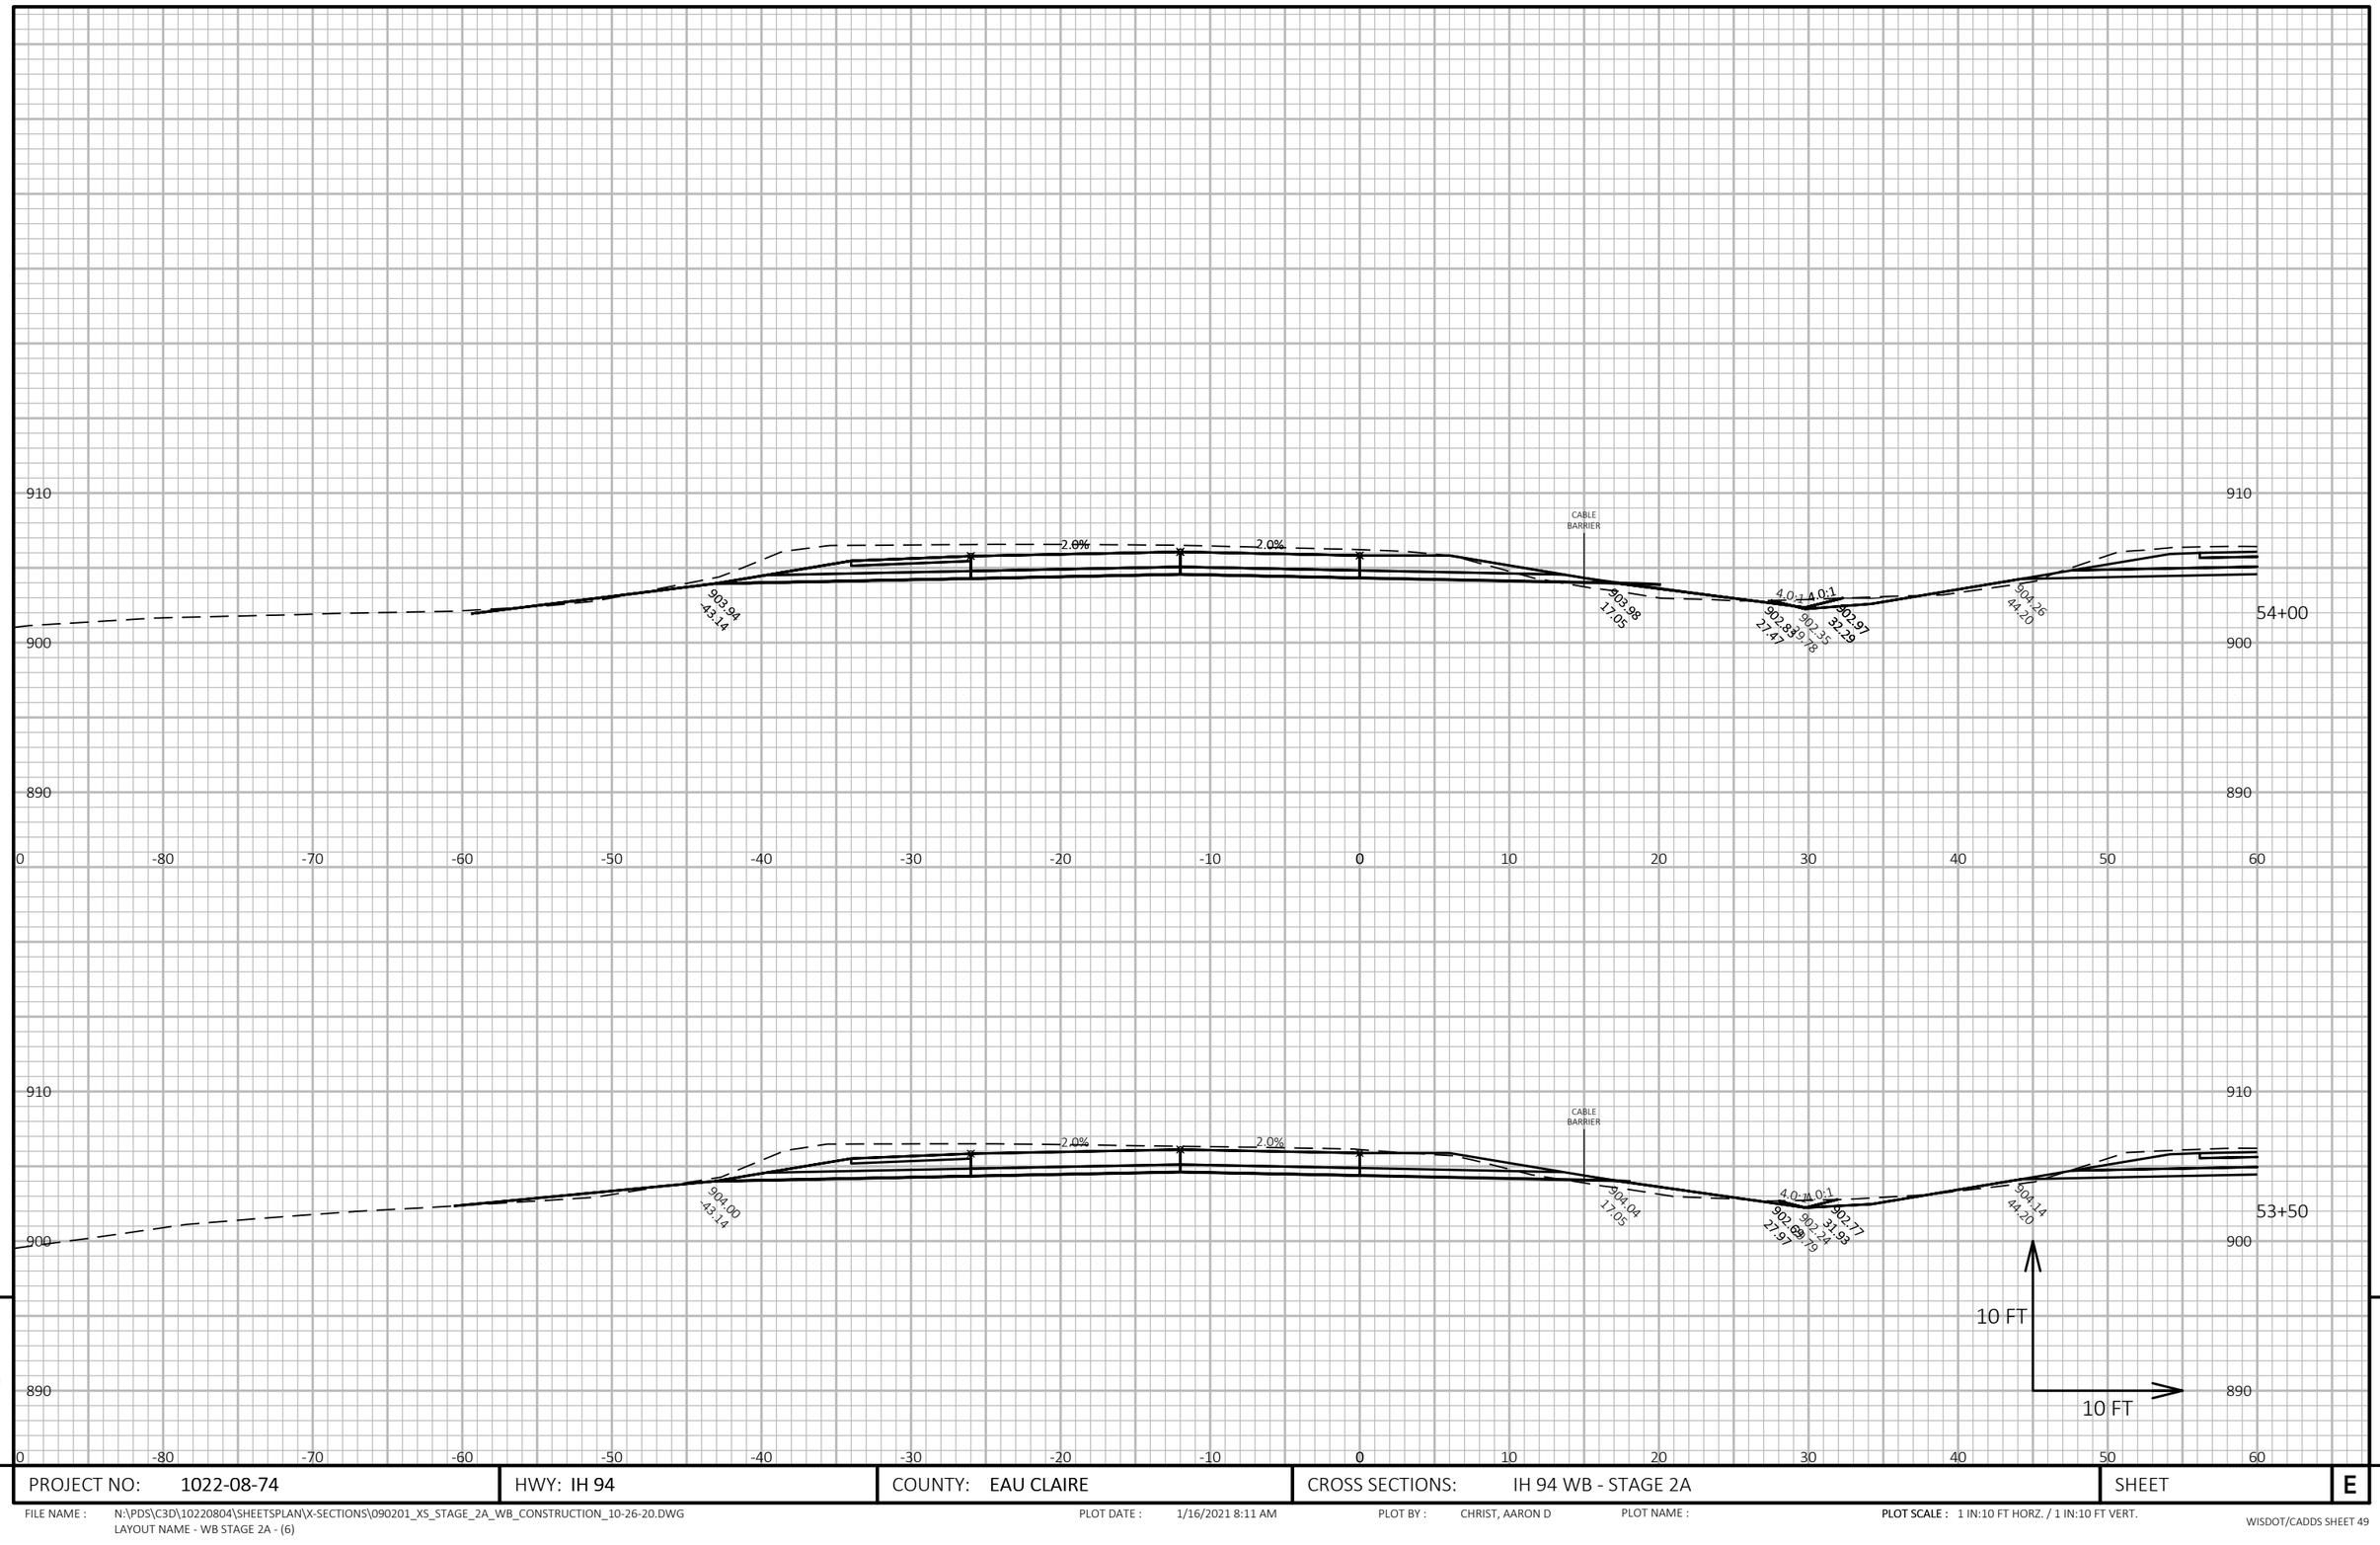


9

9

PROJECT NO: 1022-08-74	HWY: IH 94	COUNTY: EAU CLAIRE	CROSS SECTIONS: IH 94 WB - STAGE 2A	SHEET E

FILE NAME : N:\PDS\C3D\10220804\SHEETSPLAN\X-SECTIONS\090201_XS_STAGE_2A_WB_CONSTRUCTION_10-26-20.DWG
LAYOUT NAME - WB STAGE 2A - (6)

PLOT DATE : 1/16/2021 8:11 AM PLOT BY : CHRIST, AARON D PLOT NAME : **PLOT SCALE :** 1 IN:10 FT HORZ. / 1 IN:10 FT VERT.

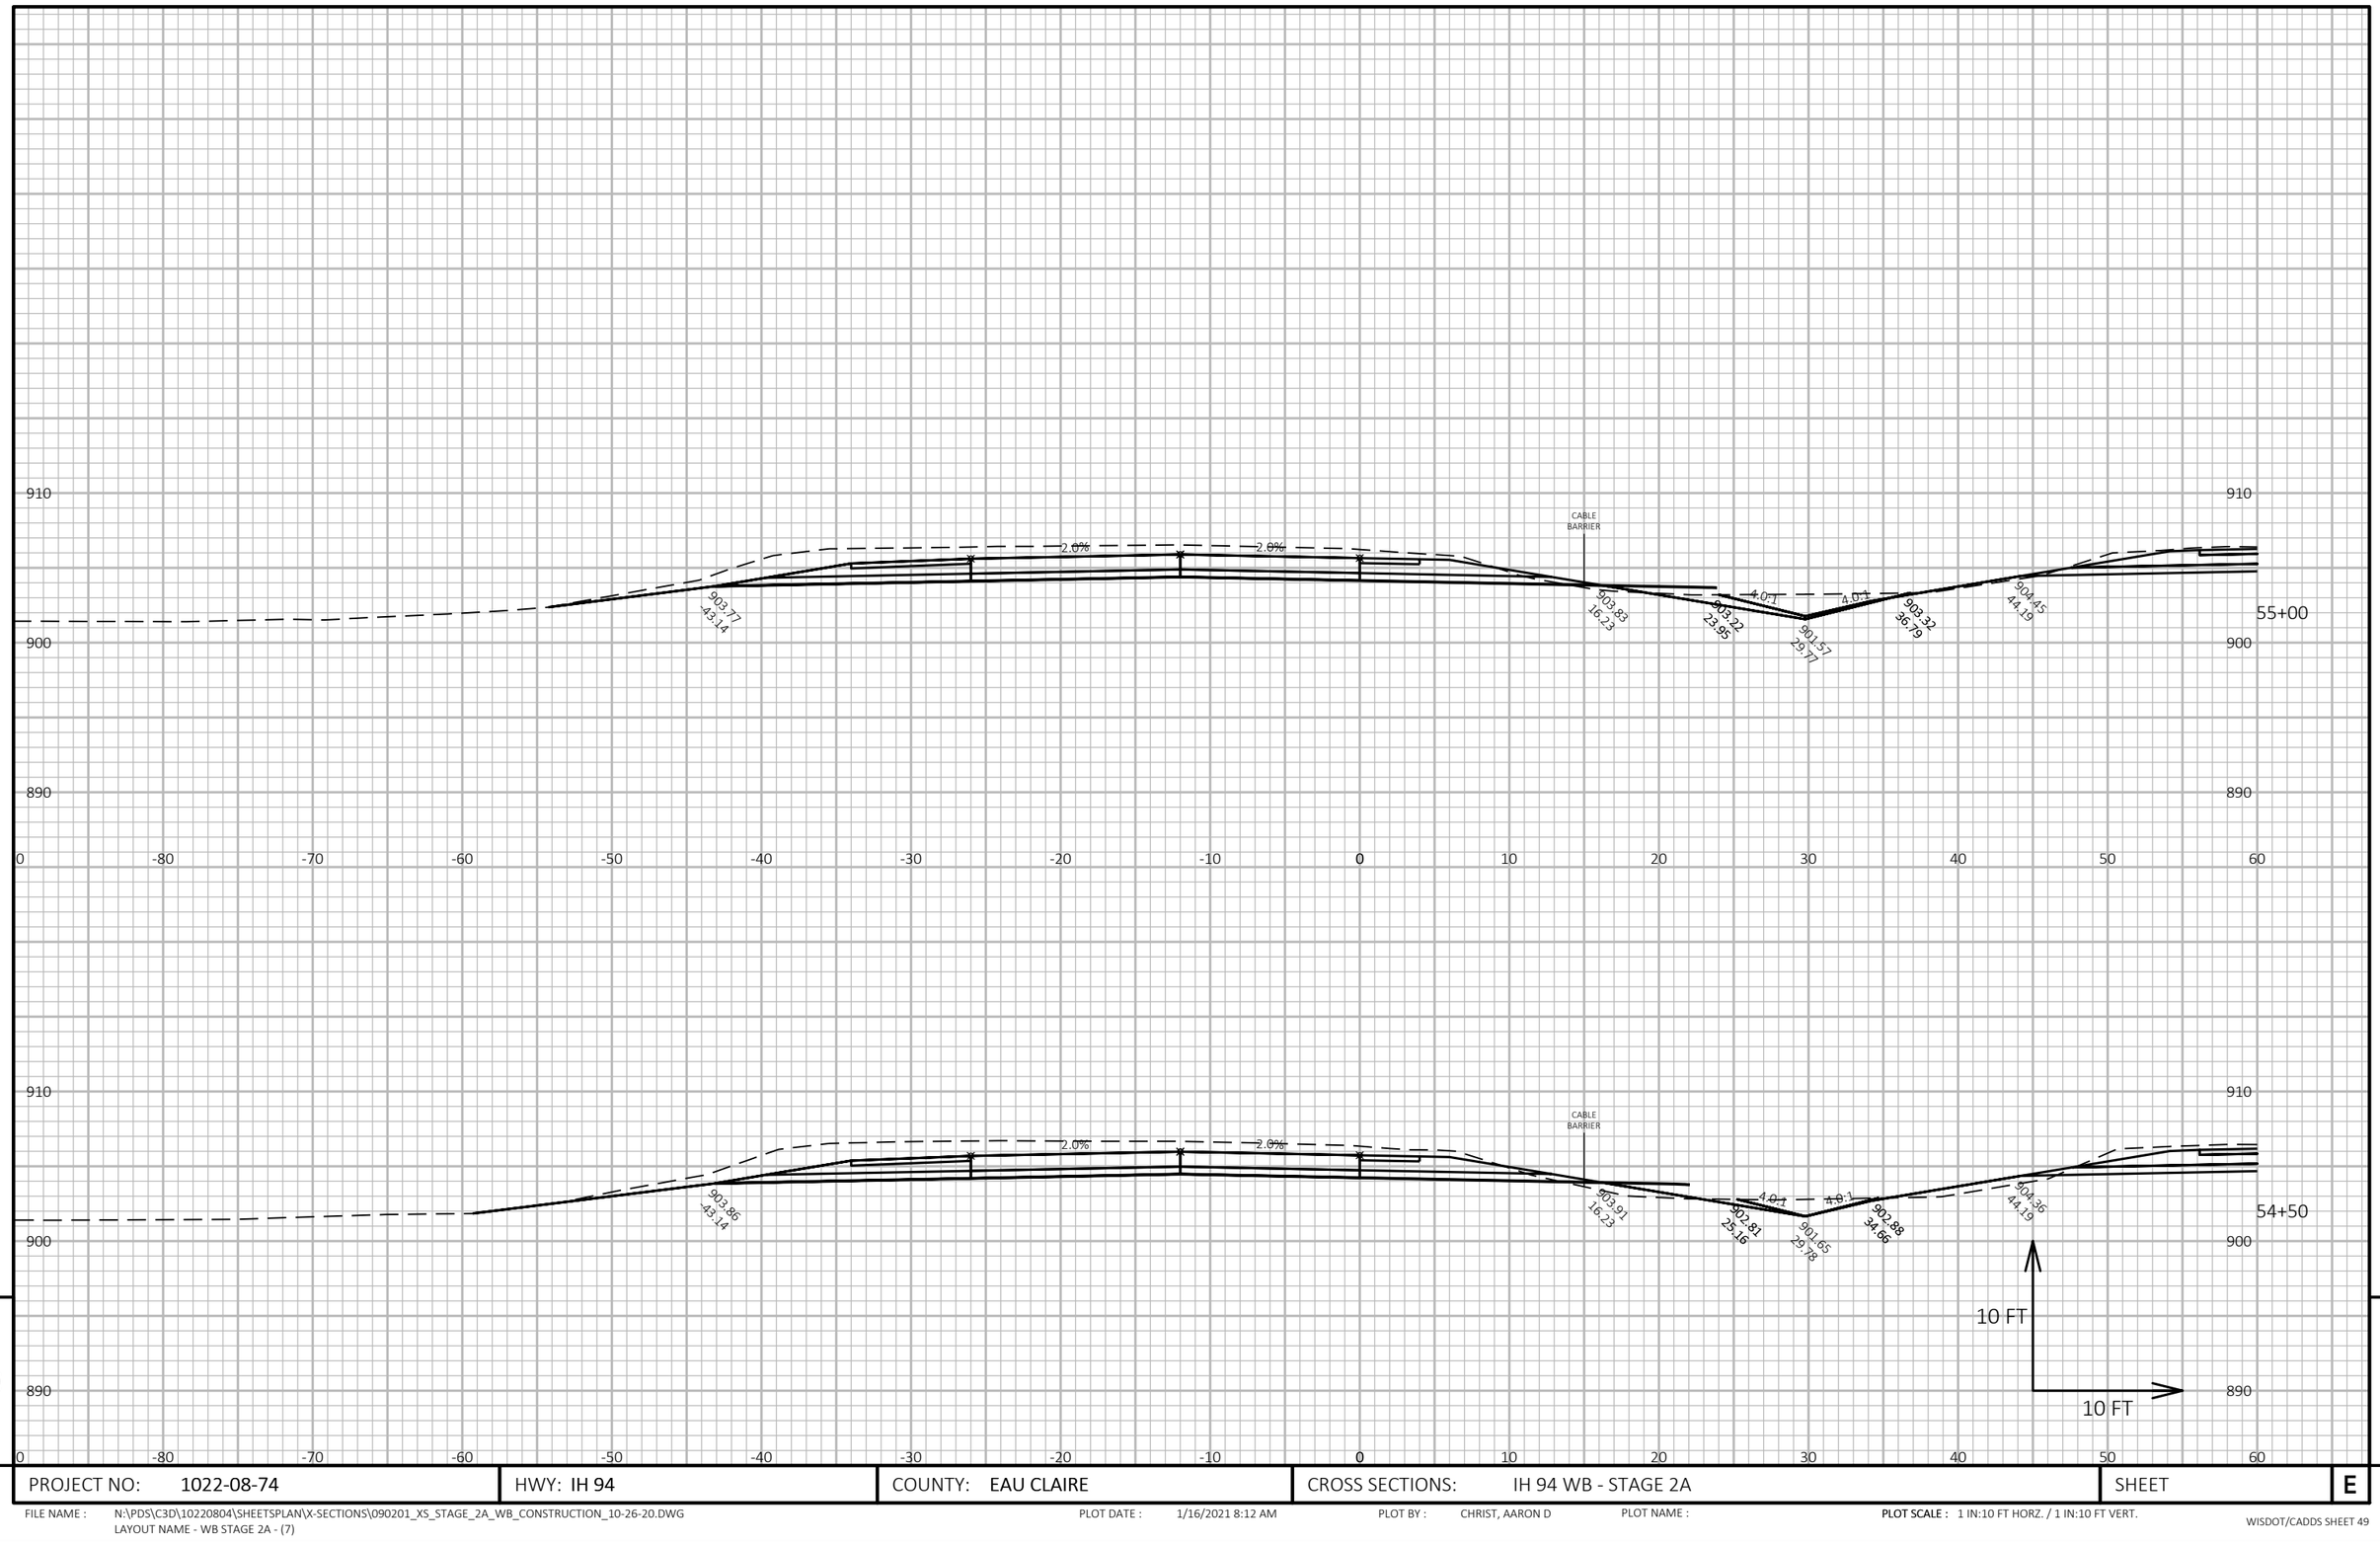


PROJECT NO: 1022-08-74	HWY: IH 94	COUNTY: EAU CLAIRE	CROSS SECTIONS: IH 94 WB - STAGE 2A	SHEET E

FILE NAME : N:\PDS\C3D\10220804\SHEETSPLAN\X-SECTIONS\090201_XS_STAGE_2A_WB_CONSTRUCTION_10-26-20.DWG
LAYOUT NAME - WB STAGE 2A - (7)

PLOT DATE : 1/16/2021 8:12 AM PLOT BY : CHRIST, AARON D PLOT NAME : PLOT SCALE : 1 IN:10 FT HORZ. / 1 IN:10 FT VERT.

WISDOT/CADDS SHEET 49

9 9

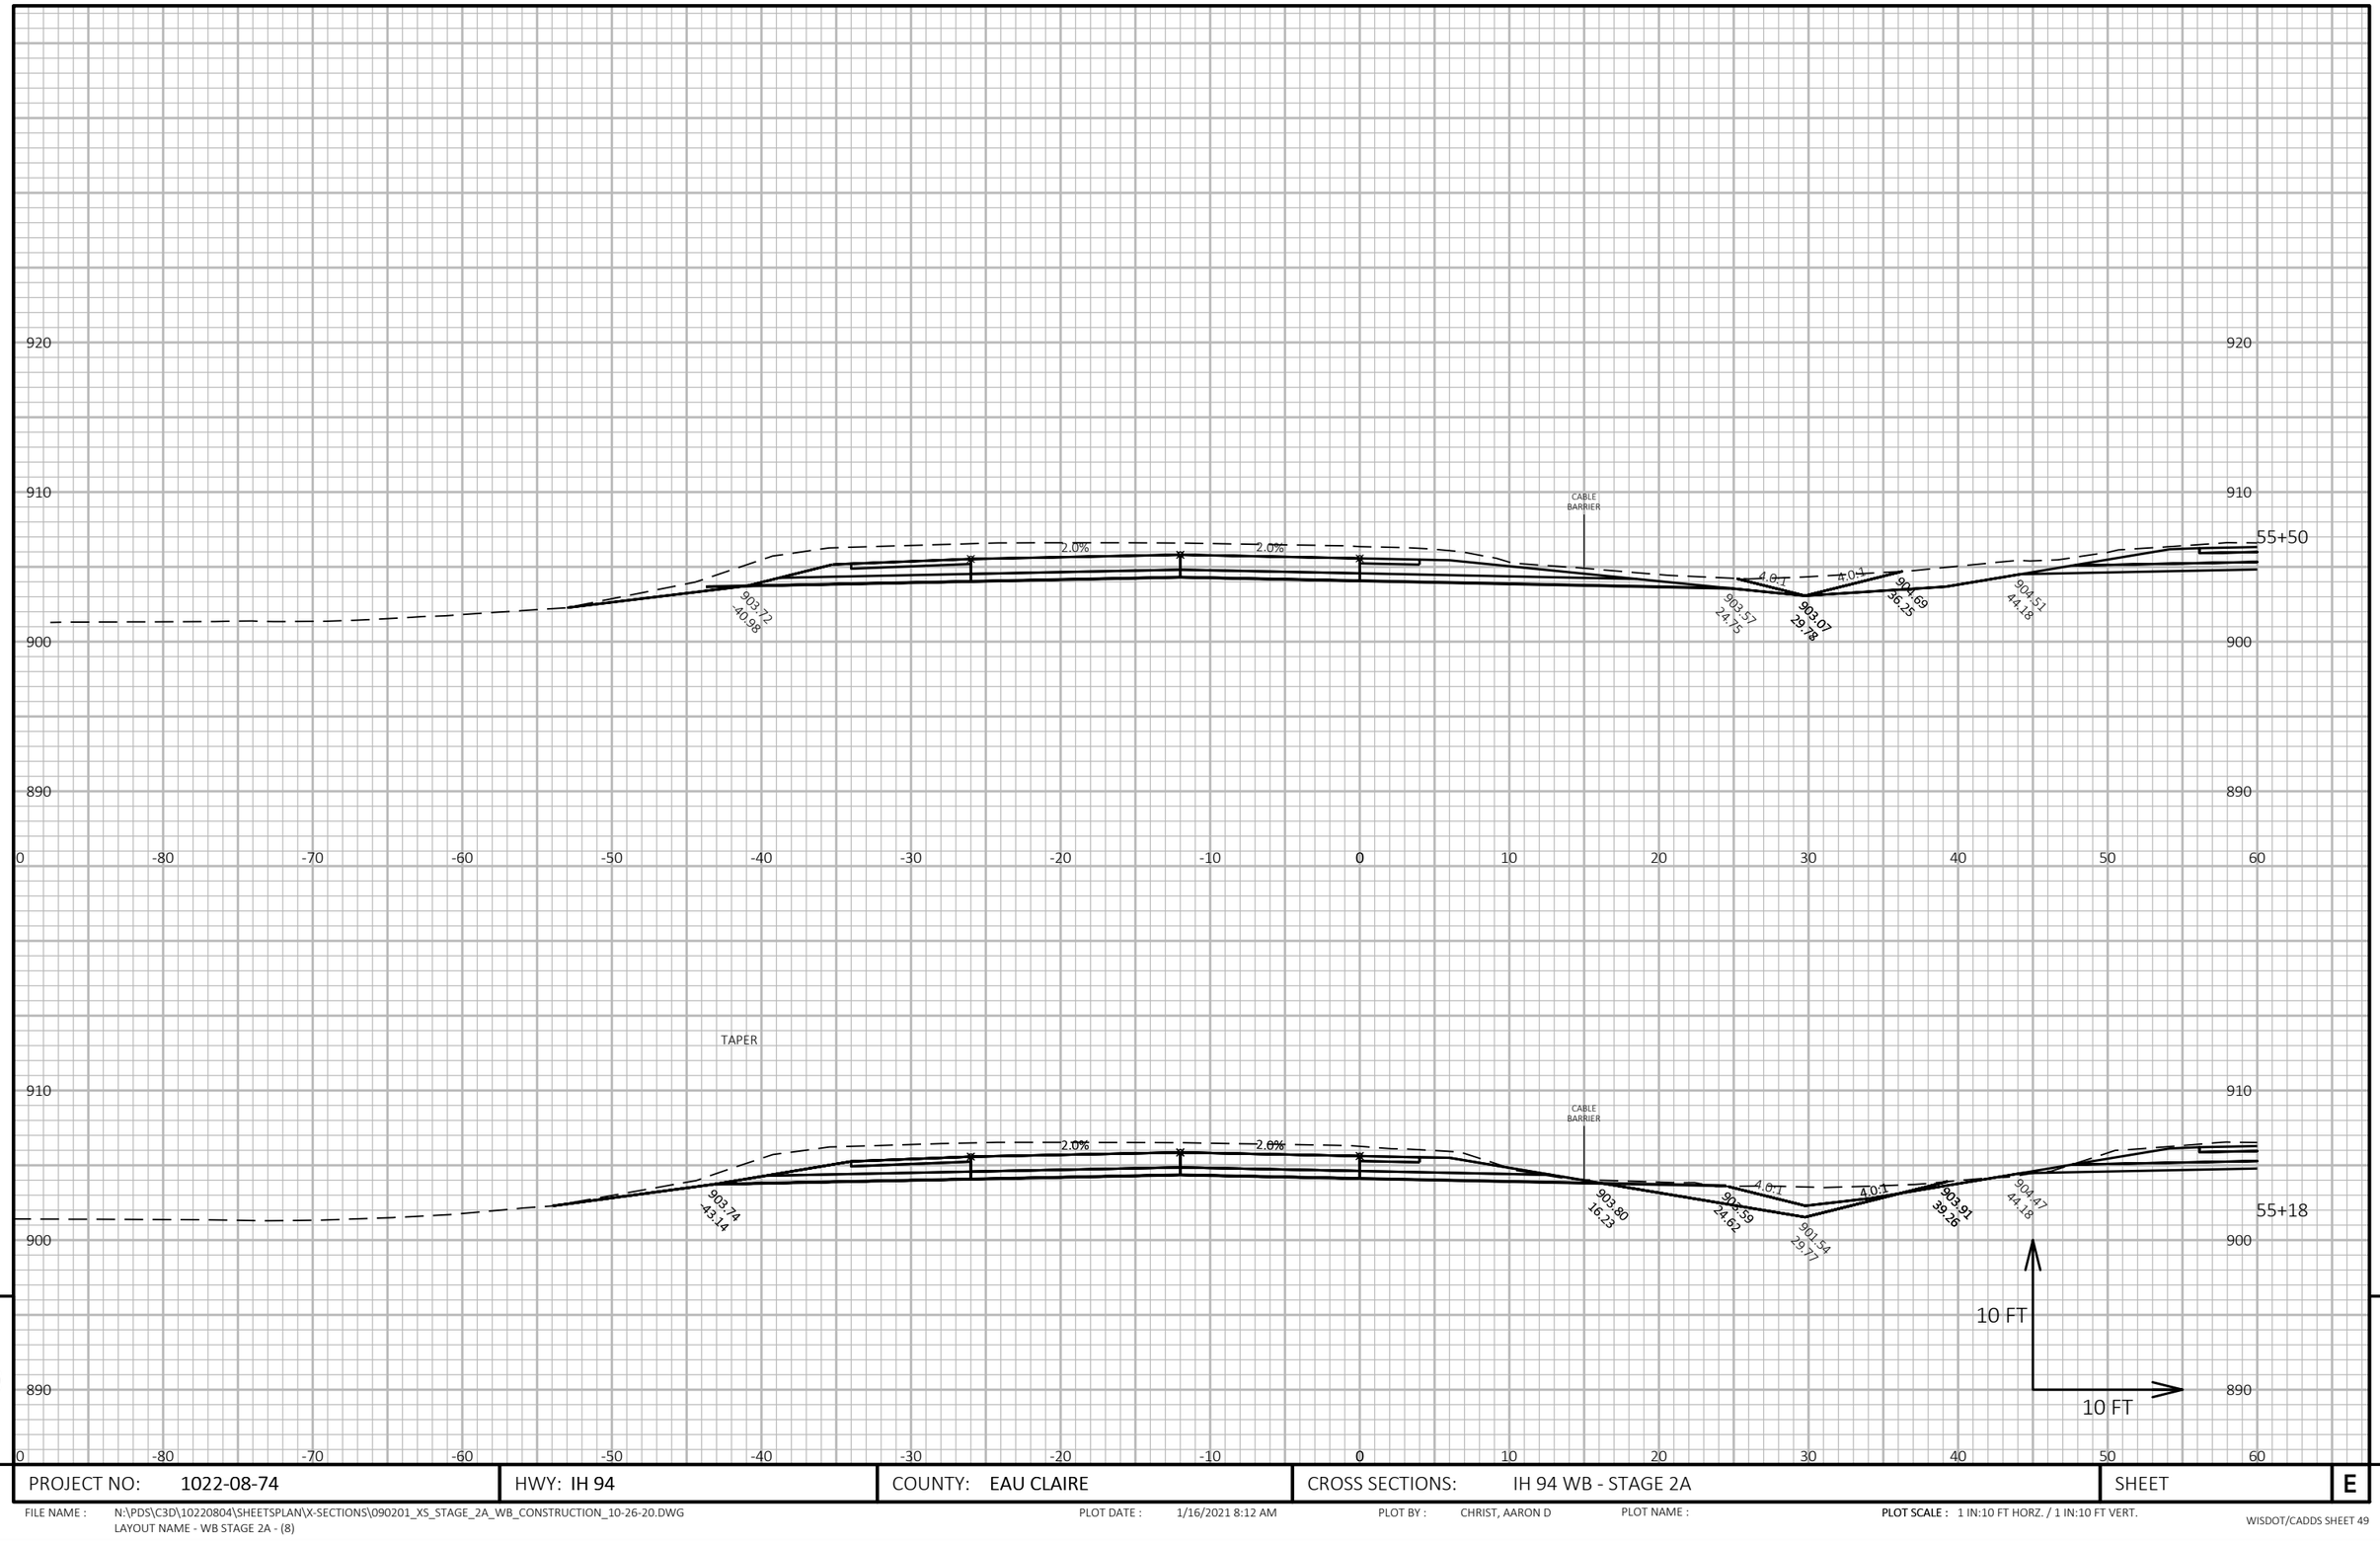


PROJECT NO: 1022-08-74	HWY: IH 94	COUNTY: EAU CLAIRE	CROSS SECTIONS: IH 94 WB - STAGE 2A	SHEET E

FILE NAME : N:\PDS\C3D\10220804\SHEETSPLAN\X-SECTIONS\090201_XS_STAGE_2A_WB_CONSTRUCTION_10-26-20.DWG
LAYOUT NAME - WB STAGE 2A - (8)

PLOT DATE : 1/16/2021 8:12 AM PLOT BY : CHRIST, AARON D PLOT NAME : **PLOT SCALE :** 1 IN:10 FT HORZ. / 1 IN:10 FT VERT.

9

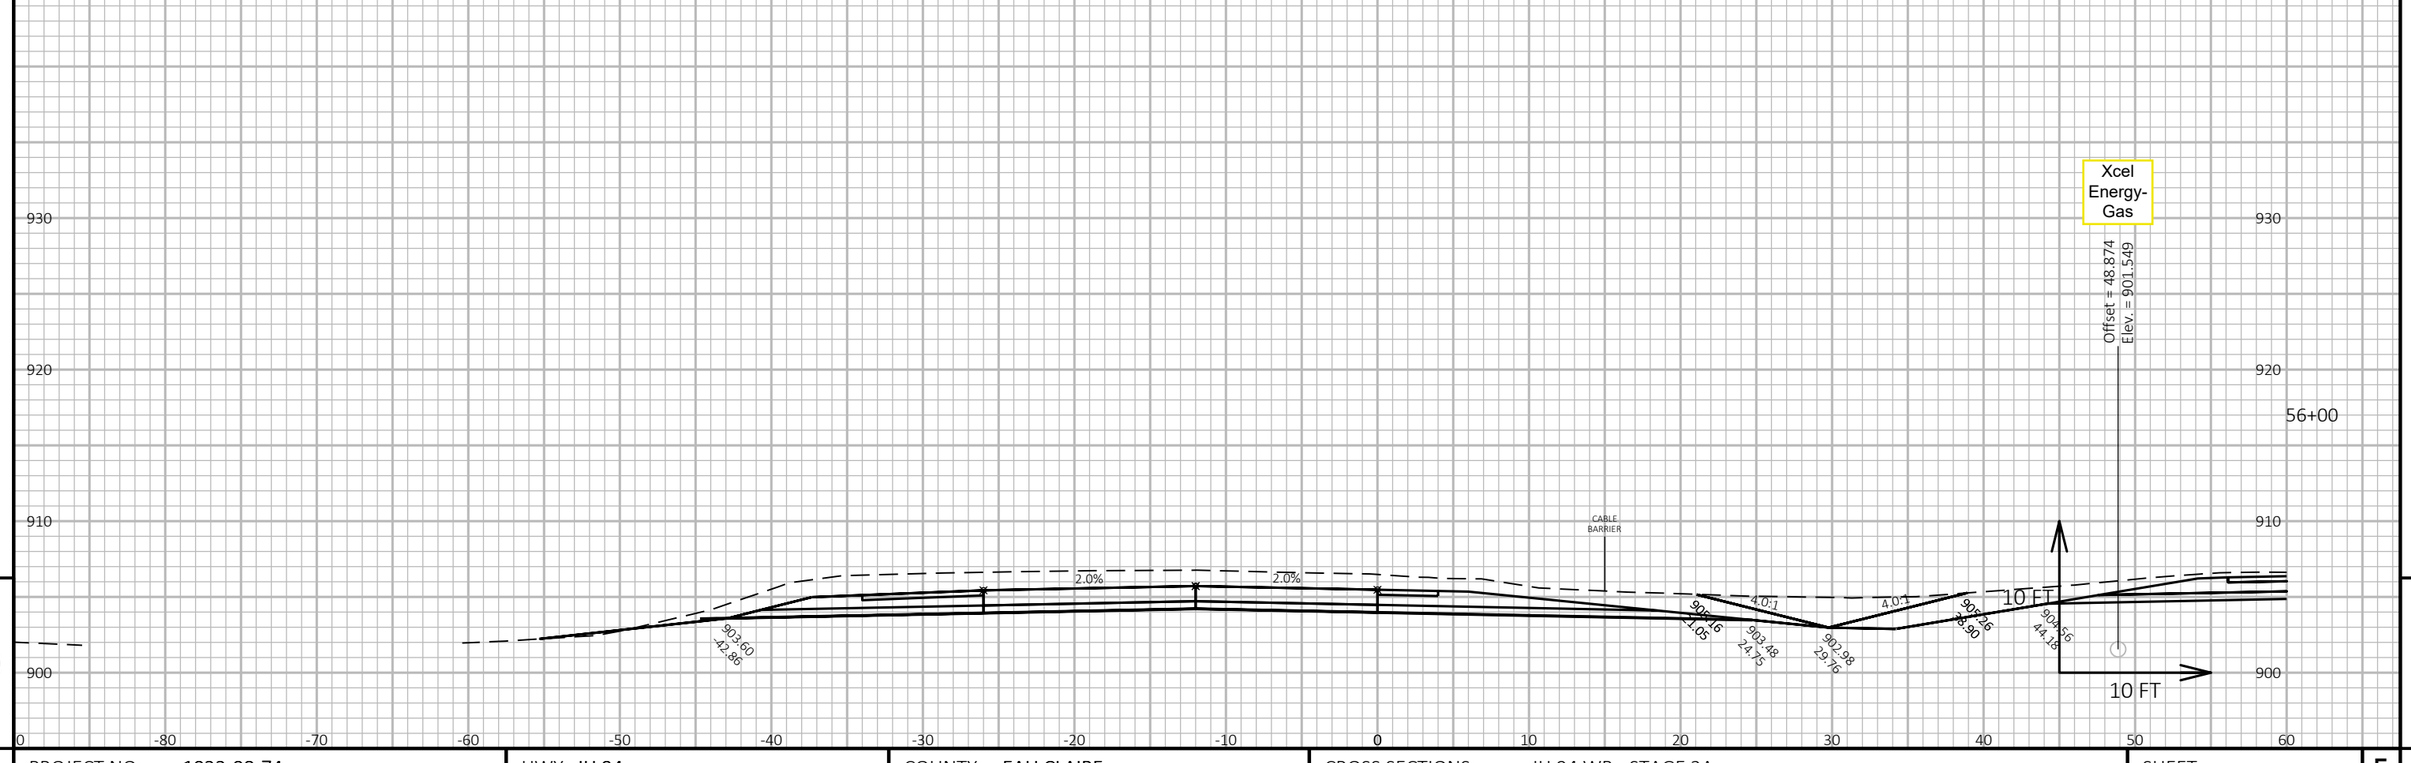

9

9

PROJECT NO: 1022-08-74	HWY: IH 94	COUNTY: EAU CLAIRE	CROSS SECTIONS: IH 94 WB - STAGE 2A	SHEET	E

FILE NAME : N:\PDS\C3D\10220804\SHEETSPLAN\X-SECTIONS\090201_XS_STAGE_2A_WB_CONSTRUCTION_10-26-20.DWG
LAYOUT NAME - WB STAGE 2A - (9)

PLOT DATE : 1/16/2021 8:13 AM

PLOT BY : CHRIST, AARON D

PLOT NAME :

PLOT SCALE : 1 IN:10 FT HORZ. / 1 IN:10 FT VERT.

940
930
920
910
900

Xcel Energy-Gas

Offset = 1.496
Elev. = 901.549

56+50

CABLE BARRIER

4.0:1
6.0:1
4.0:1
2.0%
2.0%
4.0:1
4.0:1

903.61
-55.55
901.87
-52.59
903.47
-44.85
905.53
-29.61
903.39
-24.75
902.89
-29.76
904.42
-35.88
905.57
-40.47

10 FT
10 FT


0 -80 -70 -60 -50 -40 -30 -20 -10 0 10 20 30 40 50 60

9 9

PROJECT NO: 1022-08-74	HWY: IH 94	COUNTY: EAU CLAIRE	CROSS SECTIONS: IH 94 WB - STAGE 2A	SHEET E

FILE NAME : N:\PDS\C3D\10220804\SHEETSPLAN\X-SECTIONS\090201_XS_STAGE_2A_WB_CONSTRUCTION_10-26-20.DWG
LAYOUT NAME - WB STAGE 2A - (10)

PLOT DATE : 1/16/2021 8:14 AM PLOT BY : CHRIST, AARON D PLOT NAME : **PLOT SCALE :** 1 IN:10 FT HORZ. / 1 IN:10 FT VERT.

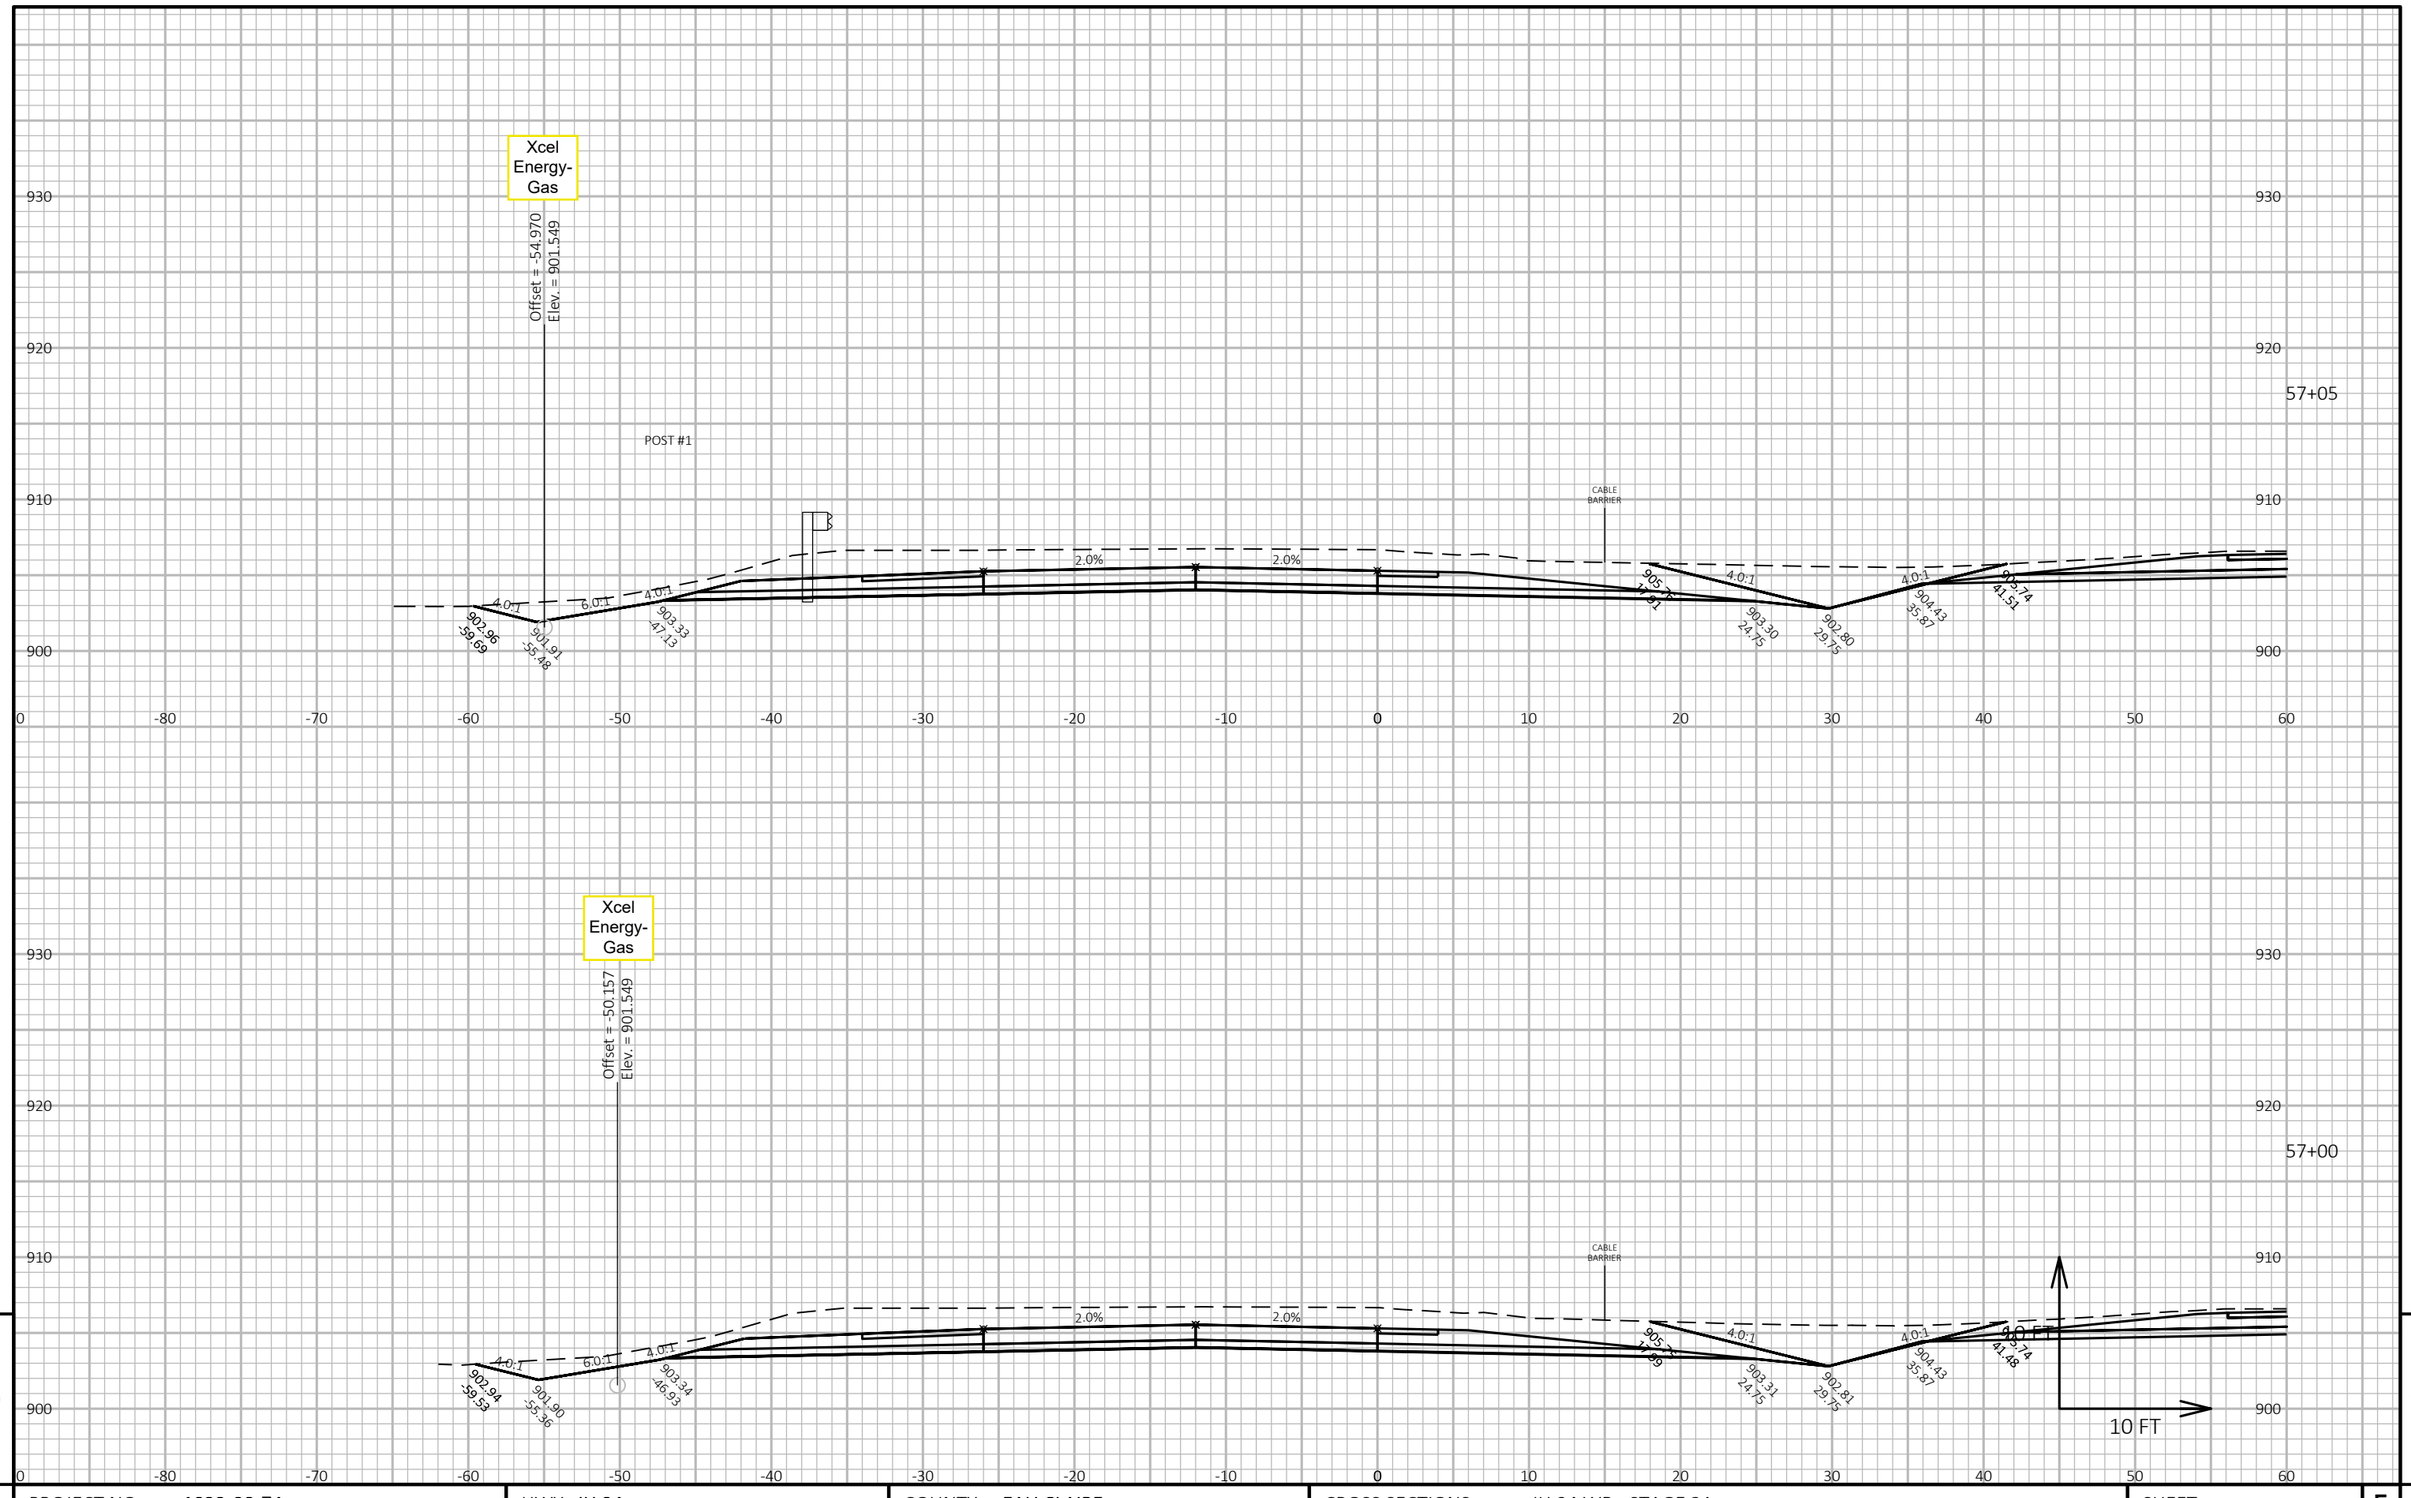

PROJECT NO: 1022-08-74	HWY: IH 94	COUNTY: EAU CLAIRE	CROSS SECTIONS: IH 94 WB - STAGE 2A	SHEET E

FILE NAME : N:\PDS\C3D\10220804\SHEETSPLAN\X-SECTIONS\090201_XS_STAGE_2A_WB_CONSTRUCTION_10-26-20.DWG
LAYOUT NAME - WB STAGE 2A - (11)

PLOT DATE : 1/16/2021 8:15 AM PLOT BY : CHRIST, AARON D PLOT NAME : **PLOT SCALE :** 1 IN:10 FT HORZ. / 1 IN:10 FT VERT.

POST #9

CABLE BARRIER

910
900
0 -80 -70 -60 -50 -40 -30 -20 -10 0 10 20 30 40 50 60

4.0:1 6.0:1 4.0:1 2.0% 2.0% 4.0:1 4.0:1 4.0:1

903.42 -57.17
901.98 -51.42
903.32 -43.42
905.91 1.00
903.21 24.75
902.71 29.74
904.41 35.87
905.74 41.87

57+55

Xcel Energy- Gas

Offset = -79.830
Elev. = 901.549

POST #5

CABLE BARRIER

910
900
0 -80 -70 -60 -50 -40 -30 -20 -10 0 10 20 30 40 50 60

4.0:1 6.0:1 4.0:1 2.0% 2.0% 4.0:1 4.0:1 4.0:1

903.33 -57.17
901.97 -51.73
903.32 -43.66
905.91 1.00
903.22 24.75
902.72 29.75
904.41 35.87
905.75 41.85

57+50

910
900
0 -80 -70 -60 -50 -40 -30 -20 -10 0 10 20 30 40 50 60

4.0:1 6.0:1 4.0:1 2.0% 2.0% 4.0:1 4.0:1 4.0:1

903.14 -57.68
901.95 -52.90
903.34 -44.69
905.91 1.00
903.25 24.75
902.75 29.75
904.42 35.87
905.76 41.76

57+30

10 FT


10 FT

9 9

PROJECT NO: 1022-08-74	HWY: IH 94	COUNTY: EAU CLAIRE	CROSS SECTIONS: IH 94 WB - STAGE 2A	SHEET E

FILE NAME : N:\PDS\C3D\10220804\SHEETSPLAN\X-SECTIONS\090201_XS_STAGE_2A_WB_CONSTRUCTION_10-26-20.DWG
LAYOUT NAME - WB STAGE 2A - (12)

PLOT DATE : 1/16/2021 8:16 AM PLOT BY : CHRIST, AARON D PLOT NAME : **PLOT SCALE :** 1 IN:10 FT HORZ. / 1 IN:10 FT VERT.

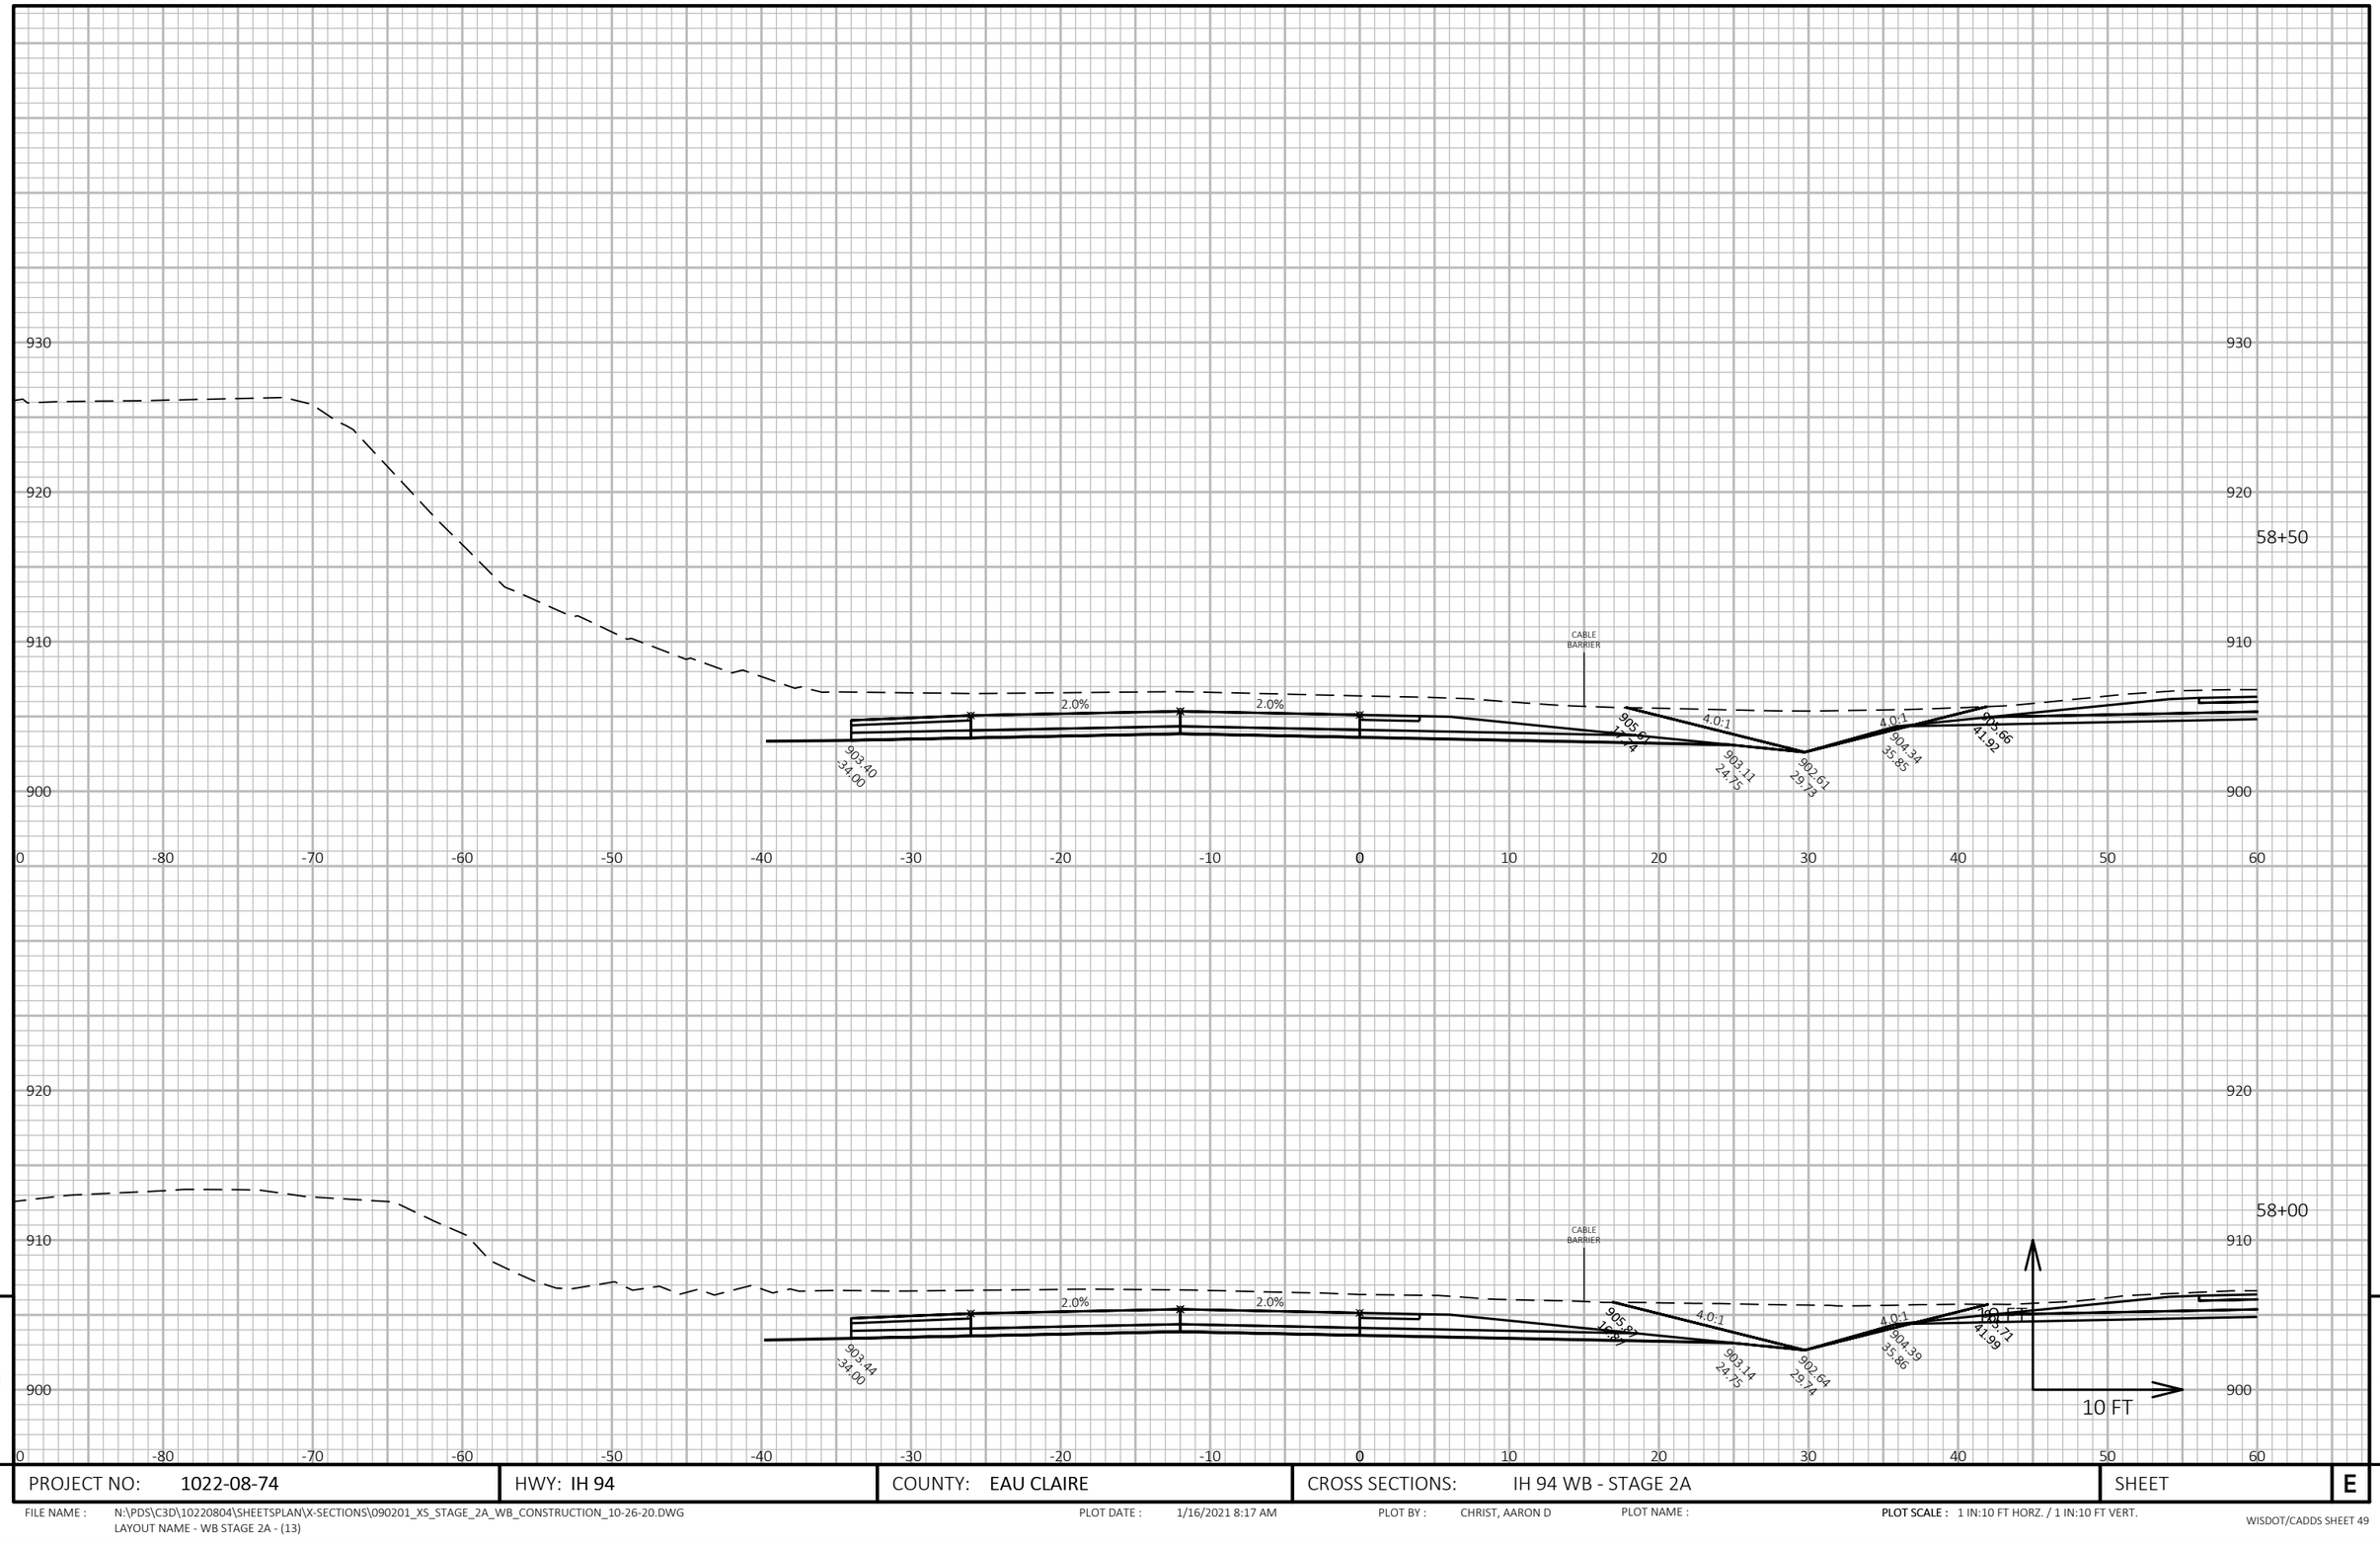

9

9

PROJECT NO: 1022-08-74	HWY: IH 94	COUNTY: EAU CLAIRE	CROSS SECTIONS: IH 94 WB - STAGE 2A	SHEET	E


FILE NAME : N:\PDS\C3D\10220804\SHEETSPLAN\X-SECTIONS\090201_XS_STAGE_2A_WB_CONSTRUCTION_10-26-20.DWG
LAYOUT NAME - WB STAGE 2A - (13)

PLOT DATE : 1/16/2021 8:17 AM

PLOT BY : CHRIST, AARON D

PLOT NAME :

PLOT SCALE : 1 IN:10 FT HORZ. / 1 IN:10 FT VERT.

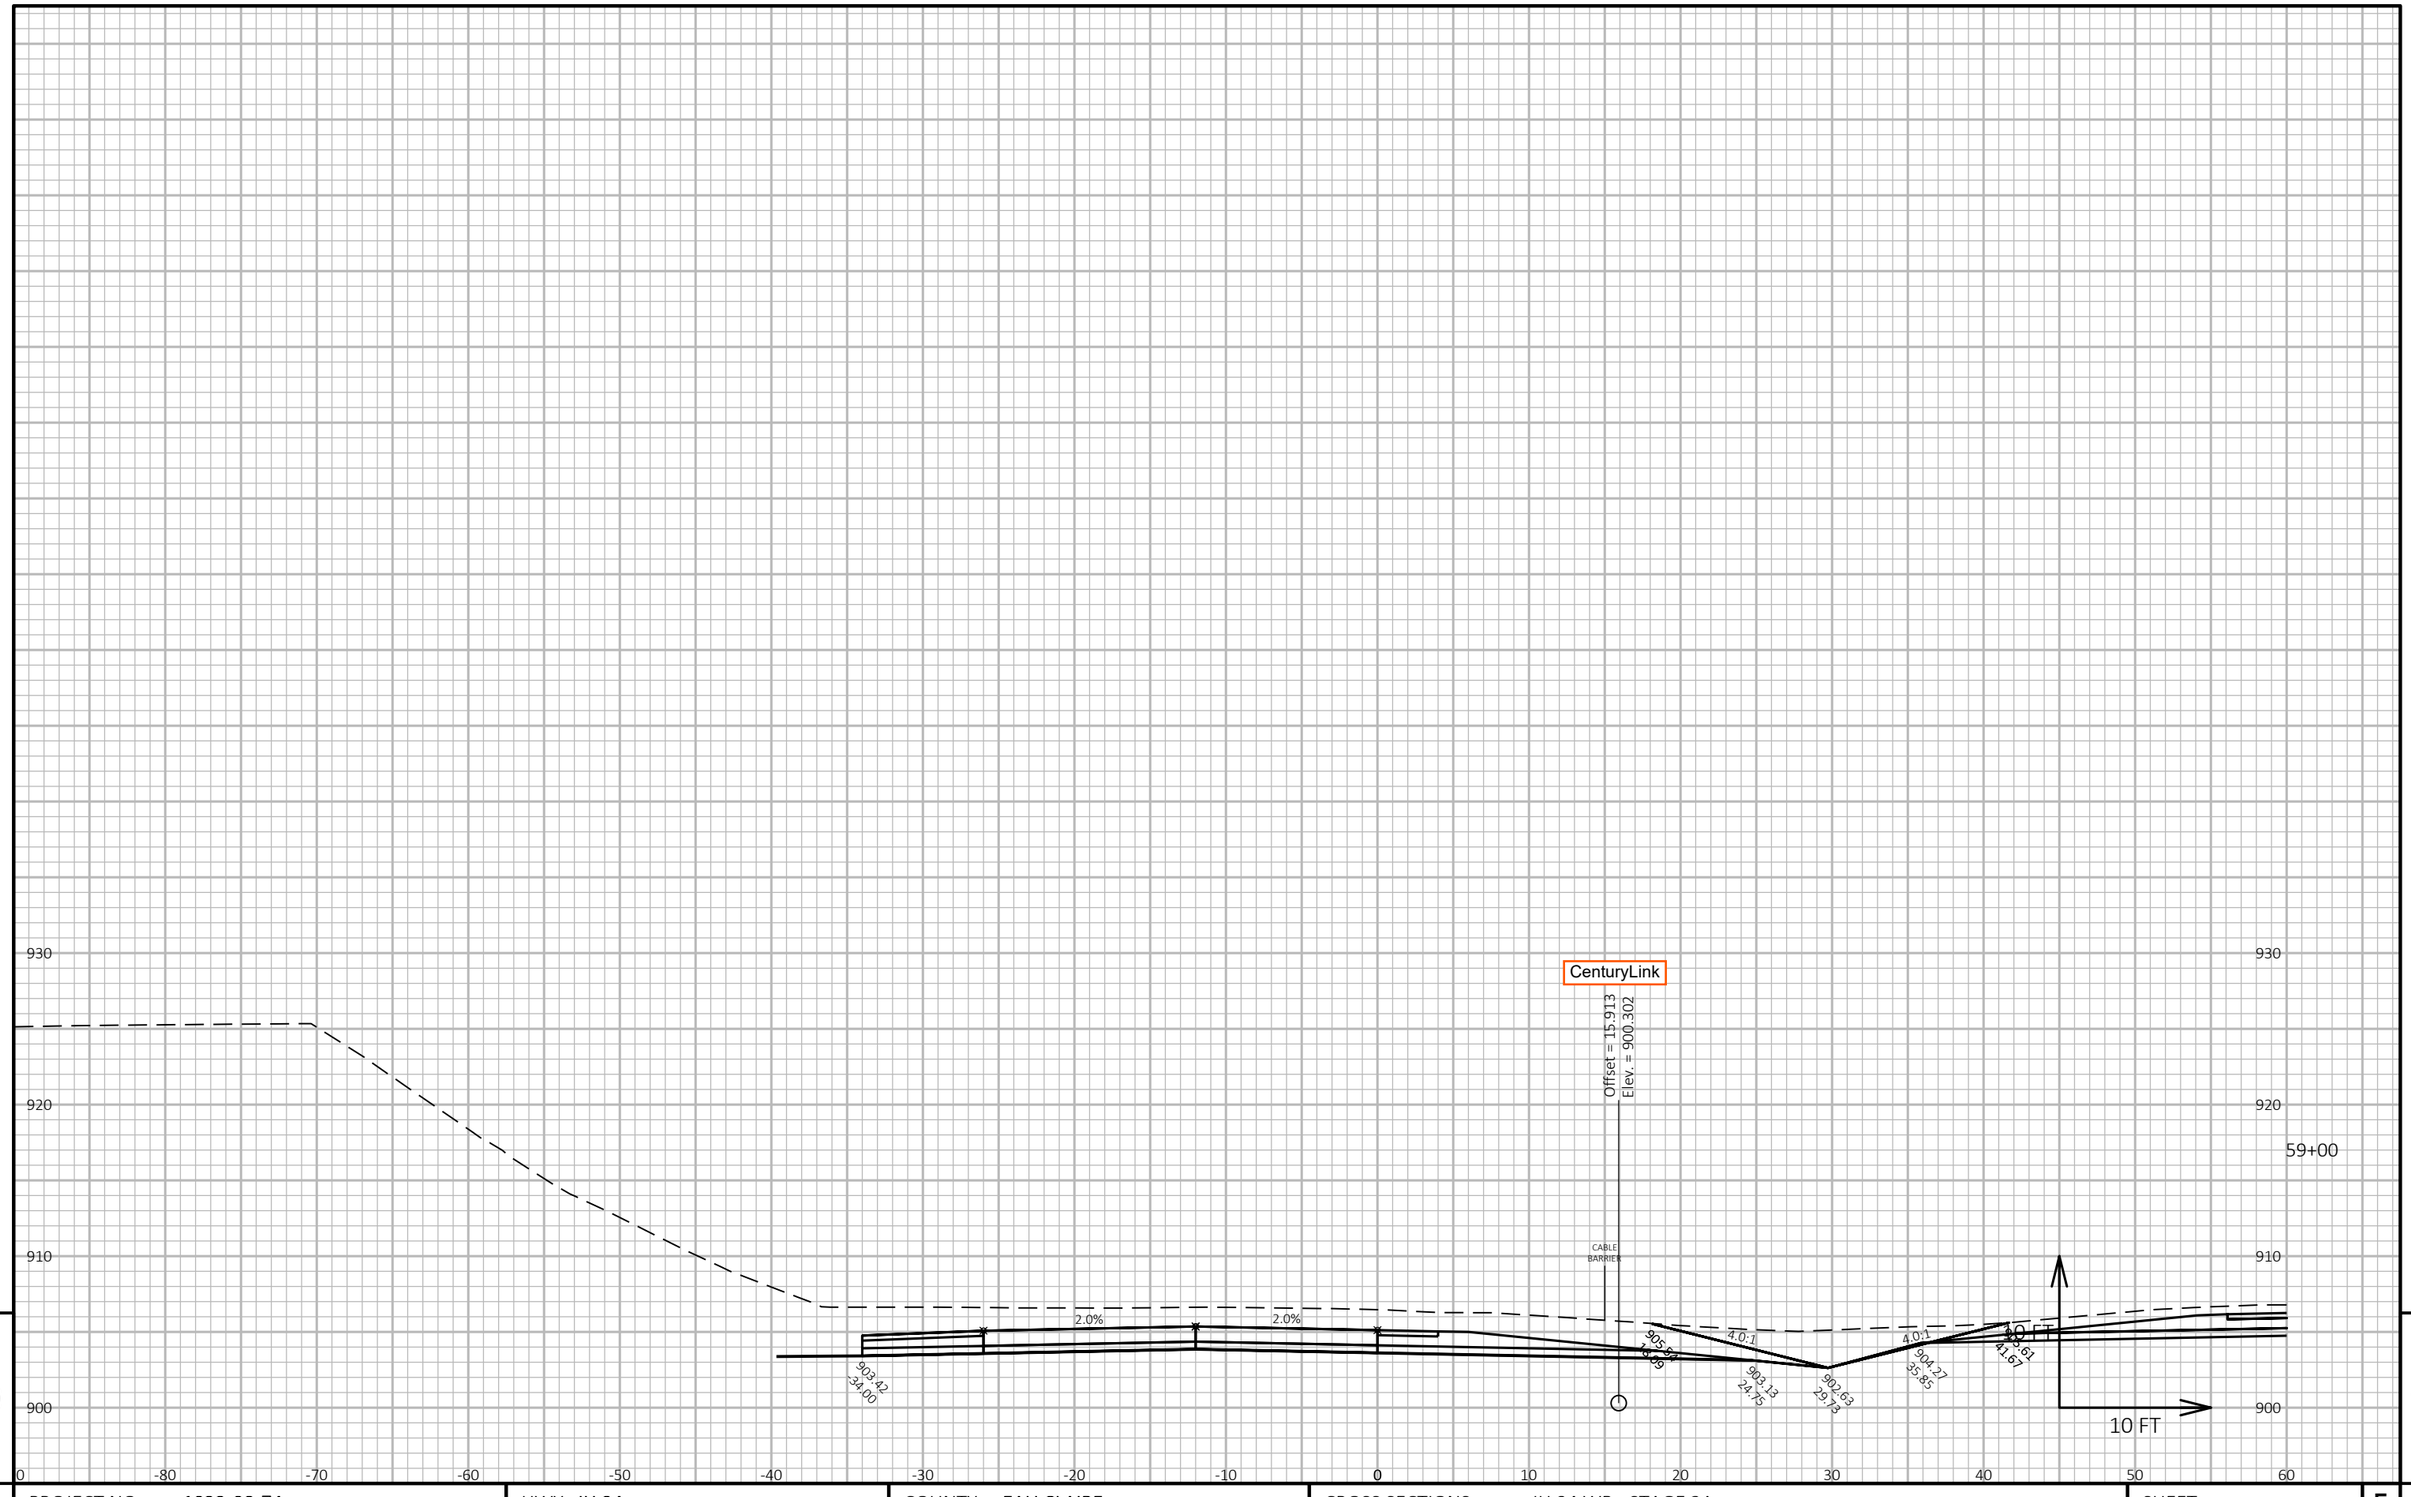

PROJECT NO: 1022-08-74	HWY: IH 94	COUNTY: EAU CLAIRE	CROSS SECTIONS: IH 94 WB - STAGE 2A	SHEET	E

FILE NAME : N:\PDS\C3D\10220804\SHEETSPLAN\X-SECTIONS\090201_XS_STAGE_2A_WB_CONSTRUCTION_10-26-20.DWG
LAYOUT NAME - WB STAGE 2A - (14)


PLOT DATE : 1/16/2021 8:18 AM

PLOT BY : CHRIST, AARON D

PLOT NAME :

PLOT SCALE : 1 IN:10 FT HORZ. / 1 IN:10 FT VERT.

WISDOT/CADDS SHEET 49

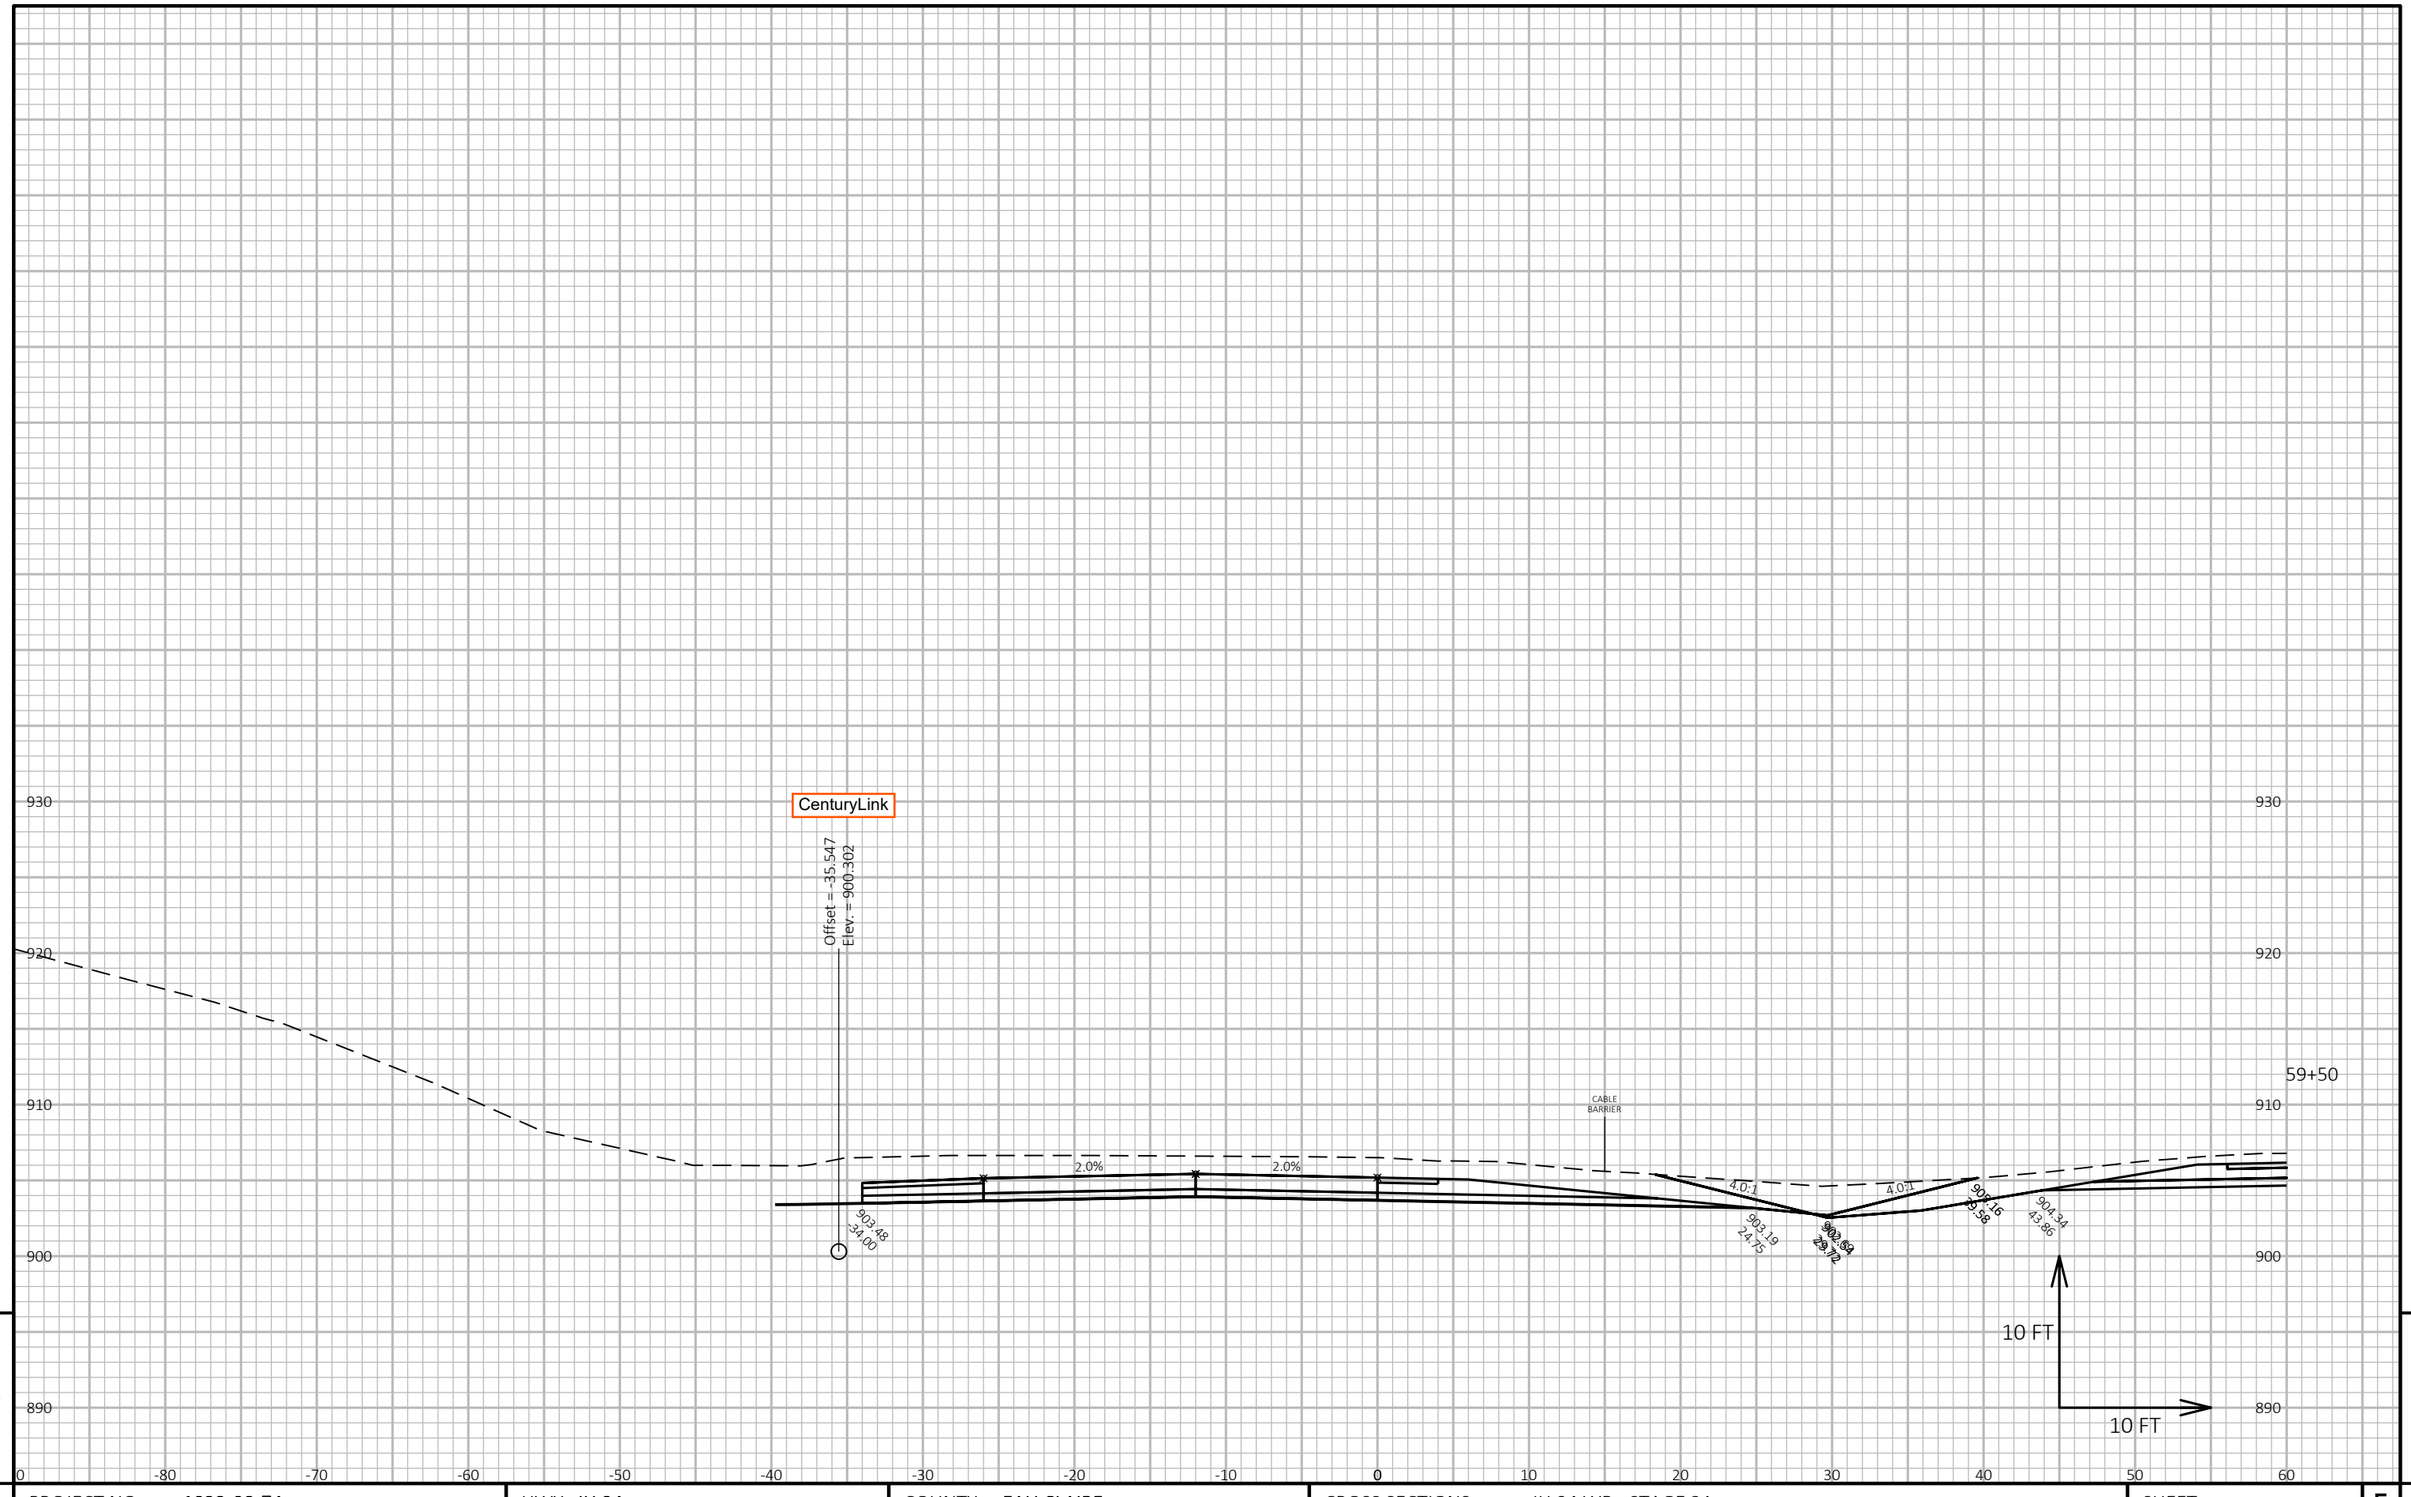

9

9

PROJECT NO: 1022-08-74	HWY: IH 94	COUNTY: EAU CLAIRE	CROSS SECTIONS: IH 94 WB - STAGE 2A	SHEET	E


FILE NAME : N:\PDS\C3D\10220804\SHEETSPLAN\X-SECTIONS\090201_XS_STAGE_2A_WB_CONSTRUCTION_10-26-20.DWG
LAYOUT NAME - WB STAGE 2A - (15)

PLOT DATE : 1/16/2021 8:18 AM

PLOT BY : CHRIST, AARON D

PLOT NAME :

PLOT SCALE : 1 IN:10 FT HORZ. / 1 IN:10 FT VERT.

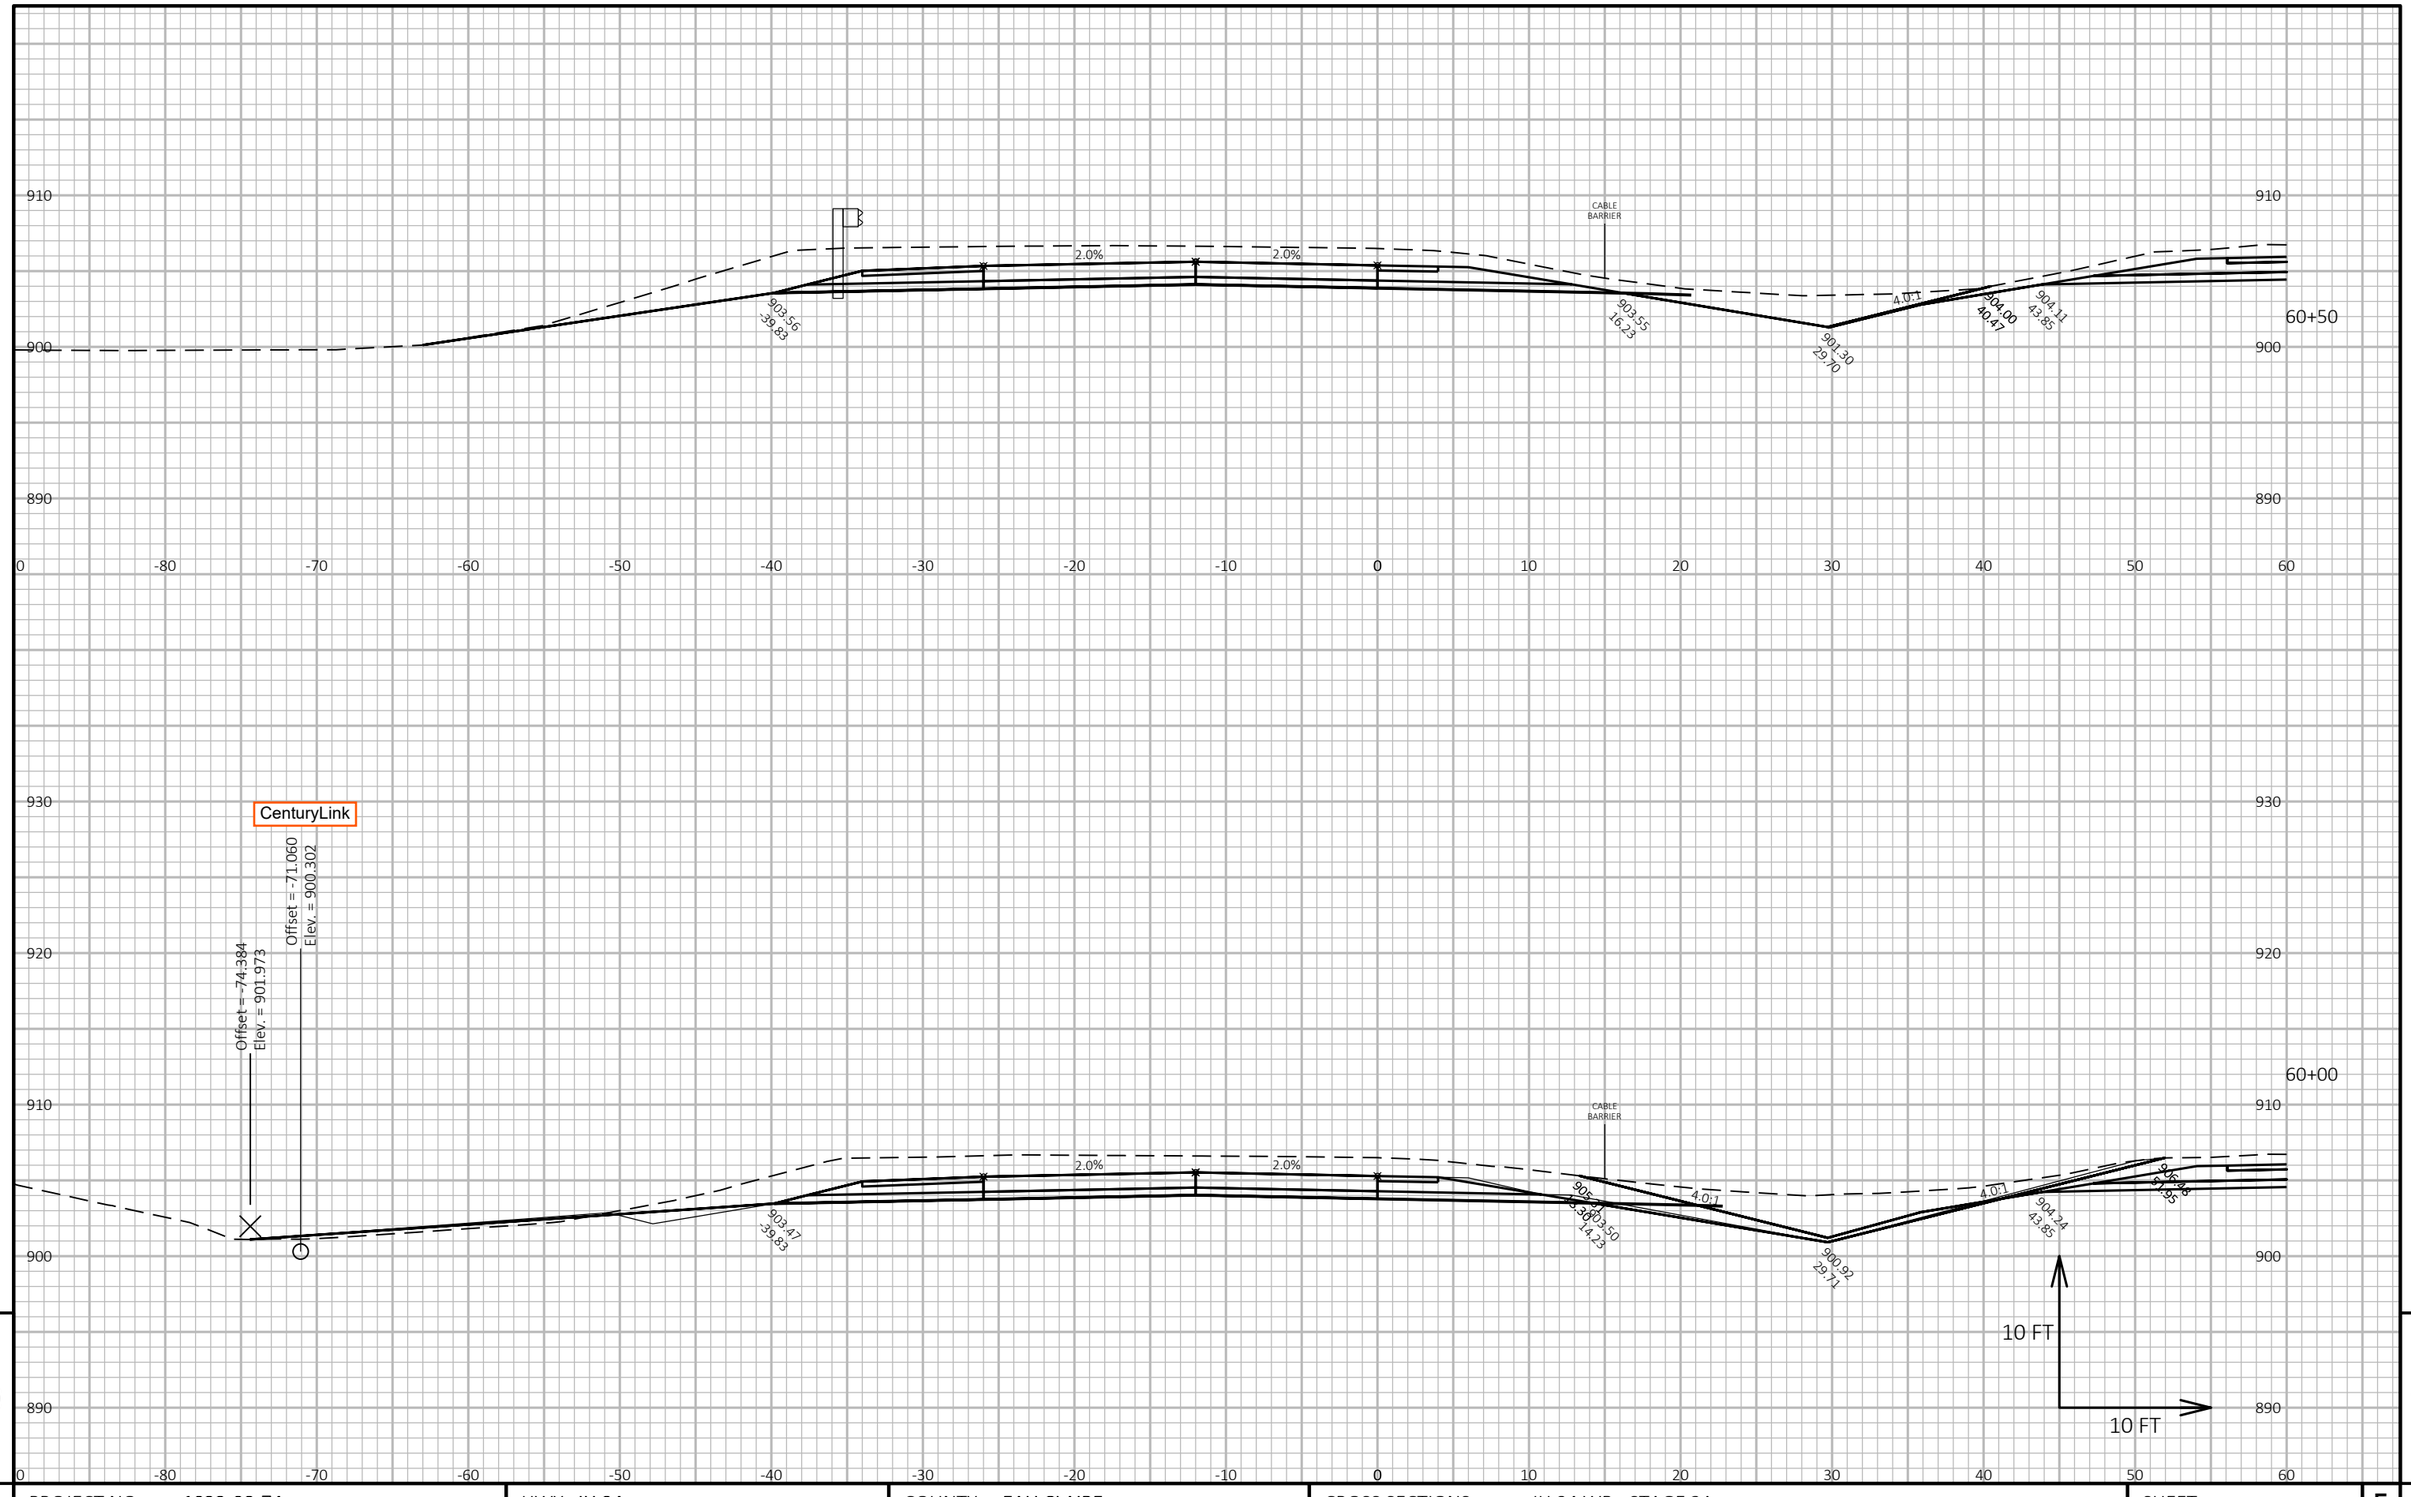


9

9

PROJECT NO: 1022-08-74	HWY: IH 94	COUNTY: EAU CLAIRE	CROSS SECTIONS: IH 94 WB - STAGE 2A	SHEET E

FILE NAME : N:\PDS\C3D\10220804\SHEETSPLAN\X-SECTIONS\090201_XS_STAGE_2A_WB_CONSTRUCTION_10-26-20.DWG
LAYOUT NAME - WB STAGE 2A - (16)

PLOT DATE : 1/16/2021 8:19 AM PLOT BY : CHRIST, AARON D PLOT NAME : **PLOT SCALE :** 1 IN:10 FT HORZ. / 1 IN:10 FT VERT.

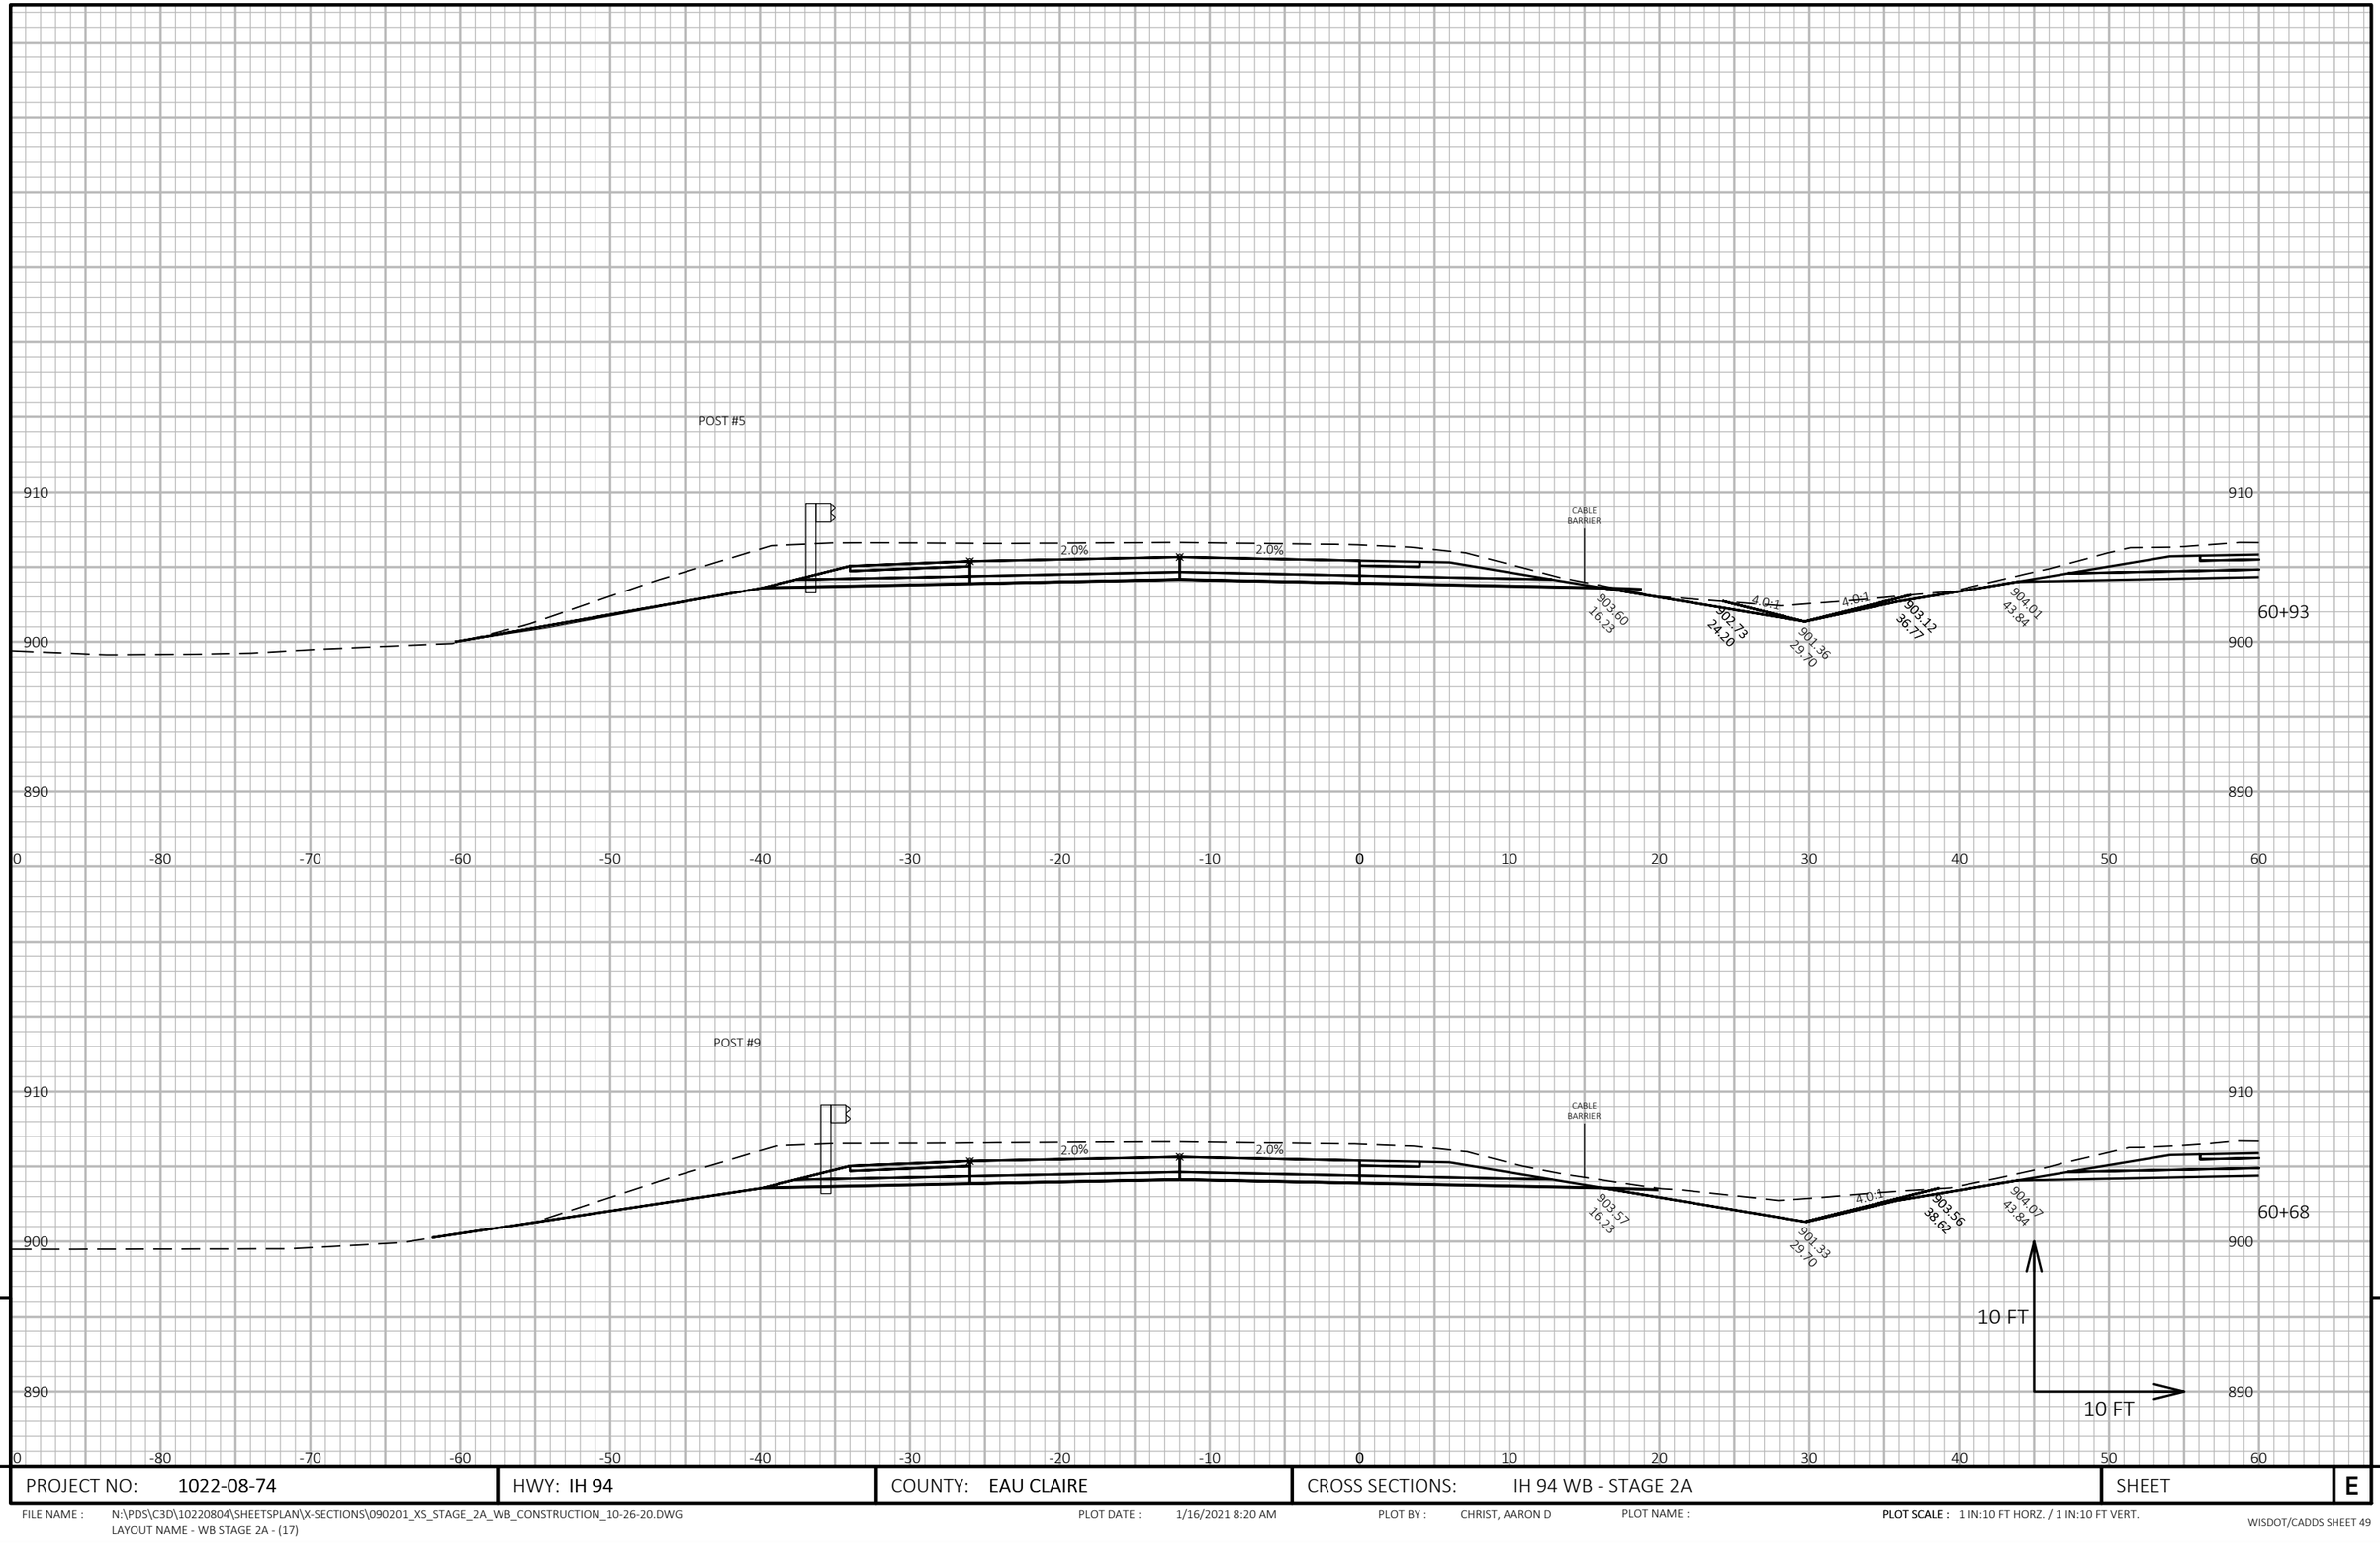


9

9

PROJECT NO: 1022-08-74	HWY: IH 94	COUNTY: EAU CLAIRE	CROSS SECTIONS: IH 94 WB - STAGE 2A	SHEET	E

FILE NAME : N:\PDS\C3D\10220804\SHEETSPLAN\X-SECTIONS\090201_XS_STAGE_2A_WB_CONSTRUCTION_10-26-20.DWG
LAYOUT NAME - WB STAGE 2A - (17)

PLOT DATE : 1/16/2021 8:20 AM PLOT BY : CHRIST, AARON D PLOT NAME : PLOT SCALE : 1 IN:10 FT HORZ. / 1 IN:10 FT VERT.

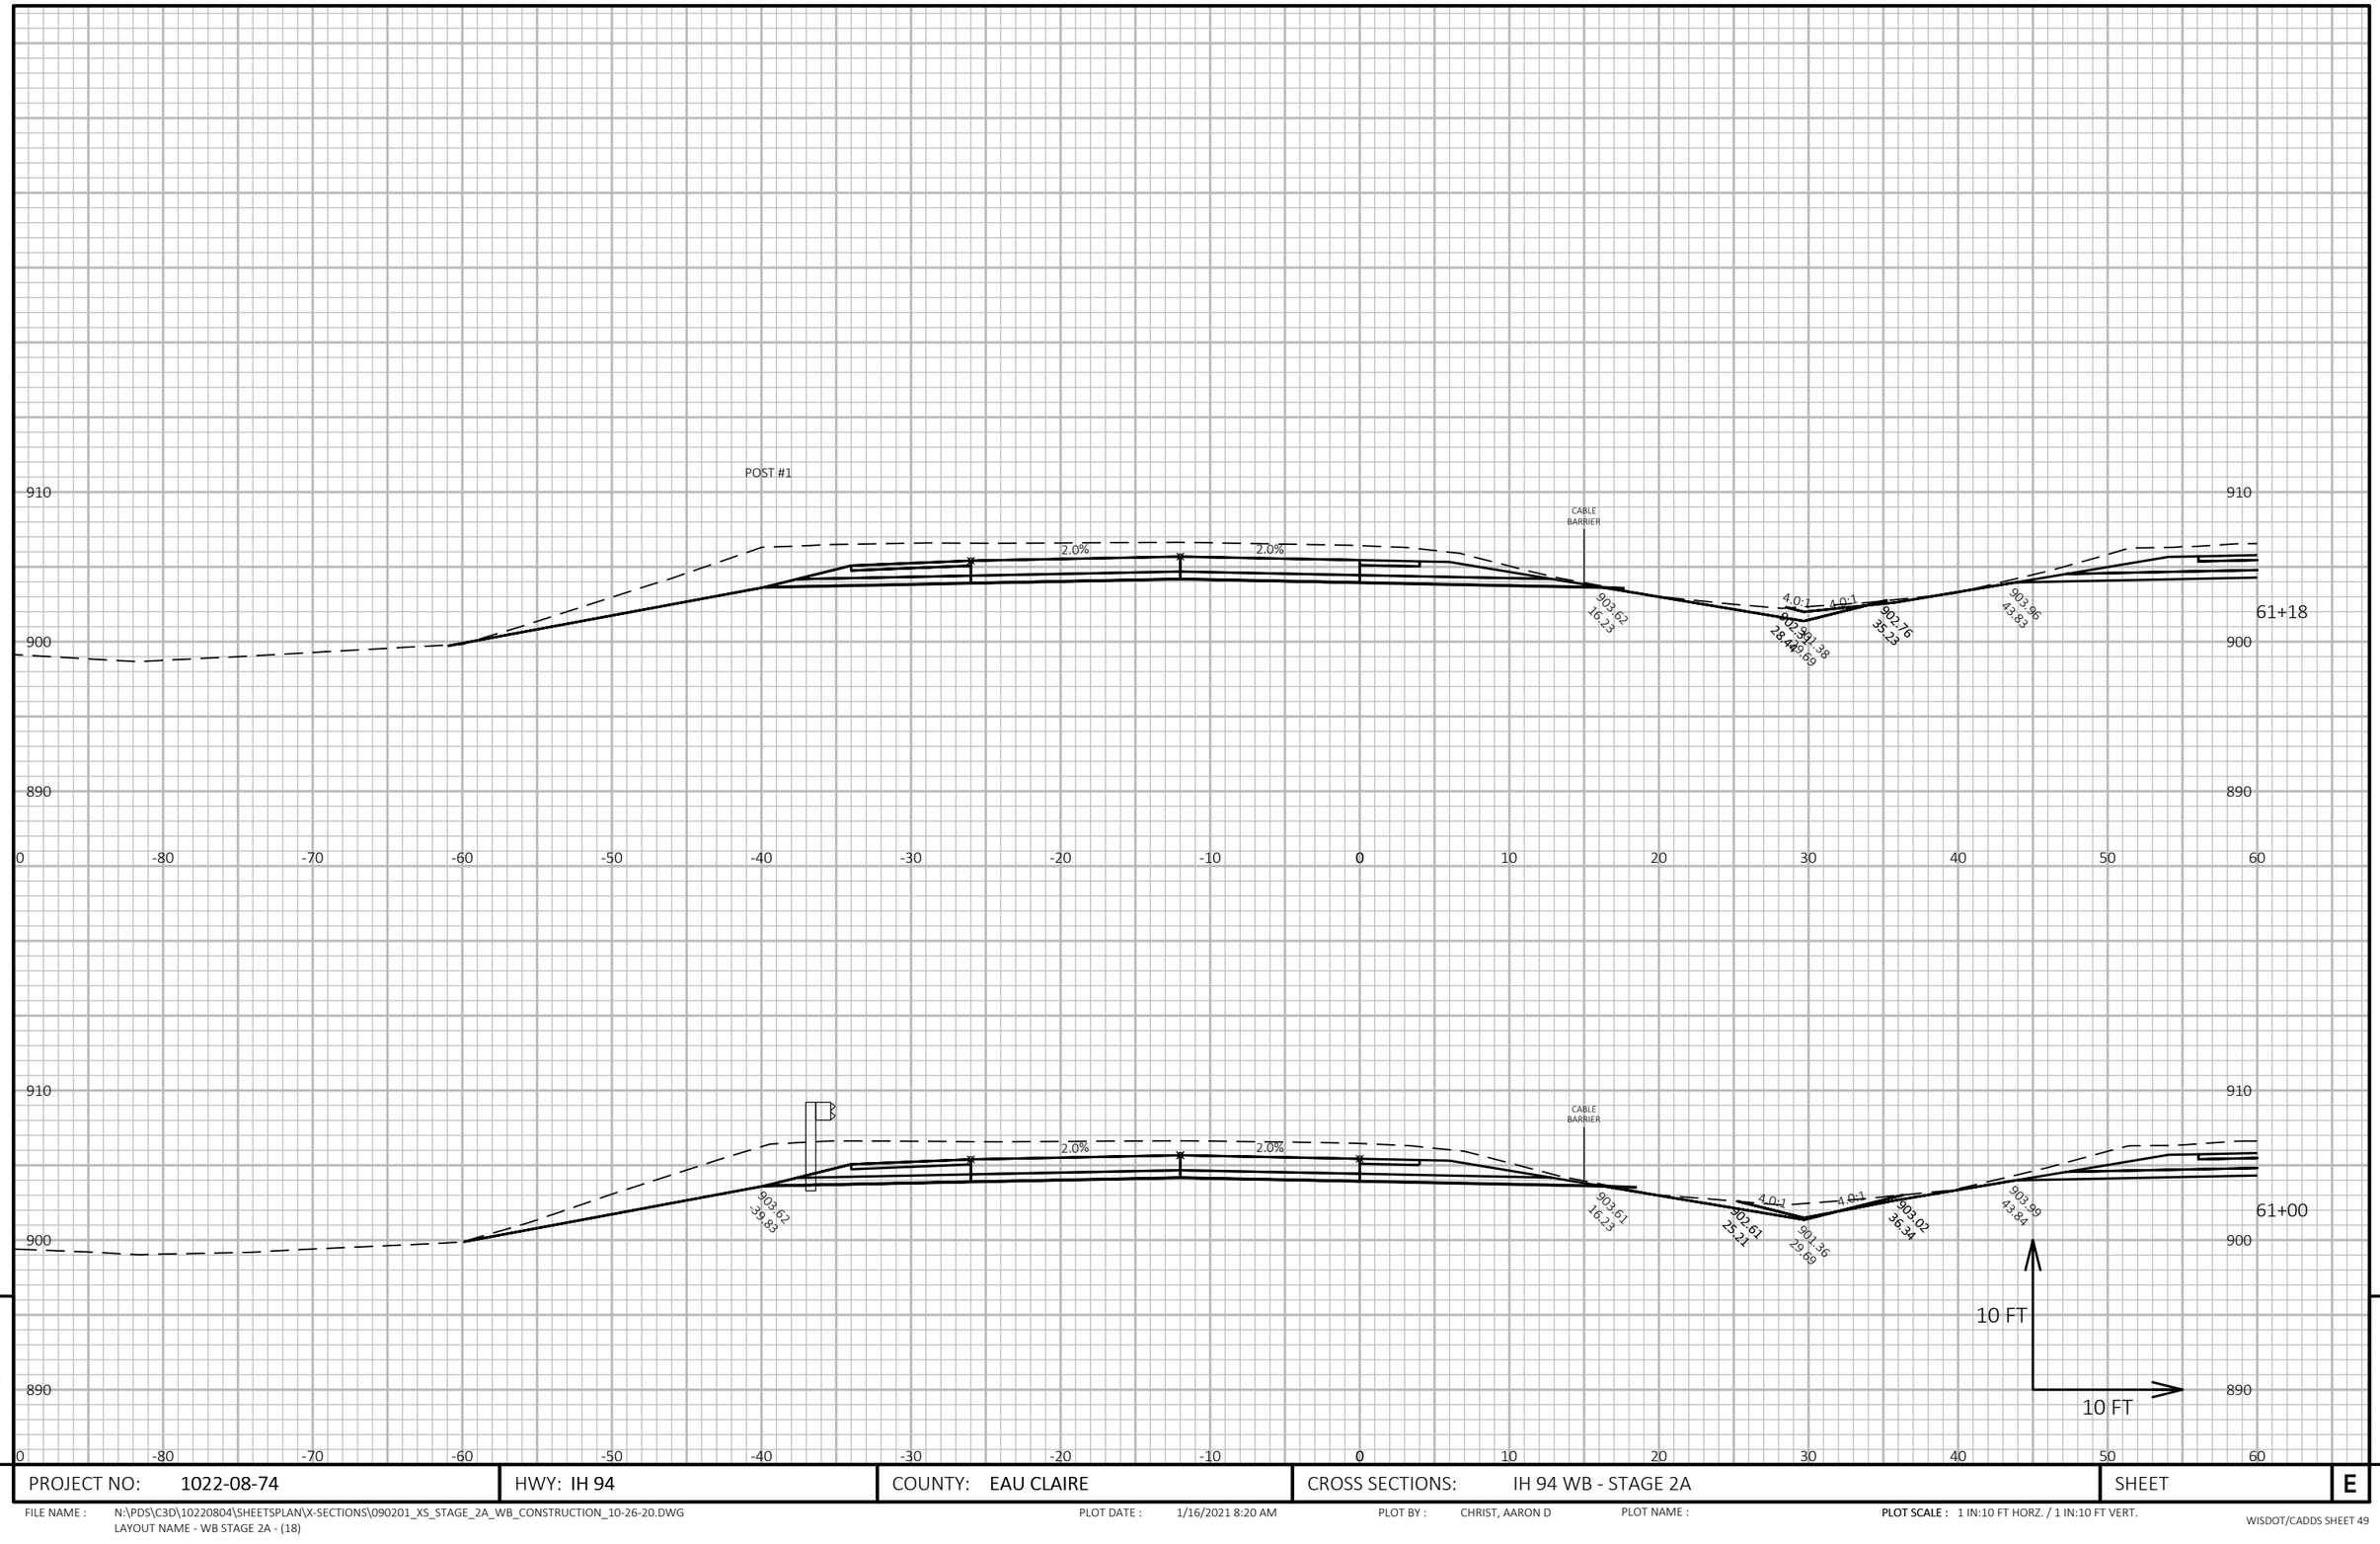

9


9

PROJECT NO: 1022-08-74	HWY: IH 94	COUNTY: EAU CLAIRE	CROSS SECTIONS: IH 94 WB - STAGE 2A	SHEET E

FILE NAME : N:\PDS\C3D\10220804\SHEETSPLAN\X-SECTIONS\090201_XS_STAGE_2A_WB_CONSTRUCTION_10-26-20.DWG
LAYOUT NAME - WB STAGE 2A - (18)

PLOT DATE : 1/16/2021 8:20 AM PLOT BY : CHRIST, AARON D PLOT NAME :

PLOT SCALE : 1 IN:10 FT HORZ. / 1 IN:10 FT VERT.

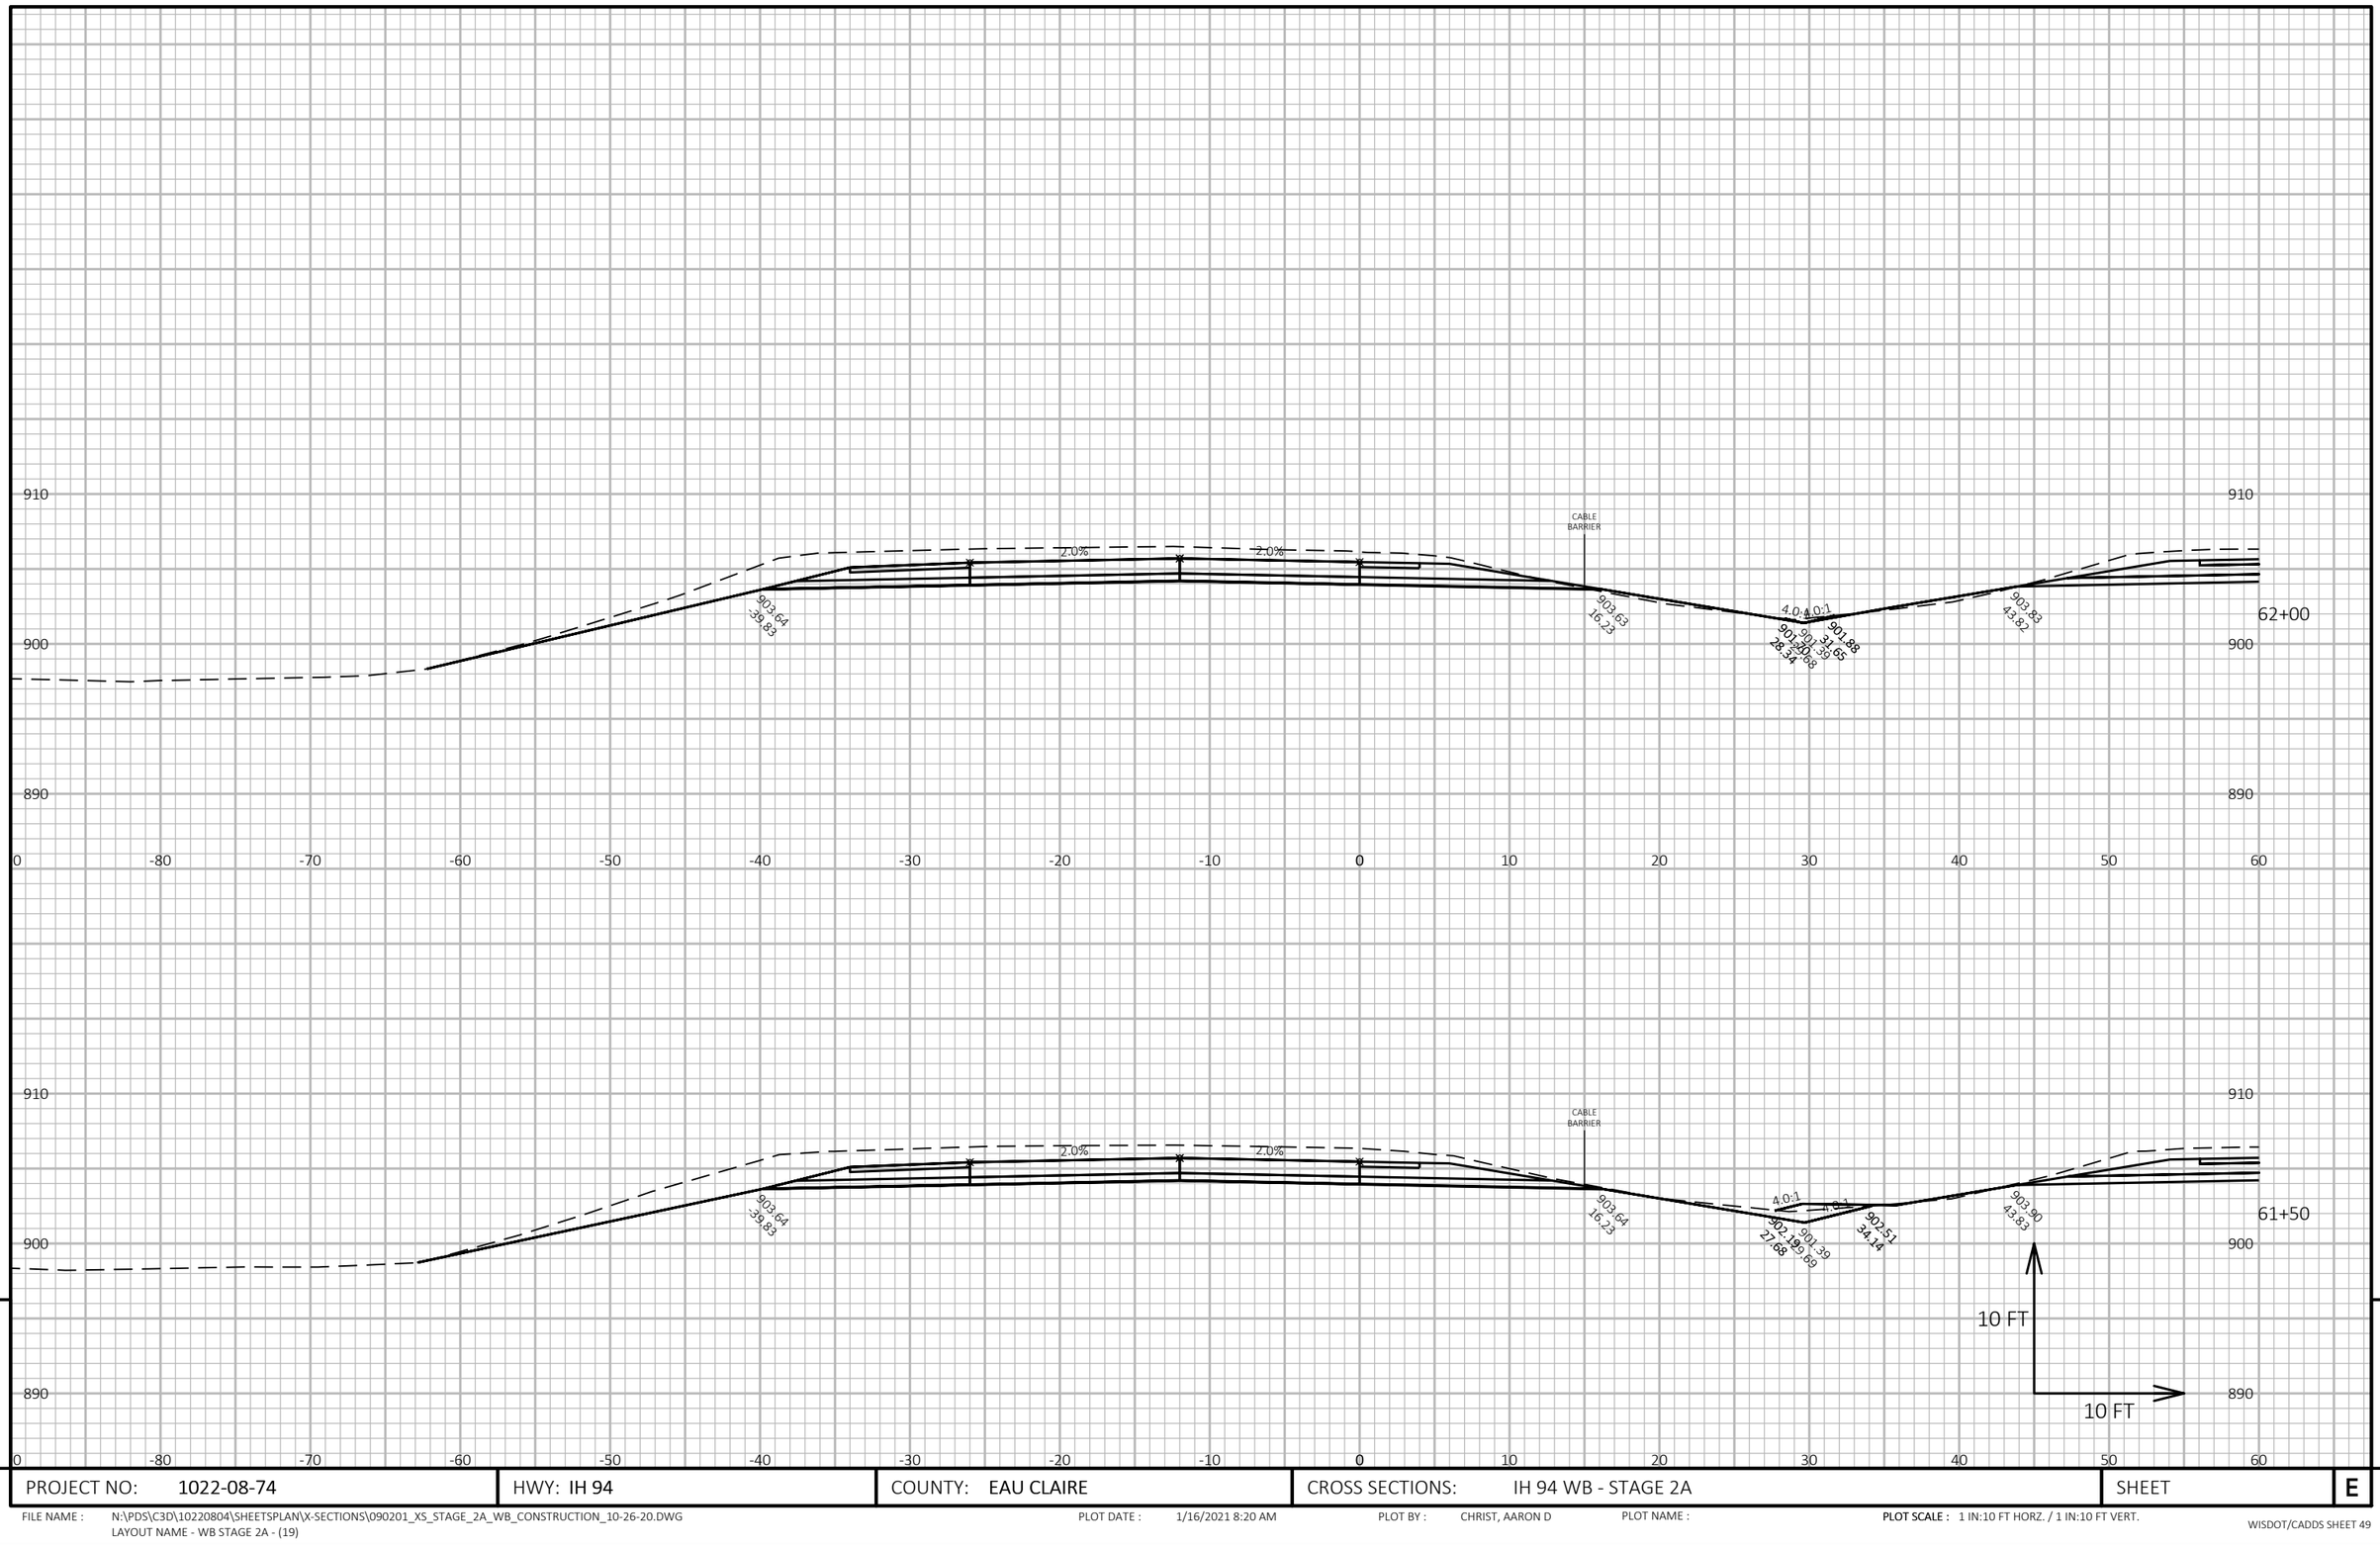


PROJECT NO: 1022-08-74	HWY: IH 94	COUNTY: EAU CLAIRE	CROSS SECTIONS: IH 94 WB - STAGE 2A	SHEET E

FILE NAME : N:\PDS\C3D\10220804\SHEETSPLAN\X-SECTIONS\090201_XS_STAGE_2A_WB_CONSTRUCTION_10-26-20.DWG
LAYOUT NAME - WB STAGE 2A - (19)

PLOT DATE : 1/16/2021 8:20 AM PLOT BY : CHRIST, AARON D PLOT NAME : **PLOT SCALE :** 1 IN:10 FT HORZ. / 1 IN:10 FT VERT.

WISDOT/CADDS SHEET 49

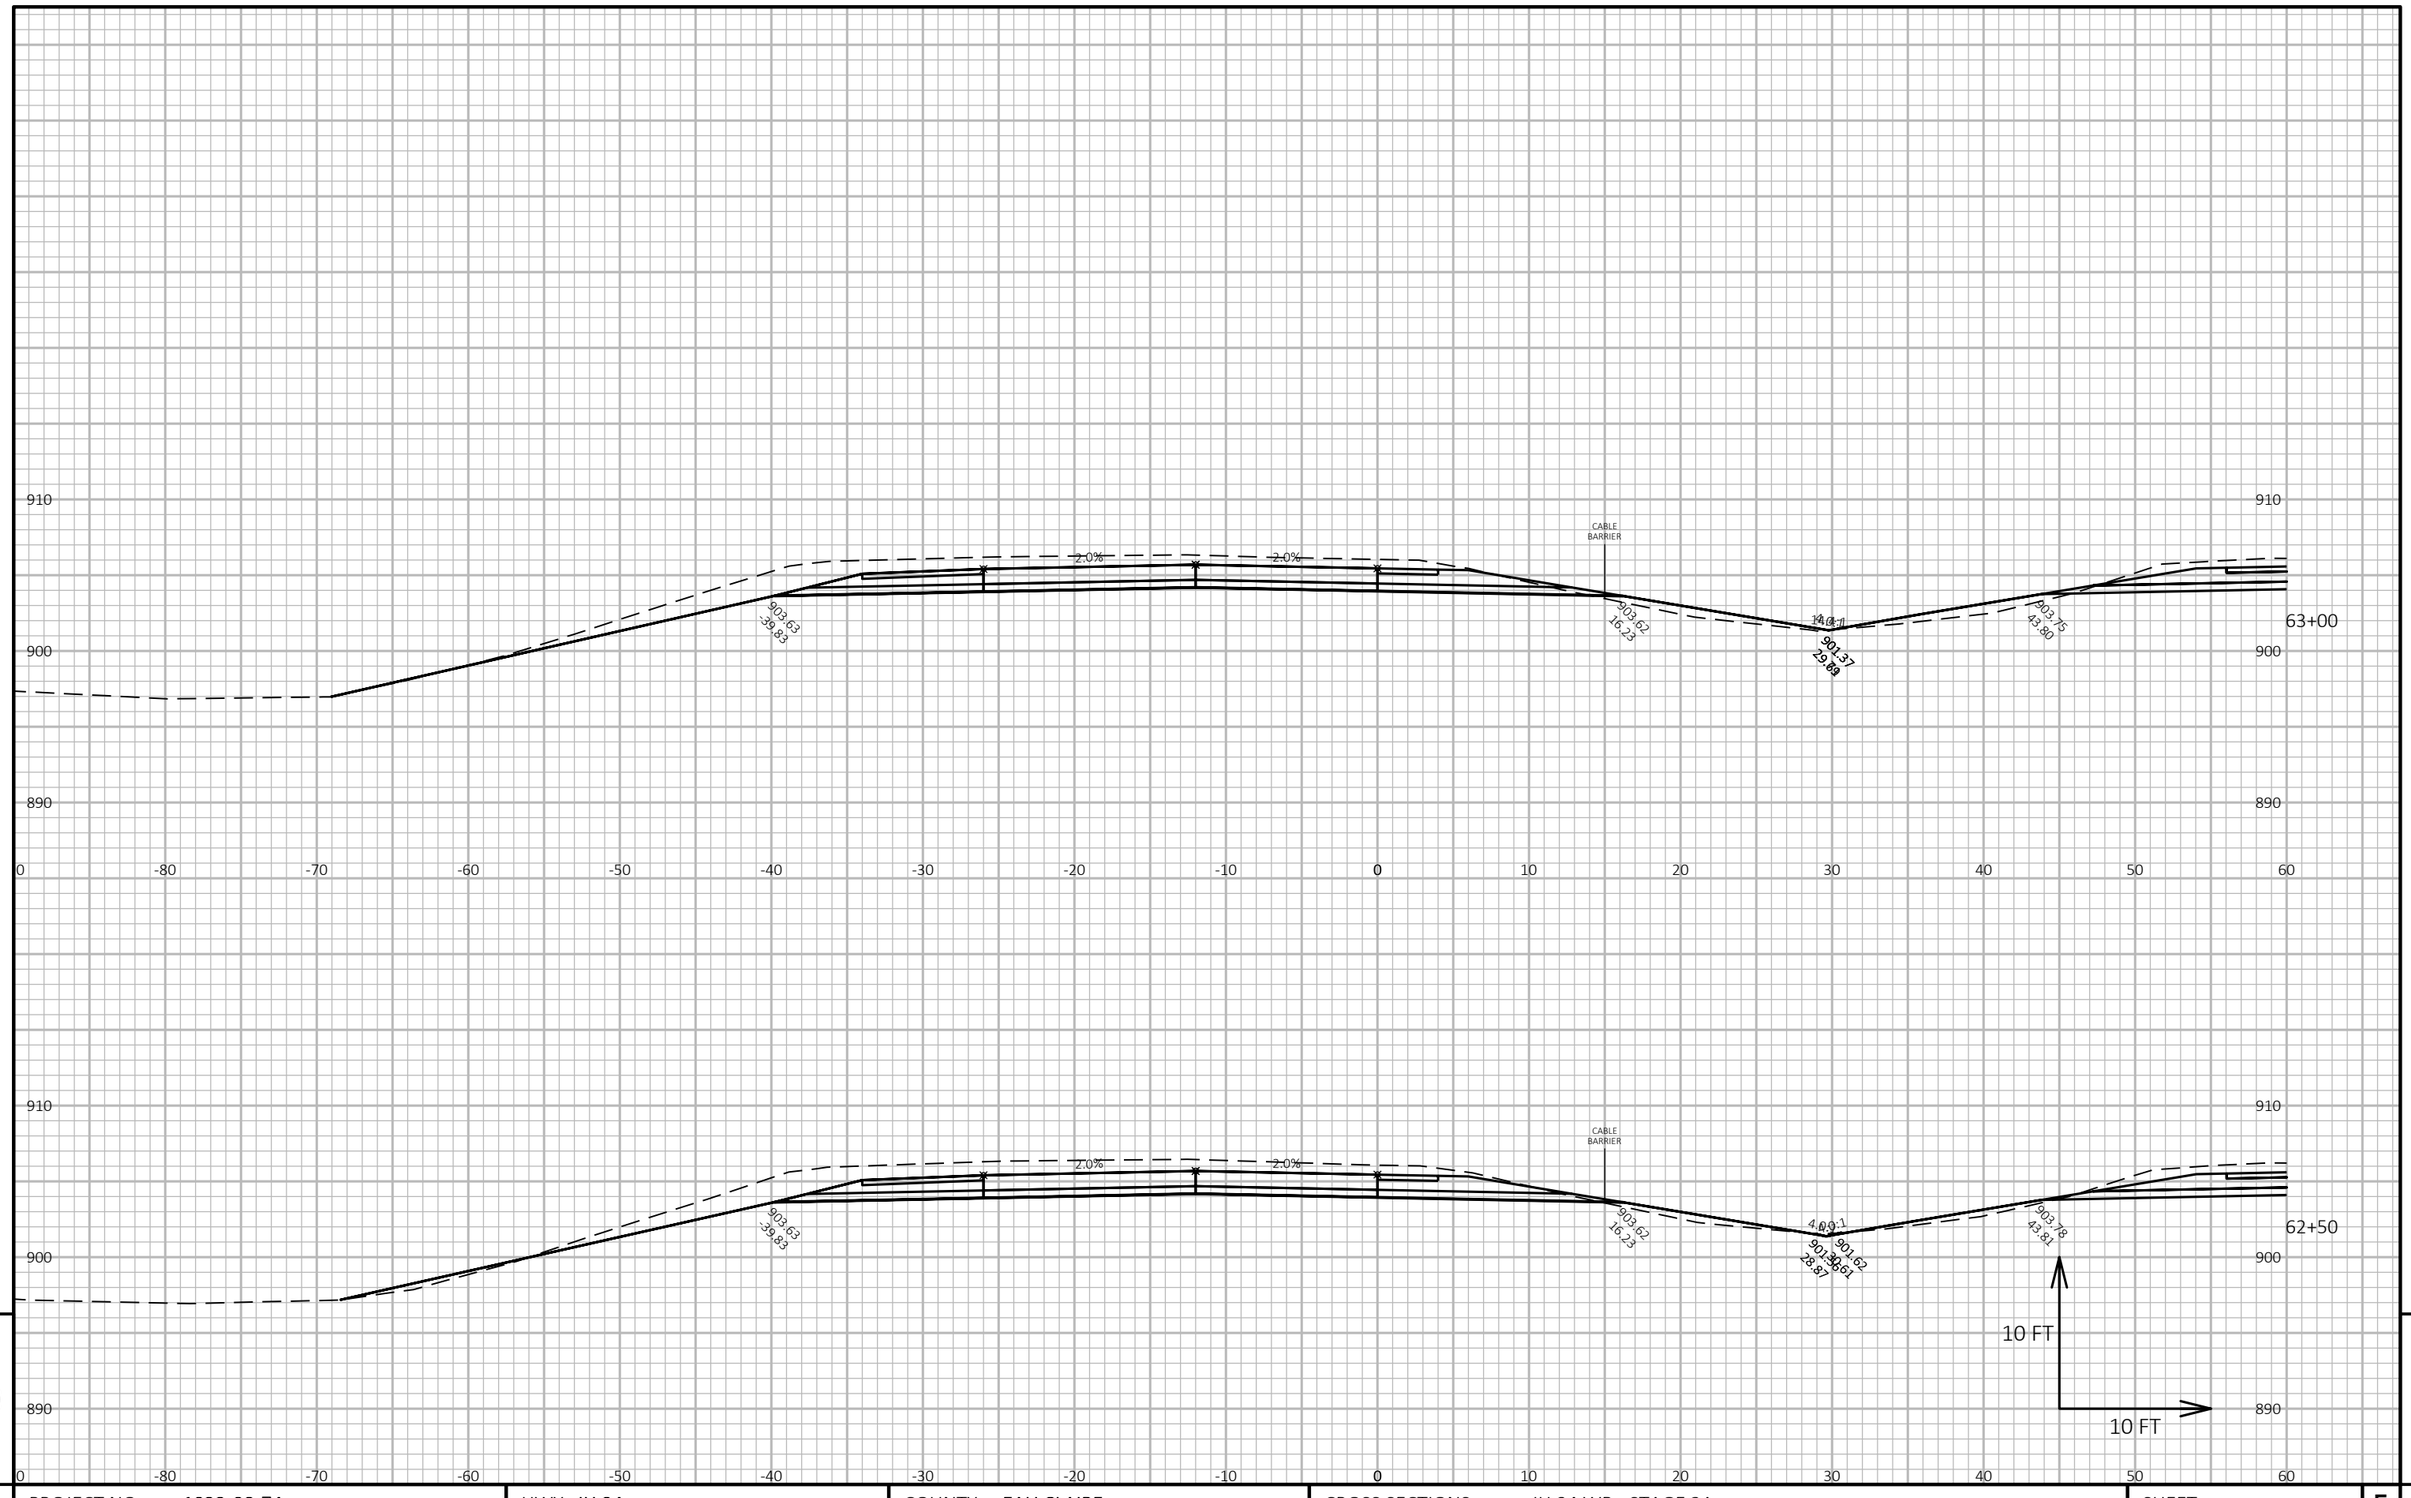


9

9

PROJECT NO: 1022-08-74	HWY: IH 94	COUNTY: EAU CLAIRE	CROSS SECTIONS: IH 94 WB - STAGE 2A	SHEET E

FILE NAME : N:\PDS\C3D\10220804\SHEETSPLAN\X-SECTIONS\090201_XS_STAGE_2A_WB_CONSTRUCTION_10-26-20.DWG
LAYOUT NAME - WB STAGE 2A - (20)

PLOT DATE : 1/16/2021 8:20 AM PLOT BY : CHRIST, AARON D PLOT NAME : **PLOT SCALE :** 1 IN:10 FT HORZ. / 1 IN:10 FT VERT.

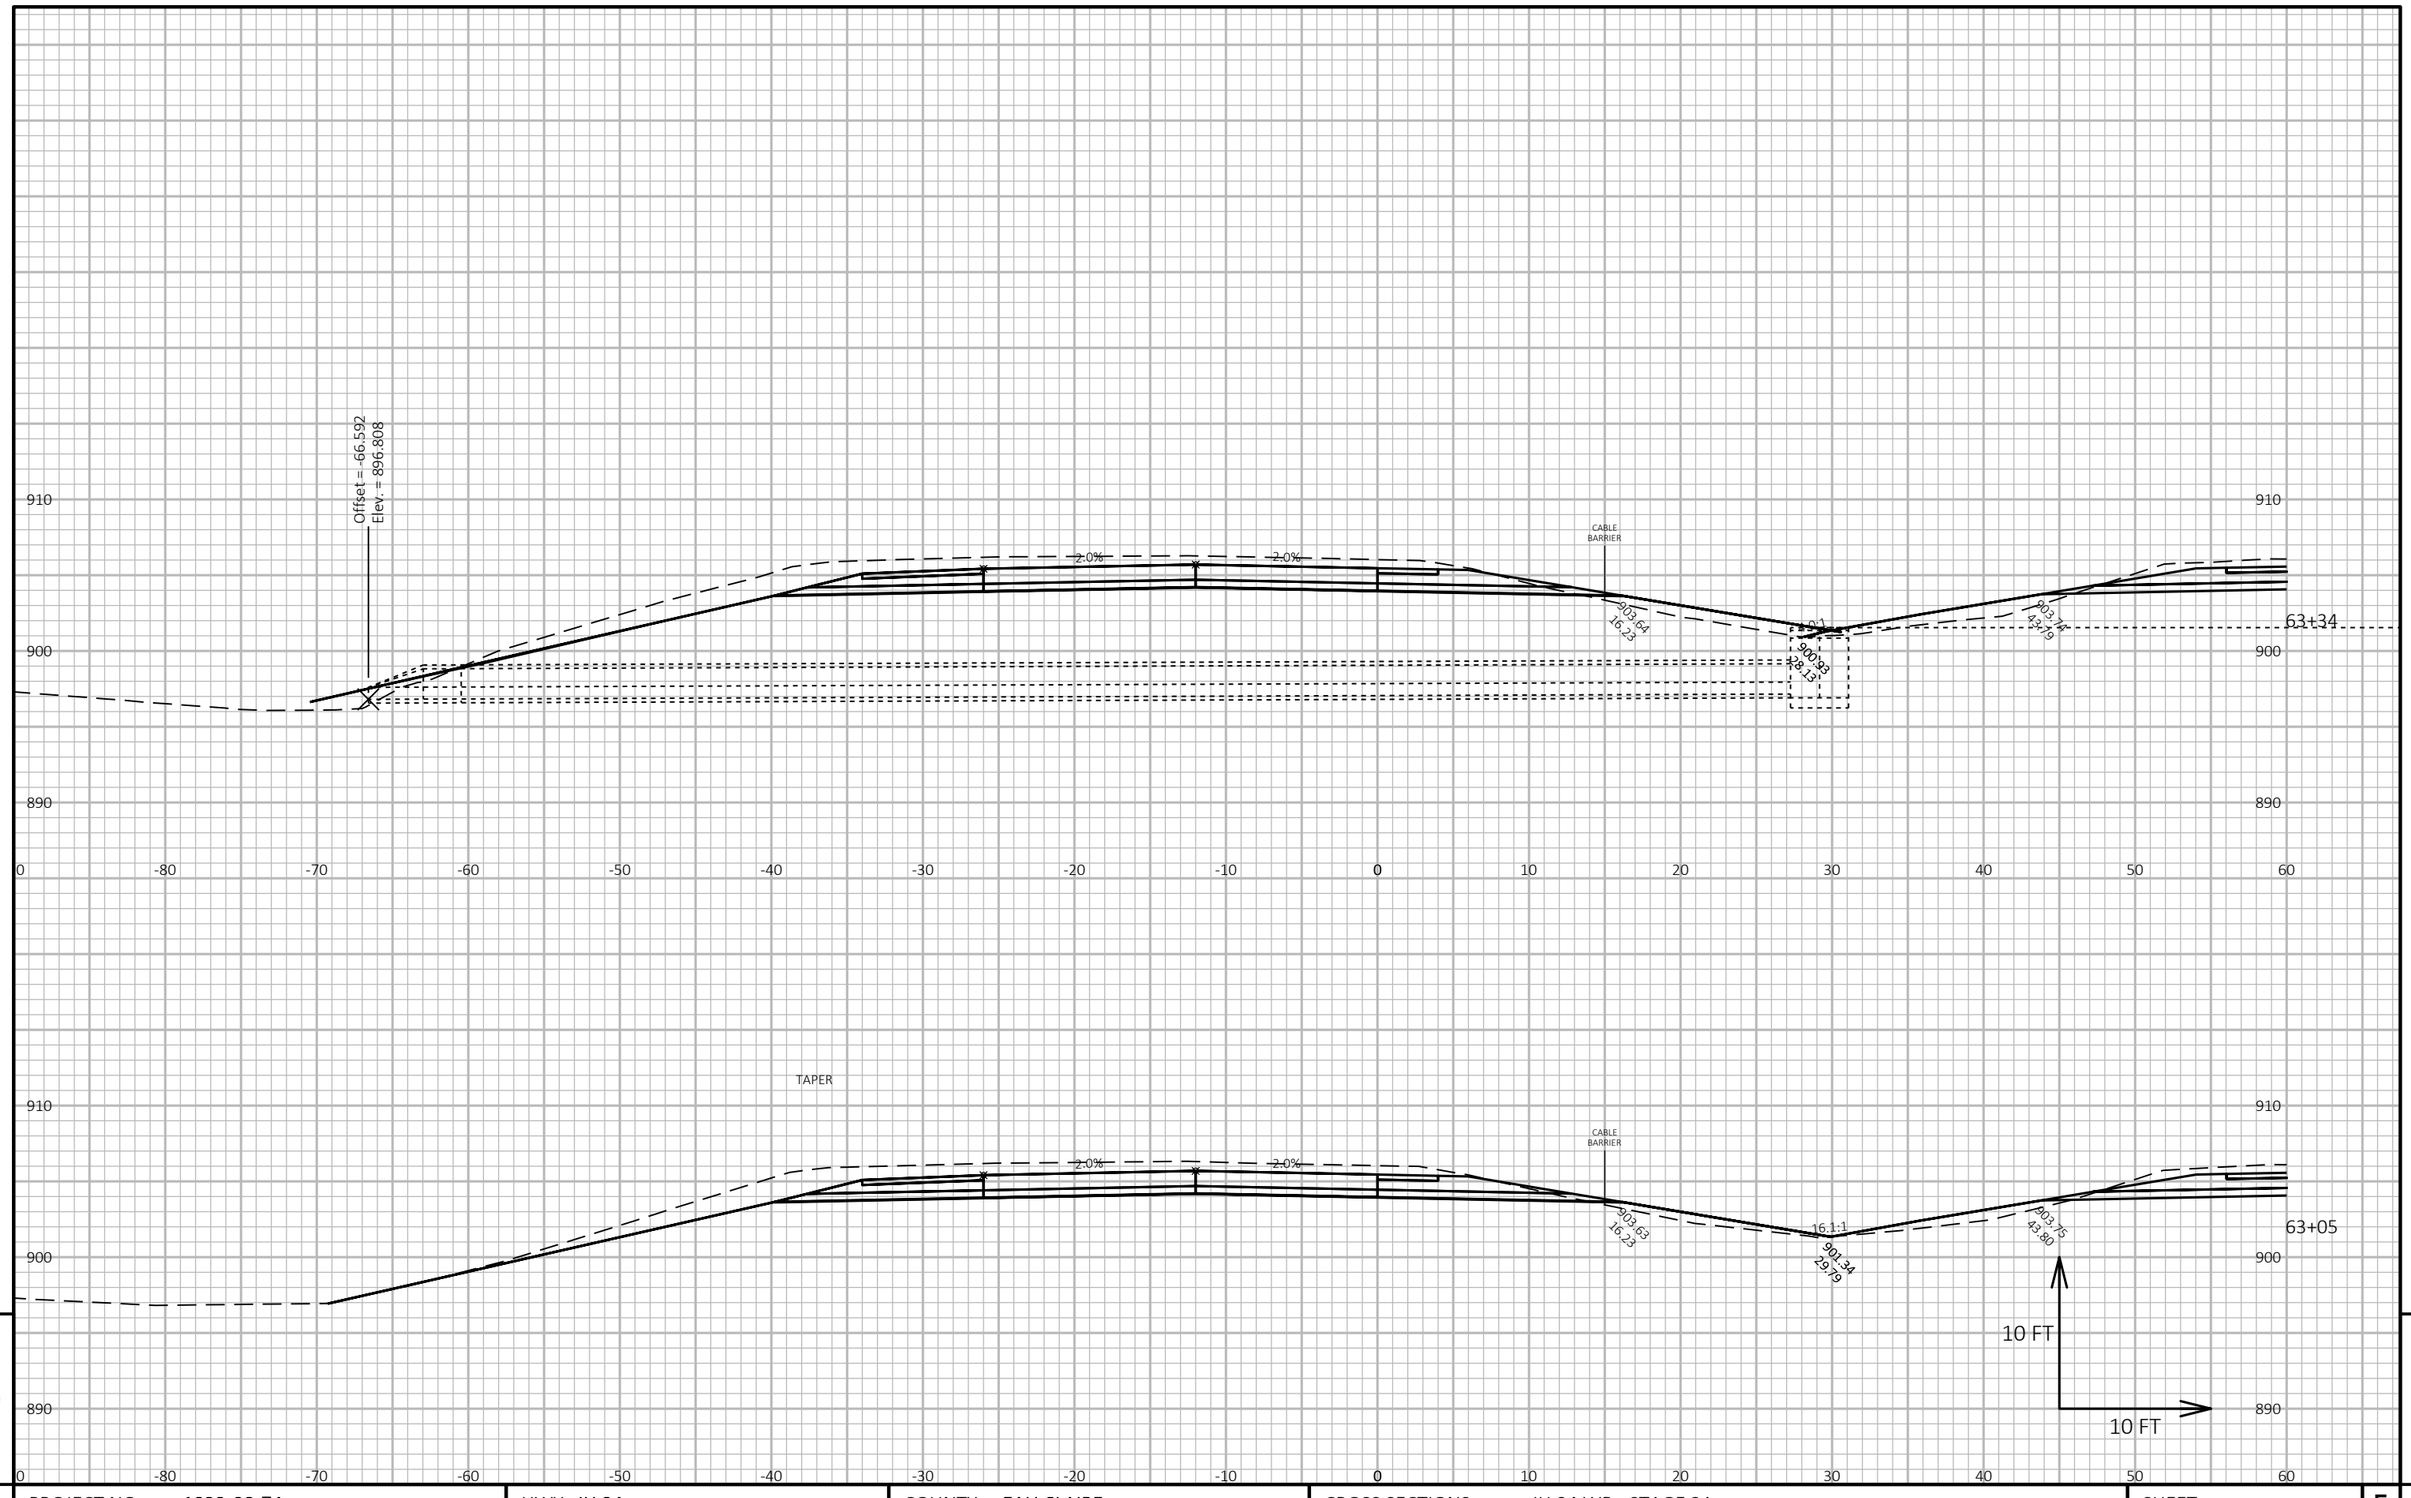


9

9

PROJECT NO: 1022-08-74	HWY: IH 94	COUNTY: EAU CLAIRE	CROSS SECTIONS: IH 94 WB - STAGE 2A	SHEET E

FILE NAME : N:\PDS\C3D\10220804\SHEETSPLAN\X-SECTIONS\090201_XS_STAGE_2A_WB_CONSTRUCTION_10-26-20.DWG
LAYOUT NAME - WB STAGE 2A - (21)

PLOT DATE : 1/16/2021 8:21 AM PLOT BY : CHRIST, AARON D PLOT NAME : **PLOT SCALE :** 1 IN:10 FT HORZ. / 1 IN:10 FT VERT.

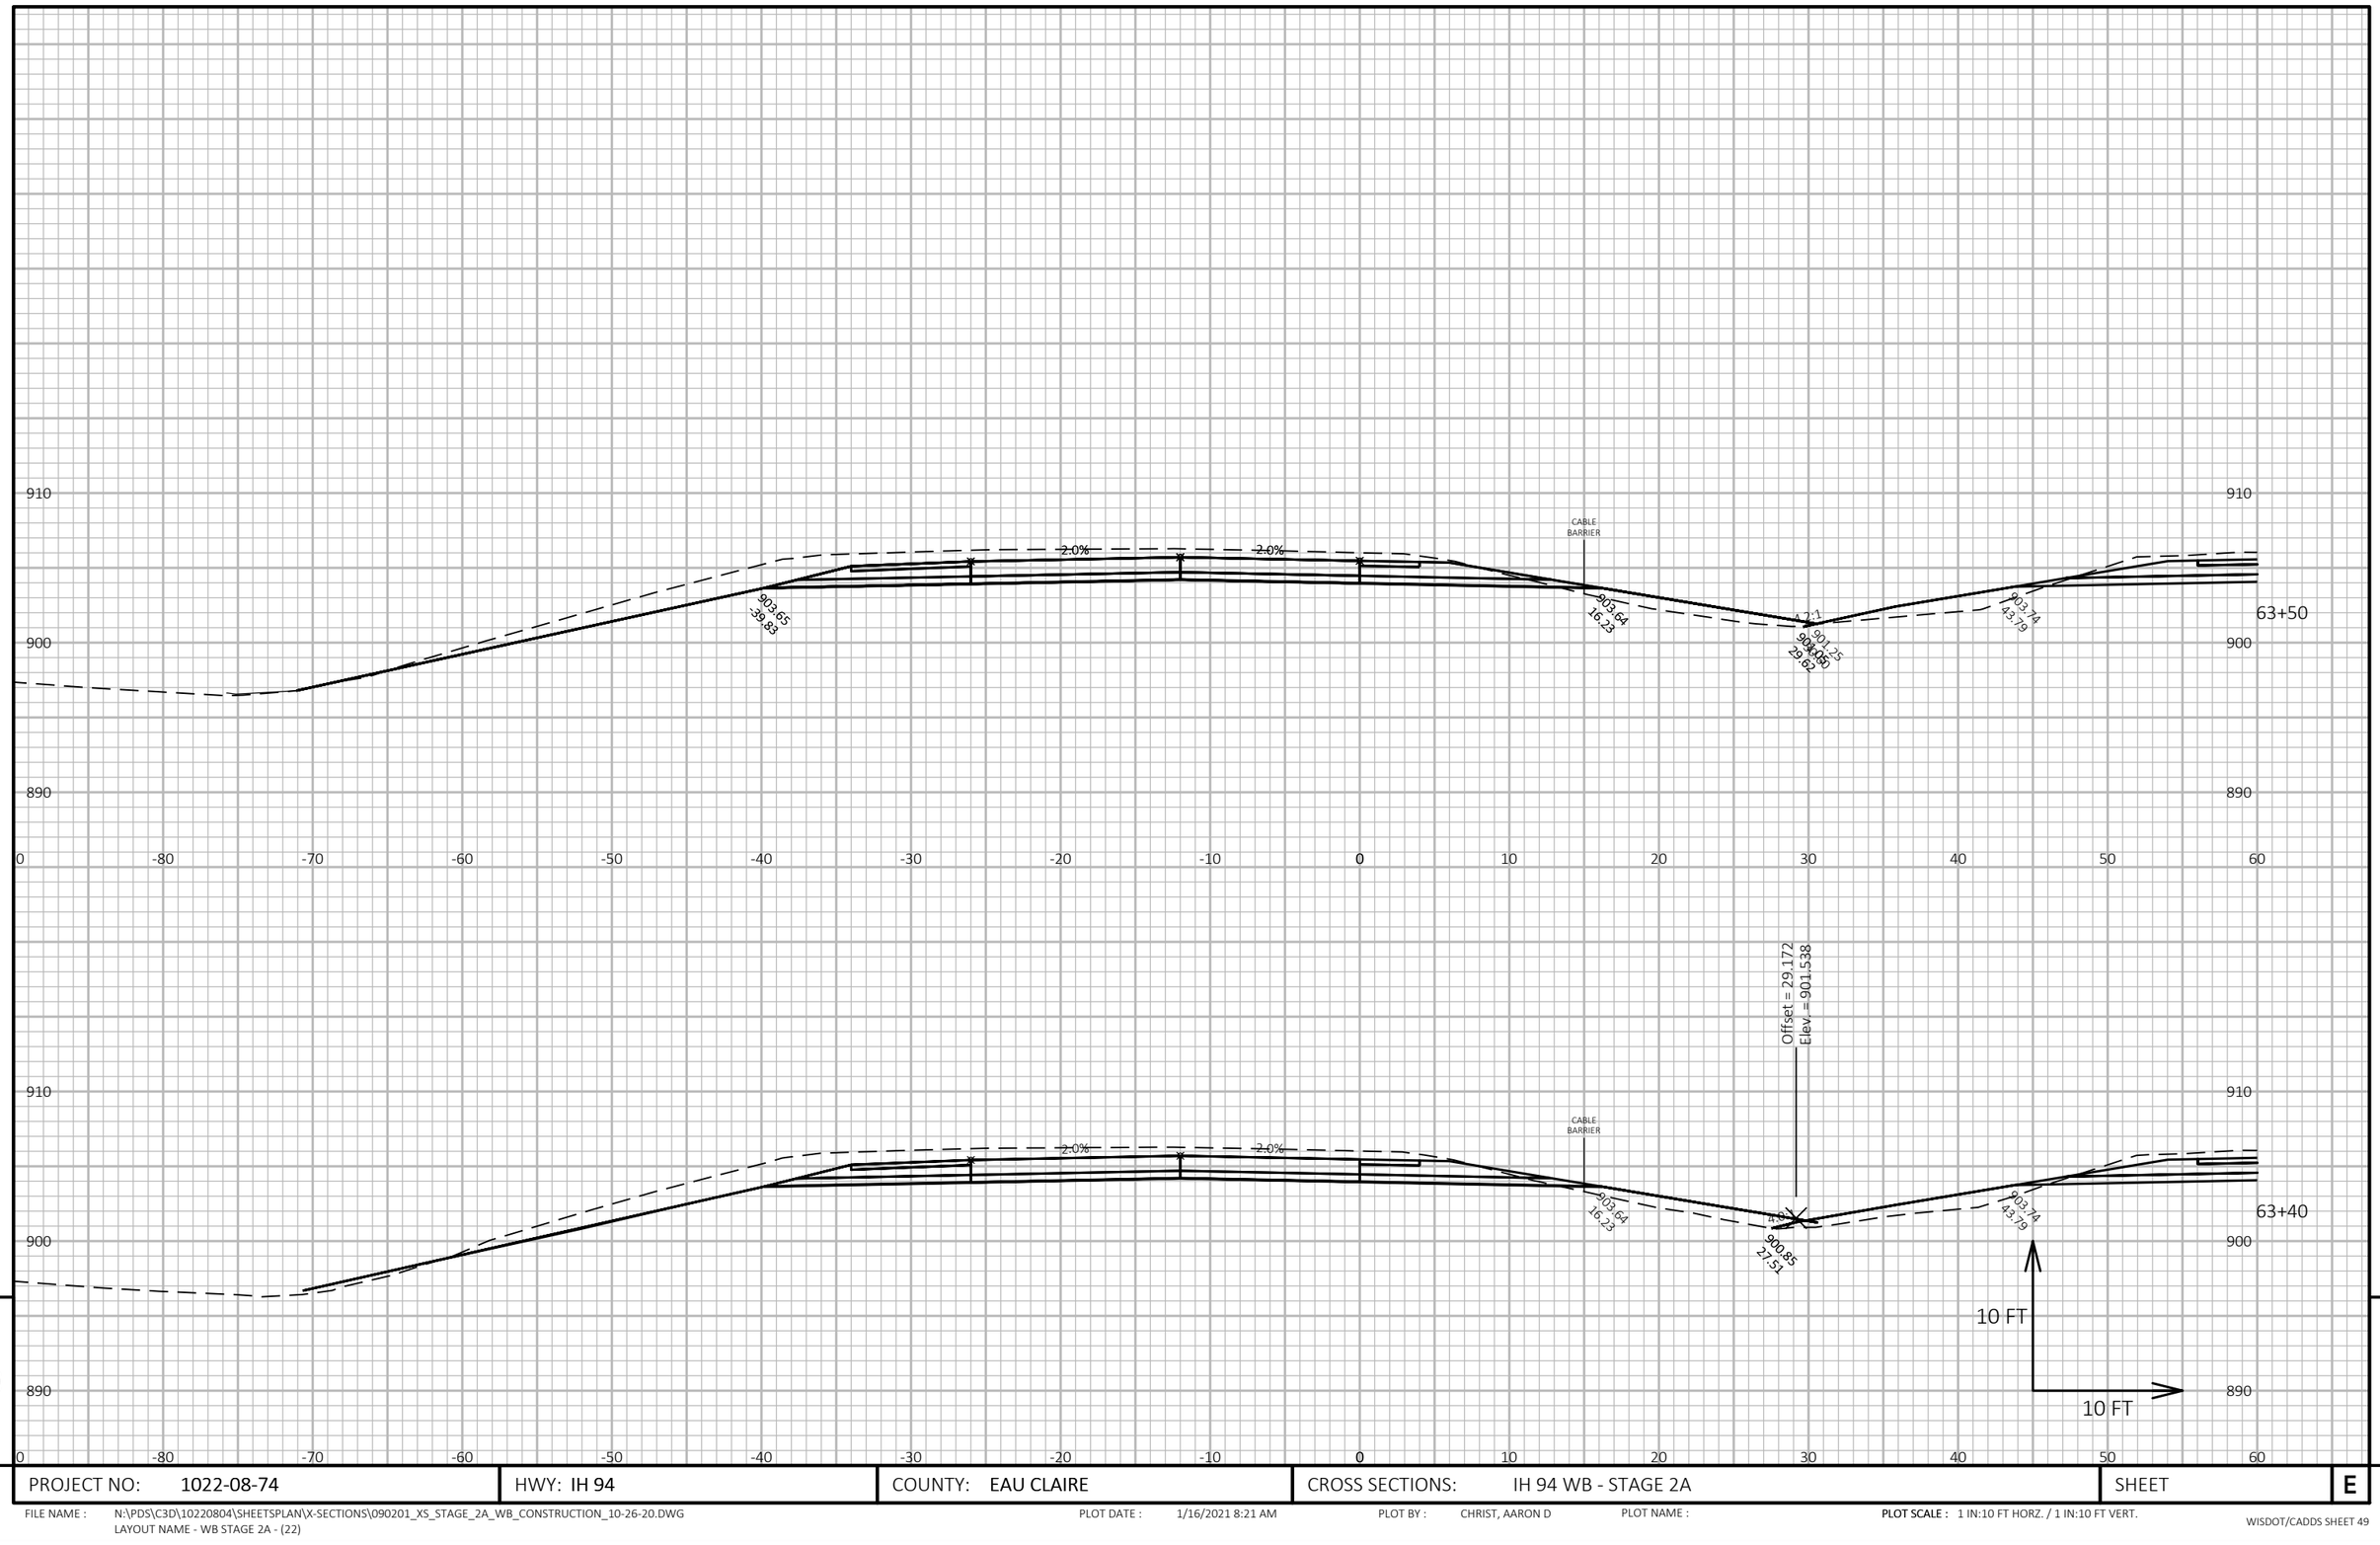


9

9

PROJECT NO: 1022-08-74	HWY: IH 94	COUNTY: EAU CLAIRE	CROSS SECTIONS: IH 94 WB - STAGE 2A	SHEET E

FILE NAME : N:\PDS\C3D\10220804\SHEETSPLAN\X-SECTIONS\090201_XS_STAGE_2A_WB_CONSTRUCTION_10-26-20.DWG
LAYOUT NAME - WB STAGE 2A - (22)

PLOT DATE : 1/16/2021 8:21 AM PLOT BY : CHRIST, AARON D PLOT NAME : **PLOT SCALE :** 1 IN:10 FT HORZ. / 1 IN:10 FT VERT.

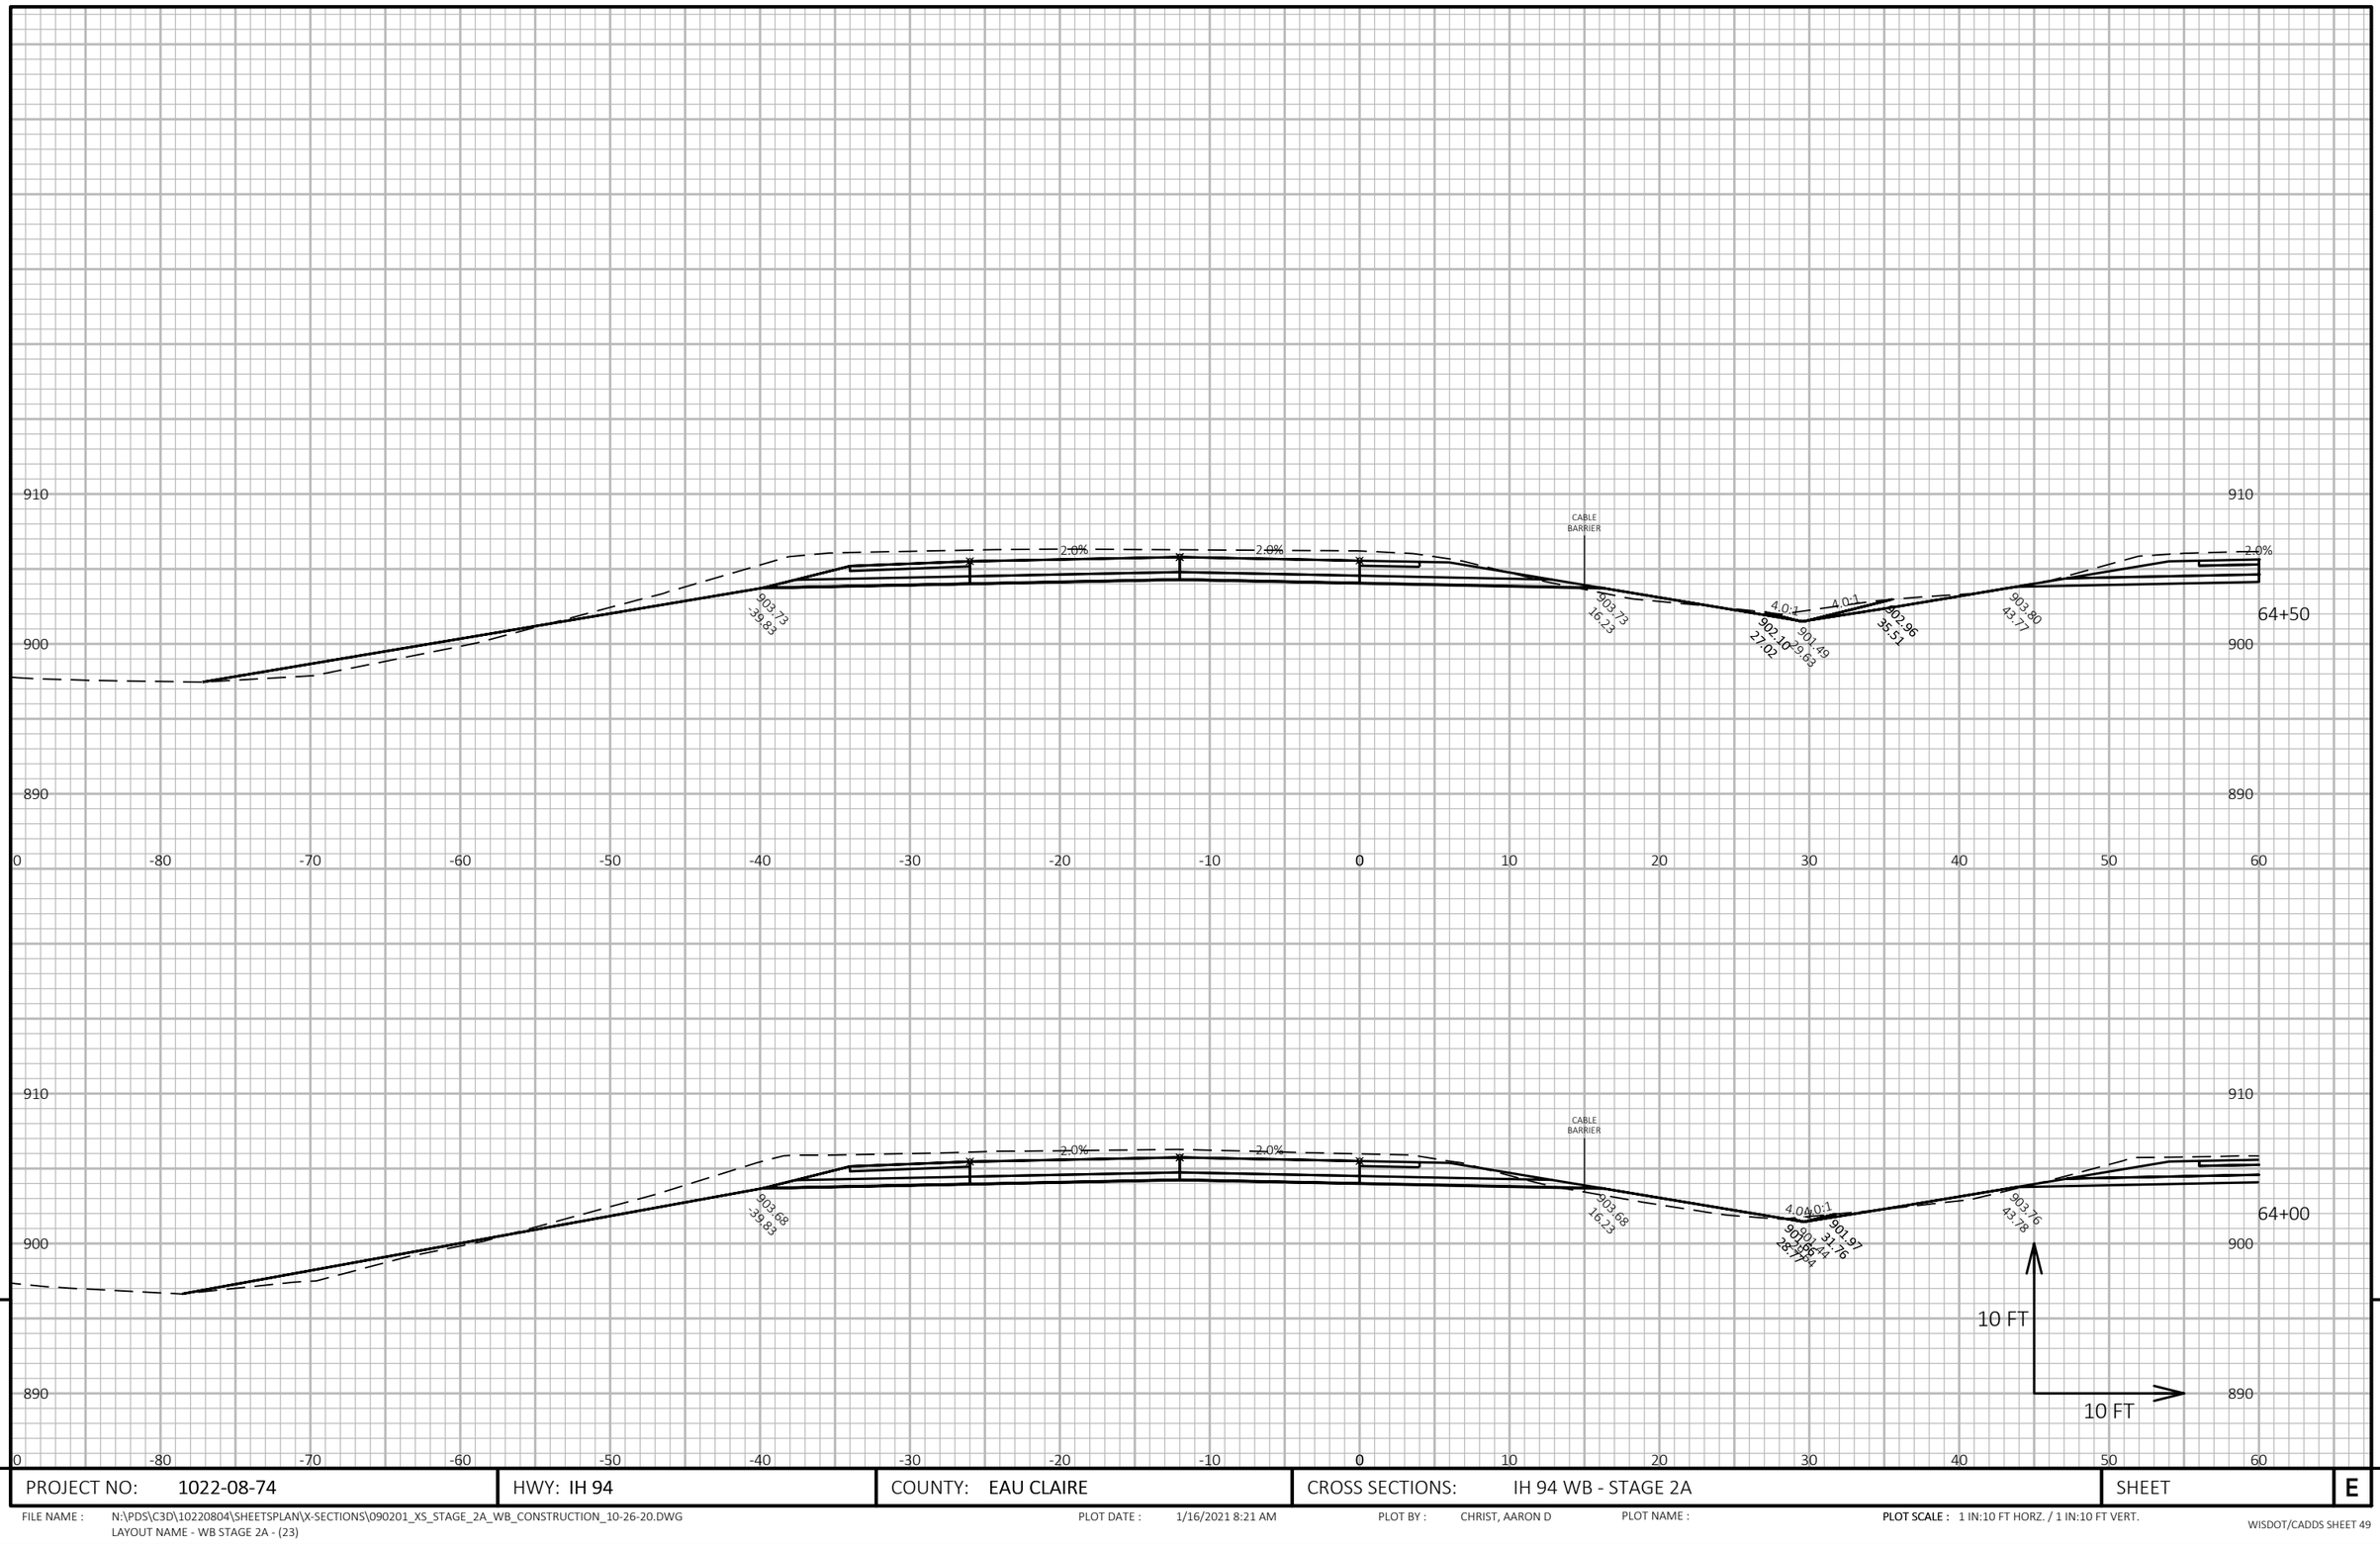


9

9

PROJECT NO: 1022-08-74	HWY: IH 94	COUNTY: EAU CLAIRE	CROSS SECTIONS: IH 94 WB - STAGE 2A	SHEET E

FILE NAME : N:\PDS\C3D\10220804\SHEETSPLAN\X-SECTIONS\090201_XS_STAGE_2A_WB_CONSTRUCTION_10-26-20.DWG
LAYOUT NAME - WB STAGE 2A - (23)

PLOT DATE : 1/16/2021 8:21 AM PLOT BY : CHRIST, AARON D PLOT NAME : **PLOT SCALE :** 1 IN:10 FT HORZ. / 1 IN:10 FT VERT.

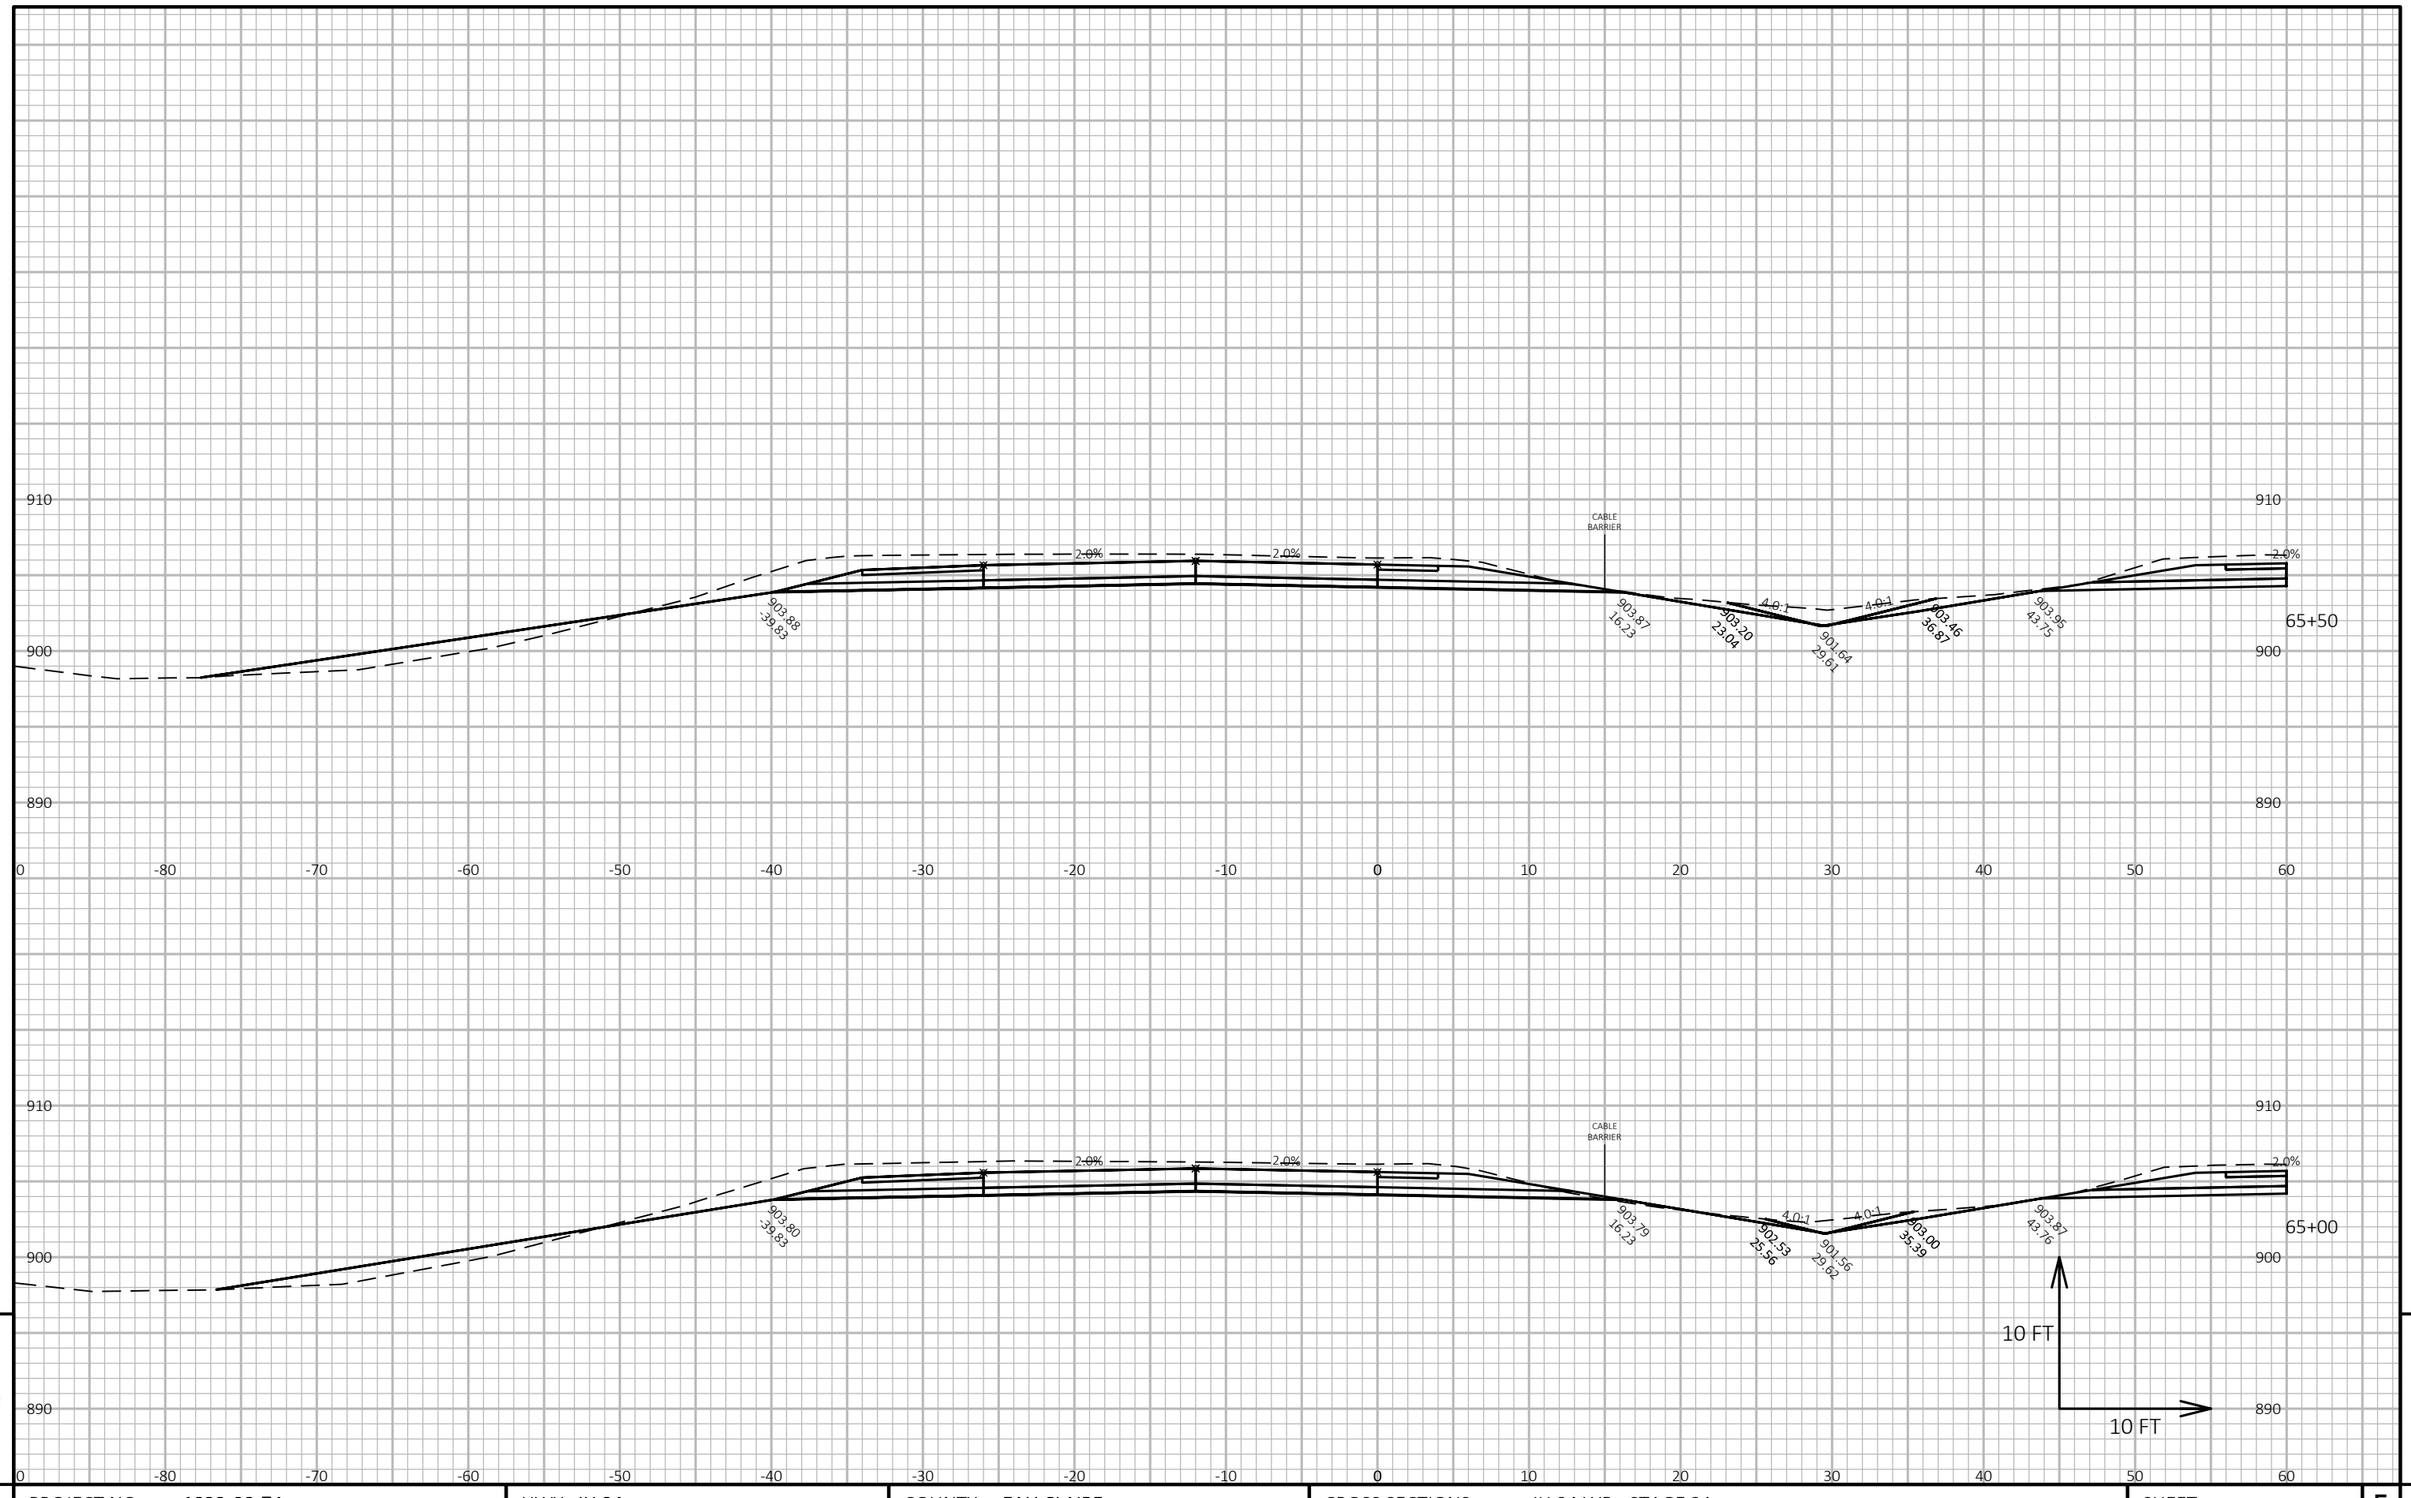


9

9

PROJECT NO: 1022-08-74	HWY: IH 94	COUNTY: EAU CLAIRE	CROSS SECTIONS: IH 94 WB - STAGE 2A	SHEET E

FILE NAME : N:\PDS\C3D\10220804\SHEETSPLAN\X-SECTIONS\090201_XS_STAGE_2A_WB_CONSTRUCTION_10-26-20.DWG
LAYOUT NAME - WB STAGE 2A - (24)

PLOT DATE : 1/16/2021 8:21 AM PLOT BY : CHRIST, AARON D PLOT NAME : **PLOT SCALE :** 1 IN:10 FT HORZ. / 1 IN:10 FT VERT.

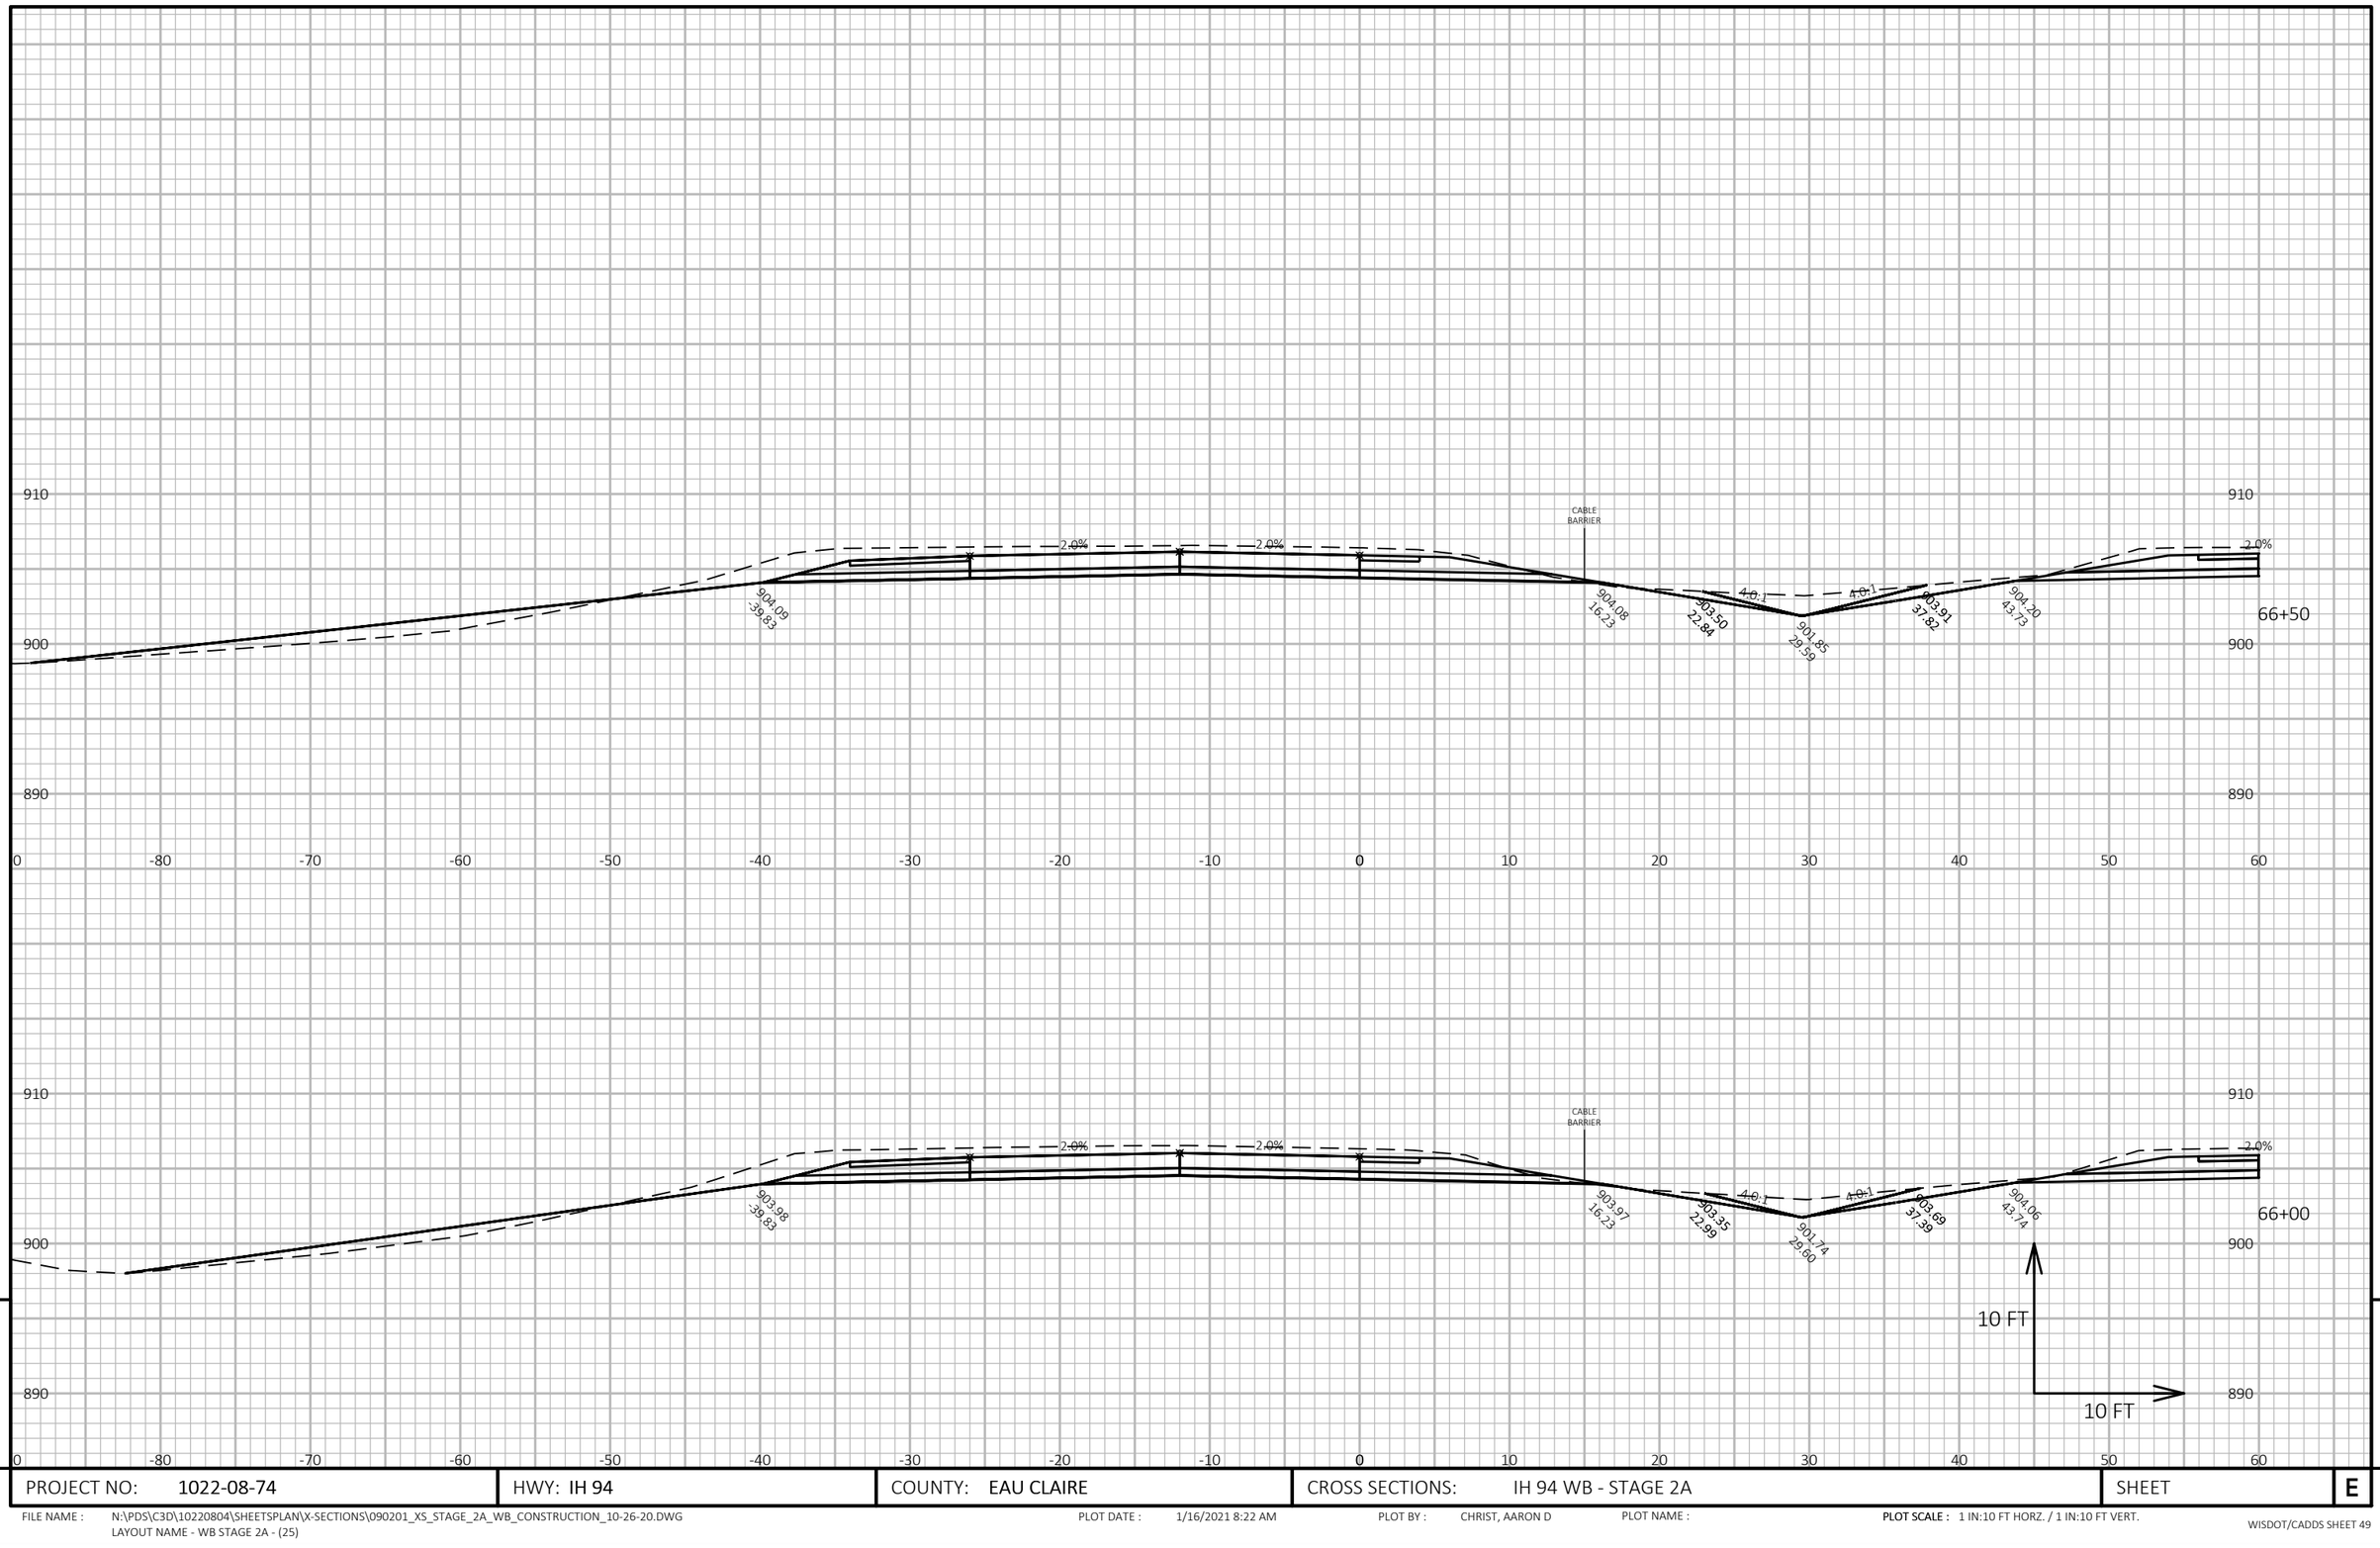


PROJECT NO: 1022-08-74	HWY: IH 94	COUNTY: EAU CLAIRE	CROSS SECTIONS: IH 94 WB - STAGE 2A	SHEET E

FILE NAME : N:\PDS\C3D\10220804\SHEETSPLAN\X-SECTIONS\090201_XS_STAGE_2A_WB_CONSTRUCTION_10-26-20.DWG
LAYOUT NAME - WB STAGE 2A - (25)

PLOT DATE : 1/16/2021 8:22 AM PLOT BY : CHRIST, AARON D PLOT NAME : **PLOT SCALE :** 1 IN:10 FT HORZ. / 1 IN:10 FT VERT.


WISDOT/CADDS SHEET 49

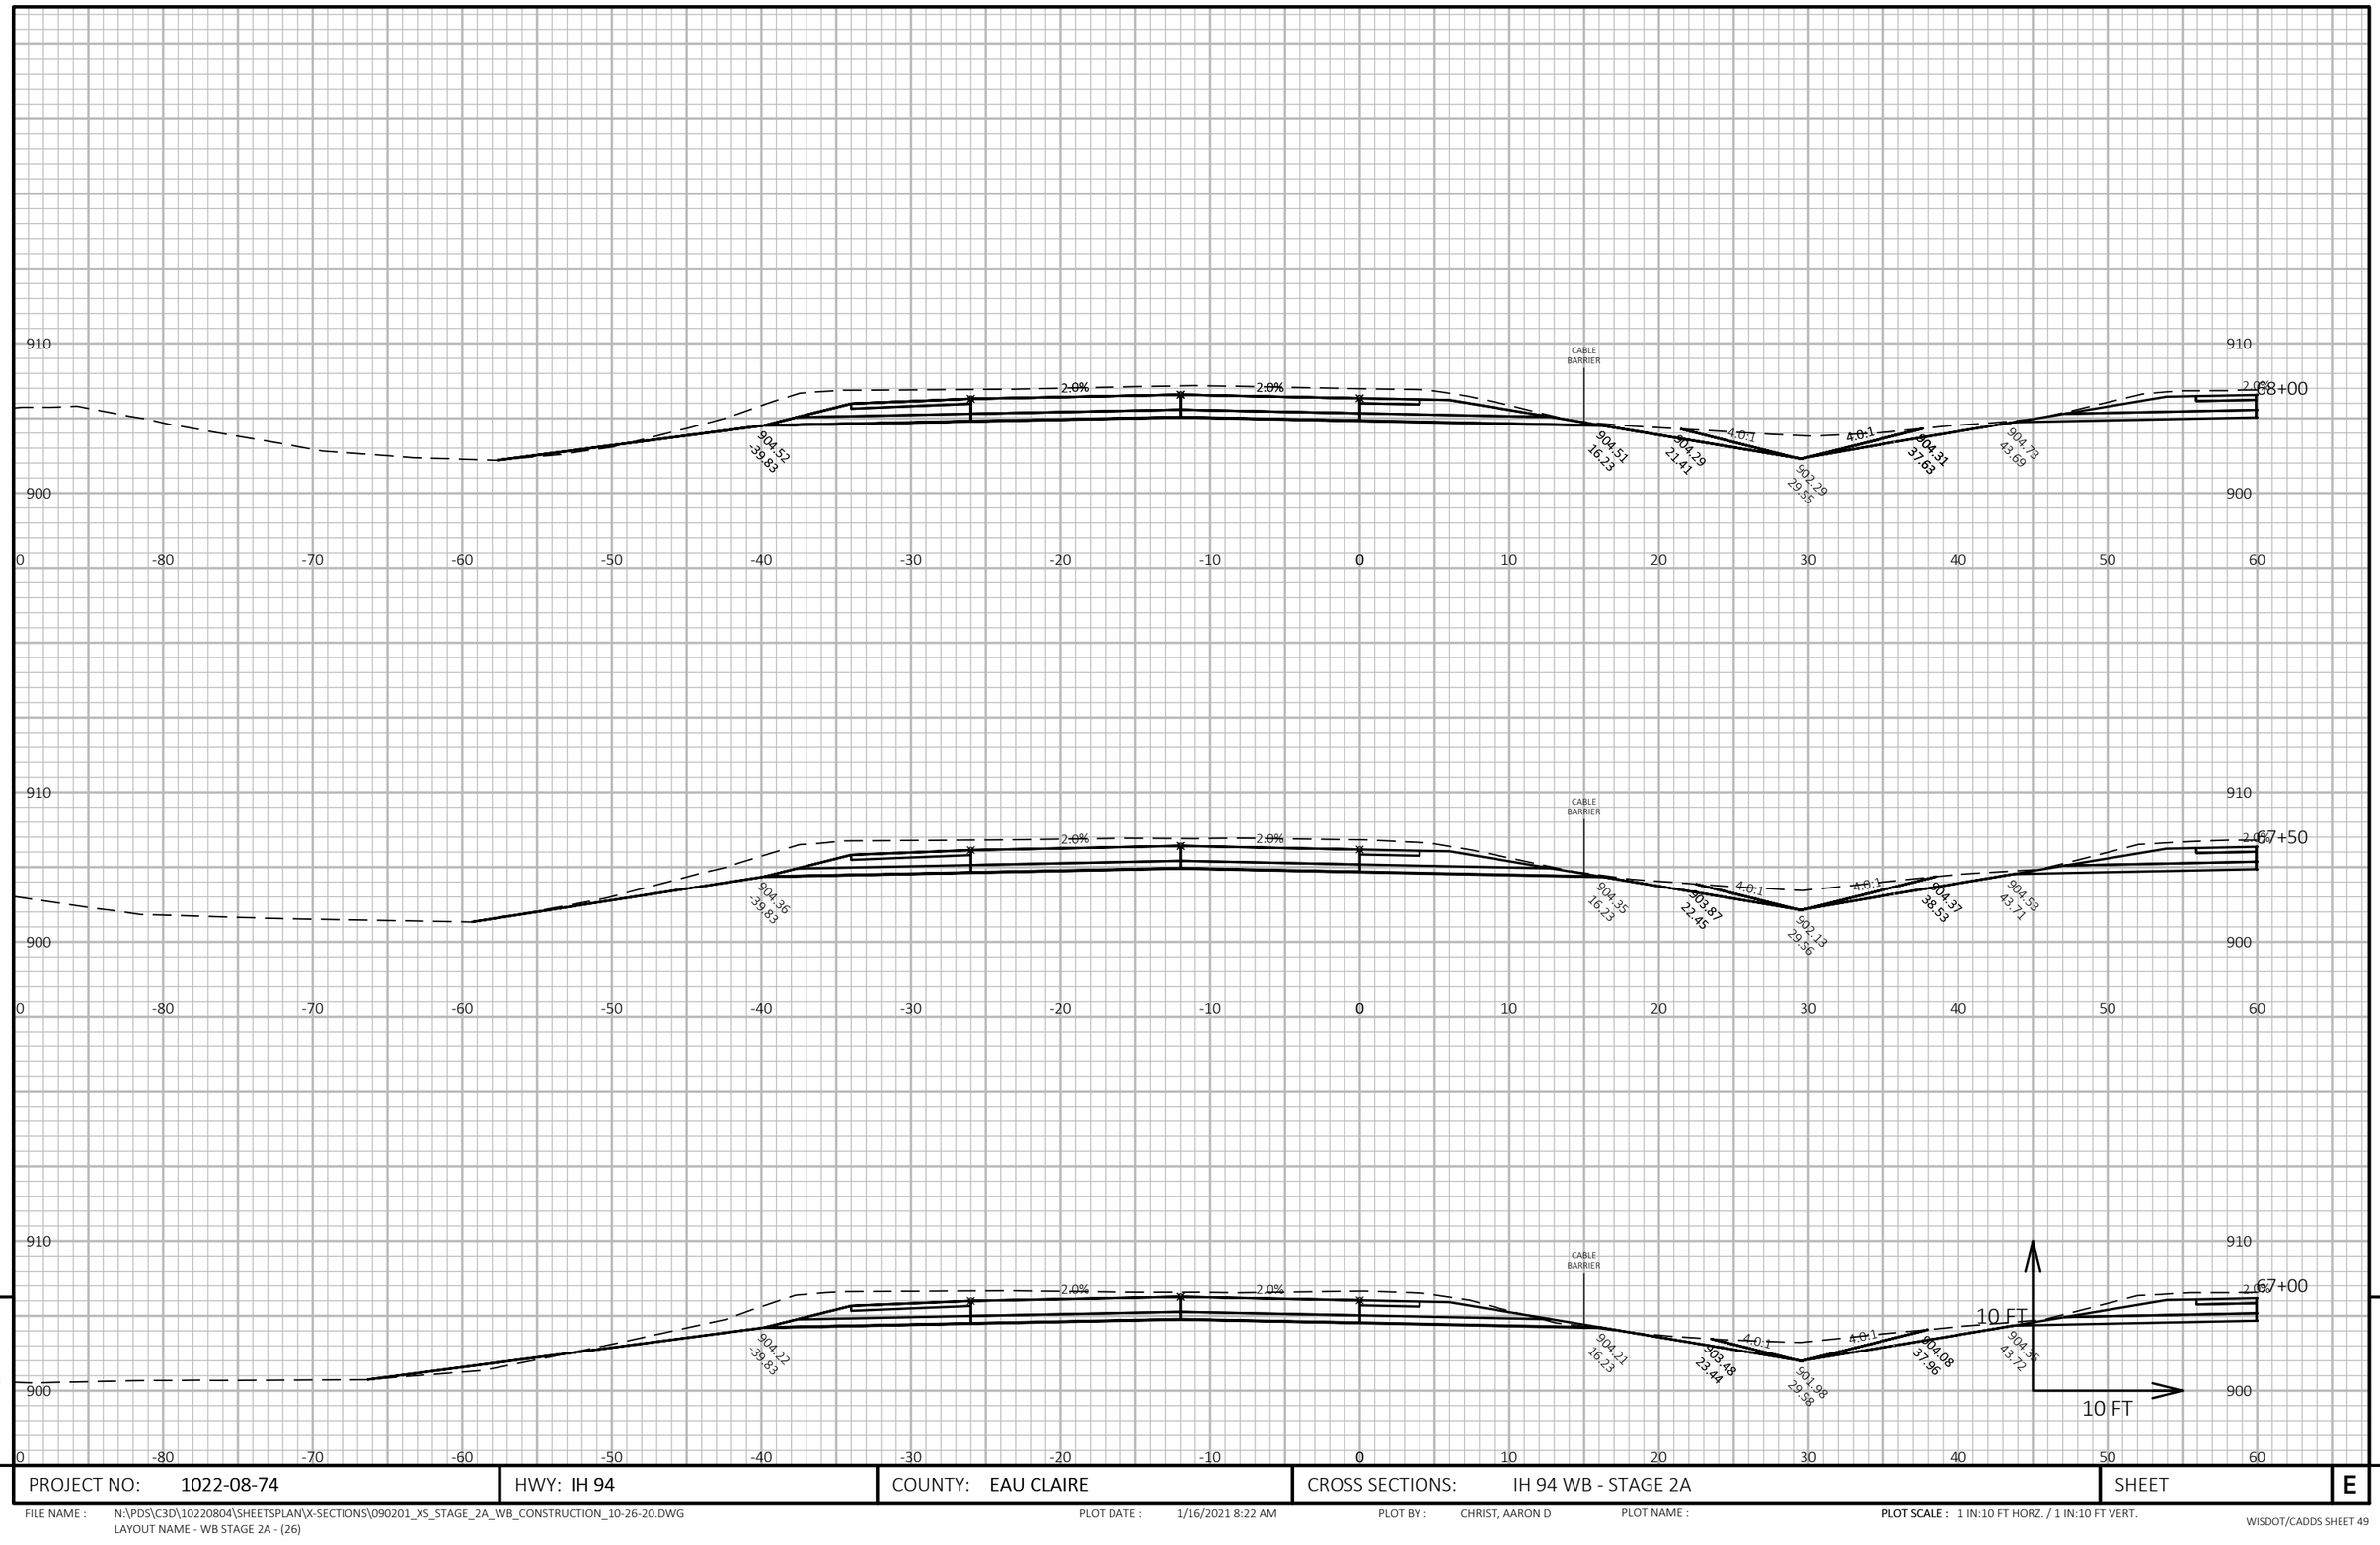

PROJECT NO: 1022-08-74	HWY: IH 94	COUNTY: EAU CLAIRE	CROSS SECTIONS: IH 94 WB - STAGE 2A	SHEET E

FILE NAME : N:\PDS\C3D\10220804\SHEETSPLAN\X-SECTIONS\090201_XS_STAGE_2A_WB_CONSTRUCTION_10-26-20.DWG
LAYOUT NAME - WB STAGE 2A - (26)

PLOT DATE : 1/16/2021 8:22 AM PLOT BY : CHRIST, AARON D PLOT NAME : PLOT SCALE : 1 IN:10 FT HORZ. / 1 IN:10 FT VERT.

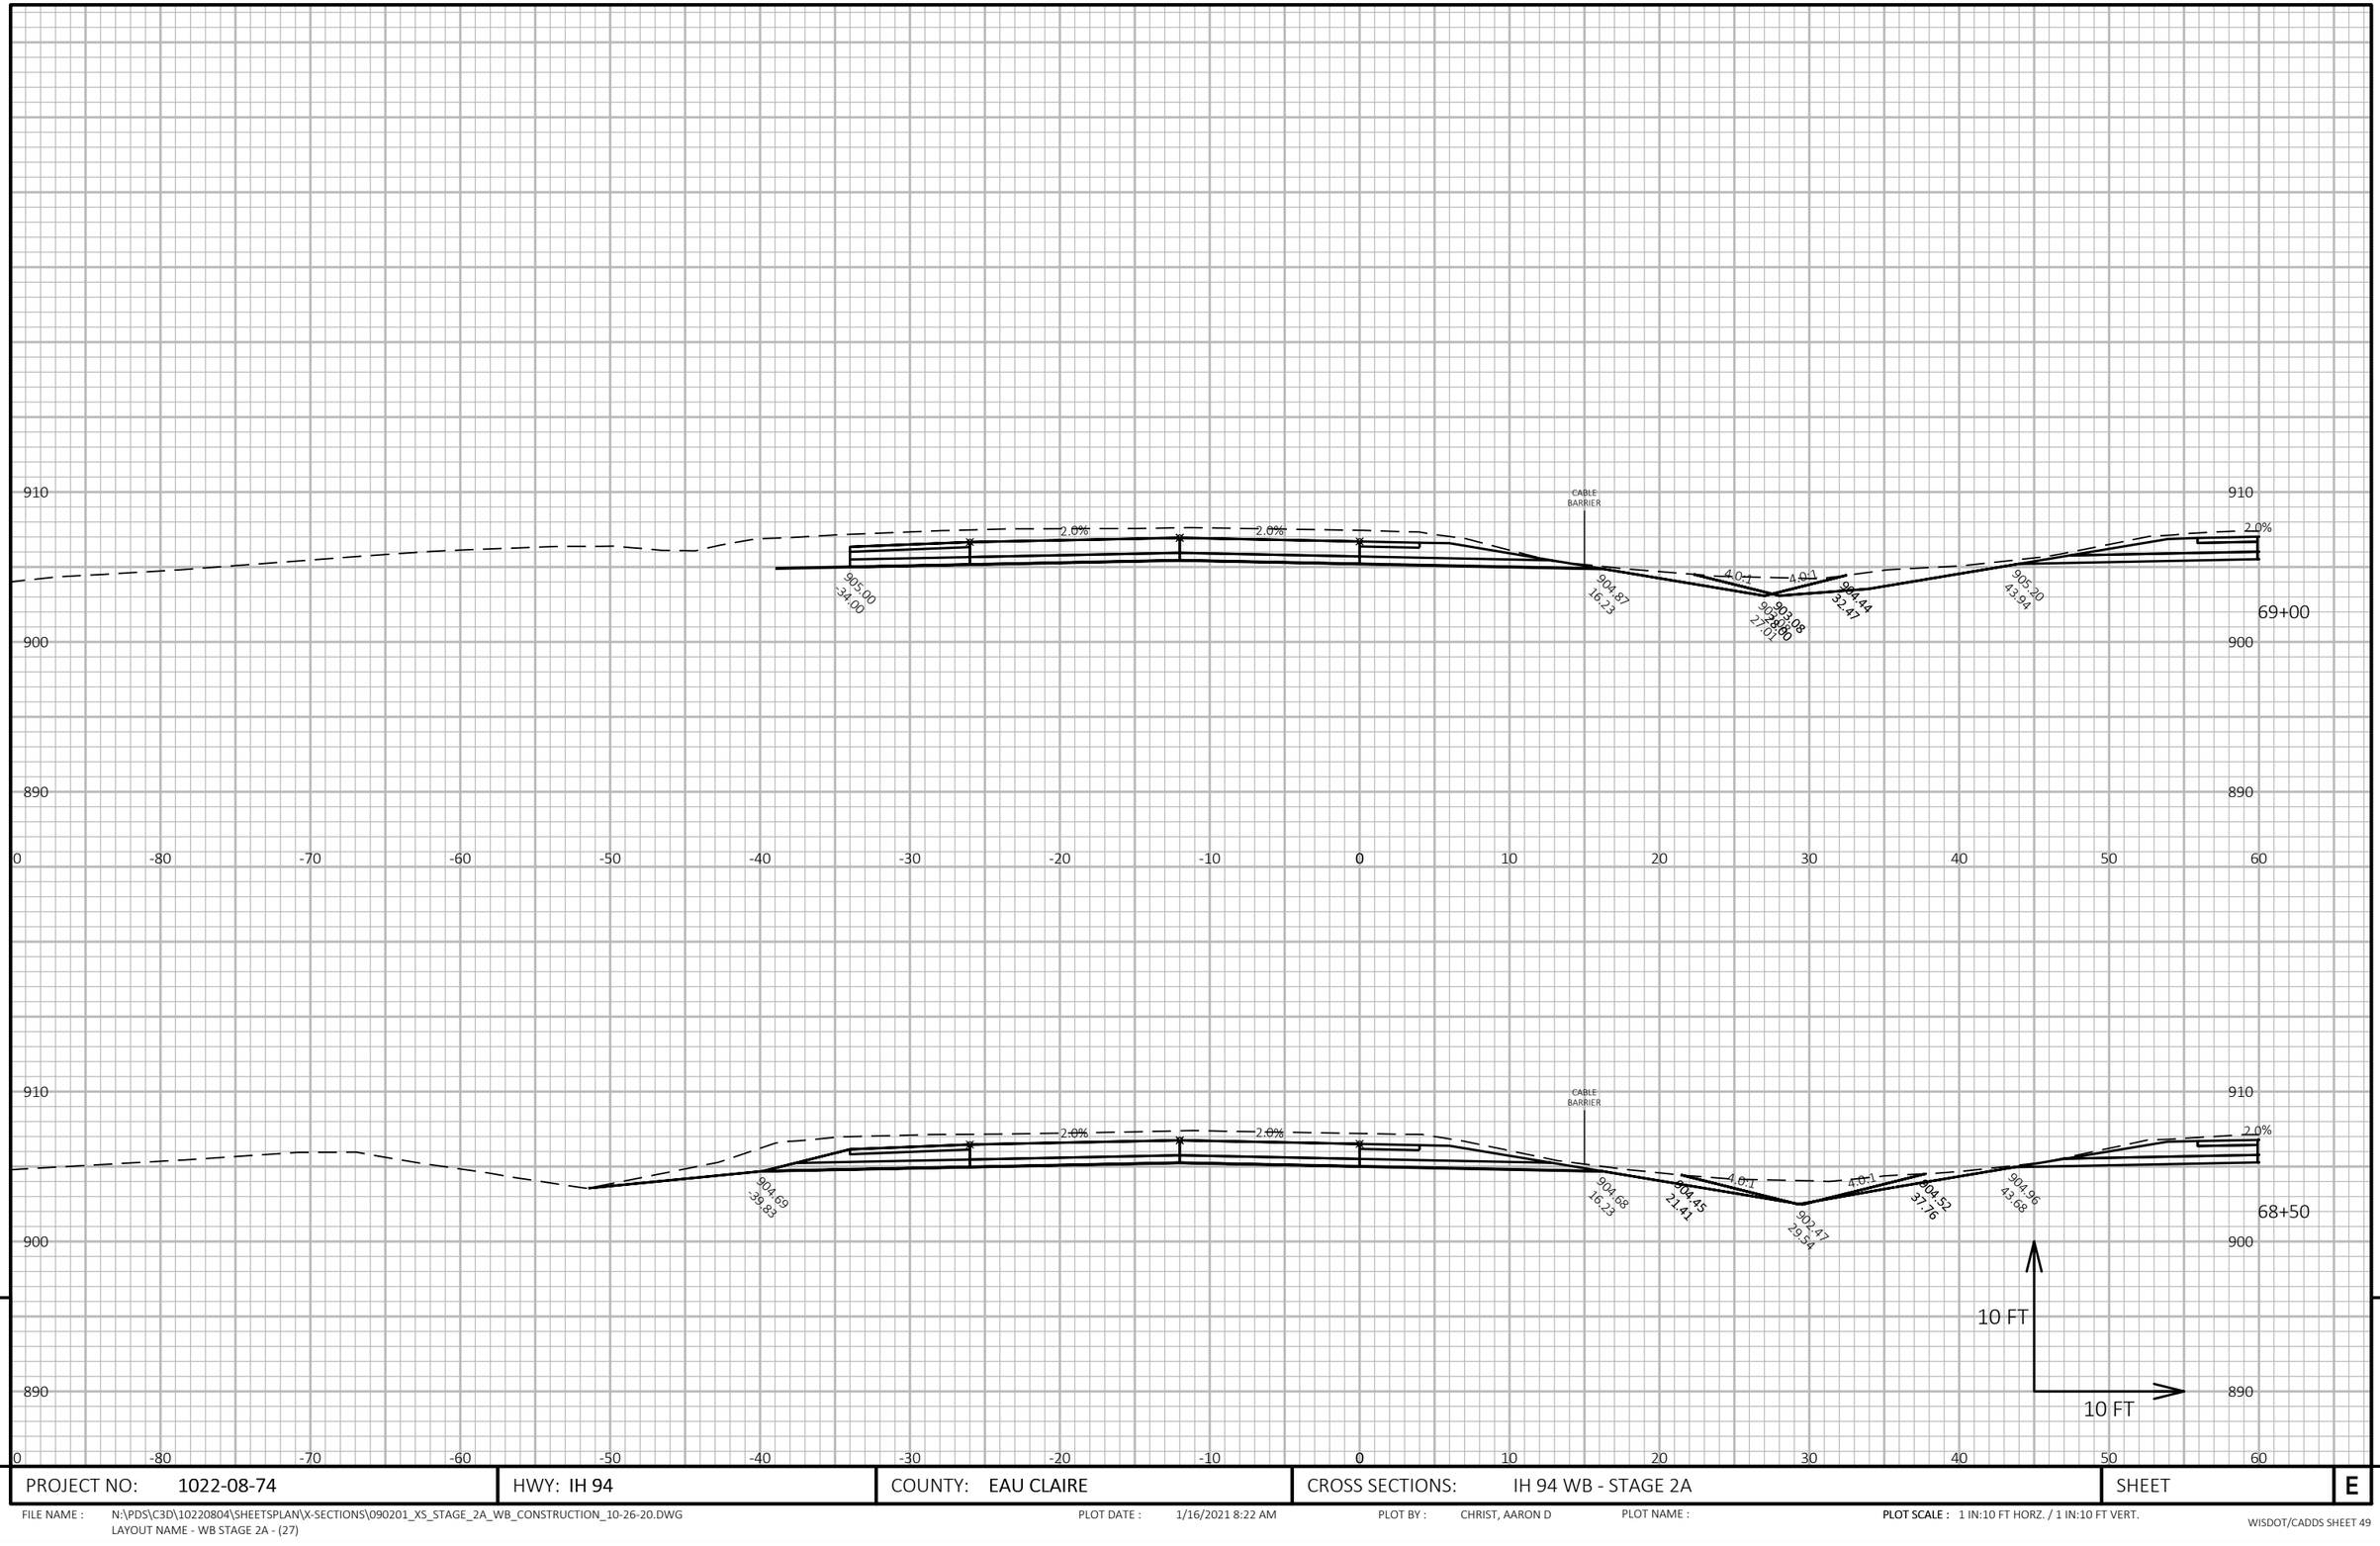


PROJECT NO: 1022-08-74	HWY: IH 94	COUNTY: EAU CLAIRE	CROSS SECTIONS: IH 94 WB - STAGE 2A	SHEET E

FILE NAME : N:\PDS\C3D\10220804\SHEETSPLAN\X-SECTIONS\090201_XS_STAGE_2A_WB_CONSTRUCTION_10-26-20.DWG
LAYOUT NAME - WB STAGE 2A - (27)

PLOT DATE : 1/16/2021 8:22 AM PLOT BY : CHRIST, AARON D PLOT NAME : **PLOT SCALE :** 1 IN:10 FT HORZ. / 1 IN:10 FT VERT.

WISDOT/CADDS SHEET 49

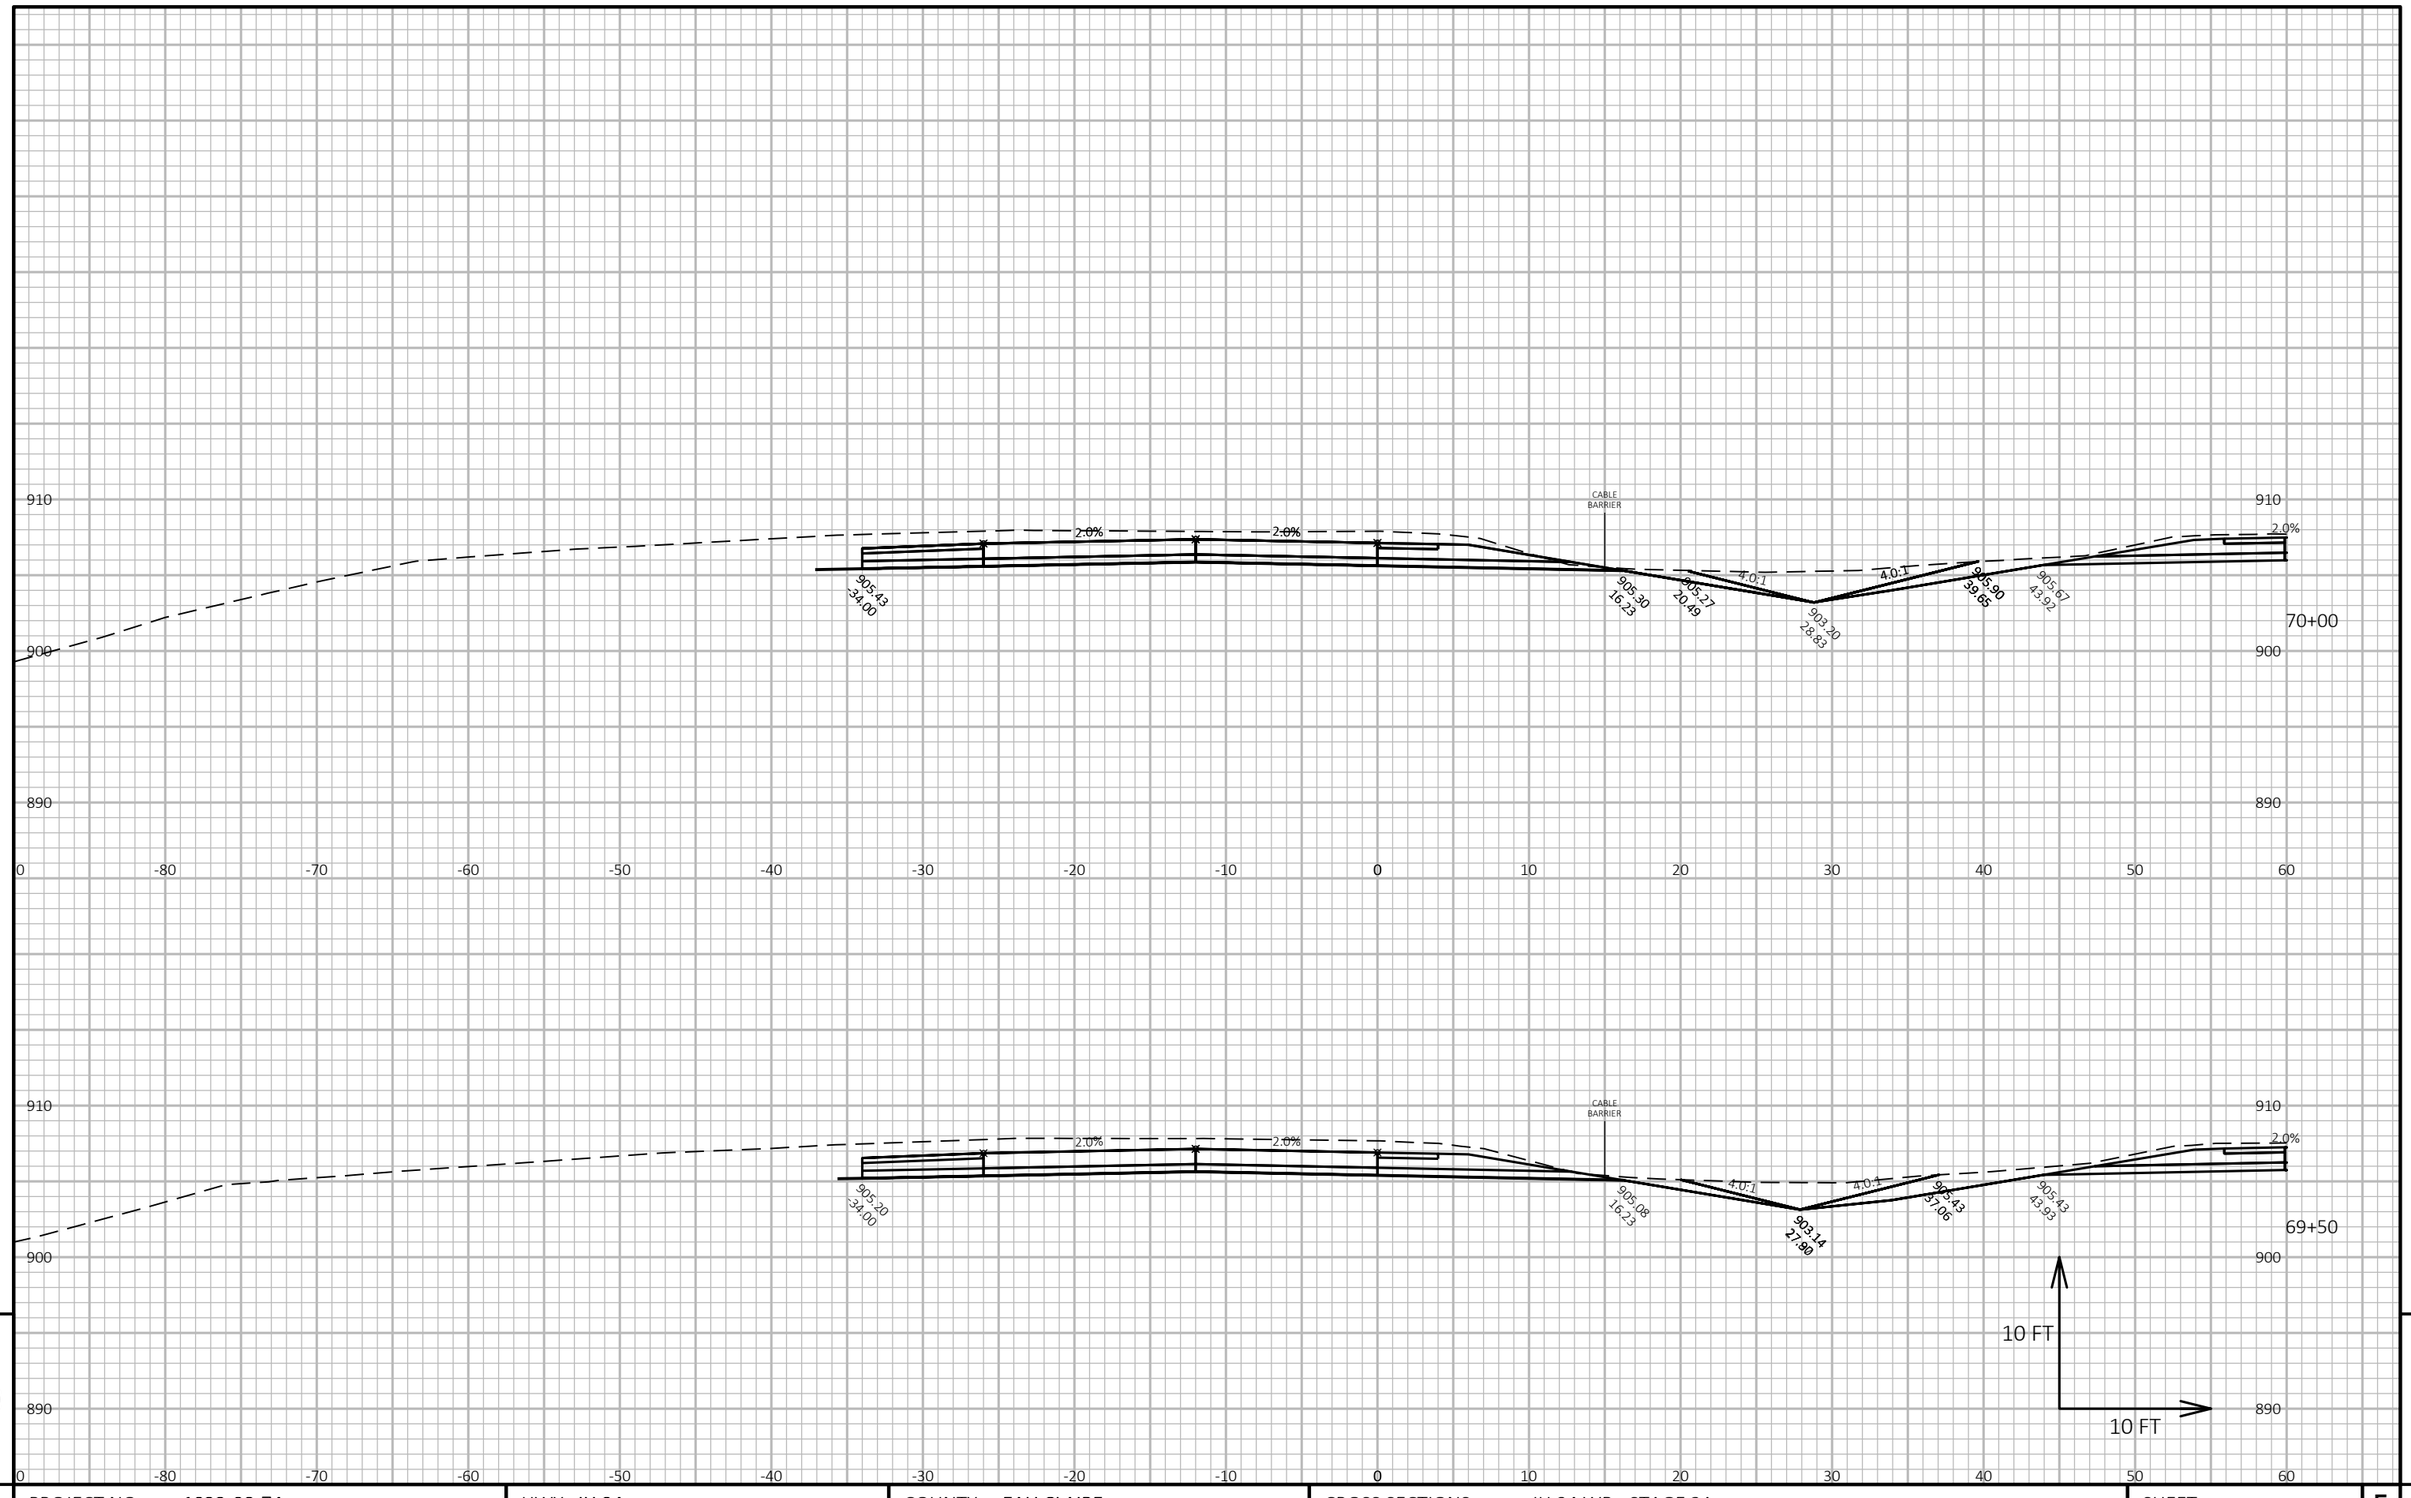

PROJECT NO: 1022-08-74	HWY: IH 94	COUNTY: EAU CLAIRE	CROSS SECTIONS: IH 94 WB - STAGE 2A	SHEET E

FILE NAME : N:\PDS\C3D\10220804\SHEETSPLAN\X-SECTIONS\090201_XS_STAGE_2A_WB_CONSTRUCTION_10-26-20.DWG
LAYOUT NAME - WB STAGE 2A - (28)

PLOT DATE : 1/16/2021 8:22 AM PLOT BY : CHRIST, AARON D PLOT NAME : **PLOT SCALE :** 1 IN:10 FT HORZ. / 1 IN:10 FT VERT.

1 - 18-INCH RCCP (3')
1 - CONCRETE COLLAR REQ'D

Offset = -82.173
Elev. = 898.730

910
900
890

2.0%
2.0%
CABLE BARRIER
4.0:1
4.0:1
14.23
20.00
904.21
24.59
903.30
27.50
905.10
34.71
905.84
43.91
2.0%
70+37

0 -80 -70 -60 -50 -40 -30 -20 -10 0 10 20 30 40 50 60

Offset = 15.705
Elev. = 903.341

910
900
890

2.0%
2.0%
CABLE BARRIER
4.0:1
4.0:1
14.23
20.00
904.24
24.51
903.30
27.50
905.10
34.70
905.84
43.91
2.0%
70+36

10 FT
10 FT


0 -80 -70 -60 -50 -40 -30 -20 -10 0 10 20 30 40 50 60

9 9

PROJECT NO: 1022-08-74	HWY: IH 94	COUNTY: EAU CLAIRE	CROSS SECTIONS: IH 94 WB - STAGE 2A	SHEET E

FILE NAME : N:\PDS\C3D\10220804\SHEETSPLAN\X-SECTIONS\090201_XS_STAGE_2A_WB_CONSTRUCTION_10-26-20.DWG
LAYOUT NAME - WB STAGE 2A - (29)

PLOT DATE : 1/16/2021 8:22 AM PLOT BY : CHRIST, AARON D PLOT NAME : **PLOT SCALE :** 1 IN:10 FT HORZ. / 1 IN:10 FT VERT.

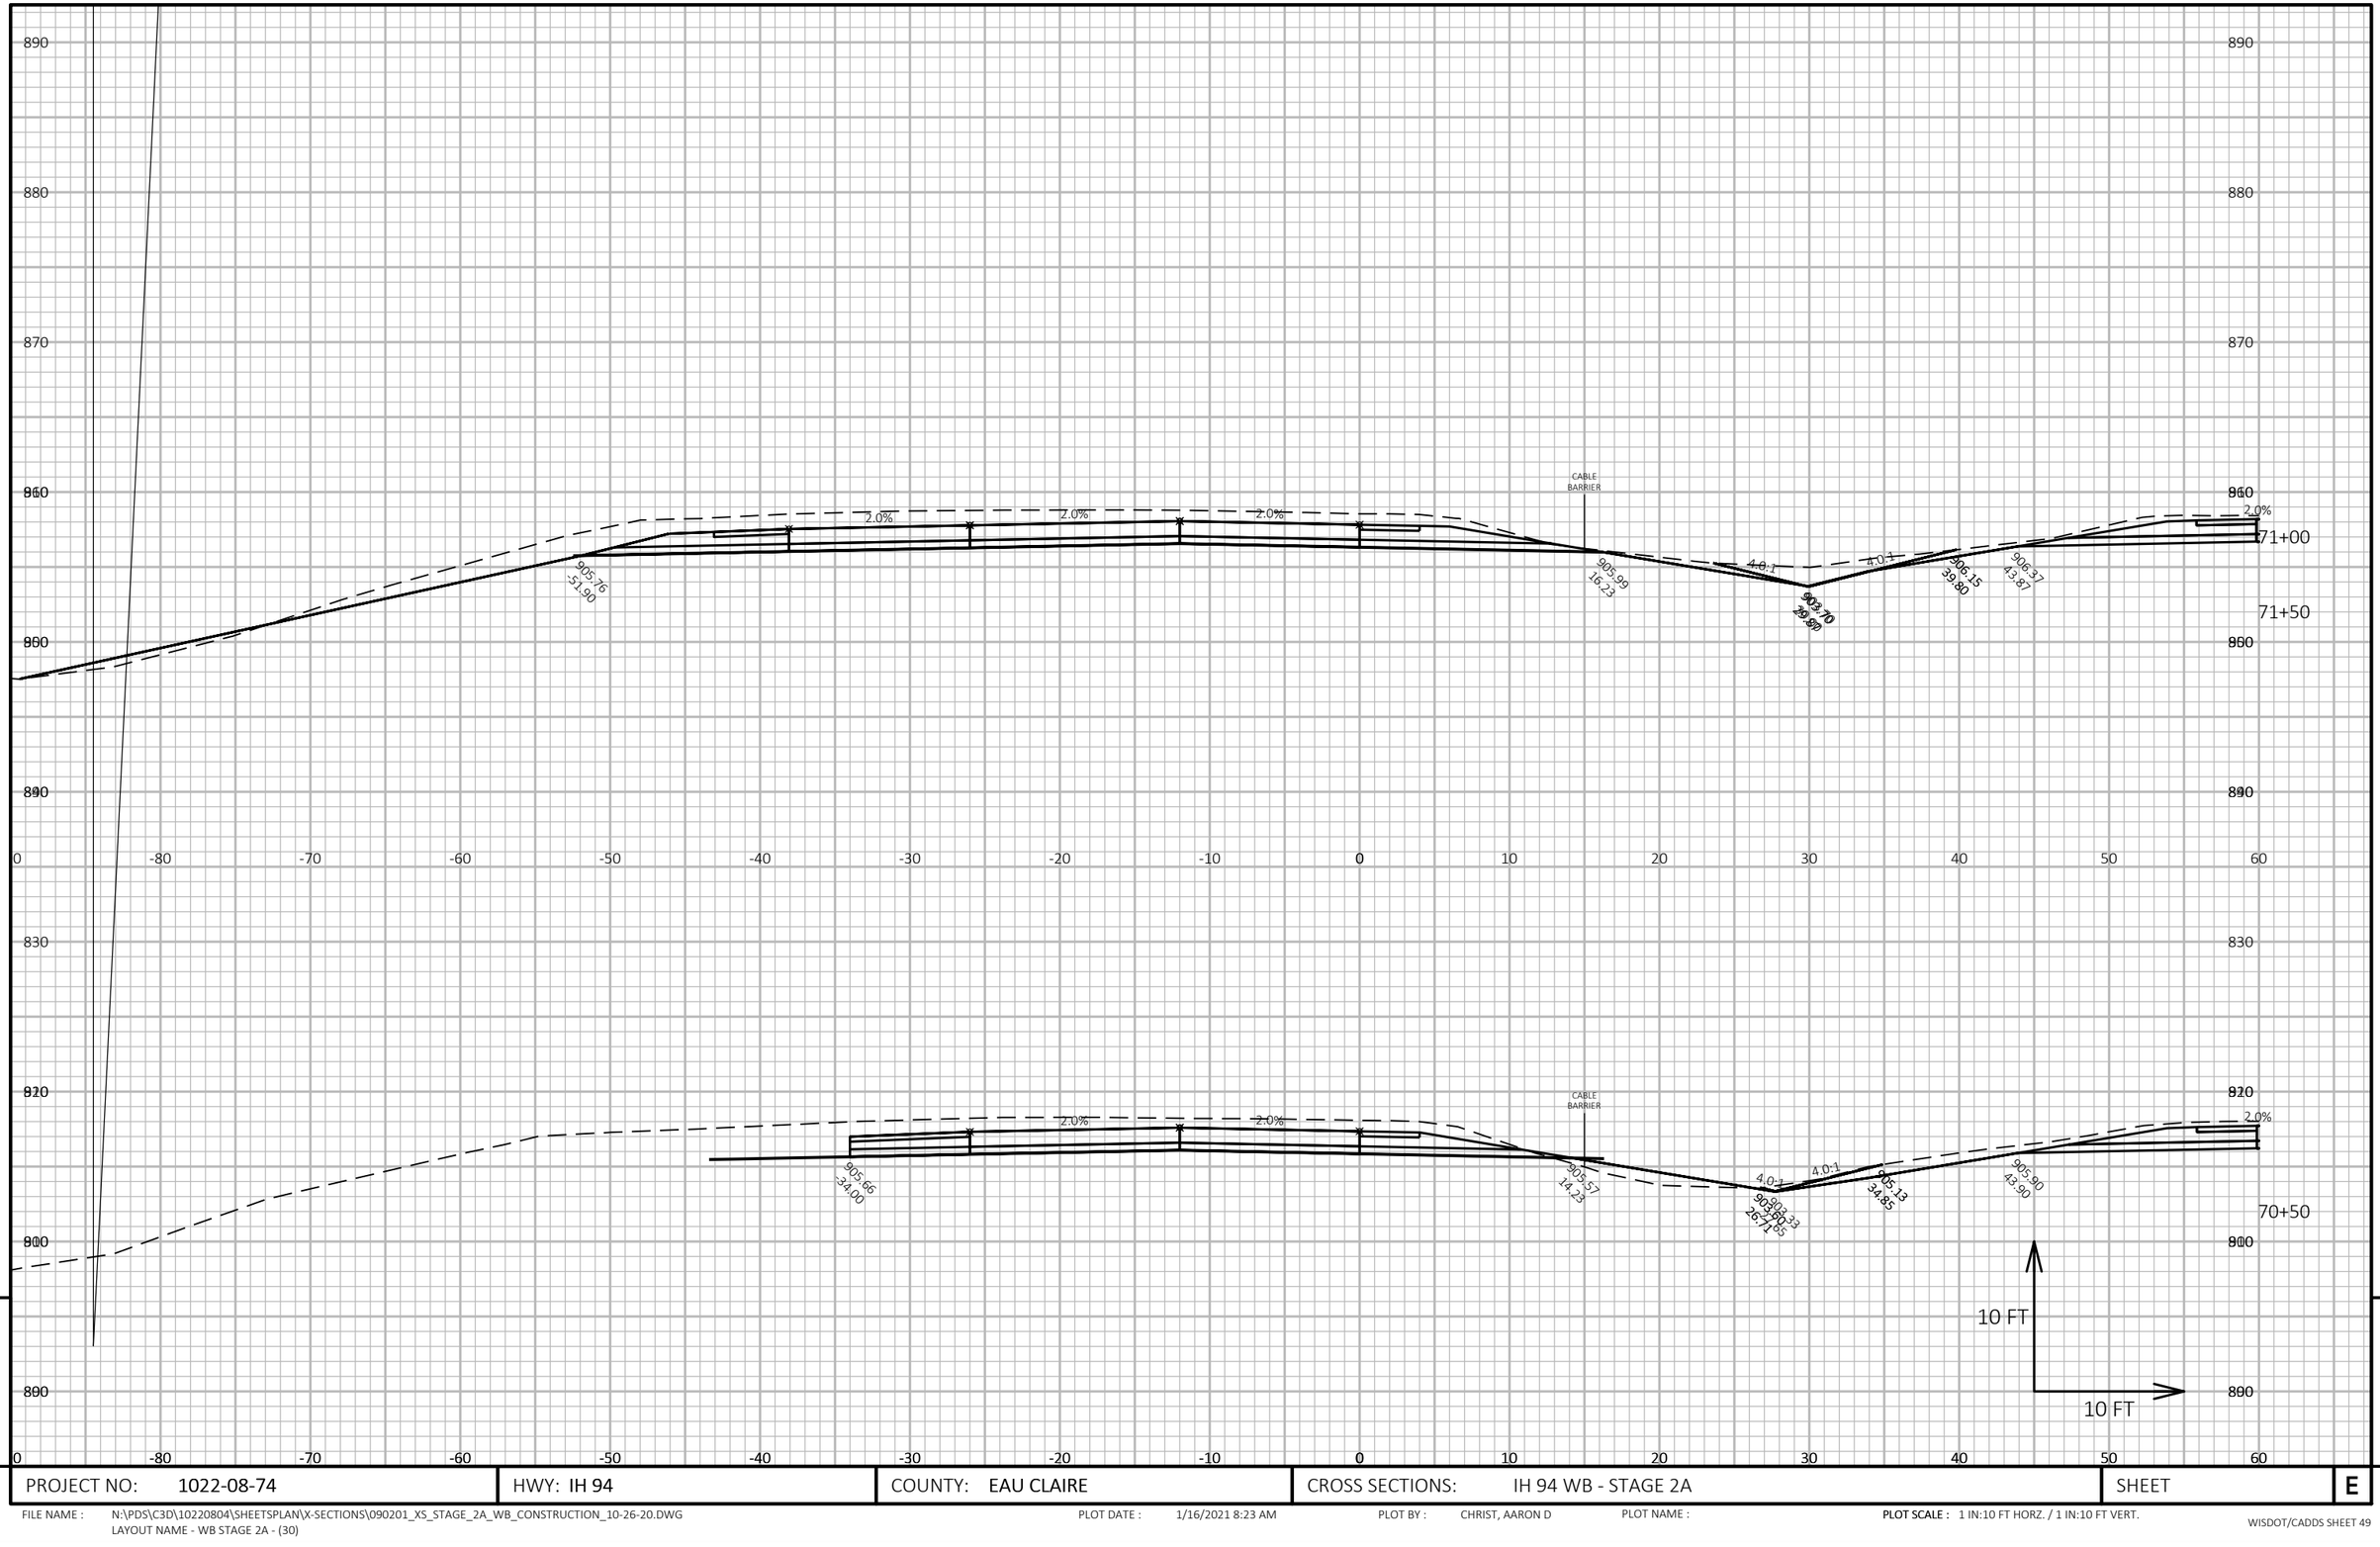


9

9

PROJECT NO: 1022-08-74	HWY: IH 94	COUNTY: EAU CLAIRE	CROSS SECTIONS: IH 94 WB - STAGE 2A	SHEET	E

FILE NAME : N:\PDS\C3D\10220804\SHEETSPLAN\X-SECTIONS\090201_XS_STAGE_2A_WB_CONSTRUCTION_10-26-20.DWG
LAYOUT NAME - WB STAGE 2A - (30)

PLOT DATE : 1/16/2021 8:23 AM PLOT BY : CHRIST, AARON D PLOT NAME : **PLOT SCALE :** 1 IN:10 FT HORZ. / 1 IN:10 FT VERT.

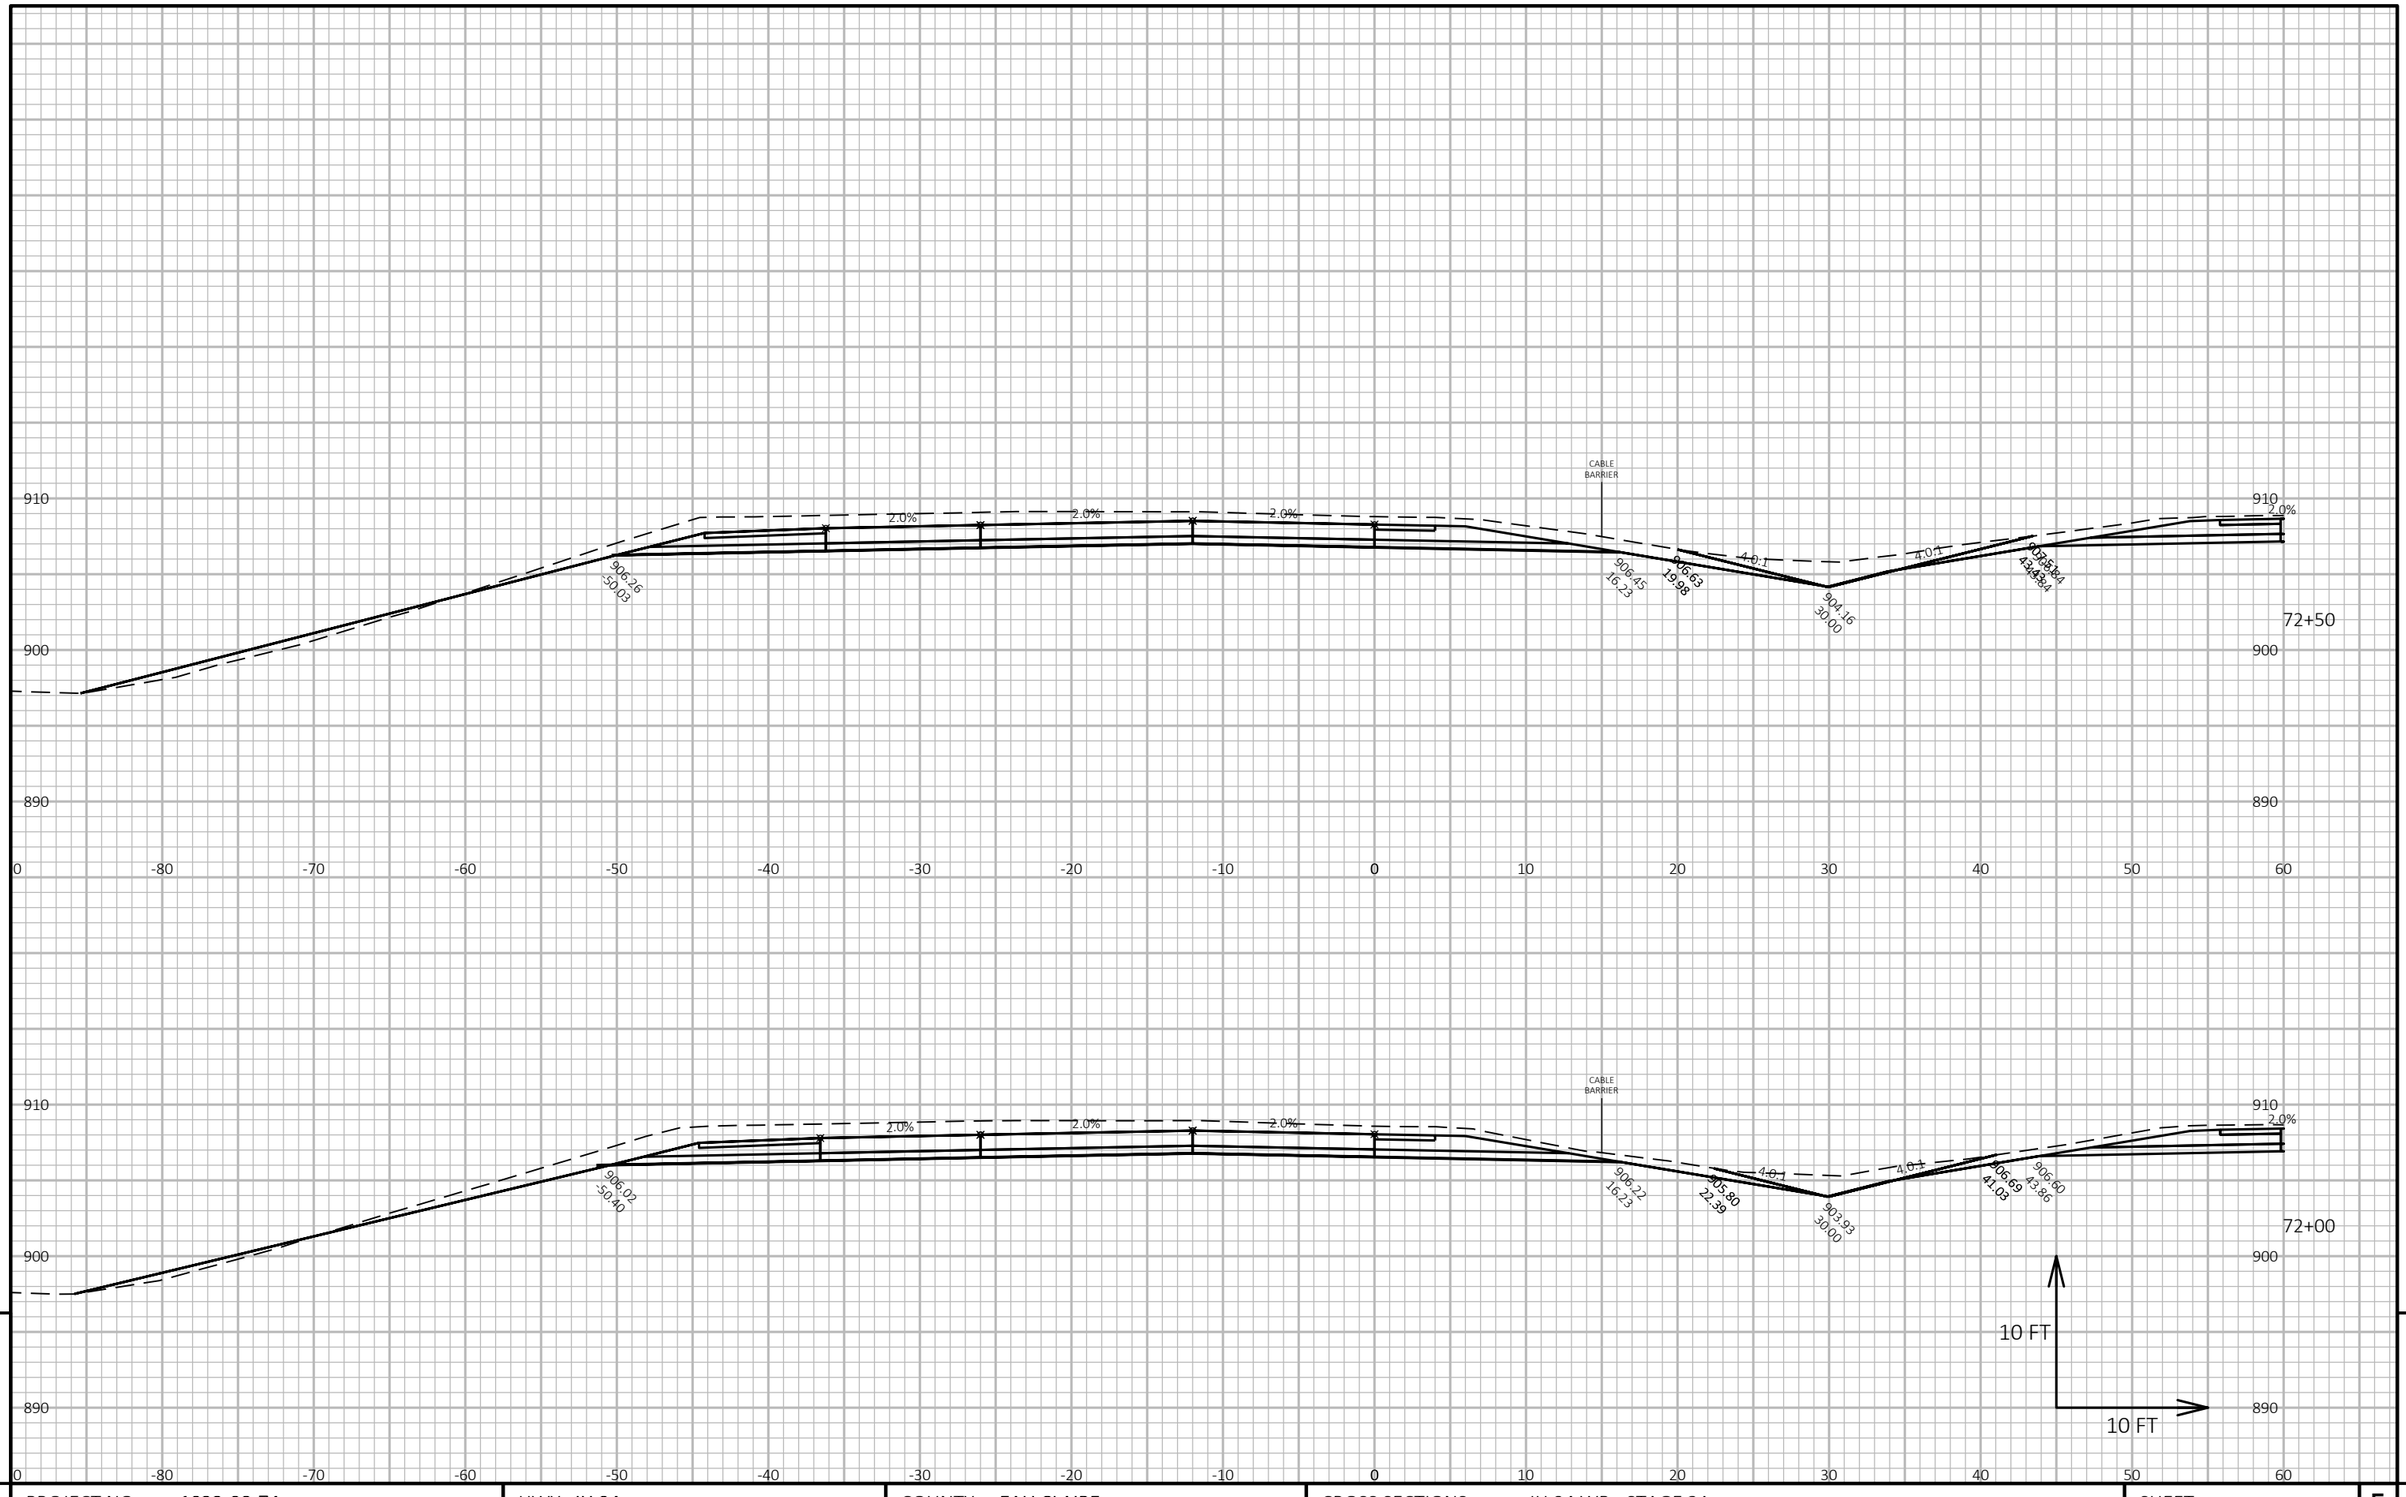

9

9

PROJECT NO: 1022-08-74	HWY: IH 94	COUNTY: EAU CLAIRE	CROSS SECTIONS: IH 94 WB - STAGE 2A	SHEET	E


FILE NAME : N:\PDS\C3D\10220804\SHEETSPLAN\X-SECTIONS\090201_XS_STAGE_2A_WB_CONSTRUCTION_10-26-20.DWG
LAYOUT NAME - WB STAGE 2A - (31)

PLOT DATE : 1/16/2021 8:23 AM

PLOT BY : CHRIST, AARON D

PLOT NAME :


PLOT SCALE : 1 IN:10 FT HORZ. / 1 IN:10 FT VERT.

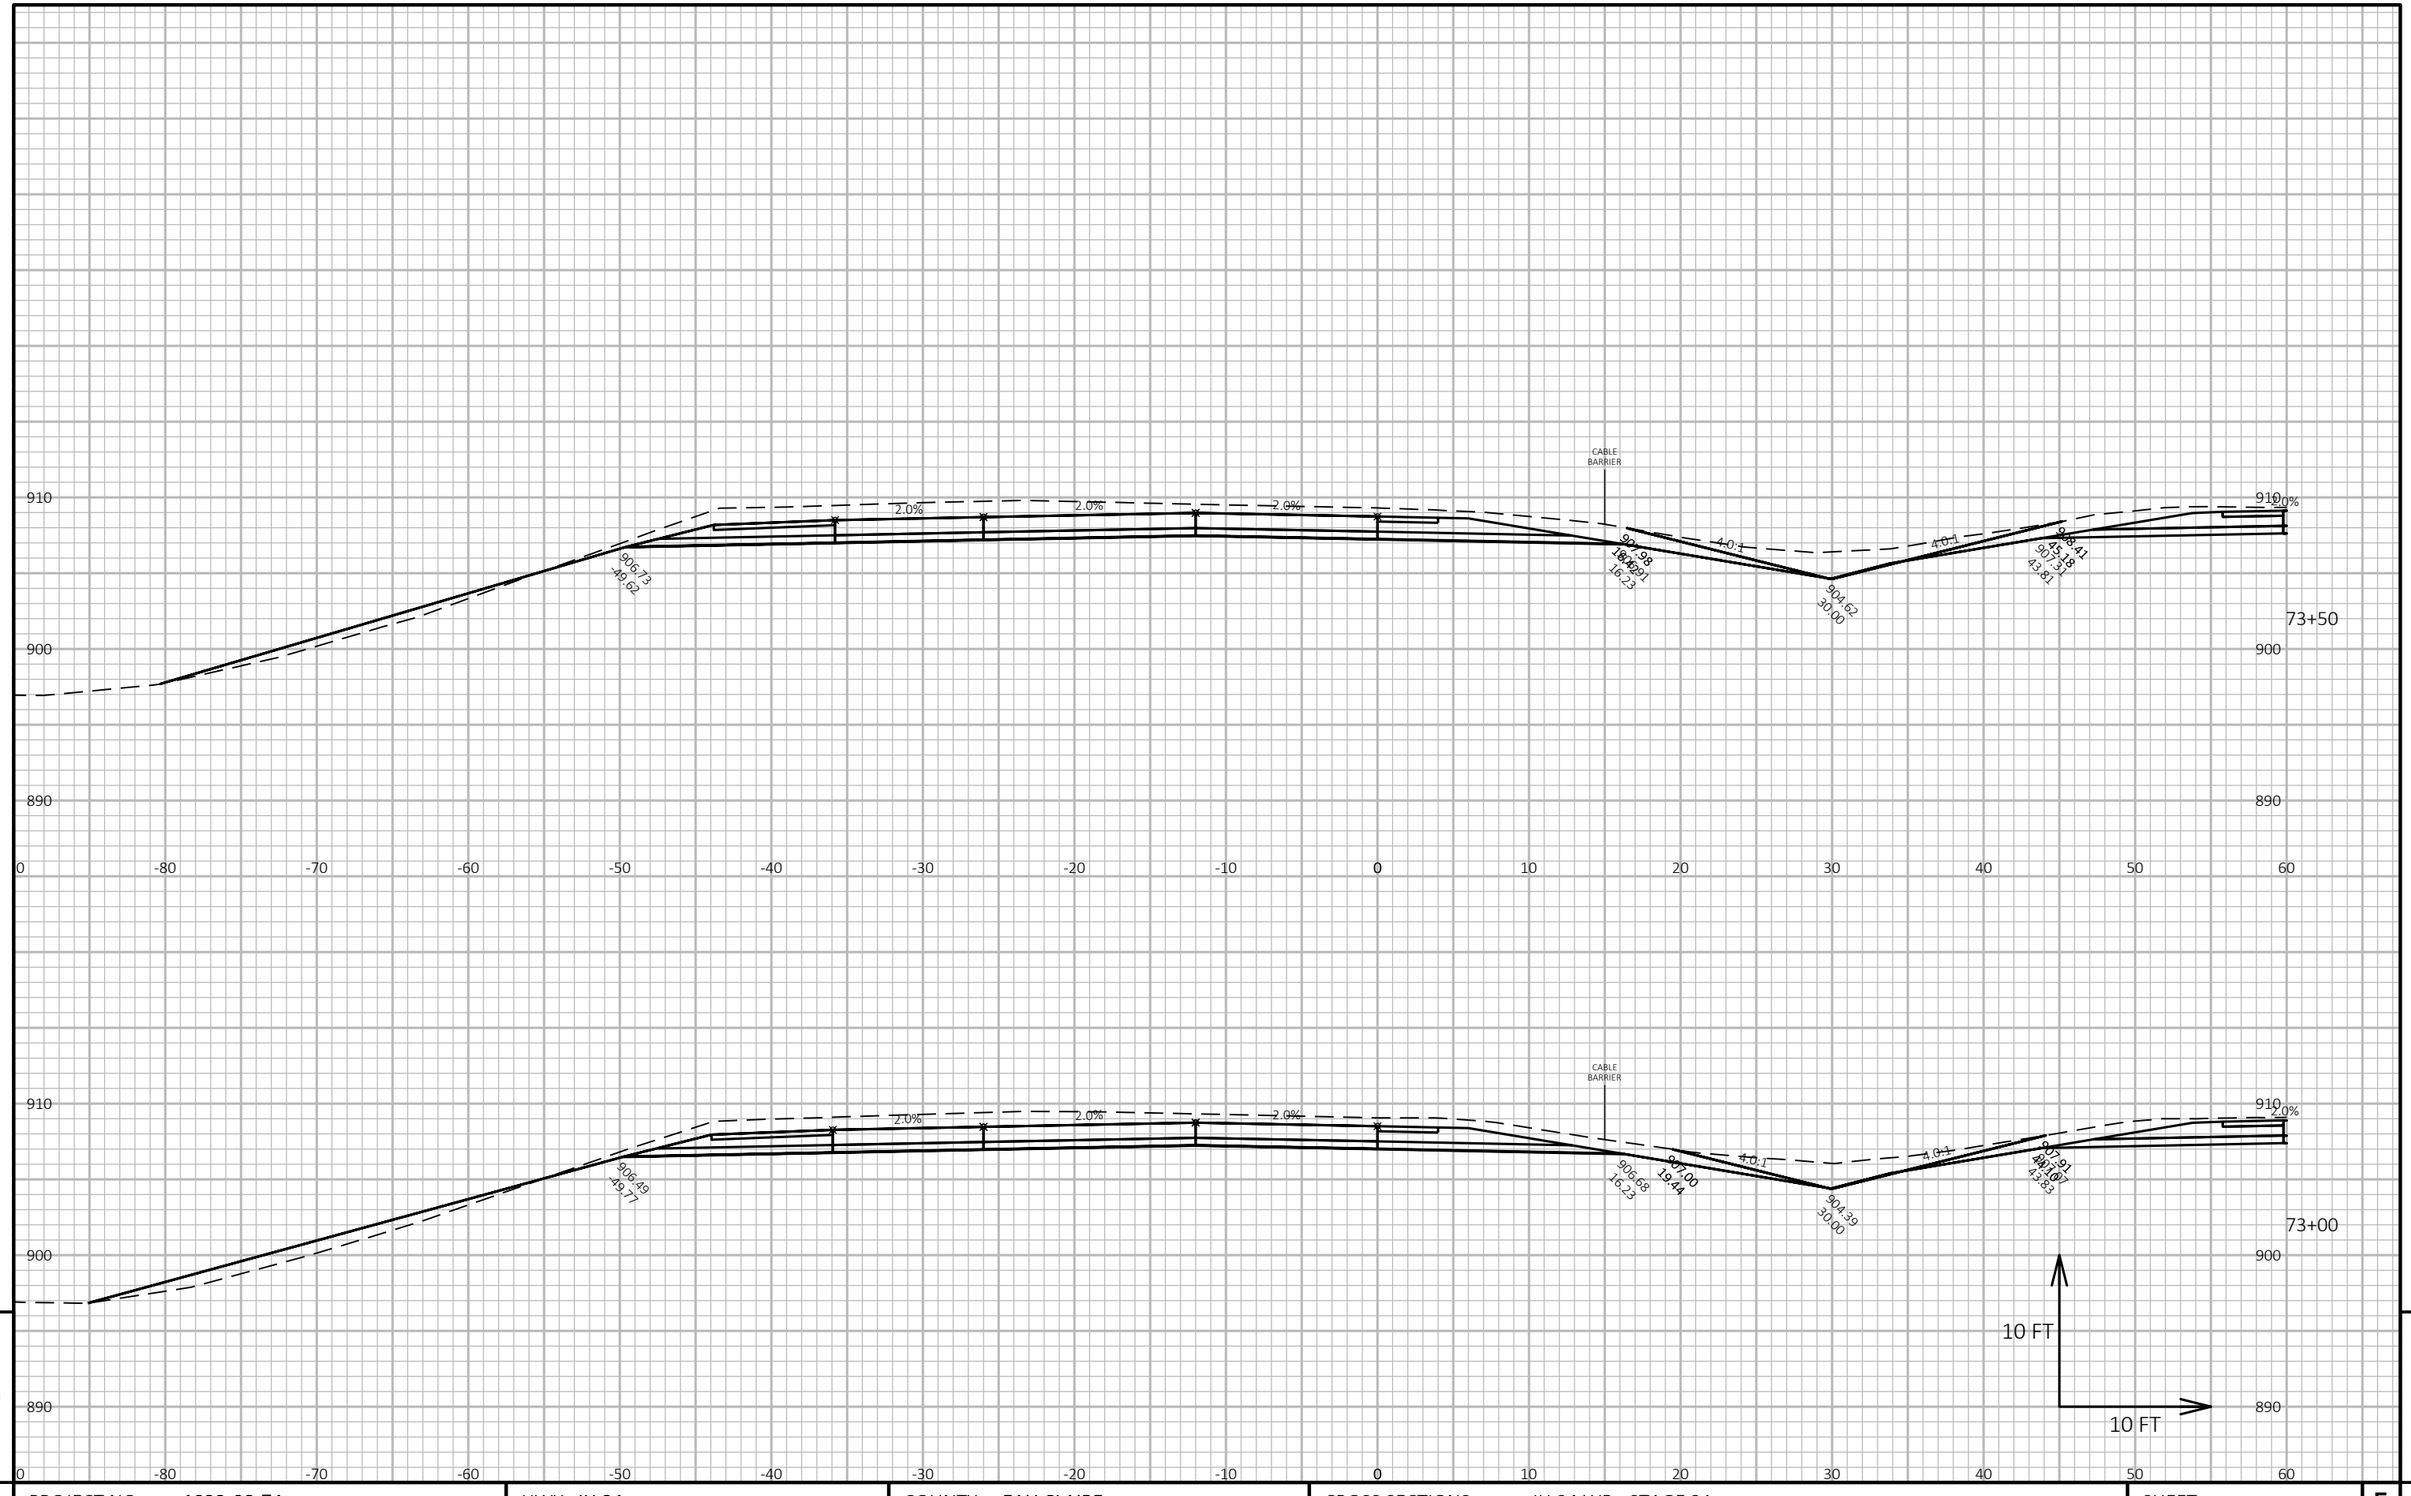

PROJECT NO: 1022-08-74	HWY: IH 94	COUNTY: EAU CLAIRE	CROSS SECTIONS: IH 94 WB - STAGE 2A	SHEET	E

FILE NAME : N:\PDS\C3D\10220804\SHEETSPLAN\X-SECTIONS\090201_XS_STAGE_2A_WB_CONSTRUCTION_10-26-20.DWG
LAYOUT NAME - WB STAGE 2A - (32)

PLOT DATE : 1/16/2021 8:23 AM PLOT BY : CHRIST, AARON D PLOT NAME : **PLOT SCALE :** 1 IN:10 FT HORZ. / 1 IN:10 FT VERT.

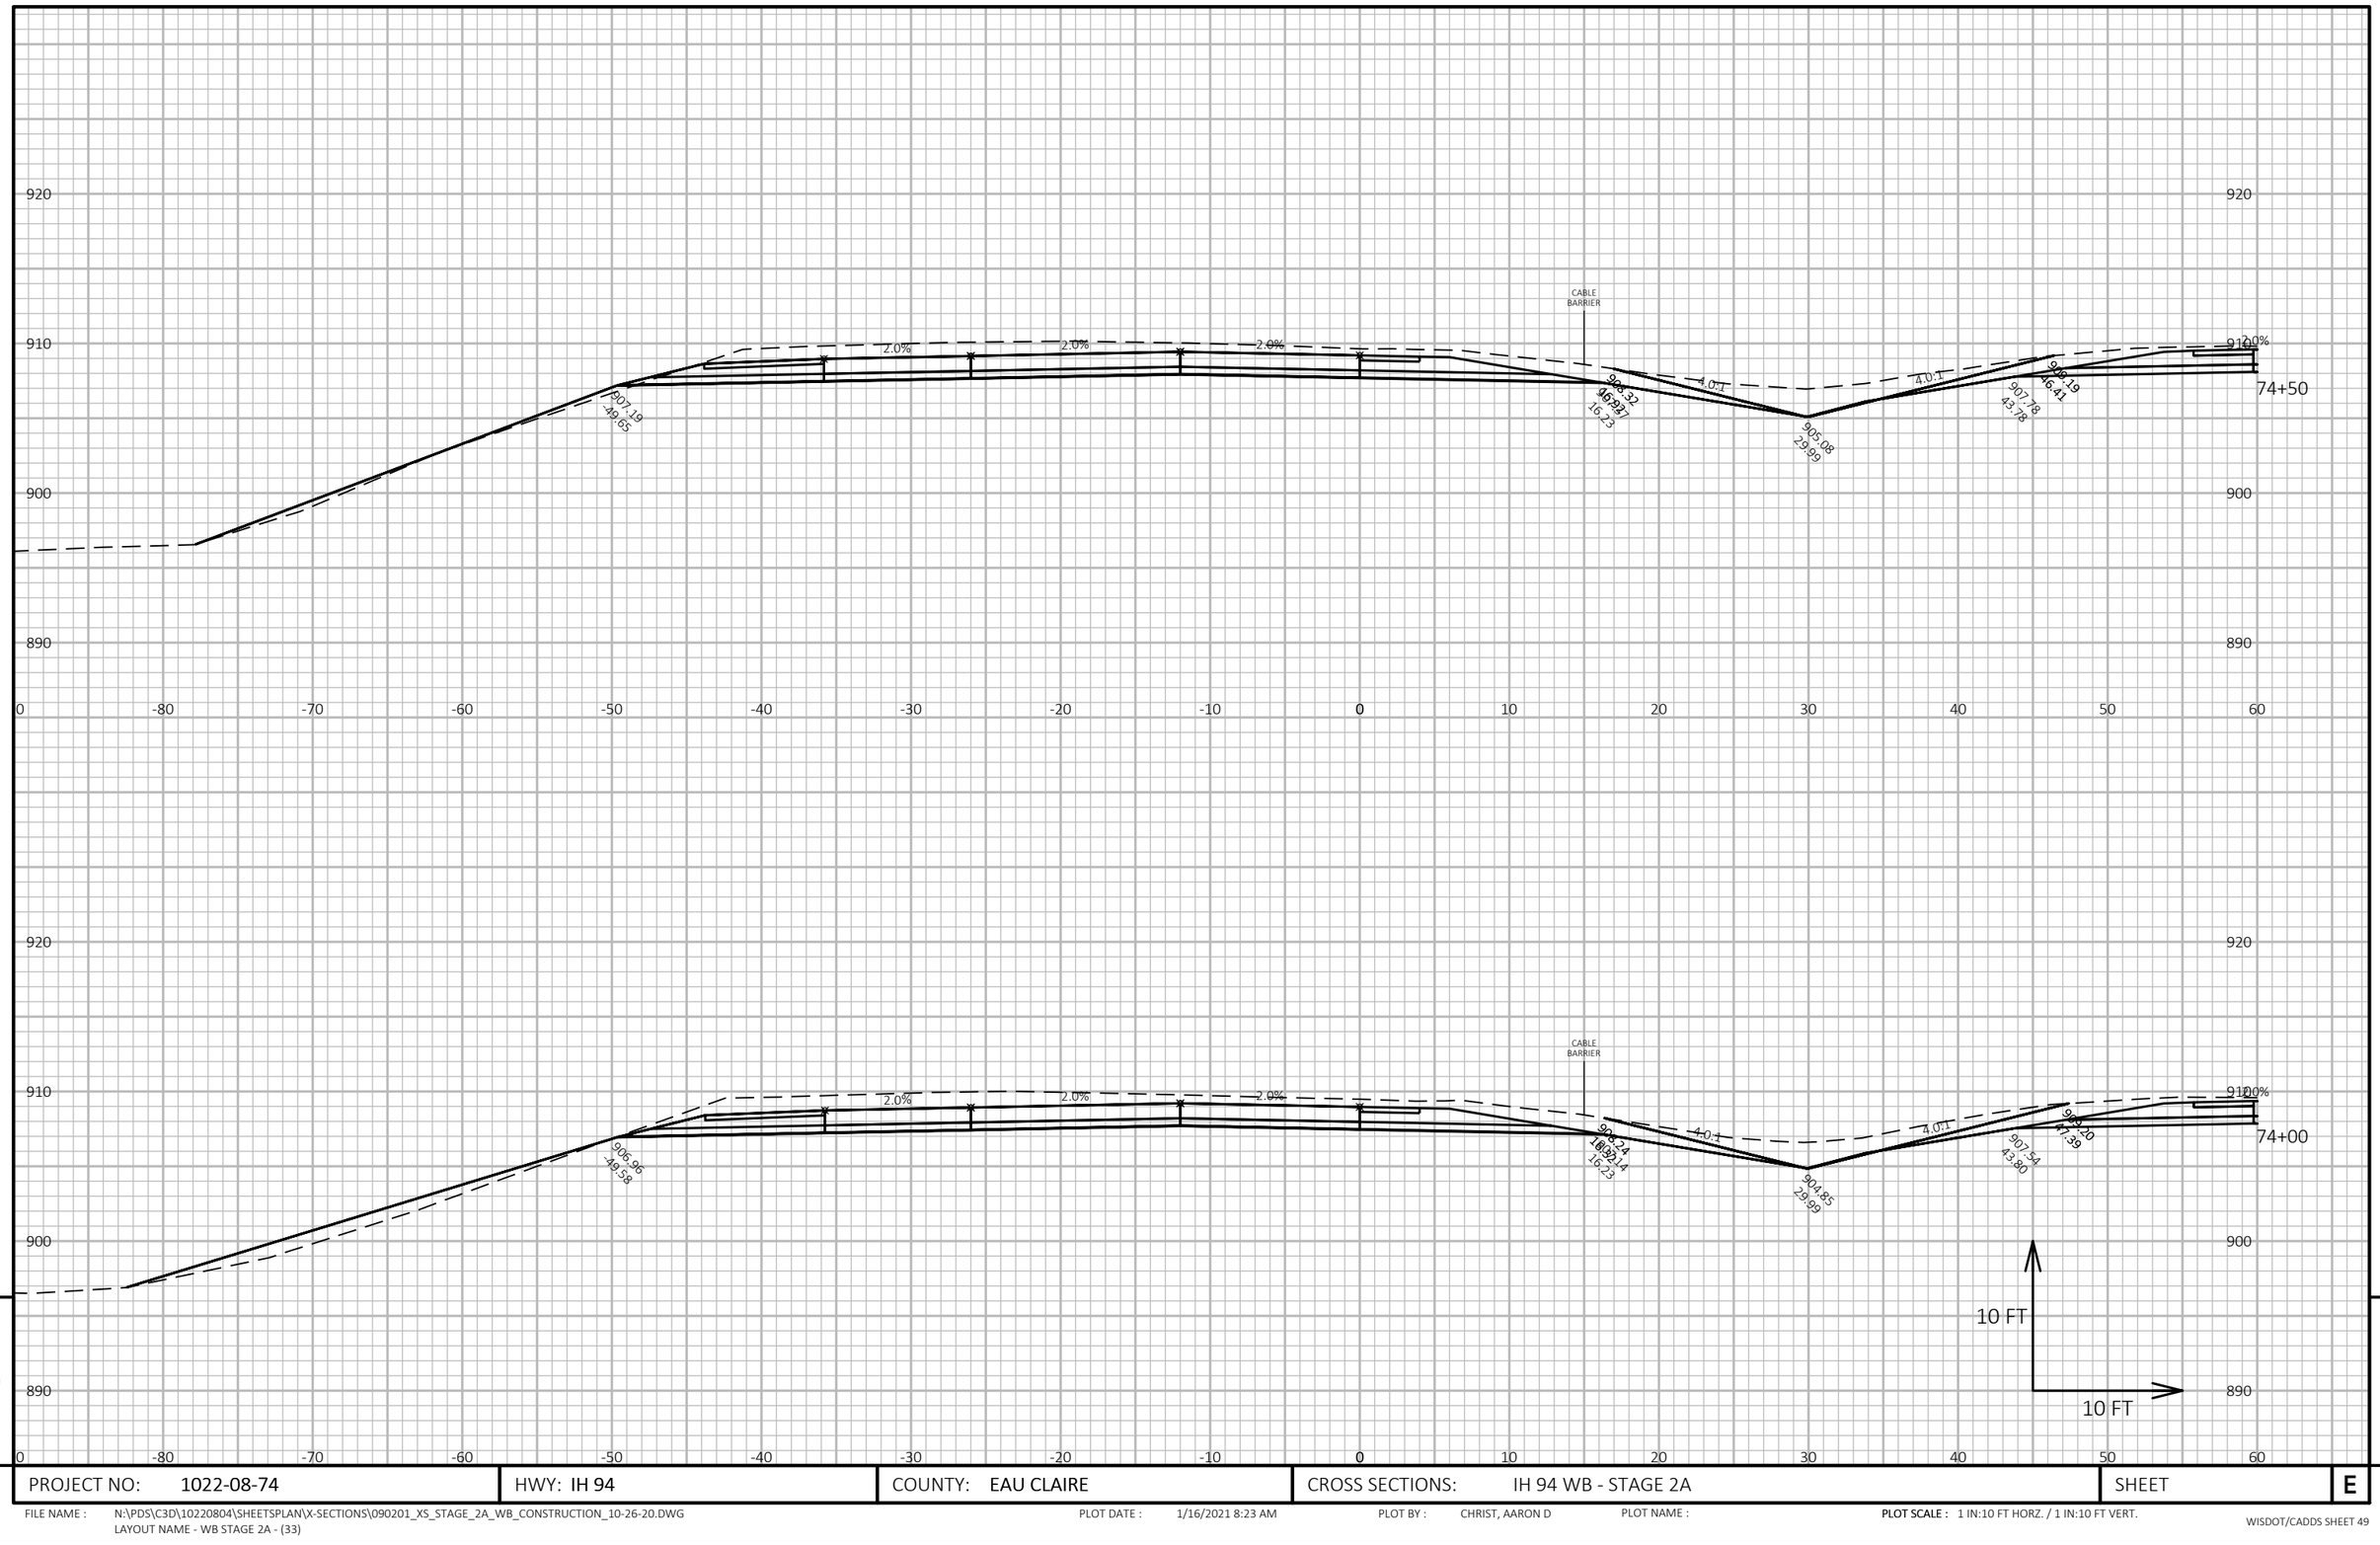


9

9

PROJECT NO: 1022-08-74	HWY: IH 94	COUNTY: EAU CLAIRE	CROSS SECTIONS: IH 94 WB - STAGE 2A	SHEET	E

FILE NAME : N:\PDS\C3D\10220804\SHEETSPLAN\X-SECTIONS\090201_XS_STAGE_2A_WB_CONSTRUCTION_10-26-20.DWG
LAYOUT NAME - WB STAGE 2A - (33)

PLOT DATE : 1/16/2021 8:23 AM PLOT BY : CHRIST, AARON D PLOT NAME : PLOT SCALE : 1 IN:10 FT HORZ. / 1 IN:10 FT VERT.

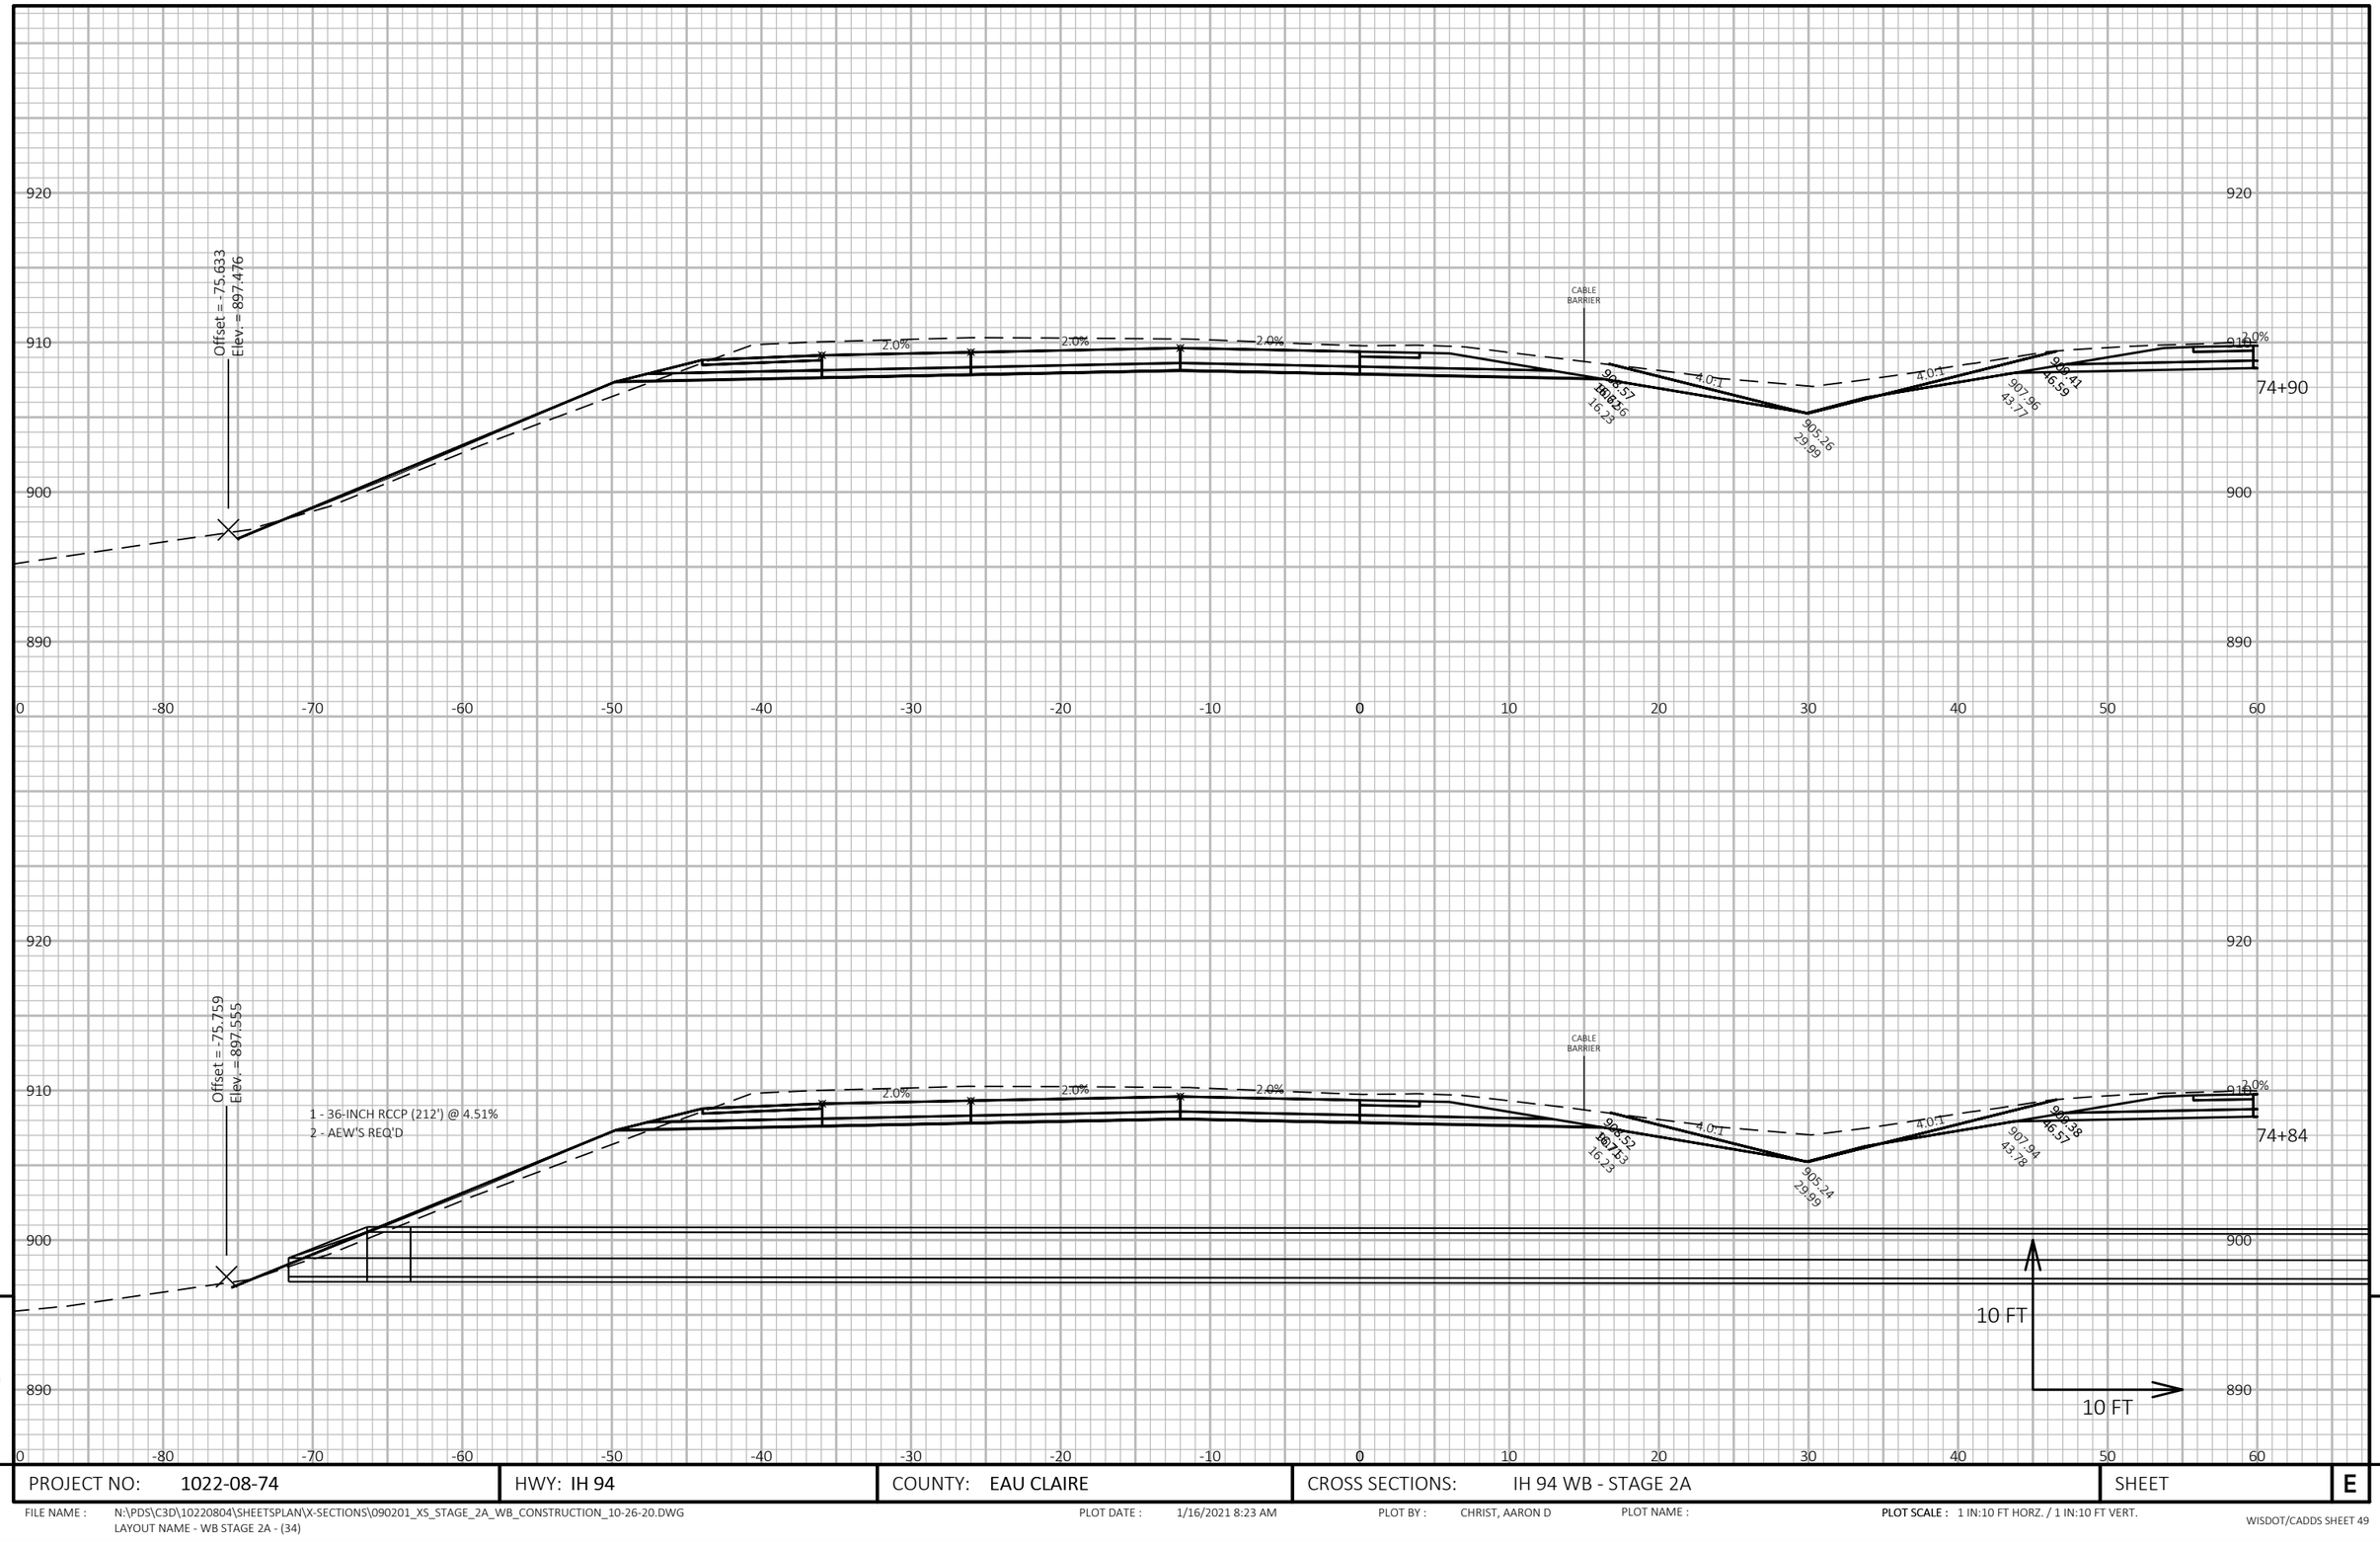

9


9

PROJECT NO: 1022-08-74	HWY: IH 94	COUNTY: EAU CLAIRE	CROSS SECTIONS: IH 94 WB - STAGE 2A	SHEET E

FILE NAME : N:\PDS\C3D\10220804\SHEETSPLAN\X-SECTIONS\090201_XS_STAGE_2A_WB_CONSTRUCTION_10-26-20.DWG
LAYOUT NAME - WB STAGE 2A - (34)

PLOT DATE : 1/16/2021 8:23 AM PLOT BY : CHRIST, AARON D PLOT NAME :

PLOT SCALE : 1 IN:10 FT HORZ. / 1 IN:10 FT VERT.

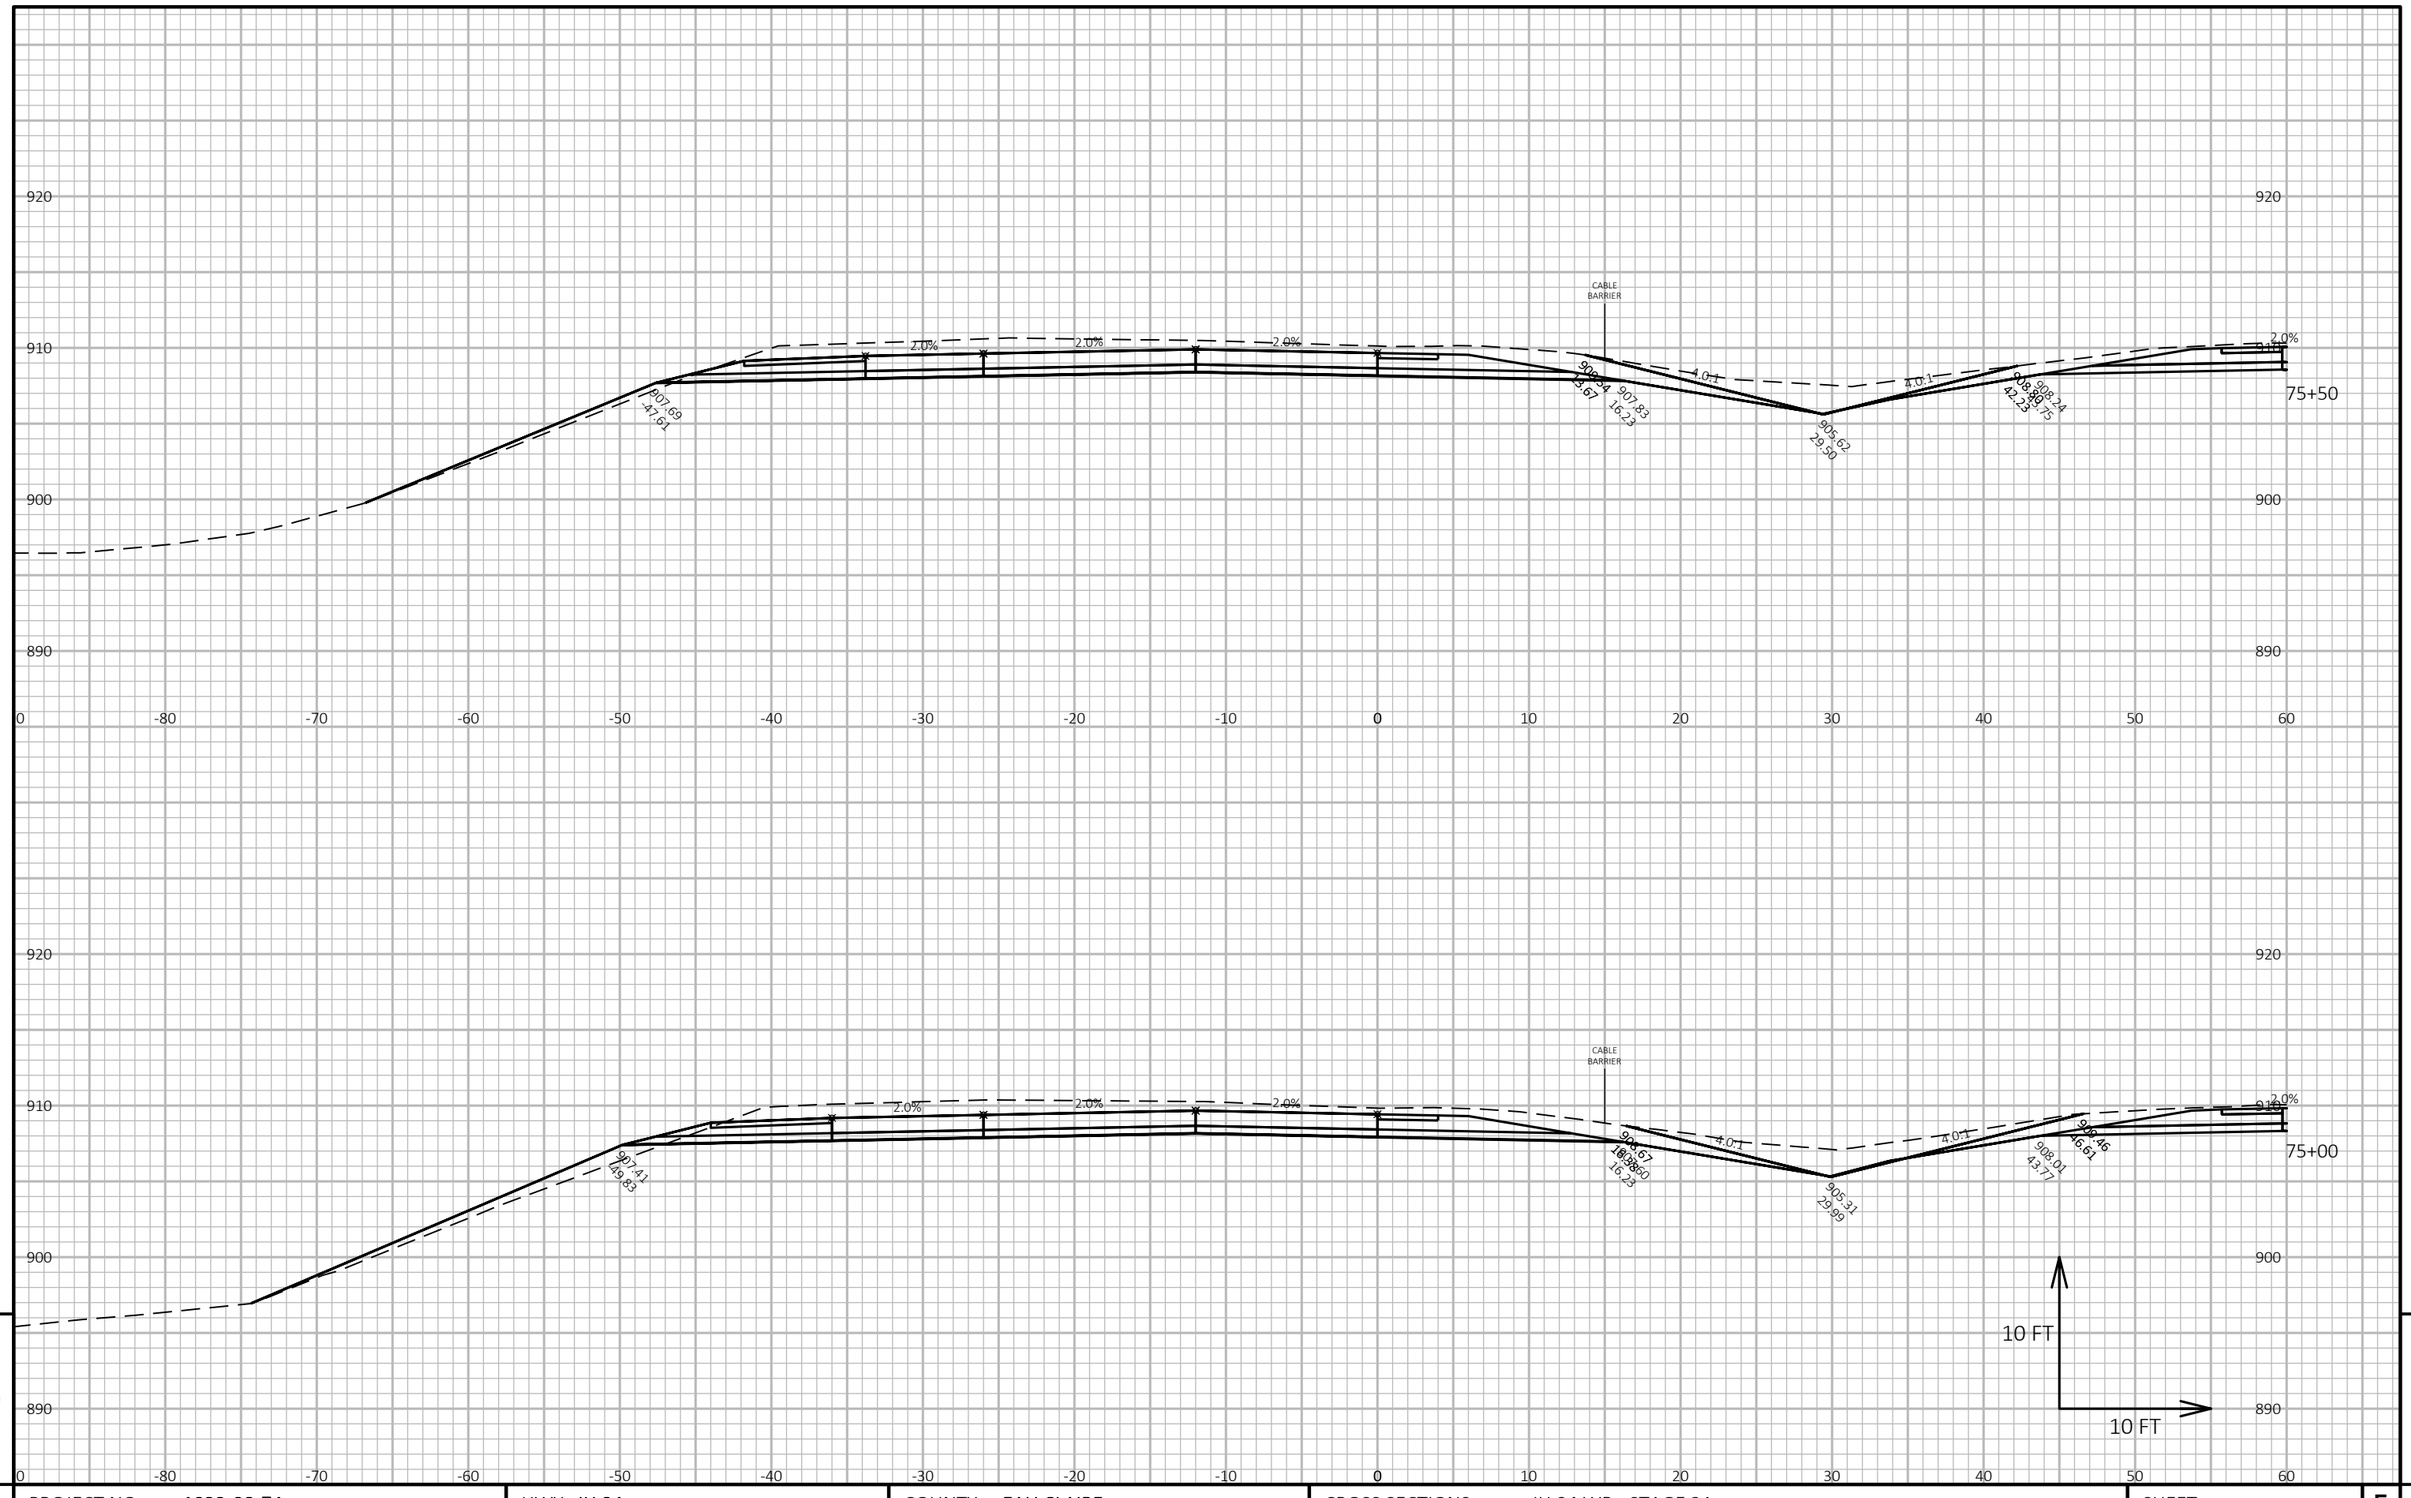

9

9

PROJECT NO: 1022-08-74	HWY: IH 94	COUNTY: EAU CLAIRE	CROSS SECTIONS: IH 94 WB - STAGE 2A	SHEET E


FILE NAME : N:\PDS\C3D\10220804\SHEETSPLAN\X-SECTIONS\090201_XS_STAGE_2A_WB_CONSTRUCTION_10-26-20.DWG
LAYOUT NAME - WB STAGE 2A - (35)

PLOT DATE : 1/16/2021 8:24 AM

PLOT BY : CHRIST, AARON D

PLOT NAME :


PLOT SCALE : 1 IN:10 FT HORZ. / 1 IN:10 FT VERT.

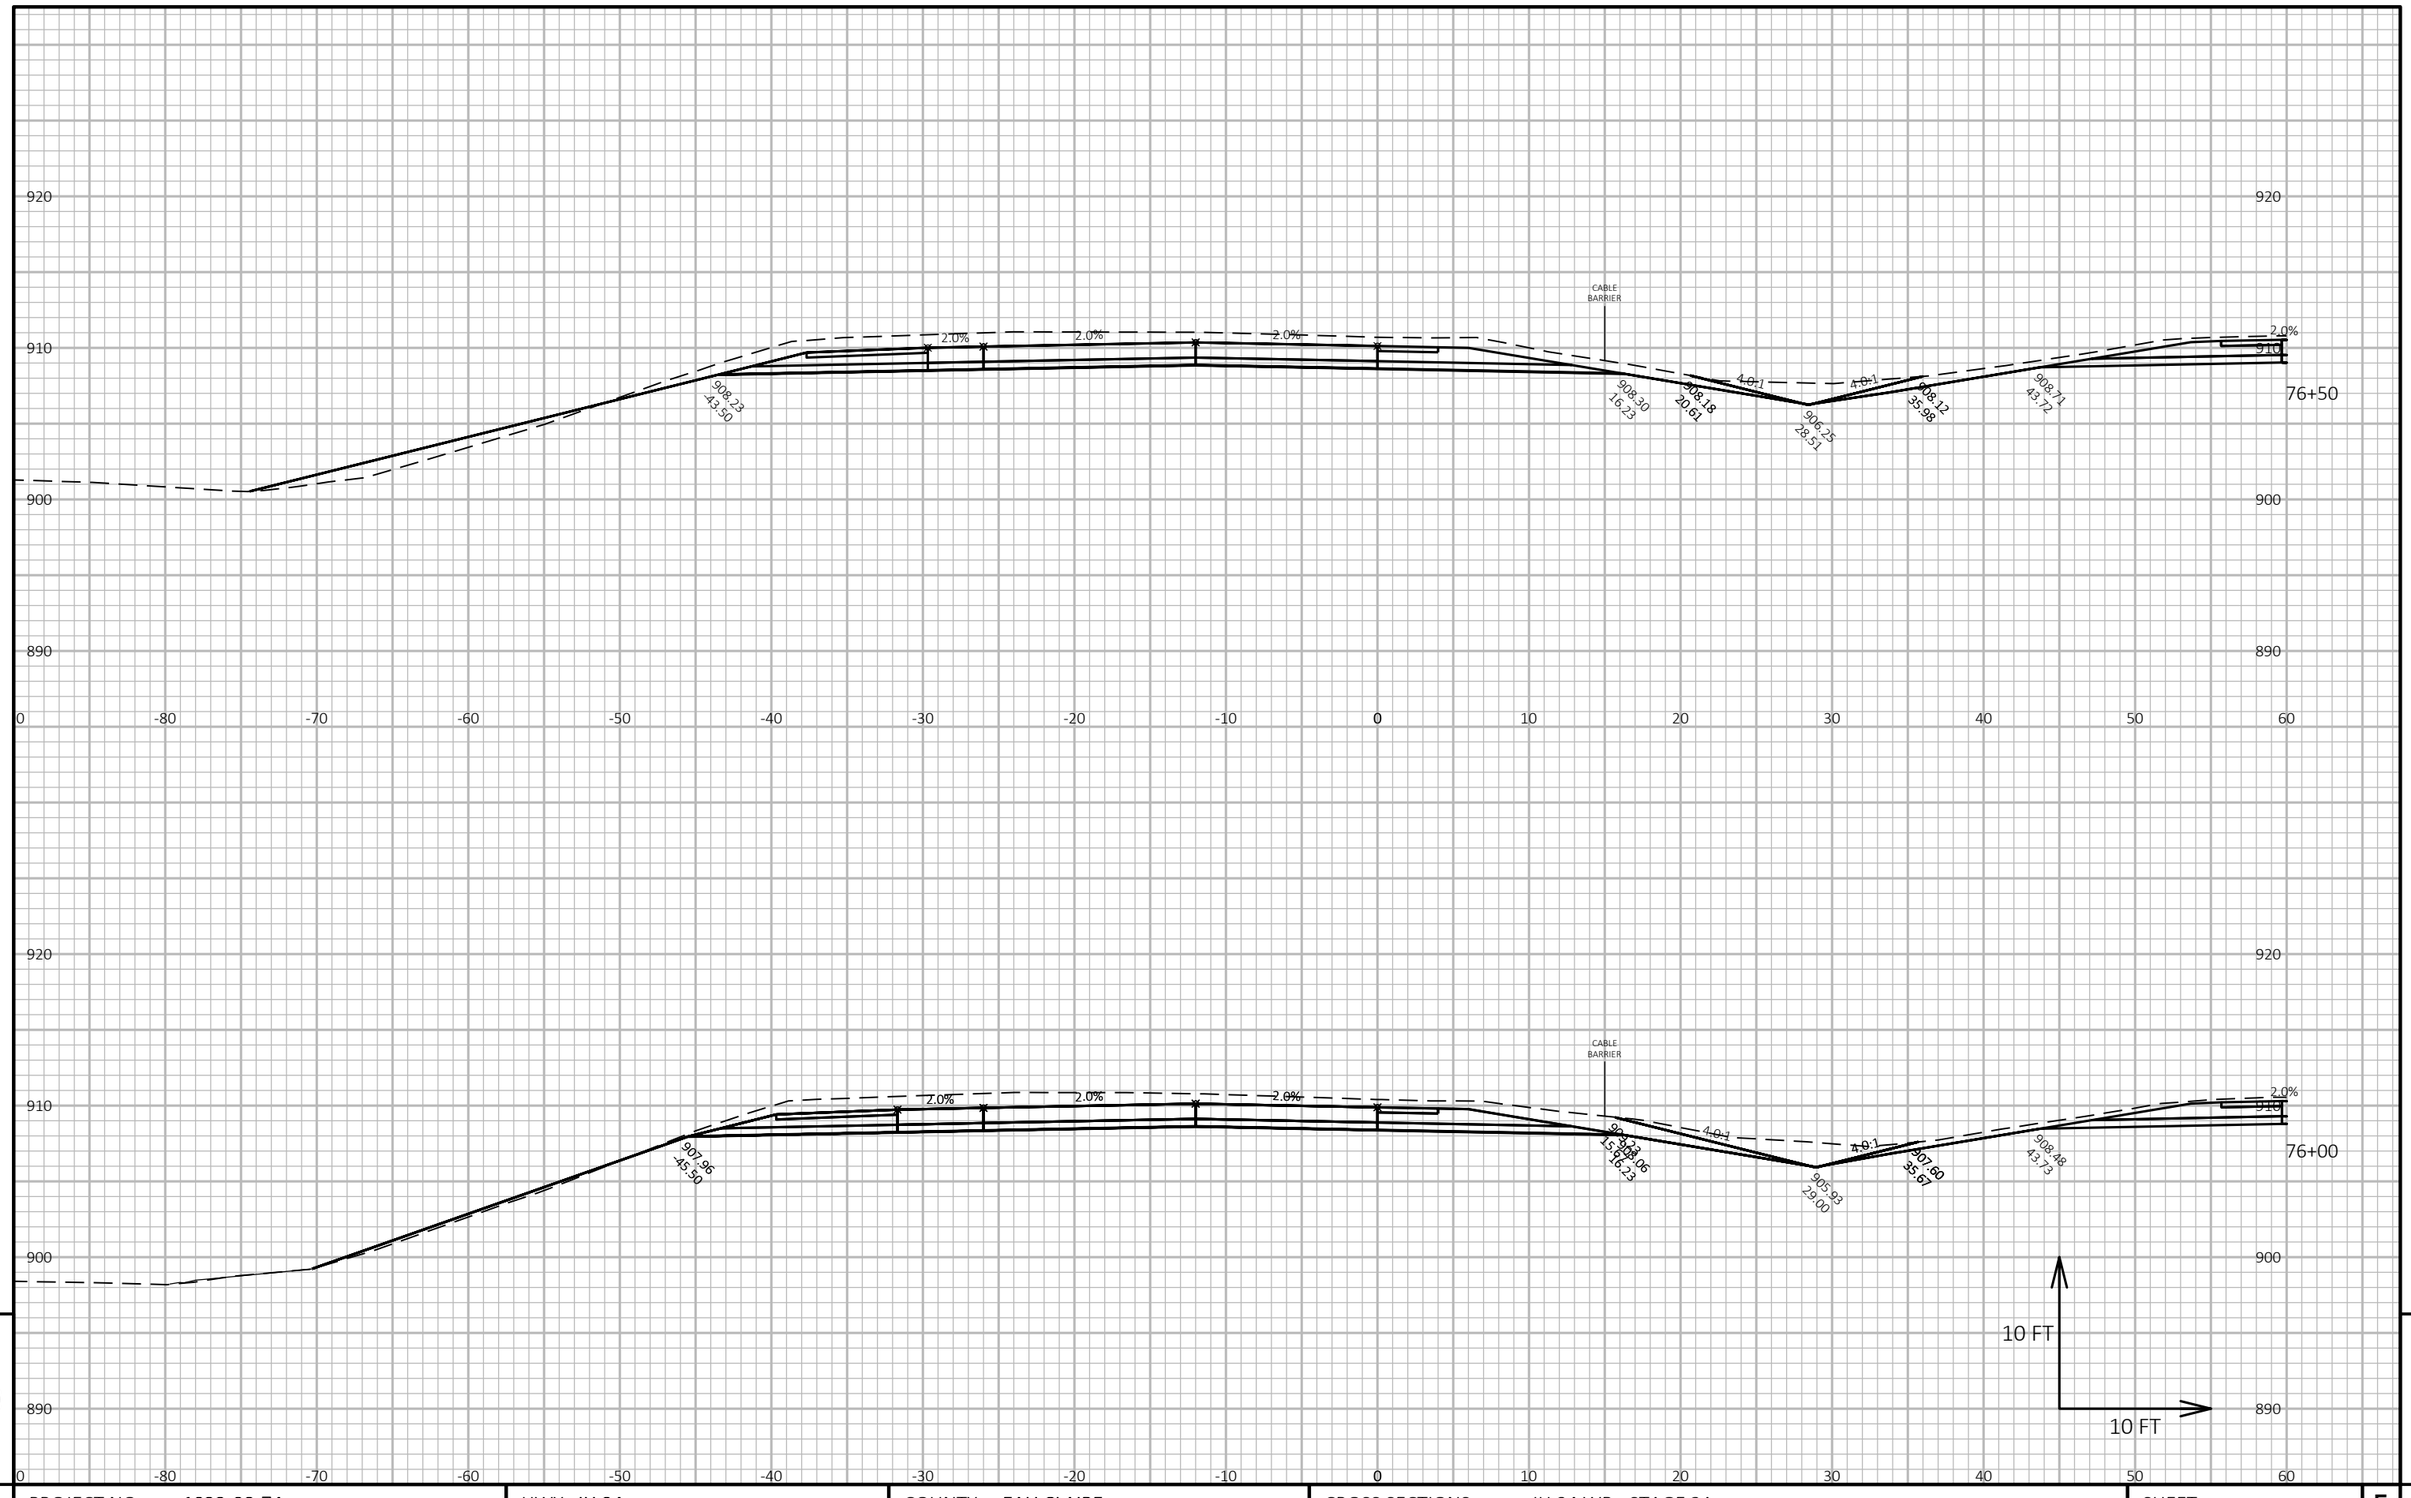

PROJECT NO: 1022-08-74	HWY: IH 94	COUNTY: EAU CLAIRE	CROSS SECTIONS: IH 94 WB - STAGE 2A	SHEET E

FILE NAME : N:\PDS\C3D\10220804\SHEETSPLAN\X-SECTIONS\090201_XS_STAGE_2A_WB_CONSTRUCTION_10-26-20.DWG
LAYOUT NAME - WB STAGE 2A - (36)

PLOT DATE : 1/16/2021 8:24 AM PLOT BY : CHRIST, AARON D PLOT NAME : **PLOT SCALE :** 1 IN:10 FT HORZ. / 1 IN:10 FT VERT.

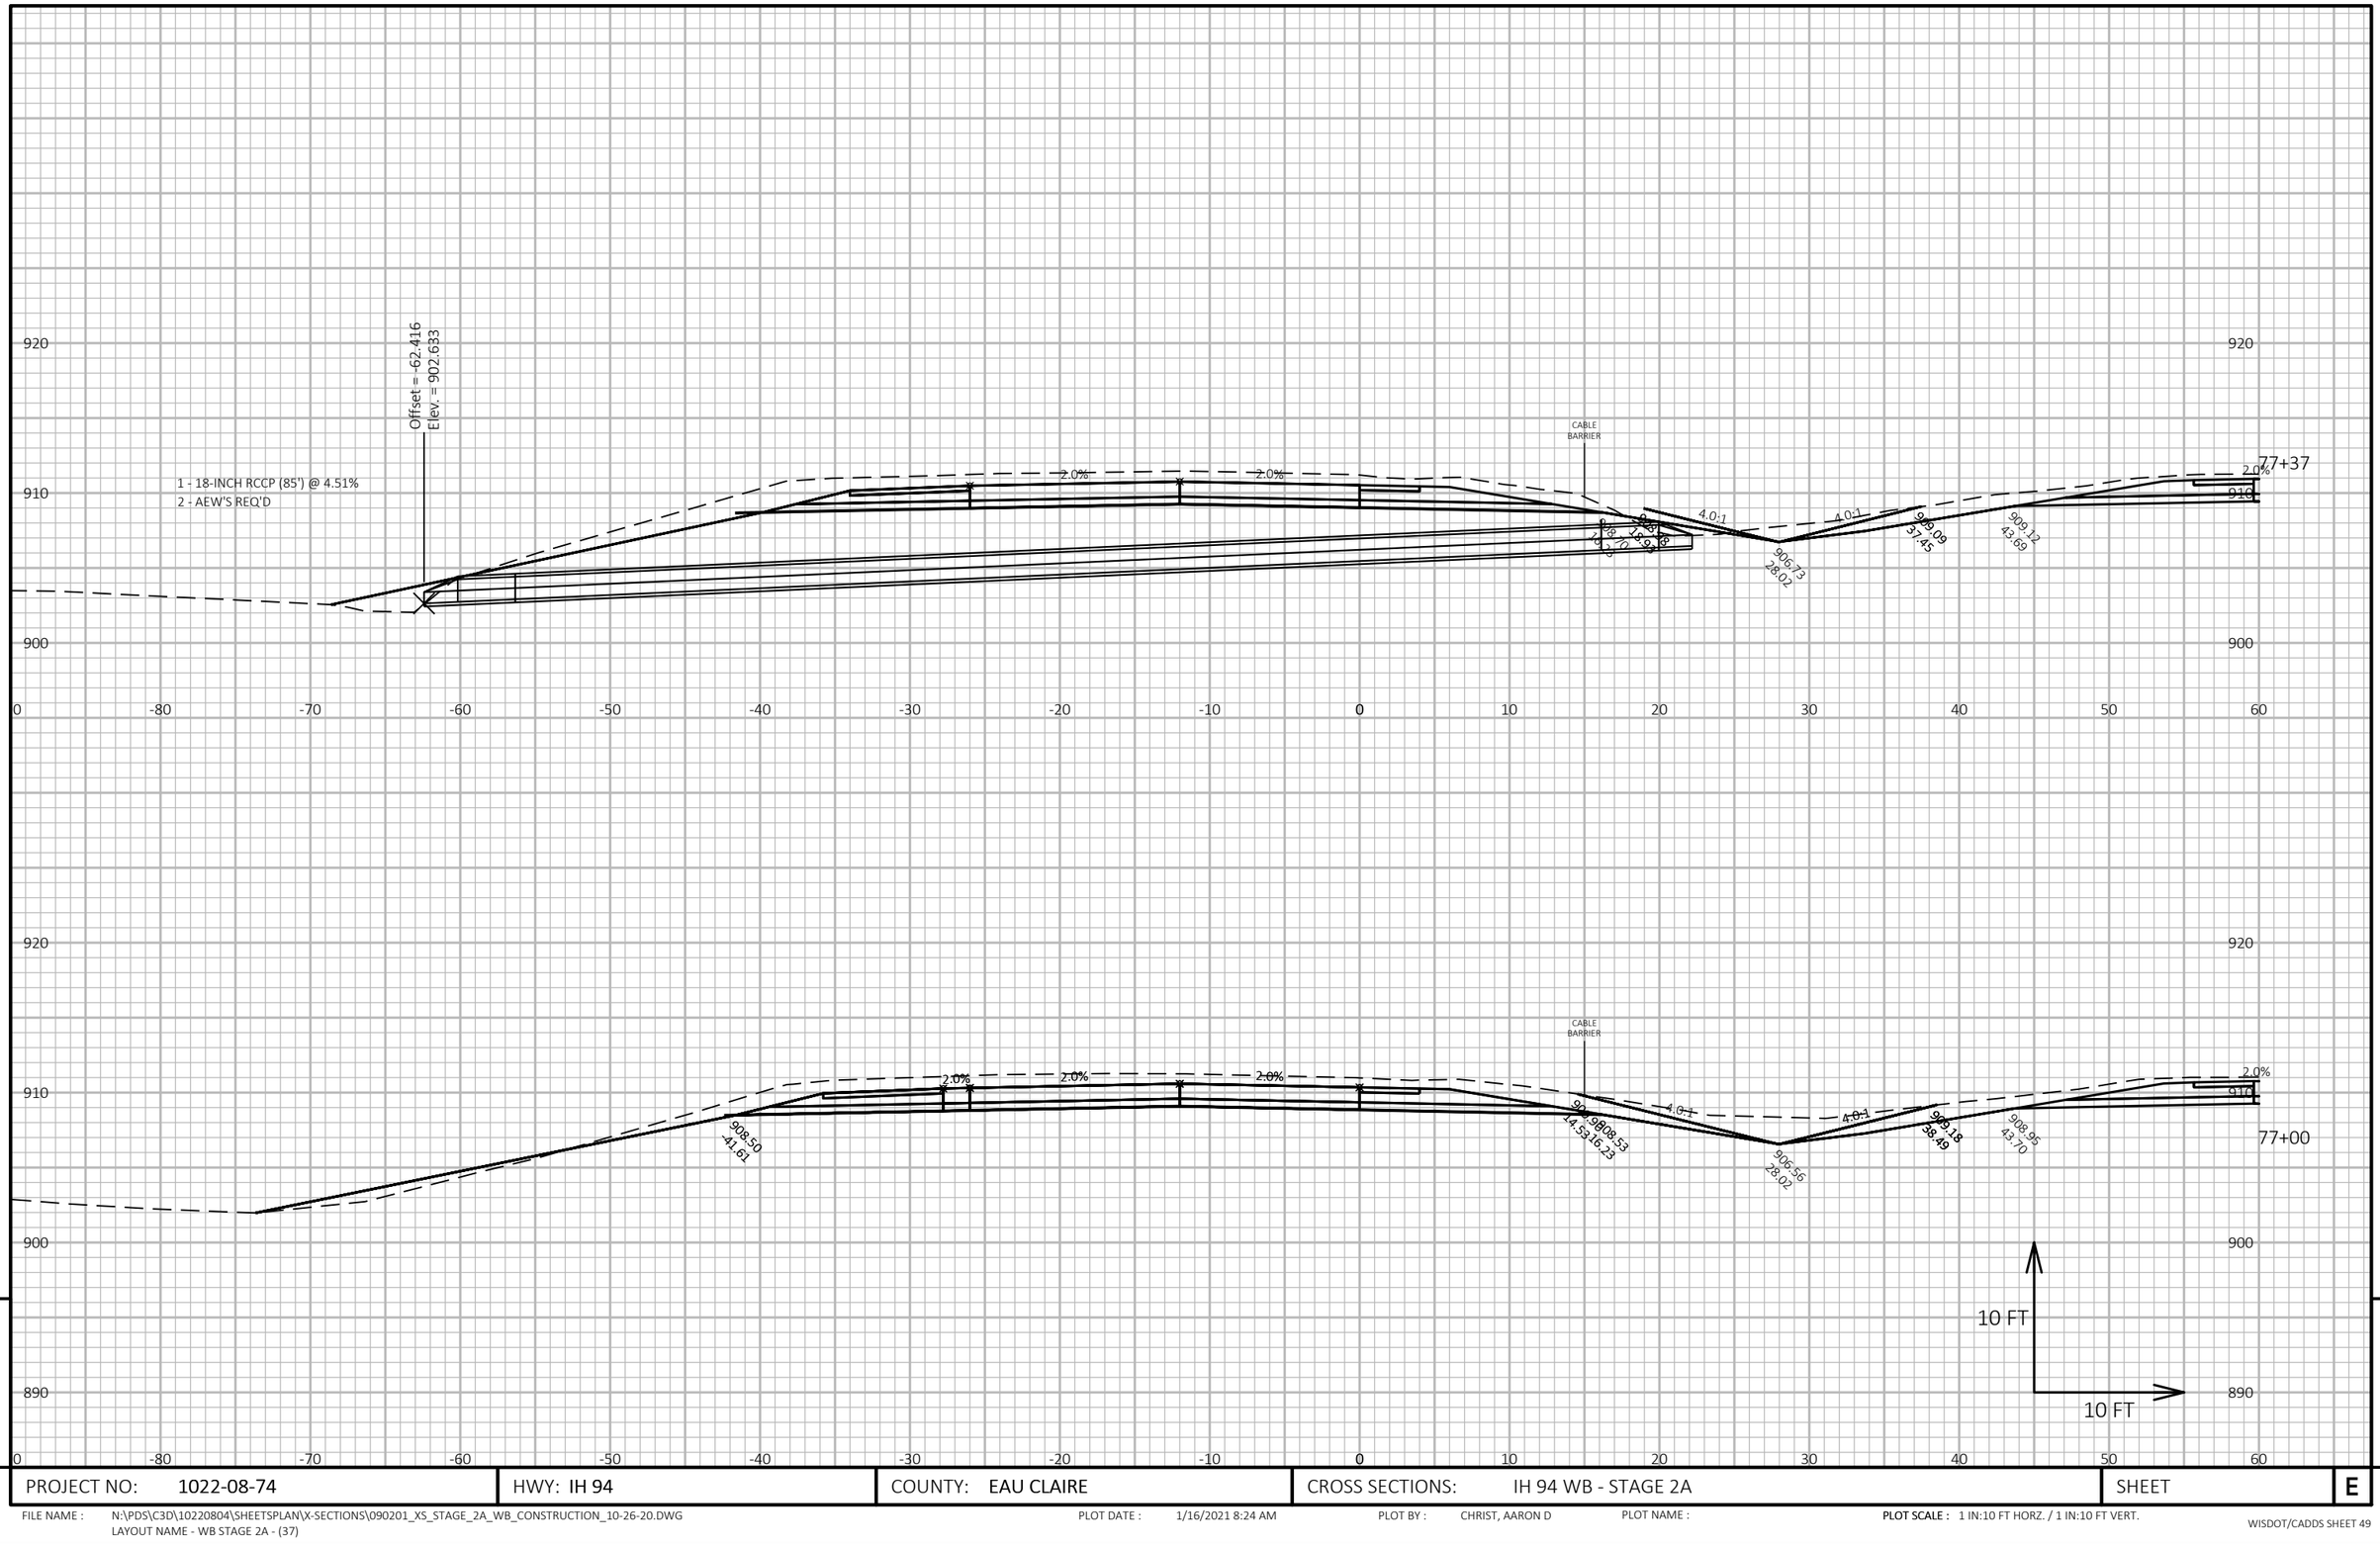

9

9

PROJECT NO: 1022-08-74	HWY: IH 94	COUNTY: EAU CLAIRE	CROSS SECTIONS: IH 94 WB - STAGE 2A	SHEET	E


FILE NAME : N:\PDS\C3D\10220804\SHEETSPLAN\X-SECTIONS\090201_XS_STAGE_2A_WB_CONSTRUCTION_10-26-20.DWG
LAYOUT NAME - WB STAGE 2A - (37)

PLOT DATE : 1/16/2021 8:24 AM

PLOT BY : CHRIST, AARON D

PLOT NAME :

PLOT SCALE : 1 IN:10 FT HORZ. / 1 IN:10 FT VERT.

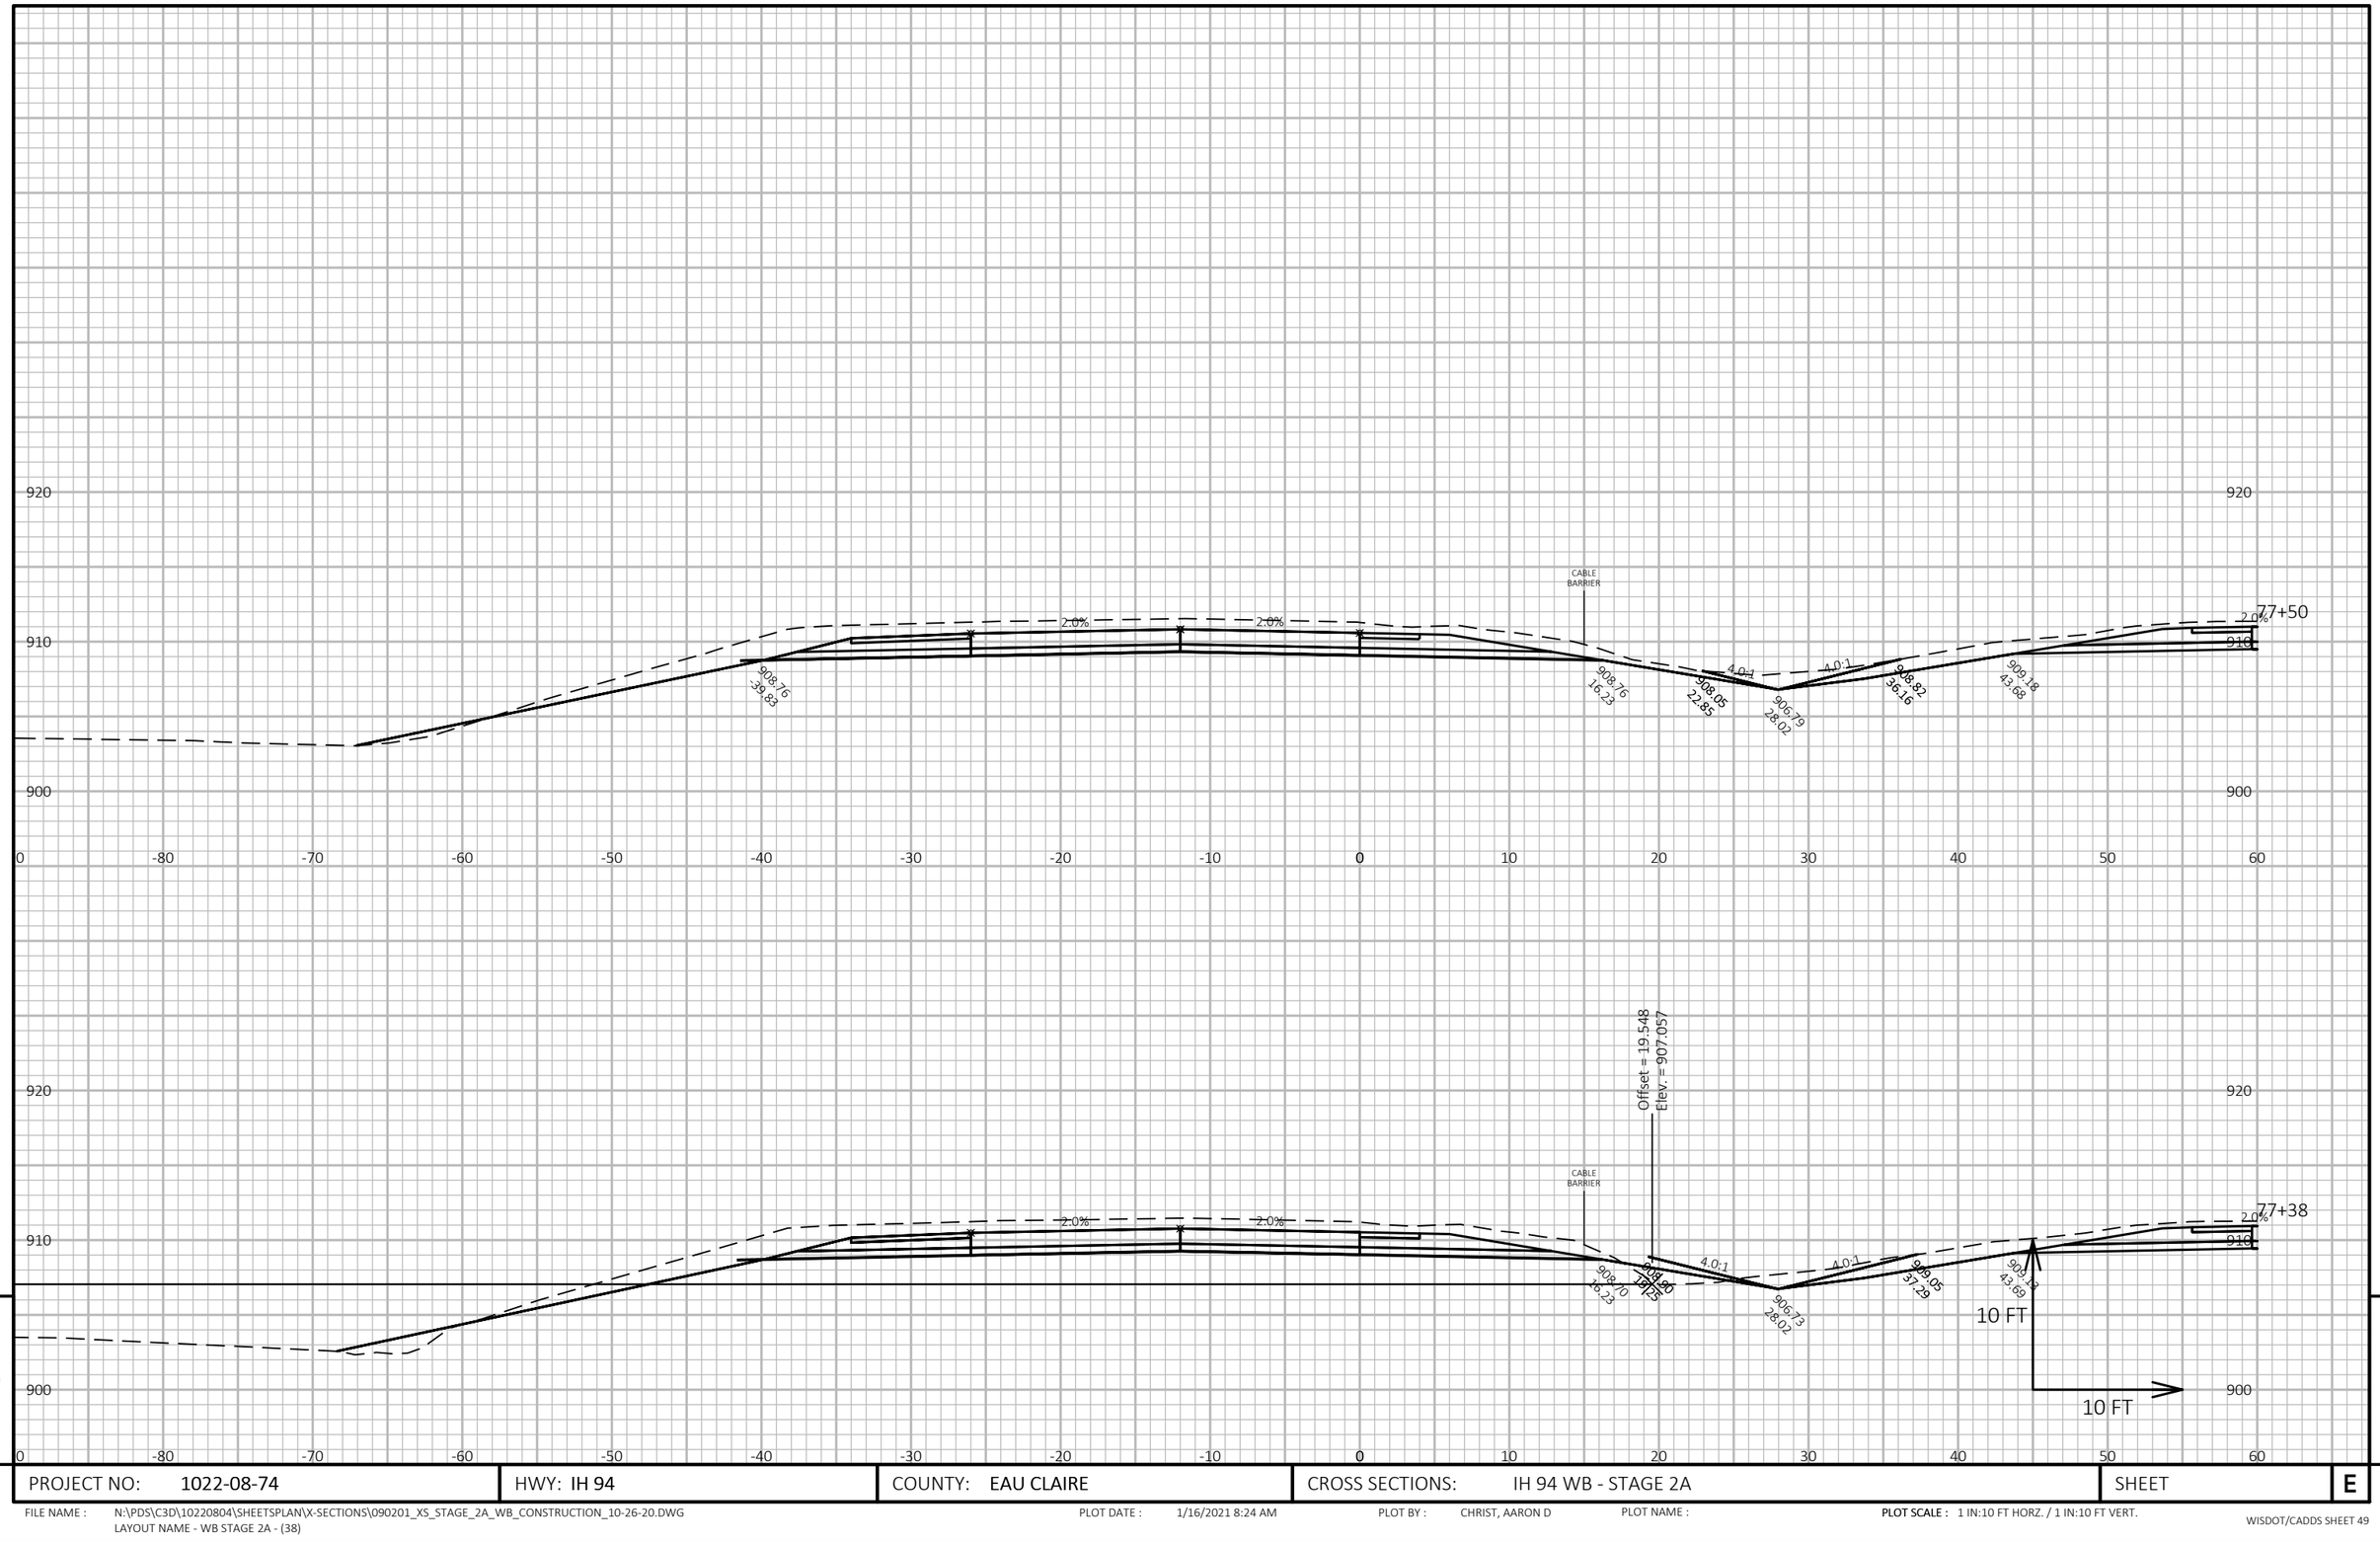

9

9

PROJECT NO: 1022-08-74	HWY: IH 94	COUNTY: EAU CLAIRE	CROSS SECTIONS: IH 94 WB - STAGE 2A	SHEET E


FILE NAME : N:\PDS\C3D\10220804\SHEETSPLAN\X-SECTIONS\090201_XS_STAGE_2A_WB_CONSTRUCTION_10-26-20.DWG
LAYOUT NAME - WB STAGE 2A - (38)

PLOT DATE : 1/16/2021 8:24 AM

PLOT BY : CHRIST, AARON D

PLOT NAME :

PLOT SCALE : 1 IN:10 FT HORZ. / 1 IN:10 FT VERT.

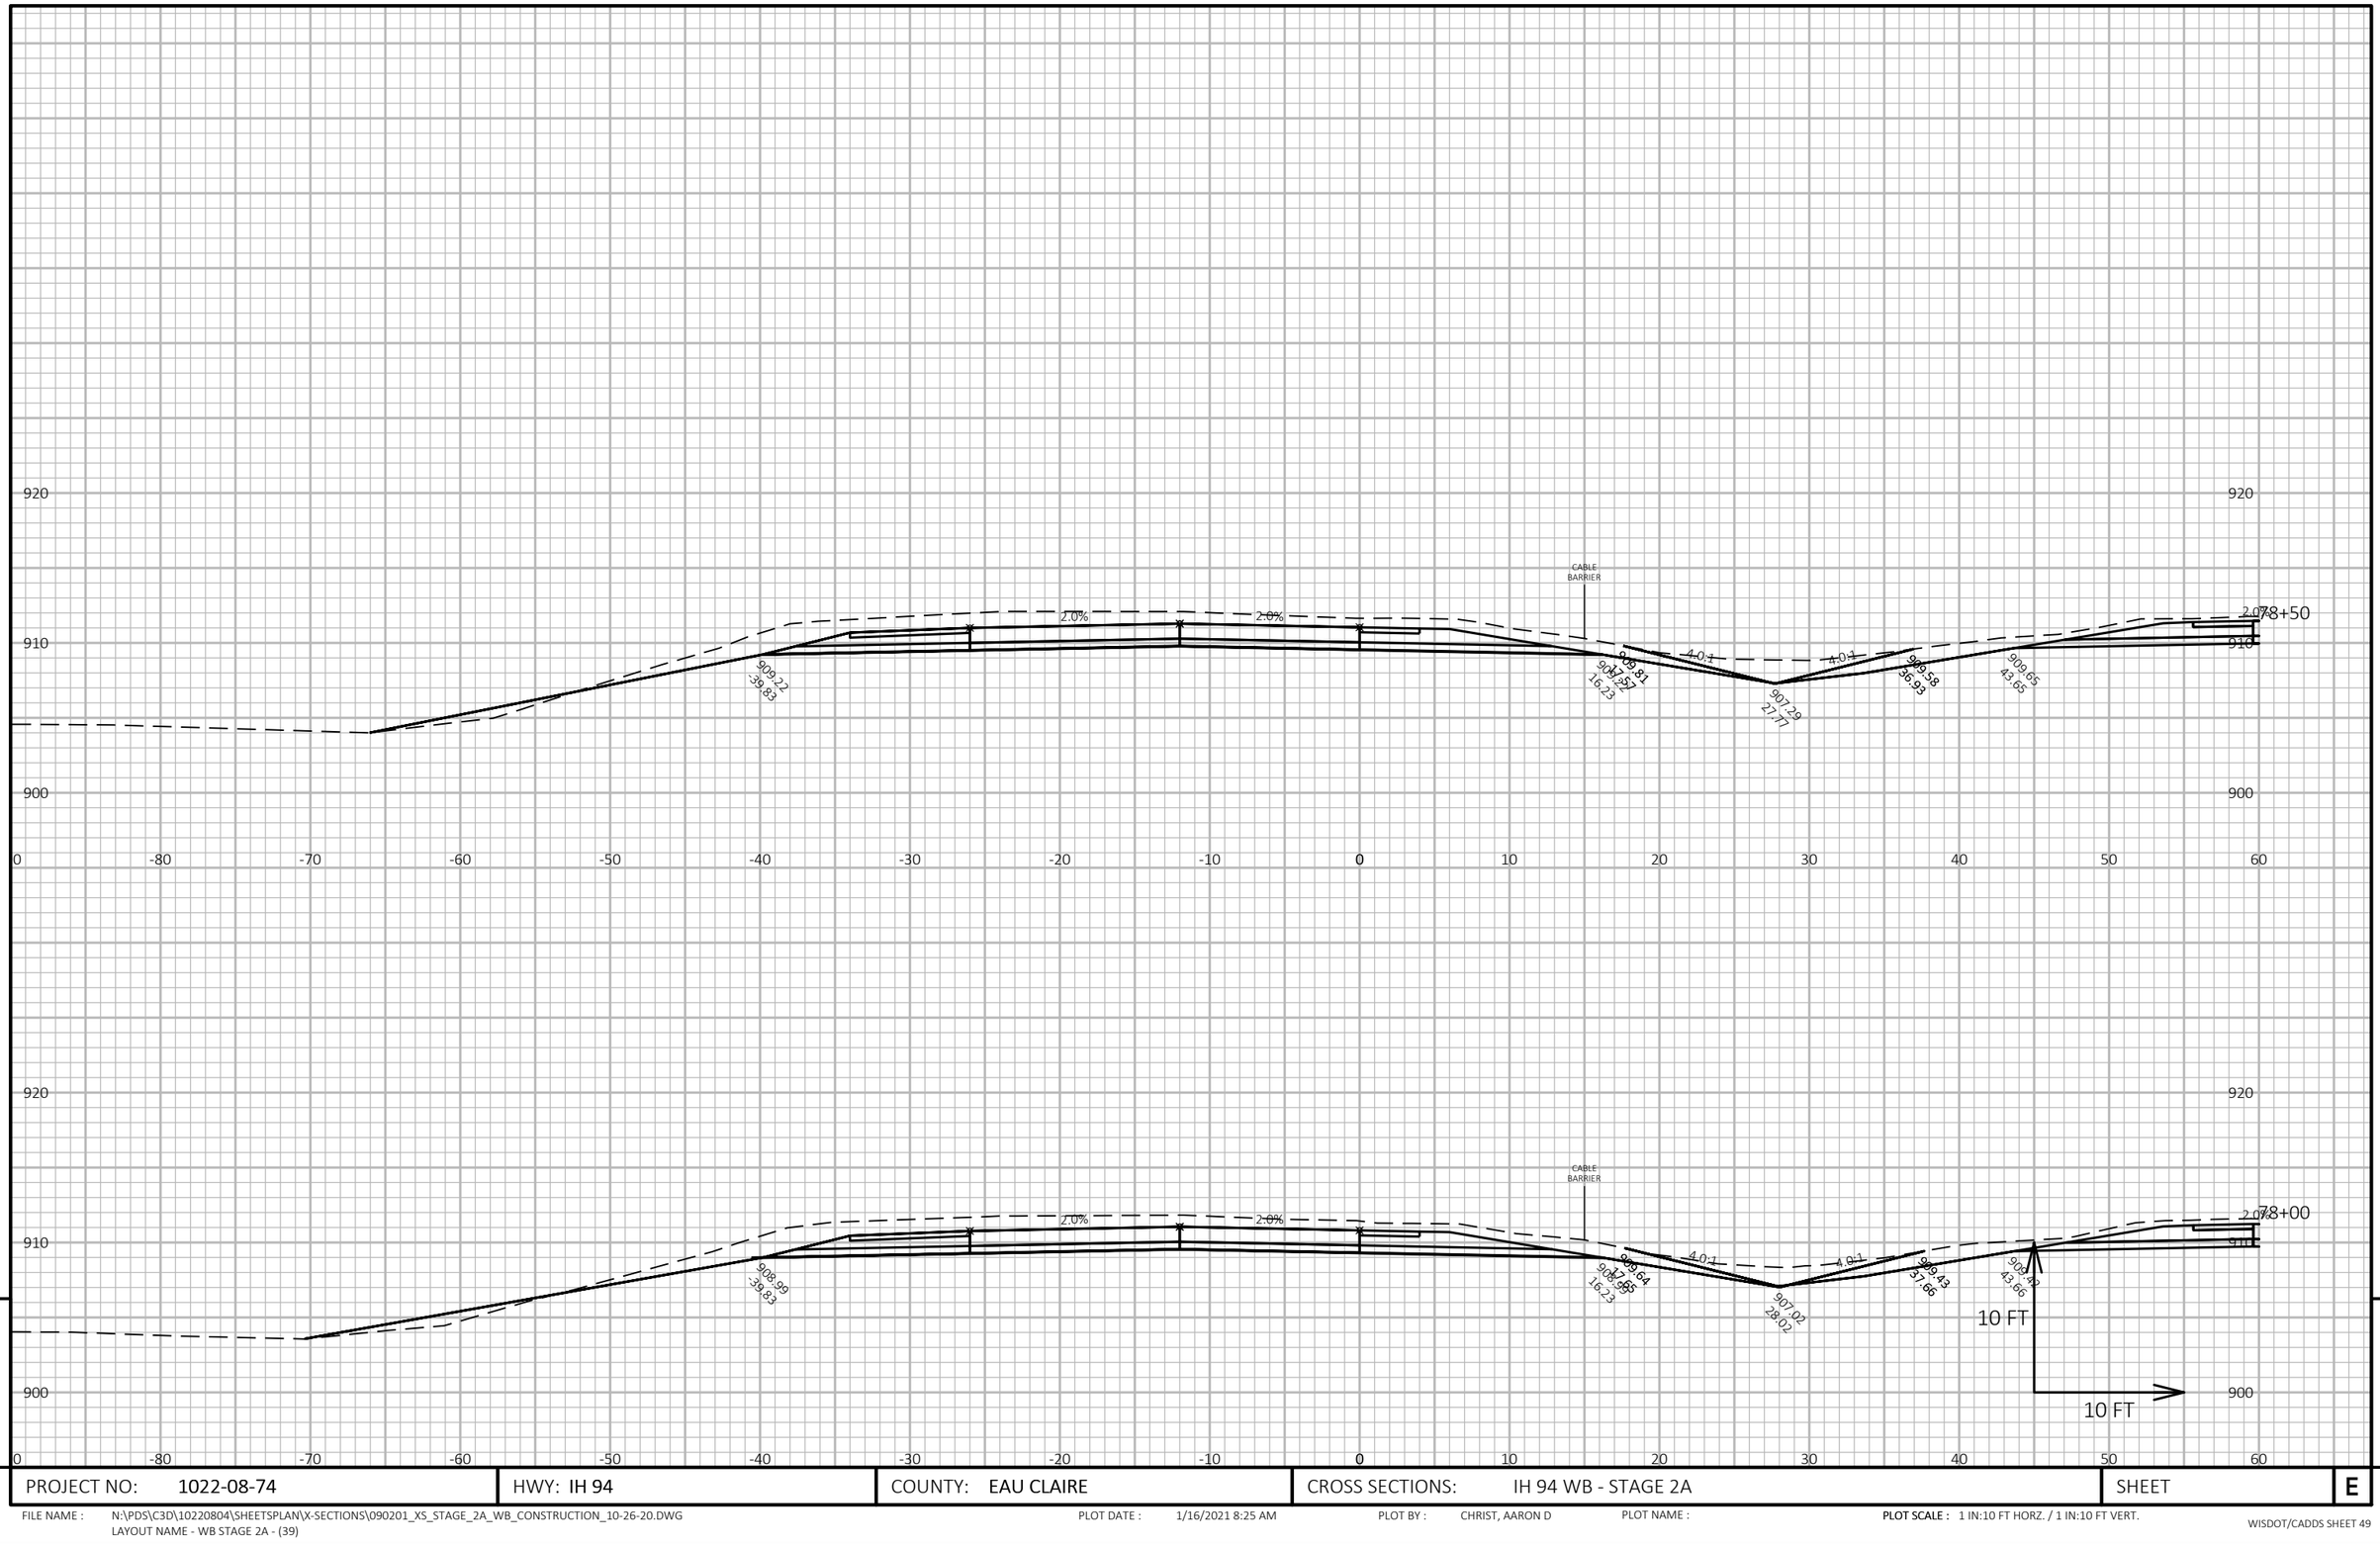

9

9

PROJECT NO: 1022-08-74	HWY: IH 94	COUNTY: EAU CLAIRE	CROSS SECTIONS: IH 94 WB - STAGE 2A	SHEET	E


FILE NAME : N:\PDS\C3D\10220804\SHEETSPLAN\X-SECTIONS\090201_XS_STAGE_2A_WB_CONSTRUCTION_10-26-20.DWG
LAYOUT NAME - WB STAGE 2A - (39)

PLOT DATE : 1/16/2021 8:25 AM

PLOT BY : CHRIST, AARON D

PLOT NAME :

PLOT SCALE : 1 IN:10 FT HORZ. / 1 IN:10 FT VERT.

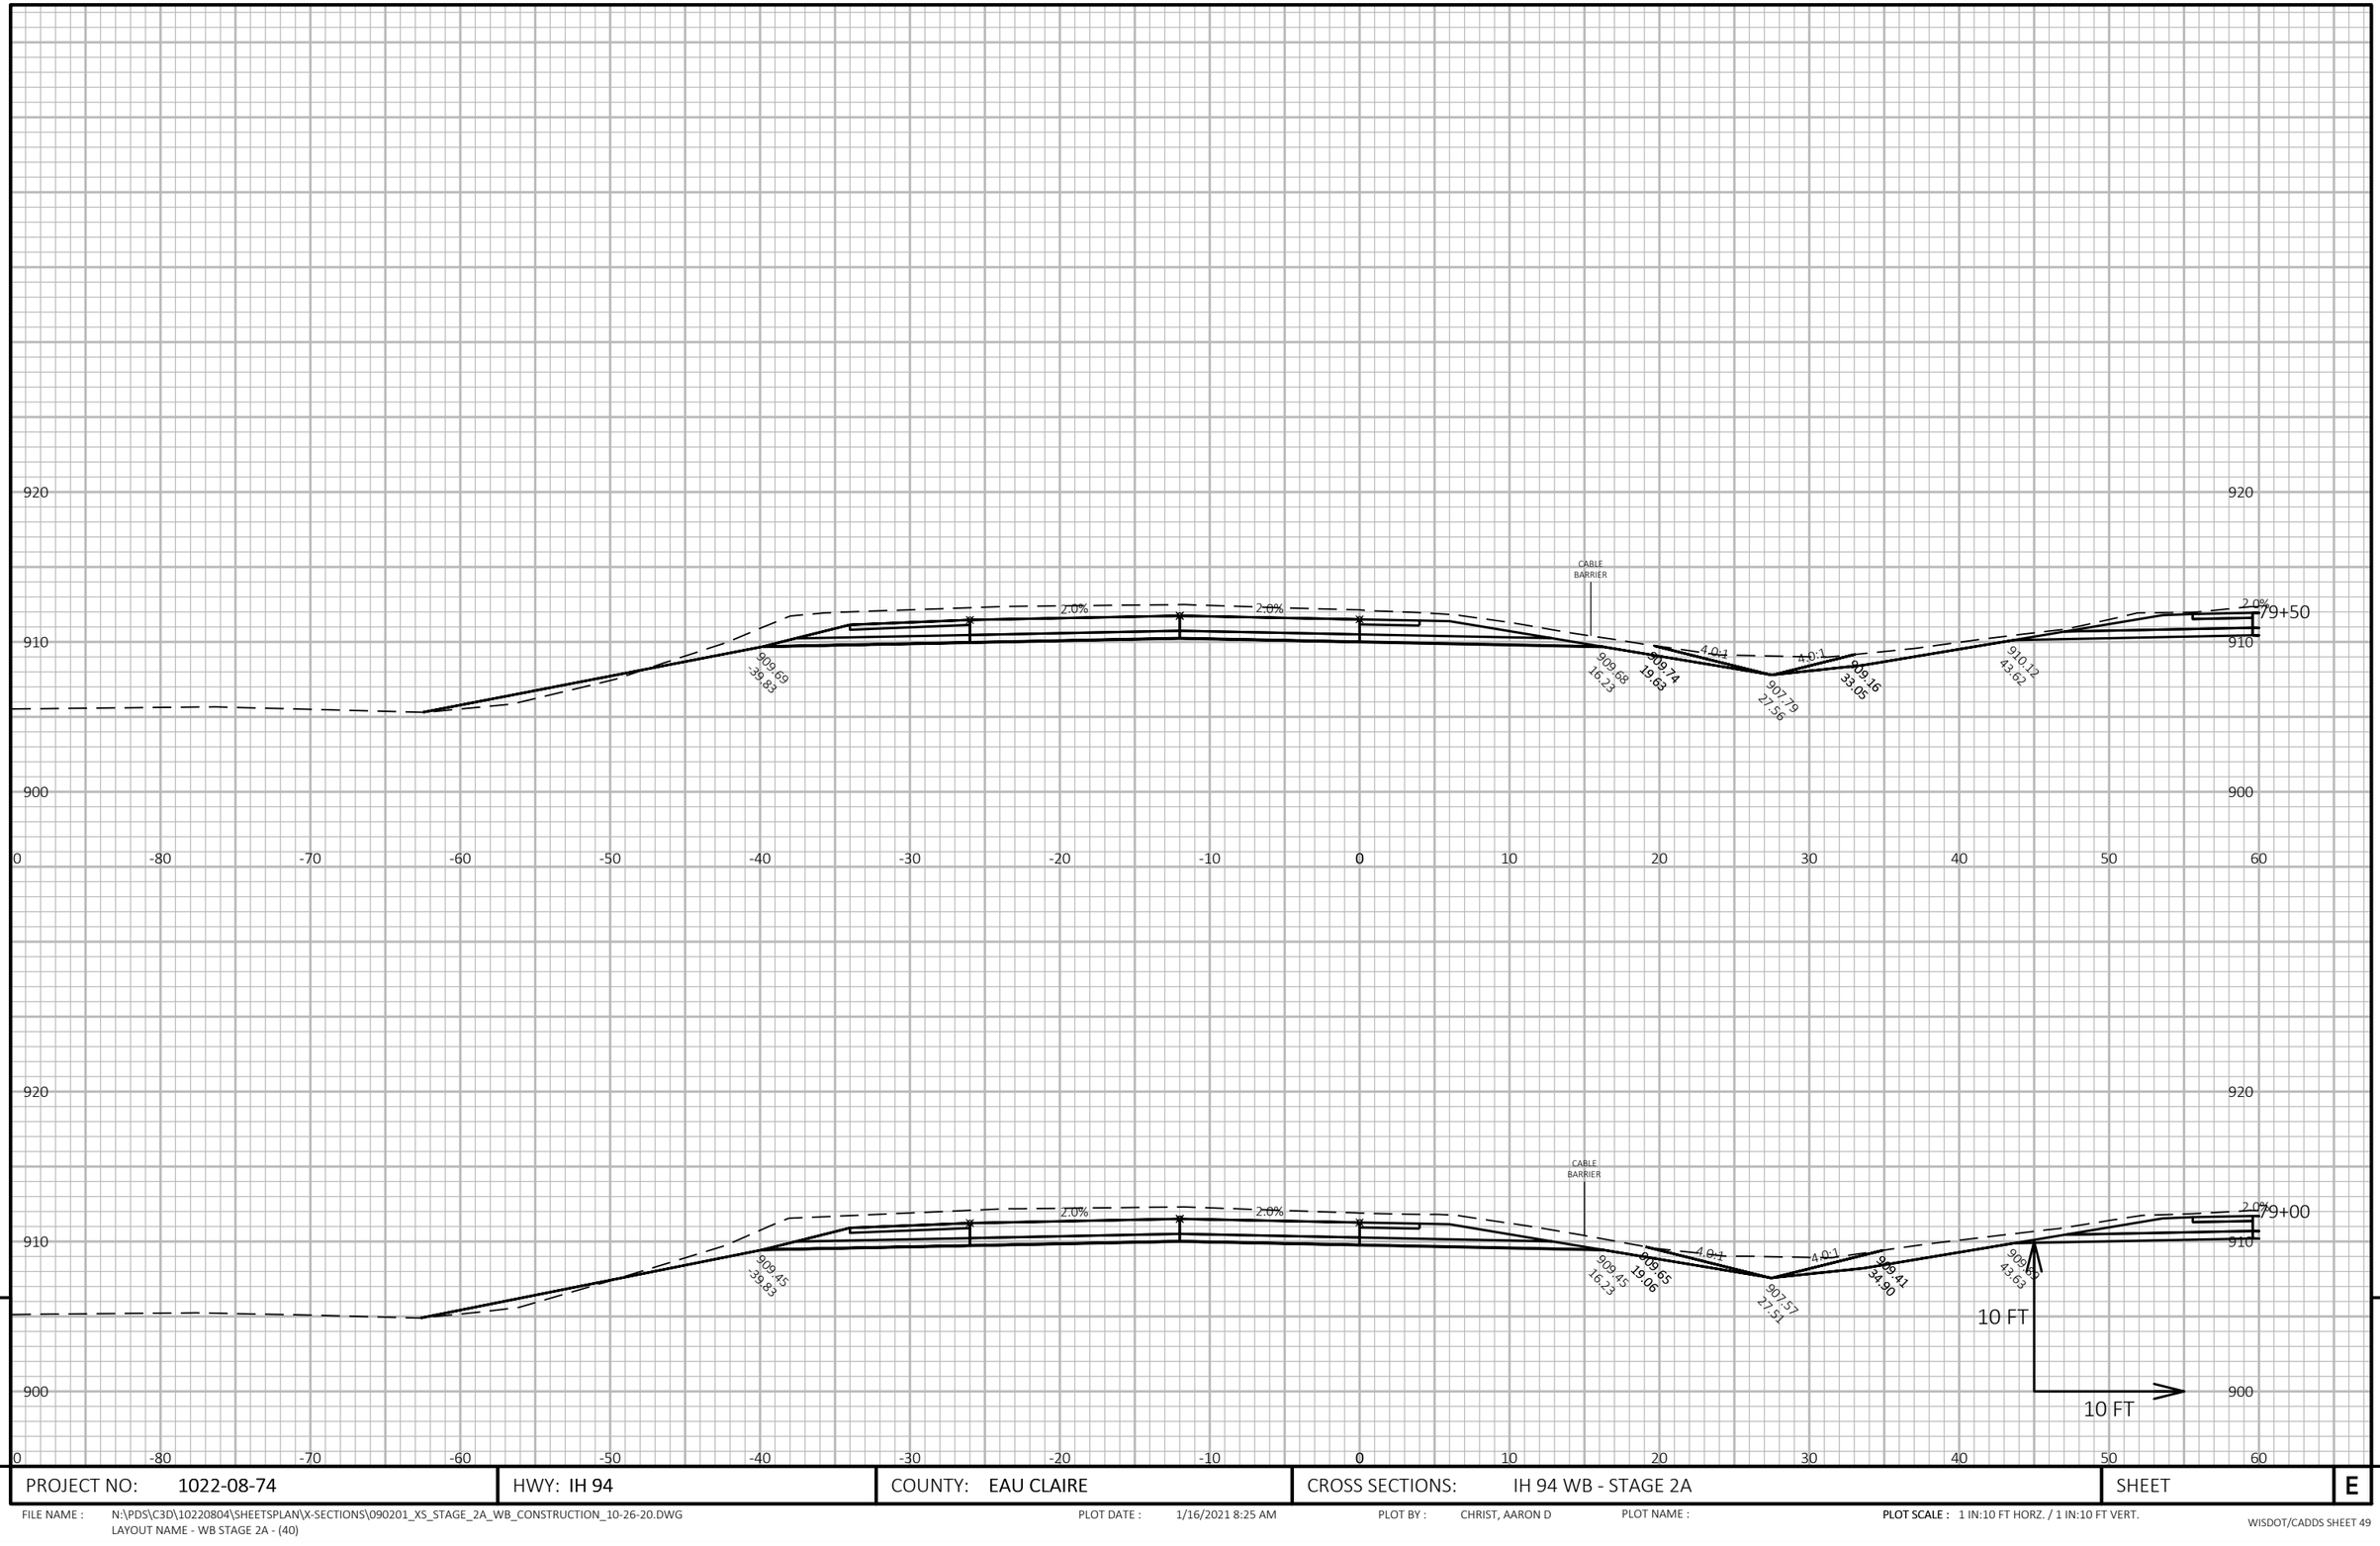

9

9

PROJECT NO: 1022-08-74	HWY: IH 94	COUNTY: EAU CLAIRE	CROSS SECTIONS: IH 94 WB - STAGE 2A	SHEET	E


FILE NAME : N:\PDS\C3D\10220804\SHEETSPLAN\X-SECTIONS\090201_XS_STAGE_2A_WB_CONSTRUCTION_10-26-20.DWG
LAYOUT NAME - WB STAGE 2A - (40)

PLOT DATE : 1/16/2021 8:25 AM

PLOT BY : CHRIST, AARON D

PLOT NAME :

PLOT SCALE : 1 IN:10 FT HORZ. / 1 IN:10 FT VERT.

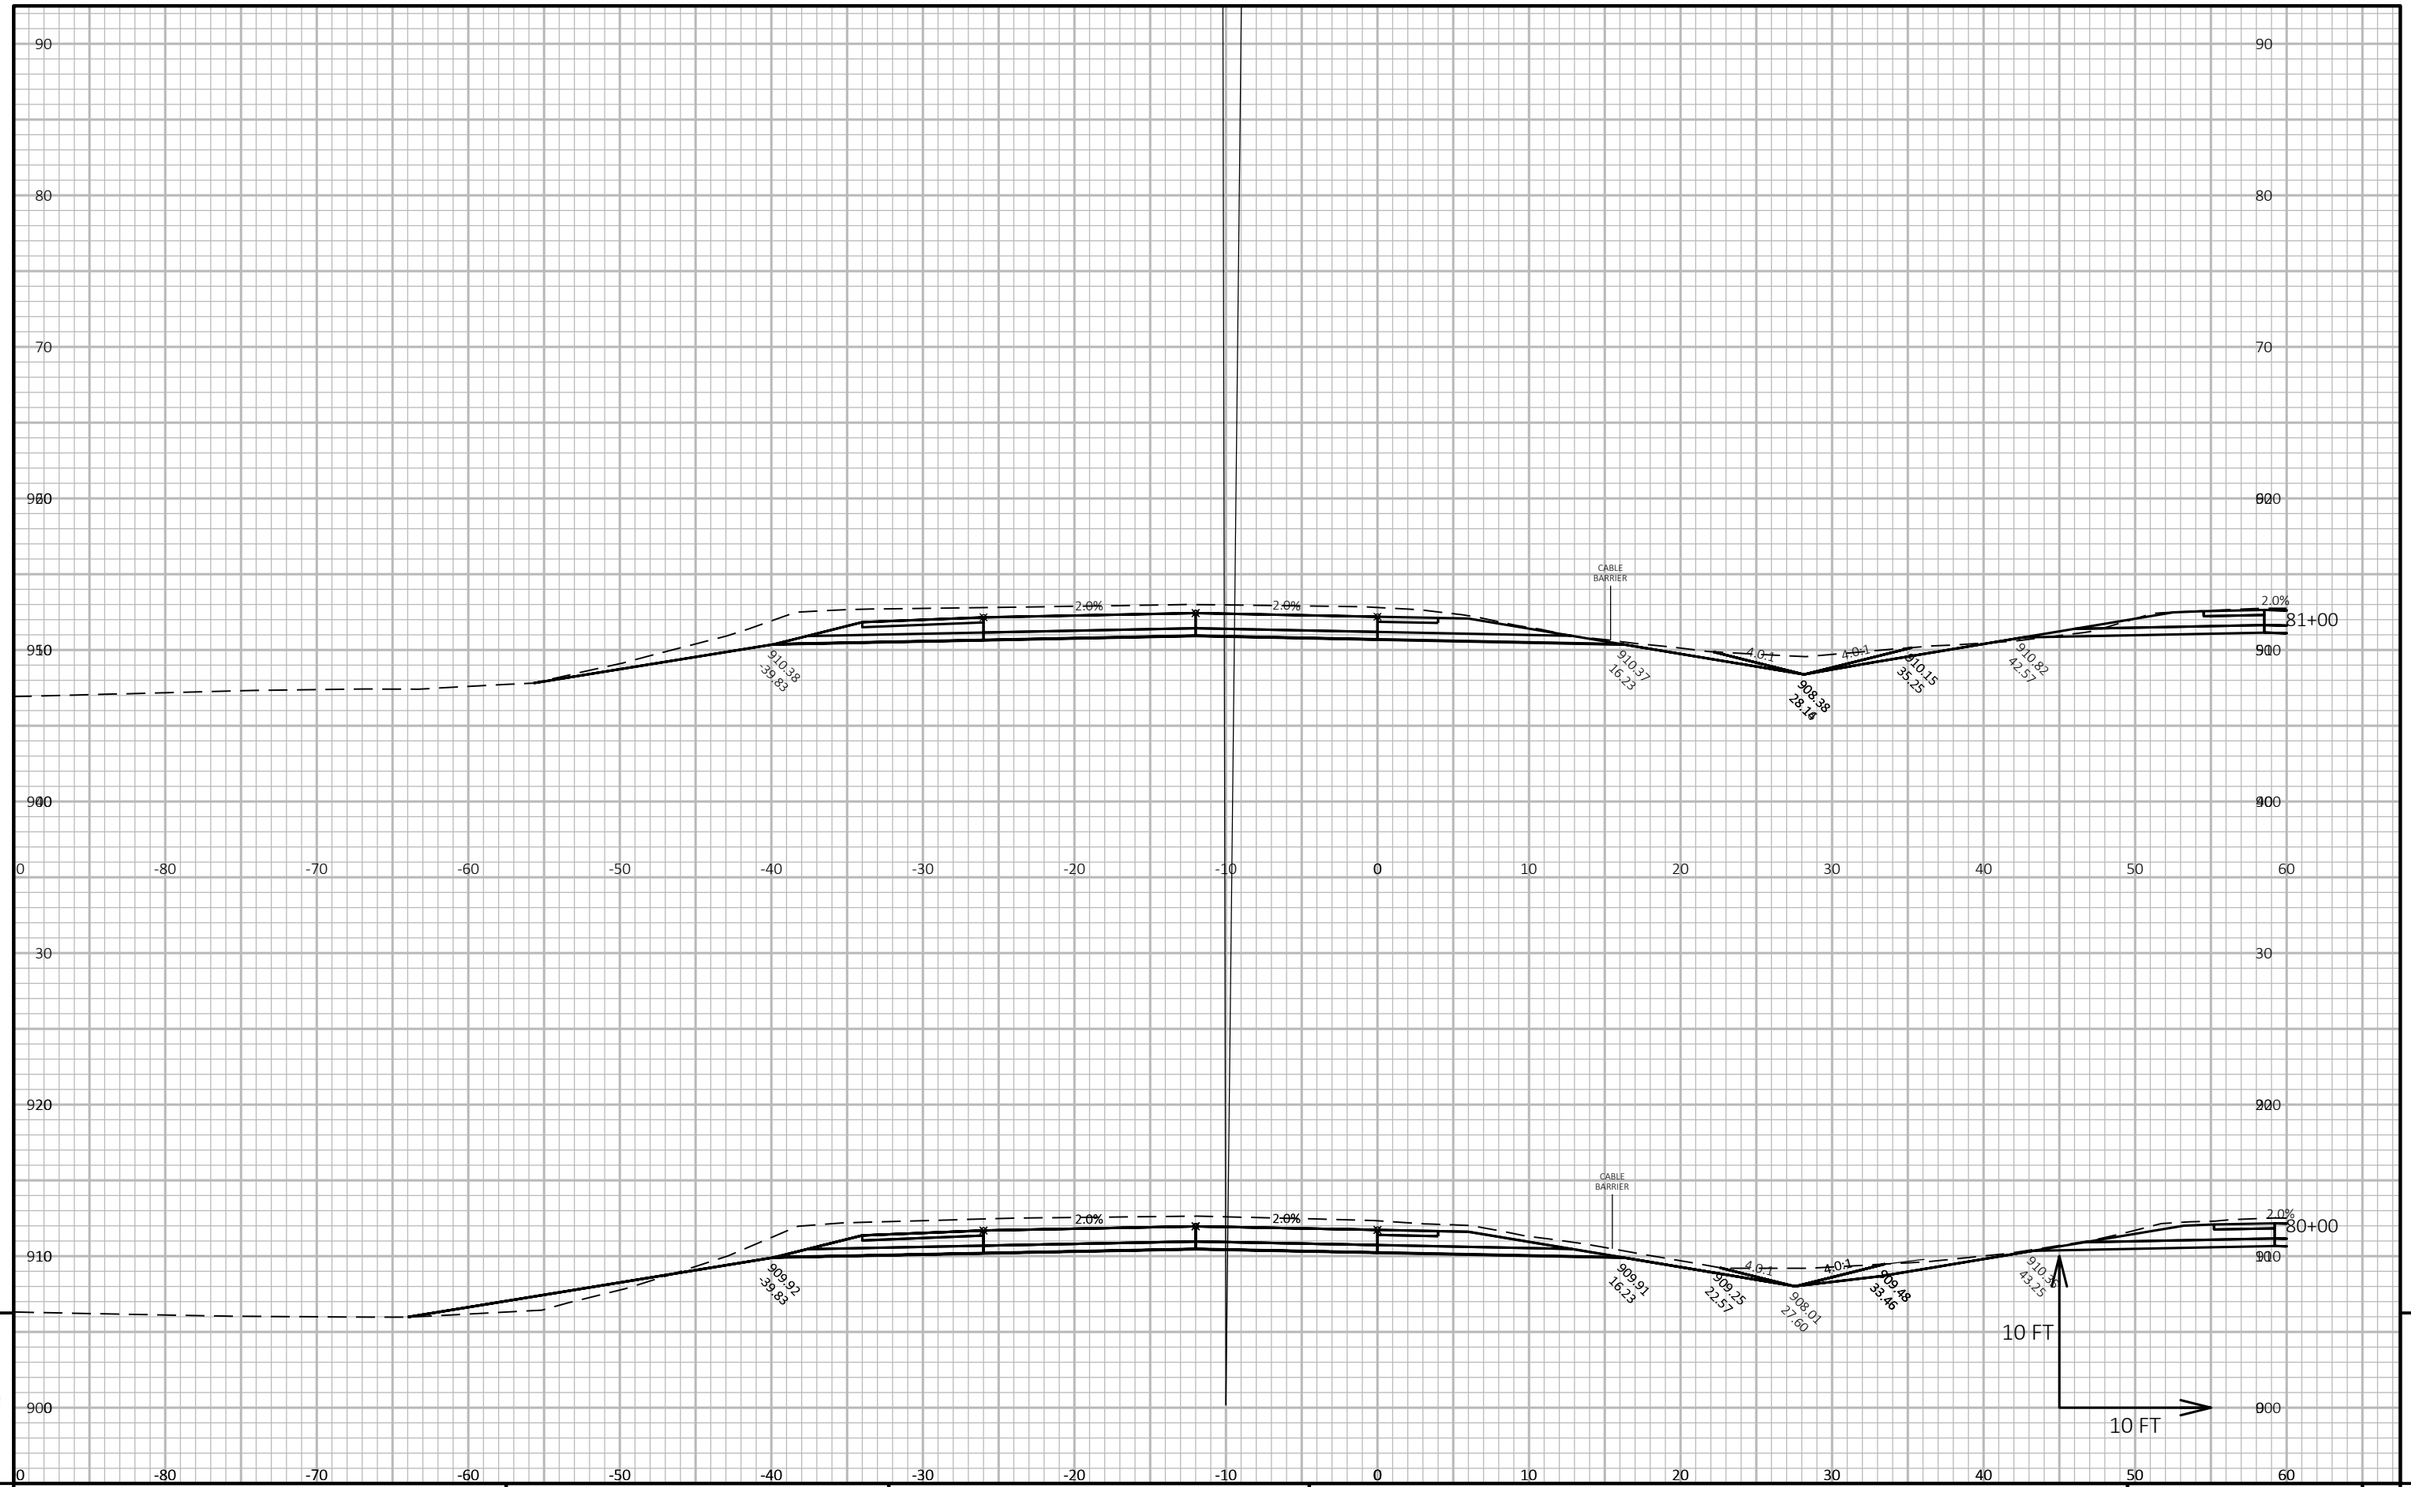

PROJECT NO: 1022-08-74	HWY: IH 94	COUNTY: EAU CLAIRE	CROSS SECTIONS: IH 94 WB - STAGE 2A	SHEET	E

FILE NAME : N:\PDS\C3D\10220804\SHEETSPLAN\X-SECTIONS\090201_XS_STAGE_2A_WB_CONSTRUCTION_10-26-20.DWG
LAYOUT NAME - WB STAGE 2A - (41)


PLOT DATE : 1/16/2021 8:25 AM

PLOT BY : CHRIST, AARON D

PLOT NAME :

PLOT SCALE : 1 IN:10 FT HORZ. / 1 IN:10 FT VERT.

WISDOT/CADDS SHEET 49

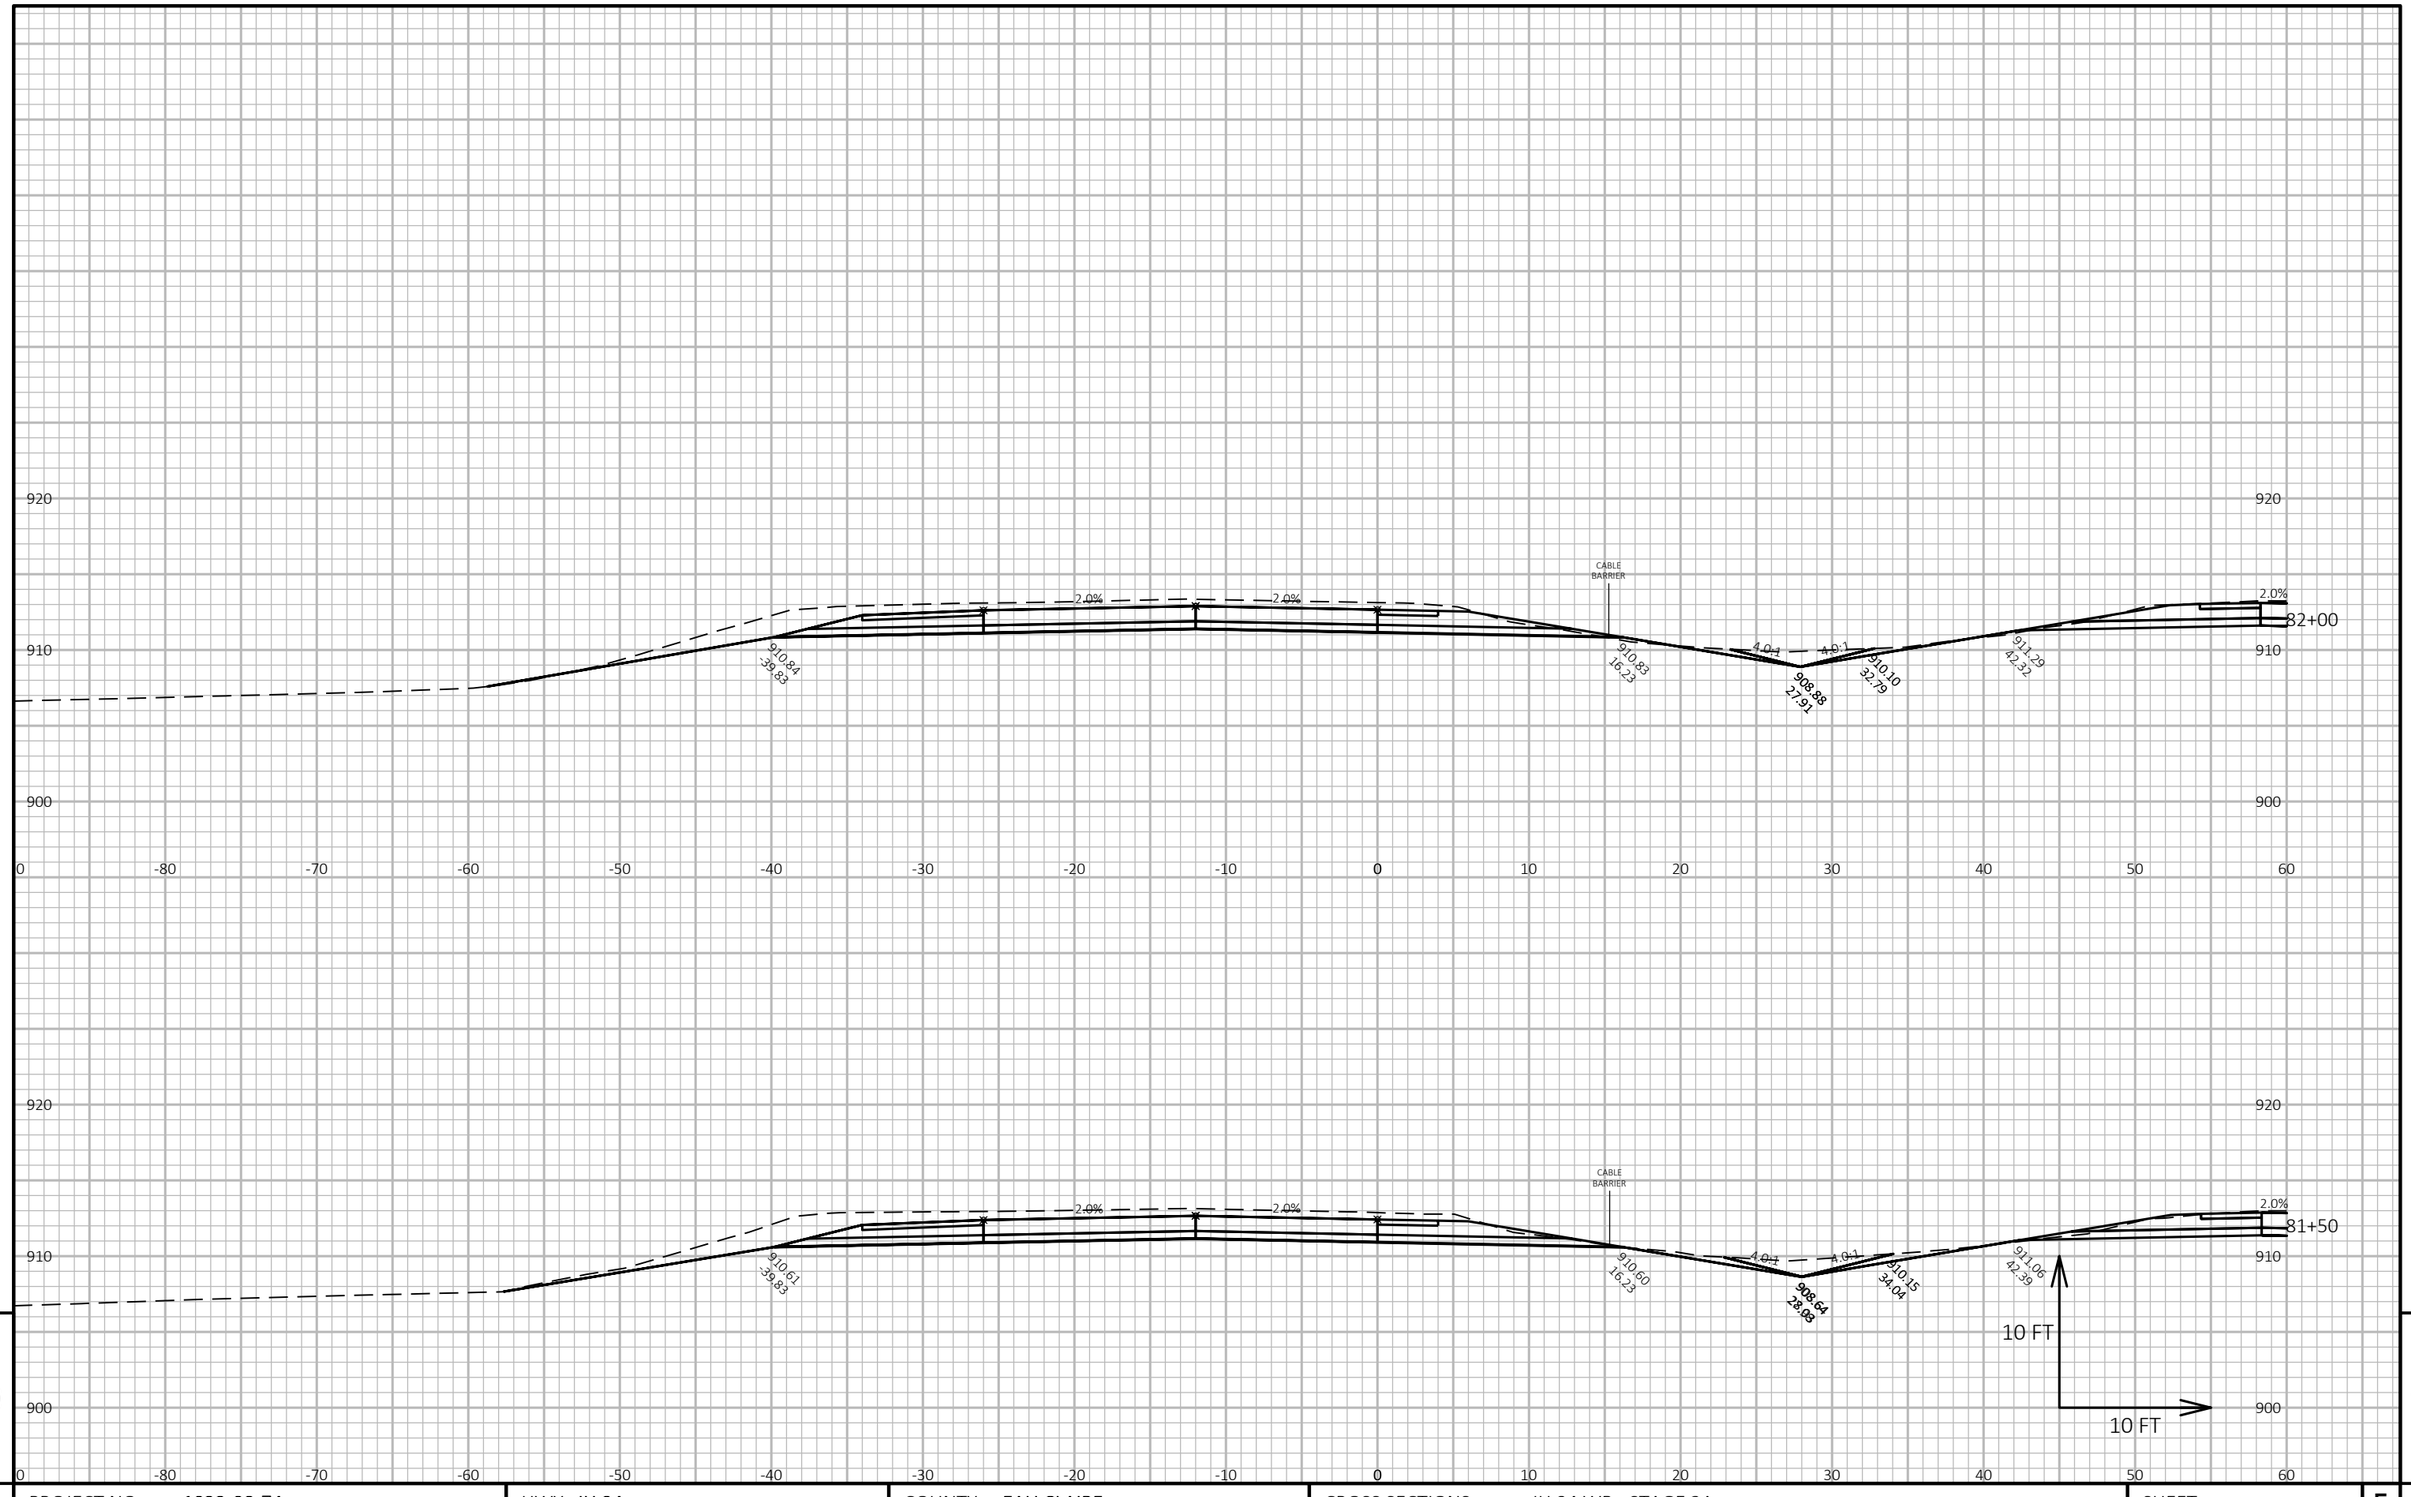

9

9

PROJECT NO: 1022-08-74	HWY: IH 94	COUNTY: EAU CLAIRE	CROSS SECTIONS: IH 94 WB - STAGE 2A	SHEET E


FILE NAME : N:\PDS\C3D\10220804\SHEETSPLAN\X-SECTIONS\090201_XS_STAGE_2A_WB_CONSTRUCTION_10-26-20.DWG
LAYOUT NAME - WB STAGE 2A - (42)

PLOT DATE : 1/16/2021 8:25 AM

PLOT BY : CHRIST, AARON D

PLOT NAME :

PLOT SCALE : 1 IN:10 FT HORZ. / 1 IN:10 FT VERT.

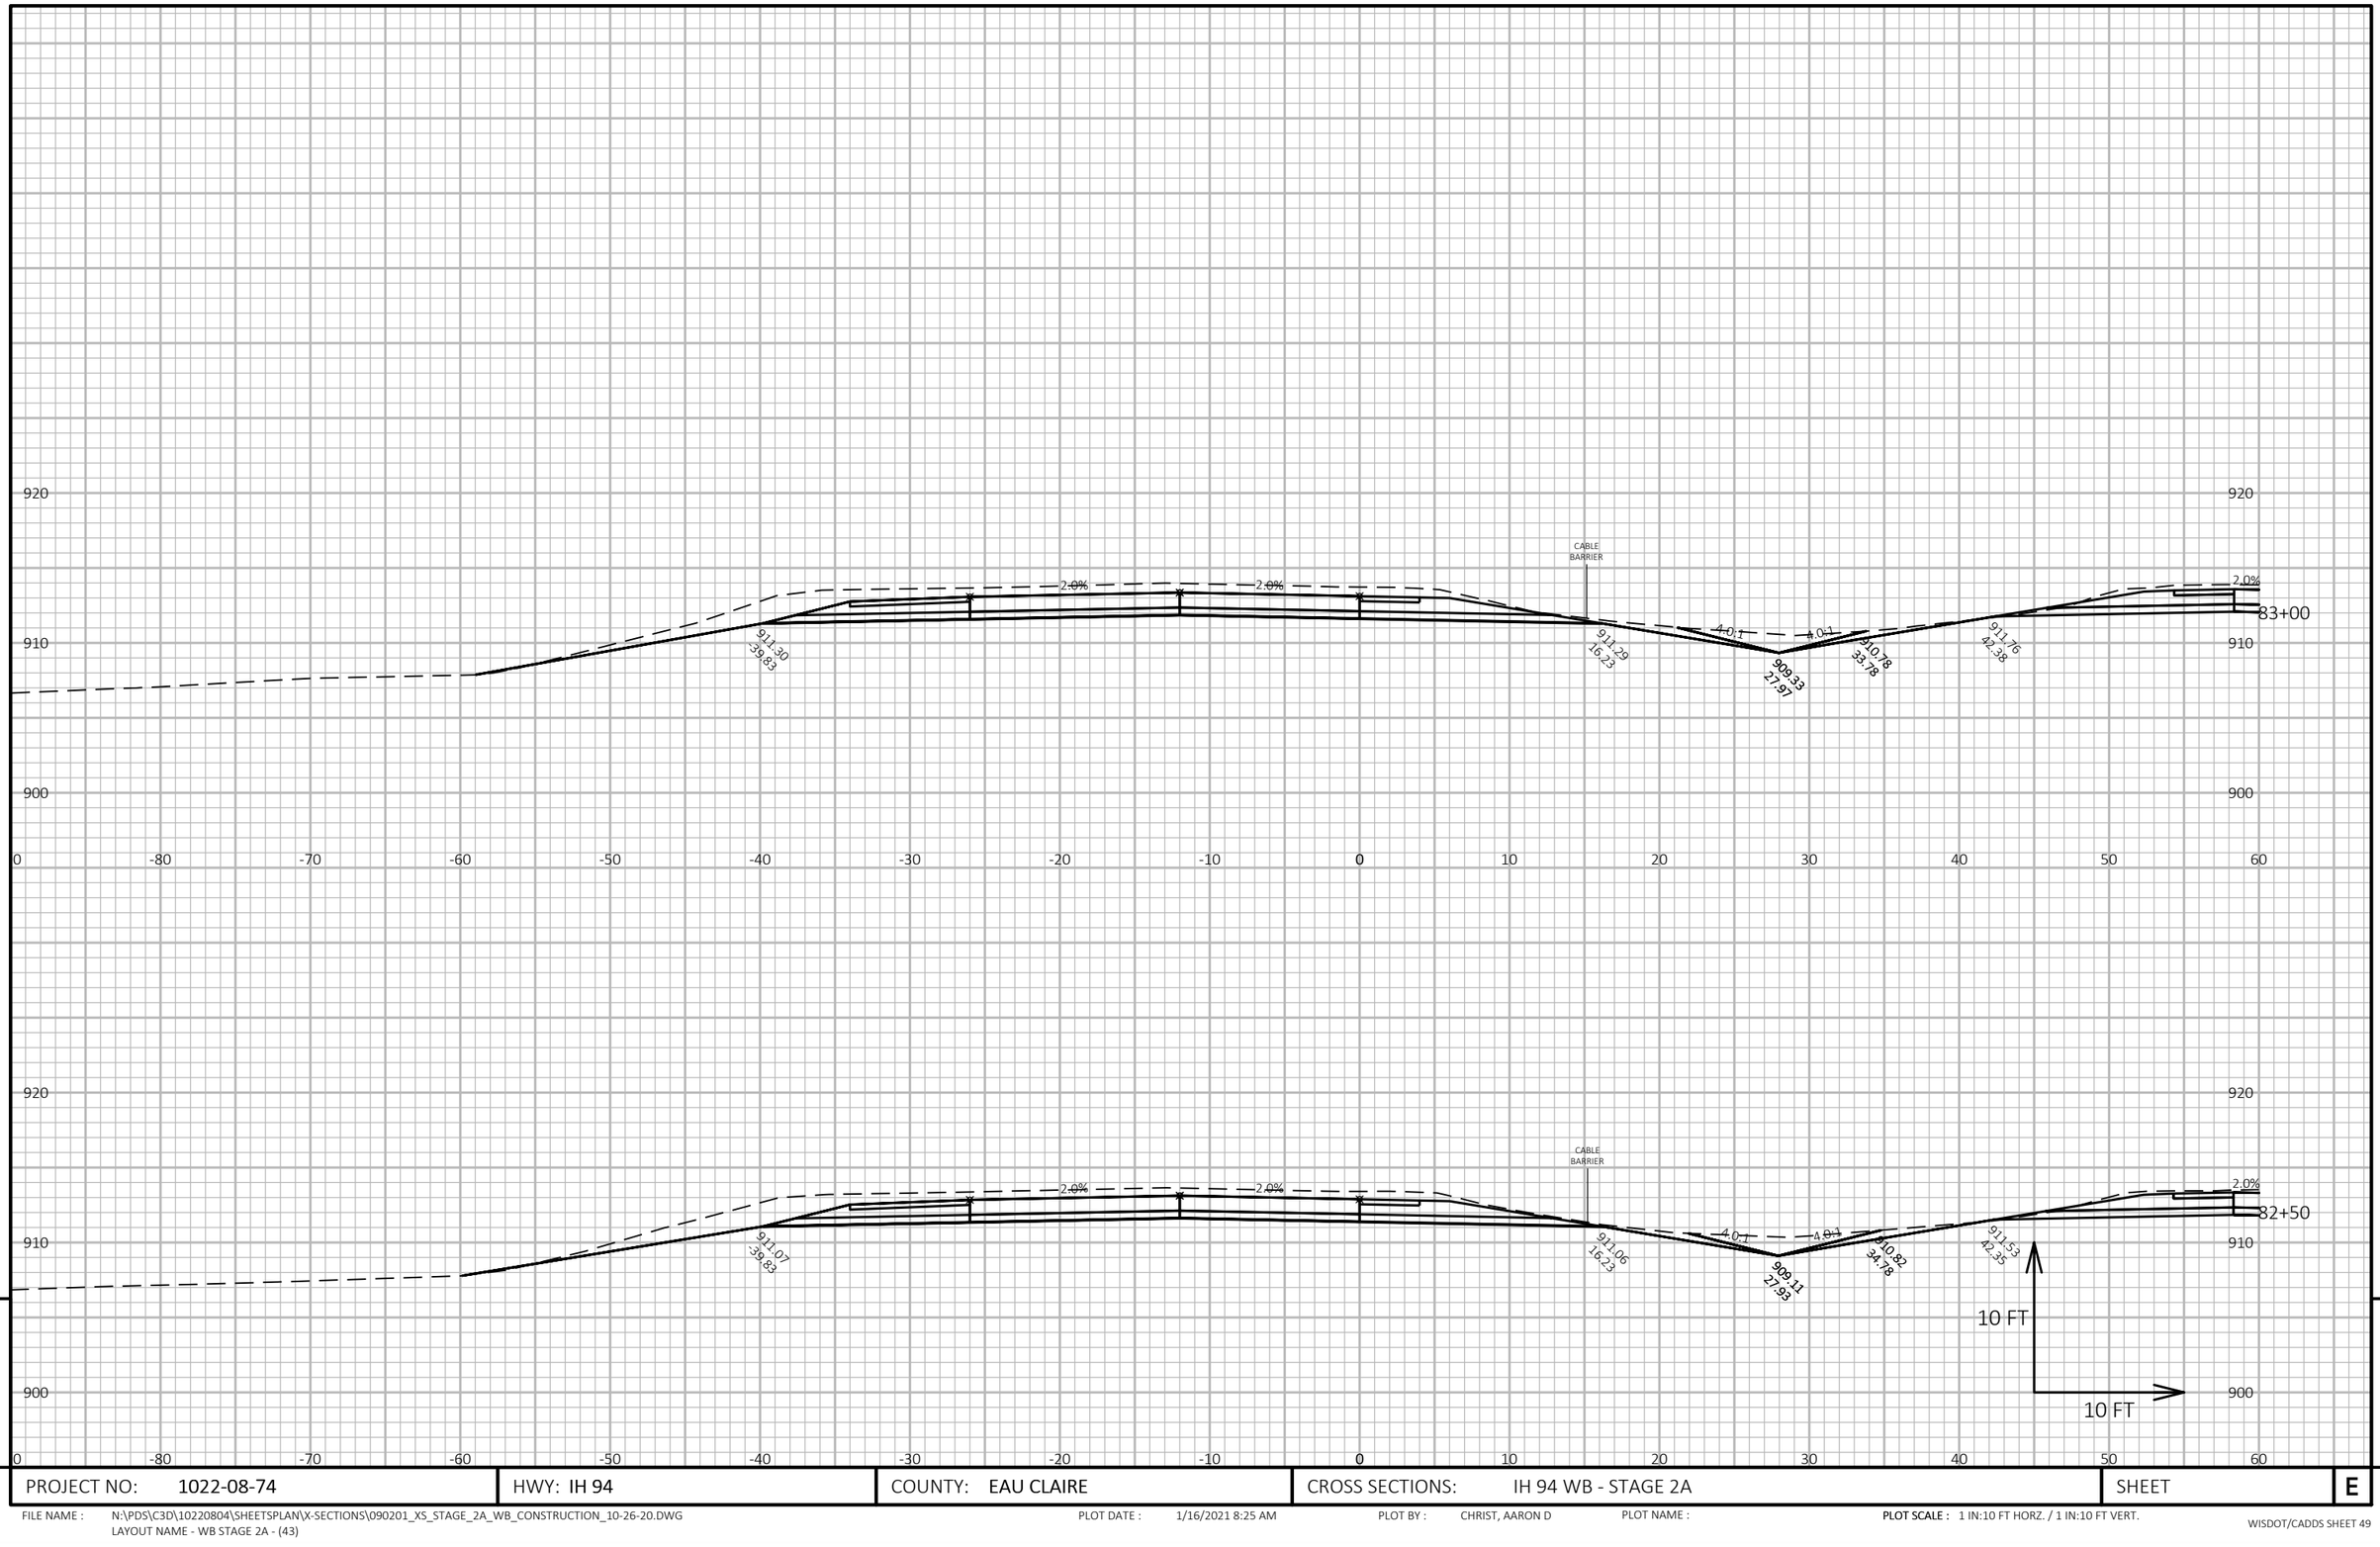

9

9

PROJECT NO: 1022-08-74	HWY: IH 94	COUNTY: EAU CLAIRE	CROSS SECTIONS: IH 94 WB - STAGE 2A	SHEET	E


FILE NAME : N:\PDS\C3D\10220804\SHEETSPLAN\X-SECTIONS\090201_XS_STAGE_2A_WB_CONSTRUCTION_10-26-20.DWG
LAYOUT NAME - WB STAGE 2A - (43)

PLOT DATE : 1/16/2021 8:25 AM

PLOT BY : CHRIST, AARON D

PLOT NAME :

PLOT SCALE : 1 IN:10 FT HORZ. / 1 IN:10 FT VERT.

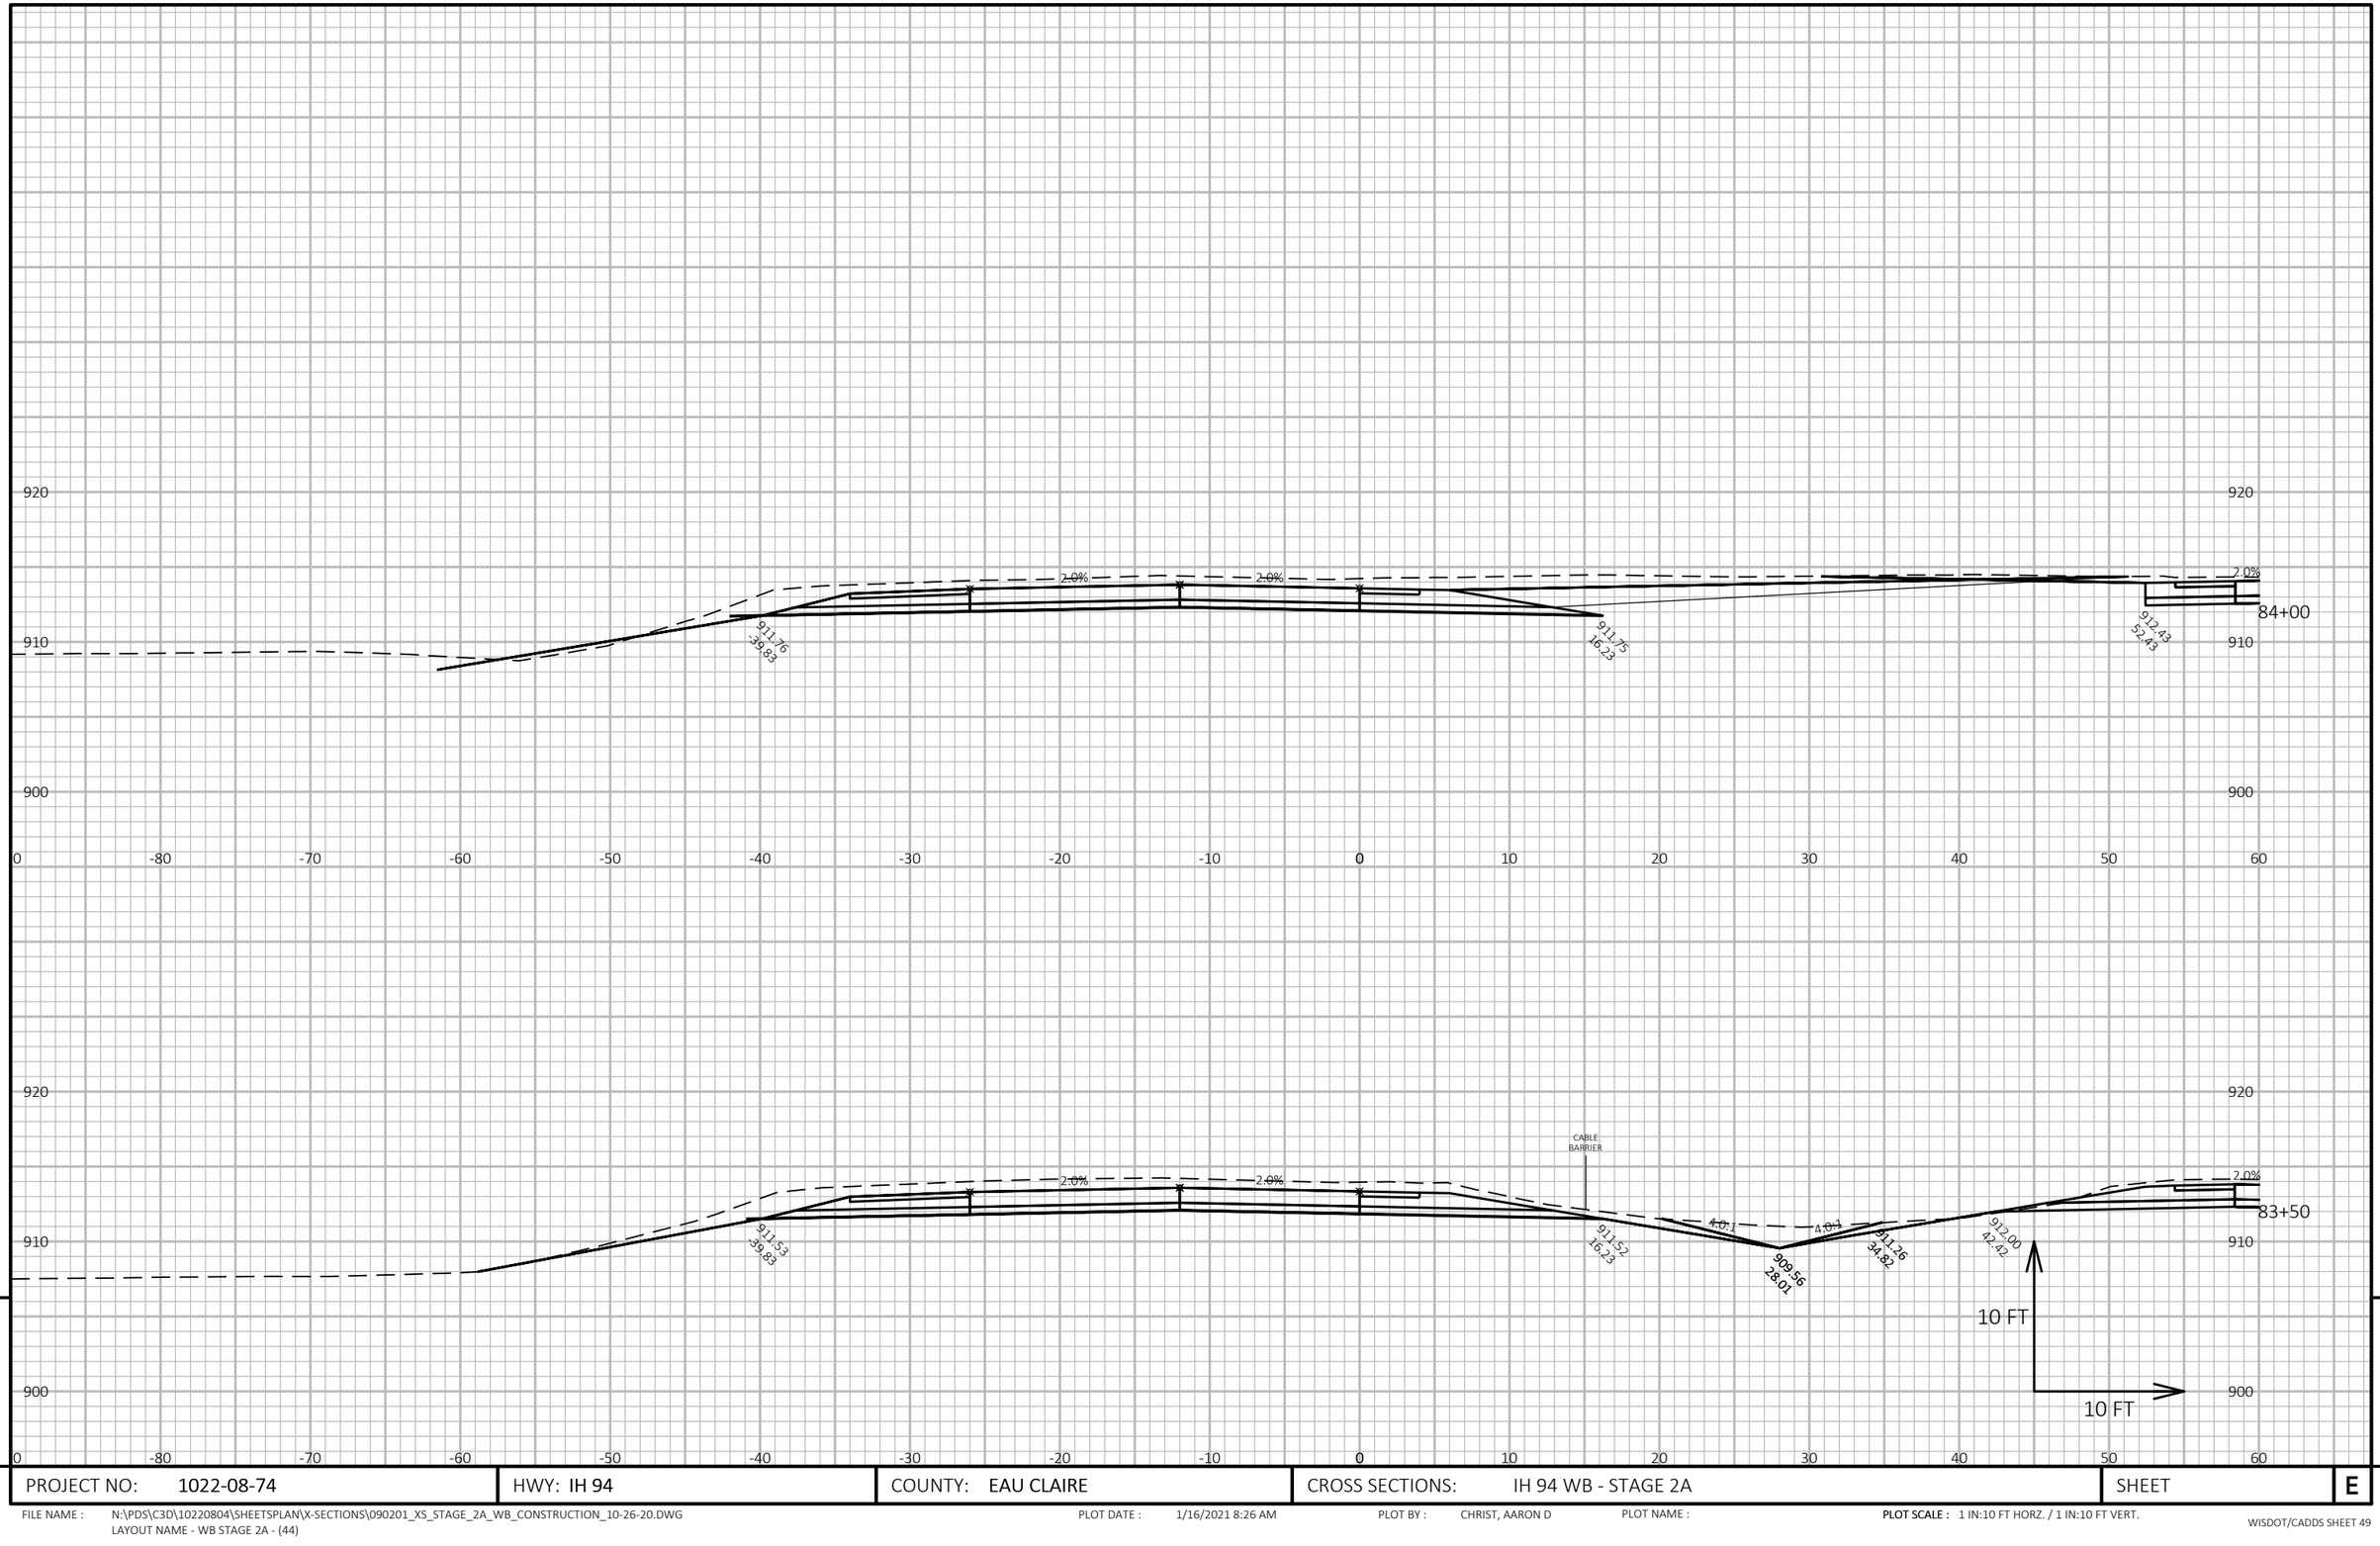

9

9

PROJECT NO: 1022-08-74	HWY: IH 94	COUNTY: EAU CLAIRE	CROSS SECTIONS: IH 94 WB - STAGE 2A	SHEET	E


FILE NAME : N:\PDS\C3D\10220804\SHEETSPLAN\X-SECTIONS\090201_XS_STAGE_2A_WB_CONSTRUCTION_10-26-20.DWG
LAYOUT NAME - WB STAGE 2A - (44)

PLOT DATE : 1/16/2021 8:26 AM

PLOT BY : CHRIST, AARON D

PLOT NAME :

PLOT SCALE : 1 IN:10 FT HORZ. / 1 IN:10 FT VERT.

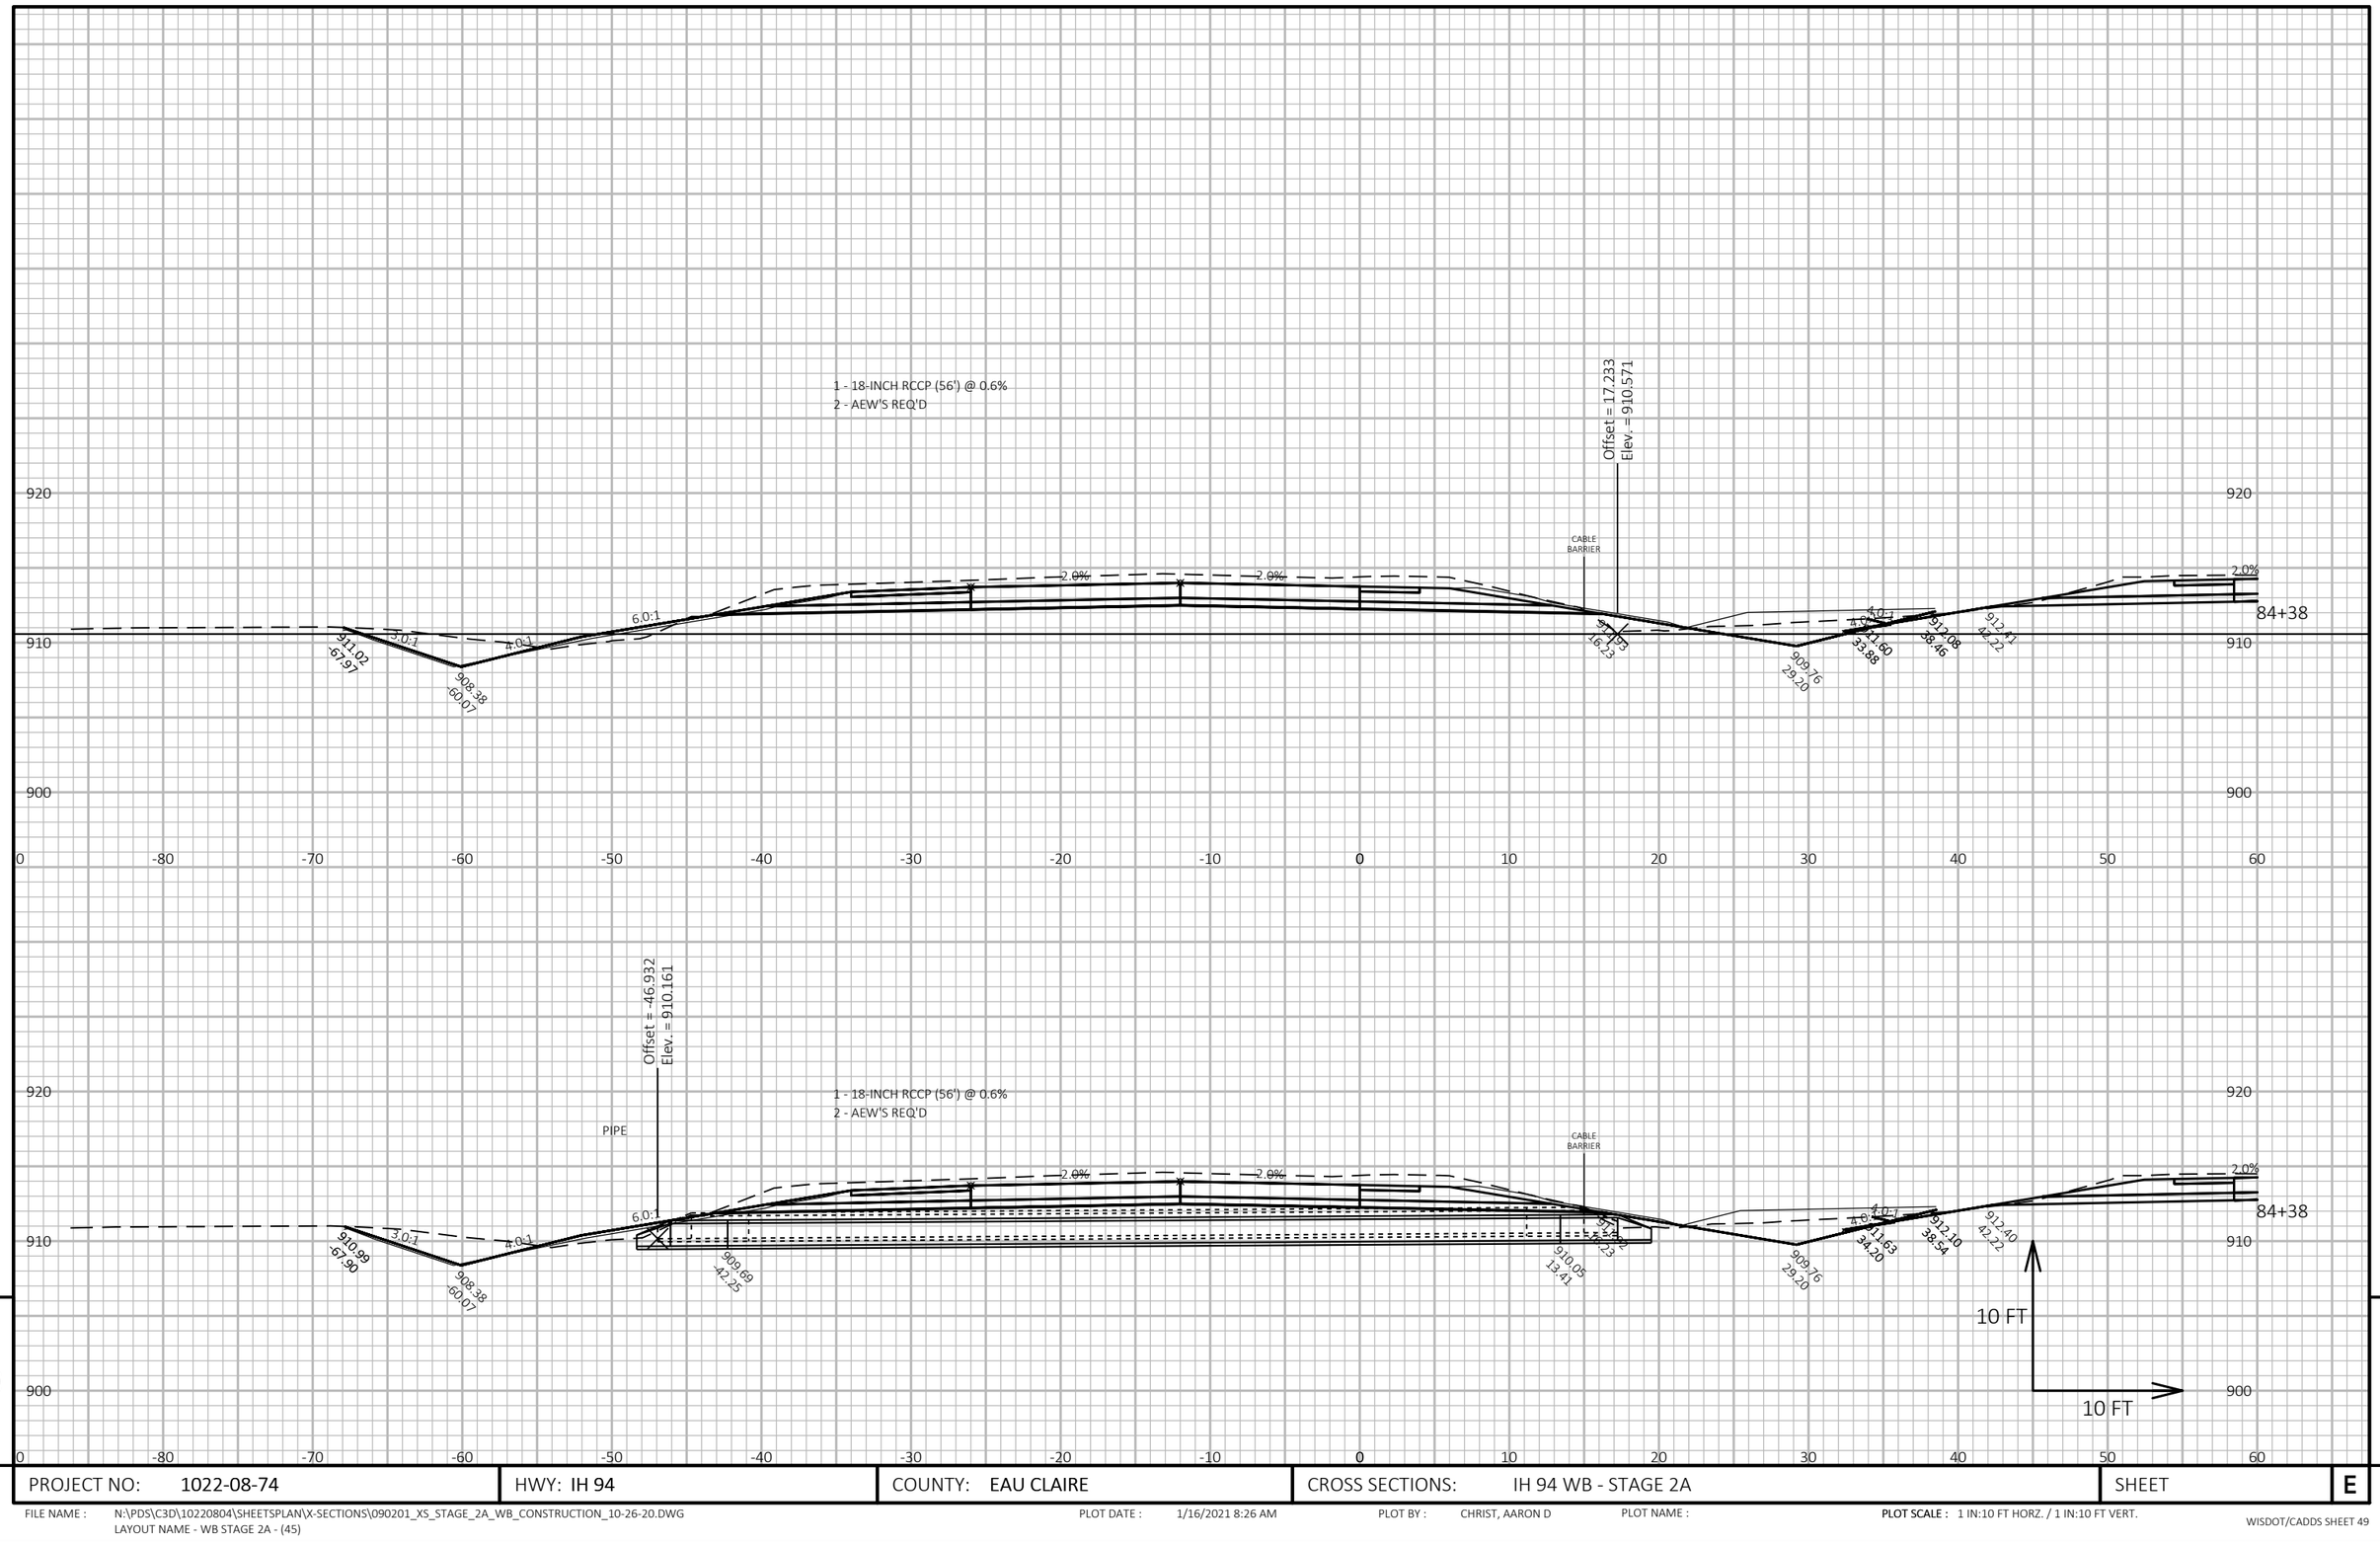


PROJECT NO: 1022-08-74	HWY: IH 94	COUNTY: EAU CLAIRE	CROSS SECTIONS: IH 94 WB - STAGE 2A	SHEET E

FILE NAME : N:\PDS\C3D\10220804\SHEETSPLAN\X-SECTIONS\090201_XS_STAGE_2A_WB_CONSTRUCTION_10-26-20.DWG
LAYOUT NAME - WB STAGE 2A - (45)

PLOT DATE : 1/16/2021 8:26 AM PLOT BY : CHRIST, AARON D PLOT NAME : **PLOT SCALE :** 1 IN:10 FT HORZ. / 1 IN:10 FT VERT.

WISDOT/CADDS SHEET 49

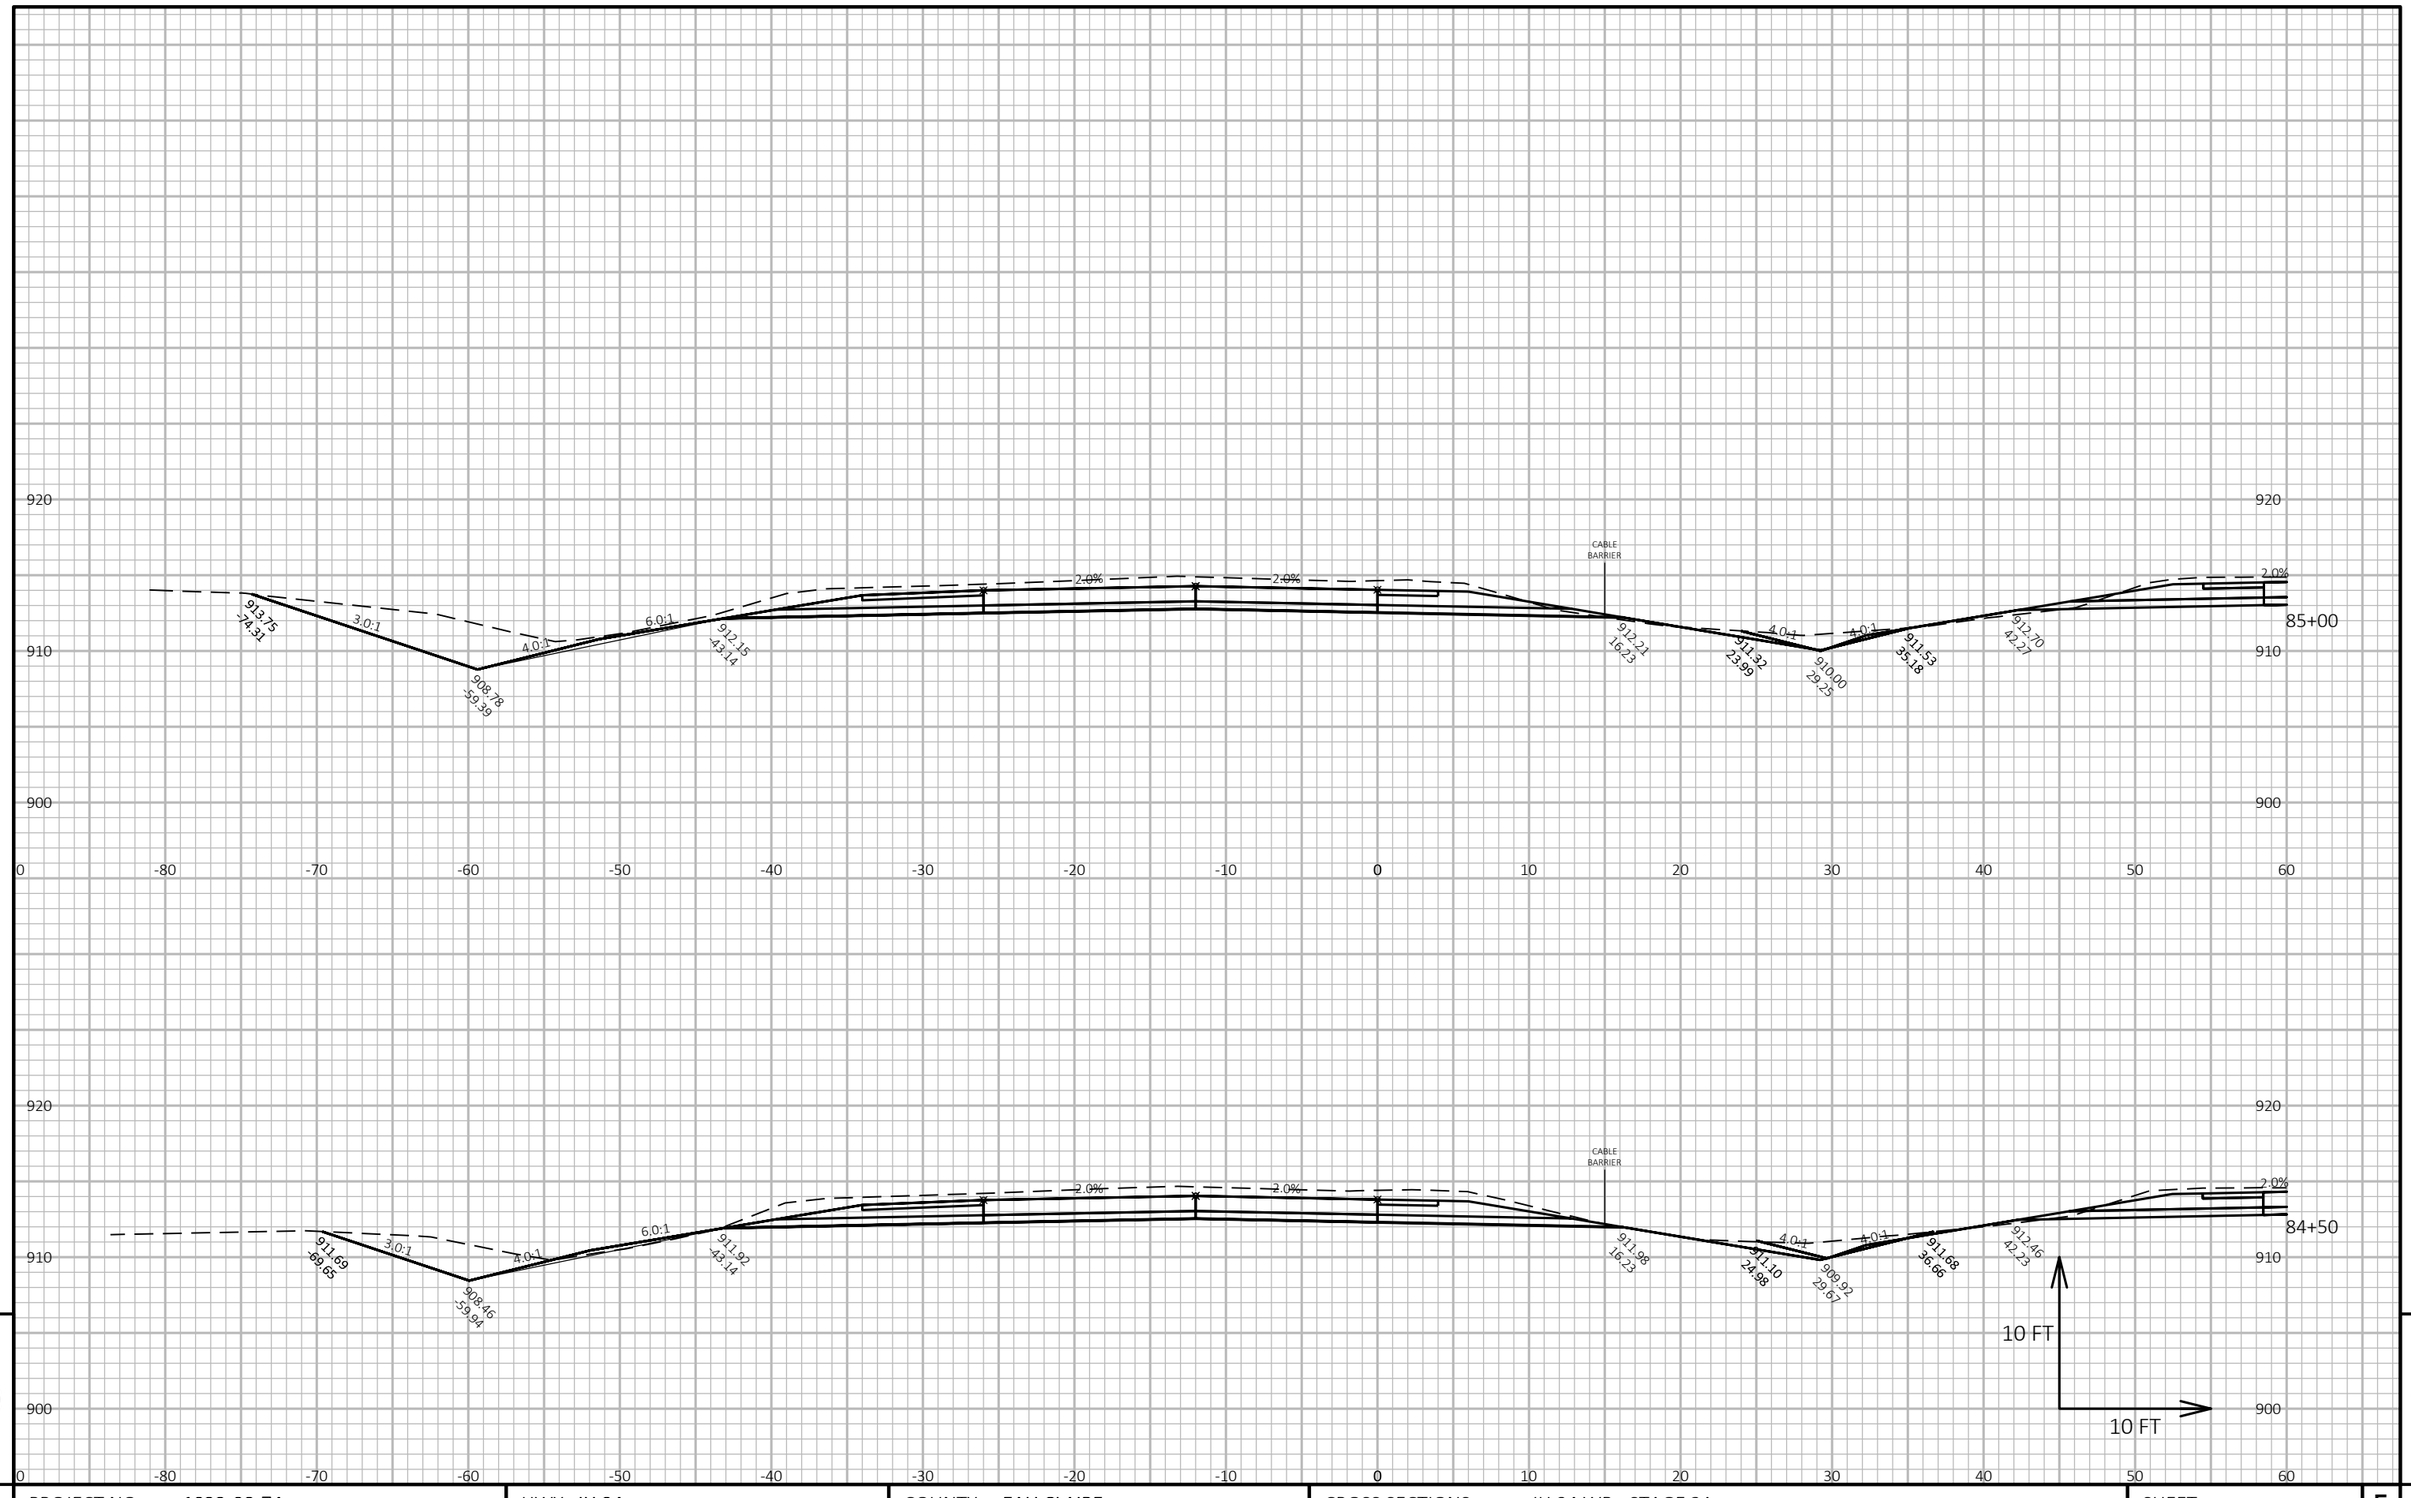

9

9

PROJECT NO: 1022-08-74	HWY: IH 94	COUNTY: EAU CLAIRE	CROSS SECTIONS: IH 94 WB - STAGE 2A	SHEET E


FILE NAME : N:\PDS\C3D\10220804\SHEETSPLAN\X-SECTIONS\090201_XS_STAGE_2A_WB_CONSTRUCTION_10-26-20.DWG
LAYOUT NAME - WB STAGE 2A - (46)

PLOT DATE : 1/16/2021 8:26 AM

PLOT BY : CHRIST, AARON D

PLOT NAME :


PLOT SCALE : 1 IN:10 FT HORZ. / 1 IN:10 FT VERT.

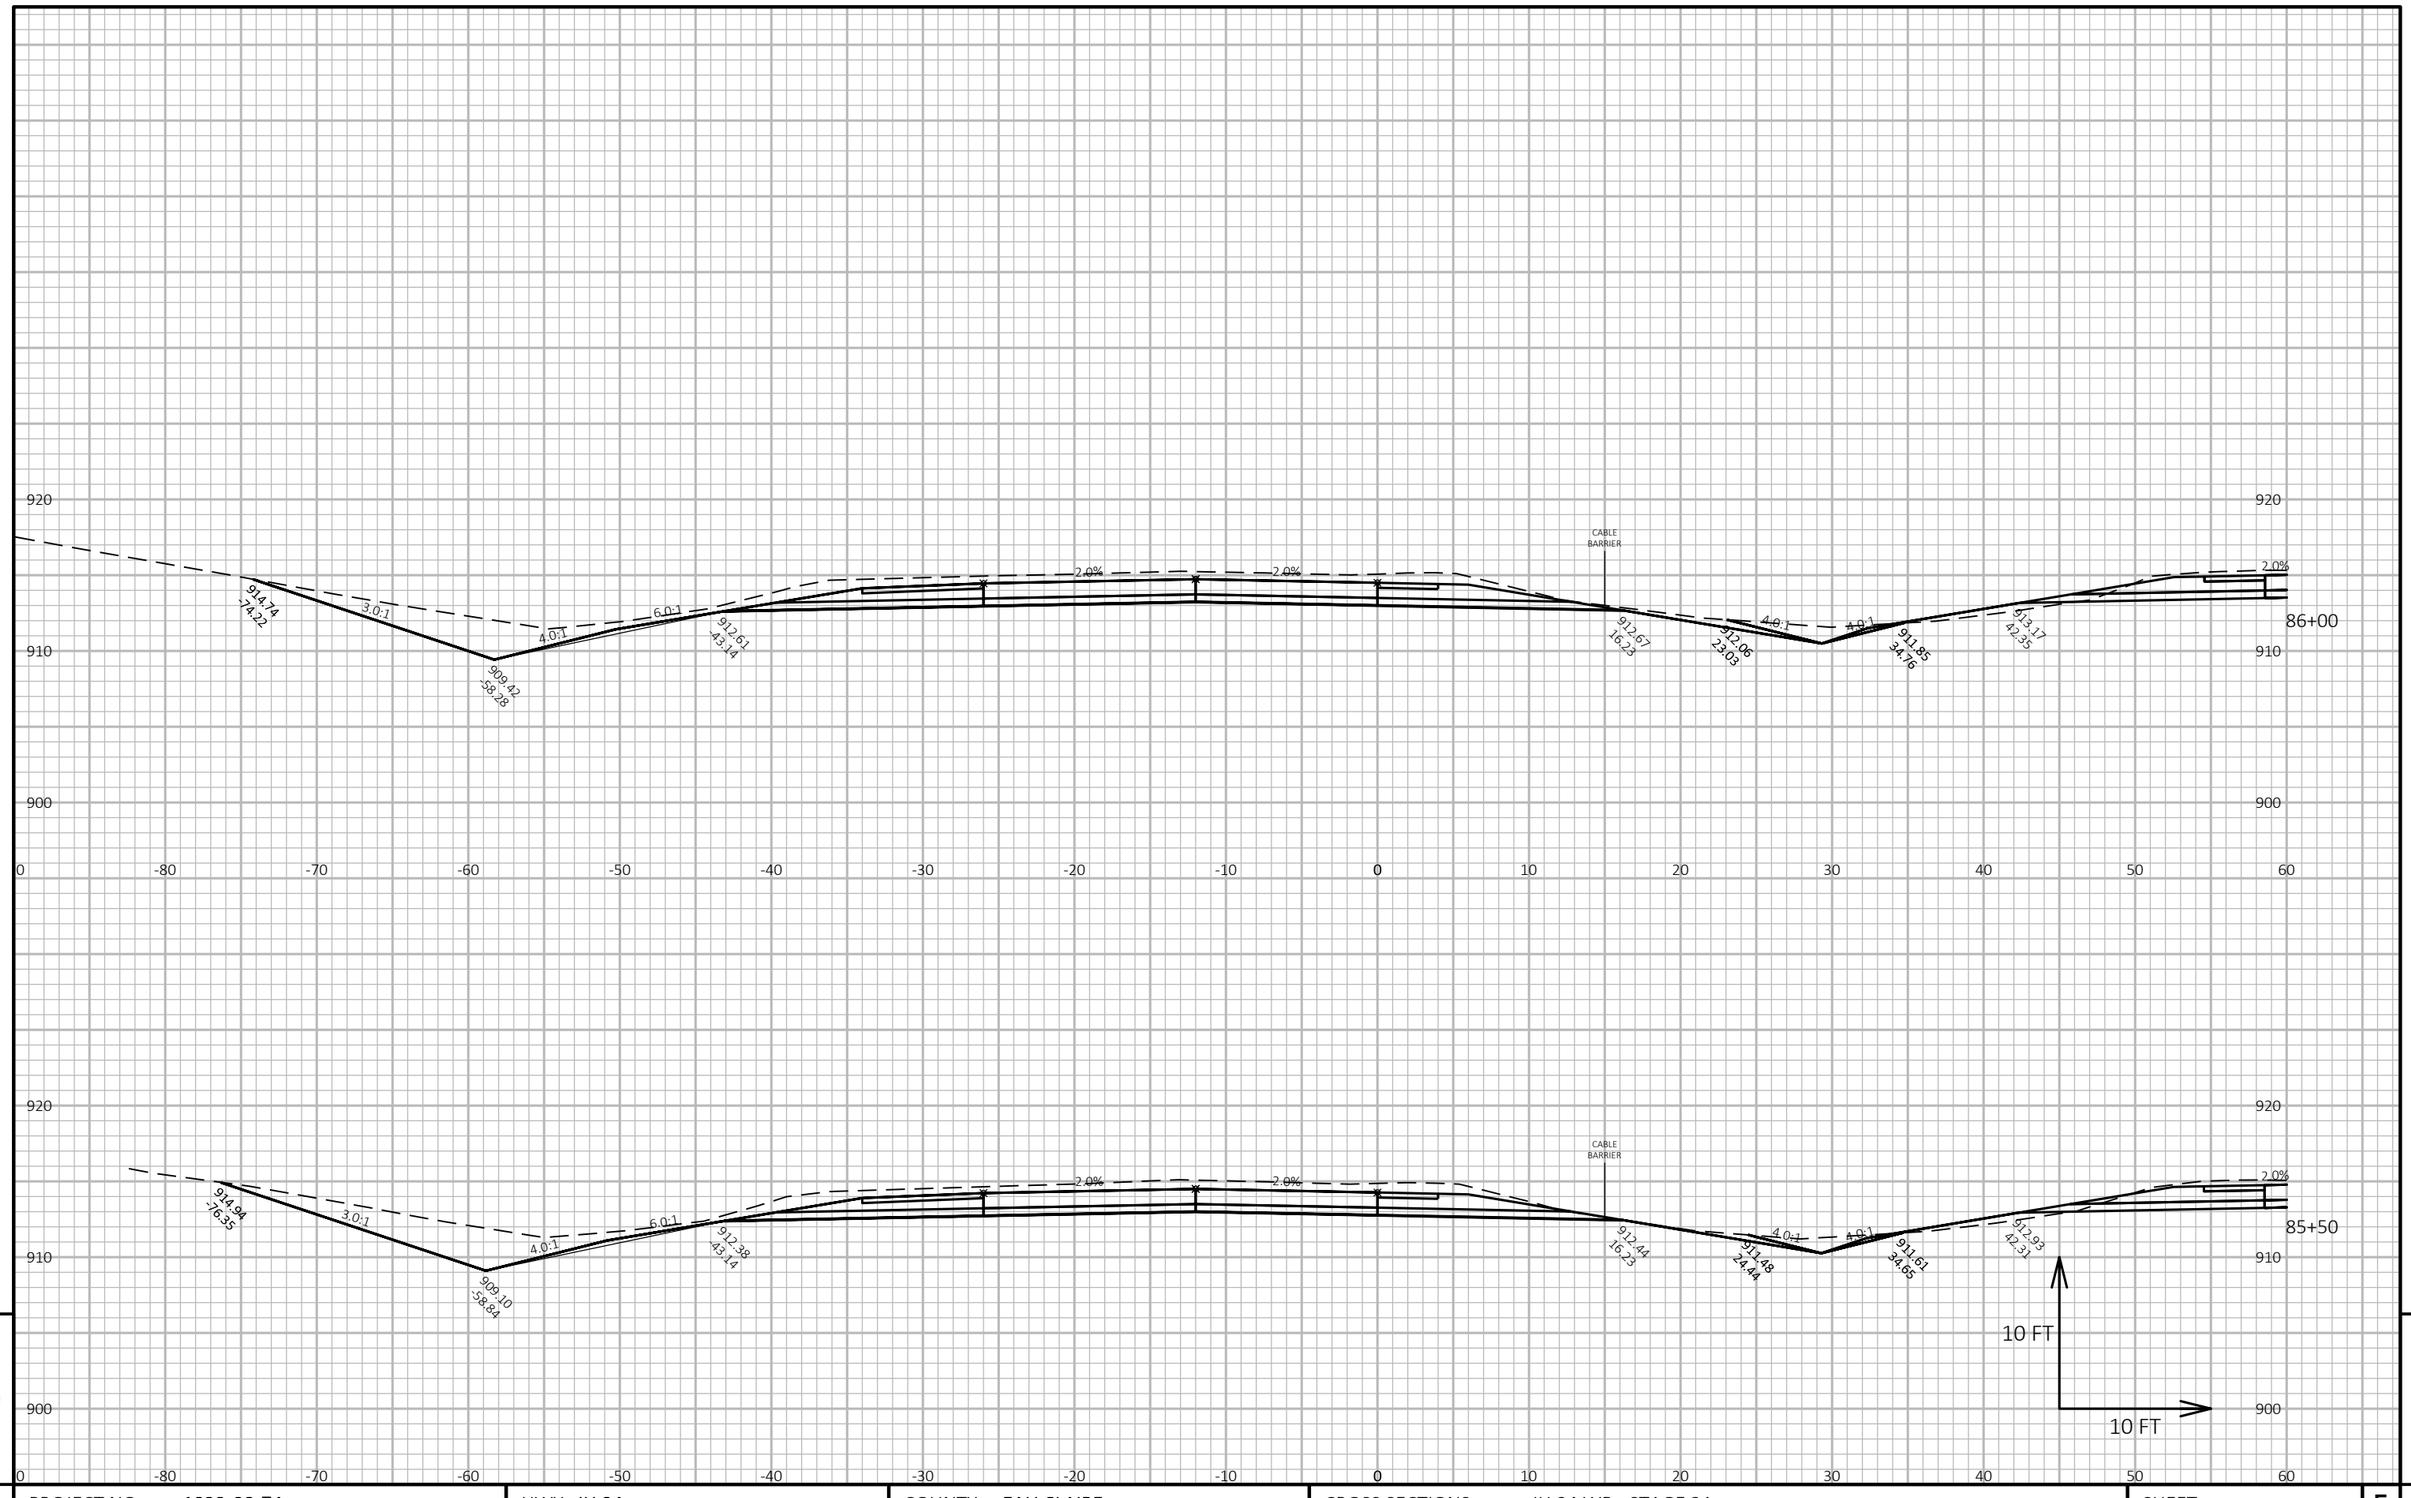

PROJECT NO: 1022-08-74	HWY: IH 94	COUNTY: EAU CLAIRE	CROSS SECTIONS: IH 94 WB - STAGE 2A	SHEET E

FILE NAME : N:\PDS\C3D\10220804\SHEETSPLAN\X-SECTIONS\090201_XS_STAGE_2A_WB_CONSTRUCTION_10-26-20.DWG
LAYOUT NAME - WB STAGE 2A - (47)

PLOT DATE : 1/16/2021 8:26 AM PLOT BY : CHRIST, AARON D PLOT NAME : **PLOT SCALE :** 1 IN:10 FT HORZ. / 1 IN:10 FT VERT.

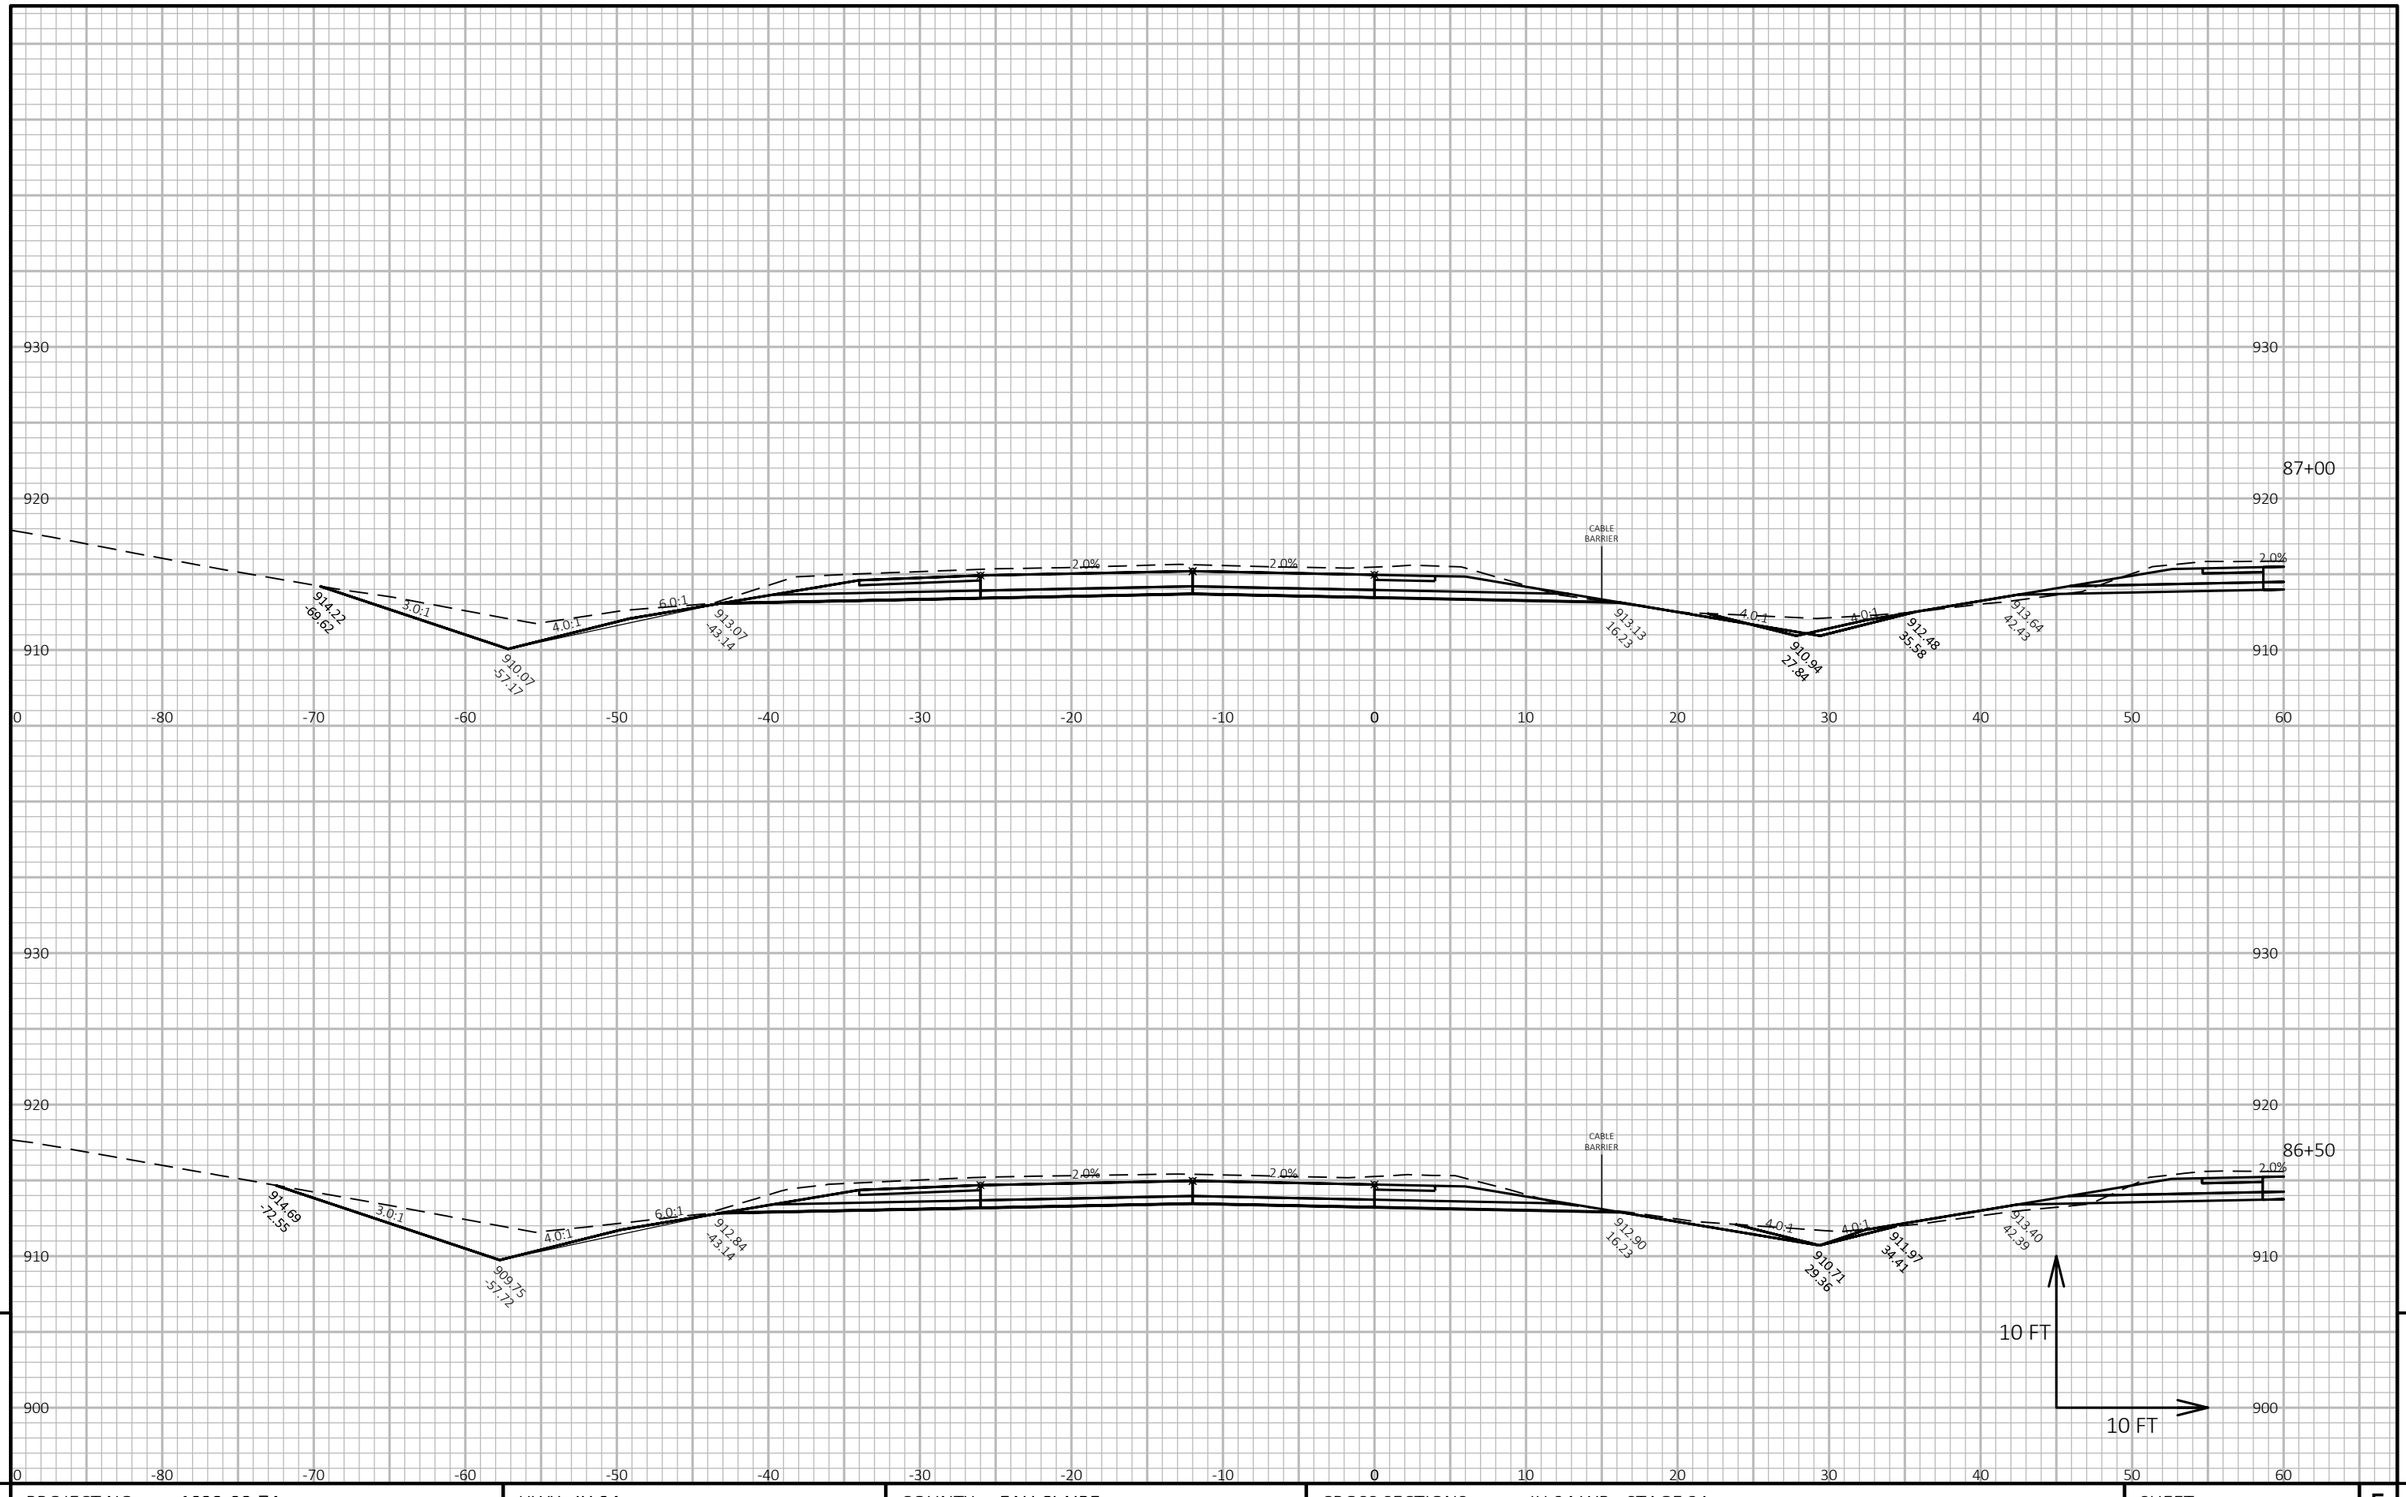

9

9

PROJECT NO: 1022-08-74	HWY: IH 94	COUNTY: EAU CLAIRE	CROSS SECTIONS: IH 94 WB - STAGE 2A	SHEET E

FILE NAME : N:\PDS\C3D\10220804\SHEETSPLAN\X-SECTIONS\090201_XS_STAGE_2A_WB_CONSTRUCTION_10-26-20.DWG
LAYOUT NAME - WB STAGE 2A - (48)

PLOT DATE : 1/16/2021 8:26 AM

PLOT BY : CHRIST, AARON D

PLOT NAME :

PLOT SCALE : 1 IN:10 FT HORZ. / 1 IN:10 FT VERT.

PROJECT NO: 1022-08-74	HWY: IH 94	COUNTY: EAU CLAIRE	CROSS SECTIONS: IH 94 WB - STAGE 2A	SHEET	E

FILE NAME : N:\PDS\C3D\10220804\SHEETSPLAN\X-SECTIONS\090201_XS_STAGE_2A_WB_CONSTRUCTION_10-26-20.DWG
LAYOUT NAME - WB STAGE 2A - (49)

PLOT DATE : 1/16/2021 8:27 AM

PLOT BY : CHRIST, AARON D


PLOT NAME :

PLOT SCALE : 1 IN:10 FT HORZ. / 1 IN:10 FT VERT.

WISDOT/CADDS SHEET 49

9

9

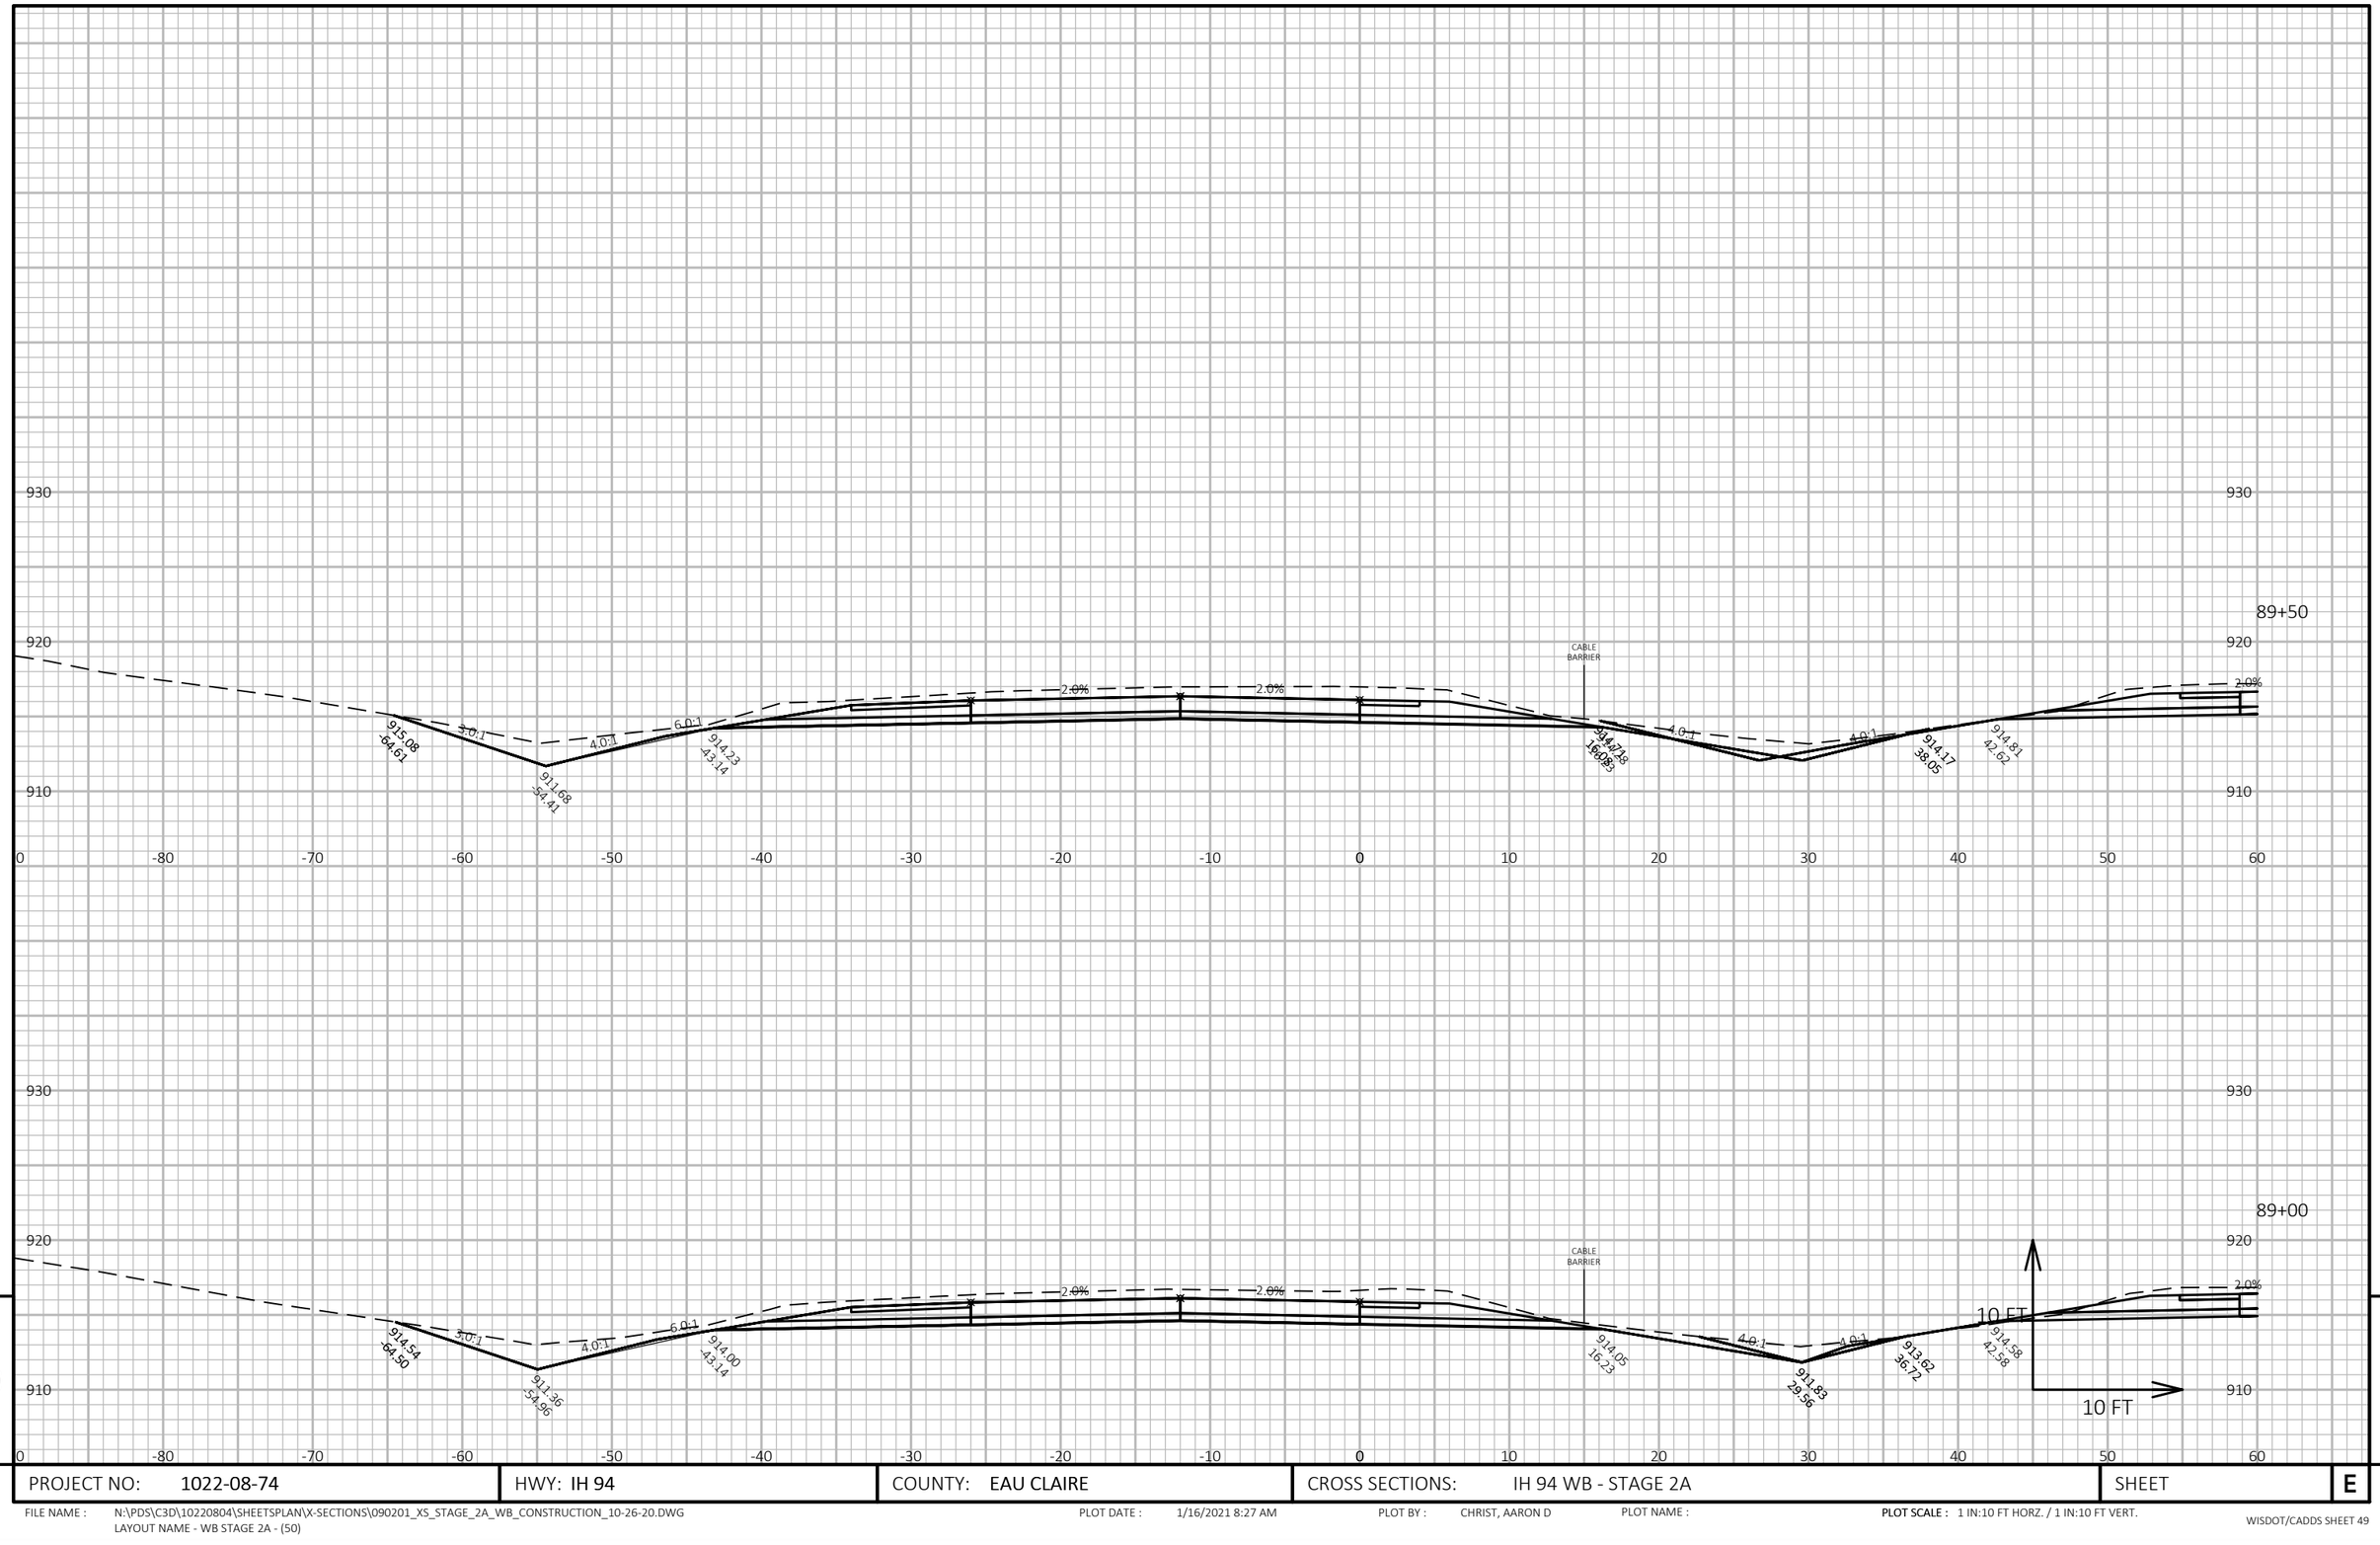


9

9

PROJECT NO: 1022-08-74	HWY: IH 94	COUNTY: EAU CLAIRE	CROSS SECTIONS: IH 94 WB - STAGE 2A	SHEET	E

FILE NAME : N:\PDS\C3D\10220804\SHEETSPLAN\X-SECTIONS\090201_XS_STAGE_2A_WB_CONSTRUCTION_10-26-20.DWG
LAYOUT NAME - WB STAGE 2A - (50)

PLOT DATE : 1/16/2021 8:27 AM PLOT BY : CHRIST, AARON D PLOT NAME : **PLOT SCALE :** 1 IN:10 FT HORZ. / 1 IN:10 FT VERT.

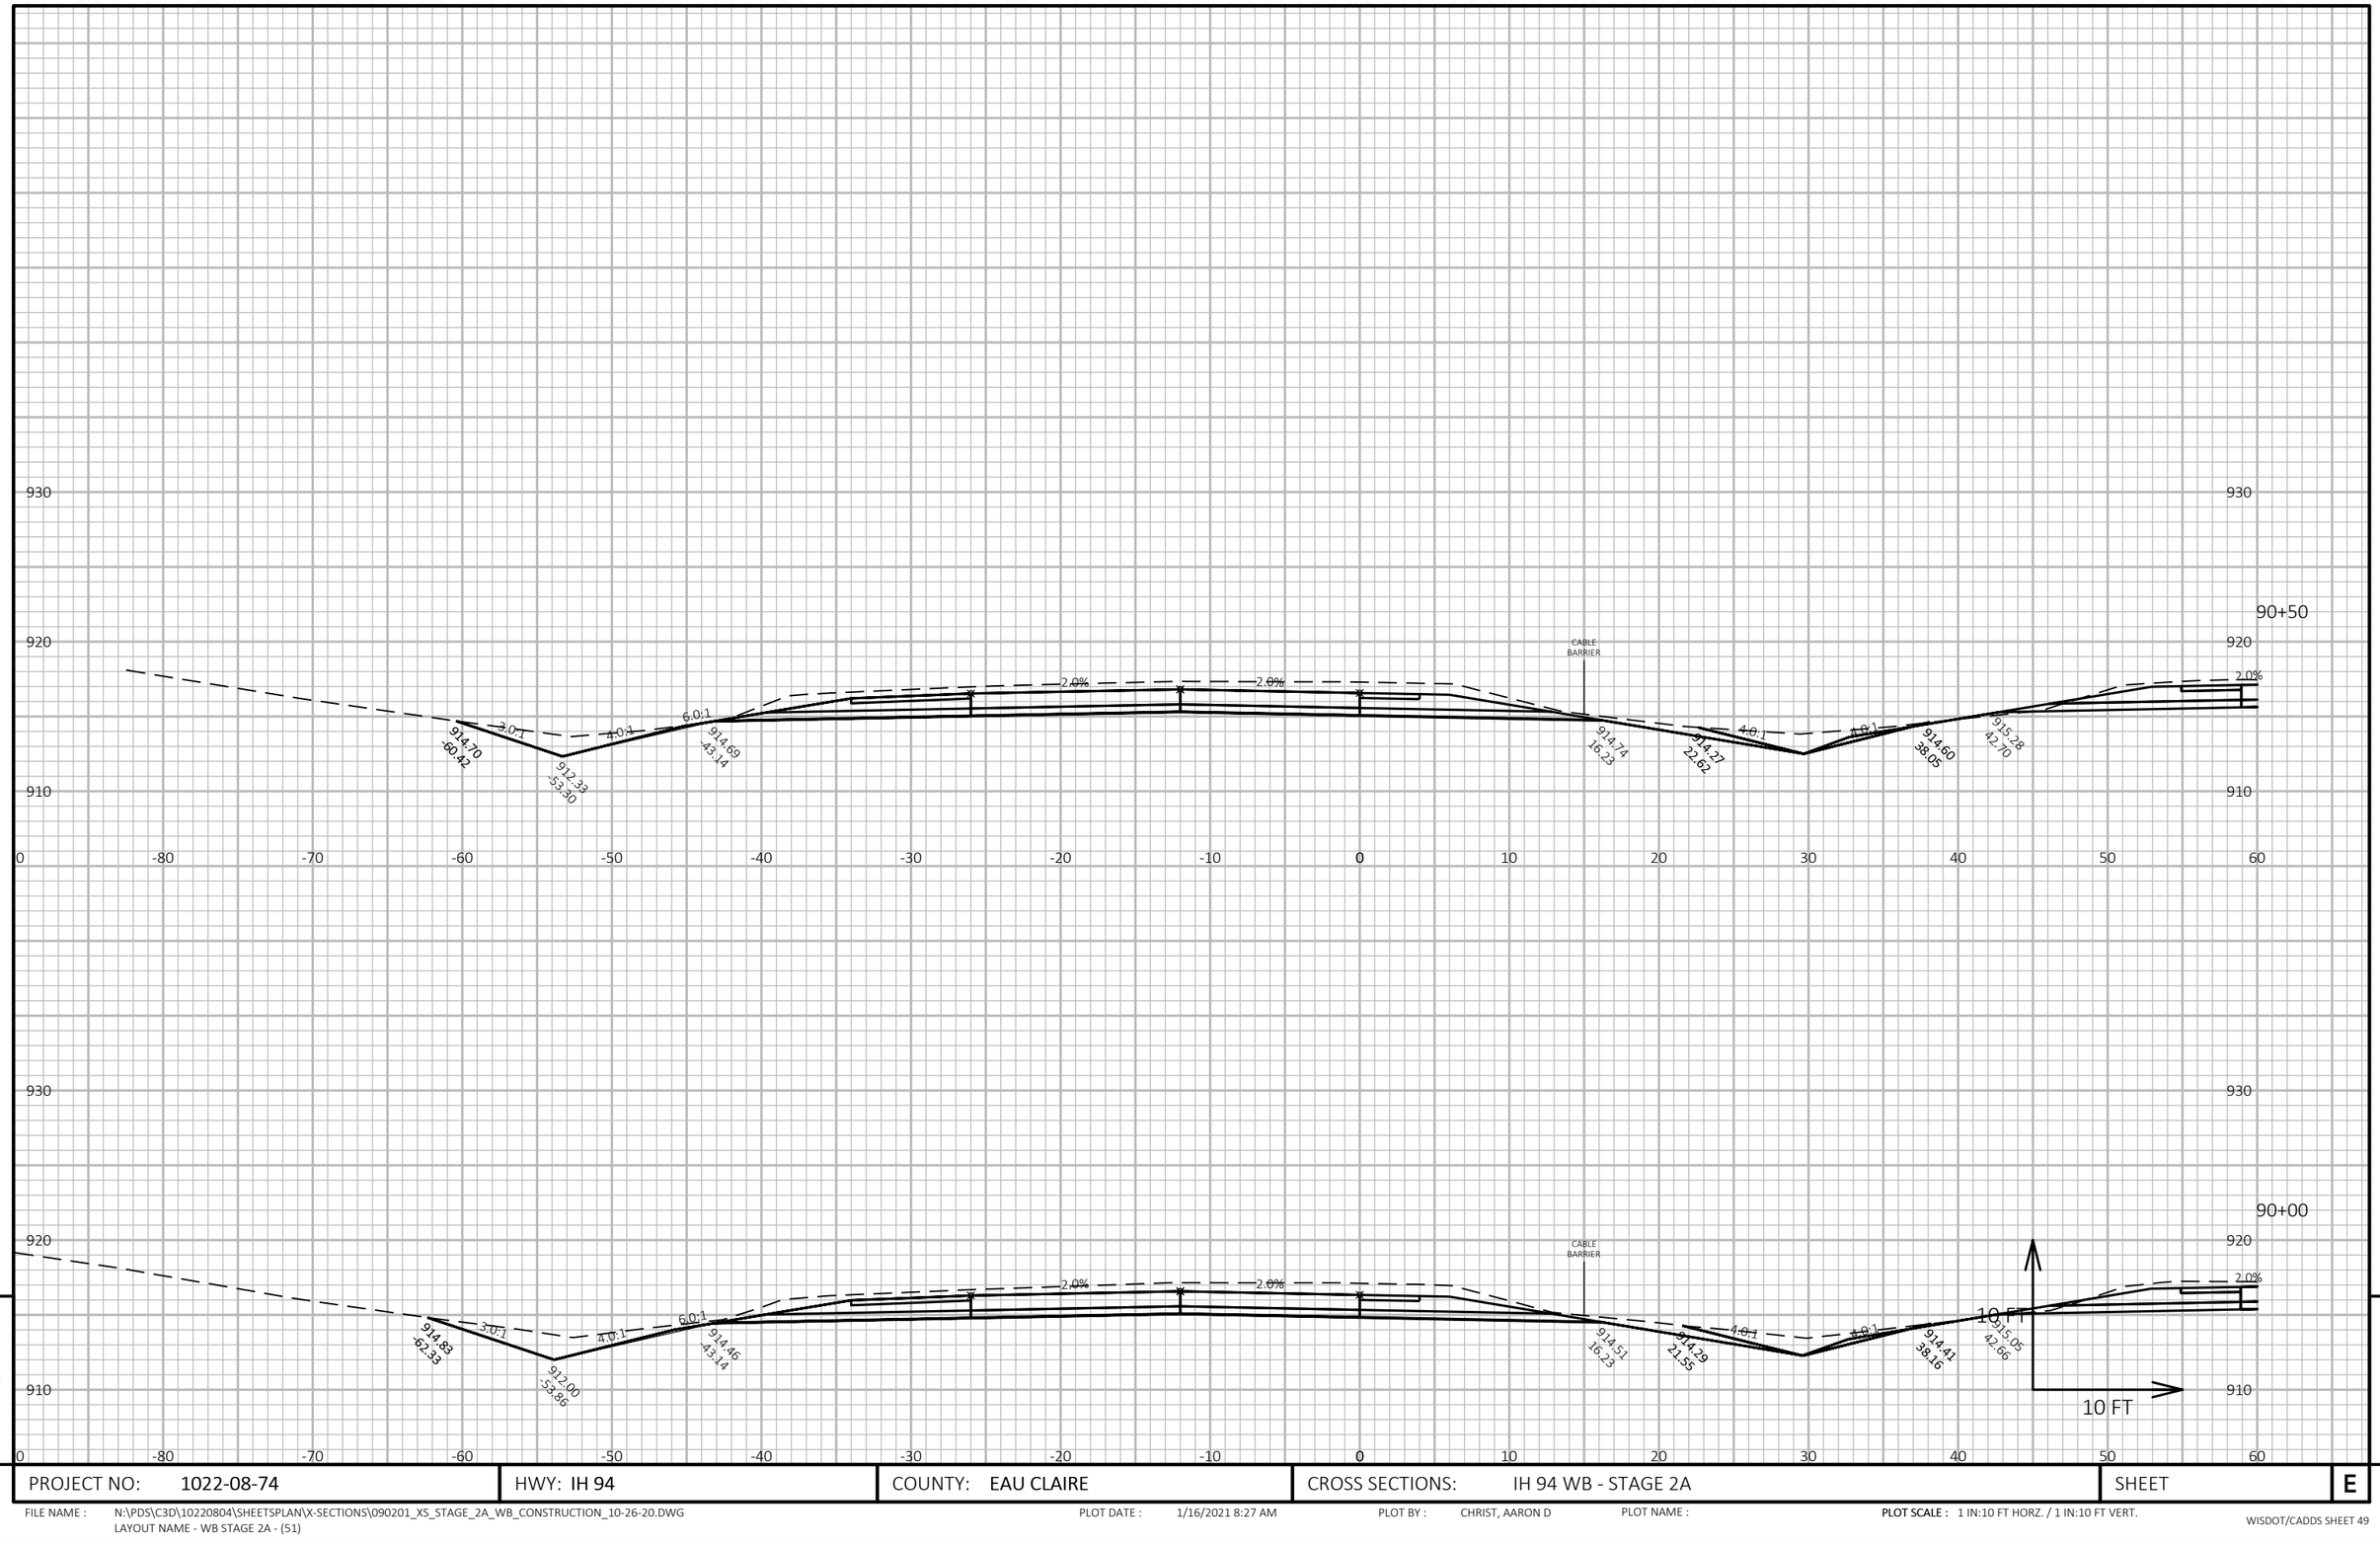


9

PROJECT NO: 1022-08-74	HWY: IH 94	COUNTY: EAU CLAIRE	CROSS SECTIONS: IH 94 WB - STAGE 2A	SHEET	E

FILE NAME : N:\PDS\C3D\10220804\SHEETSPLAN\X-SECTIONS\090201_XS_STAGE_2A_WB_CONSTRUCTION_10-26-20.DWG
LAYOUT NAME - WB STAGE 2A - (51)

PLOT DATE : 1/16/2021 8:27 AM PLOT BY : CHRIST, AARON D PLOT NAME : **PLOT SCALE :** 1 IN:10 FT HORZ. / 1 IN:10 FT VERT.

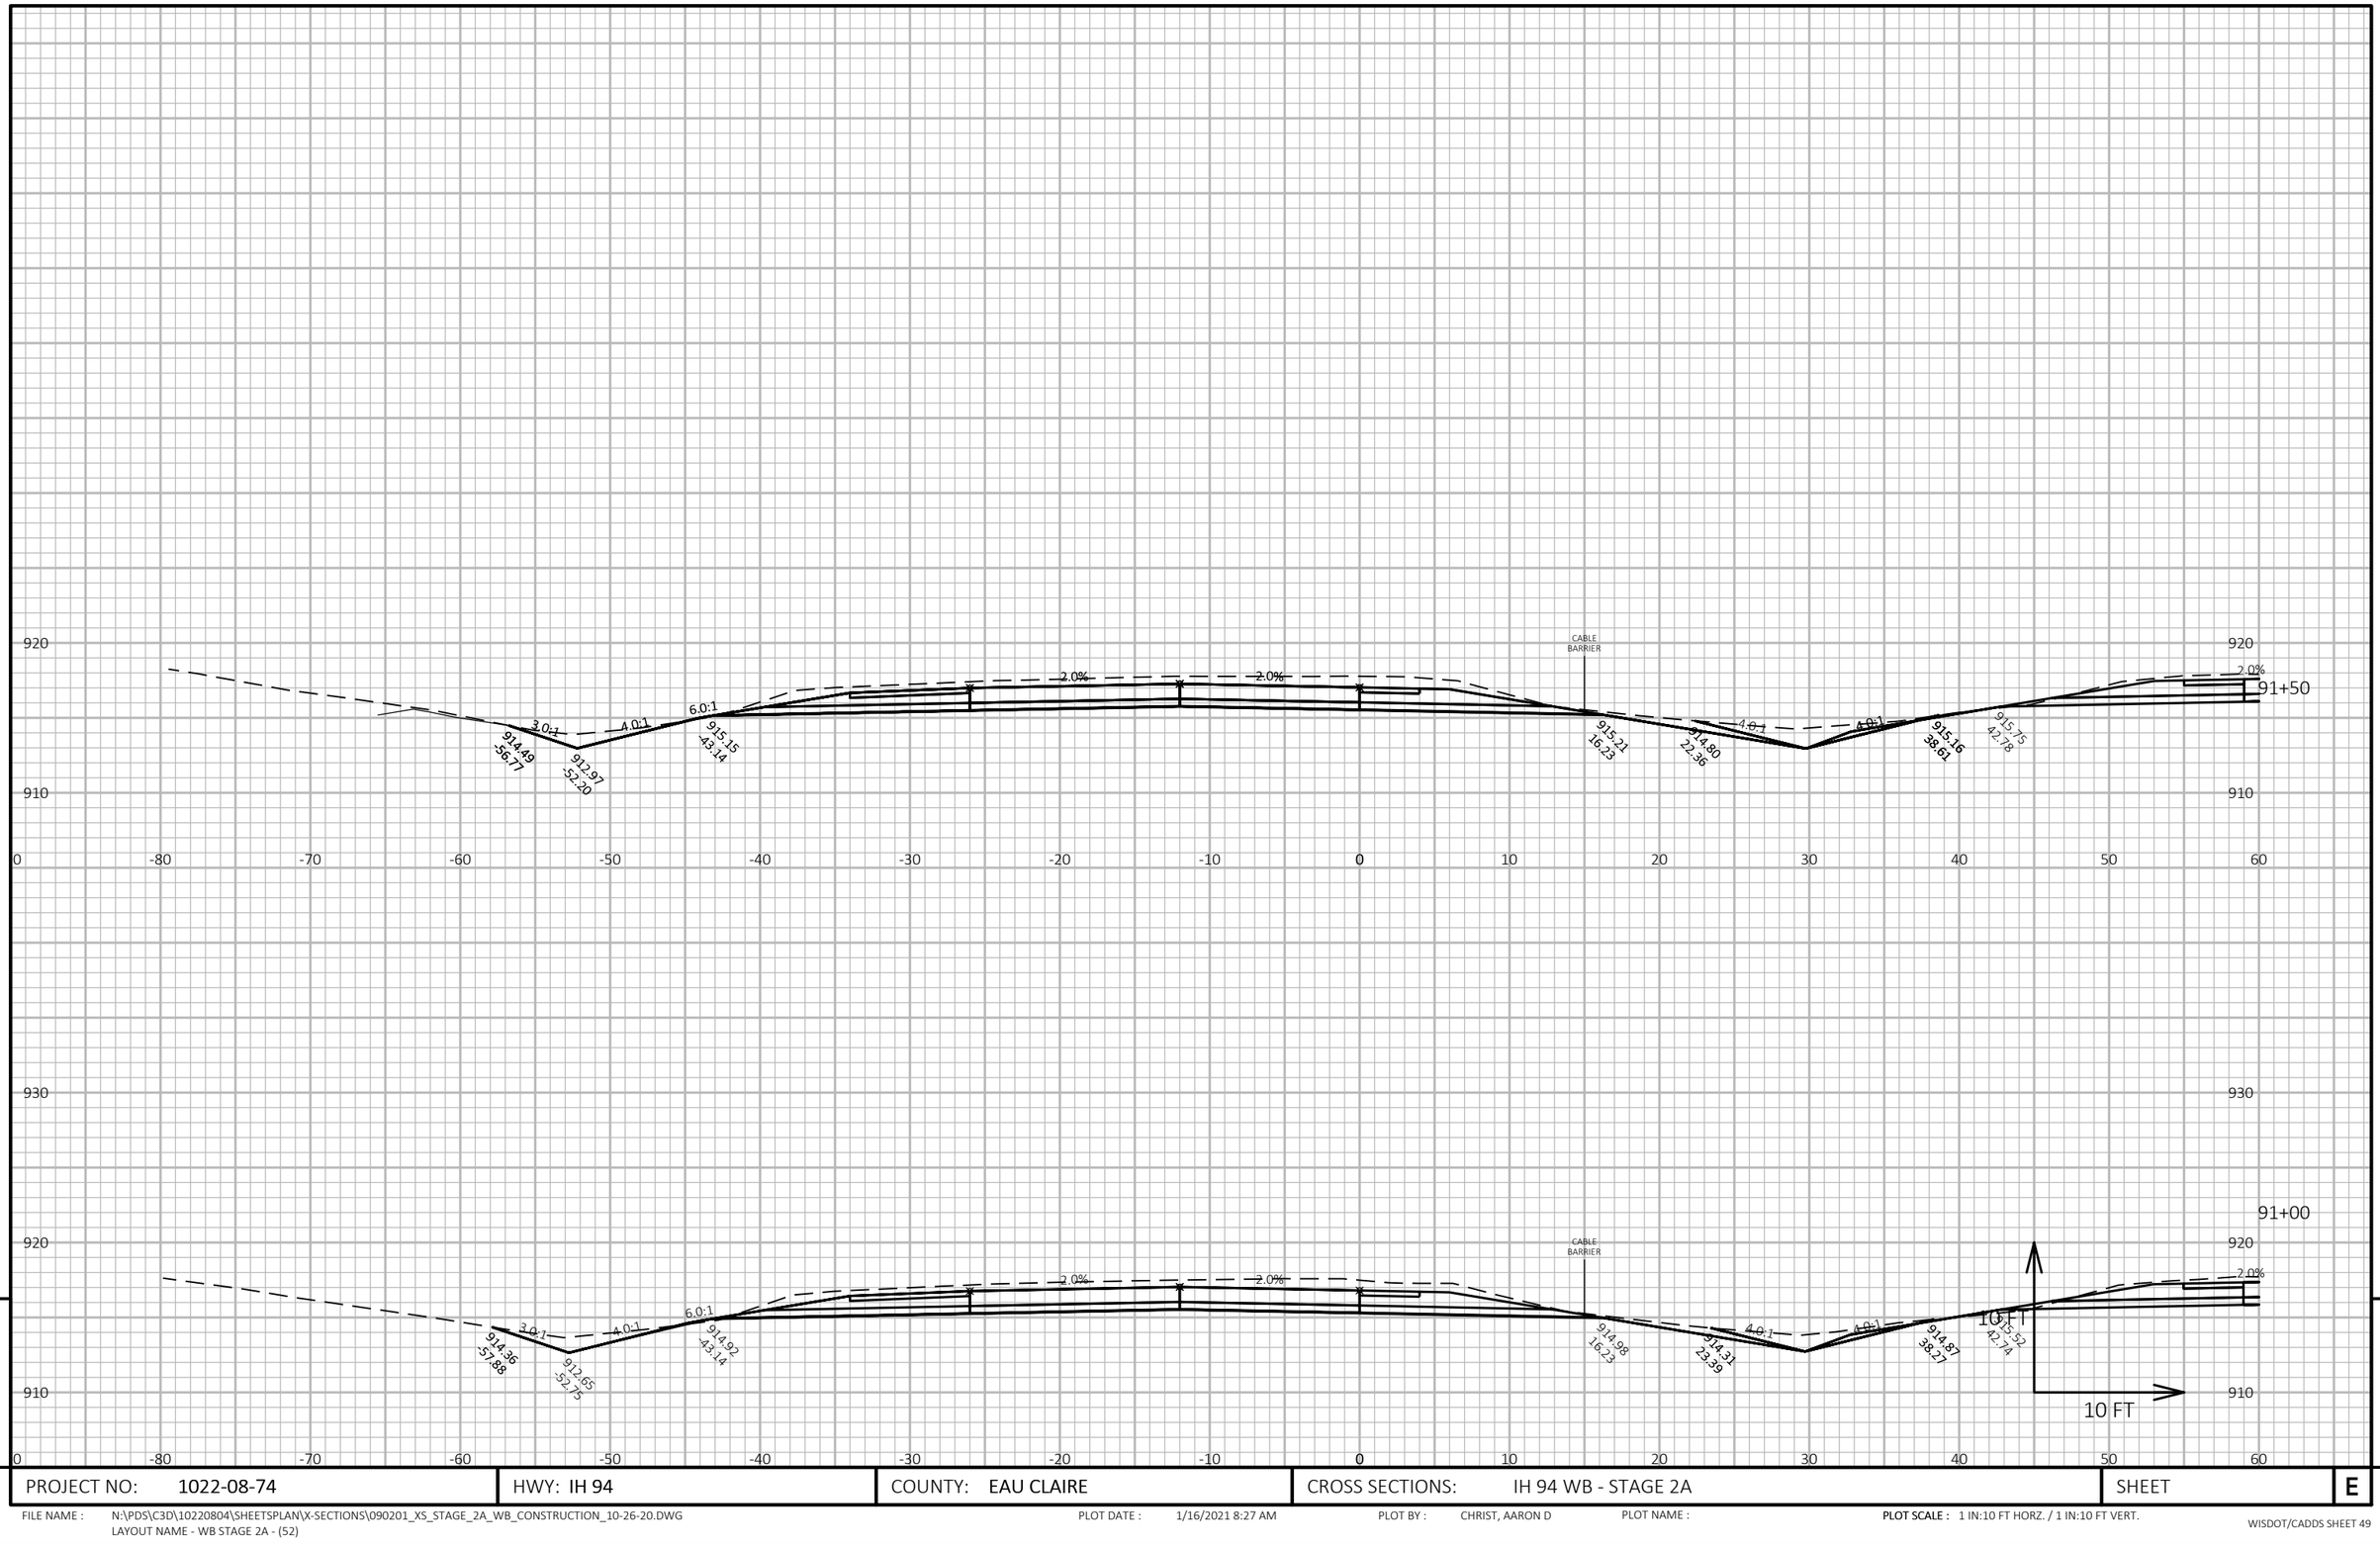


9

9

PROJECT NO: 1022-08-74	HWY: IH 94	COUNTY: EAU CLAIRE	CROSS SECTIONS: IH 94 WB - STAGE 2A	SHEET	E

FILE NAME : N:\PDS\C3D\10220804\SHEETSPLAN\X-SECTIONS\090201_XS_STAGE_2A_WB_CONSTRUCTION_10-26-20.DWG
LAYOUT NAME - WB STAGE 2A - (52)

PLOT DATE : 1/16/2021 8:27 AM PLOT BY : CHRIST, AARON D PLOT NAME : **PLOT SCALE :** 1 IN:10 FT HORZ. / 1 IN:10 FT VERT.

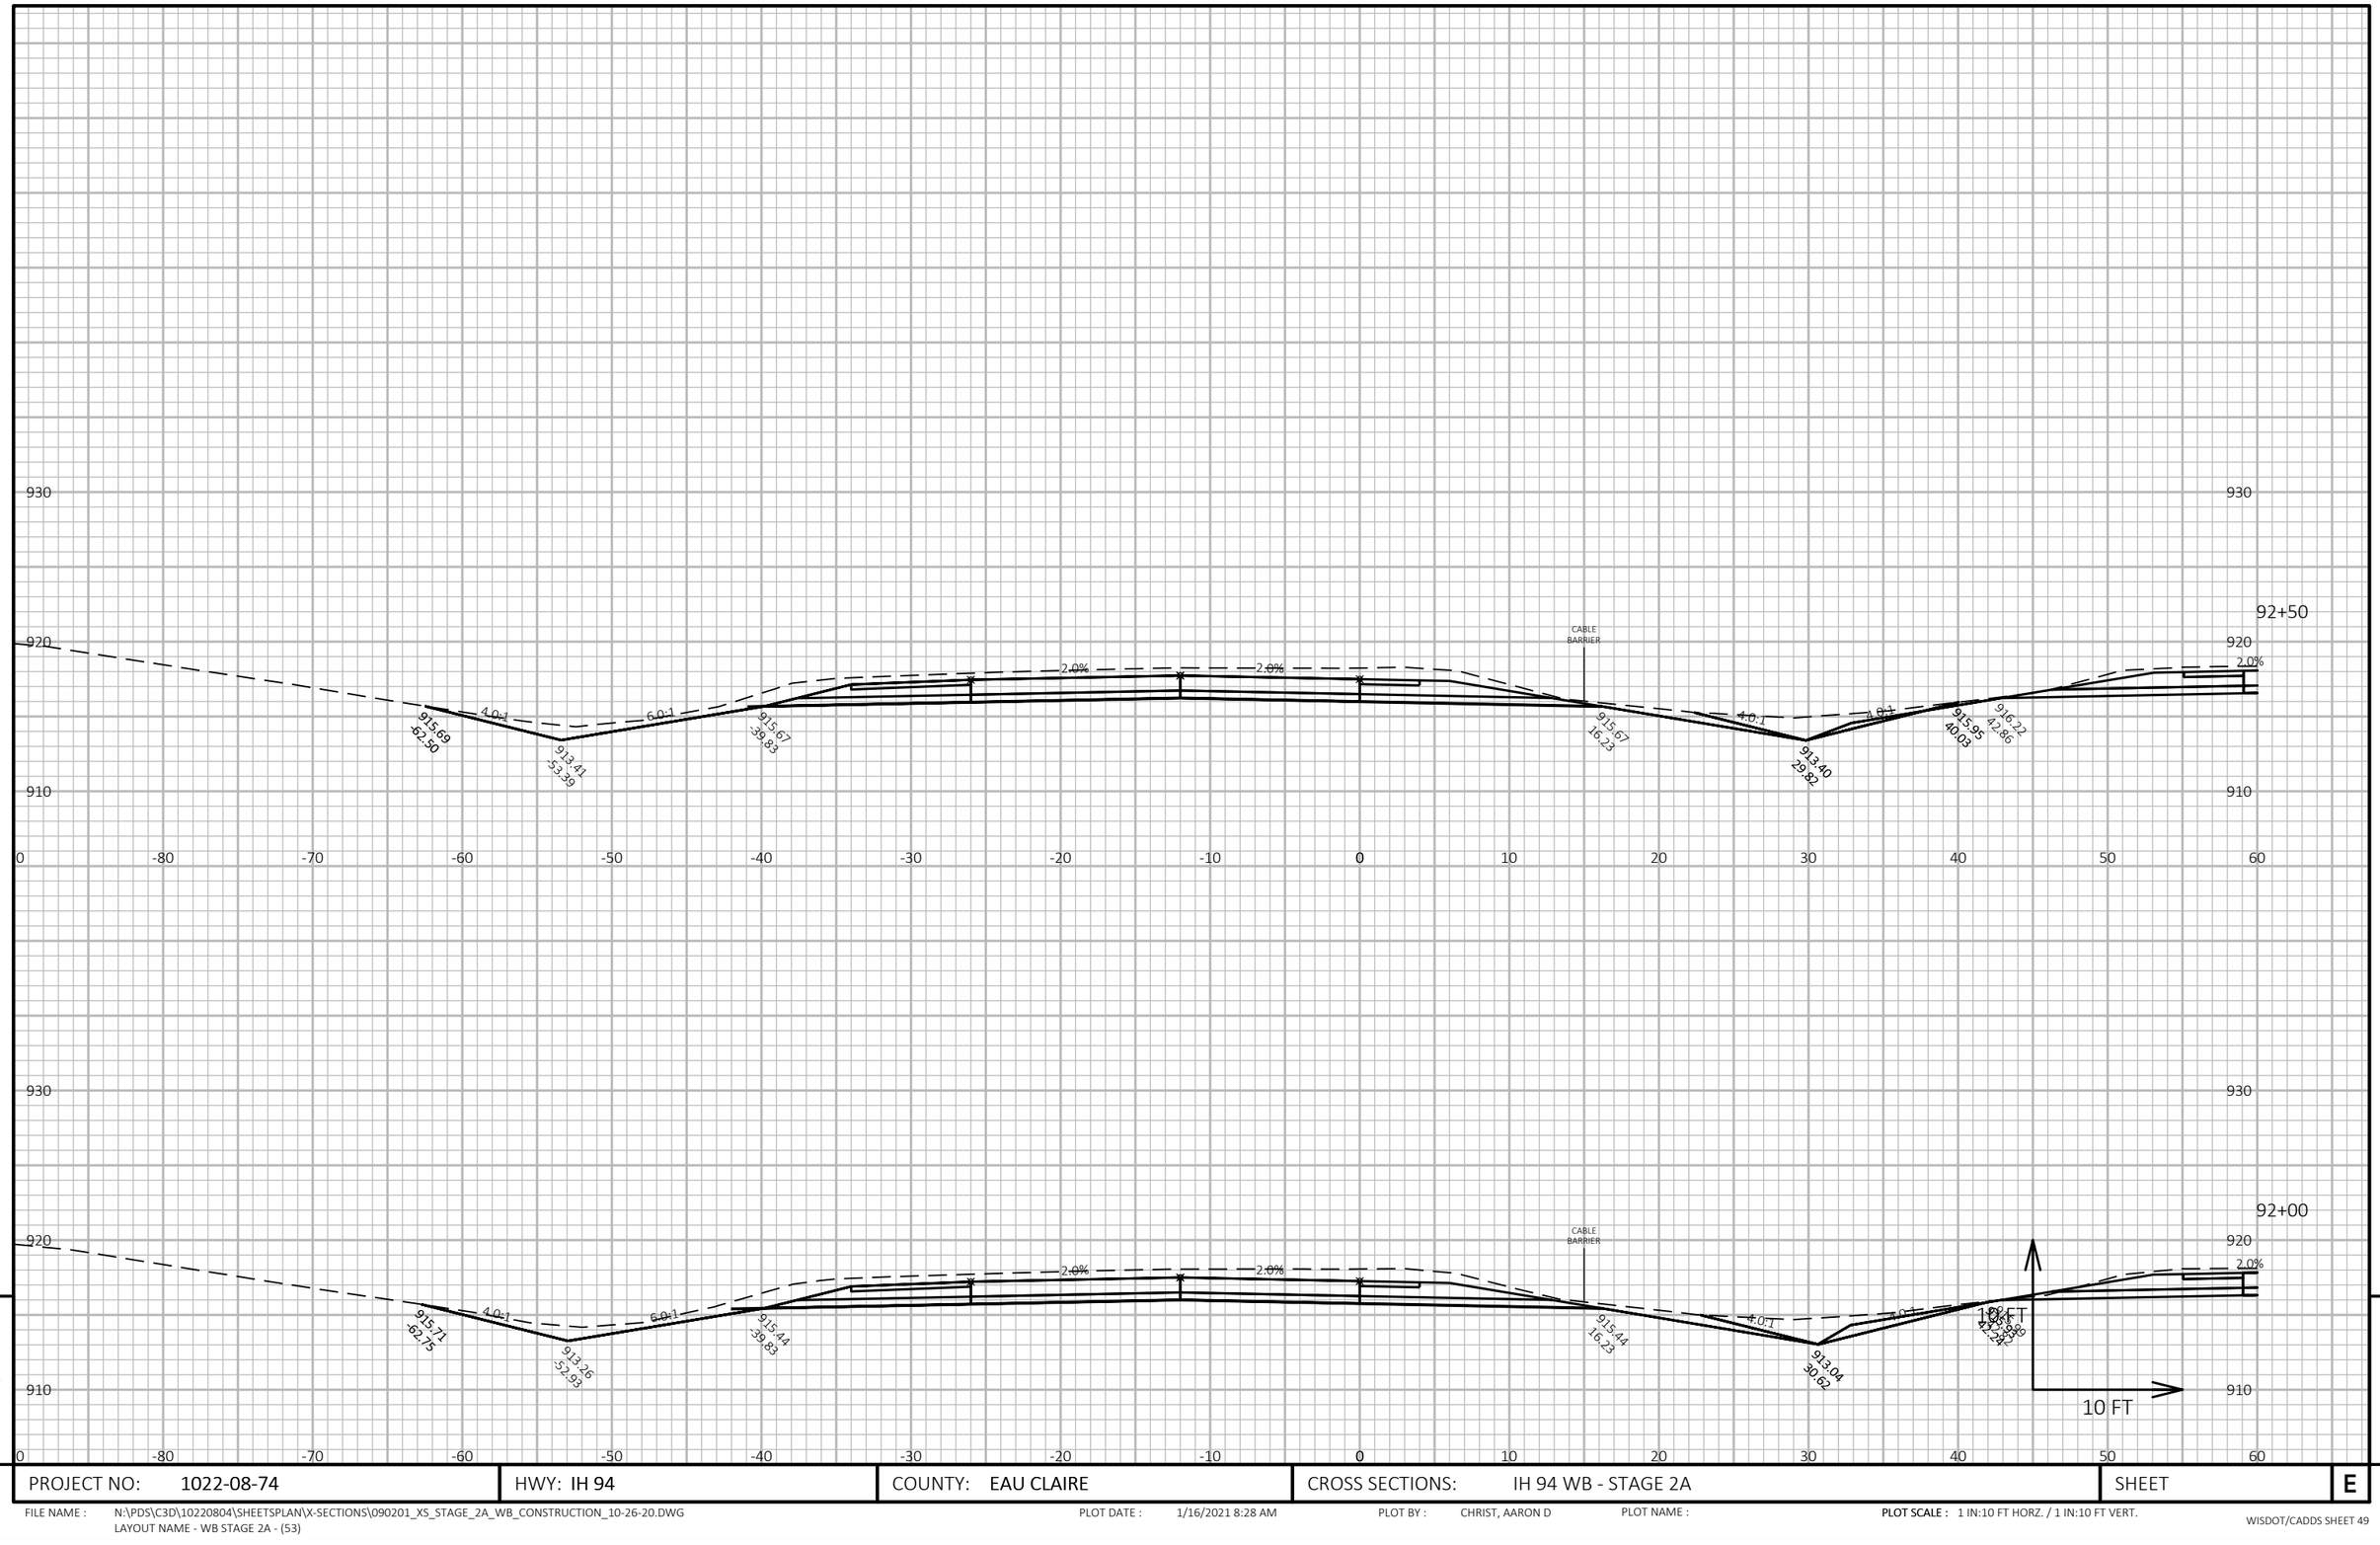


PROJECT NO: 1022-08-74	HWY: IH 94	COUNTY: EAU CLAIRE	CROSS SECTIONS: IH 94 WB - STAGE 2A	SHEET E

FILE NAME : N:\PDS\C3D\10220804\SHEETSPLAN\X-SECTIONS\090201_XS_STAGE_2A_WB_CONSTRUCTION_10-26-20.DWG
LAYOUT NAME - WB STAGE 2A - (53)

PLOT DATE : 1/16/2021 8:28 AM PLOT BY : CHRIST, AARON D PLOT NAME : **PLOT SCALE :** 1 IN:10 FT HORZ. / 1 IN:10 FT VERT.

WISDOT/CADDS SHEET 49

9 9

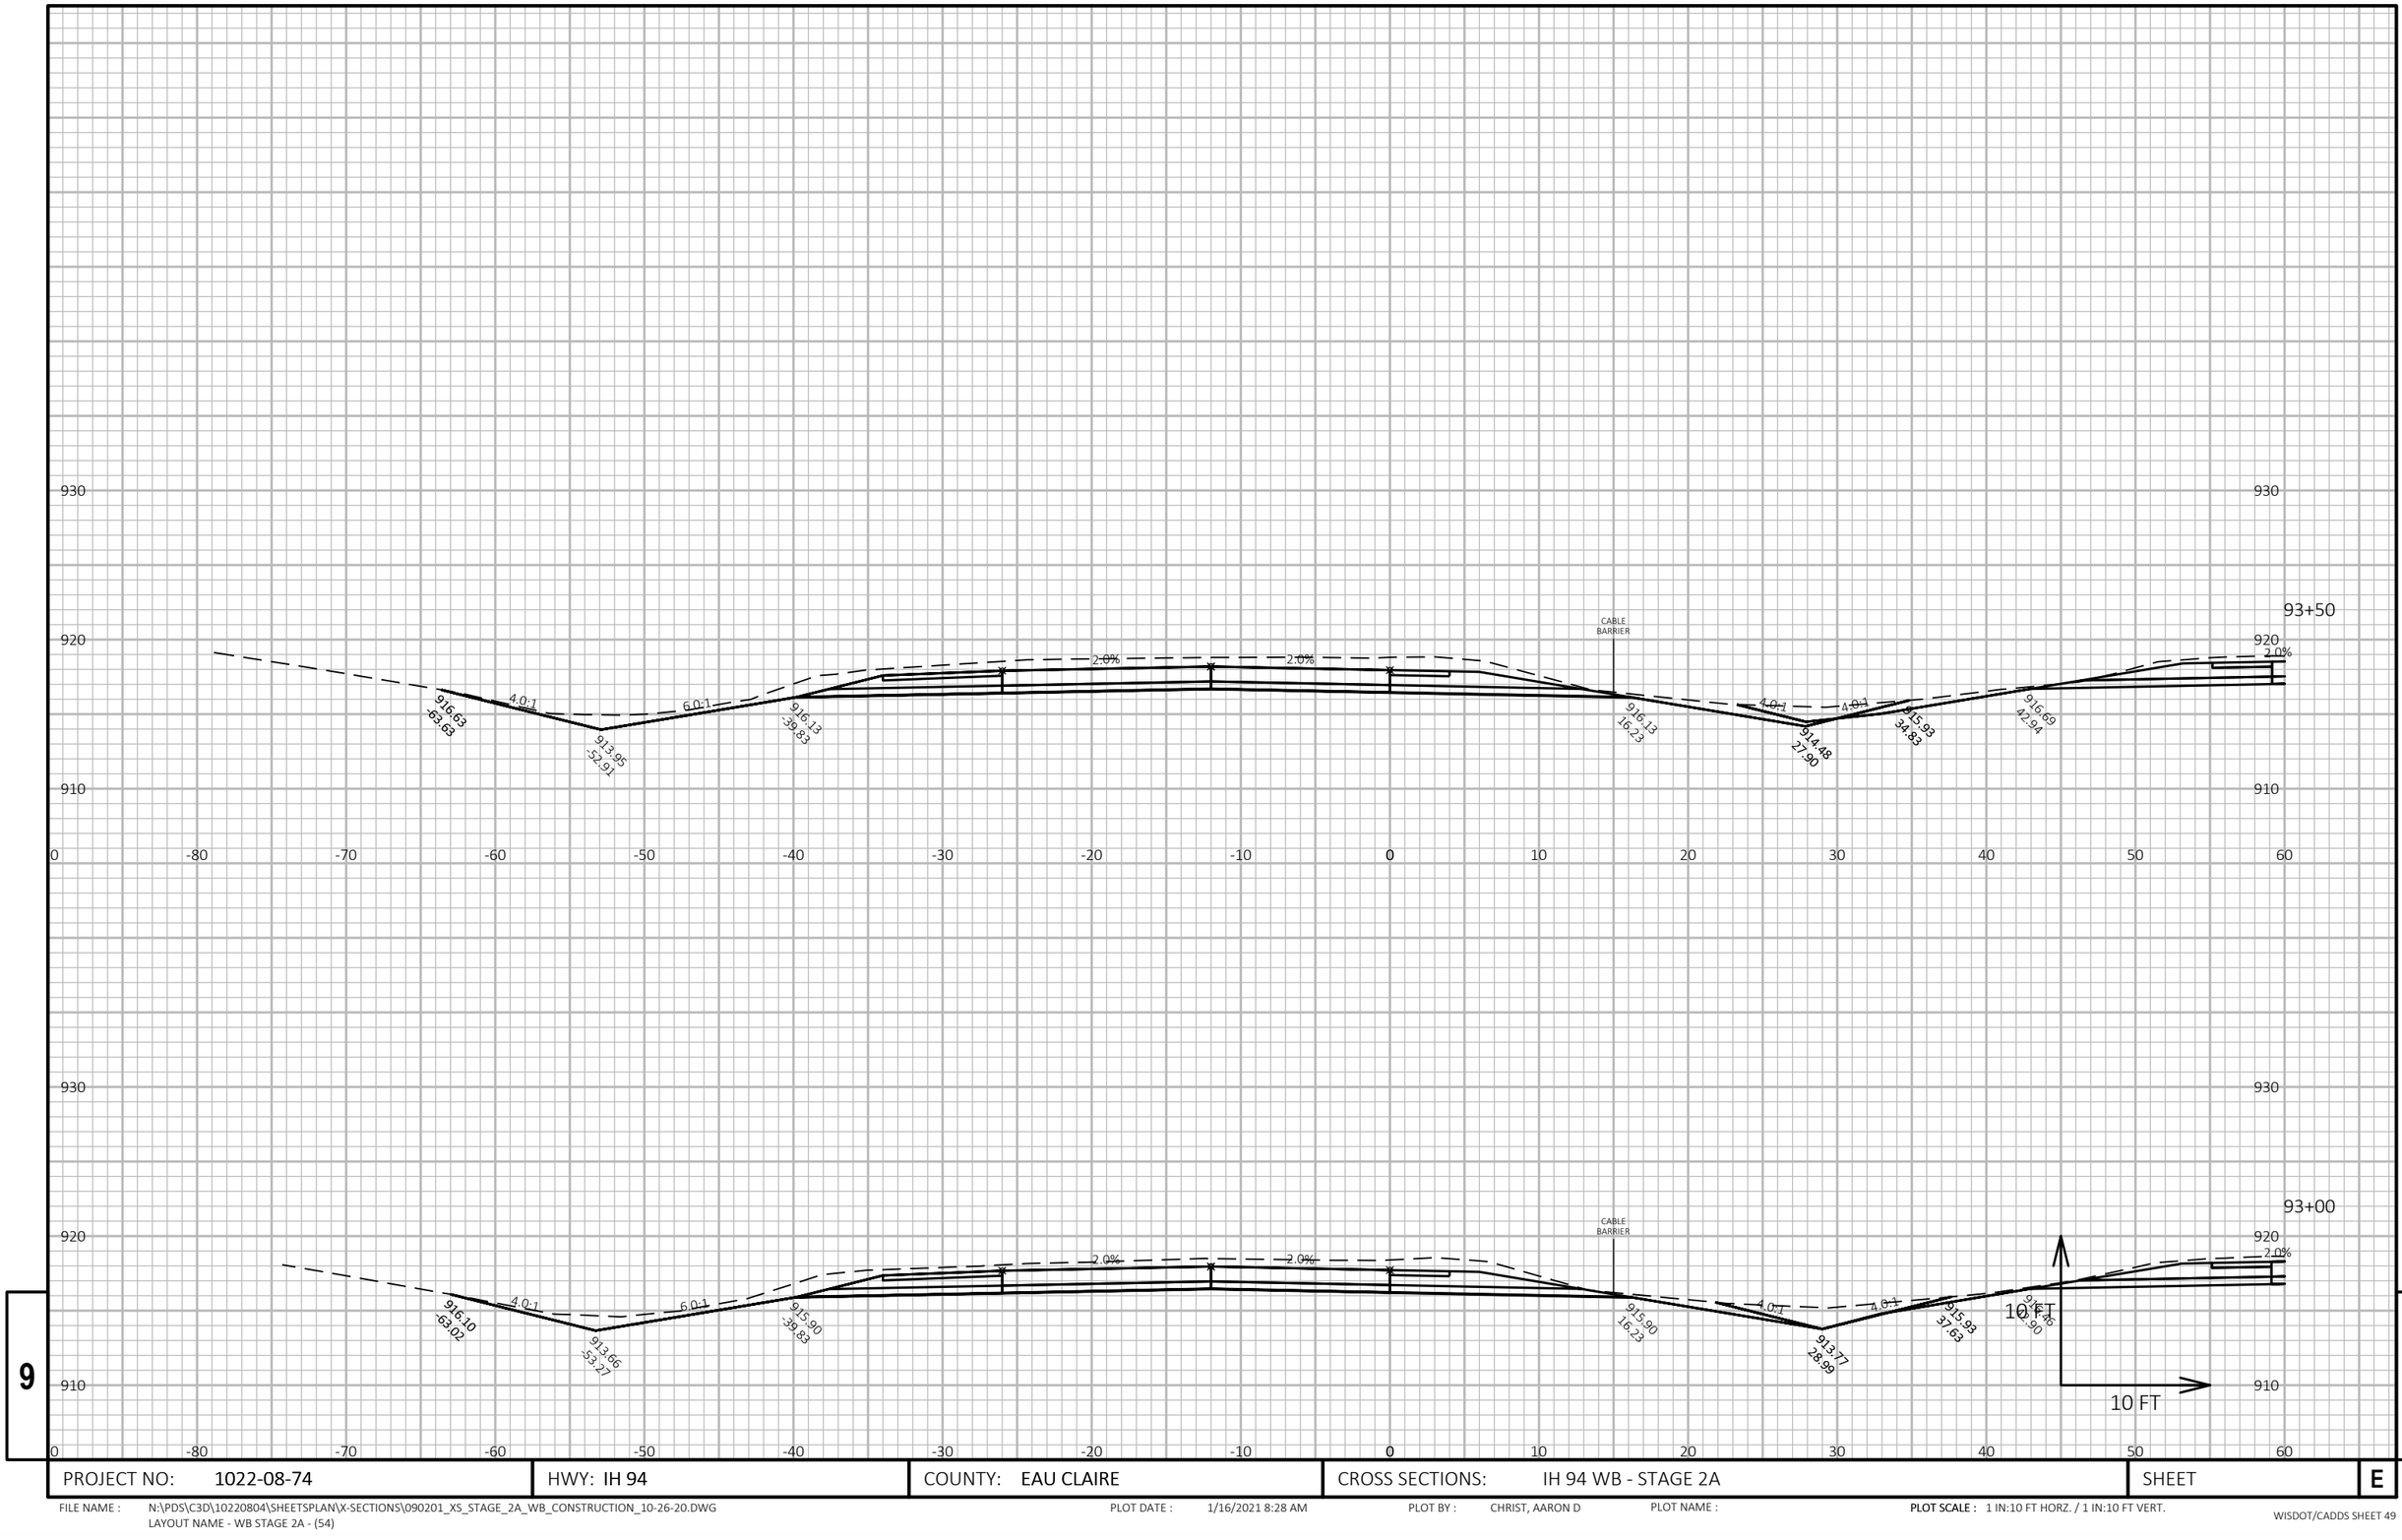

PROJECT NO: 1022-08-74	HWY: IH 94	COUNTY: EAU CLAIRE	CROSS SECTIONS: IH 94 WB - STAGE 2A	SHEET	E

FILE NAME : N:\PDS\C3D\10220804\SHEETSPLAN\X-SECTIONS\090201_XS_STAGE_2A_WB_CONSTRUCTION_10-26-20.DWG
LAYOUT NAME - WB STAGE 2A - (54)

PLOT DATE : 1/16/2021 8:28 AM PLOT BY : CHRIST, AARON D PLOT NAME : **PLOT SCALE :** 1 IN:10 FT HORZ. / 1 IN:10 FT VERT.

WISDOT/CADDS SHEET 49

9 9

1 - 18-INCH RCCP (54') @ 0.72%
2 - AEW'S REQ'D

Offset = -44.446
Elev. = 914.936

CABLE BARRIER

94+38

930
920
910

917.69 -65.46
4.0:1
914.44 -52.44
6.0:1
916.84 -40.23
914.17 -40.14
2.0%
2.0%
916.23 -16.23
914.56 -13.72
916.07 -21.86
4.0:1
914.64 -27.60
4.0:1
917.10 -43.00
2.0%

0 -80 -70 -60 -50 -40 -30 -20 -10 0 10 20 30 40 50 60

CABLE BARRIER

94+00

930
920
910

917.55 -66.29
4.0:1
914.19 -52.87
6.0:1
916.37 -39.83
2.0%
2.0%
916.36 -16.23
914.60 -26.83
4.0:1
916.68 -35.07
4.0:1
916.98 -10.97
2.0%

10 FT
10 FT

0 -80 -70 -60 -50 -40 -30 -20 -10 0 10 20 30 40 50 60


9

9

PROJECT NO: 1022-08-74	HWY: IH 94	COUNTY: EAU CLAIRE	CROSS SECTIONS: IH 94 WB - STAGE 2A	SHEET	E

FILE NAME : N:\PDS\C3D\10220804\SHEETSPLAN\X-SECTIONS\090201_XS_STAGE_2A_WB_CONSTRUCTION_10-26-20.DWG
LAYOUT NAME - WB STAGE 2A - (55)


PLOT DATE : 1/16/2021 8:28 AM PLOT BY : CHRIST, AARON D PLOT NAME : PLOT SCALE : 1 IN:10 FT HORZ. / 1 IN:10 FT VERT.

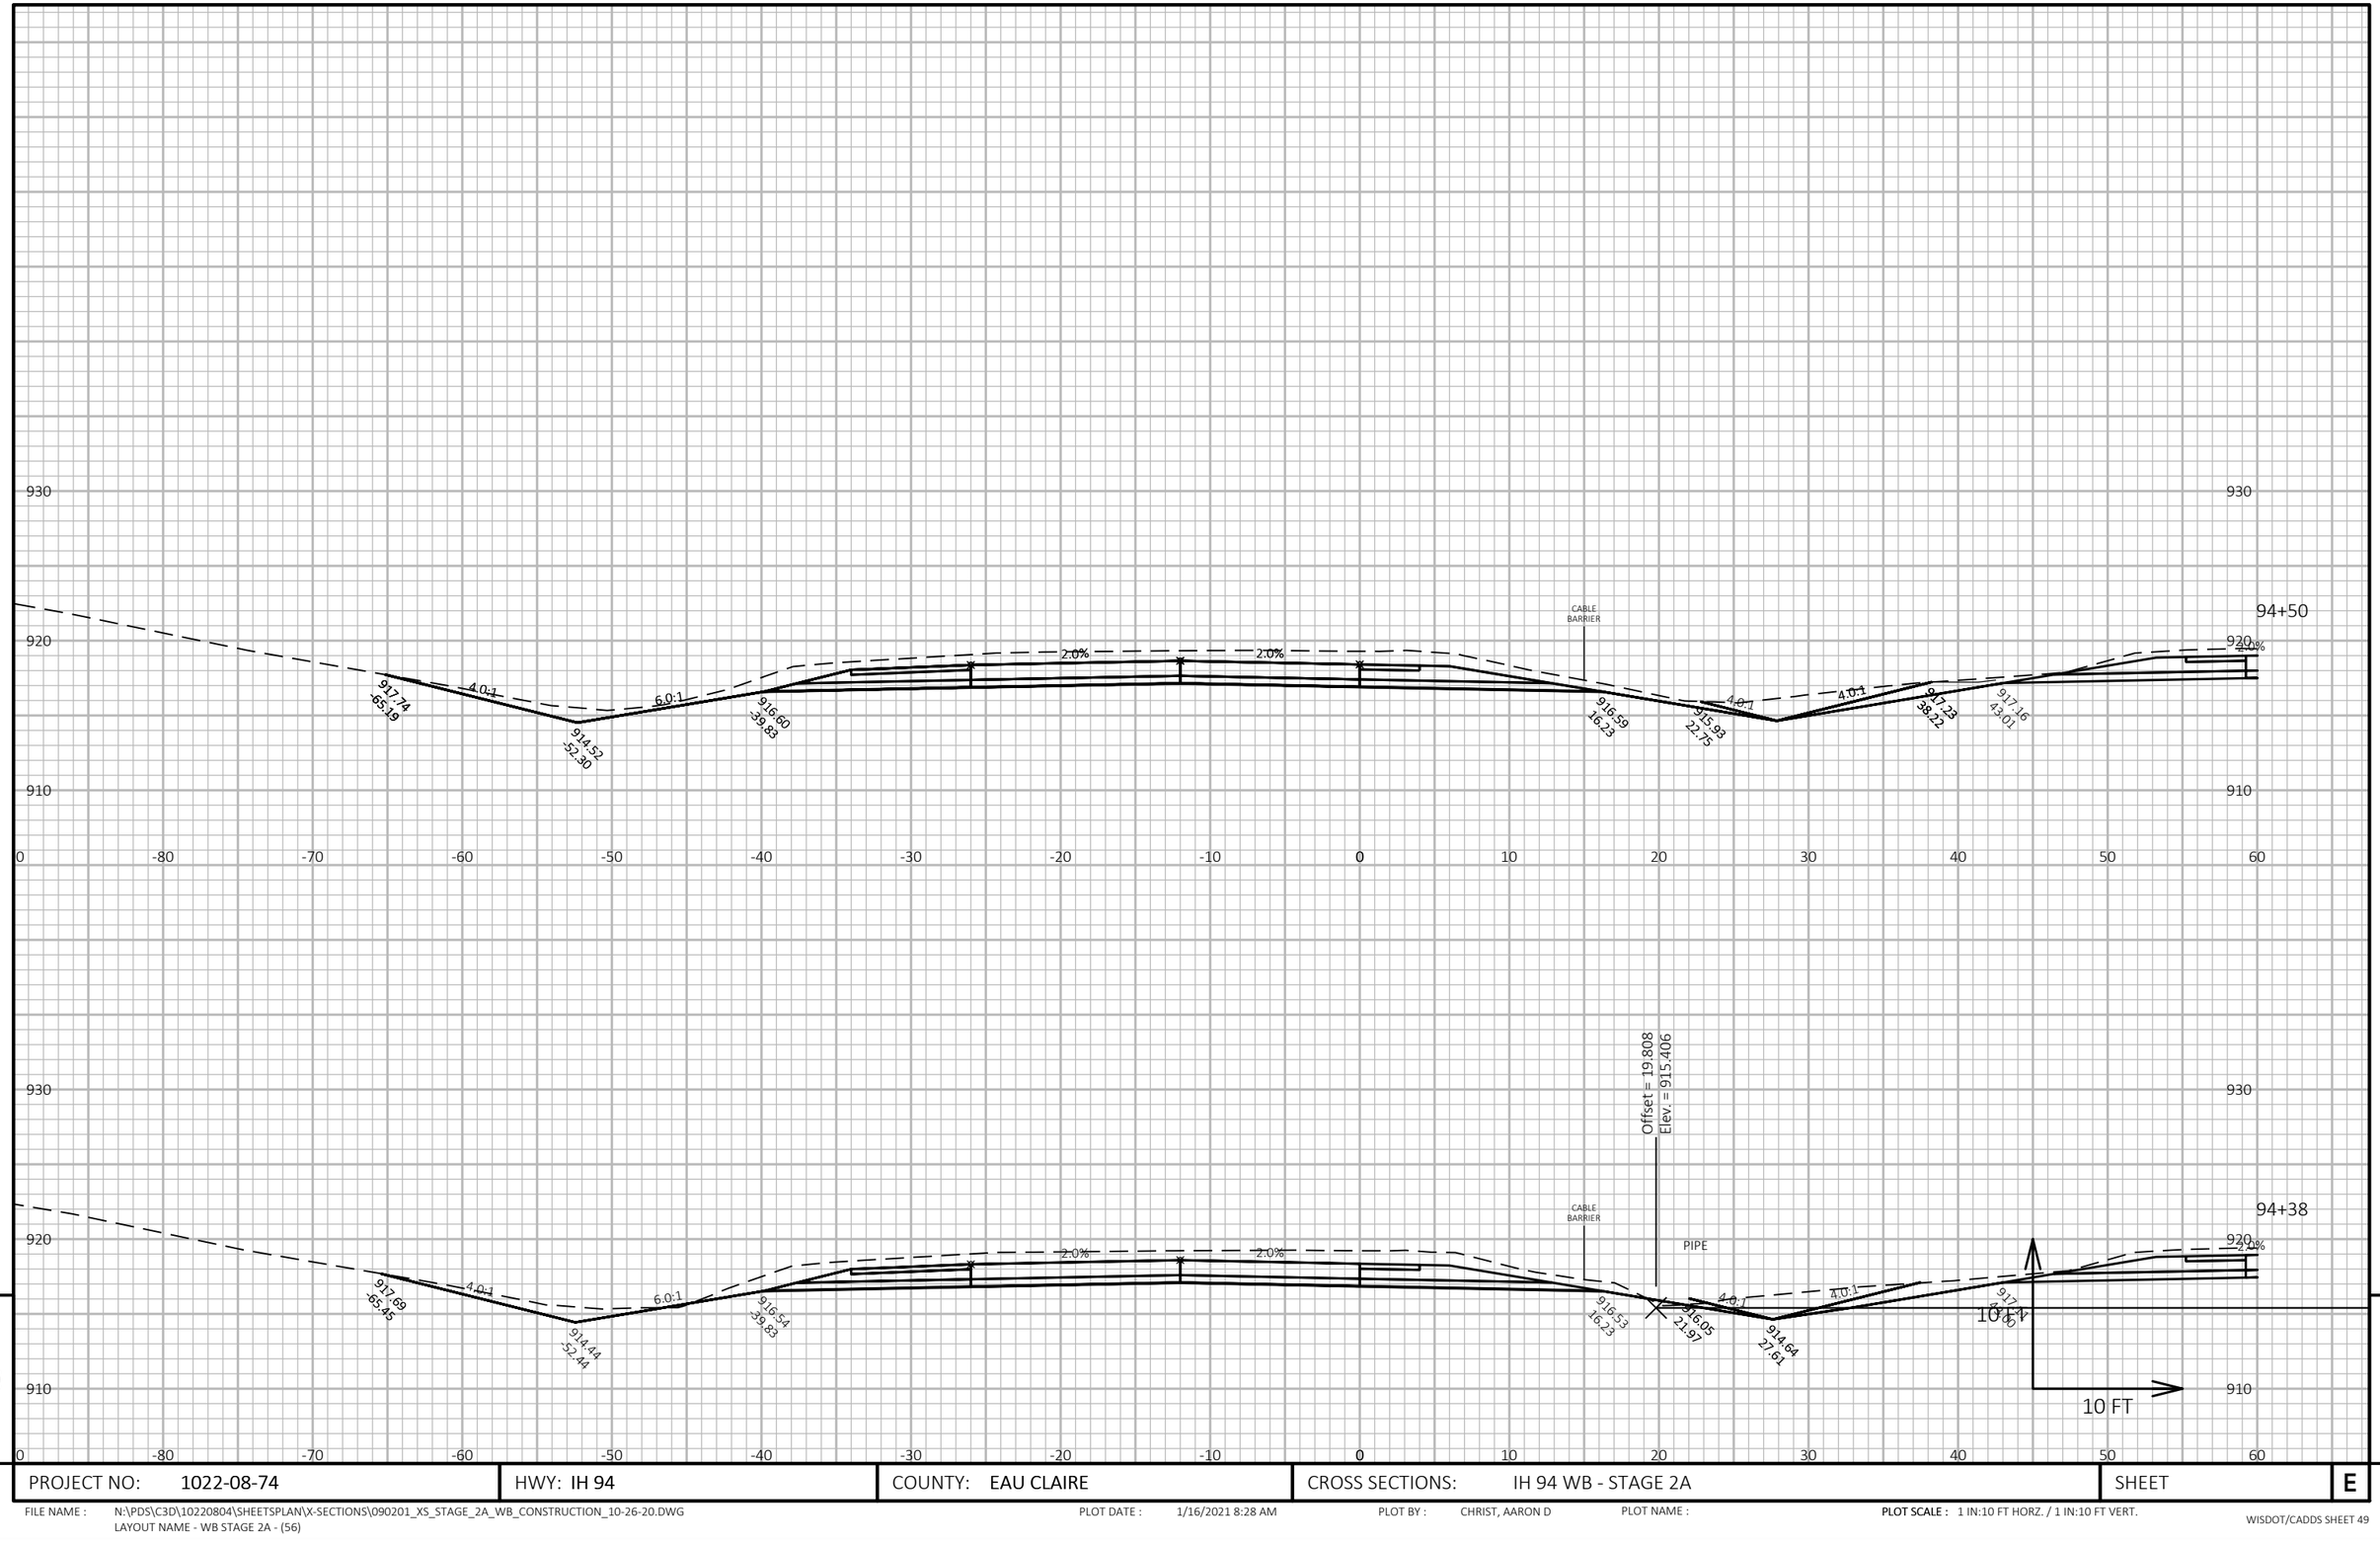

PROJECT NO: 1022-08-74	HWY: IH 94	COUNTY: EAU CLAIRE	CROSS SECTIONS: IH 94 WB - STAGE 2A	SHEET	E

FILE NAME : N:\PDS\C3D\10220804\SHEETSPLAN\X-SECTIONS\090201_XS_STAGE_2A_WB_CONSTRUCTION_10-26-20.DWG
LAYOUT NAME - WB STAGE 2A - (56)

PLOT DATE : 1/16/2021 8:28 AM PLOT BY : CHRIST, AARON D PLOT NAME : **PLOT SCALE :** 1 IN:10 FT HORZ. / 1 IN:10 FT VERT.

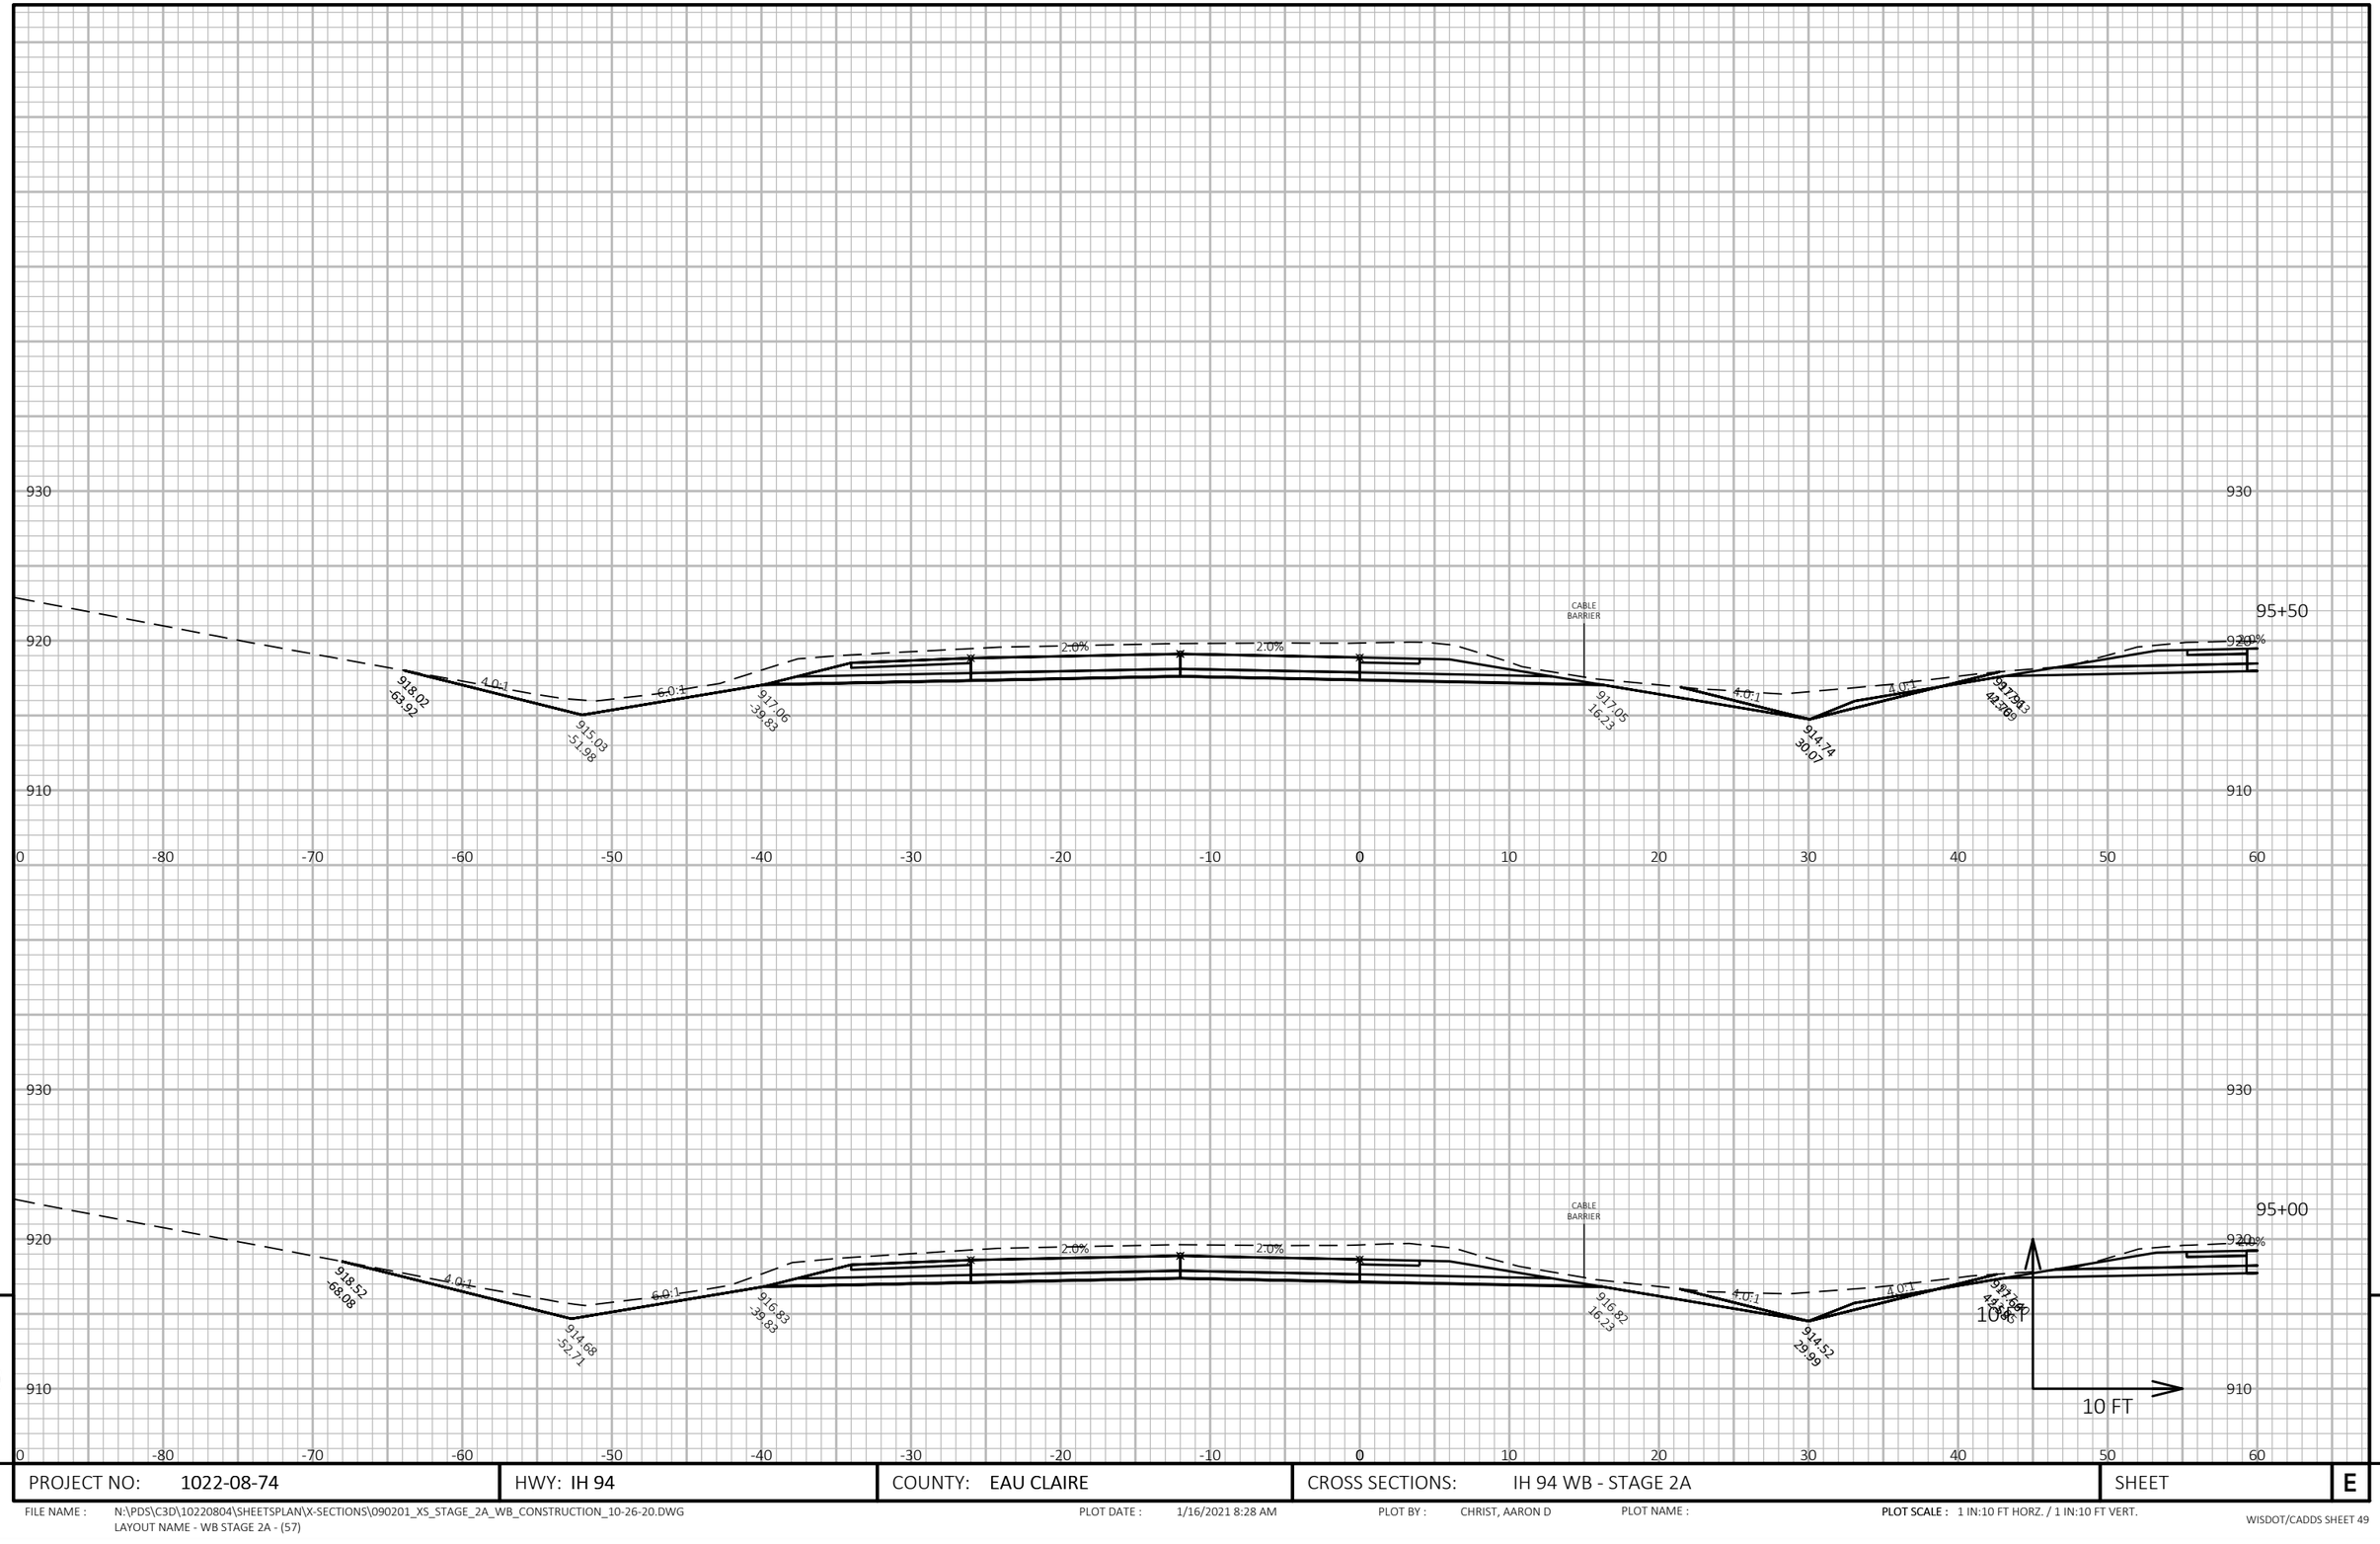


PROJECT NO: 1022-08-74	HWY: IH 94	COUNTY: EAU CLAIRE	CROSS SECTIONS: IH 94 WB - STAGE 2A	SHEET	E

FILE NAME : N:\PDS\C3D\10220804\SHEETSPLAN\X-SECTIONS\090201_XS_STAGE_2A_WB_CONSTRUCTION_10-26-20.DWG
LAYOUT NAME - WB STAGE 2A - (57)

PLOT DATE : 1/16/2021 8:28 AM PLOT BY : CHRIST, AARON D PLOT NAME : PLOT SCALE : 1 IN:10 FT HORZ. / 1 IN:10 FT VERT.

WISDOT/CADDS SHEET 49

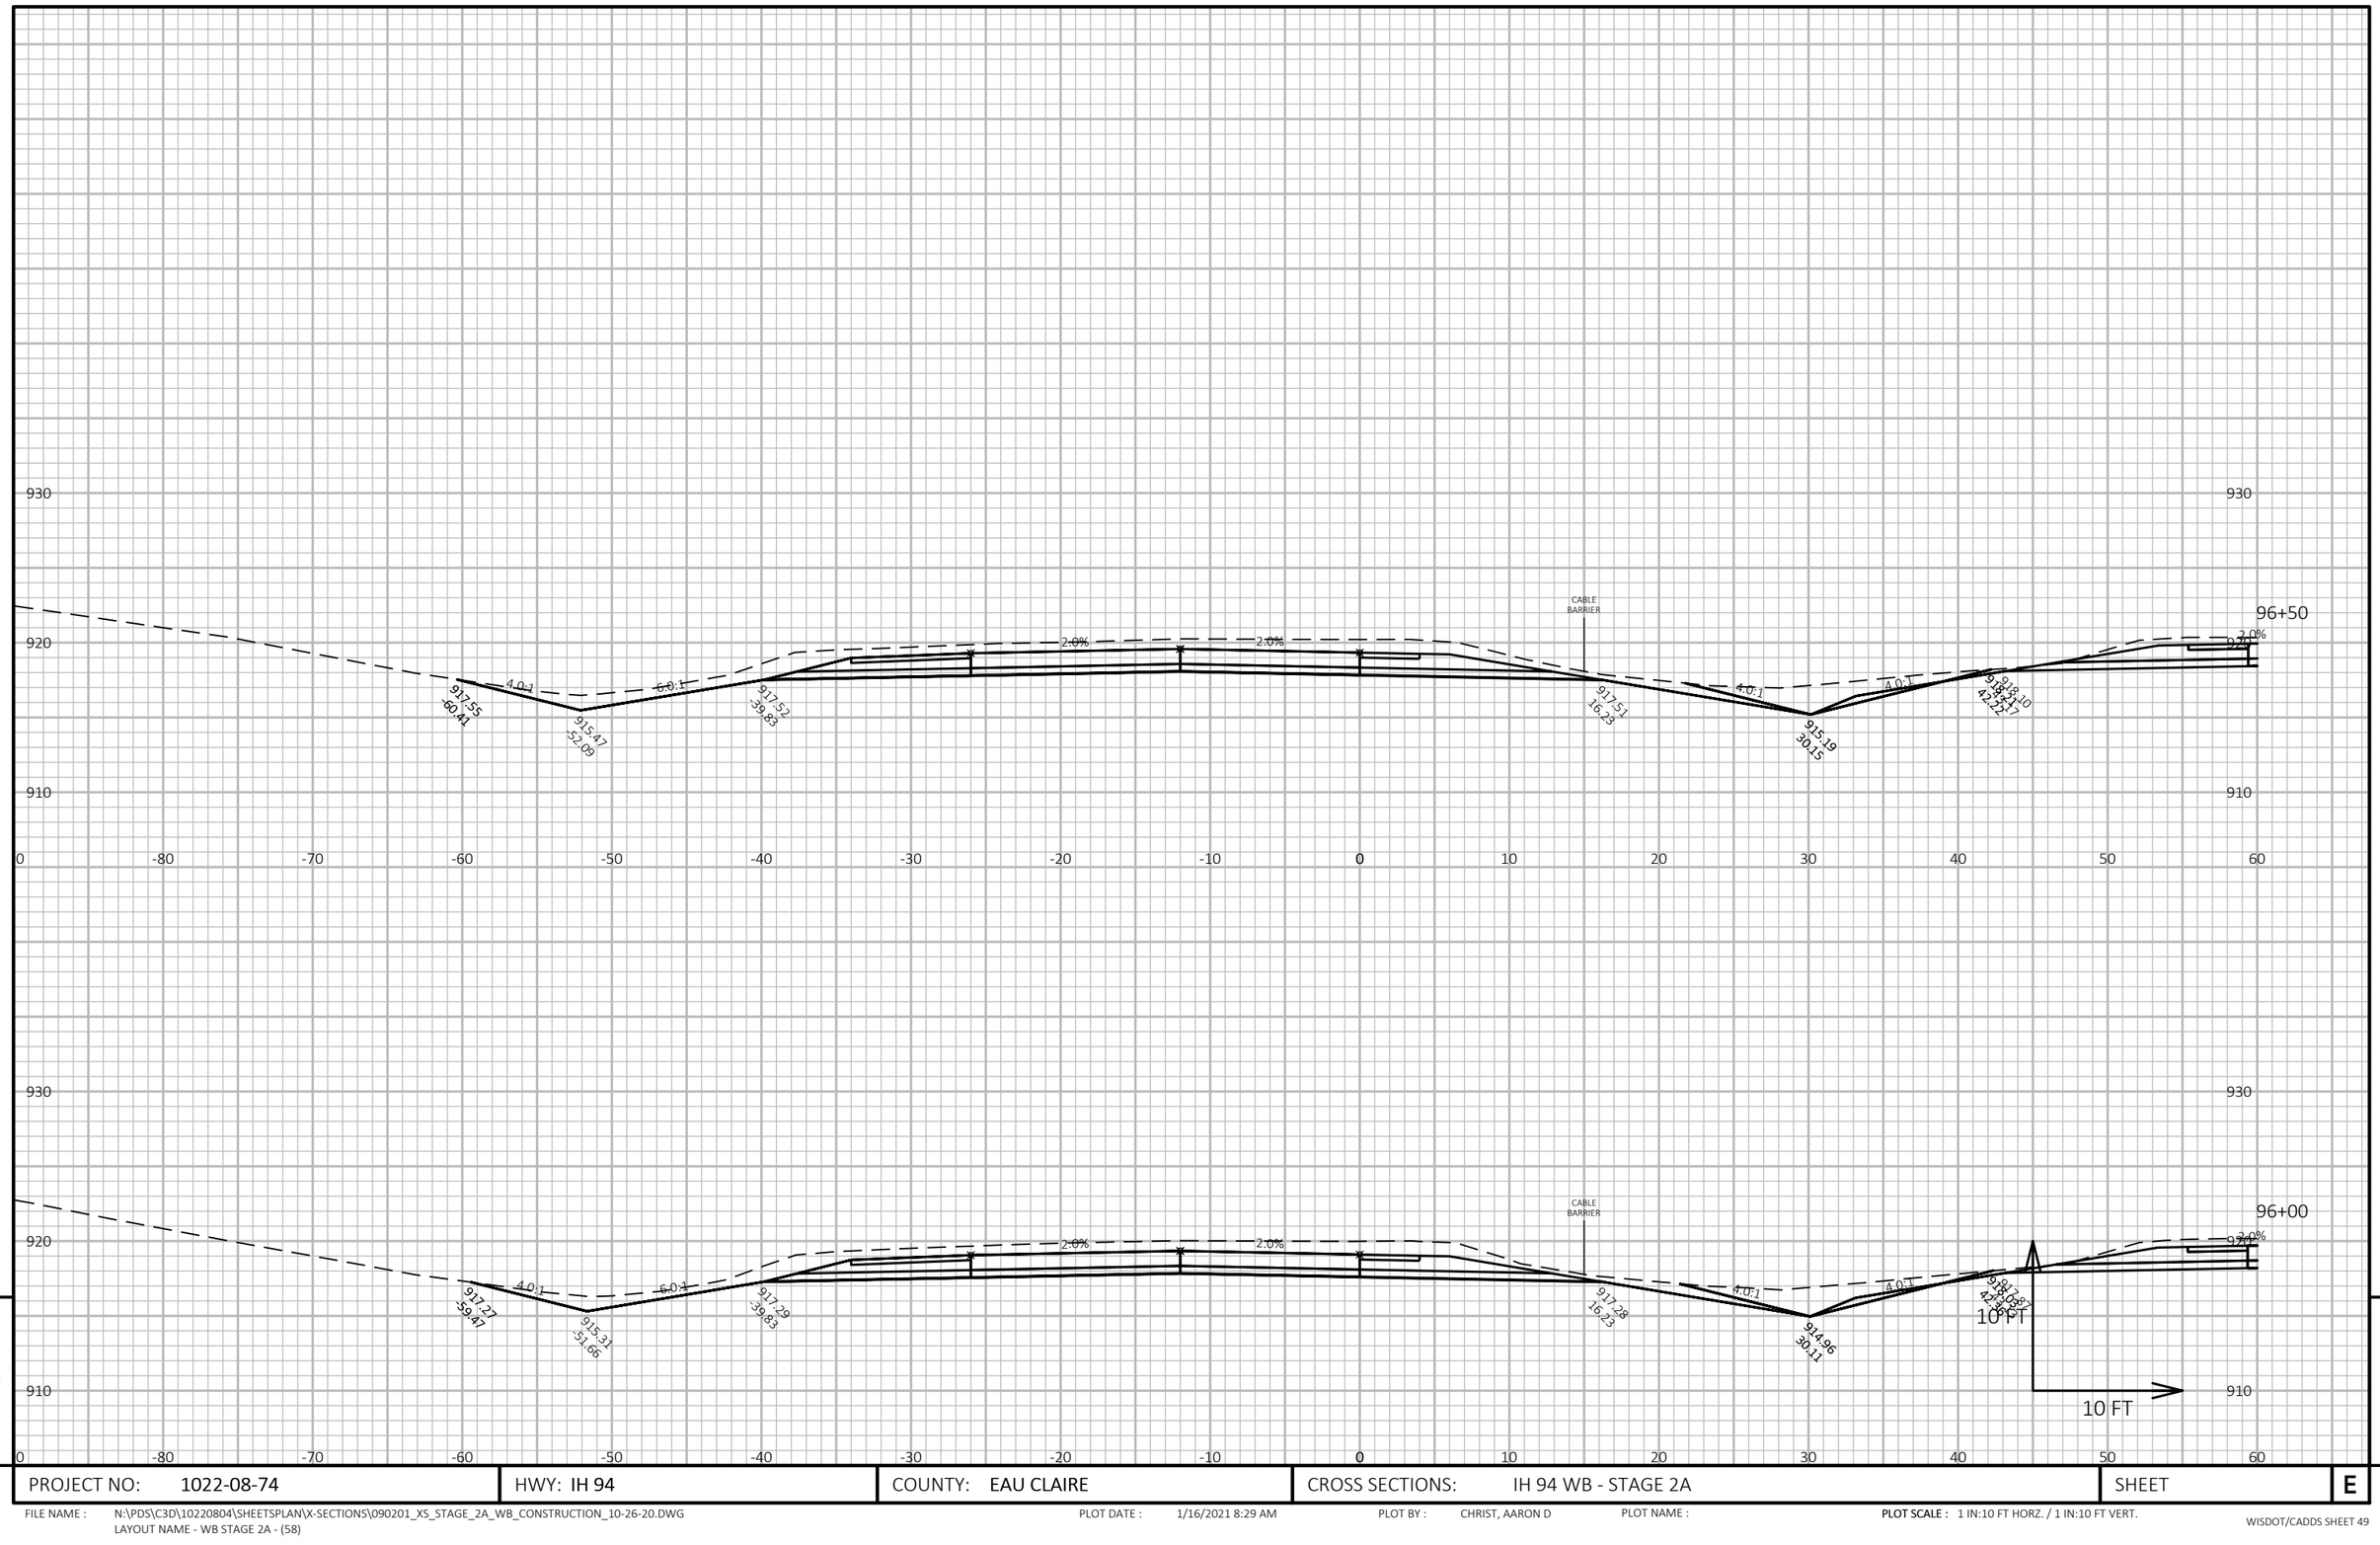


PROJECT NO: 1022-08-74	HWY: IH 94	COUNTY: EAU CLAIRE	CROSS SECTIONS: IH 94 WB - STAGE 2A	SHEET E

FILE NAME : N:\PDS\C3D\10220804\SHEETSPLAN\X-SECTIONS\090201_XS_STAGE_2A_WB_CONSTRUCTION_10-26-20.DWG
LAYOUT NAME - WB STAGE 2A - (58)

PLOT DATE : 1/16/2021 8:29 AM PLOT BY : CHRIST, AARON D PLOT NAME : PLOT SCALE : 1 IN:10 FT HORZ. / 1 IN:10 FT VERT.

WISDOT/CADDS SHEET 49

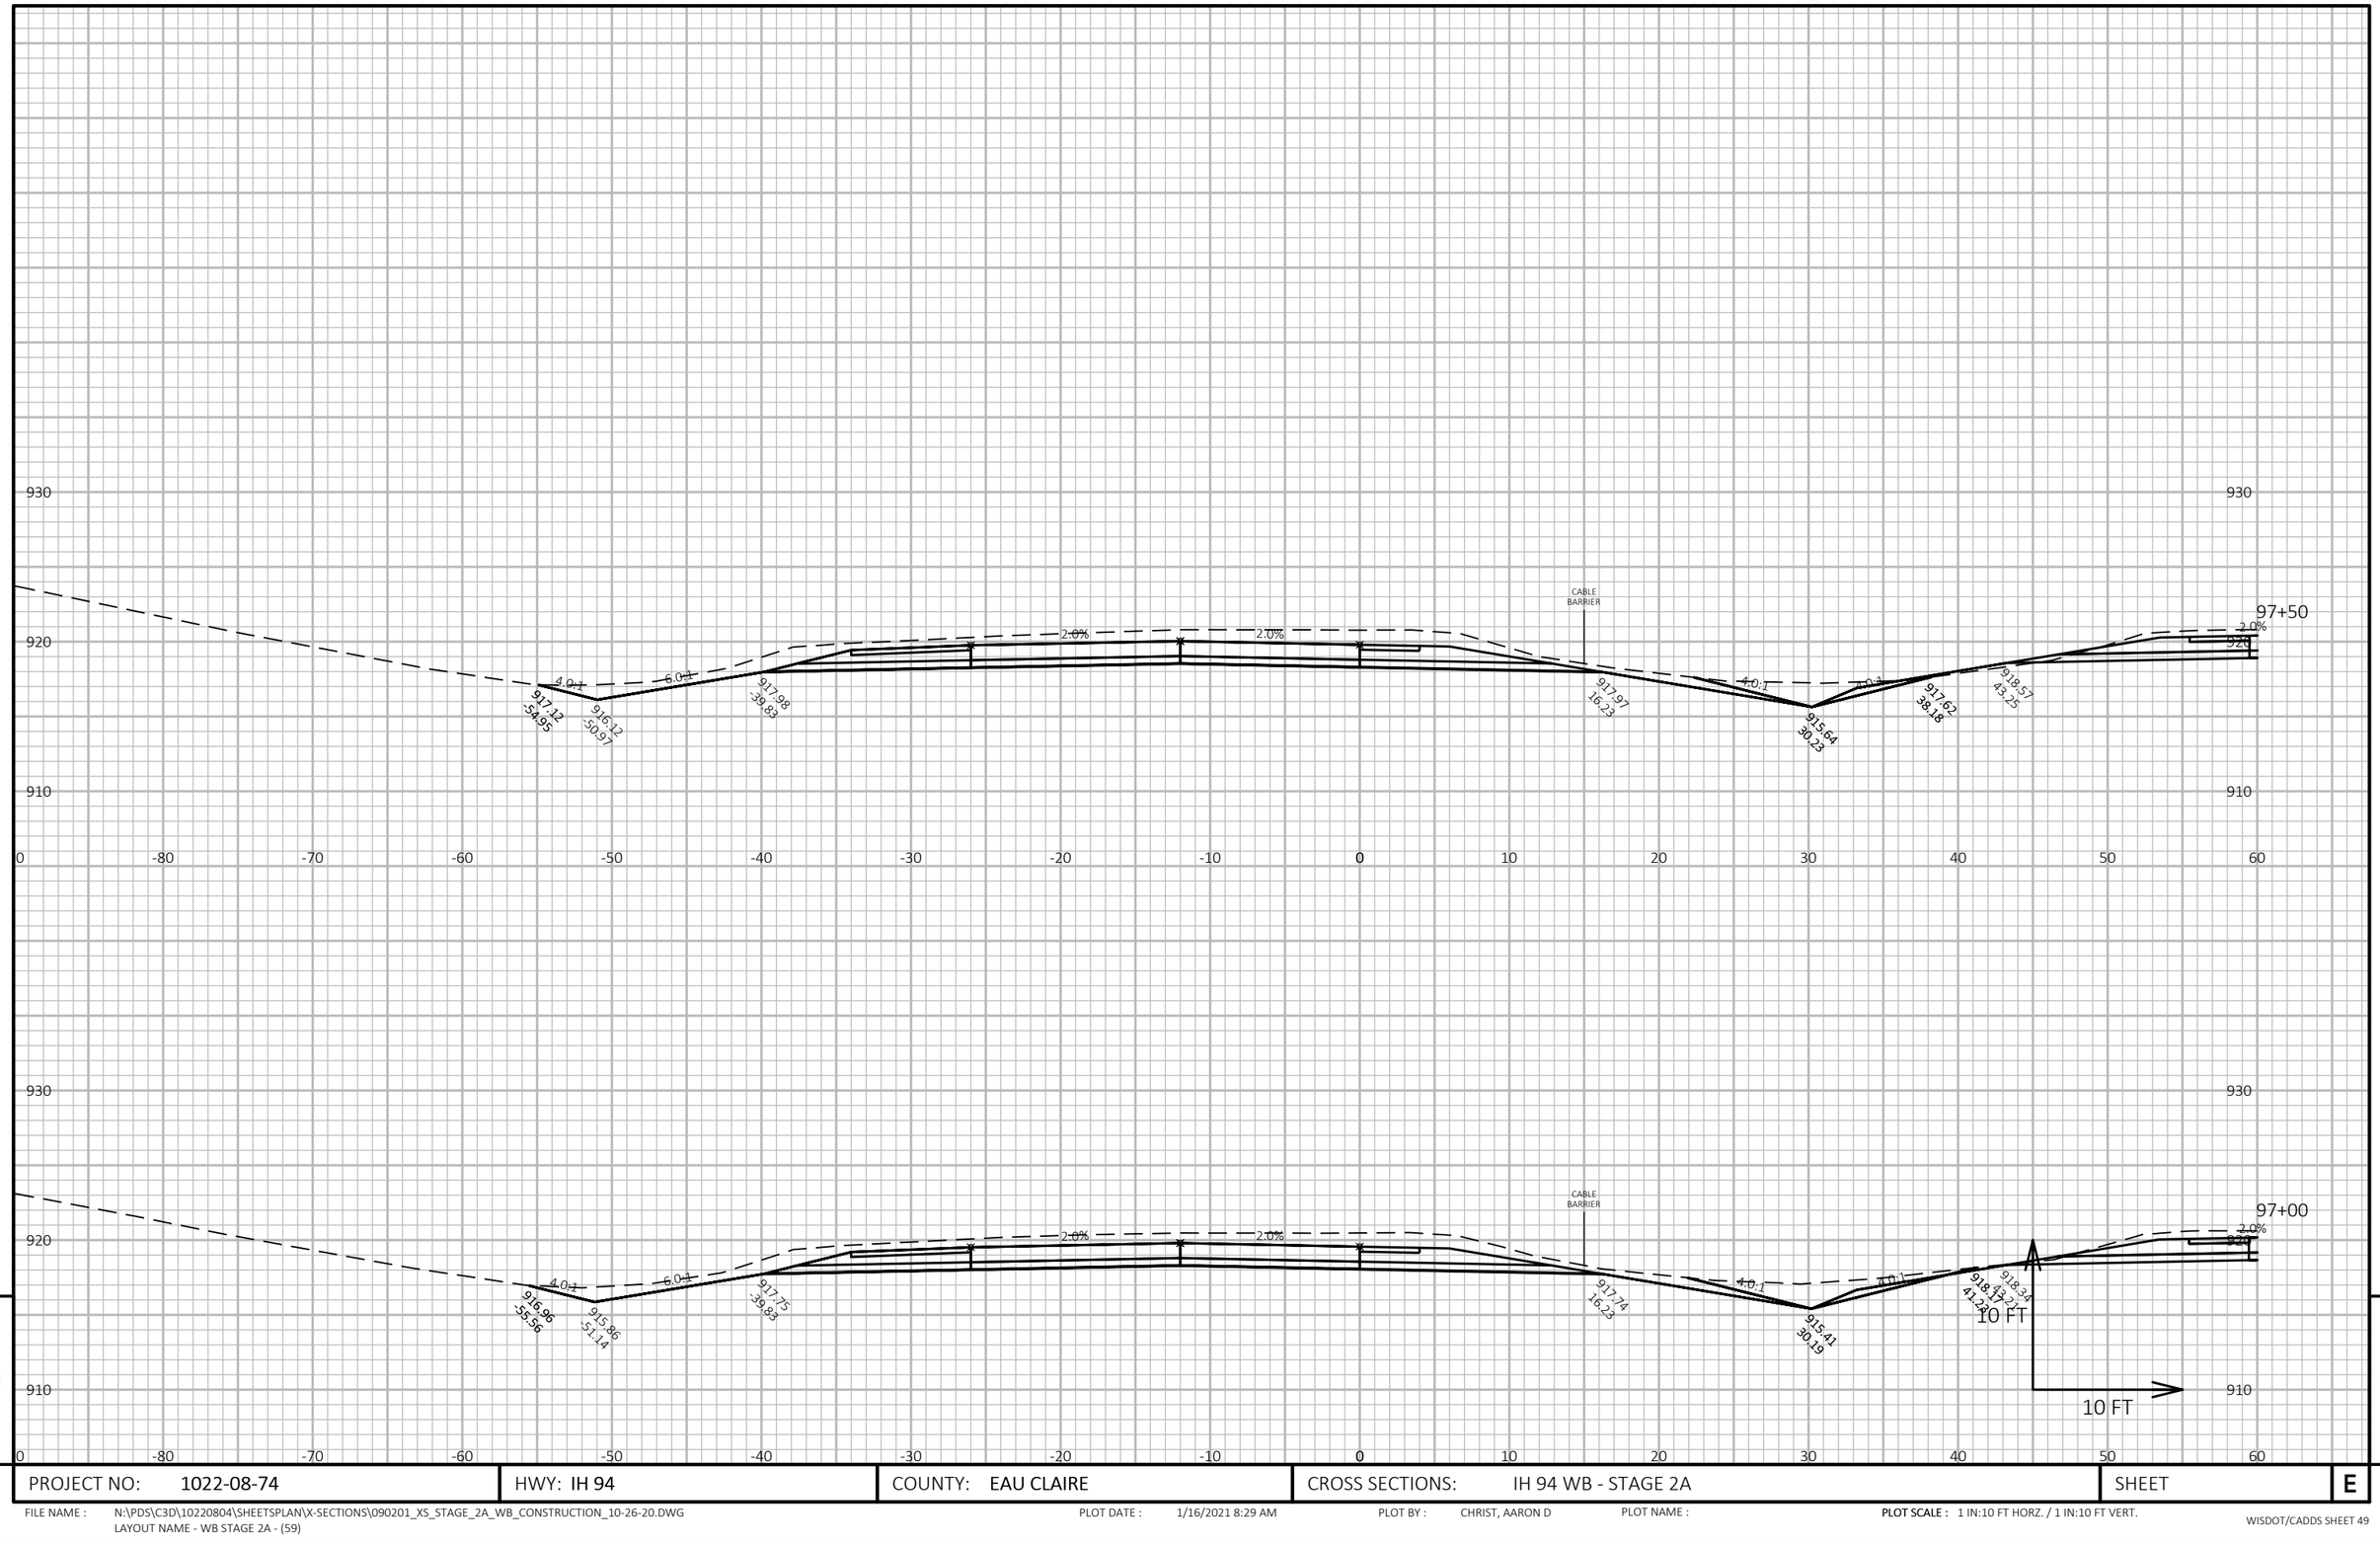

PROJECT NO: 1022-08-74	HWY: IH 94	COUNTY: EAU CLAIRE	CROSS SECTIONS: IH 94 WB - STAGE 2A	SHEET E

FILE NAME : N:\PDS\C3D\10220804\SHEETSPLAN\X-SECTIONS\090201_XS_STAGE_2A_WB_CONSTRUCTION_10-26-20.DWG
LAYOUT NAME - WB STAGE 2A - (59)


PLOT DATE : 1/16/2021 8:29 AM

PLOT BY : CHRIST, AARON D

PLOT NAME :

PLOT SCALE : 1 IN:10 FT HORZ. / 1 IN:10 FT VERT.

WISDOT/CADDS SHEET 49

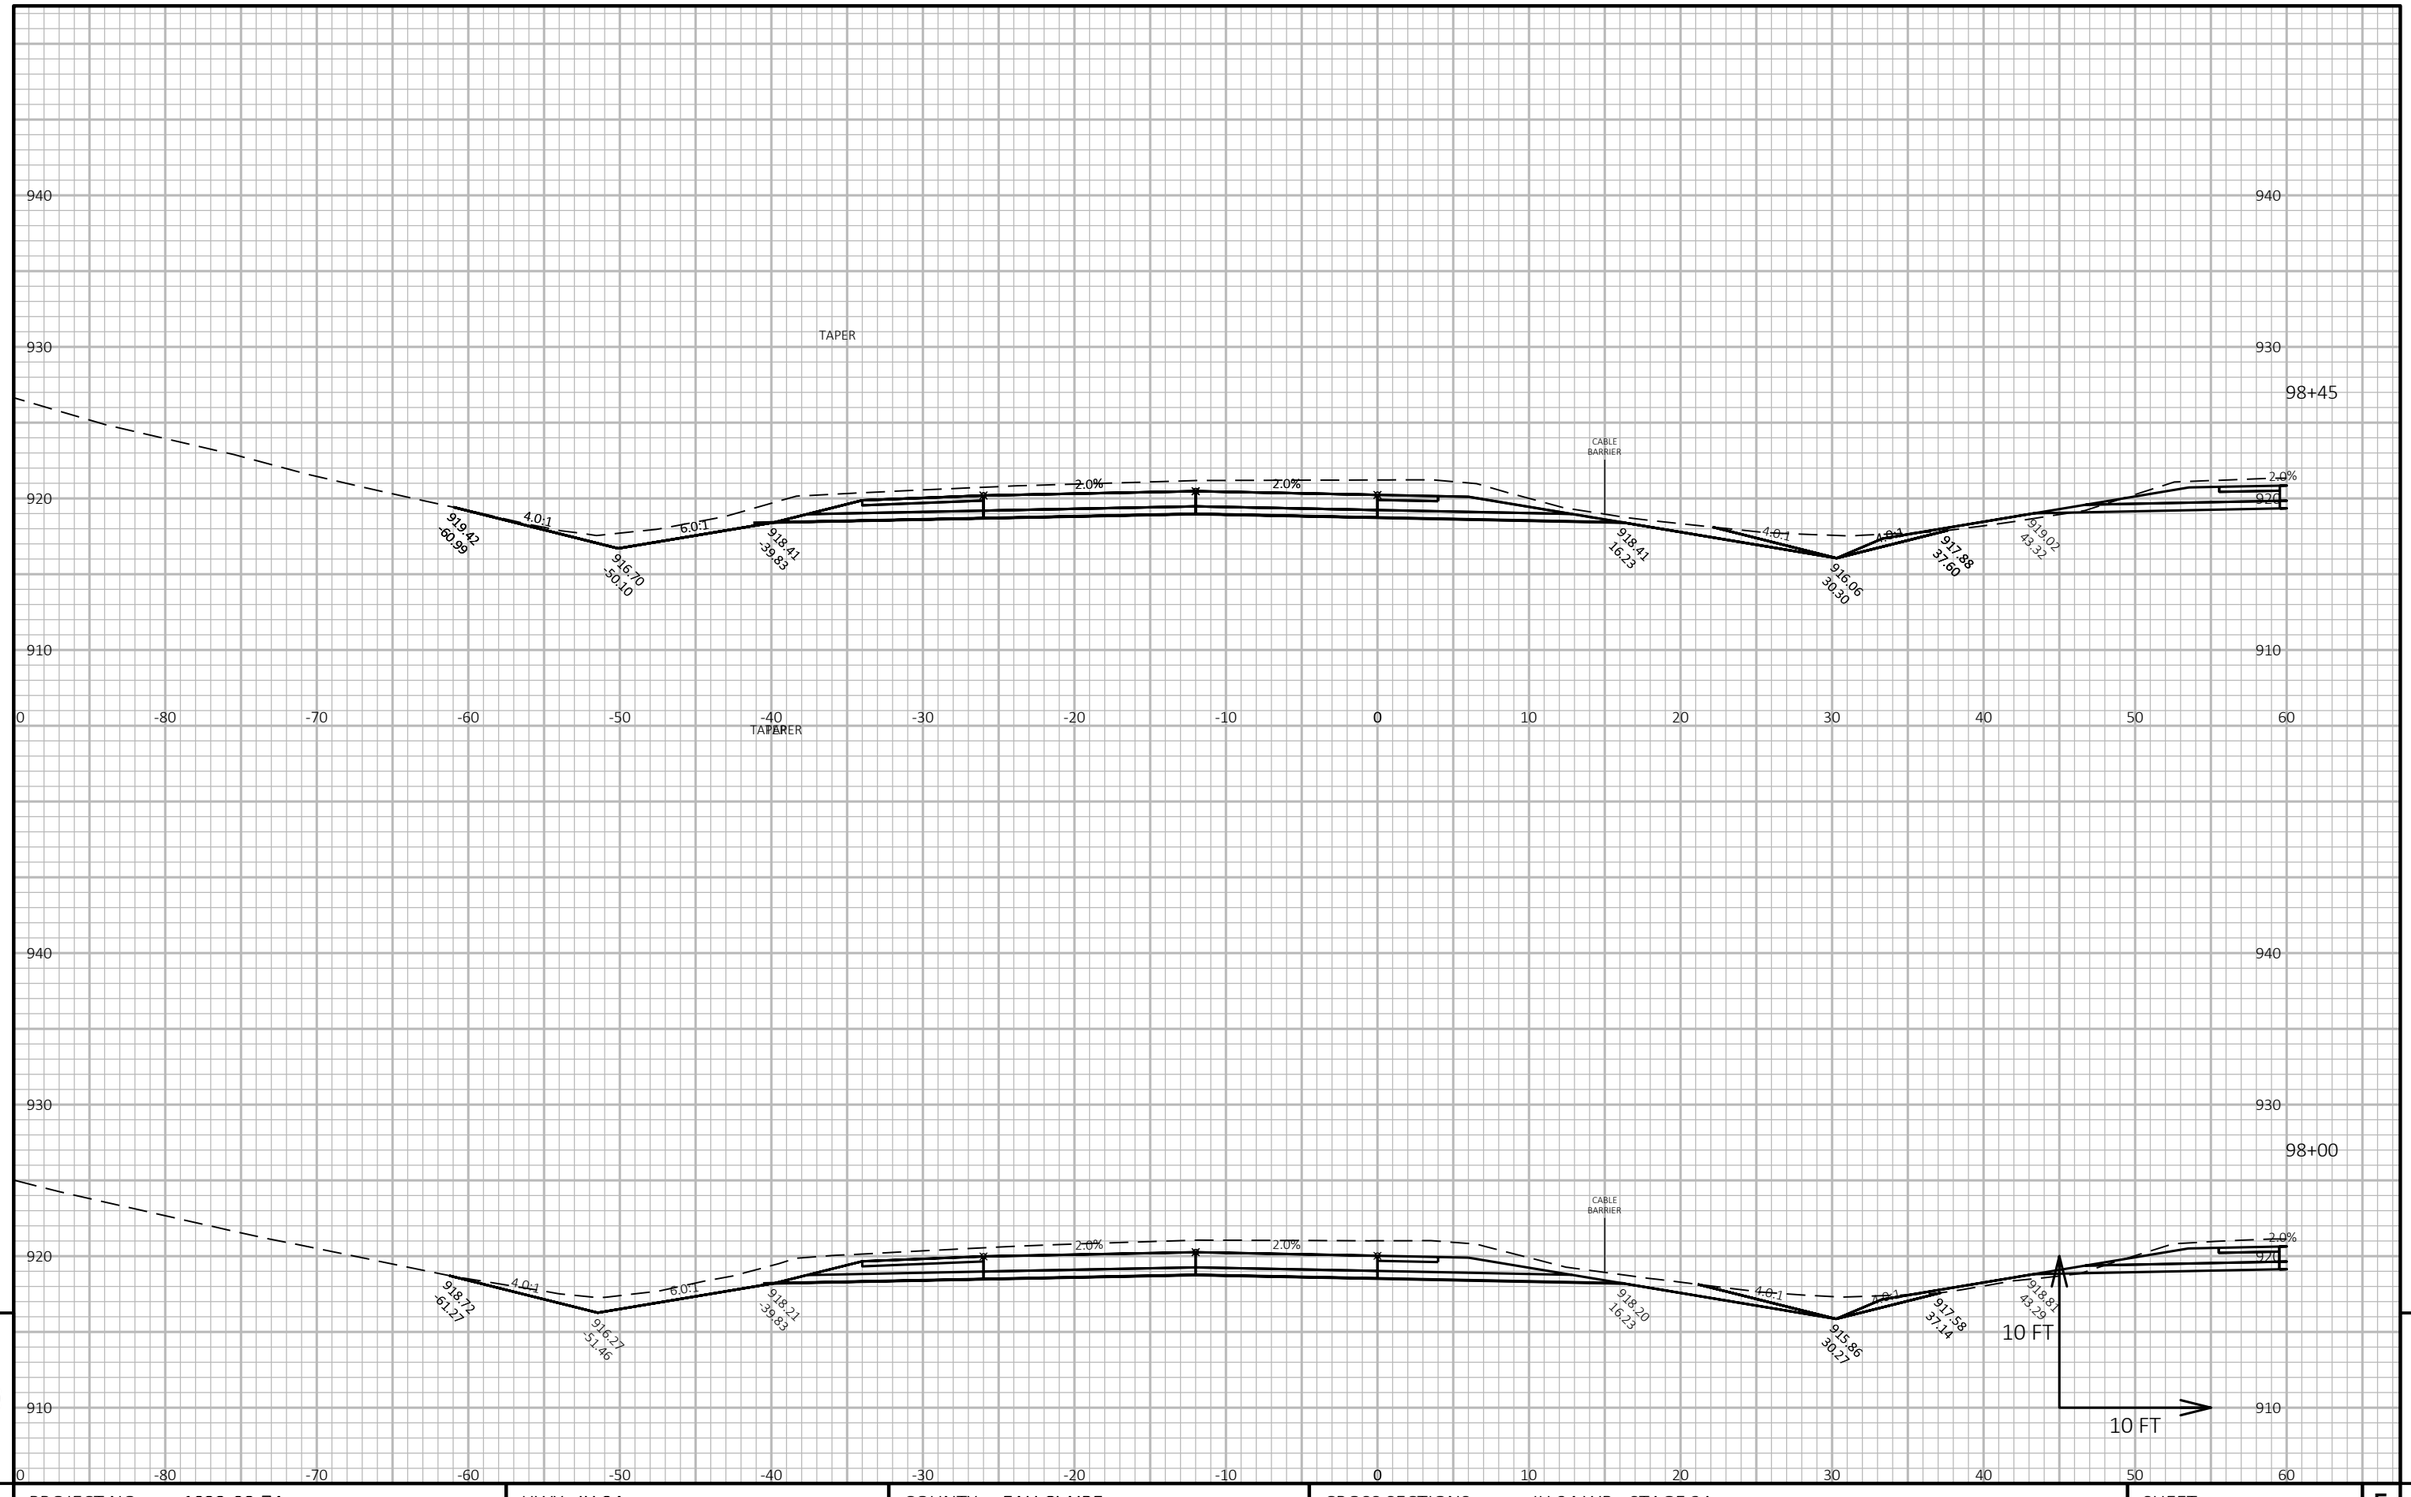

9

9

PROJECT NO: 1022-08-74	HWY: IH 94	COUNTY: EAU CLAIRE	CROSS SECTIONS: IH 94 WB - STAGE 2A	SHEET	E


FILE NAME : N:\PDS\C3D\10220804\SHEETSPLAN\X-SECTIONS\090201_XS_STAGE_2A_WB_CONSTRUCTION_10-26-20.DWG
LAYOUT NAME - WB STAGE 2A - (60)

PLOT DATE : 1/16/2021 8:29 AM

PLOT BY : CHRIST, AARON D

PLOT NAME :

PLOT SCALE : 1 IN:10 FT HORZ. / 1 IN:10 FT VERT.

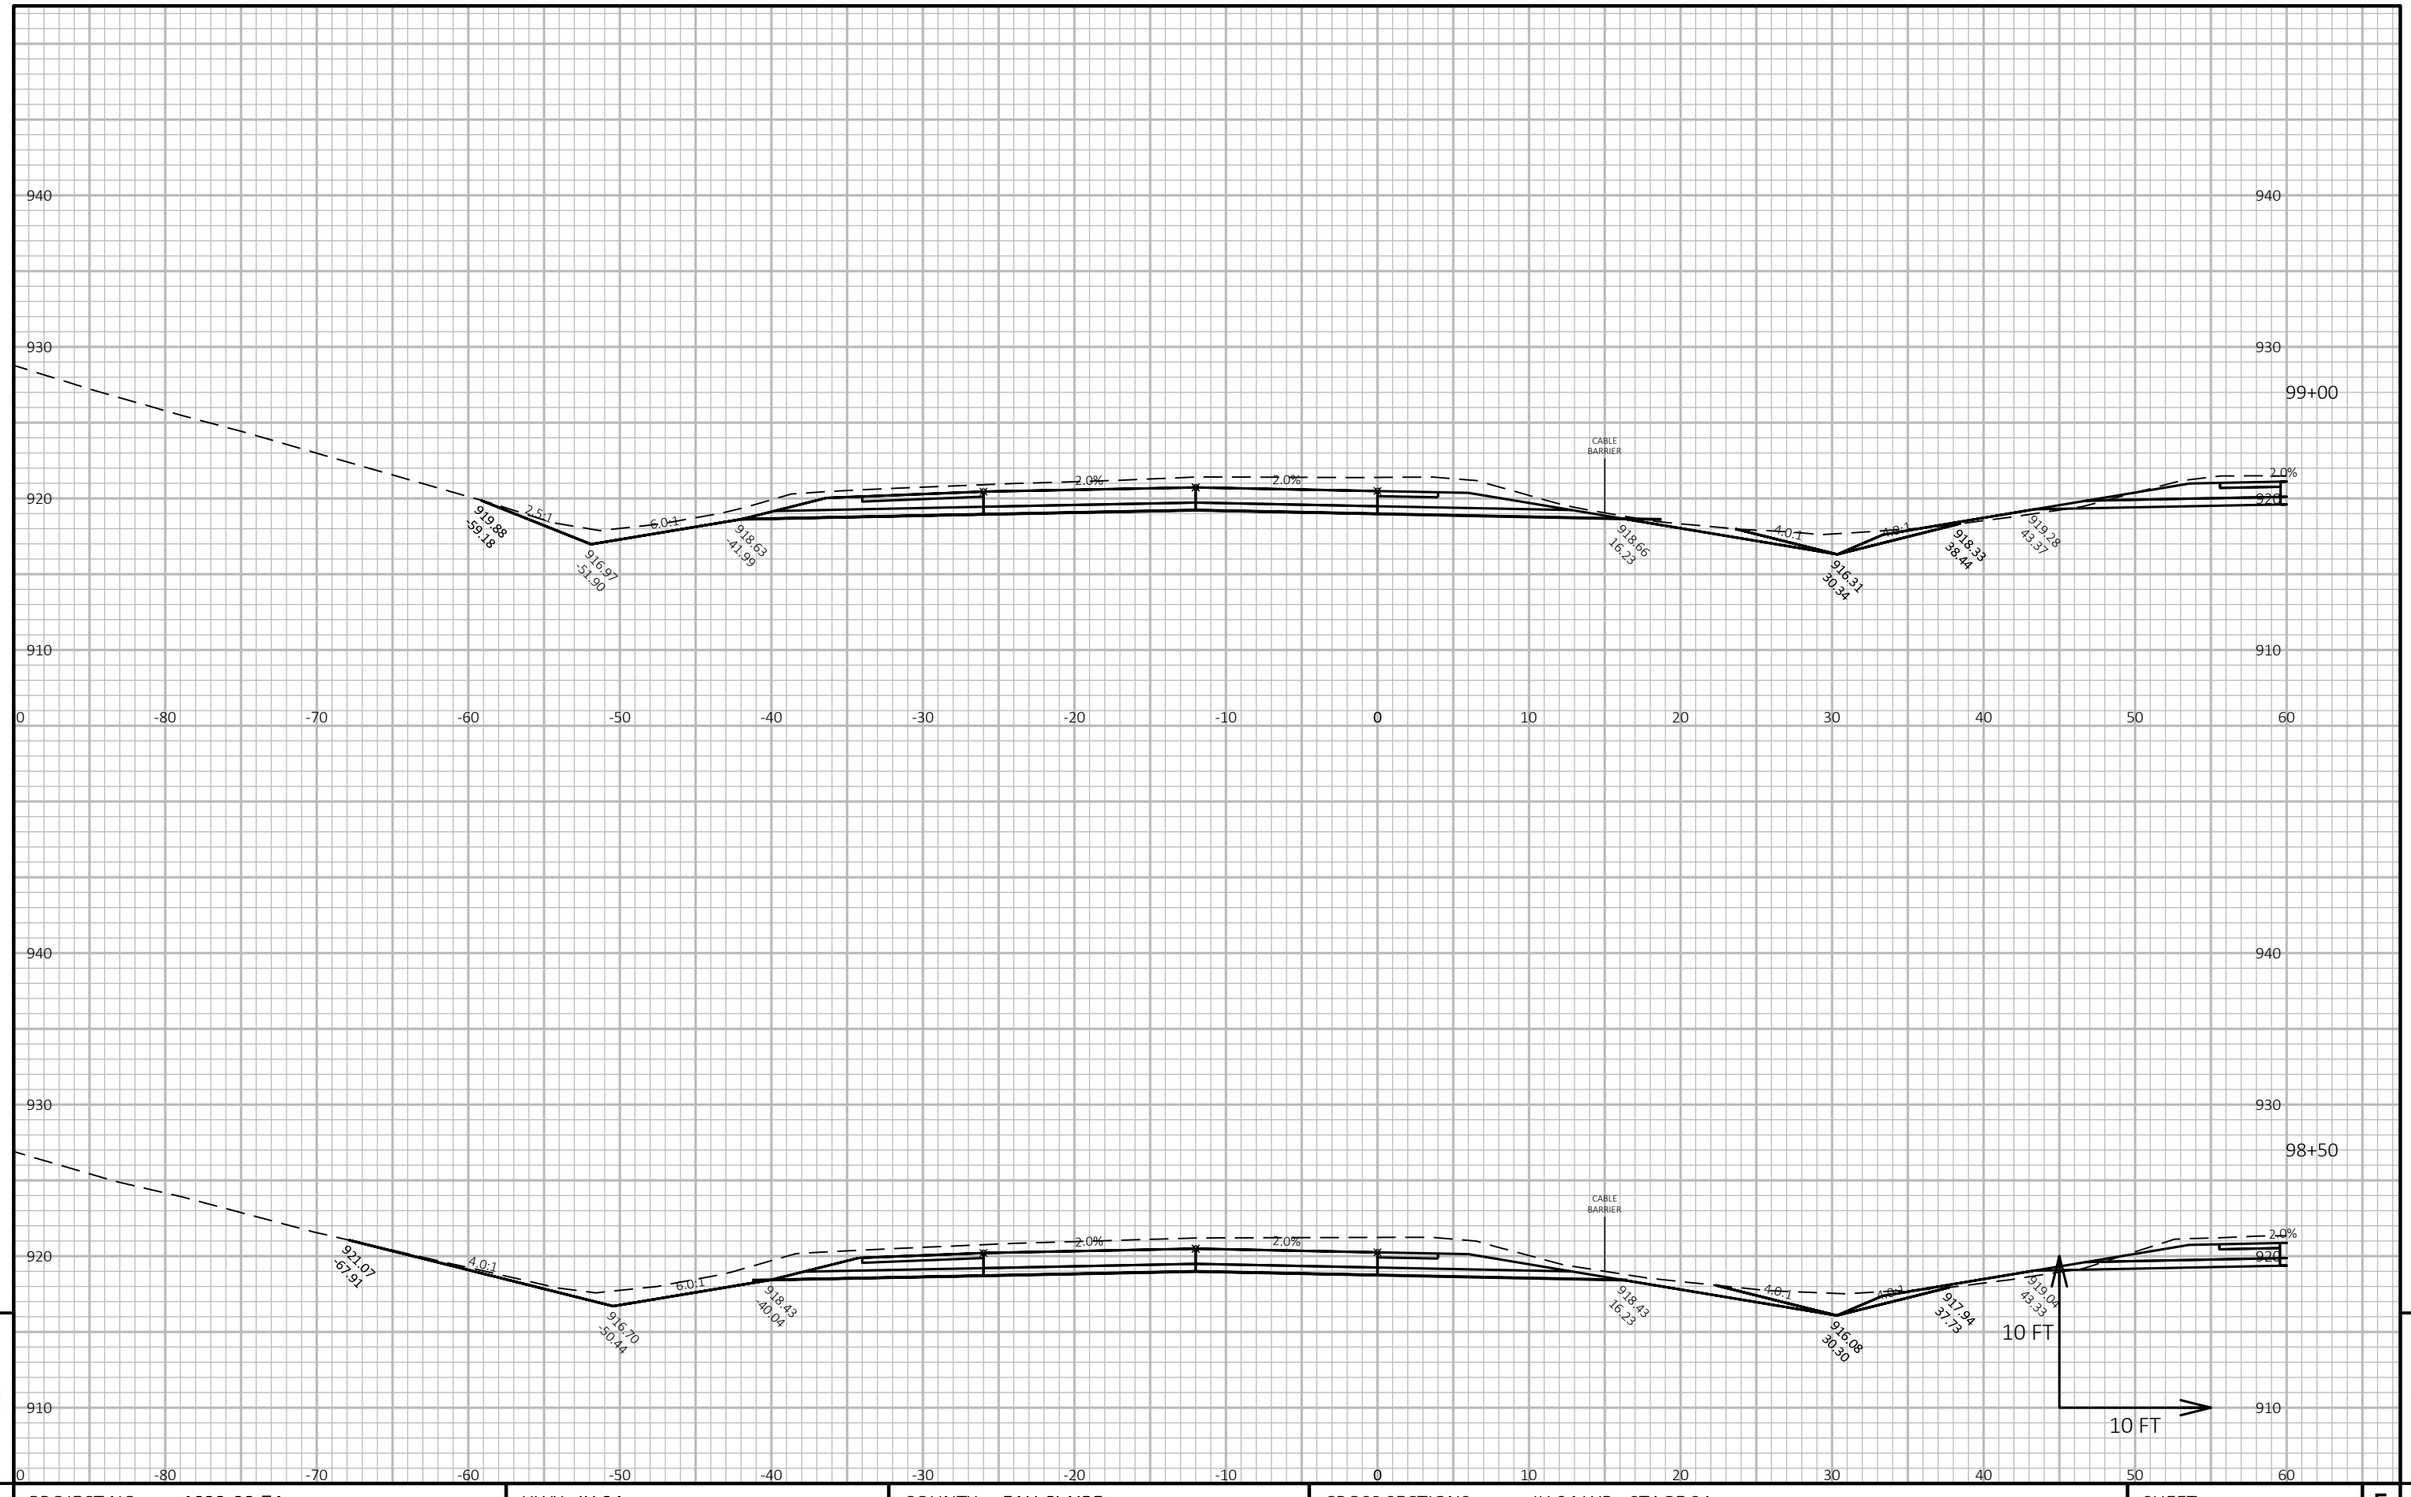

PROJECT NO: 1022-08-74	HWY: IH 94	COUNTY: EAU CLAIRE	CROSS SECTIONS: IH 94 WB - STAGE 2A	SHEET E


FILE NAME : N:\PDS\C3D\10220804\SHEETSPLAN\X-SECTIONS\090201_XS_STAGE_2A_WB_CONSTRUCTION_10-26-20.DWG
LAYOUT NAME - WB STAGE 2A - (61)

PLOT DATE : 1/16/2021 8:29 AM

PLOT BY : CHRIST, AARON D

PLOT NAME :


PLOT SCALE : 1 IN:10 FT HORZ. / 1 IN:10 FT VERT.

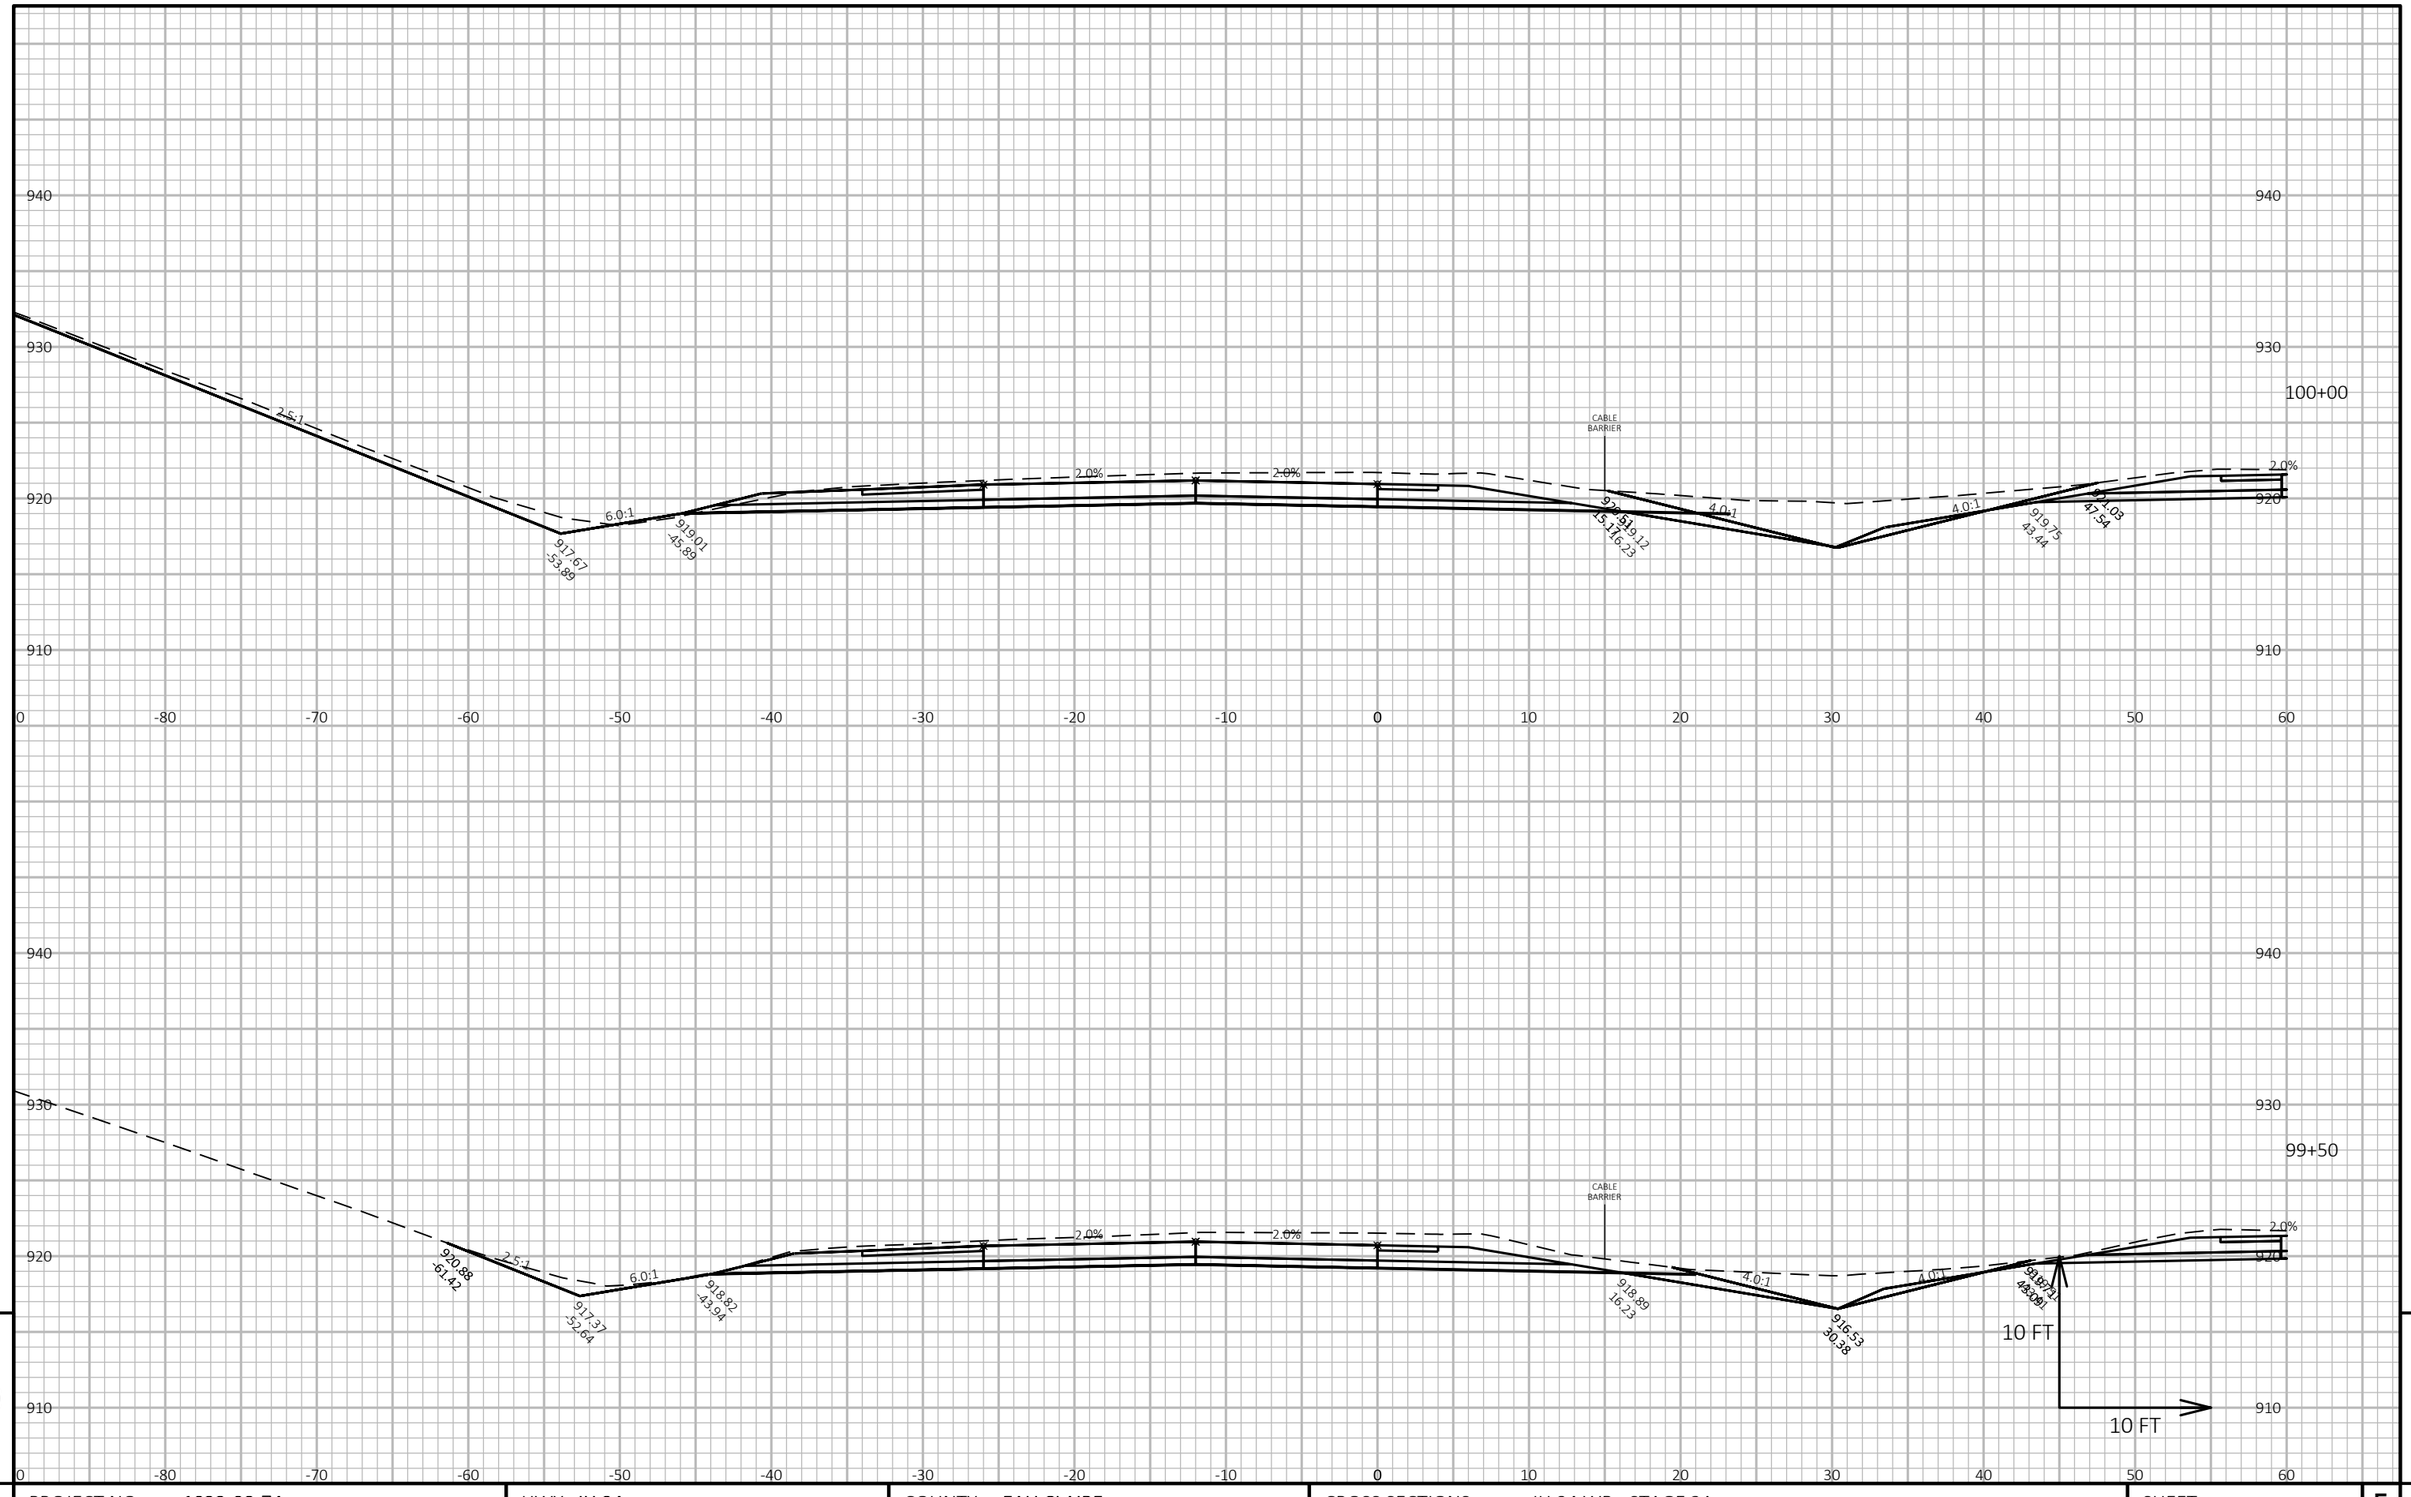

PROJECT NO: 1022-08-74	HWY: IH 94	COUNTY: EAU CLAIRE	CROSS SECTIONS: IH 94 WB - STAGE 2A	SHEET	E

FILE NAME : N:\PDS\C3D\10220804\SHEETSPLAN\X-SECTIONS\090201_XS_STAGE_2A_WB_CONSTRUCTION_10-26-20.DWG
LAYOUT NAME - WB STAGE 2A - (62)

PLOT DATE : 1/16/2021 8:29 AM PLOT BY : CHRIST, AARON D PLOT NAME : **PLOT SCALE :** 1 IN:10 FT HORZ. / 1 IN:10 FT VERT.

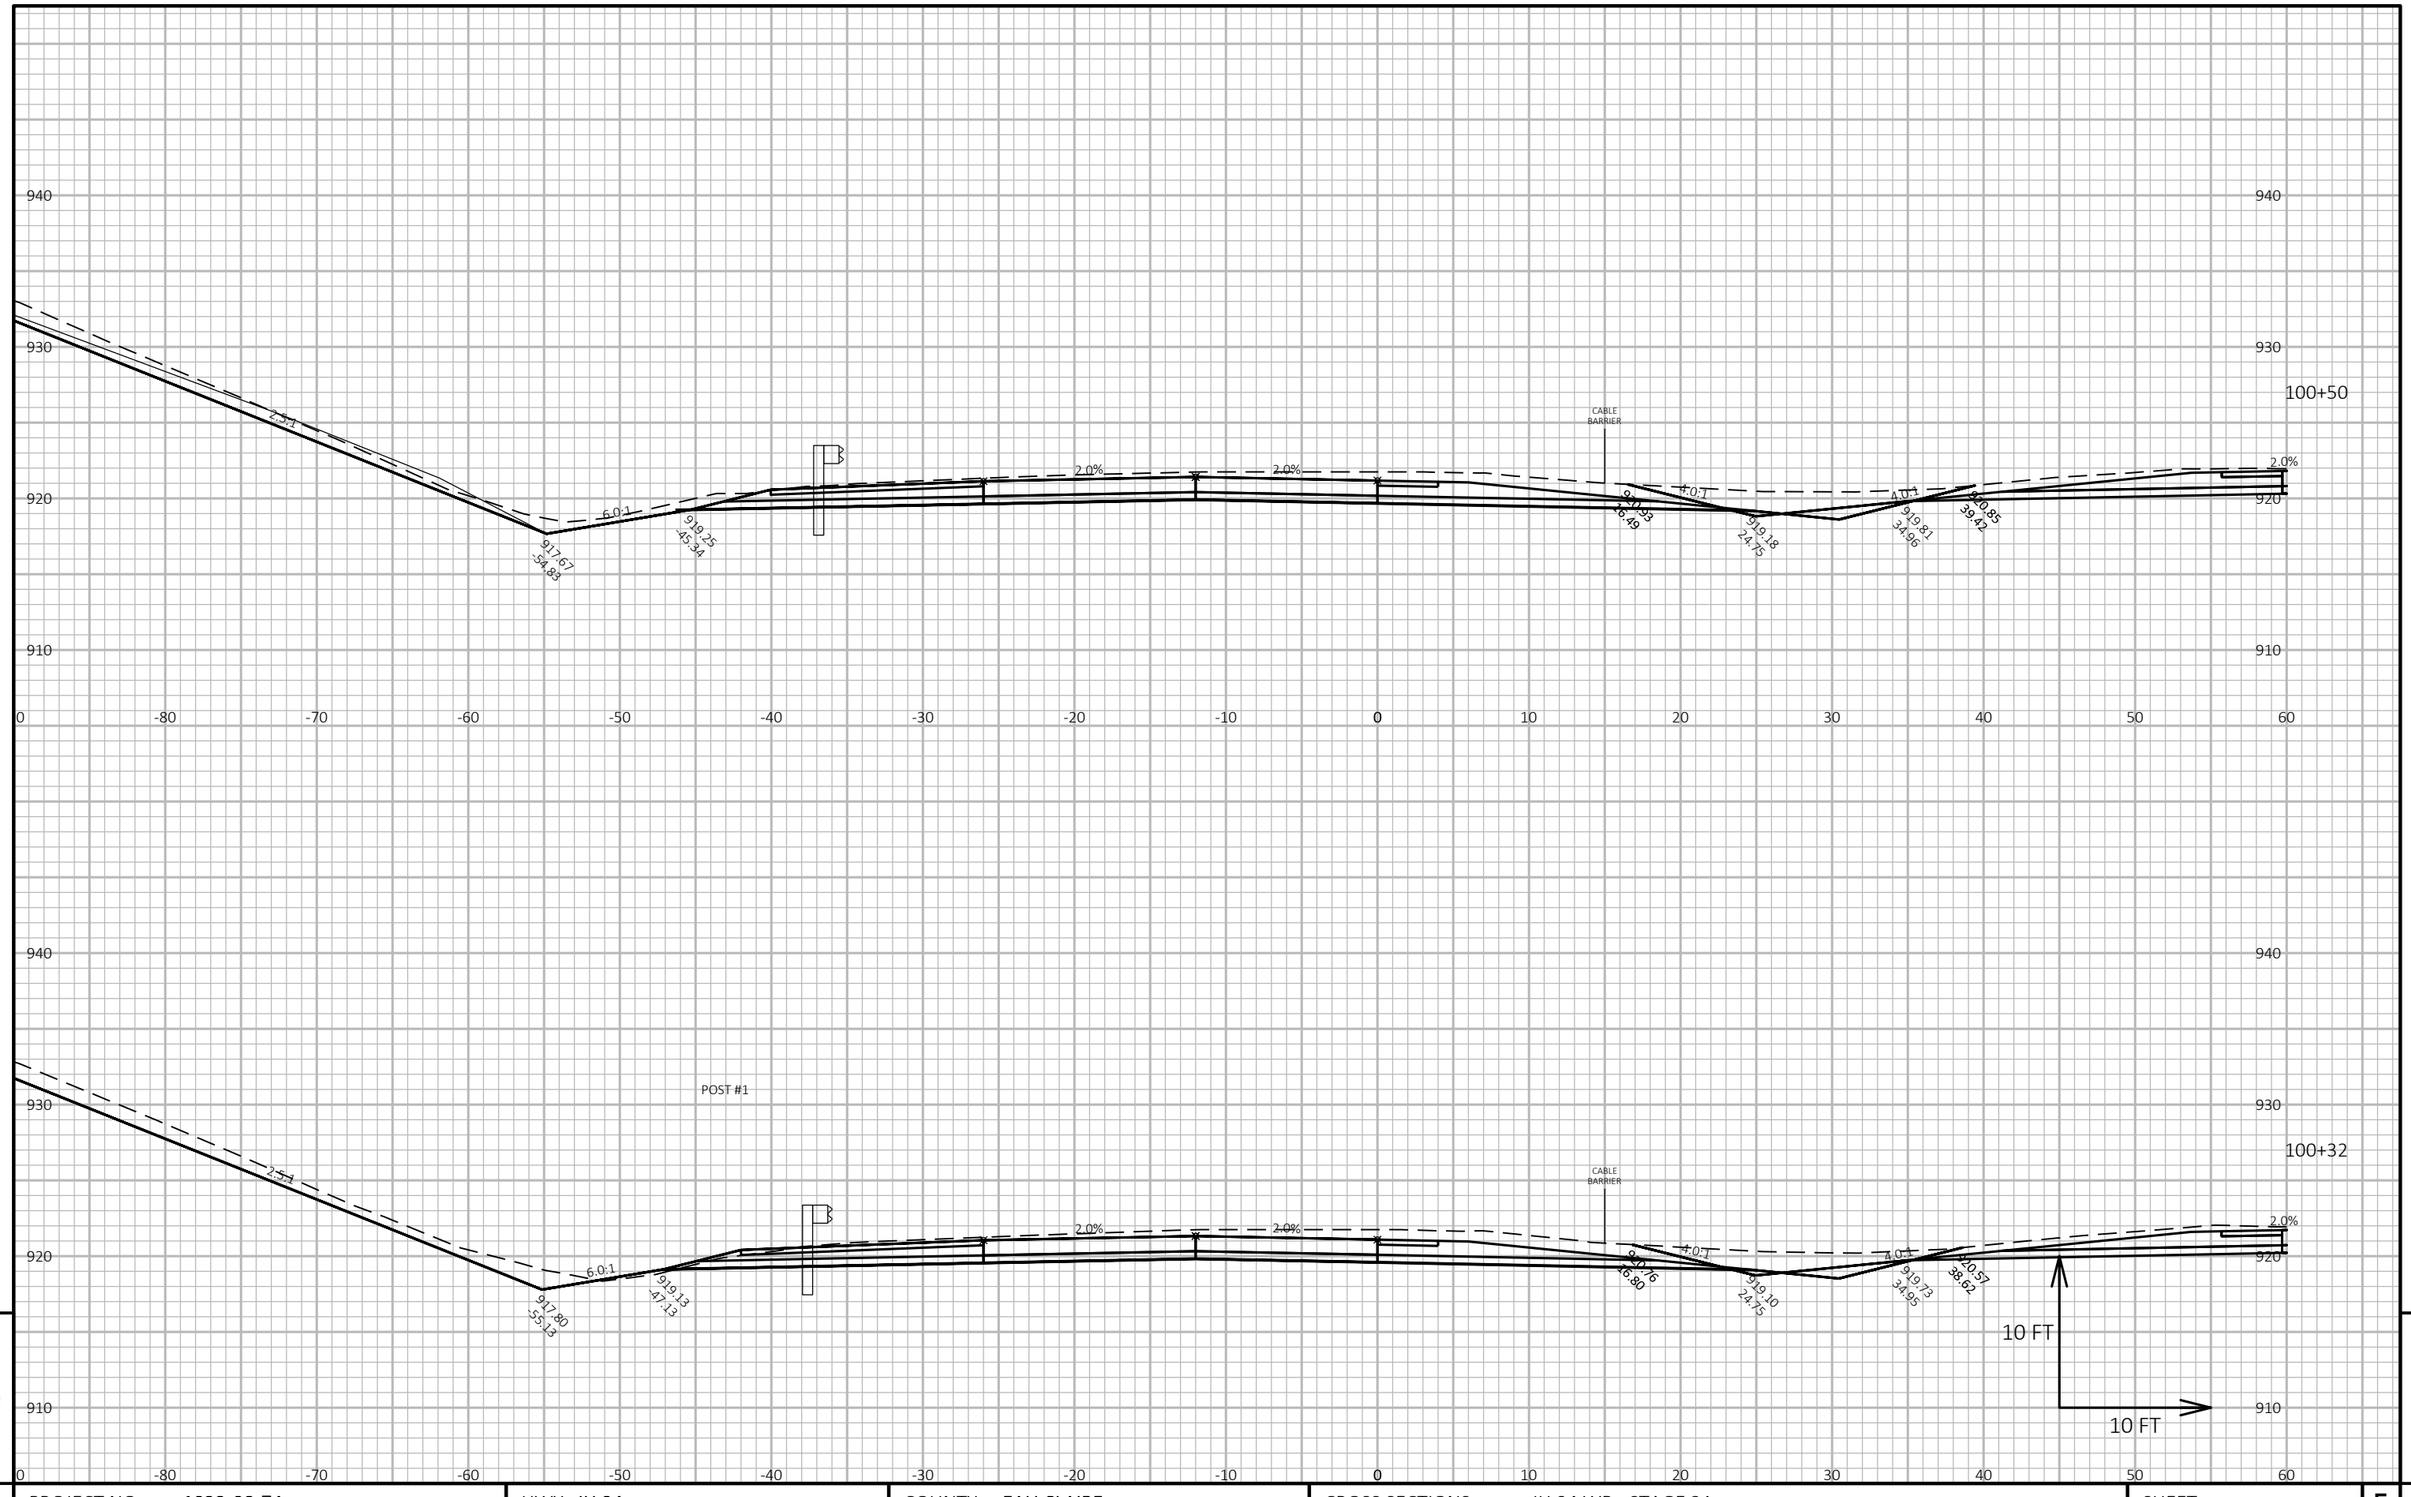


9 9

PROJECT NO: 1022-08-74	HWY: IH 94	COUNTY: EAU CLAIRE	CROSS SECTIONS: IH 94 WB - STAGE 2A	SHEET E

FILE NAME : N:\PDS\C3D\10220804\SHEETSPLAN\X-SECTIONS\090201_XS_STAGE_2A_WB_CONSTRUCTION_10-26-20.DWG
LAYOUT NAME - WB STAGE 2A - (63)

PLOT DATE : 1/16/2021 8:30 AM PLOT BY : CHRIST, AARON D PLOT NAME : **PLOT SCALE :** 1 IN:10 FT HORZ. / 1 IN:10 FT VERT.

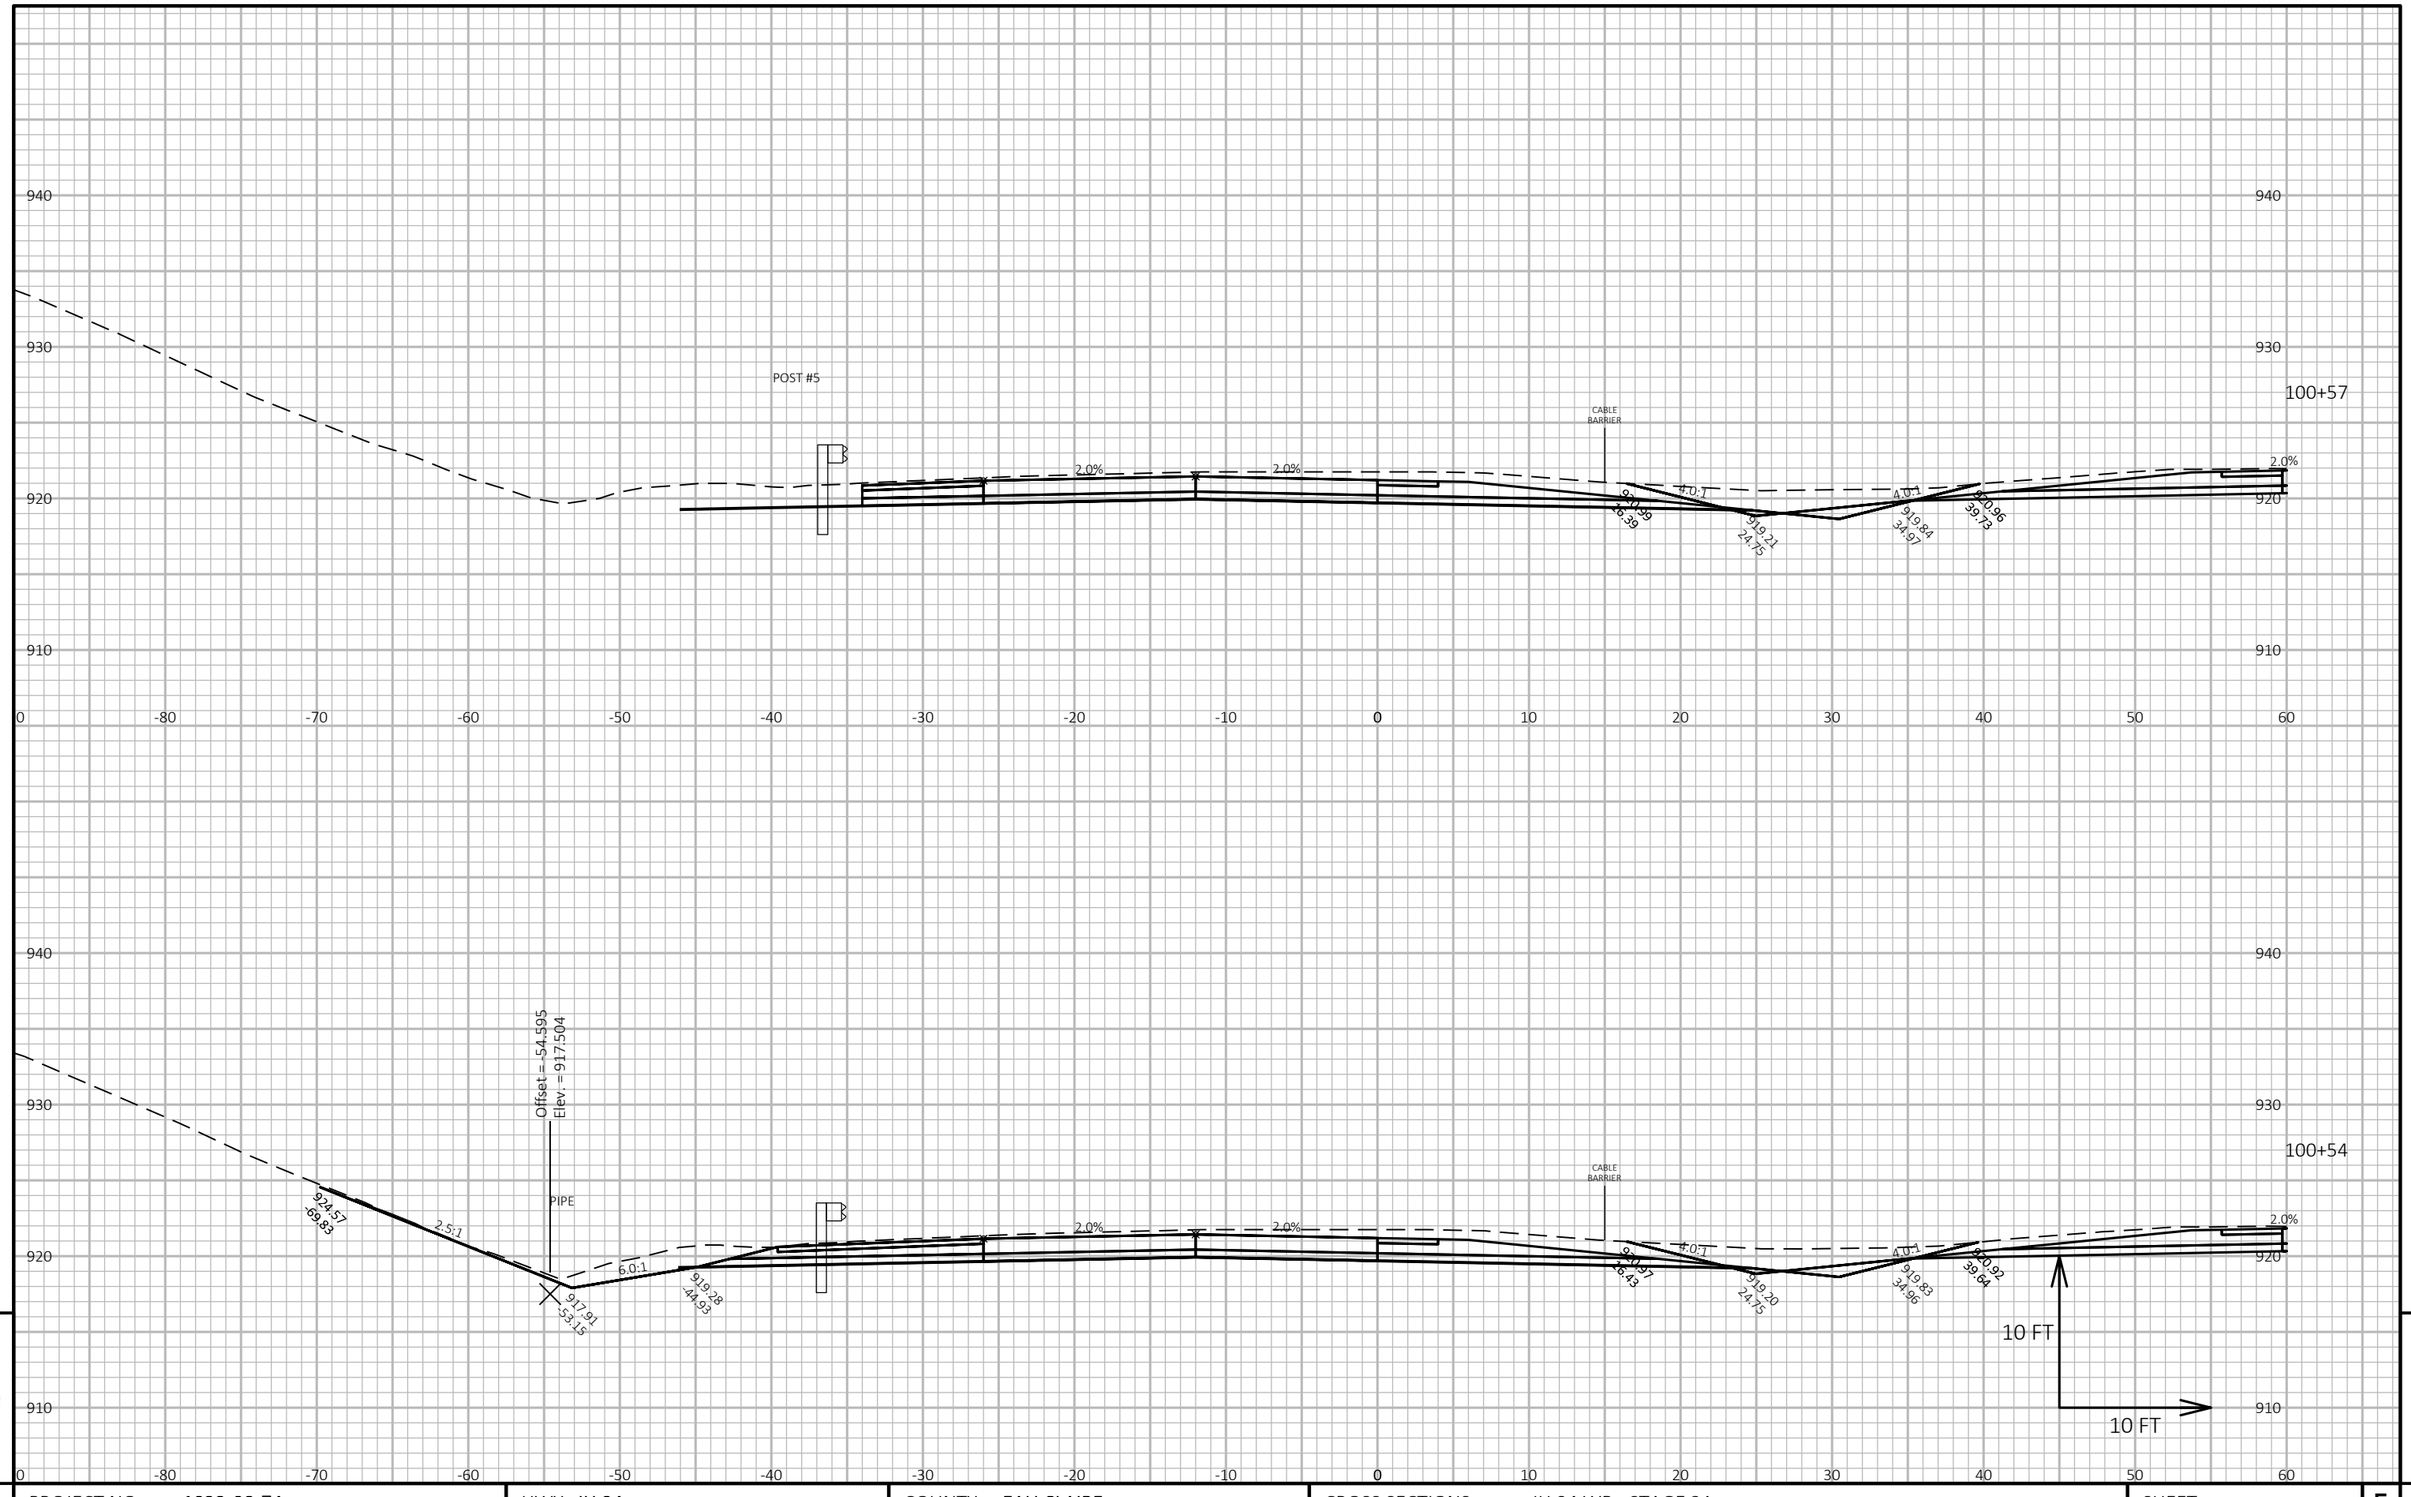

PROJECT NO: 1022-08-74	HWY: IH 94	COUNTY: EAU CLAIRE	CROSS SECTIONS: IH 94 WB - STAGE 2A	SHEET E

FILE NAME : N:\PDS\C3D\10220804\SHEETSPLAN\X-SECTIONS\090201_XS_STAGE_2A_WB_CONSTRUCTION_10-26-20.DWG
LAYOUT NAME - WB STAGE 2A - (64)

PLOT DATE : 1/16/2021 8:30 AM

PLOT BY : CHRIST, AARON D

PLOT NAME :

PLOT SCALE : 1 IN:10 FT HORZ. / 1 IN:10 FT VERT.

940
930
920
910
POST #9
2.0%
2.0%
CABLE BARRIER
4.0:1
4.0:1
2.0%
919.97
16.96
919.33
24.75
919.96
34.99
921.11
39.91
100+82
10 FT
10 FT
0
-80
-70
-60
-50
-40
-30
-20
-10
0
10
20
30
40
50
60

9

9

PROJECT NO: 1022-08-74	HWY: IH 94	COUNTY: EAU CLAIRE	CROSS SECTIONS: IH 94 WB - STAGE 2A	SHEET	E


FILE NAME : N:\PDS\C3D\10220804\SHEETSPLAN\X-SECTIONS\090201_XS_STAGE_2A_WB_CONSTRUCTION_10-26-20.DWG
LAYOUT NAME - WB STAGE 2A - (65)

PLOT DATE : 1/16/2021 8:30 AM

PLOT BY : CHRIST, AARON D

PLOT NAME :

PLOT SCALE : 1 IN:10 FT HORZ. / 1 IN:10 FT VERT.

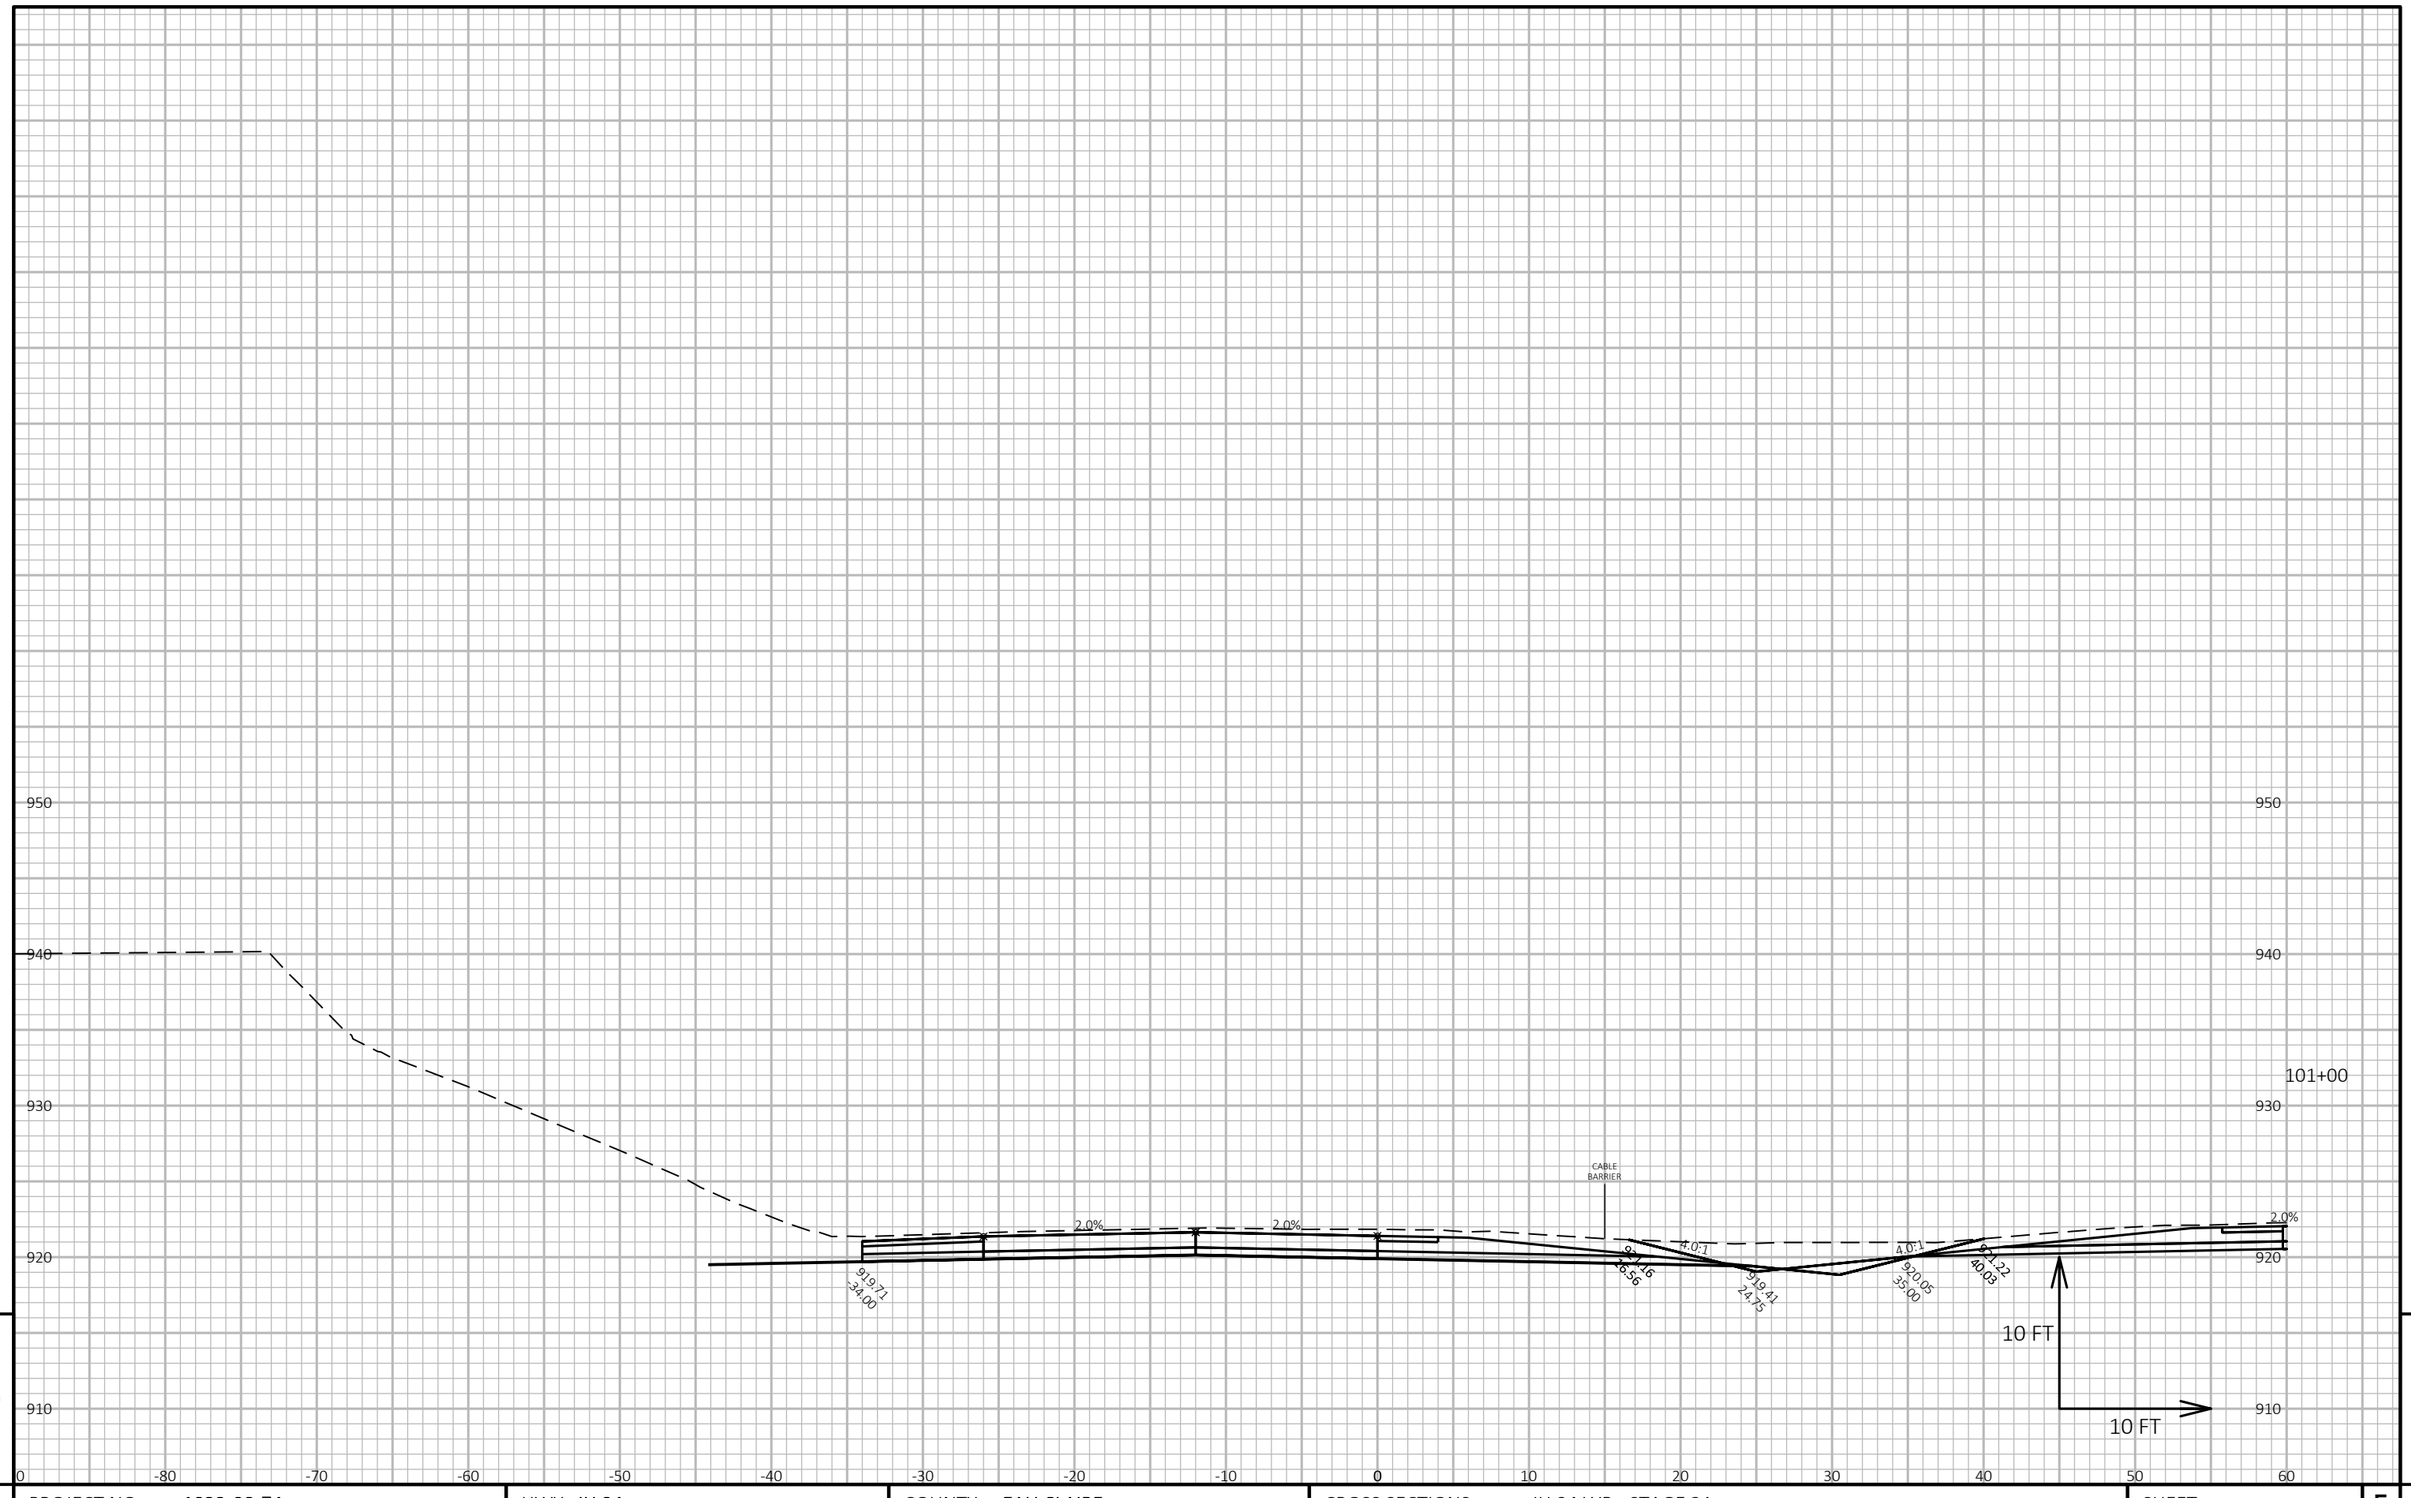

9

9

PROJECT NO: 1022-08-74	HWY: IH 94	COUNTY: EAU CLAIRE	CROSS SECTIONS: IH 94 WB - STAGE 2A	SHEET	E

FILE NAME : N:\PDS\C3D\10220804\SHEETSPLAN\X-SECTIONS\090201_XS_STAGE_2A_WB_CONSTRUCTION_10-26-20.DWG
LAYOUT NAME - WB STAGE 2A - (66)

PLOT DATE : 1/16/2021 8:30 AM

PLOT BY : CHRIST, AARON D

PLOT NAME :

PLOT SCALE : 1 IN:10 FT HORZ. / 1 IN:10 FT VERT.

Xcel Energy-Gas

Offset = -79.453
Elev. = 938.540

950
940
930
920
910

0 -80 -70 -60 -50 -40 -30 -20 -10 0 10 20 30 40 50 60

101+50

CABLE BARRIER

2.0% 2.0% 4.0:1 4.0:1 2.0%

919.94
-34.00

919.38
-25.04

920.28
-35.04

921.68
-40.99


10 FT
10 FT

9 9

PROJECT NO: 1022-08-74	HWY: IH 94	COUNTY: EAU CLAIRE	CROSS SECTIONS: IH 94 WB - STAGE 2A	SHEET E

FILE NAME : N:\PDS\C3D\10220804\SHEETSPLAN\X-SECTIONS\090201_XS_STAGE_2A_WB_CONSTRUCTION_10-26-20.DWG
LAYOUT NAME - WB STAGE 2A - (67)

PLOT DATE : 1/16/2021 8:30 AM PLOT BY : CHRIST, AARON D PLOT NAME : PLOT SCALE : 1 IN:10 FT HORZ. / 1 IN:10 FT VERT.

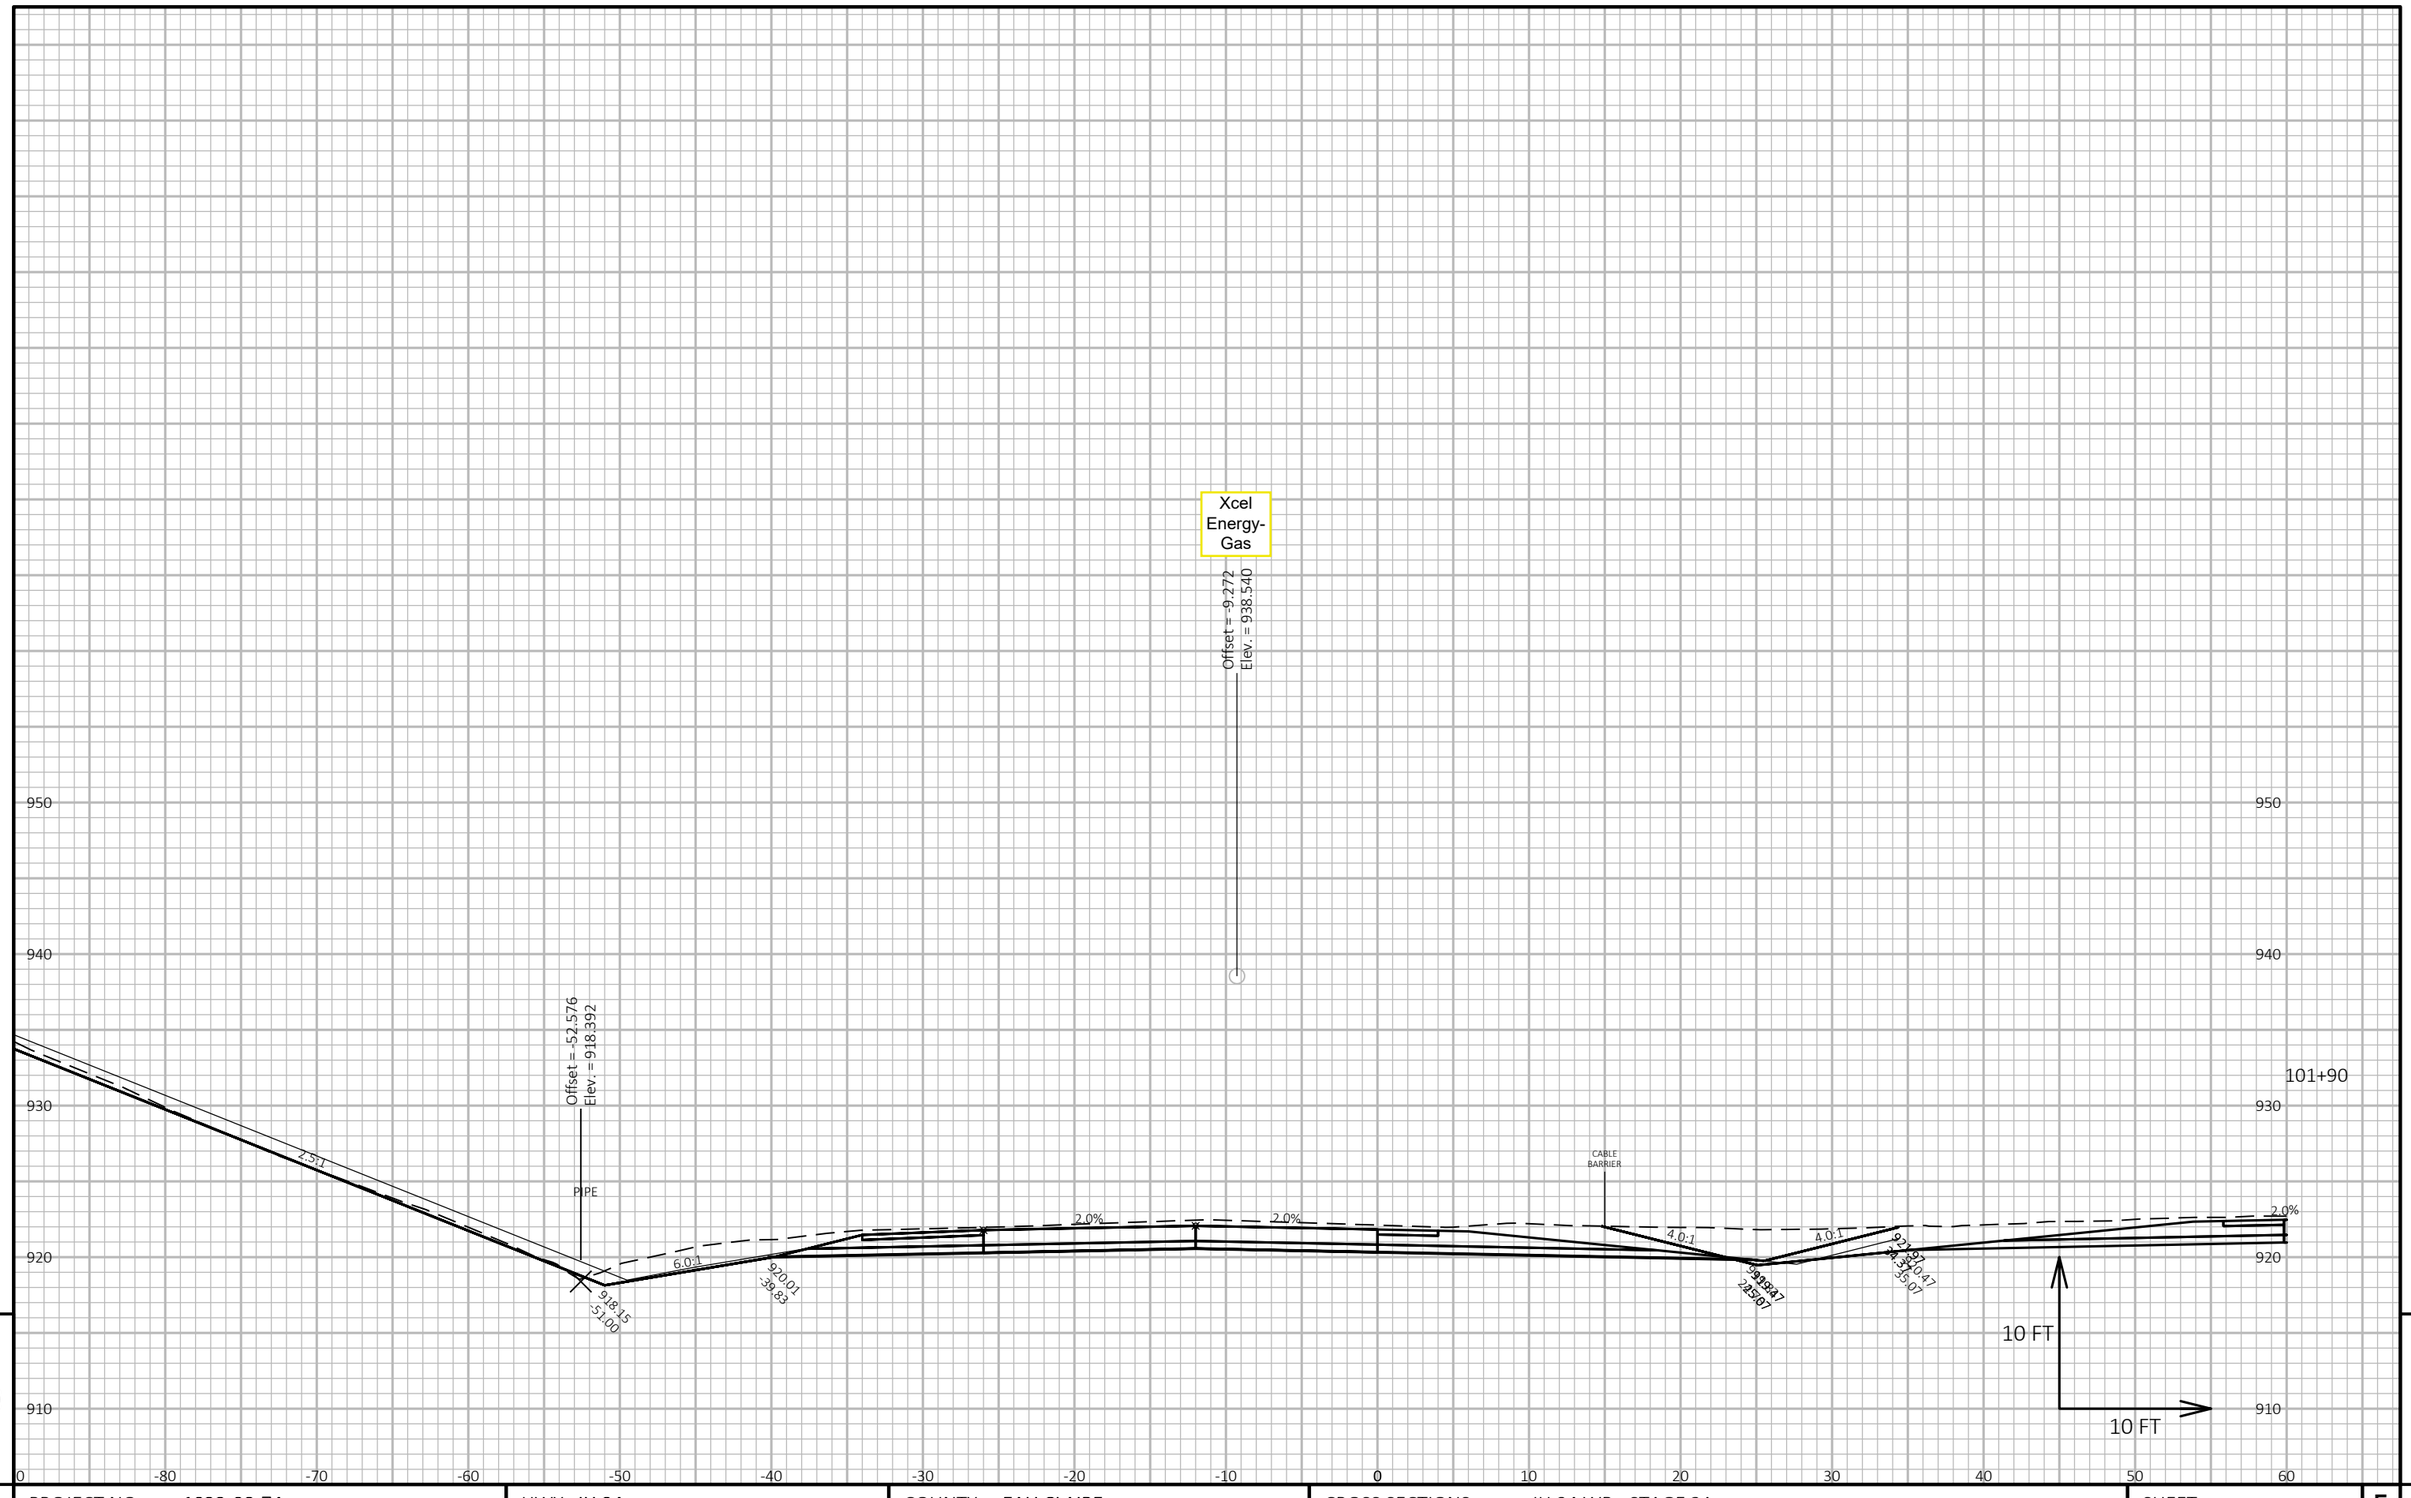

9

9

PROJECT NO: 1022-08-74	HWY: IH 94	COUNTY: EAU CLAIRE	CROSS SECTIONS: IH 94 WB - STAGE 2A	SHEET	E


FILE NAME : N:\PDS\C3D\10220804\SHEETSPLAN\X-SECTIONS\090201_XS_STAGE_2A_WB_CONSTRUCTION_10-26-20.DWG
LAYOUT NAME - WB STAGE 2A - (68)


PLOT DATE : 1/16/2021 8:31 AM

PLOT BY : CHRIST, AARON D

PLOT NAME :

PLOT SCALE : 1 IN:10 FT HORZ. / 1 IN:10 FT VERT.

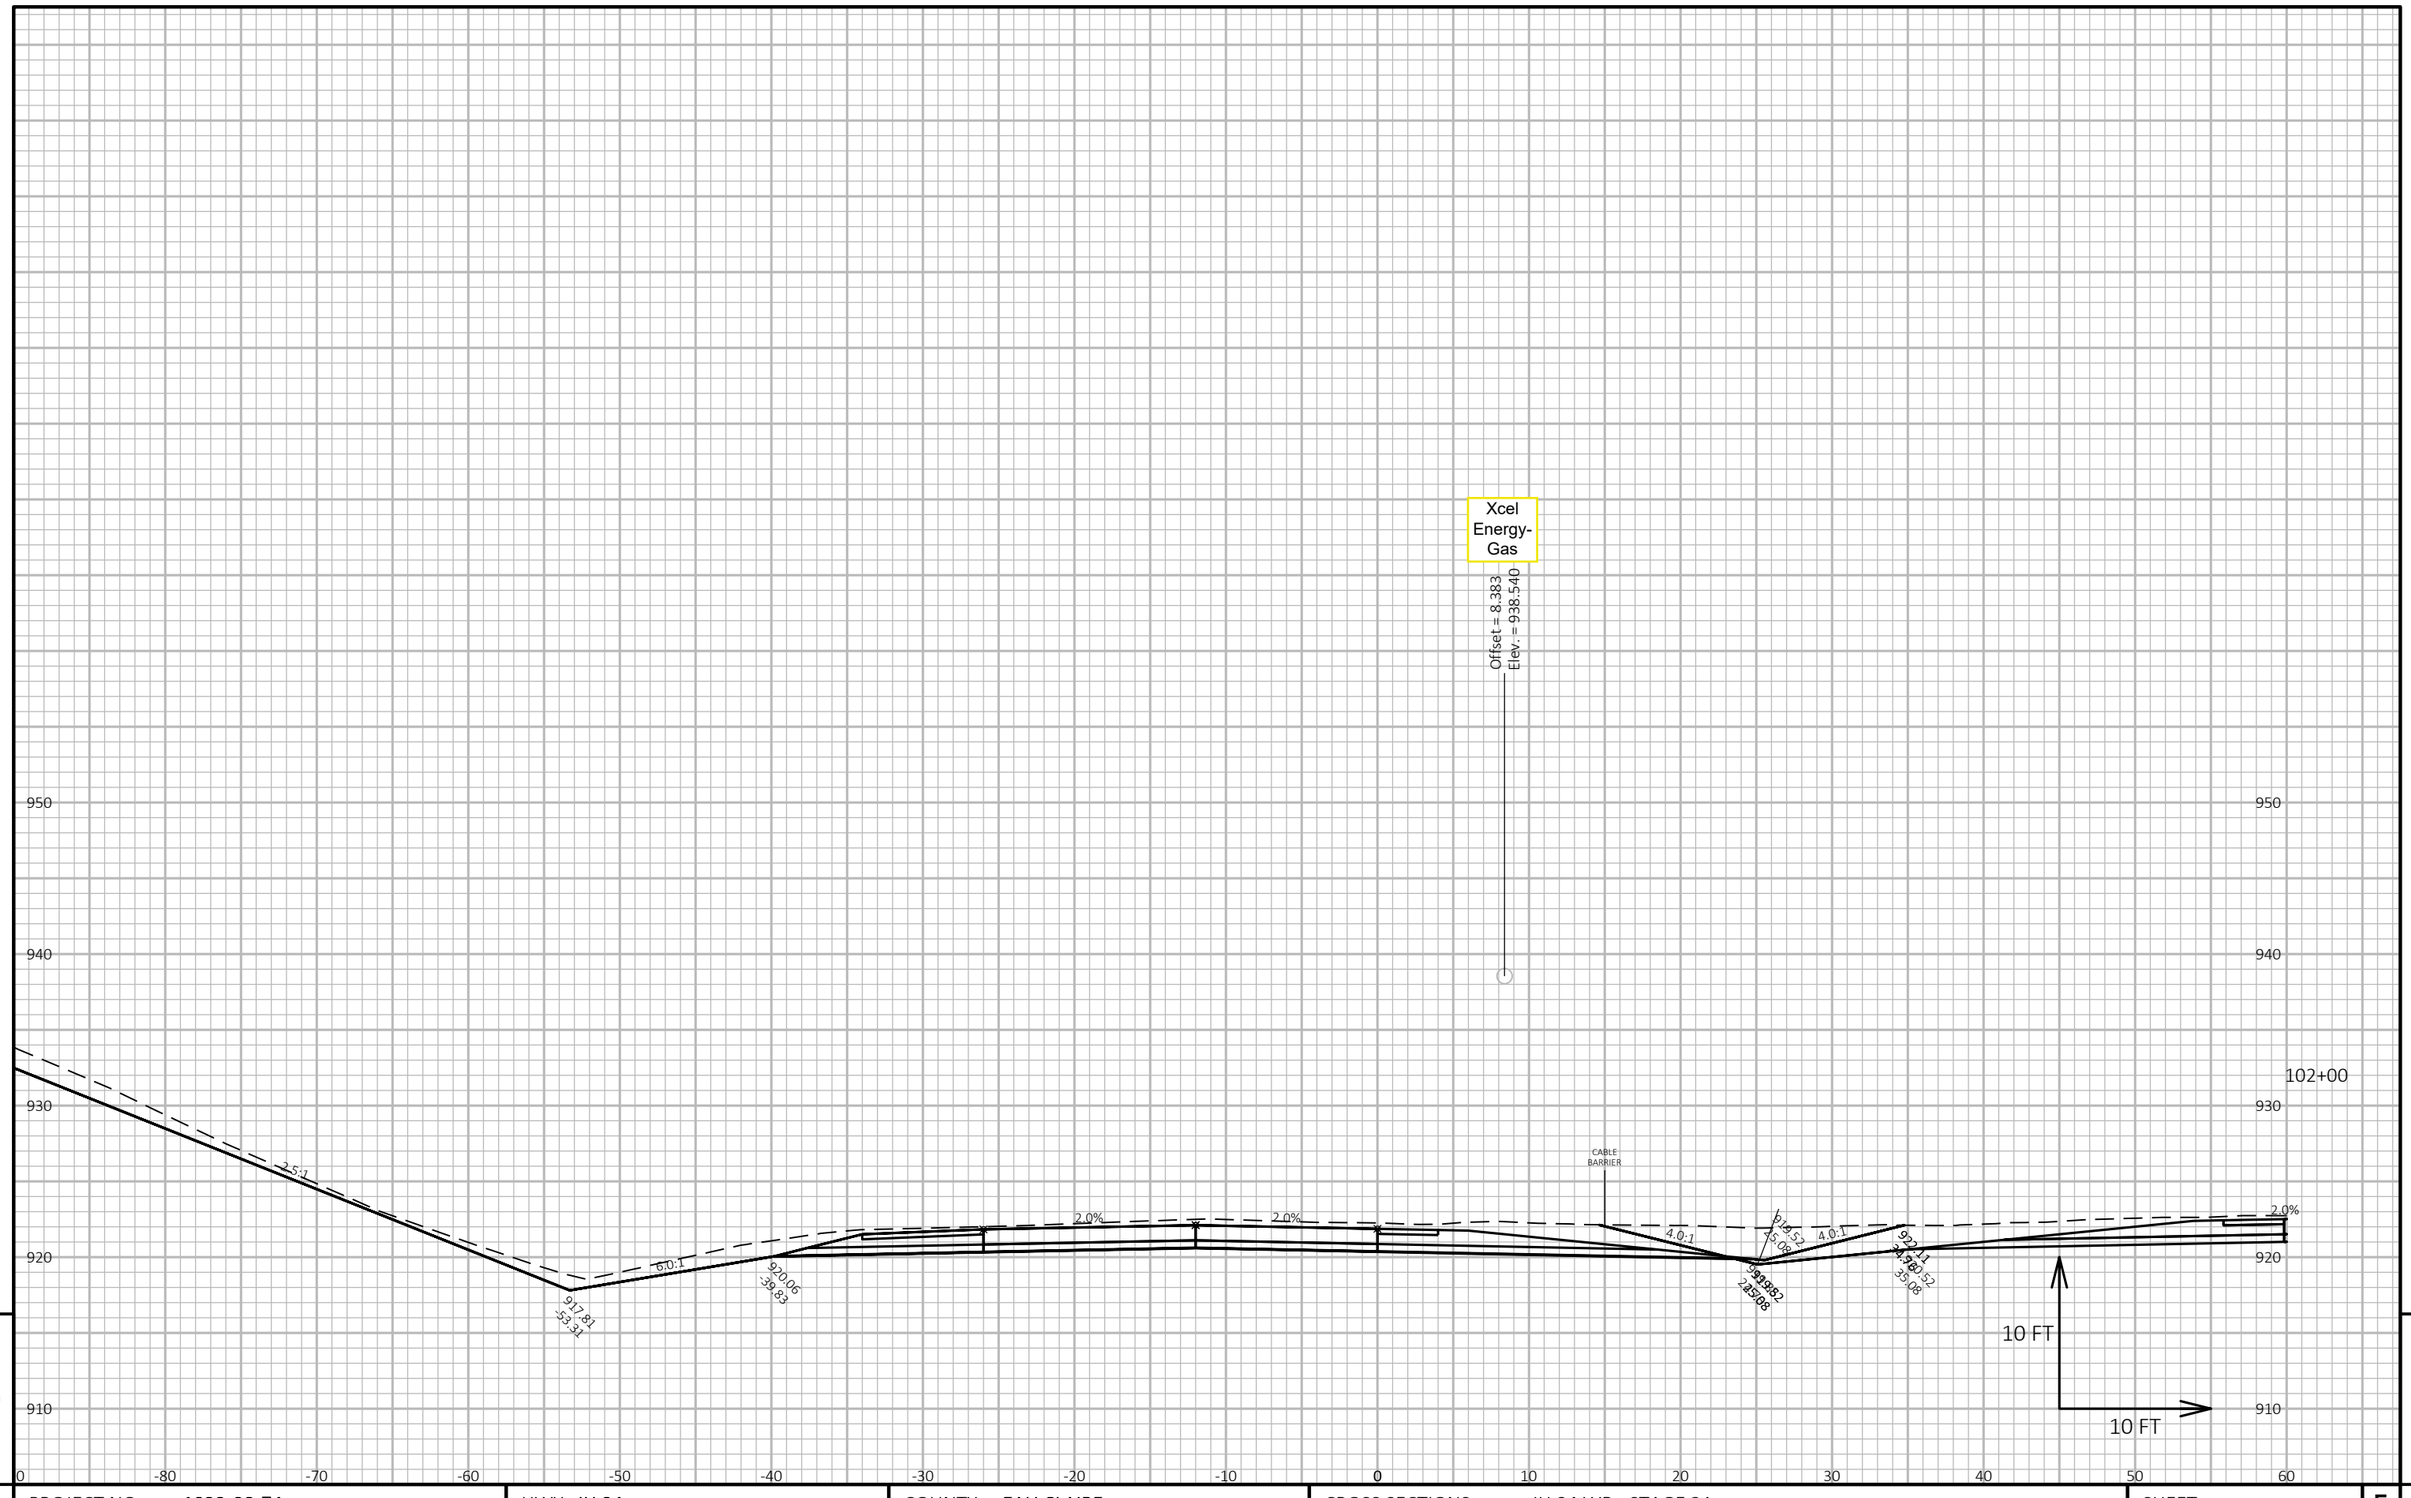
Xcel Energy-Gas
Offset = 8.383
Elev. = 938.540
950
940
930
920
910
0
-80
-70
-60
-50
-40
-30
-20
-10
10
20
30
40
50
60
102+00
2.5:1
6.0:1
917.81
-33.91
920.06
-39.83
2.0%
2.0%
CABLE BARRIER
4.0:1
4.0:1
914.52
45.08
914.52
45.08
914.52
45.08

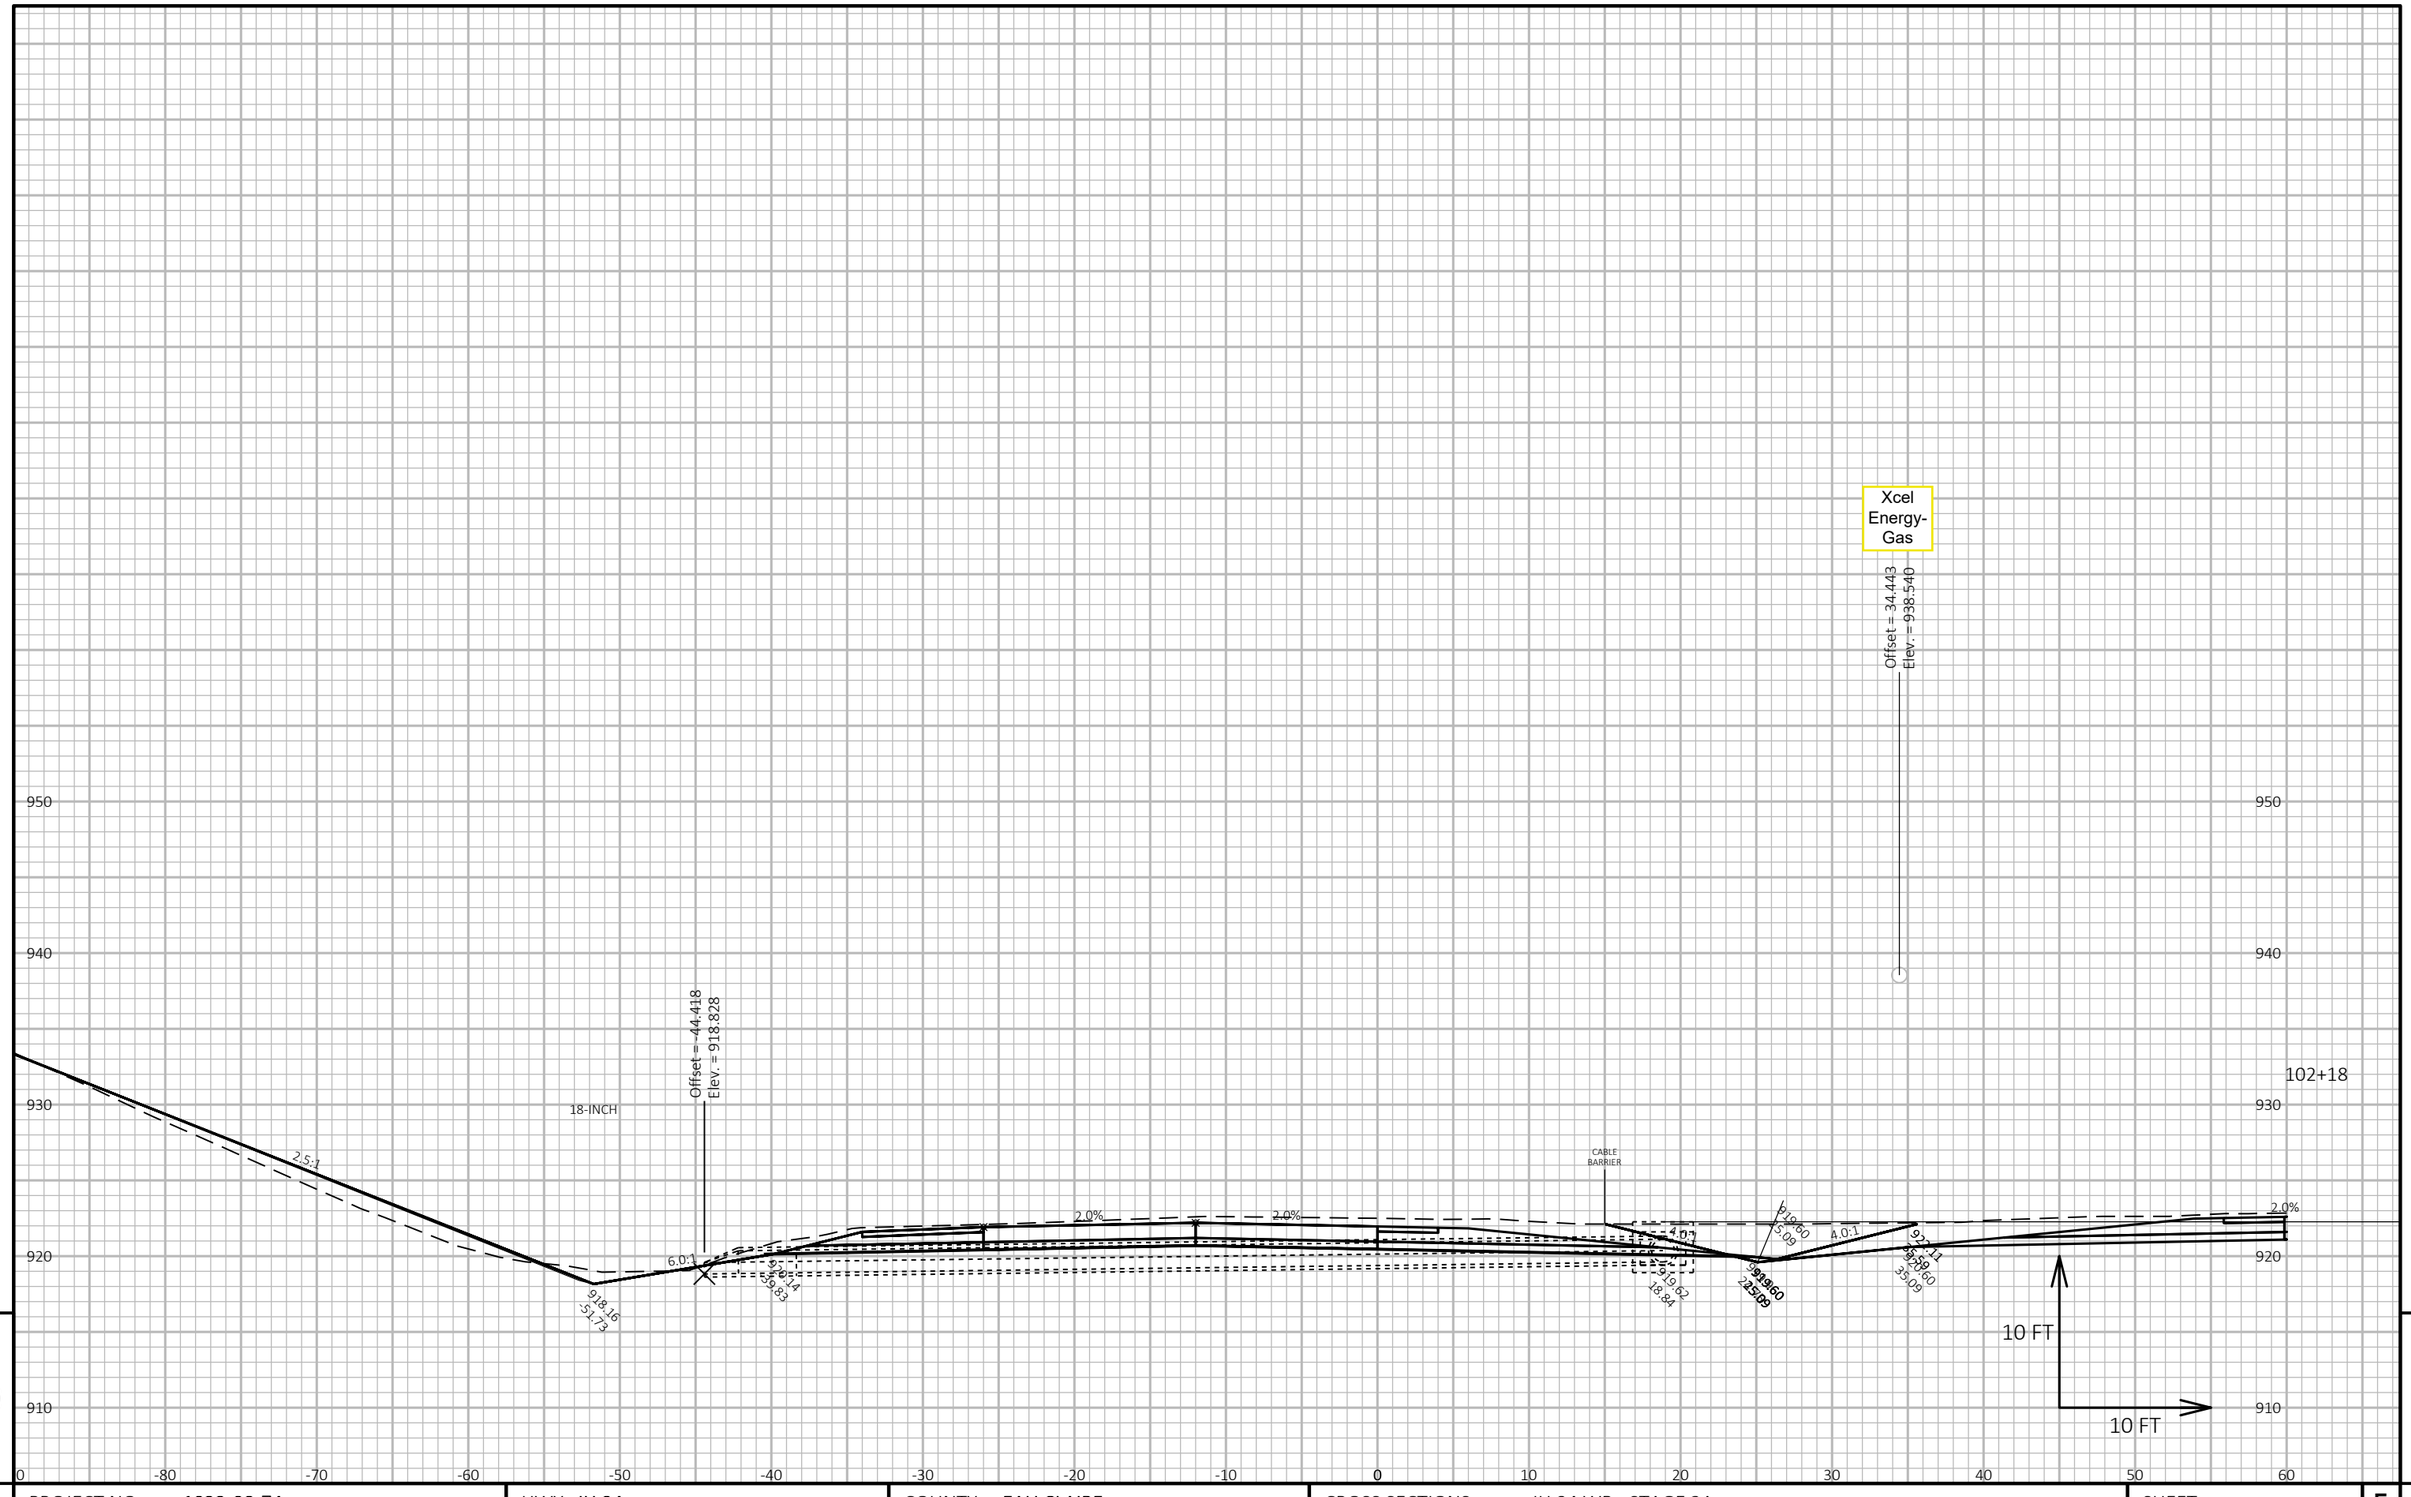

9

9

PROJECT NO: 1022-08-74	HWY: IH 94	COUNTY: EAU CLAIRE	CROSS SECTIONS: IH 94 WB - STAGE 2A	SHEET	E


FILE NAME : N:\PDS\C3D\10220804\SHEETSPLAN\X-SECTIONS\090201_XS_STAGE_2A_WB_CONSTRUCTION_10-26-20.DWG
LAYOUT NAME - WB STAGE 2A - (70)

PLOT DATE : 1/16/2021 8:31 AM

PLOT BY : CHRIST, AARON D

PLOT NAME :

PLOT SCALE : 1 IN:10 FT HORZ. / 1 IN:10 FT VERT.

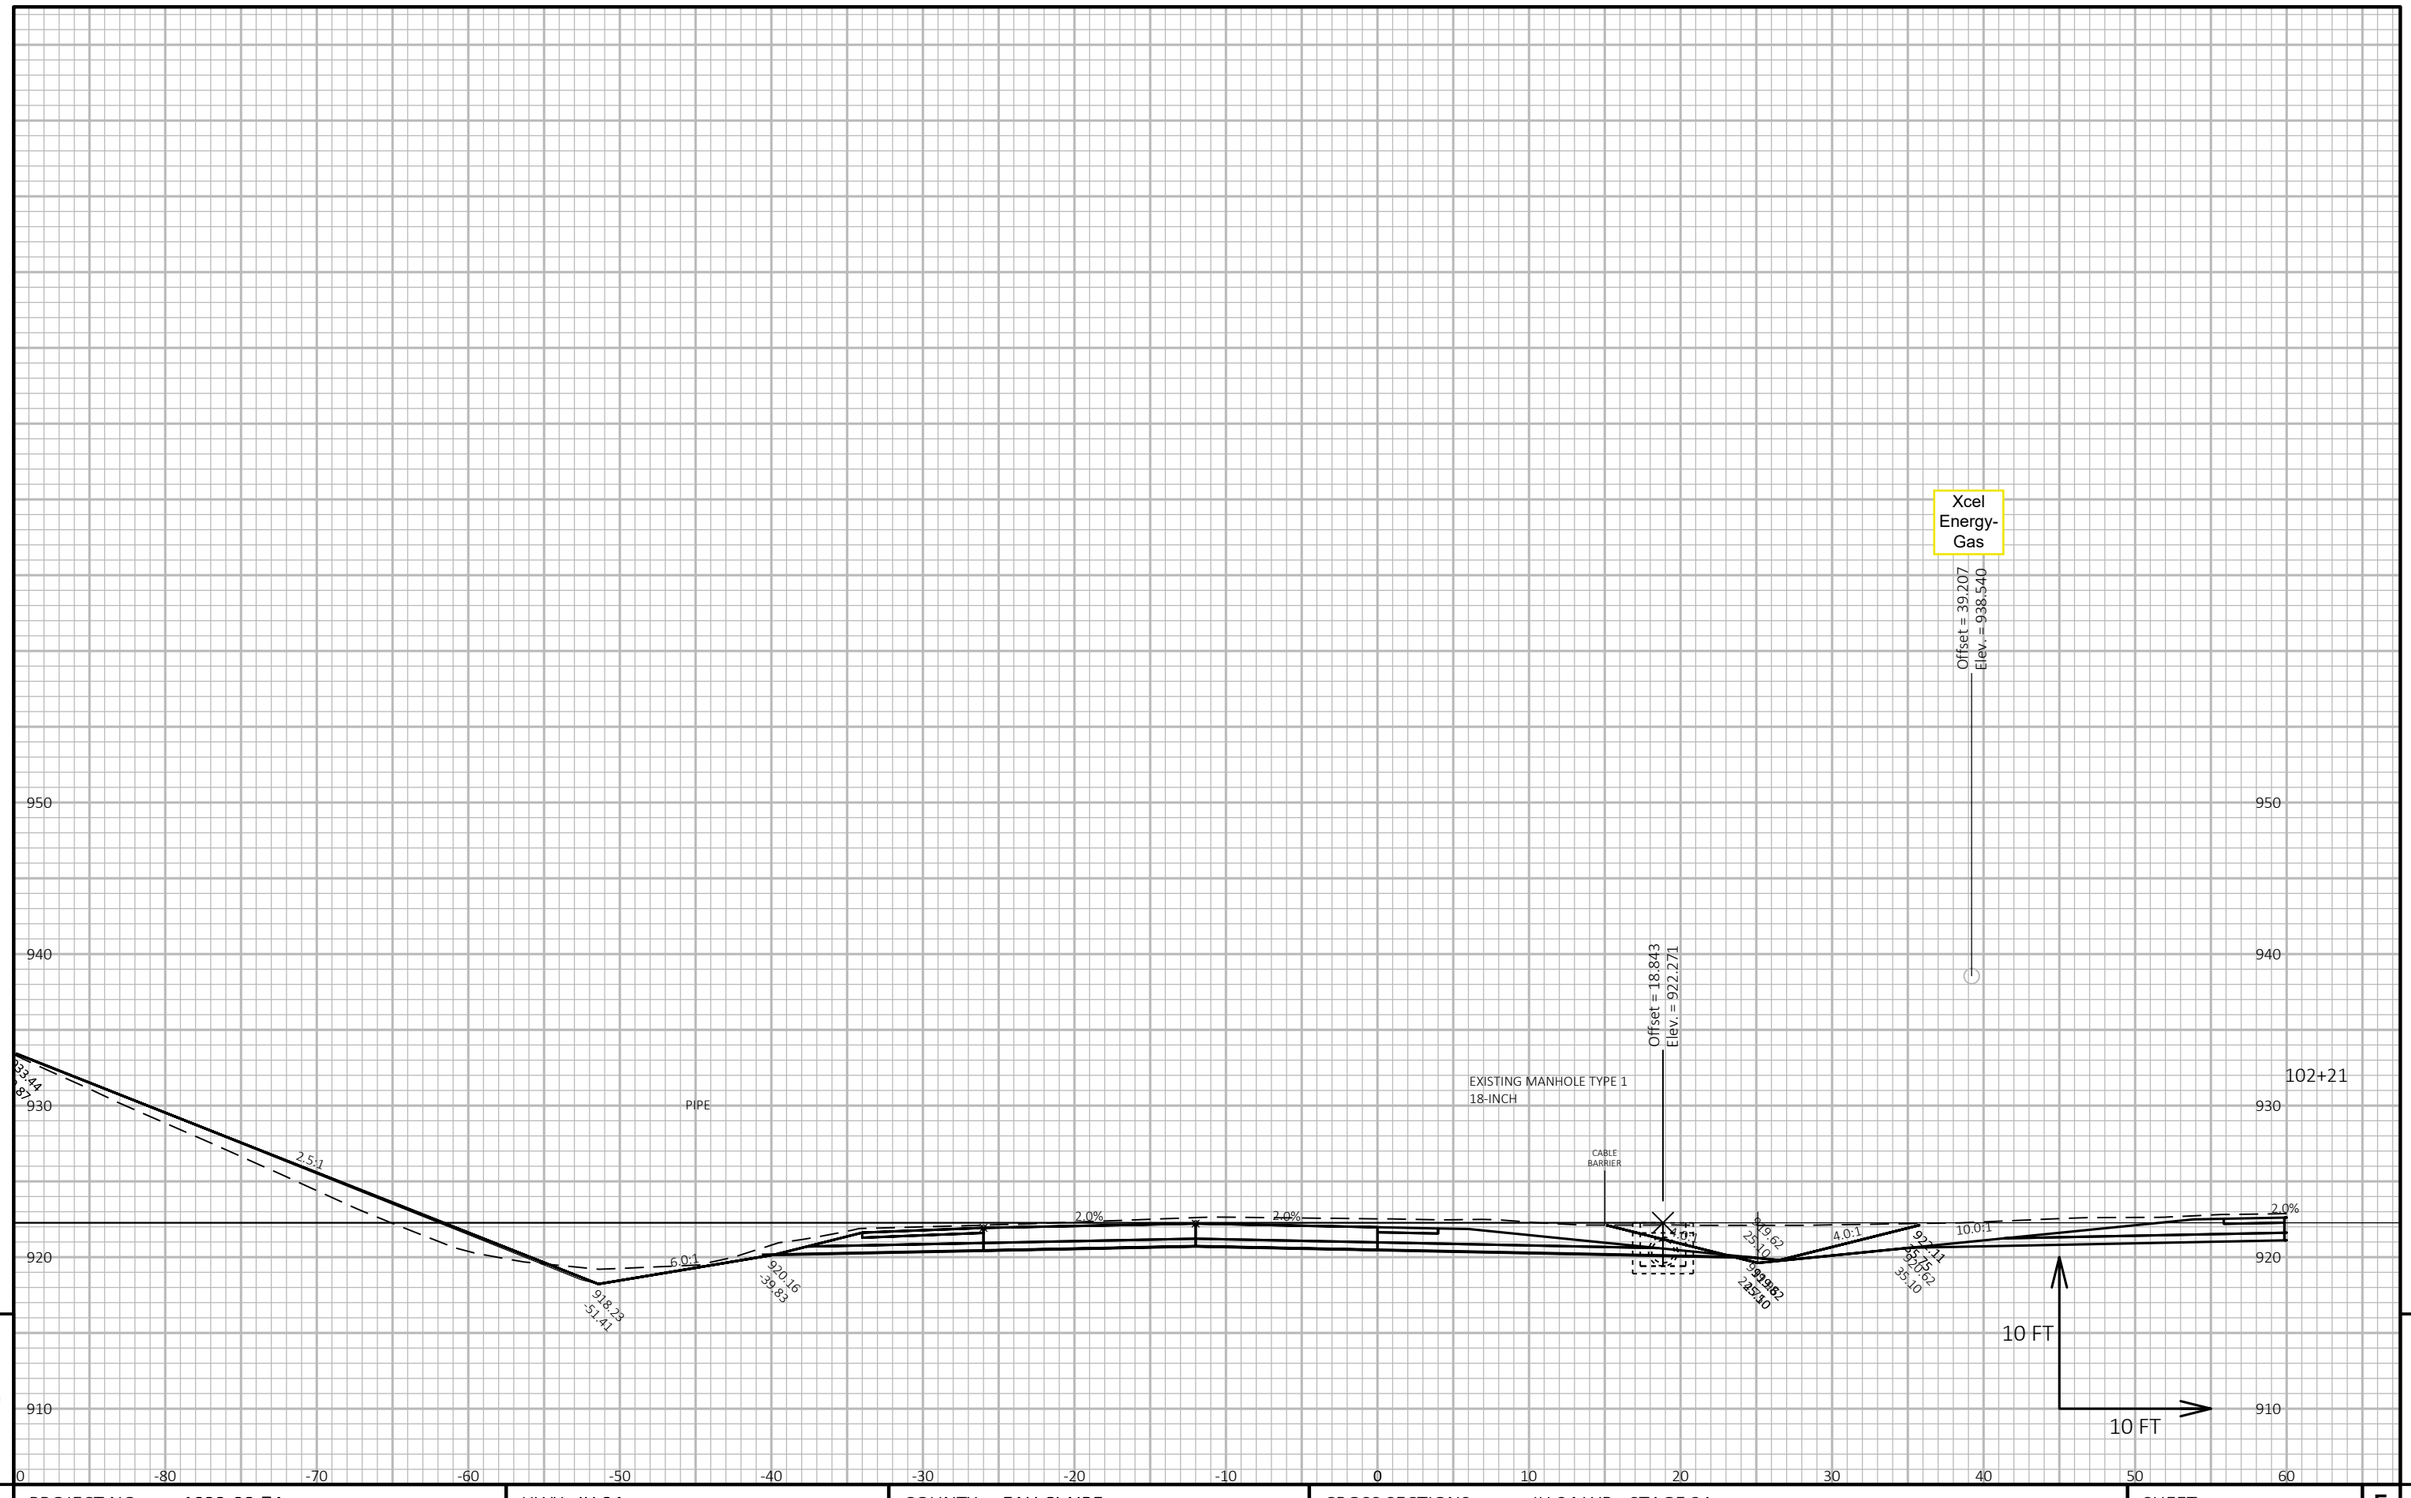

9 9

PROJECT NO: 1022-08-74	HWY: IH 94	COUNTY: EAU CLAIRE	CROSS SECTIONS: IH 94 WB - STAGE 2A	SHEET E

FILE NAME : N:\PDS\C3D\10220804\SHEETSPLAN\X-SECTIONS\090201_XS_STAGE_2A_WB_CONSTRUCTION_10-26-20.DWG
LAYOUT NAME - WB STAGE 2A - (71)

PLOT DATE : 1/16/2021 8:31 AM PLOT BY : CHRIST, AARON D PLOT NAME : **PLOT SCALE :** 1 IN:10 FT HORZ. / 1 IN:10 FT VERT.

950
940
930
920
910
0
-80
-70
-60
-50
-40
-30
-20
-10
0
10
20
30
40
50
60
102+50
CABLE BARRIER
4.0:1
6.0:1
2.0%
919.48
51.57
918.80
48.84
920.30
39.83
919.75
25.12
919.75
22.12
4.0:1
920.75
35.12
917.12
37.09
10 FT
10 FT

9

9

PROJECT NO: 1022-08-74	HWY: IH 94	COUNTY: EAU CLAIRE	CROSS SECTIONS: IH 94 WB - STAGE 2A	SHEET	E

FILE NAME : N:\PDS\C3D\10220804\SHEETSPLAN\X-SECTIONS\090201_XS_STAGE_2A_WB_CONSTRUCTION_10-26-20.DWG
LAYOUT NAME - WB STAGE 2A - (72)

PLOT DATE : 1/16/2021 8:31 AM

PLOT BY : CHRIST, AARON D

PLOT NAME :

PLOT SCALE : 1 IN:10 FT HORZ. / 1 IN:10 FT VERT.

950
940
930
920
910
0
-80
-70
-60
-50
-40
-30
-20
-10
0
10
20
30
40
50
60

103+00

CABLE BARRIER

4.0:1
6.0:1
2.0%
919.72
51.64
919.03
48.90
920.54
39.83
919.99
25.16
920.16
920.99
35.16
922.54
40.83

10 FT
10 FT

9

9

PROJECT NO: 1022-08-74	HWY: IH 94	COUNTY: EAU CLAIRE	CROSS SECTIONS: IH 94 WB - STAGE 2A	SHEET E

FILE NAME : N:\PDS\C3D\10220804\SHEETSPLAN\X-SECTIONS\090201_XS_STAGE_2A_WB_CONSTRUCTION_10-26-20.DWG
LAYOUT NAME - WB STAGE 2A - (73)

PLOT DATE : 1/16/2021 8:32 AM PLOT BY : CHRIST, AARON D PLOT NAME : PLOT SCALE : 1 IN:10 FT HORZ. / 1 IN:10 FT VERT.

950
940
930
920
910
0 -80 -70 -60 -50 -40 -30 -20 -10 0 10 20 30 40 50 60

POST #9

CABLE BARRIER

103+42

2.0%
2.0%
2.0%
2.5:1
6.0:1
4.0:1
4.0:1
4.0:1
4.0:1

920.97
56.66
919.21
52.55
920.68
43.42
920.24
26.23
919.84
21.68
920.19
25.19
918.33
30.69
920.19
27.19
920.16
27.19
920.24
30.31


10 FT
10 FT

9 9

PROJECT NO: 1022-08-74	HWY: IH 94	COUNTY: EAU CLAIRE	CROSS SECTIONS: IH 94 WB - STAGE 2A	SHEET E

FILE NAME : N:\PDS\C3D\10220804\SHEETSPLAN\X-SECTIONS\090201_XS_STAGE_2A_WB_CONSTRUCTION_10-26-20.DWG
LAYOUT NAME - WB STAGE 2A - (74)

PLOT DATE : 1/16/2021 8:32 AM PLOT BY : CHRIST, AARON D PLOT NAME : PLOT SCALE : 1 IN:10 FT HORZ. / 1 IN:10 FT VERT.

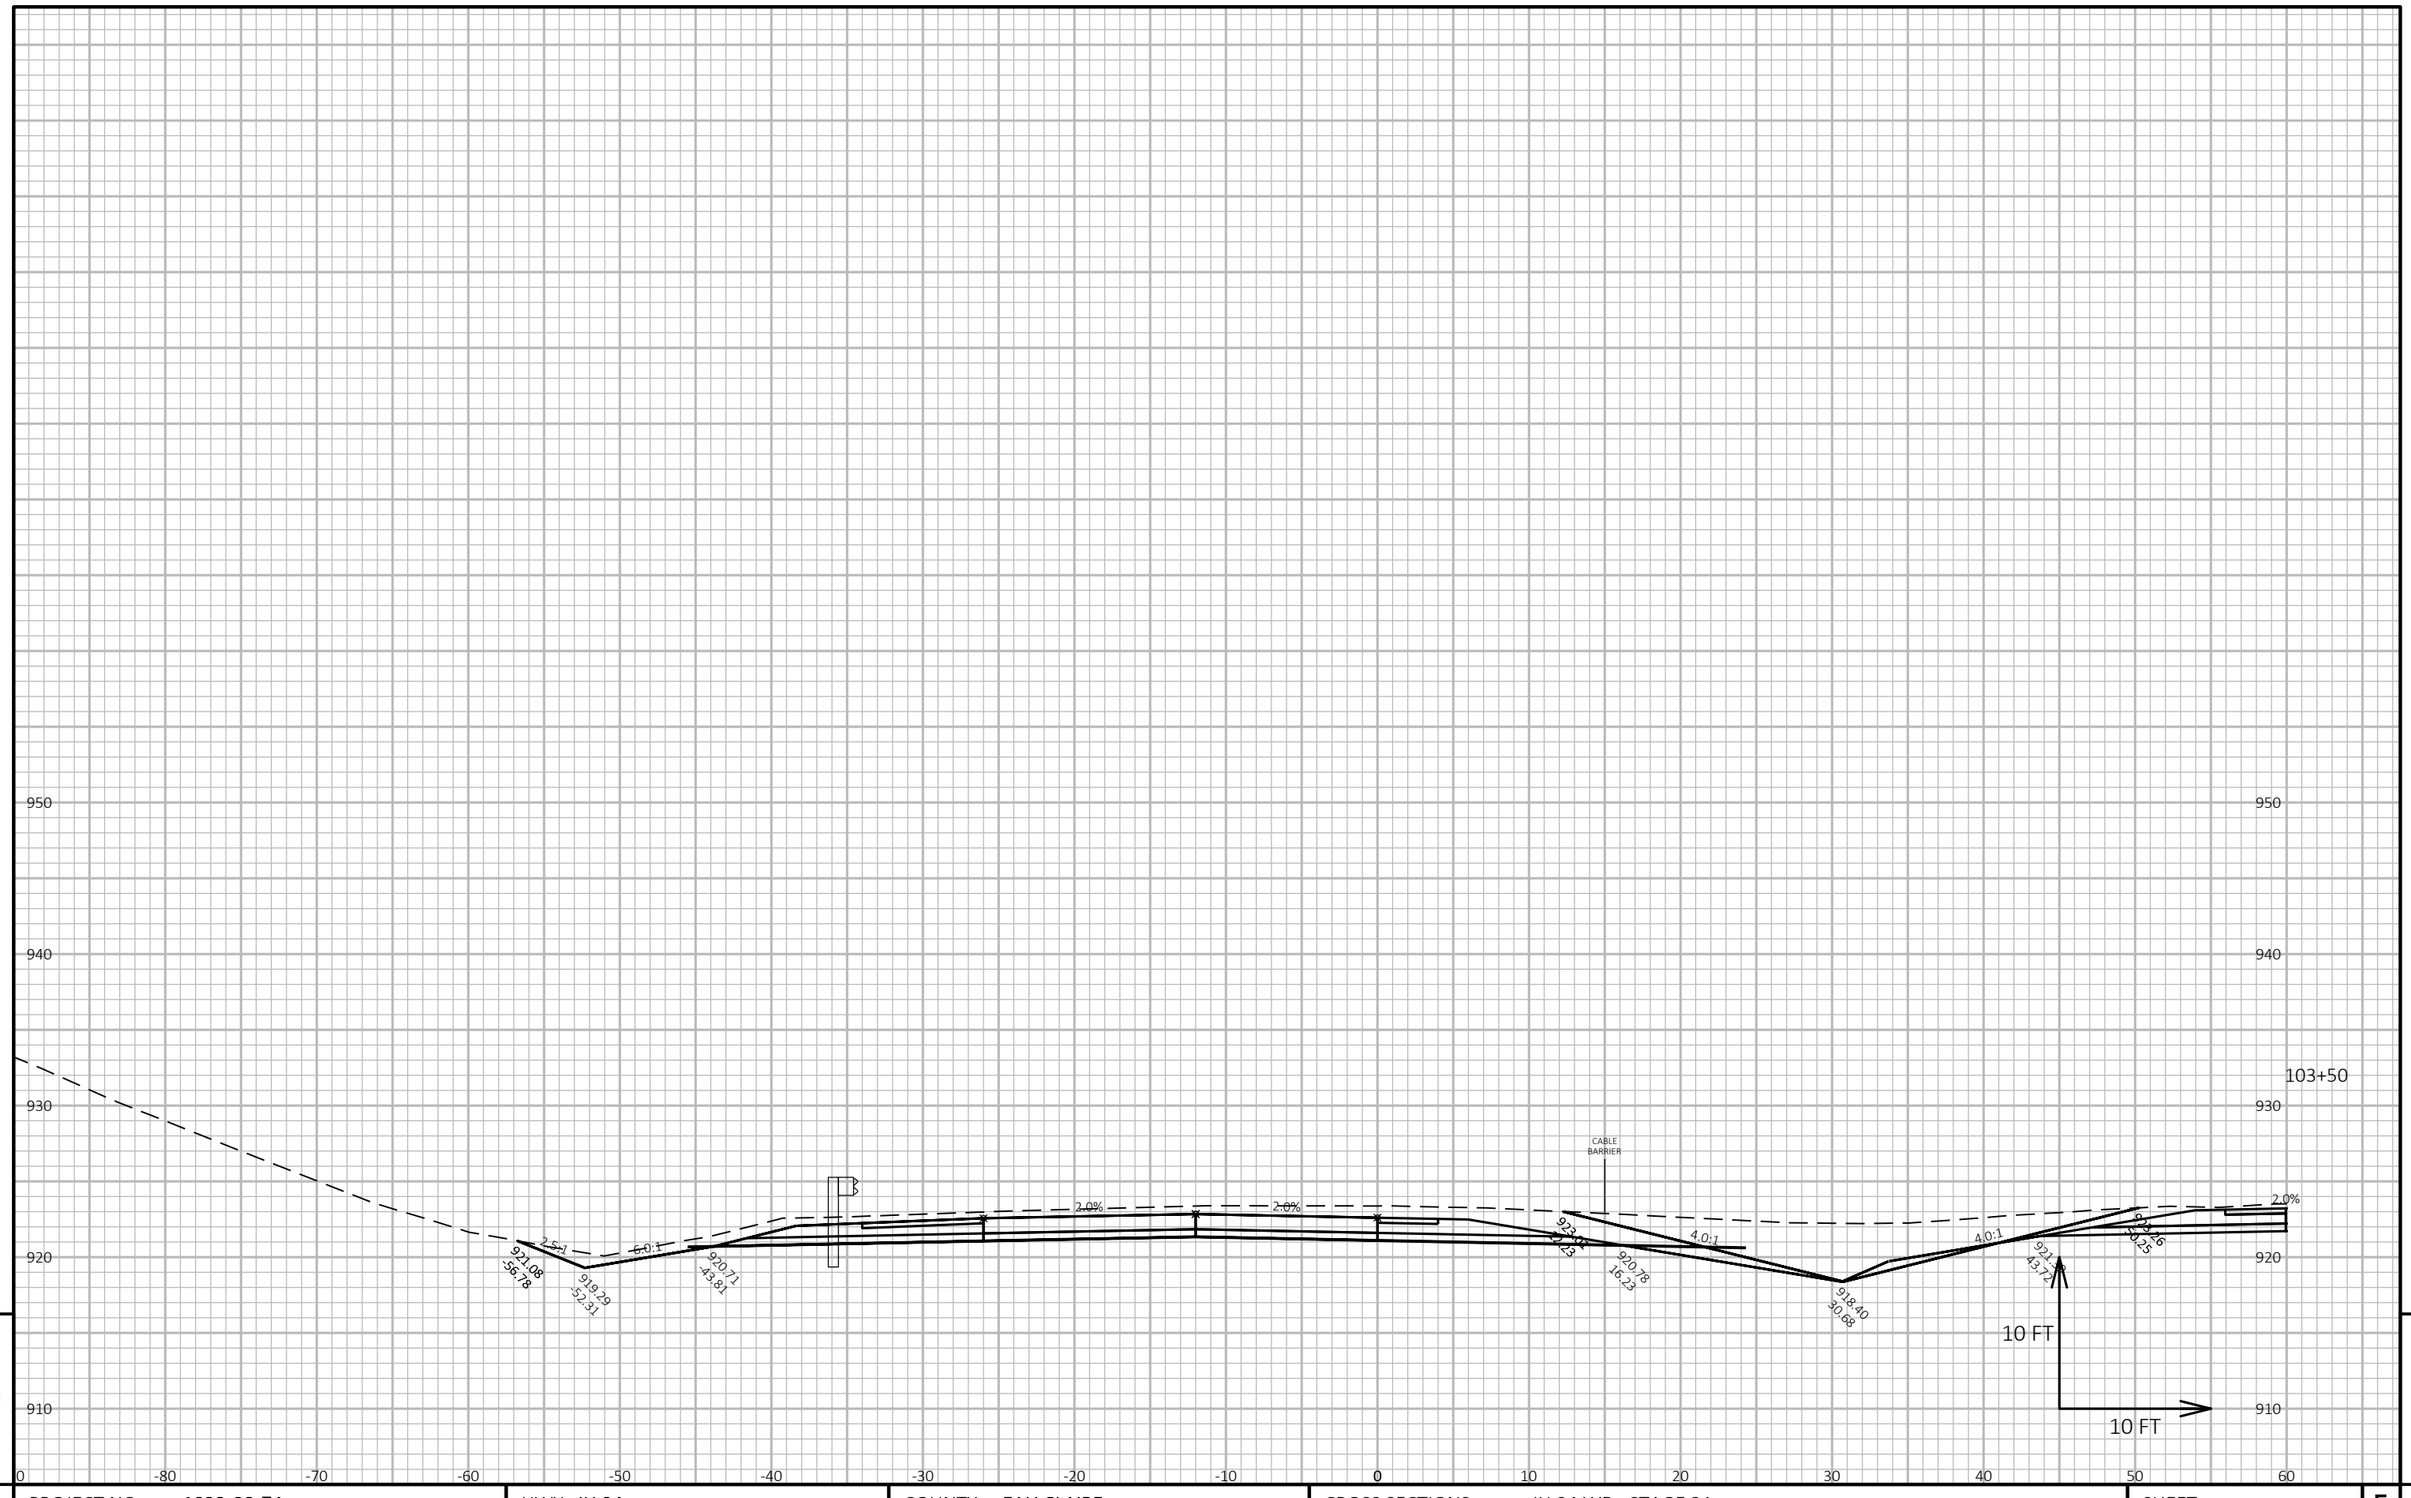

9

9

PROJECT NO: 1022-08-74	HWY: IH 94	COUNTY: EAU CLAIRE	CROSS SECTIONS: IH 94 WB - STAGE 2A	SHEET	E

FILE NAME : N:\PDS\C3D\10220804\SHEETSPLAN\X-SECTIONS\090201_XS_STAGE_2A_WB_CONSTRUCTION_10-26-20.DWG
LAYOUT NAME - WB STAGE 2A - (75)

PLOT DATE : 1/16/2021 8:32 AM

PLOT BY : CHRIST, AARON D

PLOT NAME :

PLOT SCALE : 1 IN:10 FT HORZ. / 1 IN:10 FT VERT.

950
940
930
920
910
0 -80 -70 -60 -50 -40 -30 -20 -10 0 10 20 30 40 50 60

POST #5

103+67

CABLE BARRIER

921.47
-57.76

2.5:1

919.44
-52.69

6.0:1

920.78
-44.69

2.0%

2.0%

923.19
0.00

4.0:1

920.87
16.23

918.45
30.71

4.0:1

921.28
43.73

2.0%

923.91
50.13

10 FT

10 FT

9

9

PROJECT NO: 1022-08-74	HWY: IH 94	COUNTY: EAU CLAIRE	CROSS SECTIONS: IH 94 WB - STAGE 2A	SHEET	E

FILE NAME : N:\PDS\C3D\10220804\SHEETSPLAN\X-SECTIONS\090201_XS_STAGE_2A_WB_CONSTRUCTION_10-26-20.DWG
LAYOUT NAME - WB STAGE 2A - (76)


PLOT DATE : 1/16/2021 8:32 AM PLOT BY : CHRIST, AARON D PLOT NAME : **PLOT SCALE :** 1 IN:10 FT HORZ. / 1 IN:10 FT VERT.

950
940
930
920
910
0
-80
-70
-60
-50
-40
-30
-20
-10
0
10
20
30
40
50
60
POST #9
2.5:1
6.0:1
919.52
55.13
920.85
47.13
2.0%
2.0%
CABLE BARRIER
920.99
16.23
921.35
19.57
4.0:1
918.57
30.73
4.0:1
921.79
43.75
922.21
49.29
2.0%
103+92
10 FT
10 FT
9
9

PROJECT NO: 1022-08-74	HWY: IH 94	COUNTY: EAU CLAIRE	CROSS SECTIONS: IH 94 WB - STAGE 2A	SHEET	E

FILE NAME : N:\PDS\C3D\10220804\SHEETSPLAN\X-SECTIONS\090201_XS_STAGE_2A_WB_CONSTRUCTION_10-26-20.DWG
LAYOUT NAME - WB STAGE 2A - (77)

PLOT DATE : 1/16/2021 8:32 AM PLOT BY : CHRIST, AARON D PLOT NAME : **PLOT SCALE :** 1 IN:10 FT HORZ. / 1 IN:10 FT VERT.

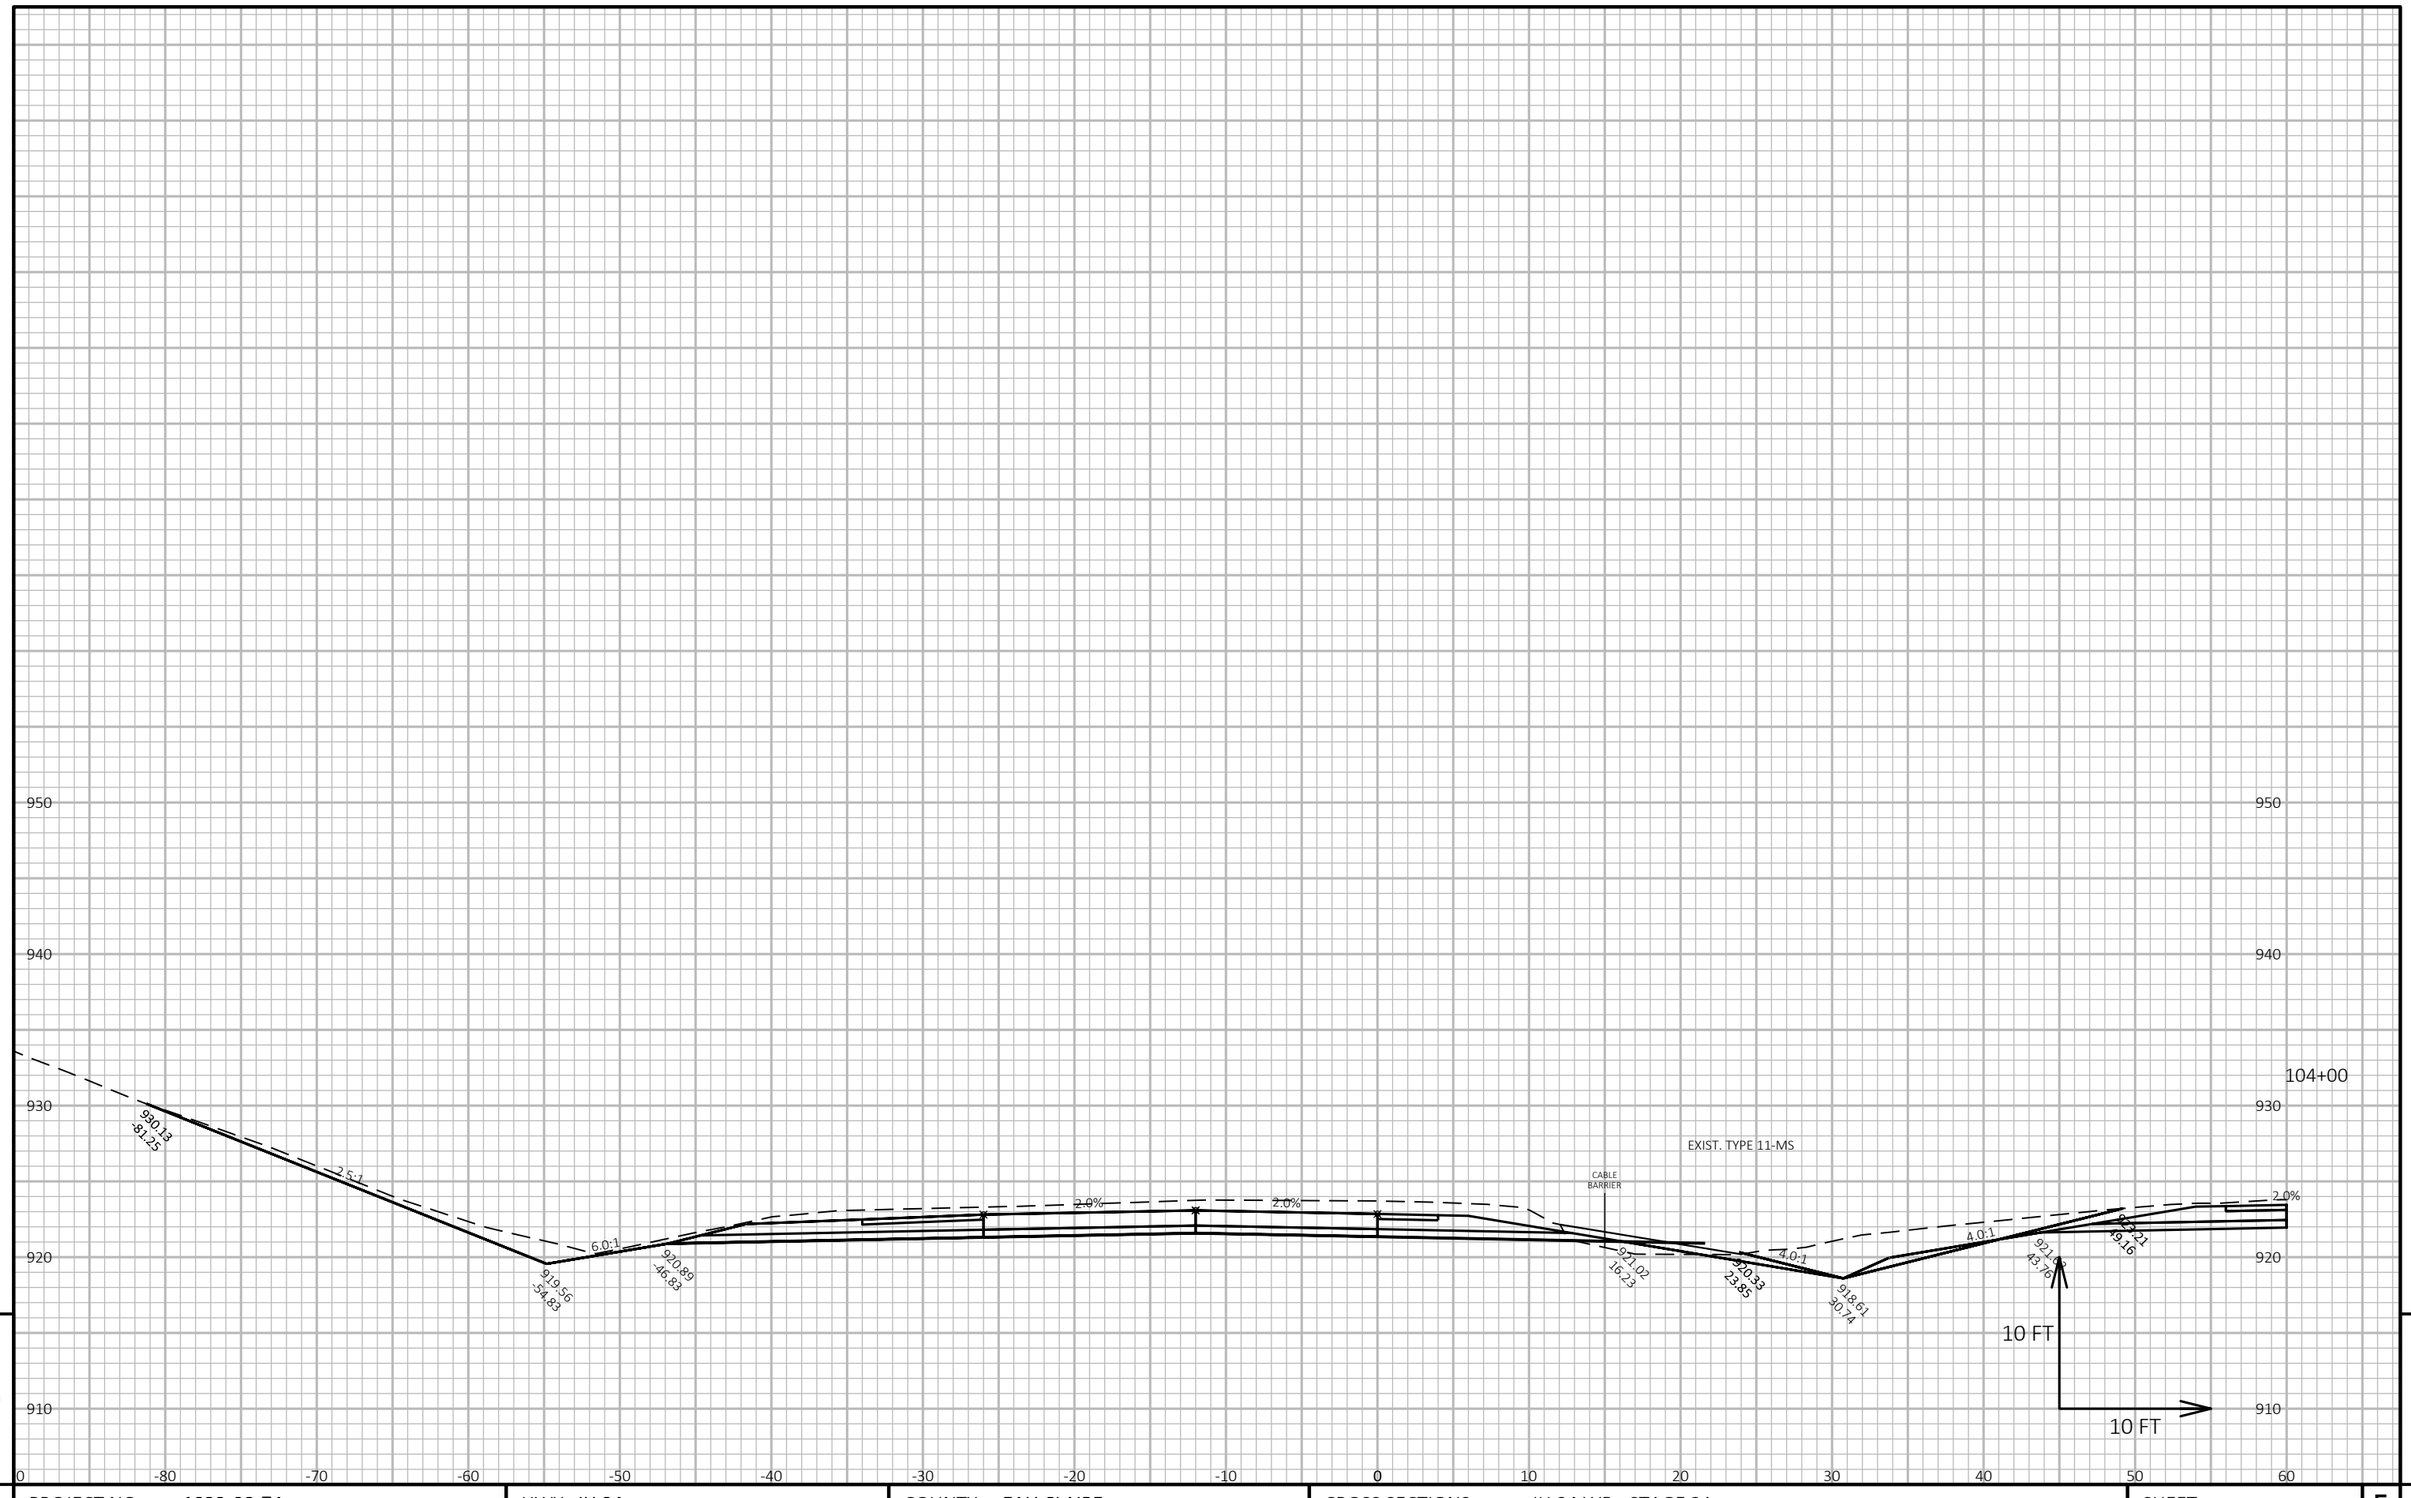

PROJECT NO: 1022-08-74	HWY: IH 94	COUNTY: EAU CLAIRE	CROSS SECTIONS: IH 94 WB - STAGE 2A	SHEET	E

FILE NAME : N:\PDS\C3D\10220804\SHEETSPLAN\X-SECTIONS\090201_XS_STAGE_2A_WB_CONSTRUCTION_10-26-20.DWG
LAYOUT NAME - WB STAGE 2A - (78)

PLOT DATE : 1/16/2021 8:33 AM

PLOT BY : CHRIST, AARON D

PLOT NAME :

PLOT SCALE : 1 IN:10 FT HORZ. / 1 IN:10 FT VERT.

950
940
930
920
910

927.99
-73.26
2.5:1
919.84
-52.88
6.0:1
921.18
-44.88
2.0%
2.0%
CABLE
BARRIER
921.27
-16.23
921.06
21.90
4.0:1
918.84
30.77
920.88
38.91
921.86
43.89

104+50

10 FT
10 FT

0 -80 -70 -60 -50 -40 -30 -20 -10 0 10 20 30 40 50 60

9 9

PROJECT NO: 1022-08-74	HWY: IH 94	COUNTY: EAU CLAIRE	CROSS SECTIONS: IH 94 WB - STAGE 2A	SHEET E

FILE NAME : N:\PDS\C3D\10220804\SHEETSPLAN\X-SECTIONS\090201_XS_STAGE_2A_WB_CONSTRUCTION_10-26-20.DWG
LAYOUT NAME - WB STAGE 2A - (79)

PLOT DATE : 1/16/2021 8:33 AM PLOT BY : CHRIST, AARON D PLOT NAME : **PLOT SCALE :** 1 IN:10 FT HORZ. / 1 IN:10 FT VERT.

950
940
930
920
910
105+00
CABLE BARRIER
2.0%
2.0%
6:1
6:1
4:0
4:0
922.34
-56.86
920.08
-51.22
921.46
42.93
921.51
16.23
921.06
22.89
921.50
40.49
922.10
43.84
10 FT
10 FT
0
-80
-70
-60
-50
-40
-30
-20
-10
0
10
20
30
40
50
60

9

9

PROJECT NO: 1022-08-74	HWY: IH 94	COUNTY: EAU CLAIRE	CROSS SECTIONS: IH 94 WB - STAGE 2A	SHEET E

FILE NAME : N:\PDS\C3D\10220804\SHEETSPLAN\X-SECTIONS\090201_XS_STAGE_2A_WB_CONSTRUCTION_10-26-20.DWG
LAYOUT NAME - WB STAGE 2A - (80)

PLOT DATE : 1/16/2021 8:33 AM

PLOT BY : CHRIST, AARON D

PLOT NAME :

PLOT SCALE : 1 IN:10 FT HORZ. / 1 IN:10 FT VERT.

950
940
930
920
910
0
-80
-70
-60
-50
-40
-30
-20
-10
0
10
20
30
40
50
60
105+50
CABLE BARRIER
922.71
-56.81
920.17
-50.44
921.74
-40.98
921.76
16.23
921.37
22.65
921.49
39.54
922.33
43.88
2.0%
2.0%
2.5:1
6.0:1
4.0:1
4.0:1
10 FT
10 FT
9
9

PROJECT NO: 1022-08-74	HWY: IH 94	COUNTY: EAU CLAIRE	CROSS SECTIONS: IH 94 WB - STAGE 2A	SHEET E

FILE NAME : N:\PDS\C3D\10220804\SHEETSPLAN\X-SECTIONS\090201_XS_STAGE_2A_WB_CONSTRUCTION_10-26-20.DWG
LAYOUT NAME - WB STAGE 2A - (81)

PLOT DATE : 1/16/2021 8:33 AM PLOT BY : CHRIST, AARON D PLOT NAME : **PLOT SCALE :** 1 IN:10 FT HORZ. / 1 IN:10 FT VERT.

950
940
930
920
910

TAPER

CABLE BARRIER

105+79

923.10
-57.62

920.16
-50.29

921.90
16.23

921.32
23.44

922.47
43.90

2.0%
2.0%

2:1
6.0:1
4.0:1

10 FT
10 FT

0 -80 -70 -60 -50 -40 -30 -20 -10 0 10 20 30 40 50 60

9 9

PROJECT NO: 1022-08-74	HWY: IH 94	COUNTY: EAU CLAIRE	CROSS SECTIONS: IH 94 WB - STAGE 2A	SHEET E

FILE NAME : N:\PDS\C3D\10220804\SHEETSPLAN\X-SECTIONS\090201_XS_STAGE_2A_WB_CONSTRUCTION_10-26-20.DWG
LAYOUT NAME - WB STAGE 2A - (82)

PLOT DATE : 1/16/2021 8:34 AM PLOT BY : CHRIST, AARON D PLOT NAME : PLOT SCALE : 1 IN:10 FT HORZ. / 1 IN:10 FT VERT.

950
940
930
920
910
106+00
CABLE BARRIER
2.0%
2.0%
2.5:1
6.0:1
4.0:1
922.76
-56.14
920.31
-50.02
922.01
-39.83
922.00
16.23
921.27
24.02
922.57
43.92
10 FT
10 FT
0
-80
-70
-60
-50
-40
-30
-20
-10
0
10
20
30
40
50
60

9

9

PROJECT NO: 1022-08-74	HWY: IH 94	COUNTY: EAU CLAIRE	CROSS SECTIONS: IH 94 WB - STAGE 2A	SHEET	E


FILE NAME : N:\PDS\C3D\10220804\SHEETSPLAN\X-SECTIONS\090201_XS_STAGE_2A_WB_CONSTRUCTION_10-26-20.DWG
LAYOUT NAME - WB STAGE 2A - (83)

PLOT DATE : 1/16/2021 8:34 AM

PLOT BY : CHRIST, AARON D

PLOT NAME :

PLOT SCALE : 1 IN:10 FT HORZ. / 1 IN:10 FT VERT.

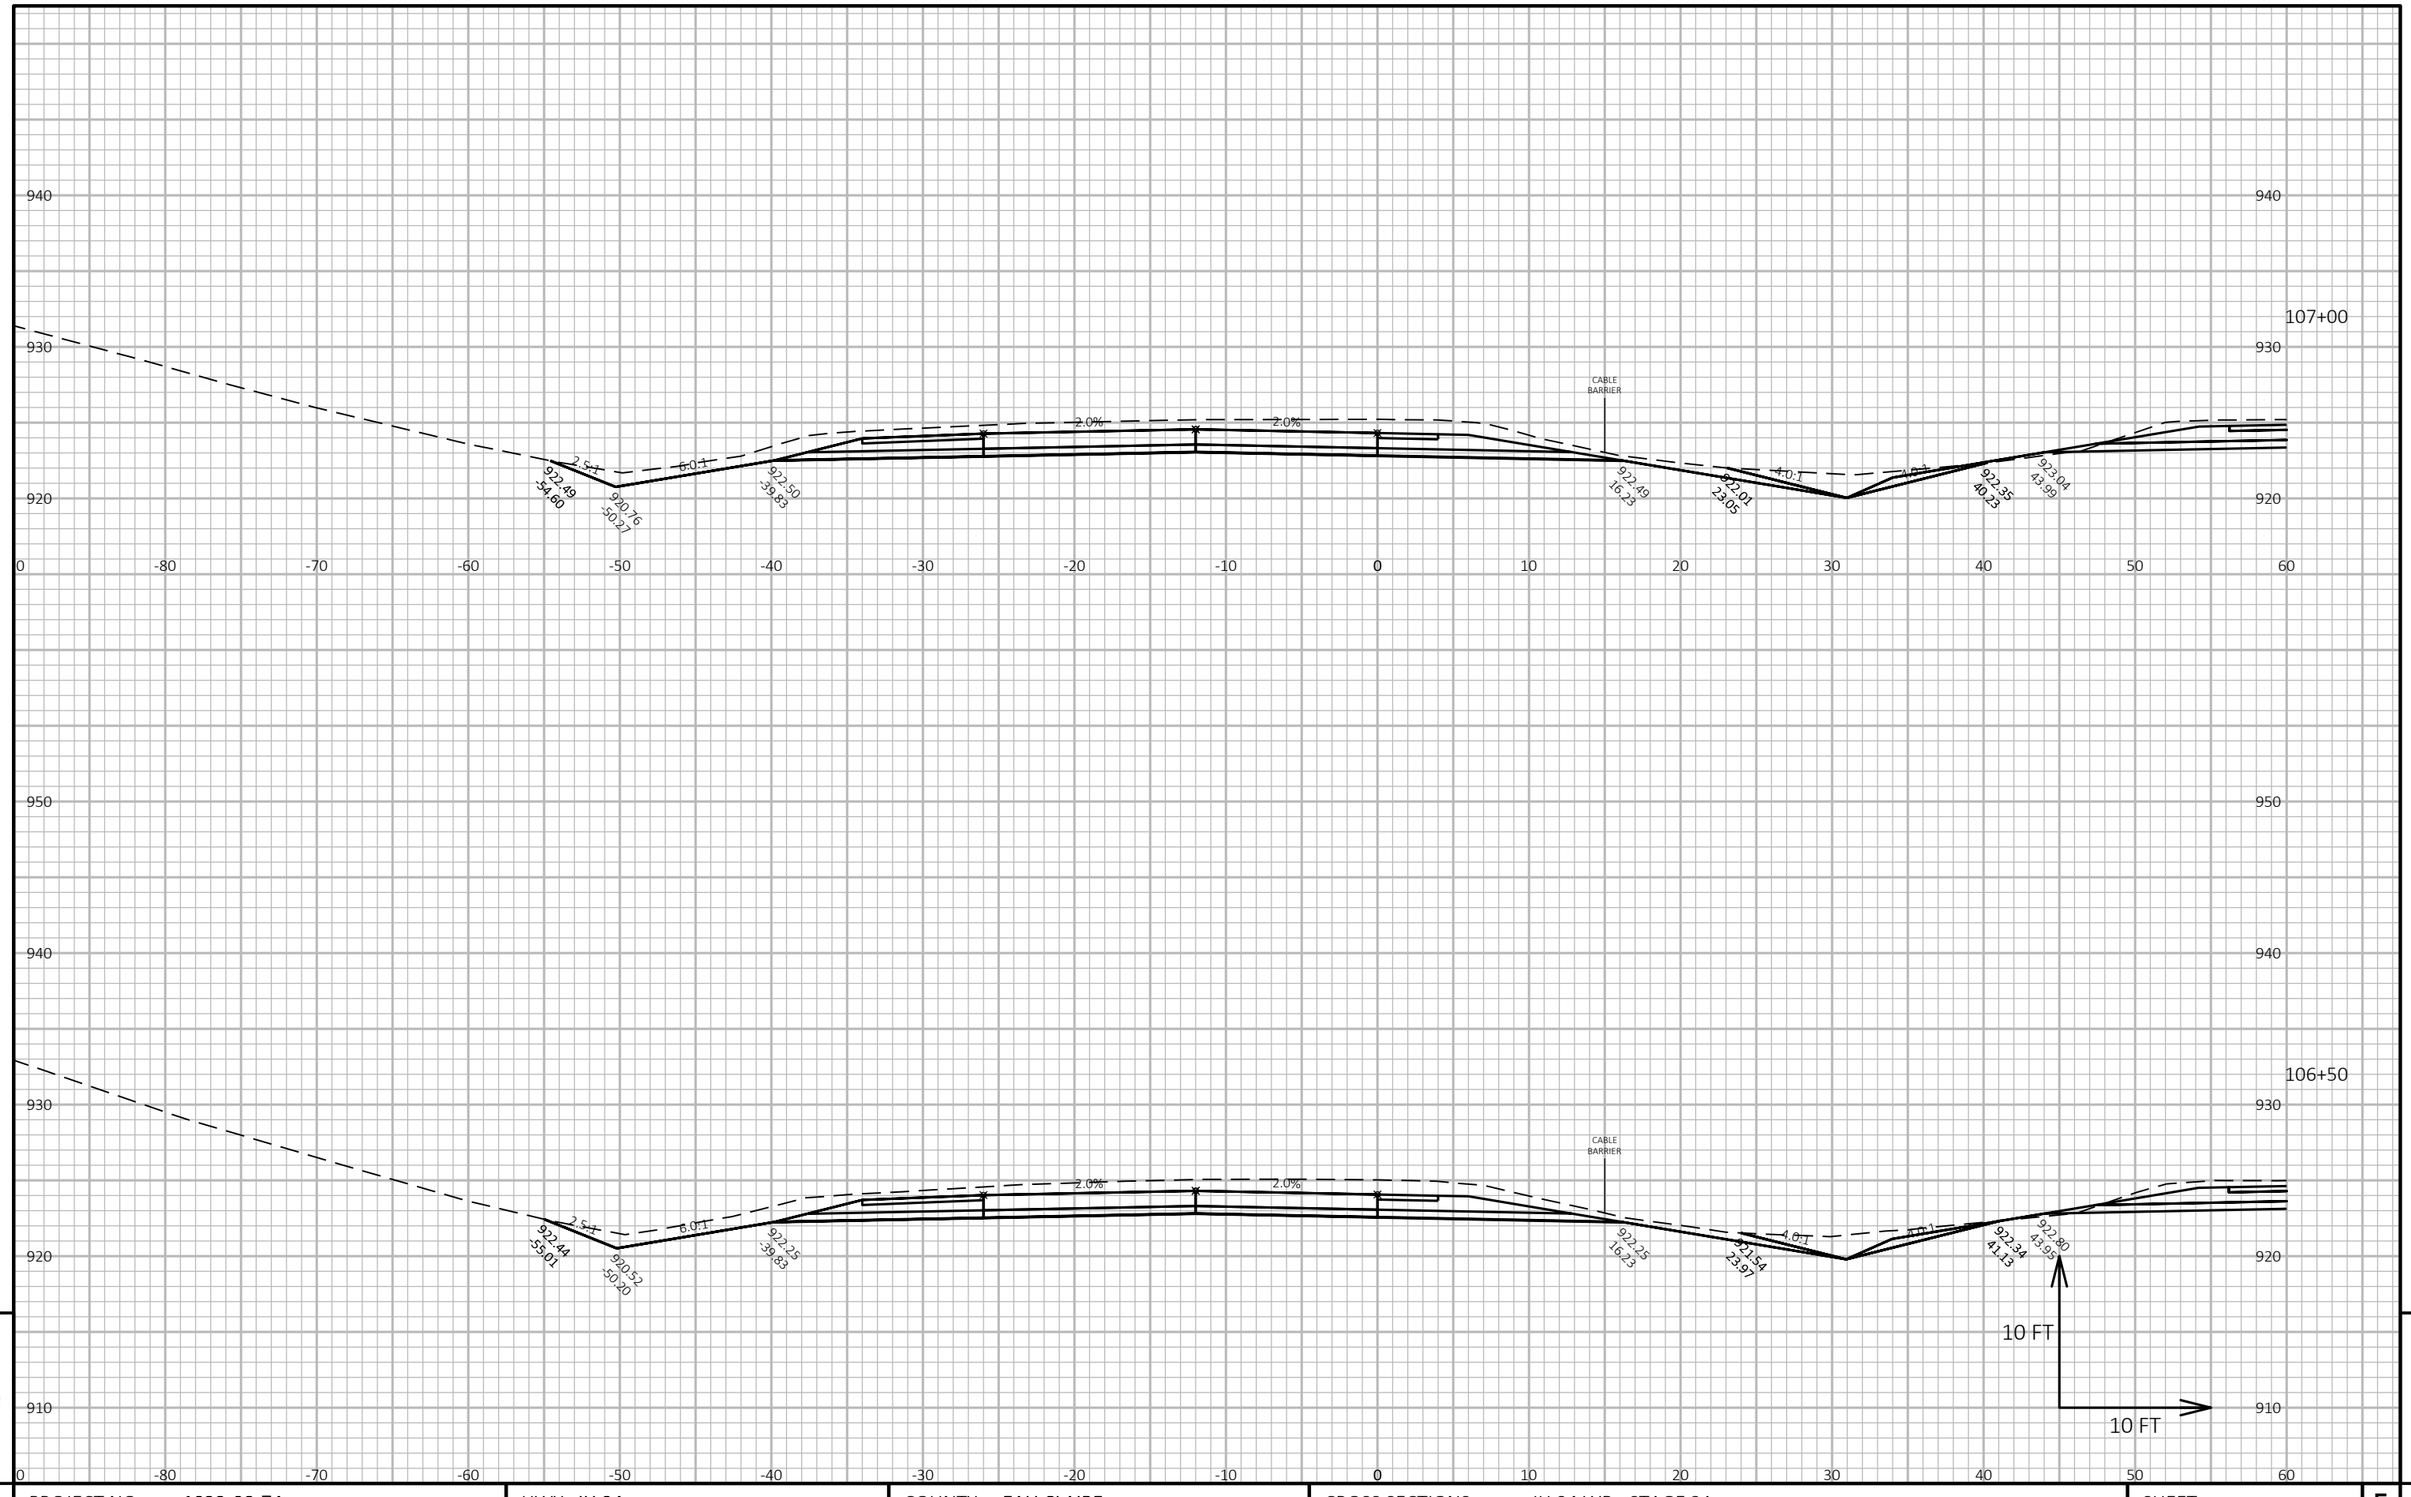

9

9

PROJECT NO: 1022-08-74	HWY: IH 94	COUNTY: EAU CLAIRE	CROSS SECTIONS: IH 94 WB - STAGE 2A	SHEET E


FILE NAME : N:\PDS\C3D\10220804\SHEETSPLAN\X-SECTIONS\090201_XS_STAGE_2A_WB_CONSTRUCTION_10-26-20.DWG
LAYOUT NAME - WB STAGE 2A - (84)

PLOT DATE : 1/16/2021 8:34 AM

PLOT BY : CHRIST, AARON D

PLOT NAME :

PLOT SCALE : 1 IN:10 FT HORZ. / 1 IN:10 FT VERT.

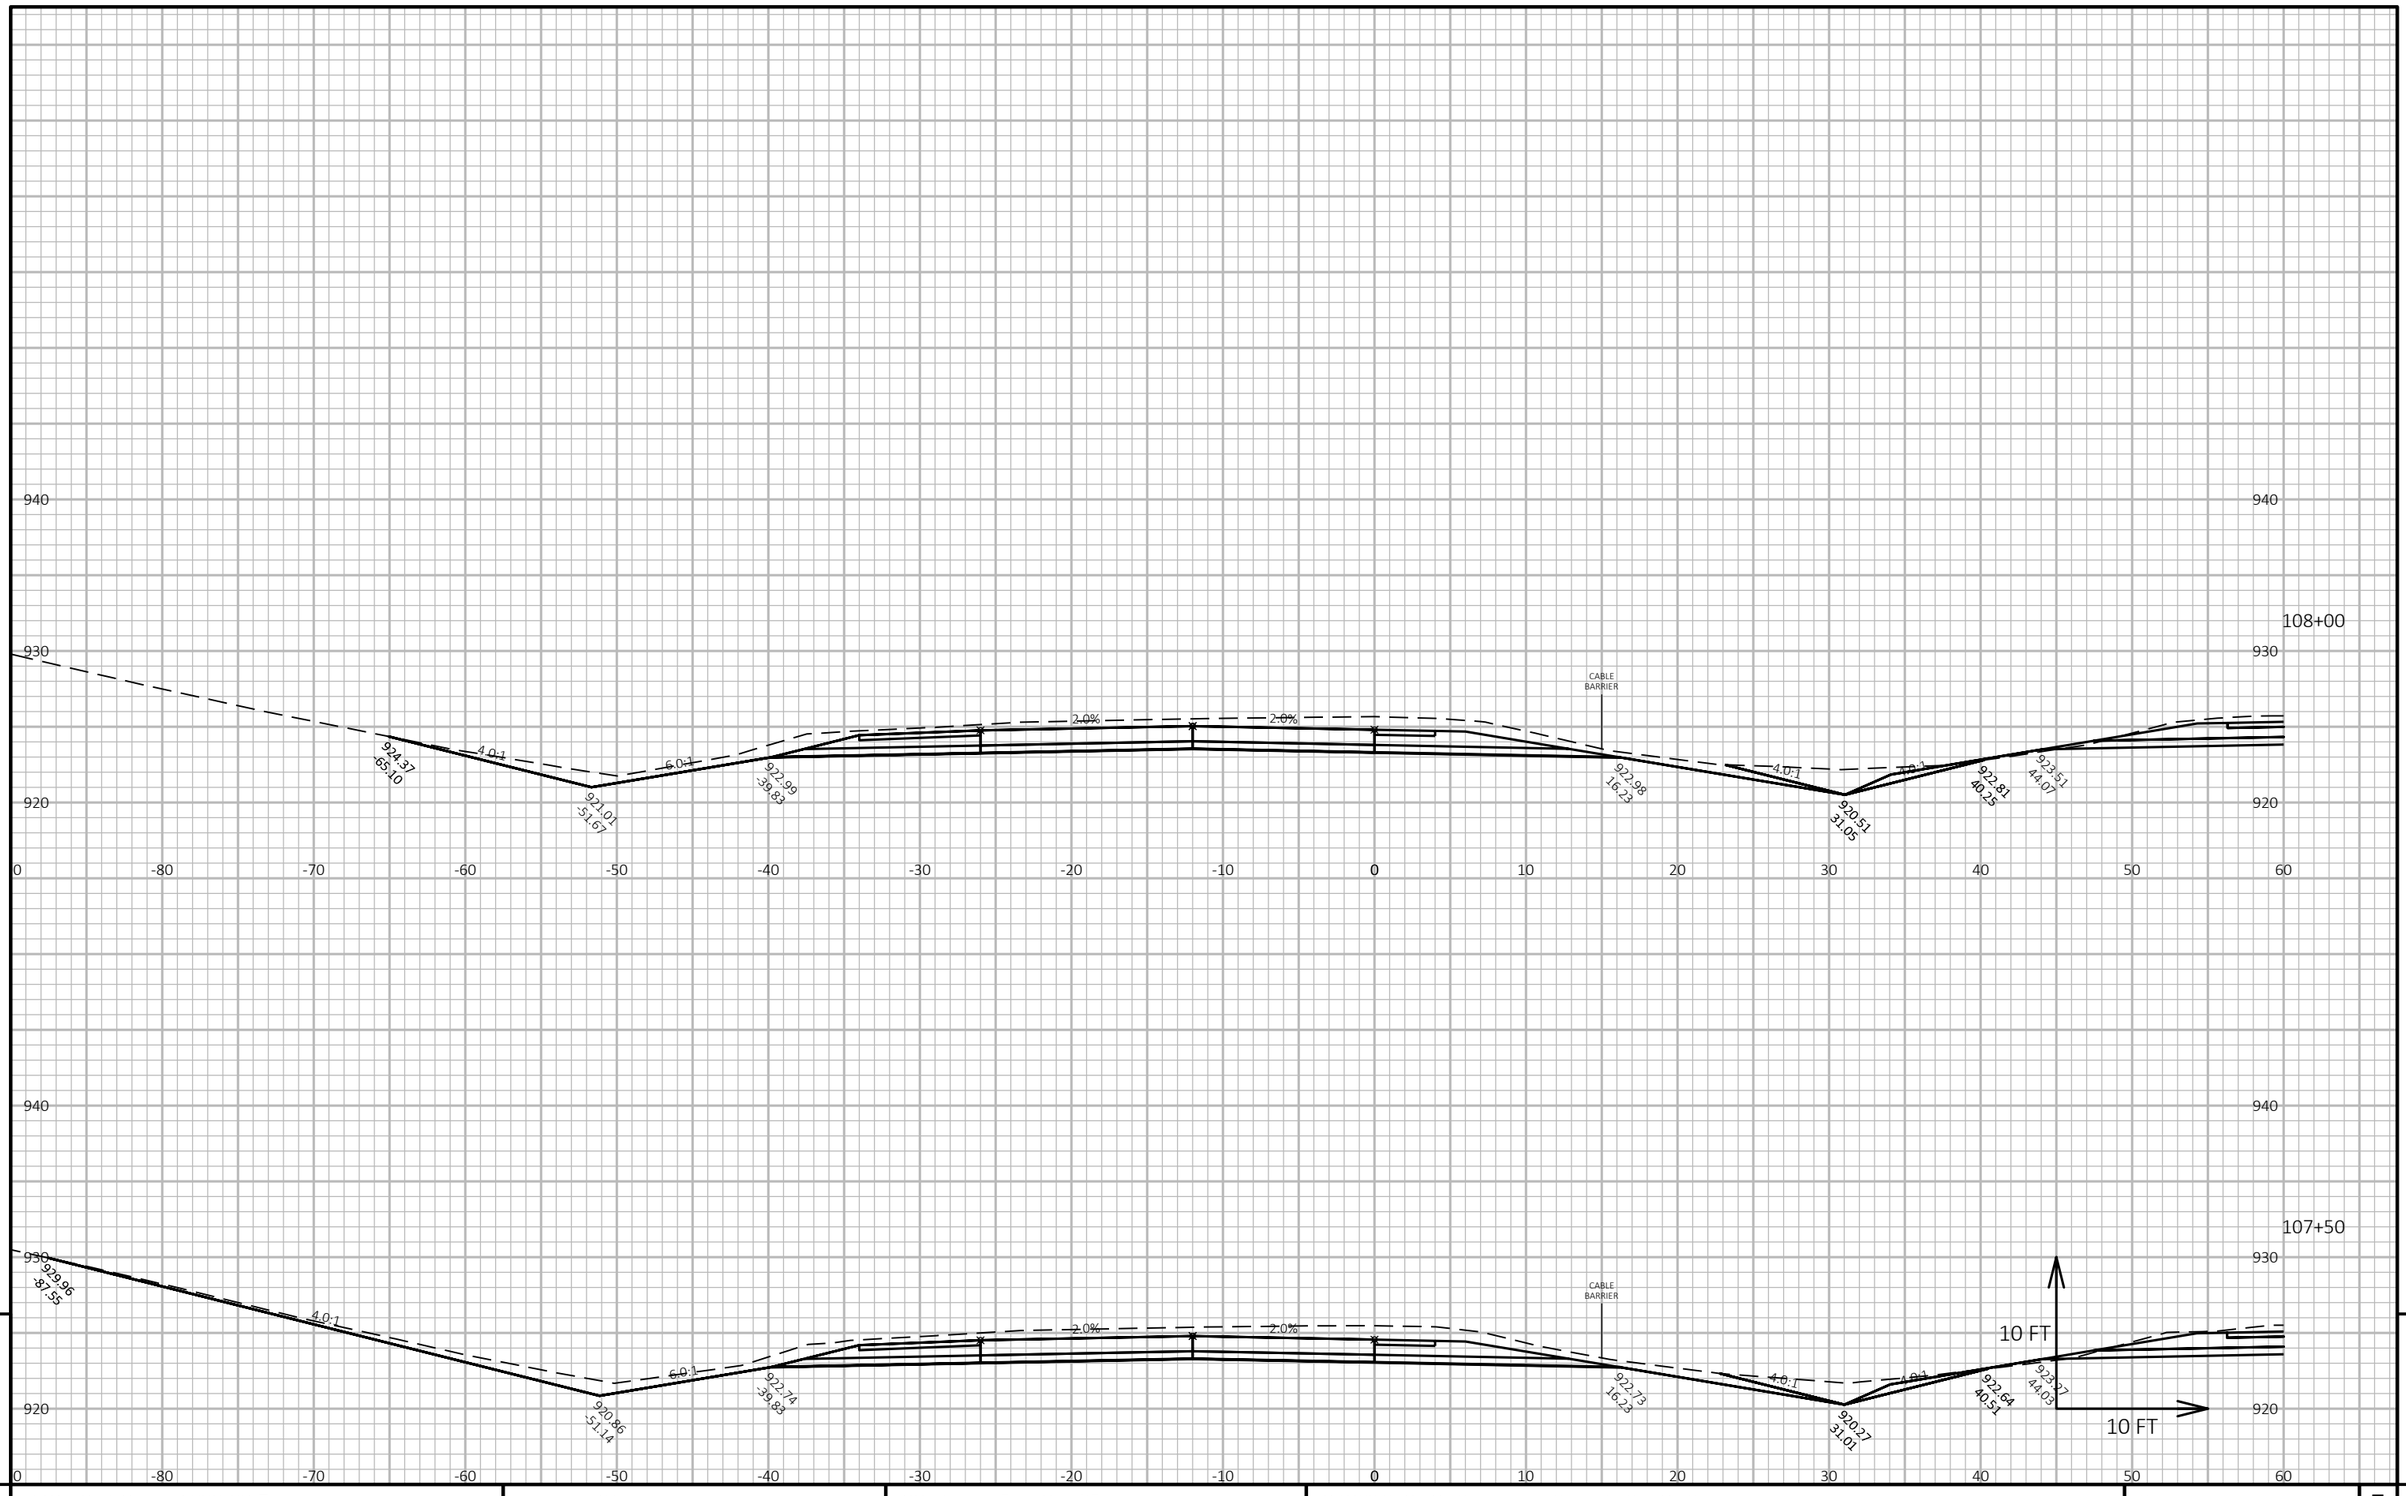


9

9

PROJECT NO: 1022-08-74	HWY: IH 94	COUNTY: EAU CLAIRE	CROSS SECTIONS: IH 94 WB - STAGE 2A	SHEET E

FILE NAME : N:\PDS\C3D\10220804\SHEETSPLAN\X-SECTIONS\090201_XS_STAGE_2A_WB_CONSTRUCTION_10-26-20.DWG
LAYOUT NAME - WB STAGE 2A - (85)

PLOT DATE : 1/16/2021 8:34 AM PLOT BY : CHRIST, AARON D PLOT NAME : PLOT SCALE : 1 IN:10 FT HORZ. / 1 IN:10 FT VERT.

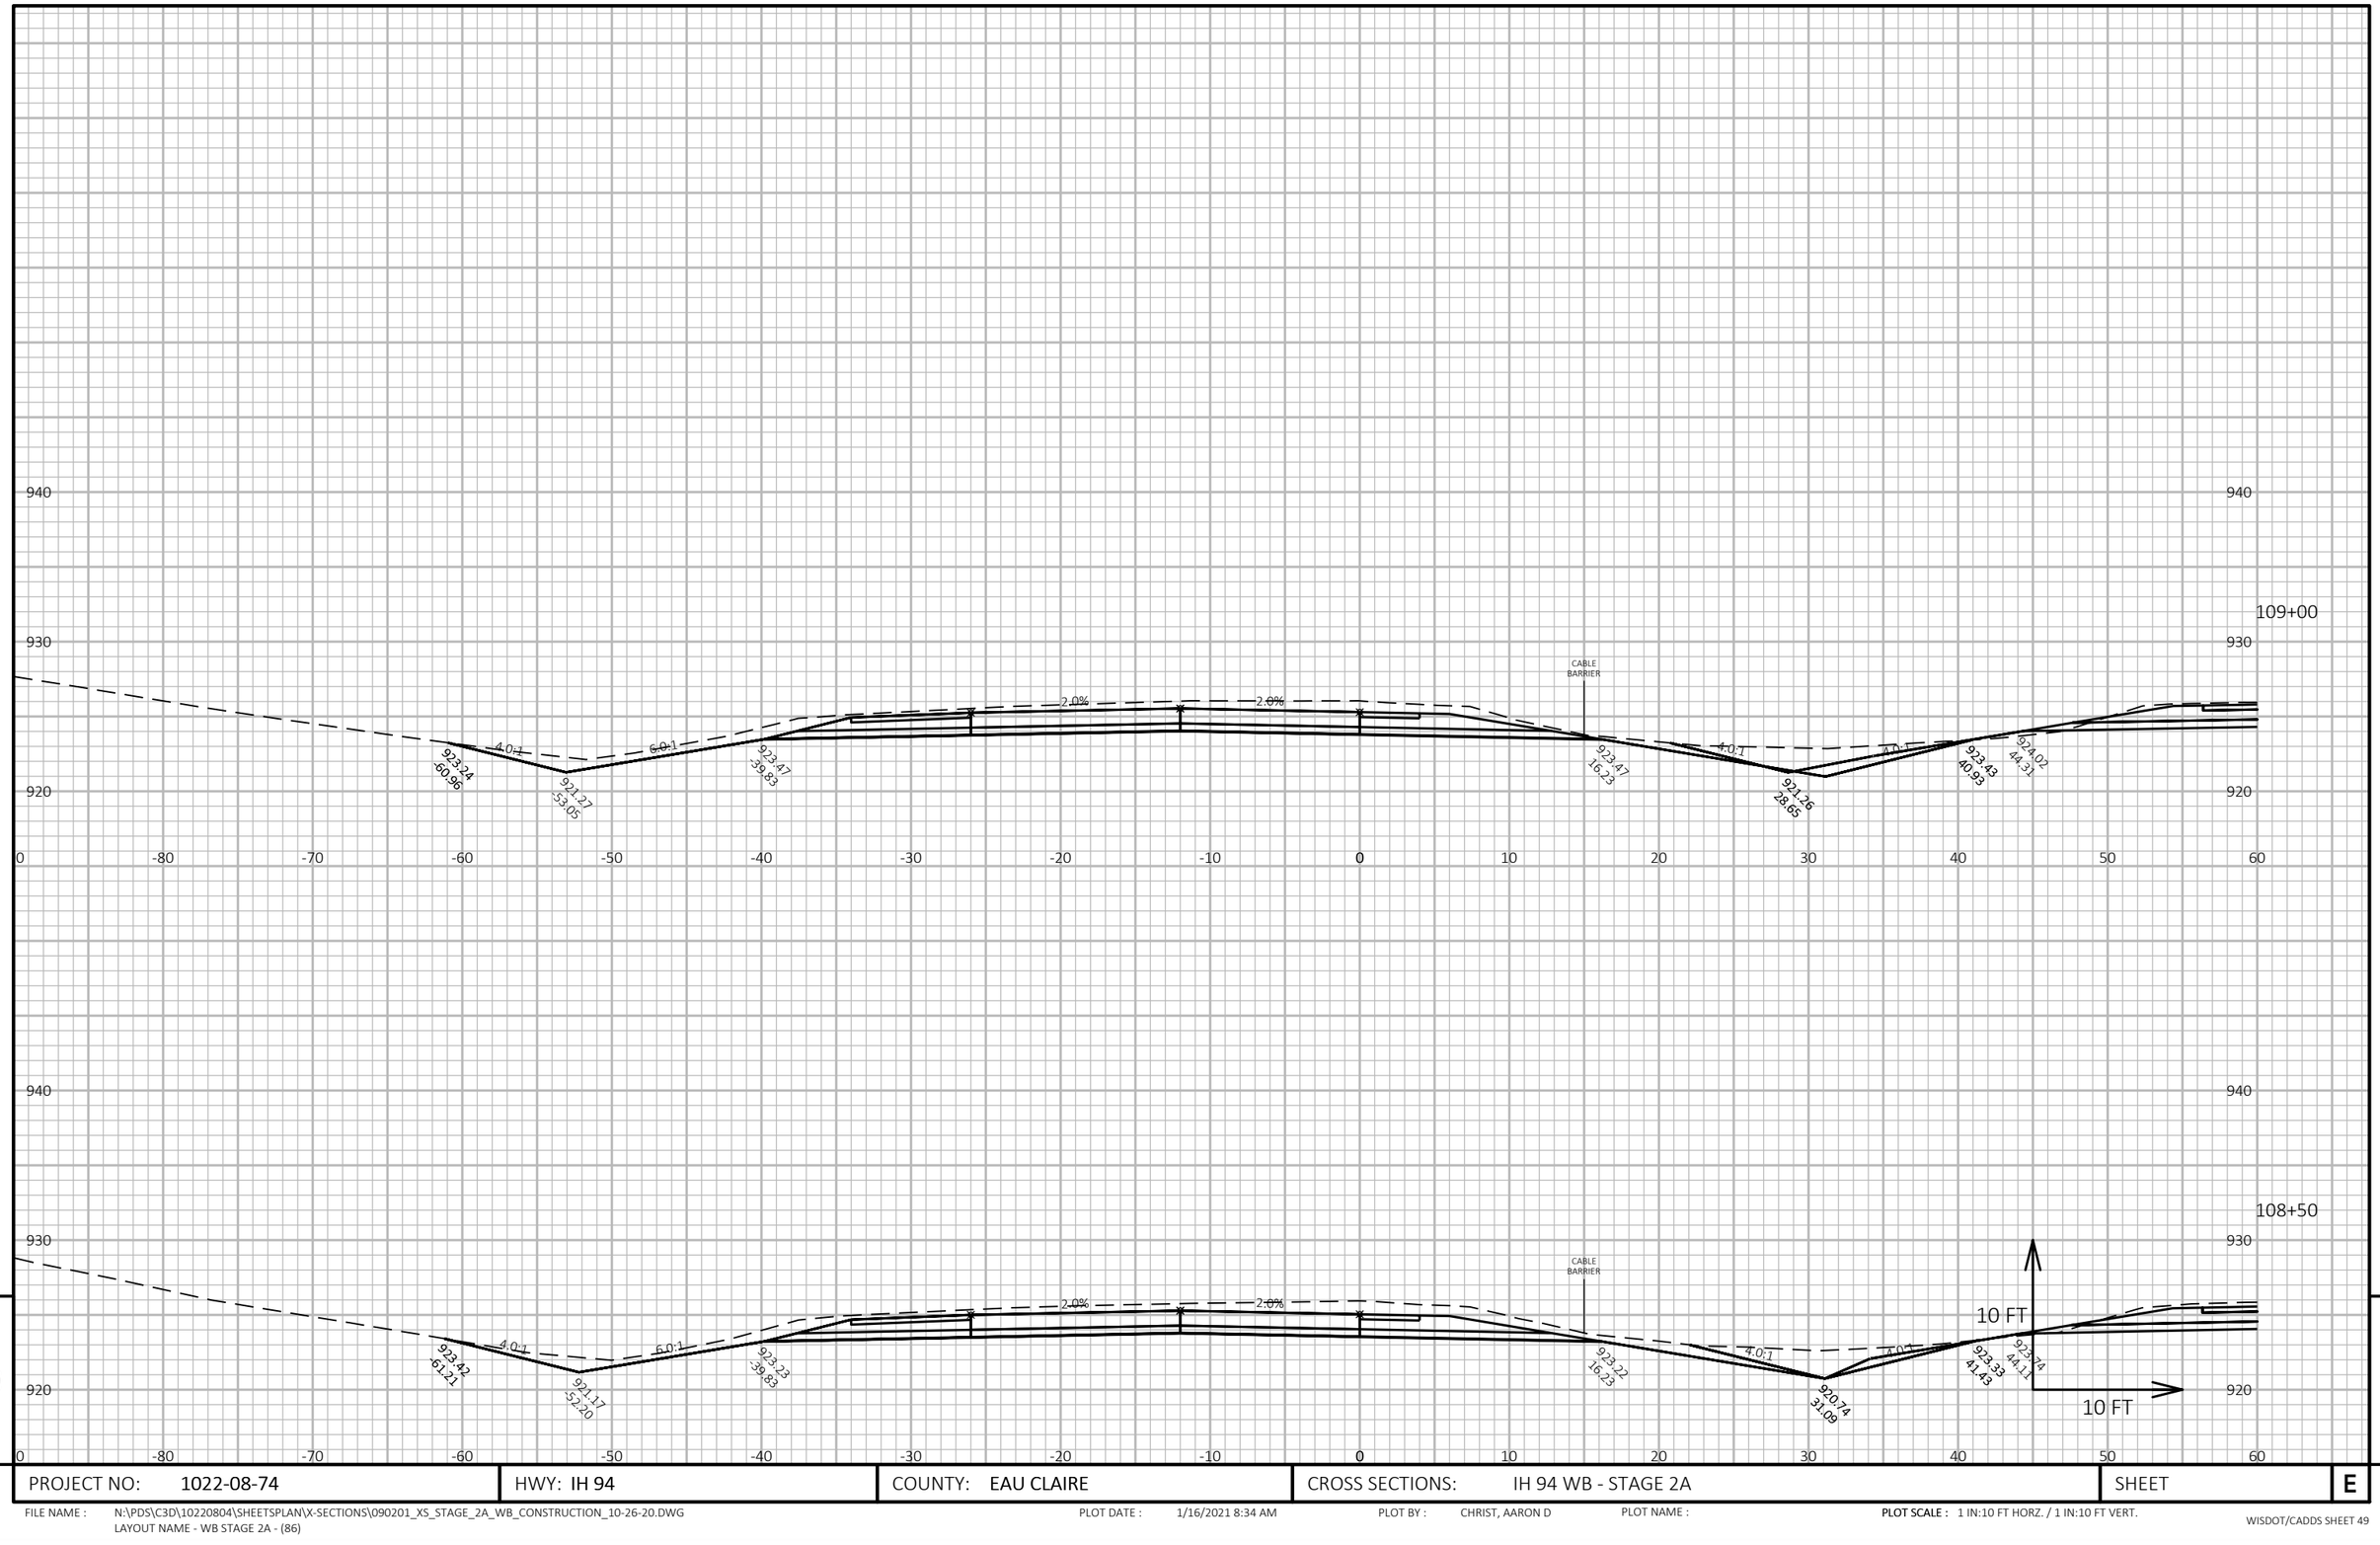


PROJECT NO: 1022-08-74	HWY: IH 94	COUNTY: EAU CLAIRE	CROSS SECTIONS: IH 94 WB - STAGE 2A	SHEET	E

FILE NAME : N:\PDS\C3D\10220804\SHEETSPLAN\X-SECTIONS\090201_XS_STAGE_2A_WB_CONSTRUCTION_10-26-20.DWG
LAYOUT NAME - WB STAGE 2A - (86)

PLOT DATE : 1/16/2021 8:34 AM PLOT BY : CHRIST, AARON D PLOT NAME : **PLOT SCALE :** 1 IN:10 FT HORZ. / 1 IN:10 FT VERT.

WISDOT/CADDS SHEET 49

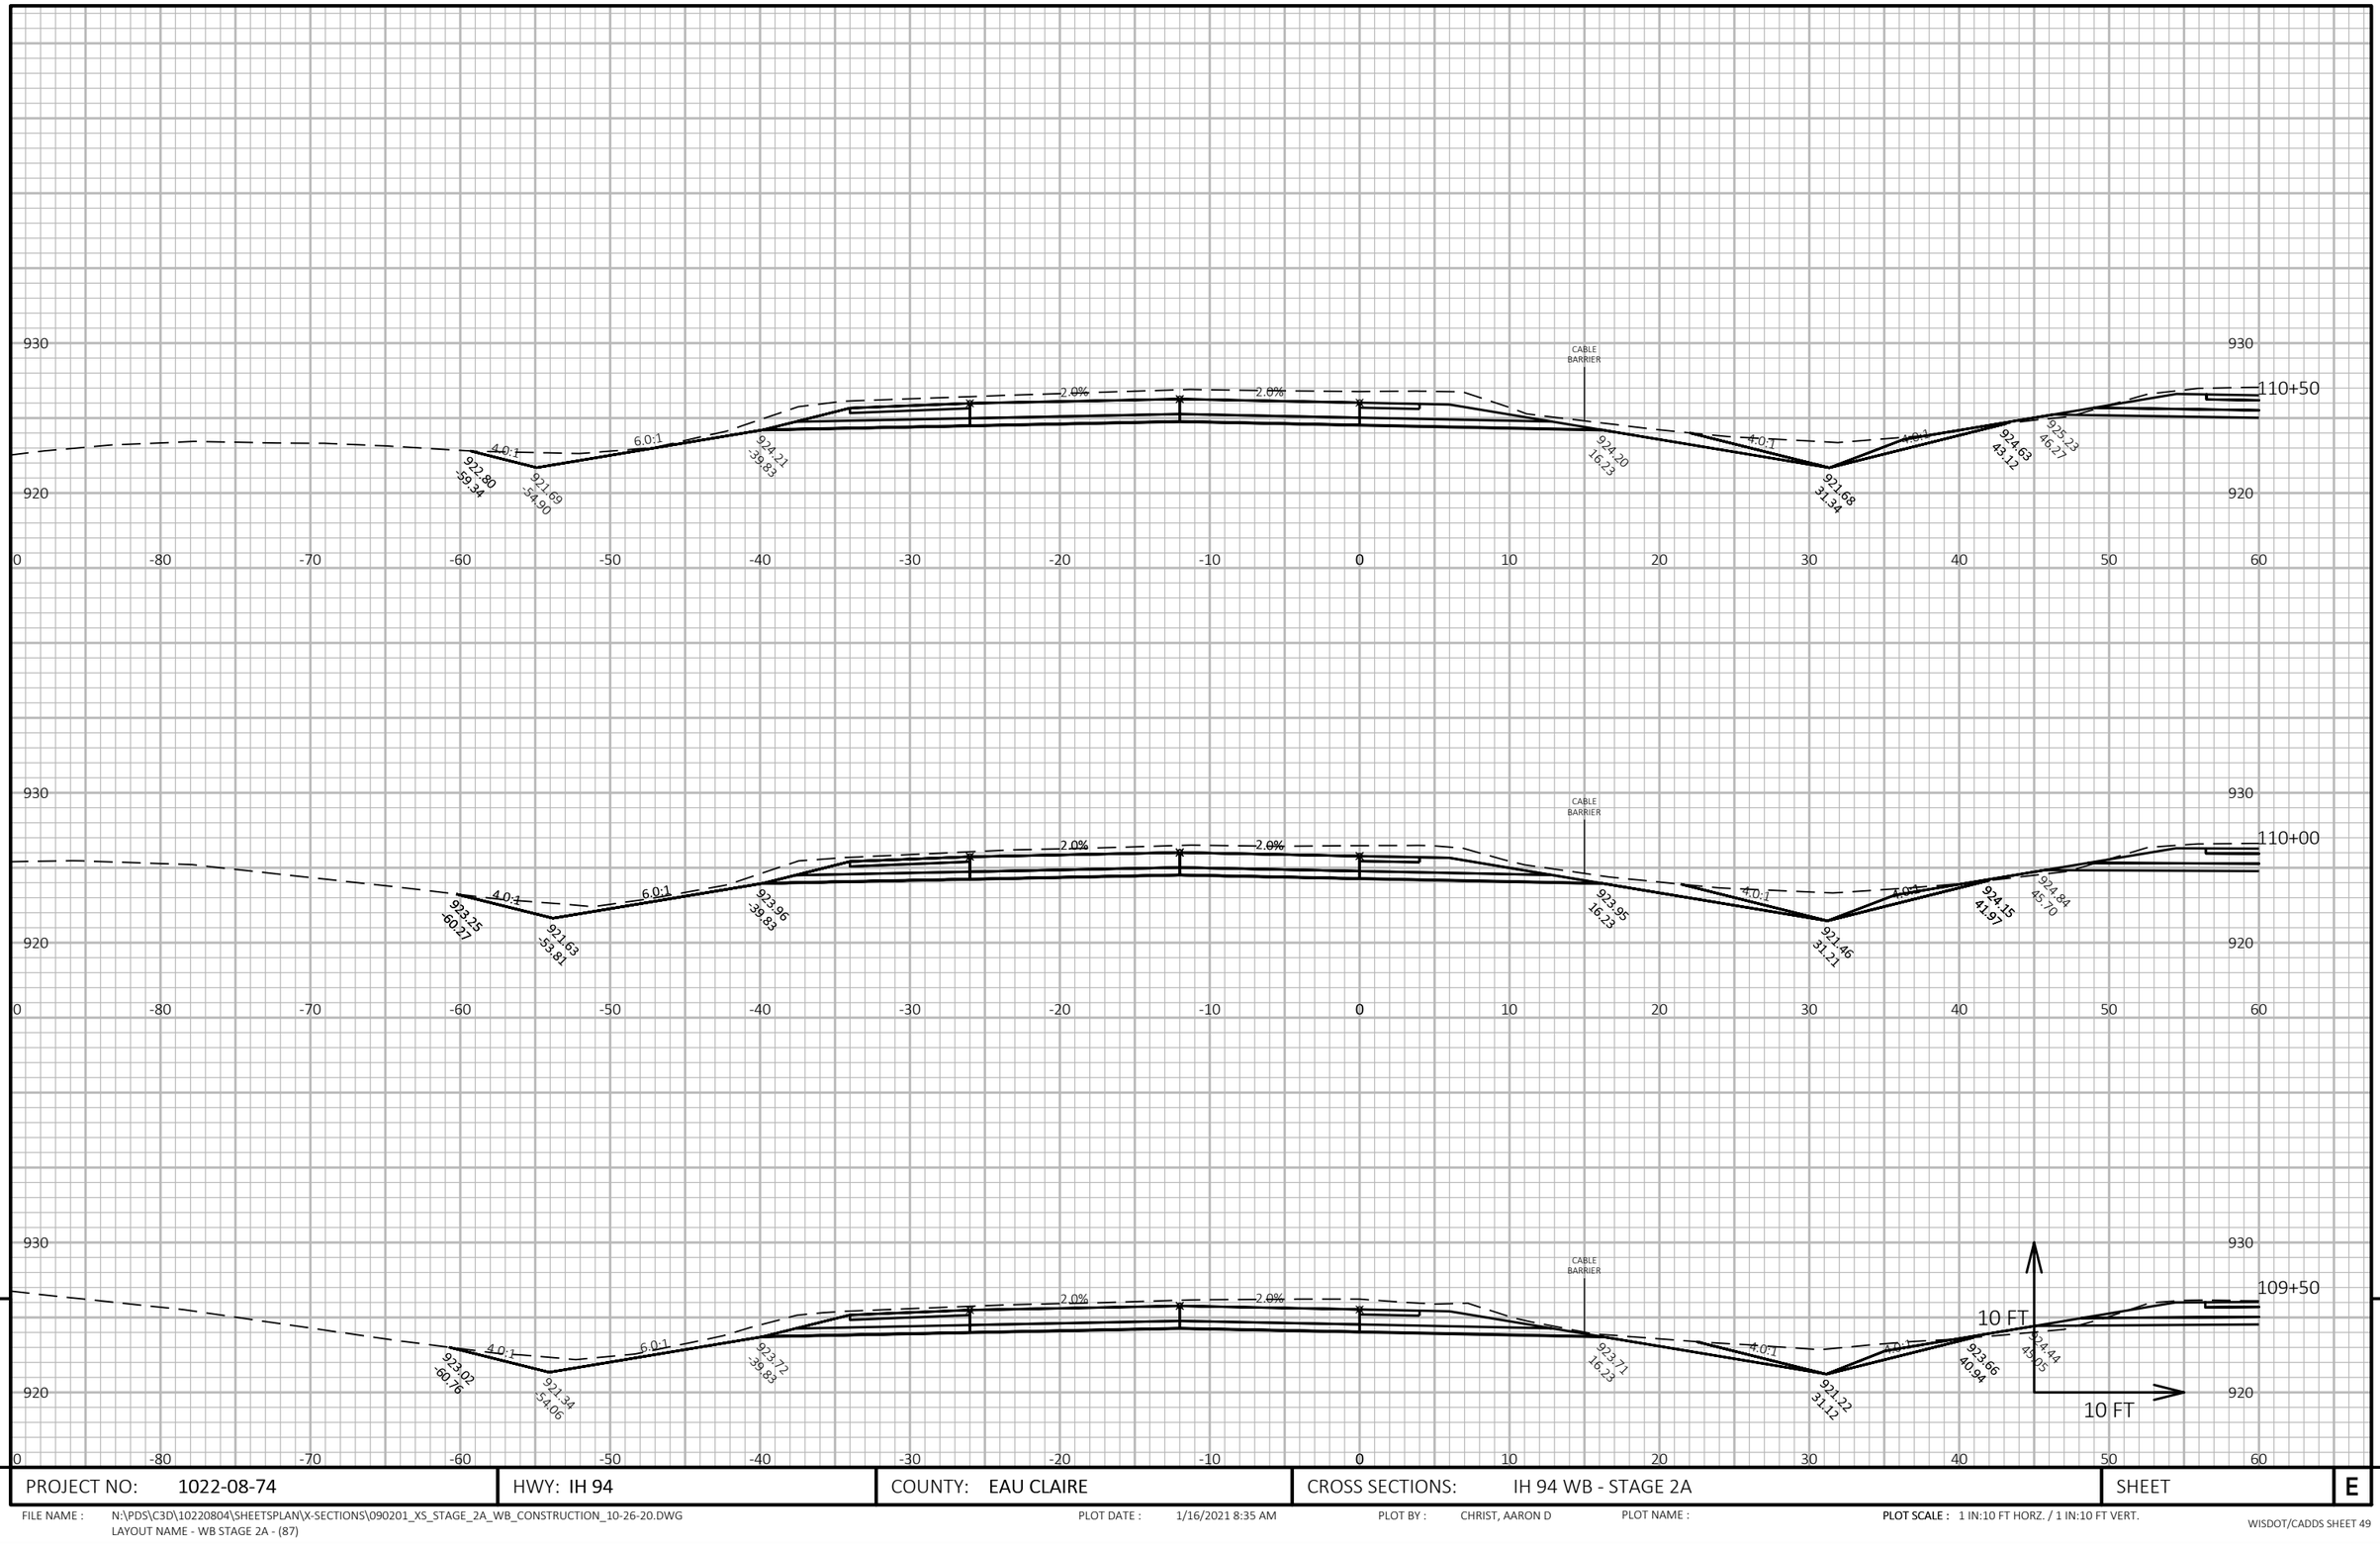

9

9

PROJECT NO: 1022-08-74	HWY: IH 94	COUNTY: EAU CLAIRE	CROSS SECTIONS: IH 94 WB - STAGE 2A	SHEET E


FILE NAME : N:\PDS\C3D\10220804\SHEETSPLAN\X-SECTIONS\090201_XS_STAGE_2A_WB_CONSTRUCTION_10-26-20.DWG
LAYOUT NAME - WB STAGE 2A - (87)

PLOT DATE : 1/16/2021 8:35 AM

PLOT BY : CHRIST, AARON D

PLOT NAME :

PLOT SCALE : 1 IN:10 FT HORZ. / 1 IN:10 FT VERT.

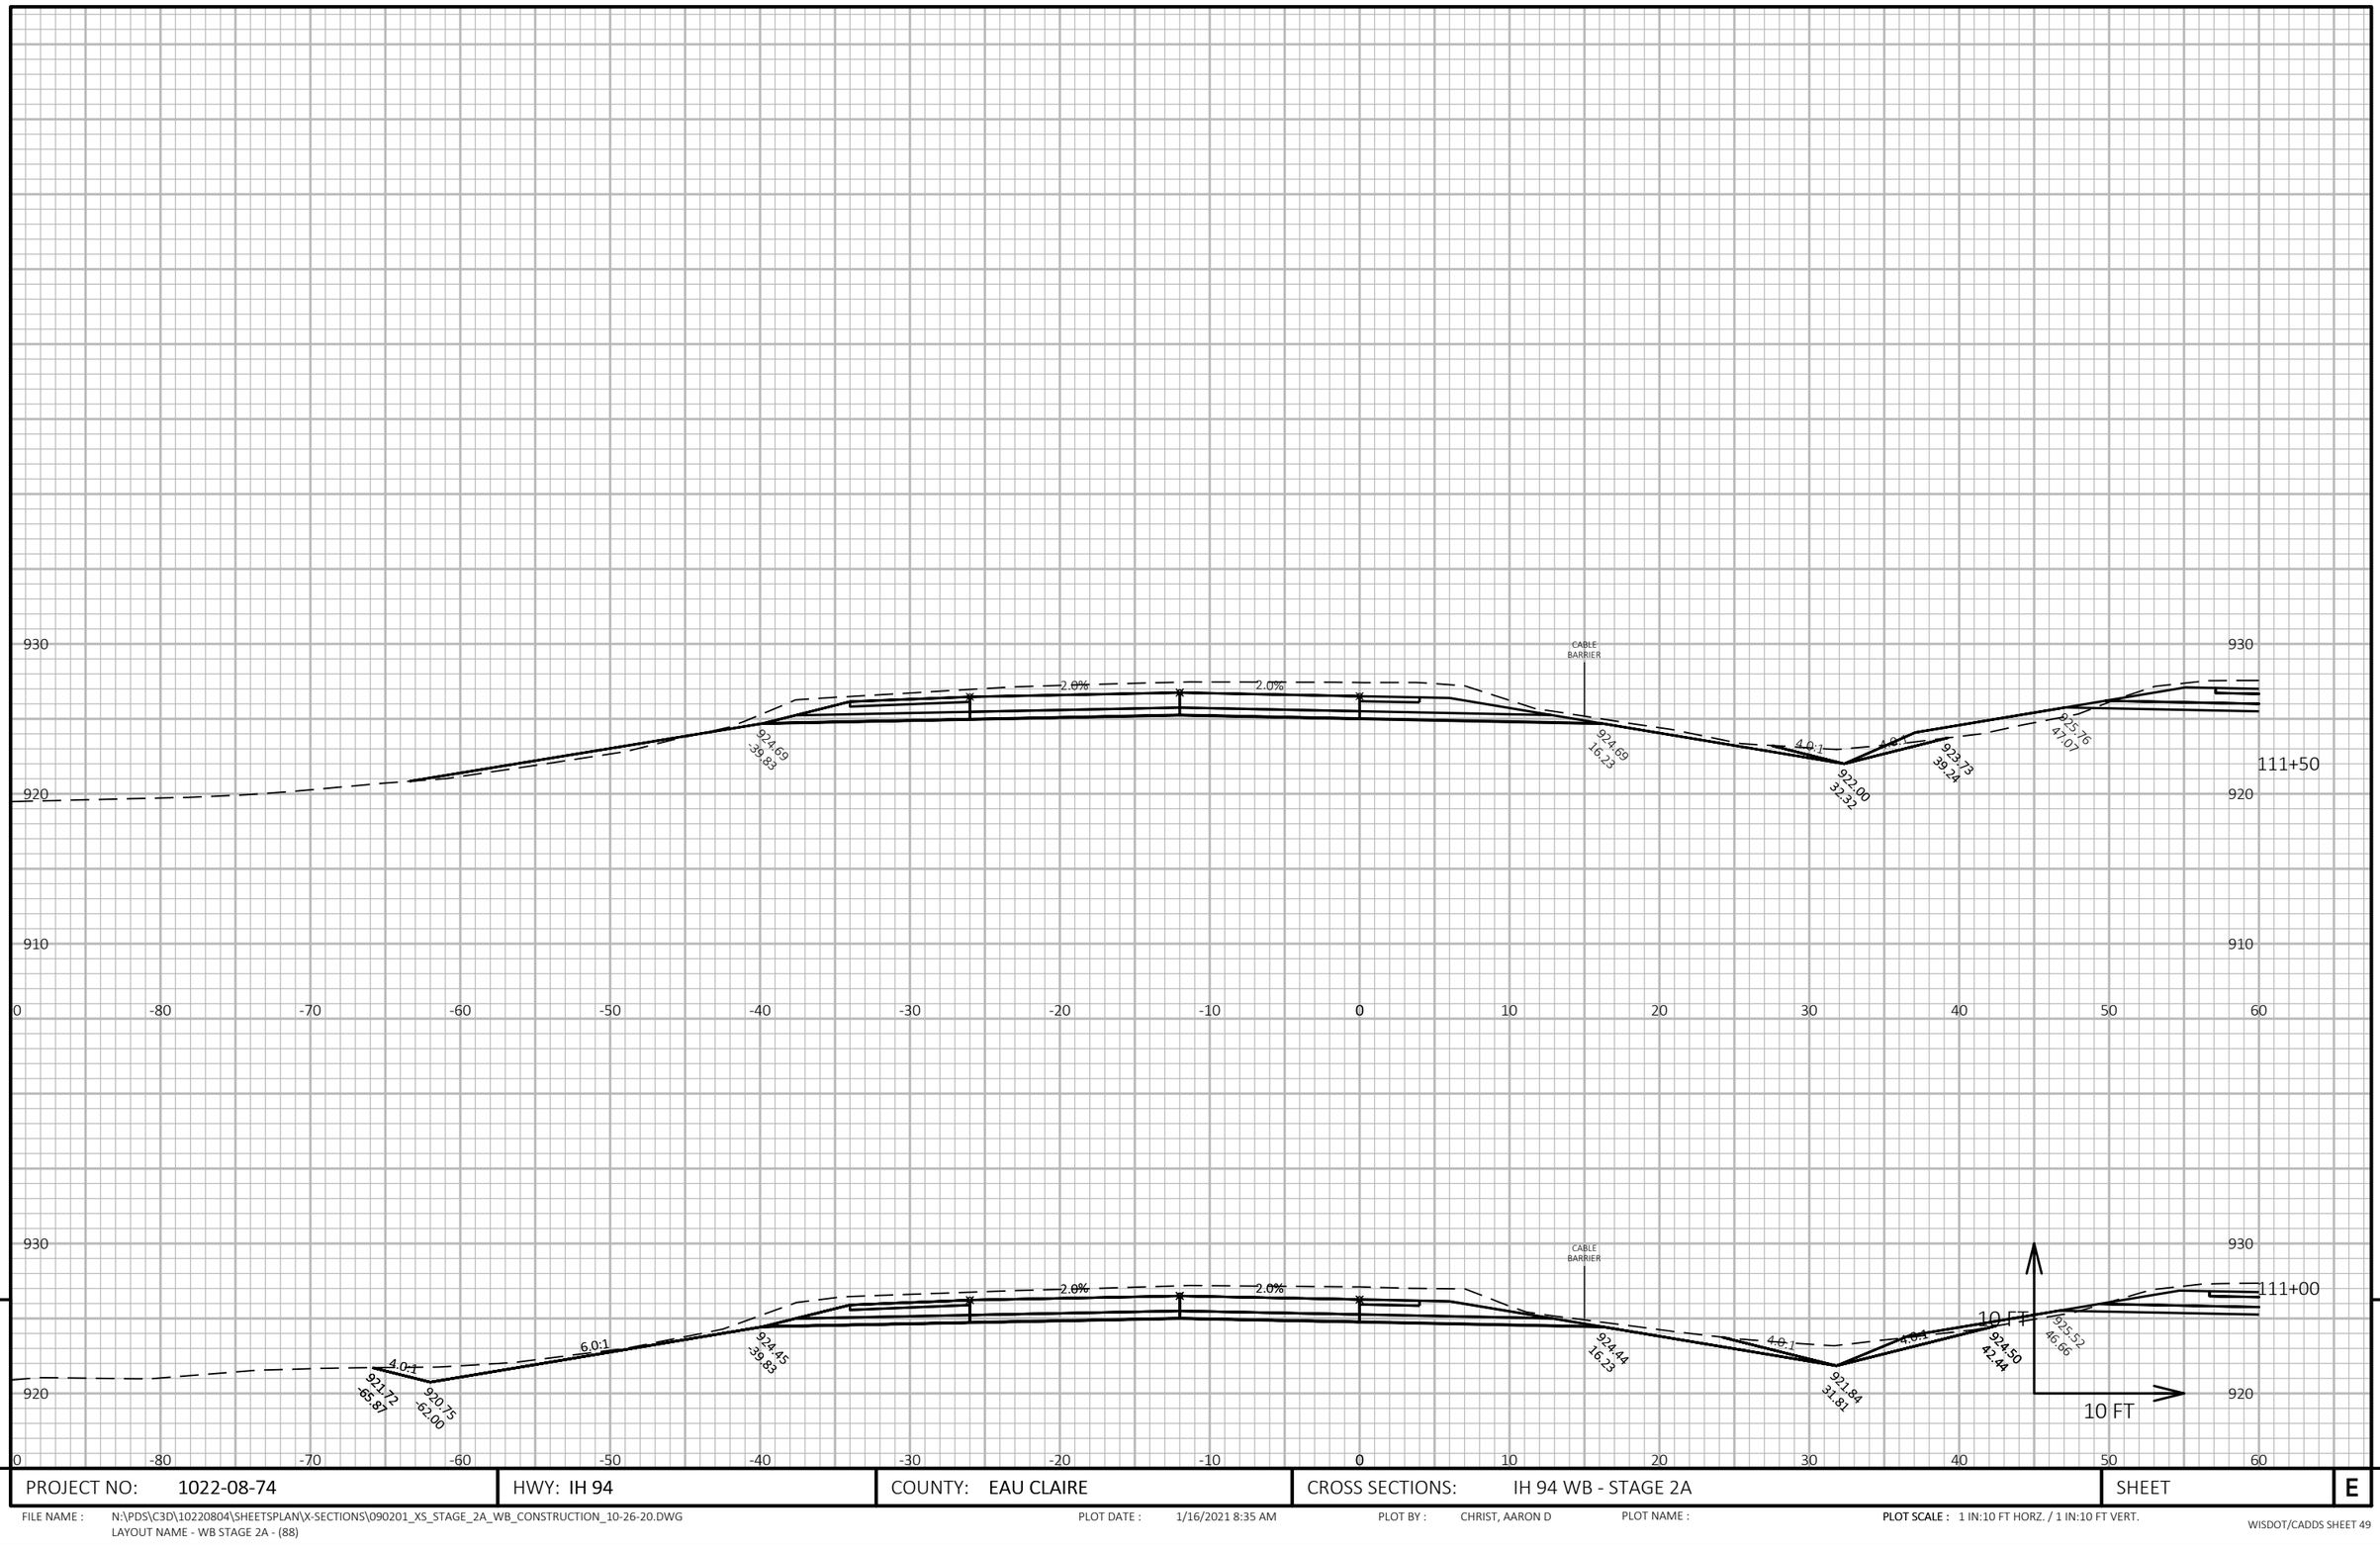

9

9

PROJECT NO: 1022-08-74	HWY: IH 94	COUNTY: EAU CLAIRE	CROSS SECTIONS: IH 94 WB - STAGE 2A	SHEET	E

FILE NAME : N:\PDS\C3D\10220804\SHEETSPLAN\X-SECTIONS\090201_XS_STAGE_2A_WB_CONSTRUCTION_10-26-20.DWG
LAYOUT NAME - WB STAGE 2A - (88)


PLOT DATE : 1/16/2021 8:35 AM

PLOT BY : CHRIST, AARON D

PLOT NAME :

PLOT SCALE : 1 IN:10 FT HORZ. / 1 IN:10 FT VERT.


1 - 24-INCH RCCP (110') @ 5.19%
2 - AEW'S REQ'D

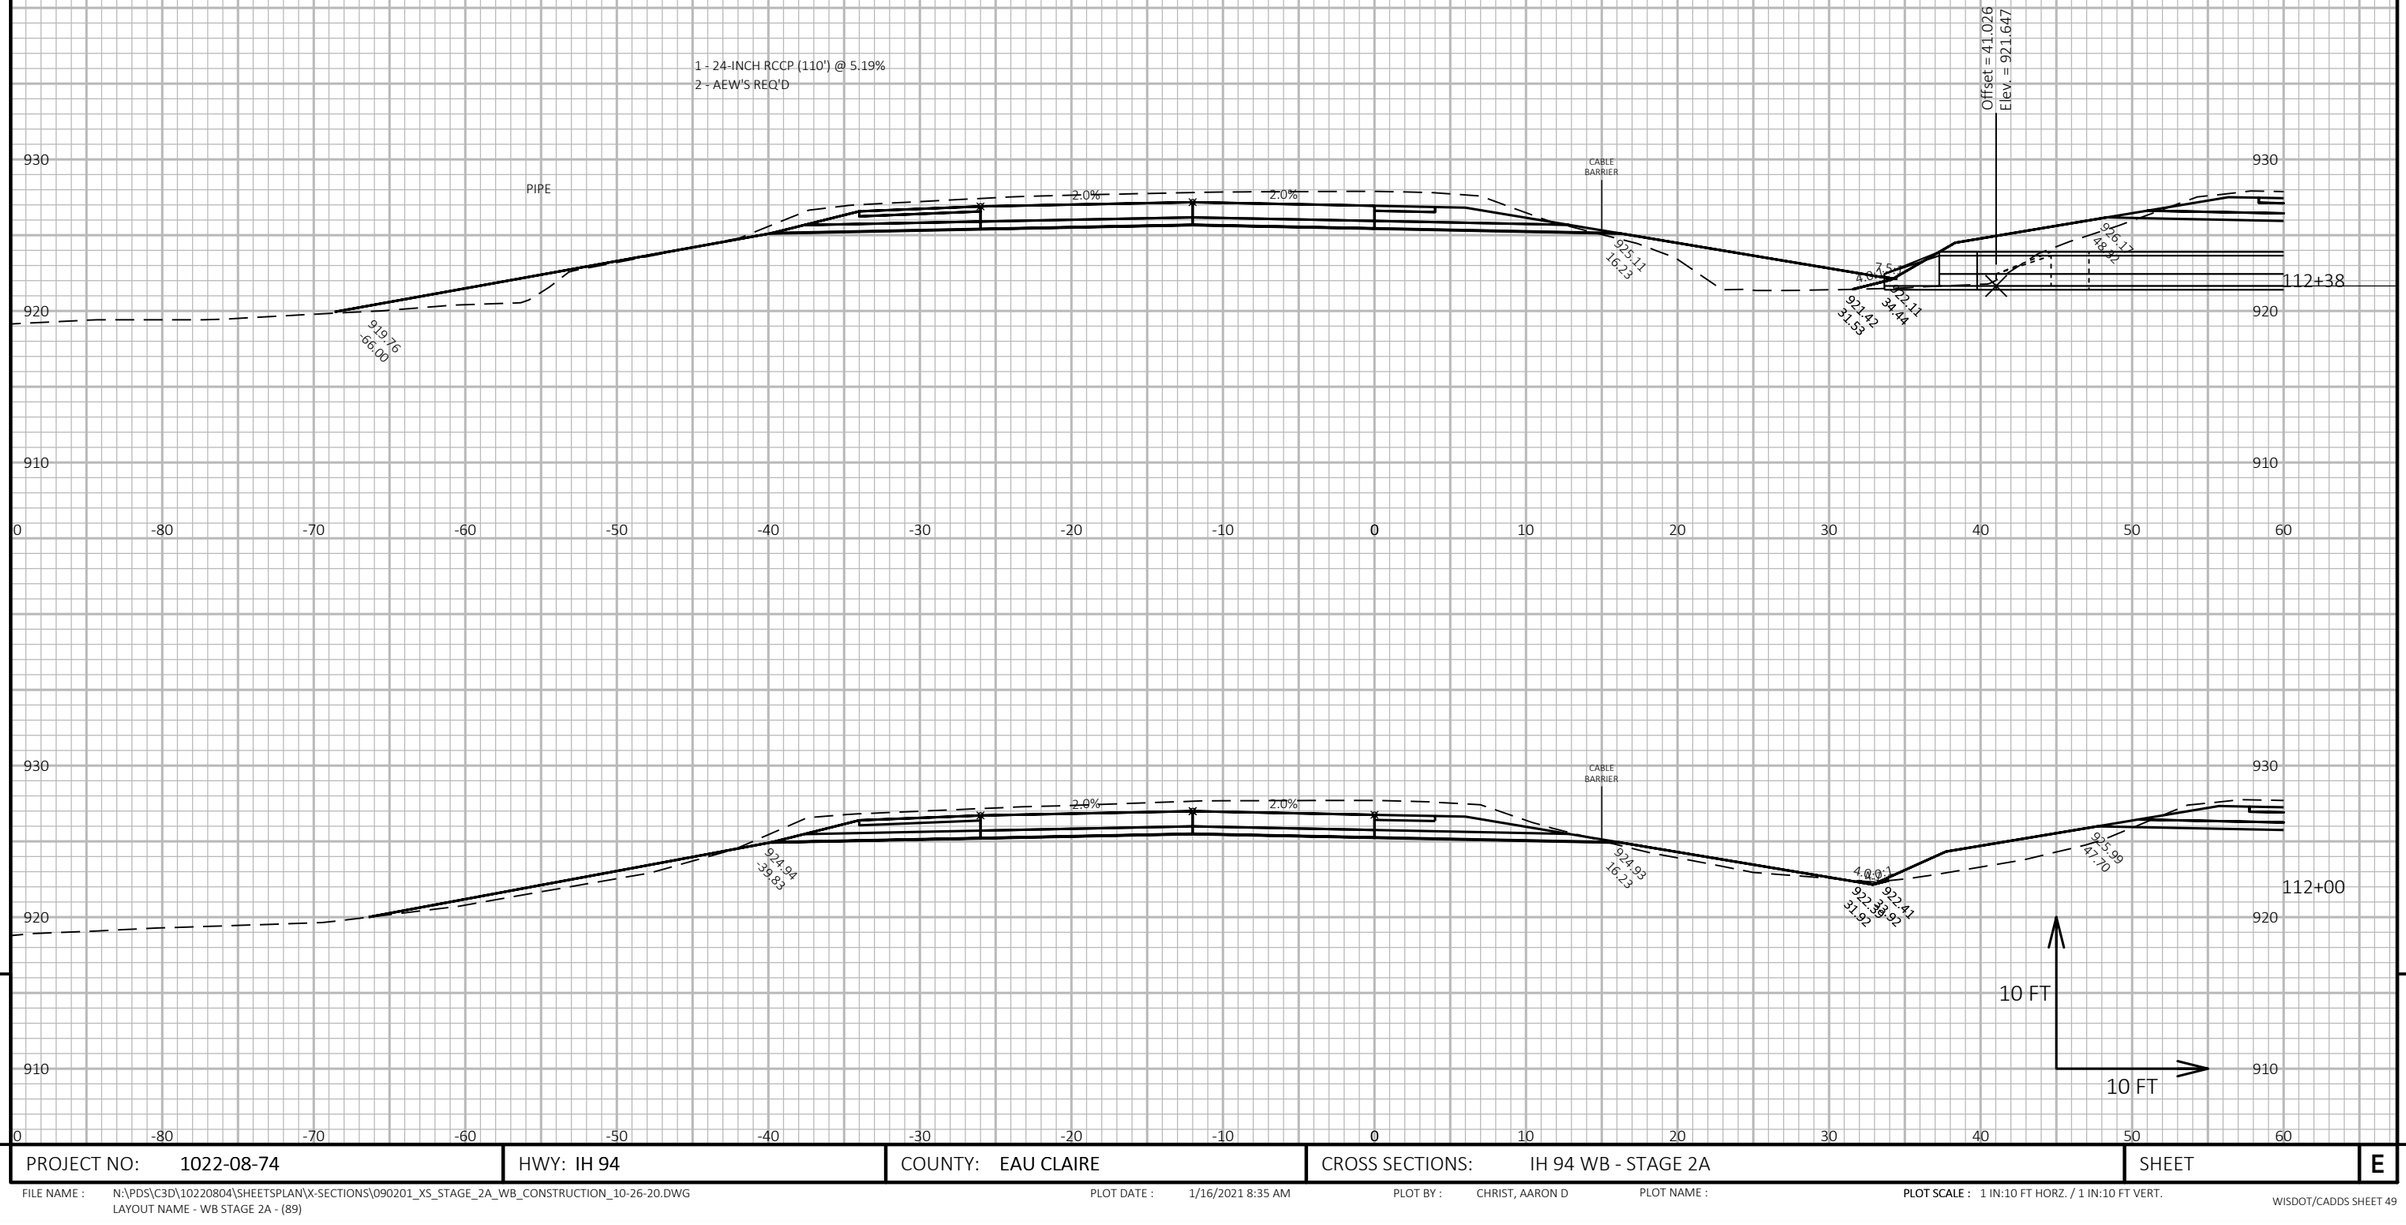

PROJECT NO: 1022-08-74	HWY: IH 94	COUNTY: EAU CLAIRE	CROSS SECTIONS: IH 94 WB - STAGE 2A	SHEET E

FILE NAME : N:\PDS\C3D\10220804\SHEETSPLAN\X-SECTIONS\090201_XS_STAGE_2A_WB_CONSTRUCTION_10-26-20.DWG
LAYOUT NAME - WB STAGE 2A - (89)

PLOT DATE : 1/16/2021 8:35 AM PLOT BY : CHRIST, AARON D PLOT NAME : **PLOT SCALE :** 1 IN:10 FT HORZ. / 1 IN:10 FT VERT.

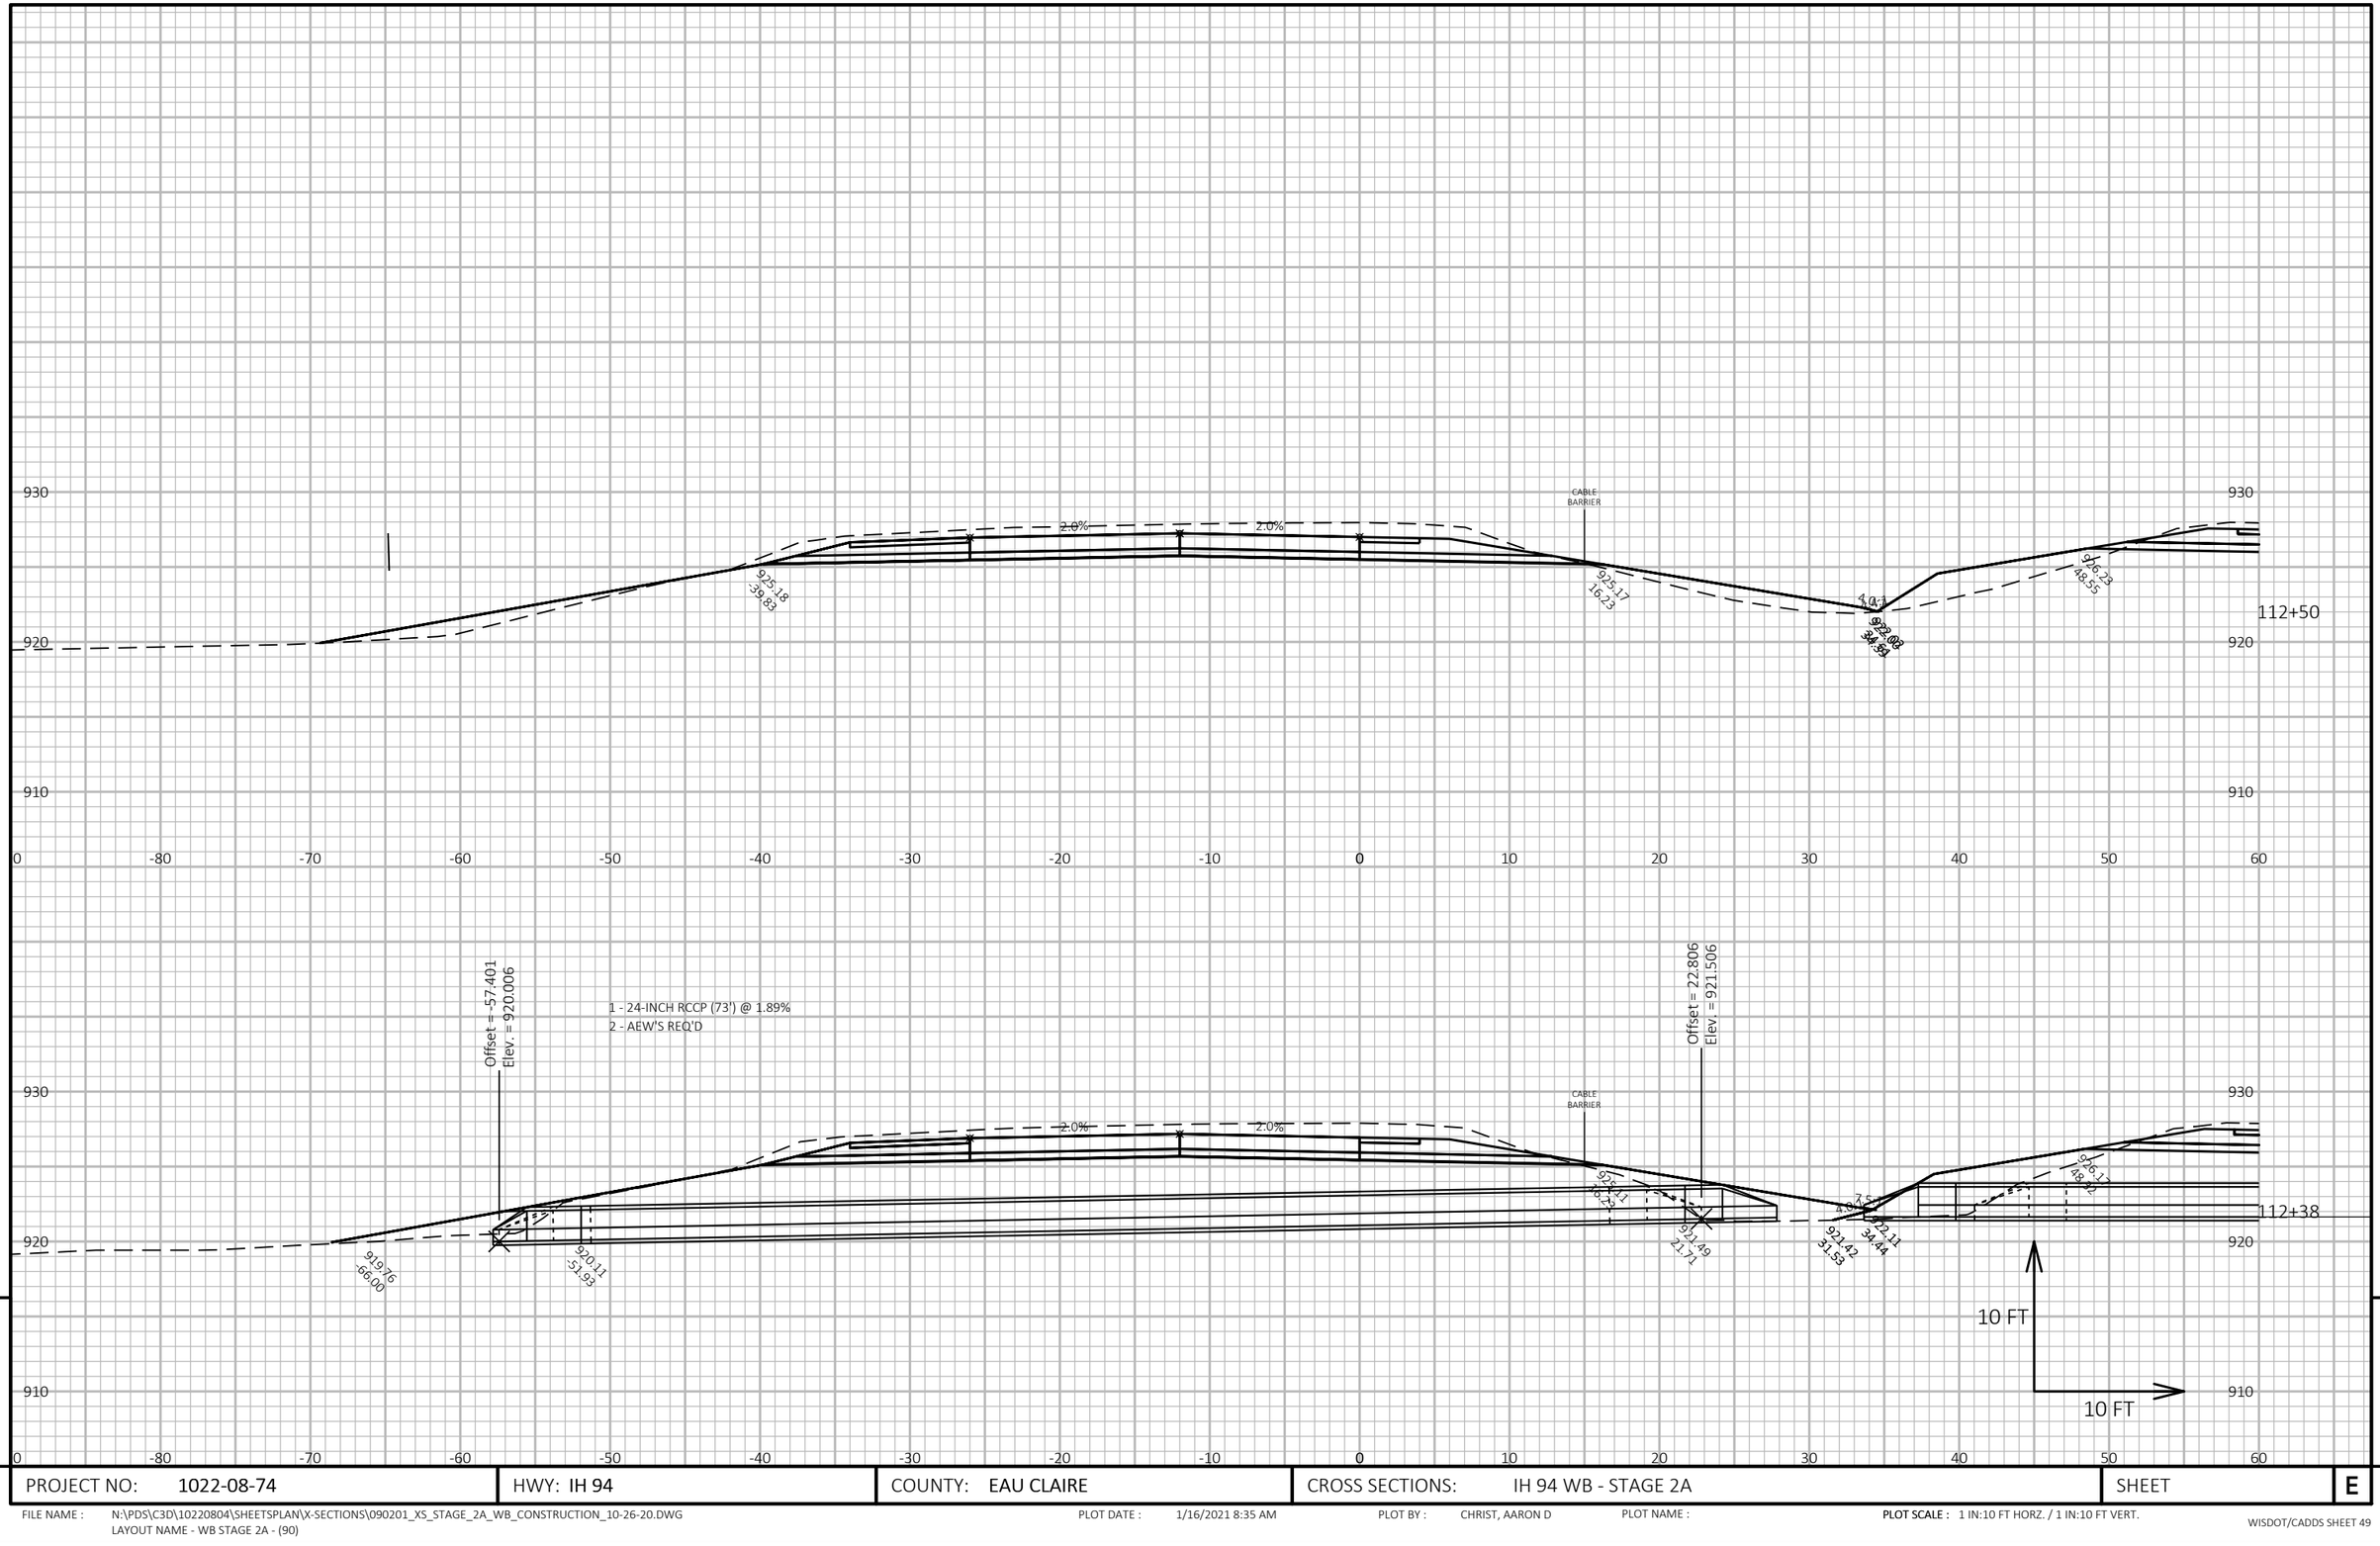


9

9

PROJECT NO: 1022-08-74	HWY: IH 94	COUNTY: EAU CLAIRE	CROSS SECTIONS: IH 94 WB - STAGE 2A	SHEET E

FILE NAME : N:\PDS\C3D\10220804\SHEETSPLAN\X-SECTIONS\090201_XS_STAGE_2A_WB_CONSTRUCTION_10-26-20.DWG
LAYOUT NAME - WB STAGE 2A - (90)

PLOT DATE : 1/16/2021 8:35 AM PLOT BY : CHRIST, AARON D PLOT NAME : **PLOT SCALE :** 1 IN:10 FT HORZ. / 1 IN:10 FT VERT.

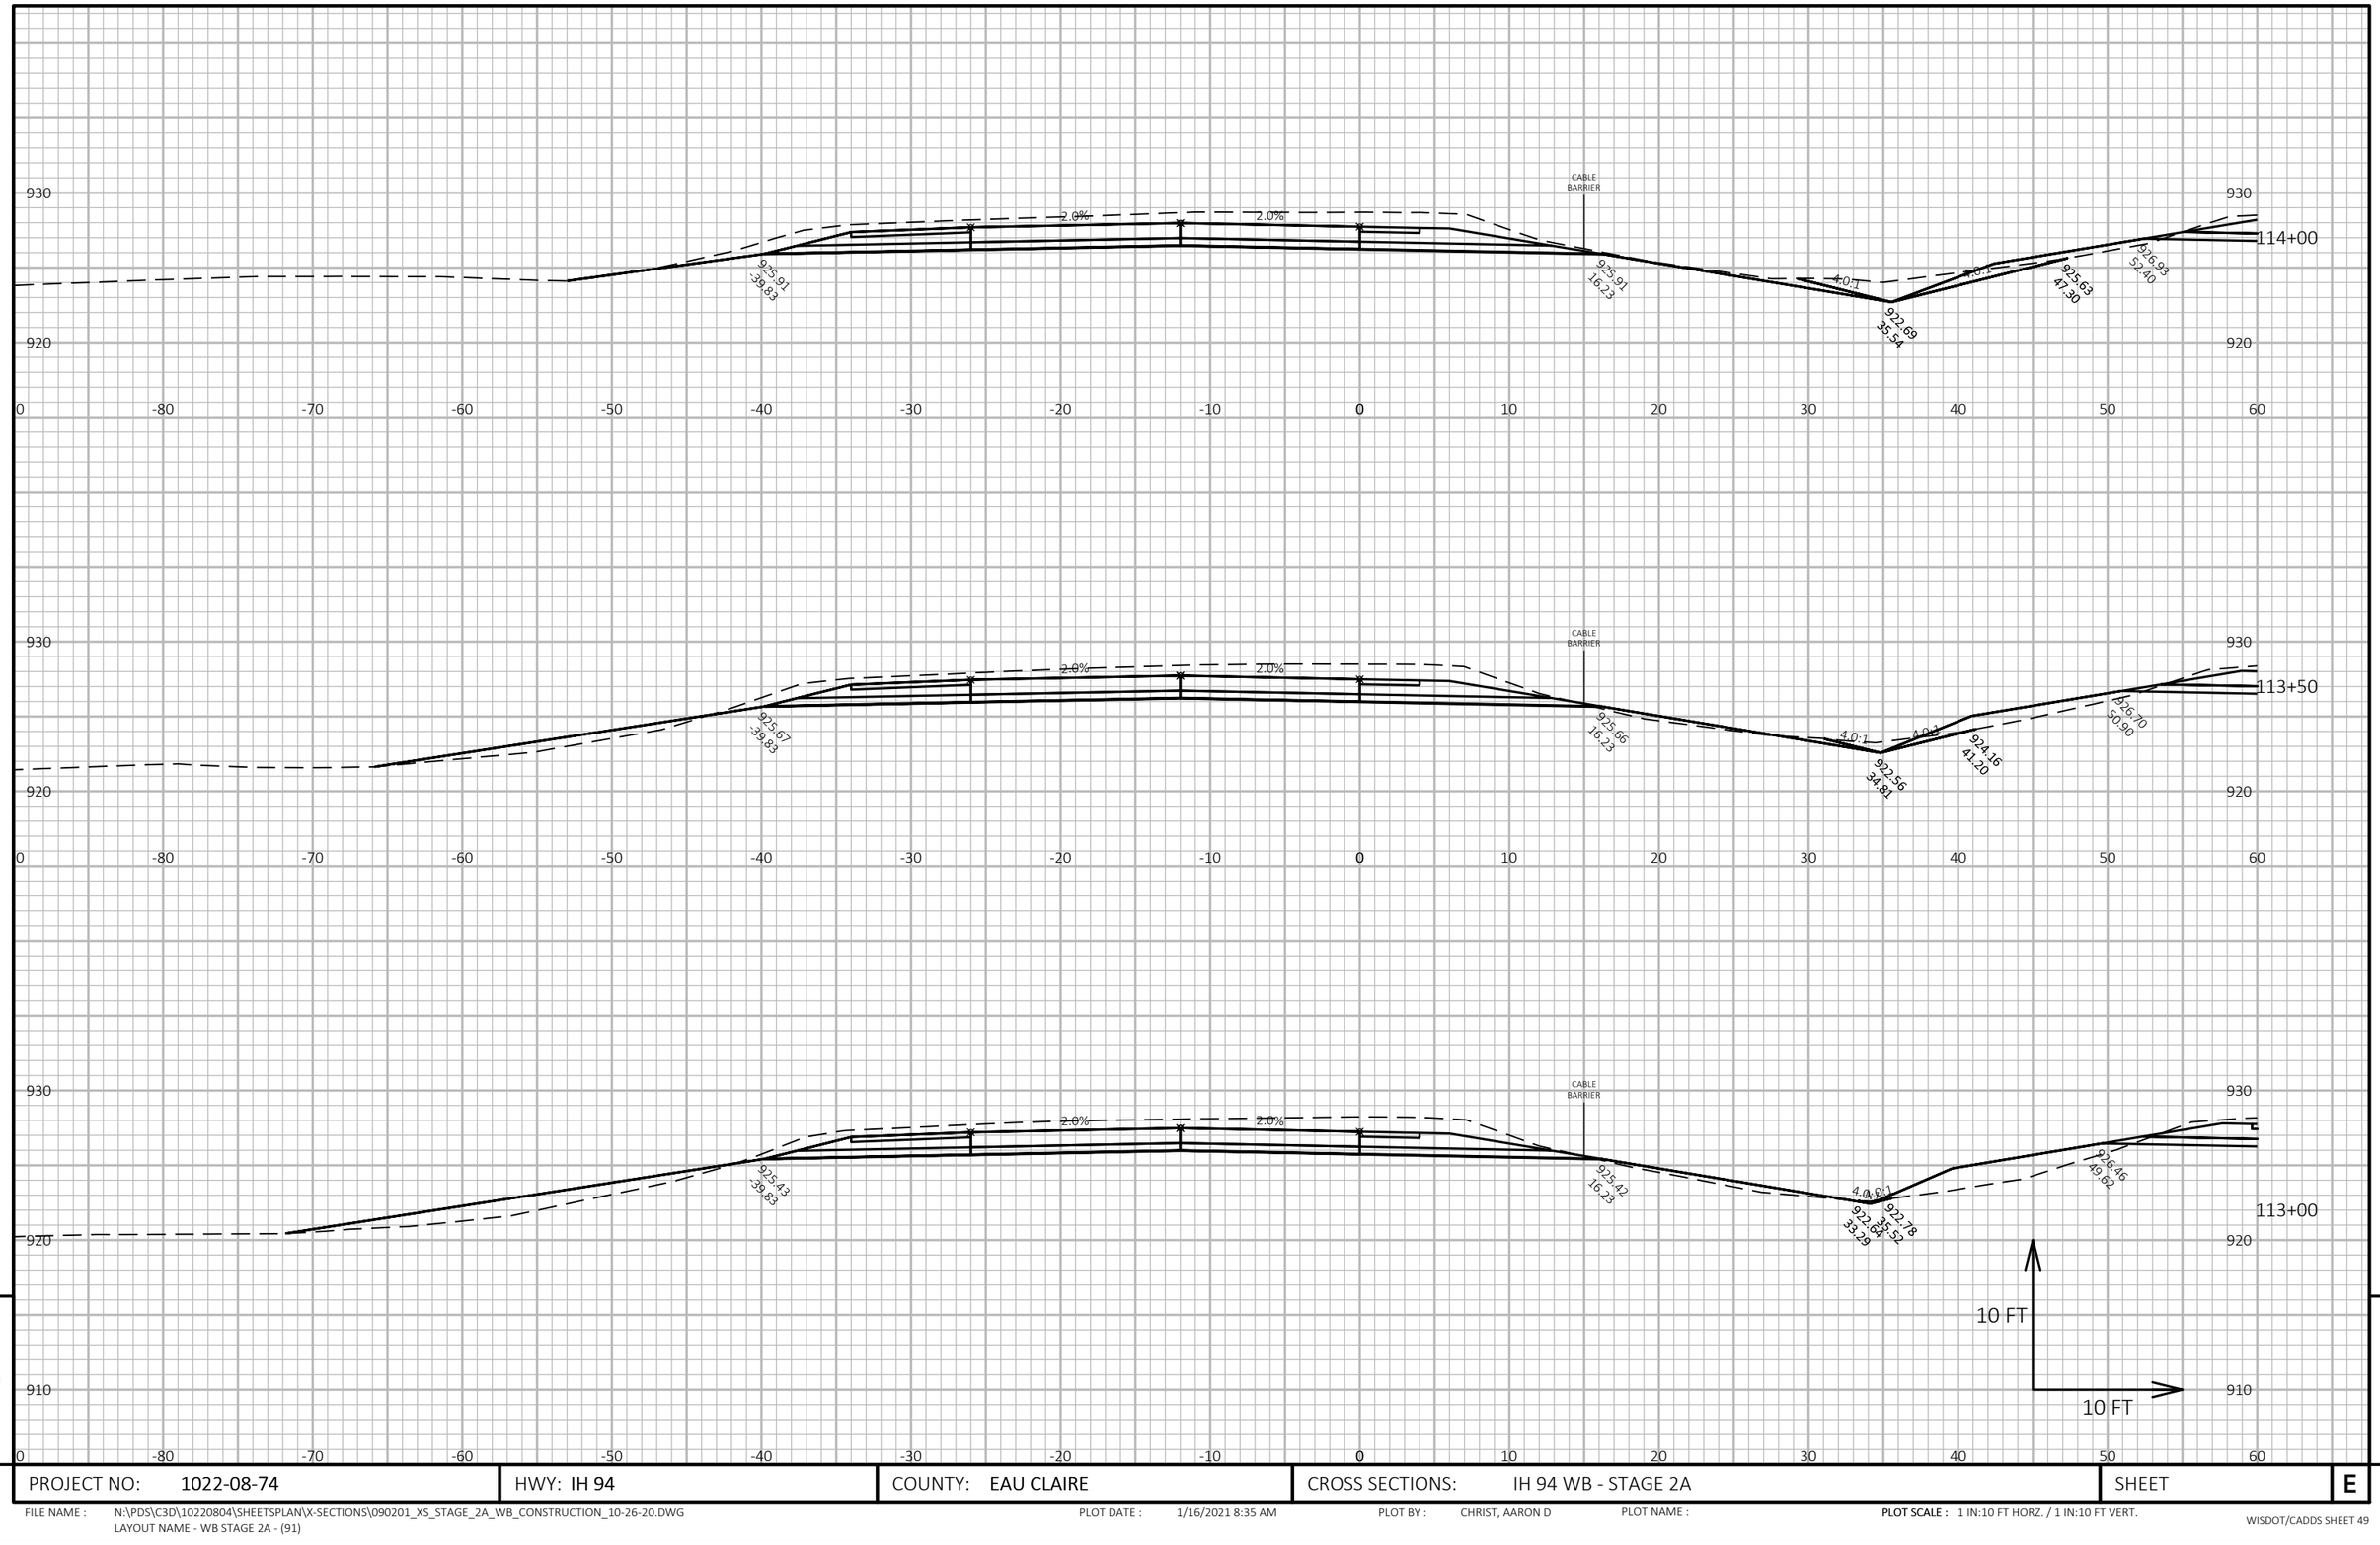

9

9

PROJECT NO: 1022-08-74	HWY: IH 94	COUNTY: EAU CLAIRE	CROSS SECTIONS: IH 94 WB - STAGE 2A	SHEET	E


FILE NAME : N:\PDS\C3D\10220804\SHEETSPLAN\X-SECTIONS\090201_XS_STAGE_2A_WB_CONSTRUCTION_10-26-20.DWG
LAYOUT NAME - WB STAGE 2A - (91)

PLOT DATE : 1/16/2021 8:35 AM

PLOT BY : CHRIST, AARON D

PLOT NAME :

PLOT SCALE : 1 IN:10 FT HORZ. / 1 IN:10 FT VERT.

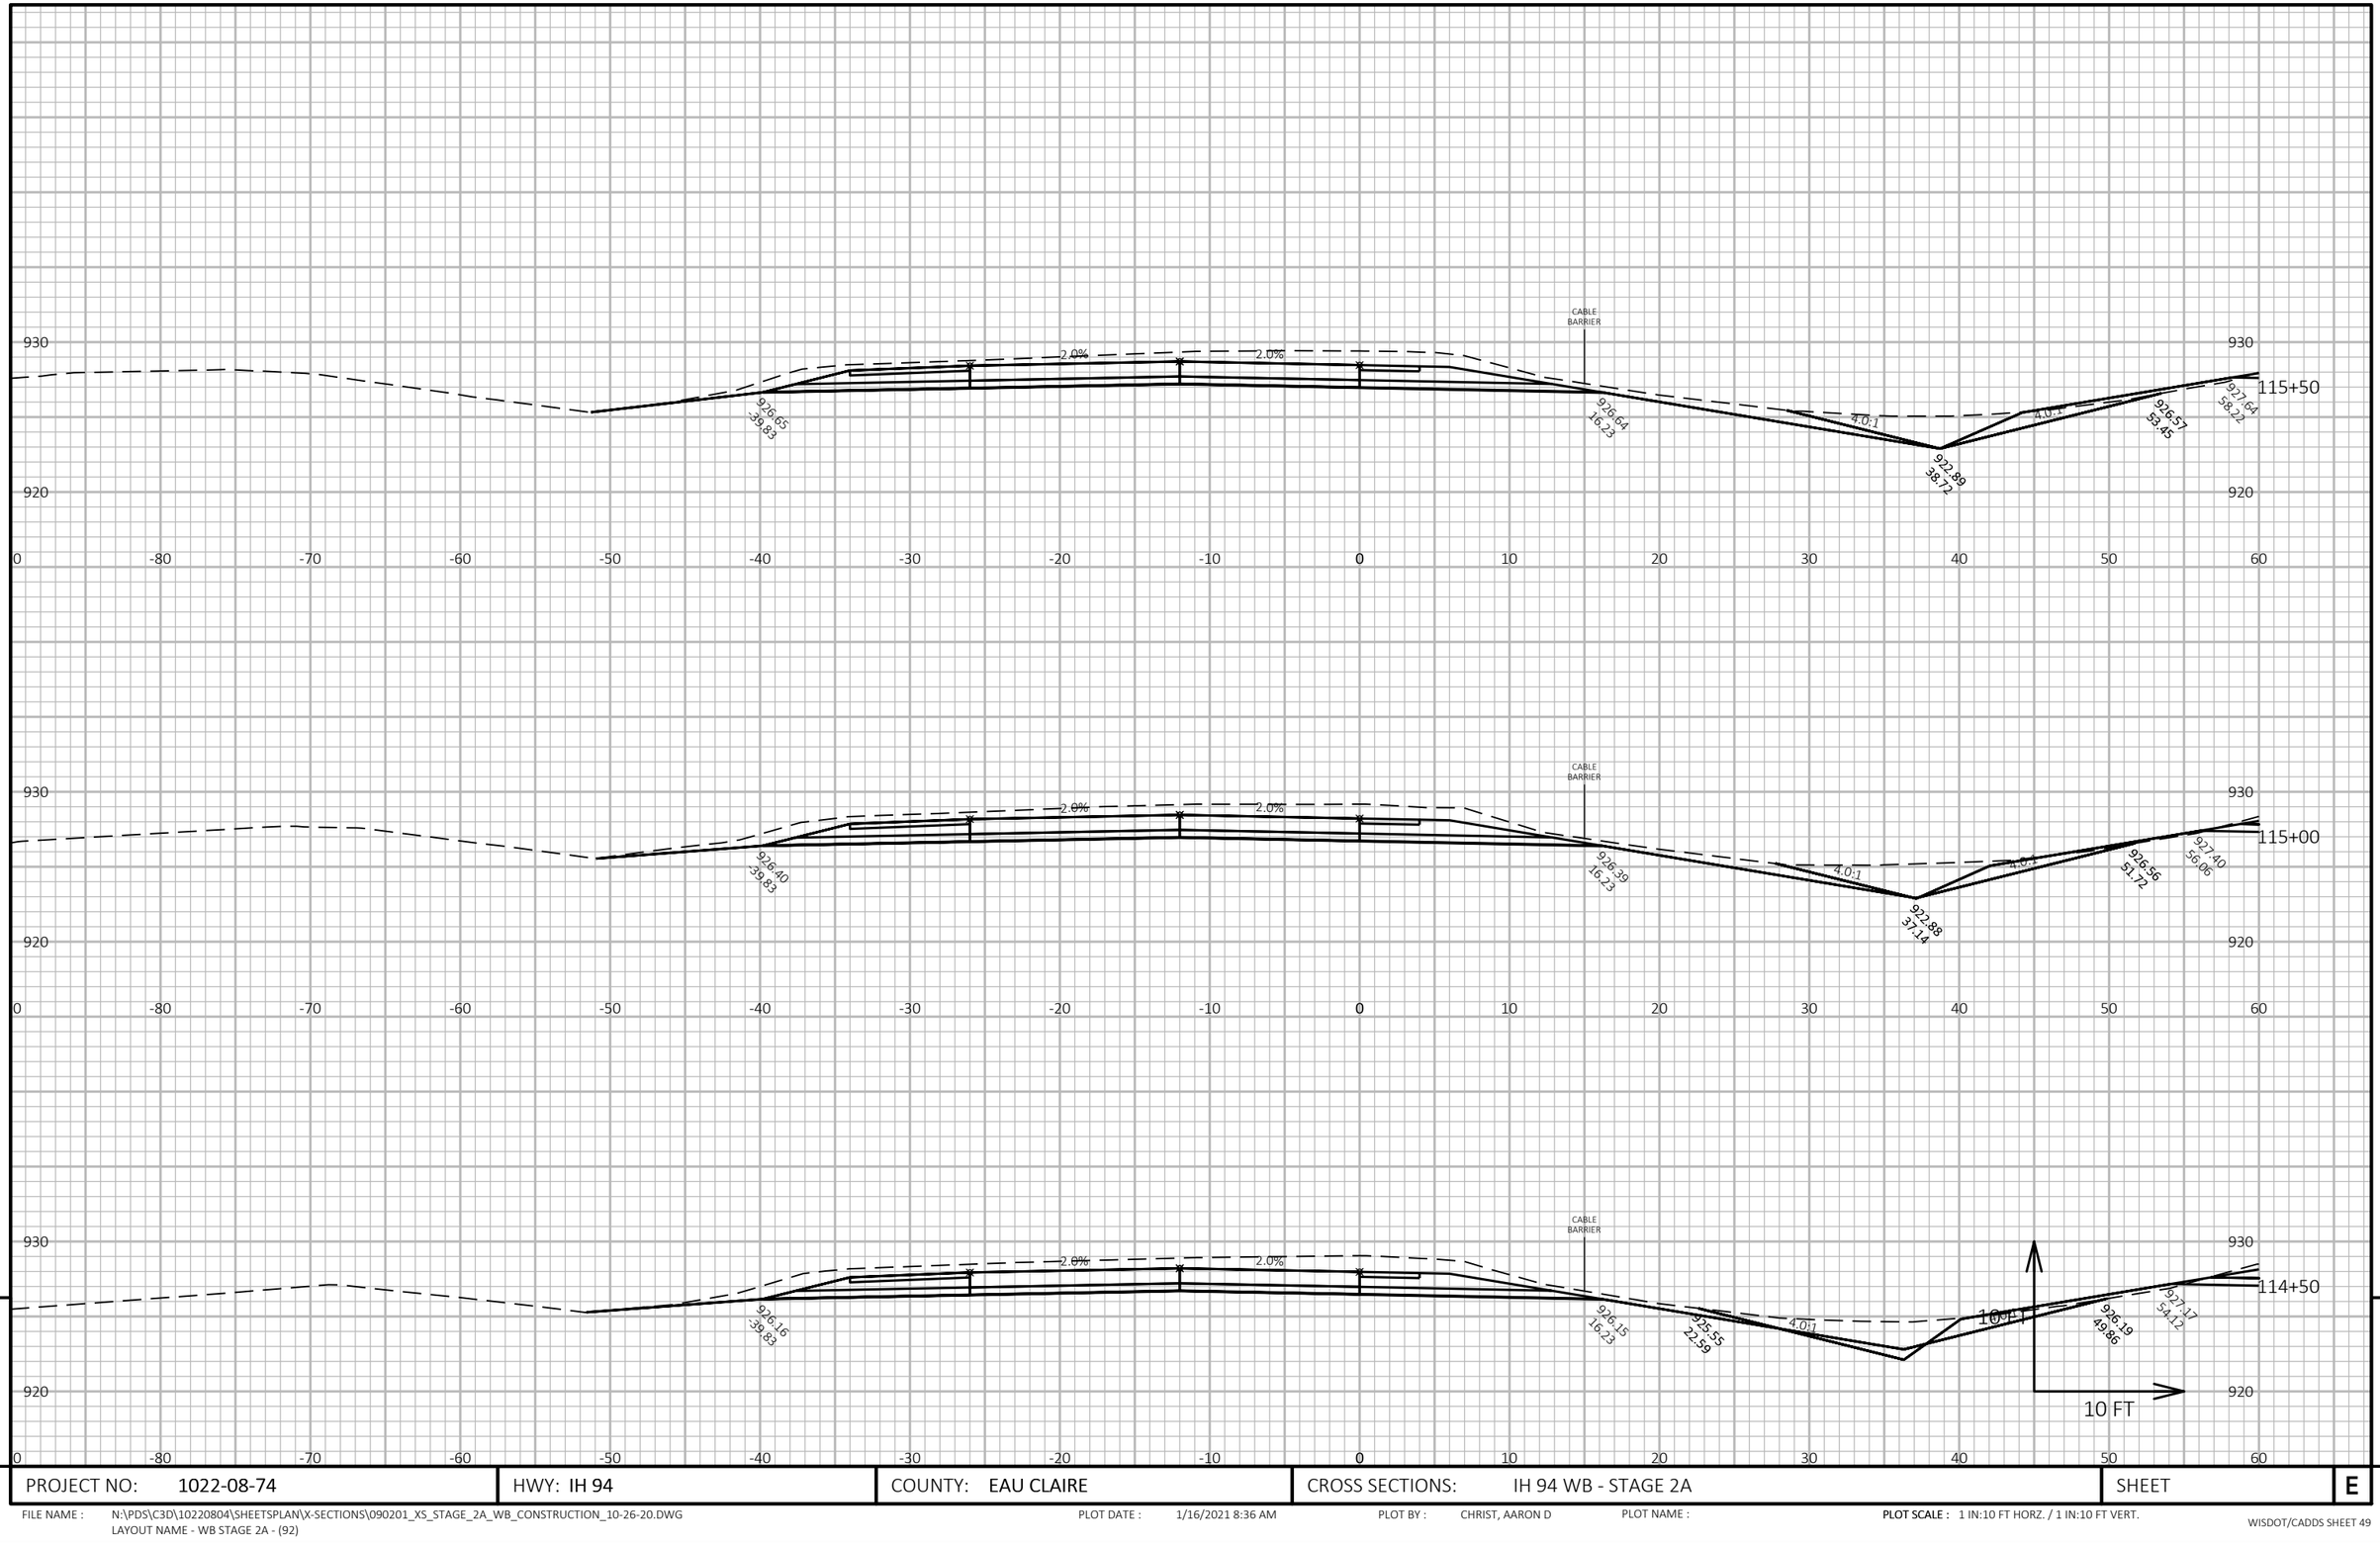

PROJECT NO: 1022-08-74	HWY: IH 94	COUNTY: EAU CLAIRE	CROSS SECTIONS: IH 94 WB - STAGE 2A	SHEET	E

FILE NAME : N:\PDS\C3D\10220804\SHEETSPLAN\X-SECTIONS\090201_XS_STAGE_2A_WB_CONSTRUCTION_10-26-20.DWG
LAYOUT NAME - WB STAGE 2A - (92)

PLOT DATE : 1/16/2021 8:36 AM


PLOT BY : CHRIST, AARON D

PLOT NAME :

PLOT SCALE : 1 IN:10 FT HORZ. / 1 IN:10 FT VERT.

WISDOT/CADDS SHEET 49

9

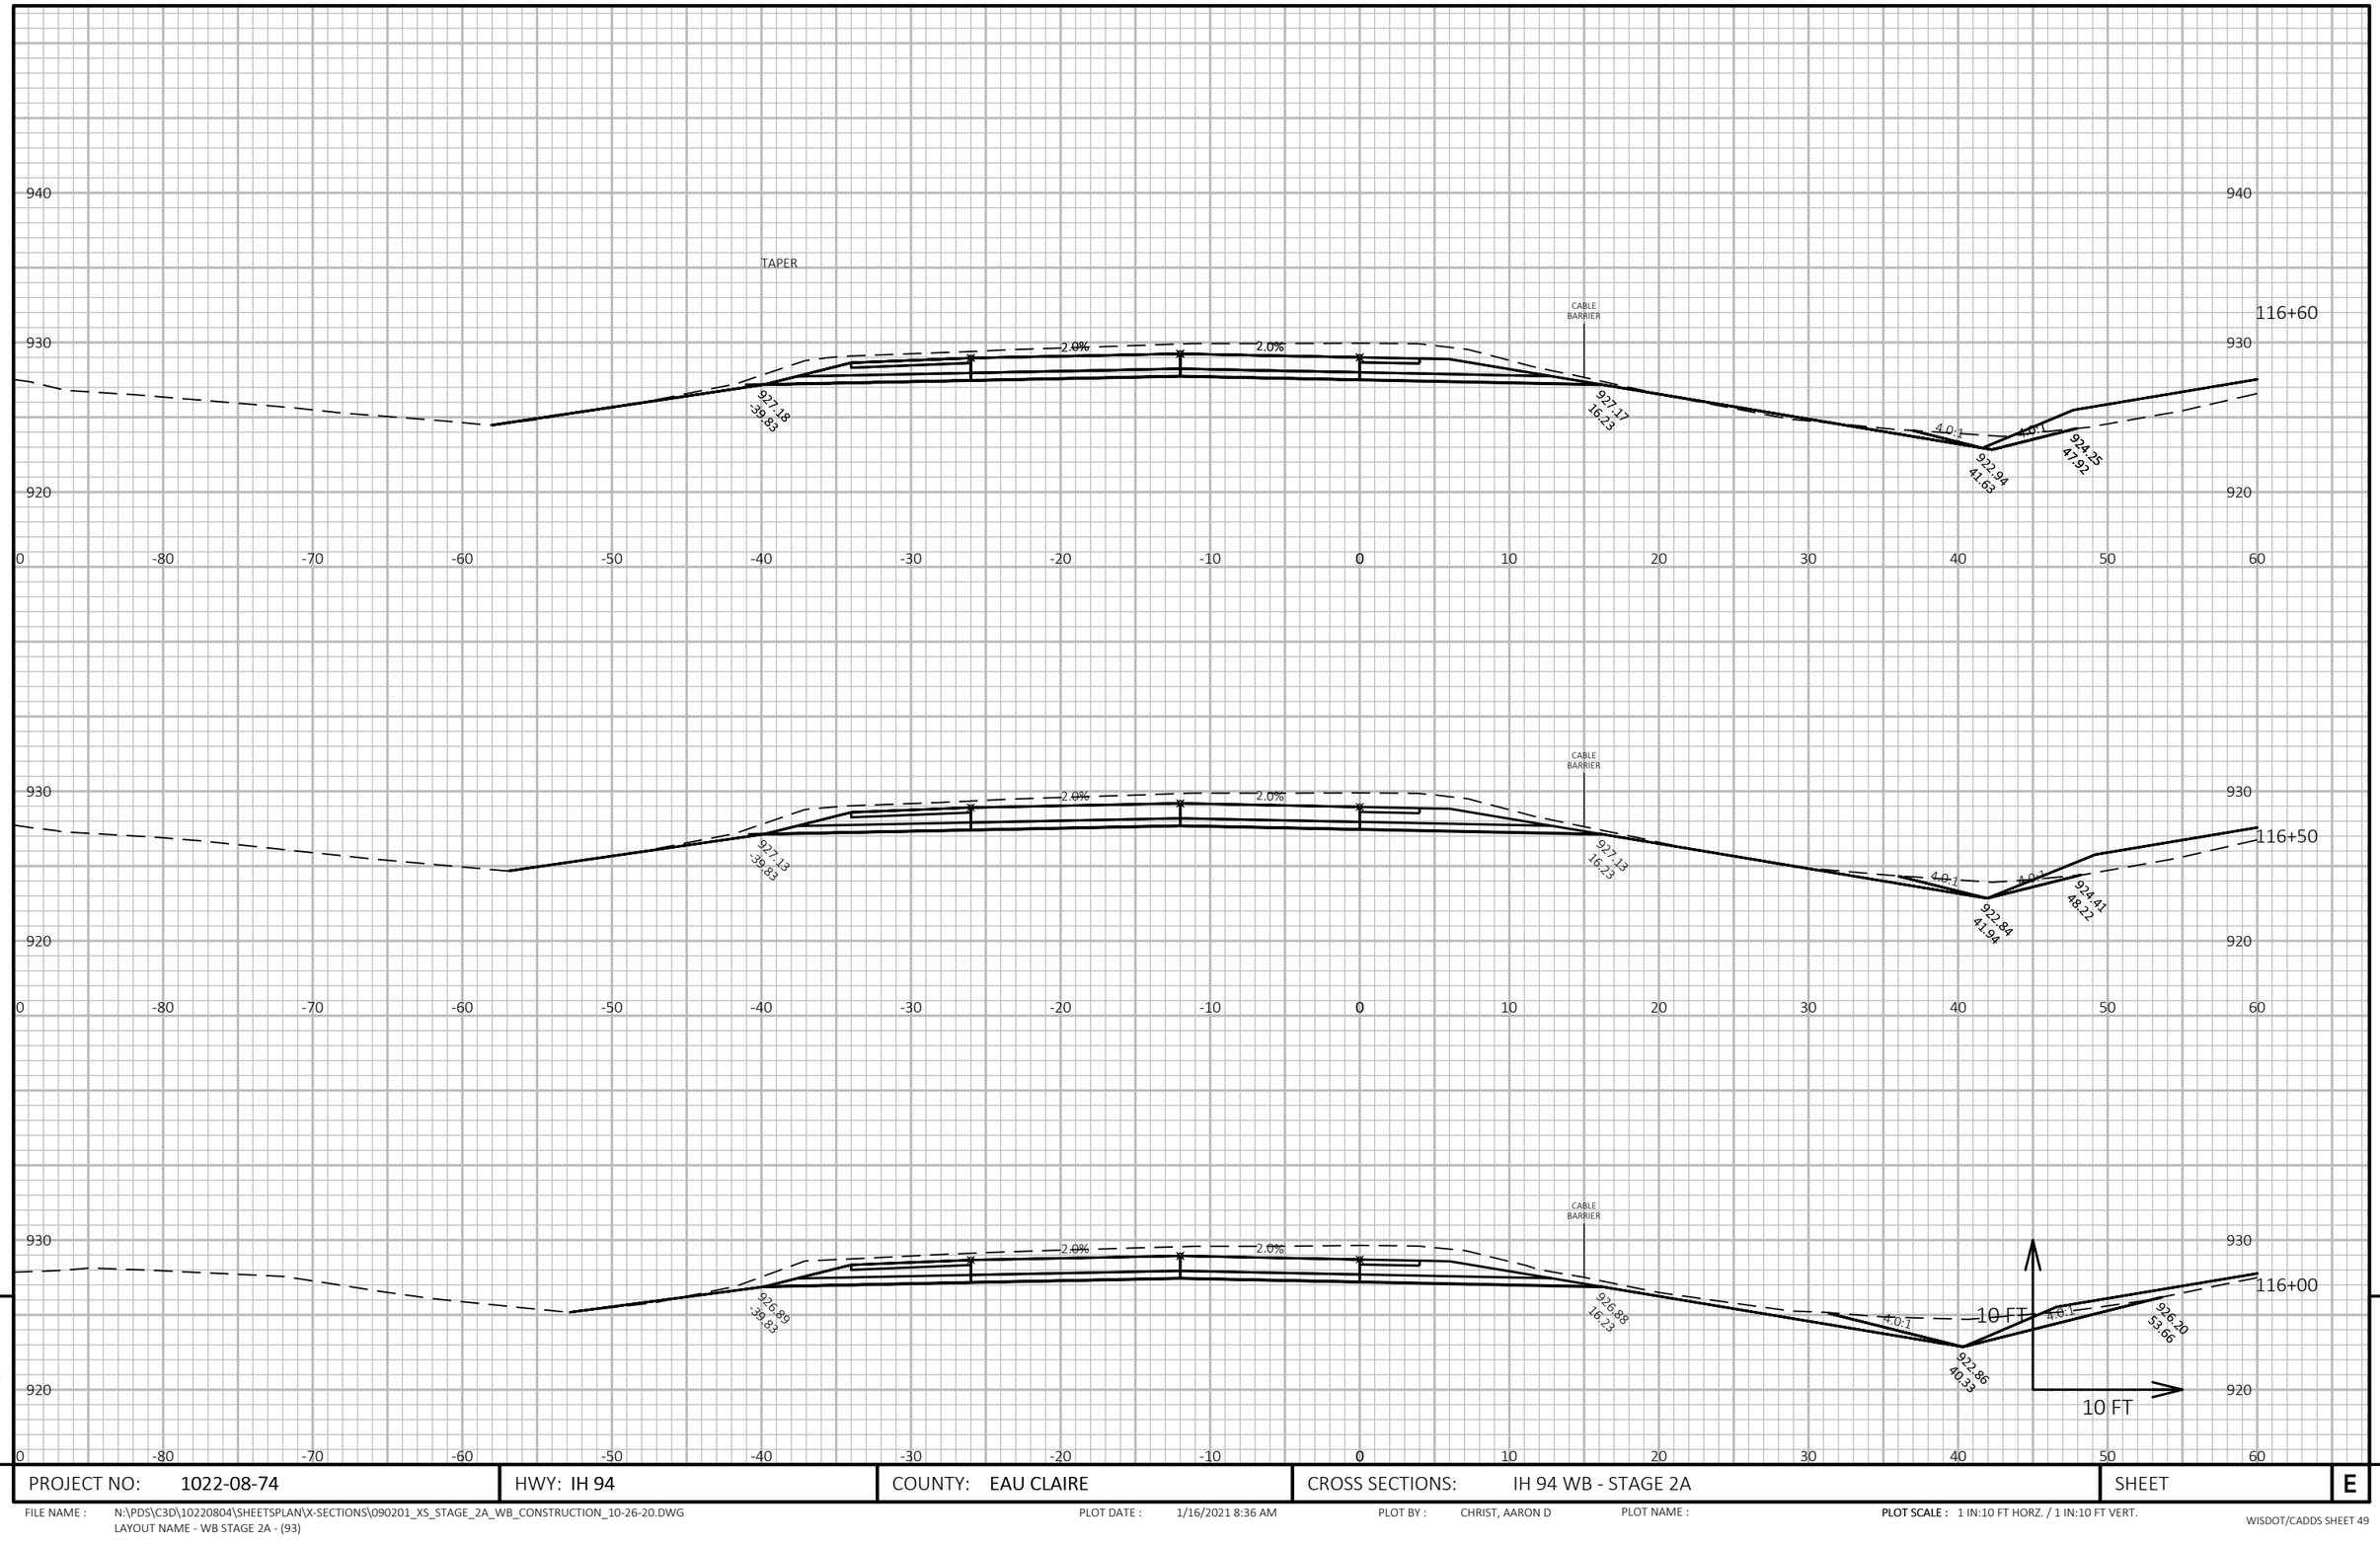

9

9

PROJECT NO: 1022-08-74	HWY: IH 94	COUNTY: EAU CLAIRE	CROSS SECTIONS: IH 94 WB - STAGE 2A	SHEET	E

FILE NAME : N:\PDS\C3D\10220804\SHEETSPLAN\X-SECTIONS\090201_XS_STAGE_2A_WB_CONSTRUCTION_10-26-20.DWG
LAYOUT NAME - WB STAGE 2A - (93)


PLOT DATE : 1/16/2021 8:36 AM

PLOT BY : CHRIST, AARON D

PLOT NAME :

PLOT SCALE : 1 IN:10 FT HORZ. / 1 IN:10 FT VERT.


WISDOT/CADDS SHEET 49

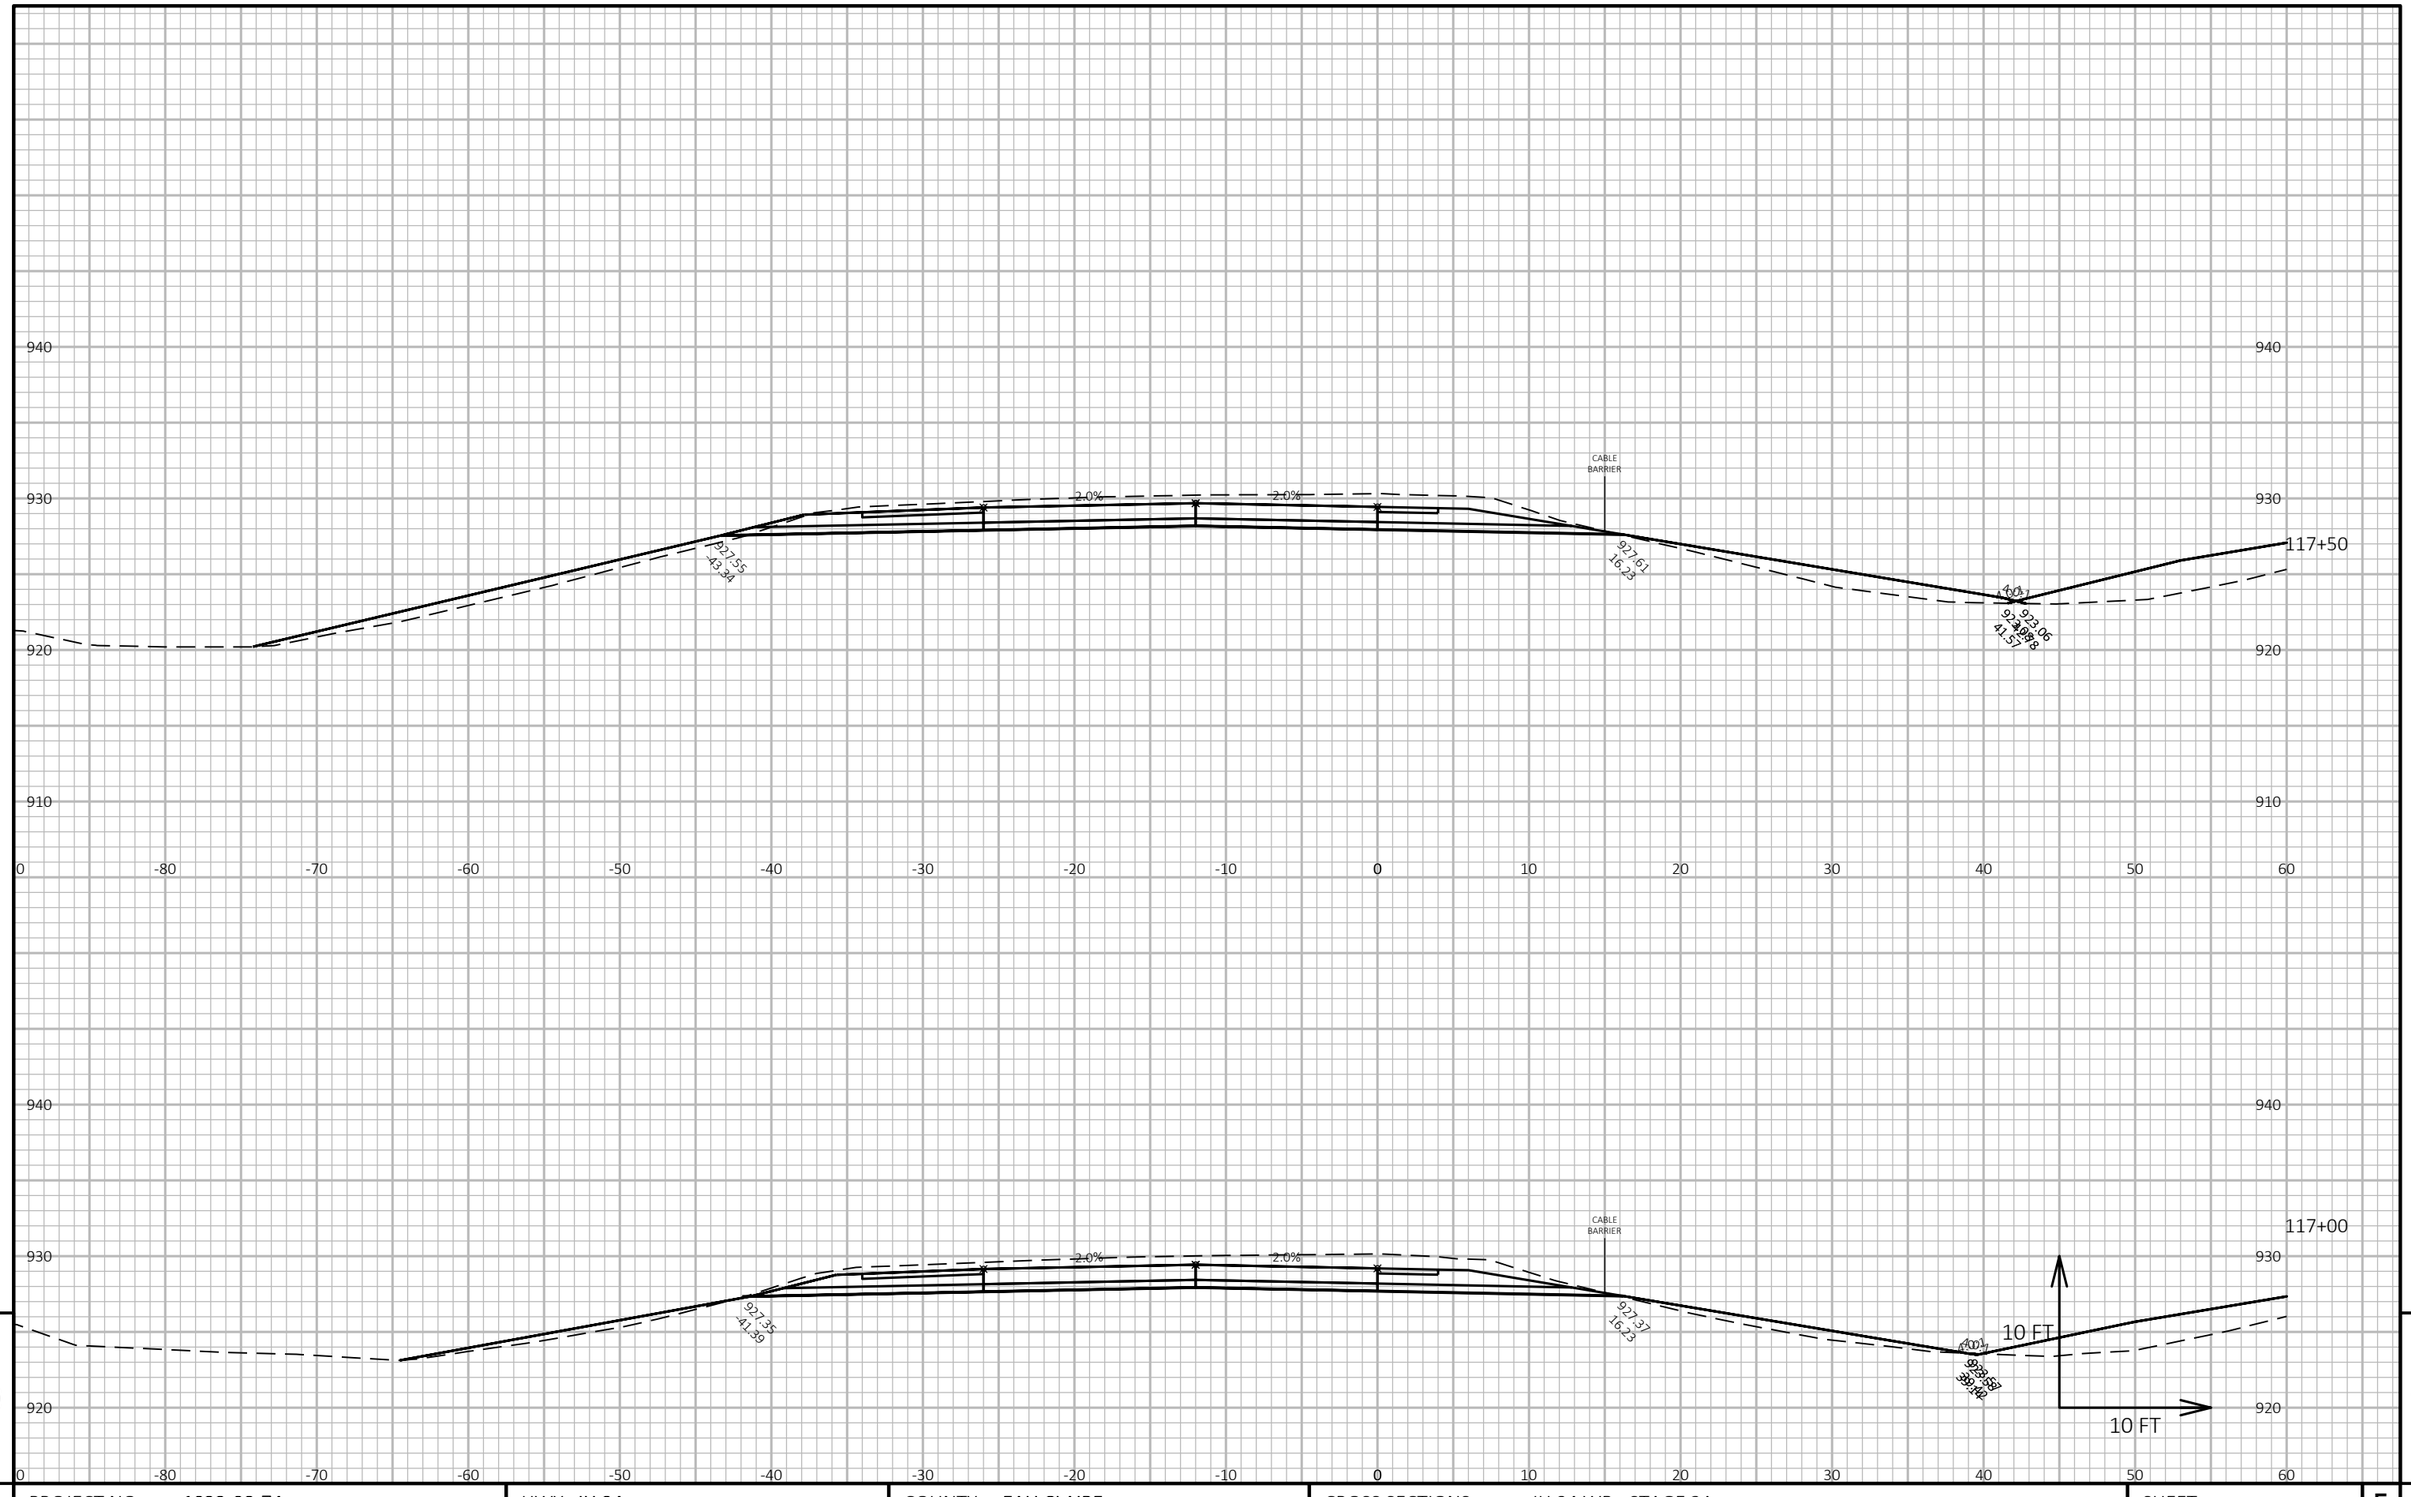

PROJECT NO: 1022-08-74	HWY: IH 94	COUNTY: EAU CLAIRE	CROSS SECTIONS: IH 94 WB - STAGE 2A	SHEET E

FILE NAME : N:\PDS\C3D\10220804\SHEETSPLAN\X-SECTIONS\090201_XS_STAGE_2A_WB_CONSTRUCTION_10-26-20.DWG
LAYOUT NAME - WB STAGE 2A - (94)

PLOT DATE : 1/16/2021 8:36 AM PLOT BY : CHRIST, AARON D PLOT NAME : PLOT SCALE : 1 IN:10 FT HORZ. / 1 IN:10 FT VERT.

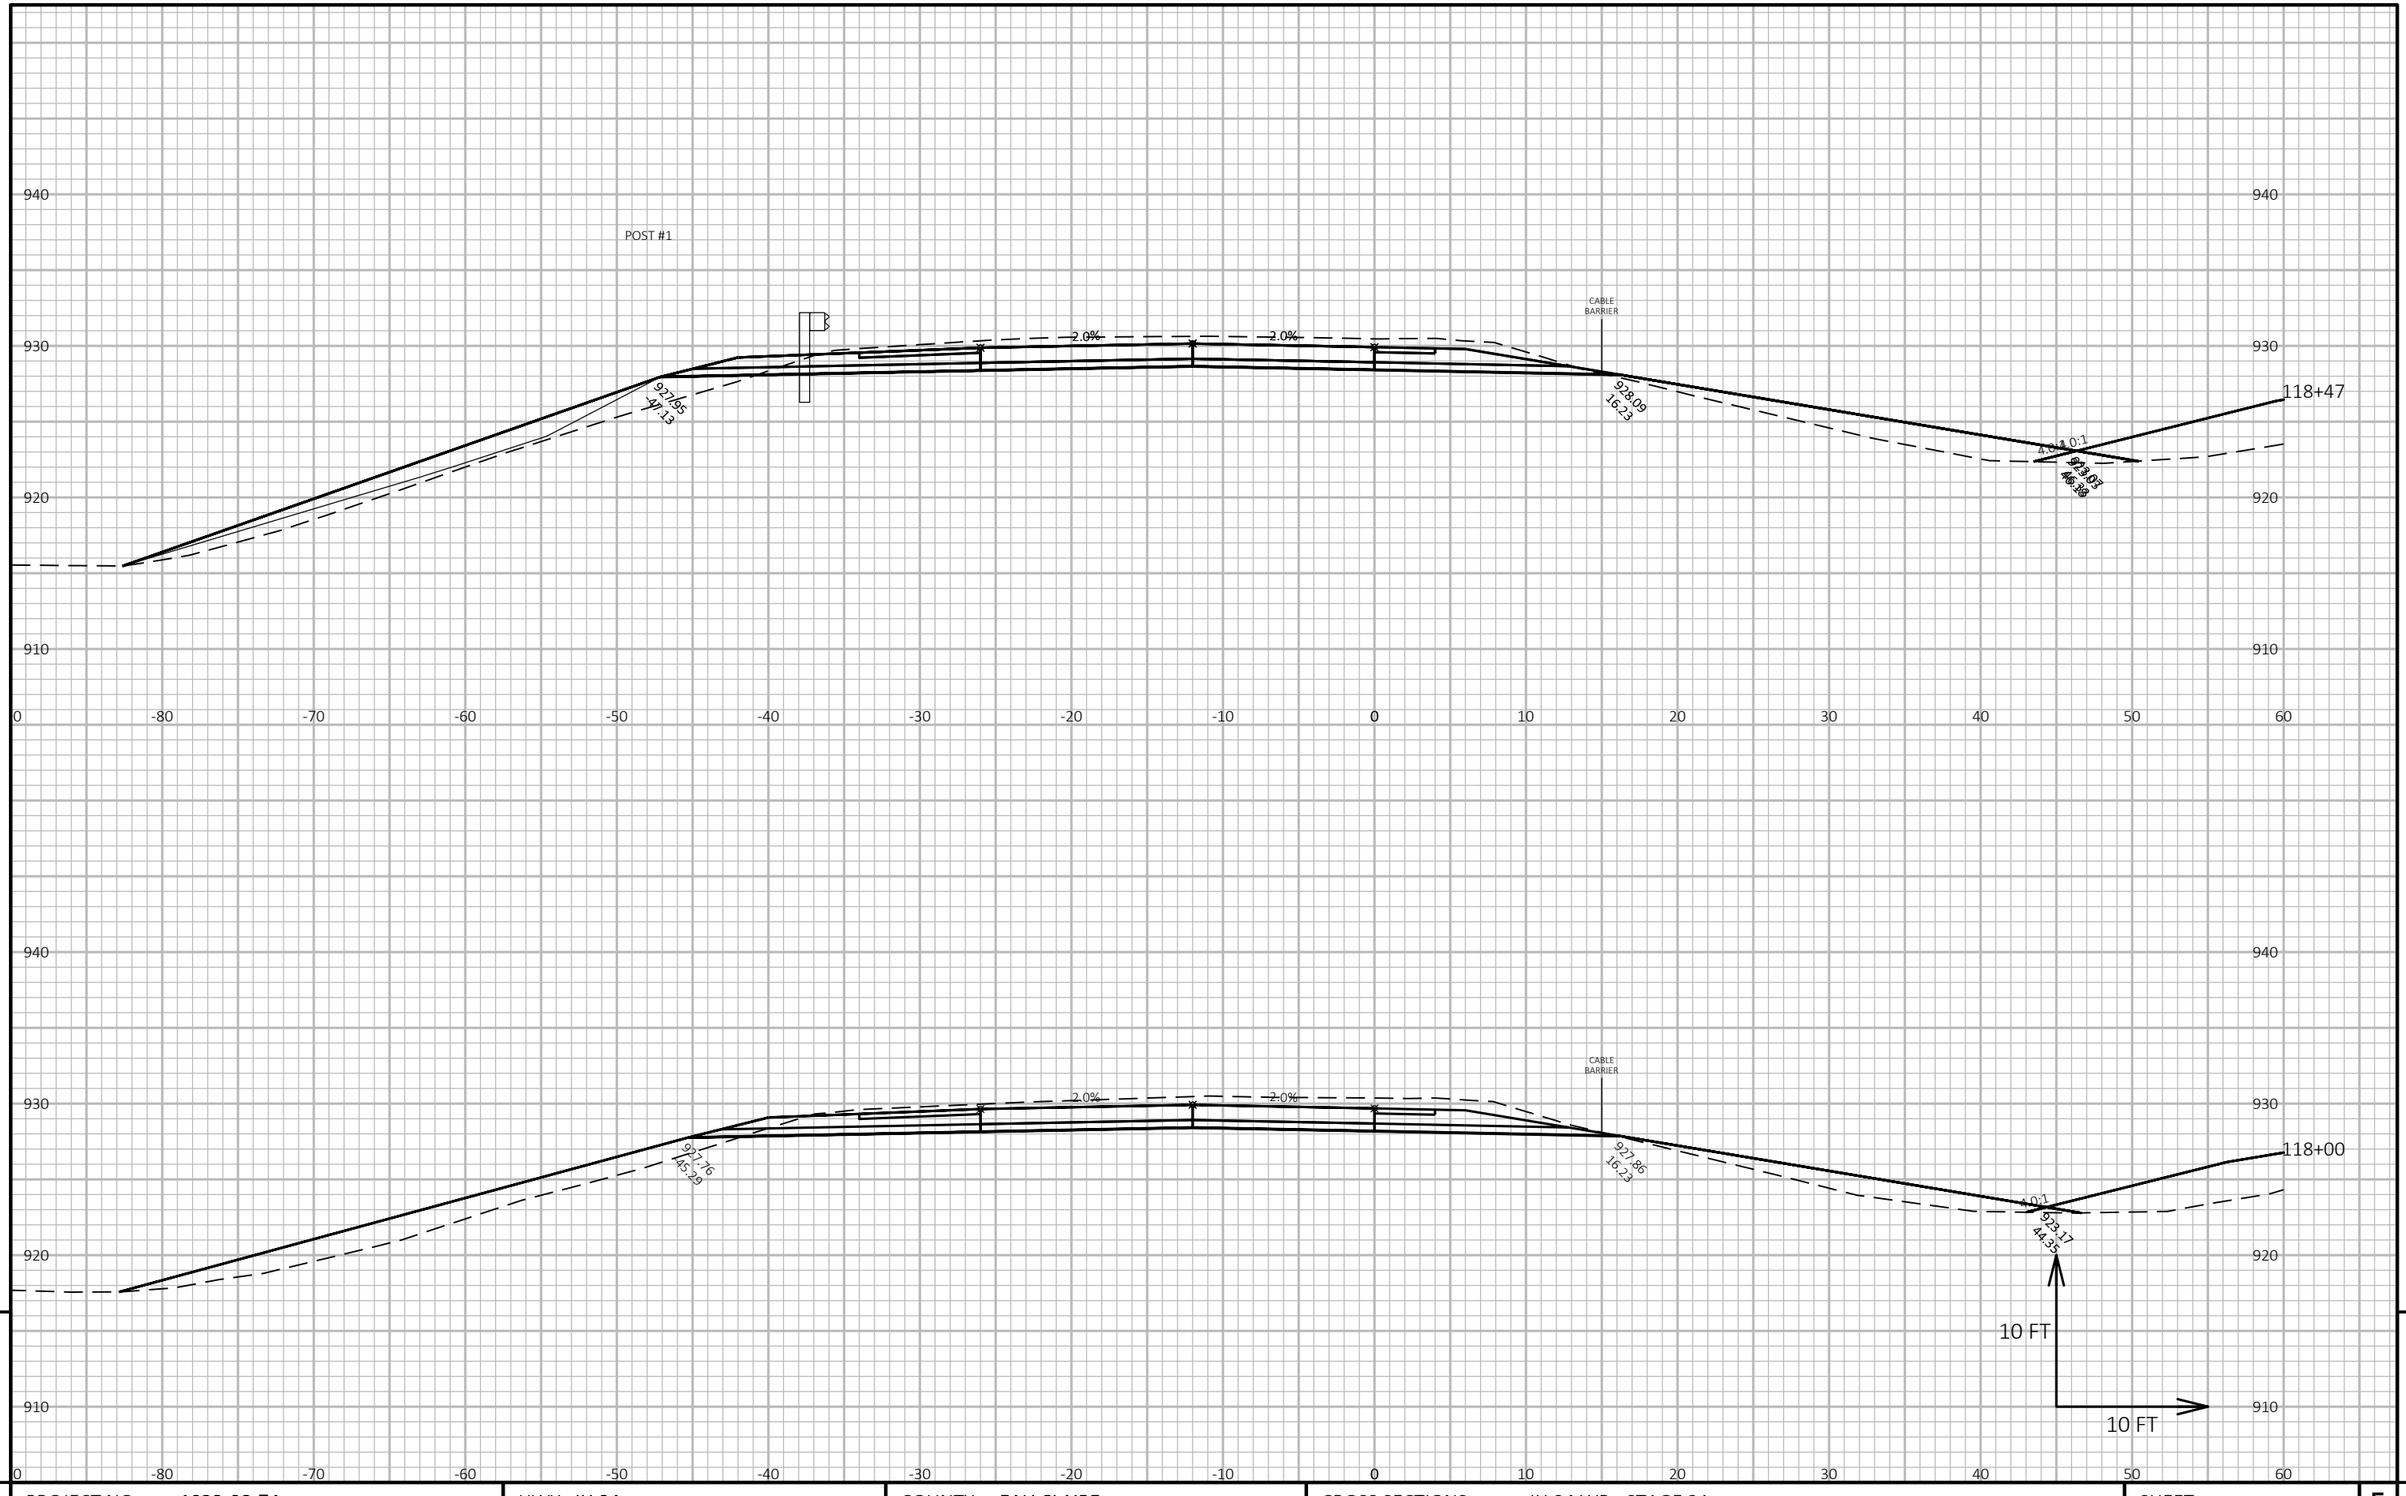


9

9

PROJECT NO: 1022-08-74	HWY: IH 94	COUNTY: EAU CLAIRE	CROSS SECTIONS: IH 94 WB - STAGE 2A	SHEET E

FILE NAME : N:\PDS\C3D\10220804\SHEETSPLAN\X-SECTIONS\090201_XS_STAGE_2A_WB_CONSTRUCTION_10-26-20.DWG
LAYOUT NAME - WB STAGE 2A - (95)

PLOT DATE : 1/16/2021 8:36 AM PLOT BY : CHRIST, AARON D PLOT NAME : PLOT SCALE : 1 IN:10 FT HORZ. / 1 IN:10 FT VERT.

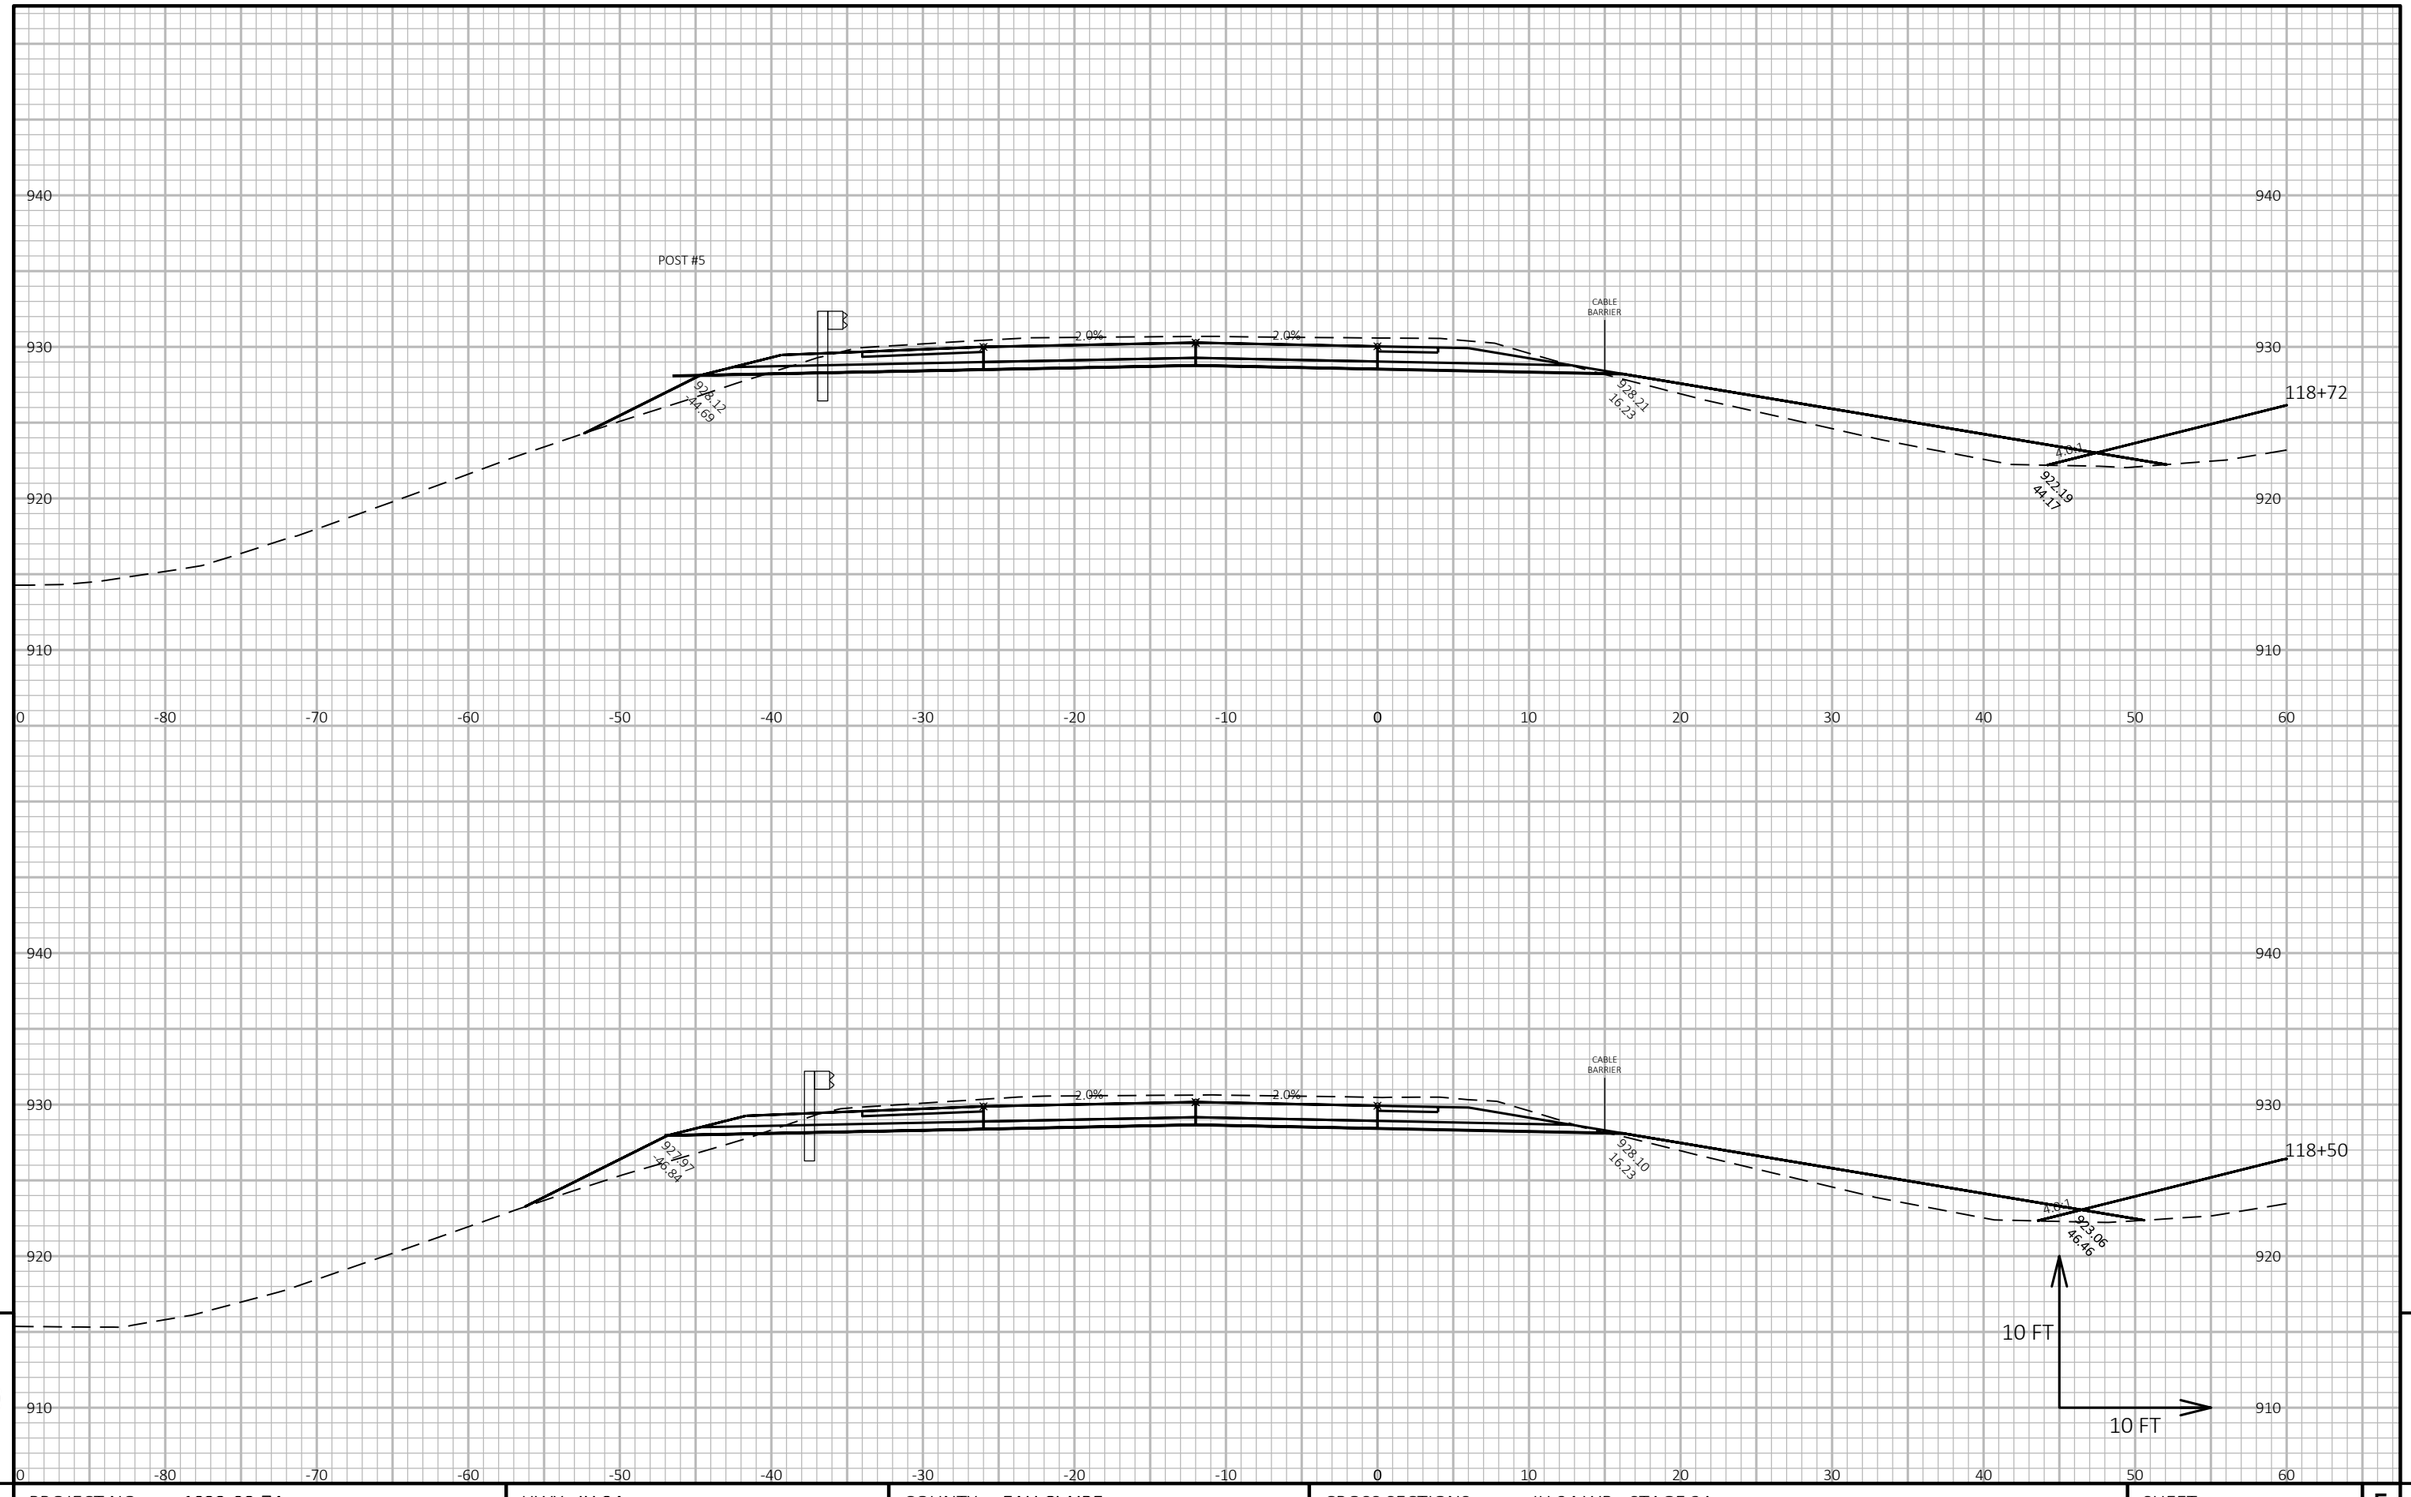

9

9

PROJECT NO: 1022-08-74	HWY: IH 94	COUNTY: EAU CLAIRE	CROSS SECTIONS: IH 94 WB - STAGE 2A	SHEET	E

FILE NAME : N:\PDS\C3D\10220804\SHEETSPLAN\X-SECTIONS\090201_XS_STAGE_2A_WB_CONSTRUCTION_10-26-20.DWG
LAYOUT NAME - WB STAGE 2A - (96)

PLOT DATE : 1/16/2021 8:37 AM PLOT BY : CHRIST, AARON D PLOT NAME : **PLOT SCALE :** 1 IN:10 FT HORZ. / 1 IN:10 FT VERT.

940
930
920
910
0 -80 -70 -60 -50 -40 -30 -20 -10 0 10 20 30 40 50 60

Offset = -74.560
Elev. = 913.237

PIPE

2.0%
2.0%

CABLE BARRIER

928.33
16.23

4.0%

928.41
42.41

928.53
44.75

118+97

POST #9

928.27
43.42

928.33
16.23

4.0%

928.98
44.75

118+97

10 FT
10 FT

9

9

PROJECT NO: 1022-08-74	HWY: IH 94	COUNTY: EAU CLAIRE	CROSS SECTIONS: IH 94 WB - STAGE 2A	SHEET	E


FILE NAME : N:\PDS\C3D\10220804\SHEETSPLAN\X-SECTIONS\090201_XS_STAGE_2A_WB_CONSTRUCTION_10-26-20.DWG
LAYOUT NAME - WB STAGE 2A - (97)

PLOT DATE : 1/16/2021 8:37 AM

PLOT BY : CHRIST, AARON D

PLOT NAME :

PLOT SCALE : 1 IN:10 FT HORZ. / 1 IN:10 FT VERT.

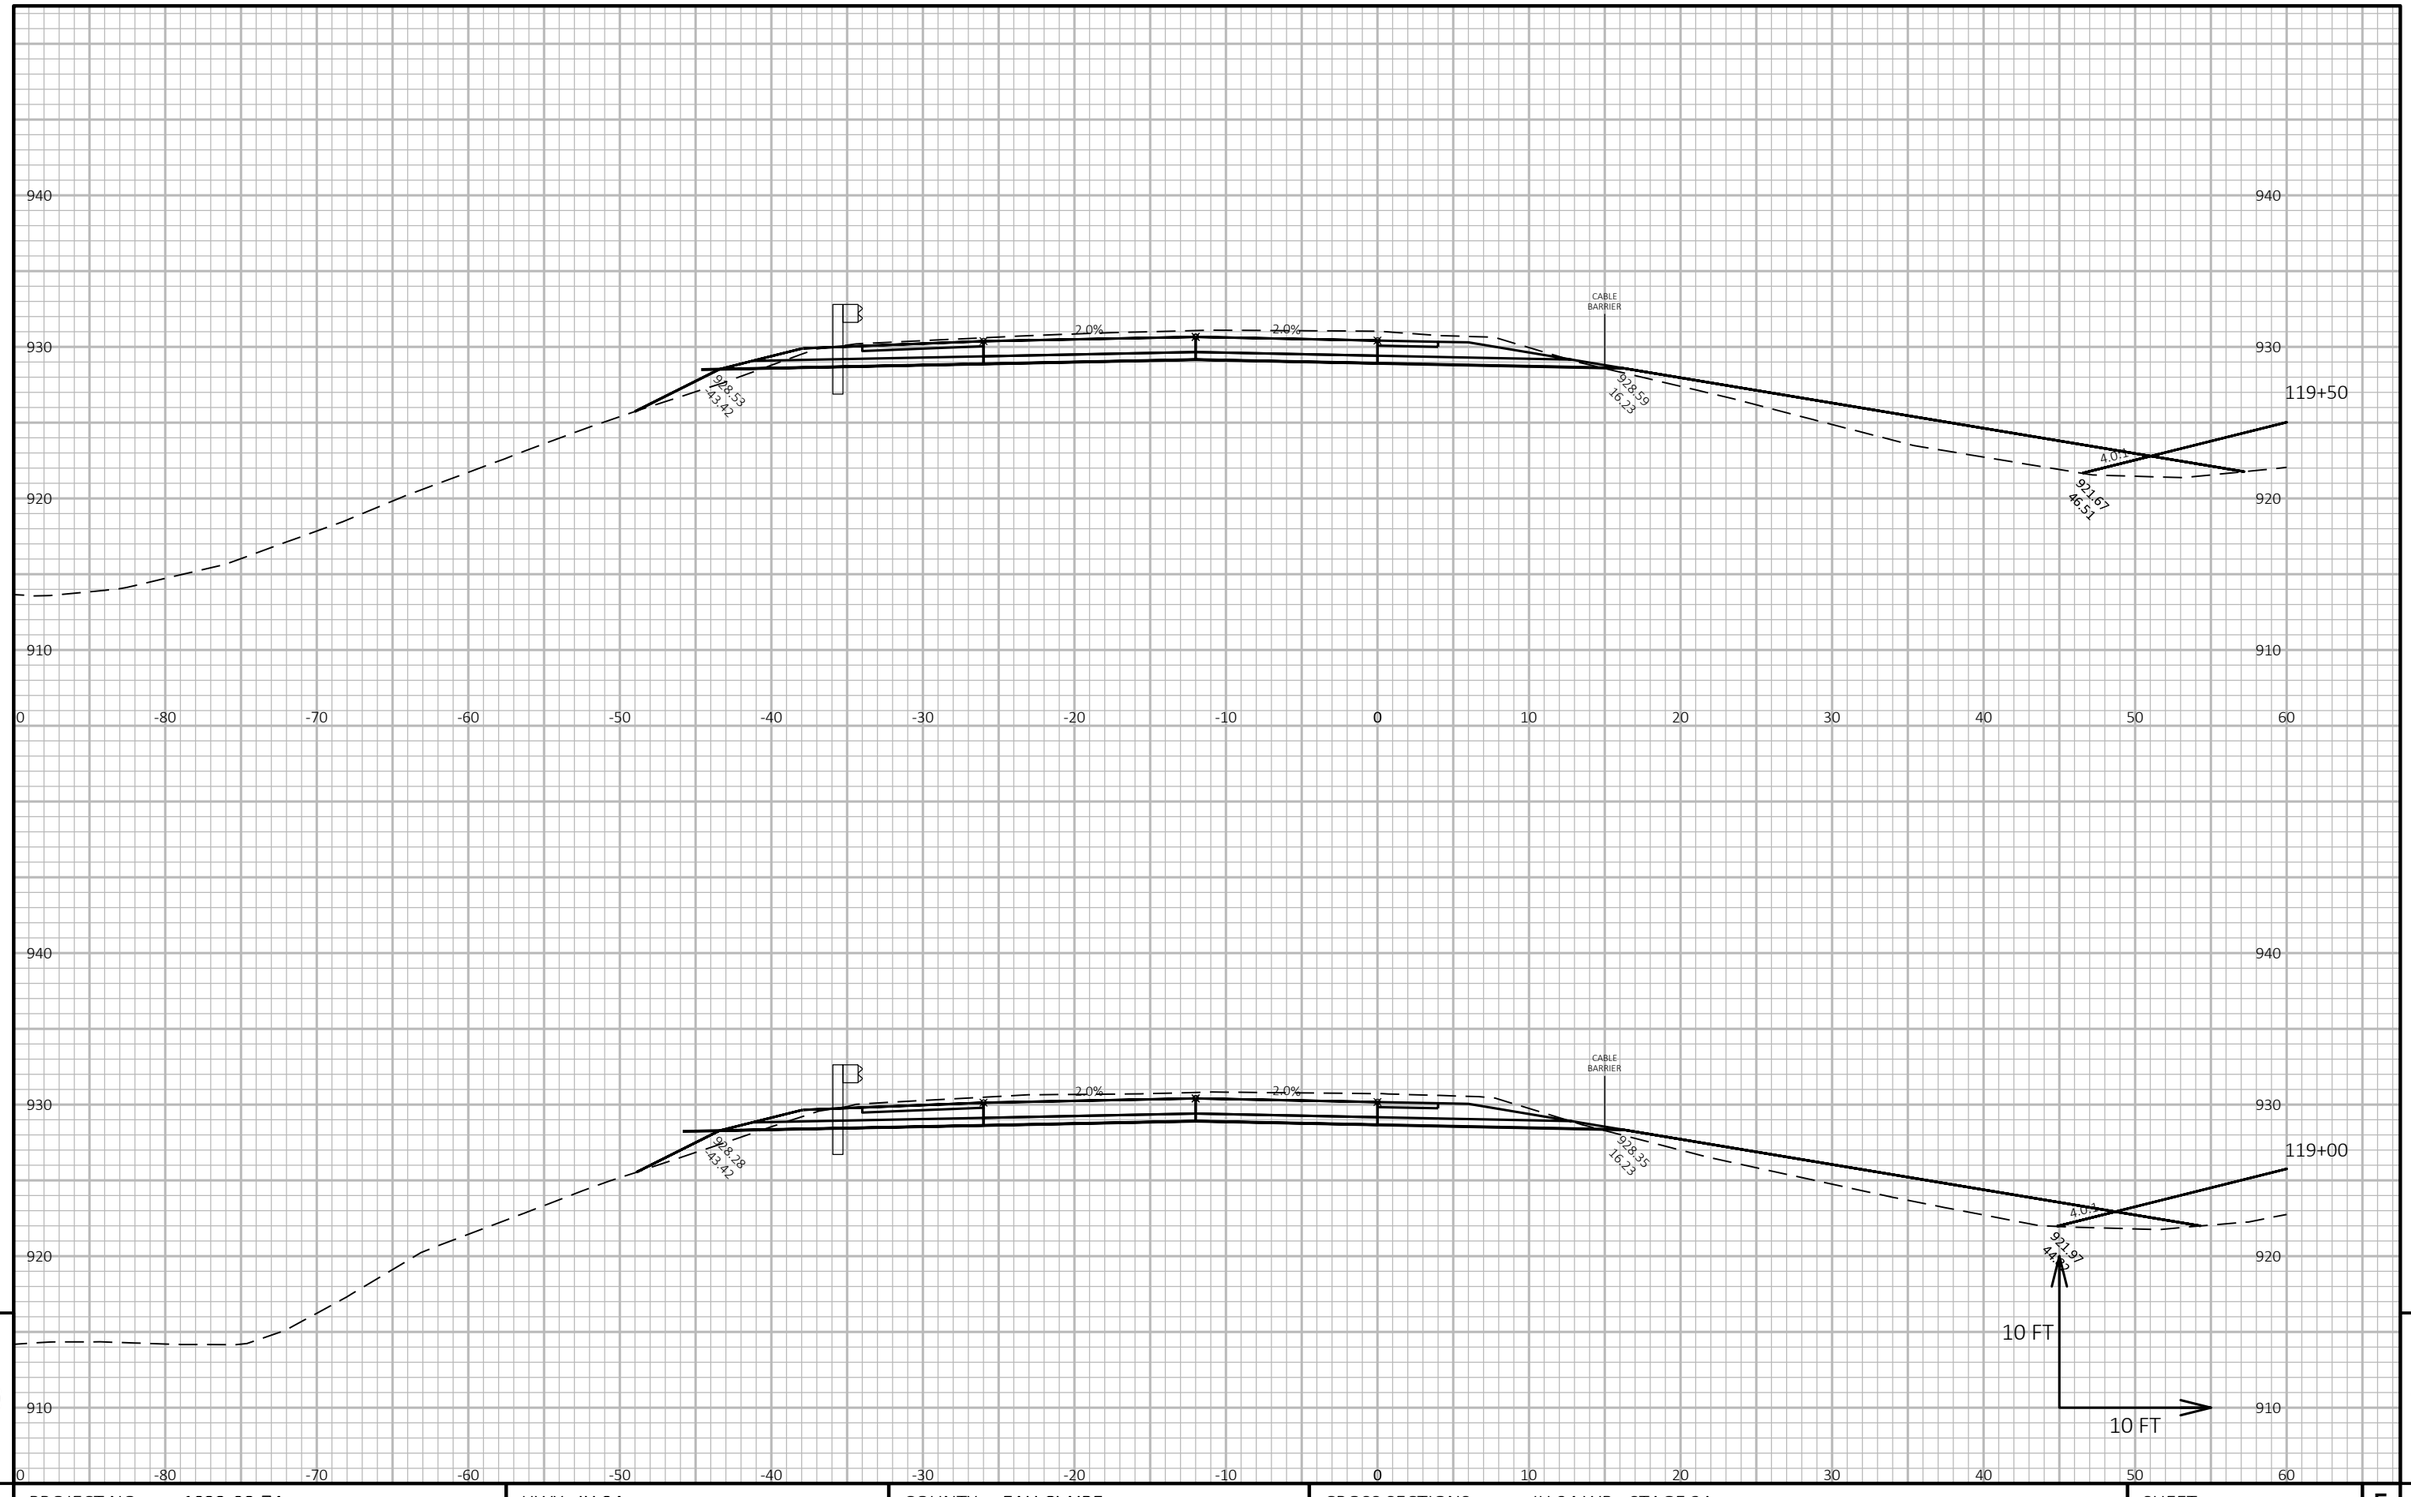

9


9

PROJECT NO: 1022-08-74	HWY: IH 94	COUNTY: EAU CLAIRE	CROSS SECTIONS: IH 94 WB - STAGE 2A	SHEET E

FILE NAME : N:\PDS\C3D\10220804\SHEETSPLAN\X-SECTIONS\090201_XS_STAGE_2A_WB_CONSTRUCTION_10-26-20.DWG
LAYOUT NAME - WB STAGE 2A - (98)

PLOT DATE : 1/16/2021 8:37 AM PLOT BY : CHRIST, AARON D PLOT NAME :

PLOT SCALE : 1 IN:10 FT HORZ. / 1 IN:10 FT VERT.

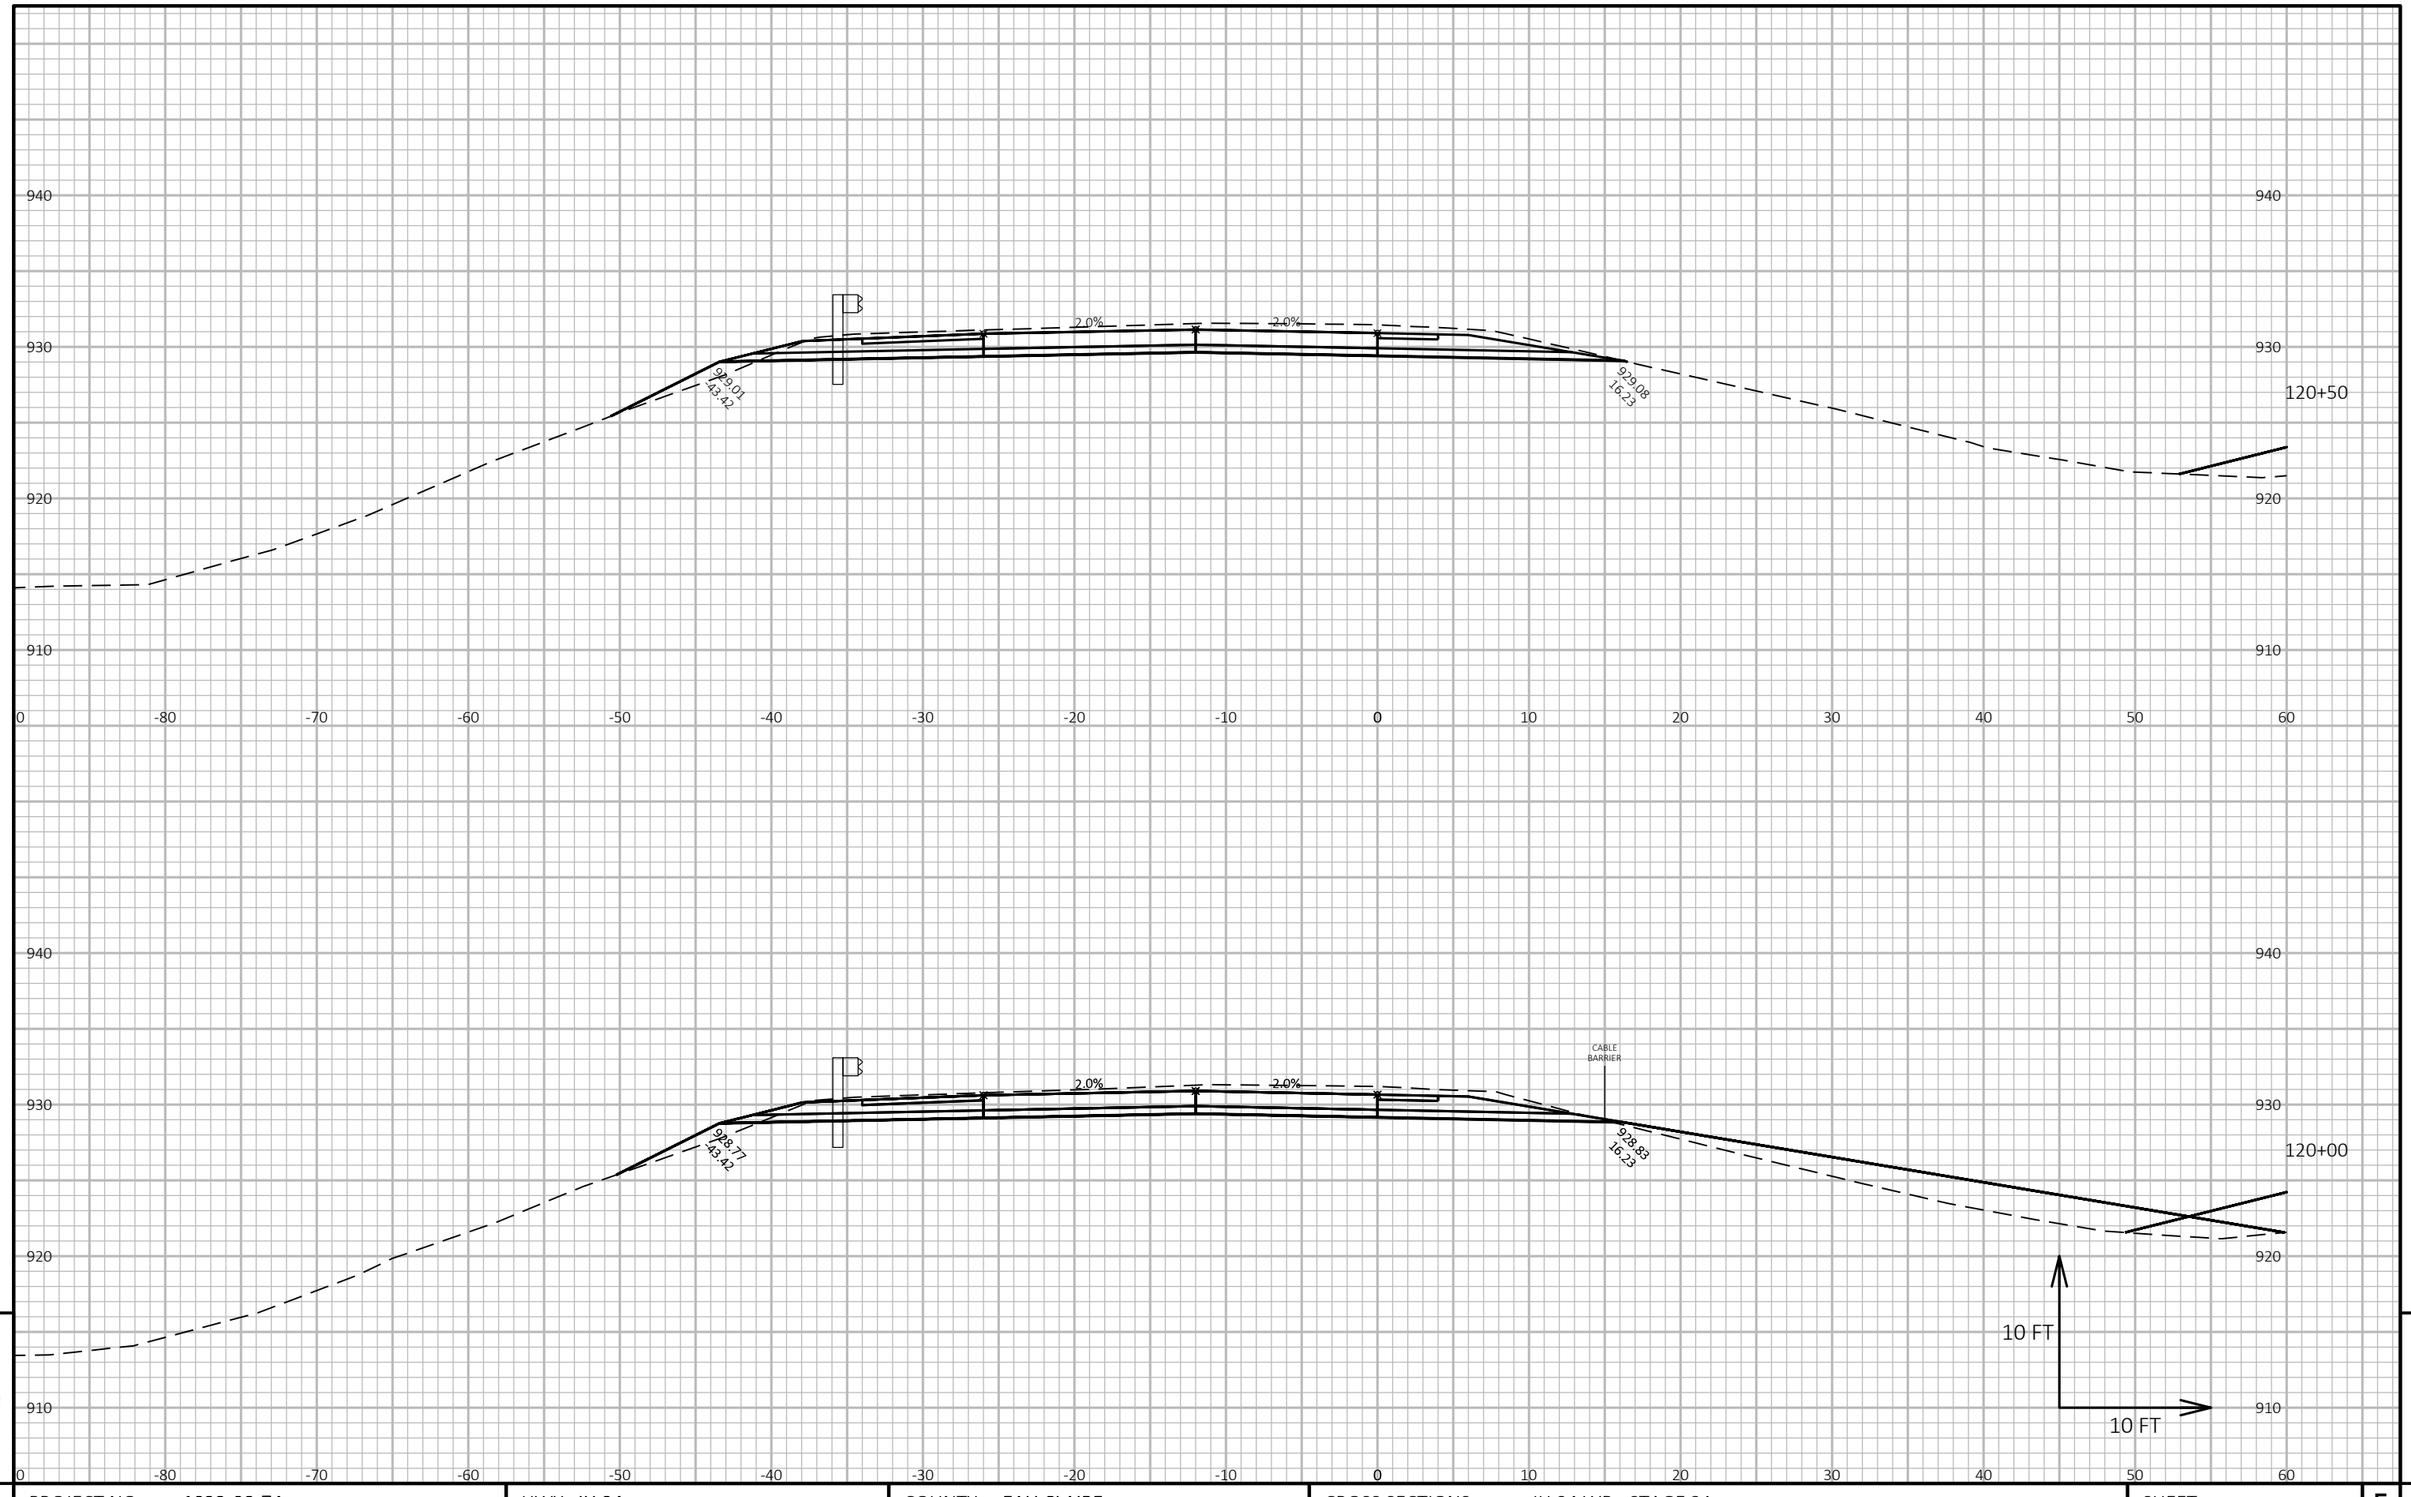

9


9

PROJECT NO: 1022-08-74	HWY: IH 94	COUNTY: EAU CLAIRE	CROSS SECTIONS: IH 94 WB - STAGE 2A	SHEET	E

FILE NAME : N:\PDS\C3D\10220804\SHEETSPLAN\X-SECTIONS\090201_XS_STAGE_2A_WB_CONSTRUCTION_10-26-20.DWG
LAYOUT NAME - WB STAGE 2A - (99)

PLOT DATE : 1/16/2021 8:37 AM PLOT BY : CHRIST, AARON D PLOT NAME :

PLOT SCALE : 1 IN:10 FT HORZ. / 1 IN:10 FT VERT.

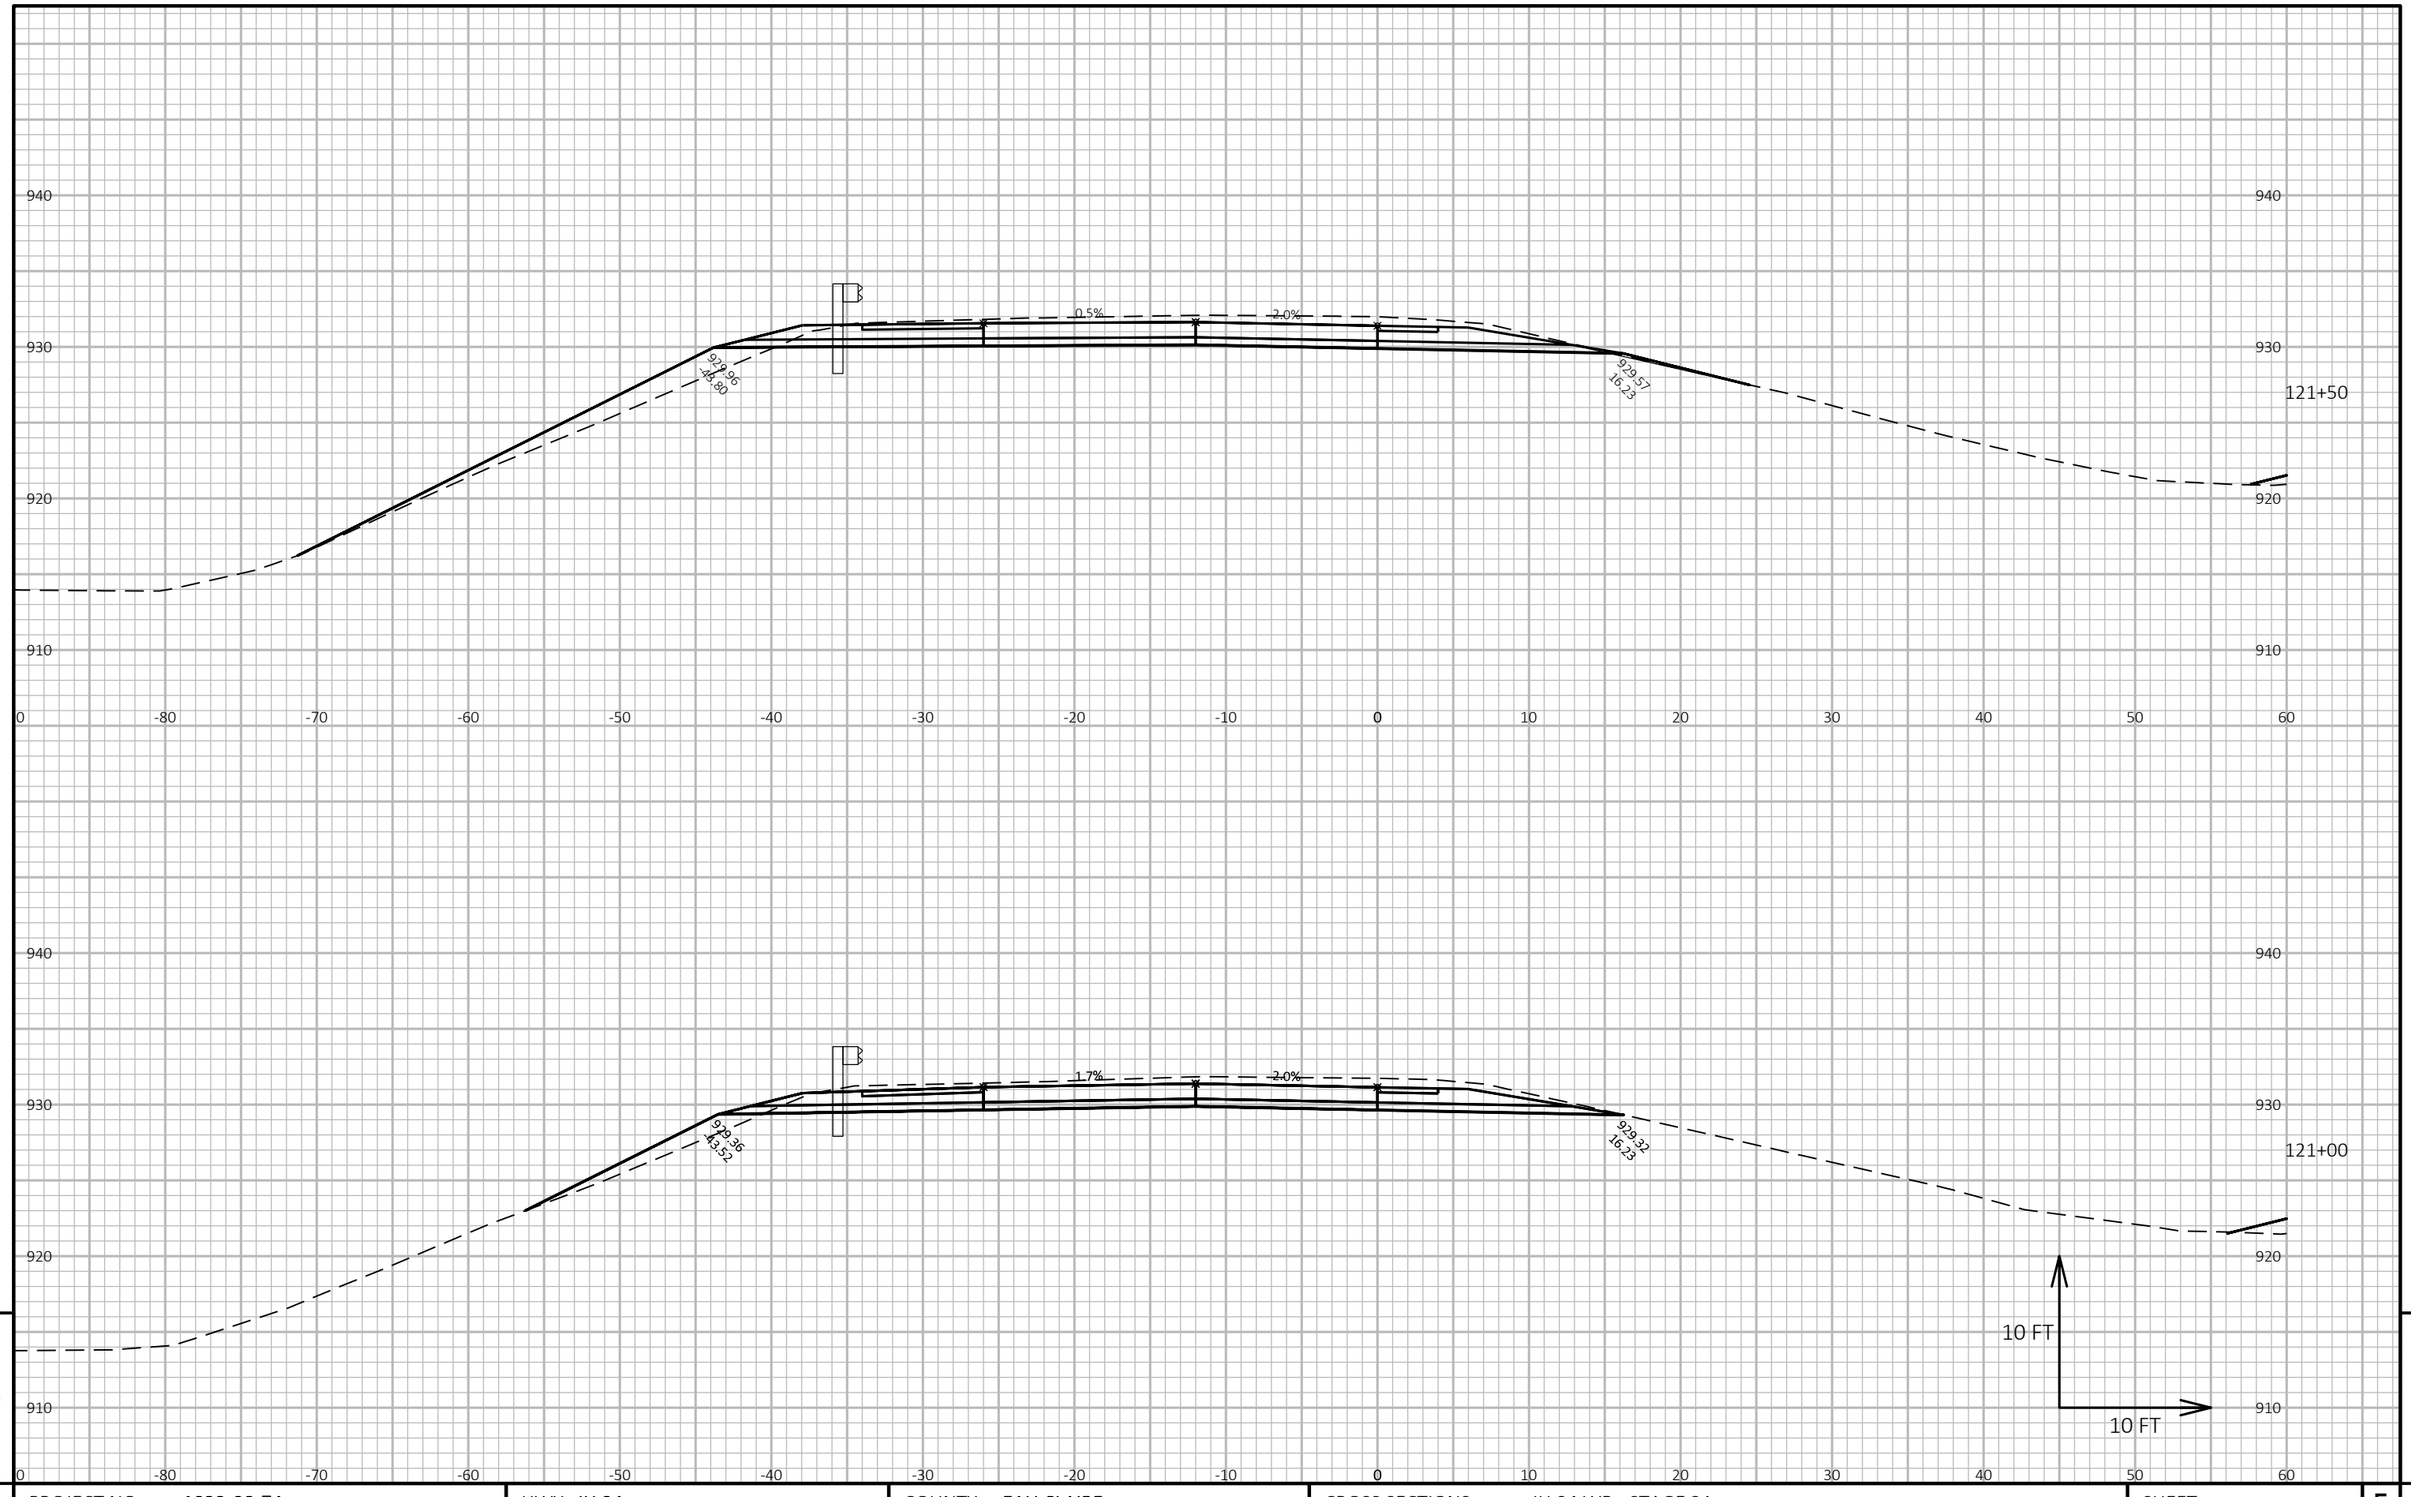

9


9

PROJECT NO: 1022-08-74	HWY: IH 94	COUNTY: EAU CLAIRE	CROSS SECTIONS: IH 94 WB - STAGE 2A	SHEET E

FILE NAME : N:\PDS\C3D\10220804\SHEETSPLAN\X-SECTIONS\090201_XS_STAGE_2A_WB_CONSTRUCTION_10-26-20.DWG
LAYOUT NAME - WB STAGE 2A - (100)

PLOT DATE : 1/16/2021 8:37 AM PLOT BY : CHRIST, AARON D PLOT NAME :

PLOT SCALE : 1 IN:10 FT HORZ. / 1 IN:10 FT VERT.

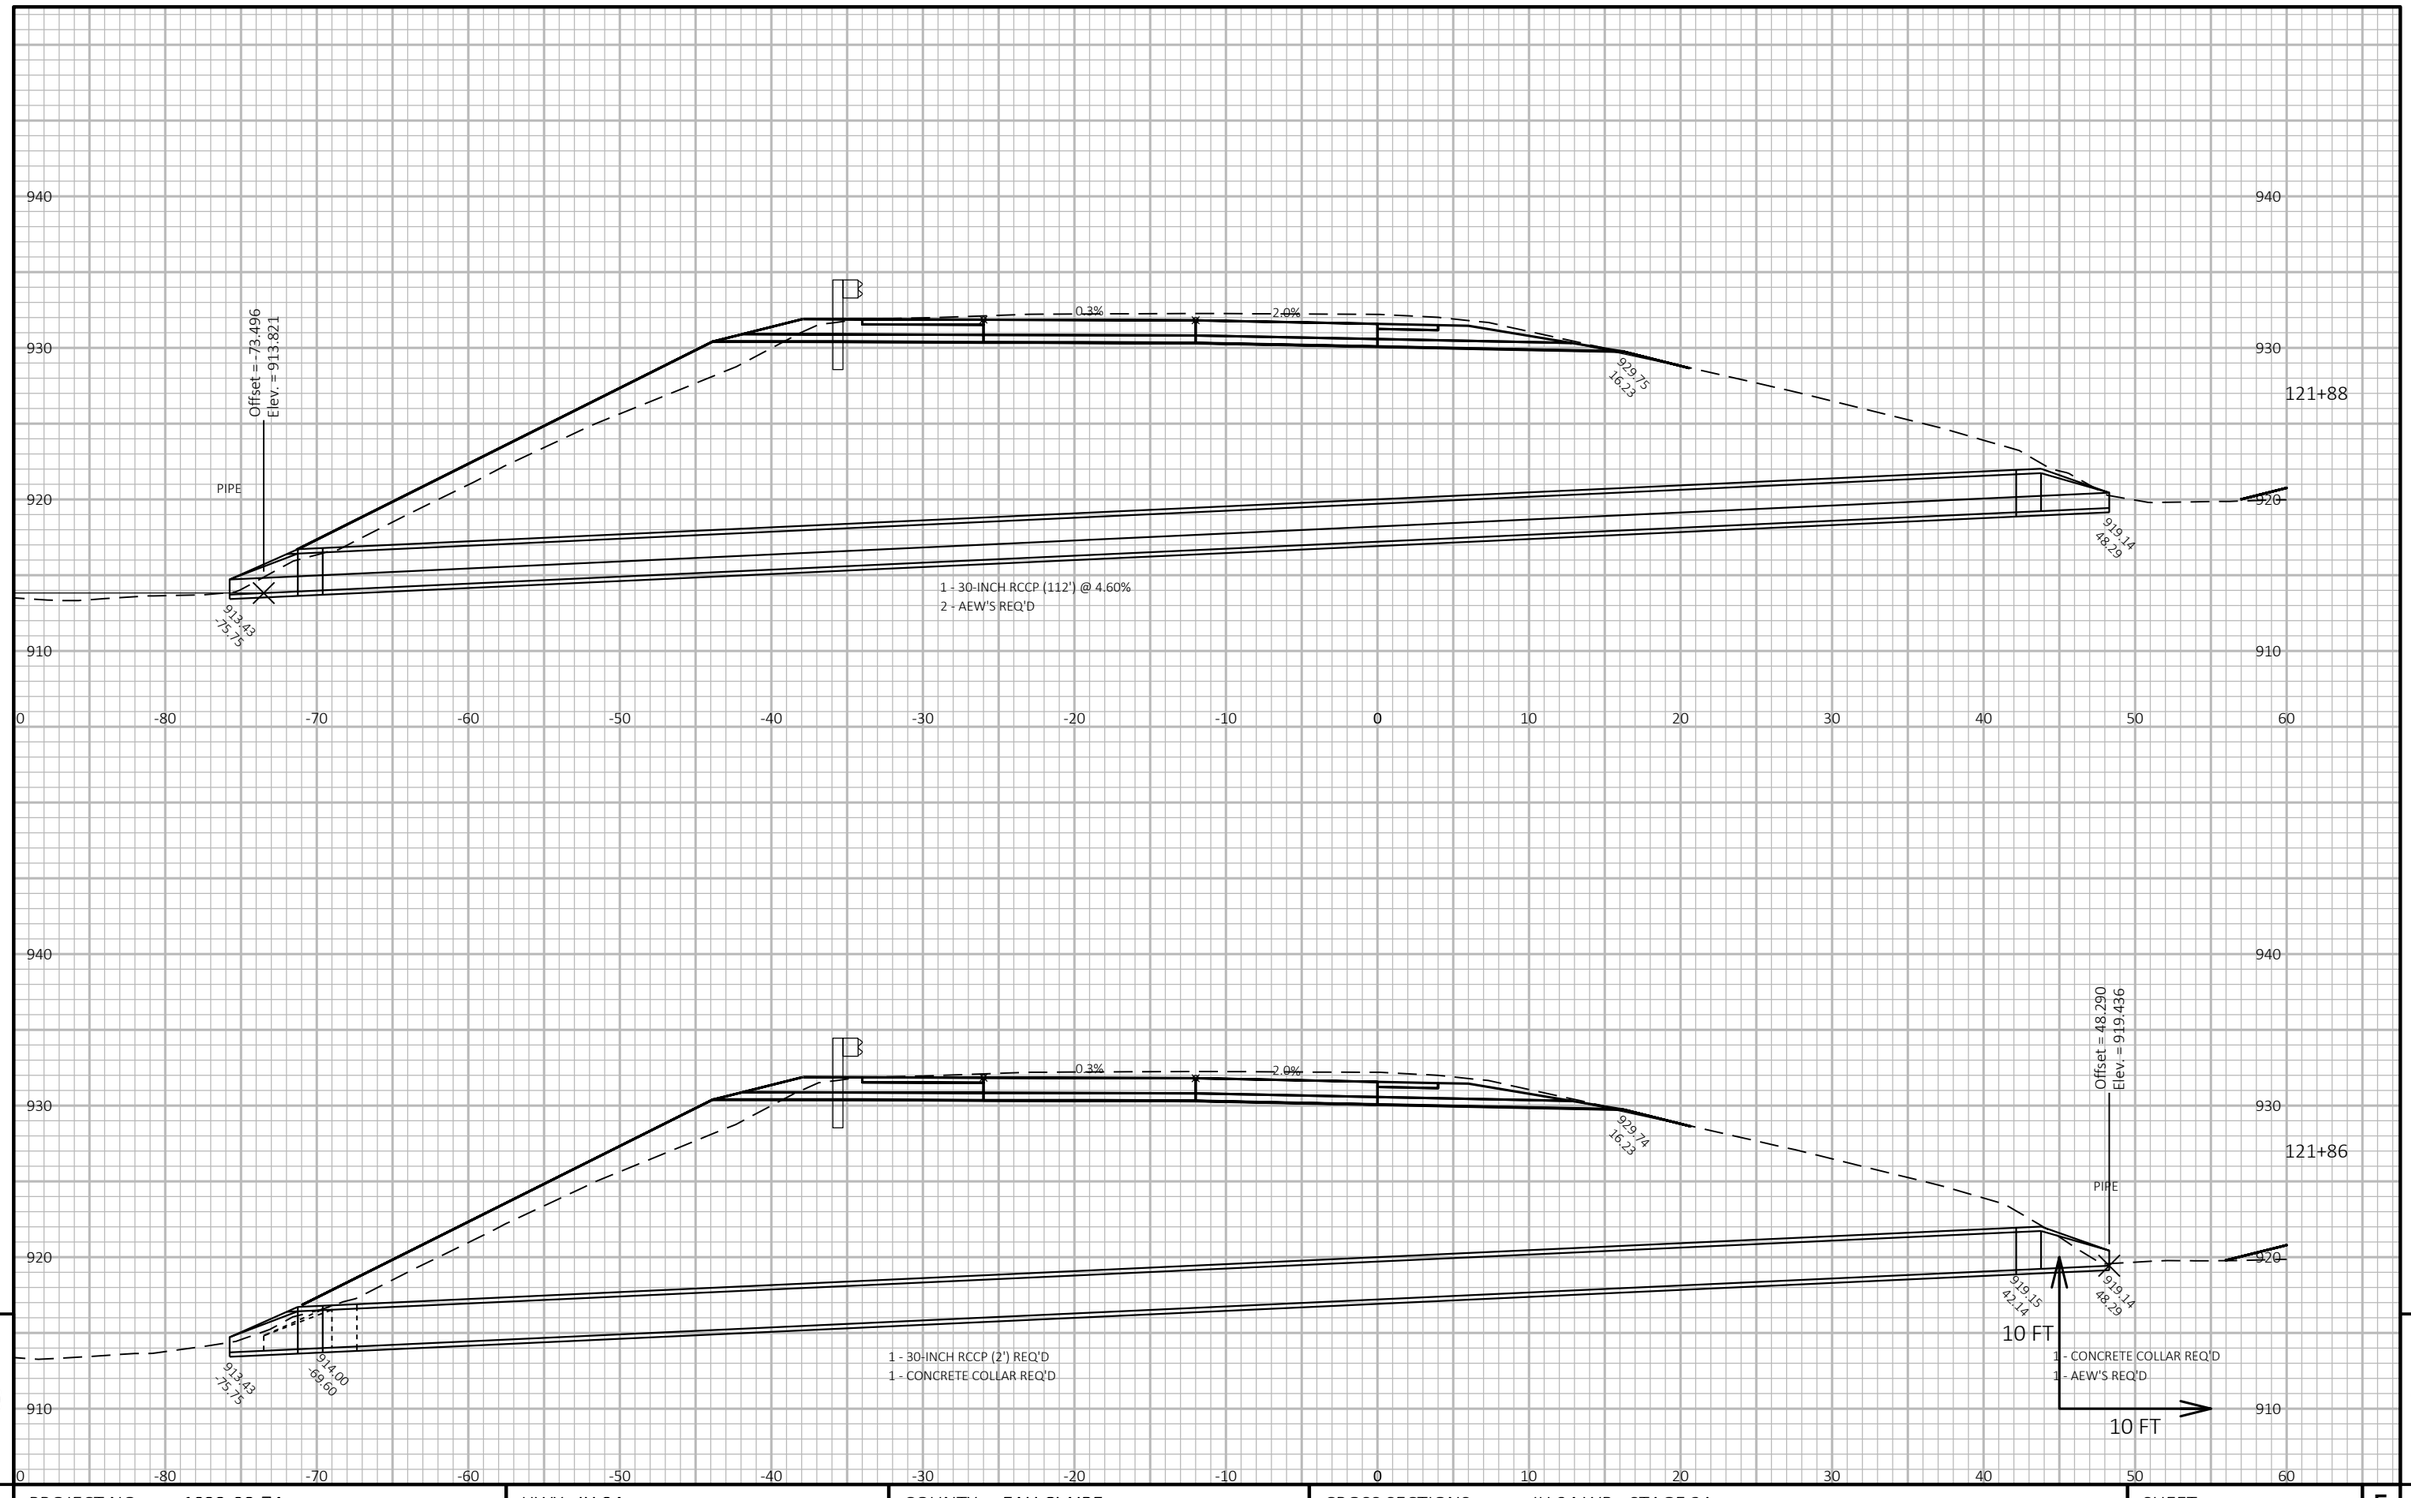

PROJECT NO: 1022-08-74	HWY: IH 94	COUNTY: EAU CLAIRE	CROSS SECTIONS: IH 94 WB - STAGE 2A	SHEET	E

FILE NAME : N:\PDS\C3D\10220804\SHEETSPLAN\X-SECTIONS\090201_XS_STAGE_2A_WB_CONSTRUCTION_10-26-20.DWG
LAYOUT NAME - WB STAGE 2A - (101)


PLOT DATE : 1/16/2021 8:38 AM

PLOT BY : CHRIST, AARON D

PLOT NAME :

PLOT SCALE : 1 IN:10 FT HORZ. / 1 IN:10 FT VERT.

WISDOT/CADDS SHEET 49

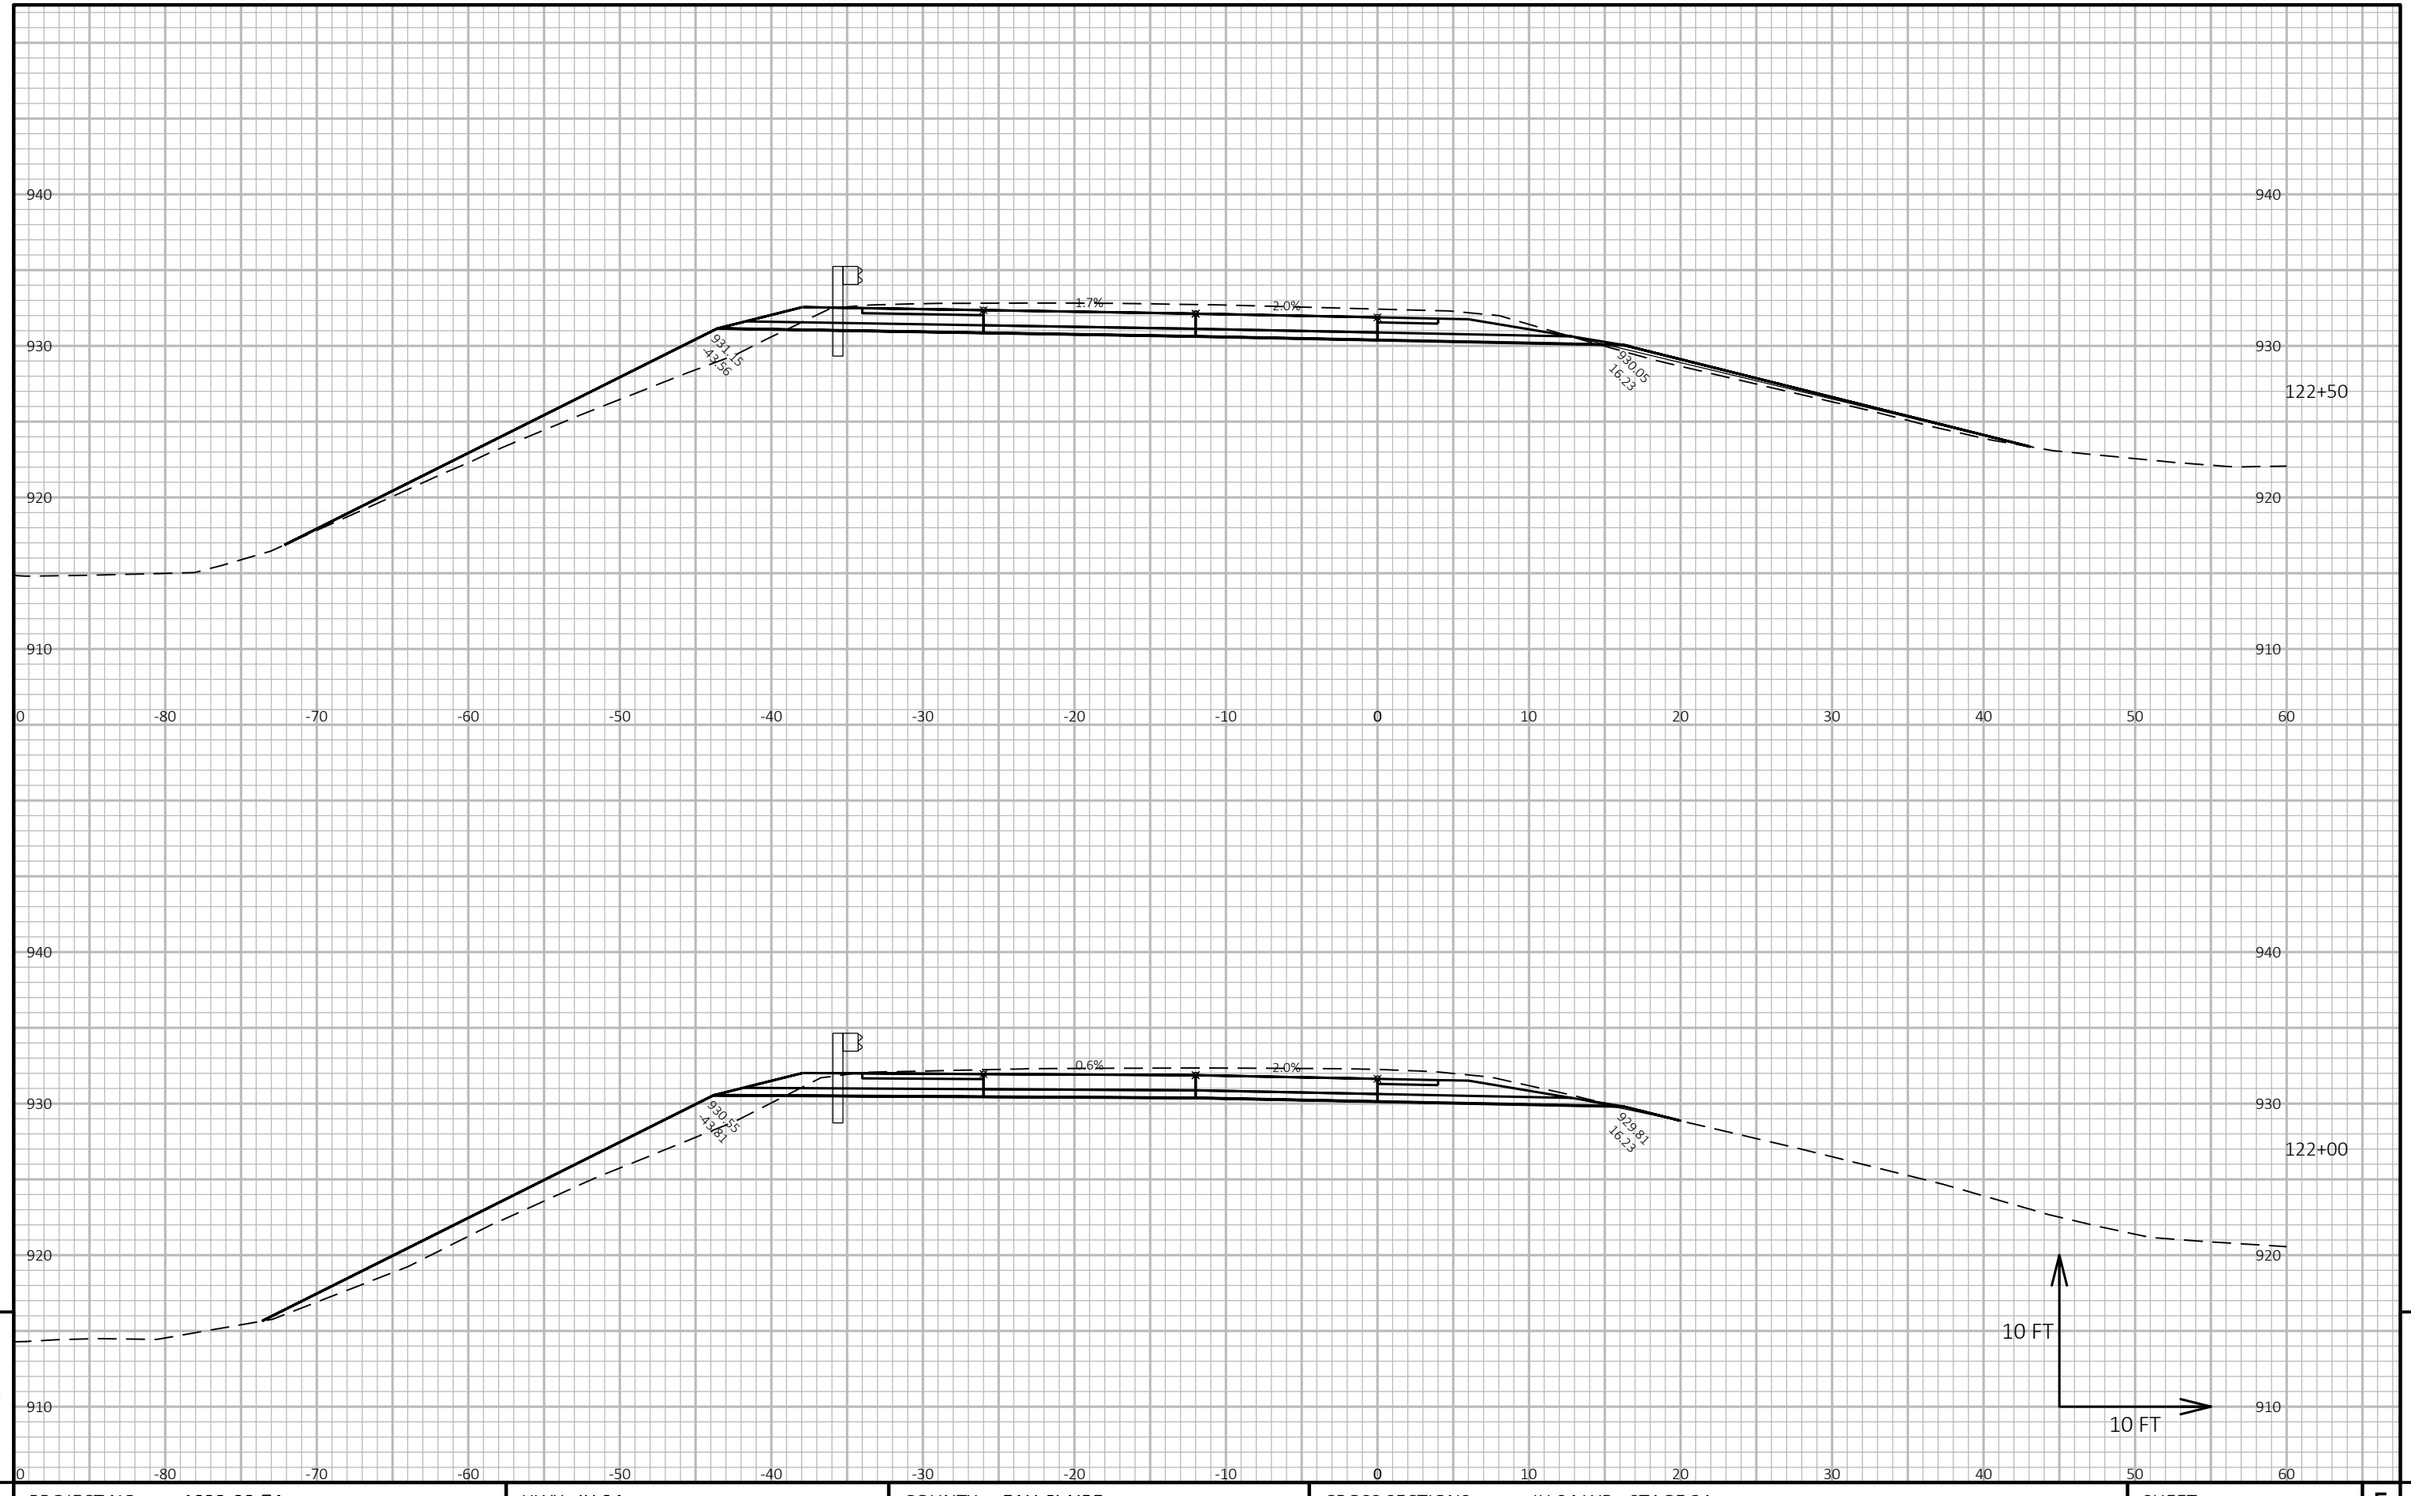


9

9

PROJECT NO: 1022-08-74	HWY: IH 94	COUNTY: EAU CLAIRE	CROSS SECTIONS: IH 94 WB - STAGE 2A	SHEET E

FILE NAME : N:\PDS\C3D\10220804\SHEETSPLAN\X-SECTIONS\090201_XS_STAGE_2A_WB_CONSTRUCTION_10-26-20.DWG
LAYOUT NAME - WB STAGE 2A - (102)

PLOT DATE : 1/16/2021 8:38 AM PLOT BY : CHRIST, AARON D PLOT NAME : **PLOT SCALE :** 1 IN:10 FT HORZ. / 1 IN:10 FT VERT.

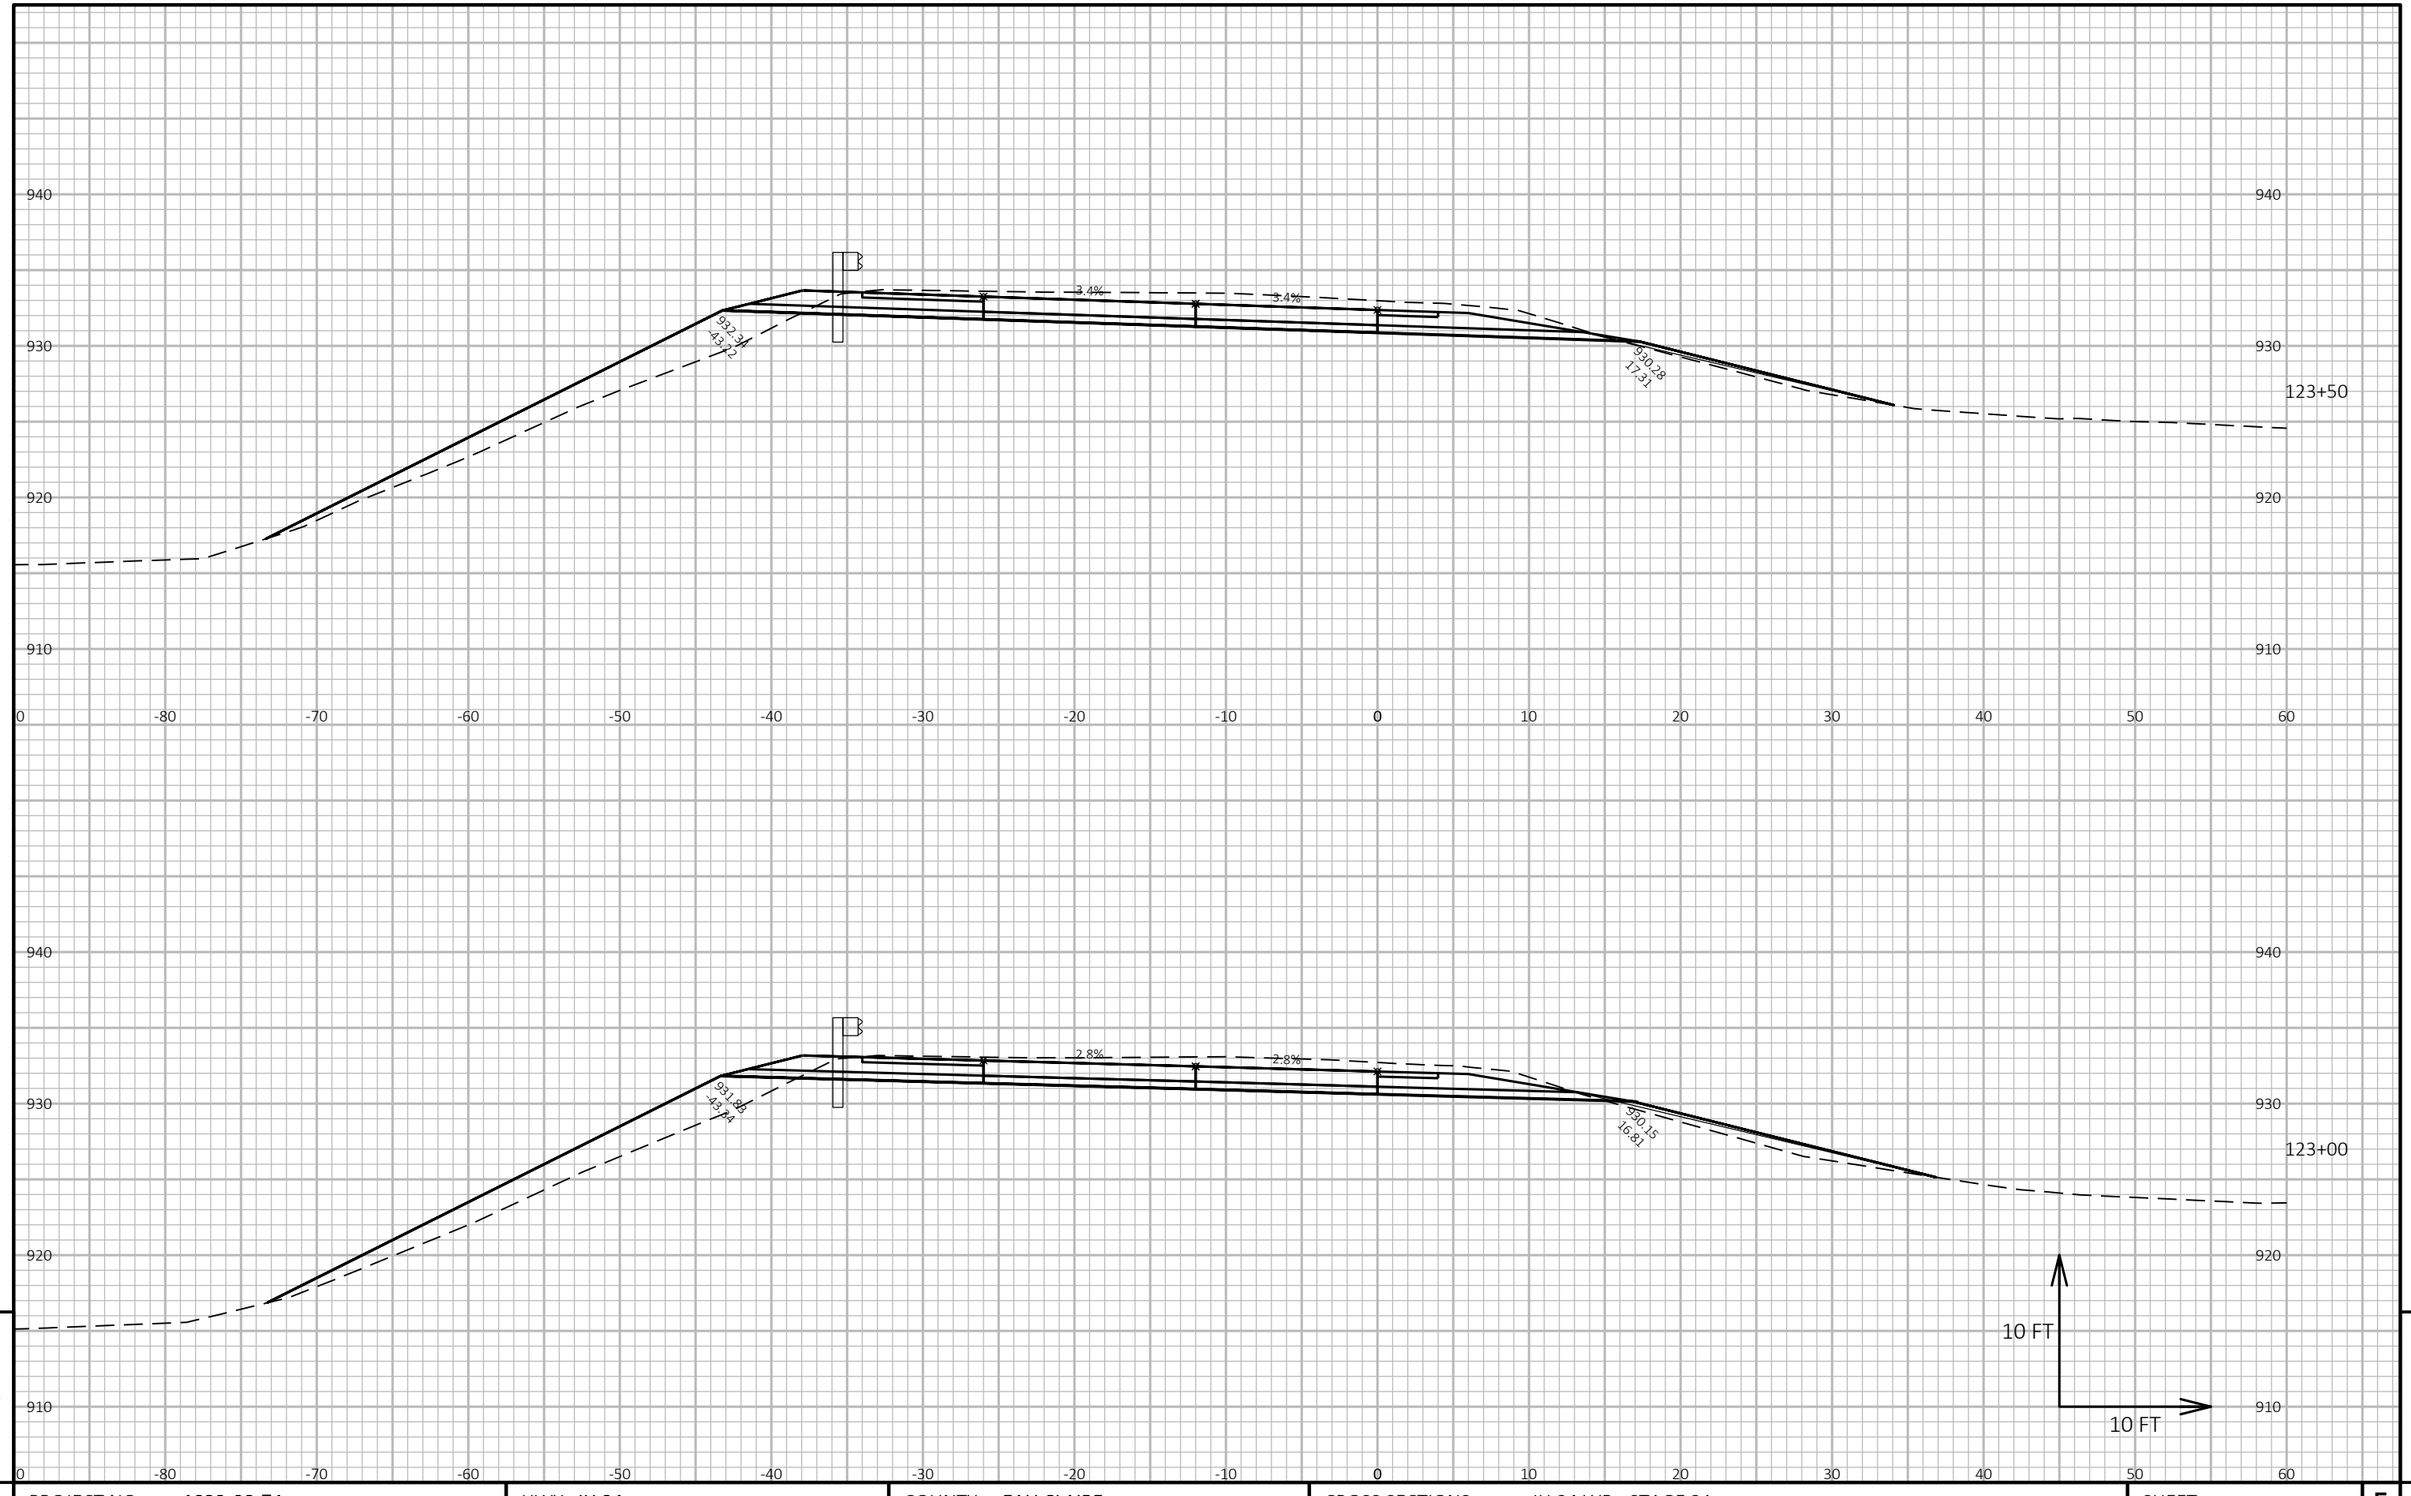

9


9

PROJECT NO: 1022-08-74	HWY: IH 94	COUNTY: EAU CLAIRE	CROSS SECTIONS: IH 94 WB - STAGE 2A	SHEET E

FILE NAME : N:\PDS\C3D\10220804\SHEETSPLAN\X-SECTIONS\090201_XS_STAGE_2A_WB_CONSTRUCTION_10-26-20.DWG
LAYOUT NAME - WB STAGE 2A - (103)

PLOT DATE : 1/16/2021 8:38 AM PLOT BY : CHRIST, AARON D PLOT NAME :

PLOT SCALE : 1 IN:10 FT HORZ. / 1 IN:10 FT VERT.

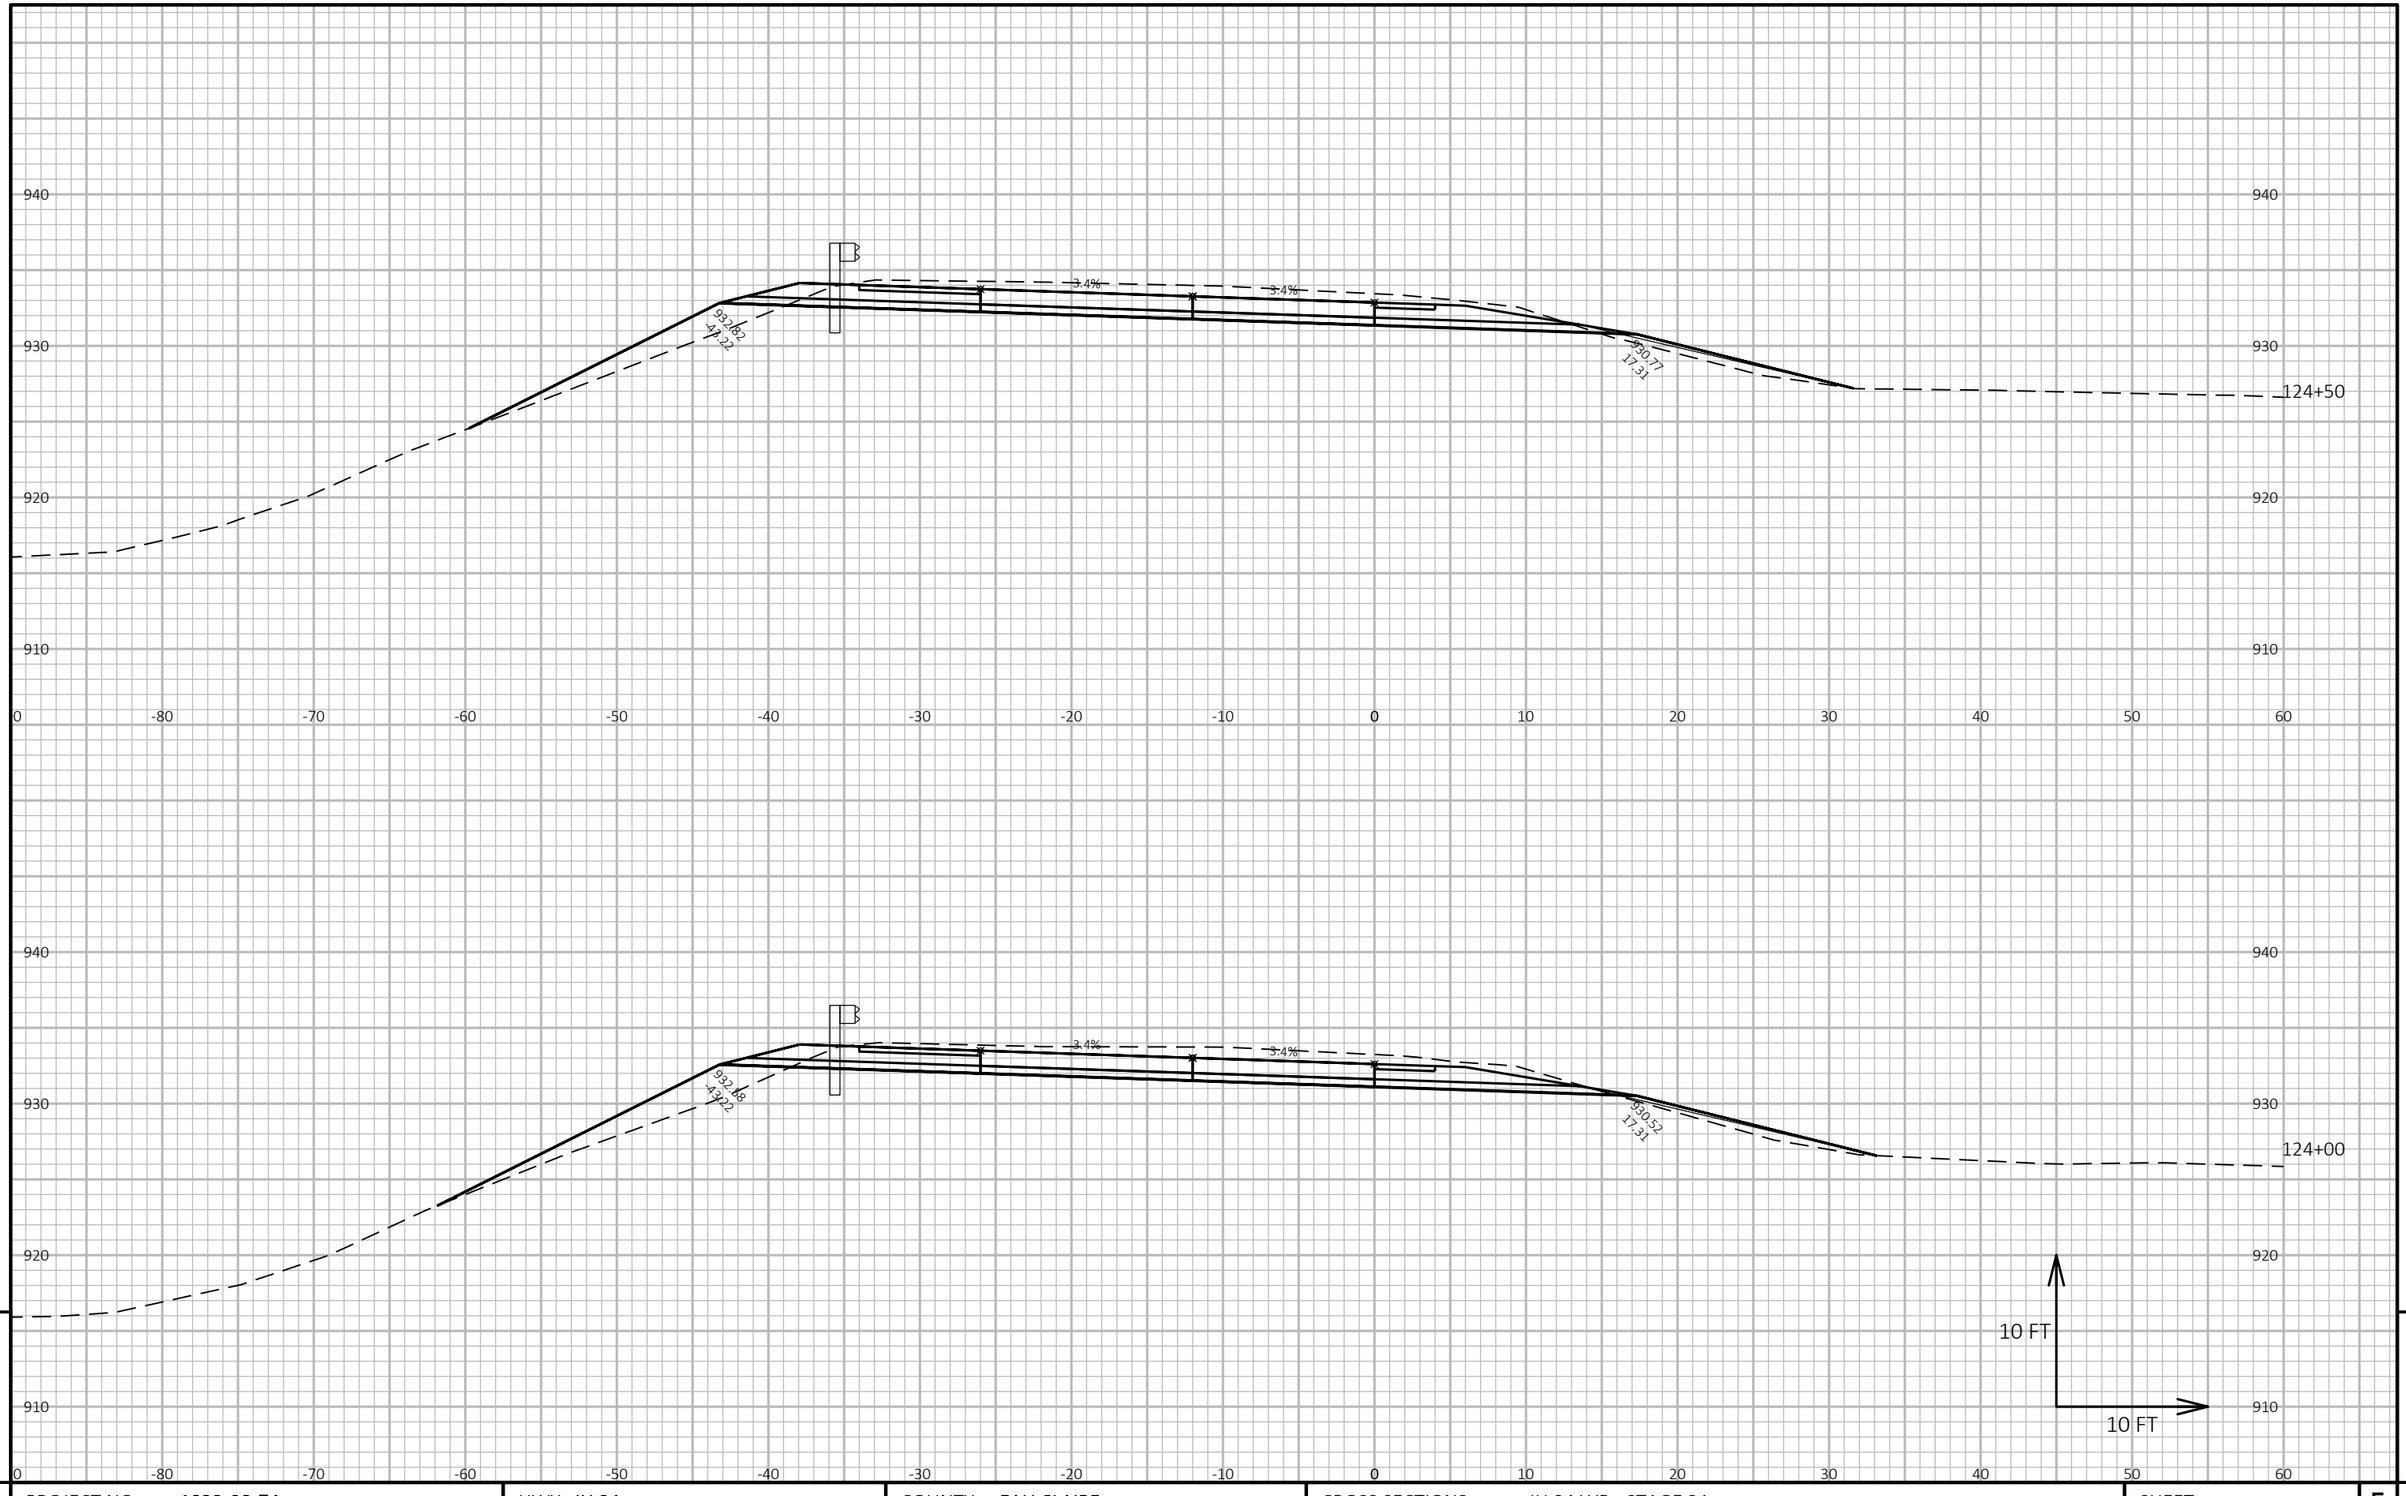


9

9

PROJECT NO: 1022-08-74	HWY: IH 94	COUNTY: EAU CLAIRE	CROSS SECTIONS: IH 94 WB - STAGE 2A	SHEET	E

FILE NAME : N:\PDS\C3D\10220804\SHEETSPLAN\X-SECTIONS\090201_XS_STAGE_2A_WB_CONSTRUCTION_10-26-20.DWG
LAYOUT NAME - WB STAGE 2A - (104)

PLOT DATE : 1/16/2021 8:38 AM PLOT BY : CHRIST, AARON D PLOT NAME : **PLOT SCALE :** 1 IN:10 FT HORZ. / 1 IN:10 FT VERT.

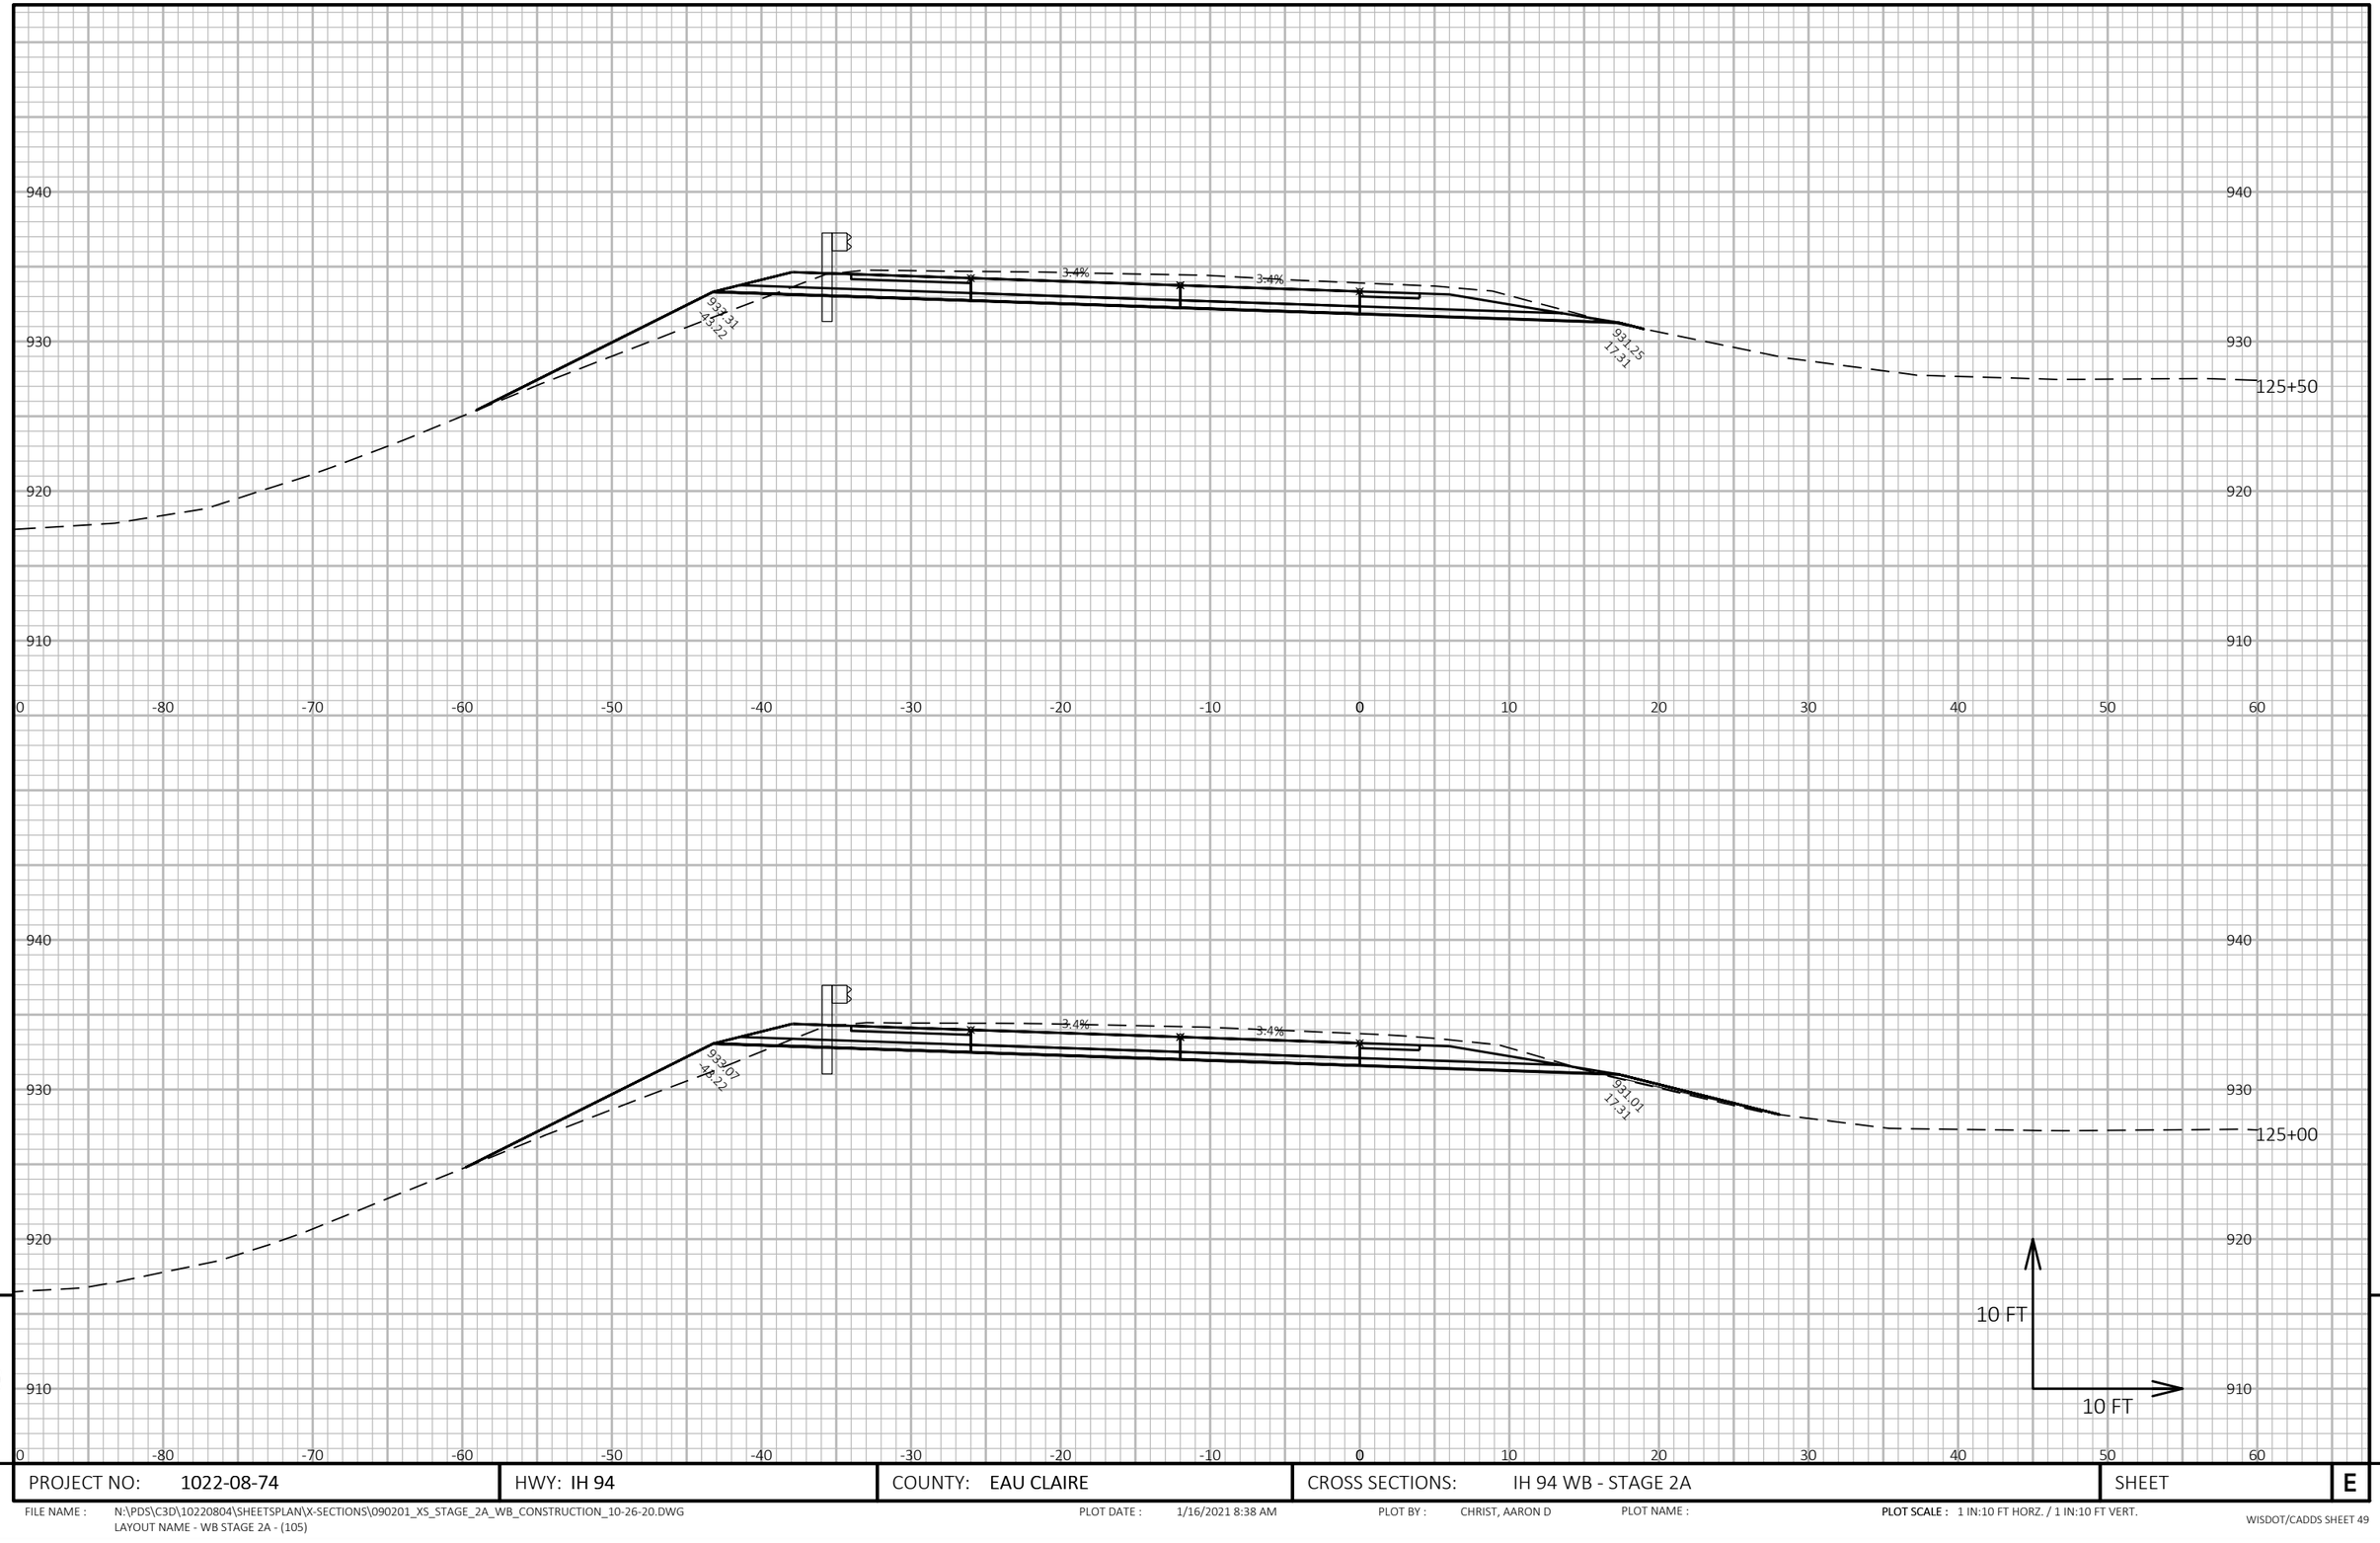

9

9

PROJECT NO: 1022-08-74	HWY: IH 94	COUNTY: EAU CLAIRE	CROSS SECTIONS: IH 94 WB - STAGE 2A	SHEET	E


FILE NAME : N:\PDS\C3D\10220804\SHEETSPLAN\X-SECTIONS\090201_XS_STAGE_2A_WB_CONSTRUCTION_10-26-20.DWG
LAYOUT NAME - WB STAGE 2A - (105)

PLOT DATE : 1/16/2021 8:38 AM

PLOT BY : CHRIST, AARON D

PLOT NAME :

PLOT SCALE : 1 IN:10 FT HORZ. / 1 IN:10 FT VERT.

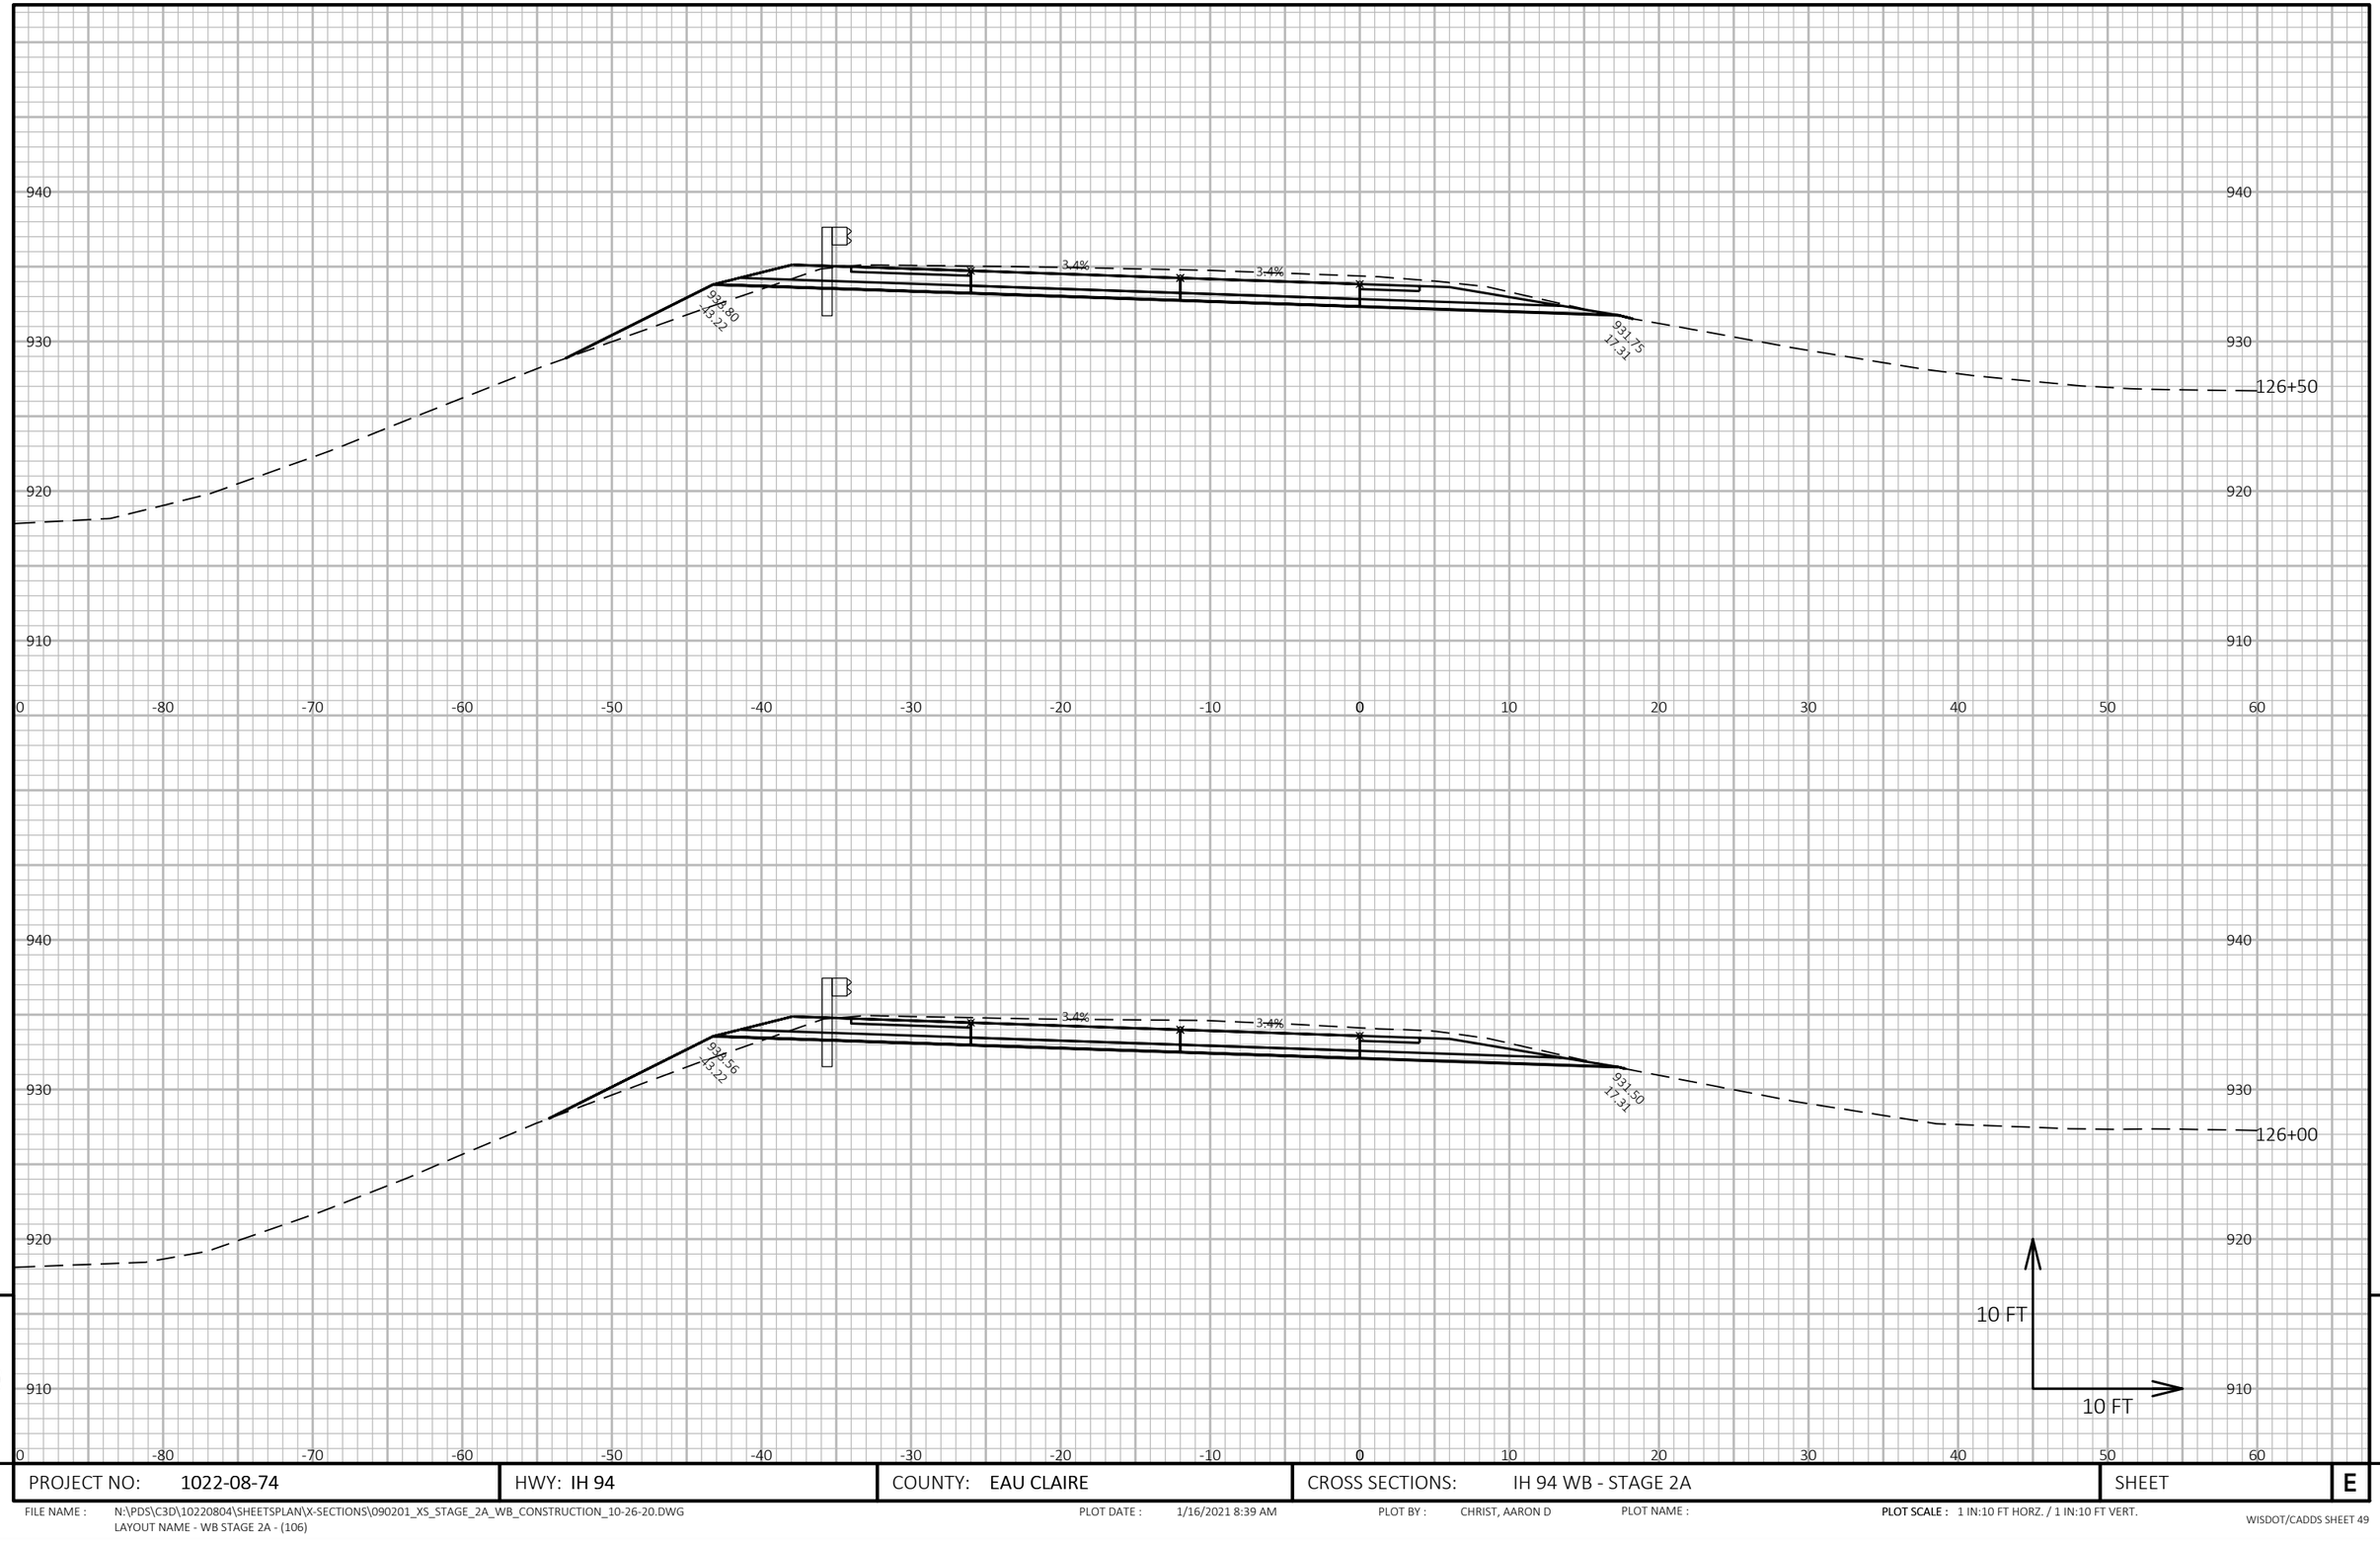

9


9

PROJECT NO: 1022-08-74	HWY: IH 94	COUNTY: EAU CLAIRE	CROSS SECTIONS: IH 94 WB - STAGE 2A	SHEET	E

FILE NAME : N:\PDS\C3D\10220804\SHEETSPLAN\X-SECTIONS\090201_XS_STAGE_2A_WB_CONSTRUCTION_10-26-20.DWG
LAYOUT NAME - WB STAGE 2A - (106)

PLOT DATE : 1/16/2021 8:39 AM PLOT BY : CHRIST, AARON D PLOT NAME :

PLOT SCALE : 1 IN:10 FT HORZ. / 1 IN:10 FT VERT.

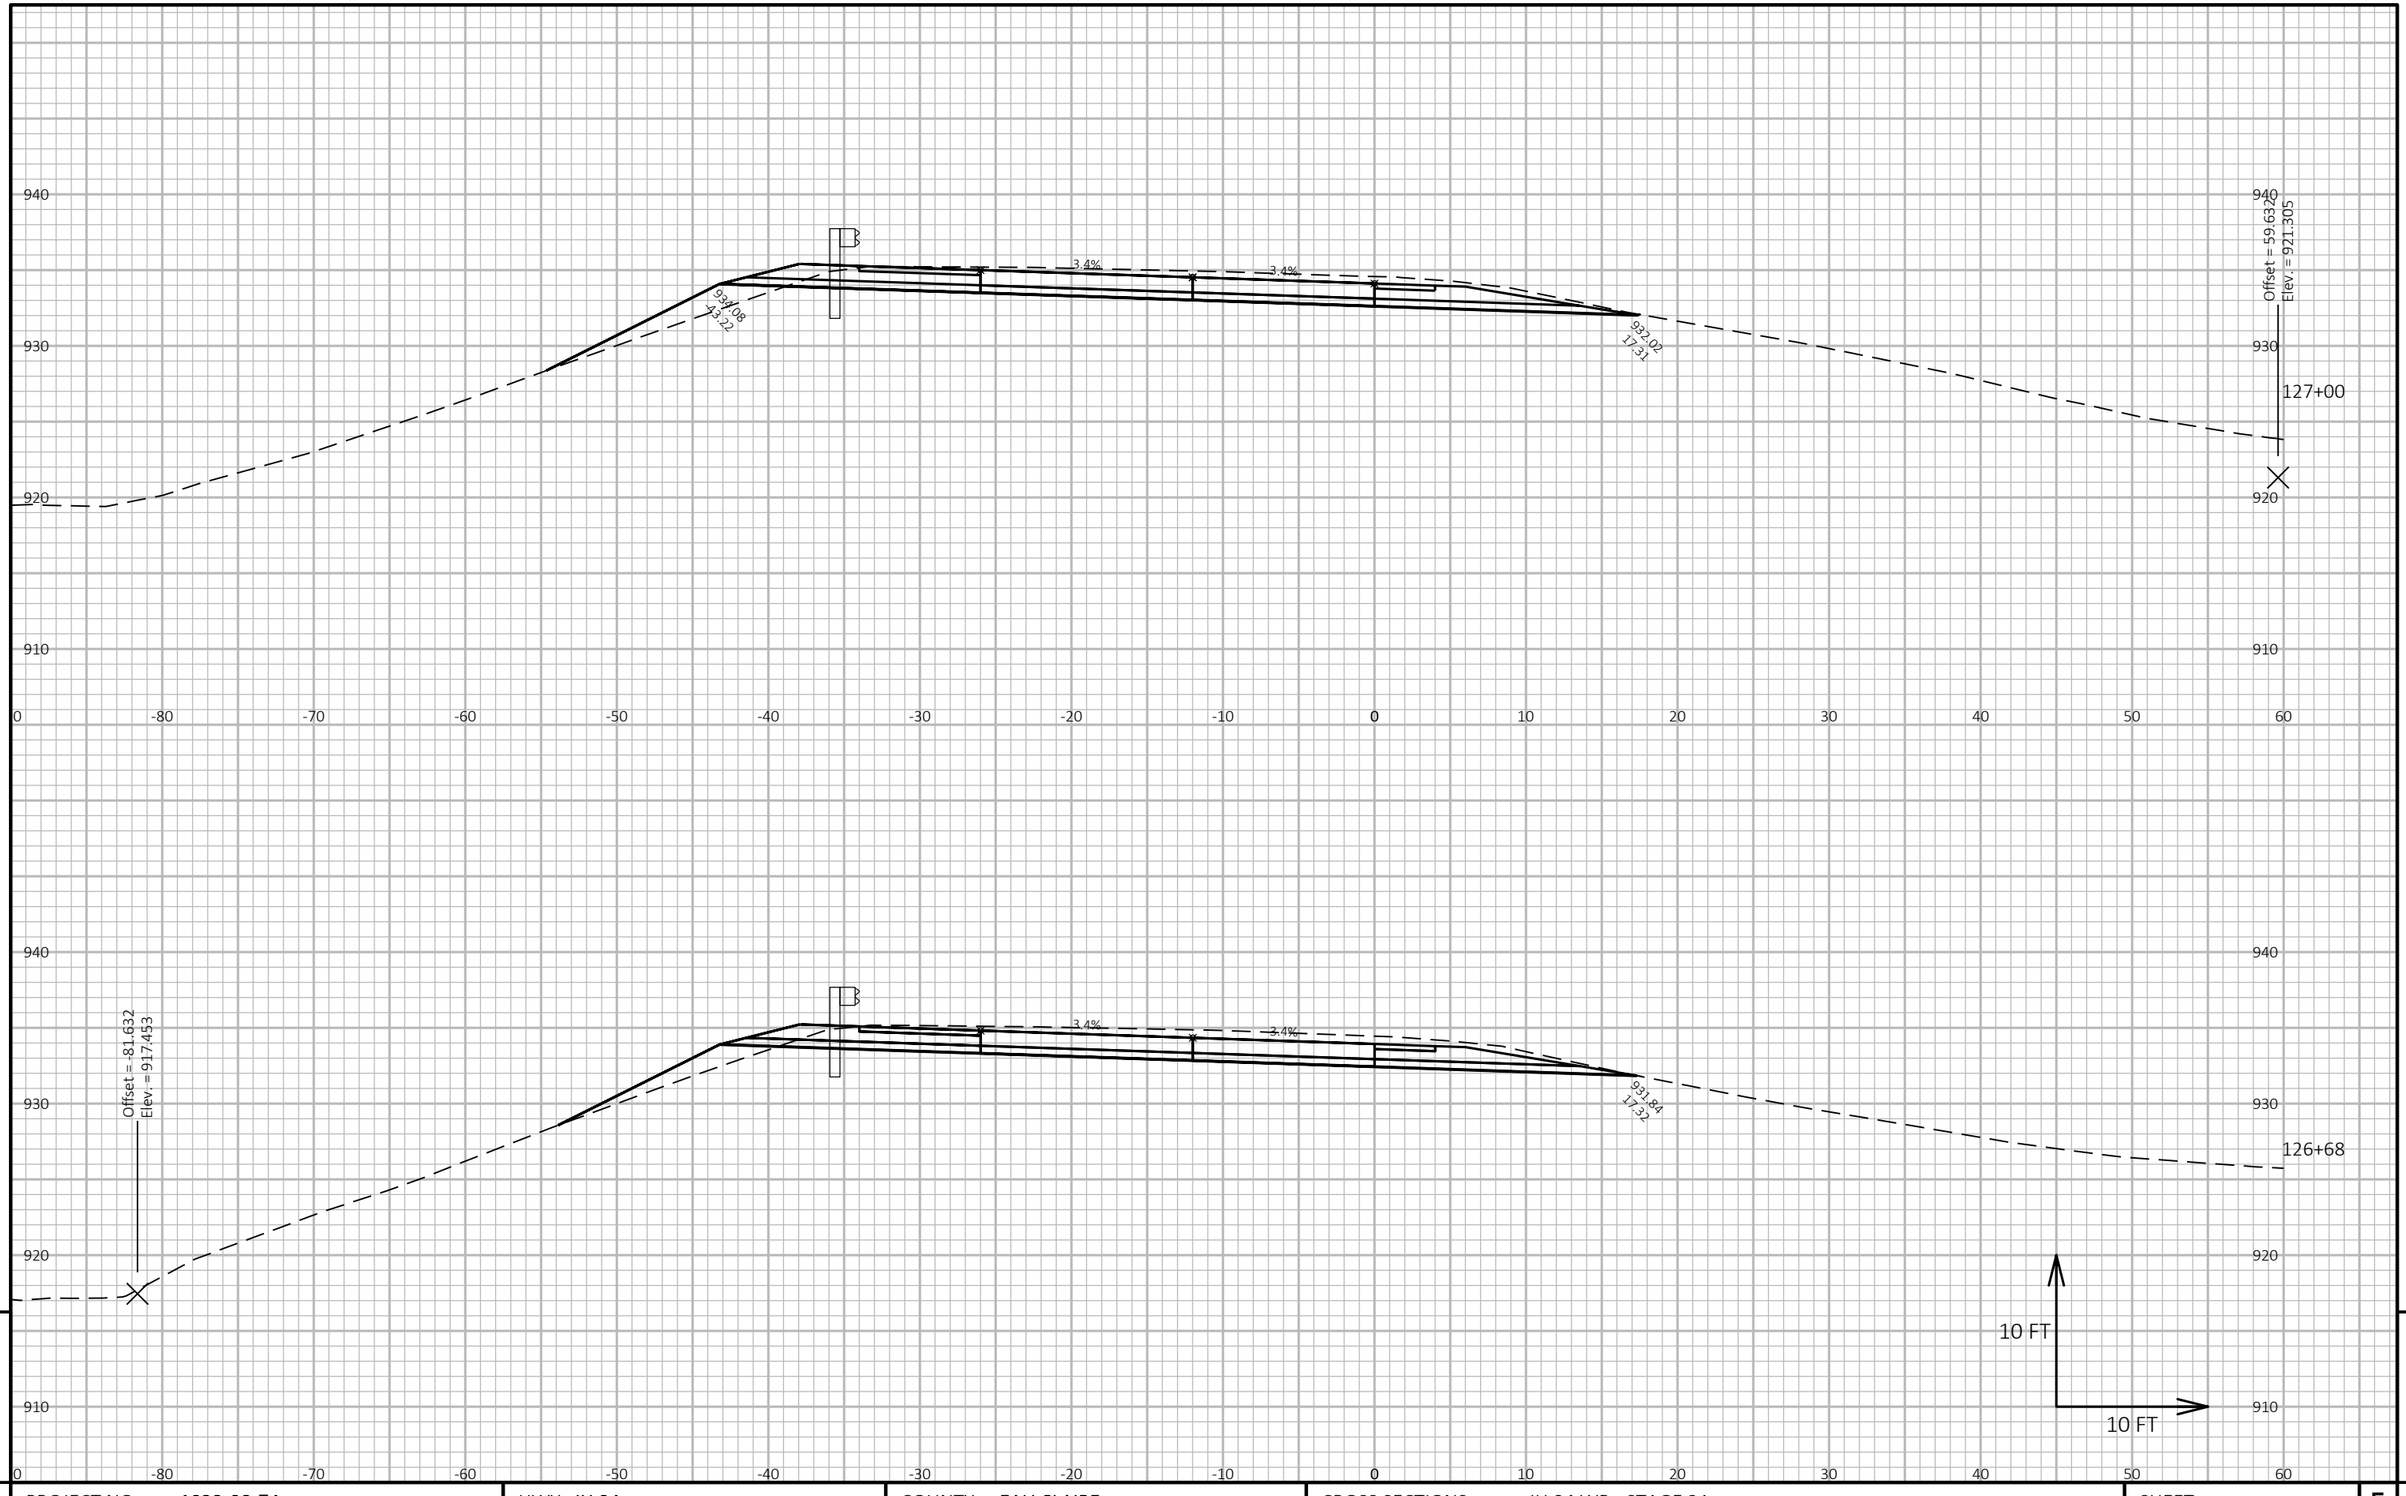


9

9

PROJECT NO: 1022-08-74	HWY: IH 94	COUNTY: EAU CLAIRE	CROSS SECTIONS: IH 94 WB - STAGE 2A	SHEET E

FILE NAME : N:\PDS\C3D\10220804\SHEETSPLAN\X-SECTIONS\090201_XS_STAGE_2A_WB_CONSTRUCTION_10-26-20.DWG
LAYOUT NAME - WB STAGE 2A - (107)

PLOT DATE : 1/16/2021 8:39 AM PLOT BY : CHRIST, AARON D PLOT NAME : PLOT SCALE : 1 IN:10 FT HORZ. / 1 IN:10 FT VERT.

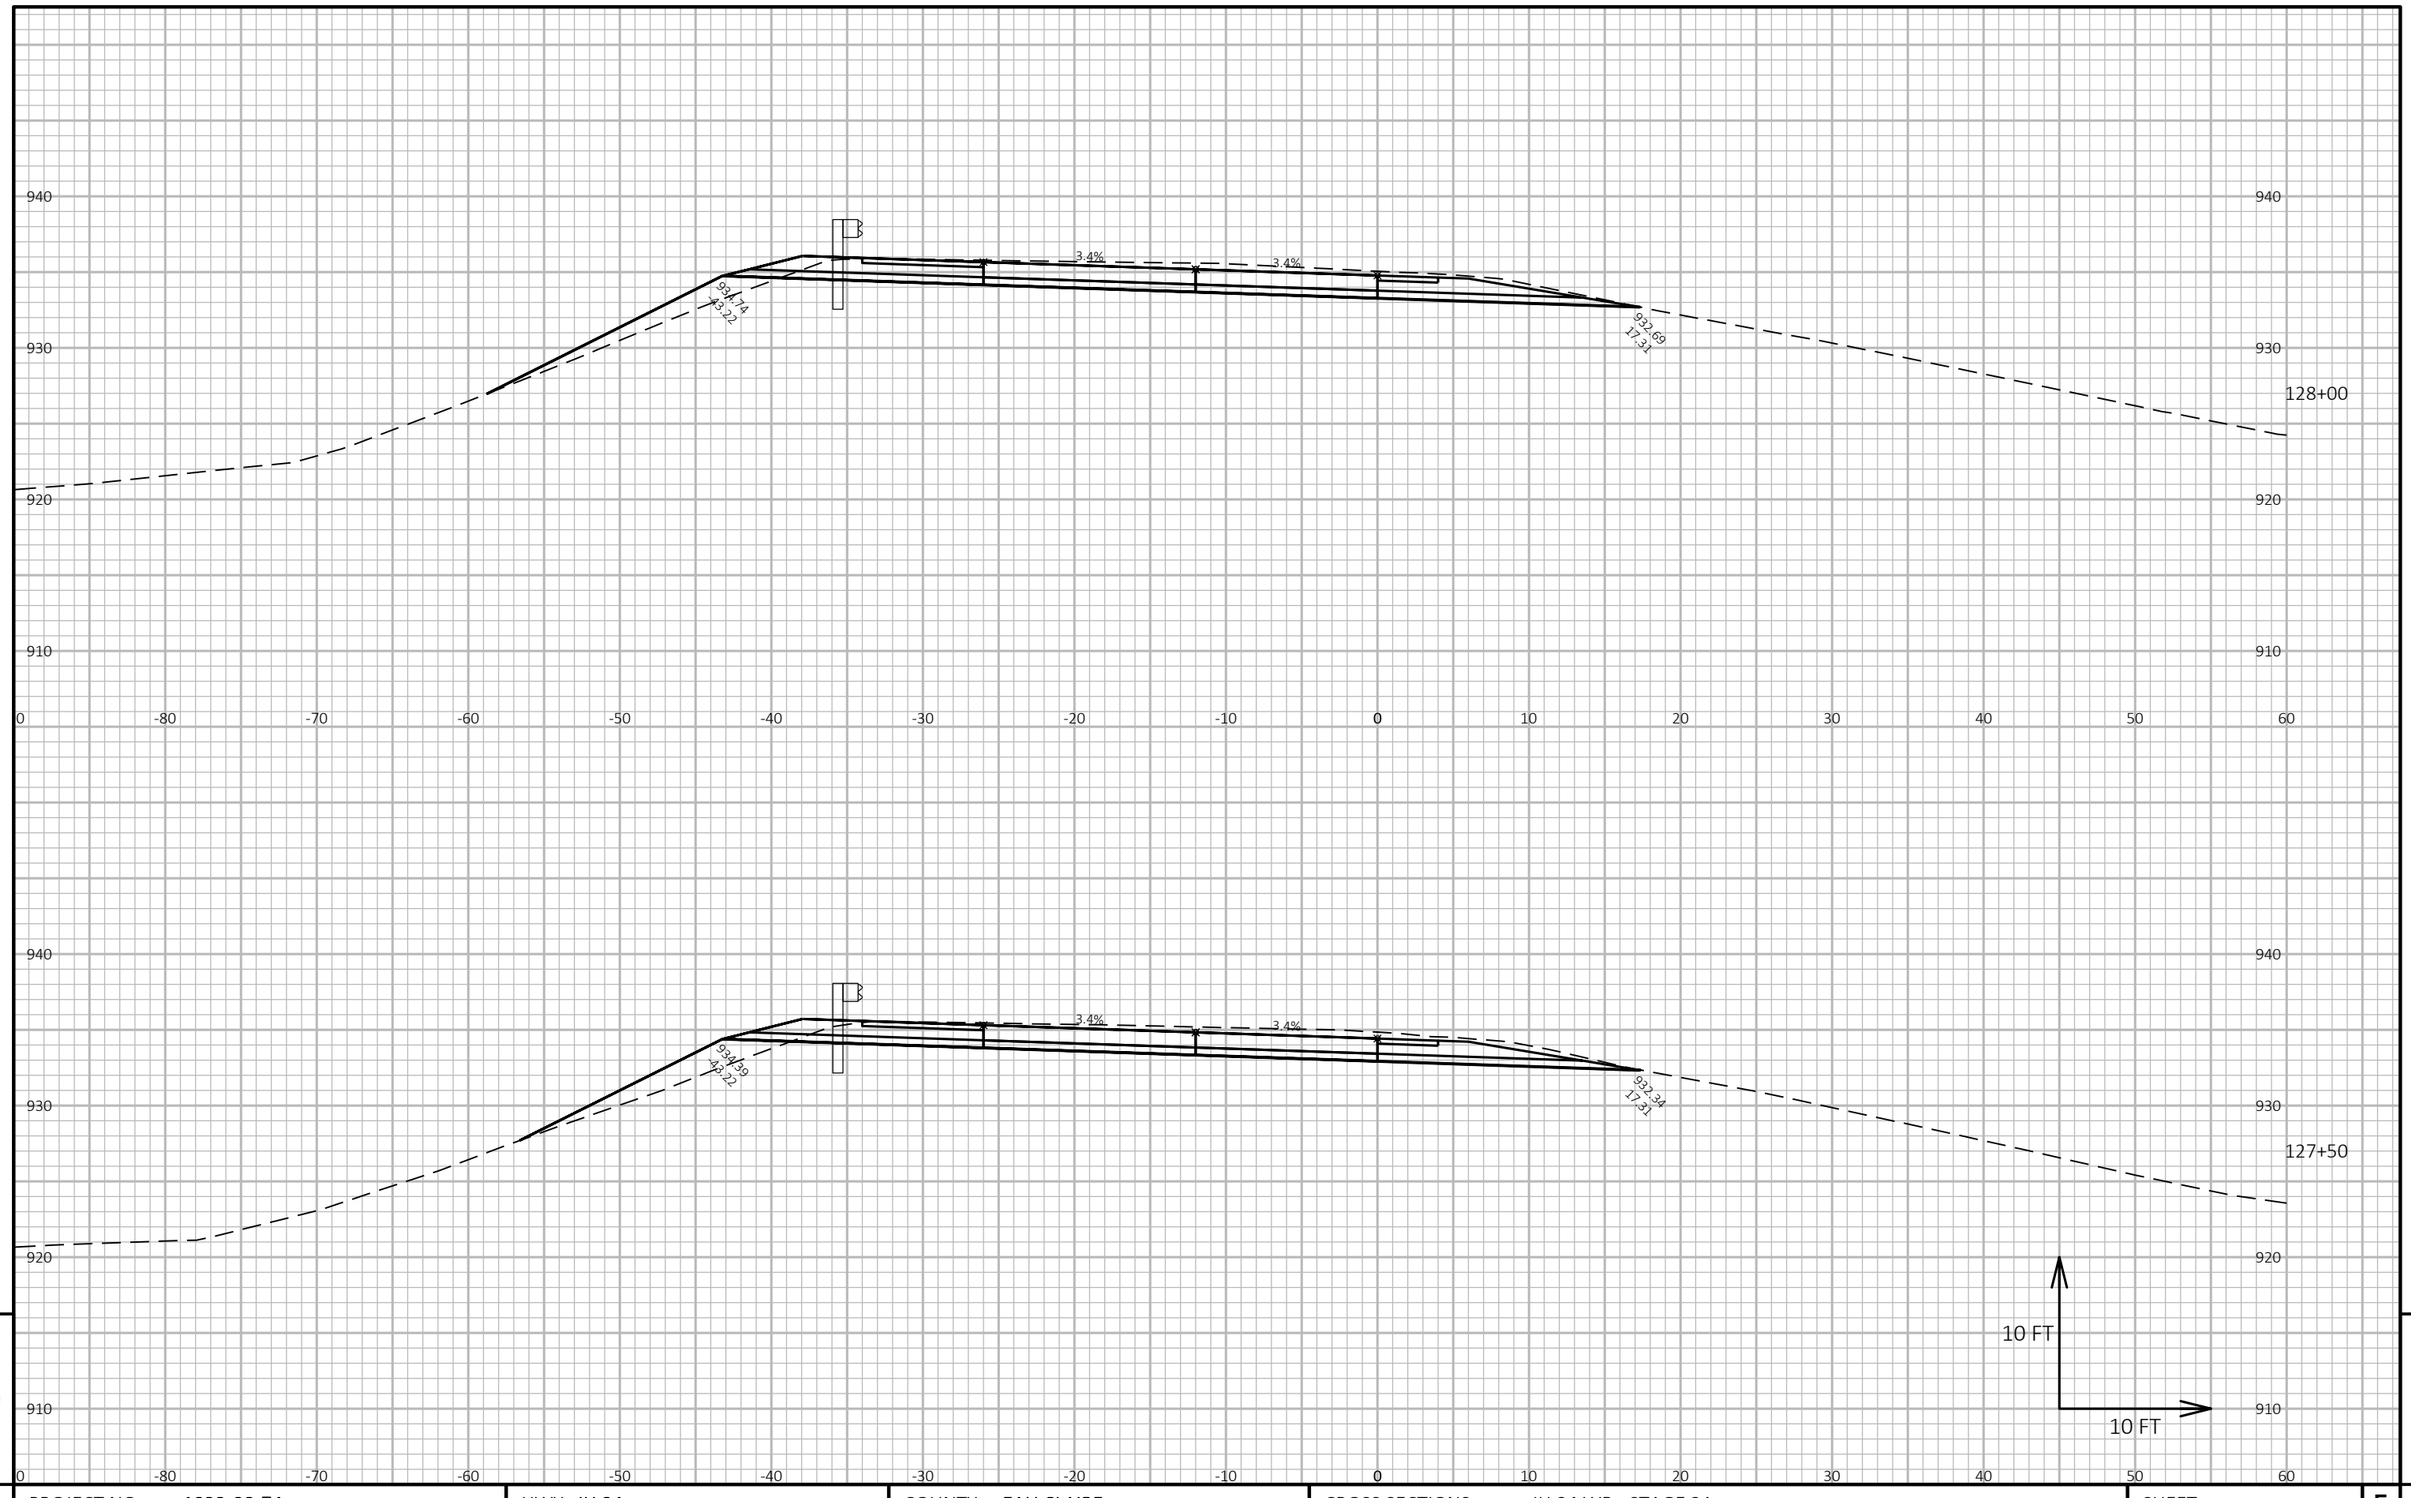


9

9

PROJECT NO: 1022-08-74	HWY: IH 94	COUNTY: EAU CLAIRE	CROSS SECTIONS: IH 94 WB - STAGE 2A	SHEET E

FILE NAME : N:\PDS\C3D\10220804\SHEETSPLAN\X-SECTIONS\090201_XS_STAGE_2A_WB_CONSTRUCTION_10-26-20.DWG
LAYOUT NAME - WB STAGE 2A - (108)

PLOT DATE : 1/16/2021 8:39 AM PLOT BY : CHRIST, AARON D PLOT NAME : **PLOT SCALE :** 1 IN:10 FT HORZ. / 1 IN:10 FT VERT.

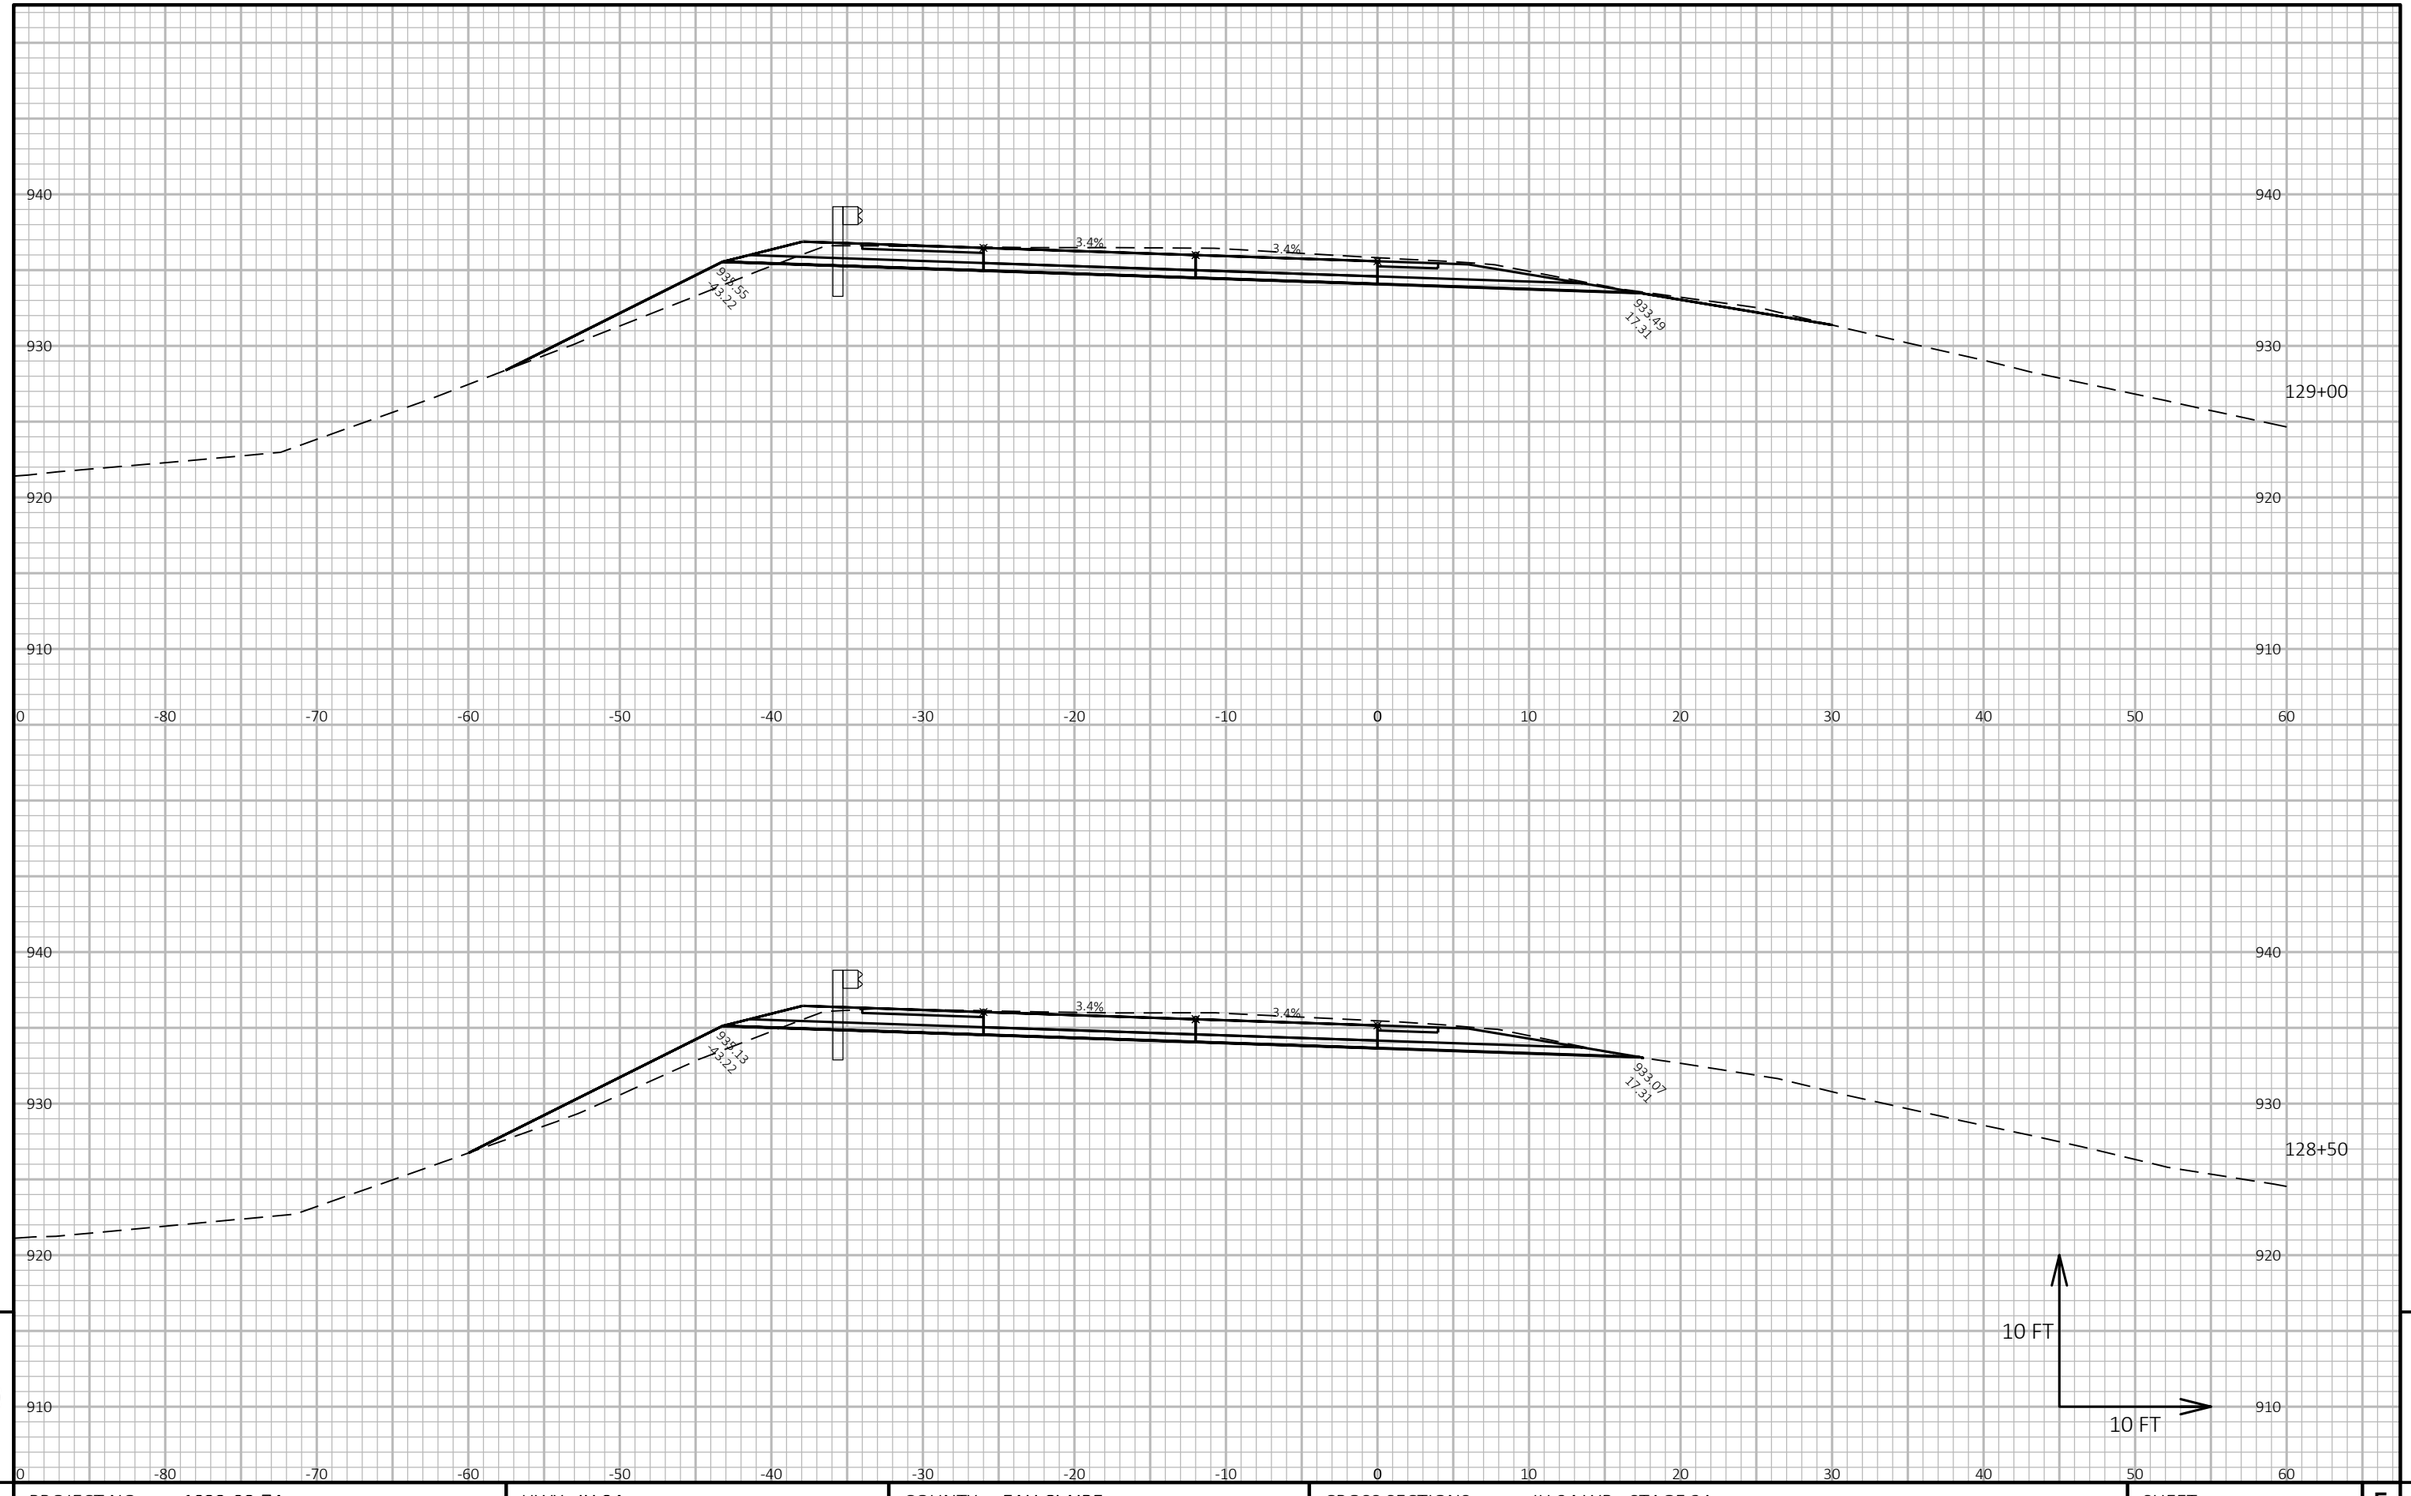

9

9

PROJECT NO: 1022-08-74	HWY: IH 94	COUNTY: EAU CLAIRE	CROSS SECTIONS: IH 94 WB - STAGE 2A	SHEET	E


FILE NAME : N:\PDS\C3D\10220804\SHEETSPLAN\X-SECTIONS\090201_XS_STAGE_2A_WB_CONSTRUCTION_10-26-20.DWG
LAYOUT NAME - WB STAGE 2A - (109)

PLOT DATE : 1/16/2021 8:39 AM

PLOT BY : CHRIST, AARON D

PLOT NAME :

PLOT SCALE : 1 IN:10 FT HORZ. / 1 IN:10 FT VERT.

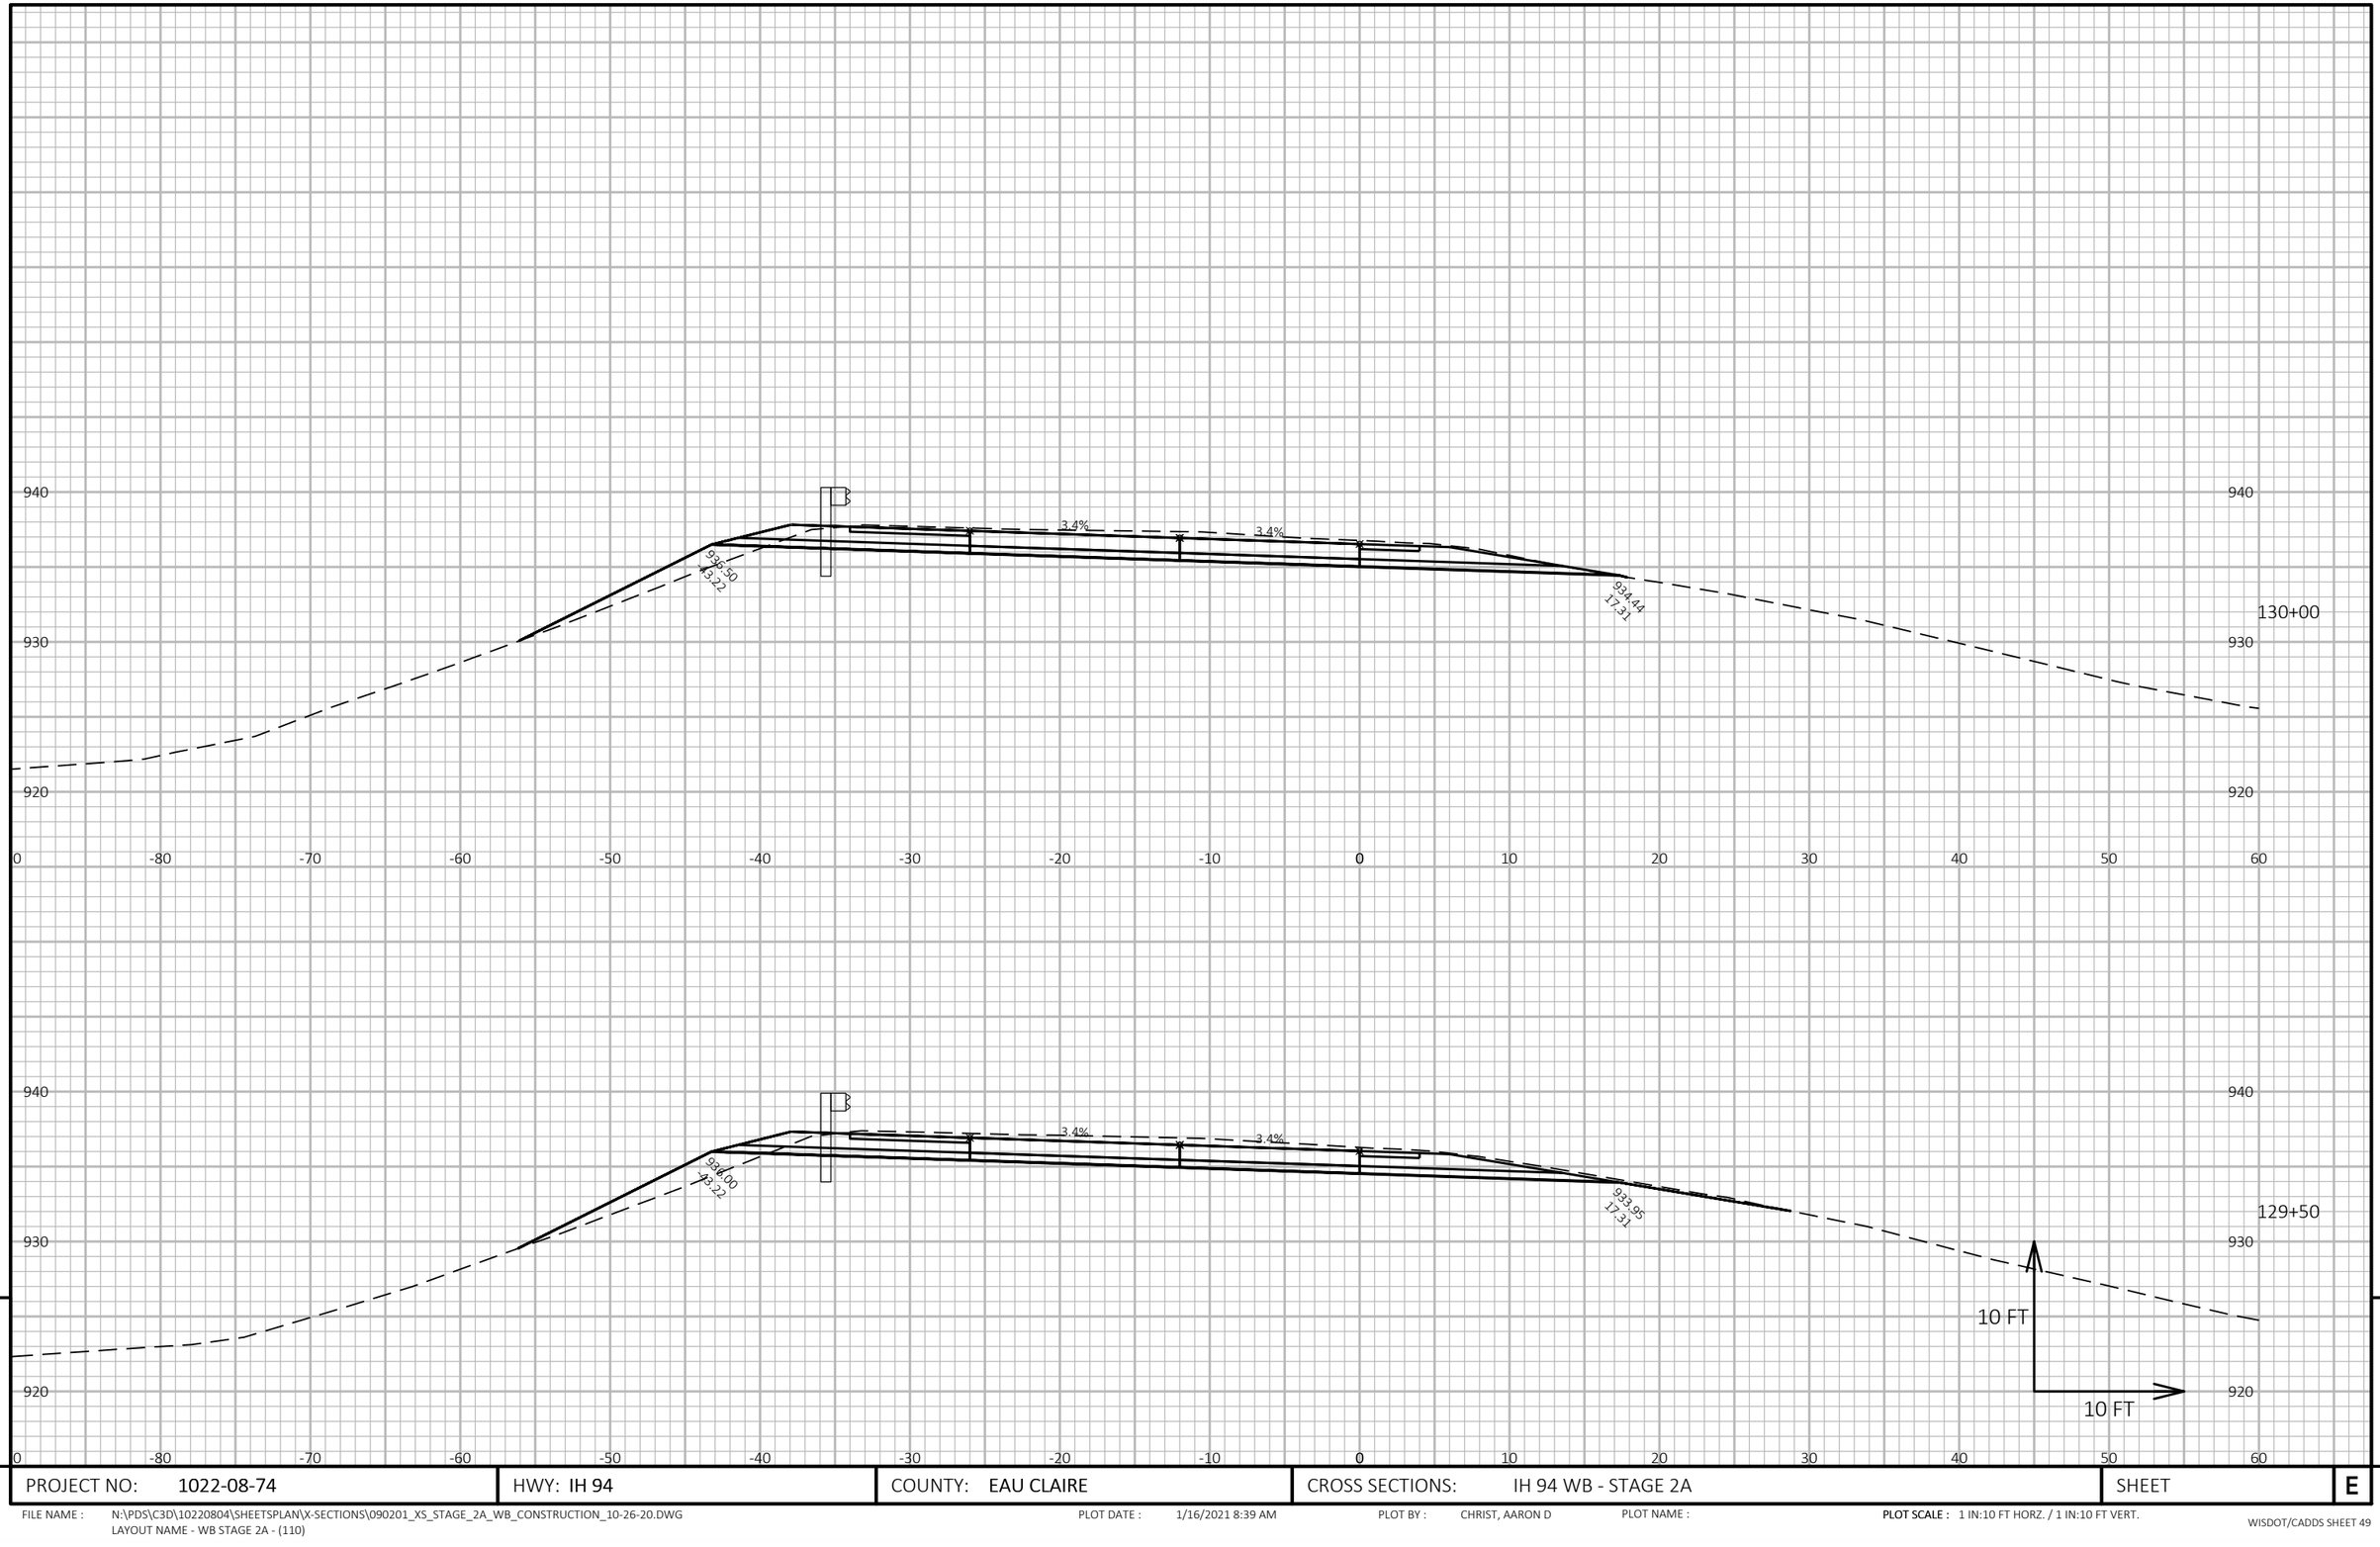


9

9

PROJECT NO: 1022-08-74	HWY: IH 94	COUNTY: EAU CLAIRE	CROSS SECTIONS: IH 94 WB - STAGE 2A	SHEET	E

FILE NAME : N:\PDS\C3D\10220804\SHEETSPLAN\X-SECTIONS\090201_XS_STAGE_2A_WB_CONSTRUCTION_10-26-20.DWG
LAYOUT NAME - WB STAGE 2A - (110)

PLOT DATE : 1/16/2021 8:39 AM PLOT BY : CHRIST, AARON D PLOT NAME : PLOT SCALE : 1 IN:10 FT HORZ. / 1 IN:10 FT VERT.

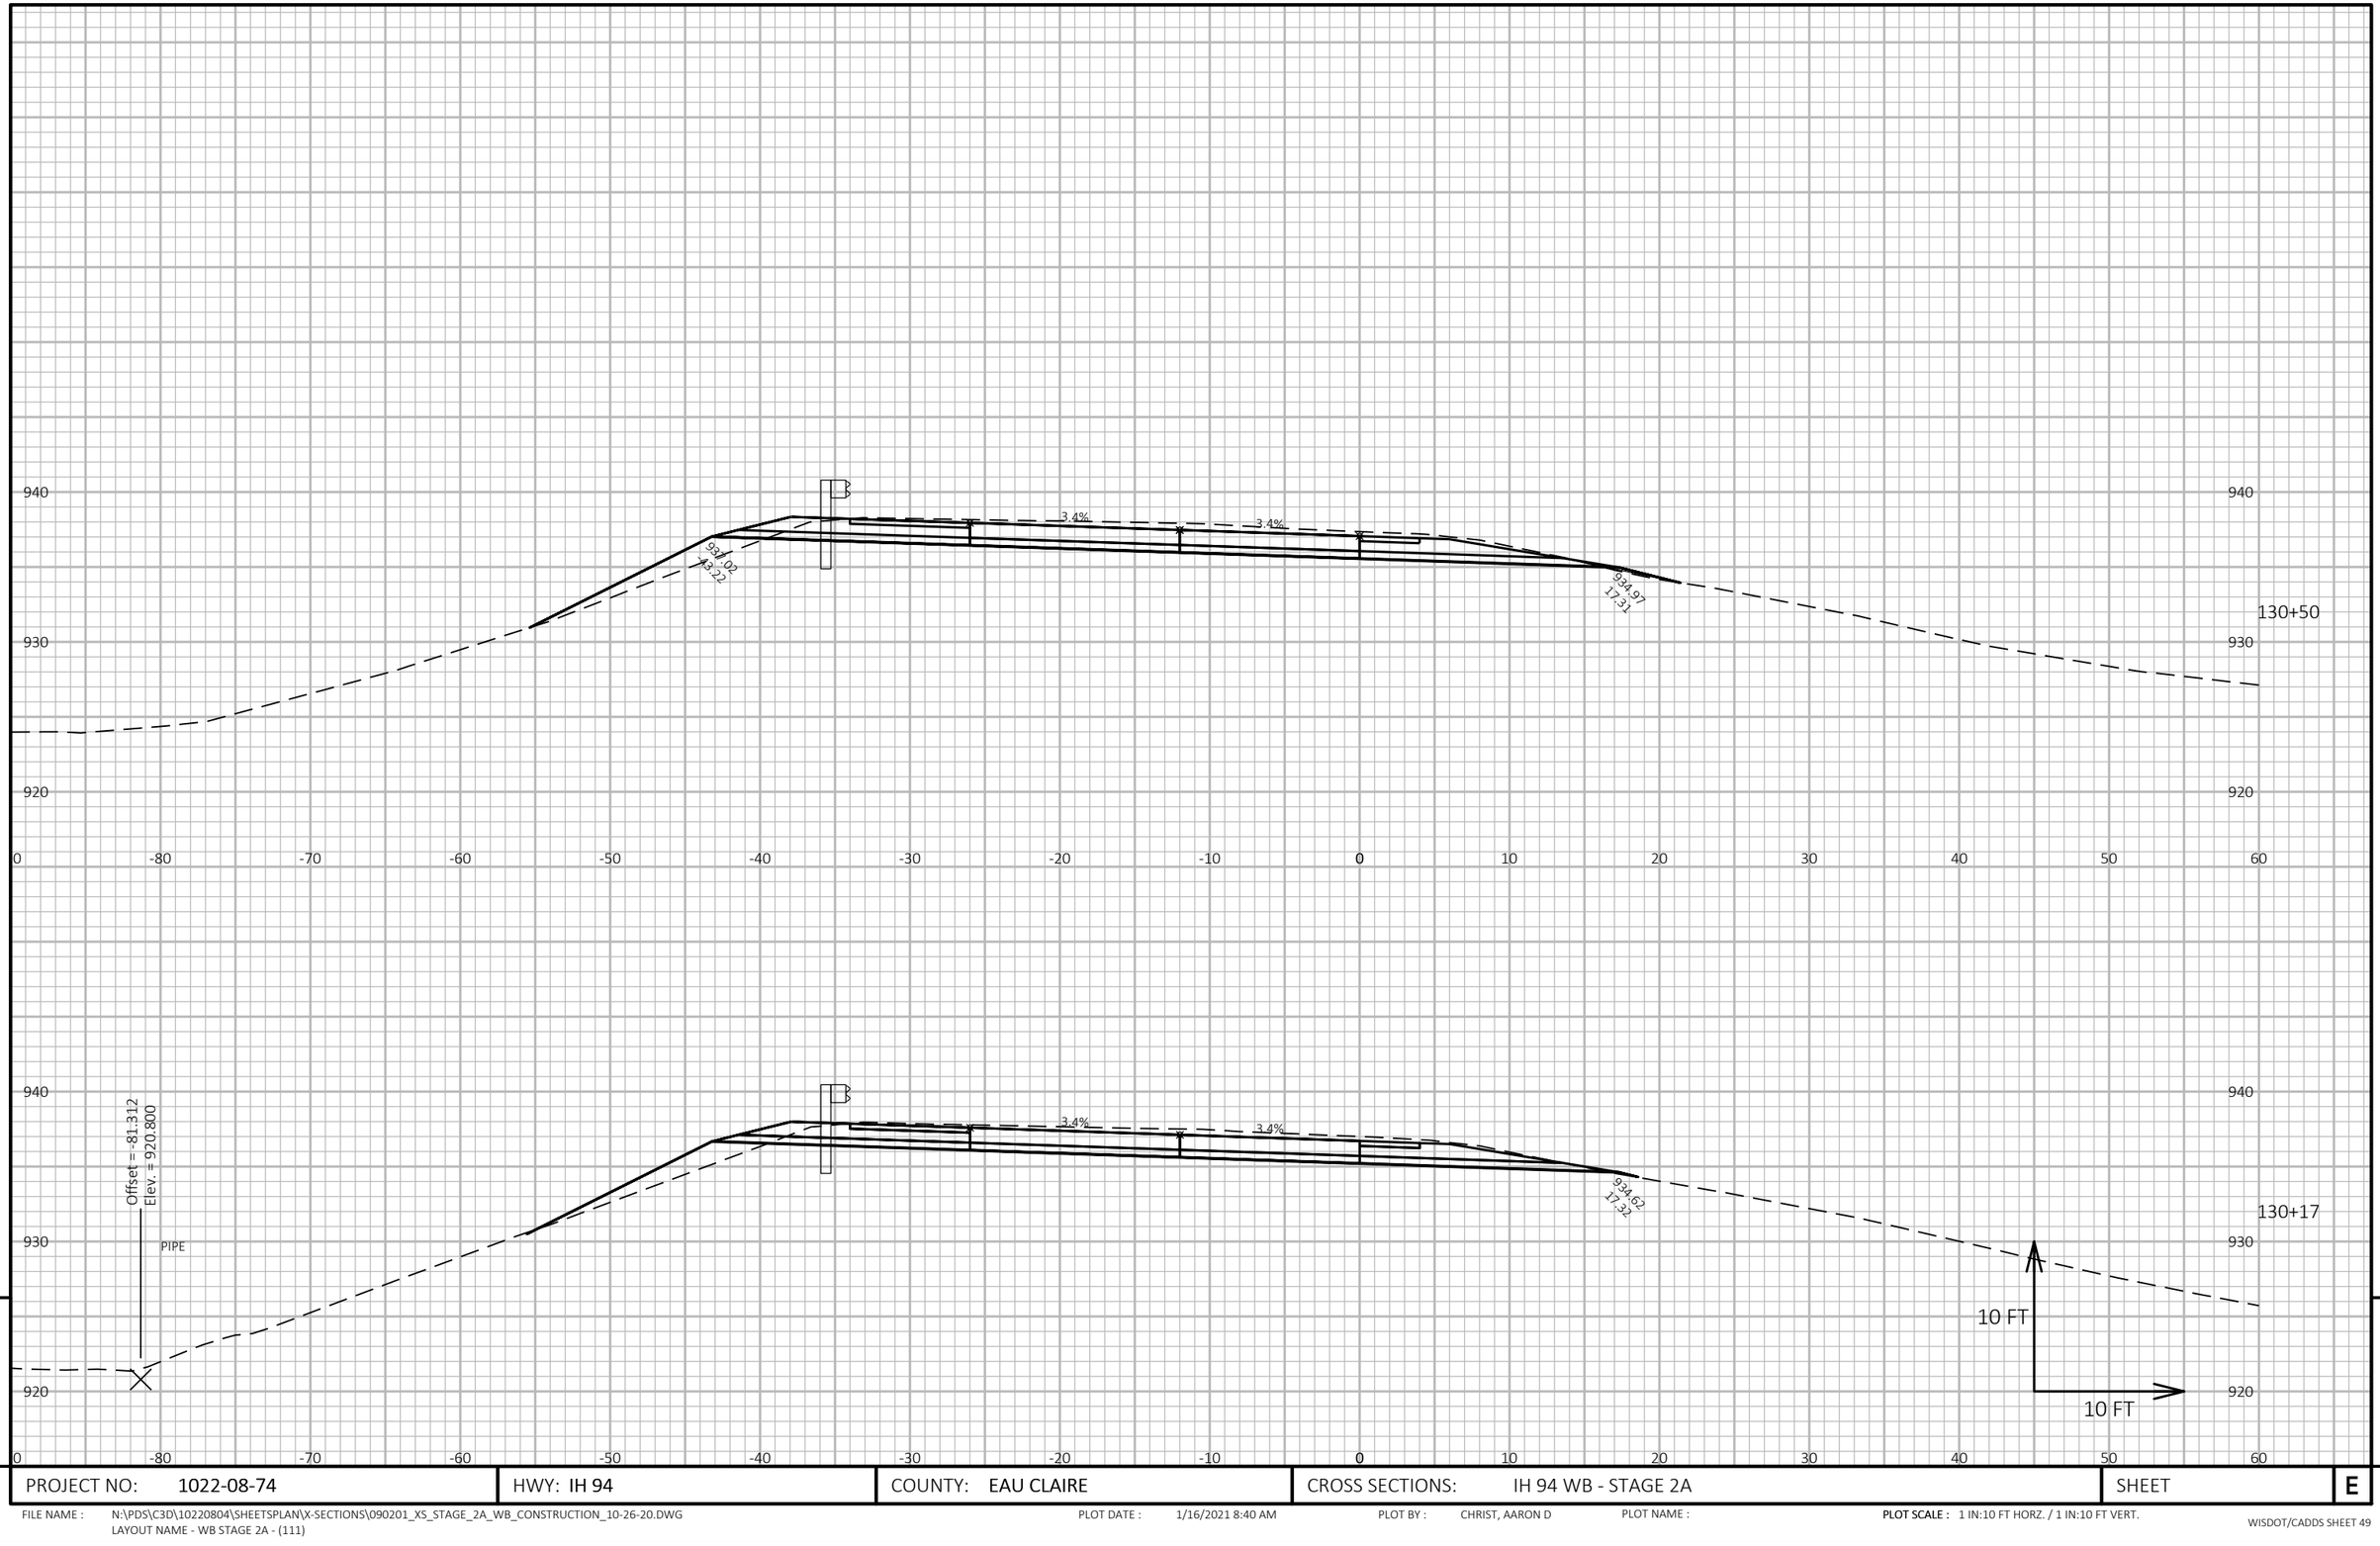


9

9

PROJECT NO: 1022-08-74	HWY: IH 94	COUNTY: EAU CLAIRE	CROSS SECTIONS: IH 94 WB - STAGE 2A	SHEET E

FILE NAME : N:\PDS\C3D\10220804\SHEETSPLAN\X-SECTIONS\090201_XS_STAGE_2A_WB_CONSTRUCTION_10-26-20.DWG
LAYOUT NAME - WB STAGE 2A - (111)


PLOT DATE : 1/16/2021 8:40 AM PLOT BY : CHRIST, AARON D PLOT NAME : **PLOT SCALE :** 1 IN:10 FT HORZ. / 1 IN:10 FT VERT.

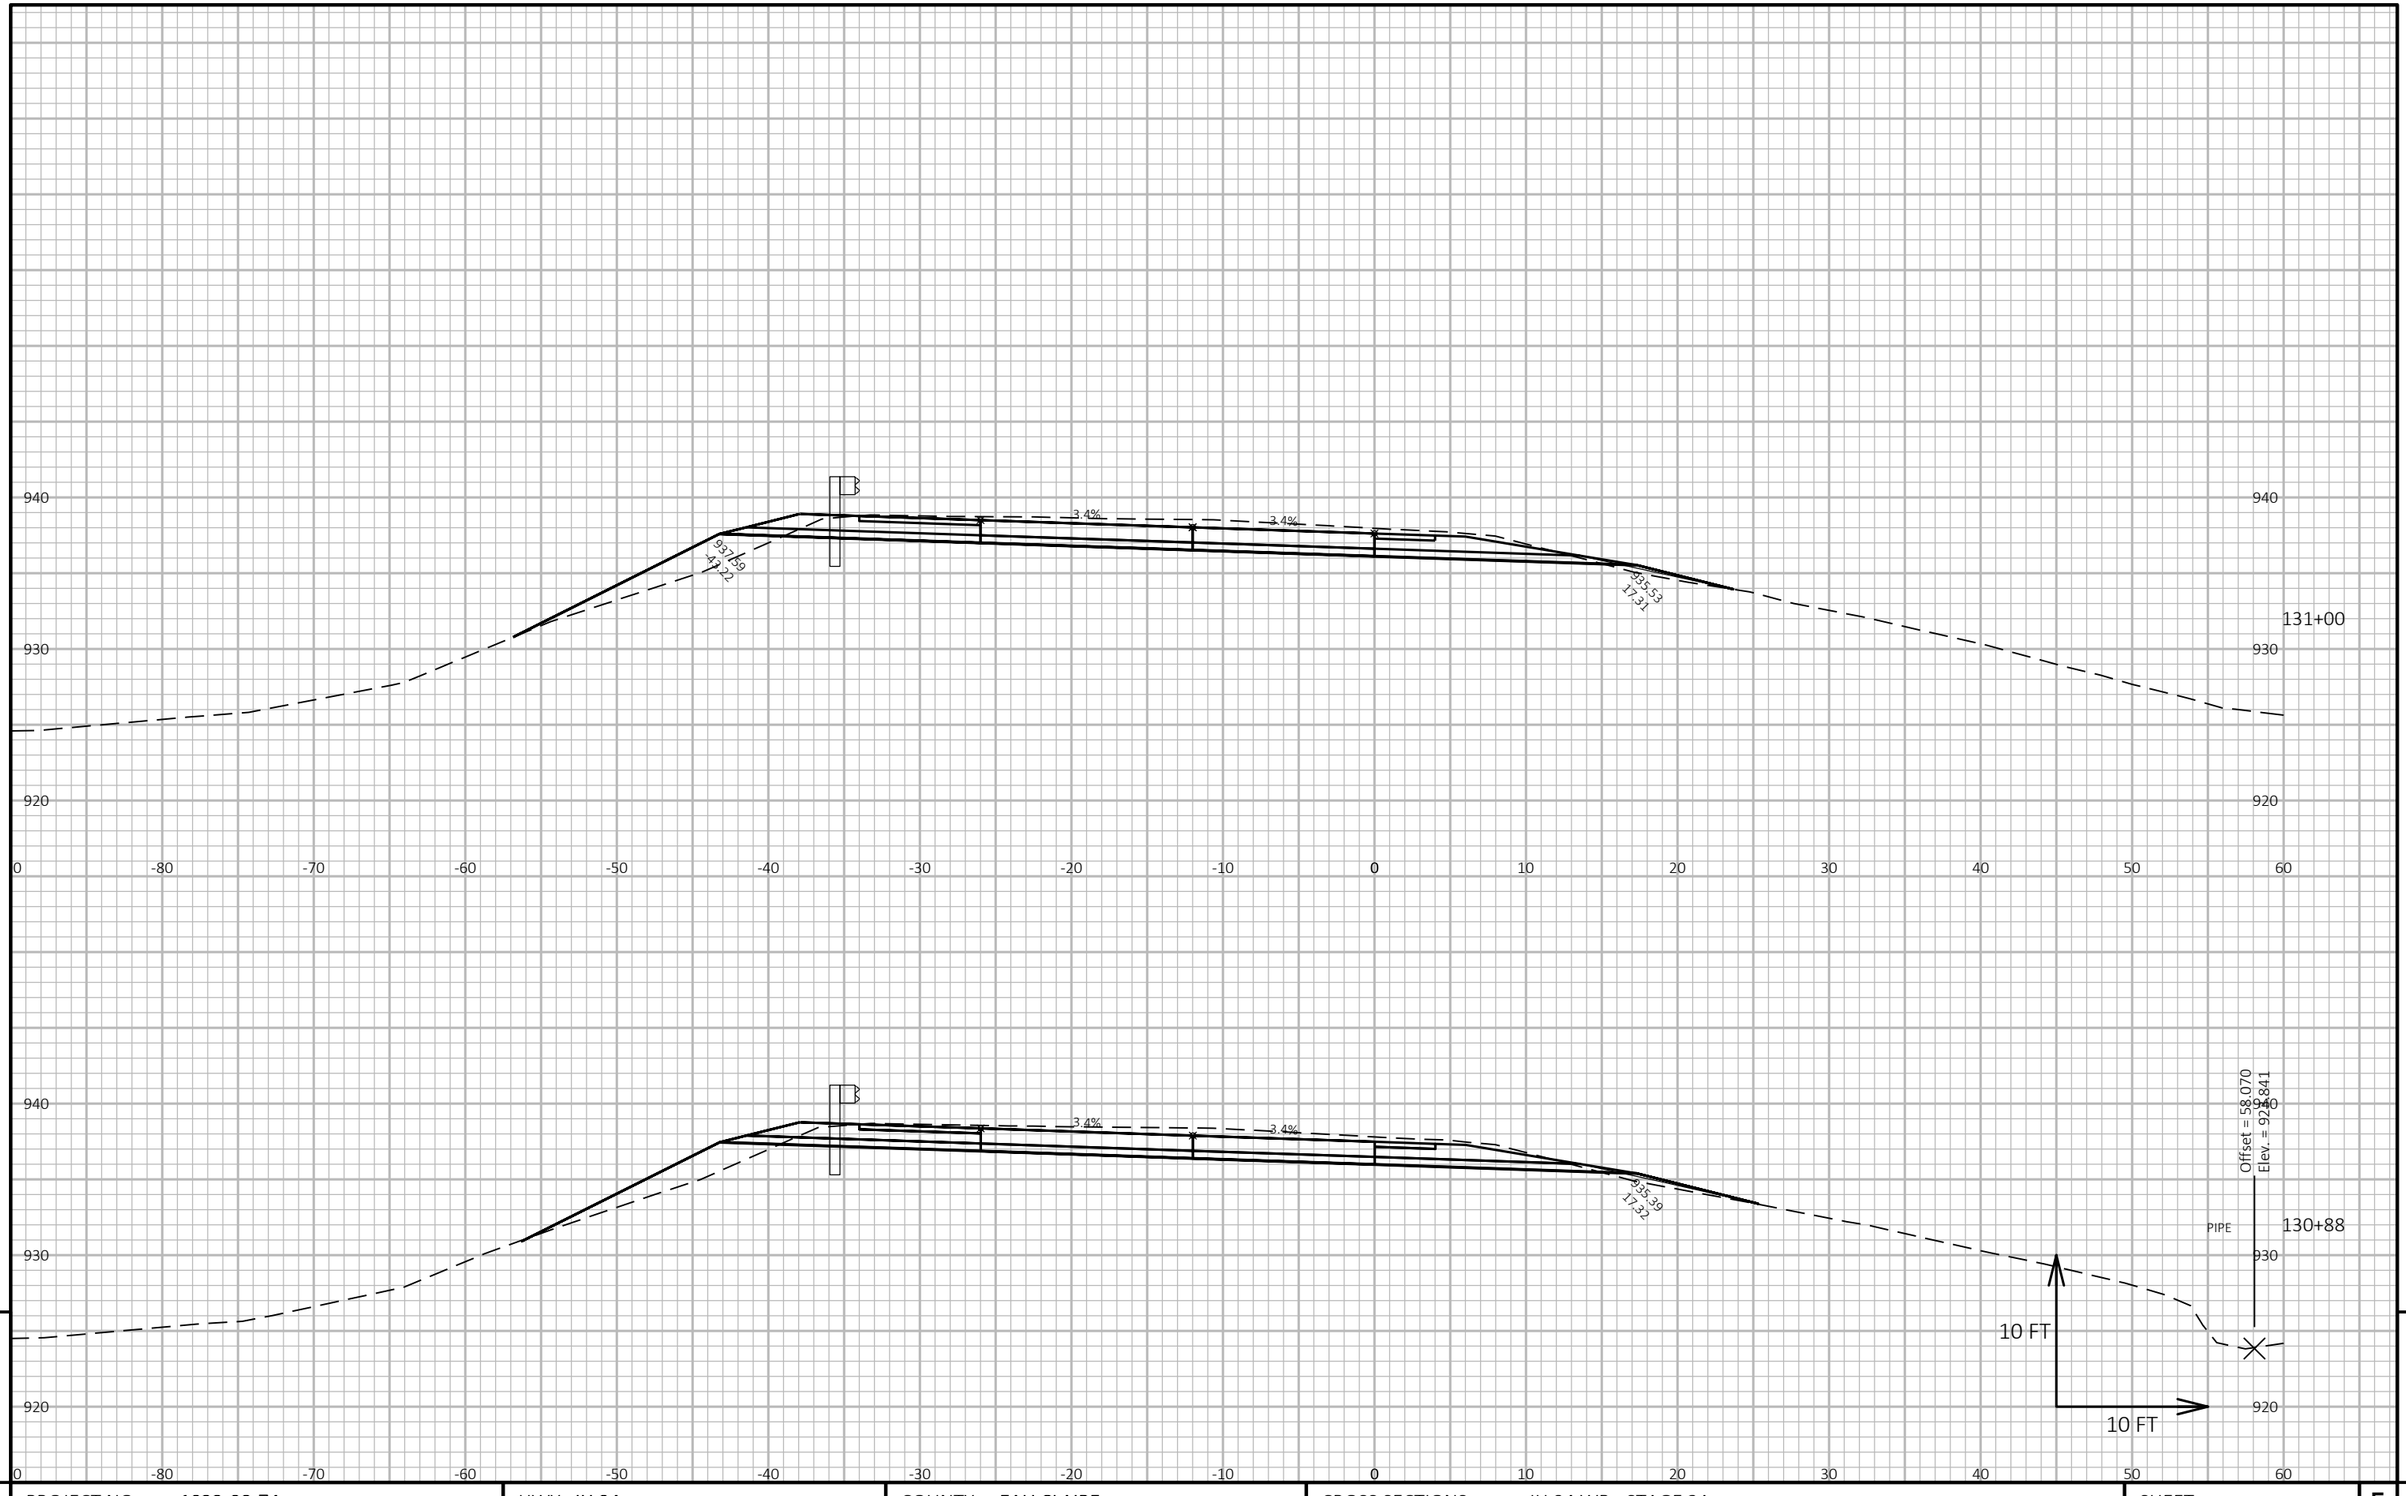

PROJECT NO: 1022-08-74	HWY: IH 94	COUNTY: EAU CLAIRE	CROSS SECTIONS: IH 94 WB - STAGE 2A	SHEET E

FILE NAME : N:\PDS\C3D\10220804\SHEETSPLAN\X-SECTIONS\090201_XS_STAGE_2A_WB_CONSTRUCTION_10-26-20.DWG
LAYOUT NAME - WB STAGE 2A - (112)

PLOT DATE : 1/16/2021 8:40 AM PLOT BY : CHRIST, AARON D PLOT NAME : **PLOT SCALE :** 1 IN:10 FT HORZ. / 1 IN:10 FT VERT.

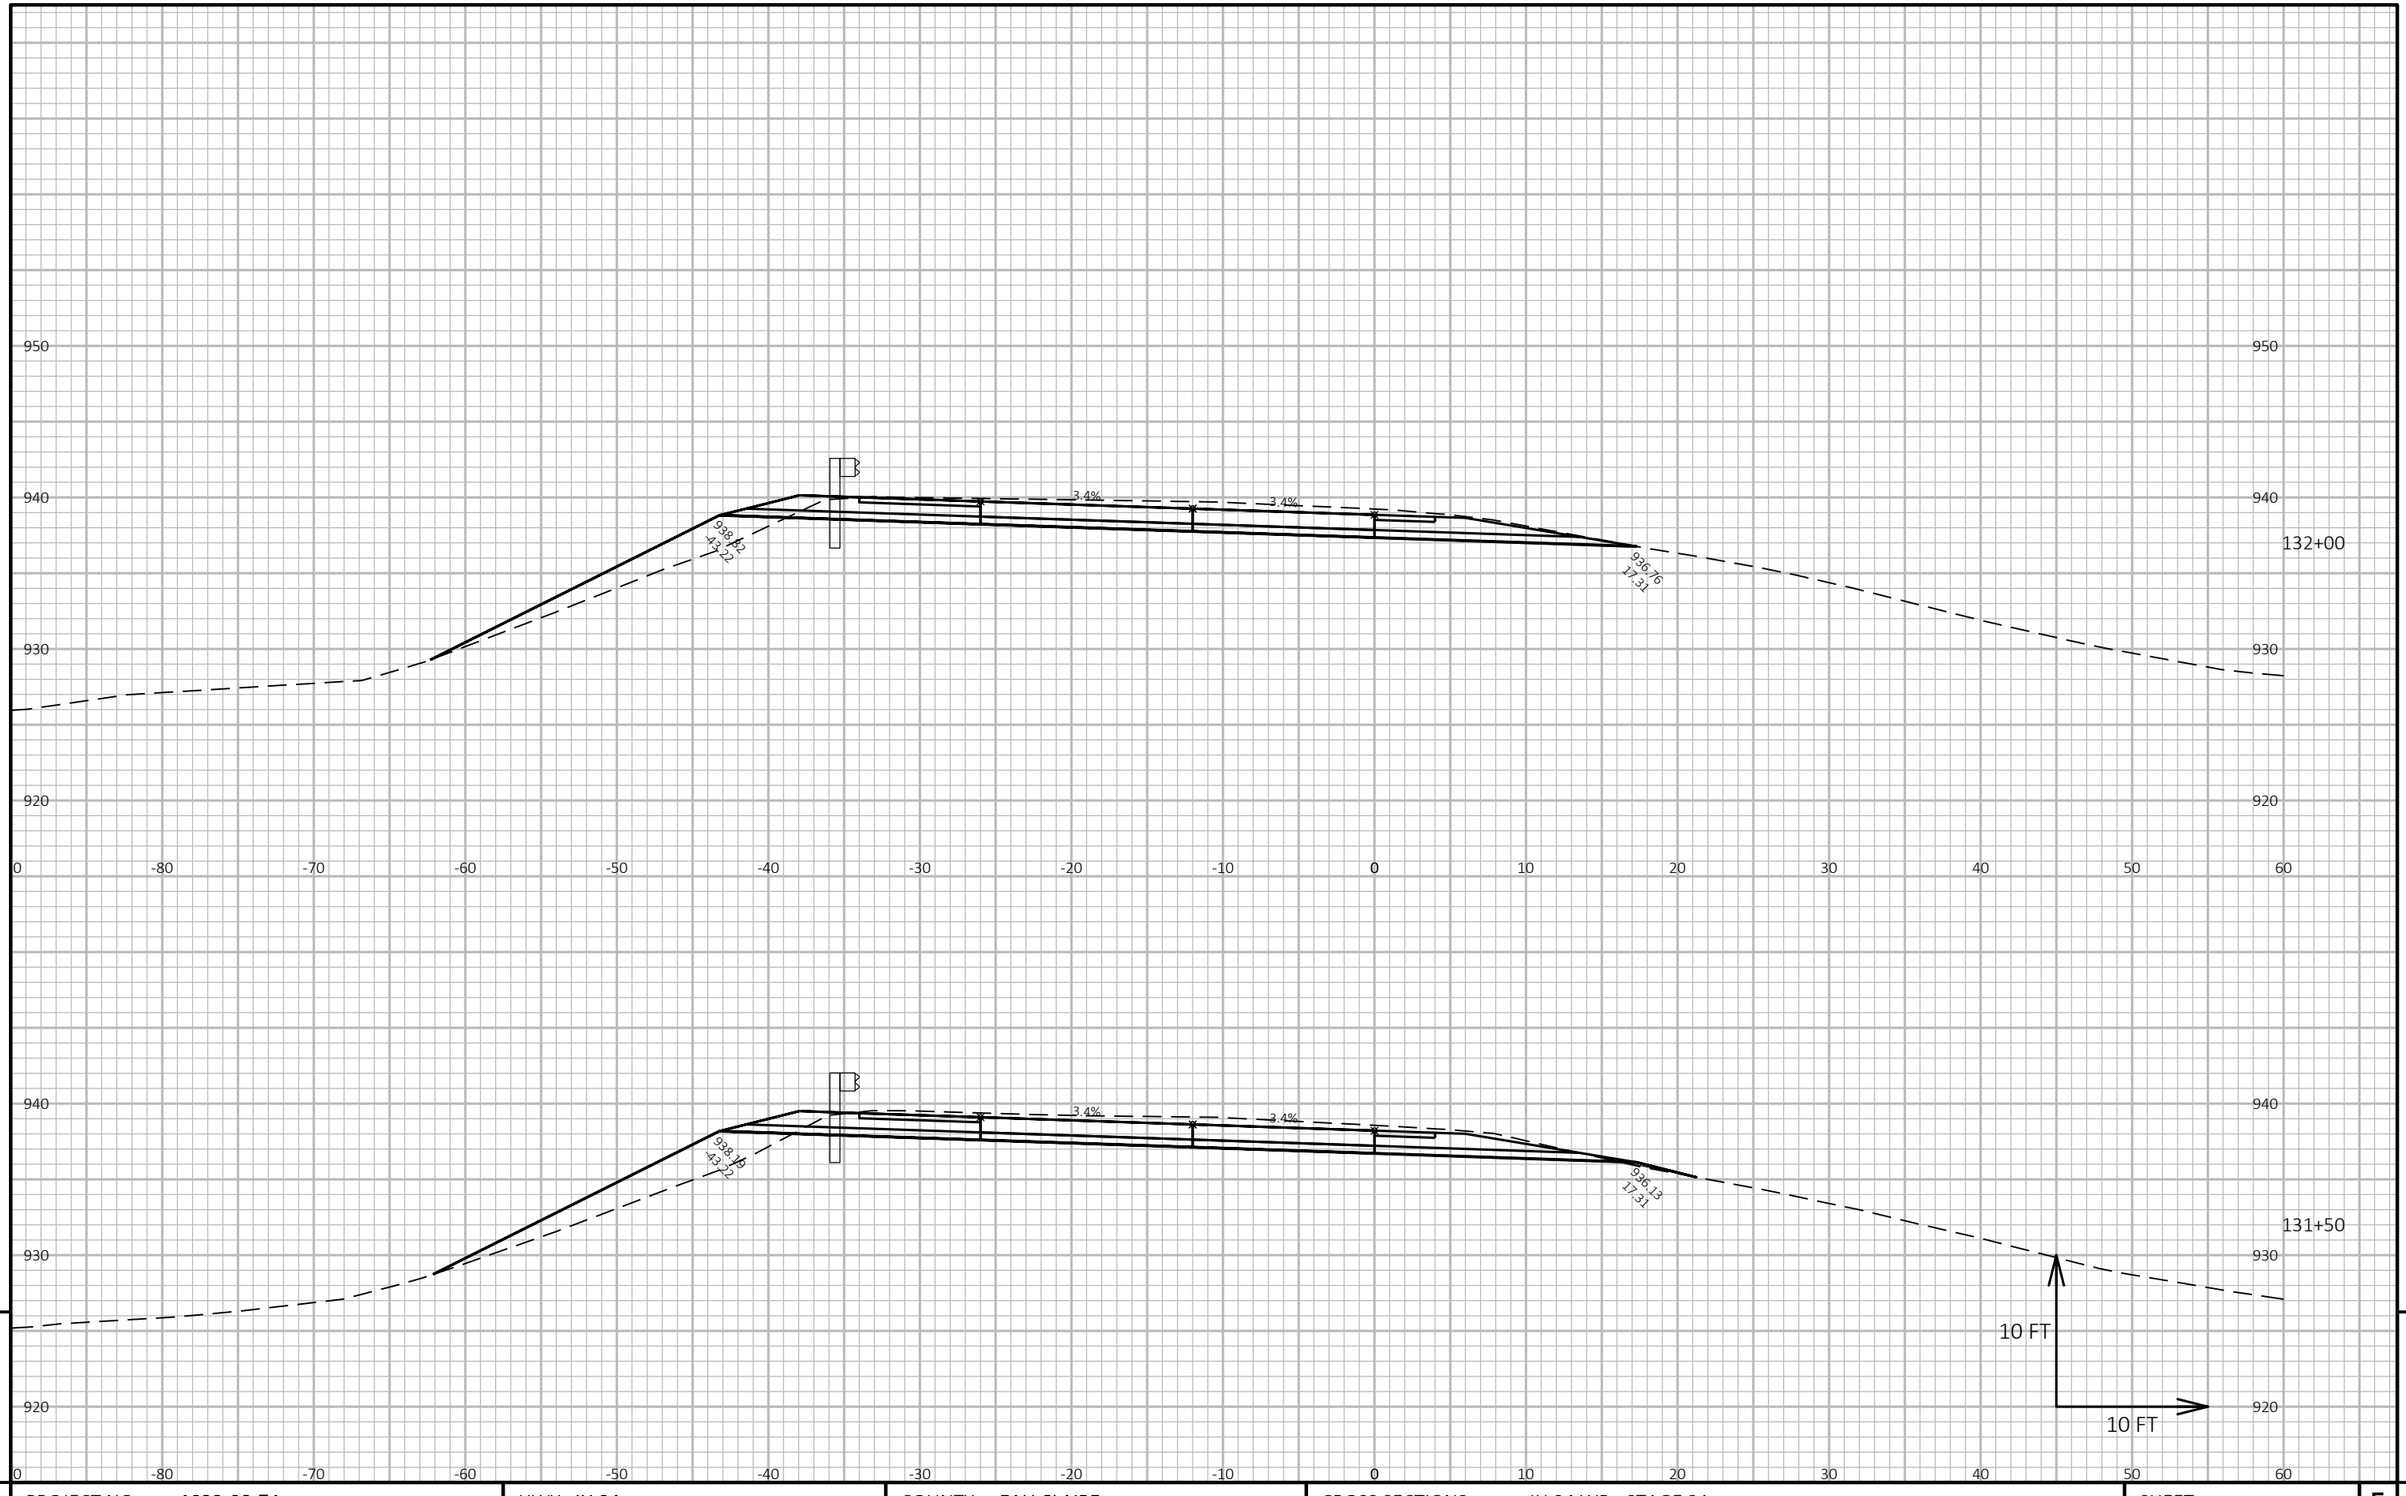


9

9

PROJECT NO: 1022-08-74	HWY: IH 94	COUNTY: EAU CLAIRE	CROSS SECTIONS: IH 94 WB - STAGE 2A	SHEET E

FILE NAME : N:\PDS\C3D\10220804\SHEETSPLAN\X-SECTIONS\090201_XS_STAGE_2A_WB_CONSTRUCTION_10-26-20.DWG
LAYOUT NAME - WB STAGE 2A - (113)

PLOT DATE : 1/16/2021 8:40 AM PLOT BY : CHRIST, AARON D PLOT NAME : **PLOT SCALE :** 1 IN:10 FT HORZ. / 1 IN:10 FT VERT.

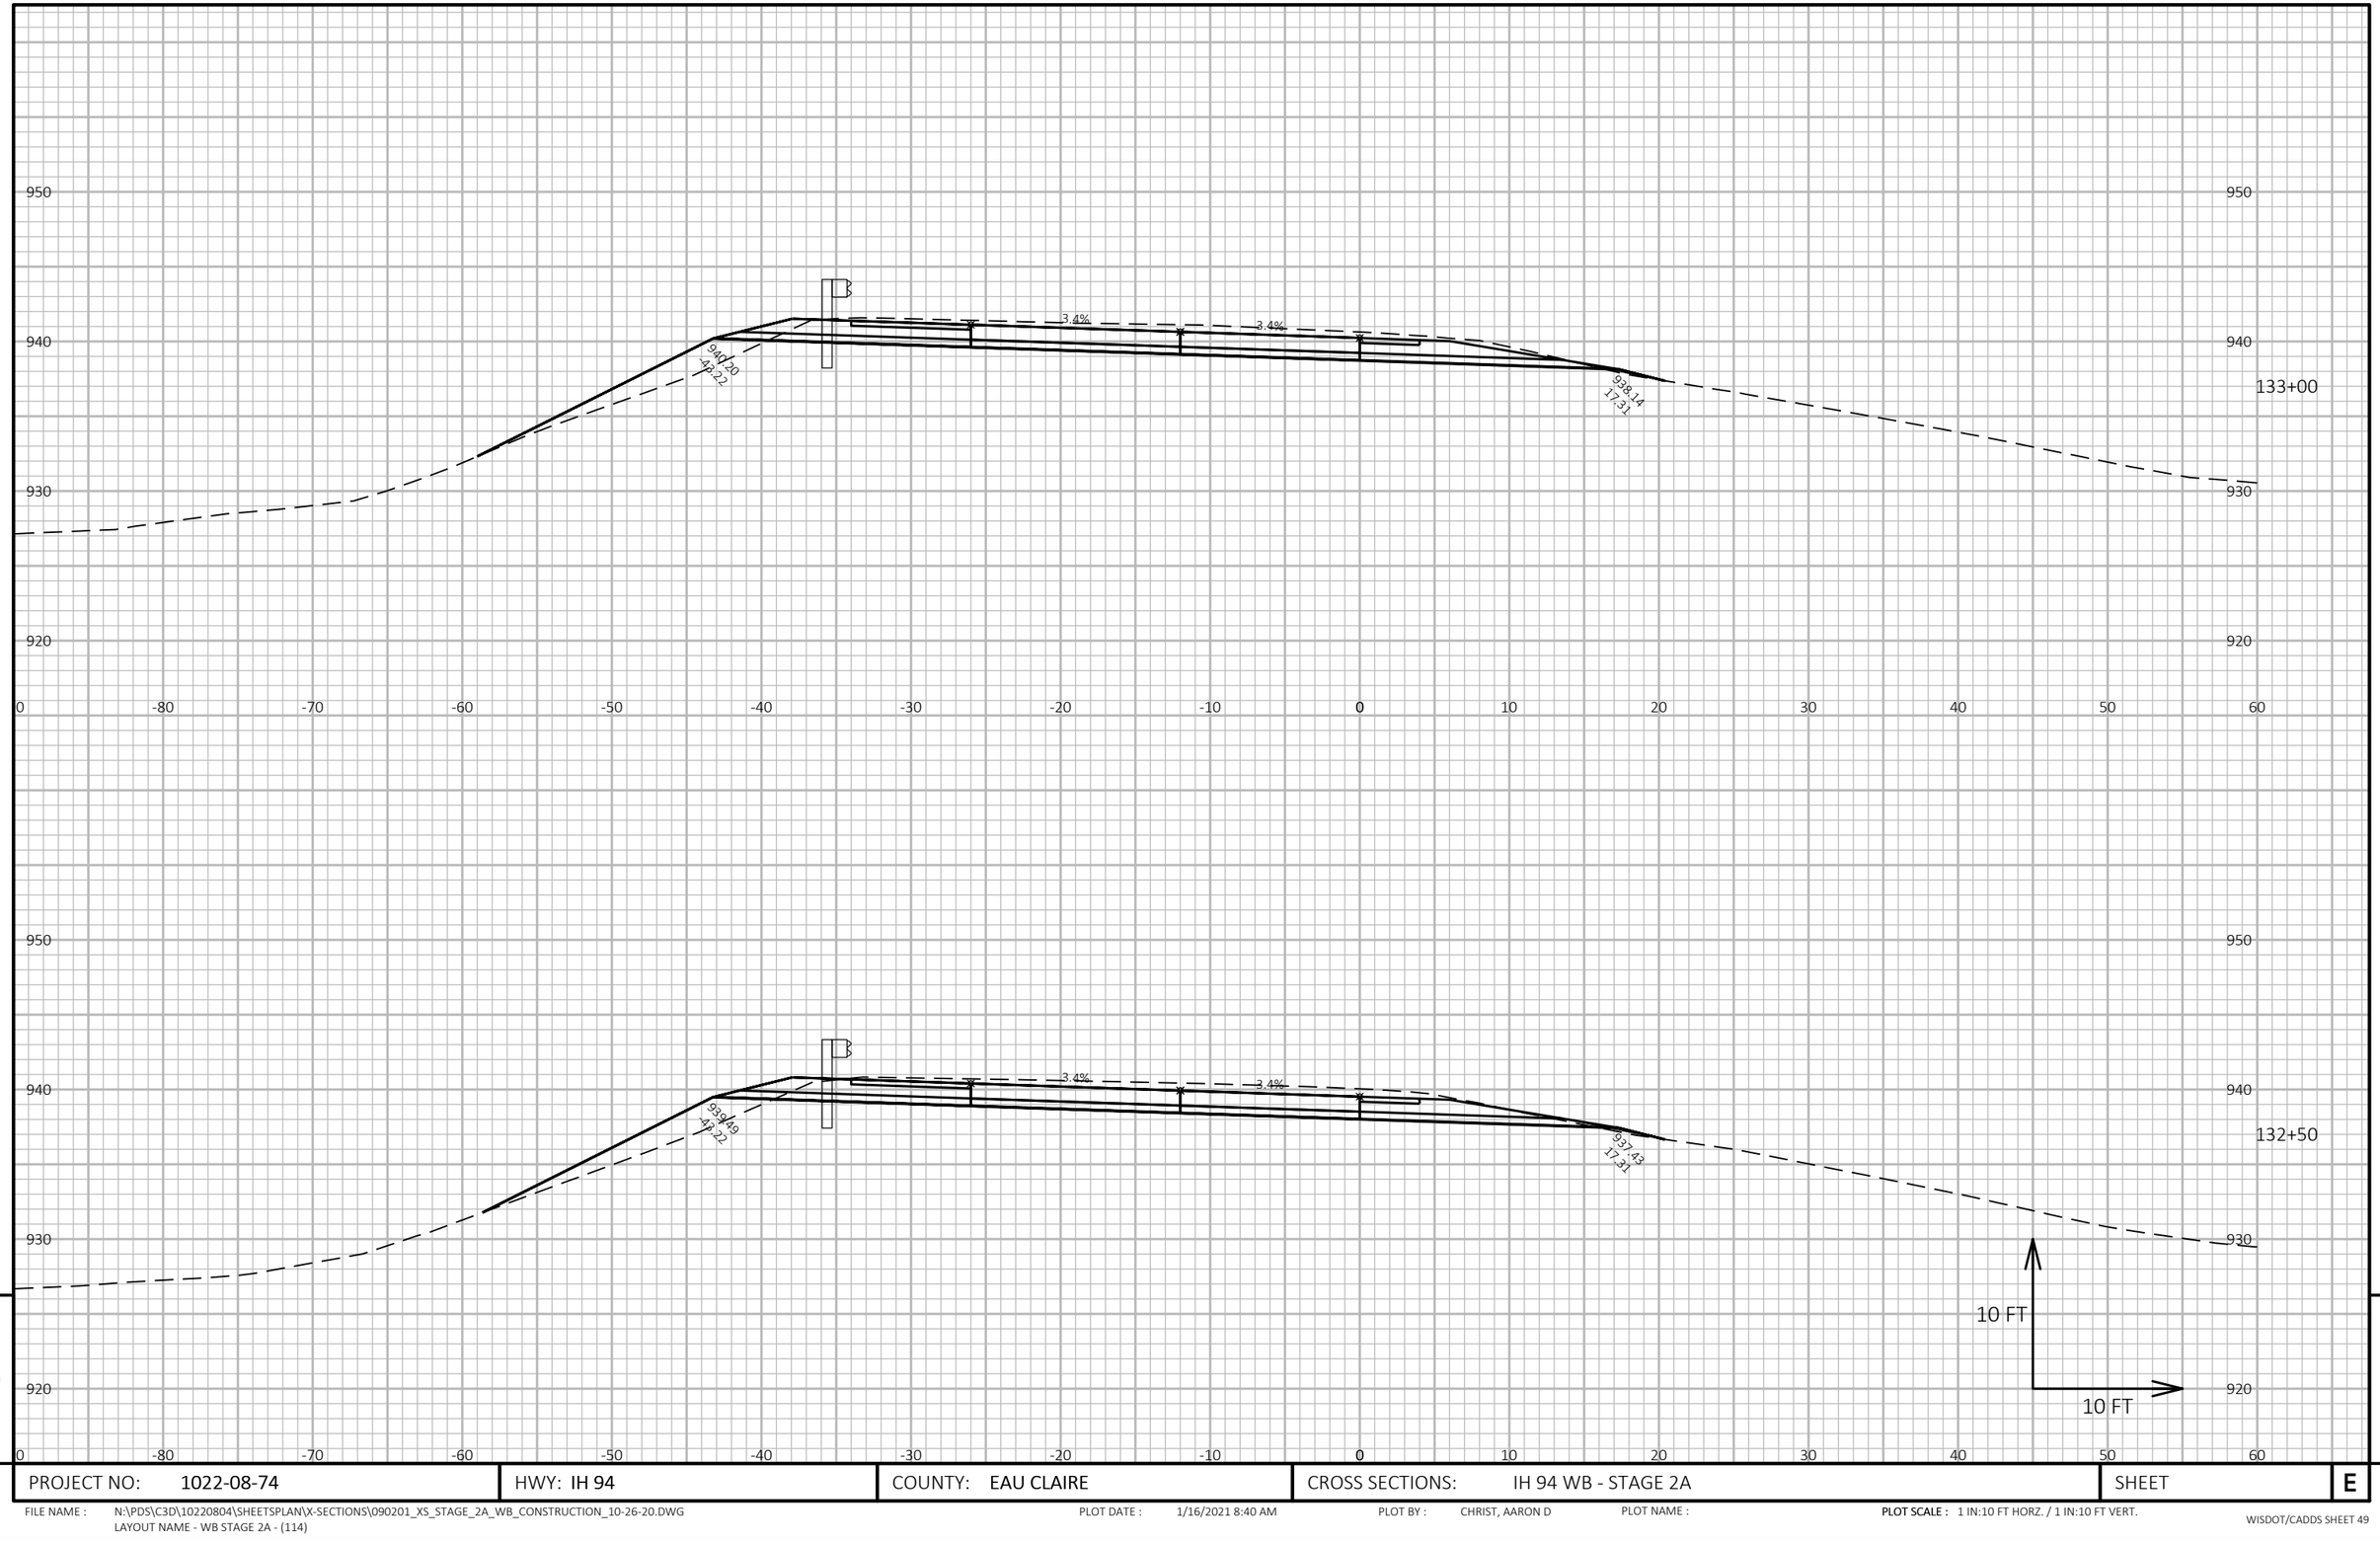

9


9

PROJECT NO: 1022-08-74	HWY: IH 94	COUNTY: EAU CLAIRE	CROSS SECTIONS: IH 94 WB - STAGE 2A	SHEET	E

FILE NAME : N:\PDS\C3D\10220804\SHEETSPLAN\X-SECTIONS\090201_XS_STAGE_2A_WB_CONSTRUCTION_10-26-20.DWG
LAYOUT NAME - WB STAGE 2A - (114)

PLOT DATE : 1/16/2021 8:40 AM PLOT BY : CHRIST, AARON D PLOT NAME :

PLOT SCALE : 1 IN:10 FT HORZ. / 1 IN:10 FT VERT.

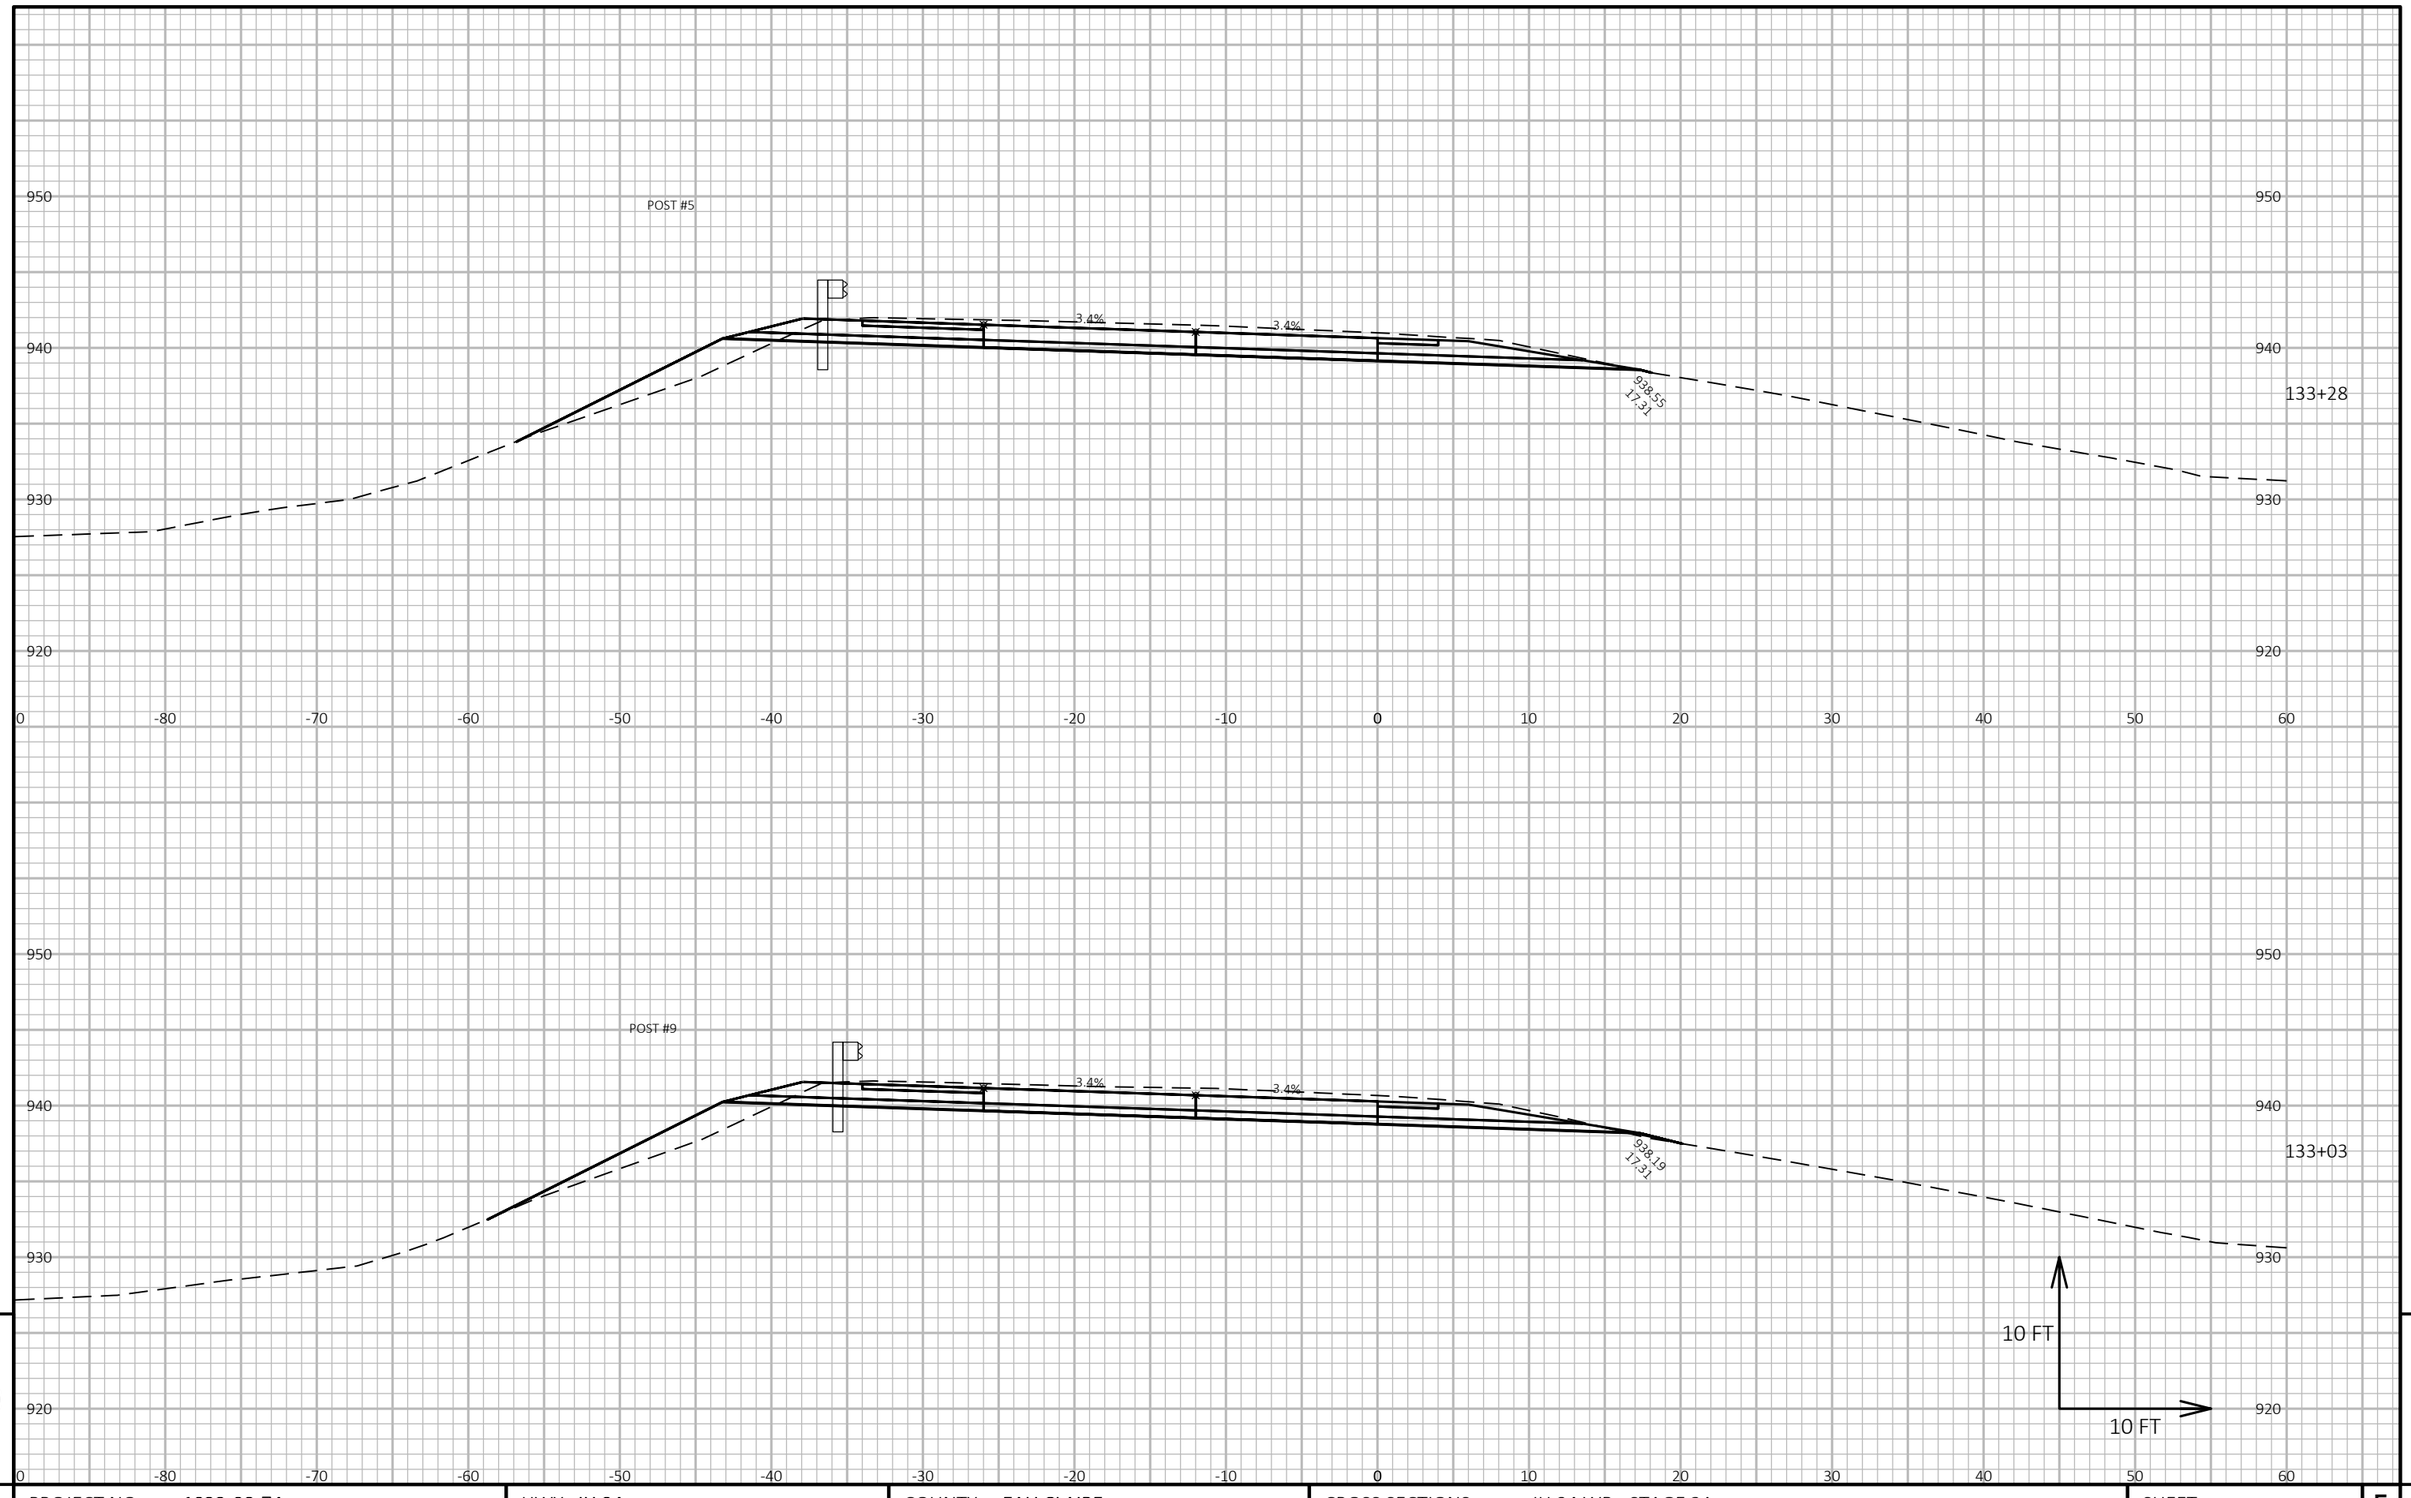


9 9

PROJECT NO: 1022-08-74	HWY: IH 94	COUNTY: EAU CLAIRE	CROSS SECTIONS: IH 94 WB - STAGE 2A	SHEET E

FILE NAME : N:\PDS\C3D\10220804\SHEETSPLAN\X-SECTIONS\090201_XS_STAGE_2A_WB_CONSTRUCTION_10-26-20.DWG
LAYOUT NAME - WB STAGE 2A - (115)

PLOT DATE : 1/16/2021 8:40 AM PLOT BY : CHRIST, AARON D PLOT NAME : **PLOT SCALE :** 1 IN:10 FT HORZ. / 1 IN:10 FT VERT.

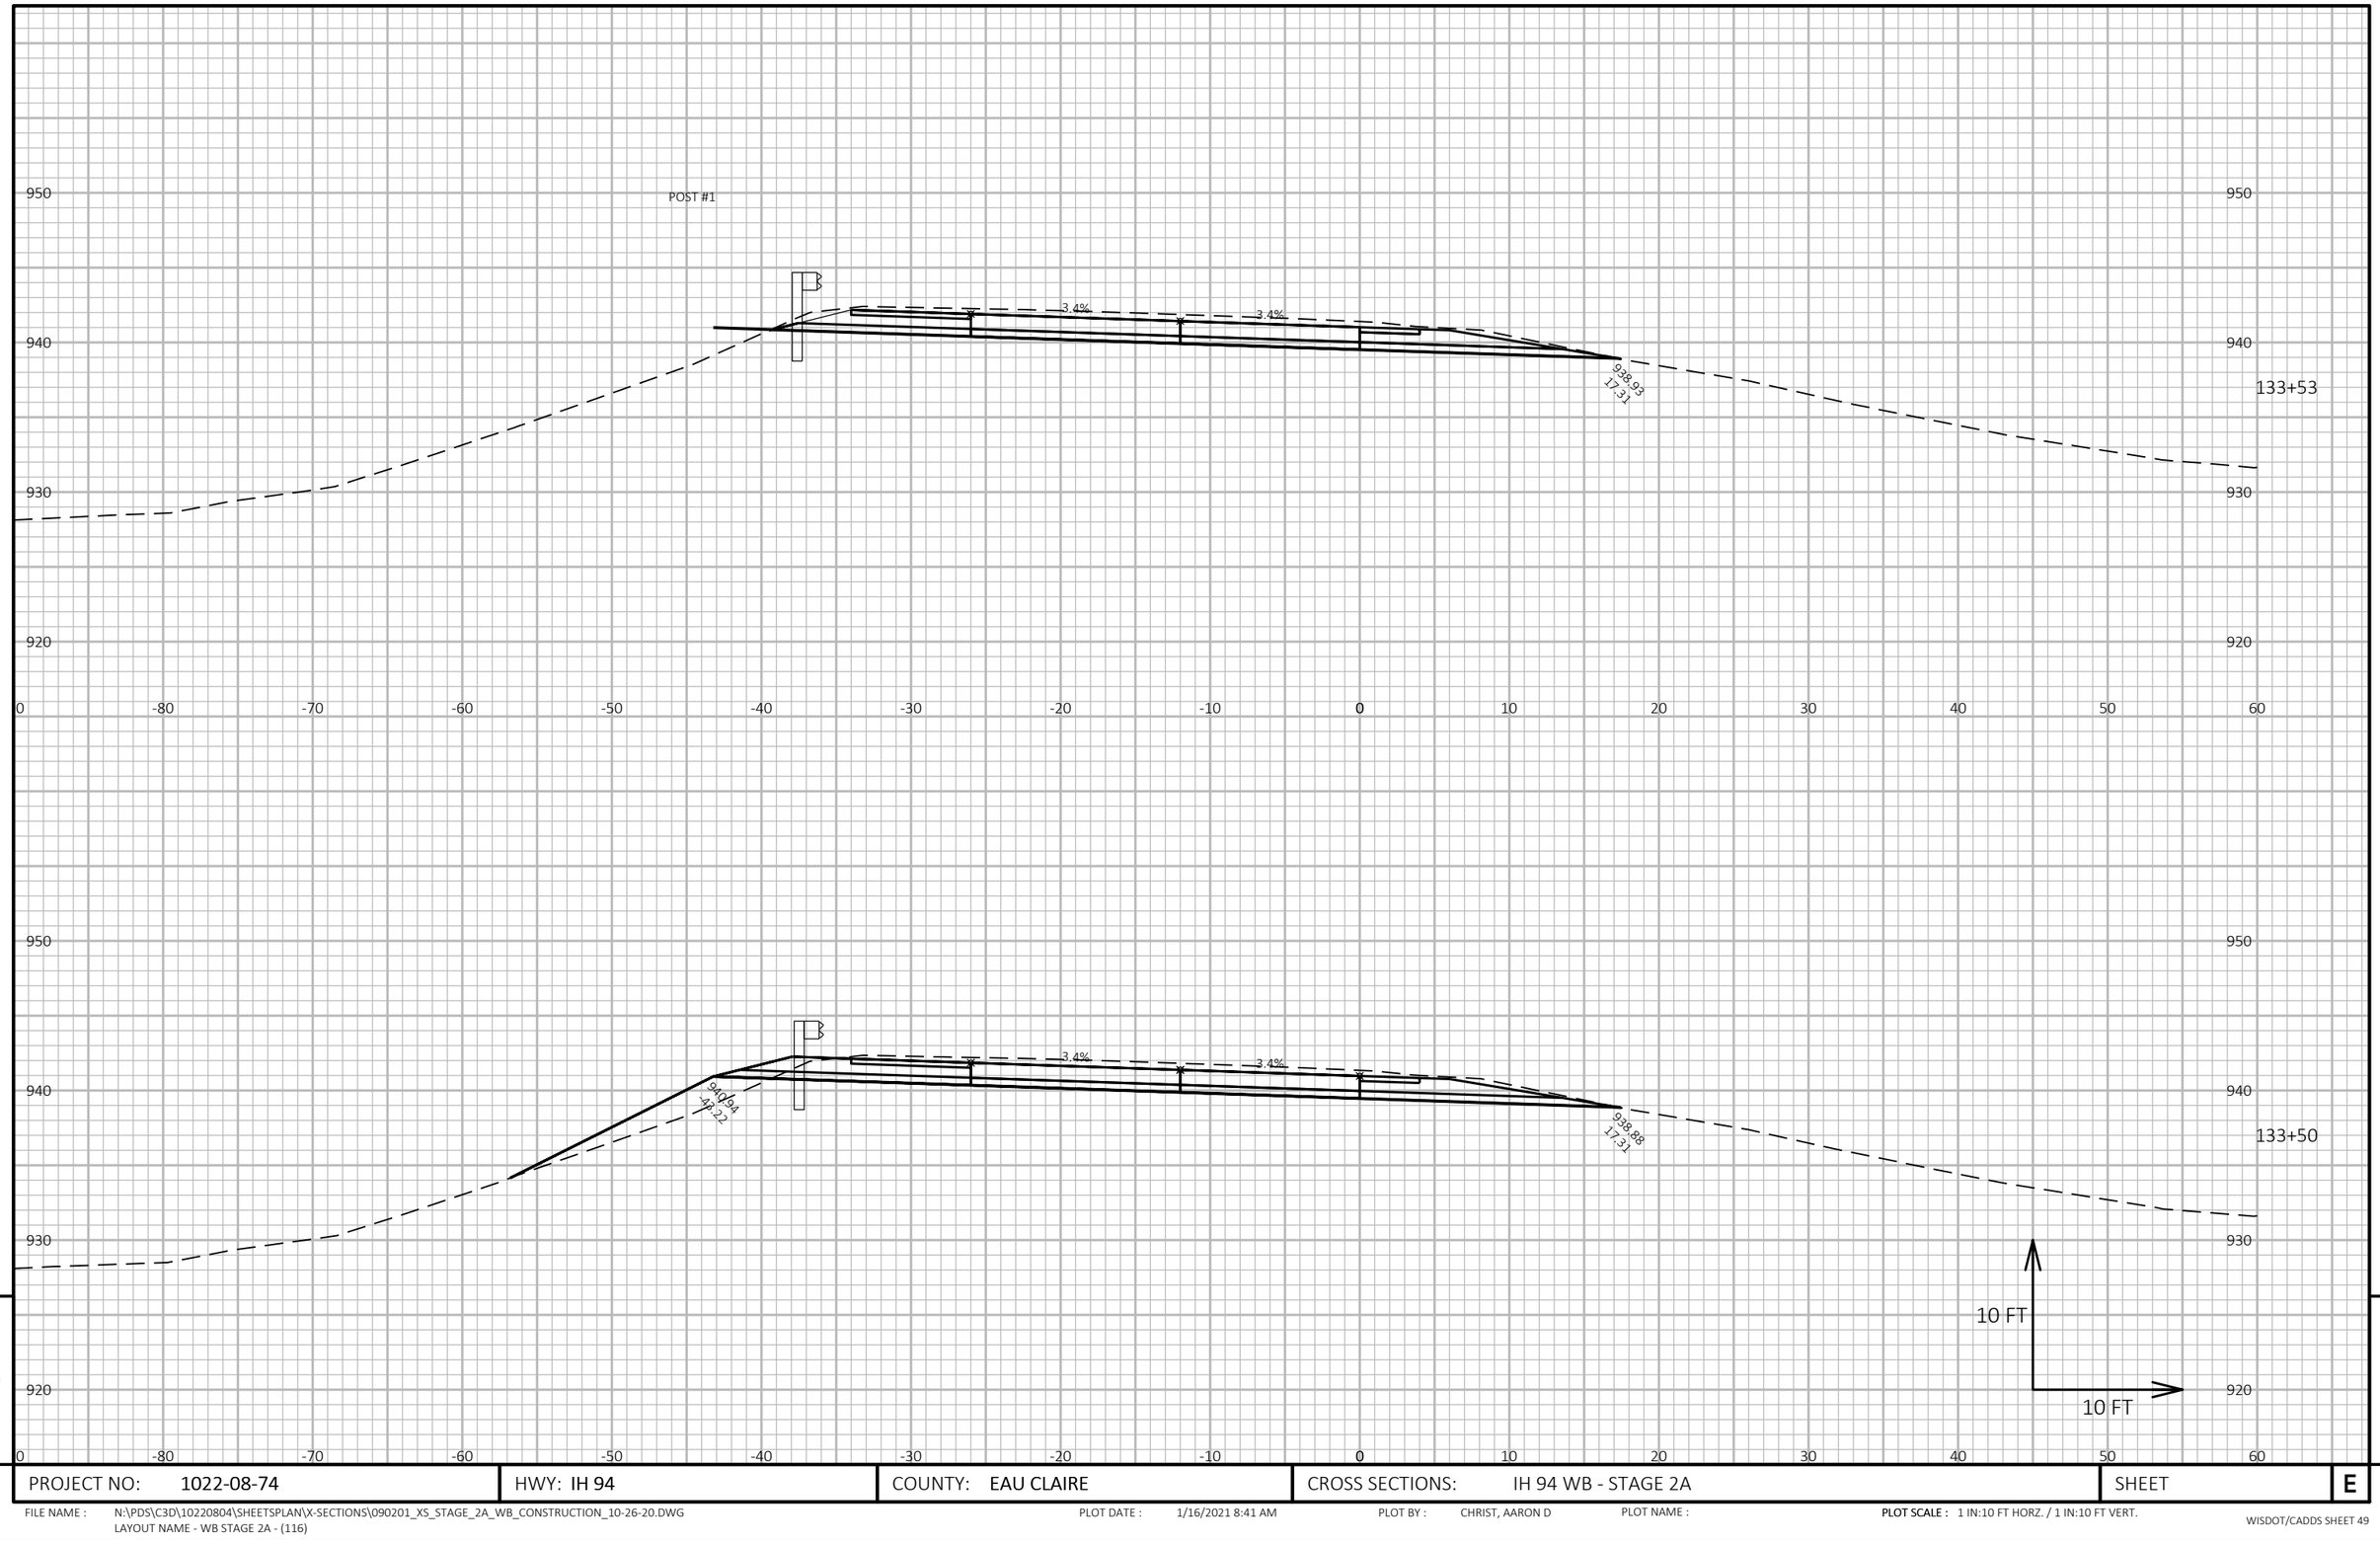

9


9

PROJECT NO: 1022-08-74	HWY: IH 94	COUNTY: EAU CLAIRE	CROSS SECTIONS: IH 94 WB - STAGE 2A	SHEET	E

FILE NAME : N:\PDS\C3D\10220804\SHEETSPLAN\X-SECTIONS\090201_XS_STAGE_2A_WB_CONSTRUCTION_10-26-20.DWG
LAYOUT NAME - WB STAGE 2A - (116)

PLOT DATE : 1/16/2021 8:41 AM PLOT BY : CHRIST, AARON D PLOT NAME :

PLOT SCALE : 1 IN:10 FT HORZ. / 1 IN:10 FT VERT.

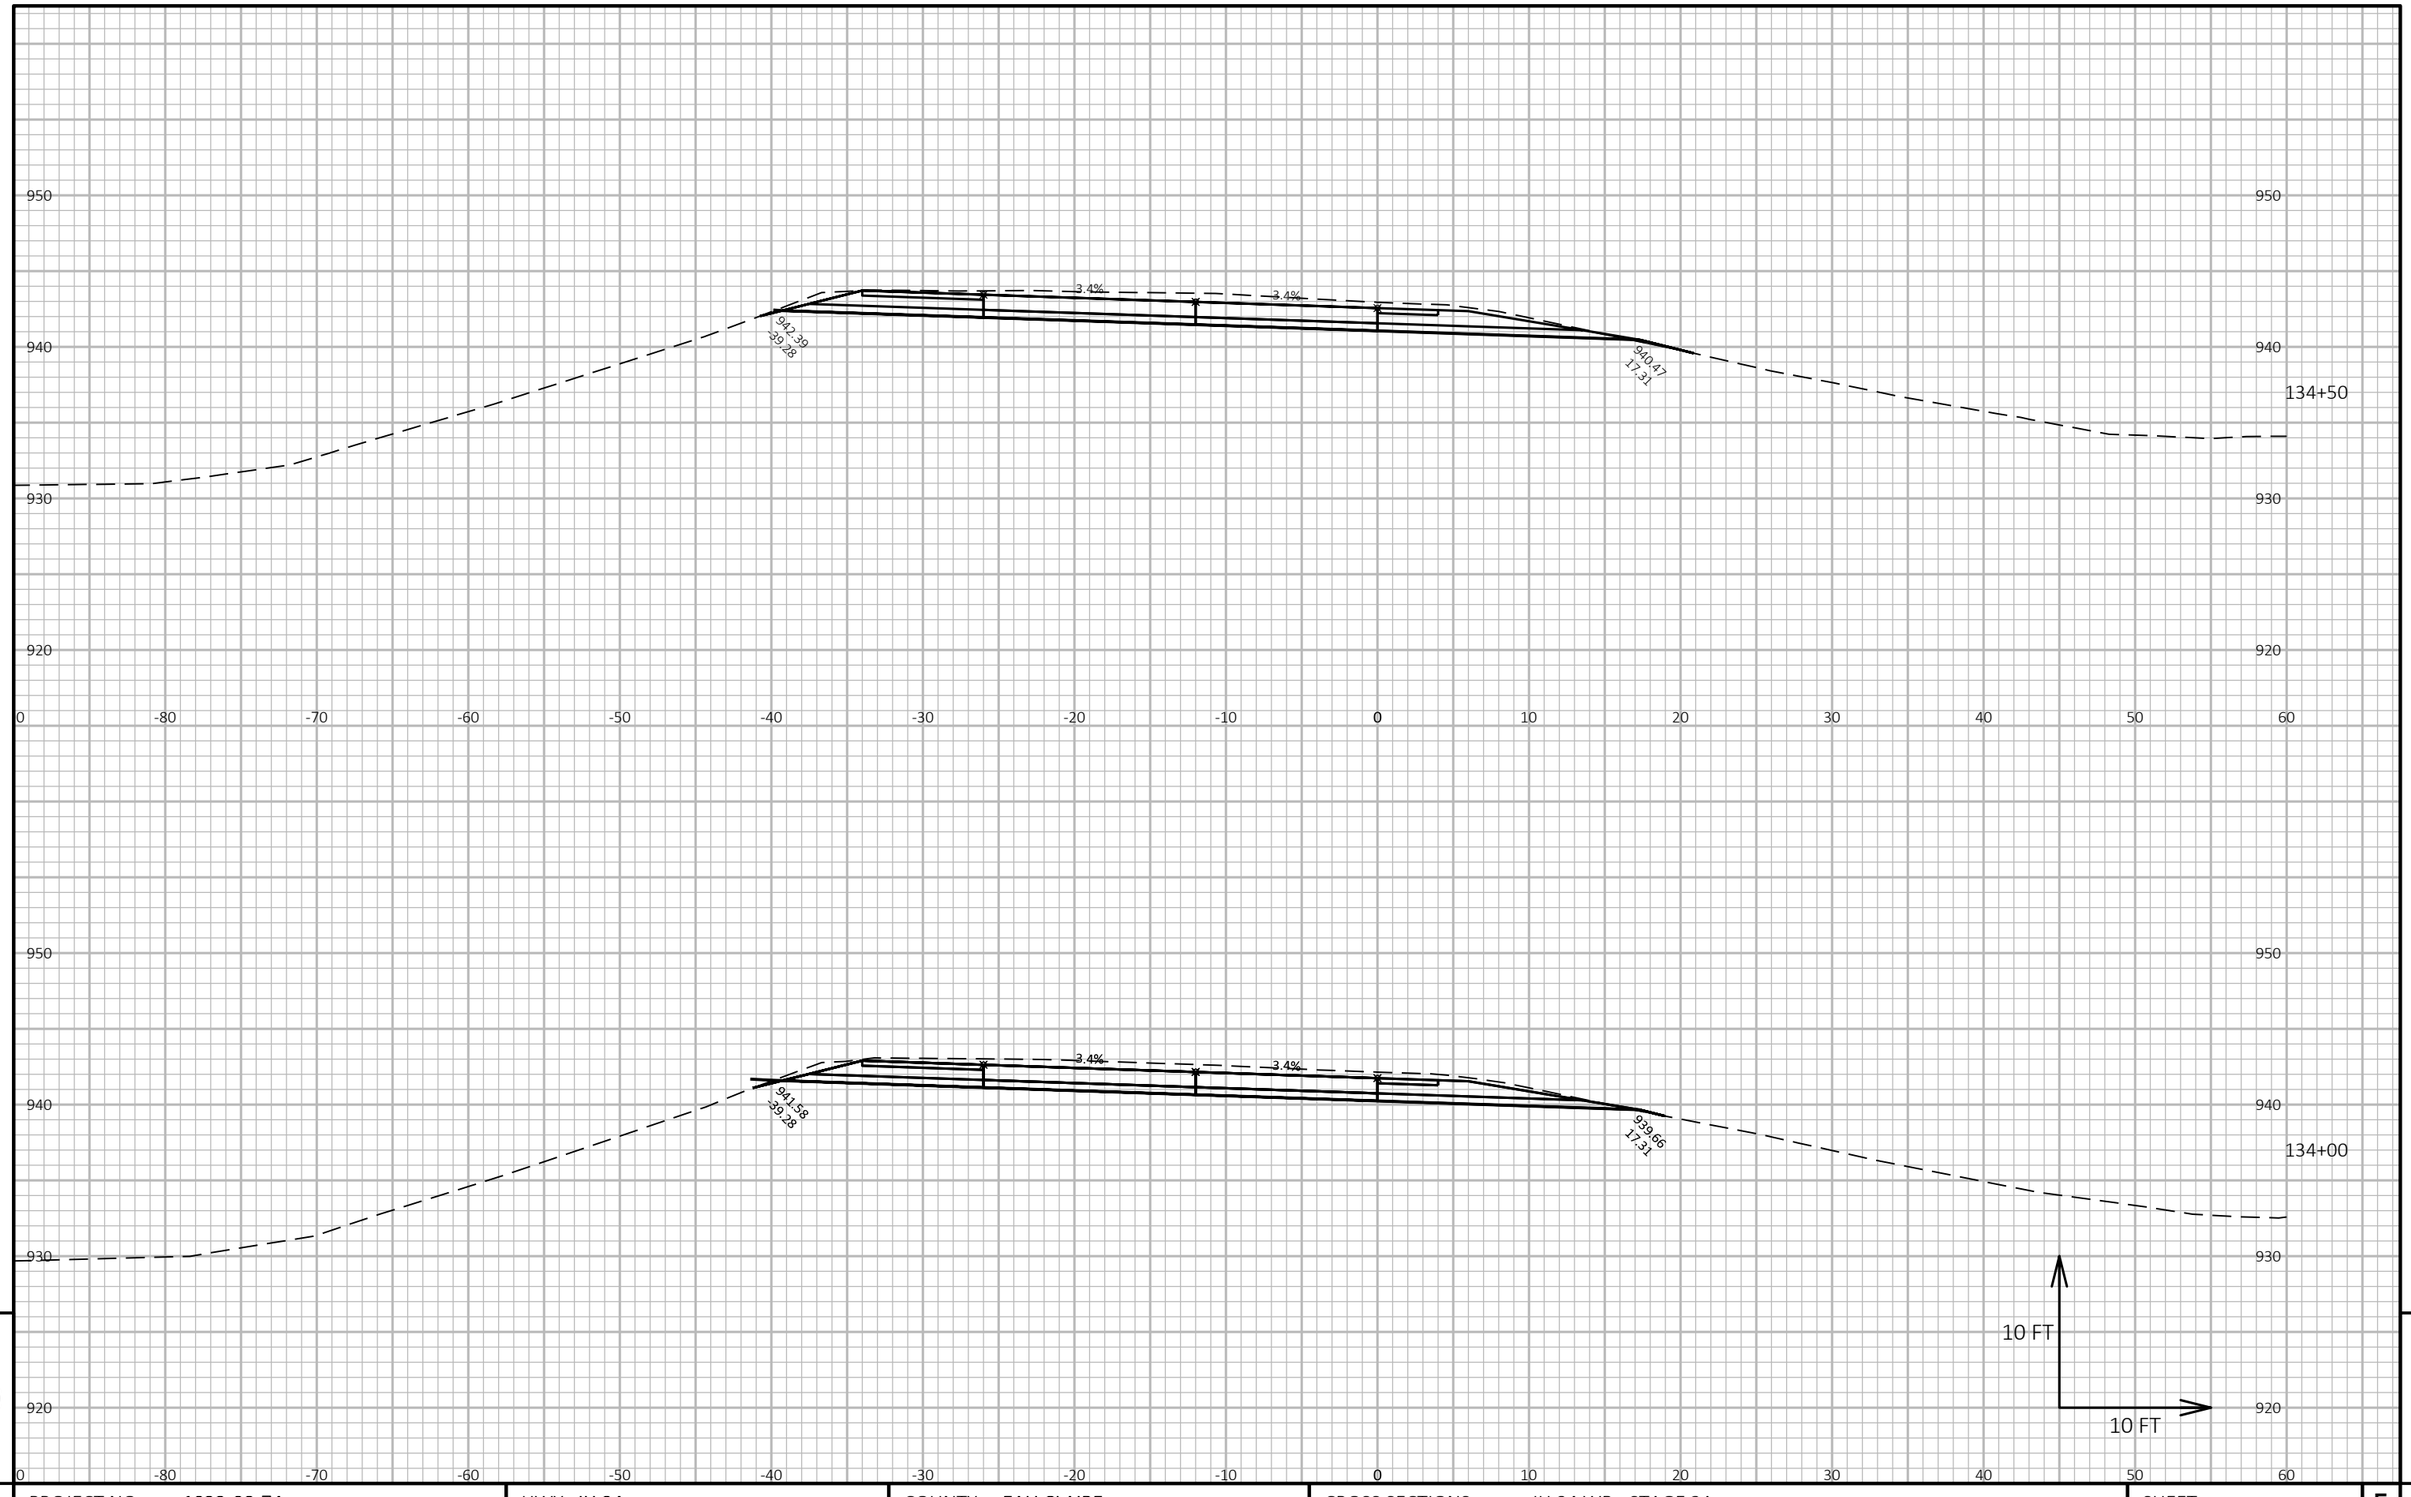

9


9

PROJECT NO: 1022-08-74	HWY: IH 94	COUNTY: EAU CLAIRE	CROSS SECTIONS: IH 94 WB - STAGE 2A	SHEET	E

FILE NAME : N:\PDS\C3D\10220804\SHEETSPLAN\X-SECTIONS\090201_XS_STAGE_2A_WB_CONSTRUCTION_10-26-20.DWG
LAYOUT NAME - WB STAGE 2A - (117)

PLOT DATE : 1/16/2021 8:41 AM PLOT BY : CHRIST, AARON D PLOT NAME :

PLOT SCALE : 1 IN:10 FT HORZ. / 1 IN:10 FT VERT.

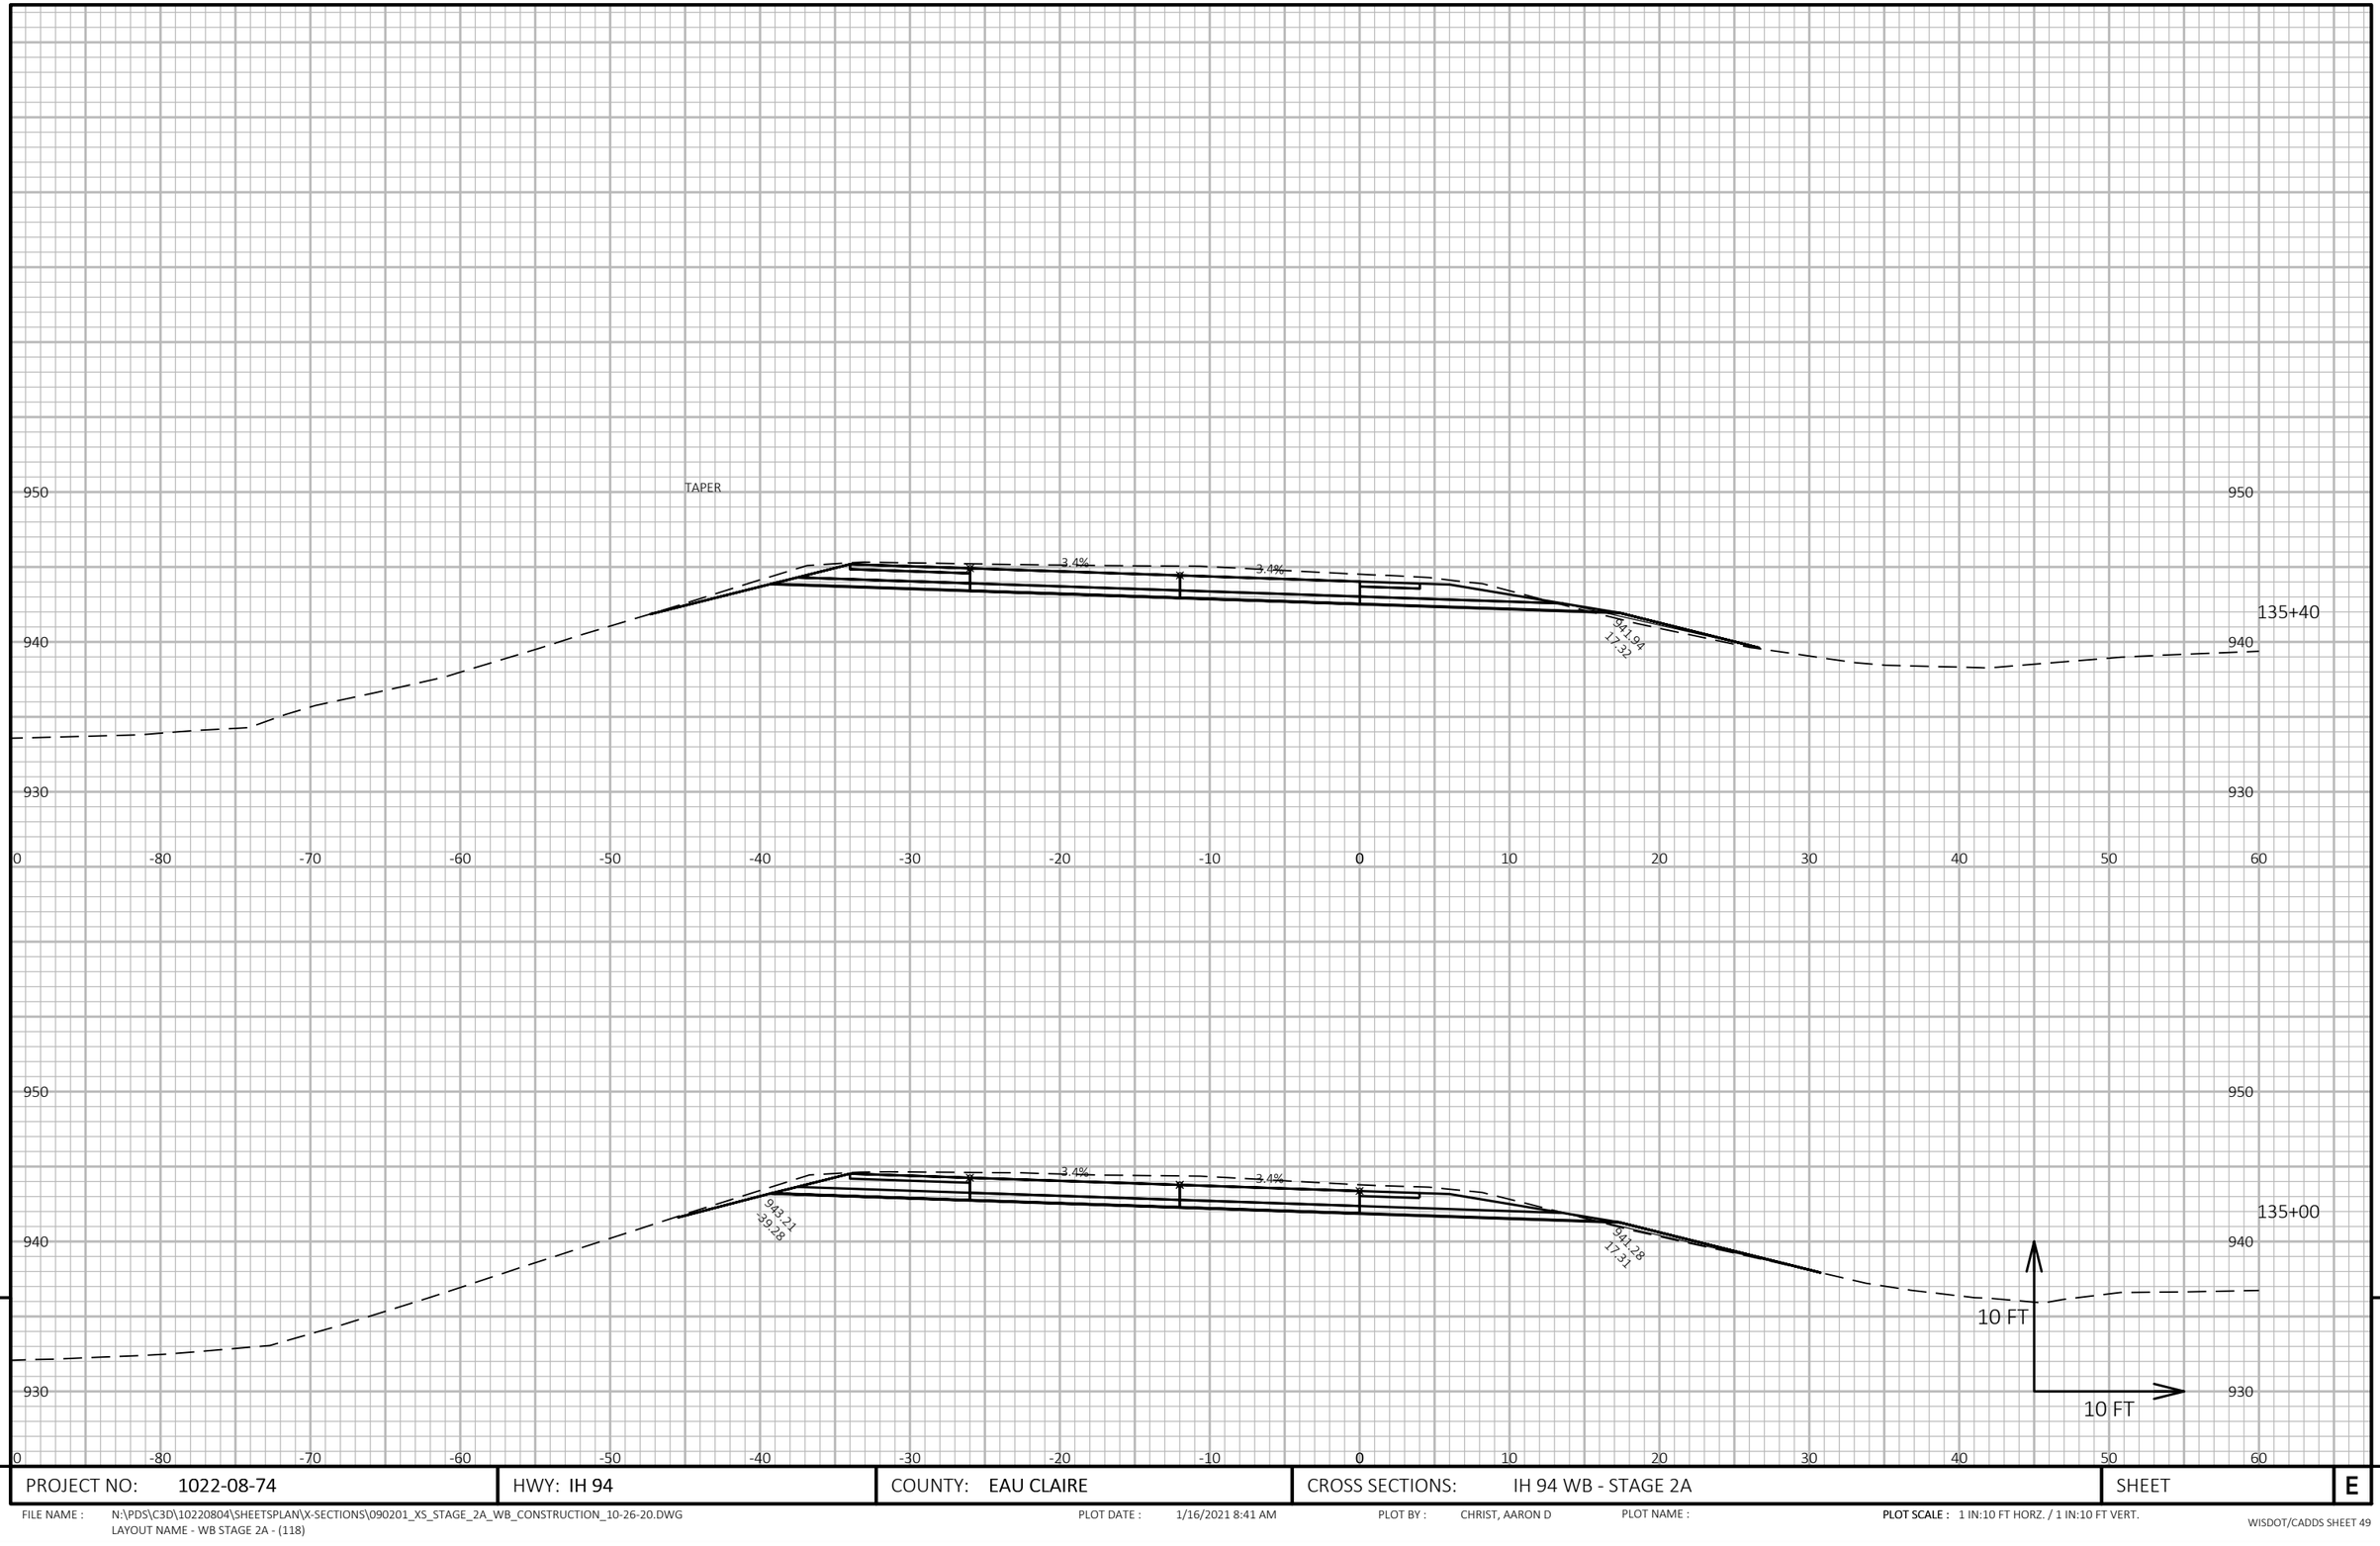


9

9

PROJECT NO: 1022-08-74	HWY: IH 94	COUNTY: EAU CLAIRE	CROSS SECTIONS: IH 94 WB - STAGE 2A	SHEET E

FILE NAME : N:\PDS\C3D\10220804\SHEETSPLAN\X-SECTIONS\090201_XS_STAGE_2A_WB_CONSTRUCTION_10-26-20.DWG
LAYOUT NAME - WB STAGE 2A - (118)

PLOT DATE : 1/16/2021 8:41 AM PLOT BY : CHRIST, AARON D PLOT NAME : **PLOT SCALE :** 1 IN:10 FT HORZ. / 1 IN:10 FT VERT.

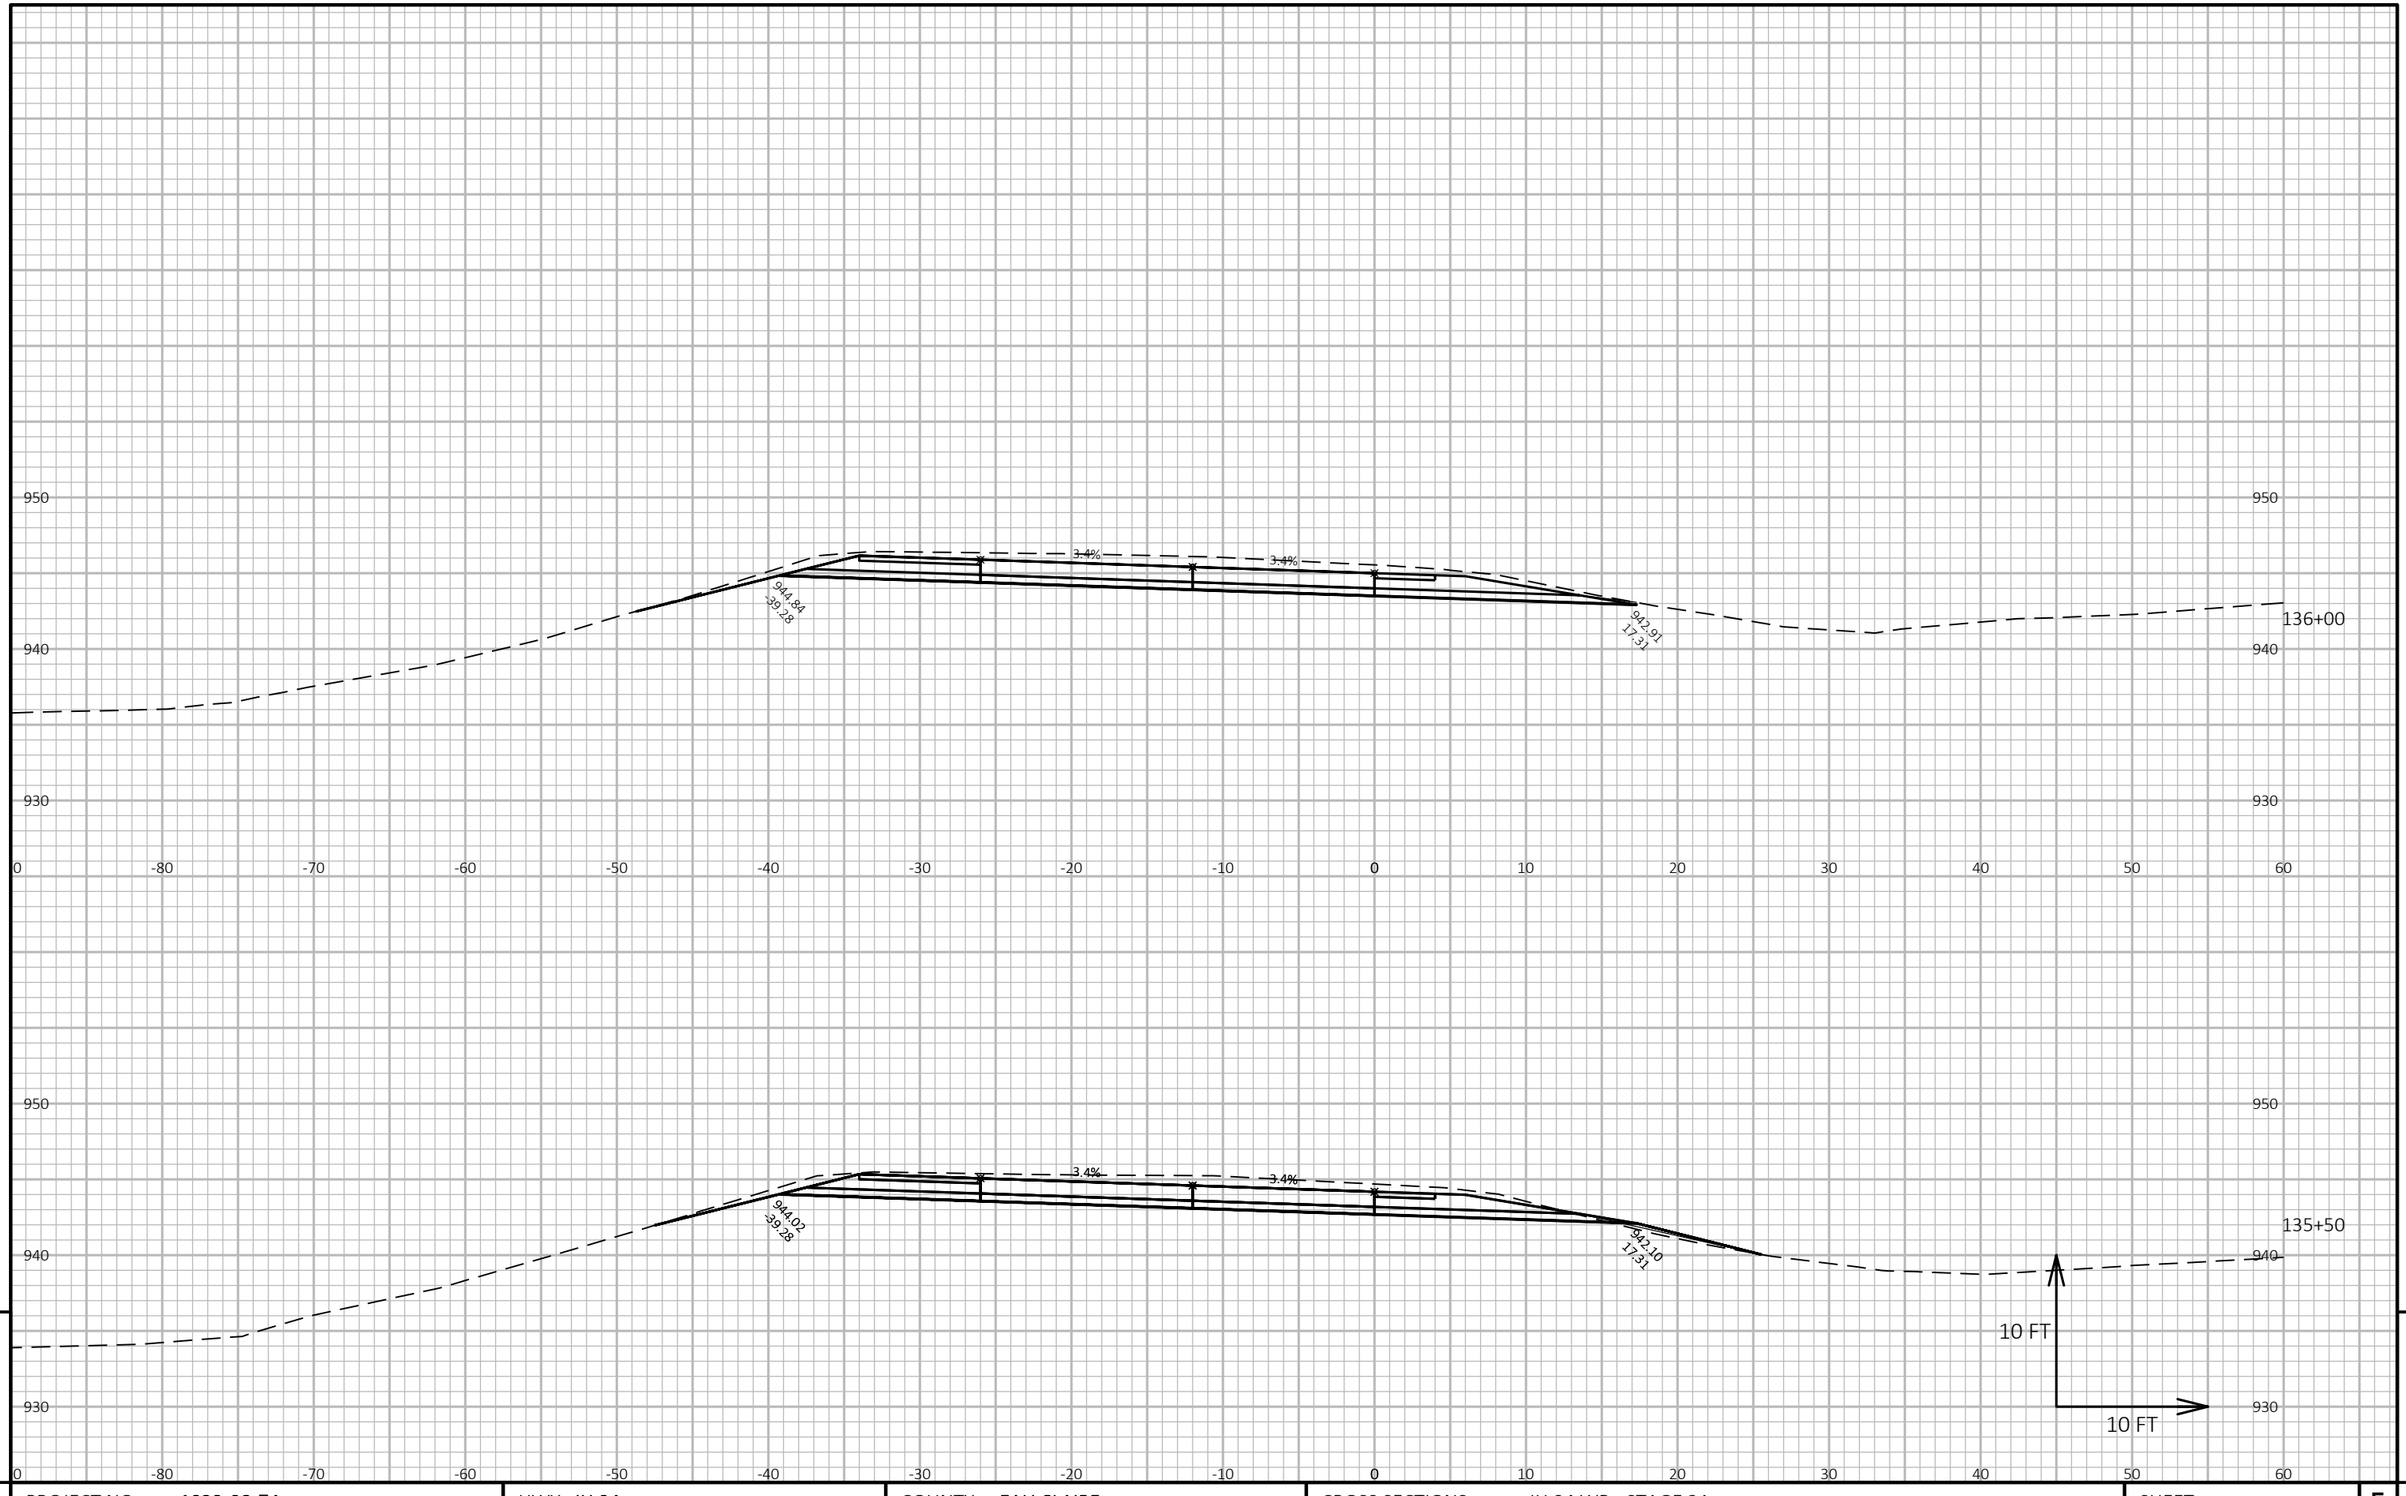

9

9

PROJECT NO: 1022-08-74	HWY: IH 94	COUNTY: EAU CLAIRE	CROSS SECTIONS: IH 94 WB - STAGE 2A	SHEET	E


FILE NAME : N:\PDS\C3D\10220804\SHEETSPLAN\X-SECTIONS\090201_XS_STAGE_2A_WB_CONSTRUCTION_10-26-20.DWG
LAYOUT NAME - WB STAGE 2A - (119)

PLOT DATE : 1/16/2021 8:41 AM

PLOT BY : CHRIST, AARON D

PLOT NAME :

PLOT SCALE : 1 IN:10 FT HORZ. / 1 IN:10 FT VERT.

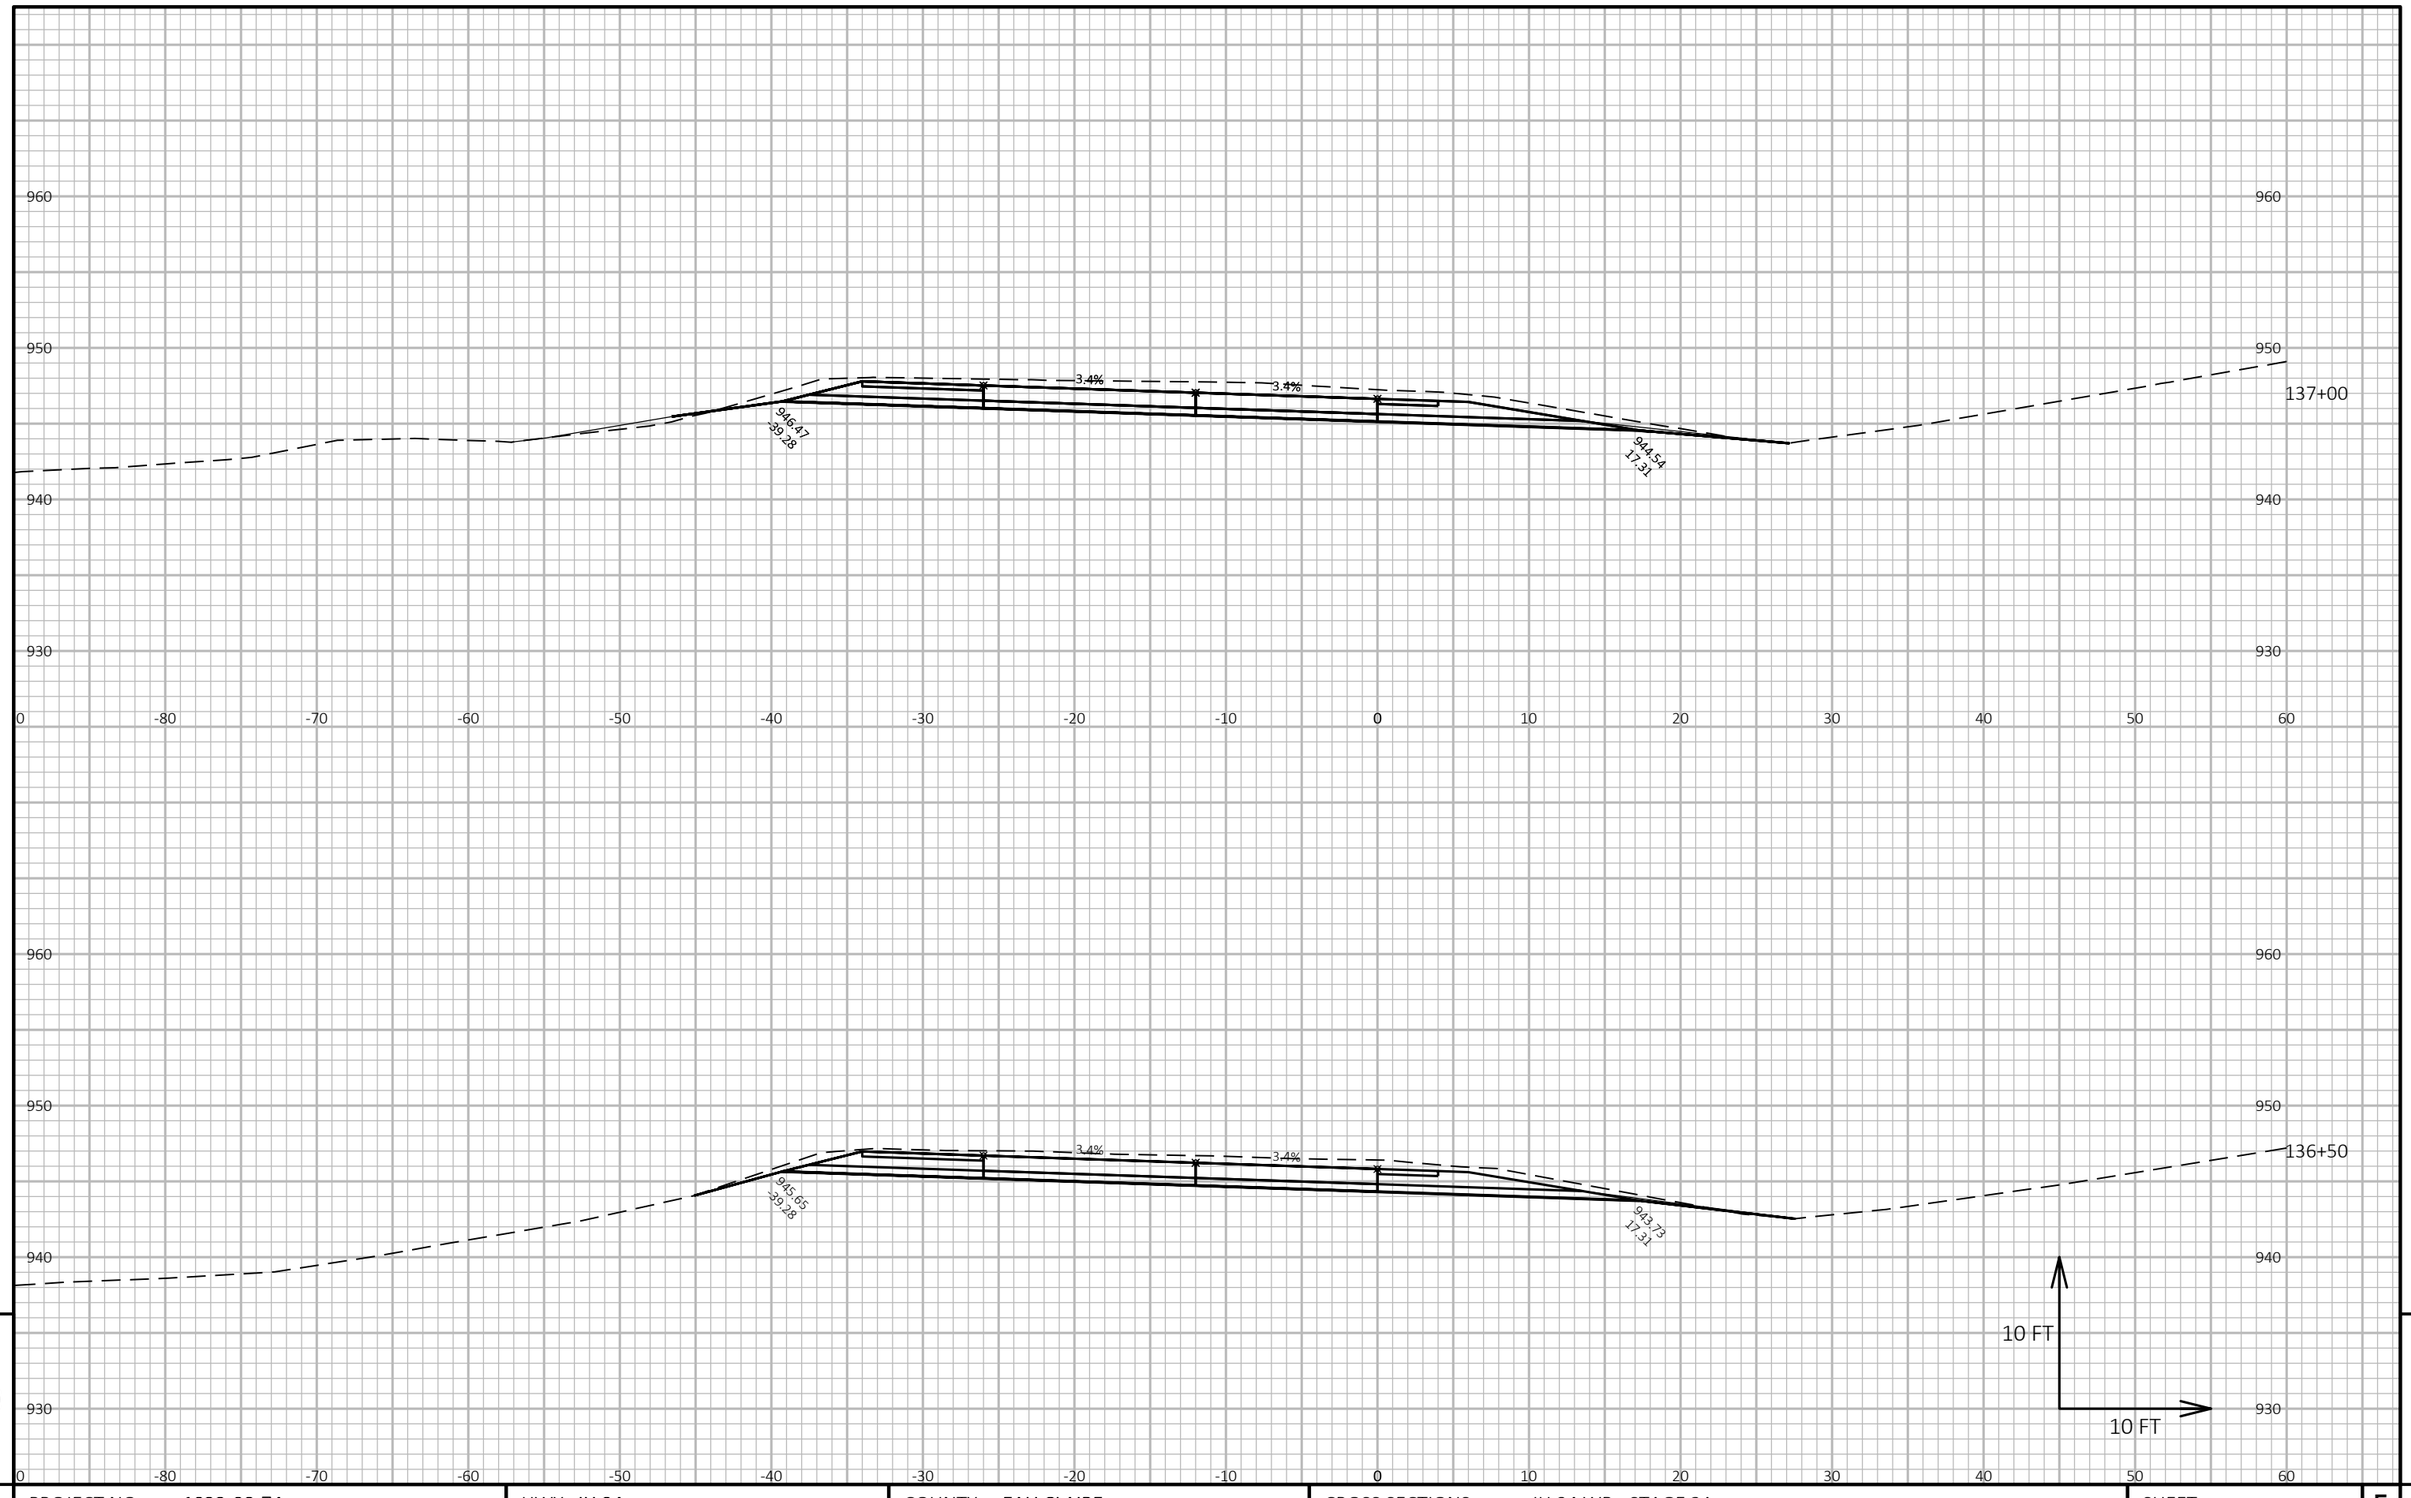

9

9

PROJECT NO: 1022-08-74	HWY: IH 94	COUNTY: EAU CLAIRE	CROSS SECTIONS: IH 94 WB - STAGE 2A	SHEET E


FILE NAME : N:\PDS\C3D\10220804\SHEETSPLAN\X-SECTIONS\090201_XS_STAGE_2A_WB_CONSTRUCTION_10-26-20.DWG
LAYOUT NAME - WB STAGE 2A - (120)

PLOT DATE : 1/16/2021 8:41 AM

PLOT BY : CHRIST, AARON D

PLOT NAME :

PLOT SCALE : 1 IN:10 FT HORZ. / 1 IN:10 FT VERT.

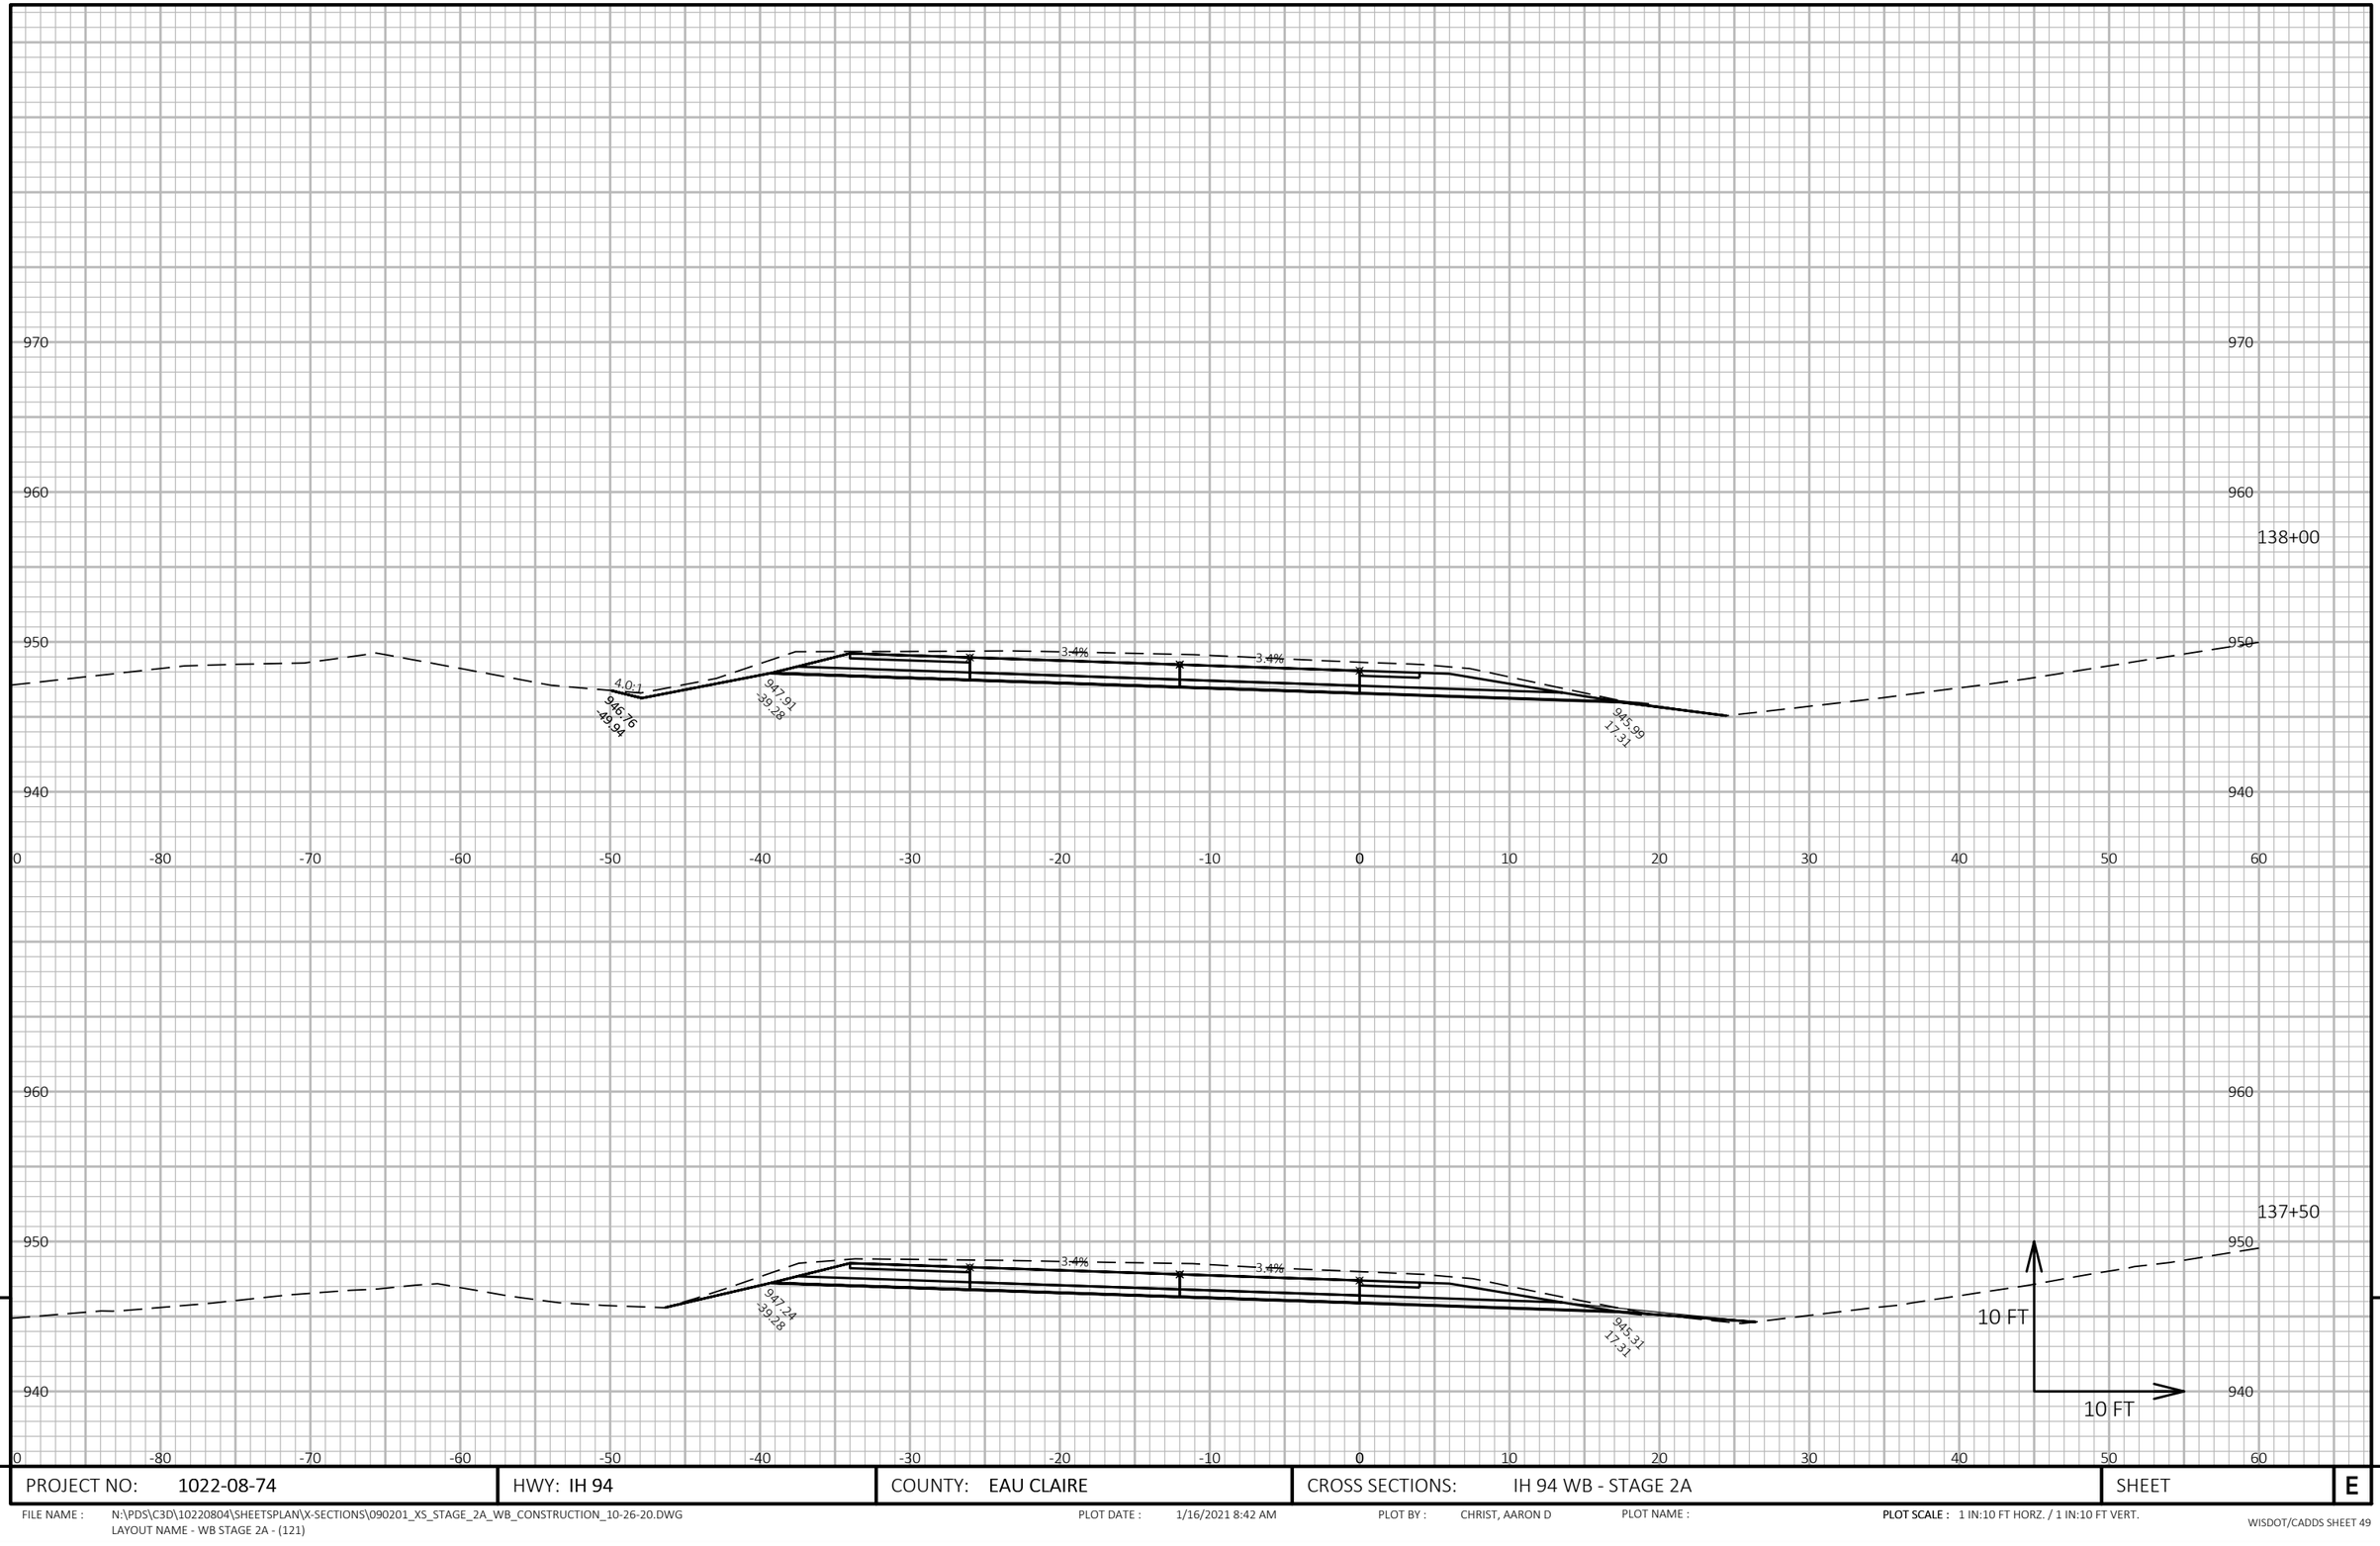


PROJECT NO: 1022-08-74	HWY: IH 94	COUNTY: EAU CLAIRE	CROSS SECTIONS: IH 94 WB - STAGE 2A	SHEET E

FILE NAME : N:\PDS\C3D\10220804\SHEETSPLAN\X-SECTIONS\090201_XS_STAGE_2A_WB_CONSTRUCTION_10-26-20.DWG
LAYOUT NAME - WB STAGE 2A - (121)

PLOT DATE : 1/16/2021 8:42 AM PLOT BY : CHRIST, AARON D PLOT NAME : **PLOT SCALE :** 1 IN:10 FT HORZ. / 1 IN:10 FT VERT.

9

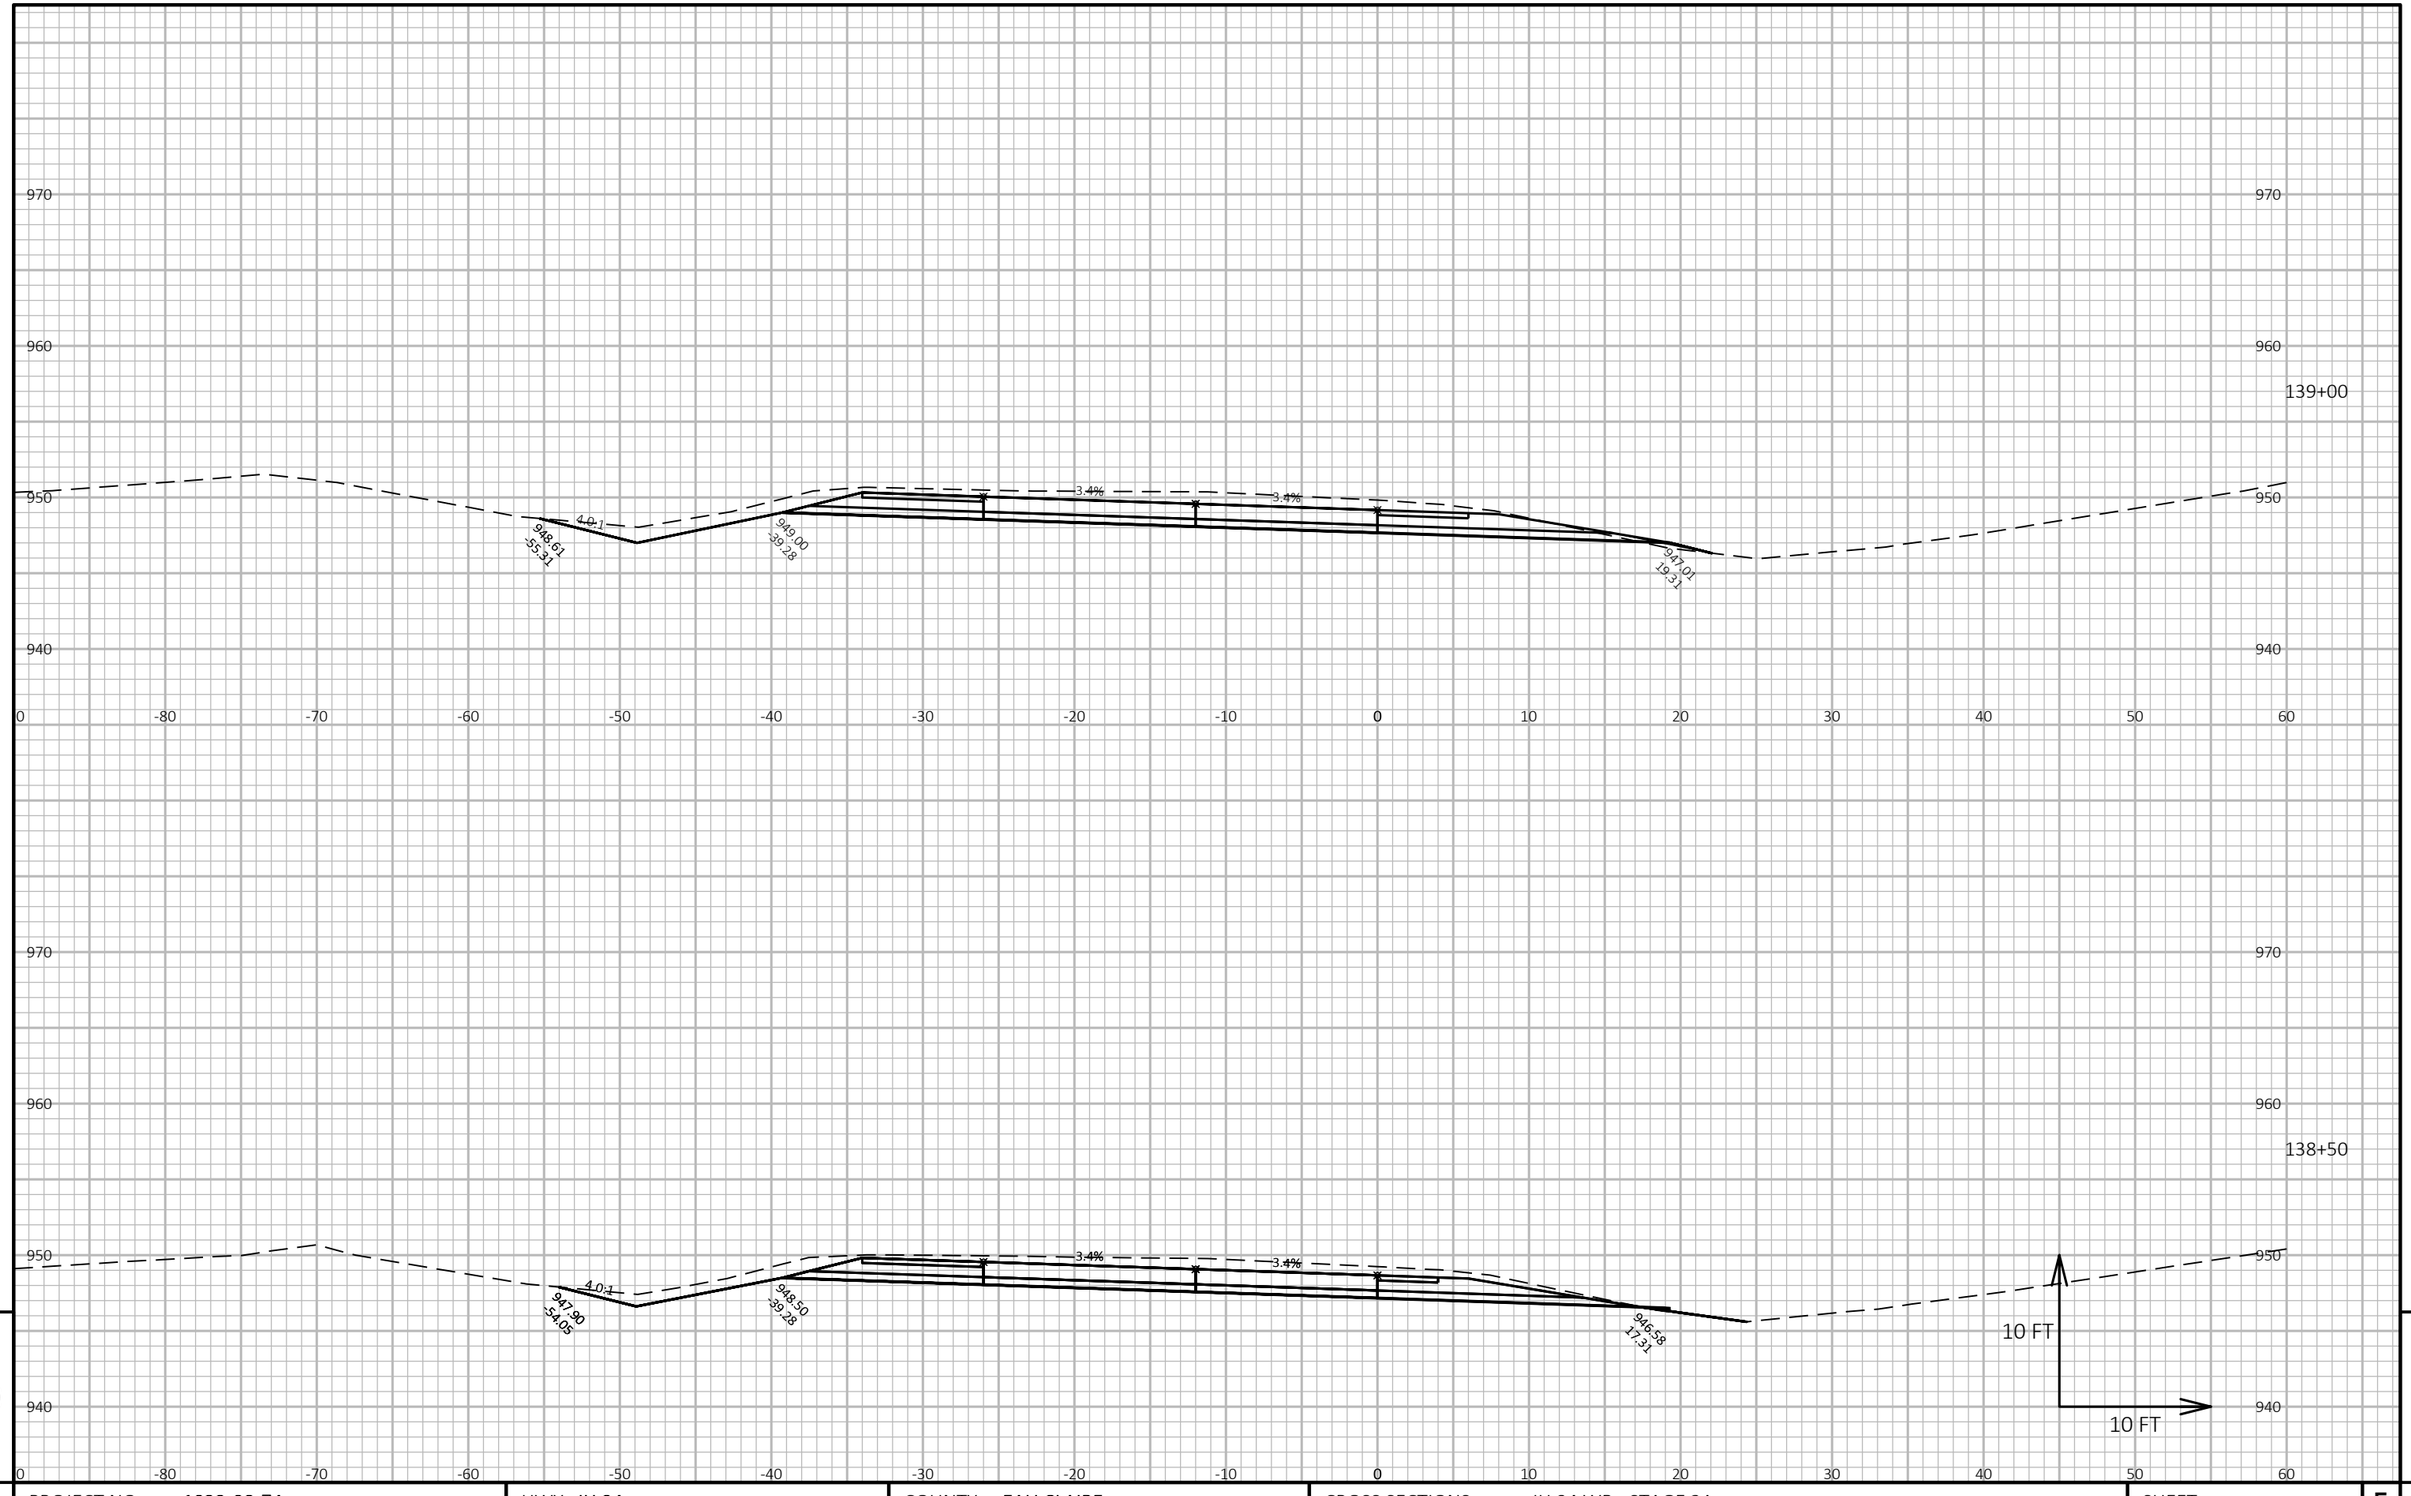

9

9

PROJECT NO: 1022-08-74	HWY: IH 94	COUNTY: EAU CLAIRE	CROSS SECTIONS: IH 94 WB - STAGE 2A	SHEET	E


FILE NAME : N:\PDS\C3D\10220804\SHEETSPLAN\X-SECTIONS\090201_XS_STAGE_2A_WB_CONSTRUCTION_10-26-20.DWG
LAYOUT NAME - WB STAGE 2A - (122)

PLOT DATE : 1/16/2021 8:42 AM

PLOT BY : CHRIST, AARON D

PLOT NAME :

PLOT SCALE : 1 IN:10 FT HORZ. / 1 IN:10 FT VERT.

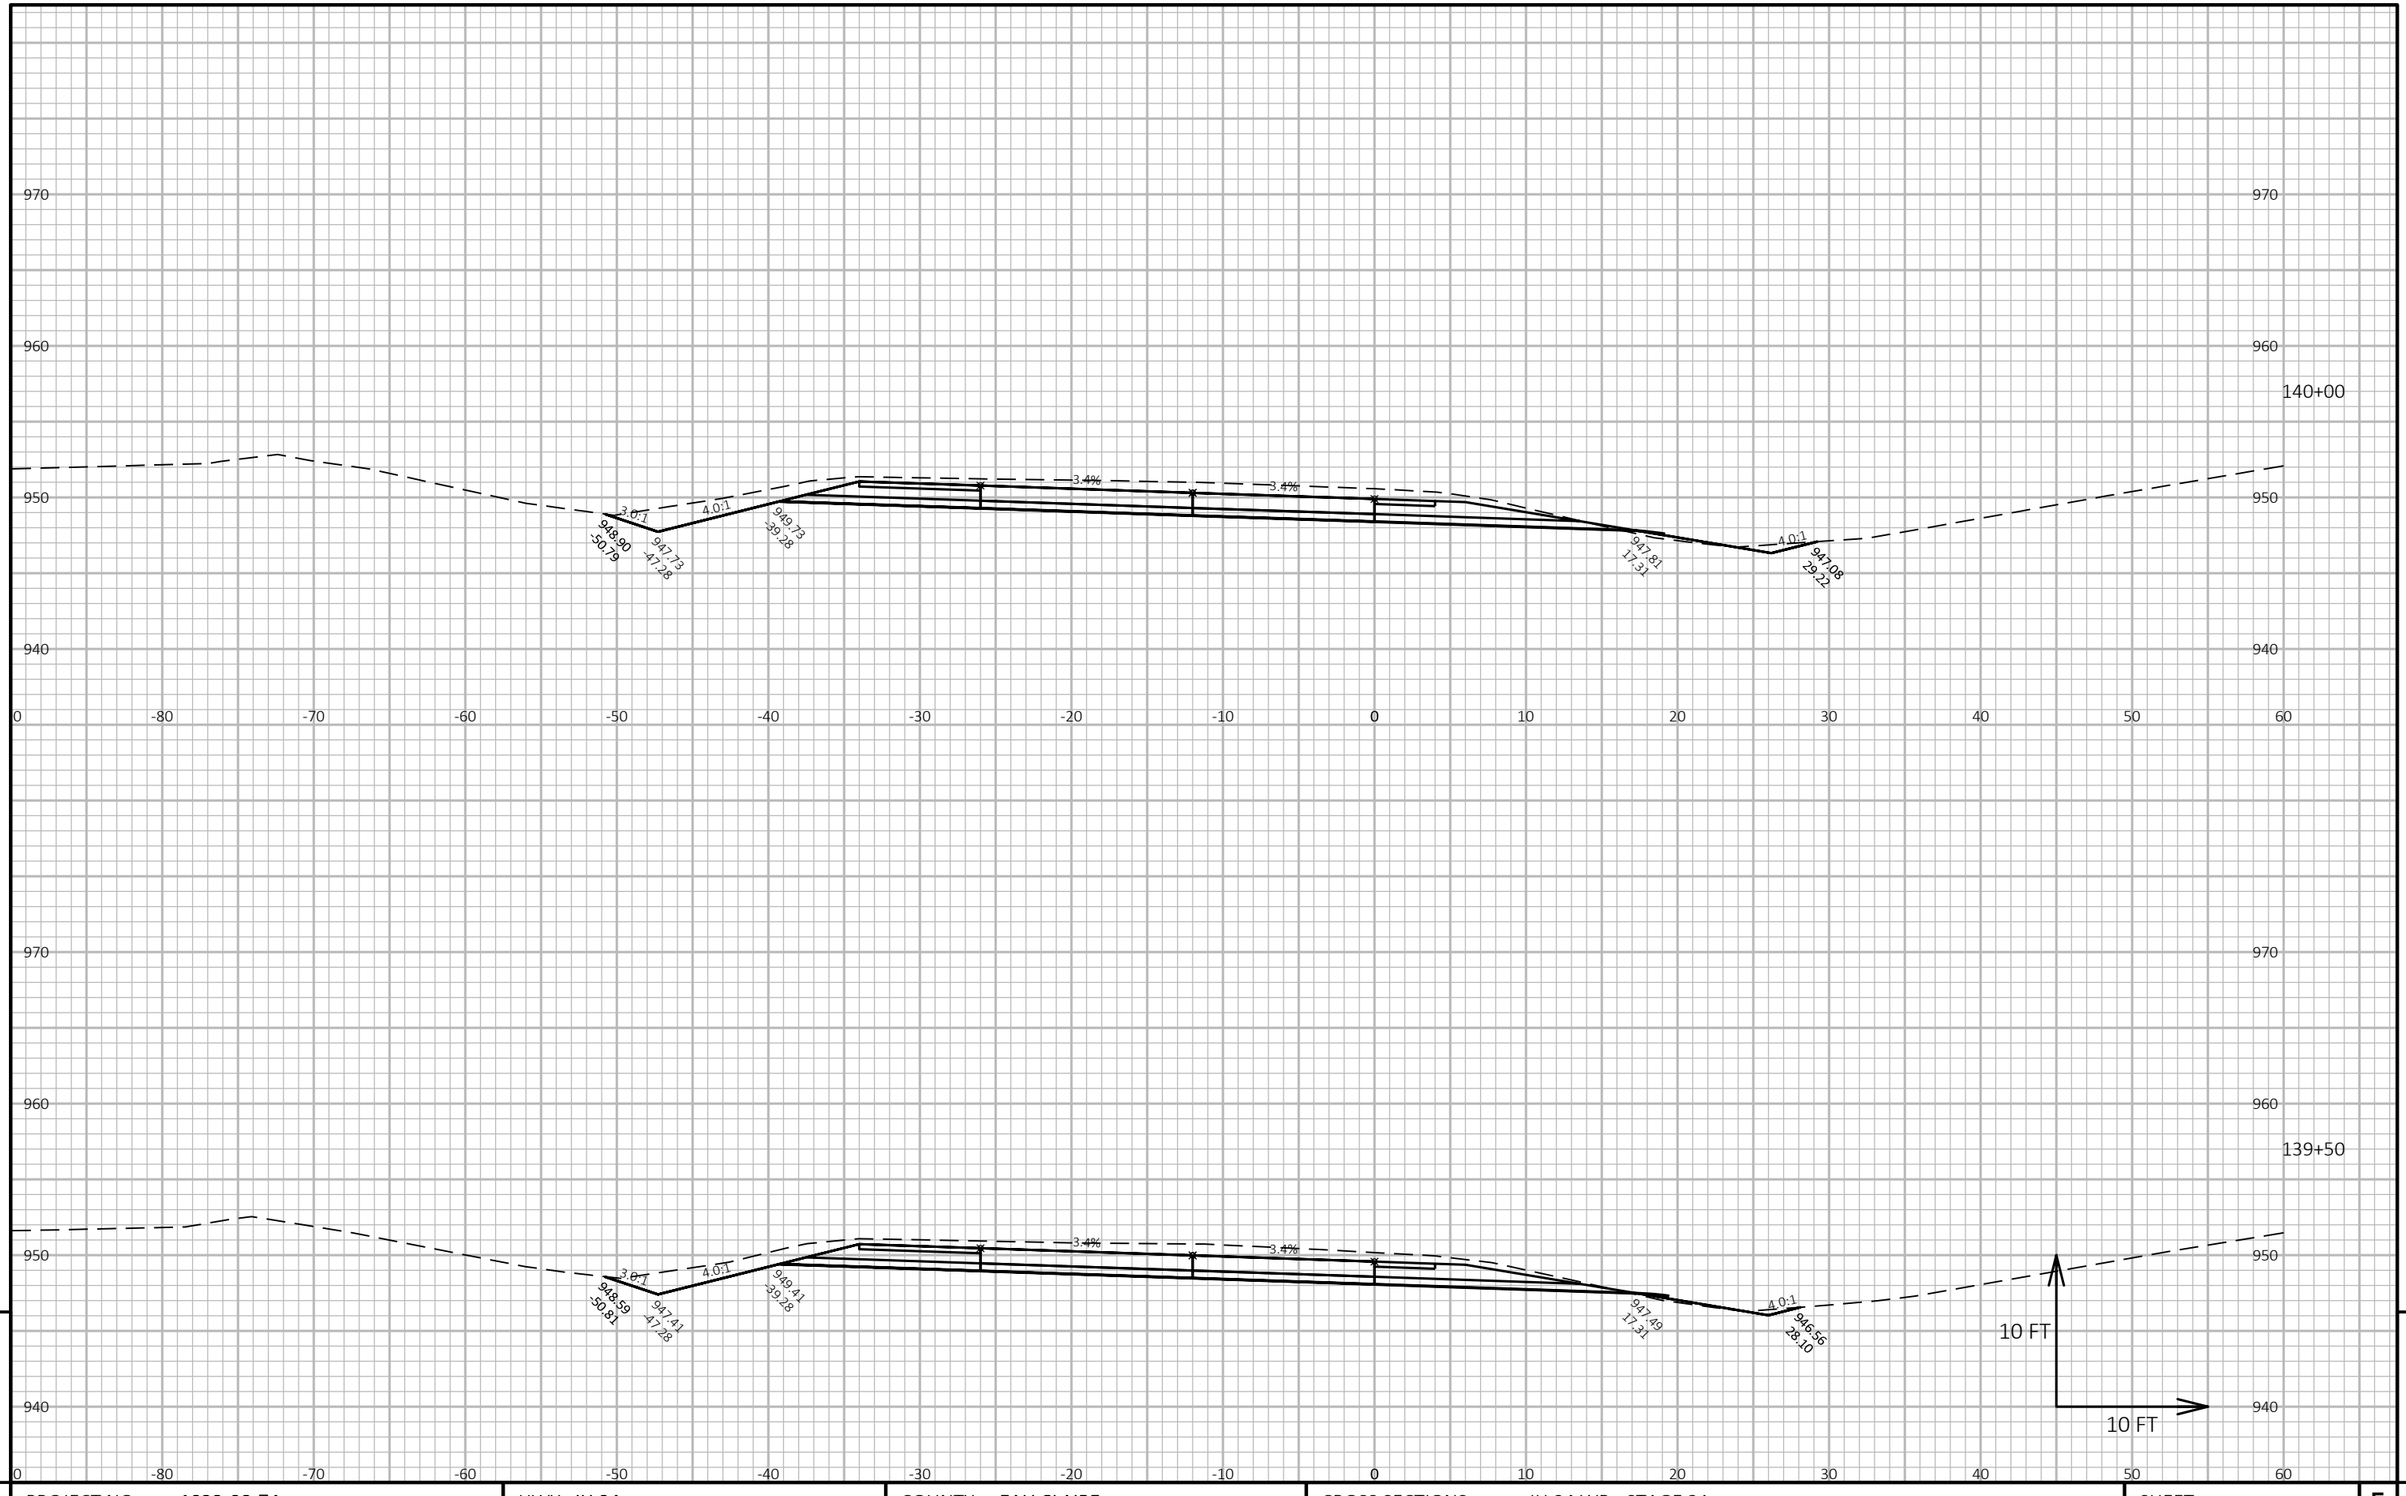

9

9

PROJECT NO: 1022-08-74	HWY: IH 94	COUNTY: EAU CLAIRE	CROSS SECTIONS: IH 94 WB - STAGE 2A	SHEET	E


FILE NAME : N:\PDS\C3D\10220804\SHEETSPLAN\X-SECTIONS\090201_XS_STAGE_2A_WB_CONSTRUCTION_10-26-20.DWG
LAYOUT NAME - WB STAGE 2A - (123)

PLOT DATE : 1/16/2021 8:42 AM

PLOT BY : CHRIST, AARON D

PLOT NAME :

PLOT SCALE : 1 IN:10 FT HORZ. / 1 IN:10 FT VERT.

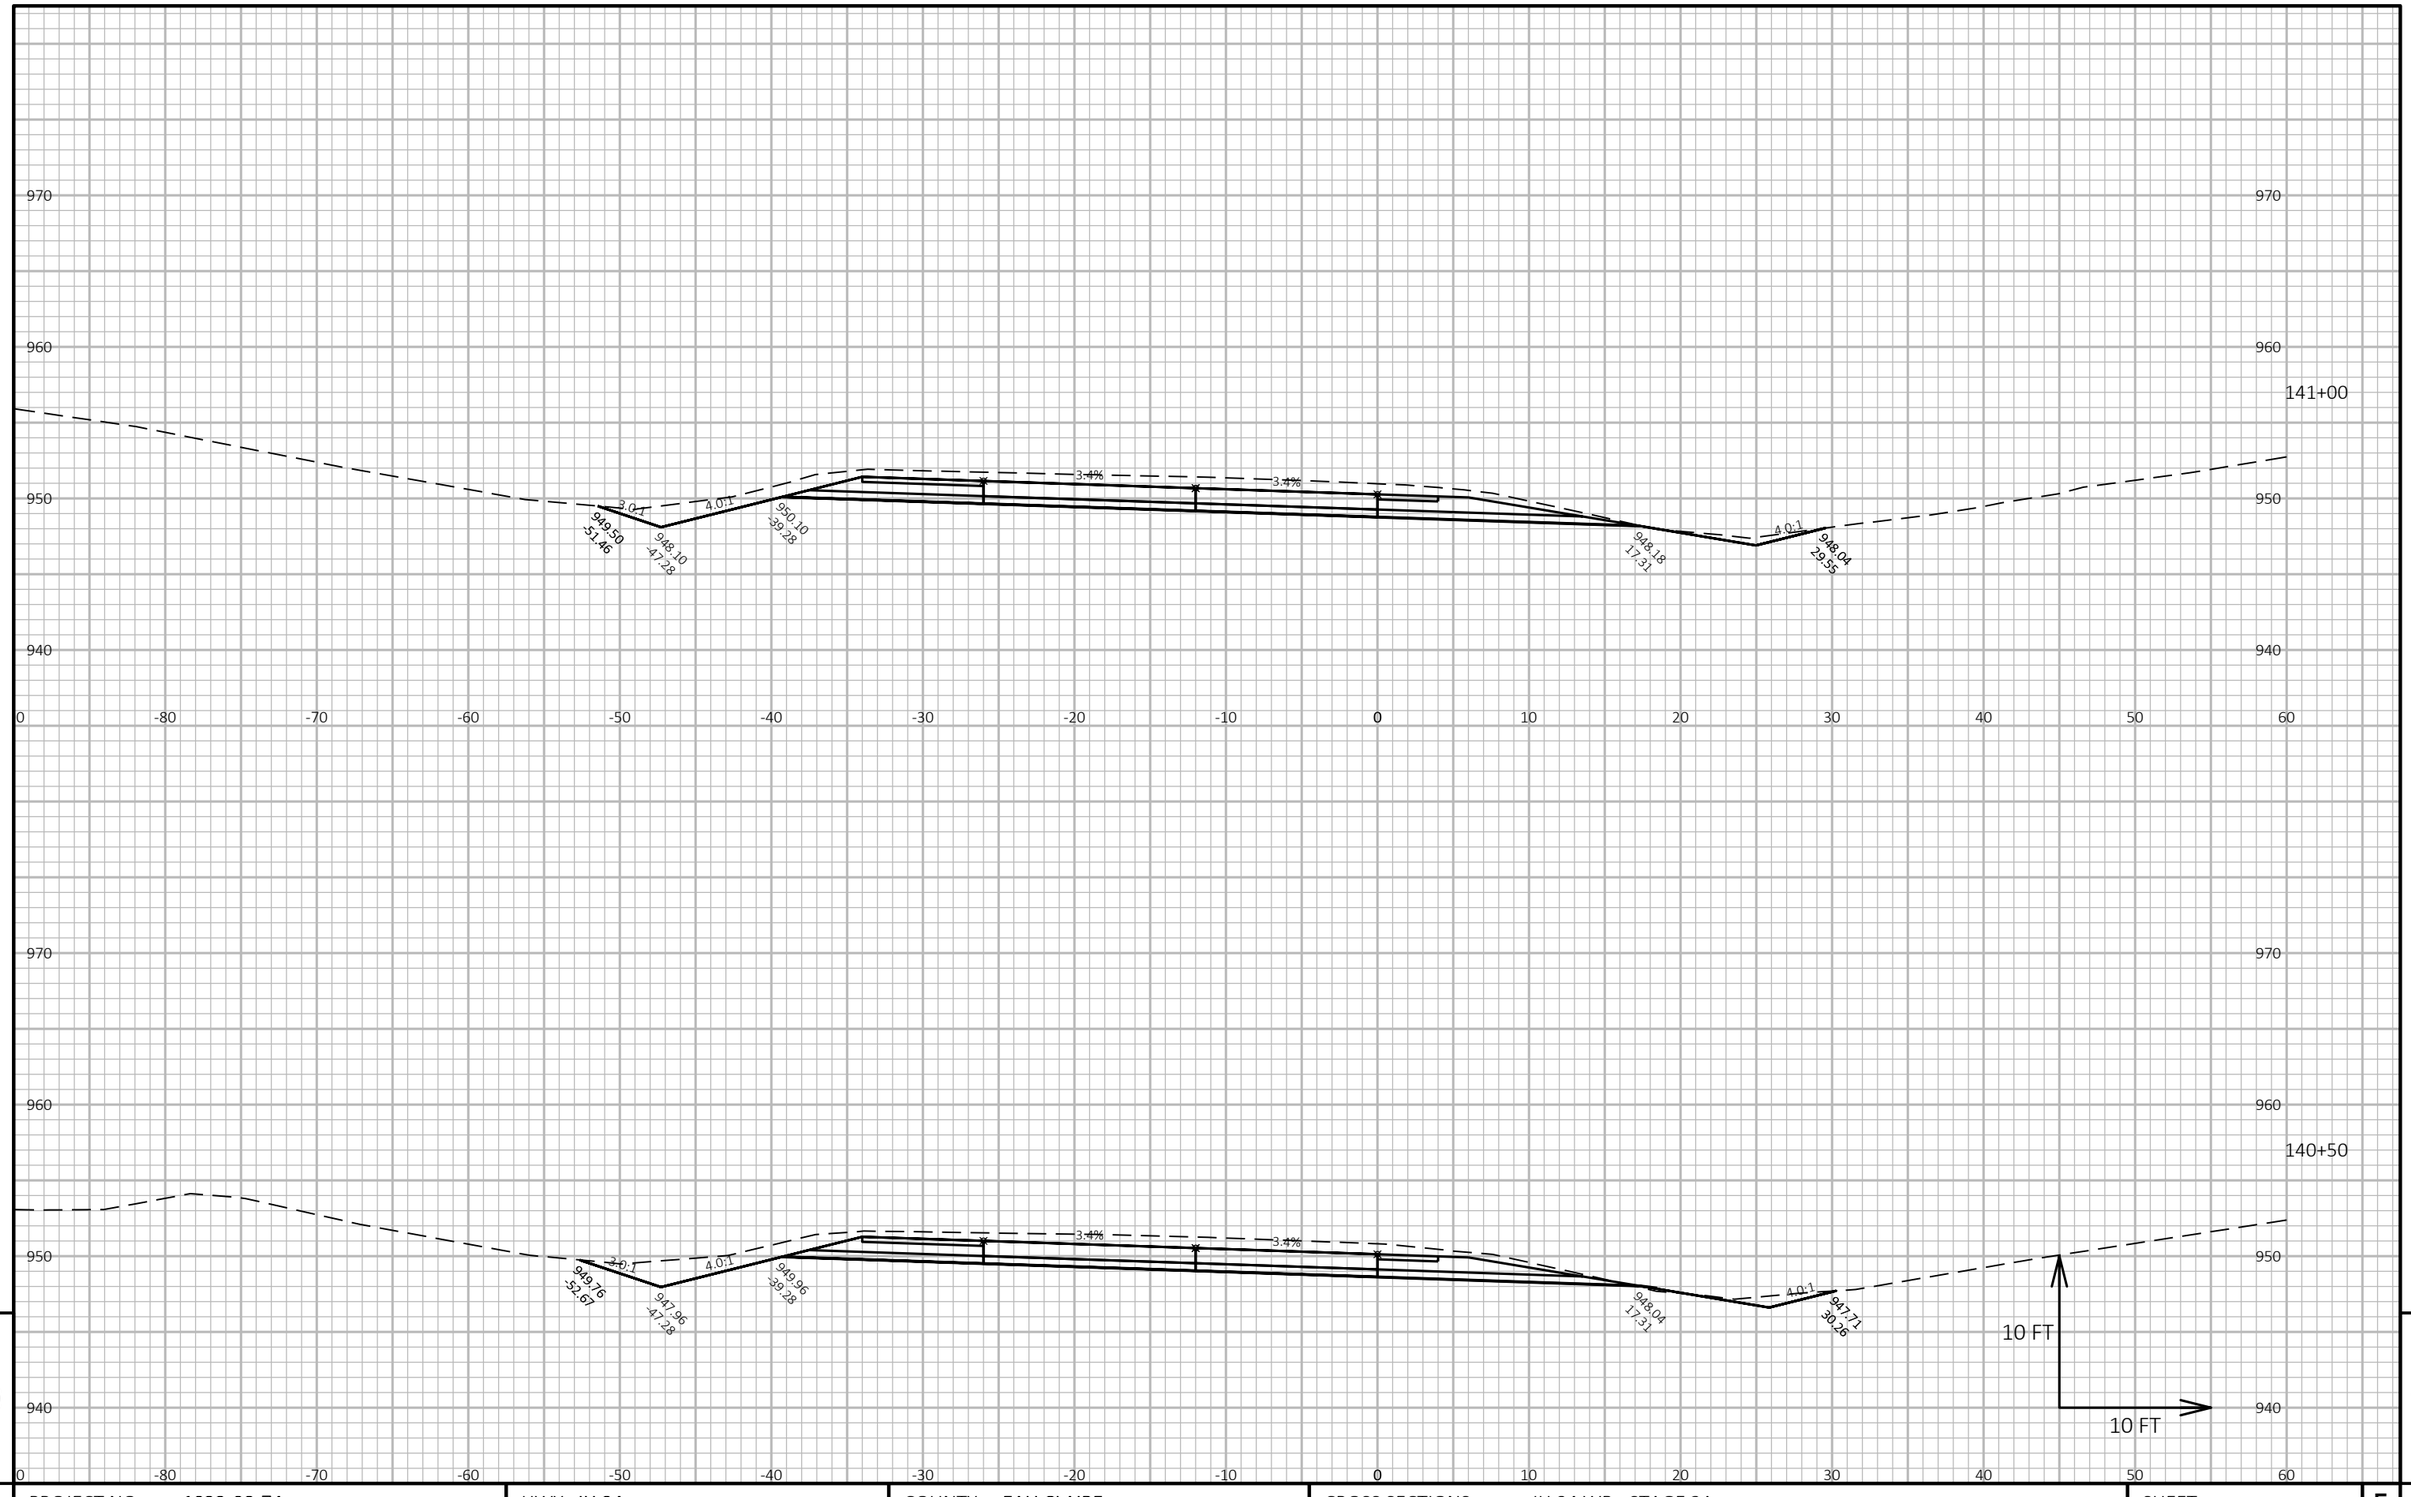

9

9

PROJECT NO: 1022-08-74	HWY: IH 94	COUNTY: EAU CLAIRE	CROSS SECTIONS: IH 94 WB - STAGE 2A	SHEET	E


FILE NAME : N:\PDS\C3D\10220804\SHEETSPLAN\X-SECTIONS\090201_XS_STAGE_2A_WB_CONSTRUCTION_10-26-20.DWG
LAYOUT NAME - WB STAGE 2A - (124)

PLOT DATE : 1/16/2021 8:42 AM

PLOT BY : CHRIST, AARON D

PLOT NAME :

PLOT SCALE : 1 IN:10 FT HORZ. / 1 IN:10 FT VERT.

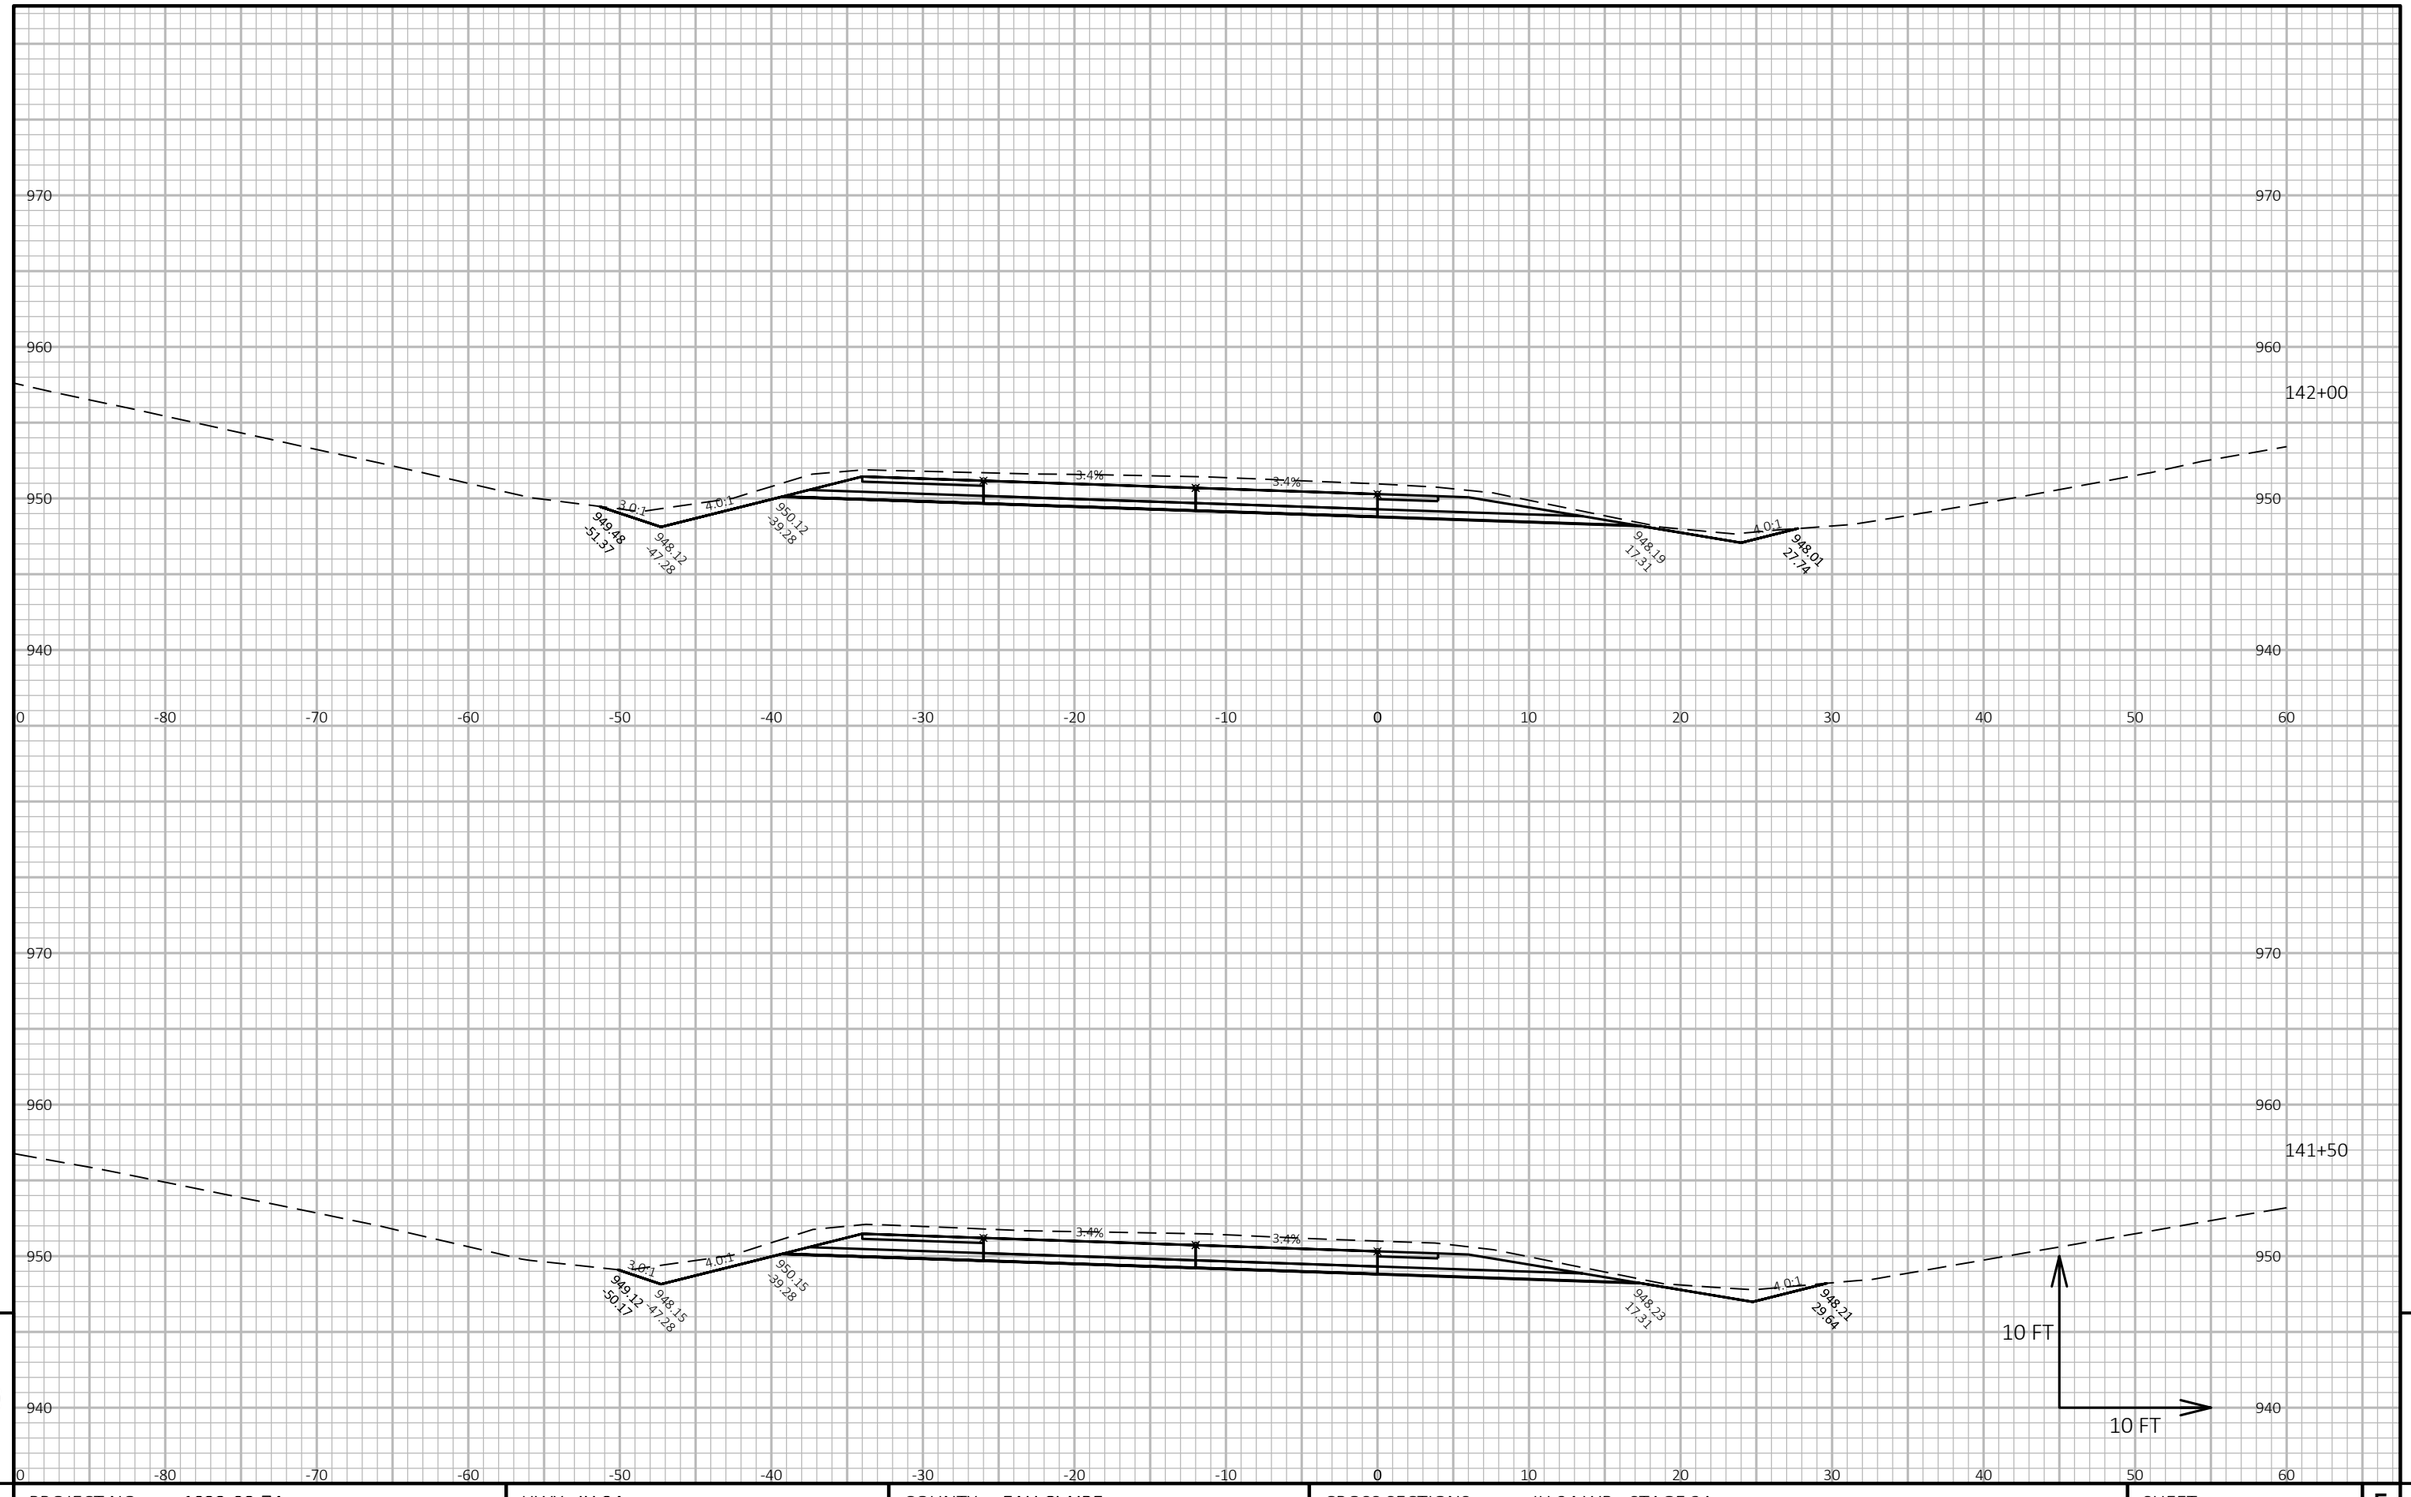

9

9

PROJECT NO: 1022-08-74	HWY: IH 94	COUNTY: EAU CLAIRE	CROSS SECTIONS: IH 94 WB - STAGE 2A	SHEET	E


FILE NAME : N:\PDS\C3D\10220804\SHEETSPLAN\X-SECTIONS\090201_XS_STAGE_2A_WB_CONSTRUCTION_10-26-20.DWG
LAYOUT NAME - WB STAGE 2A - (125)

PLOT DATE : 1/16/2021 8:42 AM

PLOT BY : CHRIST, AARON D

PLOT NAME :

PLOT SCALE : 1 IN:10 FT HORZ. / 1 IN:10 FT VERT.

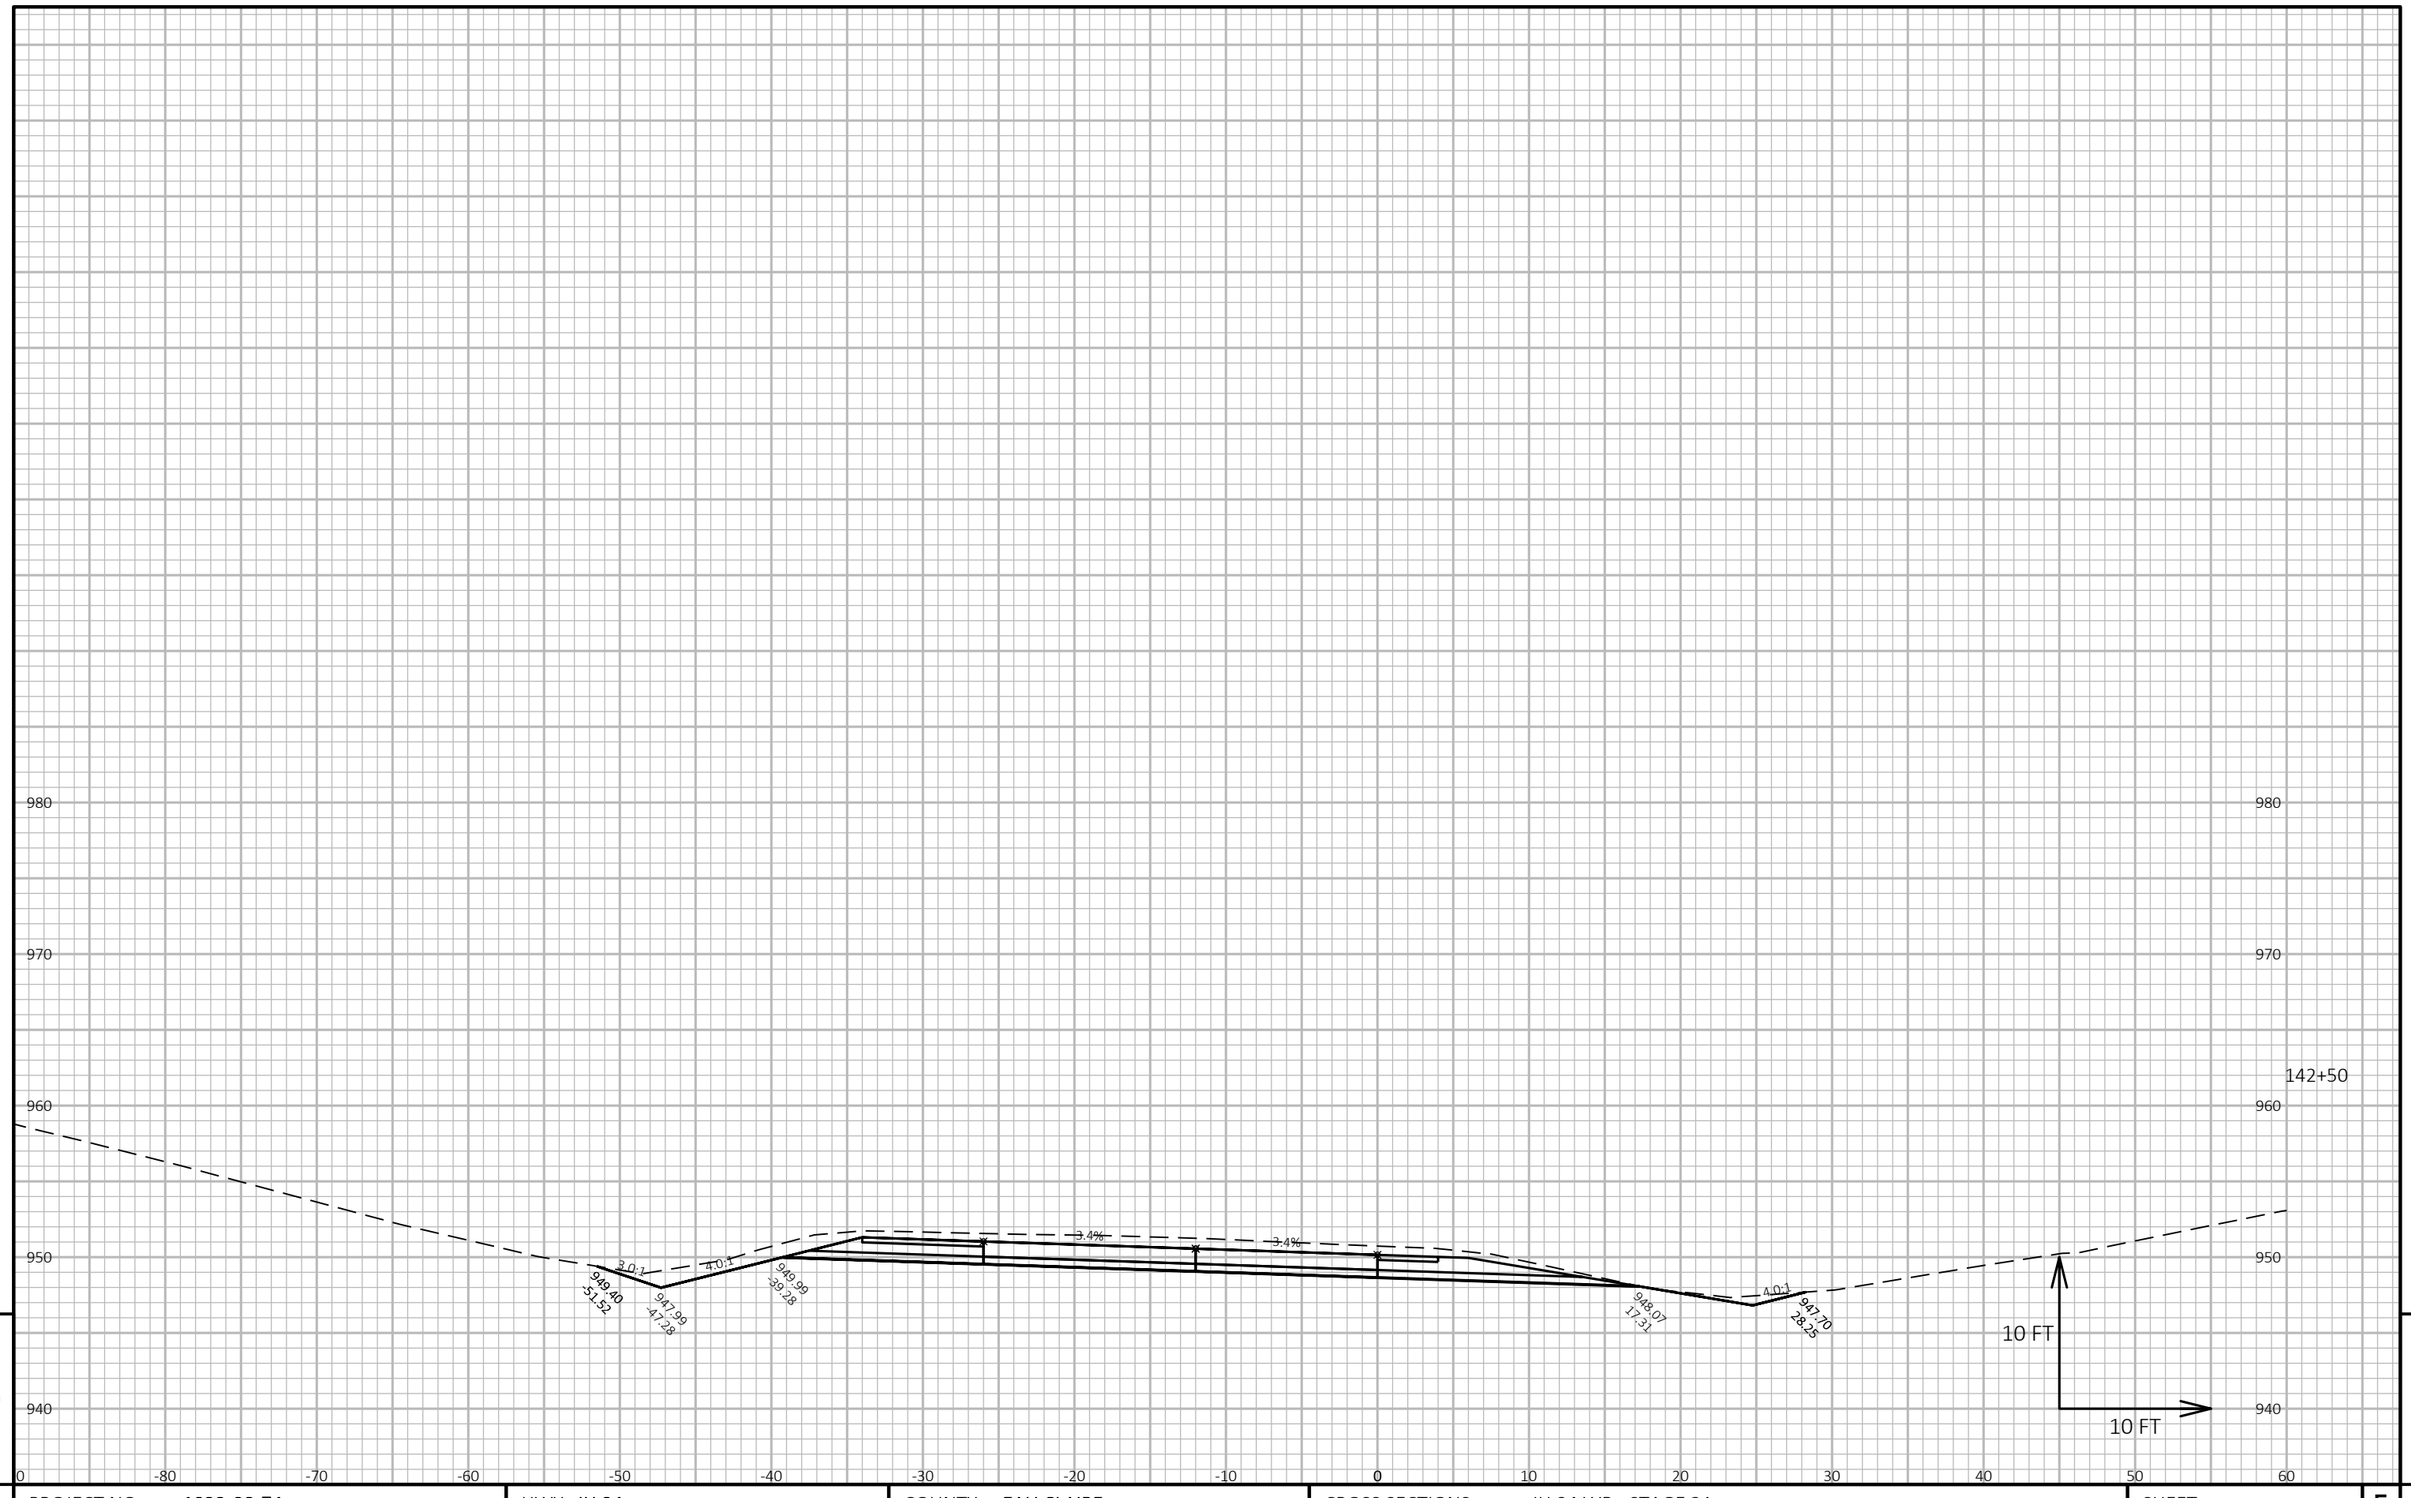


9 9

PROJECT NO: 1022-08-74	HWY: IH 94	COUNTY: EAU CLAIRE	CROSS SECTIONS: IH 94 WB - STAGE 2A	SHEET E

FILE NAME : N:\PDS\C3D\10220804\SHEETSPLAN\X-SECTIONS\090201_XS_STAGE_2A_WB_CONSTRUCTION_10-26-20.DWG
LAYOUT NAME - WB STAGE 2A - (126)

PLOT DATE : 1/16/2021 8:43 AM PLOT BY : CHRIST, AARON D PLOT NAME : **PLOT SCALE :** 1 IN:10 FT HORZ. / 1 IN:10 FT VERT.

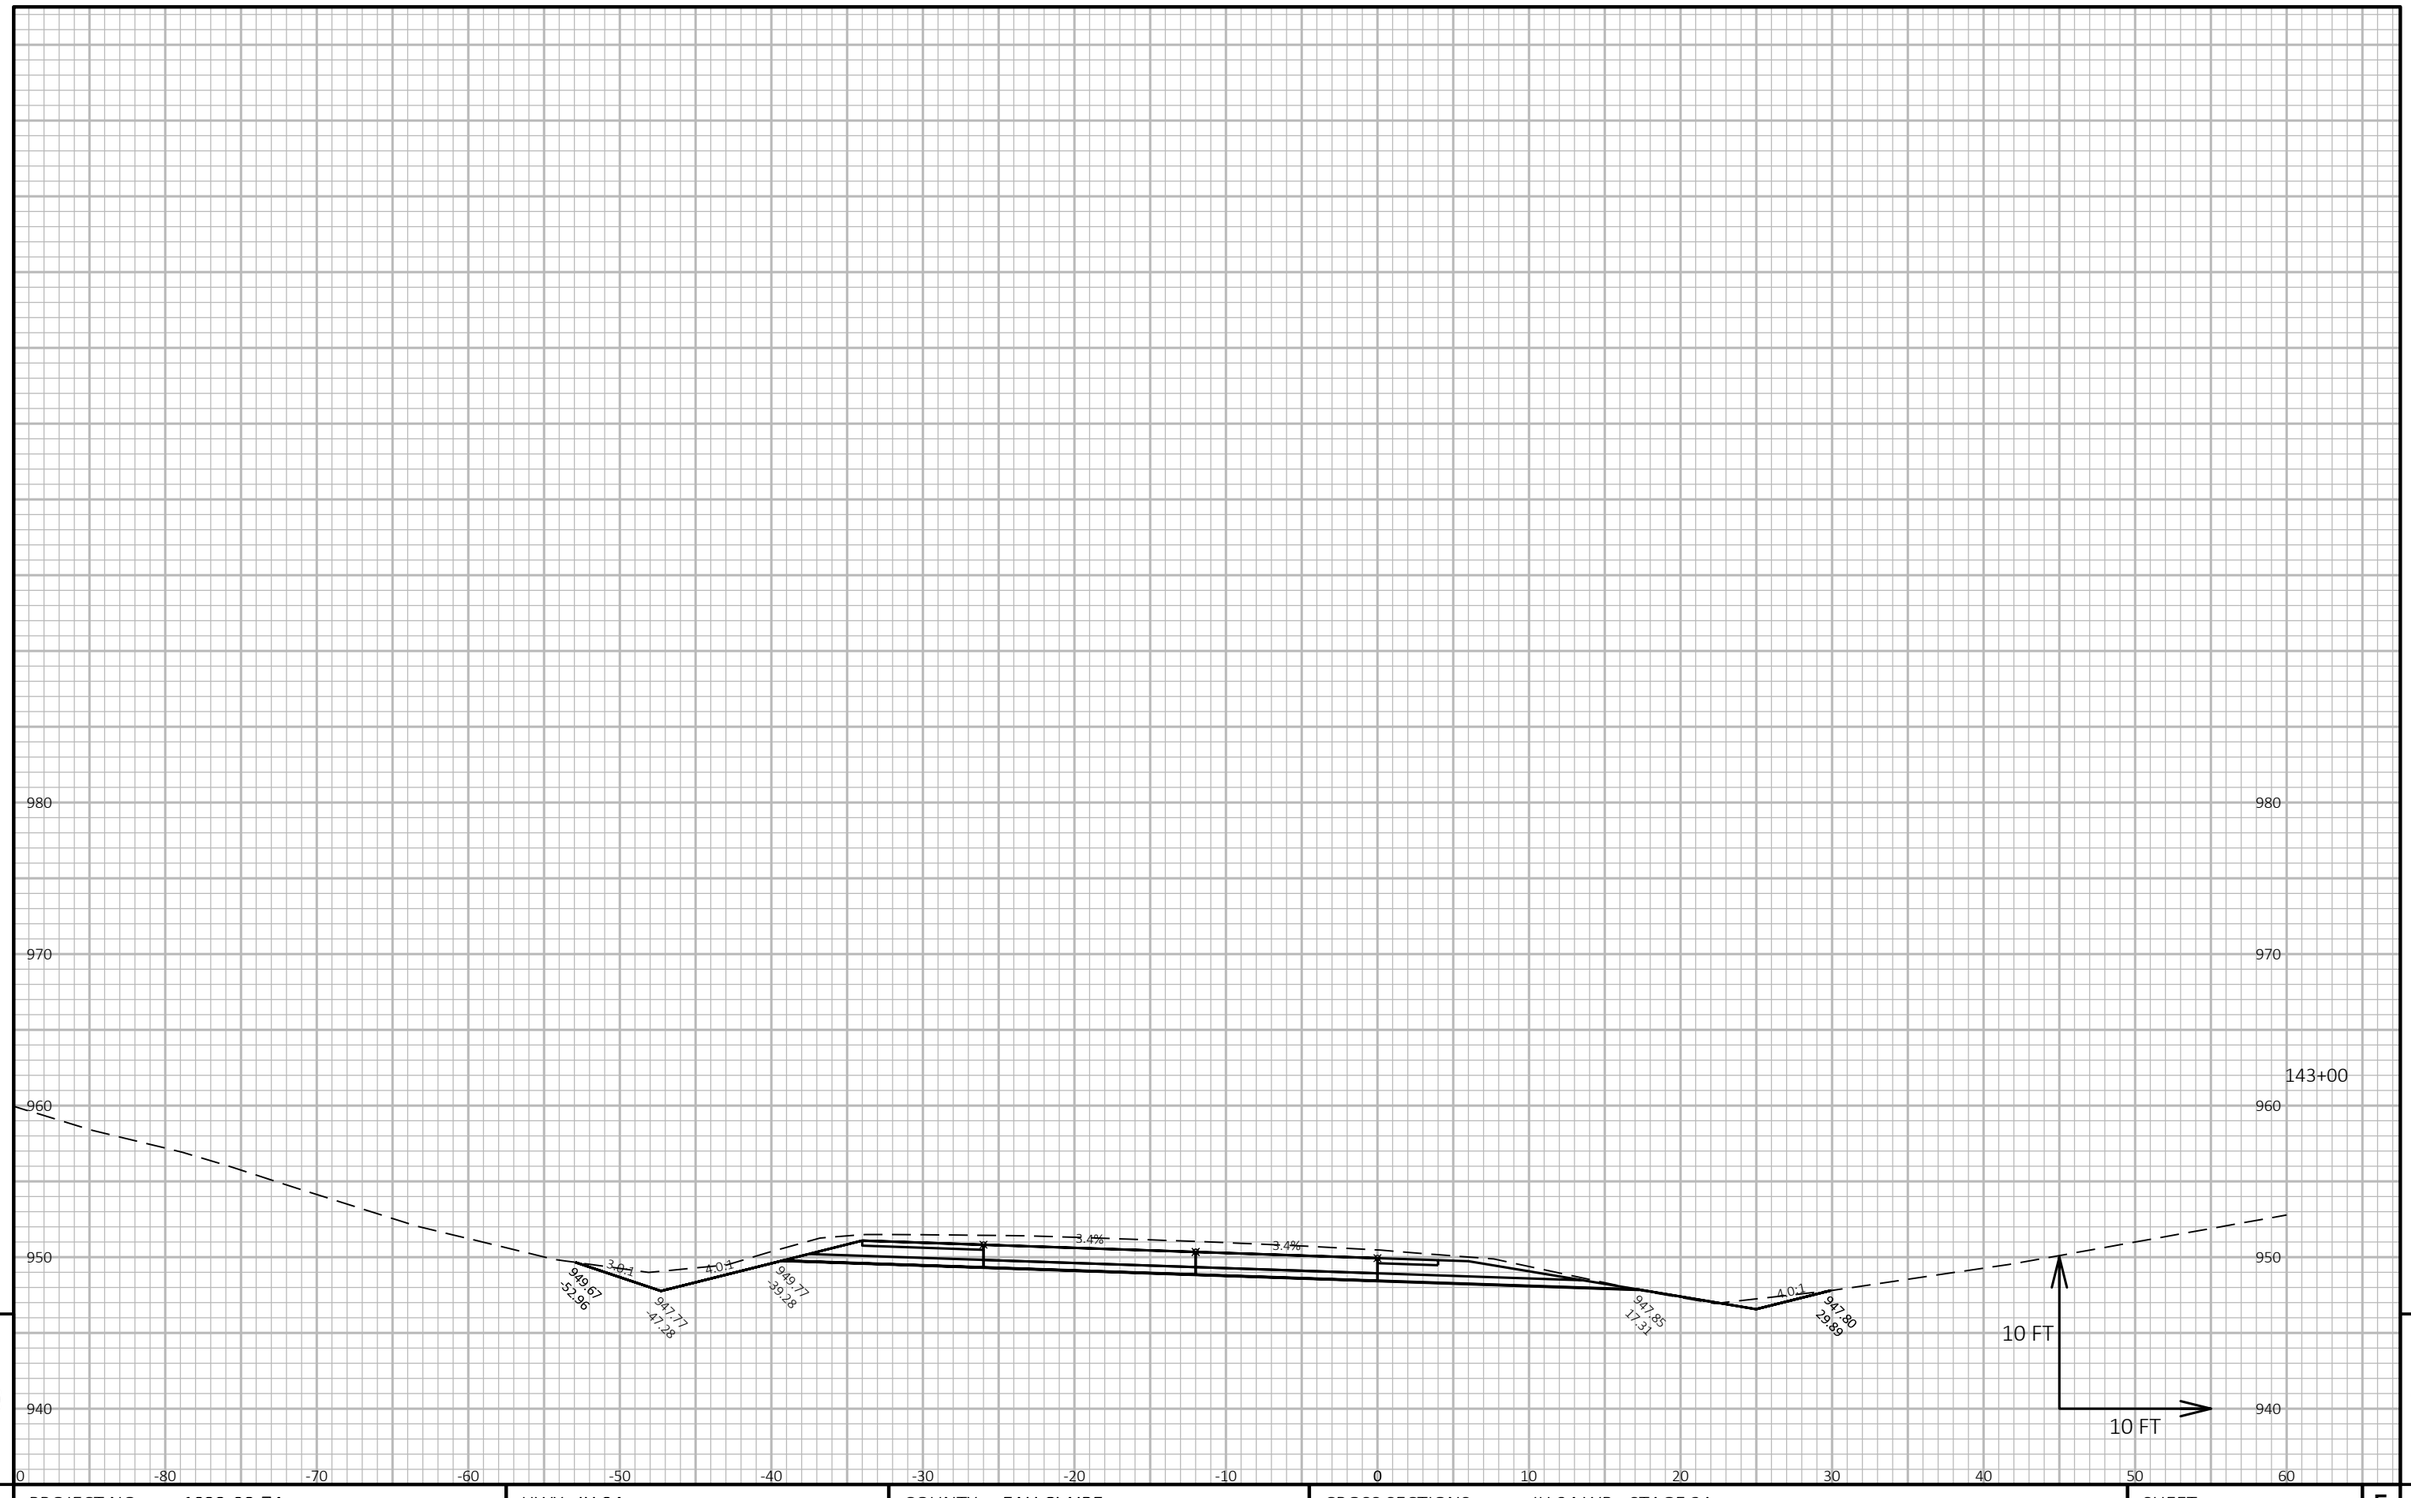

9

9

PROJECT NO: 1022-08-74	HWY: IH 94	COUNTY: EAU CLAIRE	CROSS SECTIONS: IH 94 WB - STAGE 2A	SHEET E


FILE NAME : N:\PDS\C3D\10220804\SHEETSPLAN\X-SECTIONS\090201_XS_STAGE_2A_WB_CONSTRUCTION_10-26-20.DWG
LAYOUT NAME - WB STAGE 2A - (127)

PLOT DATE : 1/16/2021 8:43 AM

PLOT BY : CHRIST, AARON D

PLOT NAME :


PLOT SCALE : 1 IN:10 FT HORZ. / 1 IN:10 FT VERT.

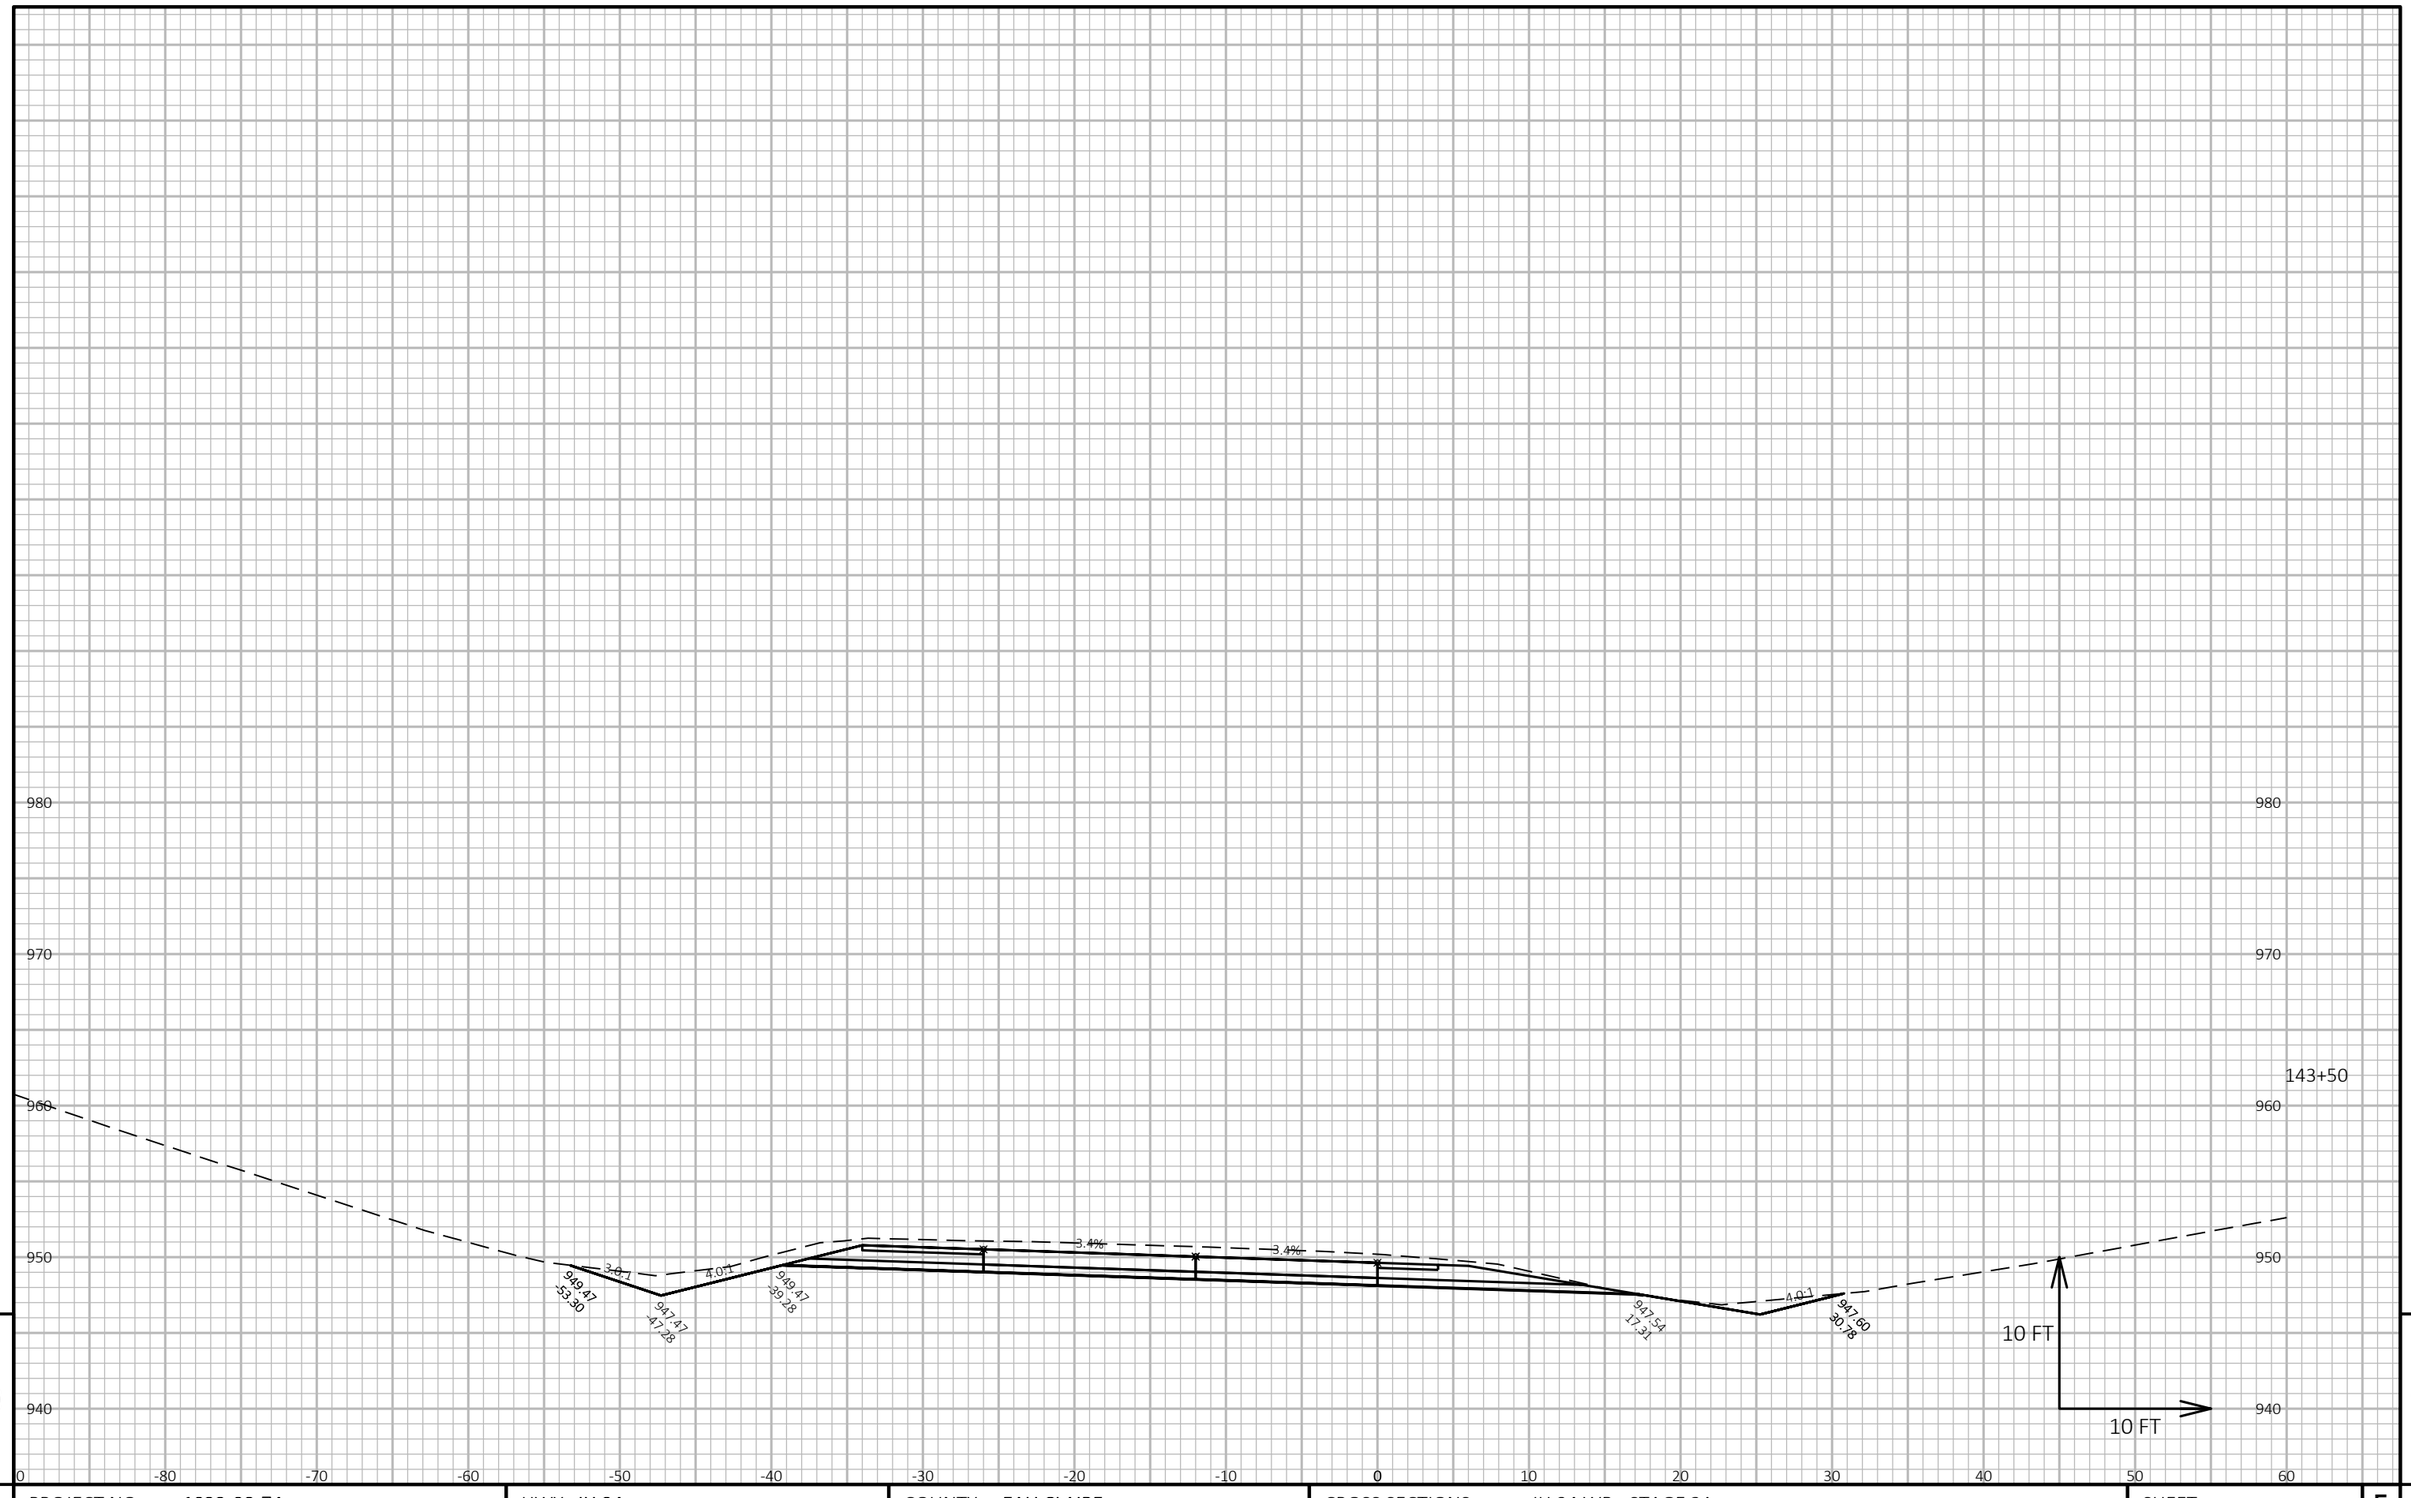

PROJECT NO: 1022-08-74	HWY: IH 94	COUNTY: EAU CLAIRE	CROSS SECTIONS: IH 94 WB - STAGE 2A	SHEET E

FILE NAME : N:\PDS\C3D\10220804\SHEETSPLAN\X-SECTIONS\090201_XS_STAGE_2A_WB_CONSTRUCTION_10-26-20.DWG
LAYOUT NAME - WB STAGE 2A - (128)

PLOT DATE : 1/16/2021 8:43 AM PLOT BY : CHRIST, AARON D PLOT NAME : **PLOT SCALE :** 1 IN:10 FT HORZ. / 1 IN:10 FT VERT.

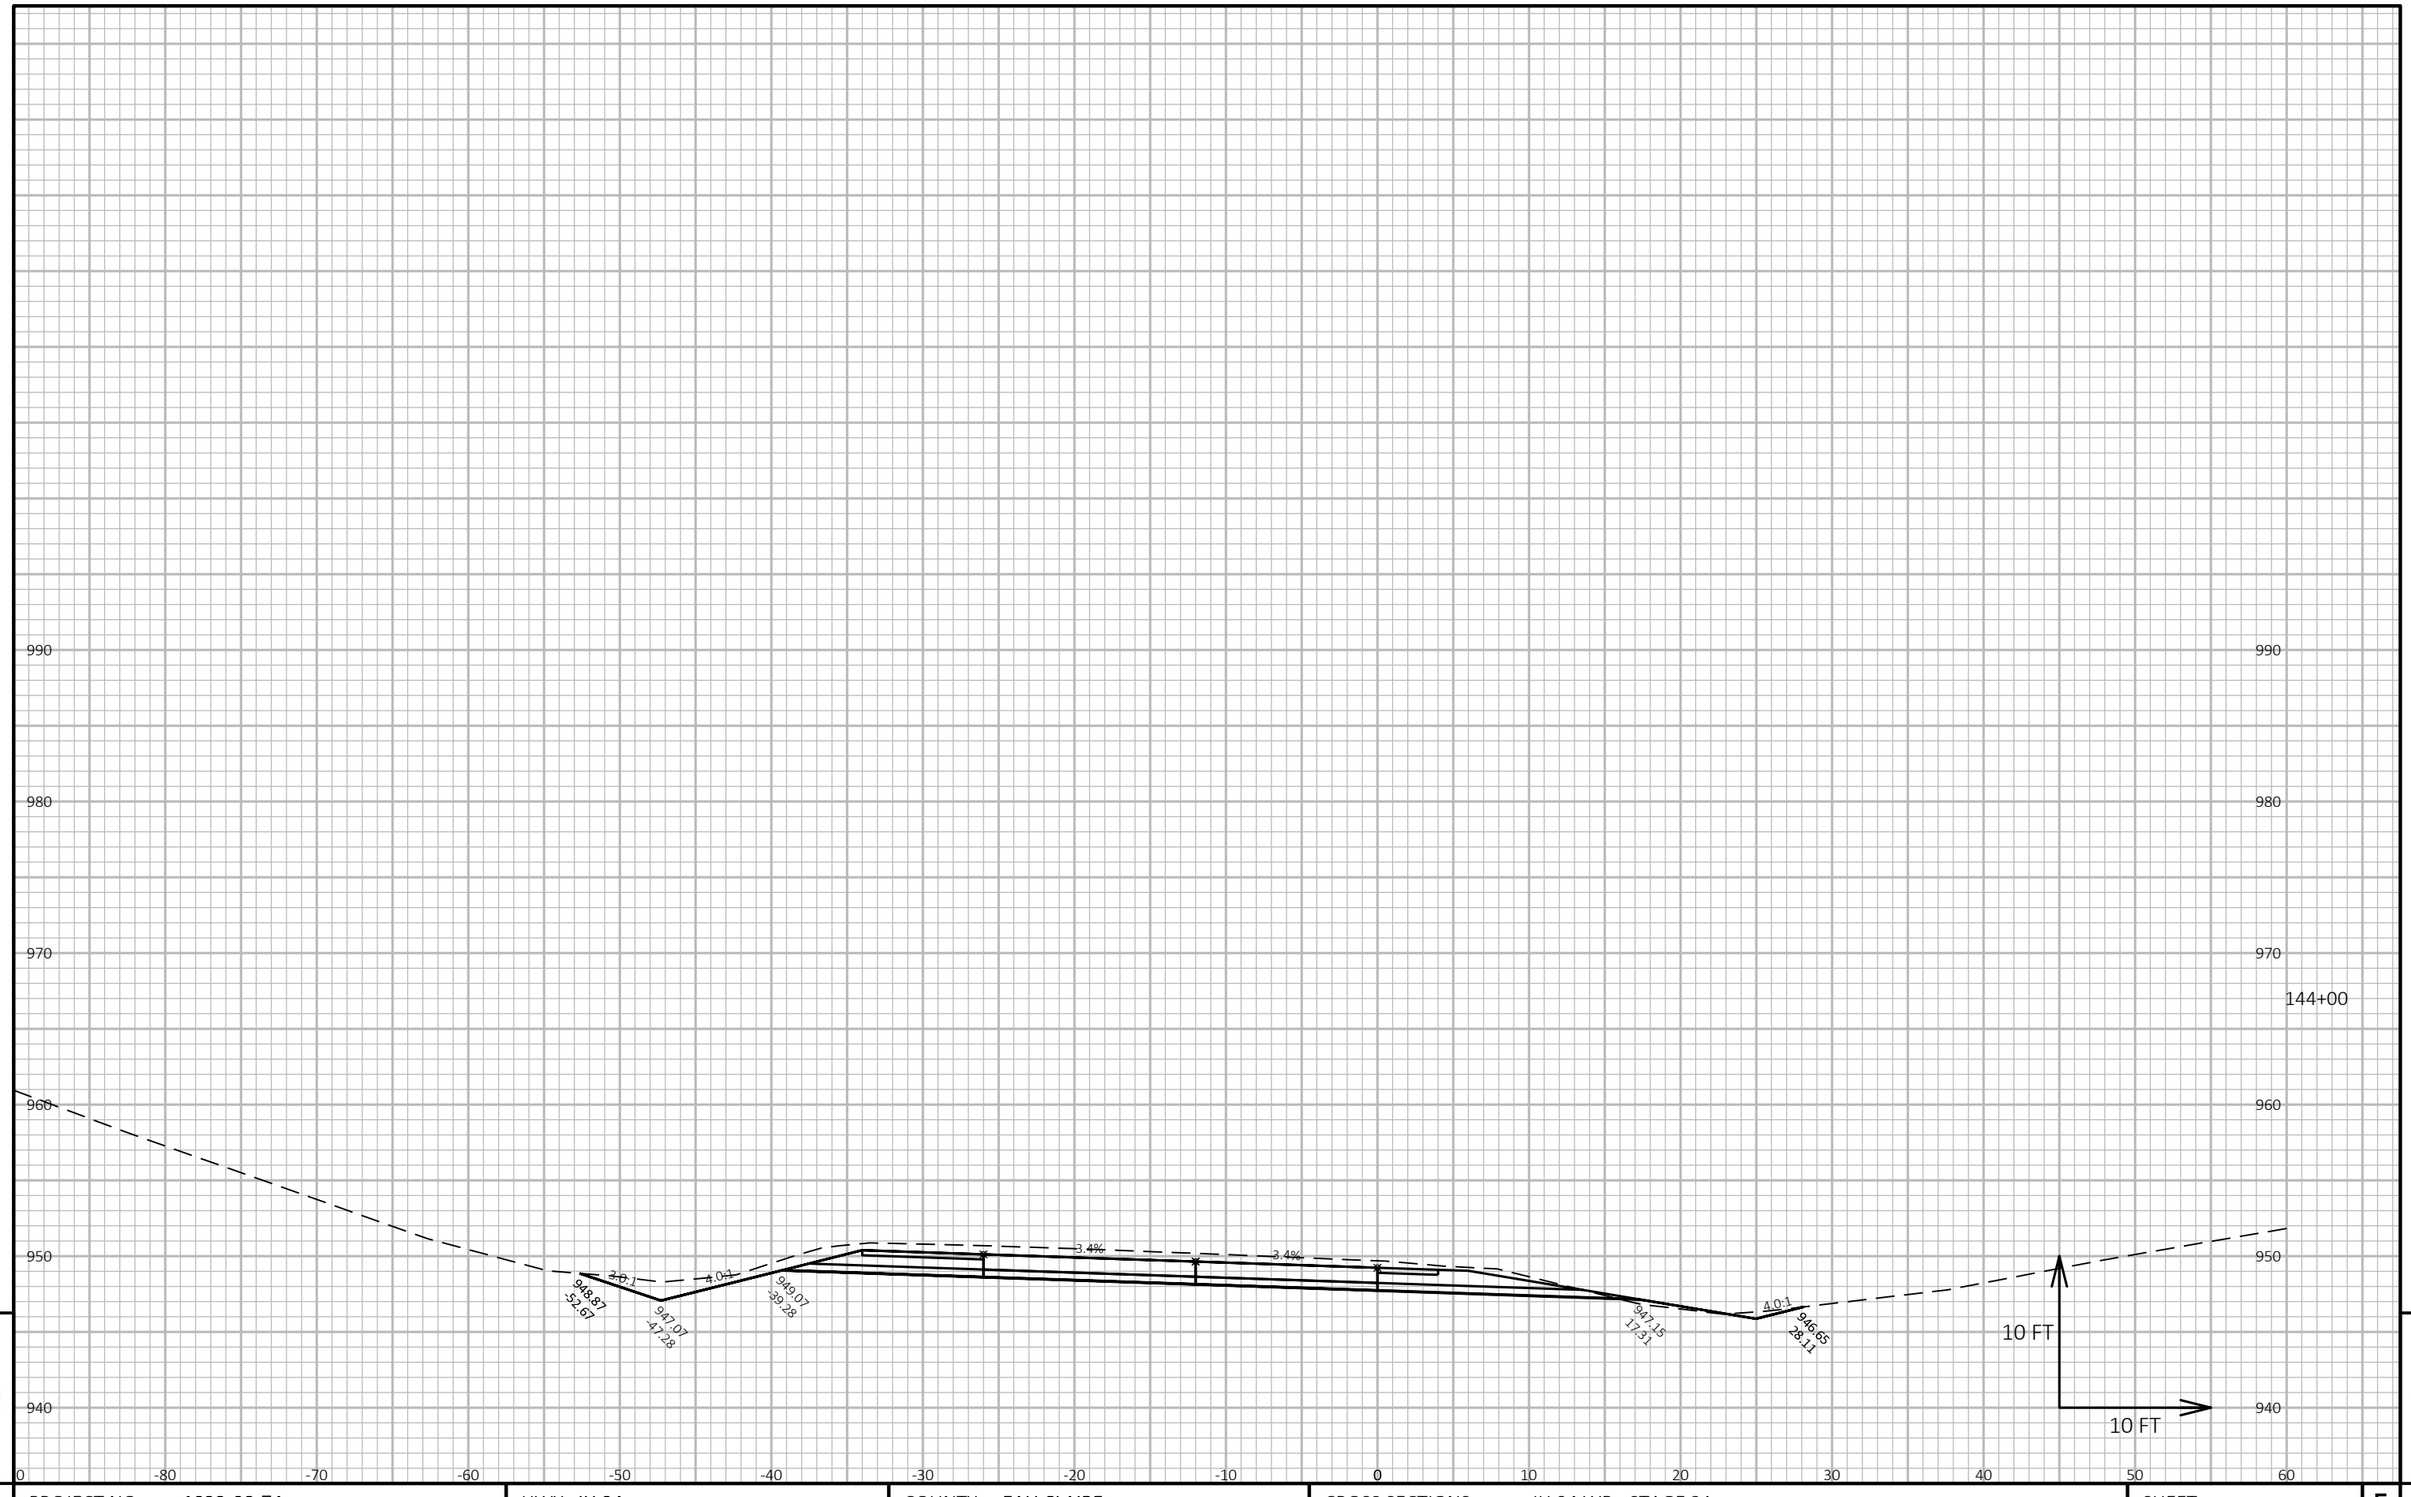

9

9

PROJECT NO: 1022-08-74	HWY: IH 94	COUNTY: EAU CLAIRE	CROSS SECTIONS: IH 94 WB - STAGE 2A	SHEET E


FILE NAME : N:\PDS\C3D\10220804\SHEETSPLAN\X-SECTIONS\090201_XS_STAGE_2A_WB_CONSTRUCTION_10-26-20.DWG
LAYOUT NAME - WB STAGE 2A - (129)

PLOT DATE : 1/16/2021 8:43 AM

PLOT BY : CHRIST, AARON D

PLOT NAME :

PLOT SCALE : 1 IN:10 FT HORZ. / 1 IN:10 FT VERT.

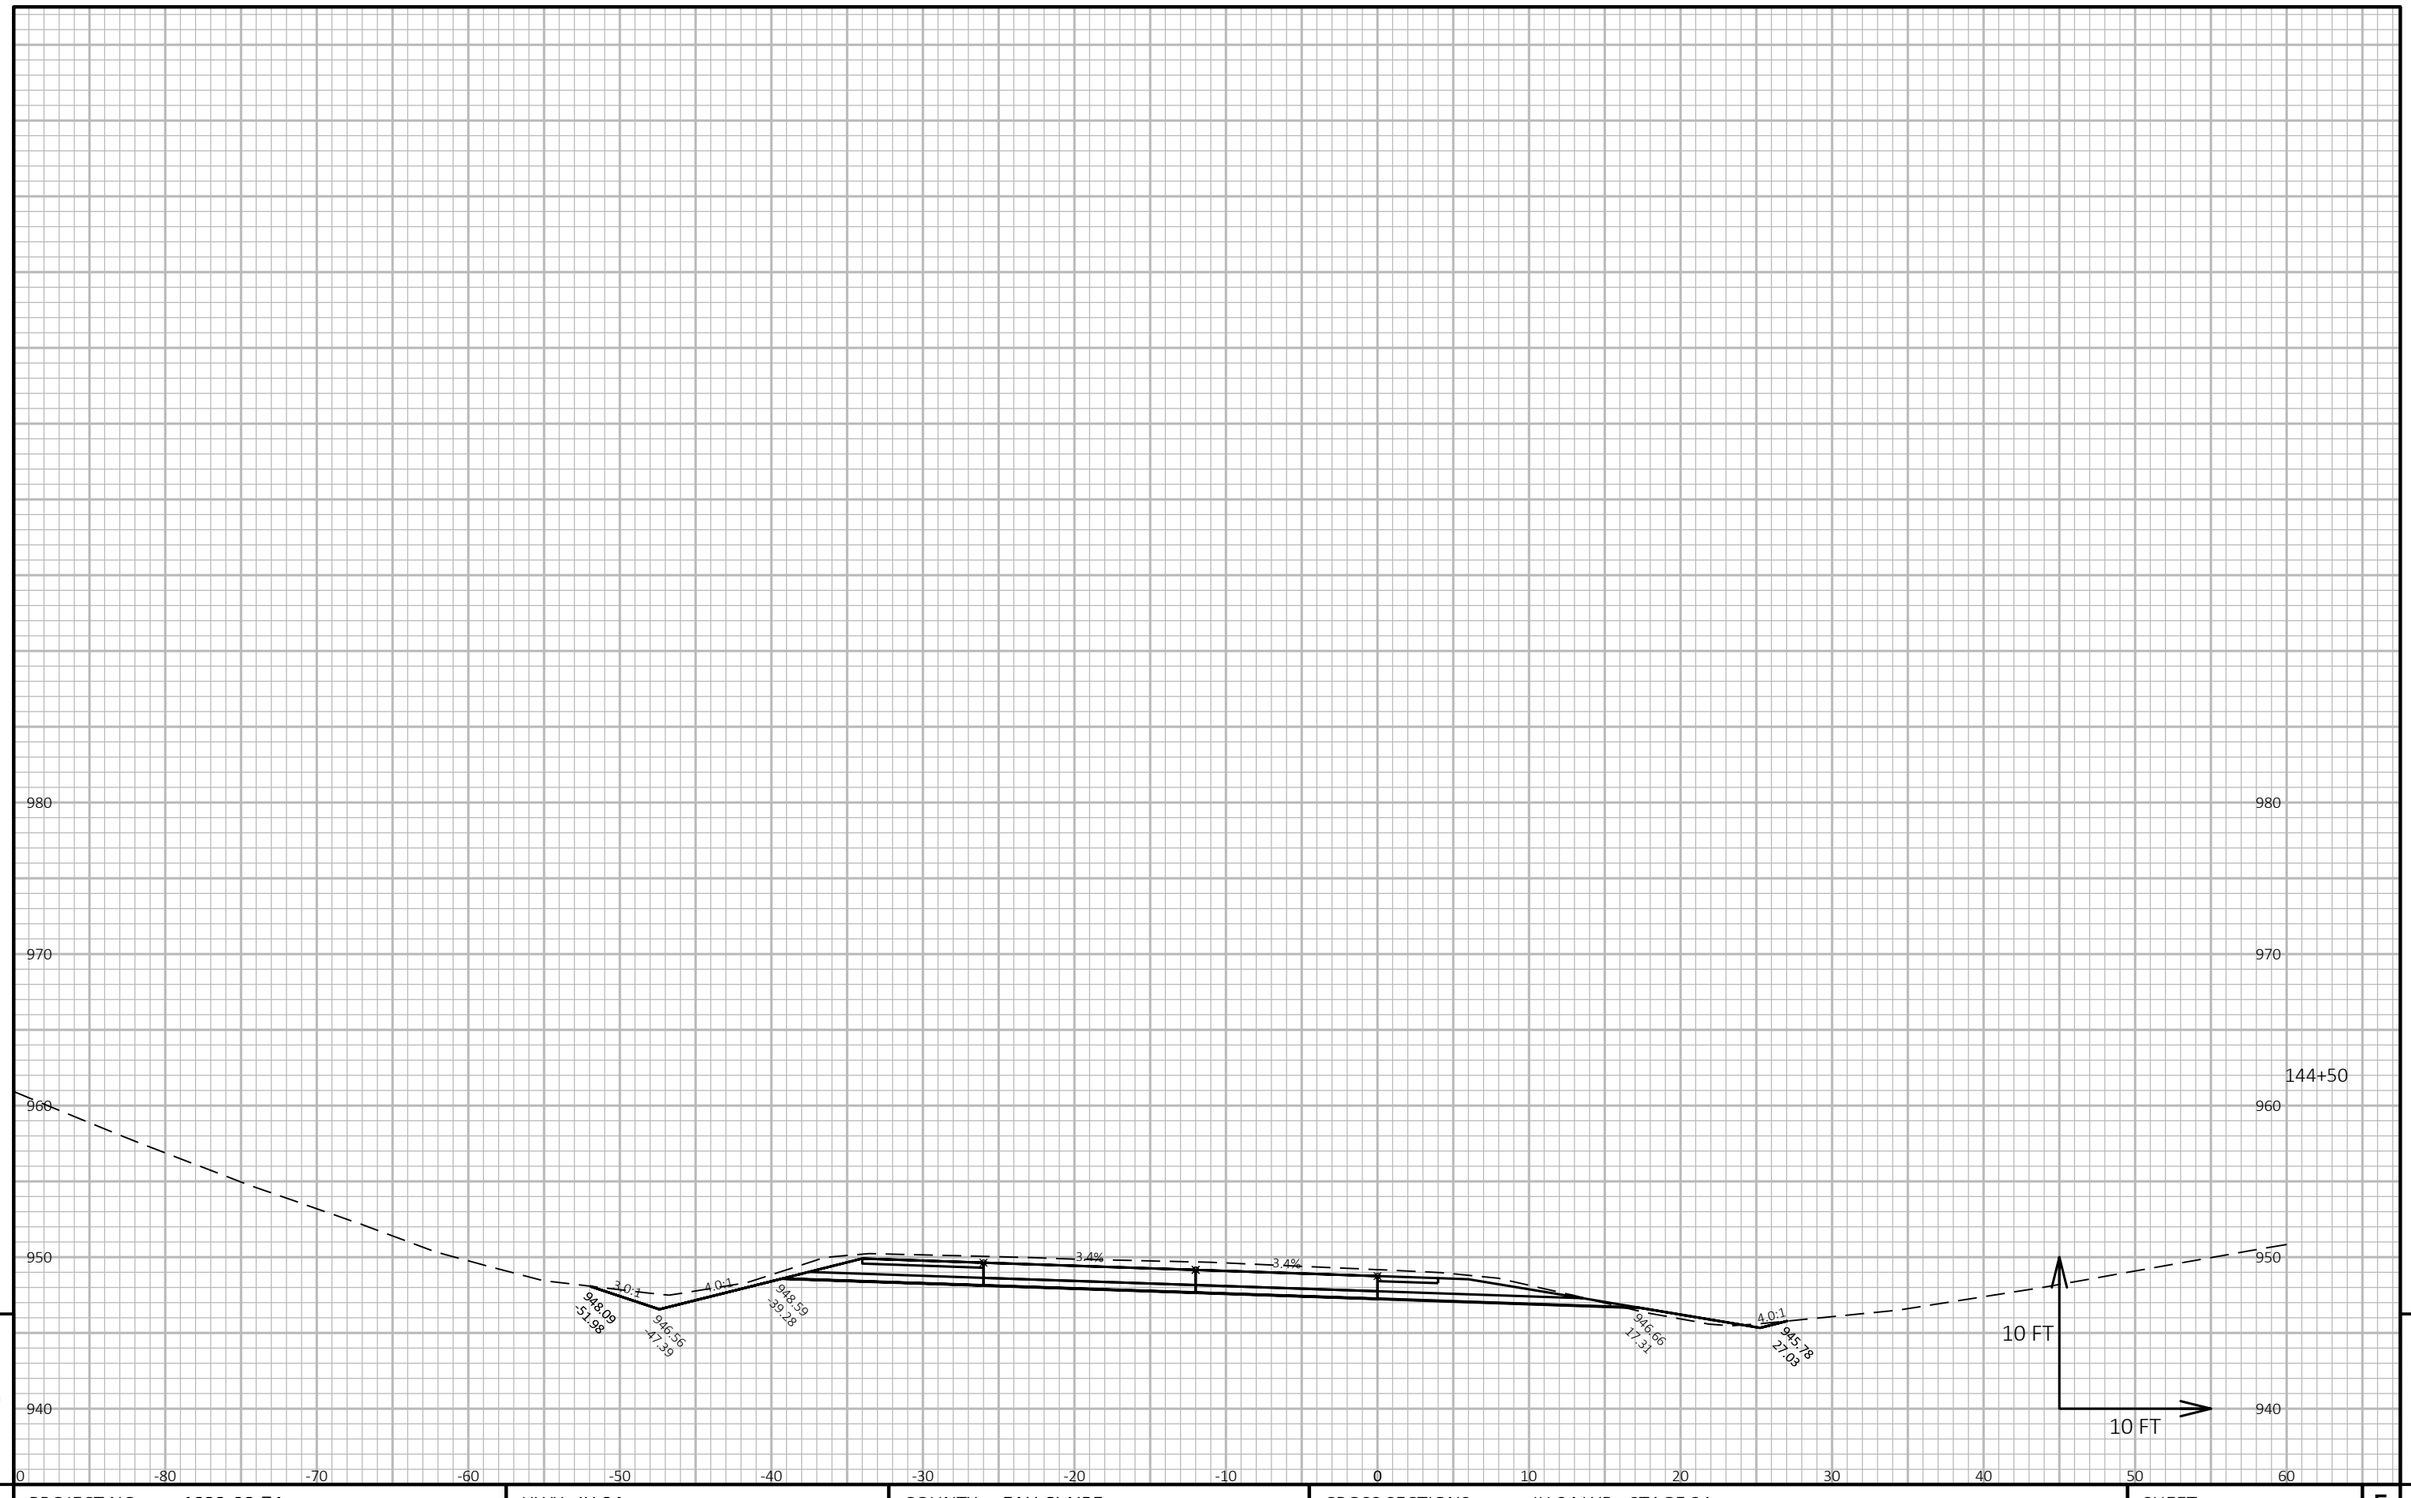

9

9

PROJECT NO: 1022-08-74	HWY: IH 94	COUNTY: EAU CLAIRE	CROSS SECTIONS: IH 94 WB - STAGE 2A	SHEET	E


FILE NAME : N:\PDS\C3D\10220804\SHEETSPLAN\X-SECTIONS\090201_XS_STAGE_2A_WB_CONSTRUCTION_10-26-20.DWG
LAYOUT NAME - WB STAGE 2A - (130)

PLOT DATE : 1/16/2021 8:43 AM

PLOT BY : CHRIST, AARON D

PLOT NAME :


PLOT SCALE : 1 IN:10 FT HORZ. / 1 IN:10 FT VERT.

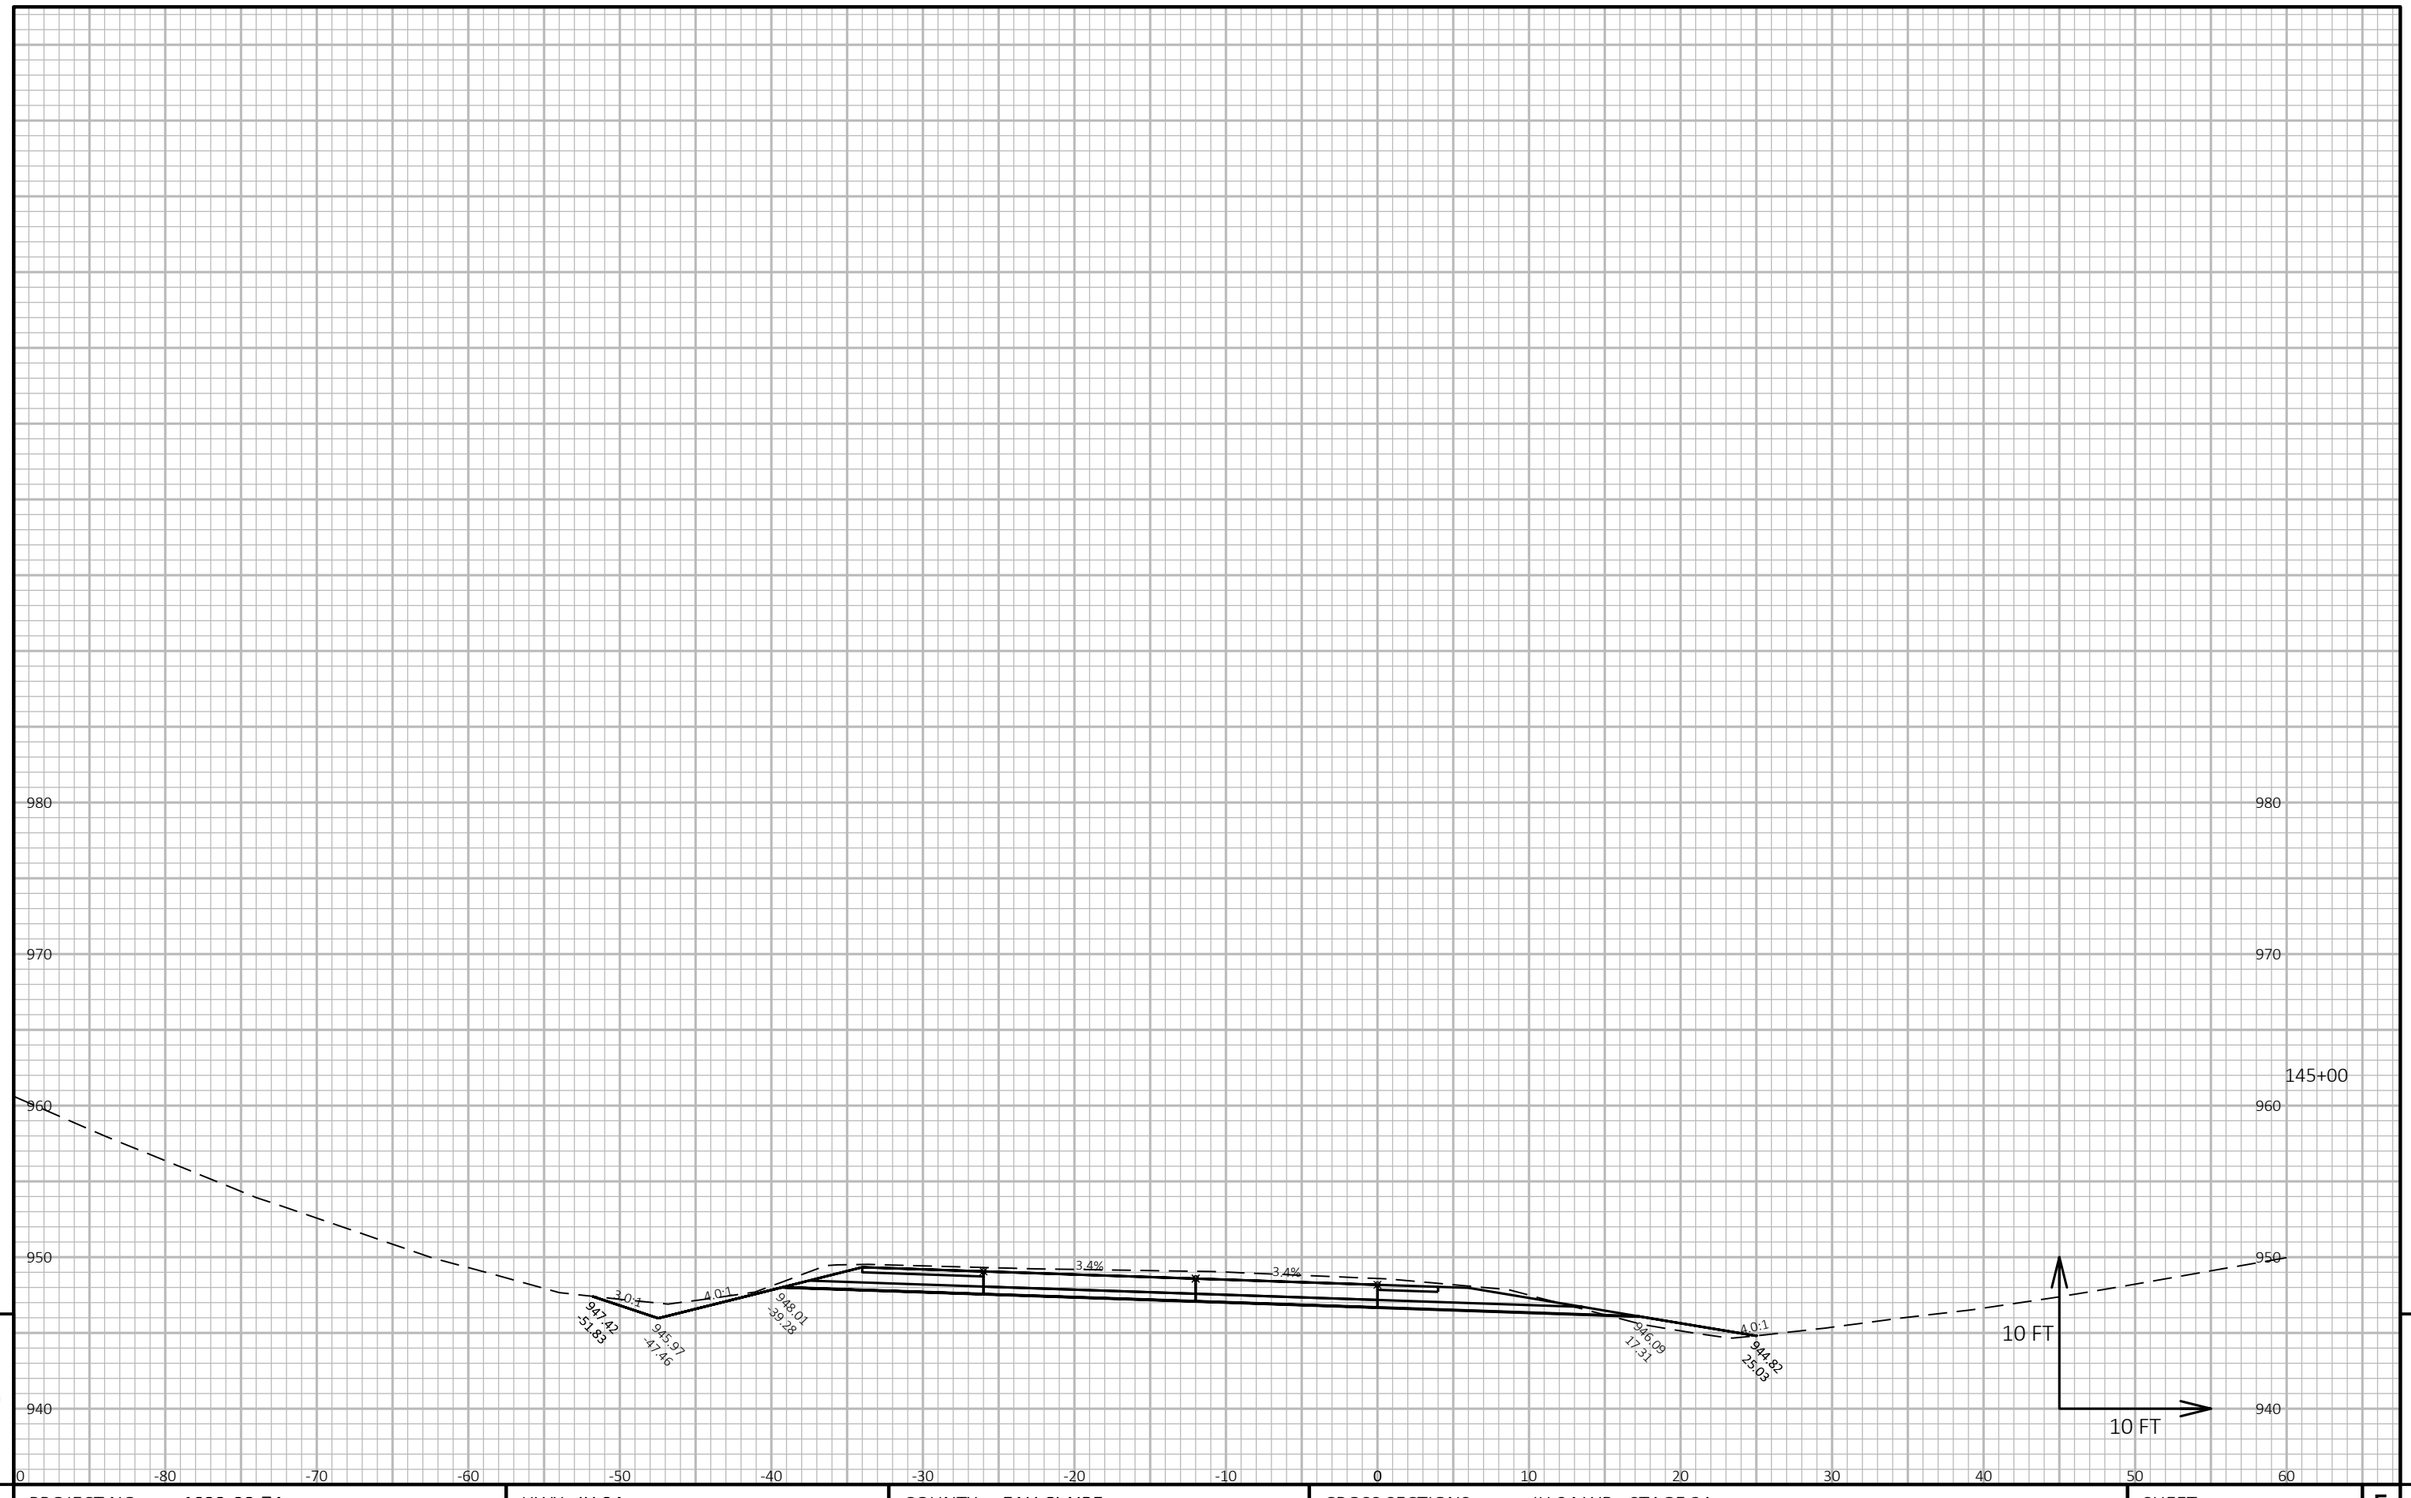

PROJECT NO: 1022-08-74	HWY: IH 94	COUNTY: EAU CLAIRE	CROSS SECTIONS: IH 94 WB - STAGE 2A	SHEET E

FILE NAME : N:\PDS\C3D\10220804\SHEETSPLAN\X-SECTIONS\090201_XS_STAGE_2A_WB_CONSTRUCTION_10-26-20.DWG
LAYOUT NAME - WB STAGE 2A - (131)

PLOT DATE : 1/16/2021 8:44 AM PLOT BY : CHRIST, AARON D PLOT NAME : **PLOT SCALE :** 1 IN:10 FT HORZ. / 1 IN:10 FT VERT.

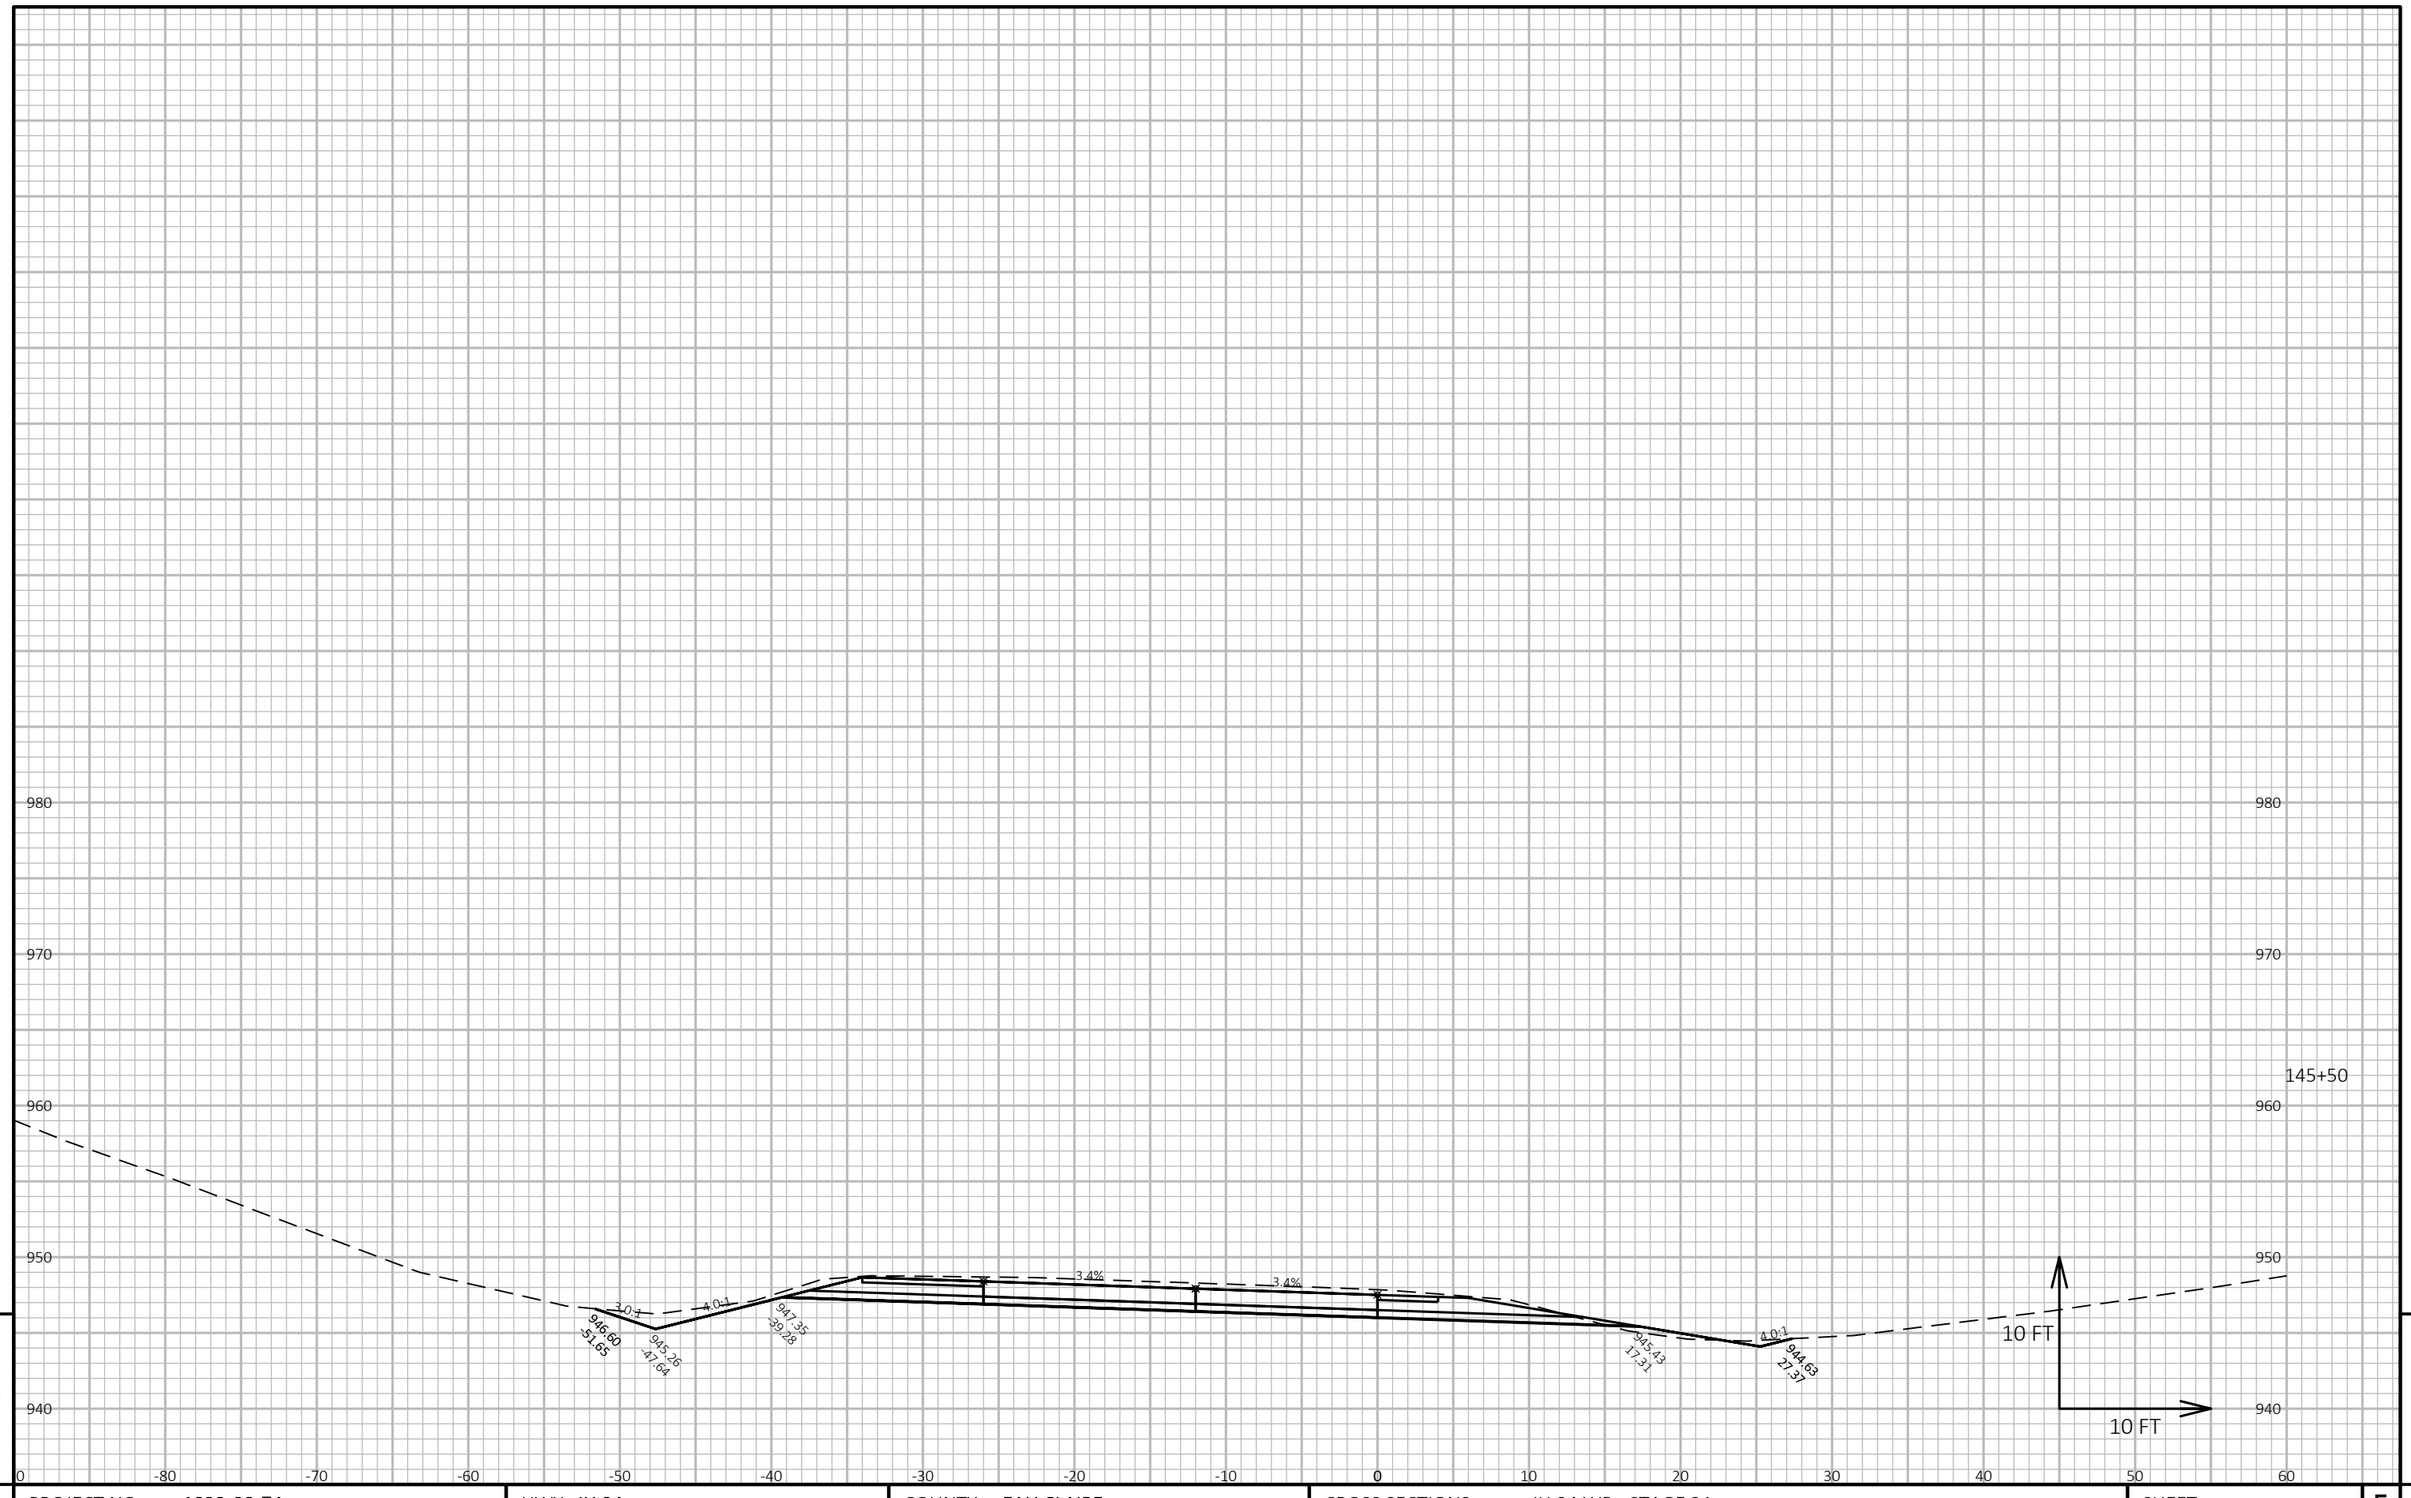


9

9

PROJECT NO: 1022-08-74	HWY: IH 94	COUNTY: EAU CLAIRE	CROSS SECTIONS: IH 94 WB - STAGE 2A	SHEET	E

FILE NAME : N:\PDS\C3D\10220804\SHEETSPLAN\X-SECTIONS\090201_XS_STAGE_2A_WB_CONSTRUCTION_10-26-20.DWG
LAYOUT NAME - WB STAGE 2A - (132)

PLOT DATE : 1/16/2021 8:44 AM PLOT BY : CHRIST, AARON D PLOT NAME : **PLOT SCALE :** 1 IN:10 FT HORZ. / 1 IN:10 FT VERT.

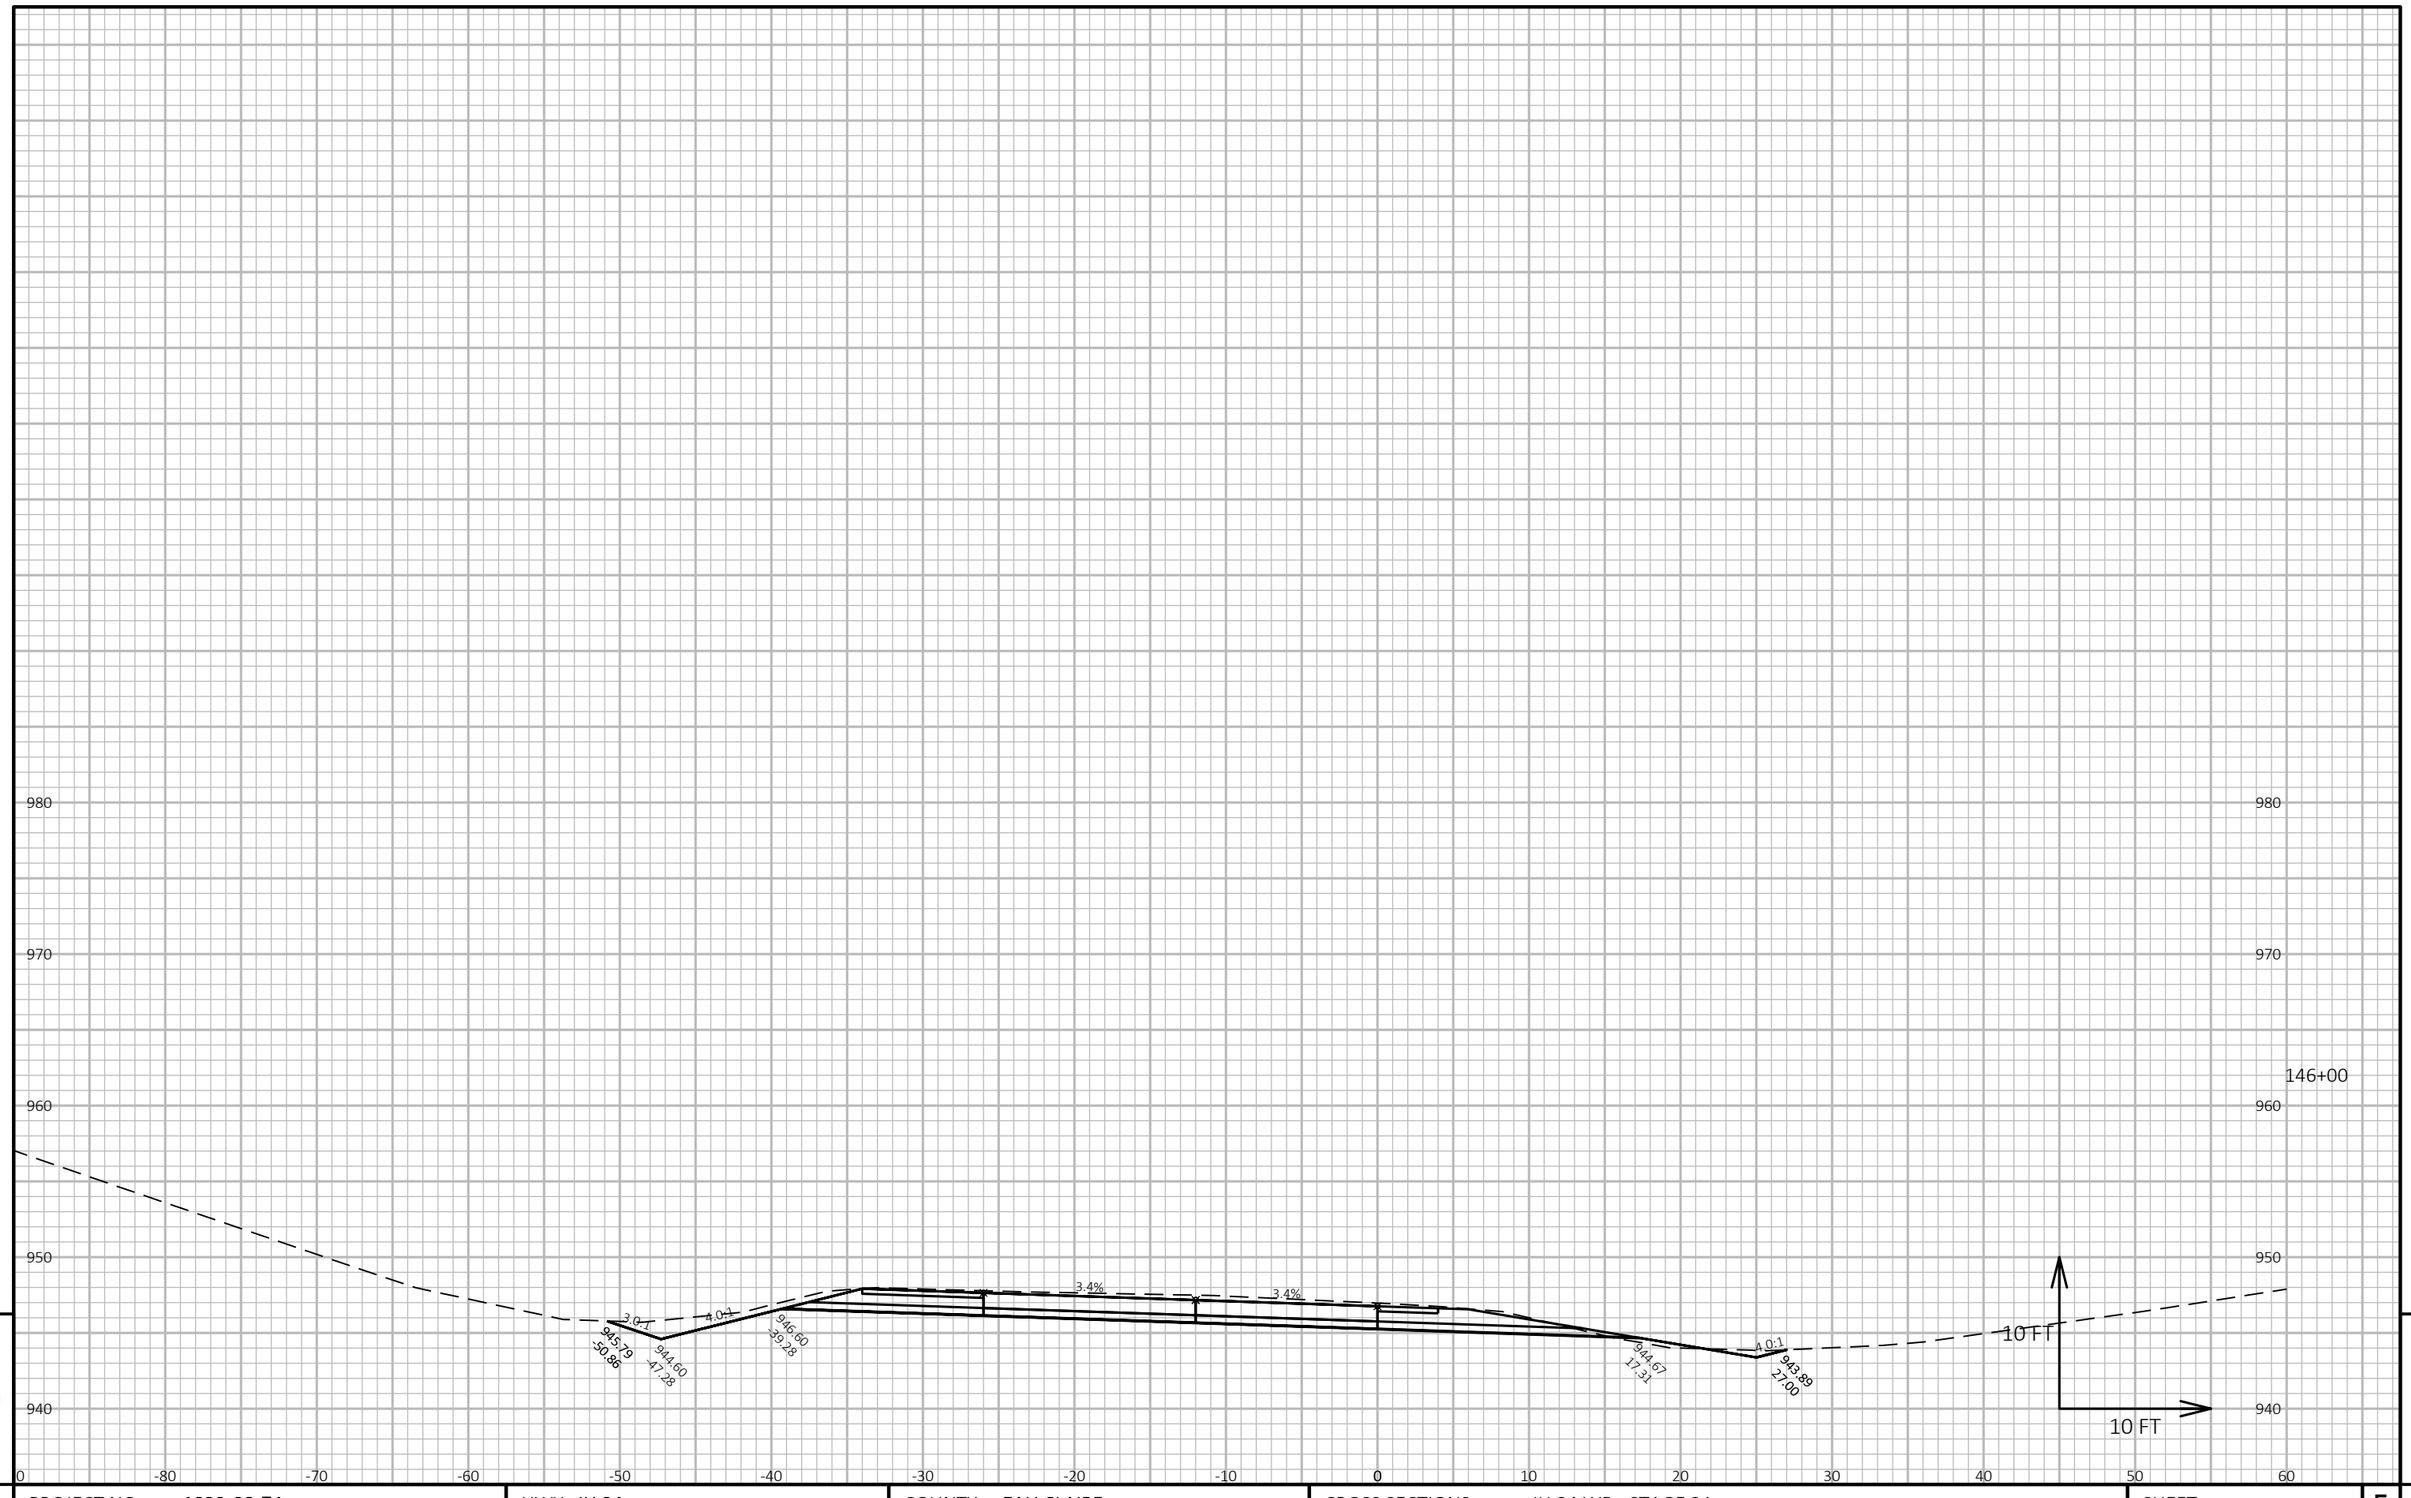


9

9

PROJECT NO: 1022-08-74	HWY: IH 94	COUNTY: EAU CLAIRE	CROSS SECTIONS: IH 94 WB - STAGE 2A	SHEET E

FILE NAME : N:\PDS\C3D\10220804\SHEETSPLAN\X-SECTIONS\090201_XS_STAGE_2A_WB_CONSTRUCTION_10-26-20.DWG
LAYOUT NAME - WB STAGE 2A - (133)

PLOT DATE : 1/16/2021 8:44 AM PLOT BY : CHRIST, AARON D PLOT NAME : **PLOT SCALE :** 1 IN:10 FT HORZ. / 1 IN:10 FT VERT.

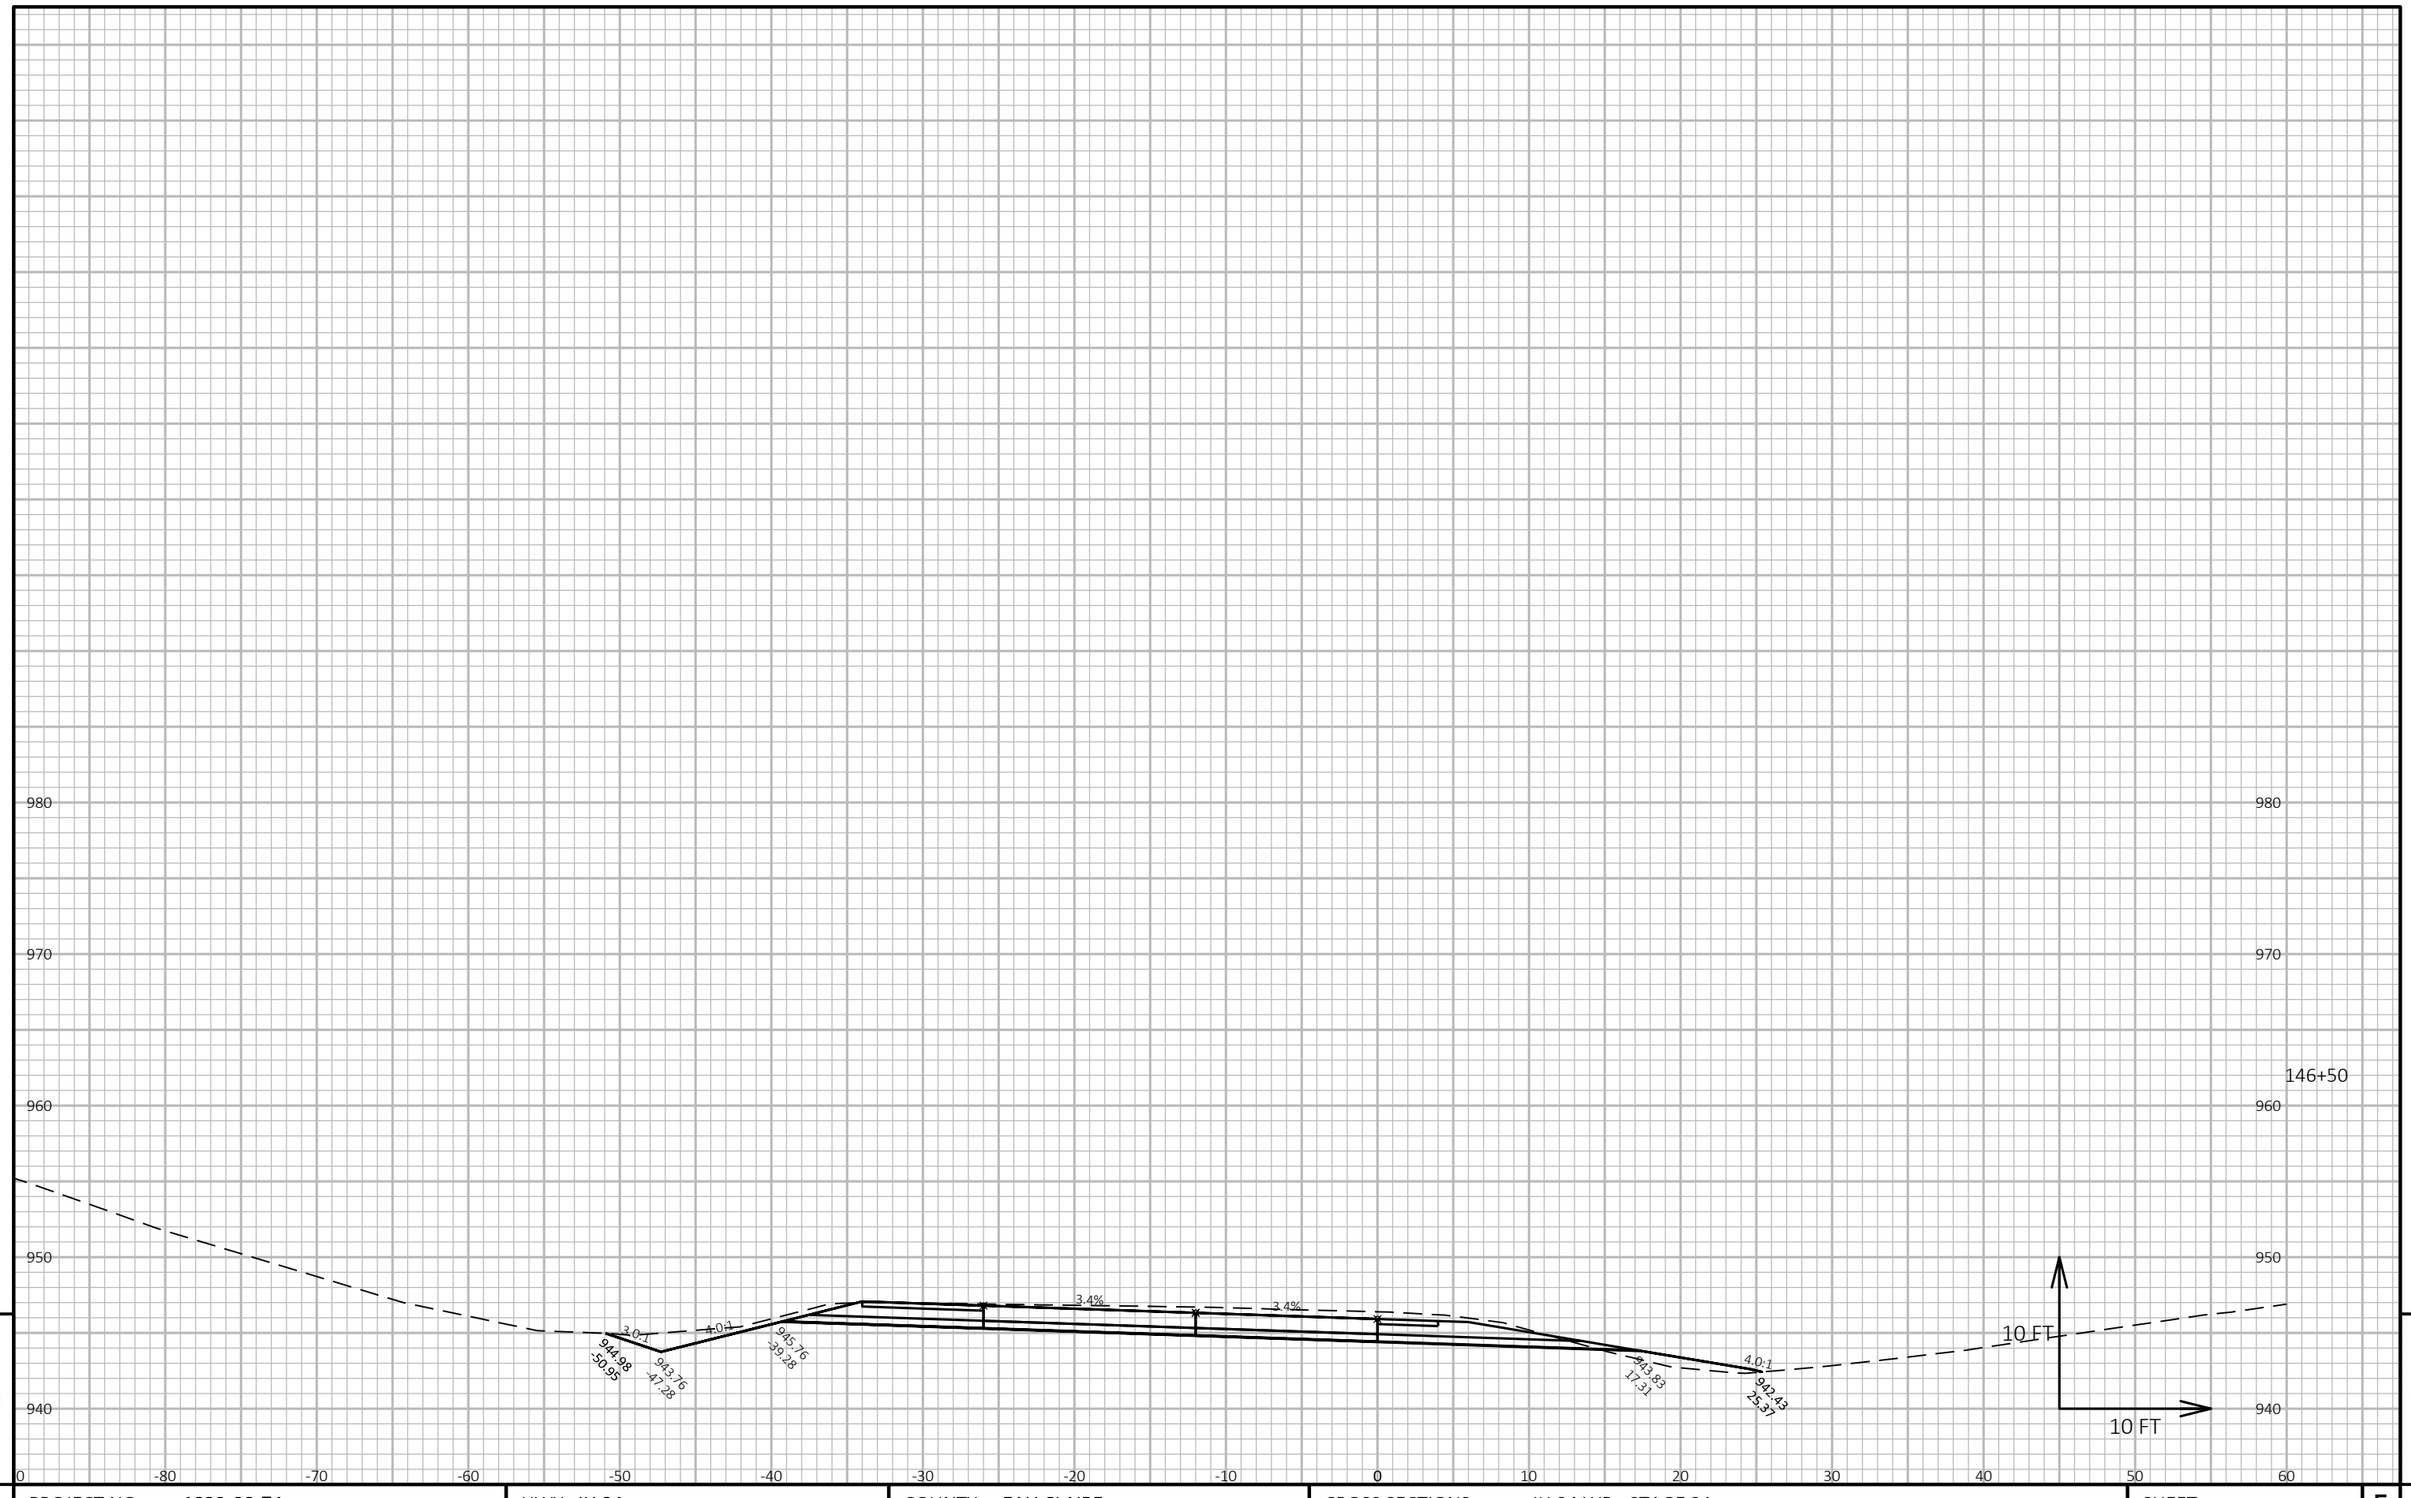

9

9

PROJECT NO: 1022-08-74	HWY: IH 94	COUNTY: EAU CLAIRE	CROSS SECTIONS: IH 94 WB - STAGE 2A	SHEET E


FILE NAME : N:\PDS\C3D\10220804\SHEETSPLAN\X-SECTIONS\090201_XS_STAGE_2A_WB_CONSTRUCTION_10-26-20.DWG
LAYOUT NAME - WB STAGE 2A - (134)

PLOT DATE : 1/16/2021 8:44 AM

PLOT BY : CHRIST, AARON D

PLOT NAME :

PLOT SCALE : 1 IN:10 FT HORZ. / 1 IN:10 FT VERT.

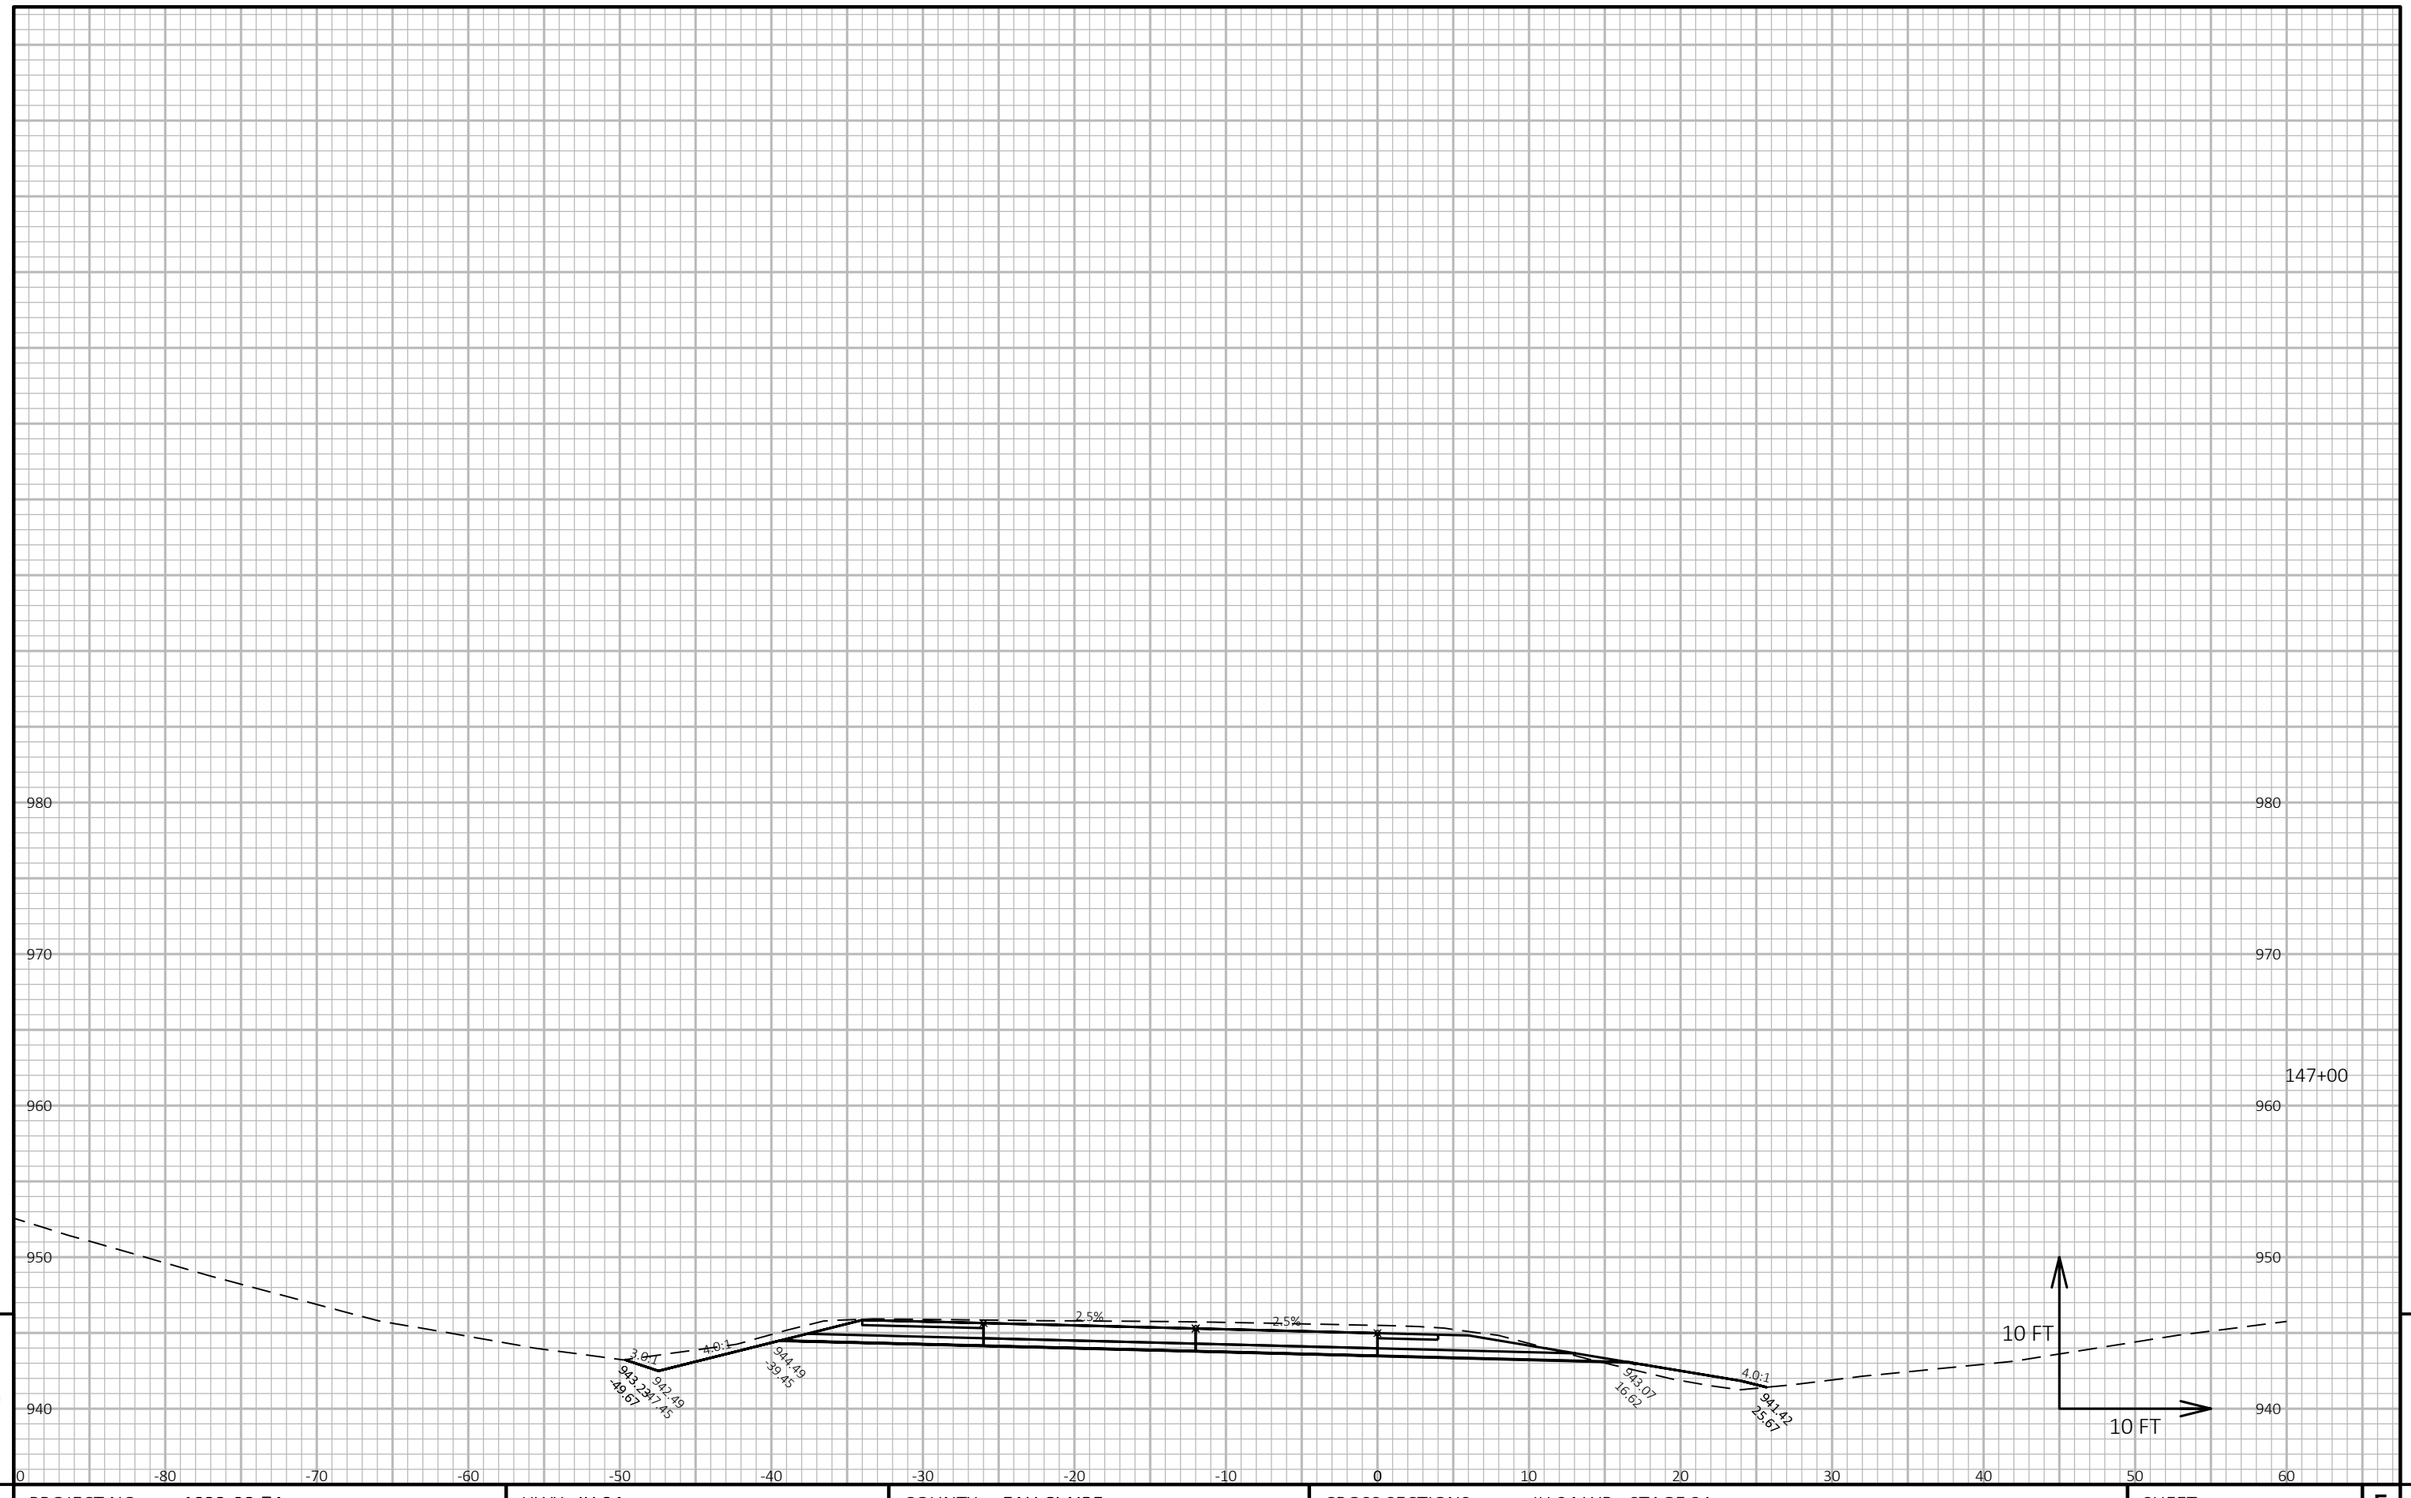

9


9

PROJECT NO: 1022-08-74	HWY: IH 94	COUNTY: EAU CLAIRE	CROSS SECTIONS: IH 94 WB - STAGE 2A	SHEET E

FILE NAME : N:\PDS\C3D\10220804\SHEETSPLAN\X-SECTIONS\090201_XS_STAGE_2A_WB_CONSTRUCTION_10-26-20.DWG
LAYOUT NAME - WB STAGE 2A - (135)

PLOT DATE : 1/16/2021 8:44 AM PLOT BY : CHRIST, AARON D PLOT NAME :

PLOT SCALE : 1 IN:10 FT HORZ. / 1 IN:10 FT VERT.

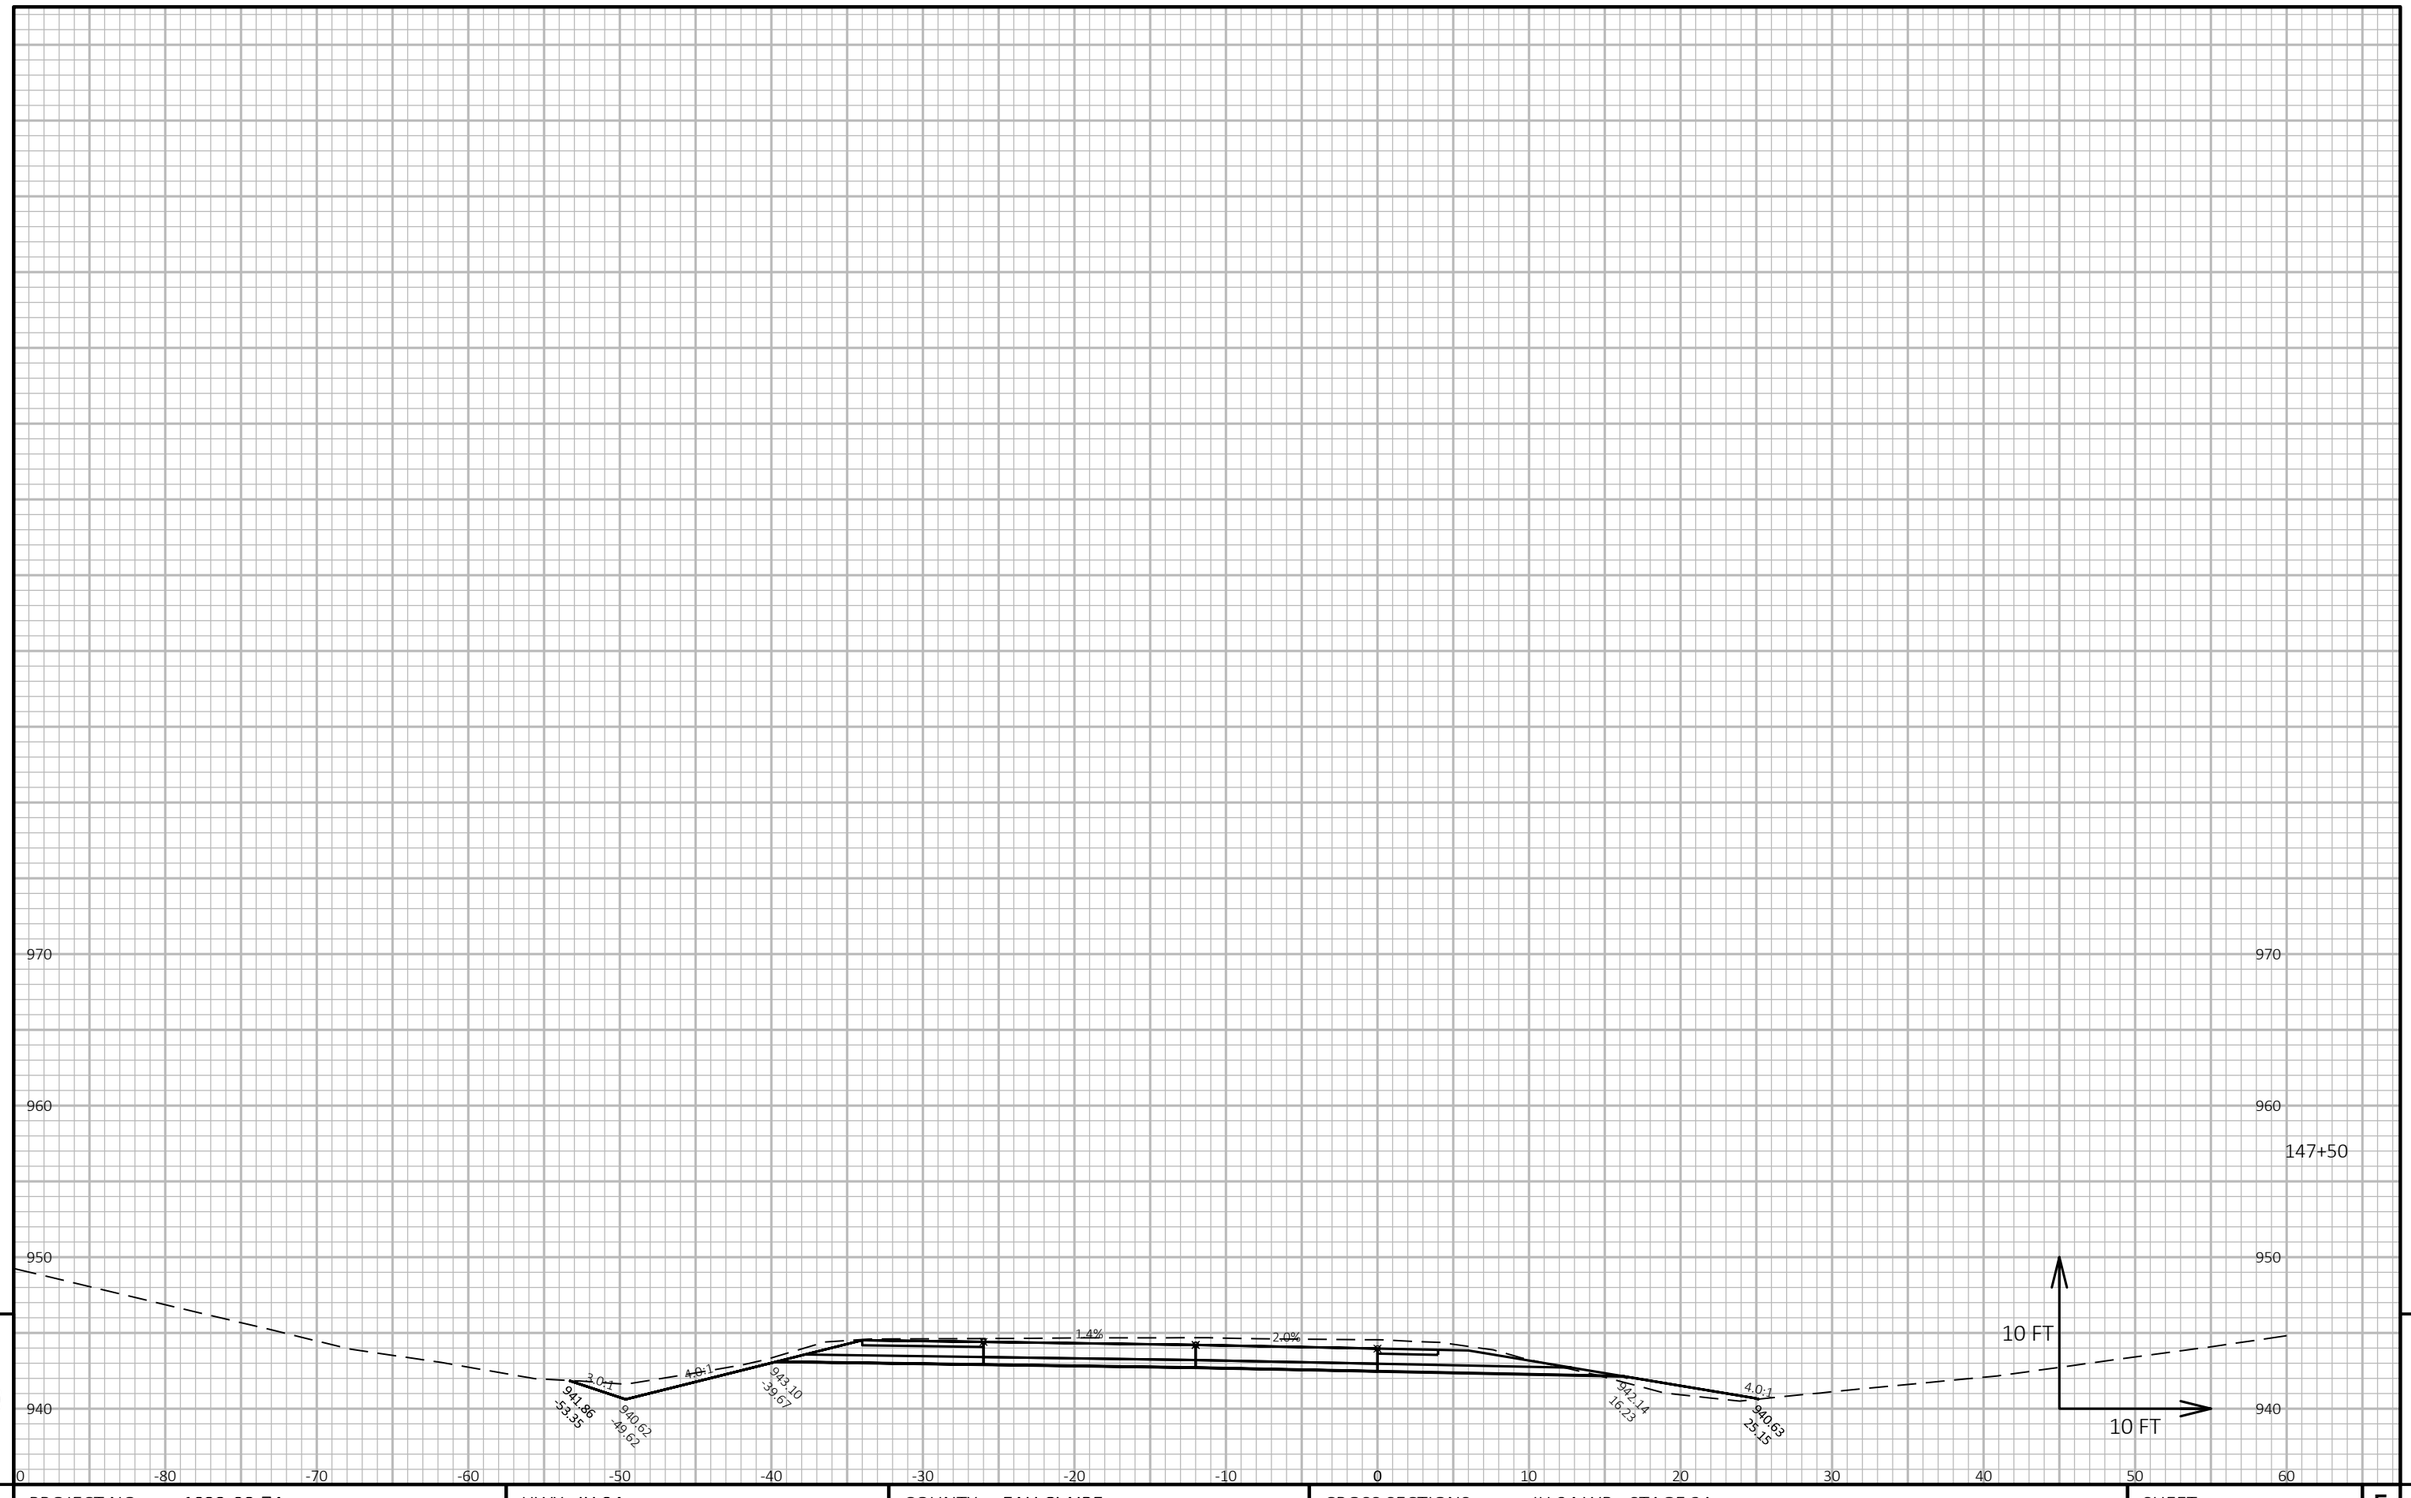

9

9

PROJECT NO: 1022-08-74	HWY: IH 94	COUNTY: EAU CLAIRE	CROSS SECTIONS: IH 94 WB - STAGE 2A	SHEET	E

FILE NAME : N:\PDS\C3D\10220804\SHEETSPLAN\X-SECTIONS\090201_XS_STAGE_2A_WB_CONSTRUCTION_10-26-20.DWG
LAYOUT NAME - WB STAGE 2A - (136)

PLOT DATE : 1/16/2021 8:45 AM

PLOT BY : CHRIST, AARON D

PLOT NAME :


PLOT SCALE : 1 IN:10 FT HORZ. / 1 IN:10 FT VERT.

970
960
950
940
930
970
960
950
940
930
148+00
0.3%
2.0%
3.0:1
4.0:1
4.0:1
4.0:1
940.34
-53.40
939.18
-49.94
941.69
-39.92
941.03
16.23
939.68
25.44
10 FT
10 FT
0
-80
-70
-60
-50
-40
-30
-20
-10
0
10
20
30
40
50
60
9
9

PROJECT NO: 1022-08-74	HWY: IH 94	COUNTY: EAU CLAIRE	CROSS SECTIONS: IH 94 WB - STAGE 2A	SHEET E

FILE NAME : N:\PDS\C3D\10220804\SHEETSPLAN\X-SECTIONS\090201_XS_STAGE_2A_WB_CONSTRUCTION_10-26-20.DWG
LAYOUT NAME - WB STAGE 2A - (137)

PLOT DATE : 1/16/2021 8:45 AM PLOT BY : CHRIST, AARON D PLOT NAME : **PLOT SCALE :** 1 IN:10 FT HORZ. / 1 IN:10 FT VERT.

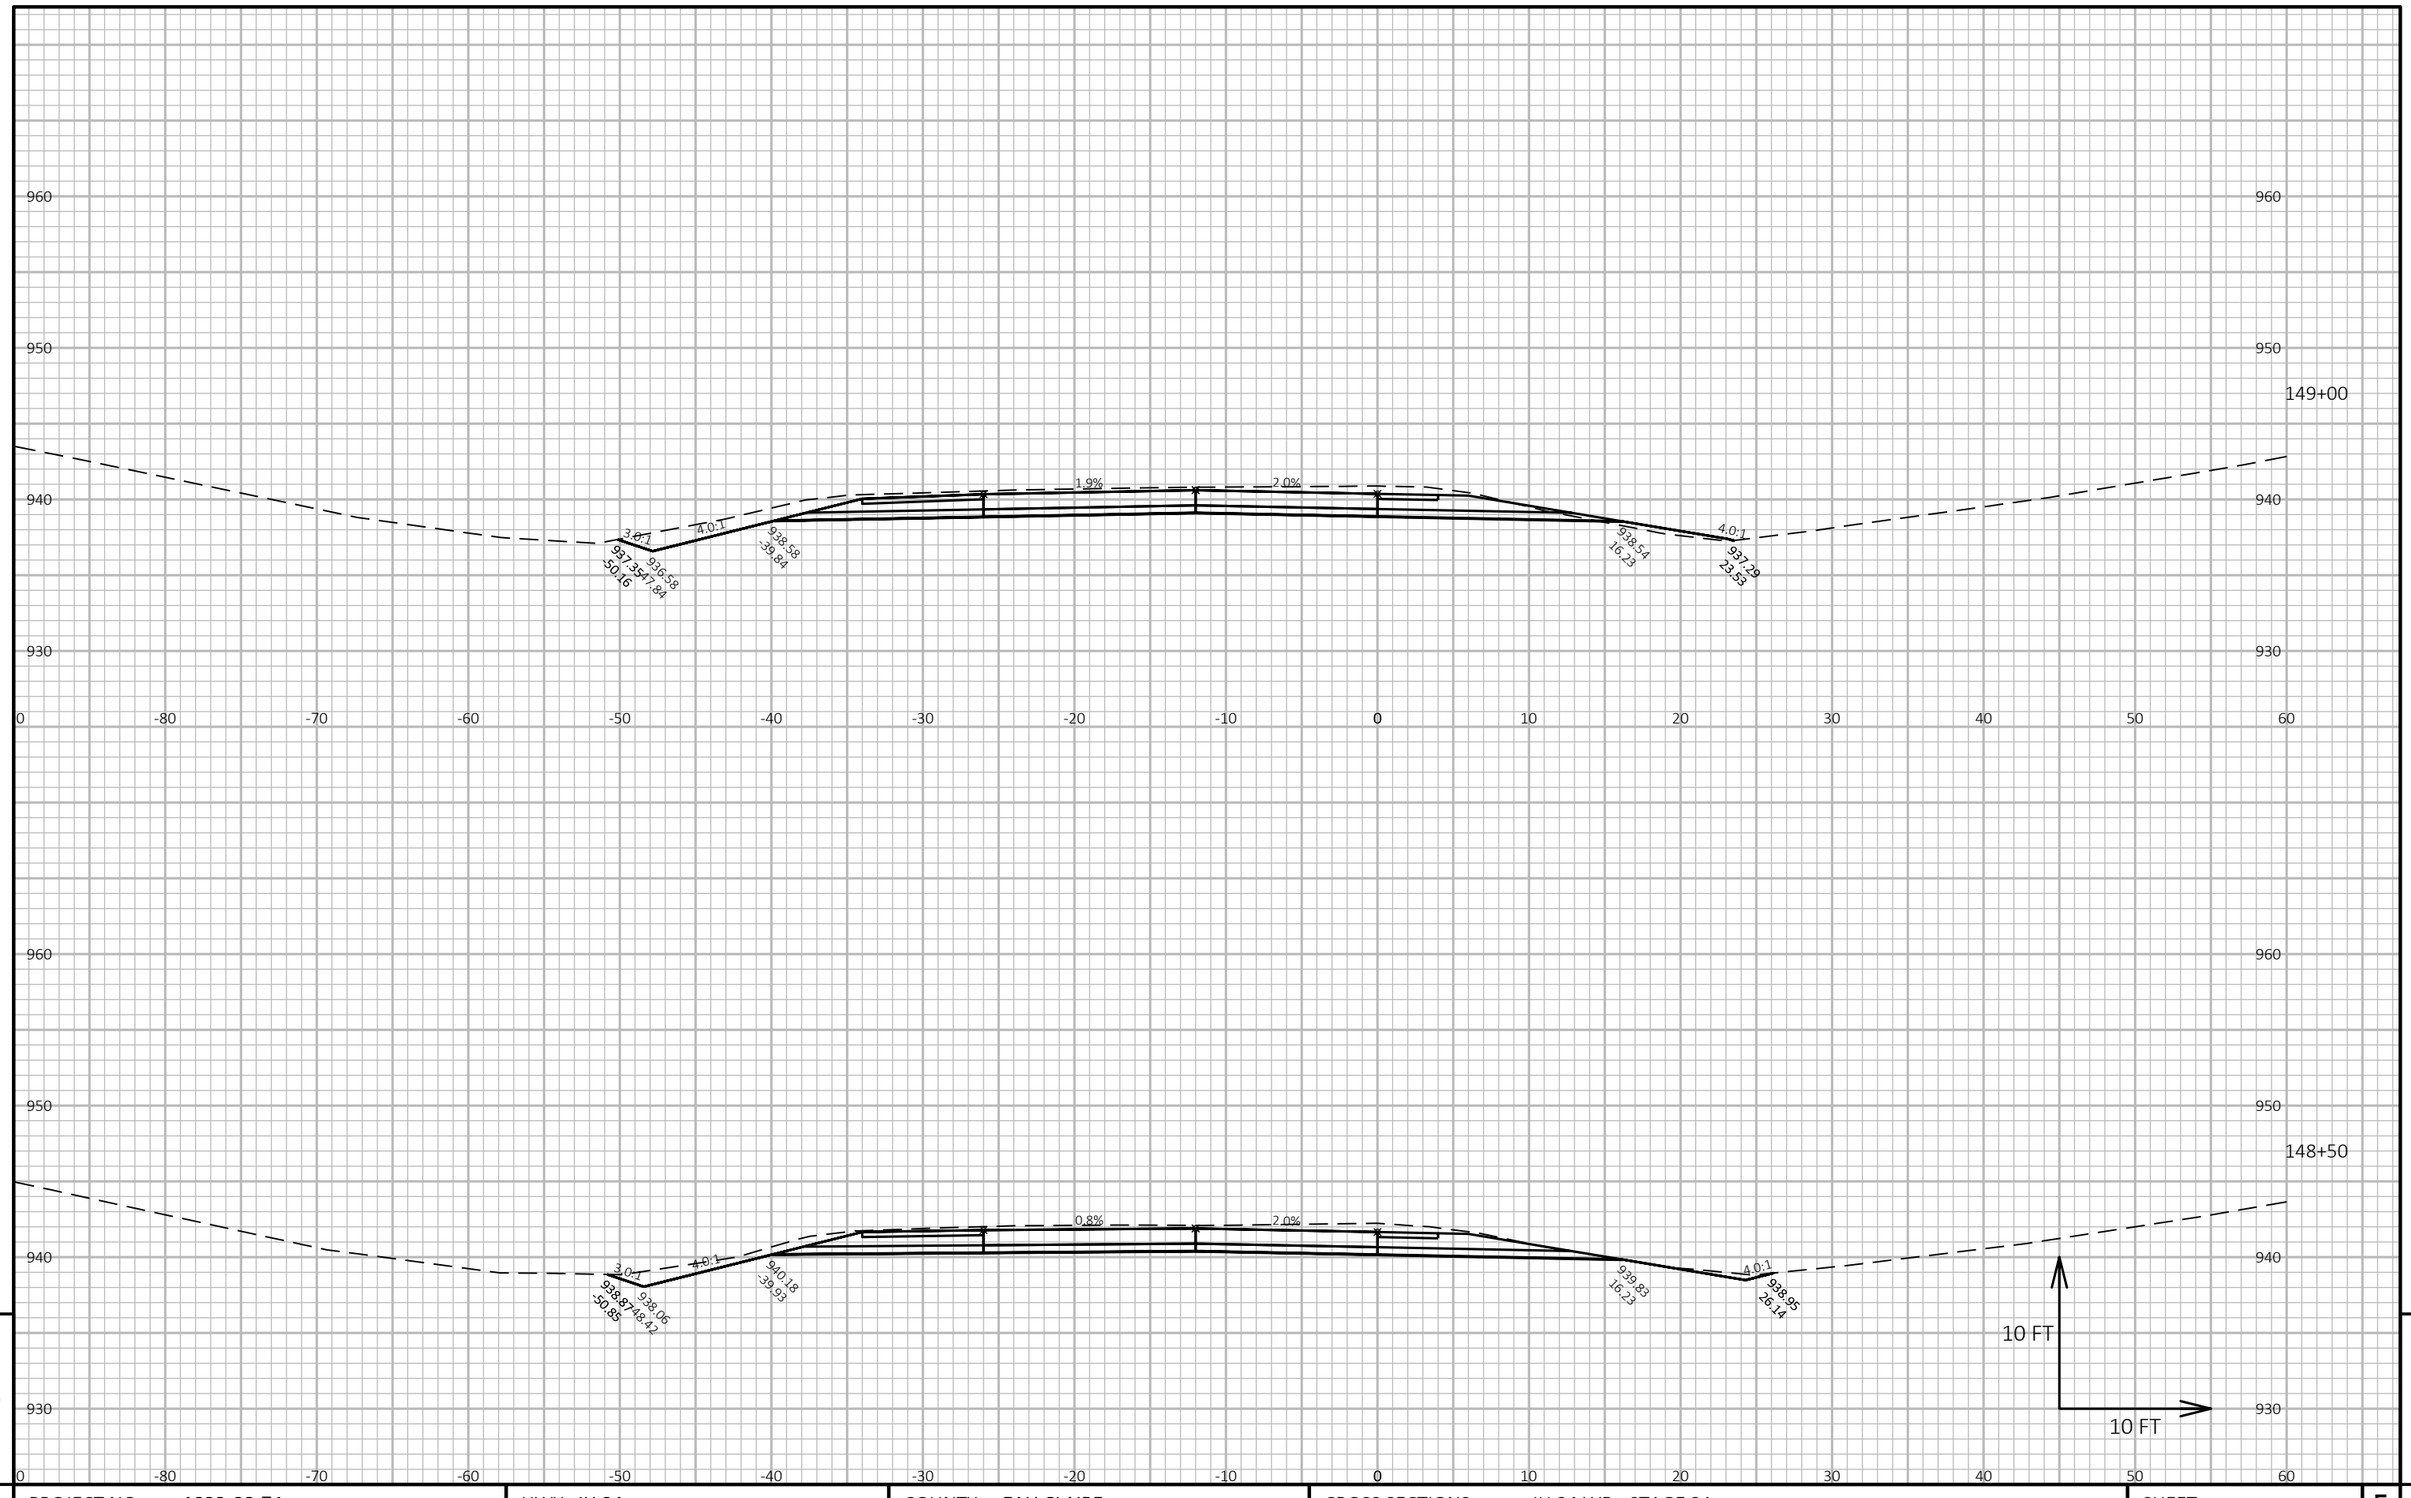

9

9

PROJECT NO: 1022-08-74	HWY: IH 94	COUNTY: EAU CLAIRE	CROSS SECTIONS: IH 94 WB - STAGE 2A	SHEET	E


FILE NAME : N:\PDS\C3D\10220804\SHEETSPLAN\X-SECTIONS\090201_XS_STAGE_2A_WB_CONSTRUCTION_10-26-20.DWG
LAYOUT NAME - WB STAGE 2A - (138)

PLOT DATE : 1/16/2021 8:45 AM

PLOT BY : CHRIST, AARON D

PLOT NAME :

PLOT SCALE : 1 IN:10 FT HORZ. / 1 IN:10 FT VERT.

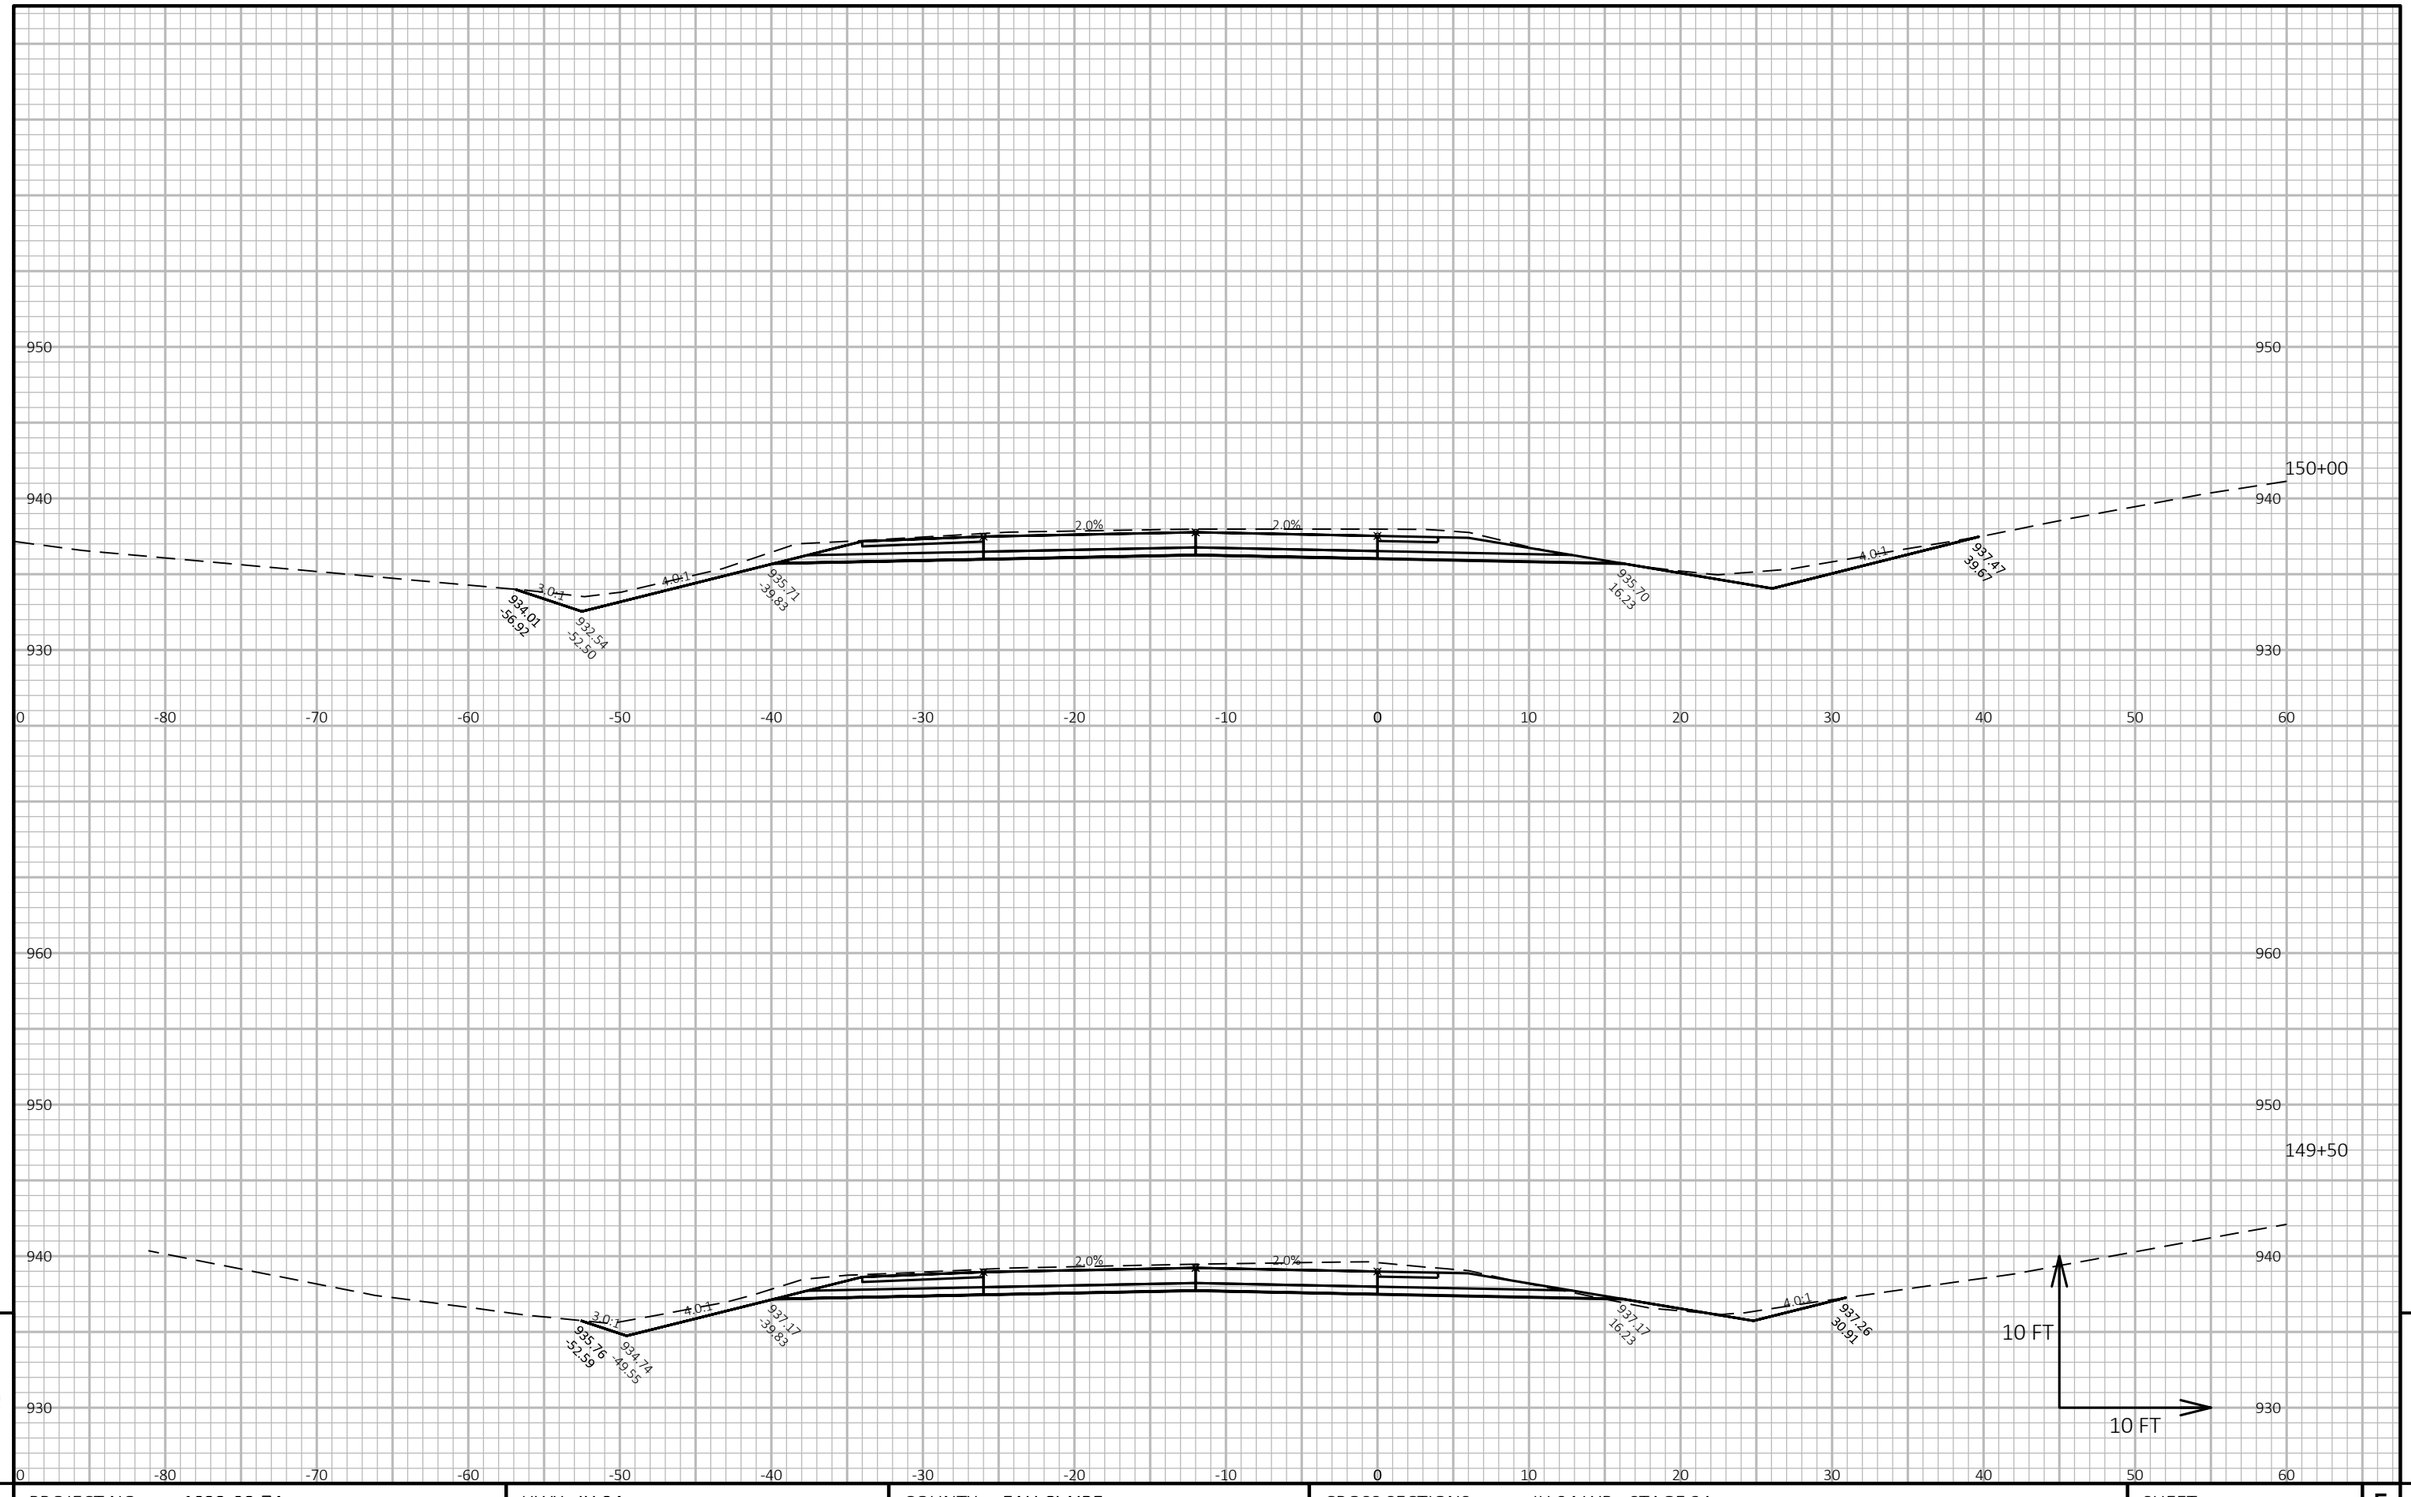


PROJECT NO: 1022-08-74	HWY: IH 94	COUNTY: EAU CLAIRE	CROSS SECTIONS: IH 94 WB - STAGE 2A	SHEET E

FILE NAME : N:\PDS\C3D\10220804\SHEETSPLAN\X-SECTIONS\090201_XS_STAGE_2A_WB_CONSTRUCTION_10-26-20.DWG
LAYOUT NAME - WB STAGE 2A - (139)

PLOT DATE : 1/16/2021 8:45 AM PLOT BY : CHRIST, AARON D PLOT NAME :

PLOT SCALE : 1 IN:10 FT HORZ. / 1 IN:10 FT VERT.

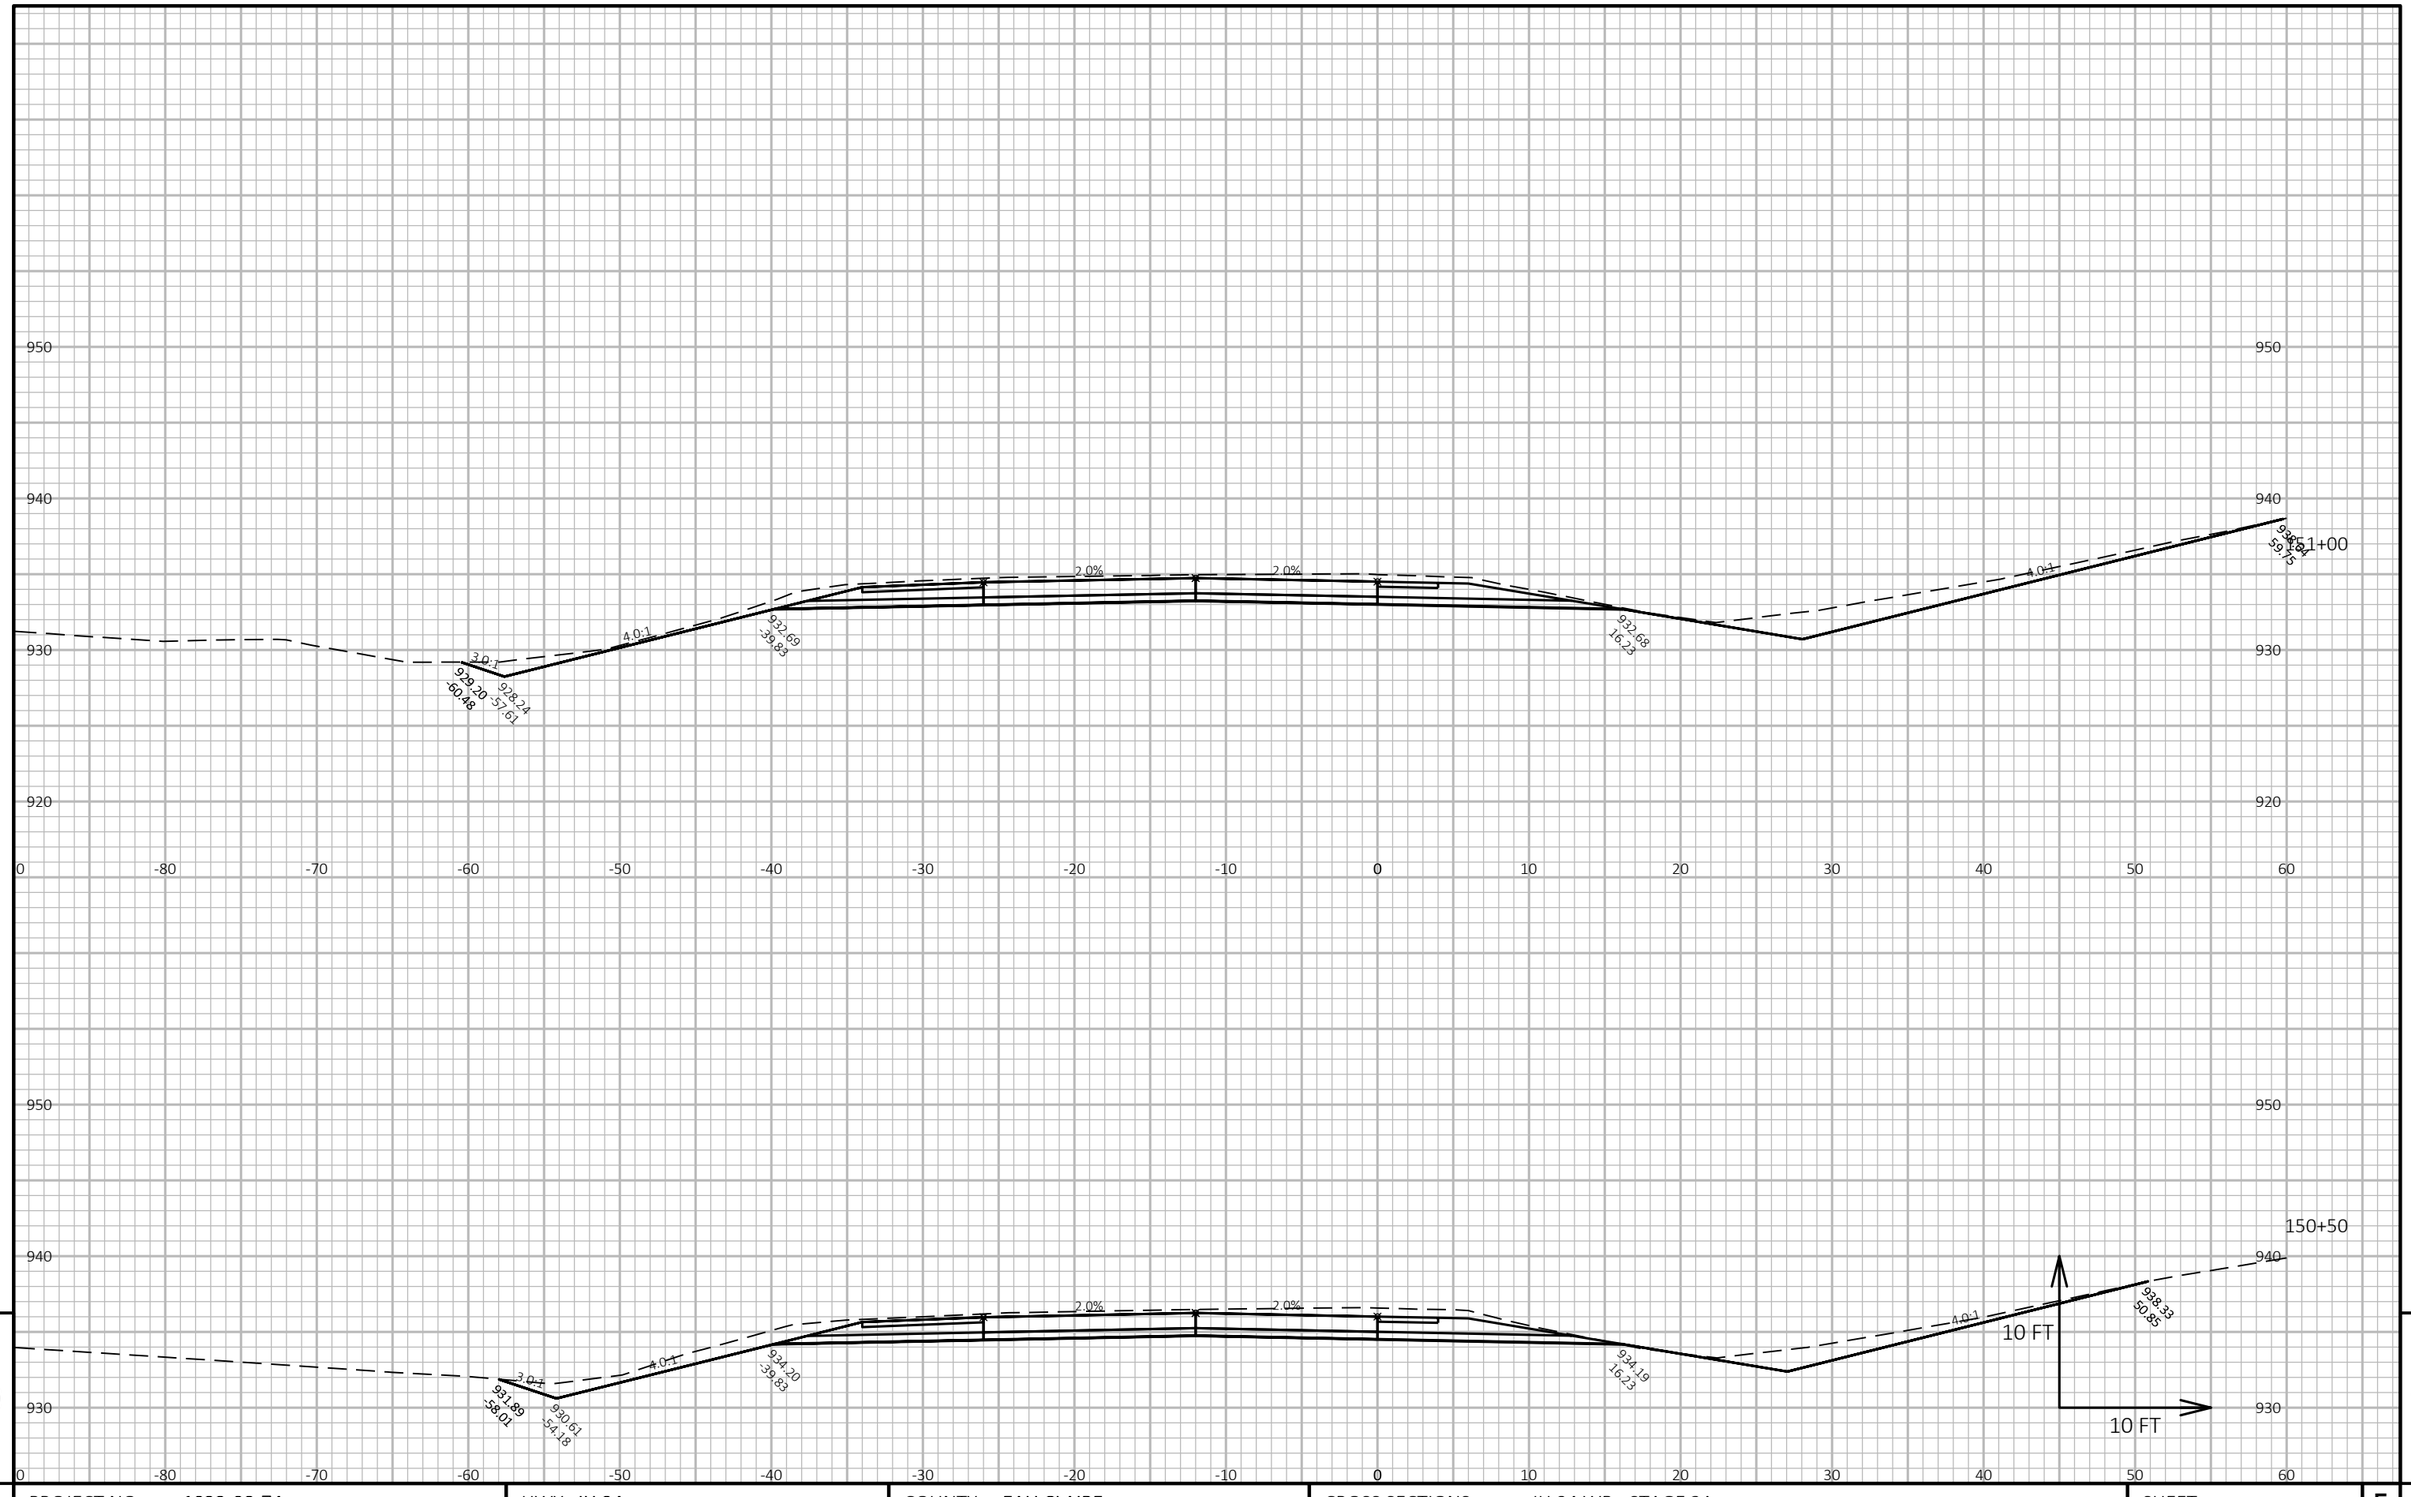


9

9

PROJECT NO: 1022-08-74	HWY: IH 94	COUNTY: EAU CLAIRE	CROSS SECTIONS: IH 94 WB - STAGE 2A	SHEET E

FILE NAME : N:\PDS\C3D\10220804\SHEETSPLAN\X-SECTIONS\090201_XS_STAGE_2A_WB_CONSTRUCTION_10-26-20.DWG
LAYOUT NAME - WB STAGE 2A - (140)


PLOT DATE : 1/16/2021 8:45 AM PLOT BY : CHRIST, AARON D PLOT NAME : **PLOT SCALE :** 1 IN:10 FT HORZ. / 1 IN:10 FT VERT.

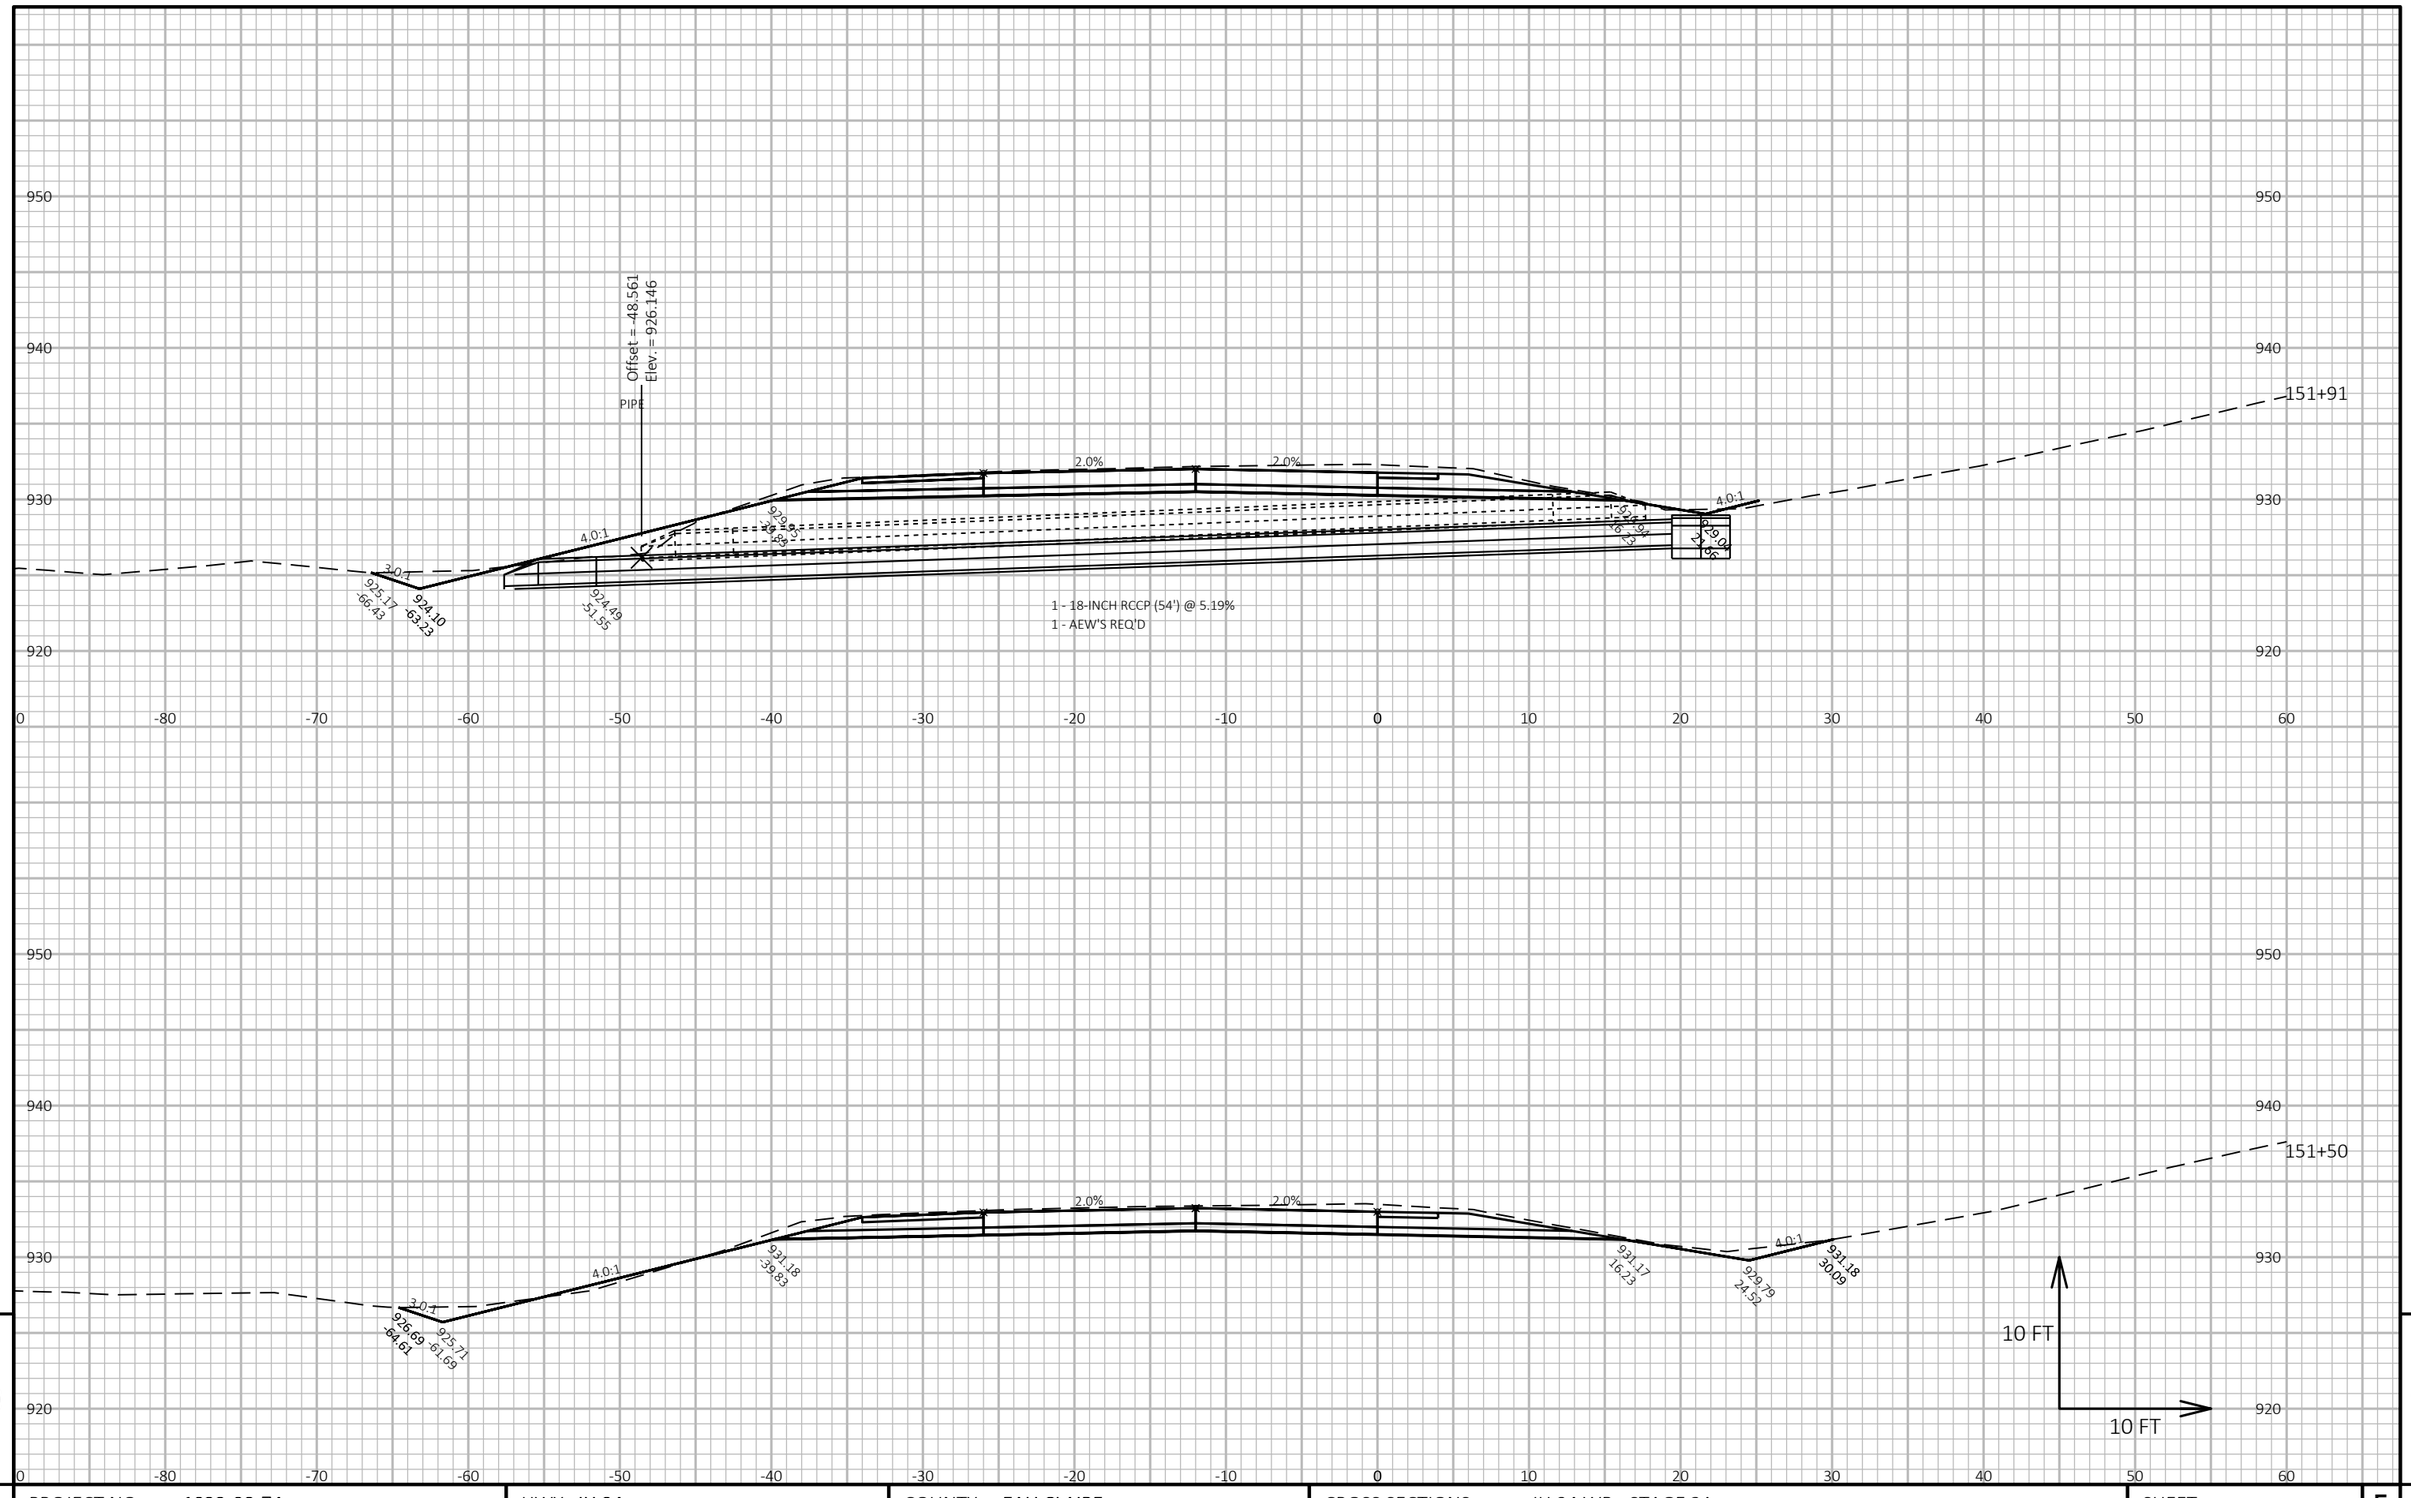

PROJECT NO: 1022-08-74	HWY: IH 94	COUNTY: EAU CLAIRE	CROSS SECTIONS: IH 94 WB - STAGE 2A	SHEET E

FILE NAME : N:\PDS\C3D\10220804\SHEETSPLAN\X-SECTIONS\090201_XS_STAGE_2A_WB_CONSTRUCTION_10-26-20.DWG
LAYOUT NAME - WB STAGE 2A - (141)

PLOT DATE : 1/16/2021 8:46 AM PLOT BY : CHRIST, AARON D PLOT NAME : **PLOT SCALE :** 1 IN:10 FT HORZ. / 1 IN:10 FT VERT.

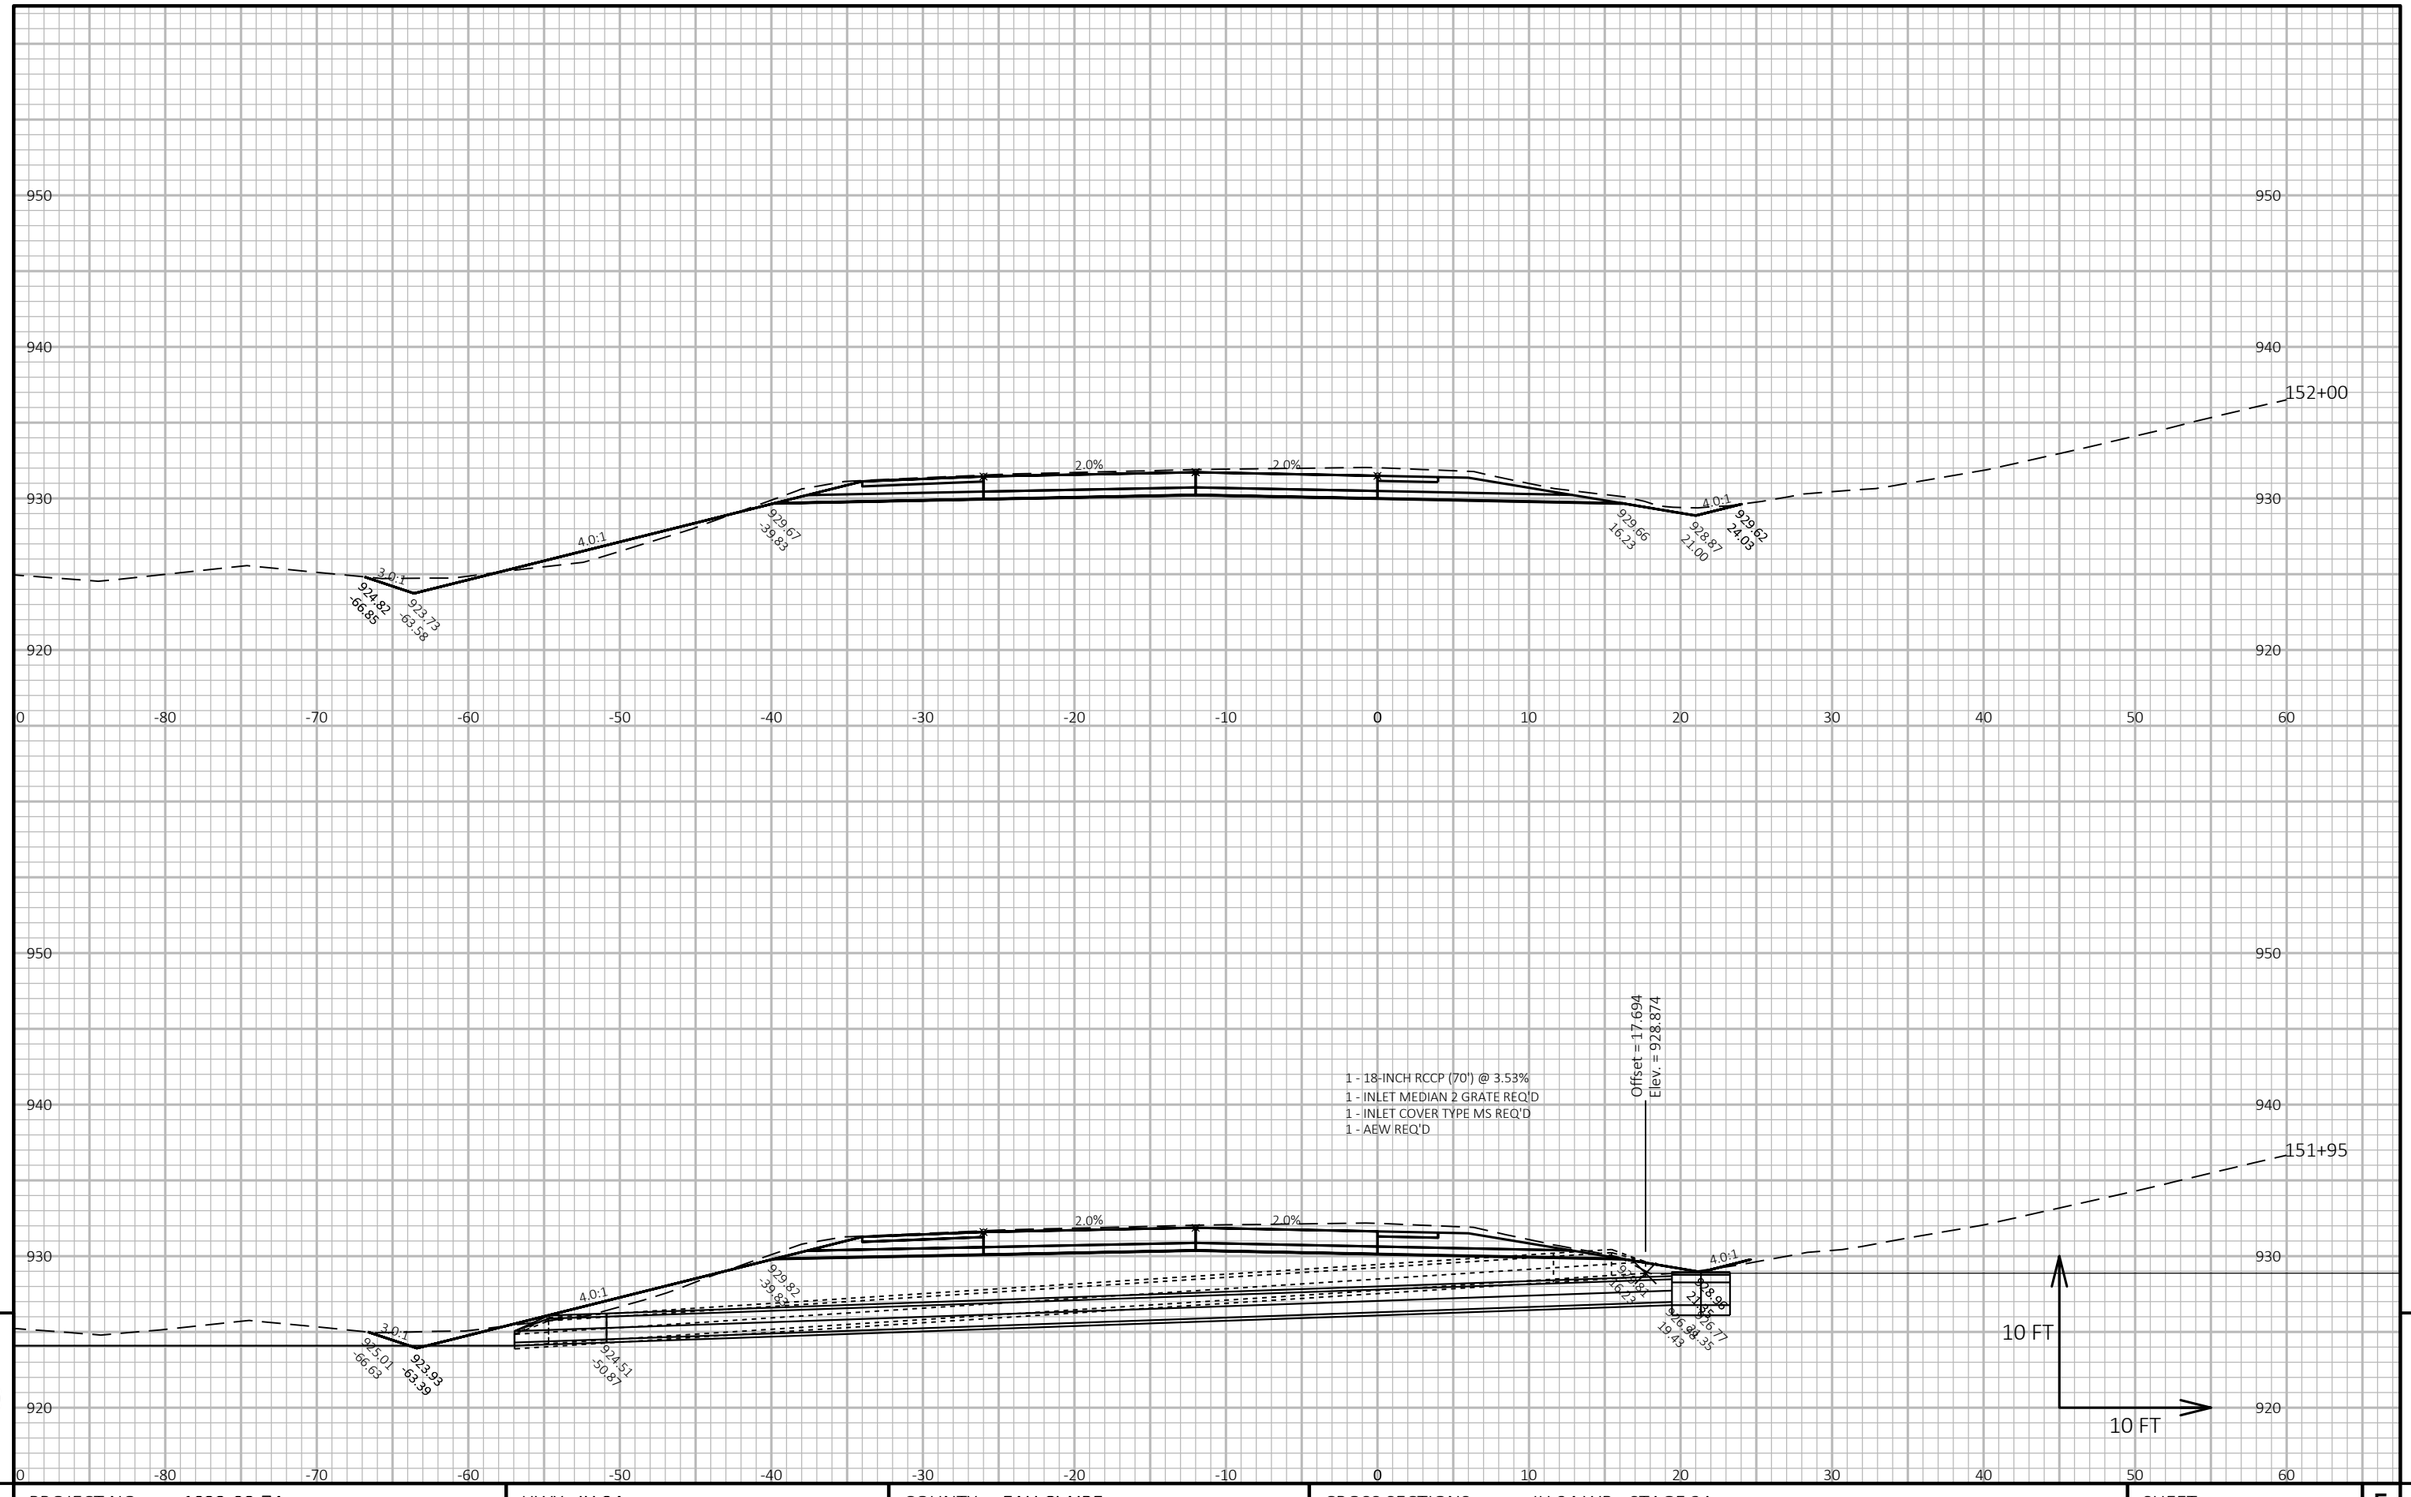


9 9

PROJECT NO: 1022-08-74	HWY: IH 94	COUNTY: EAU CLAIRE	CROSS SECTIONS: IH 94 WB - STAGE 2A	SHEET E

FILE NAME : N:\PDS\C3D\10220804\SHEETSPLAN\X-SECTIONS\090201_XS_STAGE_2A_WB_CONSTRUCTION_10-26-20.DWG
LAYOUT NAME - WB STAGE 2A - (142)

PLOT DATE : 1/16/2021 8:46 AM PLOT BY : CHRIST, AARON D PLOT NAME : **PLOT SCALE :** 1 IN:10 FT HORZ. / 1 IN:10 FT VERT.

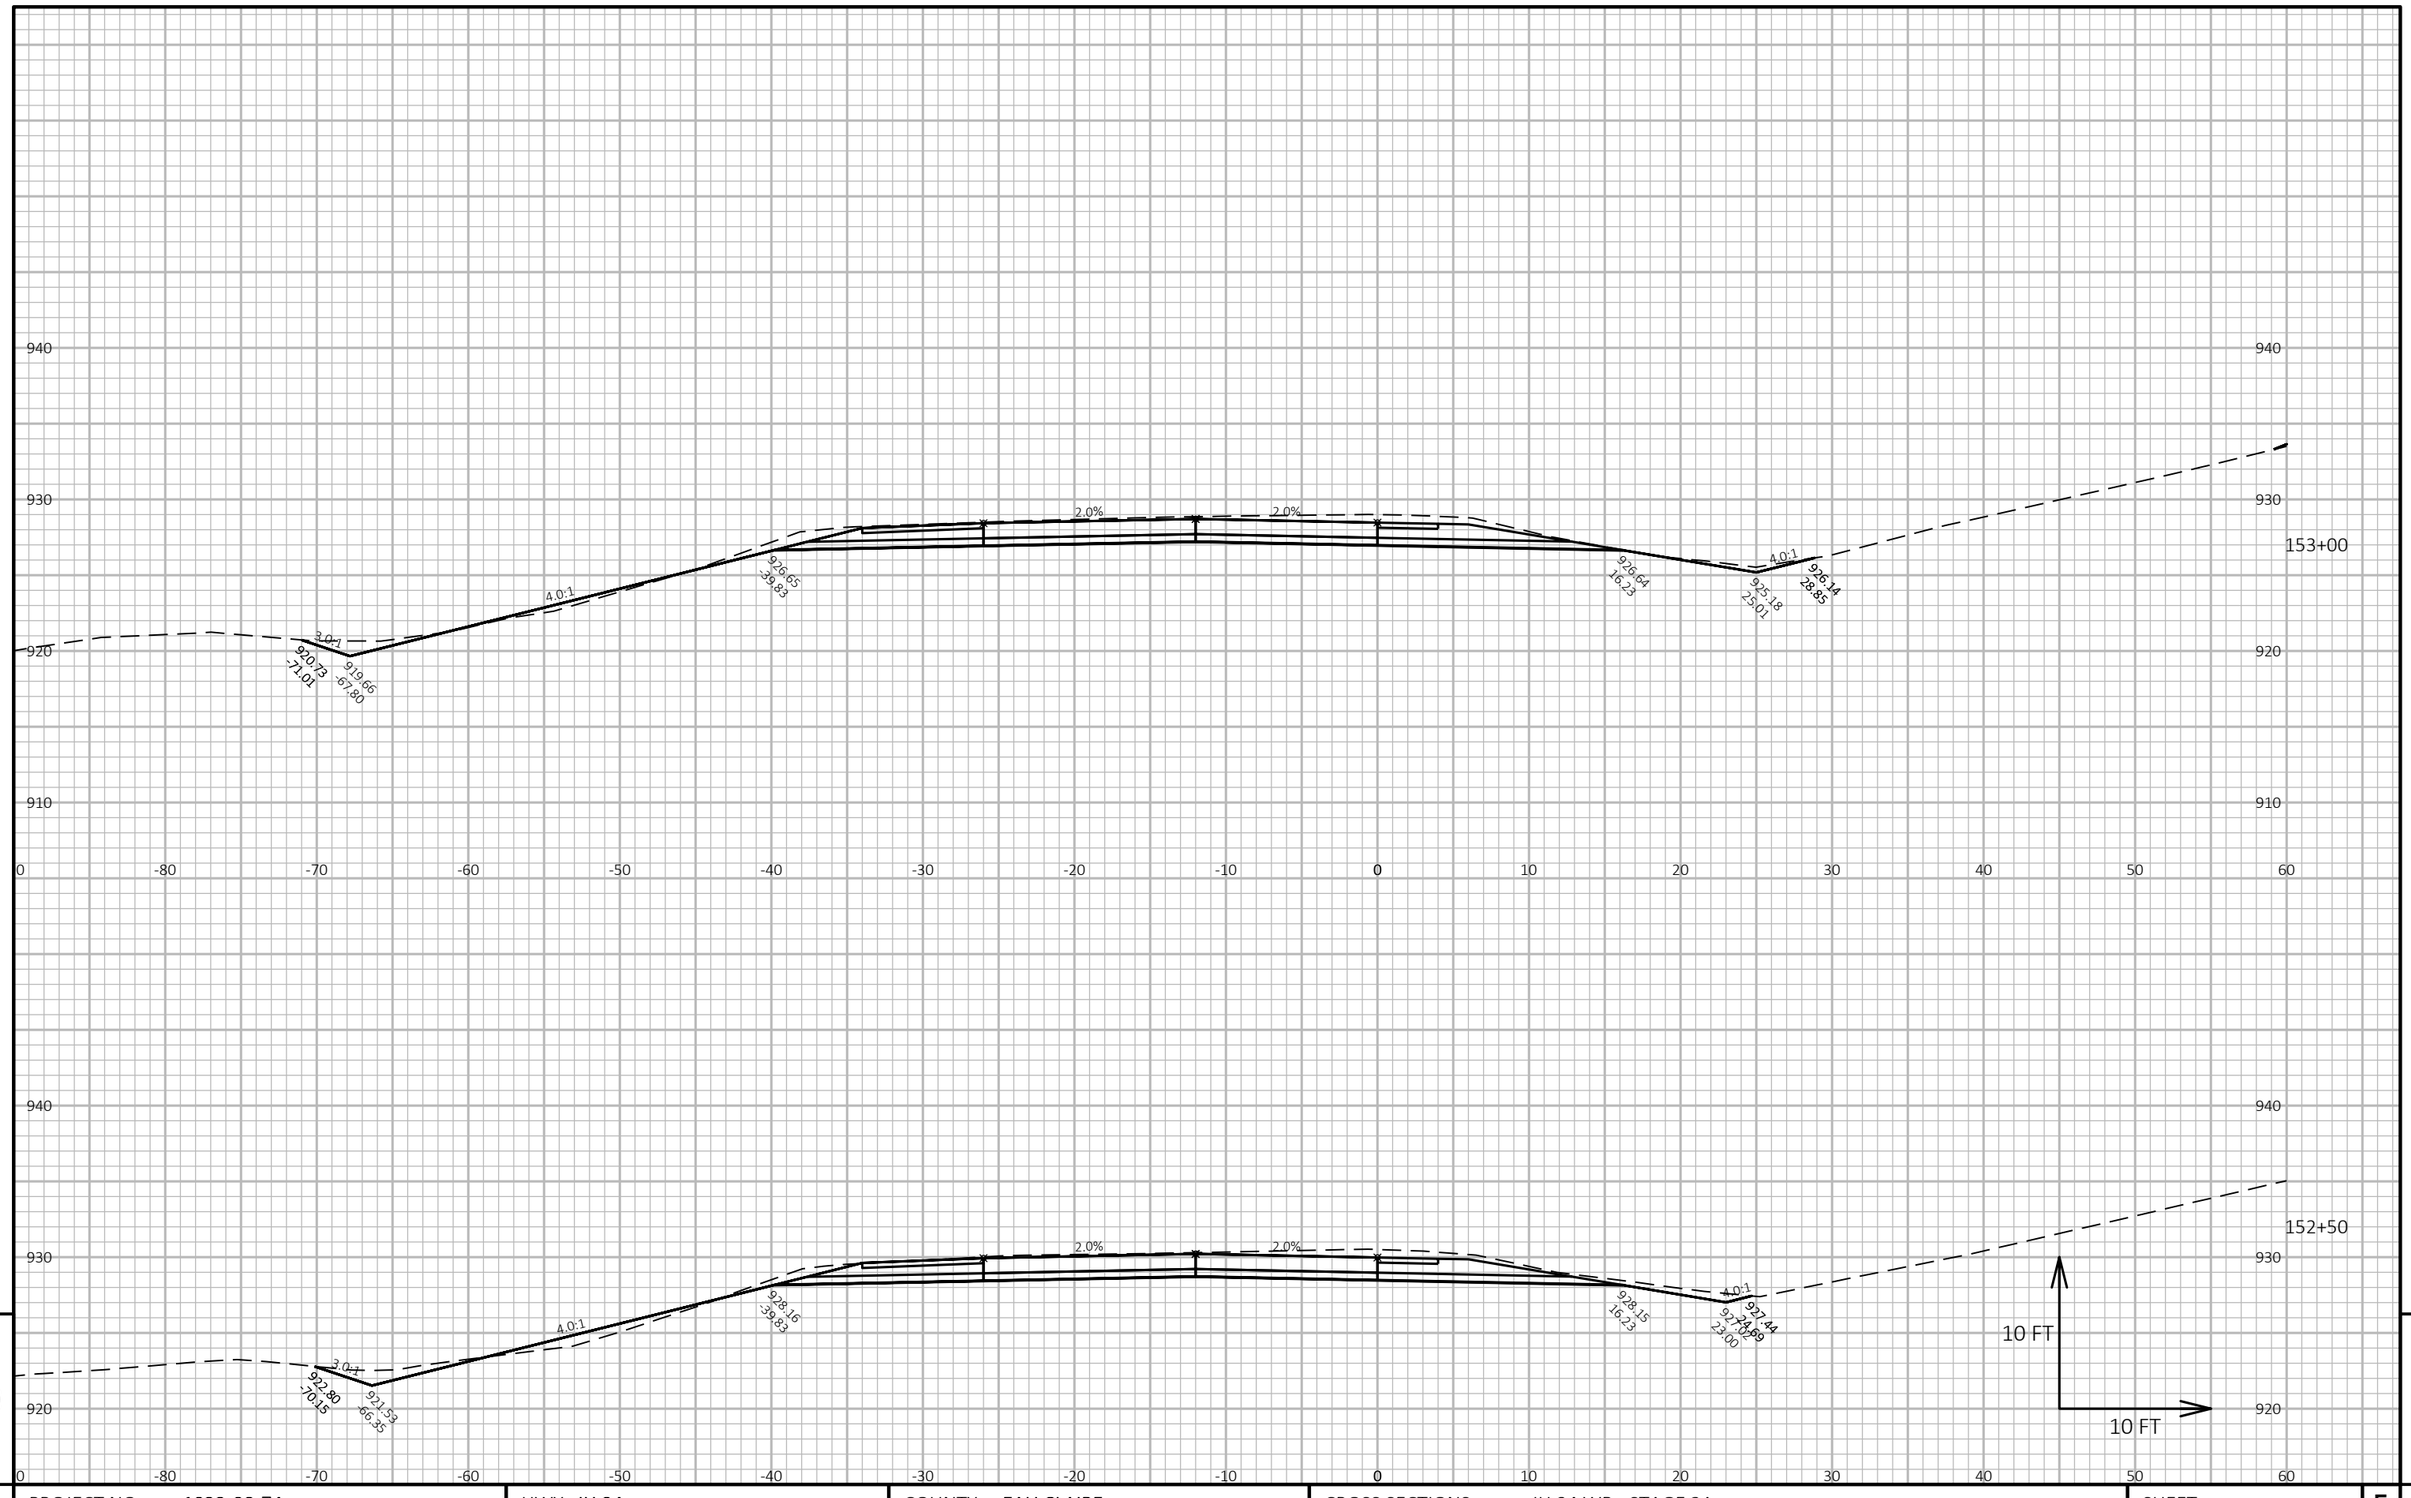

9

9

PROJECT NO: 1022-08-74	HWY: IH 94	COUNTY: EAU CLAIRE	CROSS SECTIONS: IH 94 WB - STAGE 2A	SHEET	E


FILE NAME : N:\PDS\C3D\10220804\SHEETSPLAN\X-SECTIONS\090201_XS_STAGE_2A_WB_CONSTRUCTION_10-26-20.DWG
LAYOUT NAME - WB STAGE 2A - (143)

PLOT DATE : 1/16/2021 8:46 AM

PLOT BY : CHRIST, AARON D

PLOT NAME :

PLOT SCALE : 1 IN:10 FT HORZ. / 1 IN:10 FT VERT.

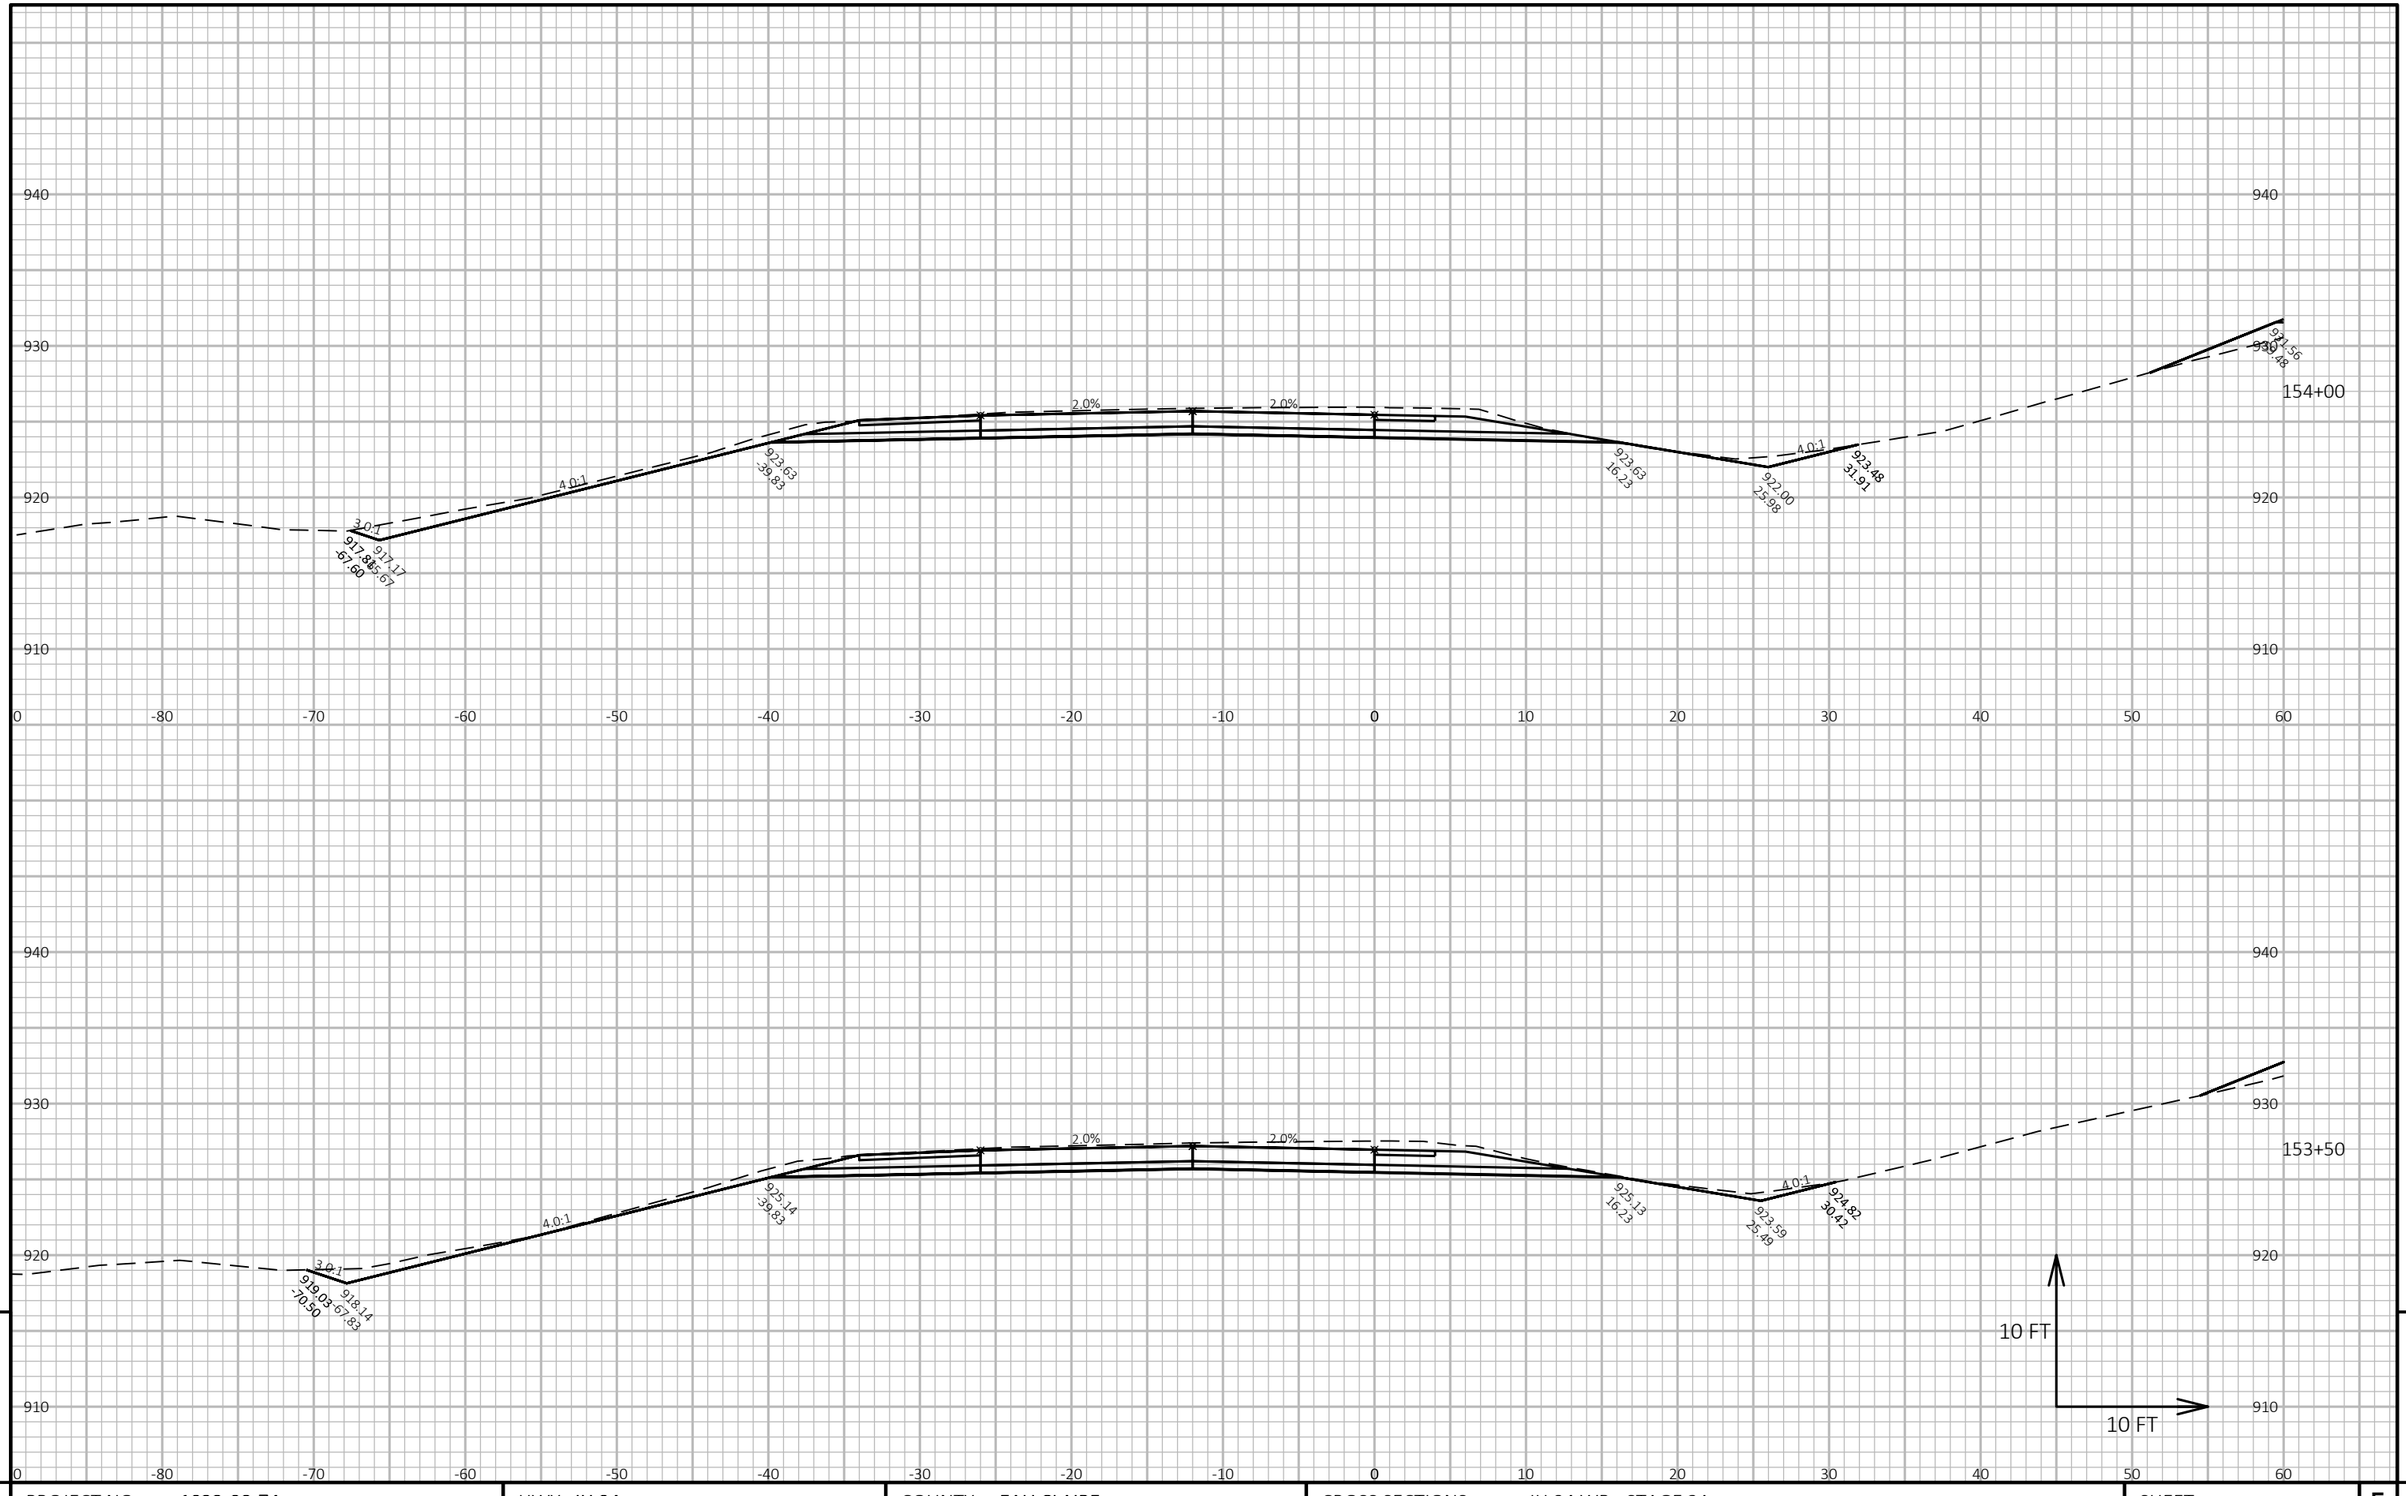

9


9

PROJECT NO: 1022-08-74	HWY: IH 94	COUNTY: EAU CLAIRE	CROSS SECTIONS: IH 94 WB - STAGE 2A	SHEET E

FILE NAME : N:\PDS\C3D\10220804\SHEETSPLAN\X-SECTIONS\090201_XS_STAGE_2A_WB_CONSTRUCTION_10-26-20.DWG
LAYOUT NAME - WB STAGE 2A - (144)

PLOT DATE : 1/16/2021 8:46 AM PLOT BY : CHRIST, AARON D PLOT NAME :


PLOT SCALE : 1 IN:10 FT HORZ. / 1 IN:10 FT VERT.

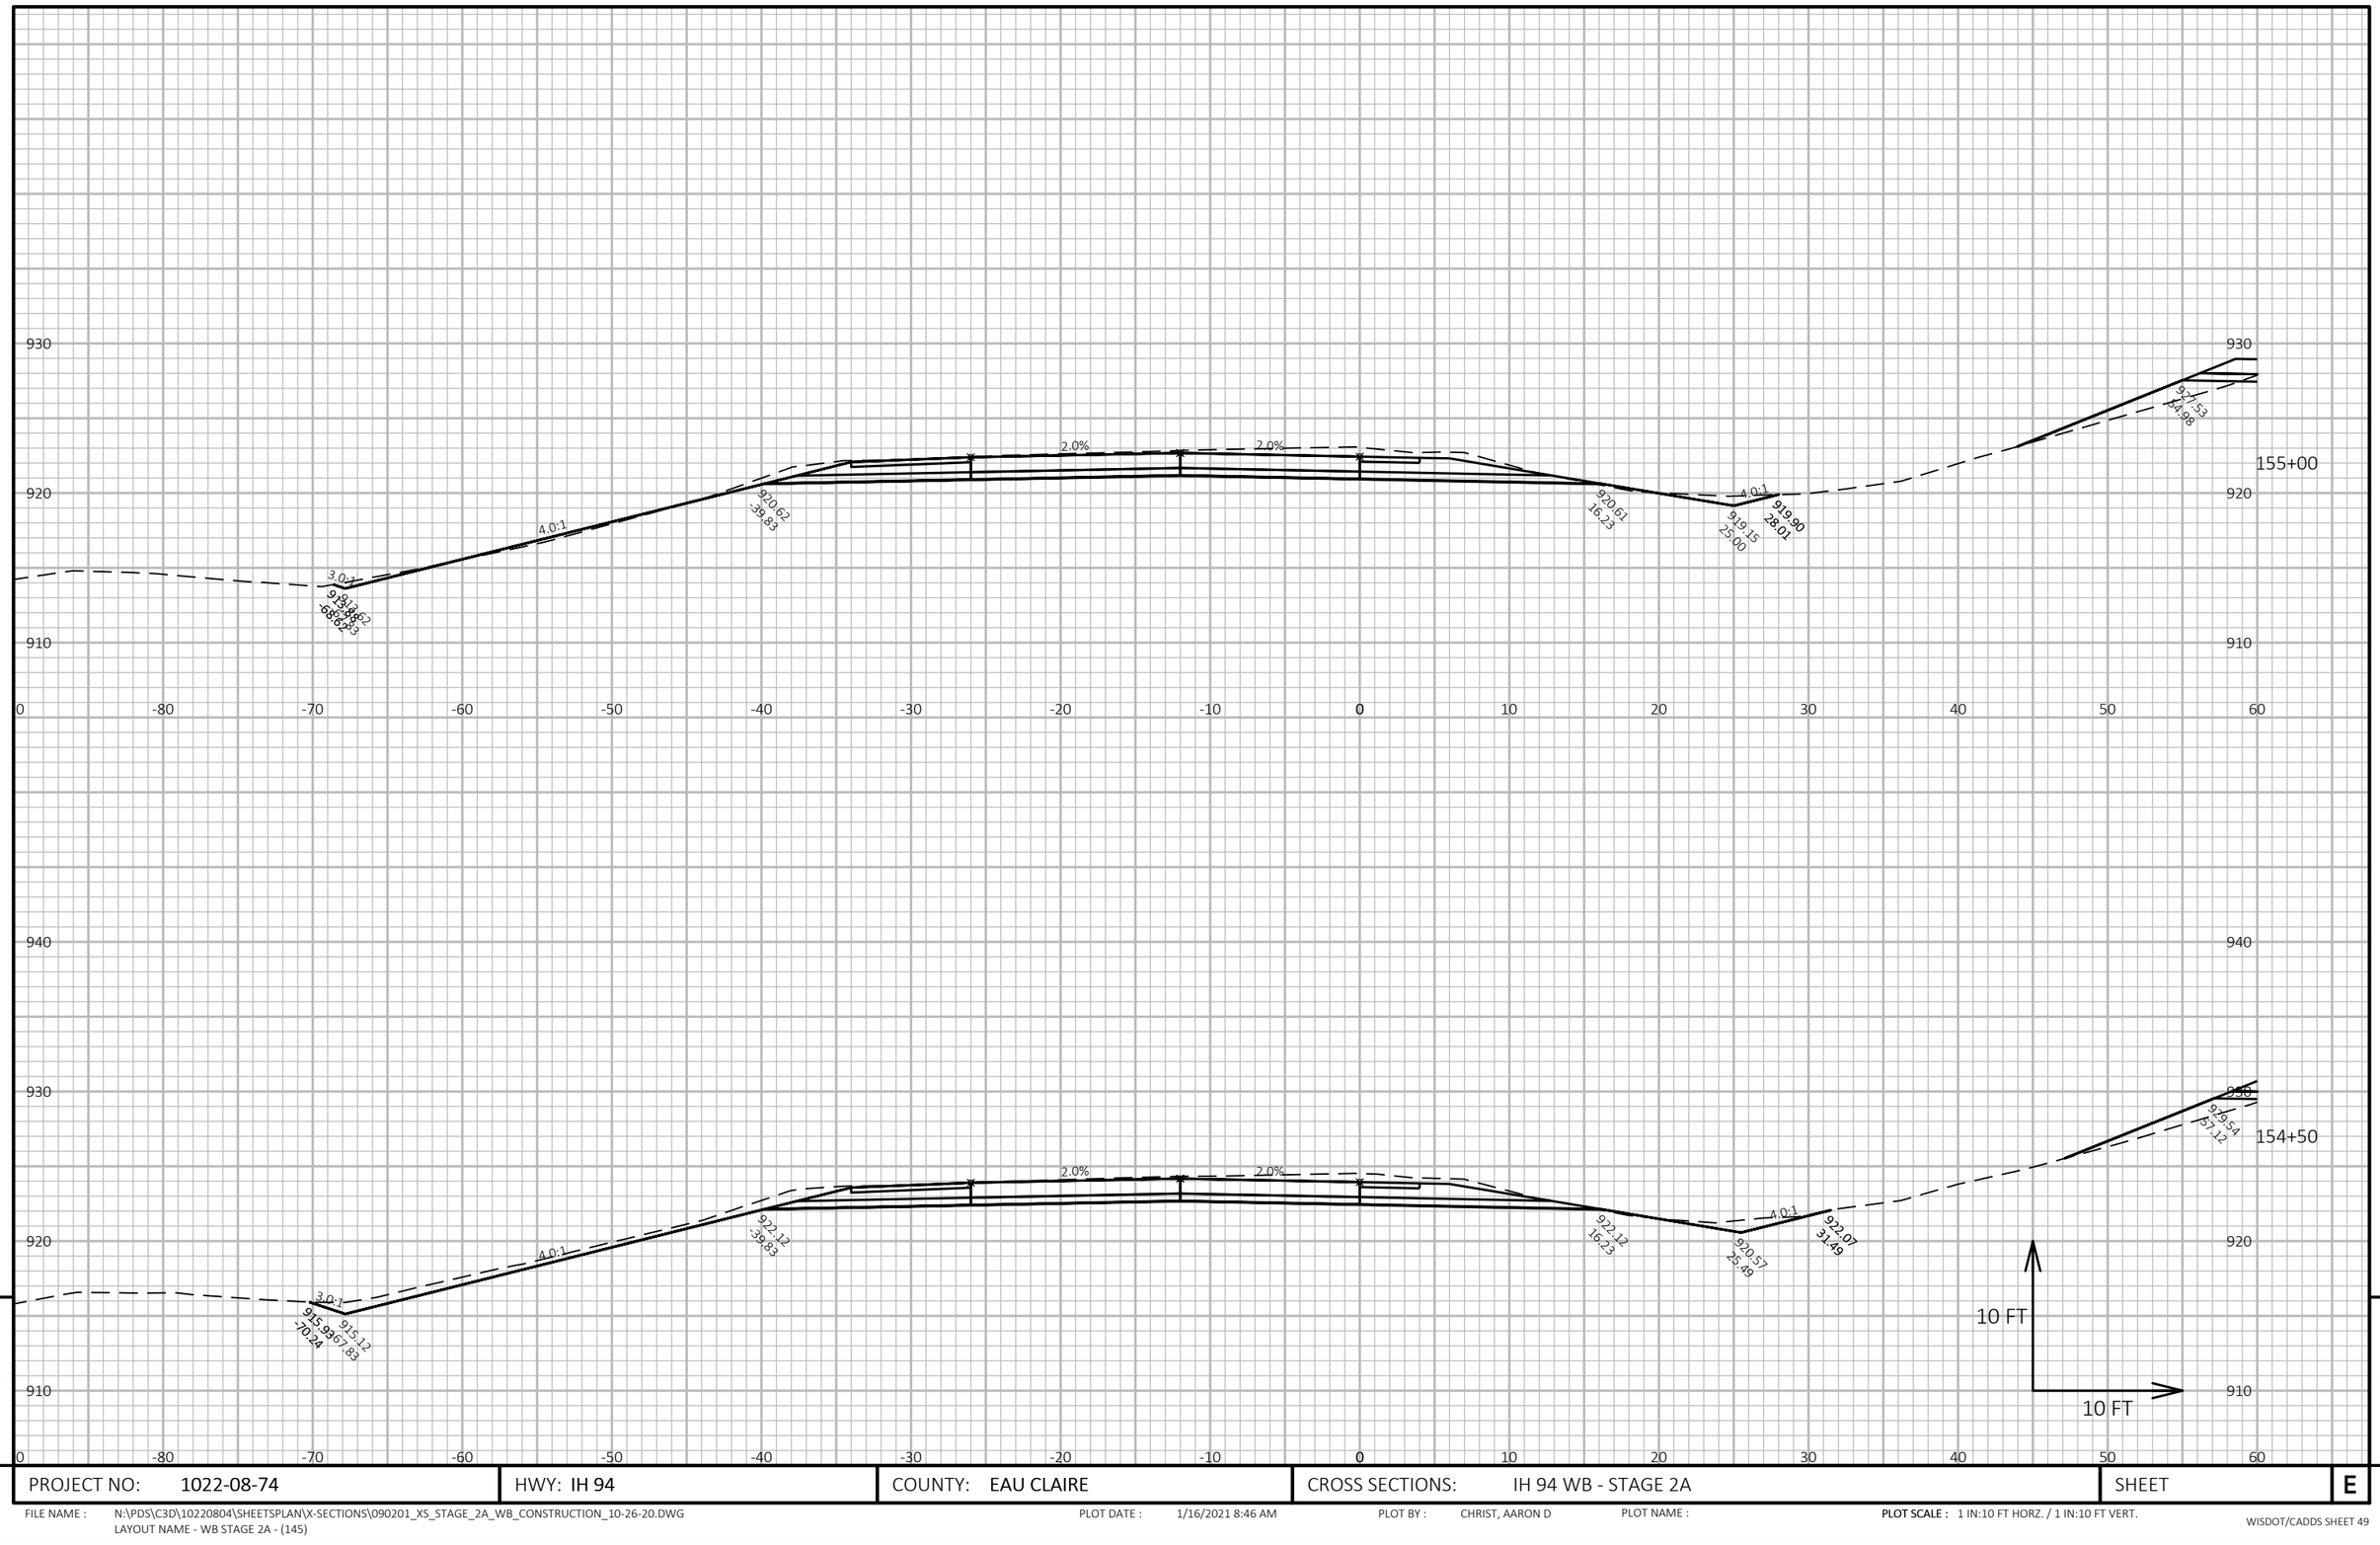

PROJECT NO: 1022-08-74	HWY: IH 94	COUNTY: EAU CLAIRE	CROSS SECTIONS: IH 94 WB - STAGE 2A	SHEET E

FILE NAME : N:\PDS\C3D\10220804\SHEETSPLAN\X-SECTIONS\090201_XS_STAGE_2A_WB_CONSTRUCTION_10-26-20.DWG
LAYOUT NAME - WB STAGE 2A - (145)

PLOT DATE : 1/16/2021 8:46 AM PLOT BY : CHRIST, AARON D PLOT NAME : **PLOT SCALE :** 1 IN:10 FT HORZ. / 1 IN:10 FT VERT.

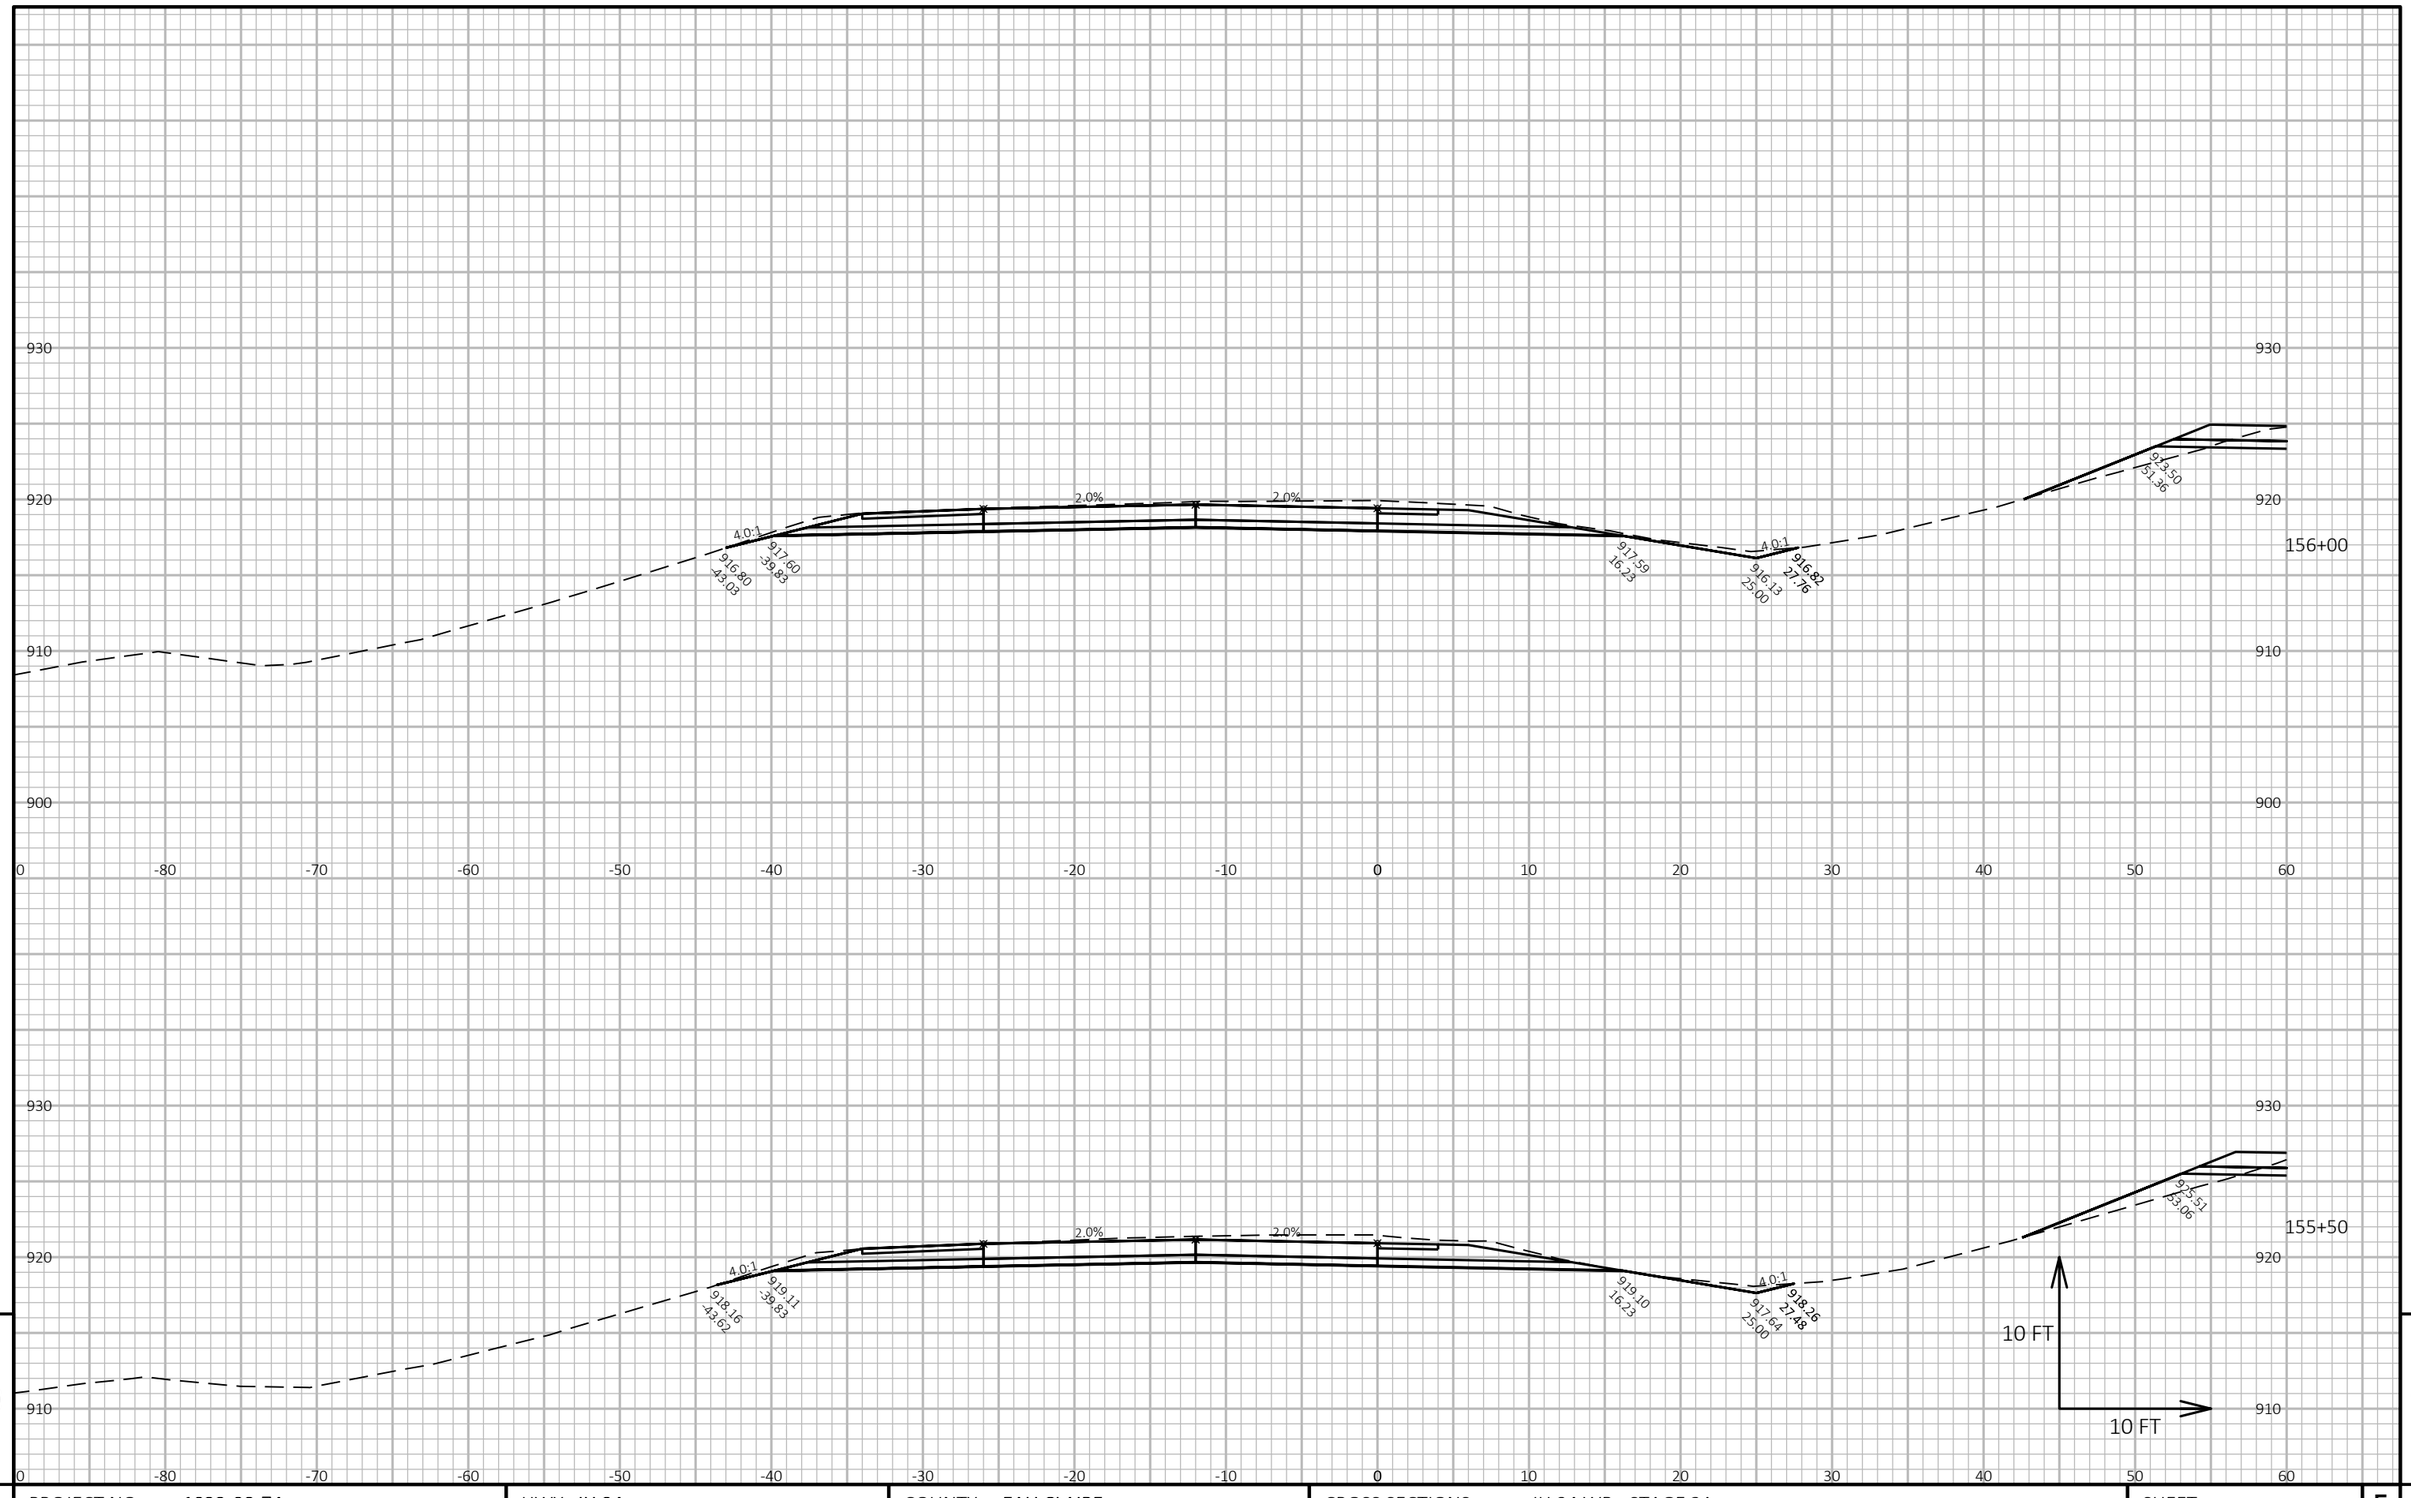

9


9

PROJECT NO: 1022-08-74	HWY: IH 94	COUNTY: EAU CLAIRE	CROSS SECTIONS: IH 94 WB - STAGE 2A	SHEET	E

FILE NAME : N:\PDS\C3D\10220804\SHEETSPLAN\X-SECTIONS\090201_XS_STAGE_2A_WB_CONSTRUCTION_10-26-20.DWG
LAYOUT NAME - WB STAGE 2A - (146)

PLOT DATE : 1/16/2021 8:47 AM PLOT BY : CHRIST, AARON D PLOT NAME :

PLOT SCALE : 1 IN:10 FT HORZ. / 1 IN:10 FT VERT.

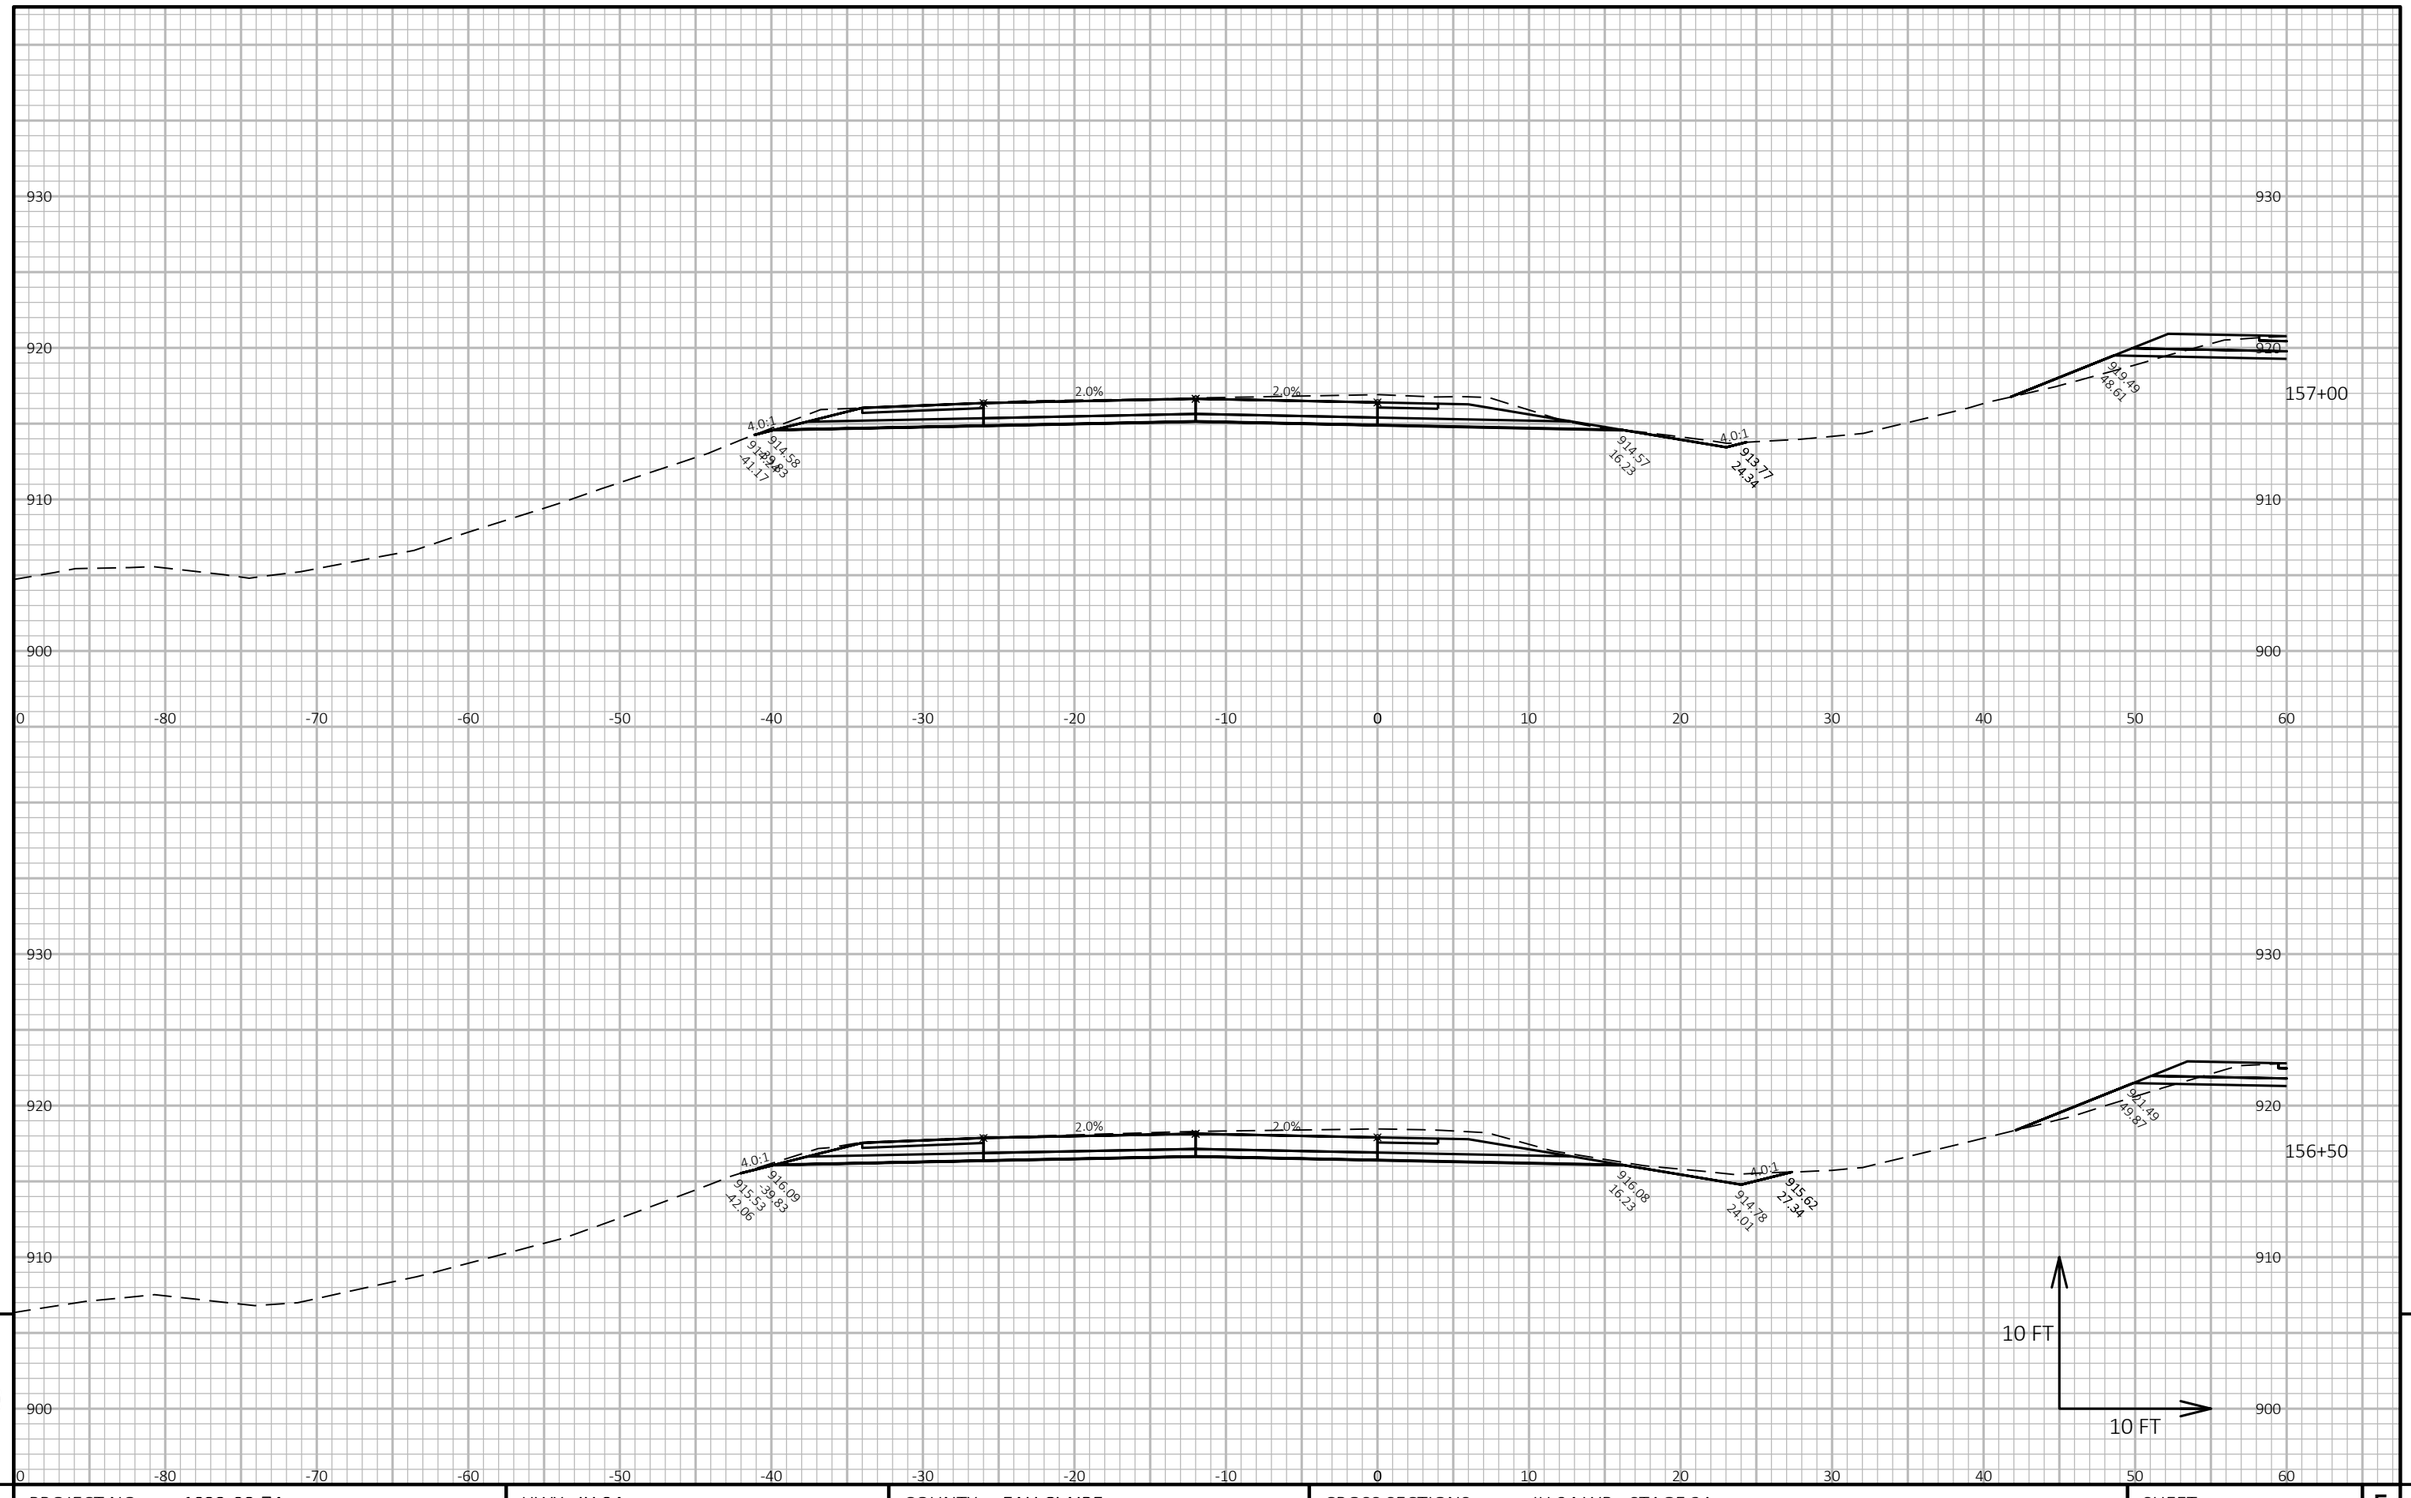


PROJECT NO: 1022-08-74	HWY: IH 94	COUNTY: EAU CLAIRE	CROSS SECTIONS: IH 94 WB - STAGE 2A	SHEET E

FILE NAME : N:\PDS\C3D\10220804\SHEETSPLAN\X-SECTIONS\090201_XS_STAGE_2A_WB_CONSTRUCTION_10-26-20.DWG
LAYOUT NAME - WB STAGE 2A - (147)

PLOT DATE : 1/16/2021 8:47 AM PLOT BY : CHRIST, AARON D PLOT NAME :

PLOT SCALE : 1 IN:10 FT HORZ. / 1 IN:10 FT VERT.

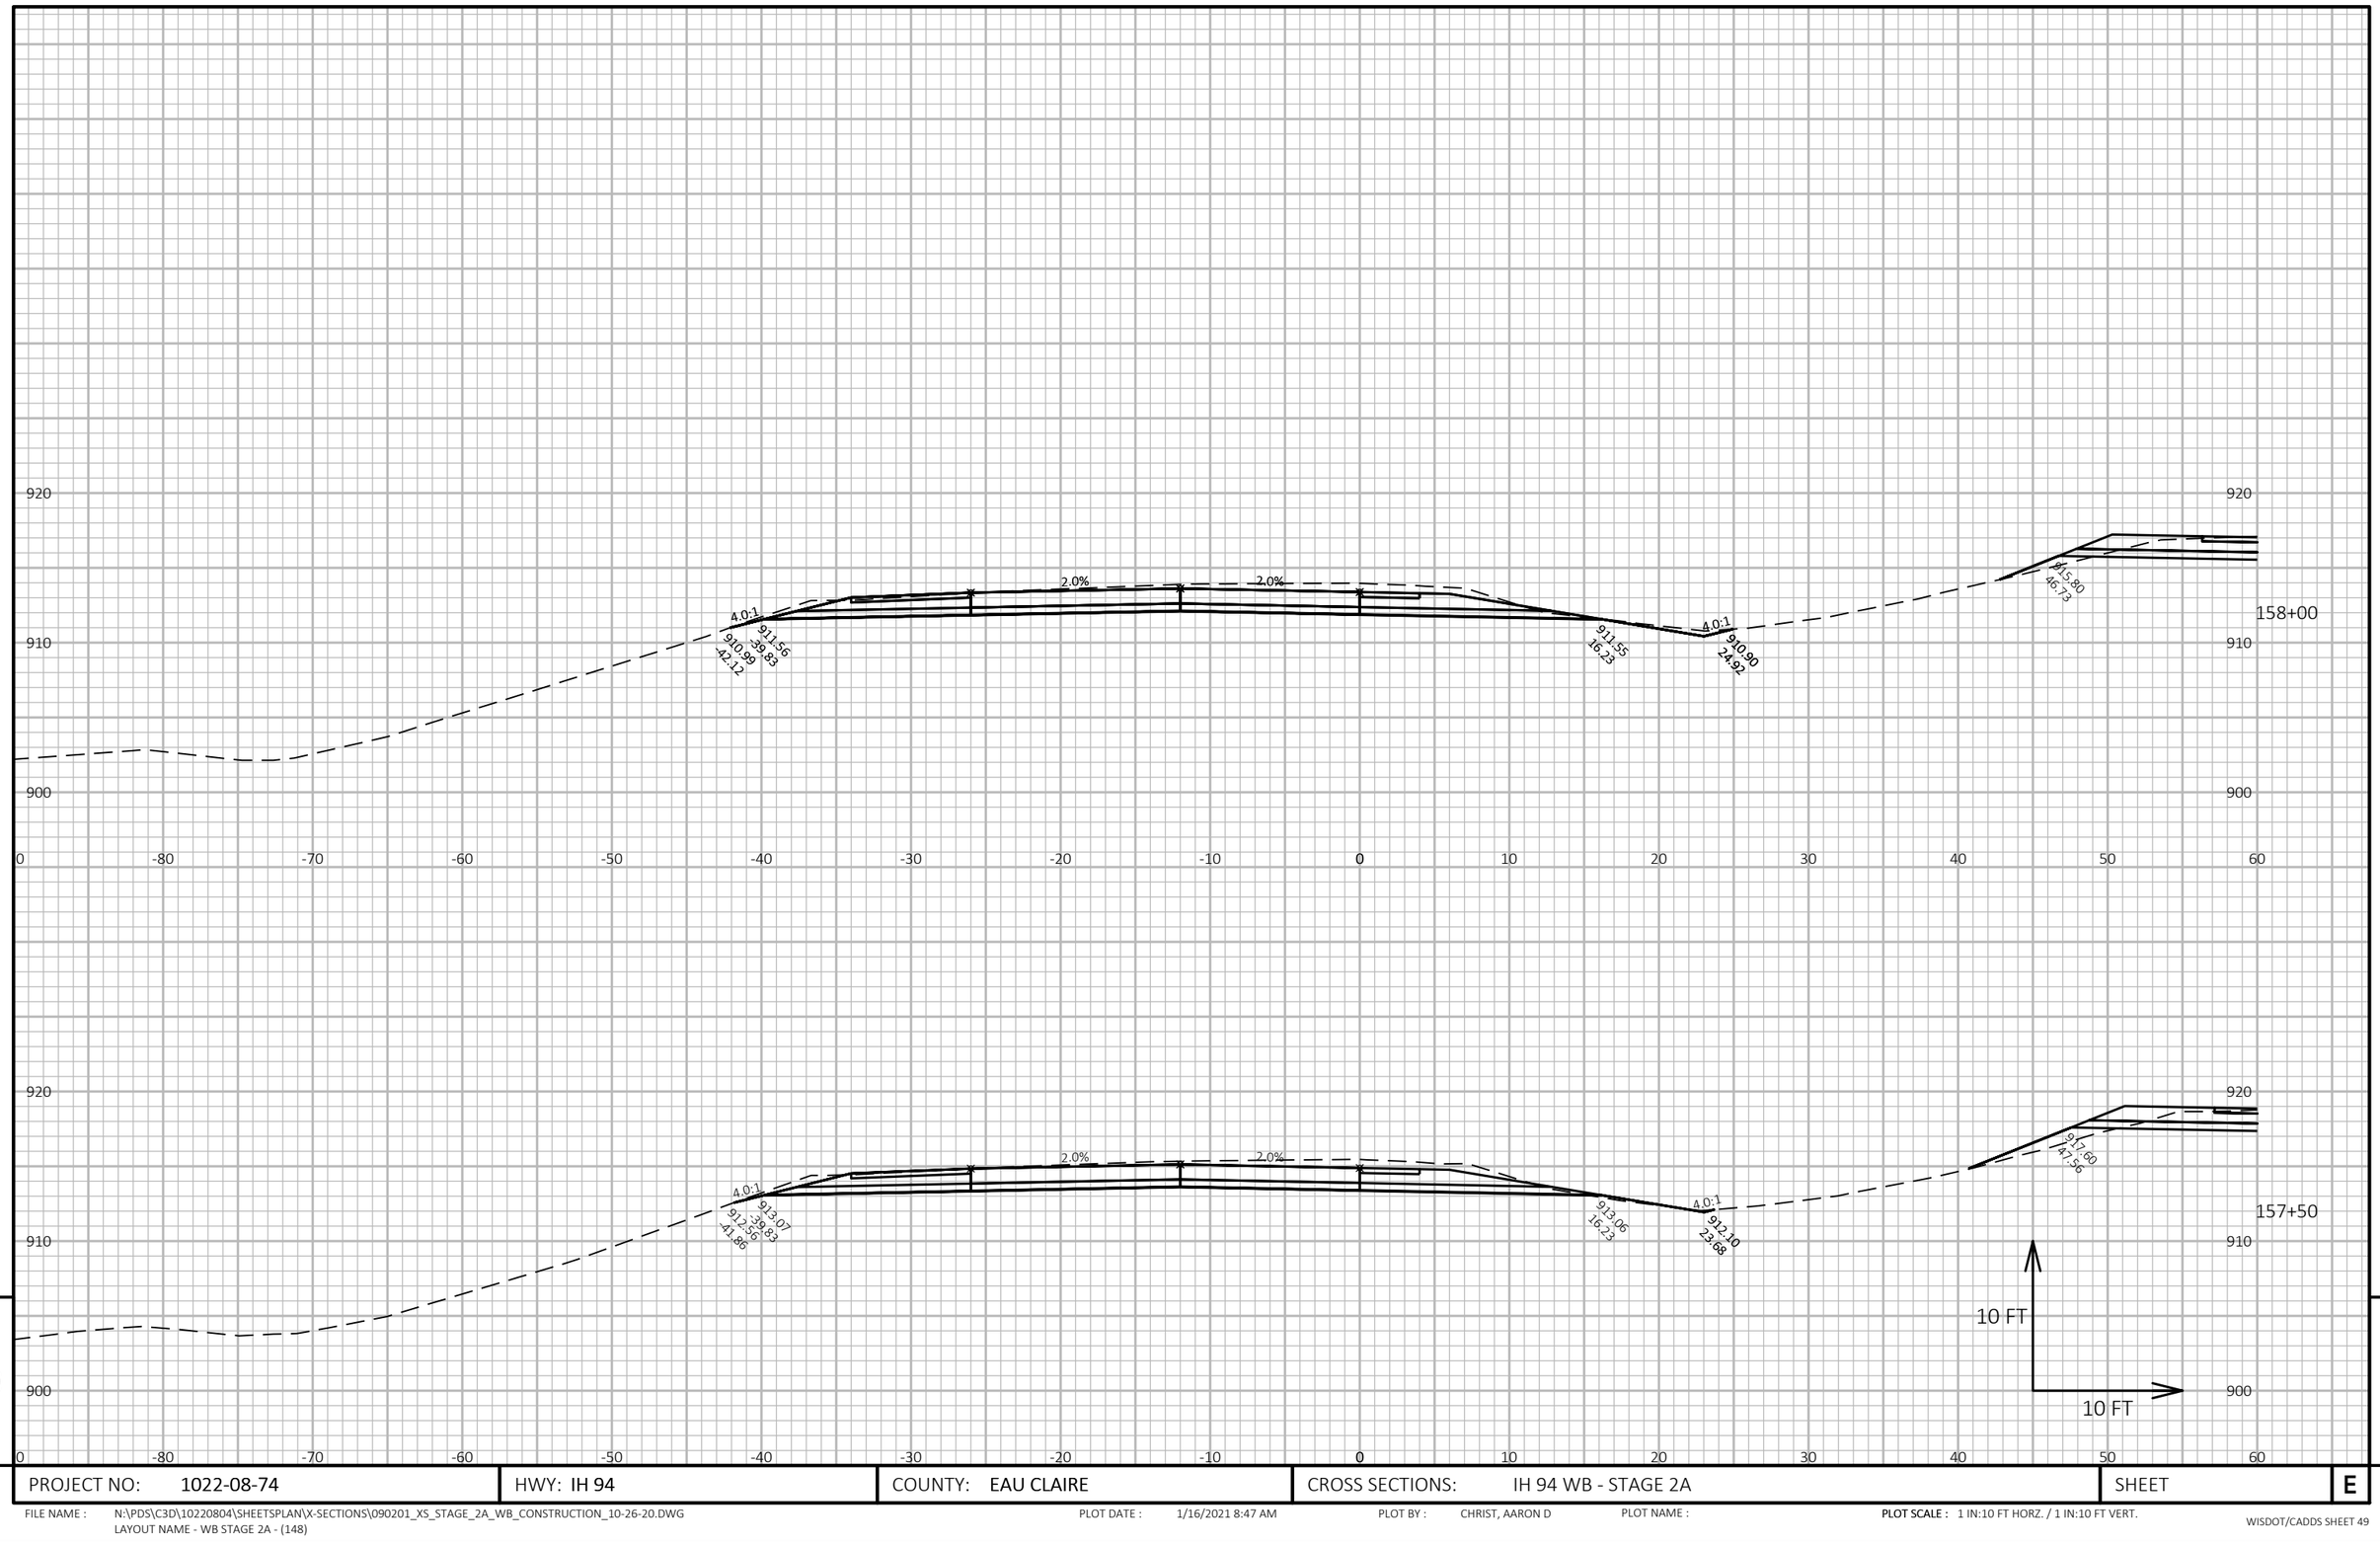

9

9

PROJECT NO: 1022-08-74	HWY: IH 94	COUNTY: EAU CLAIRE	CROSS SECTIONS: IH 94 WB - STAGE 2A	SHEET	E


FILE NAME : N:\PDS\C3D\10220804\SHEETSPLAN\X-SECTIONS\090201_XS_STAGE_2A_WB_CONSTRUCTION_10-26-20.DWG
LAYOUT NAME - WB STAGE 2A - (148)

PLOT DATE : 1/16/2021 8:47 AM

PLOT BY : CHRIST, AARON D

PLOT NAME :


PLOT SCALE : 1 IN:10 FT HORZ. / 1 IN:10 FT VERT.

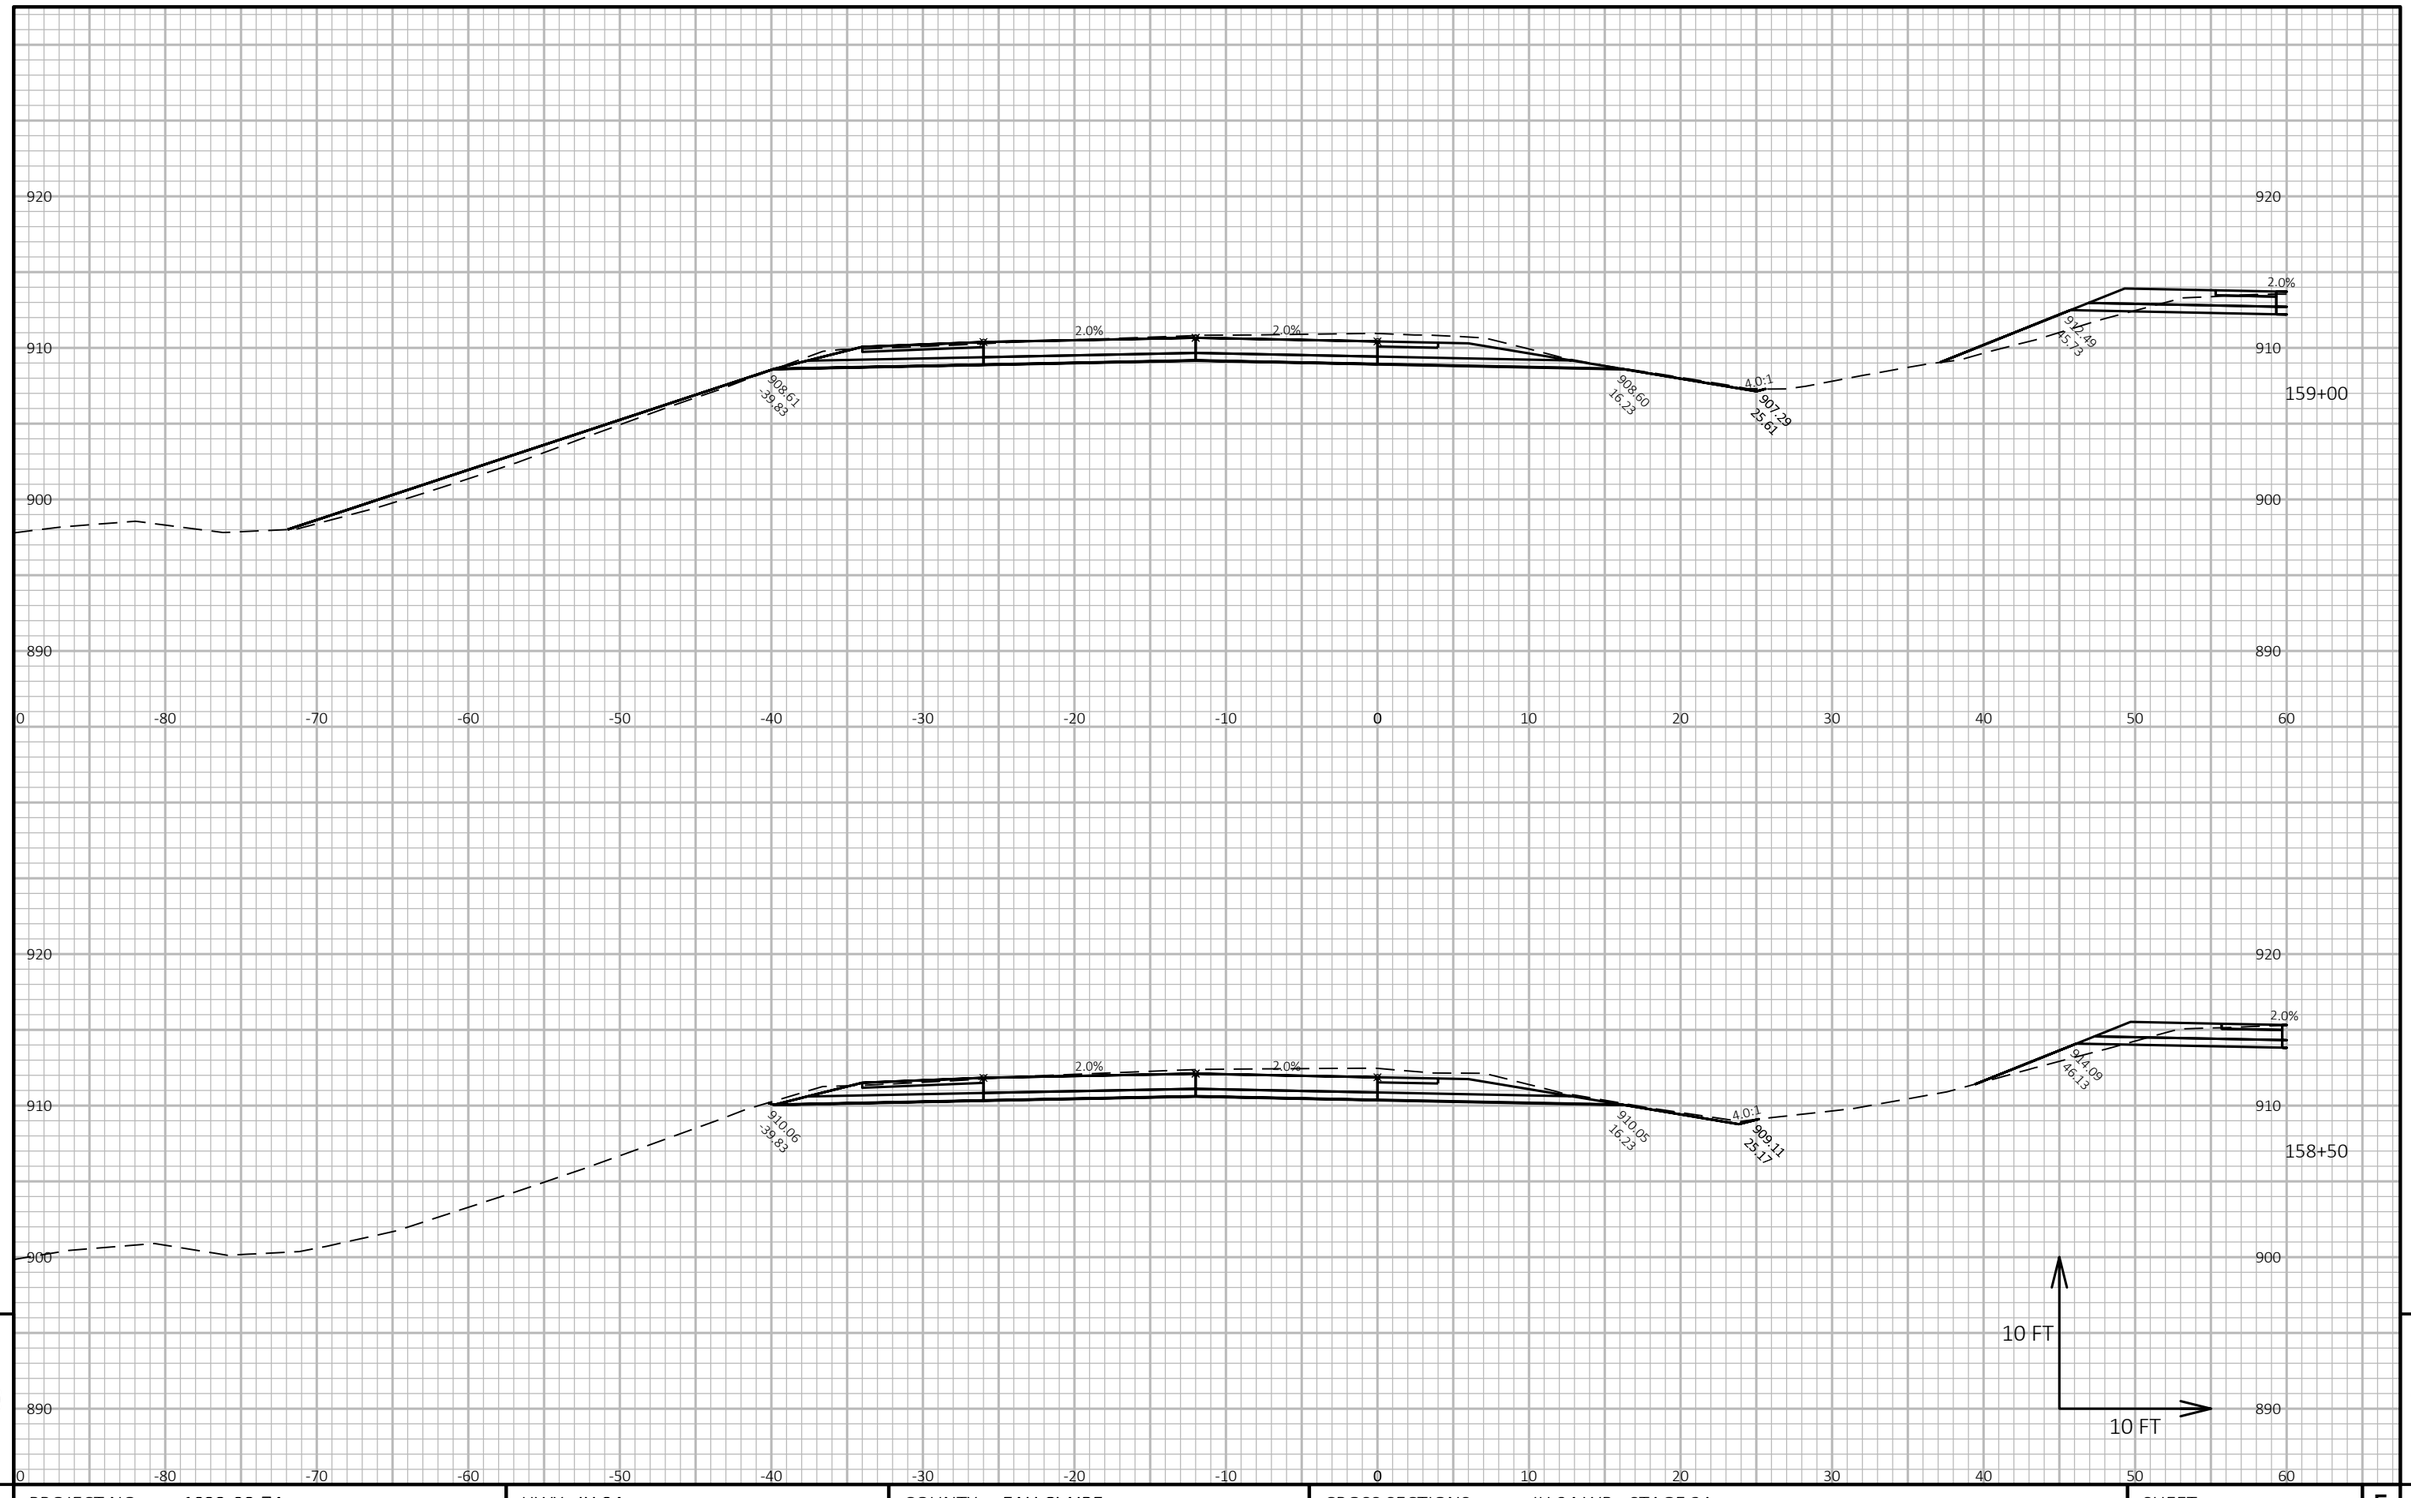

PROJECT NO: 1022-08-74	HWY: IH 94	COUNTY: EAU CLAIRE	CROSS SECTIONS: IH 94 WB - STAGE 2A	SHEET E

FILE NAME : N:\PDS\C3D\10220804\SHEETSPLAN\X-SECTIONS\090201_XS_STAGE_2A_WB_CONSTRUCTION_10-26-20.DWG
LAYOUT NAME - WB STAGE 2A - (149)

PLOT DATE : 1/16/2021 8:47 AM PLOT BY : CHRIST, AARON D PLOT NAME : **PLOT SCALE :** 1 IN:10 FT HORZ. / 1 IN:10 FT VERT.

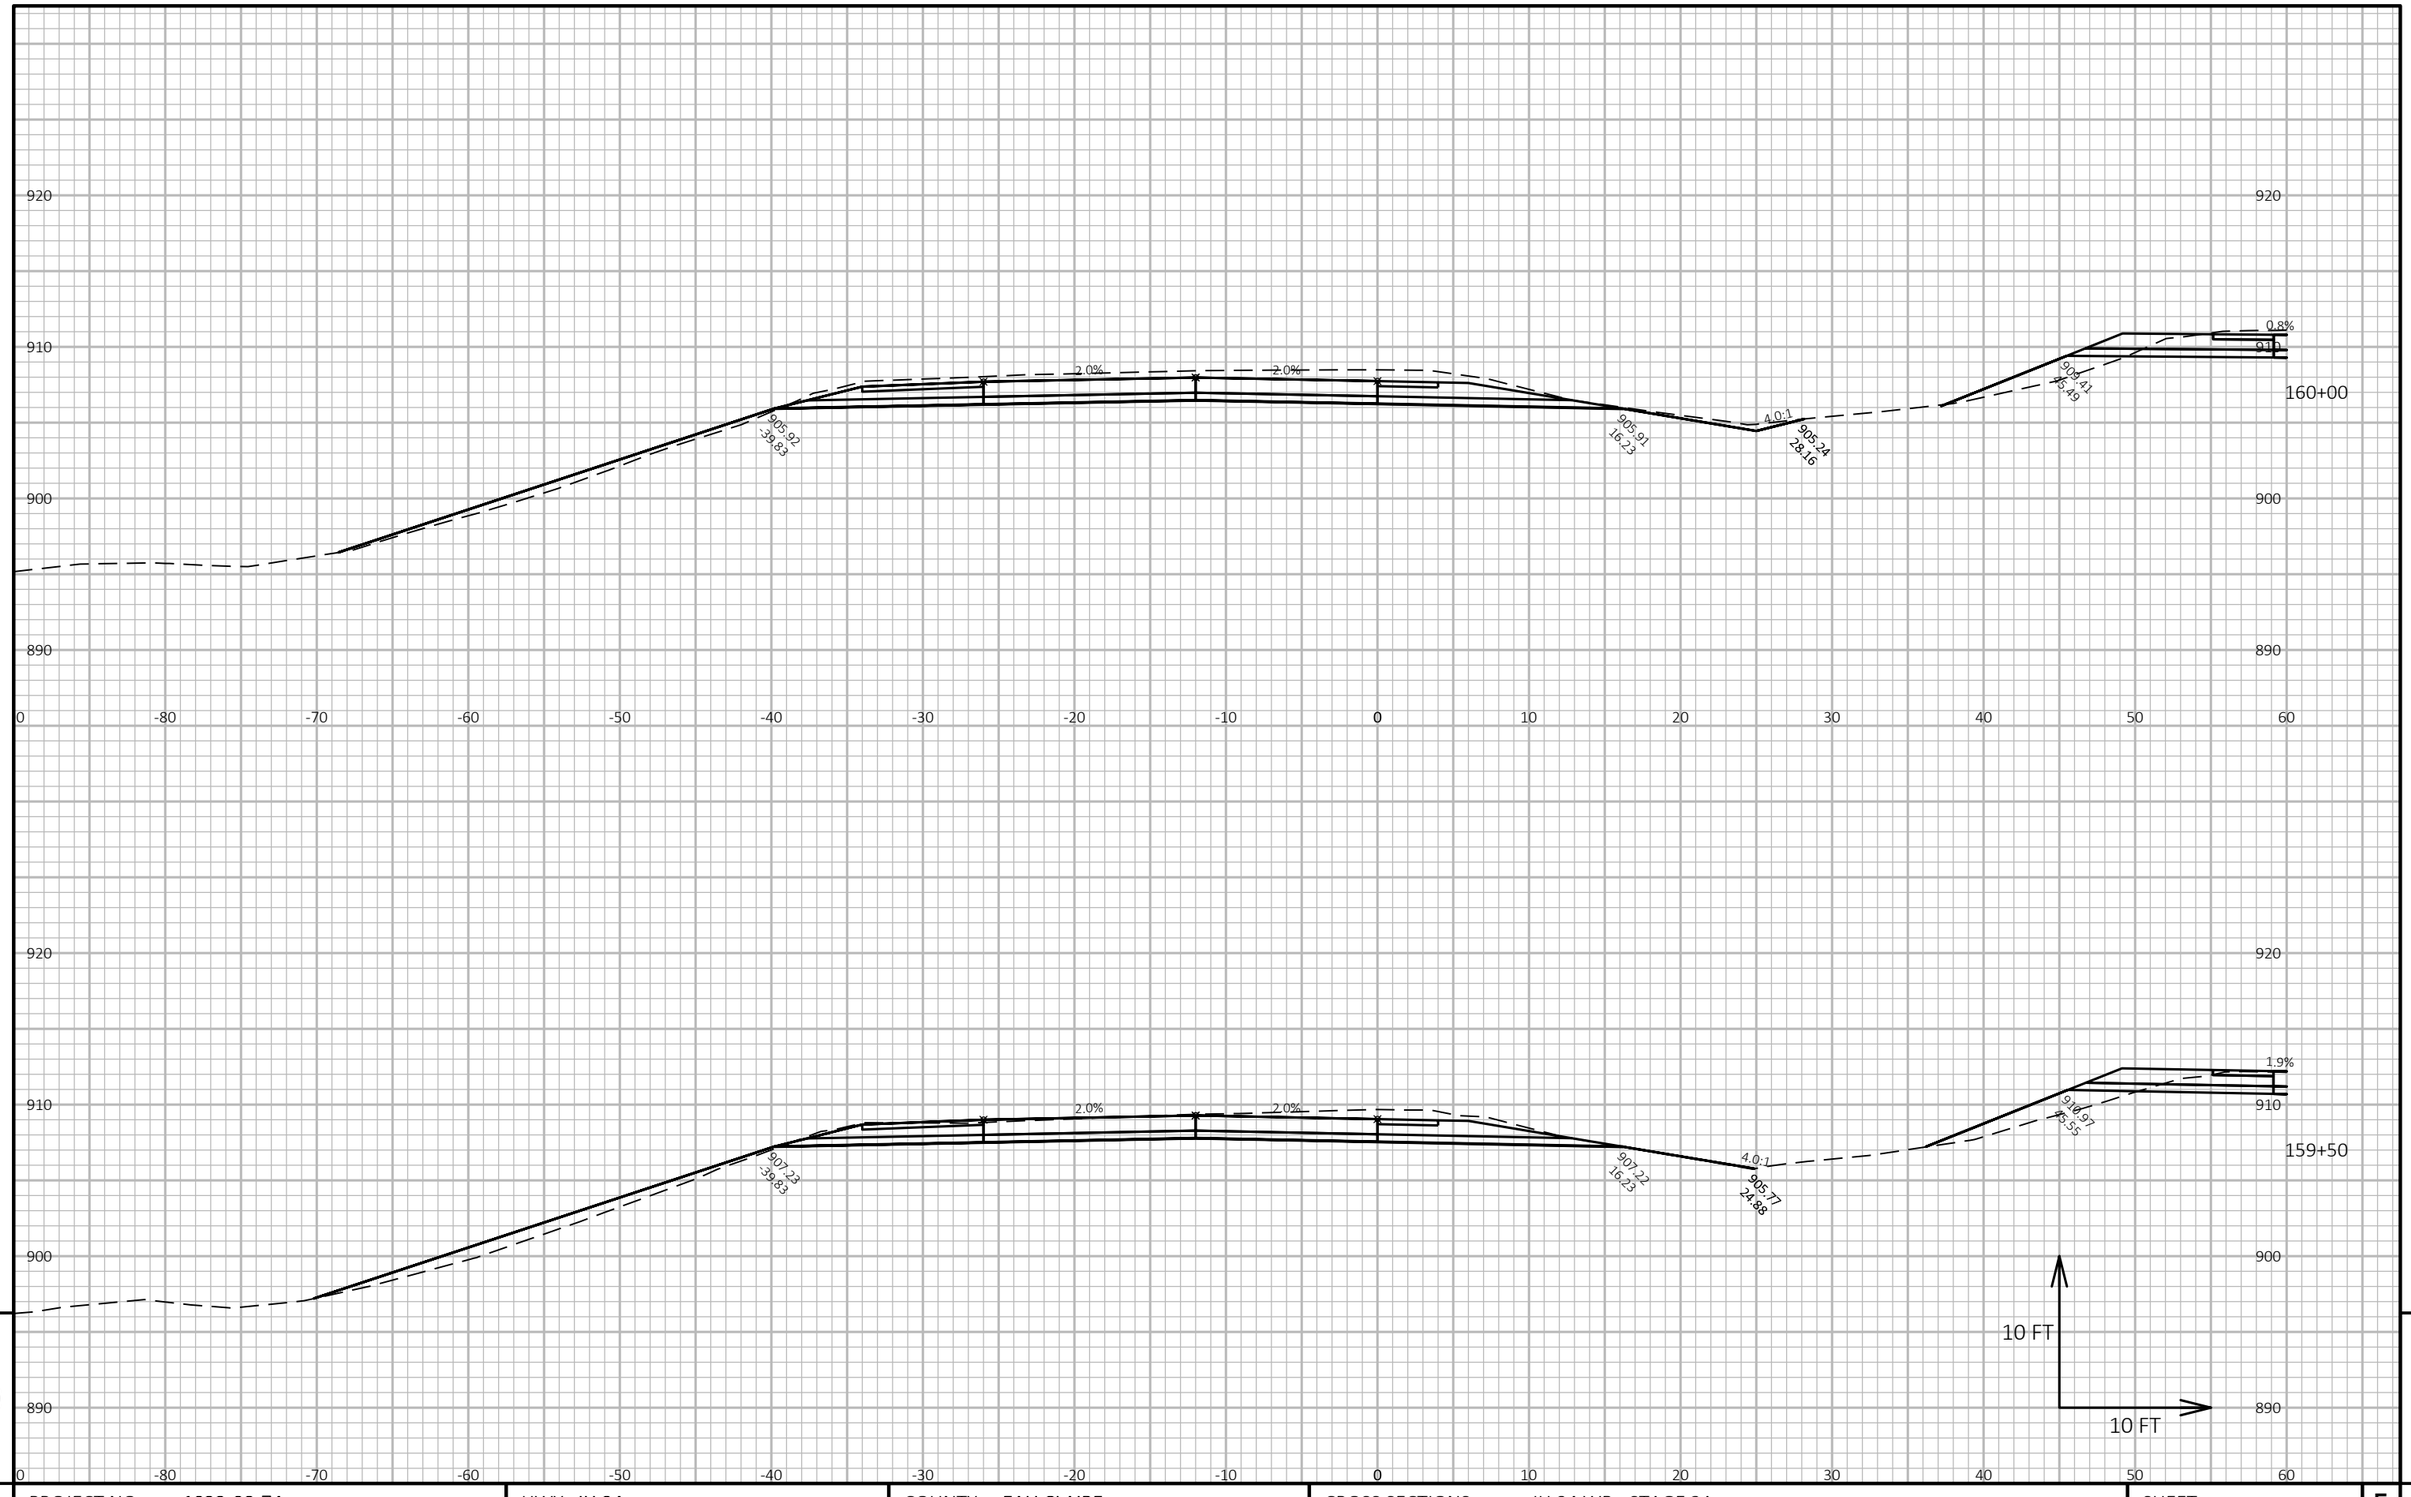

9


9

PROJECT NO: 1022-08-74	HWY: IH 94	COUNTY: EAU CLAIRE	CROSS SECTIONS: IH 94 WB - STAGE 2A	SHEET	E

FILE NAME : N:\PDS\C3D\10220804\SHEETSPLAN\X-SECTIONS\090201_XS_STAGE_2A_WB_CONSTRUCTION_10-26-20.DWG
LAYOUT NAME - WB STAGE 2A - (150)

PLOT DATE : 1/16/2021 8:47 AM PLOT BY : CHRIST, AARON D PLOT NAME :

PLOT SCALE : 1 IN:10 FT HORZ. / 1 IN:10 FT VERT.

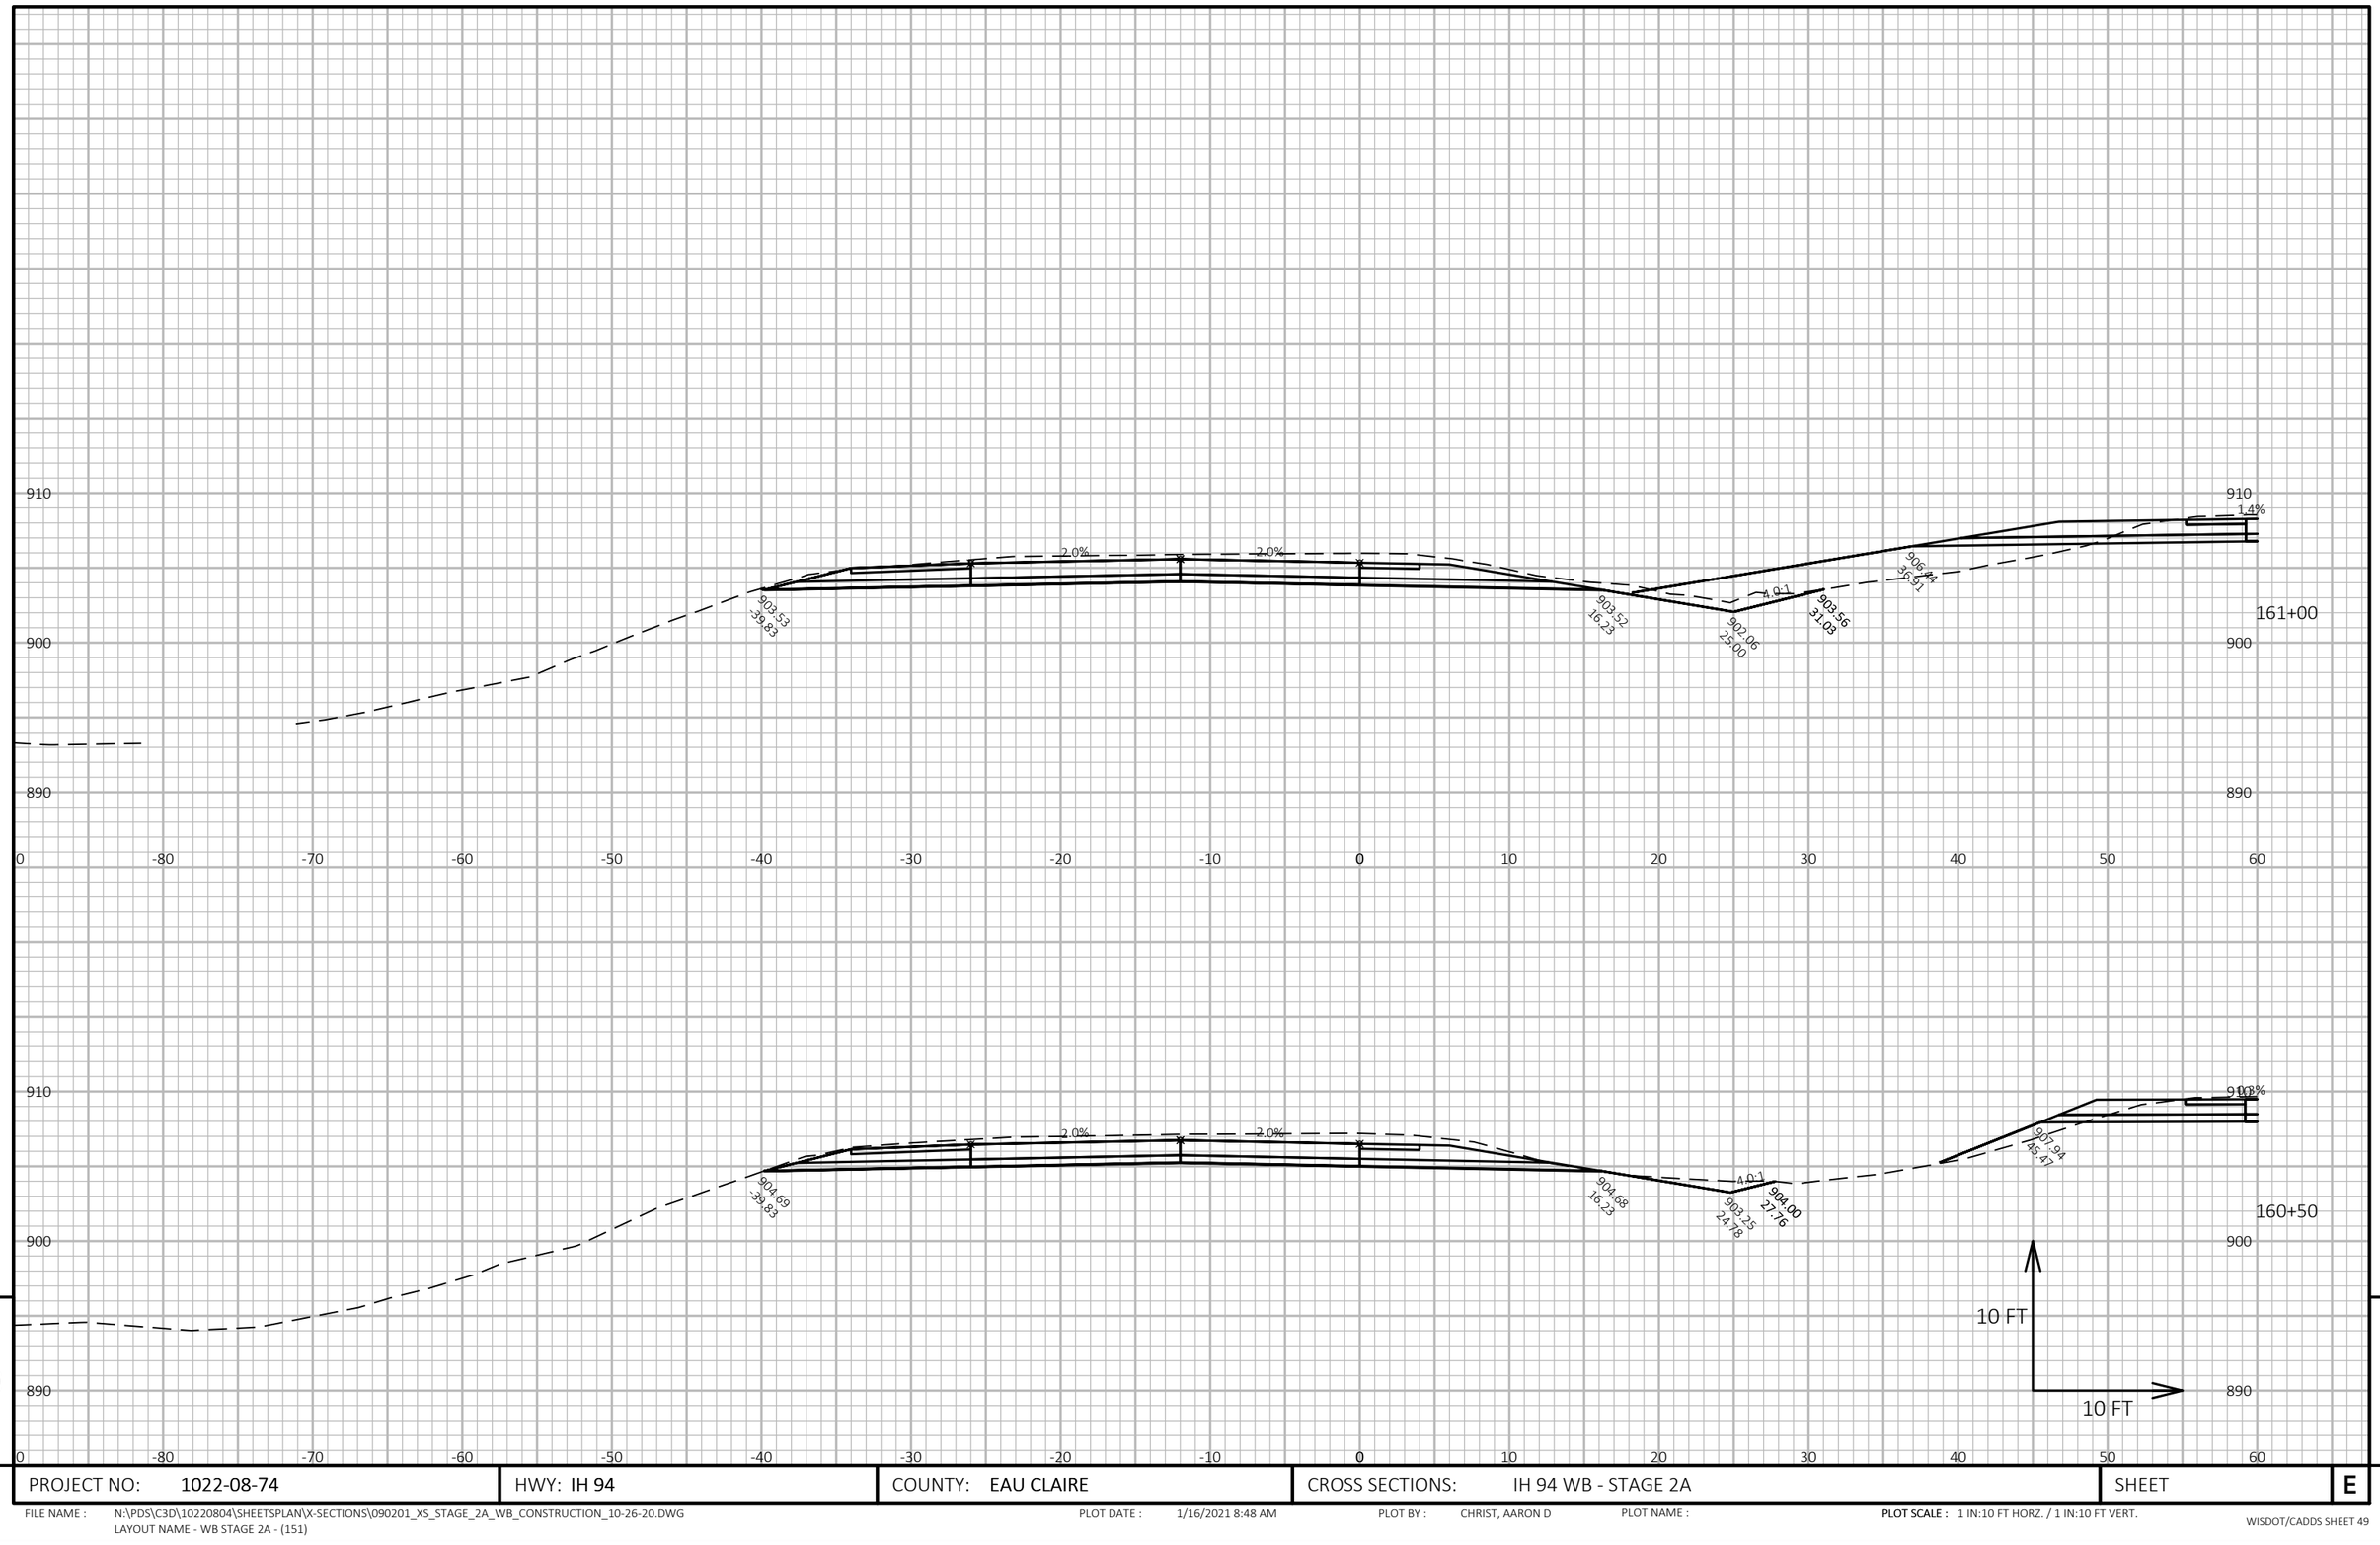

9

9

PROJECT NO: 1022-08-74	HWY: IH 94	COUNTY: EAU CLAIRE	CROSS SECTIONS: IH 94 WB - STAGE 2A	SHEET E


FILE NAME : N:\PDS\C3D\10220804\SHEETSPLAN\X-SECTIONS\090201_XS_STAGE_2A_WB_CONSTRUCTION_10-26-20.DWG
LAYOUT NAME - WB STAGE 2A - (151)

PLOT DATE : 1/16/2021 8:48 AM

PLOT BY : CHRIST, AARON D

PLOT NAME :


PLOT SCALE : 1 IN:10 FT HORZ. / 1 IN:10 FT VERT.

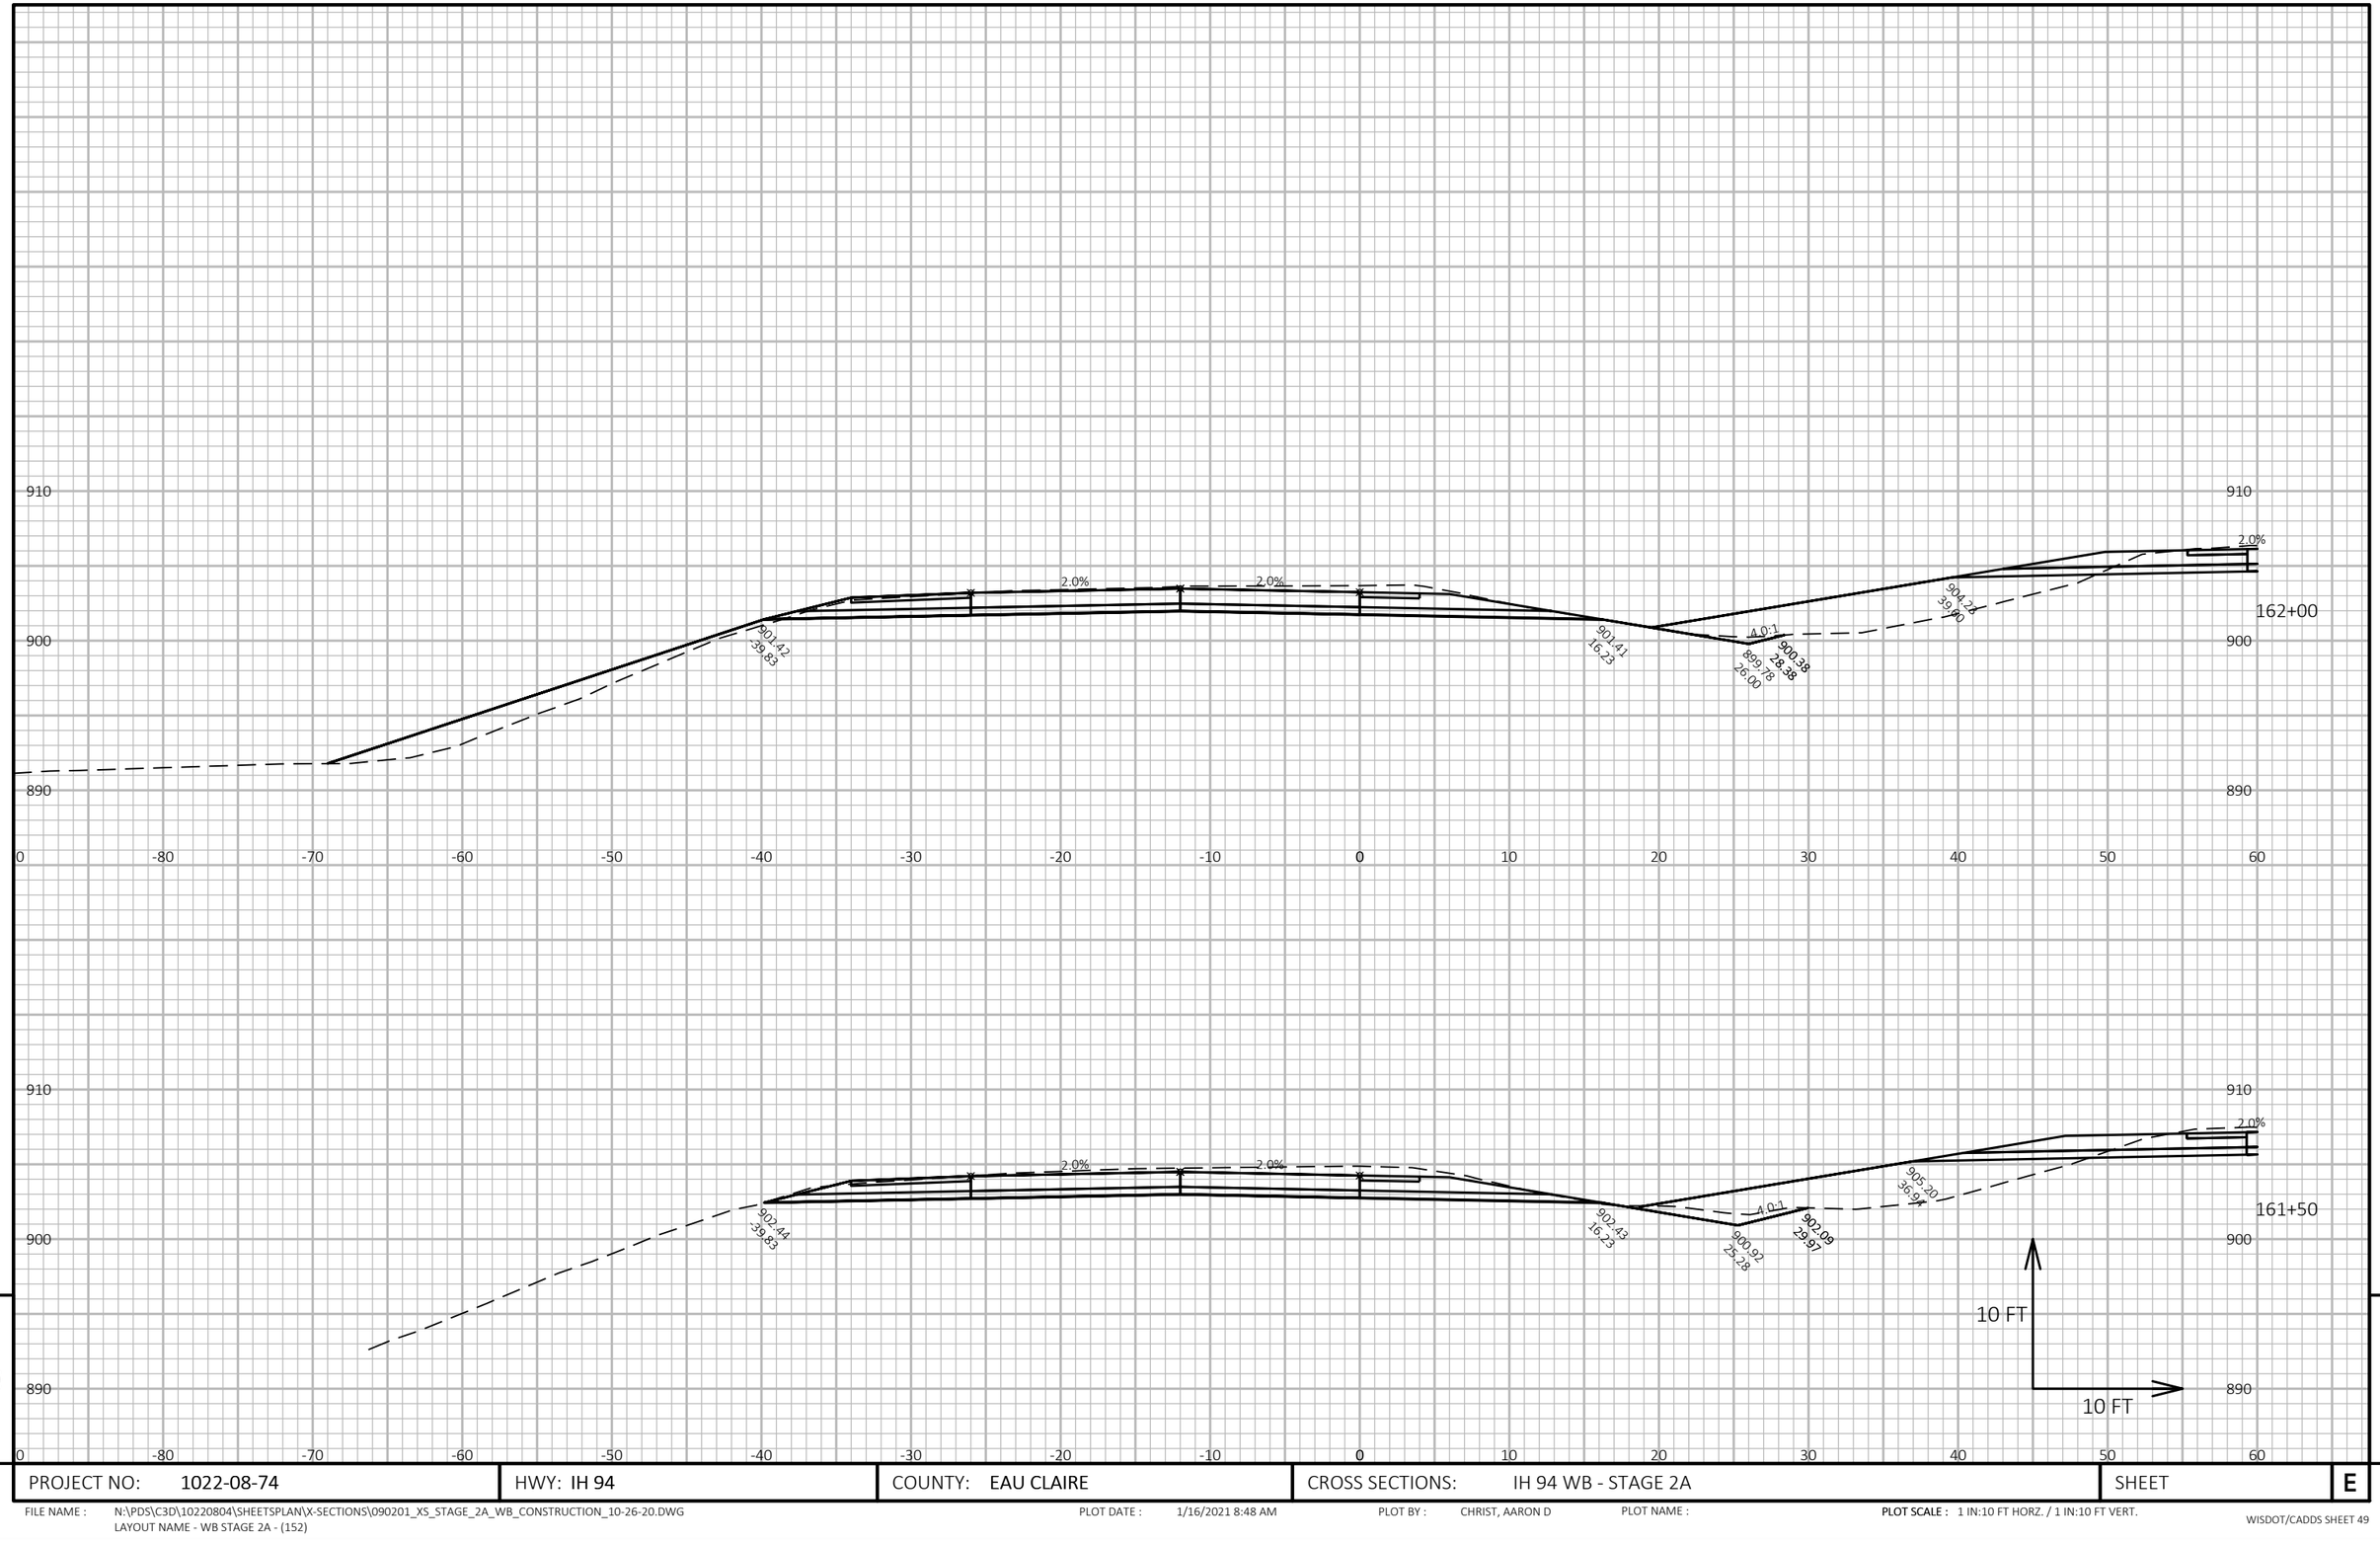

PROJECT NO: 1022-08-74	HWY: IH 94	COUNTY: EAU CLAIRE	CROSS SECTIONS: IH 94 WB - STAGE 2A	SHEET	E

FILE NAME : N:\PDS\C3D\10220804\SHEETSPLAN\X-SECTIONS\090201_XS_STAGE_2A_WB_CONSTRUCTION_10-26-20.DWG
LAYOUT NAME - WB STAGE 2A - (152)

PLOT DATE : 1/16/2021 8:48 AM PLOT BY : CHRIST, AARON D PLOT NAME : PLOT SCALE : 1 IN:10 FT HORZ. / 1 IN:10 FT VERT.

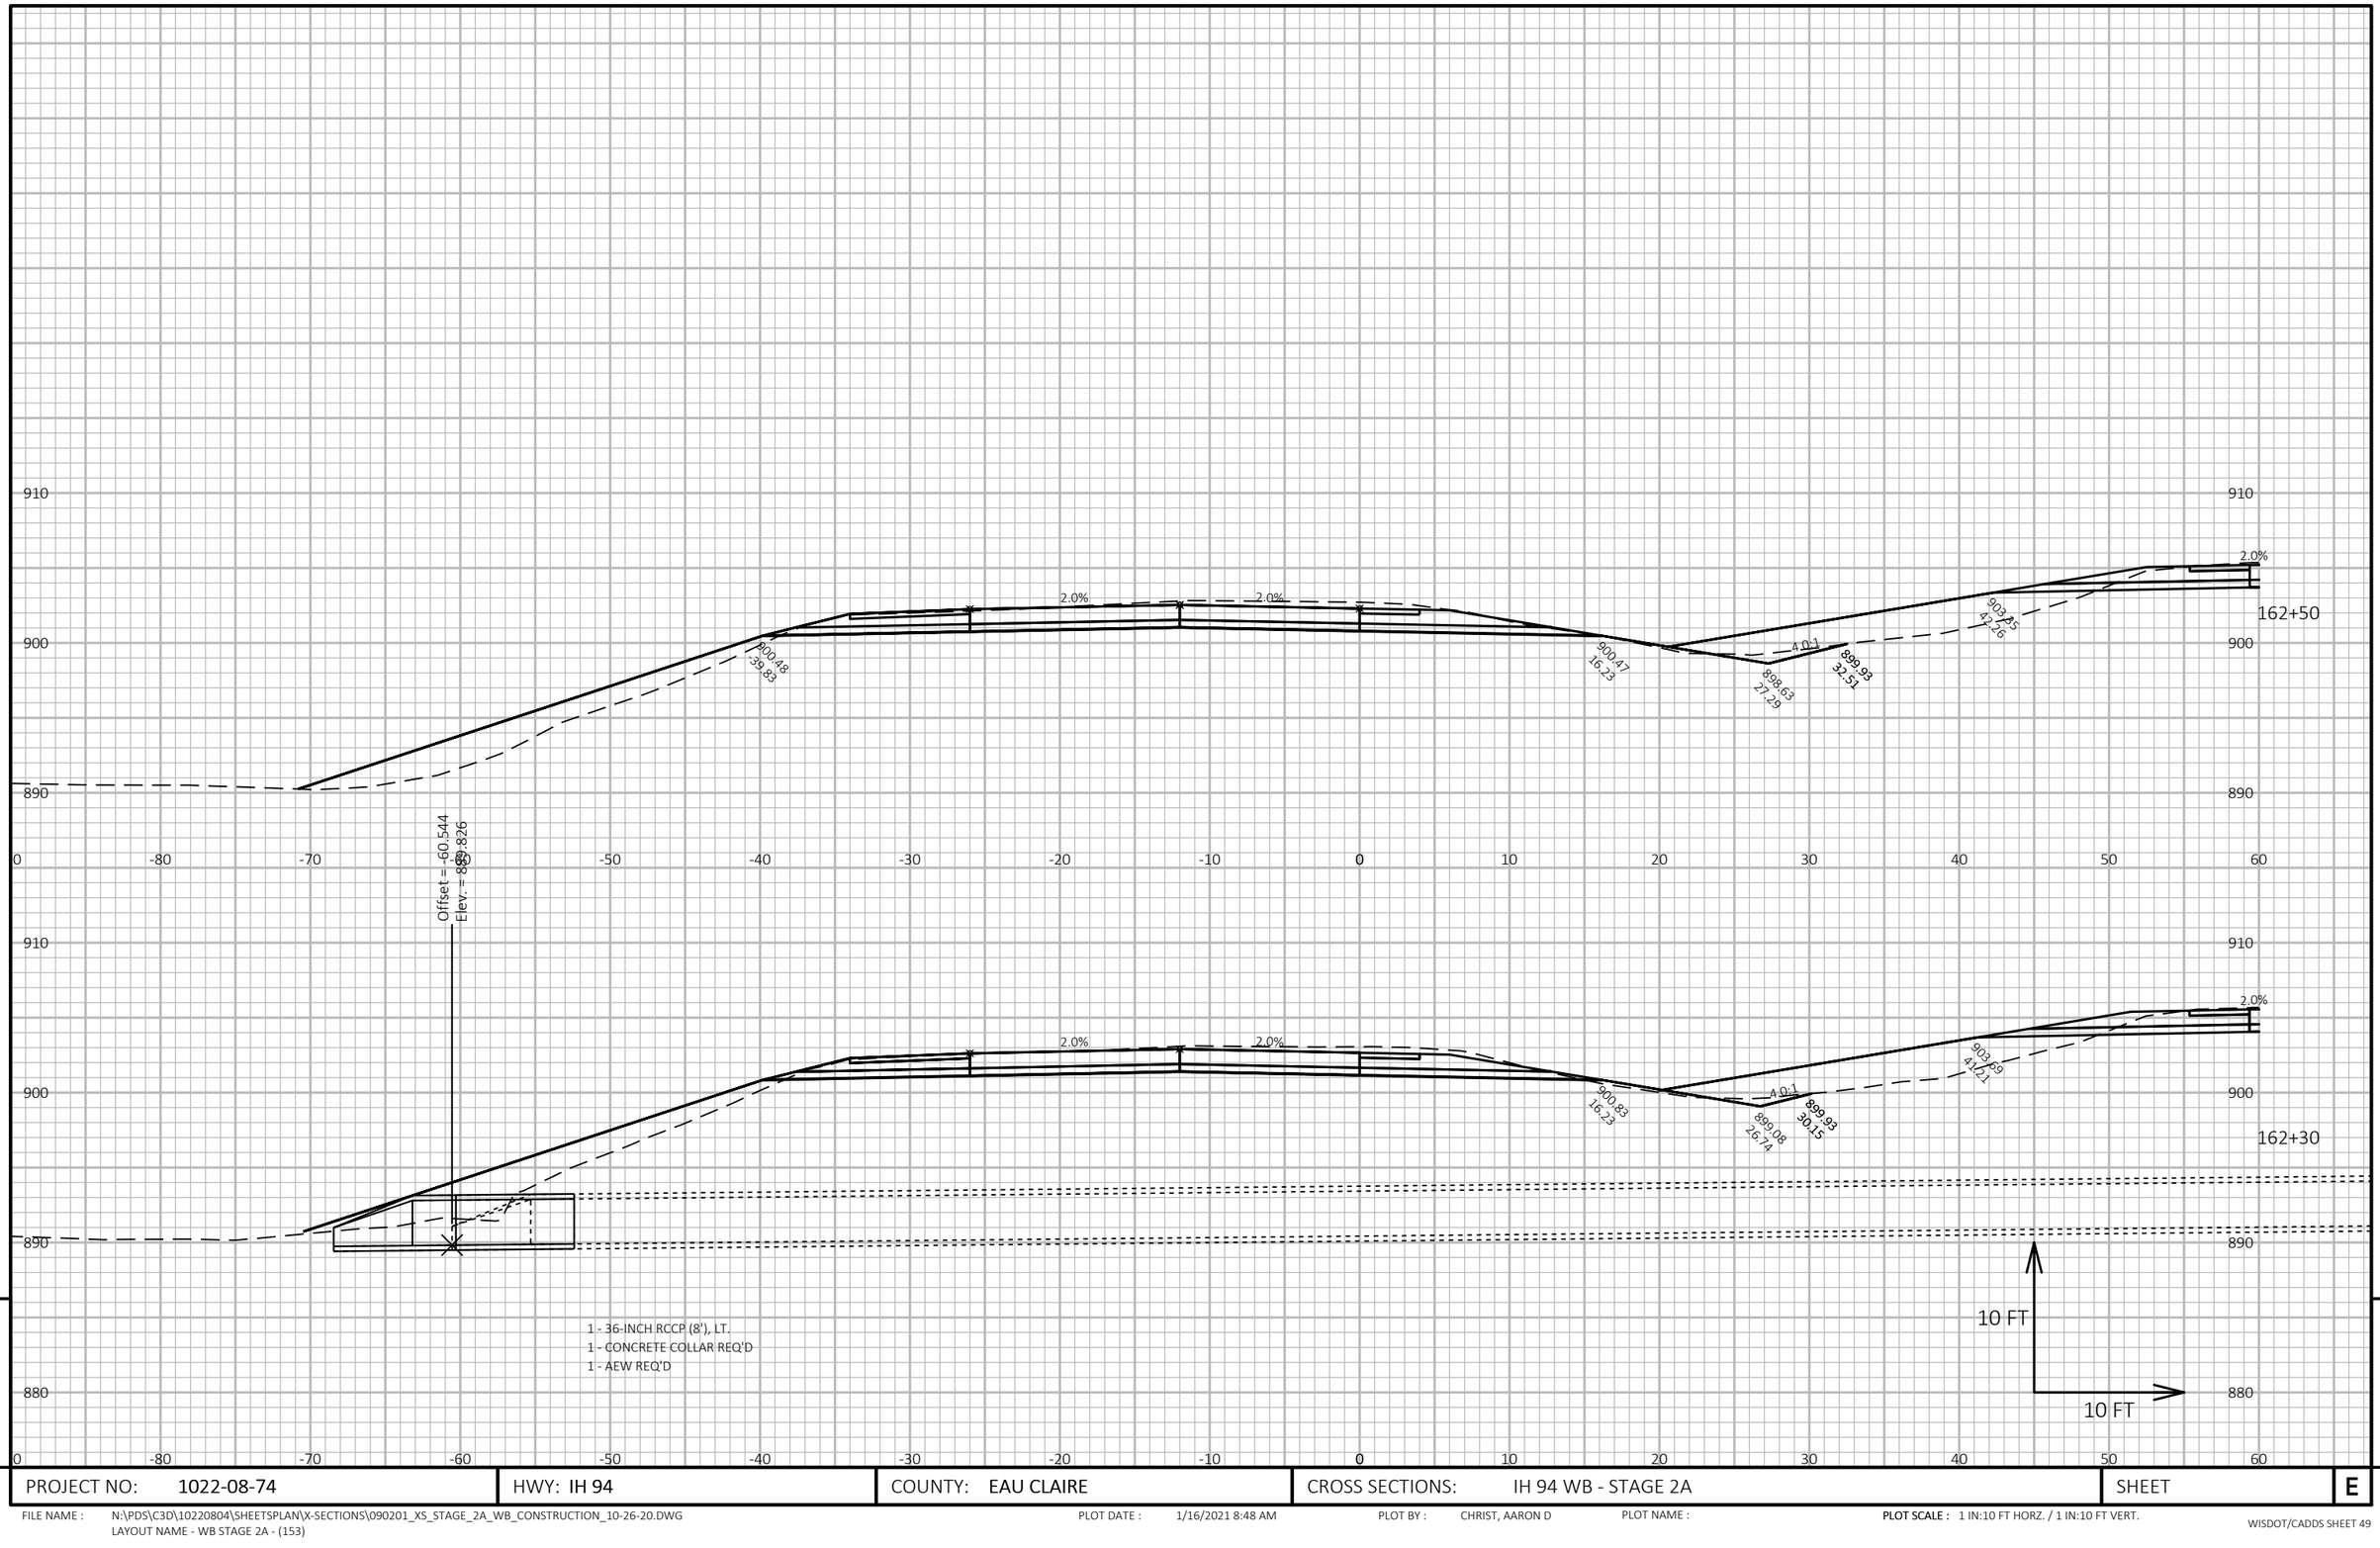

9

9

PROJECT NO: 1022-08-74	HWY: IH 94	COUNTY: EAU CLAIRE	CROSS SECTIONS: IH 94 WB - STAGE 2A	SHEET	E


FILE NAME : N:\PDS\C3D\10220804\SHEETSPLAN\X-SECTIONS\090201_XS_STAGE_2A_WB_CONSTRUCTION_10-26-20.DWG
LAYOUT NAME - WB STAGE 2A - (153)

PLOT DATE : 1/16/2021 8:48 AM

PLOT BY : CHRIST, AARON D

PLOT NAME :


PLOT SCALE : 1 IN:10 FT HORZ. / 1 IN:10 FT VERT.

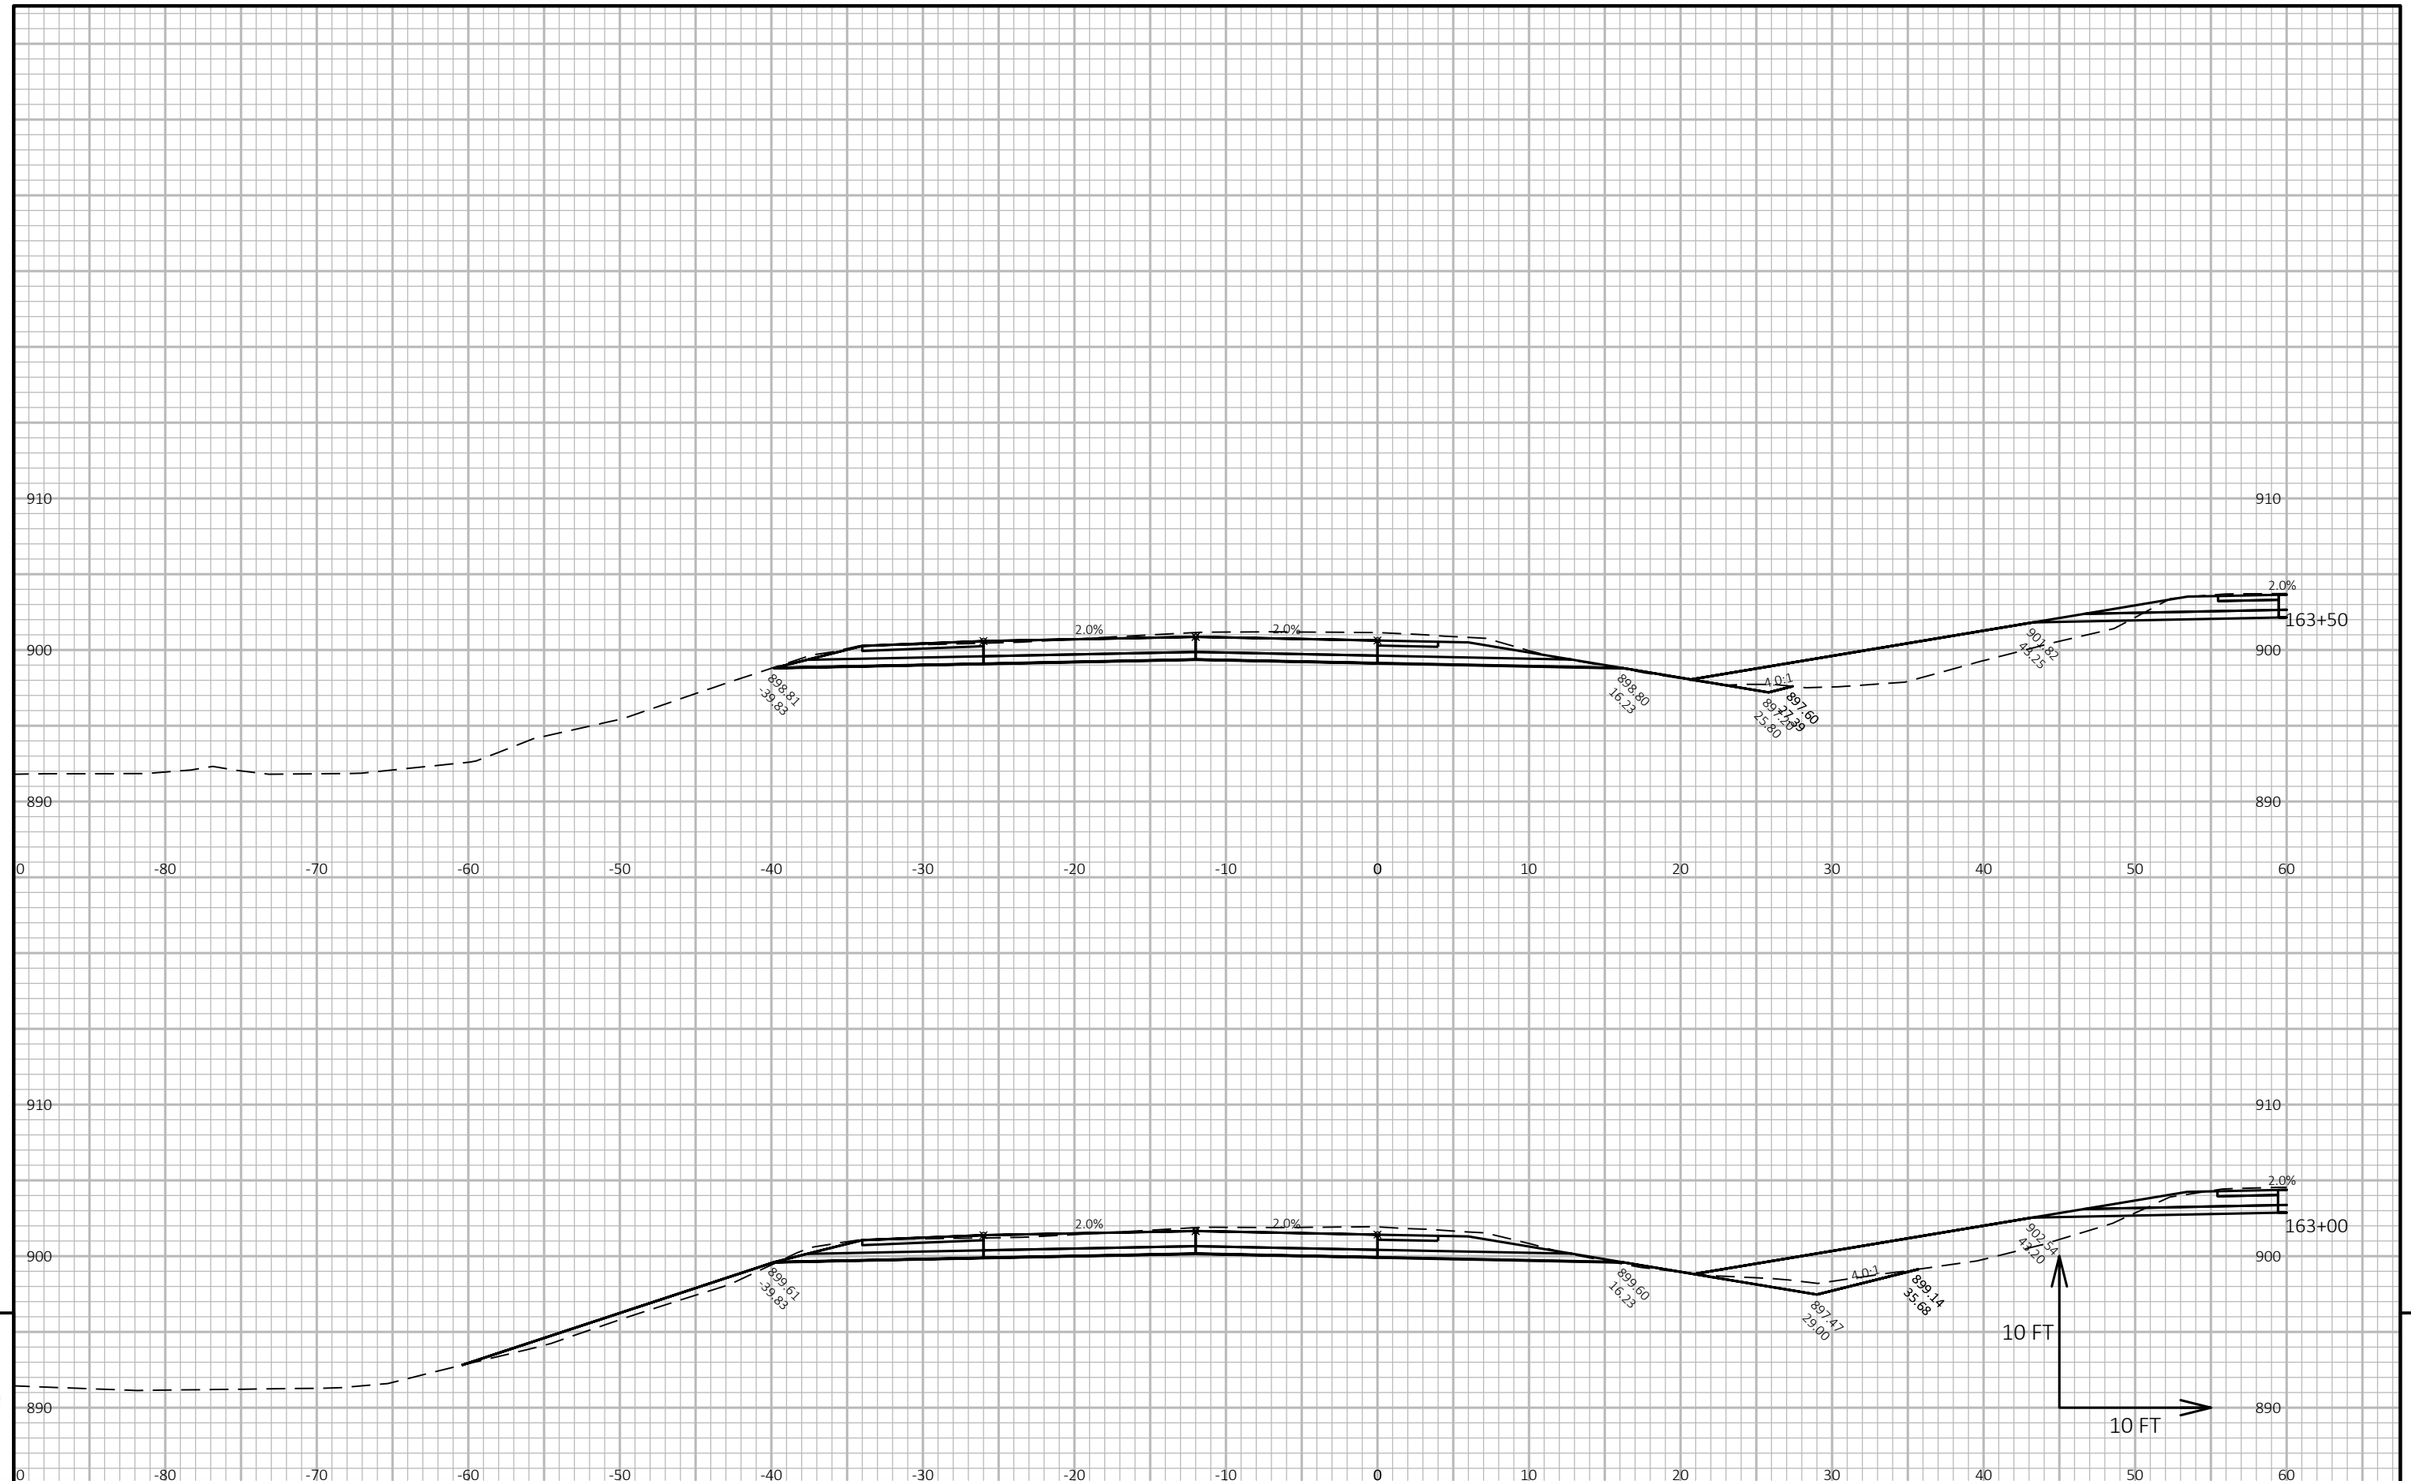

PROJECT NO: 1022-08-74	HWY: IH 94	COUNTY: EAU CLAIRE	CROSS SECTIONS: IH 94 WB - STAGE 2A	SHEET	E

FILE NAME : N:\PDS\C3D\10220804\SHEETSPLAN\X-SECTIONS\090201_XS_STAGE_2A_WB_CONSTRUCTION_10-26-20.DWG
LAYOUT NAME - WB STAGE 2A - (154)

PLOT DATE : 1/16/2021 8:48 AM PLOT BY : CHRIST, AARON D PLOT NAME : **PLOT SCALE :** 1 IN:10 FT HORZ. / 1 IN:10 FT VERT.

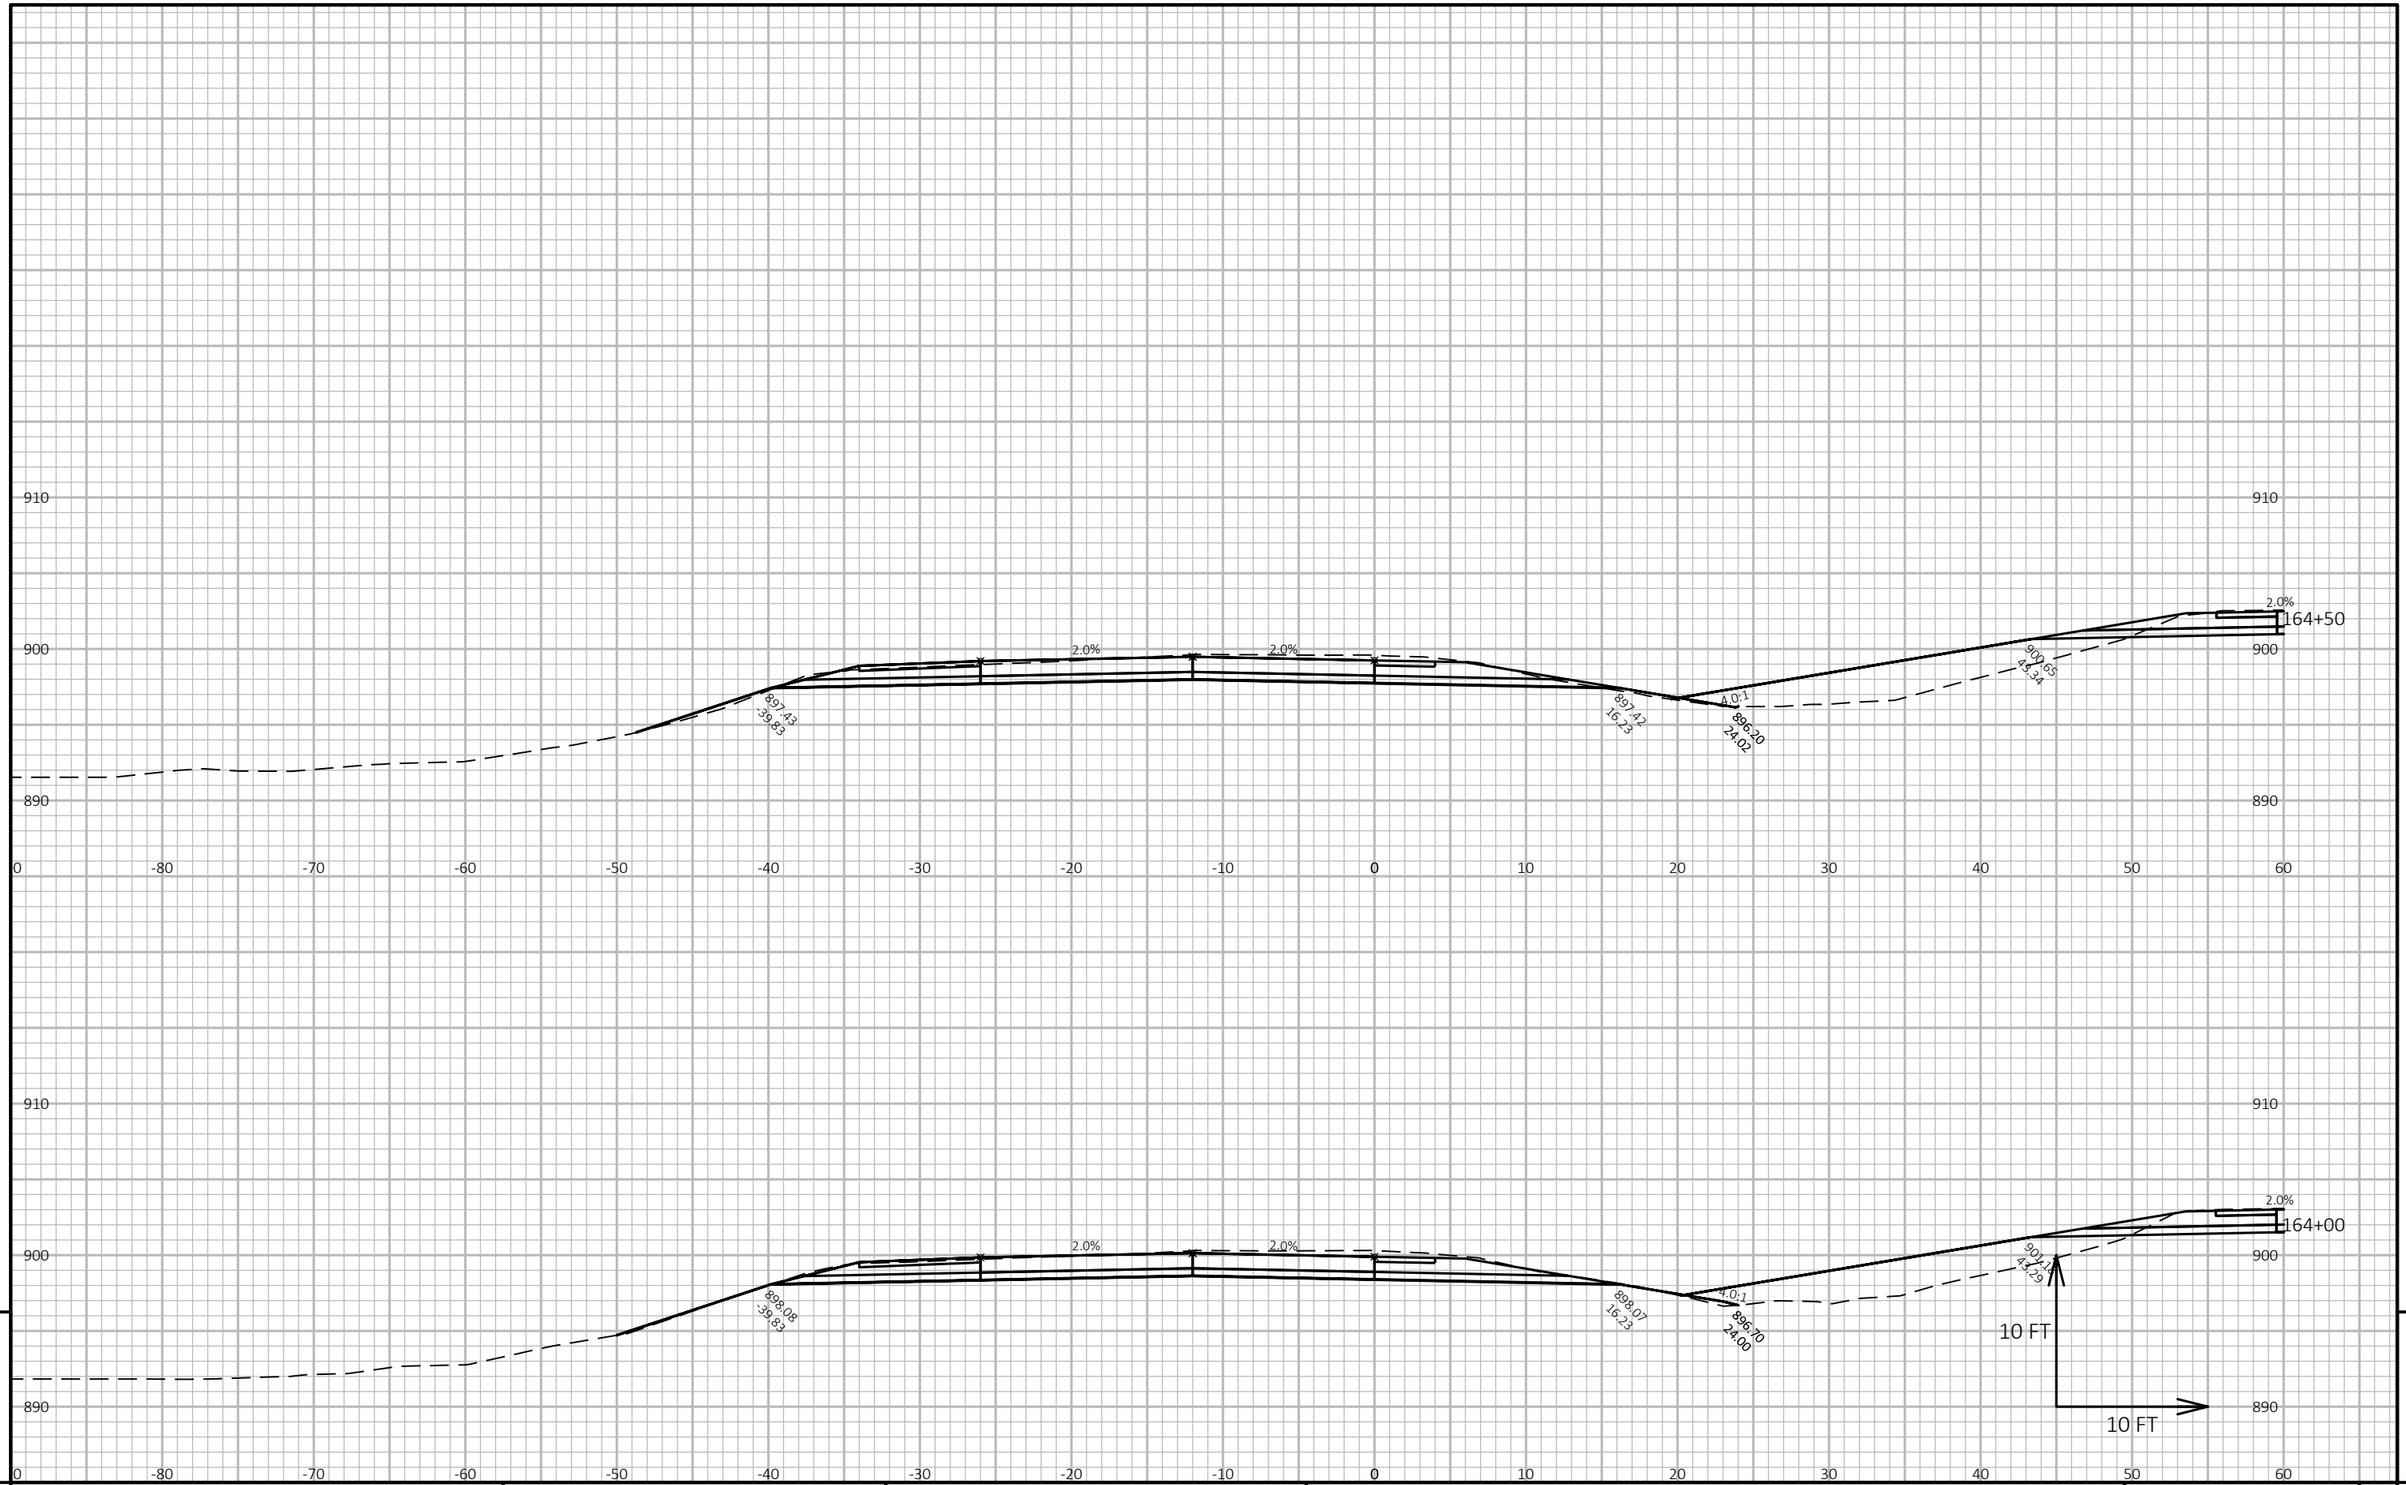


9

9

PROJECT NO: 1022-08-74	HWY: IH 94	COUNTY: EAU CLAIRE	CROSS SECTIONS: IH 94 WB - STAGE 2A	SHEET	E

FILE NAME : N:\PDS\C3D\10220804\SHEETSPLAN\X-SECTIONS\090201_XS_STAGE_2A_WB_CONSTRUCTION_10-26-20.DWG
LAYOUT NAME - WB STAGE 2A - (155)

PLOT DATE : 1/16/2021 8:48 AM PLOT BY : CHRIST, AARON D PLOT NAME : **PLOT SCALE :** 1 IN:10 FT HORZ. / 1 IN:10 FT VERT.

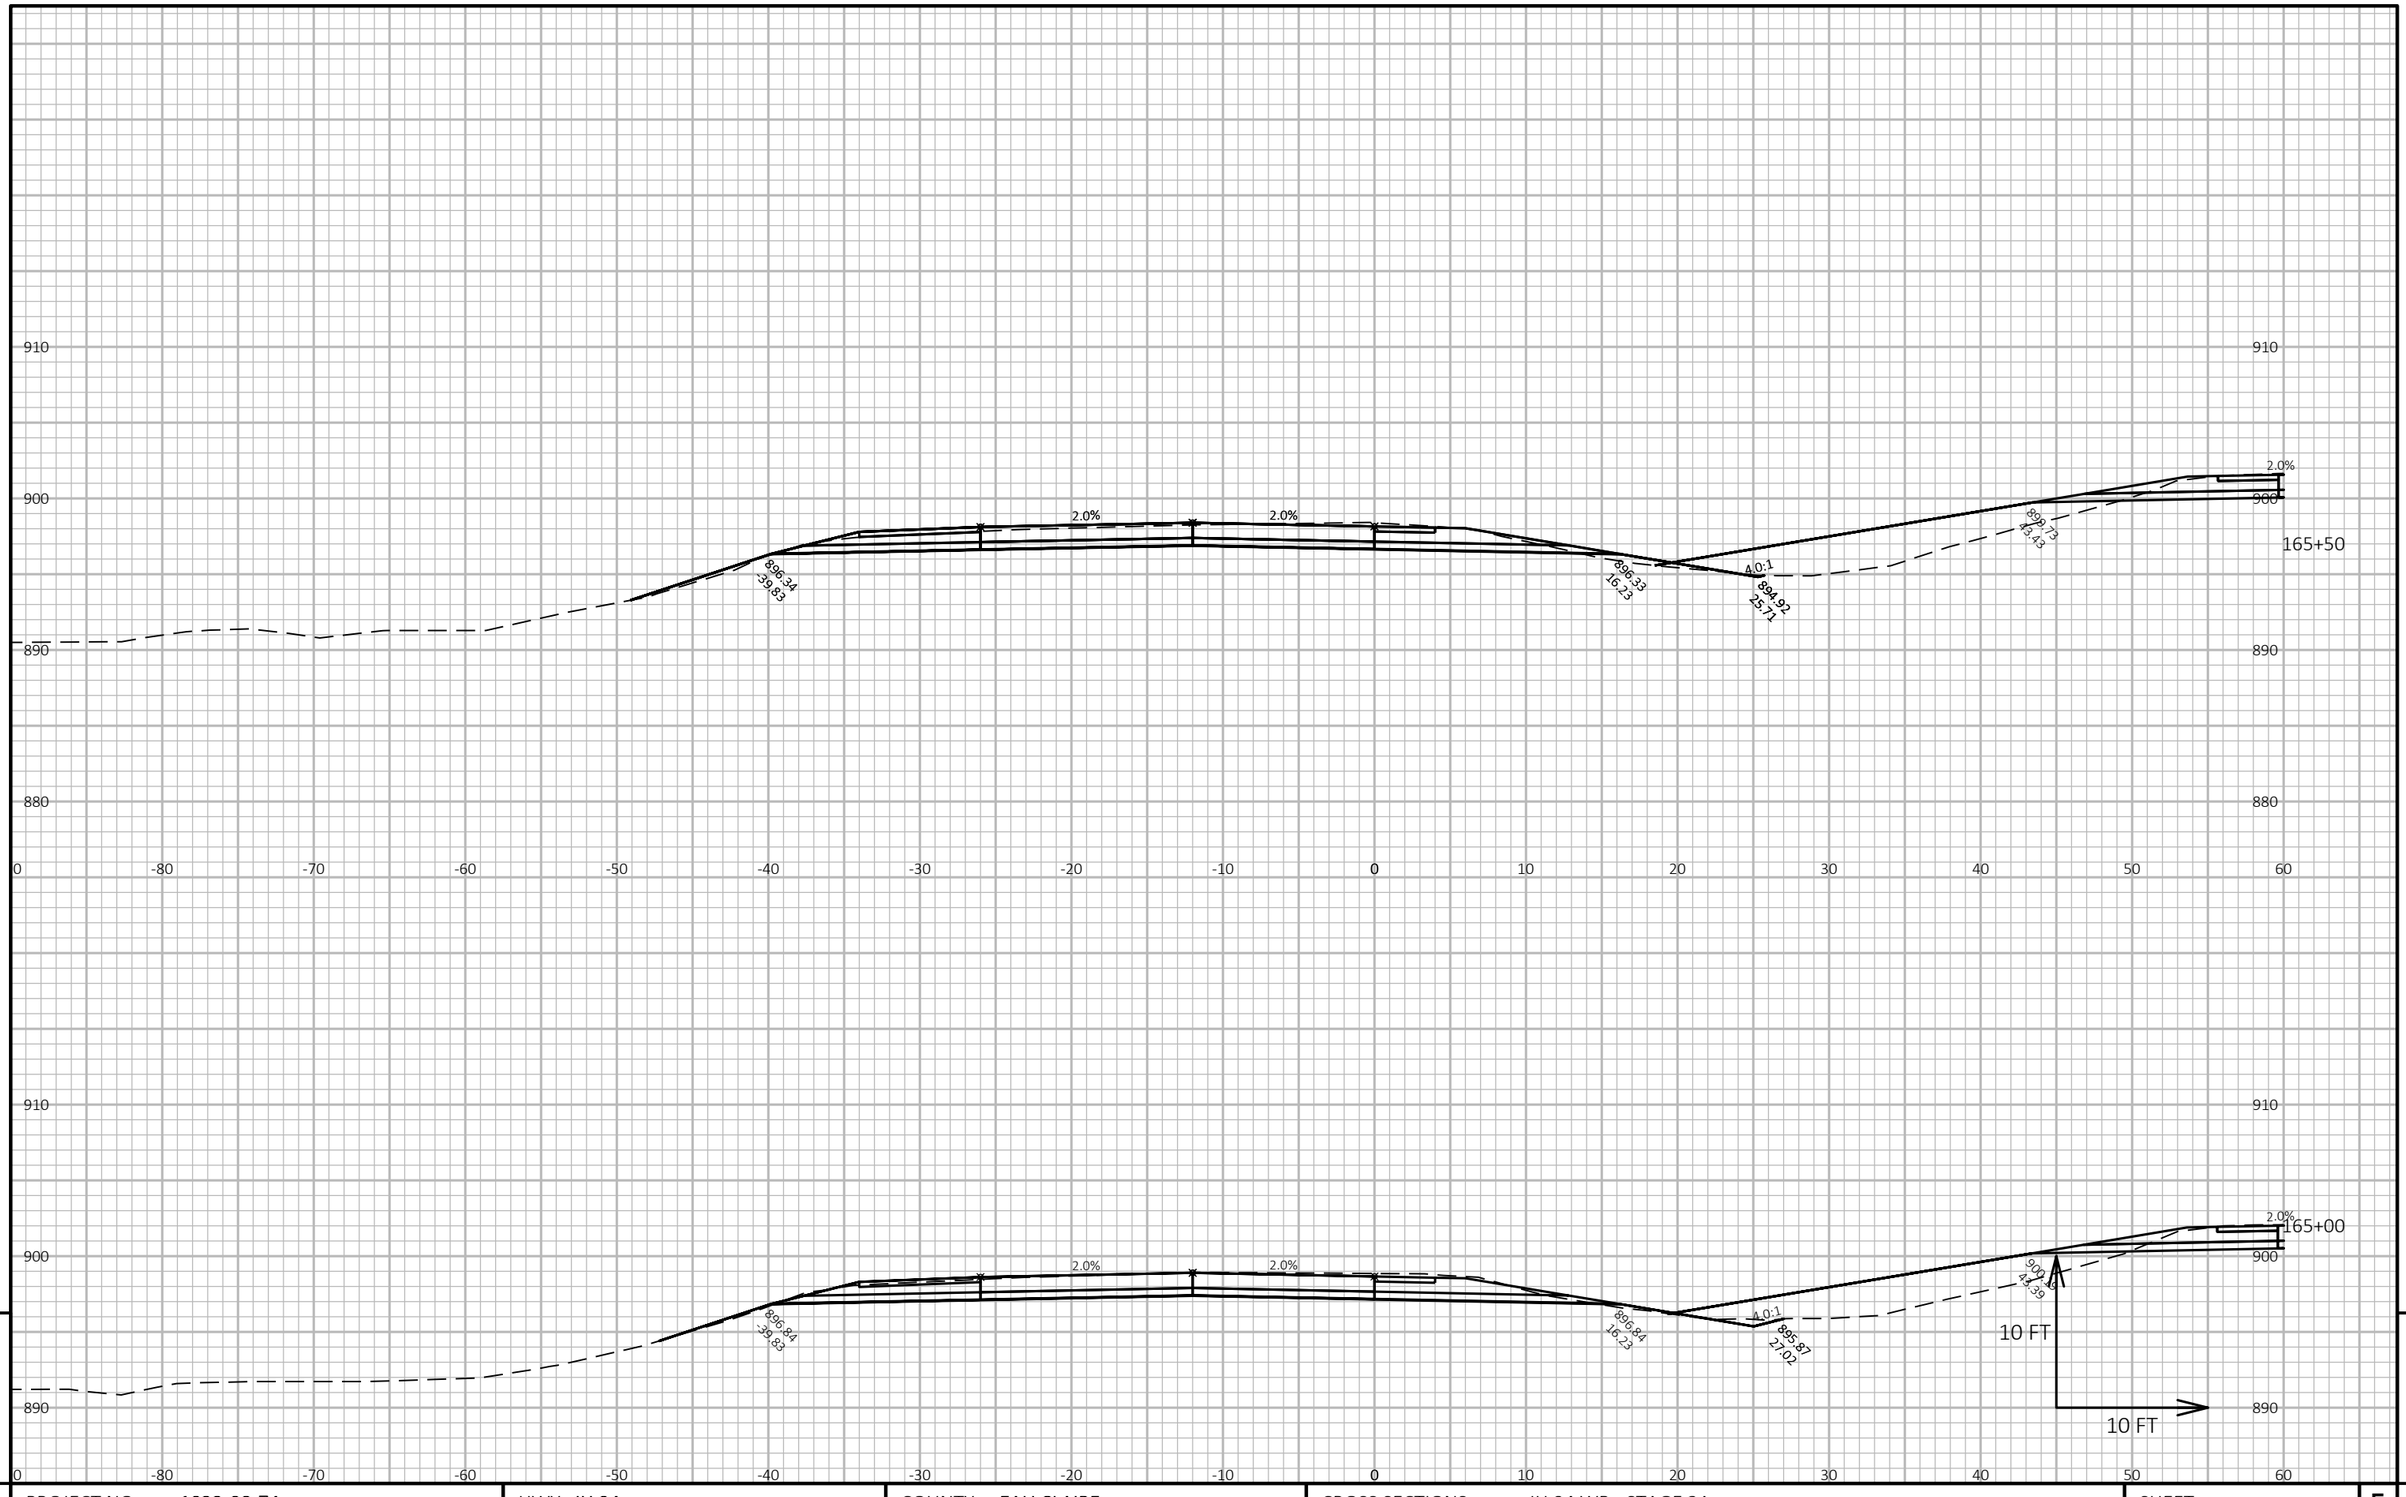

9

9

PROJECT NO: 1022-08-74	HWY: IH 94	COUNTY: EAU CLAIRE	CROSS SECTIONS: IH 94 WB - STAGE 2A	SHEET	E

FILE NAME : N:\PDS\C3D\10220804\SHEETSPLAN\X-SECTIONS\090201_XS_STAGE_2A_WB_CONSTRUCTION_10-26-20.DWG
LAYOUT NAME - WB STAGE 2A - (156)


PLOT DATE : 1/16/2021 8:49 AM

PLOT BY : CHRIST, AARON D

PLOT NAME :

PLOT SCALE : 1 IN:10 FT HORZ. / 1 IN:10 FT VERT.

WISDOT/CADDS SHEET 49

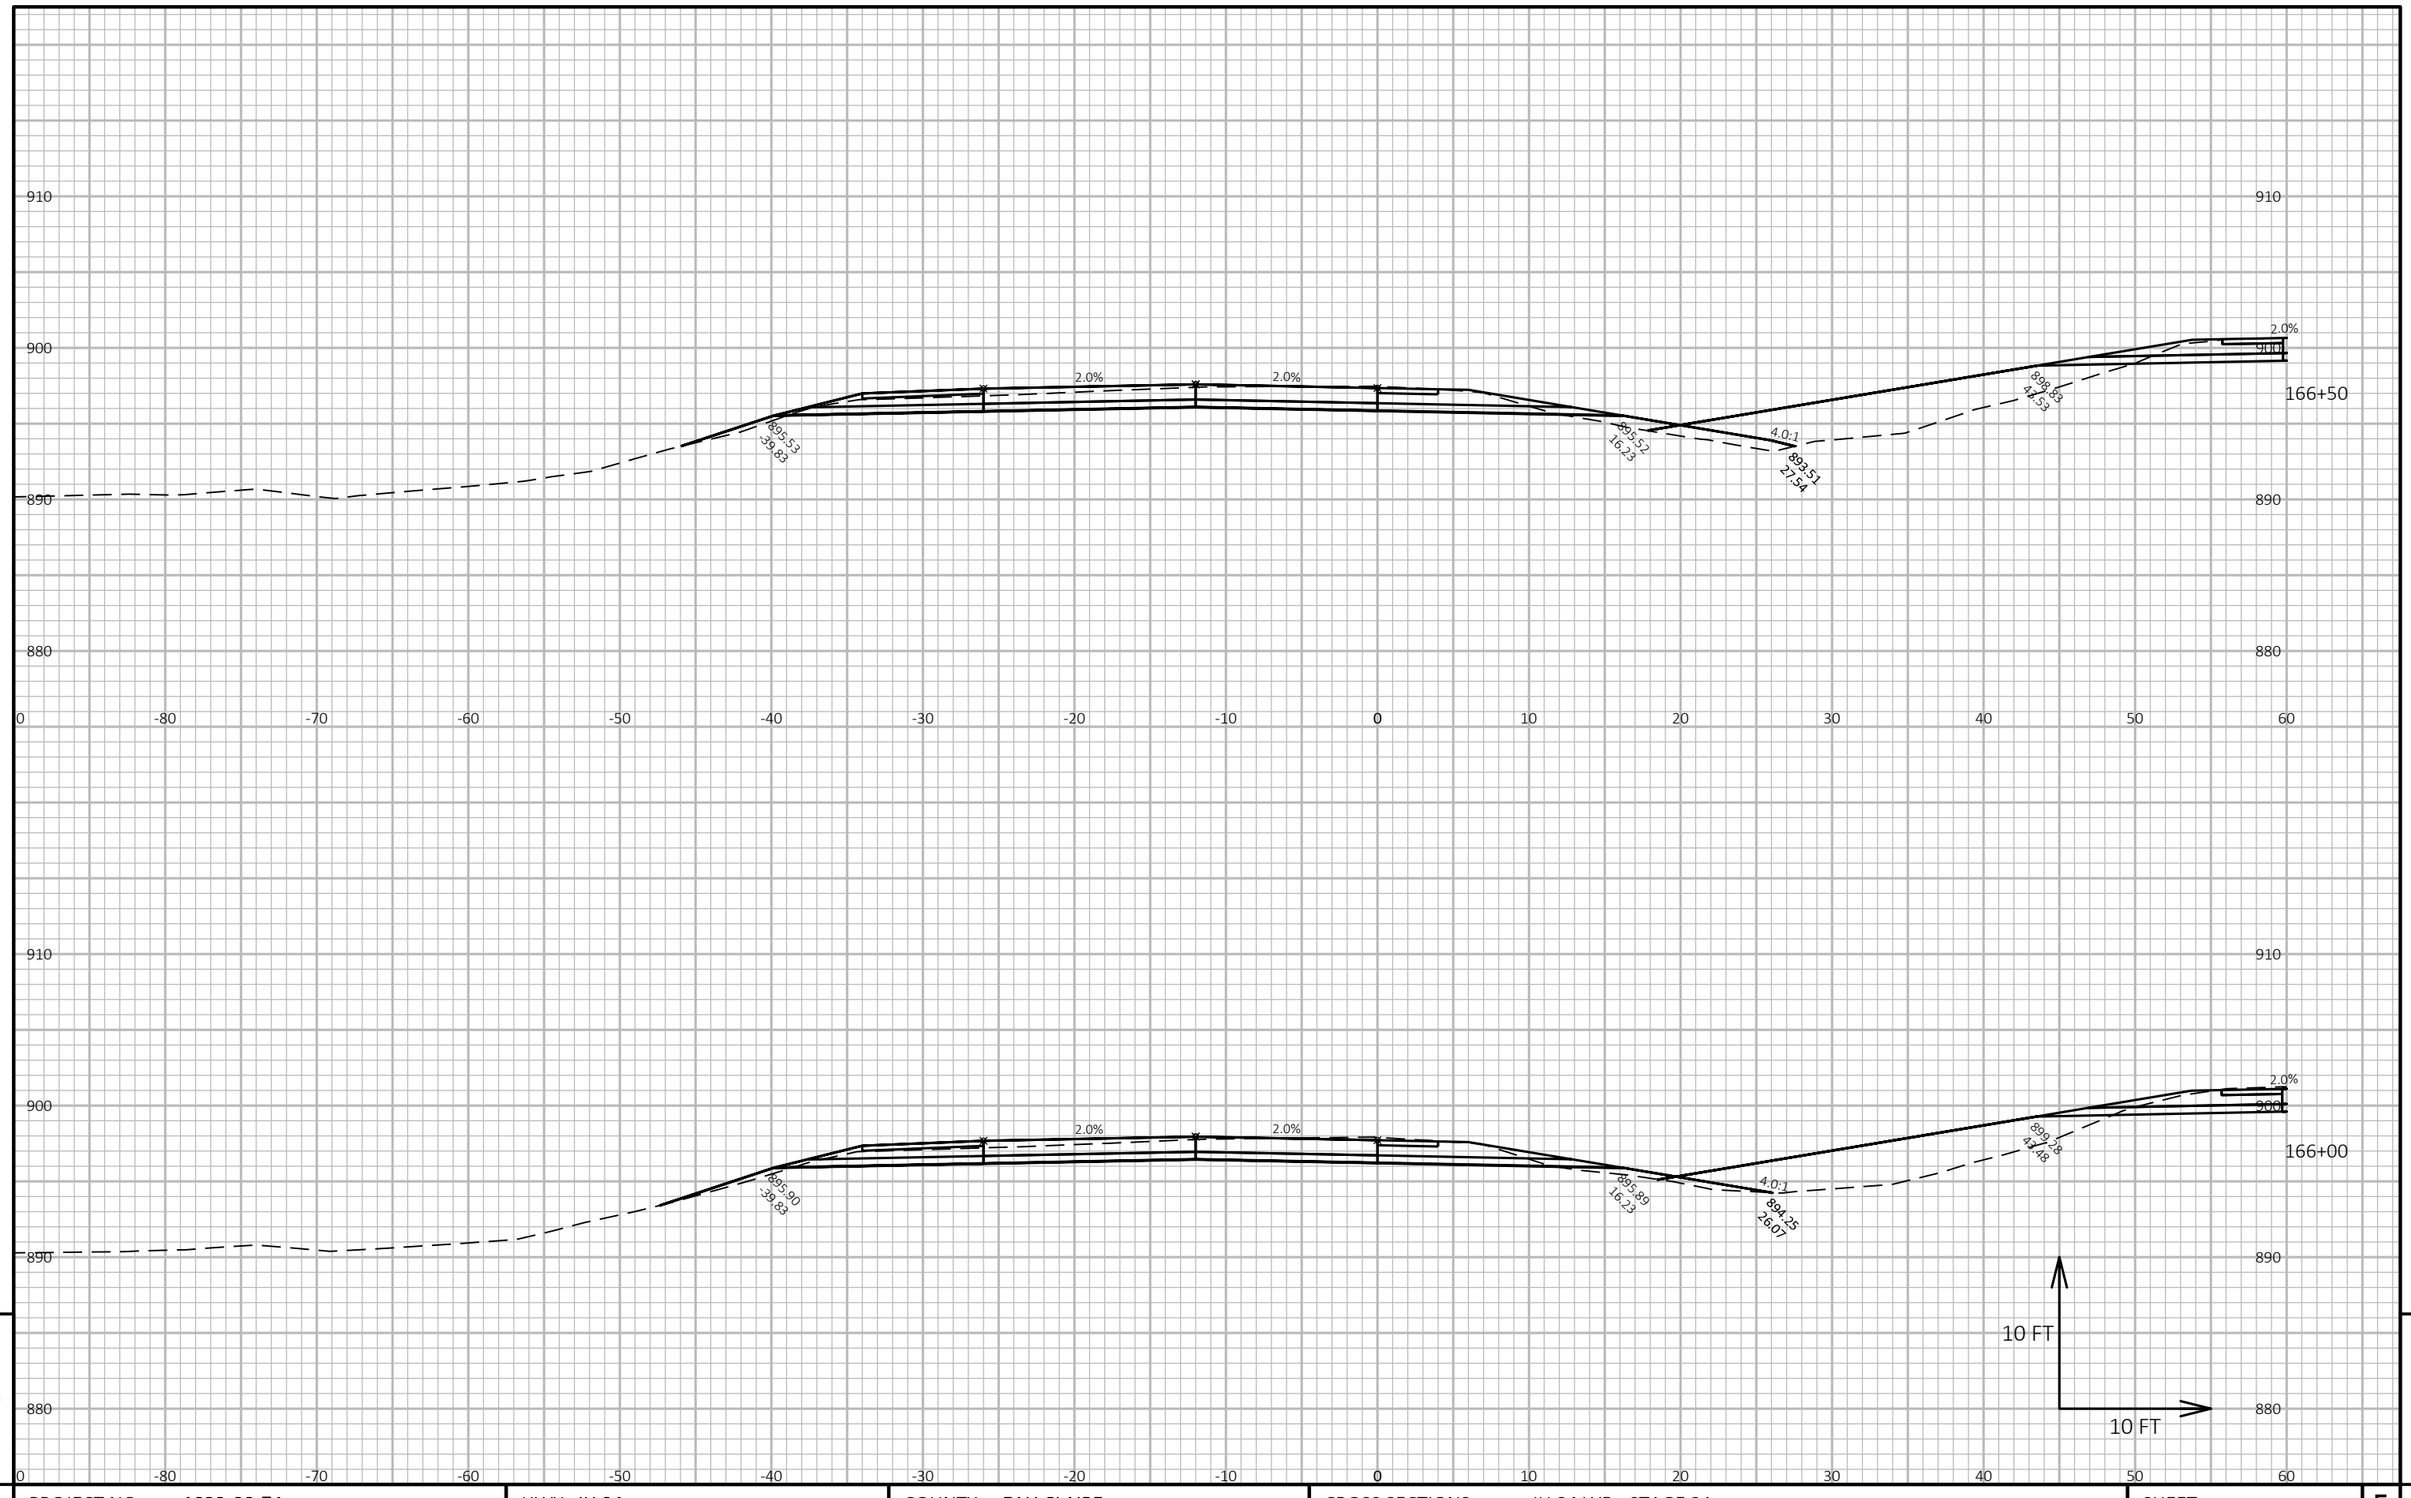

9

9

PROJECT NO: 1022-08-74	HWY: IH 94	COUNTY: EAU CLAIRE	CROSS SECTIONS: IH 94 WB - STAGE 2A	SHEET E


FILE NAME : N:\PDS\C3D\10220804\SHEETSPLAN\X-SECTIONS\090201_XS_STAGE_2A_WB_CONSTRUCTION_10-26-20.DWG
LAYOUT NAME - WB STAGE 2A - (157)

PLOT DATE : 1/16/2021 8:49 AM

PLOT BY : CHRIST, AARON D

PLOT NAME :

PLOT SCALE : 1 IN:10 FT HORZ. / 1 IN:10 FT VERT.

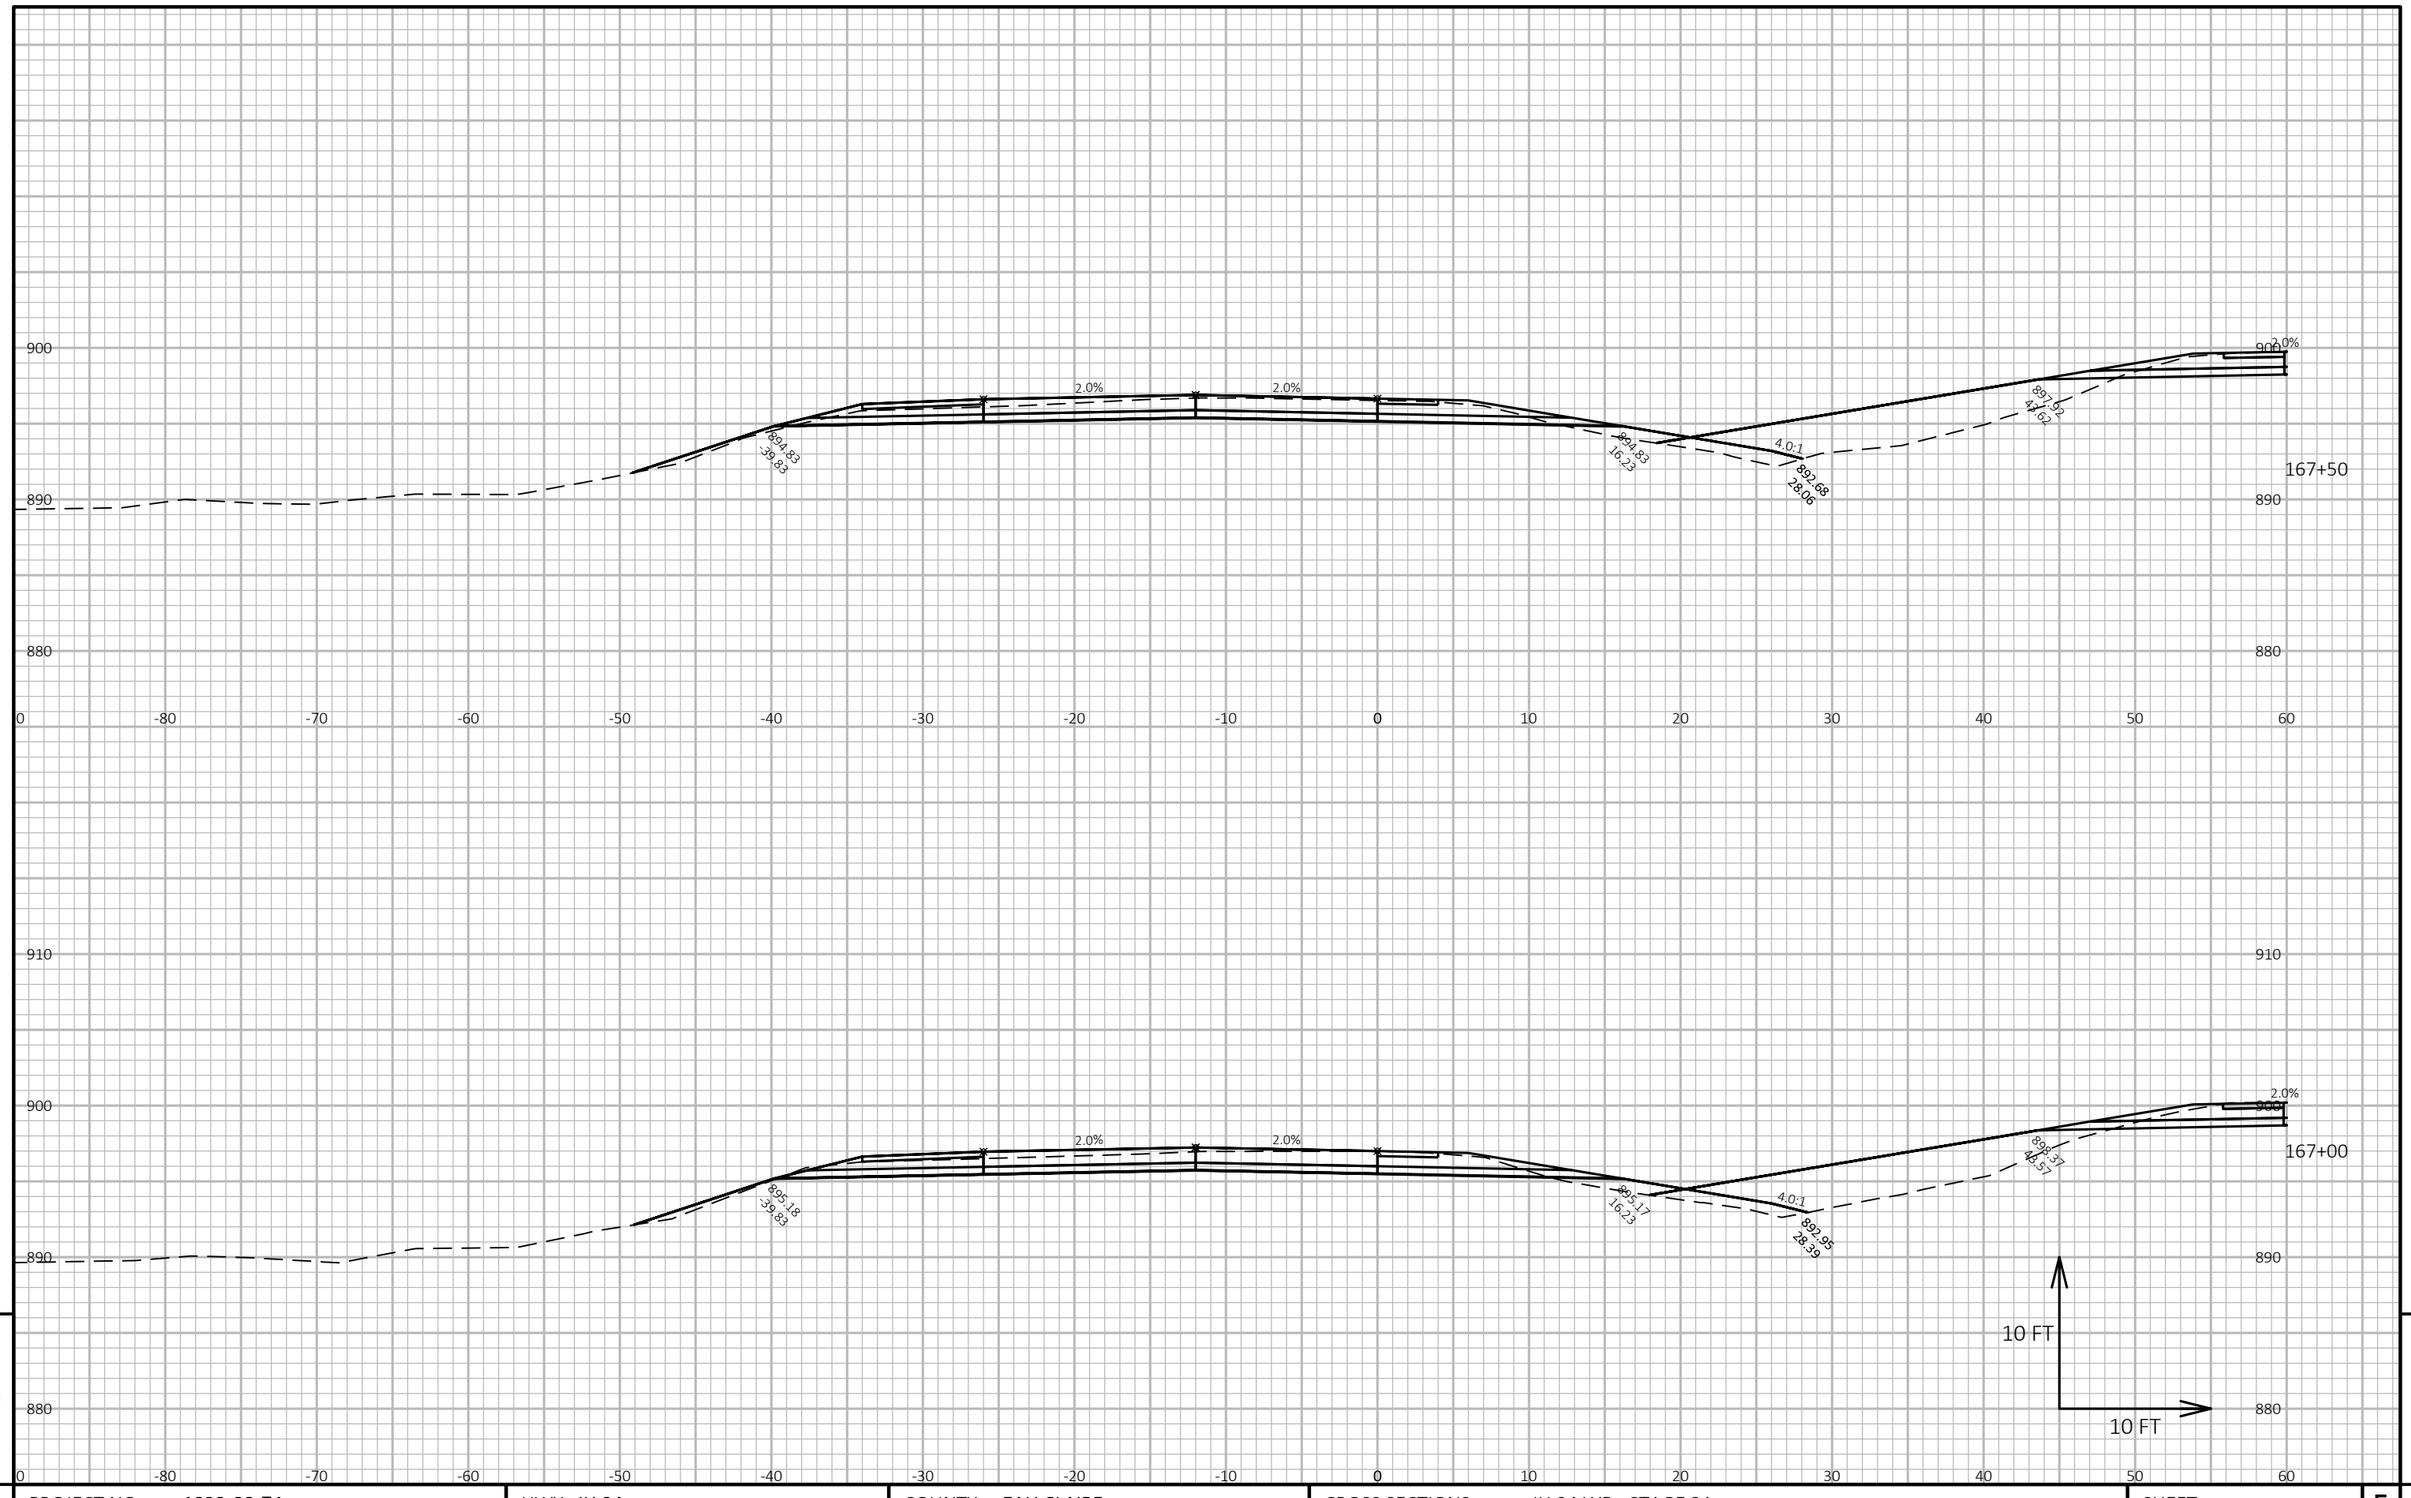


PROJECT NO: 1022-08-74	HWY: IH 94	COUNTY: EAU CLAIRE	CROSS SECTIONS: IH 94 WB - STAGE 2A	SHEET E

FILE NAME : N:\PDS\C3D\10220804\SHEETSPLAN\X-SECTIONS\090201_XS_STAGE_2A_WB_CONSTRUCTION_10-26-20.DWG
LAYOUT NAME - WB STAGE 2A - (158)

PLOT DATE : 1/16/2021 8:49 AM PLOT BY : CHRIST, AARON D PLOT NAME : **PLOT SCALE :** 1 IN:10 FT HORZ. / 1 IN:10 FT VERT.

WISDOT/CADDS SHEET 49

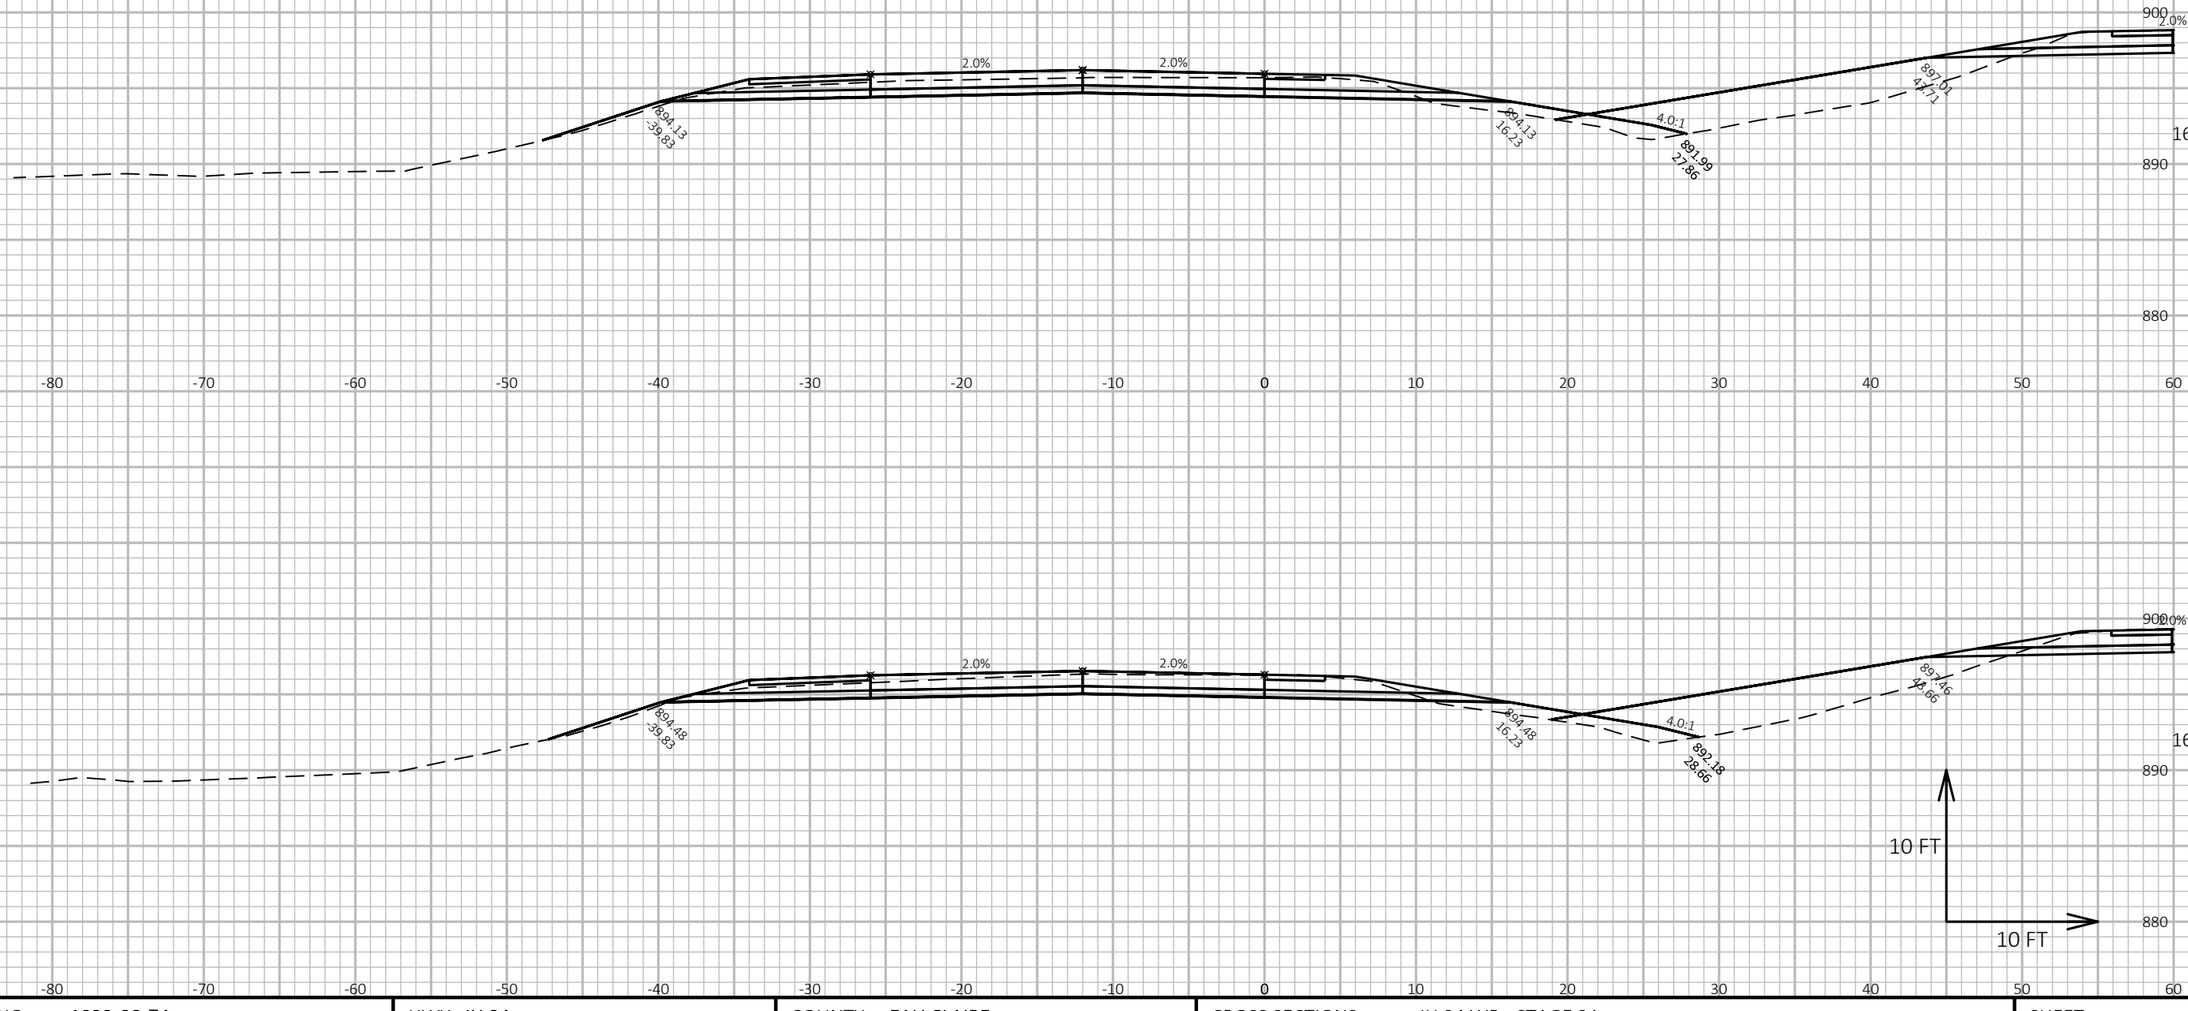


9

9

PROJECT NO: 1022-08-74	HWY: IH 94	COUNTY: EAU CLAIRE	CROSS SECTIONS: IH 94 WB - STAGE 2A	SHEET E

FILE NAME : N:\PDS\C3D\10220804\SHEETSPLAN\X-SECTIONS\090201_XS_STAGE_2A_WB_CONSTRUCTION_10-26-20.DWG
LAYOUT NAME - WB STAGE 2A - (159)

PLOT DATE : 1/16/2021 8:49 AM PLOT BY : CHRIST, AARON D PLOT NAME : **PLOT SCALE :** 1 IN:10 FT HORZ. / 1 IN:10 FT VERT.

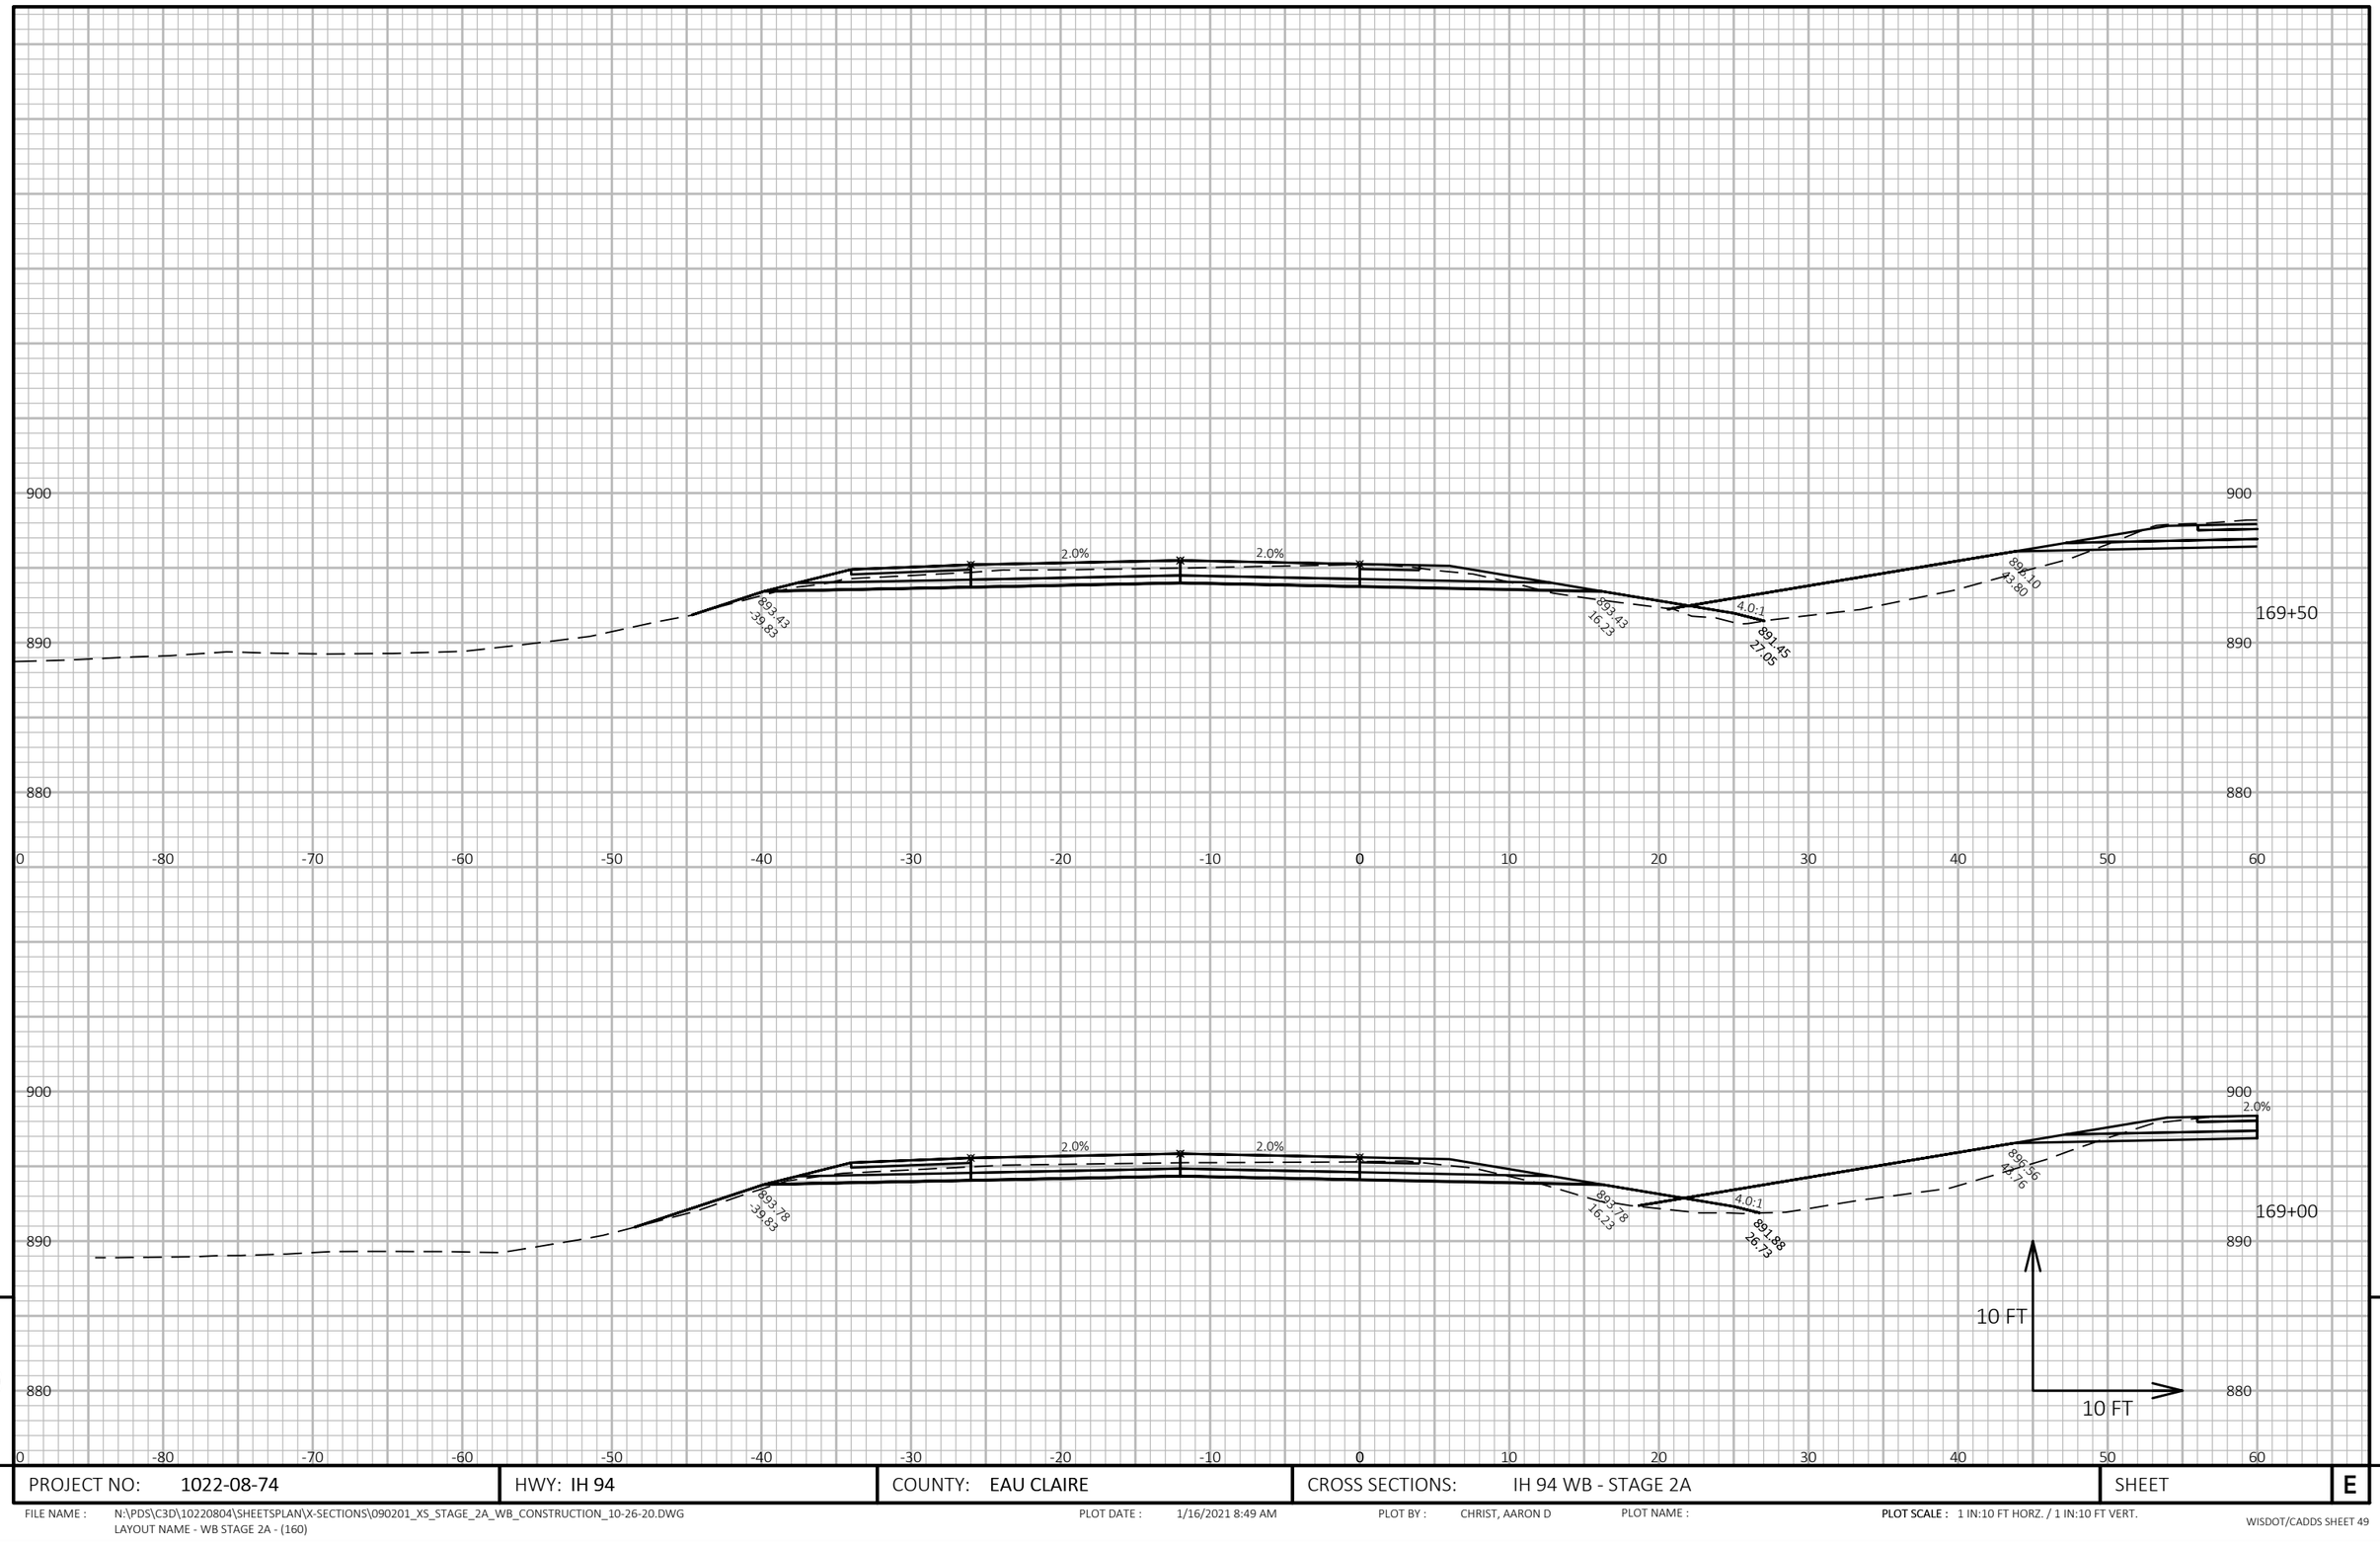

9

9

PROJECT NO: 1022-08-74	HWY: IH 94	COUNTY: EAU CLAIRE	CROSS SECTIONS: IH 94 WB - STAGE 2A	SHEET E


FILE NAME : N:\PDS\C3D\10220804\SHEETSPLAN\X-SECTIONS\090201_XS_STAGE_2A_WB_CONSTRUCTION_10-26-20.DWG
LAYOUT NAME - WB STAGE 2A - (160)

PLOT DATE : 1/16/2021 8:49 AM

PLOT BY : CHRIST, AARON D

PLOT NAME :

PLOT SCALE : 1 IN:10 FT HORZ. / 1 IN:10 FT VERT.

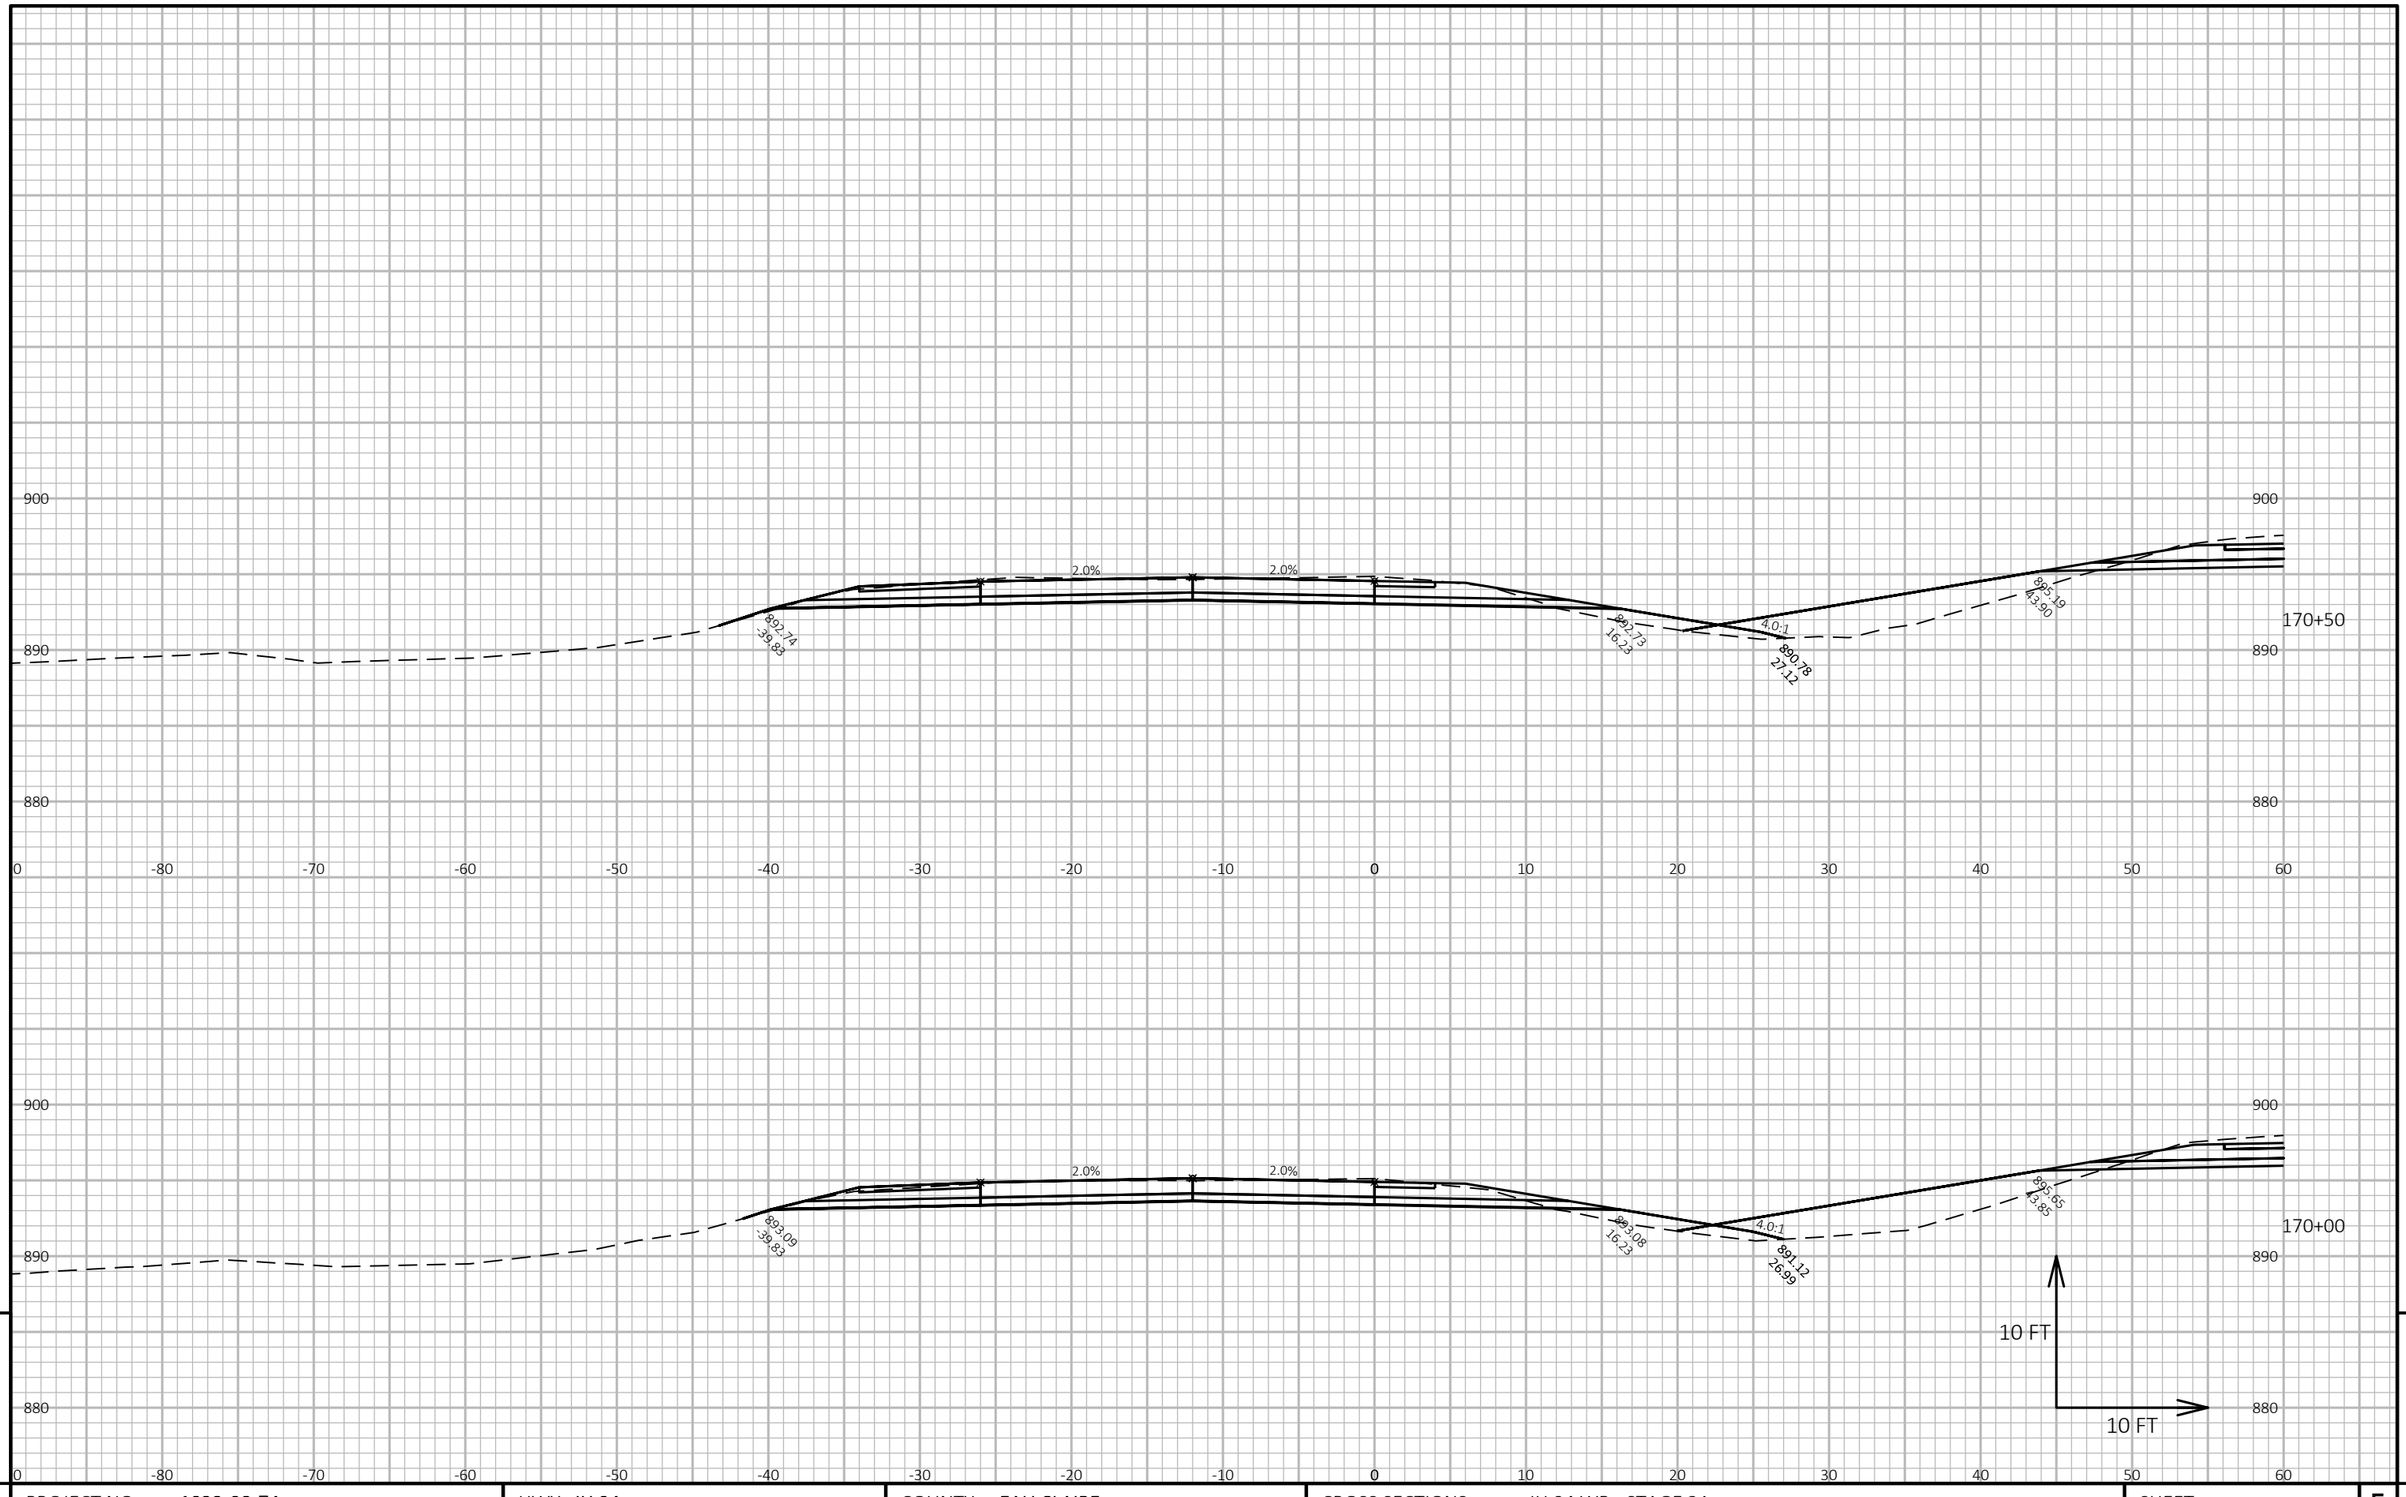

9


9

PROJECT NO: 1022-08-74	HWY: IH 94	COUNTY: EAU CLAIRE	CROSS SECTIONS: IH 94 WB - STAGE 2A	SHEET E

FILE NAME : N:\PDS\C3D\10220804\SHEETSPLAN\X-SECTIONS\090201_XS_STAGE_2A_WB_CONSTRUCTION_10-26-20.DWG
LAYOUT NAME - WB STAGE 2A - (161)

PLOT DATE : 1/16/2021 8:49 AM PLOT BY : CHRIST, AARON D PLOT NAME :

PLOT SCALE : 1 IN:10 FT HORZ. / 1 IN:10 FT VERT.

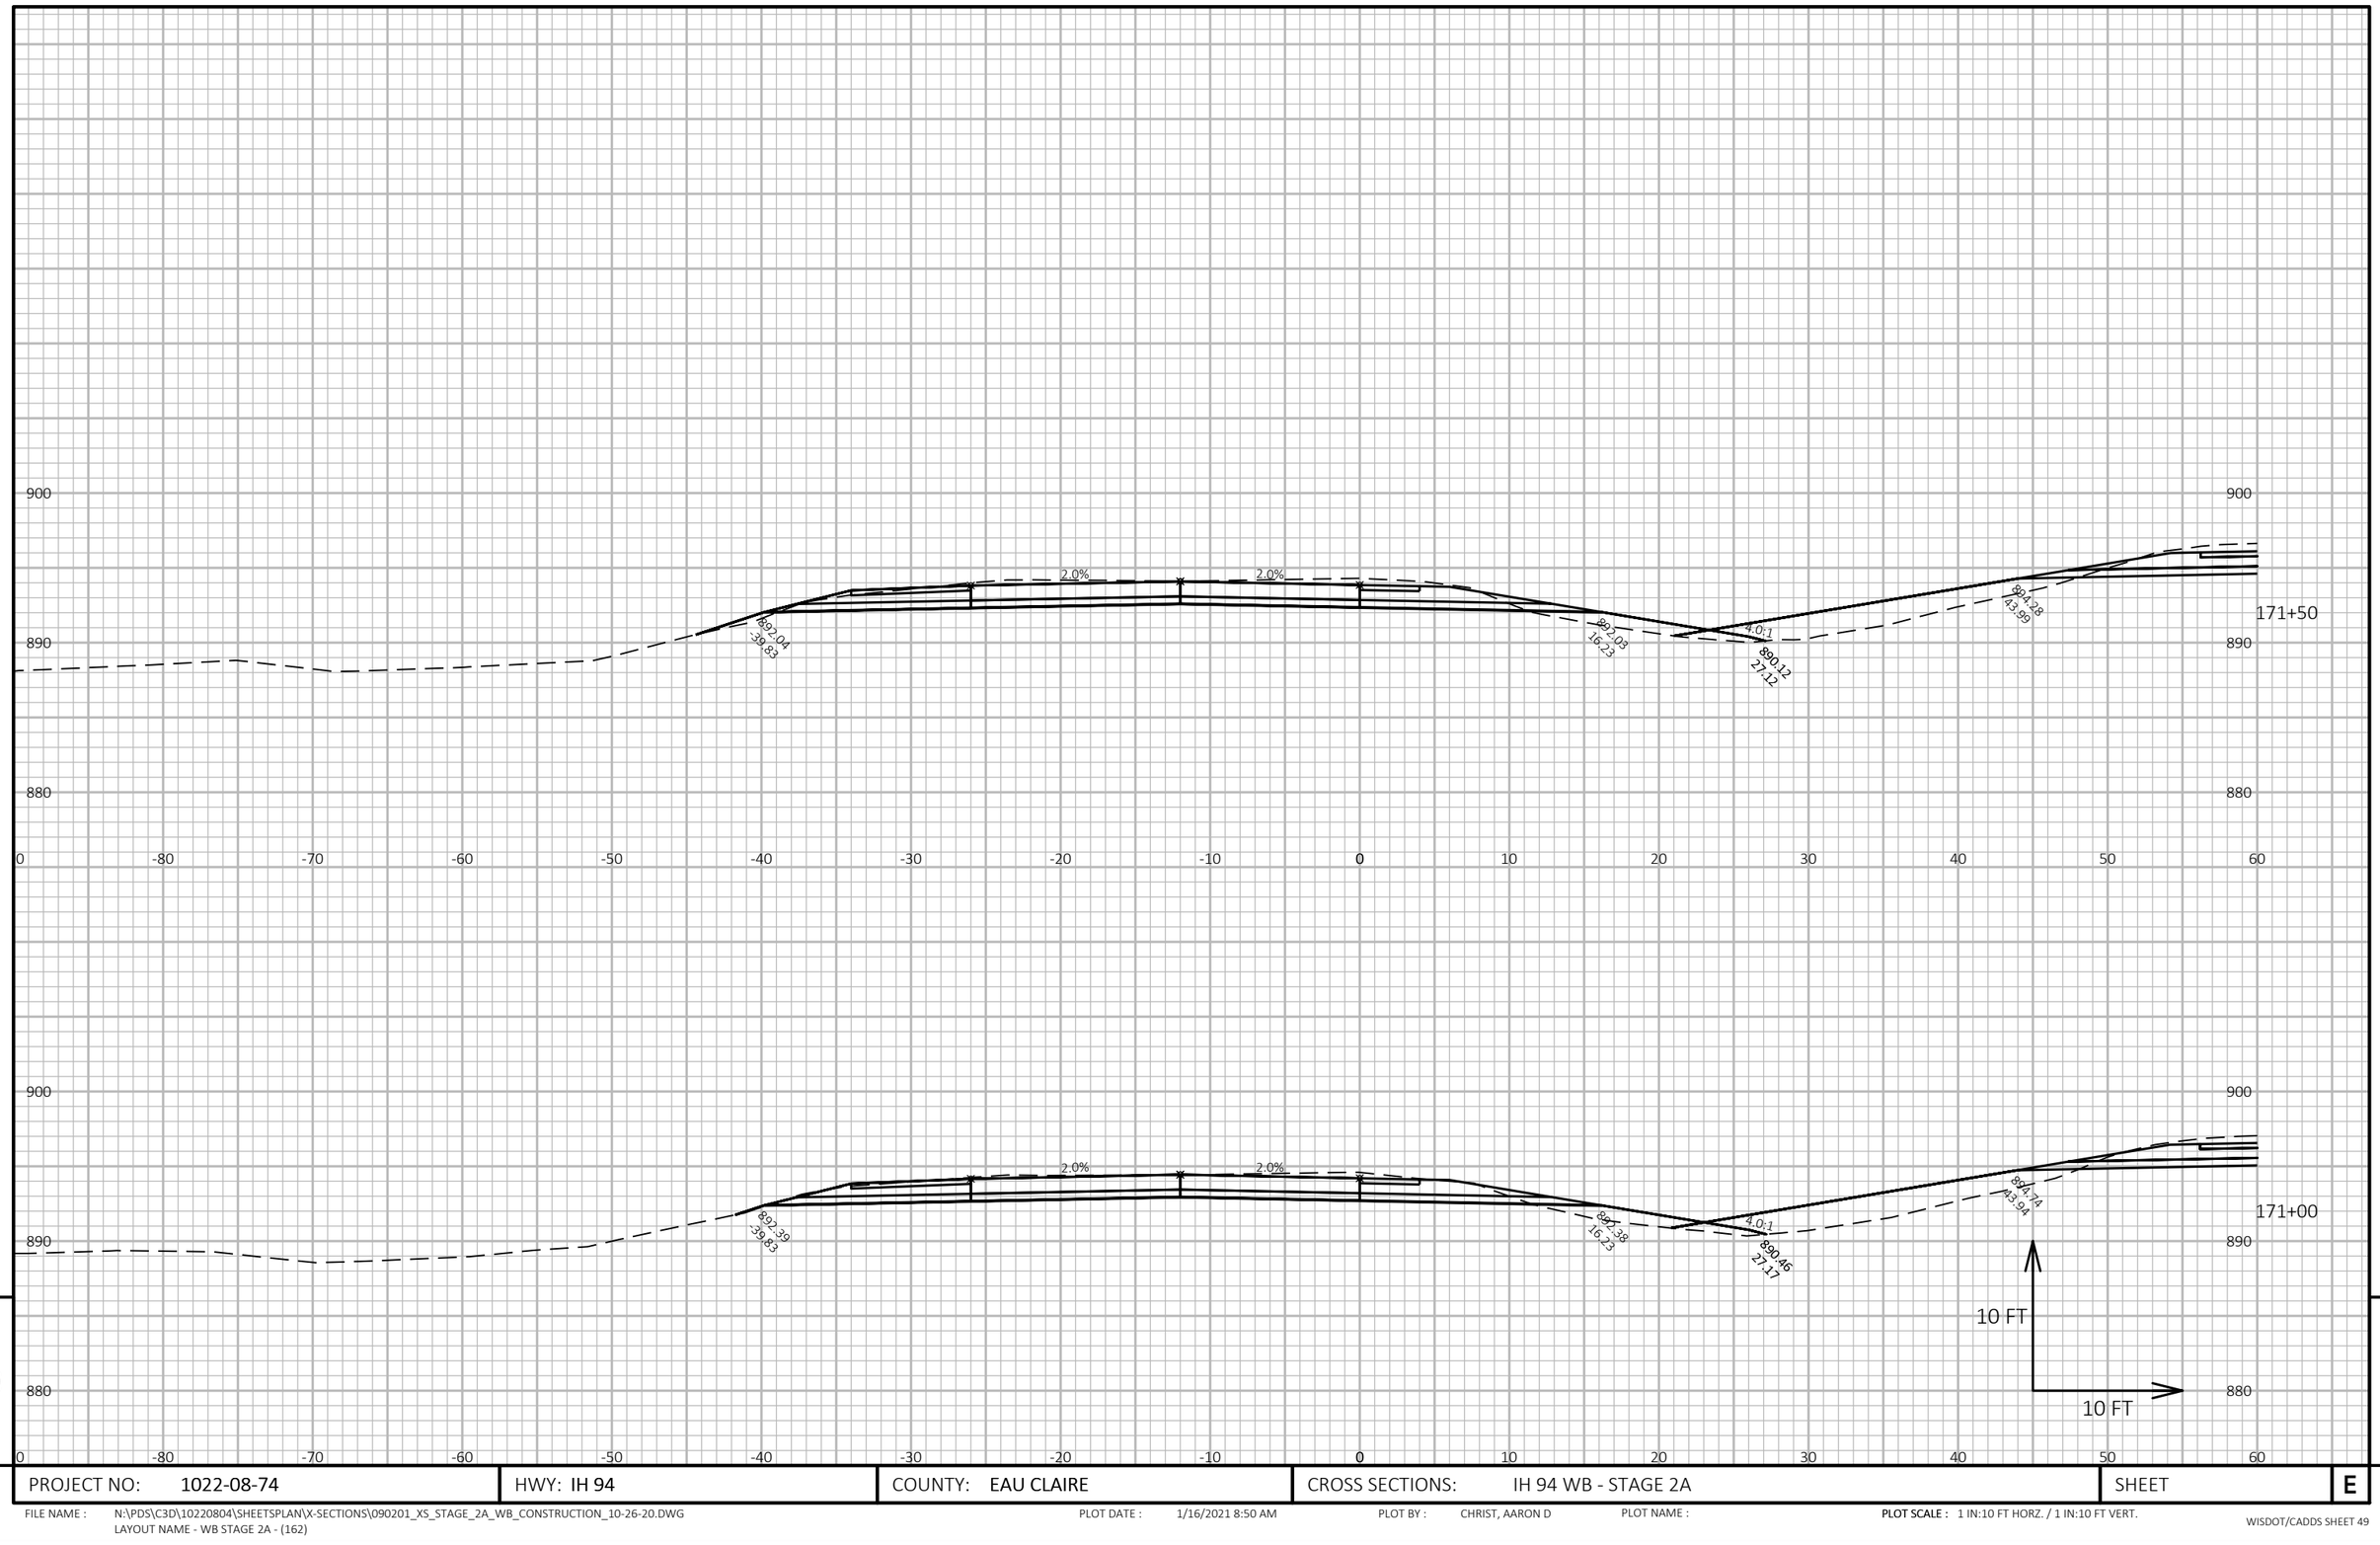

9

9

PROJECT NO: 1022-08-74	HWY: IH 94	COUNTY: EAU CLAIRE	CROSS SECTIONS: IH 94 WB - STAGE 2A	SHEET E

FILE NAME : N:\PDS\C3D\10220804\SHEETSPLAN\X-SECTIONS\090201_XS_STAGE_2A_WB_CONSTRUCTION_10-26-20.DWG
LAYOUT NAME - WB STAGE 2A - (162)

PLOT DATE : 1/16/2021 8:50 AM PLOT BY : CHRIST, AARON D PLOT NAME : **PLOT SCALE :** 1 IN:10 FT HORZ. / 1 IN:10 FT VERT.

1 - 18-INCH RCCP (64') @ 0.1%
1 - INLET MEDIAN 2 GRATE REQ'D
1 - INLET COVER TYPE MS REQ'D
1 - AEW REQ'D

Offset = -48.407
Elev. = 887.894

900
890
880

2.0%
2.0%
4:1
4:1

886.10
-48.41
888.45
21.77
890.04
25.99
893.82
44.04
891.69
-39.83
891.68
16.23
889.92
26.54
893.83
44.03

172+01
172+00

10 FT
10 FT

0 -80 -70 -60 -50 -40 -30 -20 -10 0 10 20 30 40 50 60


9

9

PROJECT NO: 1022-08-74	HWY: IH 94	COUNTY: EAU CLAIRE	CROSS SECTIONS: IH 94 WB - STAGE 2A	SHEET E

FILE NAME : N:\PDS\C3D\10220804\SHEETSPLAN\X-SECTIONS\090201_XS_STAGE_2A_WB_CONSTRUCTION_10-26-20.DWG
LAYOUT NAME - WB STAGE 2A - (163)

PLOT DATE : 1/16/2021 8:50 AM PLOT BY : CHRIST, AARON D PLOT NAME : PLOT SCALE : 1 IN:10 FT HORZ. / 1 IN:10 FT VERT.

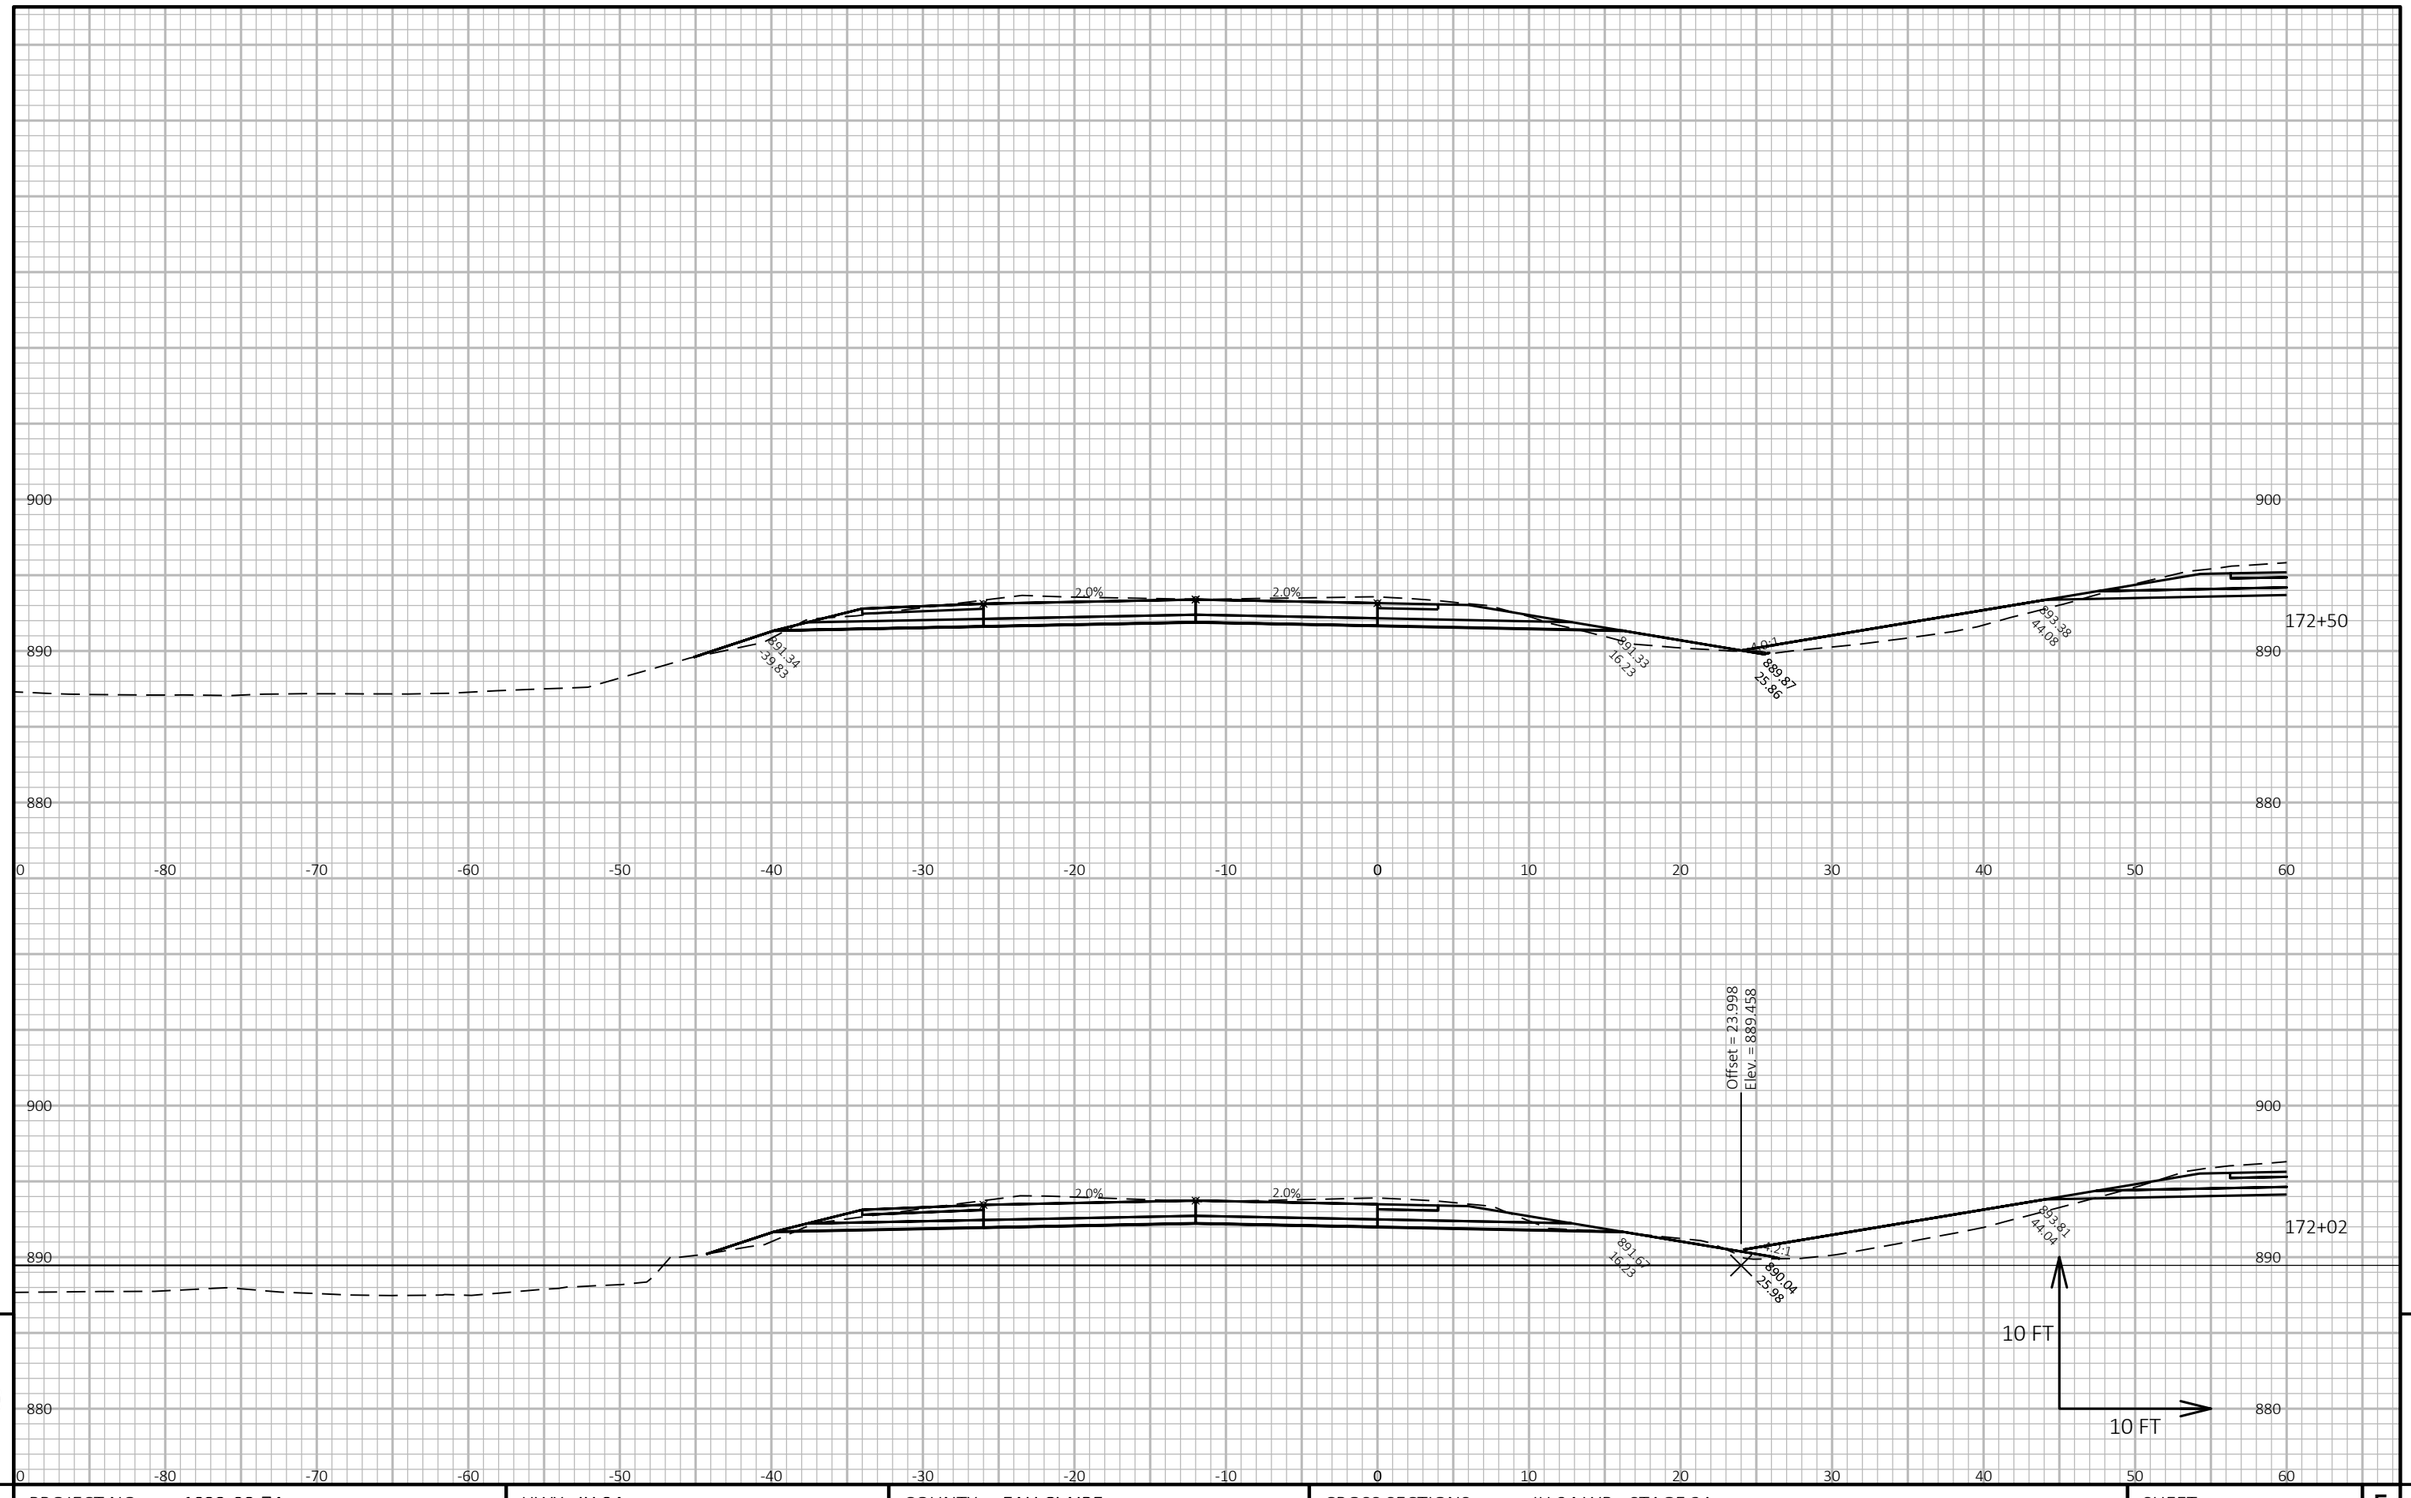

9


9

PROJECT NO: 1022-08-74	HWY: IH 94	COUNTY: EAU CLAIRE	CROSS SECTIONS: IH 94 WB - STAGE 2A	SHEET E

FILE NAME : N:\PDS\C3D\10220804\SHEETSPLAN\X-SECTIONS\090201_XS_STAGE_2A_WB_CONSTRUCTION_10-26-20.DWG
LAYOUT NAME - WB STAGE 2A - (164)

PLOT DATE : 1/16/2021 8:50 AM PLOT BY : CHRIST, AARON D PLOT NAME :

PLOT SCALE : 1 IN:10 FT HORZ. / 1 IN:10 FT VERT.

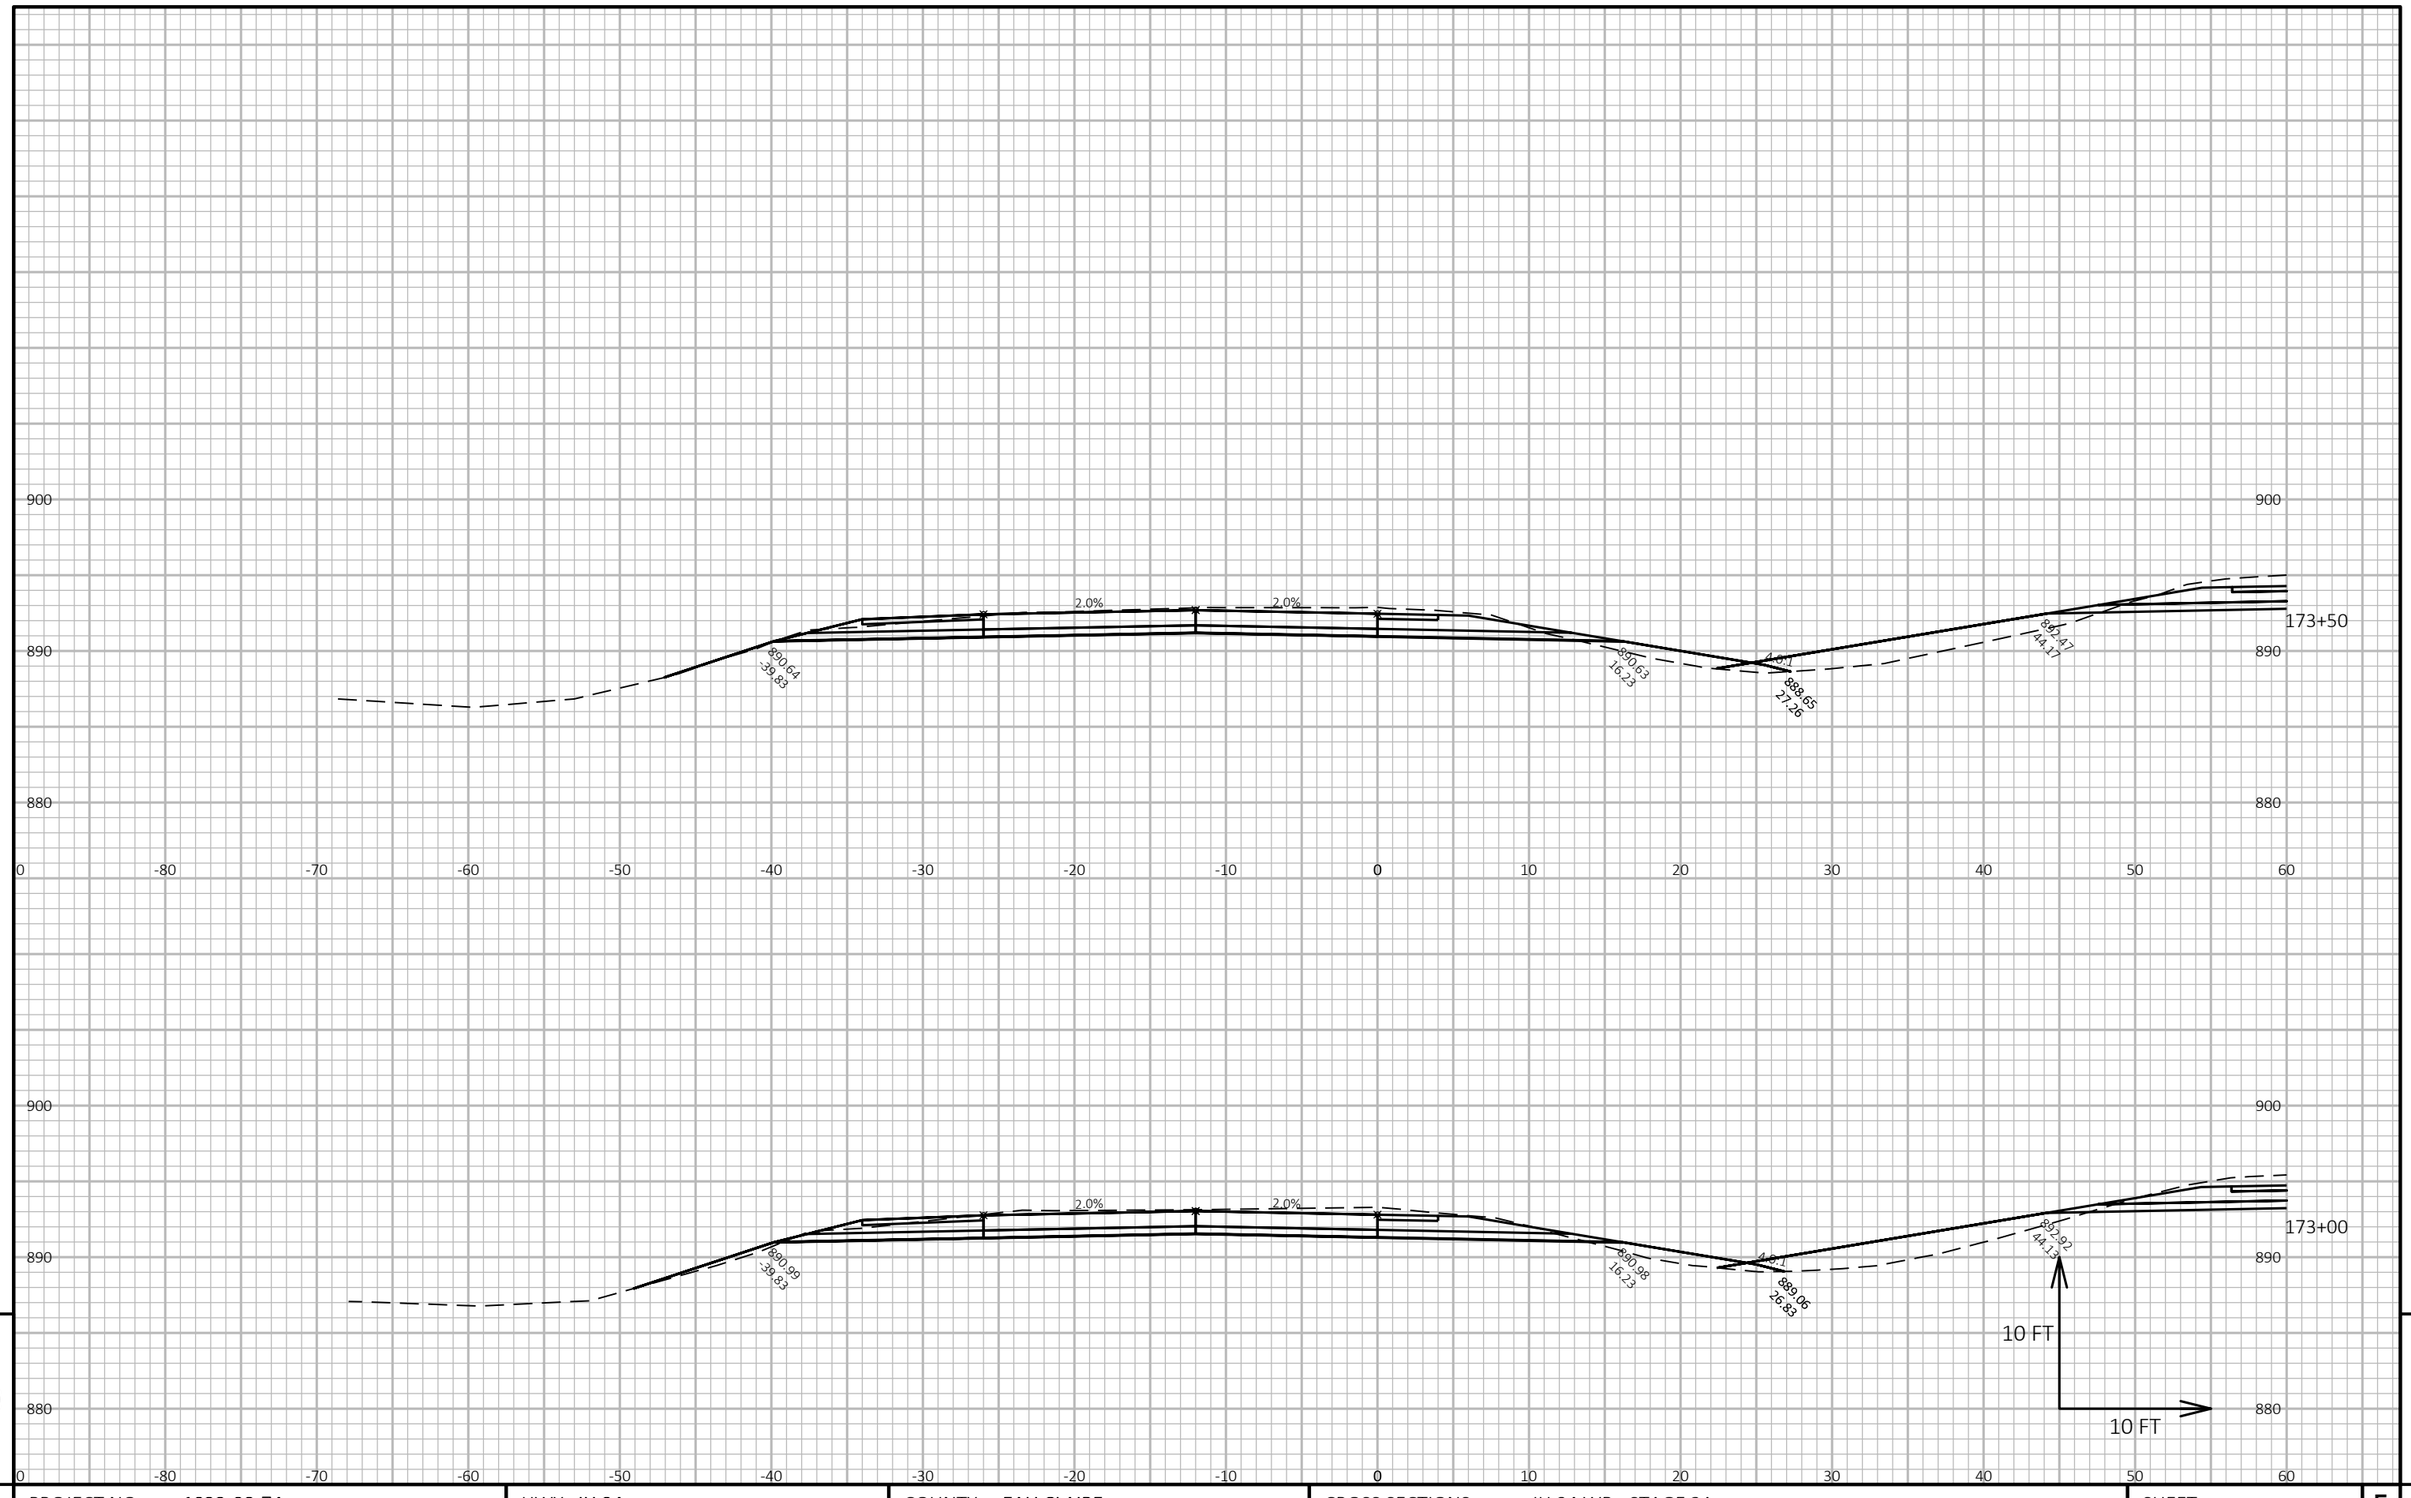

9


9

PROJECT NO: 1022-08-74	HWY: IH 94	COUNTY: EAU CLAIRE	CROSS SECTIONS: IH 94 WB - STAGE 2A	SHEET E

FILE NAME : N:\PDS\C3D\10220804\SHEETSPLAN\X-SECTIONS\090201_XS_STAGE_2A_WB_CONSTRUCTION_10-26-20.DWG
LAYOUT NAME - WB STAGE 2A - (165)

PLOT DATE : 1/16/2021 8:50 AM PLOT BY : CHRIST, AARON D PLOT NAME :


PLOT SCALE : 1 IN:10 FT HORZ. / 1 IN:10 FT VERT.

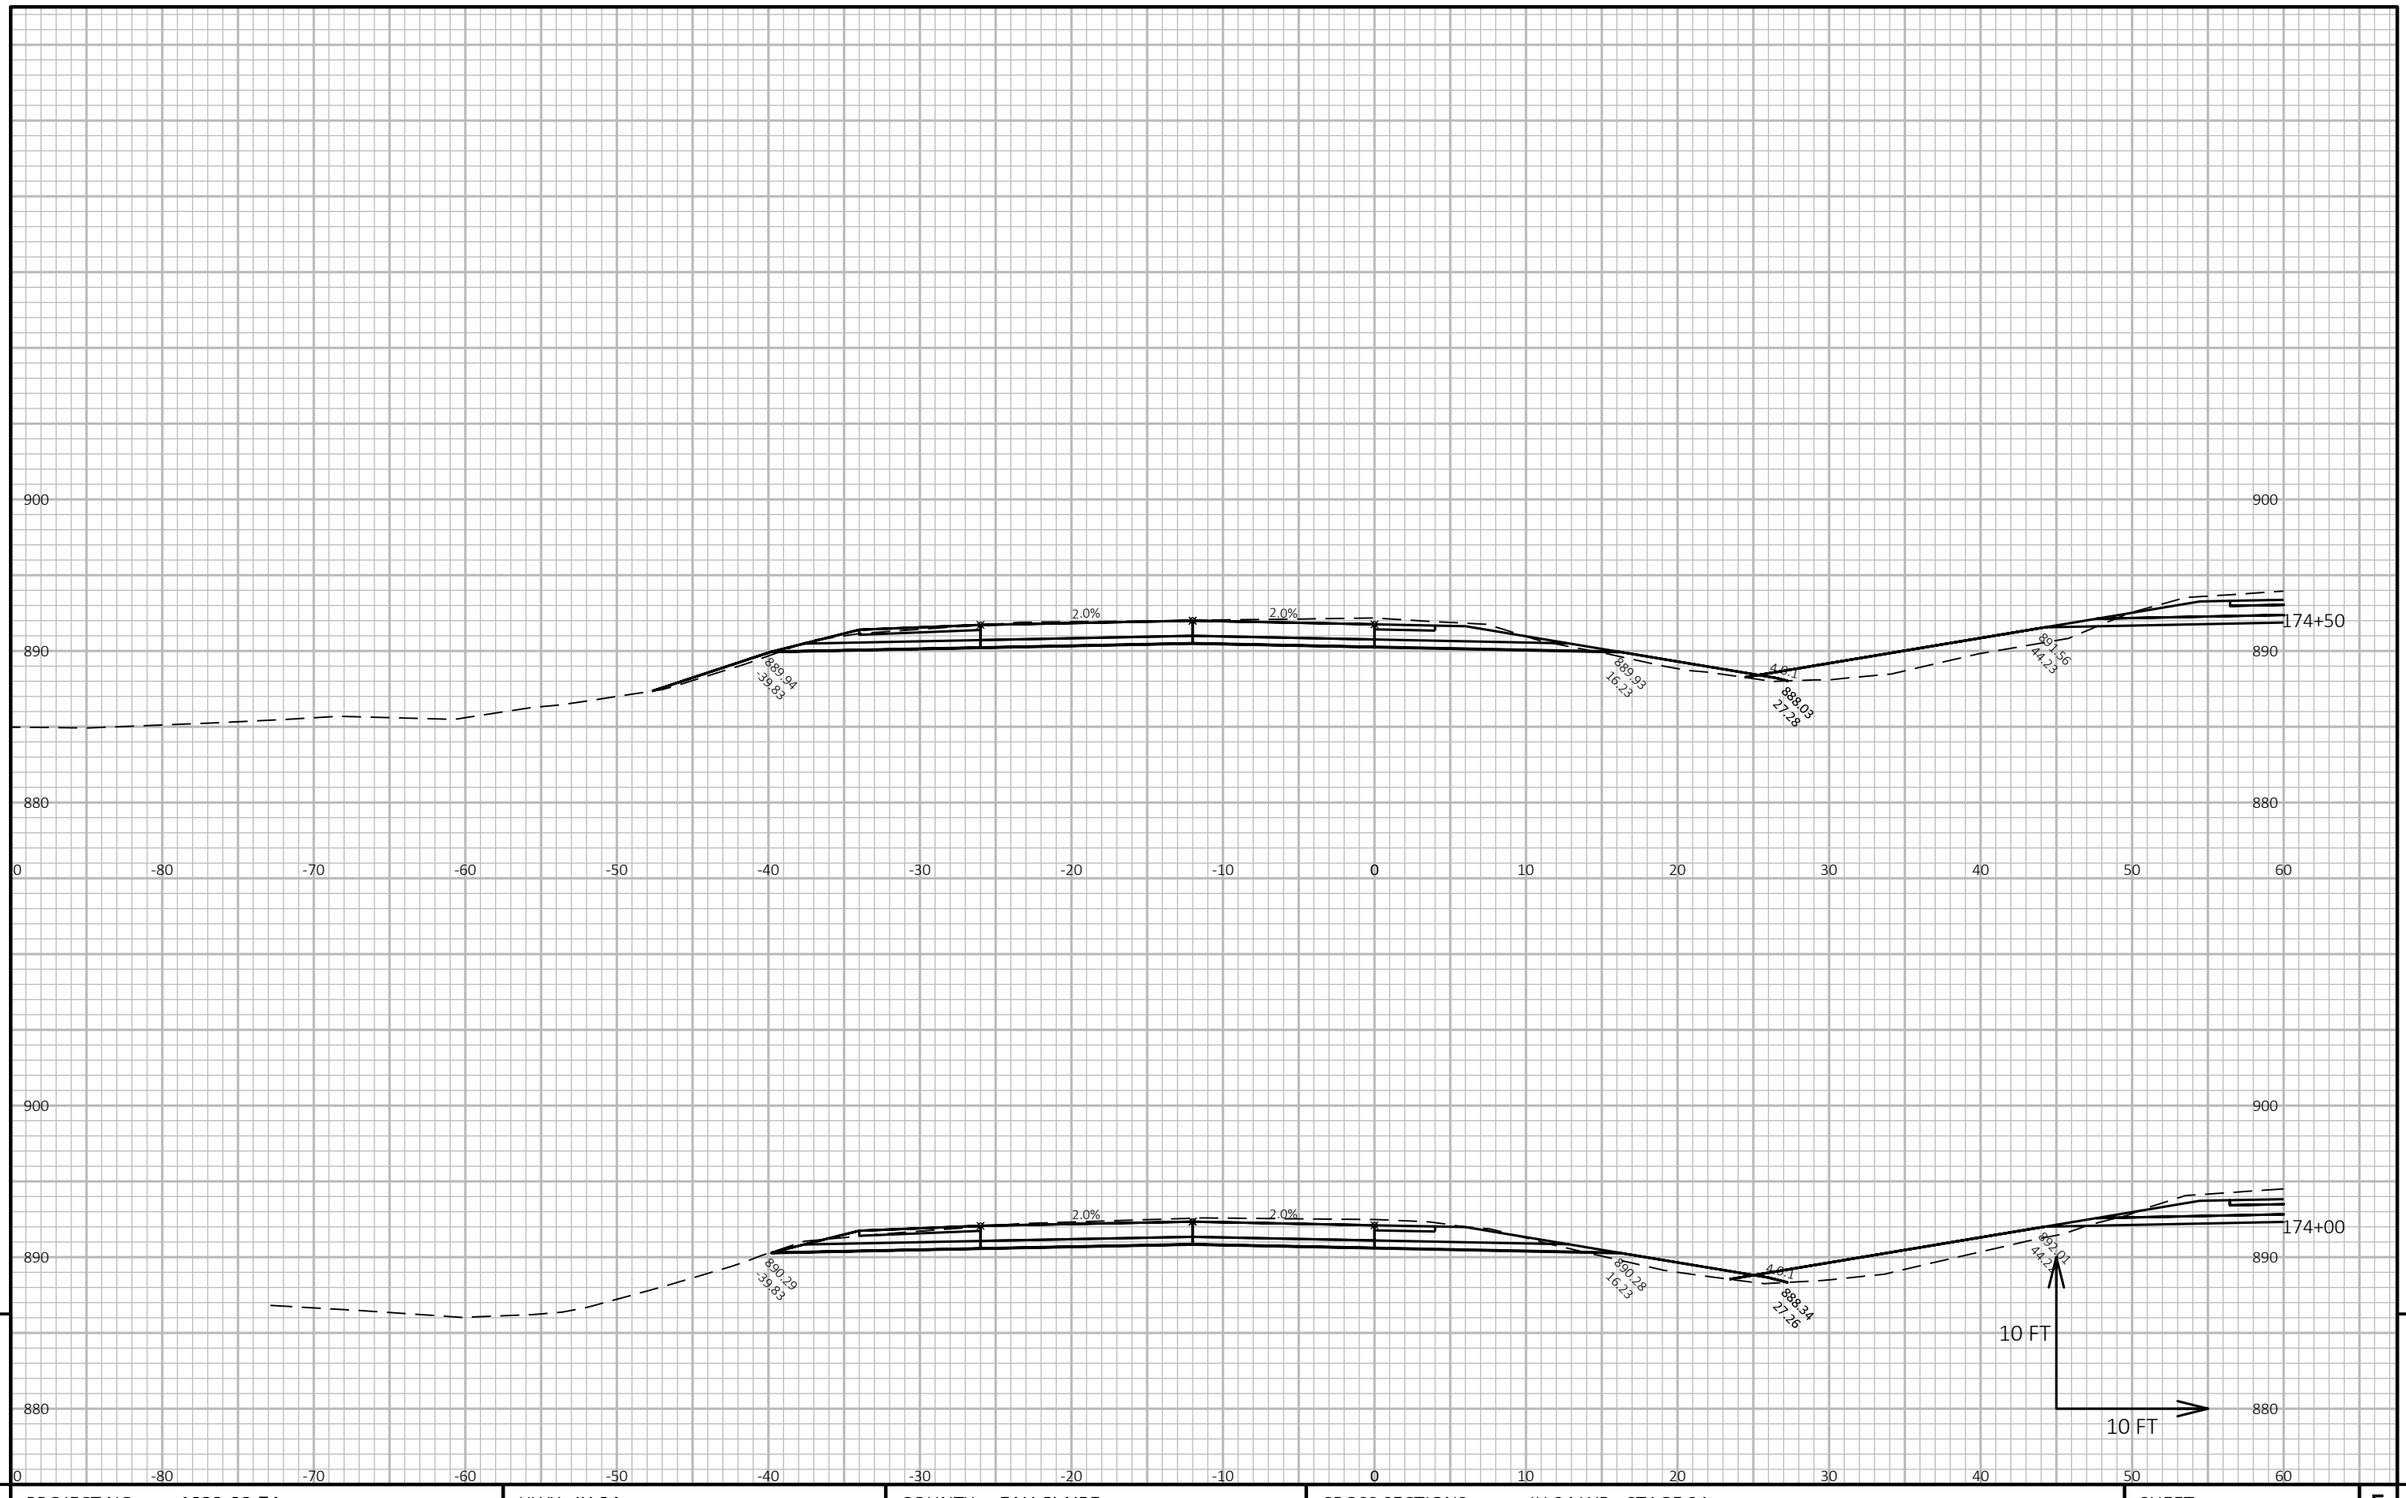

PROJECT NO: 1022-08-74	HWY: IH 94	COUNTY: EAU CLAIRE	CROSS SECTIONS: IH 94 WB - STAGE 2A	SHEET E

FILE NAME : N:\PDS\C3D\10220804\SHEETSPLAN\X-SECTIONS\090201_XS_STAGE_2A_WB_CONSTRUCTION_10-26-20.DWG
LAYOUT NAME - WB STAGE 2A - (166)

PLOT DATE : 1/16/2021 8:50 AM PLOT BY : CHRIST, AARON D PLOT NAME : **PLOT SCALE :** 1 IN:10 FT HORZ. / 1 IN:10 FT VERT.

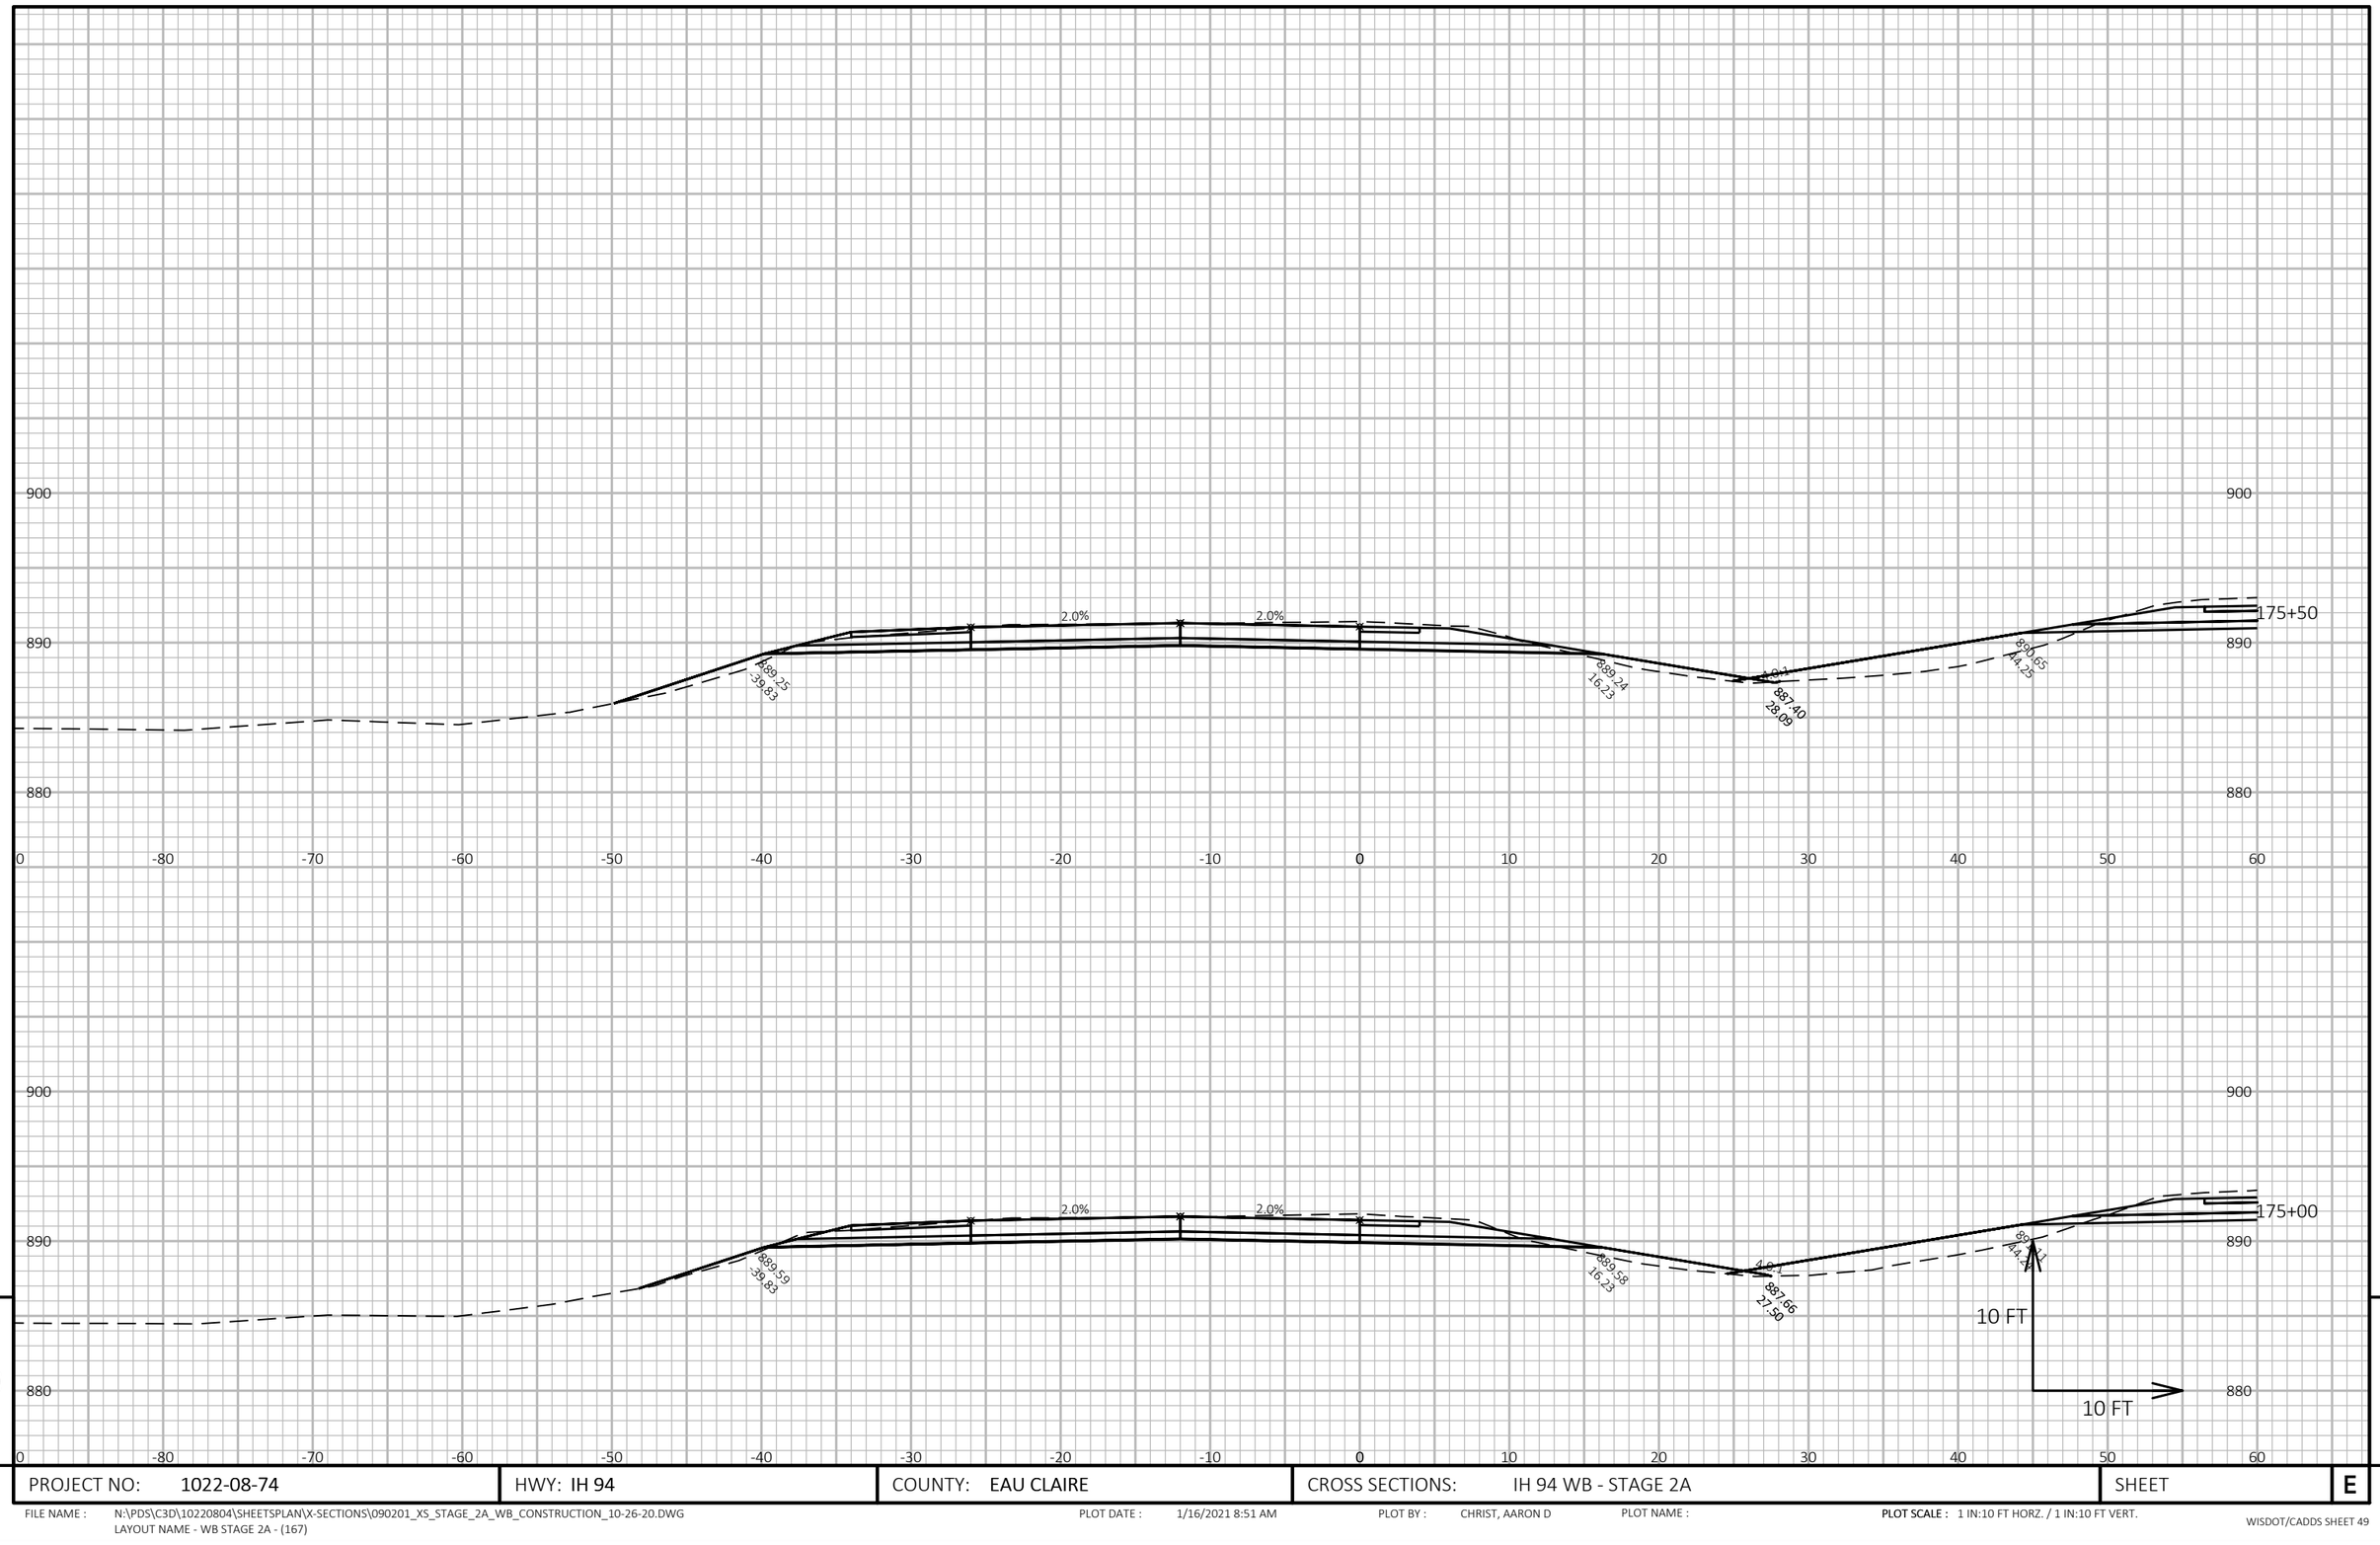


9

9

PROJECT NO: 1022-08-74	HWY: IH 94	COUNTY: EAU CLAIRE	CROSS SECTIONS: IH 94 WB - STAGE 2A	SHEET E

FILE NAME : N:\PDS\C3D\10220804\SHEETSPLAN\X-SECTIONS\090201_XS_STAGE_2A_WB_CONSTRUCTION_10-26-20.DWG
LAYOUT NAME - WB STAGE 2A - (167)

PLOT DATE : 1/16/2021 8:51 AM PLOT BY : CHRIST, AARON D PLOT NAME : **PLOT SCALE :** 1 IN:10 FT HORZ. / 1 IN:10 FT VERT.

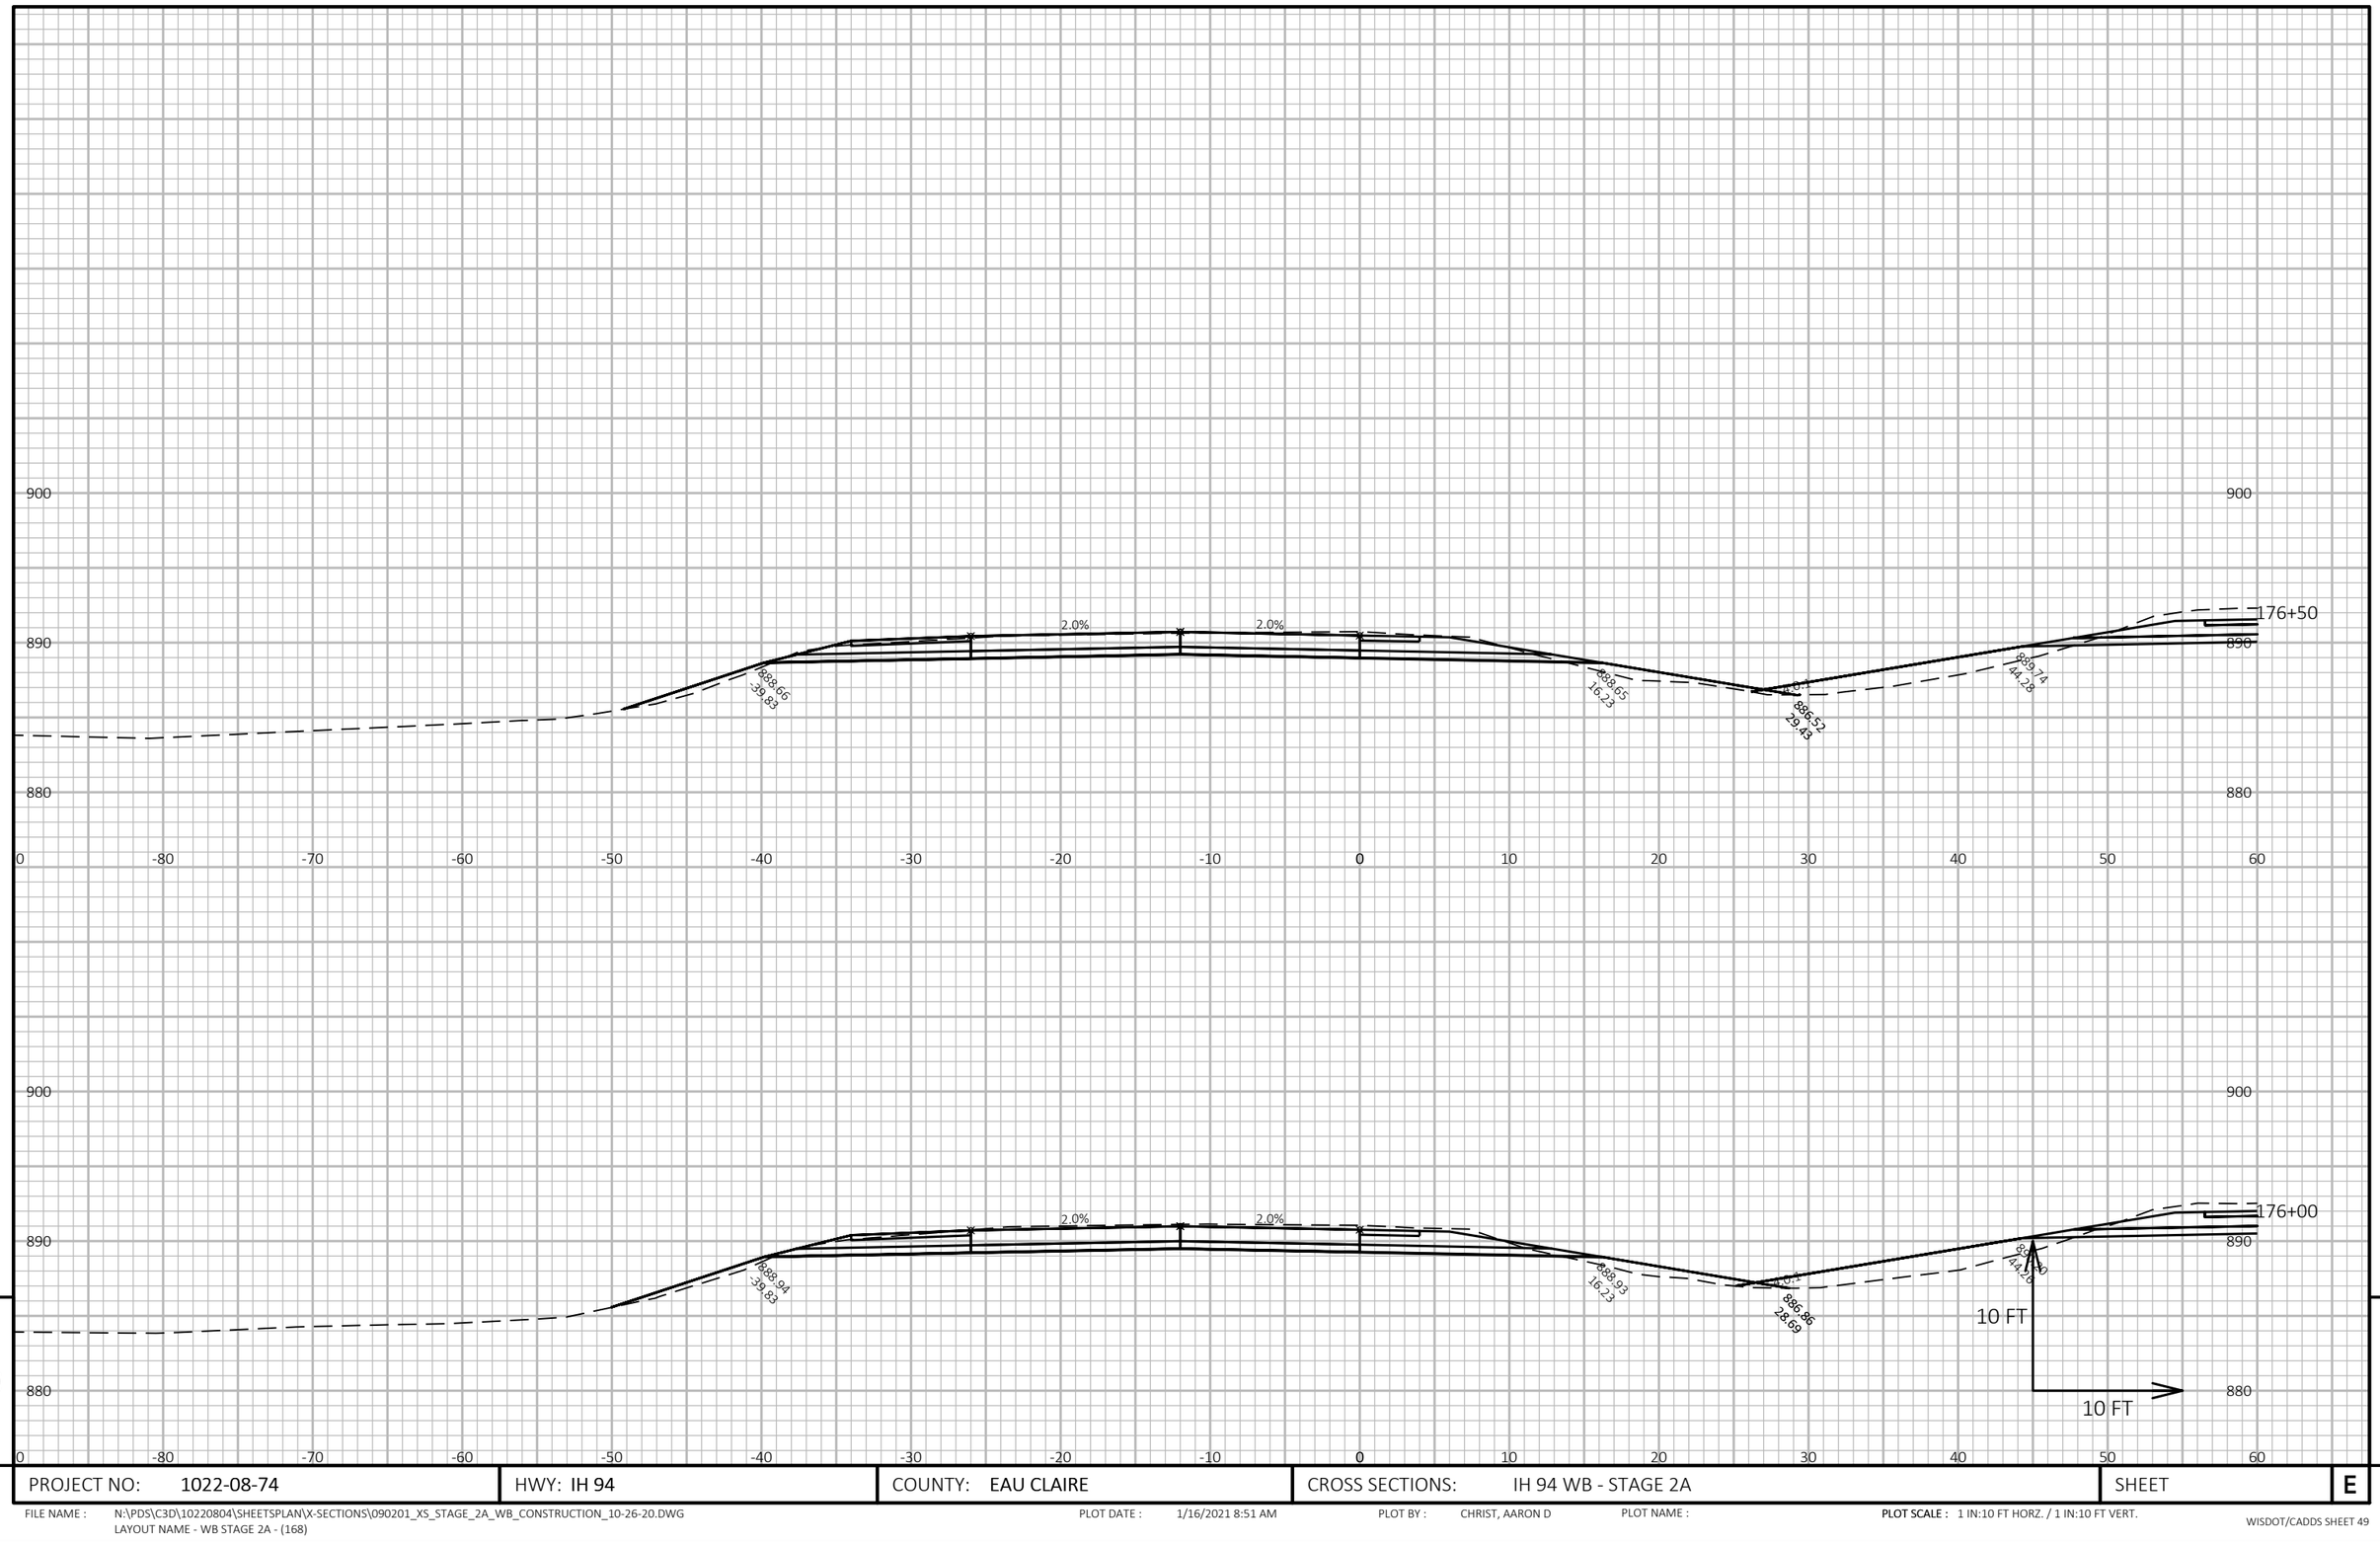

9


9

PROJECT NO: 1022-08-74	HWY: IH 94	COUNTY: EAU CLAIRE	CROSS SECTIONS: IH 94 WB - STAGE 2A	SHEET E

FILE NAME : N:\PDS\C3D\10220804\SHEETSPLAN\X-SECTIONS\090201_XS_STAGE_2A_WB_CONSTRUCTION_10-26-20.DWG
LAYOUT NAME - WB STAGE 2A - (168)

PLOT DATE : 1/16/2021 8:51 AM PLOT BY : CHRIST, AARON D PLOT NAME :

PLOT SCALE : 1 IN:10 FT HORZ. / 1 IN:10 FT VERT.

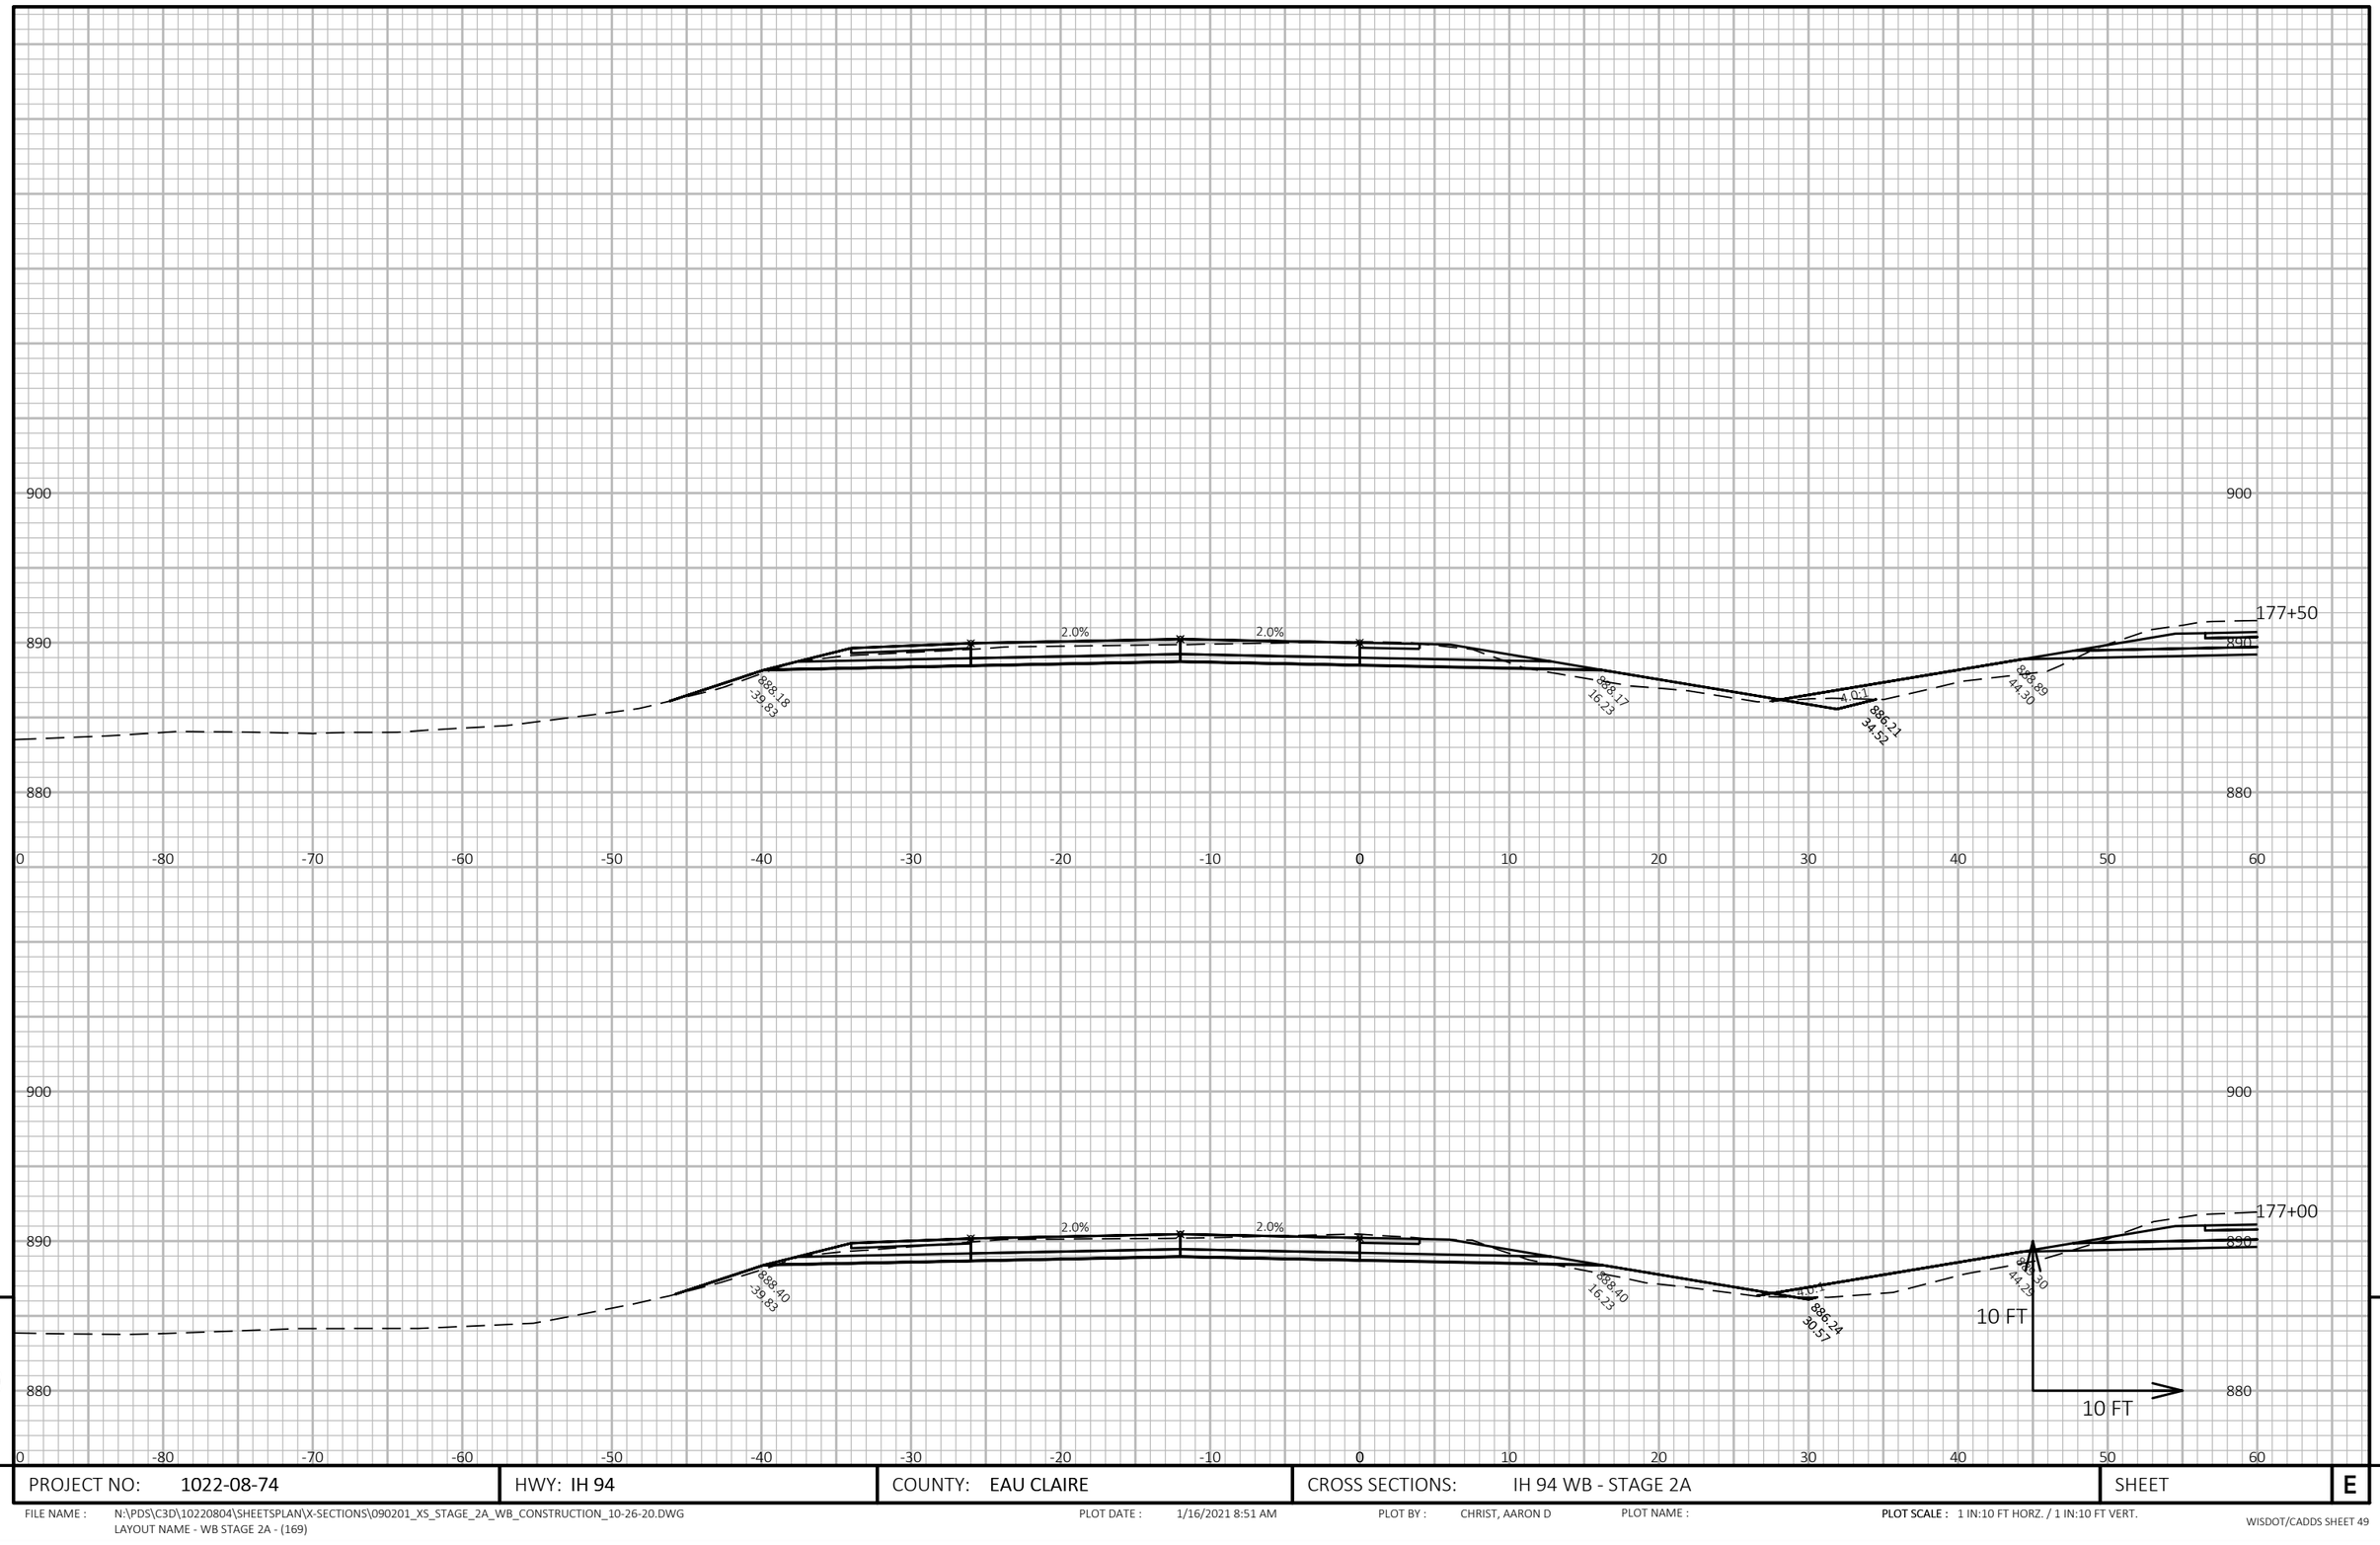


PROJECT NO: 1022-08-74	HWY: IH 94	COUNTY: EAU CLAIRE	CROSS SECTIONS: IH 94 WB - STAGE 2A	SHEET E

FILE NAME : N:\PDS\C3D\10220804\SHEETSPLAN\X-SECTIONS\090201_XS_STAGE_2A_WB_CONSTRUCTION_10-26-20.DWG
LAYOUT NAME - WB STAGE 2A - (169)

PLOT DATE : 1/16/2021 8:51 AM PLOT BY : CHRIST, AARON D PLOT NAME :


PLOT SCALE : 1 IN:10 FT HORZ. / 1 IN:10 FT VERT.

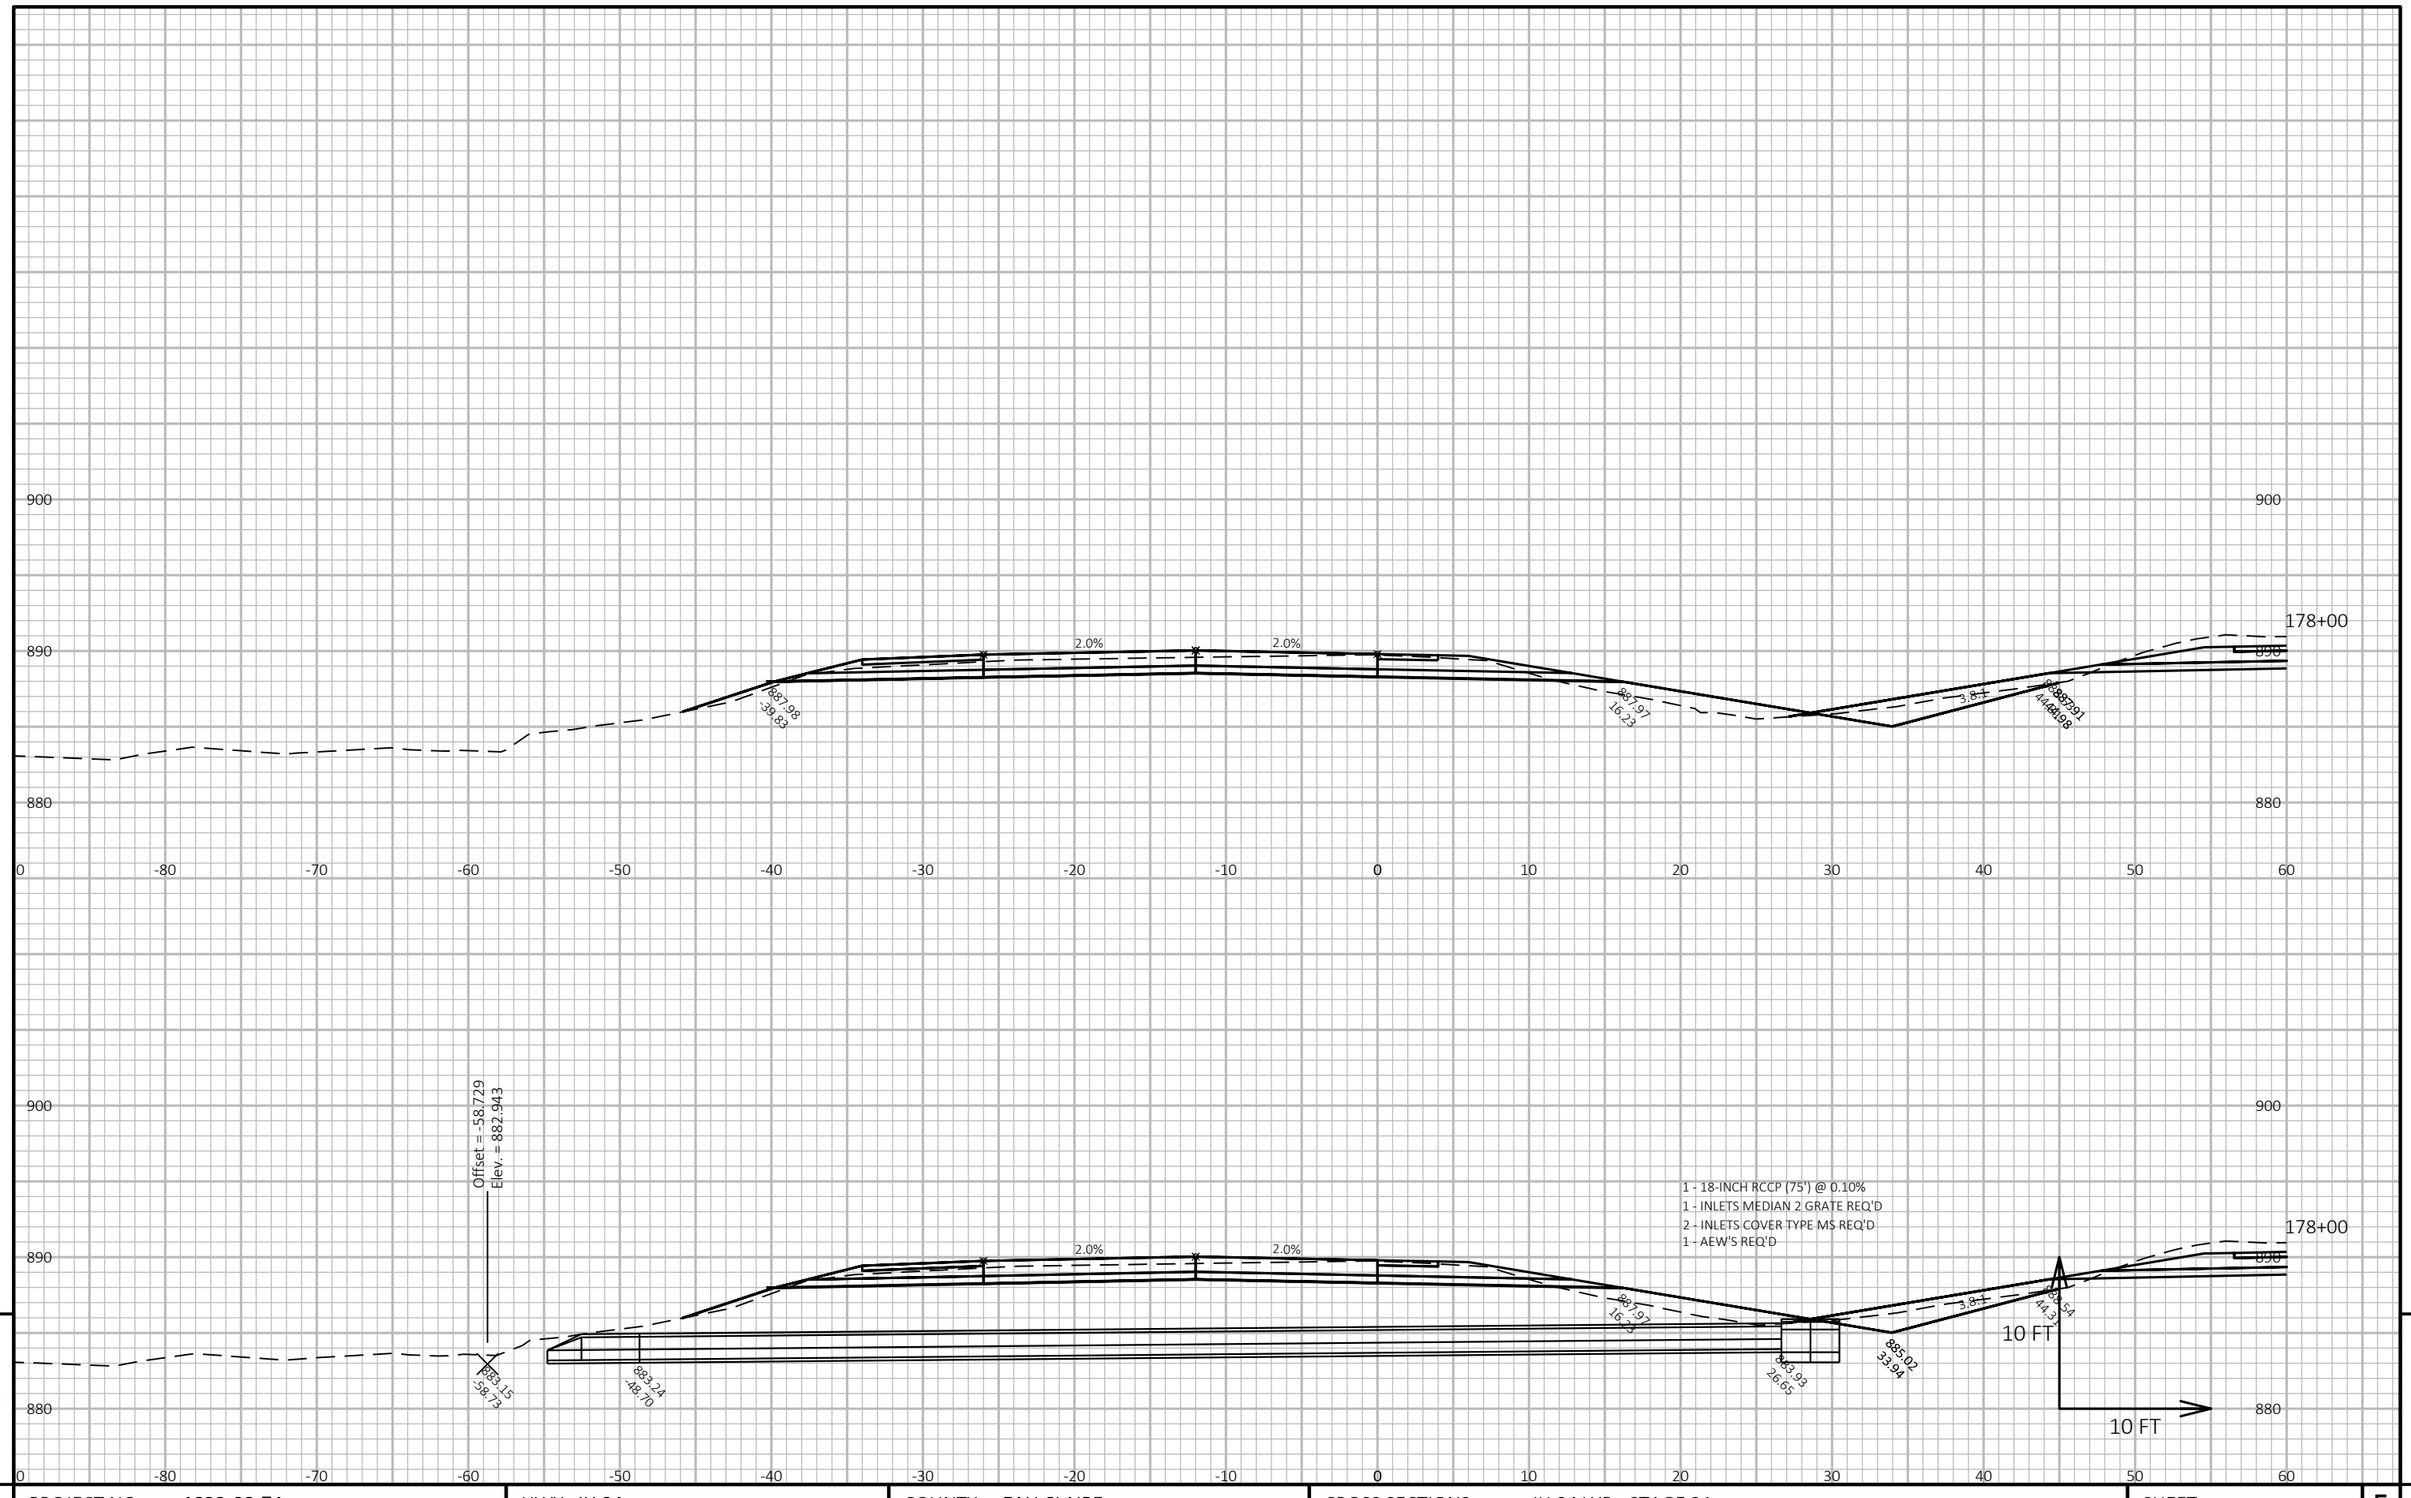

PROJECT NO: 1022-08-74	HWY: IH 94	COUNTY: EAU CLAIRE	CROSS SECTIONS: IH 94 WB - STAGE 2A	SHEET E

FILE NAME : N:\PDS\C3D\10220804\SHEETSPLAN\X-SECTIONS\090201_XS_STAGE_2A_WB_CONSTRUCTION_10-26-20.DWG
LAYOUT NAME - WB STAGE 2A - (170)

PLOT DATE : 1/16/2021 8:51 AM PLOT BY : CHRIST, AARON D PLOT NAME : **PLOT SCALE :** 1 IN:10 FT HORZ. / 1 IN:10 FT VERT.

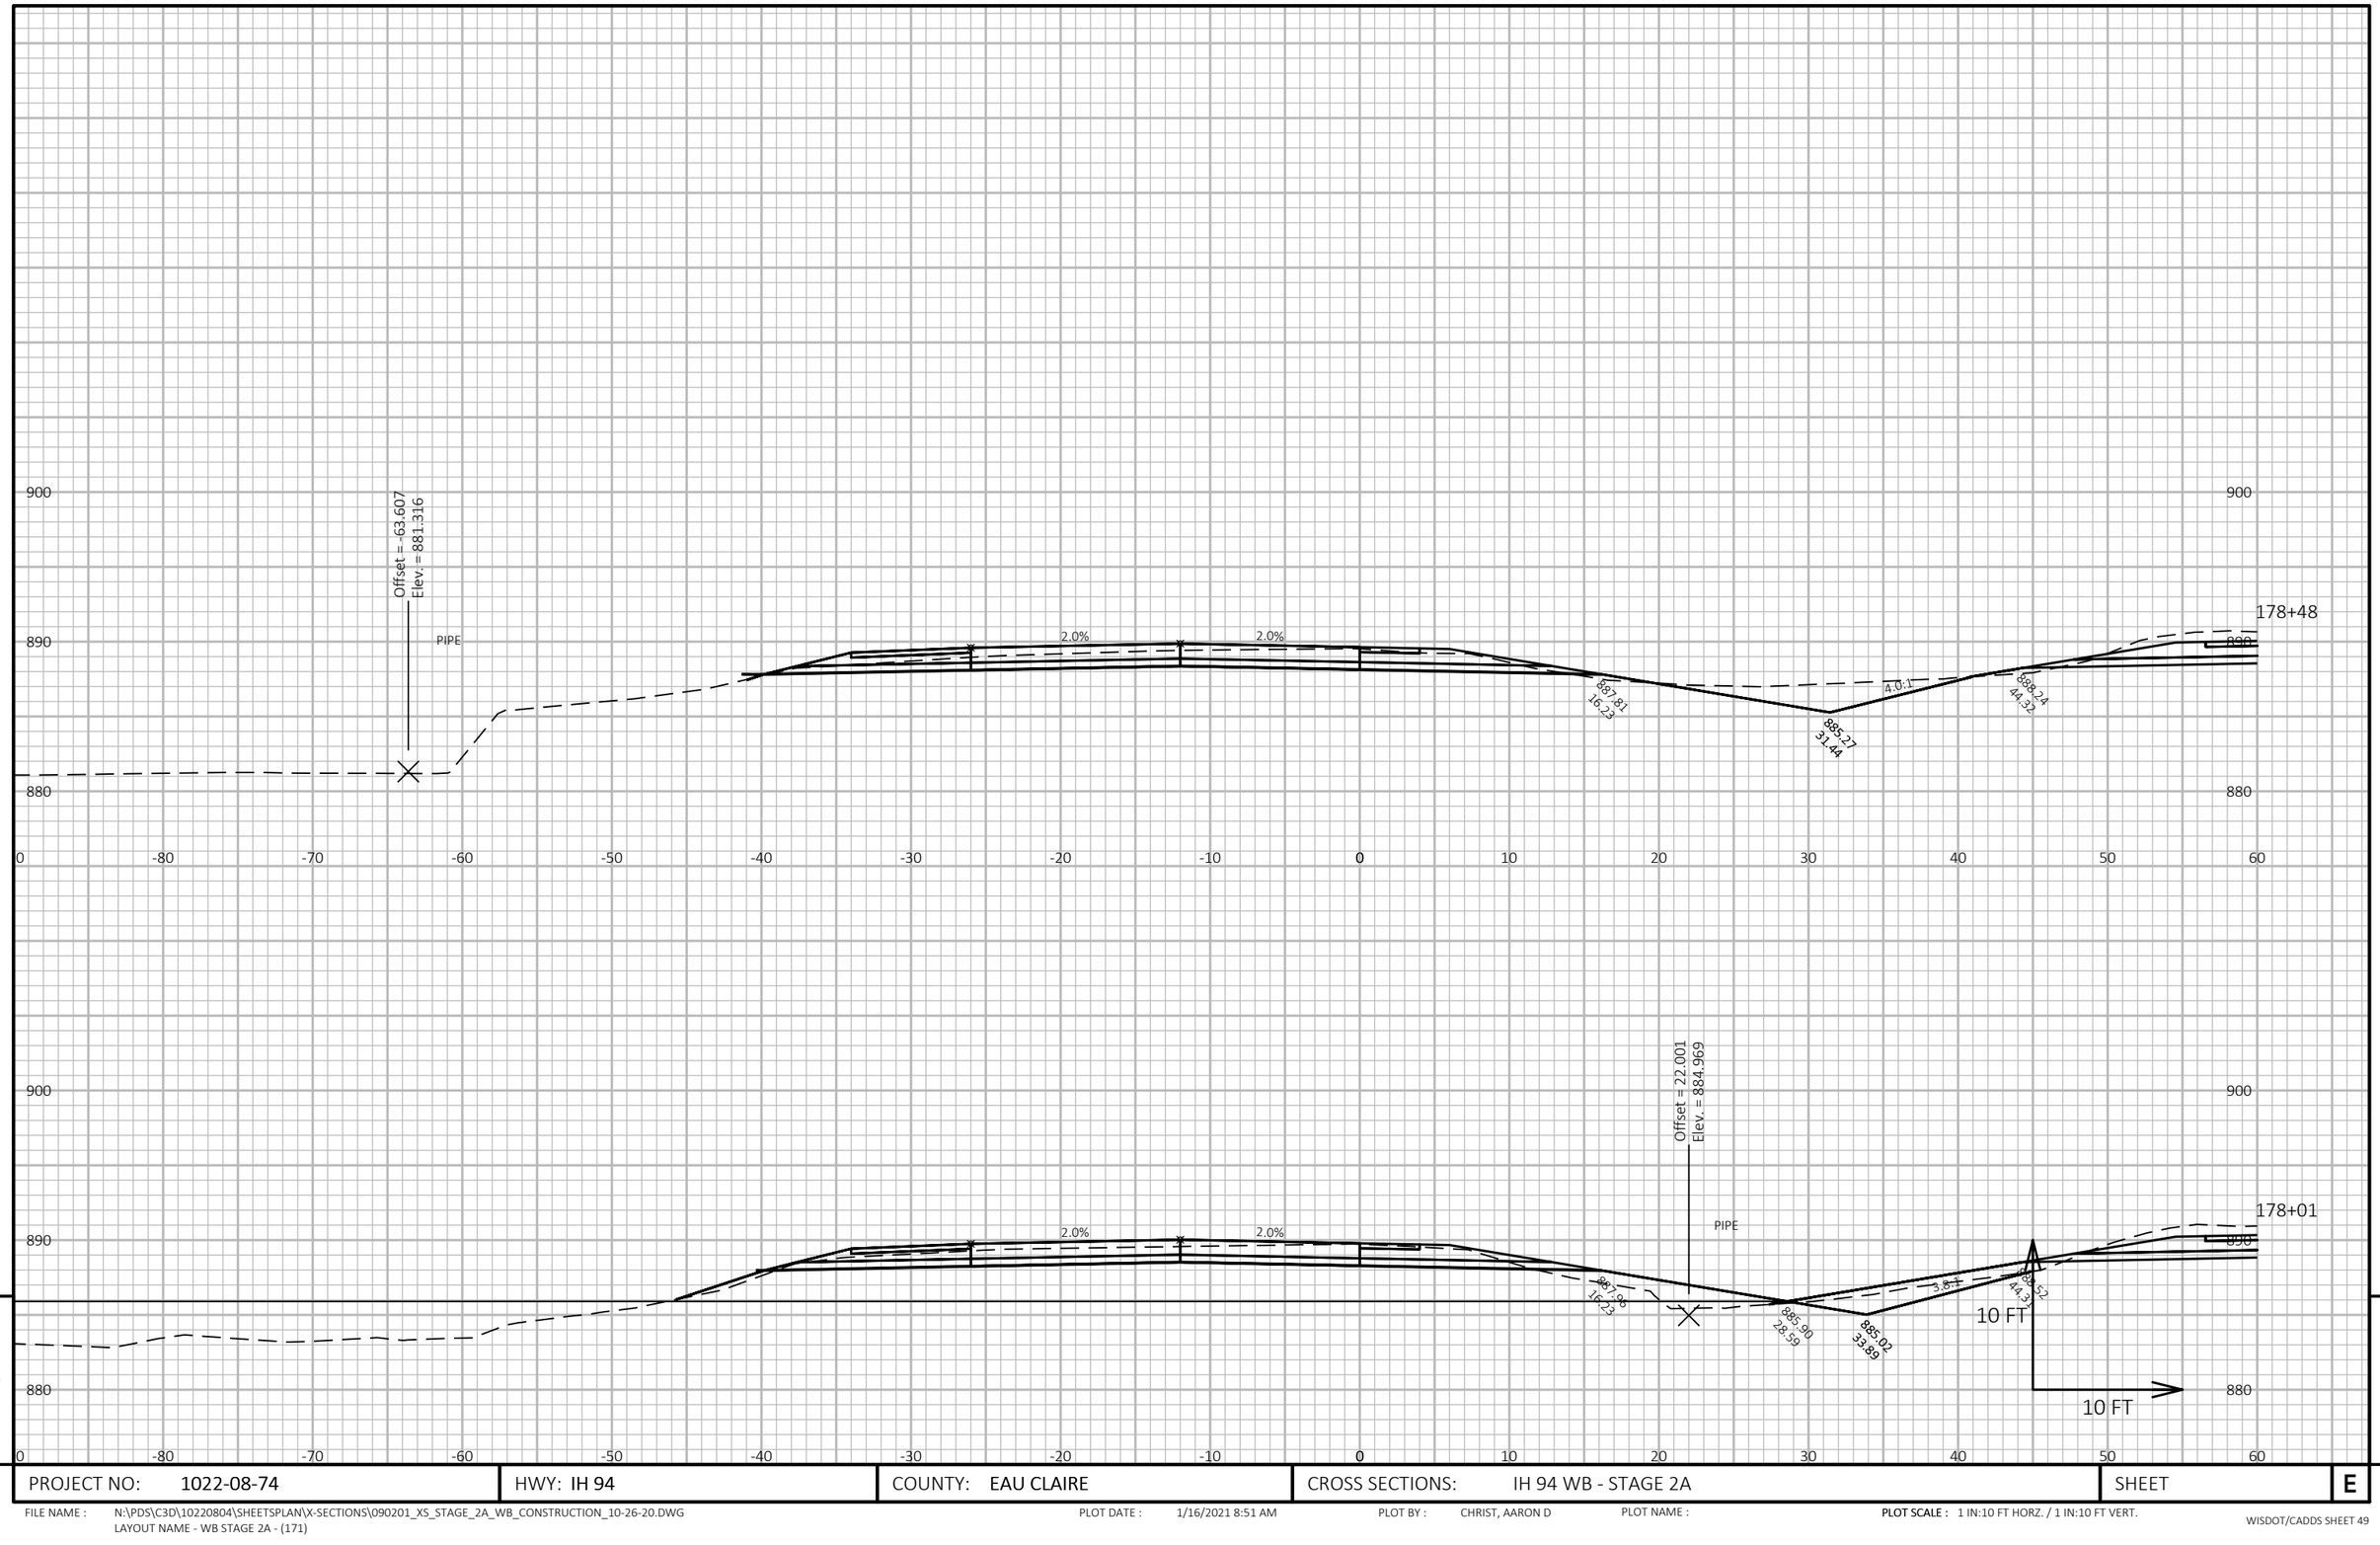

9

PROJECT NO: 1022-08-74	HWY: IH 94	COUNTY: EAU CLAIRE	CROSS SECTIONS: IH 94 WB - STAGE 2A	SHEET	E


FILE NAME : N:\PDS\C3D\10220804\SHEETSPLAN\X-SECTIONS\090201_XS_STAGE_2A_WB_CONSTRUCTION_10-26-20.DWG
LAYOUT NAME - WB STAGE 2A - (171)

PLOT DATE : 1/16/2021 8:51 AM

PLOT BY : CHRIST, AARON D

PLOT NAME :

PLOT SCALE : 1 IN:10 FT HORZ. / 1 IN:10 FT VERT.

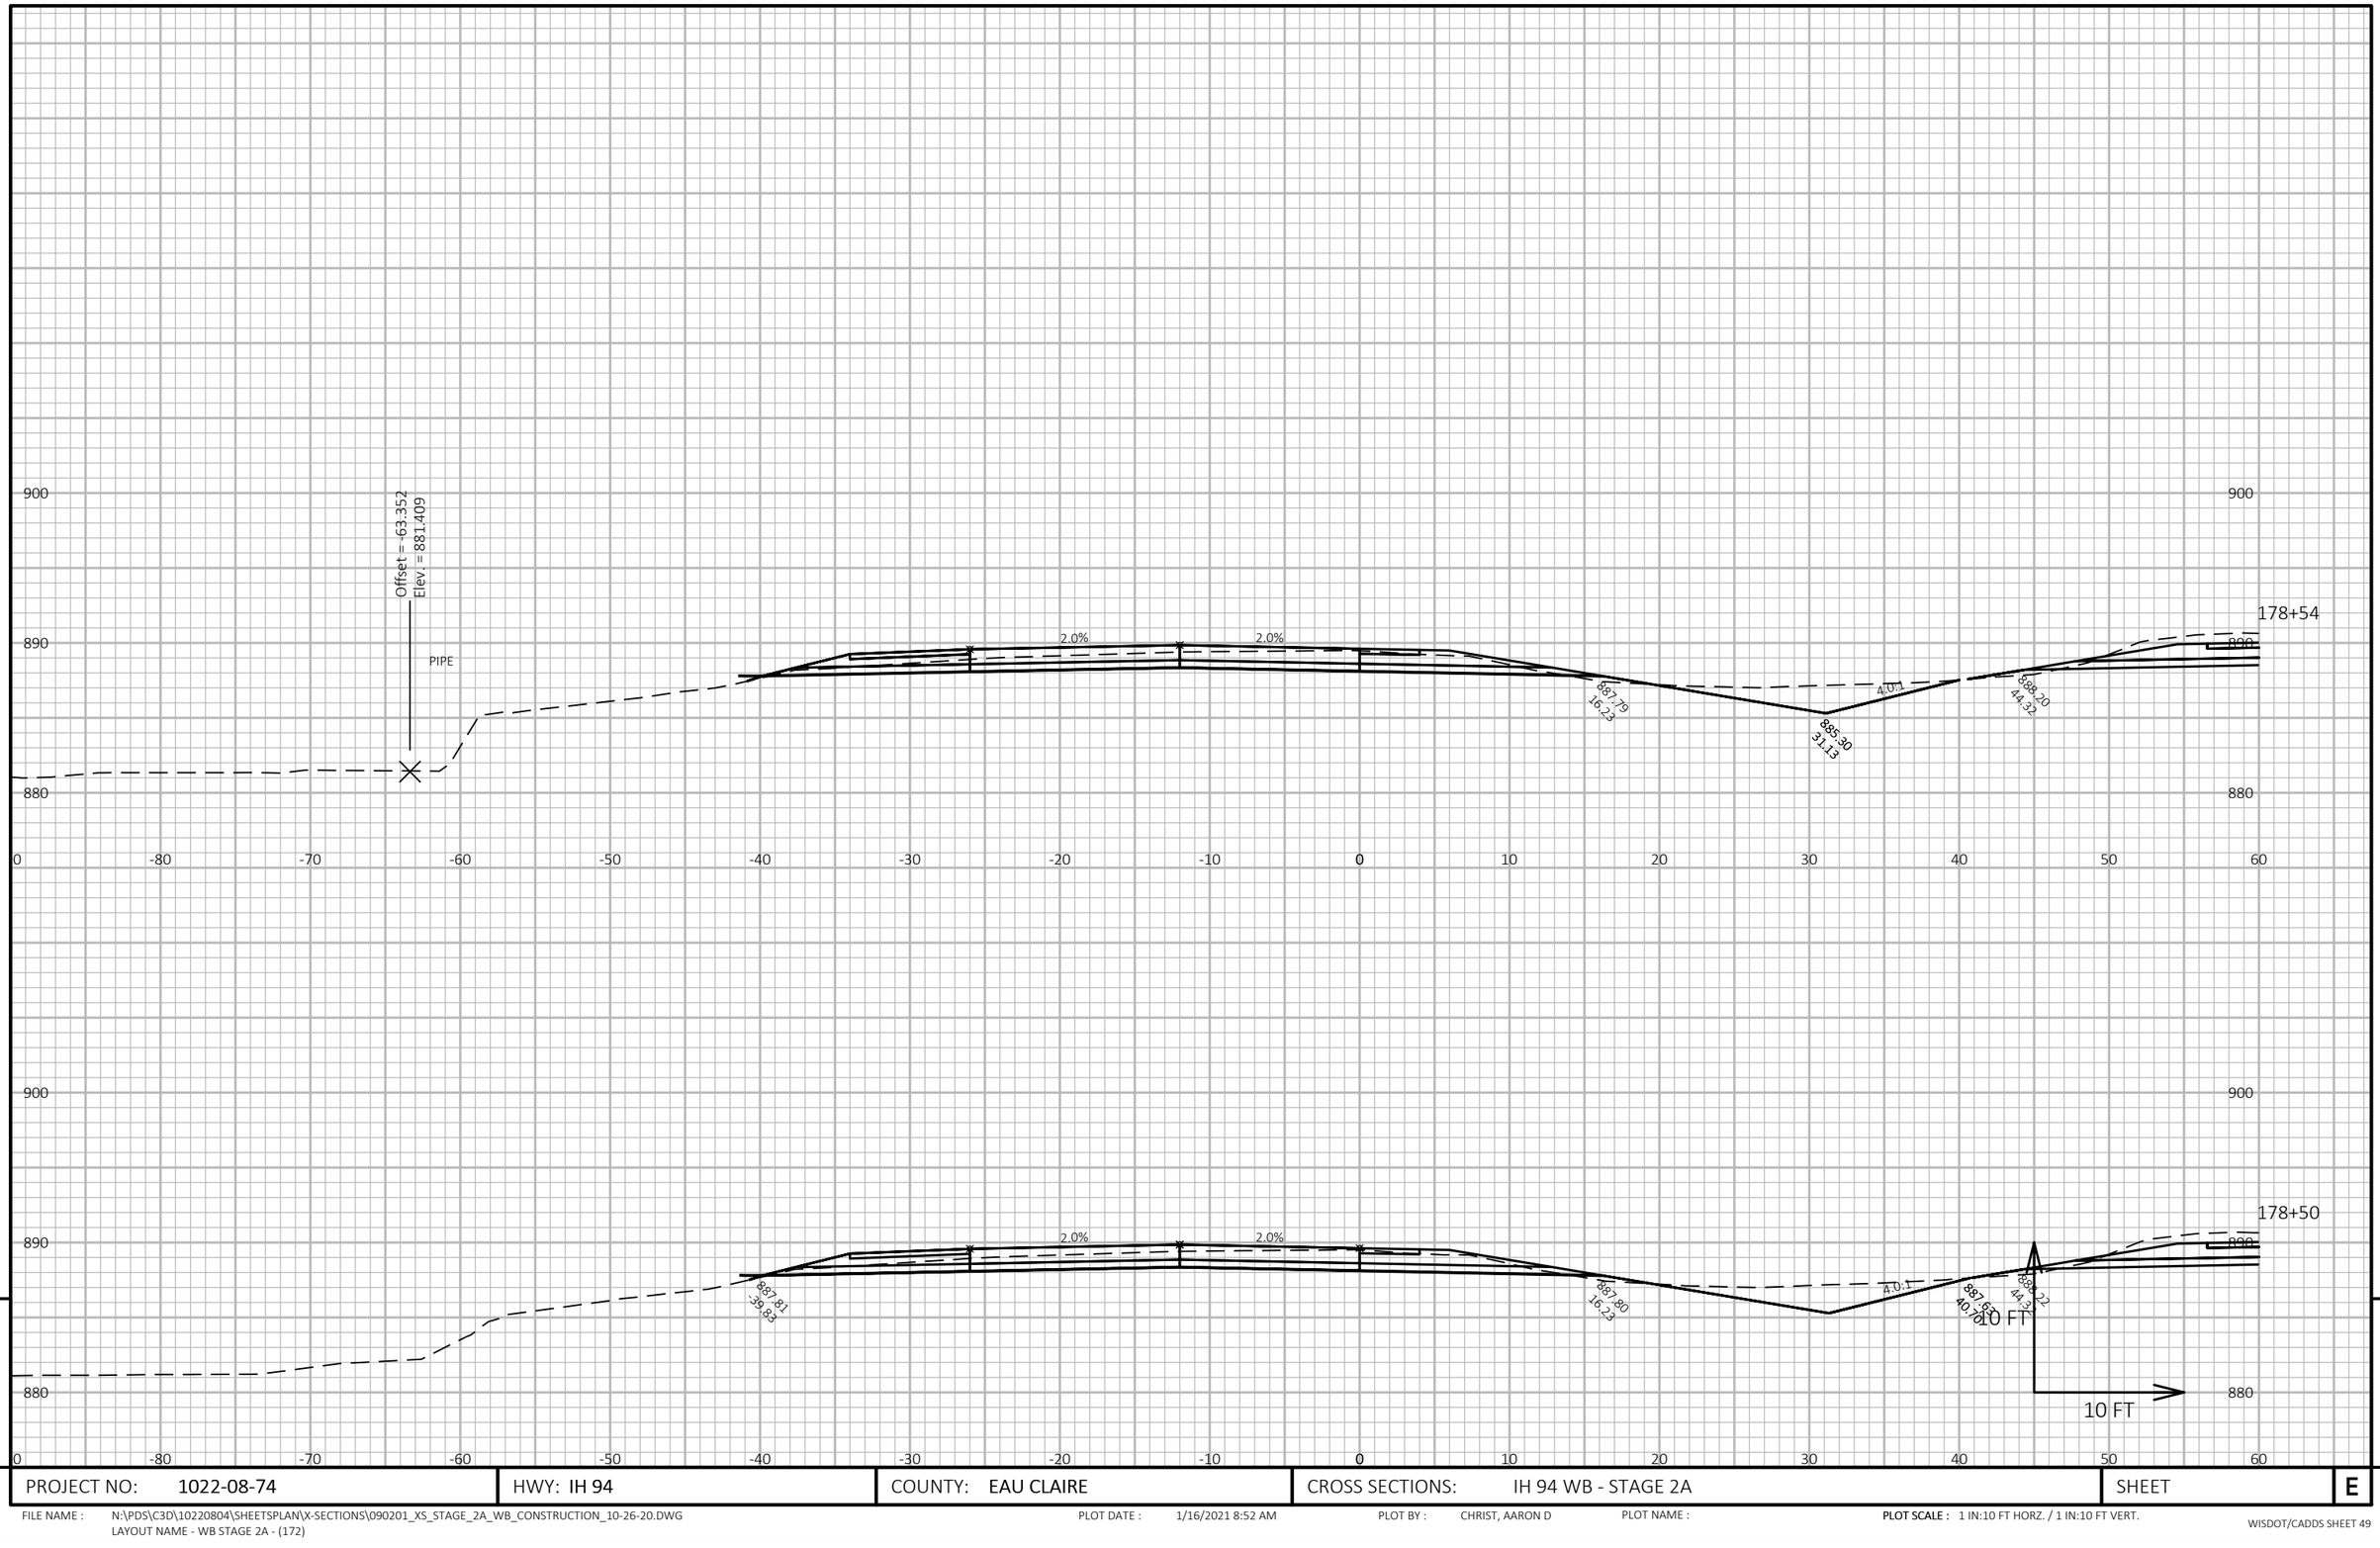

9

9

PROJECT NO: 1022-08-74	HWY: IH 94	COUNTY: EAU CLAIRE	CROSS SECTIONS: IH 94 WB - STAGE 2A	SHEET	E


FILE NAME : N:\PDS\C3D\10220804\SHEETSPLAN\X-SECTIONS\090201_XS_STAGE_2A_WB_CONSTRUCTION_10-26-20.DWG
LAYOUT NAME - WB STAGE 2A - (172)

PLOT DATE : 1/16/2021 8:52 AM

PLOT BY : CHRIST, AARON D

PLOT NAME :

PLOT SCALE : 1 IN:10 FT HORZ. / 1 IN:10 FT VERT.

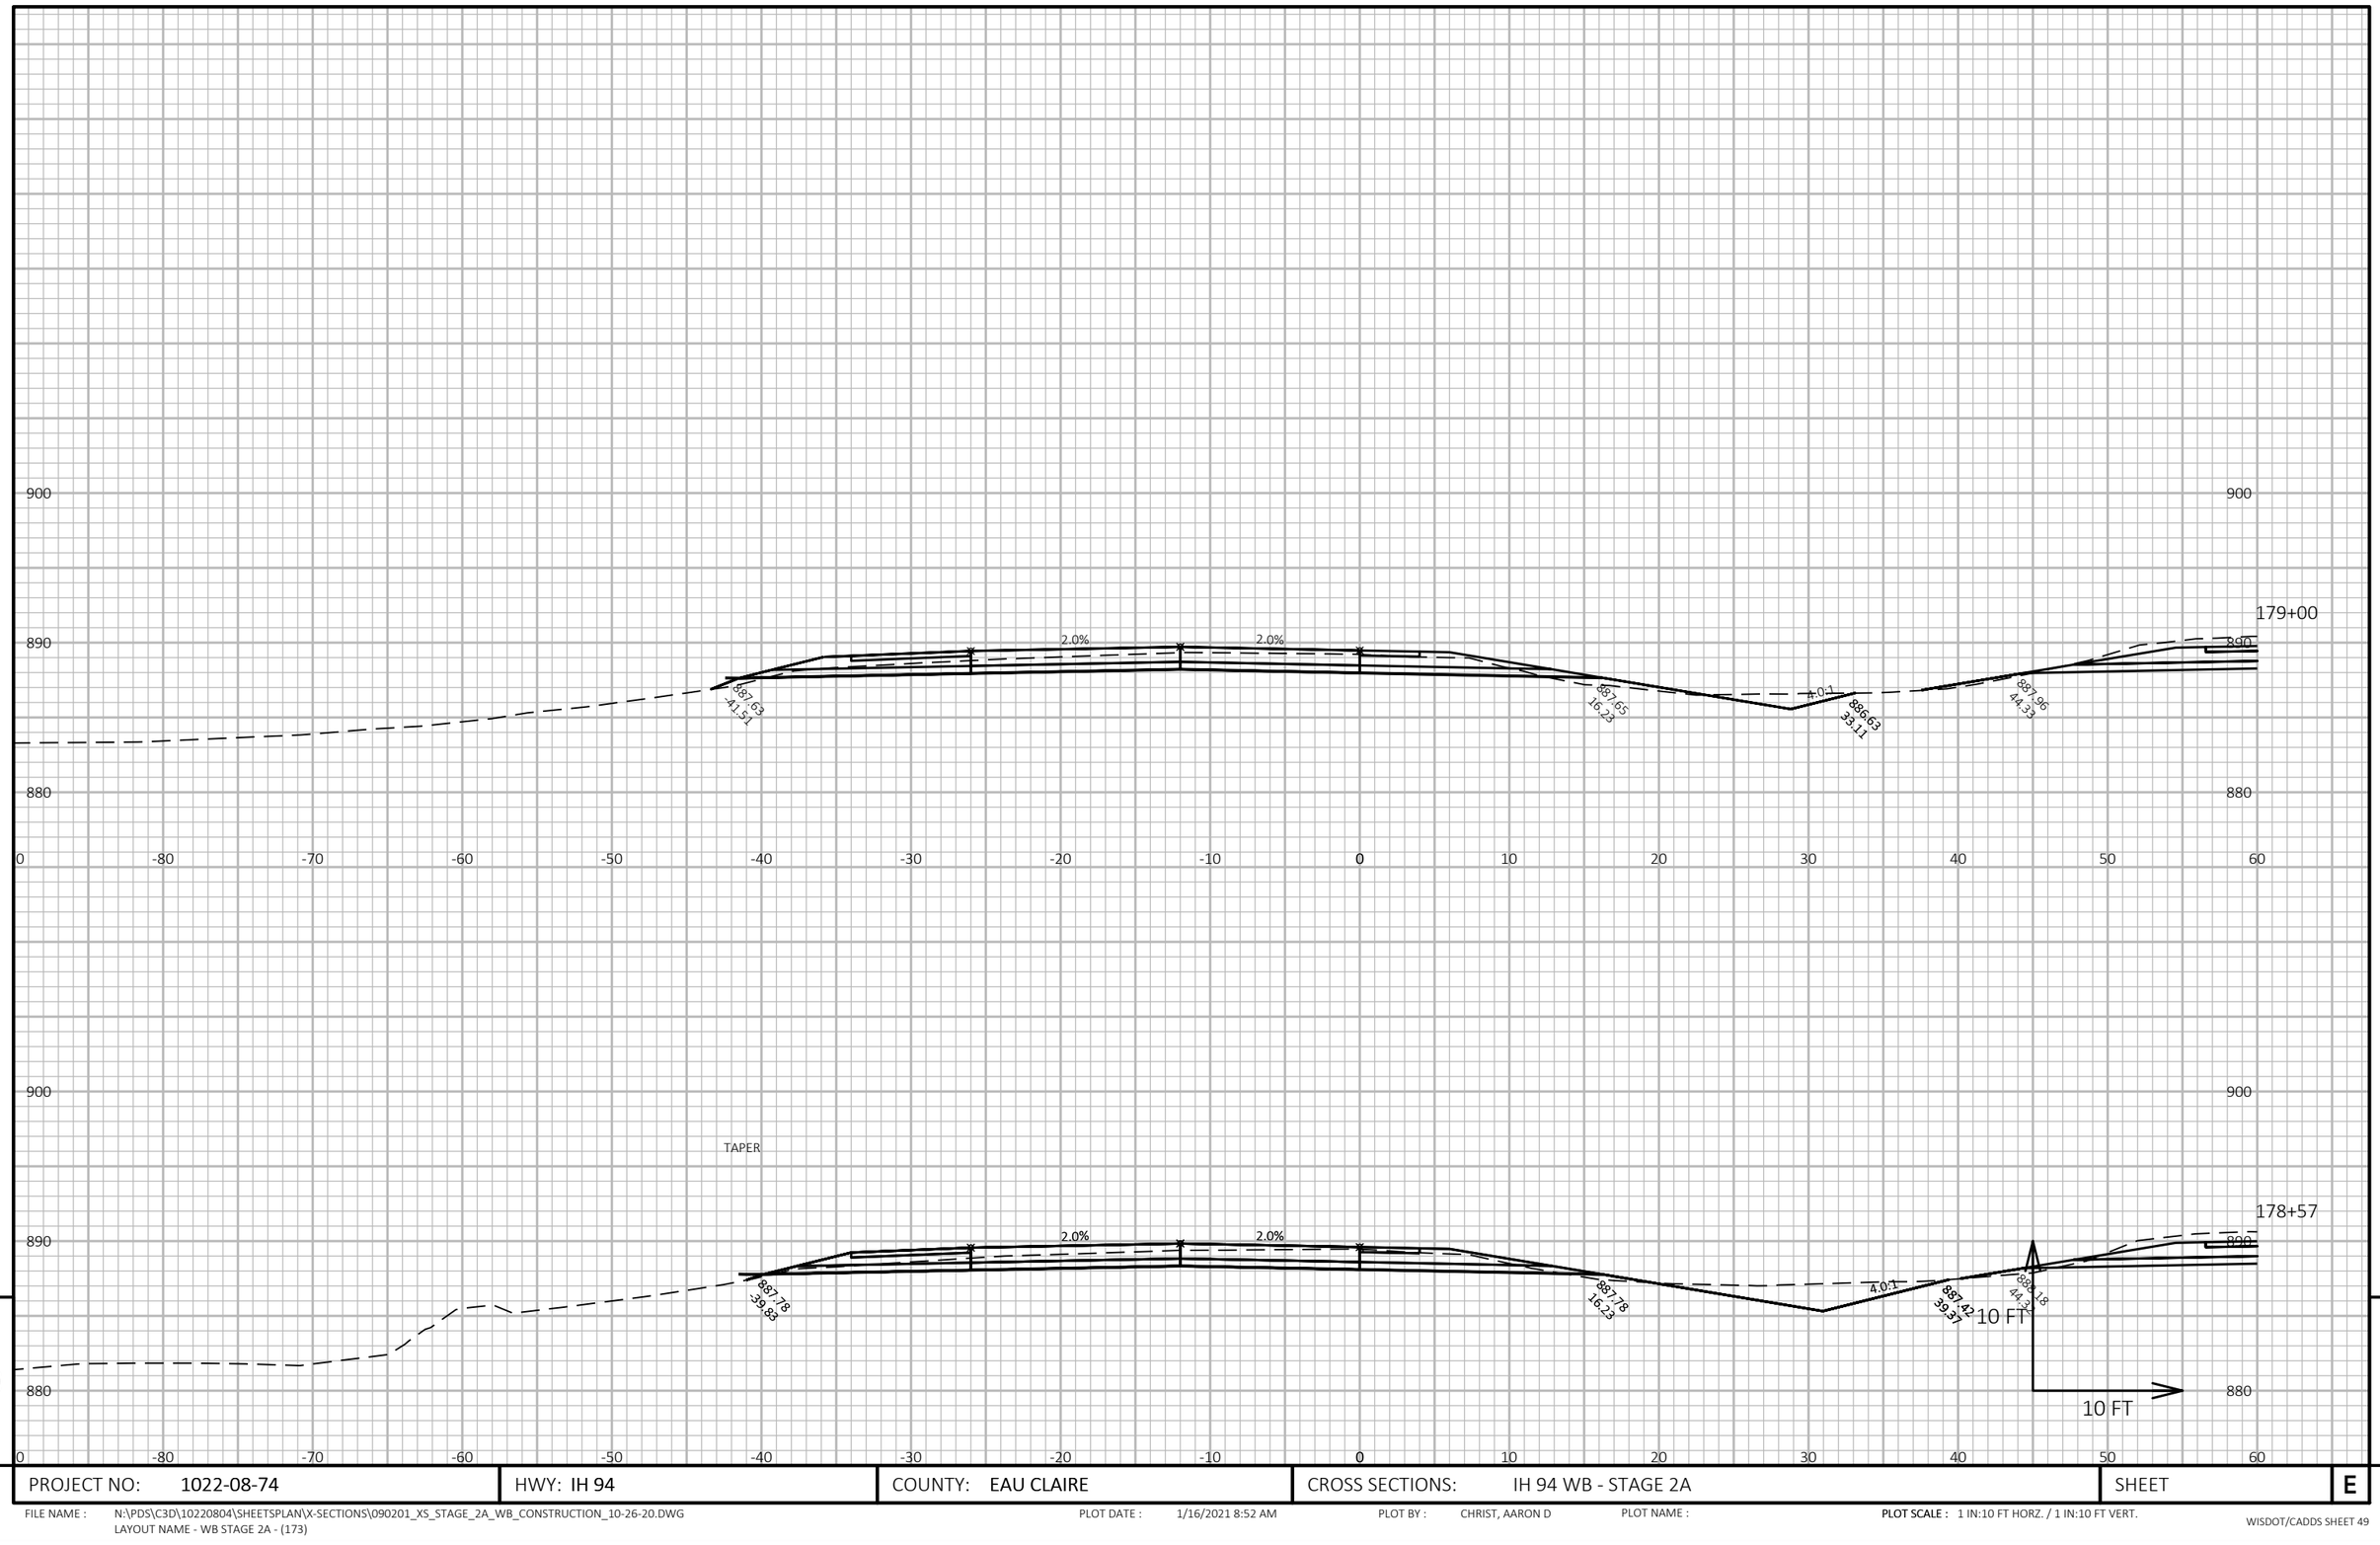

9


9

PROJECT NO: 1022-08-74	HWY: IH 94	COUNTY: EAU CLAIRE	CROSS SECTIONS: IH 94 WB - STAGE 2A	SHEET	E

FILE NAME : N:\PDS\C3D\10220804\SHEETSPLAN\X-SECTIONS\090201_XS_STAGE_2A_WB_CONSTRUCTION_10-26-20.DWG
LAYOUT NAME - WB STAGE 2A - (173)

PLOT DATE : 1/16/2021 8:52 AM PLOT BY : CHRIST, AARON D PLOT NAME :


PLOT SCALE : 1 IN:10 FT HORZ. / 1 IN:10 FT VERT.

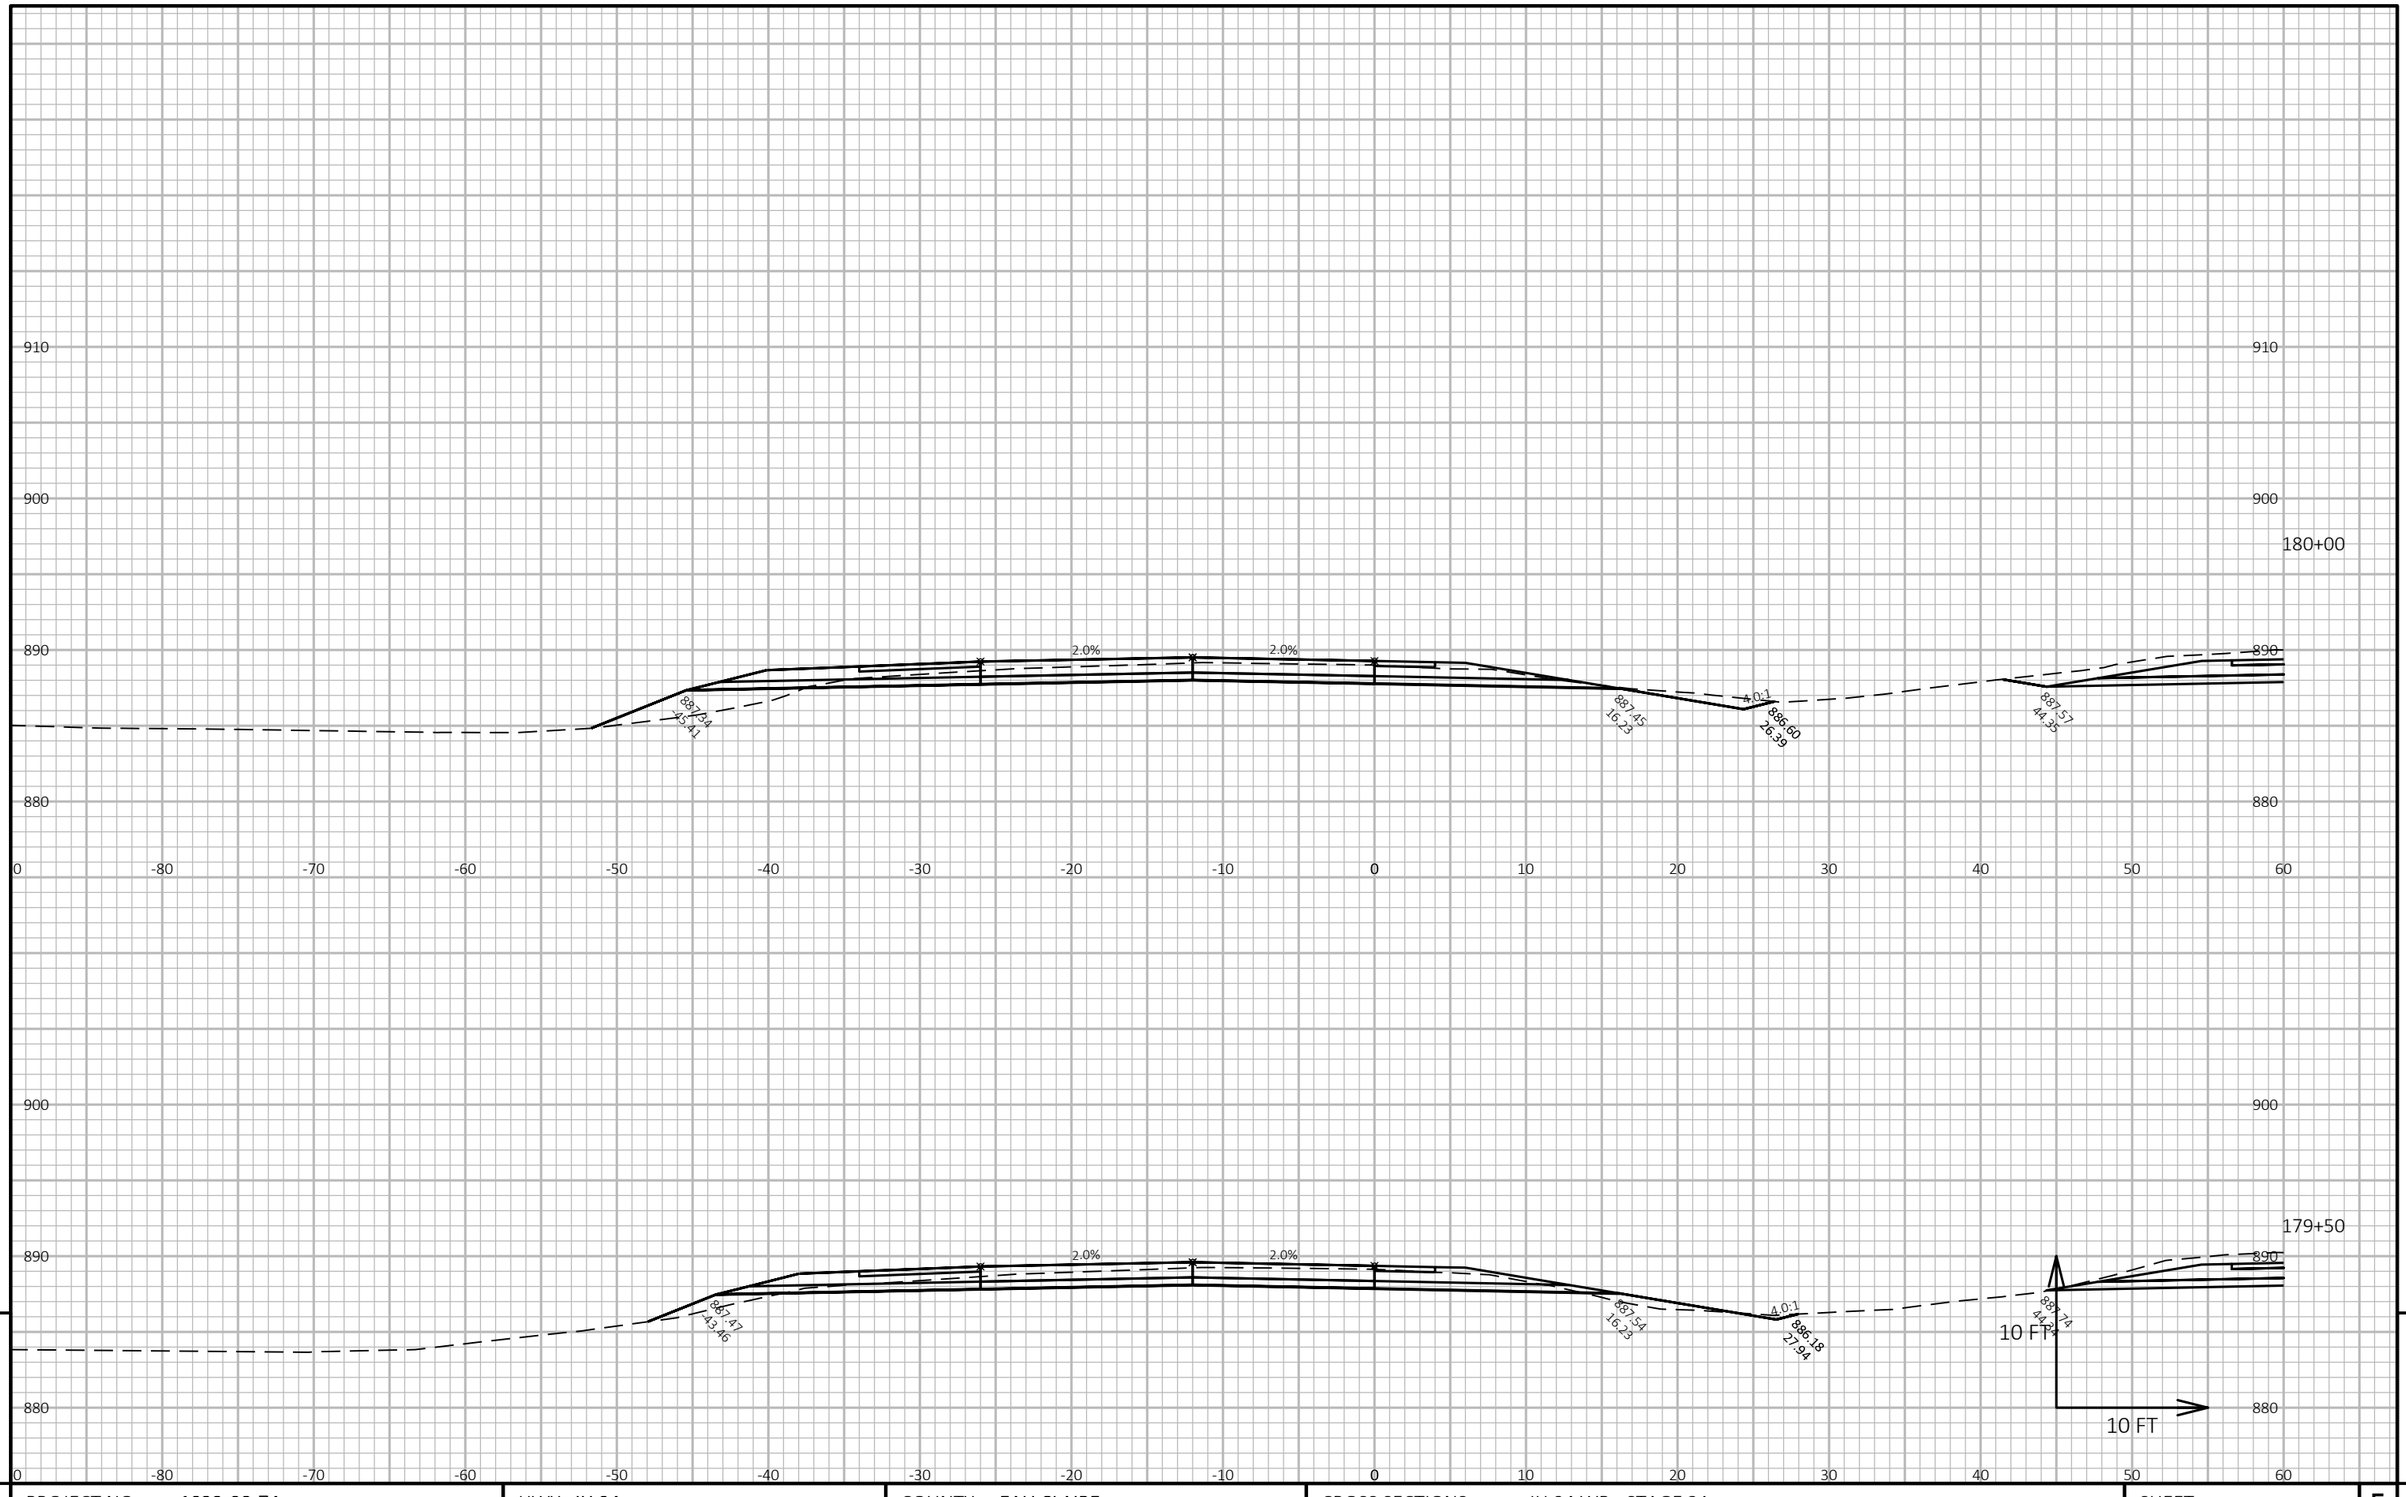

PROJECT NO: 1022-08-74	HWY: IH 94	COUNTY: EAU CLAIRE	CROSS SECTIONS: IH 94 WB - STAGE 2A	SHEET E

FILE NAME : N:\PDS\C3D\10220804\SHEETSPLAN\X-SECTIONS\090201_XS_STAGE_2A_WB_CONSTRUCTION_10-26-20.DWG
LAYOUT NAME - WB STAGE 2A - (174)

PLOT DATE : 1/16/2021 8:52 AM PLOT BY : CHRIST, AARON D PLOT NAME : **PLOT SCALE :** 1 IN:10 FT HORZ. / 1 IN:10 FT VERT.

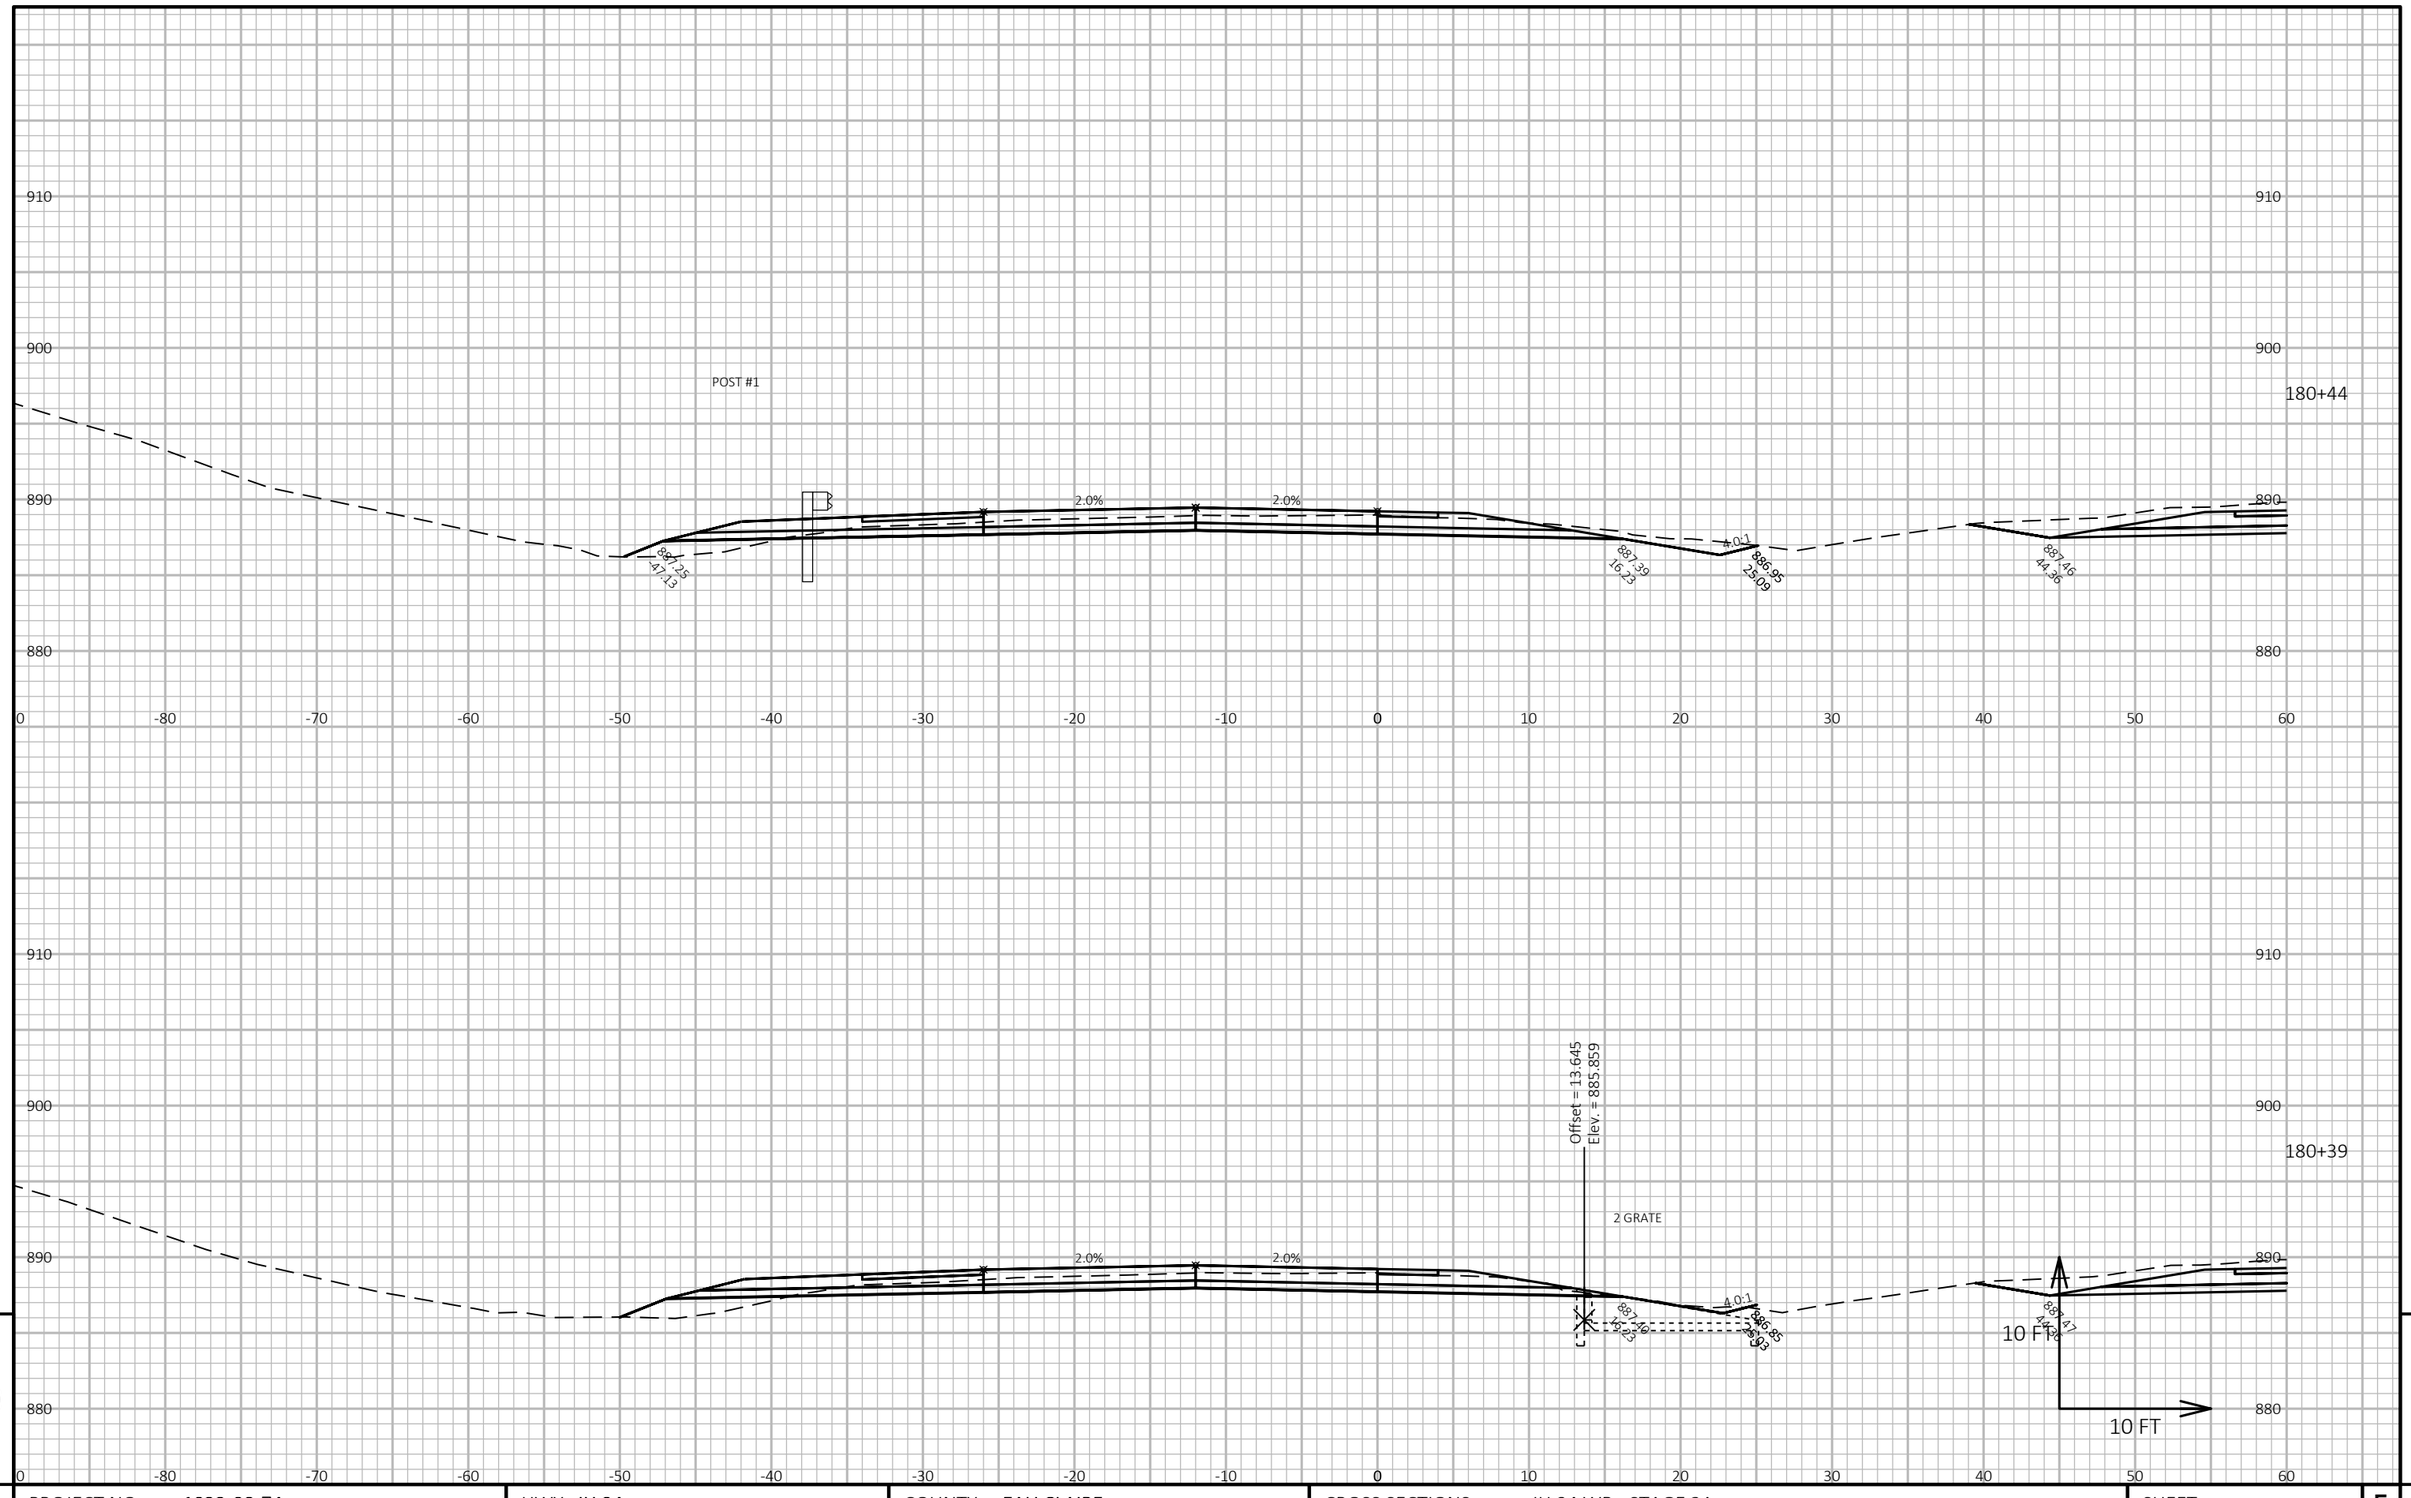

9

9

PROJECT NO: 1022-08-74	HWY: IH 94	COUNTY: EAU CLAIRE	CROSS SECTIONS: IH 94 WB - STAGE 2A	SHEET E


FILE NAME : N:\PDS\C3D\10220804\SHEETSPLAN\X-SECTIONS\090201_XS_STAGE_2A_WB_CONSTRUCTION_10-26-20.DWG
LAYOUT NAME - WB STAGE 2A - (175)

PLOT DATE : 1/16/2021 8:52 AM

PLOT BY : CHRIST, AARON D

PLOT NAME :

PLOT SCALE : 1 IN:10 FT HORZ. / 1 IN:10 FT VERT.

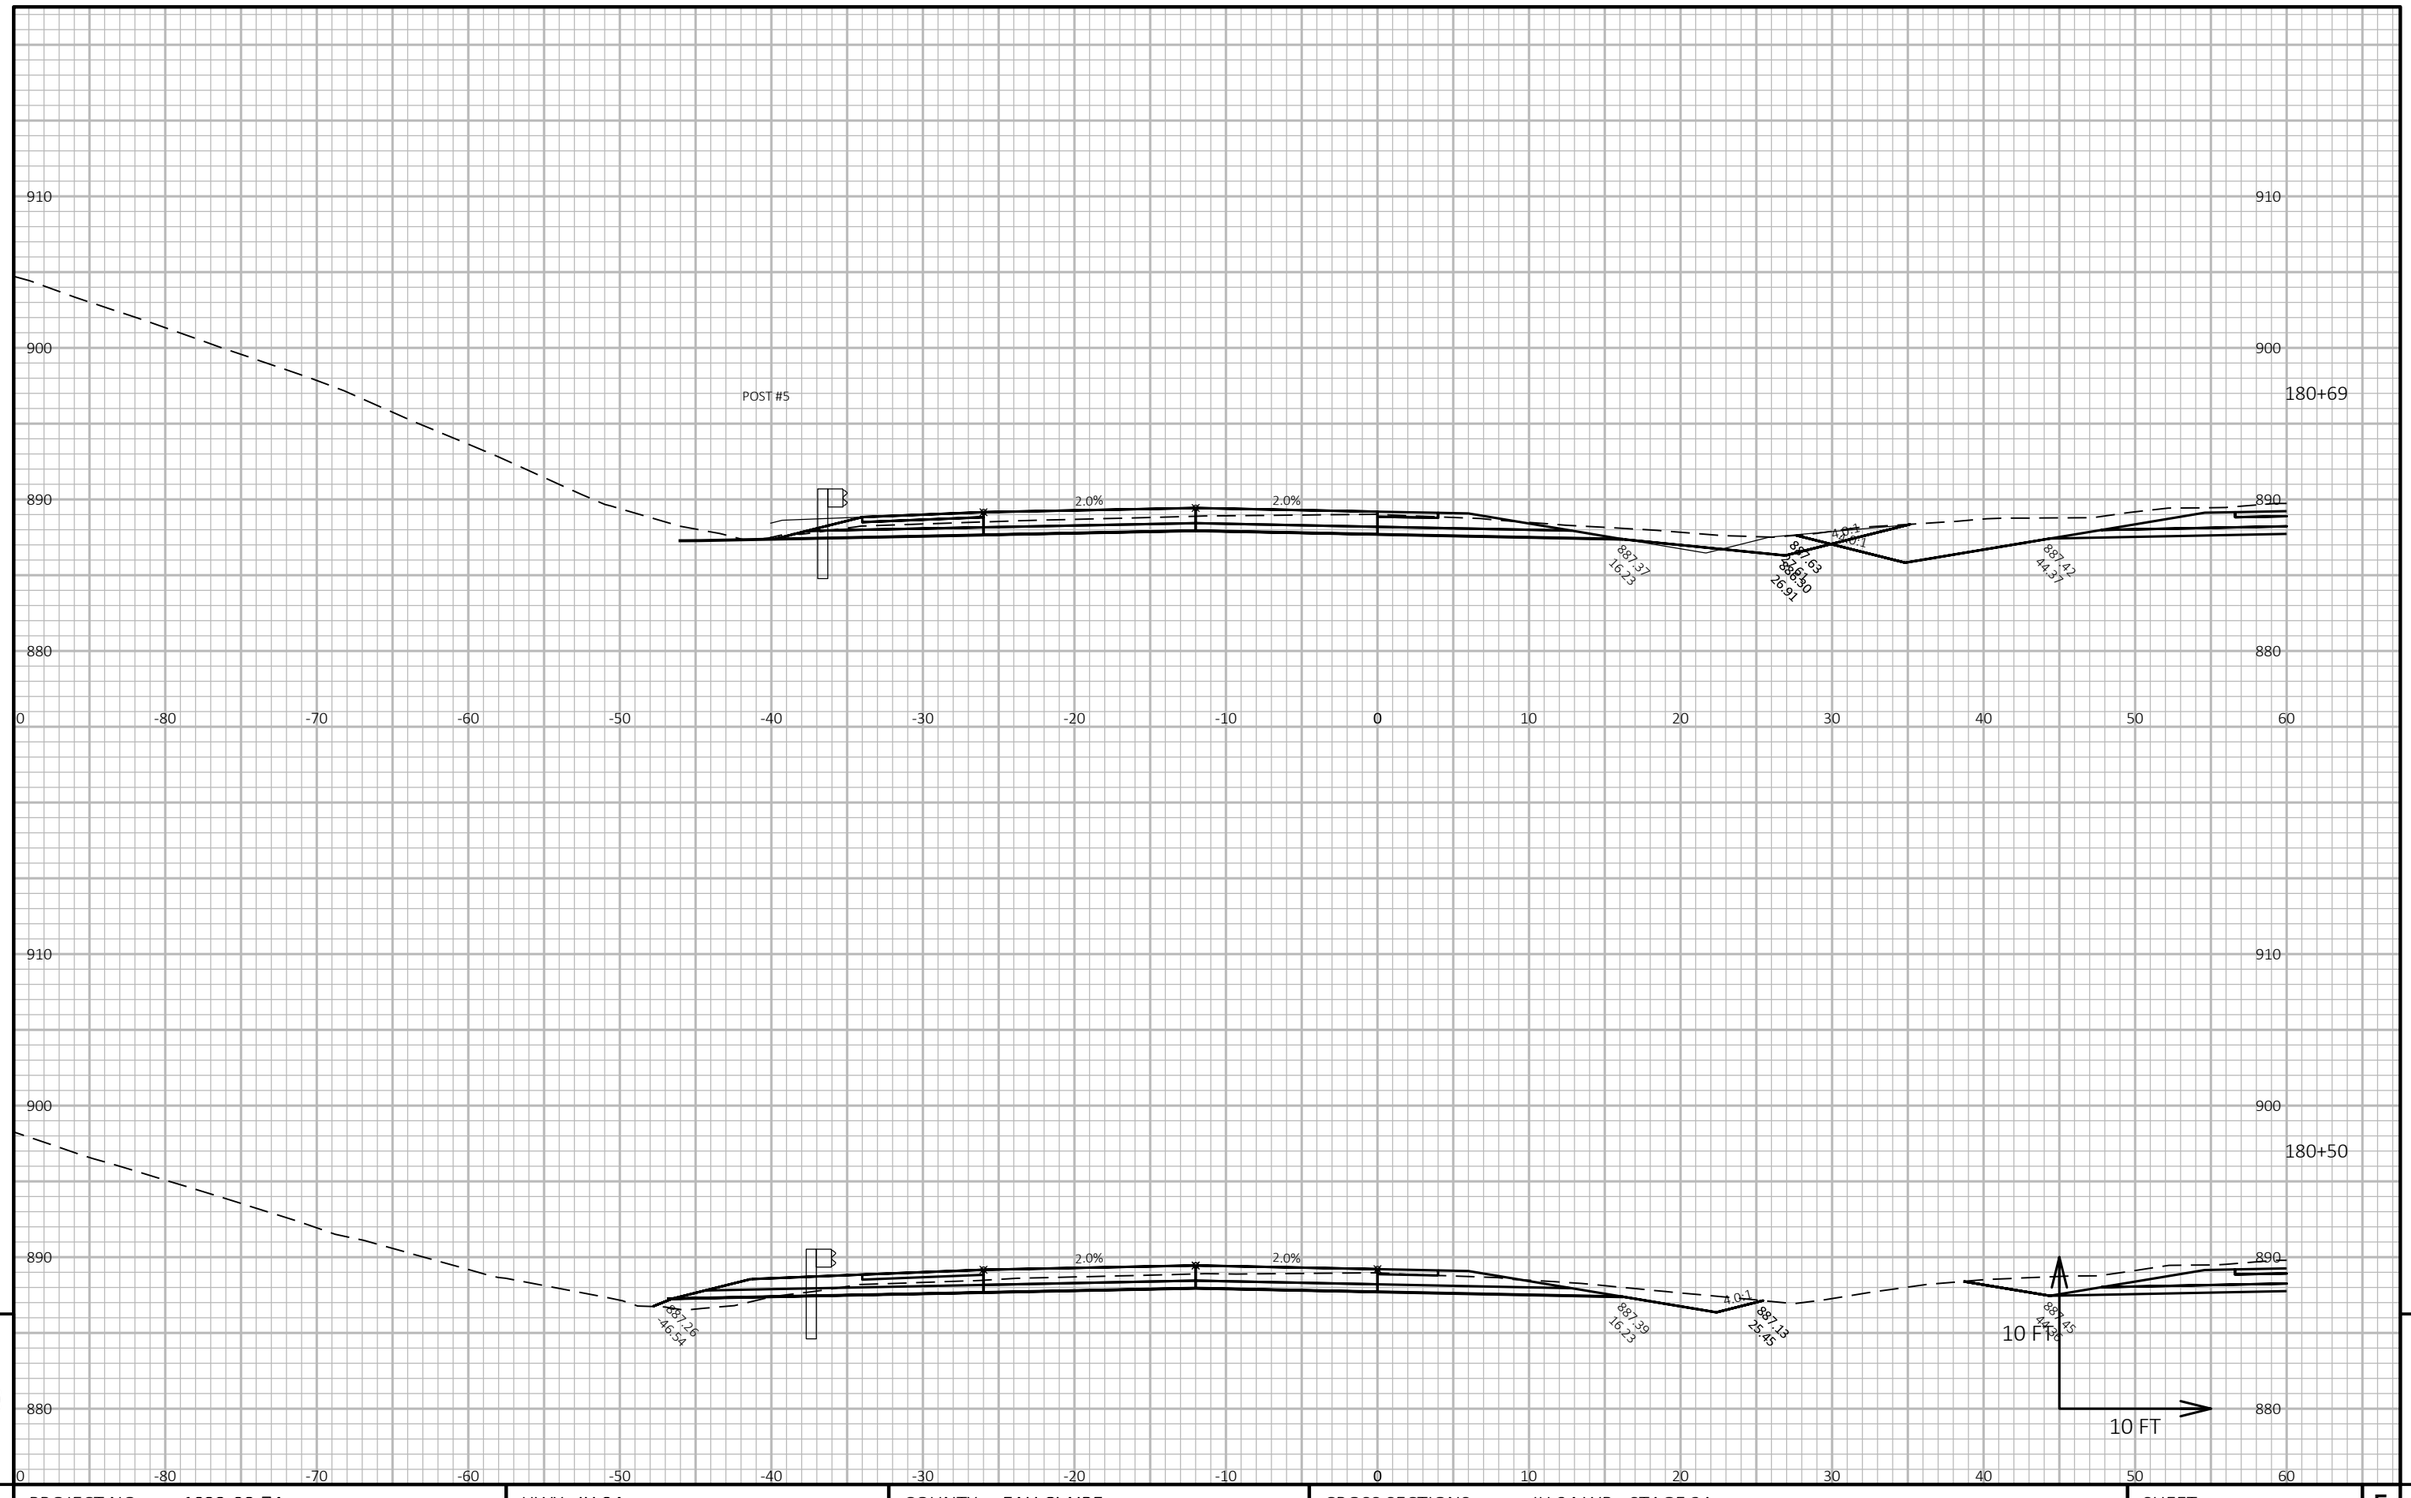

9

9

PROJECT NO: 1022-08-74	HWY: IH 94	COUNTY: EAU CLAIRE	CROSS SECTIONS: IH 94 WB - STAGE 2A	SHEET E


FILE NAME : N:\PDS\C3D\10220804\SHEETSPLAN\X-SECTIONS\090201_XS_STAGE_2A_WB_CONSTRUCTION_10-26-20.DWG
LAYOUT NAME - WB STAGE 2A - (176)

PLOT DATE : 1/16/2021 8:52 AM

PLOT BY : CHRIST, AARON D

PLOT NAME :

PLOT SCALE : 1 IN:10 FT HORZ. / 1 IN:10 FT VERT.

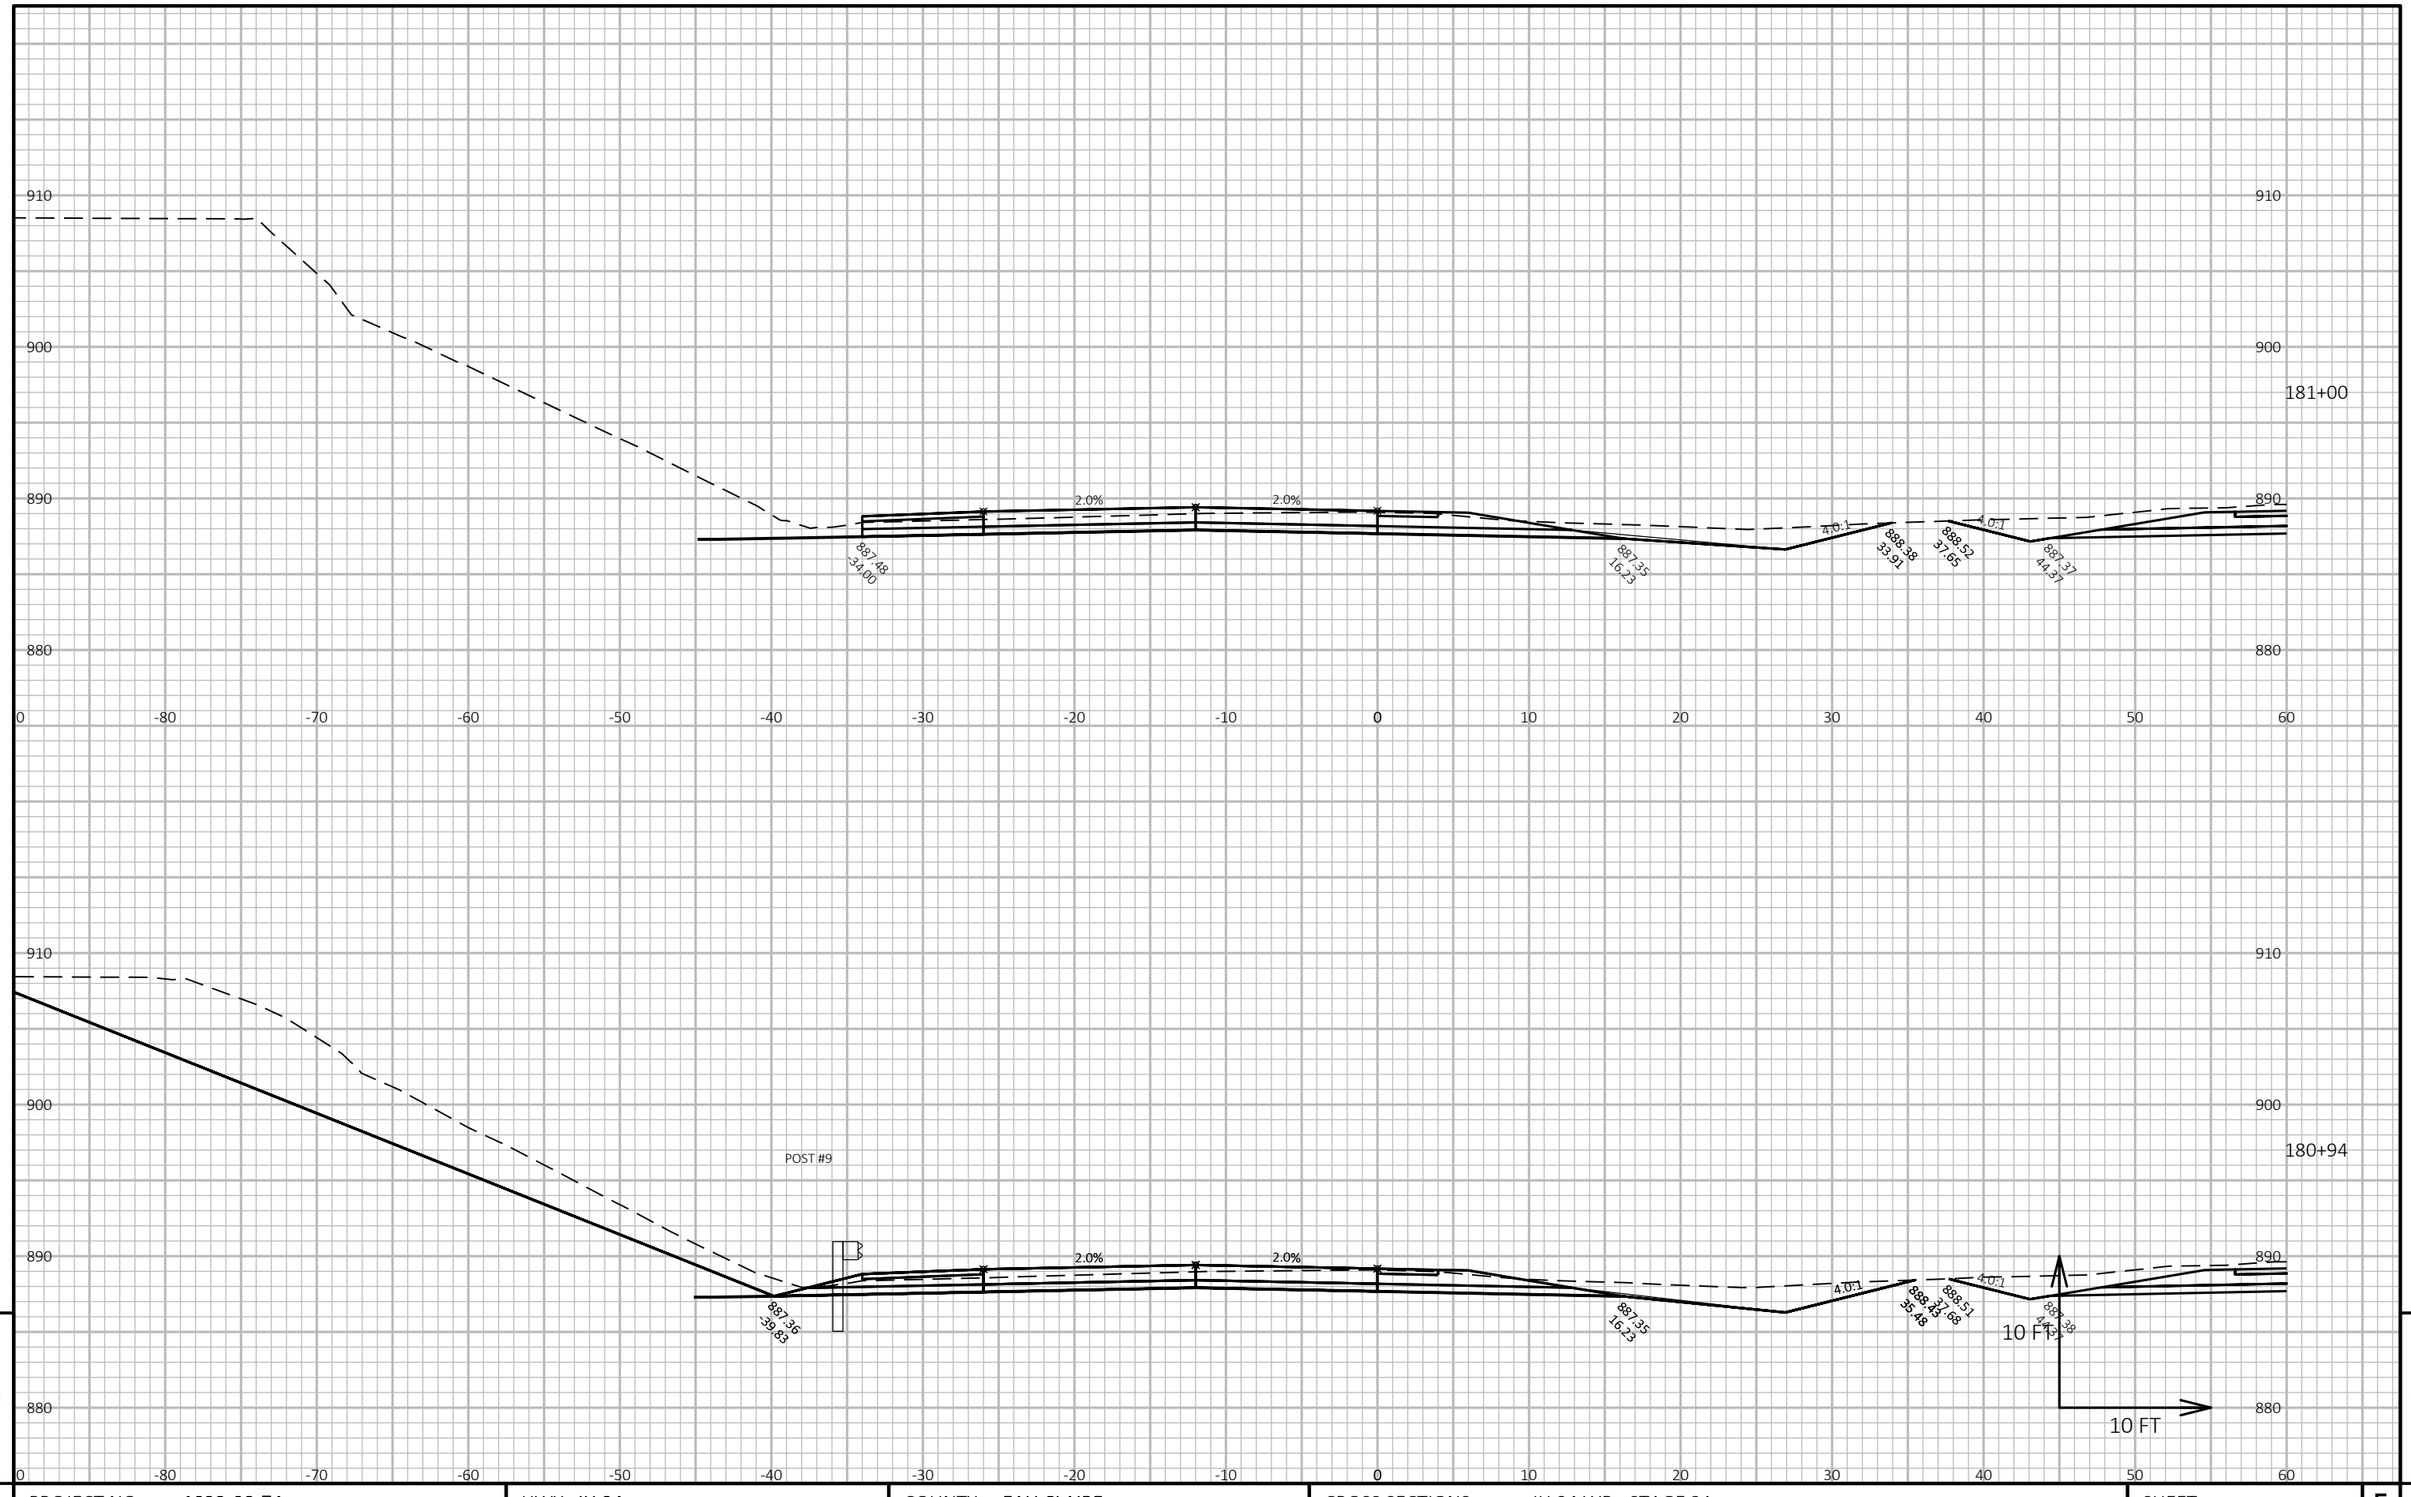

9

9

PROJECT NO: 1022-08-74	HWY: IH 94	COUNTY: EAU CLAIRE	CROSS SECTIONS: IH 94 WB - STAGE 2A	SHEET	E


FILE NAME : N:\PDS\C3D\10220804\SHEETSPLAN\X-SECTIONS\090201_XS_STAGE_2A_WB_CONSTRUCTION_10-26-20.DWG
LAYOUT NAME - WB STAGE 2A - (177)

PLOT DATE : 1/16/2021 8:53 AM

PLOT BY : CHRIST, AARON D

PLOT NAME :

PLOT SCALE : 1 IN:10 FT HORZ. / 1 IN:10 FT VERT.

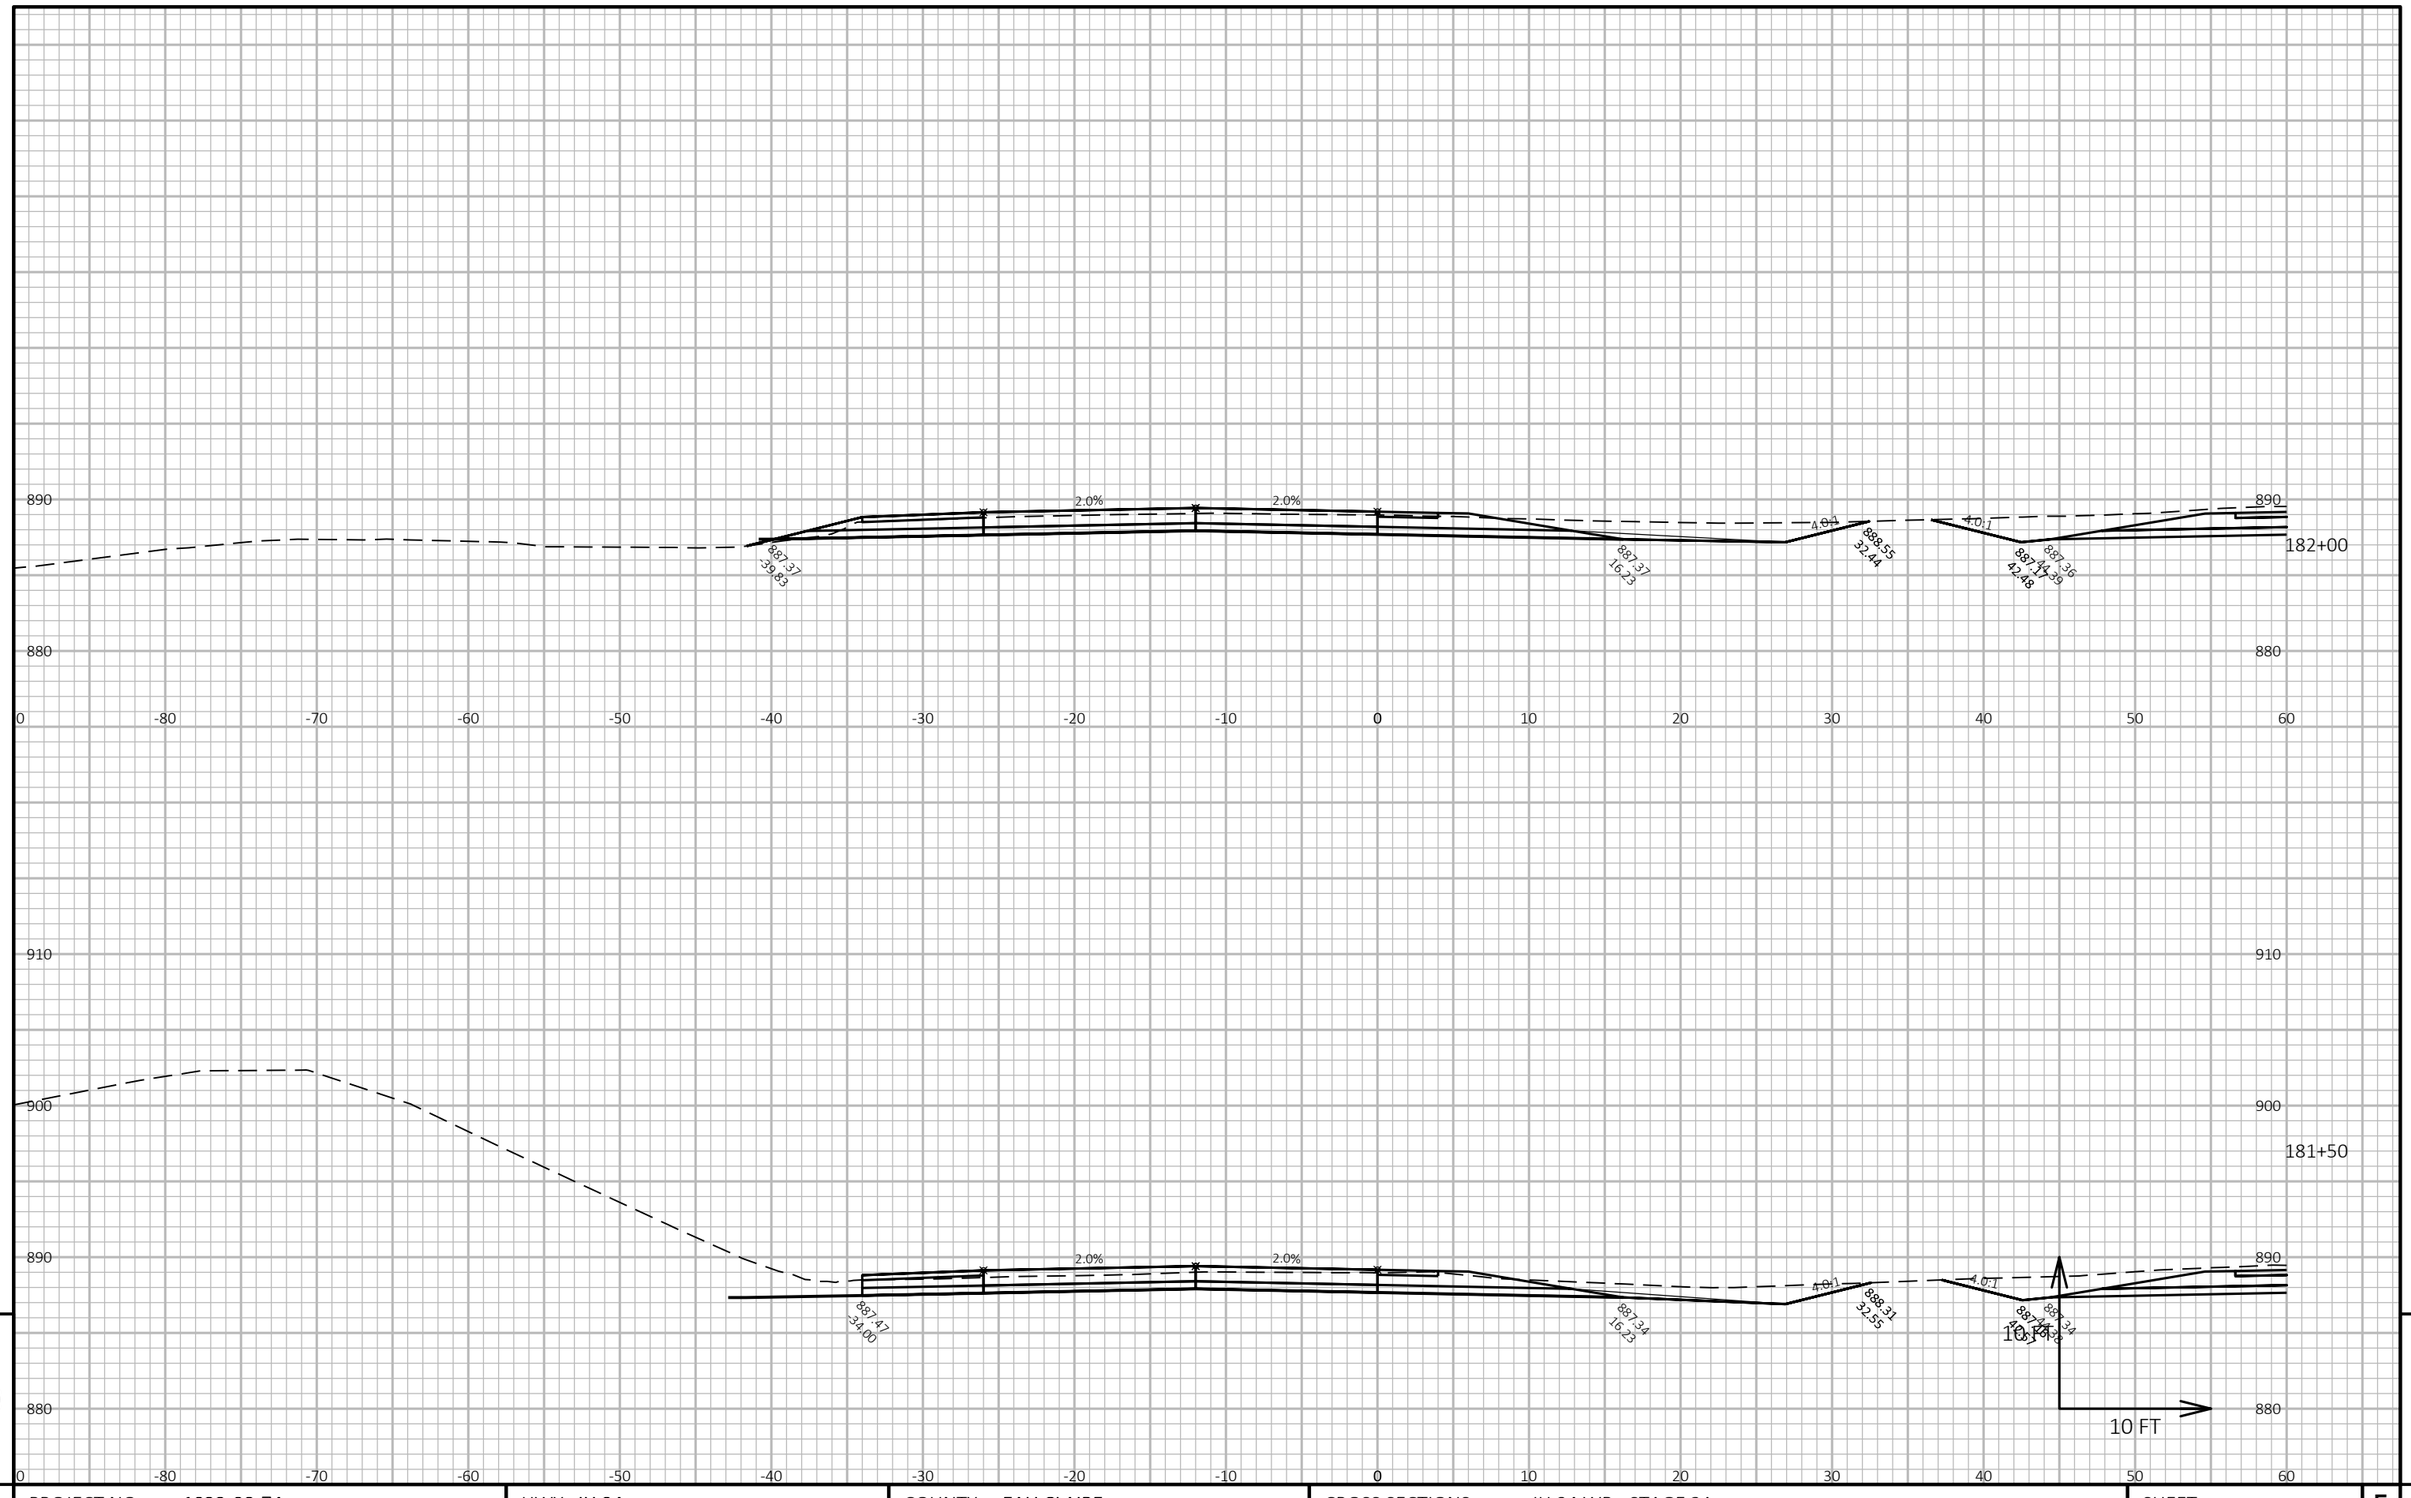


9

9

PROJECT NO: 1022-08-74	HWY: IH 94	COUNTY: EAU CLAIRE	CROSS SECTIONS: IH 94 WB - STAGE 2A	SHEET E

FILE NAME : N:\PDS\C3D\10220804\SHEETSPLAN\X-SECTIONS\090201_XS_STAGE_2A_WB_CONSTRUCTION_10-26-20.DWG
LAYOUT NAME - WB STAGE 2A - (178)

PLOT DATE : 1/16/2021 8:53 AM PLOT BY : CHRIST, AARON D PLOT NAME : **PLOT SCALE :** 1 IN:10 FT HORZ. / 1 IN:10 FT VERT.

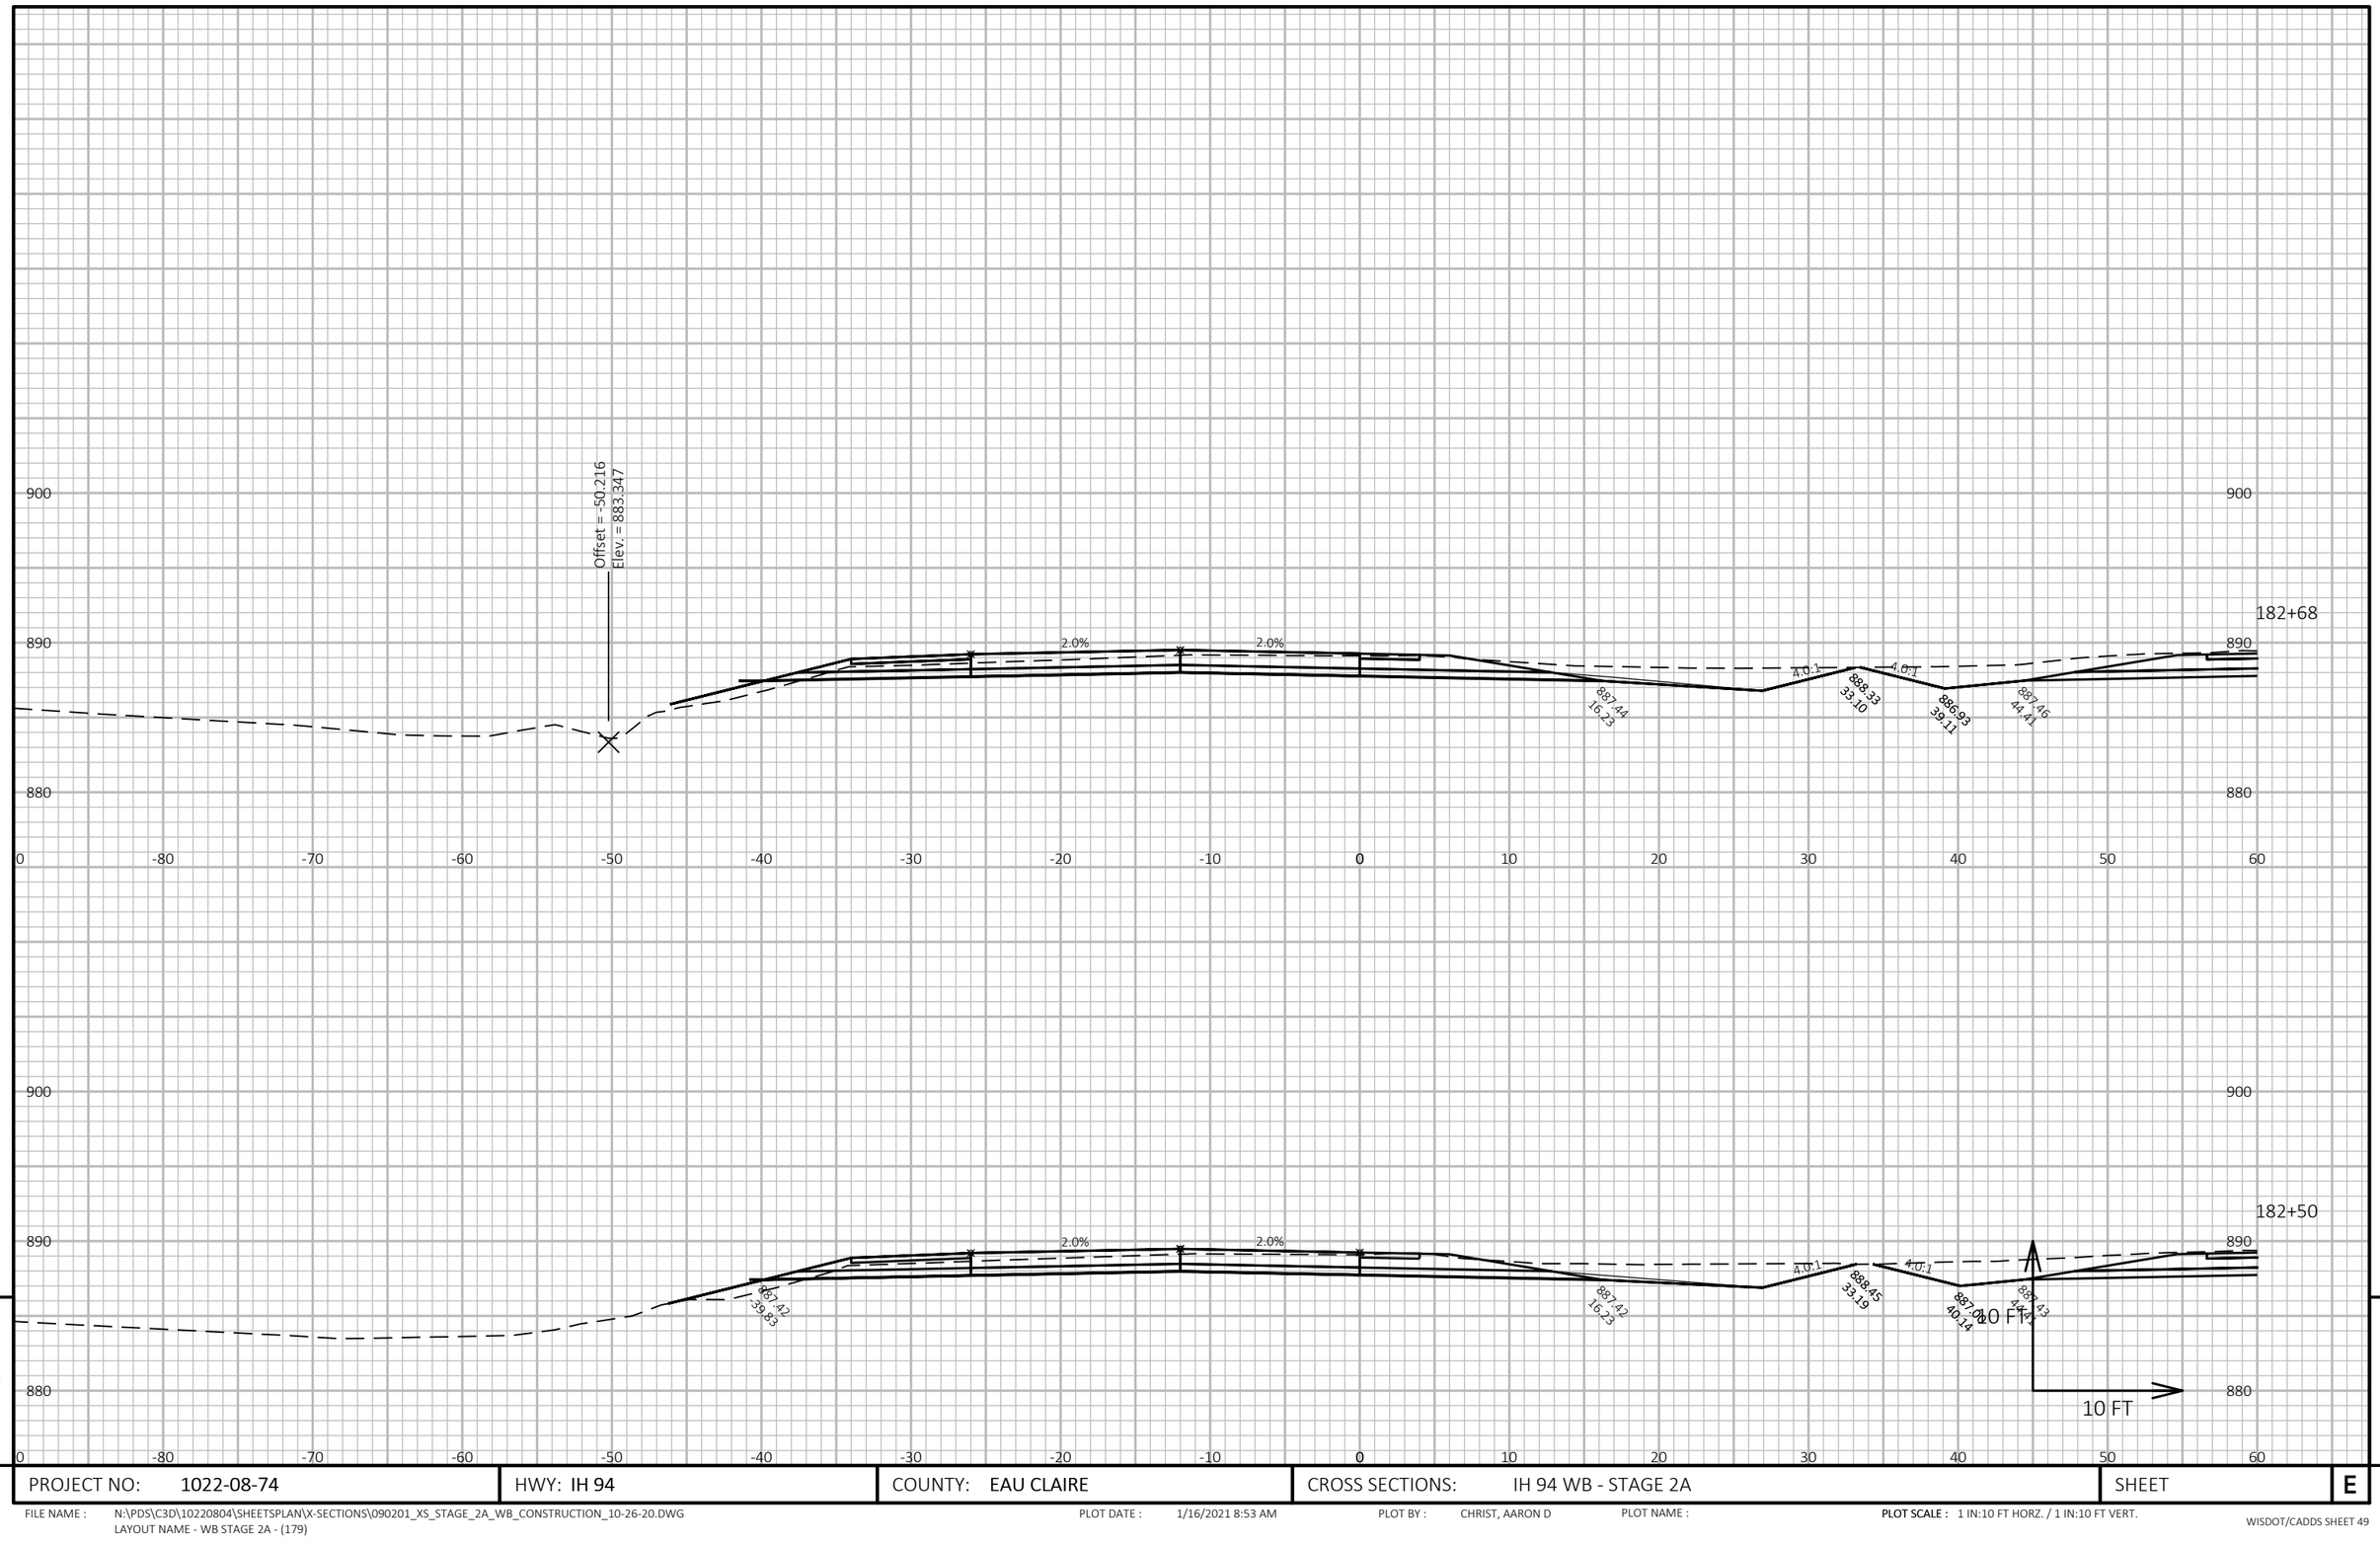

9

9

PROJECT NO: 1022-08-74	HWY: IH 94	COUNTY: EAU CLAIRE	CROSS SECTIONS: IH 94 WB - STAGE 2A	SHEET E


FILE NAME : N:\PDS\C3D\10220804\SHEETSPLAN\X-SECTIONS\090201_XS_STAGE_2A_WB_CONSTRUCTION_10-26-20.DWG
LAYOUT NAME - WB STAGE 2A - (179)

PLOT DATE : 1/16/2021 8:53 AM

PLOT BY : CHRIST, AARON D

PLOT NAME :

PLOT SCALE : 1 IN:10 FT HORZ. / 1 IN:10 FT VERT.

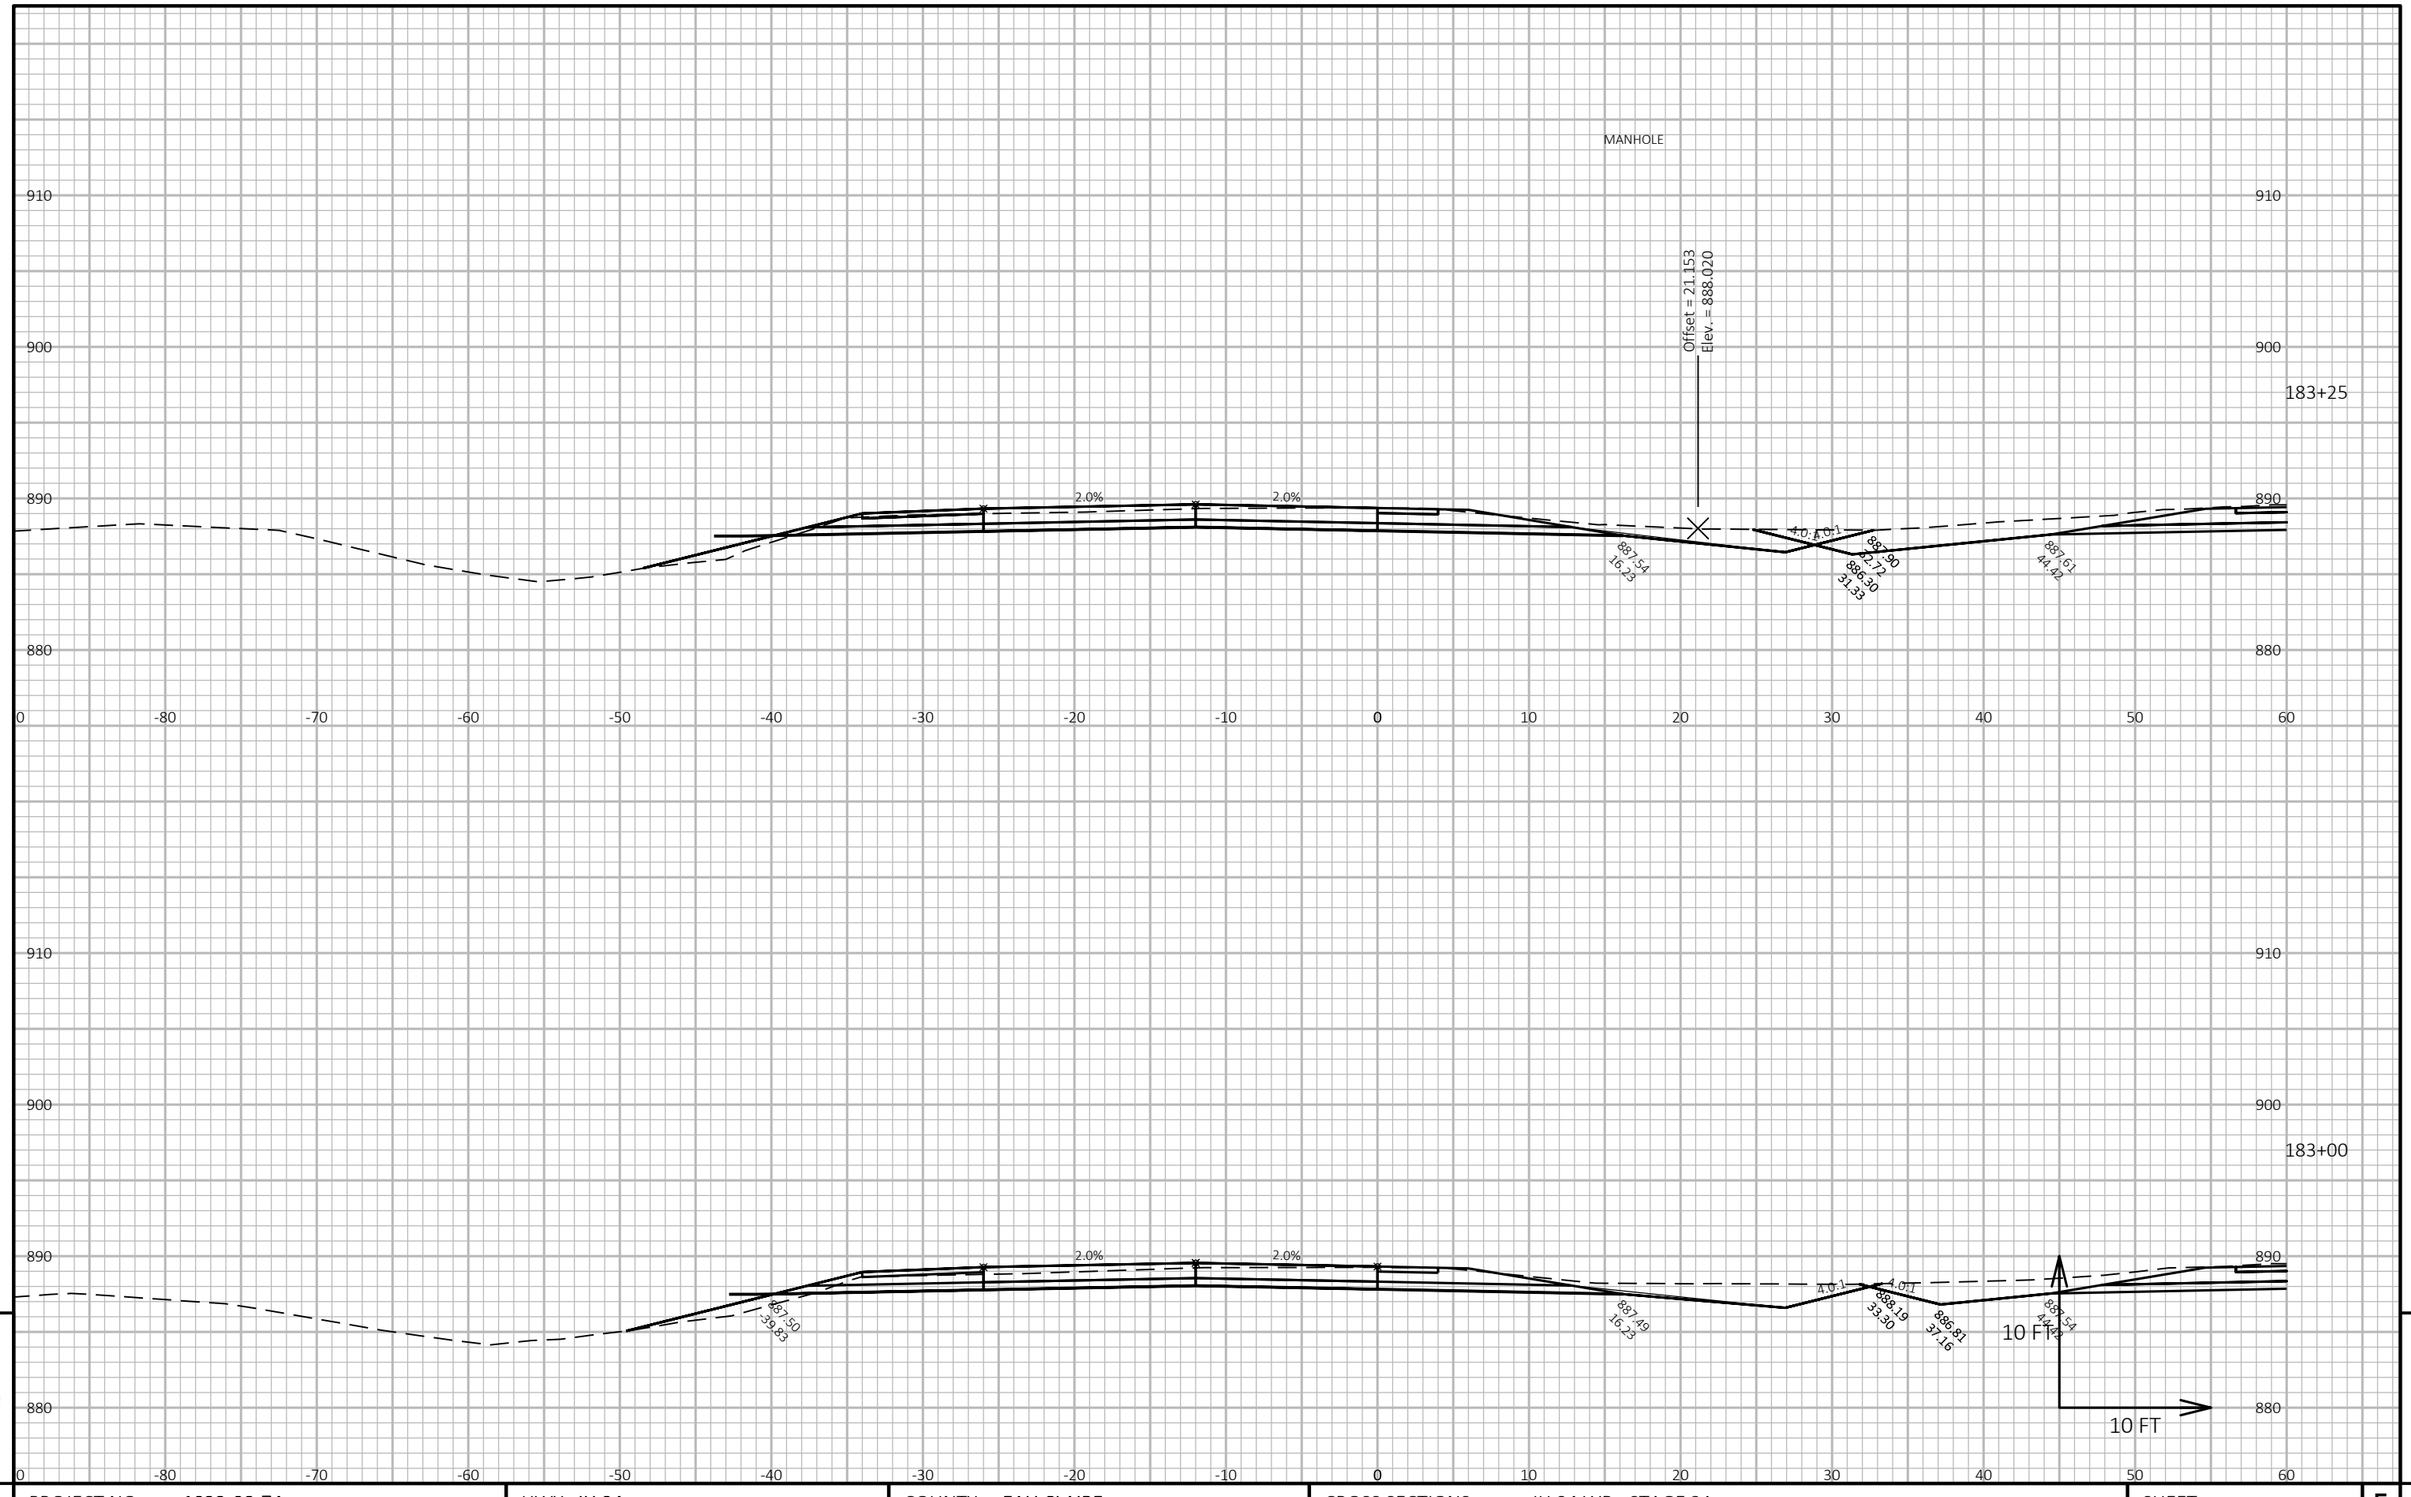

9

9

PROJECT NO: 1022-08-74	HWY: IH 94	COUNTY: EAU CLAIRE	CROSS SECTIONS: IH 94 WB - STAGE 2A	SHEET	E


FILE NAME : N:\PDS\C3D\10220804\SHEETSPLAN\X-SECTIONS\090201_XS_STAGE_2A_WB_CONSTRUCTION_10-26-20.DWG
LAYOUT NAME - WB STAGE 2A - (180)

PLOT DATE : 1/16/2021 8:53 AM

PLOT BY : CHRIST, AARON D

PLOT NAME :

PLOT SCALE : 1 IN:10 FT HORZ. / 1 IN:10 FT VERT.

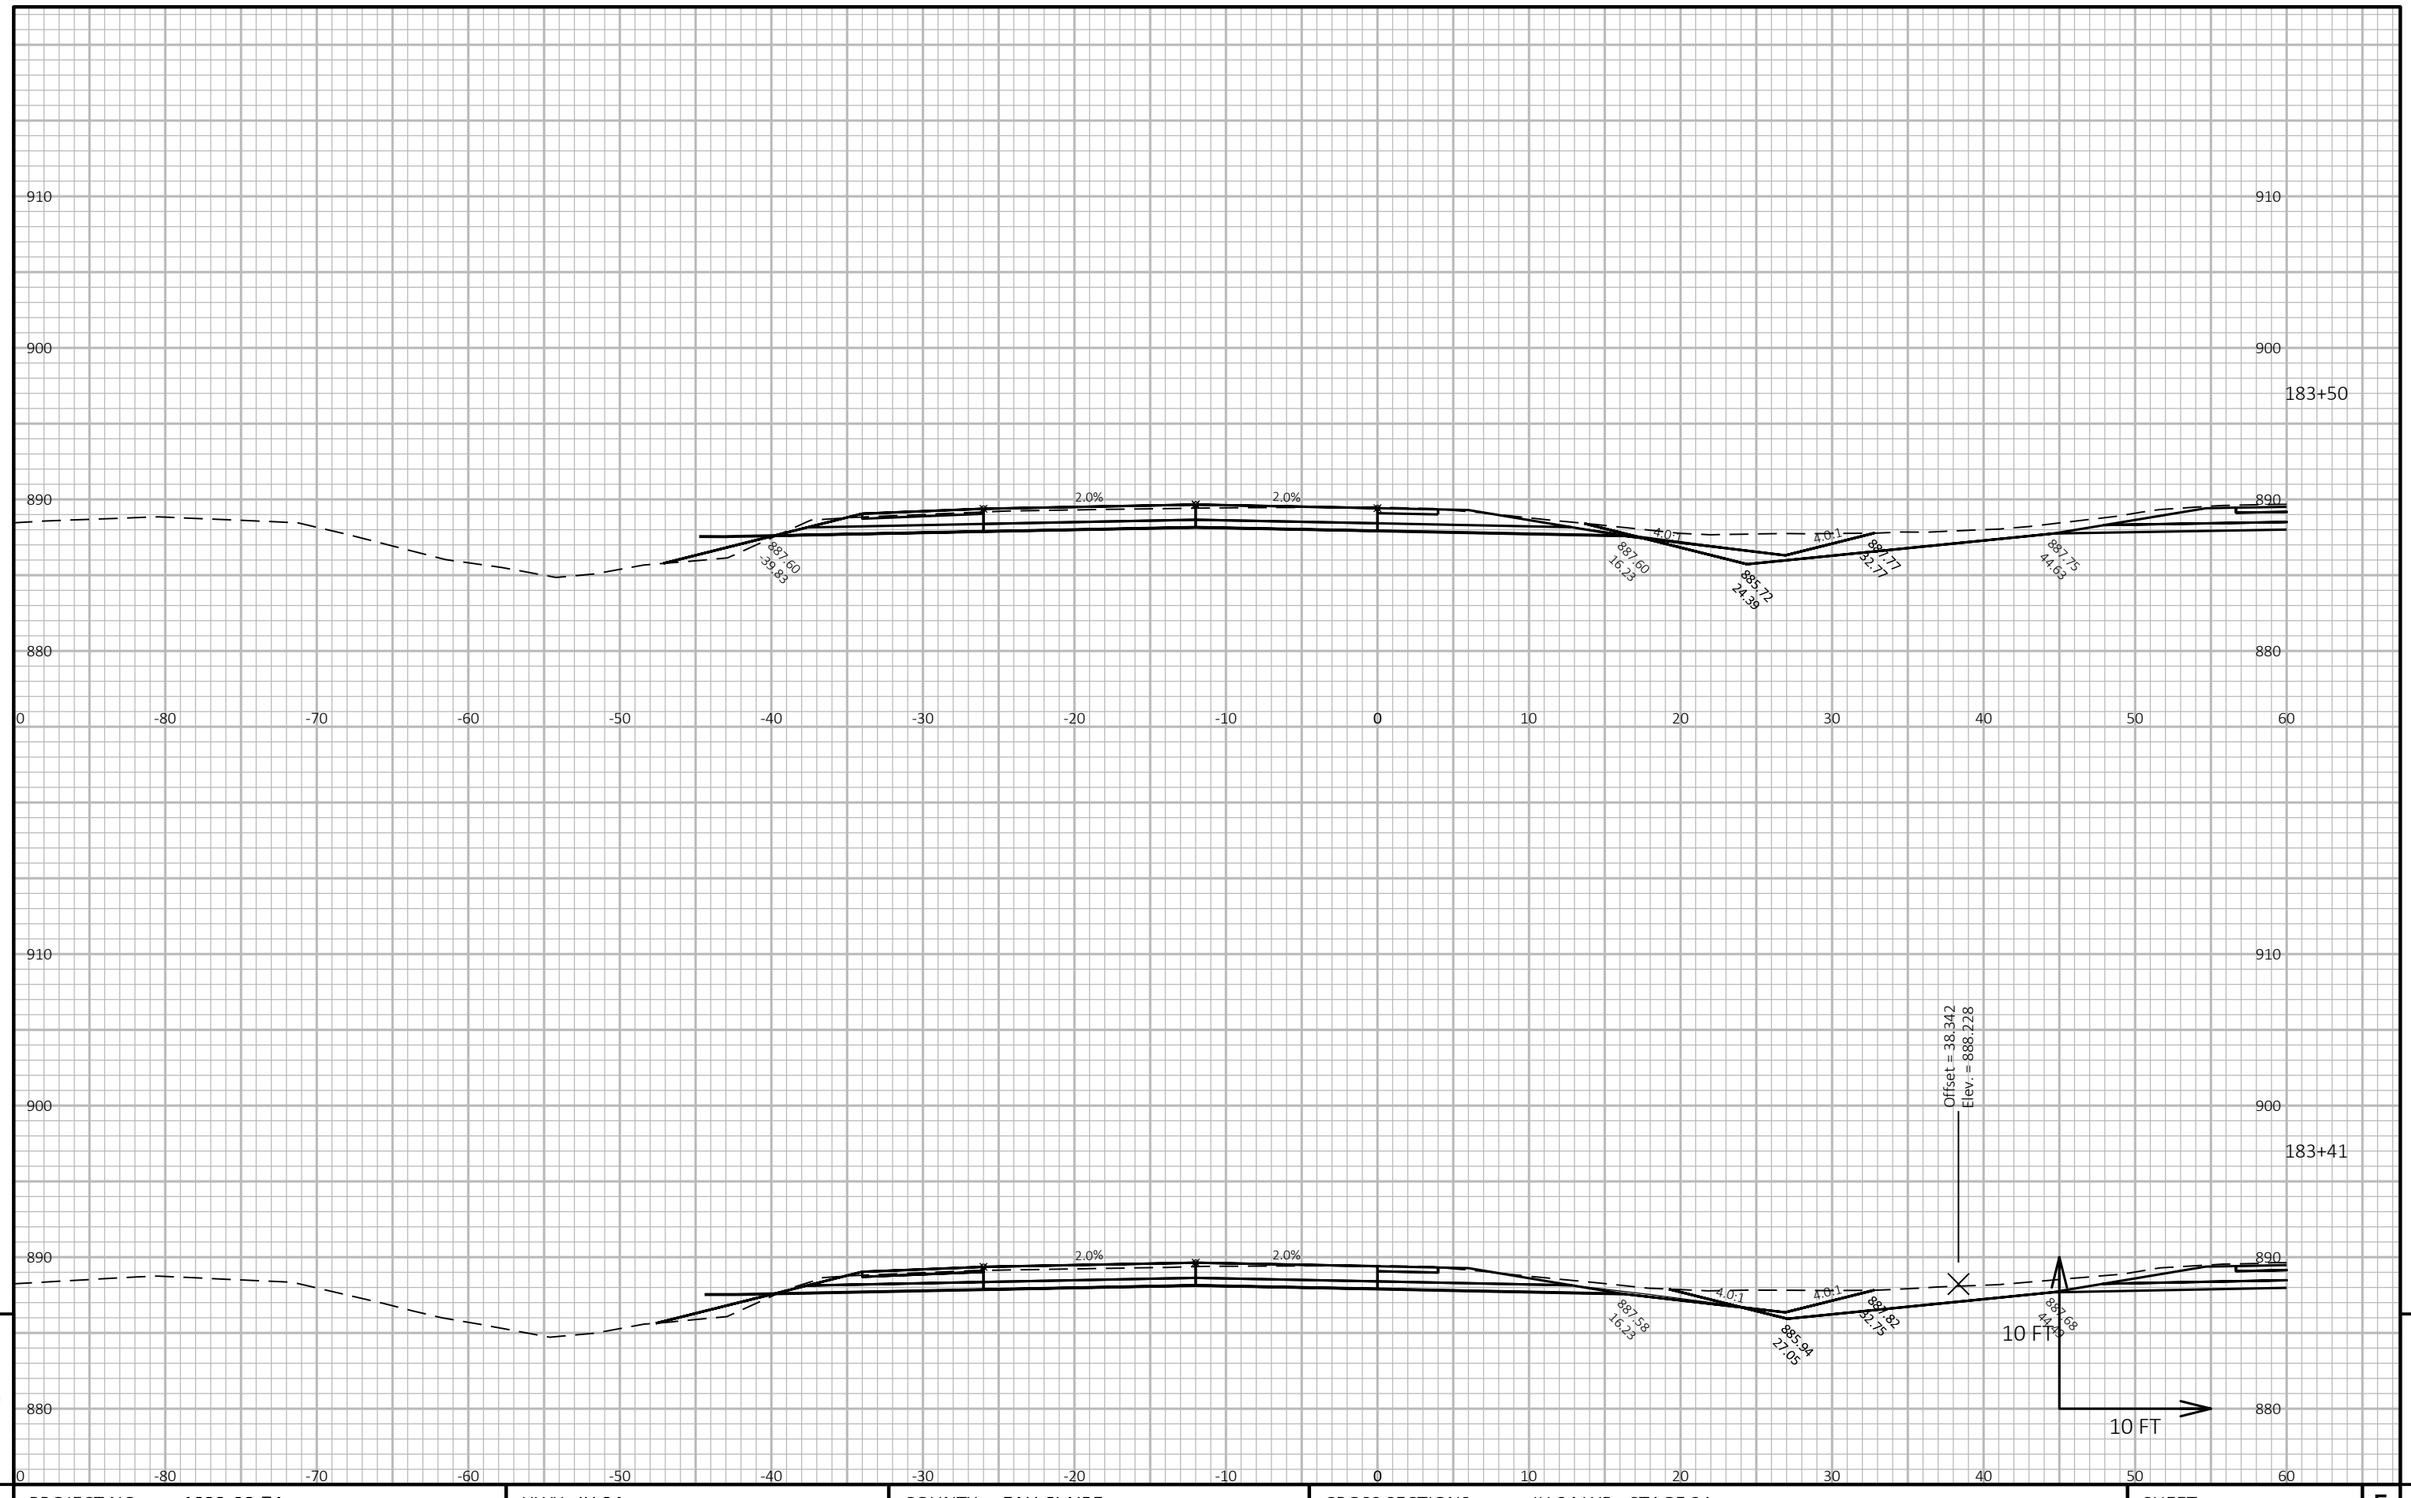

9

9

PROJECT NO: 1022-08-74	HWY: IH 94	COUNTY: EAU CLAIRE	CROSS SECTIONS: IH 94 WB - STAGE 2A	SHEET	E


FILE NAME : N:\PDS\C3D\10220804\SHEETSPLAN\X-SECTIONS\090201_XS_STAGE_2A_WB_CONSTRUCTION_10-26-20.DWG
LAYOUT NAME - WB STAGE 2A - (181)

PLOT DATE : 1/16/2021 8:53 AM

PLOT BY : CHRIST, AARON D

PLOT NAME :

PLOT SCALE : 1 IN:10 FT HORZ. / 1 IN:10 FT VERT.

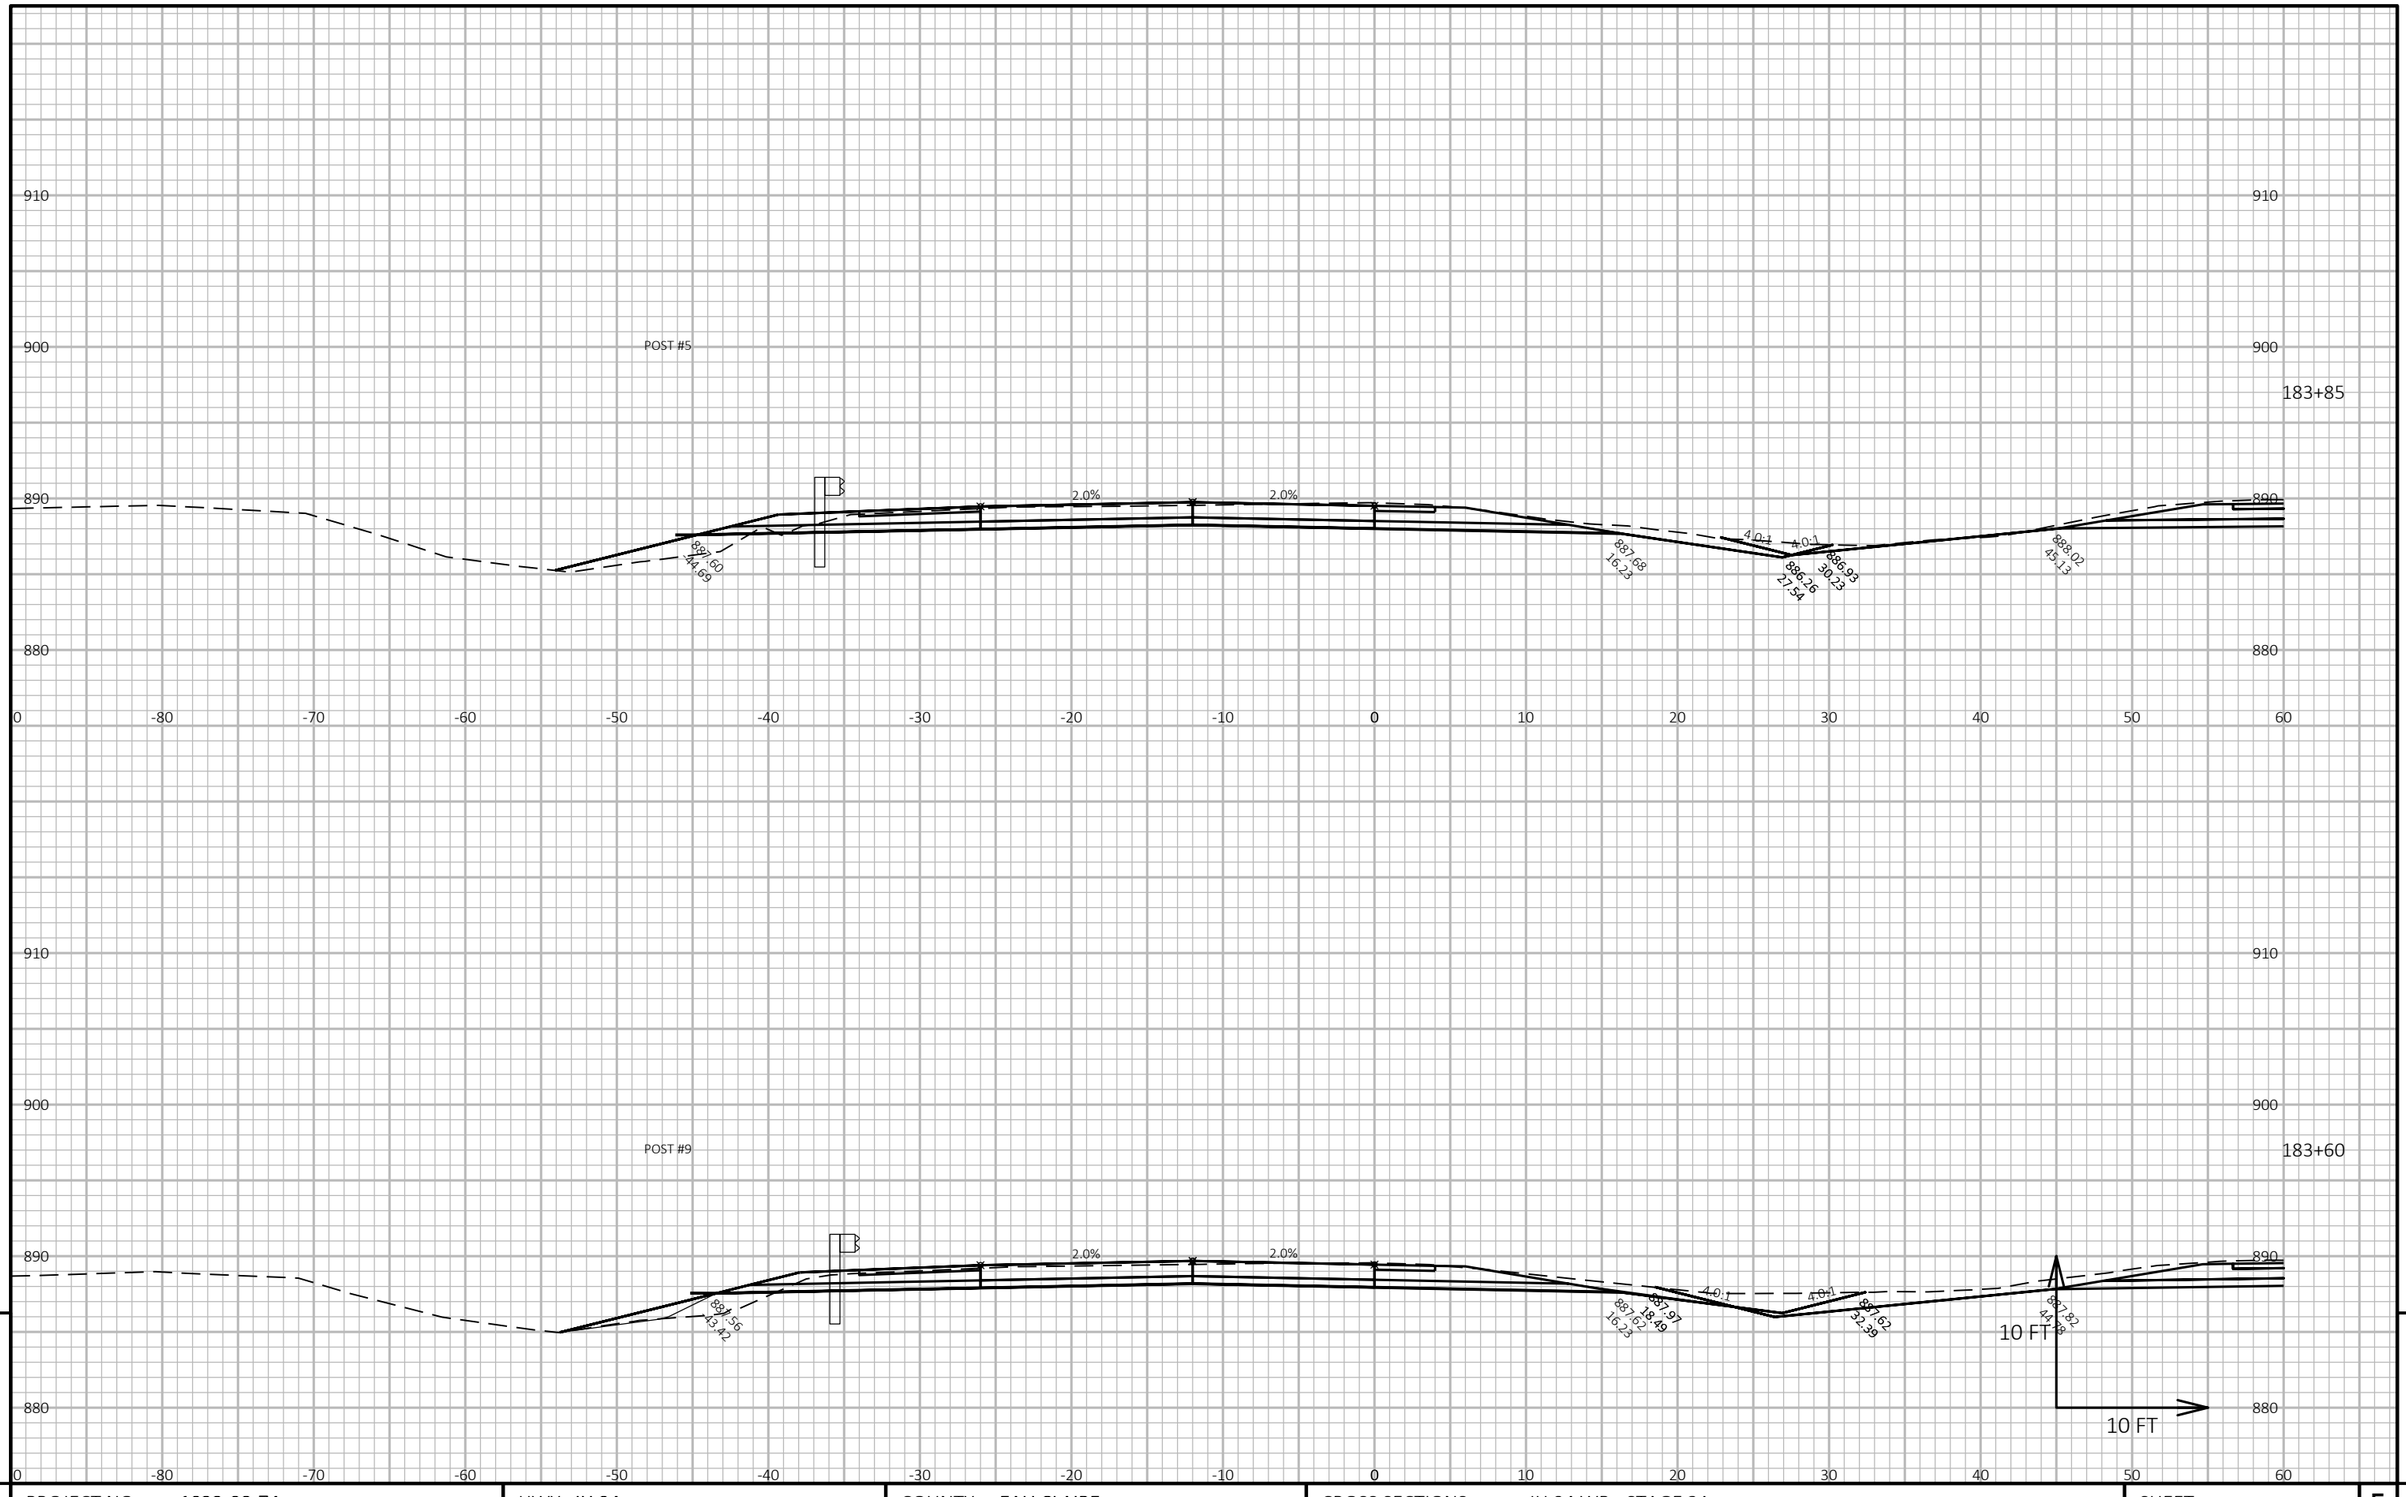

9

9

PROJECT NO: 1022-08-74	HWY: IH 94	COUNTY: EAU CLAIRE	CROSS SECTIONS: IH 94 WB - STAGE 2A	SHEET E


FILE NAME : N:\PDS\C3D\10220804\SHEETSPLAN\X-SECTIONS\090201_XS_STAGE_2A_WB_CONSTRUCTION_10-26-20.DWG
LAYOUT NAME - WB STAGE 2A - (182)

PLOT DATE : 1/16/2021 8:54 AM

PLOT BY : CHRIST, AARON D

PLOT NAME :

PLOT SCALE : 1 IN:10 FT HORZ. / 1 IN:10 FT VERT.

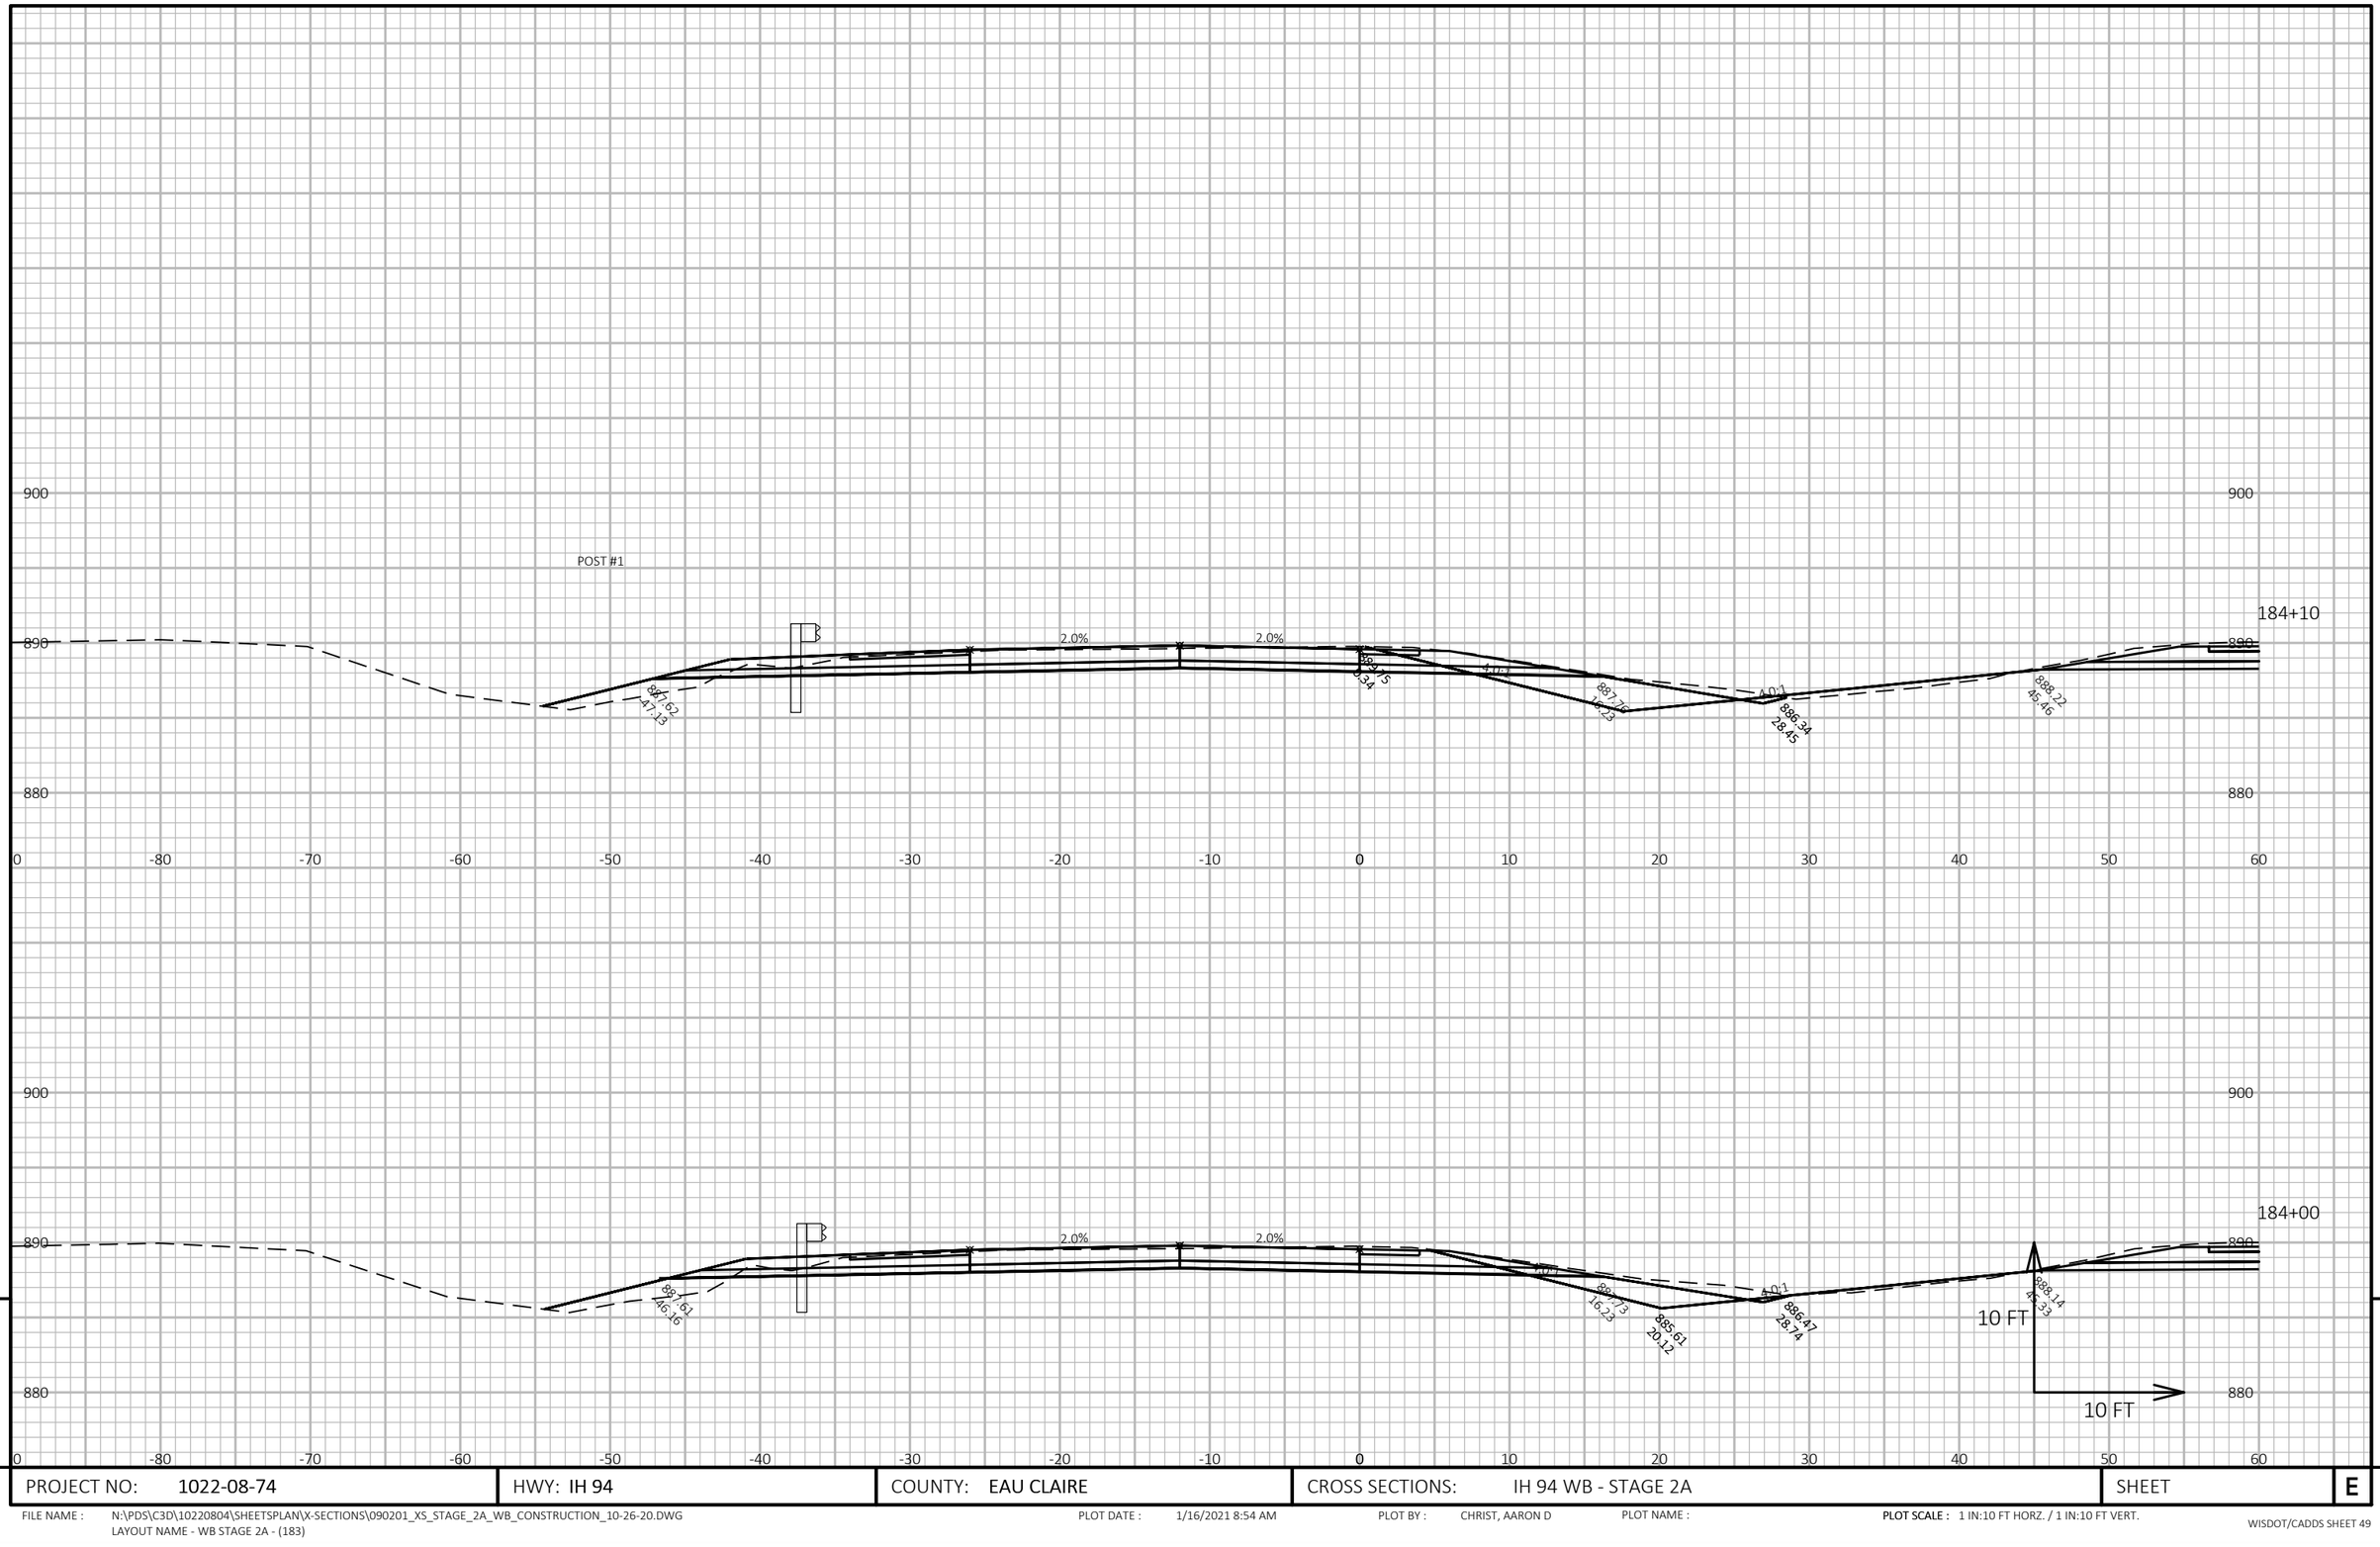

9


9

PROJECT NO: 1022-08-74	HWY: IH 94	COUNTY: EAU CLAIRE	CROSS SECTIONS: IH 94 WB - STAGE 2A	SHEET E

FILE NAME : N:\PDS\C3D\10220804\SHEETSPLAN\X-SECTIONS\090201_XS_STAGE_2A_WB_CONSTRUCTION_10-26-20.DWG
LAYOUT NAME - WB STAGE 2A - (183)

PLOT DATE : 1/16/2021 8:54 AM PLOT BY : CHRIST, AARON D PLOT NAME :

PLOT SCALE : 1 IN:10 FT HORZ. / 1 IN:10 FT VERT.

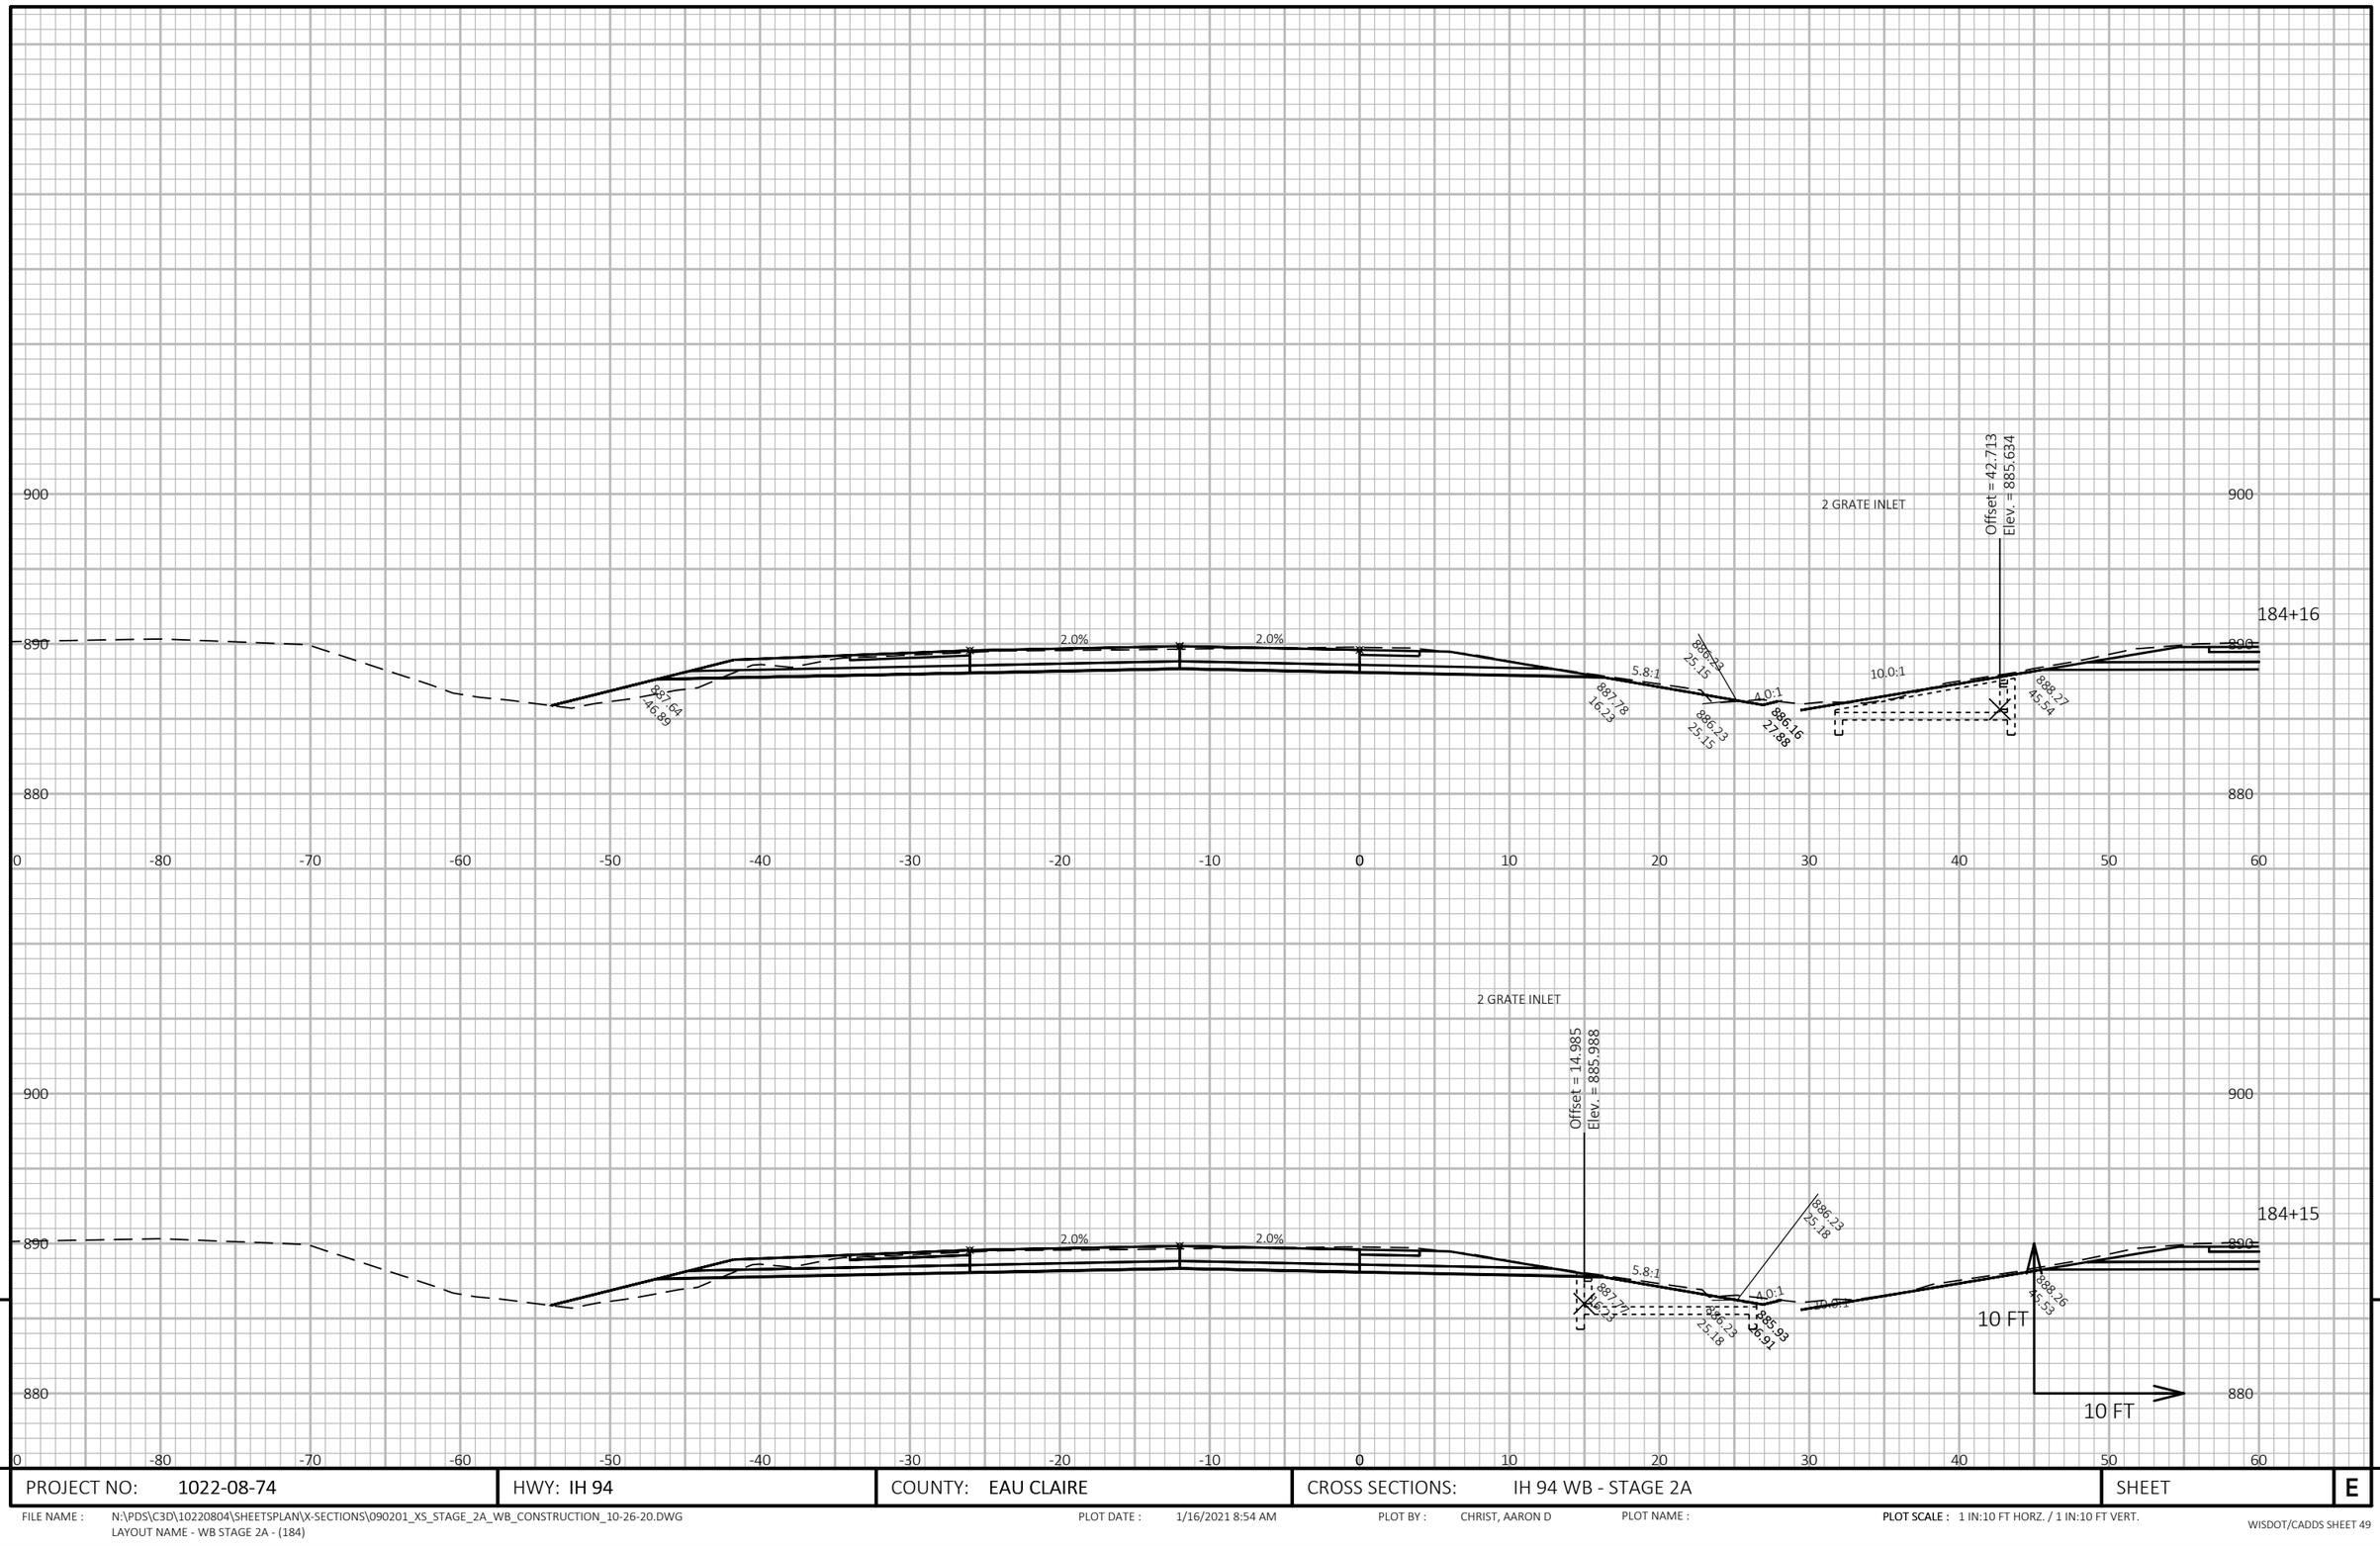


9

9

PROJECT NO: 1022-08-74	HWY: IH 94	COUNTY: EAU CLAIRE	CROSS SECTIONS: IH 94 WB - STAGE 2A	SHEET E

FILE NAME : N:\PDS\C3D\10220804\SHEETSPLAN\X-SECTIONS\090201_XS_STAGE_2A_WB_CONSTRUCTION_10-26-20.DWG
LAYOUT NAME - WB STAGE 2A - (184)

PLOT DATE : 1/16/2021 8:54 AM PLOT BY : CHRIST, AARON D PLOT NAME : **PLOT SCALE :** 1 IN:10 FT HORZ. / 1 IN:10 FT VERT.

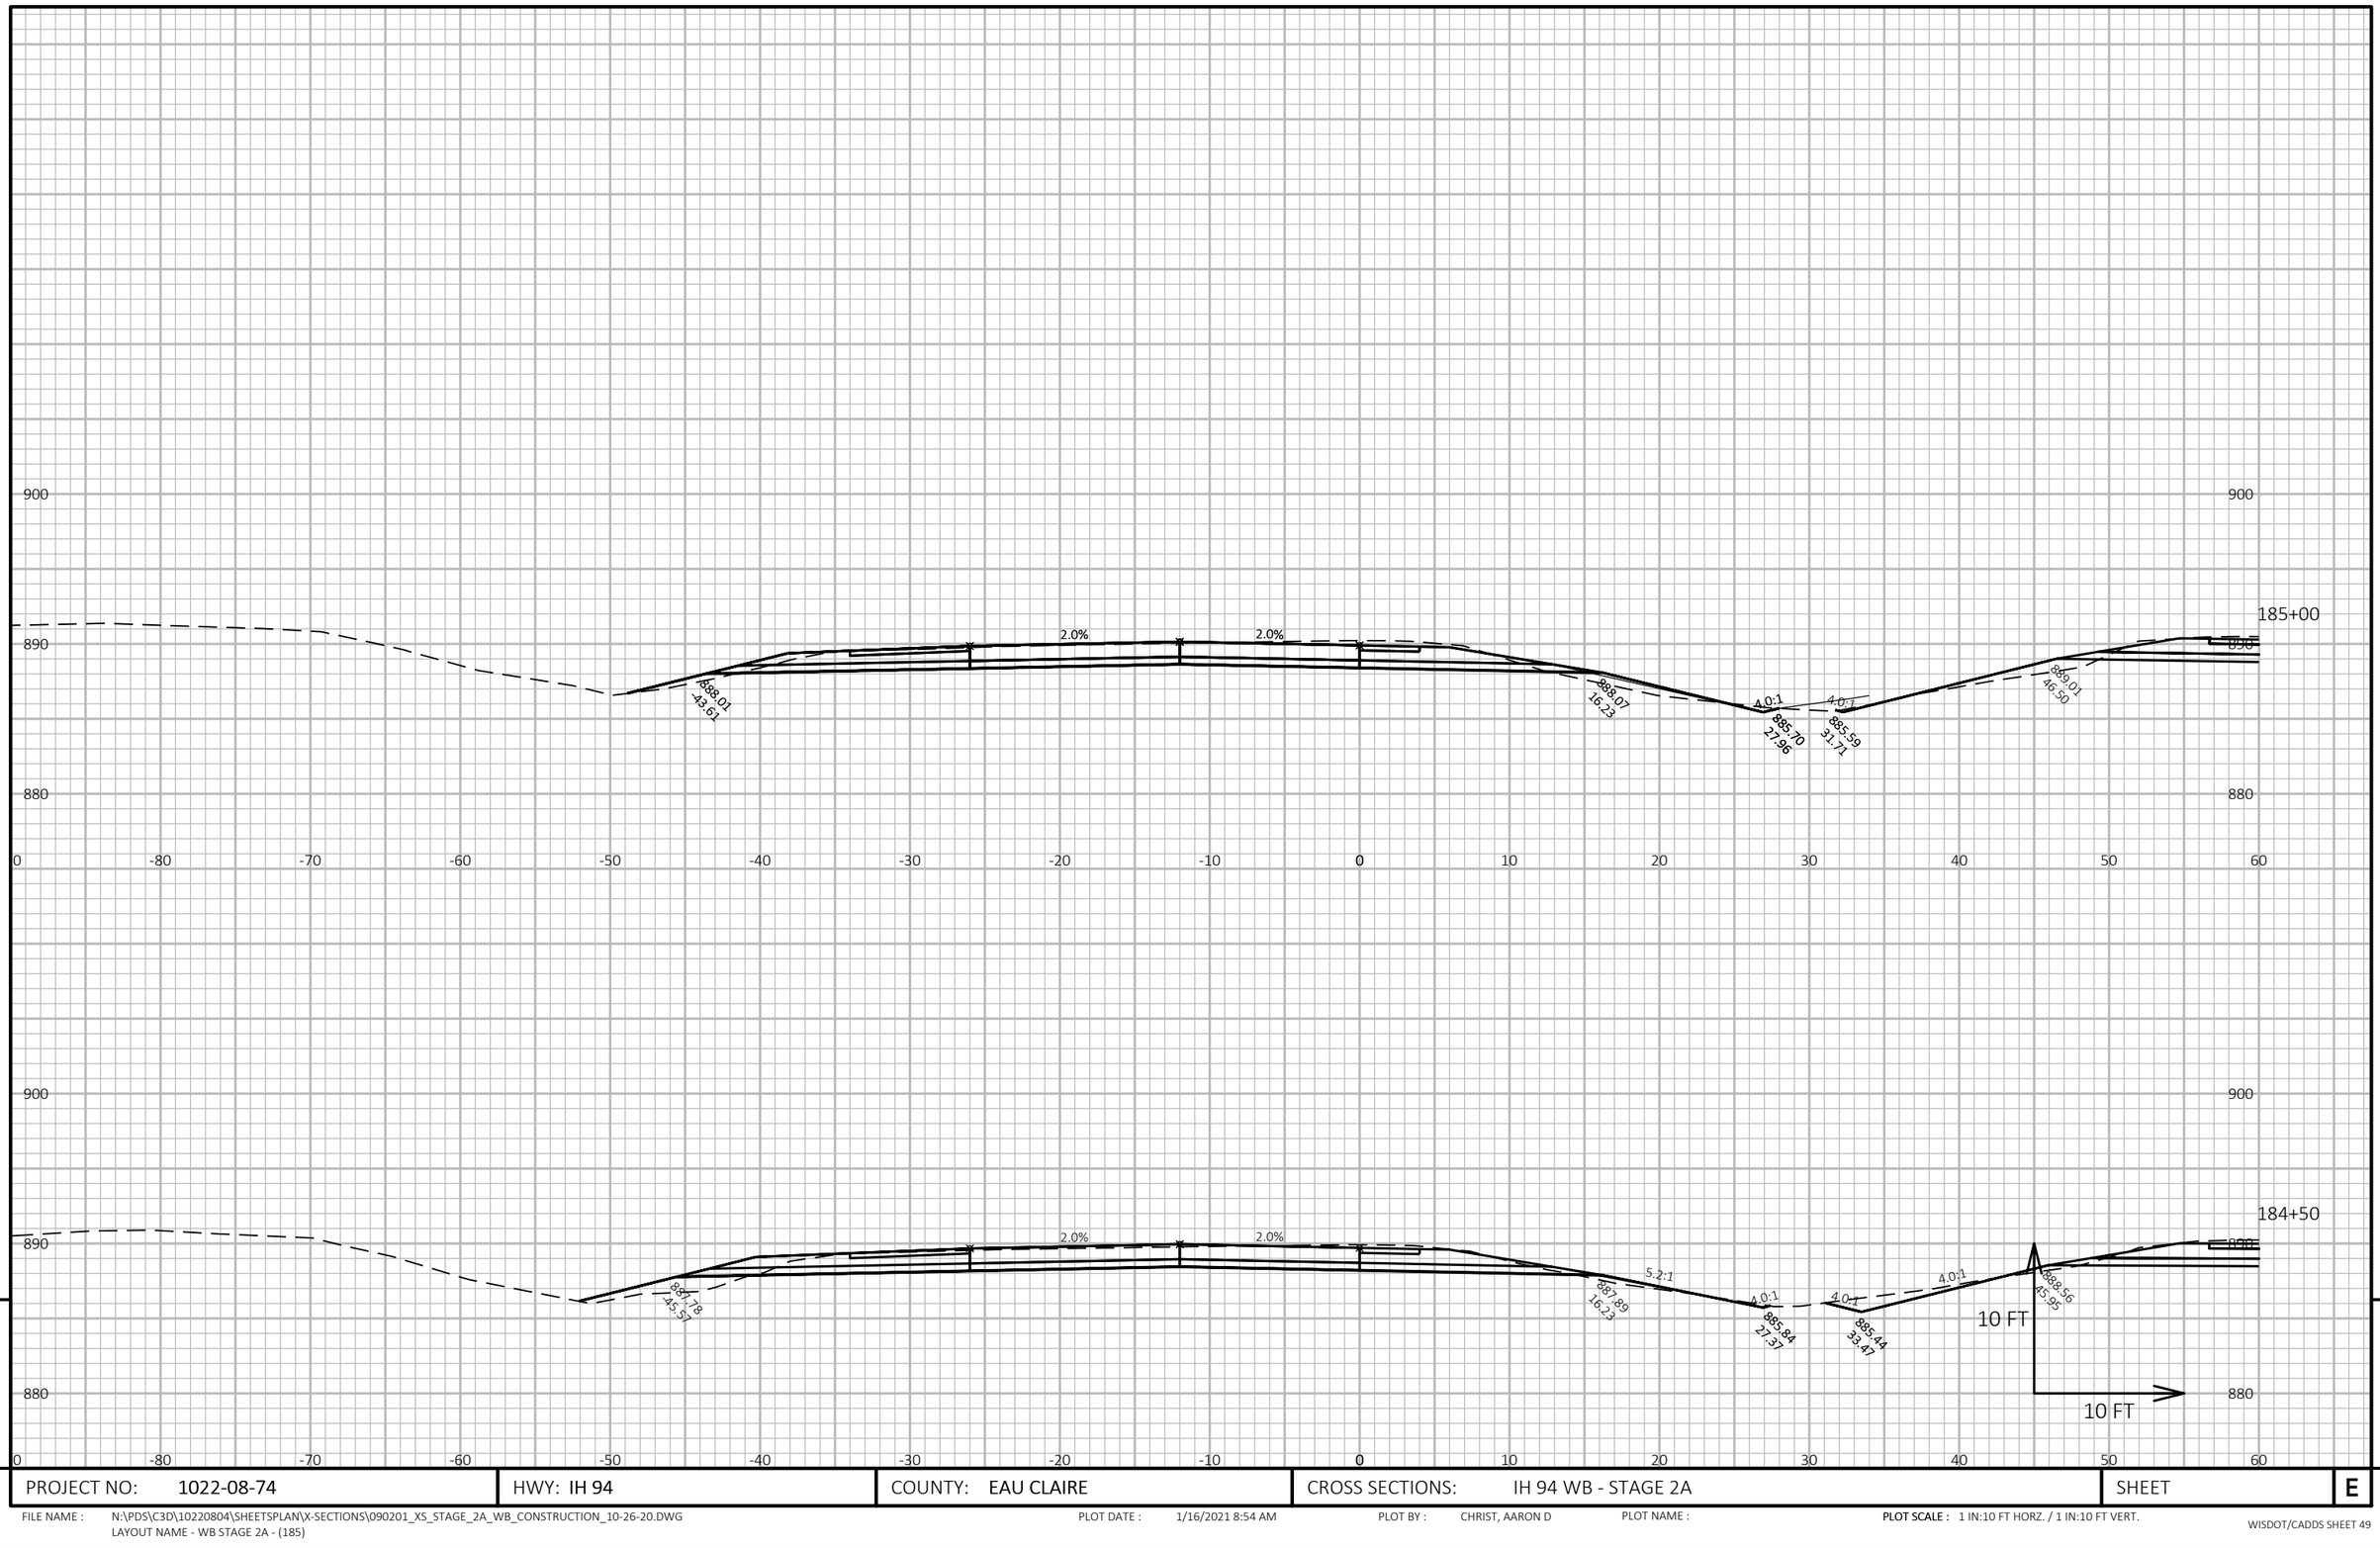

9

9

PROJECT NO: 1022-08-74	HWY: IH 94	COUNTY: EAU CLAIRE	CROSS SECTIONS: IH 94 WB - STAGE 2A	SHEET	E


FILE NAME : N:\PDS\C3D\10220804\SHEETSPLAN\X-SECTIONS\090201_XS_STAGE_2A_WB_CONSTRUCTION_10-26-20.DWG
LAYOUT NAME - WB STAGE 2A - (185)

PLOT DATE : 1/16/2021 8:54 AM

PLOT BY : CHRIST, AARON D

PLOT NAME :

PLOT SCALE : 1 IN:10 FT HORZ. / 1 IN:10 FT VERT.

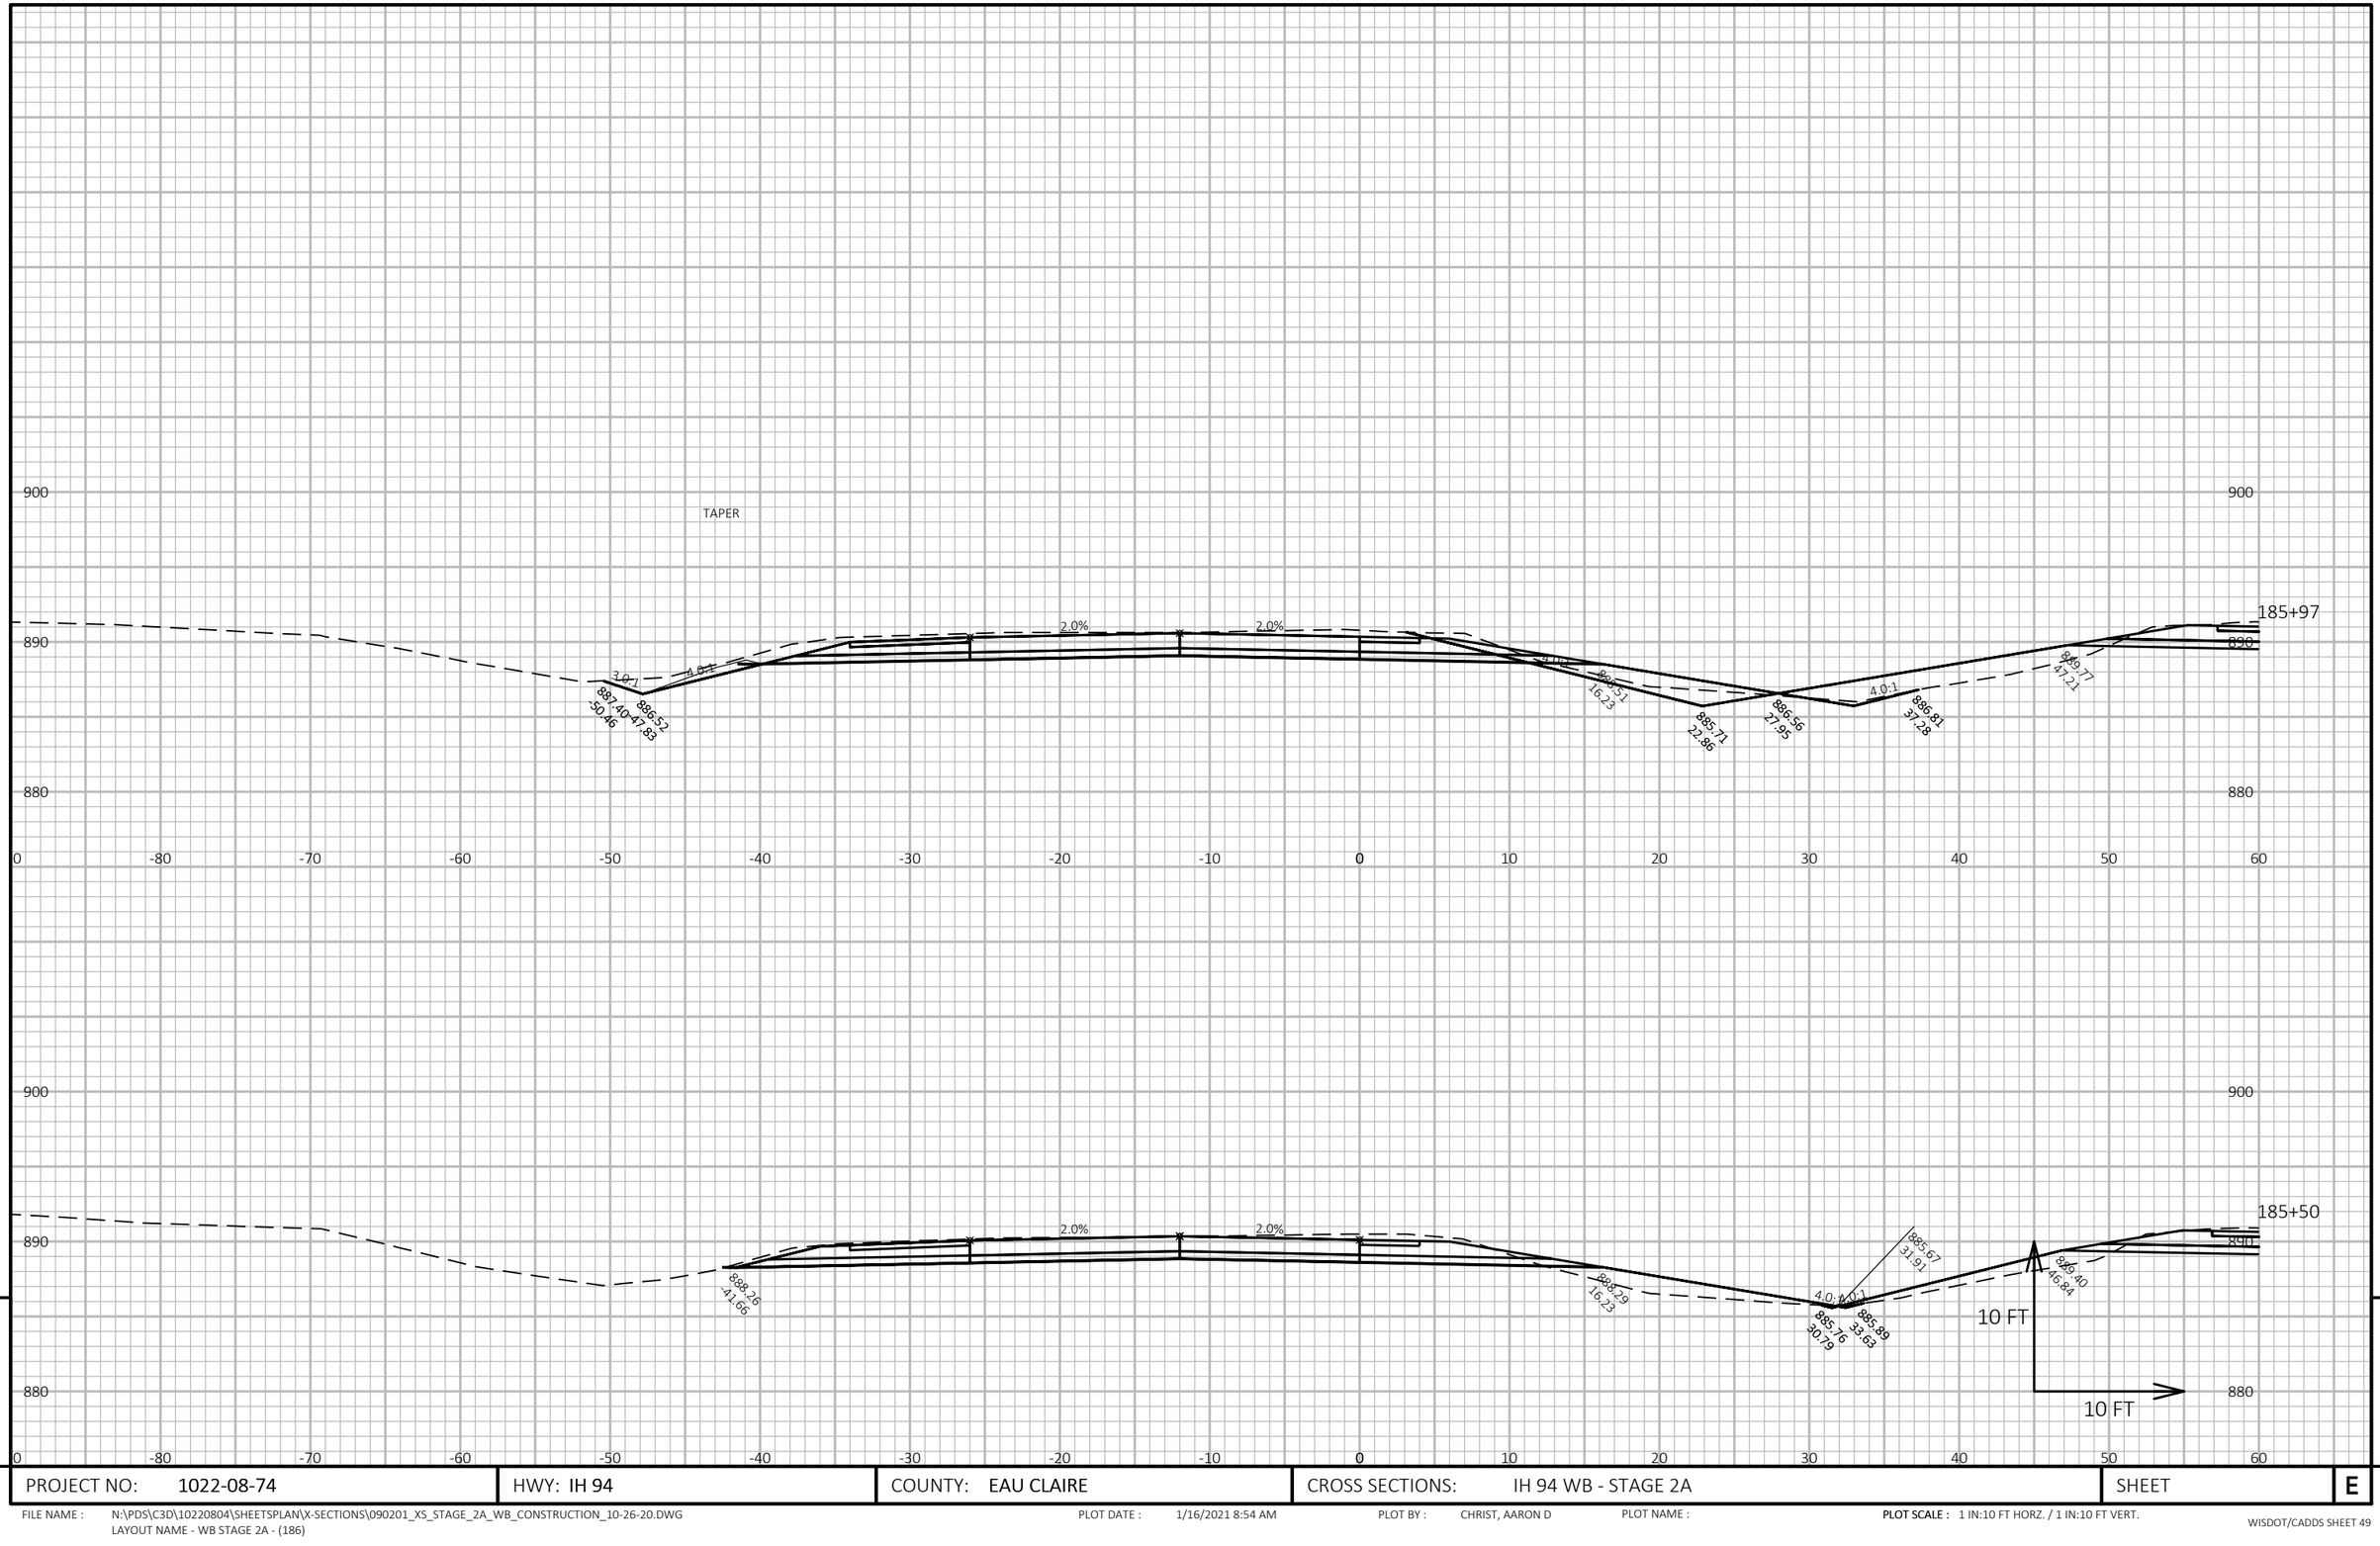


PROJECT NO: 1022-08-74	HWY: IH 94	COUNTY: EAU CLAIRE	CROSS SECTIONS: IH 94 WB - STAGE 2A	SHEET E

FILE NAME : N:\PDS\C3D\10220804\SHEETSPLAN\X-SECTIONS\090201_XS_STAGE_2A_WB_CONSTRUCTION_10-26-20.DWG
LAYOUT NAME - WB STAGE 2A - (186)

PLOT DATE : 1/16/2021 8:54 AM PLOT BY : CHRIST, AARON D PLOT NAME : PLOT SCALE : 1 IN:10 FT HORZ. / 1 IN:10 FT VERT.

WISDOT/CADDS SHEET 49

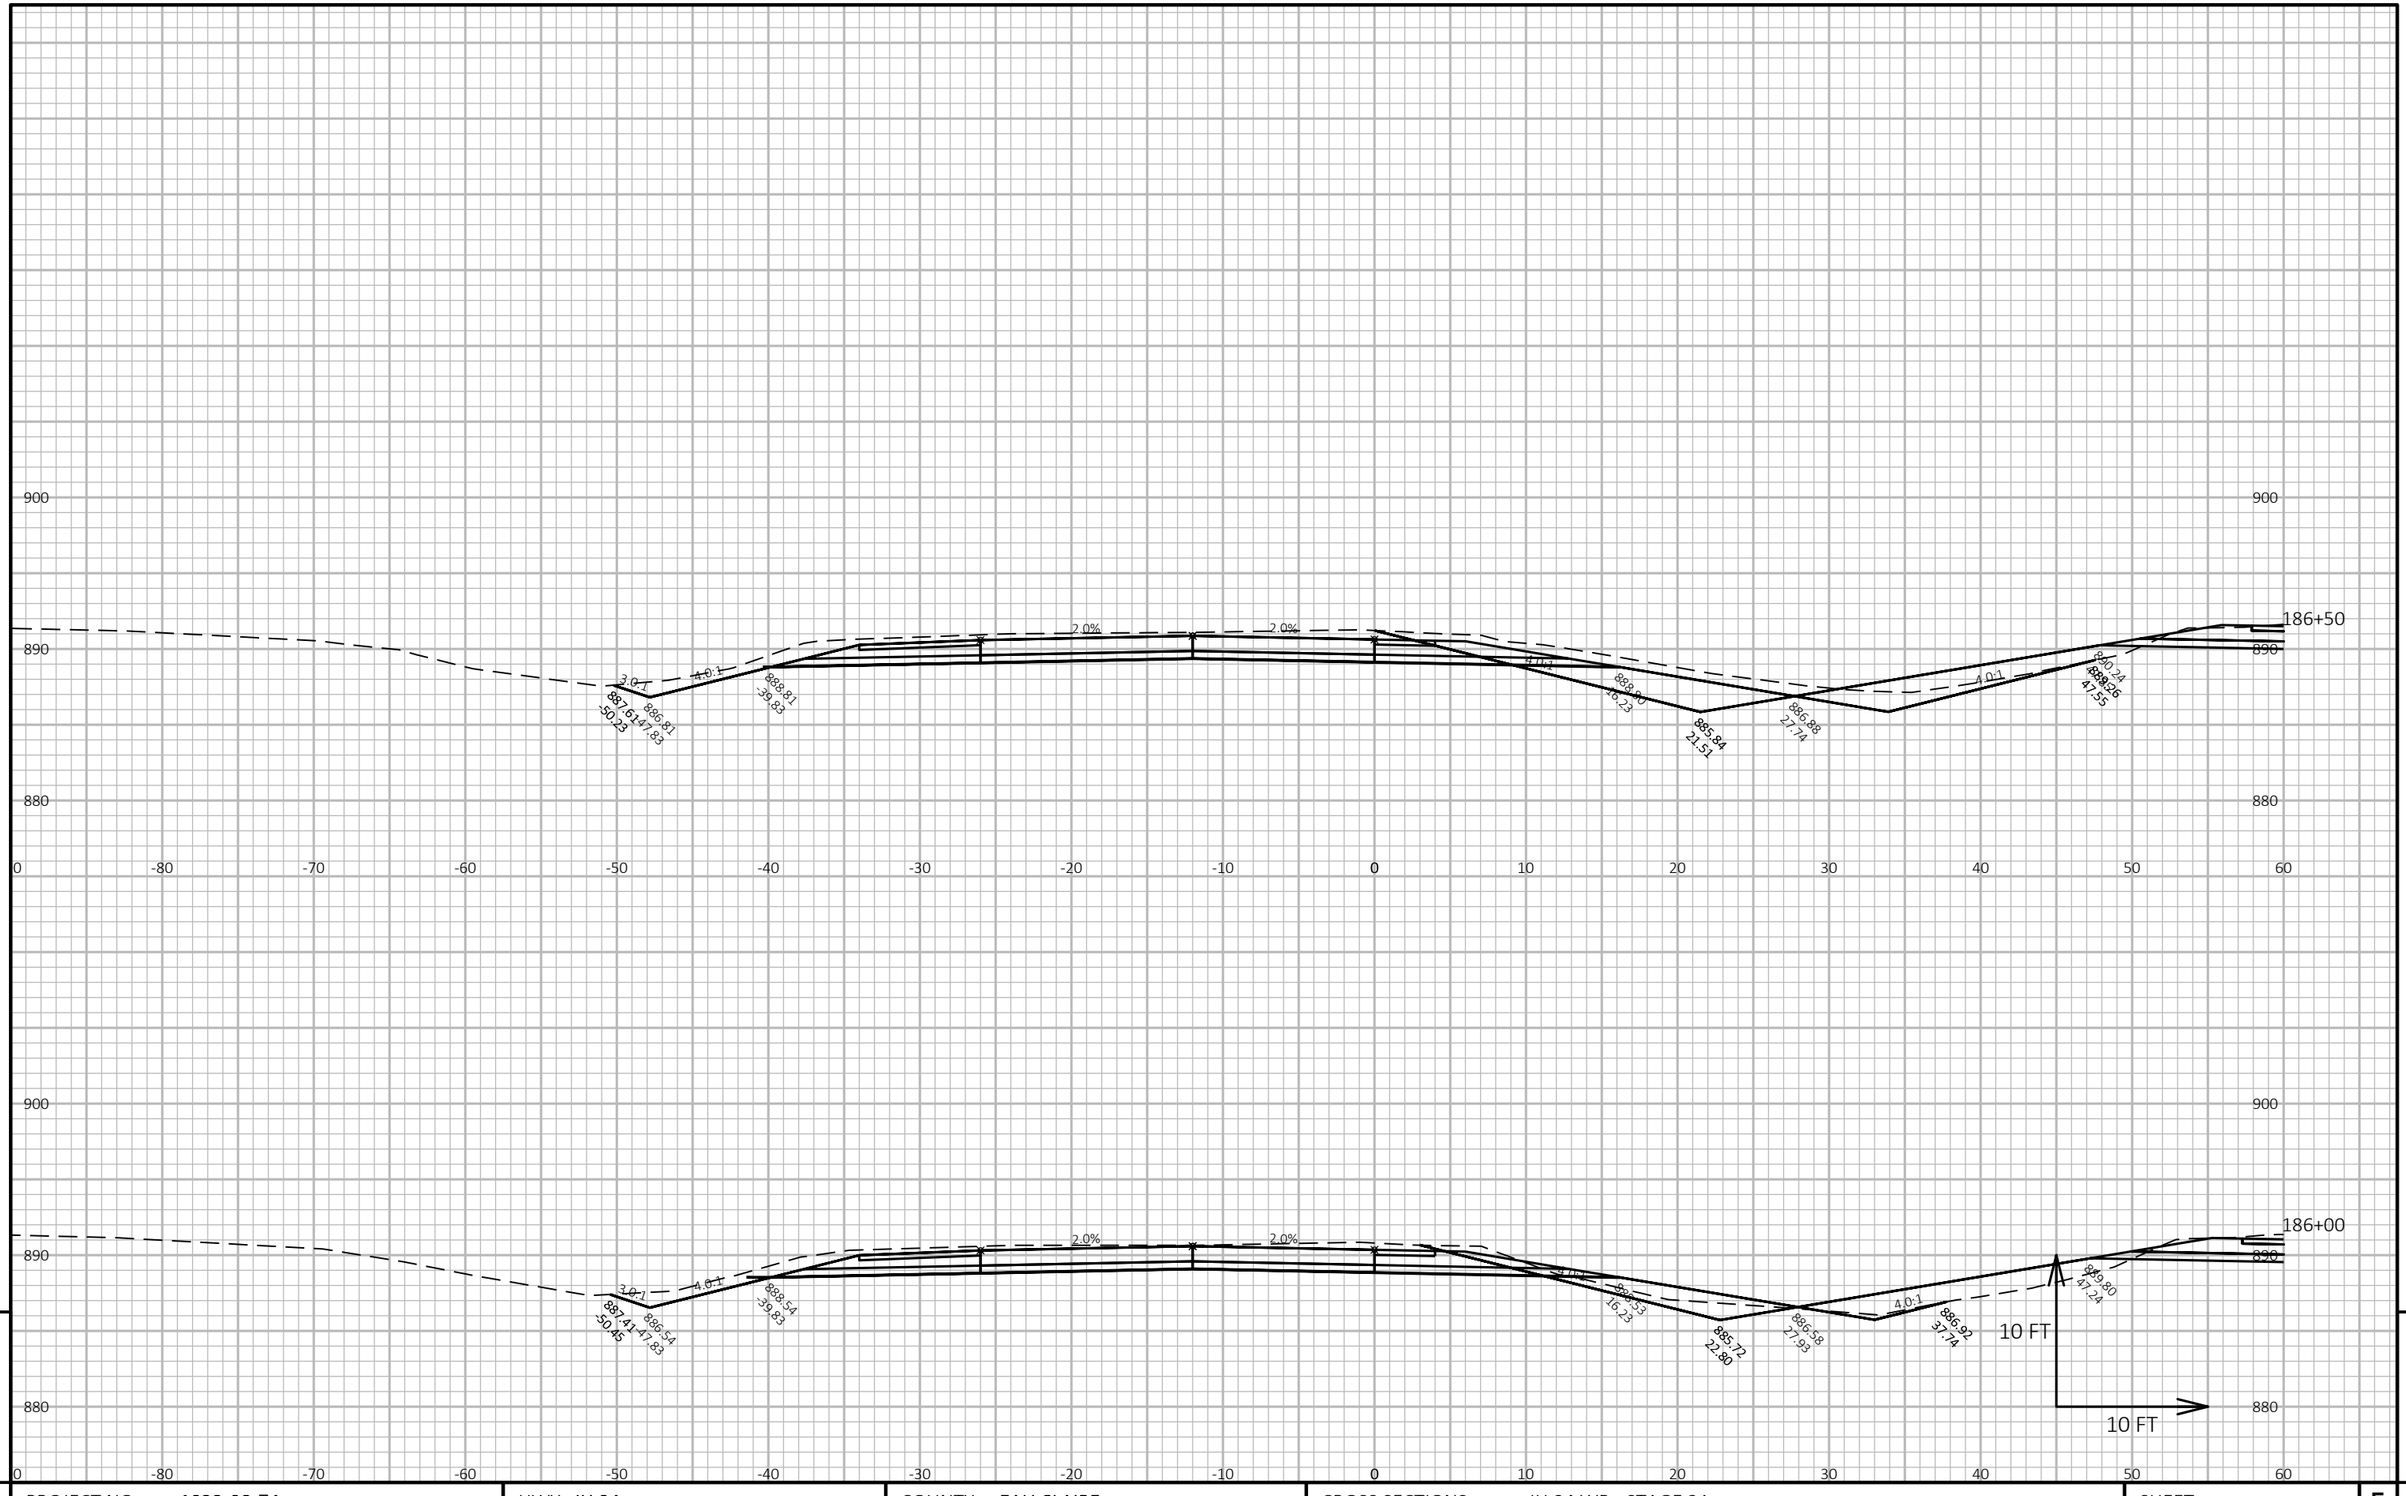

9


9

PROJECT NO: 1022-08-74	HWY: IH 94	COUNTY: EAU CLAIRE	CROSS SECTIONS: IH 94 WB - STAGE 2A	SHEET E

FILE NAME : N:\PDS\C3D\10220804\SHEETSPLAN\X-SECTIONS\090201_XS_STAGE_2A_WB_CONSTRUCTION_10-26-20.DWG
LAYOUT NAME - WB STAGE 2A - (187)

PLOT DATE : 1/16/2021 8:54 AM PLOT BY : CHRIST, AARON D PLOT NAME :


PLOT SCALE : 1 IN:10 FT HORZ. / 1 IN:10 FT VERT.

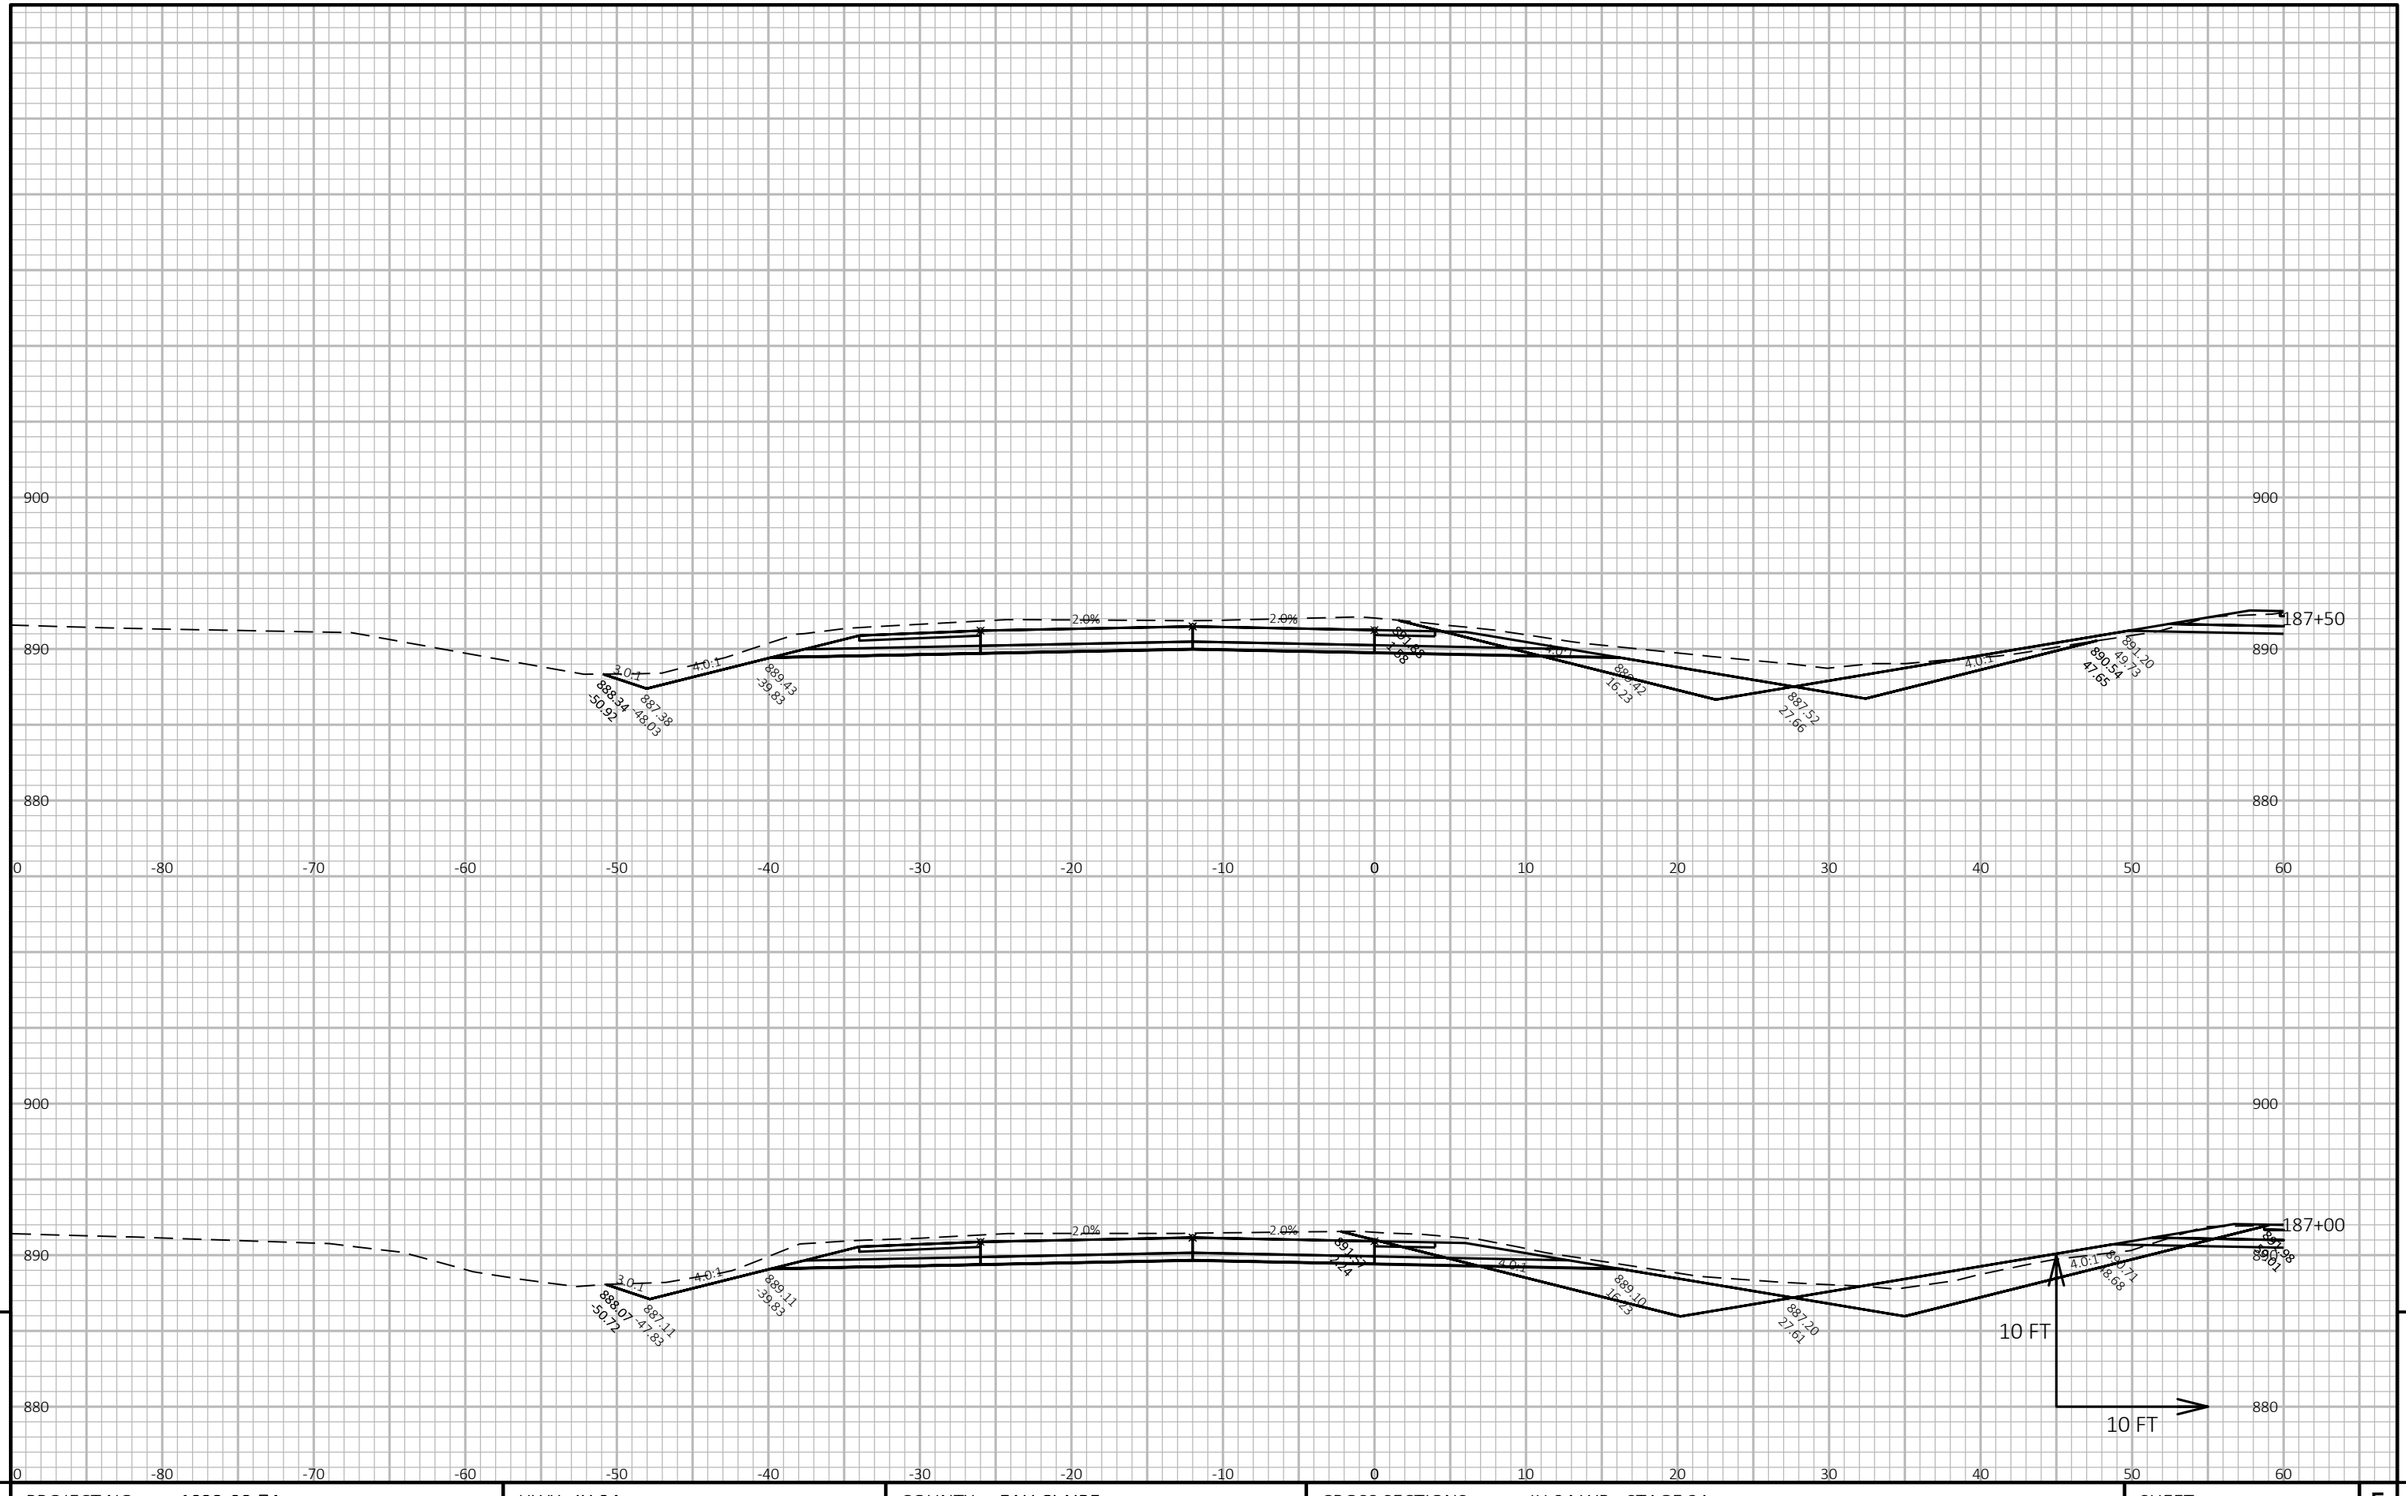

PROJECT NO: 1022-08-74	HWY: IH 94	COUNTY: EAU CLAIRE	CROSS SECTIONS: IH 94 WB - STAGE 2A	SHEET E

FILE NAME : N:\PDS\C3D\10220804\SHEETSPLAN\X-SECTIONS\090201_XS_STAGE_2A_WB_CONSTRUCTION_10-26-20.DWG
LAYOUT NAME - WB STAGE 2A - (188)

PLOT DATE : 1/16/2021 8:55 AM PLOT BY : CHRIST, AARON D PLOT NAME : **PLOT SCALE :** 1 IN:10 FT HORZ. / 1 IN:10 FT VERT.

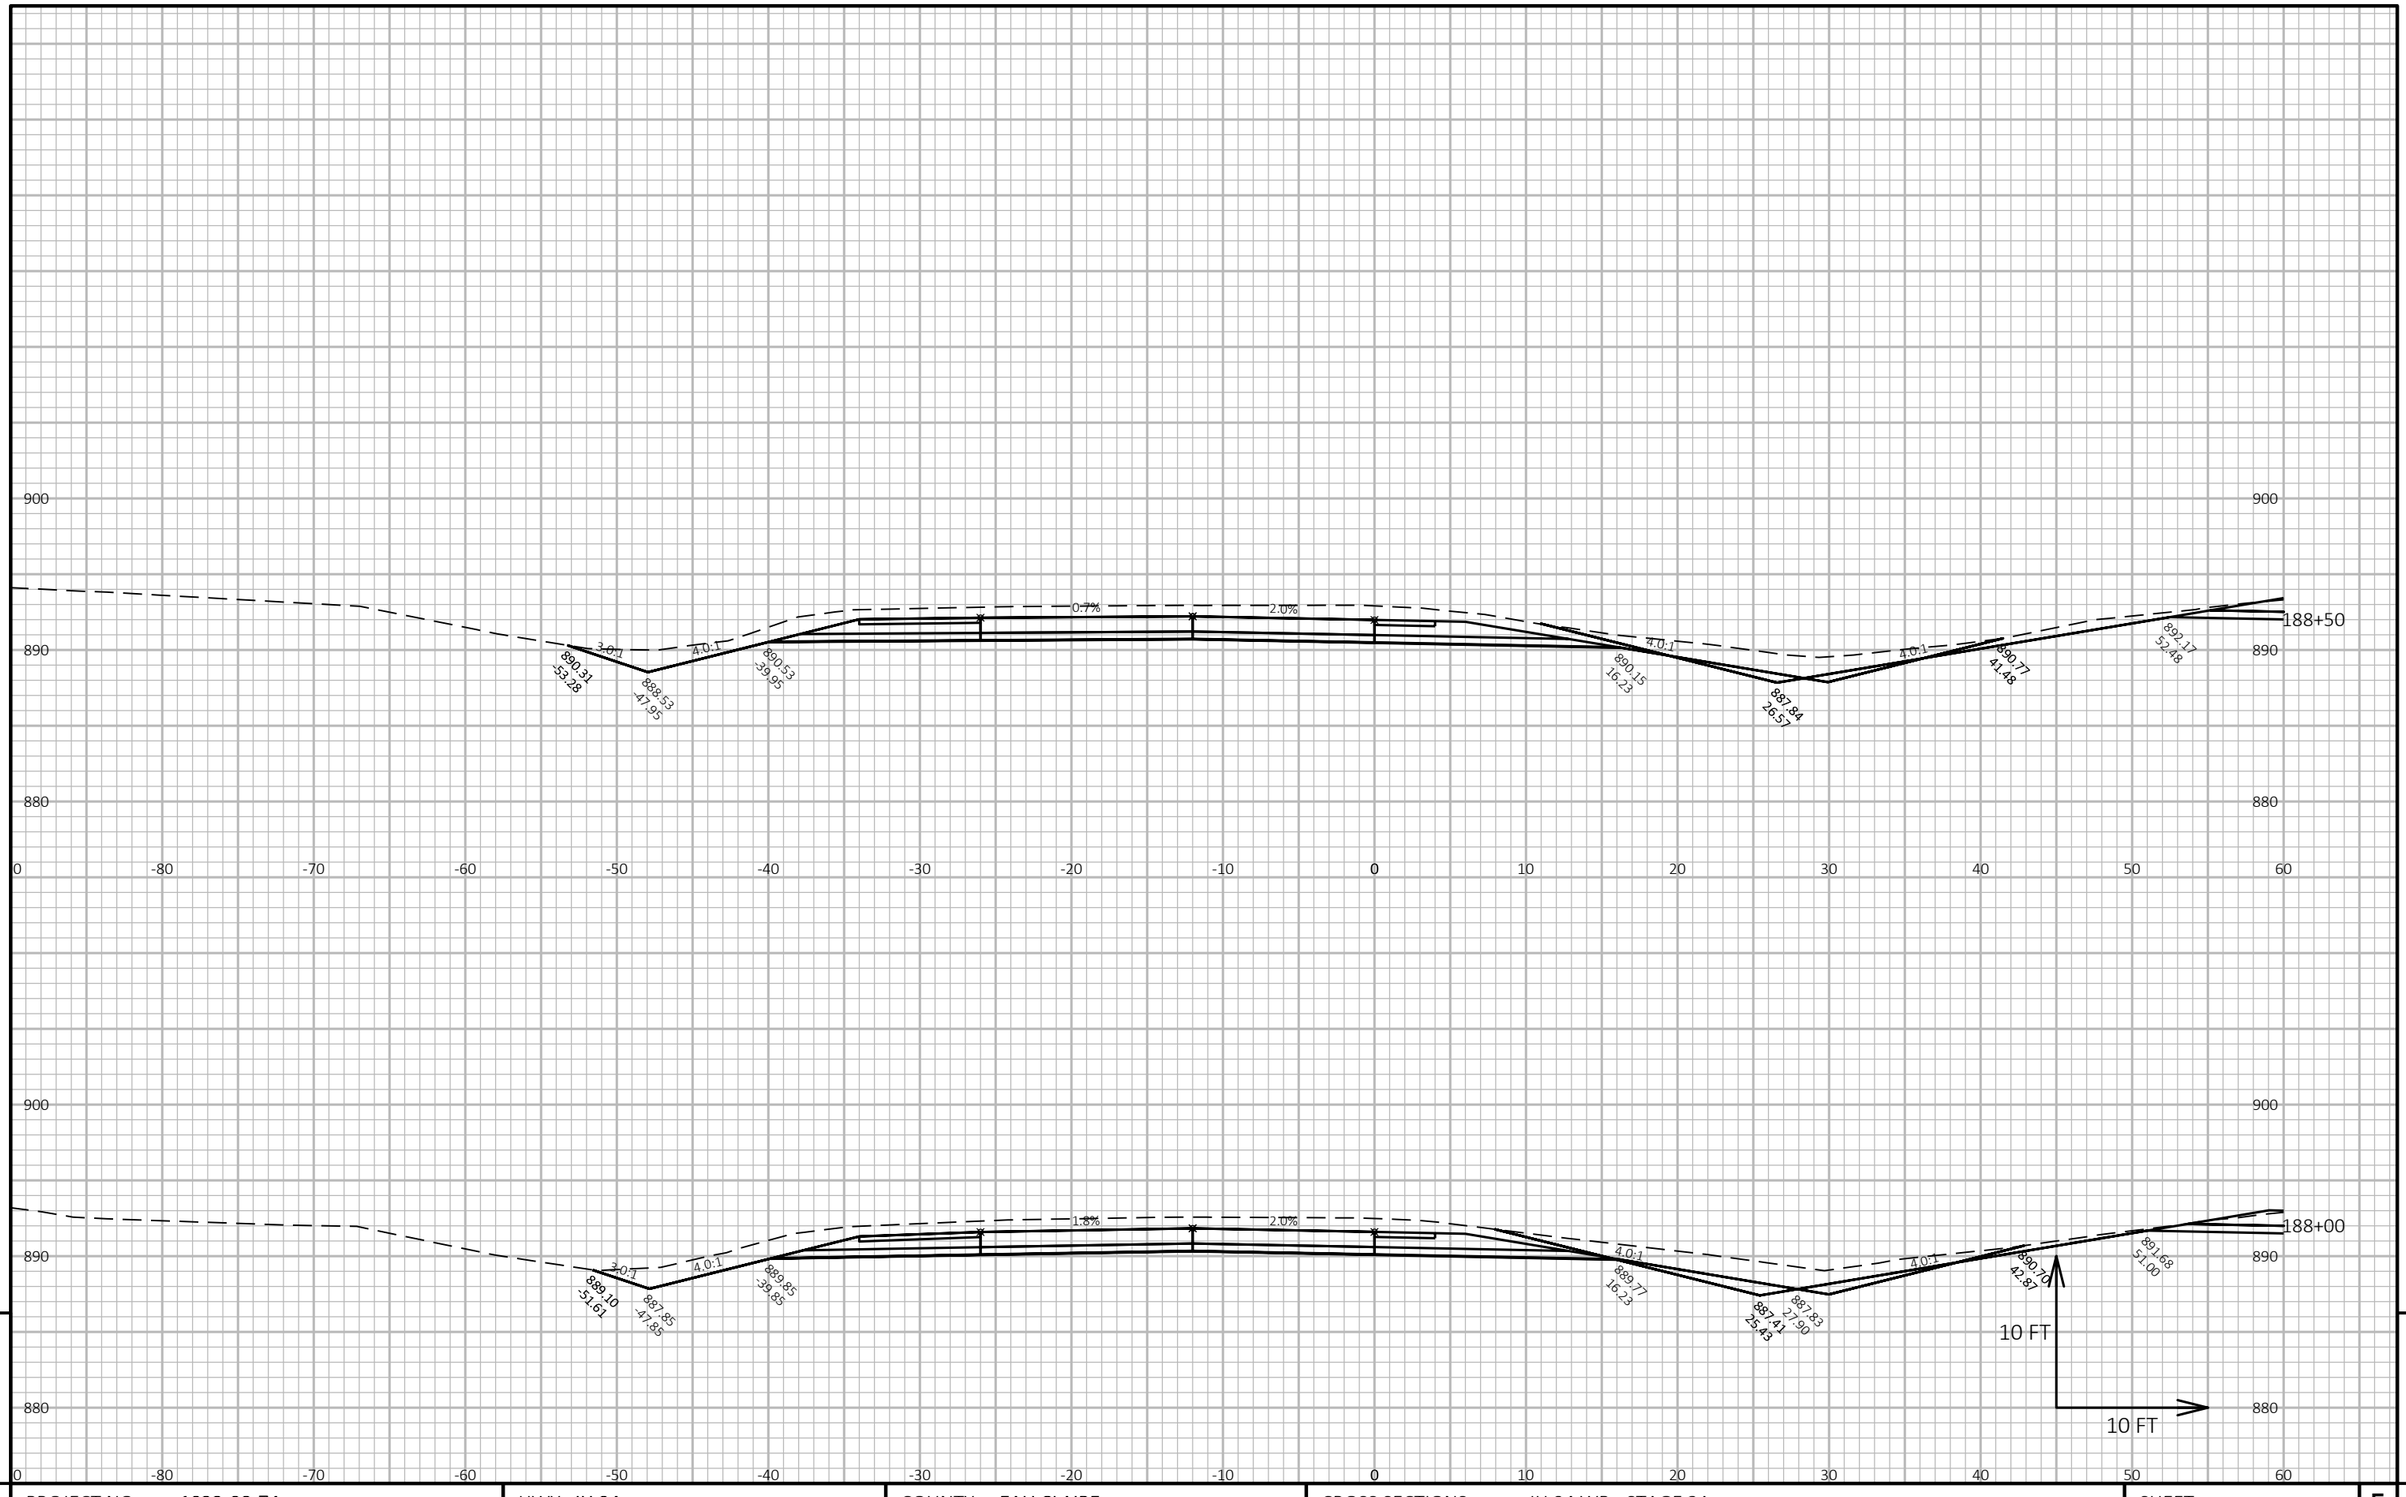

9


9

PROJECT NO: 1022-08-74	HWY: IH 94	COUNTY: EAU CLAIRE	CROSS SECTIONS: IH 94 WB - STAGE 2A	SHEET E

FILE NAME : N:\PDS\C3D\10220804\SHEETSPLAN\X-SECTIONS\090201_XS_STAGE_2A_WB_CONSTRUCTION_10-26-20.DWG
LAYOUT NAME - WB STAGE 2A - (189)

PLOT DATE : 1/16/2021 8:55 AM PLOT BY : CHRIST, AARON D PLOT NAME :

PLOT SCALE : 1 IN:10 FT HORZ. / 1 IN:10 FT VERT.

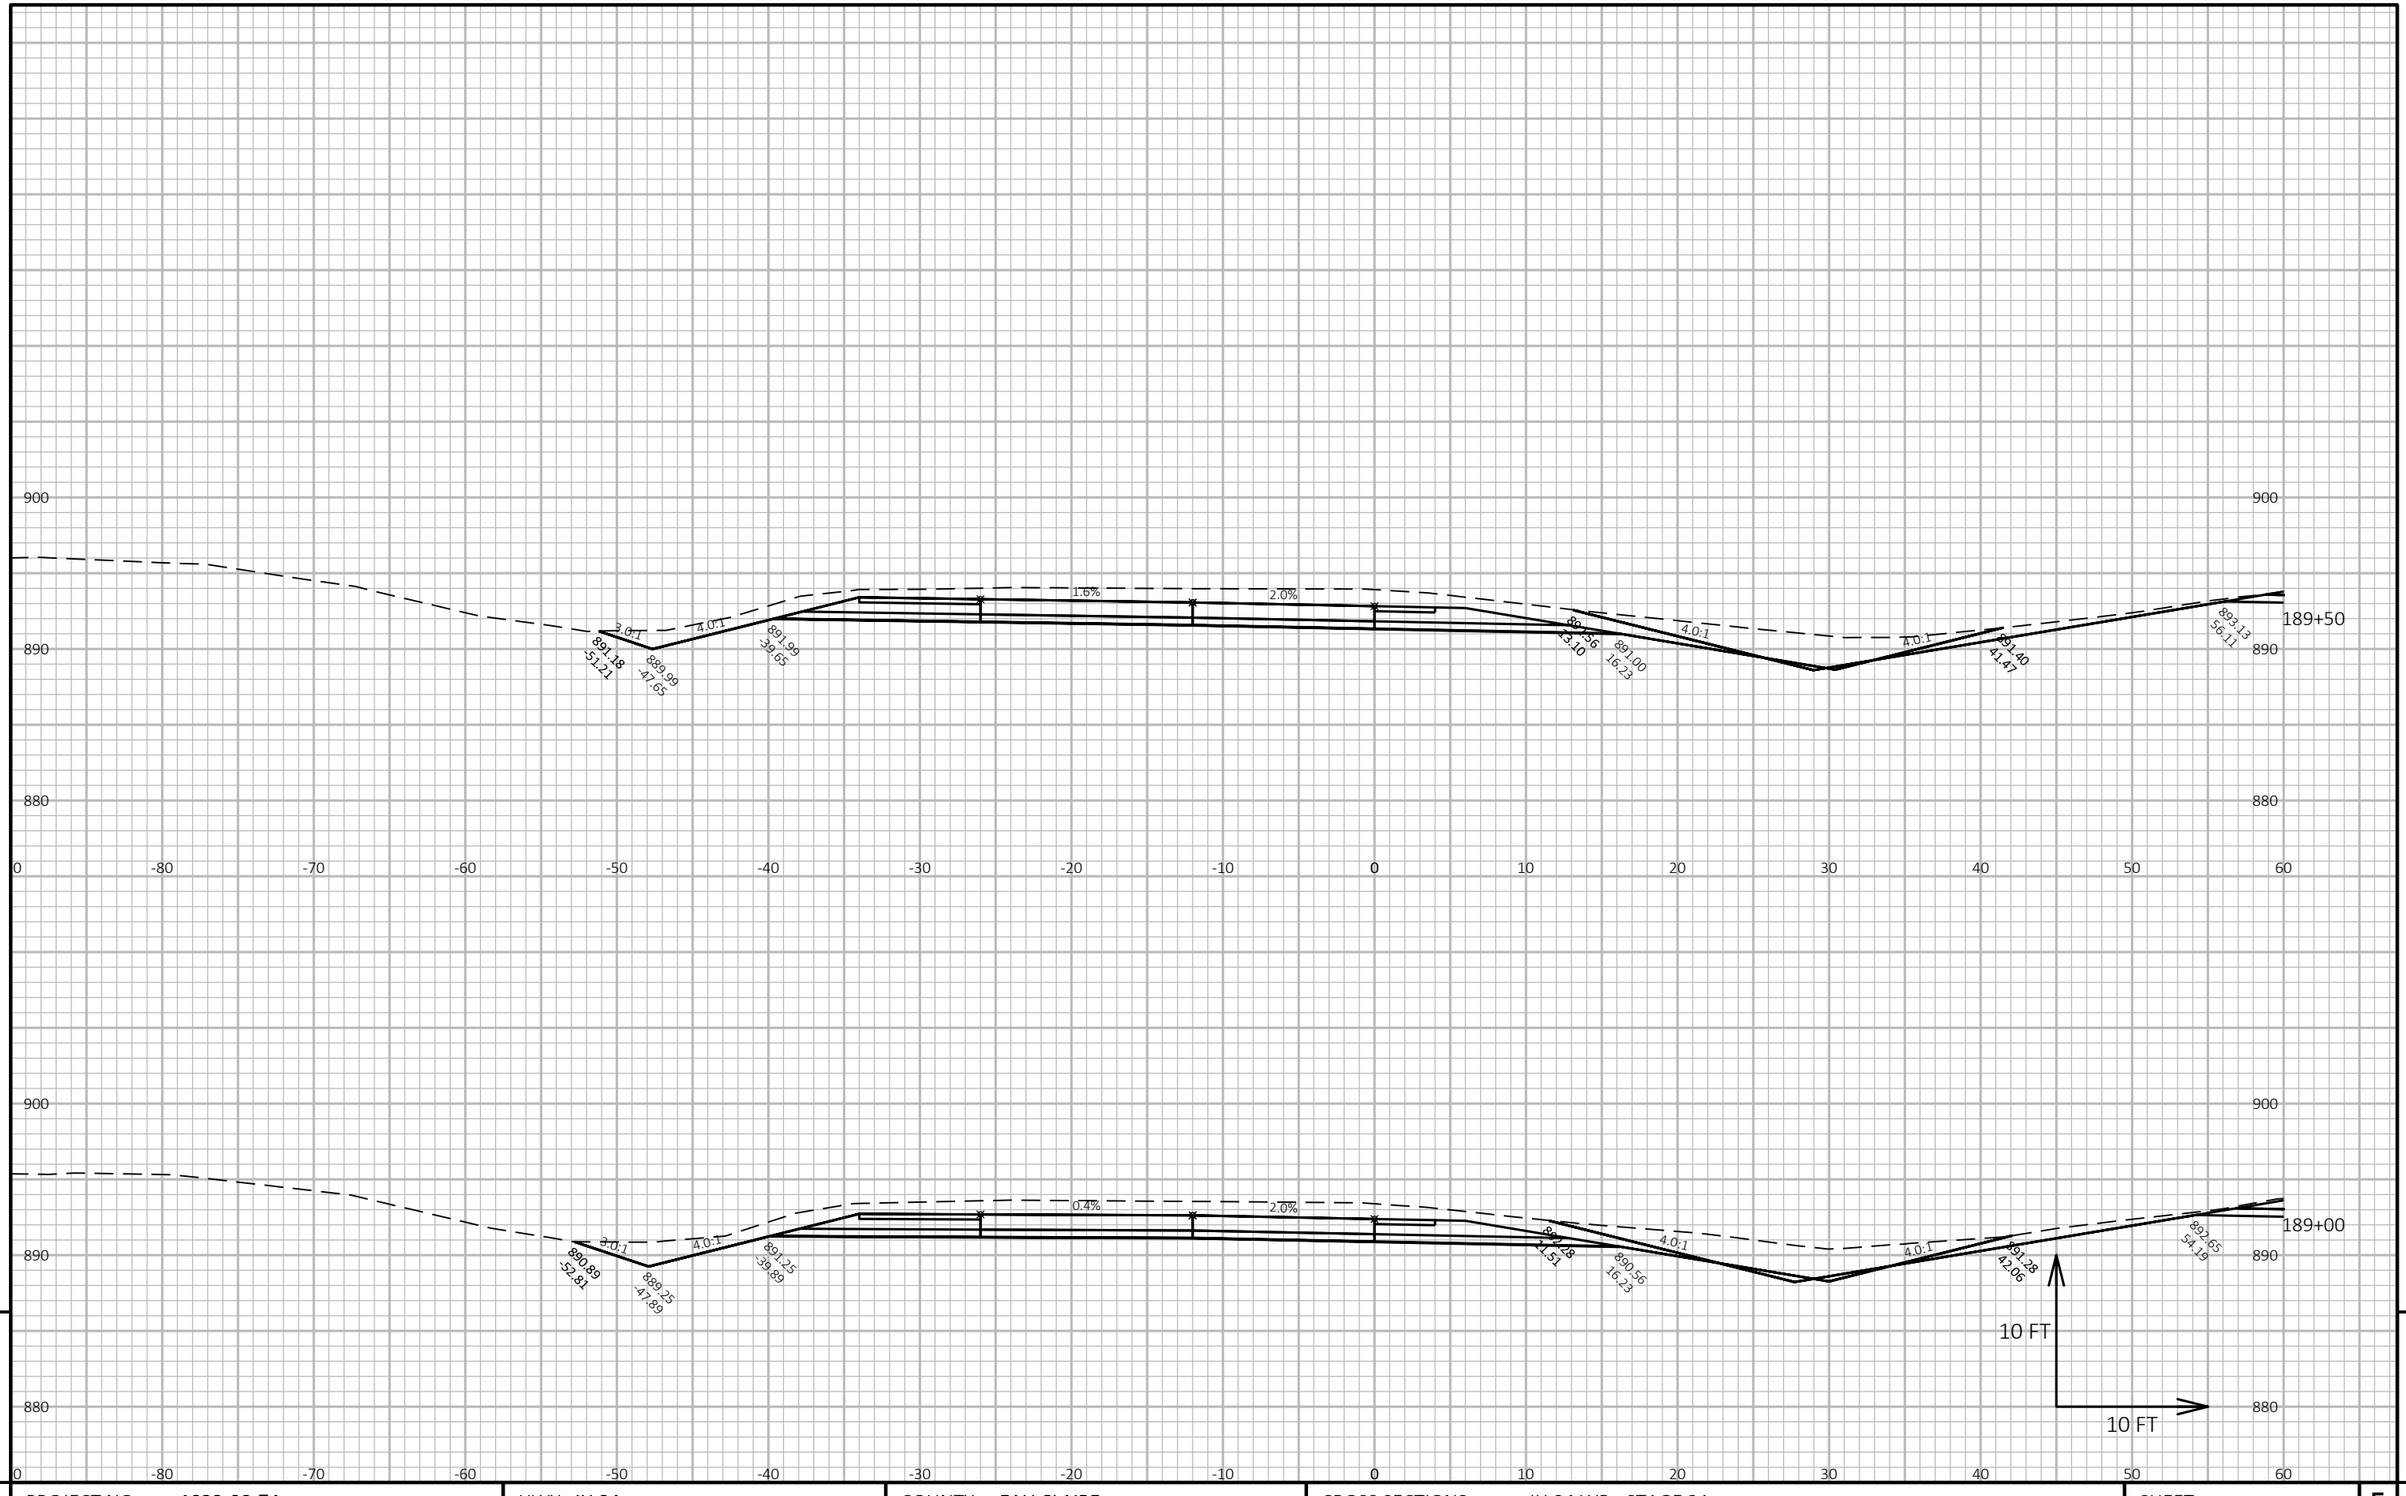

9

9

PROJECT NO: 1022-08-74	HWY: IH 94	COUNTY: EAU CLAIRE	CROSS SECTIONS: IH 94 WB - STAGE 2A	SHEET	E


FILE NAME : N:\PDS\C3D\10220804\SHEETSPLAN\X-SECTIONS\090201_XS_STAGE_2A_WB_CONSTRUCTION_10-26-20.DWG
LAYOUT NAME - WB STAGE 2A - (190)

PLOT DATE : 1/16/2021 8:55 AM

PLOT BY : CHRIST, AARON D

PLOT NAME :

PLOT SCALE : 1 IN:10 FT HORZ. / 1 IN:10 FT VERT.

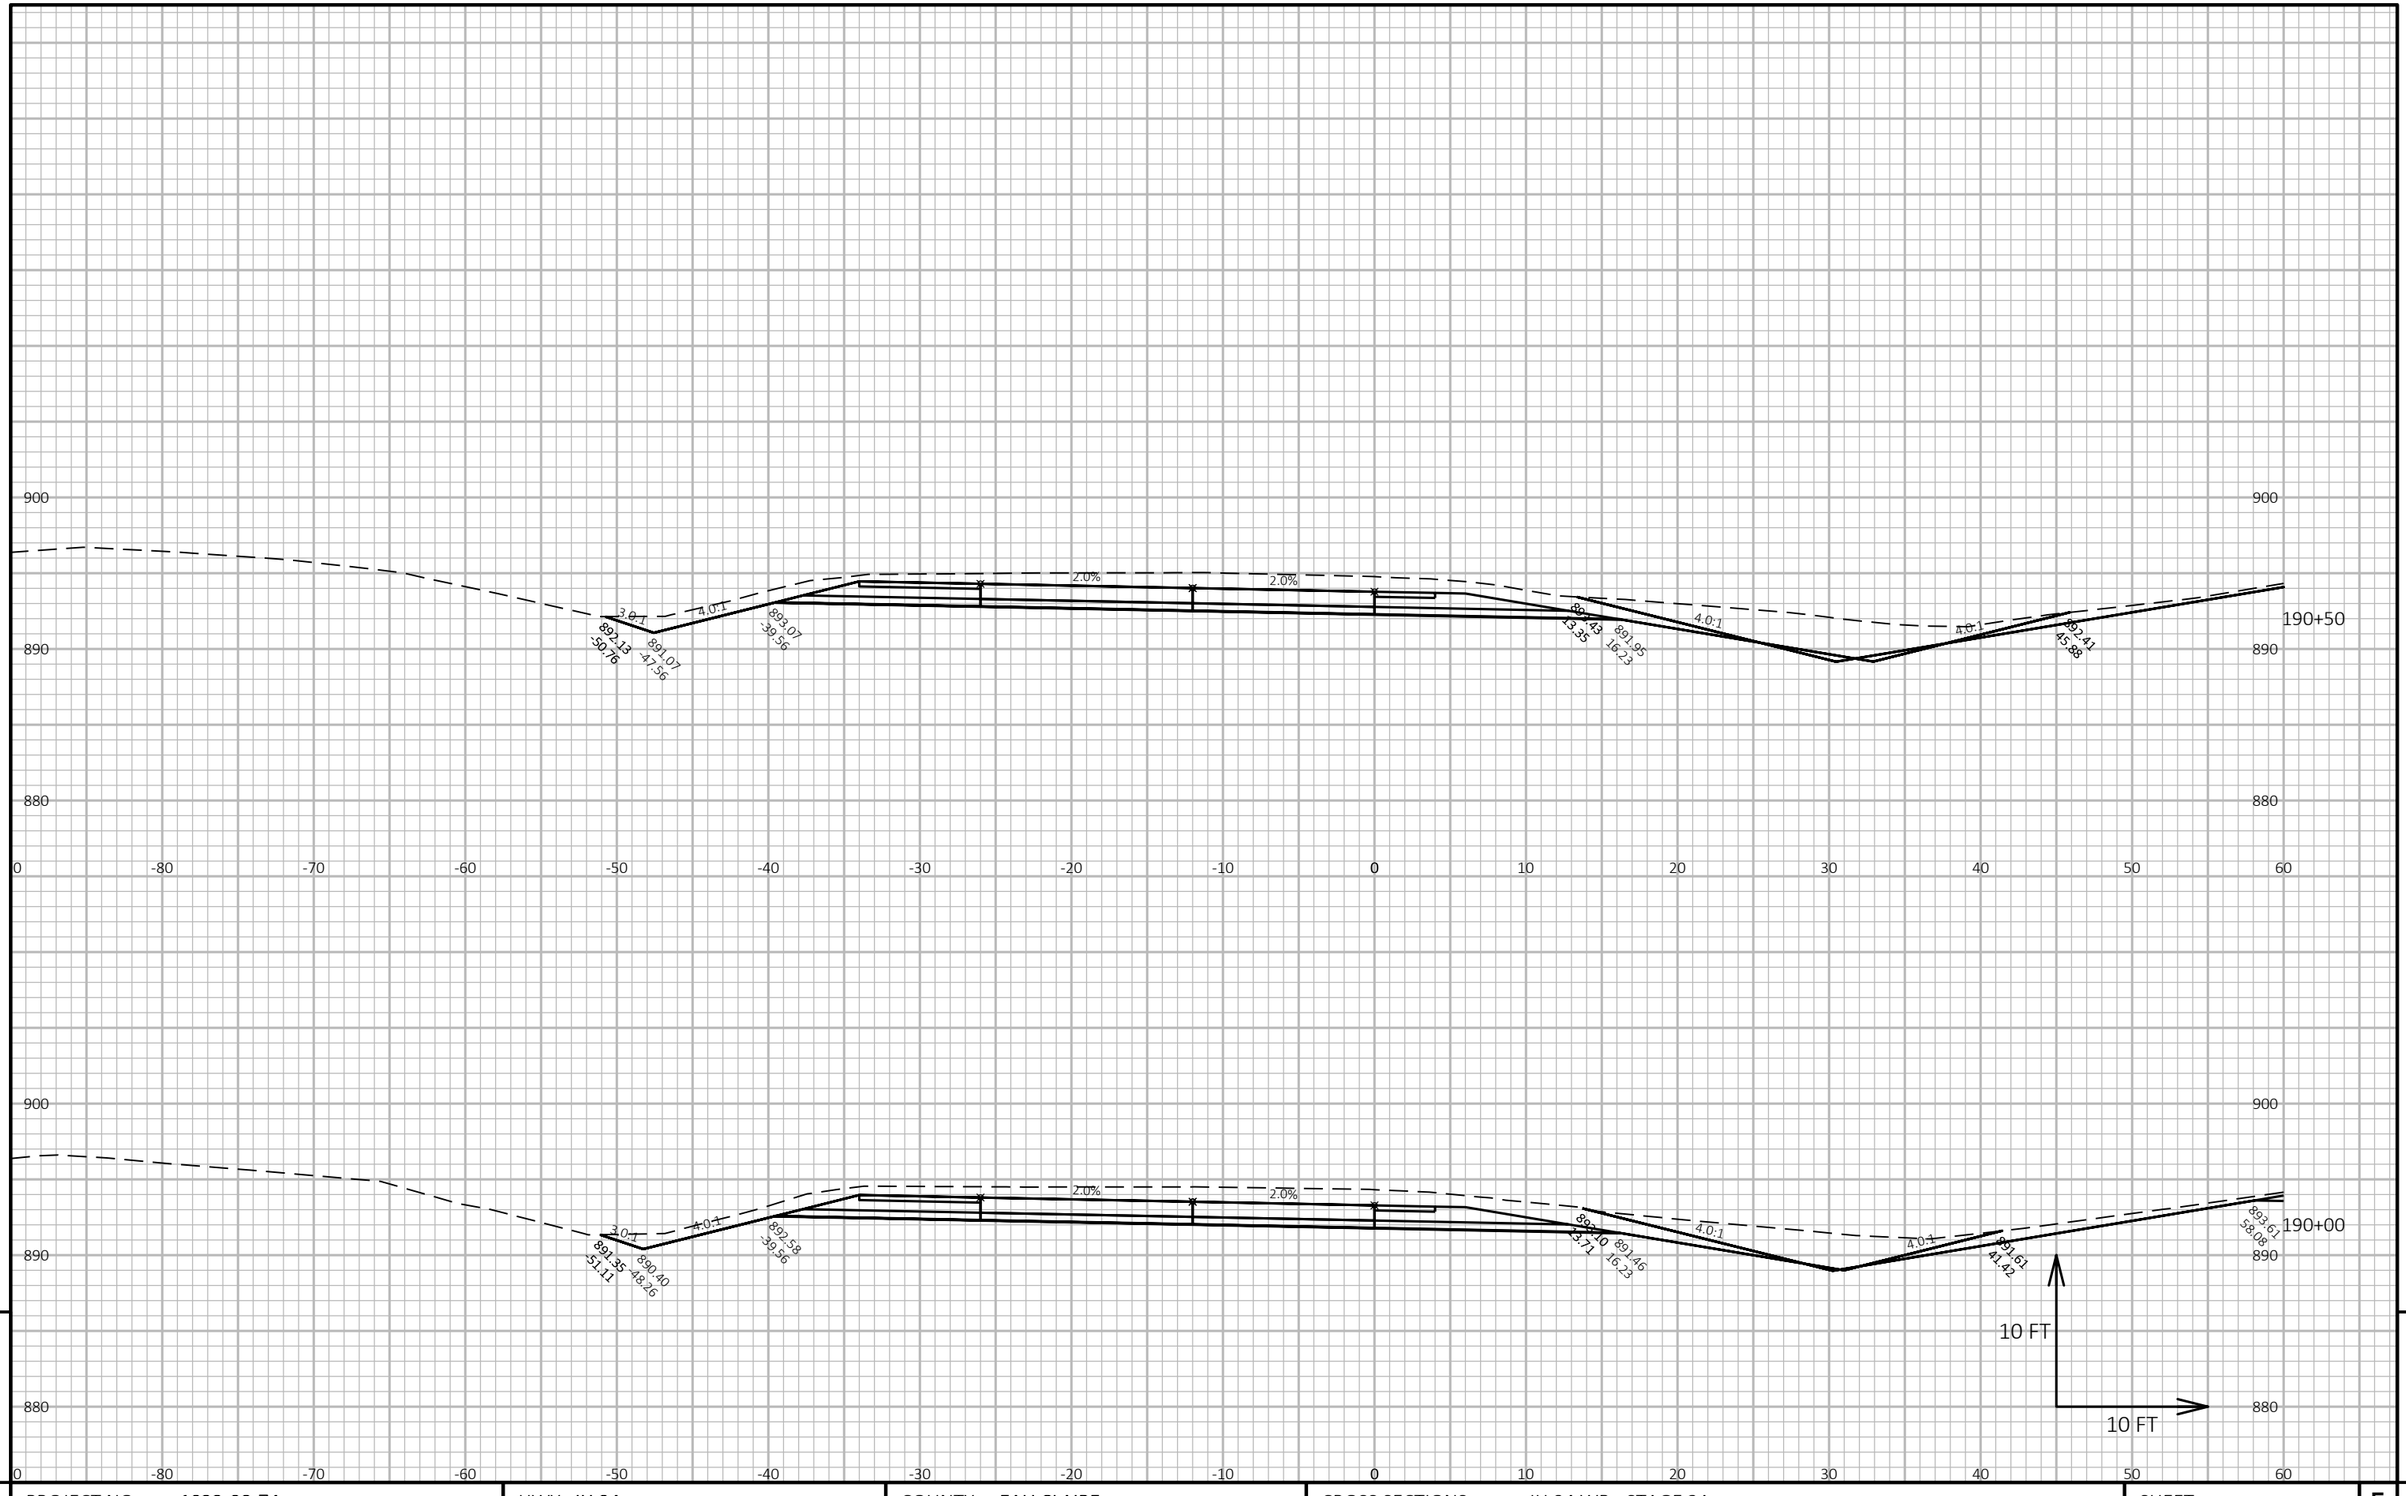

9

9

PROJECT NO: 1022-08-74	HWY: IH 94	COUNTY: EAU CLAIRE	CROSS SECTIONS: IH 94 WB - STAGE 2A	SHEET	E


FILE NAME : N:\PDS\C3D\10220804\SHEETSPLAN\X-SECTIONS\090201_XS_STAGE_2A_WB_CONSTRUCTION_10-26-20.DWG
LAYOUT NAME - WB STAGE 2A - (191)

PLOT DATE : 1/16/2021 8:55 AM

PLOT BY : CHRIST, AARON D

PLOT NAME :

PLOT SCALE : 1 IN:10 FT HORZ. / 1 IN:10 FT VERT.

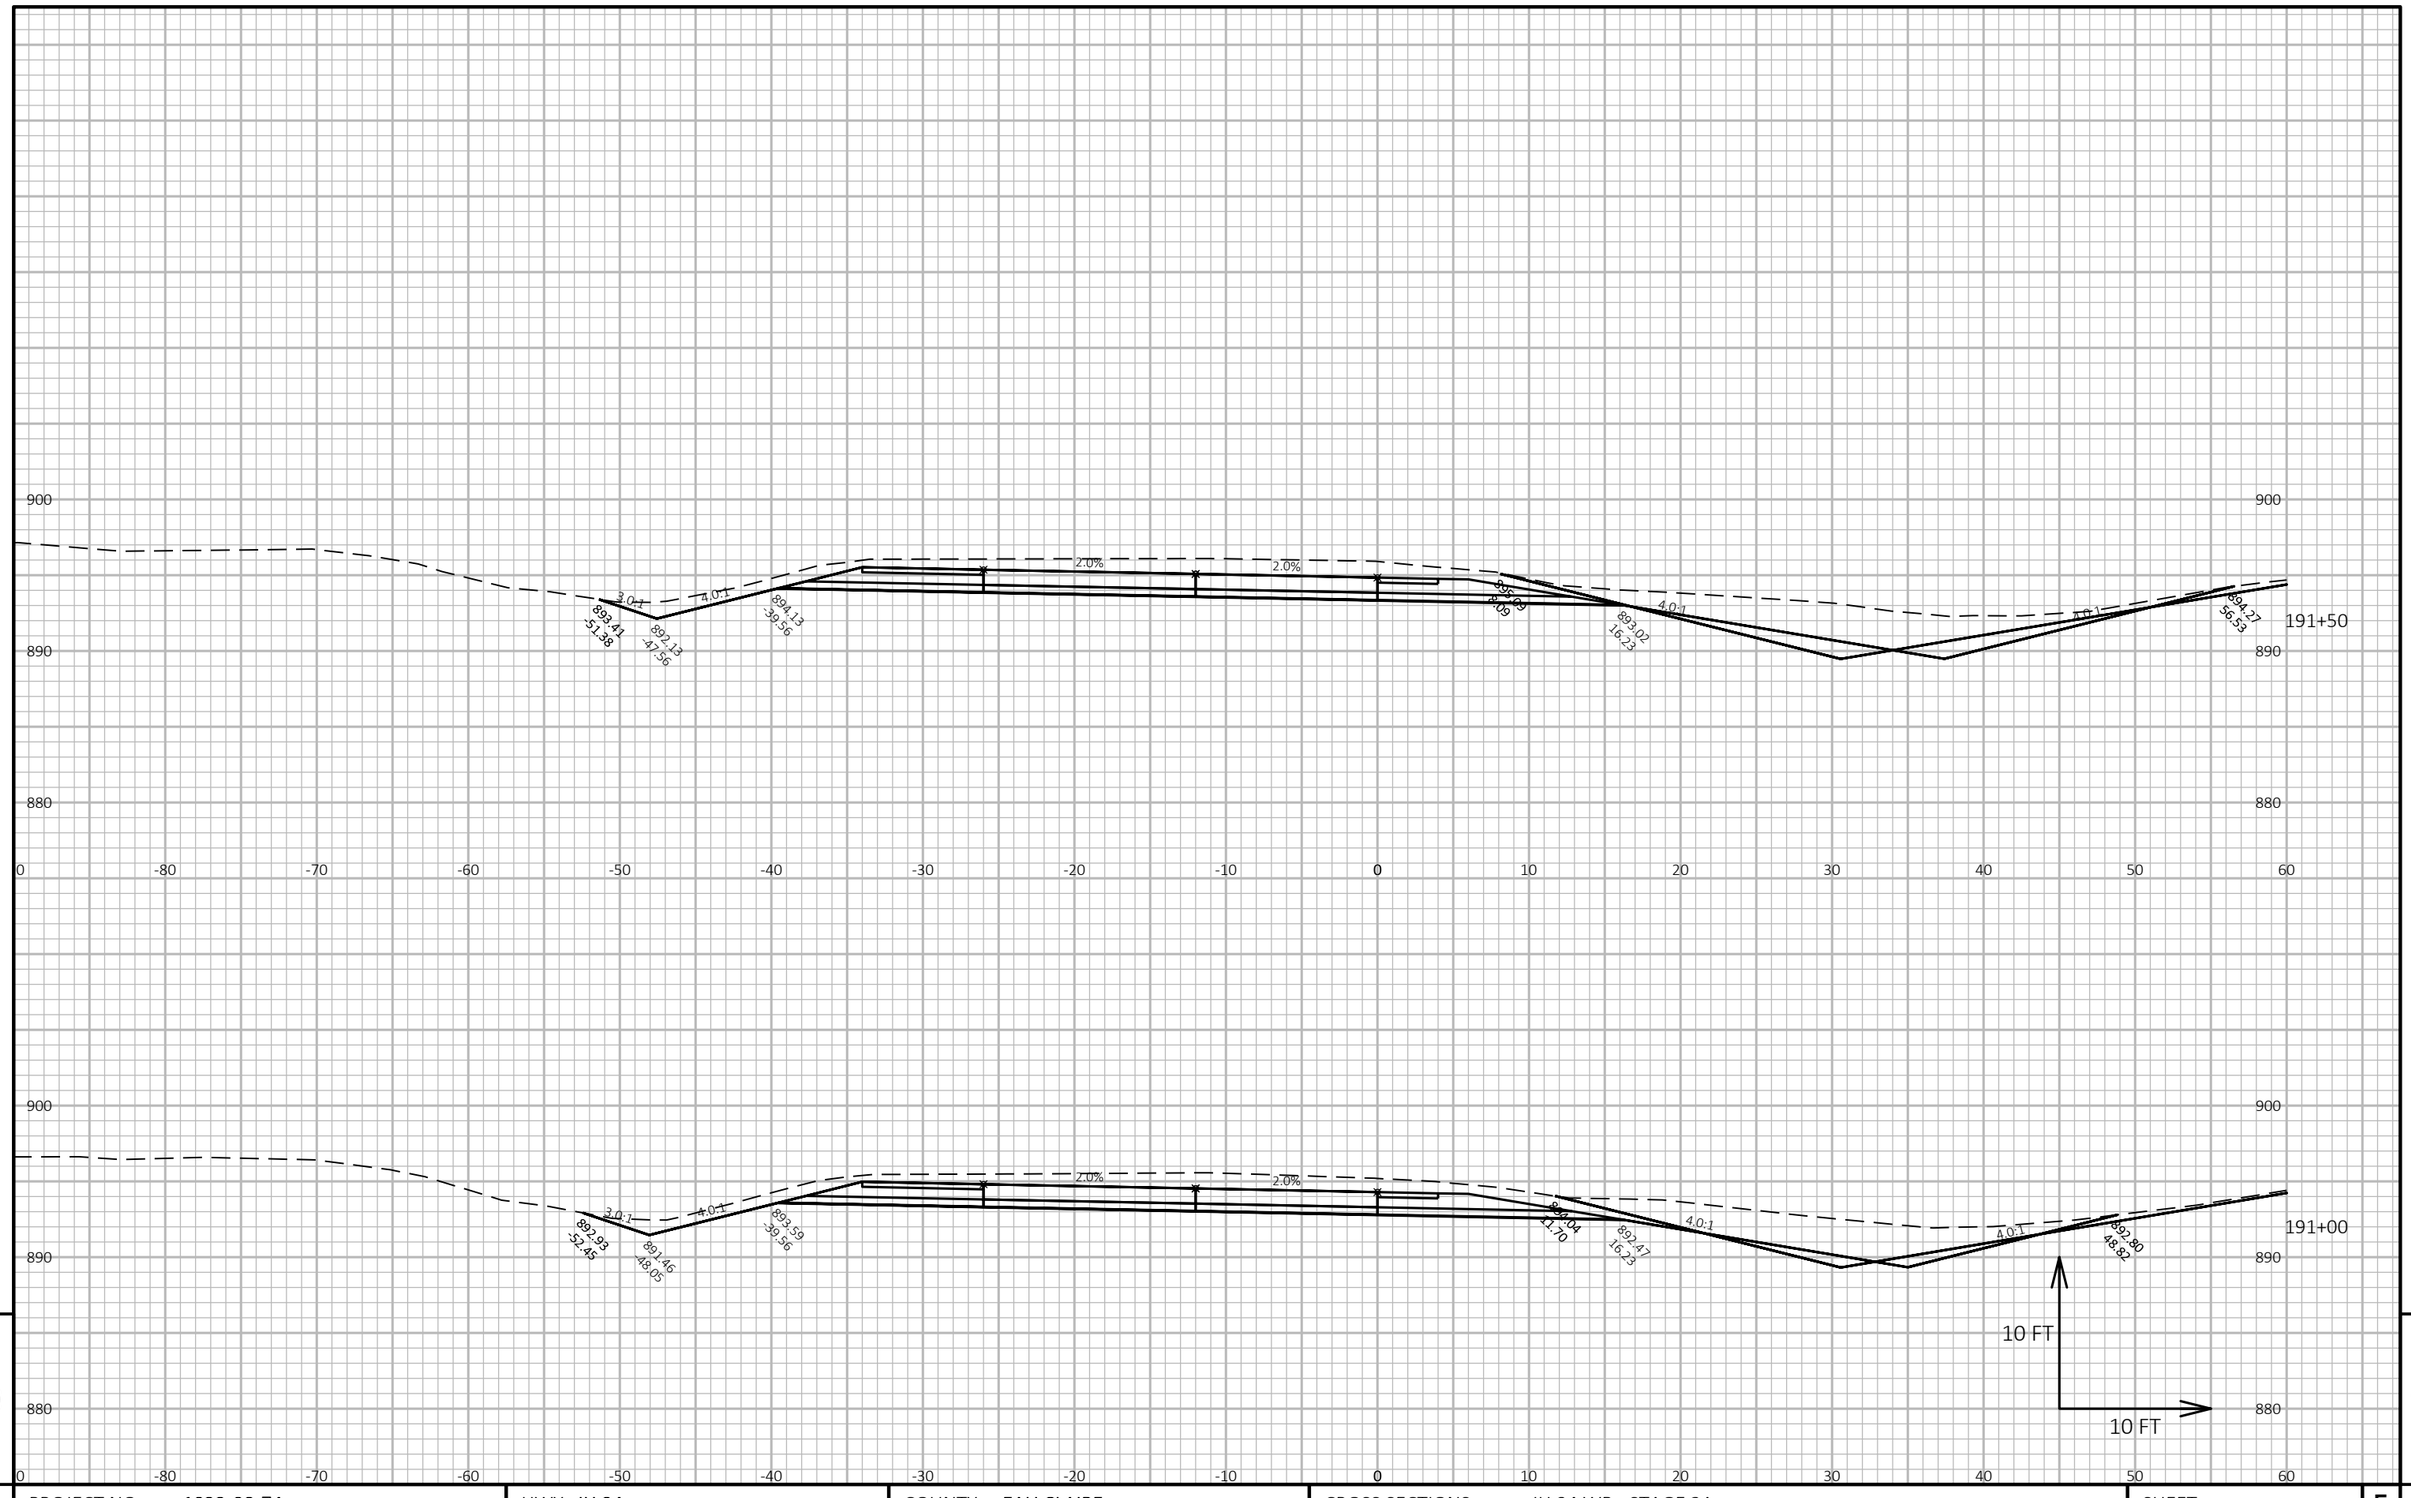

9


9

PROJECT NO: 1022-08-74	HWY: IH 94	COUNTY: EAU CLAIRE	CROSS SECTIONS: IH 94 WB - STAGE 2A	SHEET	E

FILE NAME : N:\PDS\C3D\10220804\SHEETSPLAN\X-SECTIONS\090201_XS_STAGE_2A_WB_CONSTRUCTION_10-26-20.DWG
LAYOUT NAME - WB STAGE 2A - (192)

PLOT DATE : 1/16/2021 8:55 AM PLOT BY : CHRIST, AARON D PLOT NAME :

PLOT SCALE : 1 IN:10 FT HORZ. / 1 IN:10 FT VERT.

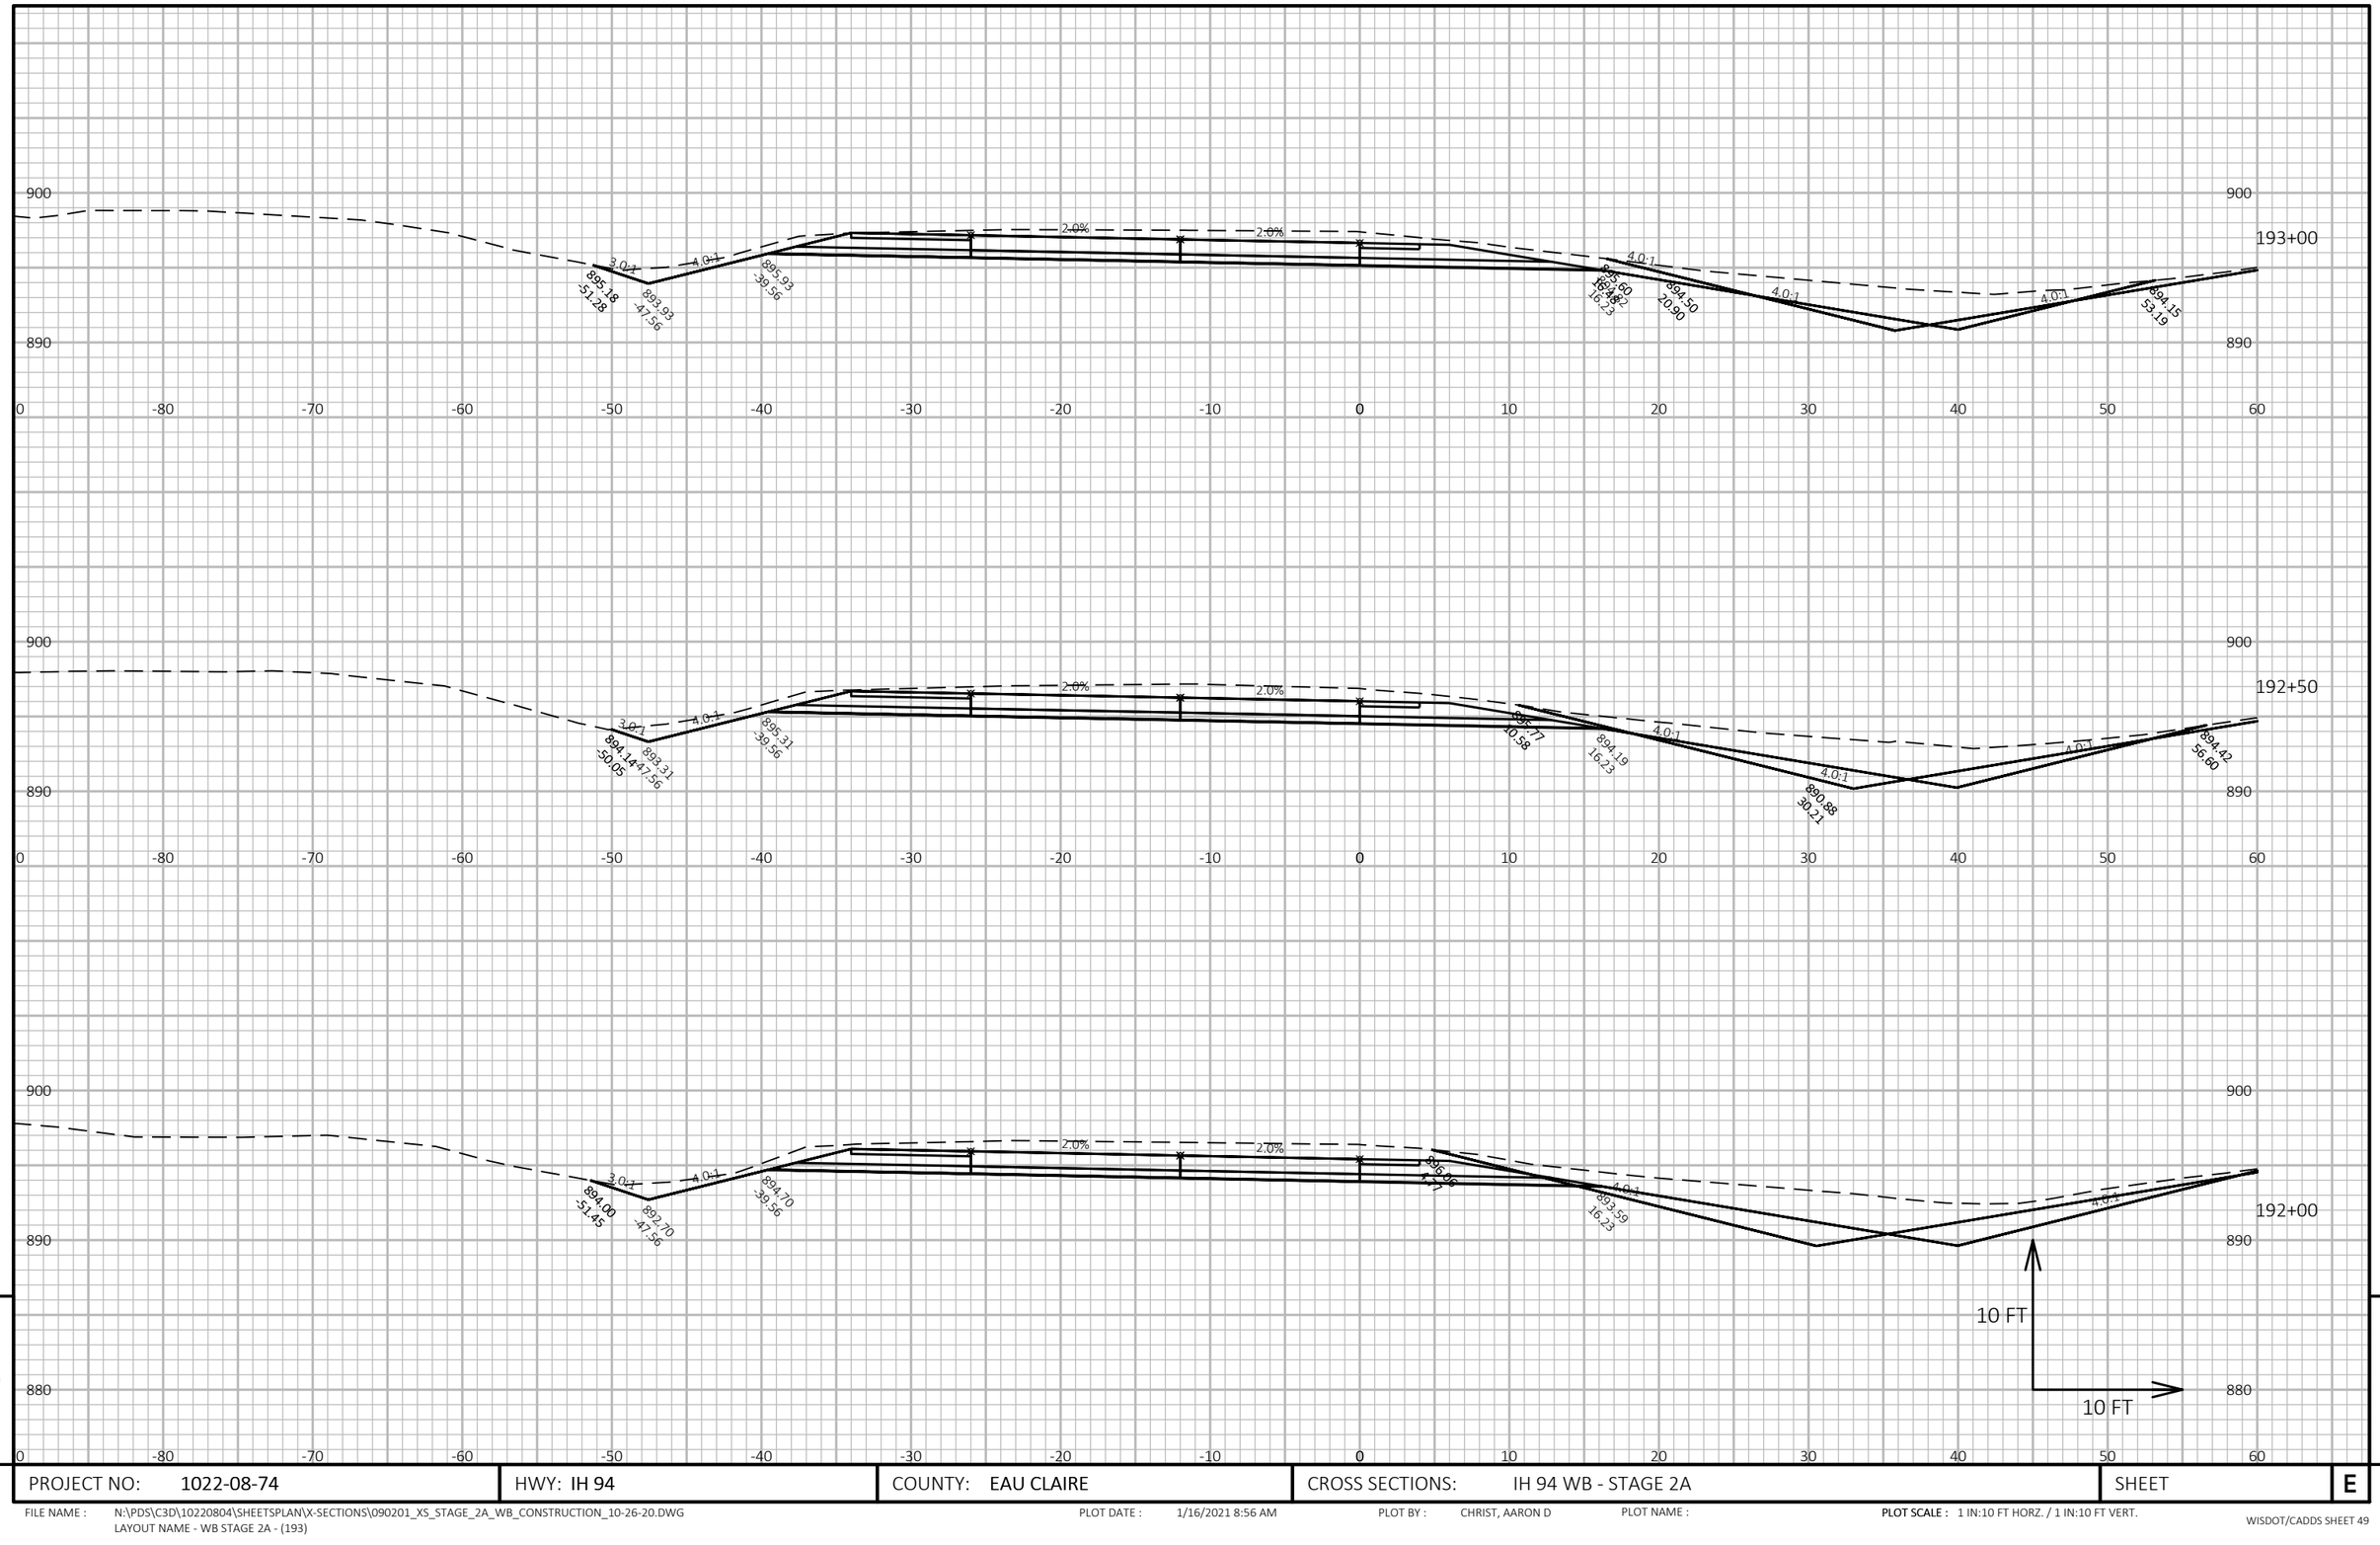

9

9

PROJECT NO: 1022-08-74	HWY: IH 94	COUNTY: EAU CLAIRE	CROSS SECTIONS: IH 94 WB - STAGE 2A	SHEET	E


FILE NAME : N:\PDS\C3D\10220804\SHEETSPLAN\X-SECTIONS\090201_XS_STAGE_2A_WB_CONSTRUCTION_10-26-20.DWG
LAYOUT NAME - WB STAGE 2A - (193)

PLOT DATE : 1/16/2021 8:56 AM

PLOT BY : CHRIST, AARON D

PLOT NAME :

PLOT SCALE : 1 IN:10 FT HORZ. / 1 IN:10 FT VERT.

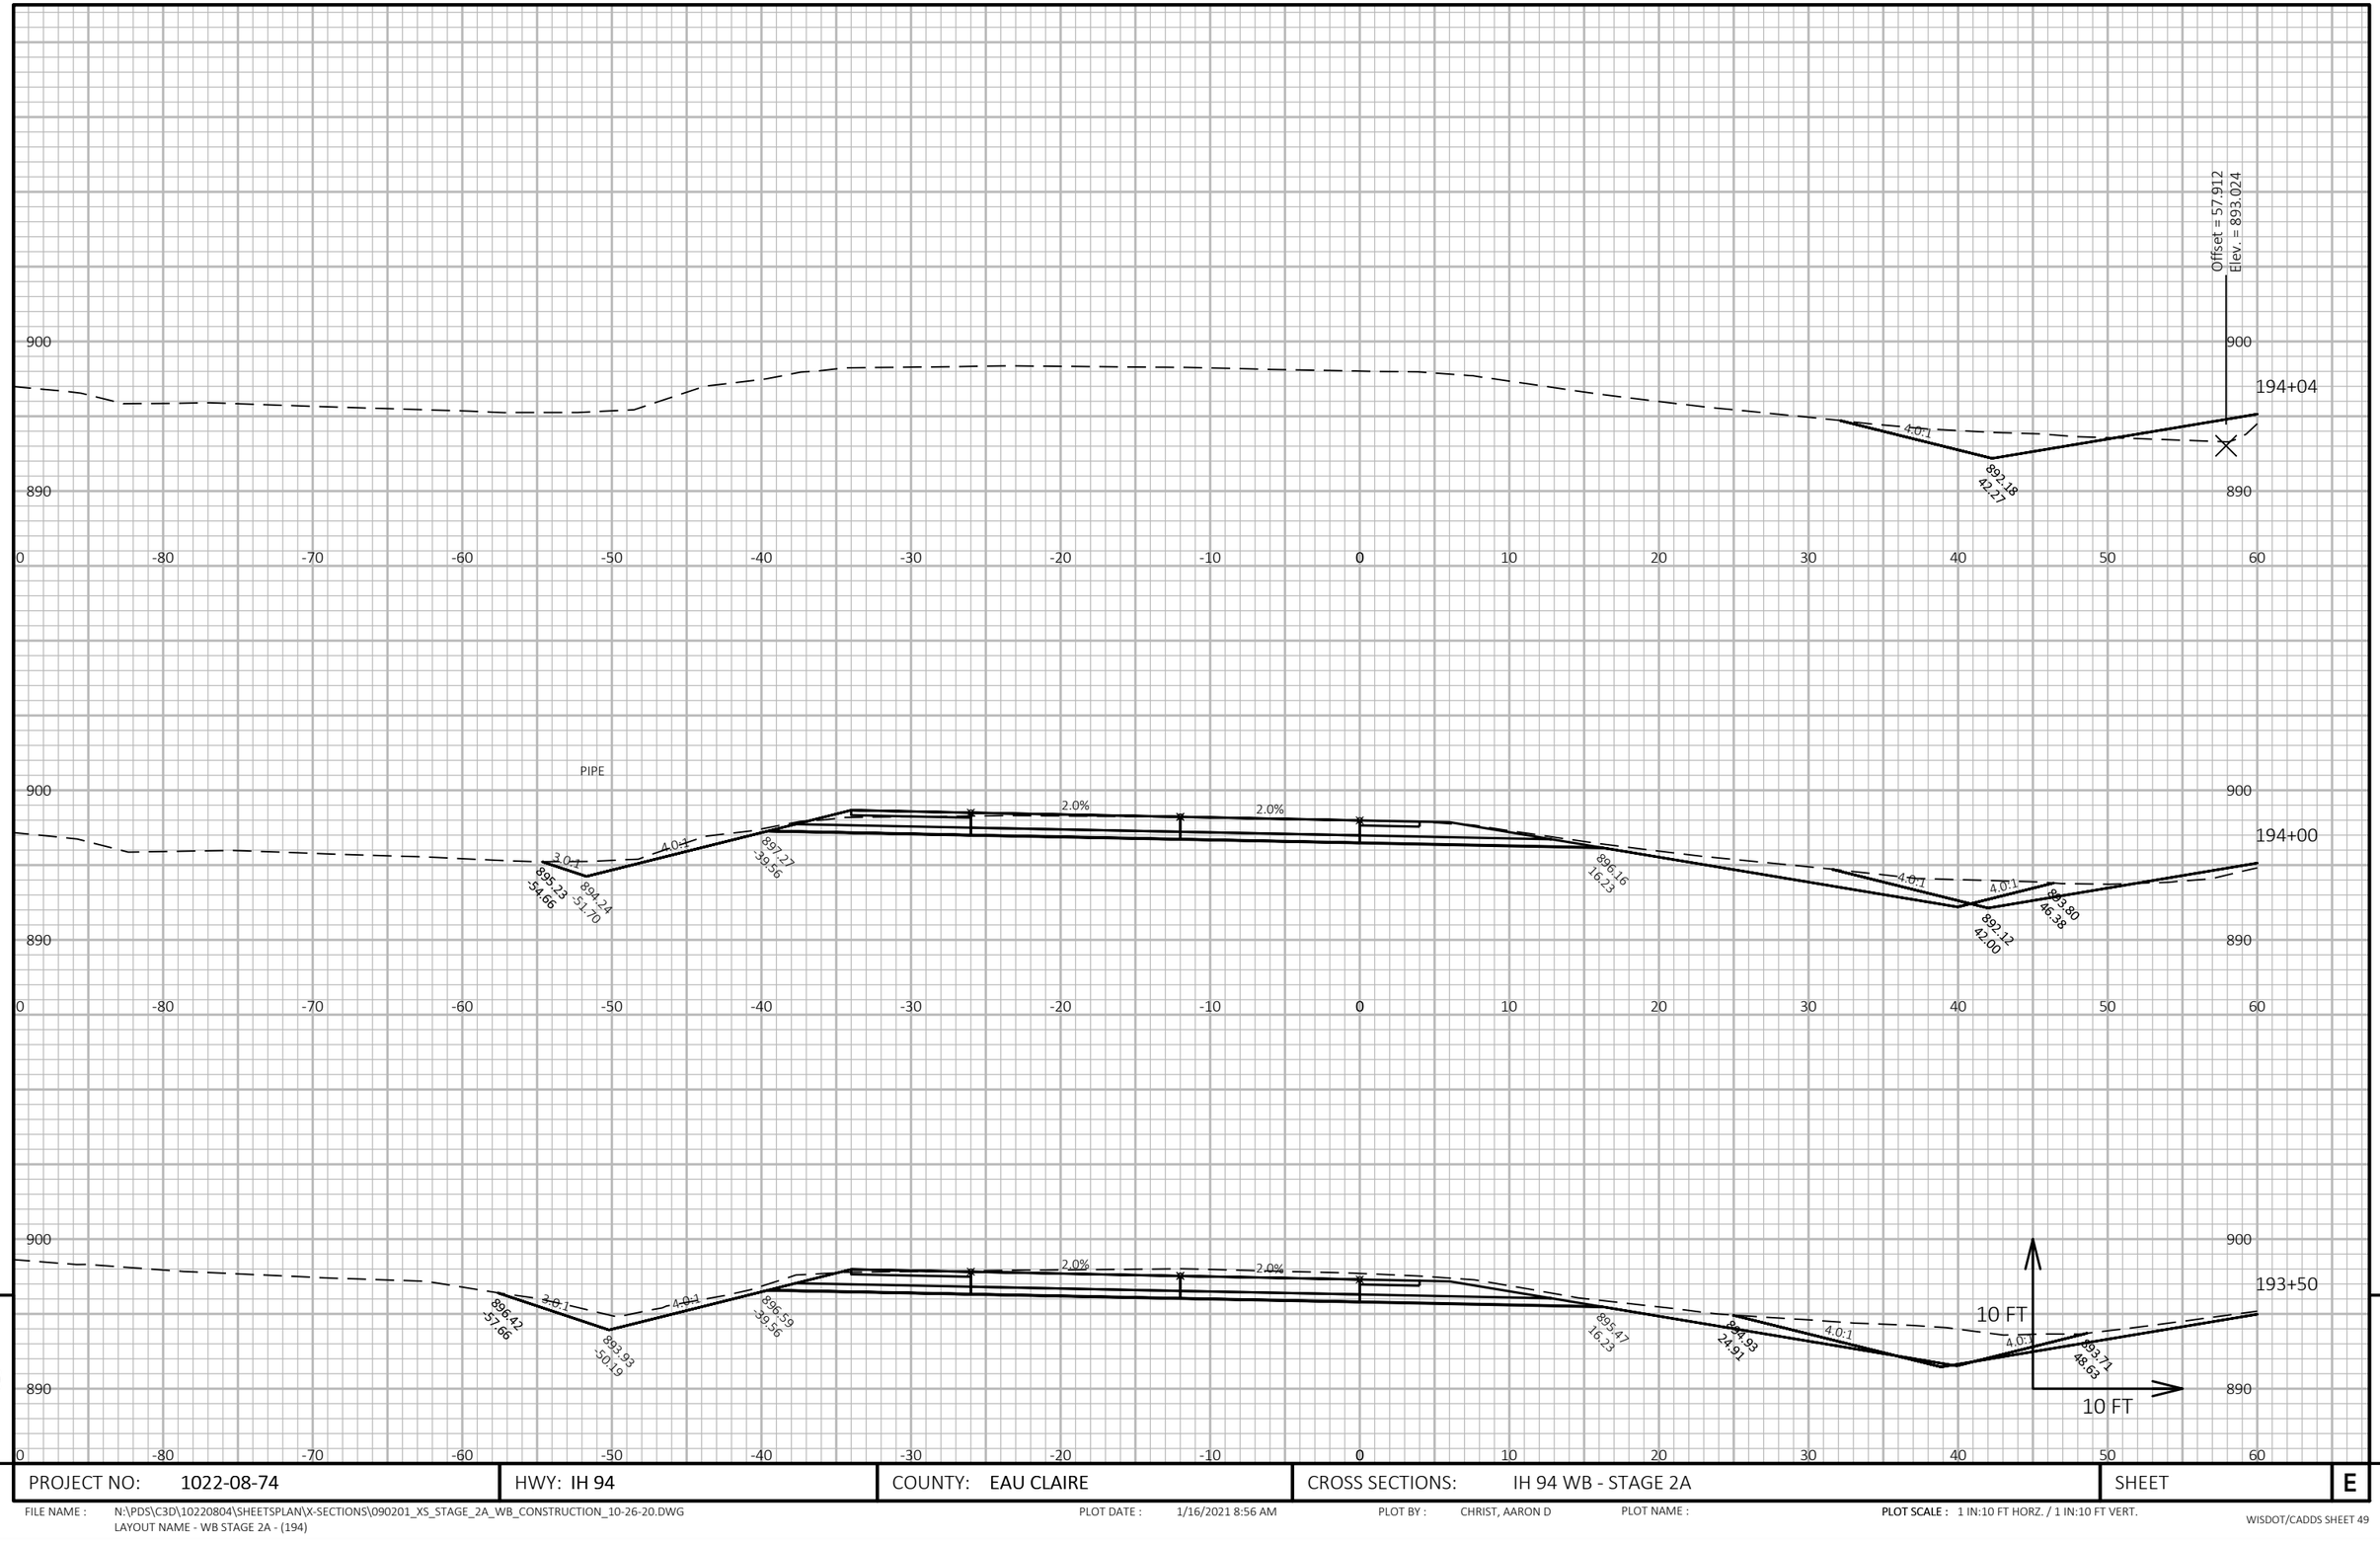

9

9

PROJECT NO: 1022-08-74	HWY: IH 94	COUNTY: EAU CLAIRE	CROSS SECTIONS: IH 94 WB - STAGE 2A	SHEET	E


FILE NAME : N:\PDS\C3D\10220804\SHEETSPLAN\X-SECTIONS\090201_XS_STAGE_2A_WB_CONSTRUCTION_10-26-20.DWG
LAYOUT NAME - WB STAGE 2A - (194)

PLOT DATE : 1/16/2021 8:56 AM

PLOT BY : CHRIST, AARON D

PLOT NAME :


PLOT SCALE : 1 IN:10 FT HORZ. / 1 IN:10 FT VERT.

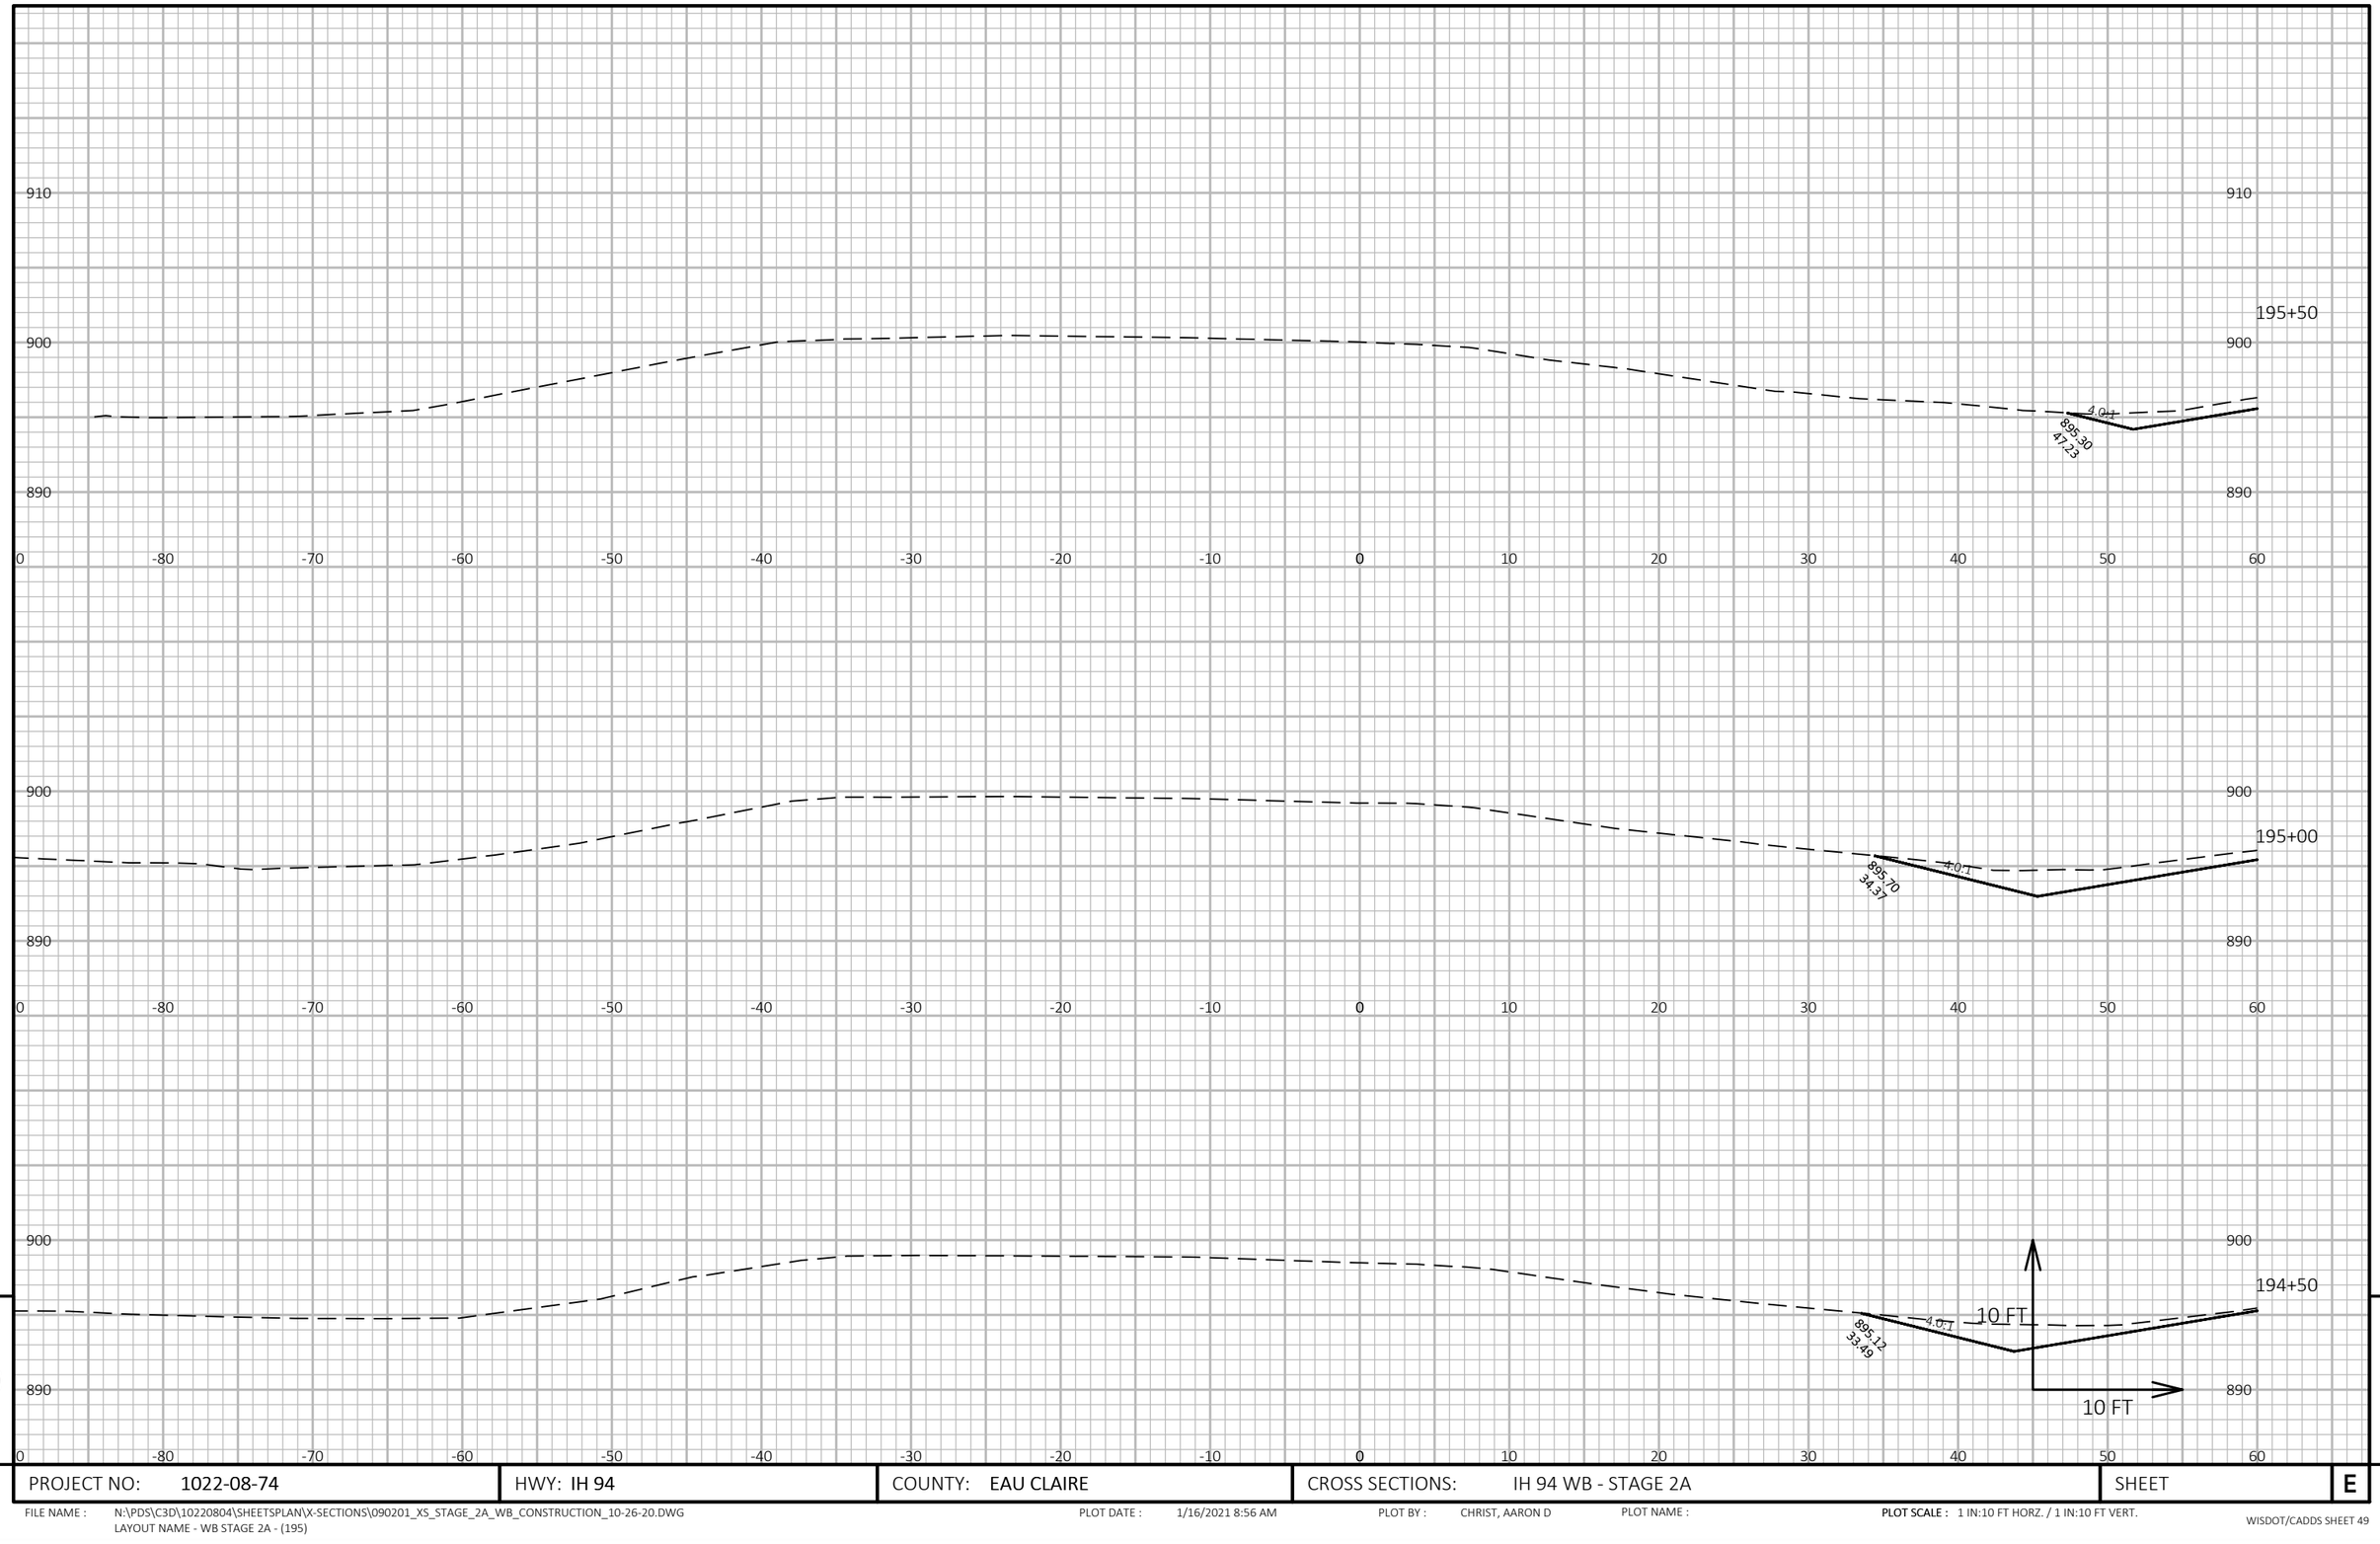

PROJECT NO: 1022-08-74	HWY: IH 94	COUNTY: EAU CLAIRE	CROSS SECTIONS: IH 94 WB - STAGE 2A	SHEET E

FILE NAME : N:\PDS\C3D\10220804\SHEETSPLAN\X-SECTIONS\090201_XS_STAGE_2A_WB_CONSTRUCTION_10-26-20.DWG
LAYOUT NAME - WB STAGE 2A - (195)

PLOT DATE : 1/16/2021 8:56 AM PLOT BY : CHRIST, AARON D PLOT NAME : PLOT SCALE : 1 IN:10 FT HORZ. / 1 IN:10 FT VERT.

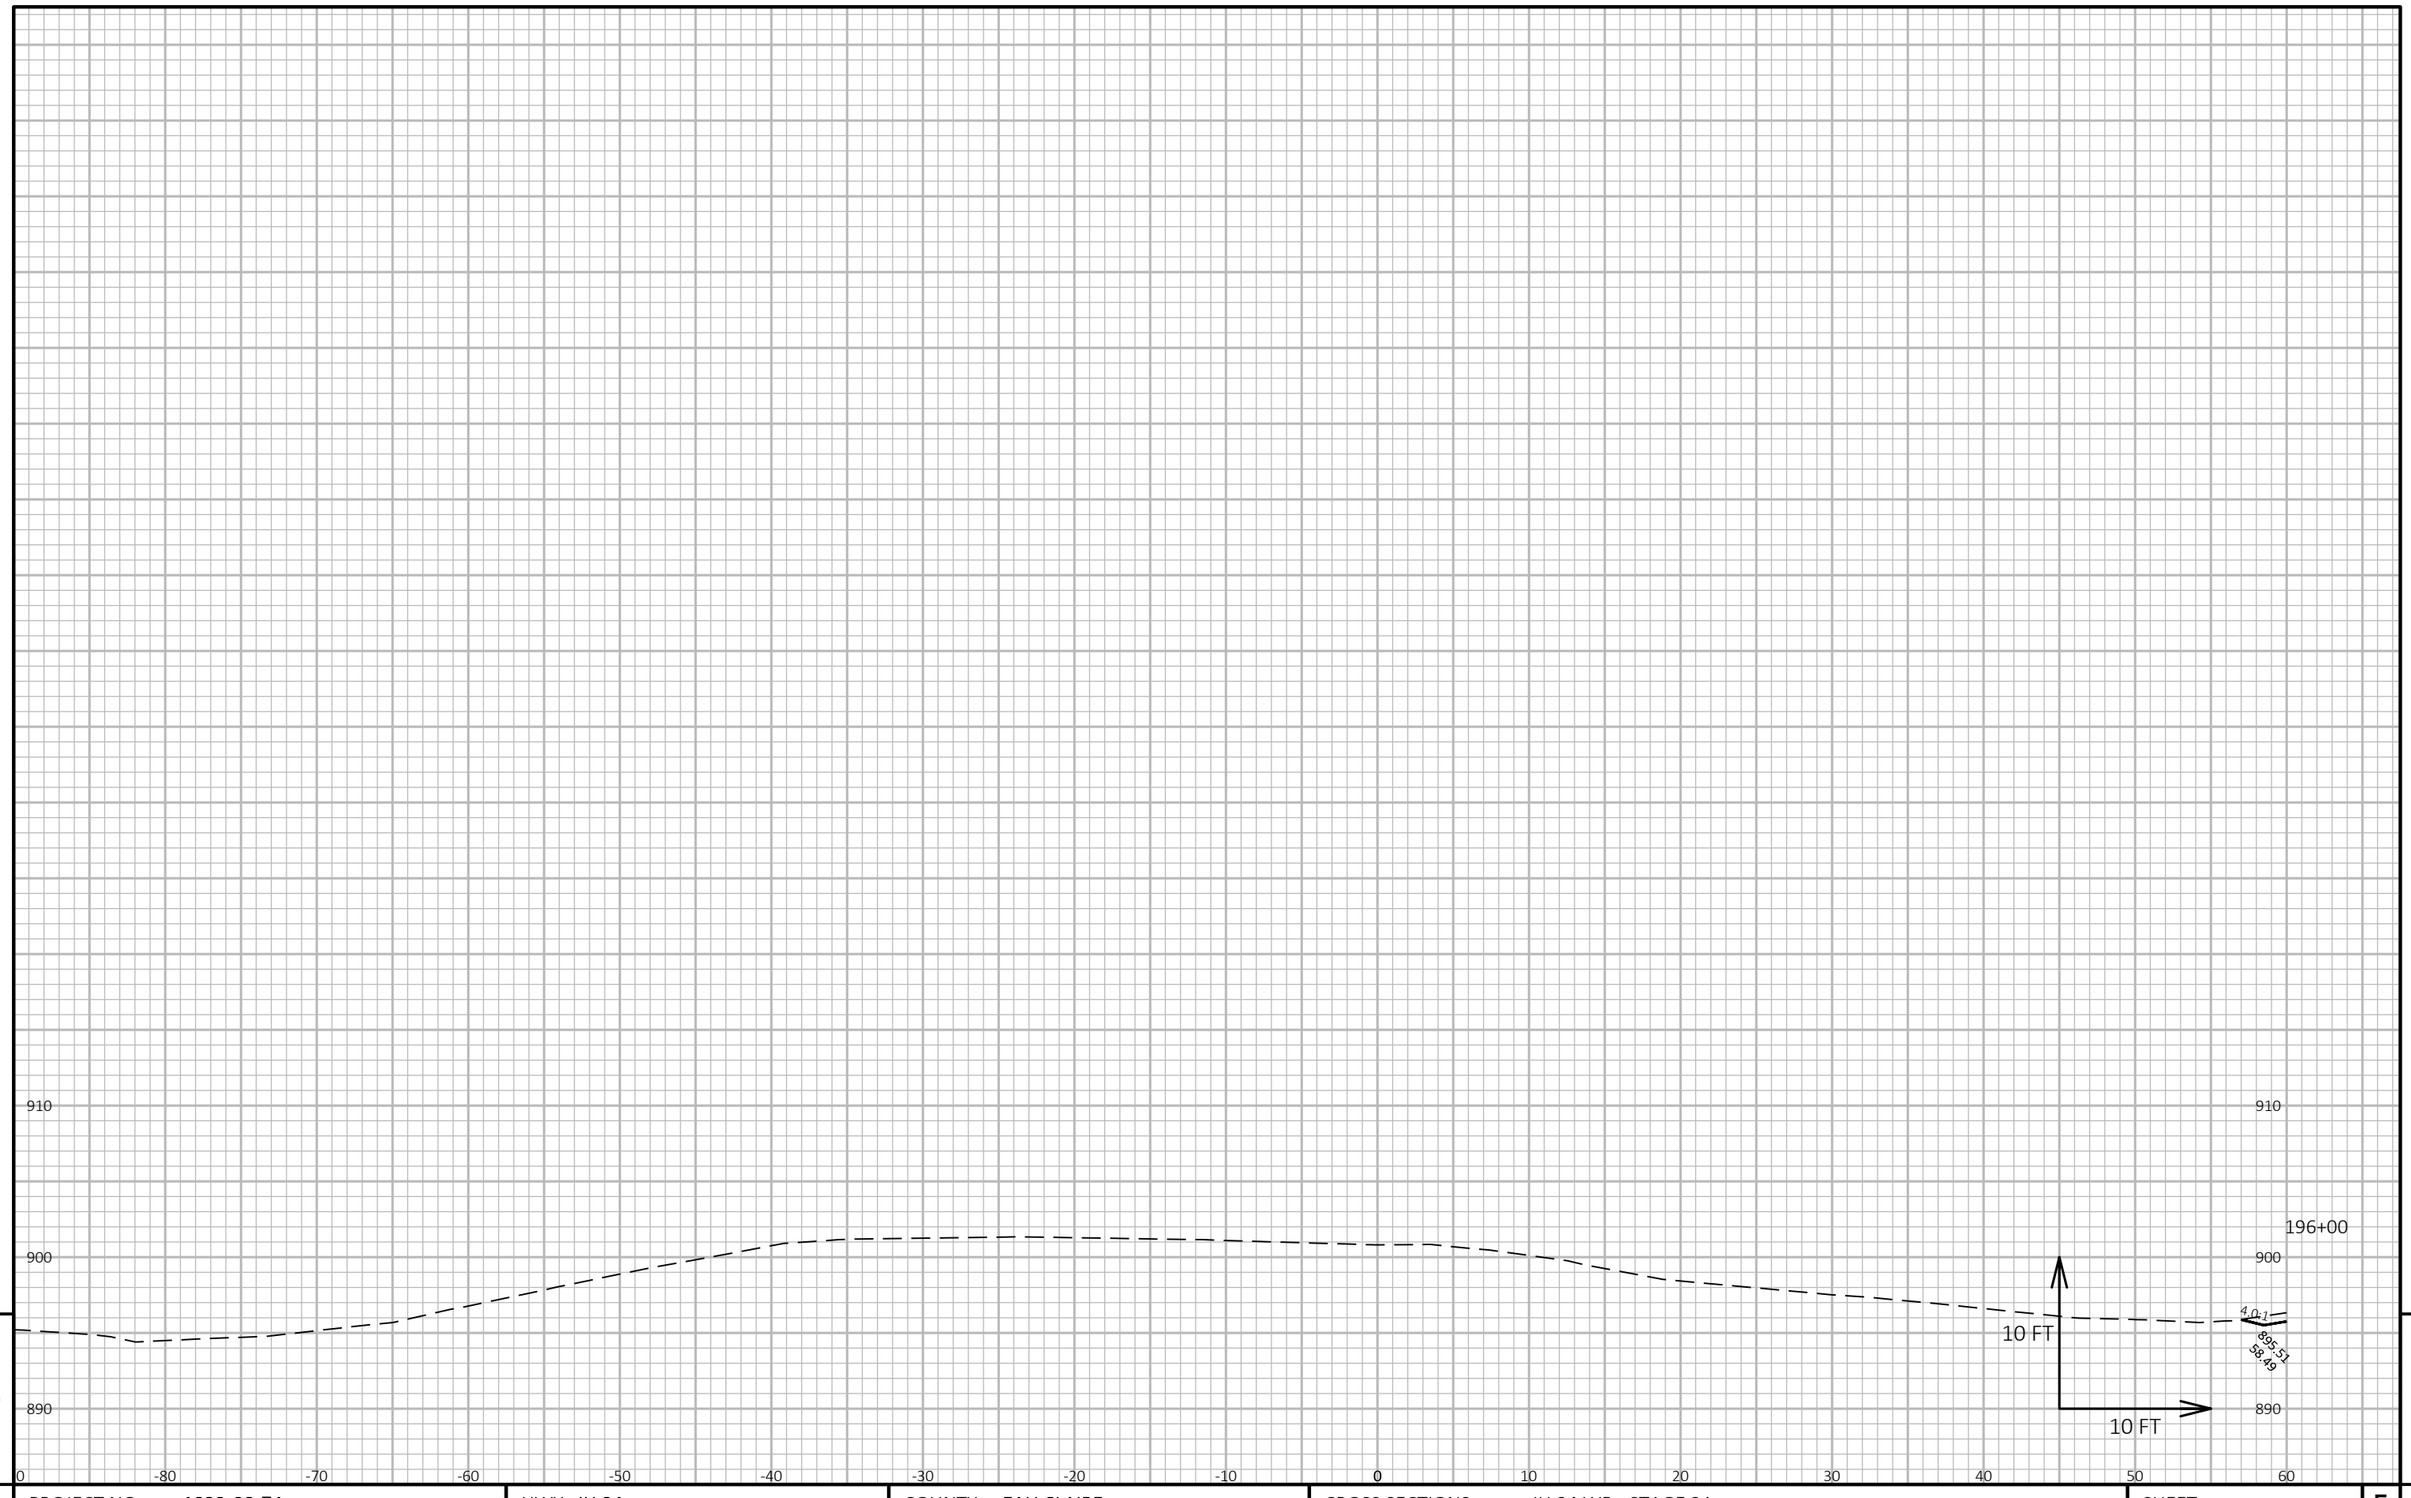

9


9

PROJECT NO: 1022-08-74	HWY: IH 94	COUNTY: EAU CLAIRE	CROSS SECTIONS: IH 94 WB - STAGE 2A	SHEET	E

FILE NAME : N:\PDS\C3D\10220804\SHEETSPLAN\X-SECTIONS\090201_XS_STAGE_2A_WB_CONSTRUCTION_10-26-20.DWG
LAYOUT NAME - WB STAGE 2A - (196)

PLOT DATE : 1/16/2021 8:56 AM PLOT BY : CHRIST, AARON D PLOT NAME :

PLOT SCALE : 1 IN:10 FT HORZ. / 1 IN:10 FT VERT.

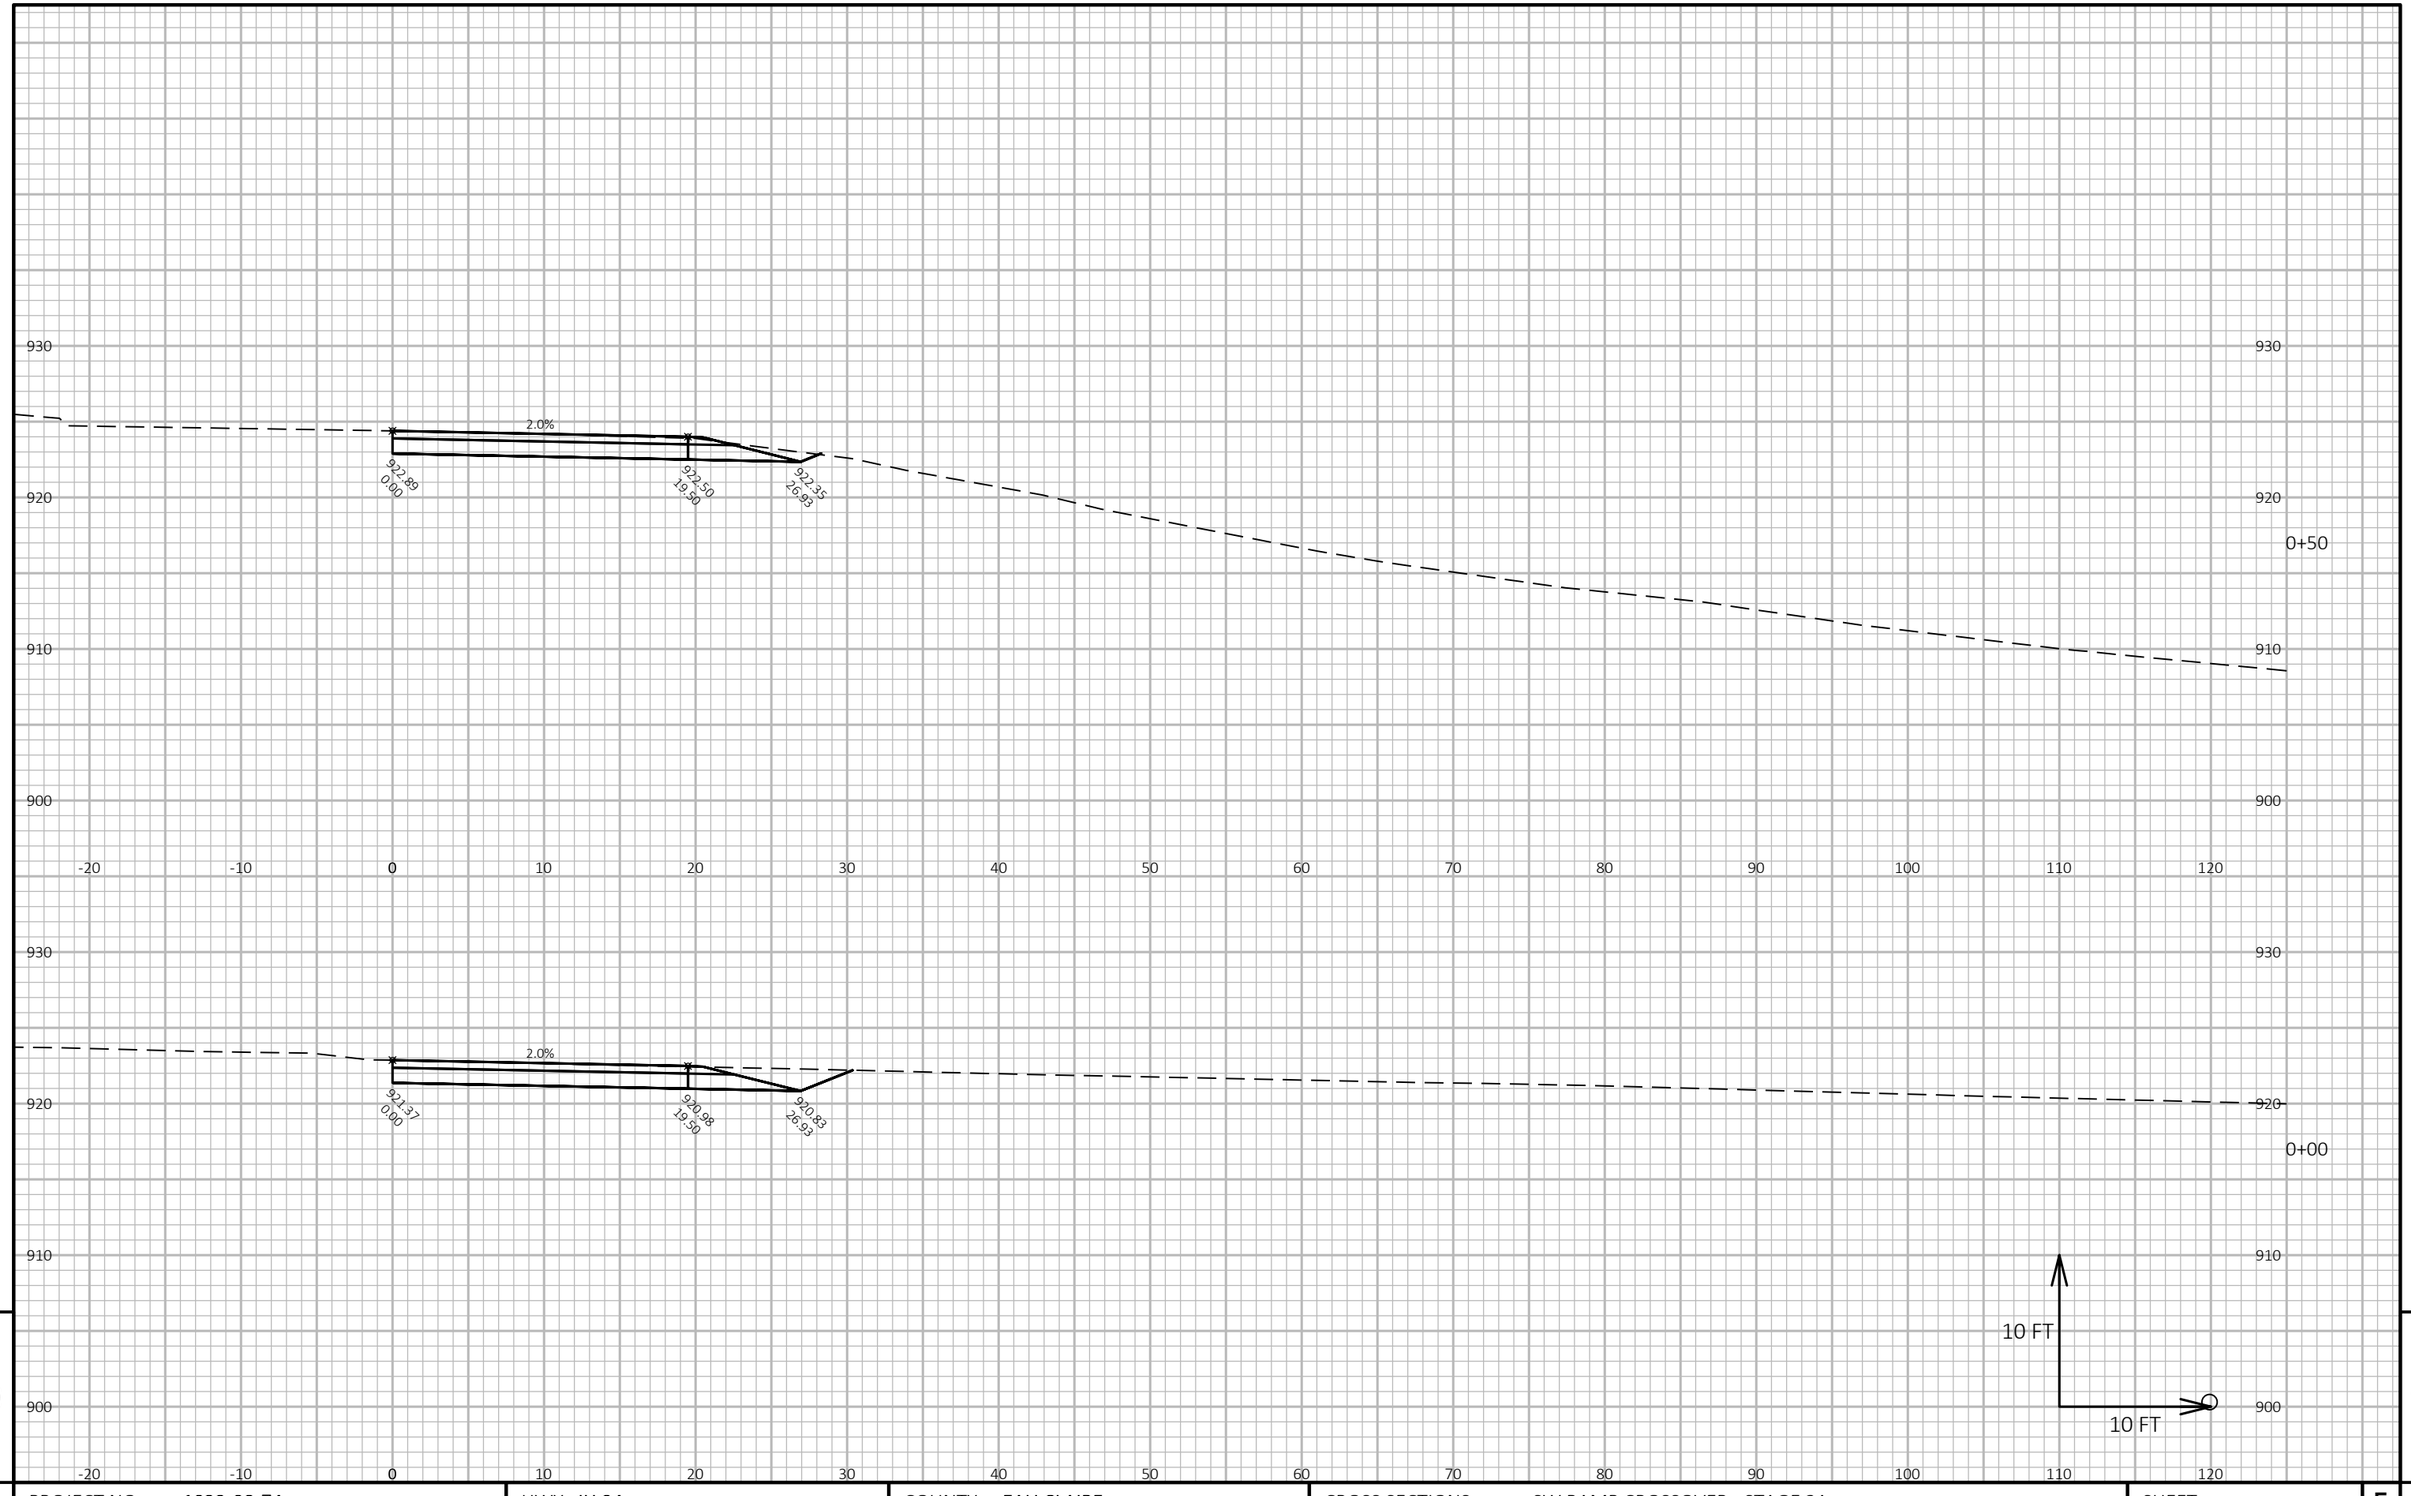

9

9

PROJECT NO: 1022-08-74	HWY: IH 94	COUNTY: EAU CLAIRE	CROSS SECTIONS: SW RAMP CROSSOVER - STAGE 3A	SHEET	E


FILE NAME : N:\PDS\C3D\10220804\SHEETSPLAN\X-SECTIONS\090201_XS_SOUTHWEST_RAMP_STAGE_3A_12-2-19.DWG
LAYOUT NAME - SW Ramp Crossover- Stage 3A - (1)

PLOT DATE : 1/18/2021 7:17 AM

PLOT BY : CHRIST, AARON D

PLOT NAME :

PLOT SCALE : 1 IN:10 FT HORZ. / 1 IN:10 FT VERT.

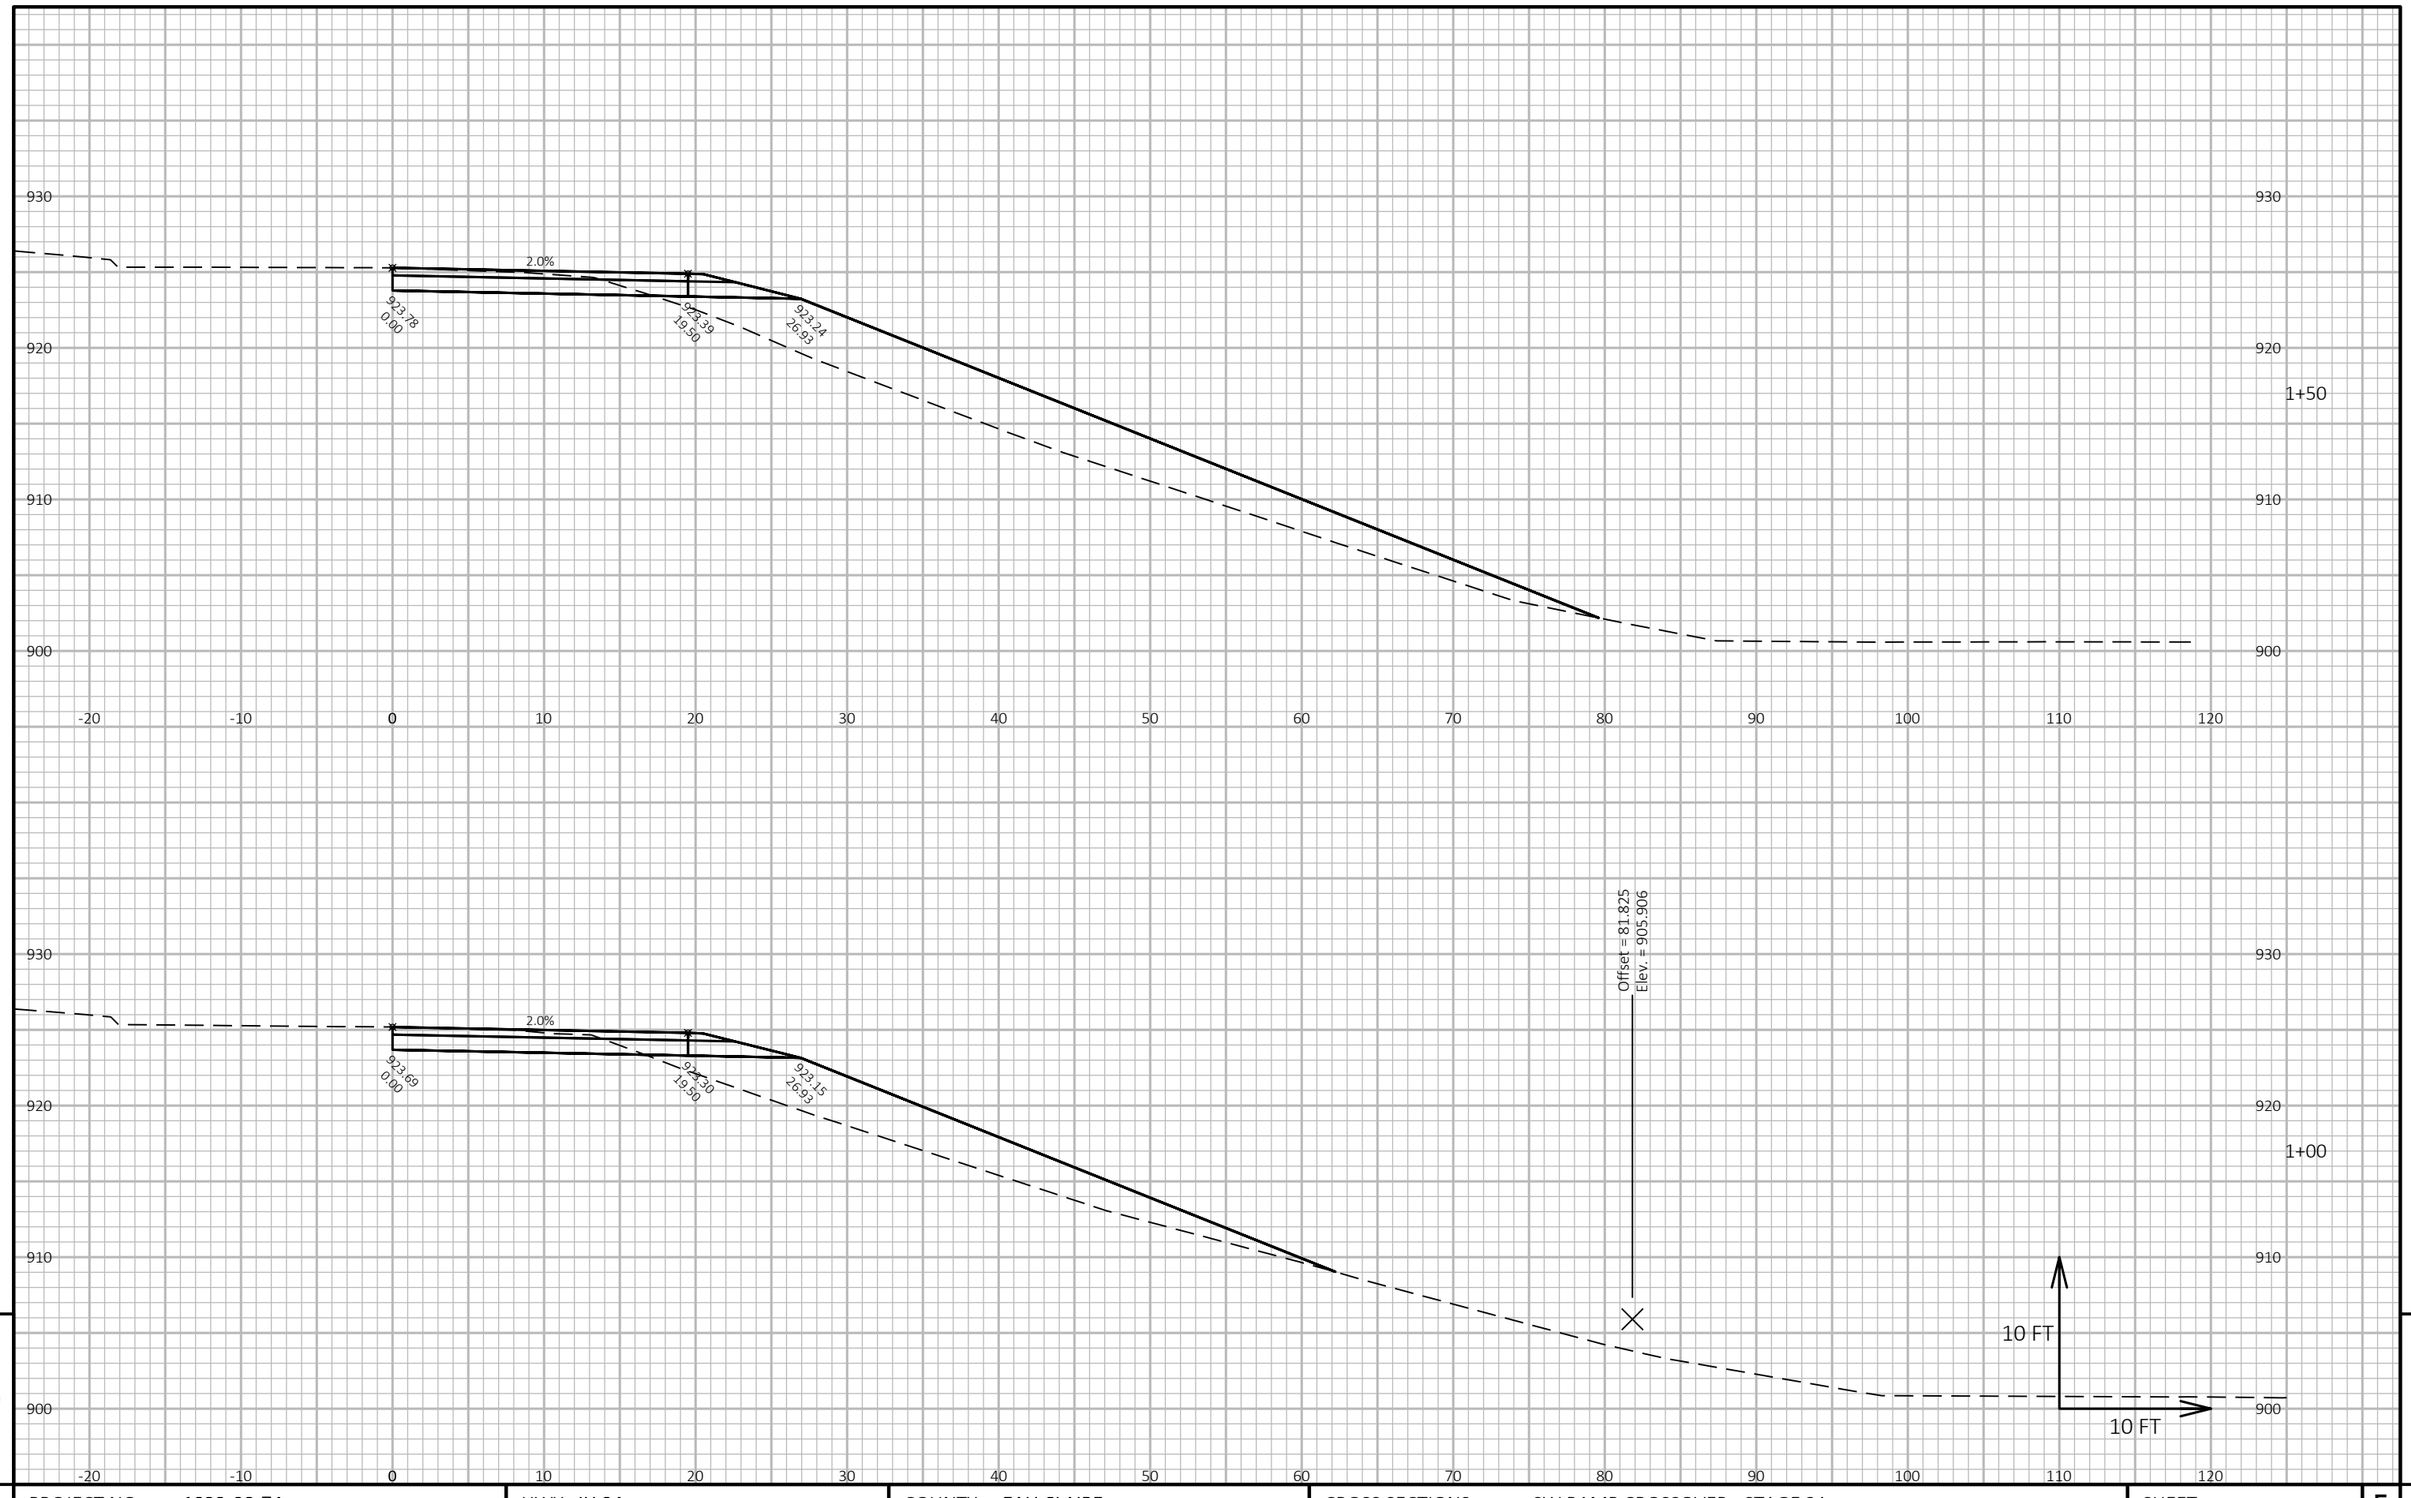

9

9

PROJECT NO: 1022-08-74	HWY: IH 94	COUNTY: EAU CLAIRE	CROSS SECTIONS: SW RAMP CROSSOVER - STAGE 3A	SHEET	E


FILE NAME : N:\PDS\C3D\10220804\SHEETSPLAN\X-SECTIONS\090201_XS_SOUTHWEST_RAMP_STAGE_3A_12-2-19.DWG
LAYOUT NAME - SW Ramp Crossover- Stage 3A - (2)

PLOT DATE : 1/18/2021 7:18 AM

PLOT BY : CHRIST, AARON D

PLOT NAME :

PLOT SCALE : 1 IN:10 FT HORZ. / 1 IN:10 FT VERT.

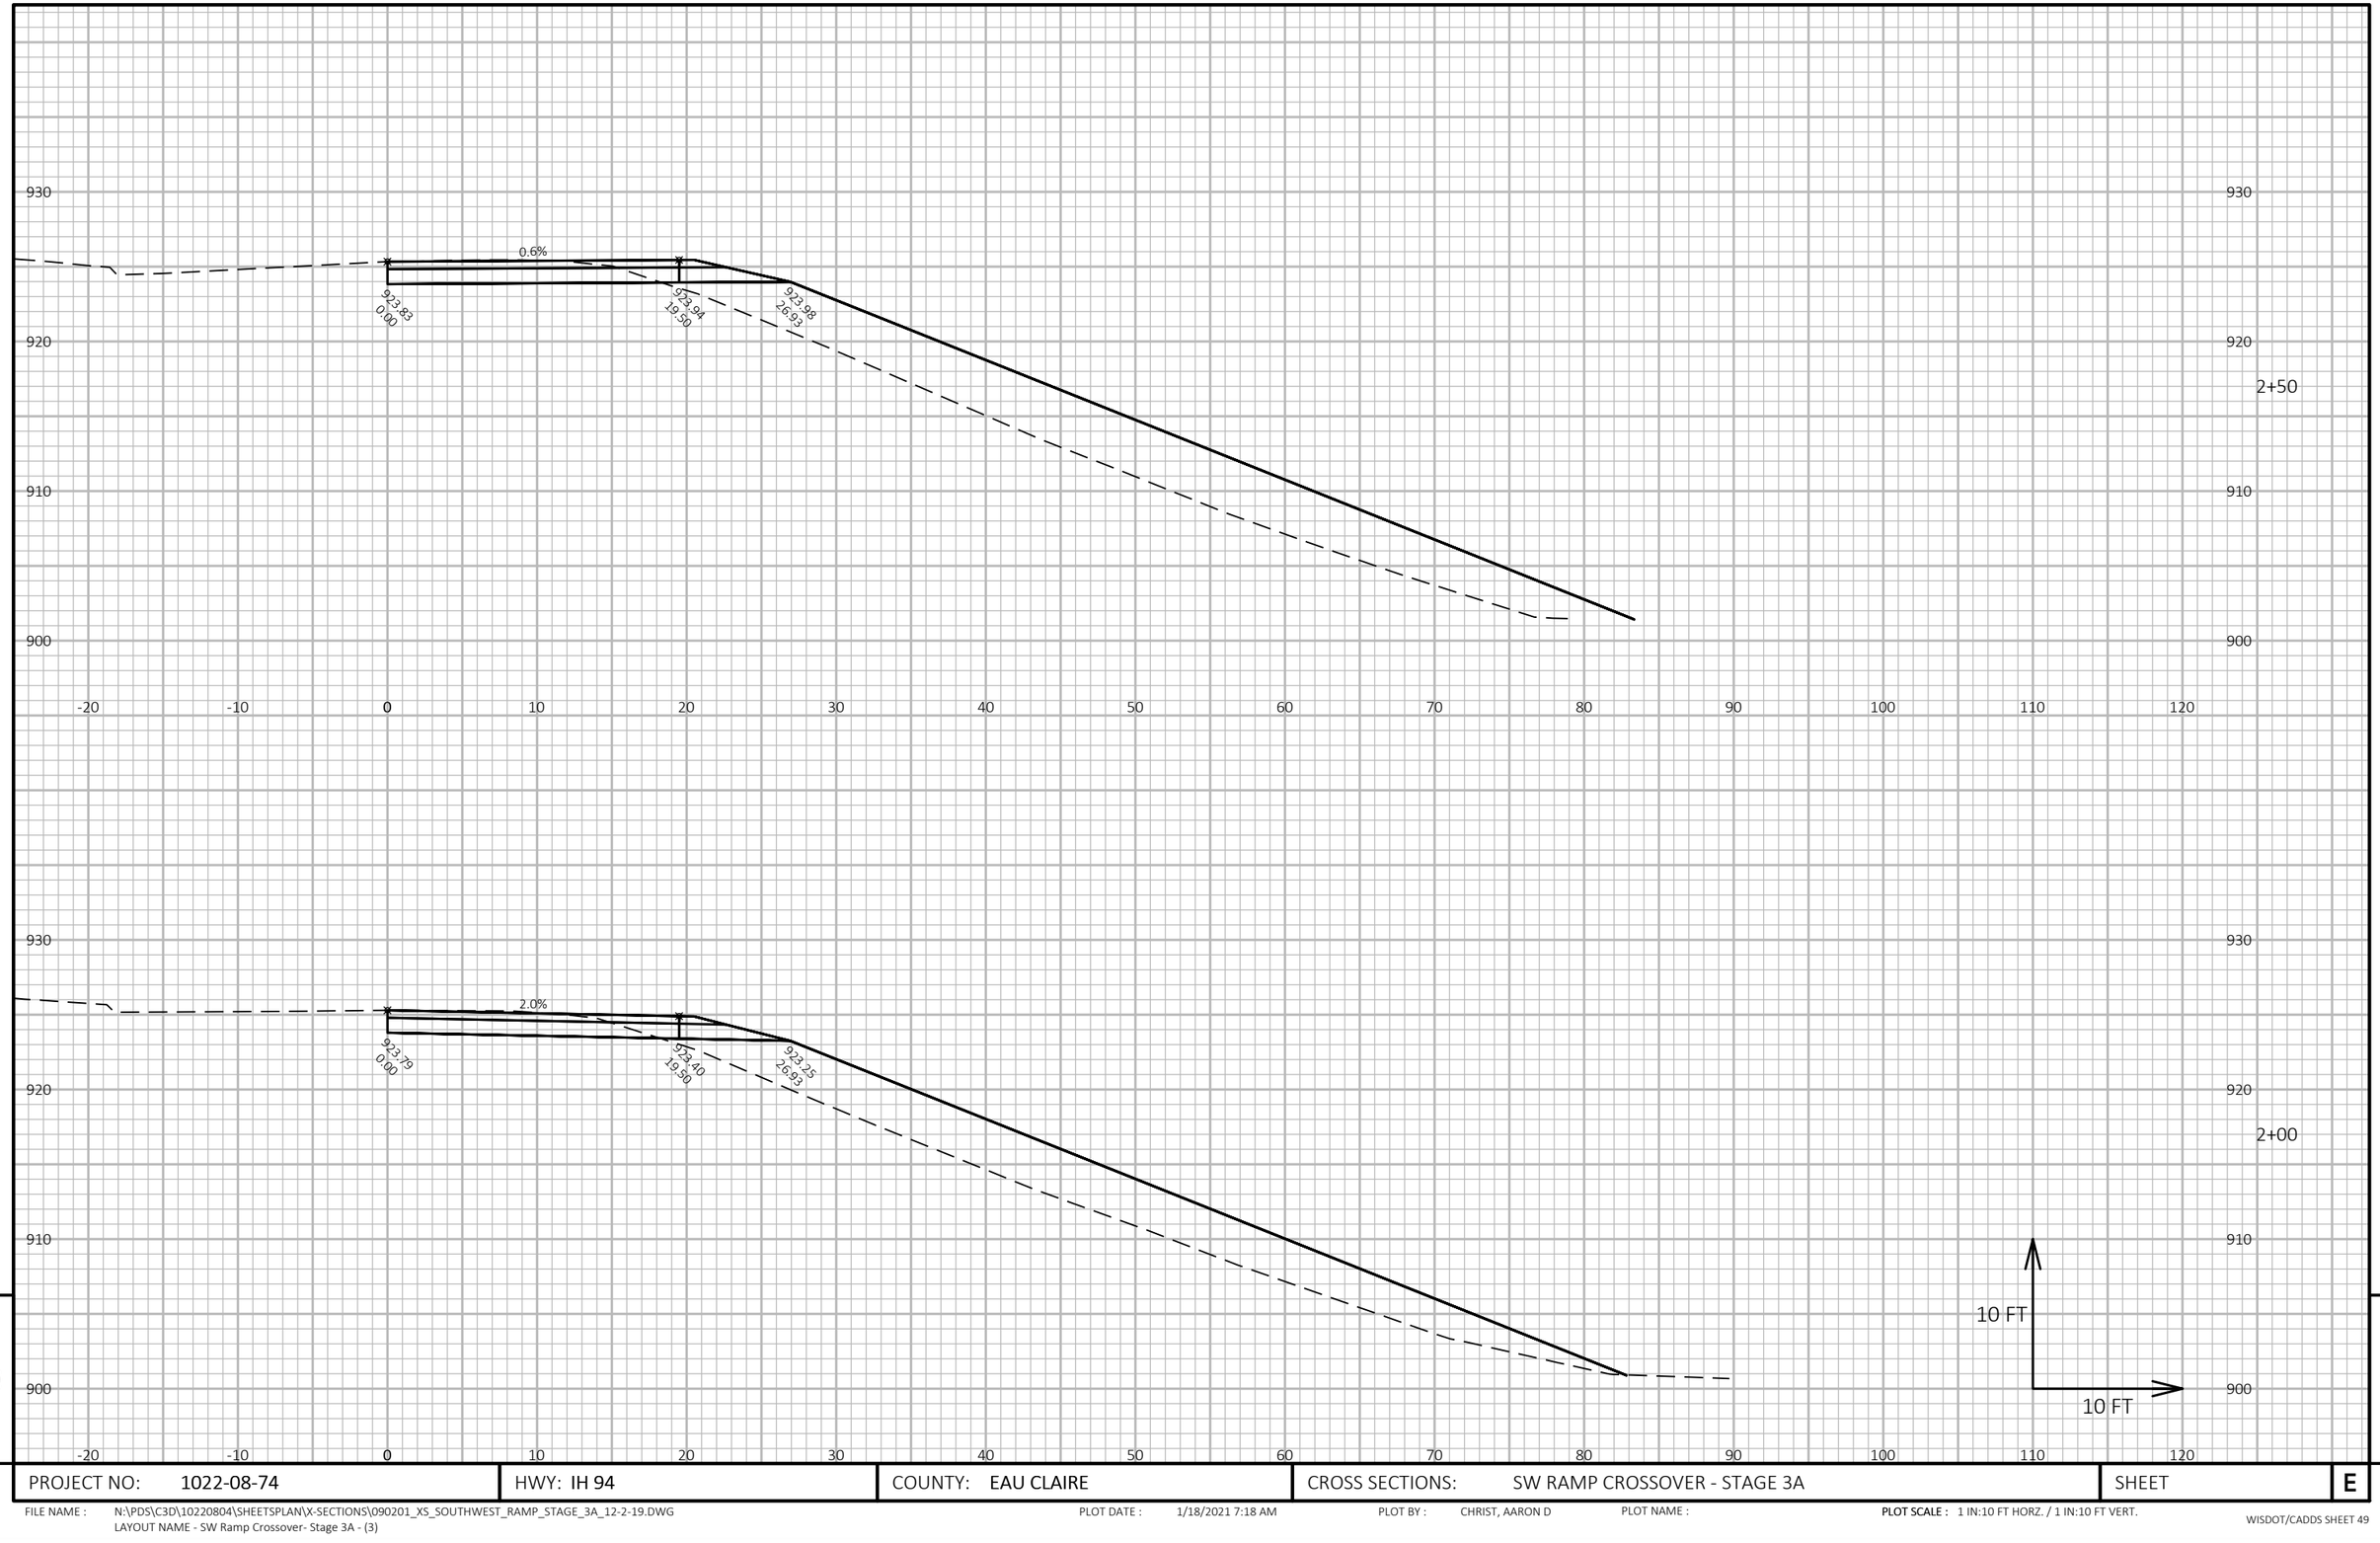

9

9

PROJECT NO: 1022-08-74	HWY: IH 94	COUNTY: EAU CLAIRE	CROSS SECTIONS: SW RAMP CROSSOVER - STAGE 3A	SHEET	E


FILE NAME : N:\PDS\C3D\10220804\SHEETSPLAN\X-SECTIONS\090201_XS_SOUTHWEST_RAMP_STAGE_3A_12-2-19.DWG
LAYOUT NAME - SW Ramp Crossover- Stage 3A - (3)

PLOT DATE : 1/18/2021 7:18 AM

PLOT BY : CHRIST, AARON D

PLOT NAME :

PLOT SCALE : 1 IN:10 FT HORZ. / 1 IN:10 FT VERT.

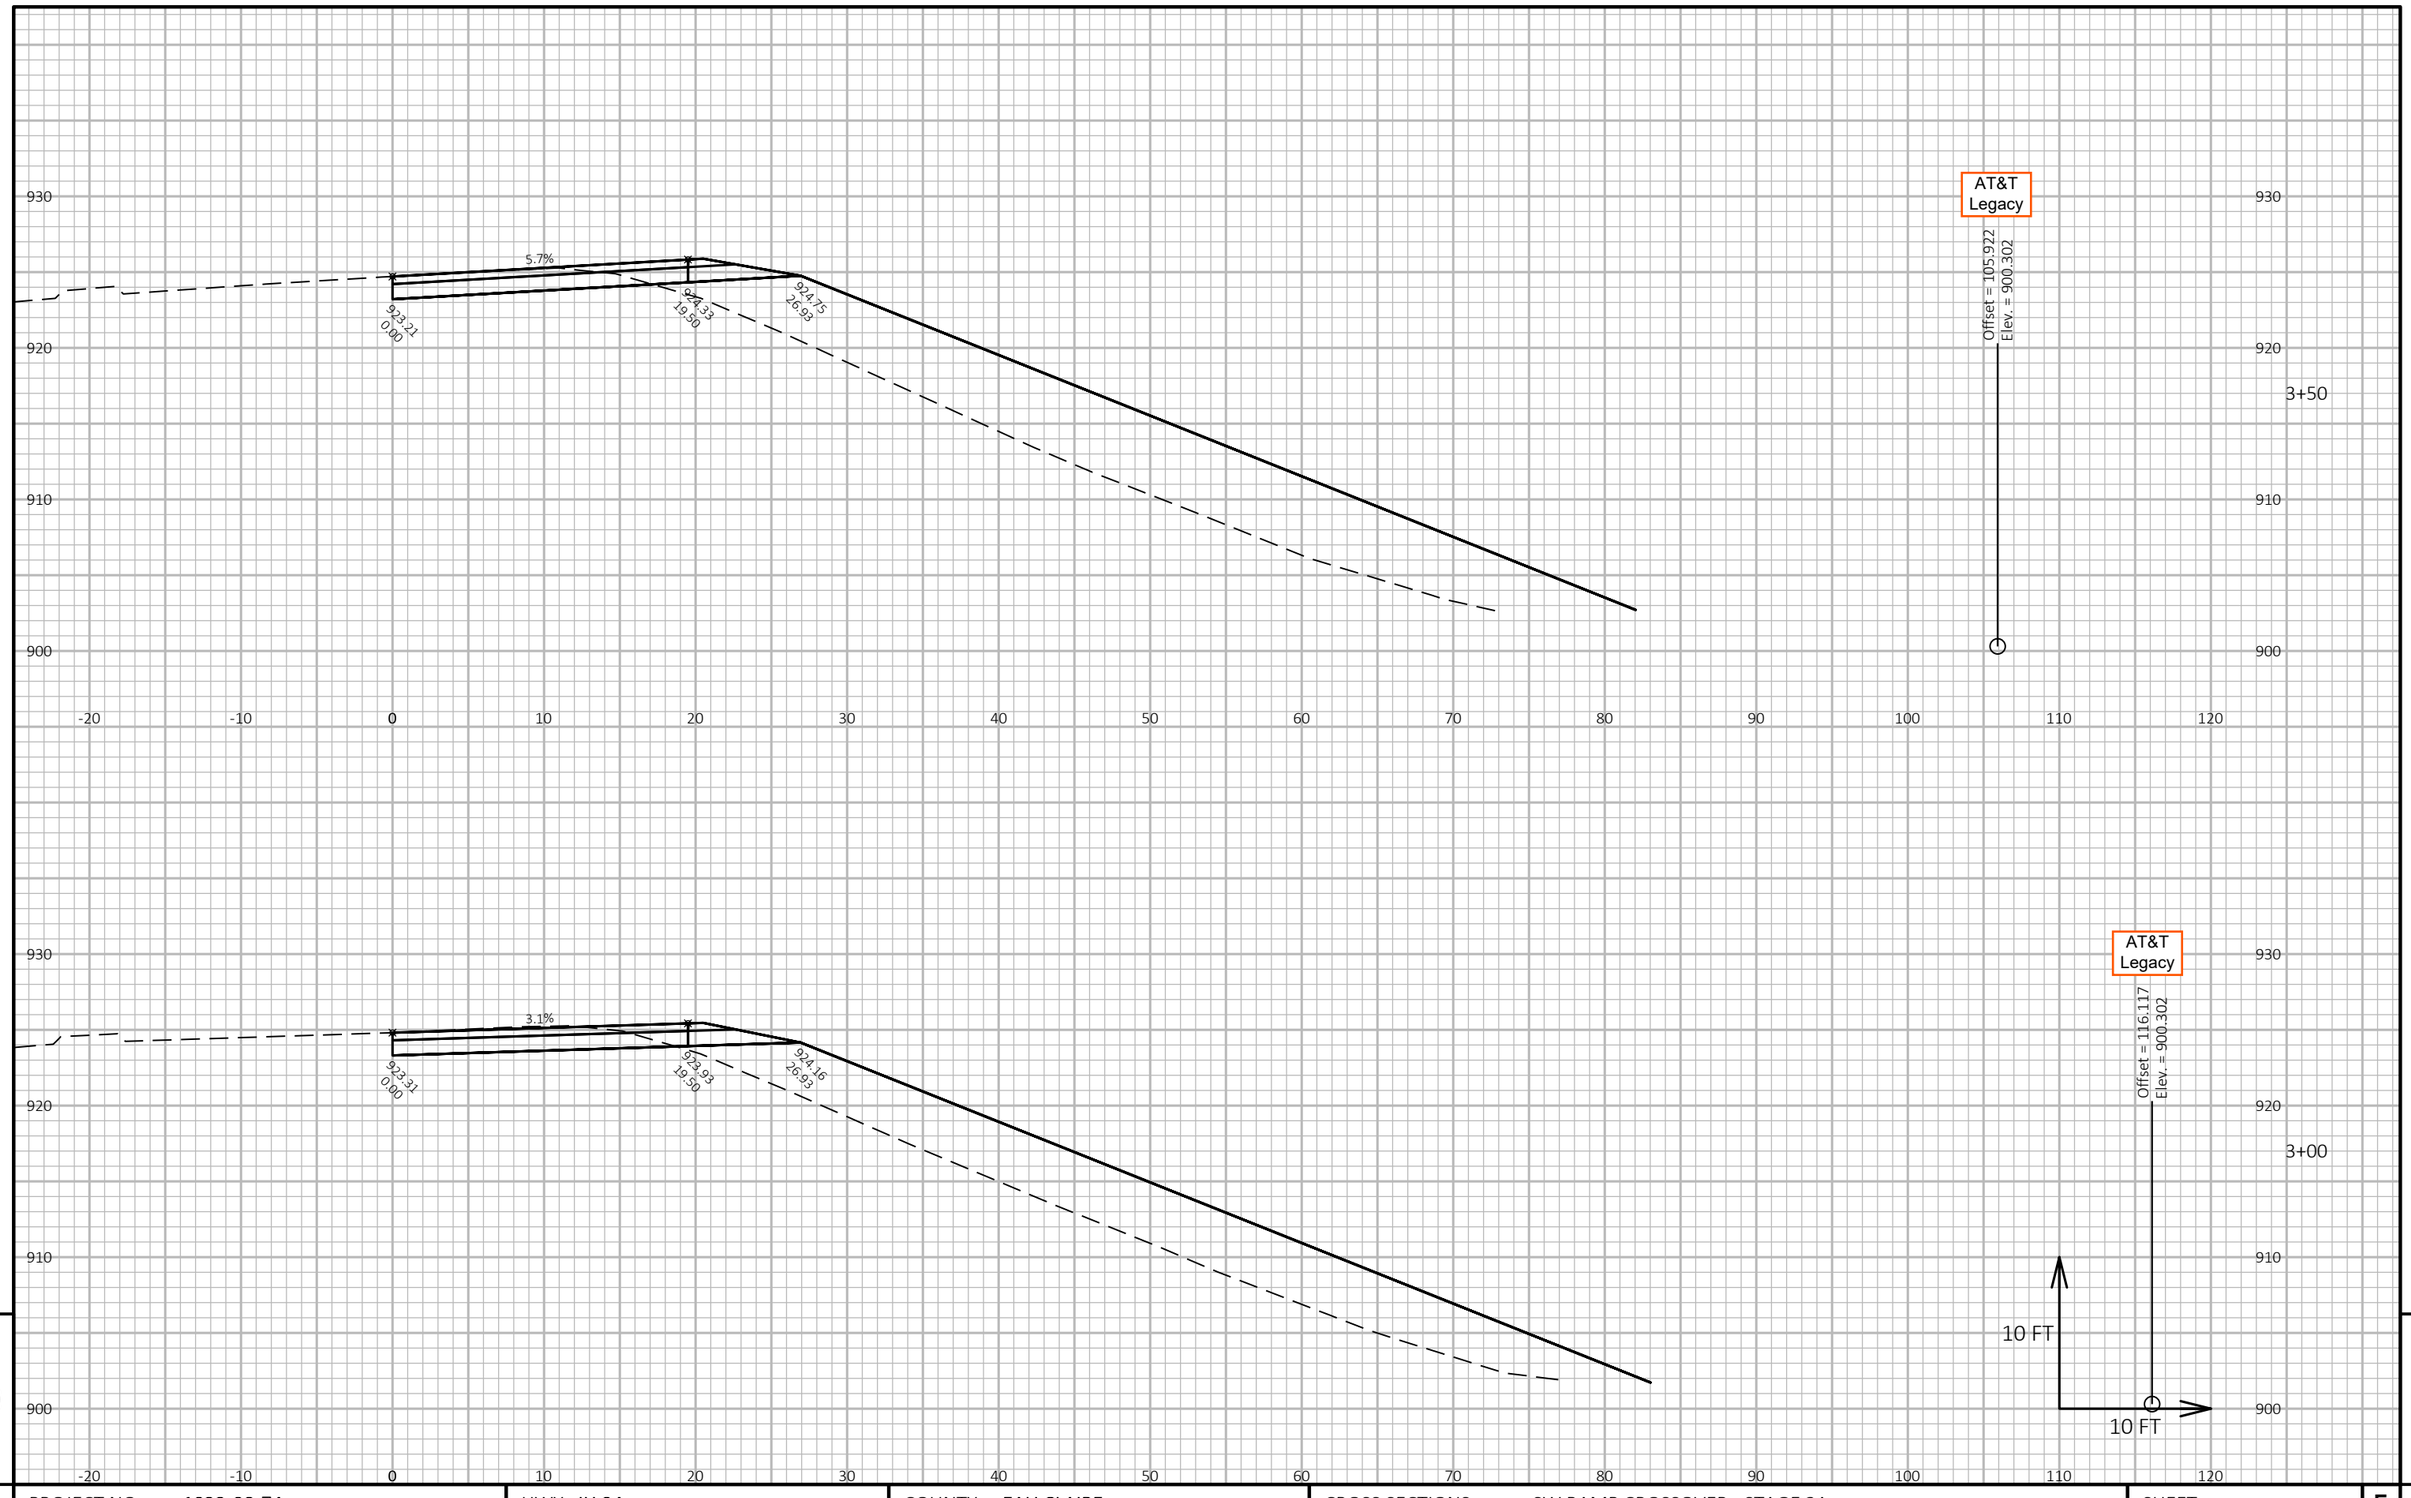

9

9

PROJECT NO: 1022-08-74	HWY: IH 94	COUNTY: EAU CLAIRE	CROSS SECTIONS: SW RAMP CROSSOVER - STAGE 3A	SHEET	E


FILE NAME : N:\PDS\C3D\10220804\SHEETSPLAN\X-SECTIONS\090201_XS_SOUTHWEST_RAMP_STAGE_3A_12-2-19.DWG
LAYOUT NAME - SW Ramp Crossover- Stage 3A - (4)

PLOT DATE : 1/18/2021 7:19 AM

PLOT BY : CHRIST, AARON D

PLOT NAME :

PLOT SCALE : 1 IN:10 FT HORZ. / 1 IN:10 FT VERT.

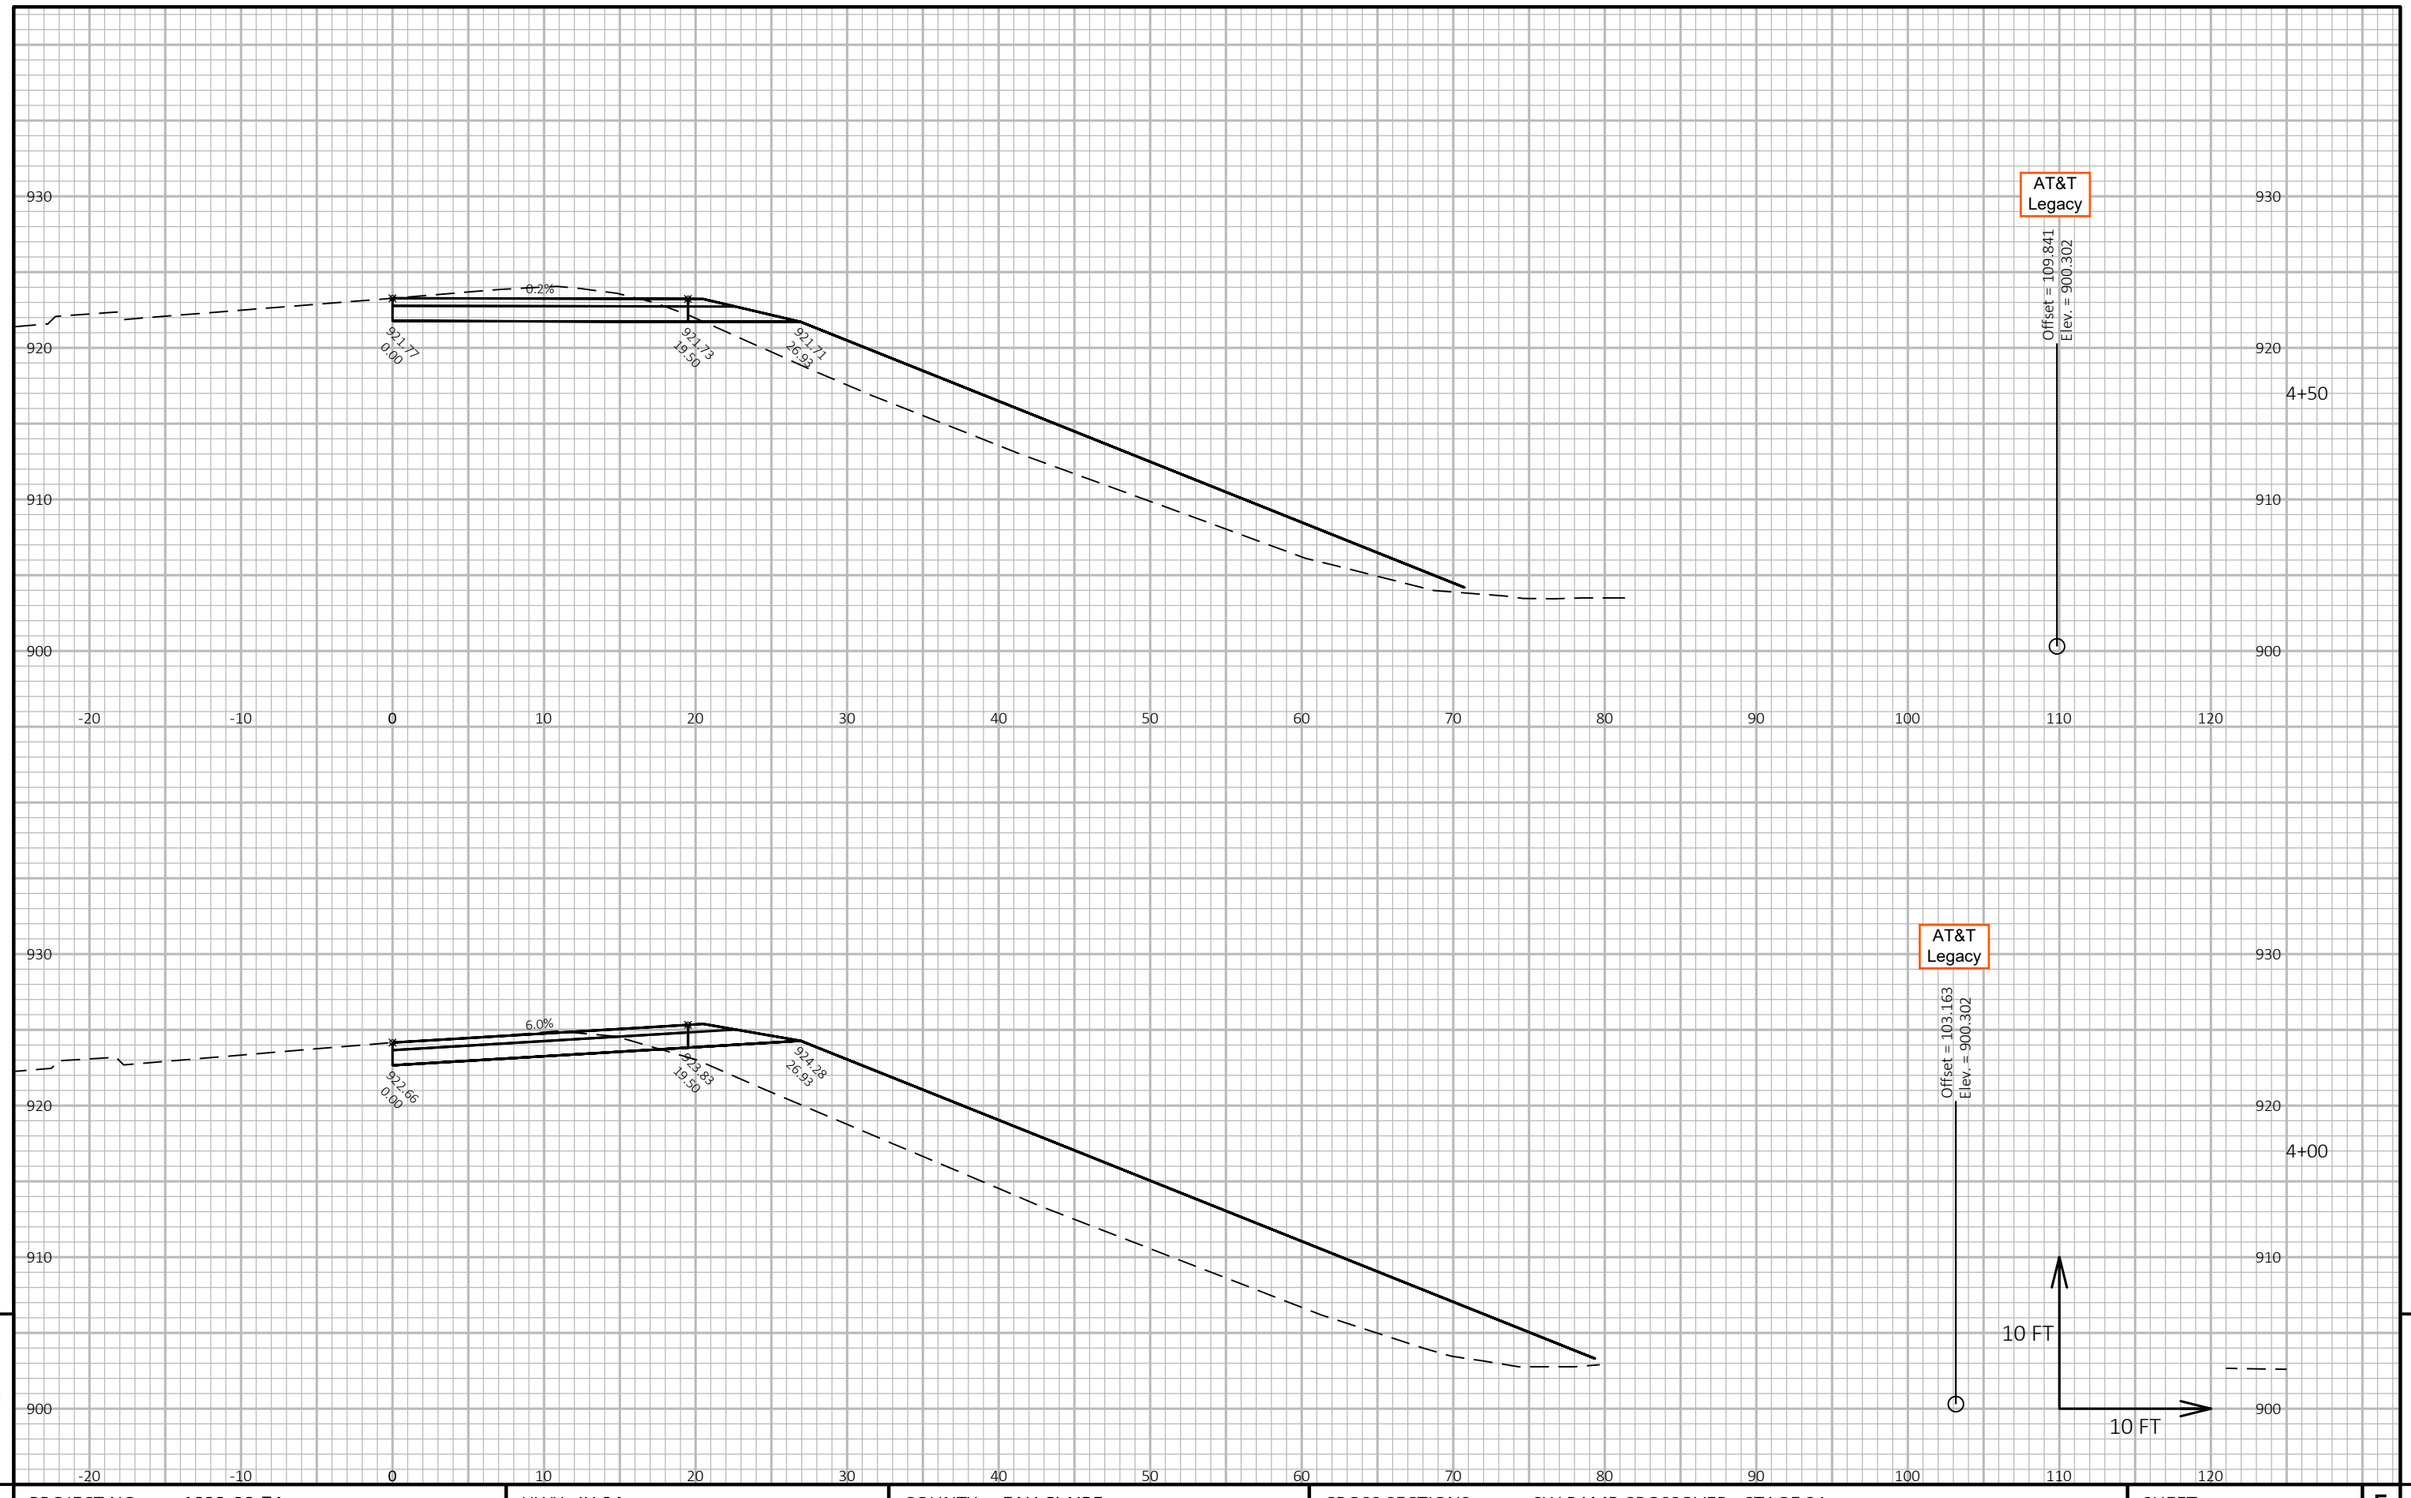

9

9

PROJECT NO: 1022-08-74	HWY: IH 94	COUNTY: EAU CLAIRE	CROSS SECTIONS: SW RAMP CROSSOVER - STAGE 3A	SHEET	E


FILE NAME : N:\PDS\C3D\10220804\SHEETSPLAN\X-SECTIONS\090201_XS_SOUTHWEST_RAMP_STAGE_3A_12-2-19.DWG
LAYOUT NAME - SW Ramp Crossover- Stage 3A - (5)

PLOT DATE : 1/18/2021 7:20 AM

PLOT BY : CHRIST, AARON D

PLOT NAME :

PLOT SCALE : 1 IN:10 FT HORZ. / 1 IN:10 FT VERT.

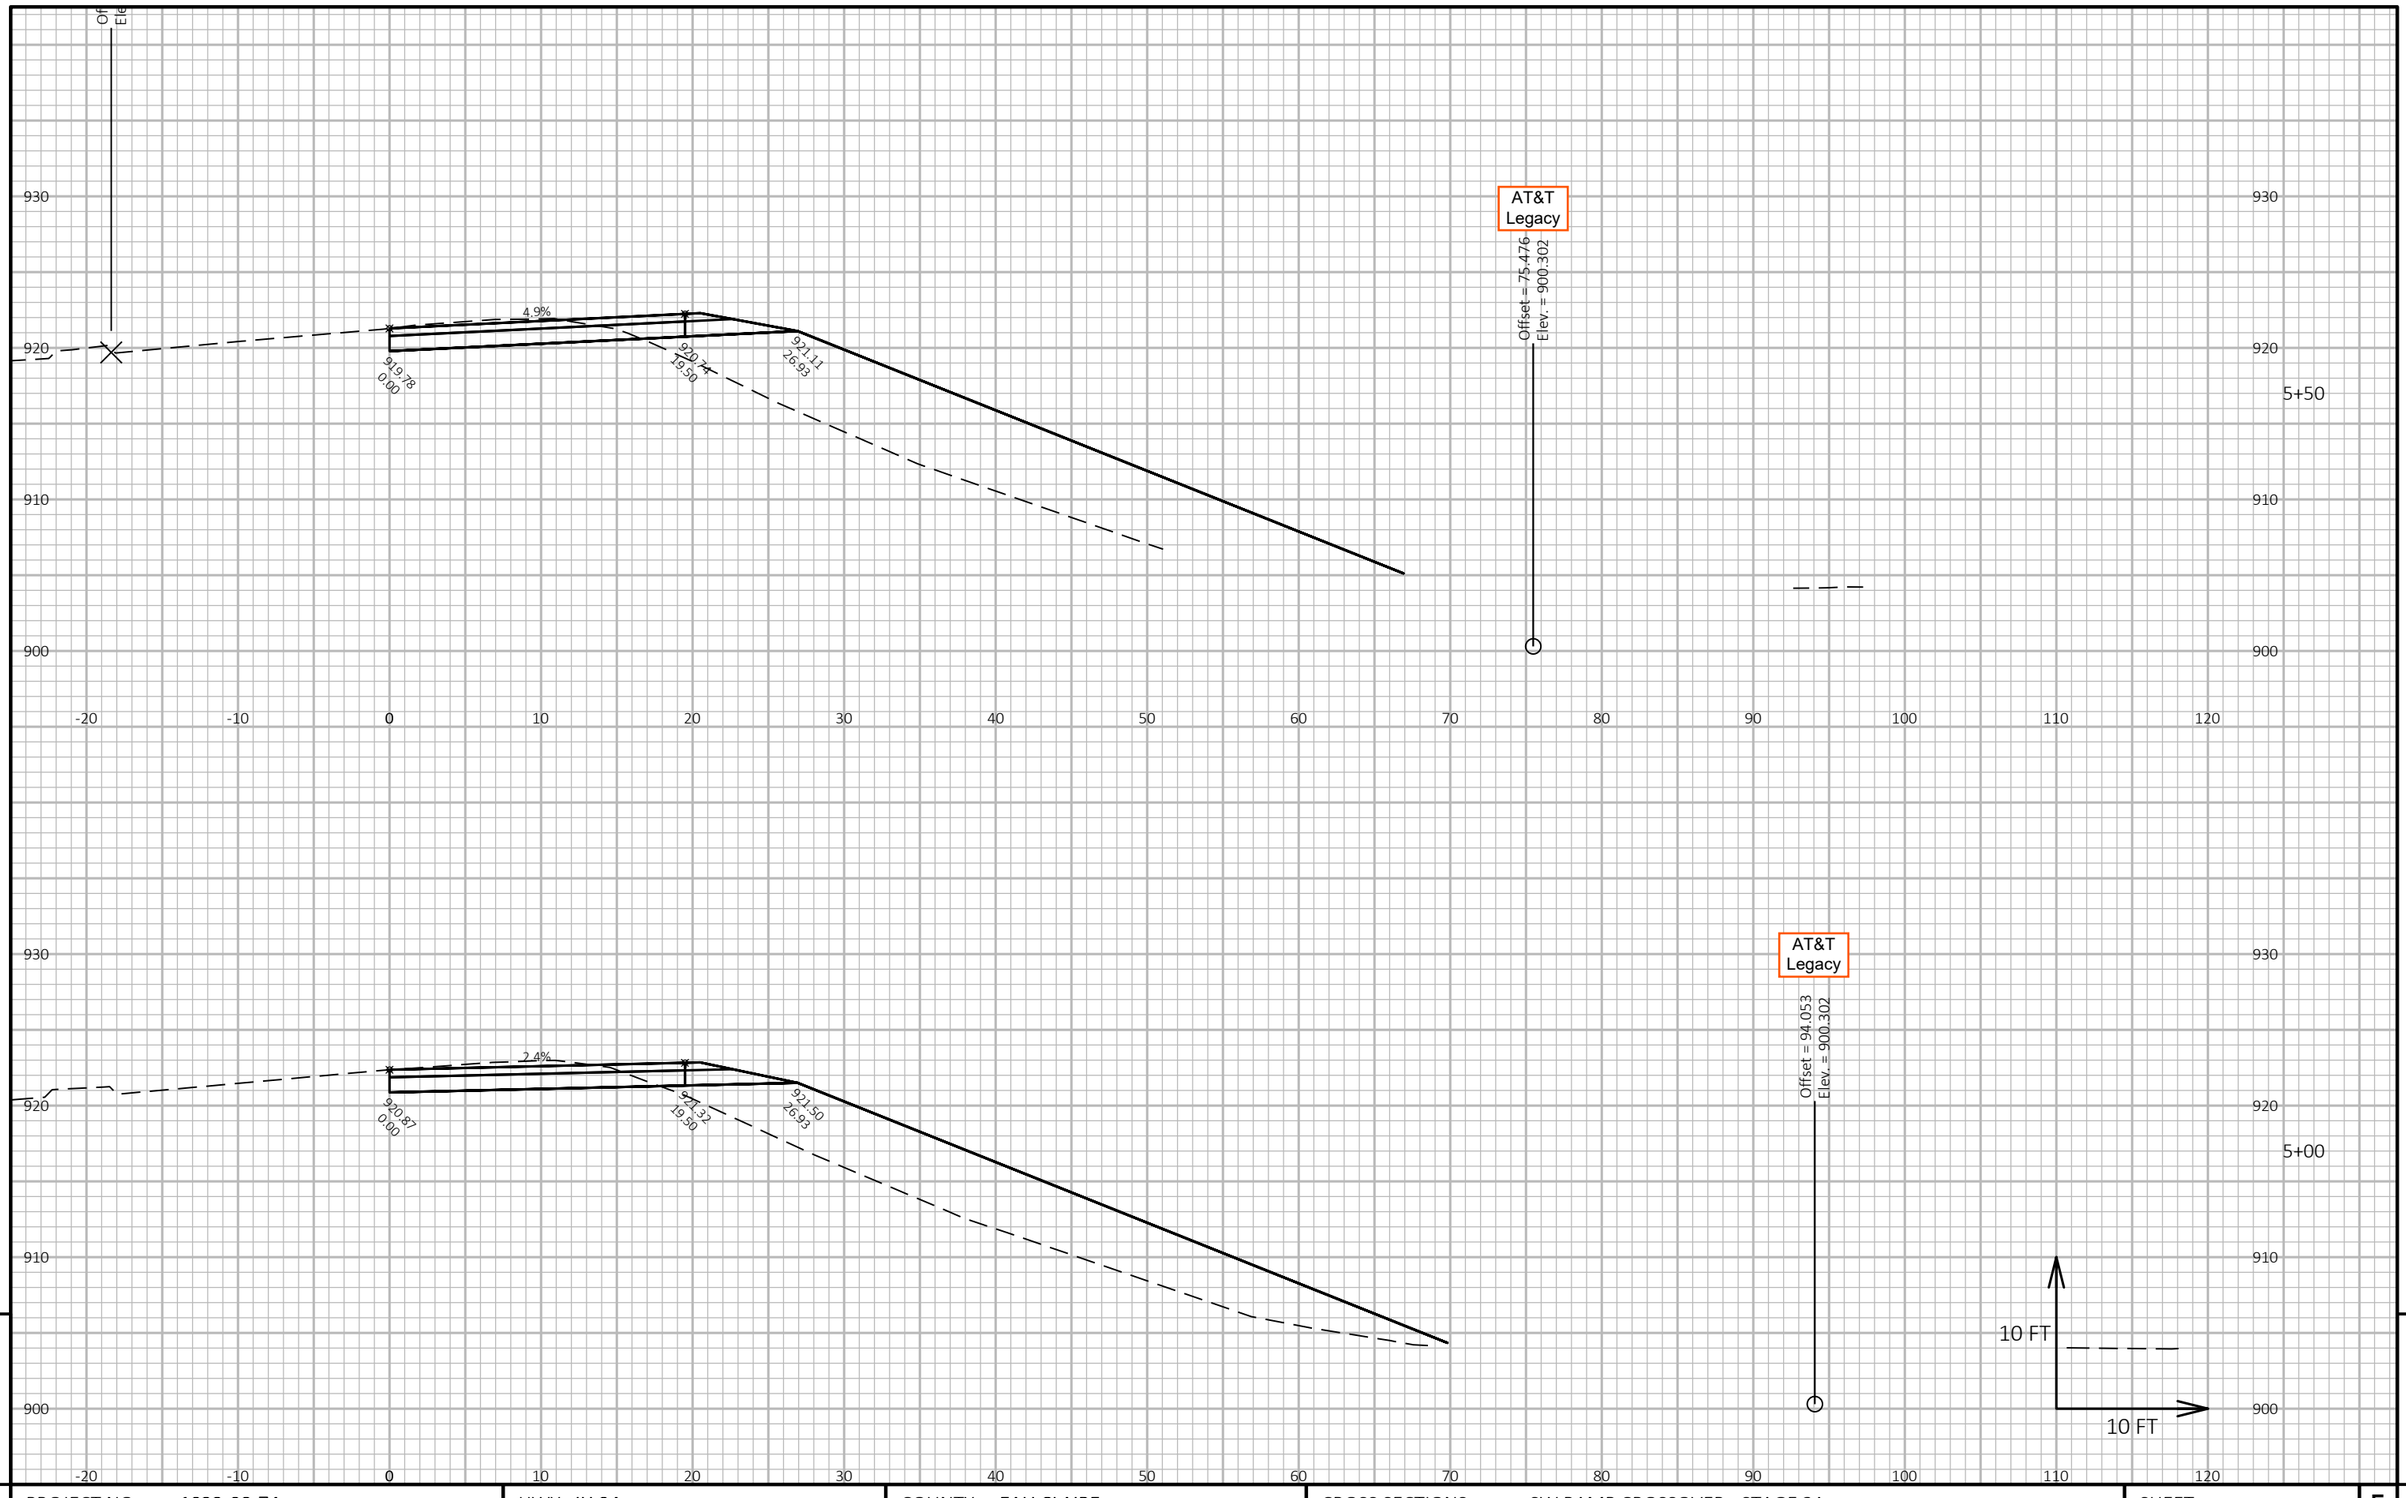


9

PROJECT NO: 1022-08-74	HWY: IH 94	COUNTY: EAU CLAIRE	CROSS SECTIONS: SW RAMP CROSSOVER - STAGE 3A	SHEET	E

FILE NAME : N:\PDS\C3D\10220804\SHEETSPLAN\X-SECTIONS\090201_XS_SOUTHWEST_RAMP_STAGE_3A_12-2-19.DWG
LAYOUT NAME - SW Ramp Crossover- Stage 3A - (6)

PLOT DATE : 1/18/2021 7:20 AM PLOT BY : CHRIST, AARON D PLOT NAME : PLOT SCALE : 1 IN:10 FT HORZ. / 1 IN:10 FT VERT.

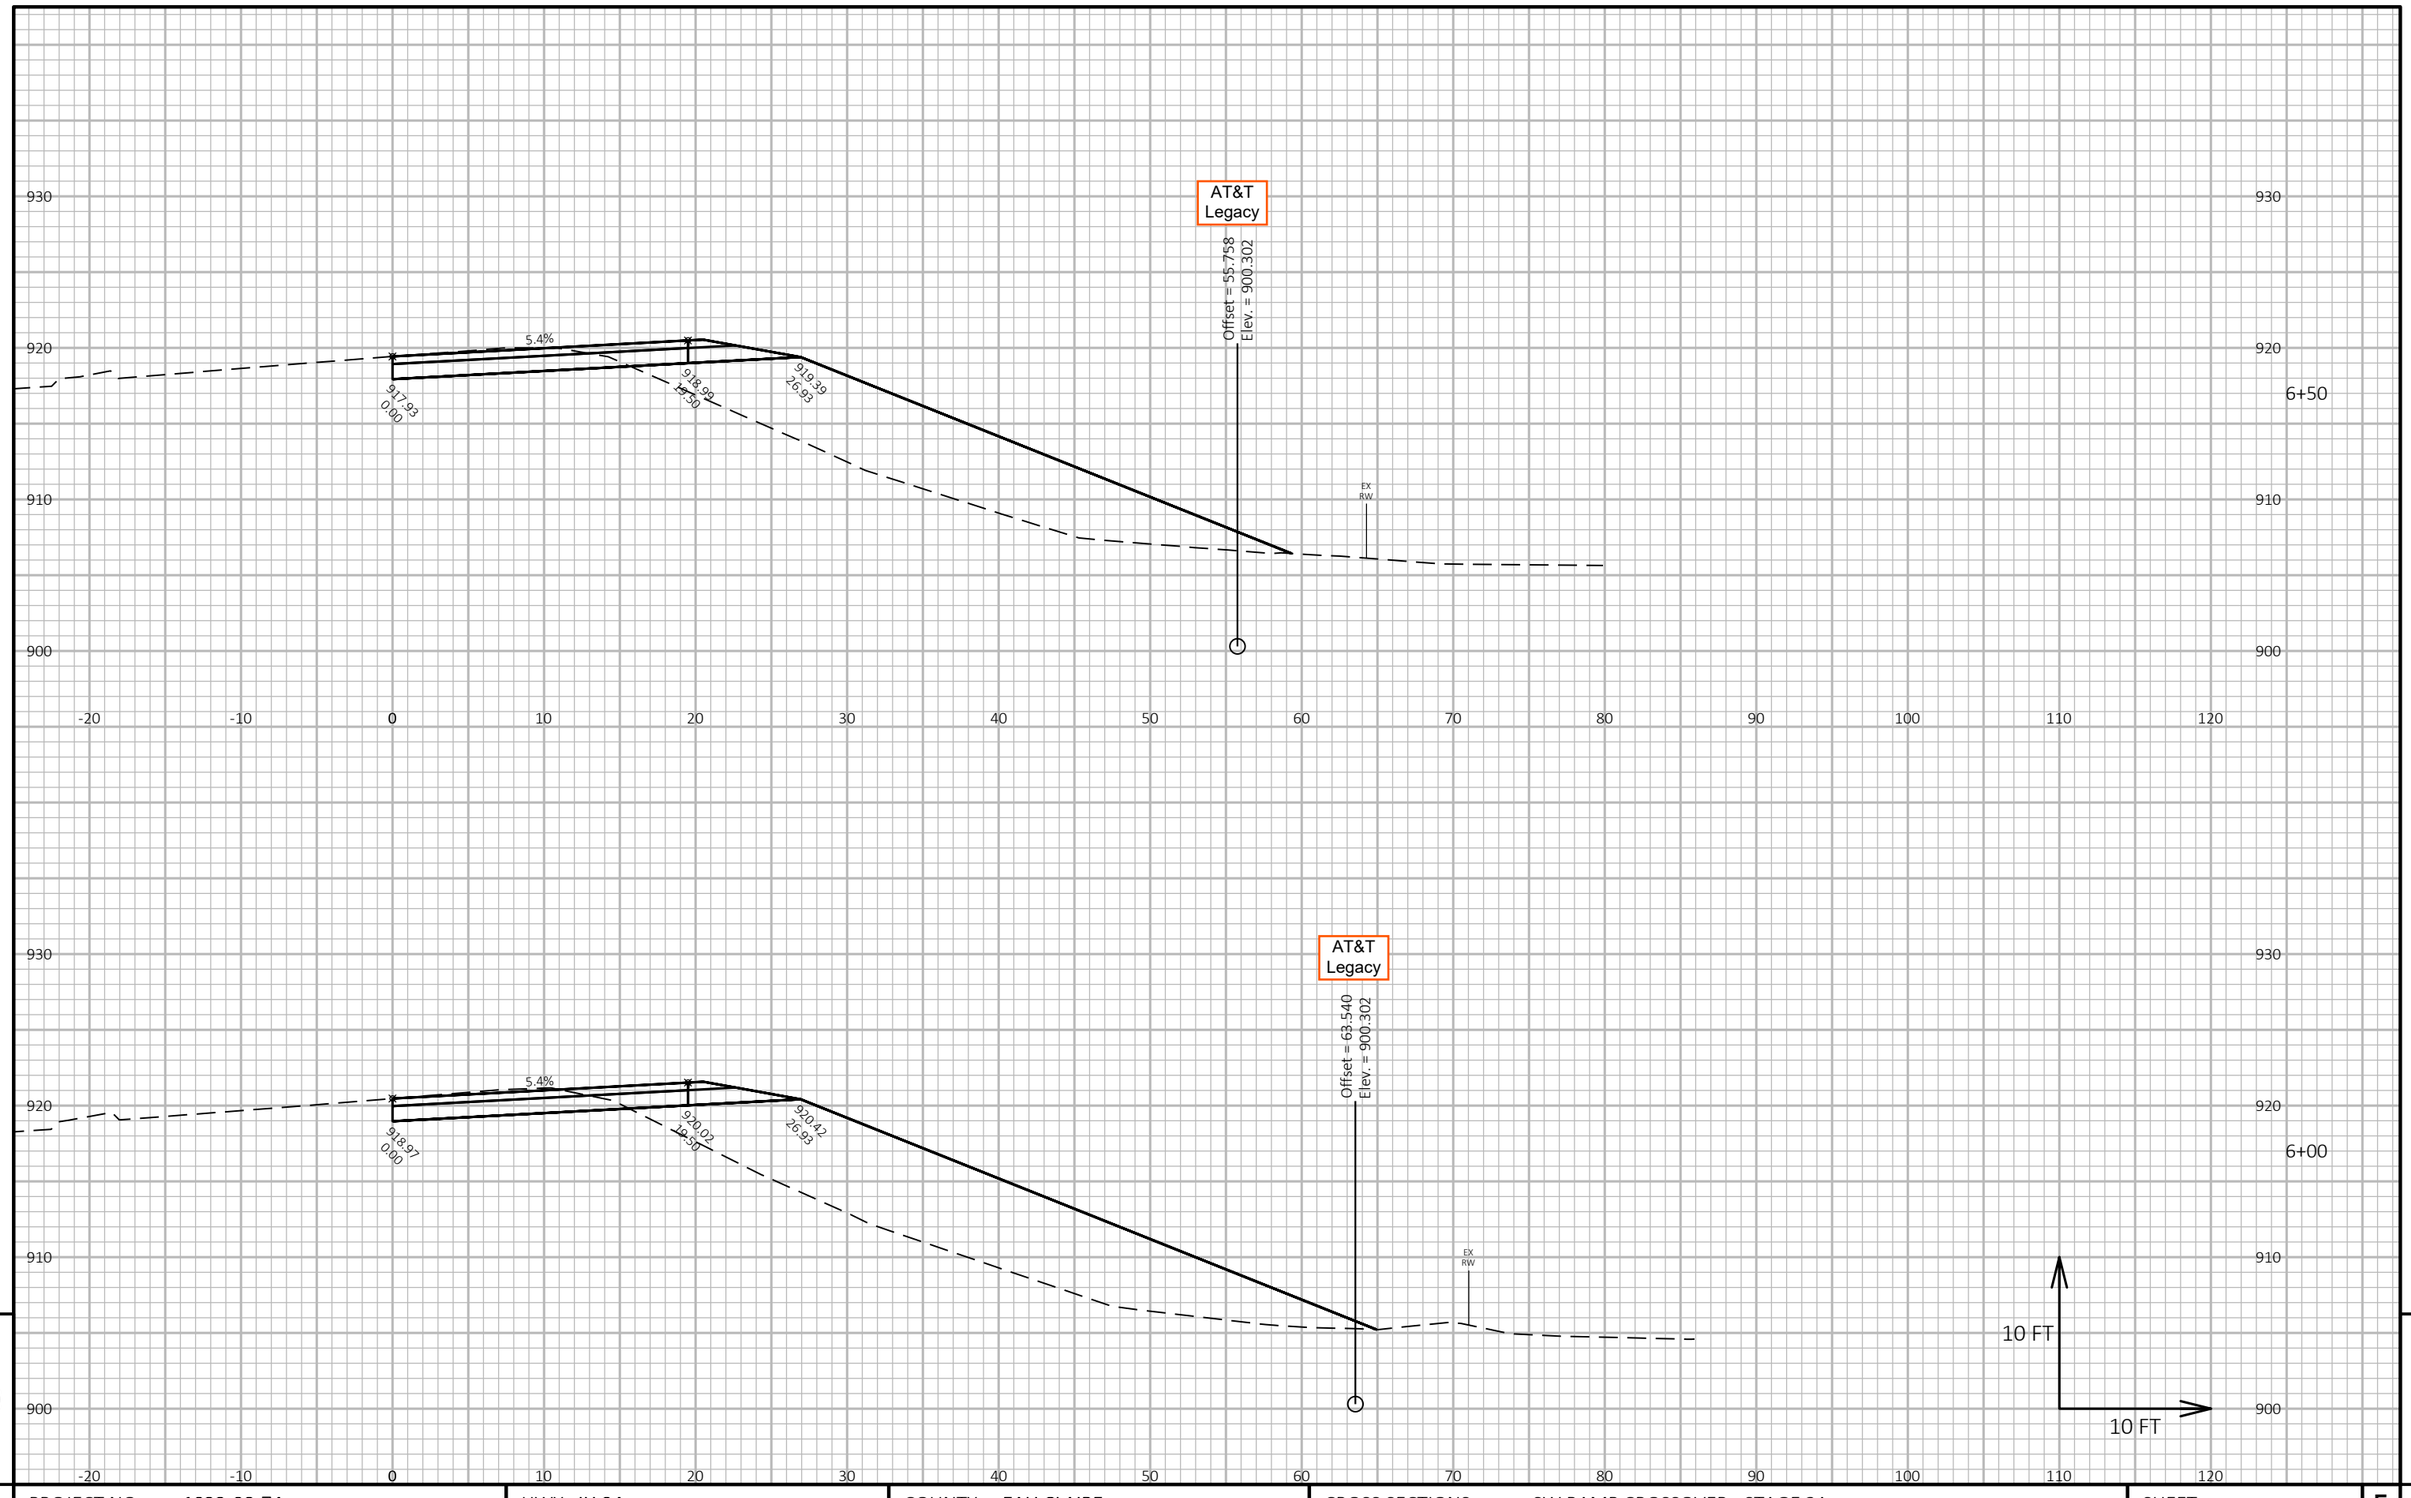

PROJECT NO: 1022-08-74	HWY: IH 94	COUNTY: EAU CLAIRE	CROSS SECTIONS: SW RAMP CROSSOVER - STAGE 3A	SHEET E


FILE NAME : N:\PDS\C3D\10220804\SHEETSPLAN\X-SECTIONS\090201_XS_SOUTHWEST_RAMP_STAGE_3A_12-2-19.DWG
LAYOUT NAME - SW Ramp Crossover- Stage 3A - (7)

PLOT DATE : 1/18/2021 7:21 AM

PLOT BY : CHRIST, AARON D

PLOT NAME :

PLOT SCALE : 1 IN:10 FT HORZ. / 1 IN:10 FT VERT.

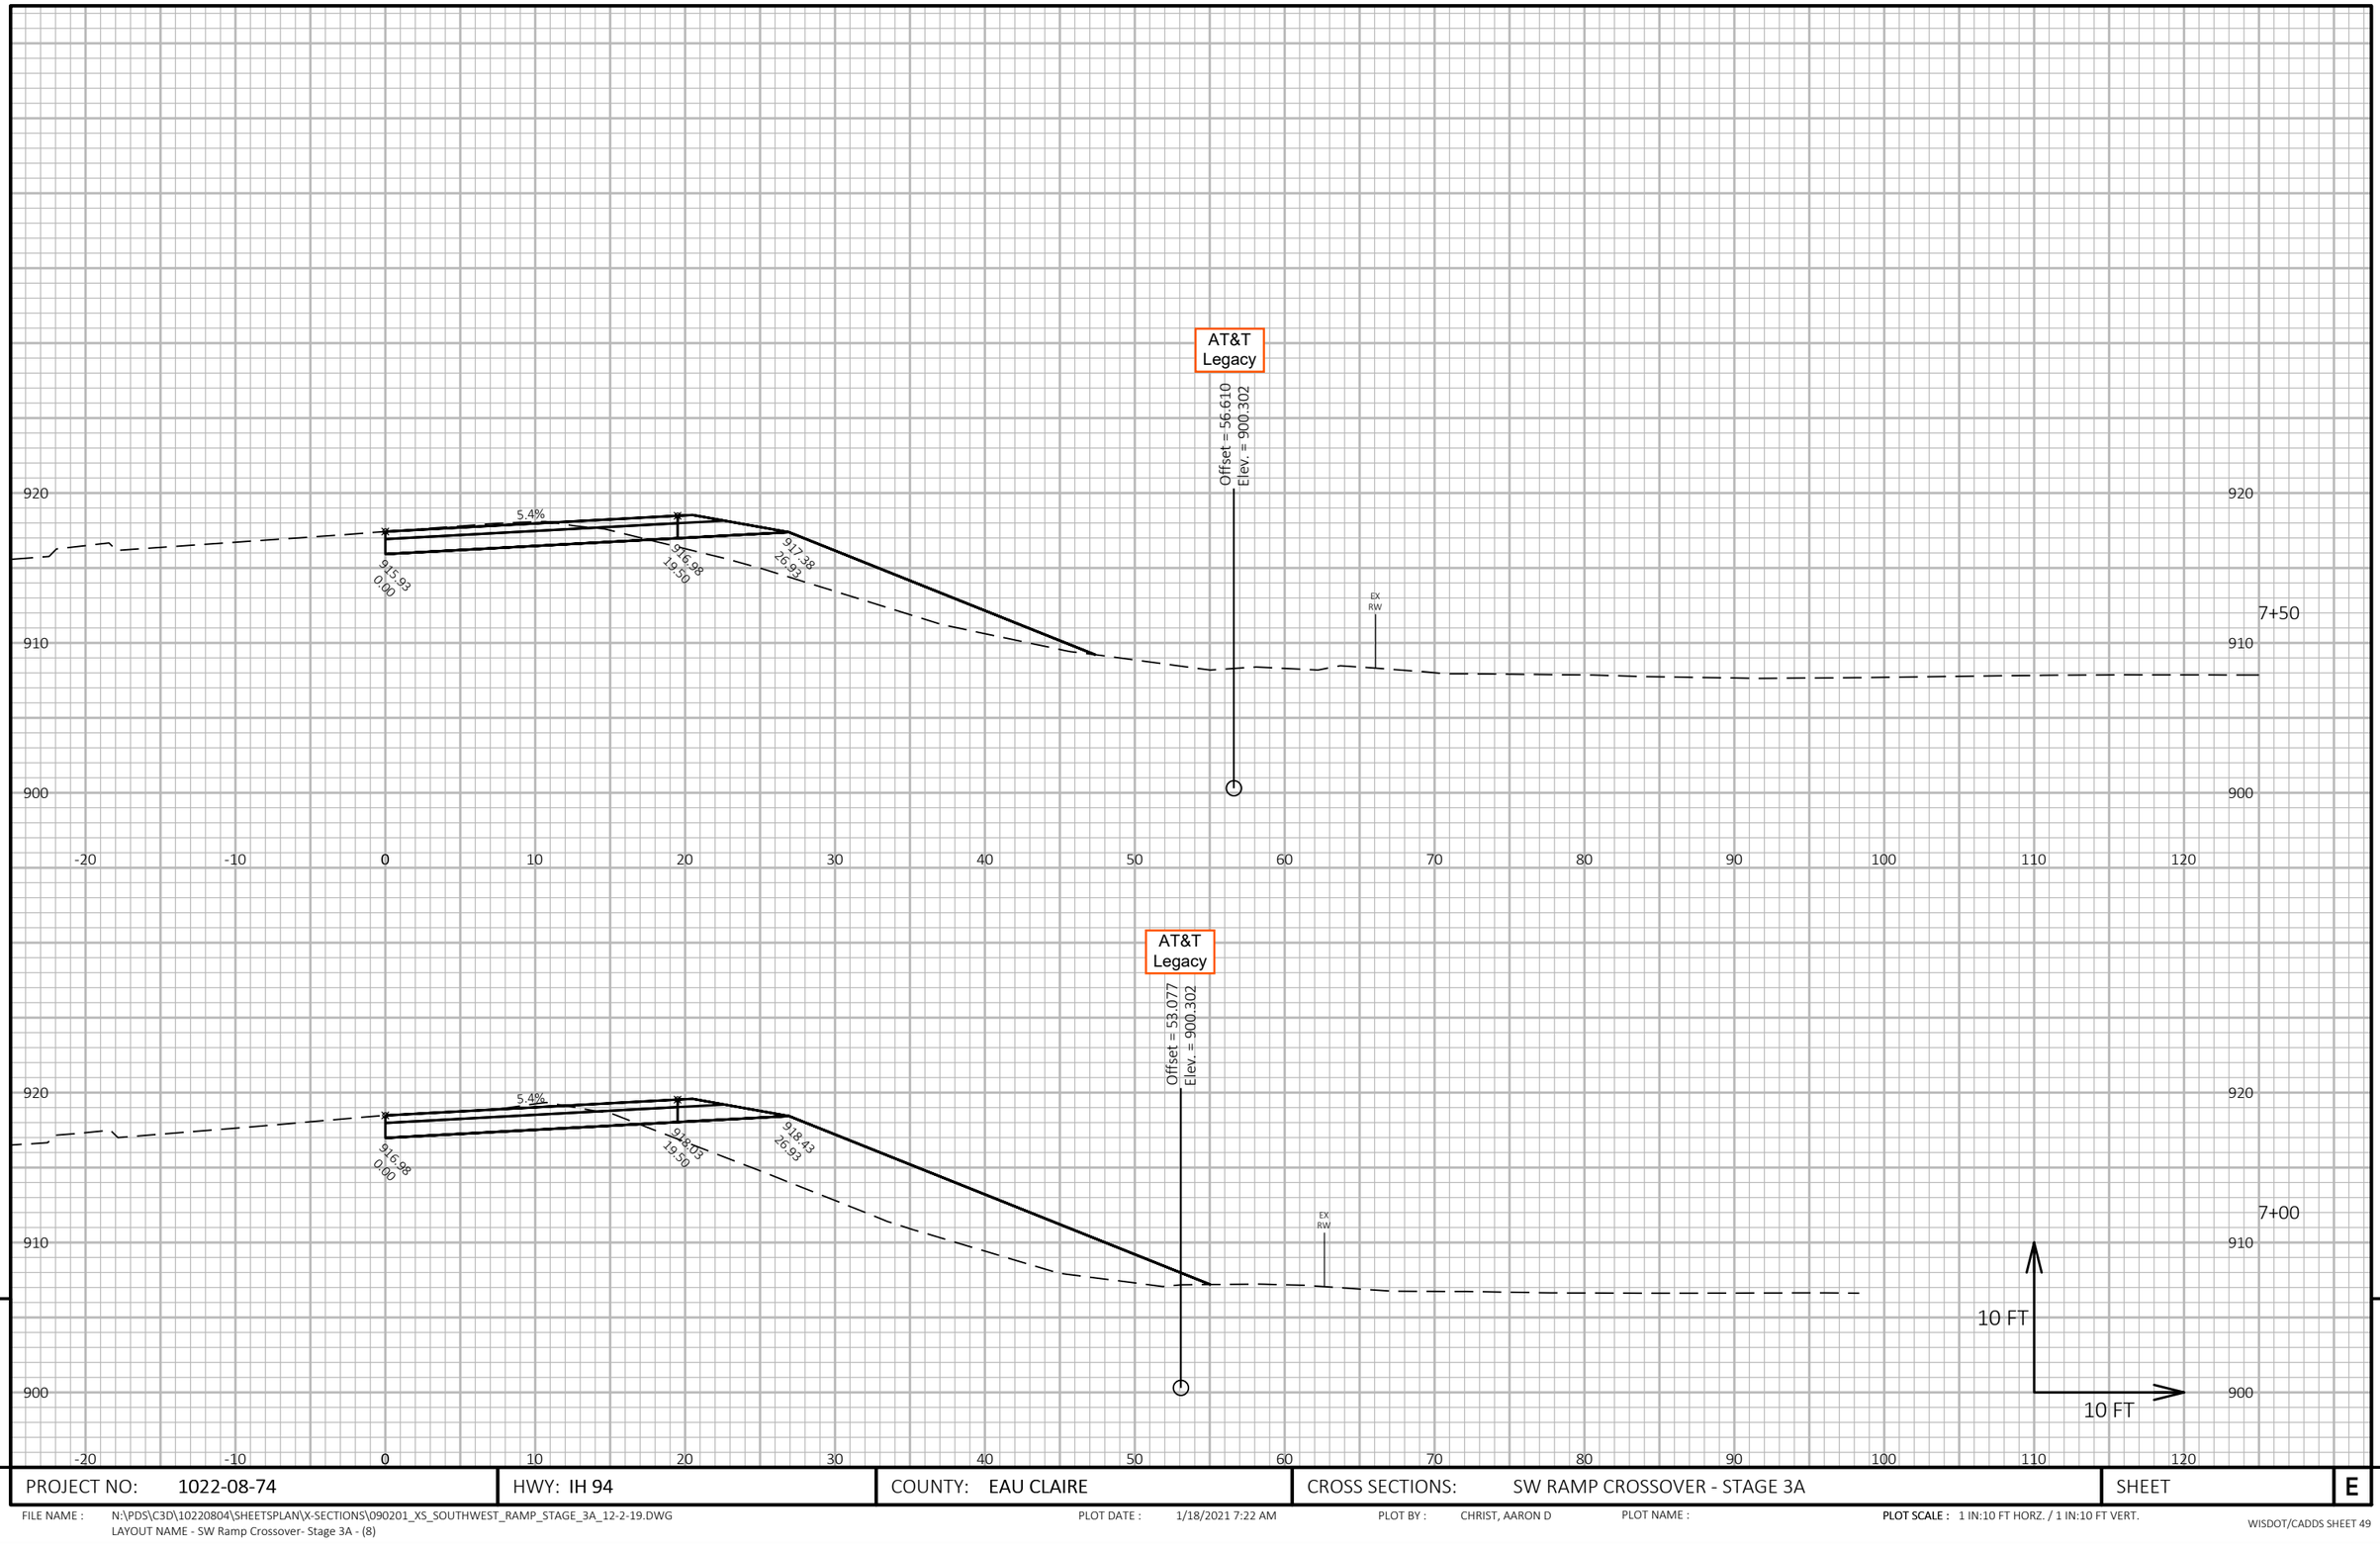


9

9

PROJECT NO: 1022-08-74	HWY: IH 94	COUNTY: EAU CLAIRE	CROSS SECTIONS: SW RAMP CROSSOVER - STAGE 3A	SHEET	E

FILE NAME : N:\PDS\C3D\10220804\SHEETSPLAN\X-SECTIONS\090201_XS_SOUTHWEST_RAMP_STAGE_3A_12-2-19.DWG
LAYOUT NAME - SW Ramp Crossover- Stage 3A - (8)

PLOT DATE : 1/18/2021 7:22 AM PLOT BY : CHRIST, AARON D PLOT NAME : **PLOT SCALE :** 1 IN:10 FT HORZ. / 1 IN:10 FT VERT.

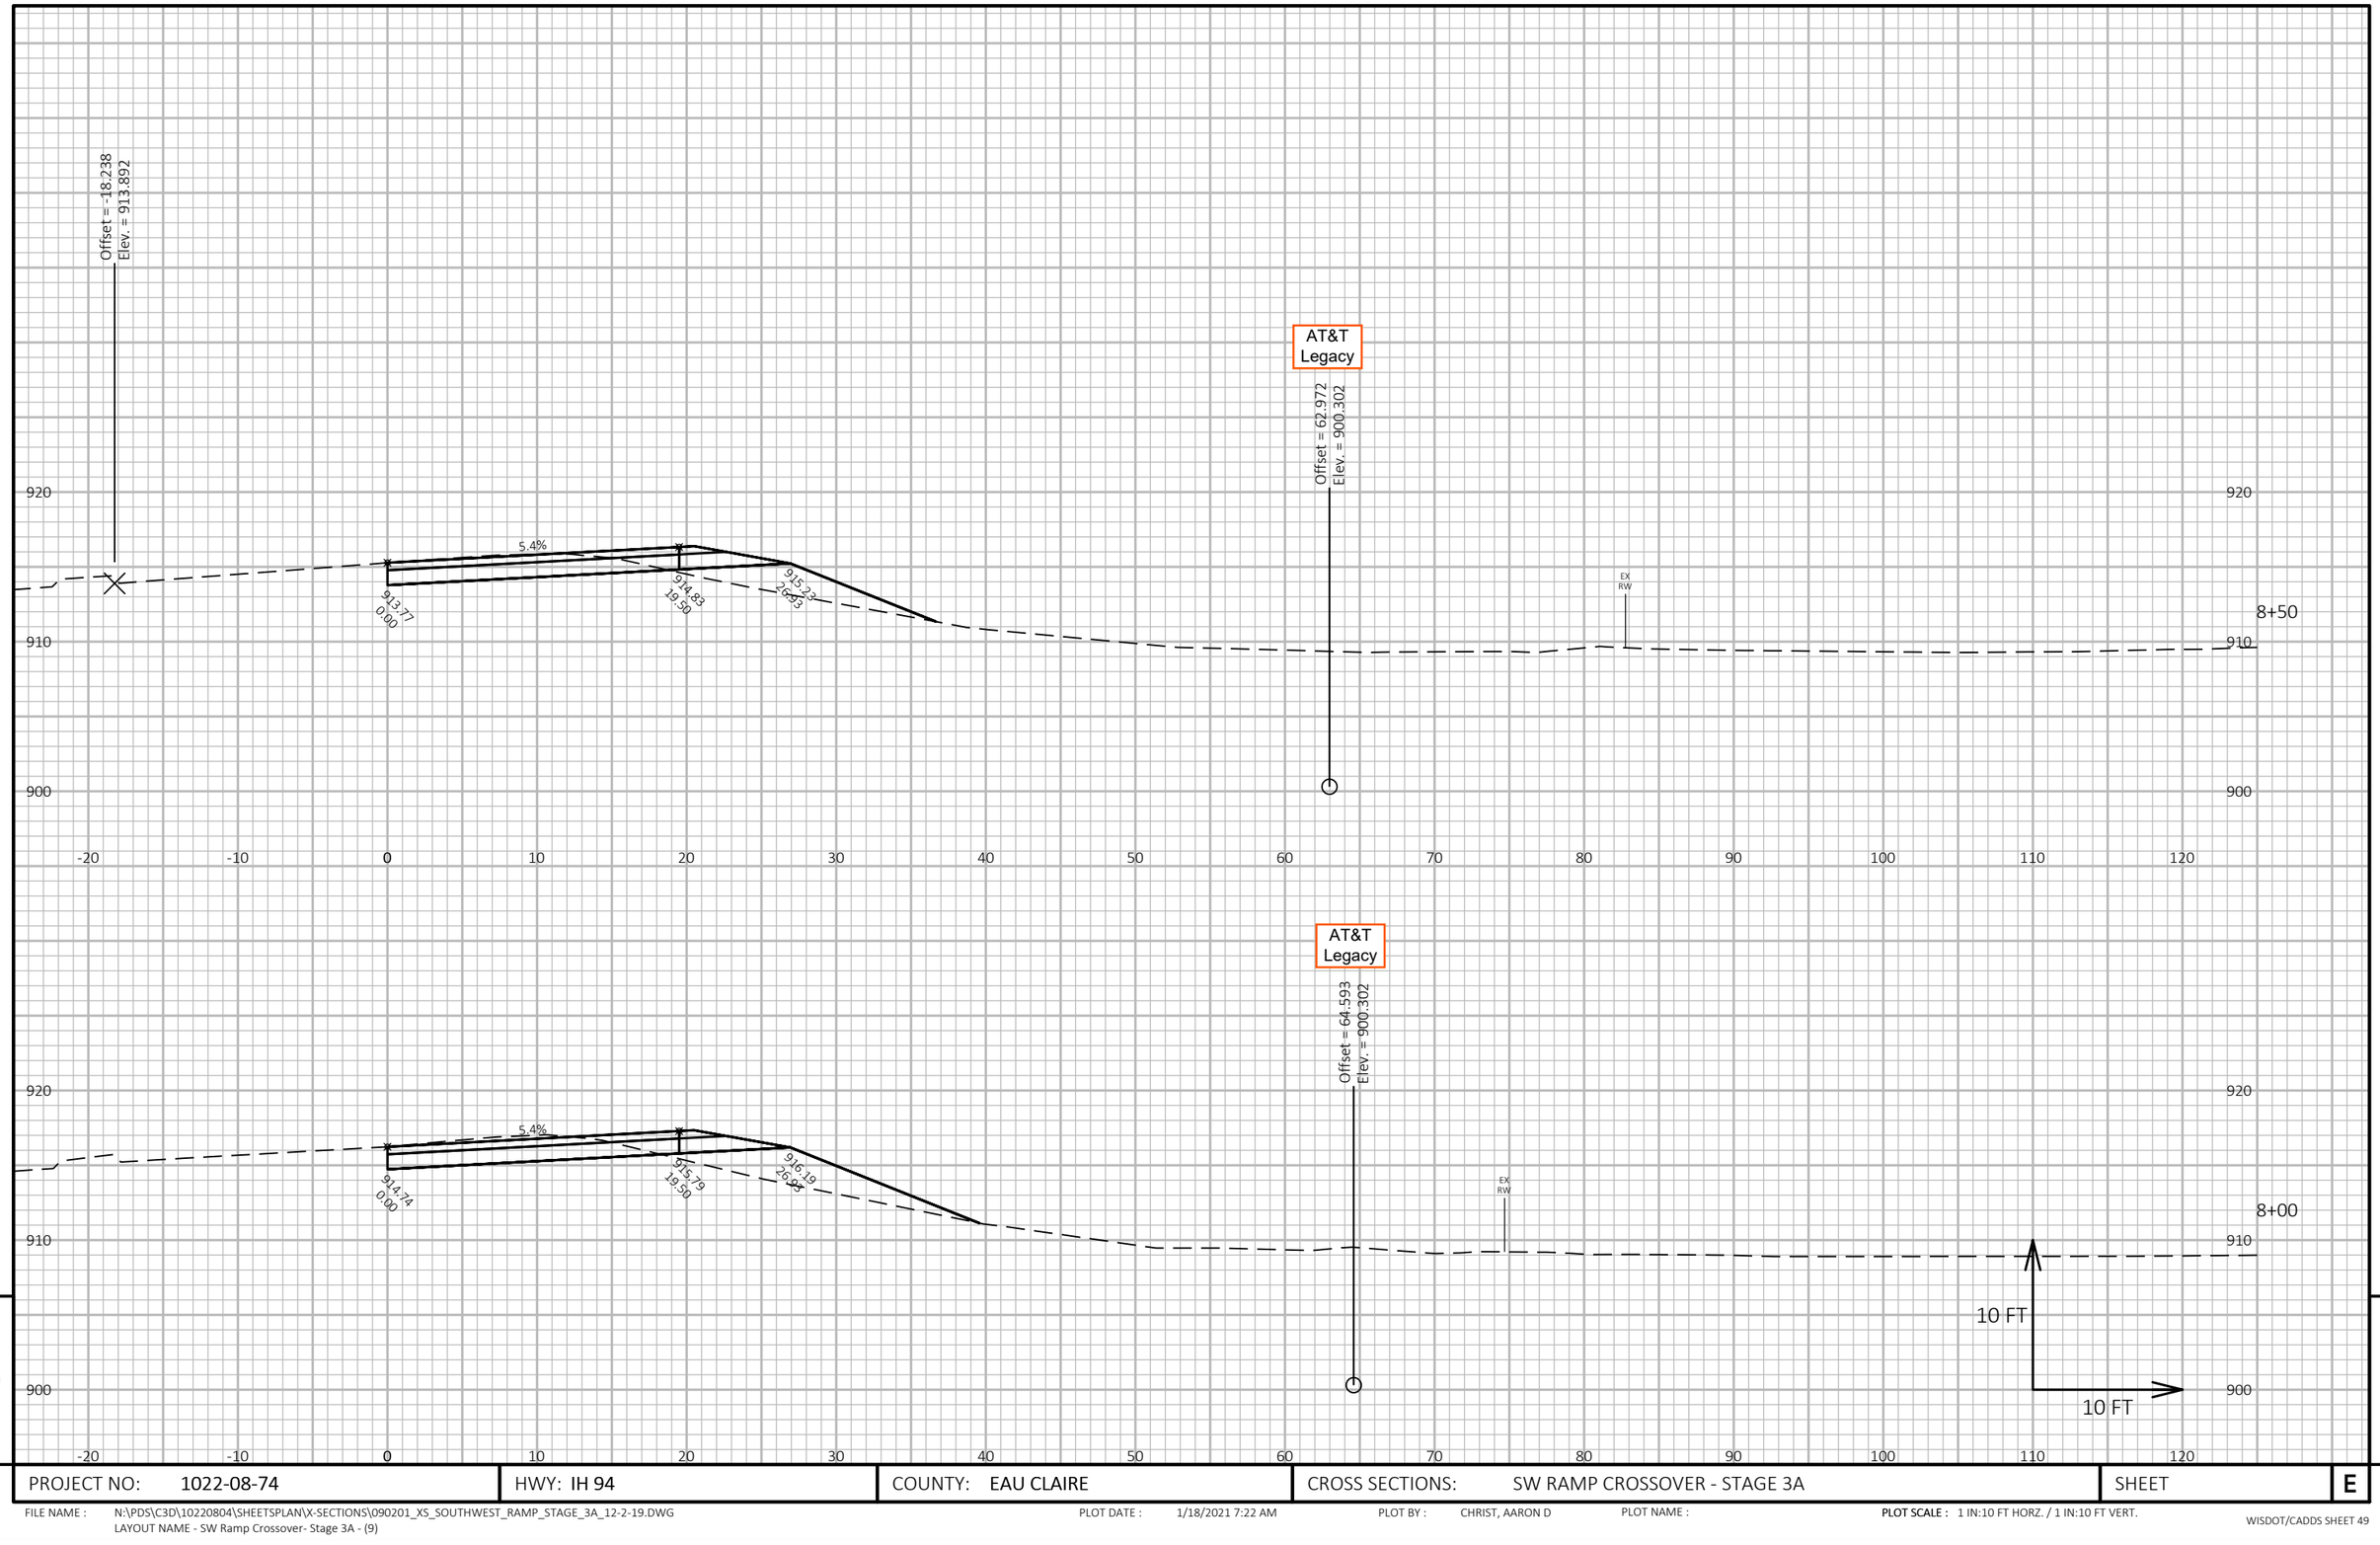


9

9

PROJECT NO: 1022-08-74	HWY: IH 94	COUNTY: EAU CLAIRE	CROSS SECTIONS: SW RAMP CROSSOVER - STAGE 3A	SHEET	E

FILE NAME : N:\PDS\C3D\10220804\SHEETSPLAN\X-SECTIONS\090201_XS_SOUTHWEST_RAMP_STAGE_3A_12-2-19.DWG
LAYOUT NAME - SW Ramp Crossover- Stage 3A - (9)

PLOT DATE : 1/18/2021 7:22 AM PLOT BY : CHRIST, AARON D PLOT NAME : **PLOT SCALE :** 1 IN:10 FT HORZ. / 1 IN:10 FT VERT.

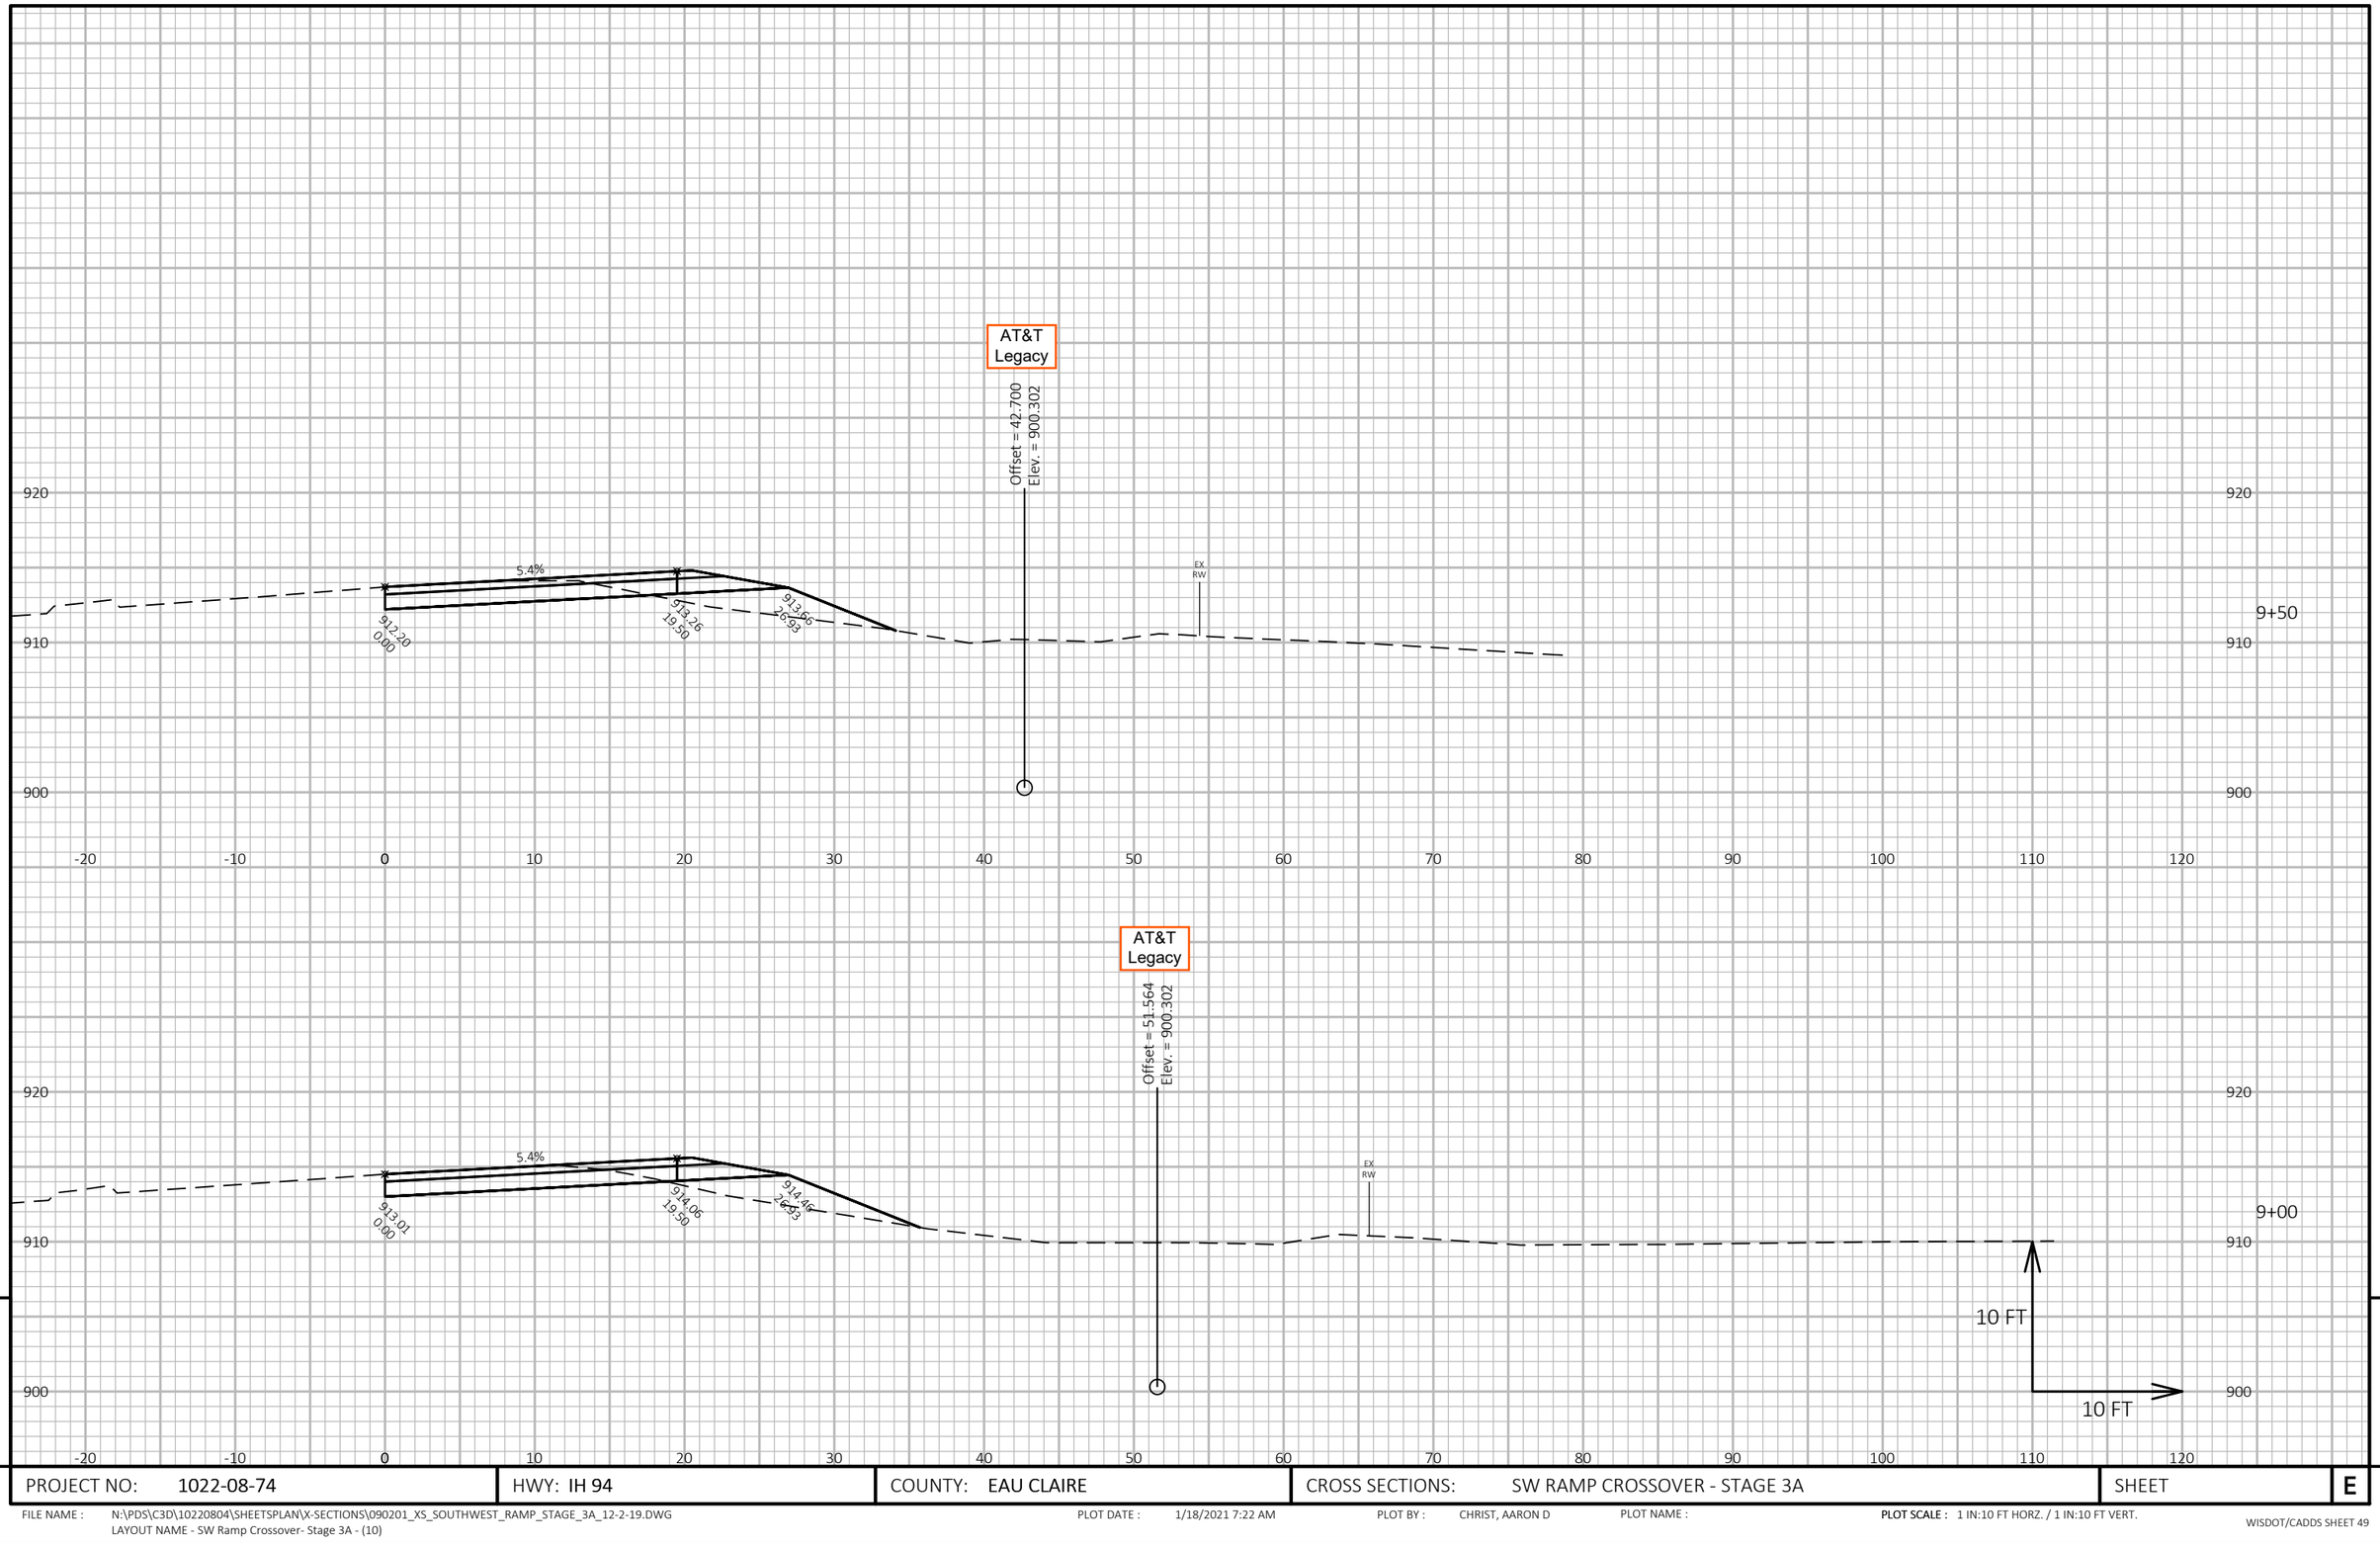


9

9

PROJECT NO: 1022-08-74	HWY: IH 94	COUNTY: EAU CLAIRE	CROSS SECTIONS: SW RAMP CROSSOVER - STAGE 3A	SHEET	E

FILE NAME : N:\PDS\C3D\10220804\SHEETSPLAN\X-SECTIONS\090201_XS_SOUTHWEST_RAMP_STAGE_3A_12-2-19.DWG
LAYOUT NAME - SW Ramp Crossover- Stage 3A - (10)


PLOT DATE : 1/18/2021 7:22 AM PLOT BY : CHRIST, AARON D PLOT NAME : **PLOT SCALE :** 1 IN:10 FT HORZ. / 1 IN:10 FT VERT.

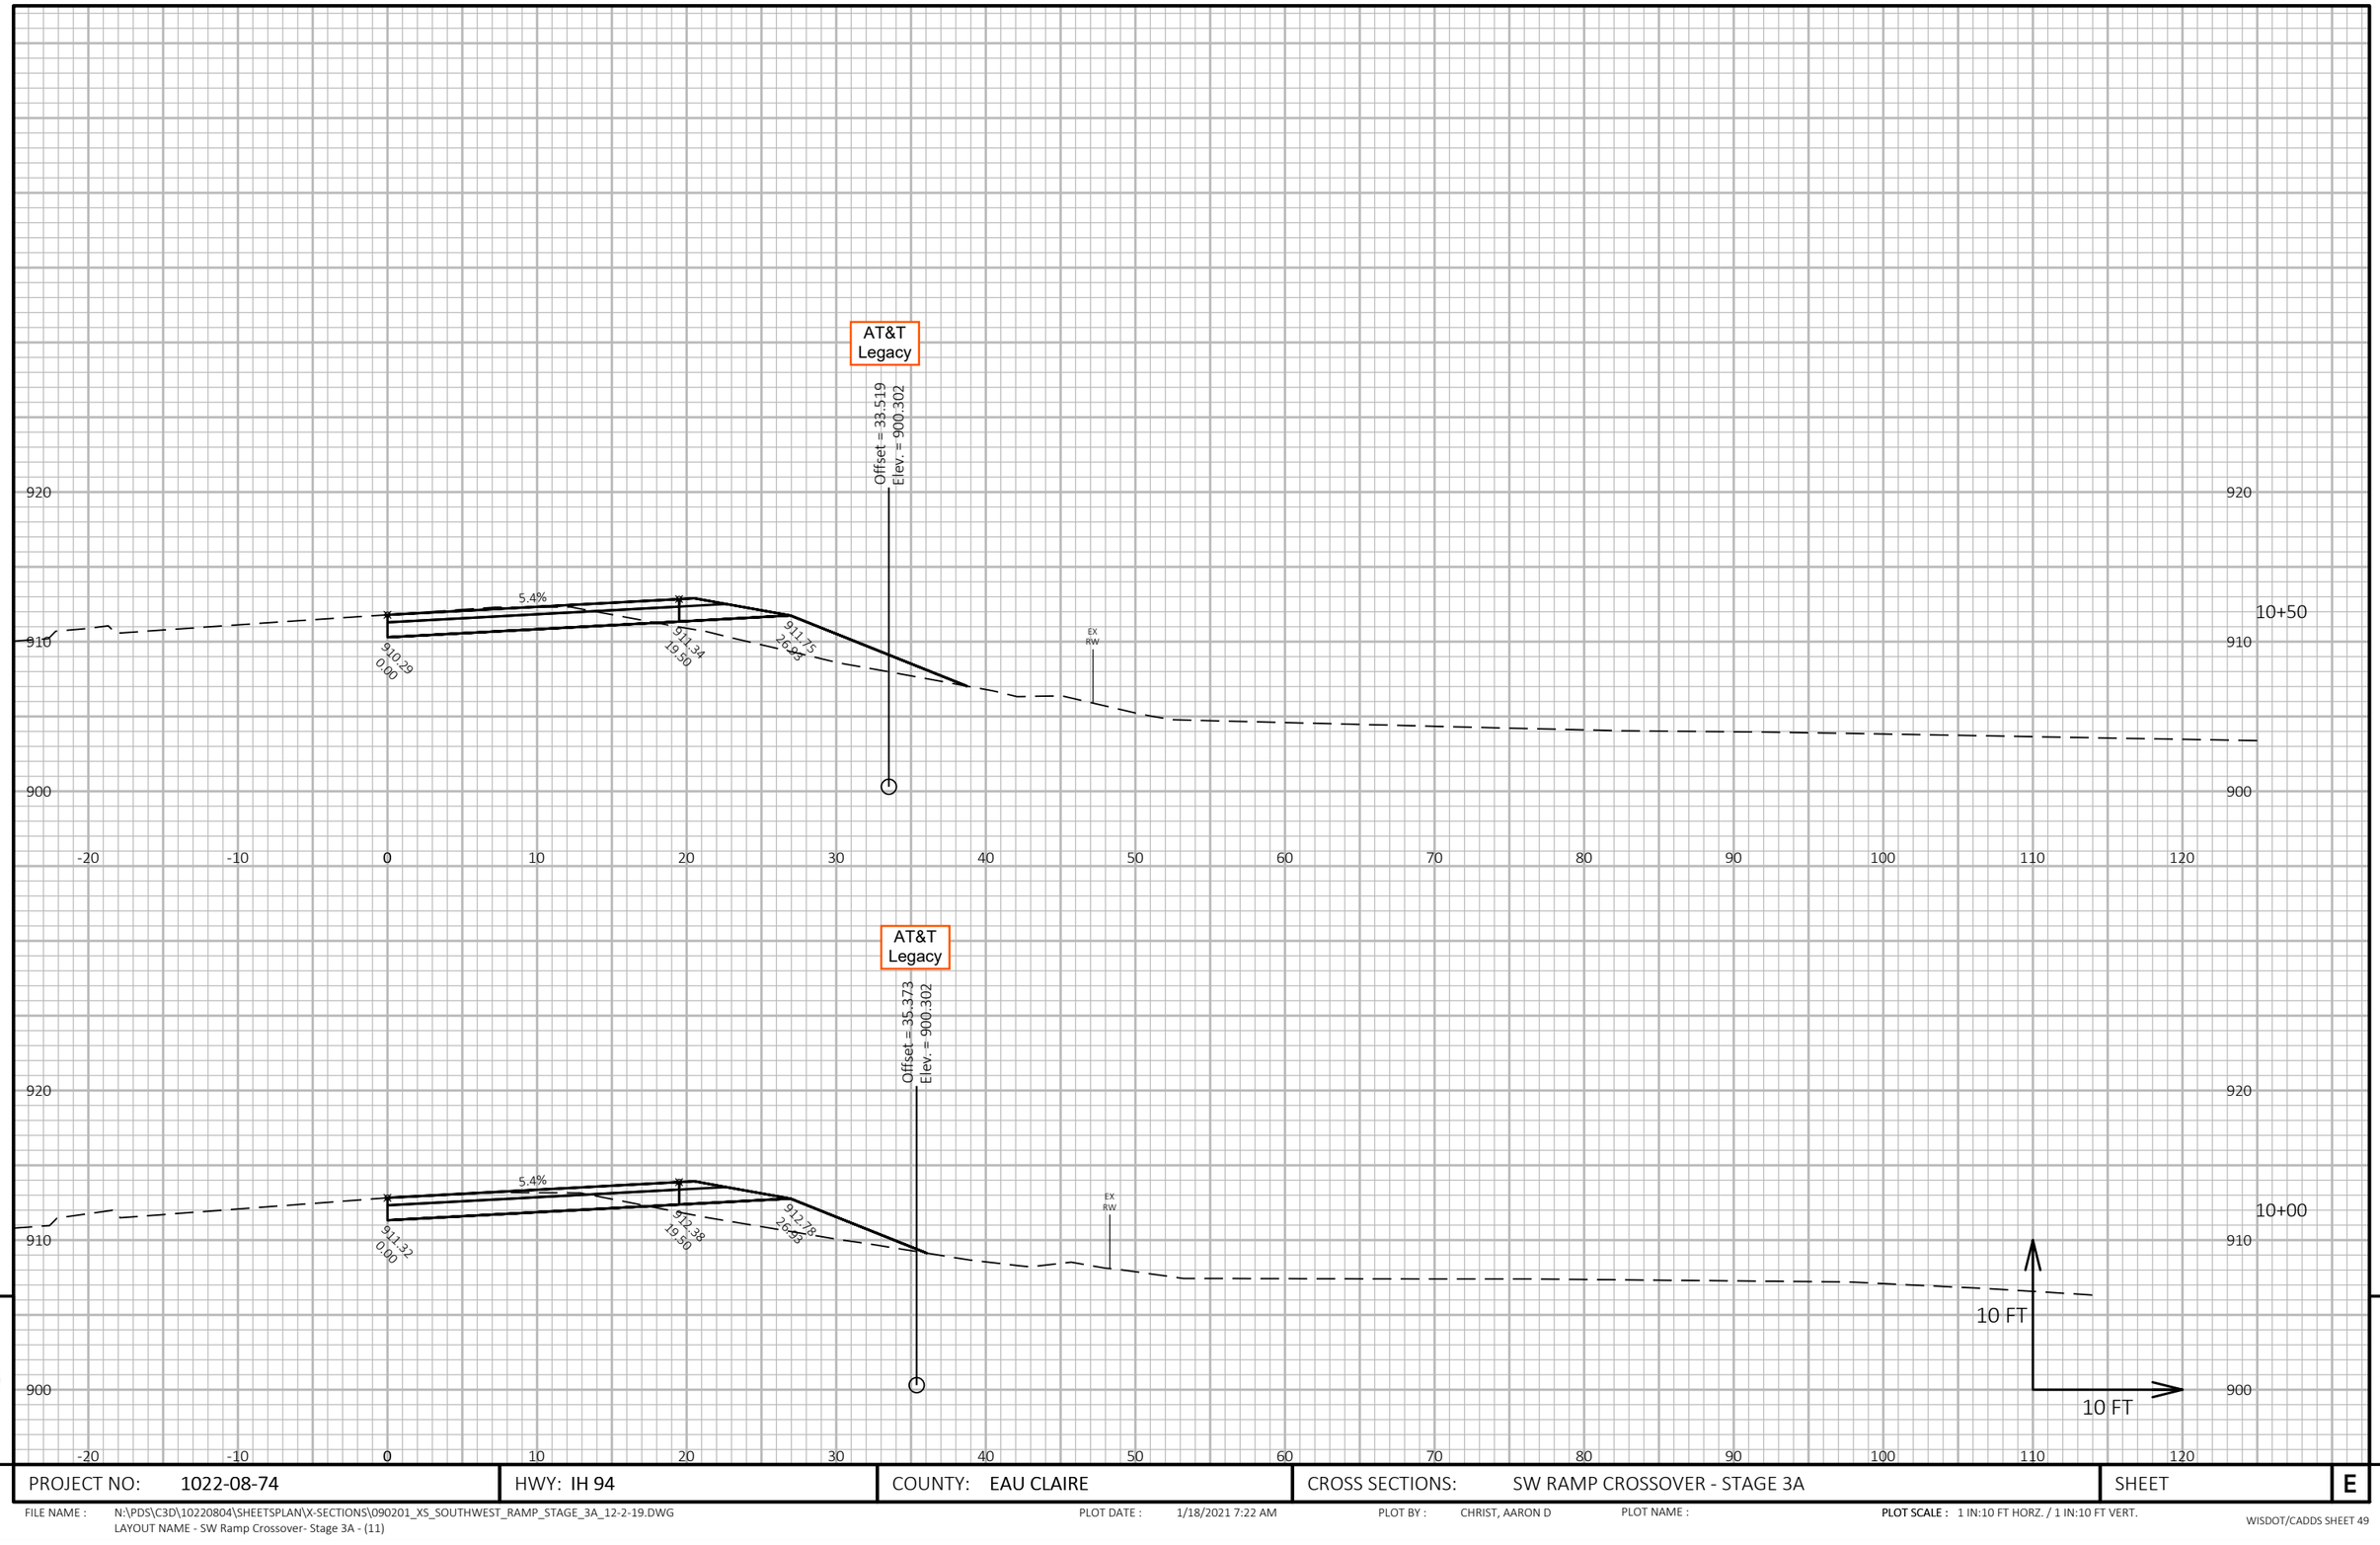

PROJECT NO: 1022-08-74	HWY: IH 94	COUNTY: EAU CLAIRE	CROSS SECTIONS: SW RAMP CROSSOVER - STAGE 3A	SHEET	E

FILE NAME : N:\PDS\C3D\10220804\SHEETSPLAN\X-SECTIONS\090201_XS_SOUTHWEST_RAMP_STAGE_3A_12-2-19.DWG
LAYOUT NAME - SW Ramp Crossover- Stage 3A - (11)

PLOT DATE : 1/18/2021 7:22 AM PLOT BY : CHRIST, AARON D PLOT NAME : **PLOT SCALE :** 1 IN:10 FT HORZ. / 1 IN:10 FT VERT.

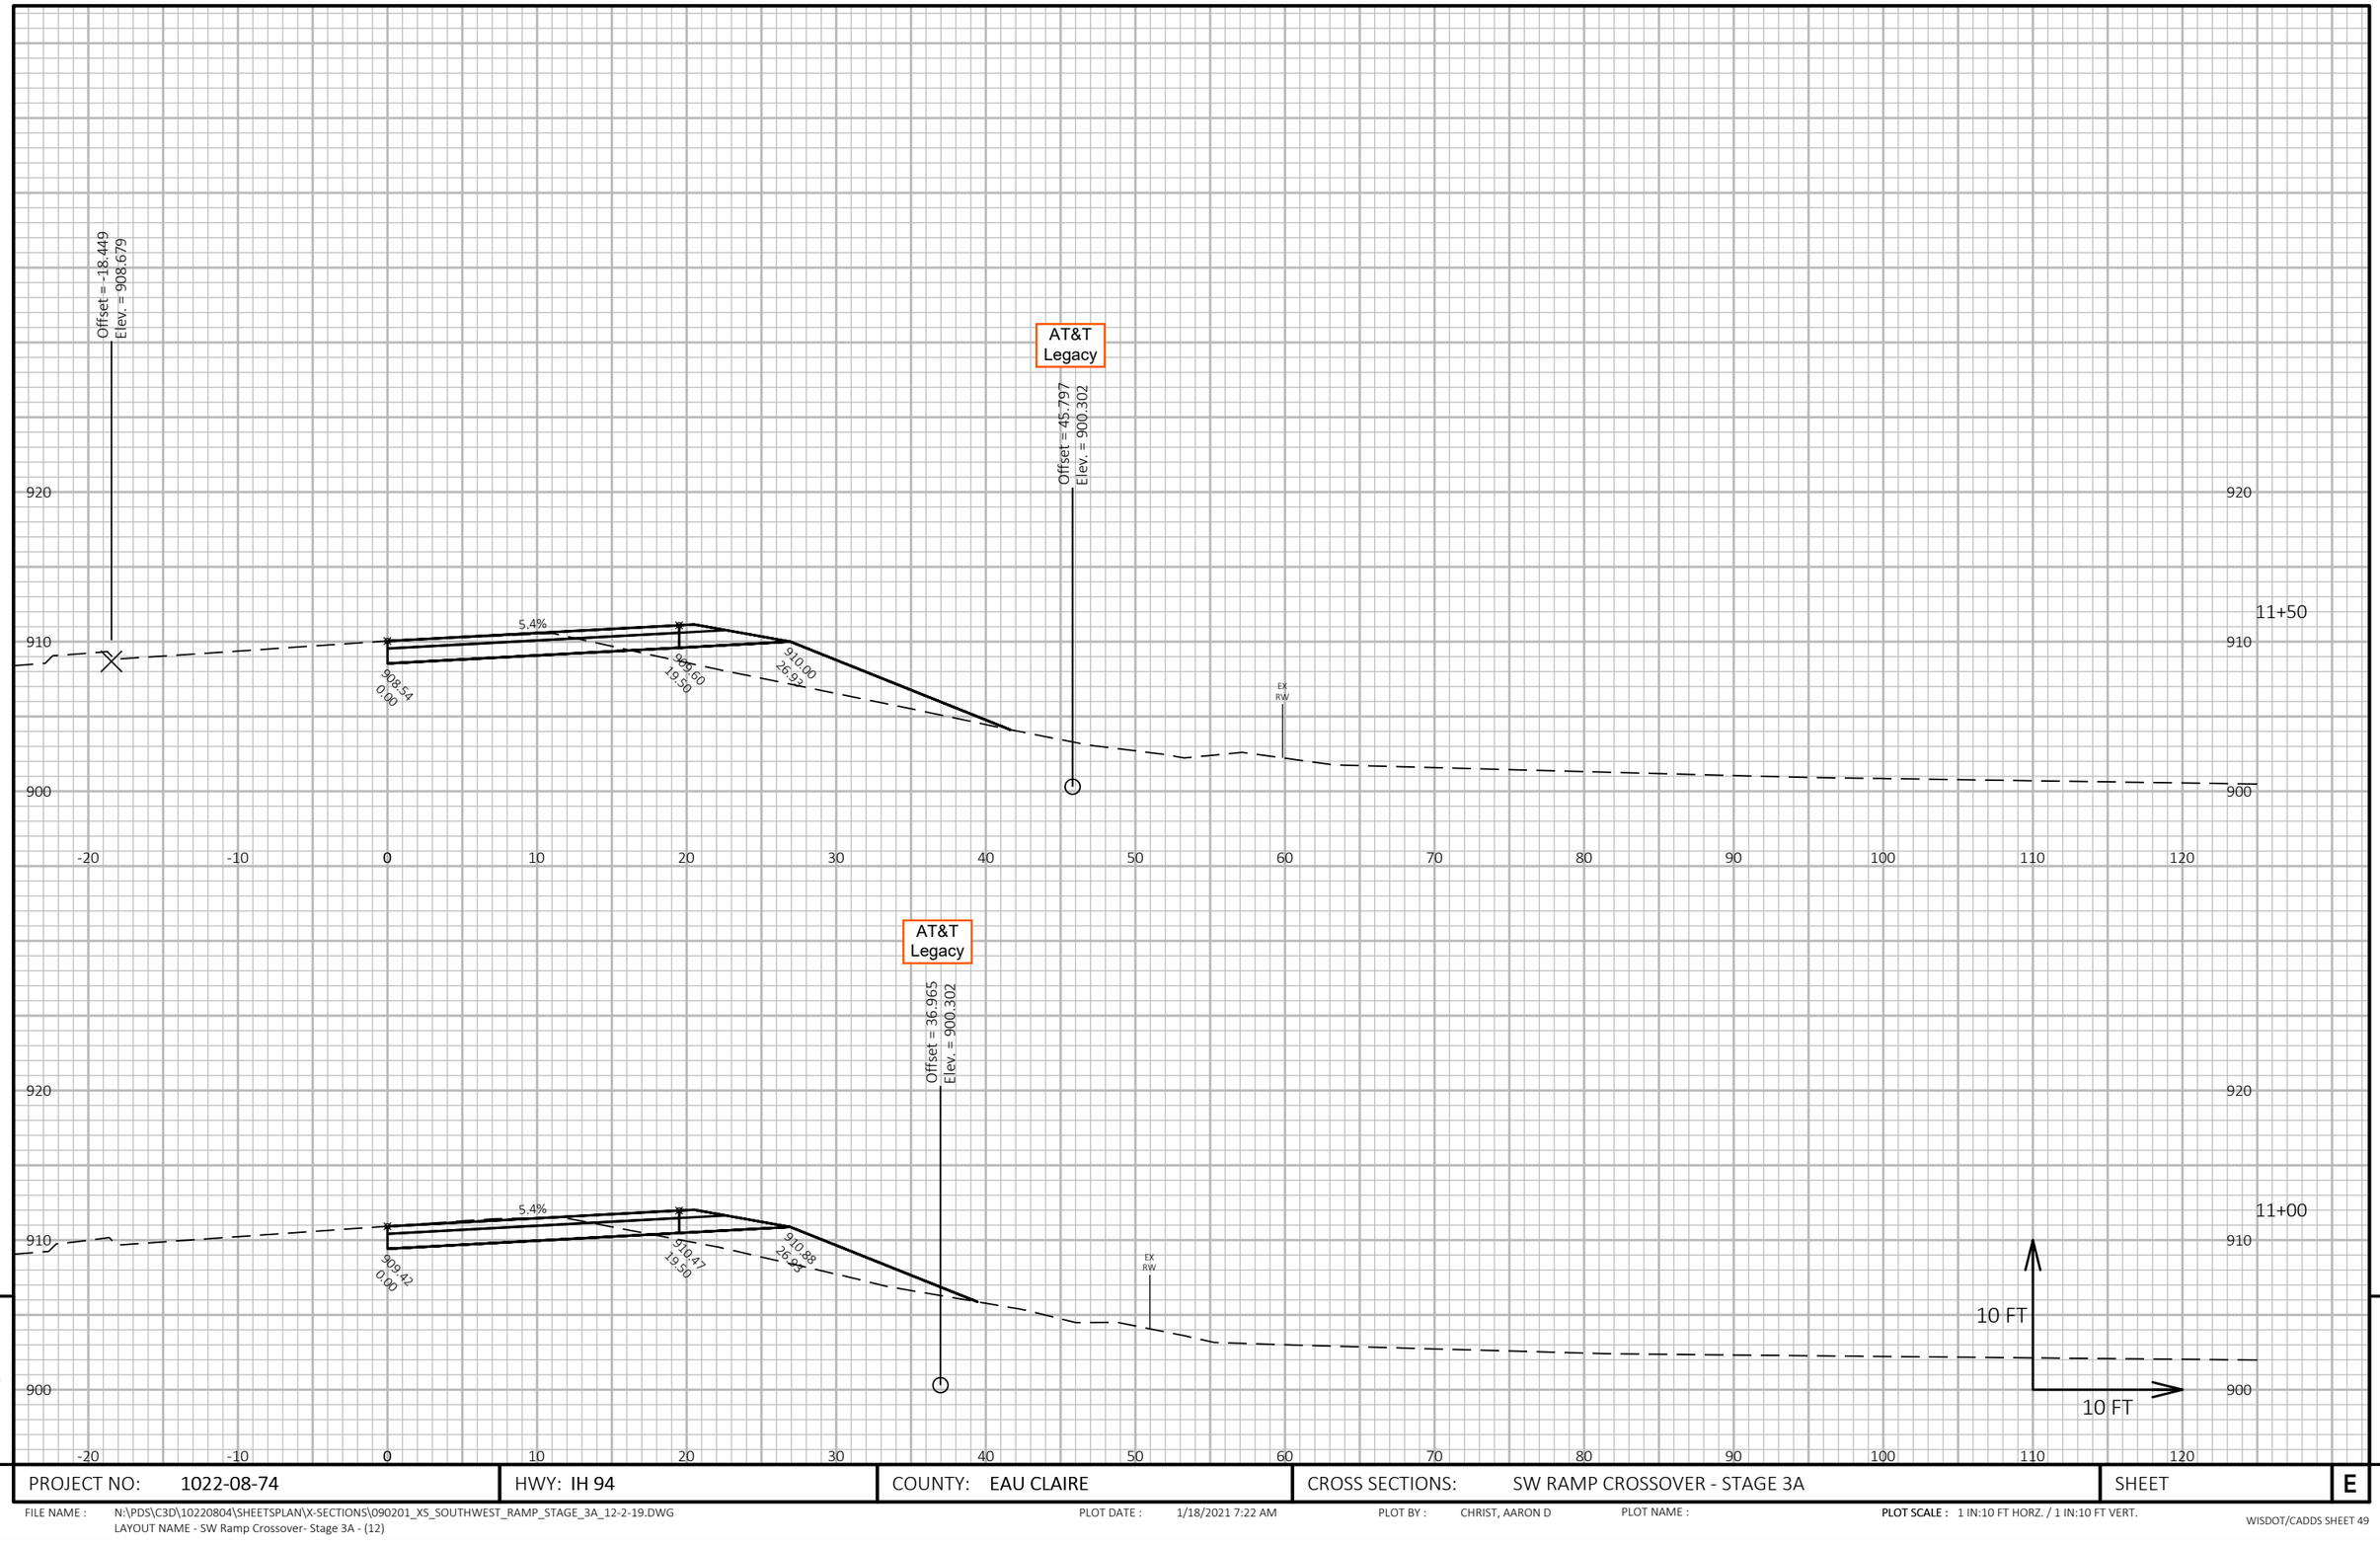

9

9

PROJECT NO: 1022-08-74	HWY: IH 94	COUNTY: EAU CLAIRE	CROSS SECTIONS: SW RAMP CROSSOVER - STAGE 3A	SHEET	E


FILE NAME : N:\PDS\C3D\10220804\SHEETSPLAN\X-SECTIONS\090201_XS_SOUTHWEST_RAMP_STAGE_3A_12-2-19.DWG
LAYOUT NAME - SW Ramp Crossover- Stage 3A - (12)

PLOT DATE : 1/18/2021 7:22 AM

PLOT BY : CHRIST, AARON D

PLOT NAME :

PLOT SCALE : 1 IN:10 FT HORZ. / 1 IN:10 FT VERT.

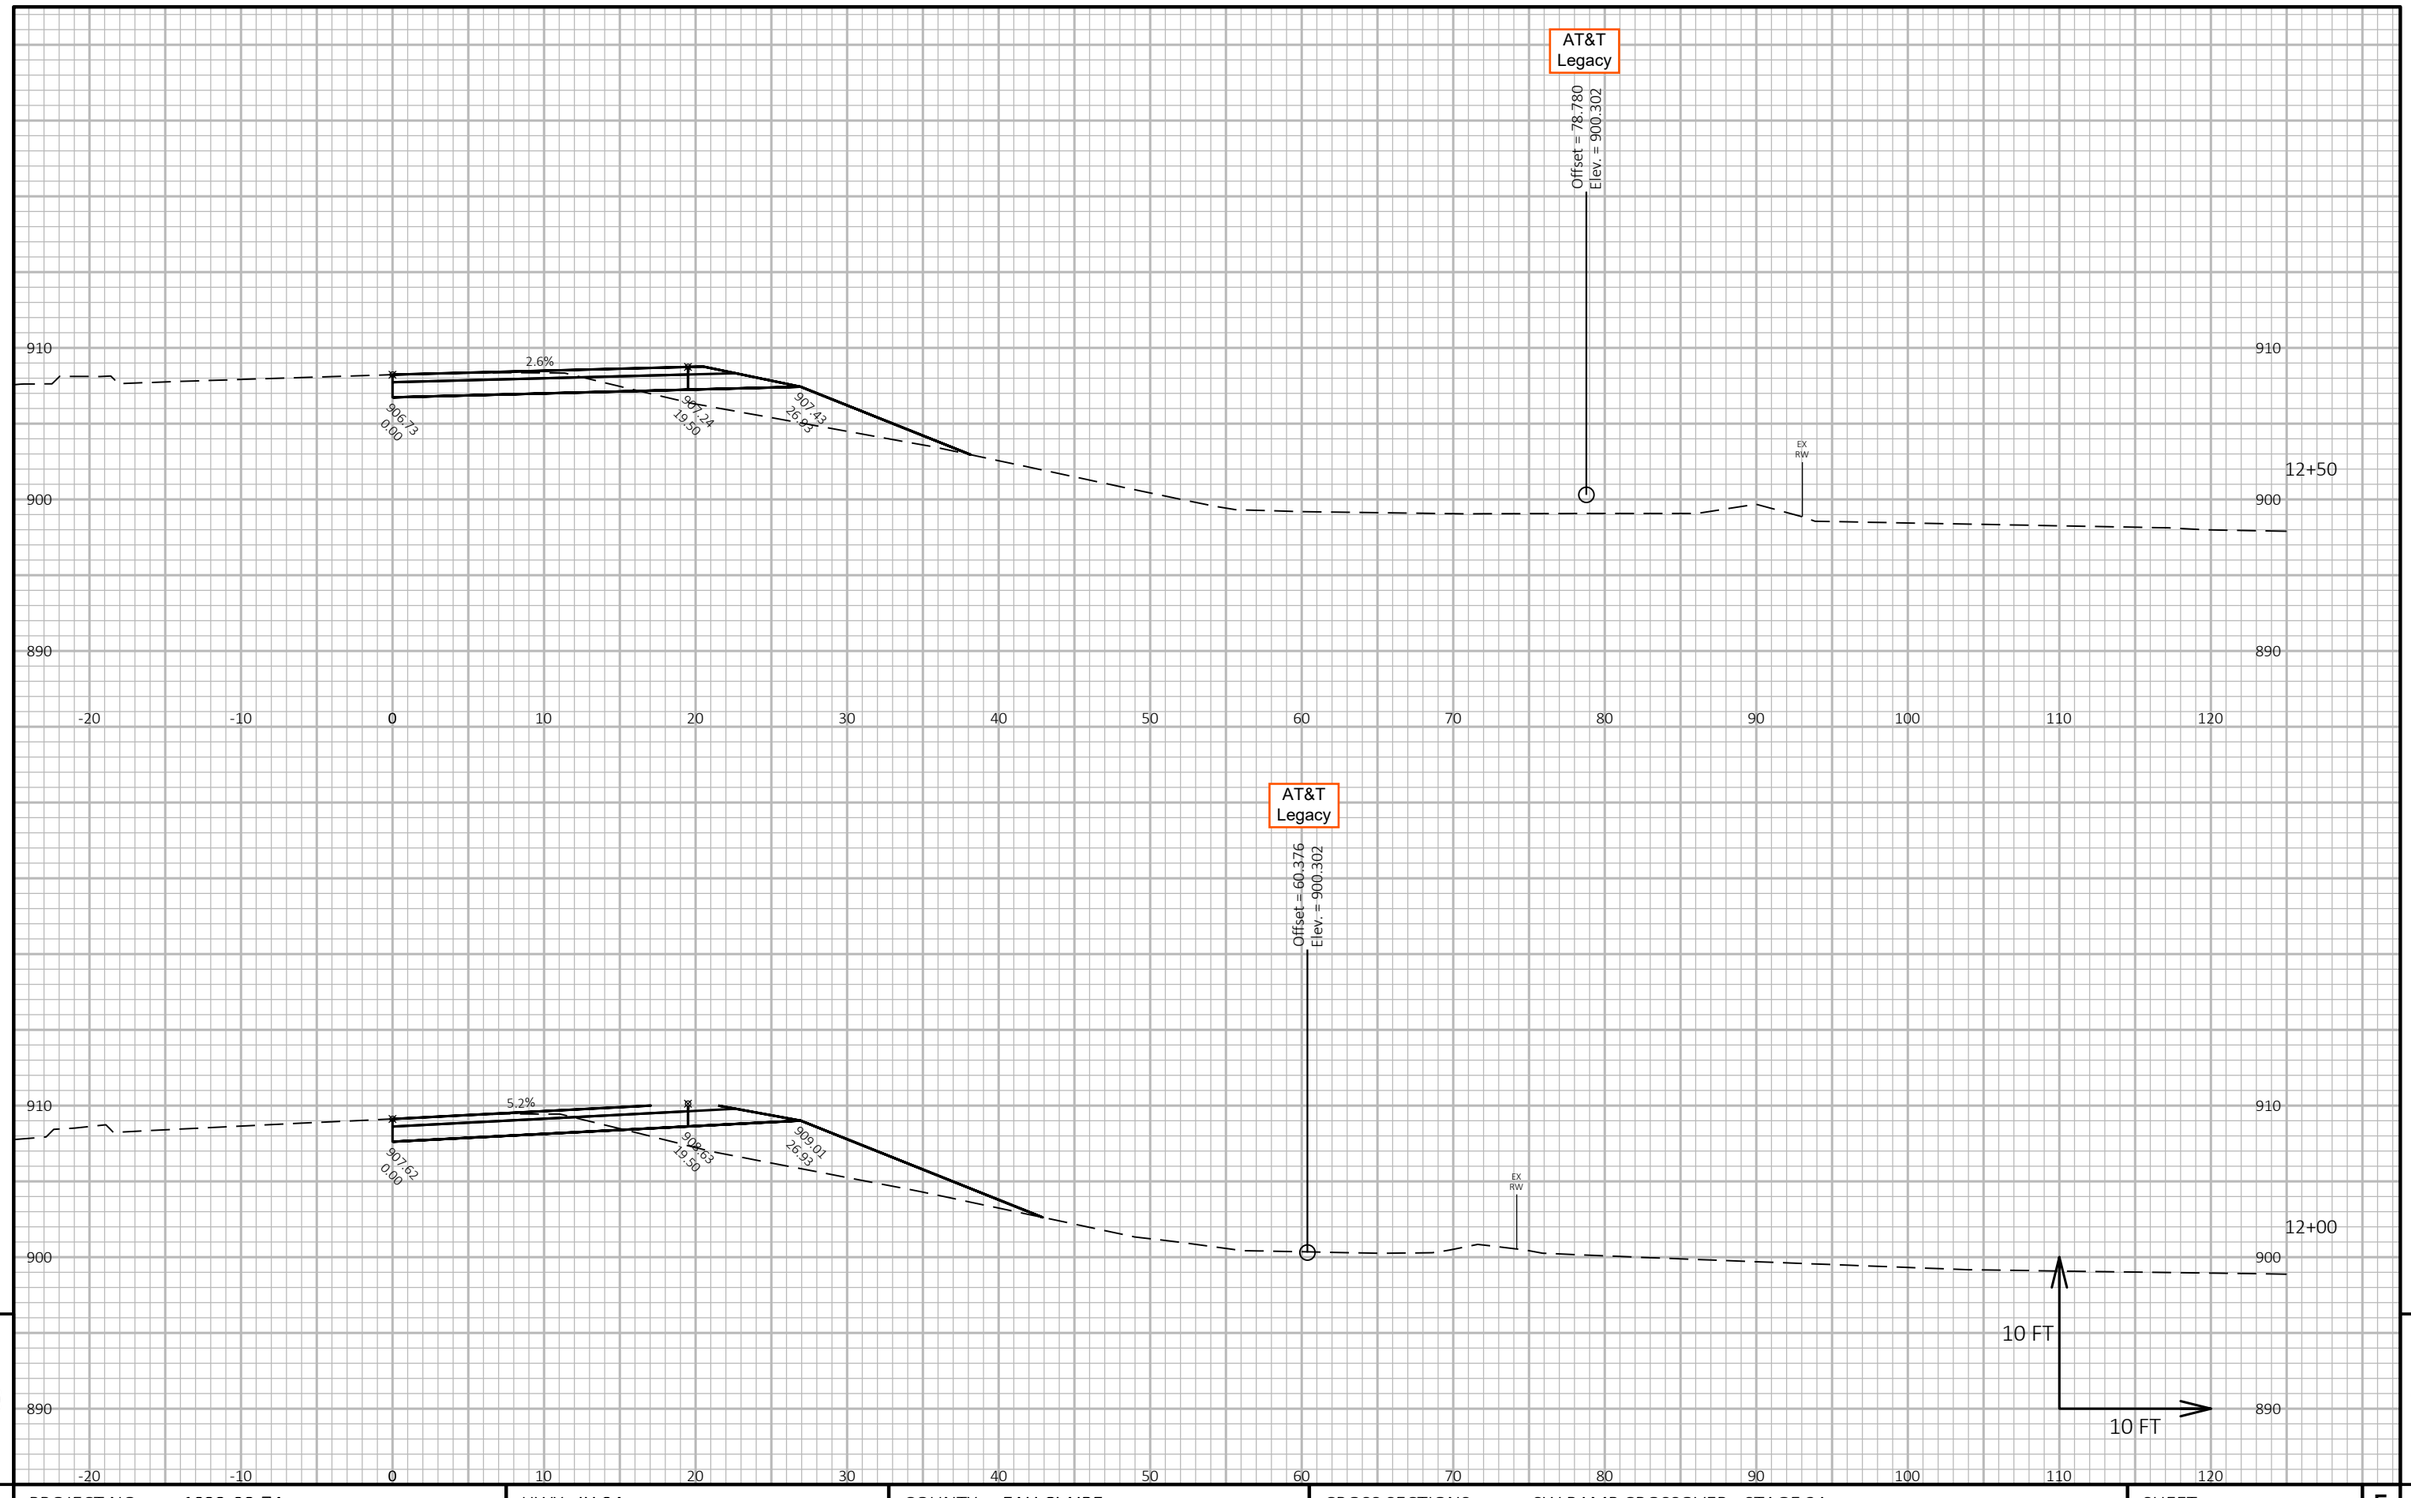

9

9

PROJECT NO: 1022-08-74	HWY: IH 94	COUNTY: EAU CLAIRE	CROSS SECTIONS: SW RAMP CROSSOVER - STAGE 3A	SHEET	E

FILE NAME : N:\PDS\C3D\10220804\SHEETSPLAN\X-SECTIONS\090201_XS_SOUTHWEST_RAMP_STAGE_3A_12-2-19.DWG
LAYOUT NAME - SW Ramp Crossover- Stage 3A - (13)

PLOT DATE : 1/18/2021 7:22 AM

PLOT BY : CHRIST, AARON D

PLOT NAME :

PLOT SCALE : 1 IN:10 FT HORZ. / 1 IN:10 FT VERT.



9

9

PROJECT NO: 1022-08-74	HWY: IH 94	COUNTY: EAU CLAIRE	CROSS SECTIONS: SW RAMP CROSSOVER - STAGE 3A	SHEET	E

FILE NAME : N:\PDS\C3D\10220804\SHEETSPLAN\X-SECTIONS\090201_XS_SOUTHWEST_RAMP_STAGE_3A_12-2-19.DWG
LAYOUT NAME - SW Ramp Crossover- Stage 3A - (14)


PLOT DATE : 1/18/2021 7:23 AM

PLOT BY : CHRIST, AARON D

PLOT NAME :

PLOT SCALE : 1 IN:10 FT HORZ. / 1 IN:10 FT VERT.

WISDOT/CADDS SHEET 49

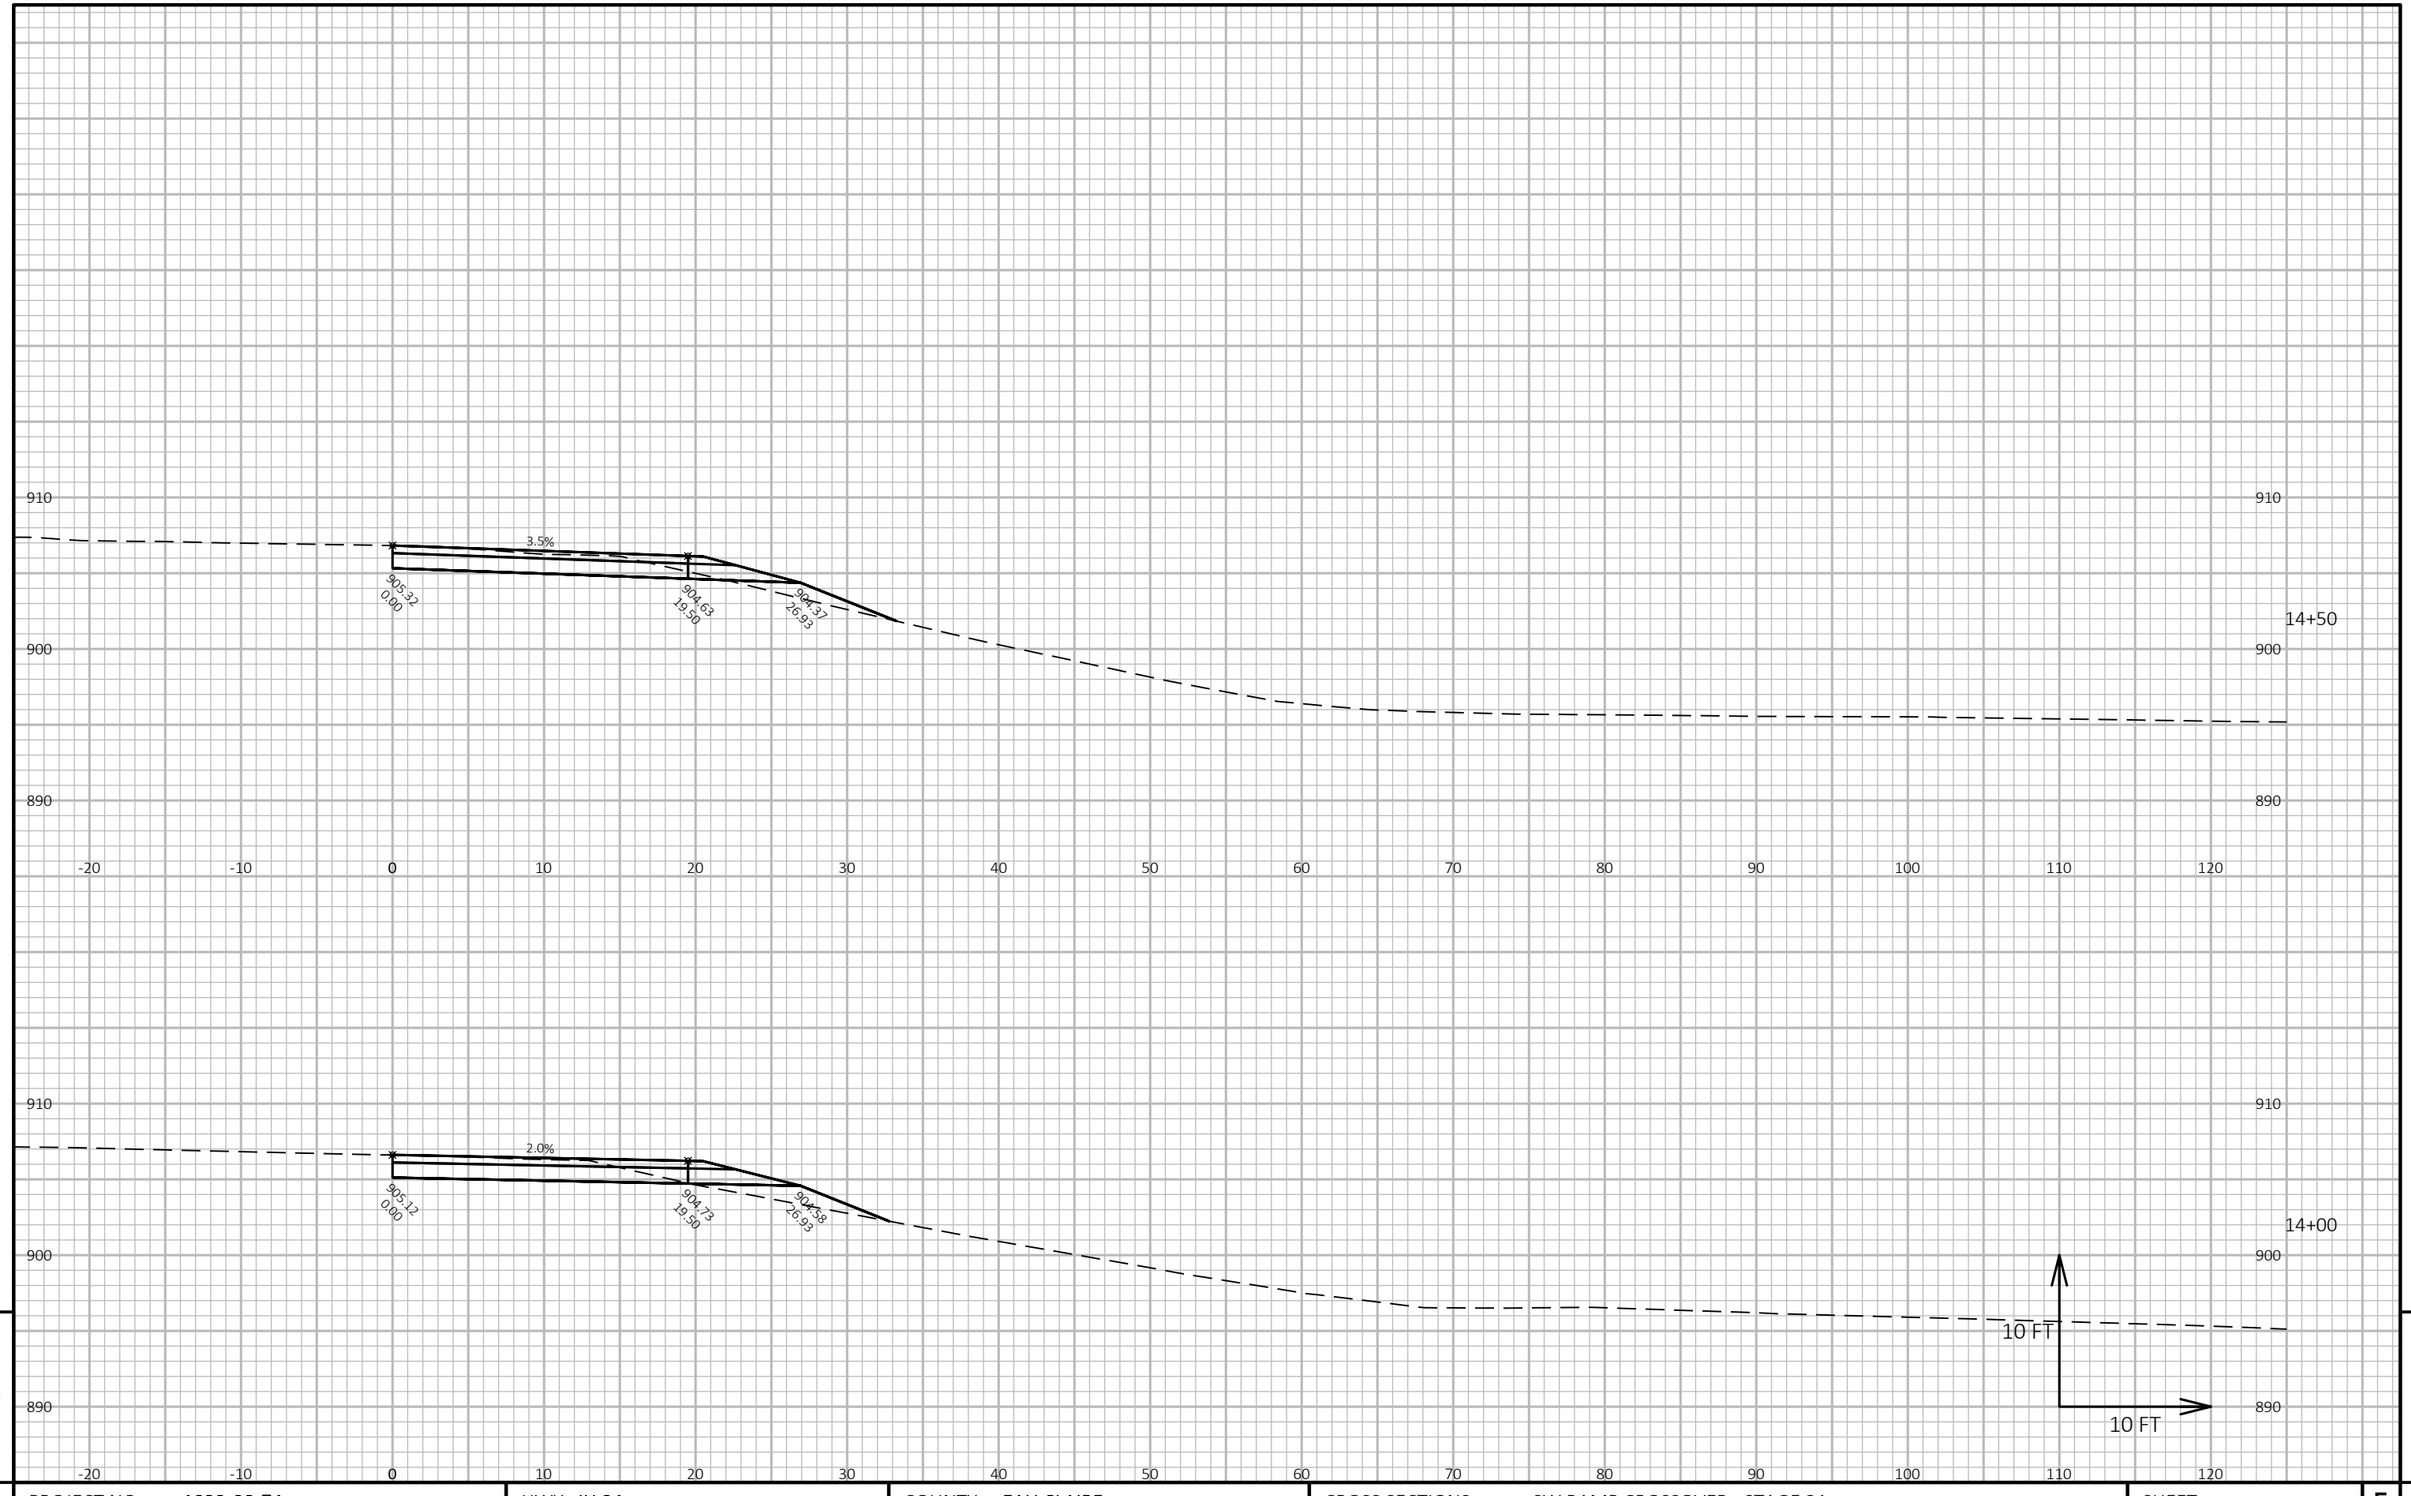

9

9

PROJECT NO: 1022-08-74	HWY: IH 94	COUNTY: EAU CLAIRE	CROSS SECTIONS: SW RAMP CROSSOVER - STAGE 3A	SHEET	E


FILE NAME : N:\PDS\C3D\10220804\SHEETSPLAN\X-SECTIONS\090201_XS_SOUTHWEST_RAMP_STAGE_3A_12-2-19.DWG
LAYOUT NAME - SW Ramp Crossover- Stage 3A - (15)

PLOT DATE : 1/18/2021 7:23 AM

PLOT BY : CHRIST, AARON D

PLOT NAME :

PLOT SCALE : 1 IN:10 FT HORZ. / 1 IN:10 FT VERT.

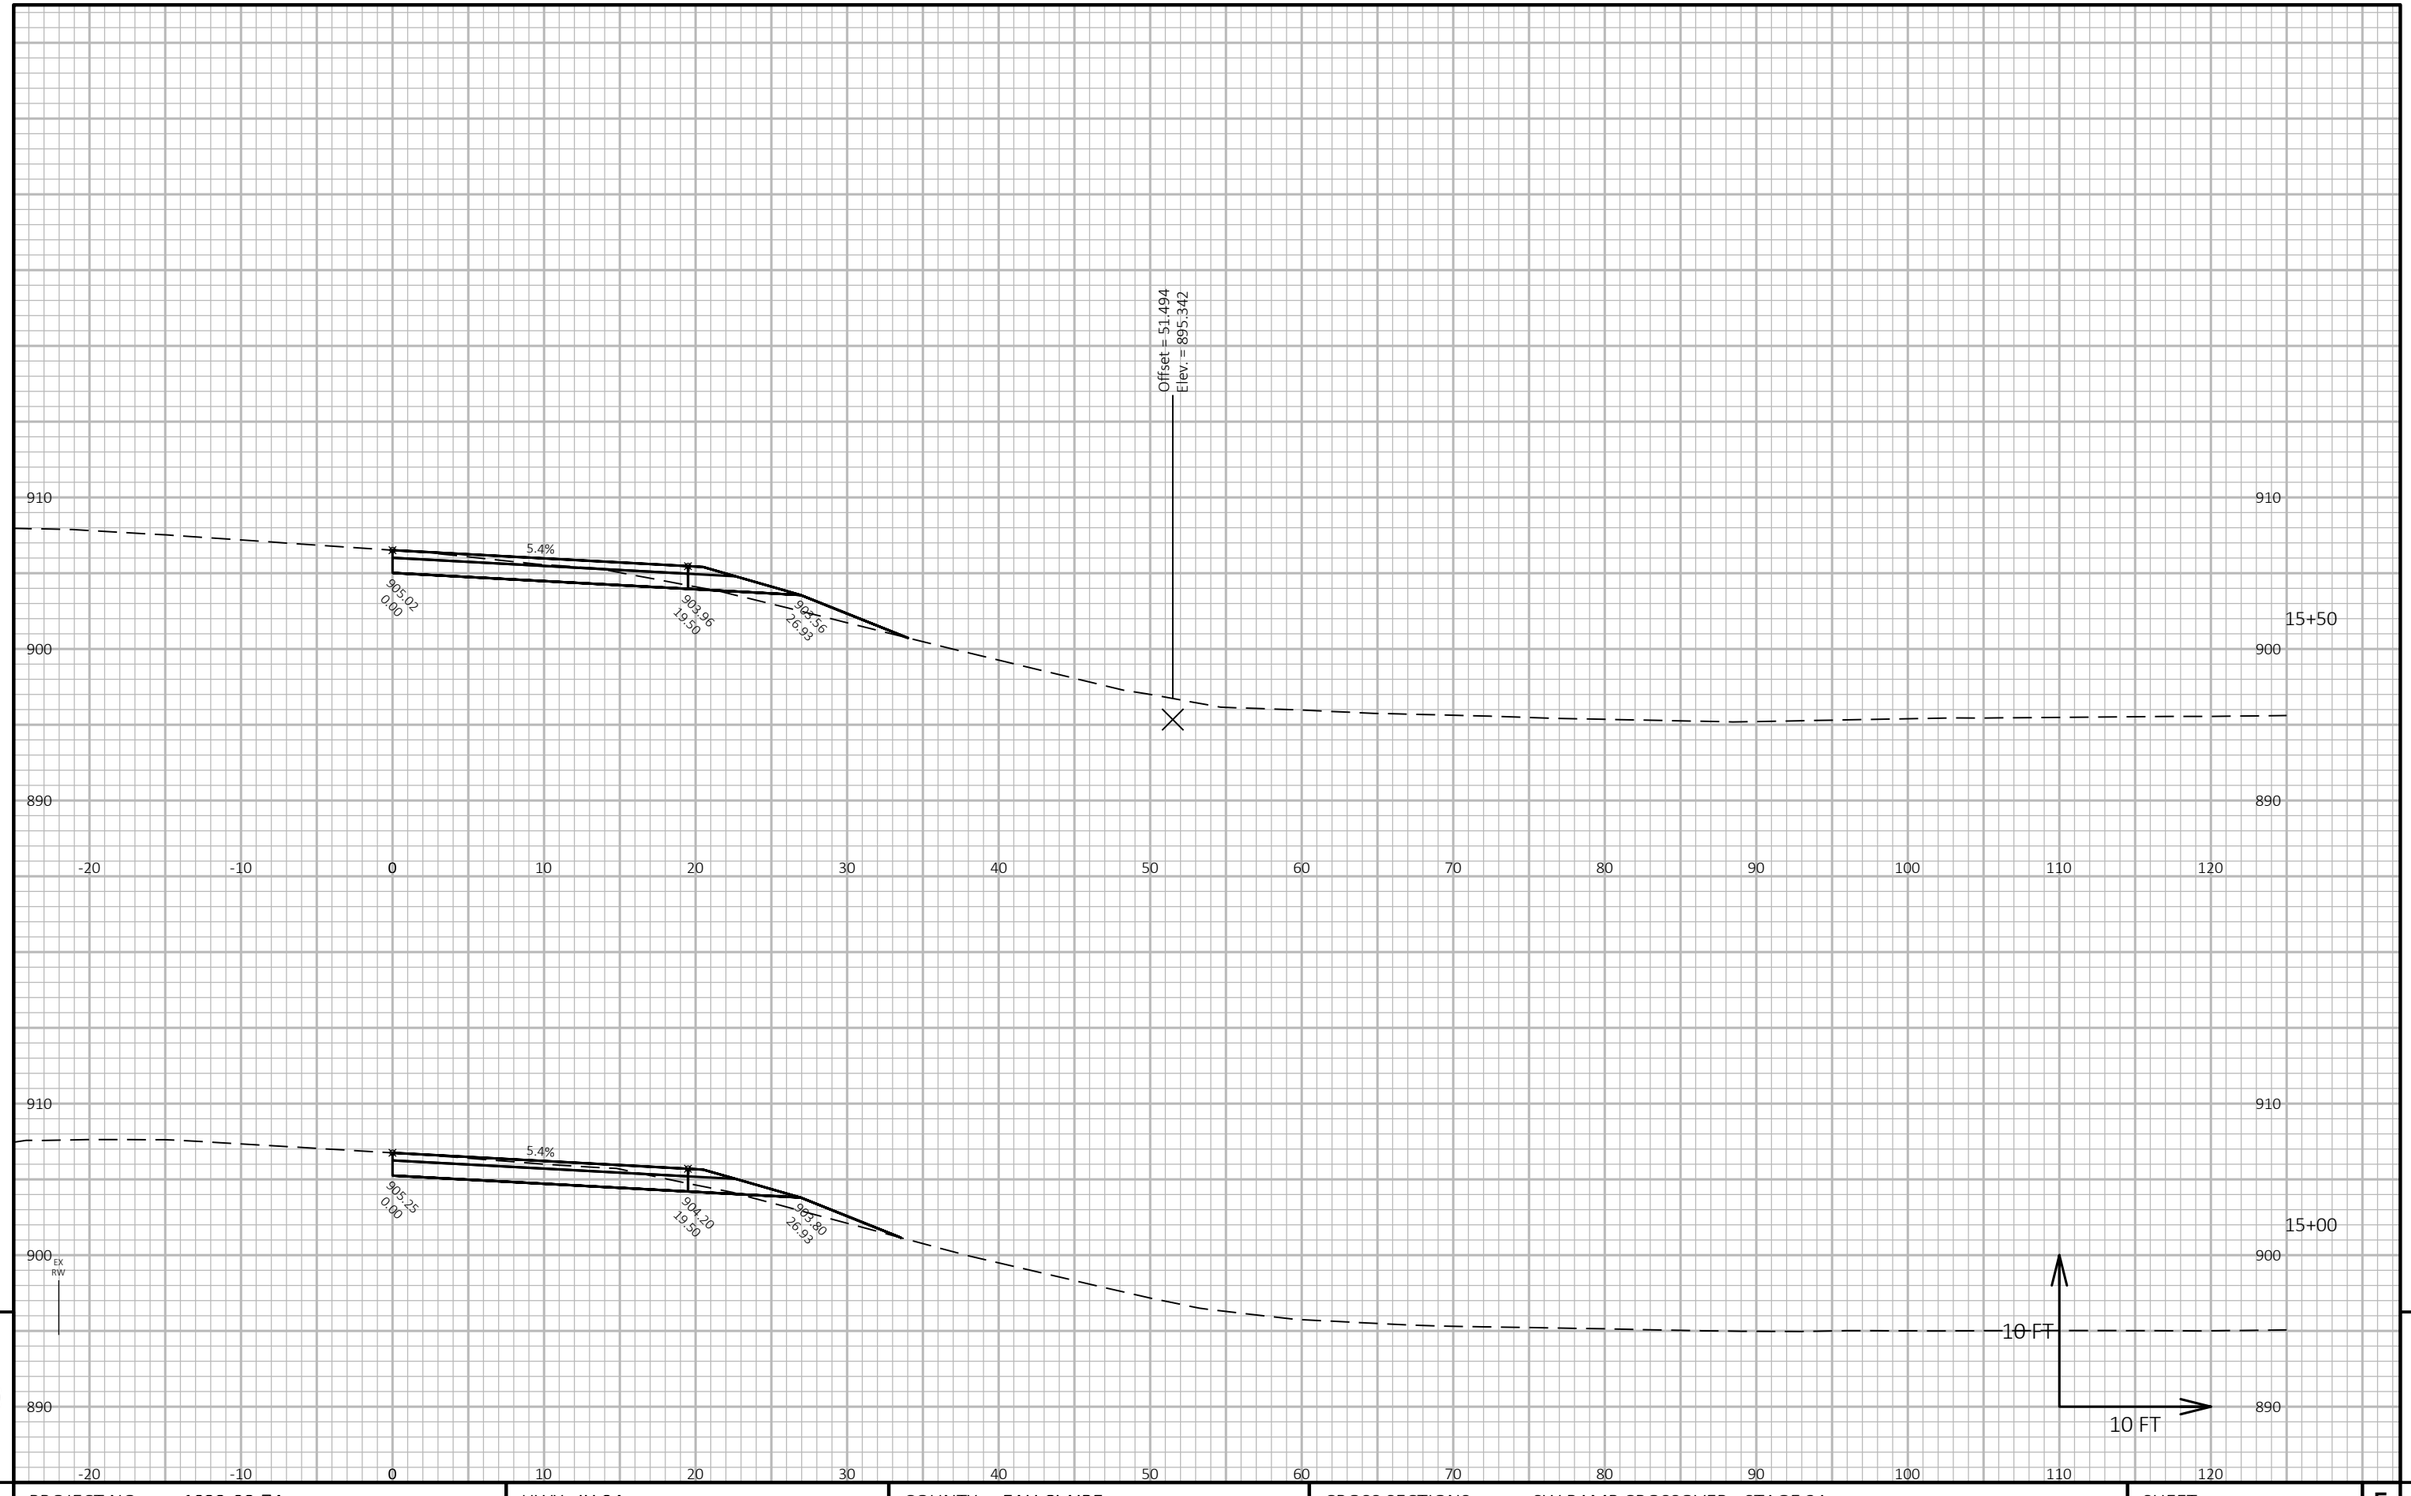

9

9

PROJECT NO: 1022-08-74	HWY: IH 94	COUNTY: EAU CLAIRE	CROSS SECTIONS: SW RAMP CROSSOVER - STAGE 3A	SHEET	E


FILE NAME : N:\PDS\C3D\10220804\SHEETSPLAN\X-SECTIONS\090201_XS_SOUTHWEST_RAMP_STAGE_3A_12-2-19.DWG
LAYOUT NAME - SW Ramp Crossover- Stage 3A - (16)

PLOT DATE : 1/18/2021 7:23 AM

PLOT BY : CHRIST, AARON D

PLOT NAME :

PLOT SCALE : 1 IN:10 FT HORZ. / 1 IN:10 FT VERT.

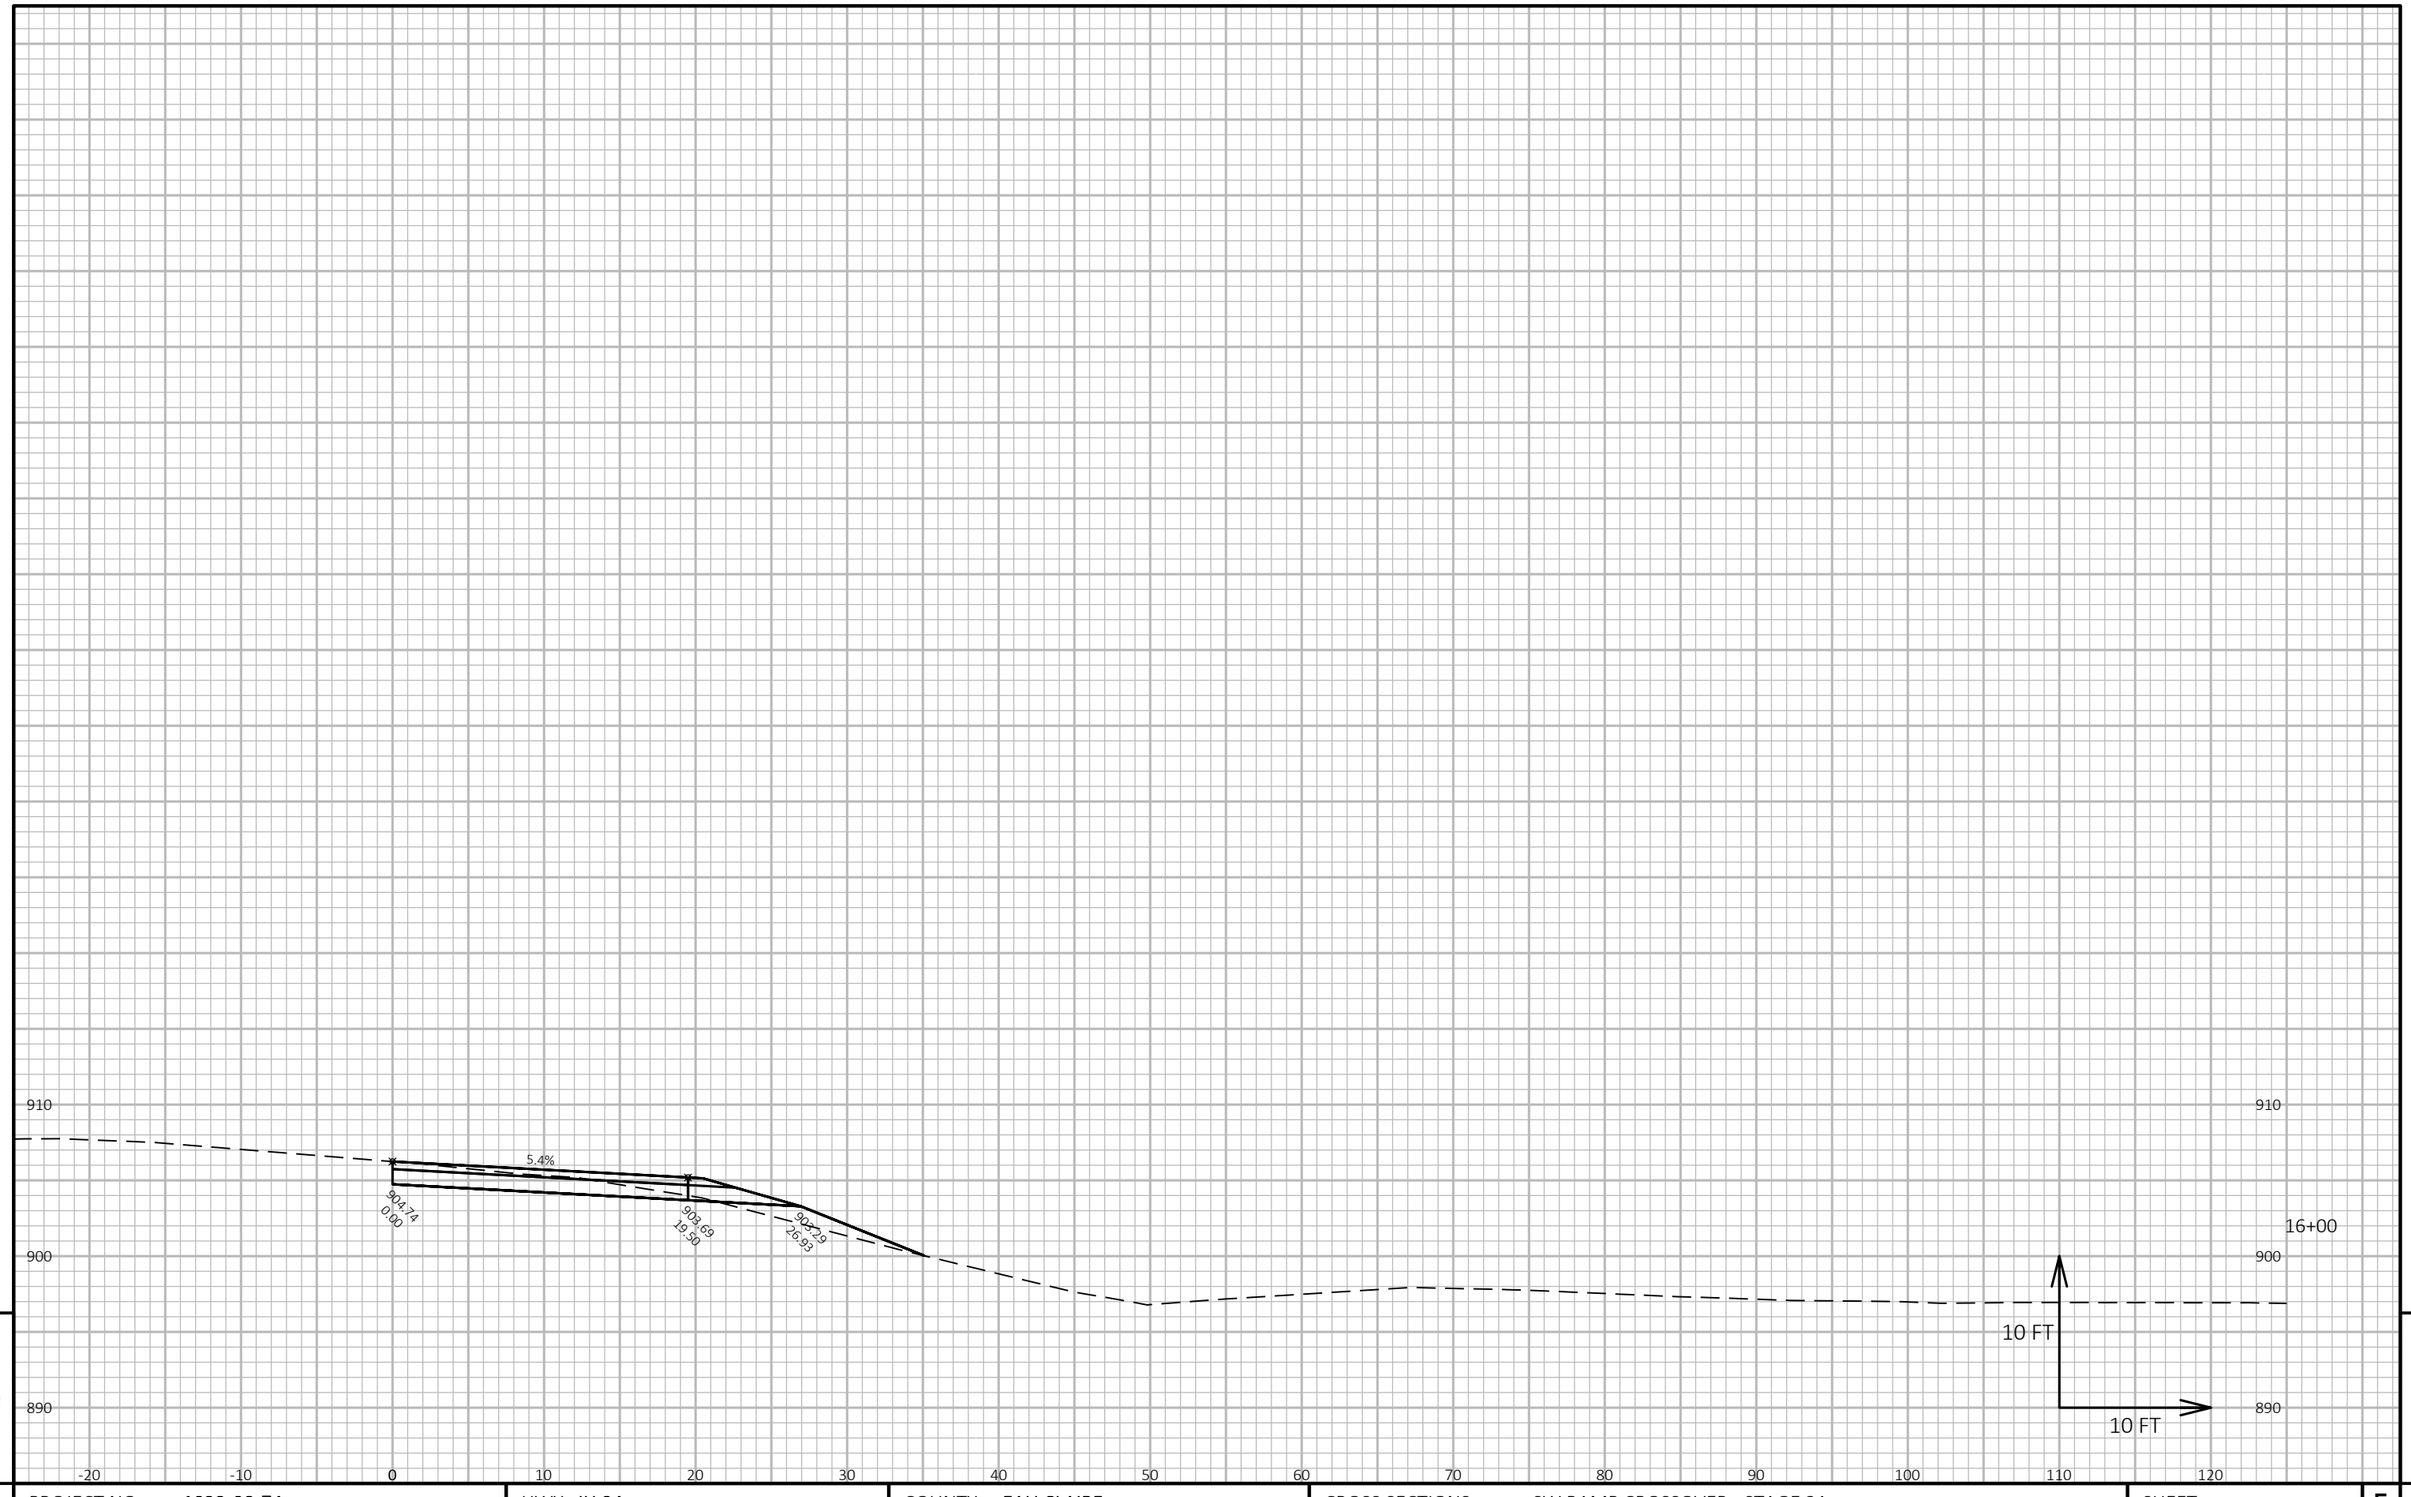


9

9

PROJECT NO: 1022-08-74	HWY: IH 94	COUNTY: EAU CLAIRE	CROSS SECTIONS: SW RAMP CROSSOVER - STAGE 3A	SHEET	E

FILE NAME : N:\PDS\C3D\10220804\SHEETSPLAN\X-SECTIONS\090201_XS_SOUTHWEST_RAMP_STAGE_3A_12-2-19.DWG
LAYOUT NAME - SW Ramp Crossover- Stage 3A - (17)

PLOT DATE : 1/18/2021 7:23 AM PLOT BY : CHRIST, AARON D PLOT NAME : **PLOT SCALE :** 1 IN:10 FT HORZ. / 1 IN:10 FT VERT.

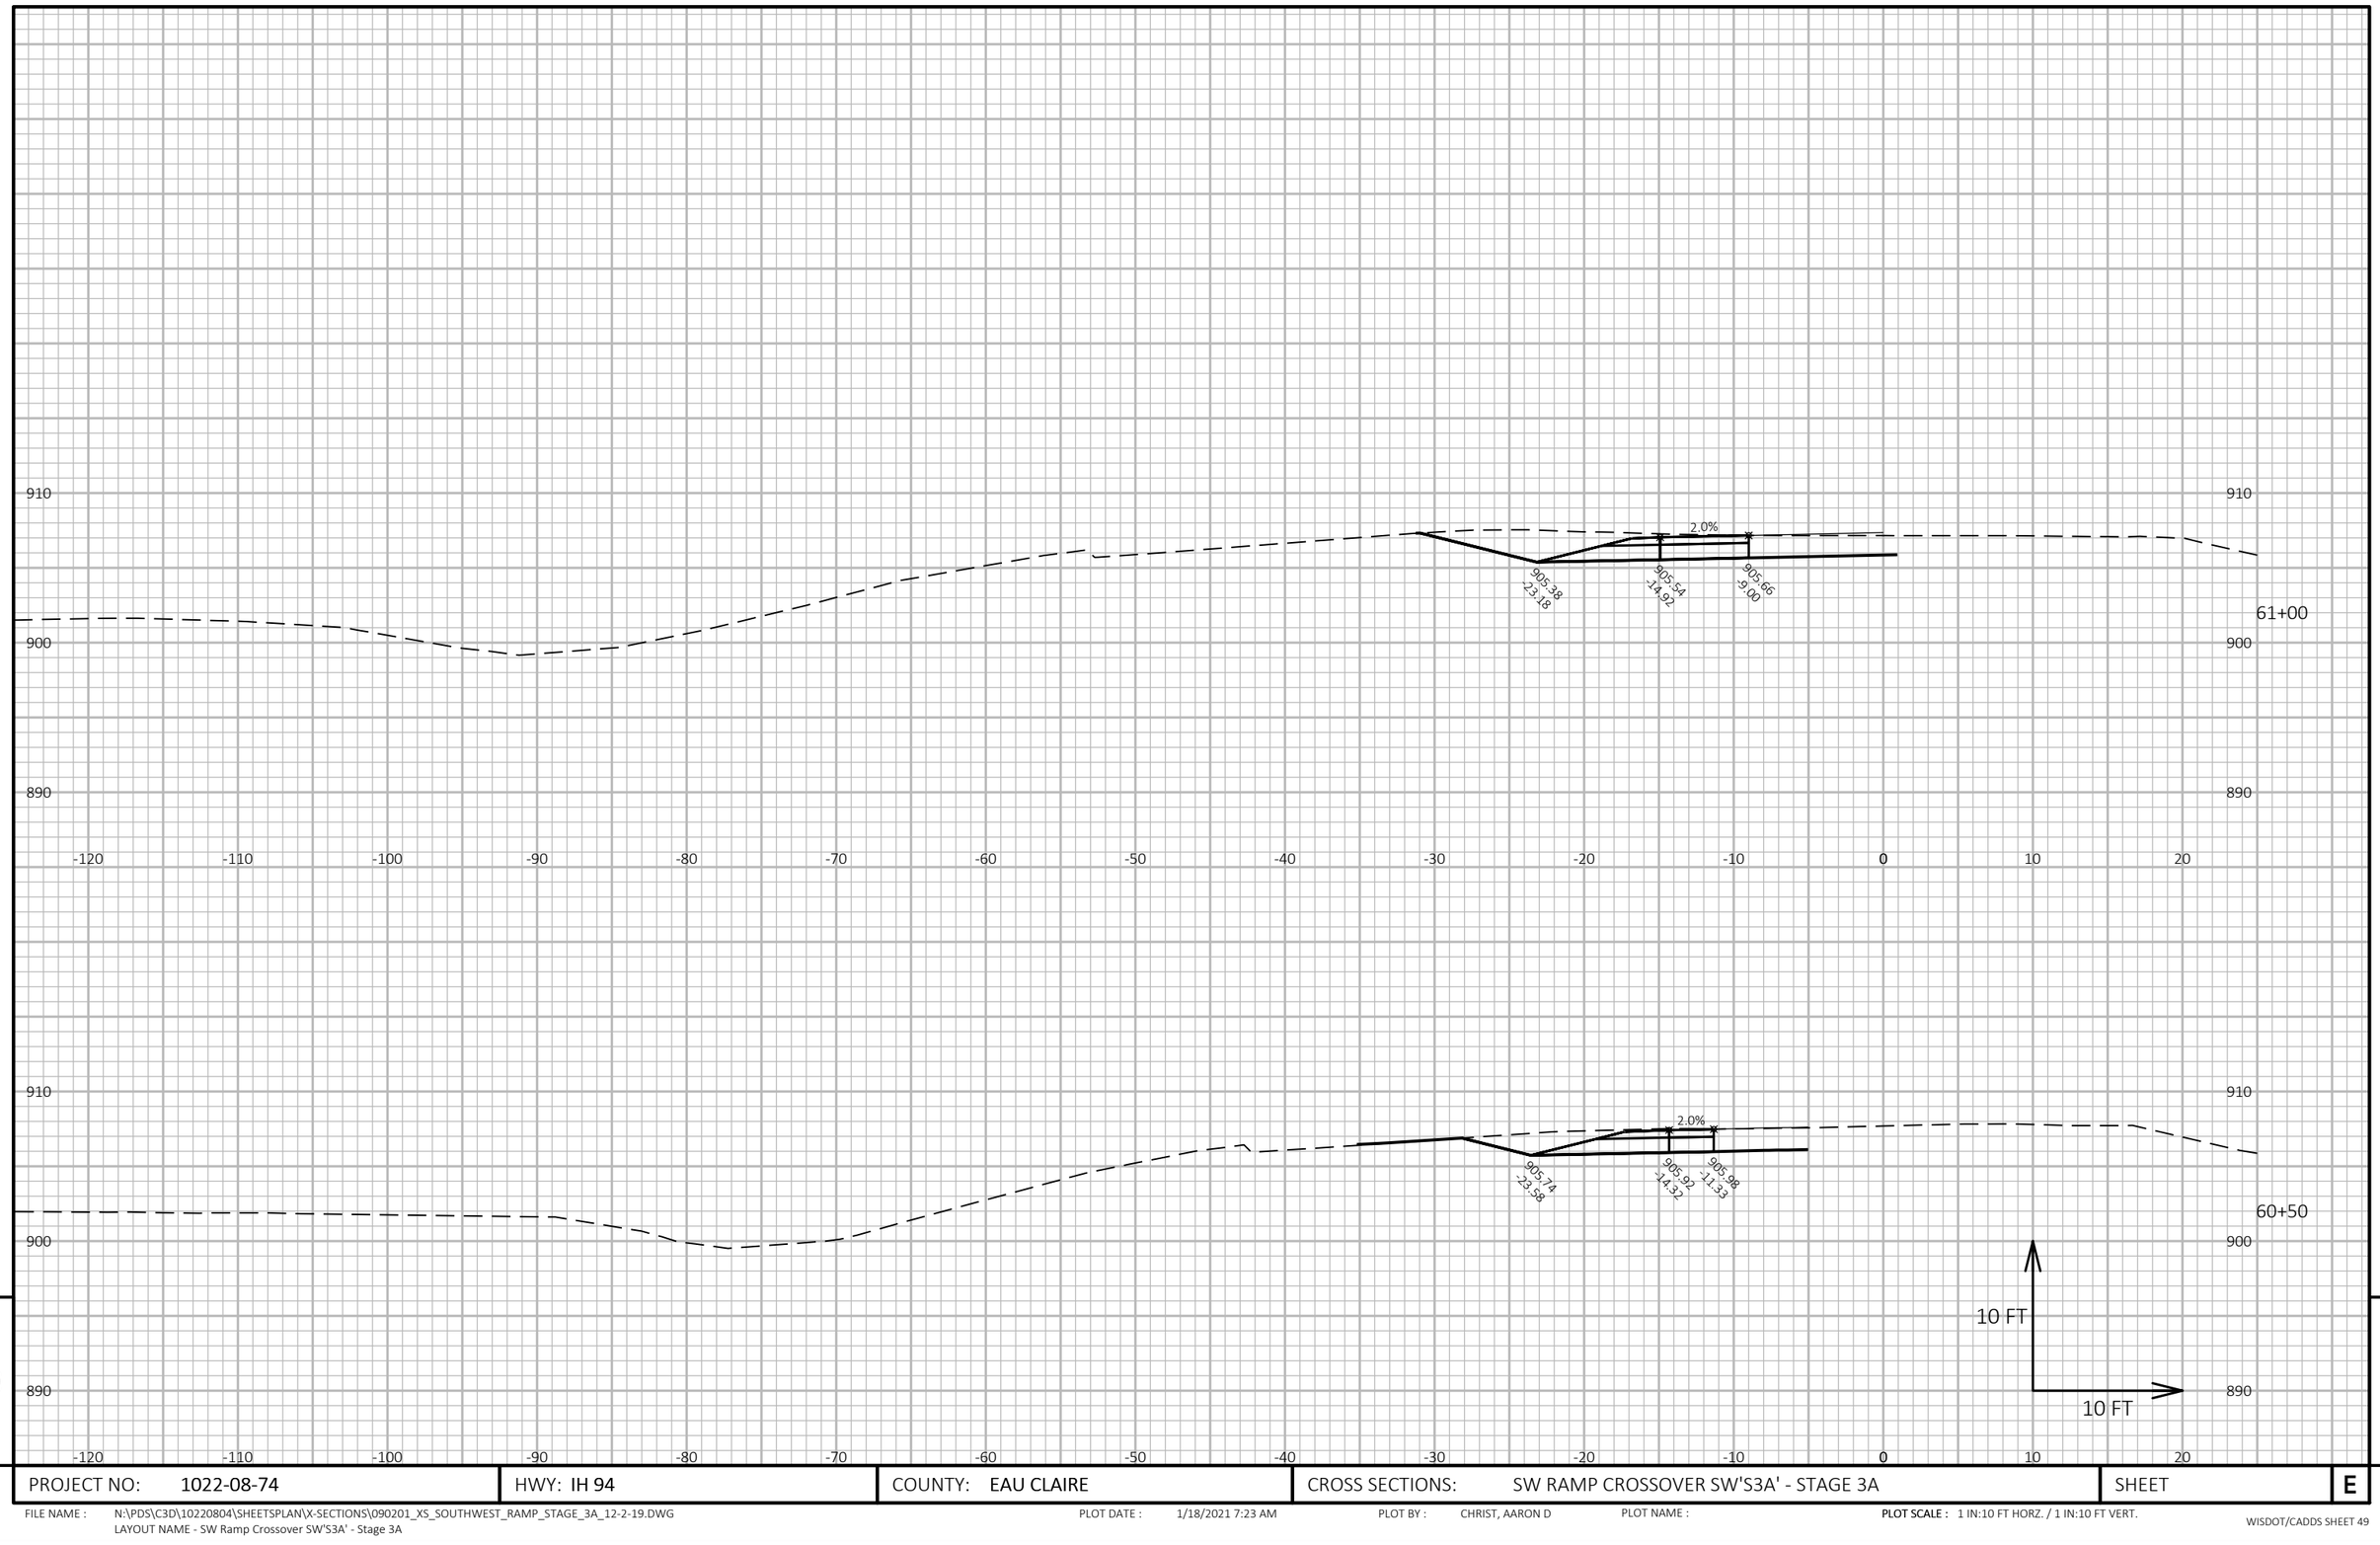


9

9

PROJECT NO: 1022-08-74	HWY: IH 94	COUNTY: EAU CLAIRE	CROSS SECTIONS: SW RAMP CROSSOVER SW'S3A' - STAGE 3A	SHEET	E

FILE NAME : N:\PDS\C3D\10220804\SHEETSPLAN\X-SECTIONS\090201_XS_SOUTHWEST_RAMP_STAGE_3A_12-2-19.DWG
LAYOUT NAME - SW Ramp Crossover SW'S3A' - Stage 3A

PLOT DATE : 1/18/2021 7:23 AM PLOT BY : CHRIST, AARON D PLOT NAME : **PLOT SCALE :** 1 IN:10 FT HORZ. / 1 IN:10 FT VERT.

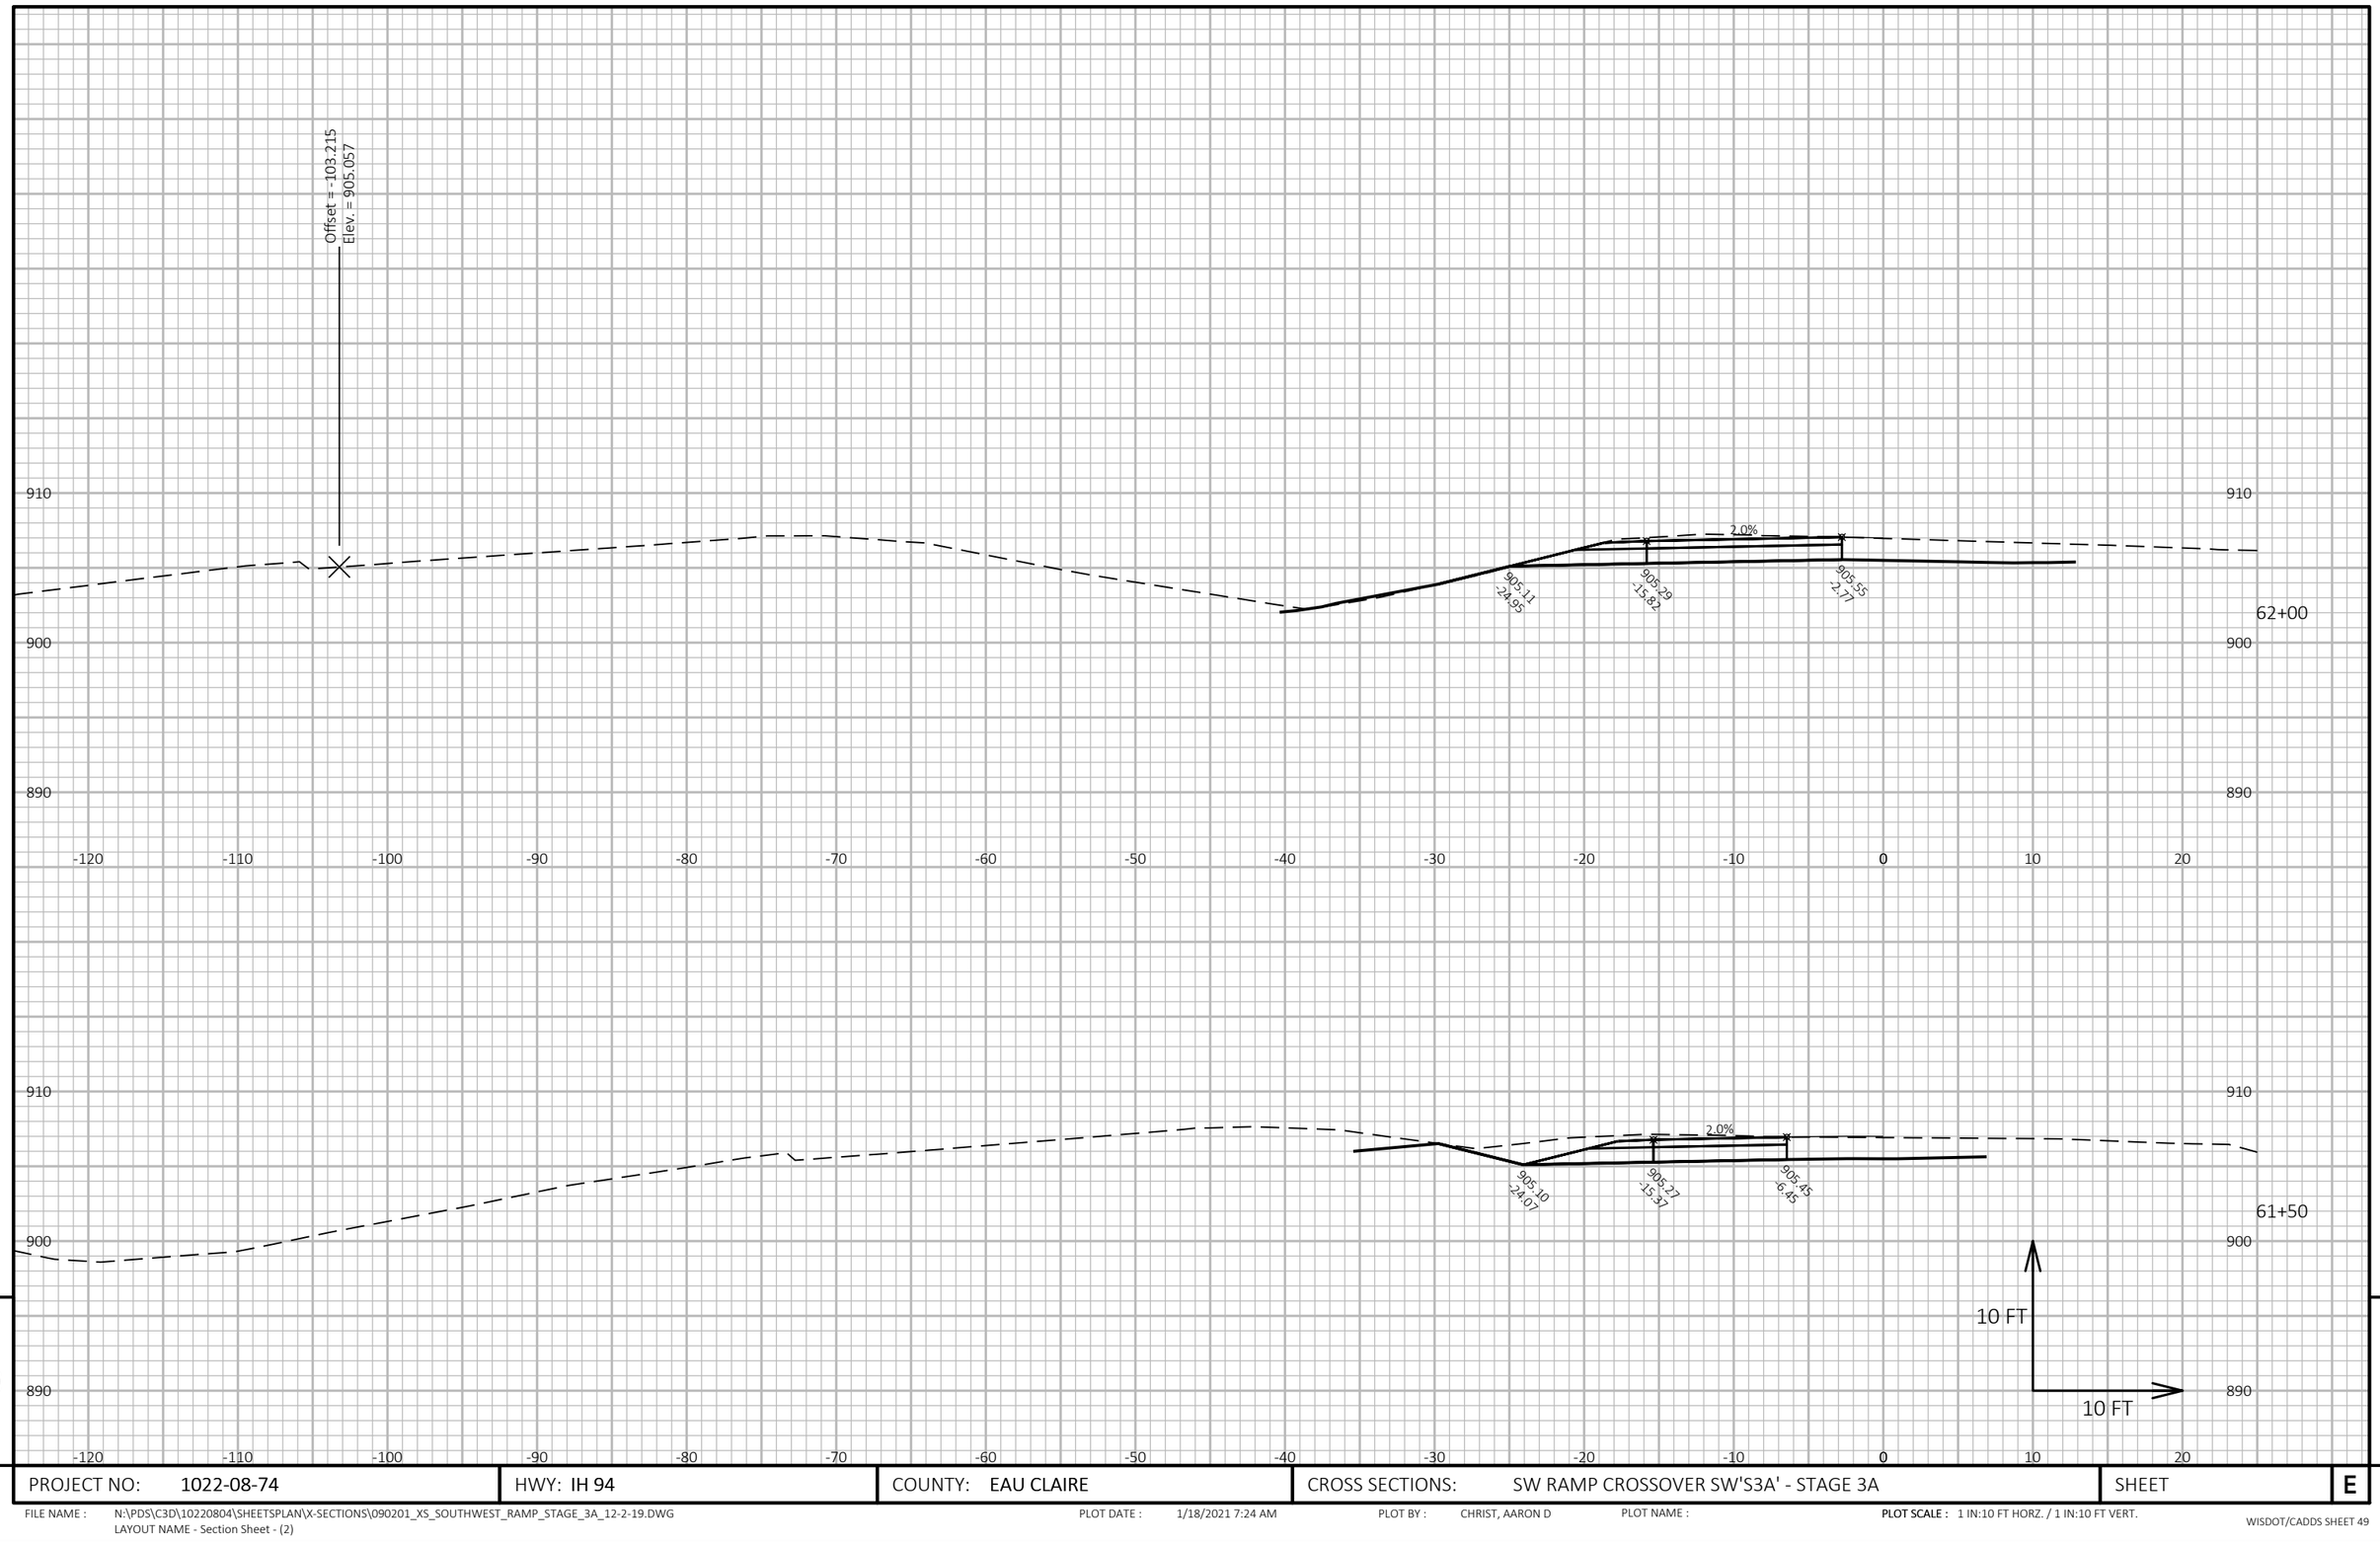

PROJECT NO: 1022-08-74	HWY: IH 94	COUNTY: EAU CLAIRE	CROSS SECTIONS: SW RAMP CROSSOVER SW'S3A' - STAGE 3A	SHEET	E

FILE NAME : N:\PDS\C3D\10220804\SHEETSPLAN\X-SECTIONS\090201_XS_SOUTHWEST_RAMP_STAGE_3A_12-2-19.DWG
LAYOUT NAME - Section Sheet - (2)


PLOT DATE : 1/18/2021 7:24 AM

PLOT BY : CHRIST, AARON D

PLOT NAME :

PLOT SCALE : 1 IN:10 FT HORZ. / 1 IN:10 FT VERT.

WISDOT/CADDS SHEET 49

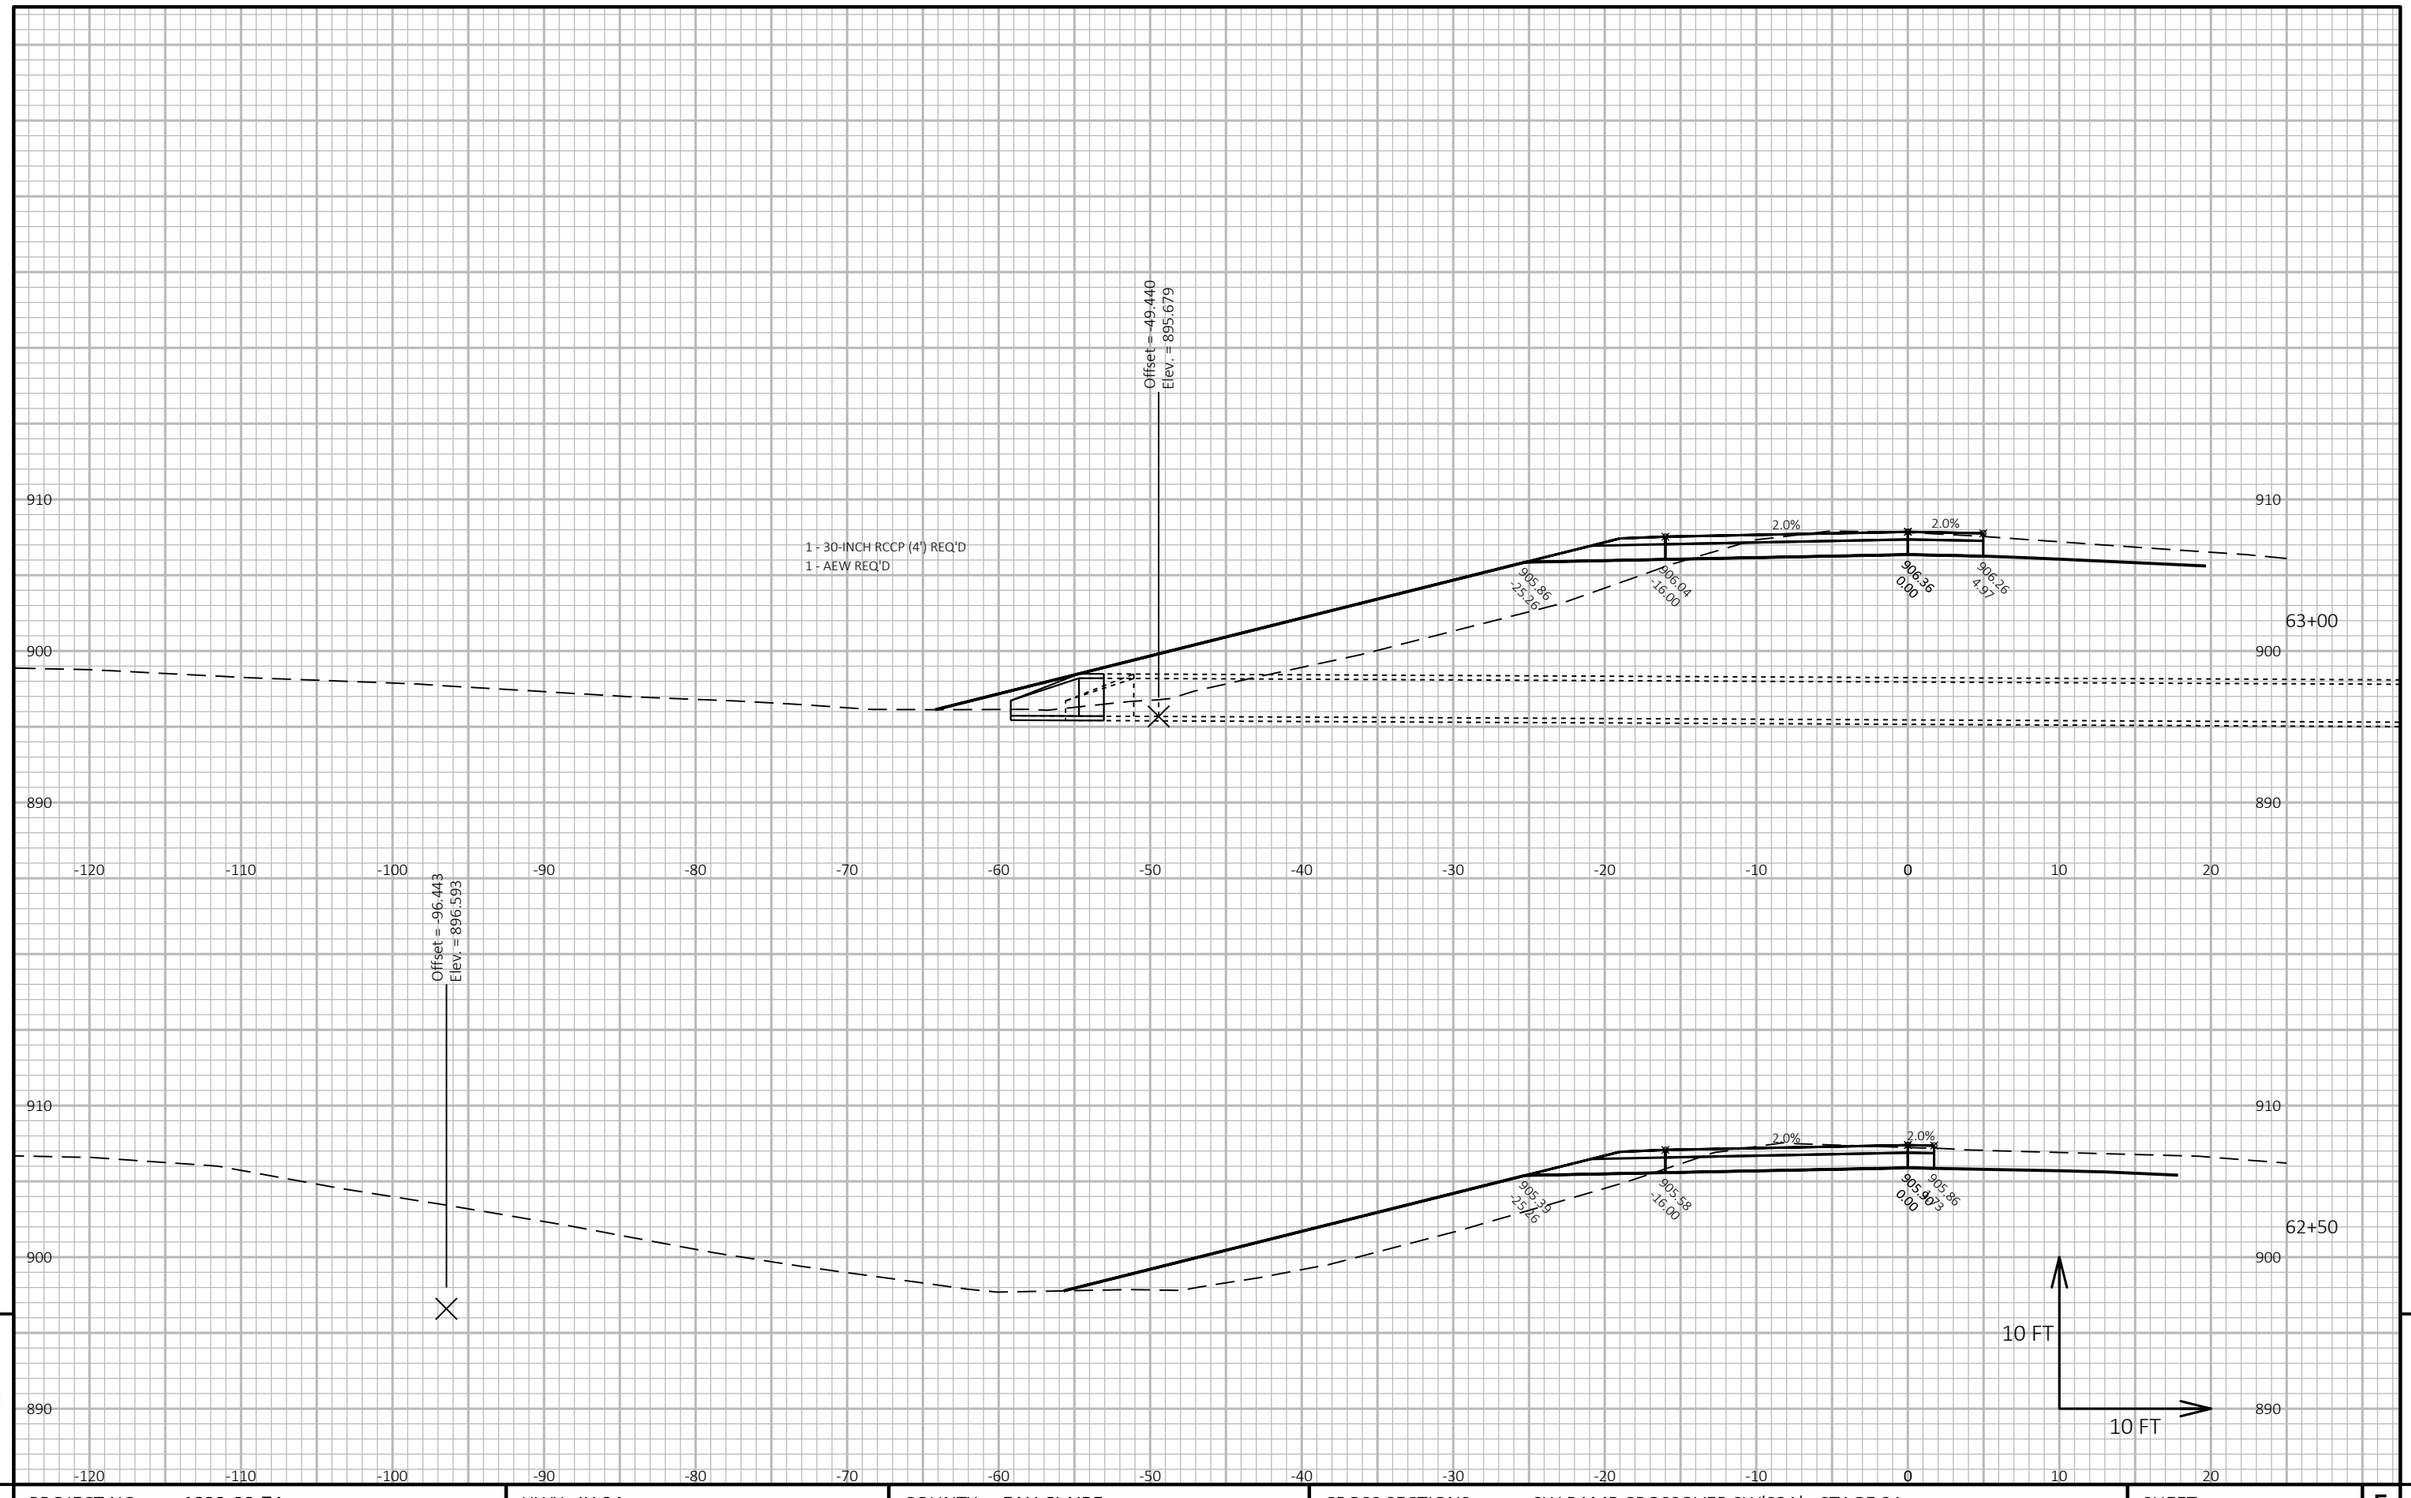

PROJECT NO: 1022-08-74	HWY: IH 94	COUNTY: EAU CLAIRE	CROSS SECTIONS: SW RAMP CROSSOVER SW'S3A' - STAGE 3A	SHEET	E

FILE NAME : N:\PDS\C3D\10220804\SHEETSPLAN\X-SECTIONS\090201_XS_SOUTHWEST_RAMP_STAGE_3A_12-2-19.DWG
LAYOUT NAME - Section Sheet - (3)


PLOT DATE : 1/18/2021 7:25 AM

PLOT BY : CHRIST, AARON D

PLOT NAME :

PLOT SCALE : 1 IN:10 FT HORZ. / 1 IN:10 FT VERT.

WISDOT/CADDS SHEET 49

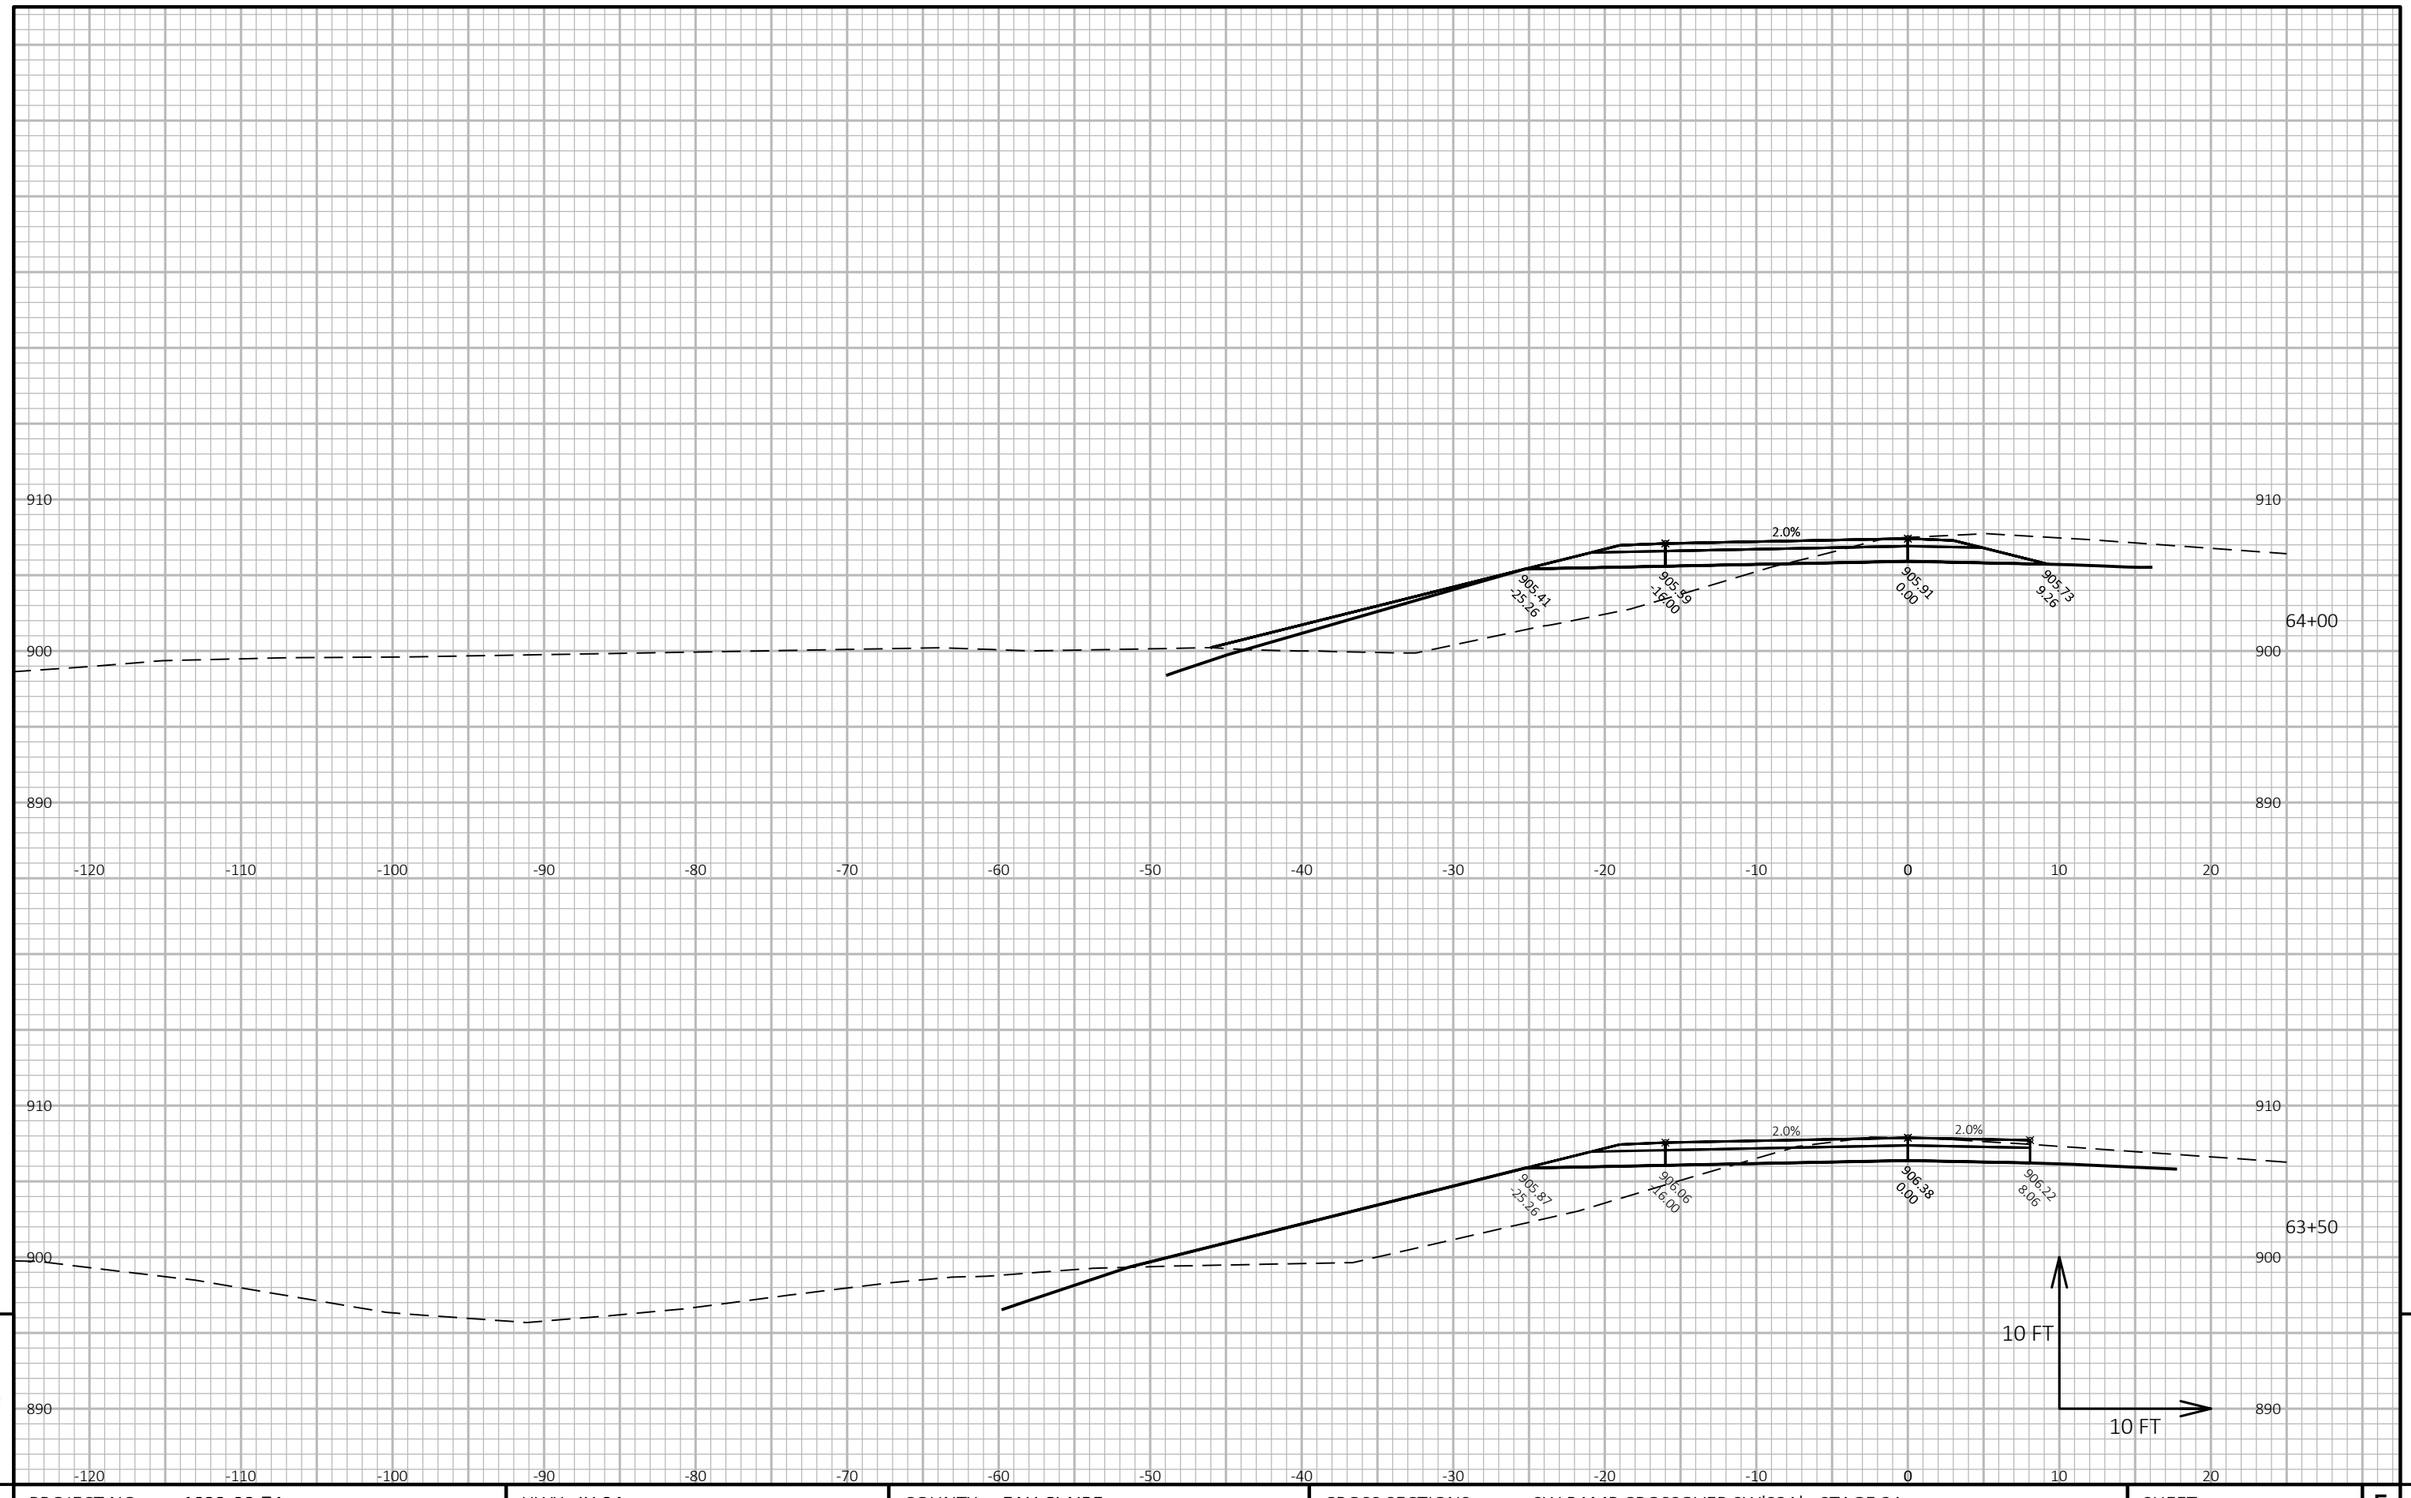

9

9

PROJECT NO: 1022-08-74	HWY: IH 94	COUNTY: EAU CLAIRE	CROSS SECTIONS: SW RAMP CROSSOVER SW'S3A' - STAGE 3A	SHEET	E


FILE NAME : N:\PDS\C3D\10220804\SHEETSPLAN\X-SECTIONS\090201_XS_SOUTHWEST_RAMP_STAGE_3A_12-2-19.DWG
LAYOUT NAME - Section Sheet - (4)

PLOT DATE : 1/18/2021 7:25 AM

PLOT BY : CHRIST, AARON D

PLOT NAME :

PLOT SCALE : 1 IN:10 FT HORZ. / 1 IN:10 FT VERT.

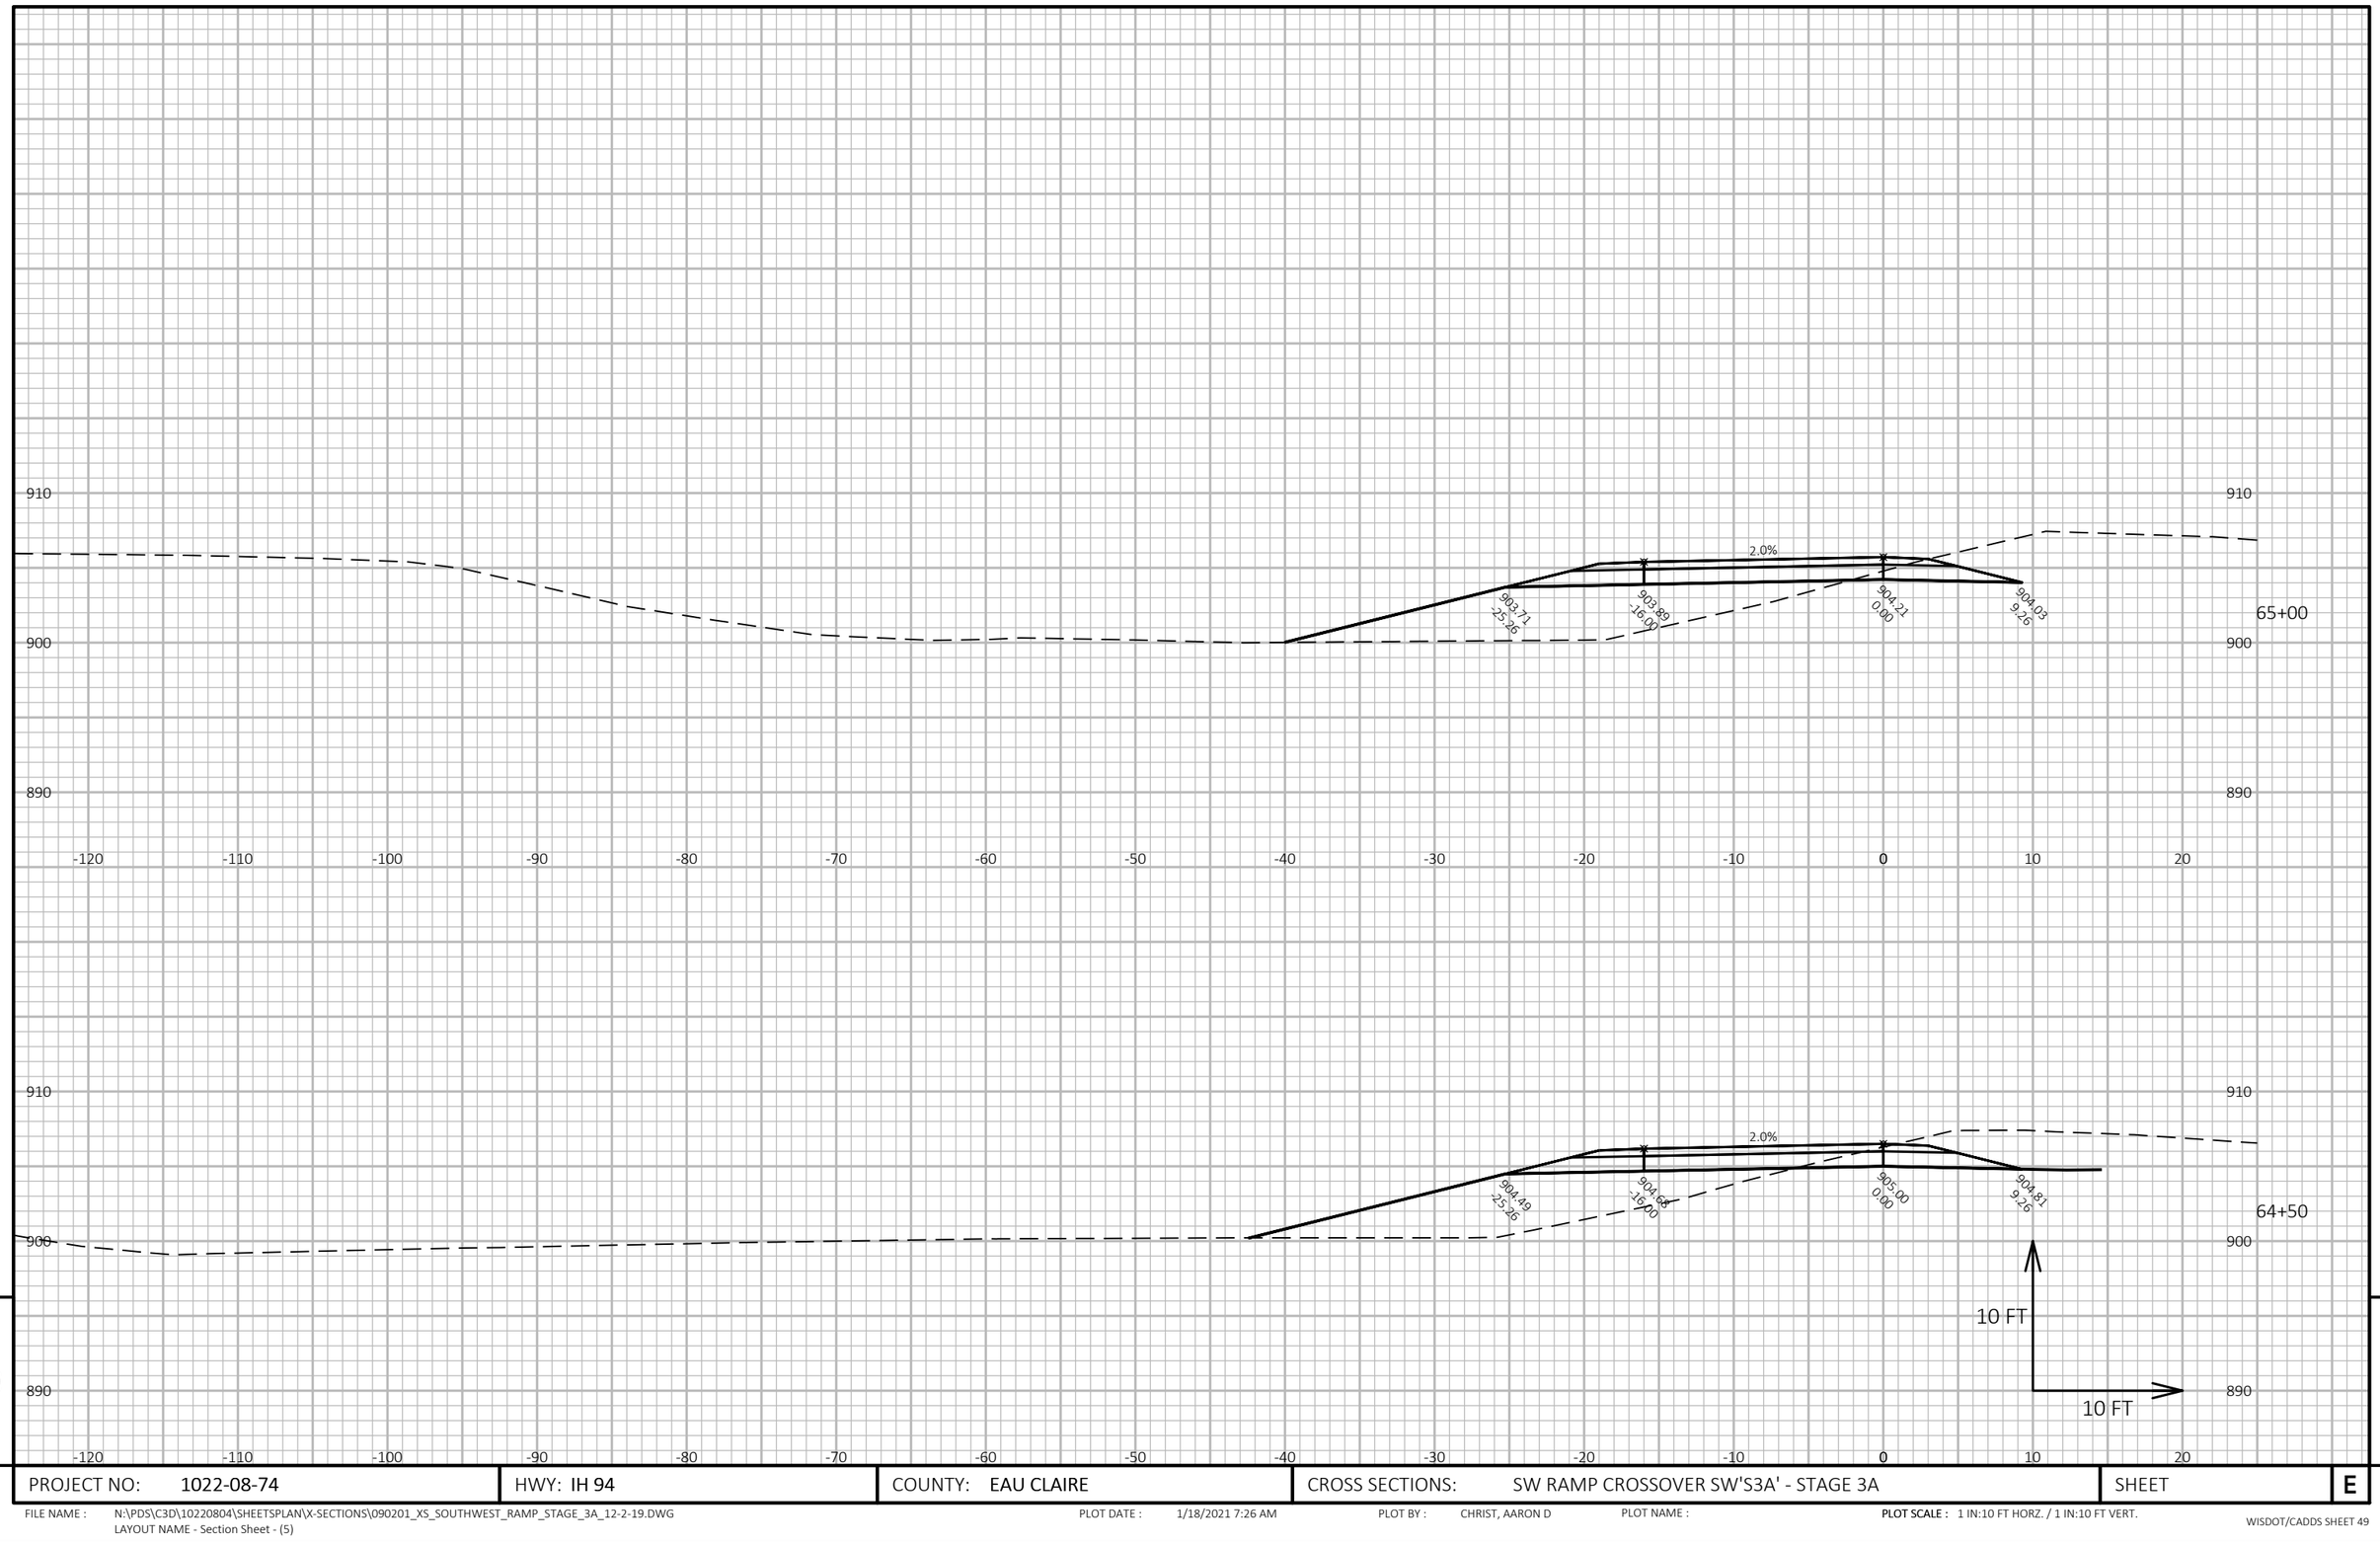

PROJECT NO: 1022-08-74	HWY: IH 94	COUNTY: EAU CLAIRE	CROSS SECTIONS: SW RAMP CROSSOVER SW'S3A' - STAGE 3A	SHEET E

FILE NAME : N:\PDS\C3D\10220804\SHEETSPLAN\X-SECTIONS\090201_XS_SOUTHWEST_RAMP_STAGE_3A_12-2-19.DWG
LAYOUT NAME - Section Sheet - (5)


PLOT DATE : 1/18/2021 7:26 AM

PLOT BY : CHRIST, AARON D

PLOT NAME :

PLOT SCALE : 1 IN:10 FT HORZ. / 1 IN:10 FT VERT.

WISDOT/CADDS SHEET 49

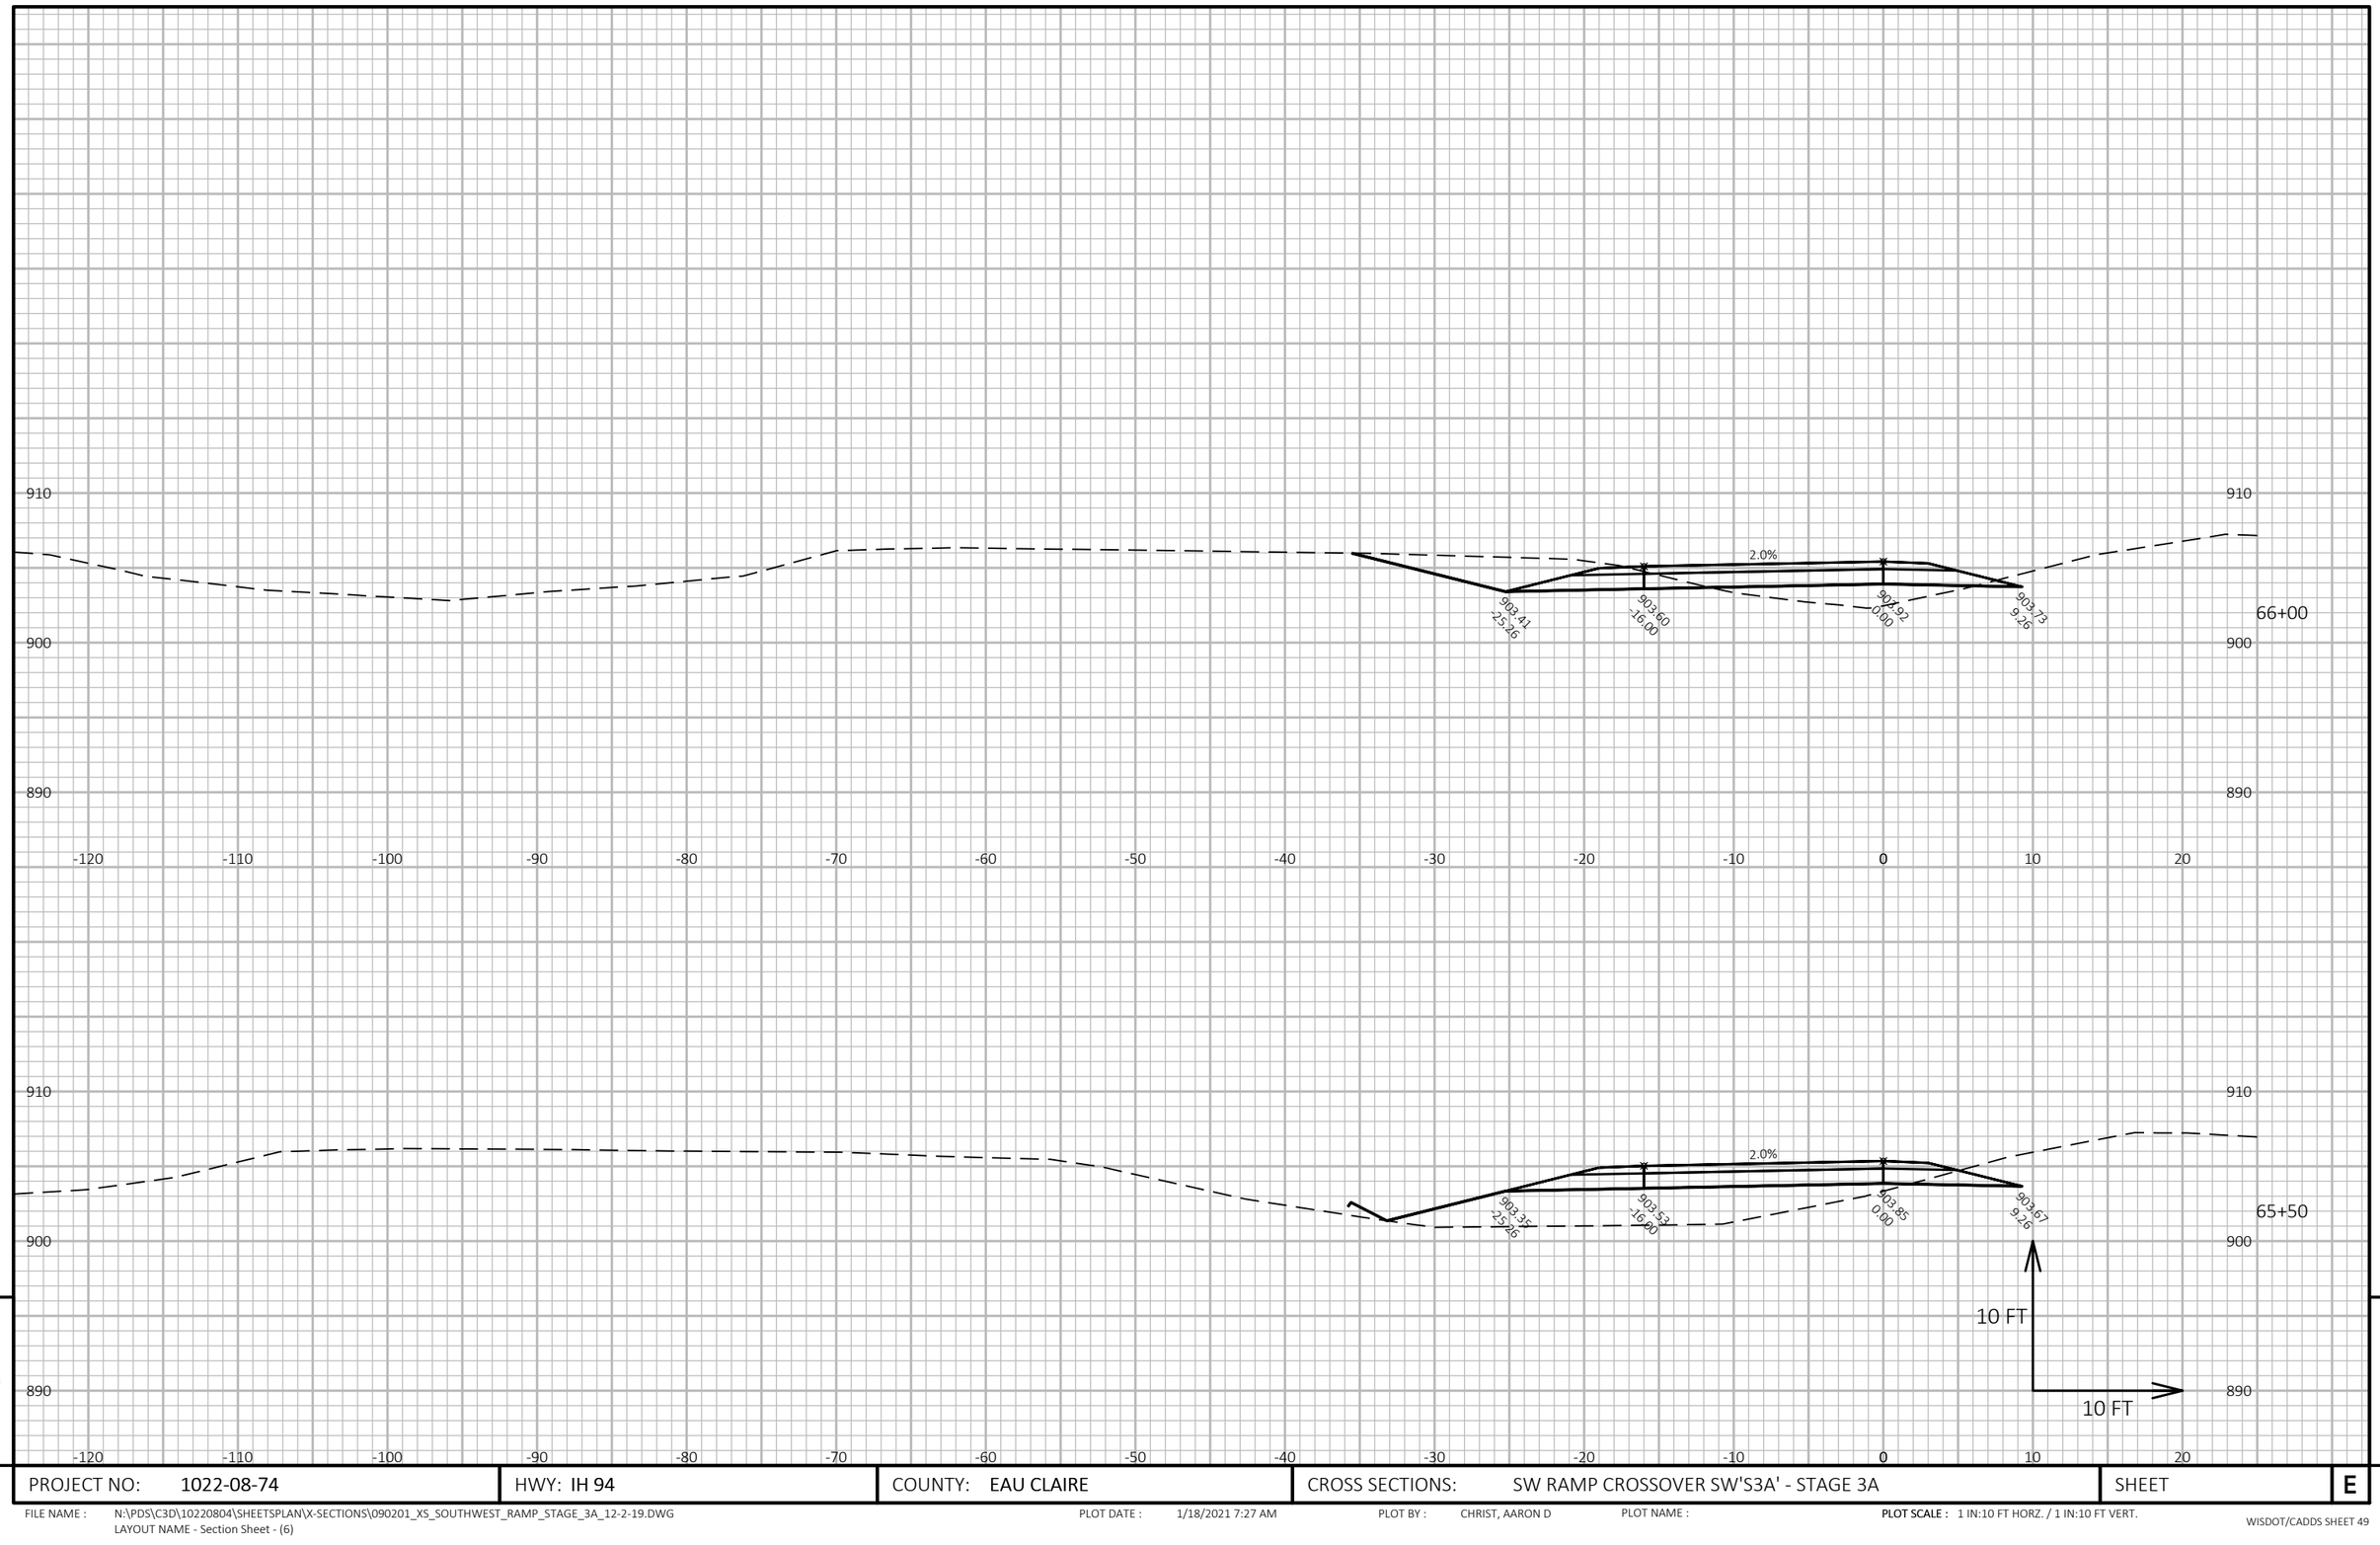

9

9

PROJECT NO: 1022-08-74	HWY: IH 94	COUNTY: EAU CLAIRE	CROSS SECTIONS: SW RAMP CROSSOVER SW'S3A' - STAGE 3A	SHEET	E


FILE NAME : N:\PDS\C3D\10220804\SHEETSPLAN\X-SECTIONS\090201_XS_SOUTHWEST_RAMP_STAGE_3A_12-2-19.DWG
LAYOUT NAME - Section Sheet - (6)

PLOT DATE : 1/18/2021 7:27 AM

PLOT BY : CHRIST, AARON D

PLOT NAME :

PLOT SCALE : 1 IN:10 FT HORZ. / 1 IN:10 FT VERT.

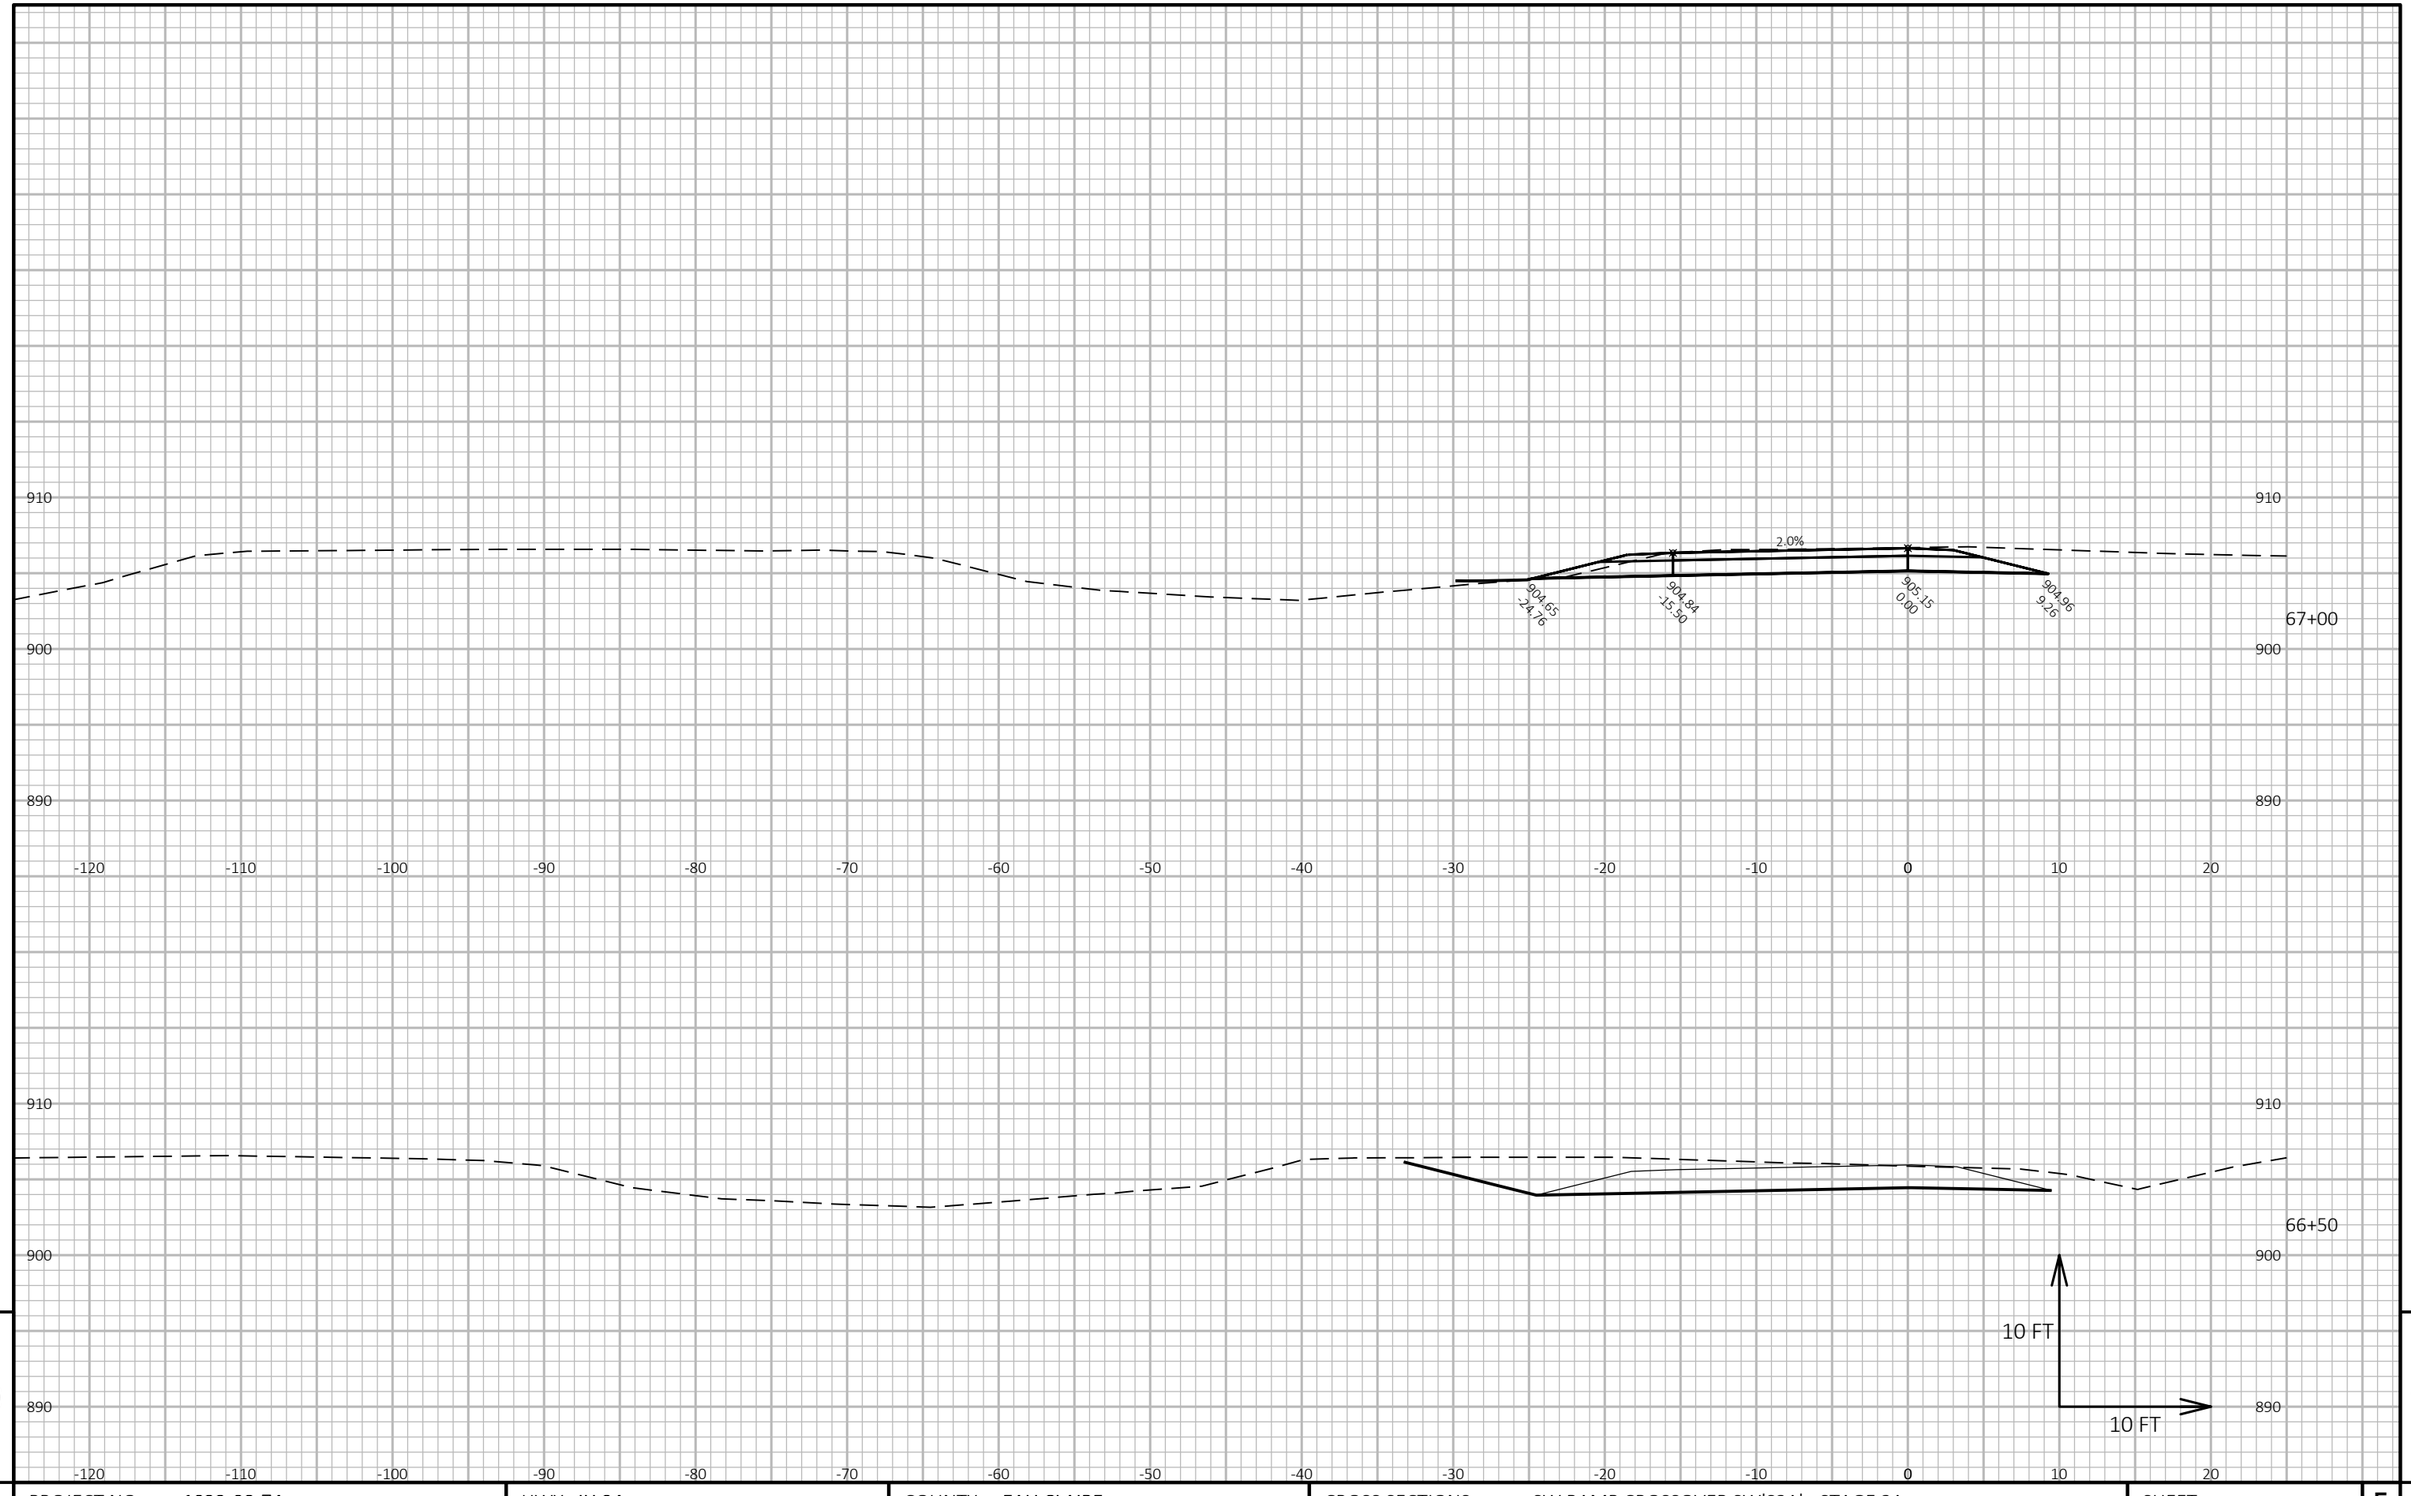

9

9

PROJECT NO: 1022-08-74	HWY: IH 94	COUNTY: EAU CLAIRE	CROSS SECTIONS: SW RAMP CROSSOVER SW'S3A' - STAGE 3A	SHEET	E


FILE NAME : N:\PDS\C3D\10220804\SHEETSPLAN\X-SECTIONS\090201_XS_SOUTHWEST_RAMP_STAGE_3A_12-2-19.DWG
LAYOUT NAME - Section Sheet - (7)

PLOT DATE : 1/18/2021 7:27 AM

PLOT BY : CHRIST, AARON D

PLOT NAME :

PLOT SCALE : 1 IN:10 FT HORZ. / 1 IN:10 FT VERT.

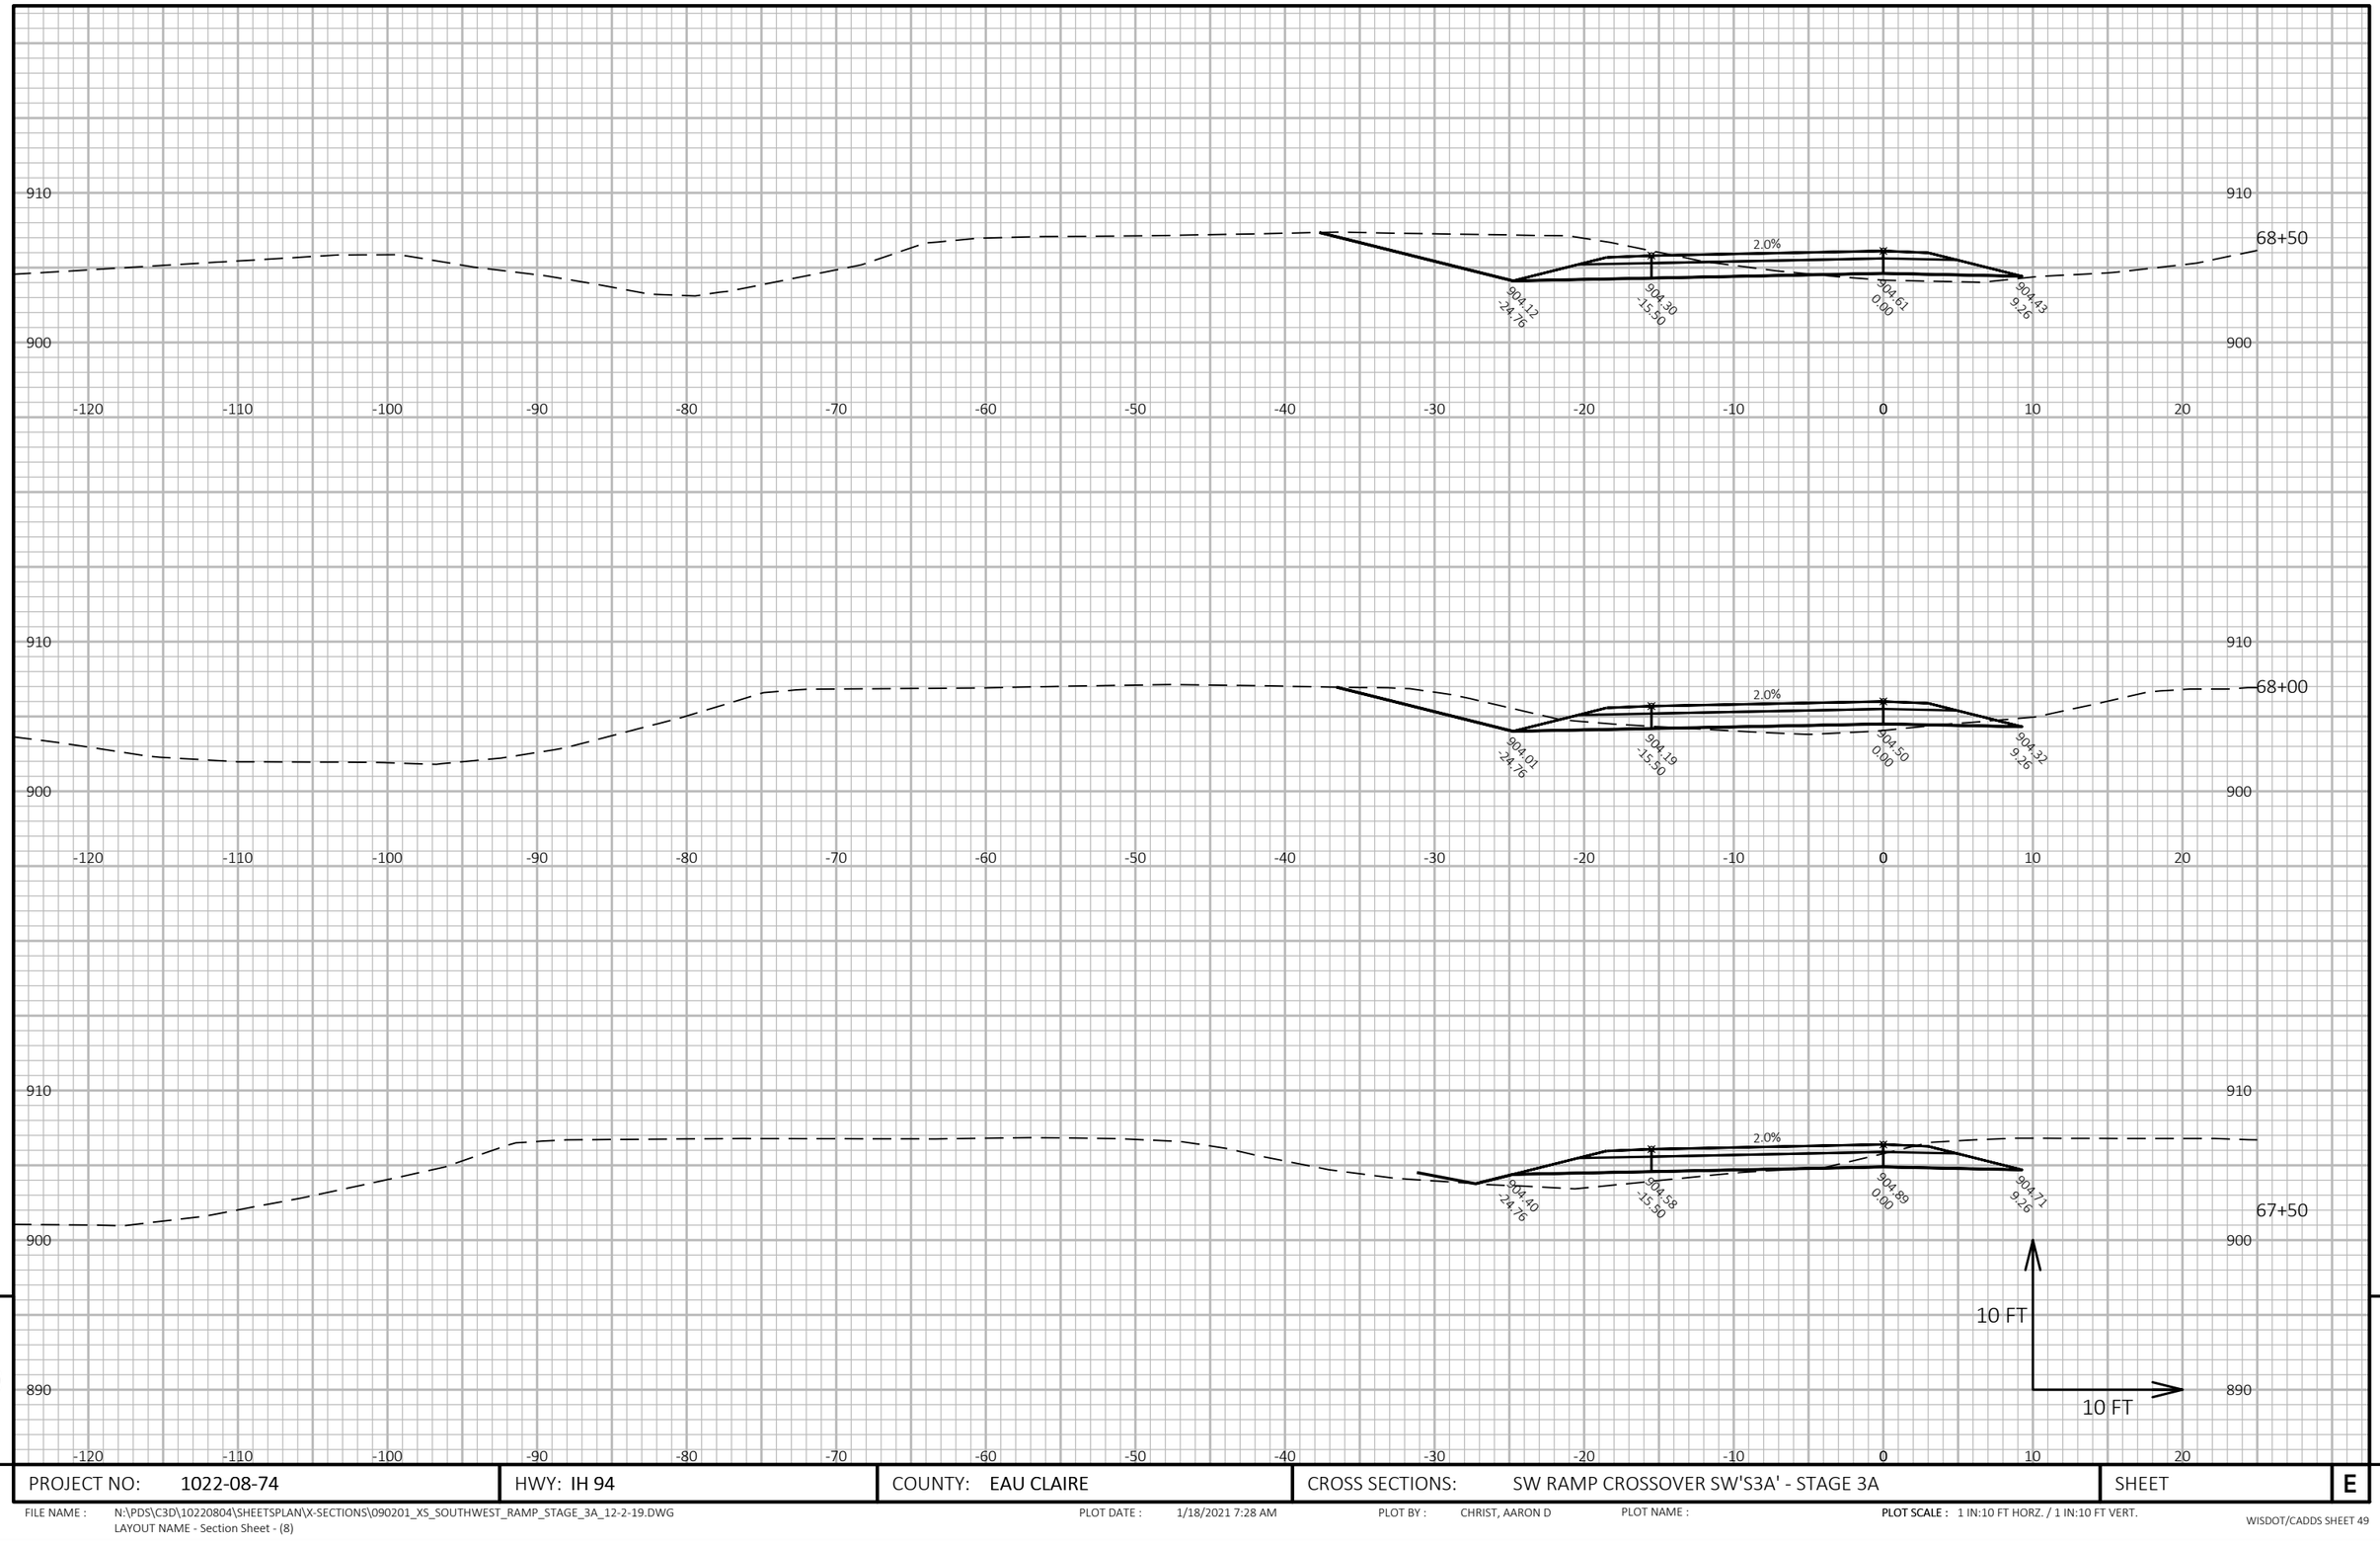


PROJECT NO: 1022-08-74	HWY: IH 94	COUNTY: EAU CLAIRE	CROSS SECTIONS: SW RAMP CROSSOVER SW'S3A' - STAGE 3A	SHEET E

FILE NAME : N:\PDS\C3D\10220804\SHEETSPLAN\X-SECTIONS\090201_XS_SOUTHWEST_RAMP_STAGE_3A_12-2-19.DWG
LAYOUT NAME - Section Sheet - (8)

PLOT DATE : 1/18/2021 7:28 AM PLOT BY : CHRIST, AARON D PLOT NAME : **PLOT SCALE :** 1 IN:10 FT HORZ. / 1 IN:10 FT VERT.

WISDOT/CADDS SHEET 49

9 9

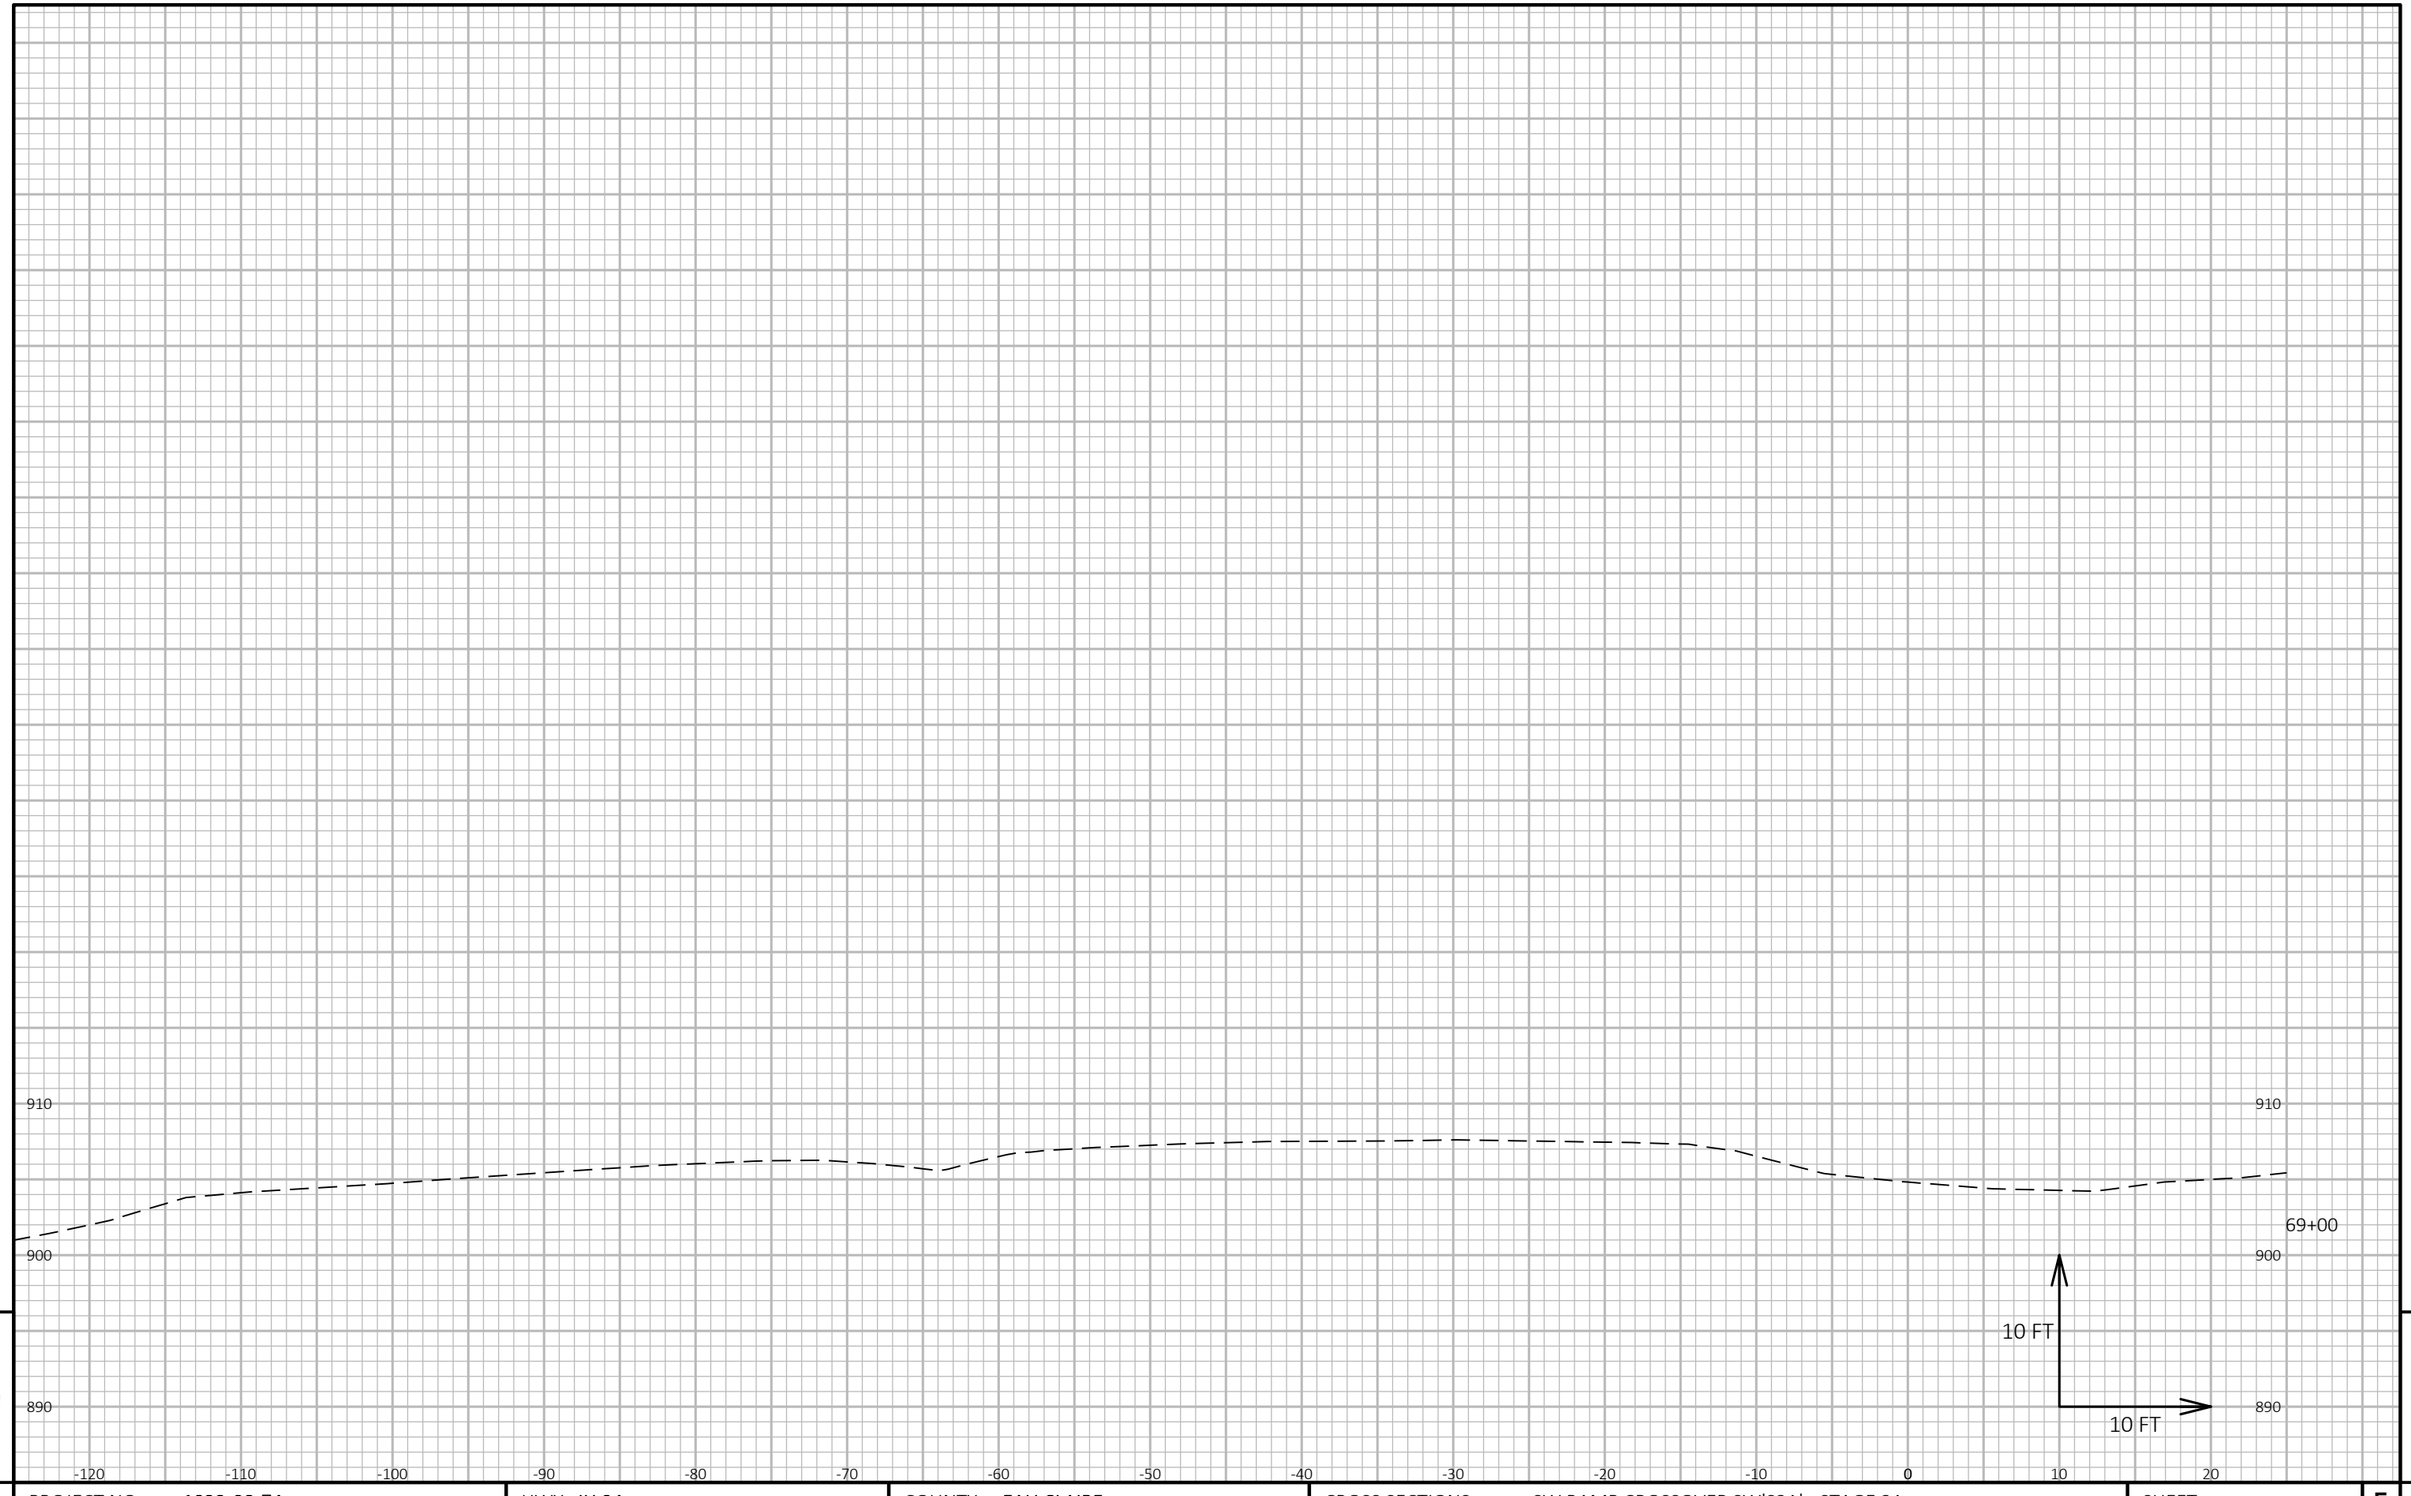

9

9

PROJECT NO: 1022-08-74	HWY: IH 94	COUNTY: EAU CLAIRE	CROSS SECTIONS: SW RAMP CROSSOVER SW'S3A' - STAGE 3A	SHEET	E


FILE NAME : N:\PDS\C3D\10220804\SHEETSPLAN\X-SECTIONS\090201_XS_SOUTHWEST_RAMP_STAGE_3A_12-2-19.DWG
LAYOUT NAME - Section Sheet - (9)

PLOT DATE : 1/18/2021 7:29 AM

PLOT BY : CHRIST, AARON D

PLOT NAME :

PLOT SCALE : 1 IN:10 FT HORZ. / 1 IN:10 FT VERT.

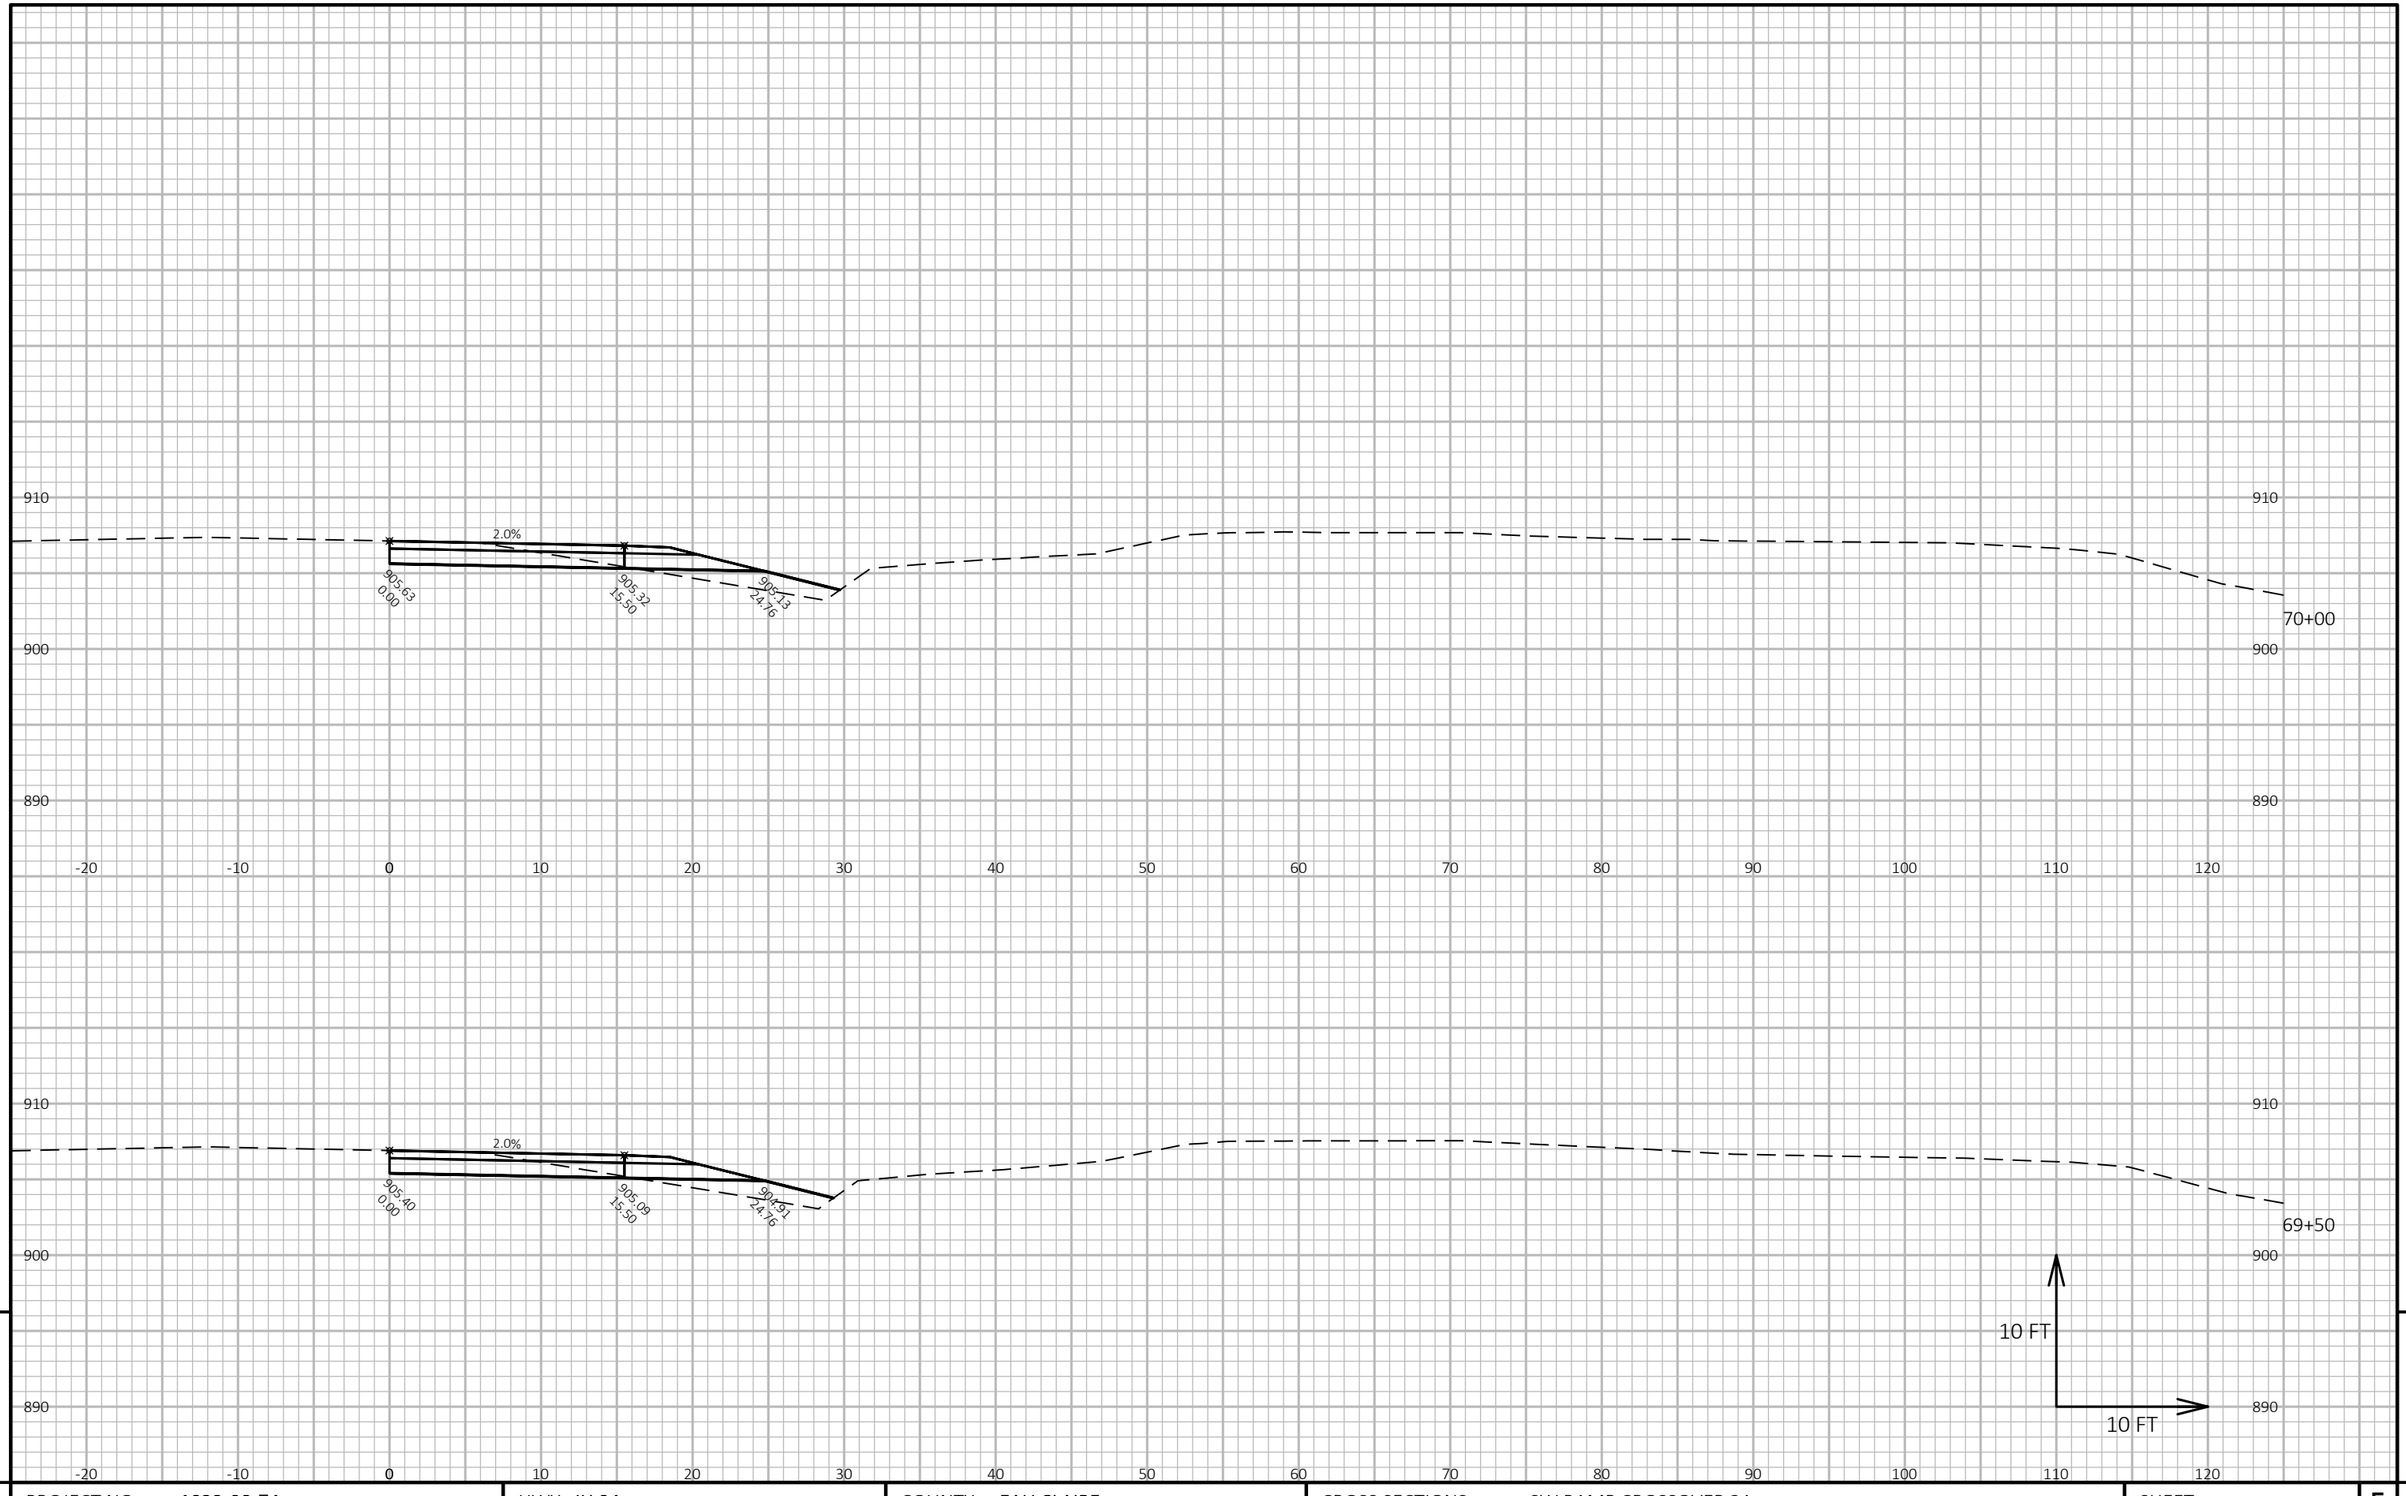

9

9

PROJECT NO: 1022-08-74	HWY: IH 94	COUNTY: EAU CLAIRE	CROSS SECTIONS: SW RAMP CROSSOVER 3A	SHEET E


FILE NAME : N:\PDS\C3D\10220804\SHEETSPLAN\X-SECTIONS\090201_XS_SOUTHWEST_RAMP_STAGE_3A_12-2-19.DWG
LAYOUT NAME - SW RAMP CROSSOVER - (1)

PLOT DATE : 1/18/2021 7:29 AM

PLOT BY : CHRIST, AARON D

PLOT NAME :

PLOT SCALE : 1 IN:10 FT HORZ. / 1 IN:10 FT VERT.

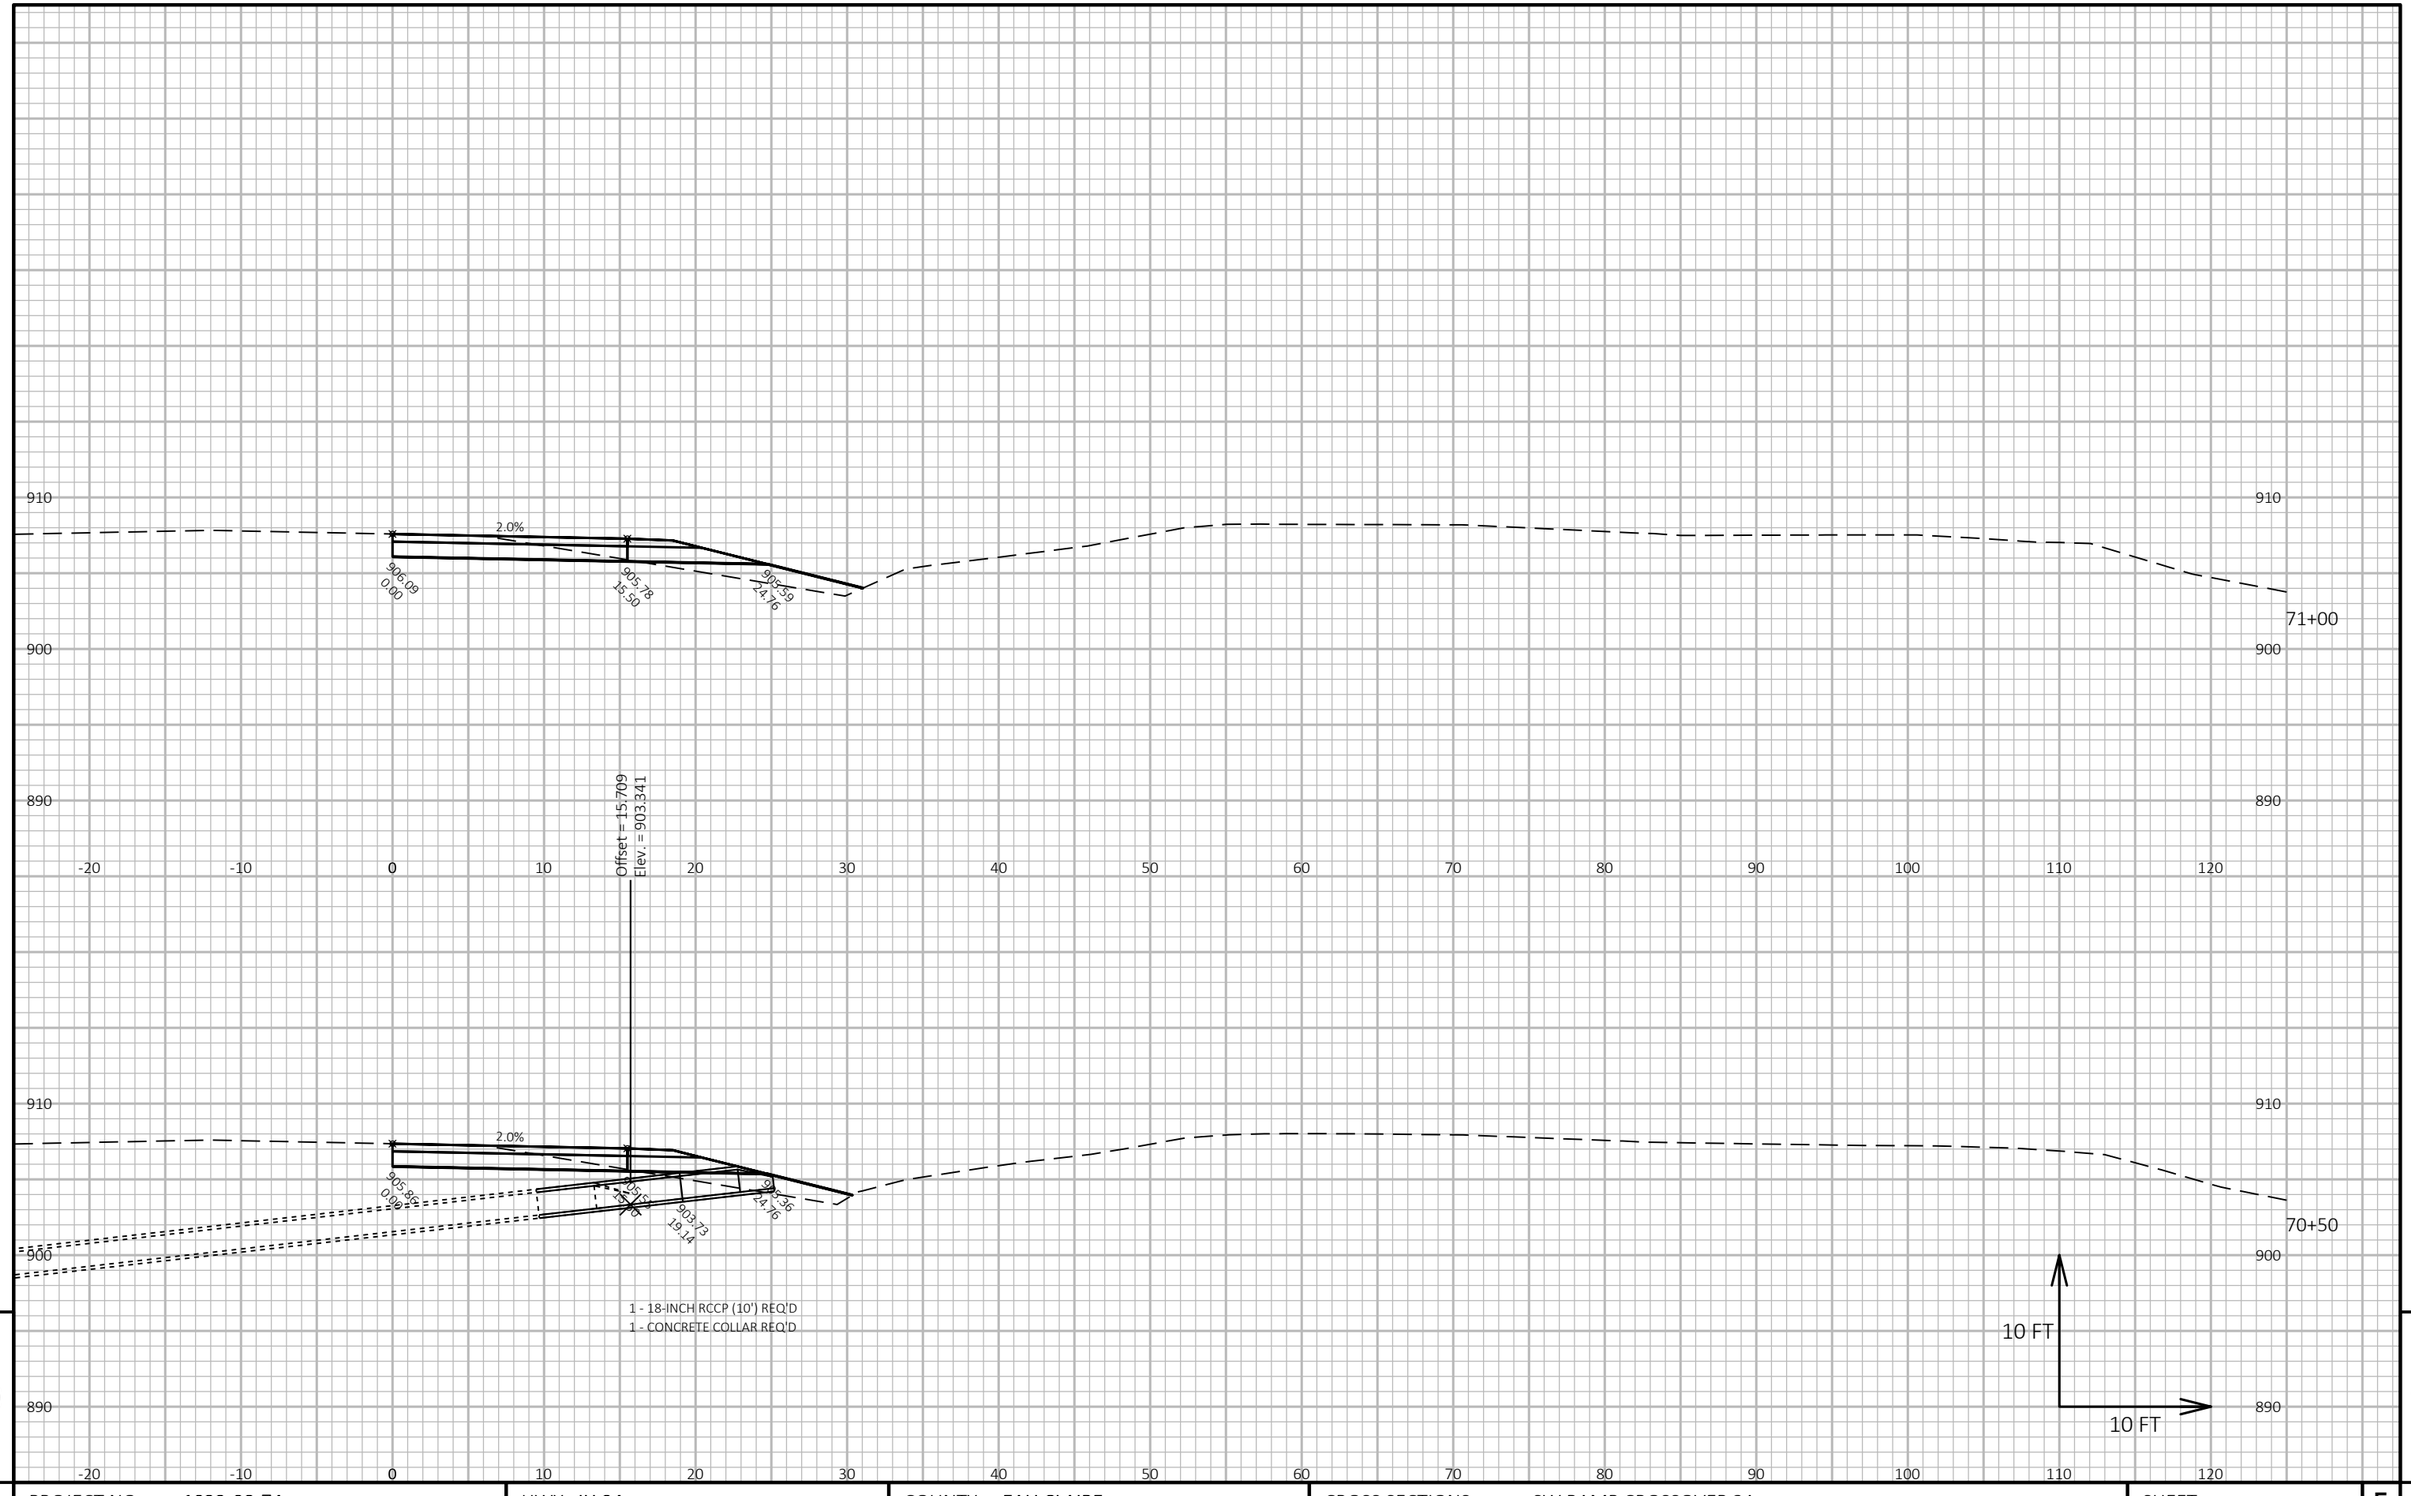

9

9

PROJECT NO: 1022-08-74	HWY: IH 94	COUNTY: EAU CLAIRE	CROSS SECTIONS: SW RAMP CROSSOVER 3A	SHEET	E

FILE NAME : N:\PDS\C3D\10220804\SHEETSPLAN\X-SECTIONS\090201_XS_SOUTHWEST_RAMP_STAGE_3A_12-2-19.DWG
LAYOUT NAME - SW RAMP CROSSOVER - (2)

PLOT DATE : 1/18/2021 7:30 AM

PLOT BY : CHRIST, AARON D

PLOT NAME :

PLOT SCALE : 1 IN:10 FT HORZ. / 1 IN:10 FT VERT.

910
900
890
-20
-10
0
10
20
30
40
50
60
70
80
90
100
110
120
2.0%
906.55
0.00
906.24
15.50
906.05
24.76
72+00
906.32
0.00
906.01
15.50
905.82
24.76
71+50
10 FT
10 FT
9
9

PROJECT NO: 1022-08-74	HWY: IH 94	COUNTY: EAU CLAIRE	CROSS SECTIONS: SW RAMP CROSSOVER 3A	SHEET	E


FILE NAME : N:\PDS\C3D\10220804\SHEETSPLAN\X-SECTIONS\090201_XS_SOUTHWEST_RAMP_STAGE_3A_12-2-19.DWG
LAYOUT NAME - SW RAMP CROSSOVER - (3)

PLOT DATE : 1/18/2021 7:31 AM

PLOT BY : CHRIST, AARON D

PLOT NAME :

PLOT SCALE : 1 IN:10 FT HORZ. / 1 IN:10 FT VERT.

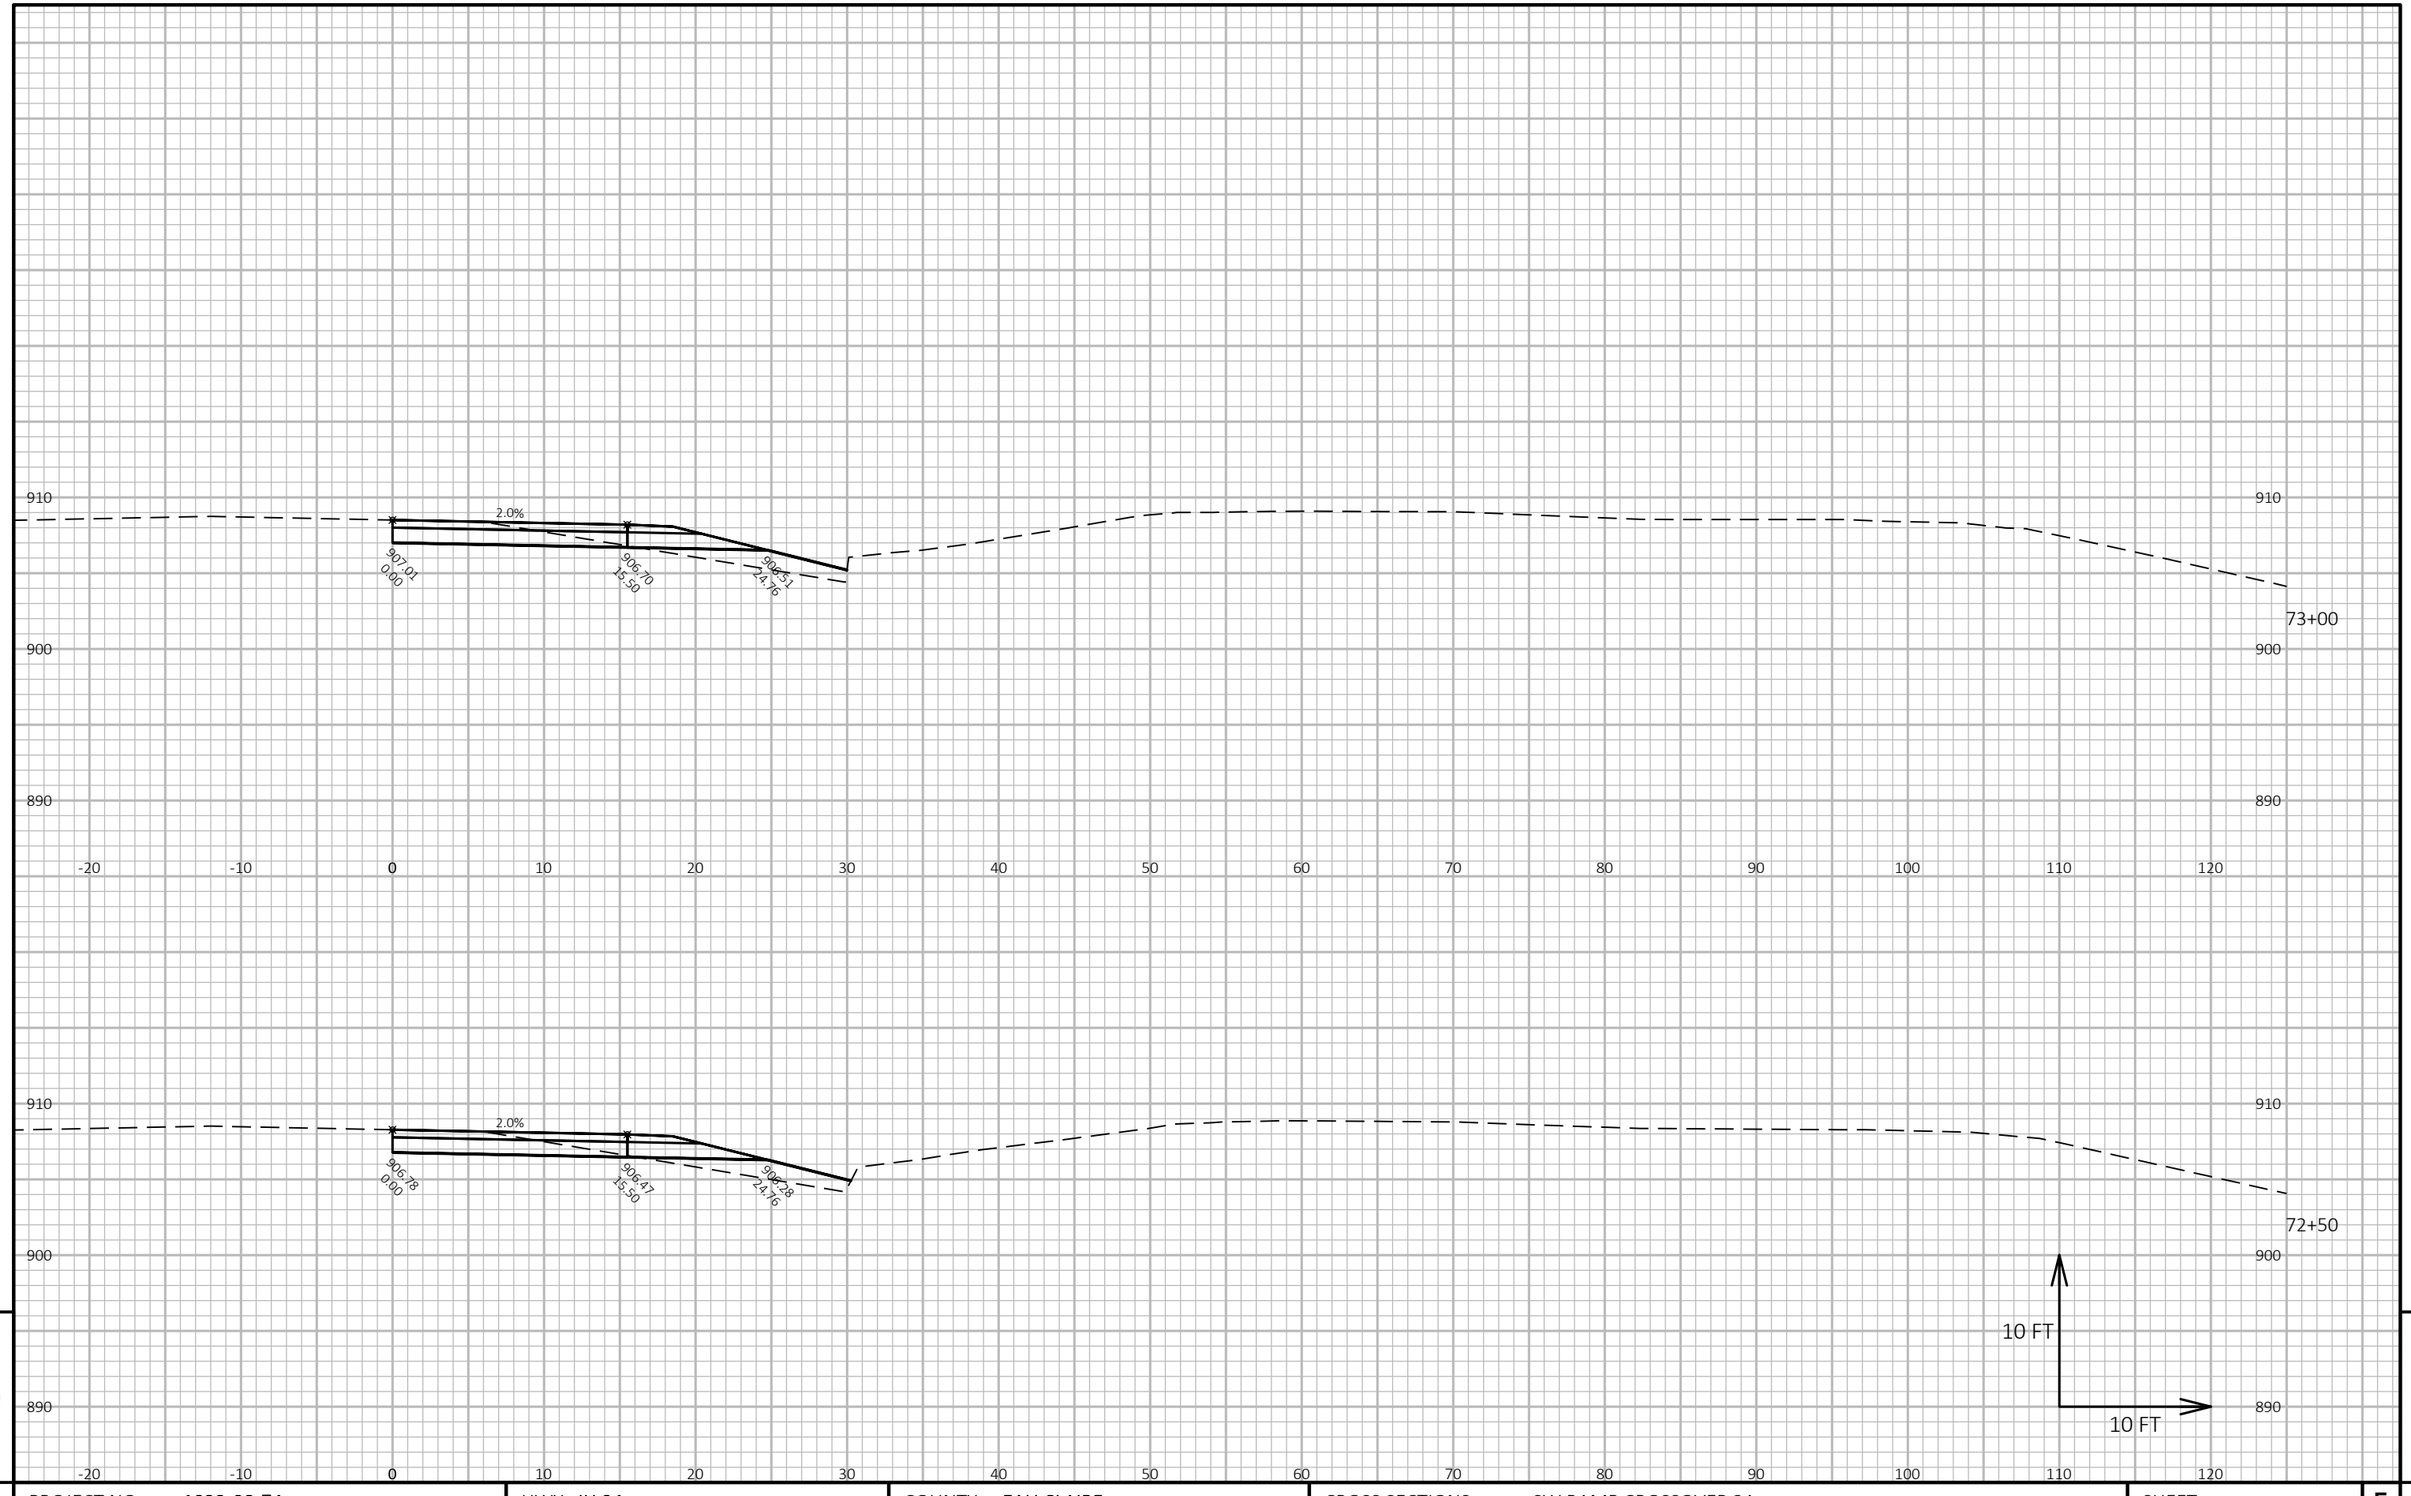

9

9

PROJECT NO: 1022-08-74	HWY: IH 94	COUNTY: EAU CLAIRE	CROSS SECTIONS: SW RAMP CROSSOVER 3A	SHEET	E


FILE NAME : N:\PDS\C3D\10220804\SHEETSPLAN\X-SECTIONS\090201_XS_SOUTHWEST_RAMP_STAGE_3A_12-2-19.DWG
LAYOUT NAME - SW RAMP CROSSOVER - (4)

PLOT DATE : 1/18/2021 7:31 AM

PLOT BY : CHRIST, AARON D

PLOT NAME :

PLOT SCALE : 1 IN:10 FT HORZ. / 1 IN:10 FT VERT.

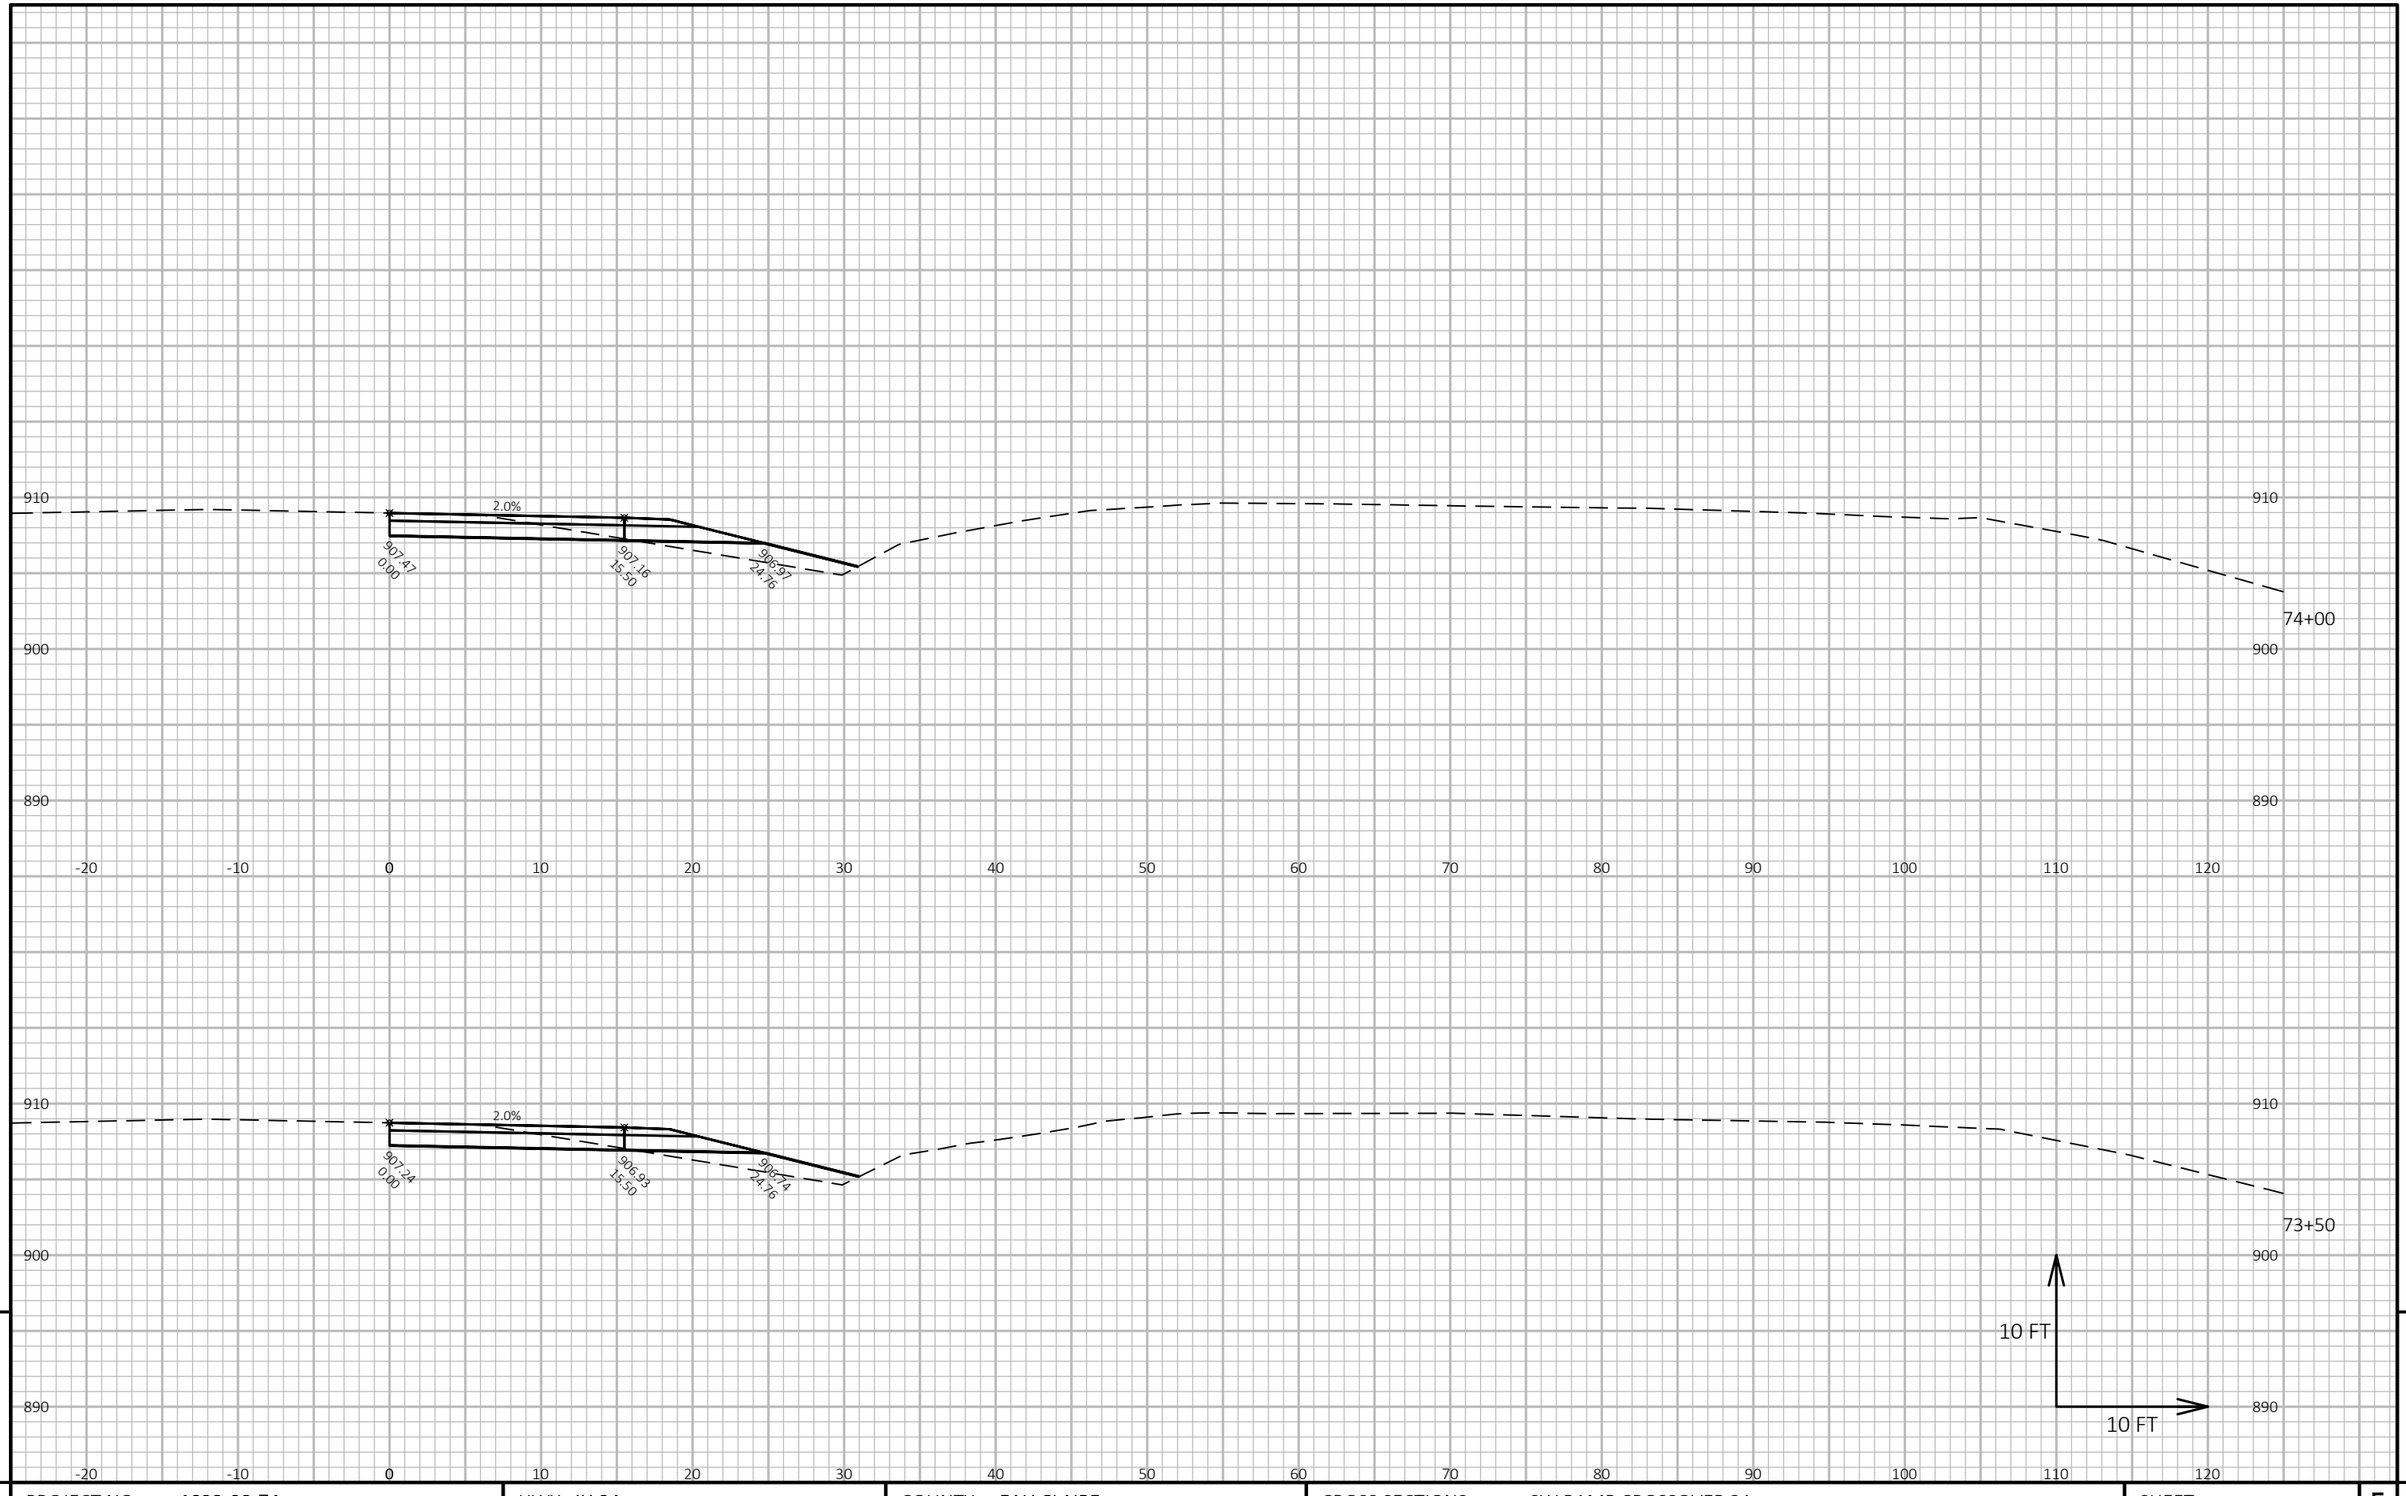

9

9

PROJECT NO: 1022-08-74	HWY: IH 94	COUNTY: EAU CLAIRE	CROSS SECTIONS: SW RAMP CROSSOVER 3A	SHEET	E


FILE NAME : N:\PDS\C3D\10220804\SHEETSPLAN\X-SECTIONS\090201_XS_SOUTHWEST_RAMP_STAGE_3A_12-2-19.DWG
LAYOUT NAME - SW RAMP CROSSOVER - (5)

PLOT DATE : 1/18/2021 7:32 AM

PLOT BY : CHRIST, AARON D

PLOT NAME :

PLOT SCALE : 1 IN:10 FT HORZ. / 1 IN:10 FT VERT.

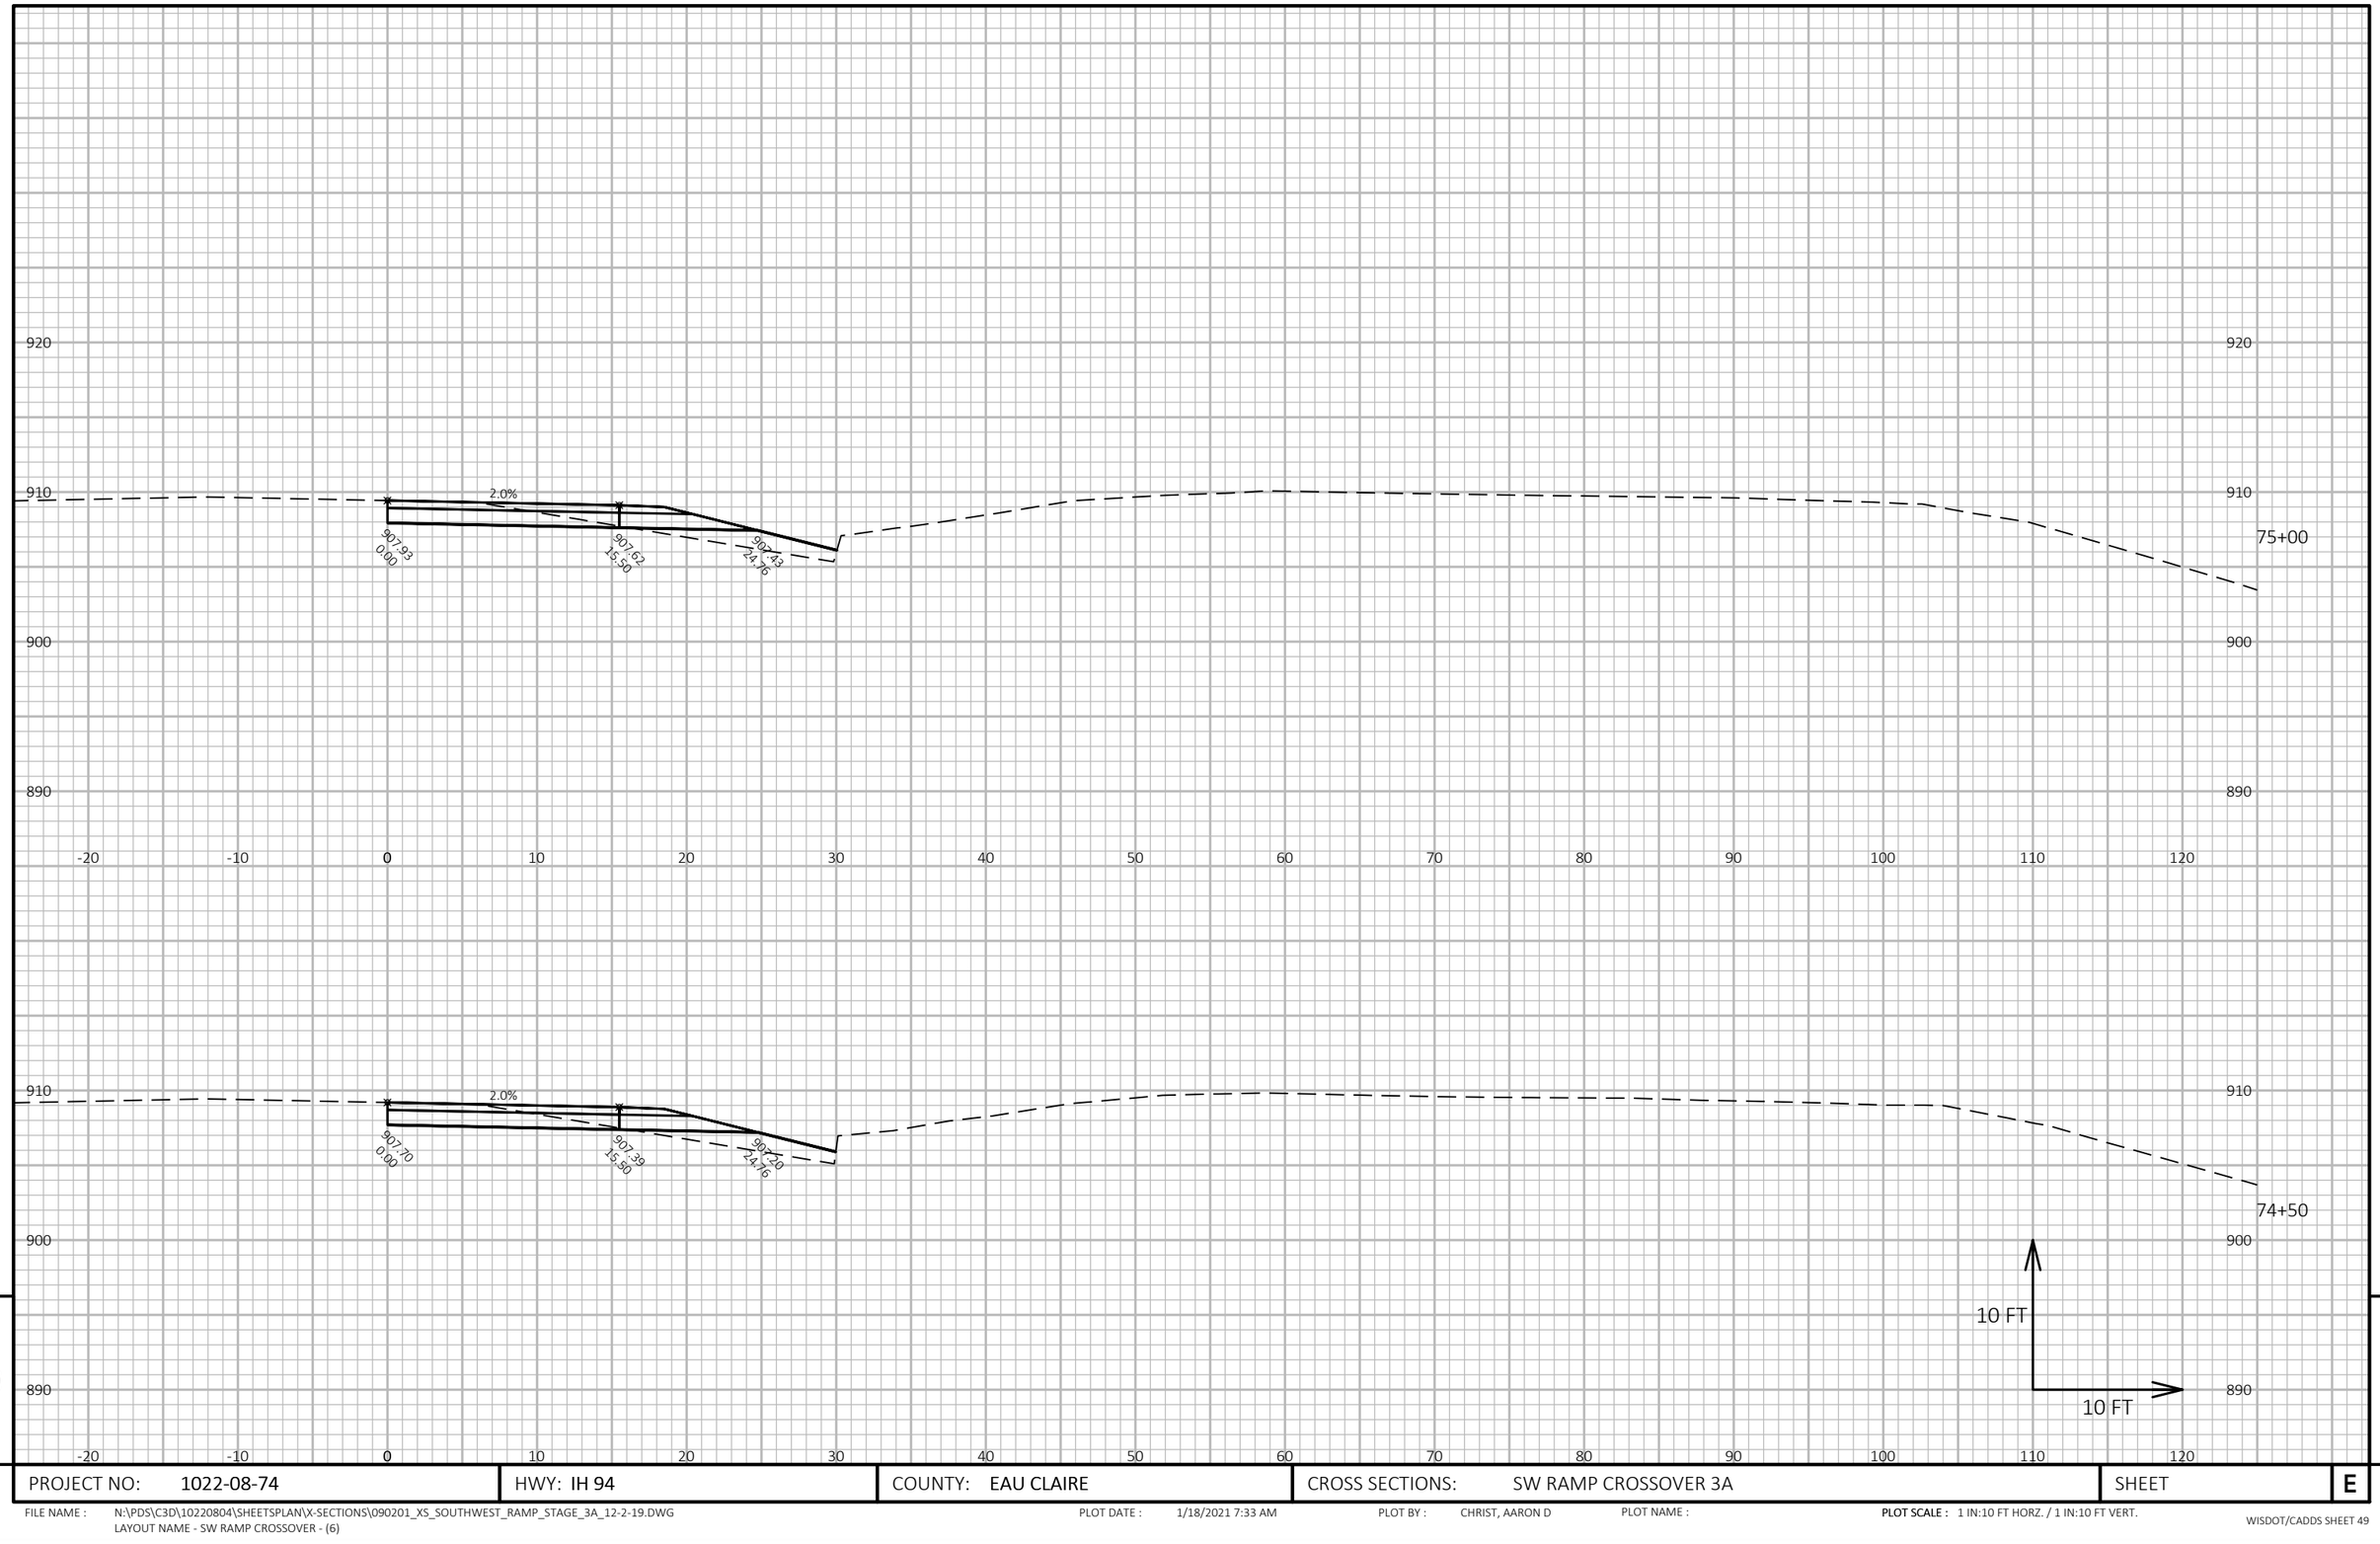

9

9

PROJECT NO: 1022-08-74	HWY: IH 94	COUNTY: EAU CLAIRE	CROSS SECTIONS: SW RAMP CROSSOVER 3A	SHEET	E


FILE NAME : N:\PDS\C3D\10220804\SHEETSPLAN\X-SECTIONS\090201_XS_SOUTHWEST_RAMP_STAGE_3A_12-2-19.DWG
LAYOUT NAME - SW RAMP CROSSOVER - (6)

PLOT DATE : 1/18/2021 7:33 AM

PLOT BY : CHRIST, AARON D

PLOT NAME :

PLOT SCALE : 1 IN:10 FT HORZ. / 1 IN:10 FT VERT.

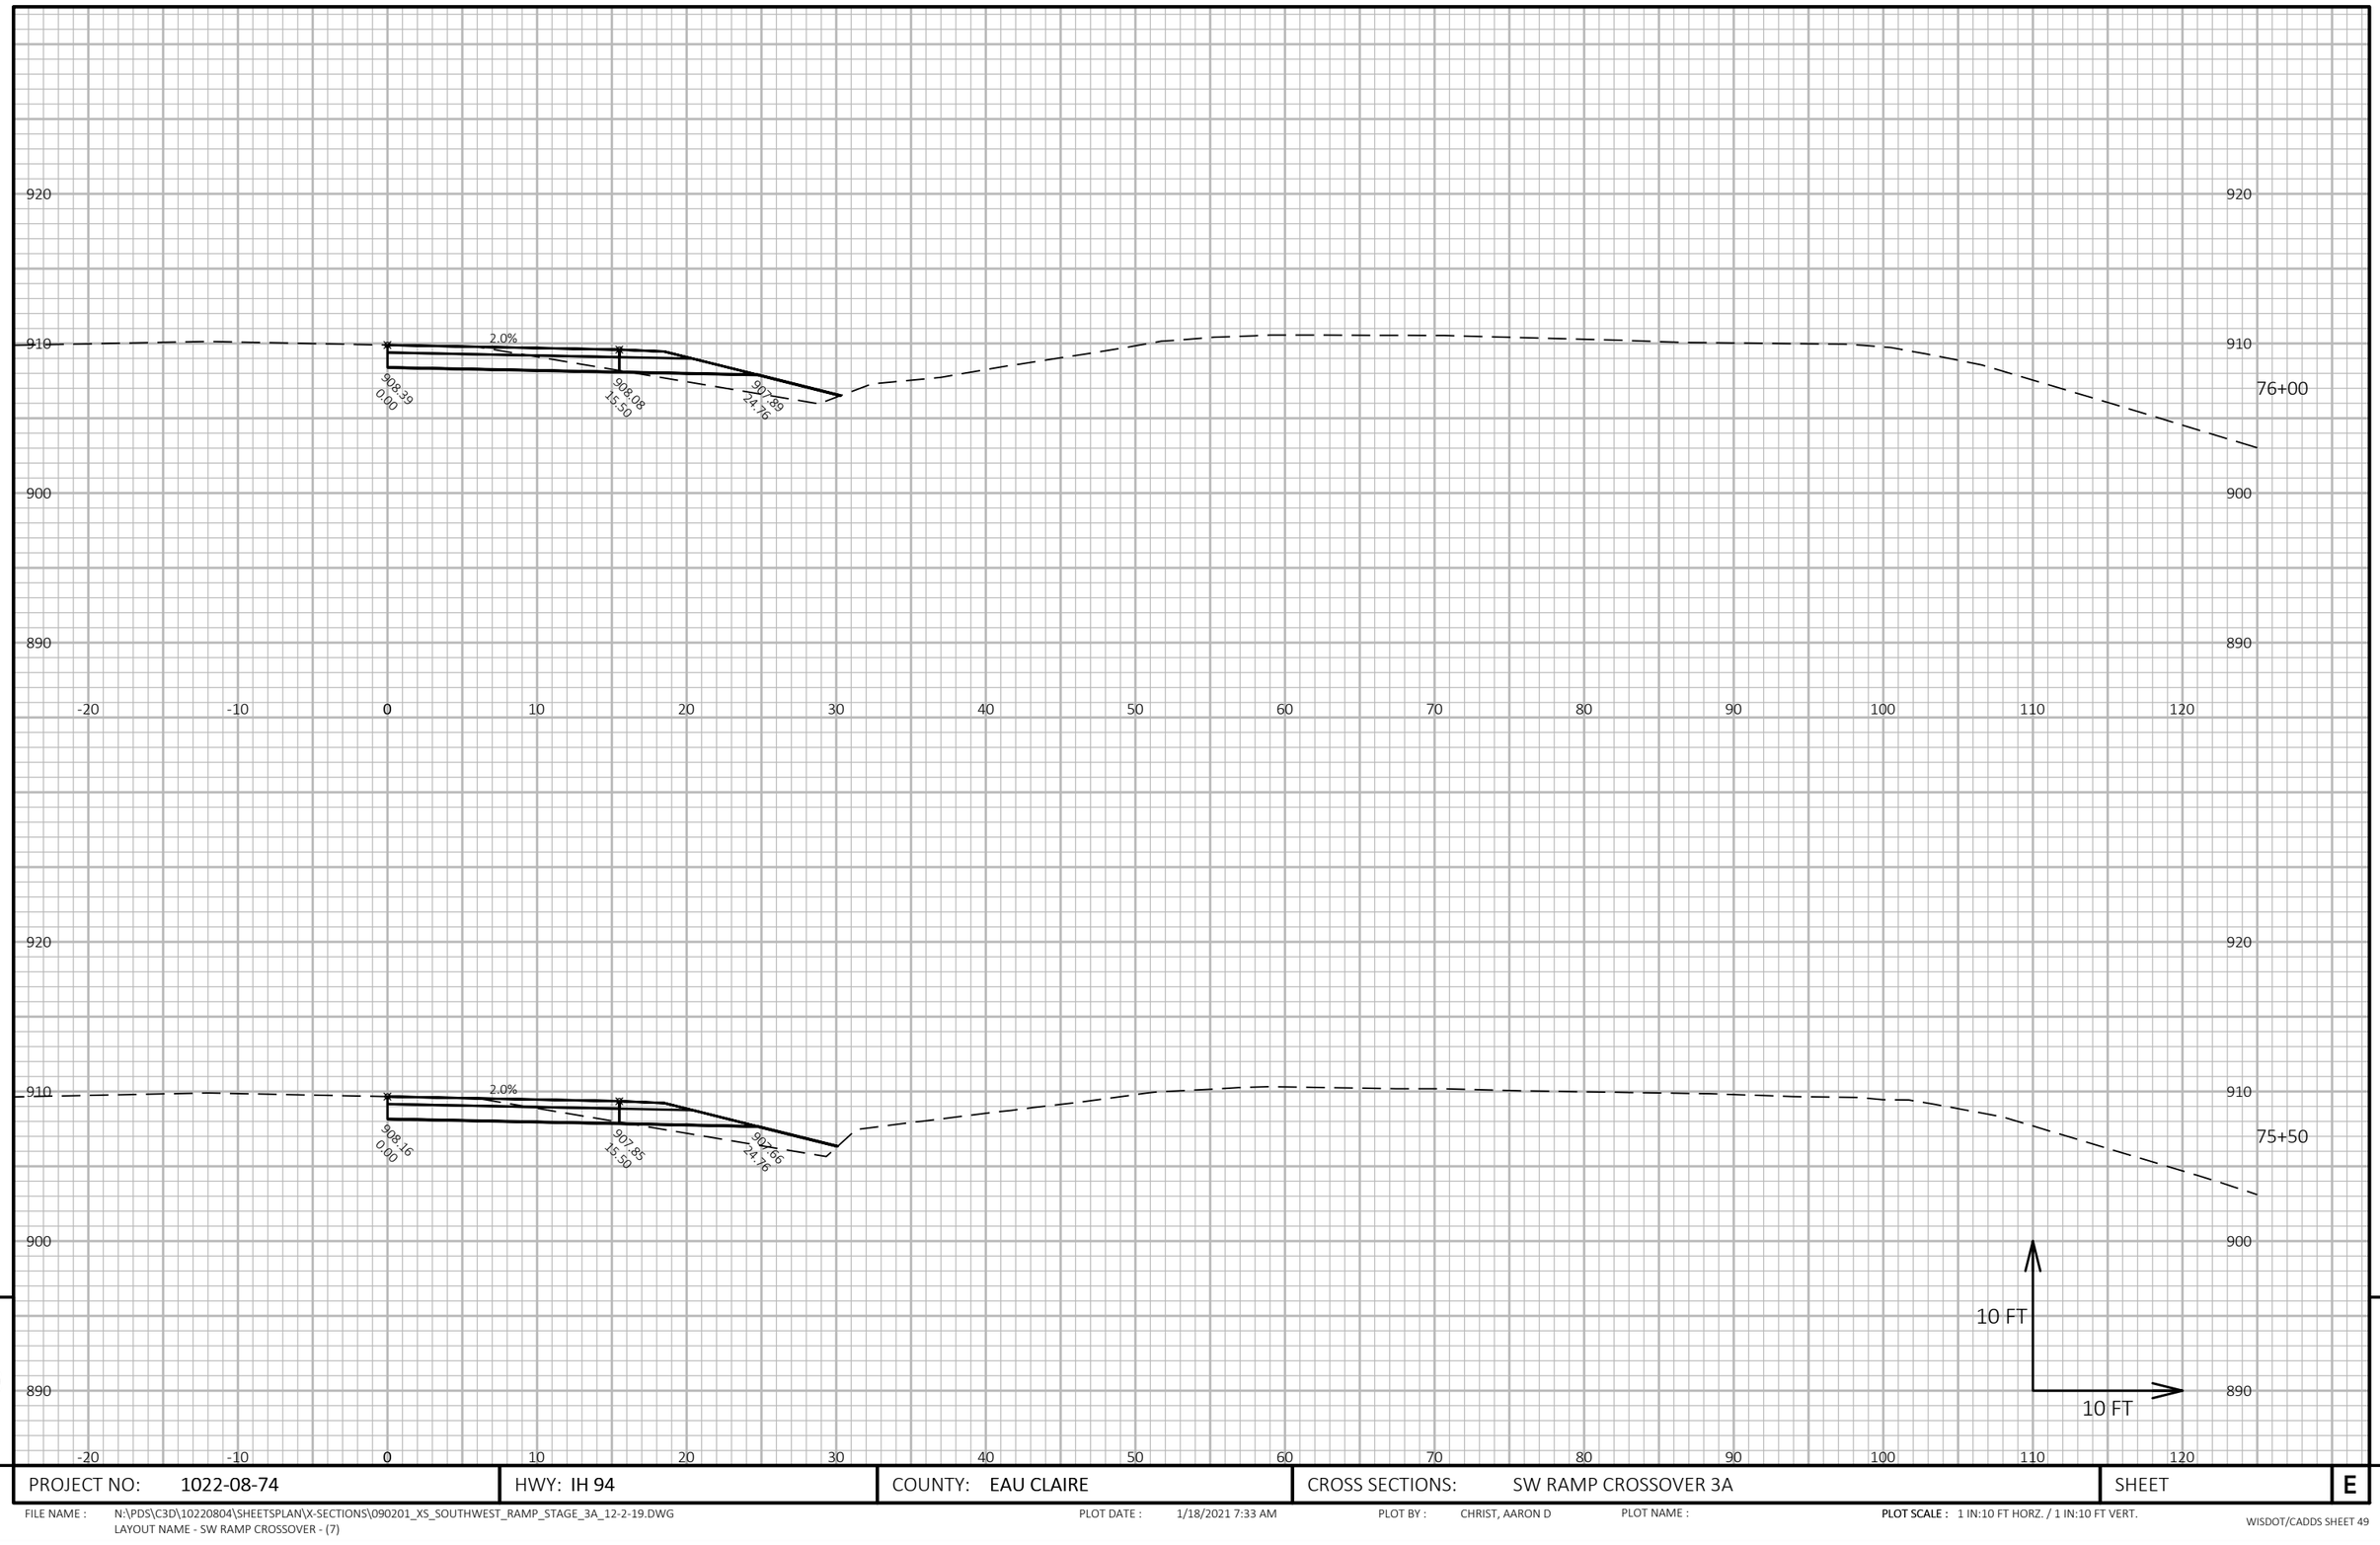

9

9

PROJECT NO: 1022-08-74	HWY: IH 94	COUNTY: EAU CLAIRE	CROSS SECTIONS: SW RAMP CROSSOVER 3A	SHEET	E


FILE NAME : N:\PDS\C3D\10220804\SHEETSPLAN\X-SECTIONS\090201_XS_SOUTHWEST_RAMP_STAGE_3A_12-2-19.DWG
LAYOUT NAME - SW RAMP CROSSOVER - (7)

PLOT DATE : 1/18/2021 7:33 AM

PLOT BY : CHRIST, AARON D

PLOT NAME :

PLOT SCALE : 1 IN:10 FT HORZ. / 1 IN:10 FT VERT.

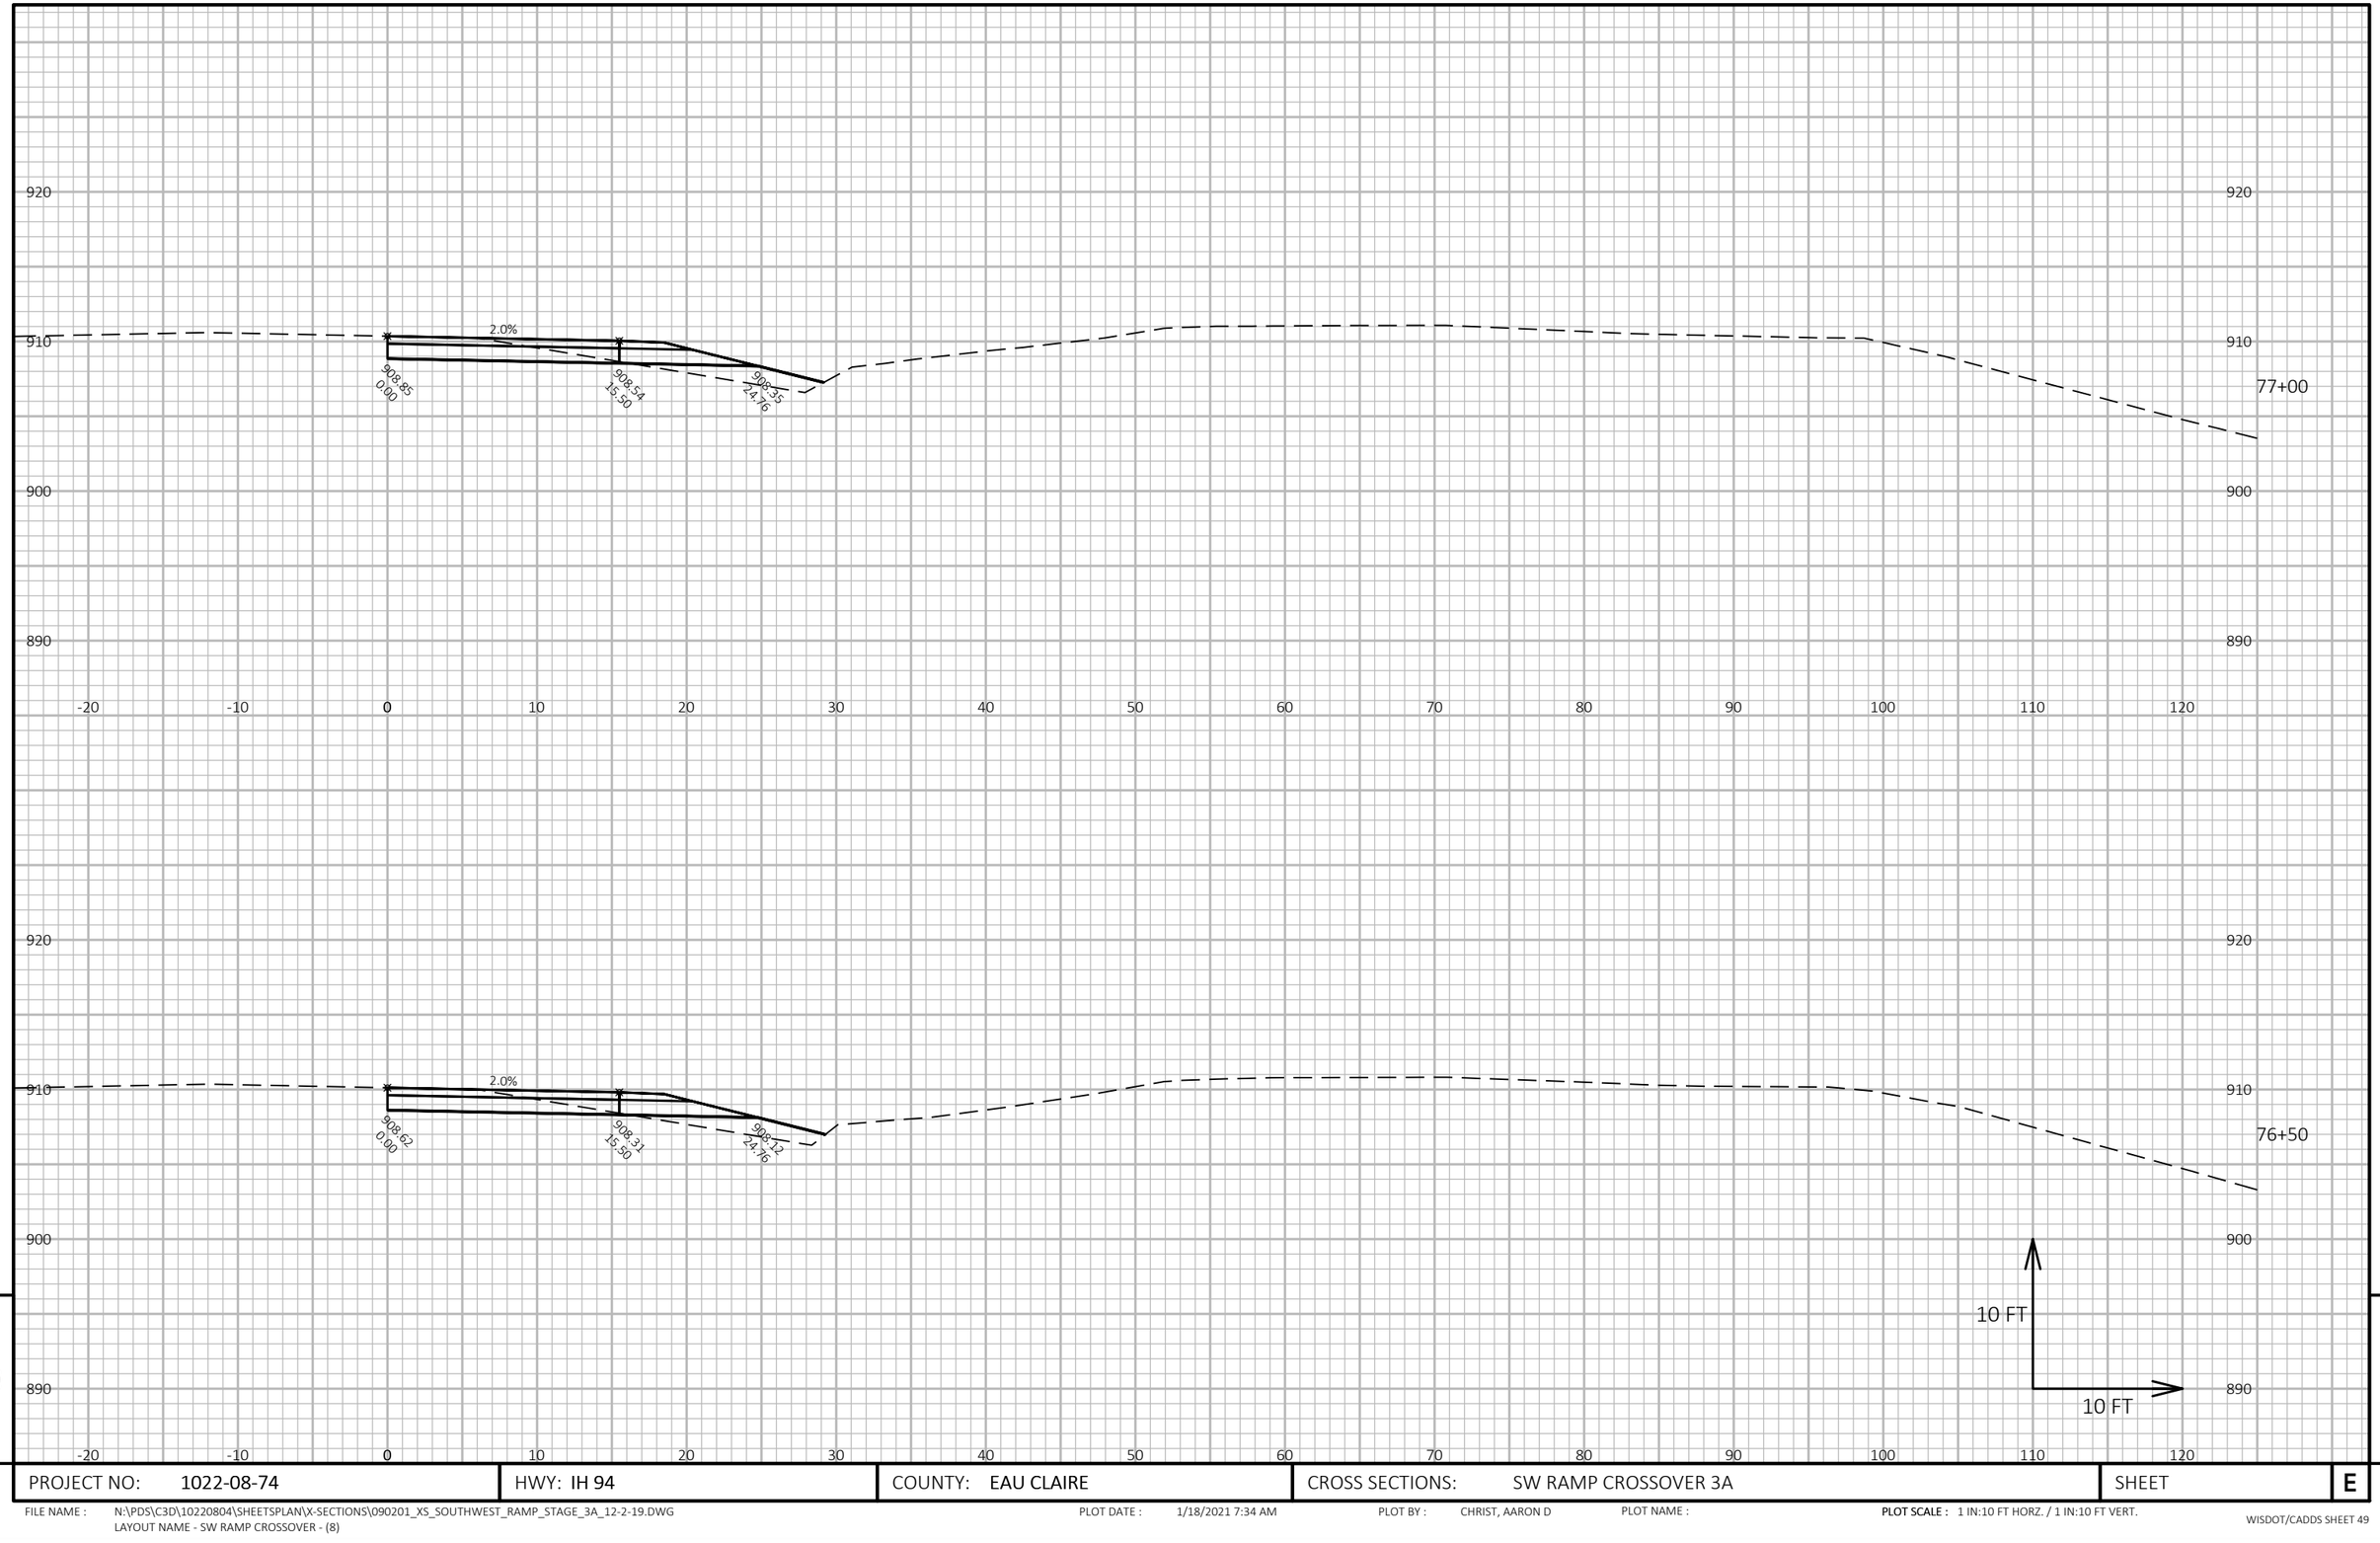

9

9

PROJECT NO: 1022-08-74	HWY: IH 94	COUNTY: EAU CLAIRE	CROSS SECTIONS: SW RAMP CROSSOVER 3A	SHEET	E


FILE NAME : N:\PDS\C3D\10220804\SHEETSPLAN\X-SECTIONS\090201_XS_SOUTHWEST_RAMP_STAGE_3A_12-2-19.DWG
LAYOUT NAME - SW RAMP CROSSOVER - (8)

PLOT DATE : 1/18/2021 7:34 AM

PLOT BY : CHRIST, AARON D

PLOT NAME :

PLOT SCALE : 1 IN:10 FT HORZ. / 1 IN:10 FT VERT.

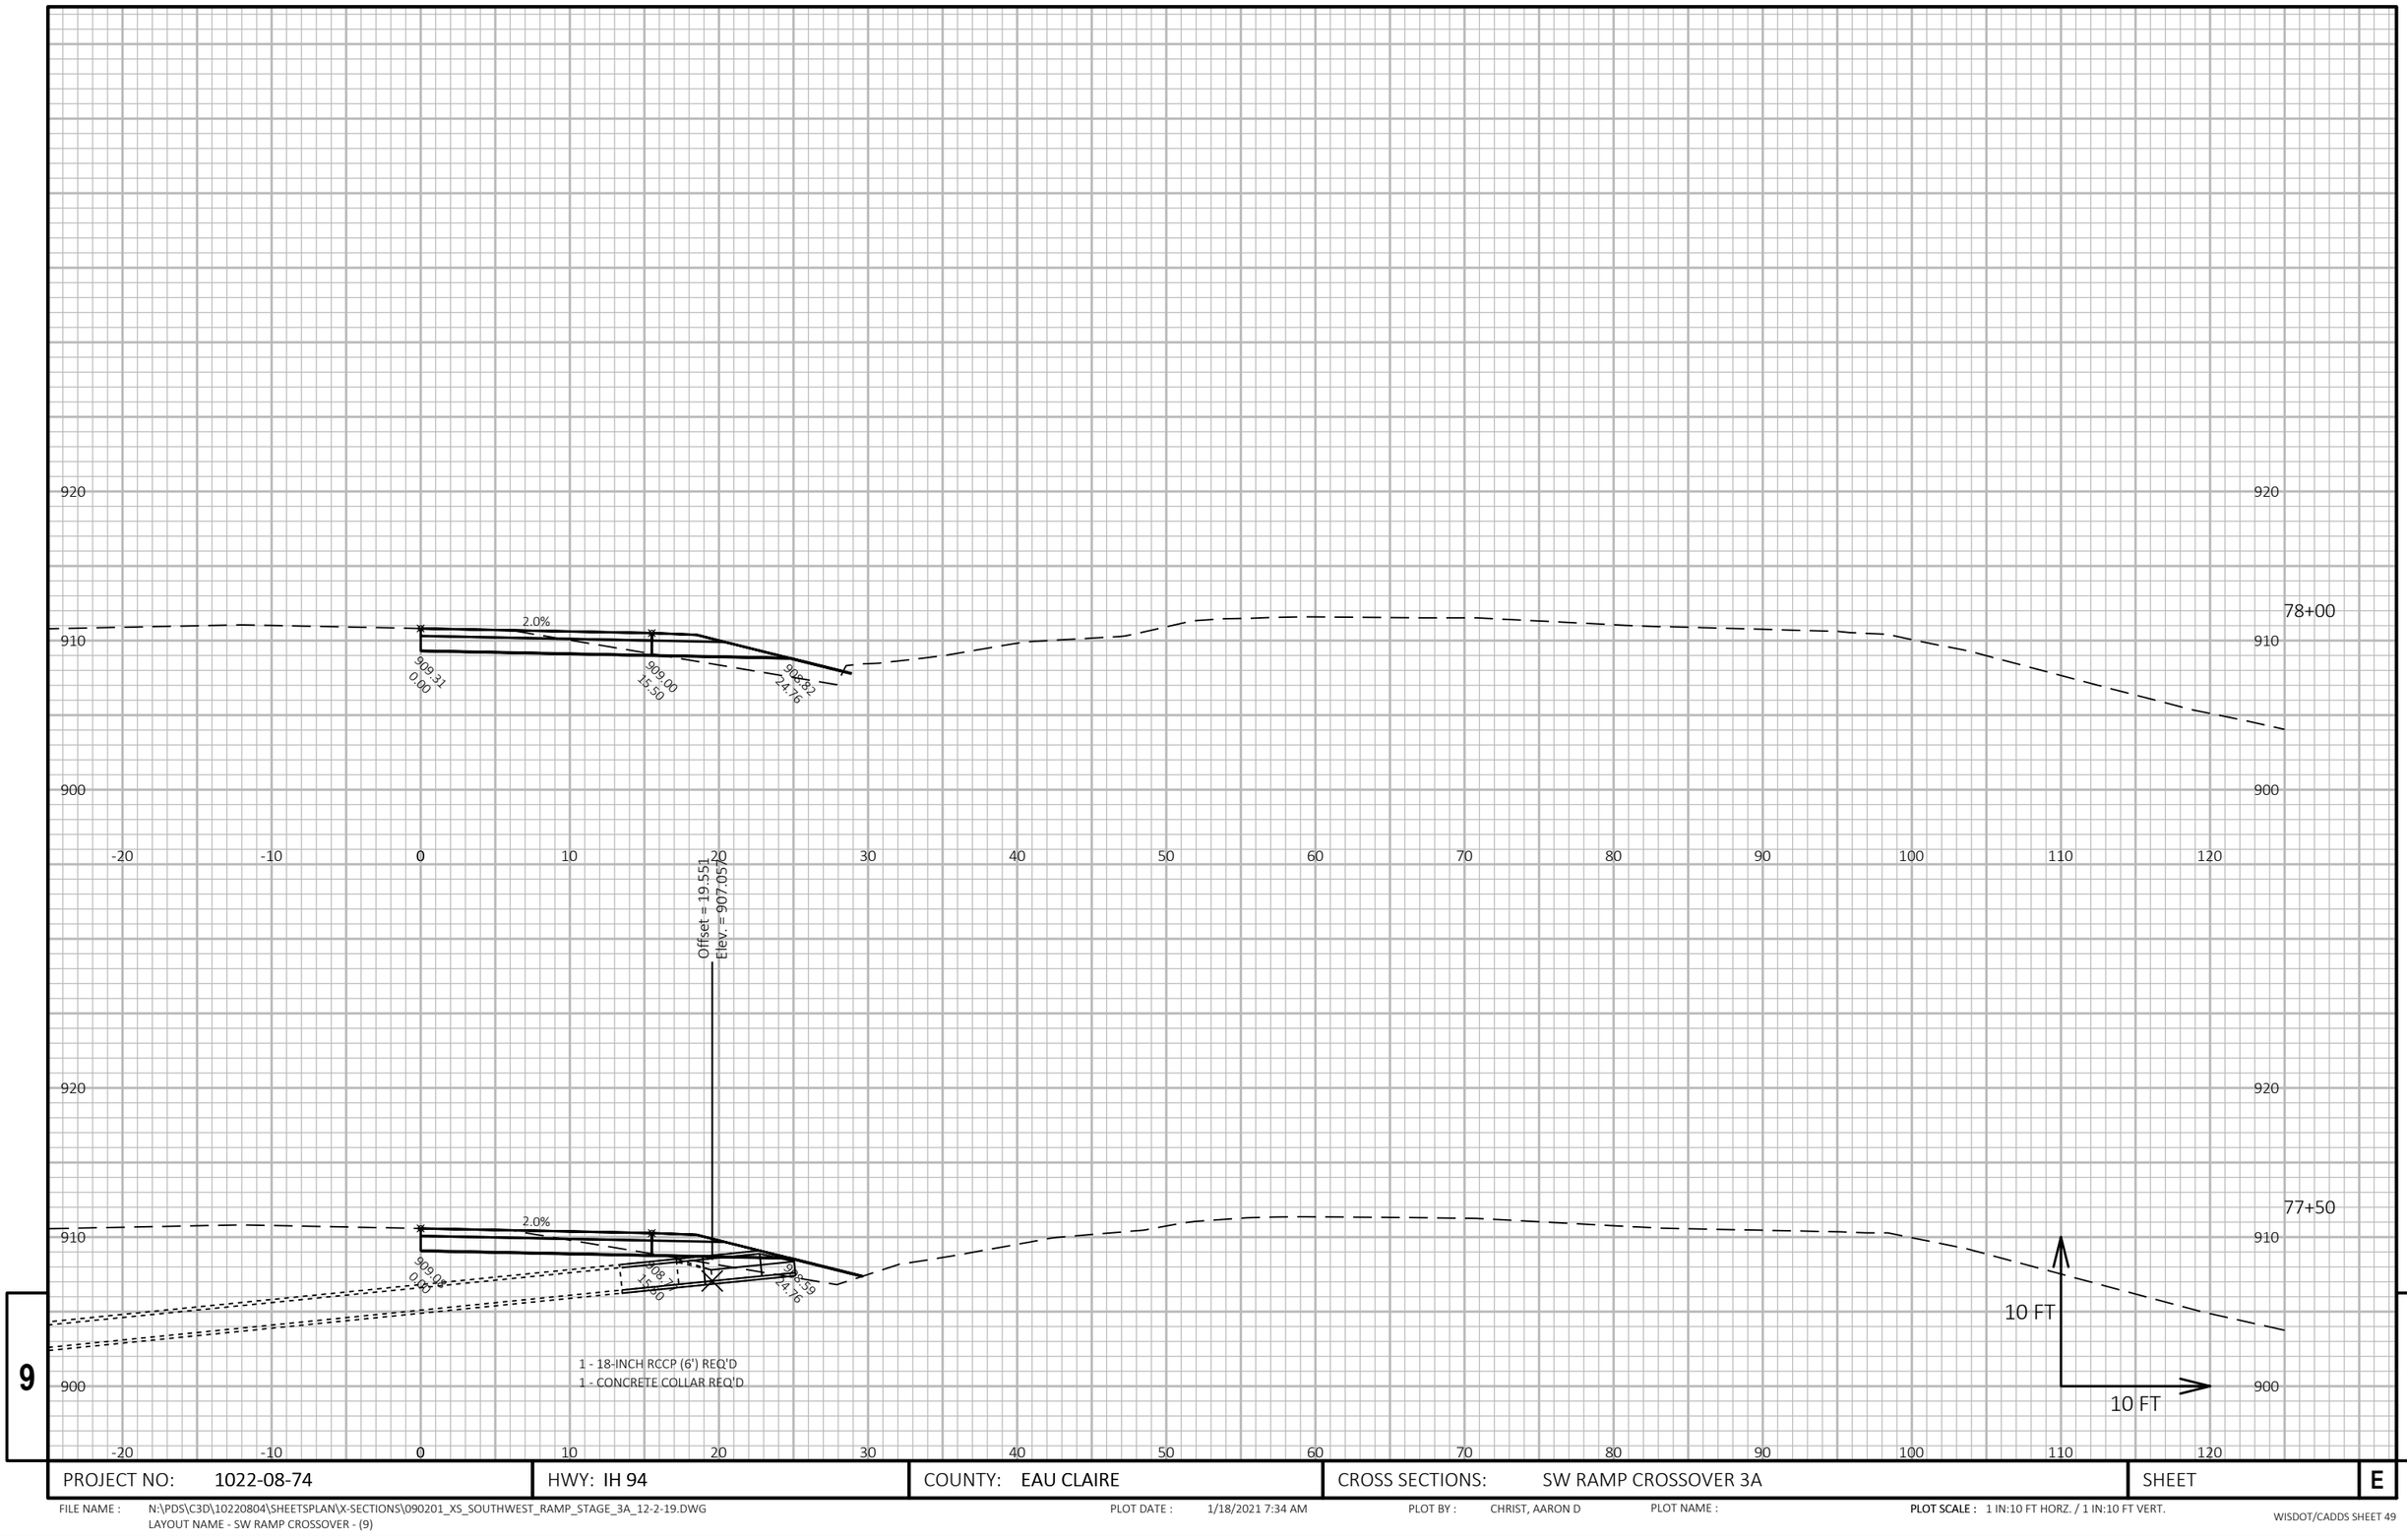

9

9

PROJECT NO: 1022-08-74	HWY: IH 94	COUNTY: EAU CLAIRE	CROSS SECTIONS: SW RAMP CROSSOVER 3A	SHEET	E


FILE NAME : N:\PDS\C3D\10220804\SHEETSPLAN\X-SECTIONS\090201_XS_SOUTHWEST_RAMP_STAGE_3A_12-2-19.DWG
LAYOUT NAME - SW RAMP CROSSOVER - (9)

PLOT DATE : 1/18/2021 7:34 AM

PLOT BY : CHRIST, AARON D

PLOT NAME :

PLOT SCALE : 1 IN:10 FT HORZ. / 1 IN:10 FT VERT.

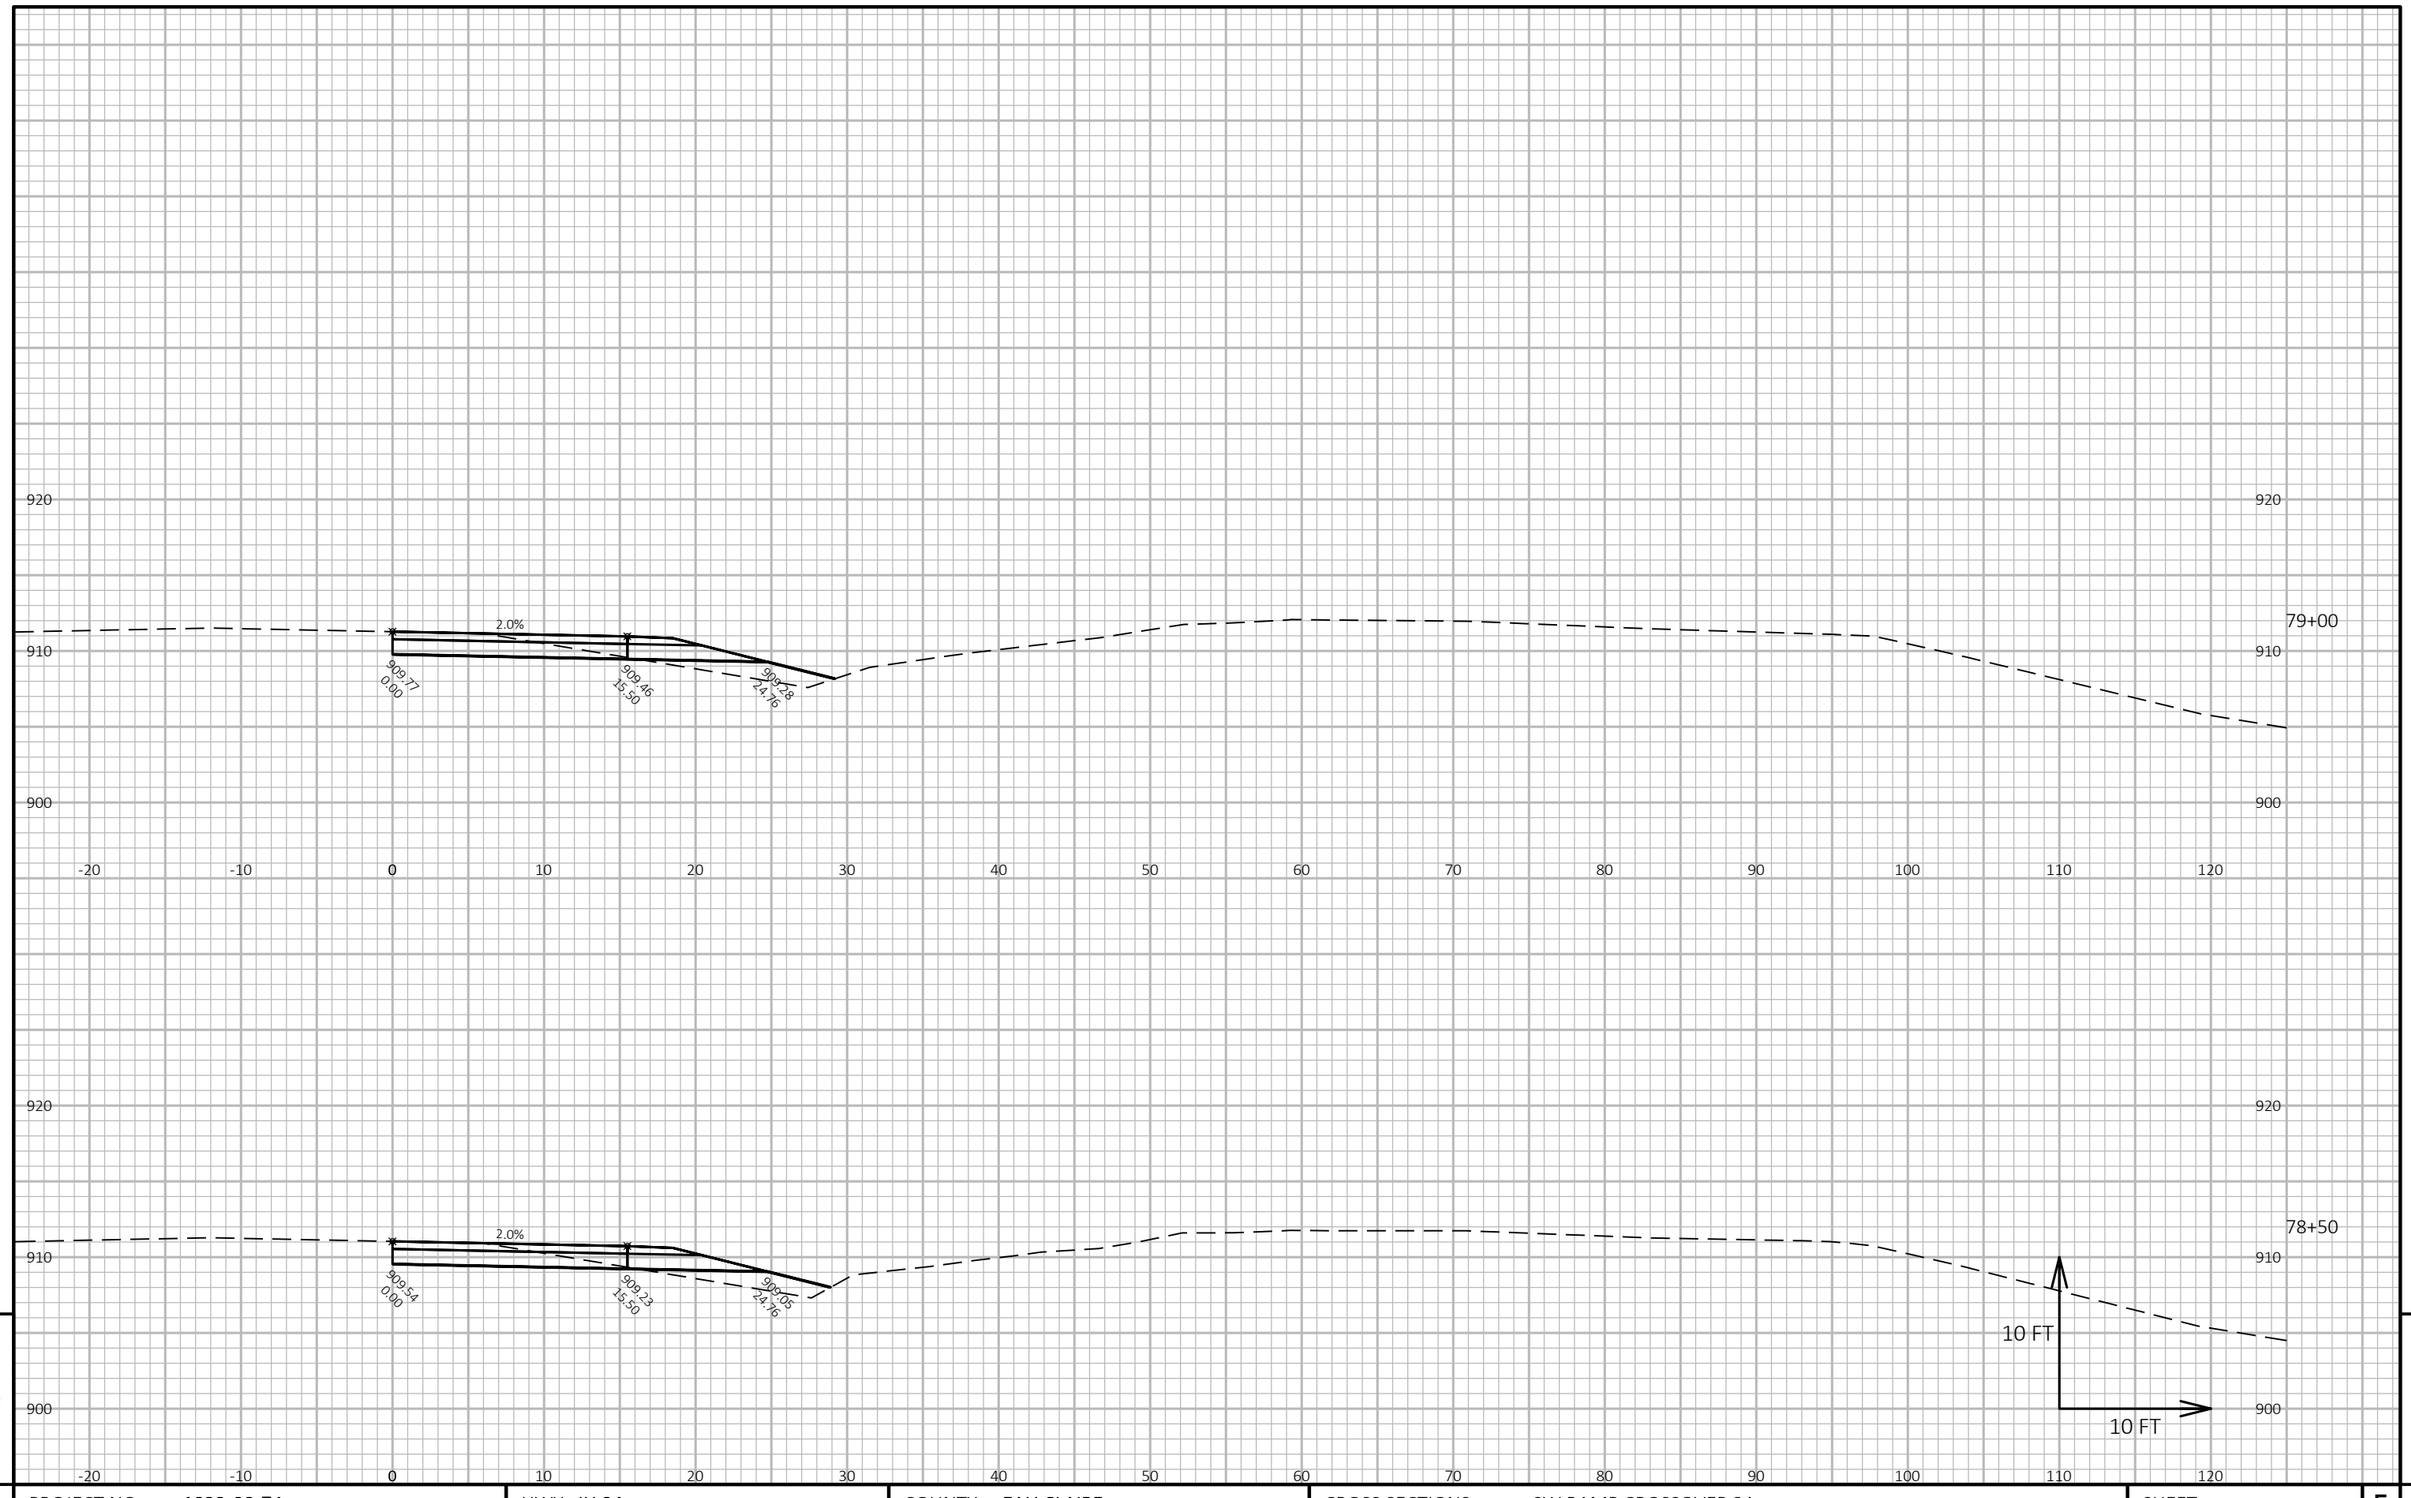

9

9

PROJECT NO: 1022-08-74	HWY: IH 94	COUNTY: EAU CLAIRE	CROSS SECTIONS: SW RAMP CROSSOVER 3A	SHEET	E


FILE NAME : N:\PDS\C3D\10220804\SHEETSPLAN\X-SECTIONS\090201_XS_SOUTHWEST_RAMP_STAGE_3A_12-2-19.DWG
LAYOUT NAME - SW RAMP CROSSOVER - (10)

PLOT DATE : 1/18/2021 7:35 AM

PLOT BY : CHRIST, AARON D

PLOT NAME :

PLOT SCALE : 1 IN:10 FT HORZ. / 1 IN:10 FT VERT.

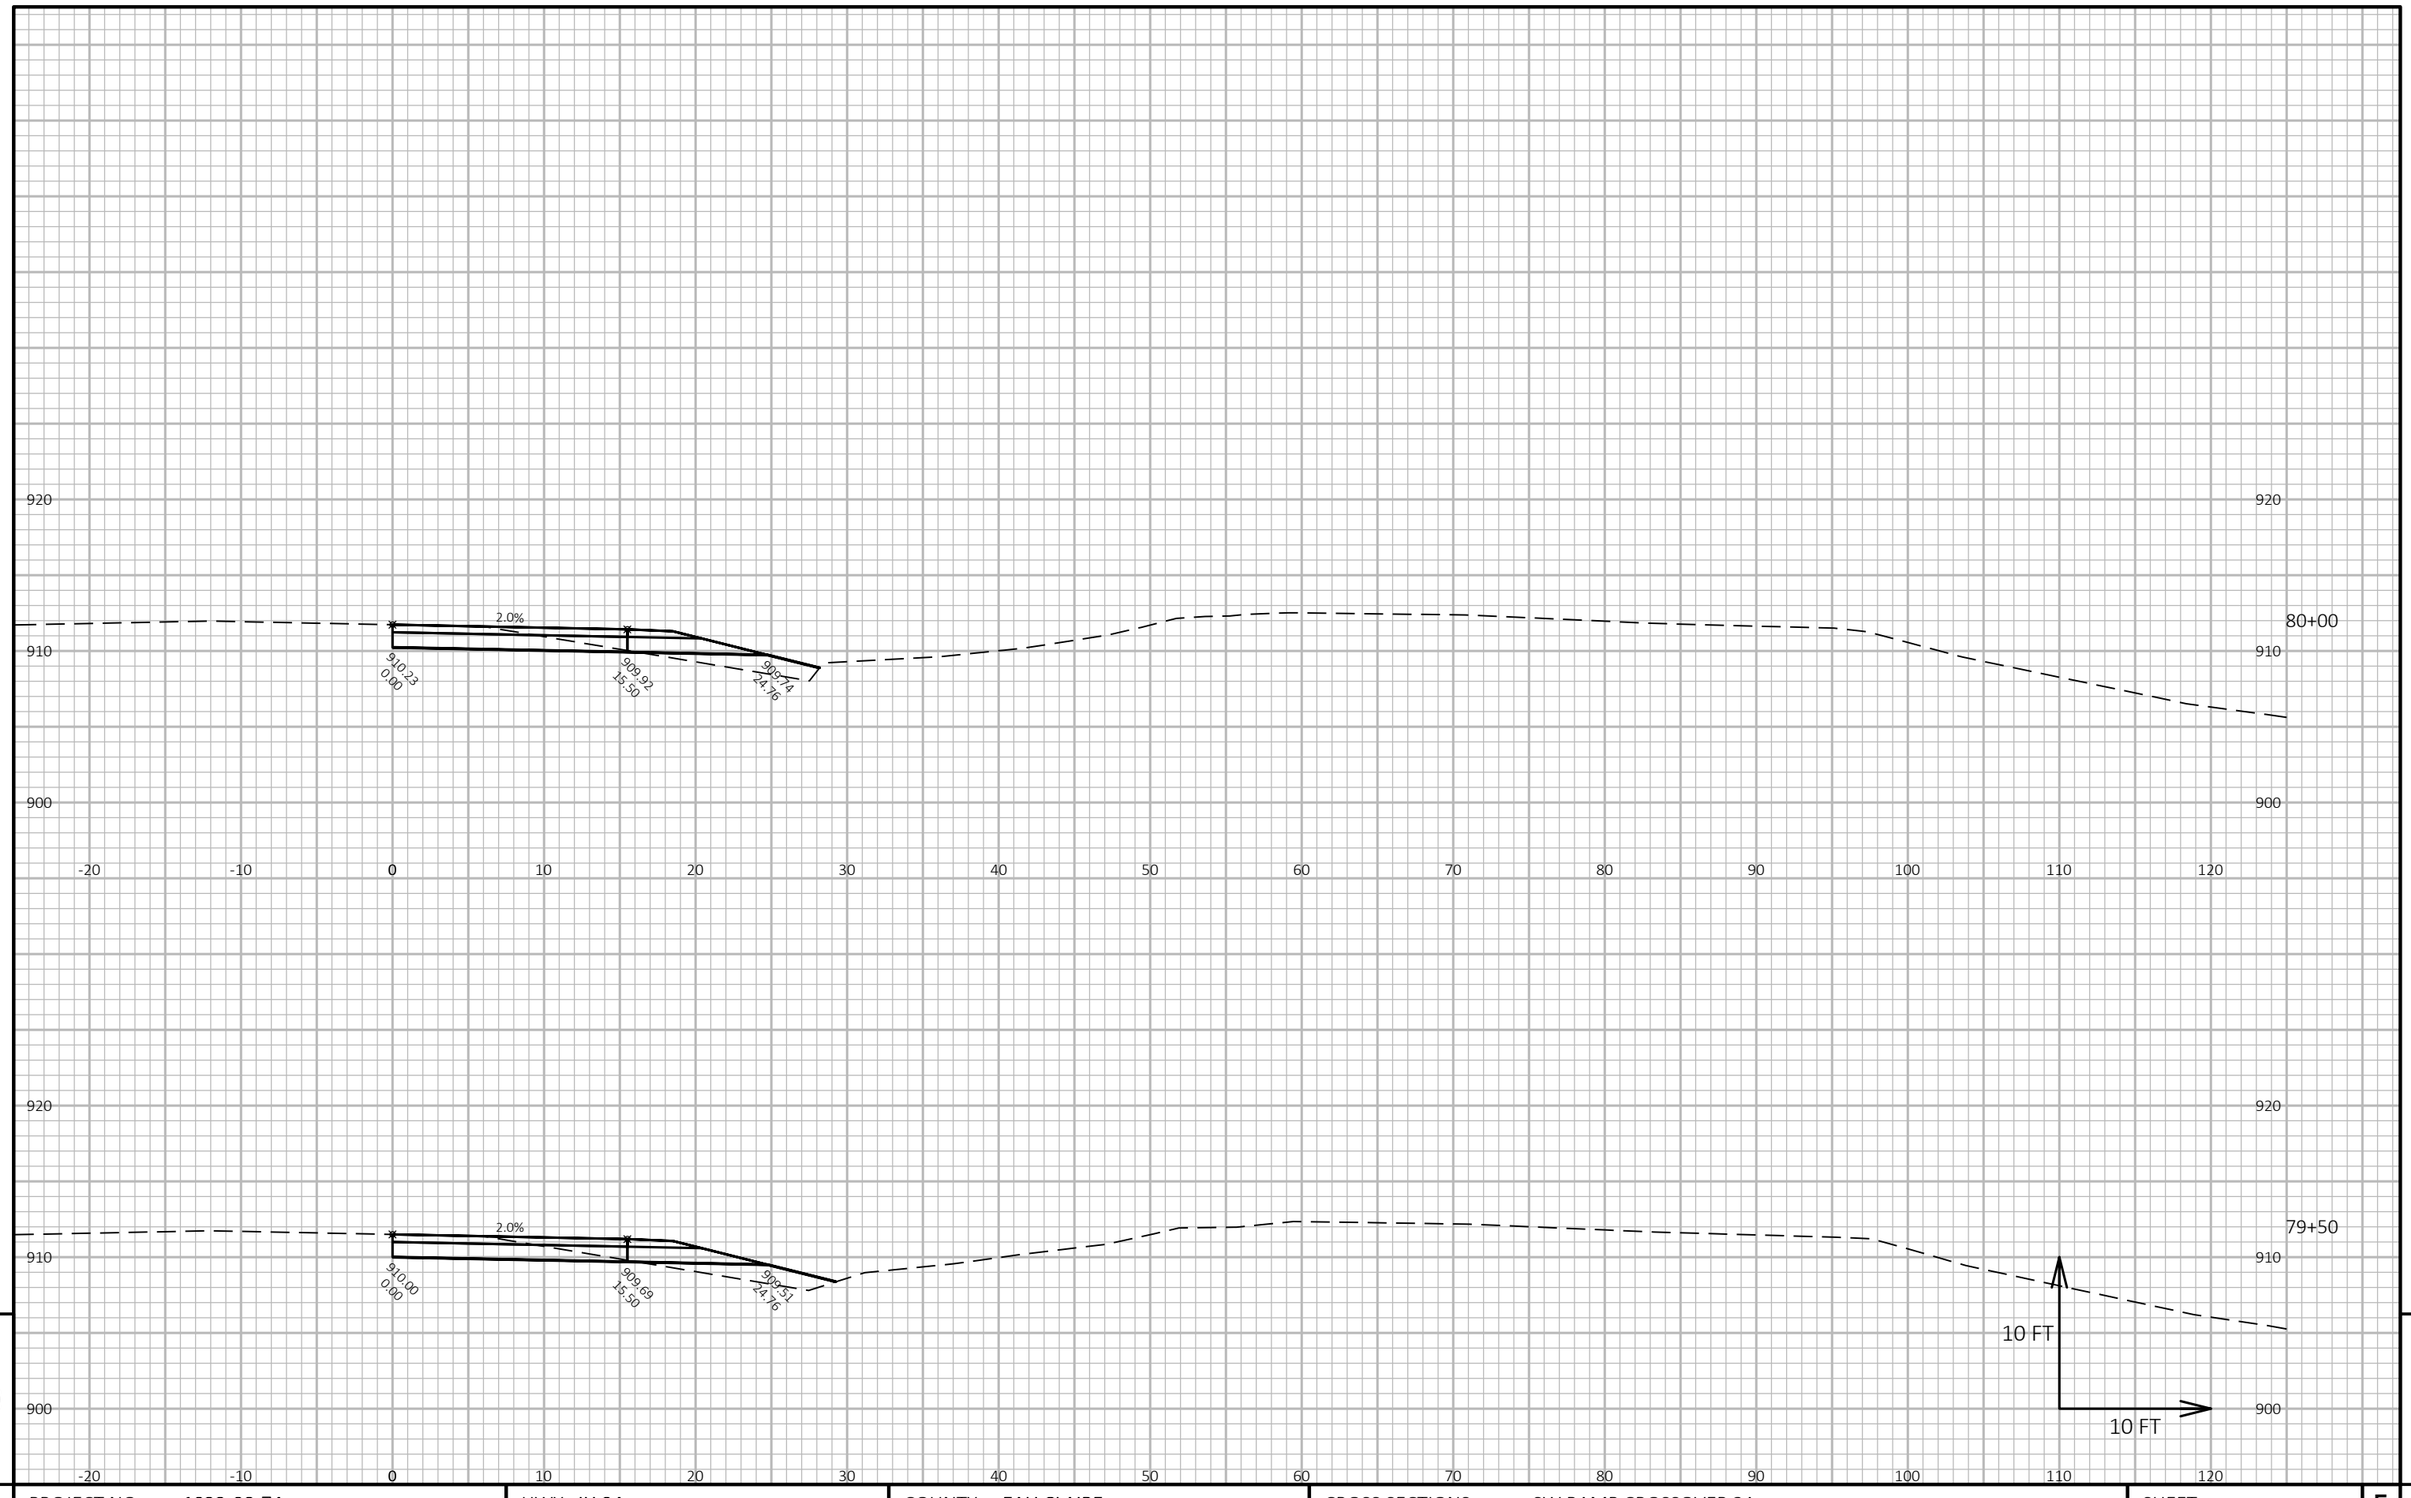

9

9

PROJECT NO: 1022-08-74	HWY: IH 94	COUNTY: EAU CLAIRE	CROSS SECTIONS: SW RAMP CROSSOVER 3A	SHEET	E


FILE NAME : N:\PDS\C3D\10220804\SHEETSPLAN\X-SECTIONS\090201_XS_SOUTHWEST_RAMP_STAGE_3A_12-2-19.DWG
LAYOUT NAME - SW RAMP CROSSOVER - (11)

PLOT DATE : 1/18/2021 7:35 AM

PLOT BY : CHRIST, AARON D

PLOT NAME :

PLOT SCALE : 1 IN:10 FT HORZ. / 1 IN:10 FT VERT.

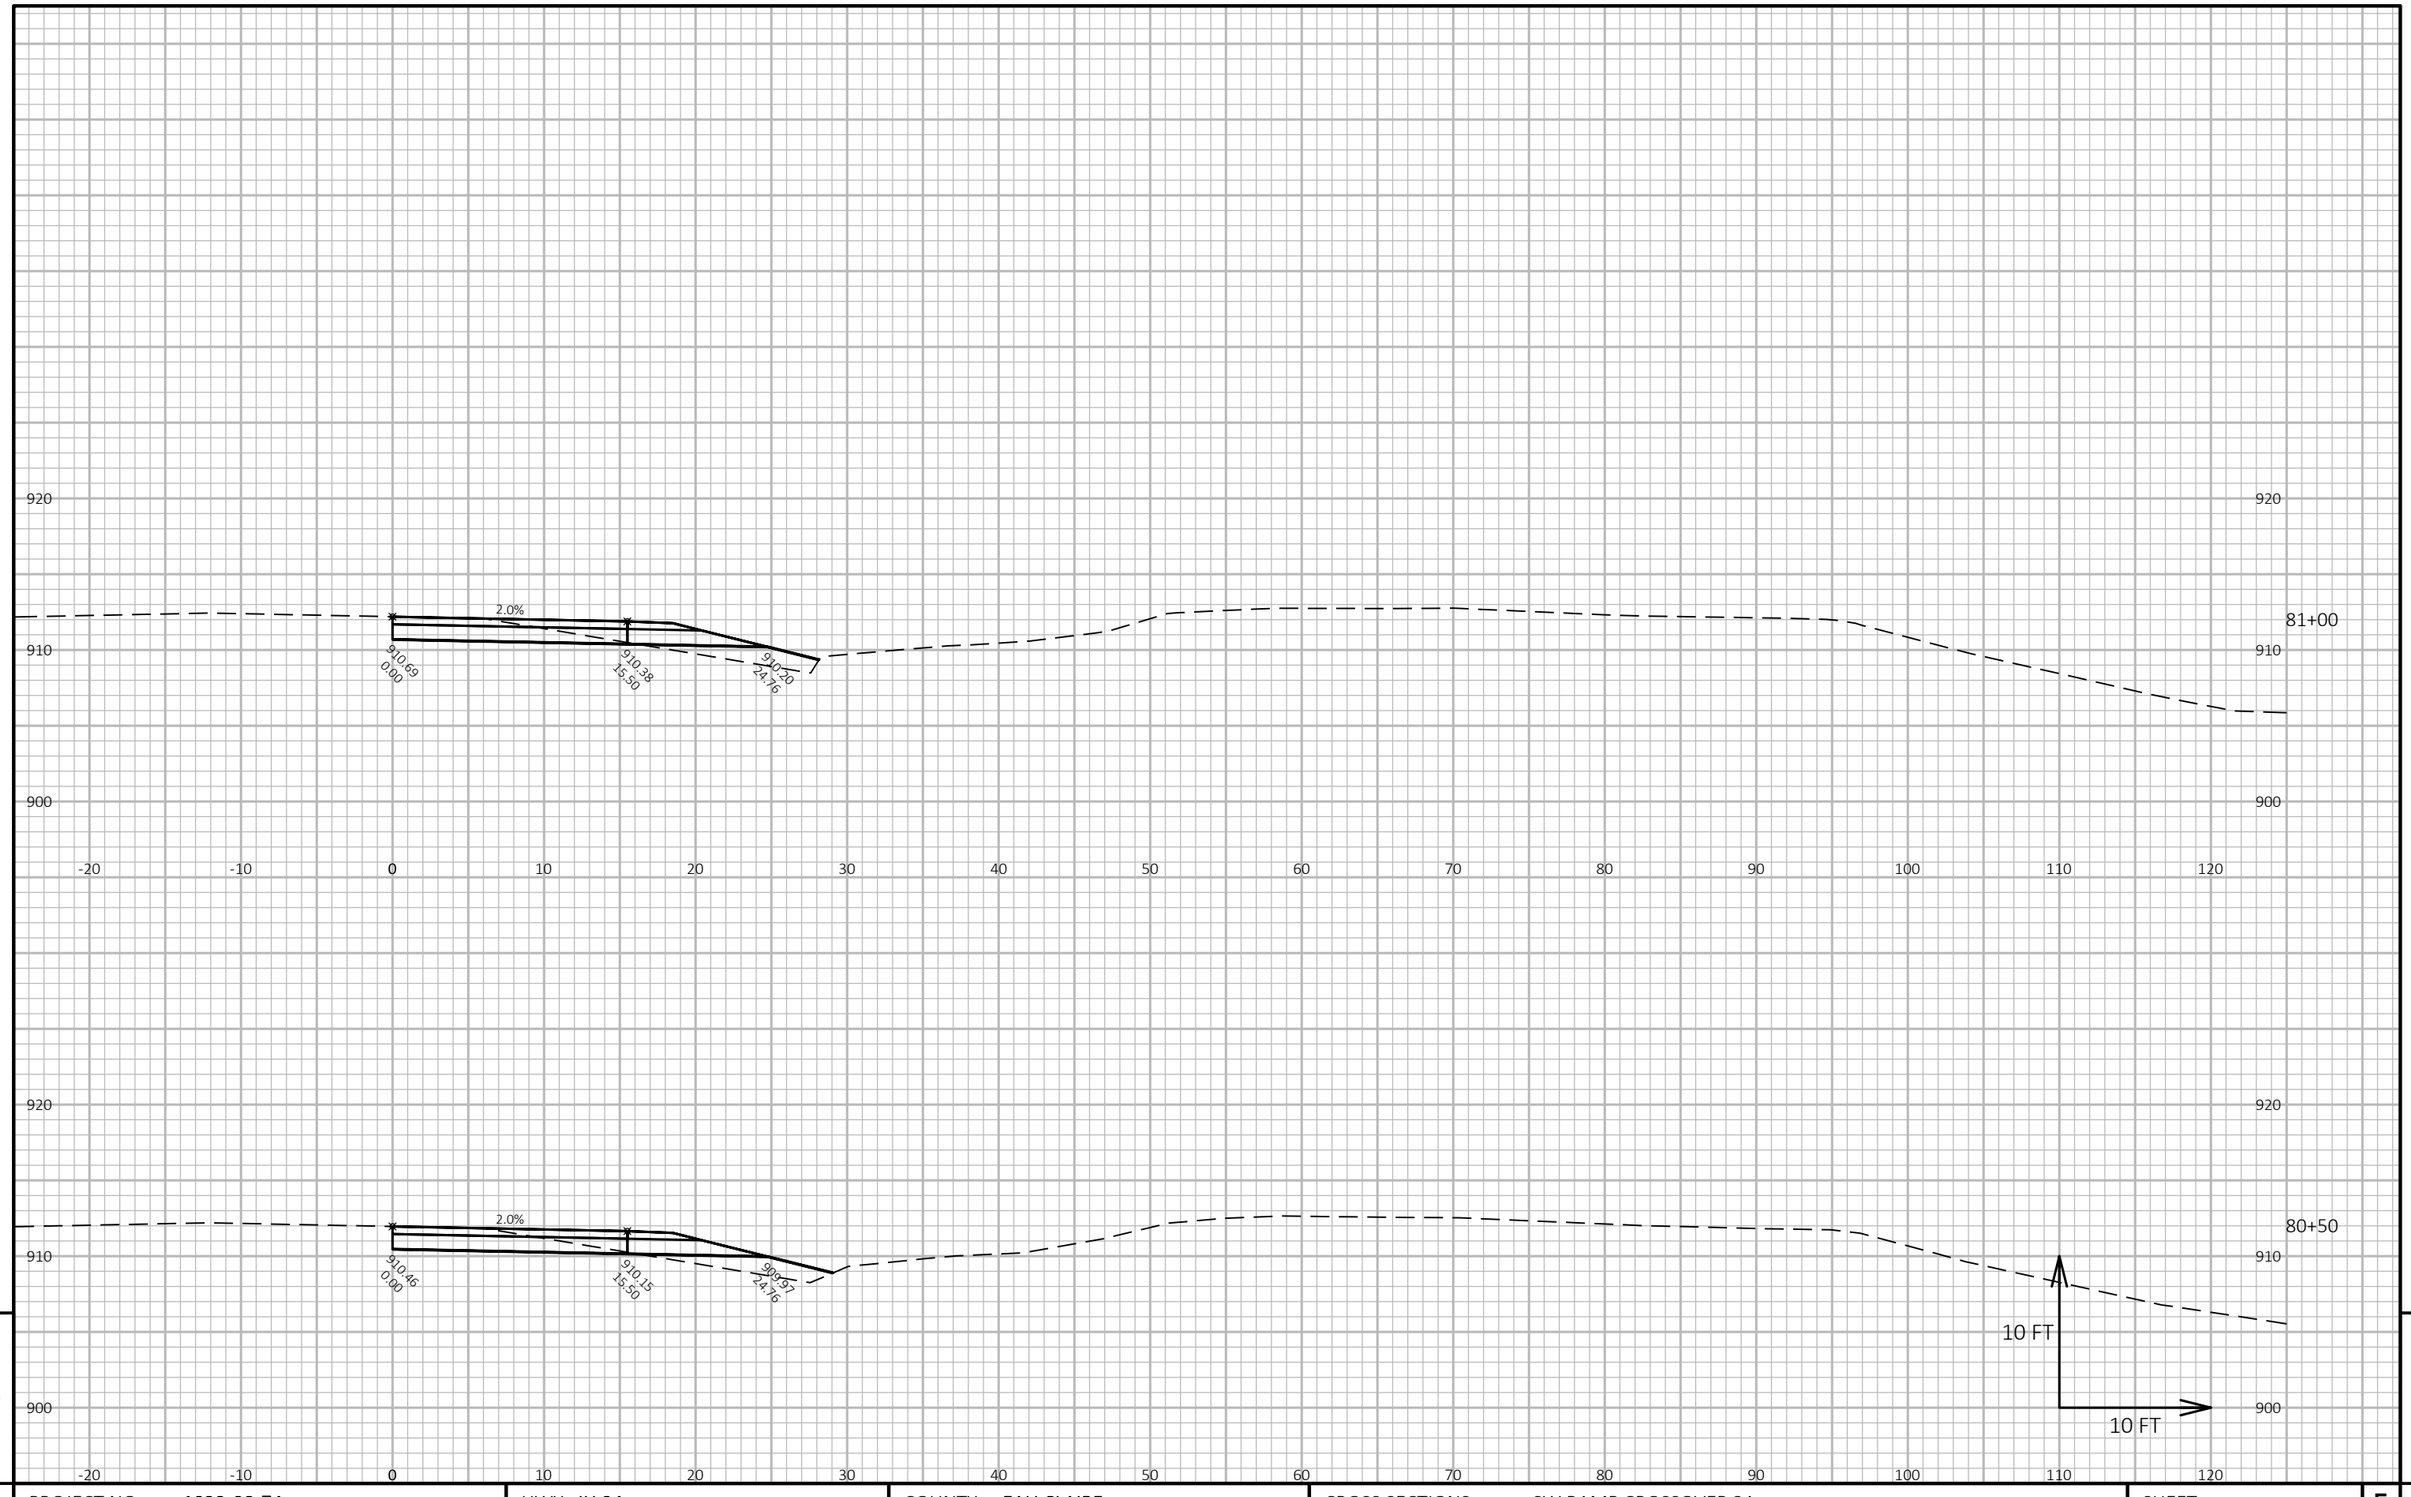

9

9

PROJECT NO: 1022-08-74	HWY: IH 94	COUNTY: EAU CLAIRE	CROSS SECTIONS: SW RAMP CROSSOVER 3A	SHEET	E


FILE NAME : N:\PDS\C3D\10220804\SHEETSPLAN\X-SECTIONS\090201_XS_SOUTHWEST_RAMP_STAGE_3A_12-2-19.DWG
LAYOUT NAME - SW RAMP CROSSOVER - (12)

PLOT DATE : 1/18/2021 7:35 AM

PLOT BY : CHRIST, AARON D

PLOT NAME :

PLOT SCALE : 1 IN:10 FT HORZ. / 1 IN:10 FT VERT.

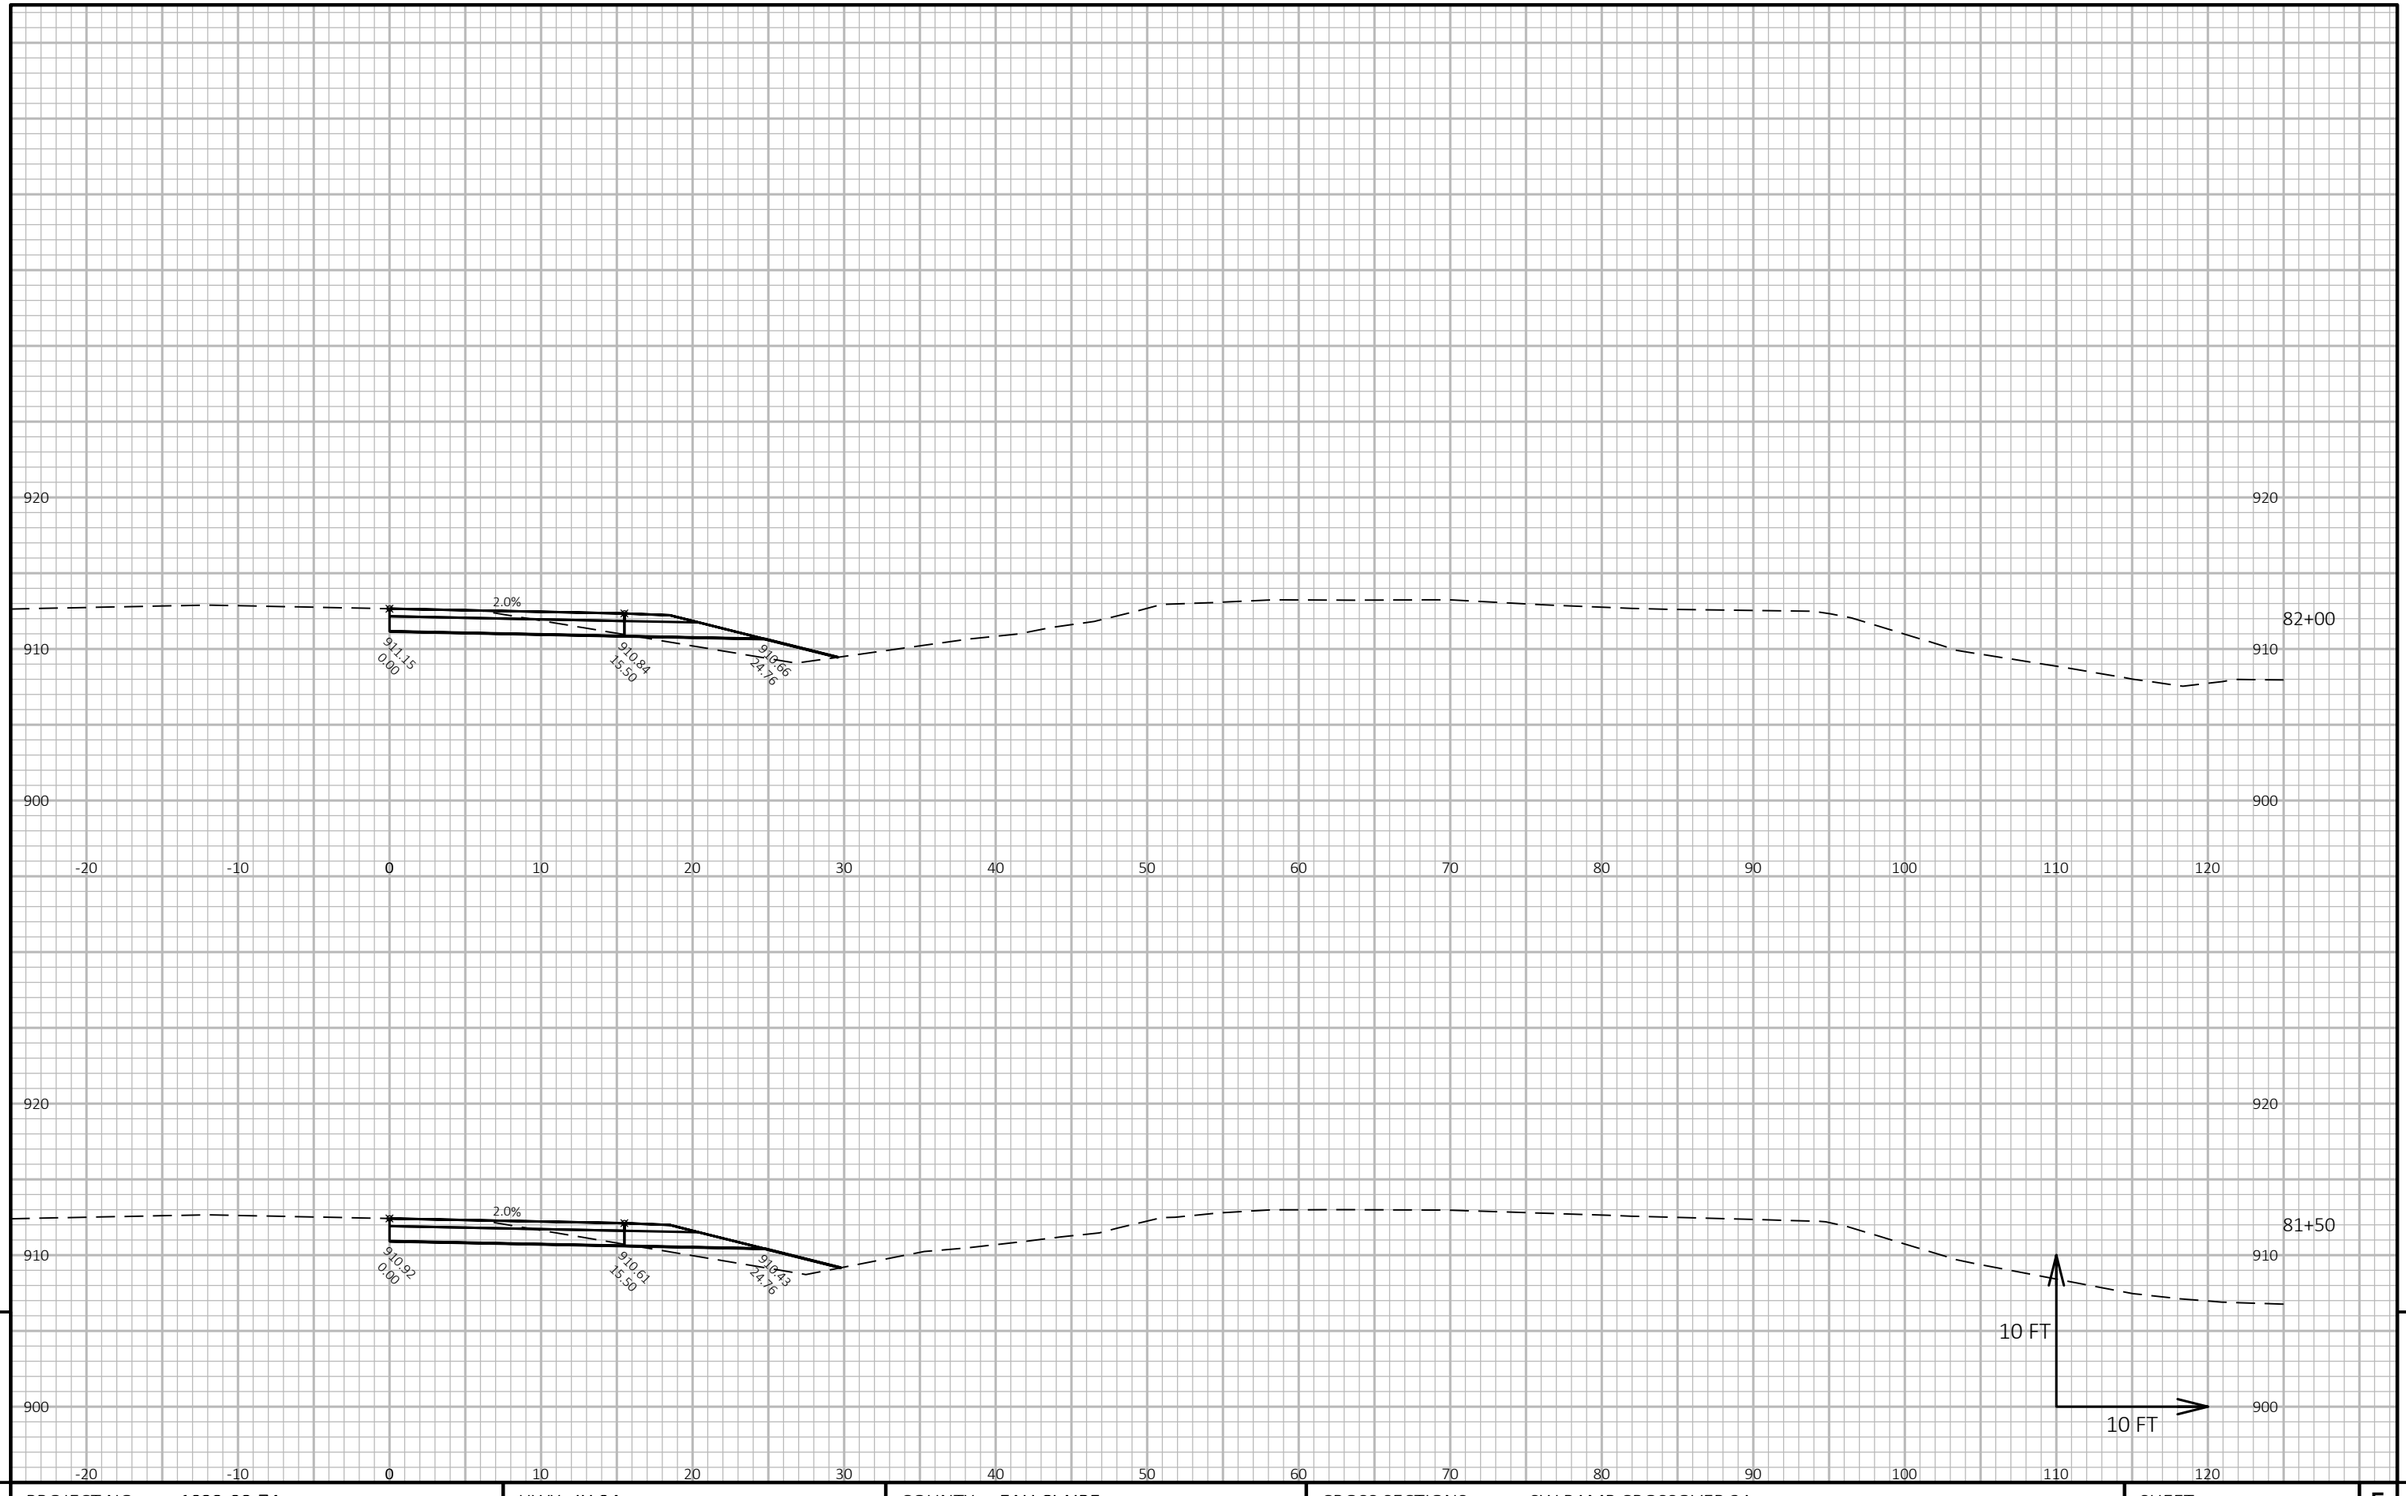

9

9

PROJECT NO: 1022-08-74	HWY: IH 94	COUNTY: EAU CLAIRE	CROSS SECTIONS: SW RAMP CROSSOVER 3A	SHEET	E


FILE NAME : N:\PDS\C3D\10220804\SHEETSPLAN\X-SECTIONS\090201_XS_SOUTHWEST_RAMP_STAGE_3A_12-2-19.DWG
LAYOUT NAME - SW RAMP CROSSOVER - (13)

PLOT DATE : 1/18/2021 7:35 AM

PLOT BY : CHRIST, AARON D

PLOT NAME :

PLOT SCALE : 1 IN:10 FT HORZ. / 1 IN:10 FT VERT.

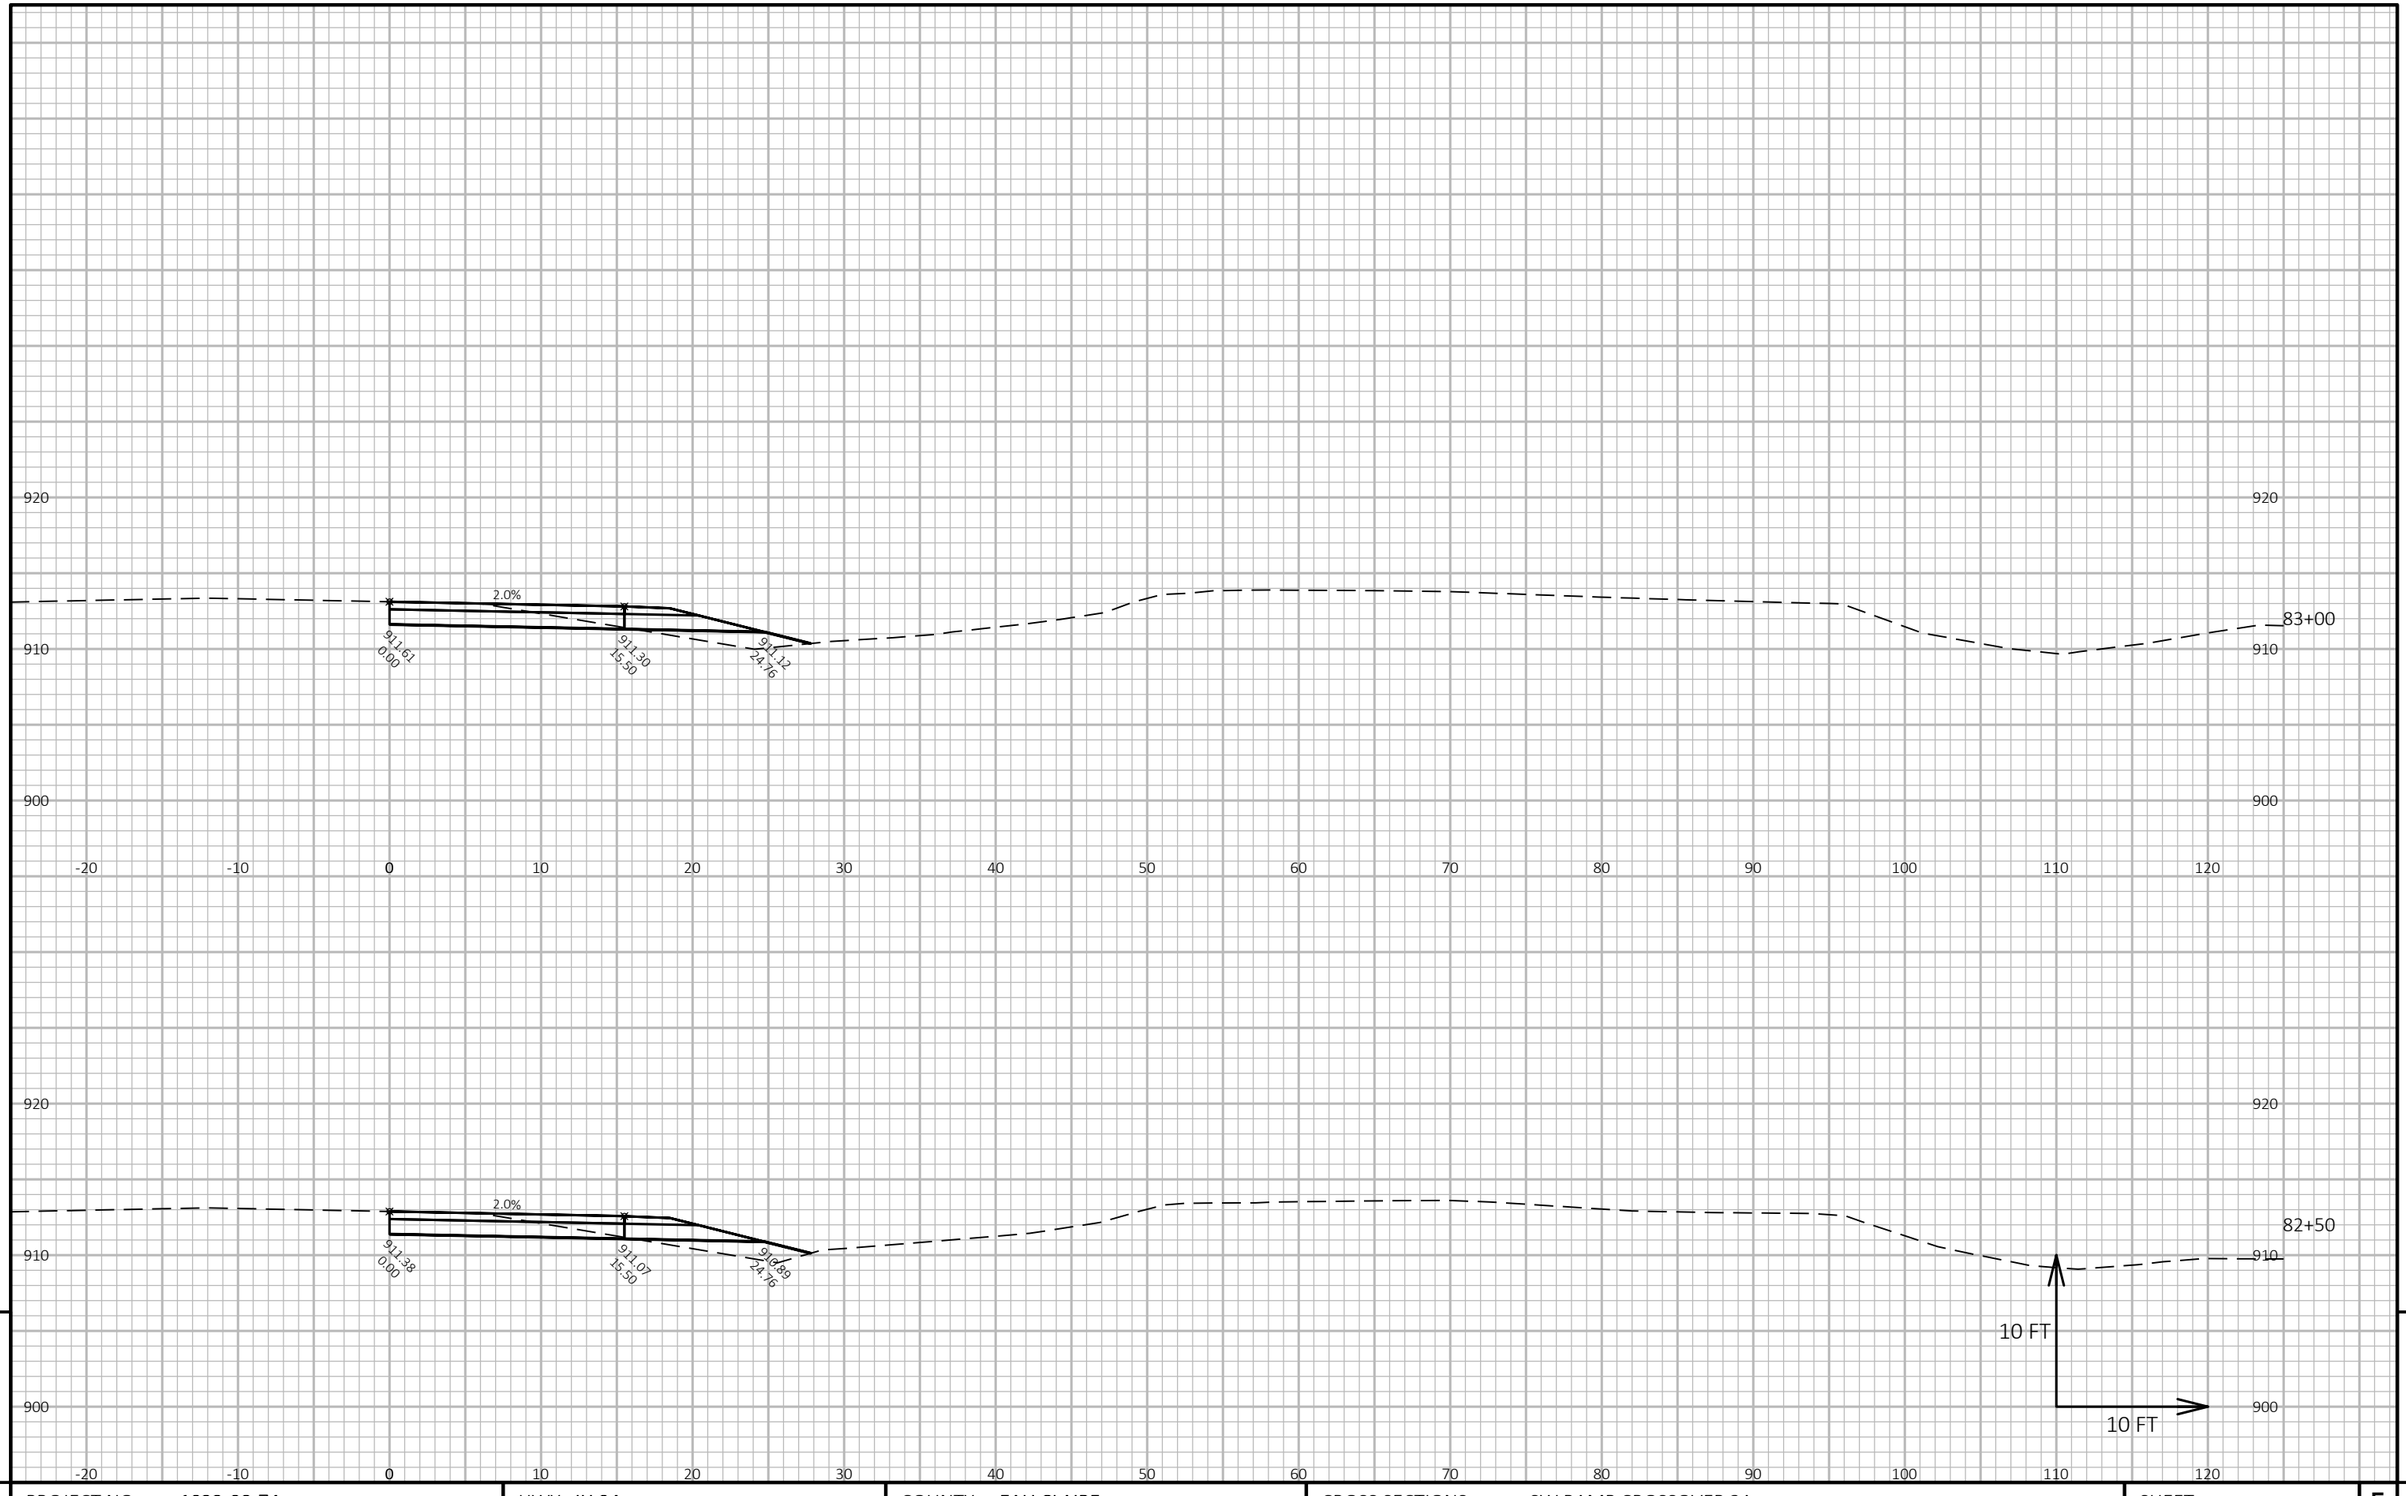

9

9

PROJECT NO: 1022-08-74	HWY: IH 94	COUNTY: EAU CLAIRE	CROSS SECTIONS: SW RAMP CROSSOVER 3A	SHEET	E


FILE NAME : N:\PDS\C3D\10220804\SHEETSPLAN\X-SECTIONS\090201_XS_SOUTHWEST_RAMP_STAGE_3A_12-2-19.DWG
LAYOUT NAME - SW RAMP CROSSOVER - (14)

PLOT DATE : 1/18/2021 7:35 AM

PLOT BY : CHRIST, AARON D

PLOT NAME :

PLOT SCALE : 1 IN:10 FT HORZ. / 1 IN:10 FT VERT.

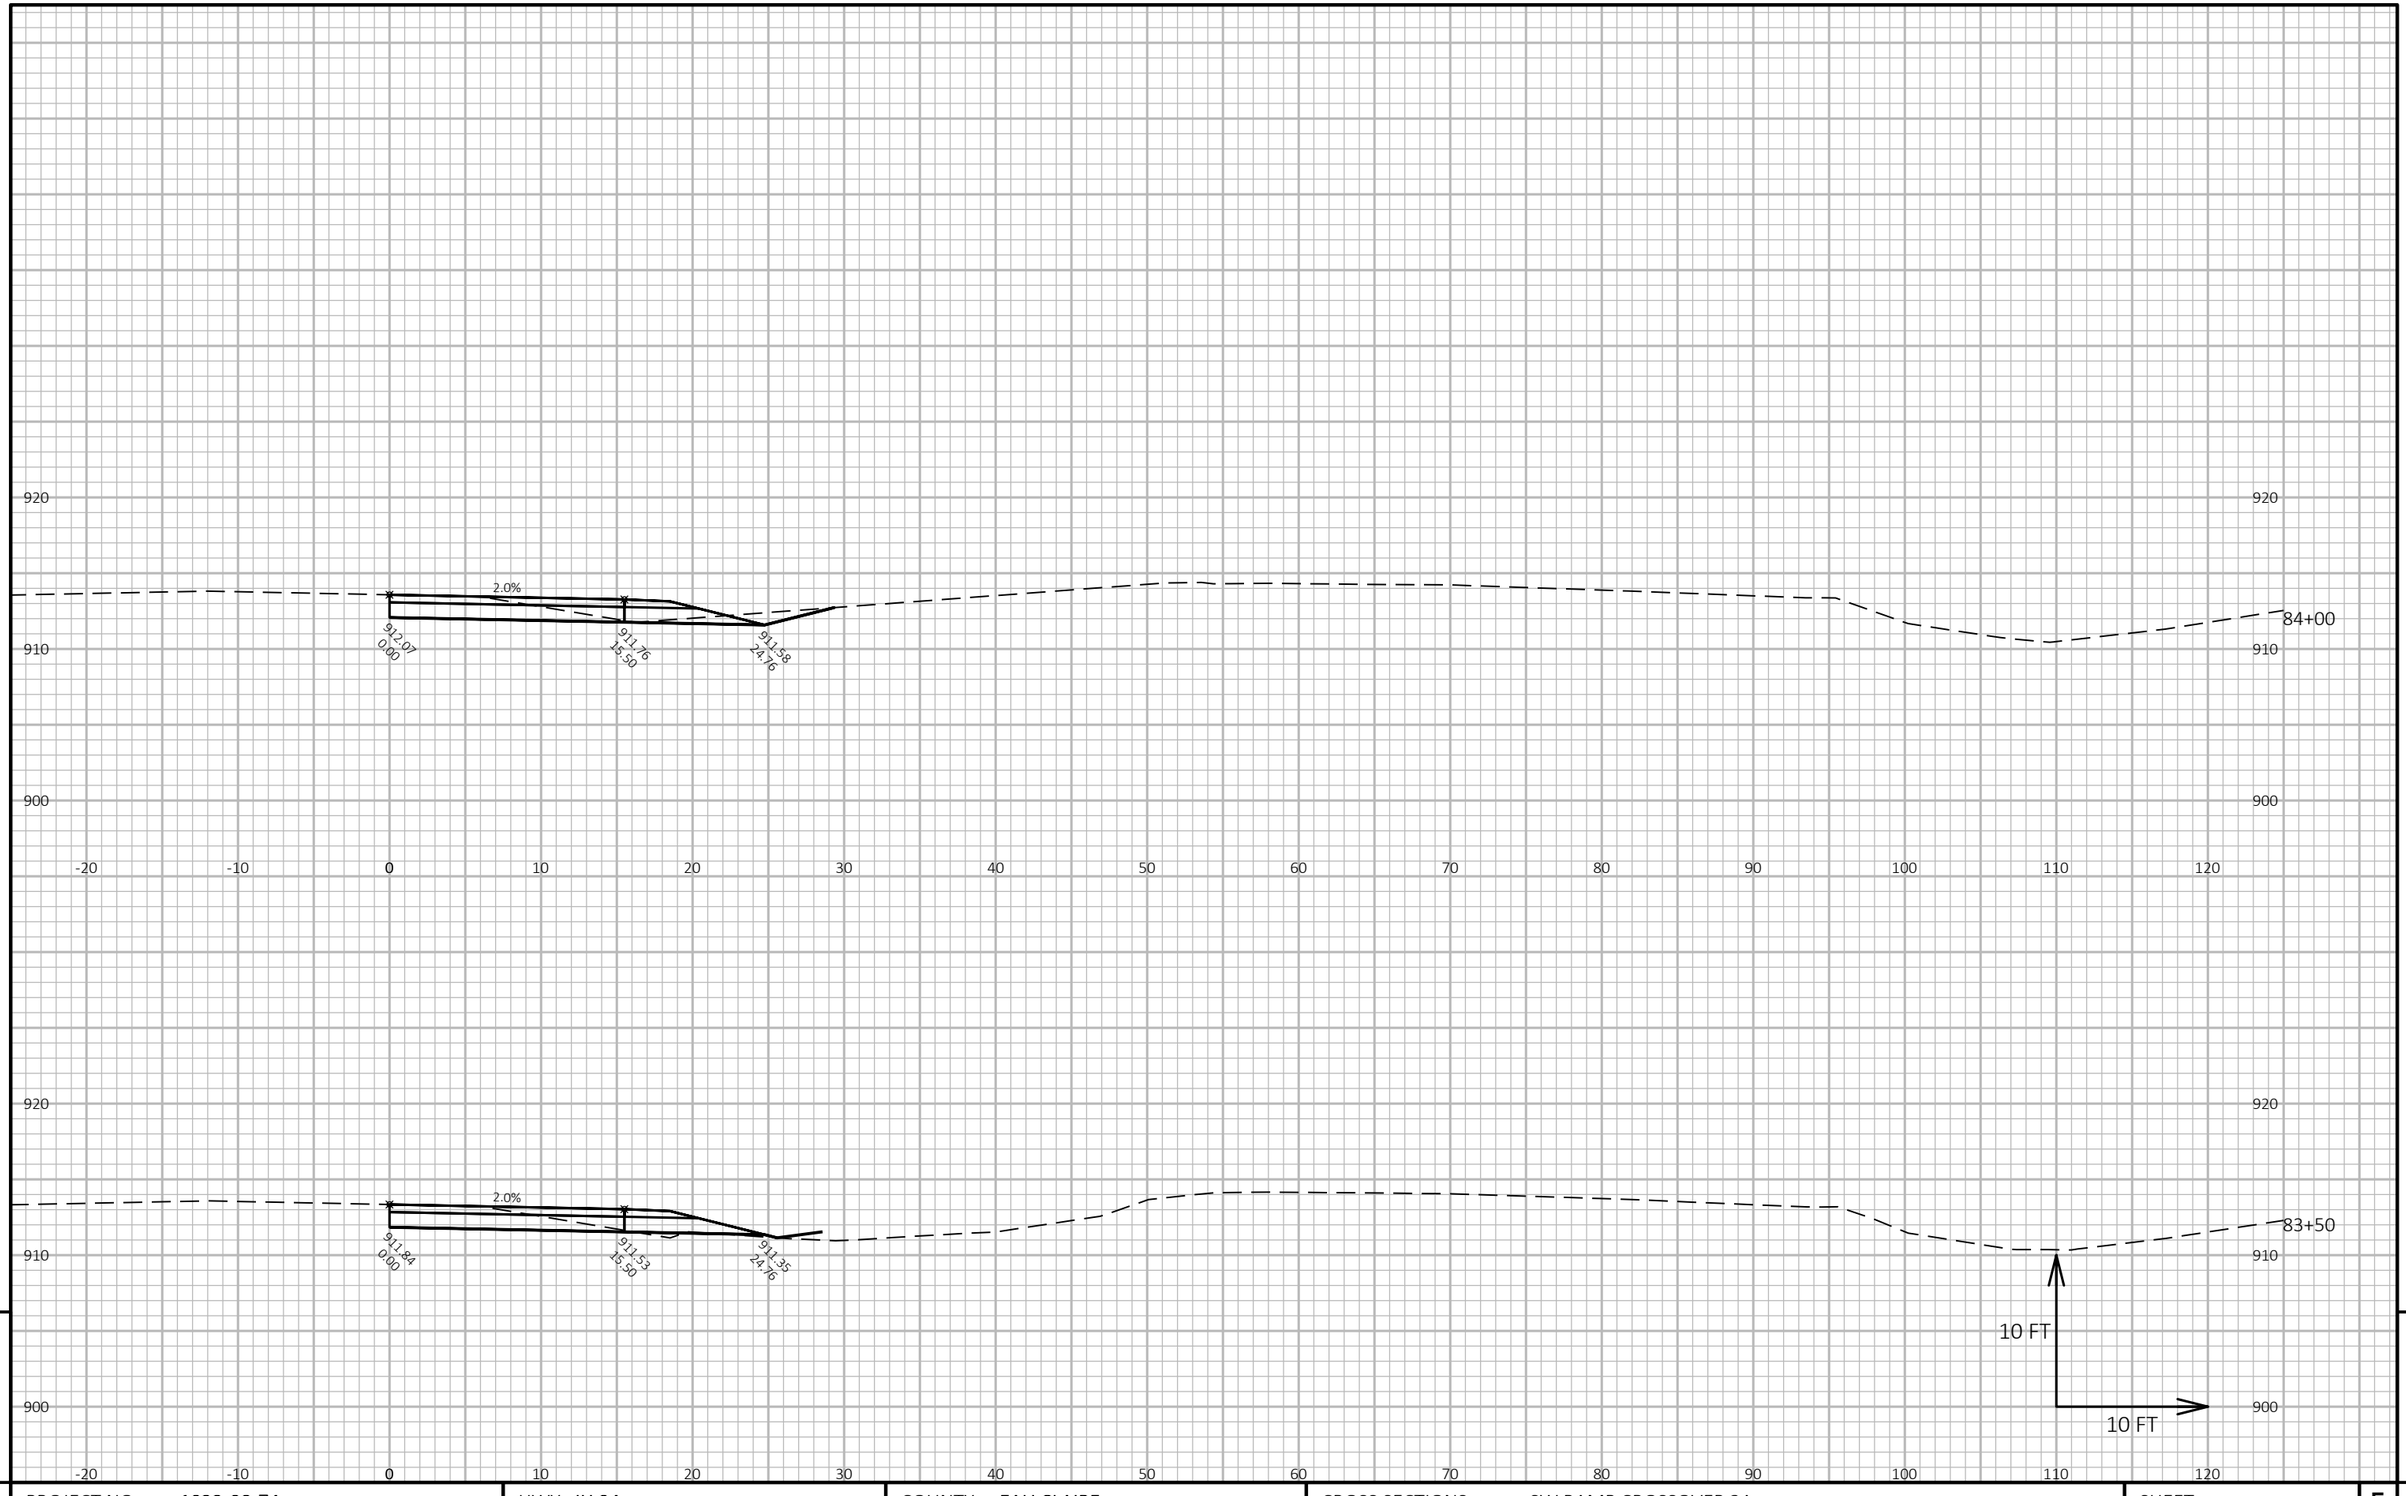

9

9

PROJECT NO: 1022-08-74	HWY: IH 94	COUNTY: EAU CLAIRE	CROSS SECTIONS: SW RAMP CROSSOVER 3A	SHEET	E


FILE NAME : N:\PDS\C3D\10220804\SHEETSPLAN\X-SECTIONS\090201_XS_SOUTHWEST_RAMP_STAGE_3A_12-2-19.DWG
LAYOUT NAME - SW RAMP CROSSOVER - (15)

PLOT DATE : 1/18/2021 7:35 AM

PLOT BY : CHRIST, AARON D

PLOT NAME :

PLOT SCALE : 1 IN:10 FT HORZ. / 1 IN:10 FT VERT.

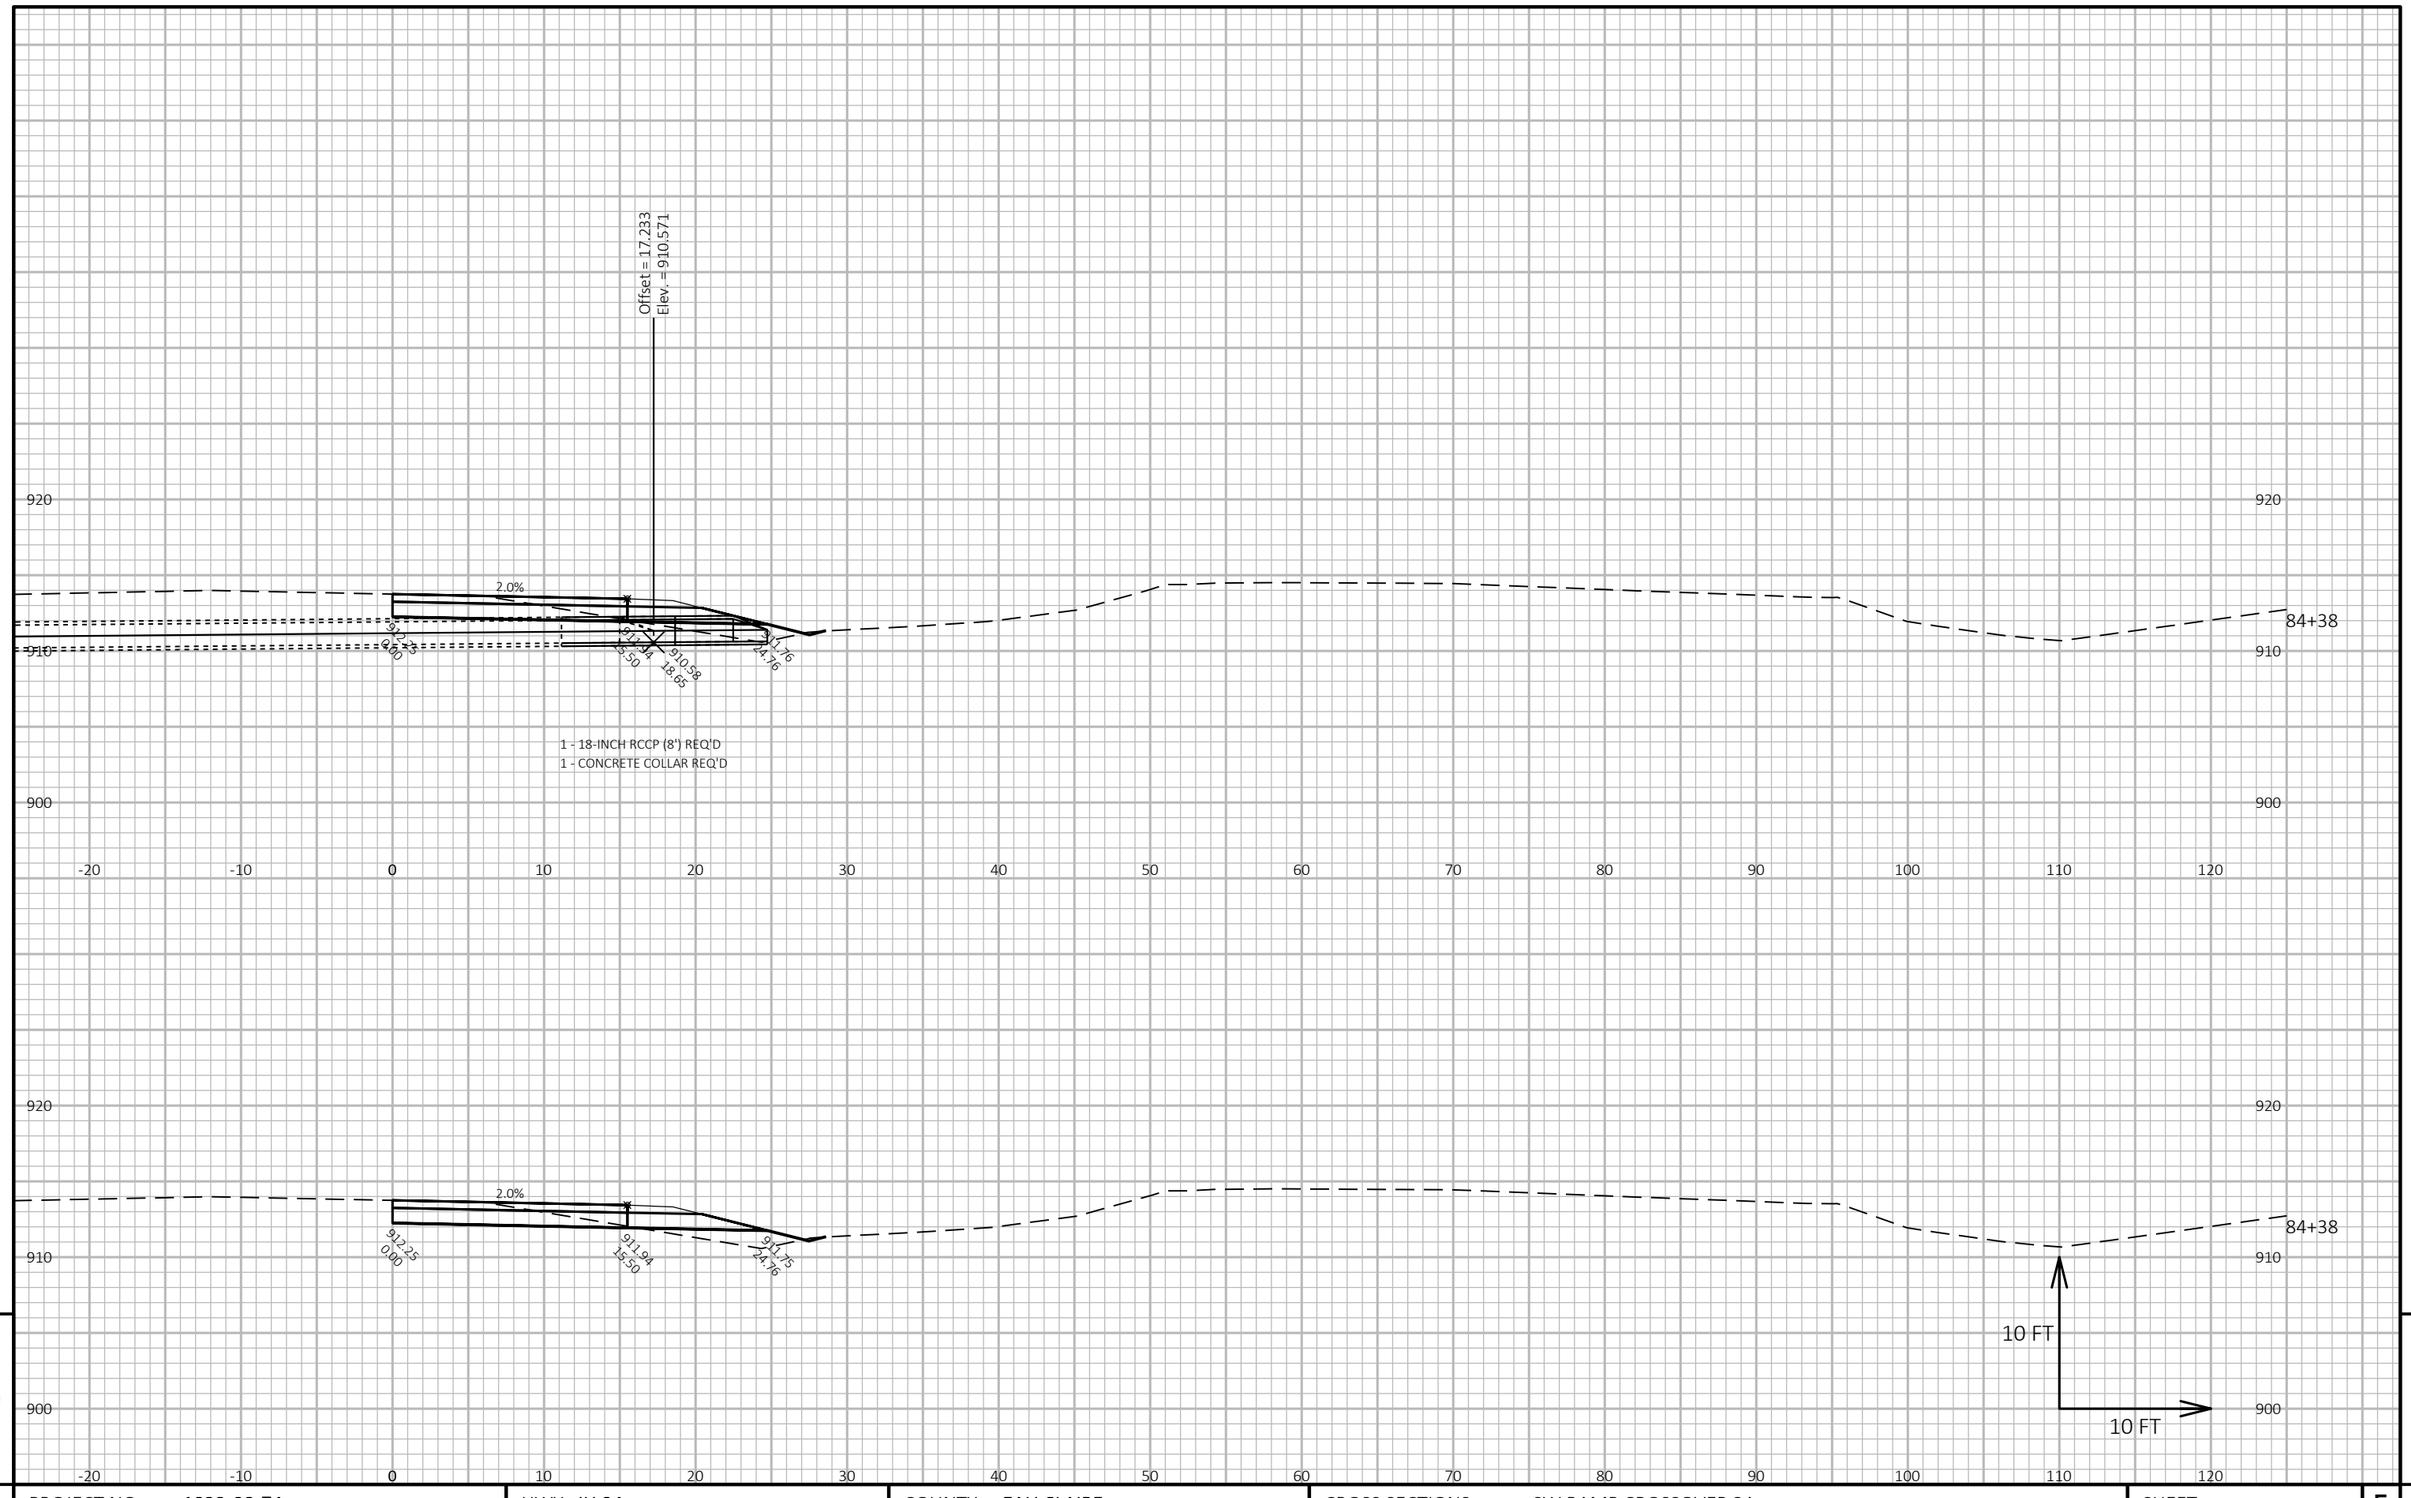

9

9

PROJECT NO: 1022-08-74	HWY: IH 94	COUNTY: EAU CLAIRE	CROSS SECTIONS: SW RAMP CROSSOVER 3A	SHEET	E


FILE NAME : N:\PDS\C3D\10220804\SHEETSPLAN\X-SECTIONS\090201_XS_SOUTHWEST_RAMP_STAGE_3A_12-2-19.DWG
LAYOUT NAME - SW RAMP CROSSOVER - (16)

PLOT DATE : 1/18/2021 7:35 AM

PLOT BY : CHRIST, AARON D

PLOT NAME :

PLOT SCALE : 1 IN:10 FT HORZ. / 1 IN:10 FT VERT.

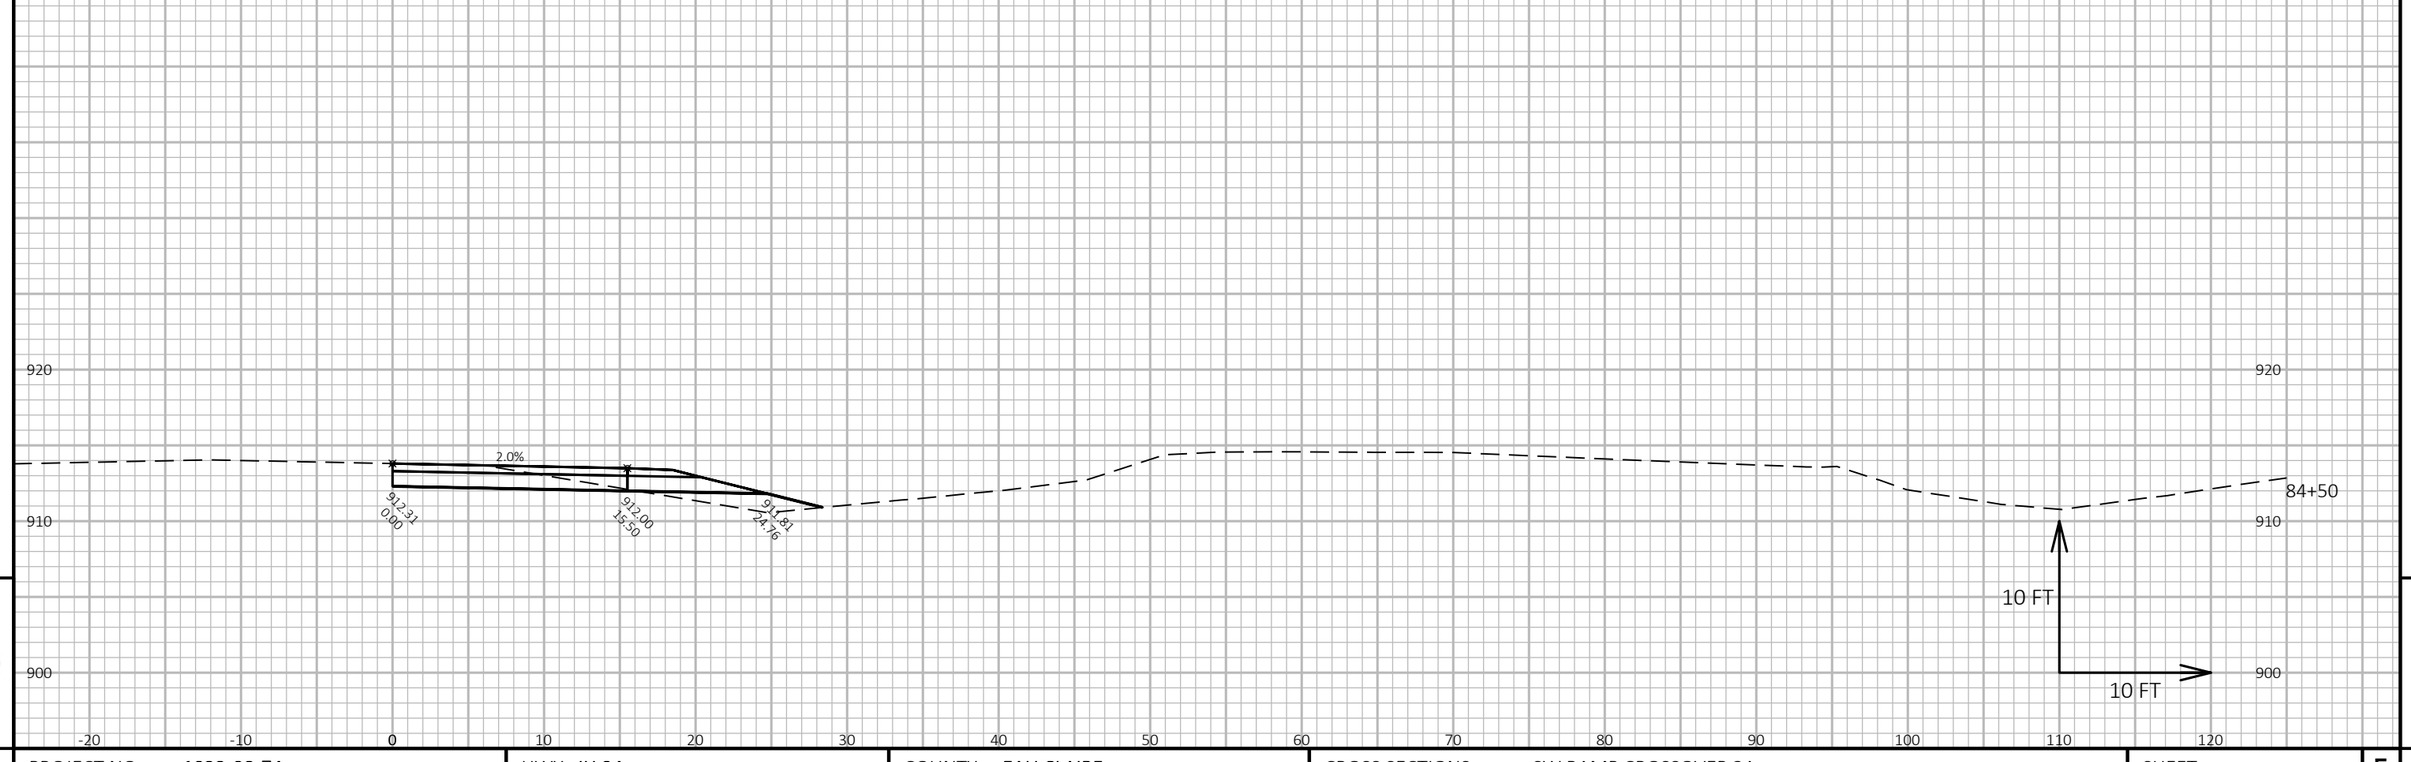

9

9

PROJECT NO: 1022-08-74	HWY: IH 94	COUNTY: EAU CLAIRE	CROSS SECTIONS: SW RAMP CROSSOVER 3A	SHEET	E


FILE NAME : N:\PDS\C3D\10220804\SHEETSPLAN\X-SECTIONS\090201_XS_SOUTHWEST_RAMP_STAGE_3A_12-2-19.DWG
LAYOUT NAME - SW RAMP CROSSOVER - (17)

PLOT DATE : 1/18/2021 7:35 AM

PLOT BY : CHRIST, AARON D

PLOT NAME :

PLOT SCALE : 1 IN:10 FT HORZ. / 1 IN:10 FT VERT.

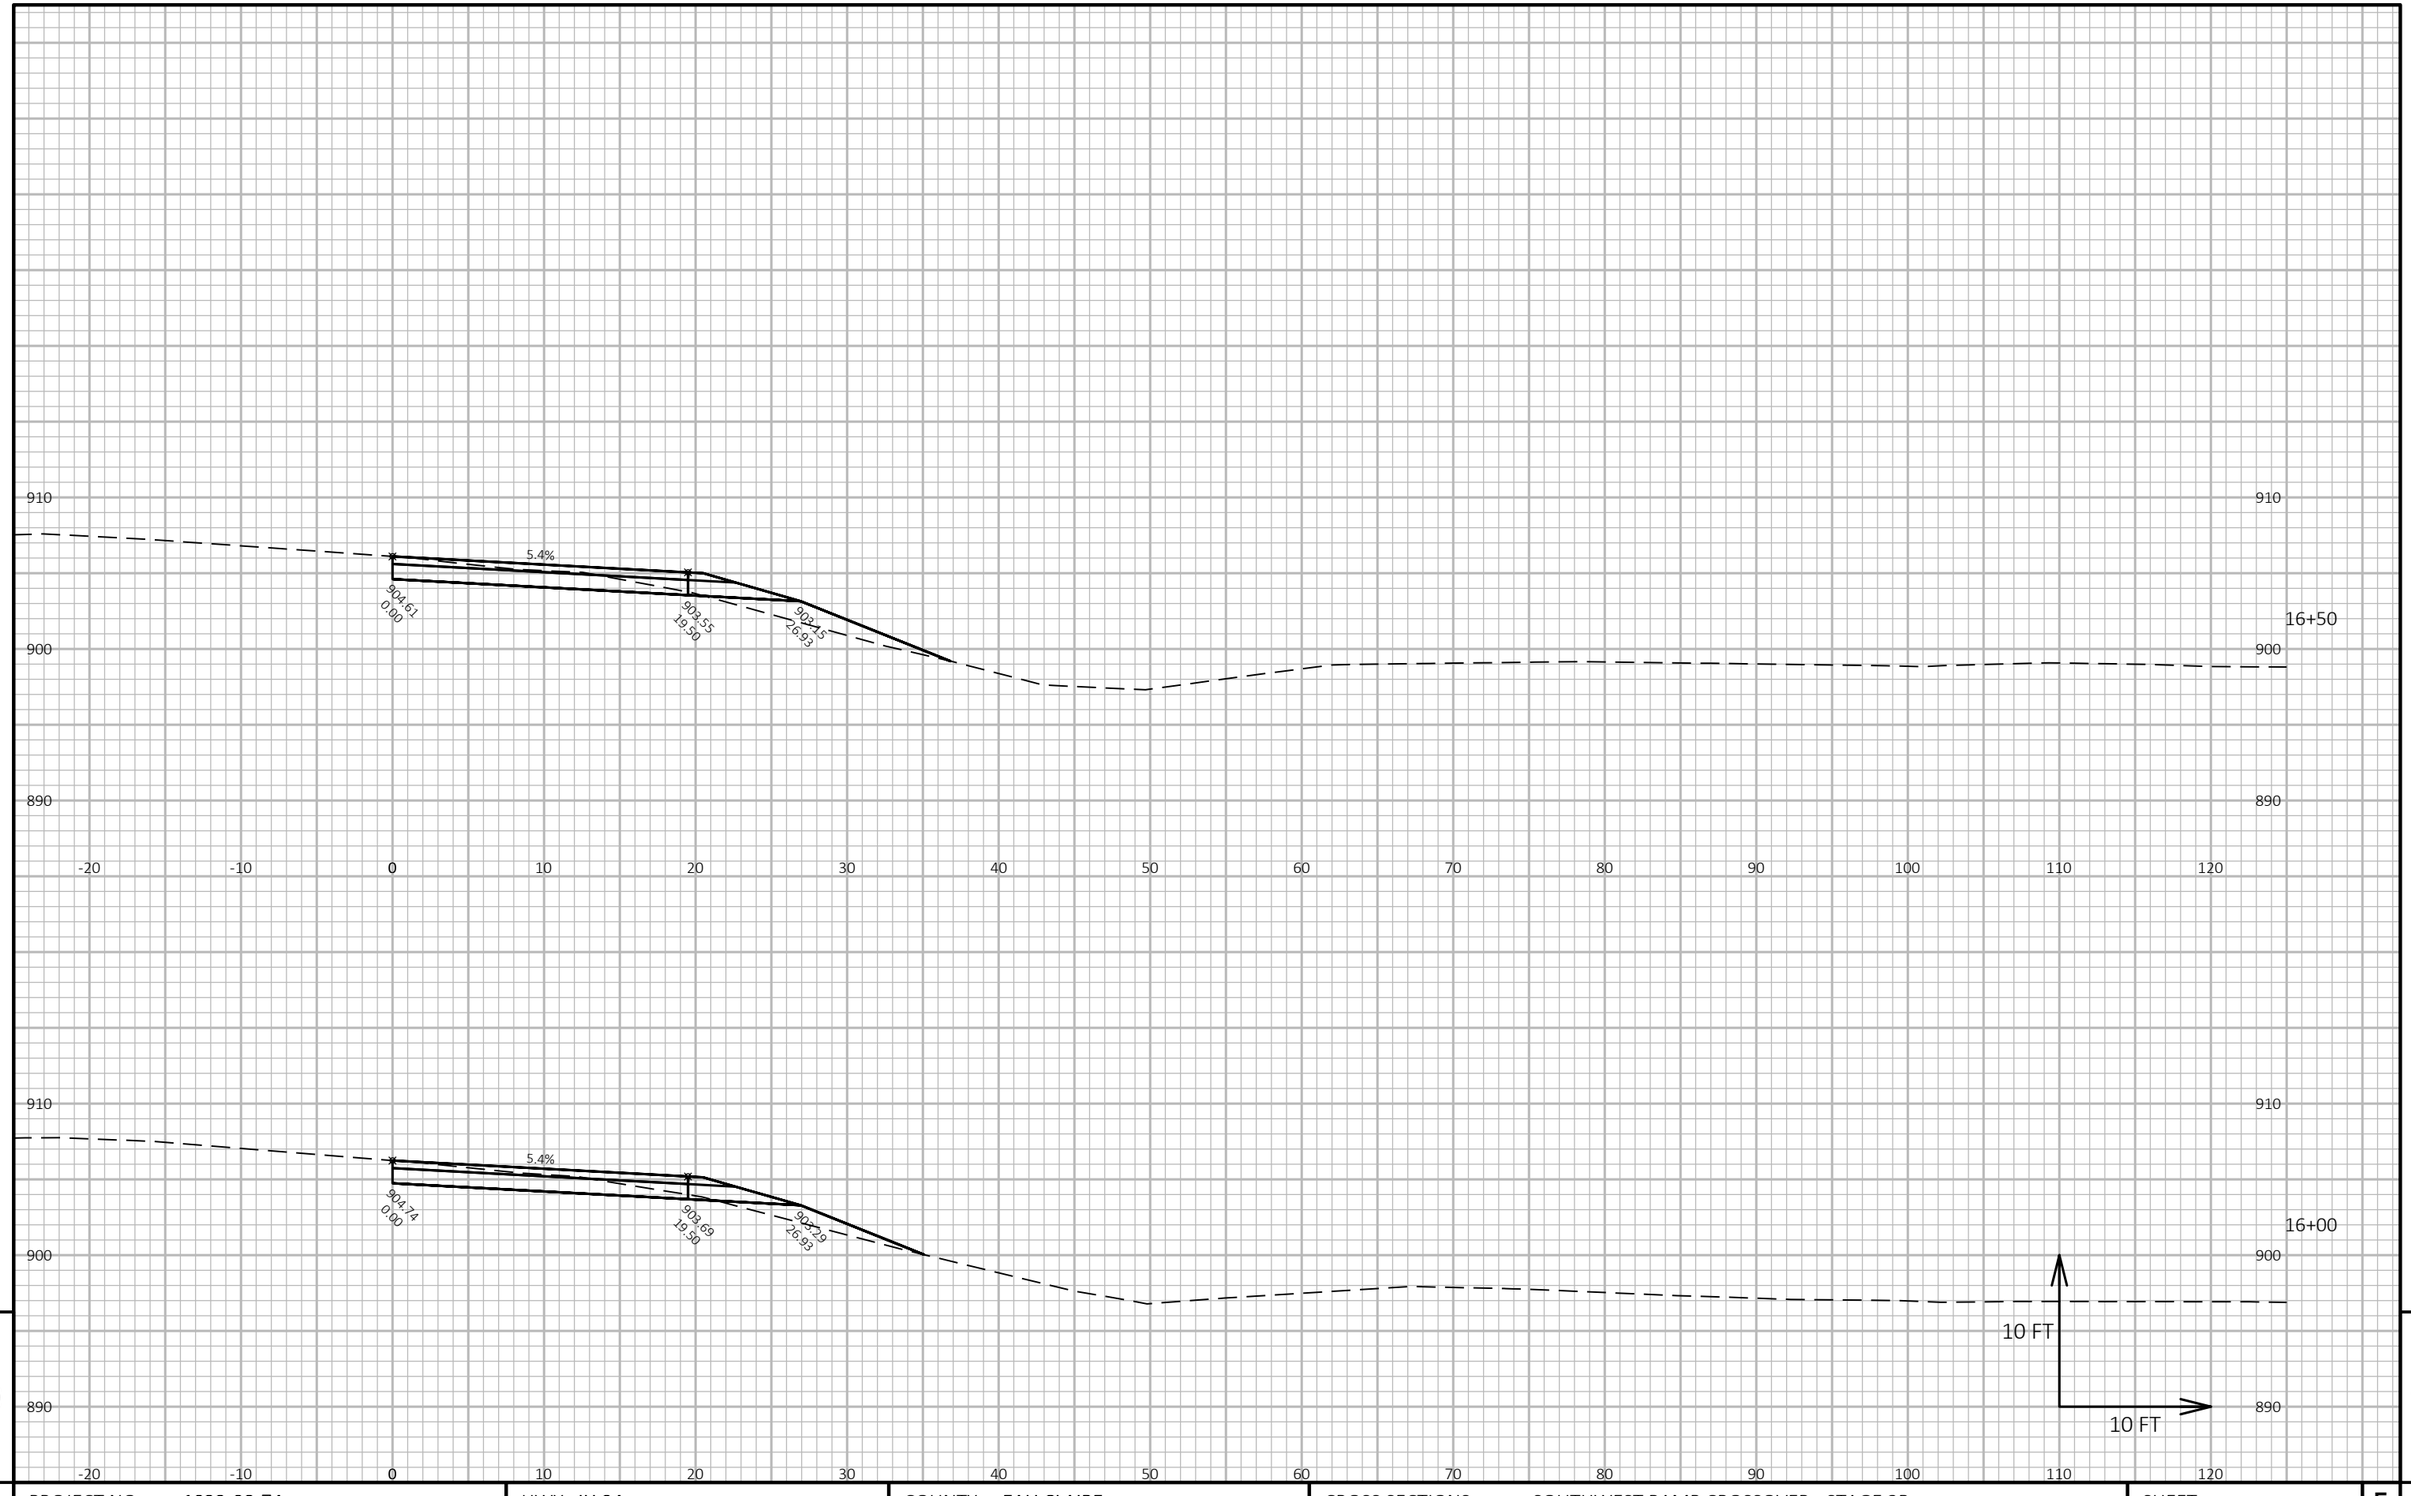

9

9

PROJECT NO: 1022-08-74	HWY: IH 94	COUNTY: EAU CLAIRE	CROSS SECTIONS: SOUTHWEST RAMP CROSSOVER - STAGE 3B	SHEET	E


FILE NAME : N:\PDS\C3D\10220804\SHEETSPLAN\X-SECTIONS\090201_XS_SOUTHWEST_RAMP_STAGE_3B_12-3-19.DWG
LAYOUT NAME - Southwest Ramp Stage 3B - (1)

PLOT DATE : 1/18/2021 7:08 AM

PLOT BY : CHRIST, AARON D

PLOT NAME :

PLOT SCALE : 1 IN:10 FT HORZ. / 1 IN:10 FT VERT.

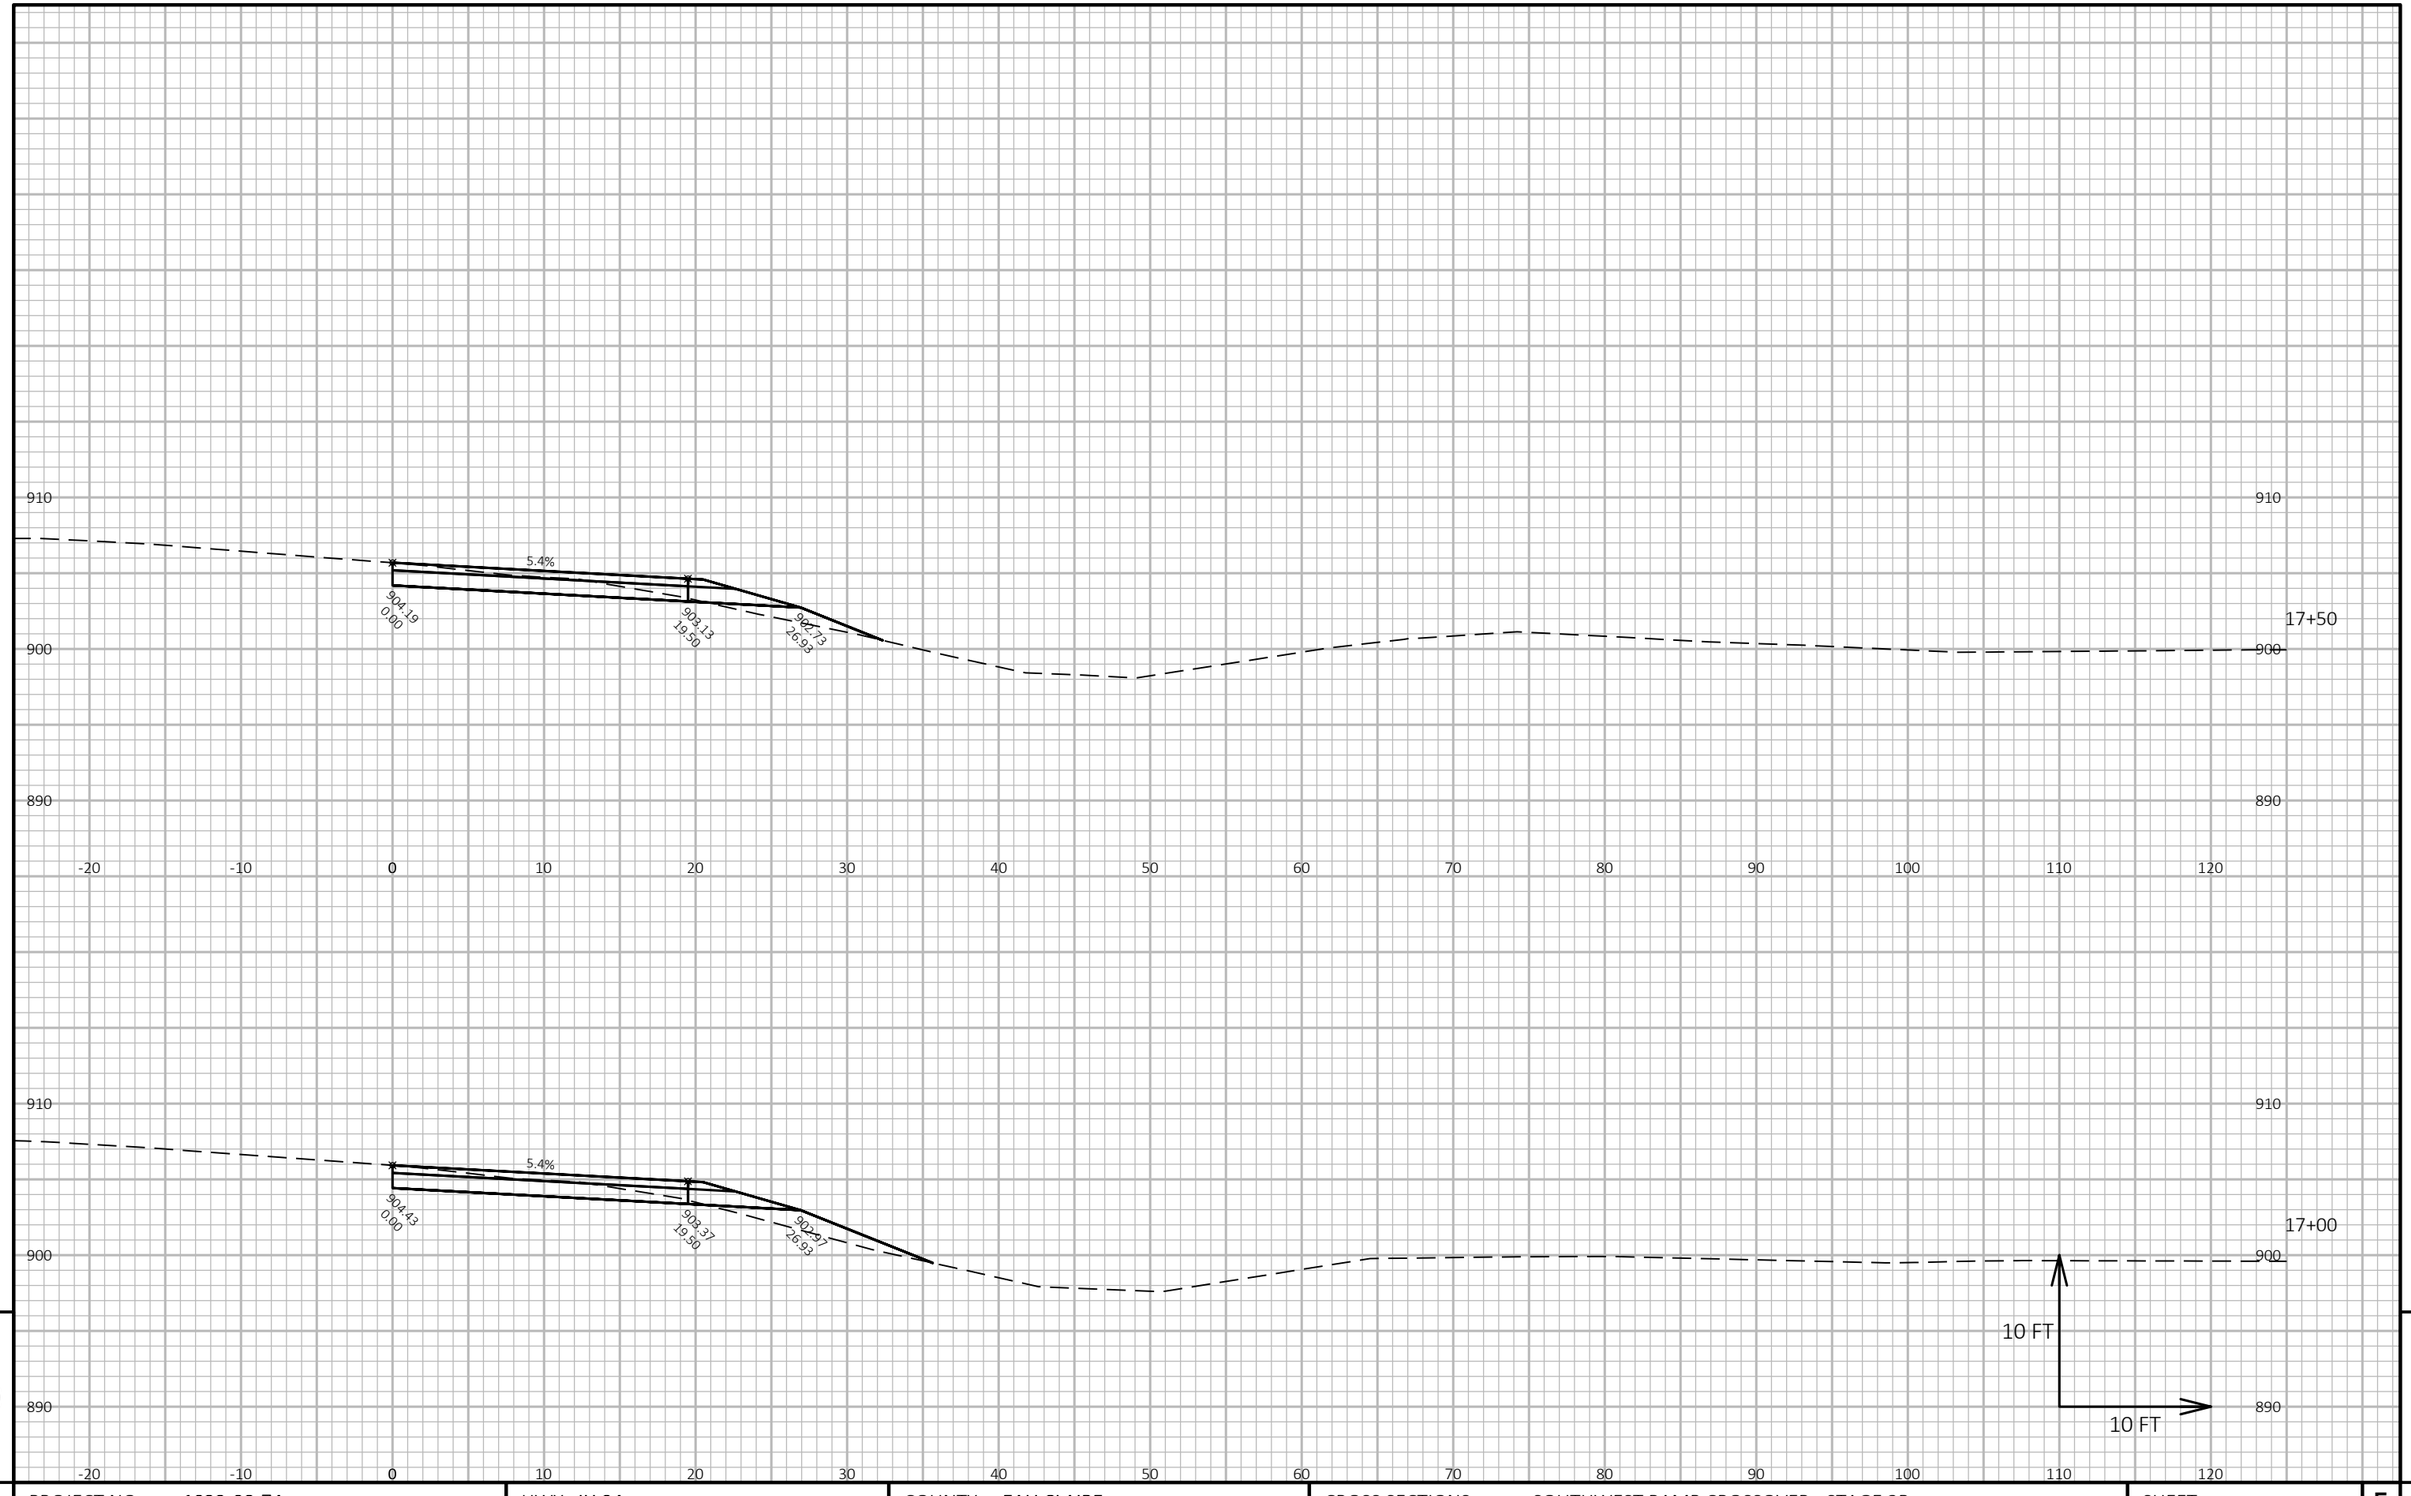


9

9

PROJECT NO: 1022-08-74	HWY: IH 94	COUNTY: EAU CLAIRE	CROSS SECTIONS: SOUTHWEST RAMP CROSSOVER - STAGE 3B	SHEET E

FILE NAME : N:\PDS\C3D\10220804\SHEETSPLAN\X-SECTIONS\090201_XS_SOUTHWEST_RAMP_STAGE_3B_12-3-19.DWG
LAYOUT NAME - Southwest Ramp Stage 3B - (2)

PLOT DATE : 1/18/2021 7:08 AM PLOT BY : CHRIST, AARON D PLOT NAME : **PLOT SCALE :** 1 IN:10 FT HORZ. / 1 IN:10 FT VERT.

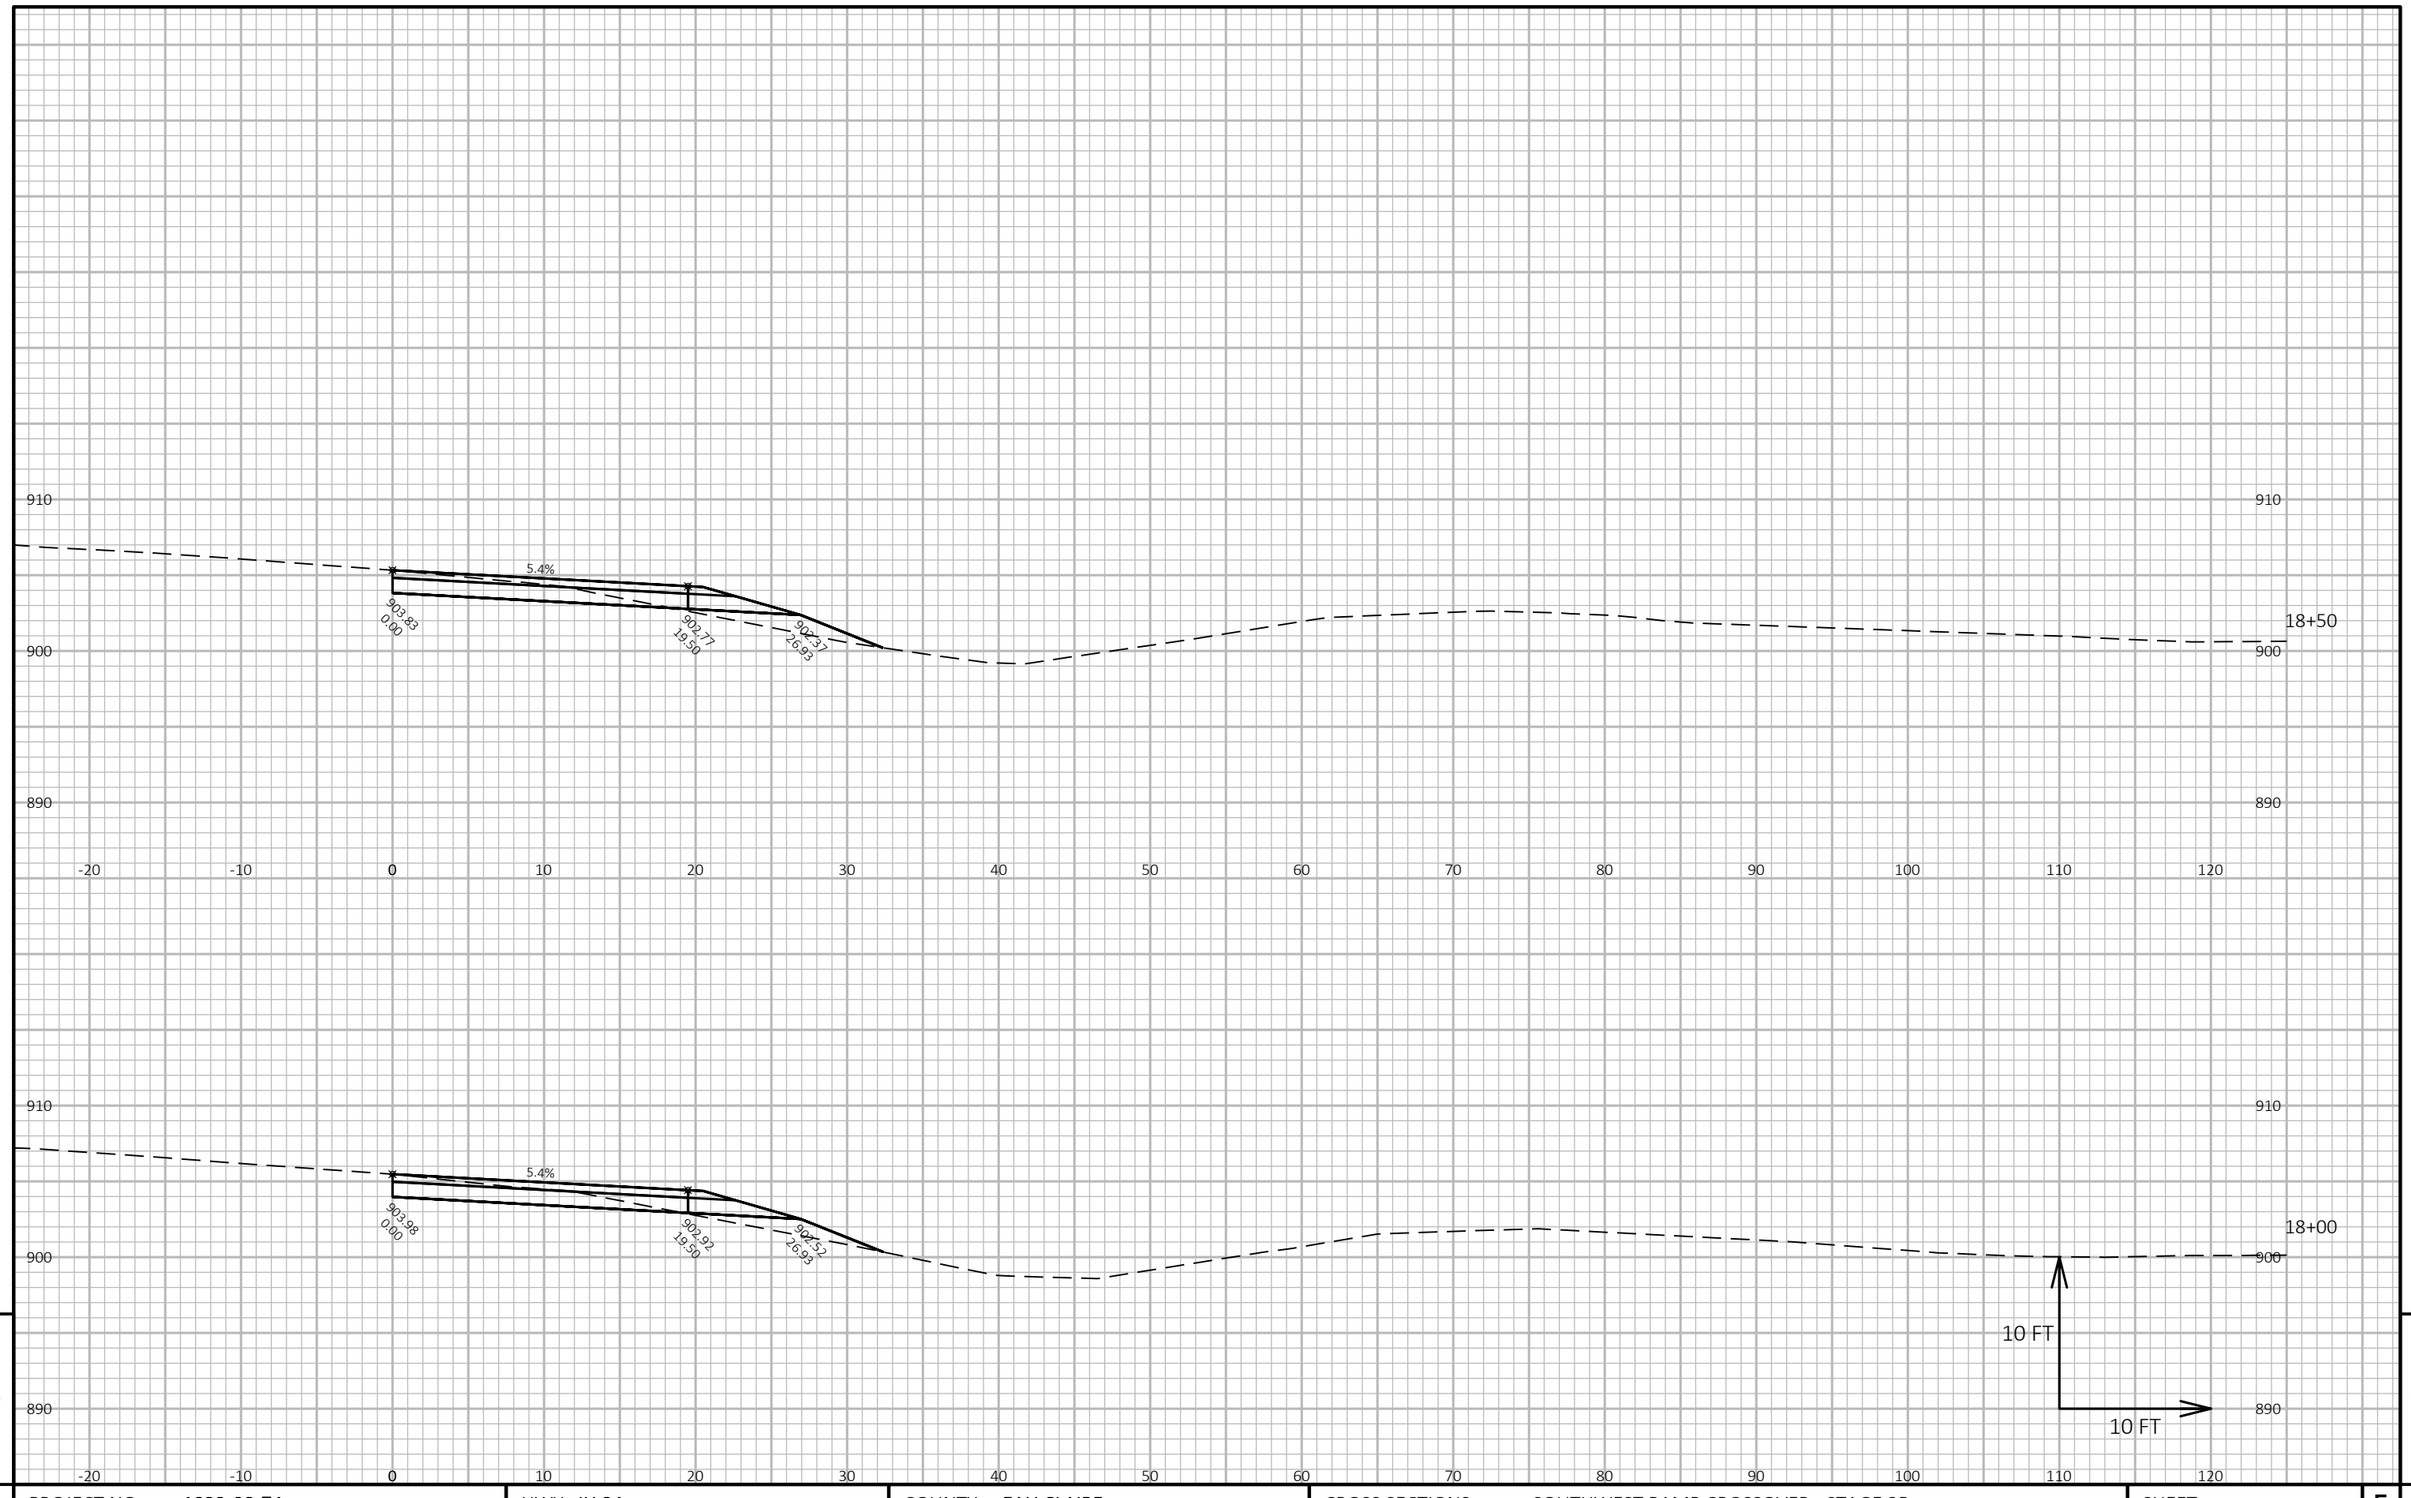

9

9

PROJECT NO: 1022-08-74	HWY: IH 94	COUNTY: EAU CLAIRE	CROSS SECTIONS: SOUTHWEST RAMP CROSSOVER - STAGE 3B	SHEET	E


FILE NAME : N:\PDS\C3D\10220804\SHEETSPLAN\X-SECTIONS\090201_XS_SOUTHWEST_RAMP_STAGE_3B_12-3-19.DWG
LAYOUT NAME - Southwest Ramp Stage 3B - (3)

PLOT DATE : 1/18/2021 7:09 AM

PLOT BY : CHRIST, AARON D

PLOT NAME :

PLOT SCALE : 1 IN:10 FT HORZ. / 1 IN:10 FT VERT.

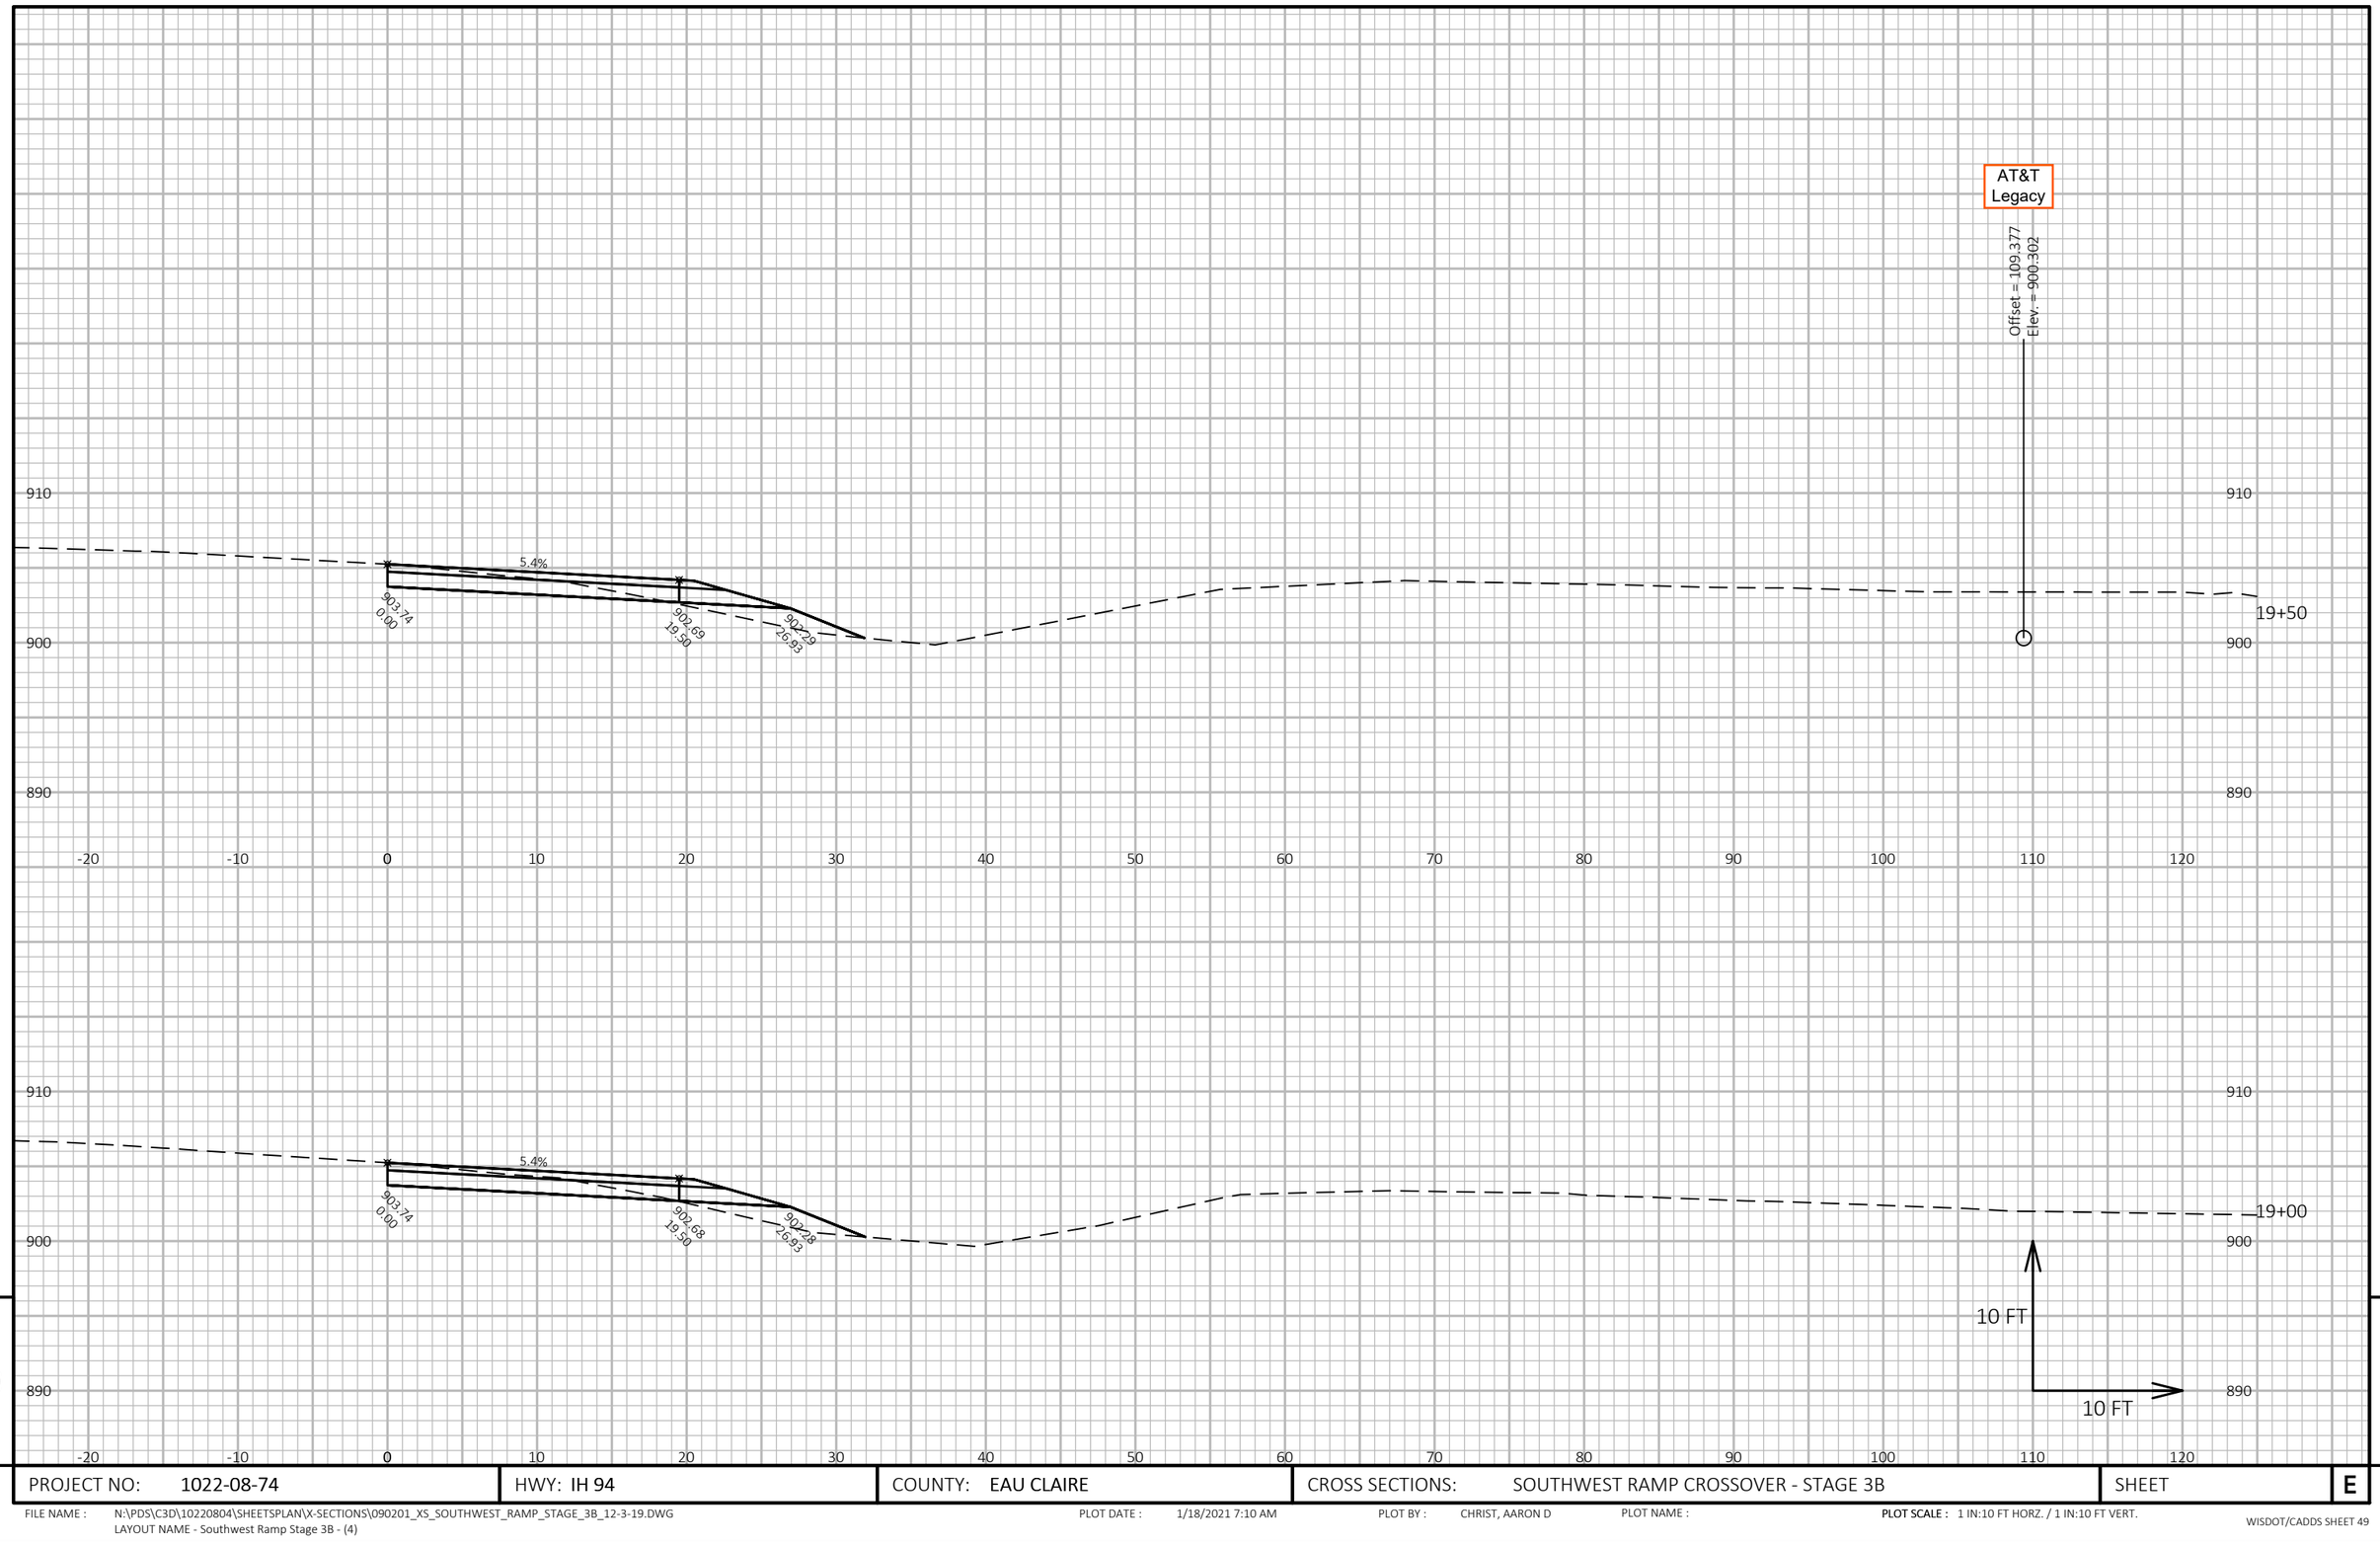

9

9

PROJECT NO: 1022-08-74	HWY: IH 94	COUNTY: EAU CLAIRE	CROSS SECTIONS: SOUTHWEST RAMP CROSSOVER - STAGE 3B	SHEET	E


FILE NAME : N:\PDS\C3D\10220804\SHEETSPLAN\X-SECTIONS\090201_XS_SOUTHWEST_RAMP_STAGE_3B_12-3-19.DWG
LAYOUT NAME - Southwest Ramp Stage 3B - (4)

PLOT DATE : 1/18/2021 7:10 AM

PLOT BY : CHRIST, AARON D

PLOT NAME :

PLOT SCALE : 1 IN:10 FT HORZ. / 1 IN:10 FT VERT.

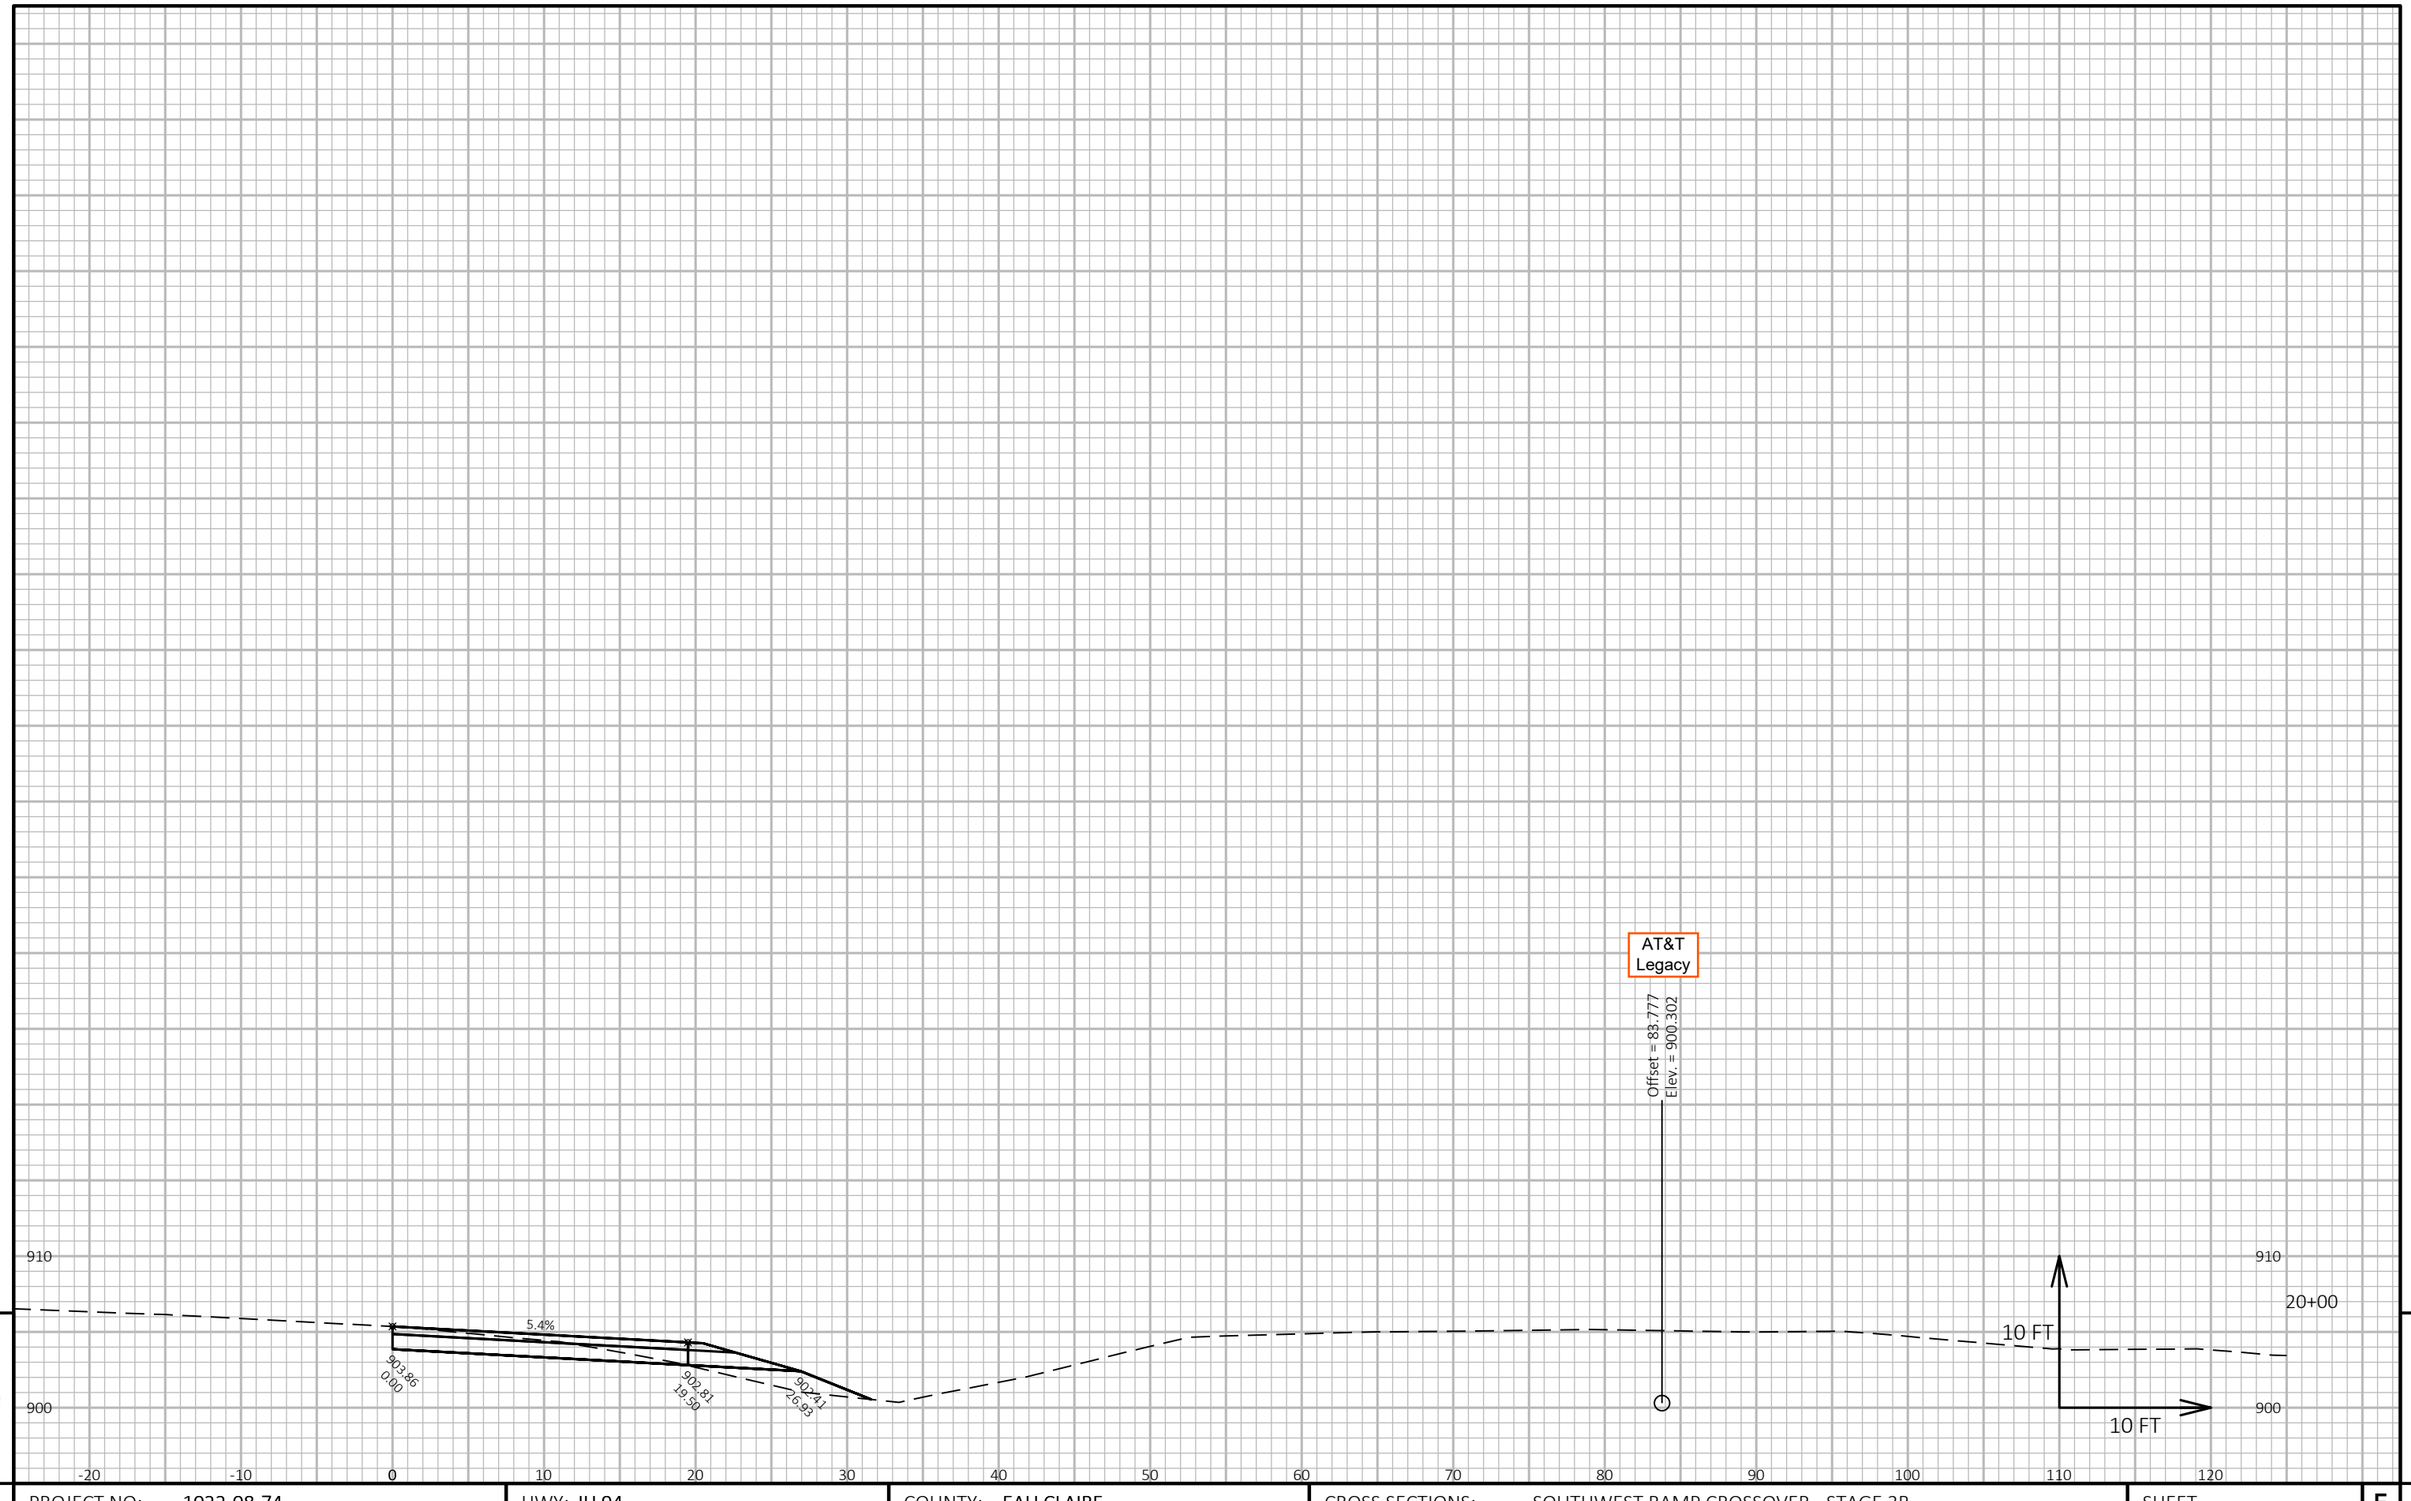


9 9

PROJECT NO: 1022-08-74	HWY: IH 94	COUNTY: EAU CLAIRE	CROSS SECTIONS: SOUTHWEST RAMP CROSSOVER - STAGE 3B	SHEET	E

FILE NAME : N:\PDS\C3D\10220804\SHEETSPLAN\X-SECTIONS\090201_XS_SOUTHWEST_RAMP_STAGE_3B_12-3-19.DWG
LAYOUT NAME - Southwest Ramp Stage 3B - (5)

PLOT DATE : 1/18/2021 7:10 AM PLOT BY : CHRIST, AARON D PLOT NAME : **PLOT SCALE :** 1 IN:10 FT HORZ. / 1 IN:10 FT VERT.

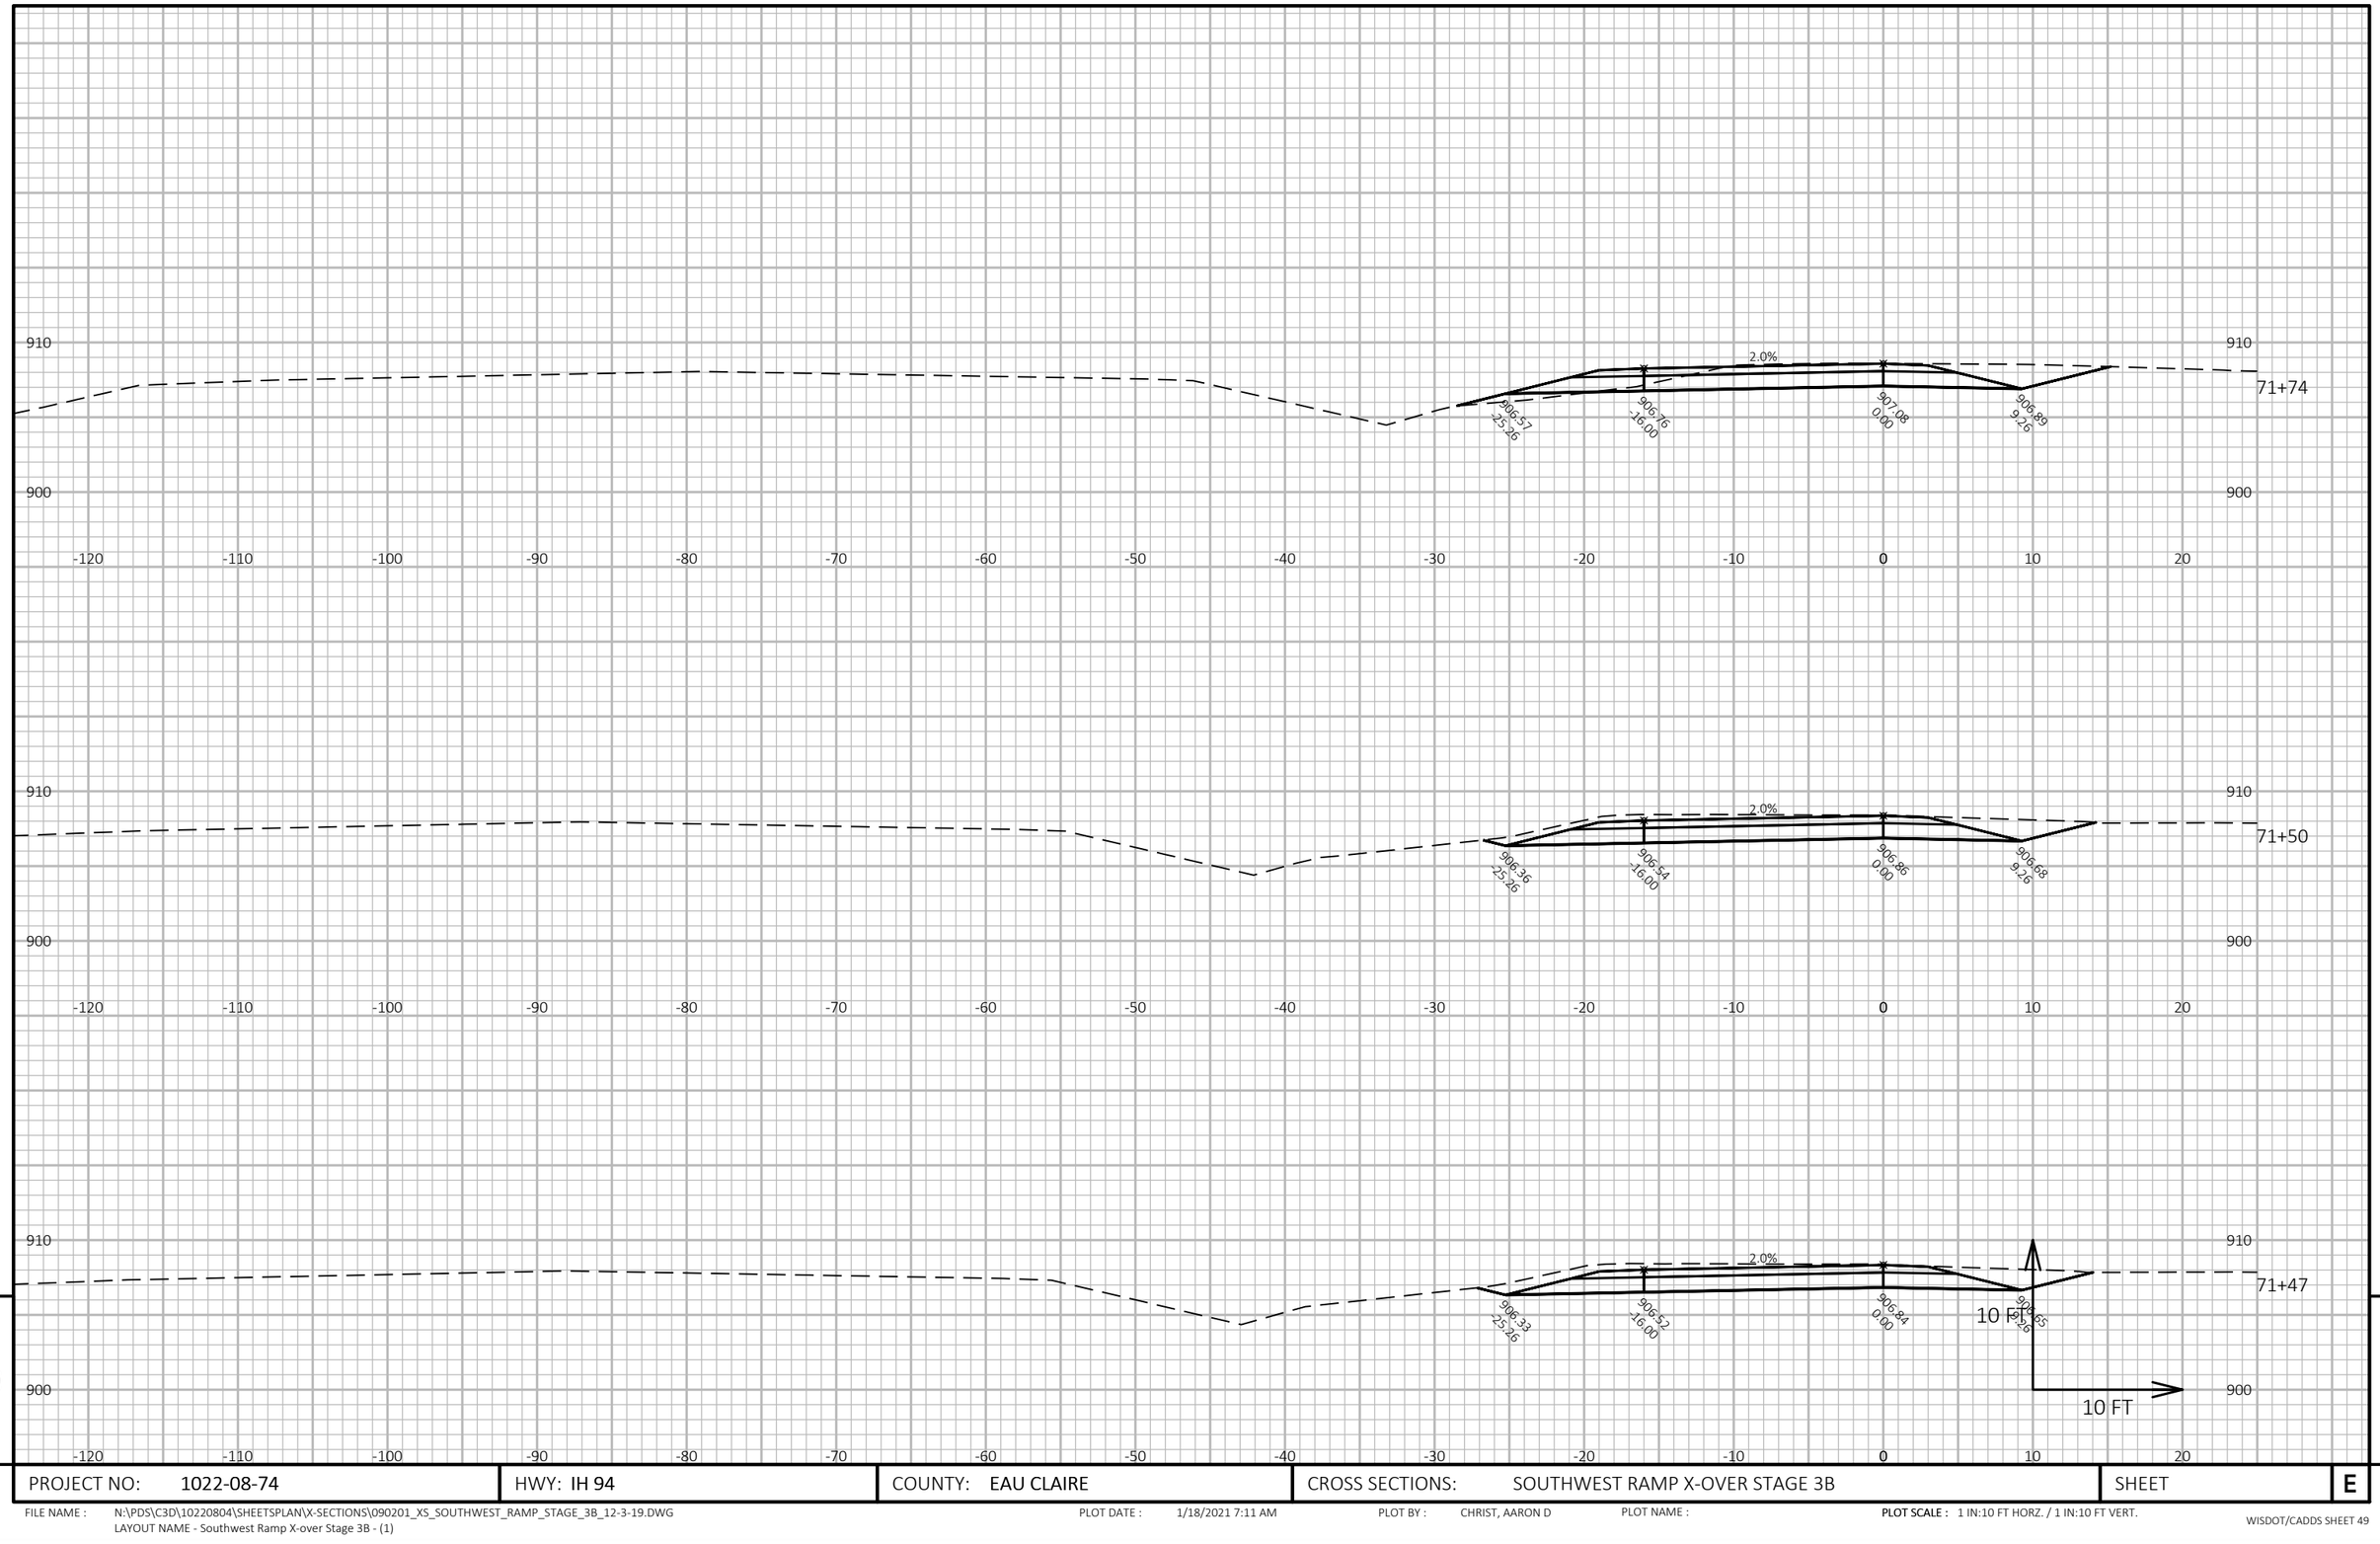

9

9

PROJECT NO: 1022-08-74	HWY: IH 94	COUNTY: EAU CLAIRE	CROSS SECTIONS: SOUTHWEST RAMP X-OVER STAGE 3B	SHEET	E


FILE NAME : N:\PDS\C3D\10220804\SHEETSPLAN\X-SECTIONS\090201_XS_SOUTHWEST_RAMP_STAGE_3B_12-3-19.DWG
LAYOUT NAME - Southwest Ramp X-over Stage 3B - (1)

PLOT DATE : 1/18/2021 7:11 AM

PLOT BY : CHRIST, AARON D

PLOT NAME :


PLOT SCALE : 1 IN:10 FT HORZ. / 1 IN:10 FT VERT.

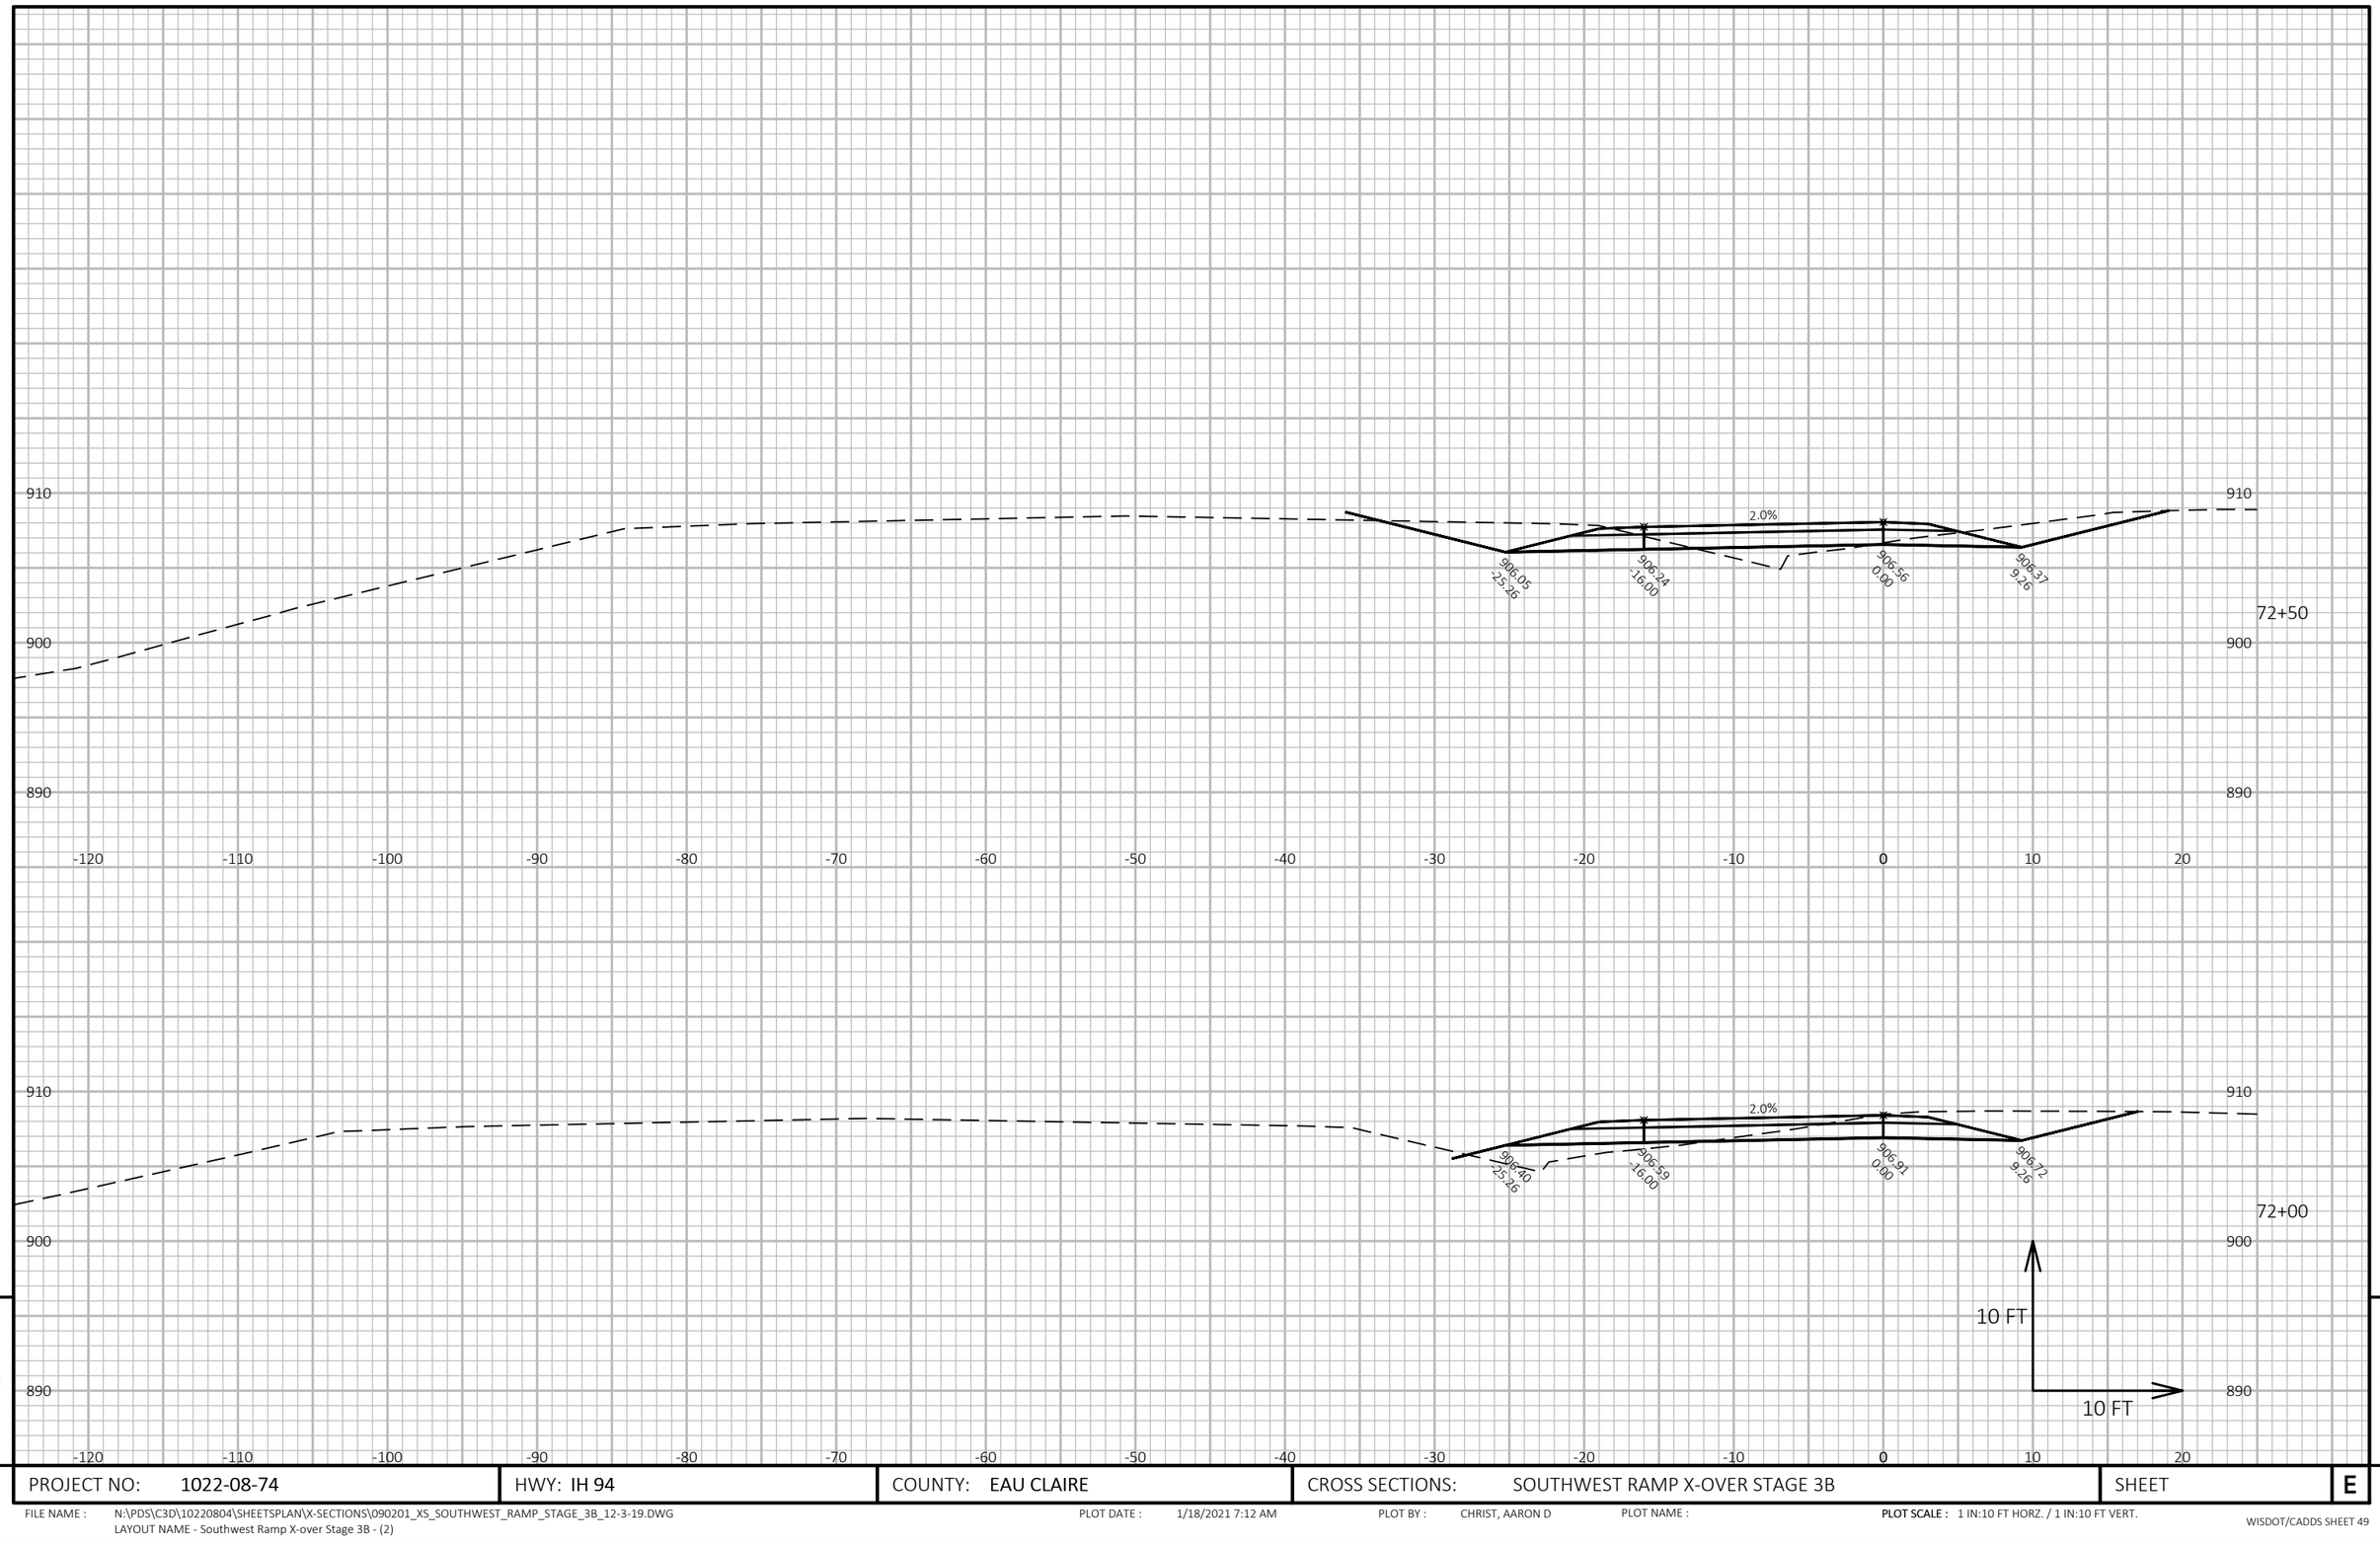

PROJECT NO: 1022-08-74	HWY: IH 94	COUNTY: EAU CLAIRE	CROSS SECTIONS: SOUTHWEST RAMP X-OVER STAGE 3B	SHEET E

FILE NAME : N:\PDS\C3D\10220804\SHEETSPLAN\X-SECTIONS\090201_XS_SOUTHWEST_RAMP_STAGE_3B_12-3-19.DWG
LAYOUT NAME - Southwest Ramp X-over Stage 3B - (2)

PLOT DATE : 1/18/2021 7:12 AM PLOT BY : CHRIST, AARON D PLOT NAME : PLOT SCALE : 1 IN:10 FT HORZ. / 1 IN:10 FT VERT.

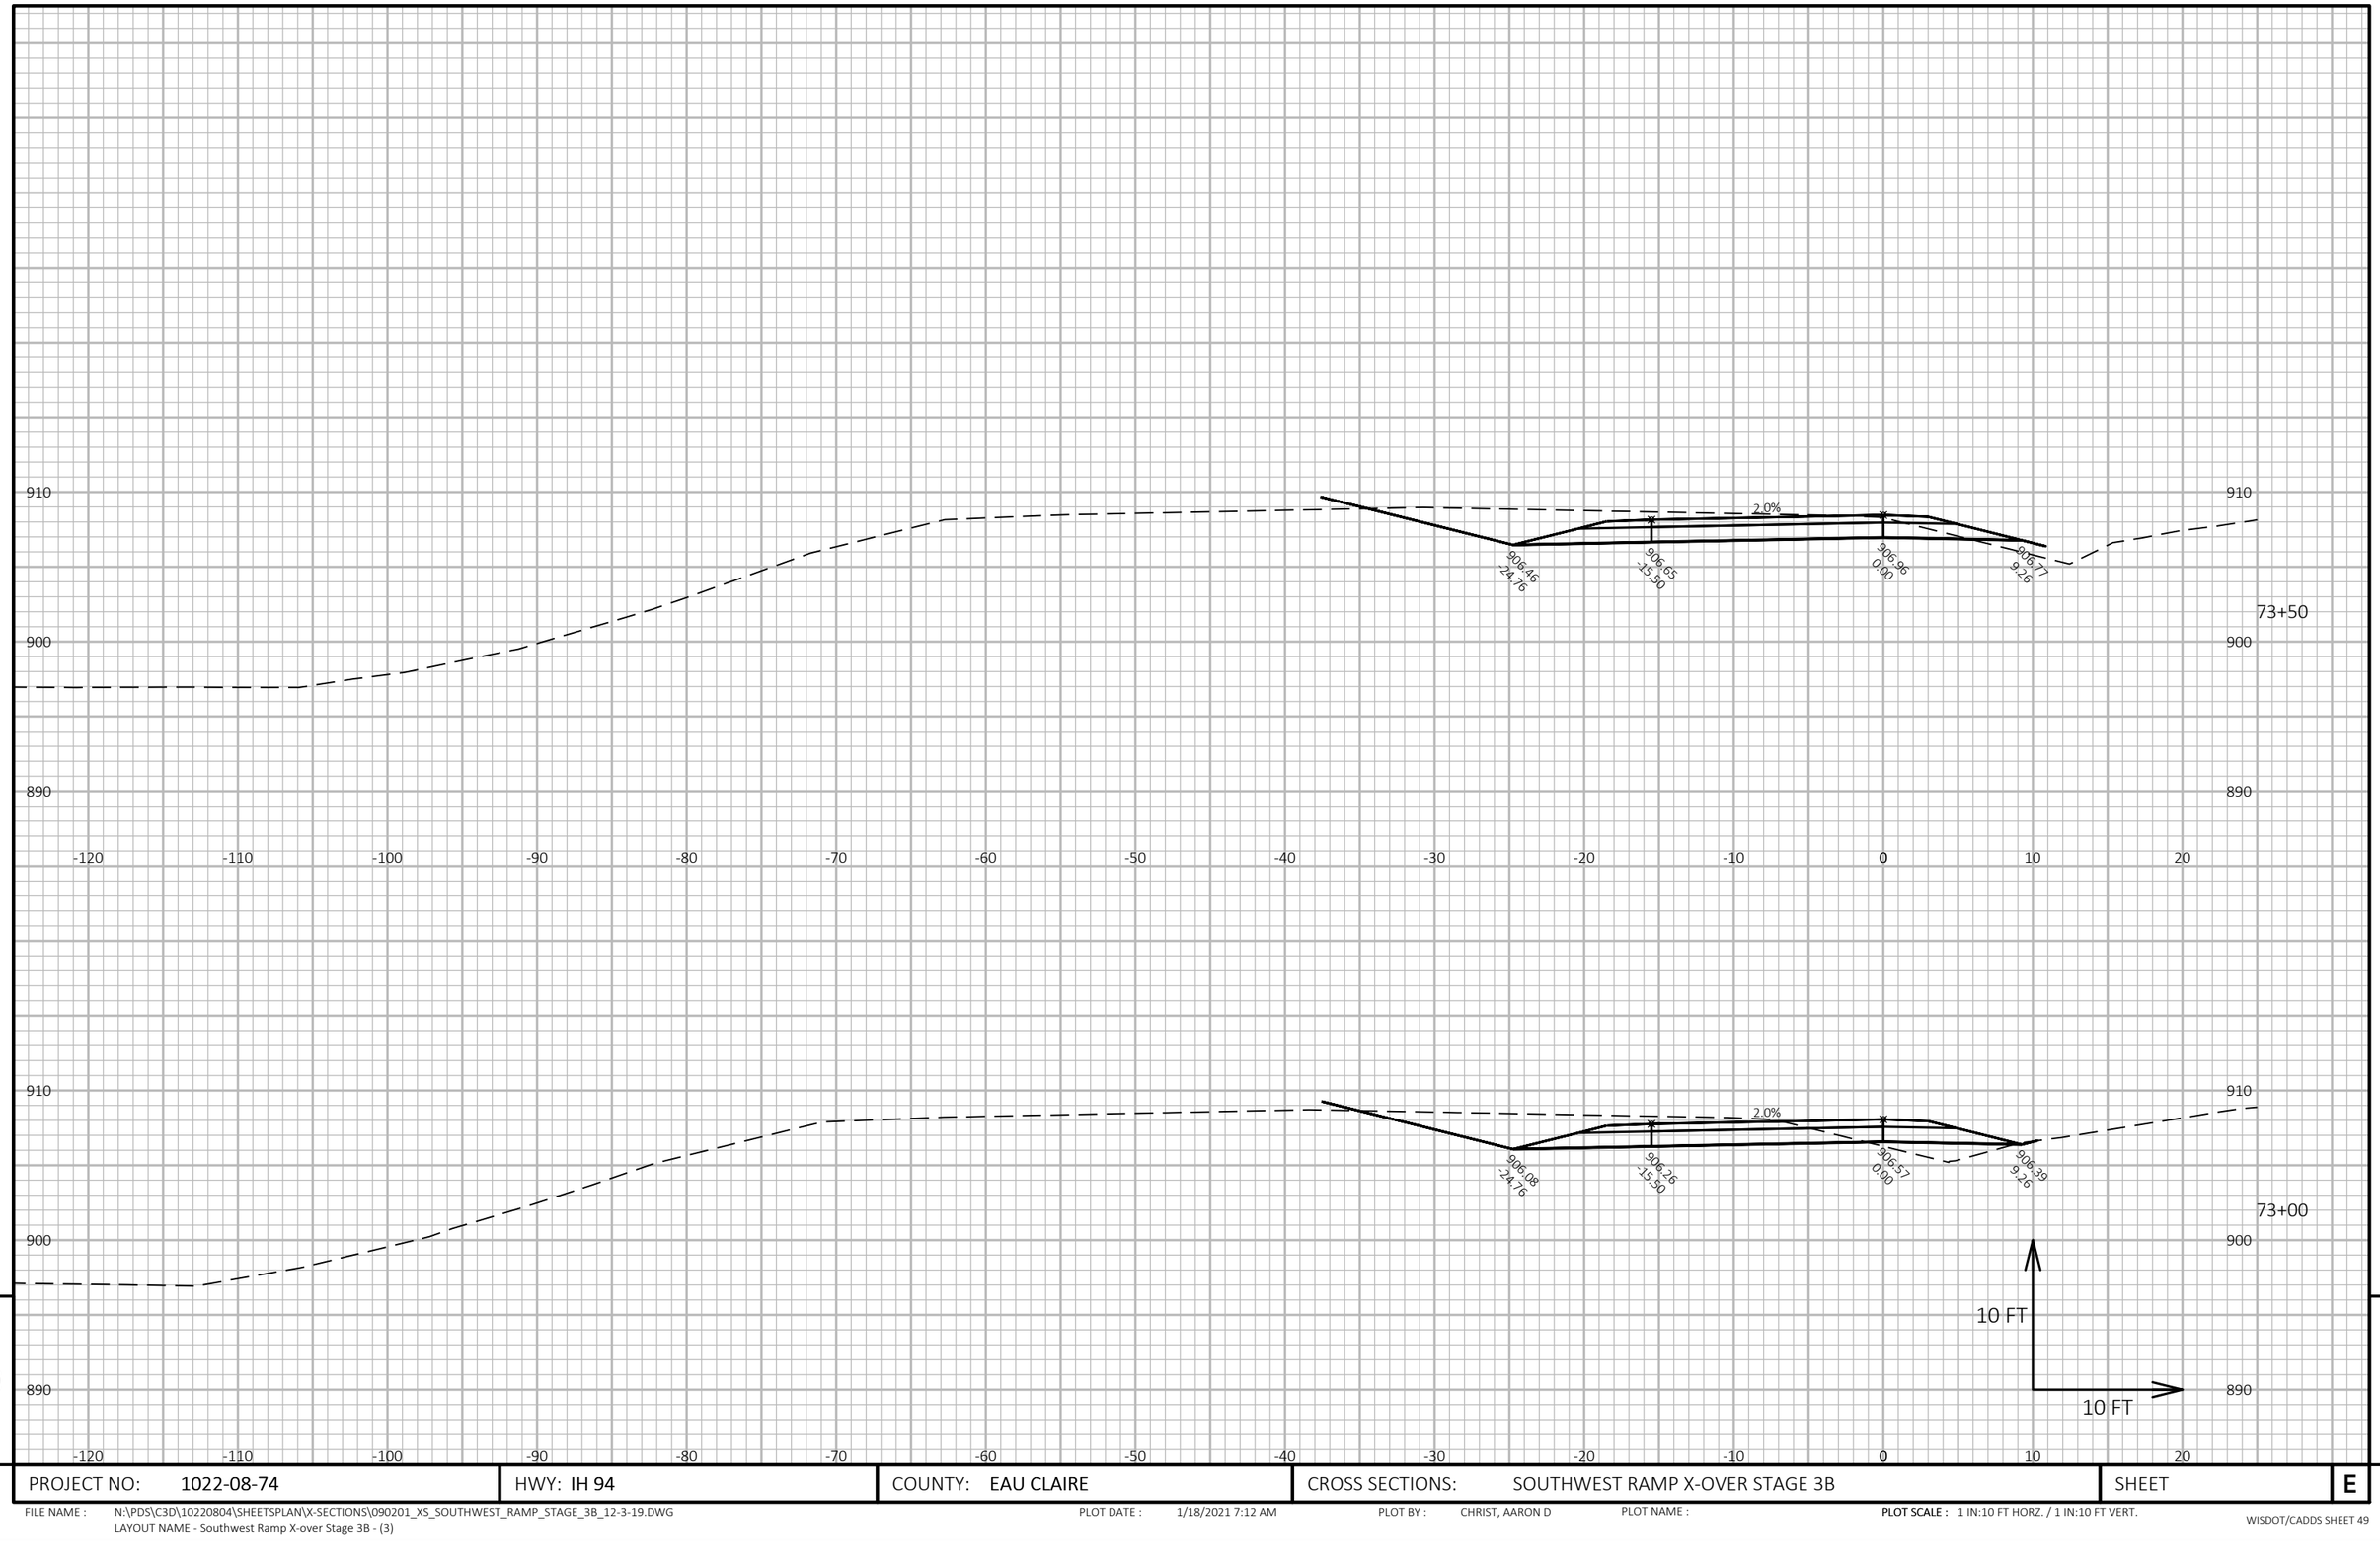

9

9

PROJECT NO: 1022-08-74	HWY: IH 94	COUNTY: EAU CLAIRE	CROSS SECTIONS: SOUTHWEST RAMP X-OVER STAGE 3B	SHEET	E


FILE NAME : N:\PDS\C3D\10220804\SHEETSPLAN\X-SECTIONS\090201_XS_SOUTHWEST_RAMP_STAGE_3B_12-3-19.DWG
LAYOUT NAME - Southwest Ramp X-over Stage 3B - (3)

PLOT DATE : 1/18/2021 7:12 AM

PLOT BY : CHRIST, AARON D

PLOT NAME :


PLOT SCALE : 1 IN:10 FT HORZ. / 1 IN:10 FT VERT.

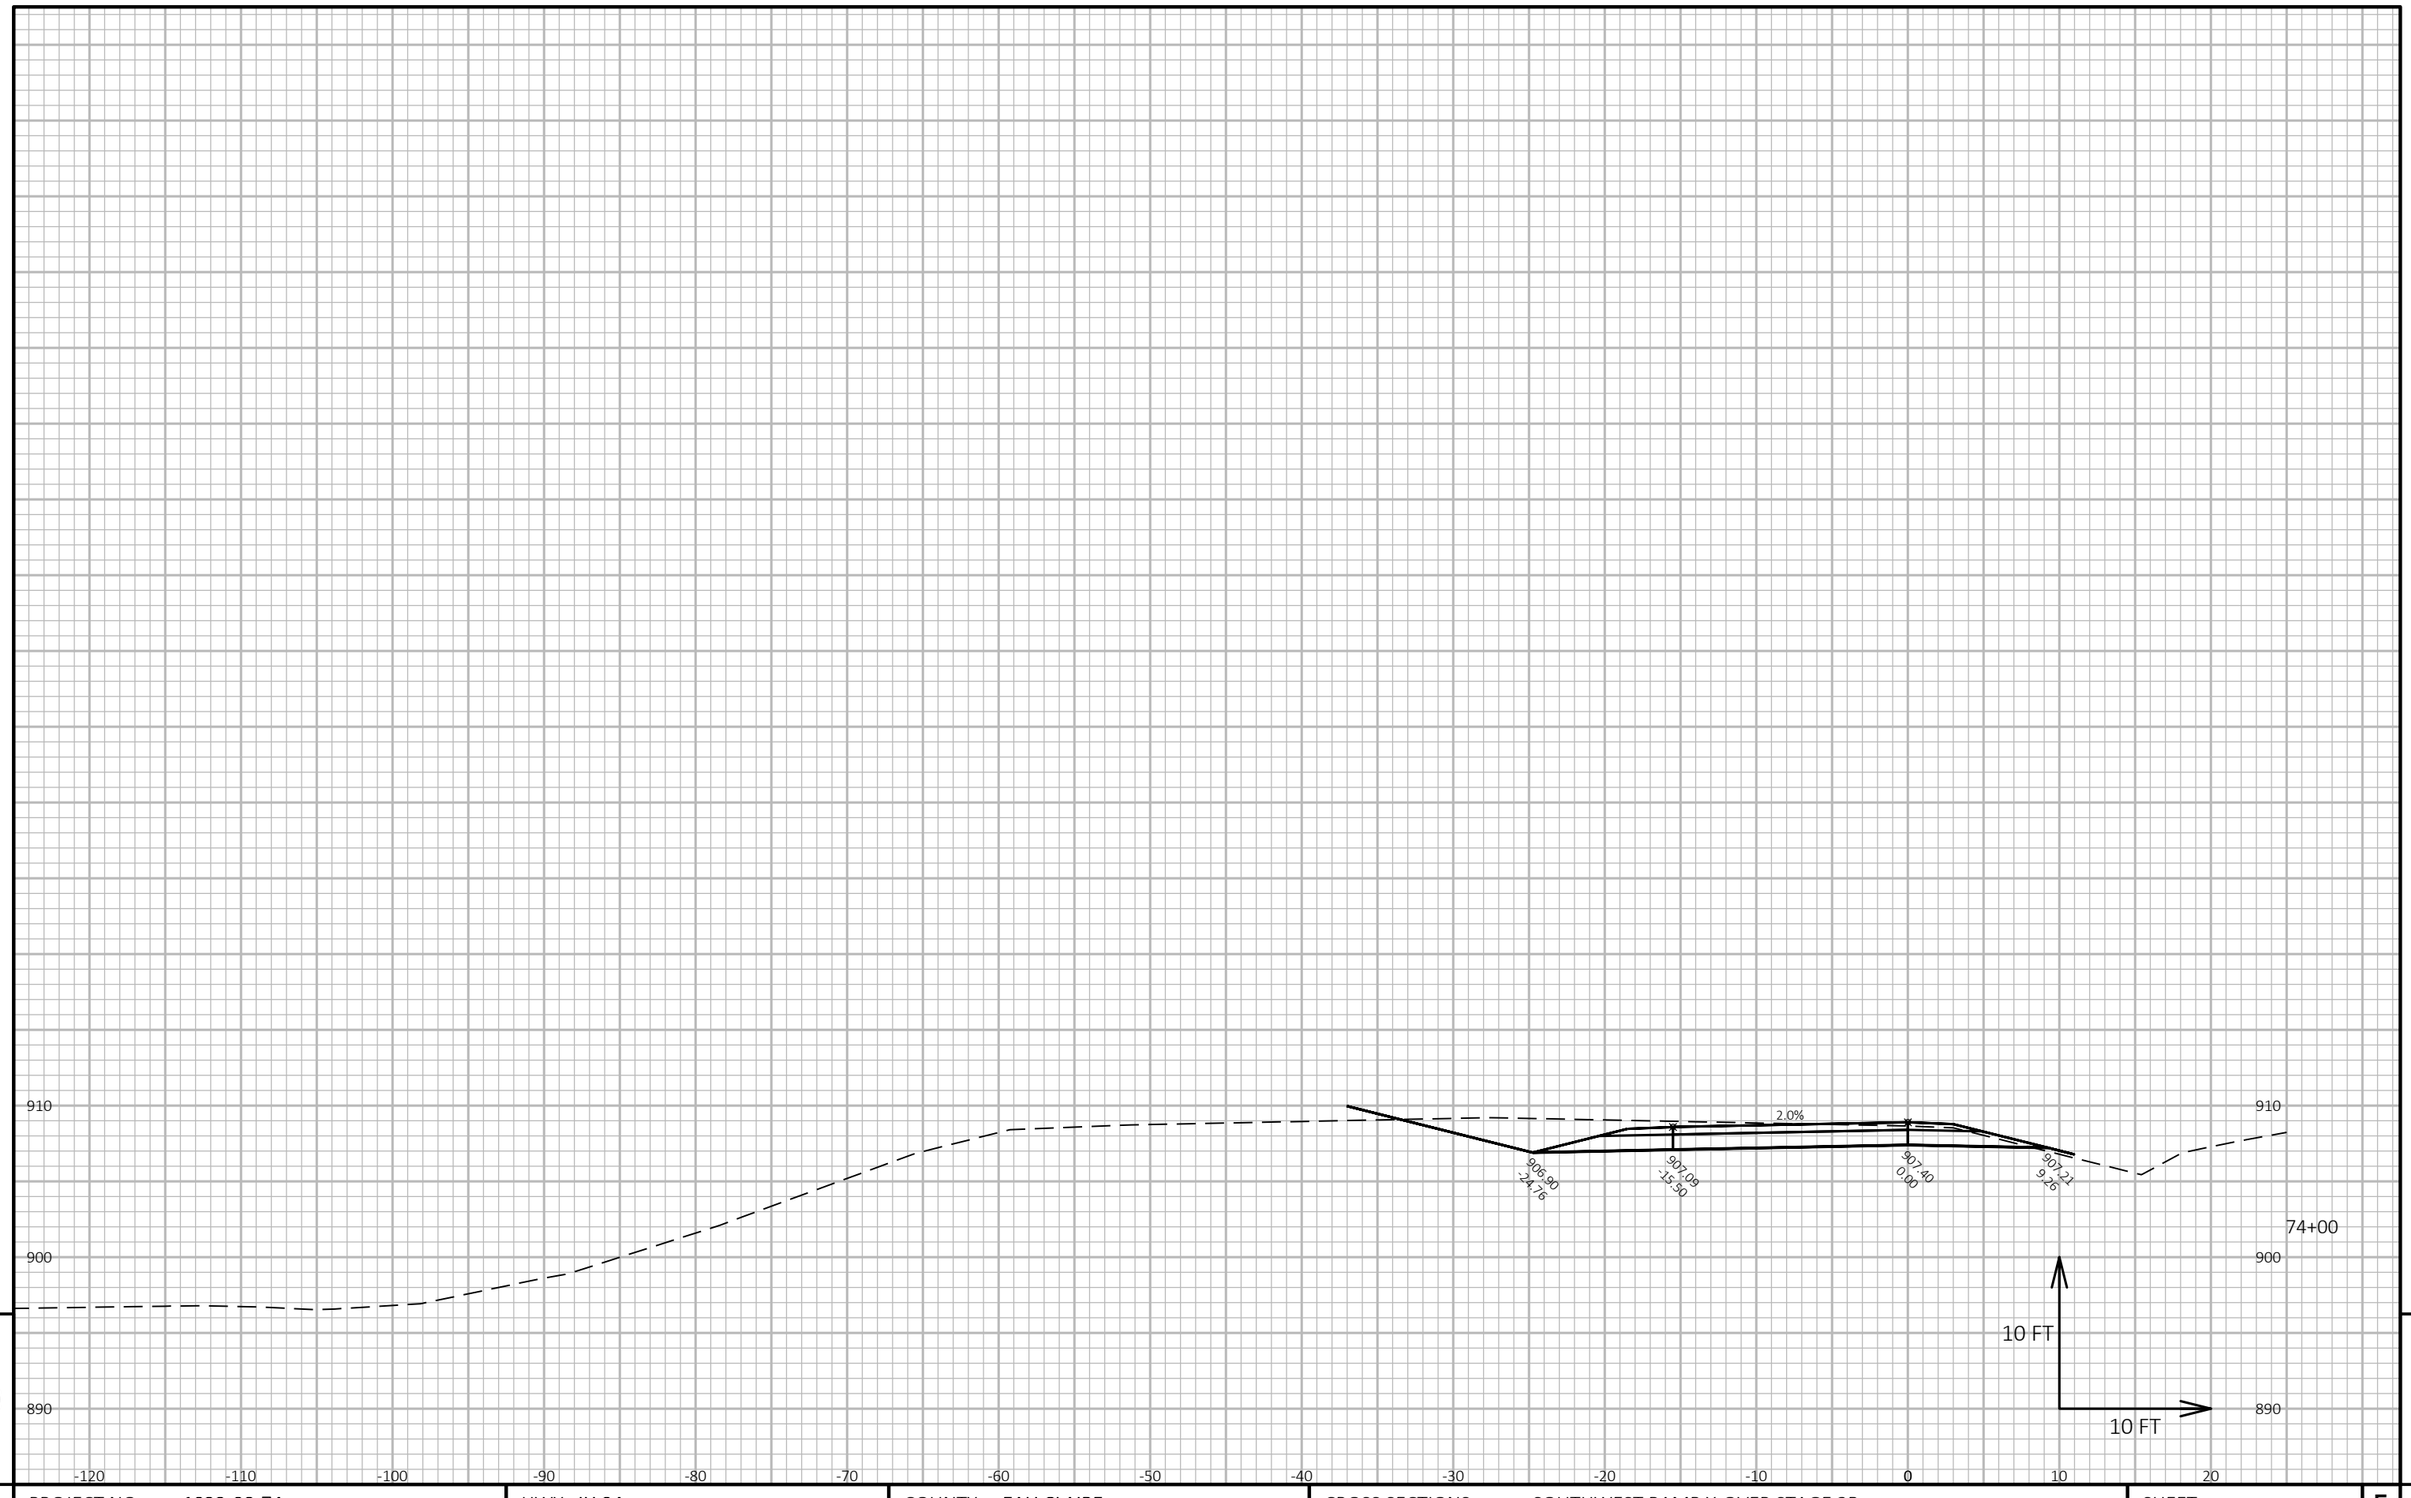

PROJECT NO: 1022-08-74	HWY: IH 94	COUNTY: EAU CLAIRE	CROSS SECTIONS: SOUTHWEST RAMP X-OVER STAGE 3B	SHEET	E

FILE NAME : N:\PDS\C3D\10220804\SHEETSPLAN\X-SECTIONS\090201_XS_SOUTHWEST_RAMP_STAGE_3B_12-3-19.DWG
LAYOUT NAME - Southwest Ramp X-over Stage 3B - (4)

PLOT DATE : 1/18/2021 7:13 AM PLOT BY : CHRIST, AARON D PLOT NAME : **PLOT SCALE :** 1 IN:10 FT HORZ. / 1 IN:10 FT VERT.

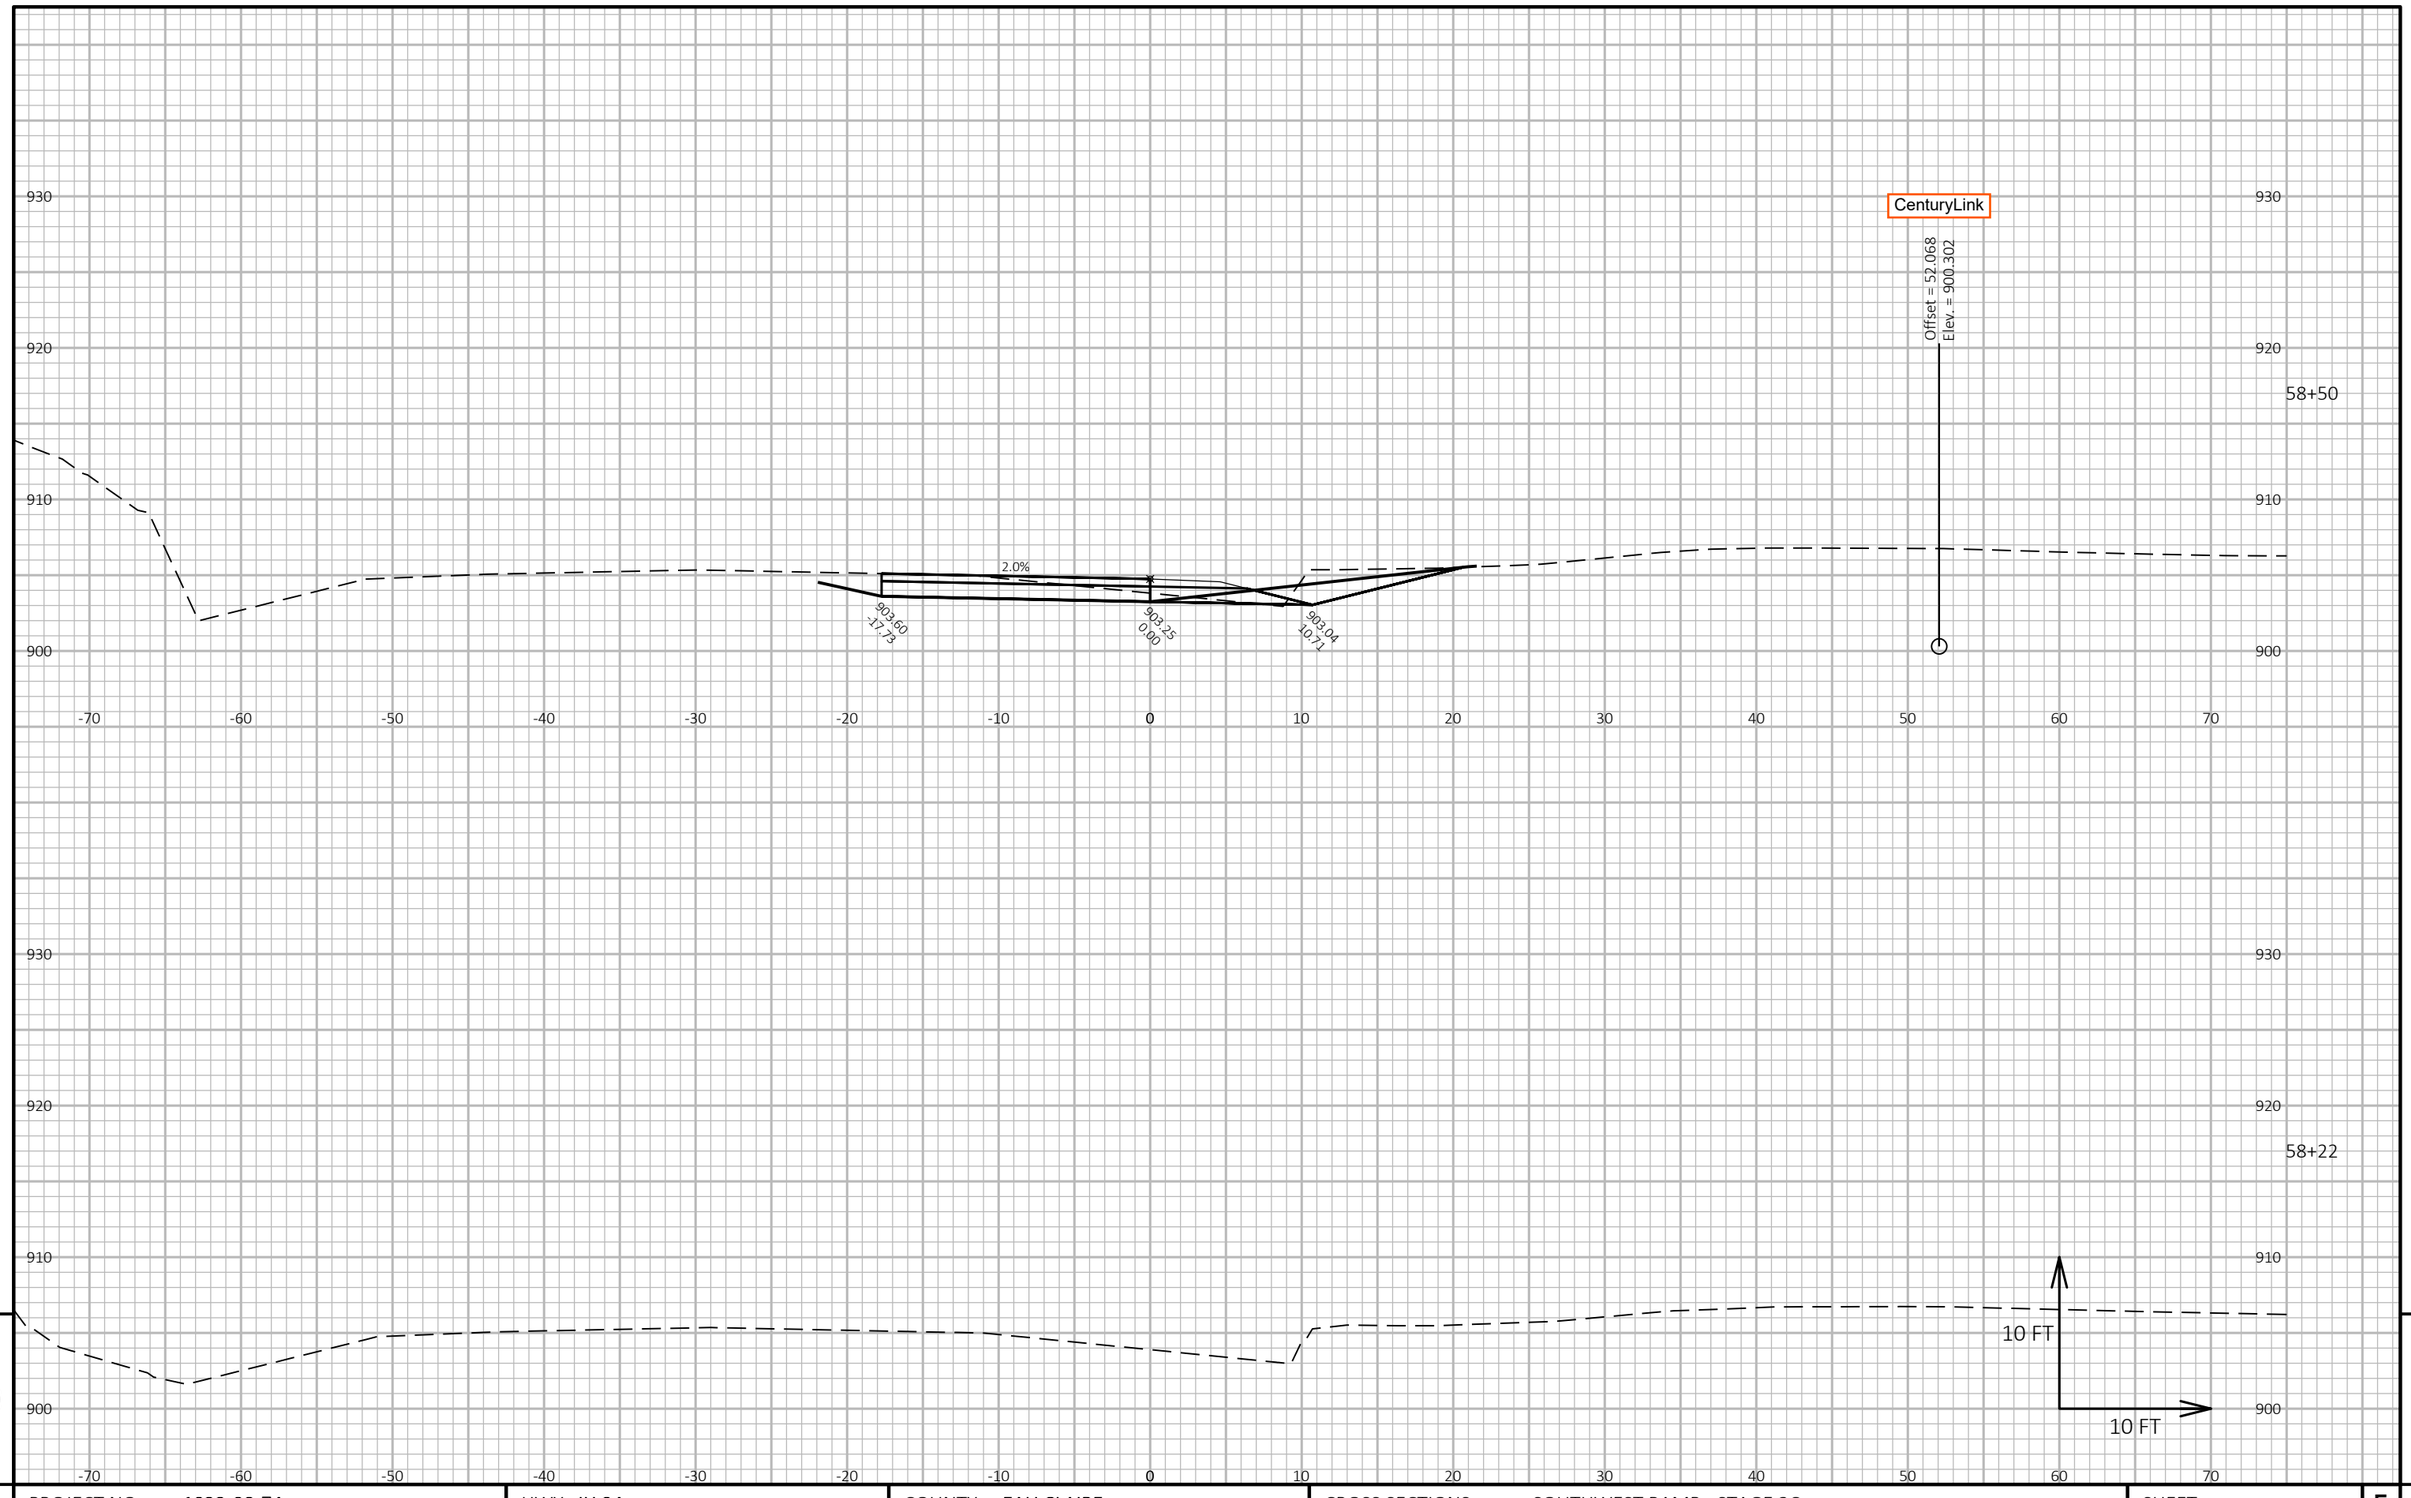

9

9

PROJECT NO: 1022-08-74	HWY: IH 94	COUNTY: EAU CLAIRE	CROSS SECTIONS: SOUTHWEST RAMP - STAGE 3C	SHEET	E


FILE NAME : N:\PDS\C3D\10220804\SHEETSPLAN\X-SECTIONS\090201_XS_SOUTHWEST_RAMP_STAGE_3C_12-4-19.DWG
LAYOUT NAME - Southwest Loop - (1)

PLOT DATE : 1/18/2021 6:59 AM

PLOT BY : CHRIST, AARON D

PLOT NAME :

PLOT SCALE : 1 IN:10 FT HORZ. / 1 IN:10 FT VERT.

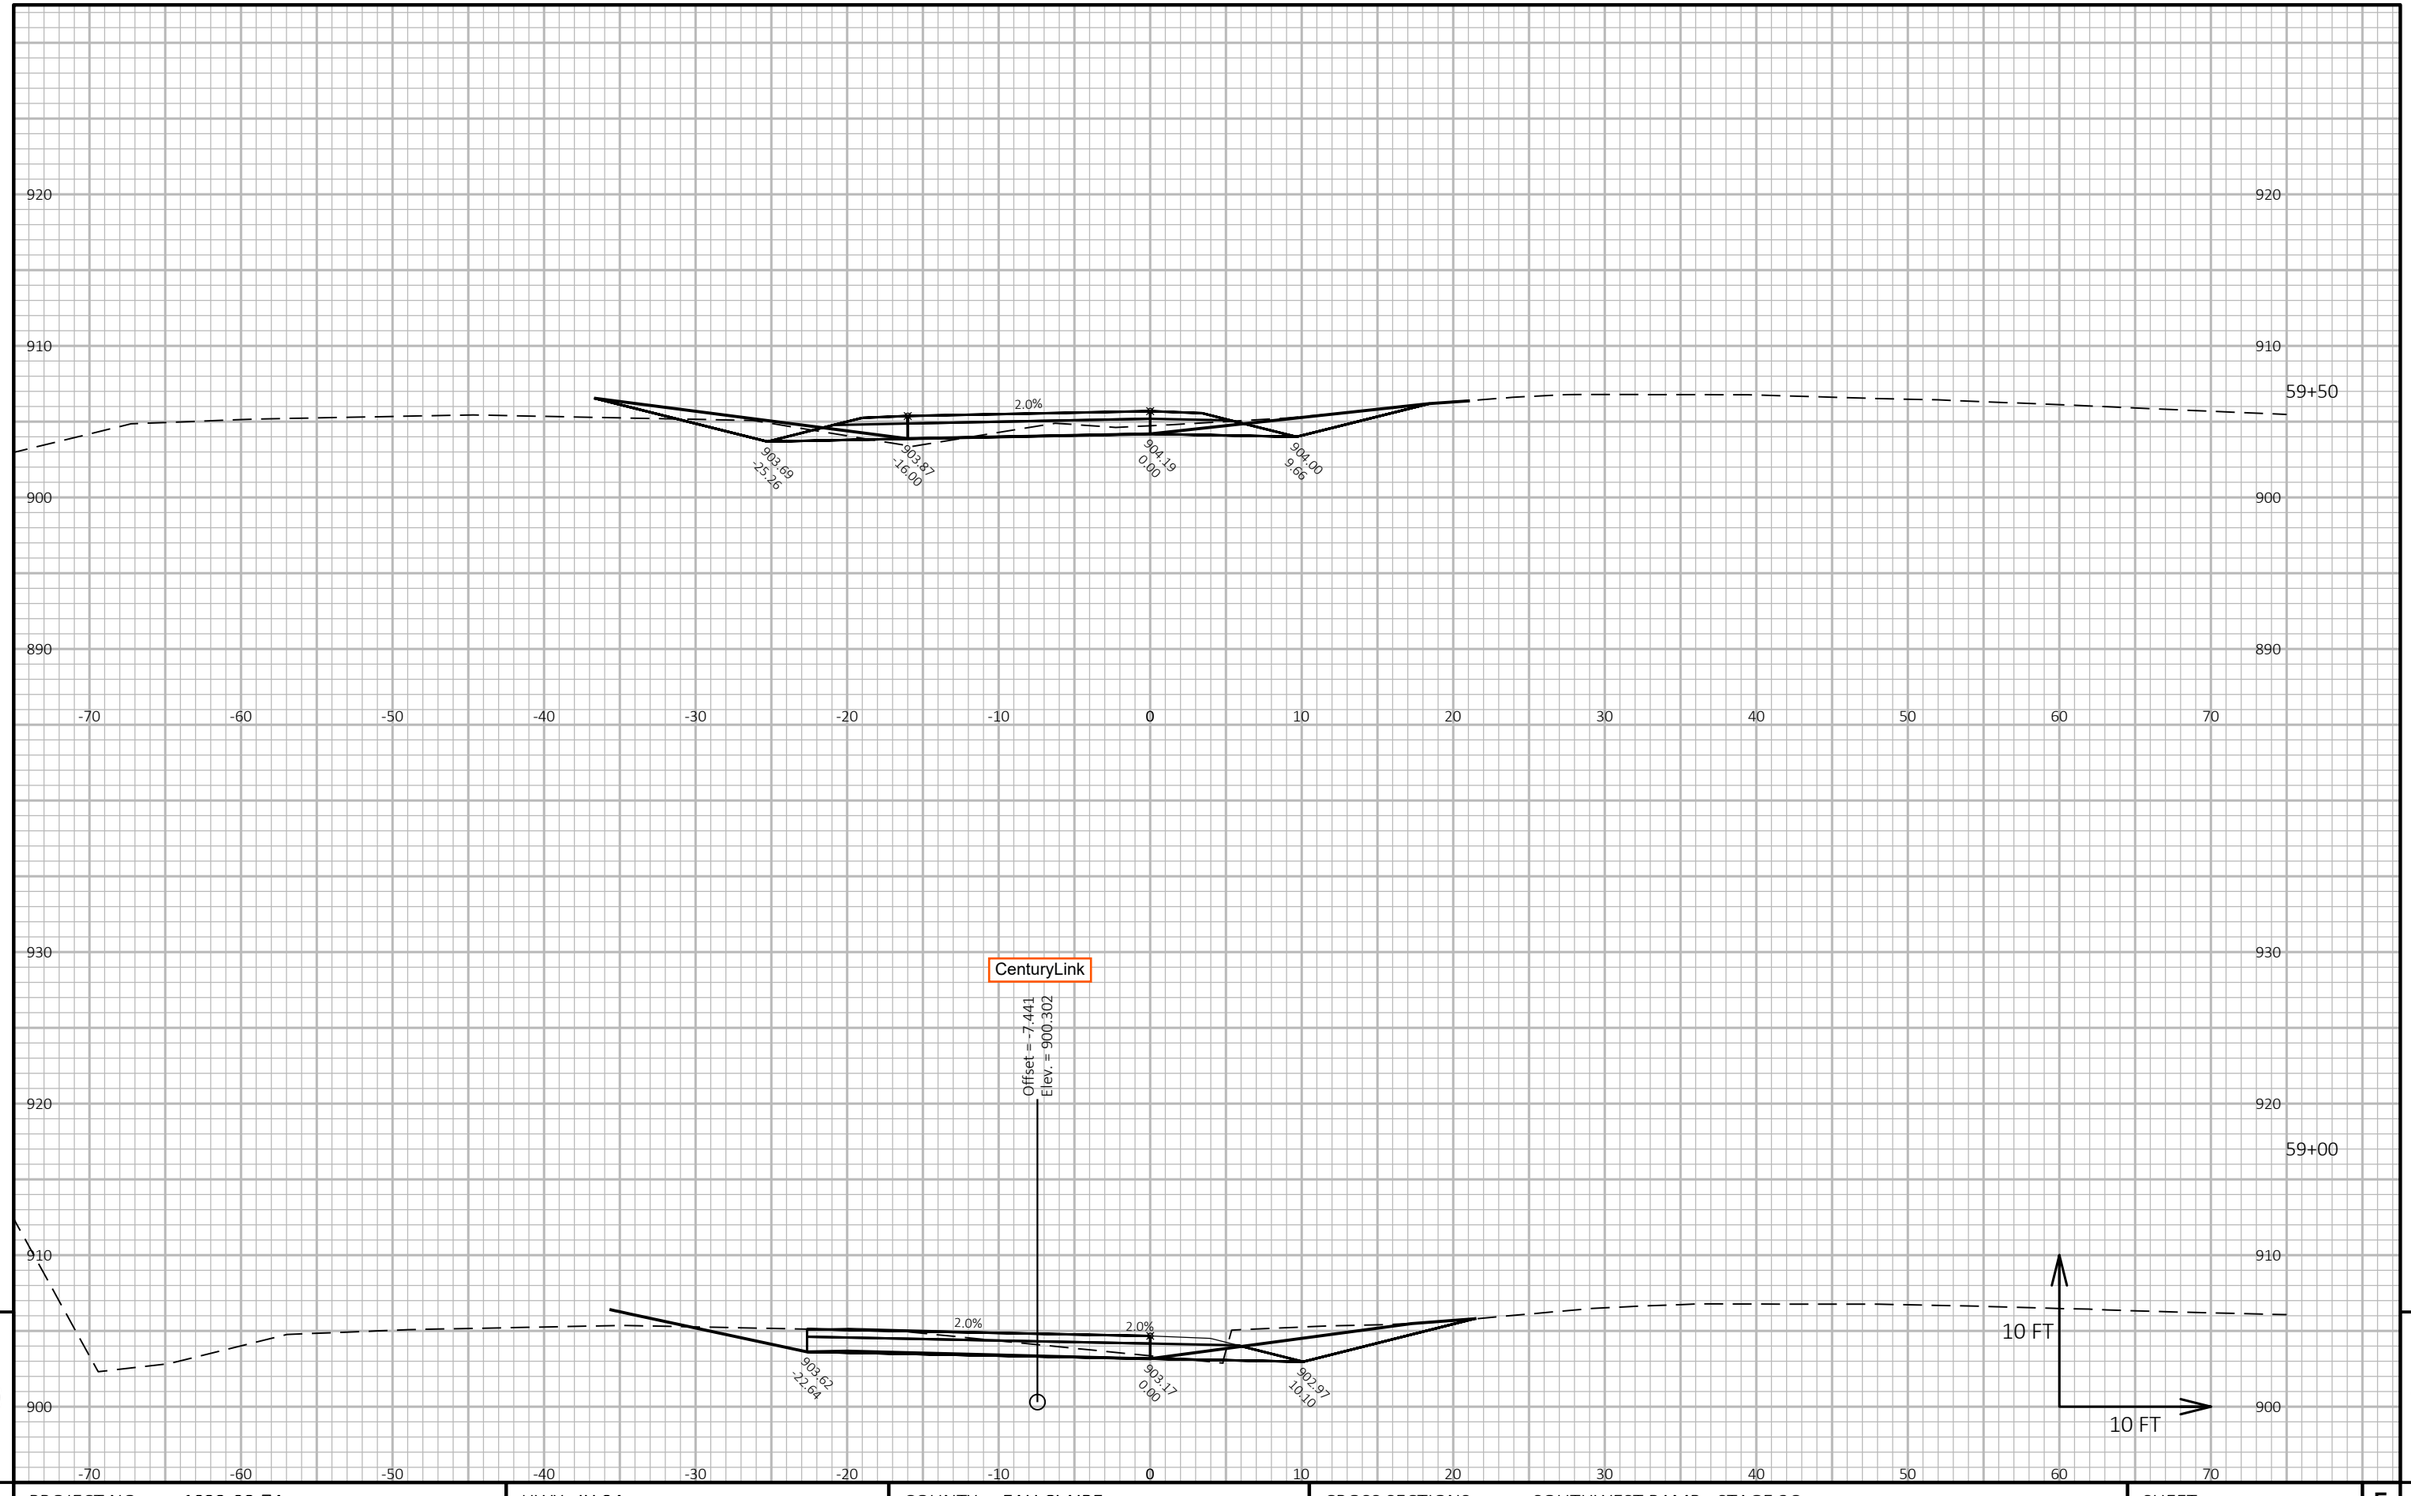

PROJECT NO: 1022-08-74	HWY: IH 94	COUNTY: EAU CLAIRE	CROSS SECTIONS: SOUTHWEST RAMP - STAGE 3C	SHEET	E

FILE NAME : N:\PDS\C3D\10220804\SHEETSPLAN\X-SECTIONS\090201_XS_SOUTHWEST_RAMP_STAGE_3C_12-4-19.DWG
LAYOUT NAME - Southwest Loop - (2)


PLOT DATE : 1/18/2021 7:00 AM

PLOT BY : CHRIST, AARON D

PLOT NAME :

PLOT SCALE : 1 IN:10 FT HORZ. / 1 IN:10 FT VERT.

WISDOT/CADDS SHEET 49

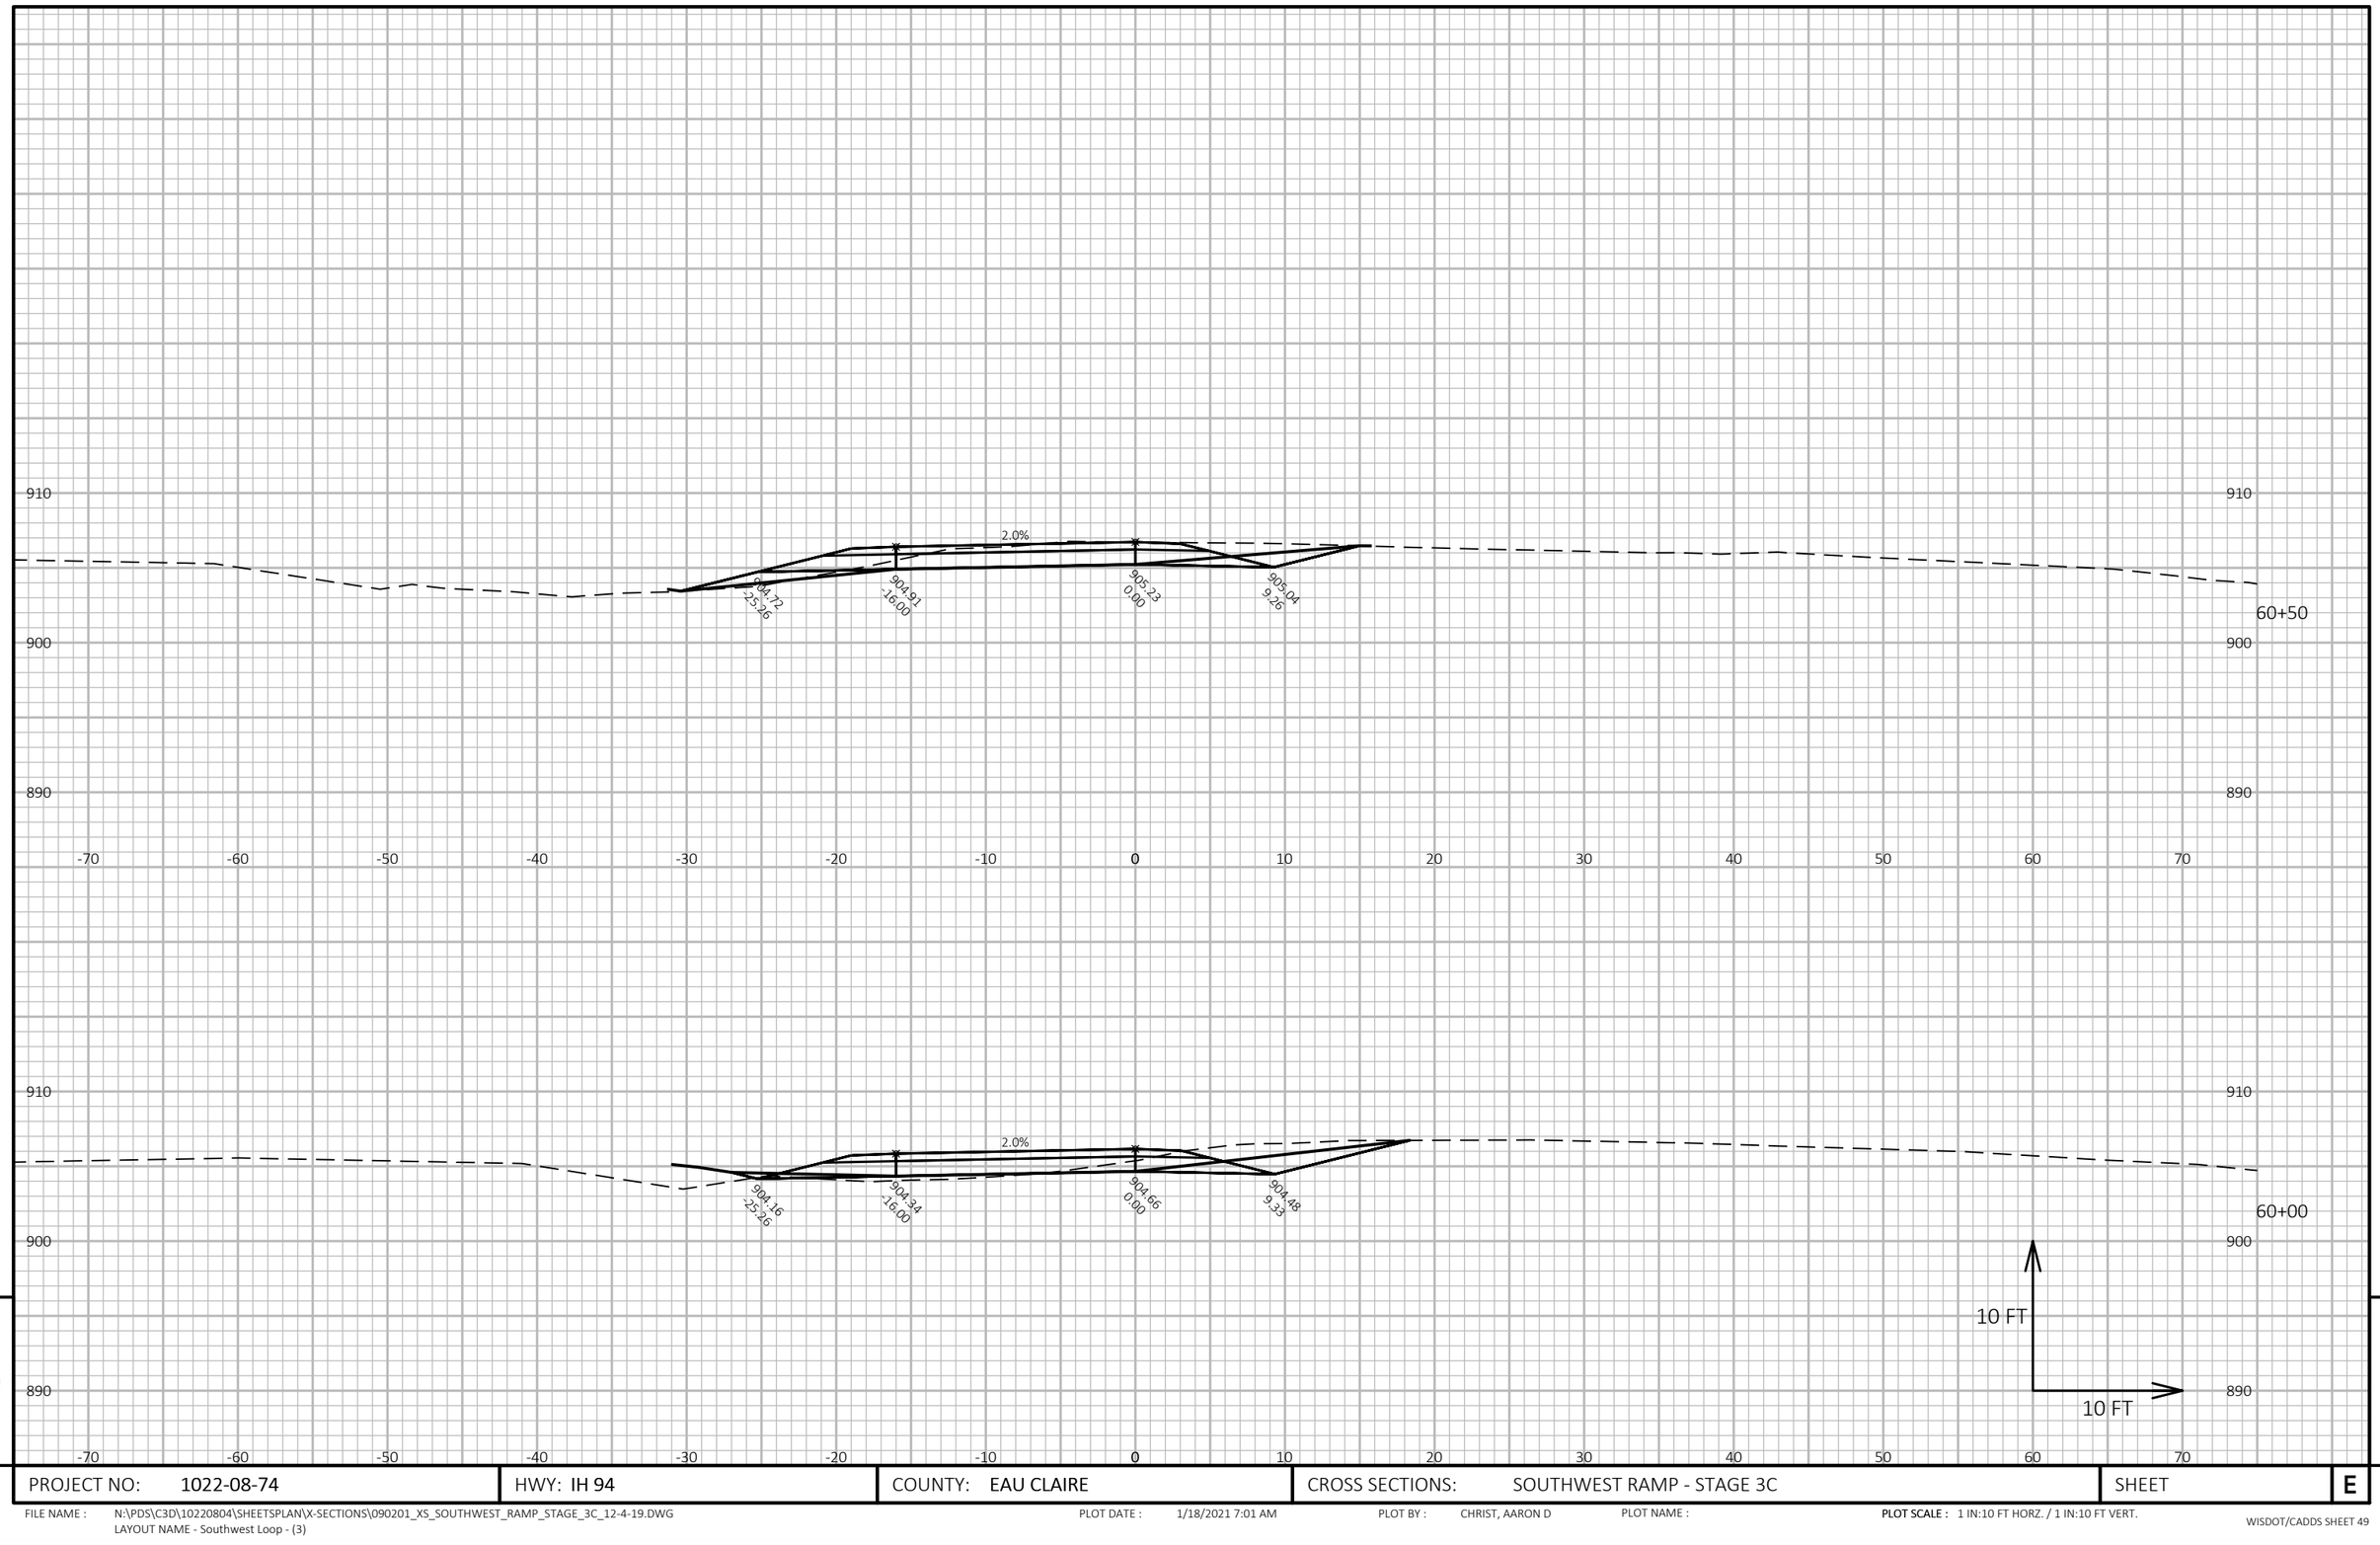

9

9

PROJECT NO: 1022-08-74	HWY: IH 94	COUNTY: EAU CLAIRE	CROSS SECTIONS: SOUTHWEST RAMP - STAGE 3C	SHEET	E


FILE NAME : N:\PDS\C3D\10220804\SHEETSPLAN\X-SECTIONS\090201_XS_SOUTHWEST_RAMP_STAGE_3C_12-4-19.DWG
LAYOUT NAME - Southwest Loop - (3)

PLOT DATE : 1/18/2021 7:01 AM

PLOT BY : CHRIST, AARON D

PLOT NAME :

PLOT SCALE : 1 IN:10 FT HORZ. / 1 IN:10 FT VERT.

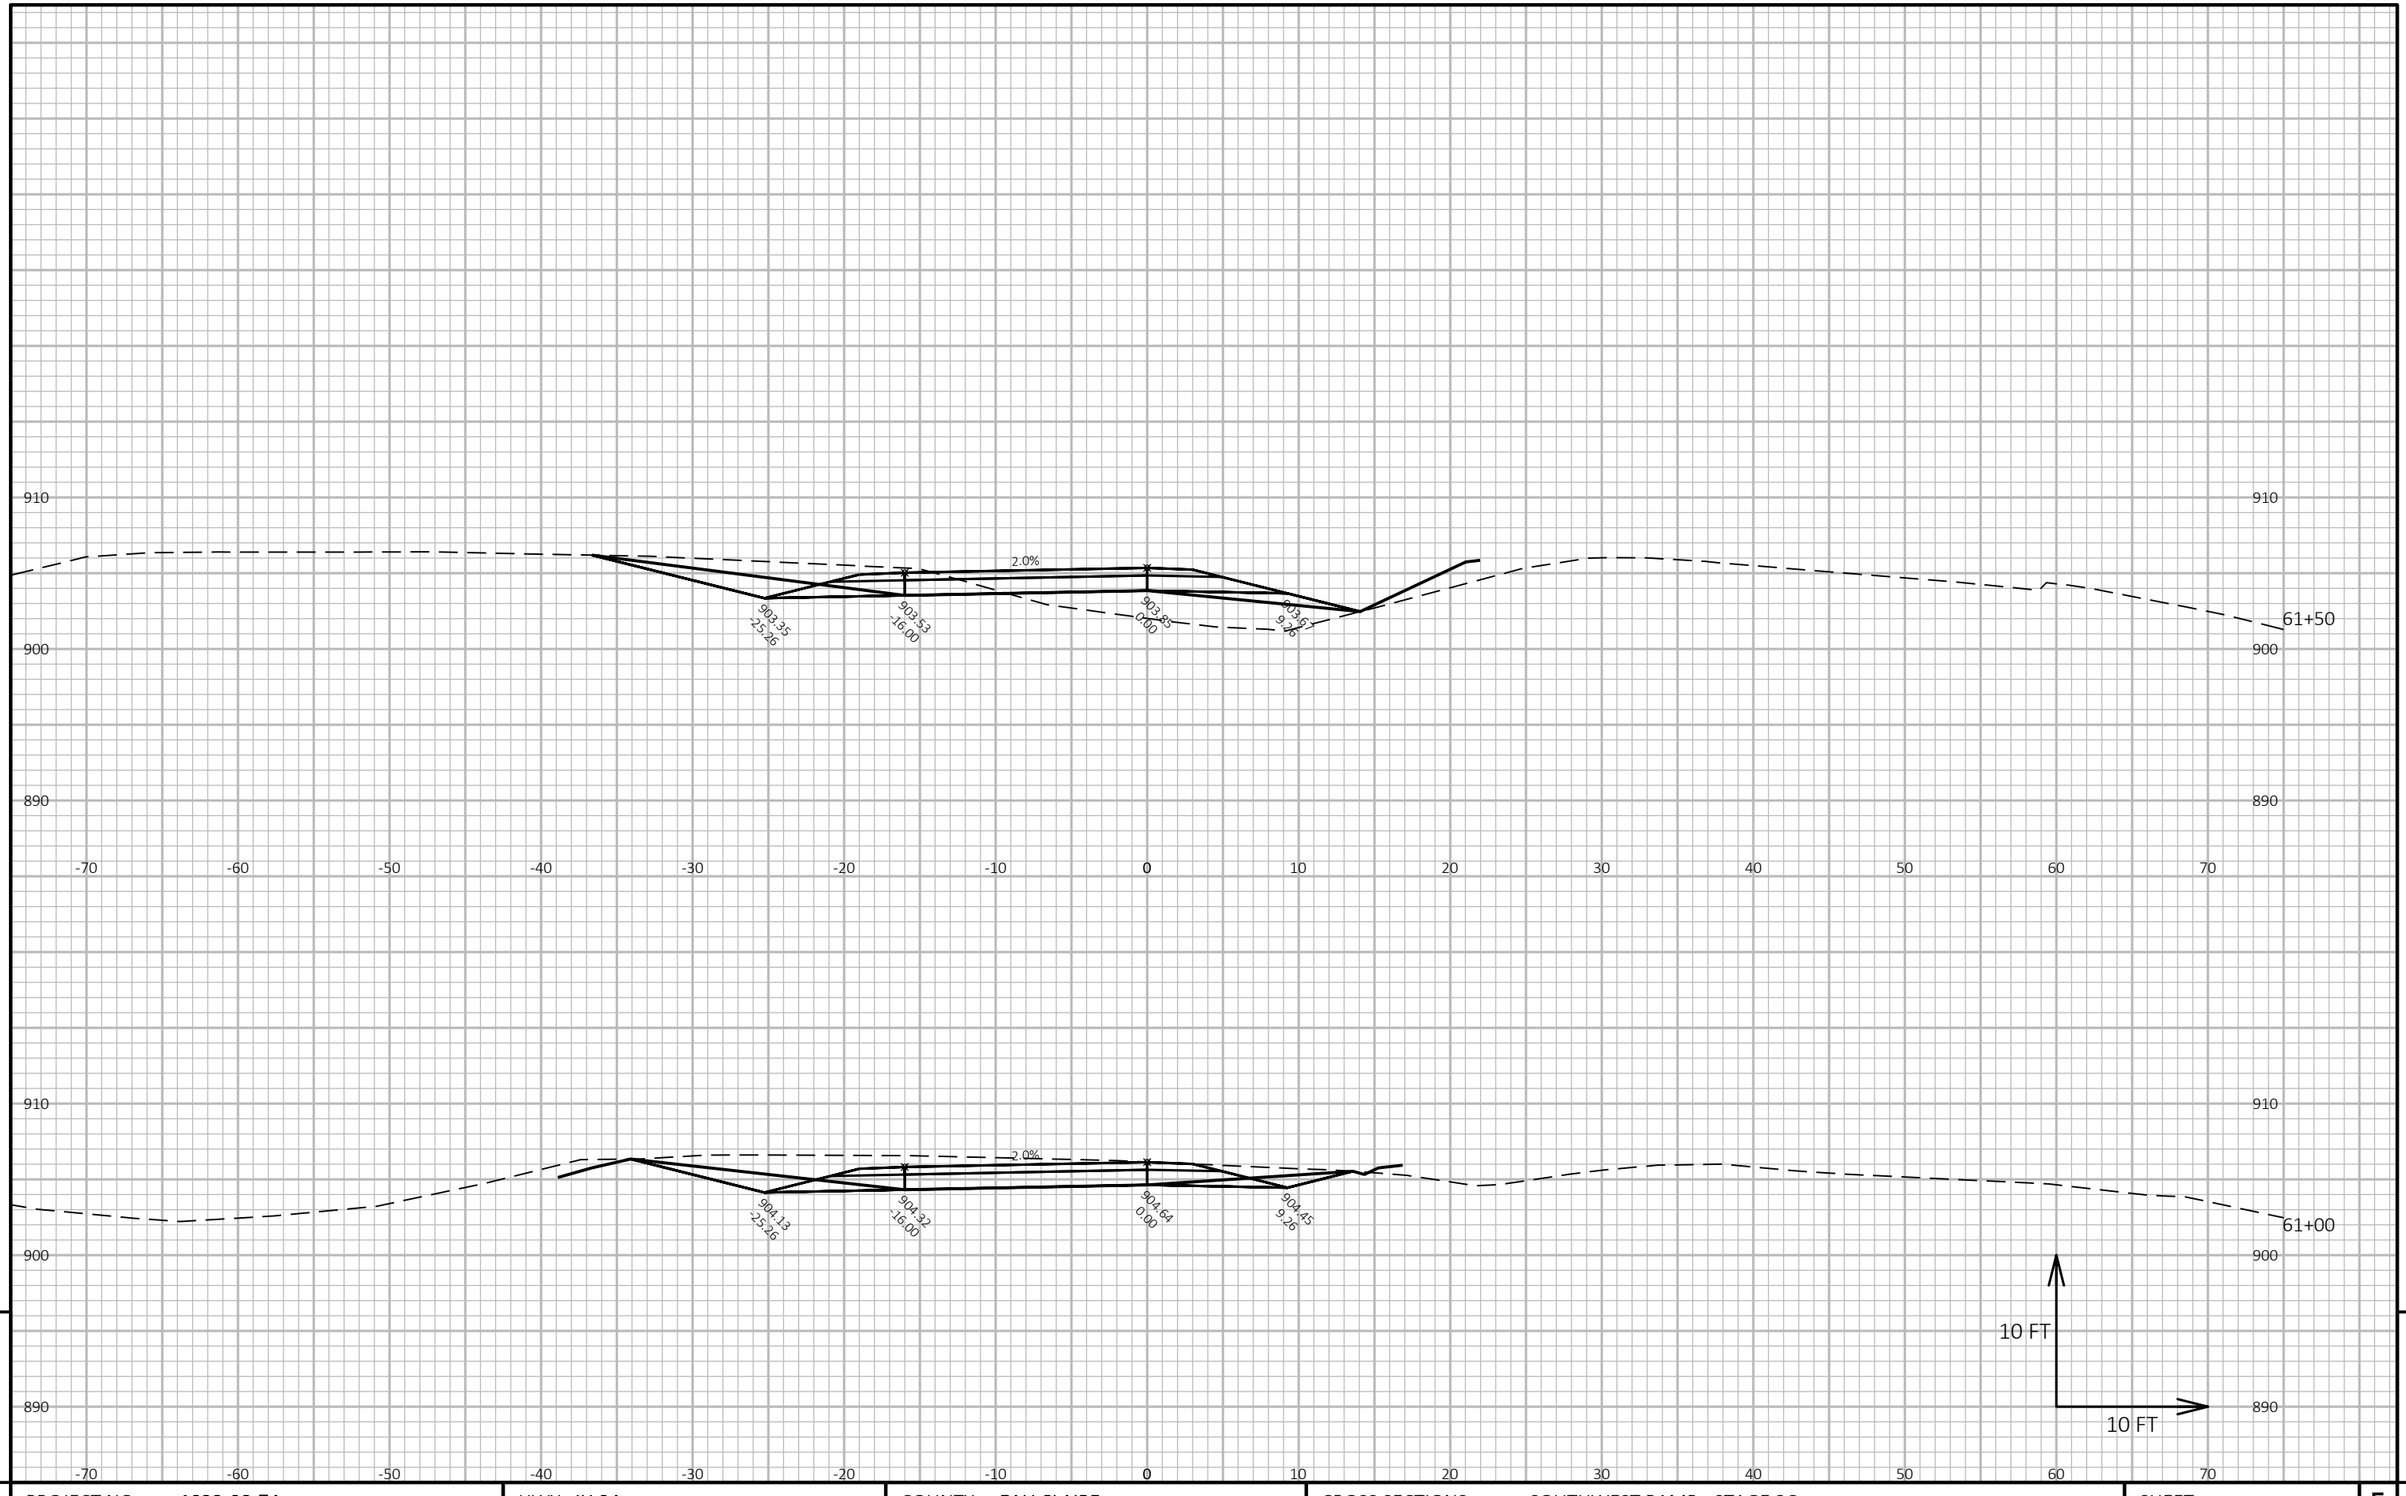

9

9

PROJECT NO: 1022-08-74	HWY: IH 94	COUNTY: EAU CLAIRE	CROSS SECTIONS: SOUTHWEST RAMP - STAGE 3C	SHEET	E


FILE NAME : N:\PDS\C3D\10220804\SHEETSPLAN\X-SECTIONS\090201_XS_SOUTHWEST_RAMP_STAGE_3C_12-4-19.DWG
LAYOUT NAME - Southwest Loop - (4)

PLOT DATE : 1/18/2021 7:01 AM

PLOT BY : CHRIST, AARON D

PLOT NAME :

PLOT SCALE : 1 IN:10 FT HORZ. / 1 IN:10 FT VERT.

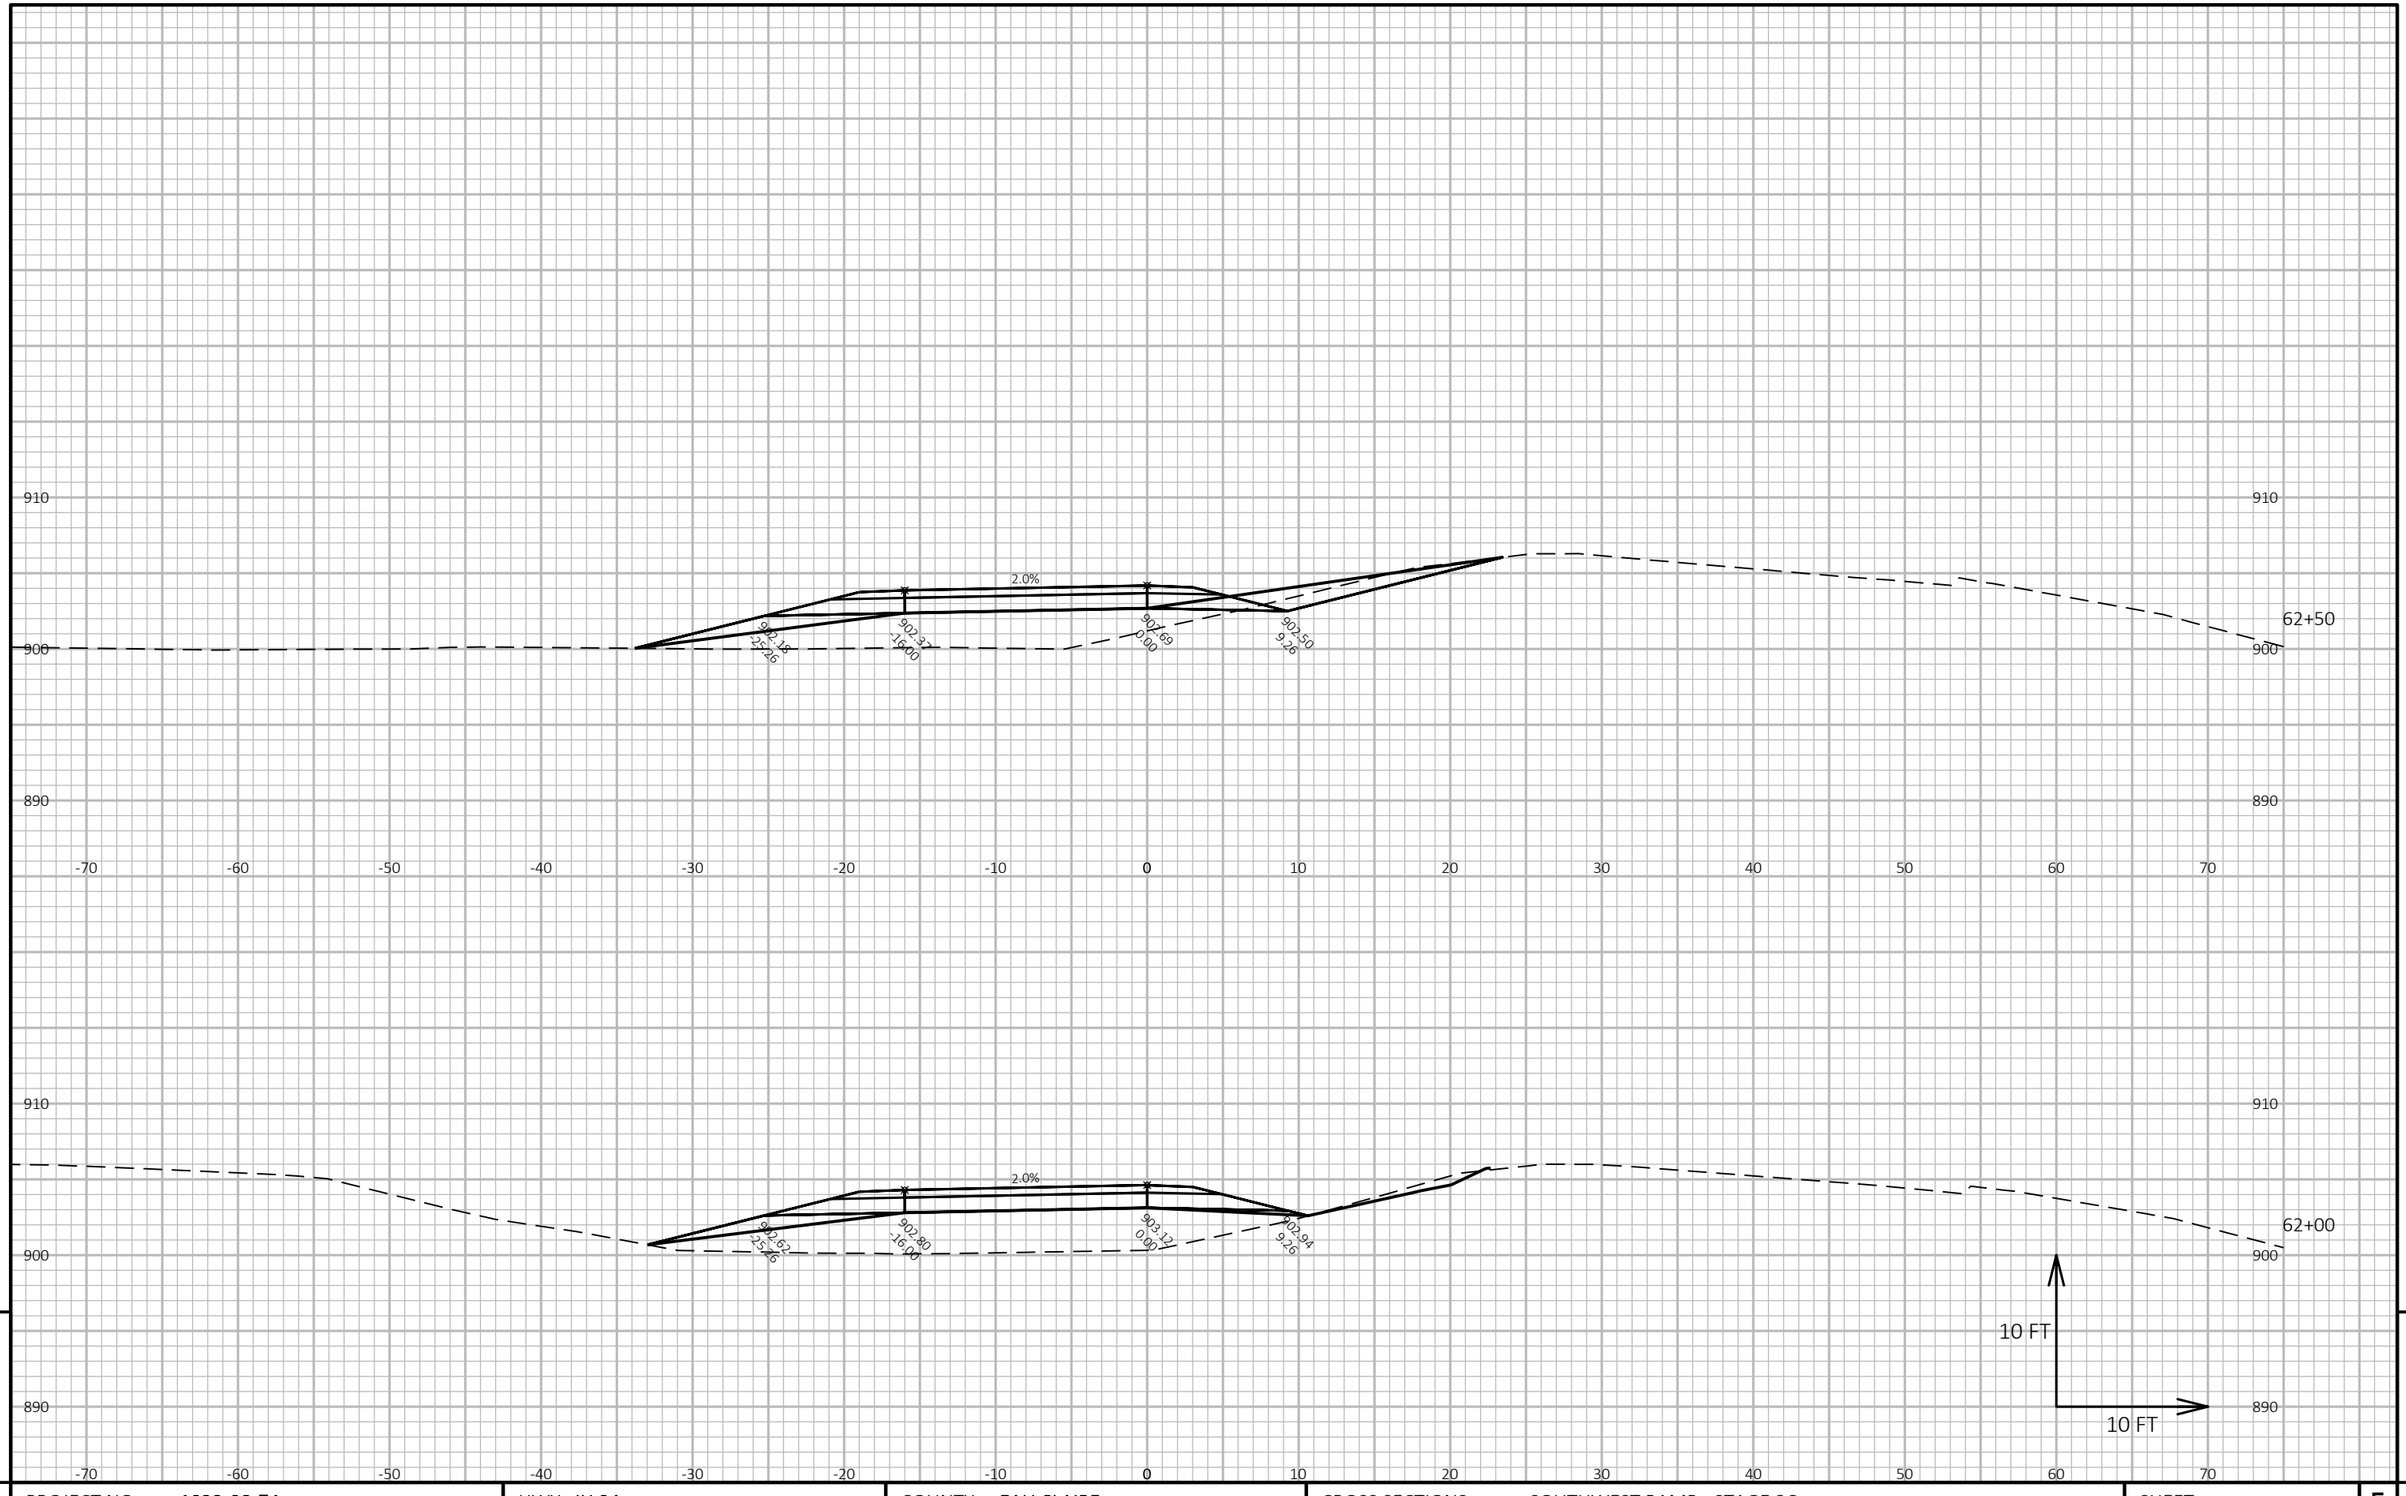

9

9

PROJECT NO: 1022-08-74	HWY: IH 94	COUNTY: EAU CLAIRE	CROSS SECTIONS: SOUTHWEST RAMP - STAGE 3C	SHEET	E


FILE NAME : N:\PDS\C3D\10220804\SHEETSPLAN\X-SECTIONS\090201_XS_SOUTHWEST_RAMP_STAGE_3C_12-4-19.DWG
LAYOUT NAME - Southwest Loop - (5)

PLOT DATE : 1/18/2021 7:02 AM

PLOT BY : CHRIST, AARON D

PLOT NAME :

PLOT SCALE : 1 IN:10 FT HORZ. / 1 IN:10 FT VERT.

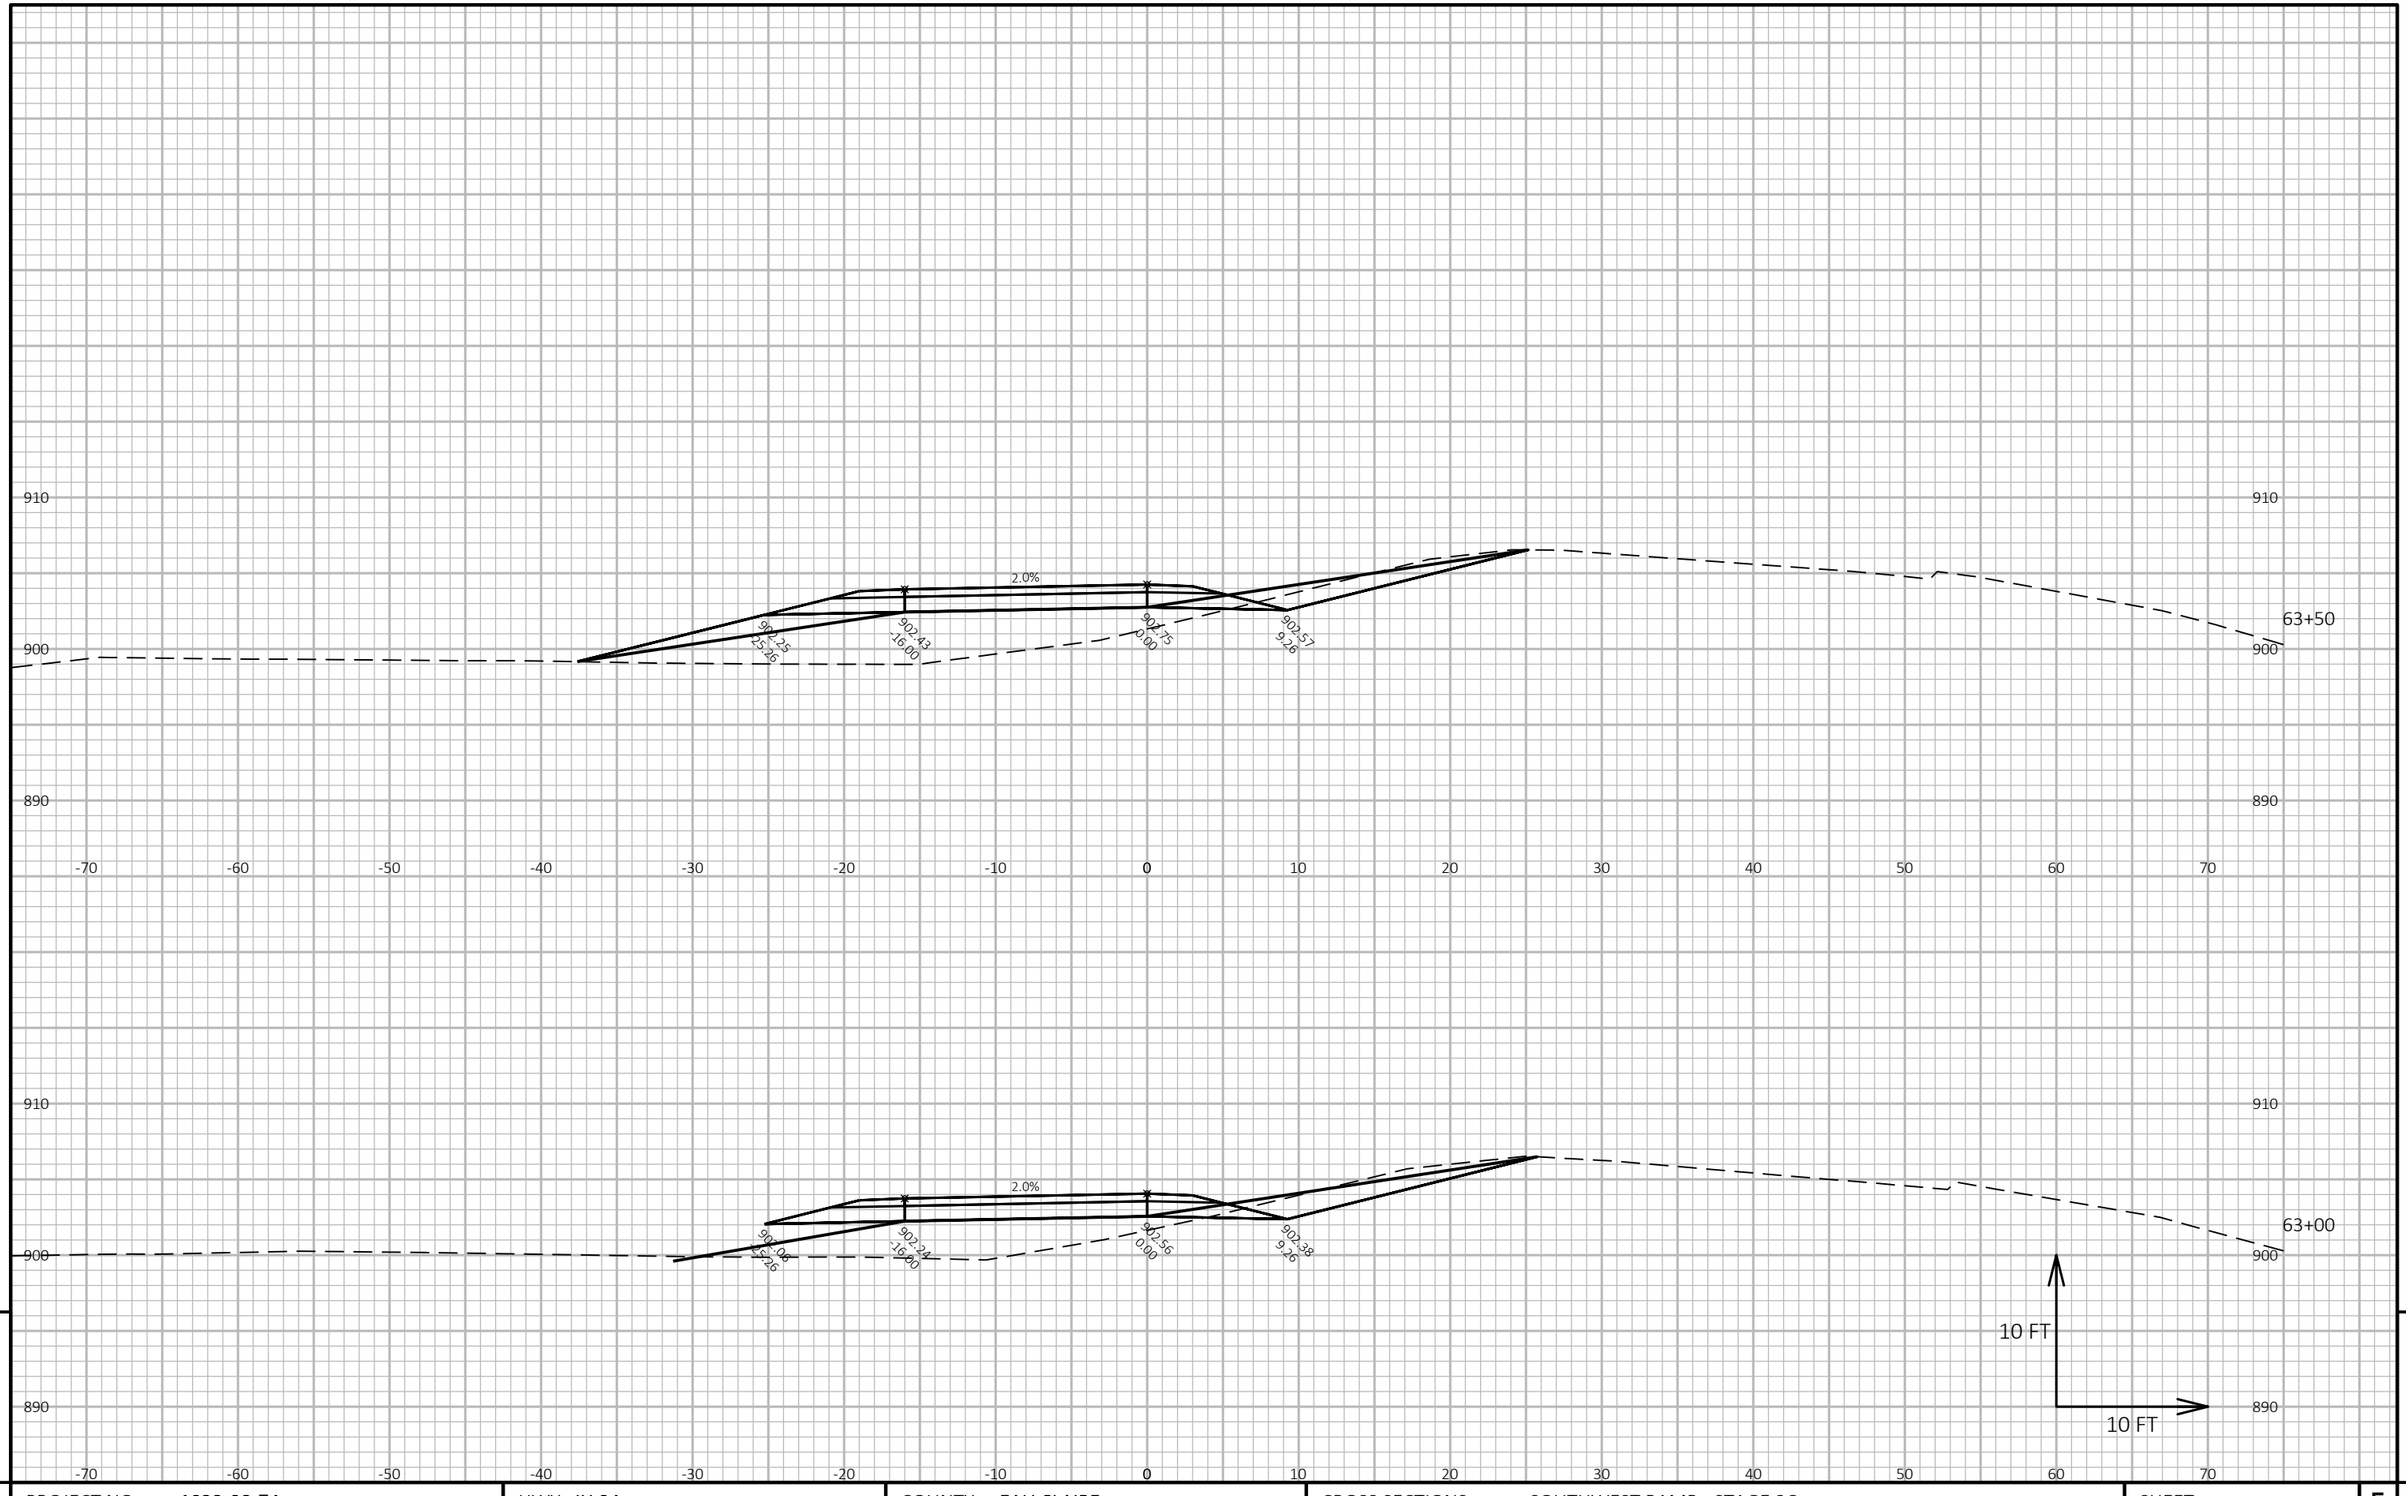

9

9

PROJECT NO: 1022-08-74	HWY: IH 94	COUNTY: EAU CLAIRE	CROSS SECTIONS: SOUTHWEST RAMP - STAGE 3C	SHEET	E


FILE NAME : N:\PDS\C3D\10220804\SHEETSPLAN\X-SECTIONS\090201_XS_SOUTHWEST_RAMP_STAGE_3C_12-4-19.DWG
LAYOUT NAME - Southwest Loop - (6)

PLOT DATE : 1/18/2021 7:02 AM

PLOT BY : CHRIST, AARON D

PLOT NAME :

PLOT SCALE : 1 IN:10 FT HORZ. / 1 IN:10 FT VERT.

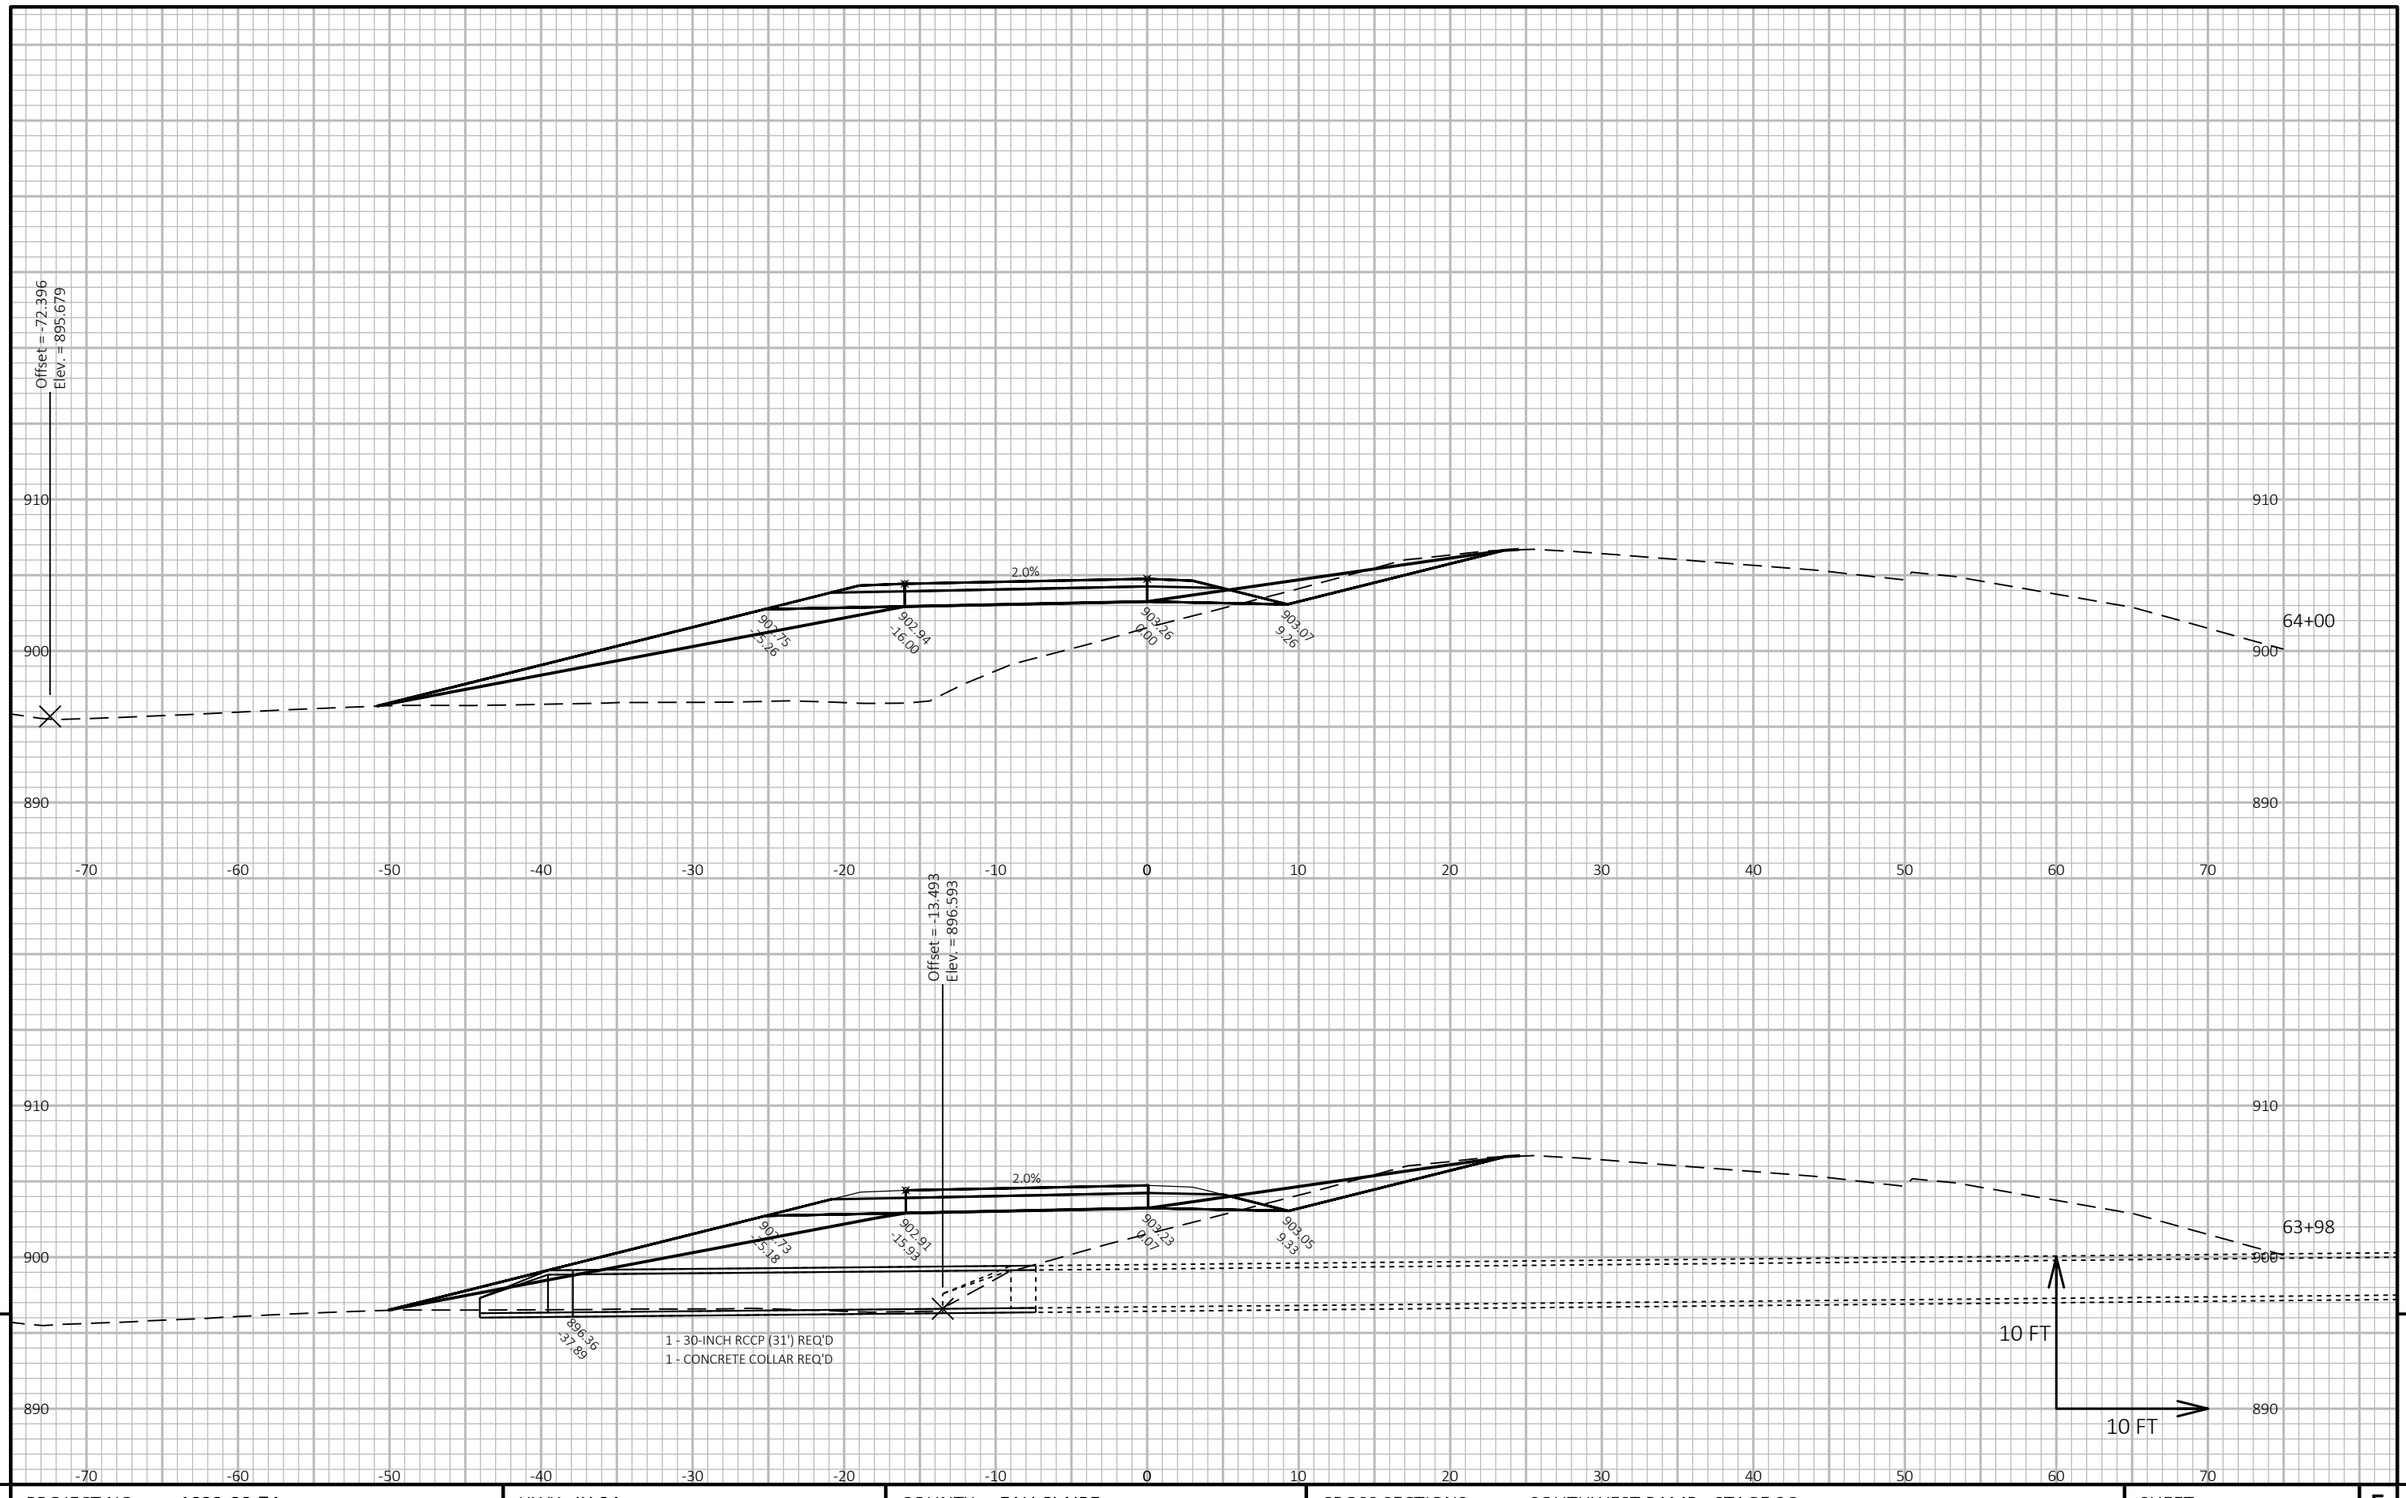

9

9

PROJECT NO: 1022-08-74	HWY: IH 94	COUNTY: EAU CLAIRE	CROSS SECTIONS: SOUTHWEST RAMP - STAGE 3C	SHEET	E


FILE NAME : N:\PDS\C3D\10220804\SHEETSPLAN\X-SECTIONS\090201_XS_SOUTHWEST_RAMP_STAGE_3C_12-4-19.DWG
LAYOUT NAME - Southwest Loop - (7)

PLOT DATE : 1/18/2021 7:03 AM

PLOT BY : CHRIST, AARON D

PLOT NAME :

PLOT SCALE : 1 IN:10 FT HORZ. / 1 IN:10 FT VERT.

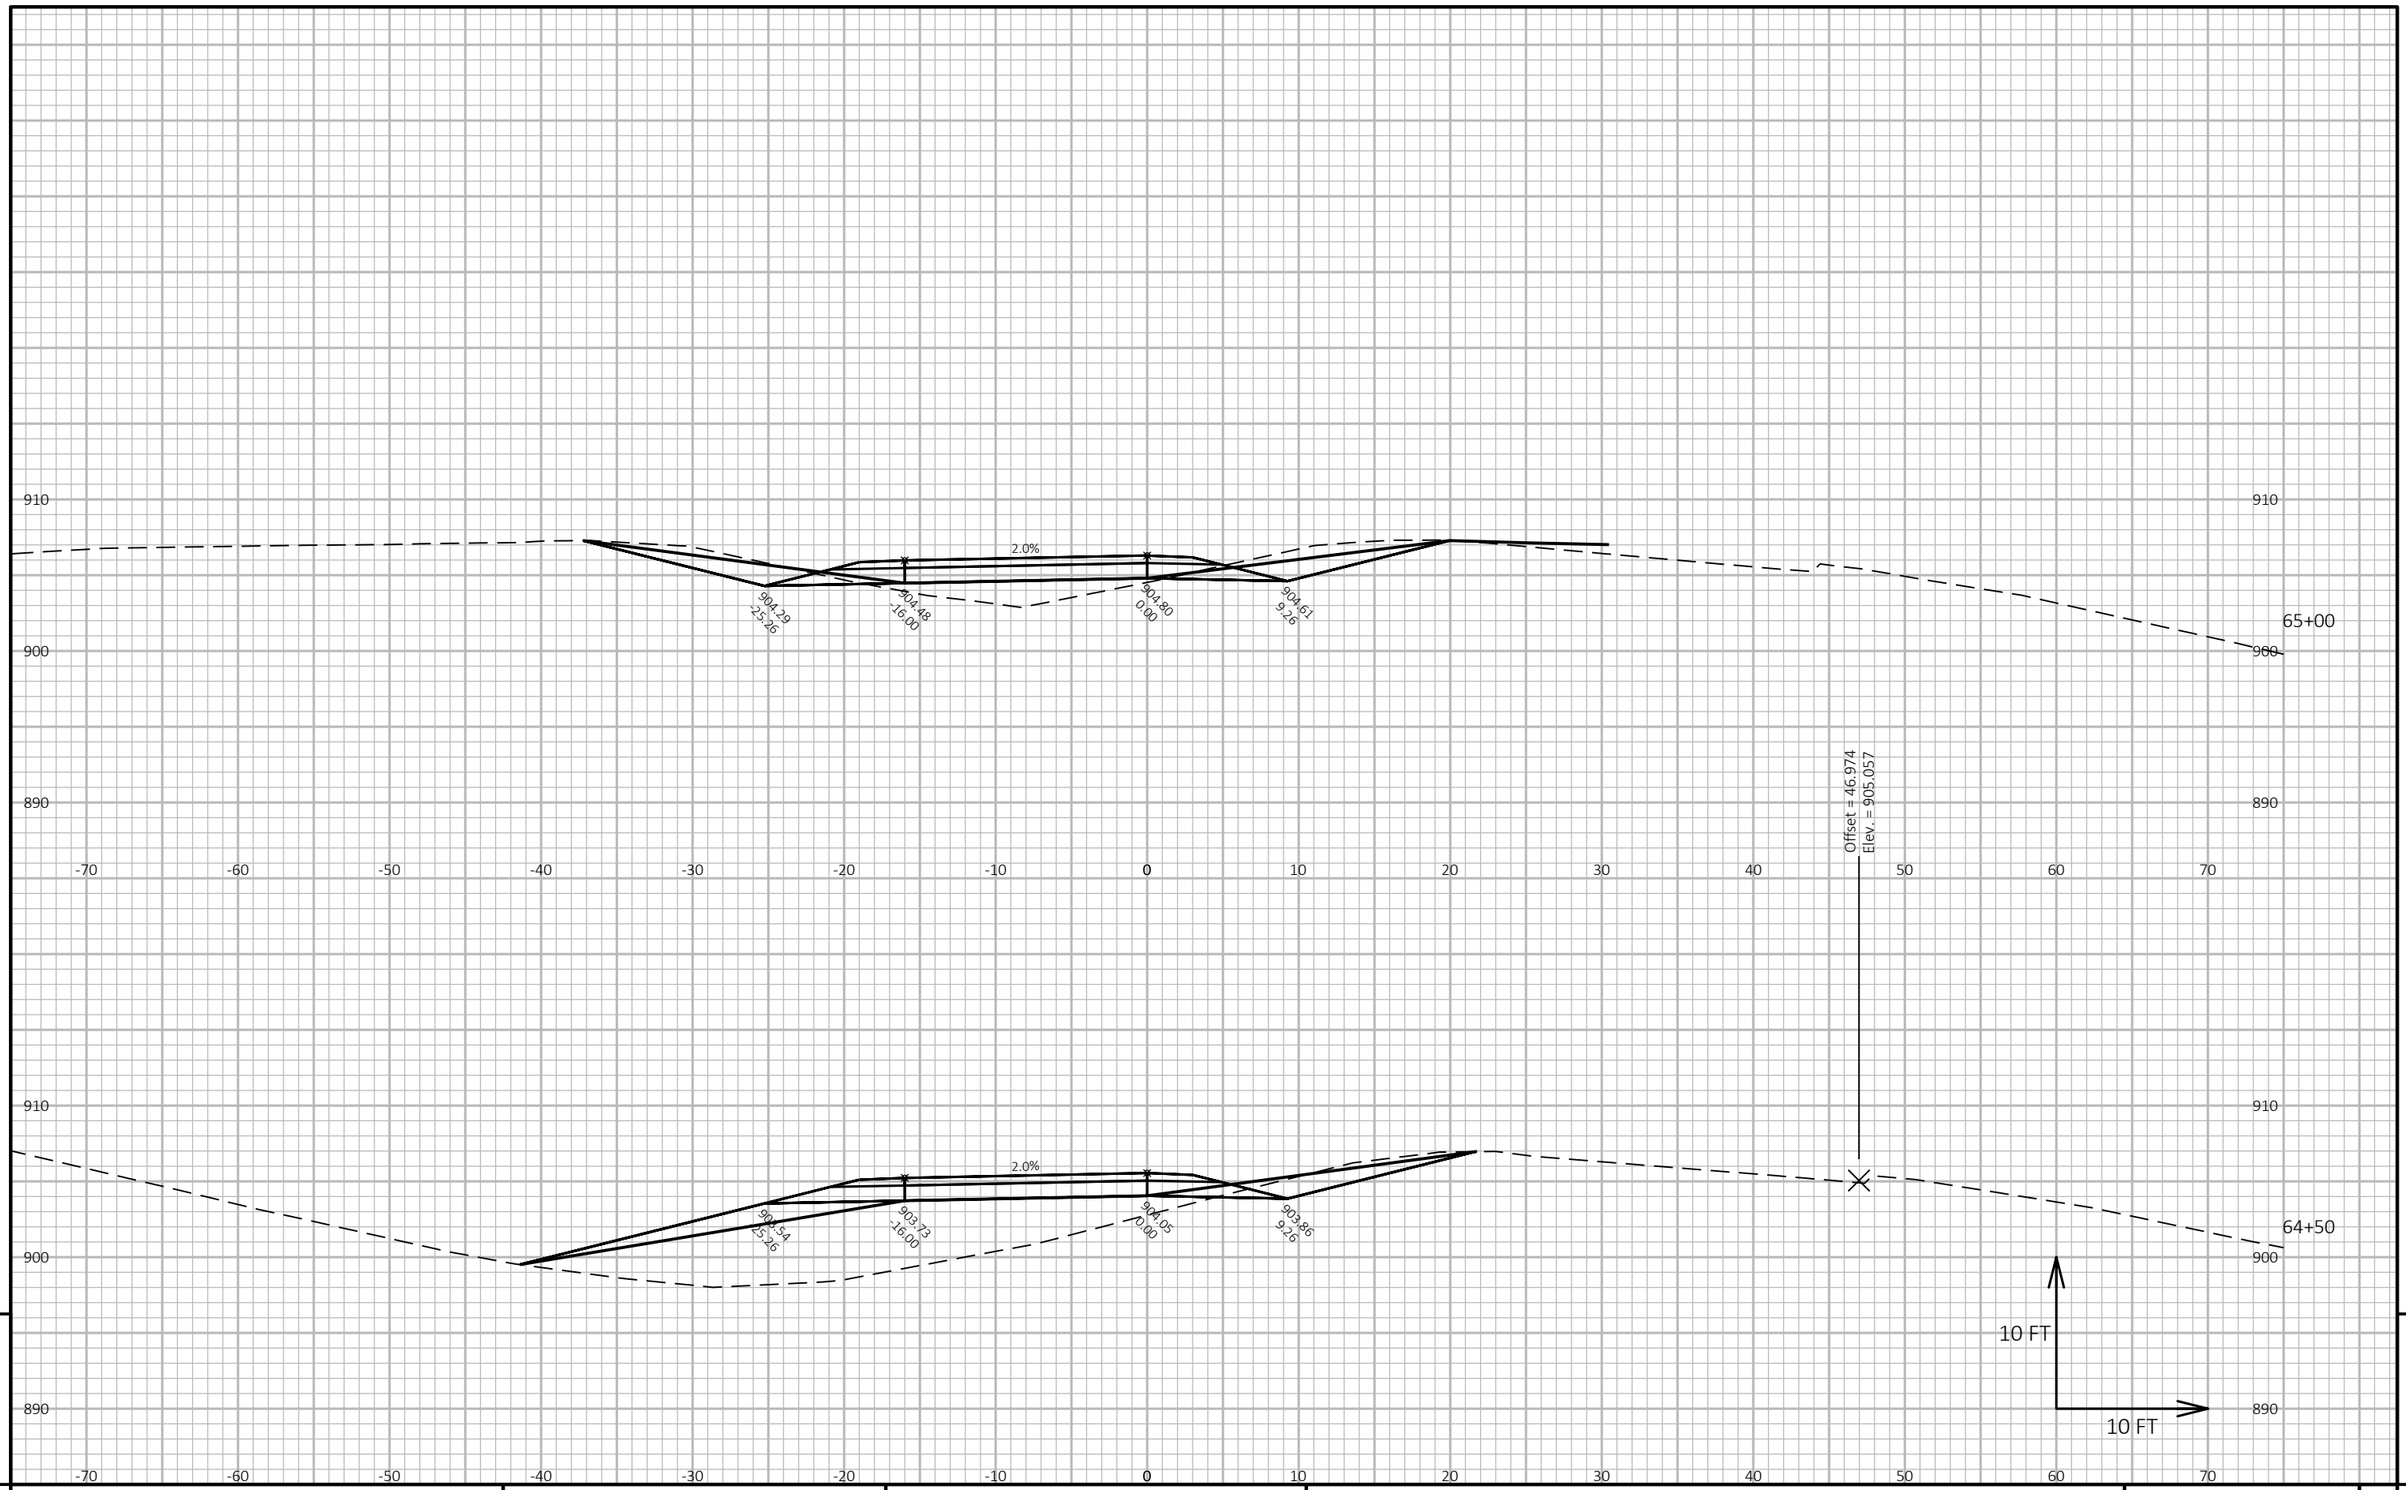

9

9

PROJECT NO: 1022-08-74	HWY: IH 94	COUNTY: EAU CLAIRE	CROSS SECTIONS: SOUTHWEST RAMP - STAGE 3C	SHEET	E


FILE NAME : N:\PDS\C3D\10220804\SHEETSPLAN\X-SECTIONS\090201_XS_SOUTHWEST_RAMP_STAGE_3C_12-4-19.DWG
LAYOUT NAME - Southwest Loop - (8)

PLOT DATE : 1/18/2021 7:04 AM

PLOT BY : CHRIST, AARON D

PLOT NAME :

PLOT SCALE : 1 IN:10 FT HORZ. / 1 IN:10 FT VERT.

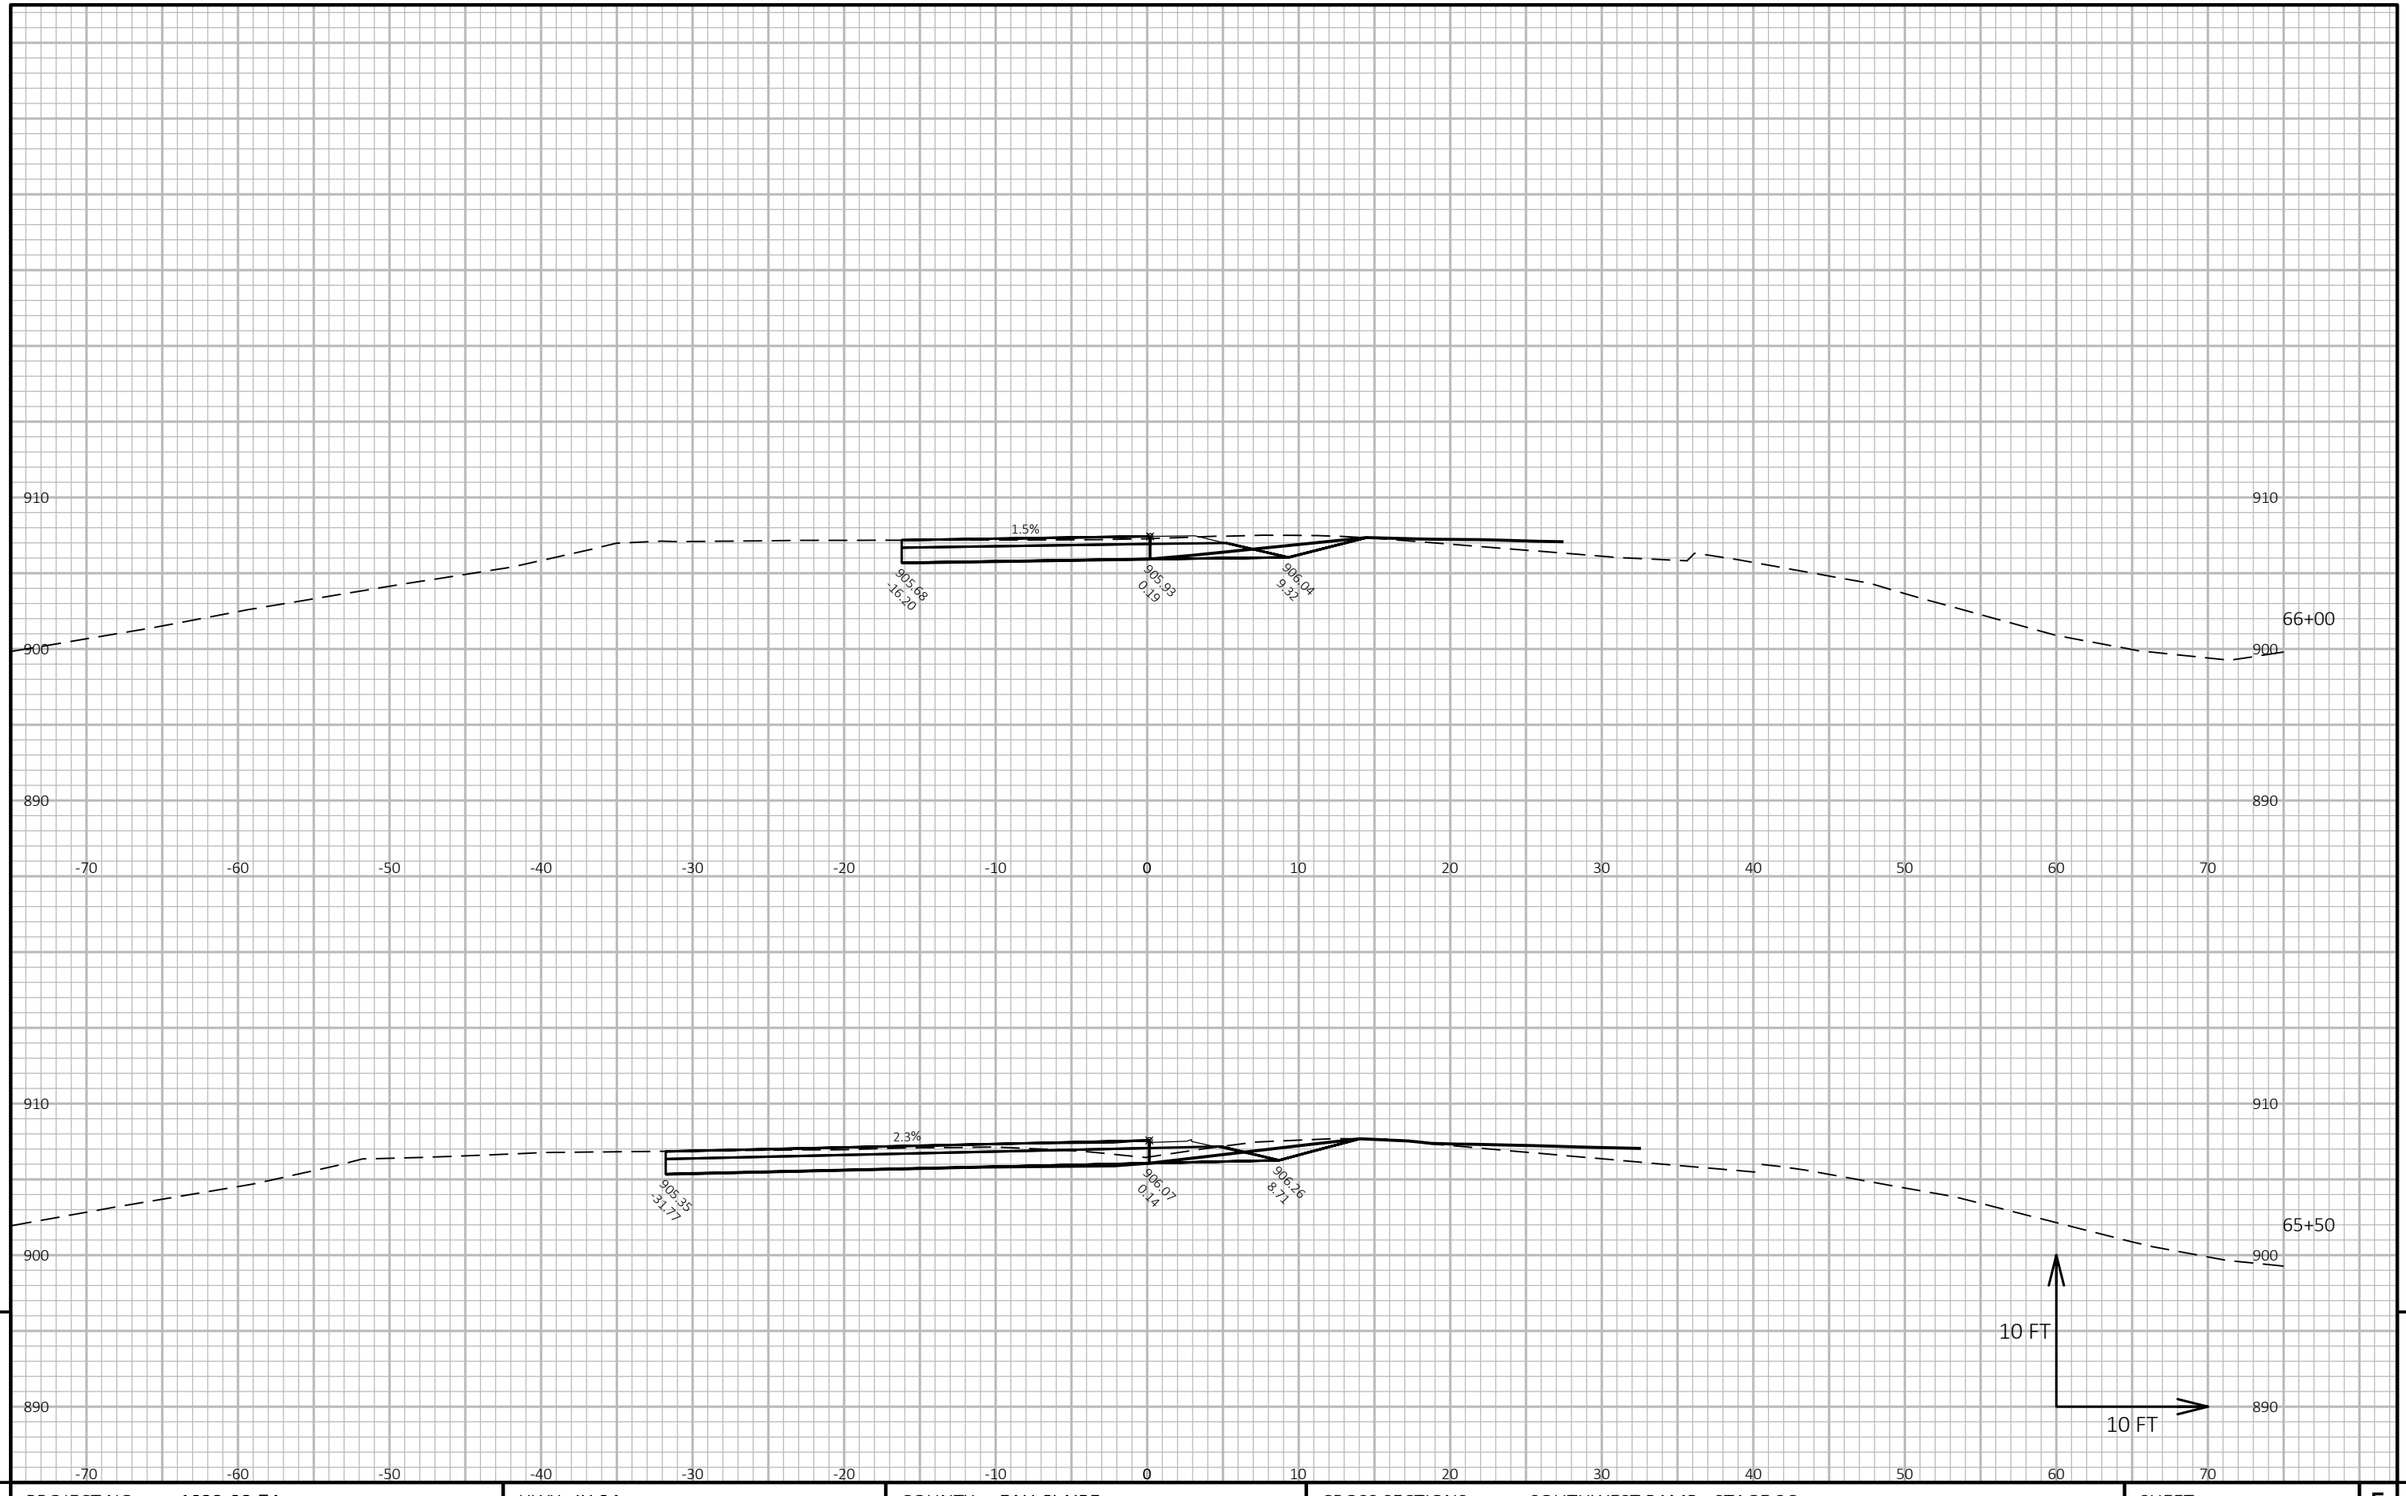

9

9

PROJECT NO: 1022-08-74	HWY: IH 94	COUNTY: EAU CLAIRE	CROSS SECTIONS: SOUTHWEST RAMP - STAGE 3C	SHEET	E

FILE NAME : N:\PDS\C3D\10220804\SHEETSPLAN\X-SECTIONS\090201_XS_SOUTHWEST_RAMP_STAGE_3C_12-4-19.DWG
LAYOUT NAME - Southwest Loop - (9)

PLOT DATE : 1/18/2021 7:04 AM

PLOT BY : CHRIST, AARON D

PLOT NAME :

PLOT SCALE : 1 IN:10 FT HORZ. / 1 IN:10 FT VERT.


910
900
890
-70 -60 -50 -40 -30 -20 -10 0 10 20 30 40 50 60 70
910
900
890
66+63
66+50
1.3%
906.25
-9.79
906.12
0.08
906.00
9.22
10 FT
10 FT

9

PROJECT NO: 1022-08-74	HWY: IH 94	COUNTY: EAU CLAIRE	CROSS SECTIONS: SOUTHWEST RAMP - STAGE 3C	SHEET	E

FILE NAME : N:\PDS\C3D\10220804\SHEETSPLAN\X-SECTIONS\090201_XS_SOUTHWEST_RAMP_STAGE_3C_12-4-19.DWG
LAYOUT NAME - Southwest Loop - (10)

PLOT DATE : 1/18/2021 7:05 AM PLOT BY : CHRIST, AARON D PLOT NAME : **PLOT SCALE :** 1 IN:10 FT HORZ. / 1 IN:10 FT VERT.

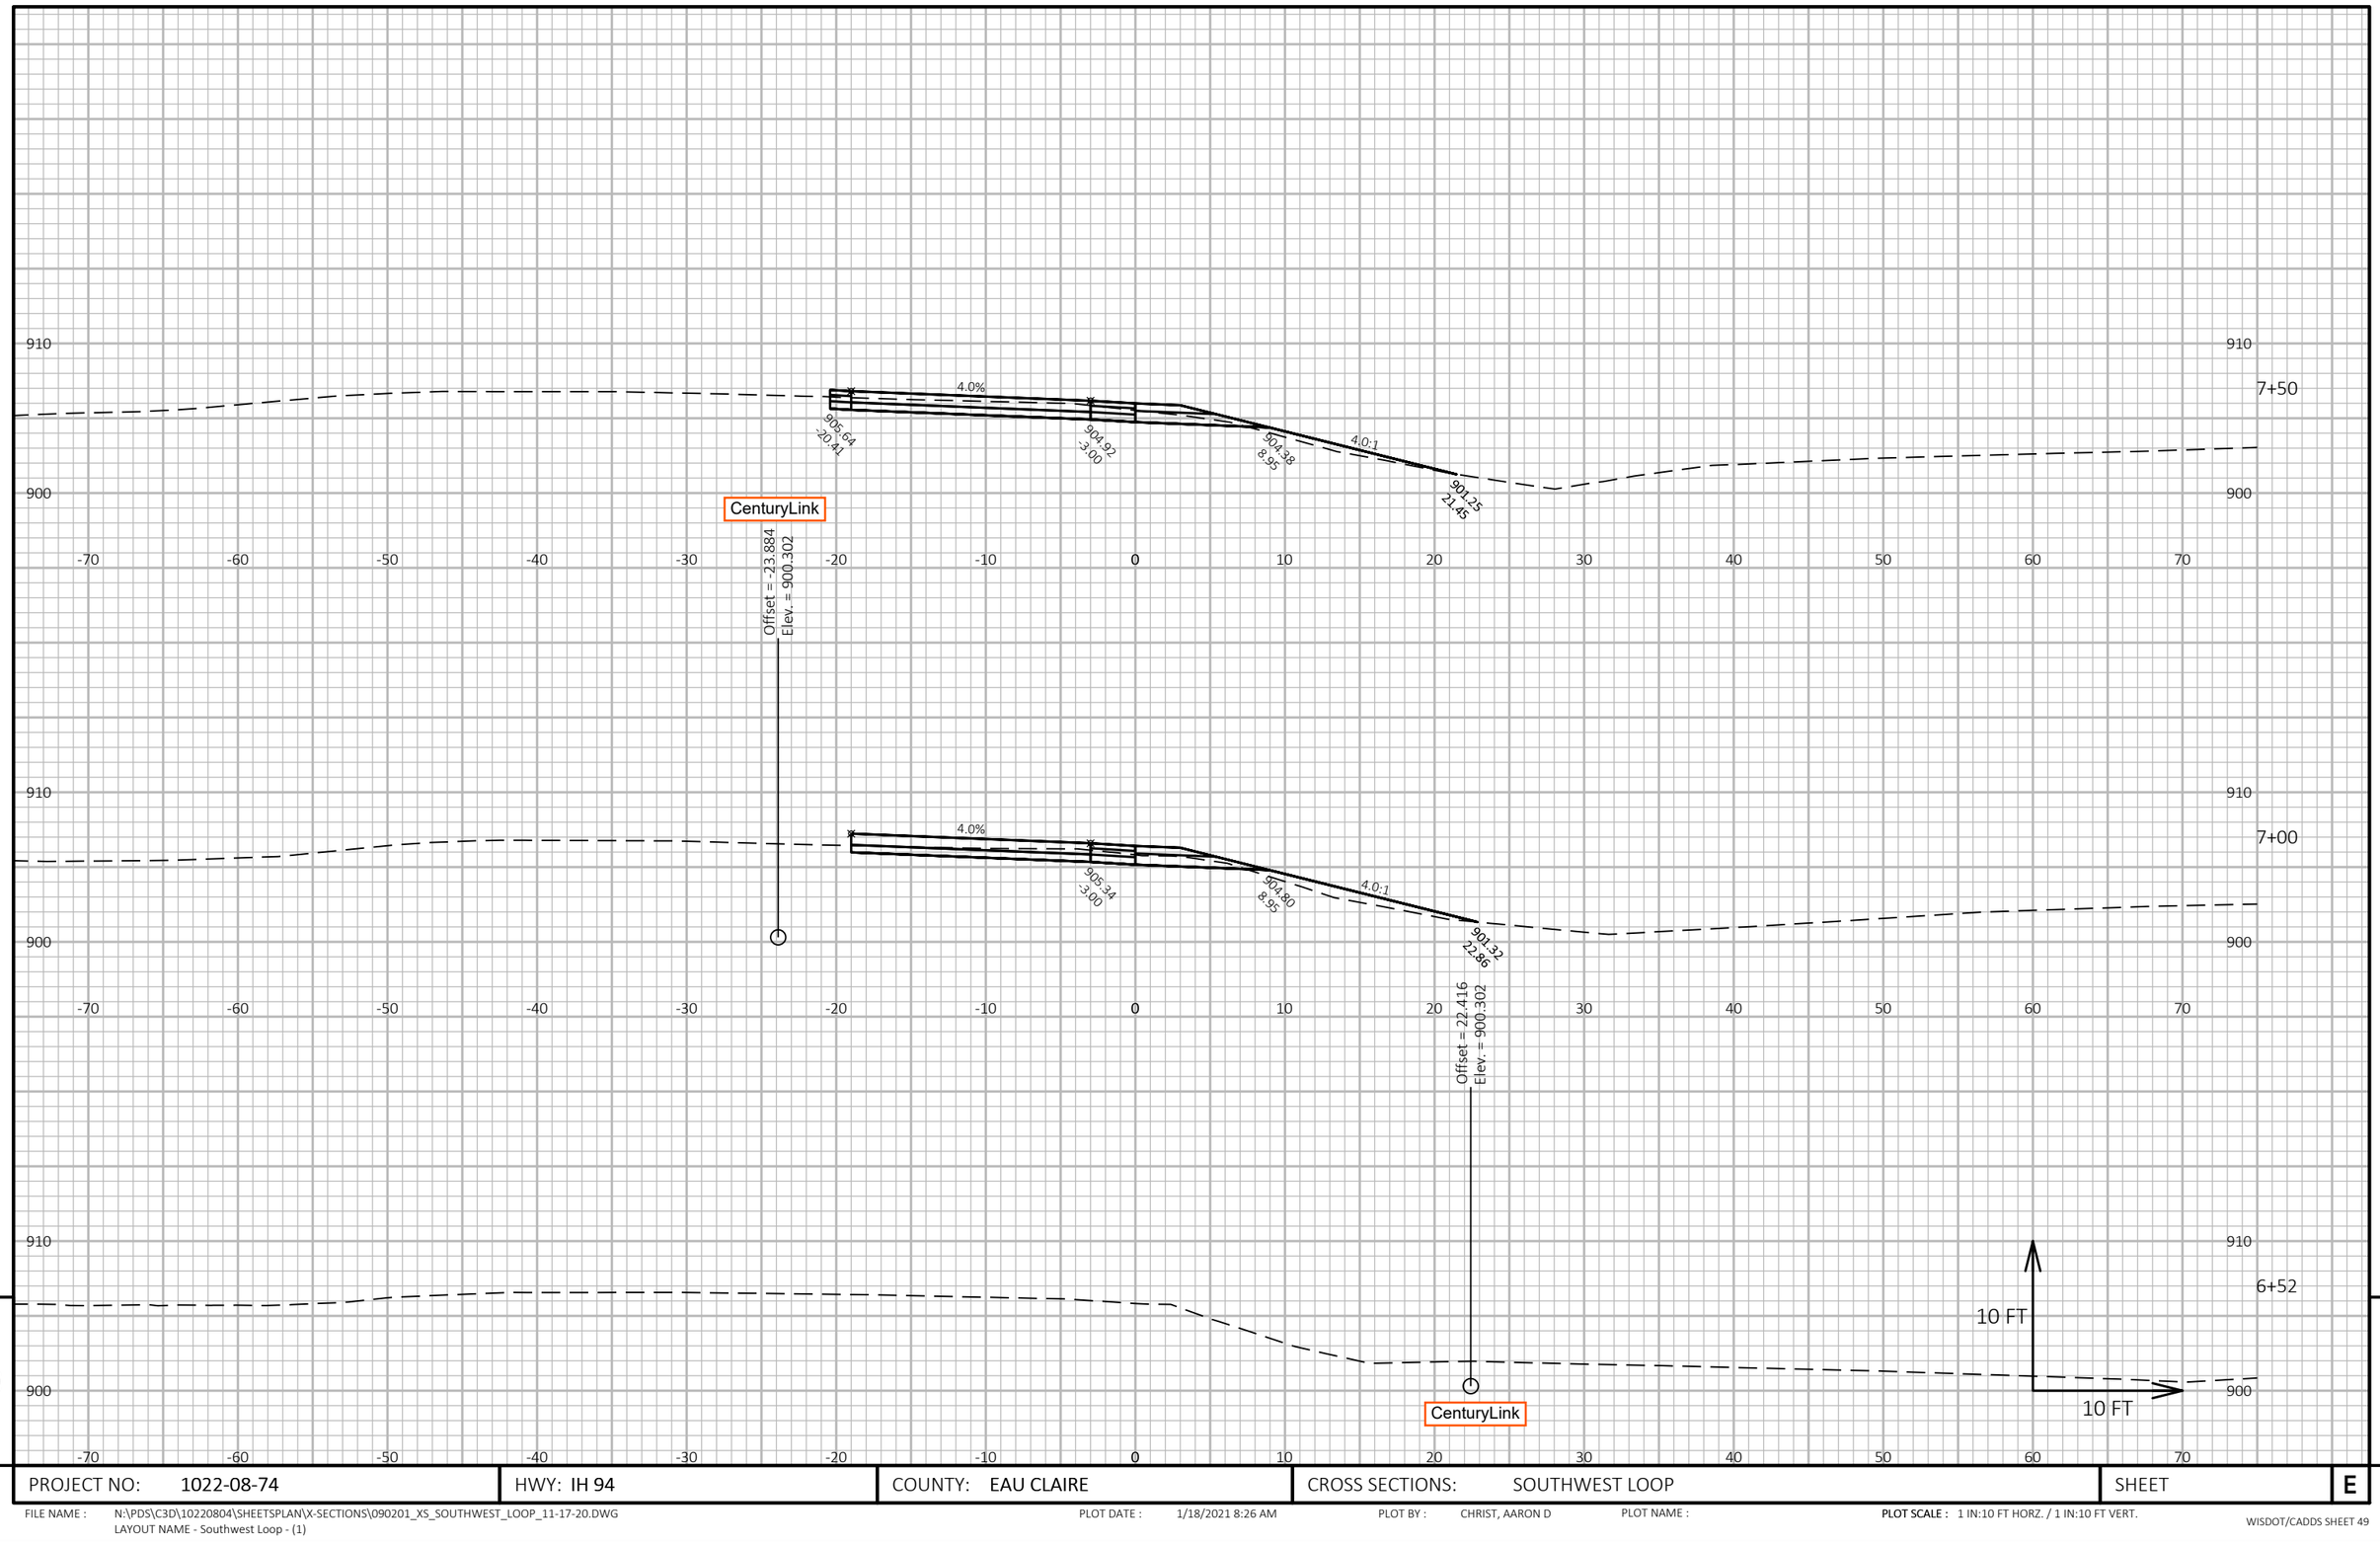

PROJECT NO: 1022-08-74	HWY: IH 94	COUNTY: EAU CLAIRE	CROSS SECTIONS: SOUTHWEST LOOP	SHEET E


FILE NAME : N:\PDS\C3D\10220804\SHEETSPLAN\X-SECTIONS\090201_XS_SOUTHWEST_LOOP_11-17-20.DWG
LAYOUT NAME - Southwest Loop - (1)

PLOT DATE : 1/18/2021 8:26 AM

PLOT BY : CHRIST, AARON D

PLOT NAME :

PLOT SCALE : 1 IN:10 FT HORZ. / 1 IN:10 FT VERT.

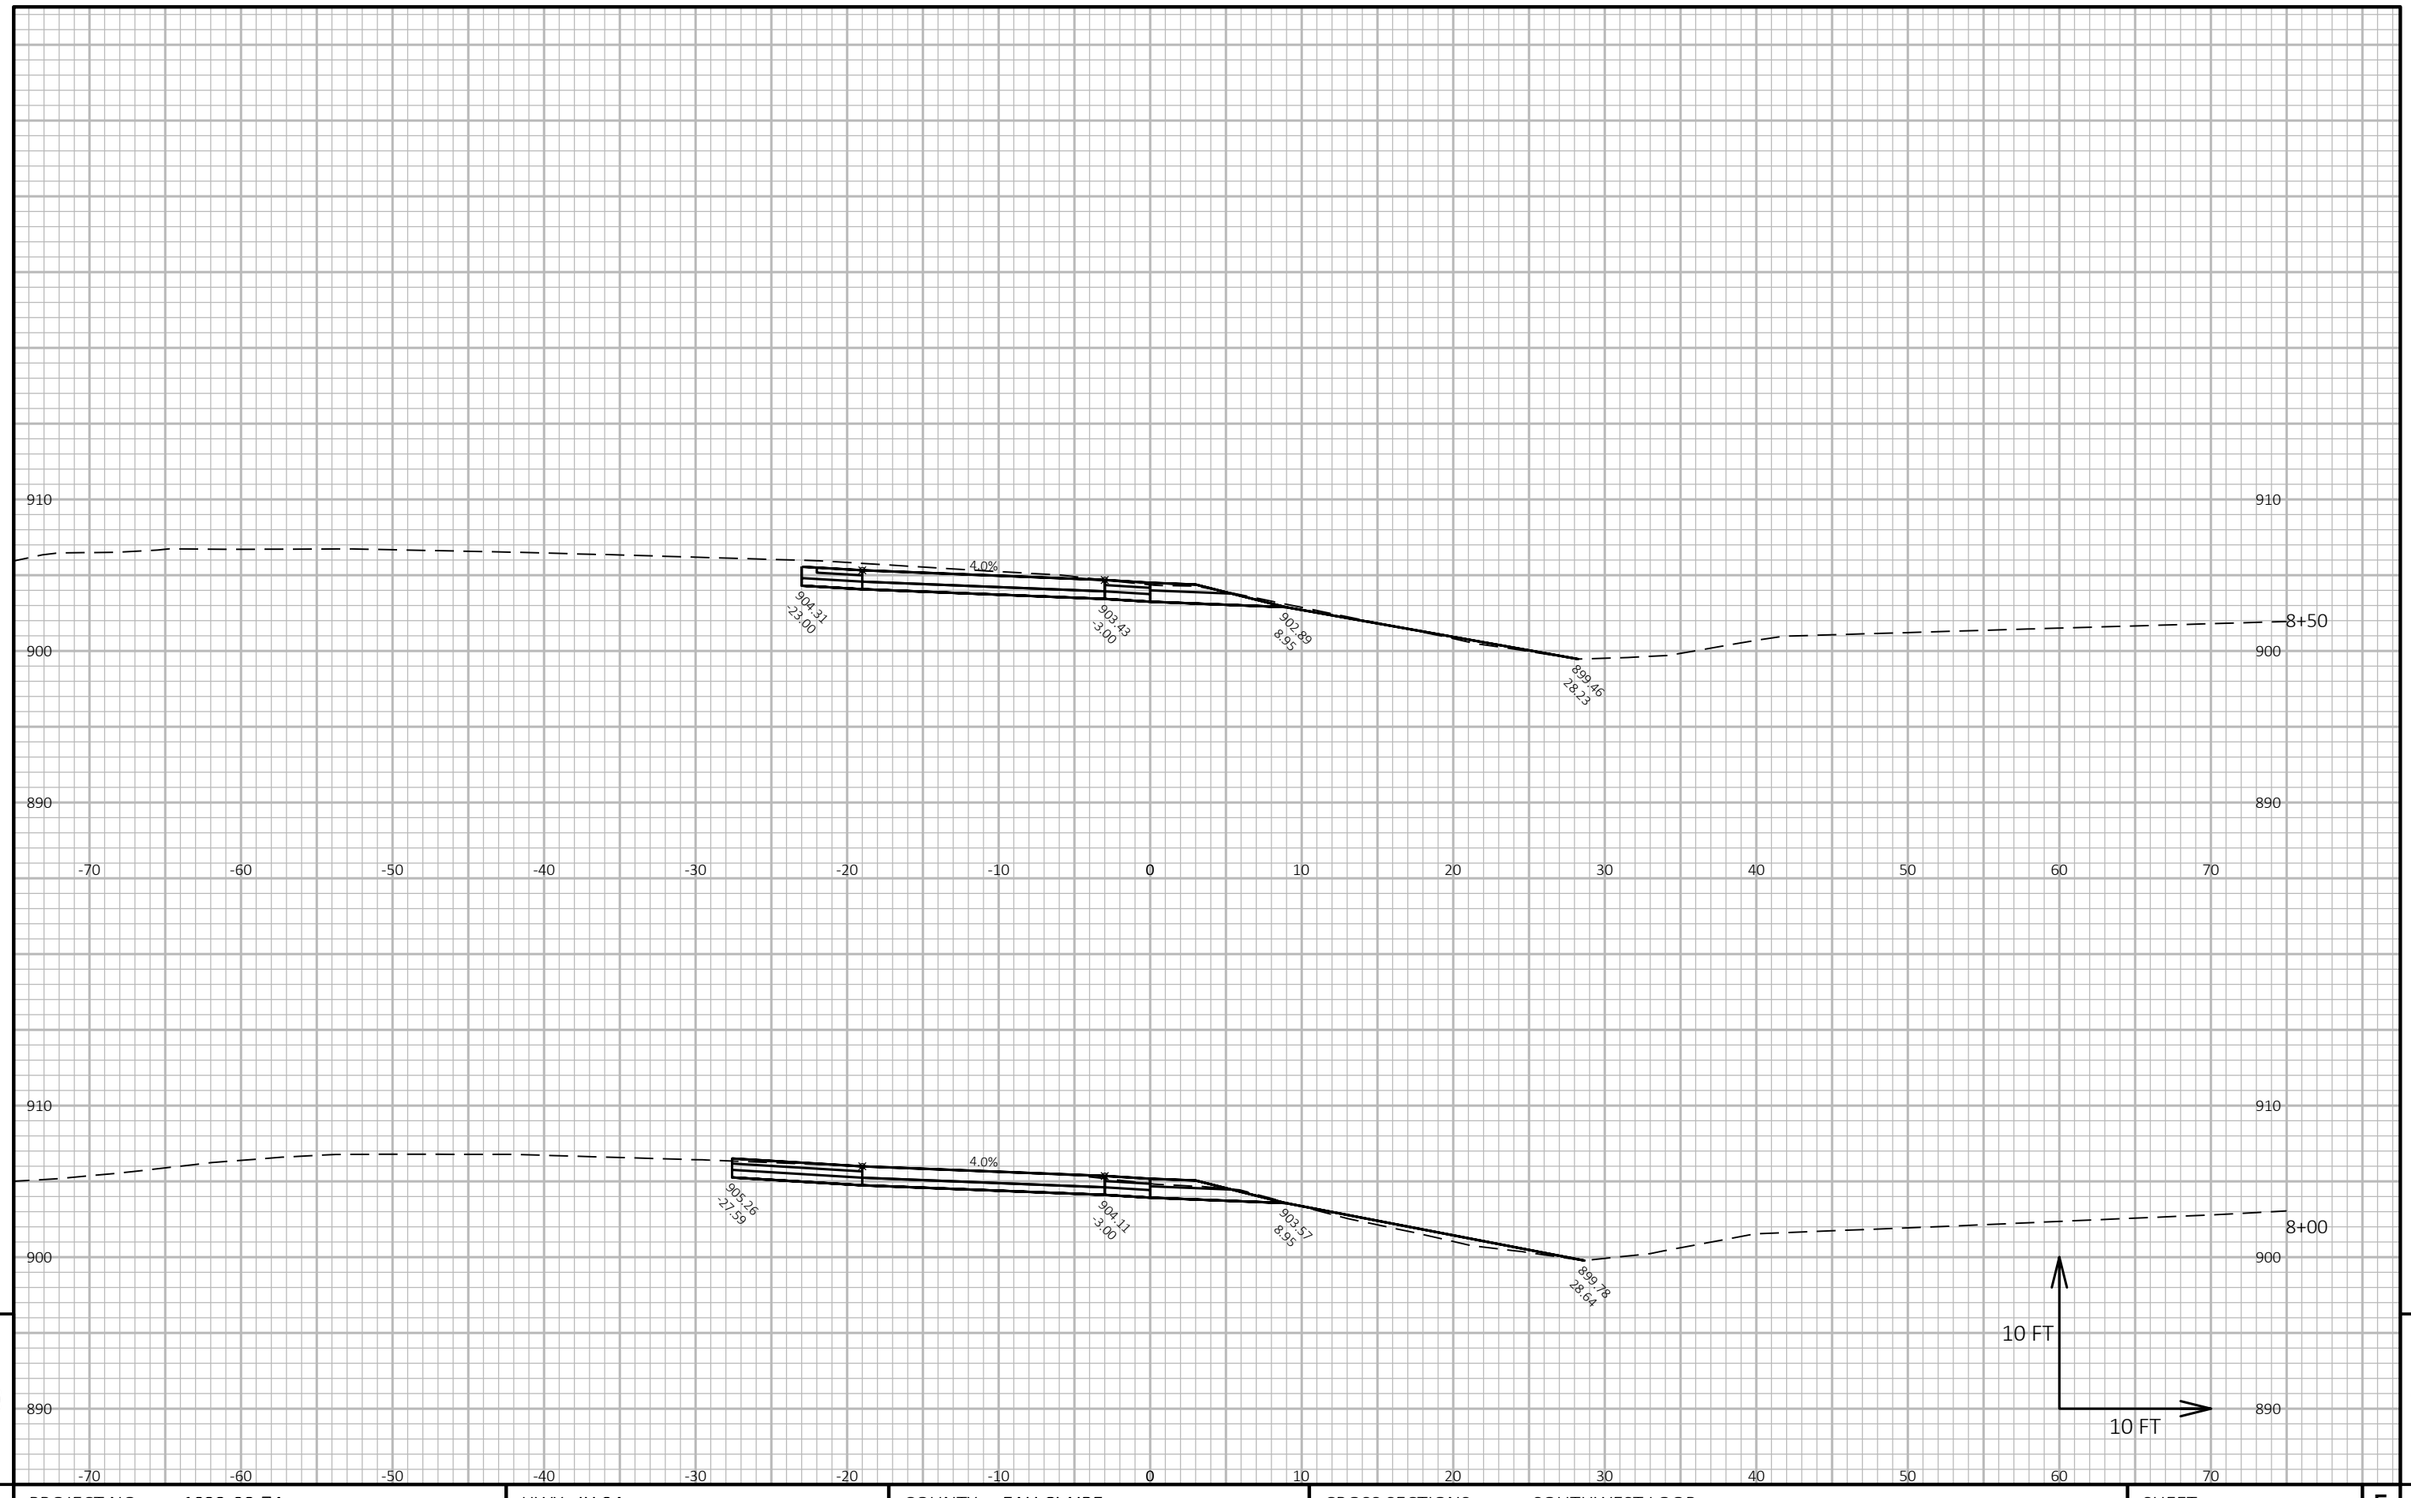

9

9

PROJECT NO: 1022-08-74	HWY: IH 94	COUNTY: EAU CLAIRE	CROSS SECTIONS: SOUTHWEST LOOP	SHEET	E


FILE NAME : N:\PDS\C3D\10220804\SHEETSPLAN\X-SECTIONS\090201_XS_SOUTHWEST_LOOP_11-17-20.DWG
LAYOUT NAME - Southwest Loop - (2)

PLOT DATE : 1/18/2021 8:26 AM

PLOT BY : CHRIST, AARON D

PLOT NAME :

PLOT SCALE : 1 IN:10 FT HORZ. / 1 IN:10 FT VERT.

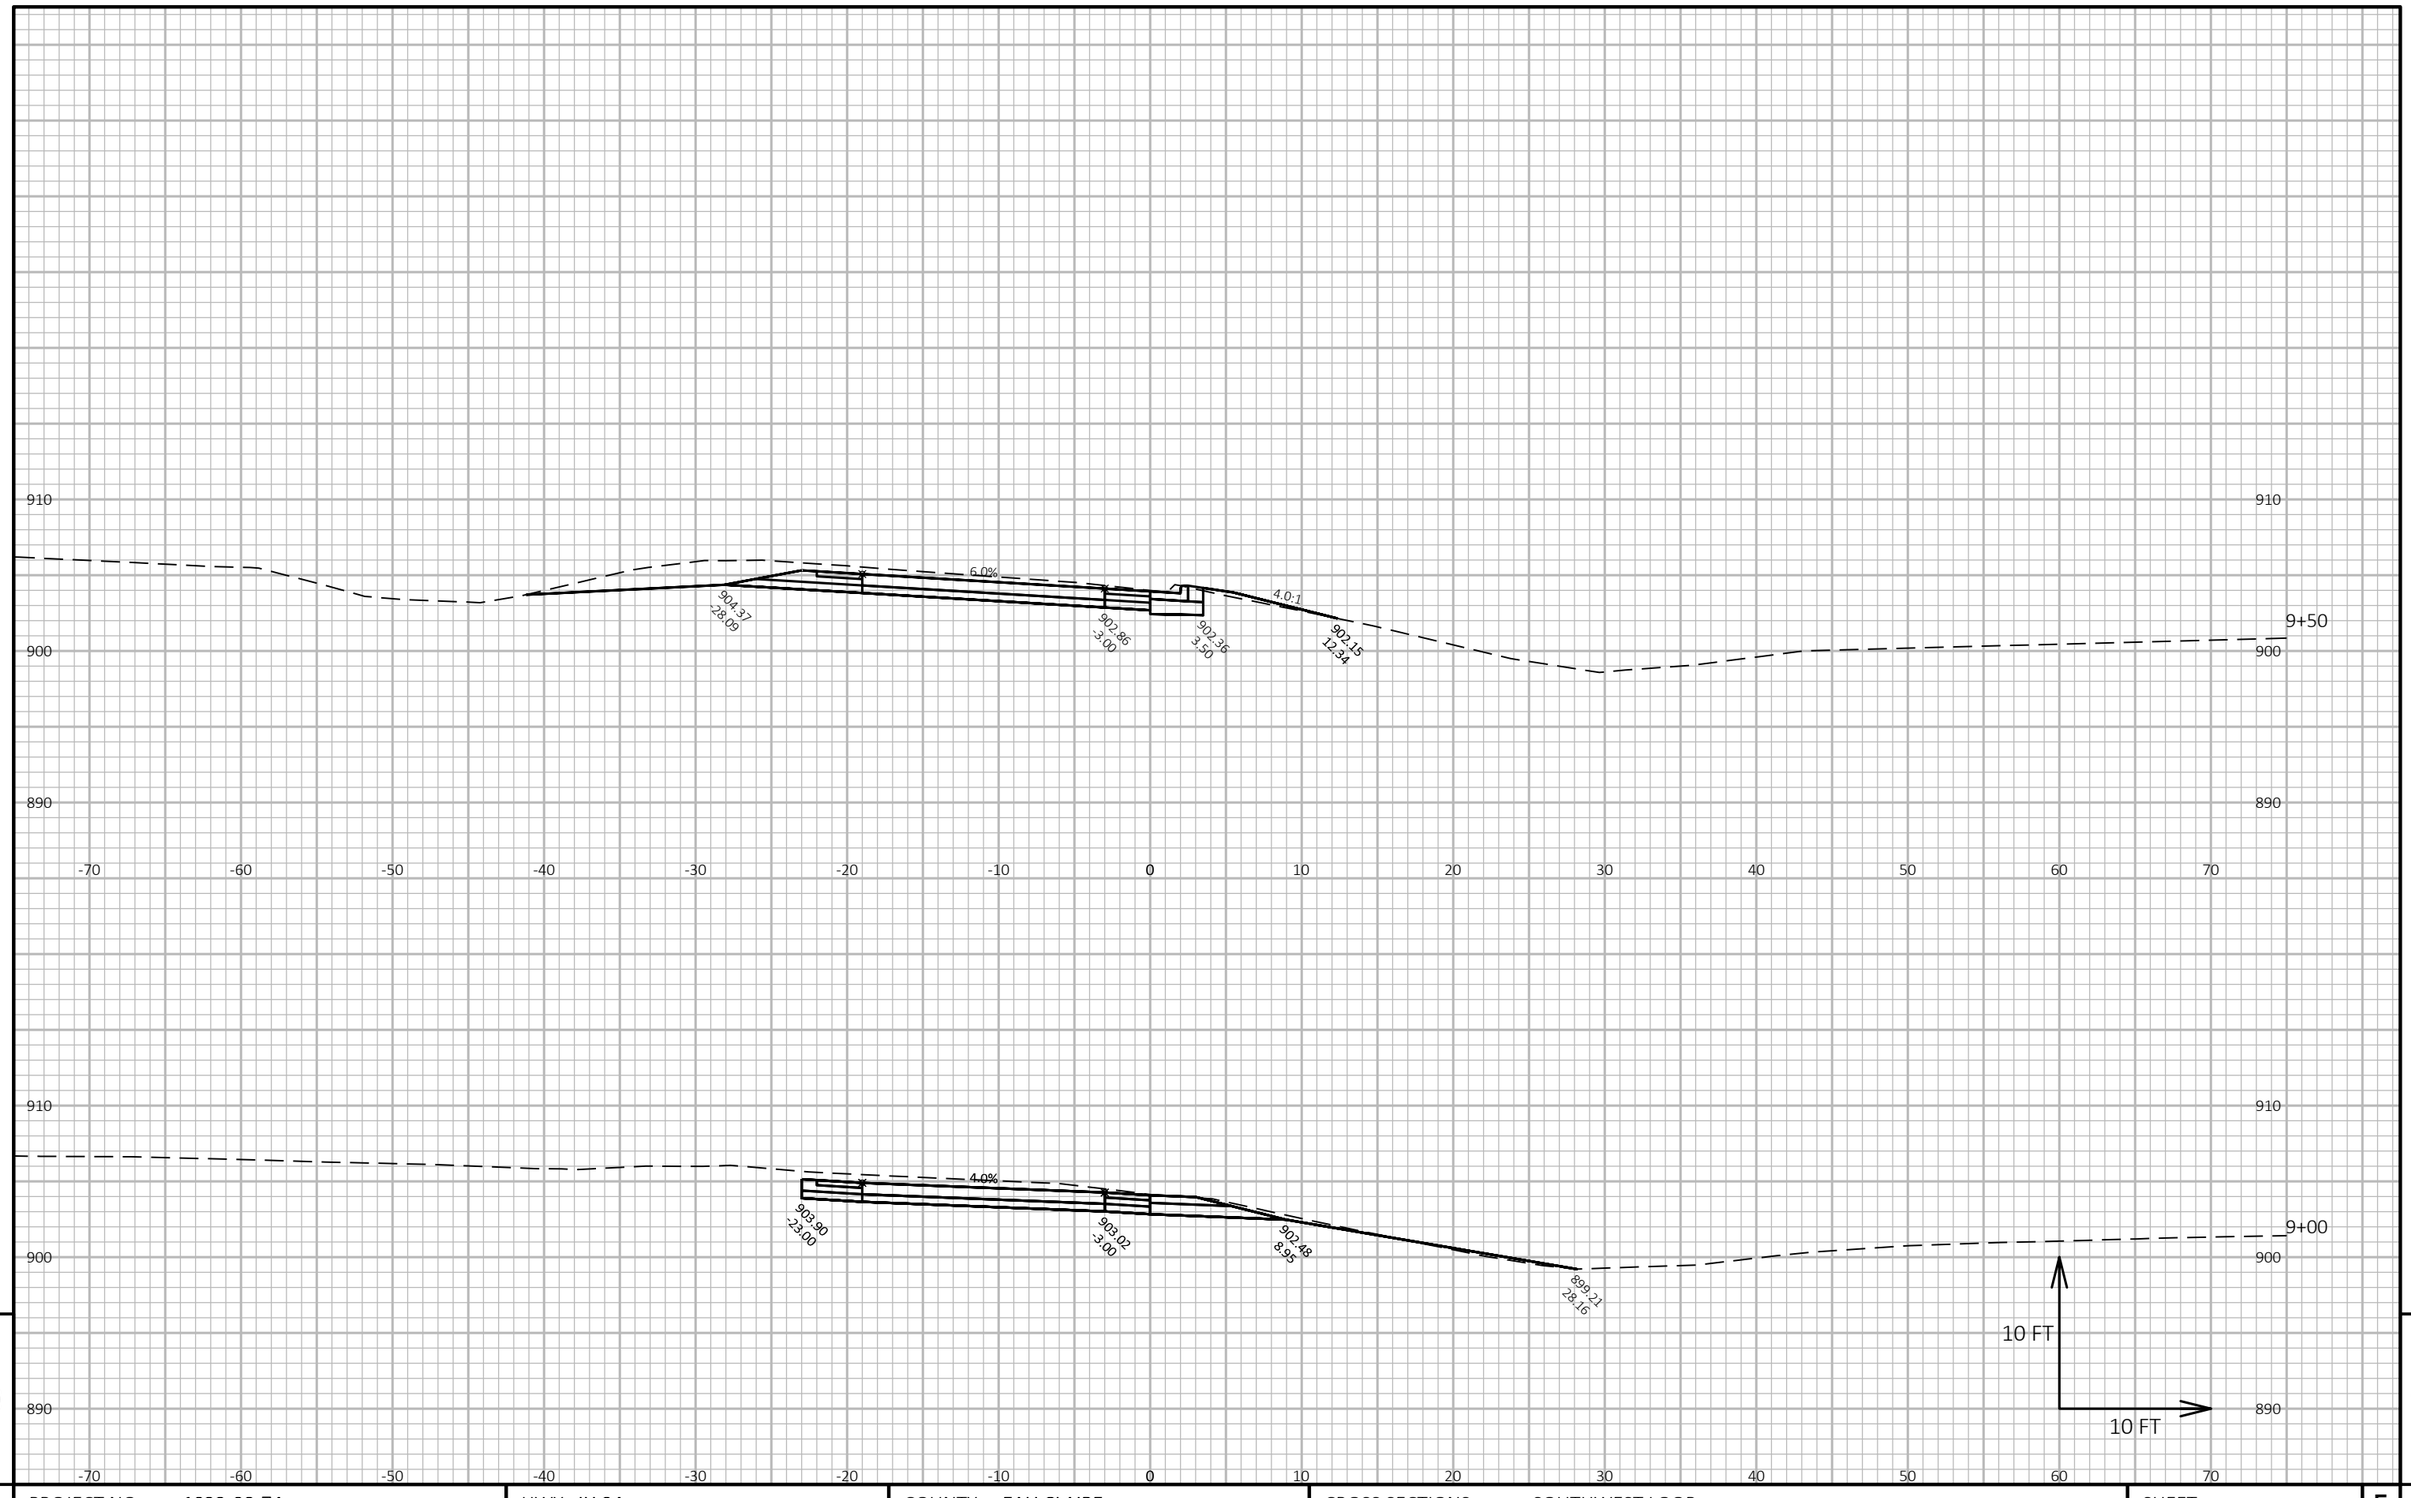

9

9

PROJECT NO: 1022-08-74	HWY: IH 94	COUNTY: EAU CLAIRE	CROSS SECTIONS: SOUTHWEST LOOP	SHEET	E


FILE NAME : N:\PDS\C3D\10220804\SHEETSPLAN\X-SECTIONS\090201_XS_SOUTHWEST_LOOP_11-17-20.DWG
LAYOUT NAME - Southwest Loop - (3)

PLOT DATE : 1/18/2021 8:27 AM

PLOT BY : CHRIST, AARON D

PLOT NAME :

PLOT SCALE : 1 IN:10 FT HORZ. / 1 IN:10 FT VERT.

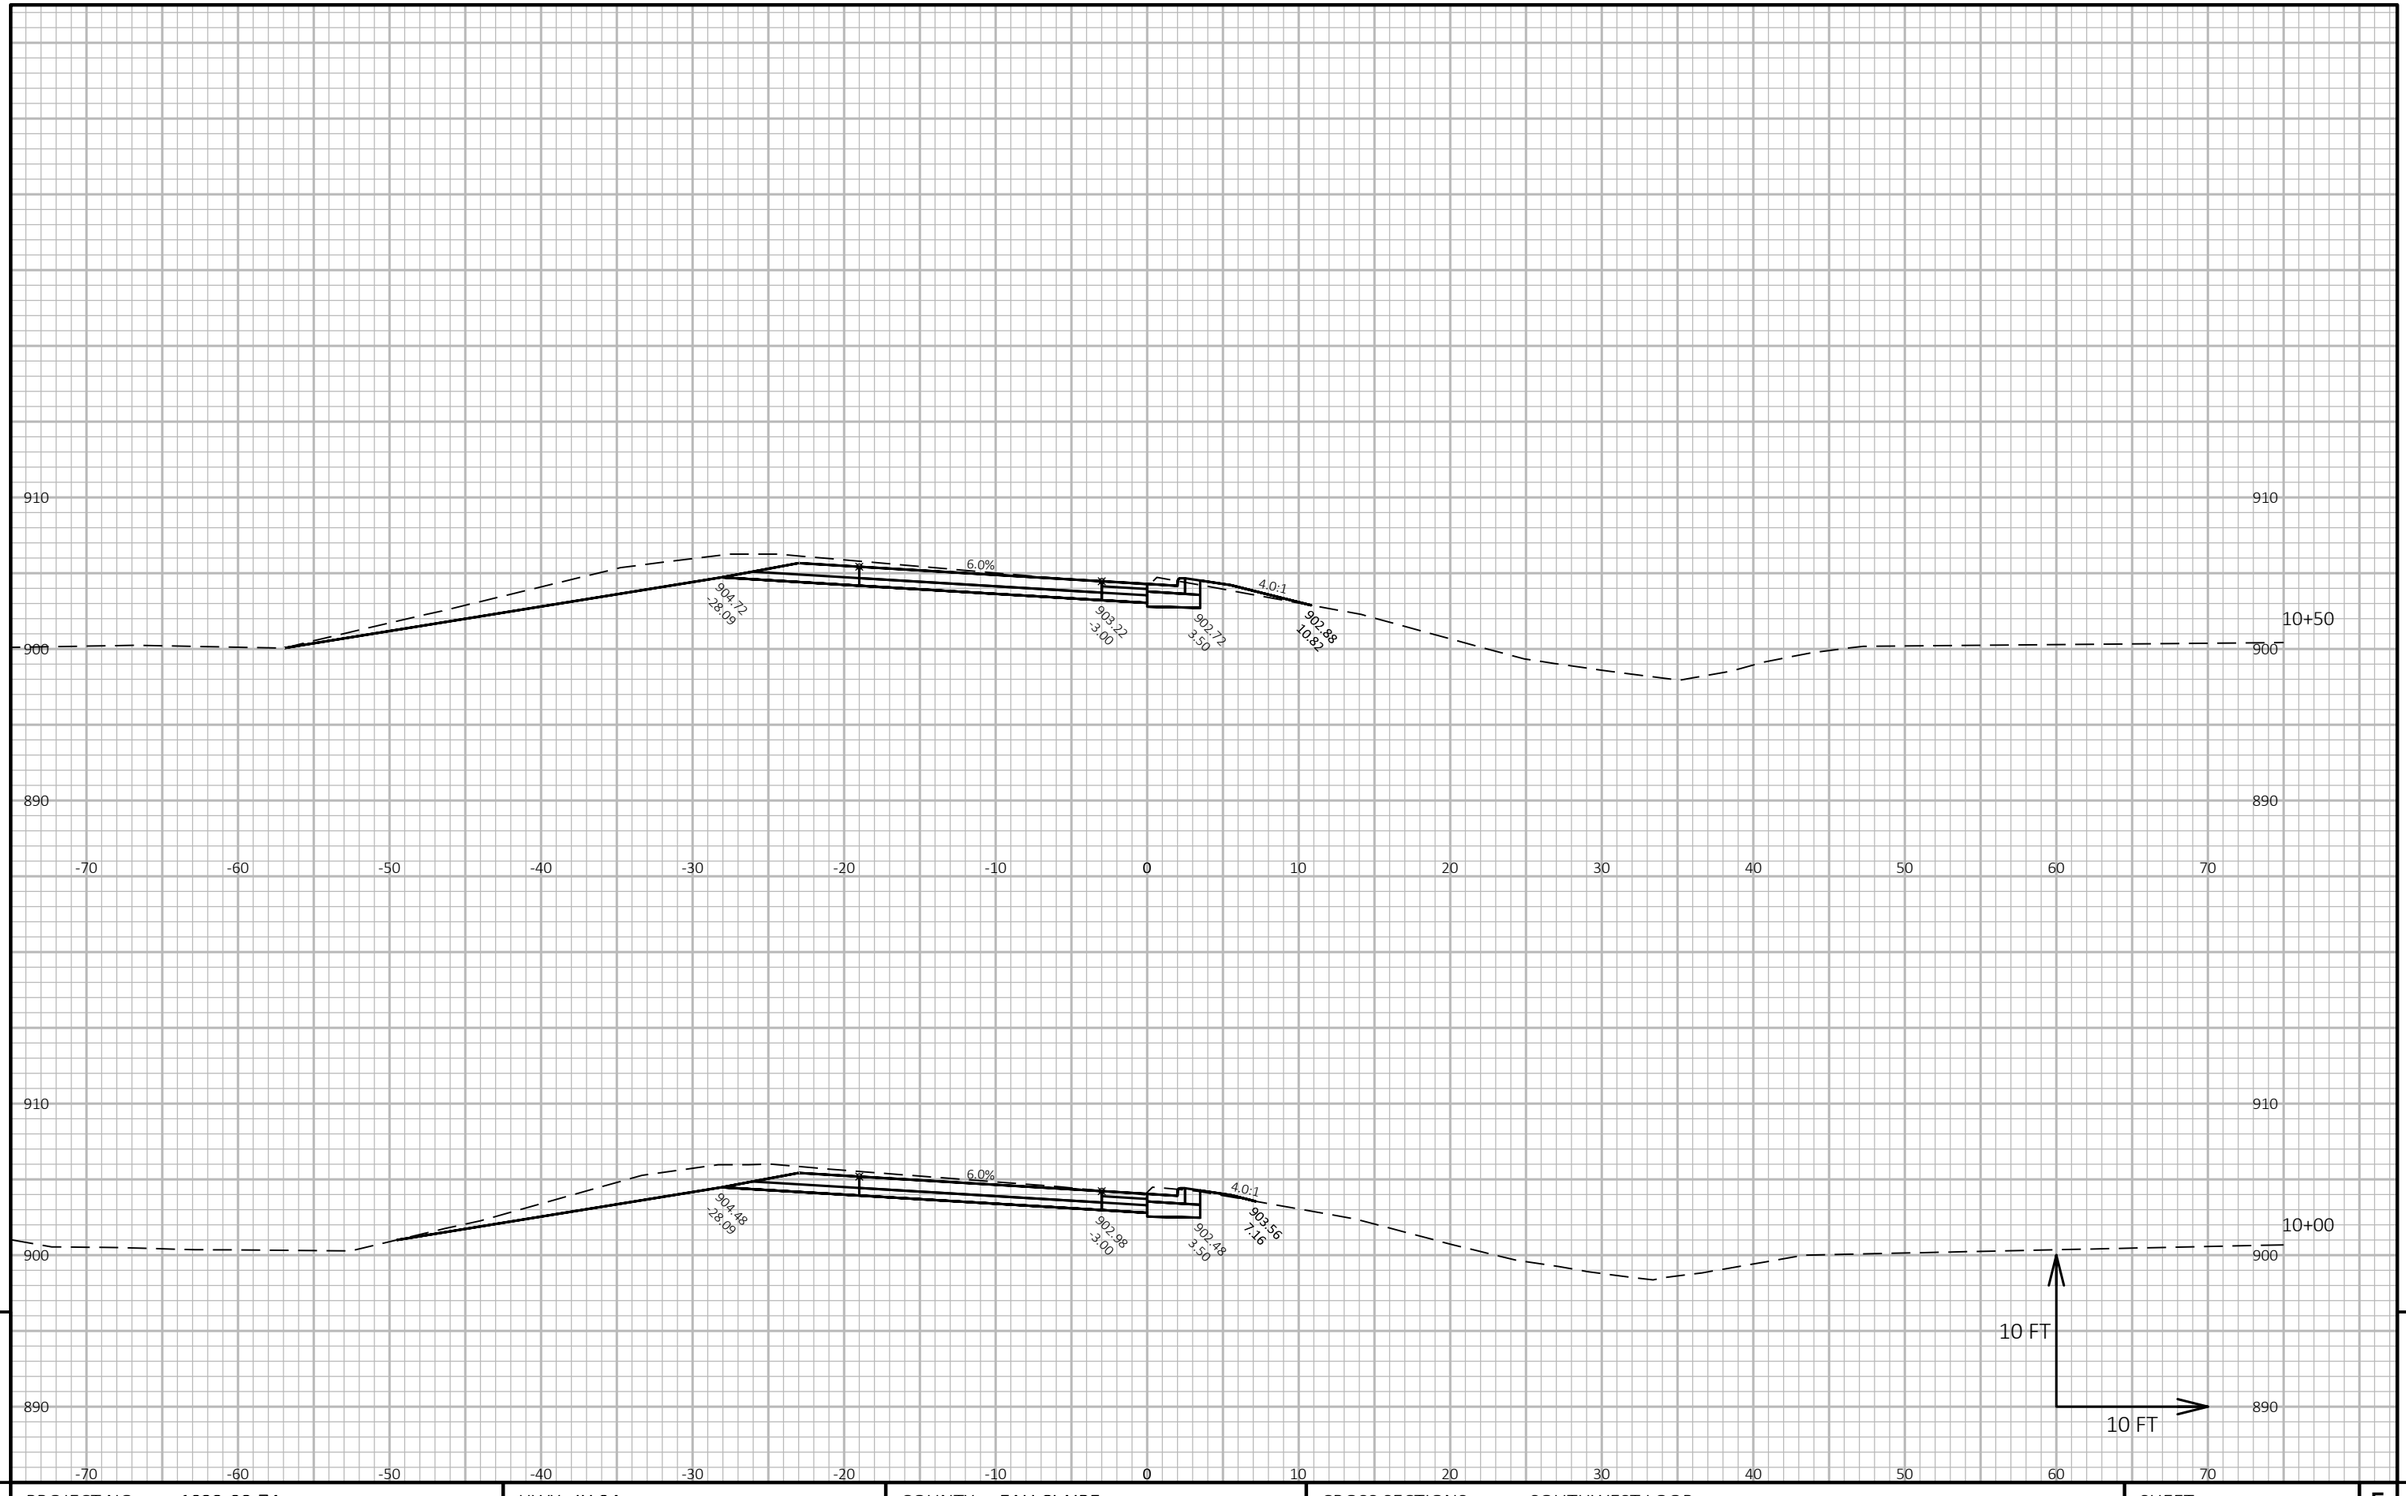

9

9

PROJECT NO: 1022-08-74	HWY: IH 94	COUNTY: EAU CLAIRE	CROSS SECTIONS: SOUTHWEST LOOP	SHEET	E


FILE NAME : N:\PDS\C3D\10220804\SHEETSPLAN\X-SECTIONS\090201_XS_SOUTHWEST_LOOP_11-17-20.DWG
LAYOUT NAME - Southwest Loop - (4)

PLOT DATE : 1/18/2021 8:28 AM

PLOT BY : CHRIST, AARON D

PLOT NAME :

PLOT SCALE : 1 IN:10 FT HORZ. / 1 IN:10 FT VERT.

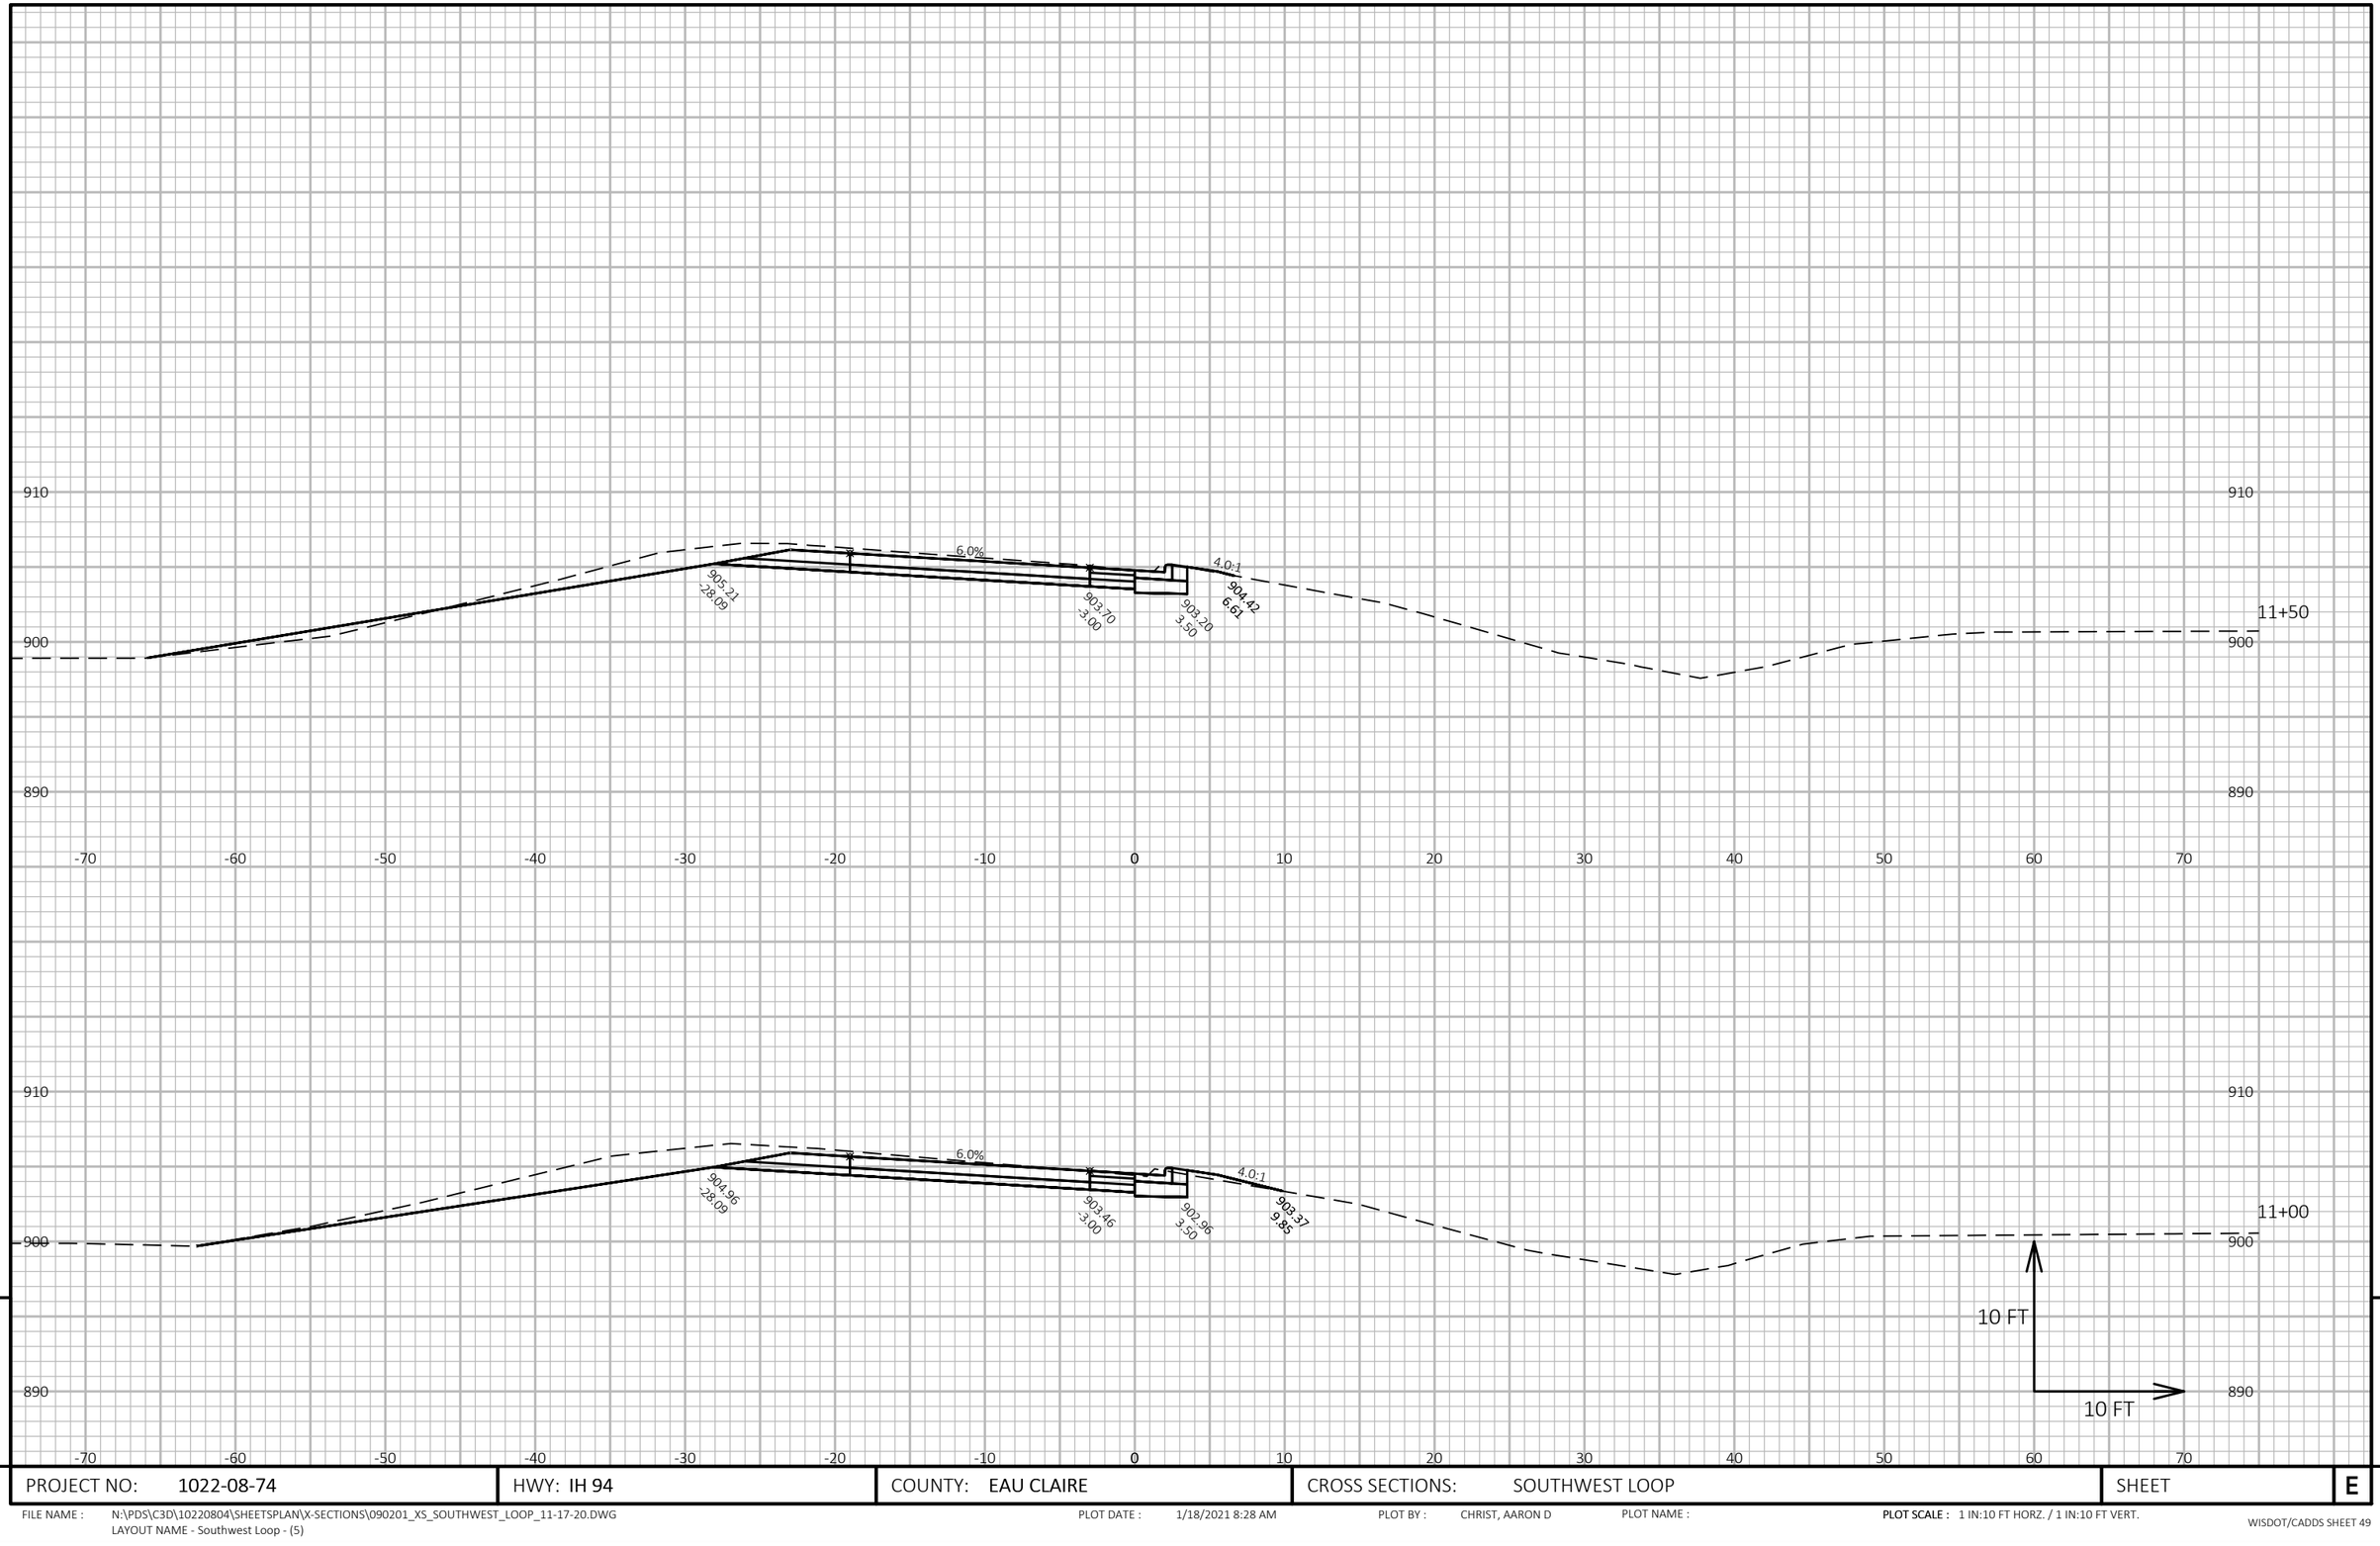

9

9

PROJECT NO: 1022-08-74	HWY: IH 94	COUNTY: EAU CLAIRE	CROSS SECTIONS: SOUTHWEST LOOP	SHEET	E


FILE NAME : N:\PDS\C3D\10220804\SHEETSPLAN\X-SECTIONS\090201_XS_SOUTHWEST_LOOP_11-17-20.DWG
LAYOUT NAME - Southwest Loop - (5)

PLOT DATE : 1/18/2021 8:28 AM

PLOT BY : CHRIST, AARON D

PLOT NAME :

PLOT SCALE : 1 IN:10 FT HORZ. / 1 IN:10 FT VERT.

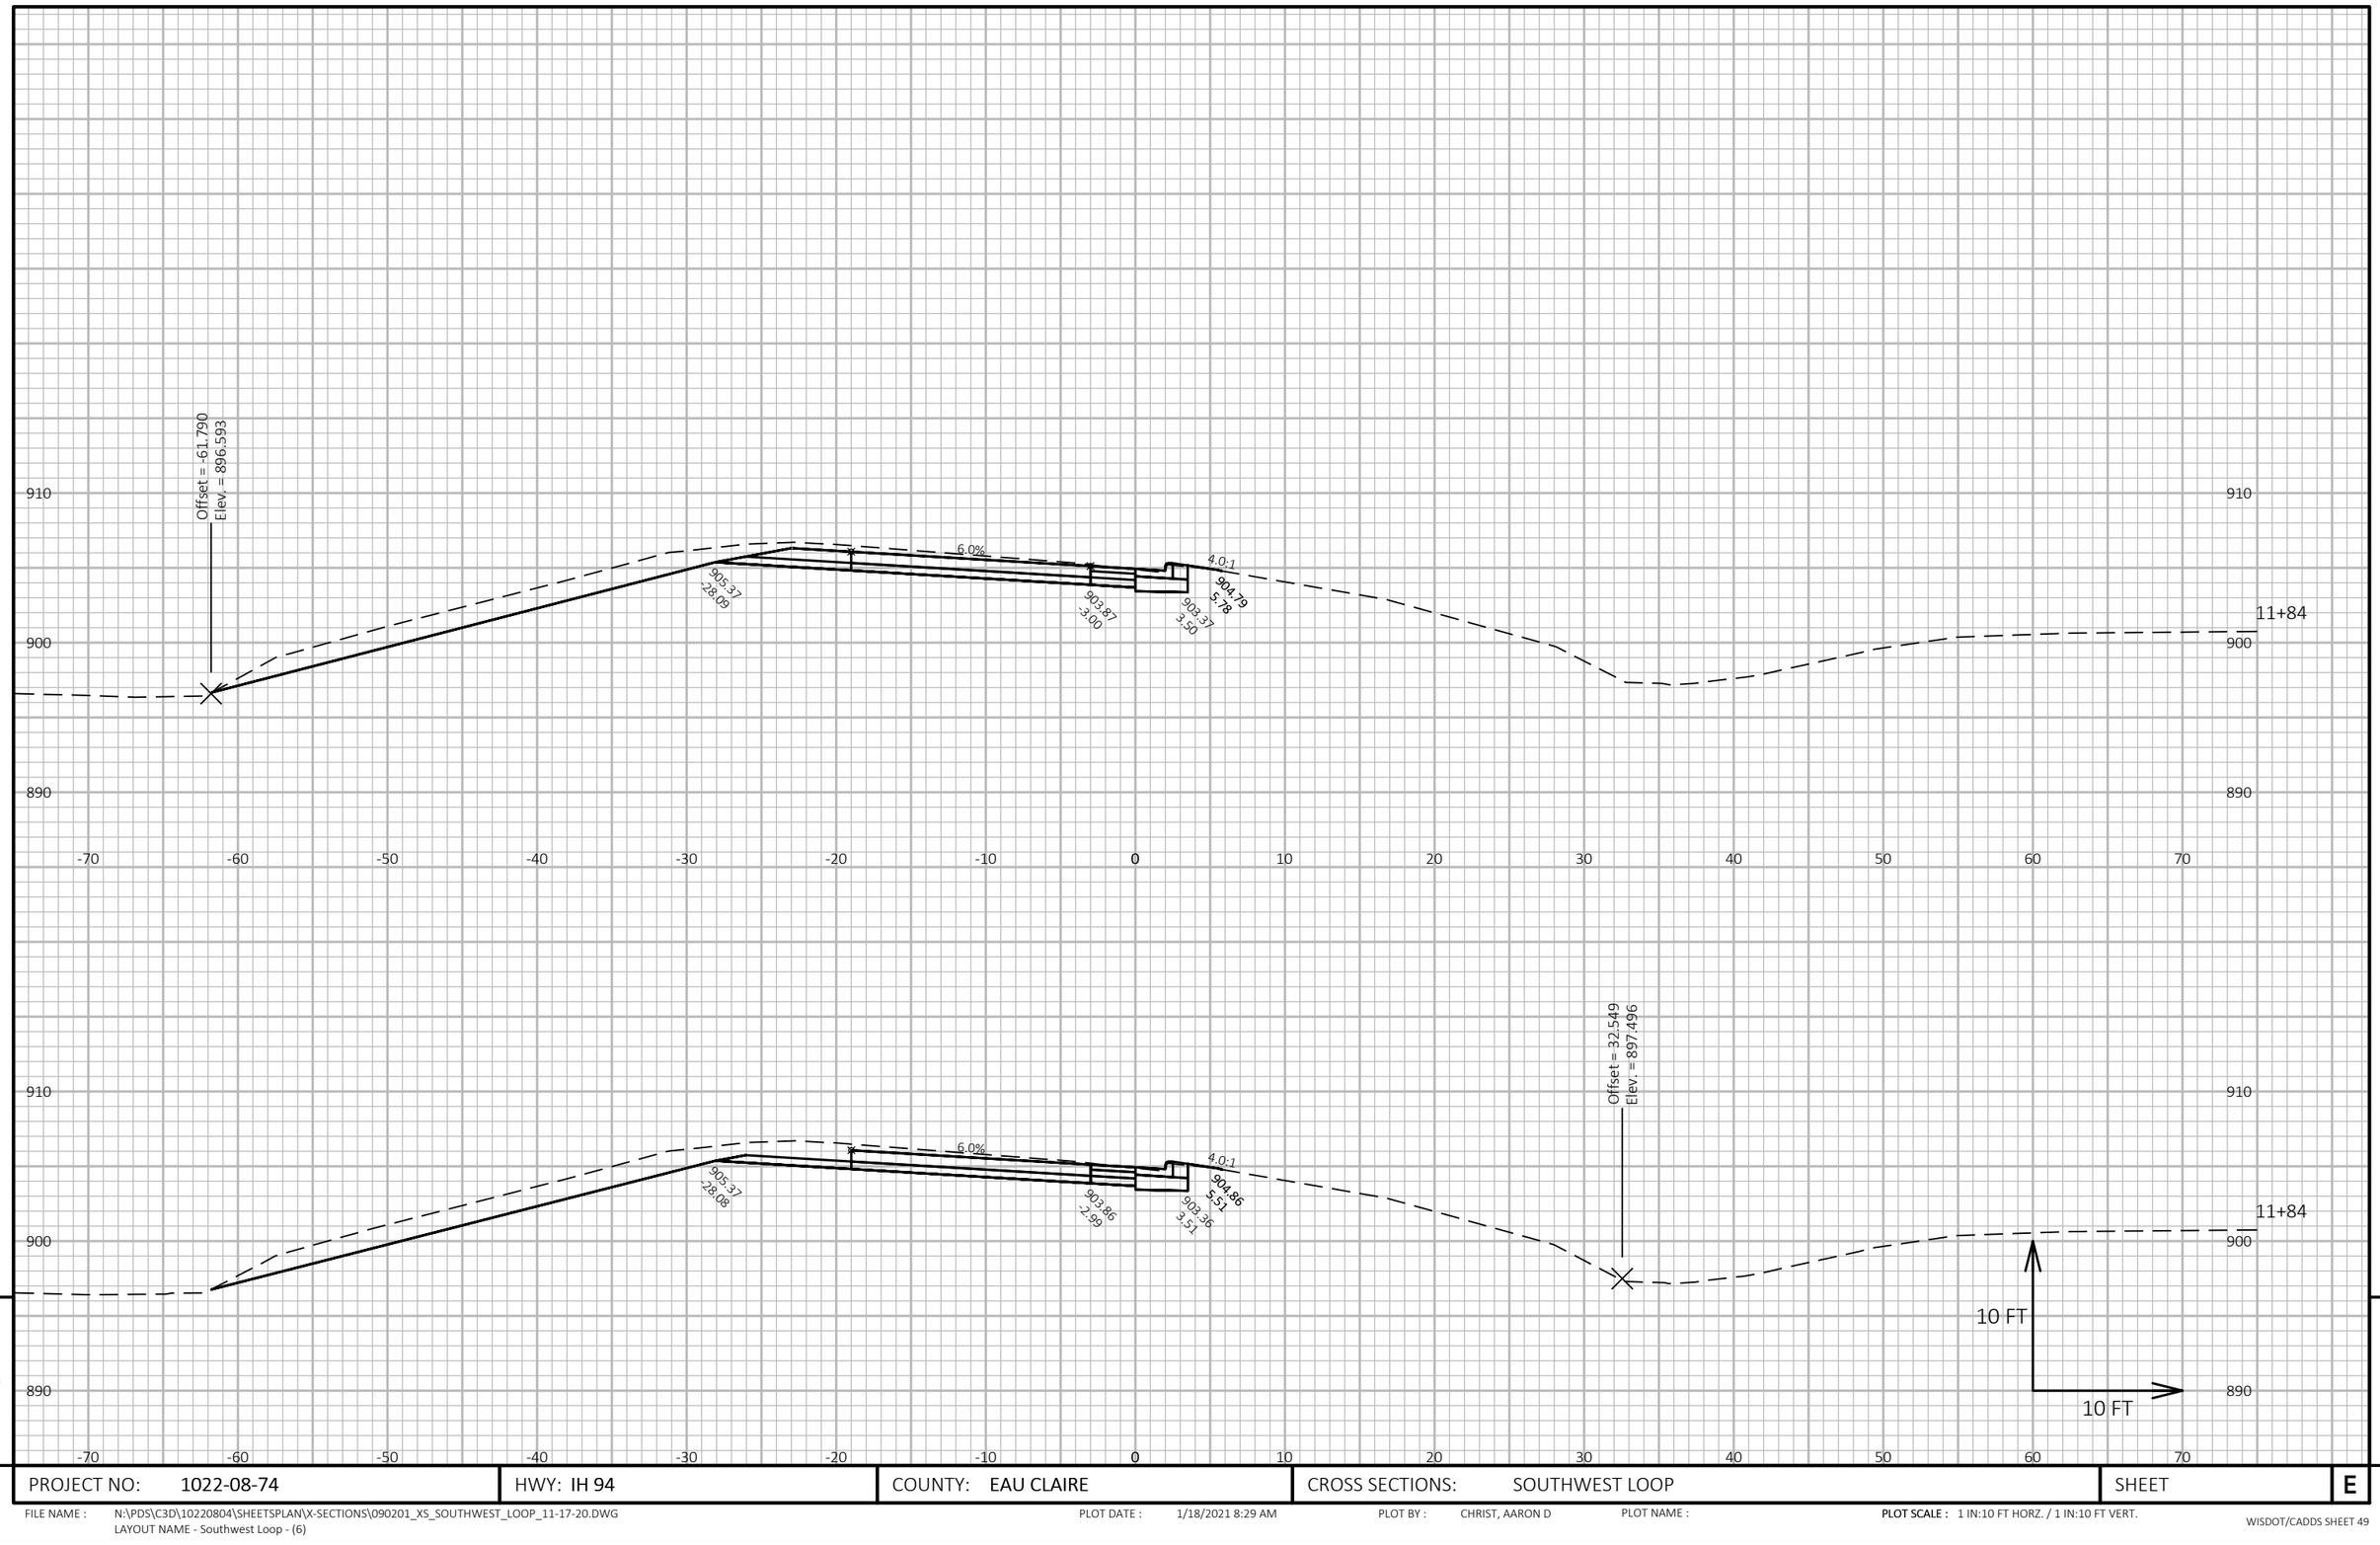

9

9

PROJECT NO: 1022-08-74	HWY: IH 94	COUNTY: EAU CLAIRE	CROSS SECTIONS: SOUTHWEST LOOP	SHEET	E


FILE NAME : N:\PDS\C3D\10220804\SHEETSPLAN\X-SECTIONS\090201_XS_SOUTHWEST_LOOP_11-17-20.DWG
LAYOUT NAME - Southwest Loop - (6)

PLOT DATE : 1/18/2021 8:29 AM

PLOT BY : CHRIST, AARON D

PLOT NAME :

PLOT SCALE : 1 IN:10 FT HORZ. / 1 IN:10 FT VERT.

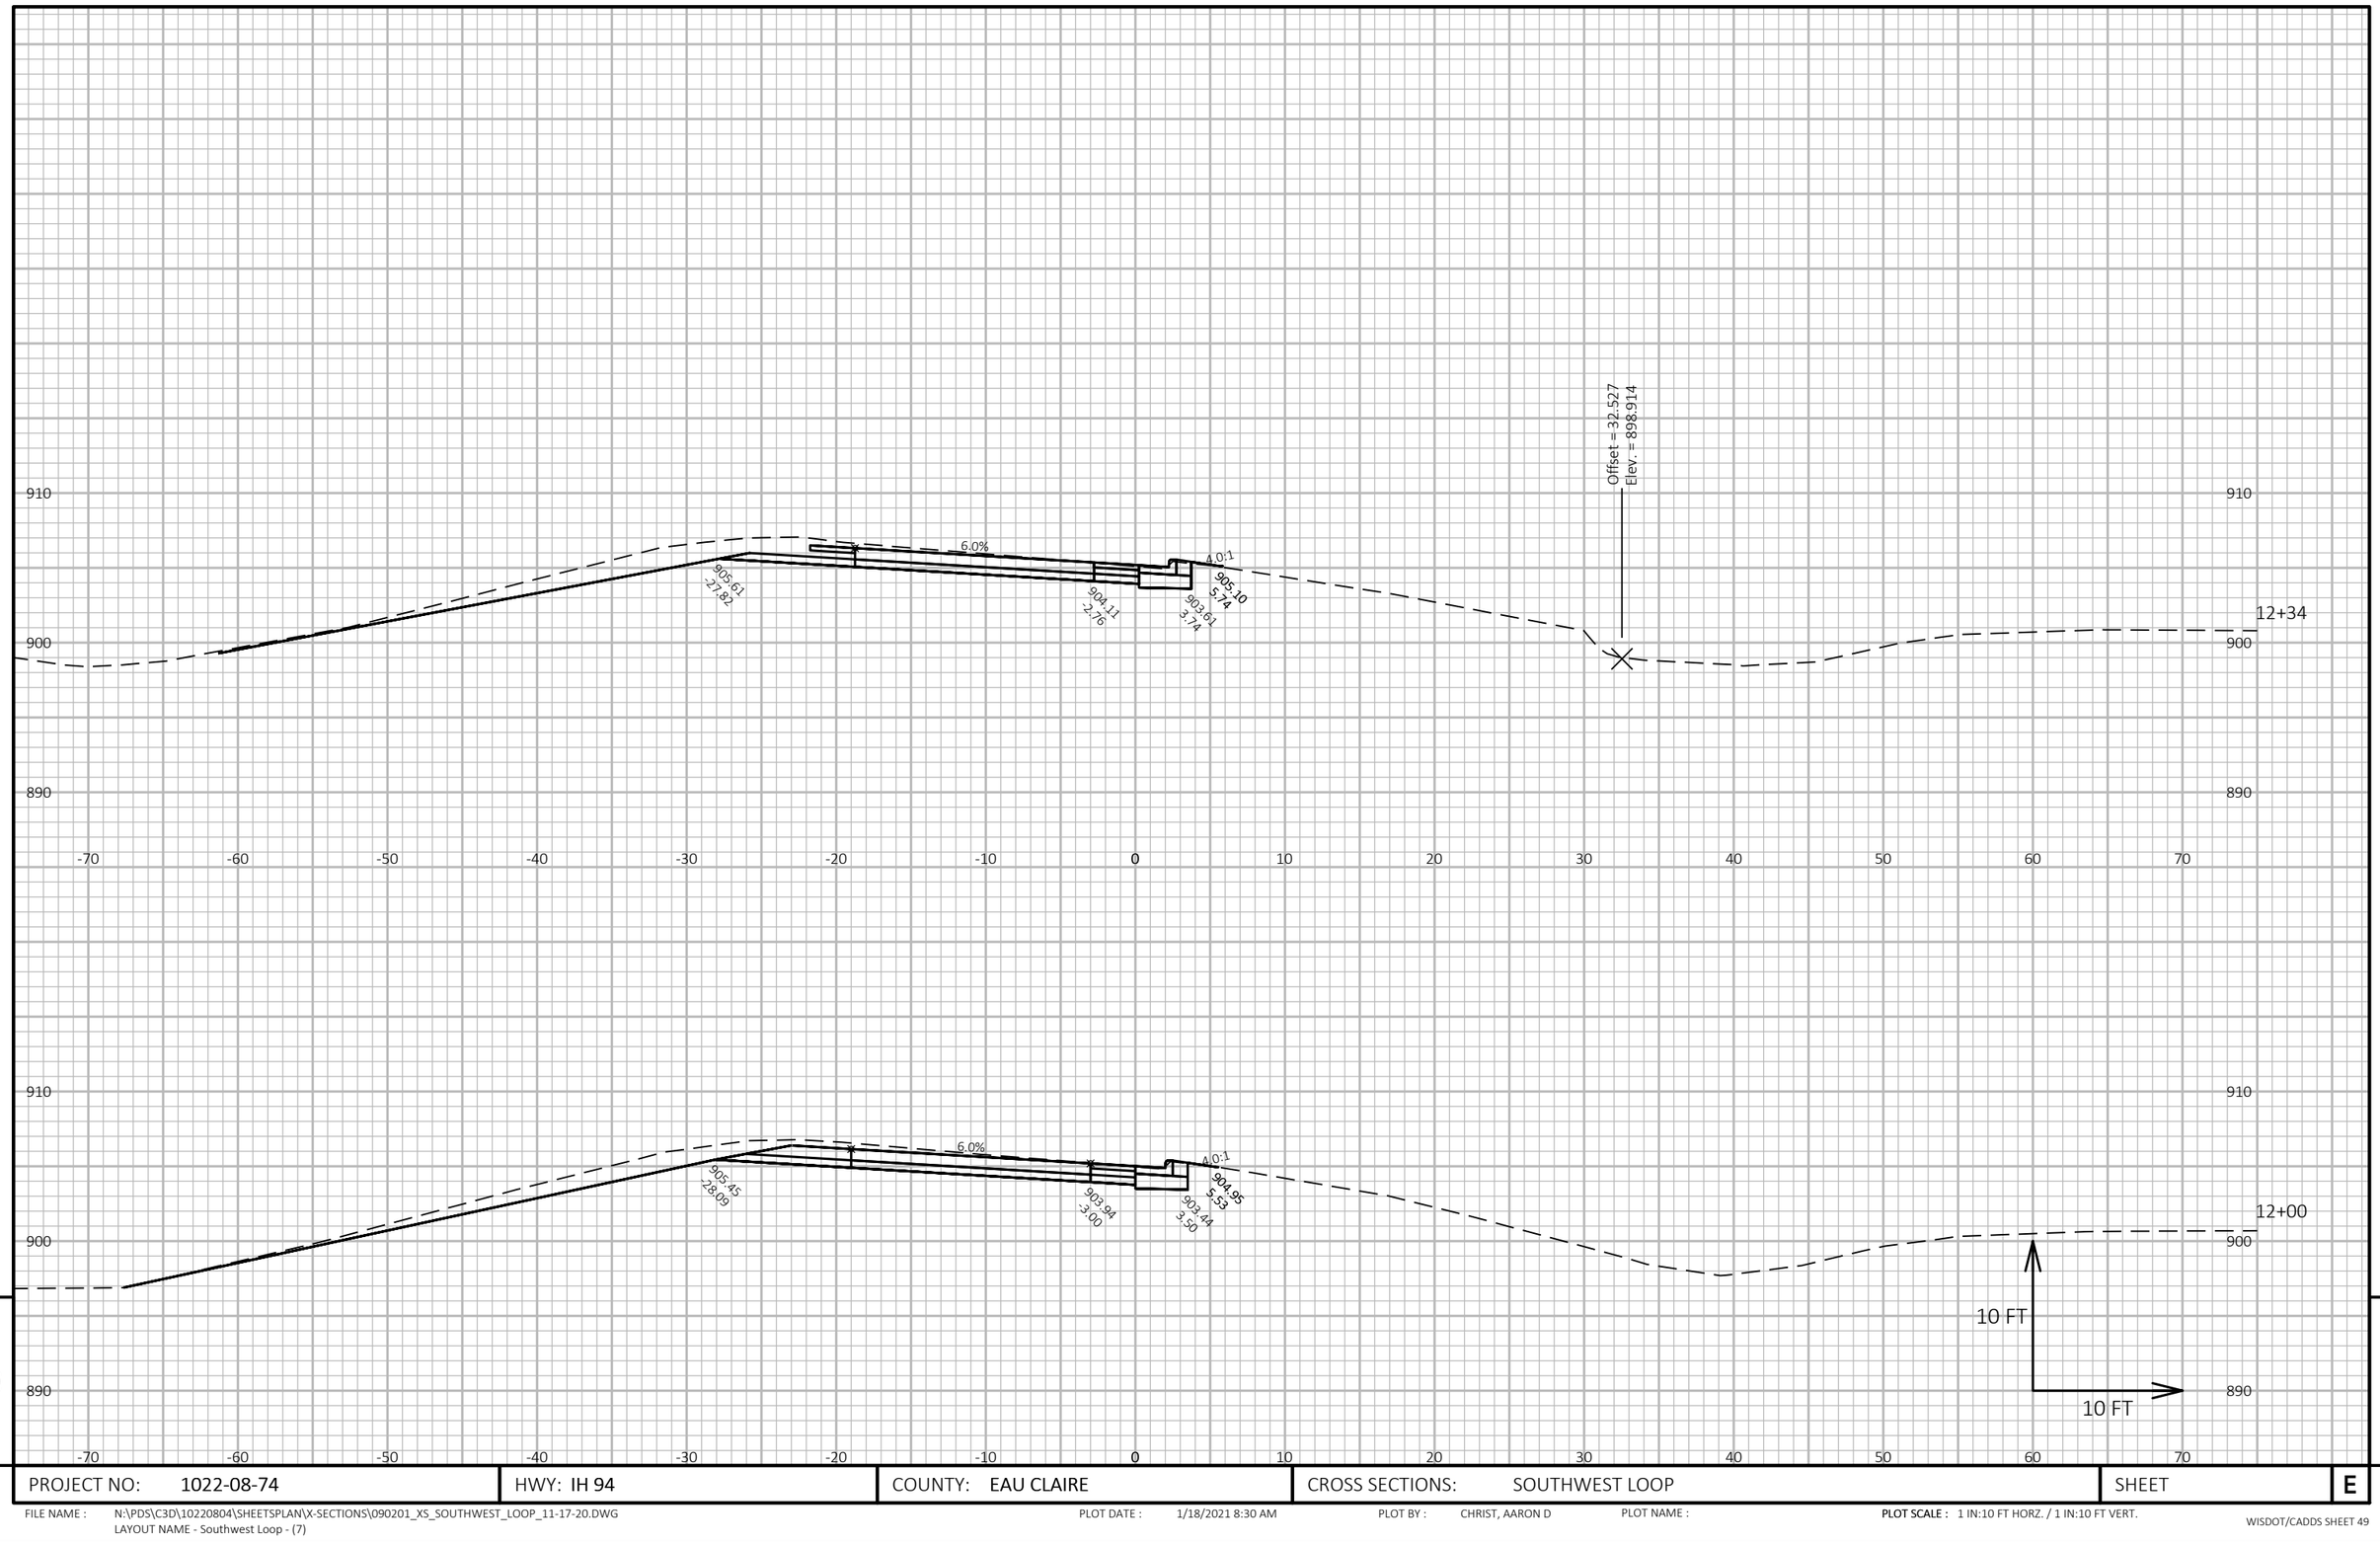

9

9

PROJECT NO: 1022-08-74	HWY: IH 94	COUNTY: EAU CLAIRE	CROSS SECTIONS: SOUTHWEST LOOP	SHEET	E


FILE NAME : N:\PDS\C3D\10220804\SHEETSPLAN\X-SECTIONS\090201_XS_SOUTHWEST_LOOP_11-17-20.DWG
LAYOUT NAME - Southwest Loop - (7)

PLOT DATE : 1/18/2021 8:30 AM

PLOT BY : CHRIST, AARON D

PLOT NAME :

PLOT SCALE : 1 IN:10 FT HORZ. / 1 IN:10 FT VERT.

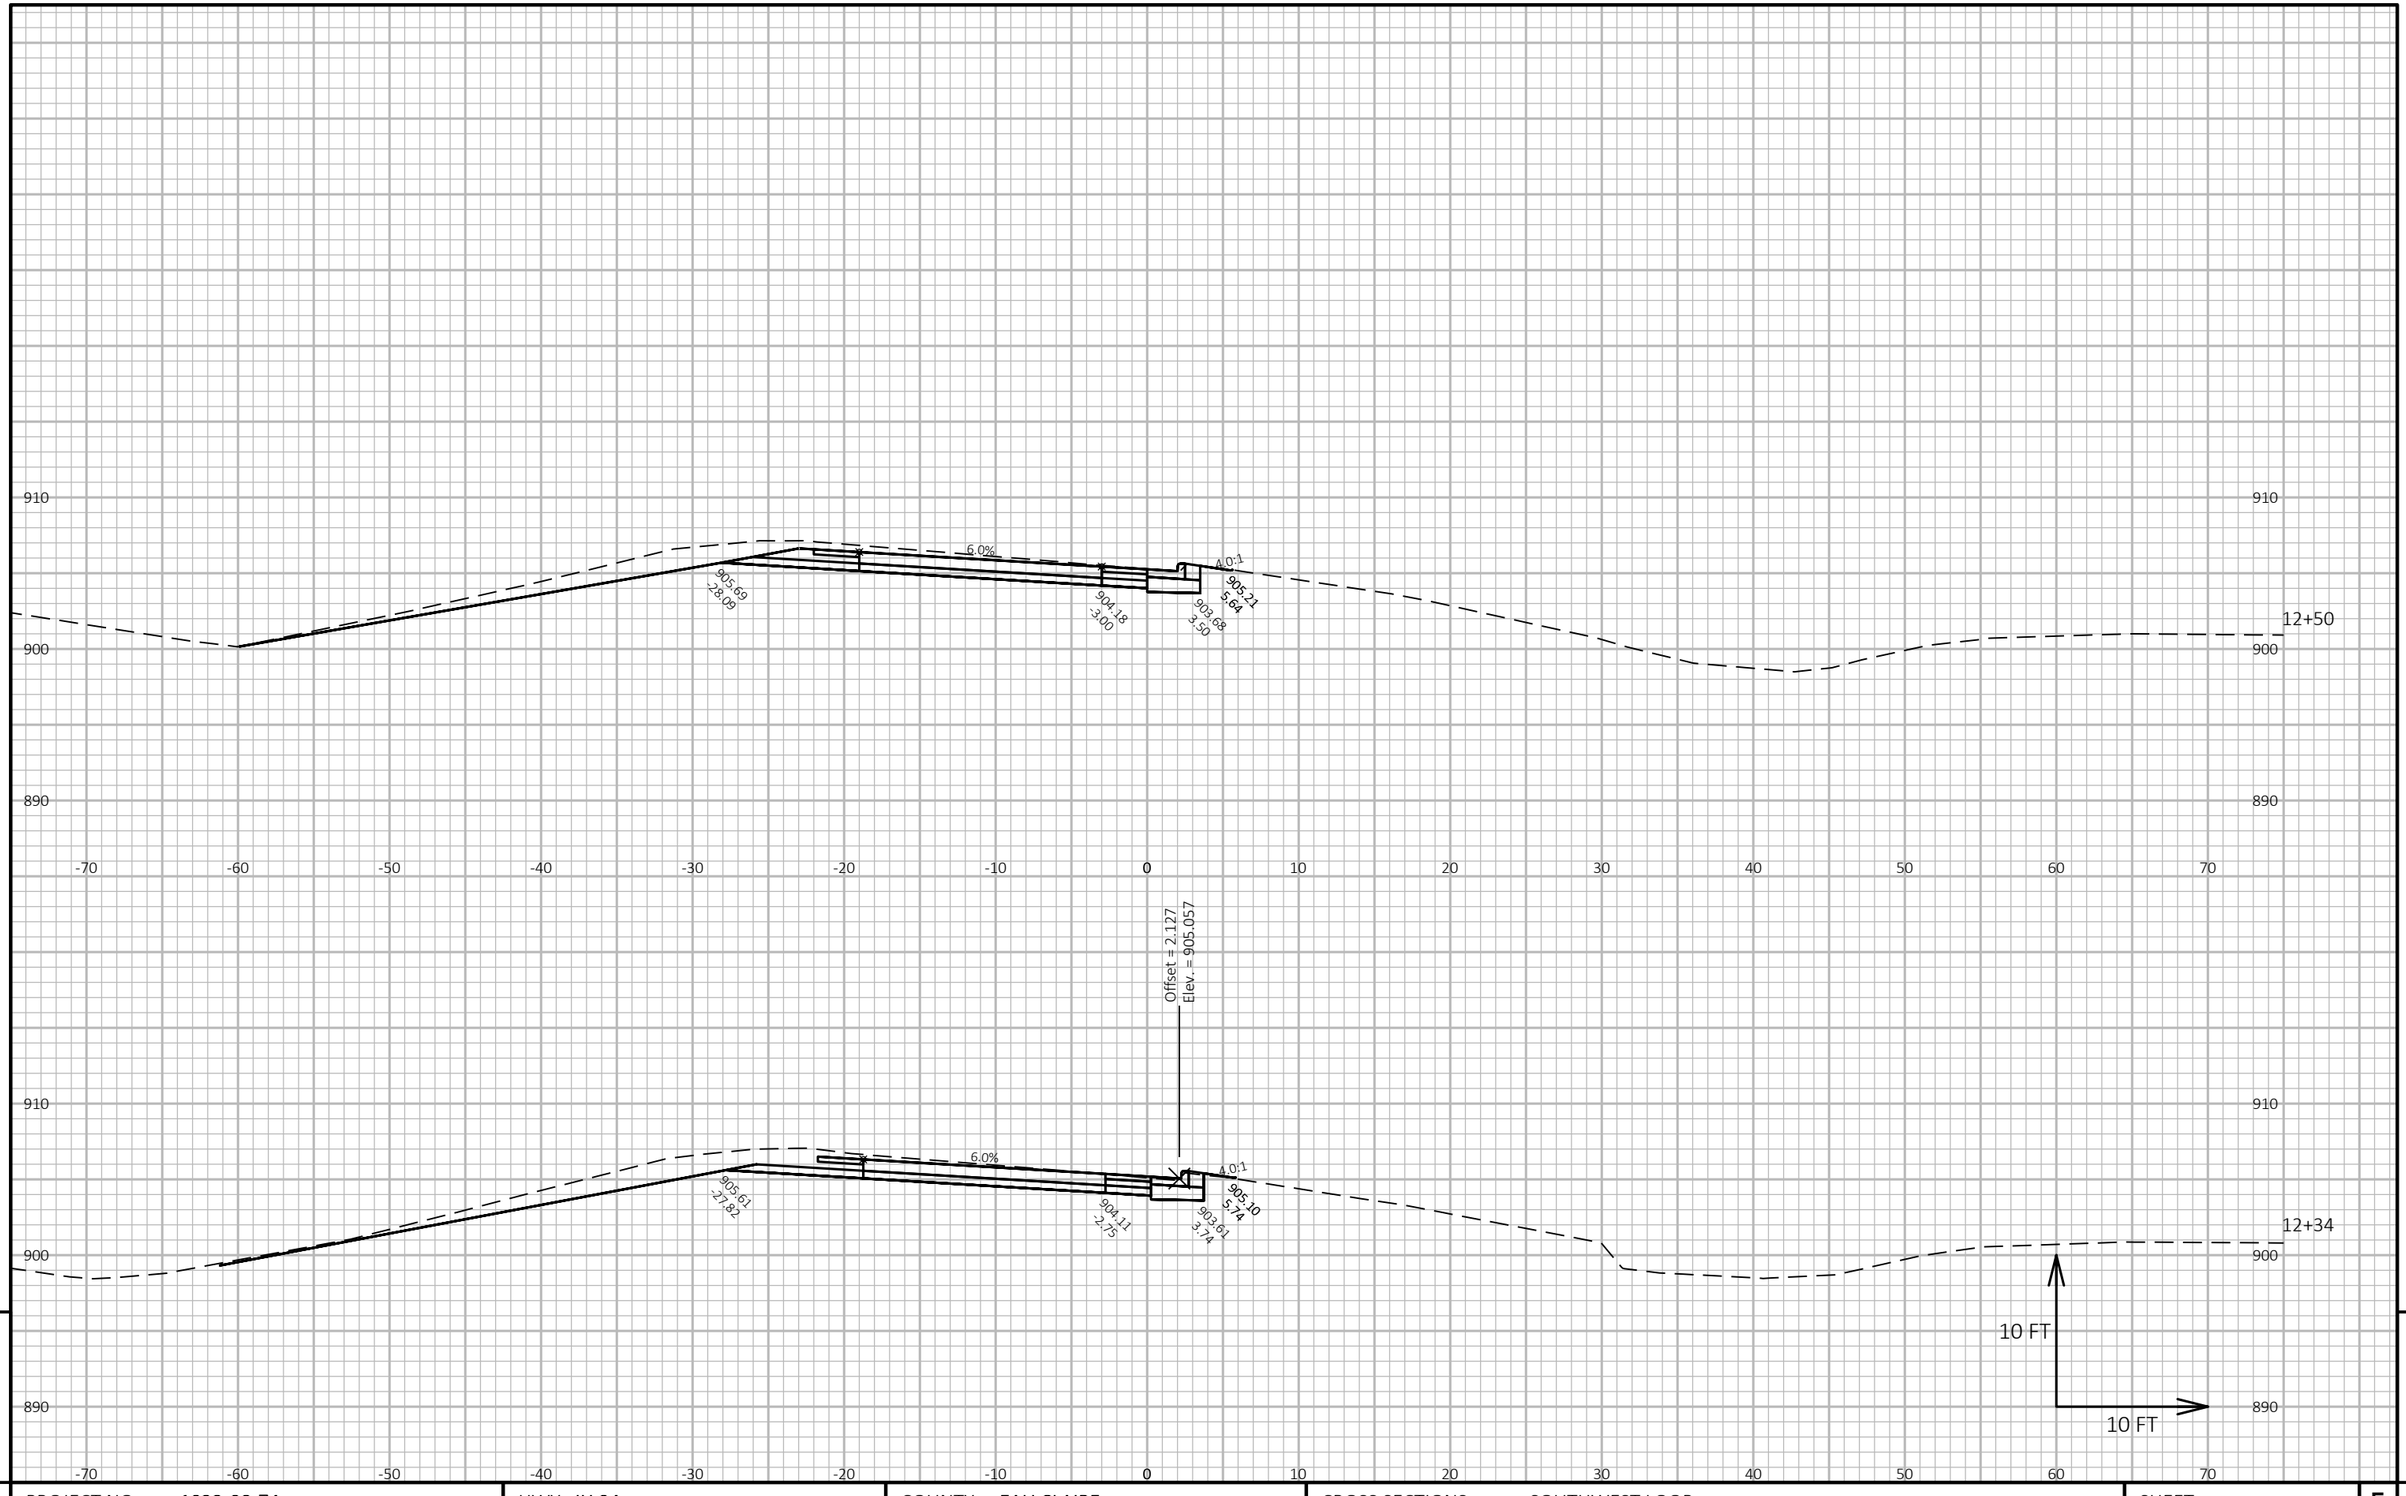

9

9

PROJECT NO: 1022-08-74	HWY: IH 94	COUNTY: EAU CLAIRE	CROSS SECTIONS: SOUTHWEST LOOP	SHEET	E


FILE NAME : N:\PDS\C3D\10220804\SHEETSPLAN\X-SECTIONS\090201_XS_SOUTHWEST_LOOP_11-17-20.DWG
LAYOUT NAME - Southwest Loop - (8)

PLOT DATE : 1/18/2021 8:30 AM

PLOT BY : CHRIST, AARON D

PLOT NAME :

PLOT SCALE : 1 IN:10 FT HORZ. / 1 IN:10 FT VERT.

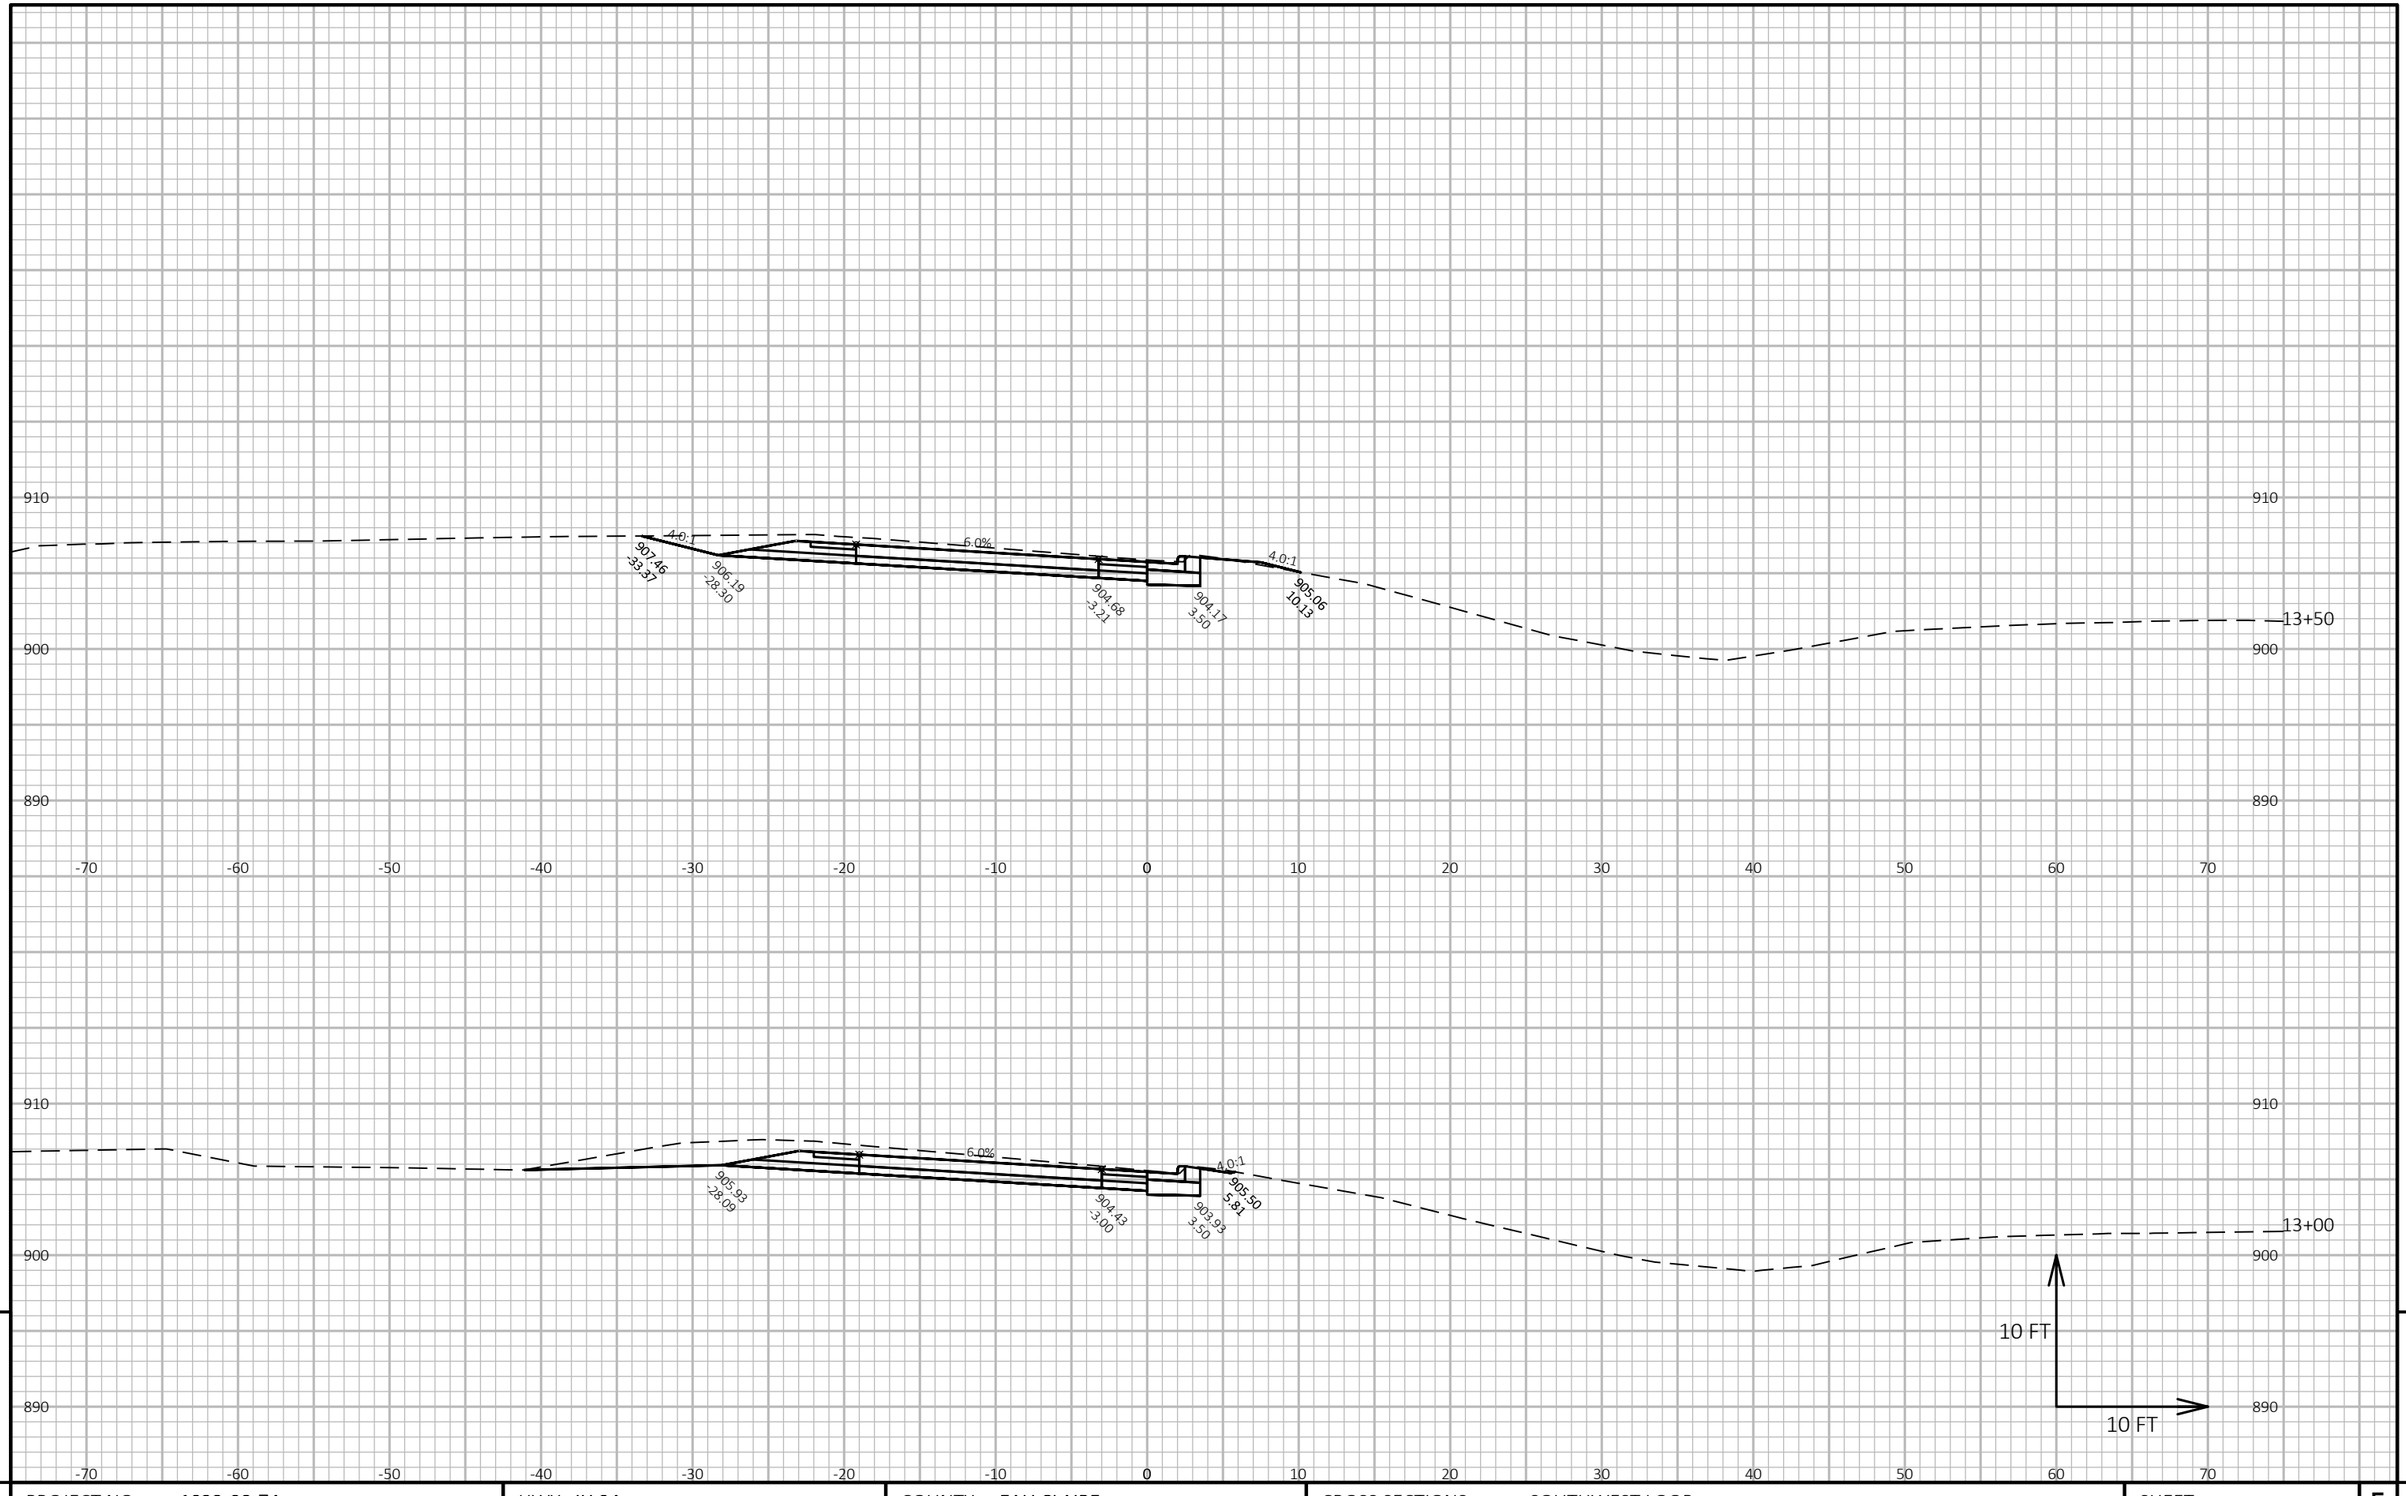

9

9

PROJECT NO: 1022-08-74	HWY: IH 94	COUNTY: EAU CLAIRE	CROSS SECTIONS: SOUTHWEST LOOP	SHEET	E


FILE NAME : N:\PDS\C3D\10220804\SHEETSPLAN\X-SECTIONS\090201_XS_SOUTHWEST_LOOP_11-17-20.DWG
LAYOUT NAME - Southwest Loop - (9)

PLOT DATE : 1/18/2021 8:31 AM

PLOT BY : CHRIST, AARON D

PLOT NAME :

PLOT SCALE : 1 IN:10 FT HORZ. / 1 IN:10 FT VERT.

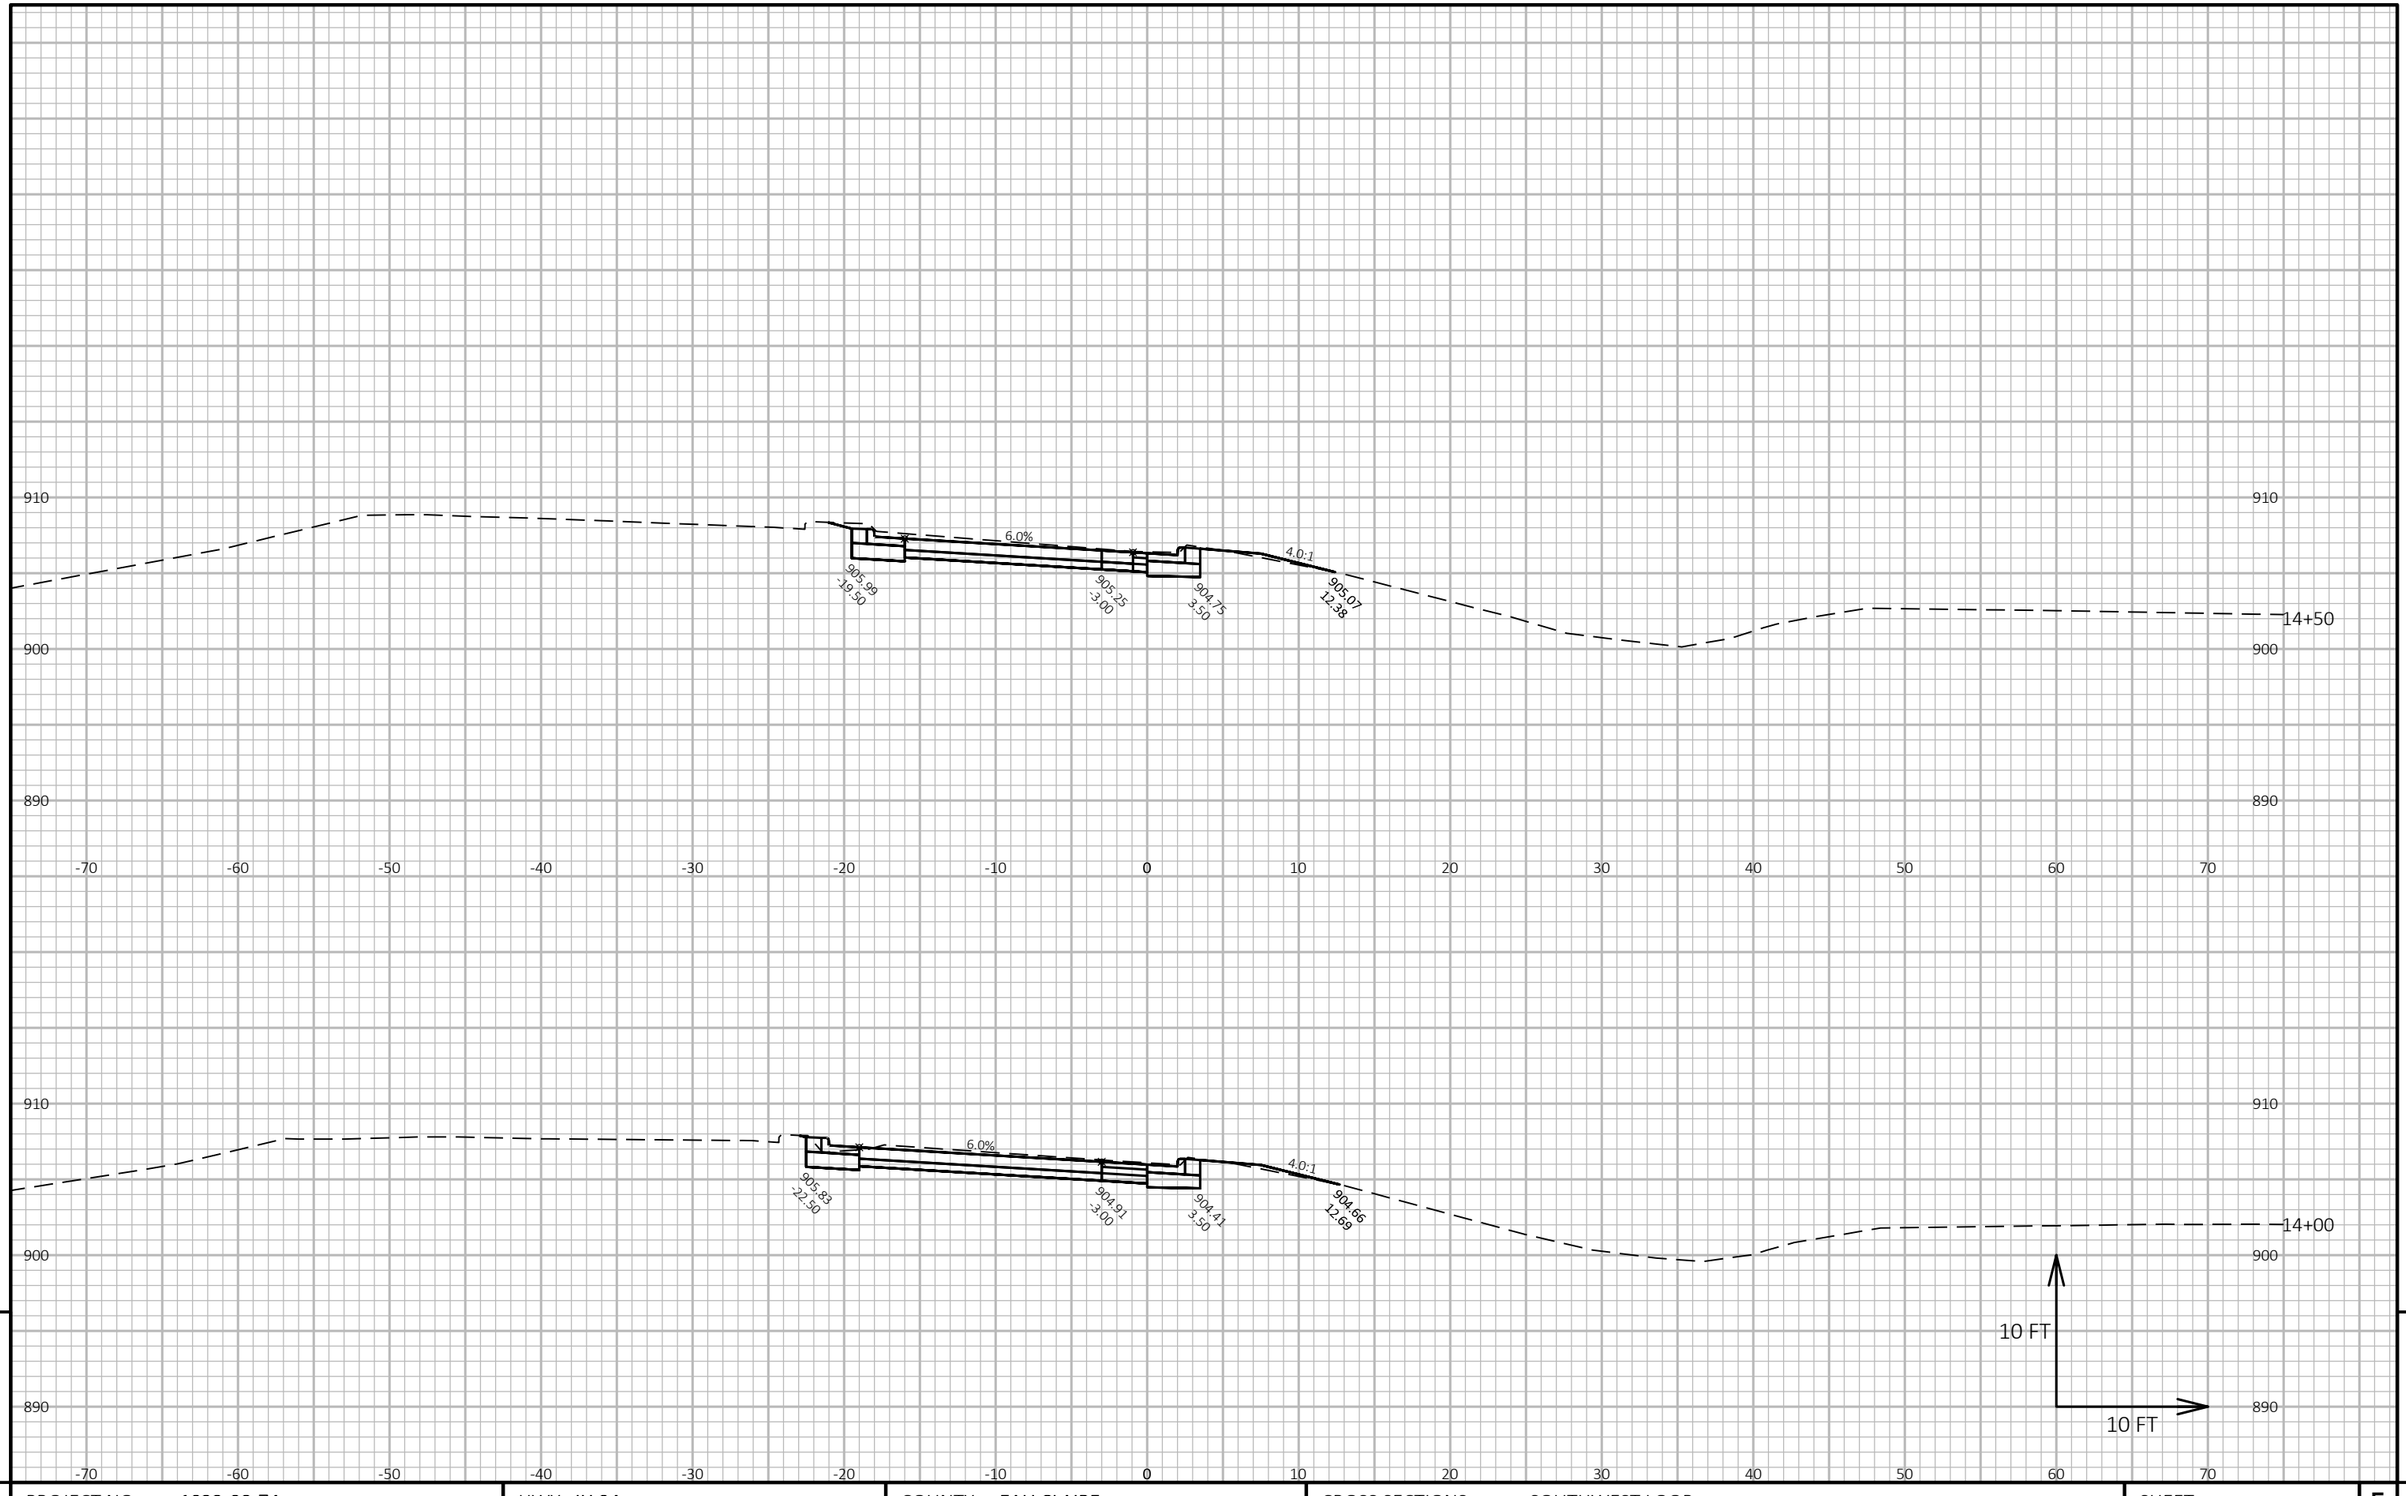

9

PROJECT NO: 1022-08-74	HWY: IH 94	COUNTY: EAU CLAIRE	CROSS SECTIONS: SOUTHWEST LOOP	SHEET	E


FILE NAME : N:\PDS\C3D\10220804\SHEETSPLAN\X-SECTIONS\090201_XS_SOUTHWEST_LOOP_11-17-20.DWG
LAYOUT NAME - Southwest Loop - (10)

PLOT DATE : 1/18/2021 8:32 AM

PLOT BY : CHRIST, AARON D

PLOT NAME :

PLOT SCALE : 1 IN:10 FT HORZ. / 1 IN:10 FT VERT.

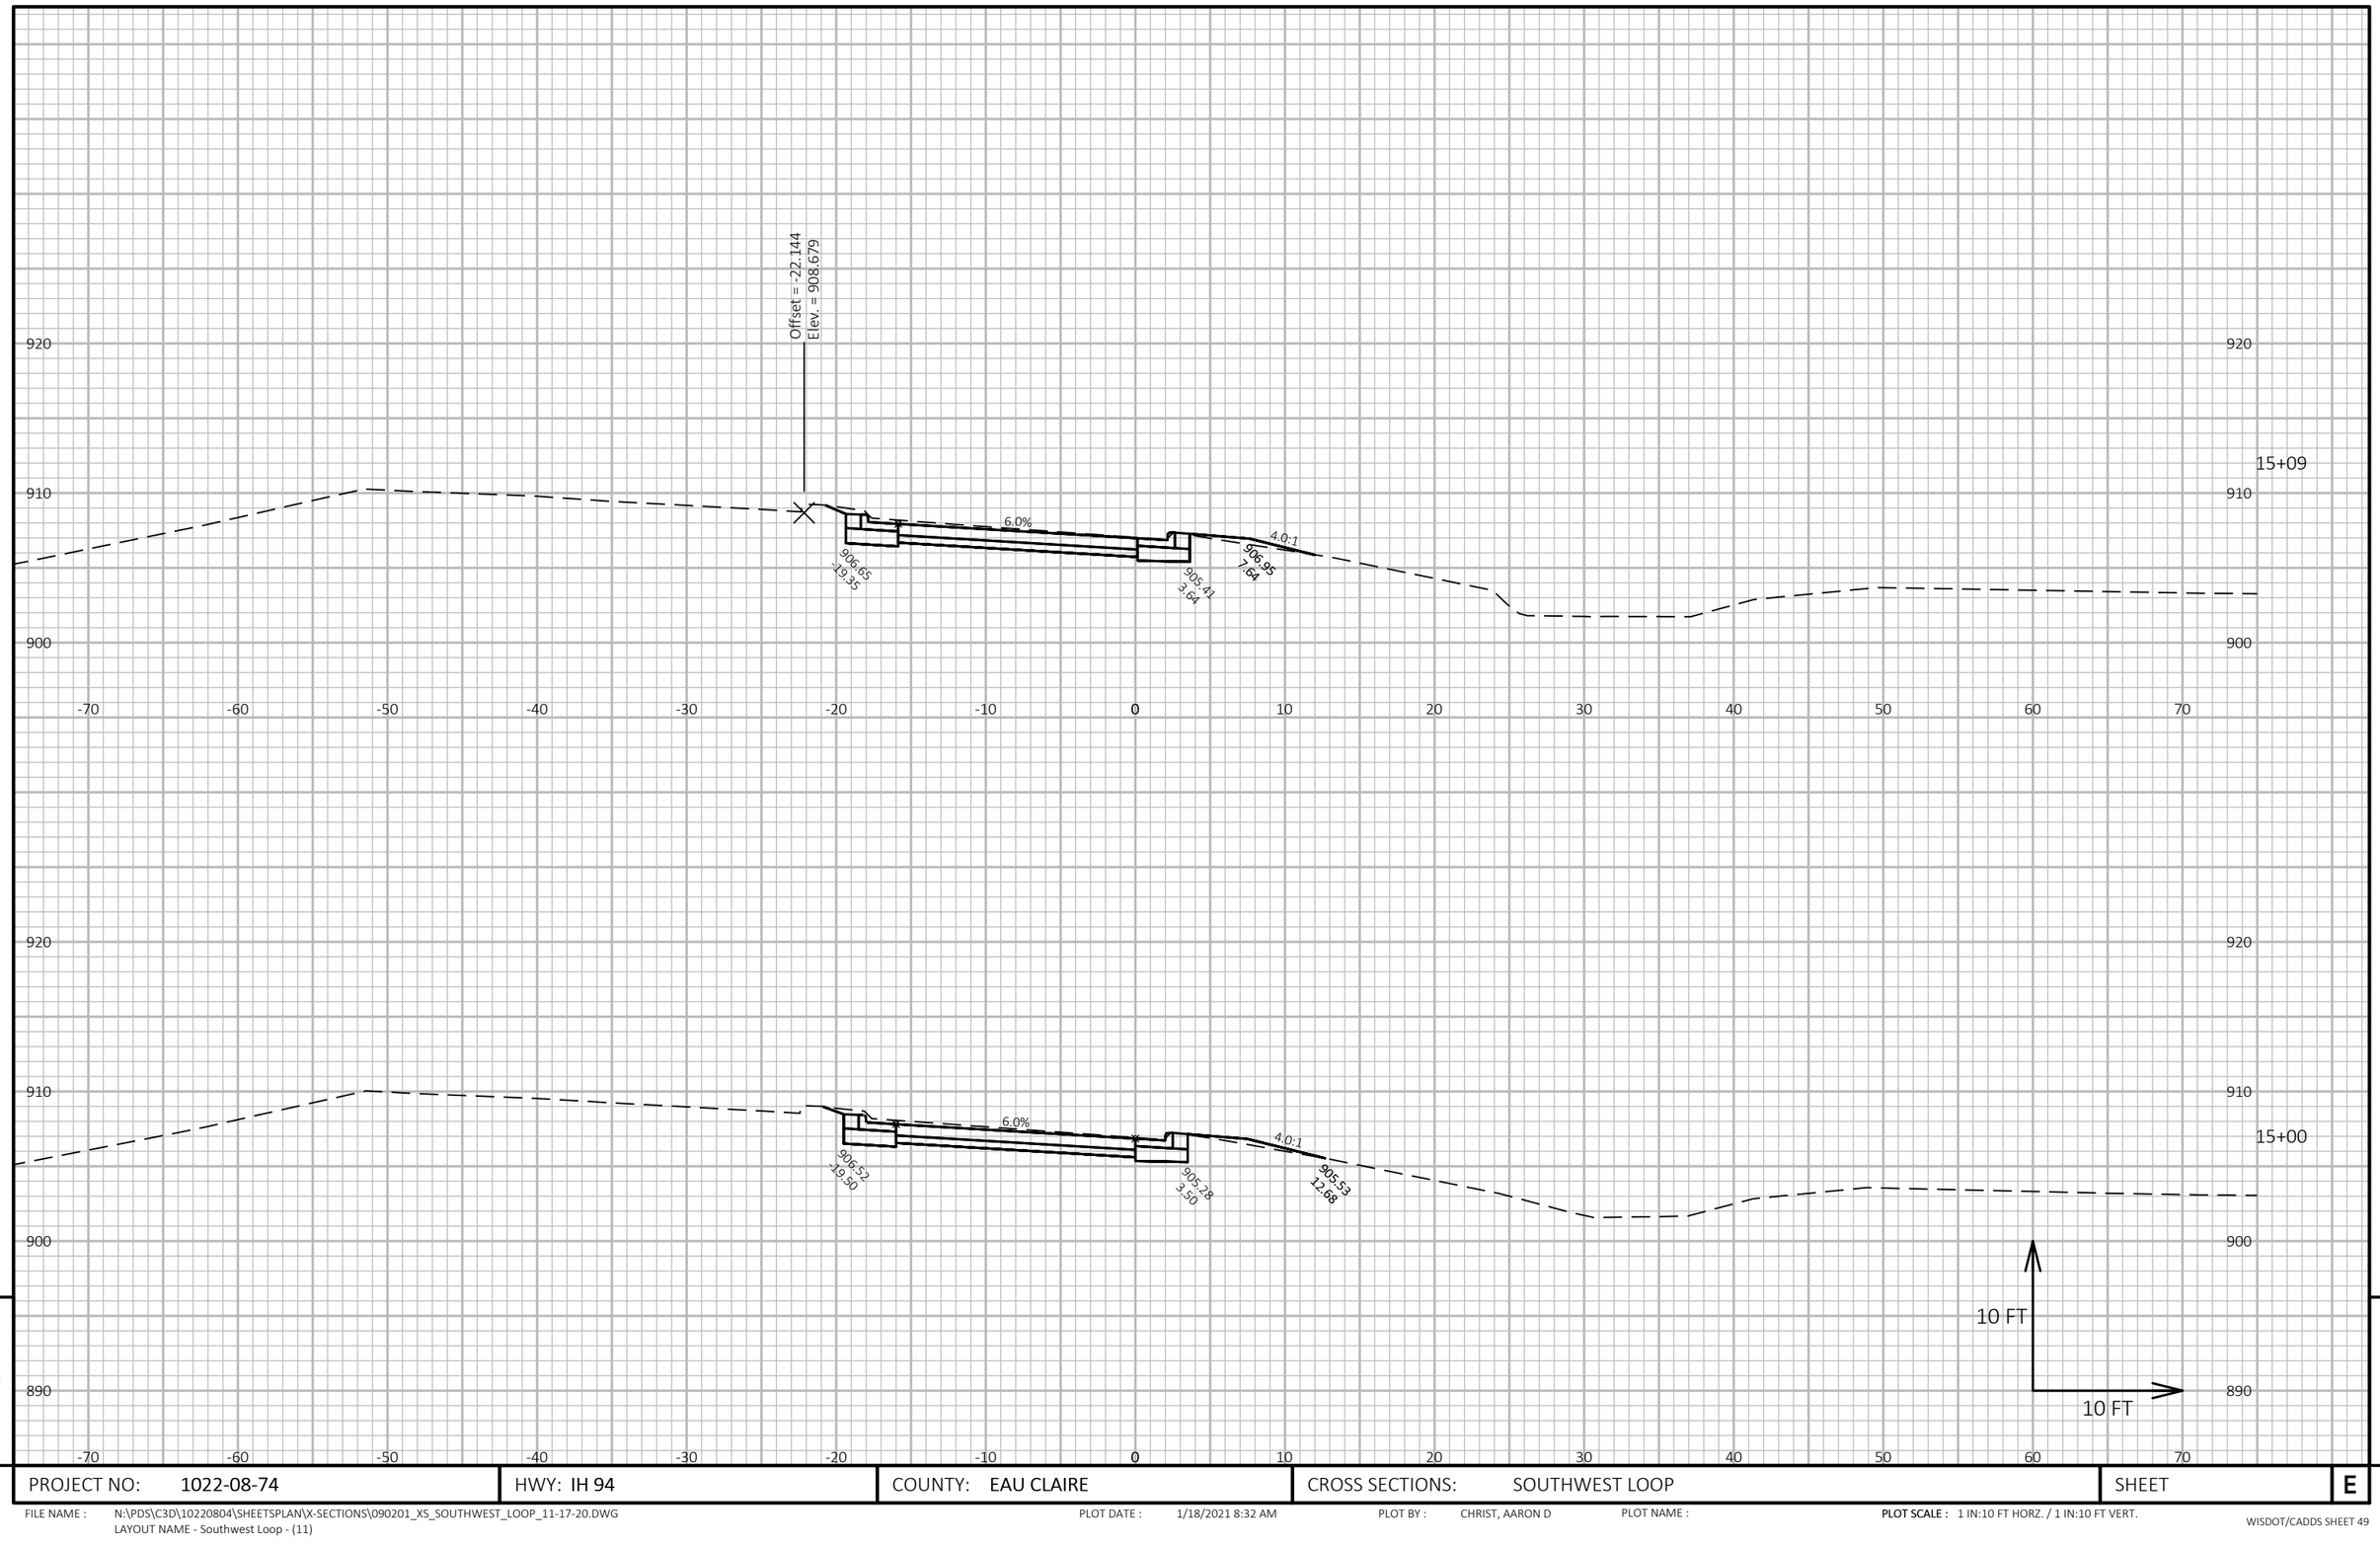

9

9

PROJECT NO: 1022-08-74	HWY: IH 94	COUNTY: EAU CLAIRE	CROSS SECTIONS: SOUTHWEST LOOP	SHEET	E


FILE NAME : N:\PDS\C3D\10220804\SHEETSPLAN\X-SECTIONS\090201_XS_SOUTHWEST_LOOP_11-17-20.DWG
LAYOUT NAME - Southwest Loop - (11)

PLOT DATE : 1/18/2021 8:32 AM

PLOT BY : CHRIST, AARON D

PLOT NAME :

PLOT SCALE : 1 IN:10 FT HORZ. / 1 IN:10 FT VERT.

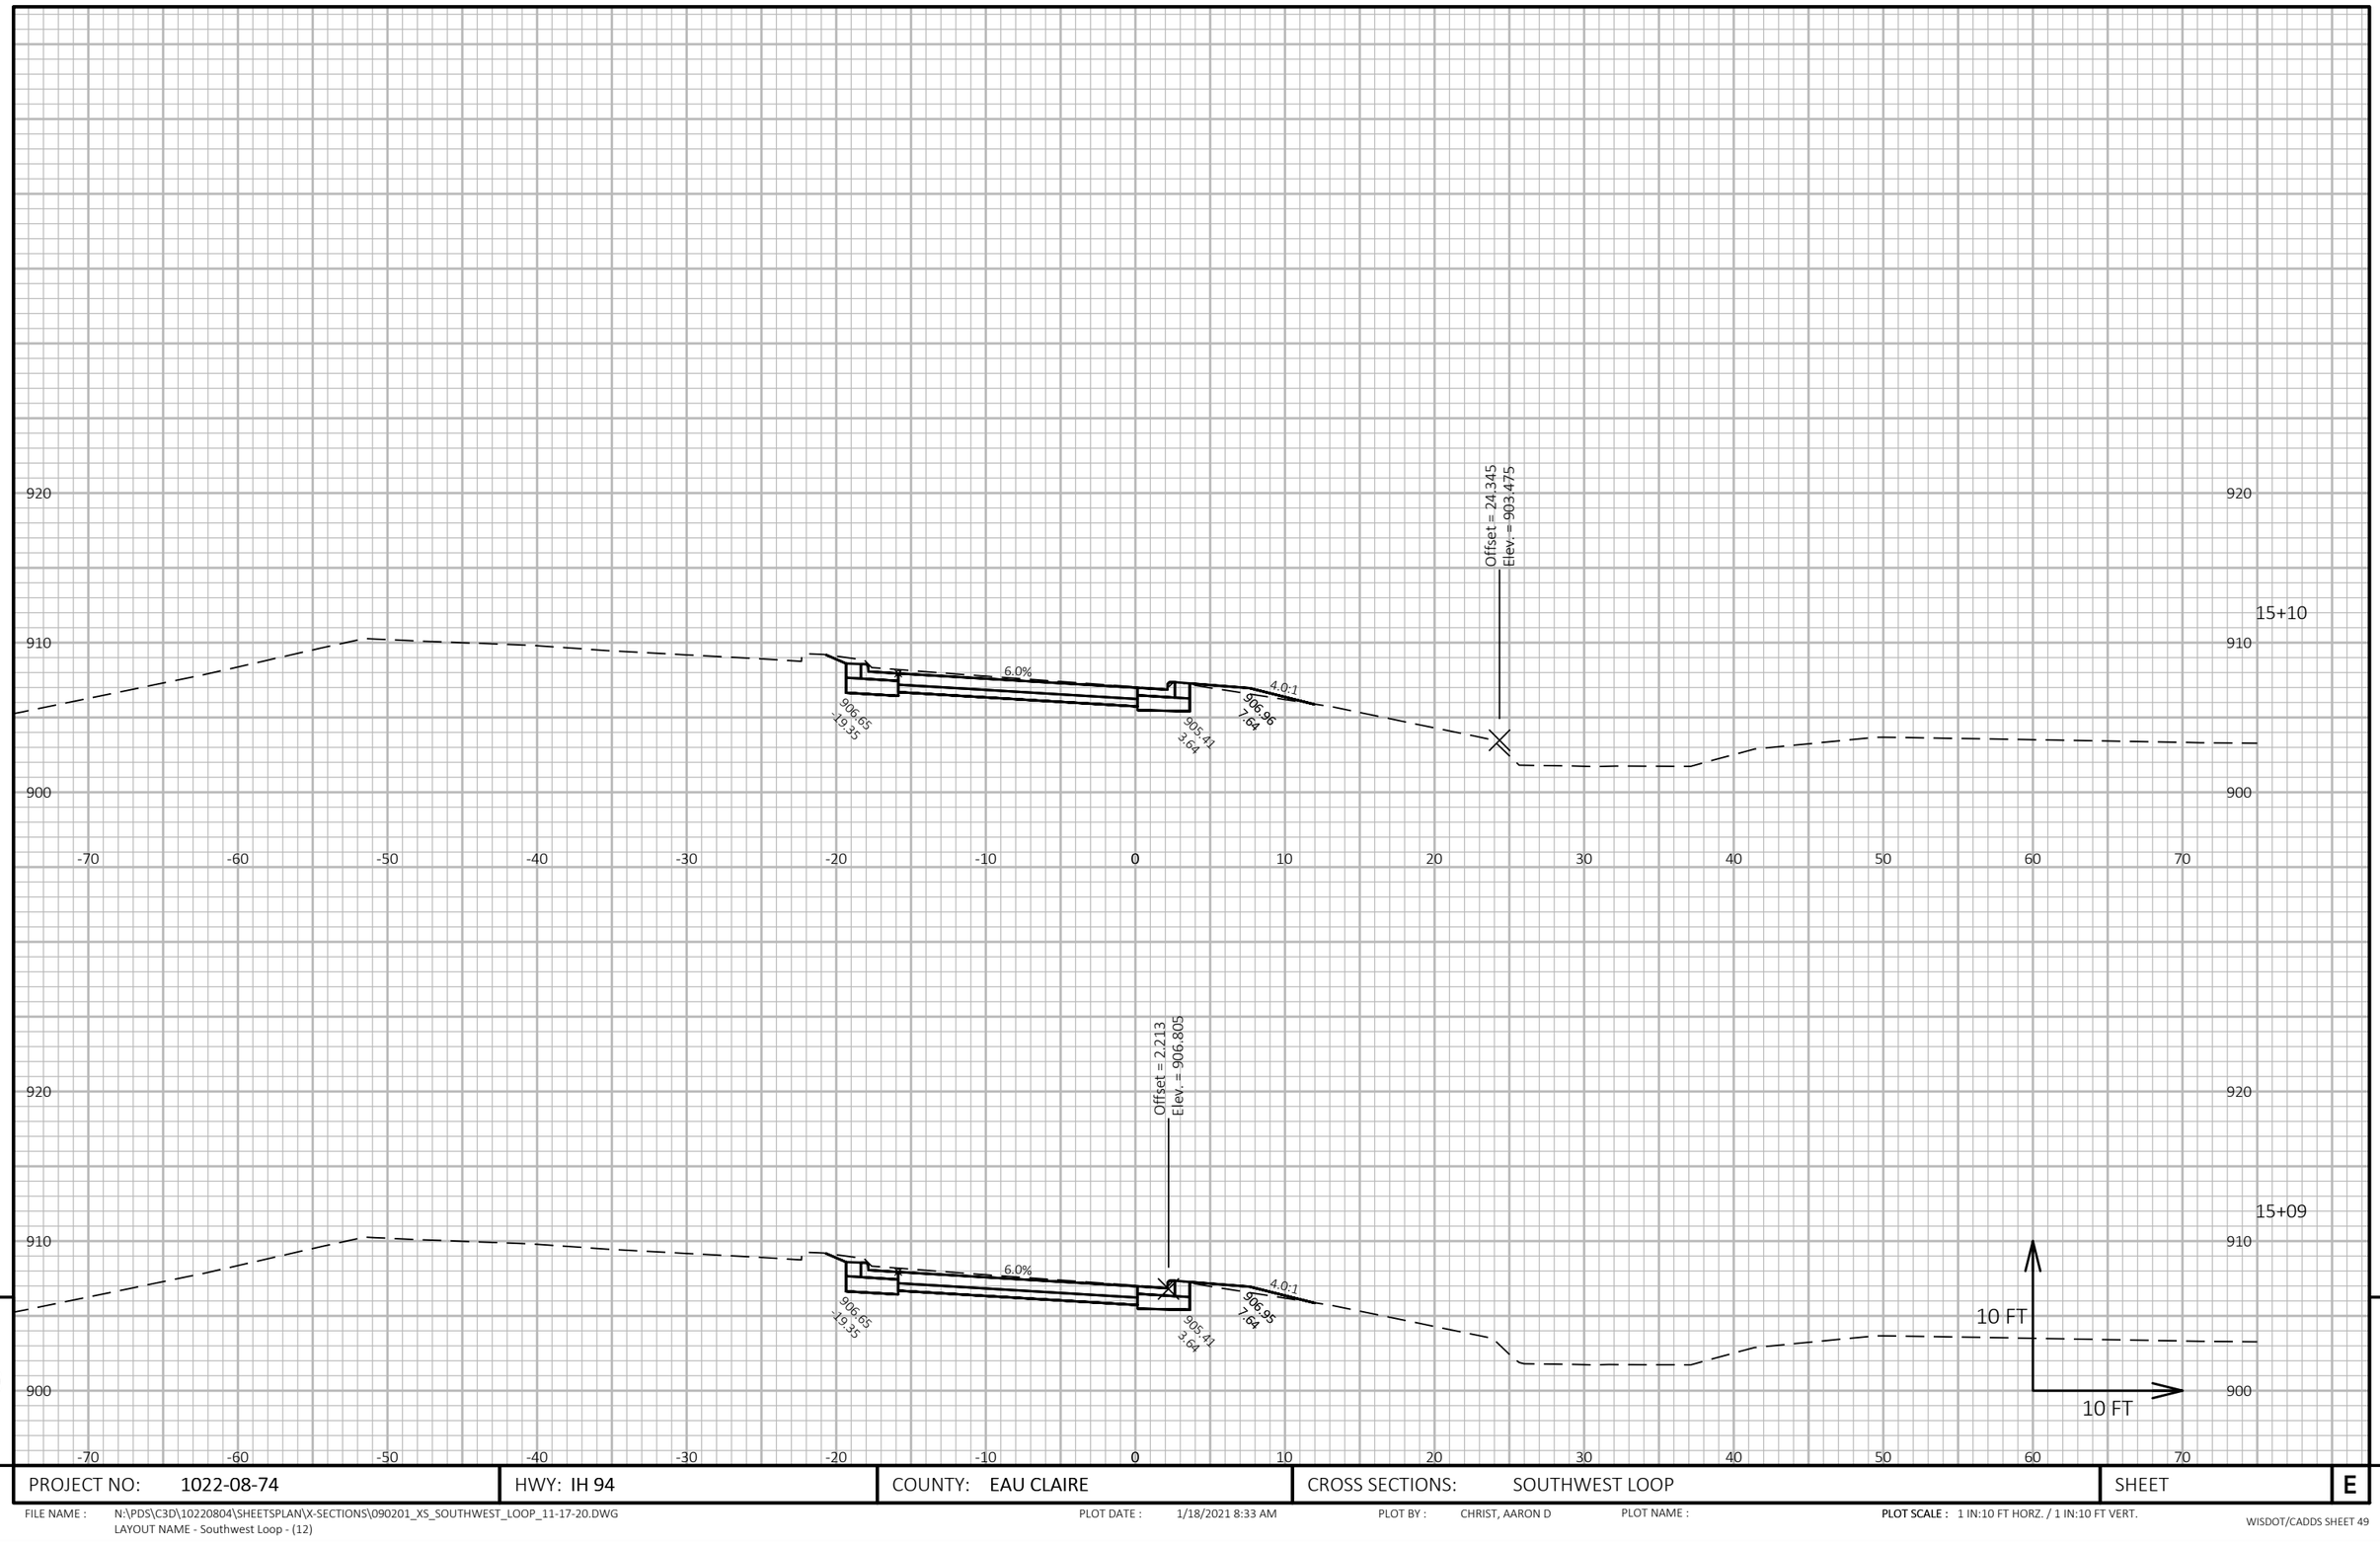

9

9

PROJECT NO: 1022-08-74	HWY: IH 94	COUNTY: EAU CLAIRE	CROSS SECTIONS: SOUTHWEST LOOP	SHEET	E


FILE NAME : N:\PDS\C3D\10220804\SHEETSPLAN\X-SECTIONS\090201_XS_SOUTHWEST_LOOP_11-17-20.DWG
LAYOUT NAME - Southwest Loop - (12)

PLOT DATE : 1/18/2021 8:33 AM

PLOT BY : CHRIST, AARON D

PLOT NAME :

PLOT SCALE : 1 IN:10 FT HORZ. / 1 IN:10 FT VERT.

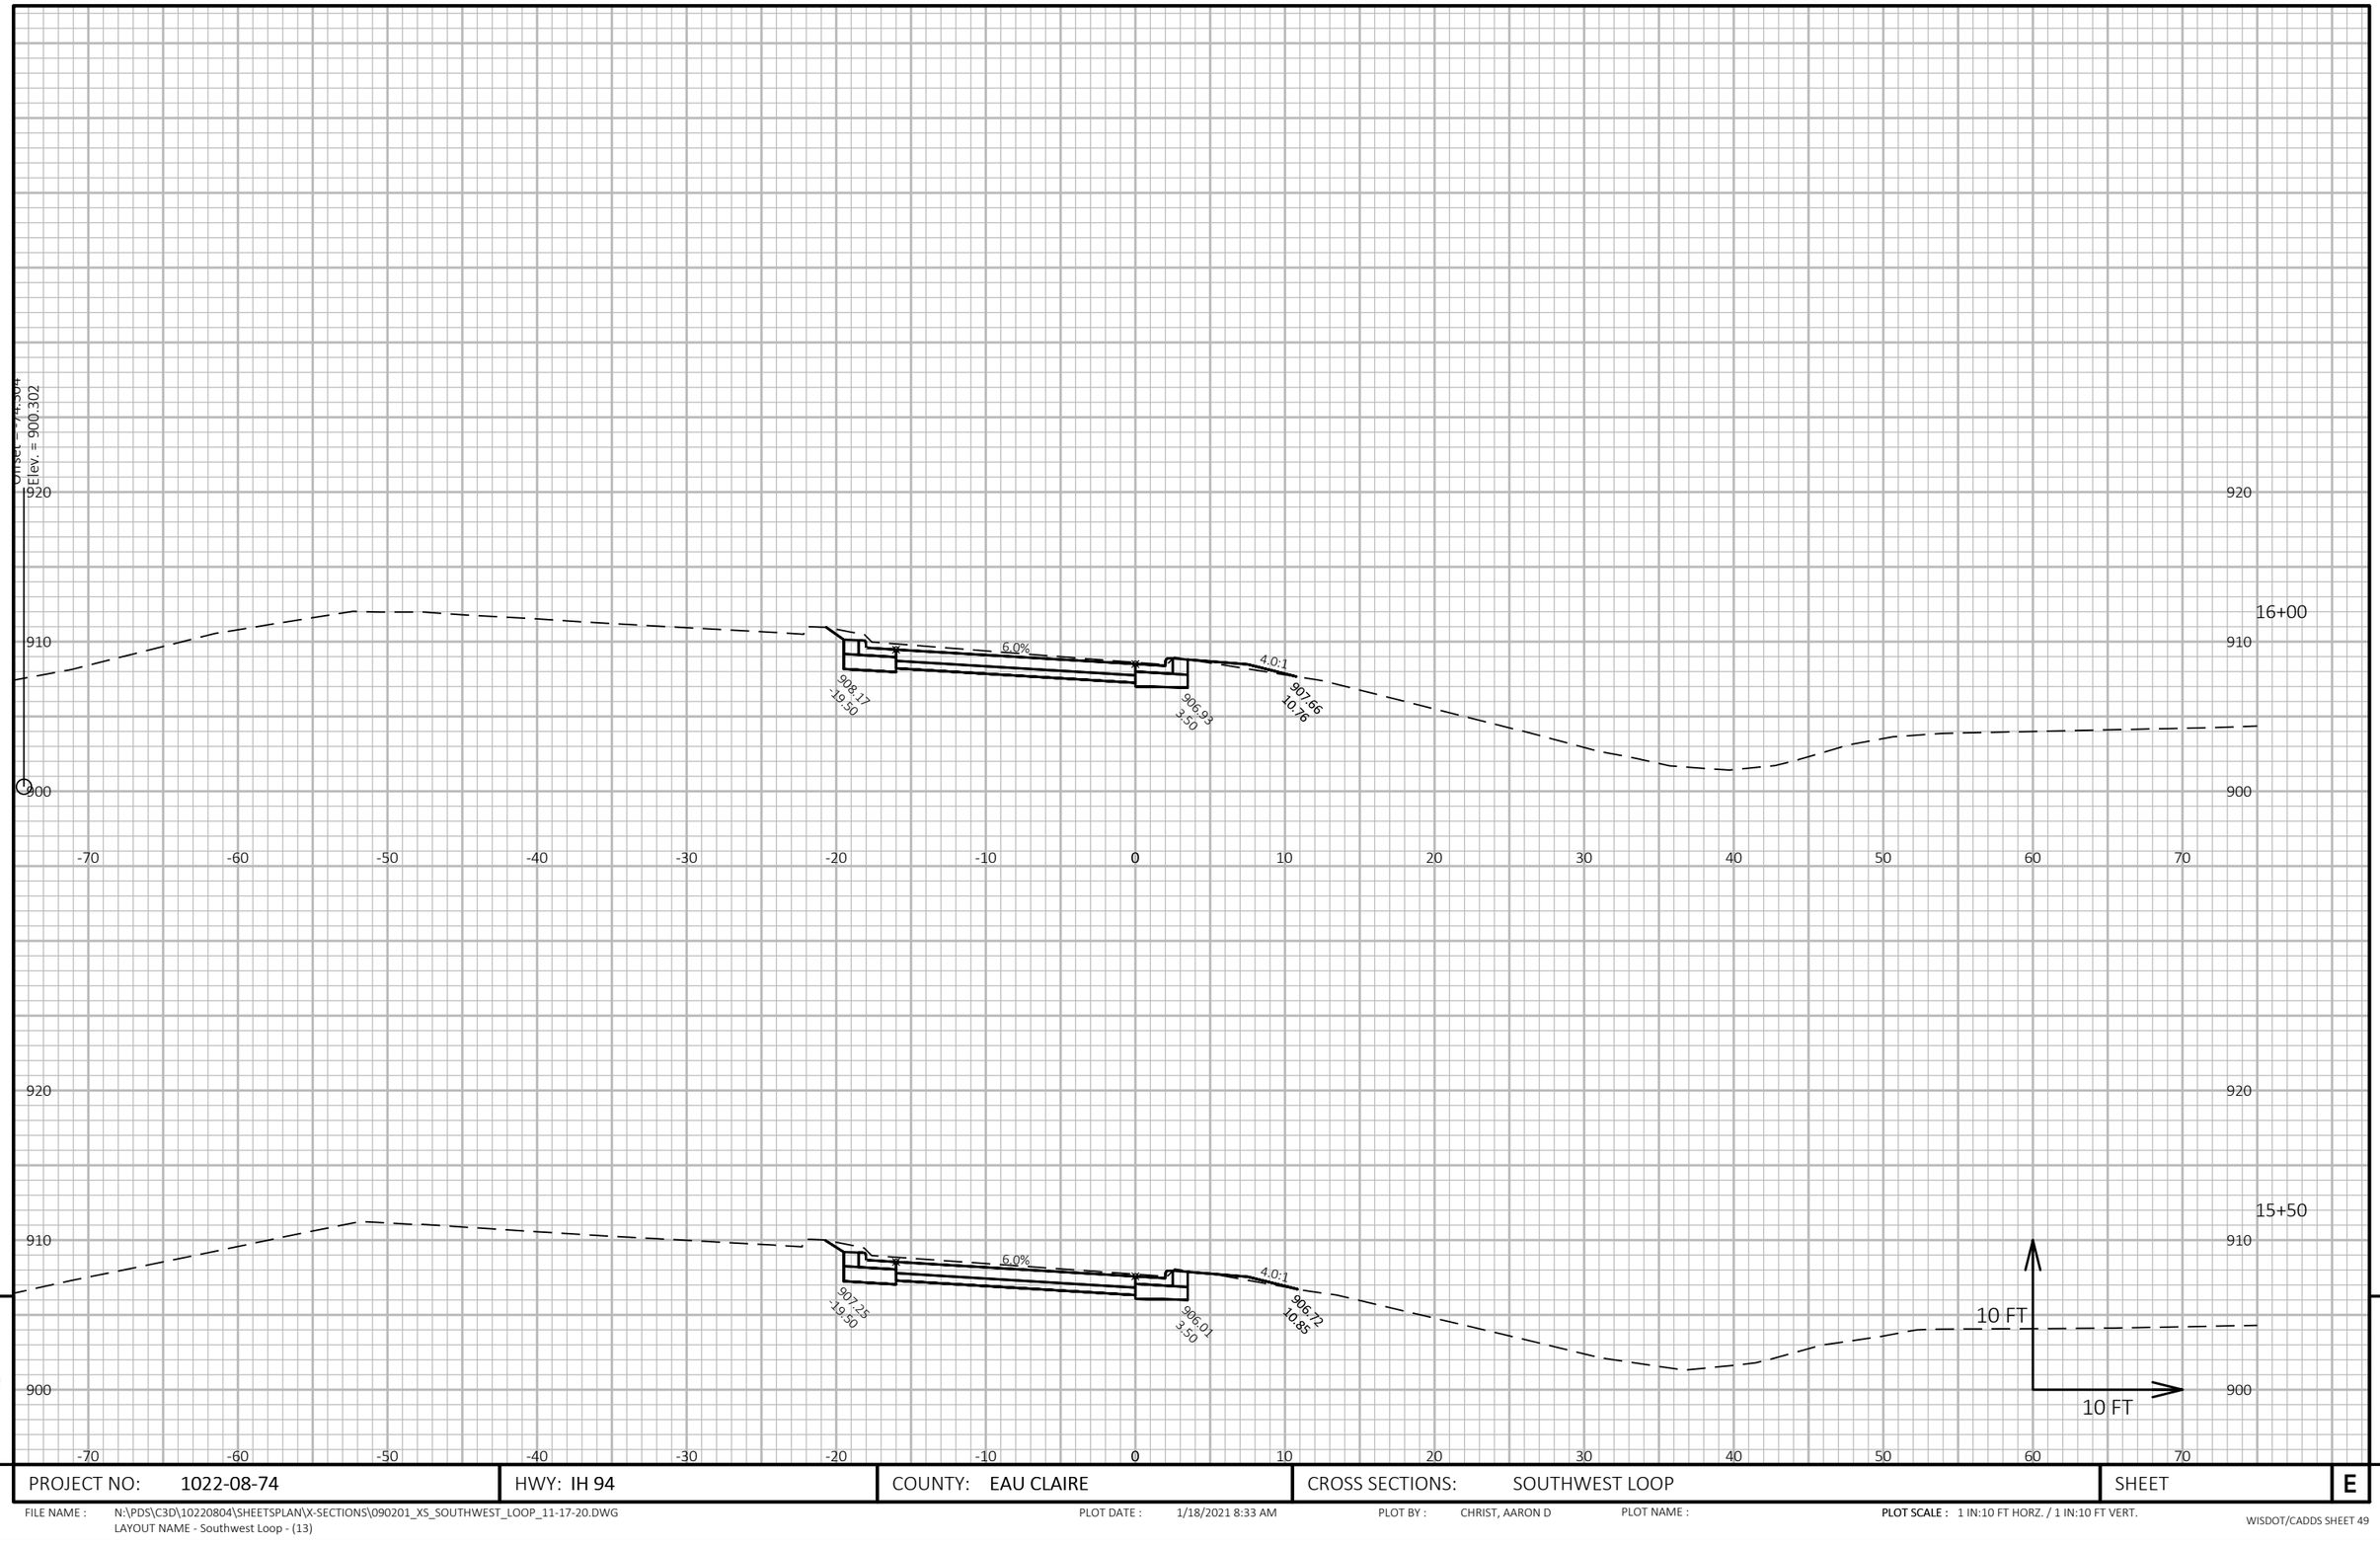

9

9

PROJECT NO: 1022-08-74	HWY: IH 94	COUNTY: EAU CLAIRE	CROSS SECTIONS: SOUTHWEST LOOP	SHEET	E


FILE NAME : N:\PDS\C3D\10220804\SHEETSPLAN\X-SECTIONS\090201_XS_SOUTHWEST_LOOP_11-17-20.DWG
LAYOUT NAME - Southwest Loop - (13)

PLOT DATE : 1/18/2021 8:33 AM

PLOT BY : CHRIST, AARON D

PLOT NAME :

PLOT SCALE : 1 IN:10 FT HORZ. / 1 IN:10 FT VERT.

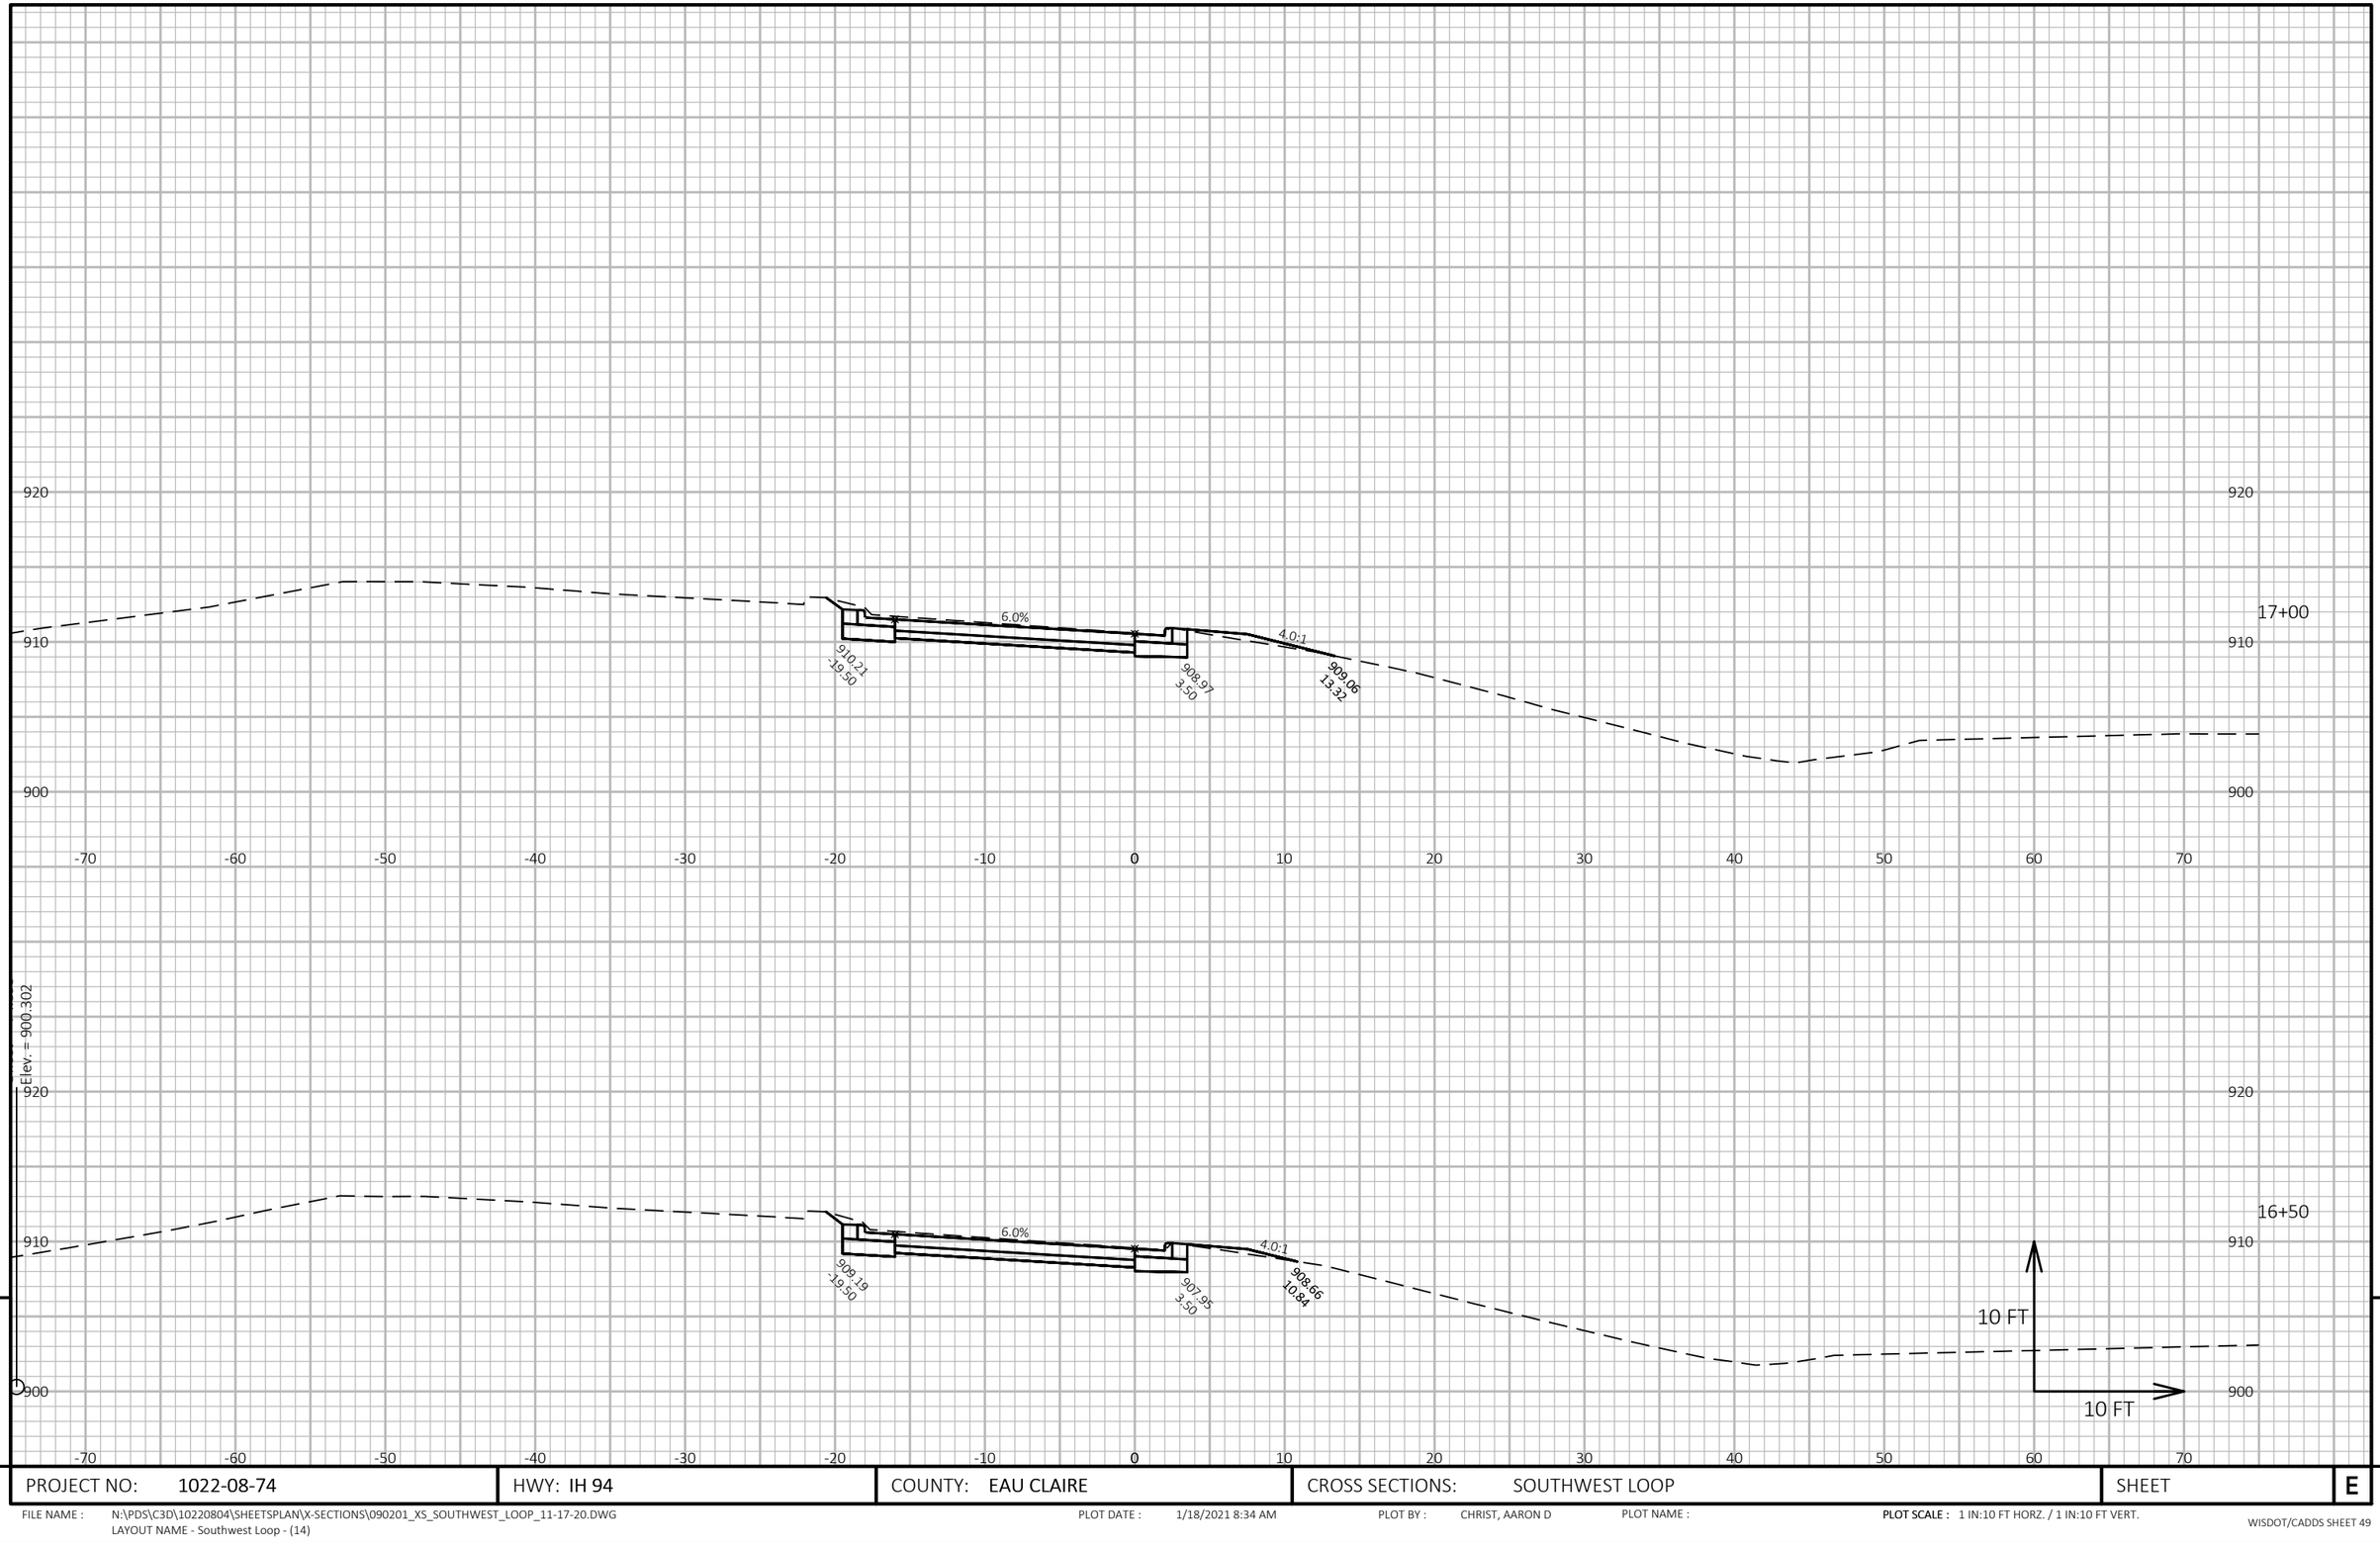

9

9

PROJECT NO: 1022-08-74	HWY: IH 94	COUNTY: EAU CLAIRE	CROSS SECTIONS: SOUTHWEST LOOP	SHEET	E


FILE NAME : N:\PDS\C3D\10220804\SHEETSPLAN\X-SECTIONS\090201_XS_SOUTHWEST_LOOP_11-17-20.DWG
LAYOUT NAME - Southwest Loop - (14)

PLOT DATE : 1/18/2021 8:34 AM

PLOT BY : CHRIST, AARON D

PLOT NAME :

PLOT SCALE : 1 IN:10 FT HORZ. / 1 IN:10 FT VERT.

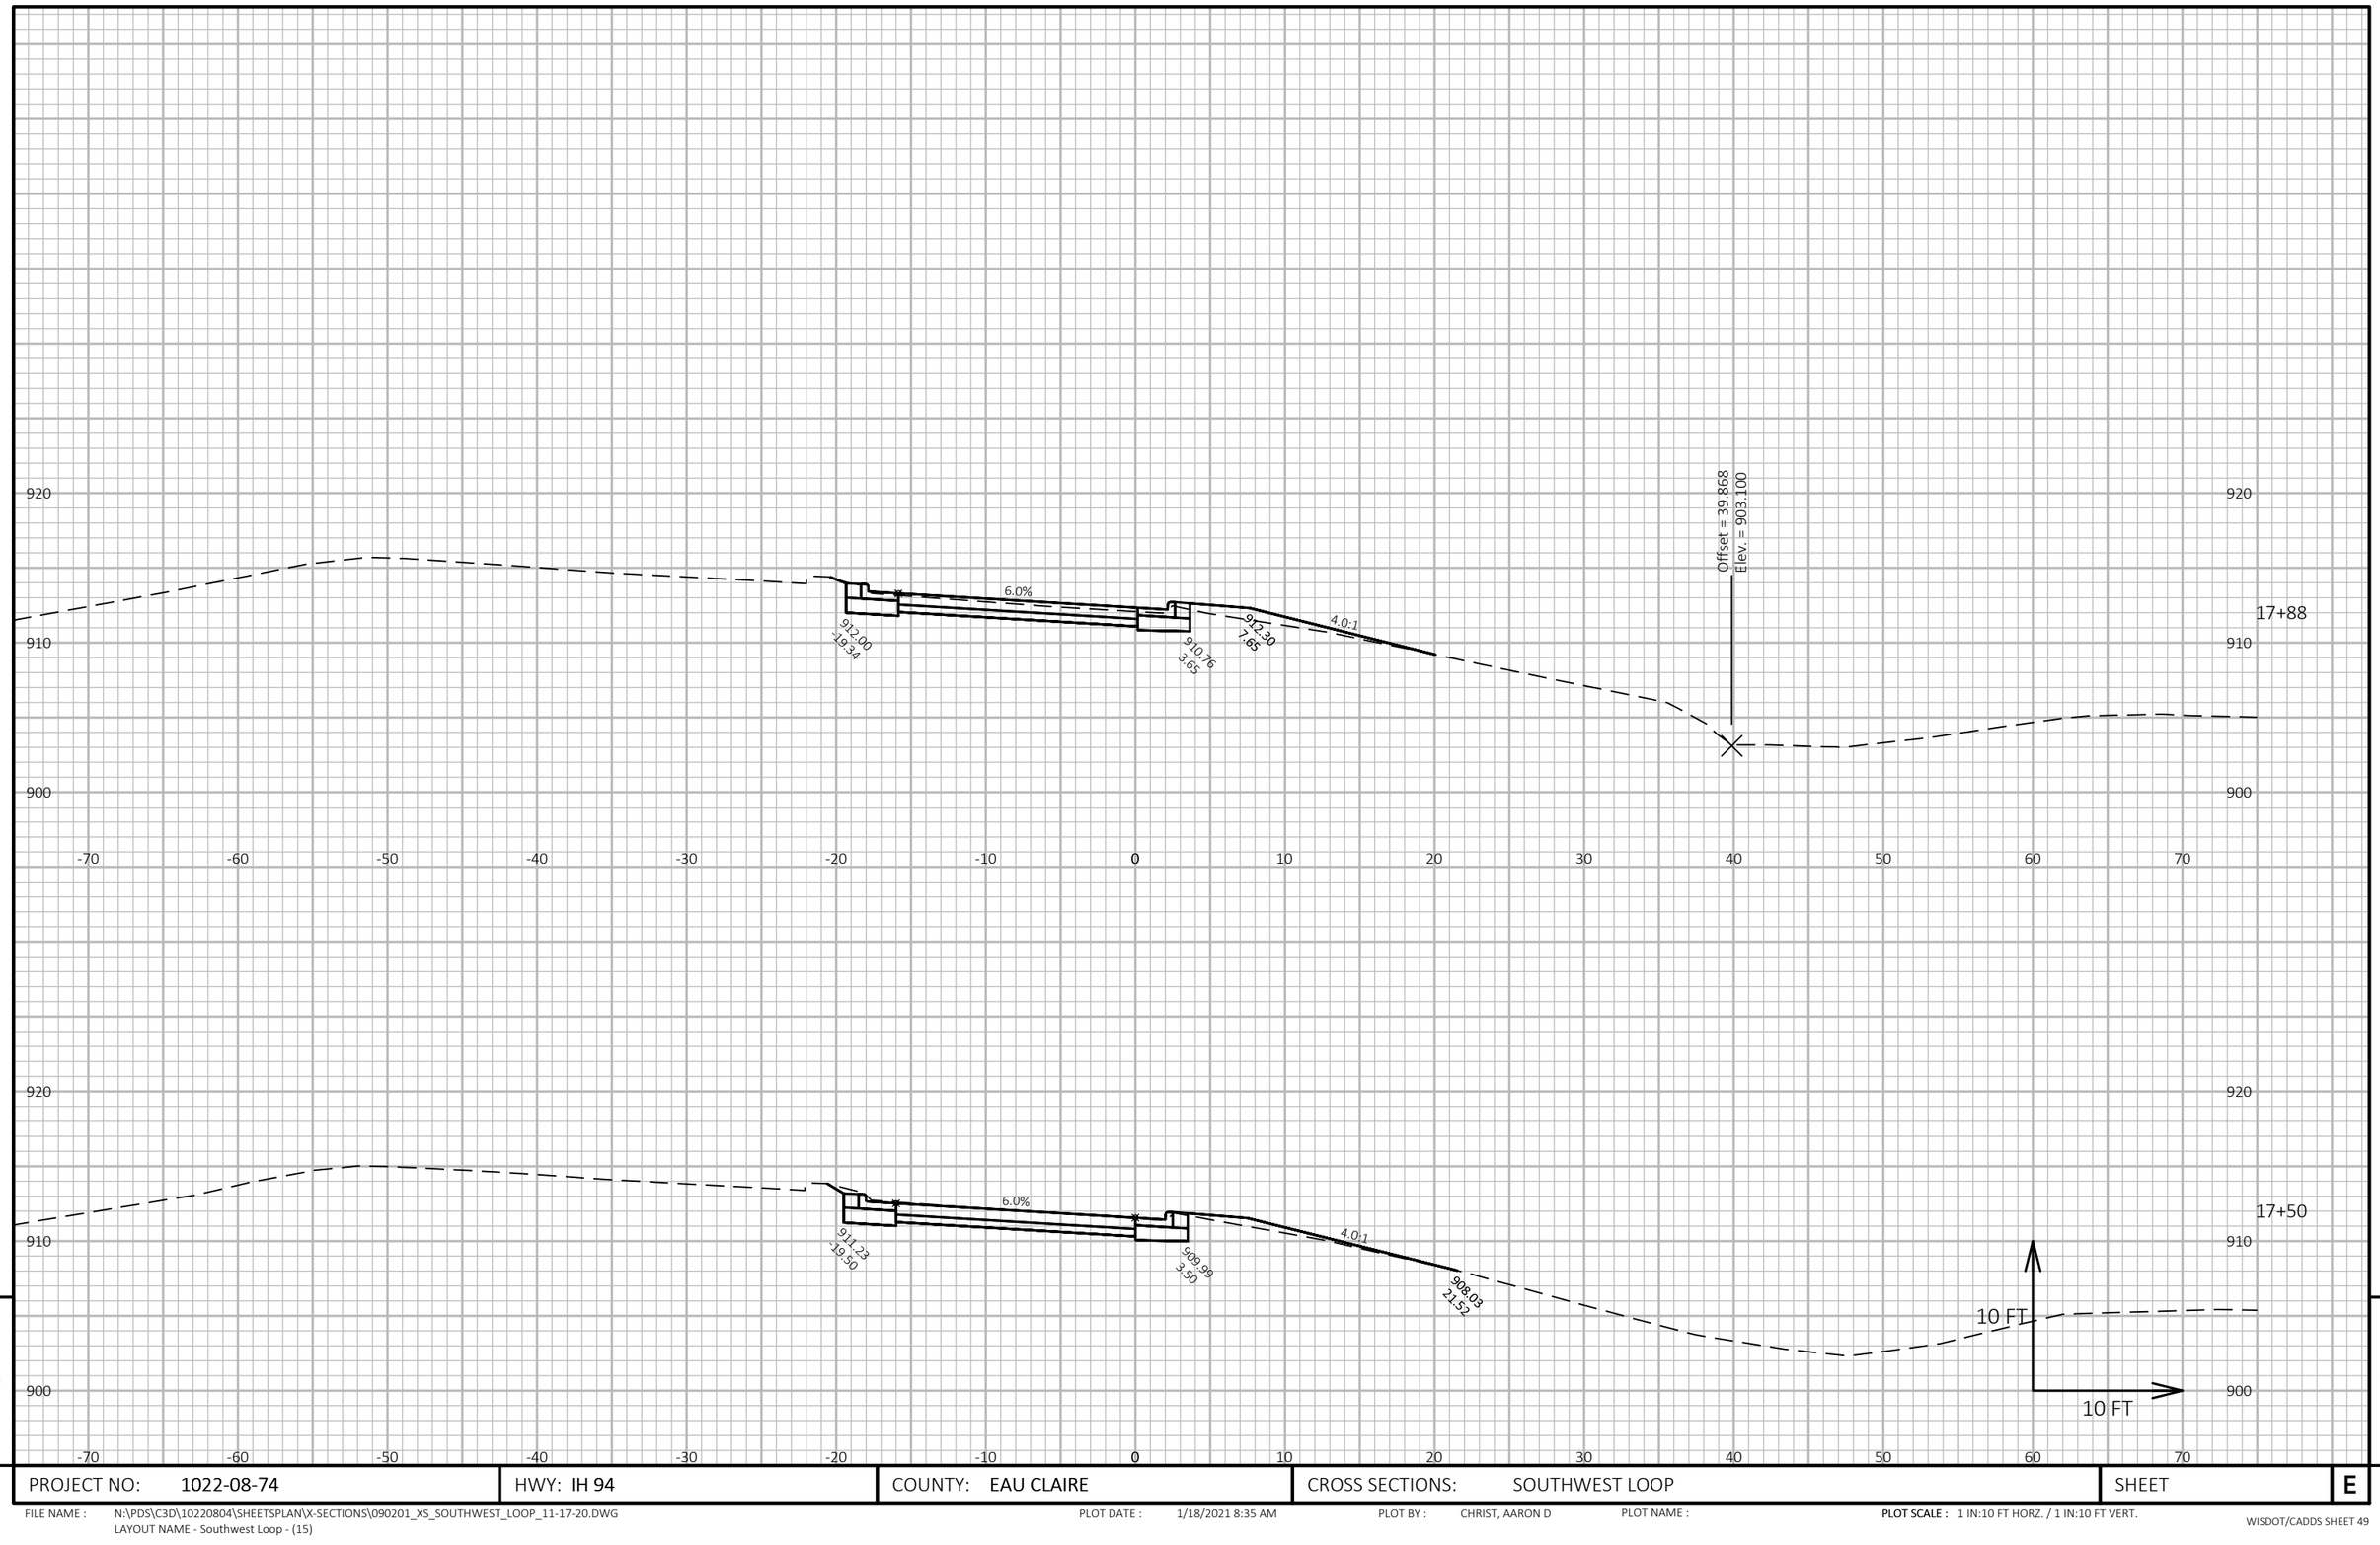

9

9

PROJECT NO: 1022-08-74	HWY: IH 94	COUNTY: EAU CLAIRE	CROSS SECTIONS: SOUTHWEST LOOP	SHEET	E


FILE NAME : N:\PDS\C3D\10220804\SHEETSPLAN\X-SECTIONS\090201_XS_SOUTHWEST_LOOP_11-17-20.DWG
LAYOUT NAME - Southwest Loop - (15)

PLOT DATE : 1/18/2021 8:35 AM

PLOT BY : CHRIST, AARON D

PLOT NAME :

PLOT SCALE : 1 IN:10 FT HORZ. / 1 IN:10 FT VERT.

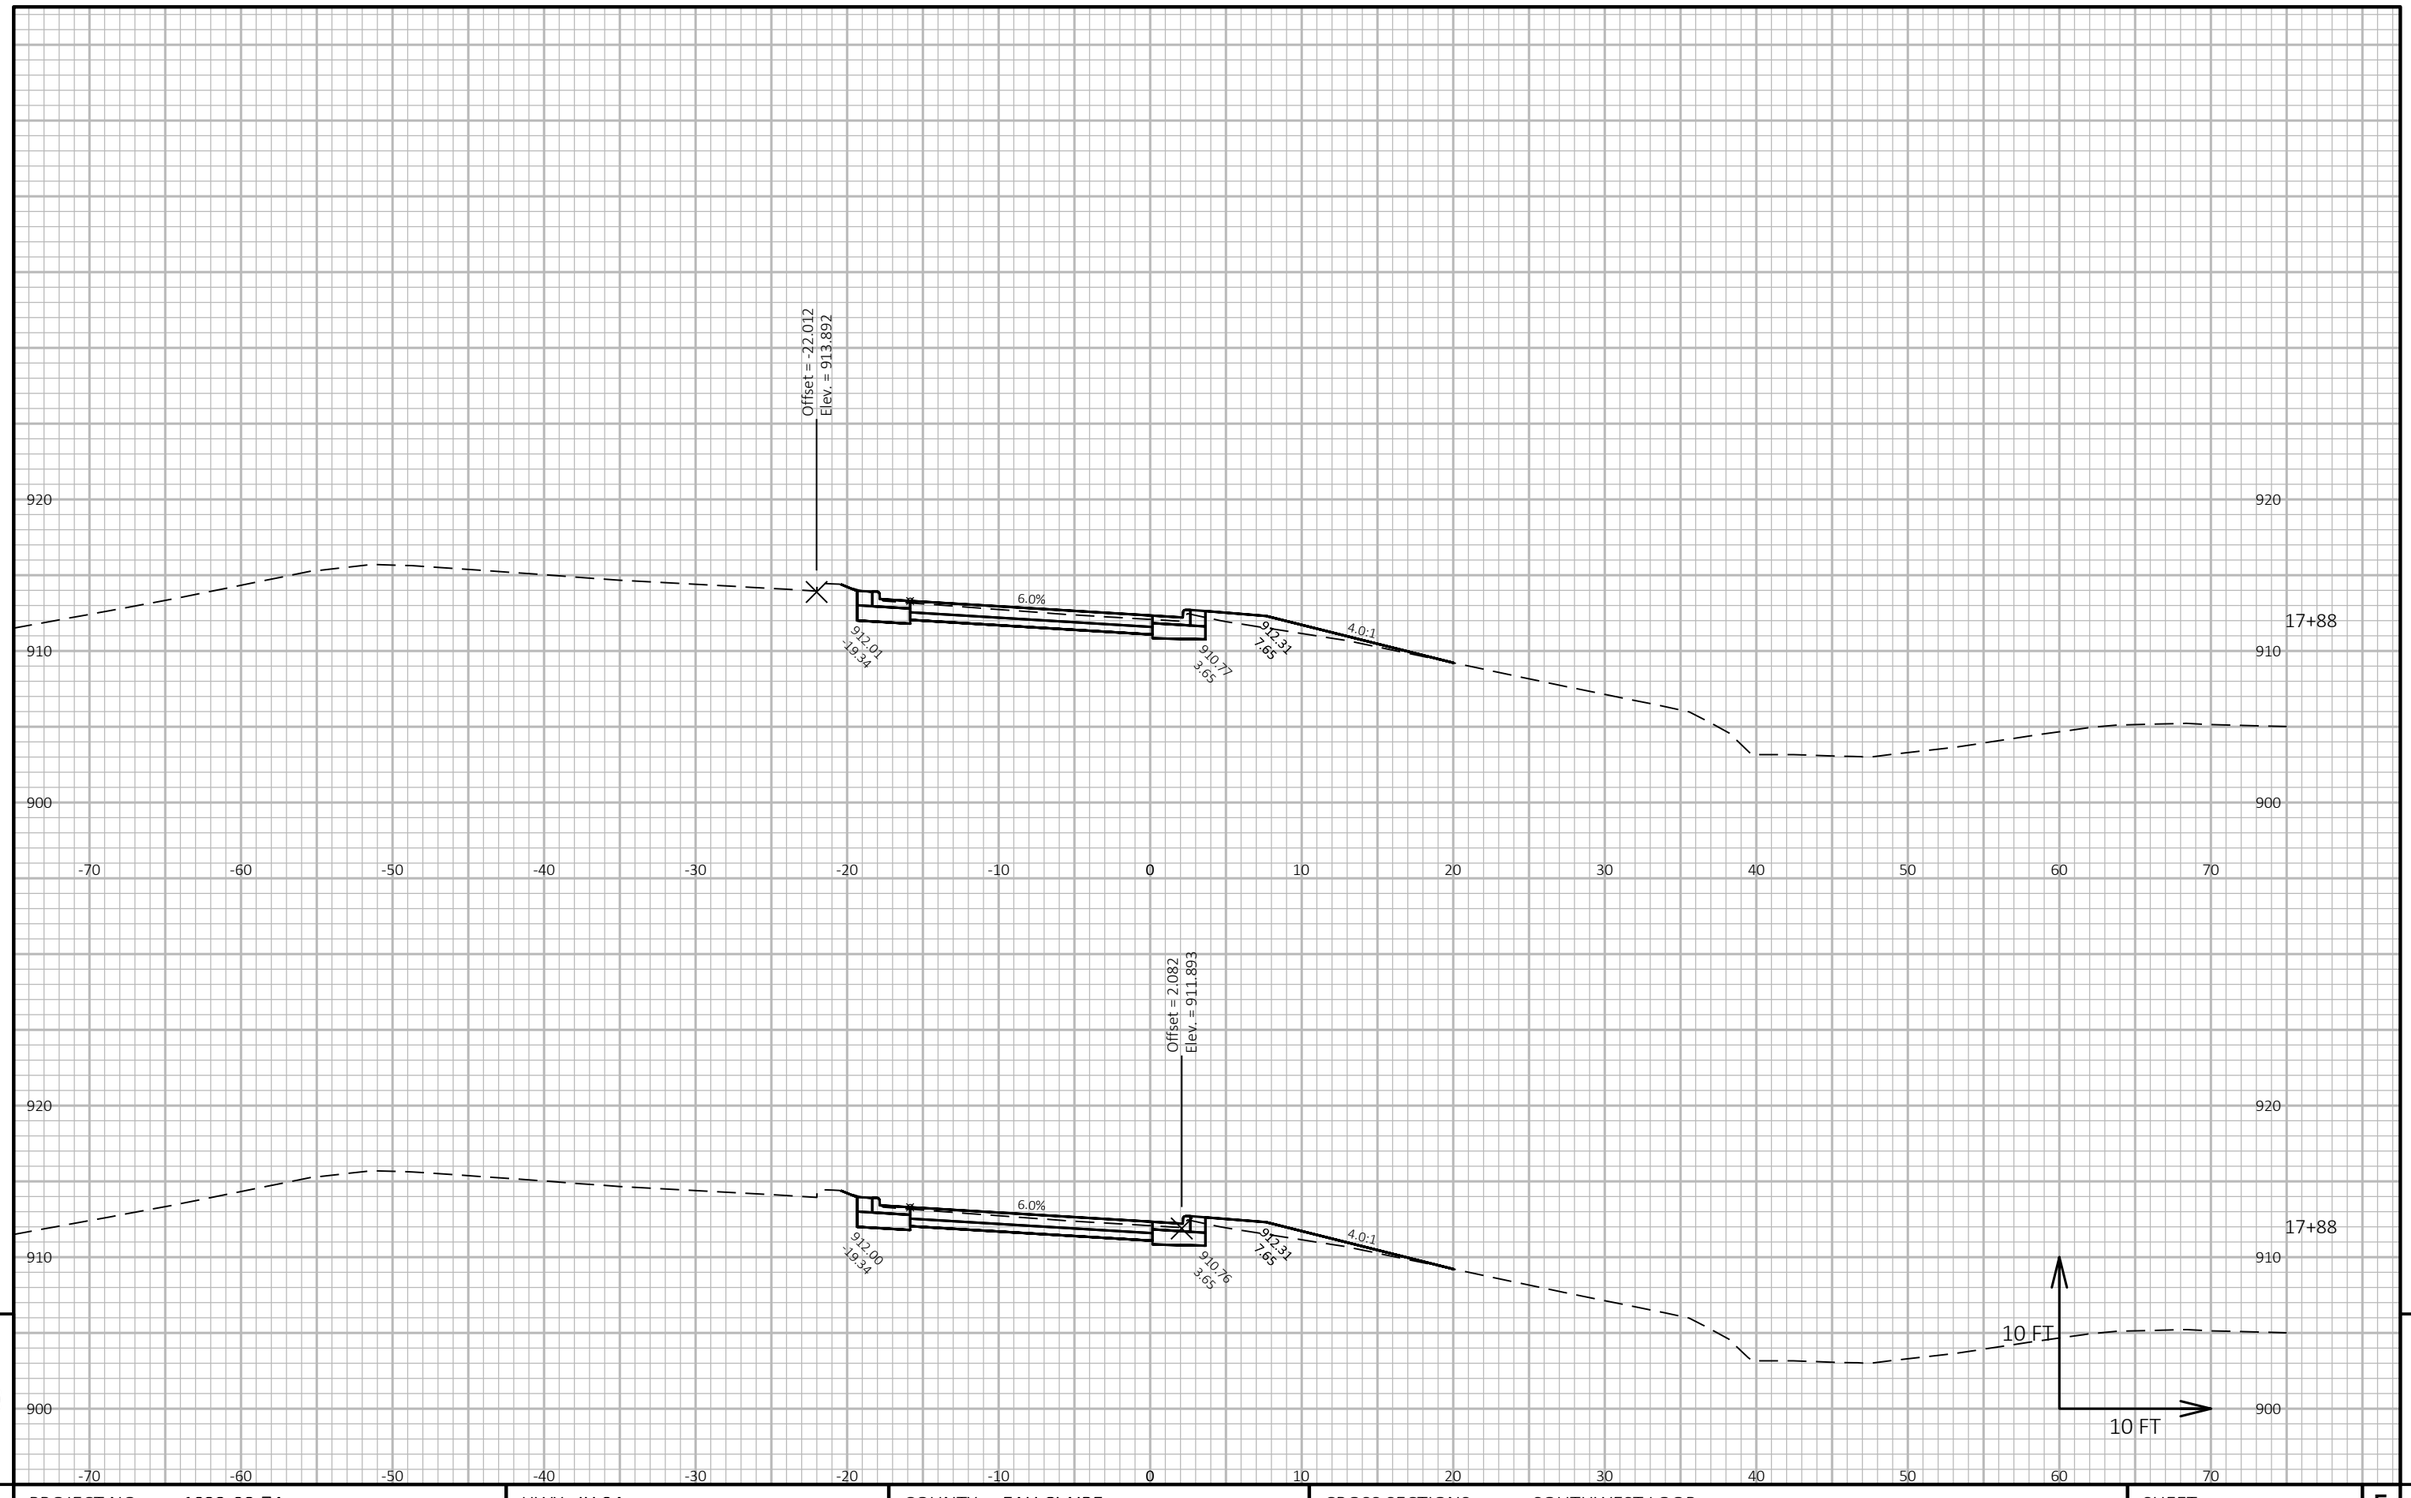

9

9

PROJECT NO: 1022-08-74	HWY: IH 94	COUNTY: EAU CLAIRE	CROSS SECTIONS: SOUTHWEST LOOP	SHEET	E


FILE NAME : N:\PDS\C3D\10220804\SHEETSPLAN\X-SECTIONS\090201_XS_SOUTHWEST_LOOP_11-17-20.DWG
LAYOUT NAME - Southwest Loop - (16)

PLOT DATE : 1/18/2021 8:35 AM

PLOT BY : CHRIST, AARON D

PLOT NAME :

PLOT SCALE : 1 IN:10 FT HORZ. / 1 IN:10 FT VERT.

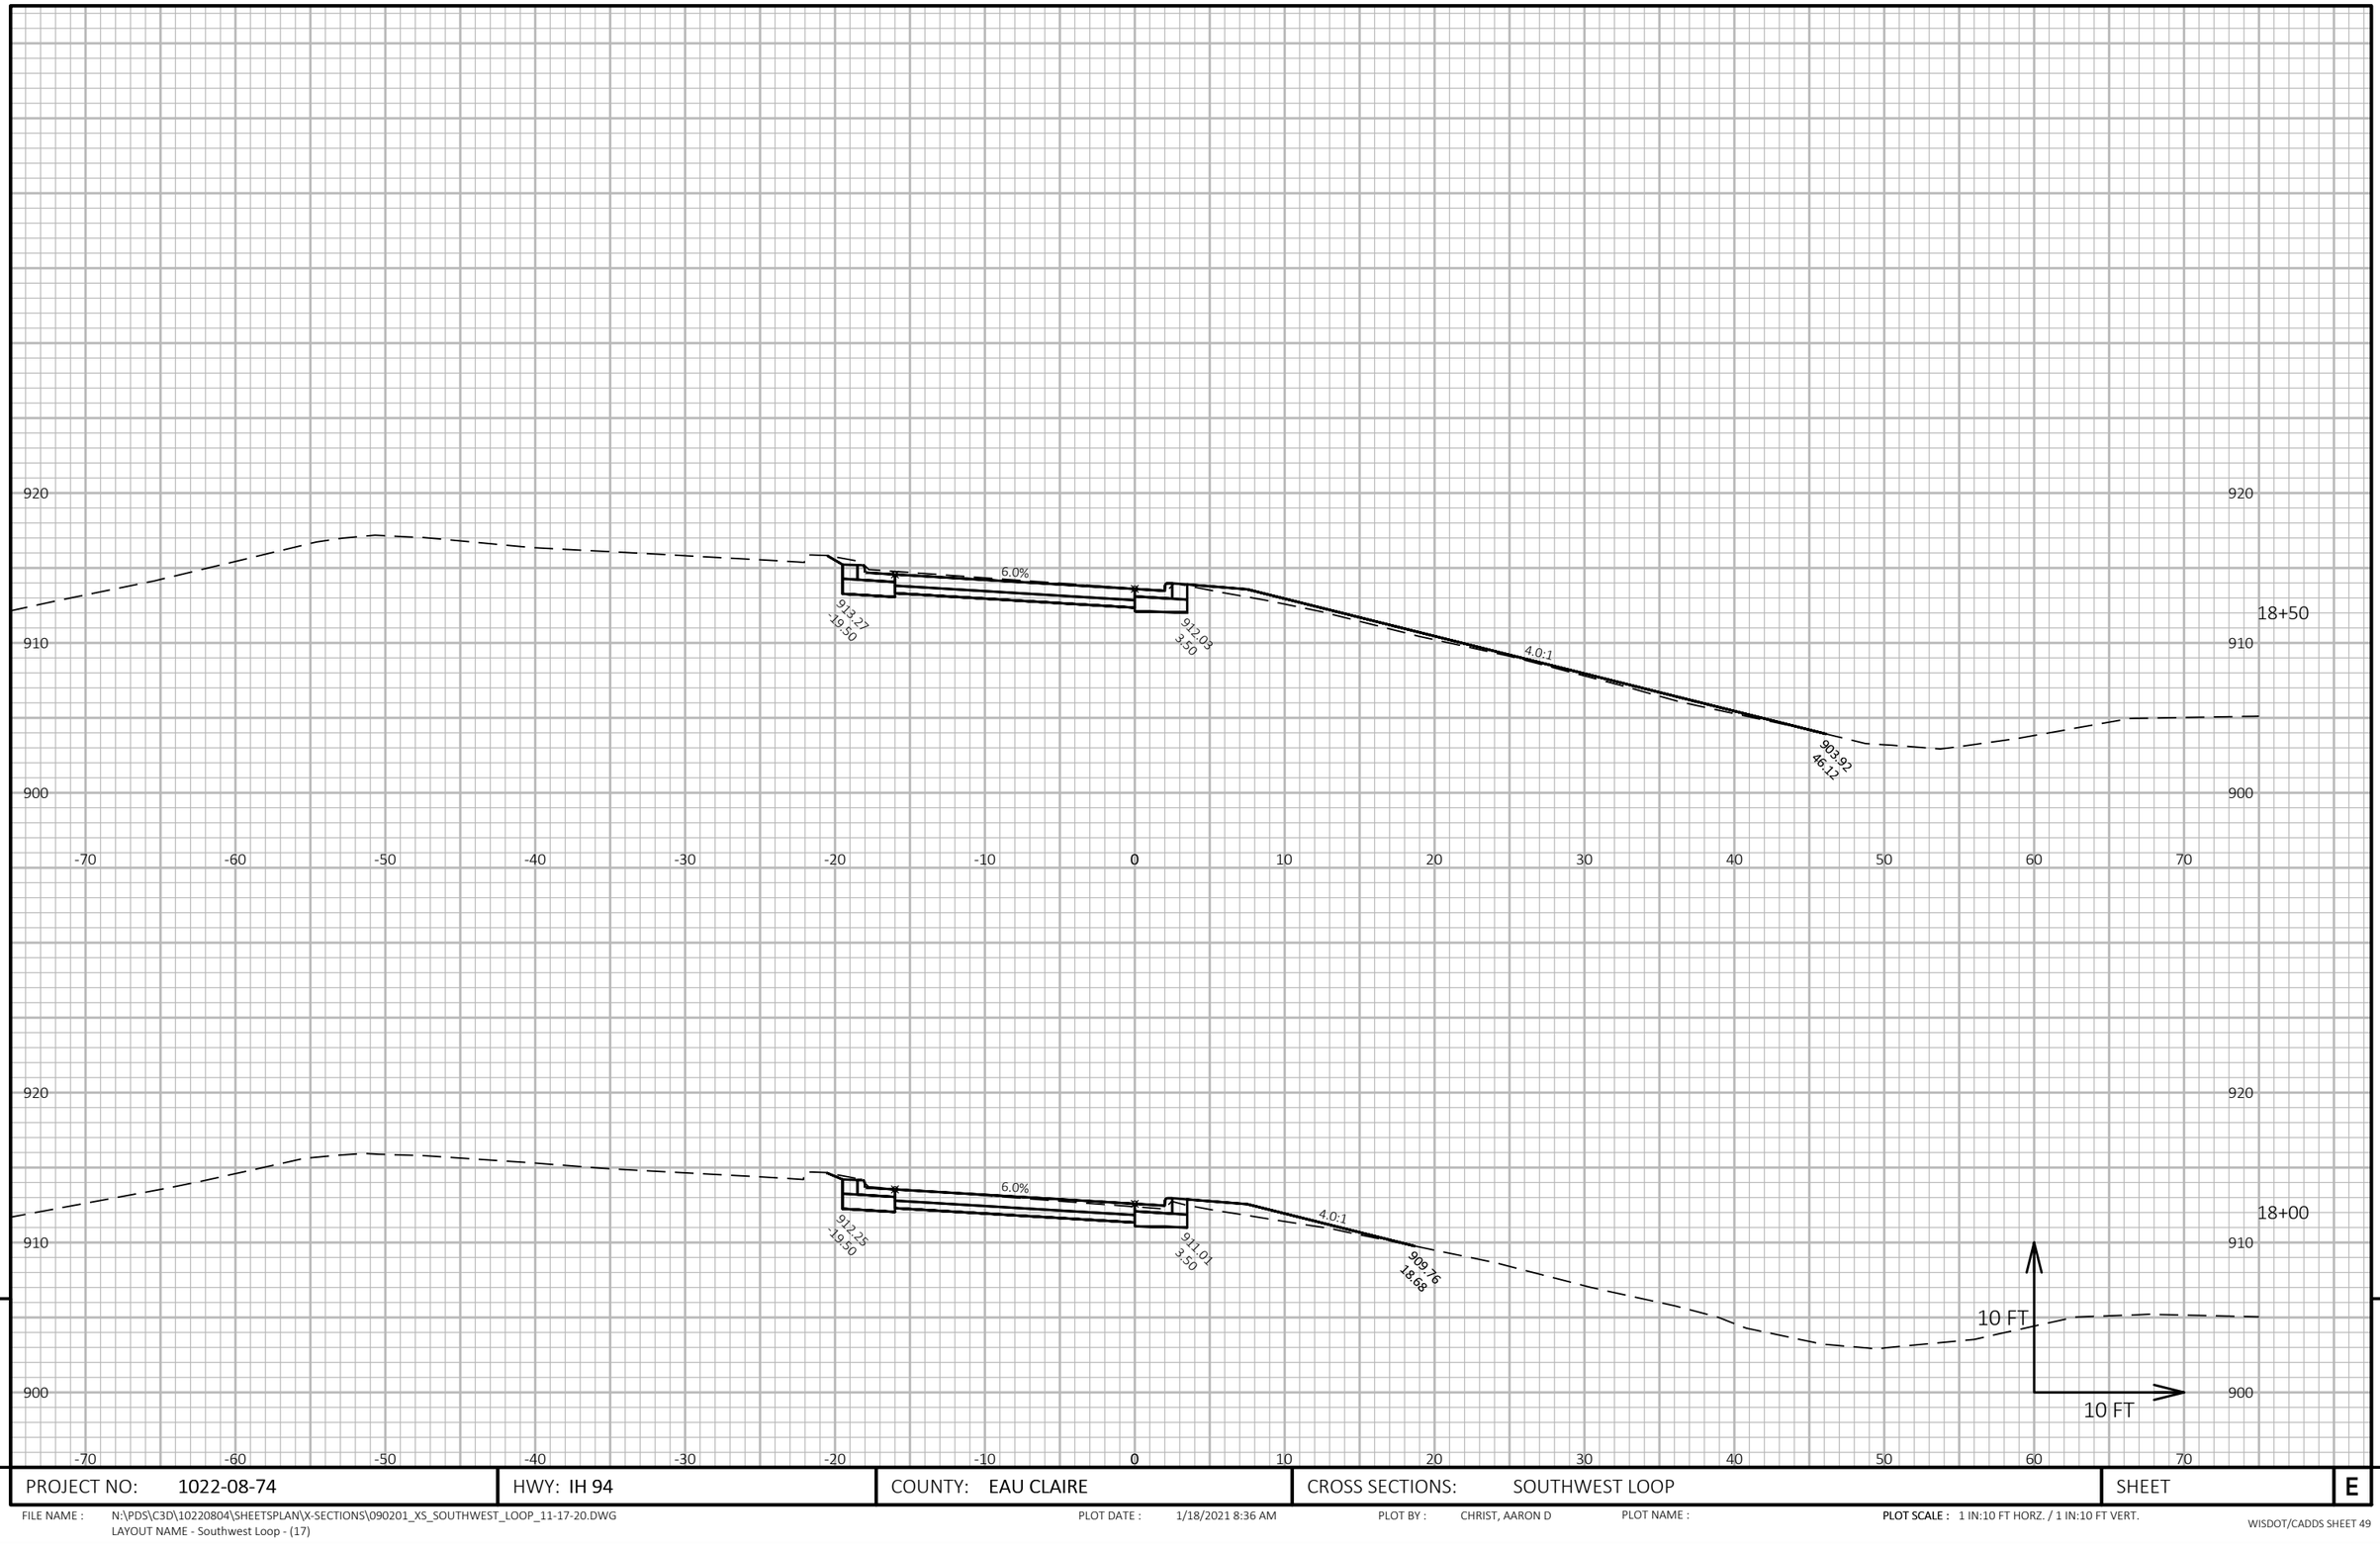


9

9

PROJECT NO: 1022-08-74	HWY: IH 94	COUNTY: EAU CLAIRE	CROSS SECTIONS: SOUTHWEST LOOP	SHEET	E

FILE NAME : N:\PDS\C3D\10220804\SHEETSPLAN\X-SECTIONS\090201_XS_SOUTHWEST_LOOP_11-17-20.DWG
LAYOUT NAME - Southwest Loop - (17)

PLOT DATE : 1/18/2021 8:36 AM PLOT BY : CHRIST, AARON D PLOT NAME : **PLOT SCALE :** 1 IN:10 FT HORZ. / 1 IN:10 FT VERT.

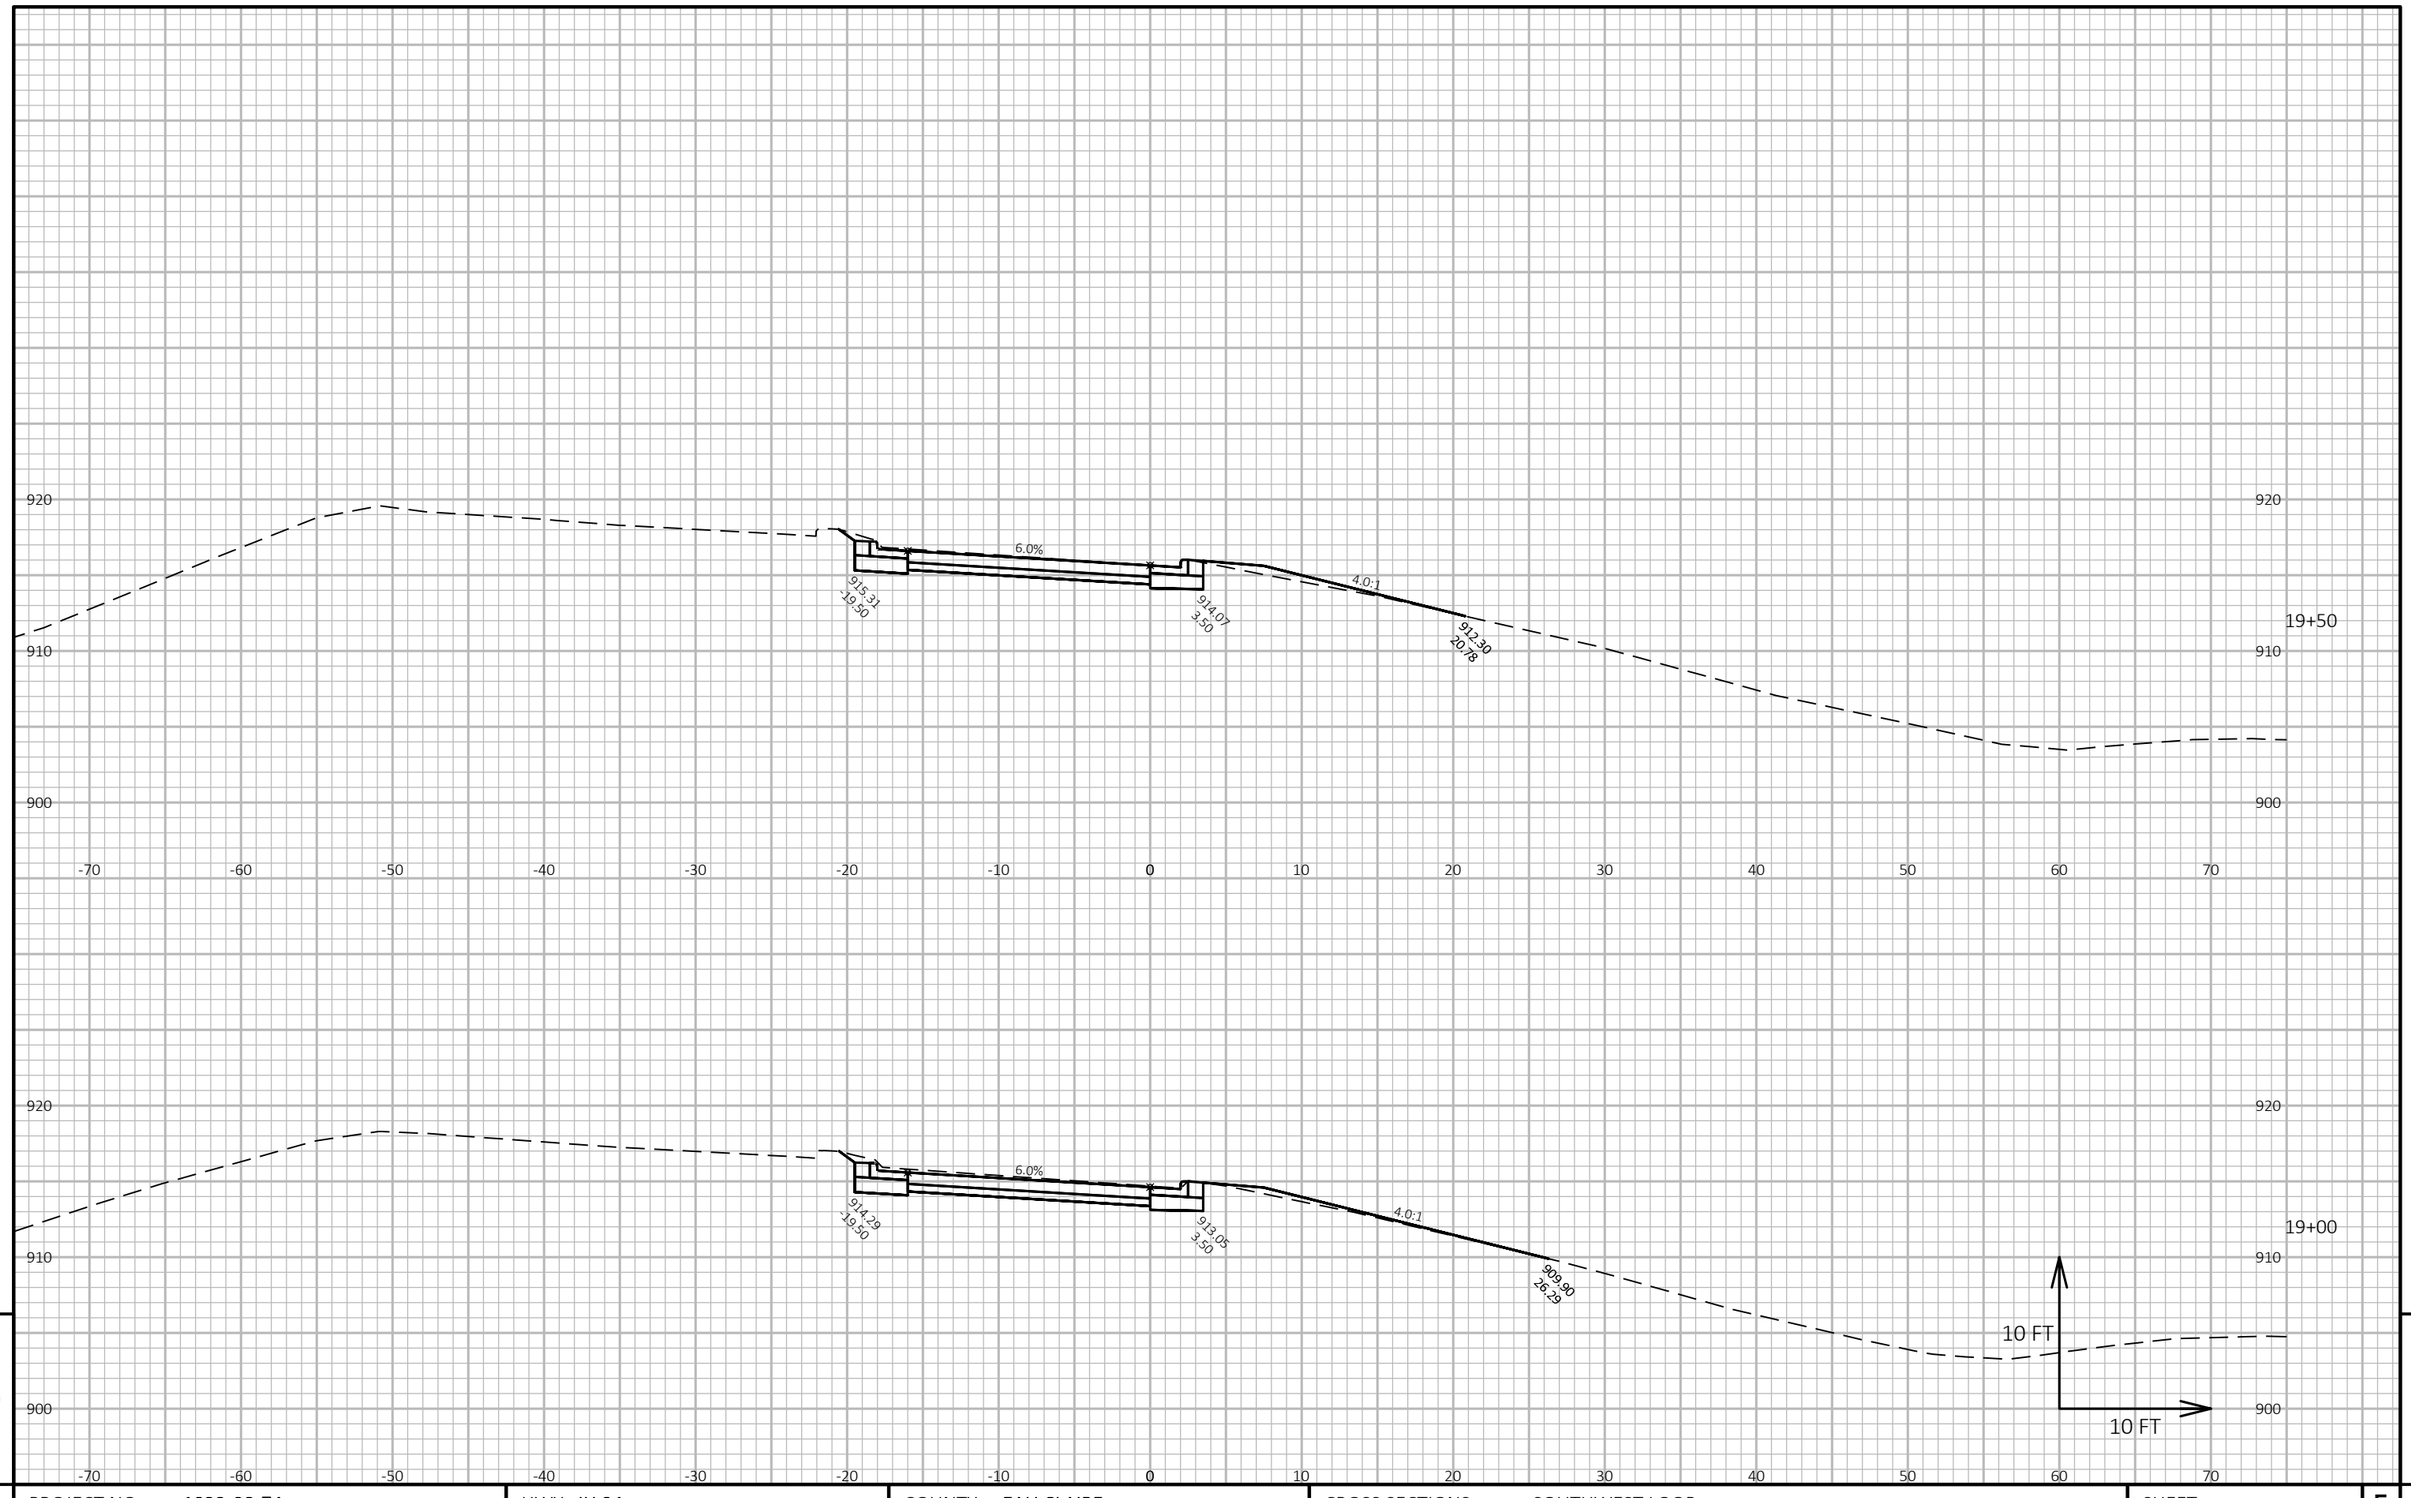

9

9

PROJECT NO: 1022-08-74	HWY: IH 94	COUNTY: EAU CLAIRE	CROSS SECTIONS: SOUTHWEST LOOP	SHEET	E


FILE NAME : N:\PDS\C3D\10220804\SHEETSPLAN\X-SECTIONS\090201_XS_SOUTHWEST_LOOP_11-17-20.DWG
LAYOUT NAME - Southwest Loop - (18)

PLOT DATE : 1/18/2021 8:37 AM

PLOT BY : CHRIST, AARON D

PLOT NAME :

PLOT SCALE : 1 IN:10 FT HORZ. / 1 IN:10 FT VERT.

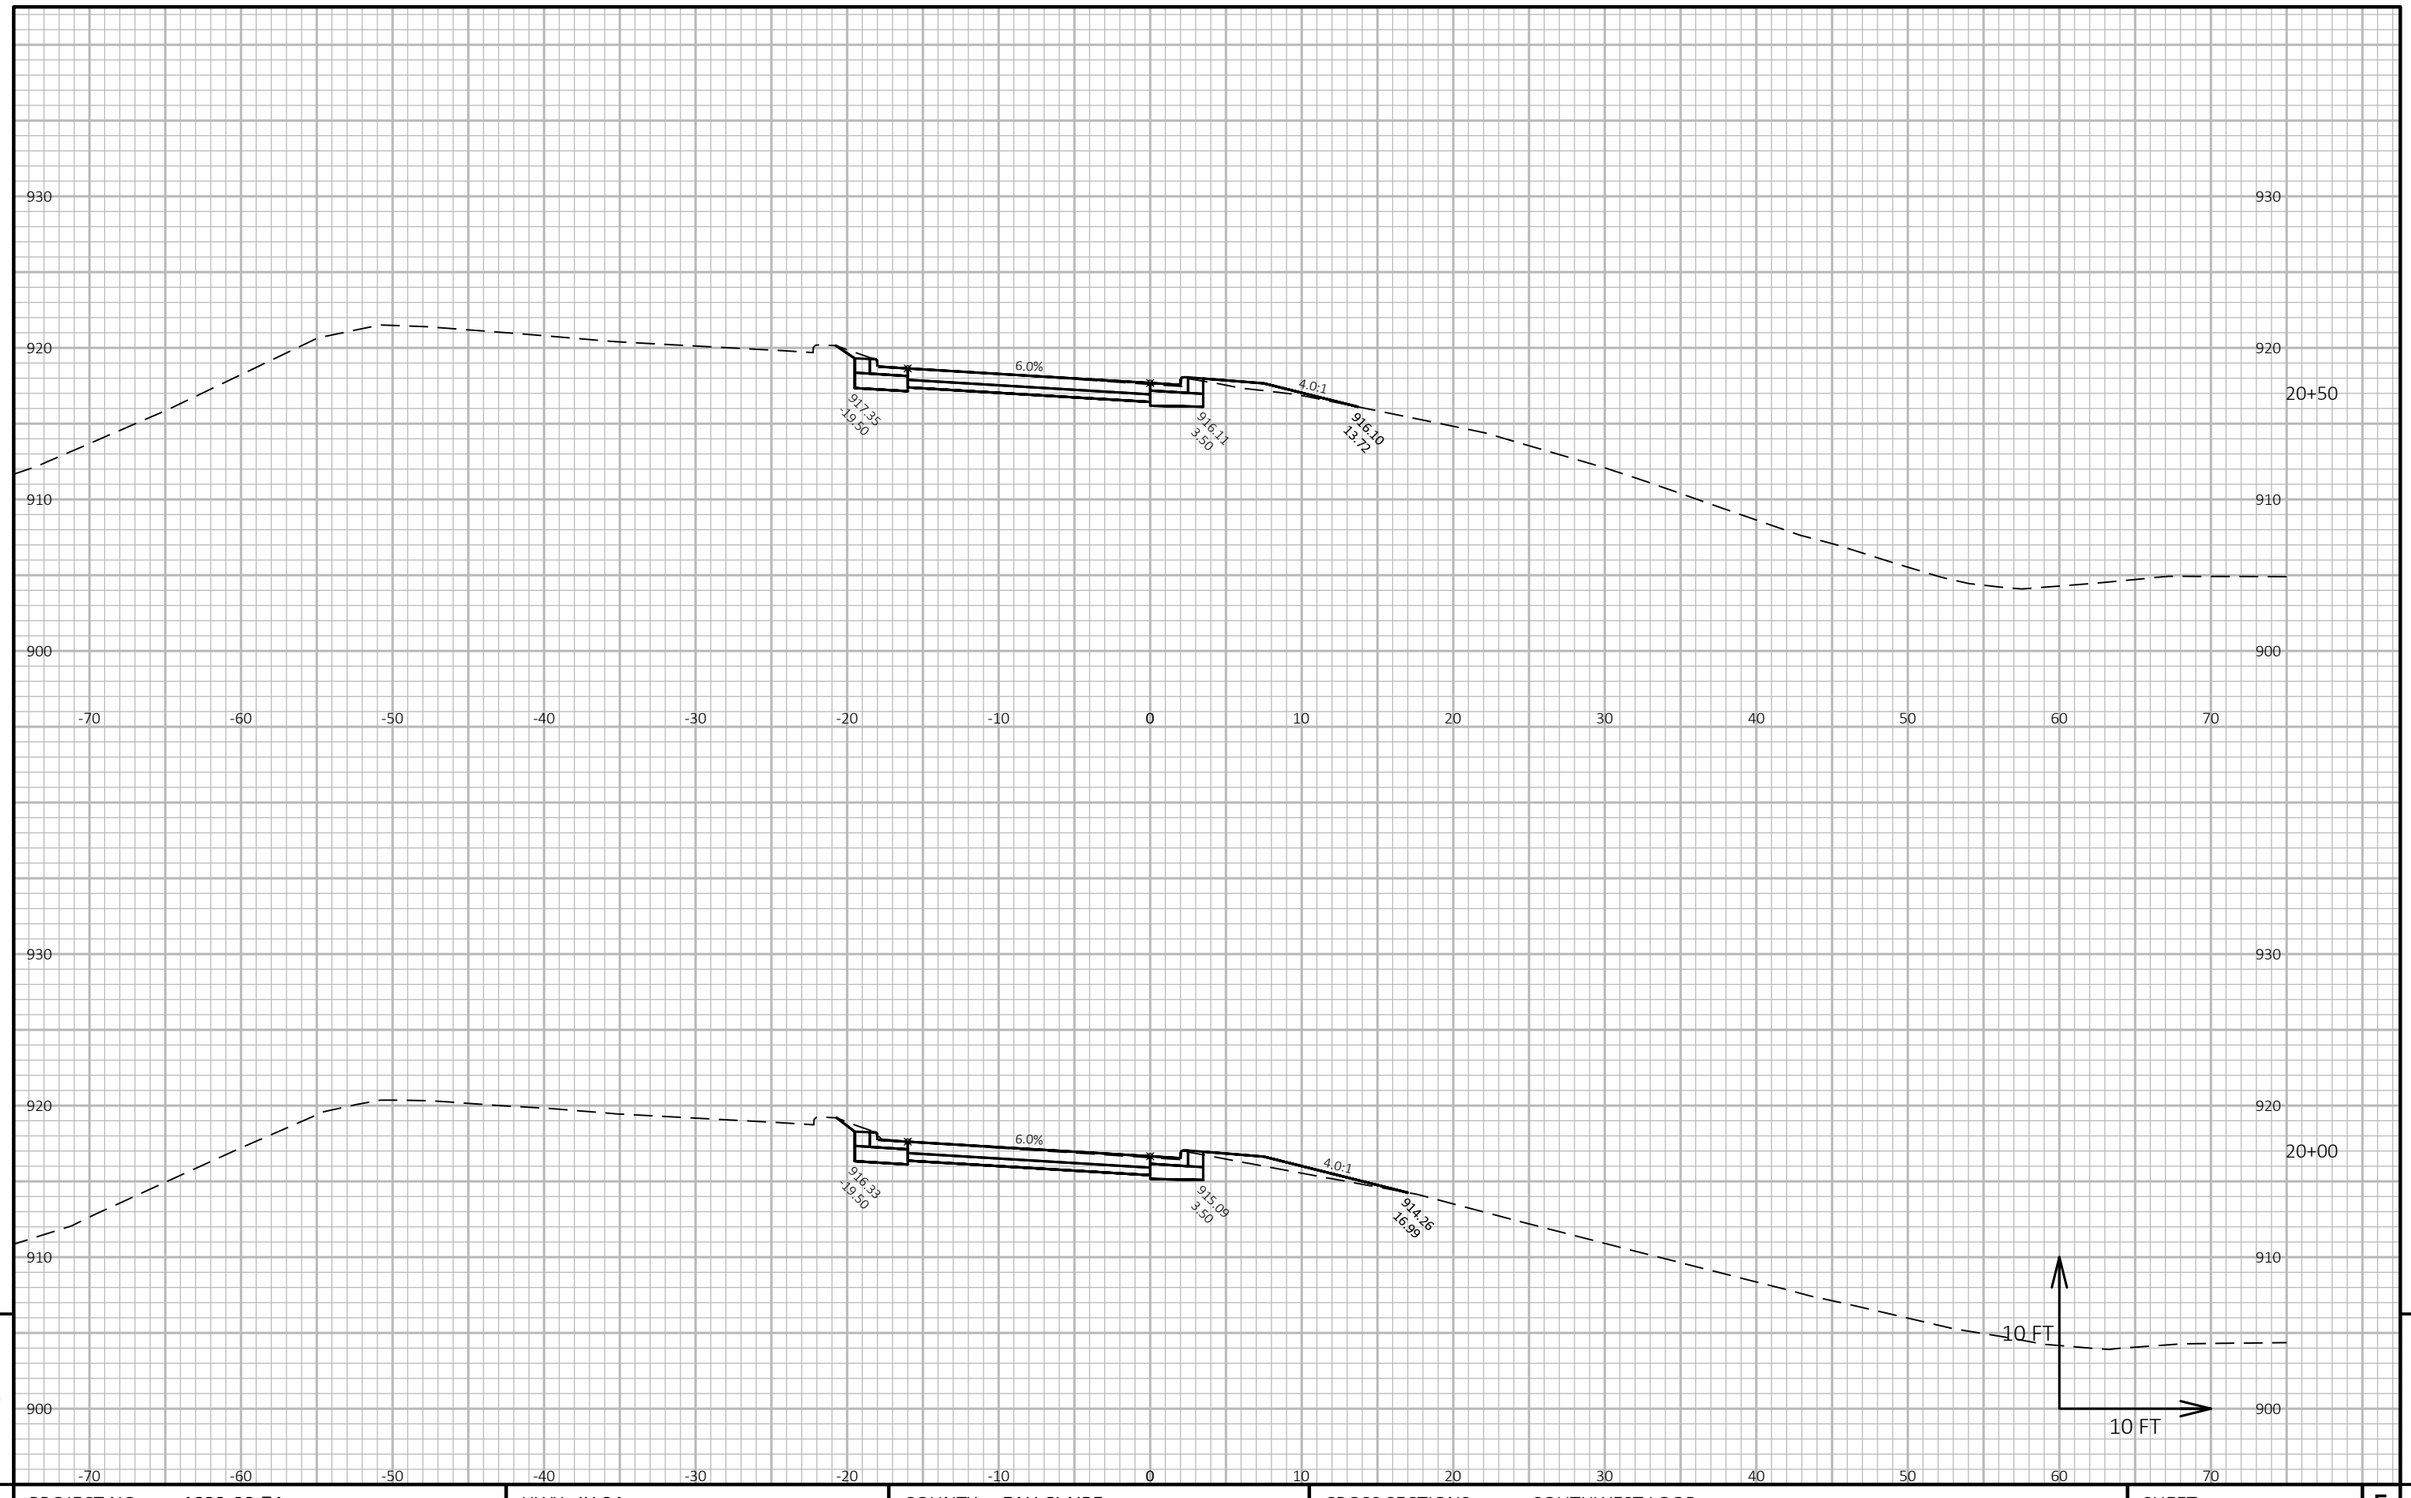

9

9

PROJECT NO: 1022-08-74	HWY: IH 94	COUNTY: EAU CLAIRE	CROSS SECTIONS: SOUTHWEST LOOP	SHEET	E


FILE NAME : N:\PDS\C3D\10220804\SHEETSPLAN\X-SECTIONS\090201_XS_SOUTHWEST_LOOP_11-17-20.DWG
LAYOUT NAME - Southwest Loop - (19)

PLOT DATE : 1/18/2021 8:37 AM

PLOT BY : CHRIST, AARON D

PLOT NAME :

PLOT SCALE : 1 IN:10 FT HORZ. / 1 IN:10 FT VERT.

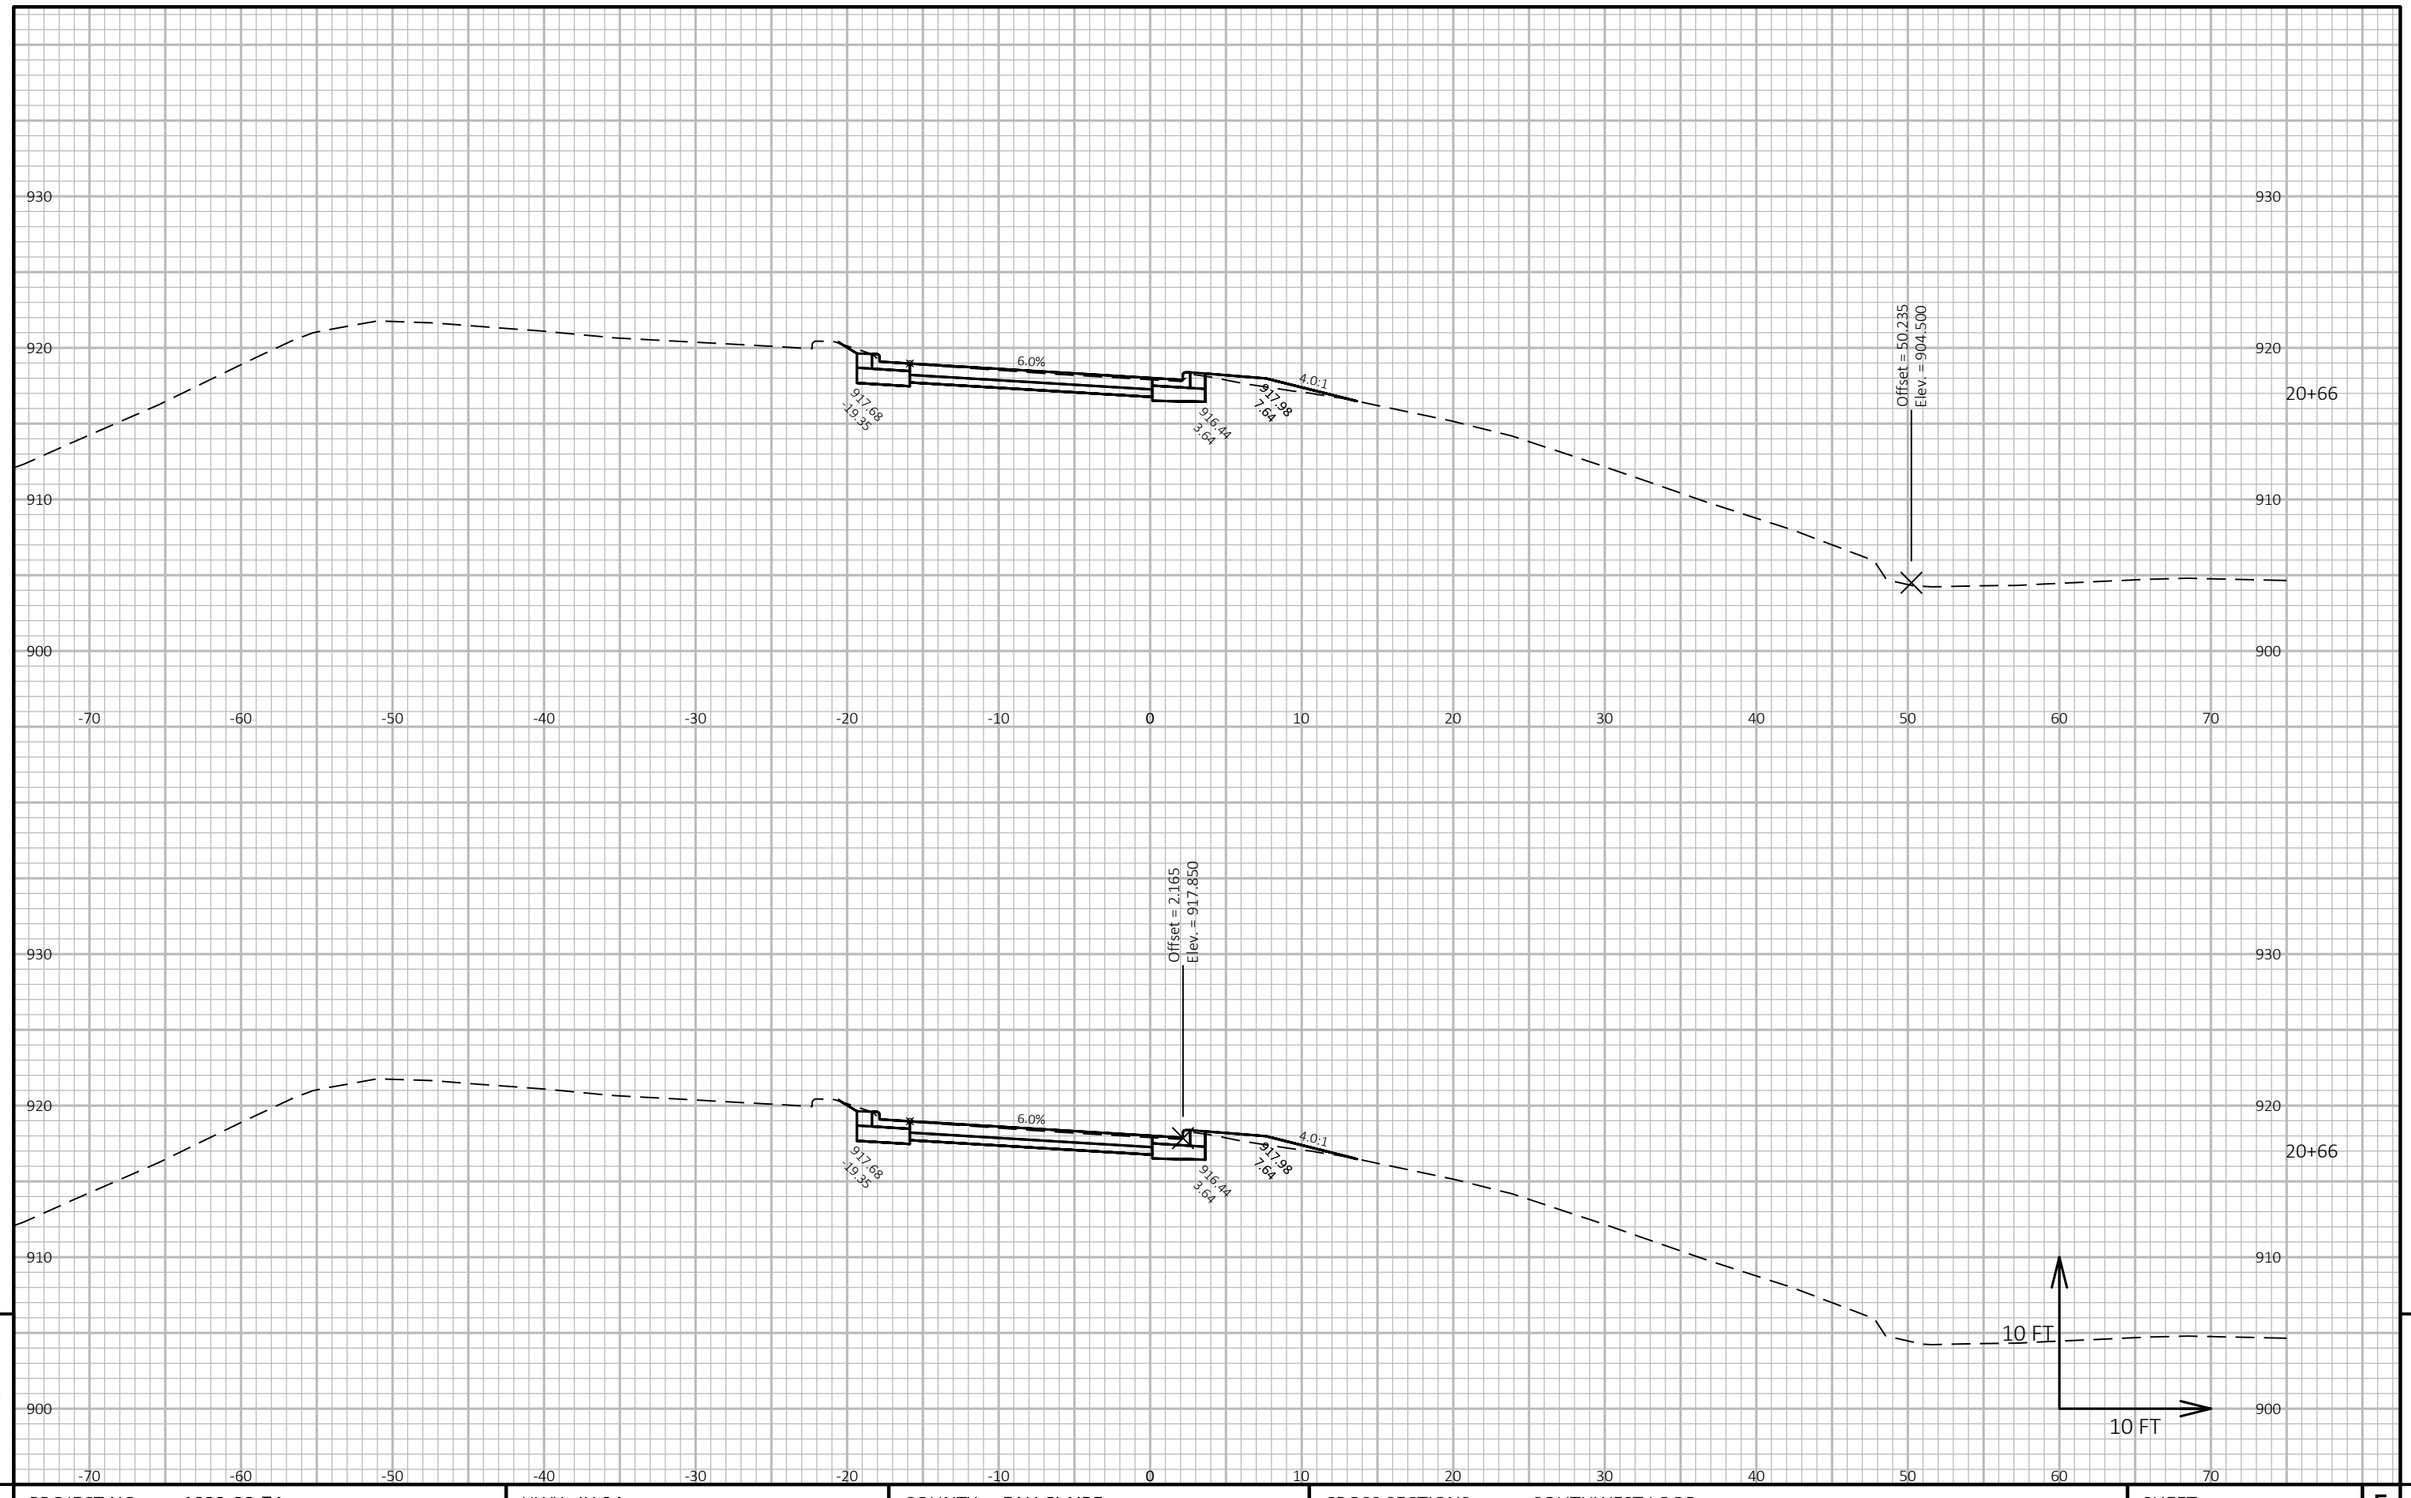

9

PROJECT NO: 1022-08-74	HWY: IH 94	COUNTY: EAU CLAIRE	CROSS SECTIONS: SOUTHWEST LOOP	SHEET E


FILE NAME : N:\PDS\C3D\10220804\SHEETSPLAN\X-SECTIONS\090201_XS_SOUTHWEST_LOOP_11-17-20.DWG
LAYOUT NAME - Southwest Loop - (20)

PLOT DATE : 1/18/2021 8:38 AM

PLOT BY : CHRIST, AARON D

PLOT NAME :

PLOT SCALE : 1 IN:10 FT HORZ. / 1 IN:10 FT VERT.

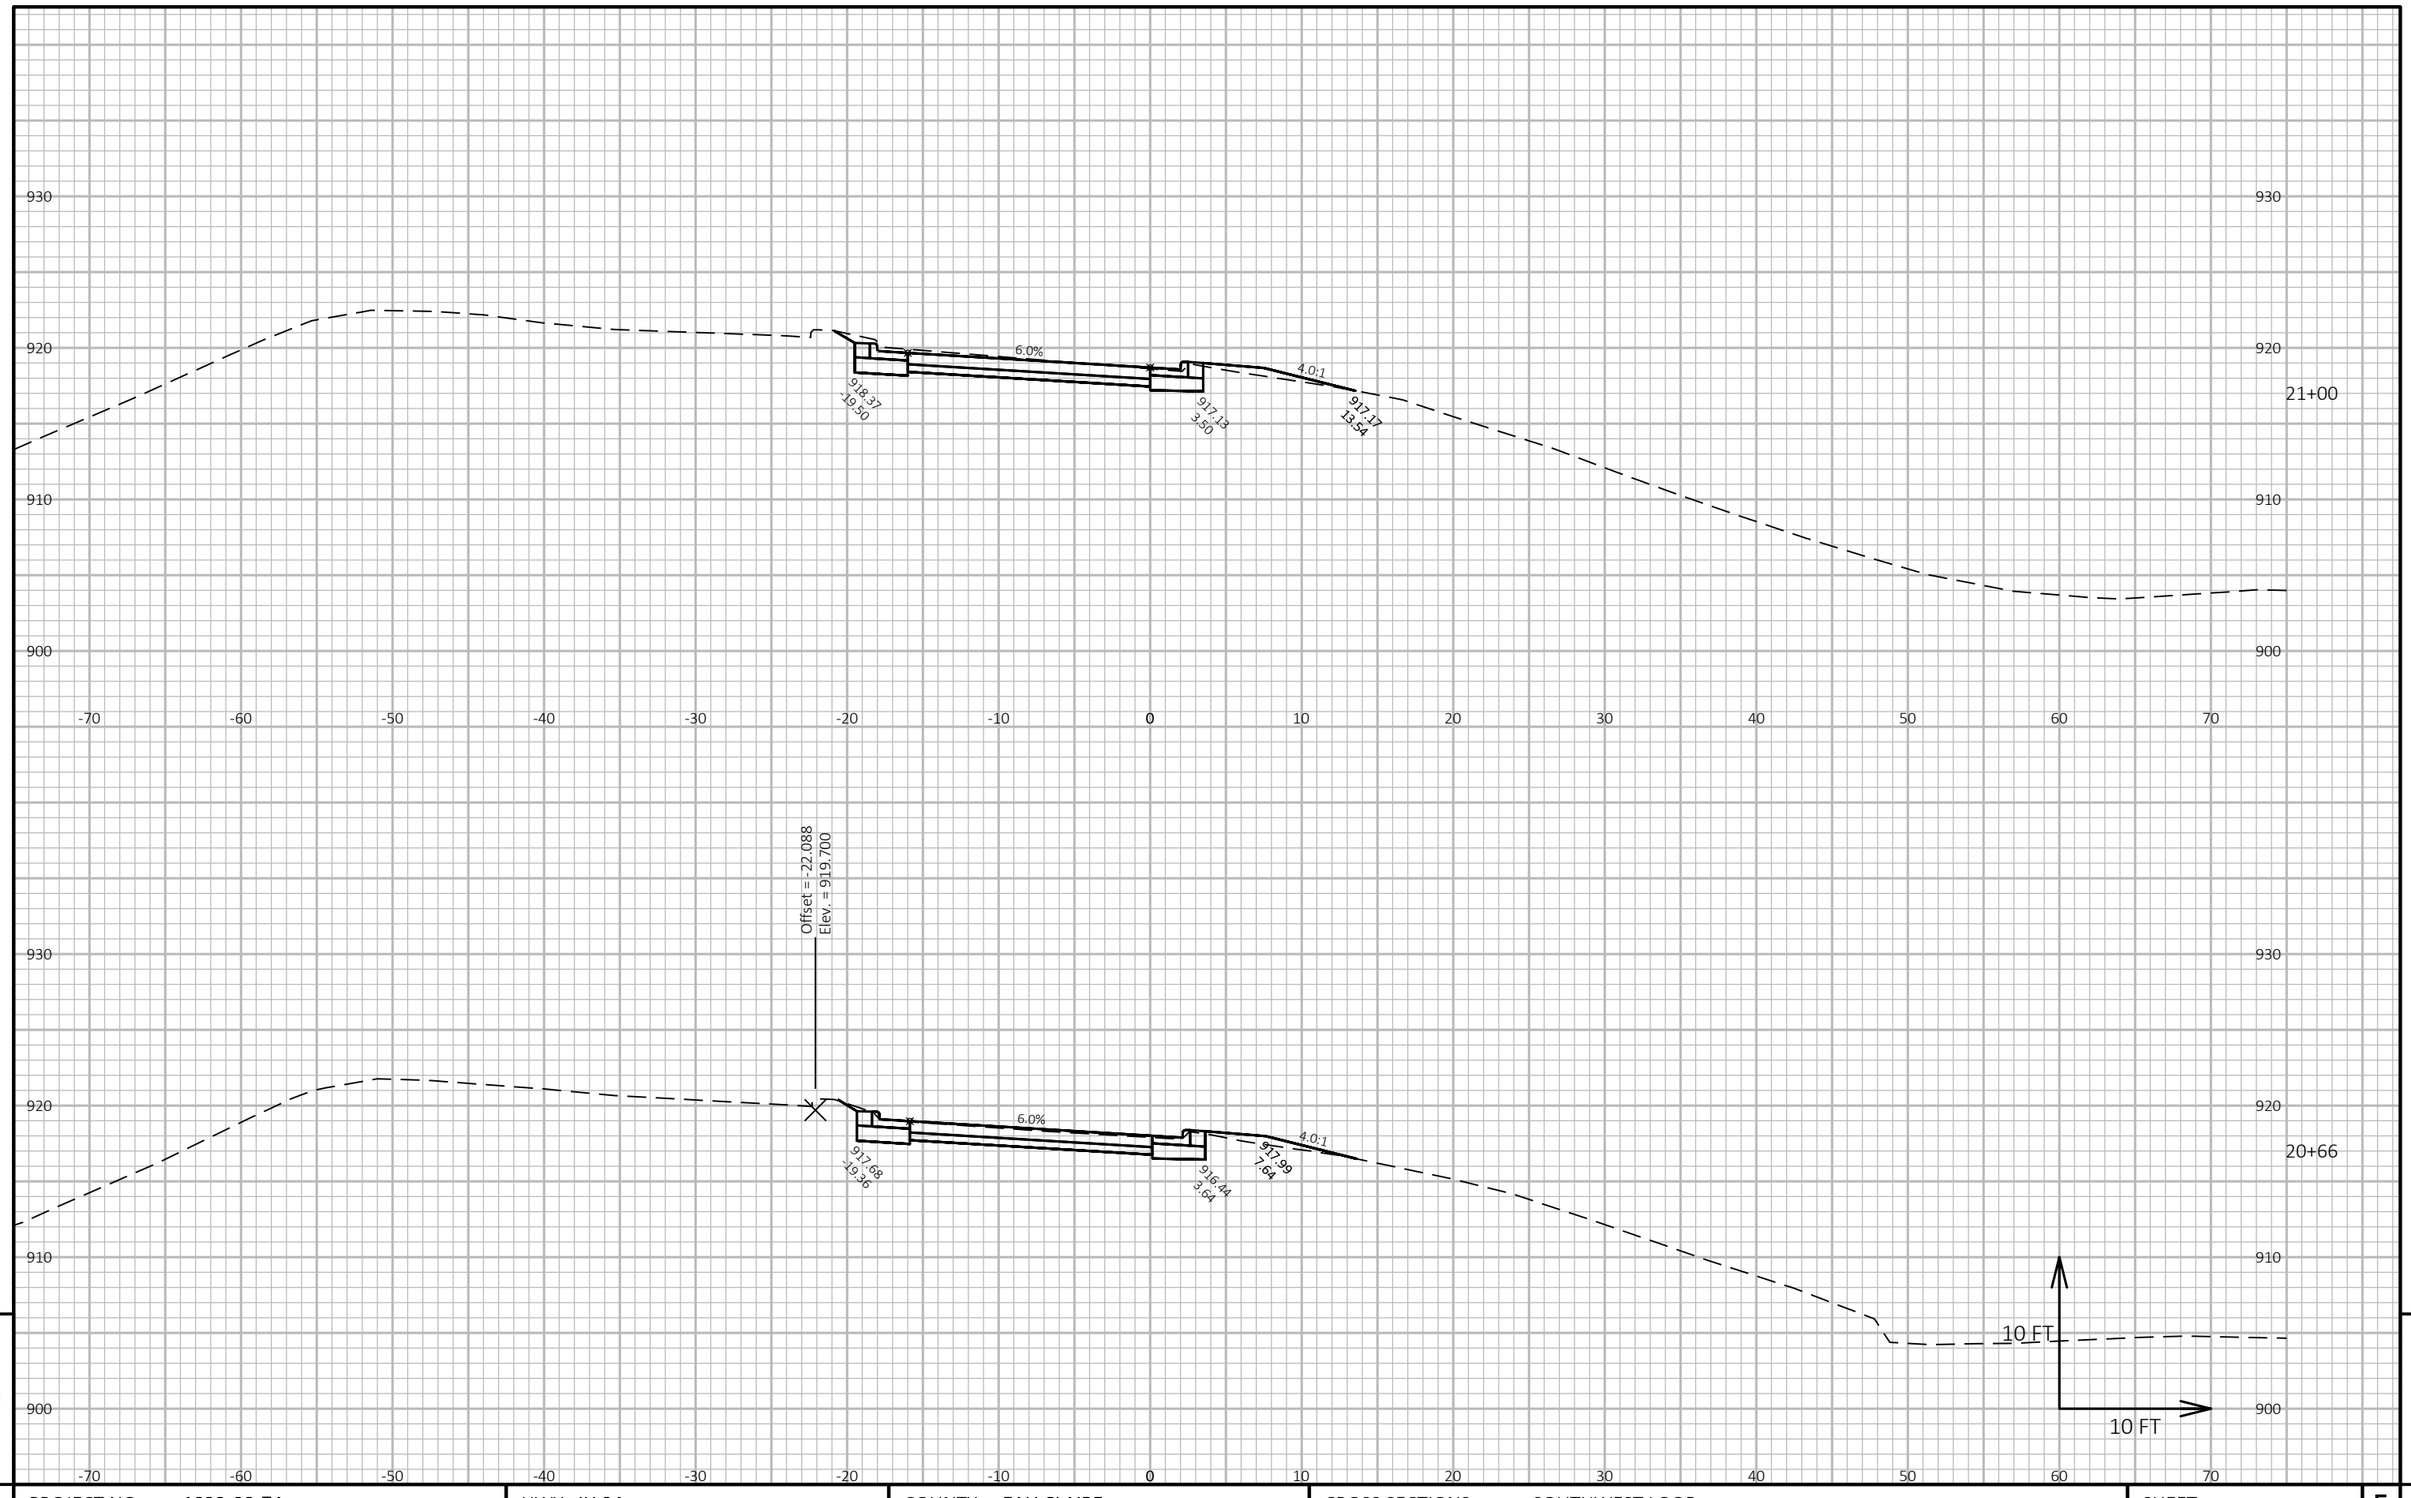

9

PROJECT NO: 1022-08-74	HWY: IH 94	COUNTY: EAU CLAIRE	CROSS SECTIONS: SOUTHWEST LOOP	SHEET	E


FILE NAME : N:\PDS\C3D\10220804\SHEETSPLAN\X-SECTIONS\090201_XS_SOUTHWEST_LOOP_11-17-20.DWG
LAYOUT NAME - Southwest Loop - (21)

PLOT DATE : 1/18/2021 8:39 AM

PLOT BY : CHRIST, AARON D

PLOT NAME :

PLOT SCALE : 1 IN:10 FT HORZ. / 1 IN:10 FT VERT.

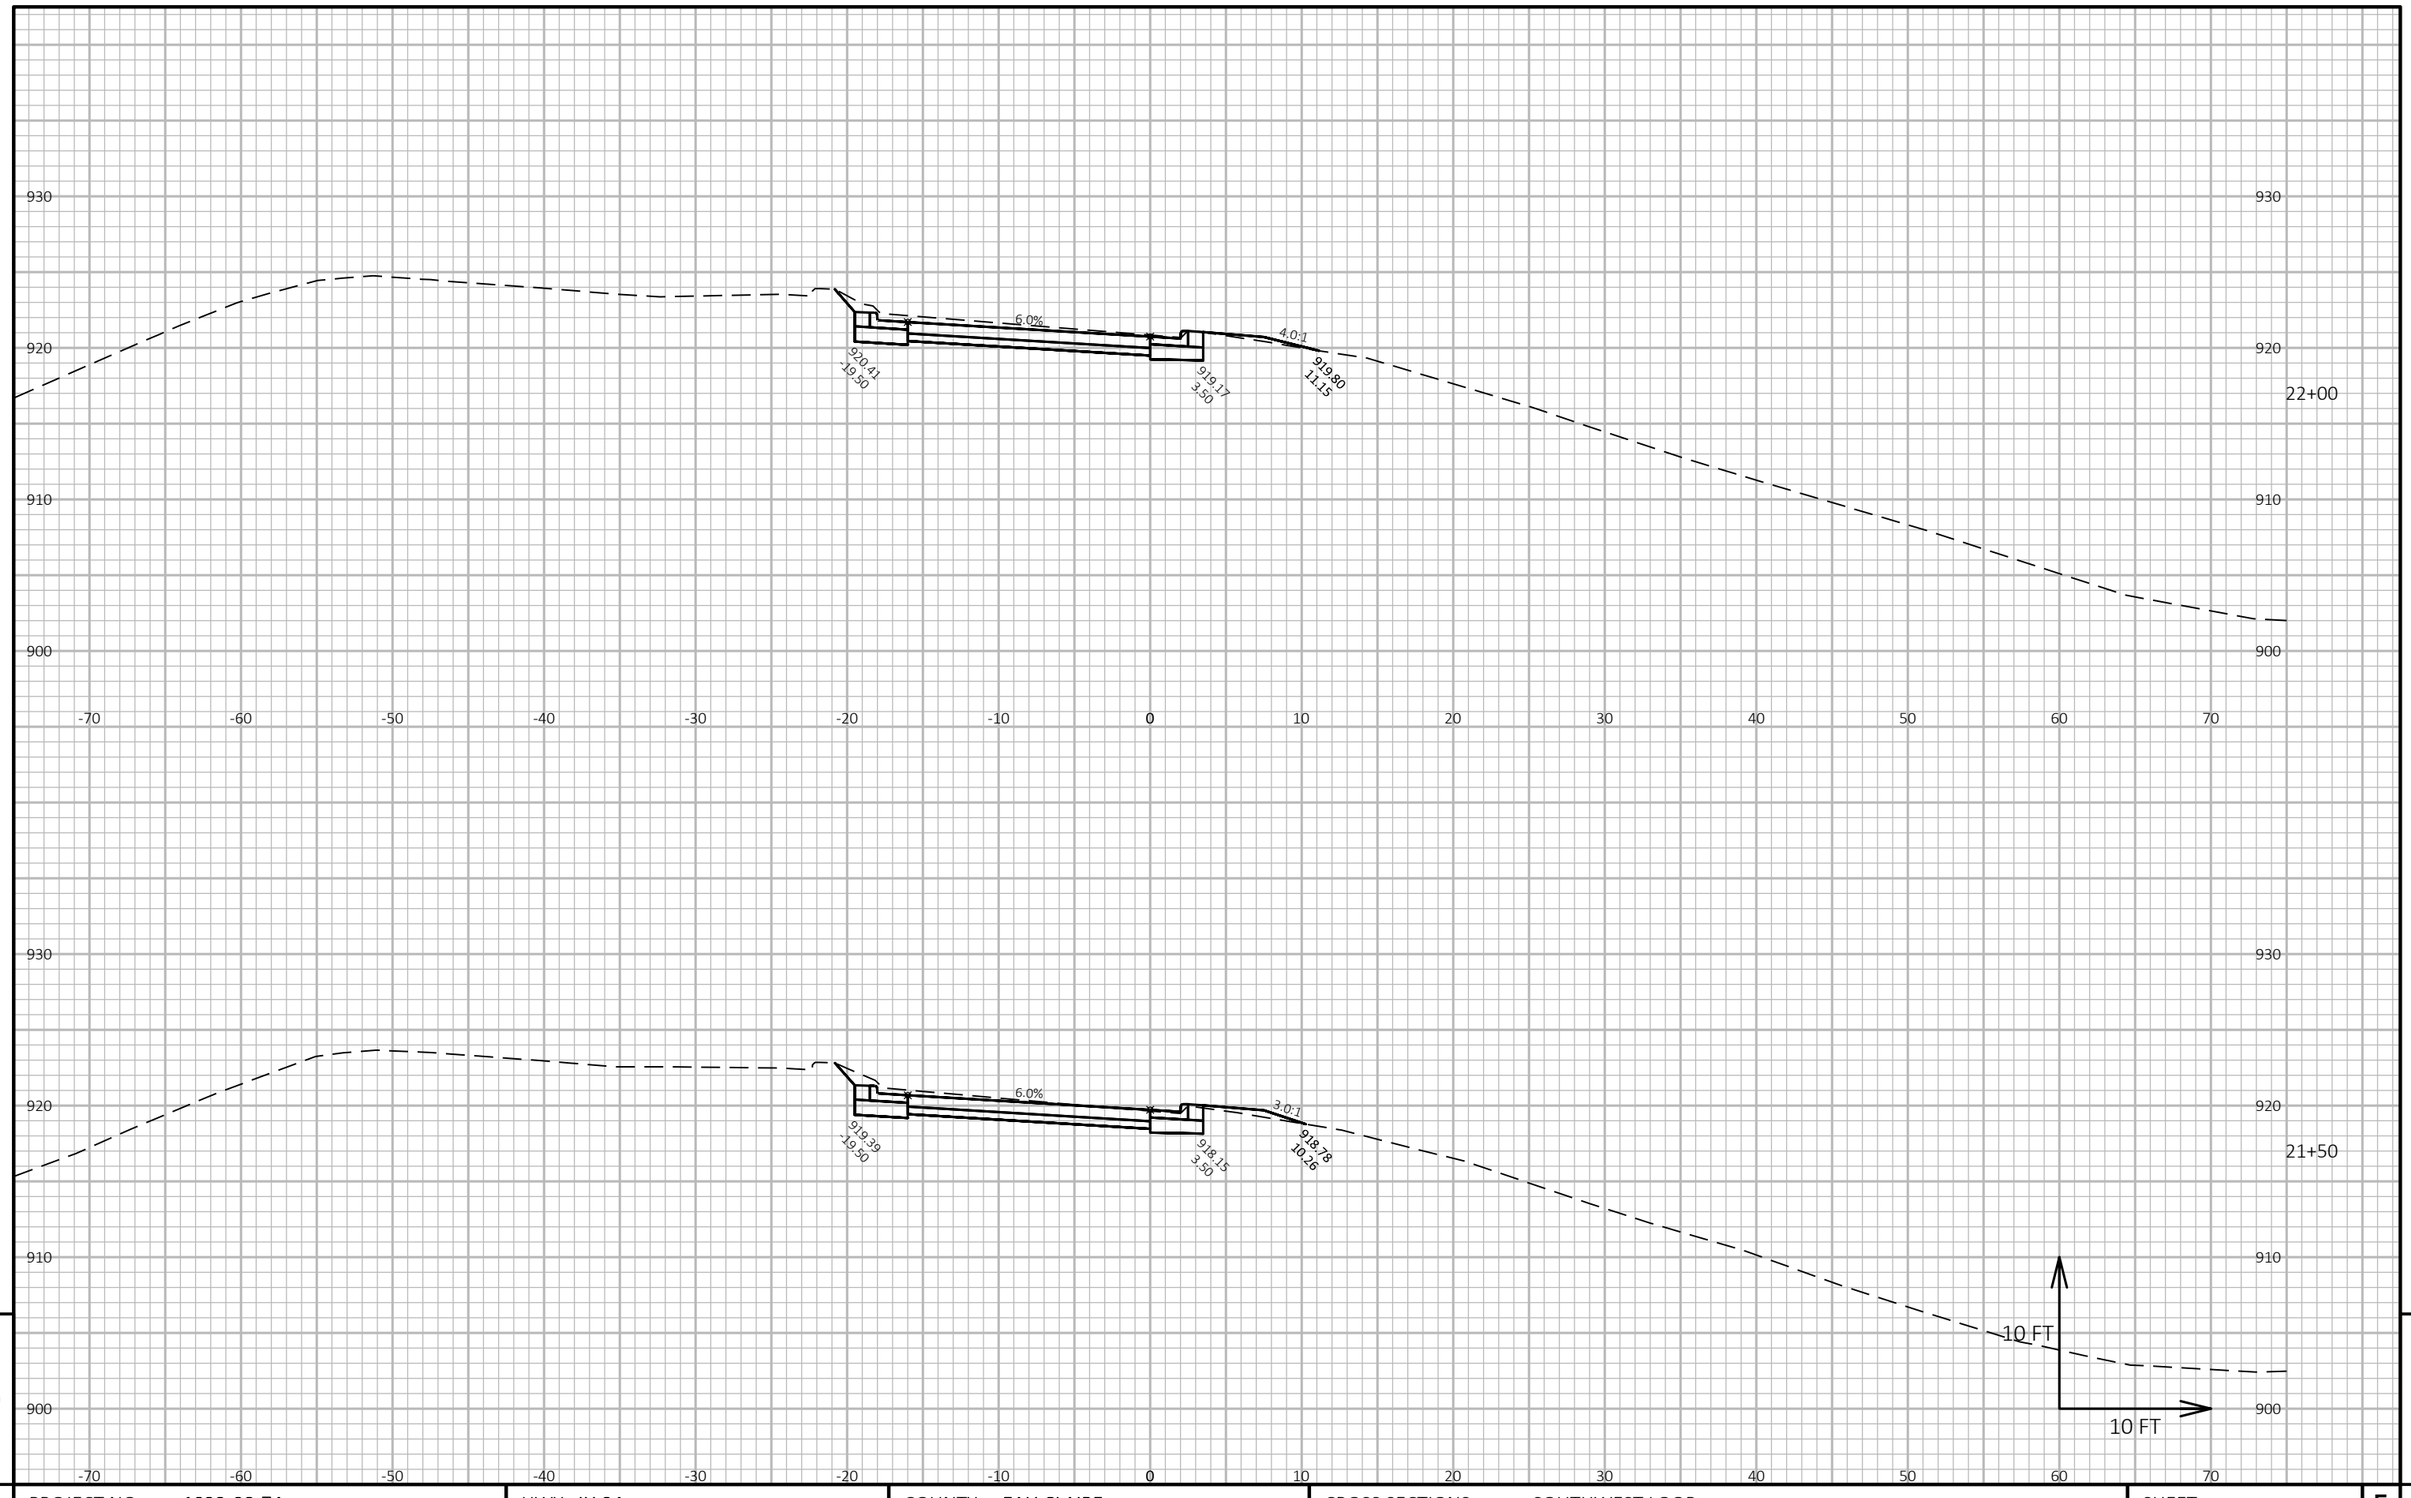

9

9

PROJECT NO: 1022-08-74	HWY: IH 94	COUNTY: EAU CLAIRE	CROSS SECTIONS: SOUTHWEST LOOP	SHEET	E


FILE NAME : N:\PDS\C3D\10220804\SHEETSPLAN\X-SECTIONS\090201_XS_SOUTHWEST_LOOP_11-17-20.DWG
LAYOUT NAME - Southwest Loop - (22)

PLOT DATE : 1/18/2021 8:39 AM

PLOT BY : CHRIST, AARON D

PLOT NAME :

PLOT SCALE : 1 IN:10 FT HORZ. / 1 IN:10 FT VERT.

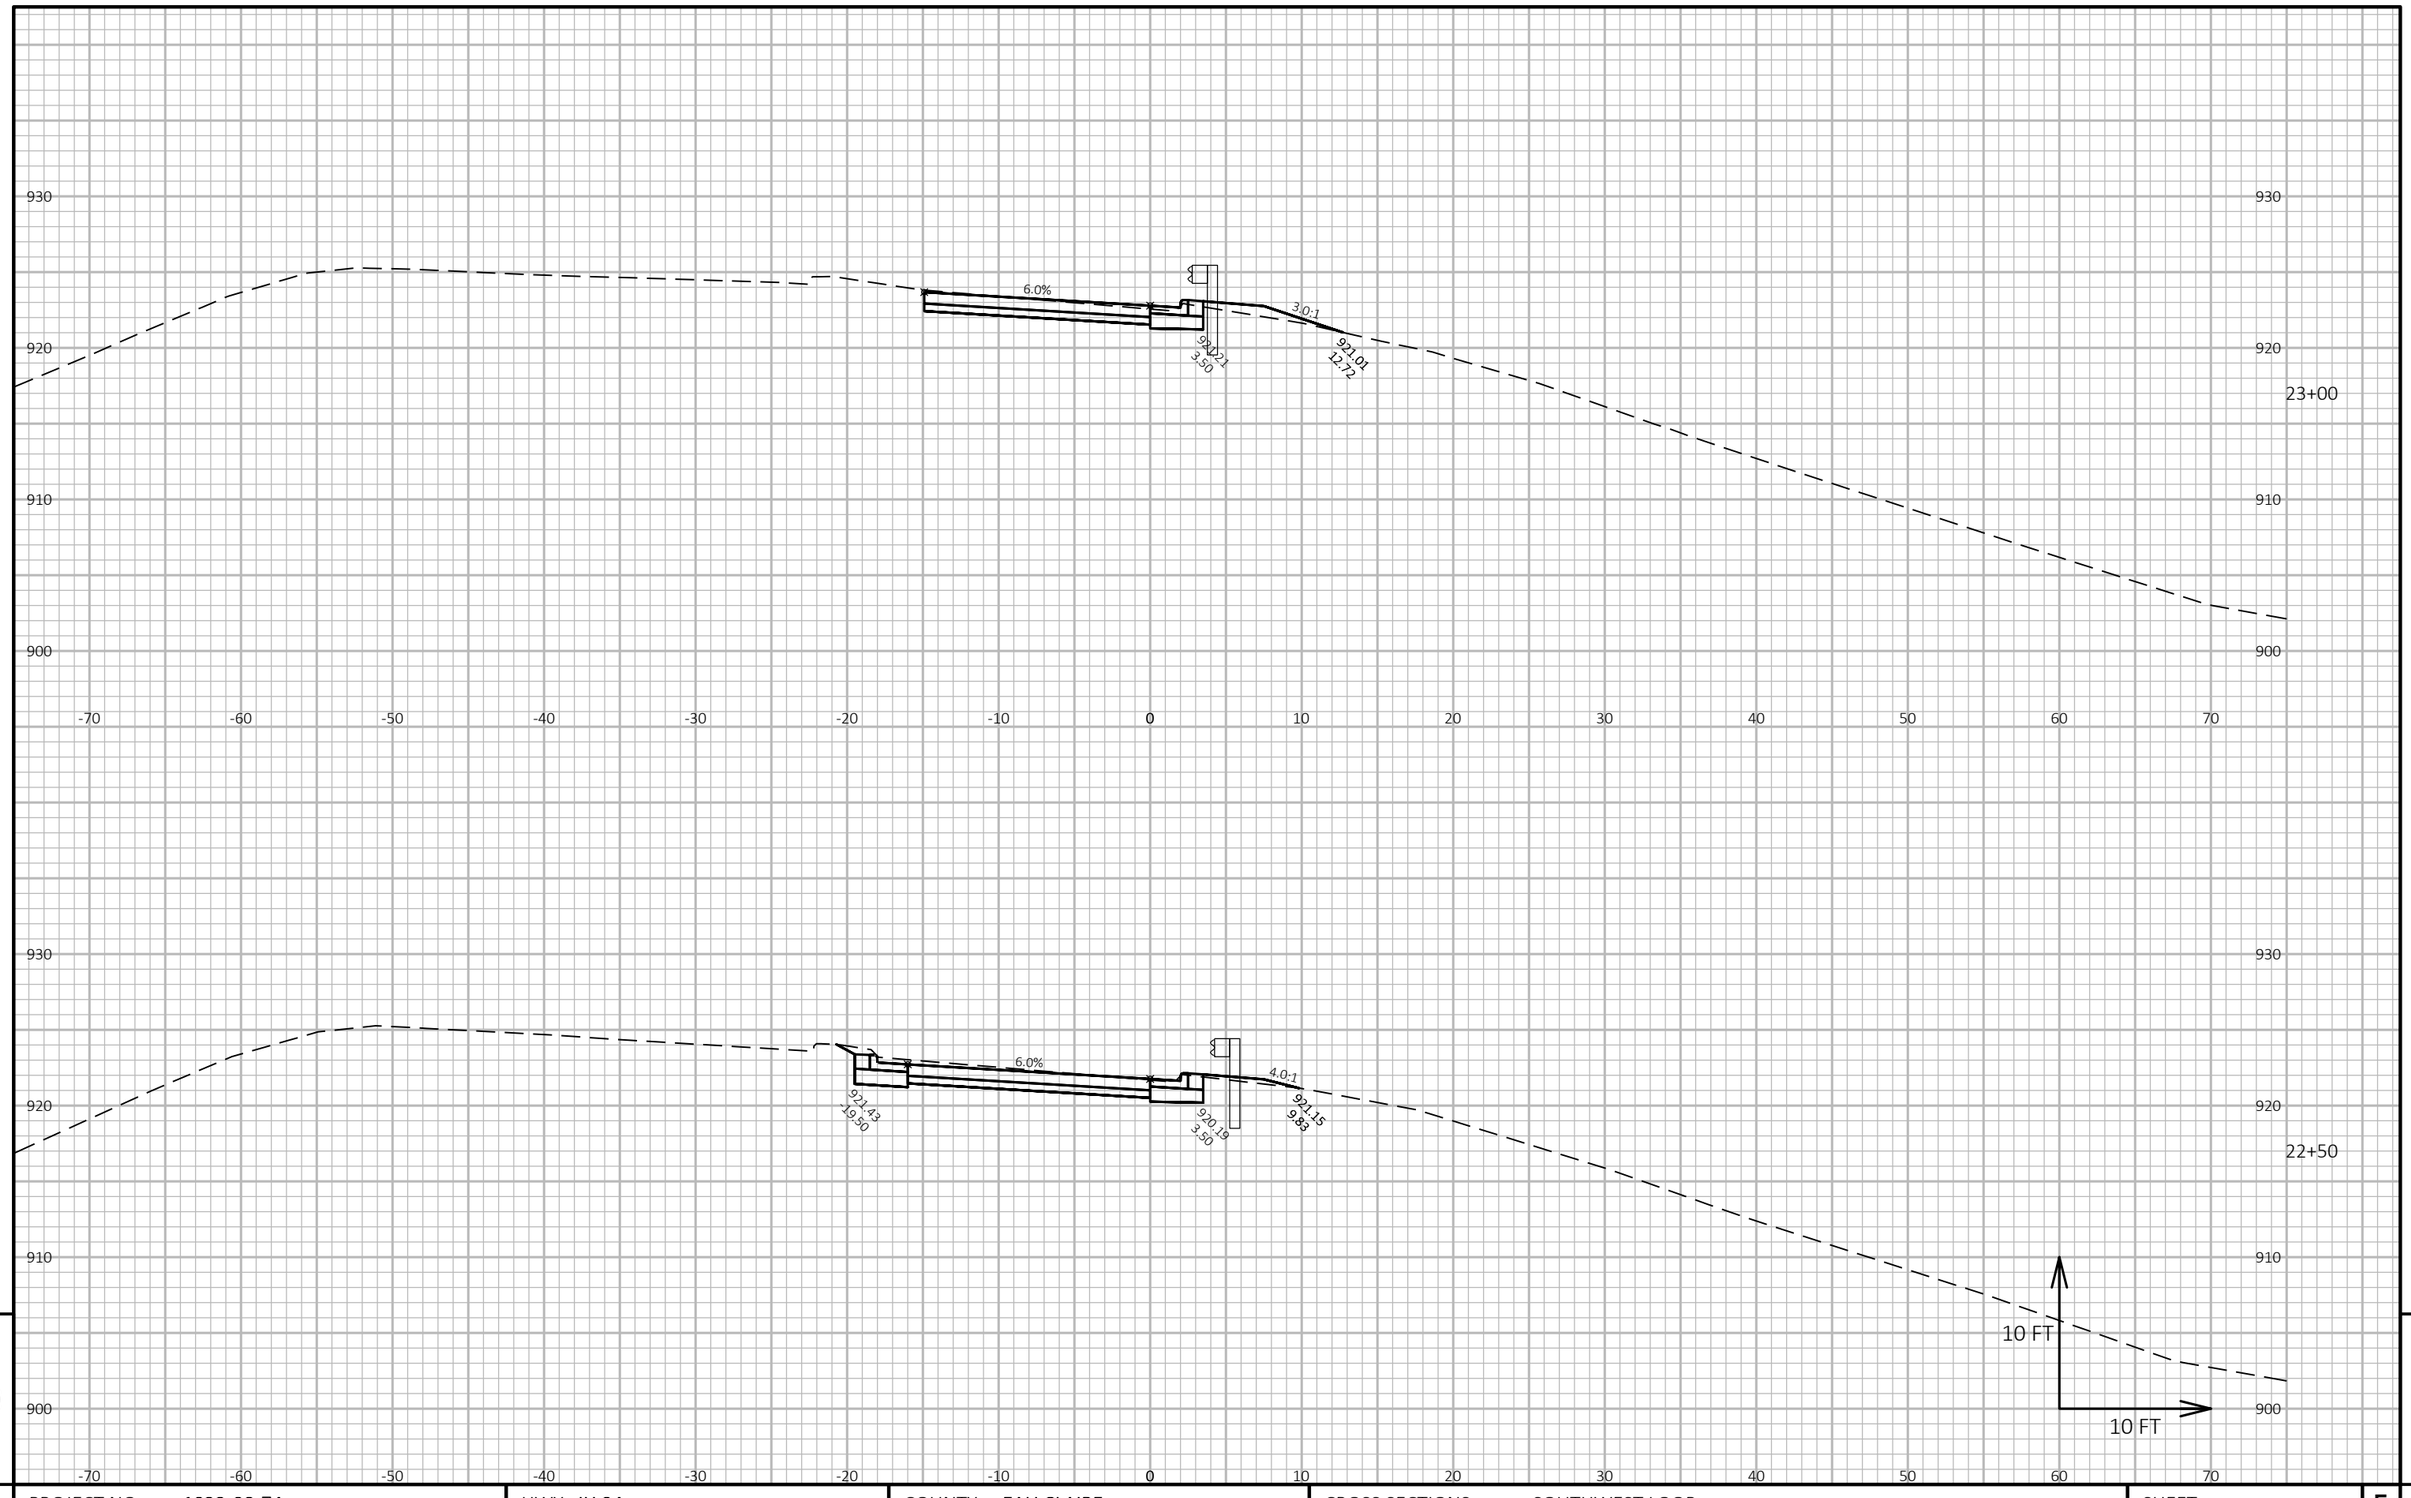

9

9

PROJECT NO: 1022-08-74	HWY: IH 94	COUNTY: EAU CLAIRE	CROSS SECTIONS: SOUTHWEST LOOP	SHEET	E


FILE NAME : N:\PDS\C3D\10220804\SHEETSPLAN\X-SECTIONS\090201_XS_SOUTHWEST_LOOP_11-17-20.DWG
LAYOUT NAME - Southwest Loop - (23)

PLOT DATE : 1/18/2021 8:40 AM

PLOT BY : CHRIST, AARON D

PLOT NAME :

PLOT SCALE : 1 IN:10 FT HORZ. / 1 IN:10 FT VERT.

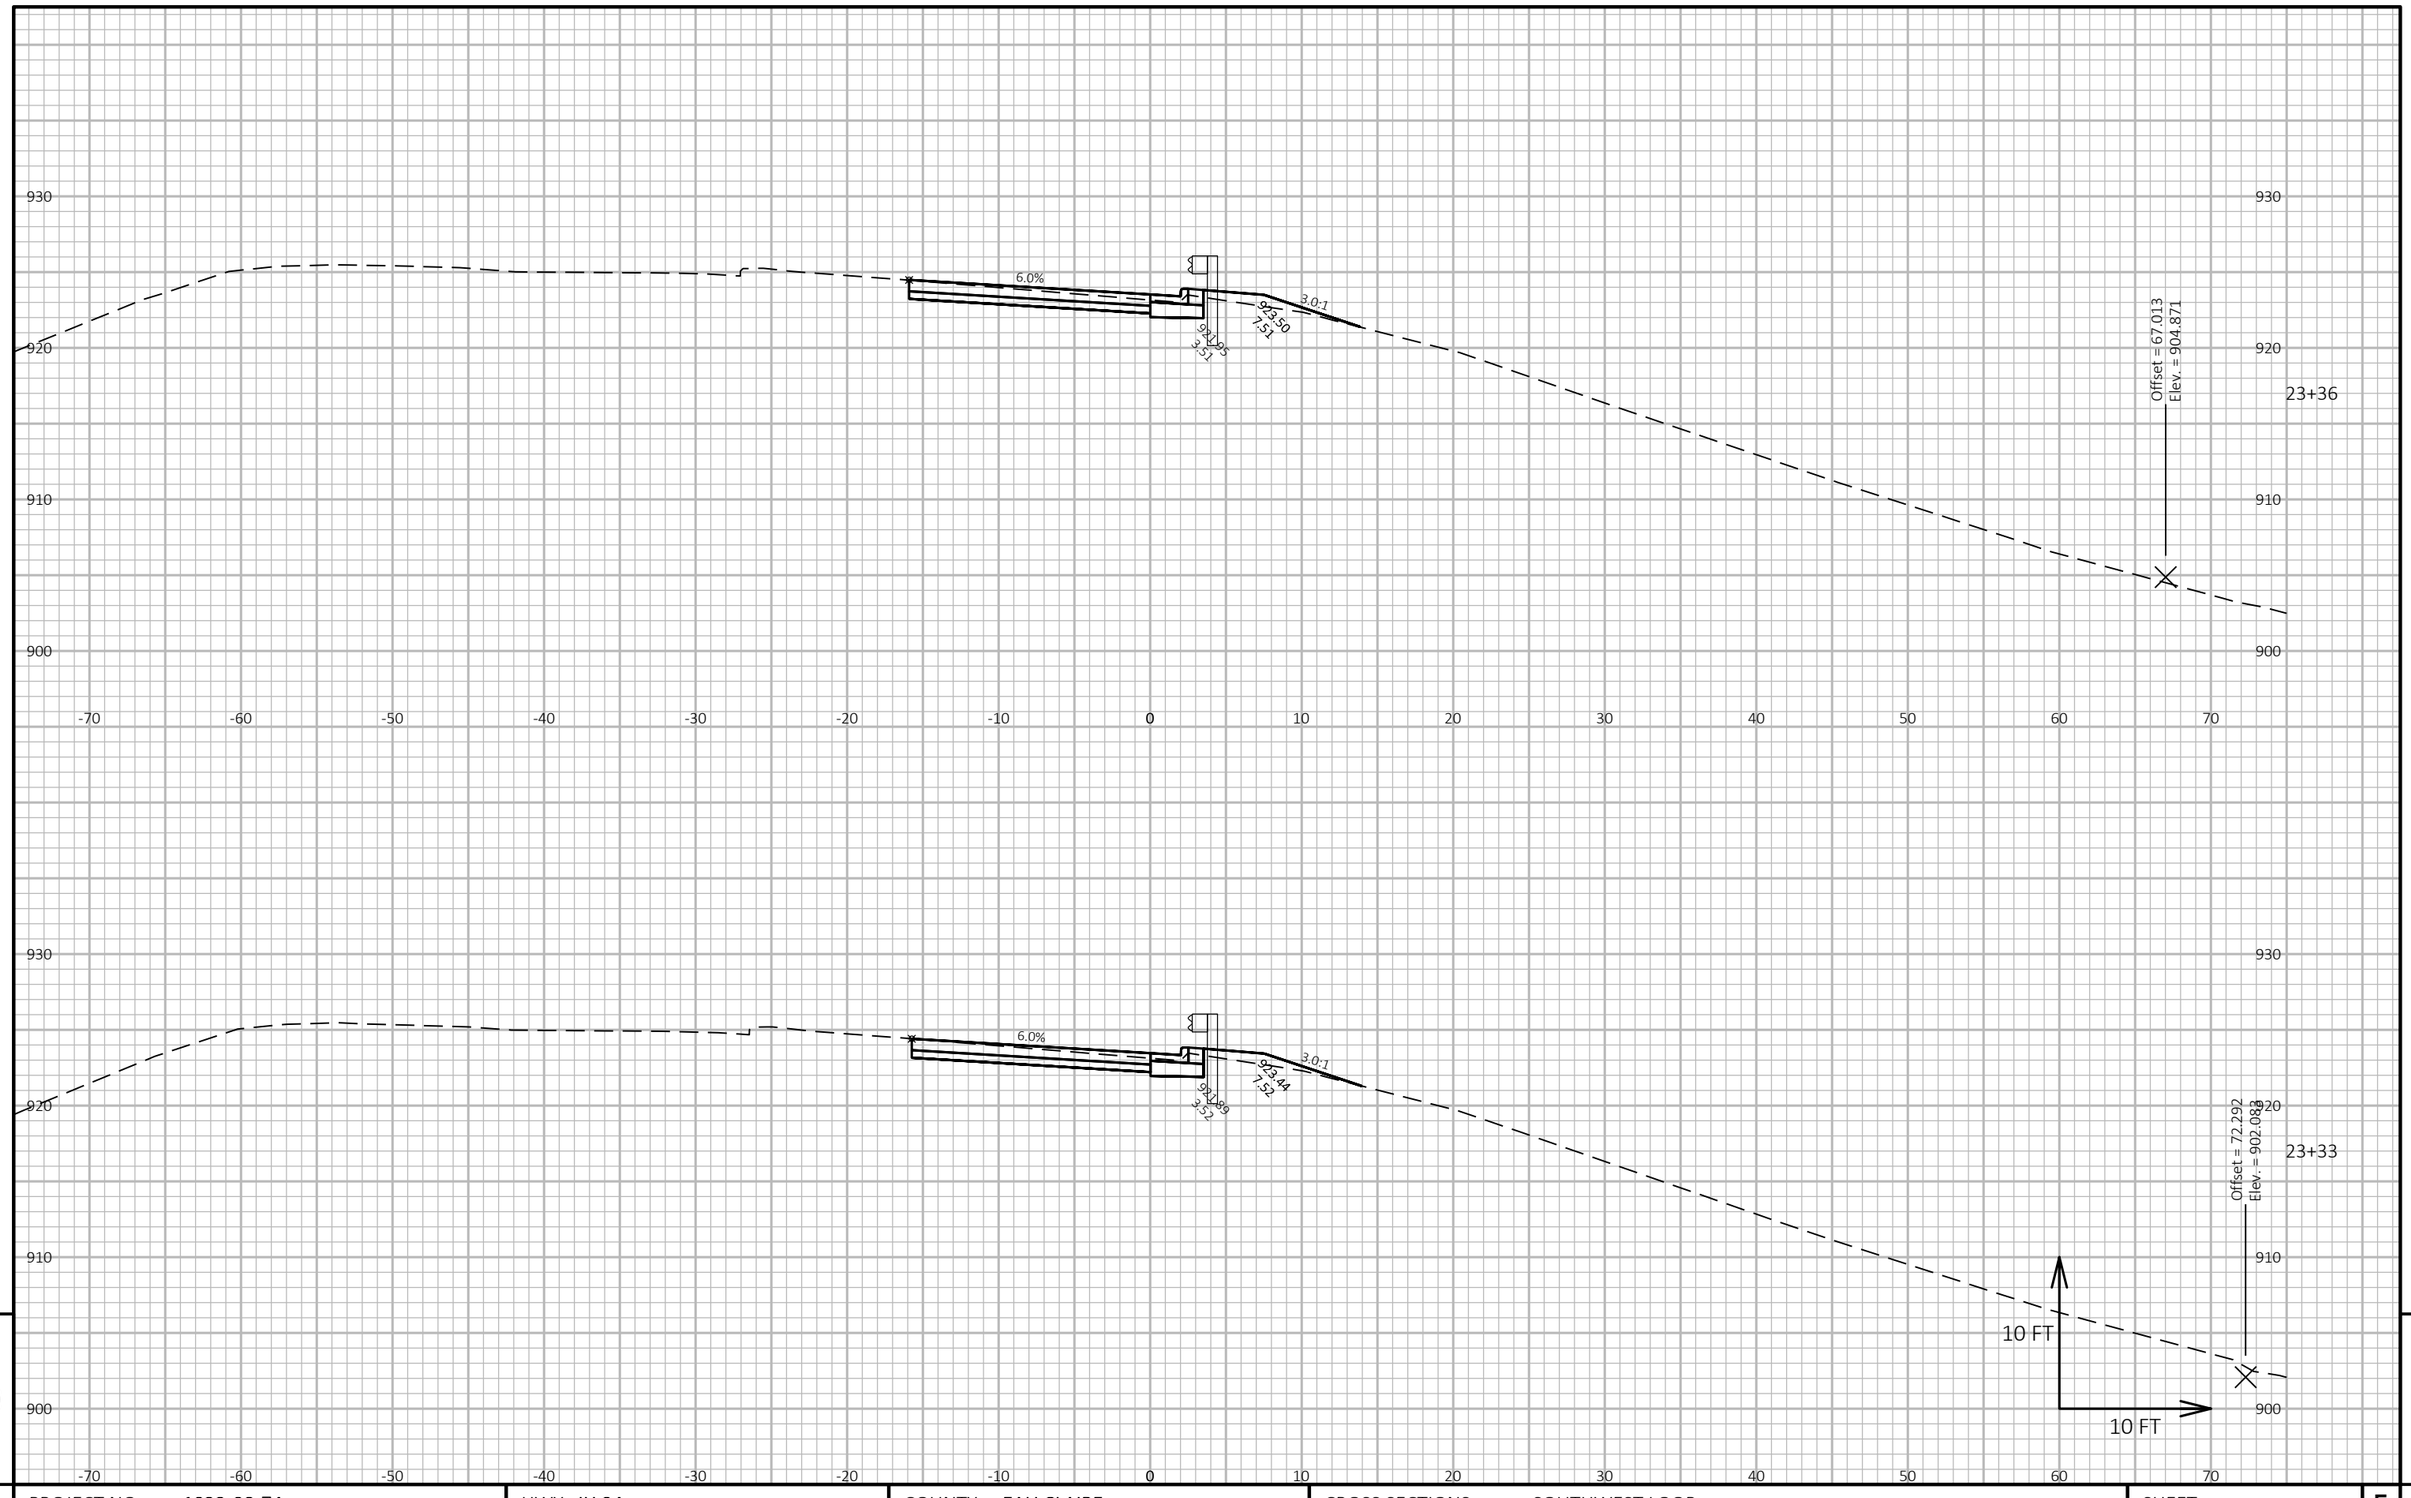

9

9

PROJECT NO: 1022-08-74	HWY: IH 94	COUNTY: EAU CLAIRE	CROSS SECTIONS: SOUTHWEST LOOP	SHEET	E


FILE NAME : N:\PDS\C3D\10220804\SHEETSPLAN\X-SECTIONS\090201_XS_SOUTHWEST_LOOP_11-17-20.DWG
LAYOUT NAME - Southwest Loop - (24)

PLOT DATE : 1/18/2021 8:40 AM

PLOT BY : CHRIST, AARON D

PLOT NAME :

PLOT SCALE : 1 IN:10 FT HORZ. / 1 IN:10 FT VERT.

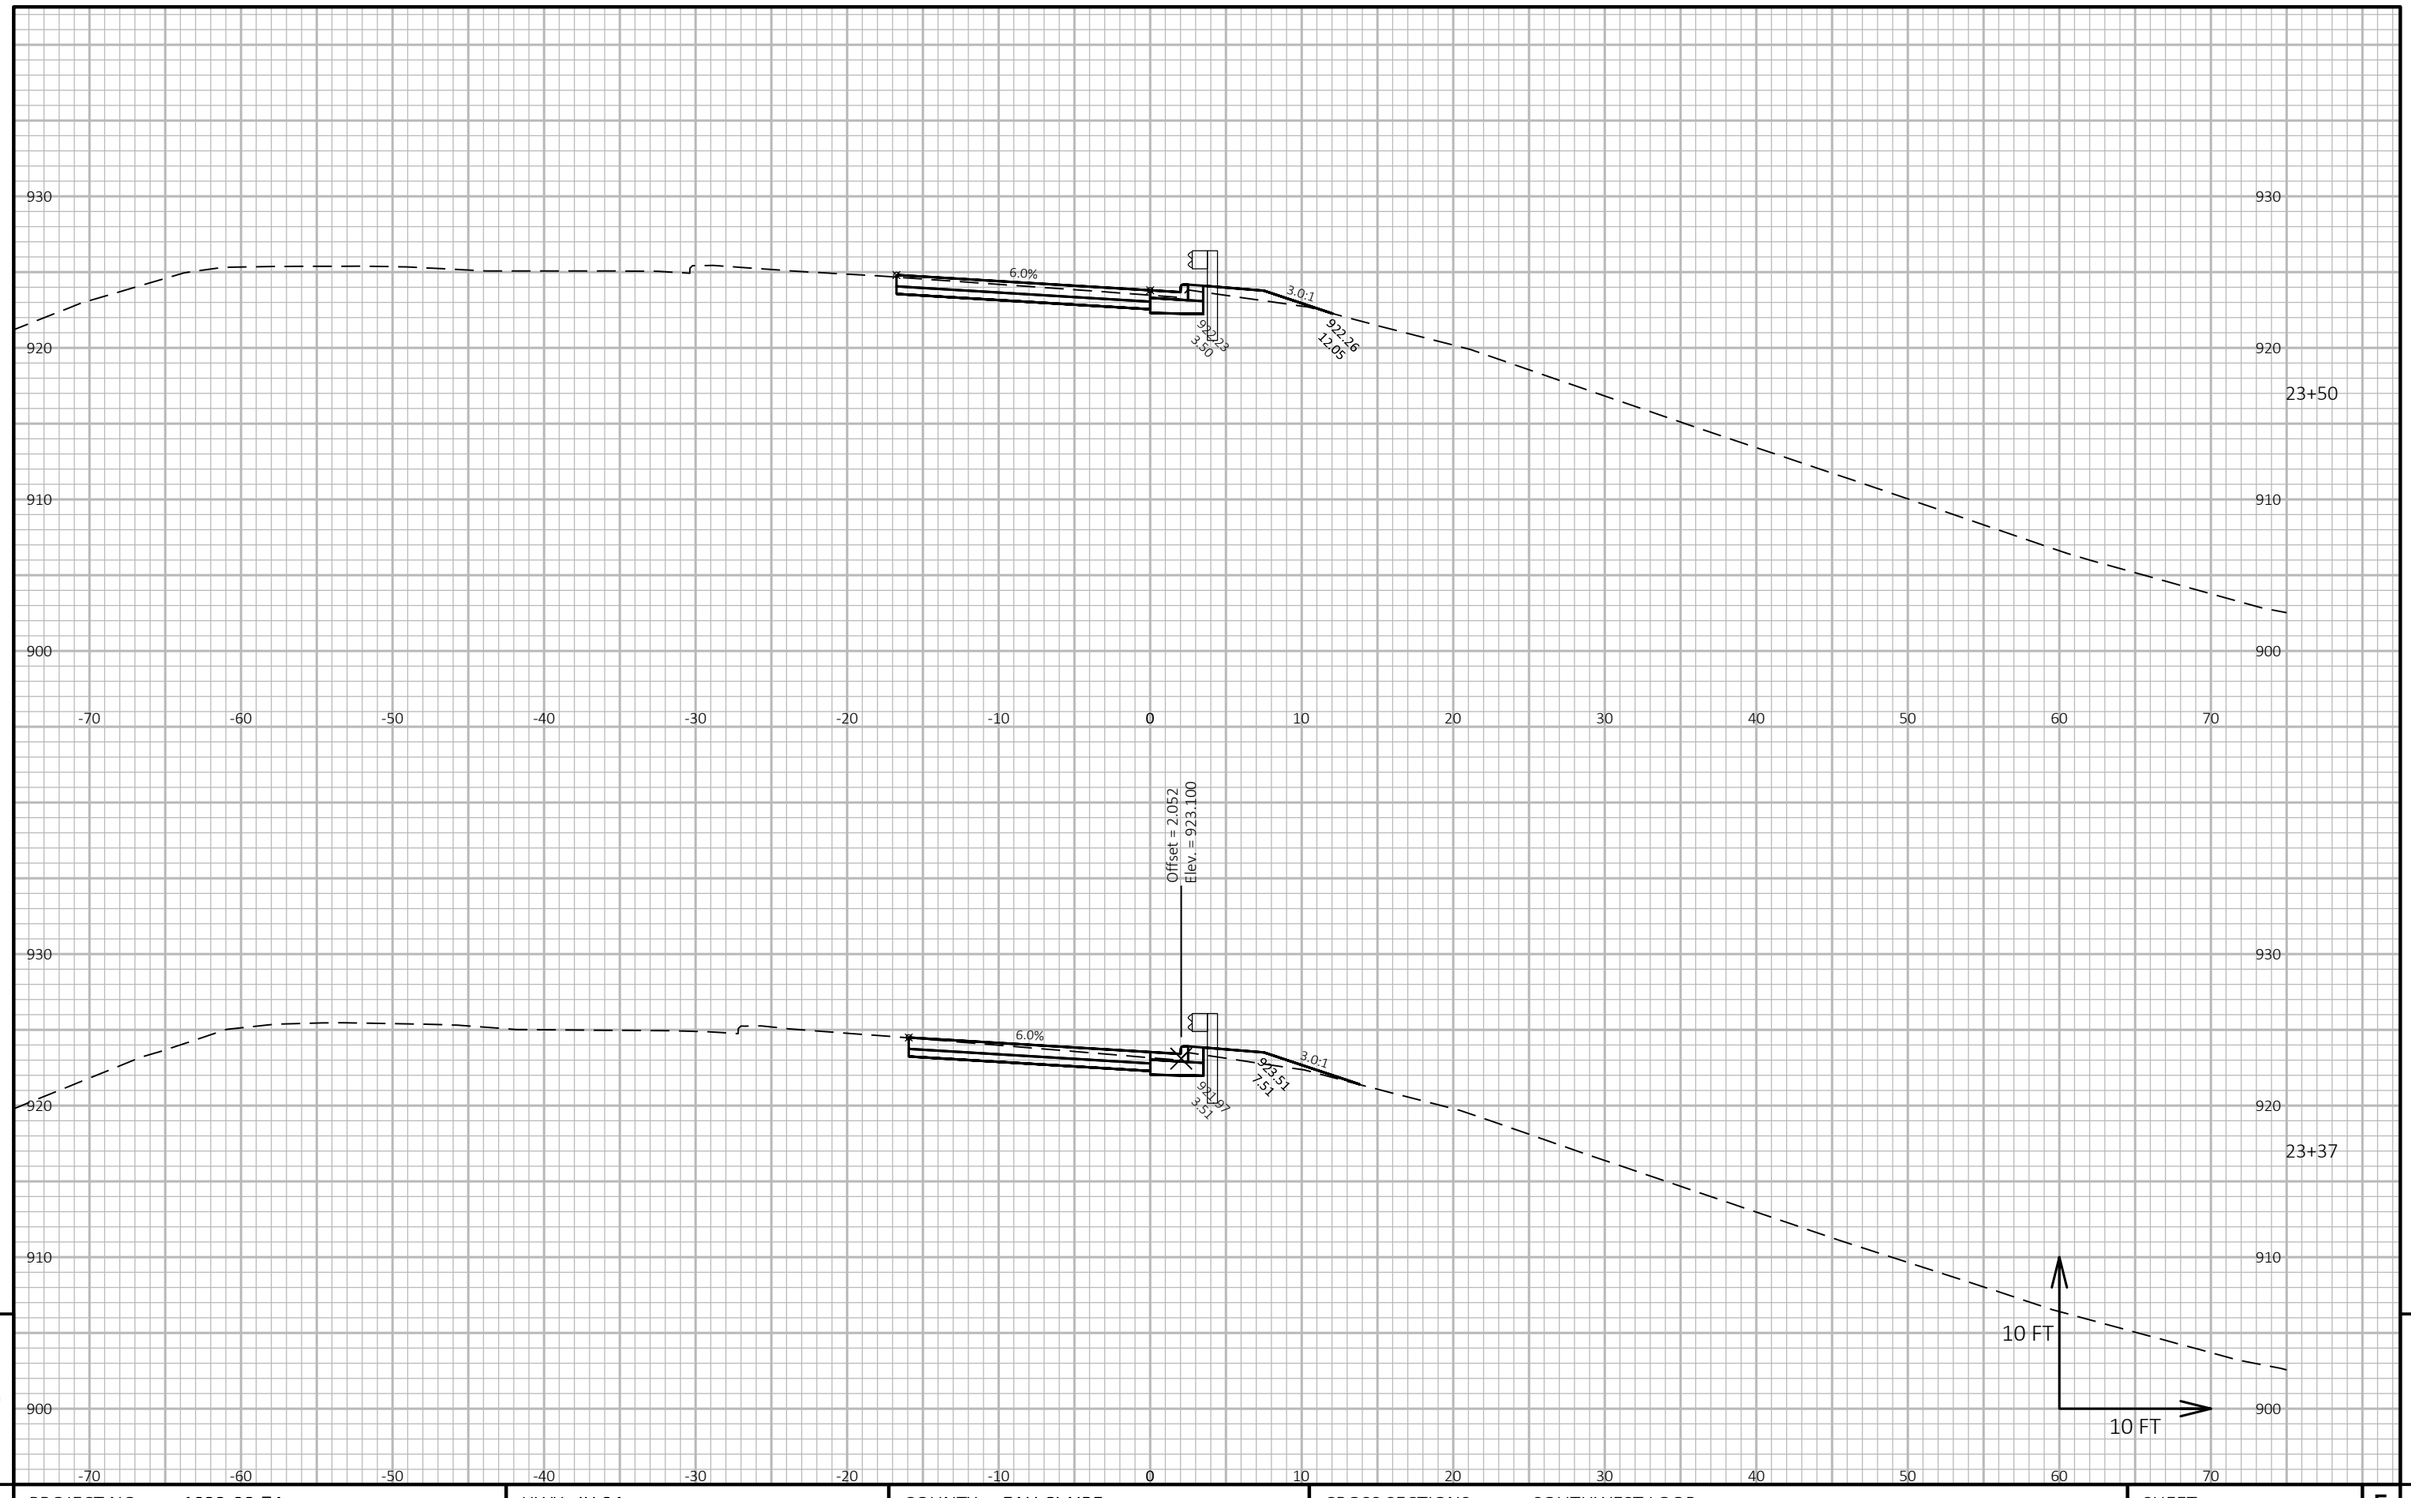

9

9

PROJECT NO: 1022-08-74	HWY: IH 94	COUNTY: EAU CLAIRE	CROSS SECTIONS: SOUTHWEST LOOP	SHEET	E


FILE NAME : N:\PDS\C3D\10220804\SHEETSPLAN\X-SECTIONS\090201_XS_SOUTHWEST_LOOP_11-17-20.DWG
LAYOUT NAME - Southwest Loop - (25)

PLOT DATE : 1/18/2021 8:41 AM

PLOT BY : CHRIST, AARON D

PLOT NAME :

PLOT SCALE : 1 IN:10 FT HORZ. / 1 IN:10 FT VERT.

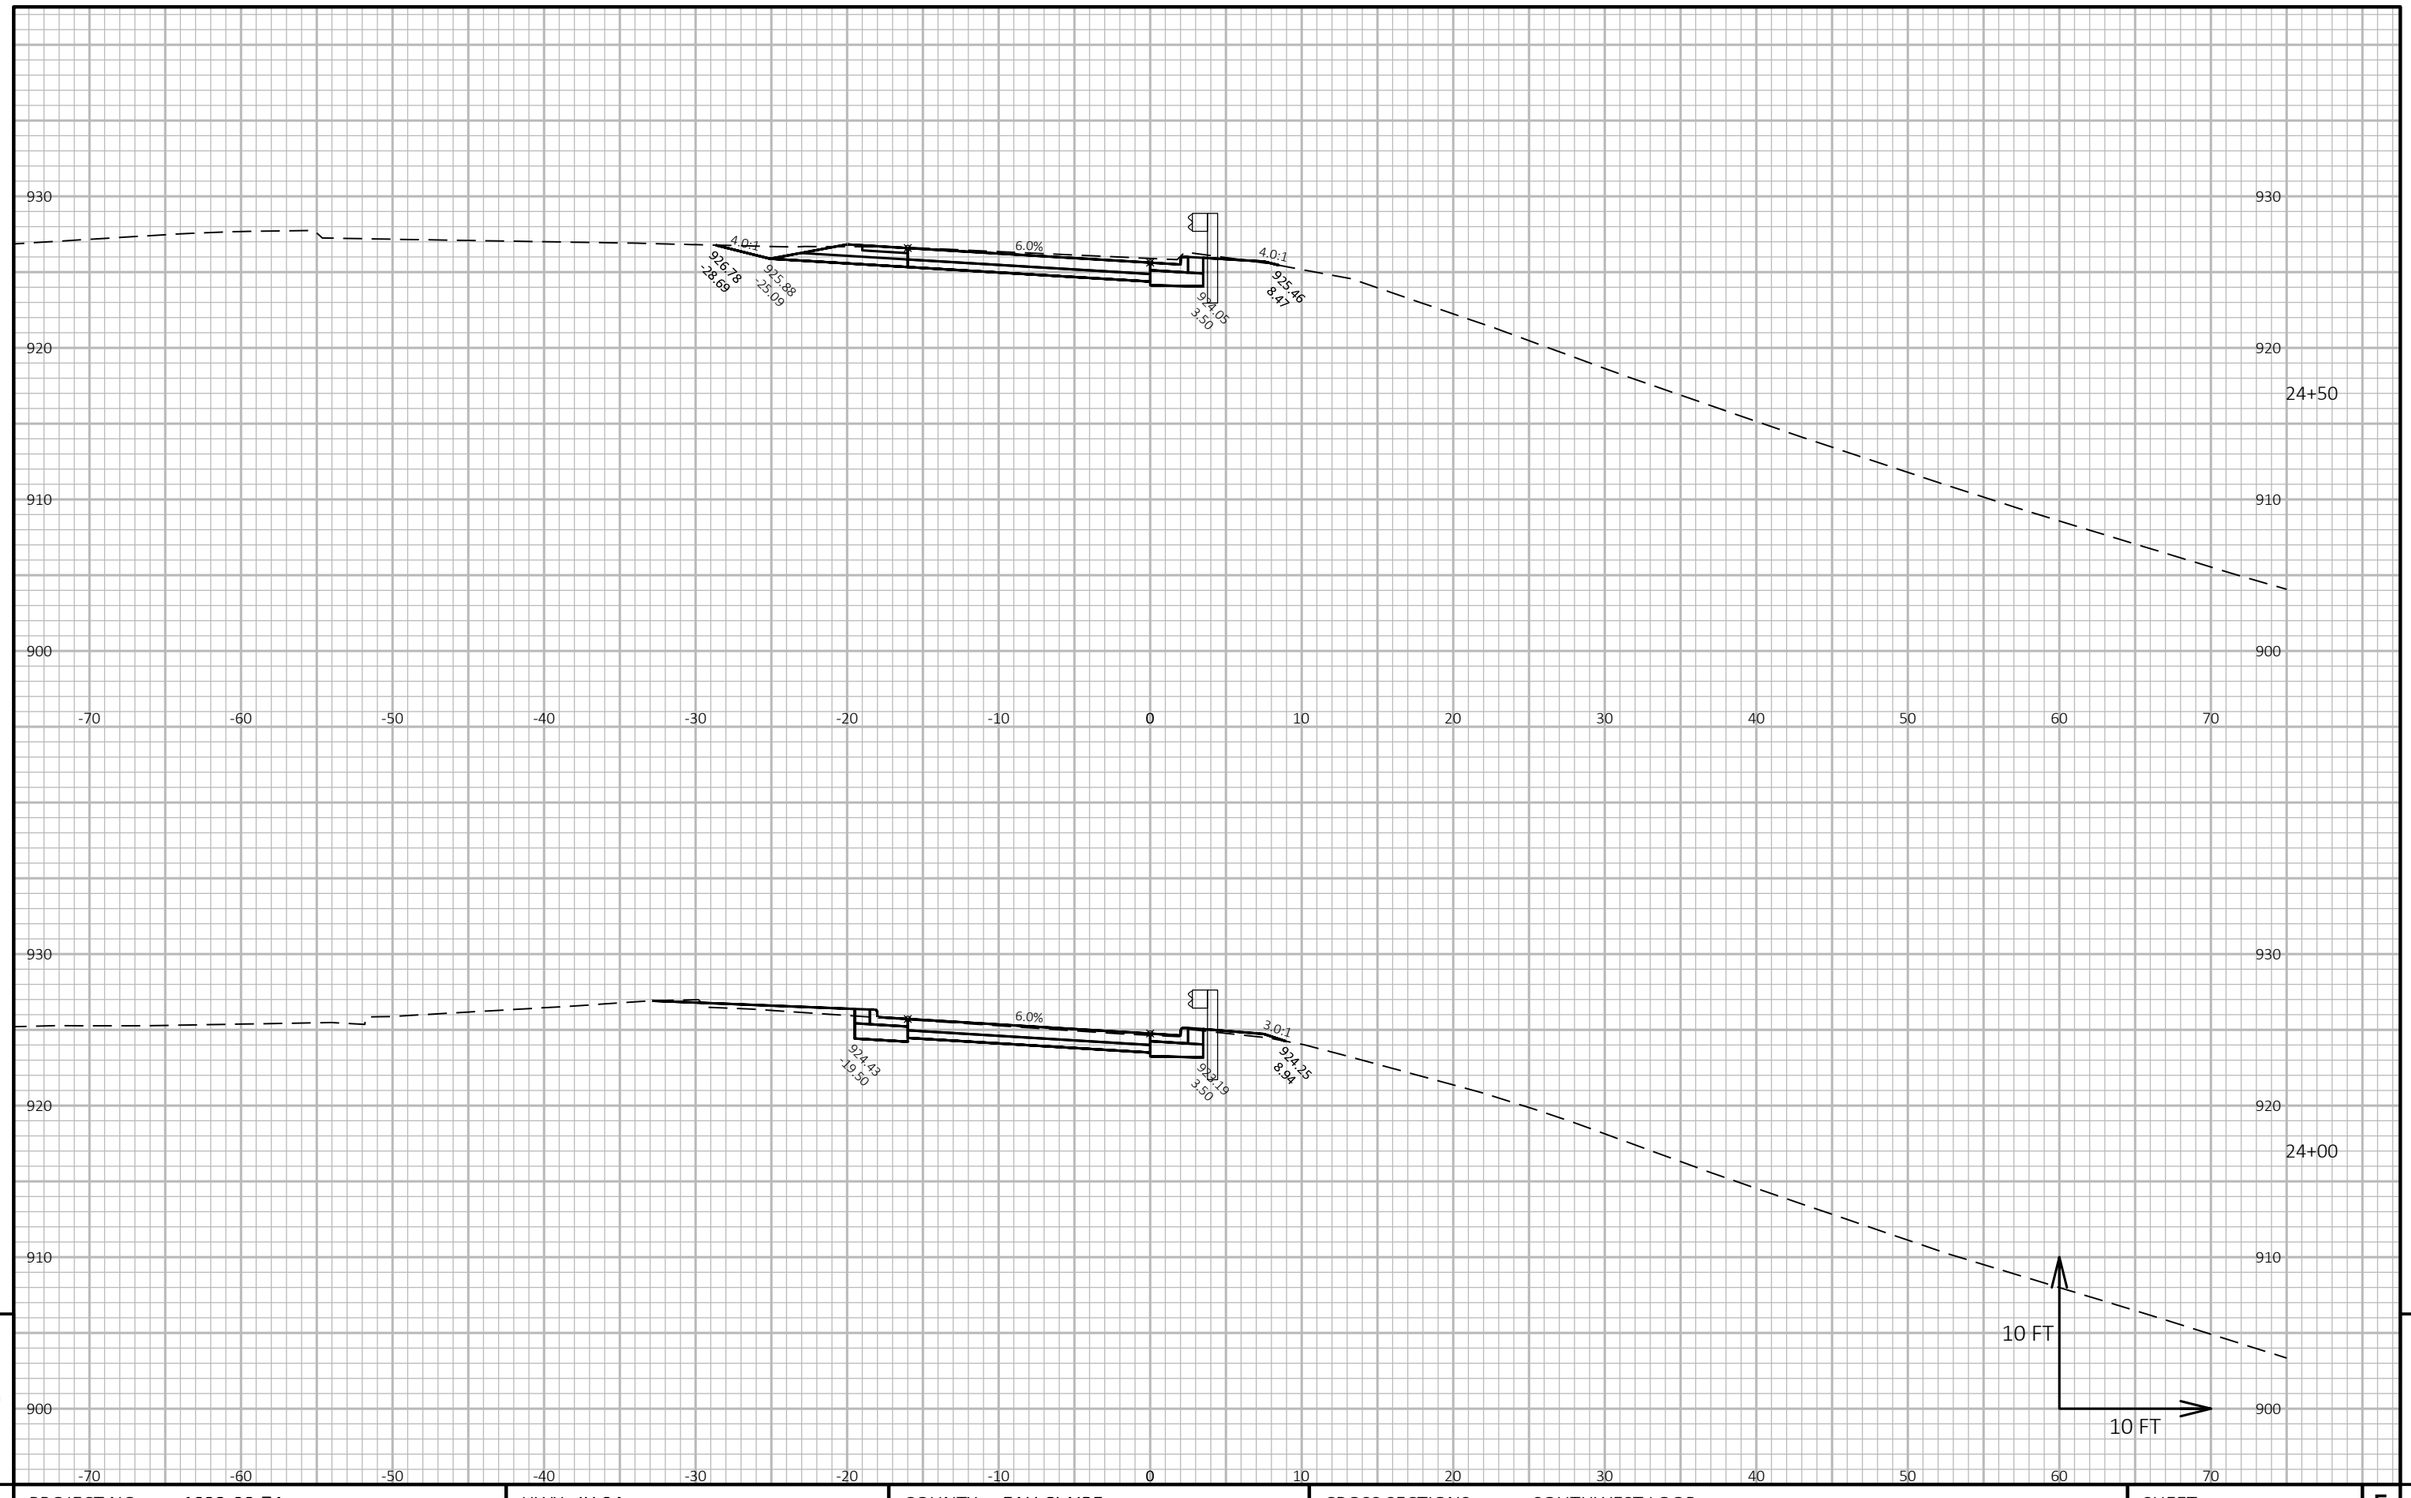

9

9

PROJECT NO: 1022-08-74	HWY: IH 94	COUNTY: EAU CLAIRE	CROSS SECTIONS: SOUTHWEST LOOP	SHEET	E


FILE NAME : N:\PDS\C3D\10220804\SHEETSPLAN\X-SECTIONS\090201_XS_SOUTHWEST_LOOP_11-17-20.DWG
LAYOUT NAME - Southwest Loop - (26)

PLOT DATE : 1/18/2021 8:42 AM

PLOT BY : CHRIST, AARON D

PLOT NAME :

PLOT SCALE : 1 IN:10 FT HORZ. / 1 IN:10 FT VERT.

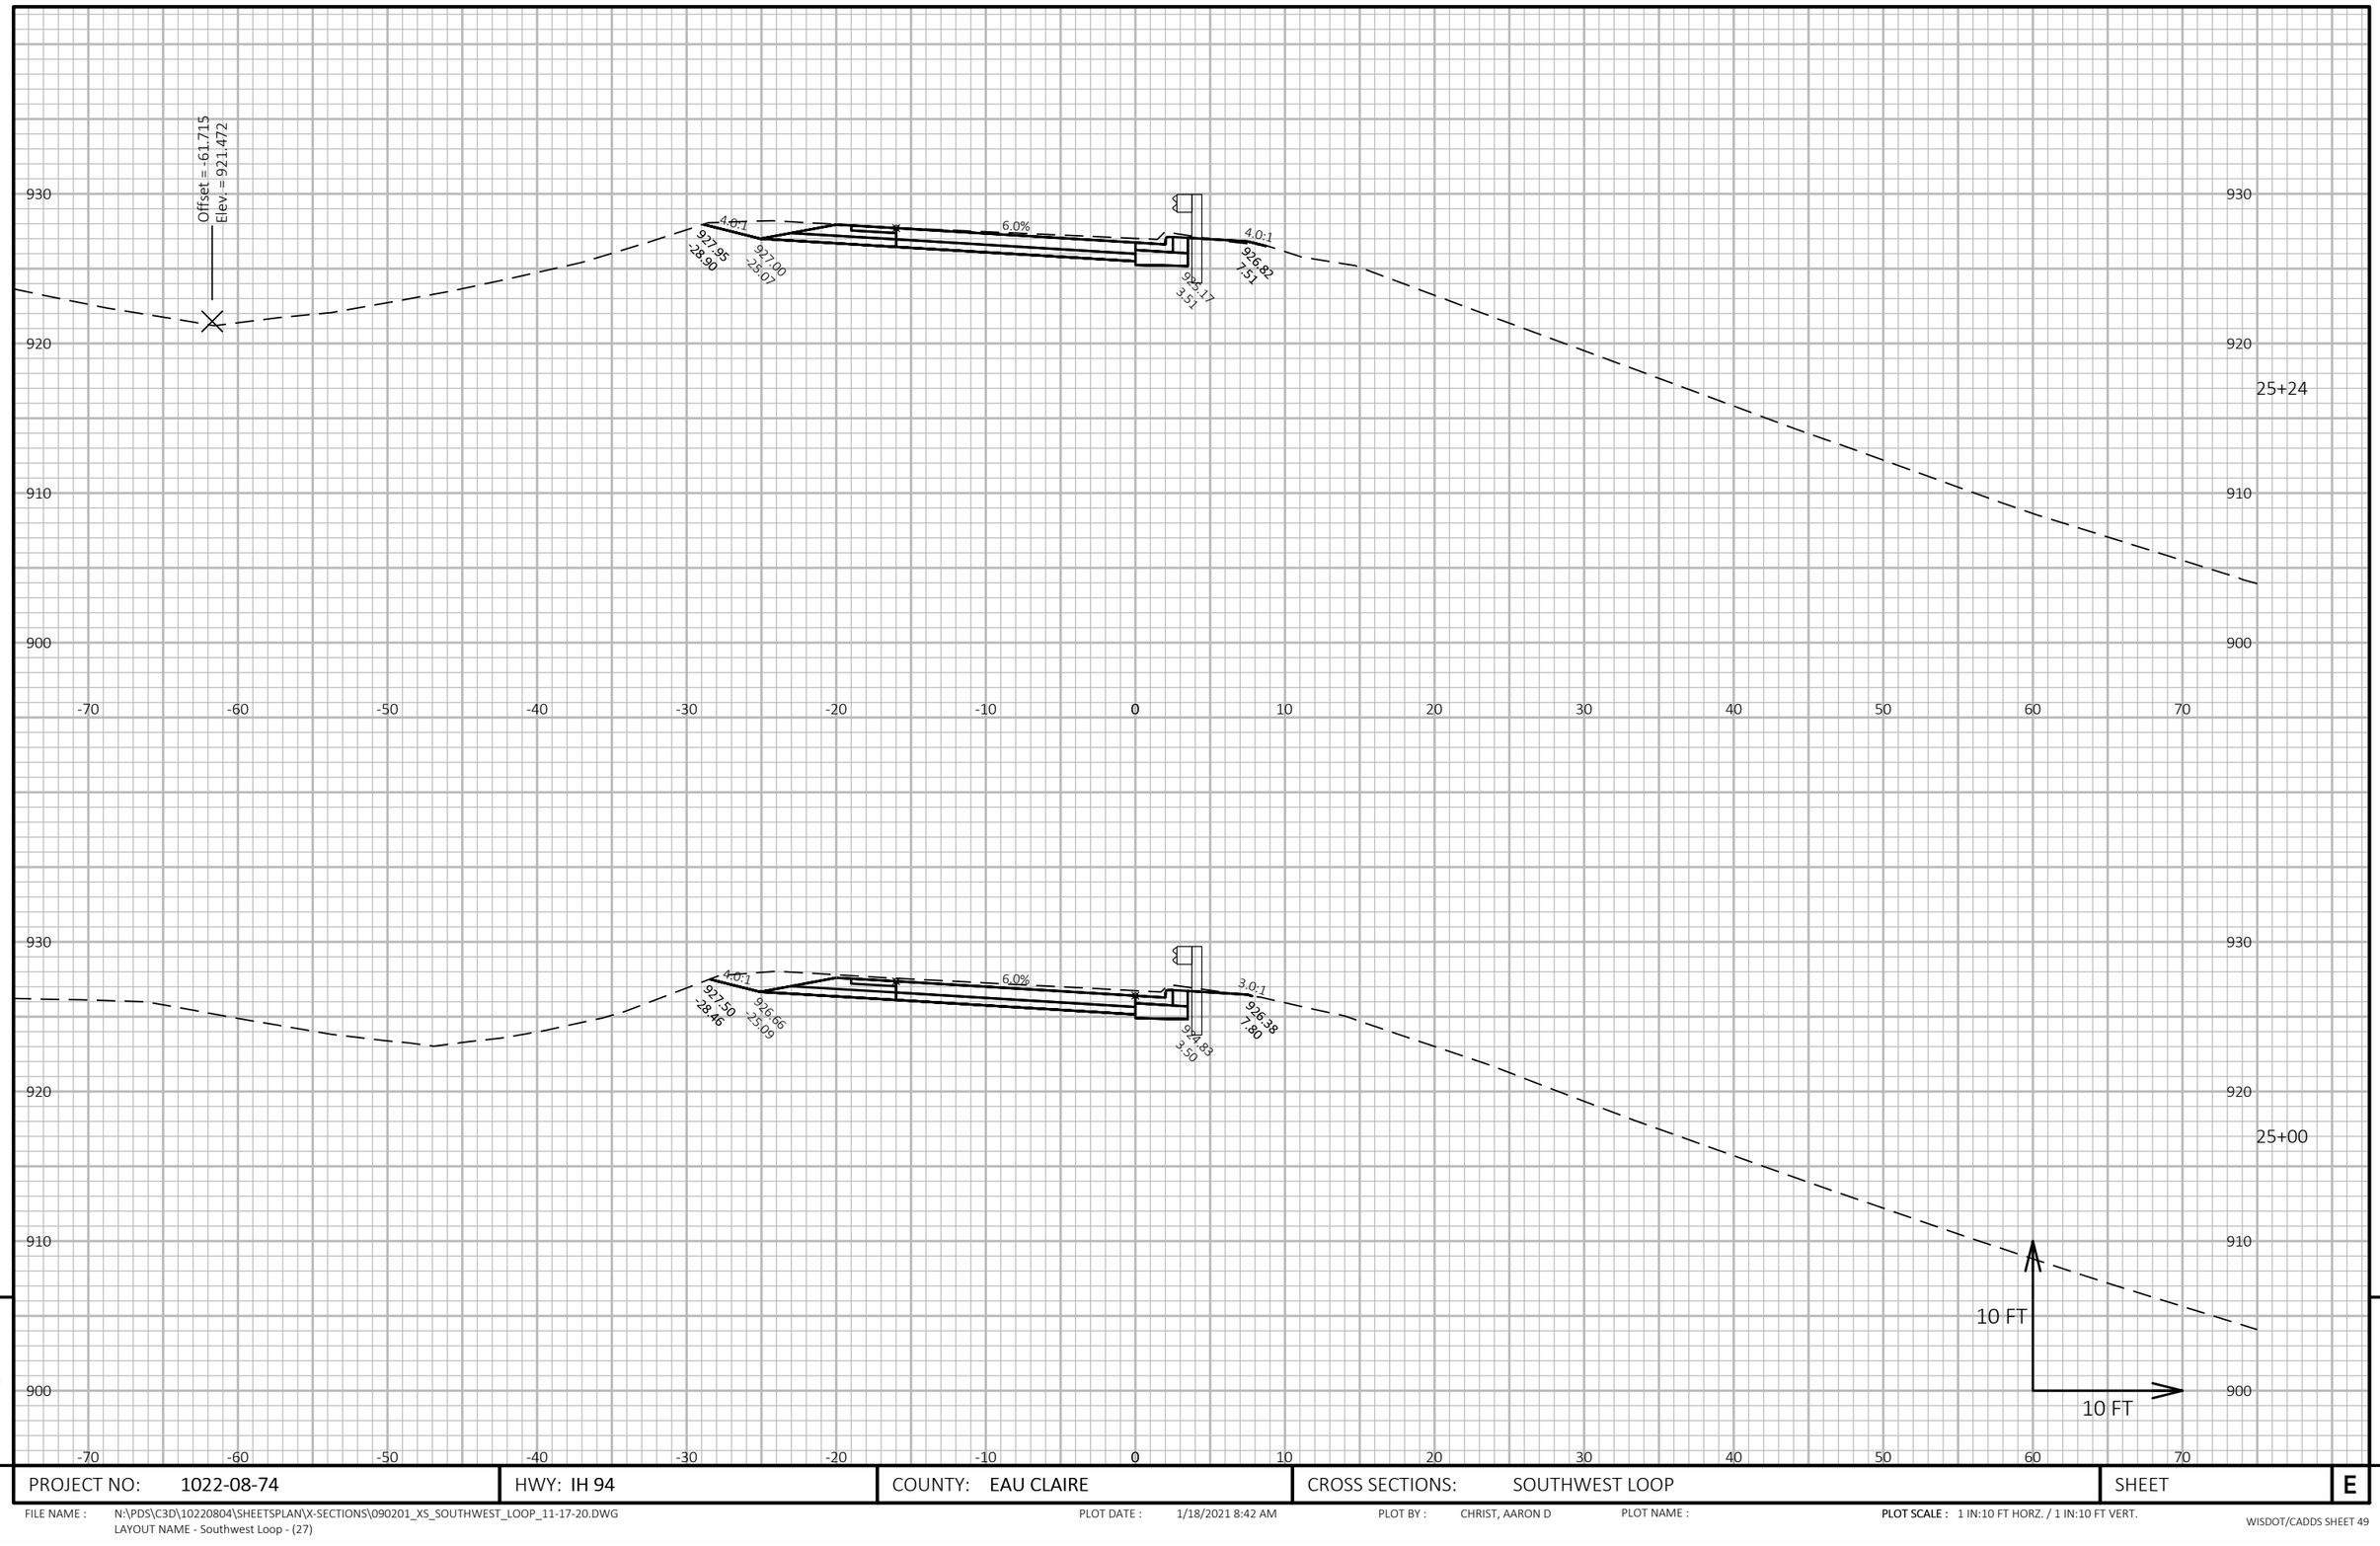

9

9

PROJECT NO: 1022-08-74	HWY: IH 94	COUNTY: EAU CLAIRE	CROSS SECTIONS: SOUTHWEST LOOP	SHEET	E


FILE NAME : N:\PDS\C3D\10220804\SHEETSPLAN\X-SECTIONS\090201_XS_SOUTHWEST_LOOP_11-17-20.DWG
LAYOUT NAME - Southwest Loop - (27)

PLOT DATE : 1/18/2021 8:42 AM

PLOT BY : CHRIST, AARON D

PLOT NAME :

PLOT SCALE : 1 IN:10 FT HORZ. / 1 IN:10 FT VERT.

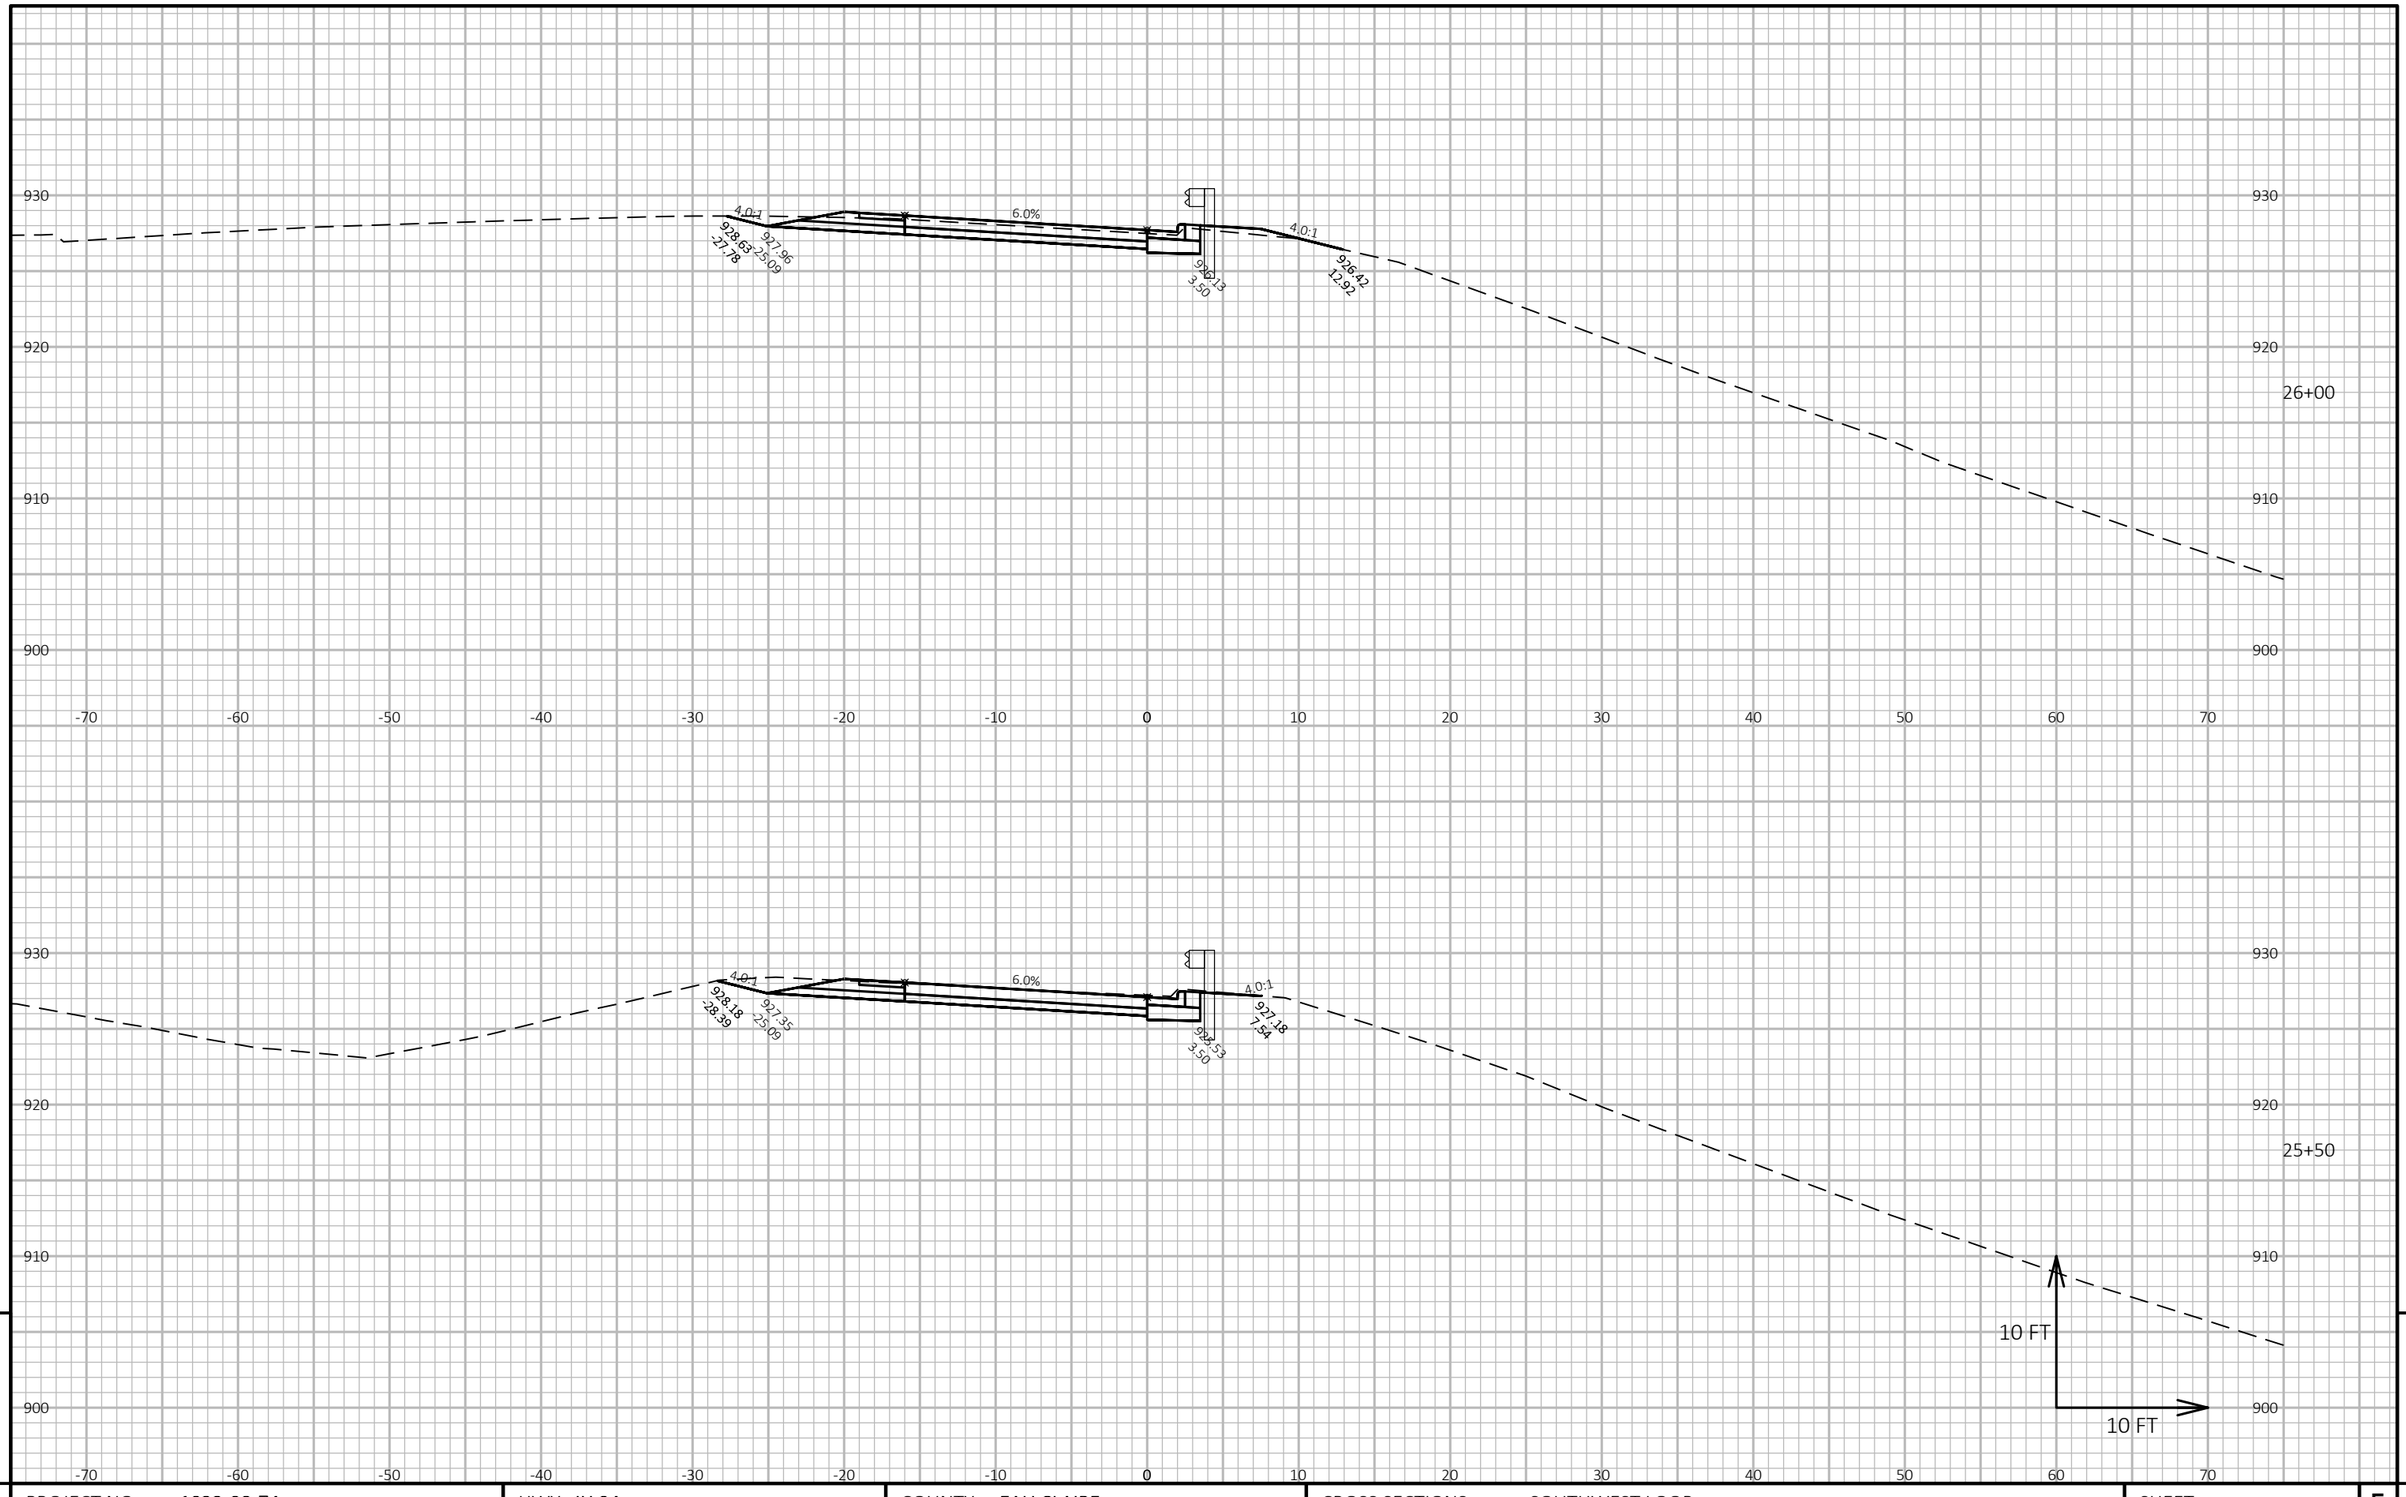

9

9

PROJECT NO: 1022-08-74	HWY: IH 94	COUNTY: EAU CLAIRE	CROSS SECTIONS: SOUTHWEST LOOP	SHEET	E


FILE NAME : N:\PDS\C3D\10220804\SHEETSPLAN\X-SECTIONS\090201_XS_SOUTHWEST_LOOP_11-17-20.DWG
LAYOUT NAME - Southwest Loop - (28)

PLOT DATE : 1/18/2021 8:43 AM

PLOT BY : CHRIST, AARON D

PLOT NAME :

PLOT SCALE : 1 IN:10 FT HORZ. / 1 IN:10 FT VERT.

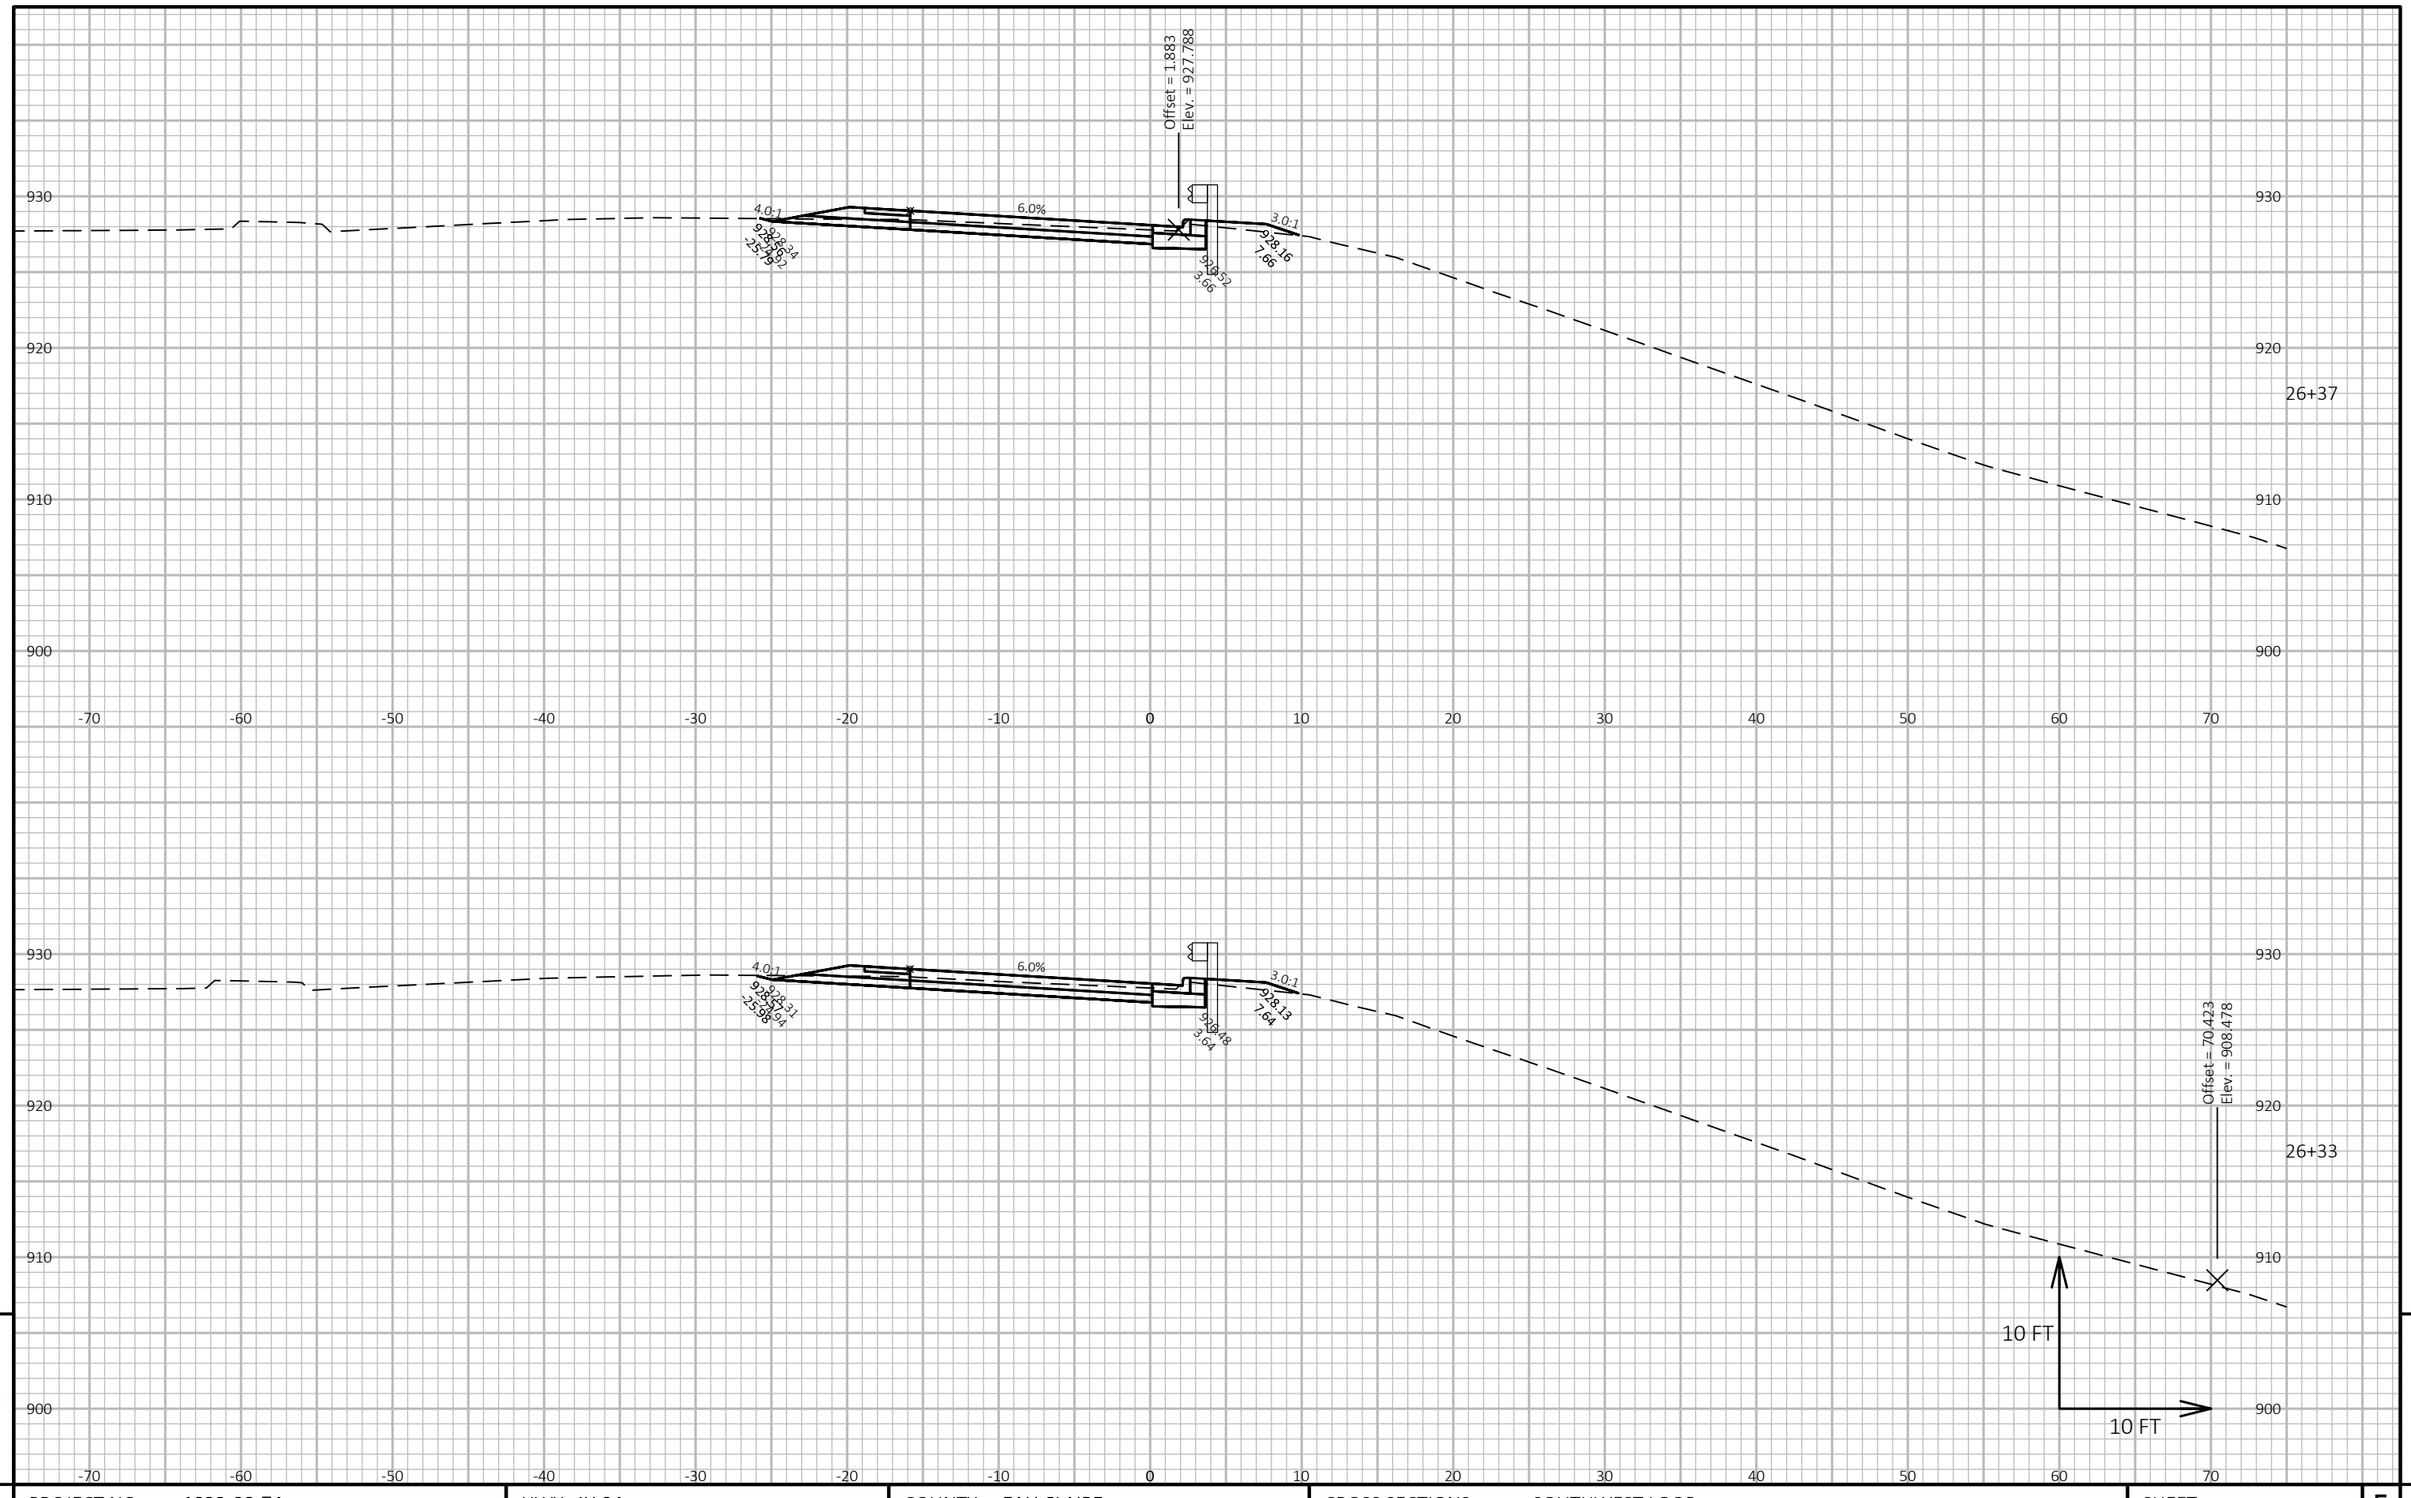

9

9

PROJECT NO: 1022-08-74	HWY: IH 94	COUNTY: EAU CLAIRE	CROSS SECTIONS: SOUTHWEST LOOP	SHEET	E


FILE NAME : N:\PDS\C3D\10220804\SHEETSPLAN\X-SECTIONS\090201_XS_SOUTHWEST_LOOP_11-17-20.DWG
LAYOUT NAME - Southwest Loop - (29)

PLOT DATE : 1/18/2021 8:44 AM

PLOT BY : CHRIST, AARON D

PLOT NAME :

PLOT SCALE : 1 IN:10 FT HORZ. / 1 IN:10 FT VERT.

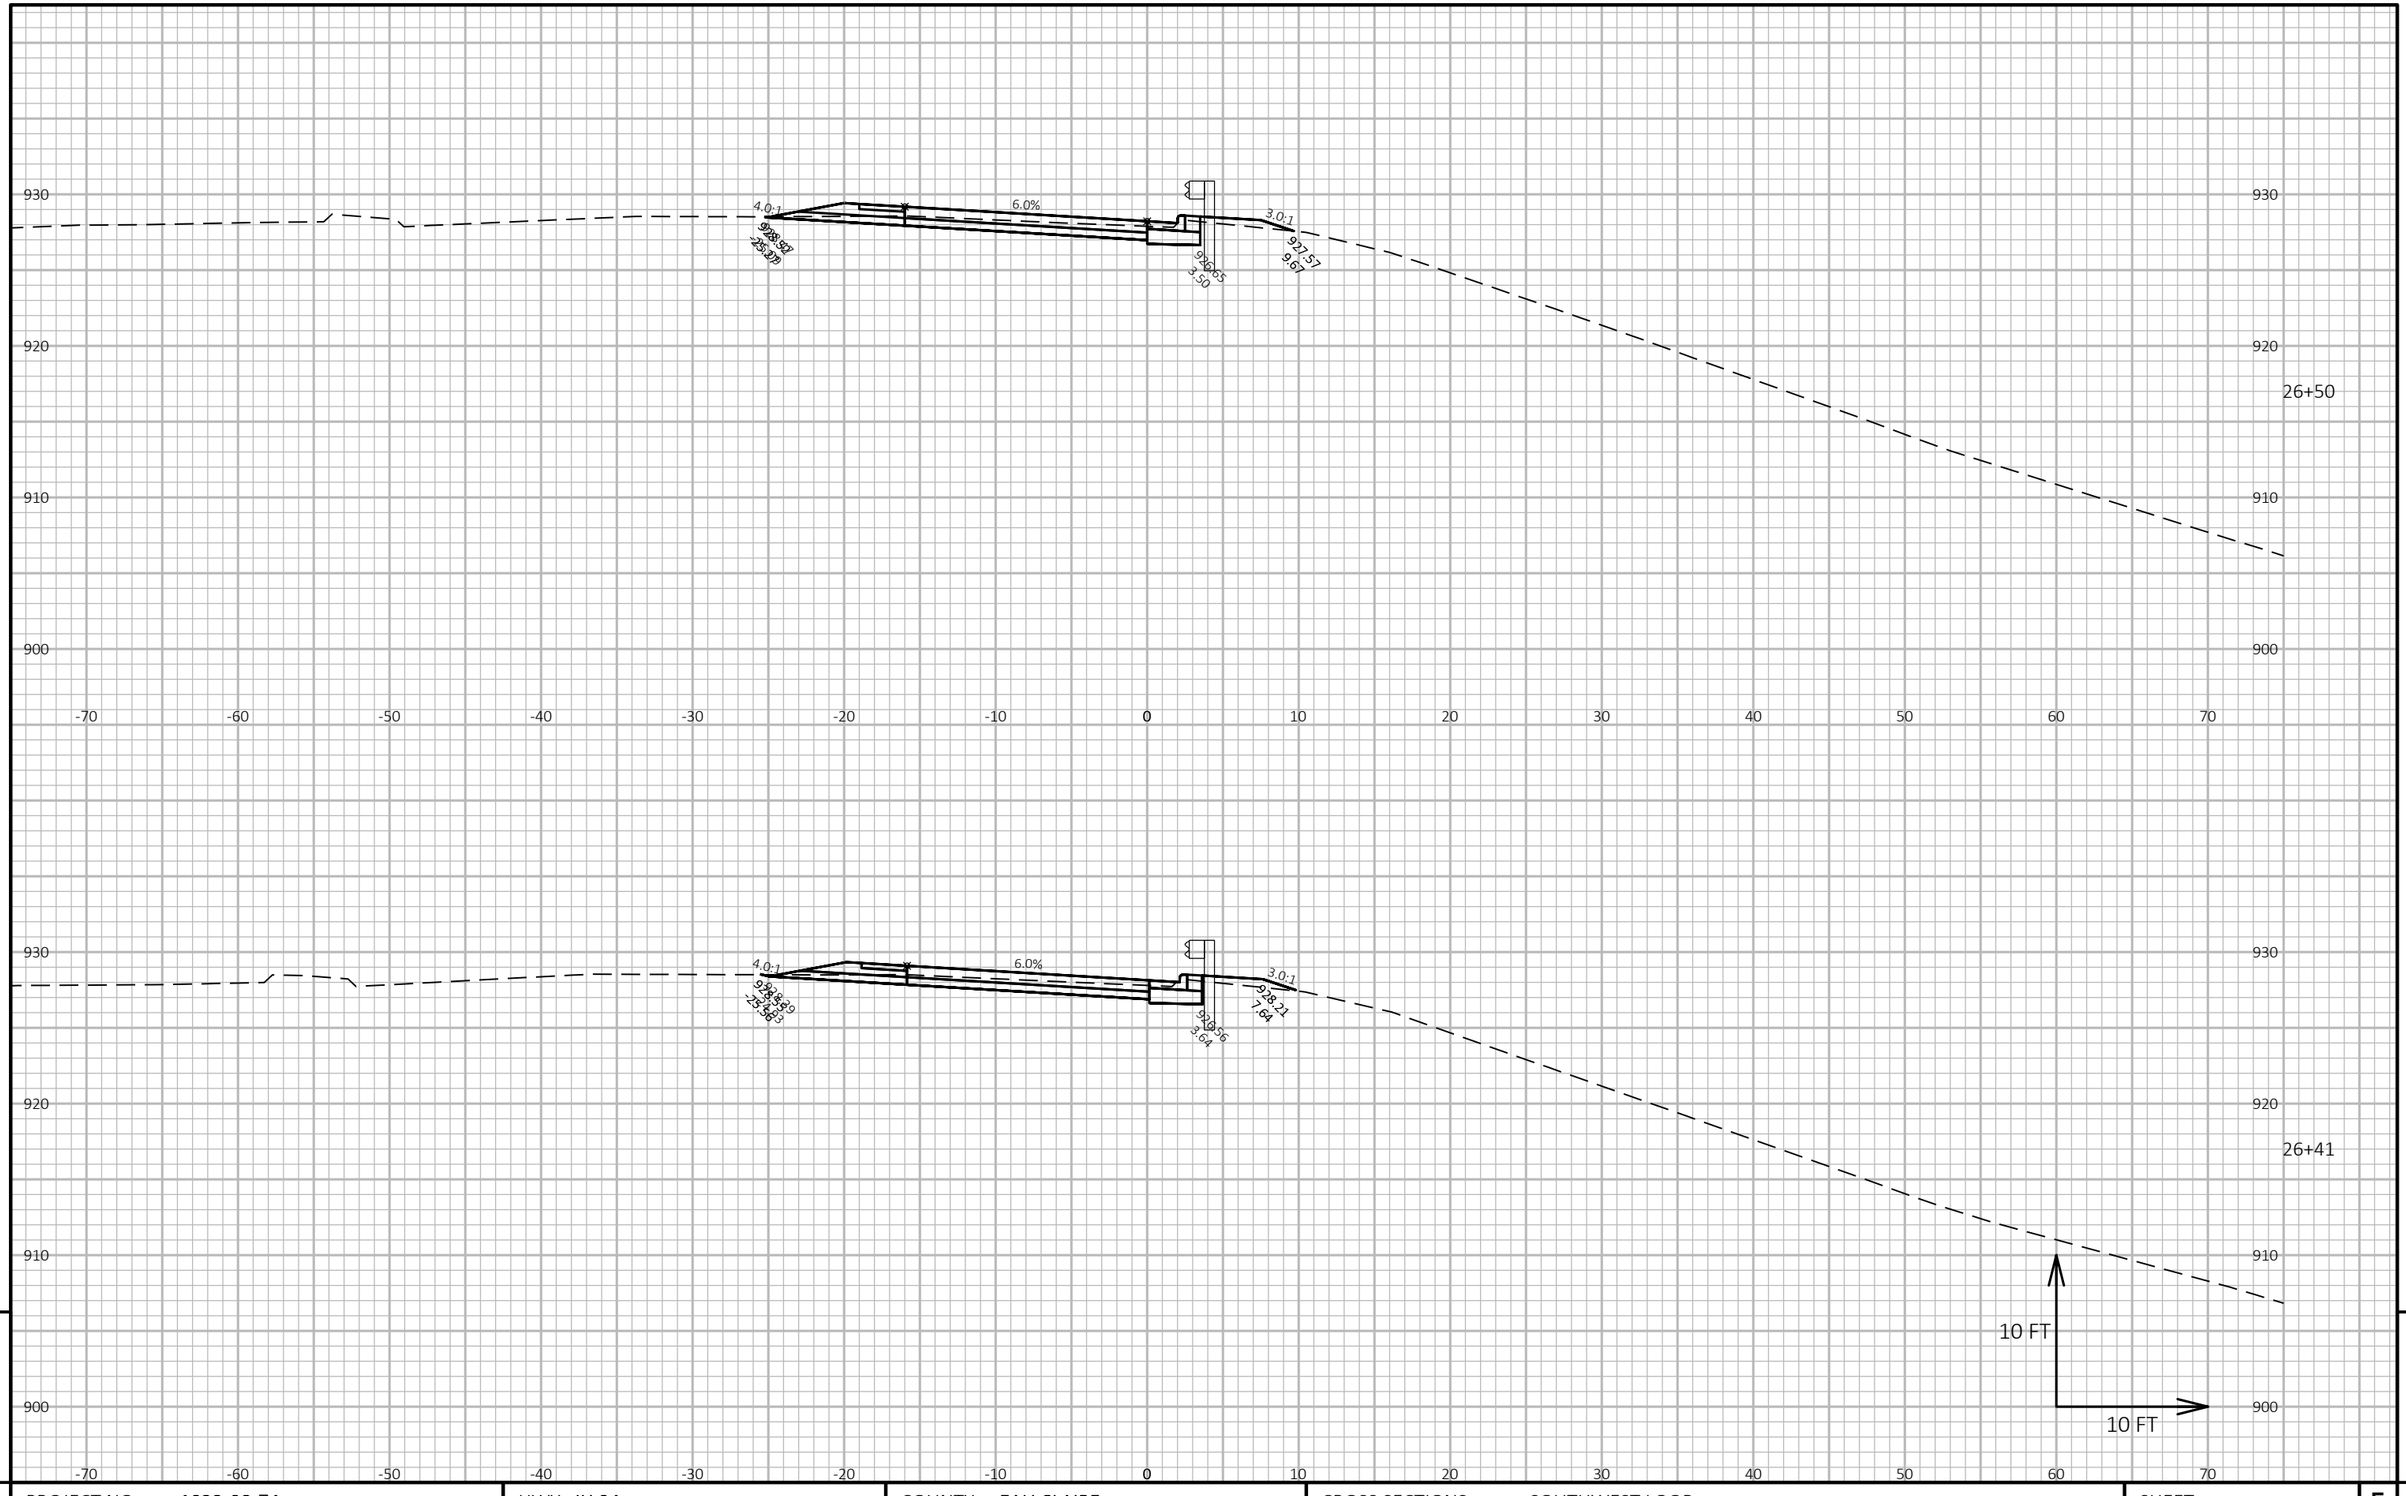

9

9

PROJECT NO: 1022-08-74	HWY: IH 94	COUNTY: EAU CLAIRE	CROSS SECTIONS: SOUTHWEST LOOP	SHEET	E


FILE NAME : N:\PDS\C3D\10220804\SHEETSPLAN\X-SECTIONS\090201_XS_SOUTHWEST_LOOP_11-17-20.DWG
LAYOUT NAME - Southwest Loop - (30)

PLOT DATE : 1/18/2021 8:44 AM

PLOT BY : CHRIST, AARON D

PLOT NAME :

PLOT SCALE : 1 IN:10 FT HORZ. / 1 IN:10 FT VERT.

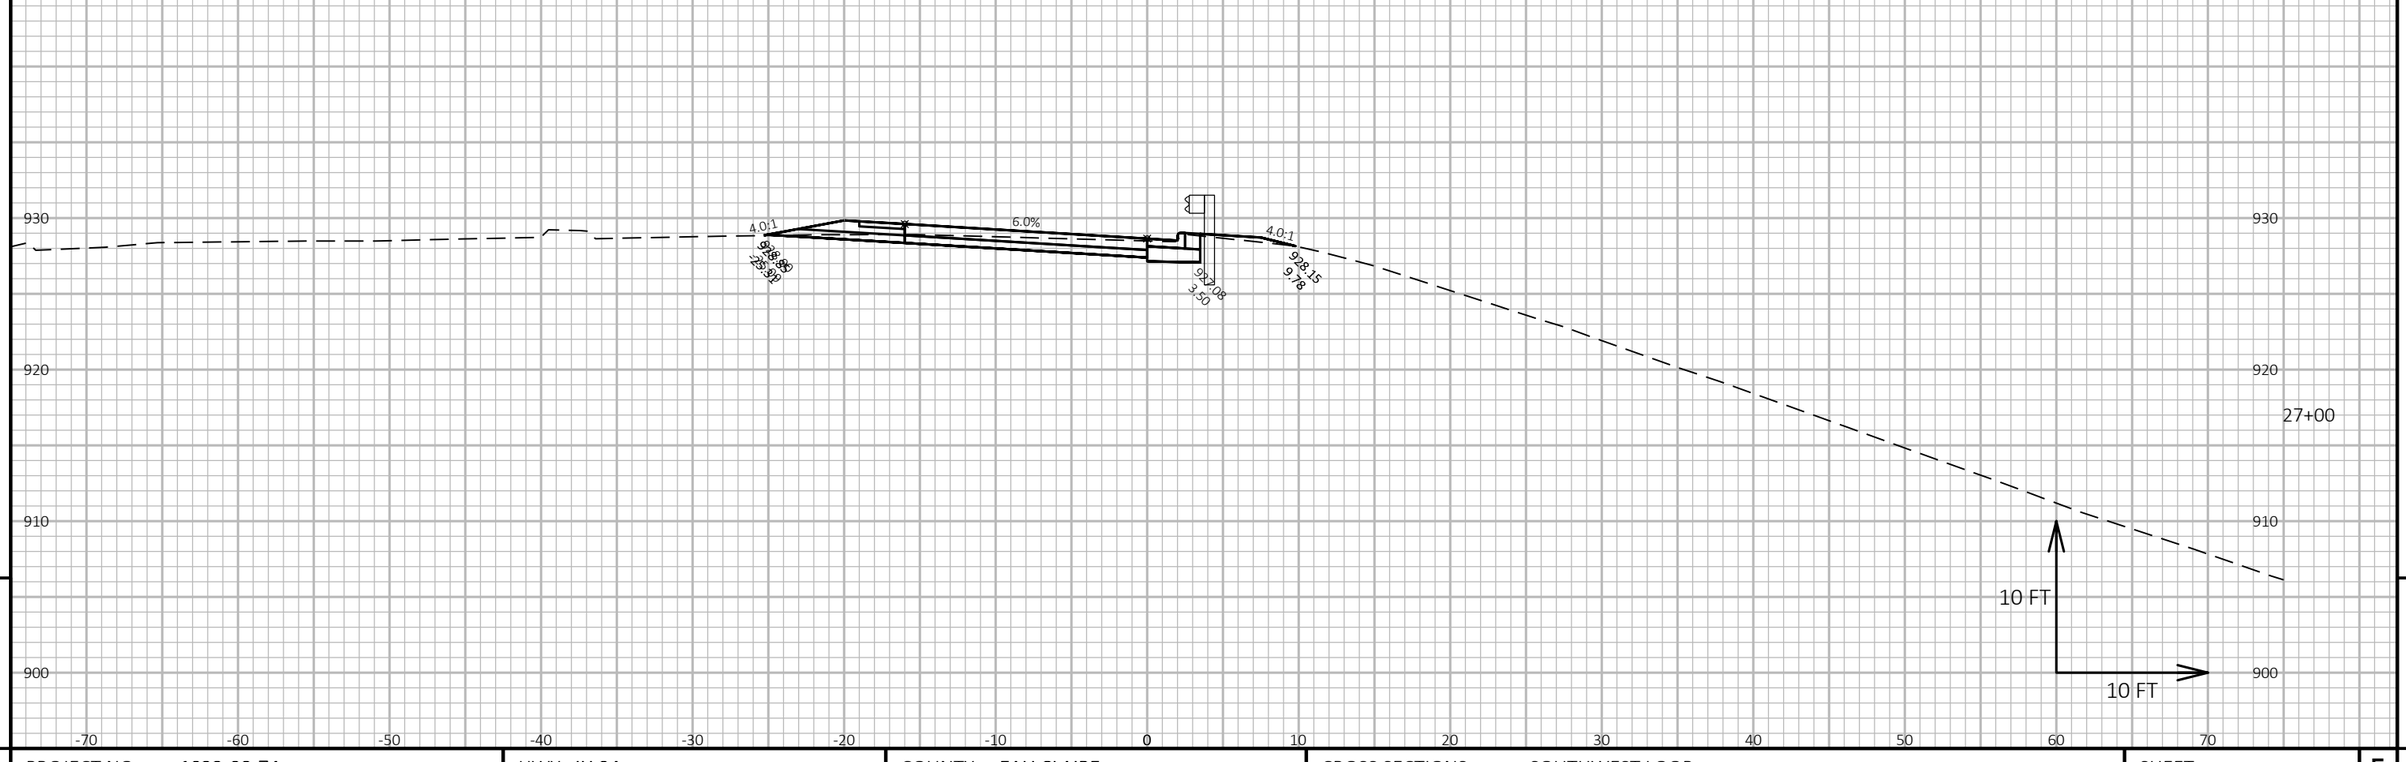

9

9

PROJECT NO: 1022-08-74	HWY: IH 94	COUNTY: EAU CLAIRE	CROSS SECTIONS: SOUTHWEST LOOP	SHEET	E


FILE NAME : N:\PDS\C3D\10220804\SHEETSPLAN\X-SECTIONS\090201_XS_SOUTHWEST_LOOP_11-17-20.DWG
LAYOUT NAME - Southwest Loop - (31)

PLOT DATE : 1/18/2021 8:45 AM

PLOT BY : CHRIST, AARON D

PLOT NAME :

PLOT SCALE : 1 IN:10 FT HORZ. / 1 IN:10 FT VERT.

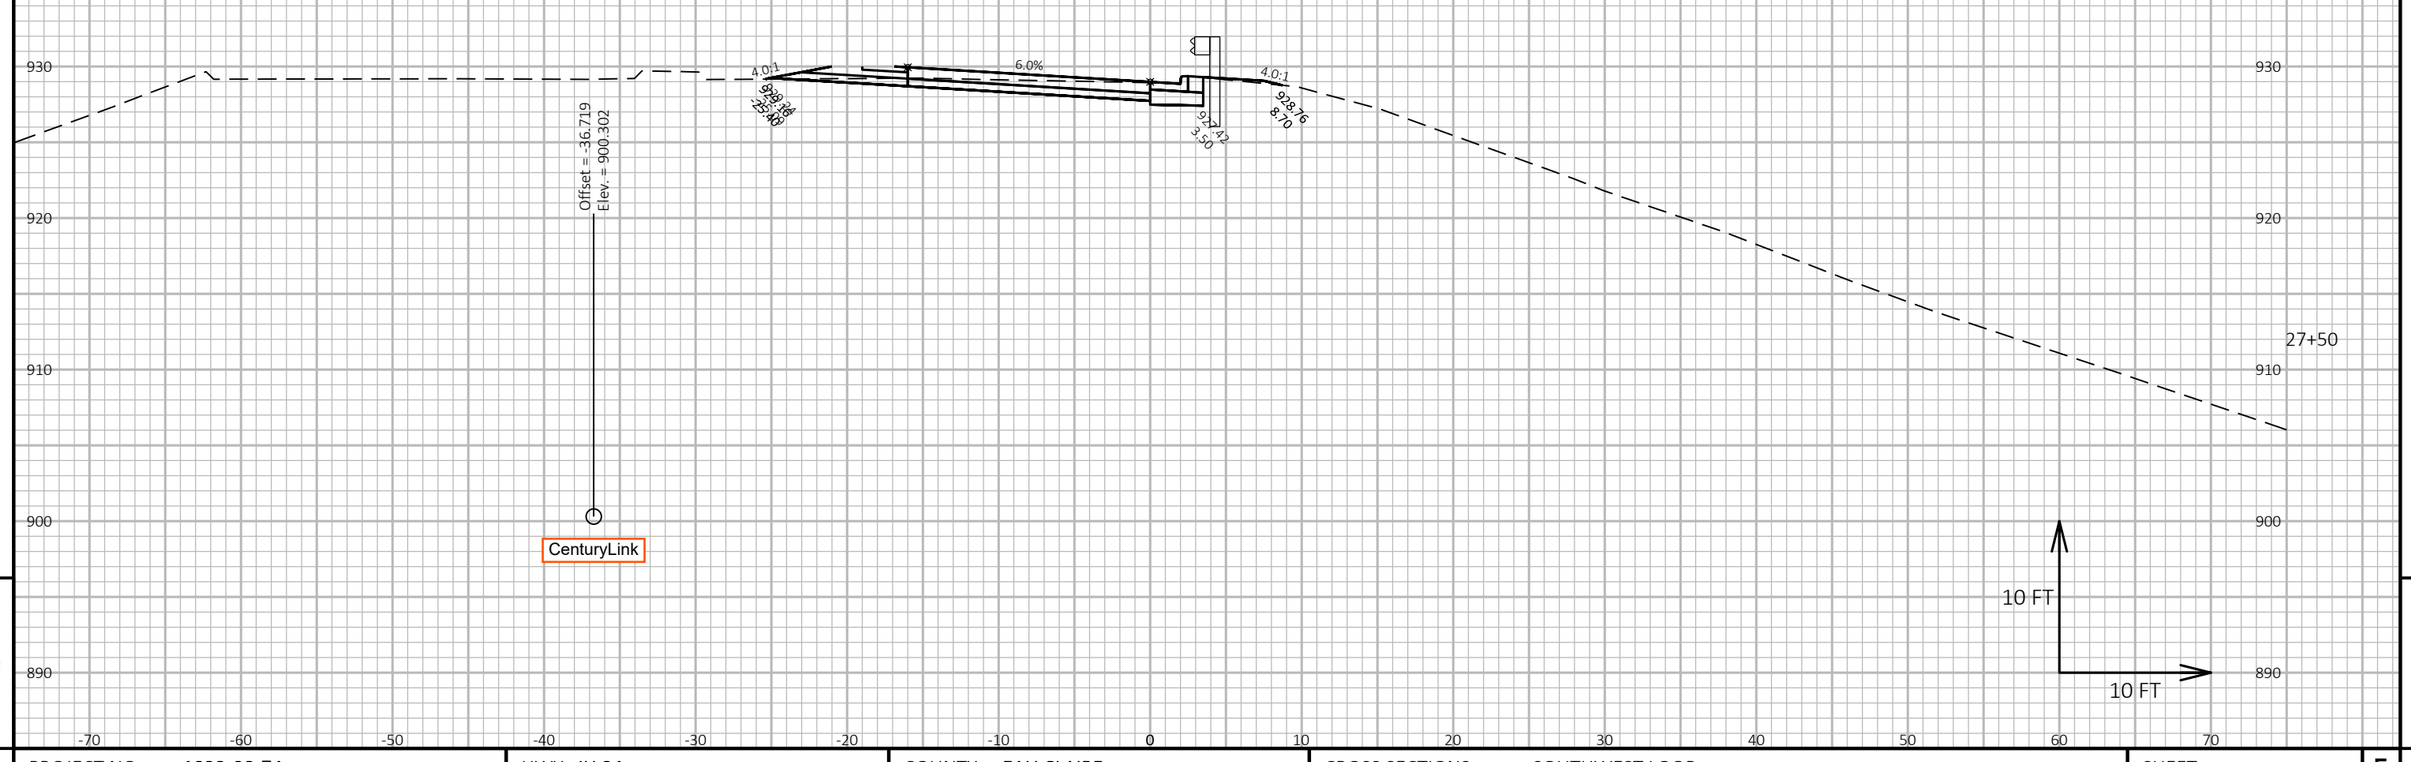

9

9

PROJECT NO: 1022-08-74	HWY: IH 94	COUNTY: EAU CLAIRE	CROSS SECTIONS: SOUTHWEST LOOP	SHEET	E

FILE NAME : N:\PDS\C3D\10220804\SHEETSPLAN\X-SECTIONS\090201_XS_SOUTHWEST_LOOP_11-17-20.DWG
LAYOUT NAME - Southwest Loop - (32)

PLOT DATE : 1/18/2021 8:46 AM

PLOT BY : CHRIST, AARON D

PLOT NAME :

PLOT SCALE : 1 IN:10 FT HORZ. / 1 IN:10 FT VERT.

940
930
920
910
900
-70 -60 -50 -40 -30 -20 -10 0 10 20 30 40 50 60 70
4.0:1
6.0%
4.0:1
928.50
2.50
925.50
929.29
1.60
927.67
3.50
28+00
10 FT
10 FT

9 9

PROJECT NO: 1022-08-74	HWY: IH 94	COUNTY: EAU CLAIRE	CROSS SECTIONS: SOUTHWEST LOOP	SHEET	E


FILE NAME : N:\PDS\C3D\10220804\SHEETSPLAN\X-SECTIONS\090201_XS_SOUTHWEST_LOOP_11-17-20.DWG
LAYOUT NAME - Southwest Loop - (33)
PLOT DATE : 1/18/2021 8:46 AM
PLOT BY : CHRIST, AARON D
PLOT NAME :
PLOT SCALE : 1 IN:10 FT HORZ. / 1 IN:10 FT VERT.

940
930
920
910
900
-70 -60 -50 -40 -30 -20 -10 0 10 20 30 40 50 60 70
3.0:1
6.0%
3.0:1
928.28
8.12
928.84
3.50
928.57
25.50
28+50
10 FT
10 FT

9 9

PROJECT NO: 1022-08-74	HWY: IH 94	COUNTY: EAU CLAIRE	CROSS SECTIONS: SOUTHWEST LOOP	SHEET E

FILE NAME : N:\PDS\C3D\10220804\SHEETSPLAN\X-SECTIONS\090201_XS_SOUTHWEST_LOOP_11-17-20.DWG
LAYOUT NAME - Southwest Loop - (34)
PLOT DATE : 1/18/2021 8:47 AM
PLOT BY : CHRIST, AARON D
PLOT NAME :
PLOT SCALE : 1 IN:10 FT HORZ. / 1 IN:10 FT VERT.

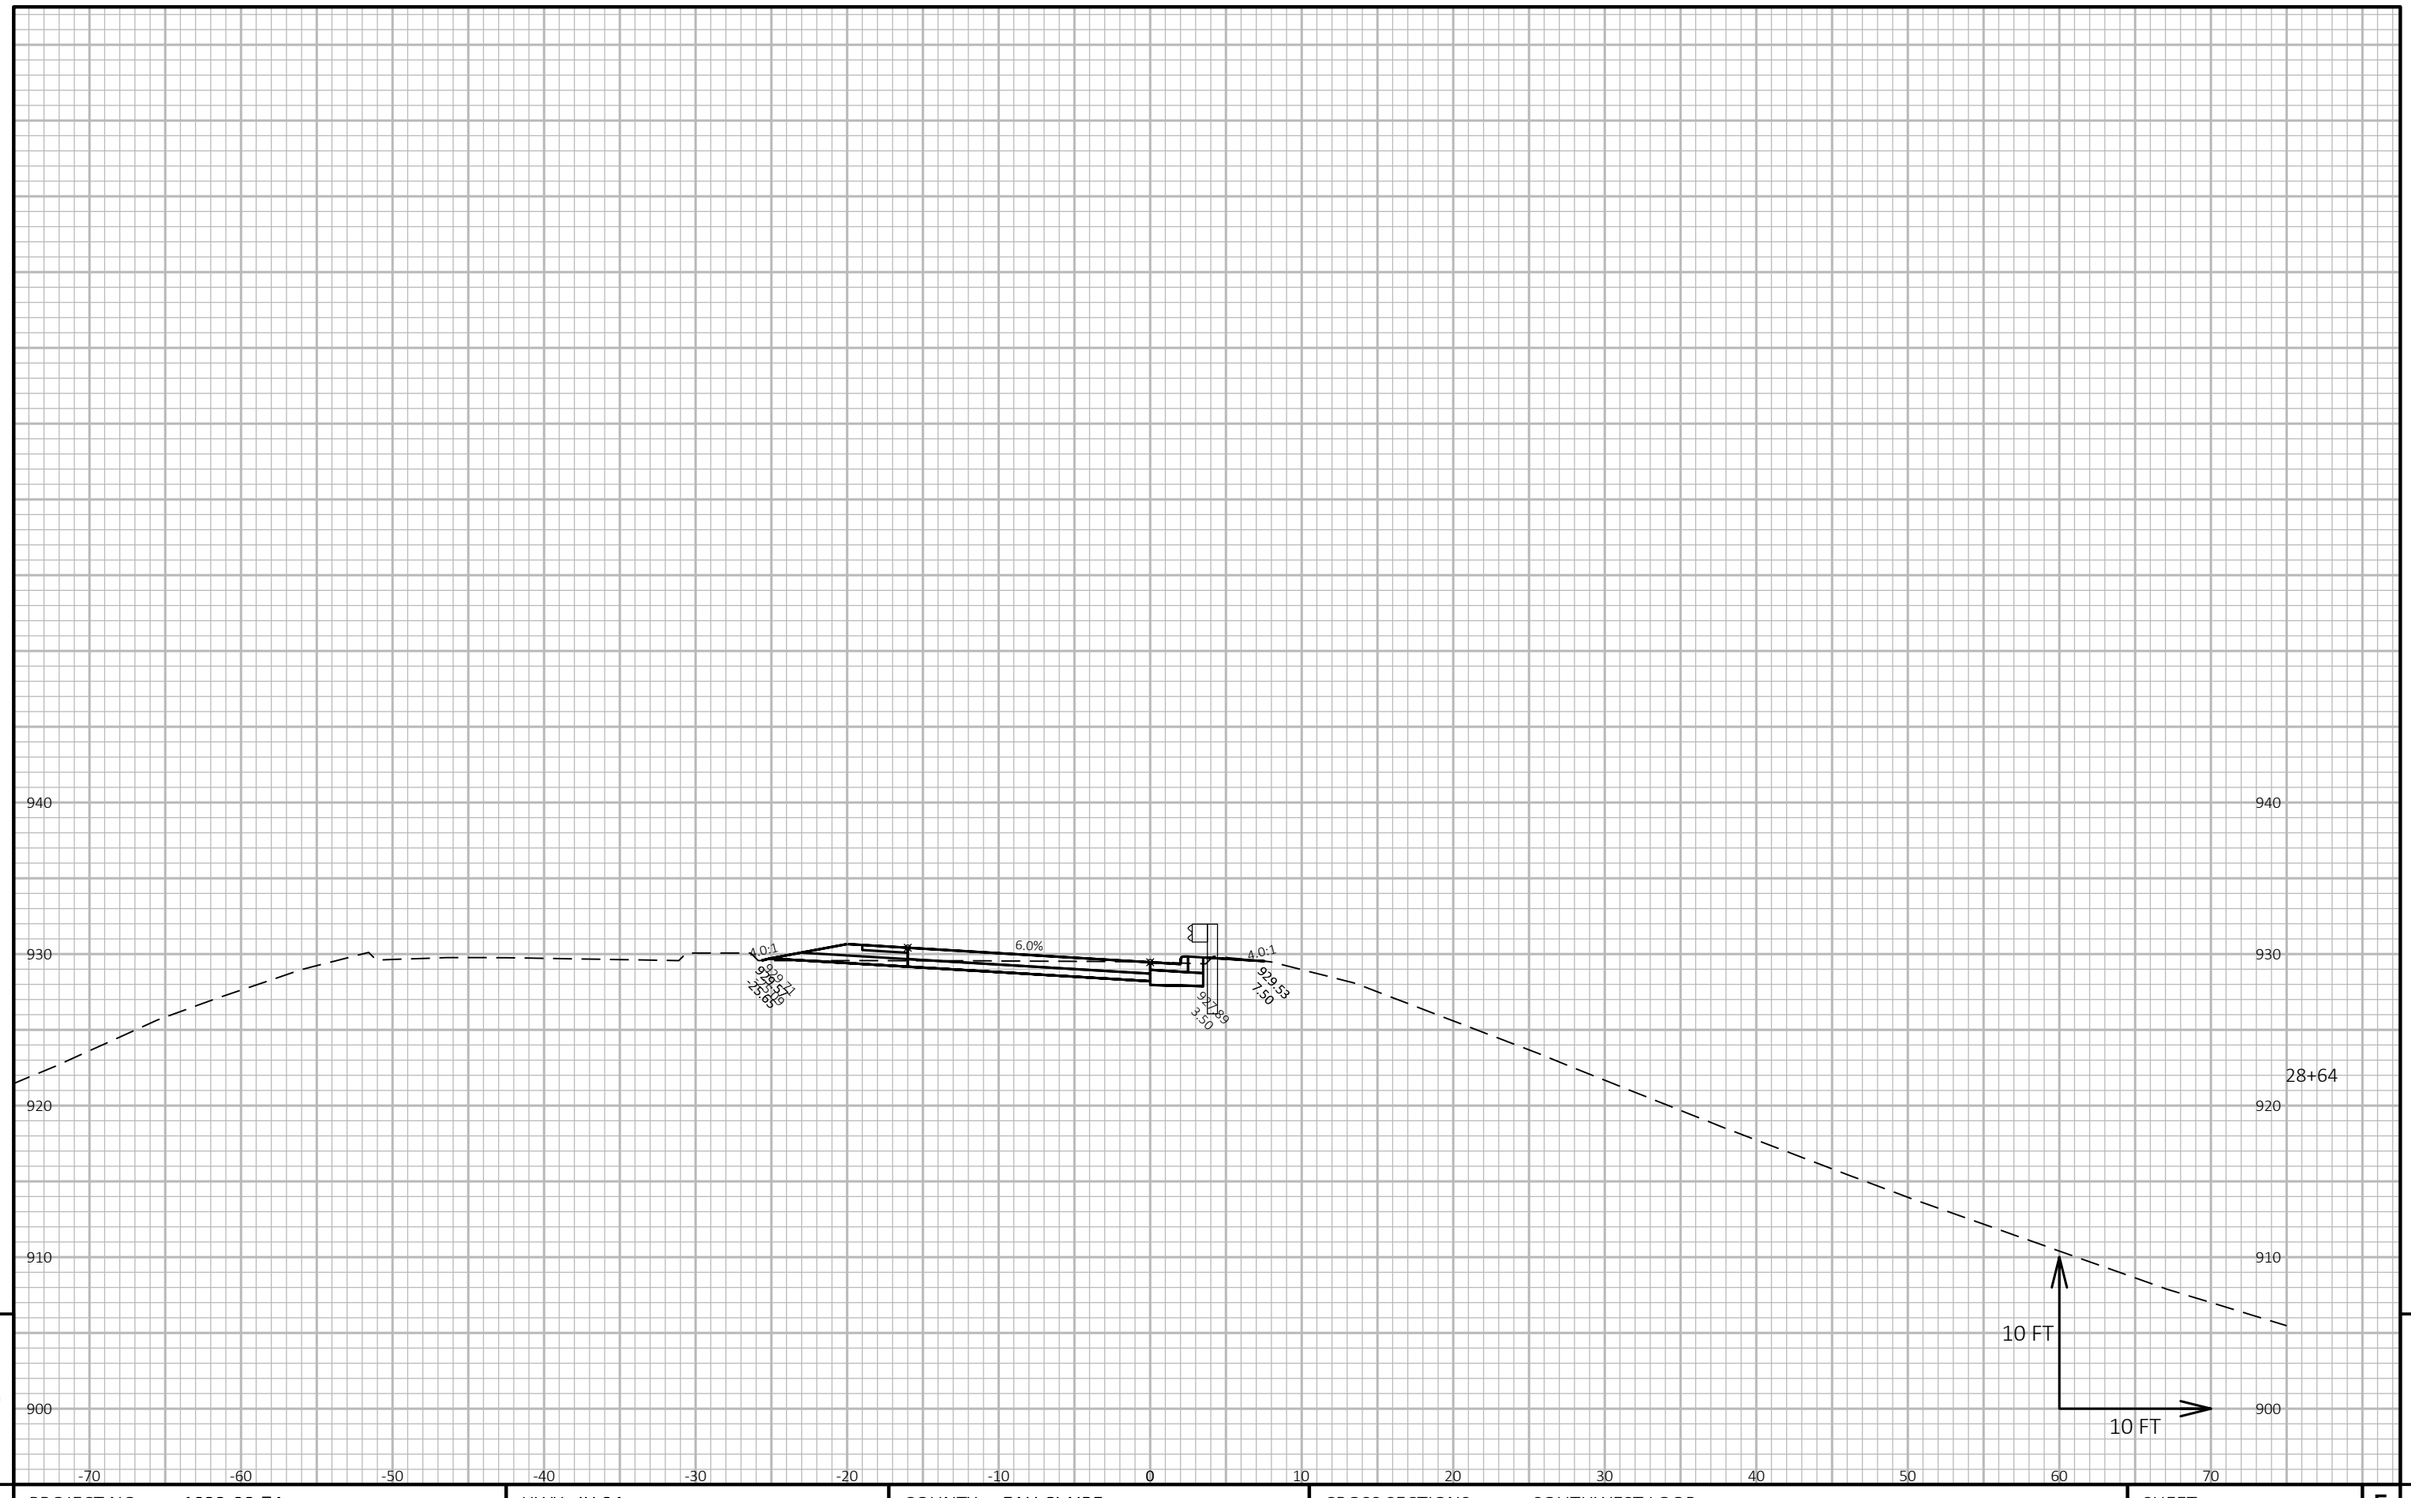

9

9

PROJECT NO: 1022-08-74	HWY: IH 94	COUNTY: EAU CLAIRE	CROSS SECTIONS: SOUTHWEST LOOP	SHEET	E


FILE NAME : N:\PDS\C3D\10220804\SHEETSPLAN\X-SECTIONS\090201_XS_SOUTHWEST_LOOP_11-17-20.DWG
LAYOUT NAME - Southwest Loop - (35)

PLOT DATE : 1/18/2021 8:48 AM

PLOT BY : CHRIST, AARON D

PLOT NAME :

PLOT SCALE : 1 IN:10 FT HORZ. / 1 IN:10 FT VERT.

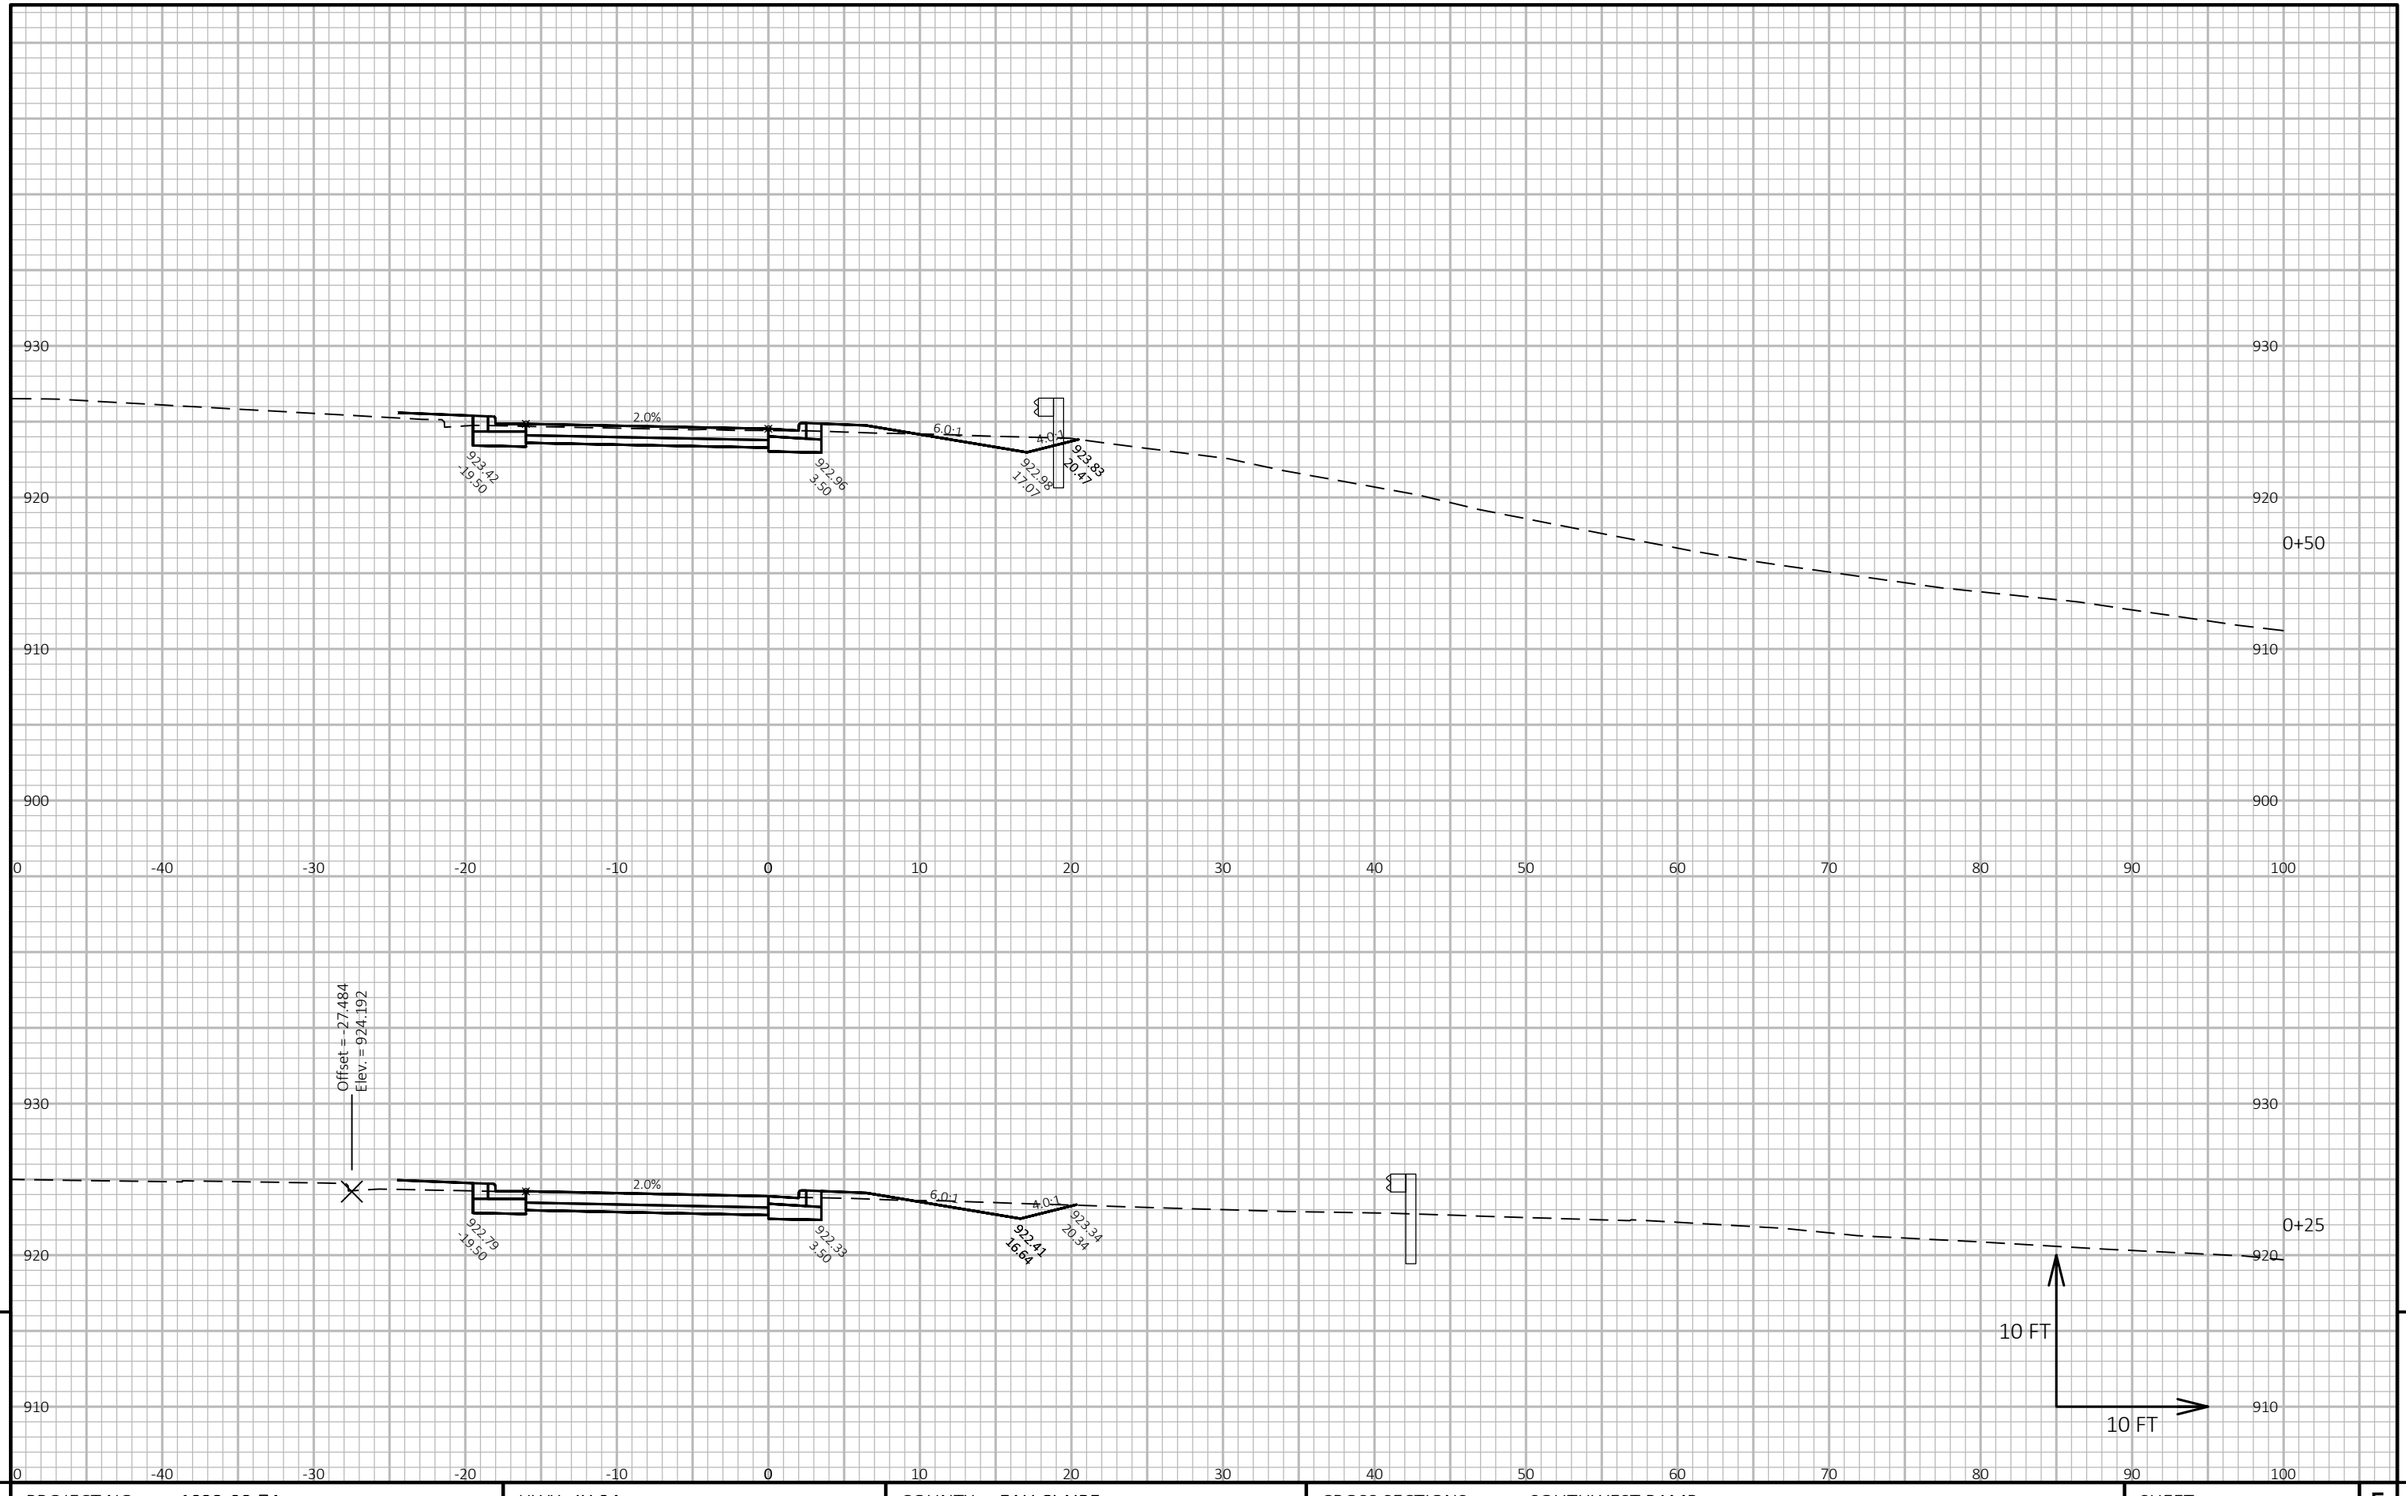

9

9

PROJECT NO: 1022-08-74	HWY: IH 94	COUNTY: EAU CLAIRE	CROSS SECTIONS: SOUTHWEST RAMP	SHEET	E


FILE NAME : N:\PDS\C3D\10220804\SHEETSPLAN\X-SECTIONS\090201_XS_SOUTHWEST_RAMP_11-19-20.DWG
LAYOUT NAME - Southwest Ramp - (1)

PLOT DATE : 1/18/2021 7:55 AM

PLOT BY : CHRIST, AARON D

PLOT NAME :

PLOT SCALE : 1 IN:10 FT HORZ. / 1 IN:10 FT VERT.

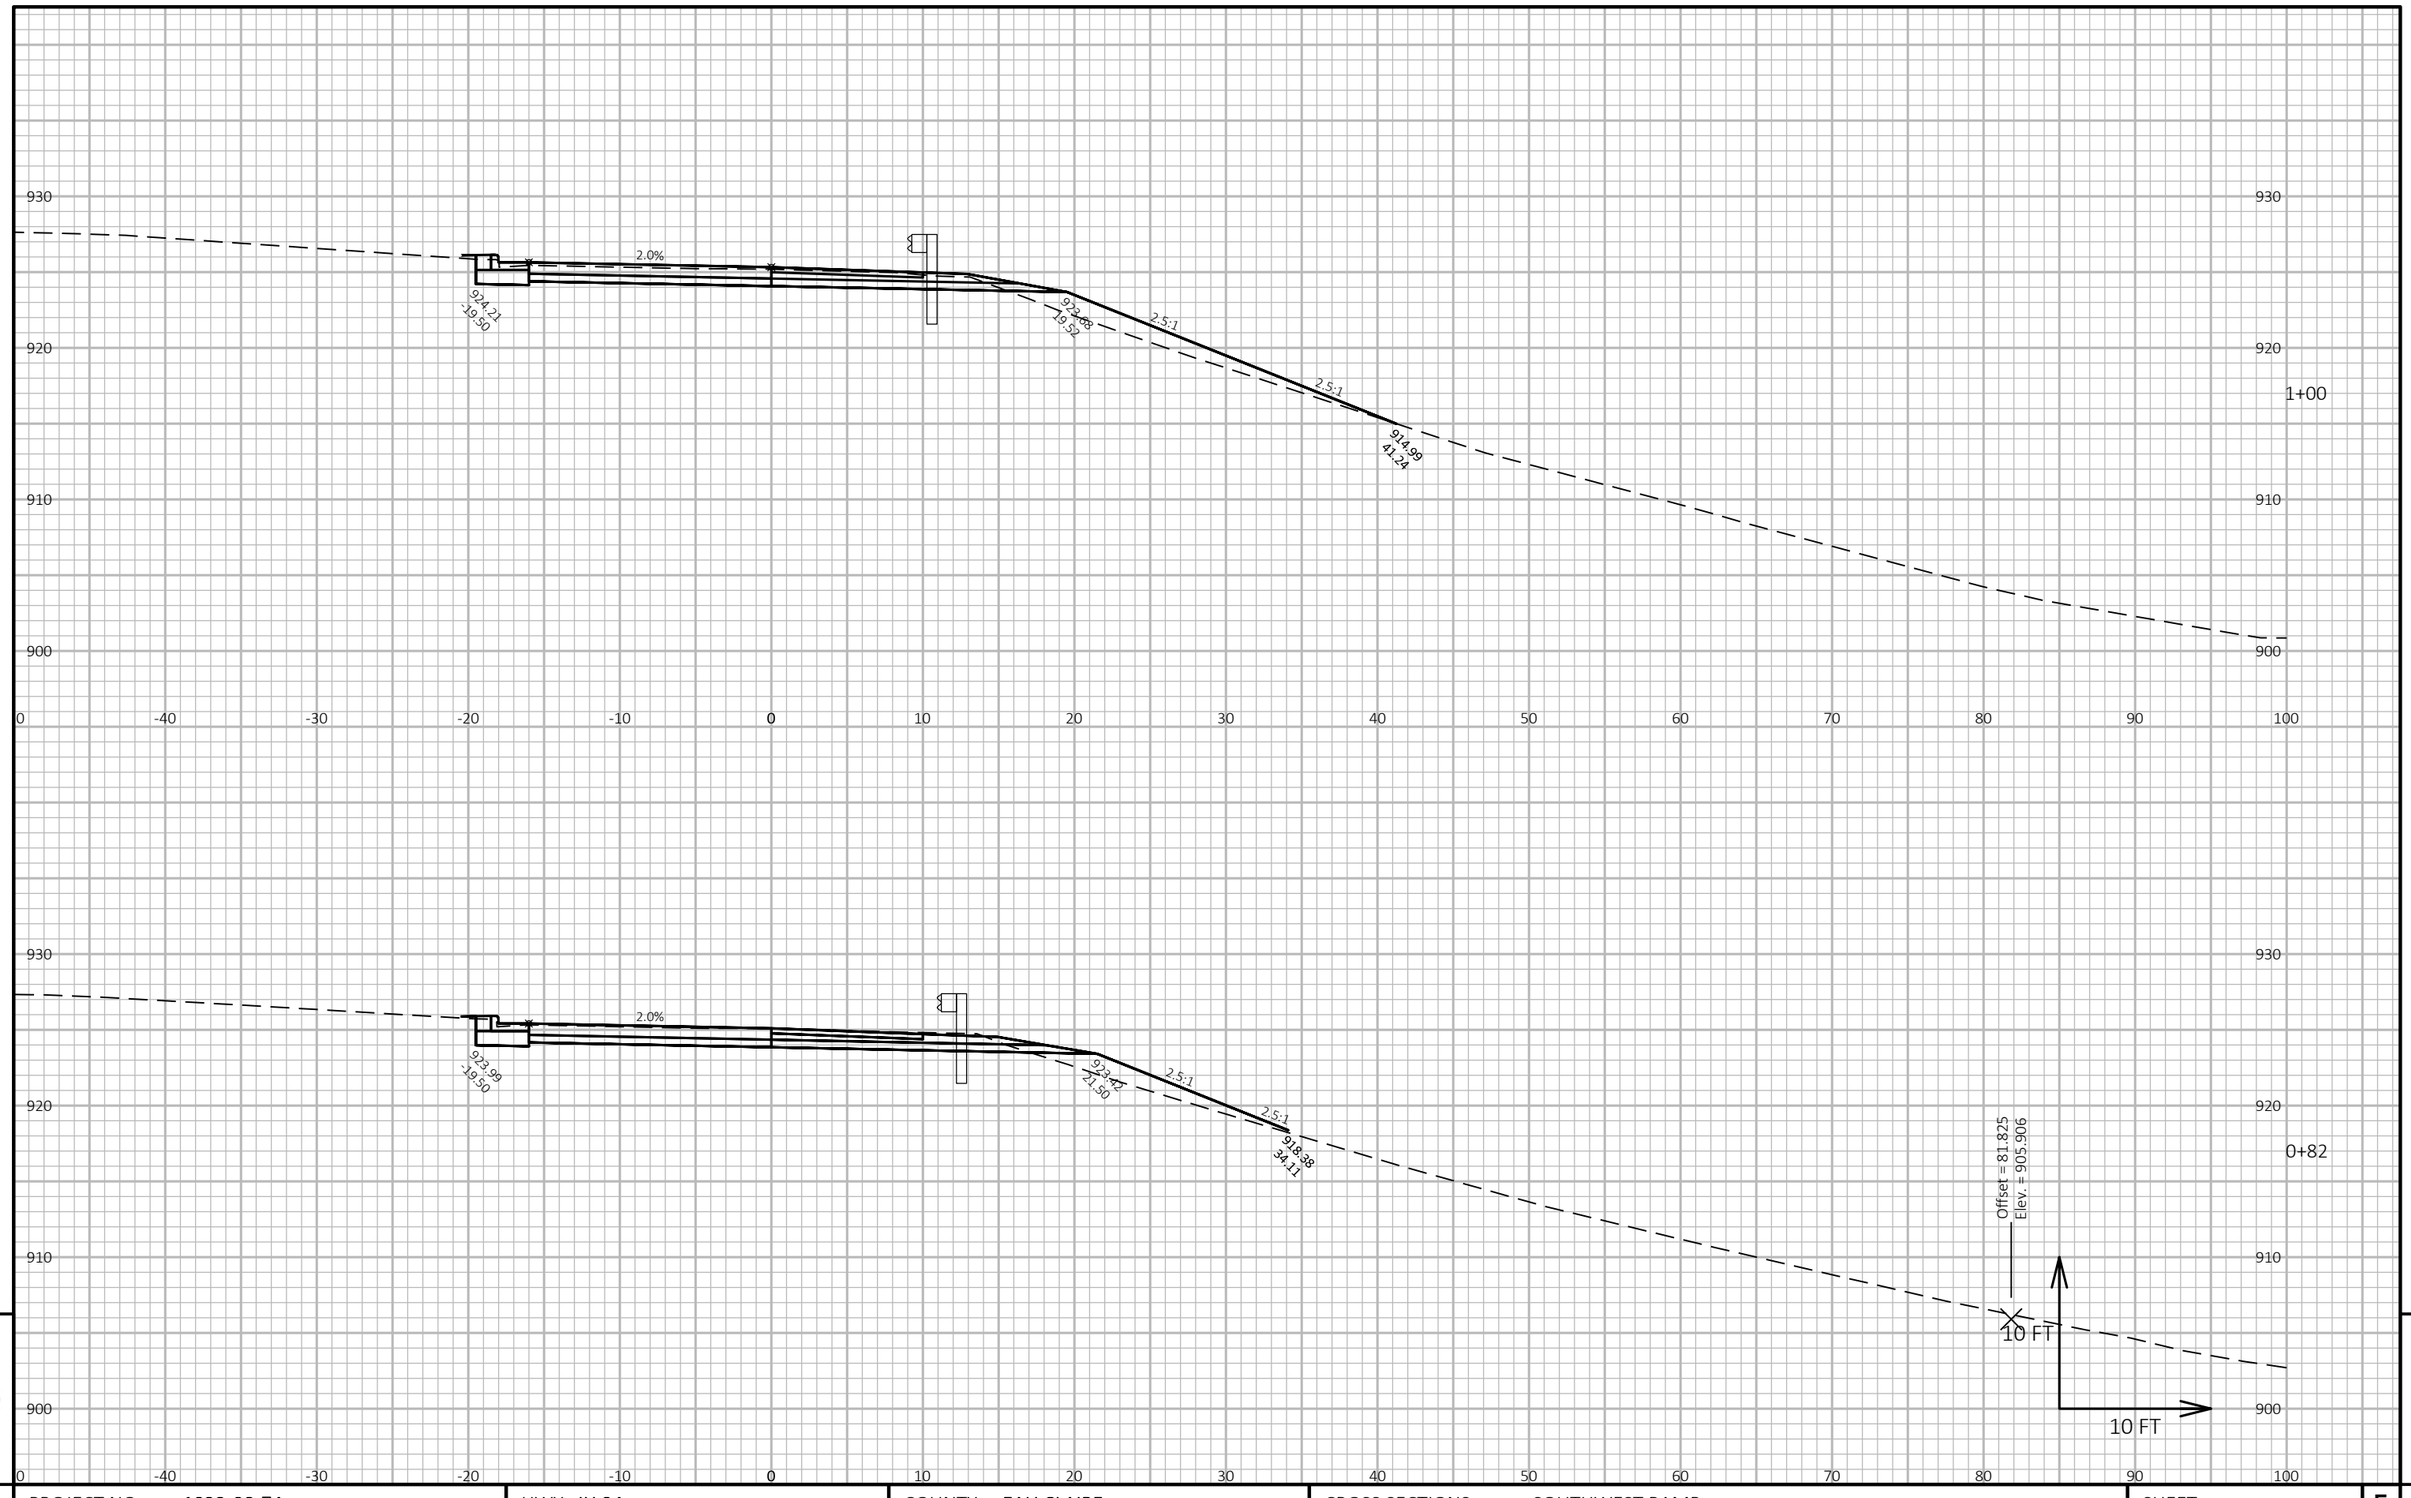

9

9

PROJECT NO: 1022-08-74	HWY: IH 94	COUNTY: EAU CLAIRE	CROSS SECTIONS: SOUTHWEST RAMP	SHEET E


FILE NAME : N:\PDS\C3D\10220804\SHEETSPLAN\X-SECTIONS\090201_XS_SOUTHWEST_RAMP_11-19-20.DWG
LAYOUT NAME - Southwest Ramp - (2)

PLOT DATE : 1/18/2021 7:55 AM

PLOT BY : CHRIST, AARON D

PLOT NAME :

PLOT SCALE : 1 IN:10 FT HORZ. / 1 IN:10 FT VERT.

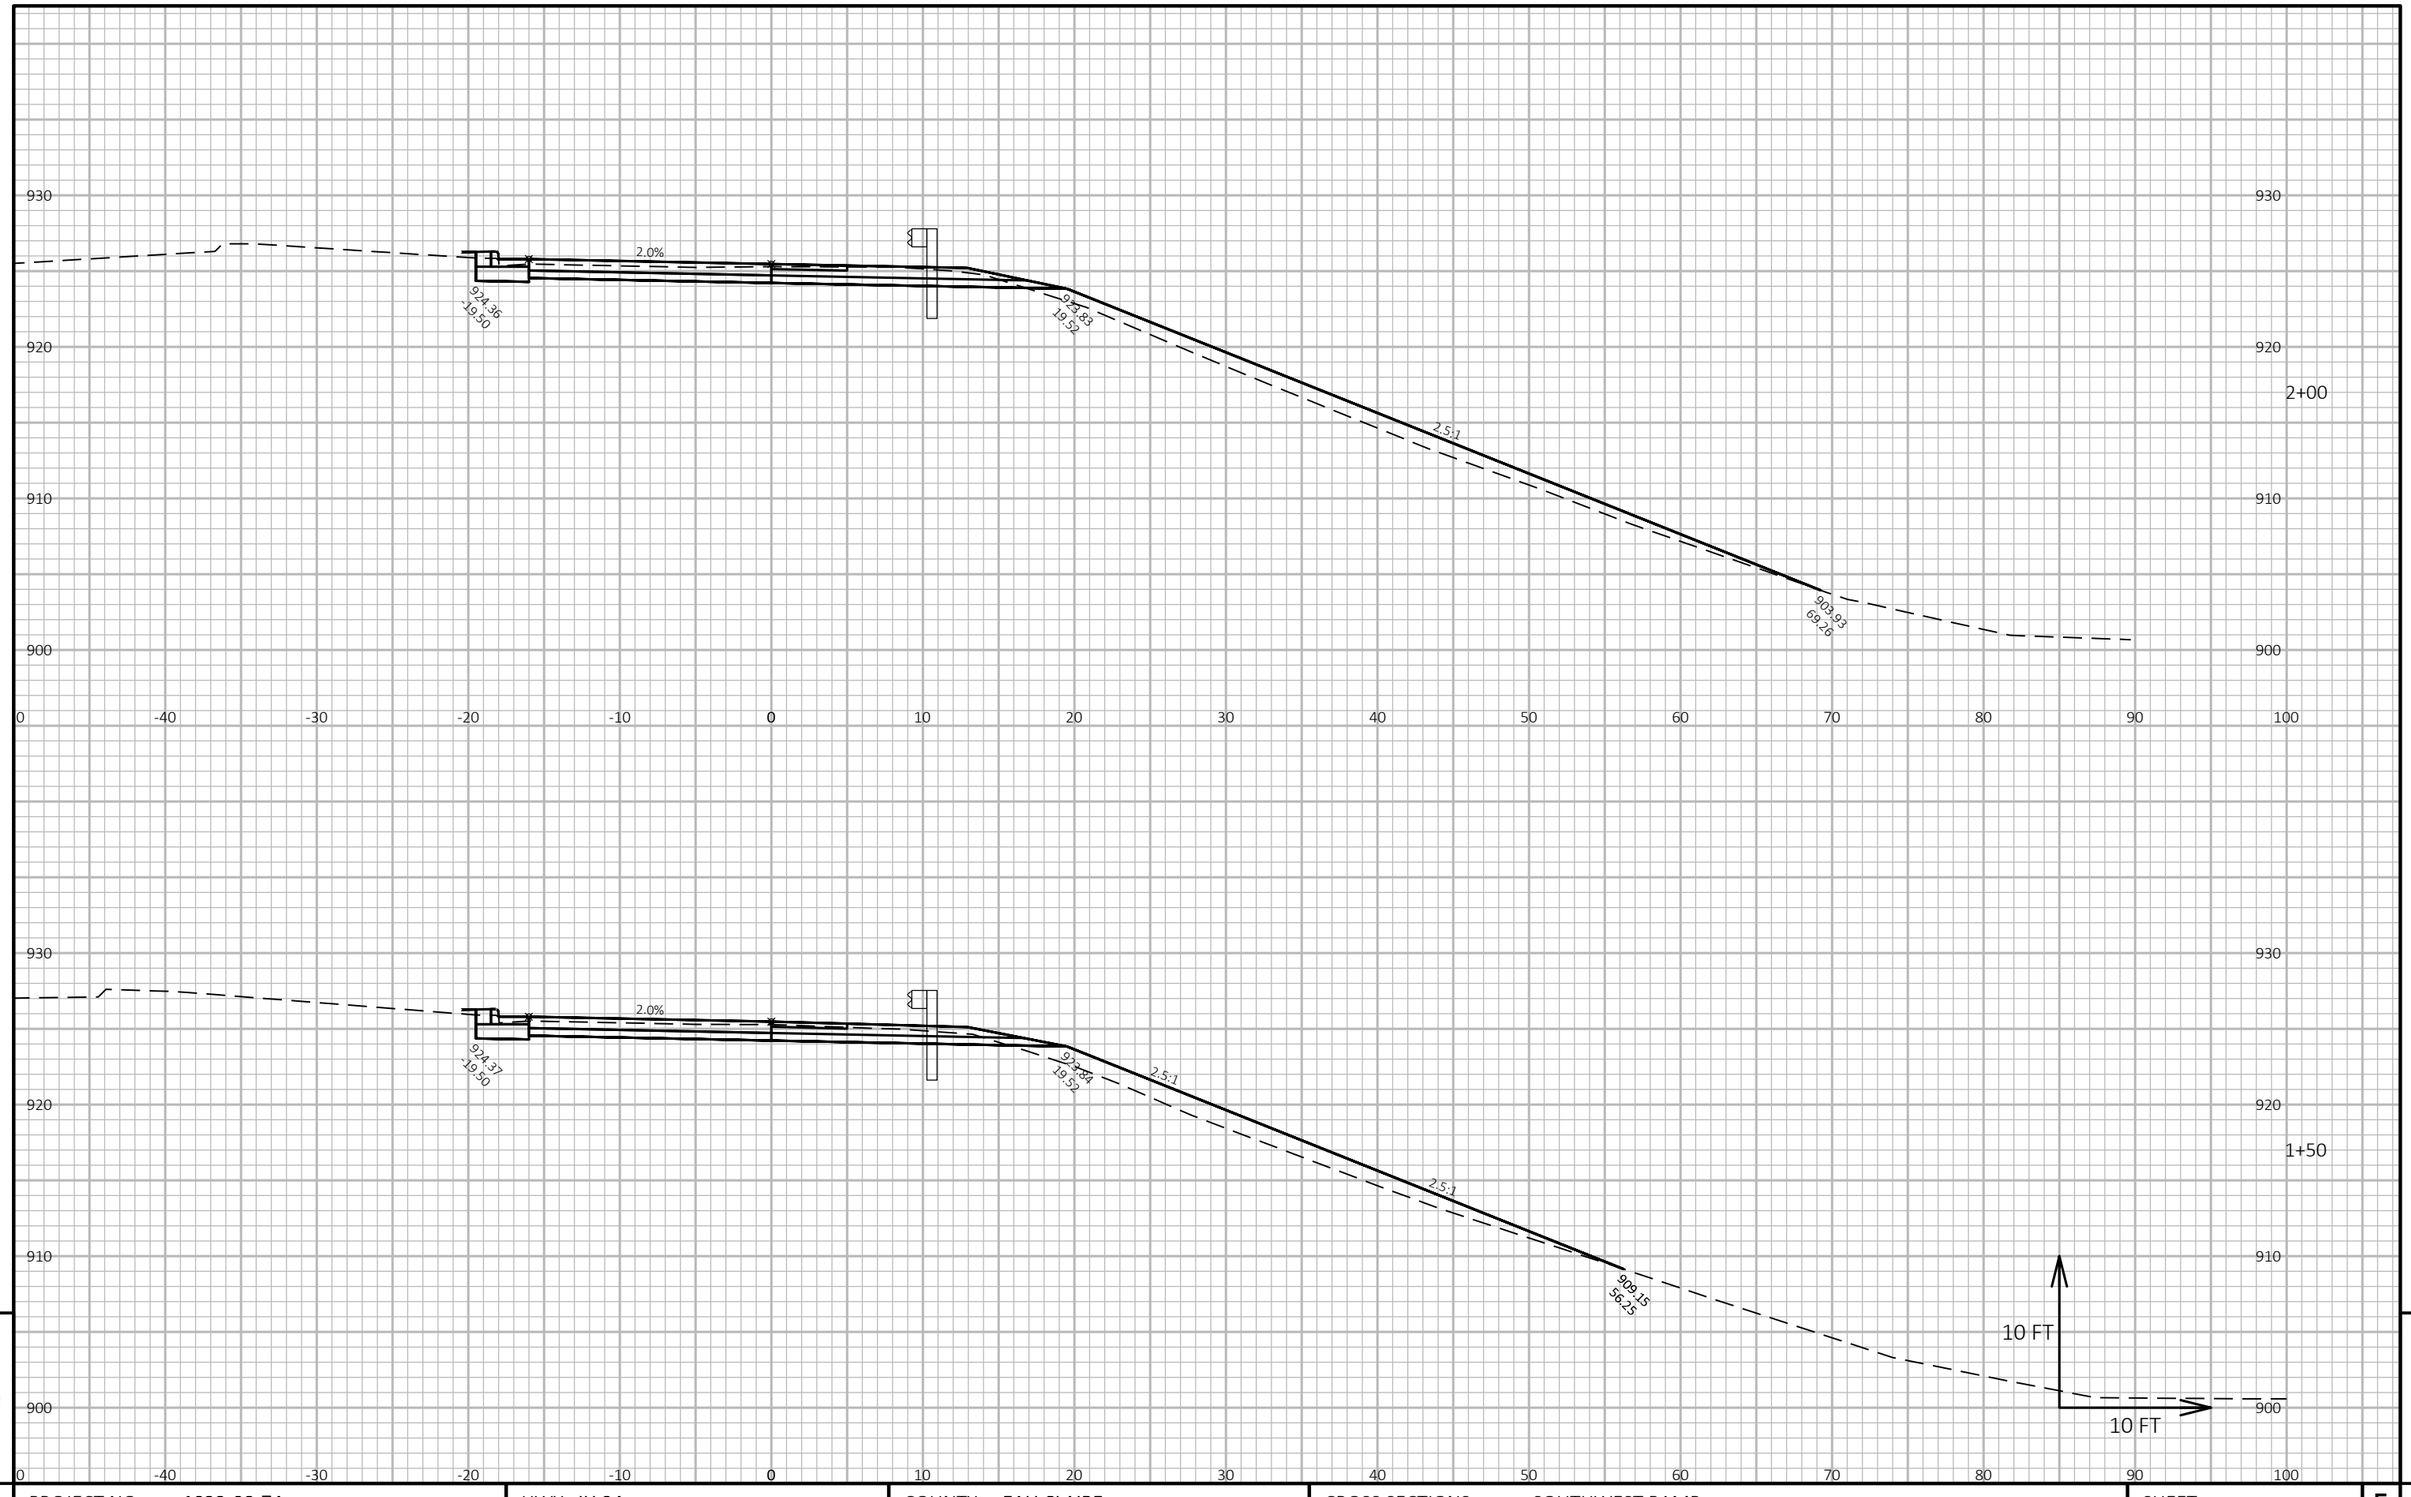


9 9

PROJECT NO: 1022-08-74	HWY: IH 94	COUNTY: EAU CLAIRE	CROSS SECTIONS: SOUTHWEST RAMP	SHEET E

FILE NAME : N:\PDS\C3D\10220804\SHEETSPLAN\X-SECTIONS\090201_XS_SOUTHWEST_RAMP_11-19-20.DWG
LAYOUT NAME - Southwest Ramp - (3)

PLOT DATE : 1/18/2021 7:56 AM PLOT BY : CHRIST, AARON D PLOT NAME : **PLOT SCALE :** 1 IN:10 FT HORZ. / 1 IN:10 FT VERT.

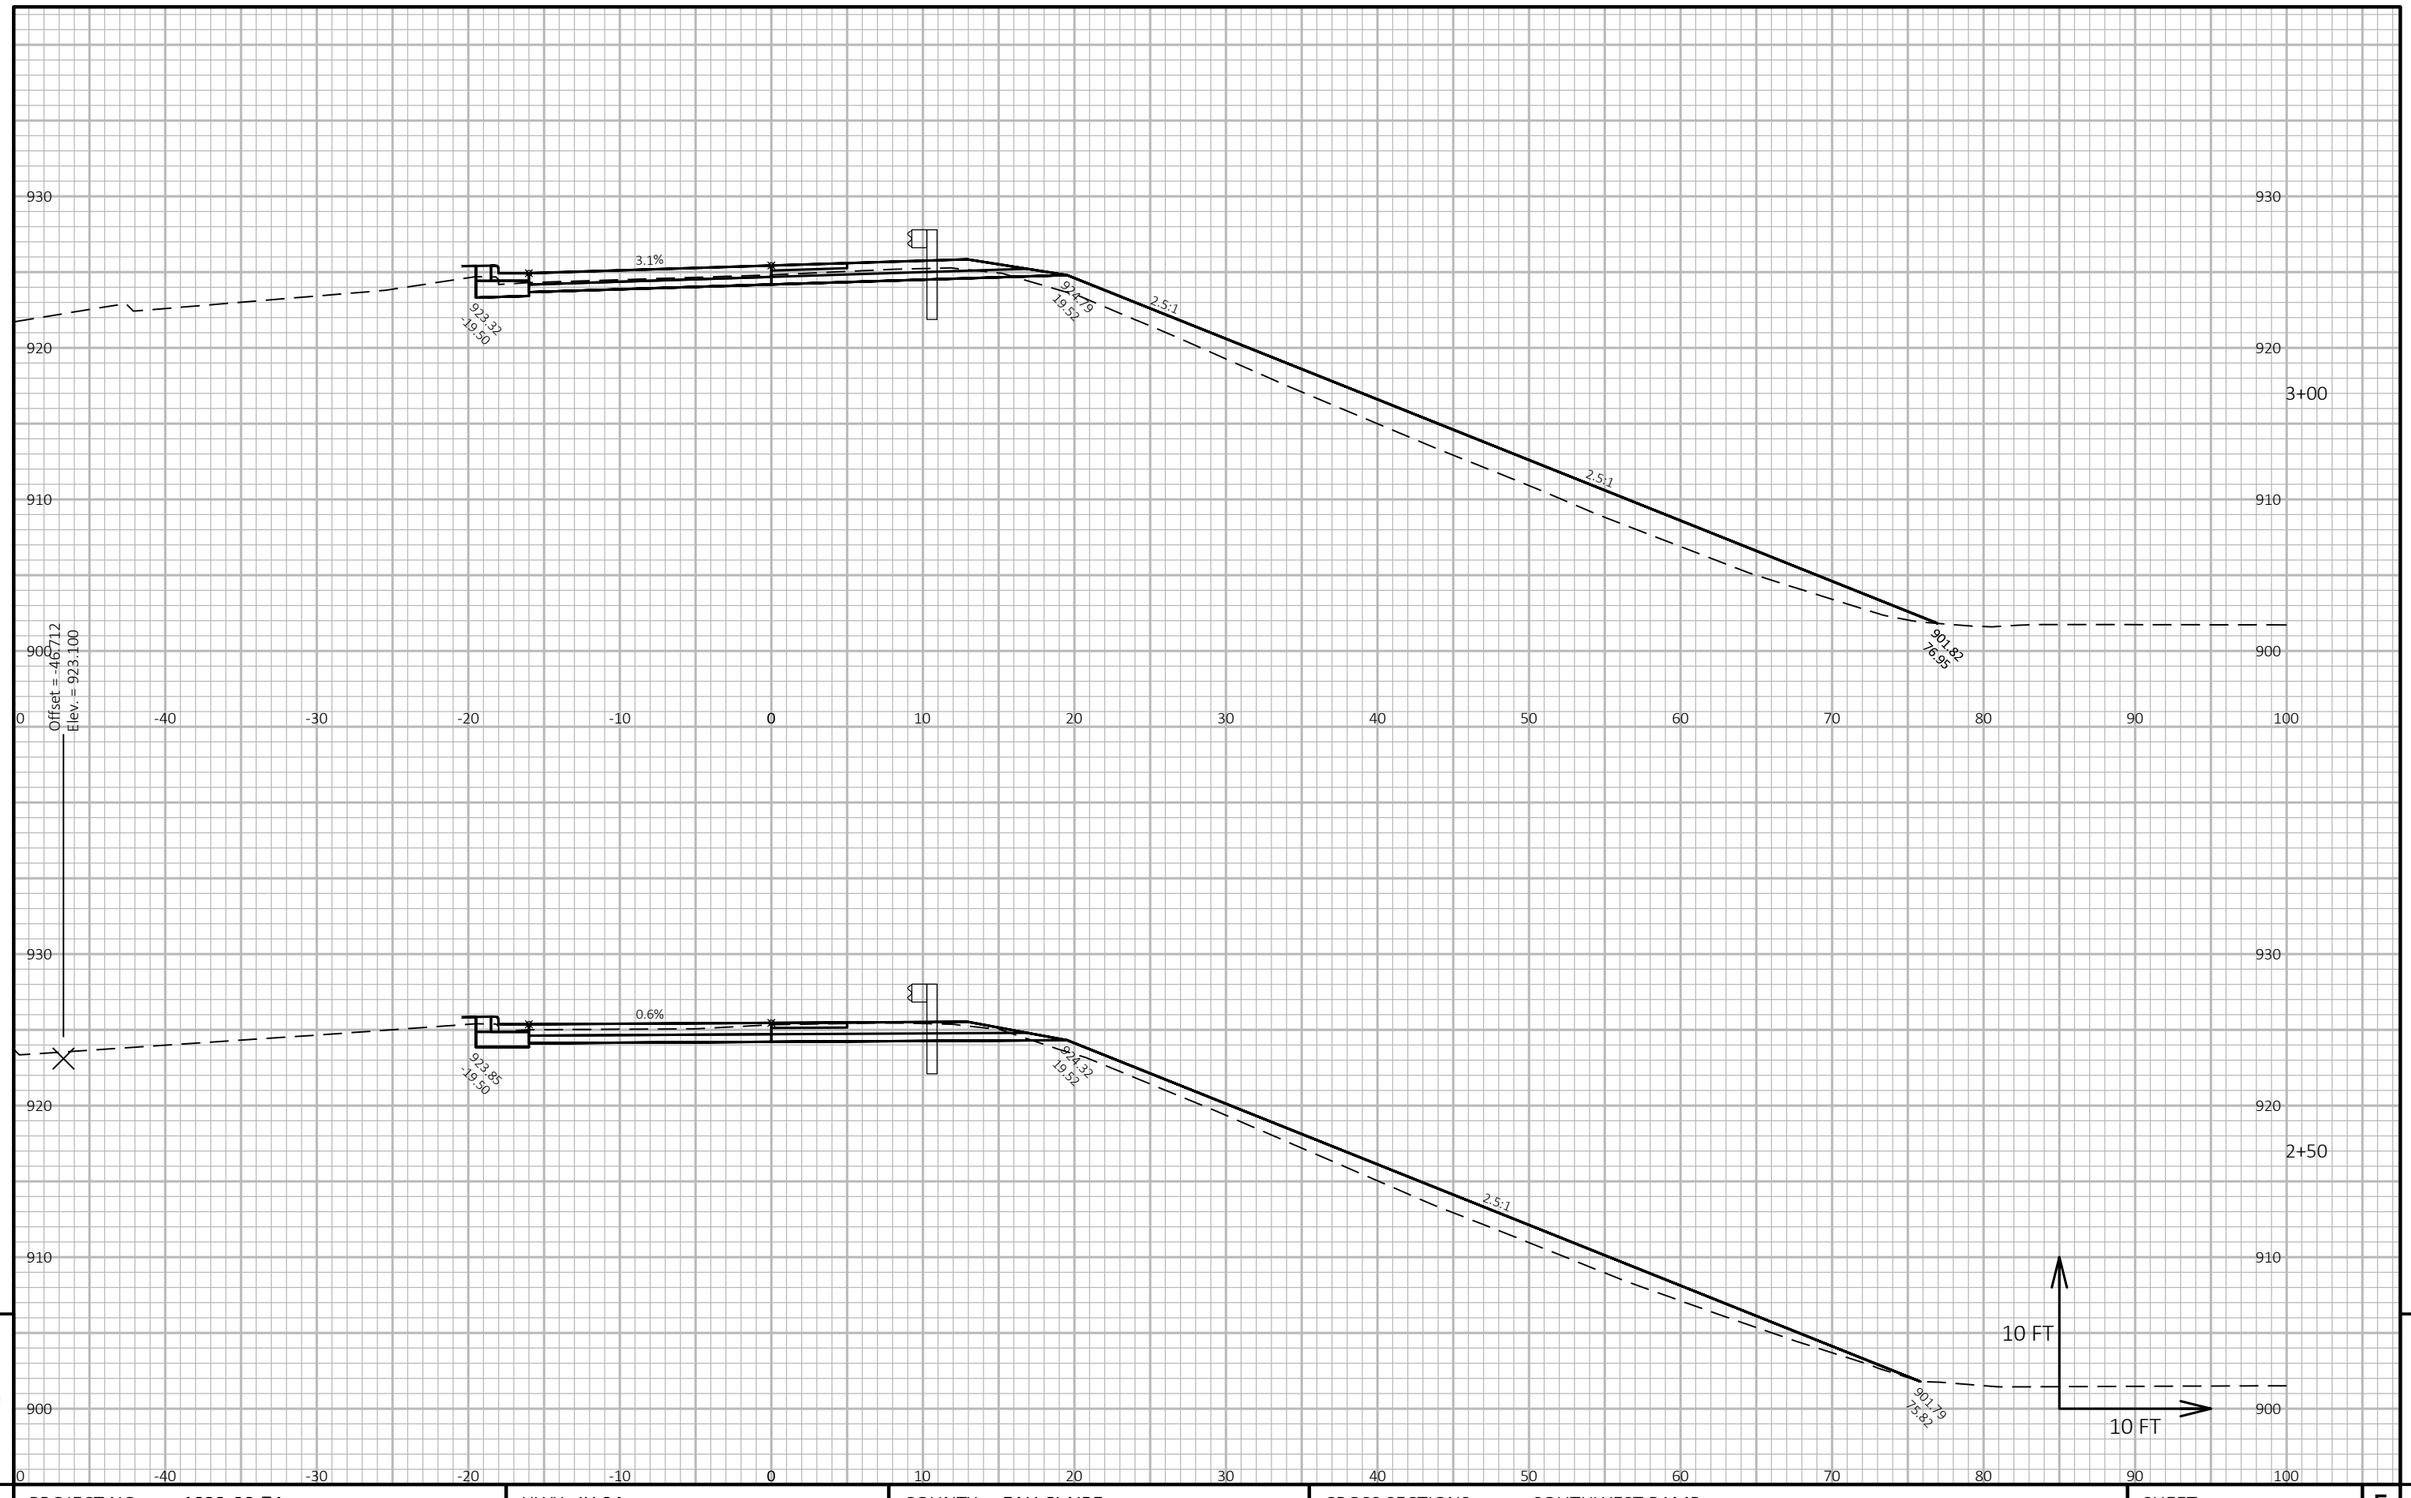

9

9

PROJECT NO: 1022-08-74	HWY: IH 94	COUNTY: EAU CLAIRE	CROSS SECTIONS: SOUTHWEST RAMP	SHEET	E


FILE NAME : N:\PDS\C3D\10220804\SHEETSPLAN\X-SECTIONS\090201_XS_SOUTHWEST_RAMP_11-19-20.DWG
LAYOUT NAME - Southwest Ramp - (4)

PLOT DATE : 1/18/2021 7:57 AM

PLOT BY : CHRIST, AARON D

PLOT NAME :

PLOT SCALE : 1 IN:10 FT HORZ. / 1 IN:10 FT VERT.

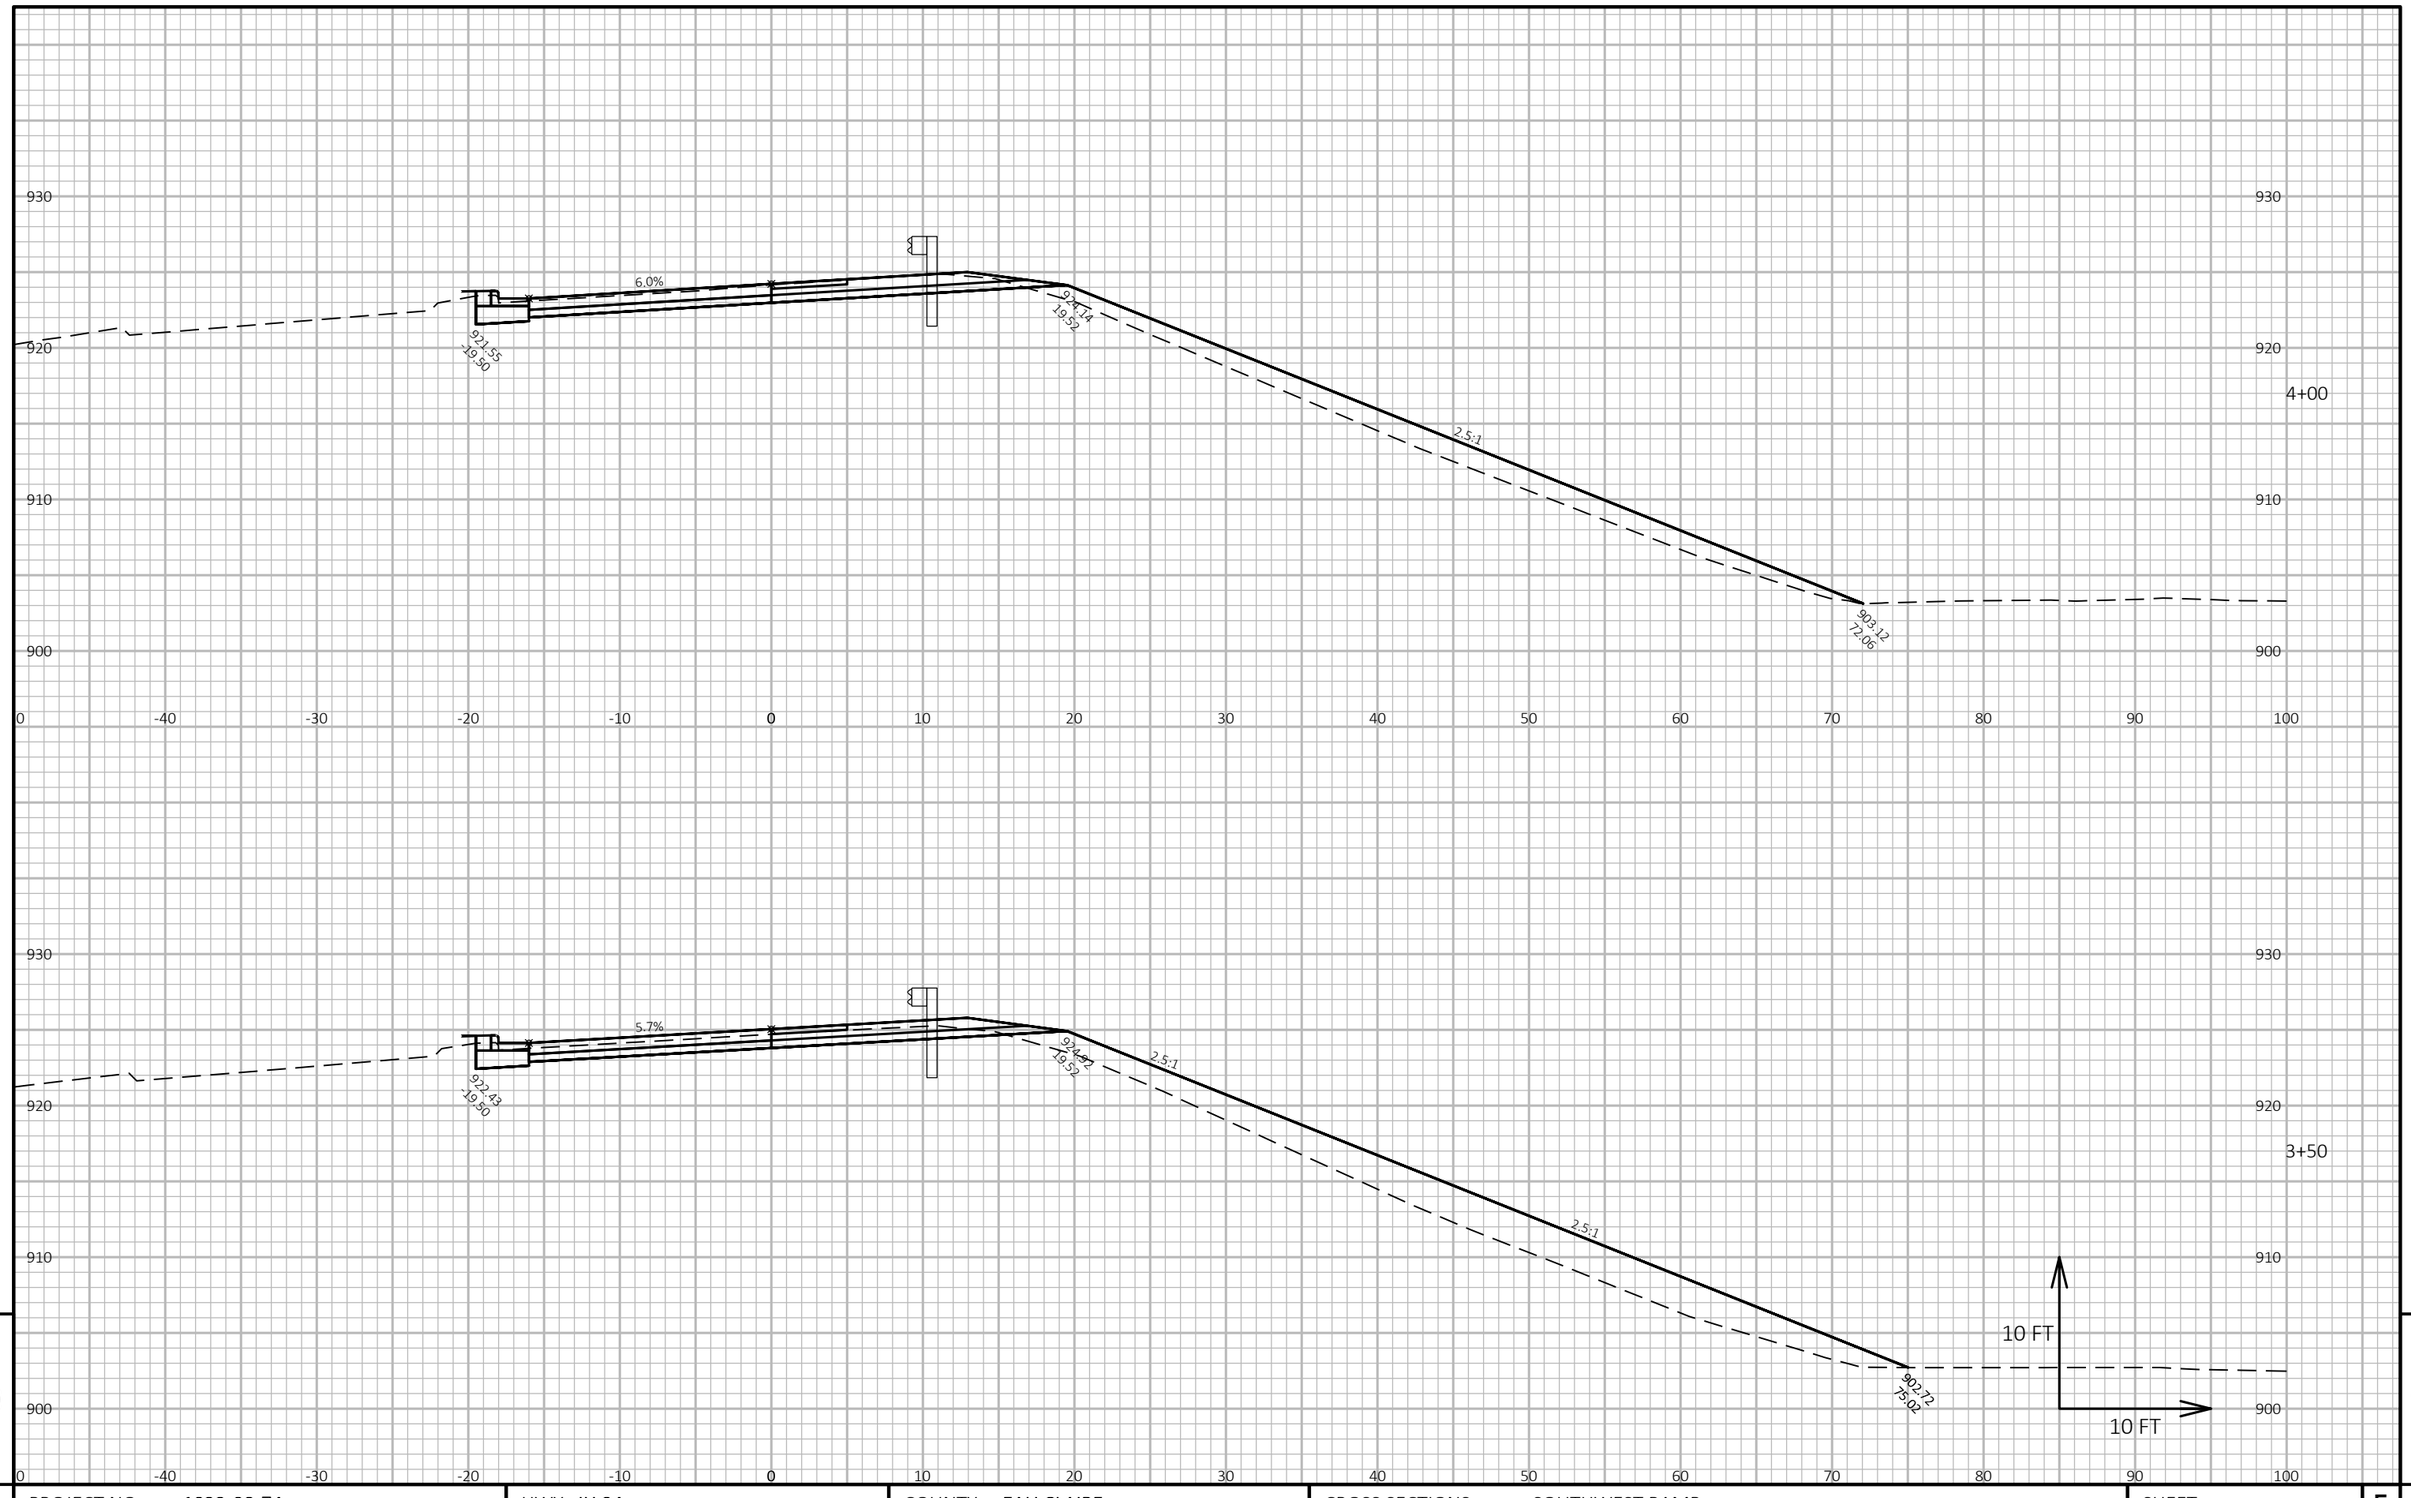

9

9

PROJECT NO: 1022-08-74	HWY: IH 94	COUNTY: EAU CLAIRE	CROSS SECTIONS: SOUTHWEST RAMP	SHEET E


FILE NAME : N:\PDS\C3D\10220804\SHEETSPLAN\X-SECTIONS\090201_XS_SOUTHWEST_RAMP_11-19-20.DWG
LAYOUT NAME - Southwest Ramp - (5)

PLOT DATE : 1/18/2021 7:57 AM

PLOT BY : CHRIST, AARON D

PLOT NAME :

PLOT SCALE : 1 IN:10 FT HORZ. / 1 IN:10 FT VERT.

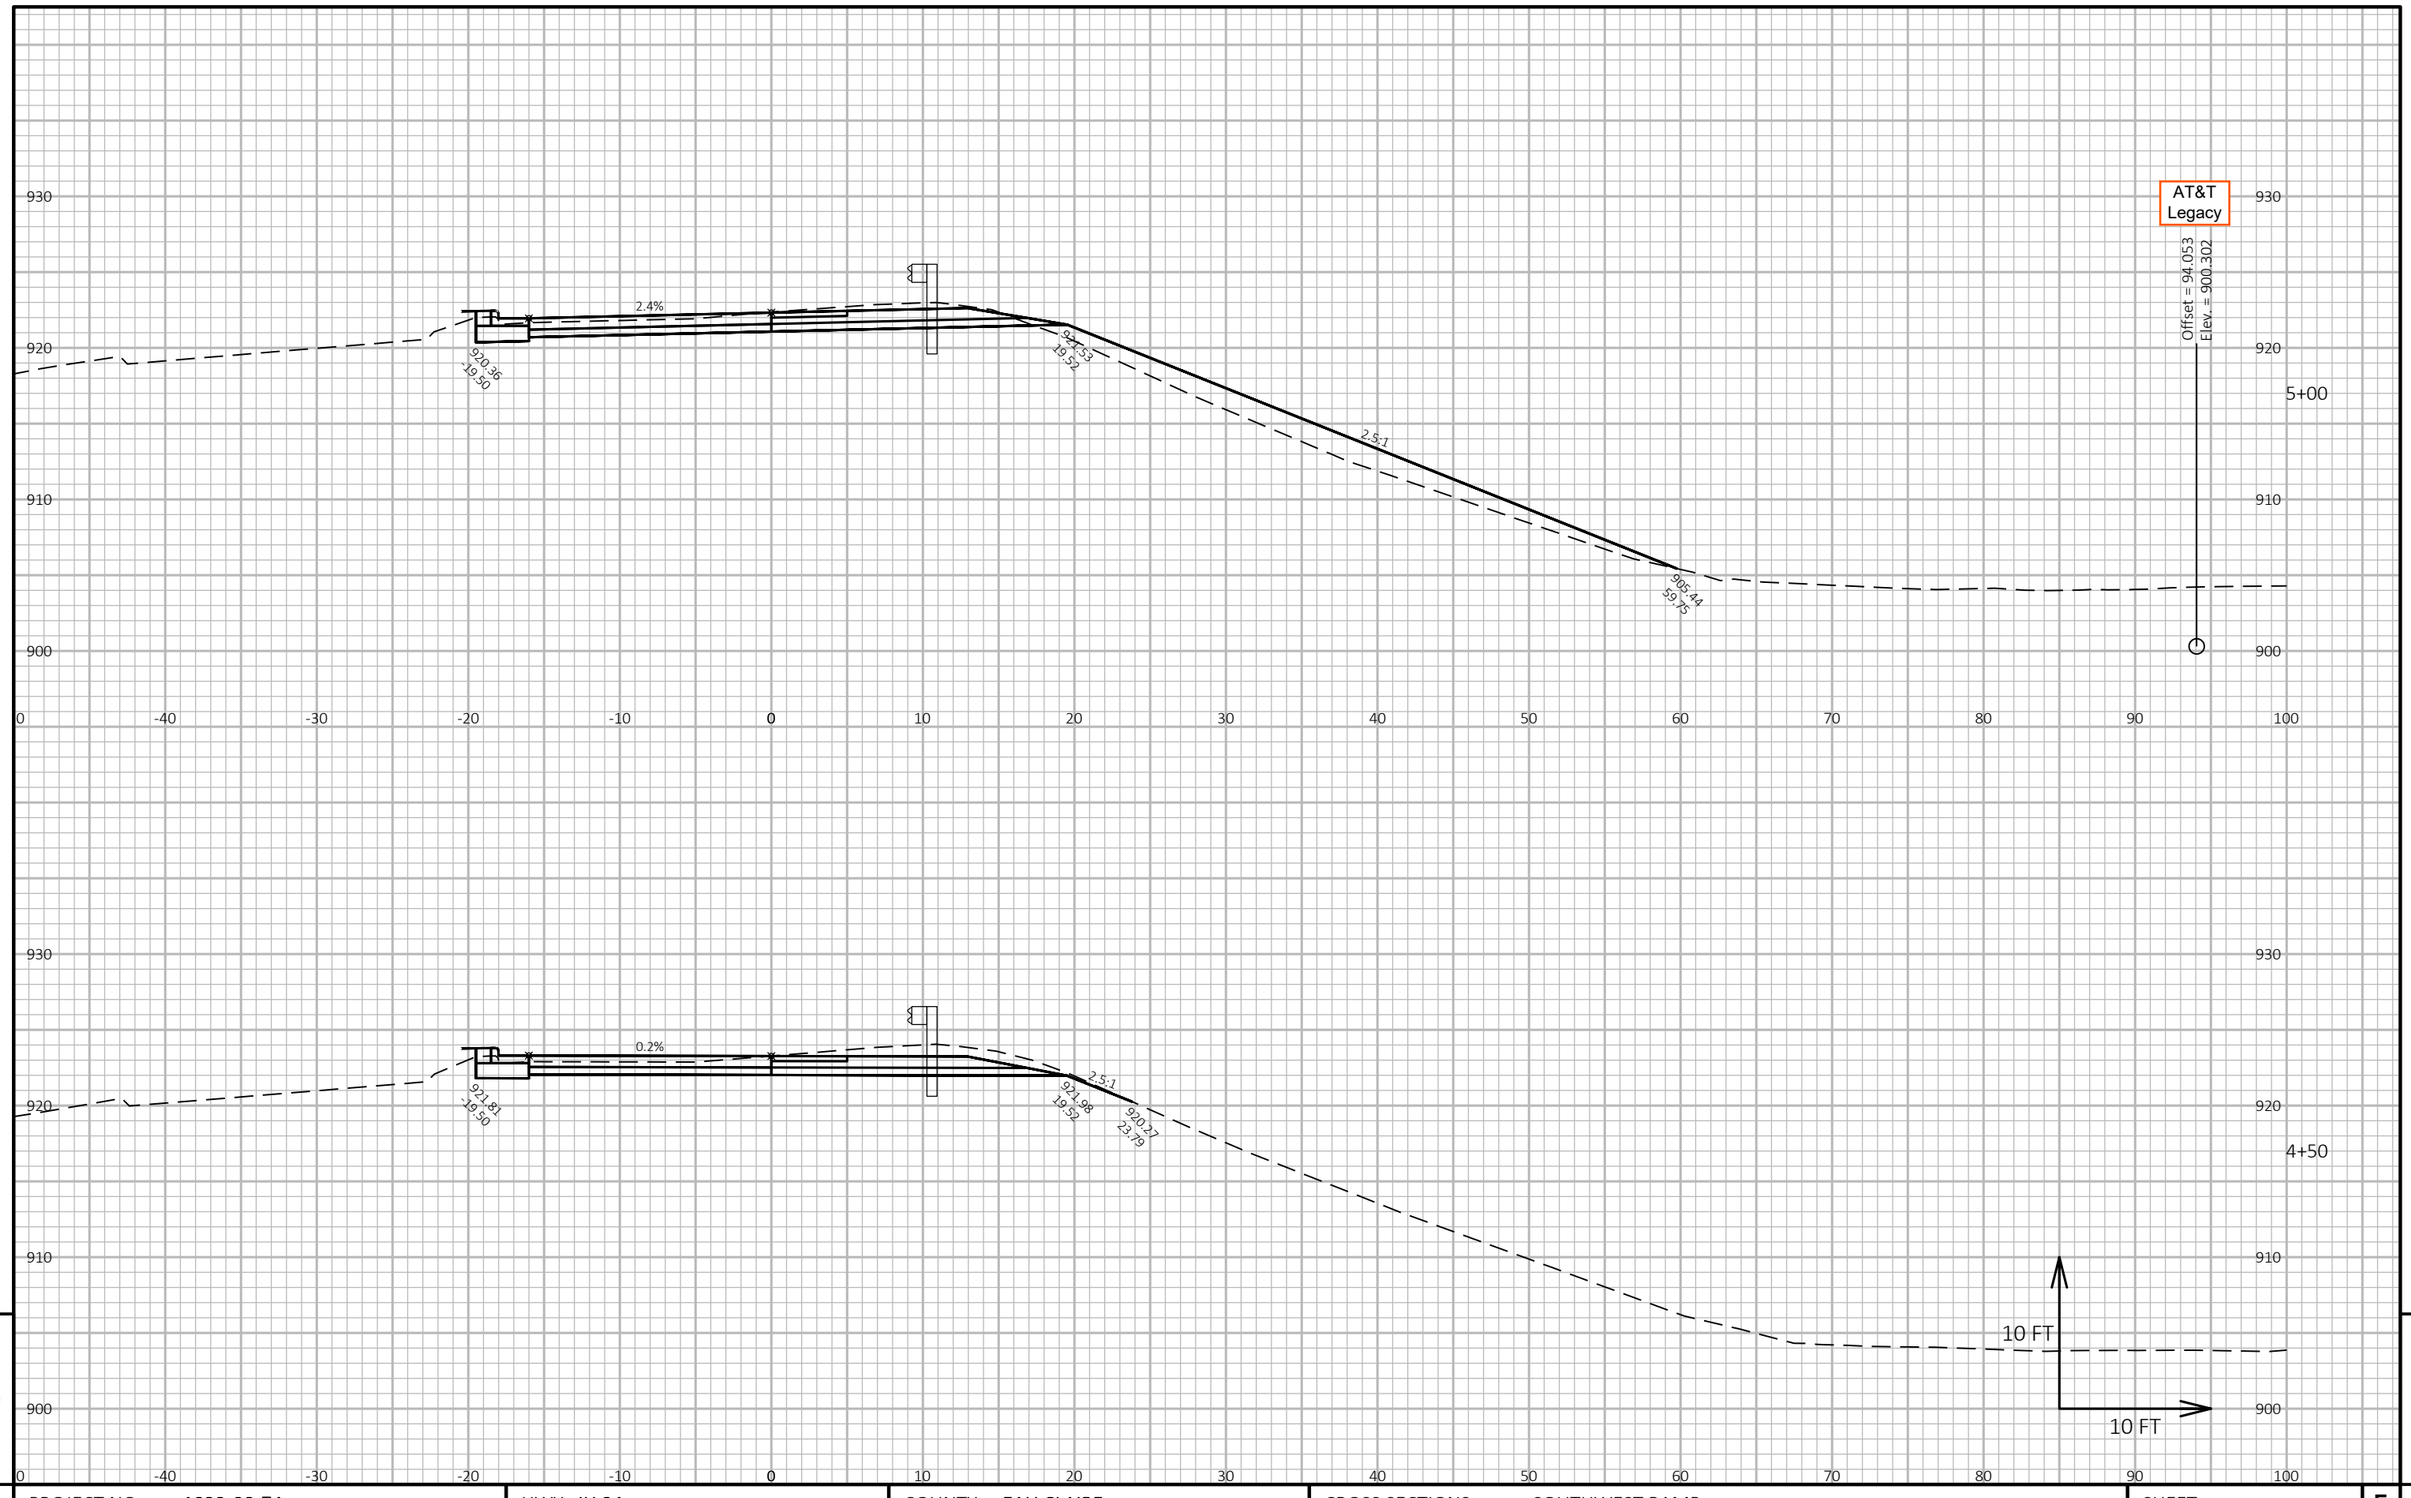


9 9

PROJECT NO: 1022-08-74	HWY: IH 94	COUNTY: EAU CLAIRE	CROSS SECTIONS: SOUTHWEST RAMP	SHEET E

FILE NAME : N:\PDS\C3D\10220804\SHEETSPLAN\X-SECTIONS\090201_XS_SOUTHWEST_RAMP_11-19-20.DWG
LAYOUT NAME - Southwest Ramp - (6)

PLOT DATE : 1/18/2021 7:58 AM PLOT BY : CHRIST, AARON D PLOT NAME : **PLOT SCALE :** 1 IN:10 FT HORZ. / 1 IN:10 FT VERT.

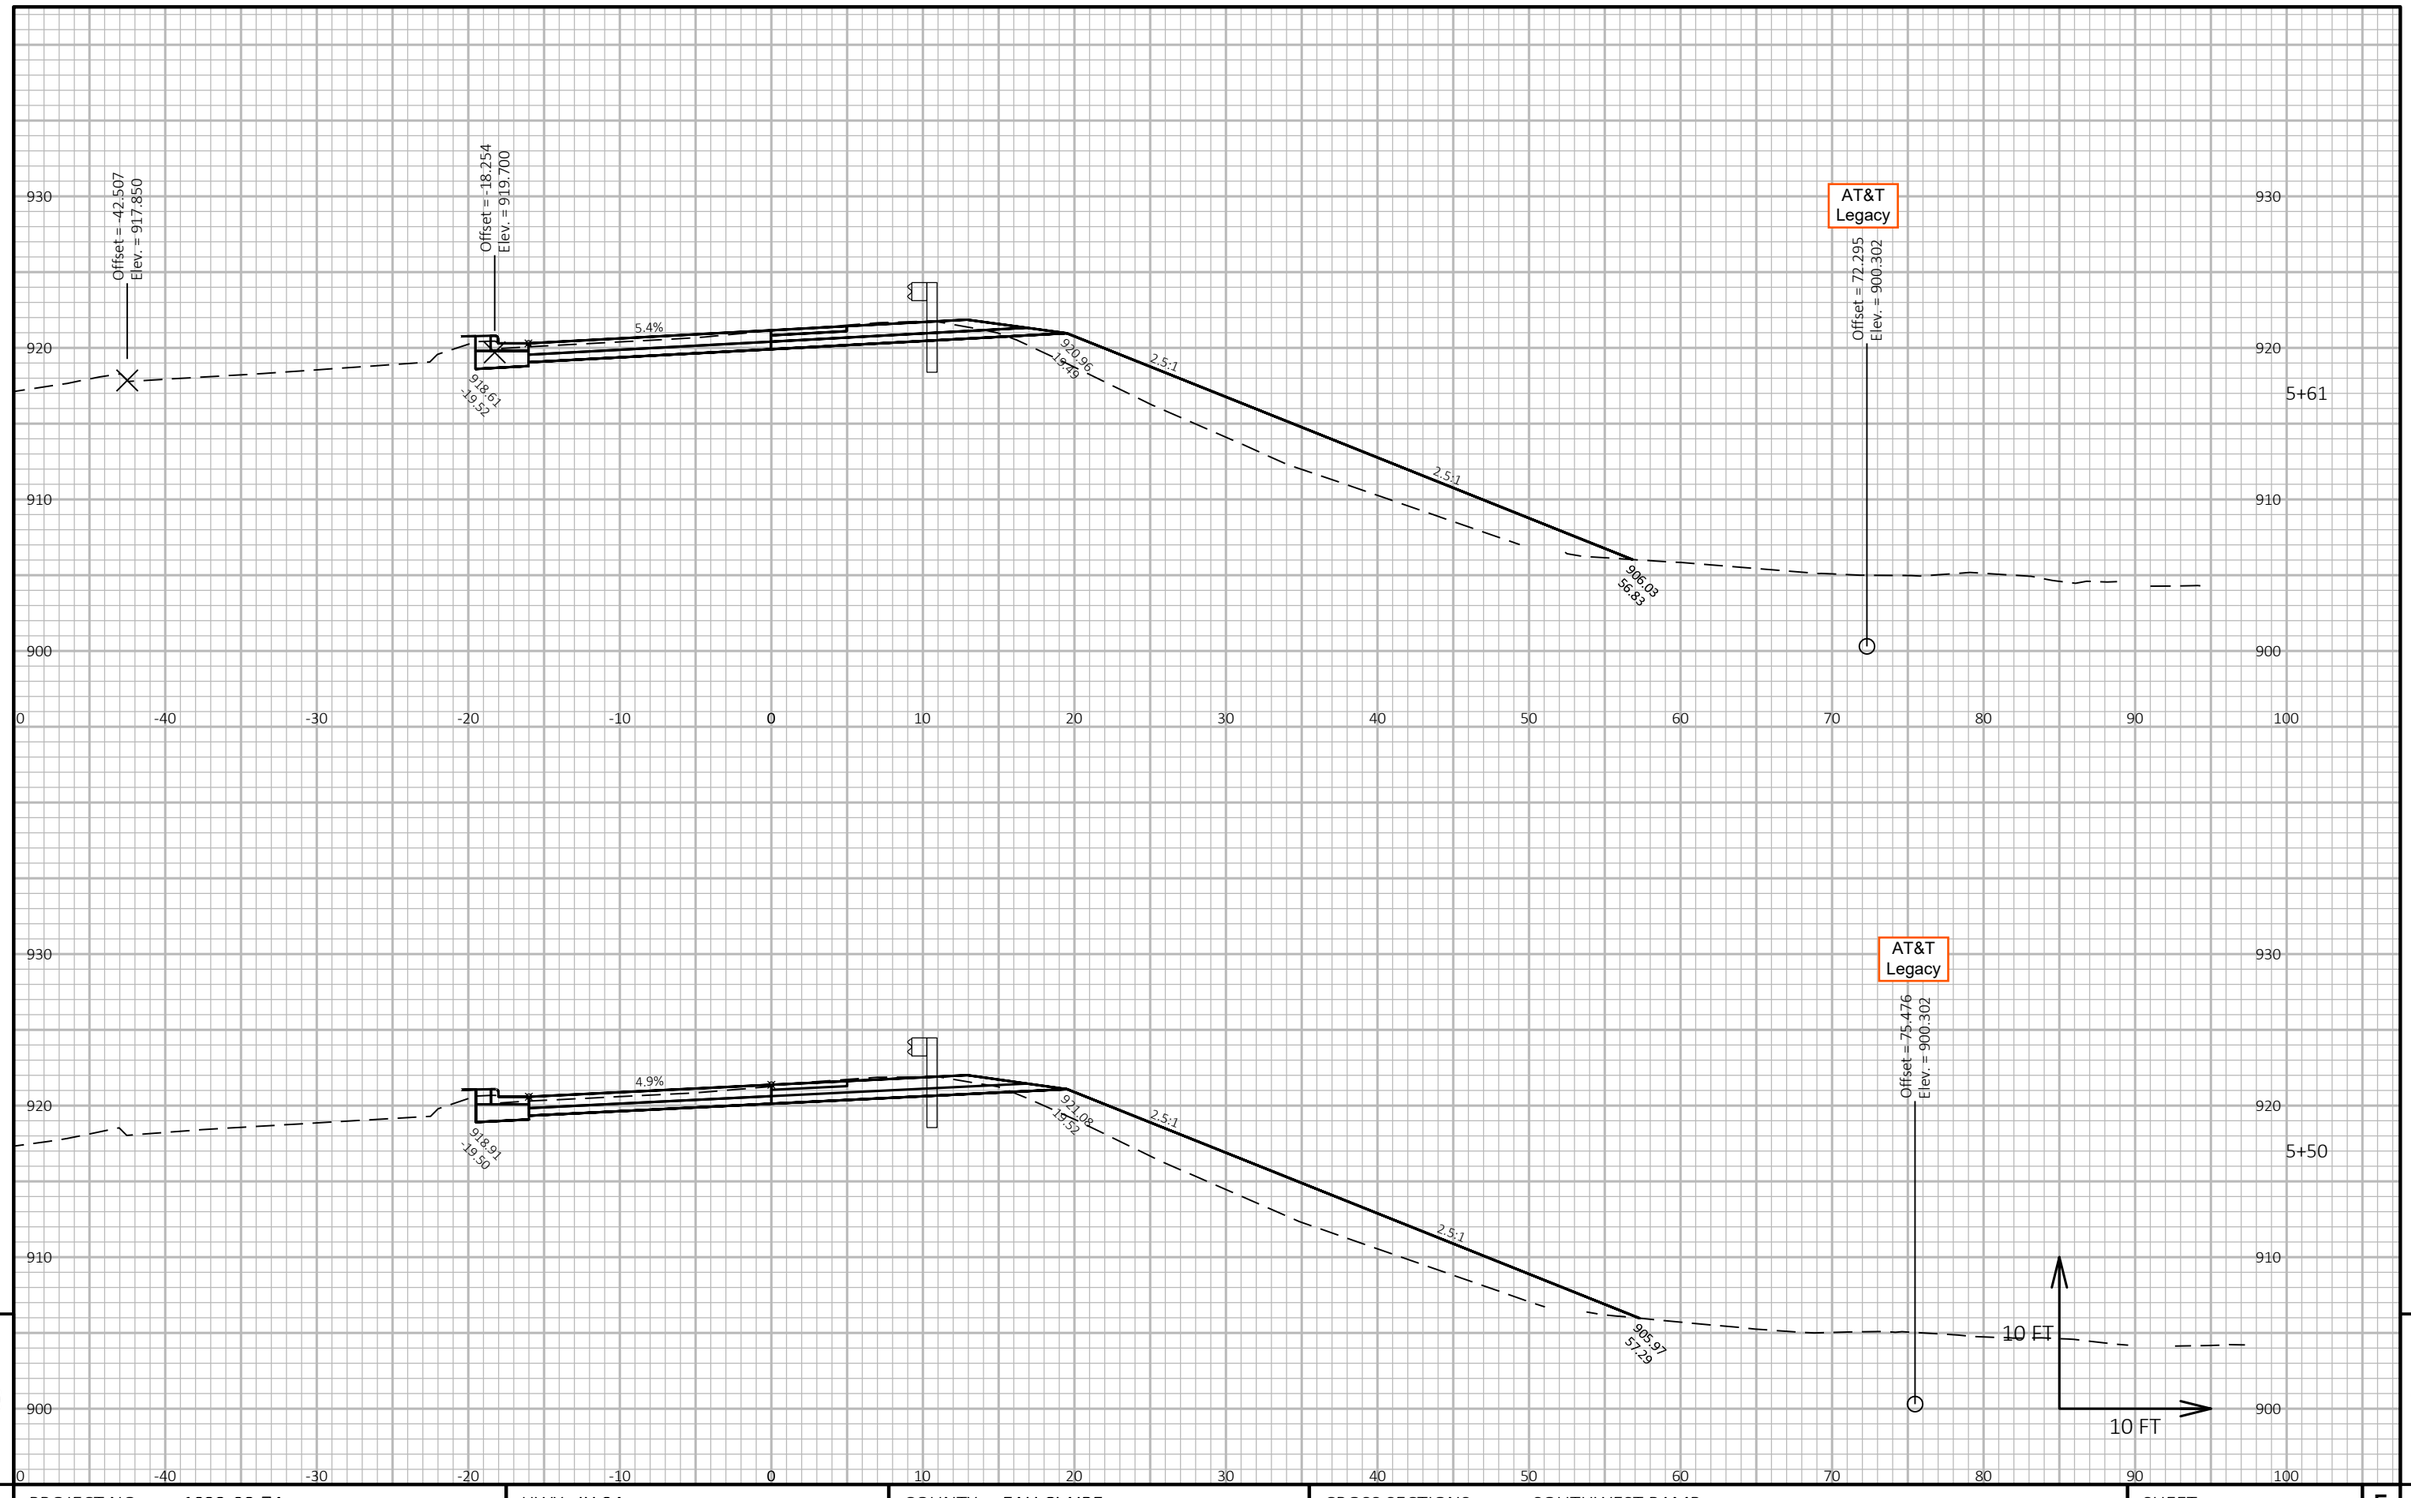


9 9

PROJECT NO: 1022-08-74	HWY: IH 94	COUNTY: EAU CLAIRE	CROSS SECTIONS: SOUTHWEST RAMP	SHEET E

FILE NAME : N:\PDS\C3D\10220804\SHEETSPLAN\X-SECTIONS\090201_XS_SOUTHWEST_RAMP_11-19-20.DWG
LAYOUT NAME - Southwest Ramp - (7)

PLOT DATE : 1/18/2021 7:59 AM PLOT BY : CHRIST, AARON D PLOT NAME :

PLOT SCALE : 1 IN:10 FT HORZ. / 1 IN:10 FT VERT.

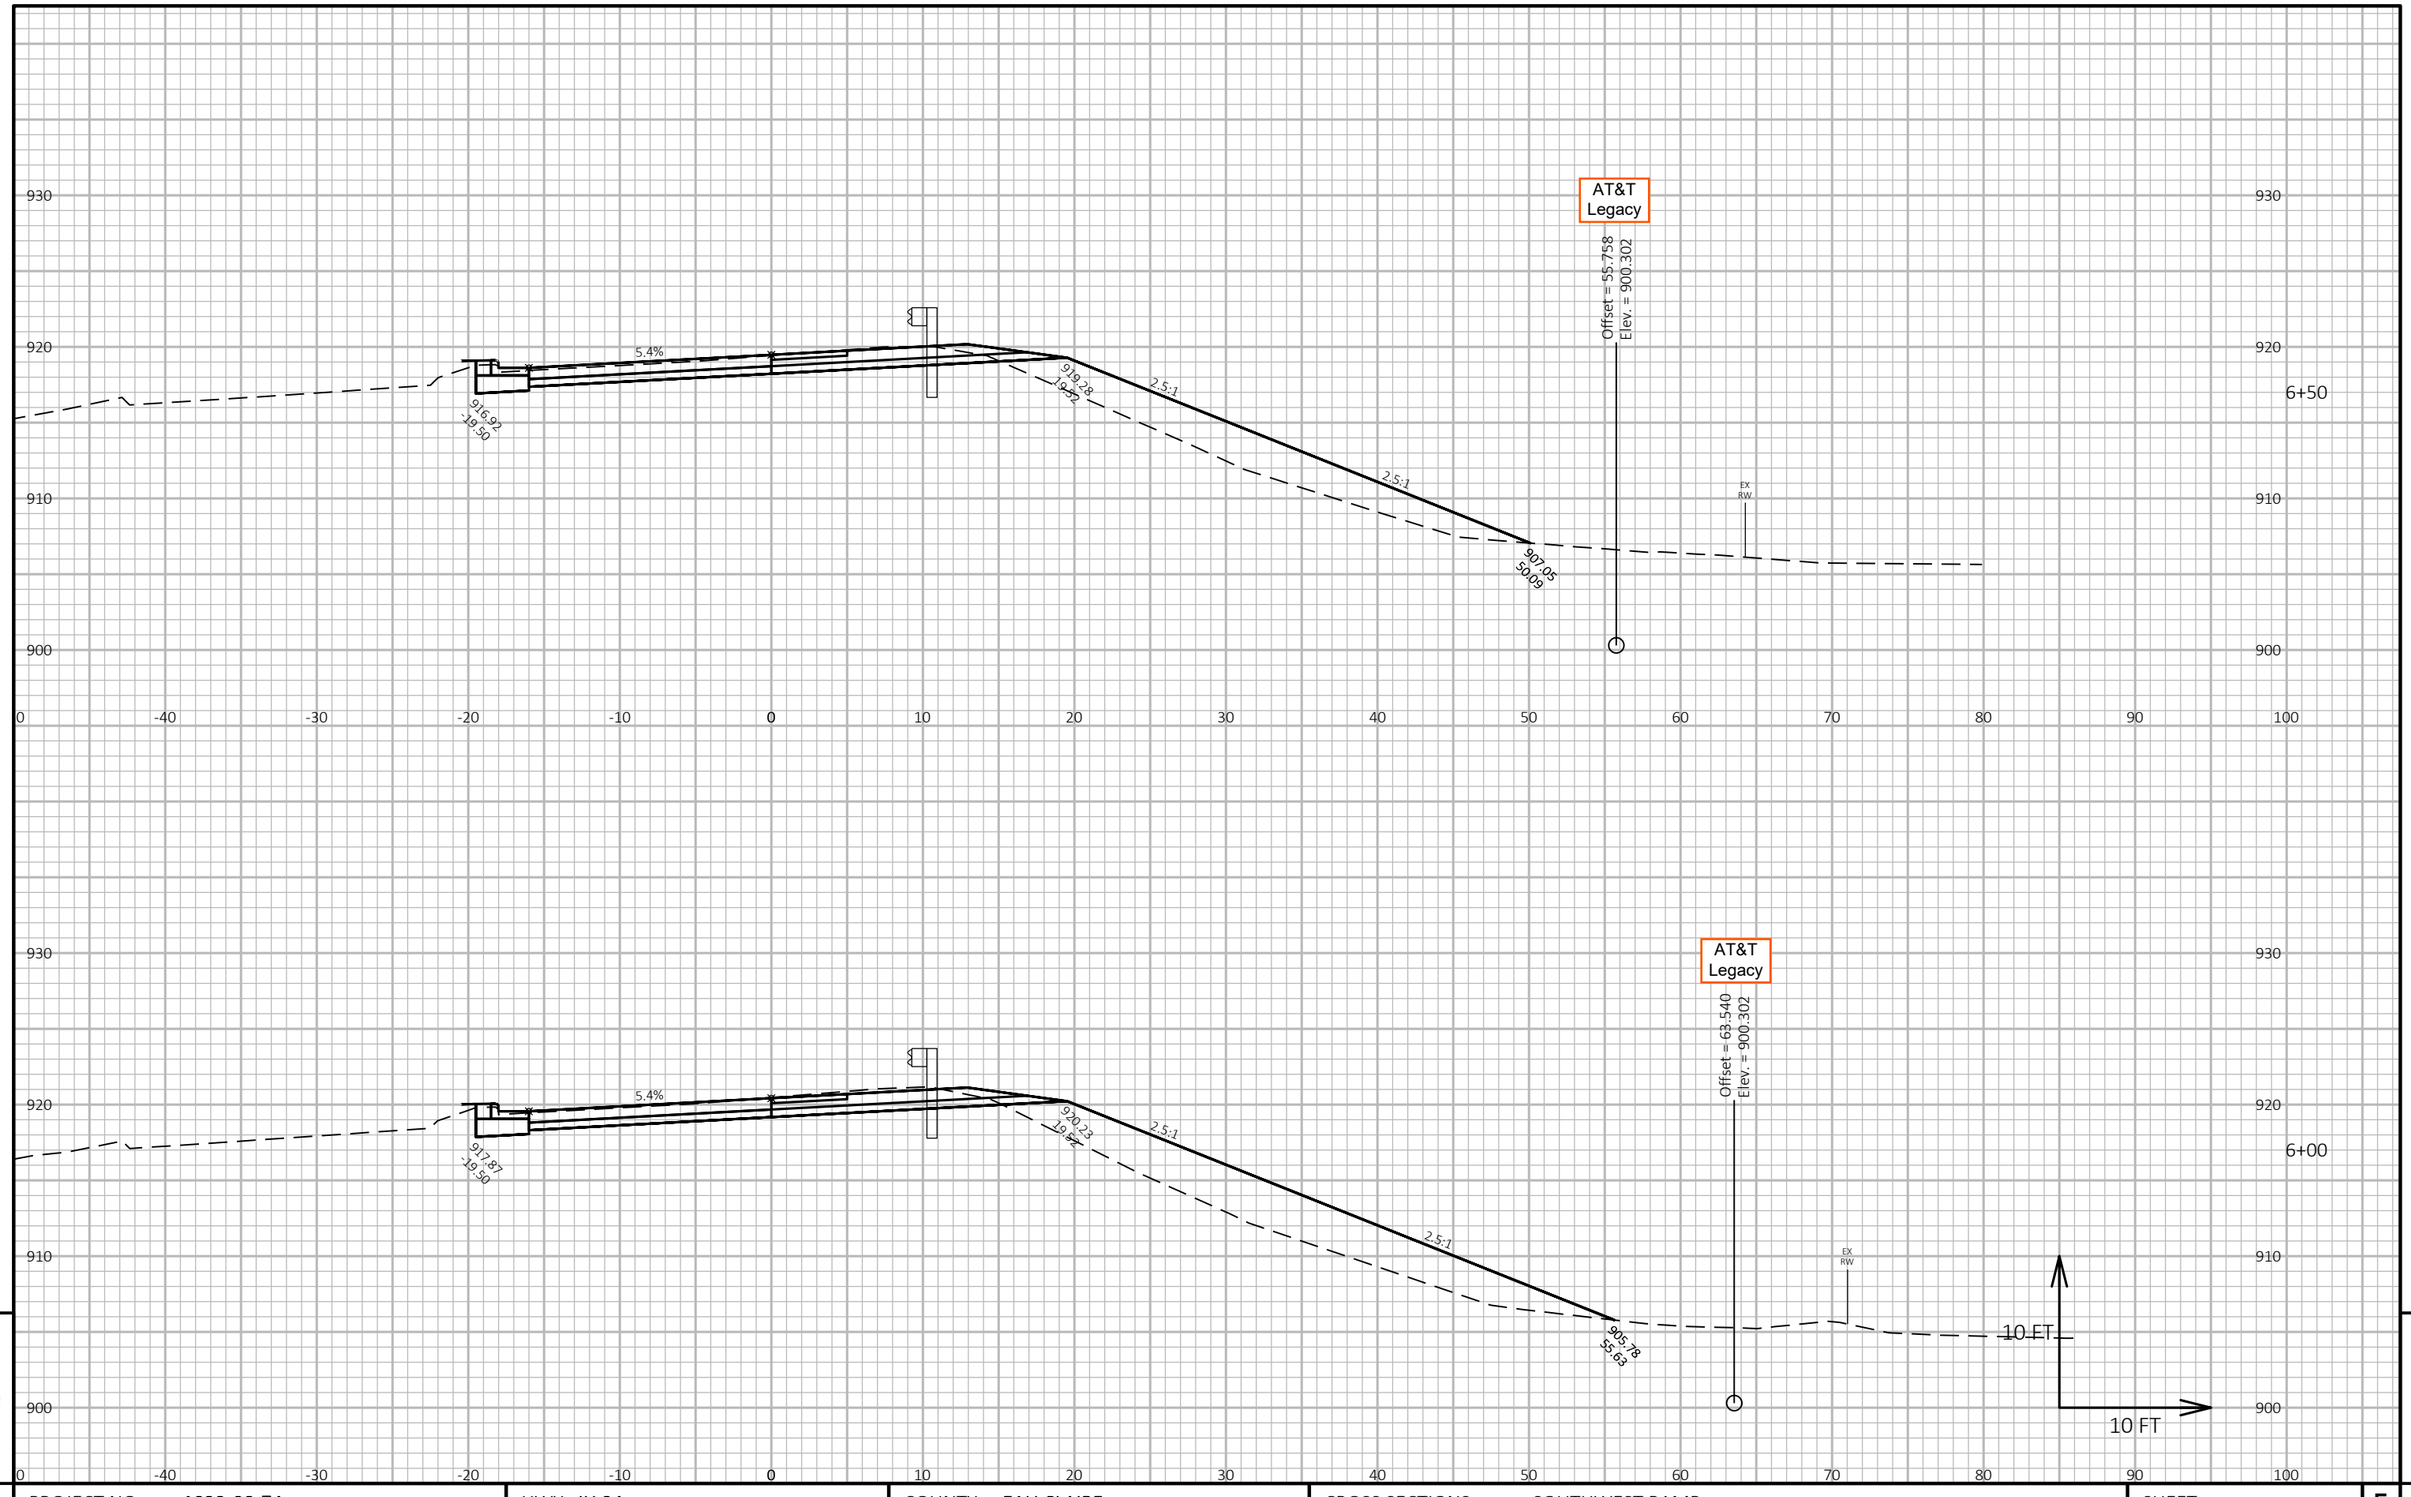


9 9

PROJECT NO: 1022-08-74	HWY: IH 94	COUNTY: EAU CLAIRE	CROSS SECTIONS: SOUTHWEST RAMP	SHEET E

FILE NAME : N:\PDS\C3D\10220804\SHEETSPLAN\X-SECTIONS\090201_XS_SOUTHWEST_RAMP_11-19-20.DWG
LAYOUT NAME - Southwest Ramp - (8)

PLOT DATE : 1/18/2021 7:59 AM PLOT BY : CHRIST, AARON D PLOT NAME :

PLOT SCALE : 1 IN:10 FT HORZ. / 1 IN:10 FT VERT.

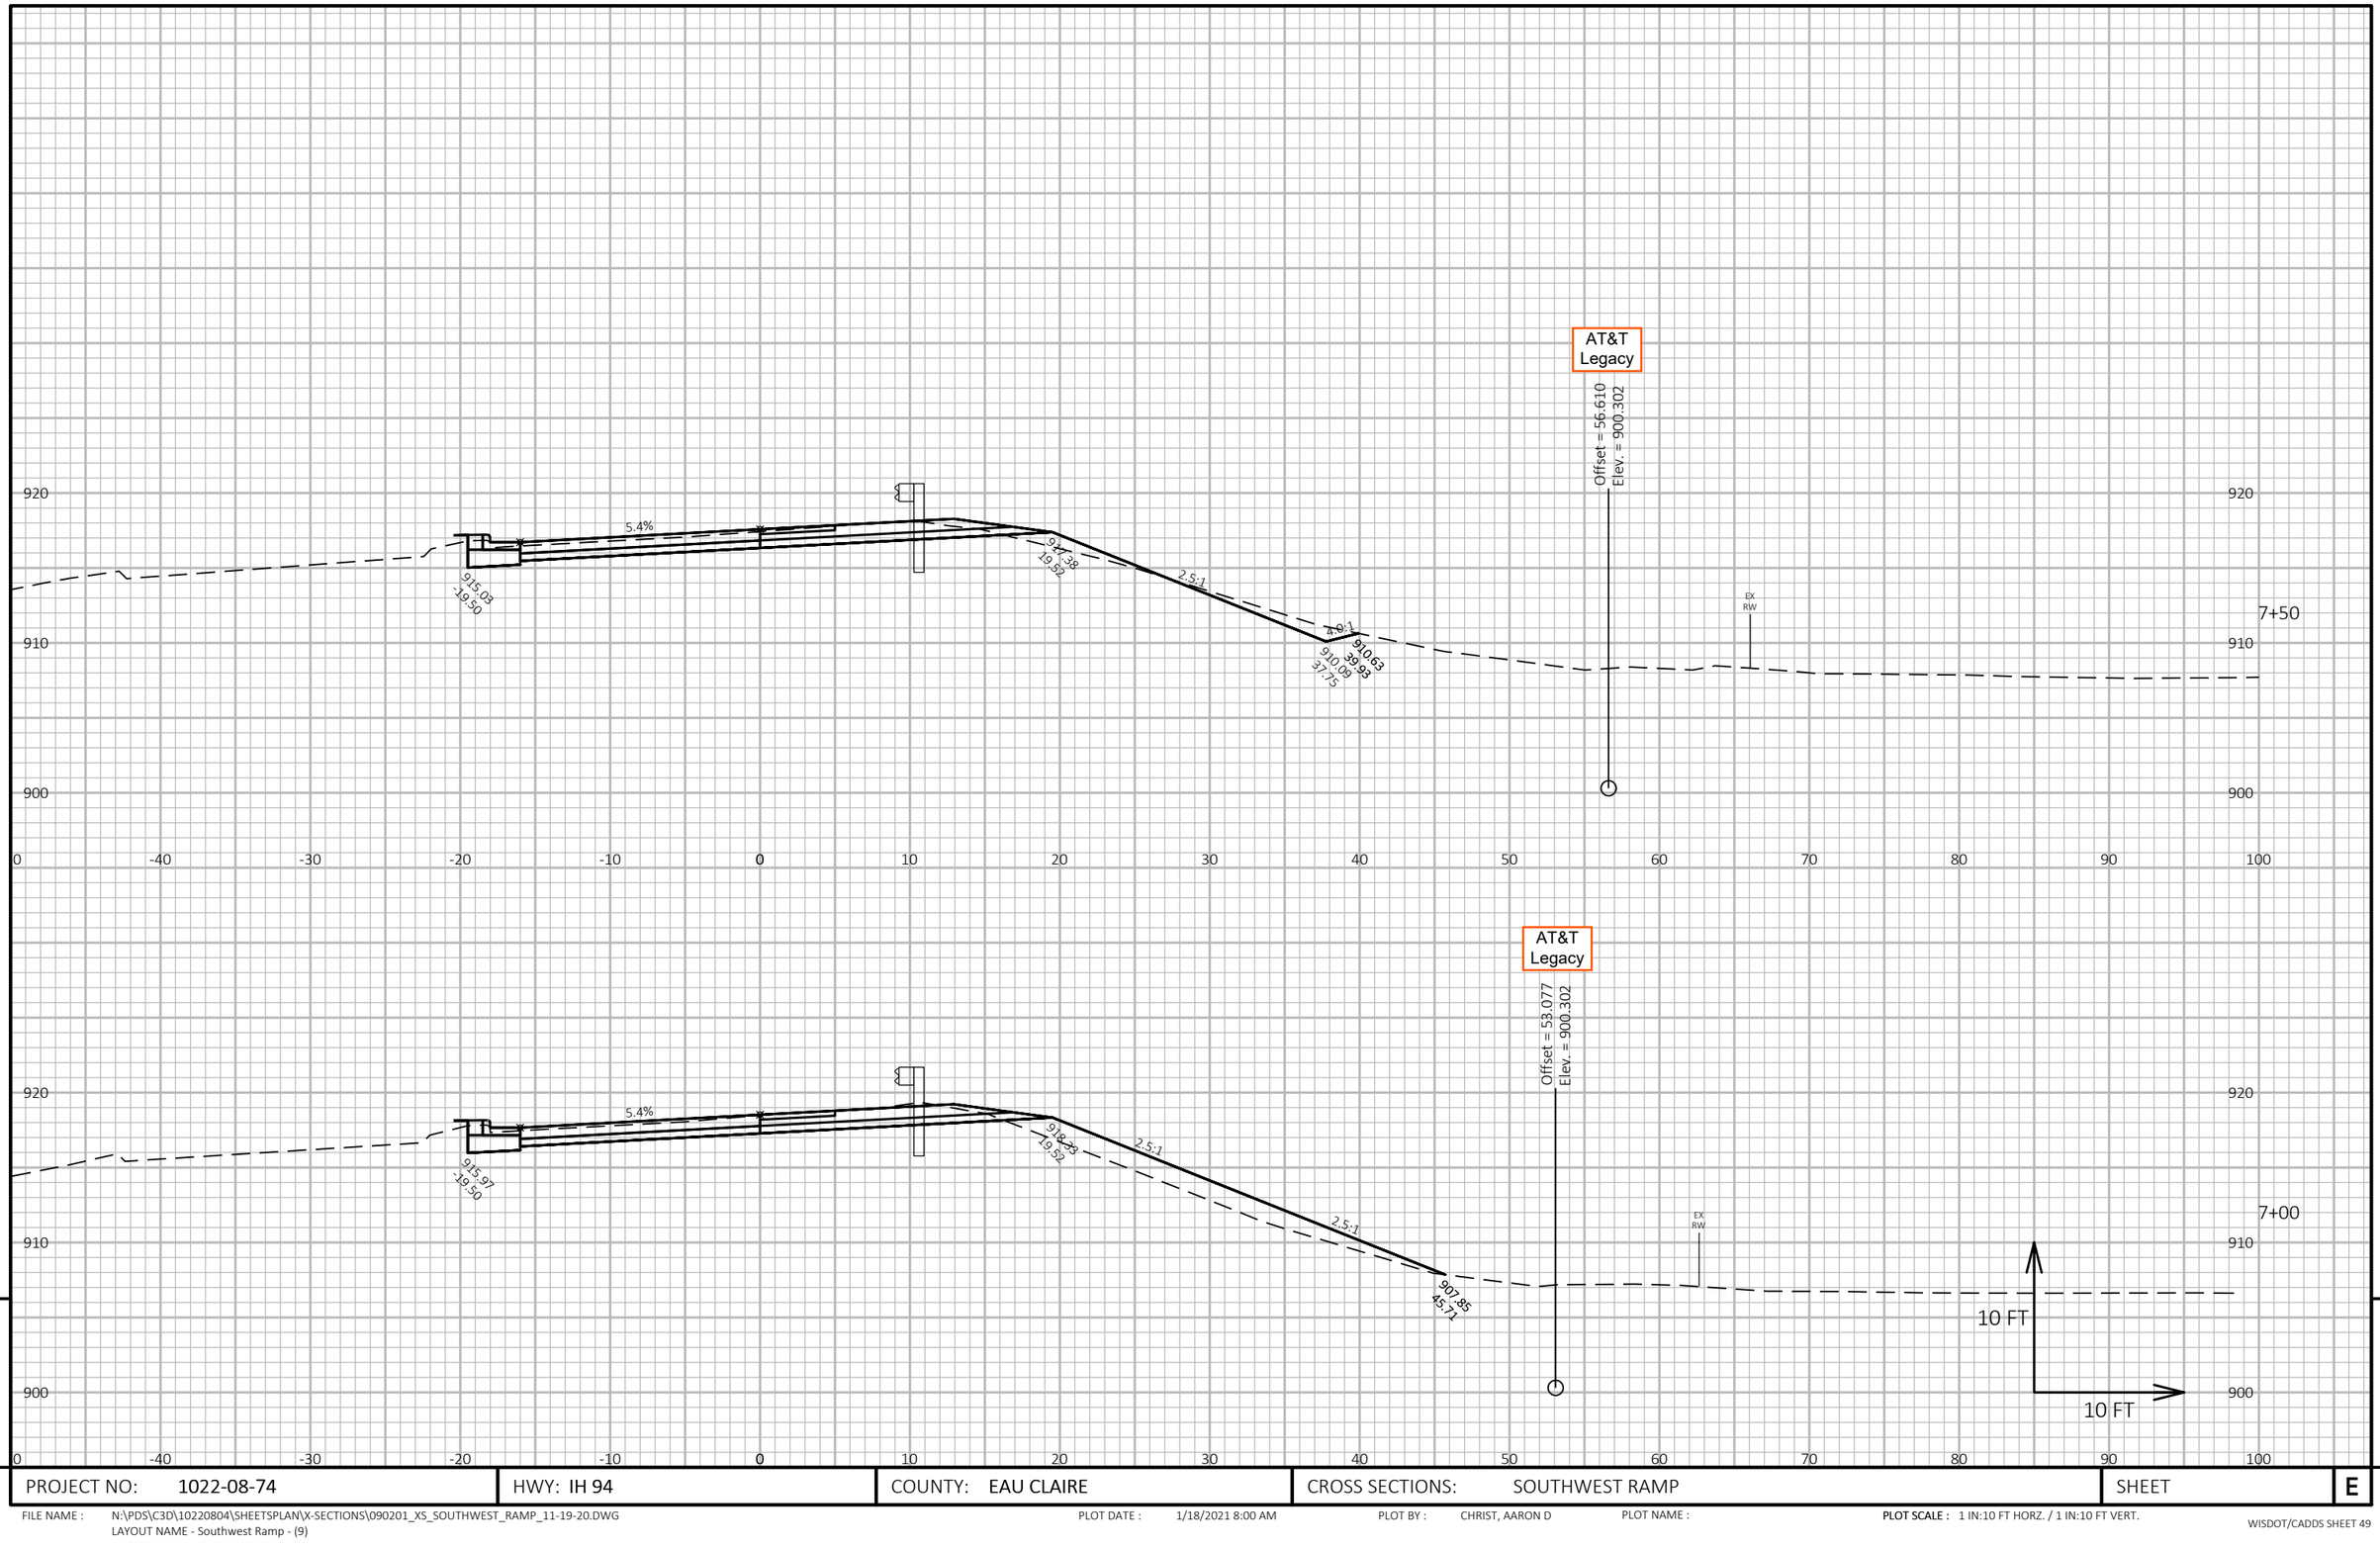


9 9

PROJECT NO: 1022-08-74	HWY: IH 94	COUNTY: EAU CLAIRE	CROSS SECTIONS: SOUTHWEST RAMP	SHEET E

FILE NAME : N:\PDS\C3D\10220804\SHEETSPLAN\X-SECTIONS\090201_XS_SOUTHWEST_RAMP_11-19-20.DWG
LAYOUT NAME - Southwest Ramp - (9)

PLOT DATE : 1/18/2021 8:00 AM PLOT BY : CHRIST, AARON D PLOT NAME : **PLOT SCALE :** 1 IN:10 FT HORZ. / 1 IN:10 FT VERT.

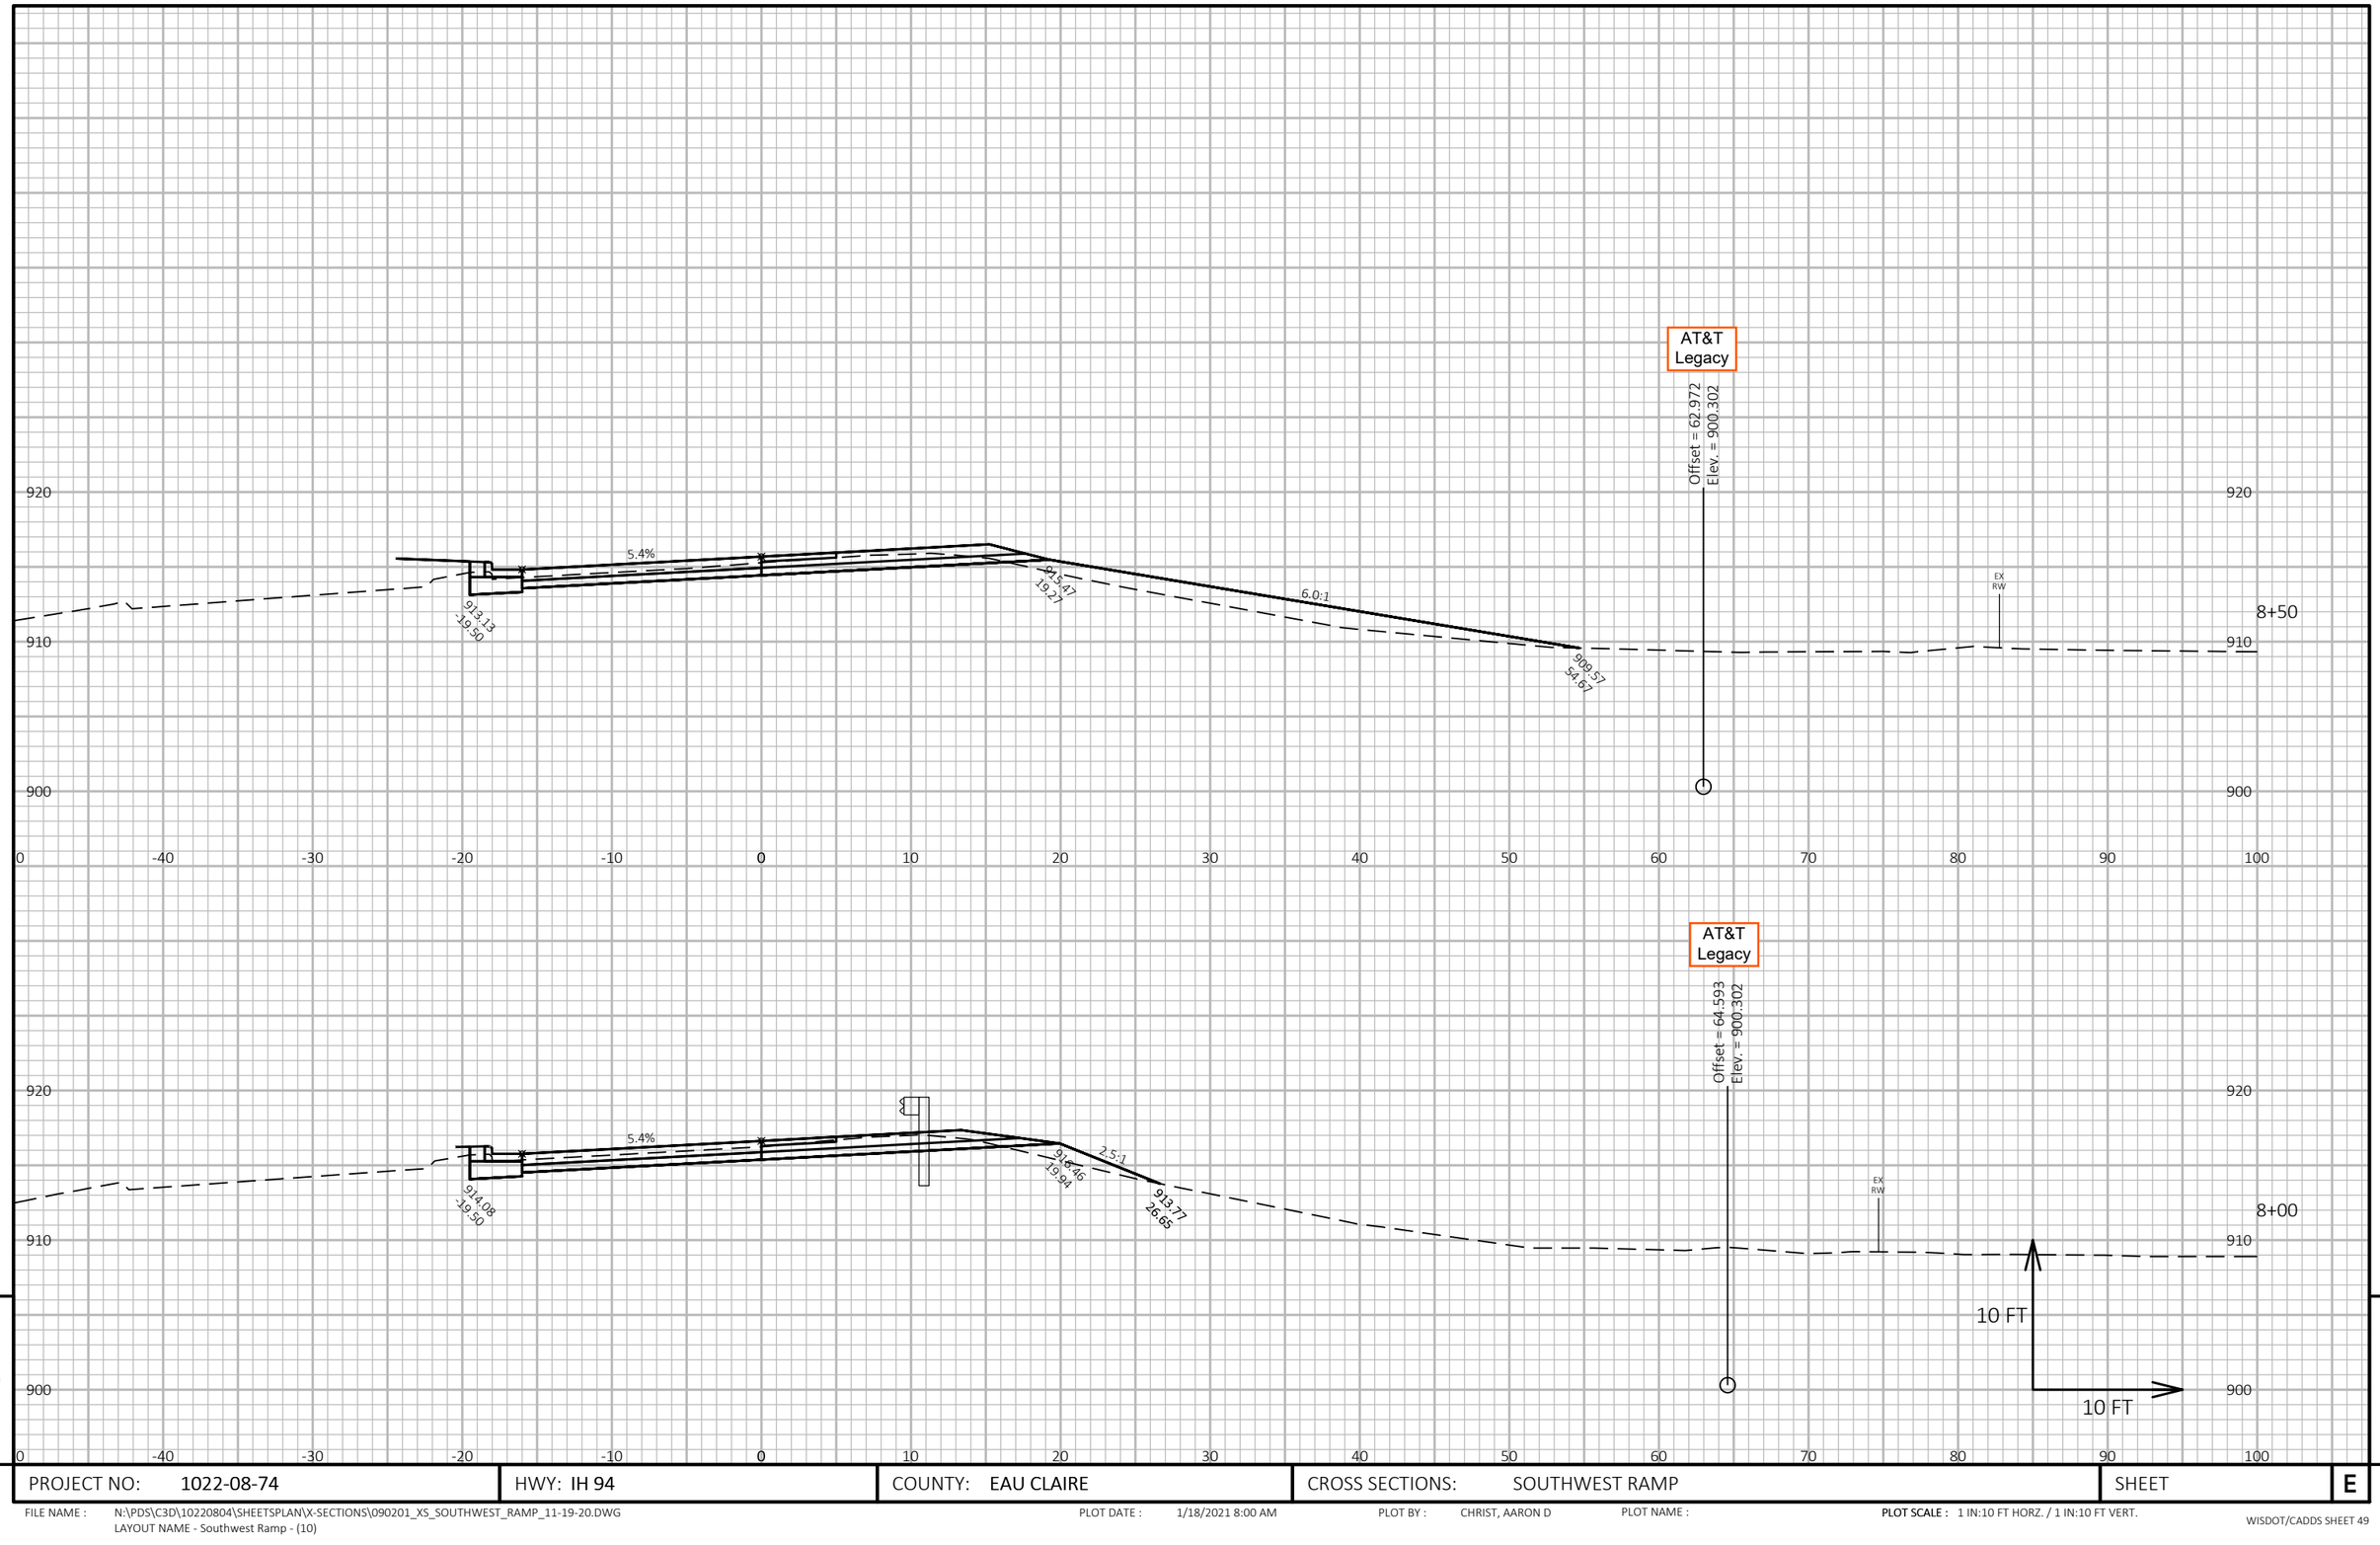

9

9

PROJECT NO: 1022-08-74	HWY: IH 94	COUNTY: EAU CLAIRE	CROSS SECTIONS: SOUTHWEST RAMP	SHEET	E


FILE NAME : N:\PDS\C3D\10220804\SHEETSPLAN\X-SECTIONS\090201_XS_SOUTHWEST_RAMP_11-19-20.DWG
LAYOUT NAME - Southwest Ramp - (10)

PLOT DATE : 1/18/2021 8:00 AM

PLOT BY : CHRIST, AARON D

PLOT NAME :

PLOT SCALE : 1 IN:10 FT HORZ. / 1 IN:10 FT VERT.

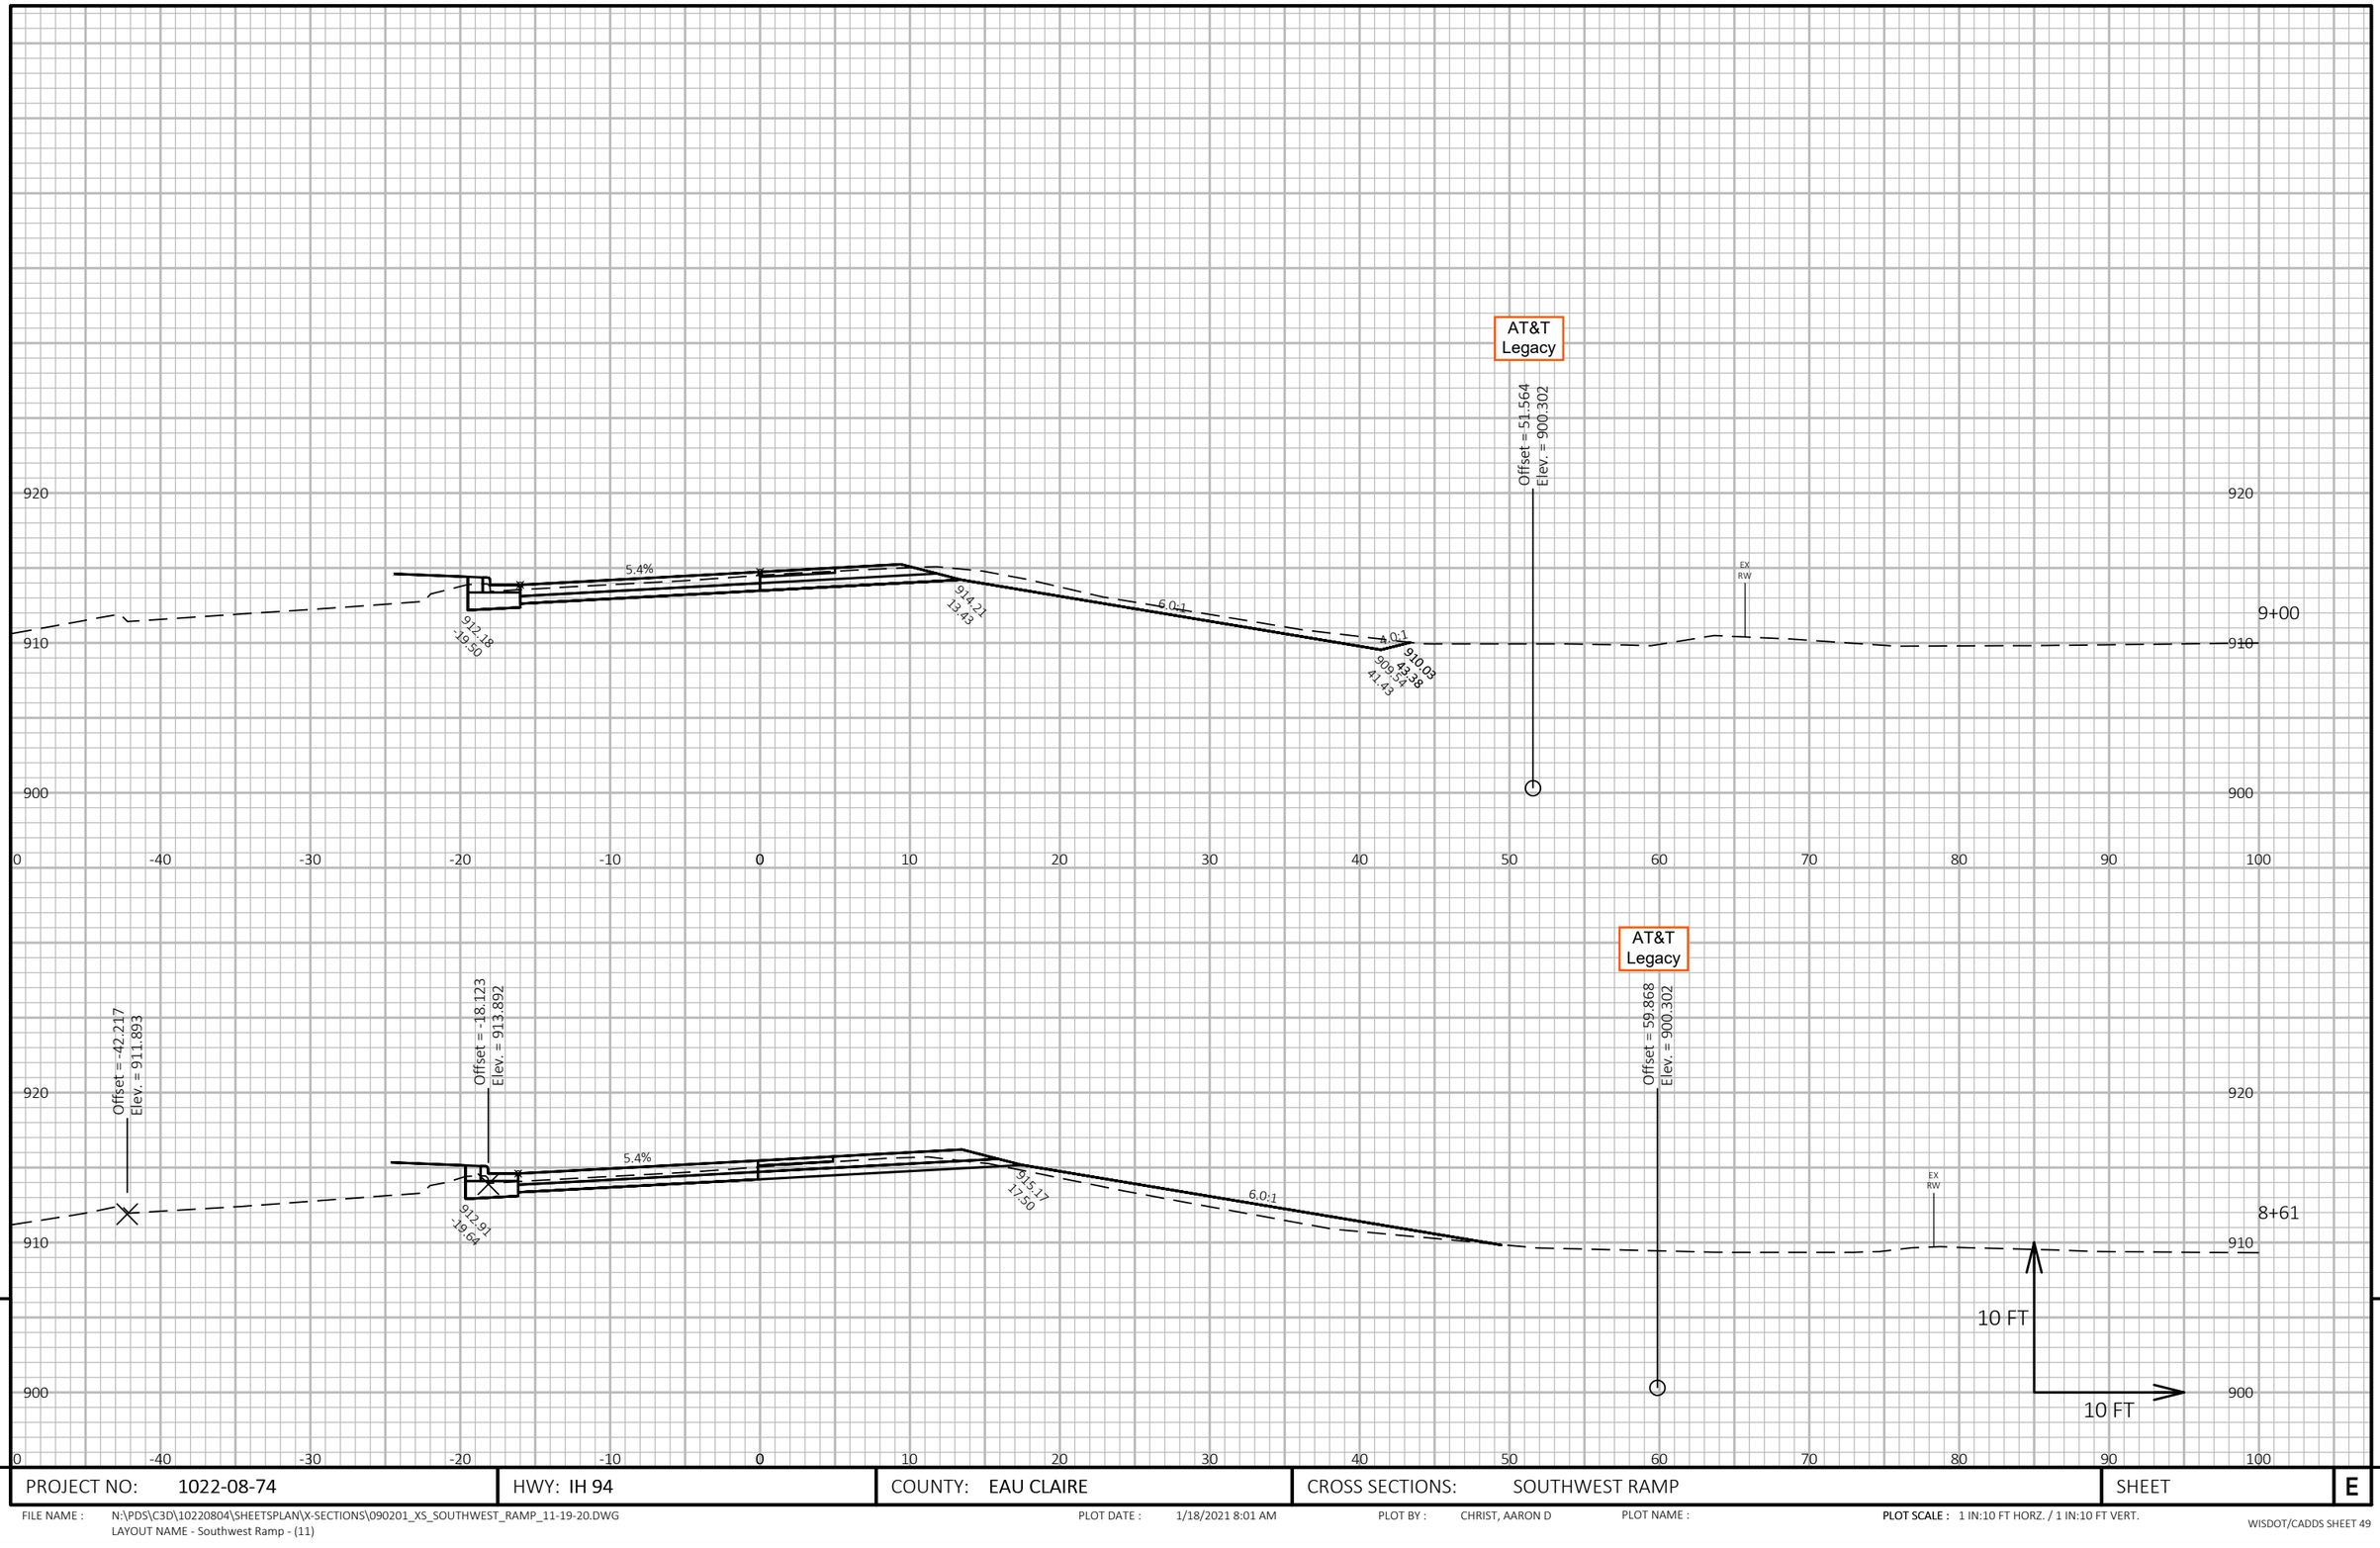

9

PROJECT NO: 1022-08-74	HWY: IH 94	COUNTY: EAU CLAIRE	CROSS SECTIONS: SOUTHWEST RAMP	SHEET	E


FILE NAME : N:\PDS\C3D\10220804\SHEETSPLAN\X-SECTIONS\090201_XS_SOUTHWEST_RAMP_11-19-20.DWG
LAYOUT NAME - Southwest Ramp - (11)

PLOT DATE : 1/18/2021 8:01 AM

PLOT BY : CHRIST, AARON D

PLOT NAME :

PLOT SCALE : 1 IN:10 FT HORZ. / 1 IN:10 FT VERT.

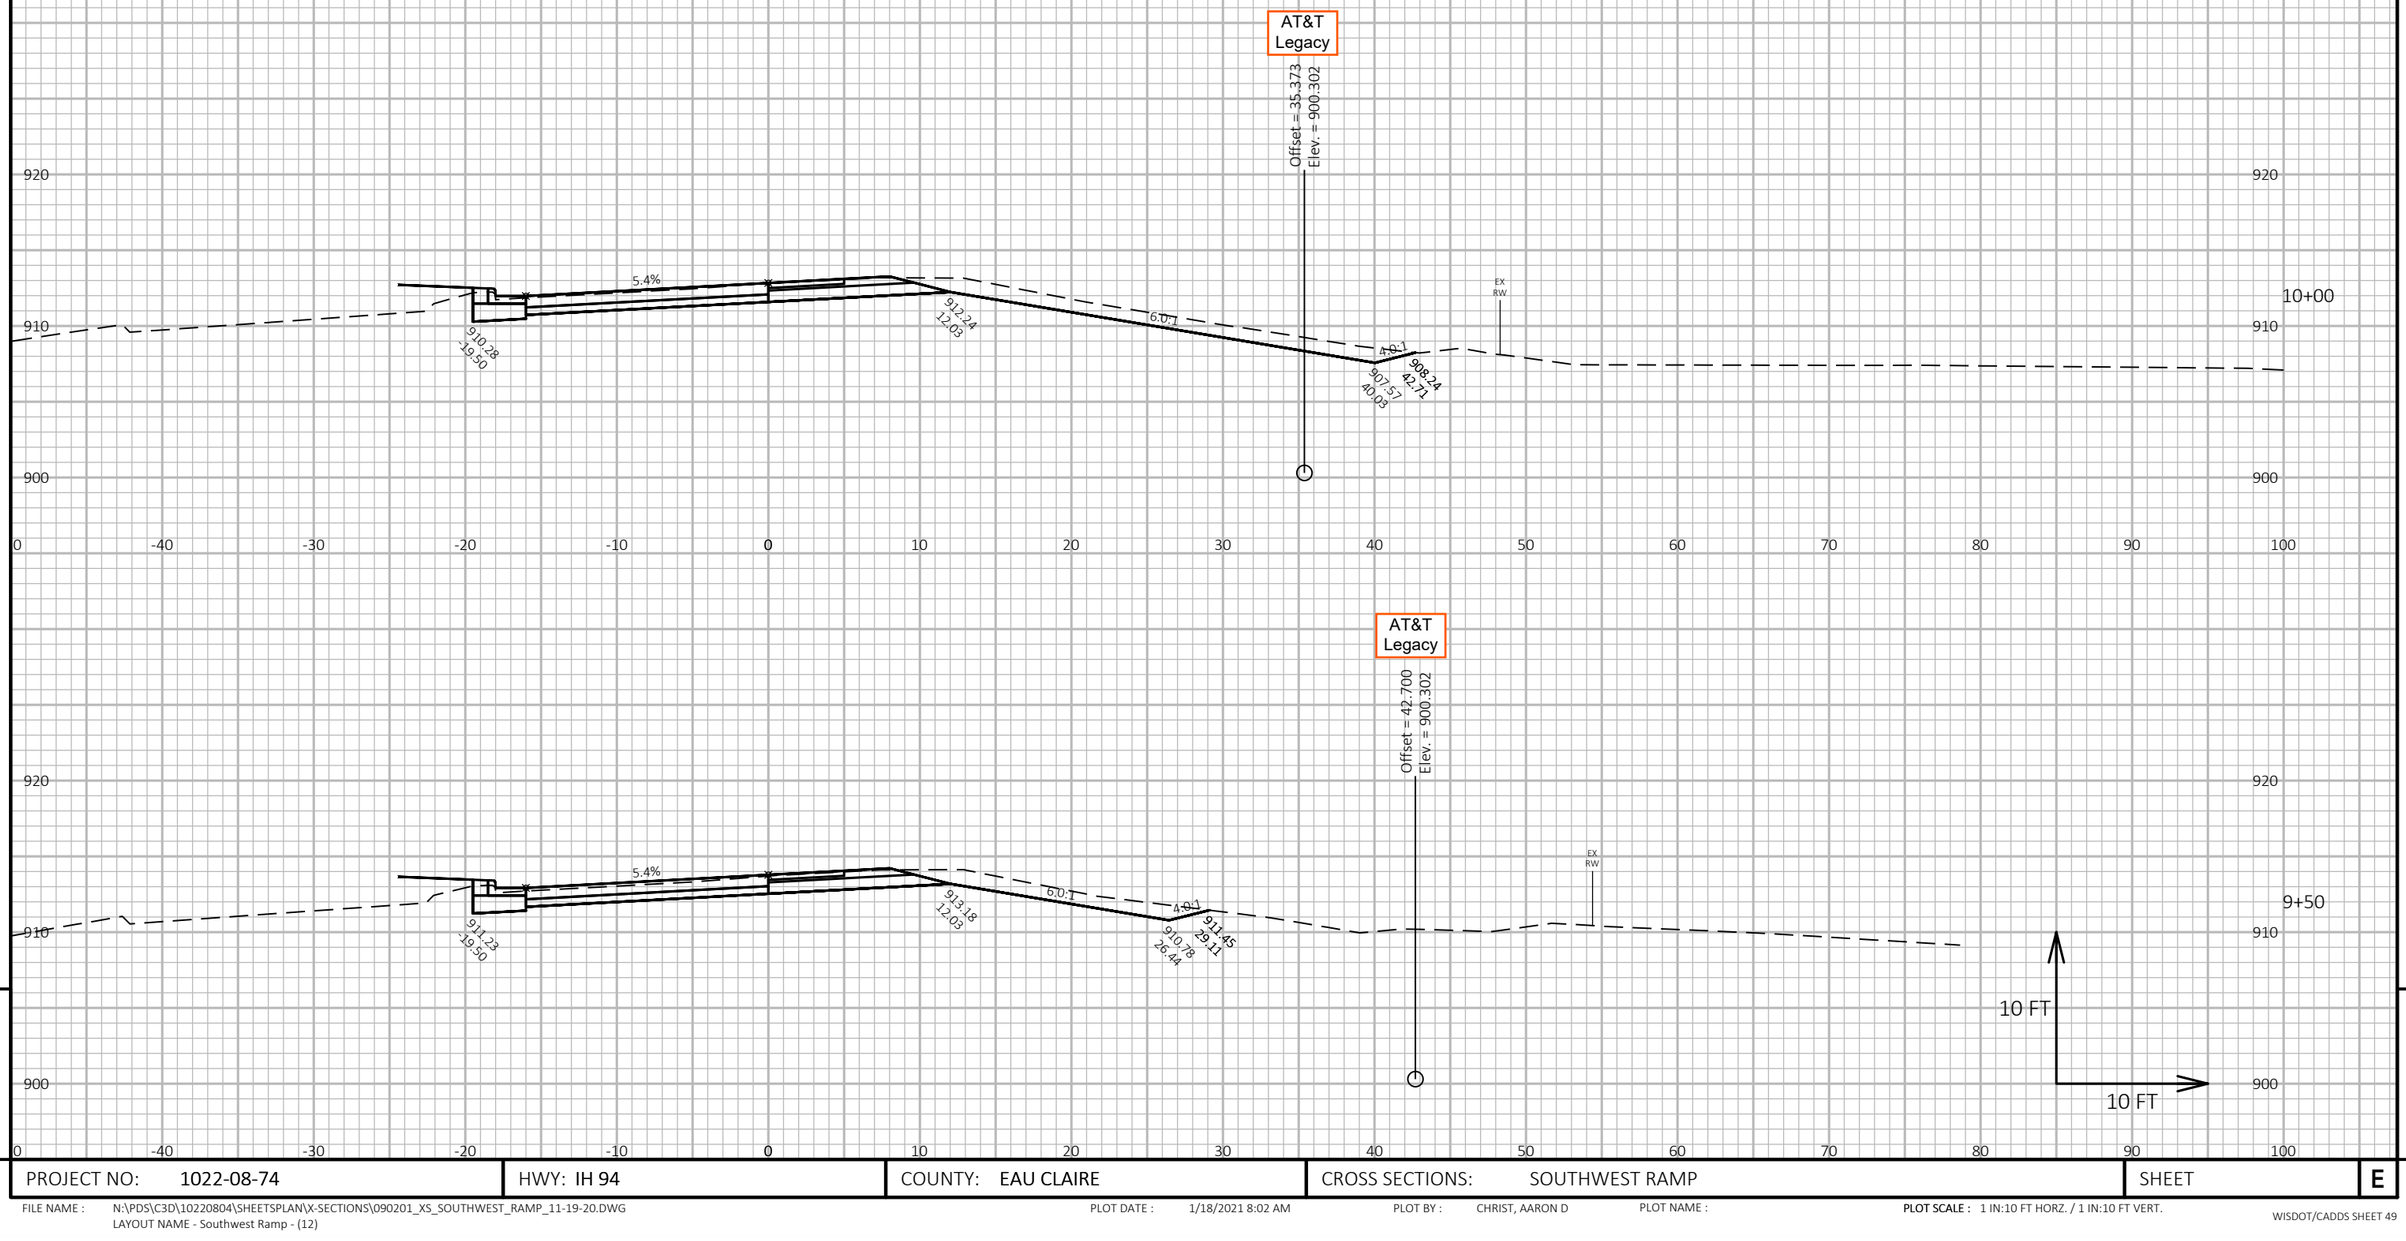

9

9

PROJECT NO: 1022-08-74	HWY: IH 94	COUNTY: EAU CLAIRE	CROSS SECTIONS: SOUTHWEST RAMP	SHEET	E


FILE NAME : N:\PDS\C3D\10220804\SHEETSPLAN\X-SECTIONS\090201_XS_SOUTHWEST_RAMP_11-19-20.DWG
LAYOUT NAME - Southwest Ramp - (12)

PLOT DATE : 1/18/2021 8:02 AM

PLOT BY : CHRIST, AARON D

PLOT NAME :

PLOT SCALE : 1 IN:10 FT HORZ. / 1 IN:10 FT VERT.

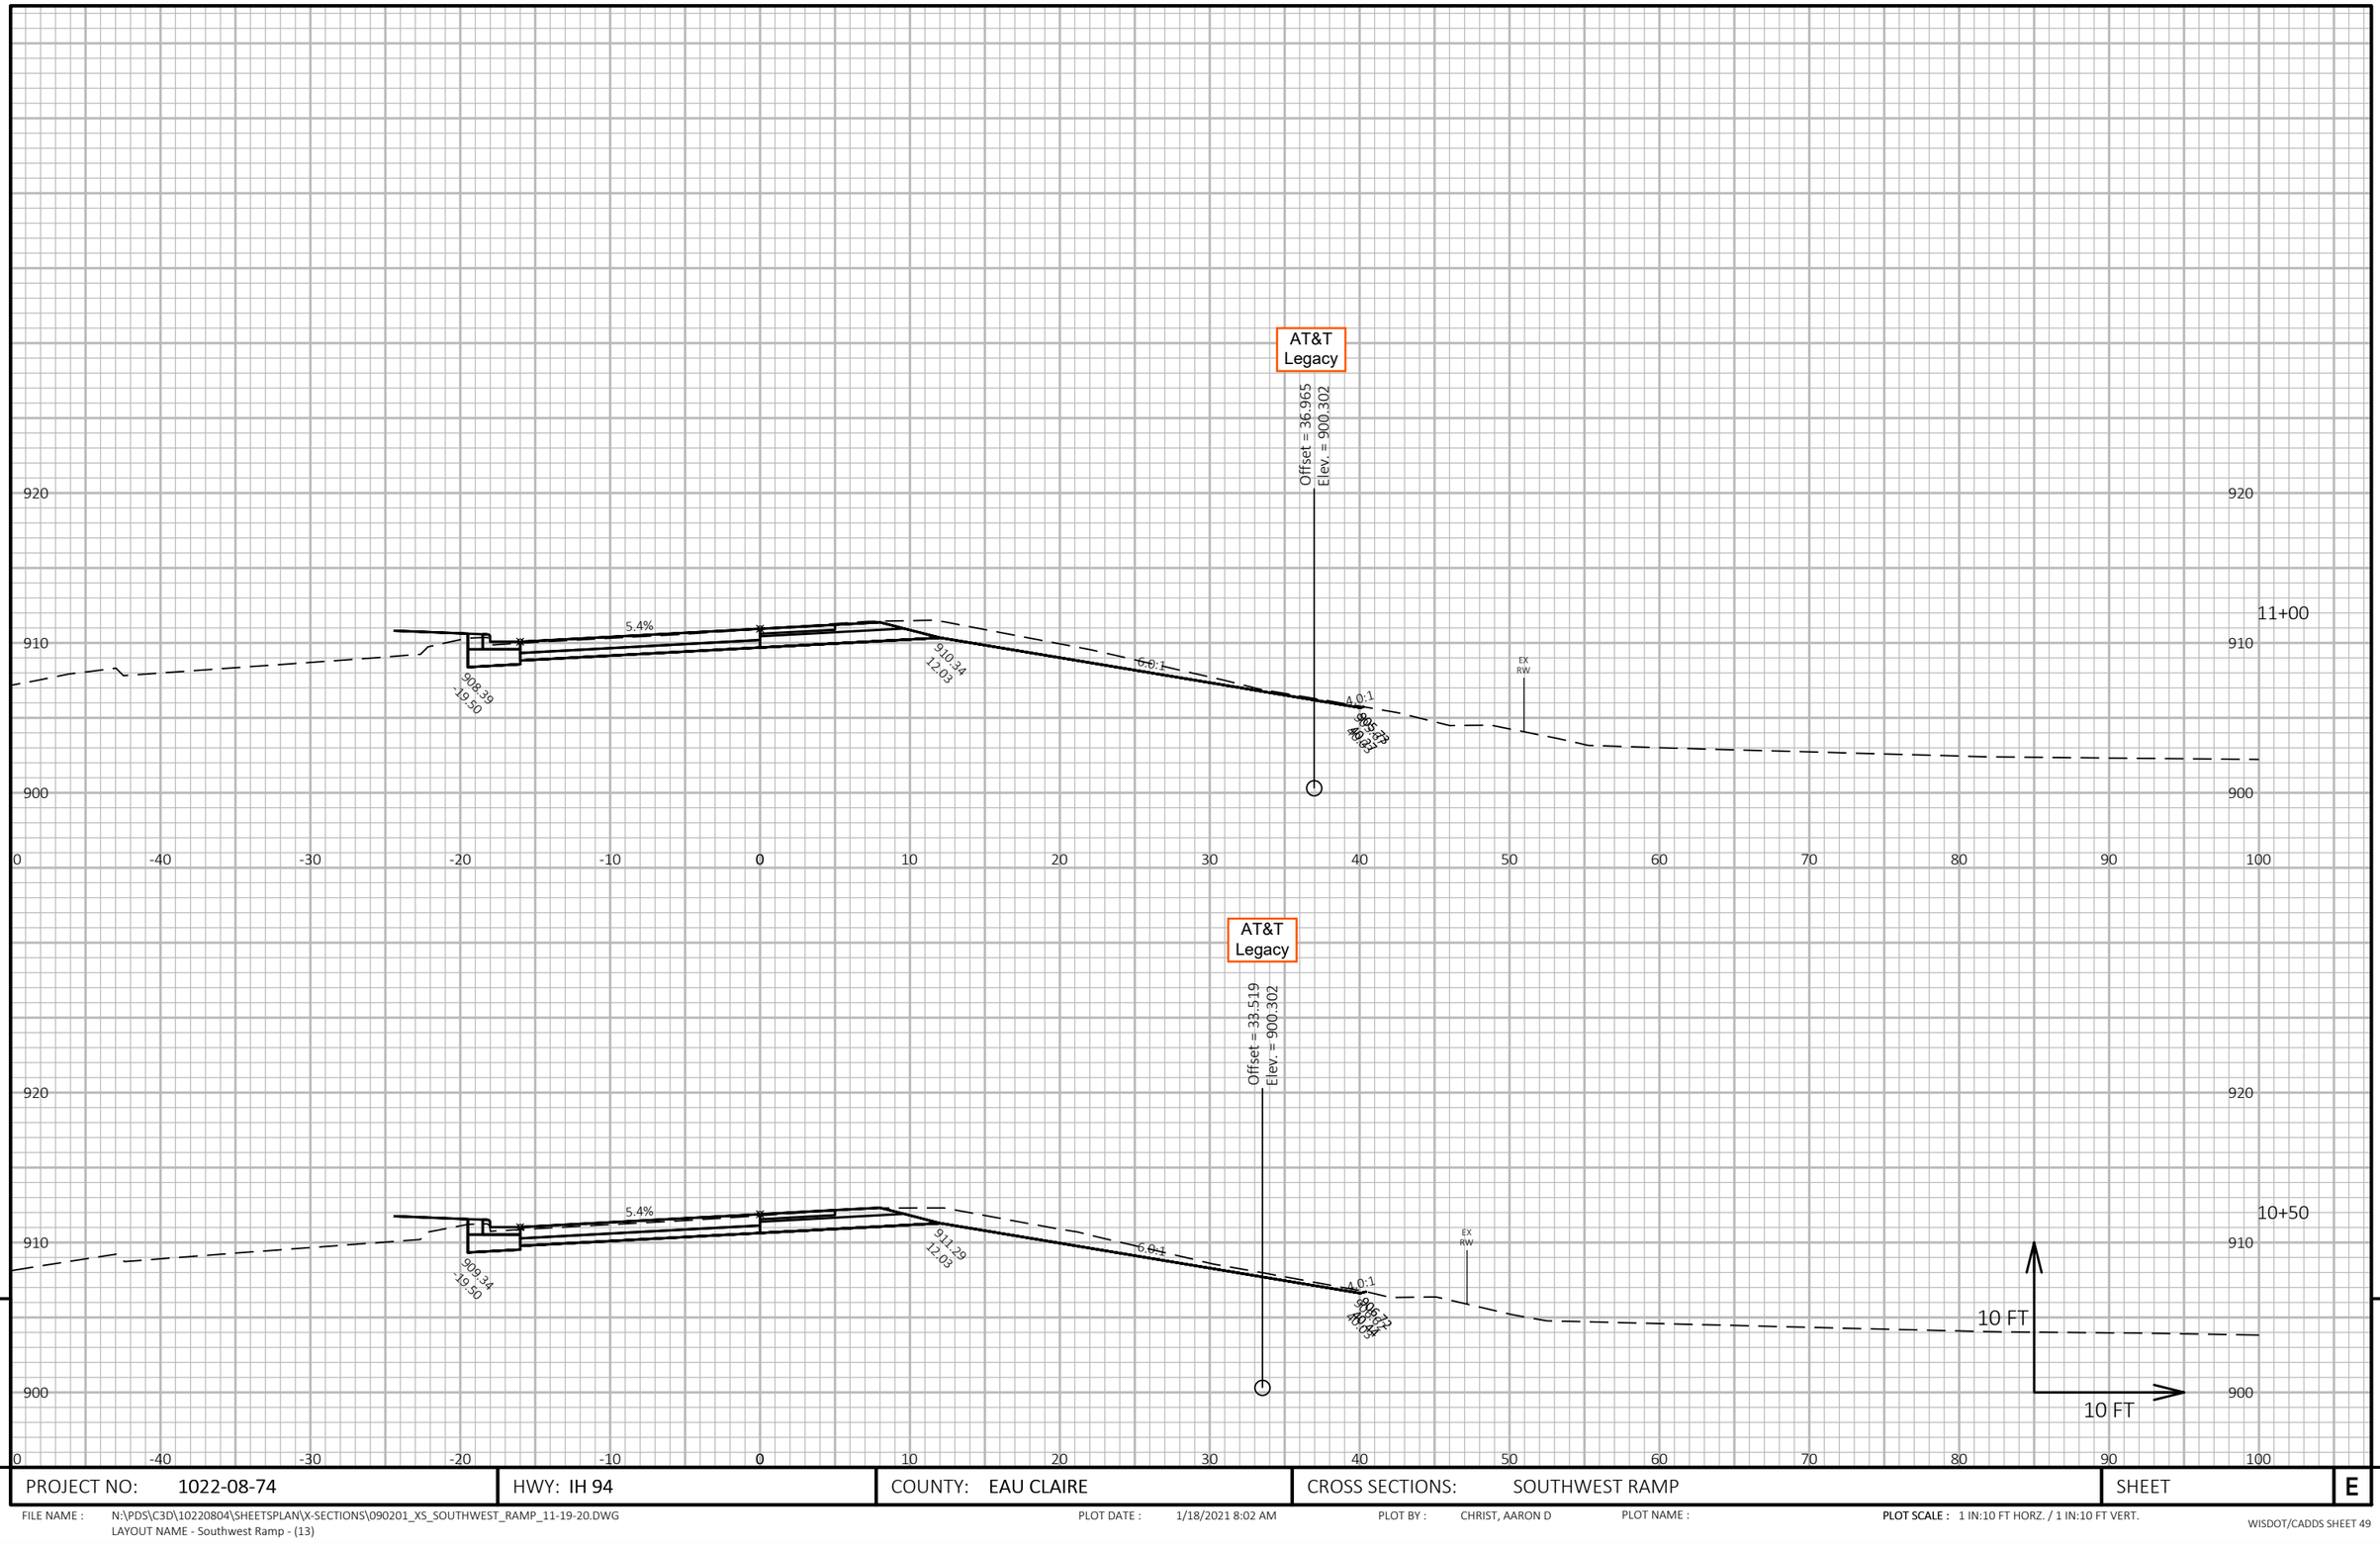

9

PROJECT NO: 1022-08-74	HWY: IH 94	COUNTY: EAU CLAIRE	CROSS SECTIONS: SOUTHWEST RAMP	SHEET	E

9


FILE NAME : N:\PDS\C3D\10220804\SHEETSPLAN\X-SECTIONS\090201_XS_SOUTHWEST_RAMP_11-19-20.DWG
LAYOUT NAME - Southwest Ramp - (13)

PLOT DATE : 1/18/2021 8:02 AM

PLOT BY : CHRIST, AARON D

PLOT NAME :

PLOT SCALE : 1 IN:10 FT HORZ. / 1 IN:10 FT VERT.

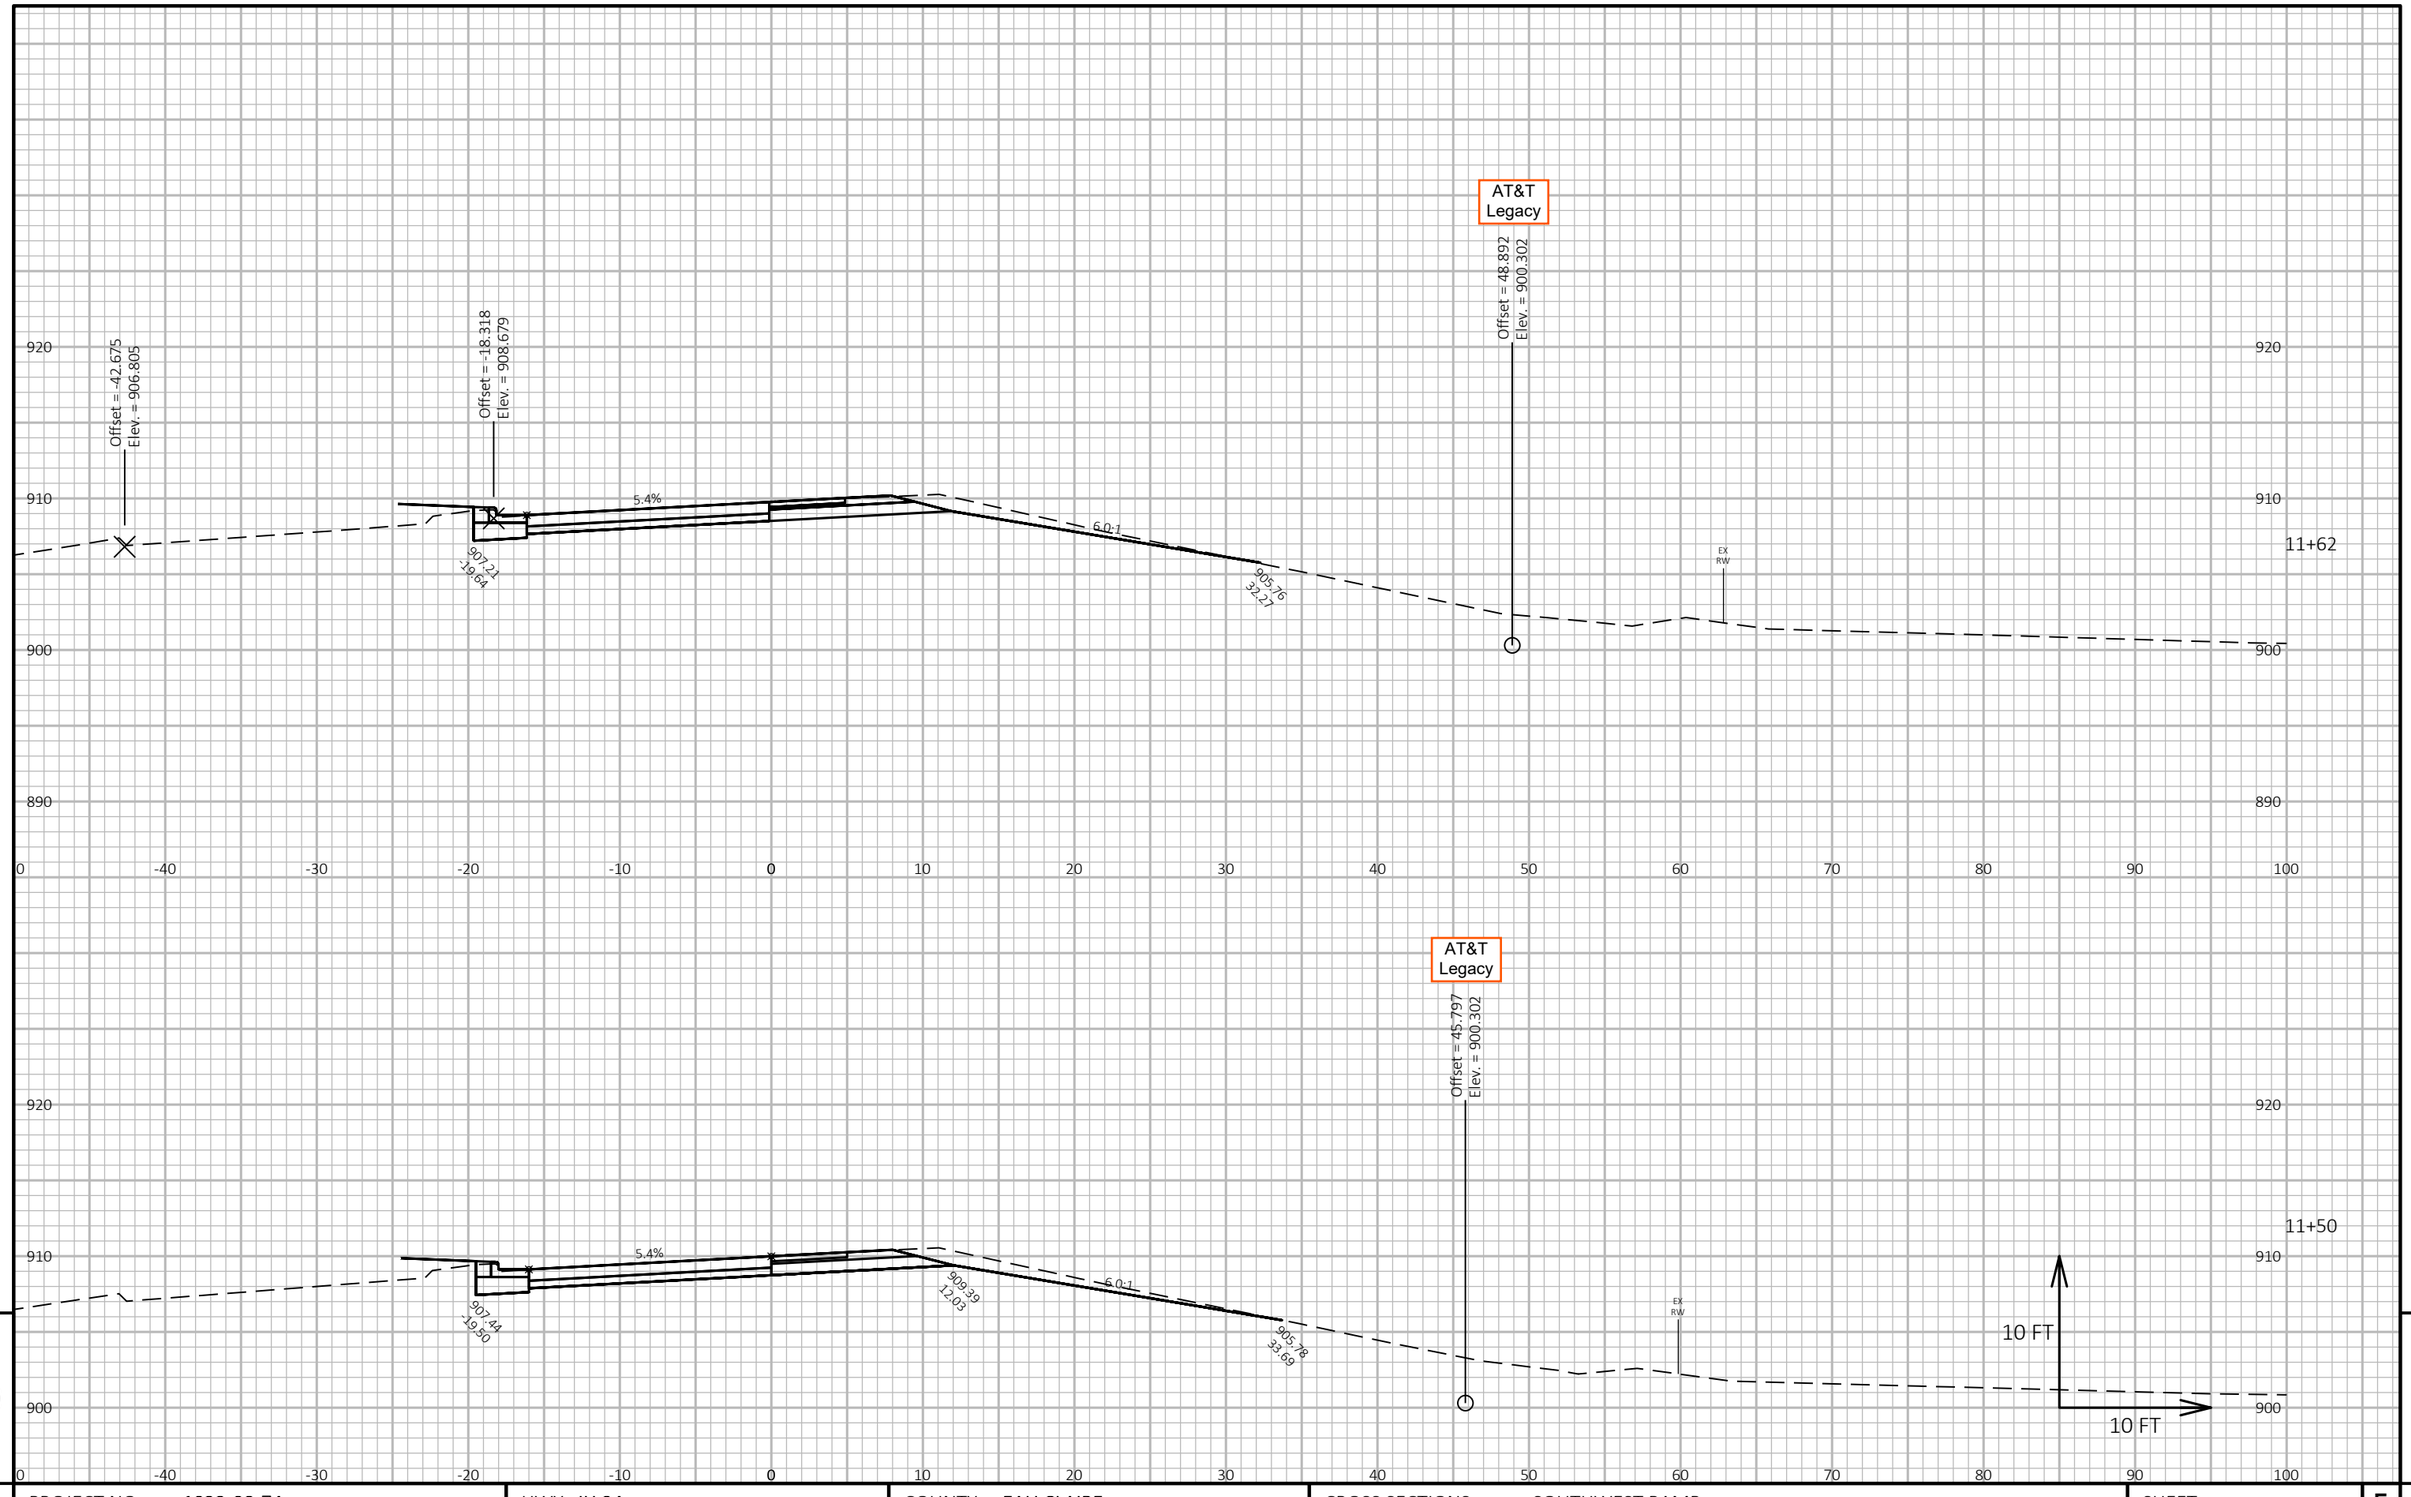

PROJECT NO: 1022-08-74	HWY: IH 94	COUNTY: EAU CLAIRE	CROSS SECTIONS: SOUTHWEST RAMP	SHEET E

FILE NAME : N:\PDS\C3D\10220804\SHEETSPLAN\X-SECTIONS\090201_XS_SOUTHWEST_RAMP_11-19-20.DWG
LAYOUT NAME - Southwest Ramp - (14)


PLOT DATE : 1/18/2021 8:03 AM

PLOT BY : CHRIST, AARON D

PLOT NAME :

PLOT SCALE : 1 IN:10 FT HORZ. / 1 IN:10 FT VERT.

WISDOT/CADDS SHEET 49

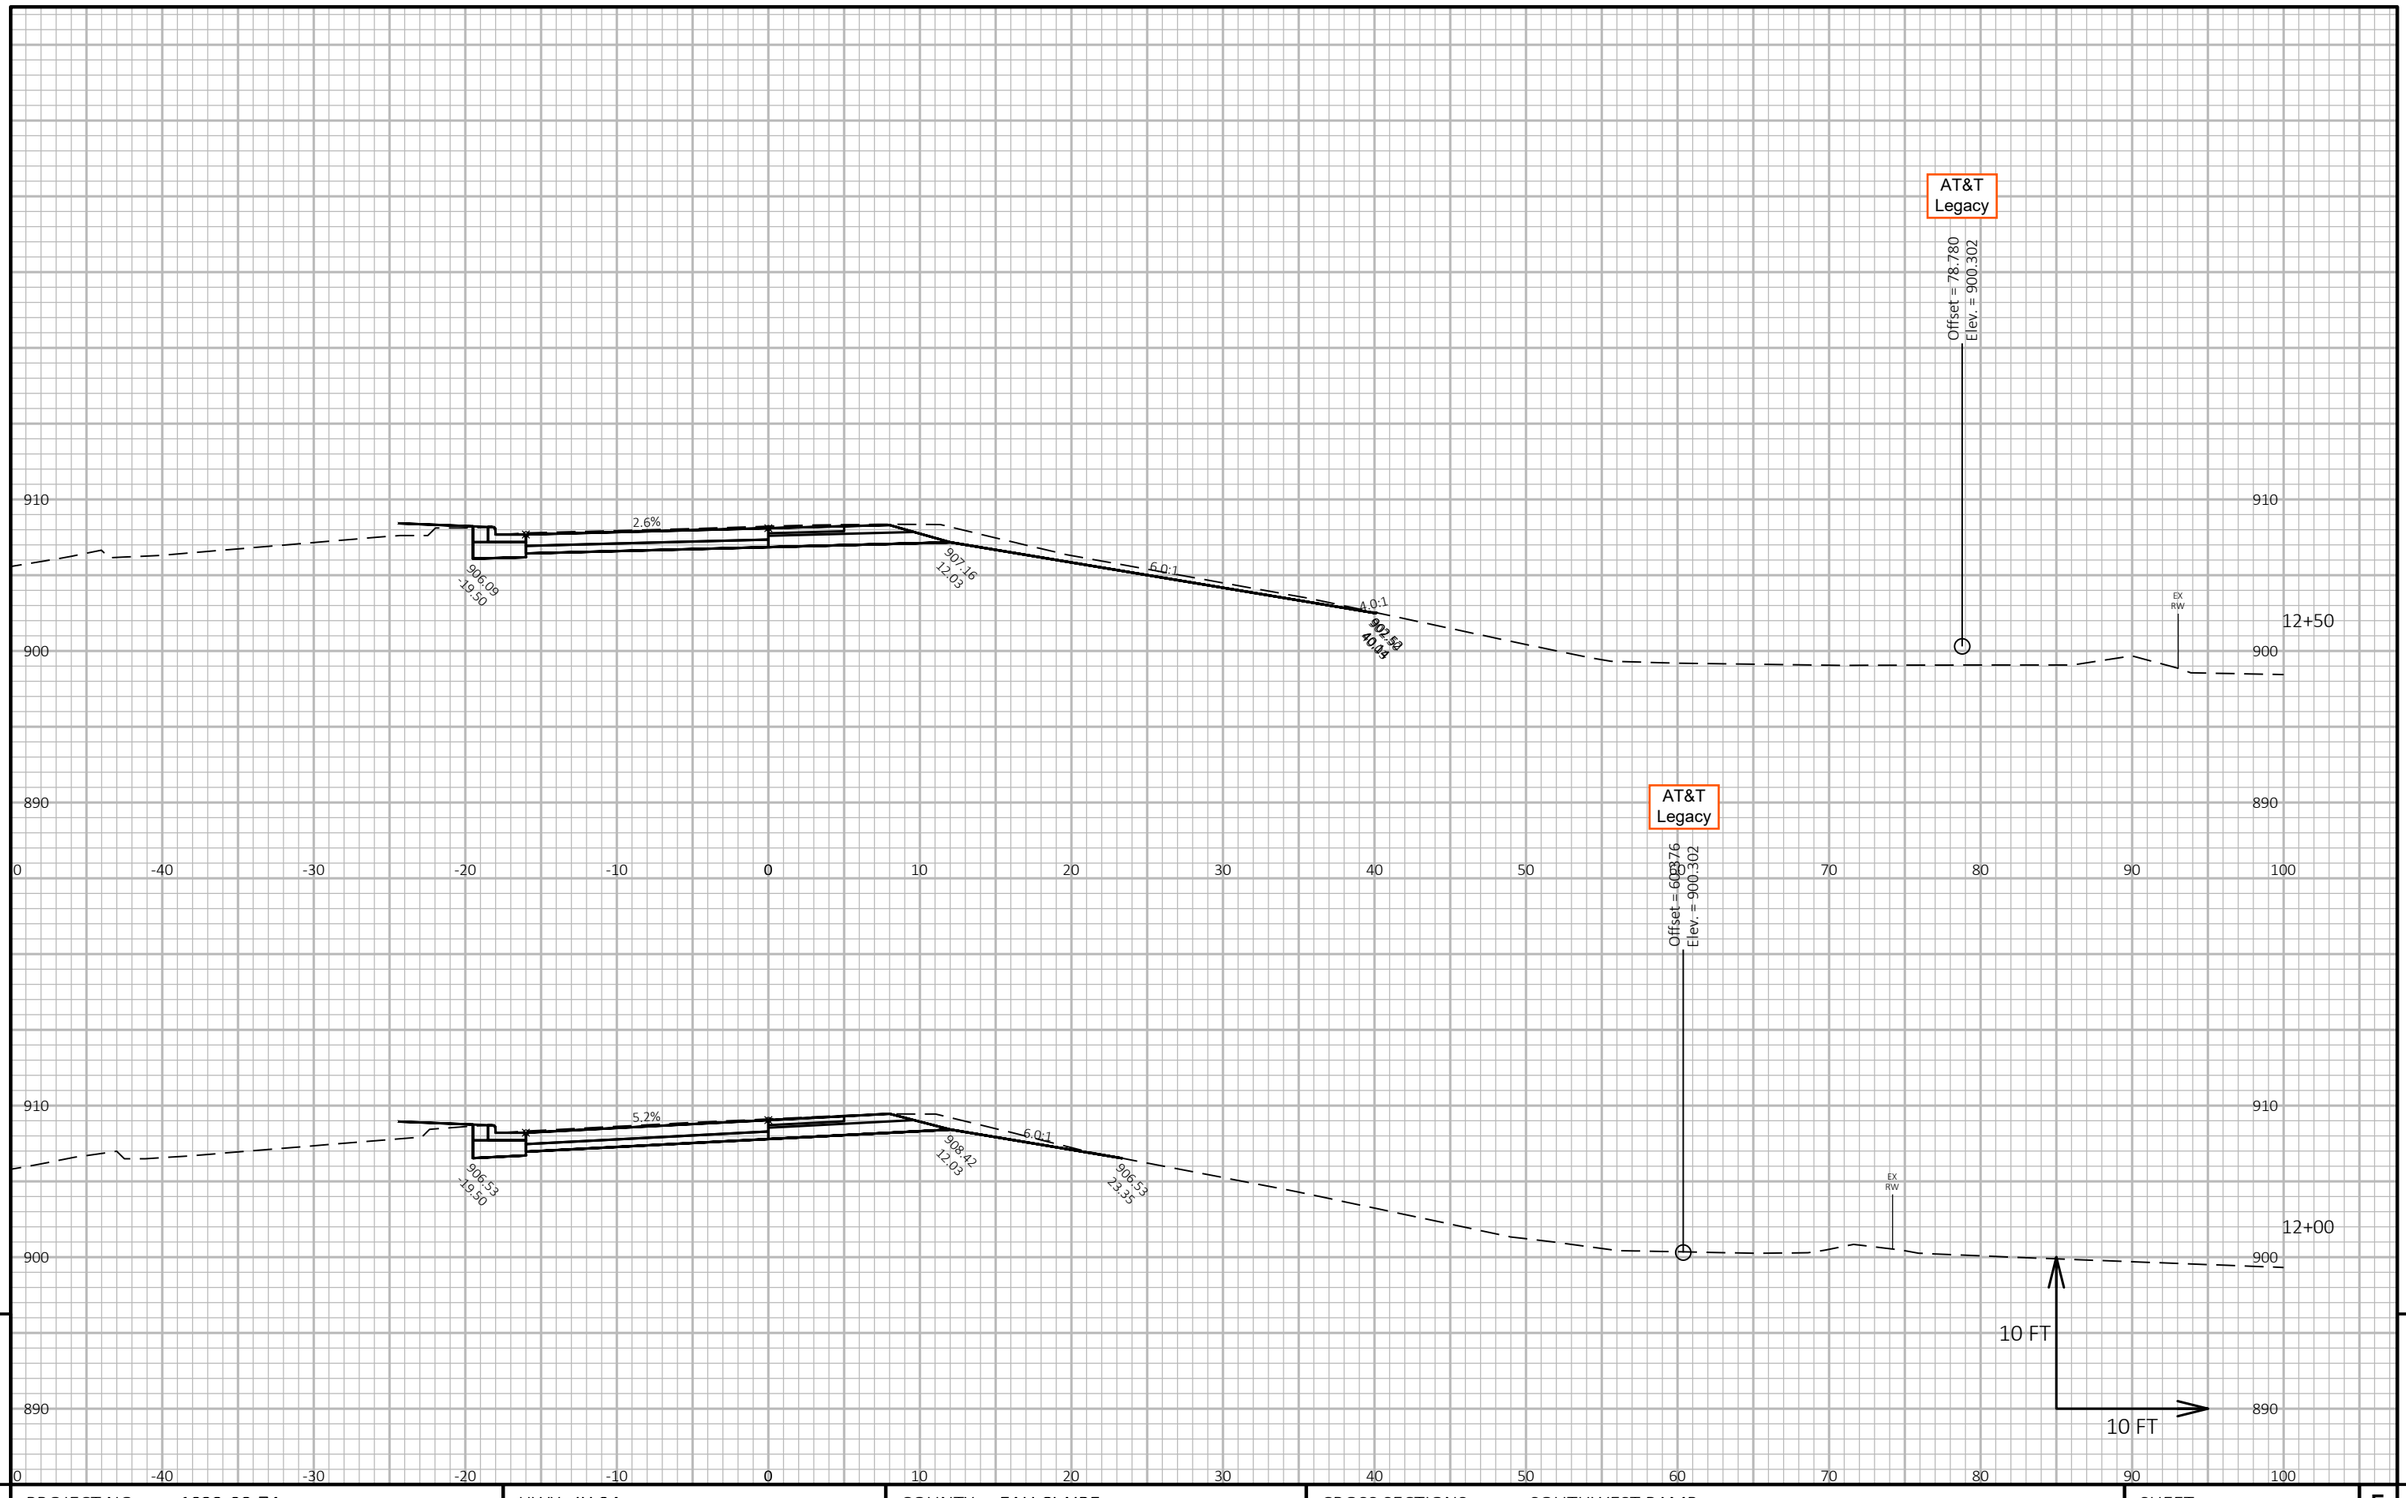

9

9

PROJECT NO: 1022-08-74	HWY: IH 94	COUNTY: EAU CLAIRE	CROSS SECTIONS: SOUTHWEST RAMP	SHEET	E

FILE NAME : N:\PDS\C3D\10220804\SHEETSPLAN\X-SECTIONS\090201_XS_SOUTHWEST_RAMP_11-19-20.DWG
LAYOUT NAME - Southwest Ramp - (15)


PLOT DATE : 1/18/2021 8:04 AM

PLOT BY : CHRIST, AARON D

PLOT NAME :

PLOT SCALE : 1 IN:10 FT HORZ. / 1 IN:10 FT VERT.

WISDOT/CADDS SHEET 49

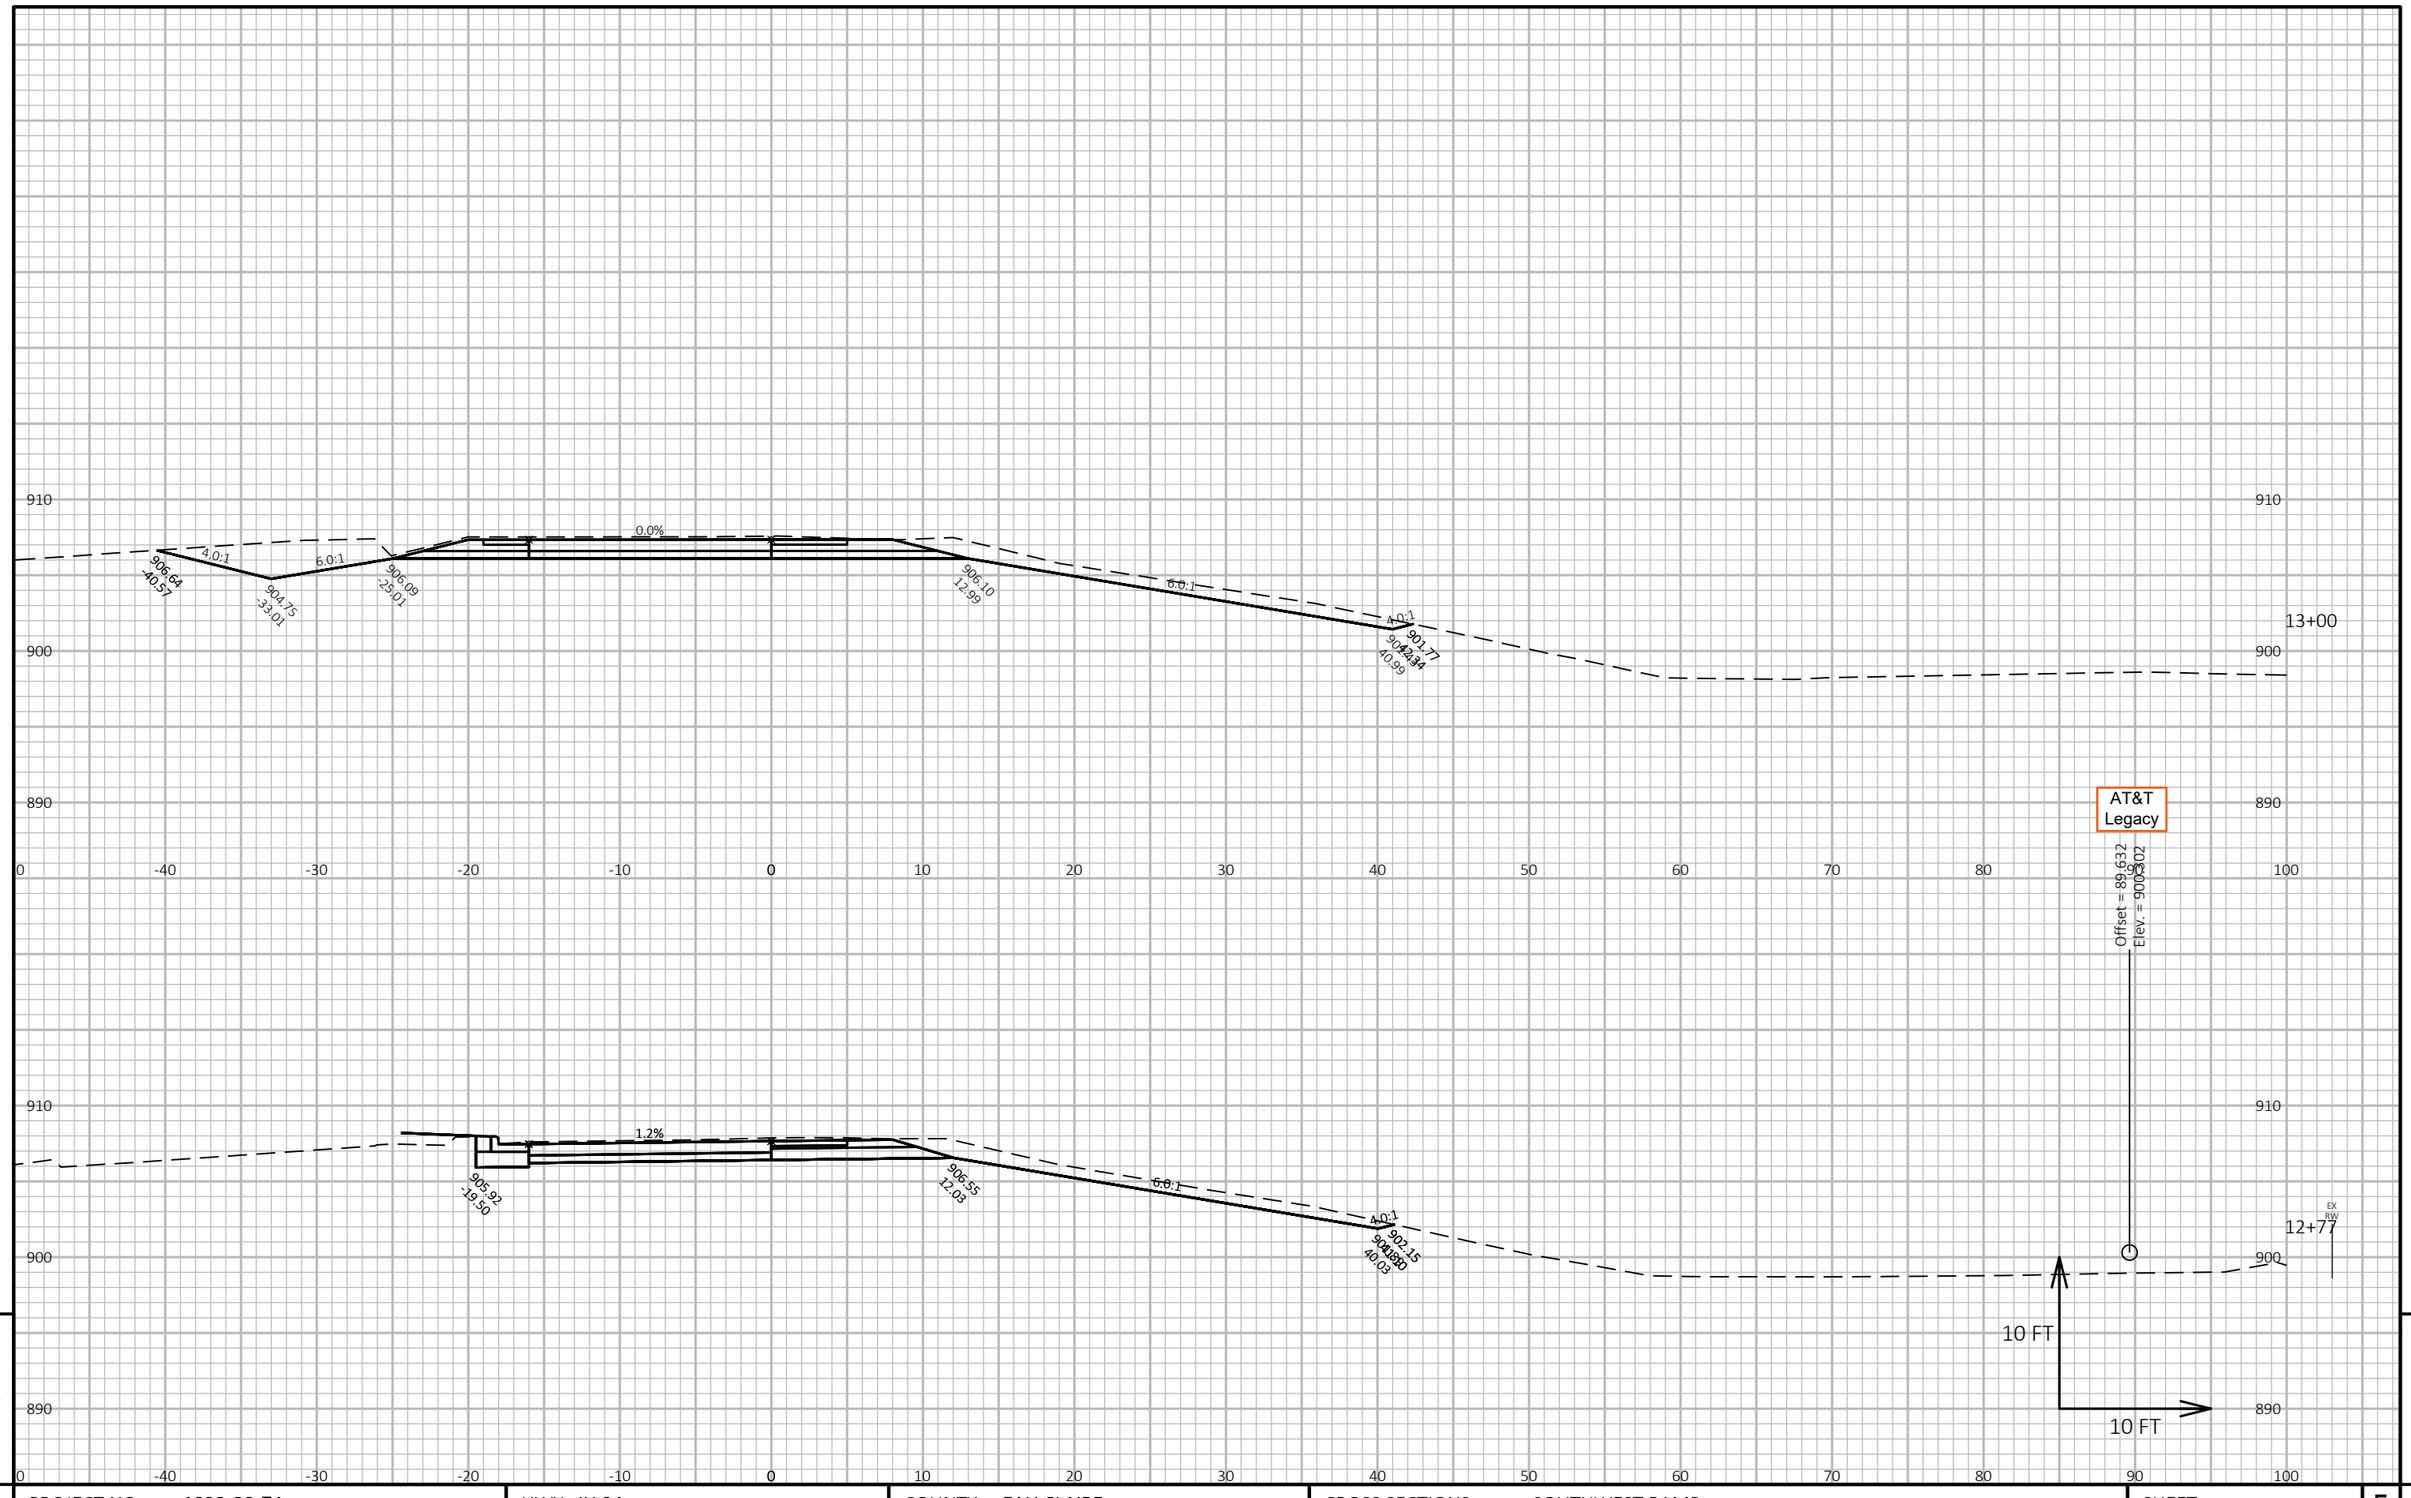

PROJECT NO: 1022-08-74	HWY: IH 94	COUNTY: EAU CLAIRE	CROSS SECTIONS: SOUTHWEST RAMP	SHEET E


FILE NAME : N:\PDS\C3D\10220804\SHEETSPLAN\X-SECTIONS\090201_XS_SOUTHWEST_RAMP_11-19-20.DWG
LAYOUT NAME - Southwest Ramp - (16)

PLOT DATE : 1/18/2021 8:04 AM

PLOT BY : CHRIST, AARON D

PLOT NAME :

PLOT SCALE : 1 IN:10 FT HORZ. / 1 IN:10 FT VERT.

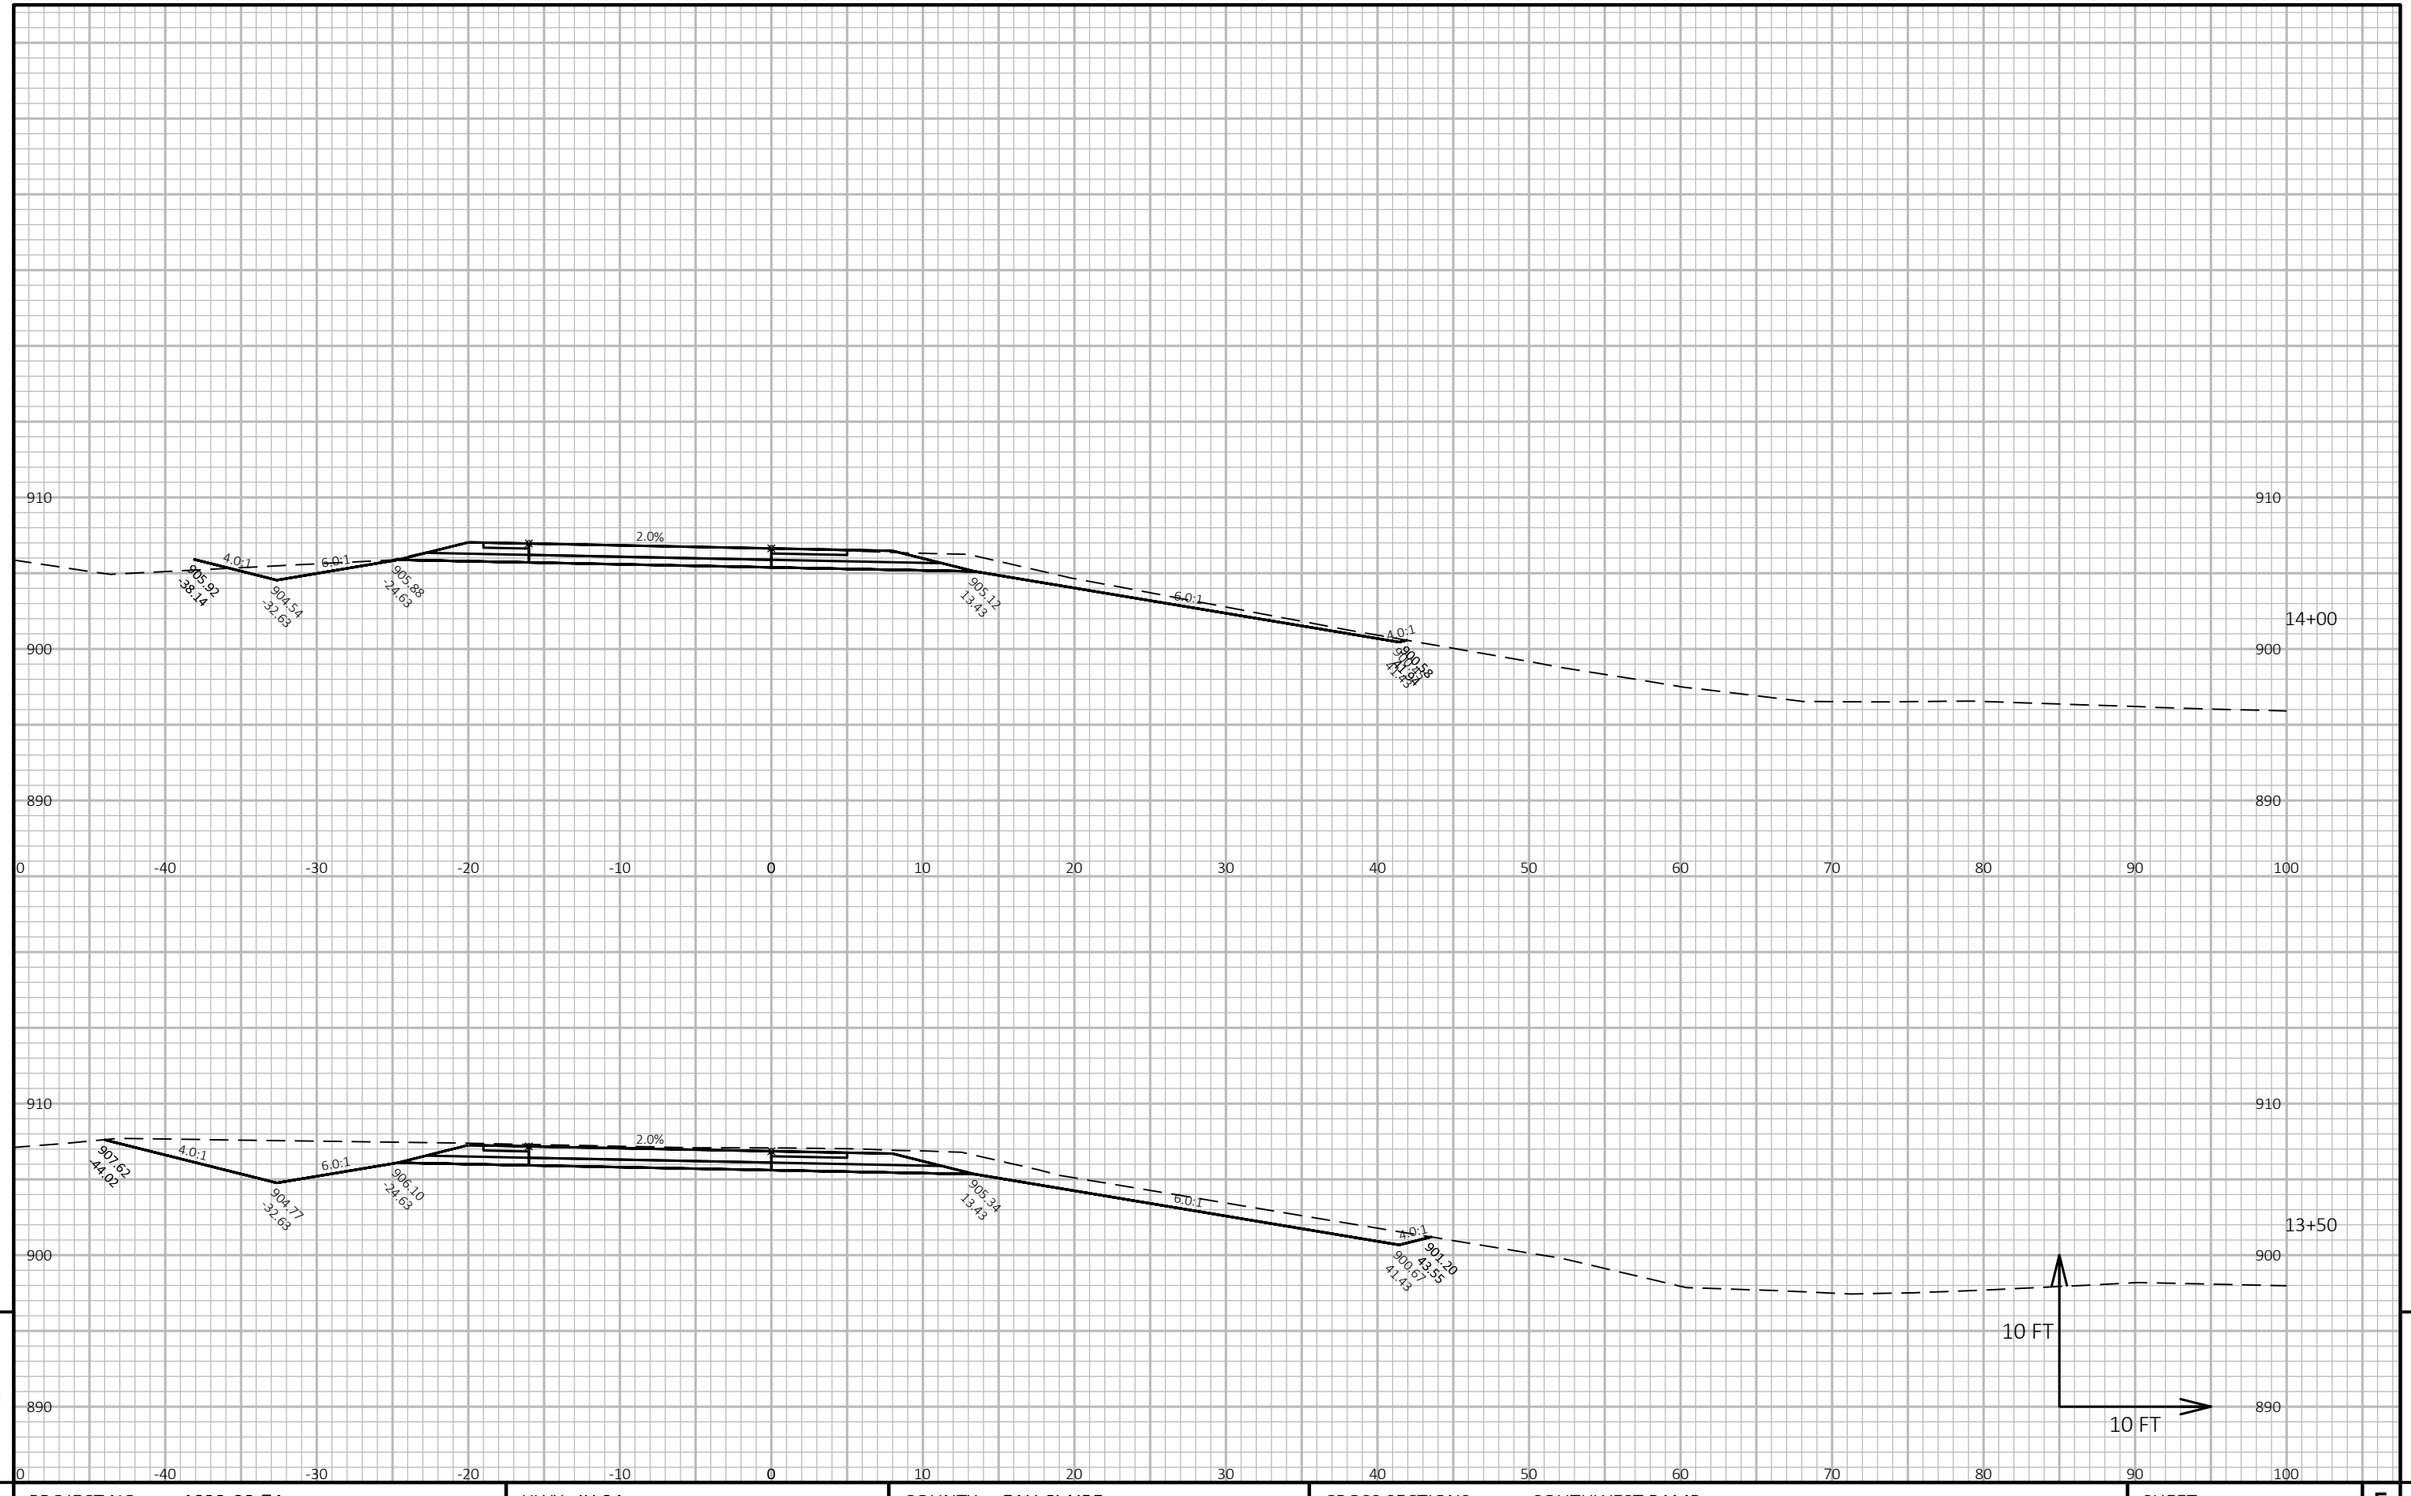

9

9

PROJECT NO: 1022-08-74	HWY: IH 94	COUNTY: EAU CLAIRE	CROSS SECTIONS: SOUTHWEST RAMP	SHEET	E


FILE NAME : N:\PDS\C3D\10220804\SHEETSPLAN\X-SECTIONS\090201_XS_SOUTHWEST_RAMP_11-19-20.DWG
LAYOUT NAME - Southwest Ramp - (17)

PLOT DATE : 1/18/2021 8:05 AM

PLOT BY : CHRIST, AARON D

PLOT NAME :

PLOT SCALE : 1 IN:10 FT HORZ. / 1 IN:10 FT VERT.

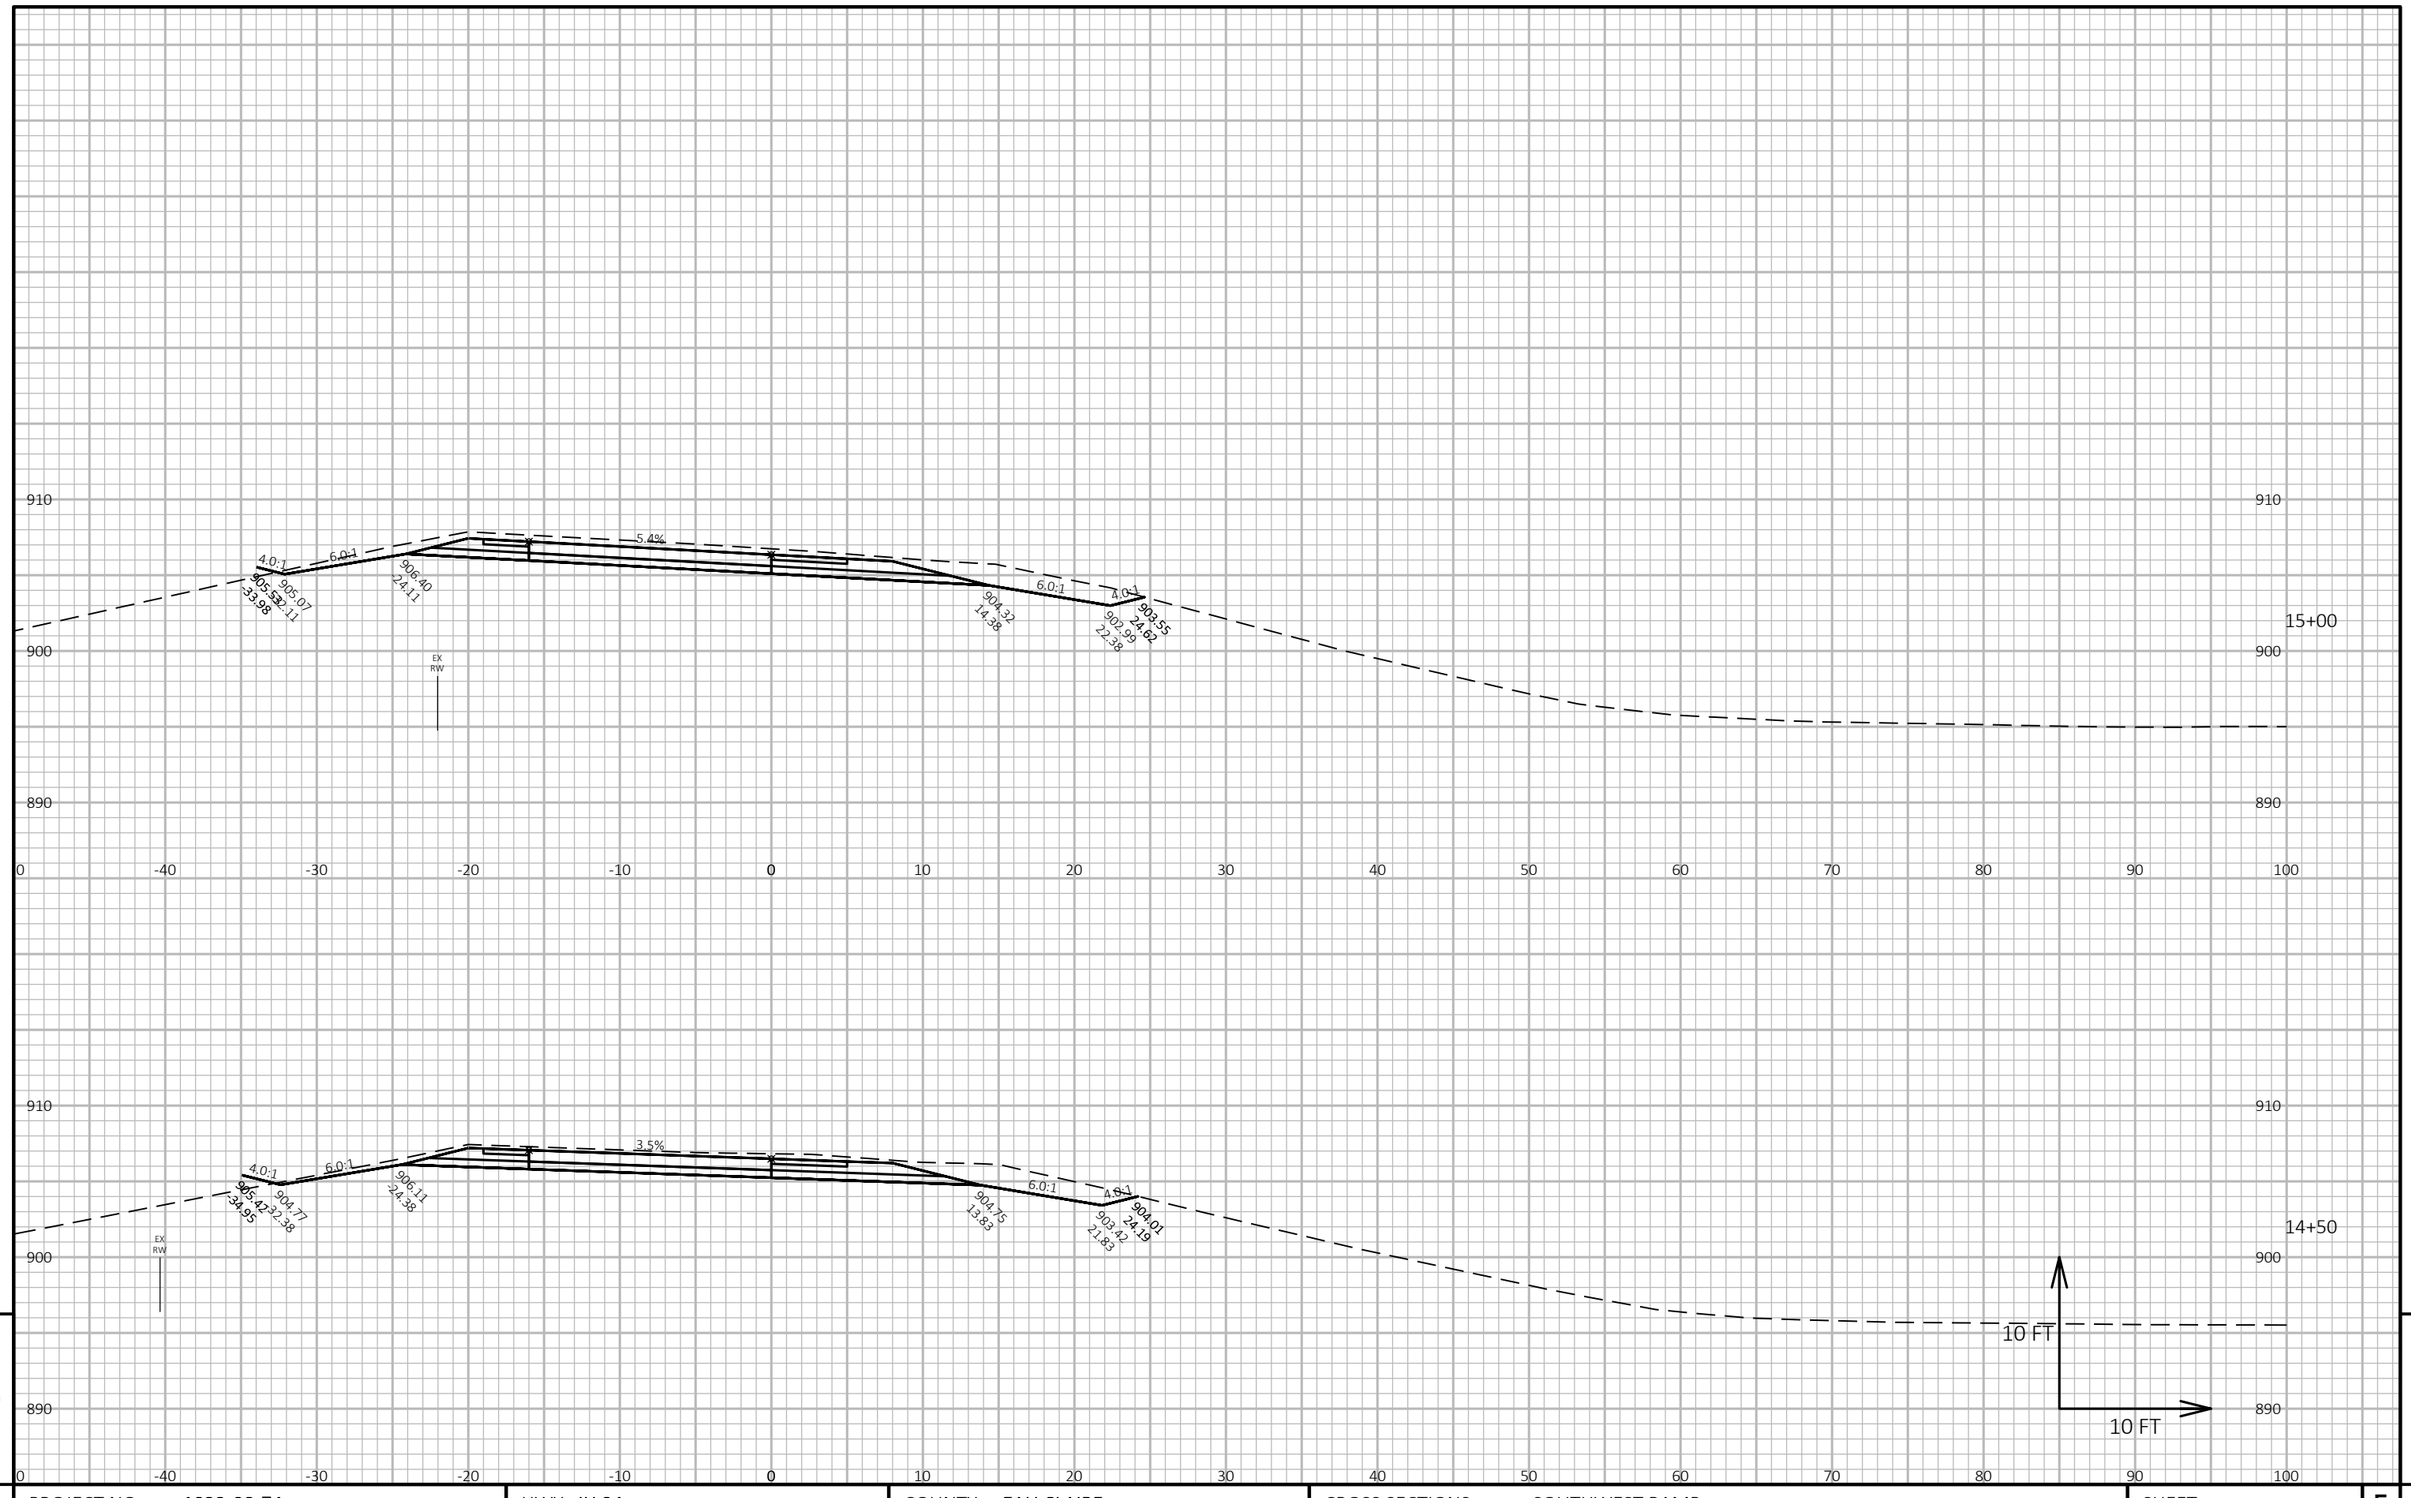

9

9

PROJECT NO: 1022-08-74	HWY: IH 94	COUNTY: EAU CLAIRE	CROSS SECTIONS: SOUTHWEST RAMP	SHEET	E


FILE NAME : N:\PDS\C3D\10220804\SHEETSPLAN\X-SECTIONS\090201_XS_SOUTHWEST_RAMP_11-19-20.DWG
LAYOUT NAME - Southwest Ramp - (18)

PLOT DATE : 1/18/2021 8:05 AM

PLOT BY : CHRIST, AARON D

PLOT NAME :

PLOT SCALE : 1 IN:10 FT HORZ. / 1 IN:10 FT VERT.

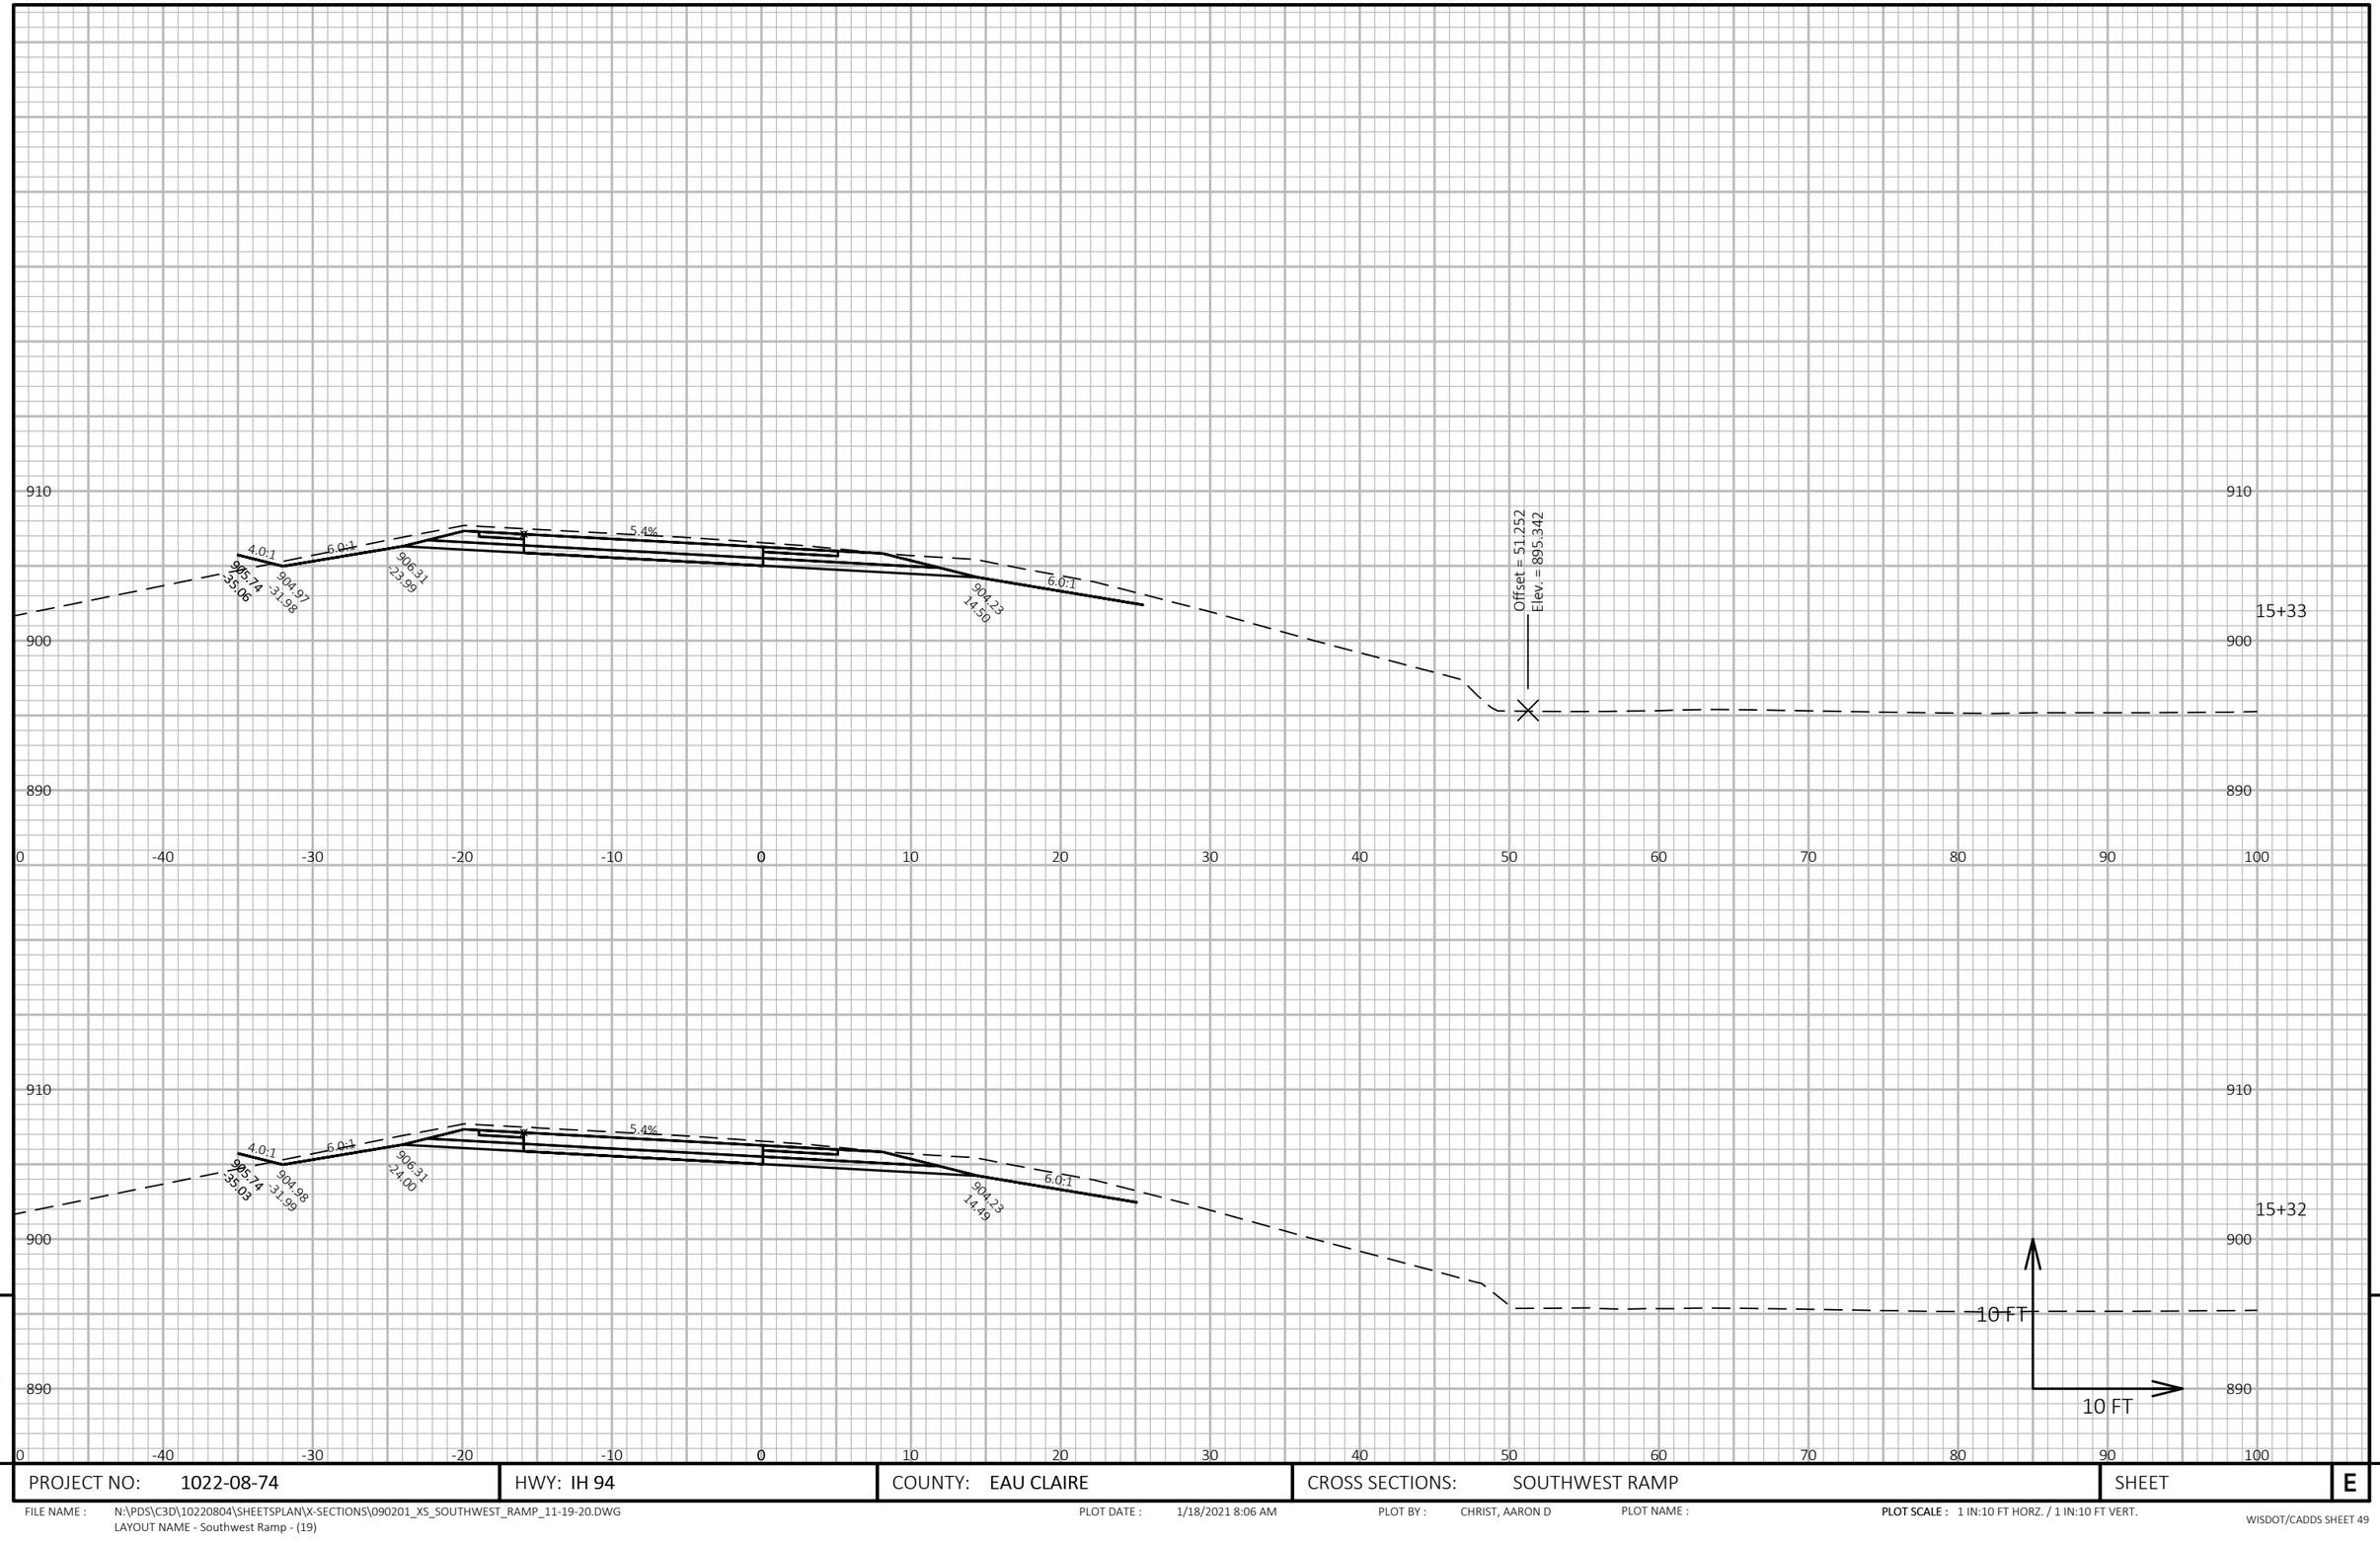

9

9

PROJECT NO: 1022-08-74	HWY: IH 94	COUNTY: EAU CLAIRE	CROSS SECTIONS: SOUTHWEST RAMP	SHEET	E


FILE NAME : N:\PDS\C3D\10220804\SHEETSPLAN\X-SECTIONS\090201_XS_SOUTHWEST_RAMP_11-19-20.DWG
LAYOUT NAME - Southwest Ramp - (19)

PLOT DATE : 1/18/2021 8:06 AM

PLOT BY : CHRIST, AARON D

PLOT NAME :

PLOT SCALE : 1 IN:10 FT HORZ. / 1 IN:10 FT VERT.

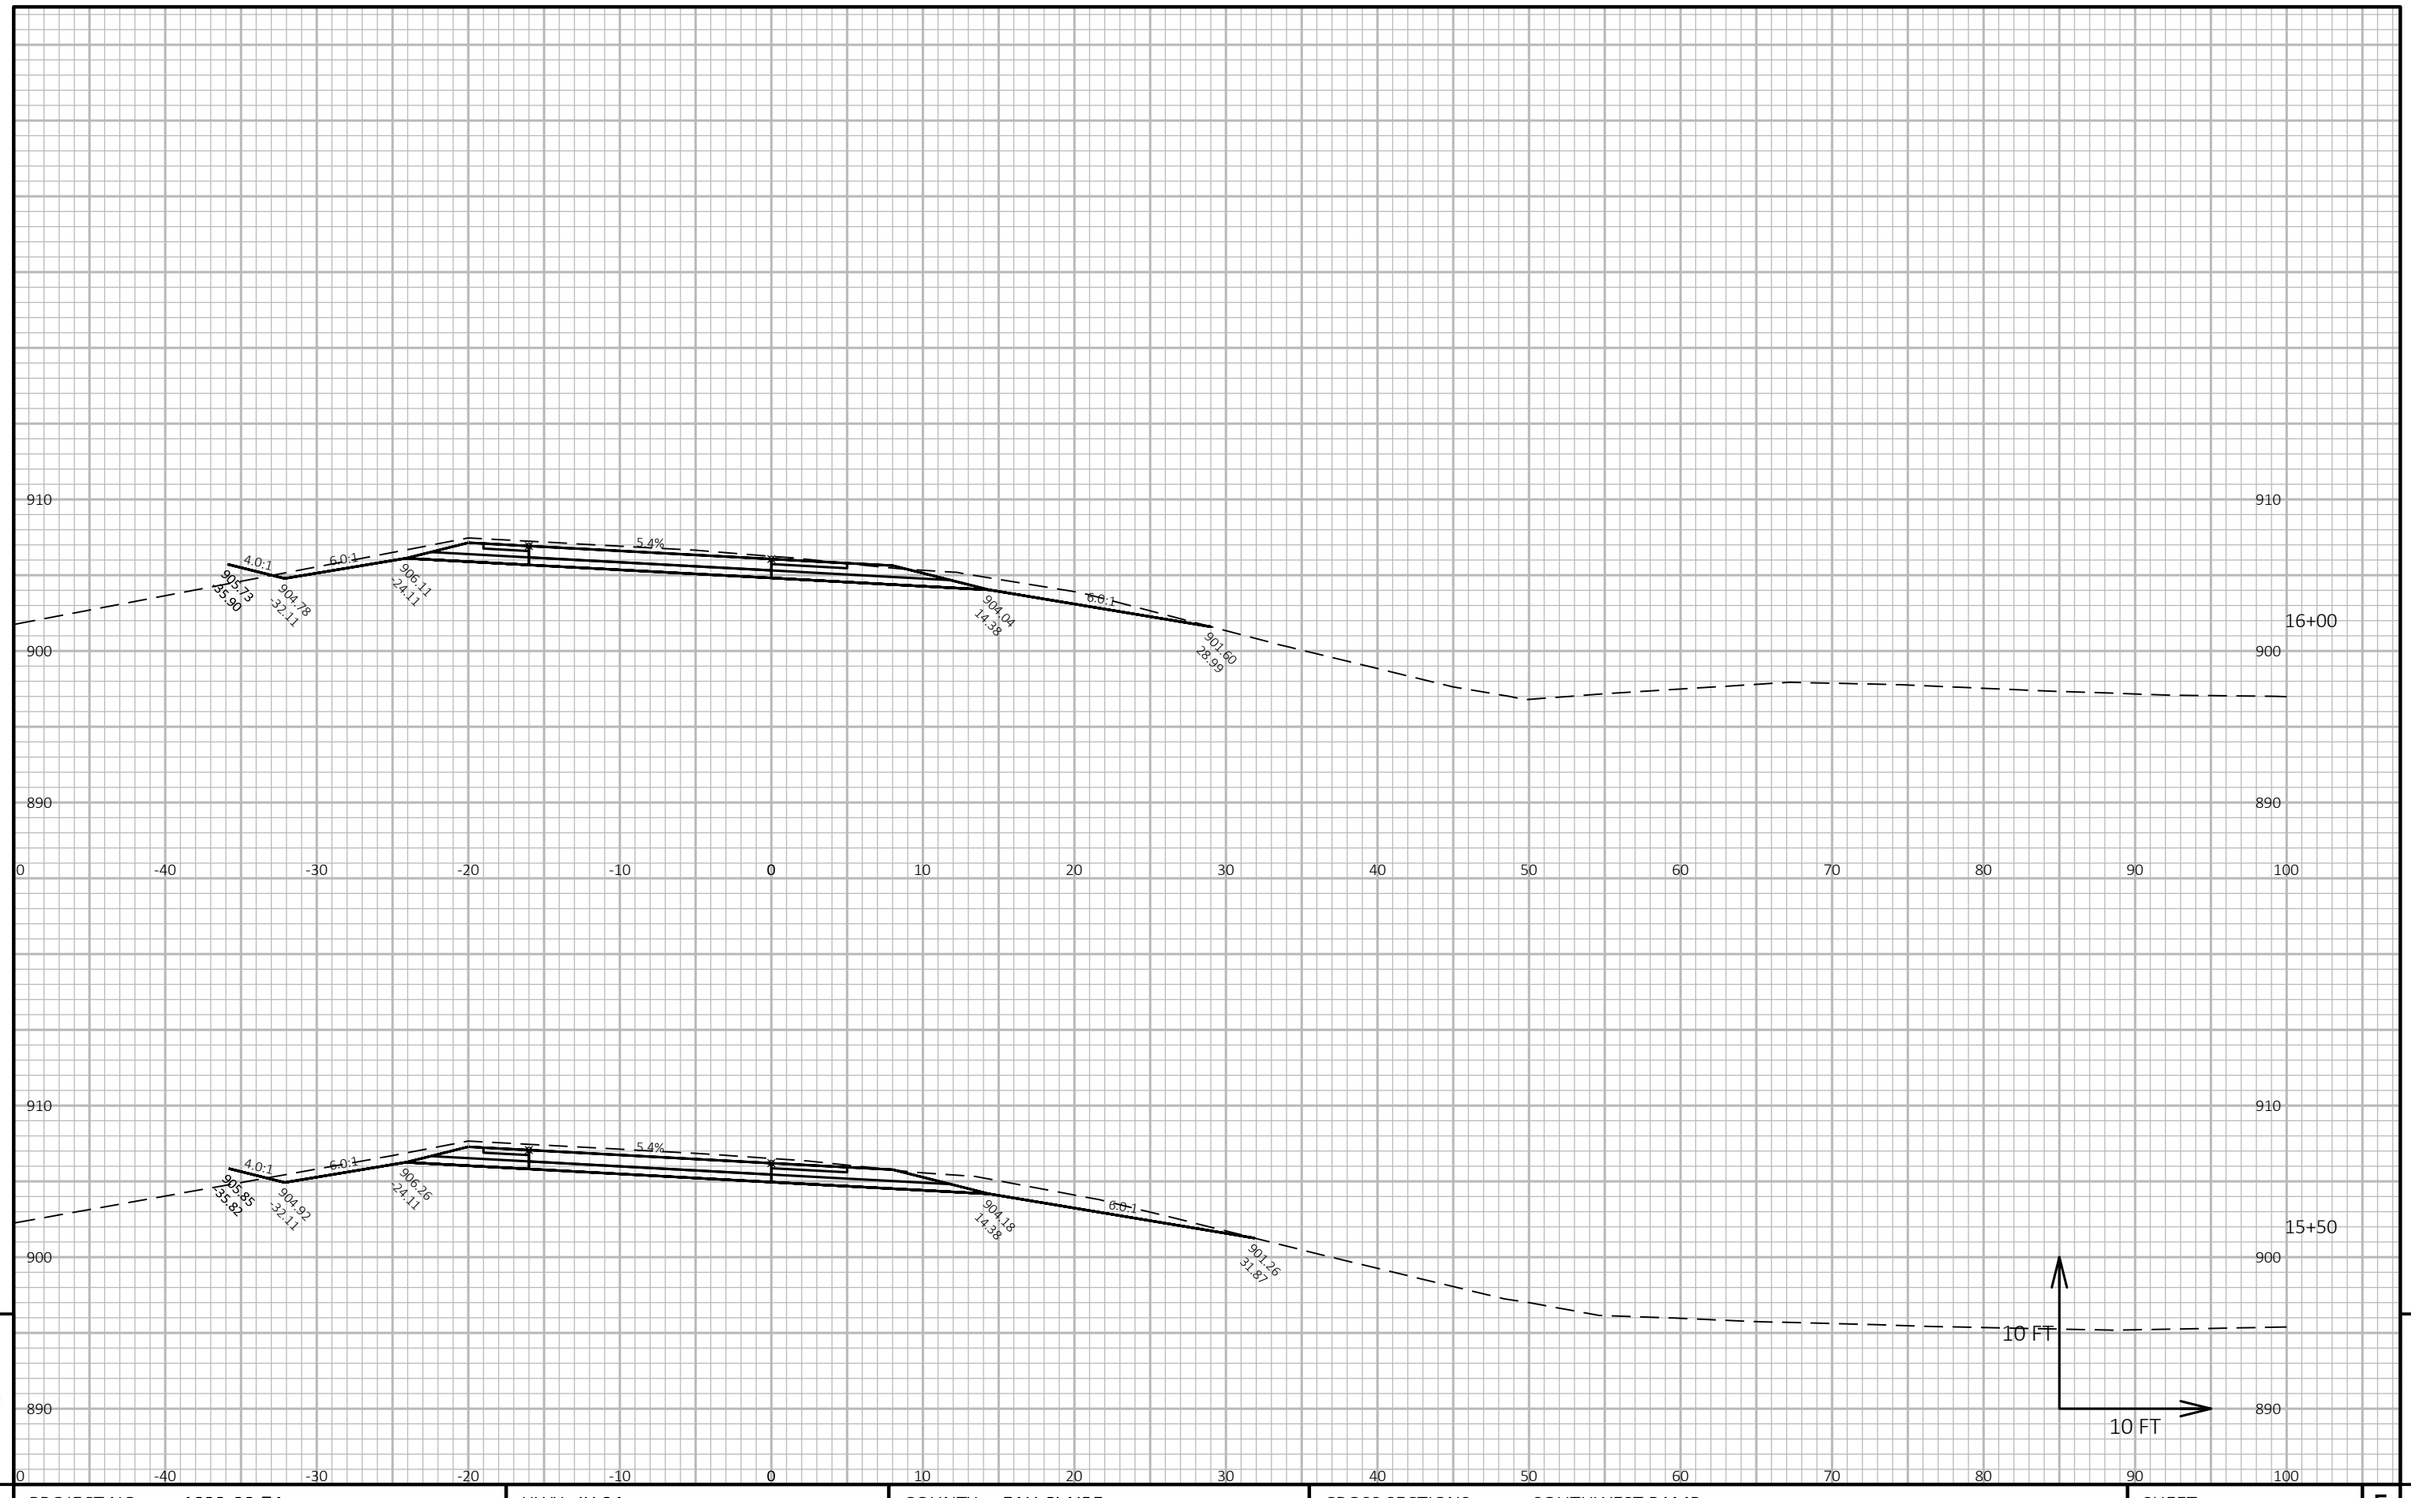

9

9

PROJECT NO: 1022-08-74	HWY: IH 94	COUNTY: EAU CLAIRE	CROSS SECTIONS: SOUTHWEST RAMP	SHEET E


FILE NAME : N:\PDS\C3D\10220804\SHEETSPLAN\X-SECTIONS\090201_XS_SOUTHWEST_RAMP_11-19-20.DWG
LAYOUT NAME - Southwest Ramp - (20)

PLOT DATE : 1/18/2021 8:07 AM

PLOT BY : CHRIST, AARON D

PLOT NAME :

PLOT SCALE : 1 IN:10 FT HORZ. / 1 IN:10 FT VERT.

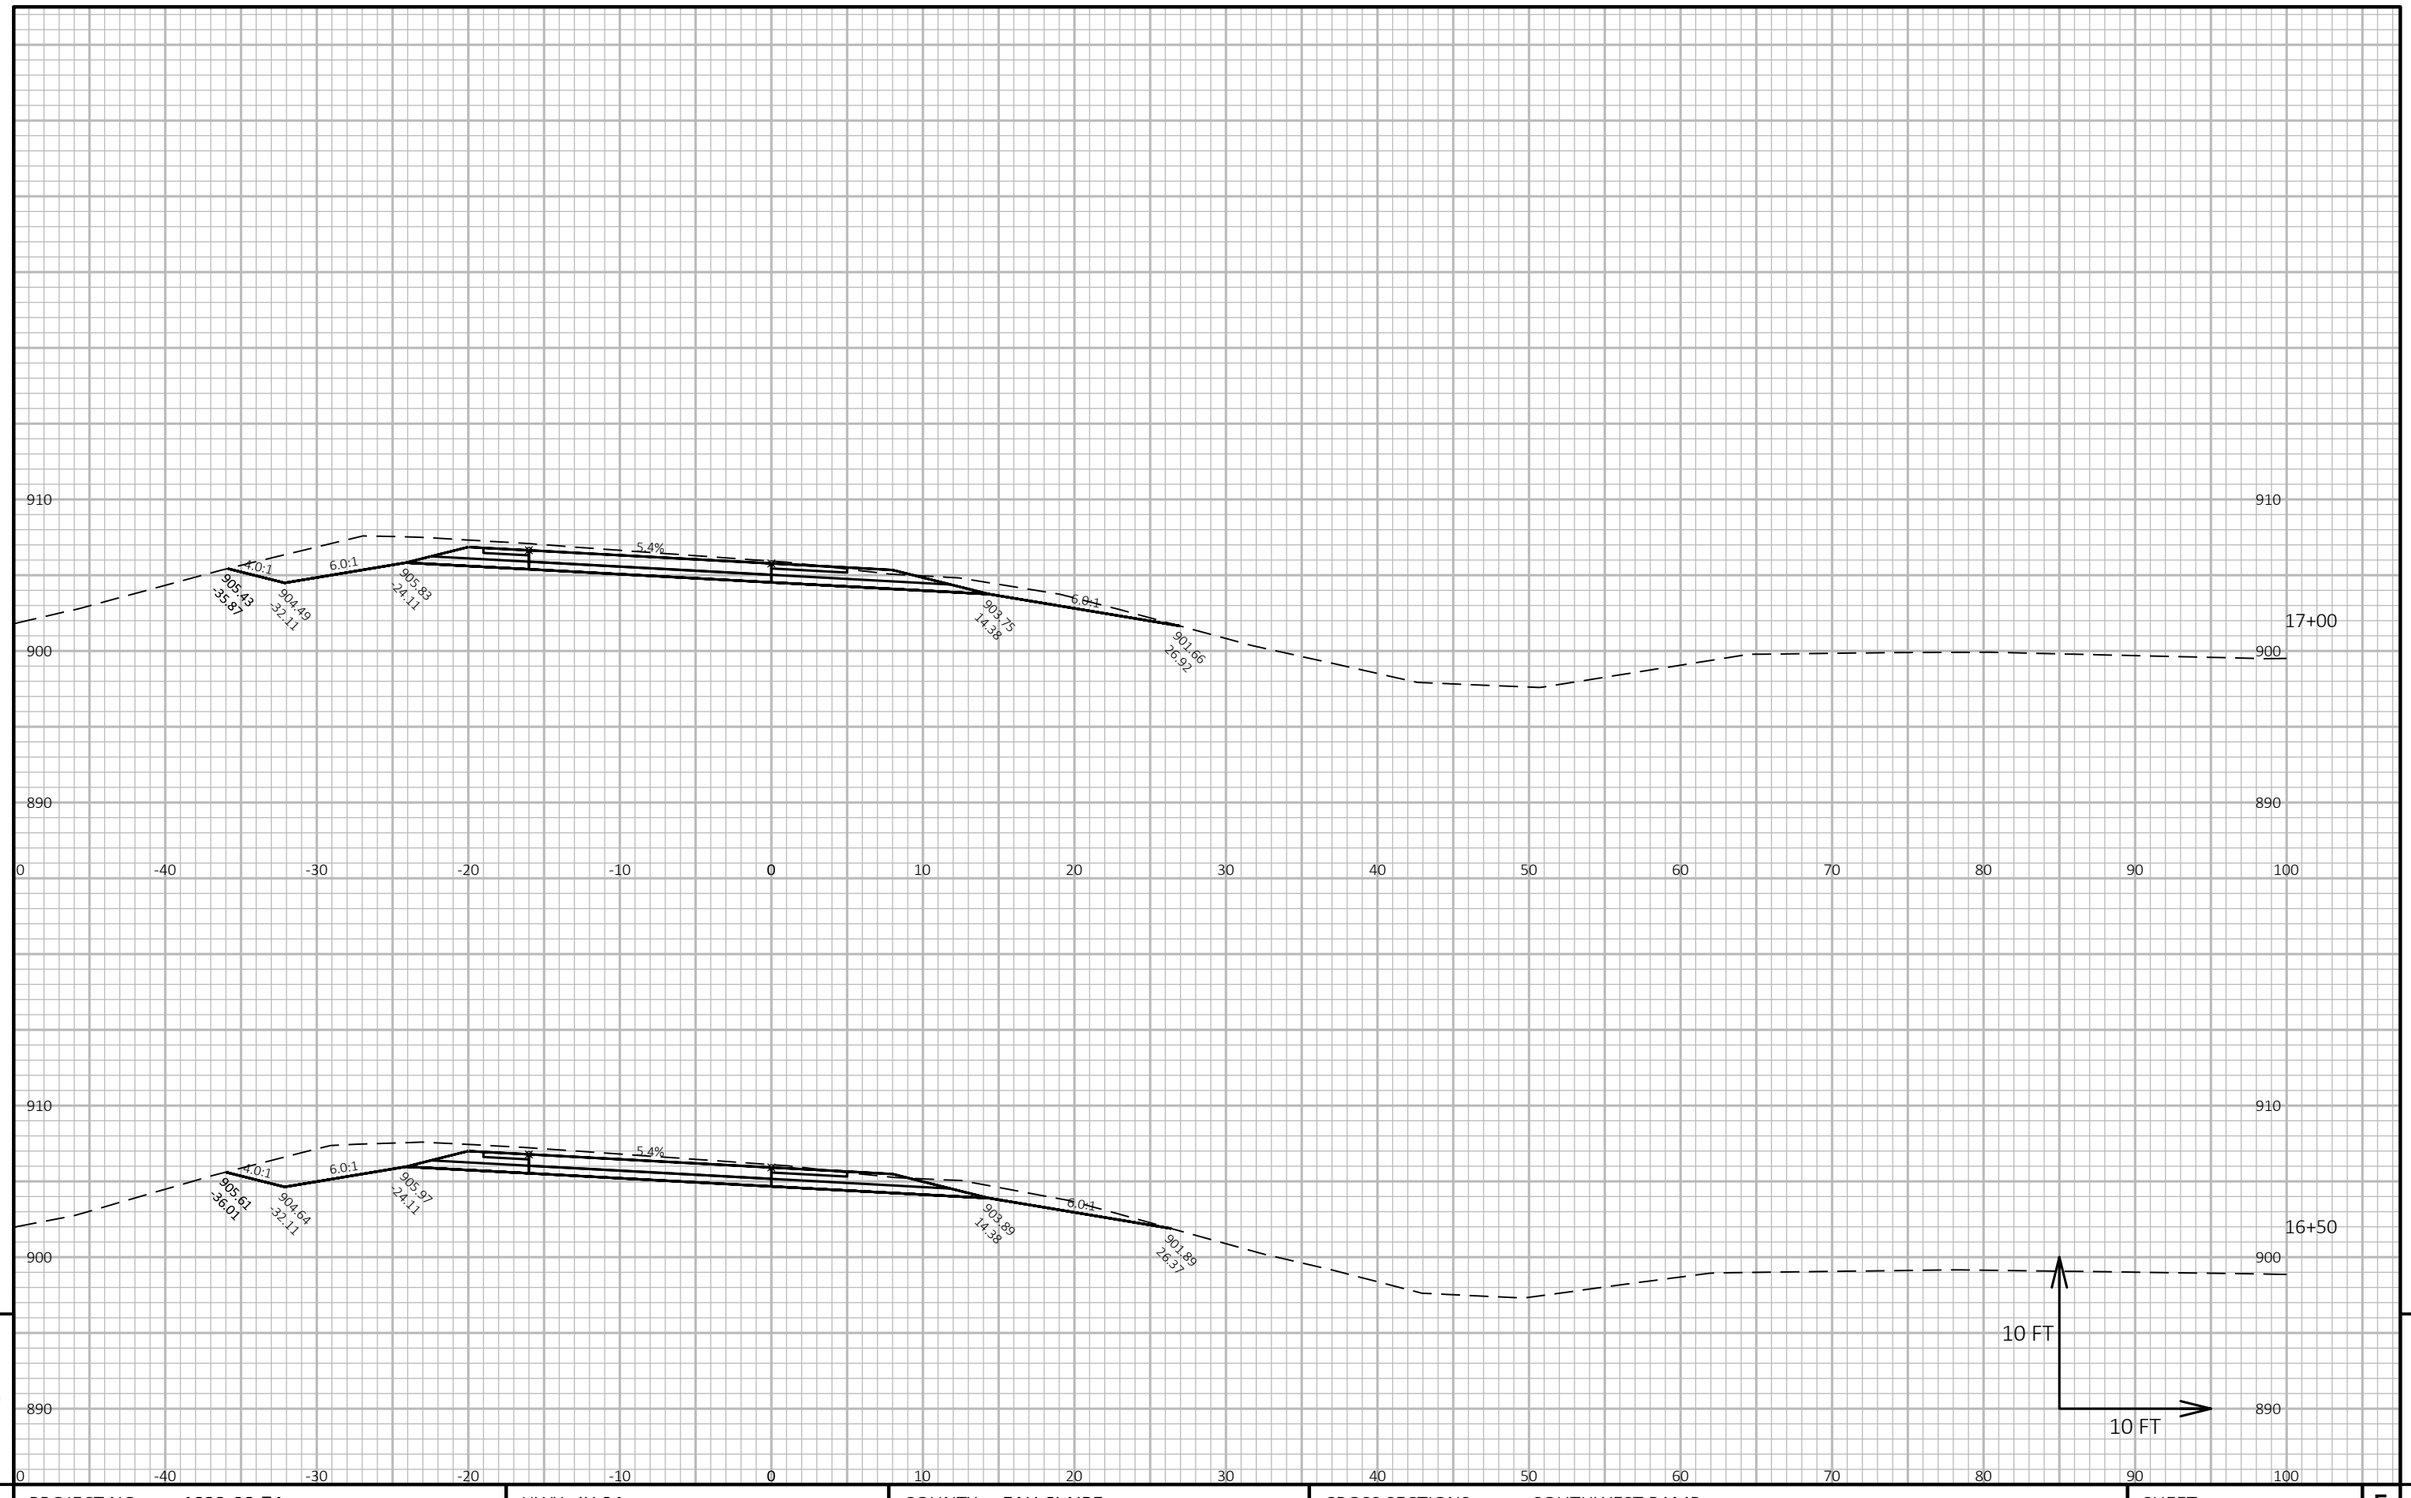

PROJECT NO: 1022-08-74	HWY: IH 94	COUNTY: EAU CLAIRE	CROSS SECTIONS: SOUTHWEST RAMP	SHEET E


FILE NAME : N:\PDS\C3D\10220804\SHEETSPLAN\X-SECTIONS\090201_XS_SOUTHWEST_RAMP_11-19-20.DWG
LAYOUT NAME - Southwest Ramp - (21)

PLOT DATE : 1/18/2021 8:07 AM

PLOT BY : CHRIST, AARON D

PLOT NAME :

PLOT SCALE : 1 IN:10 FT HORZ. / 1 IN:10 FT VERT.

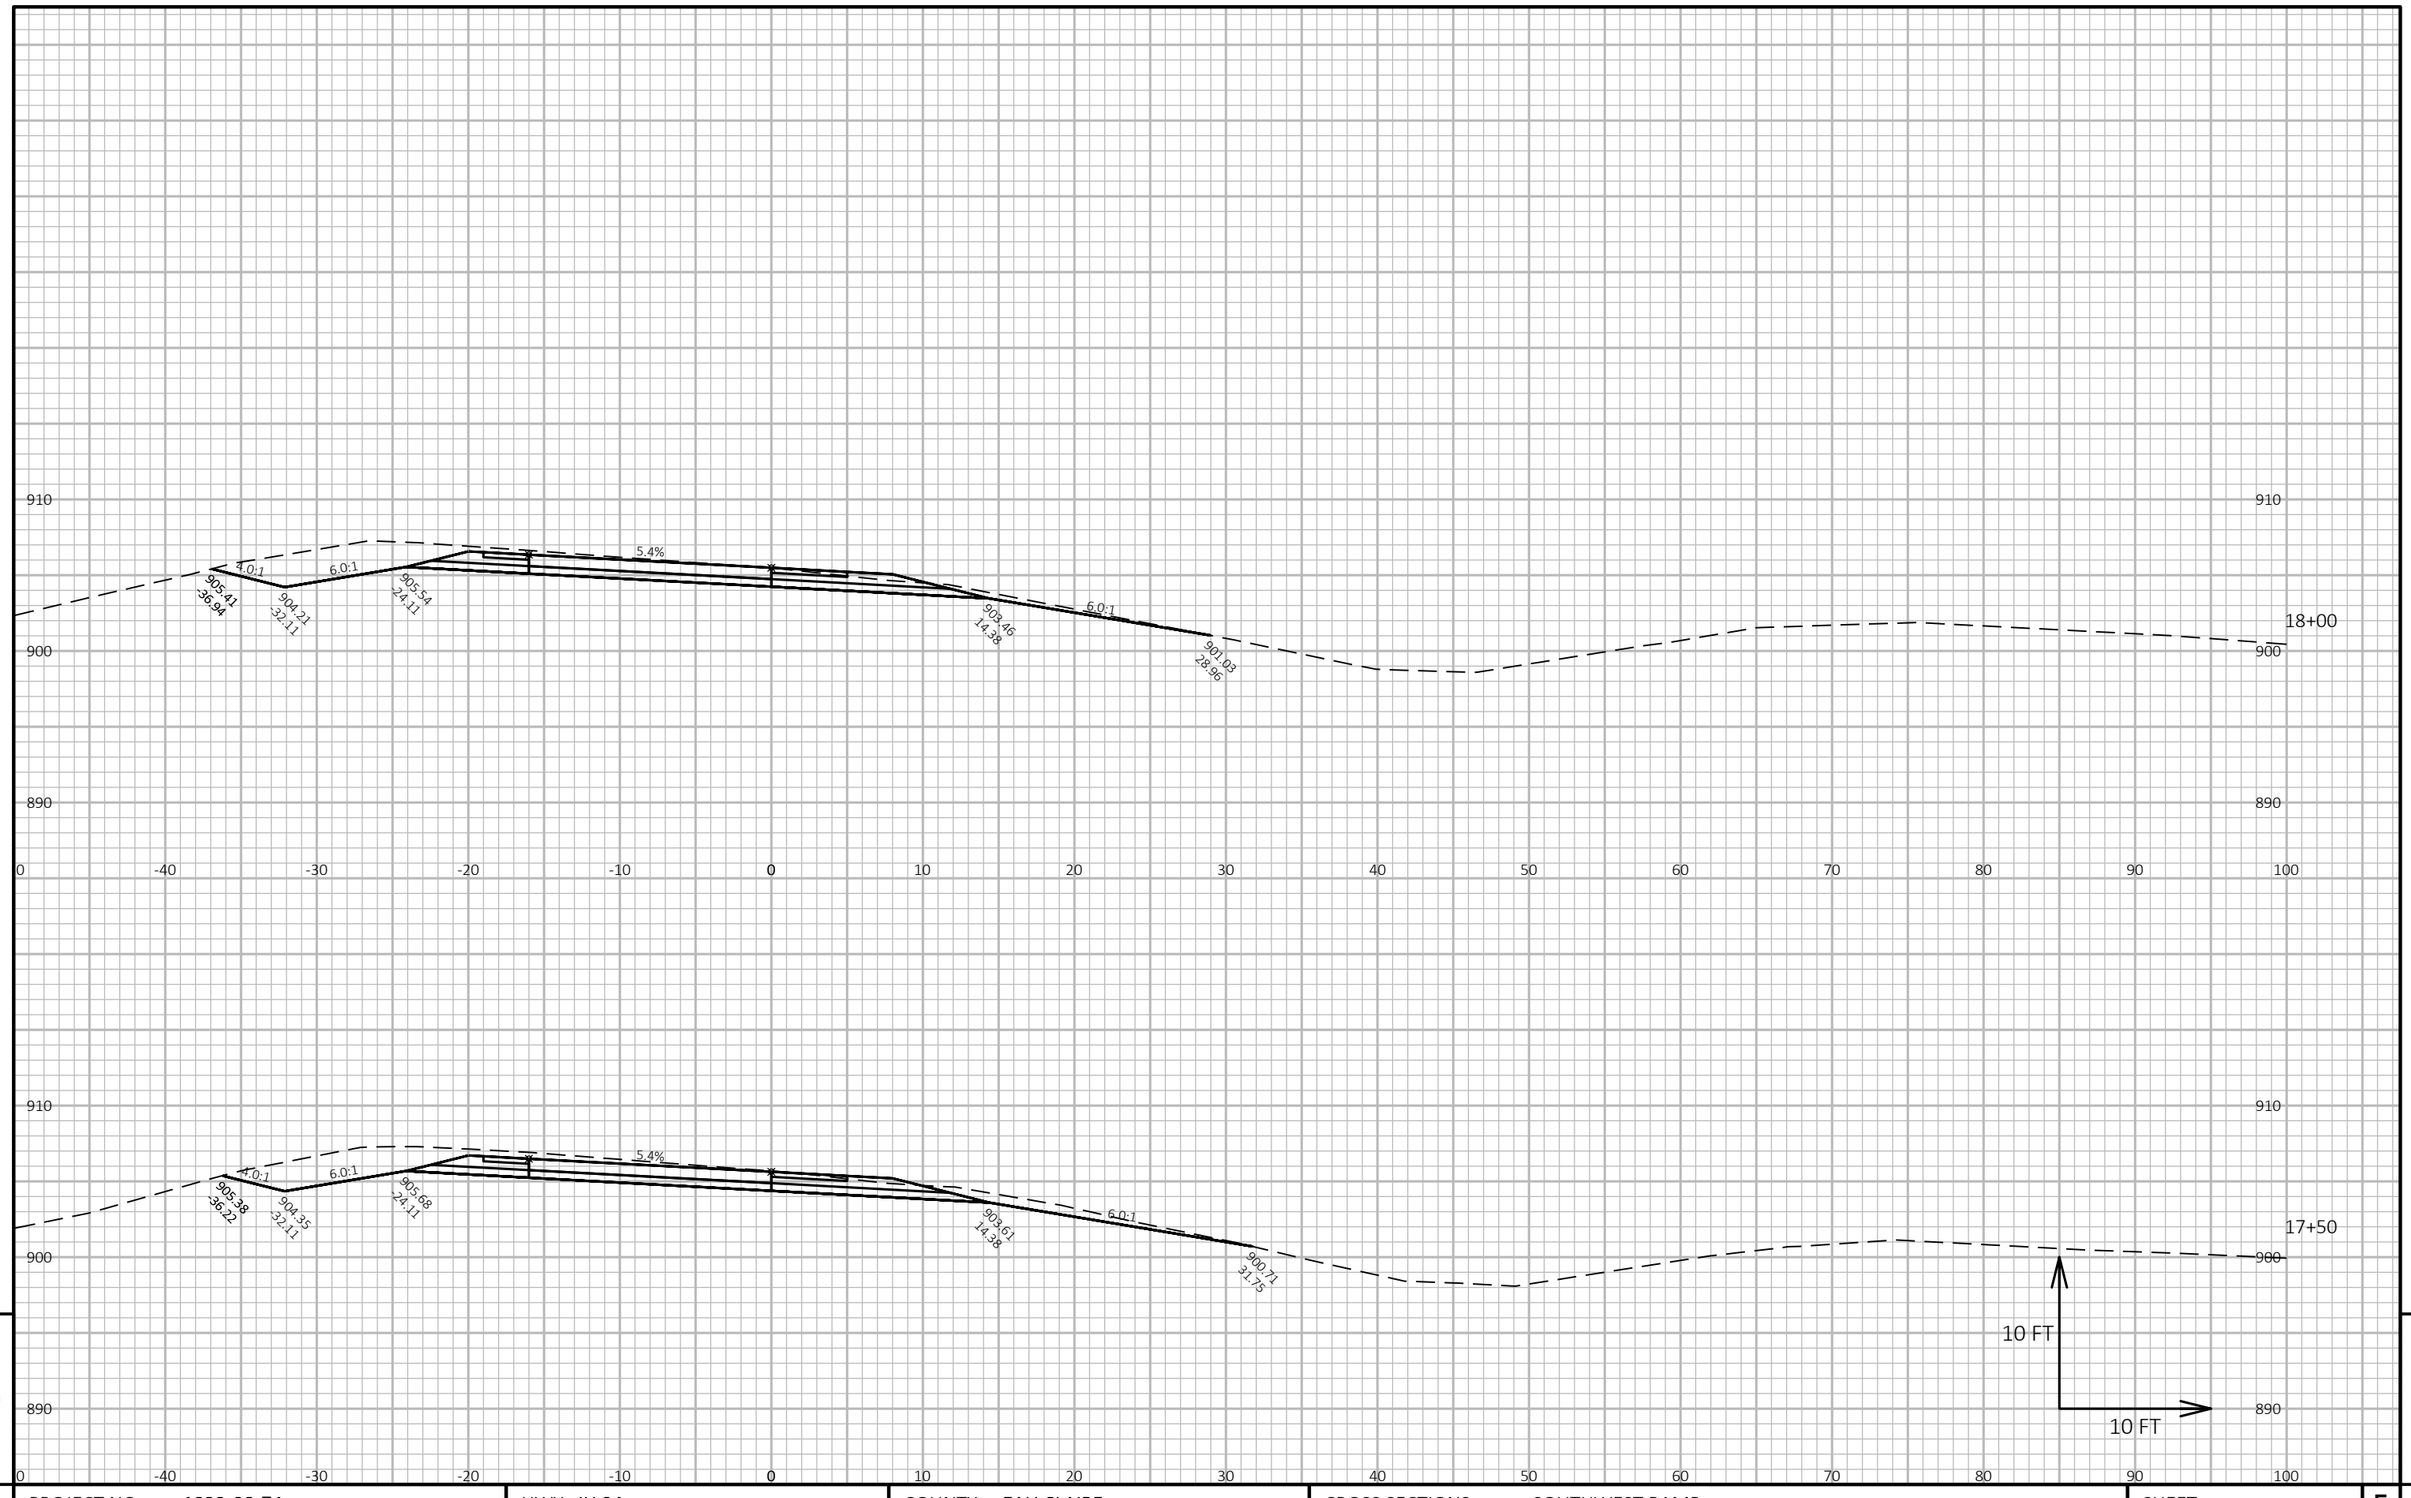

PROJECT NO: 1022-08-74	HWY: IH 94	COUNTY: EAU CLAIRE	CROSS SECTIONS: SOUTHWEST RAMP	SHEET	E


FILE NAME : N:\PDS\C3D\10220804\SHEETSPLAN\X-SECTIONS\090201_XS_SOUTHWEST_RAMP_11-19-20.DWG
LAYOUT NAME - Southwest Ramp - (22)

PLOT DATE : 1/18/2021 8:08 AM

PLOT BY : CHRIST, AARON D

PLOT NAME :

PLOT SCALE : 1 IN:10 FT HORZ. / 1 IN:10 FT VERT.

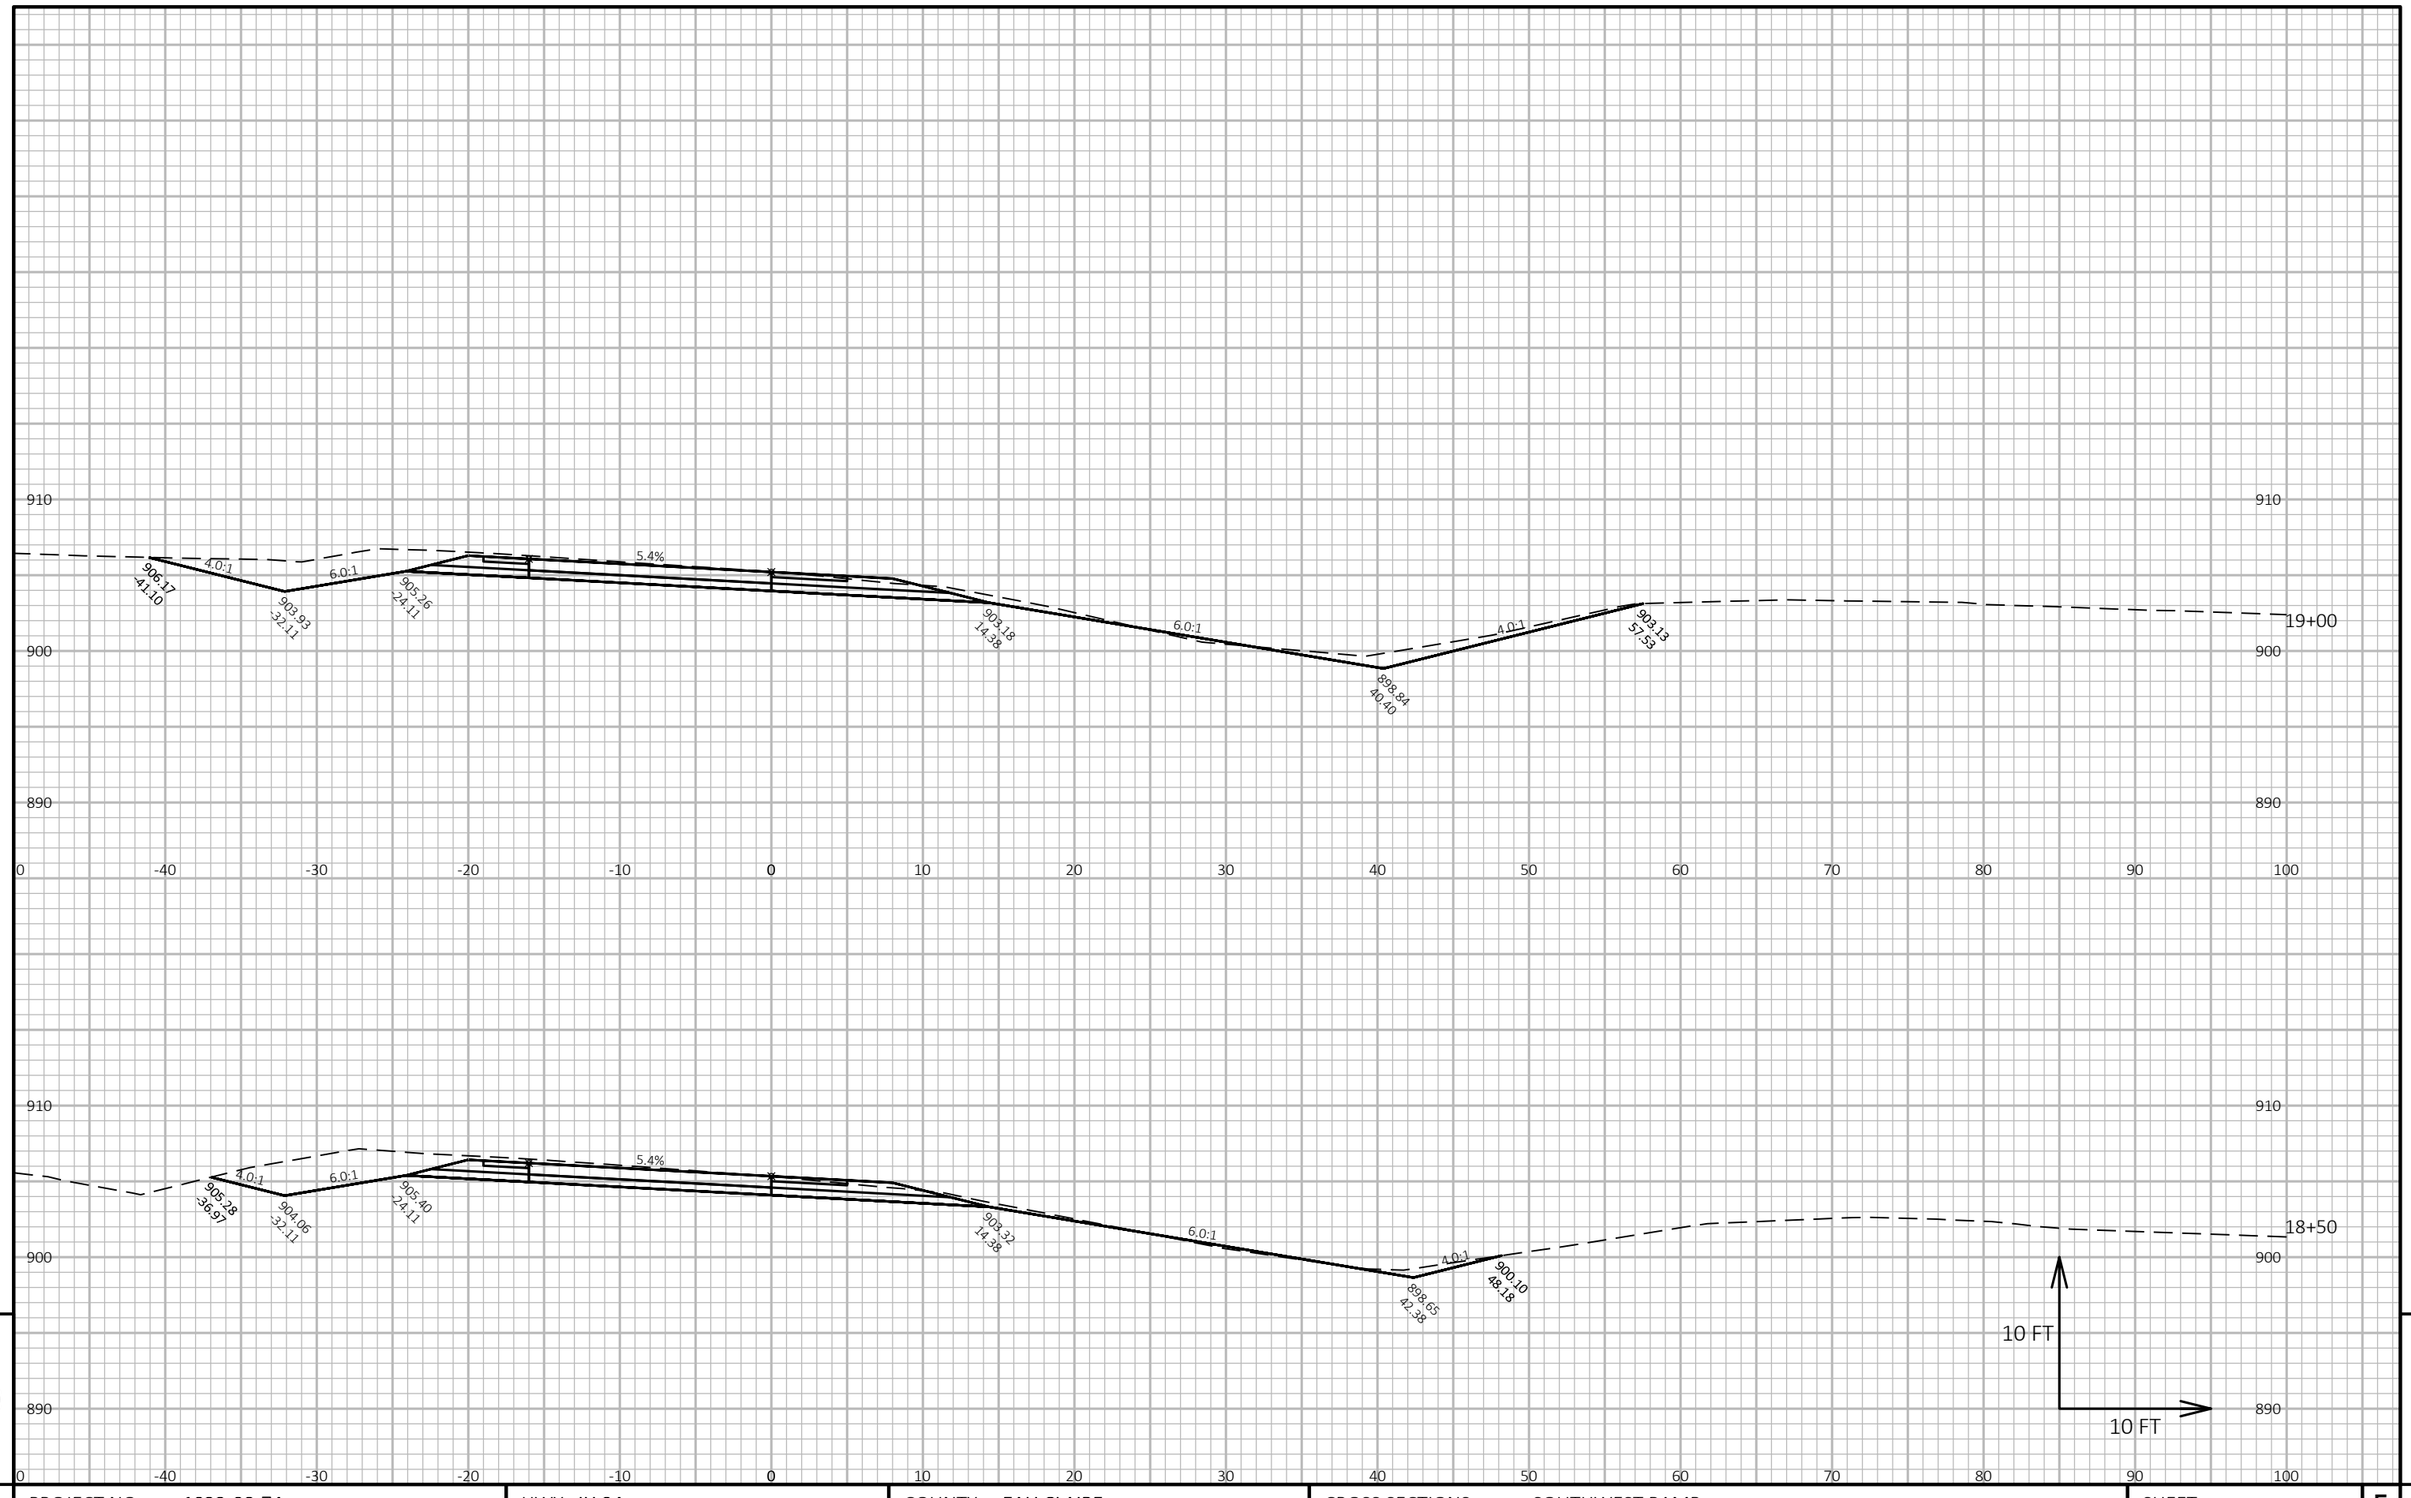

9

9

PROJECT NO: 1022-08-74	HWY: IH 94	COUNTY: EAU CLAIRE	CROSS SECTIONS: SOUTHWEST RAMP	SHEET	E


FILE NAME : N:\PDS\C3D\10220804\SHEETSPLAN\X-SECTIONS\090201_XS_SOUTHWEST_RAMP_11-19-20.DWG
LAYOUT NAME - Southwest Ramp - (23)

PLOT DATE : 1/18/2021 8:09 AM

PLOT BY : CHRIST, AARON D

PLOT NAME :

PLOT SCALE : 1 IN:10 FT HORZ. / 1 IN:10 FT VERT.

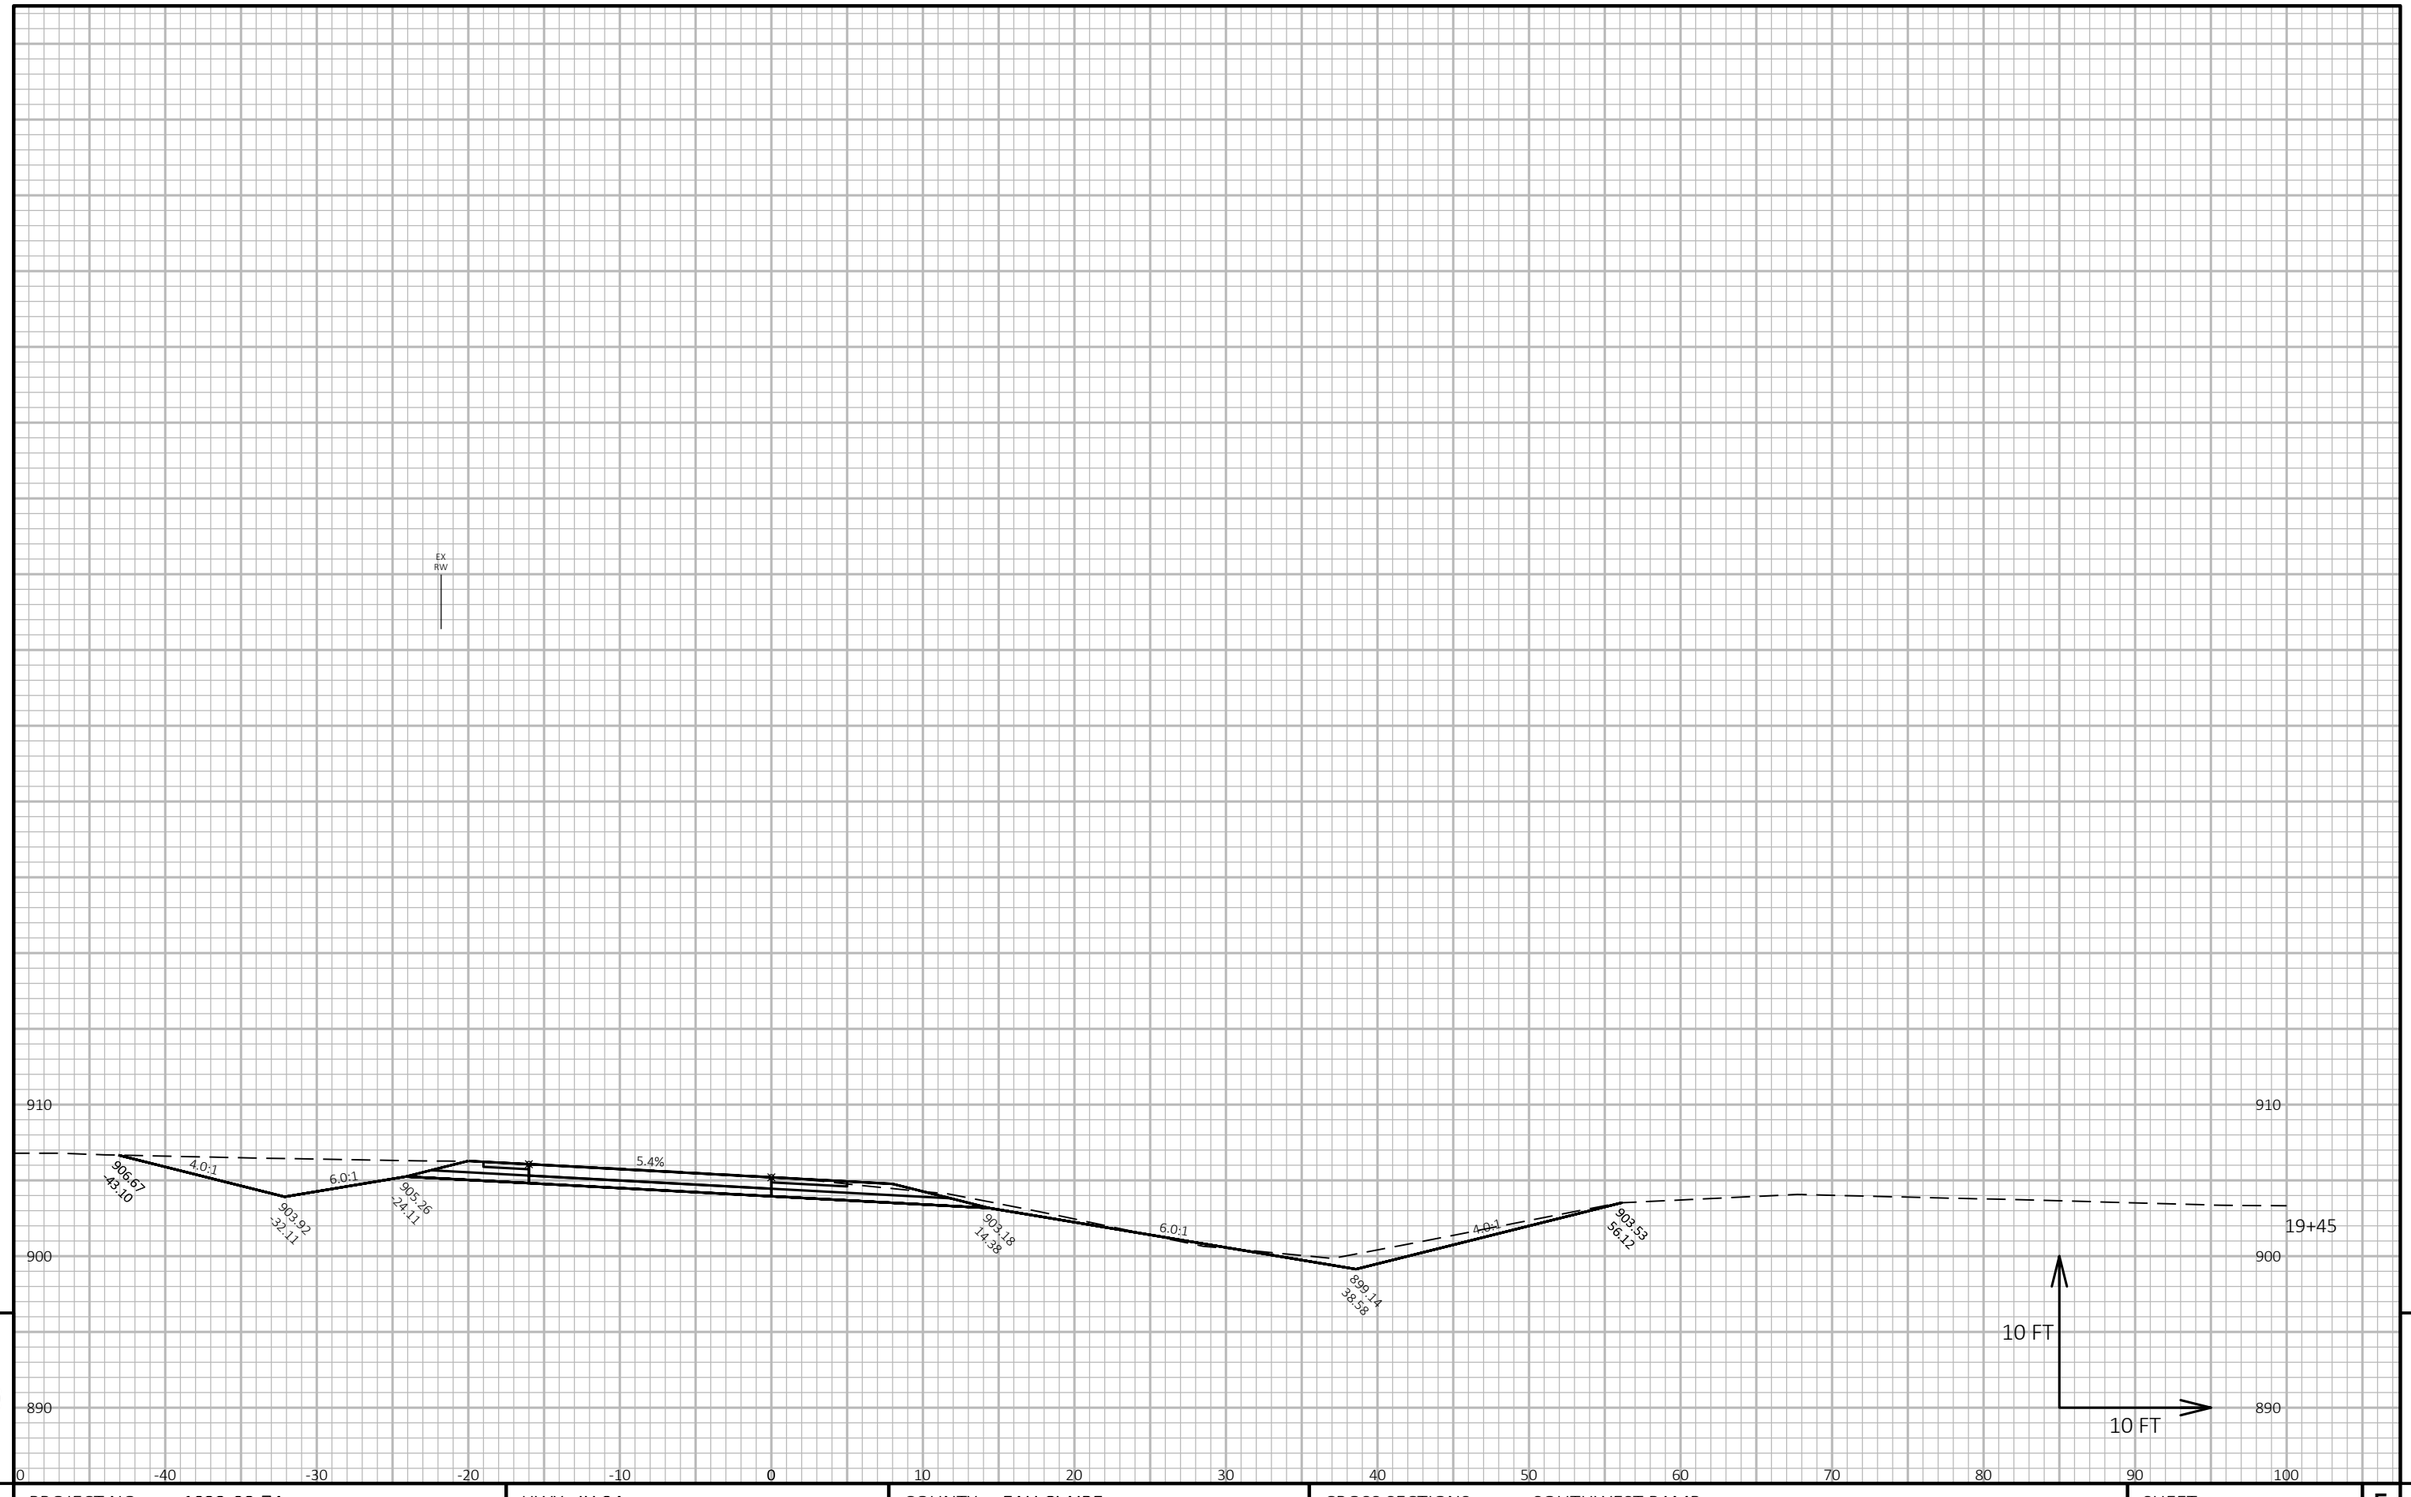

9

9

PROJECT NO: 1022-08-74	HWY: IH 94	COUNTY: EAU CLAIRE	CROSS SECTIONS: SOUTHWEST RAMP	SHEET	E


FILE NAME : N:\PDS\C3D\10220804\SHEETSPLAN\X-SECTIONS\090201_XS_SOUTHWEST_RAMP_11-19-20.DWG
LAYOUT NAME - Southwest Ramp - (24)

PLOT DATE : 1/18/2021 8:09 AM

PLOT BY : CHRIST, AARON D

PLOT NAME :

PLOT SCALE : 1 IN:10 FT HORZ. / 1 IN:10 FT VERT.

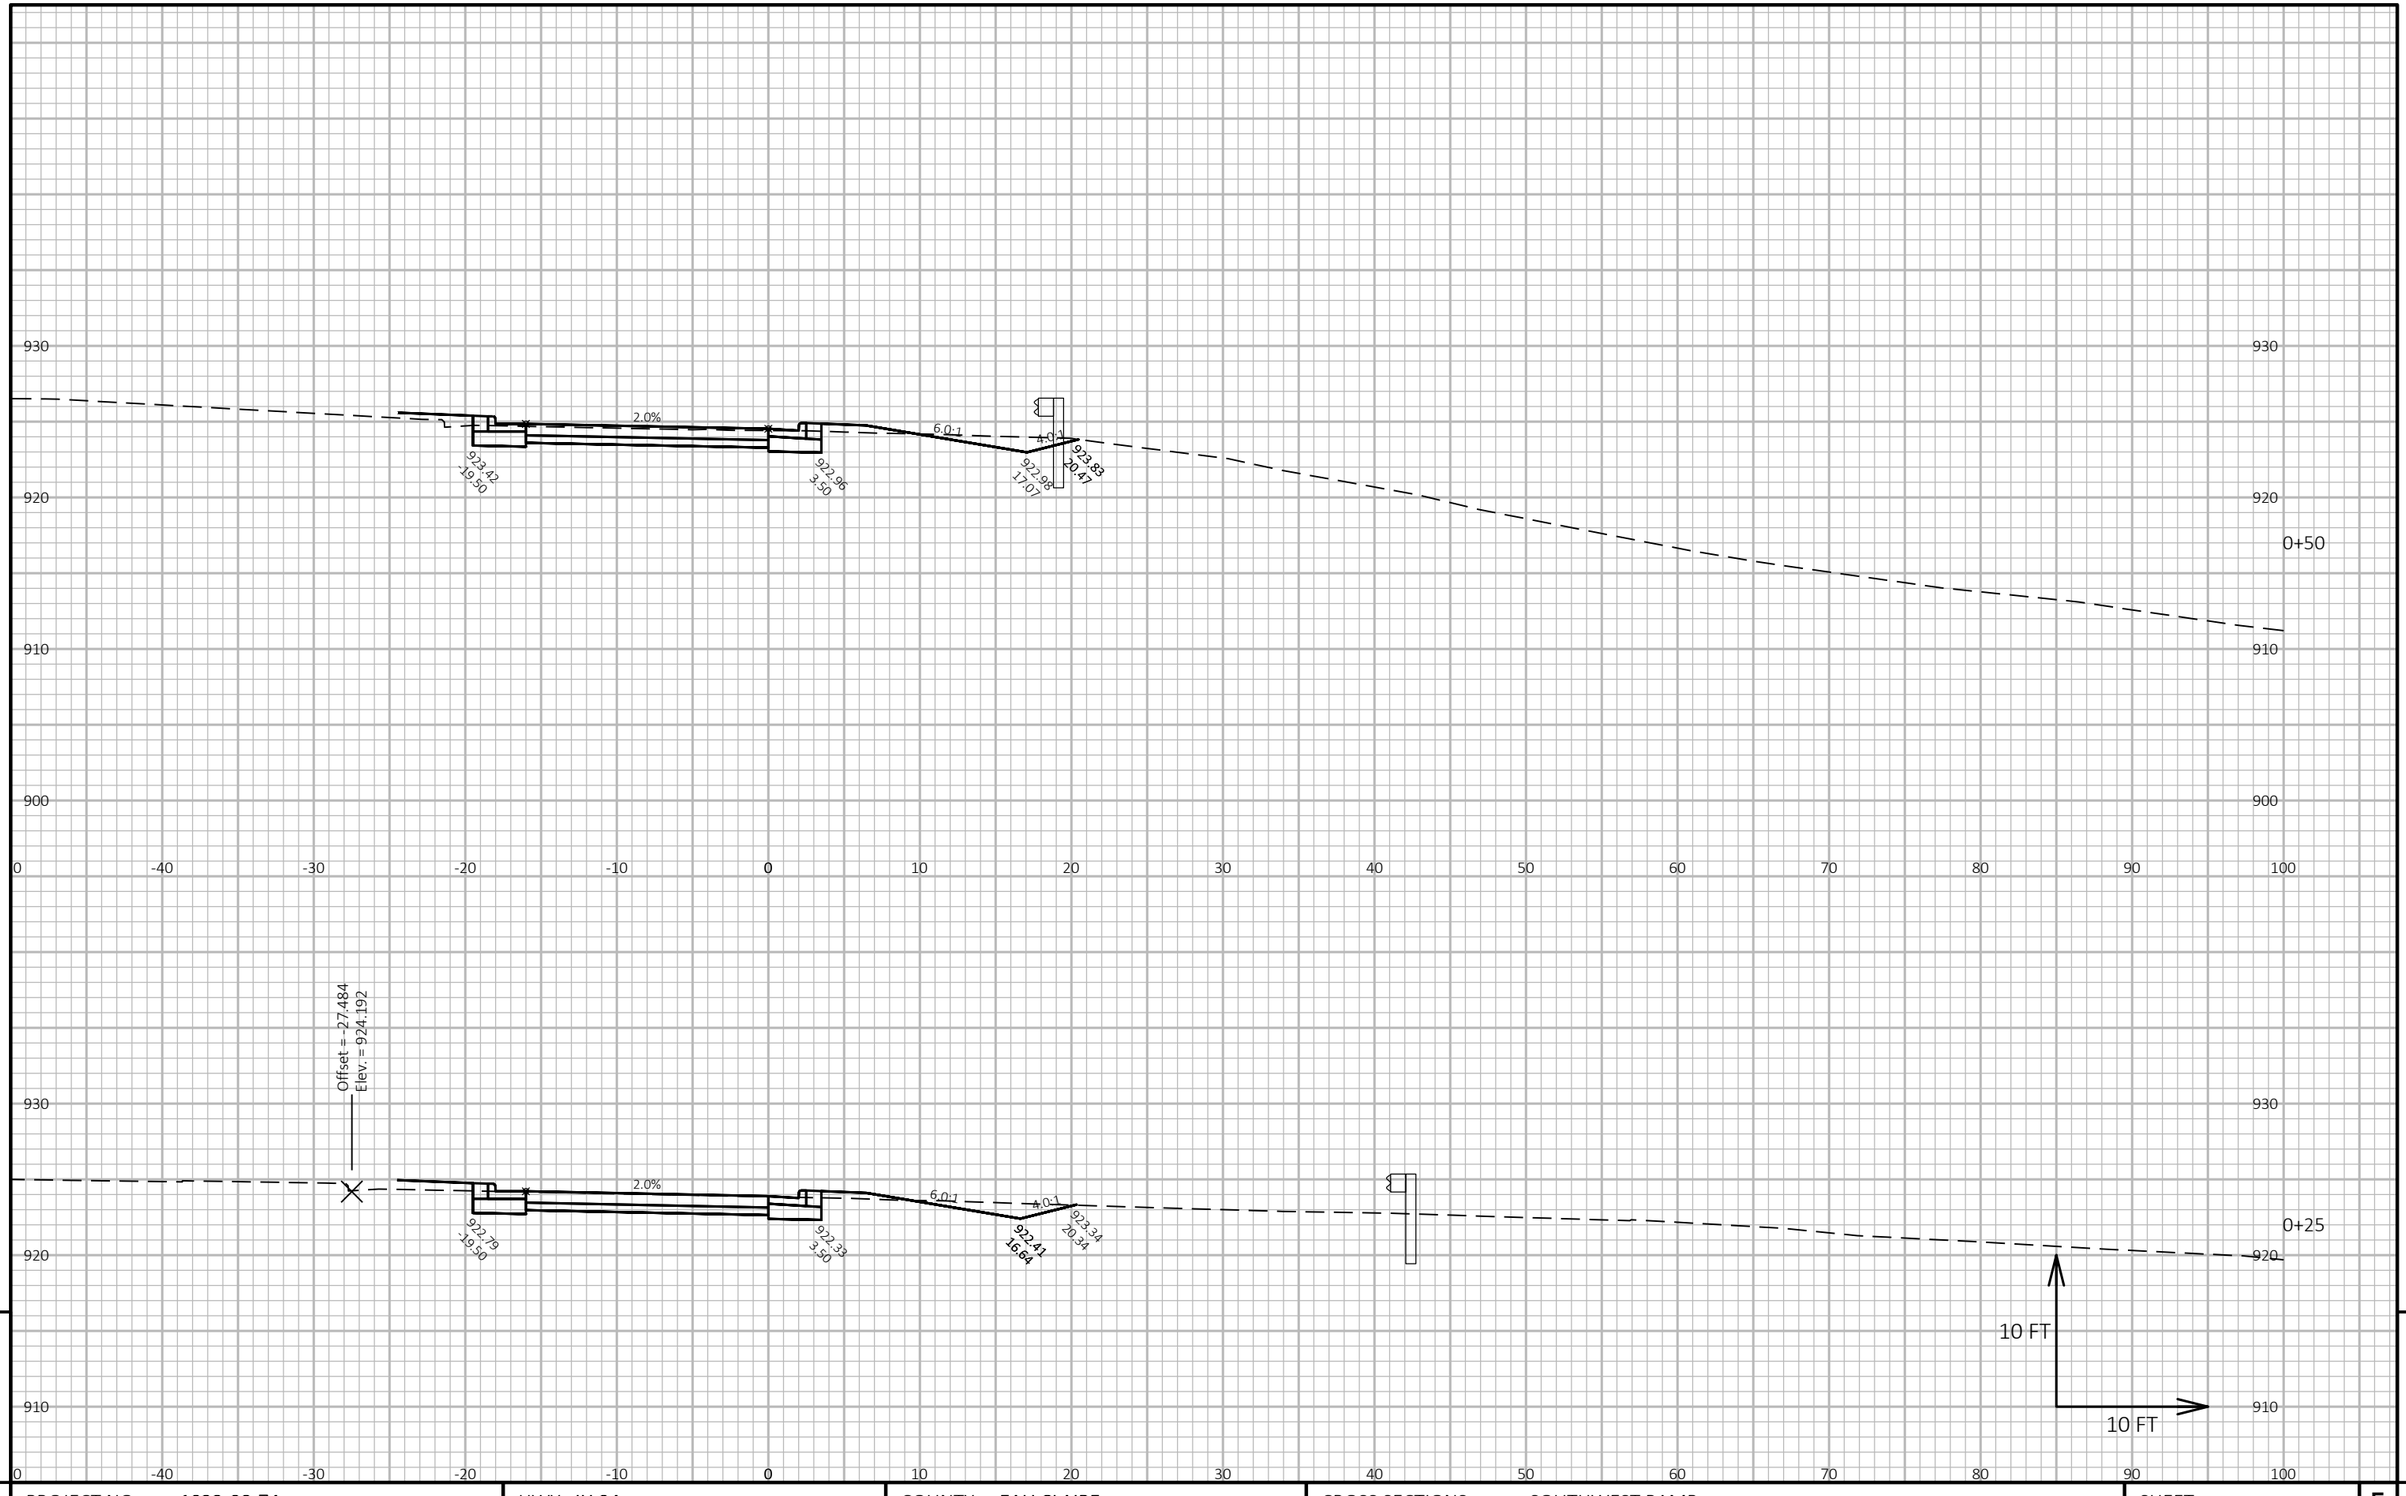


PROJECT NO: 1022-08-74	HWY: IH 94	COUNTY: EAU CLAIRE	CROSS SECTIONS: SOUTHWEST RAMP	SHEET E

FILE NAME : N:\PDS\C3D\10220804\SHEETSPLAN\X-SECTIONS\090201_XS_SOUTHWEST_RAMP_11-19-20.DWG
LAYOUT NAME - Southwest Ramp - (1)

PLOT DATE : 11/19/2020 2:57 PM PLOT BY : CHRIST, AARON D PLOT NAME : PLOT SCALE : 1 IN:10 FT HORZ. / 1 IN:10 FT VERT.

WISDOT/CADDS SHEET 49

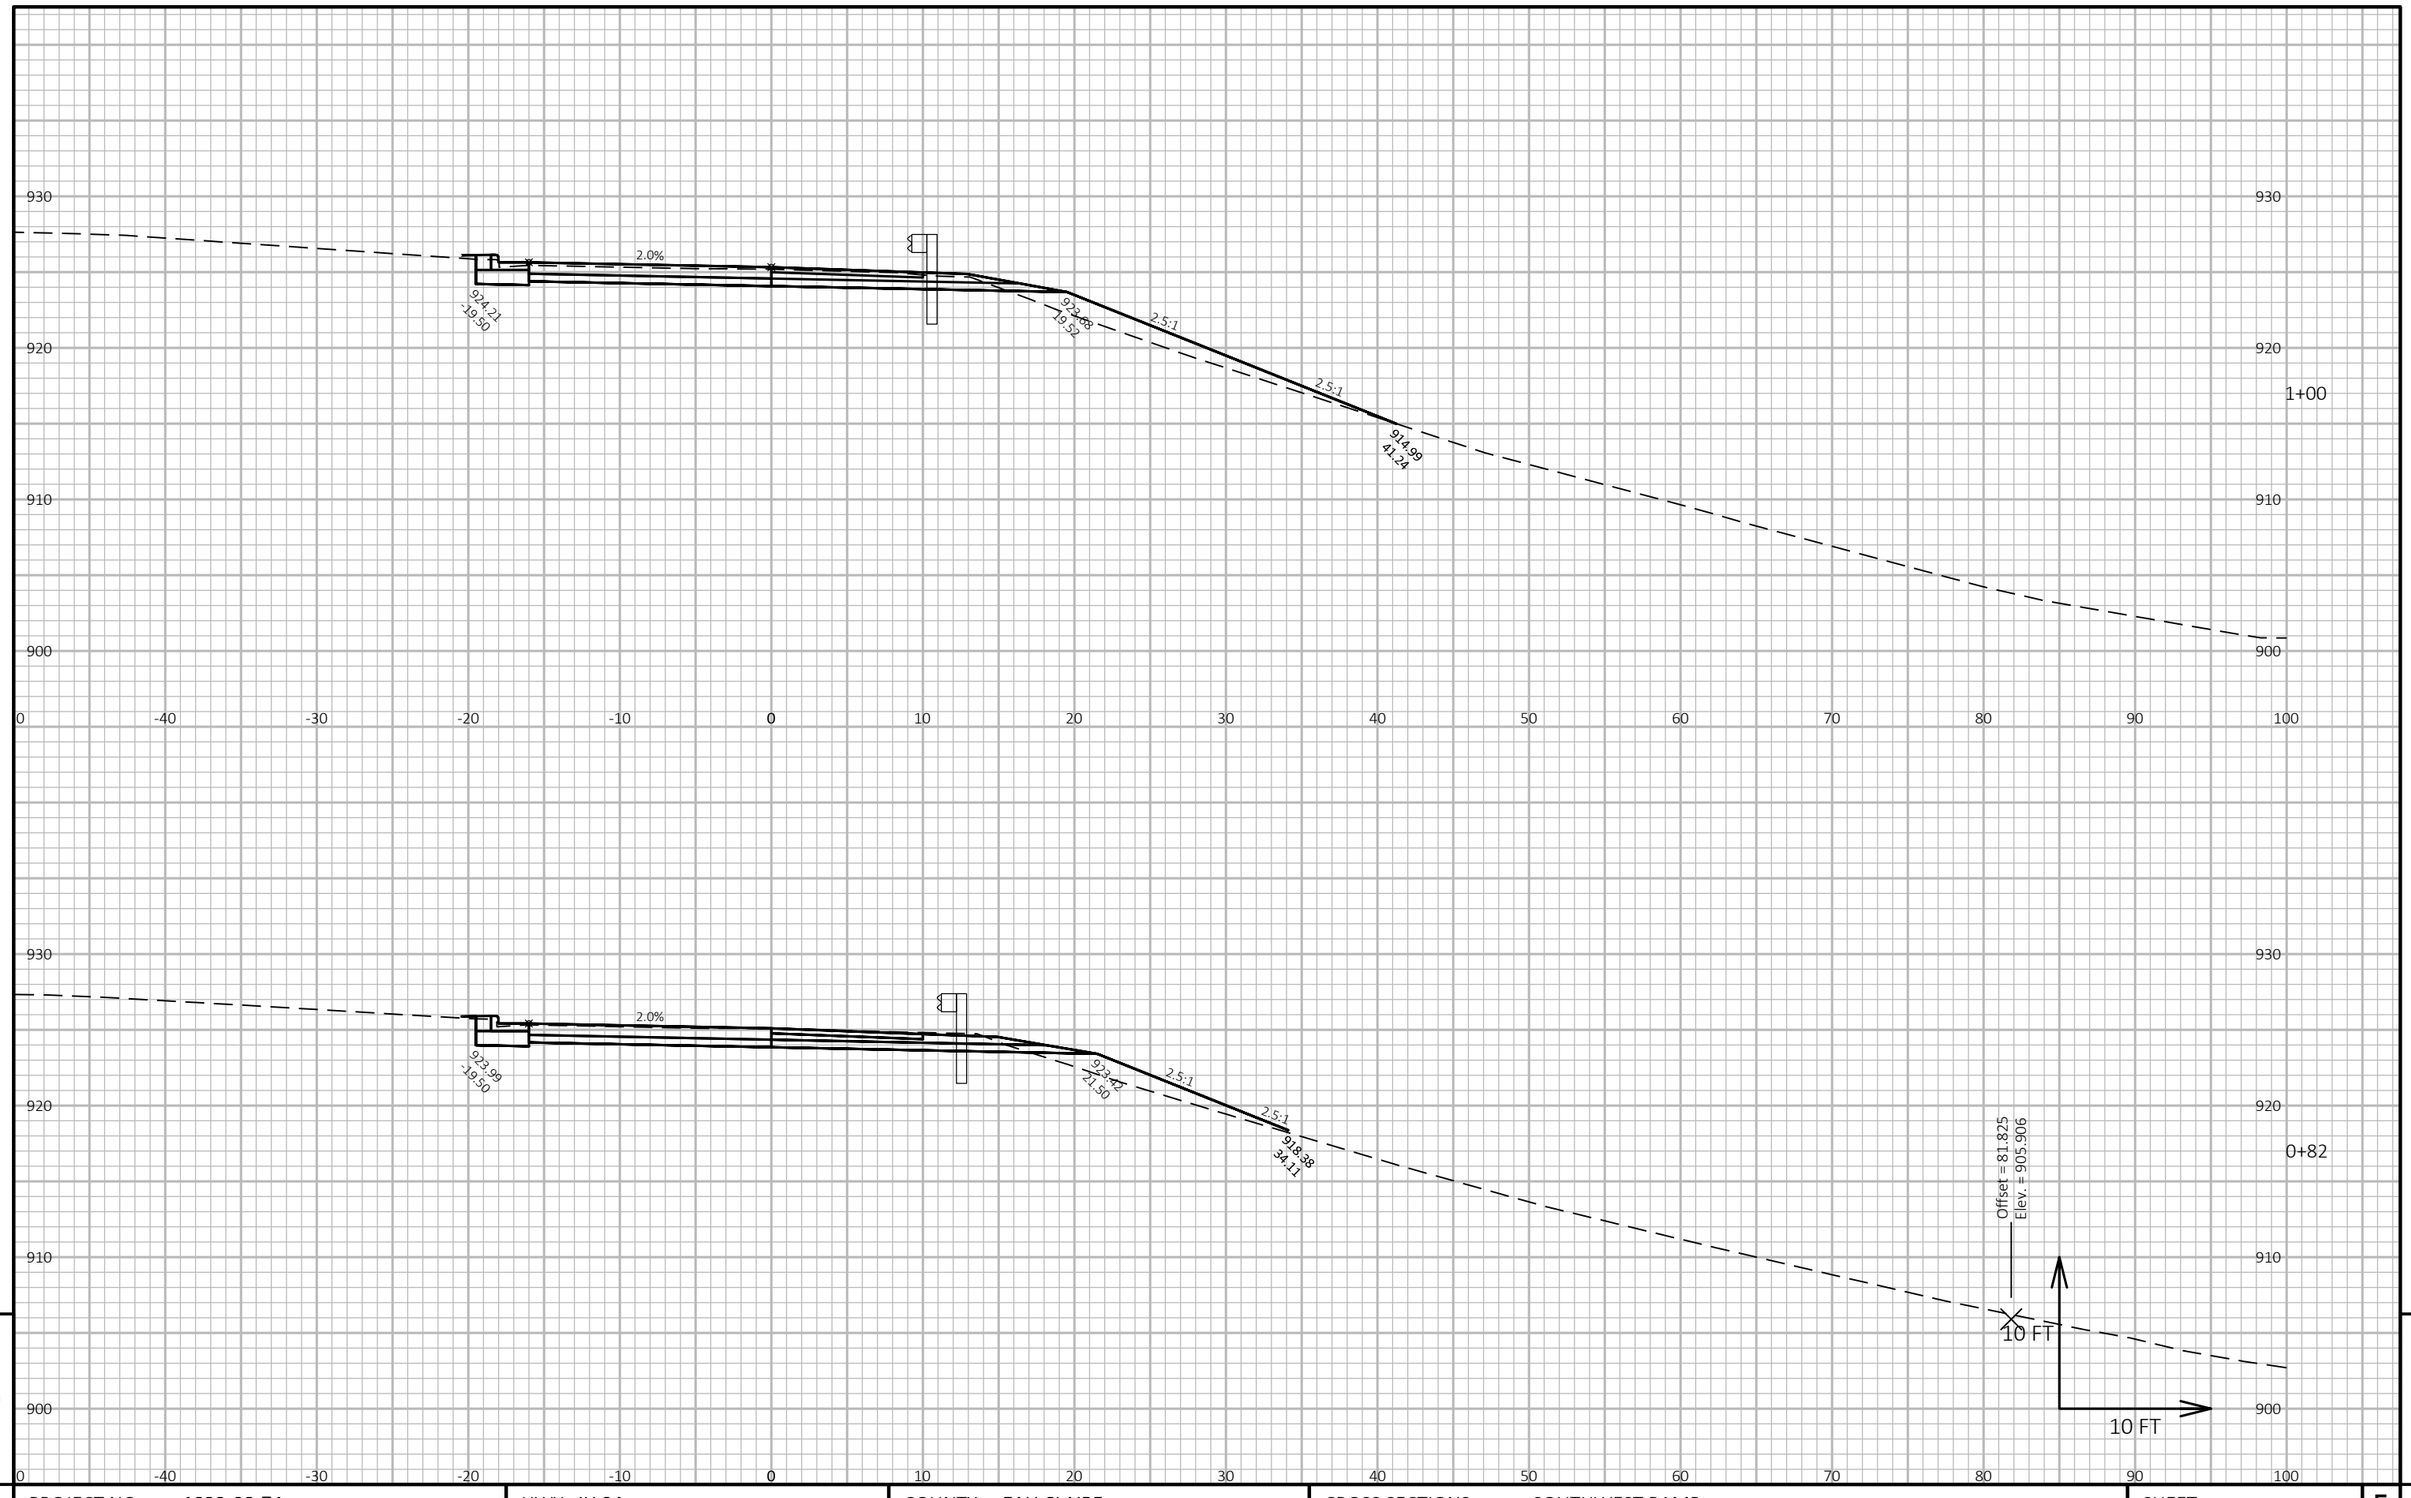

9

9

PROJECT NO: 1022-08-74	HWY: IH 94	COUNTY: EAU CLAIRE	CROSS SECTIONS: SOUTHWEST RAMP	SHEET	E


FILE NAME : N:\PDS\C3D\10220804\SHEETSPLAN\X-SECTIONS\090201_XS_SOUTHWEST_RAMP_11-19-20.DWG
LAYOUT NAME - Southwest Ramp - (2)

PLOT DATE : 11/19/2020 2:57 PM

PLOT BY : CHRIST, AARON D

PLOT NAME :

PLOT SCALE : 1 IN:10 FT HORZ. / 1 IN:10 FT VERT.

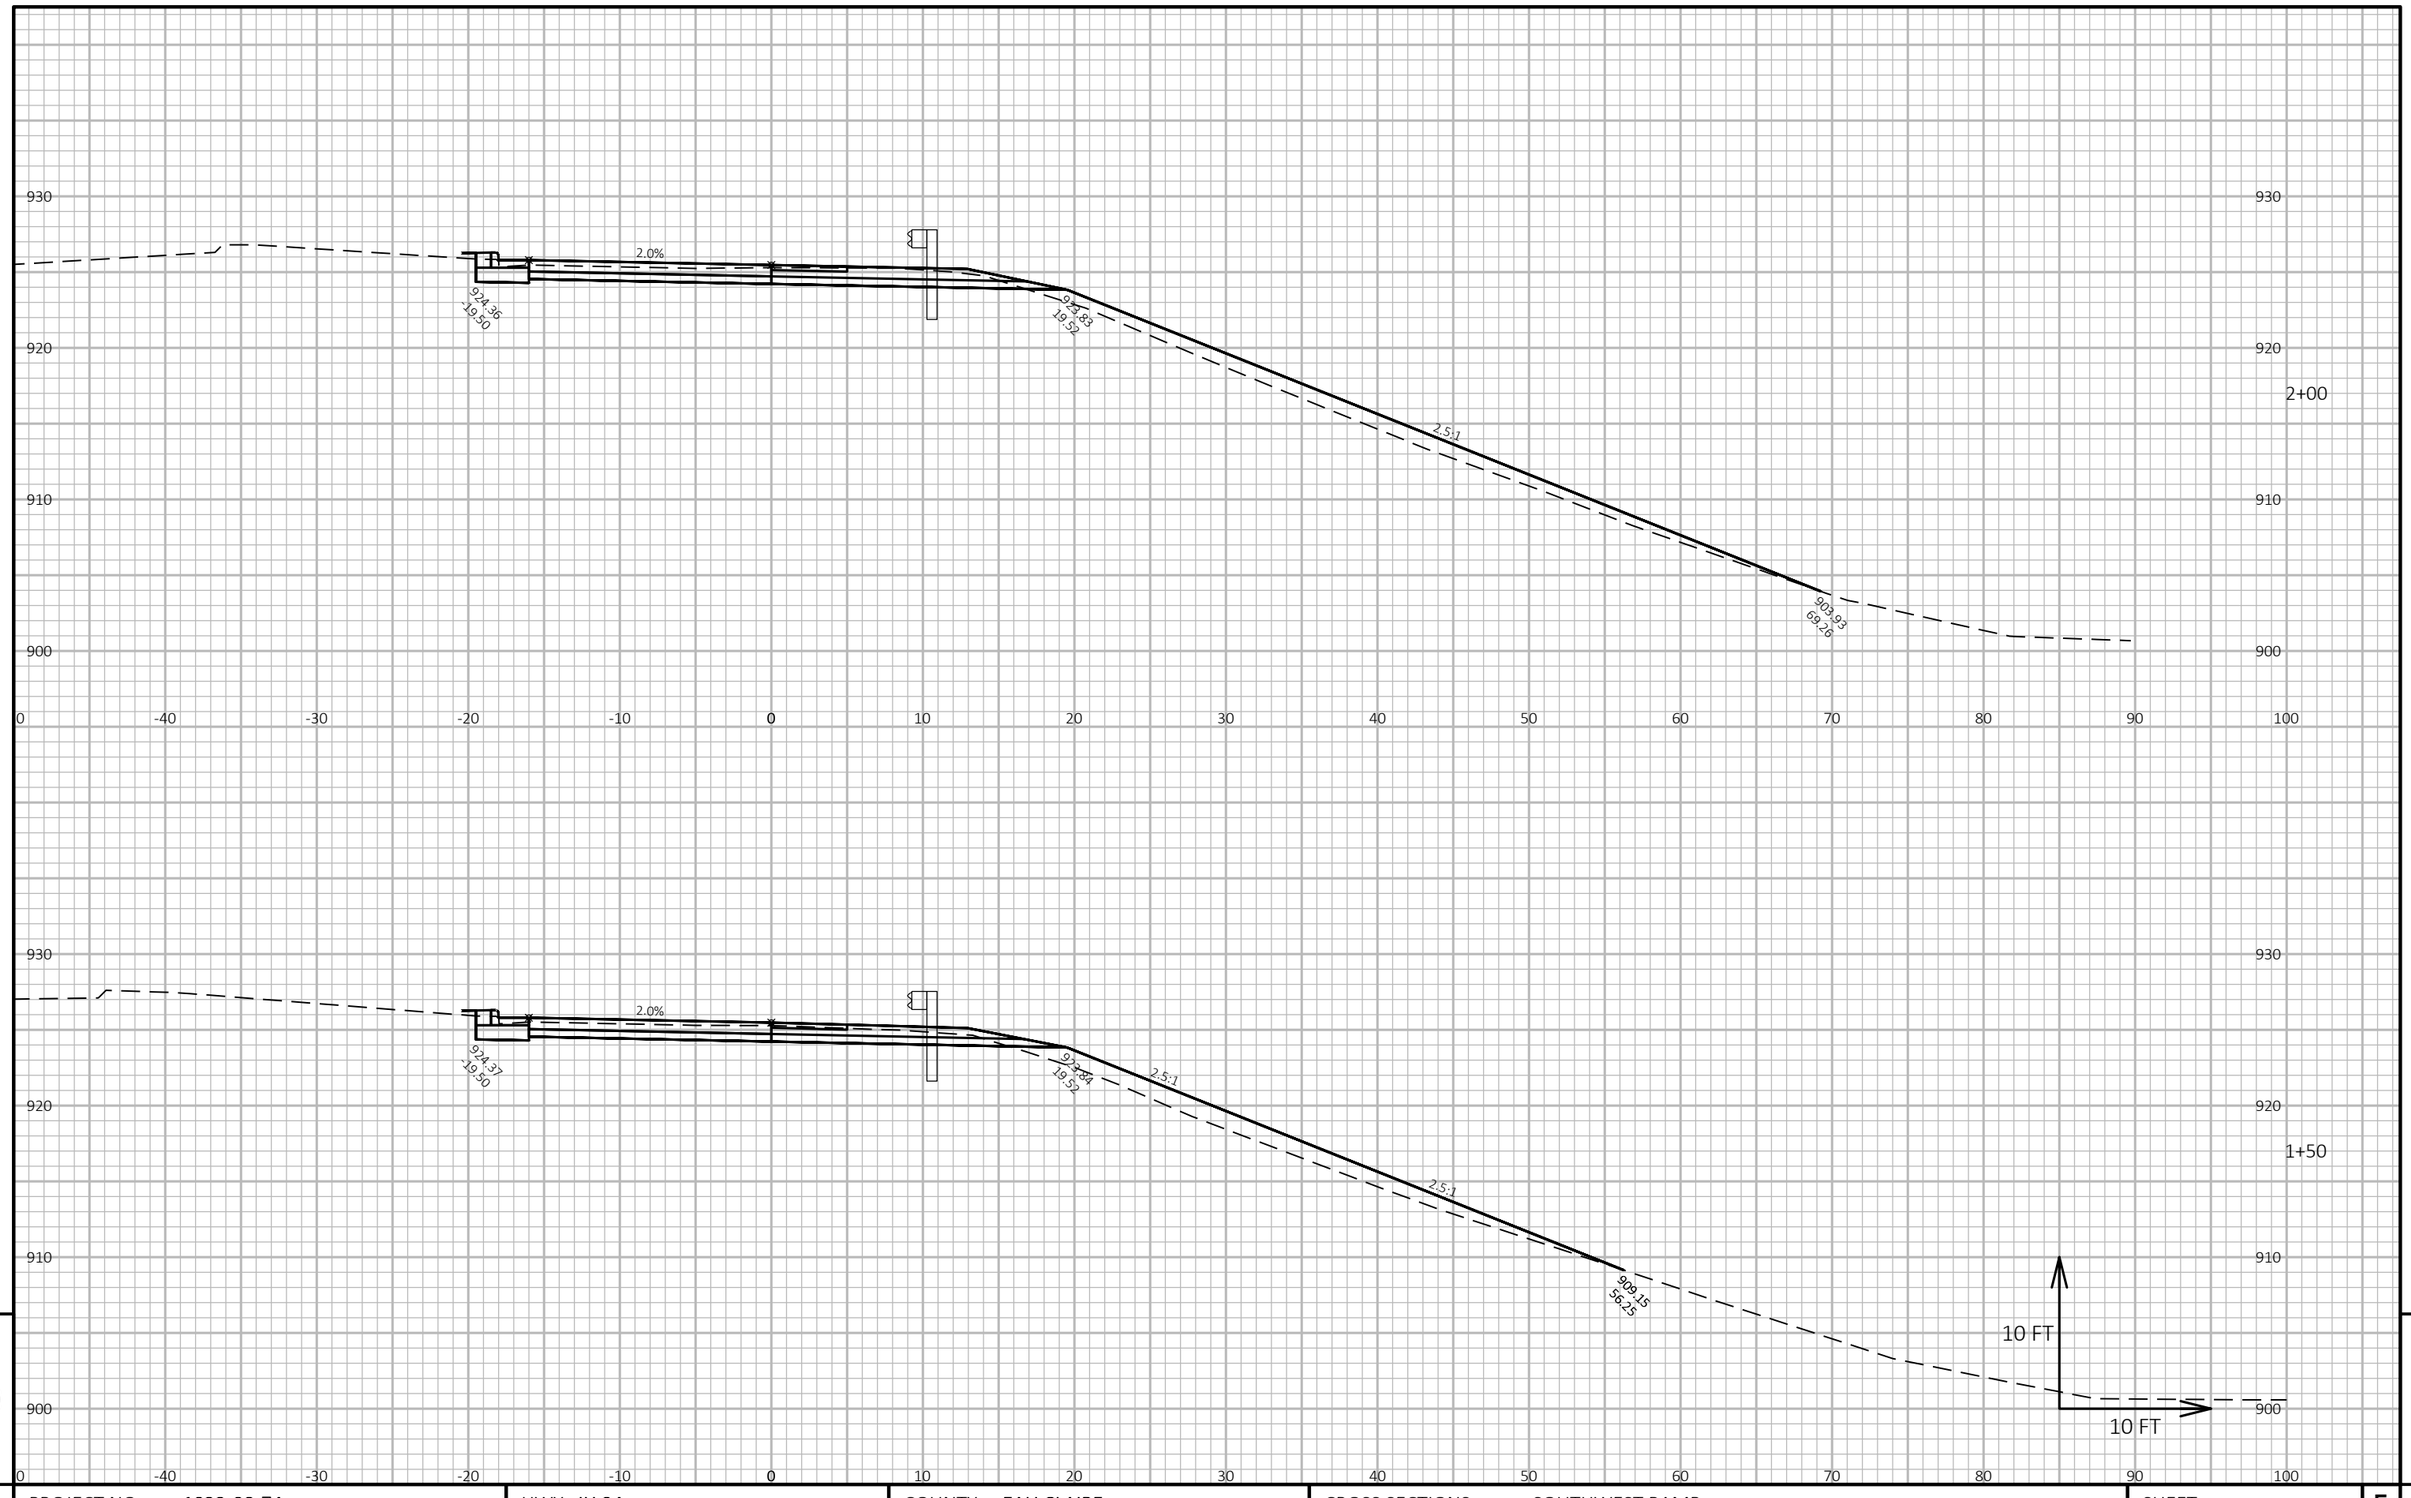


9 9

PROJECT NO: 1022-08-74	HWY: IH 94	COUNTY: EAU CLAIRE	CROSS SECTIONS: SOUTHWEST RAMP	SHEET E

FILE NAME : N:\PDS\C3D\10220804\SHEETSPLAN\X-SECTIONS\090201_XS_SOUTHWEST_RAMP_11-19-20.DWG
LAYOUT NAME - Southwest Ramp - (3)

PLOT DATE : 11/19/2020 2:58 PM PLOT BY : CHRIST, AARON D PLOT NAME : **PLOT SCALE :** 1 IN:10 FT HORZ. / 1 IN:10 FT VERT.

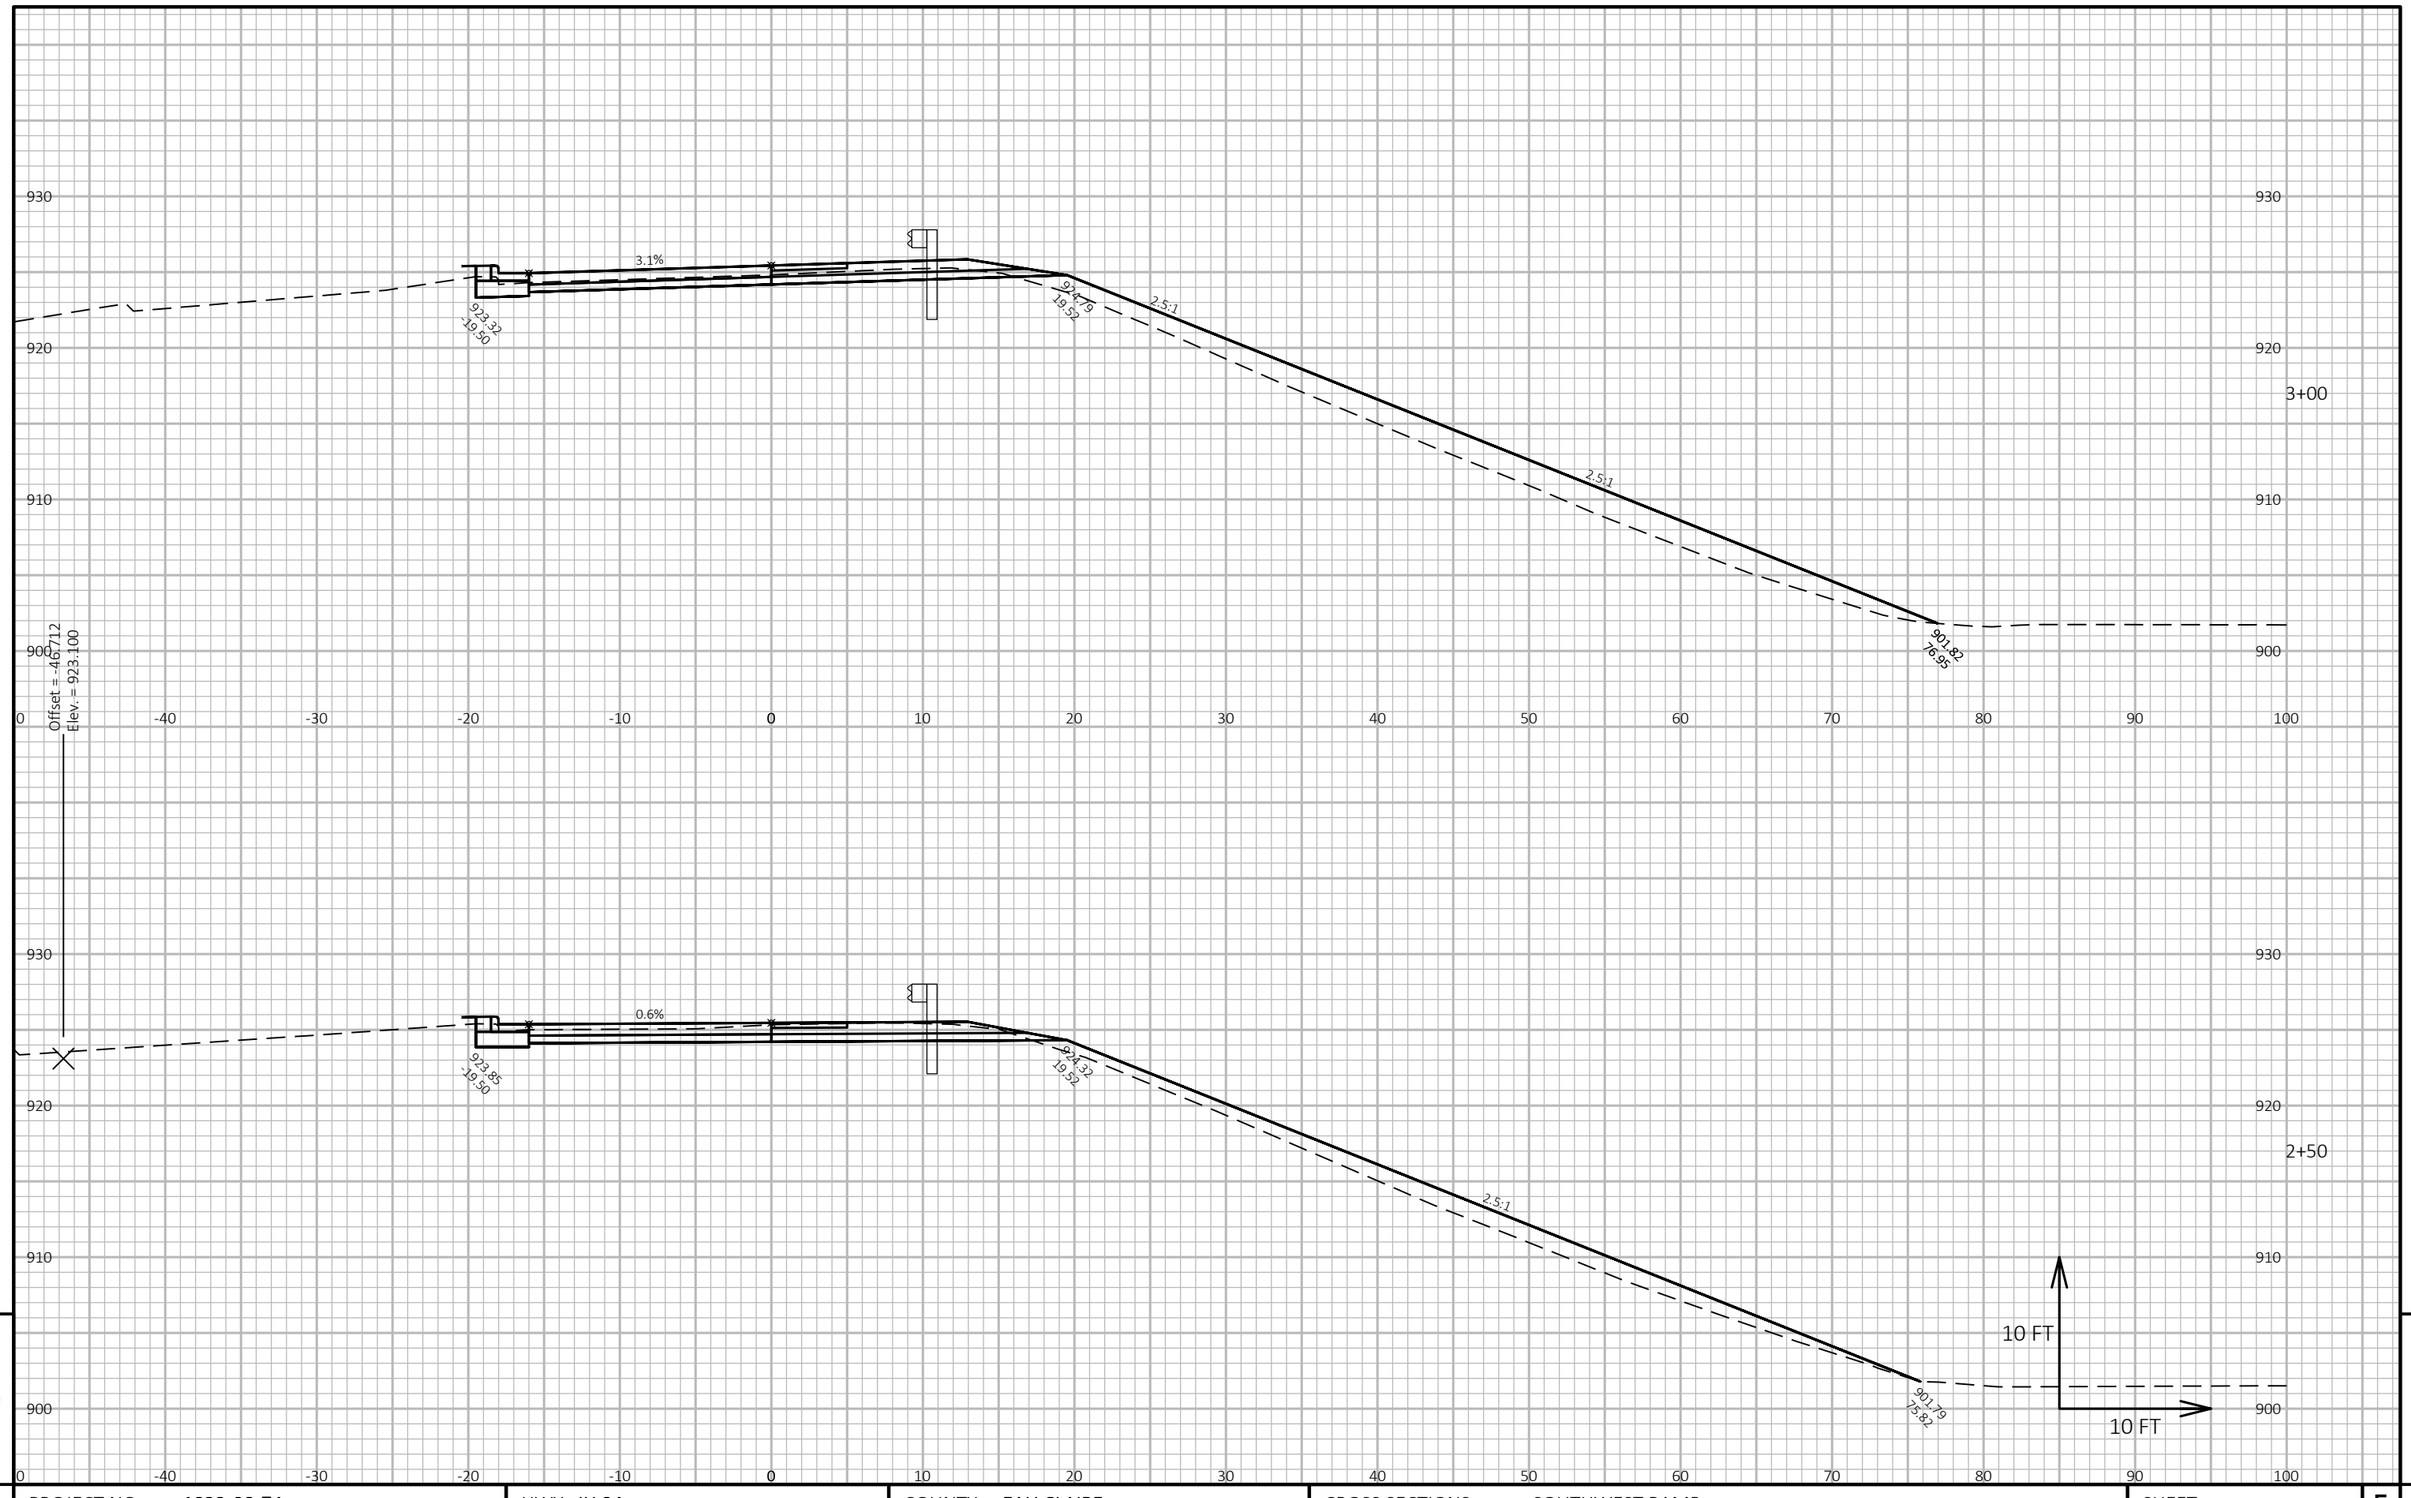

9

9

PROJECT NO: 1022-08-74	HWY: IH 94	COUNTY: EAU CLAIRE	CROSS SECTIONS: SOUTHWEST RAMP	SHEET	E


FILE NAME : N:\PDS\C3D\10220804\SHEETSPLAN\X-SECTIONS\090201_XS_SOUTHWEST_RAMP_11-19-20.DWG
LAYOUT NAME - Southwest Ramp - (4)

PLOT DATE : 11/19/2020 2:59 PM

PLOT BY : CHRIST, AARON D

PLOT NAME :

PLOT SCALE : 1 IN:10 FT HORZ. / 1 IN:10 FT VERT.

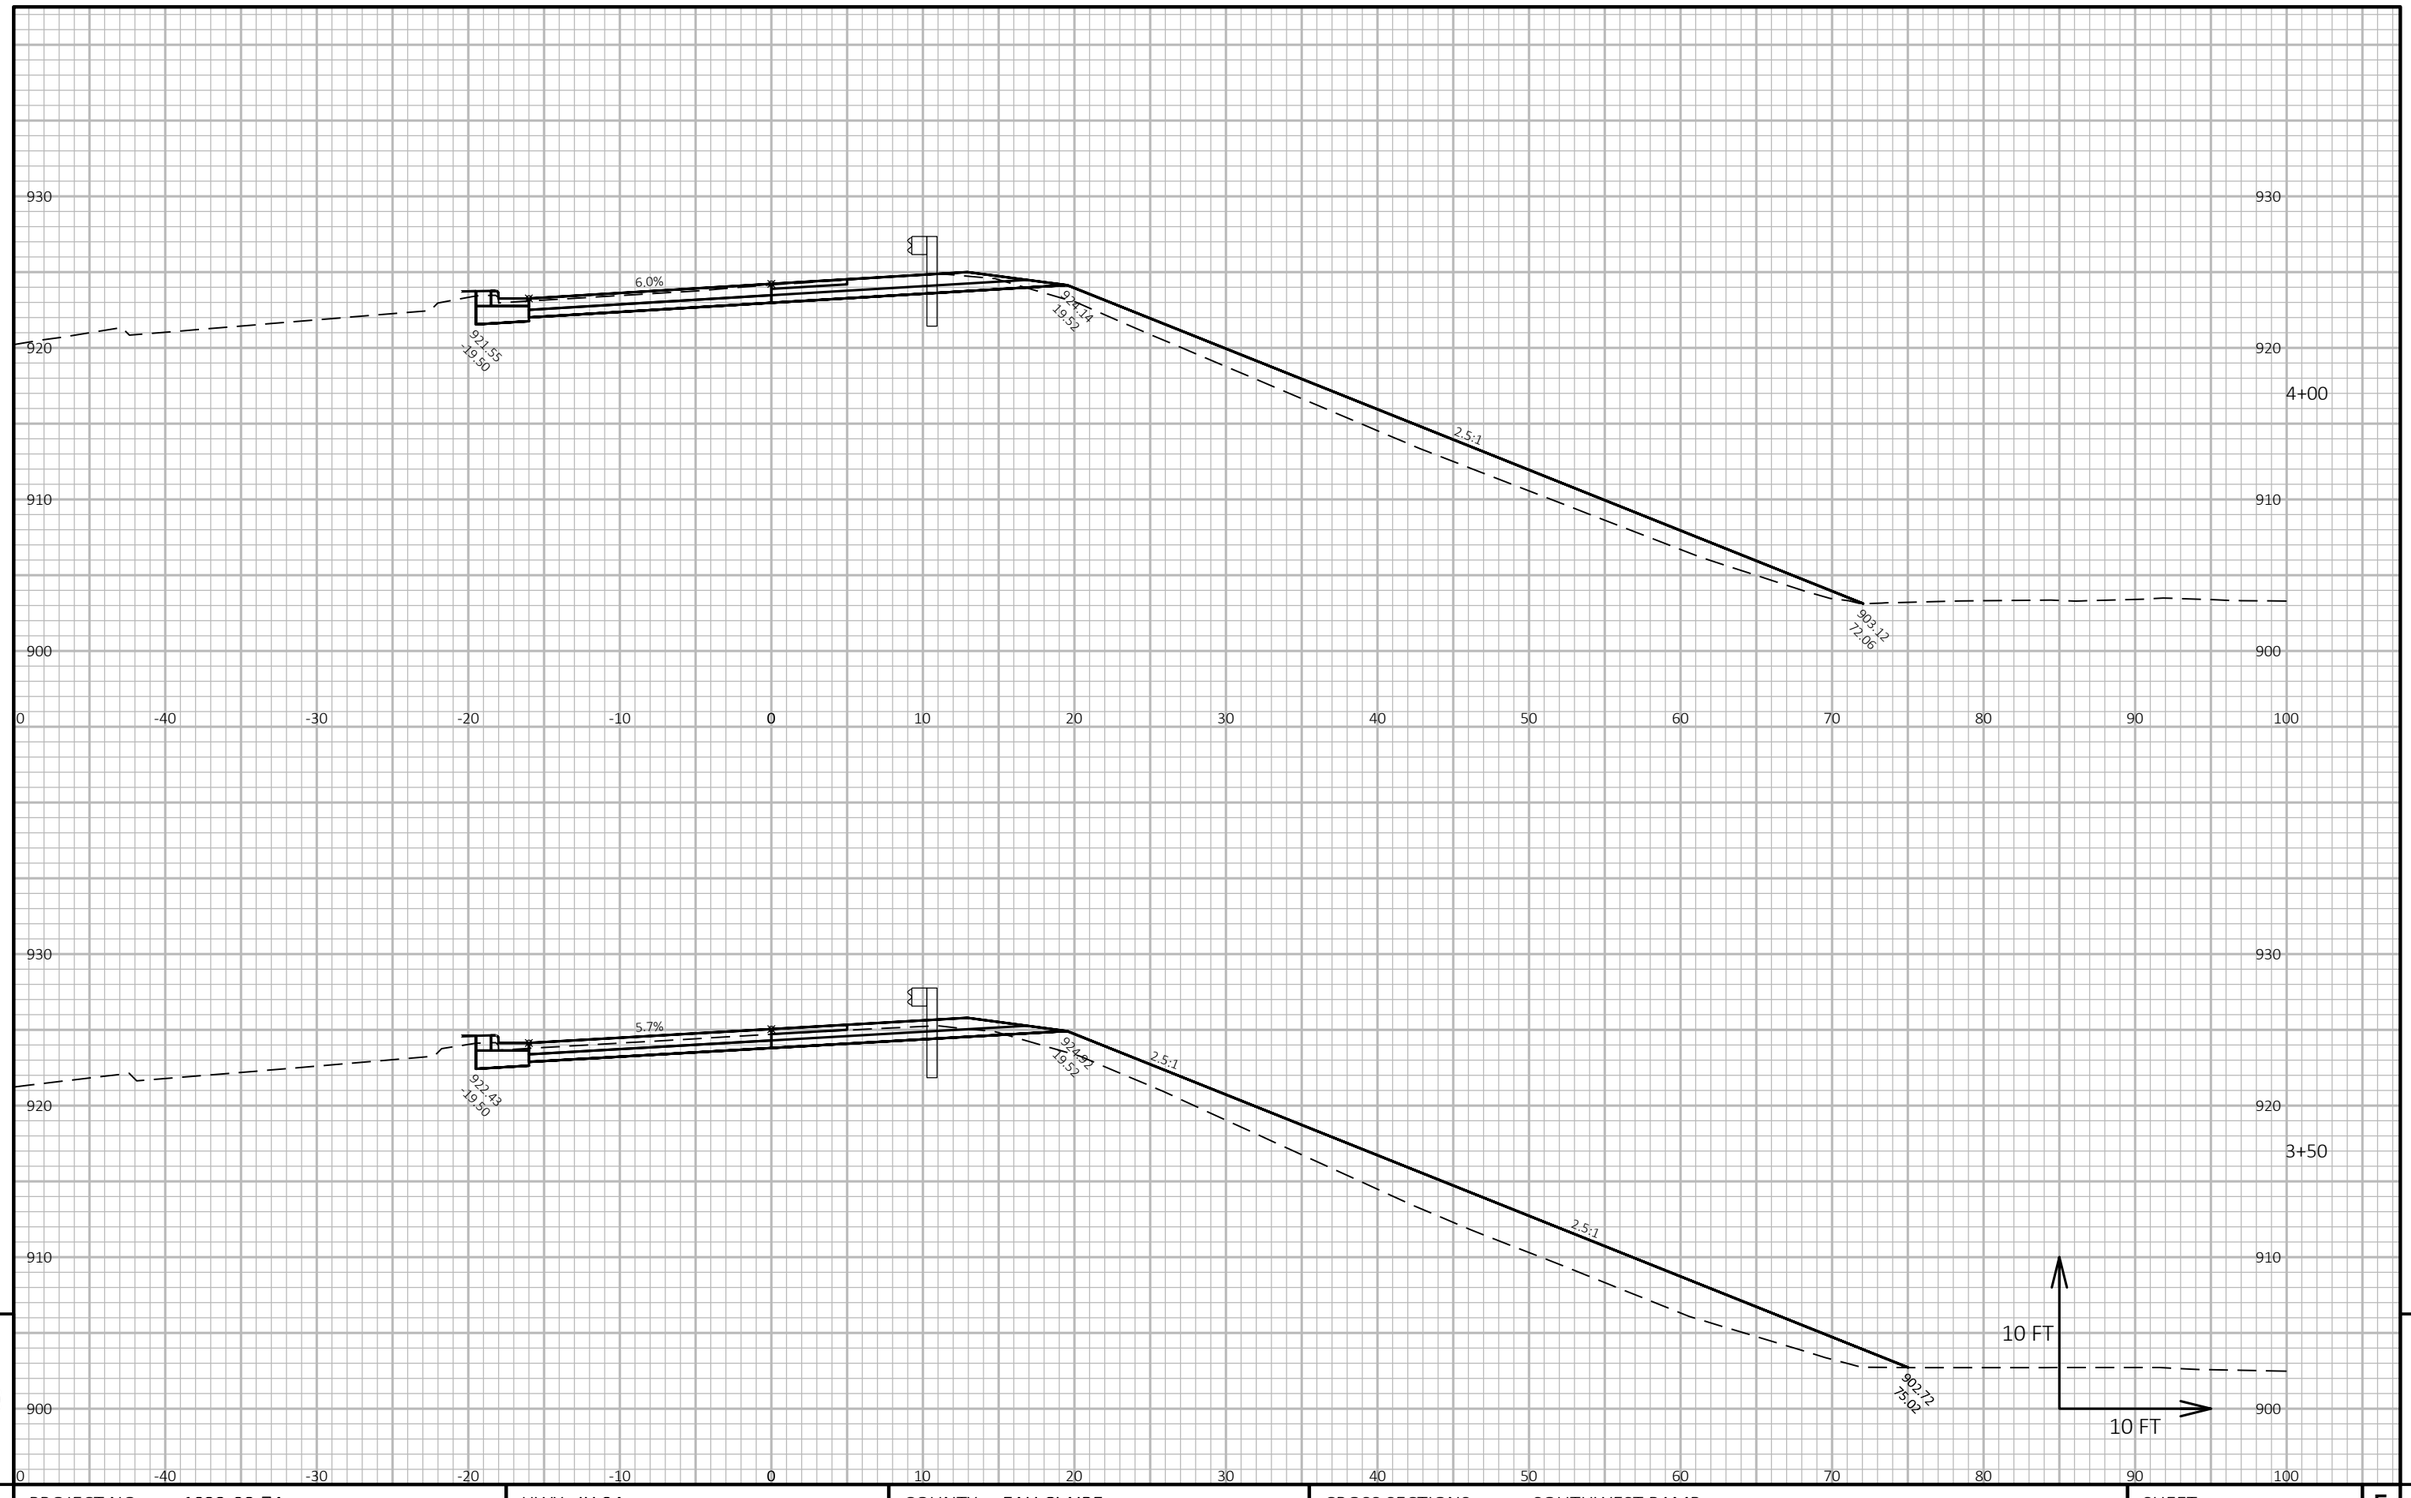


9

9

PROJECT NO: 1022-08-74	HWY: IH 94	COUNTY: EAU CLAIRE	CROSS SECTIONS: SOUTHWEST RAMP	SHEET E

FILE NAME : N:\PDS\C3D\10220804\SHEETSPLAN\X-SECTIONS\090201_XS_SOUTHWEST_RAMP_11-19-20.DWG
LAYOUT NAME - Southwest Ramp - (5)

PLOT DATE : 11/19/2020 2:59 PM PLOT BY : CHRIST, AARON D PLOT NAME : **PLOT SCALE :** 1 IN:10 FT HORZ. / 1 IN:10 FT VERT.

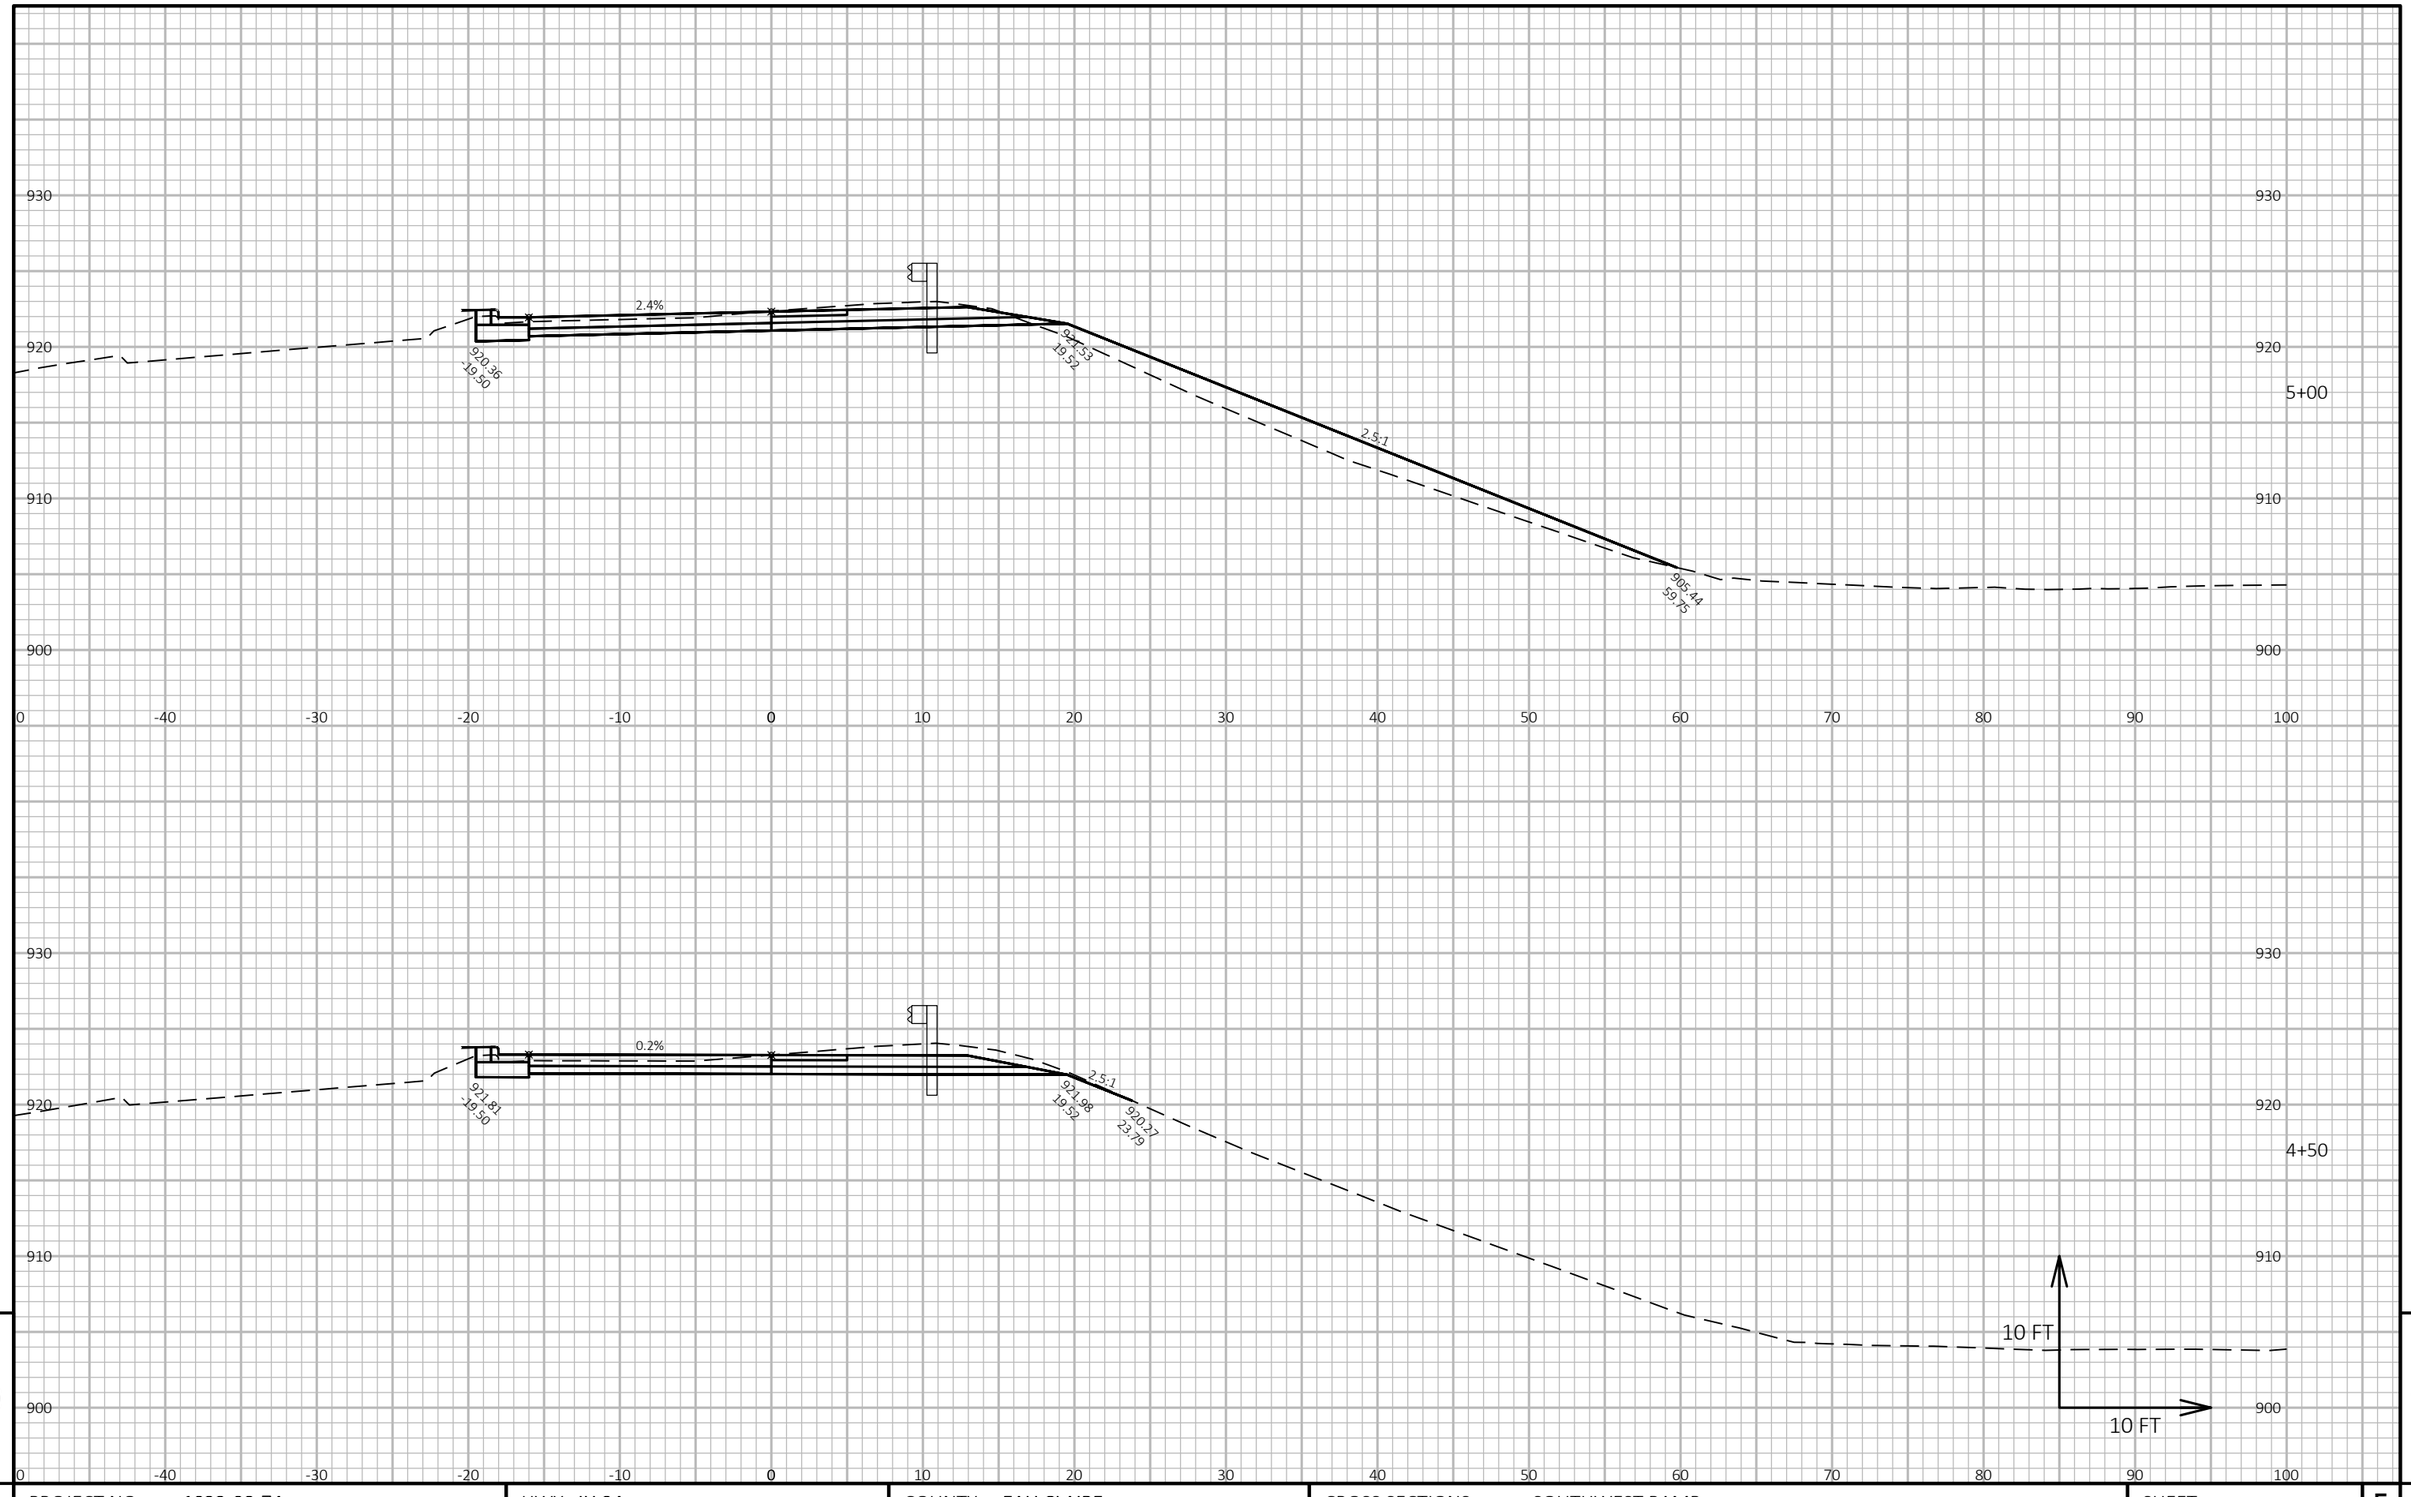

9


9

PROJECT NO: 1022-08-74	HWY: IH 94	COUNTY: EAU CLAIRE	CROSS SECTIONS: SOUTHWEST RAMP	SHEET	E

FILE NAME : N:\PDS\C3D\10220804\SHEETSPLAN\X-SECTIONS\090201_XS_SOUTHWEST_RAMP_11-19-20.DWG
LAYOUT NAME - Southwest Ramp - (6)

PLOT DATE : 11/19/2020 3:00 PM PLOT BY : CHRIST, AARON D PLOT NAME :

PLOT SCALE : 1 IN:10 FT HORZ. / 1 IN:10 FT VERT.

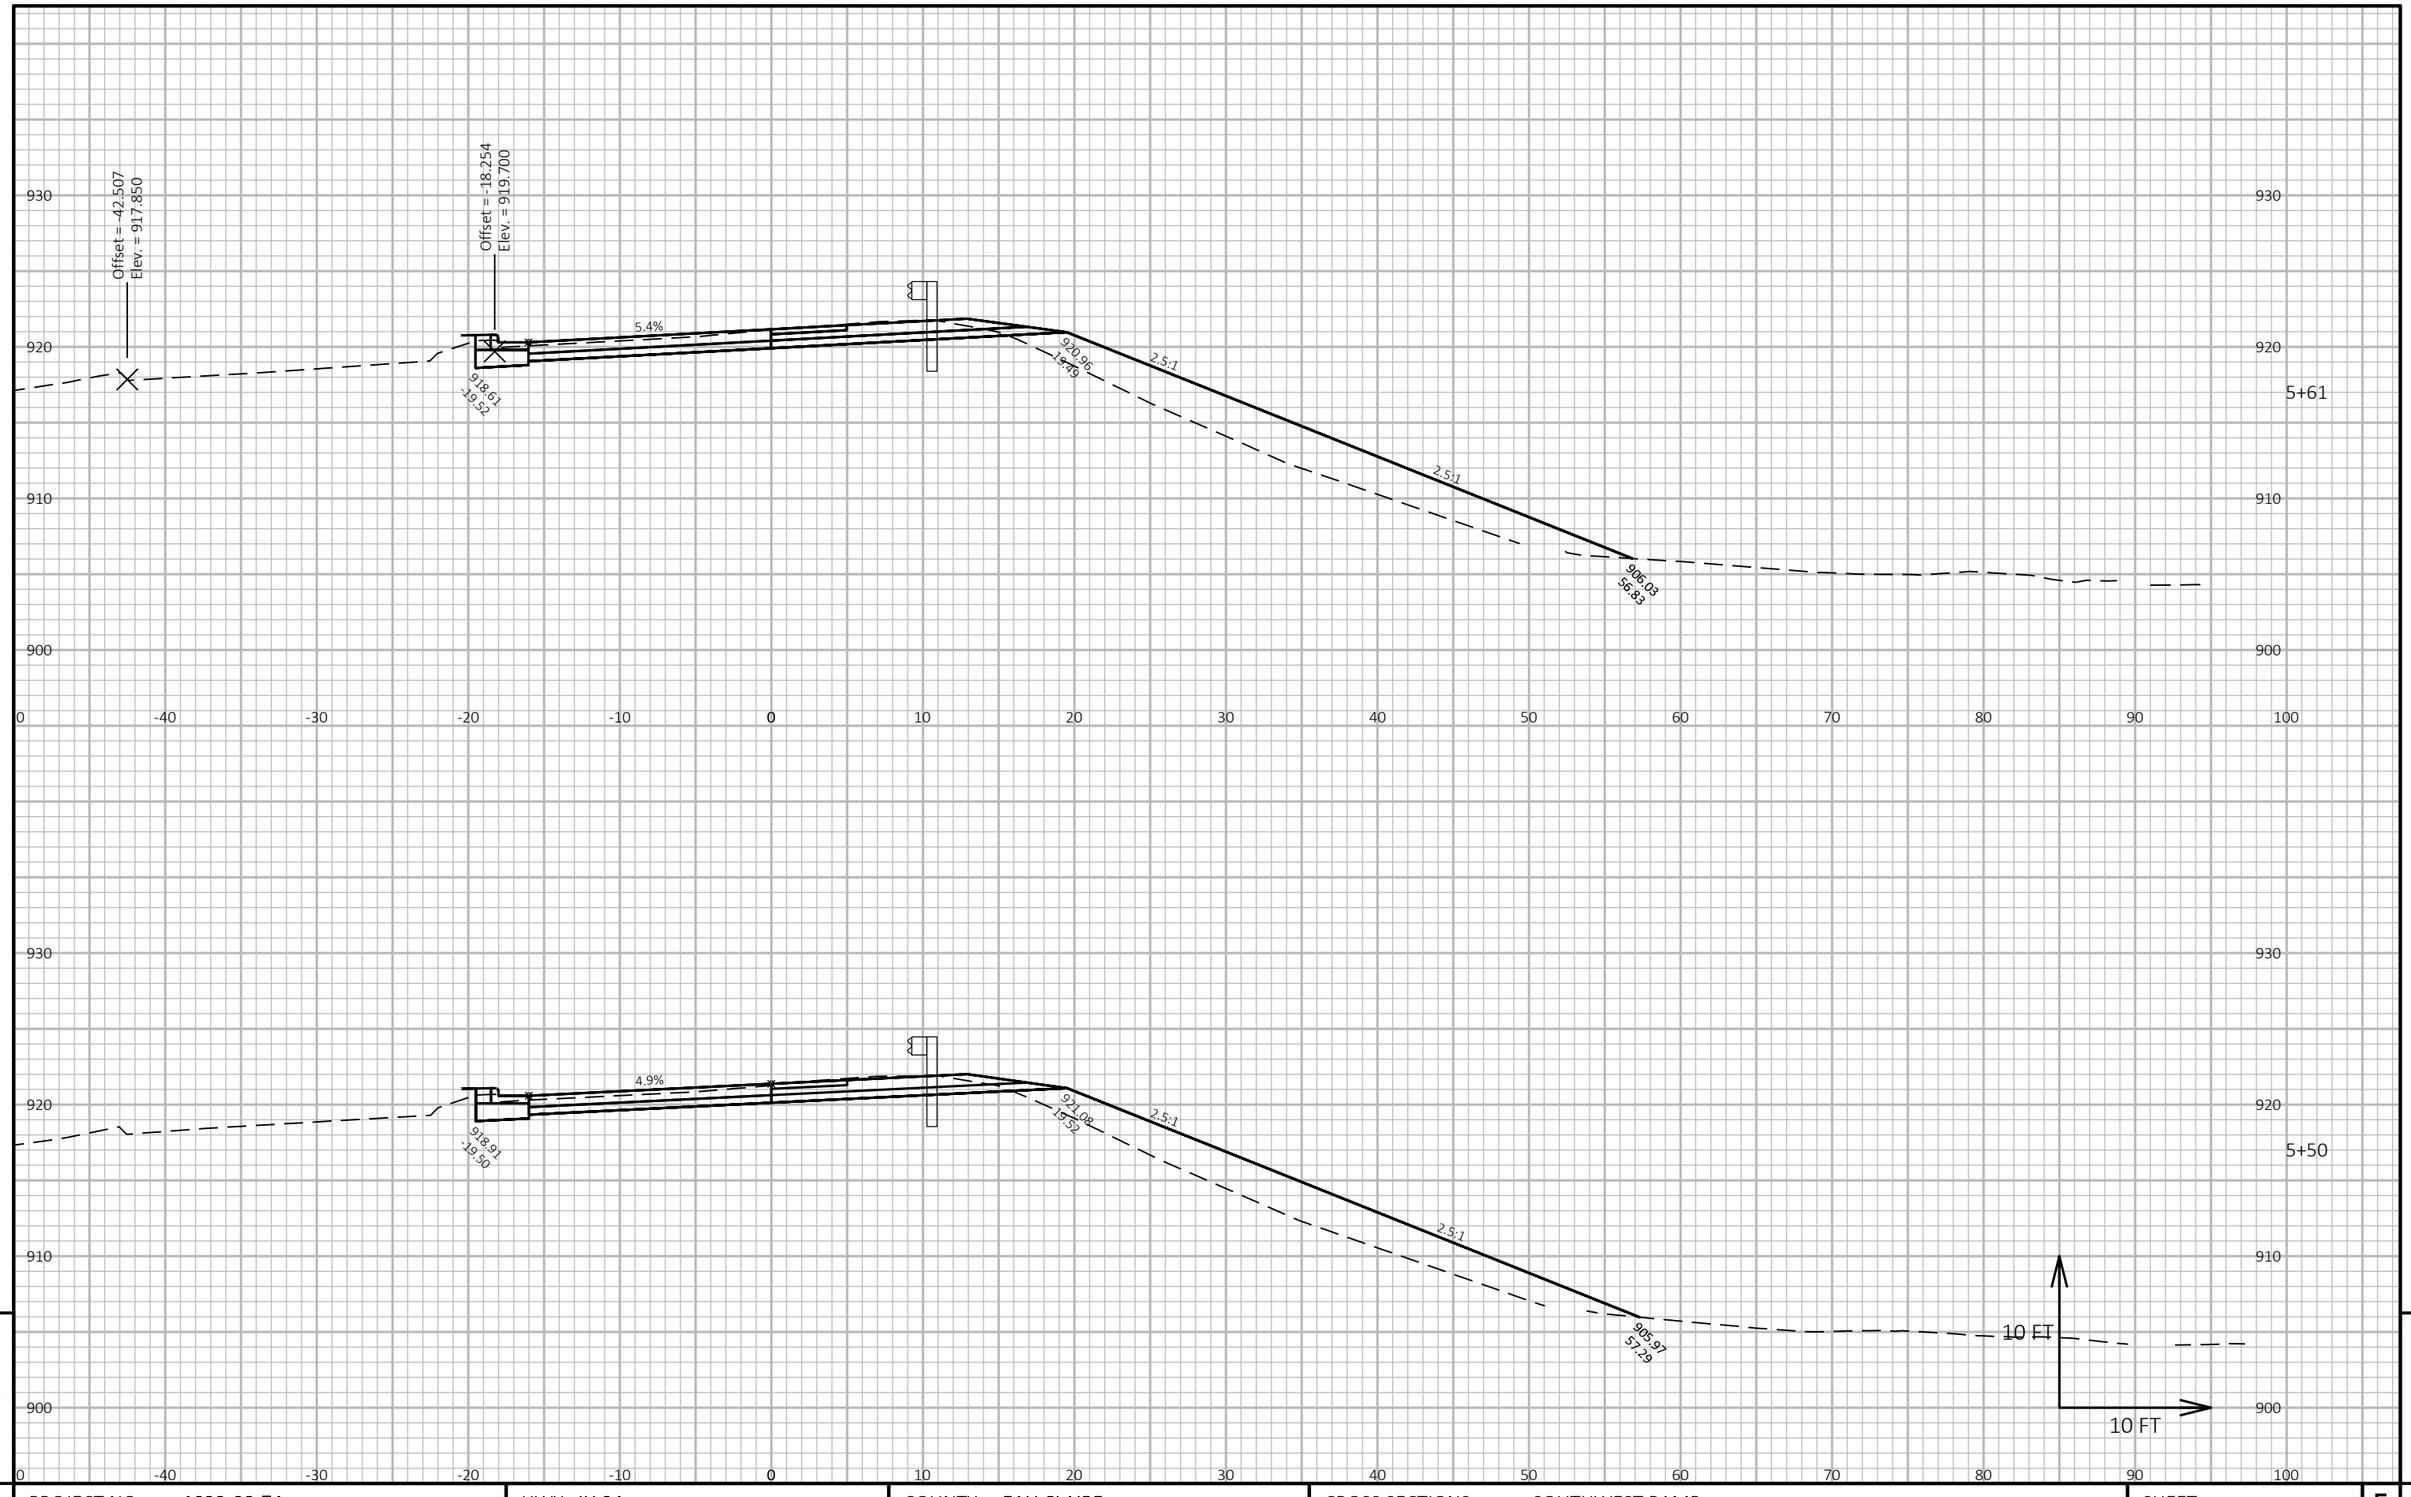

9

9

PROJECT NO: 1022-08-74	HWY: IH 94	COUNTY: EAU CLAIRE	CROSS SECTIONS: SOUTHWEST RAMP	SHEET	E


FILE NAME : N:\PDS\C3D\10220804\SHEETSPLAN\X-SECTIONS\090201_XS_SOUTHWEST_RAMP_11-19-20.DWG
LAYOUT NAME - Southwest Ramp - (7)

PLOT DATE : 11/19/2020 3:00 PM

PLOT BY : CHRIST, AARON D

PLOT NAME :

PLOT SCALE : 1 IN:10 FT HORZ. / 1 IN:10 FT VERT.

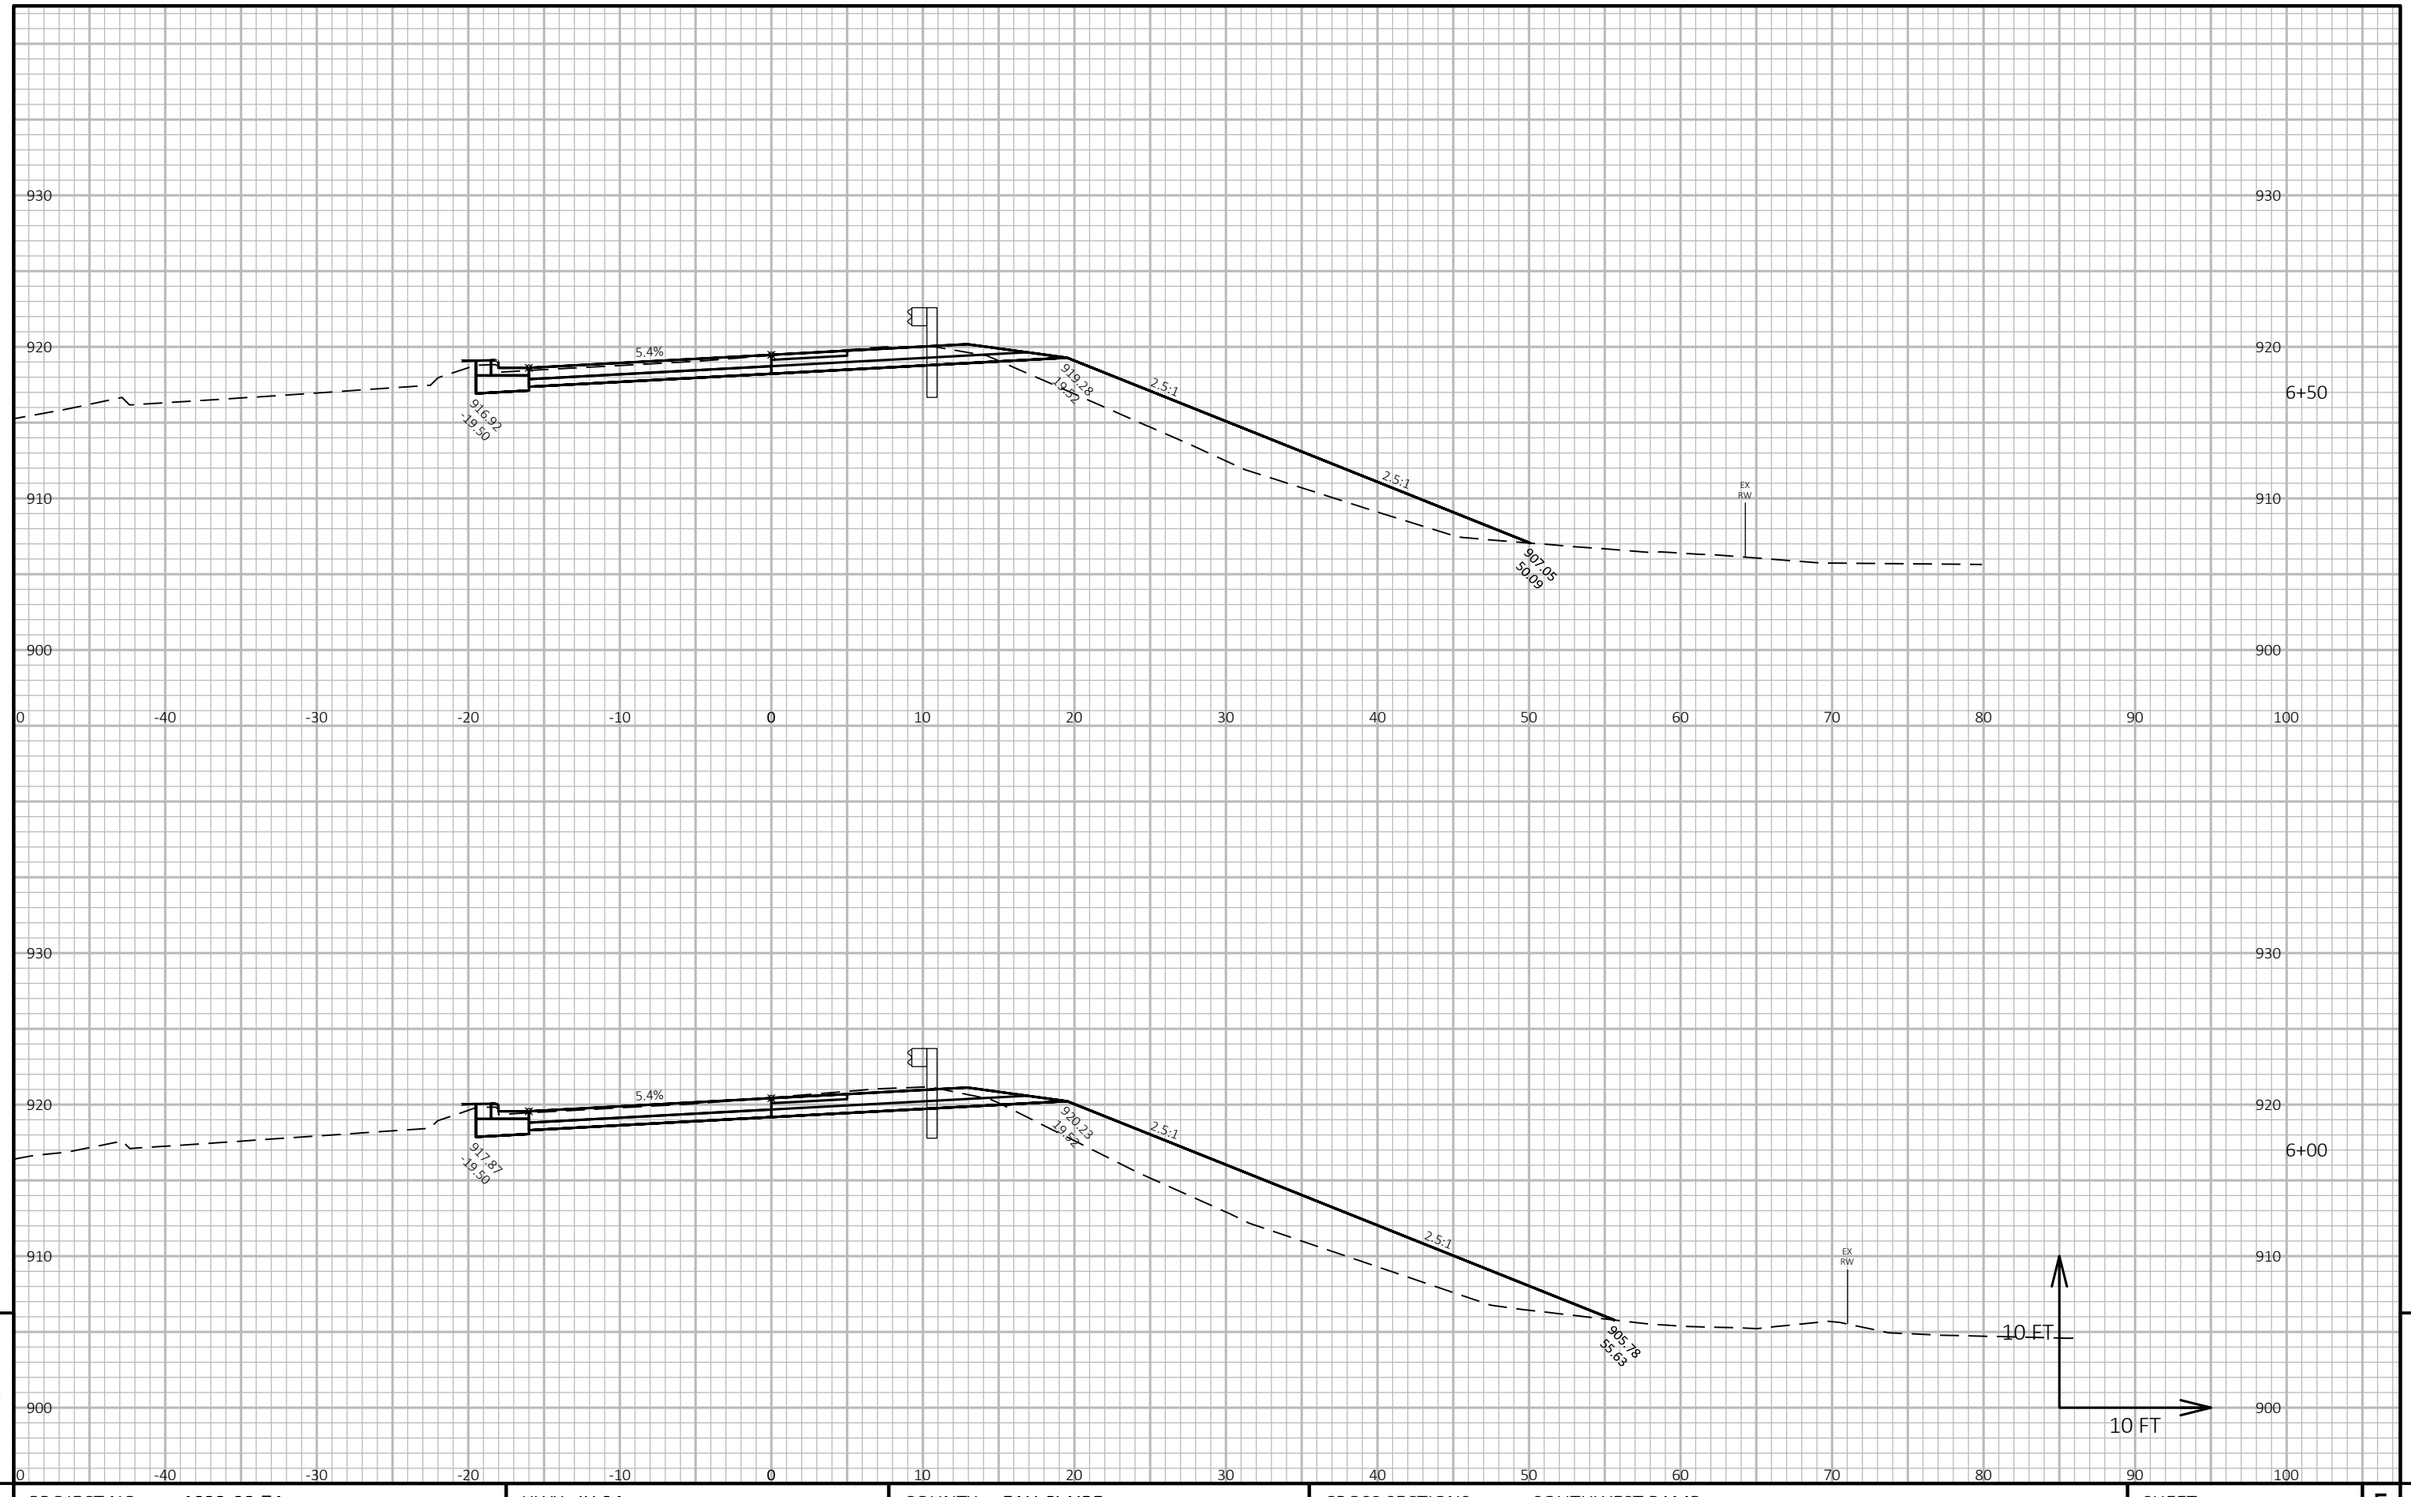


PROJECT NO: 1022-08-74	HWY: IH 94	COUNTY: EAU CLAIRE	CROSS SECTIONS: SOUTHWEST RAMP	SHEET E

FILE NAME : N:\PDS\C3D\10220804\SHEETSPLAN\X-SECTIONS\090201_XS_SOUTHWEST_RAMP_11-19-20.DWG
LAYOUT NAME - Southwest Ramp - (8)

PLOT DATE : 11/19/2020 3:01 PM PLOT BY : CHRIST, AARON D PLOT NAME :

PLOT SCALE : 1 IN:10 FT HORZ. / 1 IN:10 FT VERT.

WISDOT/CADDS SHEET 49

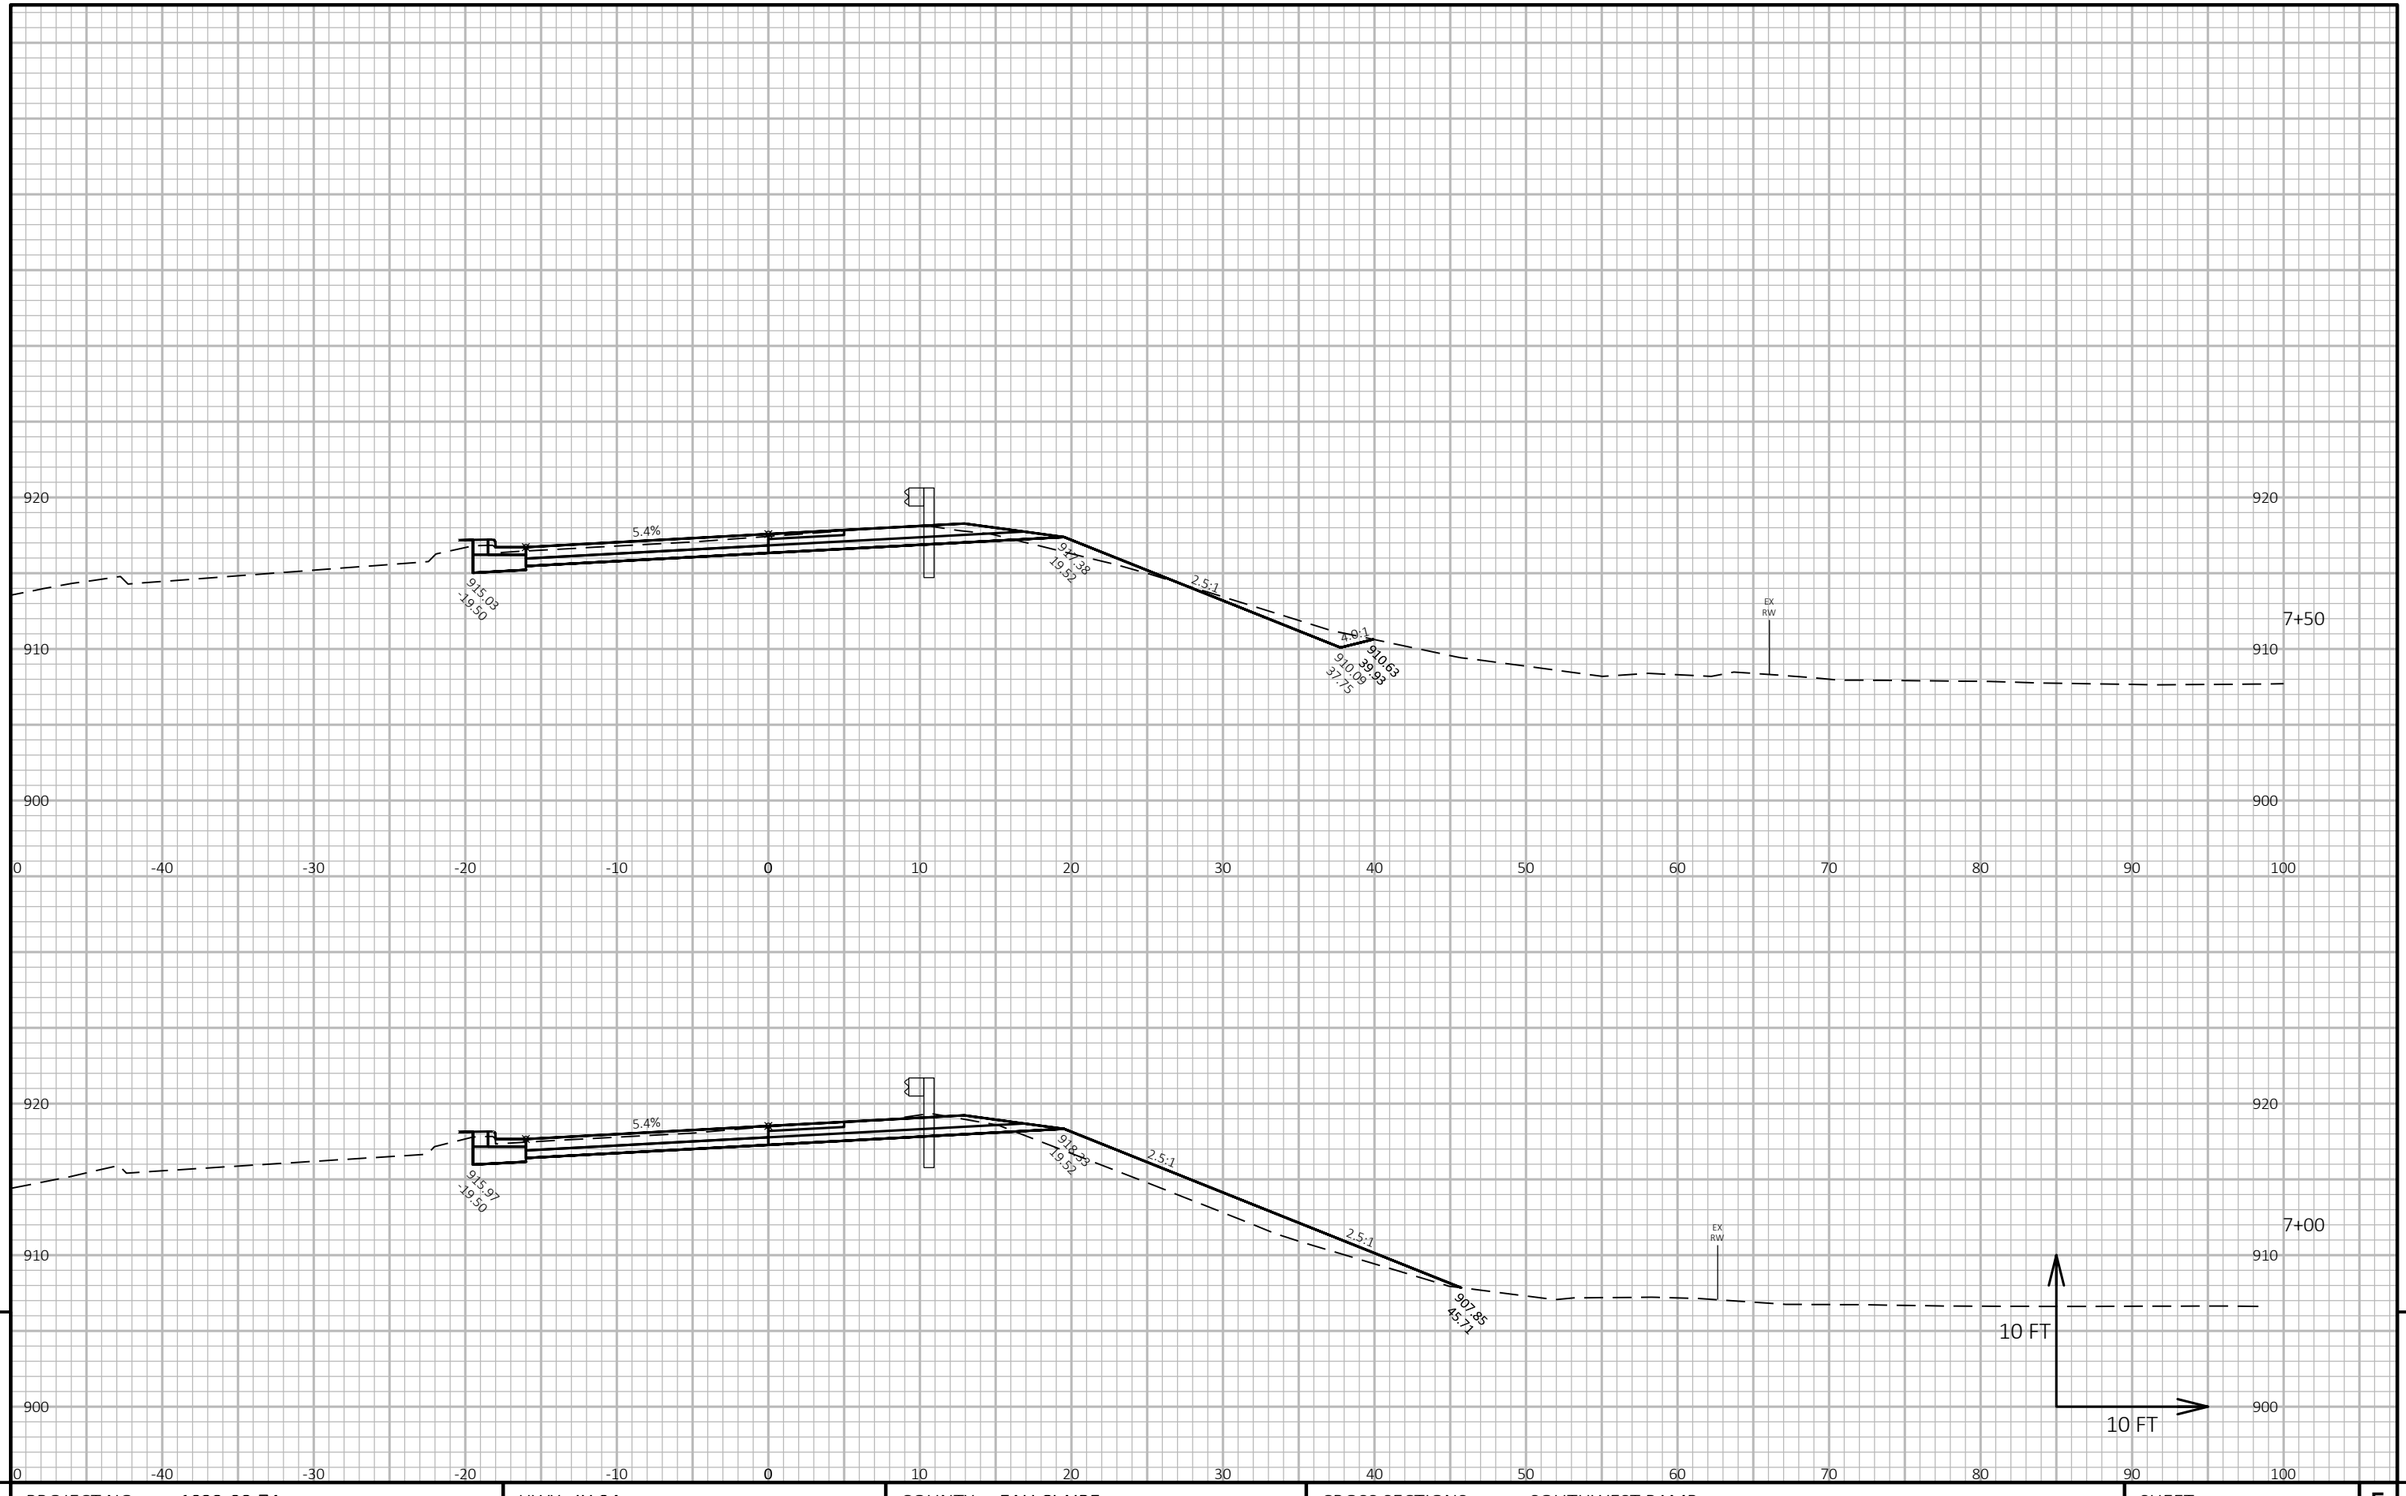

9


9

PROJECT NO: 1022-08-74	HWY: IH 94	COUNTY: EAU CLAIRE	CROSS SECTIONS: SOUTHWEST RAMP	SHEET E

FILE NAME : N:\PDS\C3D\10220804\SHEETSPLAN\X-SECTIONS\090201_XS_SOUTHWEST_RAMP_11-19-20.DWG
LAYOUT NAME - Southwest Ramp - (9)

PLOT DATE : 11/19/2020 3:02 PM PLOT BY : CHRIST, AARON D PLOT NAME :

PLOT SCALE : 1 IN:10 FT HORZ. / 1 IN:10 FT VERT.

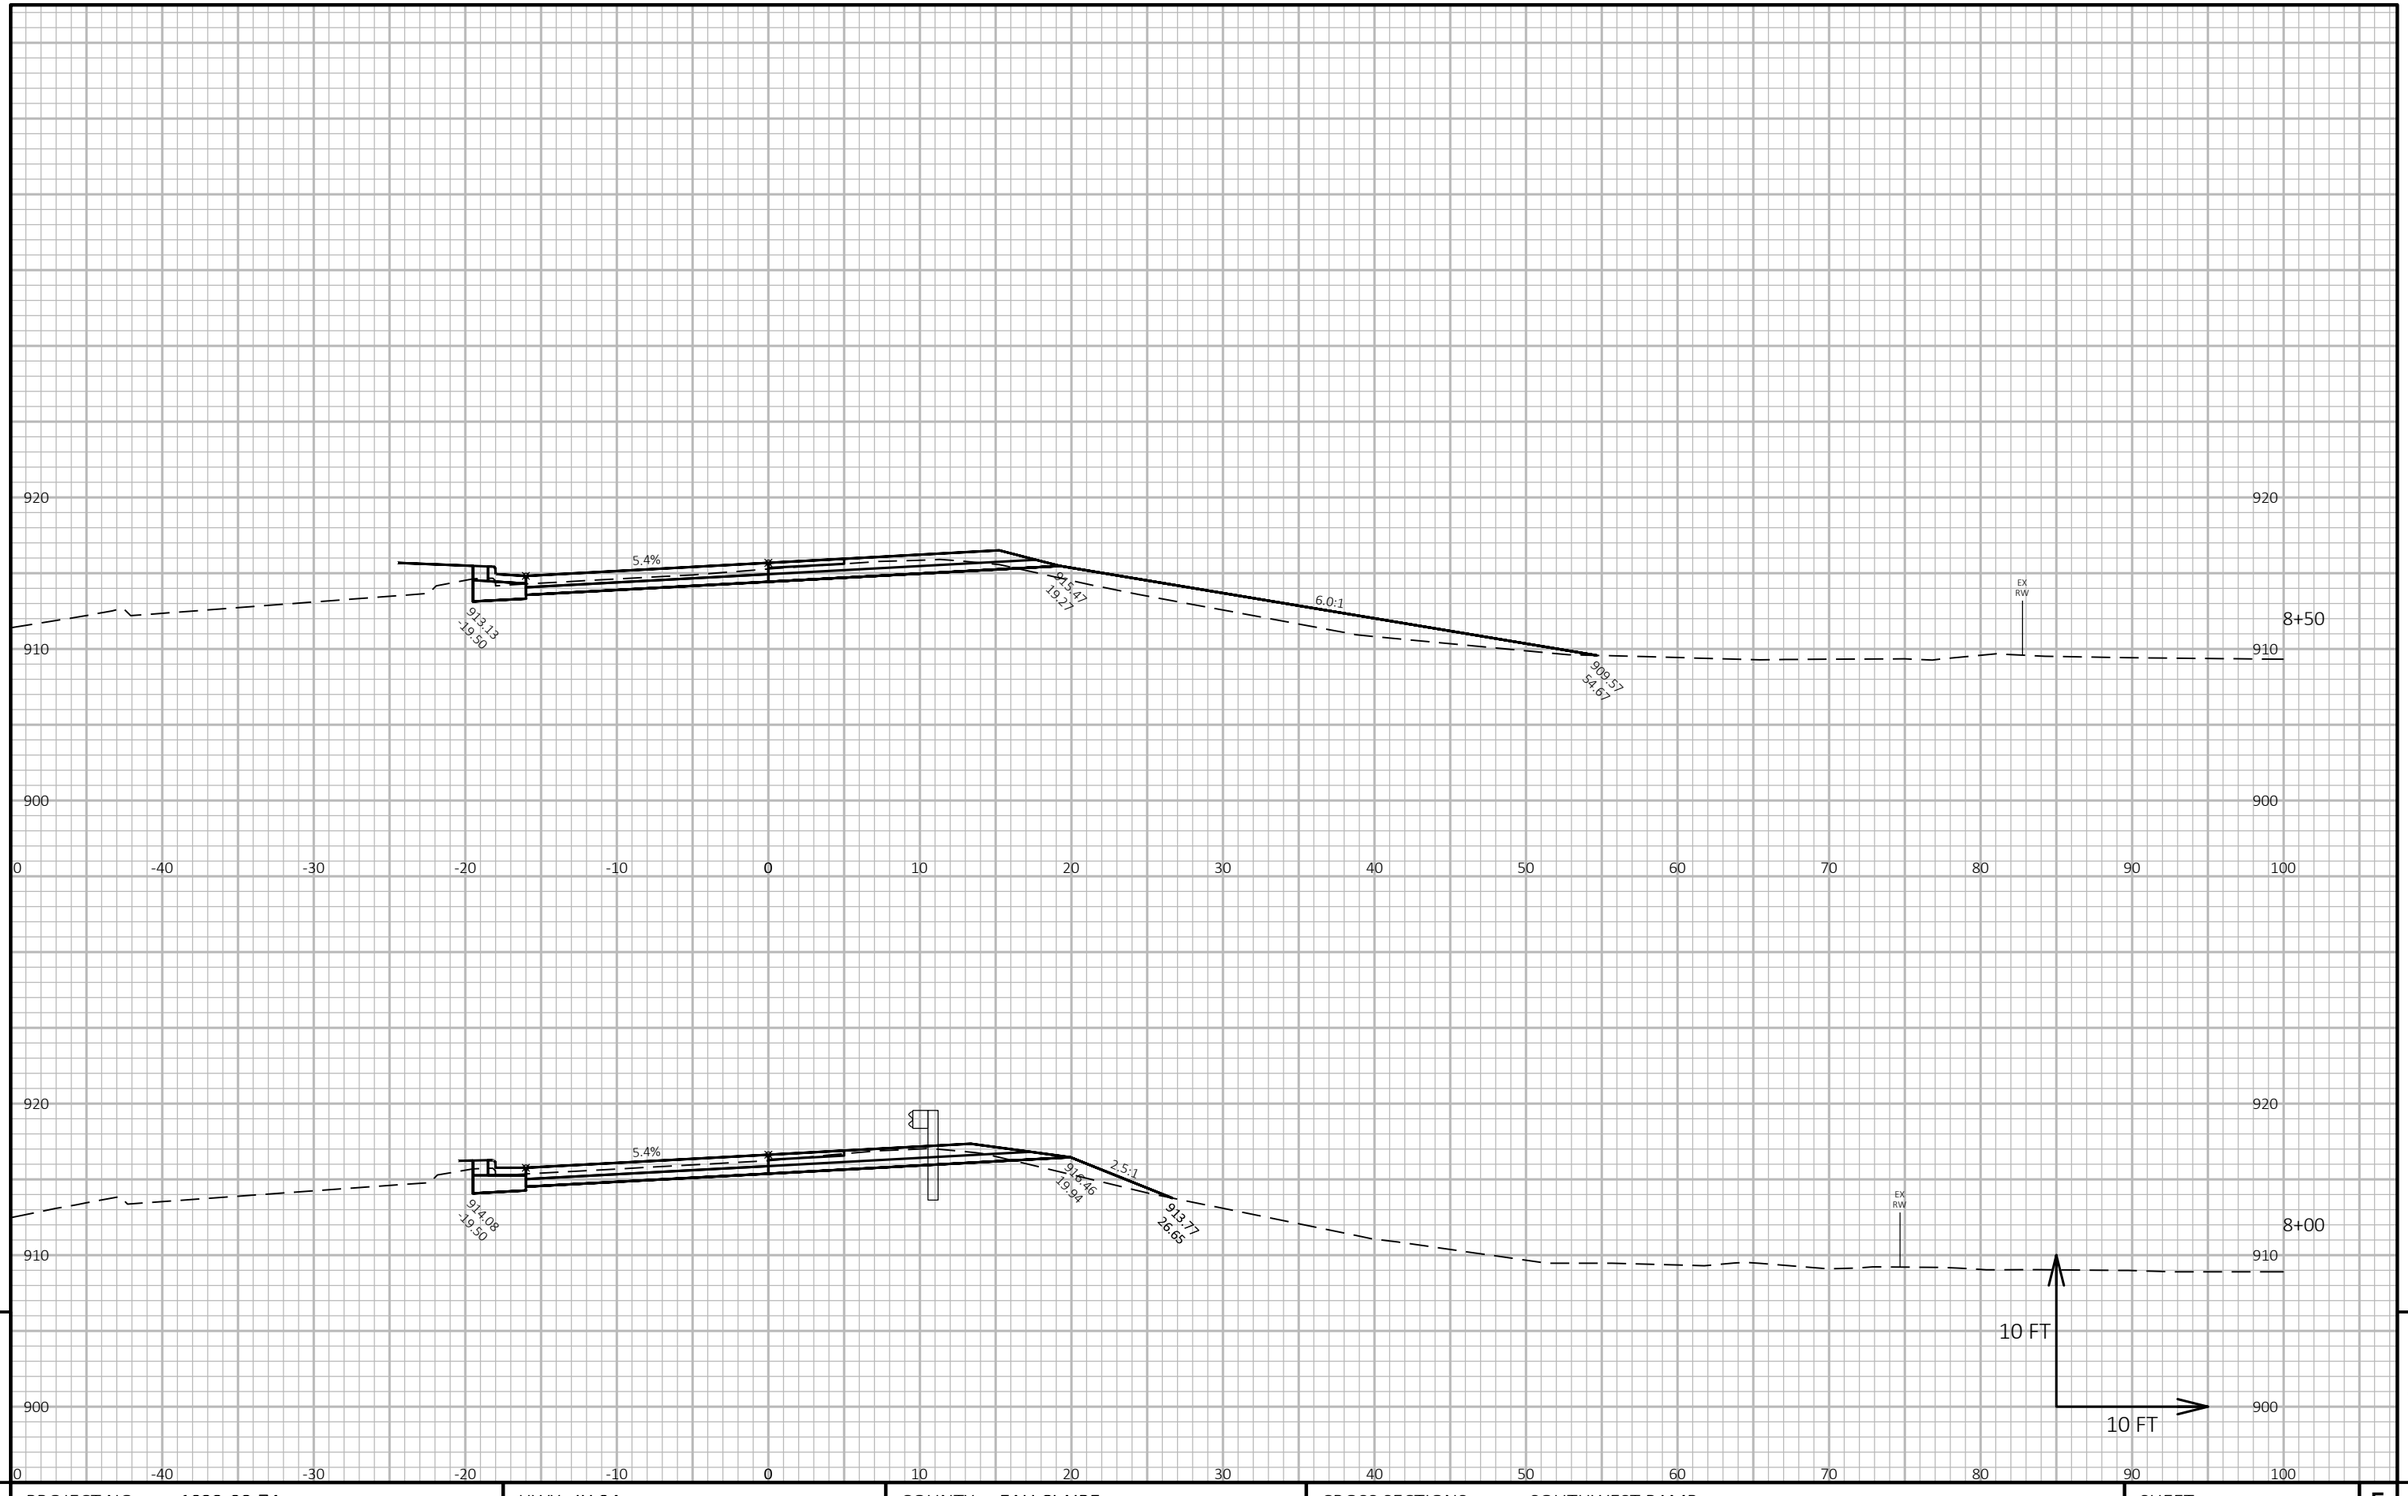


9

9

PROJECT NO: 1022-08-74	HWY: IH 94	COUNTY: EAU CLAIRE	CROSS SECTIONS: SOUTHWEST RAMP	SHEET E

FILE NAME : N:\PDS\C3D\10220804\SHEETSPLAN\X-SECTIONS\090201_XS_SOUTHWEST_RAMP_11-19-20.DWG
LAYOUT NAME - Southwest Ramp - (10)

PLOT DATE : 11/19/2020 3:02 PM PLOT BY : CHRIST, AARON D PLOT NAME : **PLOT SCALE :** 1 IN:10 FT HORZ. / 1 IN:10 FT VERT.

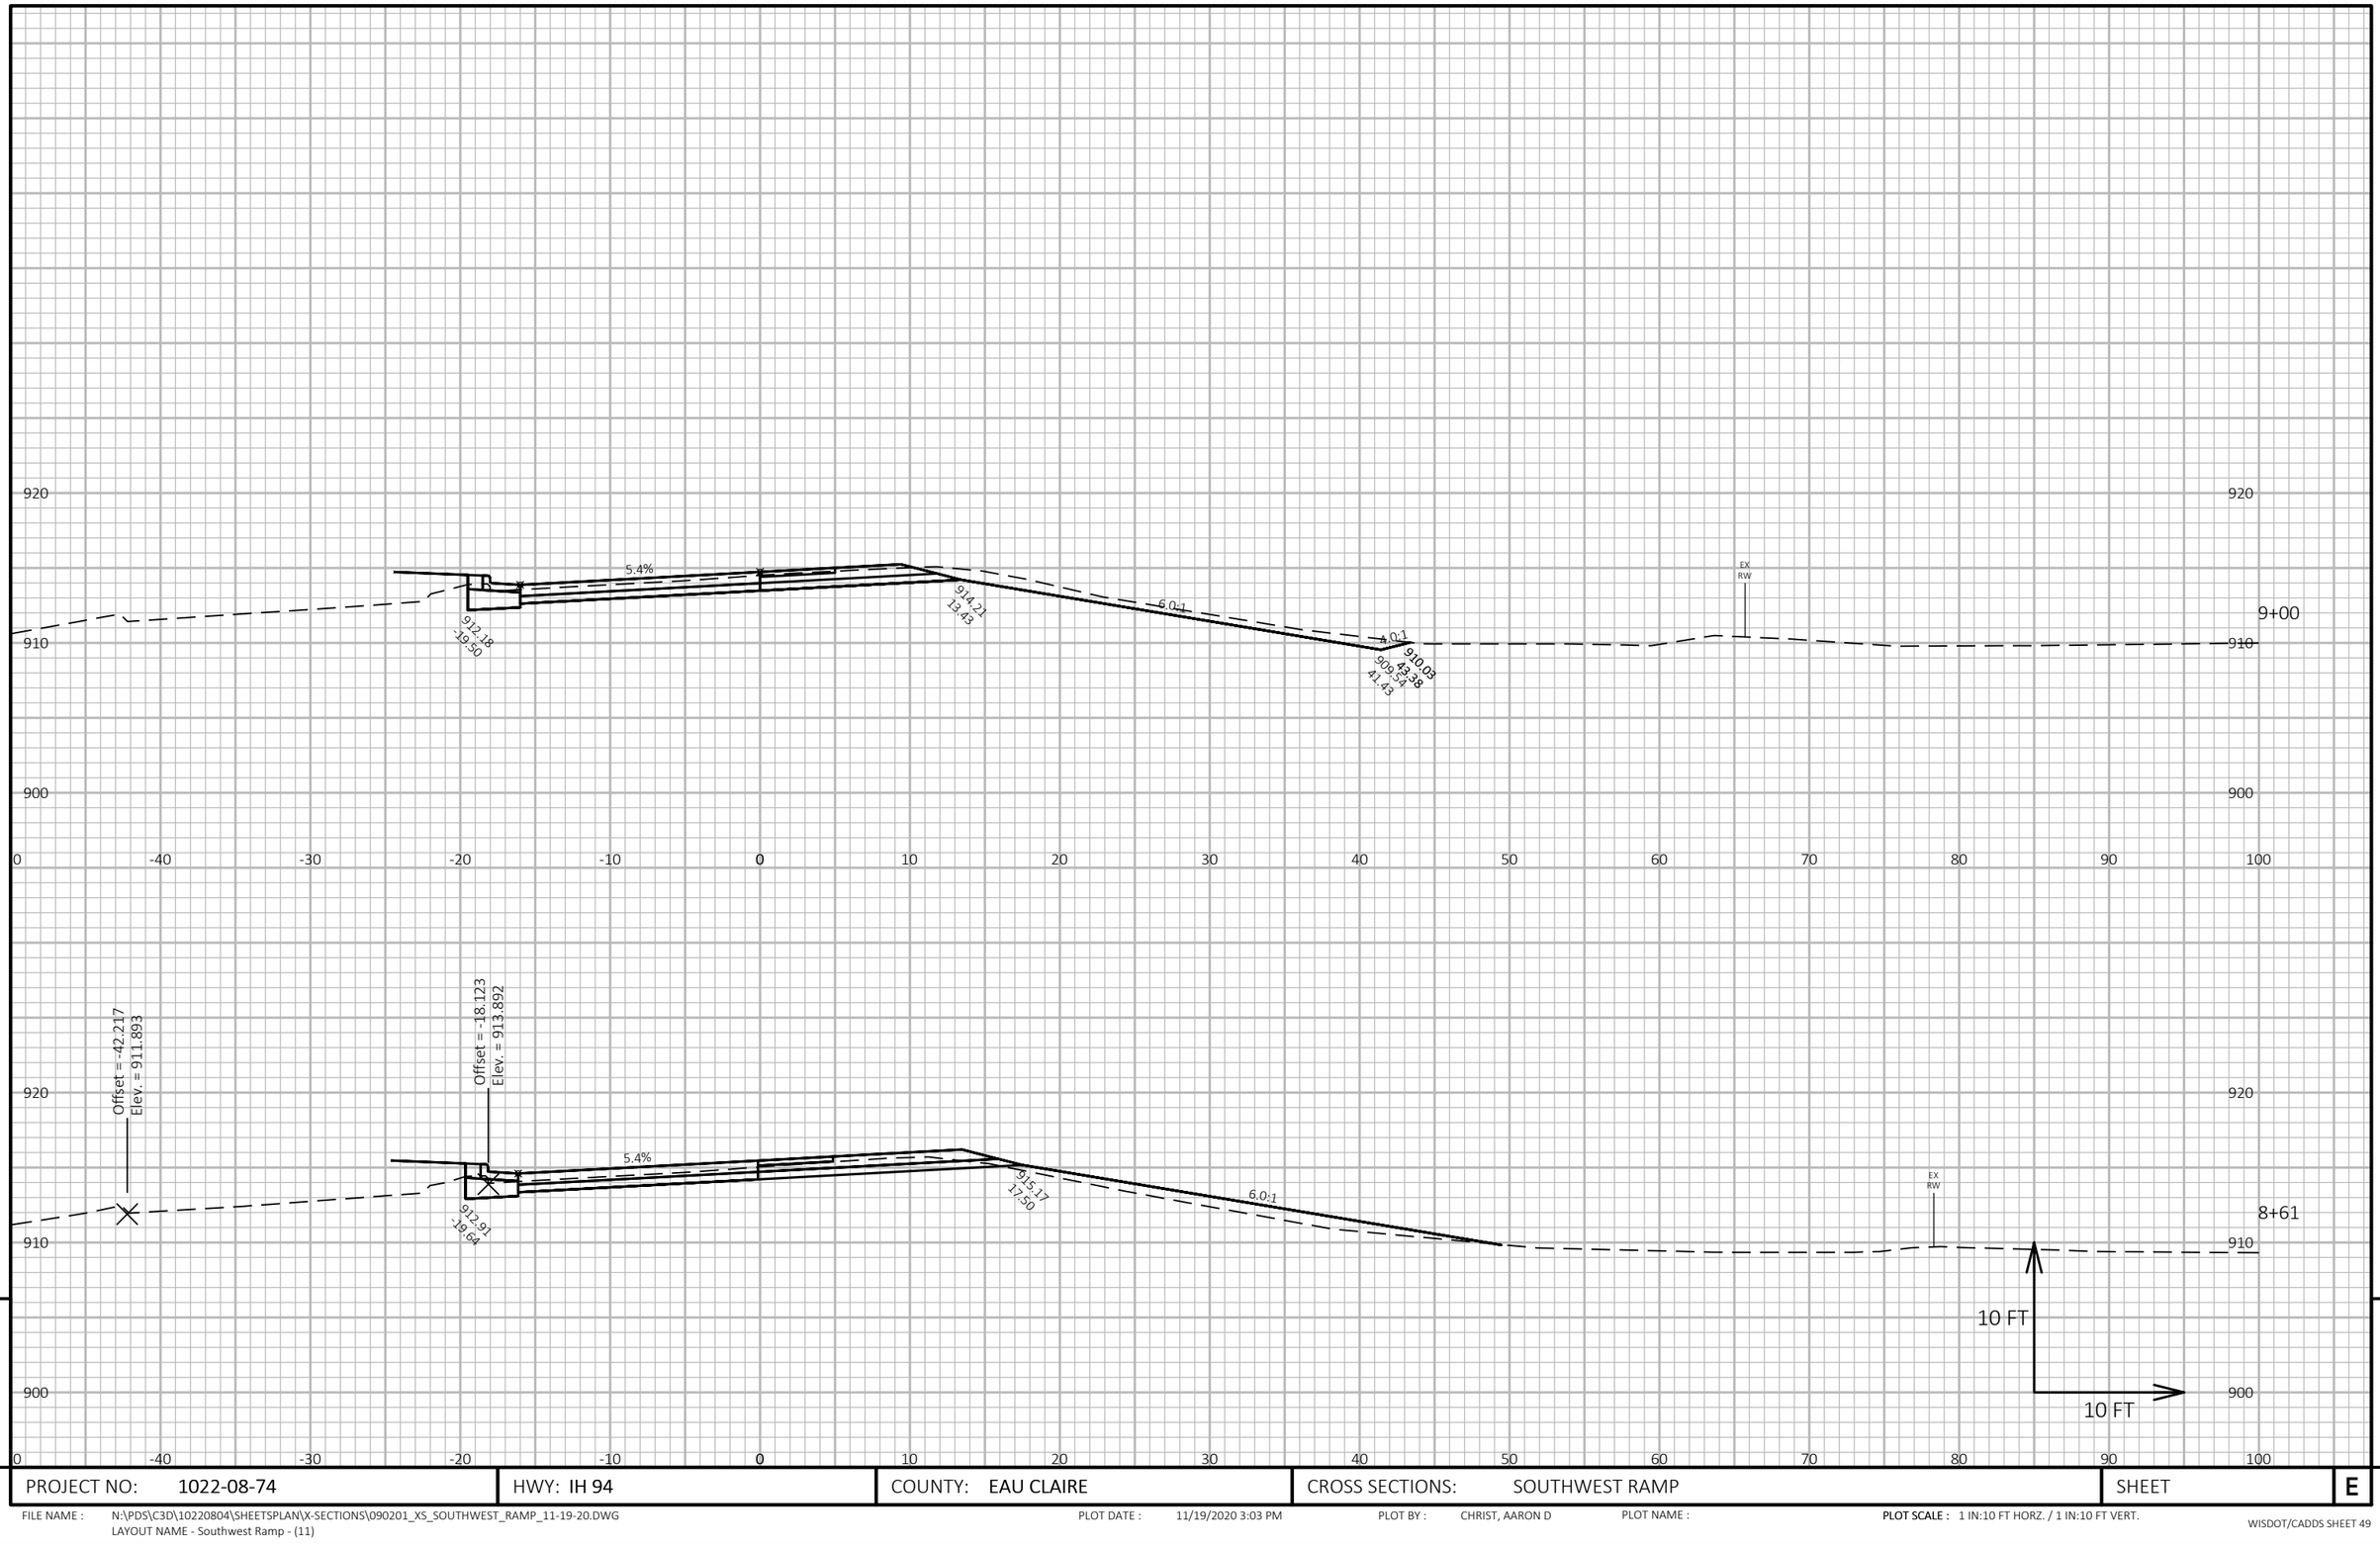


9

9

PROJECT NO: 1022-08-74	HWY: IH 94	COUNTY: EAU CLAIRE	CROSS SECTIONS: SOUTHWEST RAMP	SHEET E

FILE NAME : N:\PDS\C3D\10220804\SHEETSPLAN\X-SECTIONS\090201_XS_SOUTHWEST_RAMP_11-19-20.DWG
LAYOUT NAME - Southwest Ramp - (11)

PLOT DATE : 11/19/2020 3:03 PM PLOT BY : CHRIST, AARON D PLOT NAME : PLOT SCALE : 1 IN:10 FT HORZ. / 1 IN:10 FT VERT.

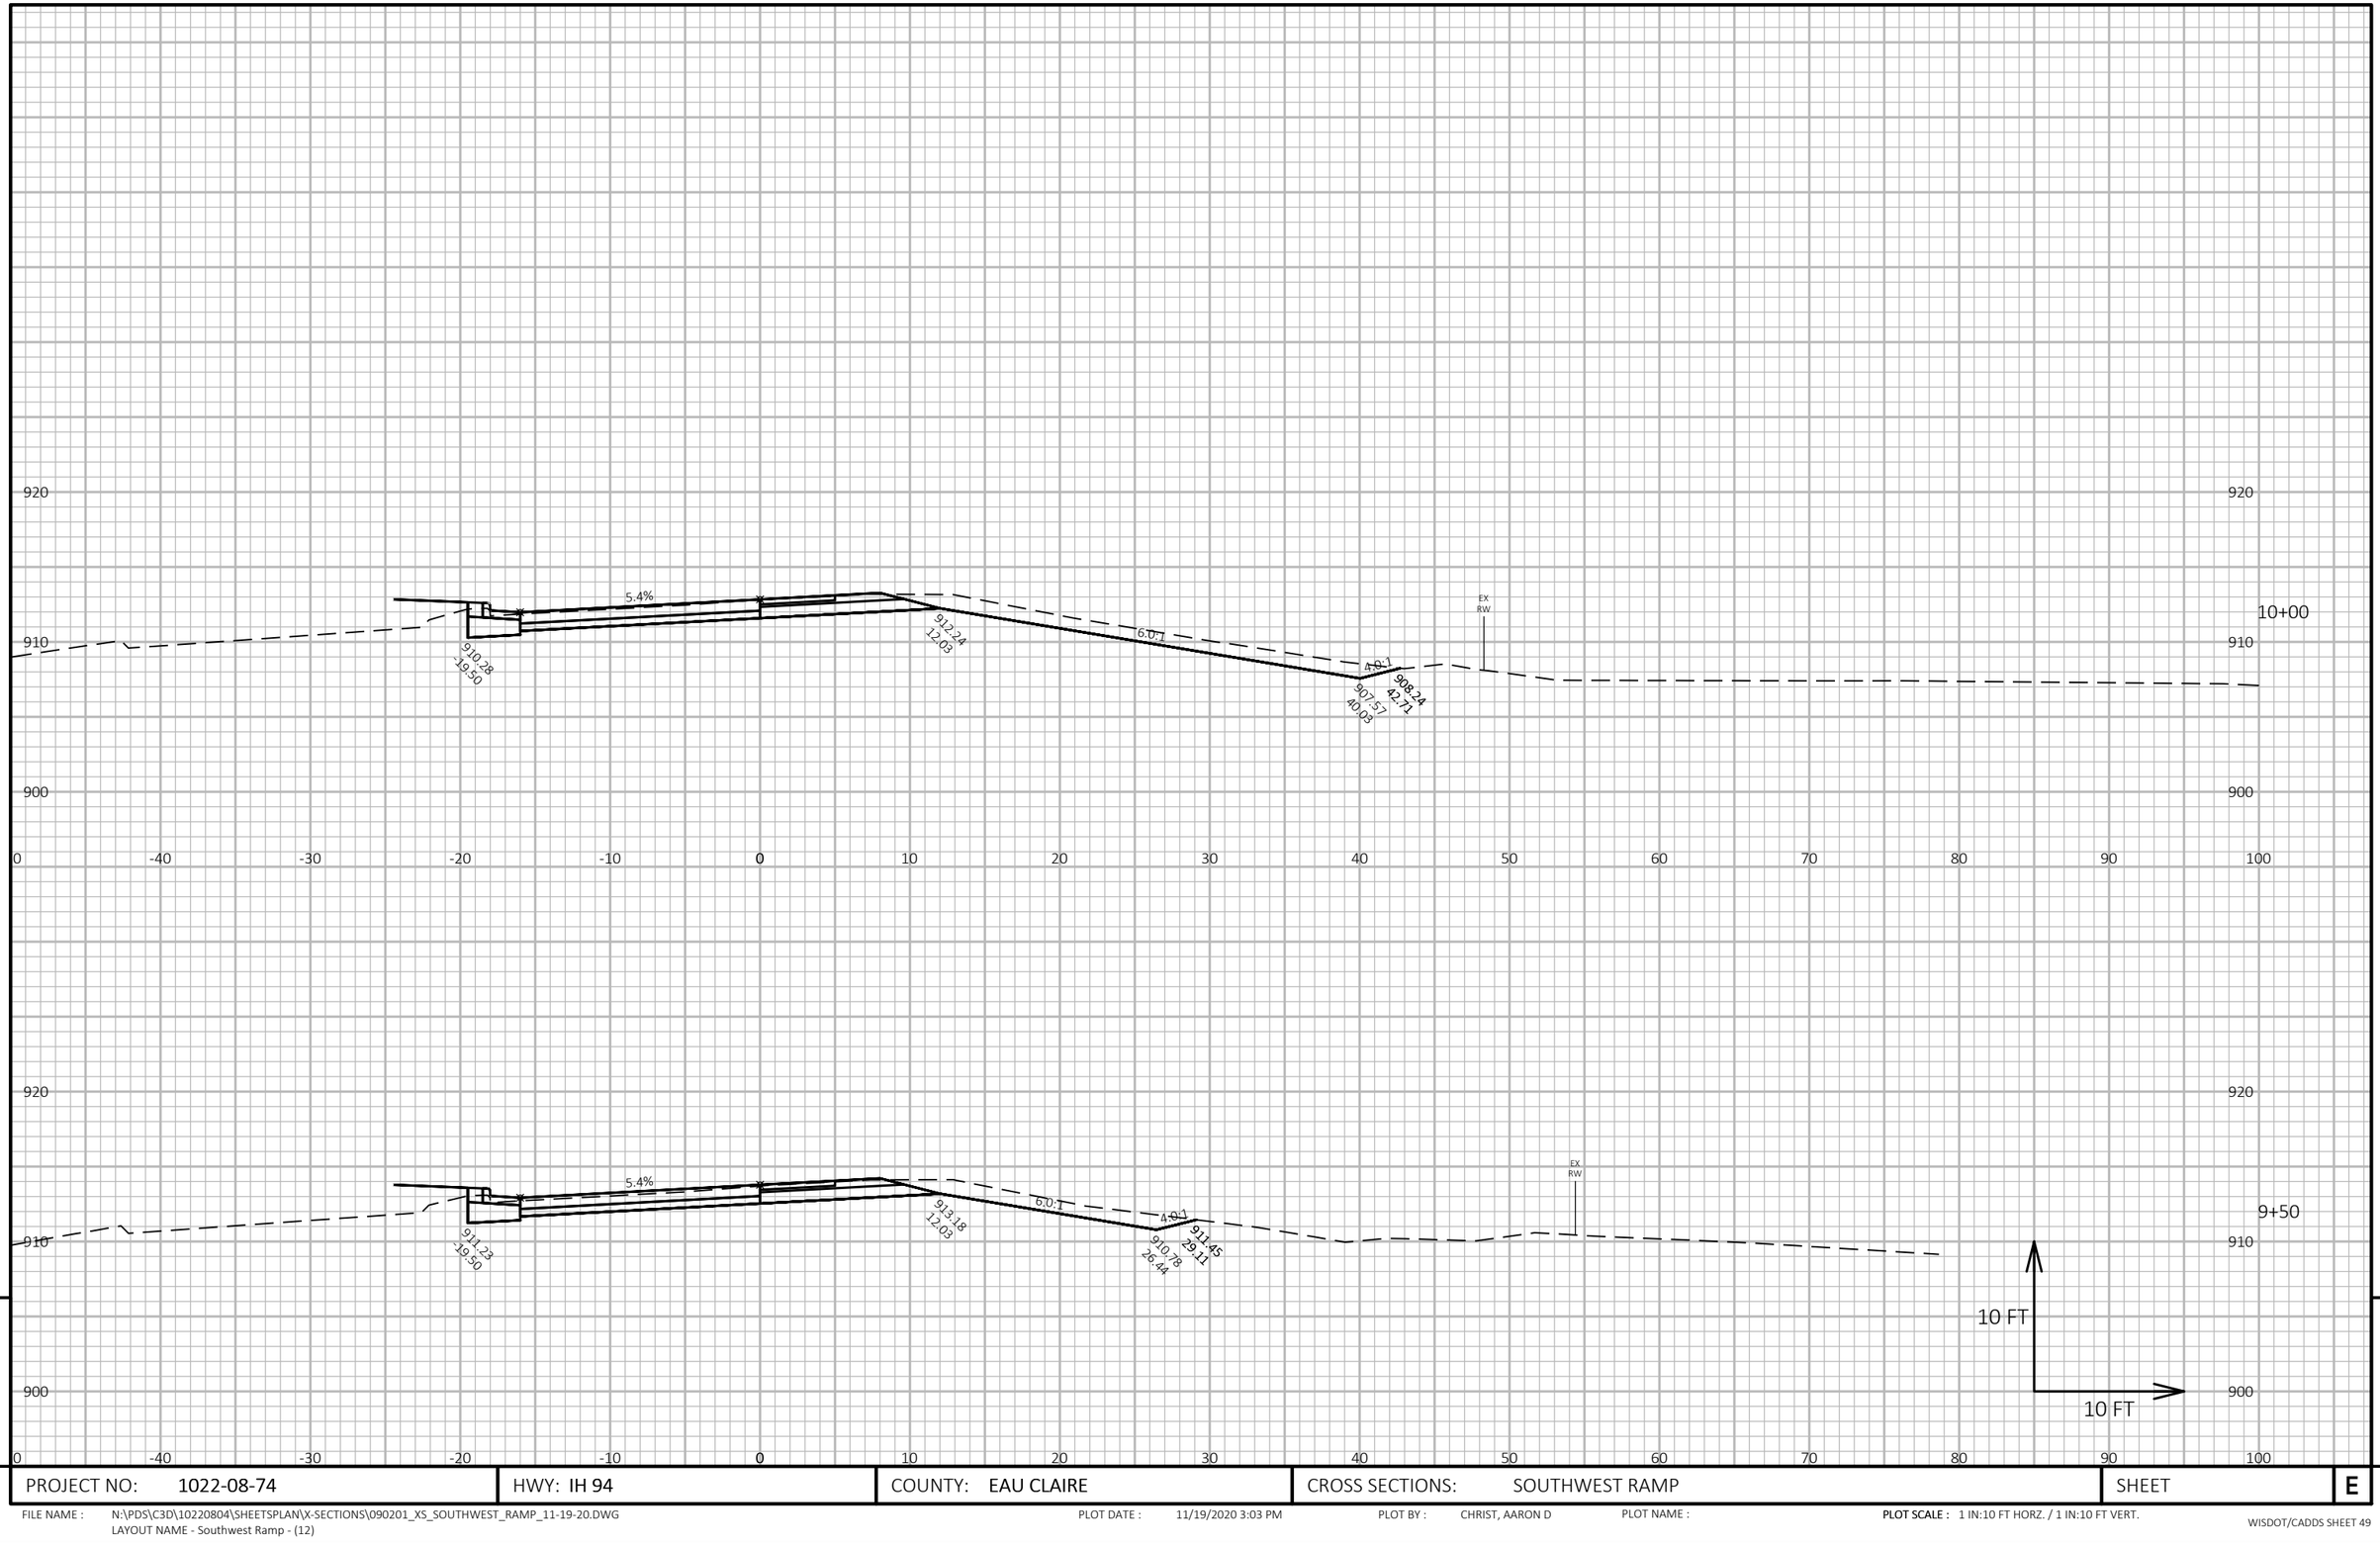

9

9

PROJECT NO: 1022-08-74	HWY: IH 94	COUNTY: EAU CLAIRE	CROSS SECTIONS: SOUTHWEST RAMP	SHEET	E


FILE NAME : N:\PDS\C3D\10220804\SHEETSPLAN\X-SECTIONS\090201_XS_SOUTHWEST_RAMP_11-19-20.DWG
LAYOUT NAME - Southwest Ramp - (12)

PLOT DATE : 11/19/2020 3:03 PM

PLOT BY : CHRIST, AARON D

PLOT NAME :

PLOT SCALE : 1 IN:10 FT HORZ. / 1 IN:10 FT VERT.

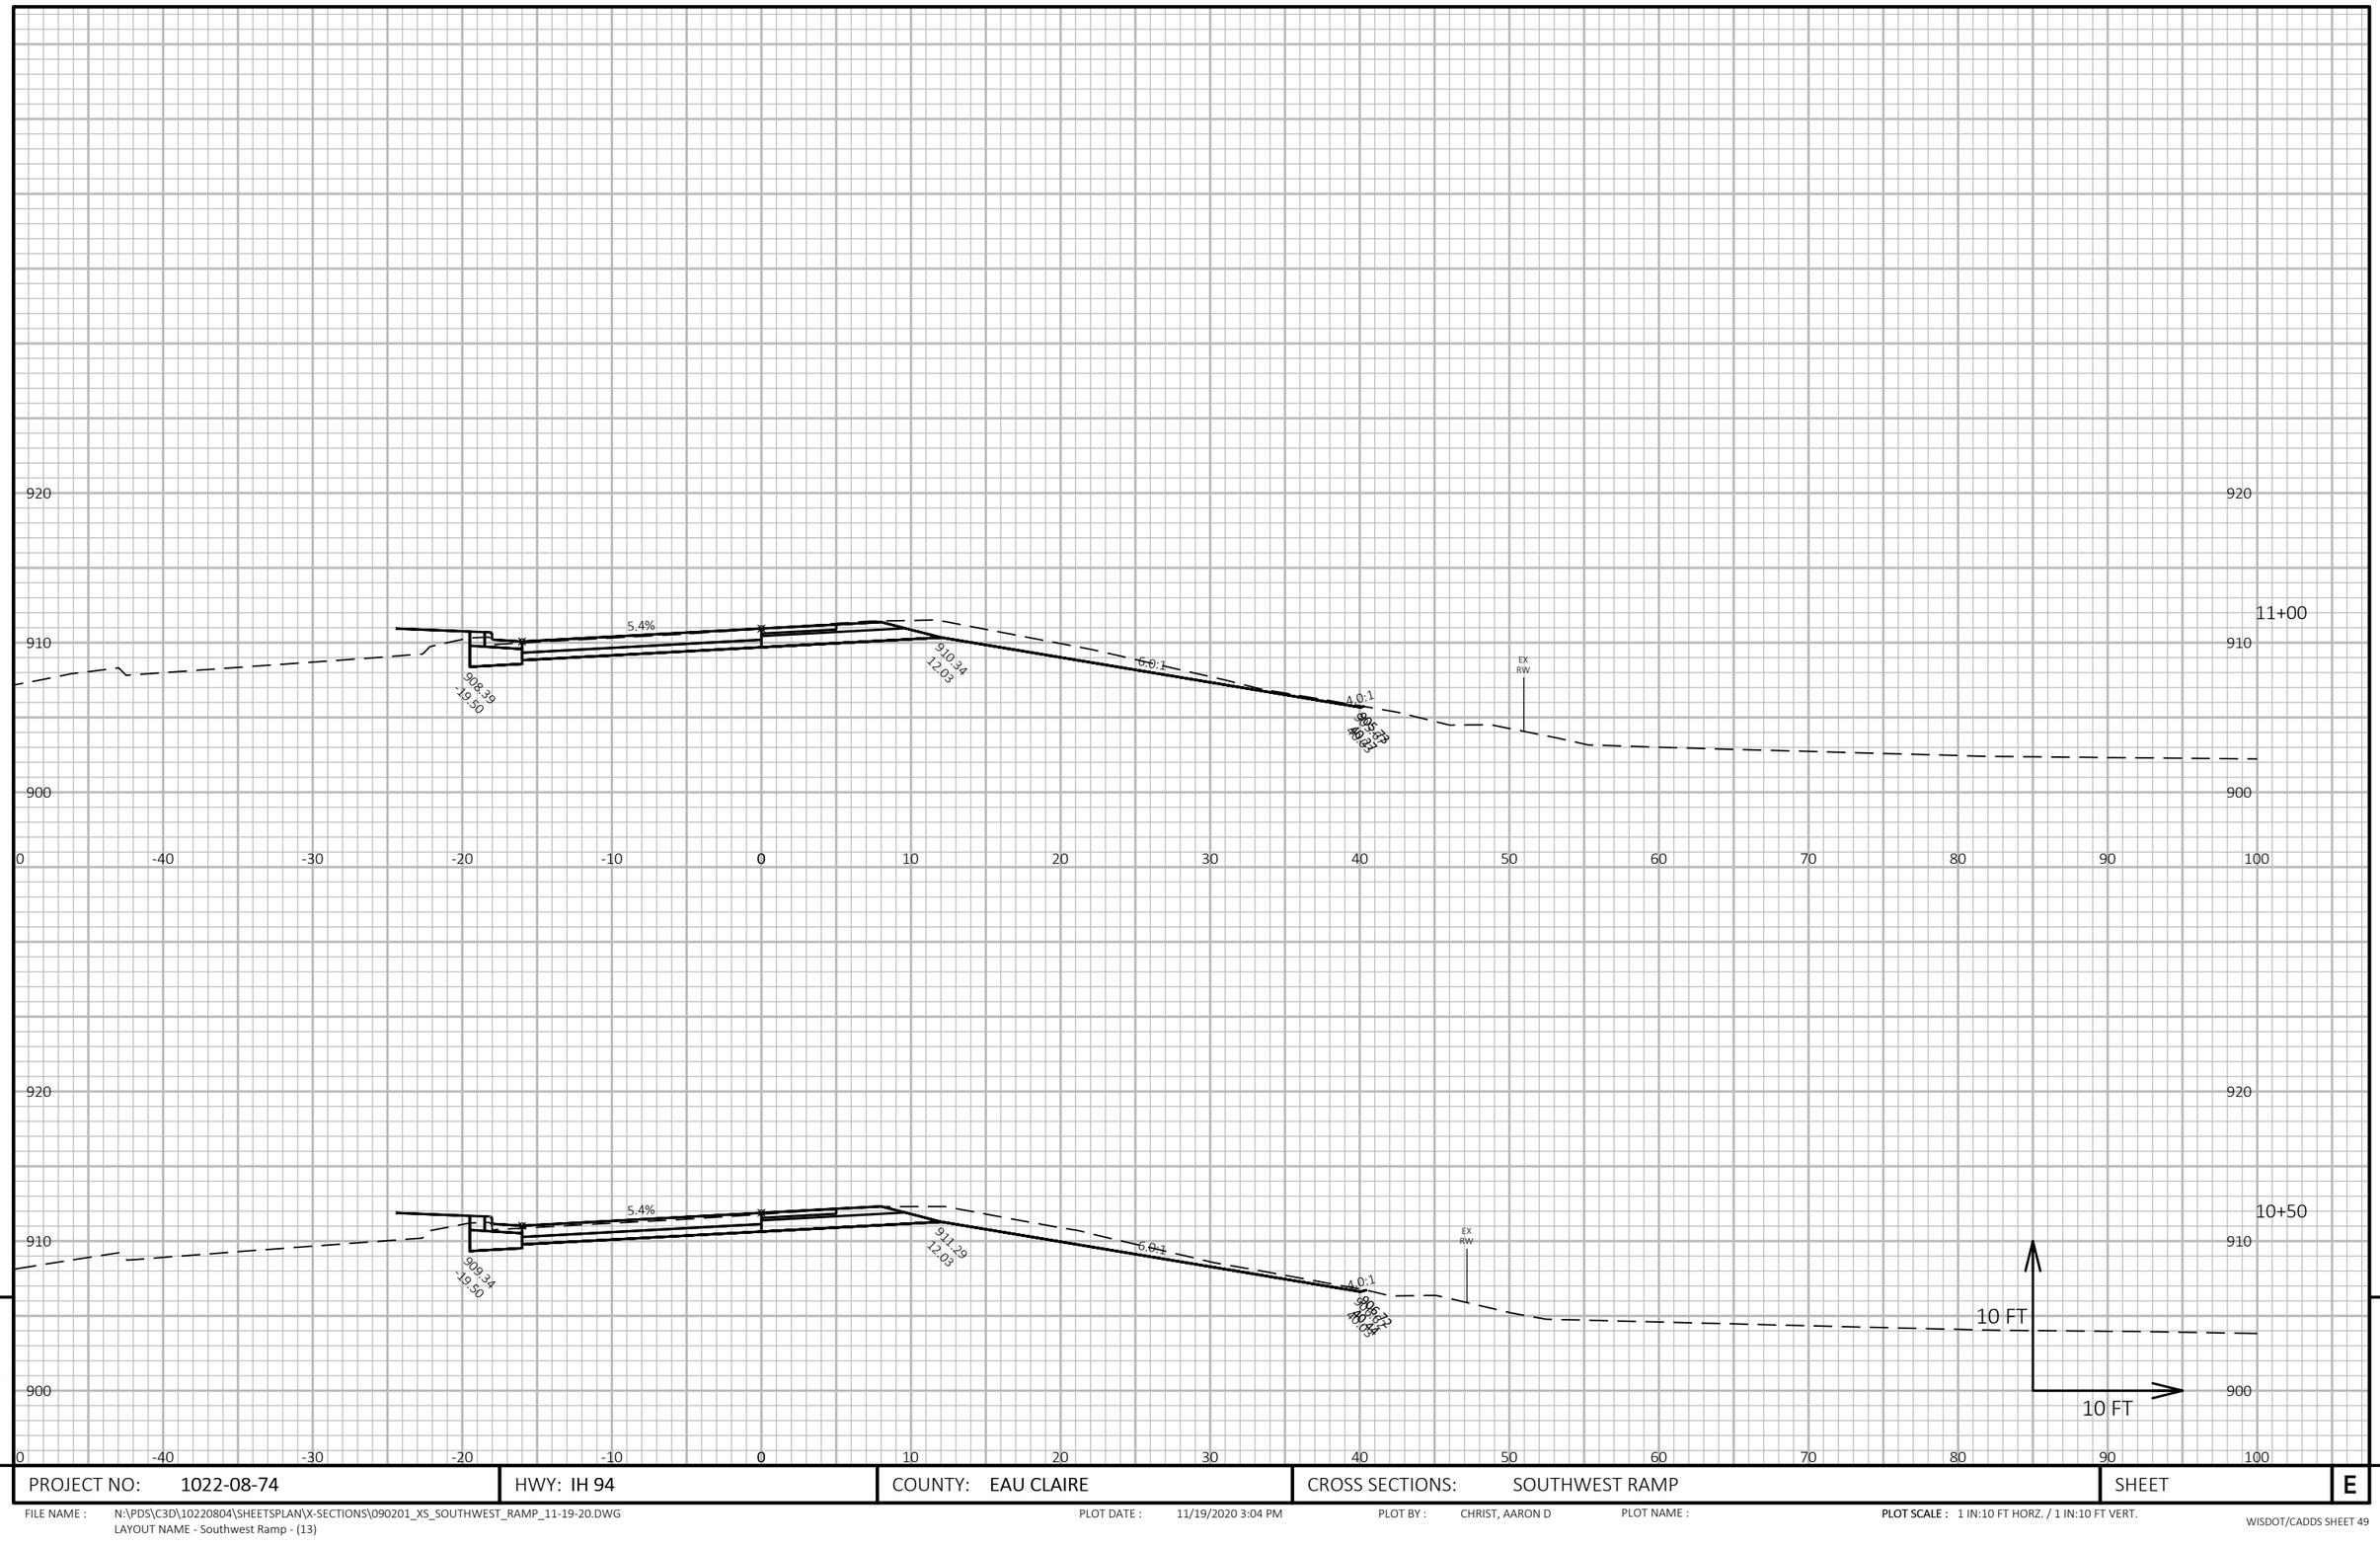

9

9

PROJECT NO: 1022-08-74	HWY: IH 94	COUNTY: EAU CLAIRE	CROSS SECTIONS: SOUTHWEST RAMP	SHEET	E

FILE NAME : N:\PDS\C3D\10220804\SHEETSPLAN\X-SECTIONS\090201_XS_SOUTHWEST_RAMP_11-19-20.DWG
LAYOUT NAME - Southwest Ramp - (13)


PLOT DATE : 11/19/2020 3:04 PM

PLOT BY : CHRIST, AARON D

PLOT NAME :

PLOT SCALE : 1 IN:10 FT HORZ. / 1 IN:10 FT VERT.

WISDOT/CADDS SHEET 49

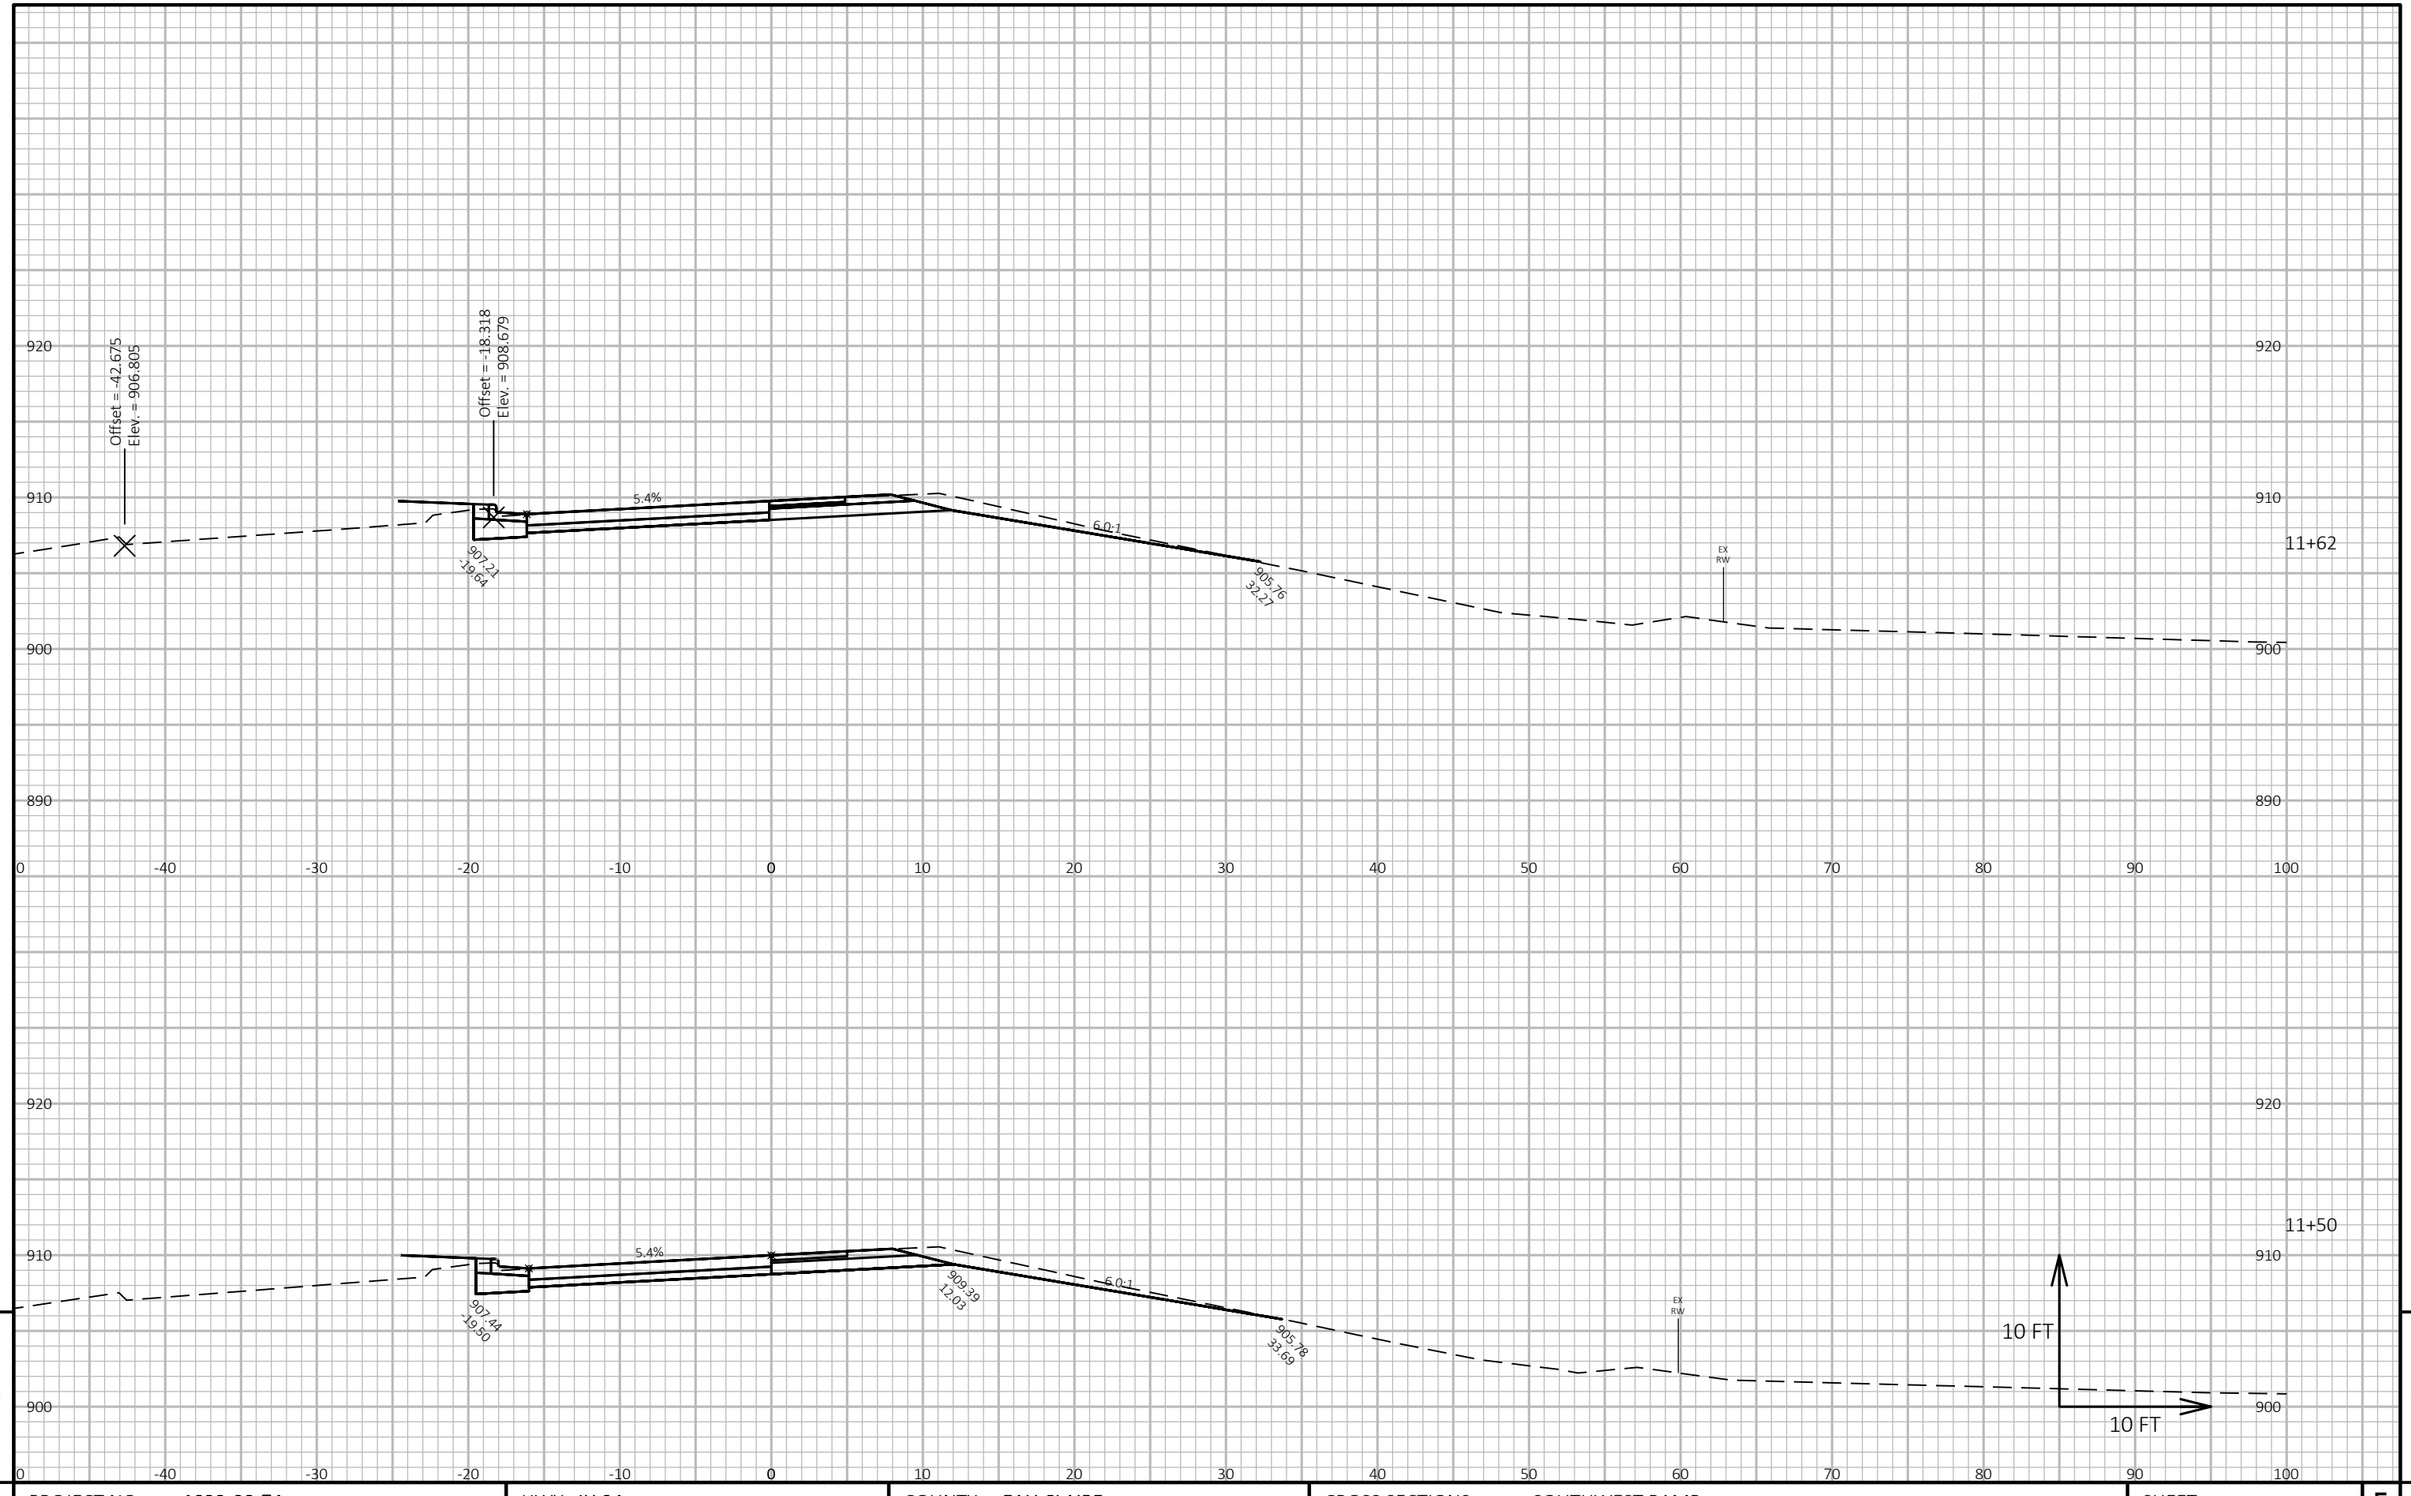

9

9

PROJECT NO: 1022-08-74	HWY: IH 94	COUNTY: EAU CLAIRE	CROSS SECTIONS: SOUTHWEST RAMP	SHEET	E


FILE NAME : N:\PDS\C3D\10220804\SHEETSPLAN\X-SECTIONS\090201_XS_SOUTHWEST_RAMP_11-19-20.DWG
LAYOUT NAME - Southwest Ramp - (14)

PLOT DATE : 11/19/2020 3:05 PM

PLOT BY : CHRIST, AARON D

PLOT NAME :

PLOT SCALE : 1 IN:10 FT HORZ. / 1 IN:10 FT VERT.

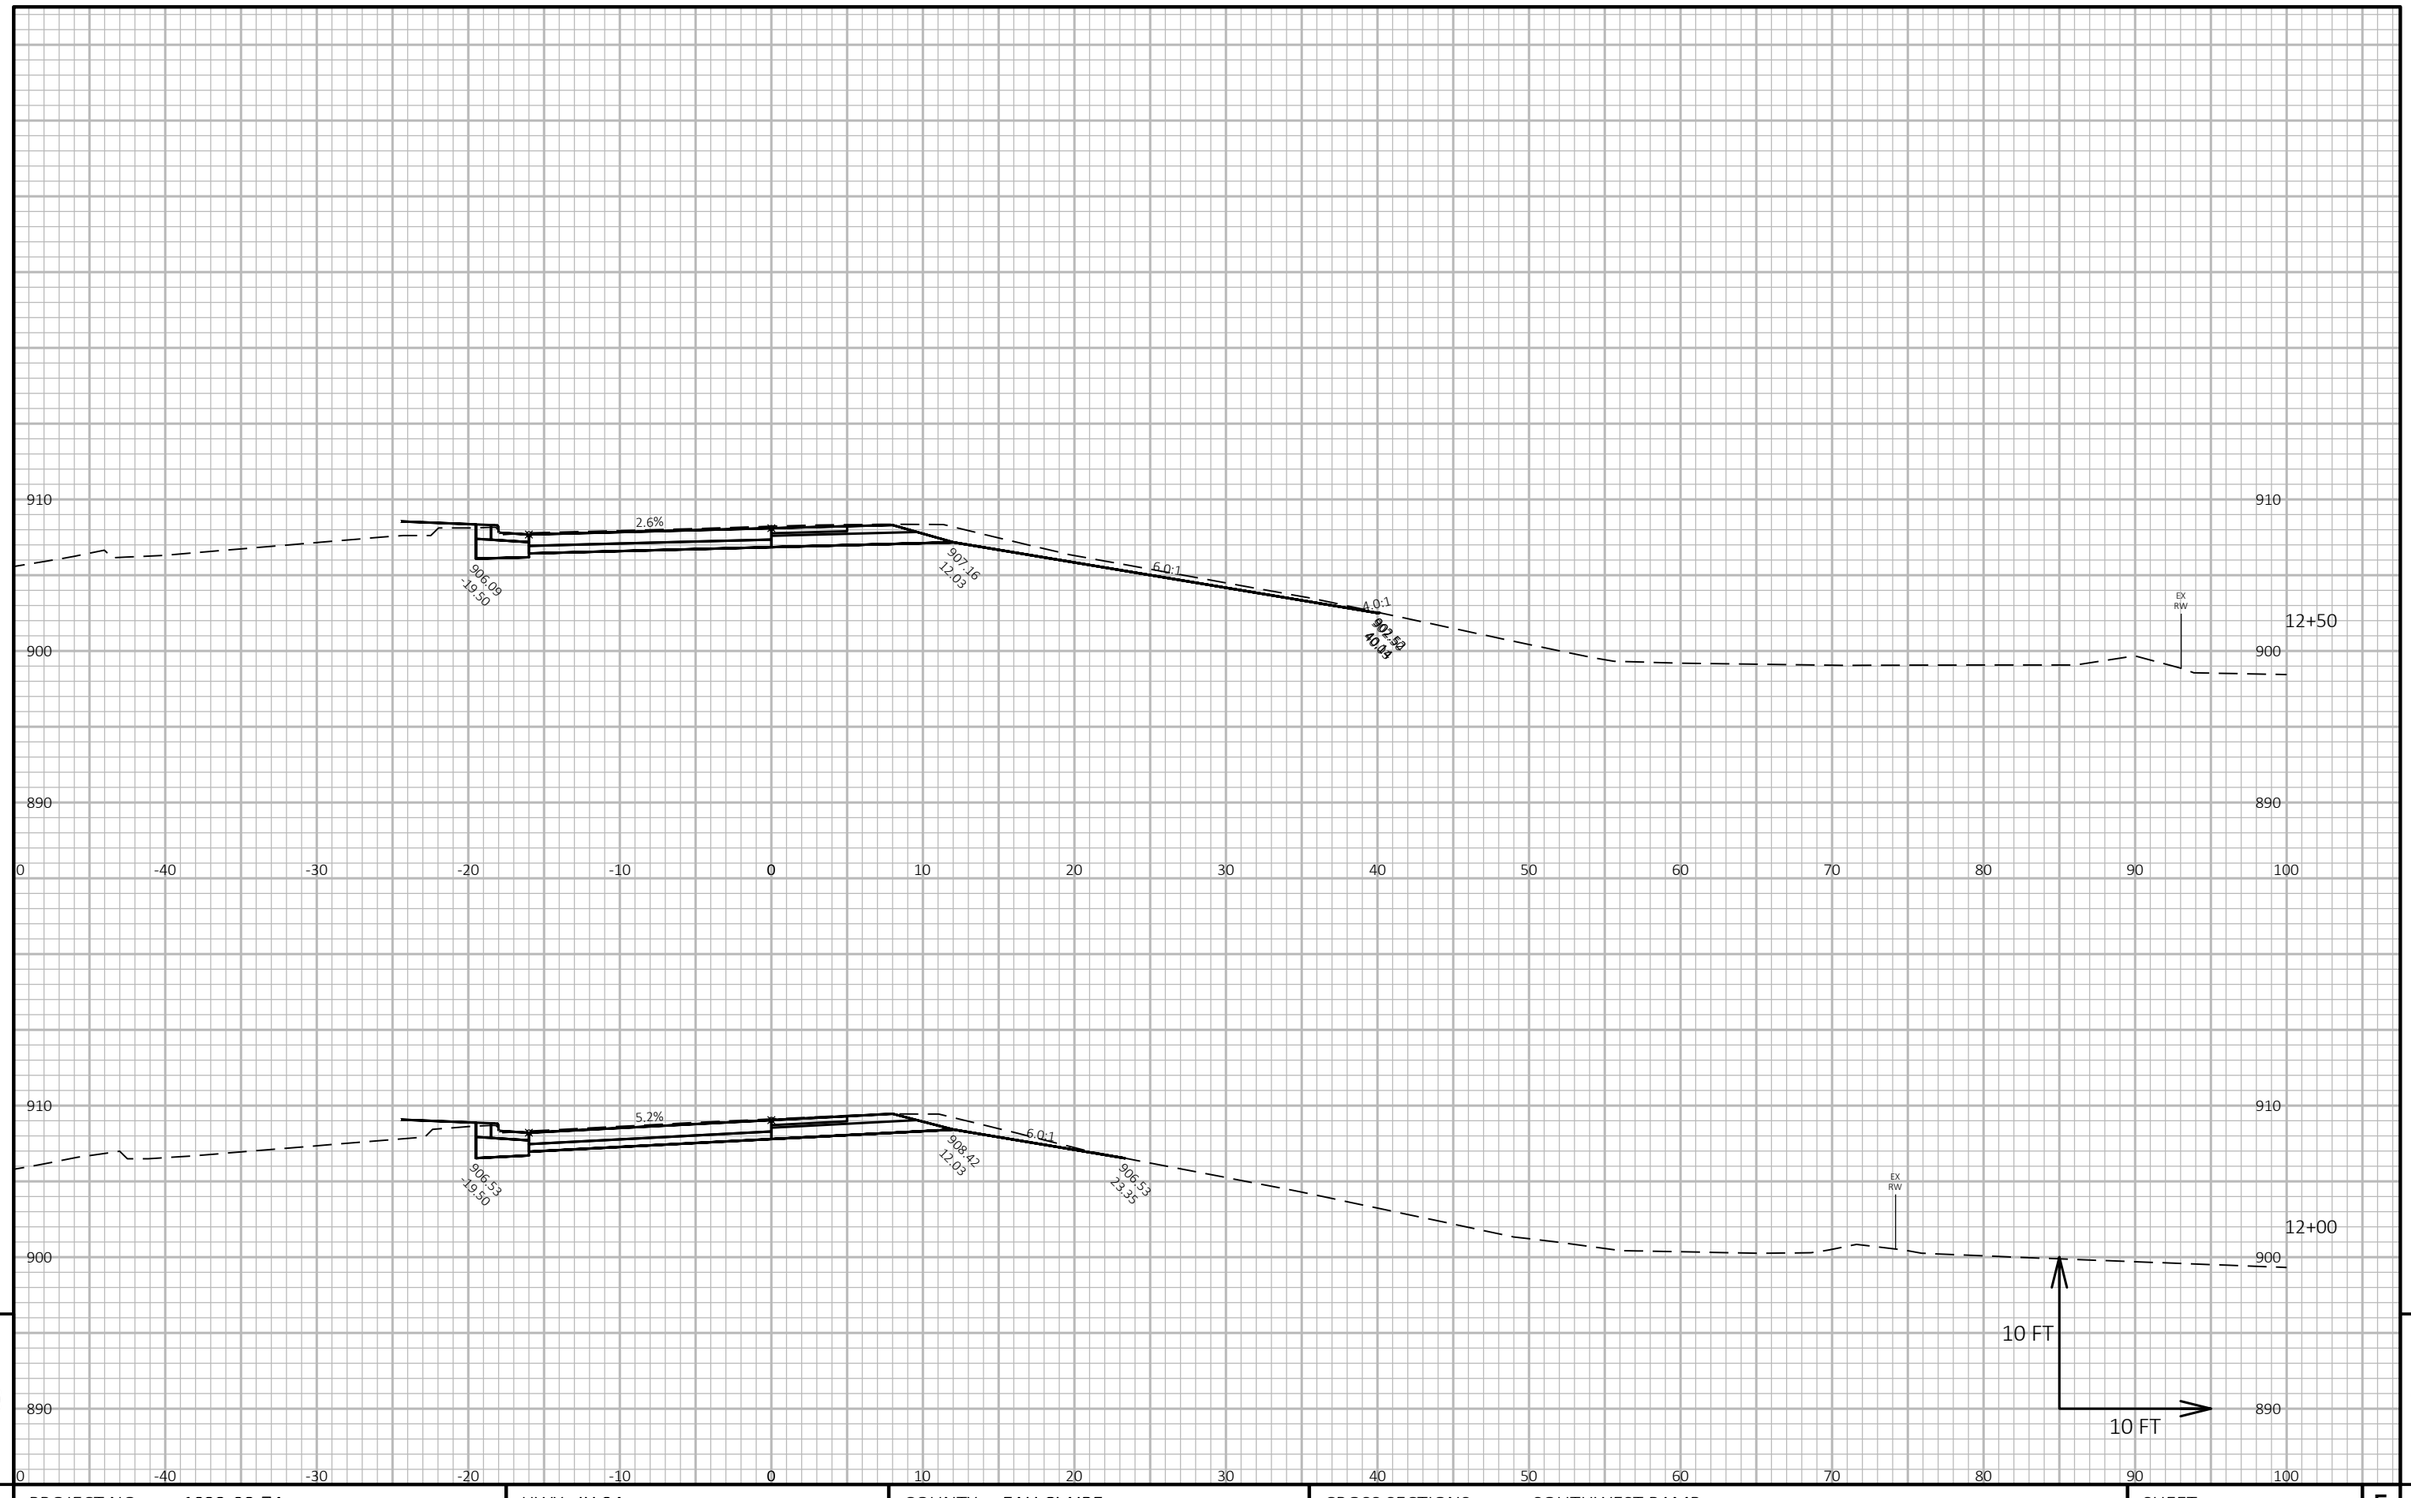

9


9

PROJECT NO: 1022-08-74	HWY: IH 94	COUNTY: EAU CLAIRE	CROSS SECTIONS: SOUTHWEST RAMP	SHEET	E

FILE NAME : N:\PDS\C3D\10220804\SHEETSPLAN\X-SECTIONS\090201_XS_SOUTHWEST_RAMP_11-19-20.DWG
LAYOUT NAME - Southwest Ramp - (15)

PLOT DATE : 11/19/2020 3:05 PM PLOT BY : CHRIST, AARON D PLOT NAME :

PLOT SCALE : 1 IN:10 FT HORZ. / 1 IN:10 FT VERT.

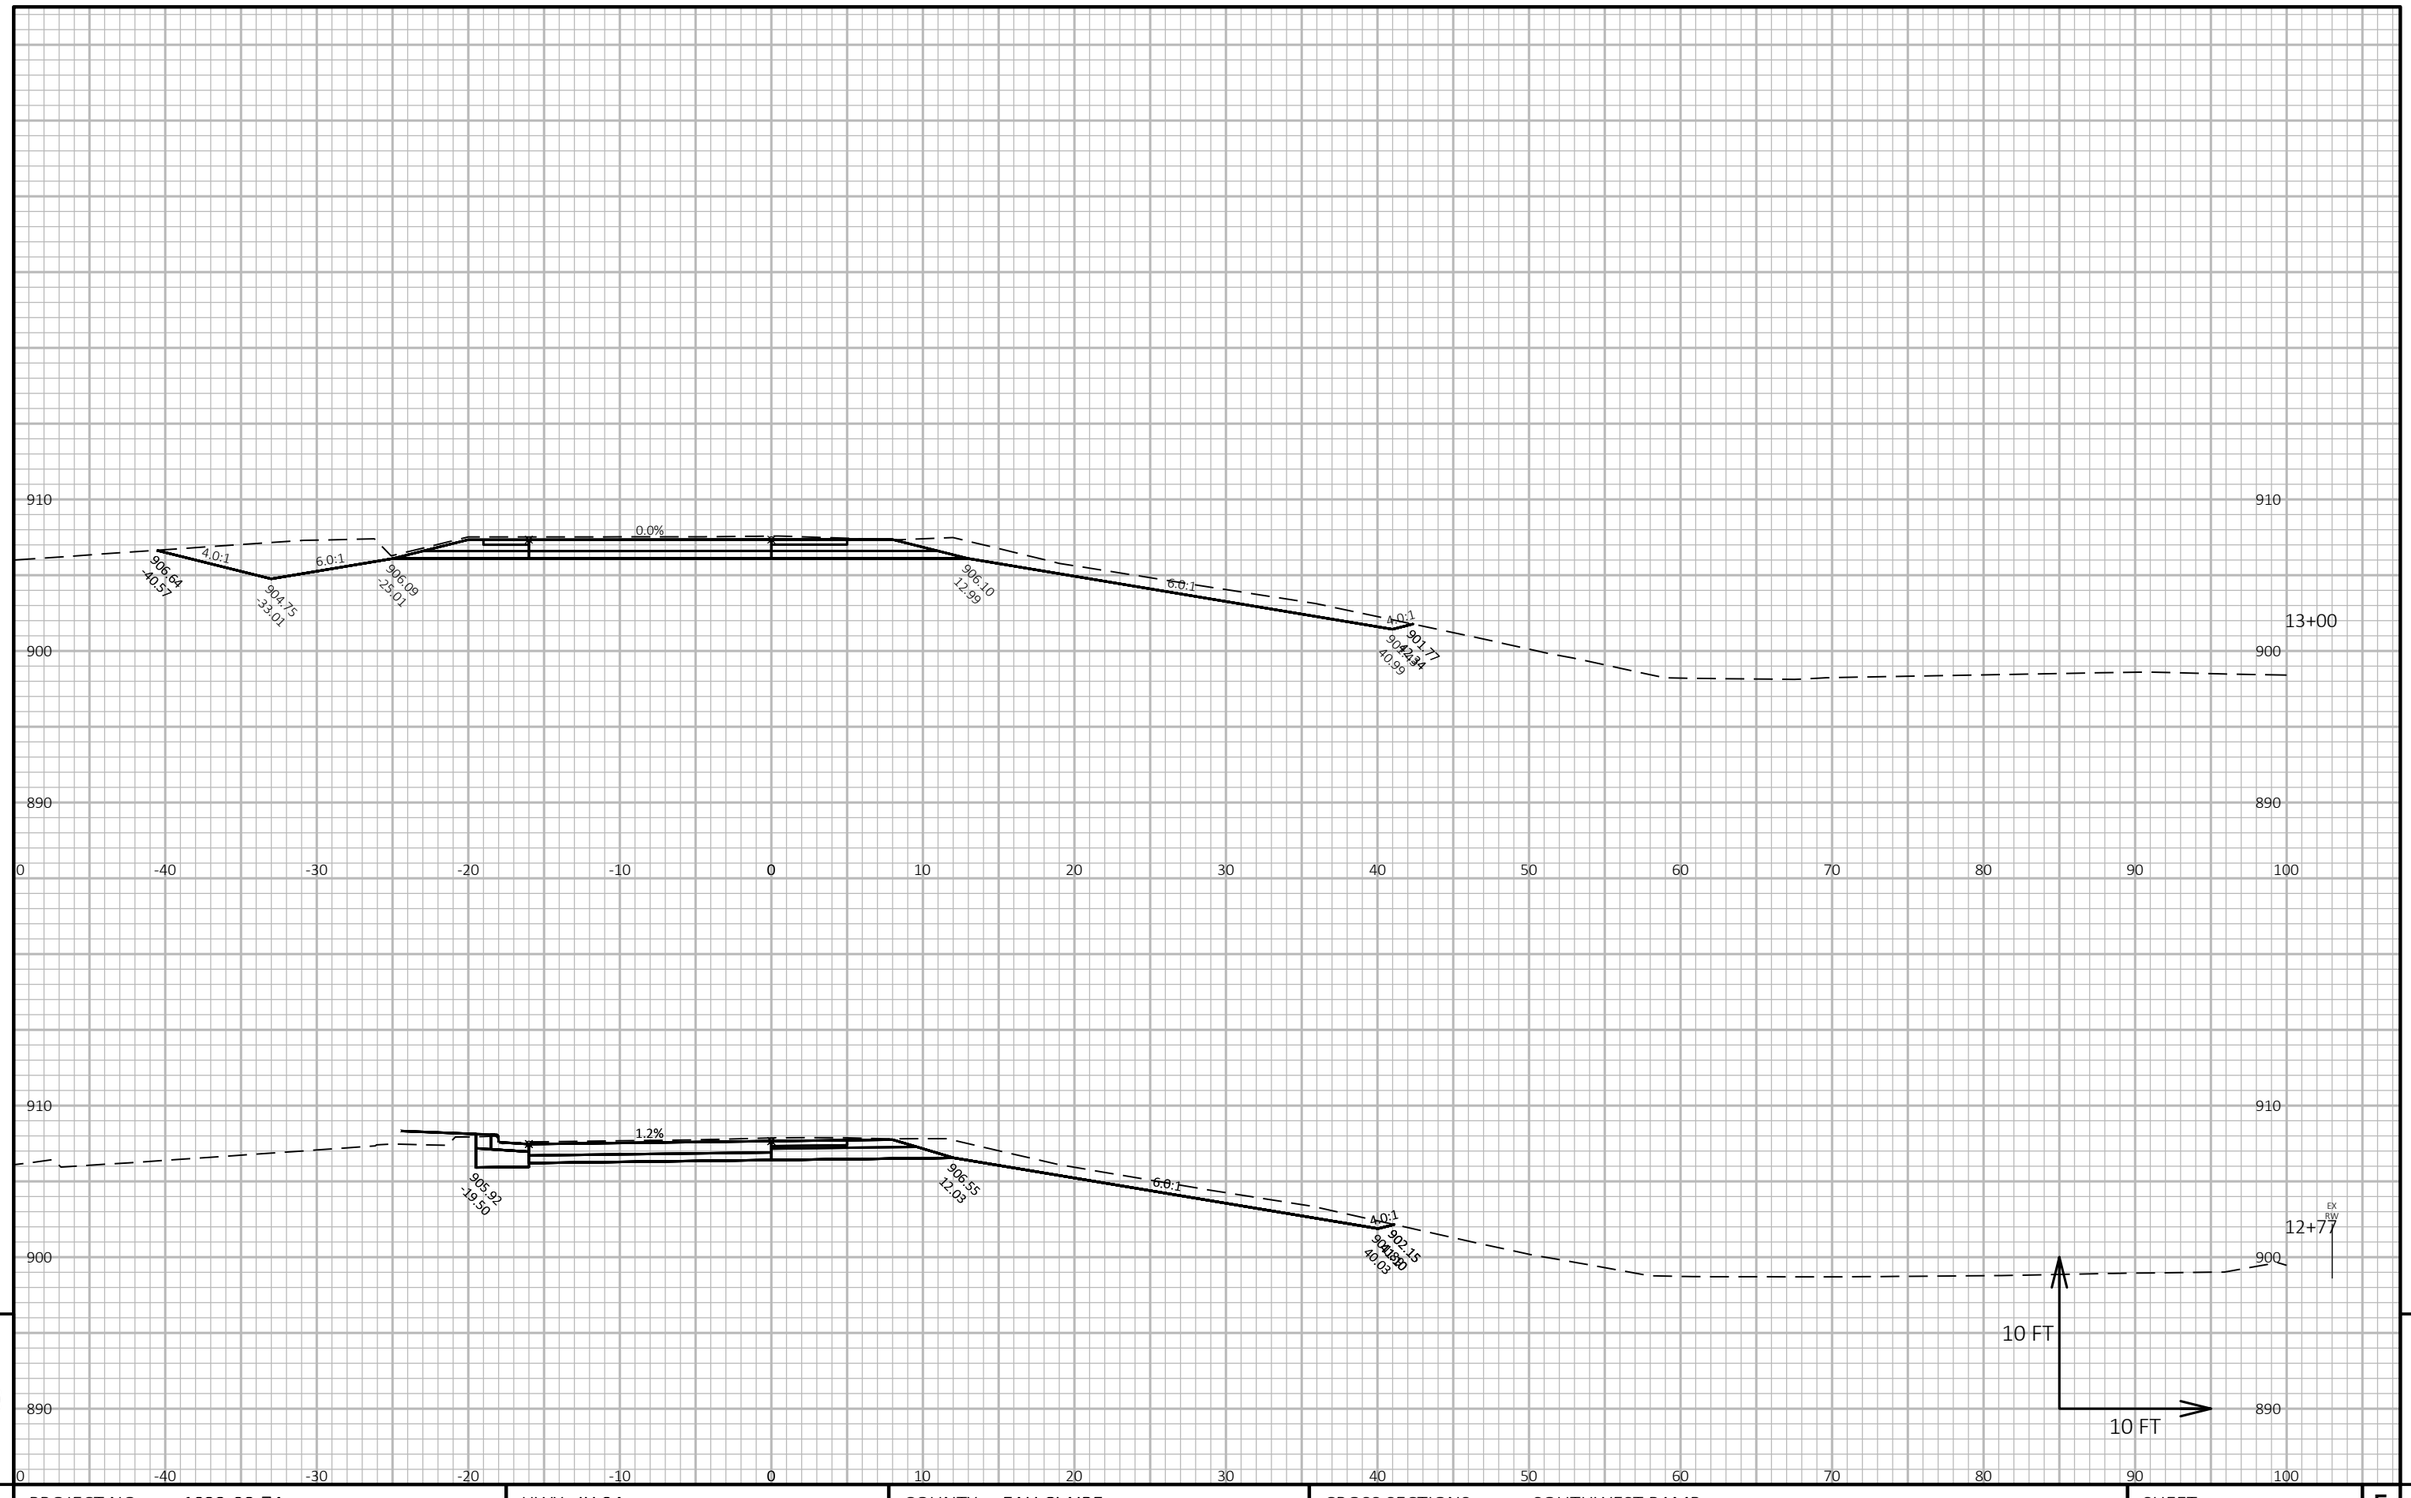

9

9

PROJECT NO: 1022-08-74	HWY: IH 94	COUNTY: EAU CLAIRE	CROSS SECTIONS: SOUTHWEST RAMP	SHEET E


FILE NAME : N:\PDS\C3D\10220804\SHEETSPLAN\X-SECTIONS\090201_XS_SOUTHWEST_RAMP_11-19-20.DWG
LAYOUT NAME - Southwest Ramp - (16)

PLOT DATE : 11/19/2020 3:06 PM

PLOT BY : CHRIST, AARON D

PLOT NAME :

PLOT SCALE : 1 IN:10 FT HORZ. / 1 IN:10 FT VERT.

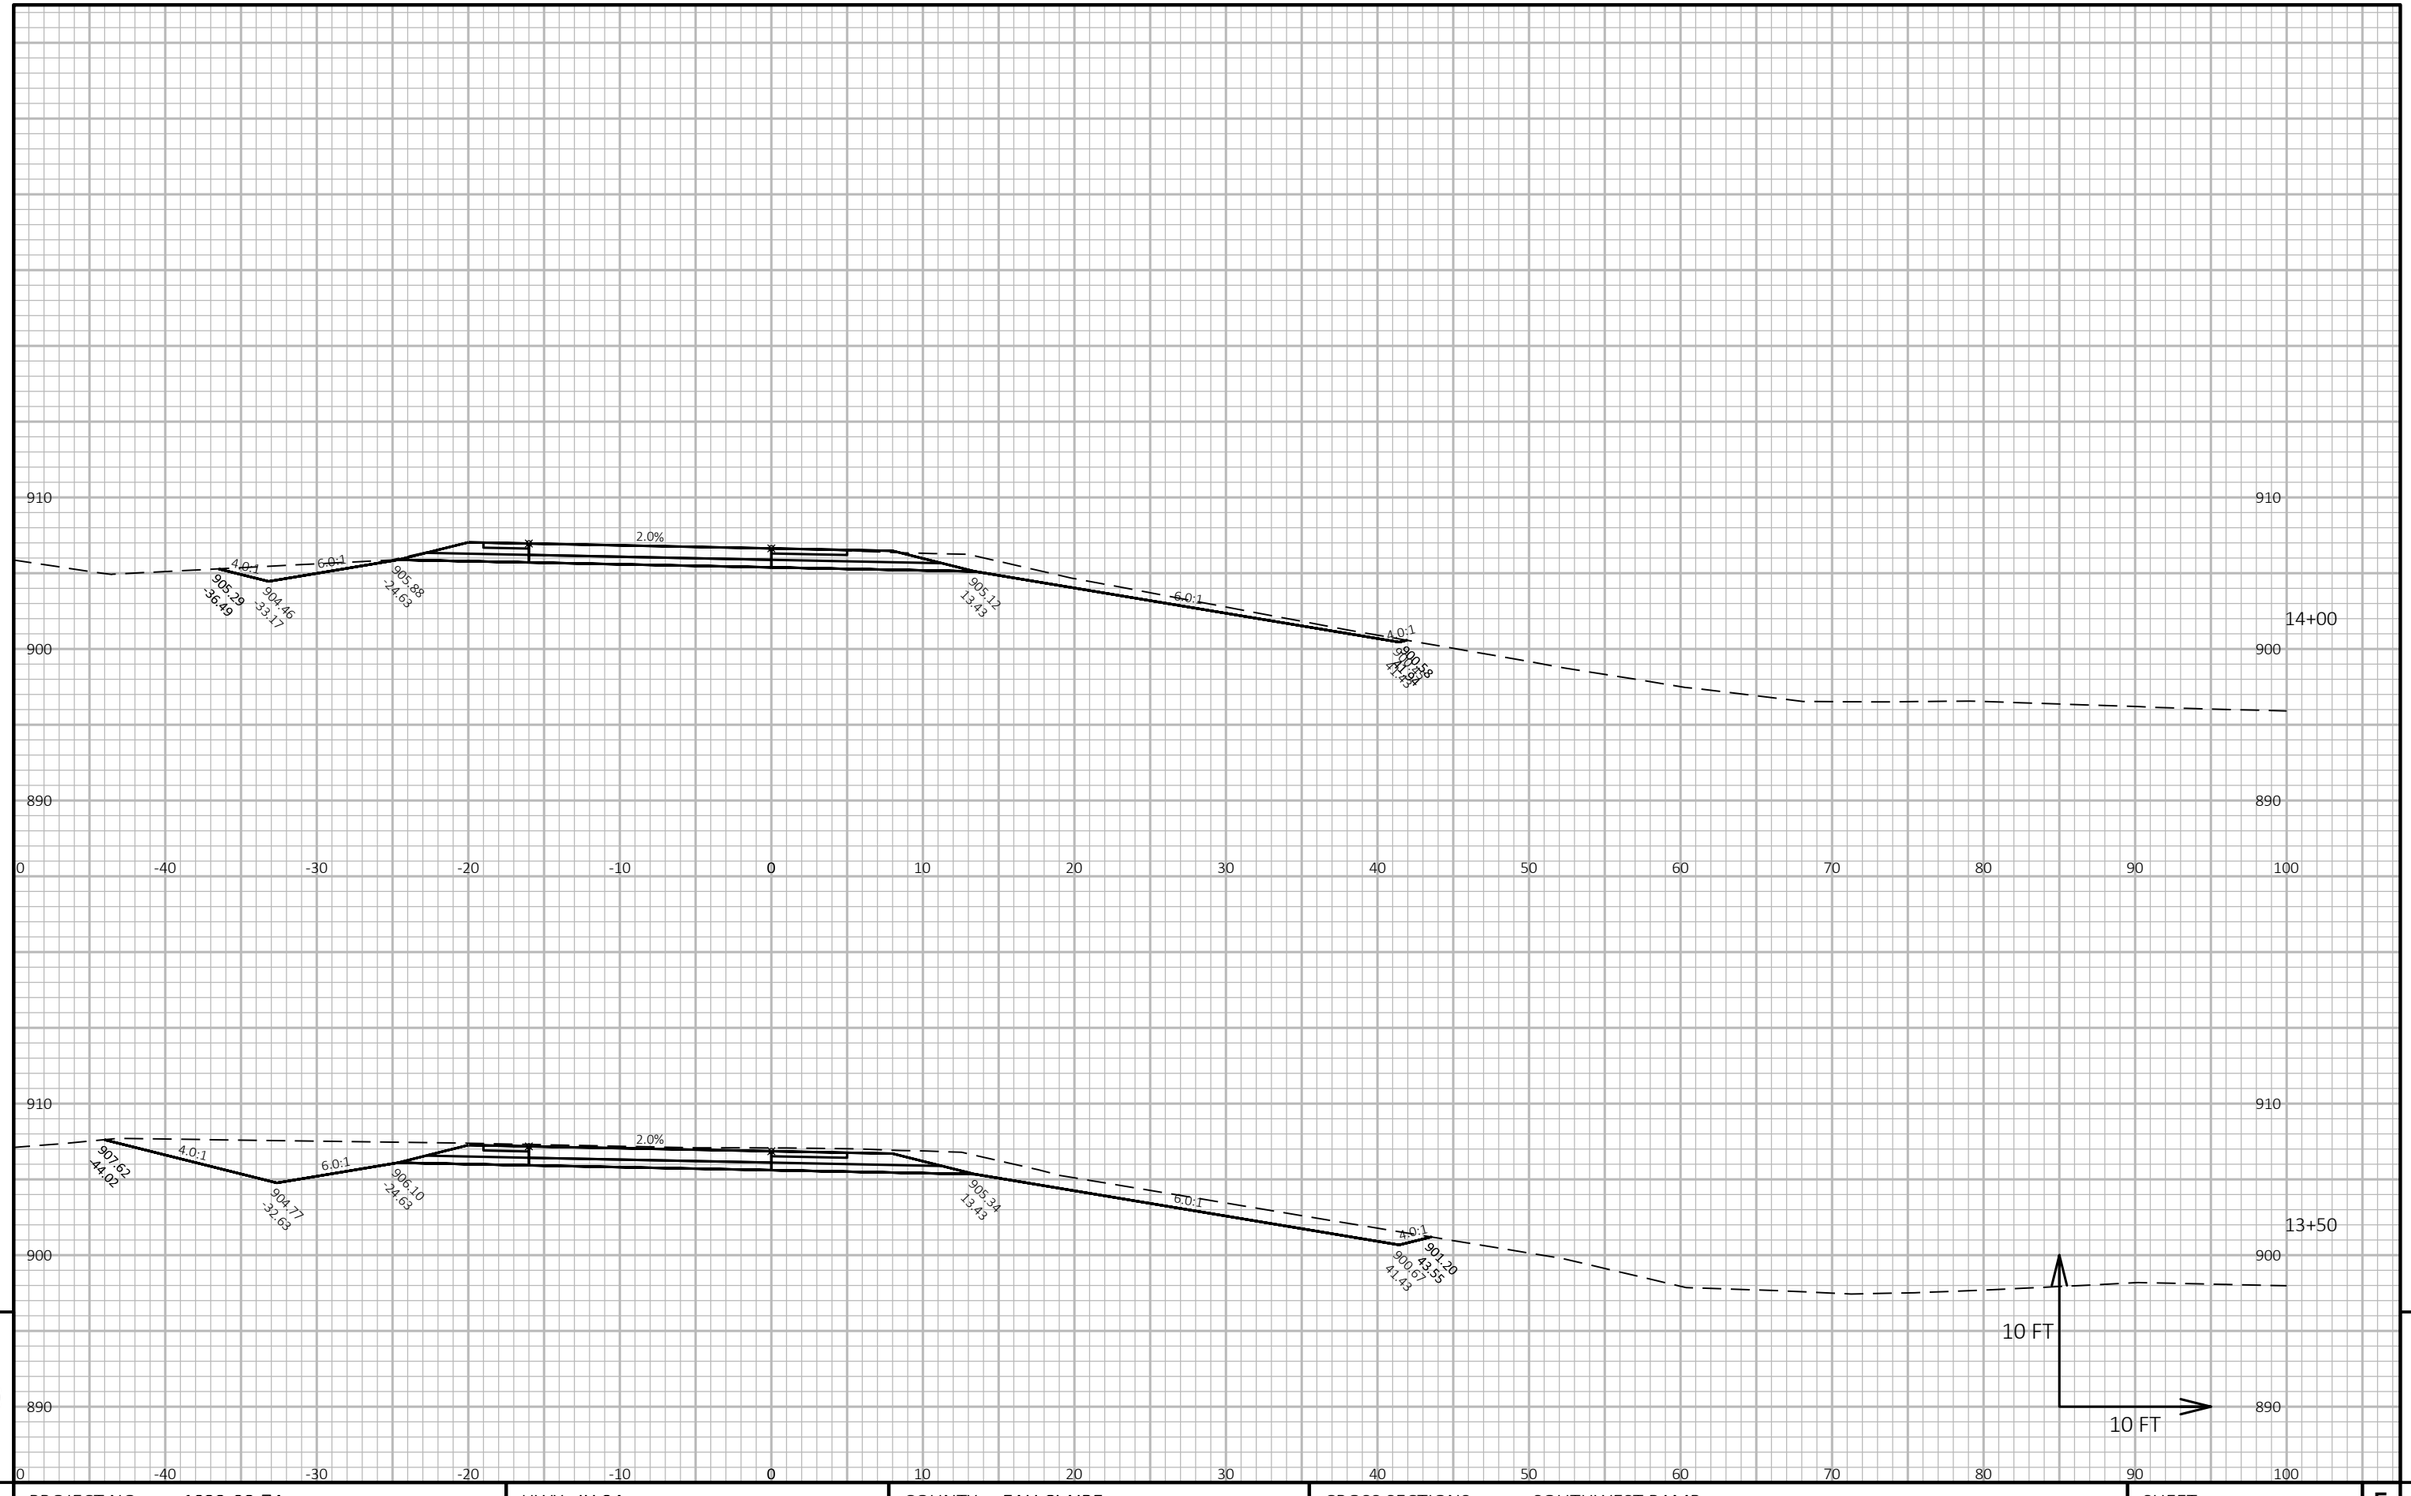

9


9

PROJECT NO: 1022-08-74	HWY: IH 94	COUNTY: EAU CLAIRE	CROSS SECTIONS: SOUTHWEST RAMP	SHEET E

FILE NAME : N:\PDS\C3D\10220804\SHEETSPLAN\X-SECTIONS\090201_XS_SOUTHWEST_RAMP_11-19-20.DWG
LAYOUT NAME - Southwest Ramp - (17)

PLOT DATE : 11/19/2020 3:06 PM PLOT BY : CHRIST, AARON D PLOT NAME :

PLOT SCALE : 1 IN:10 FT HORZ. / 1 IN:10 FT VERT.

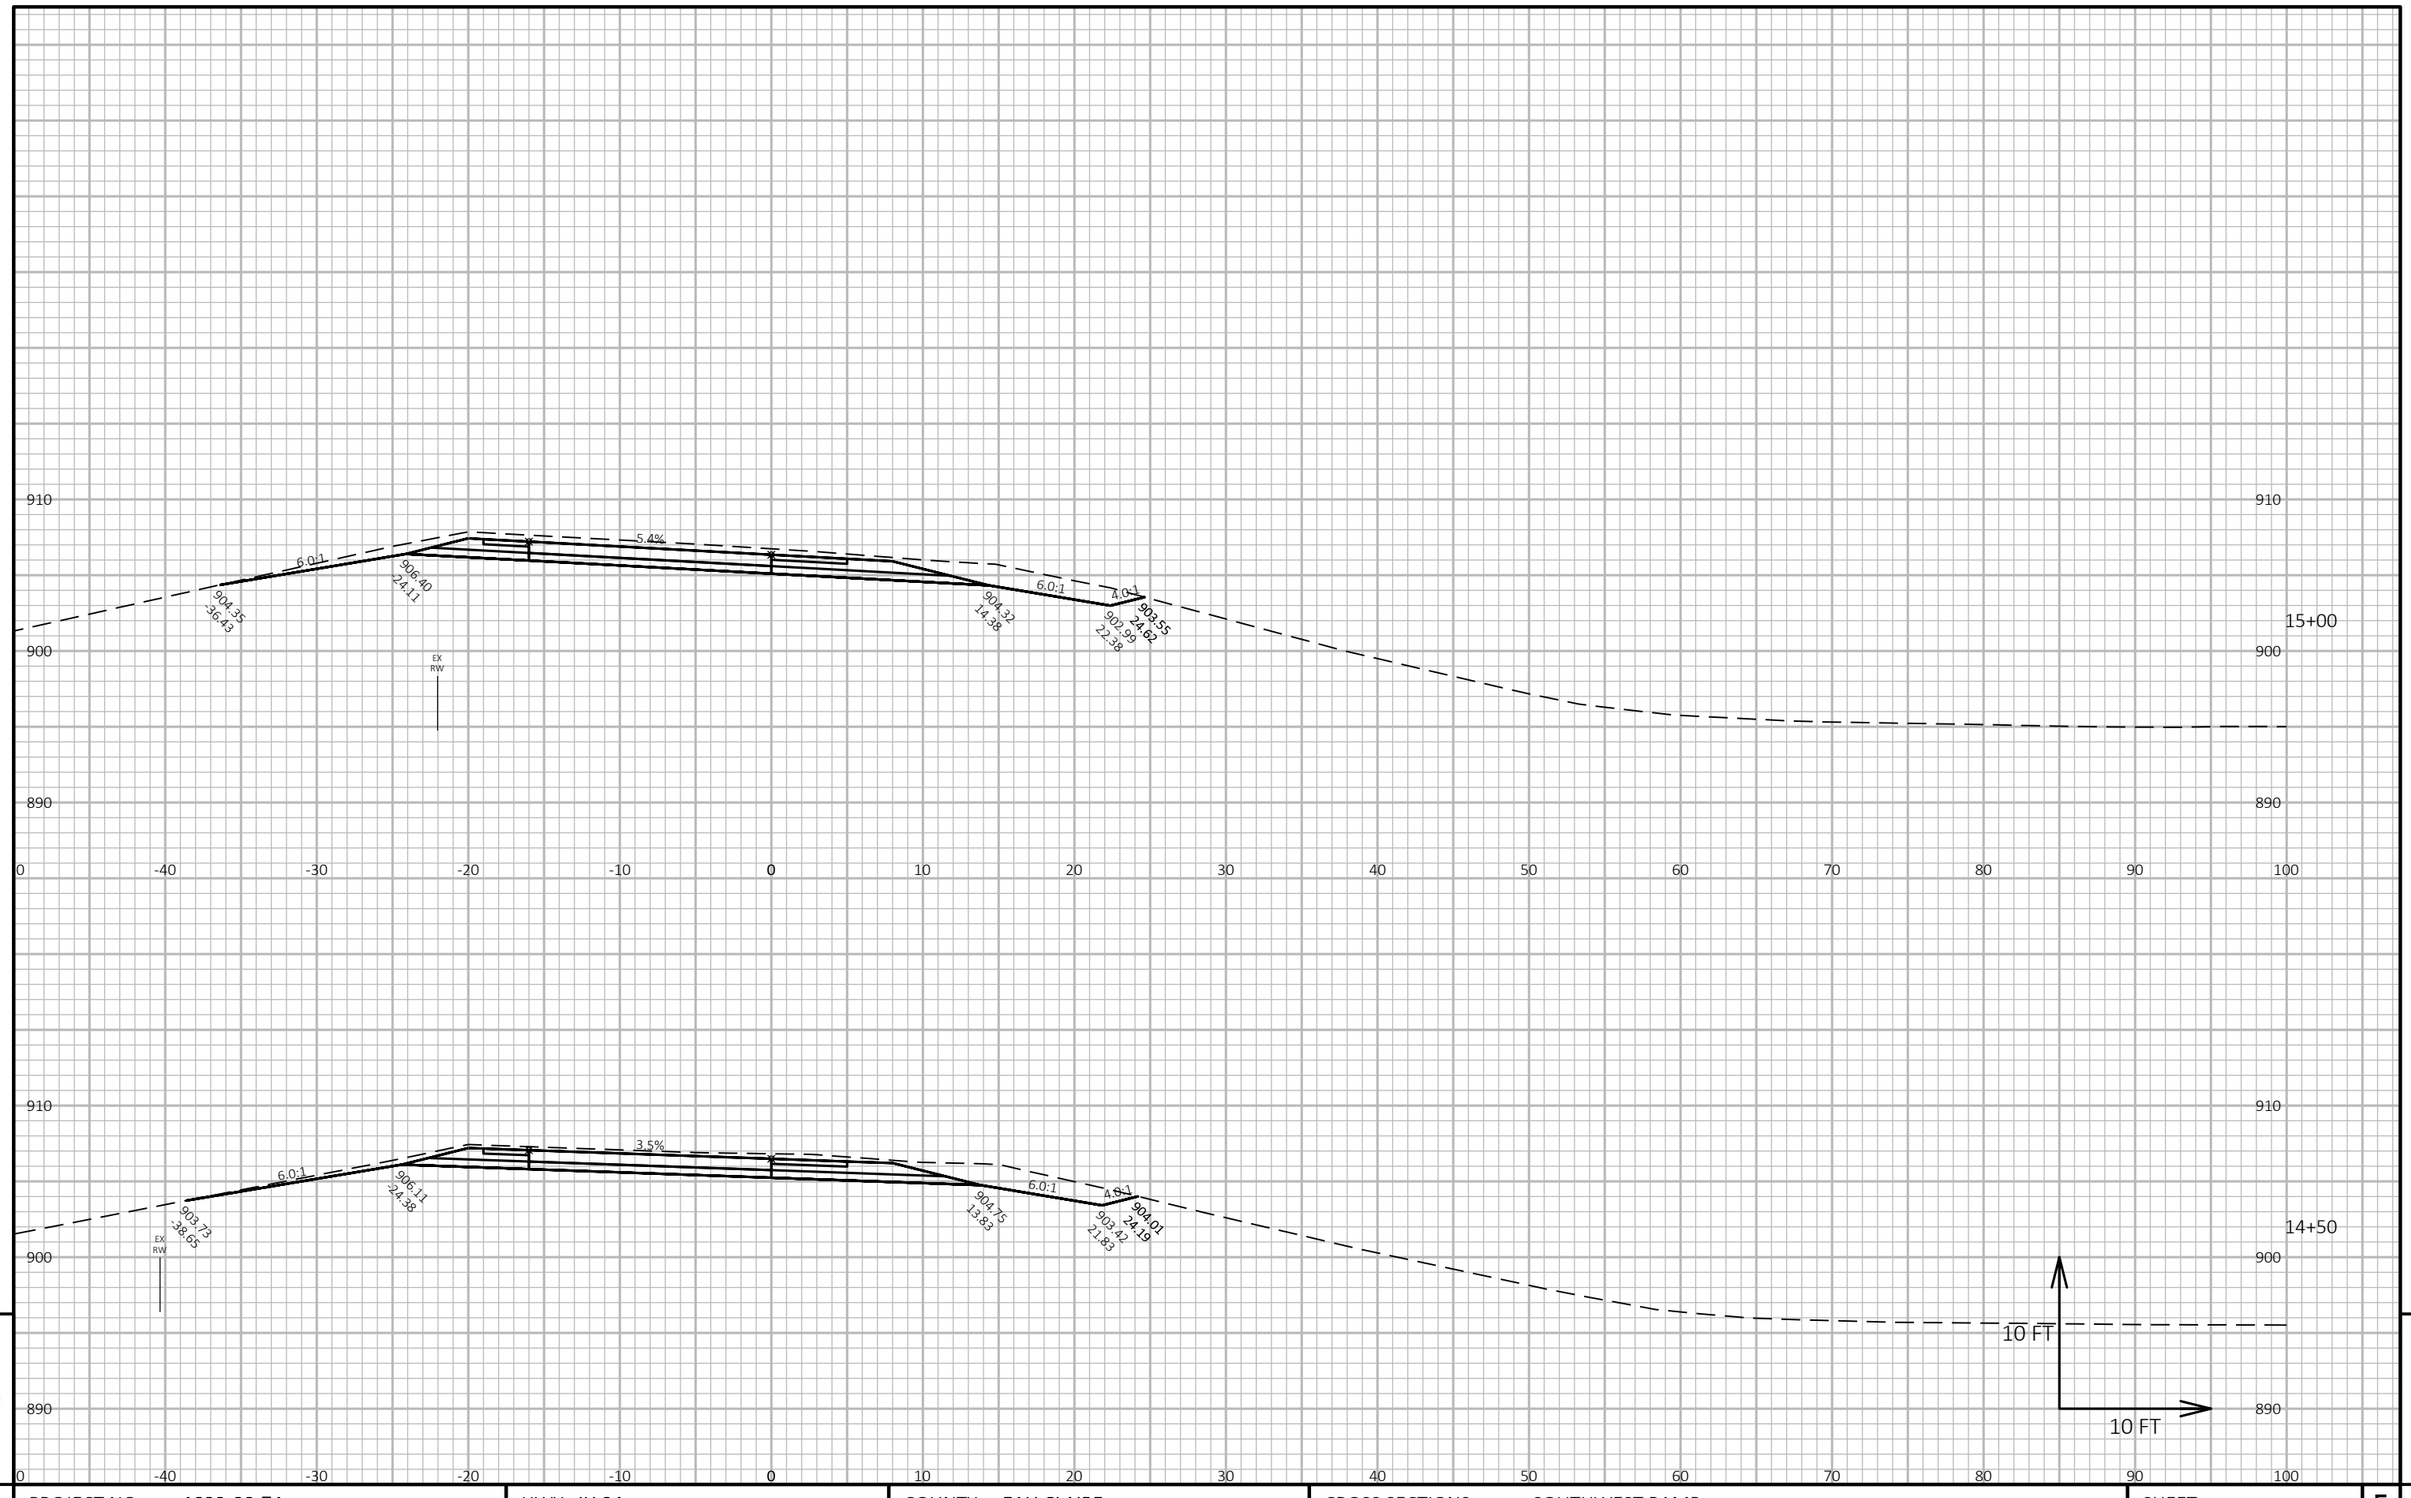

9

9

PROJECT NO: 1022-08-74	HWY: IH 94	COUNTY: EAU CLAIRE	CROSS SECTIONS: SOUTHWEST RAMP	SHEET	E


FILE NAME : N:\PDS\C3D\10220804\SHEETSPLAN\X-SECTIONS\090201_XS_SOUTHWEST_RAMP_11-19-20.DWG
LAYOUT NAME - Southwest Ramp - (18)

PLOT DATE : 11/19/2020 3:07 PM

PLOT BY : CHRIST, AARON D

PLOT NAME :

PLOT SCALE : 1 IN:10 FT HORZ. / 1 IN:10 FT VERT.

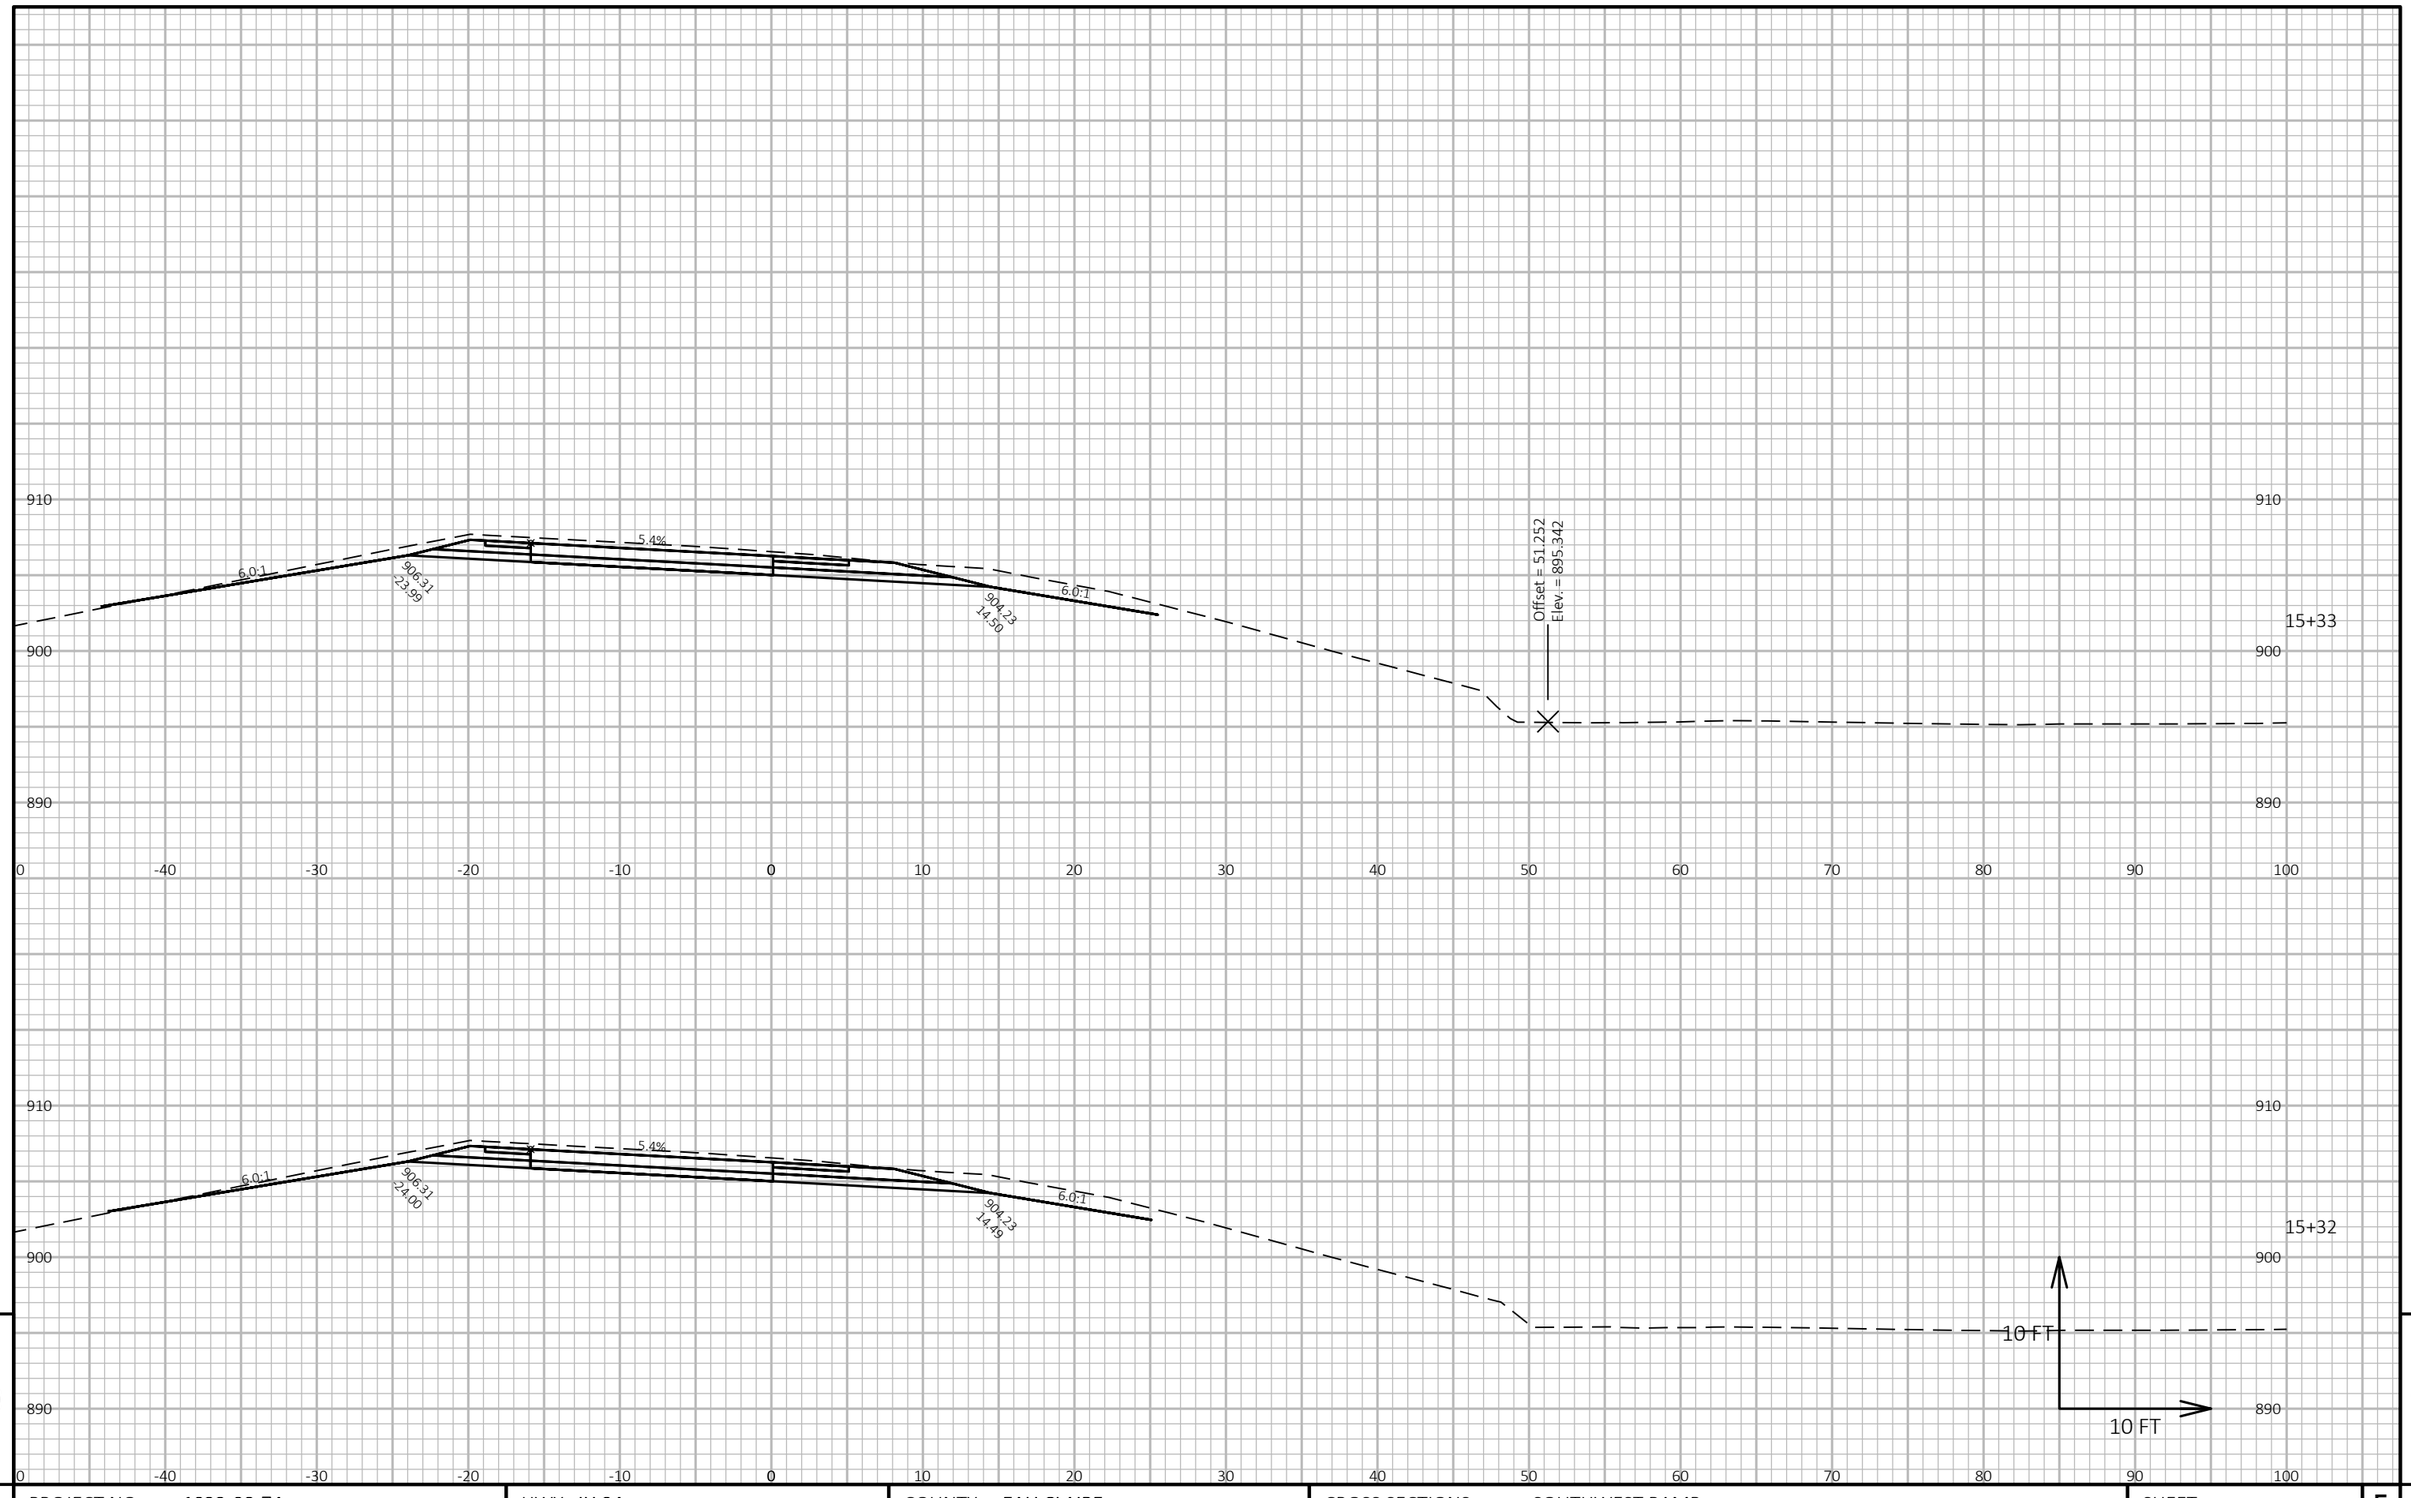

9

9

PROJECT NO: 1022-08-74	HWY: IH 94	COUNTY: EAU CLAIRE	CROSS SECTIONS: SOUTHWEST RAMP	SHEET	E


FILE NAME : N:\PDS\C3D\10220804\SHEETSPLAN\X-SECTIONS\090201_XS_SOUTHWEST_RAMP_11-19-20.DWG
LAYOUT NAME - Southwest Ramp - (19)

PLOT DATE : 11/19/2020 3:08 PM

PLOT BY : CHRIST, AARON D

PLOT NAME :

PLOT SCALE : 1 IN:10 FT HORZ. / 1 IN:10 FT VERT.

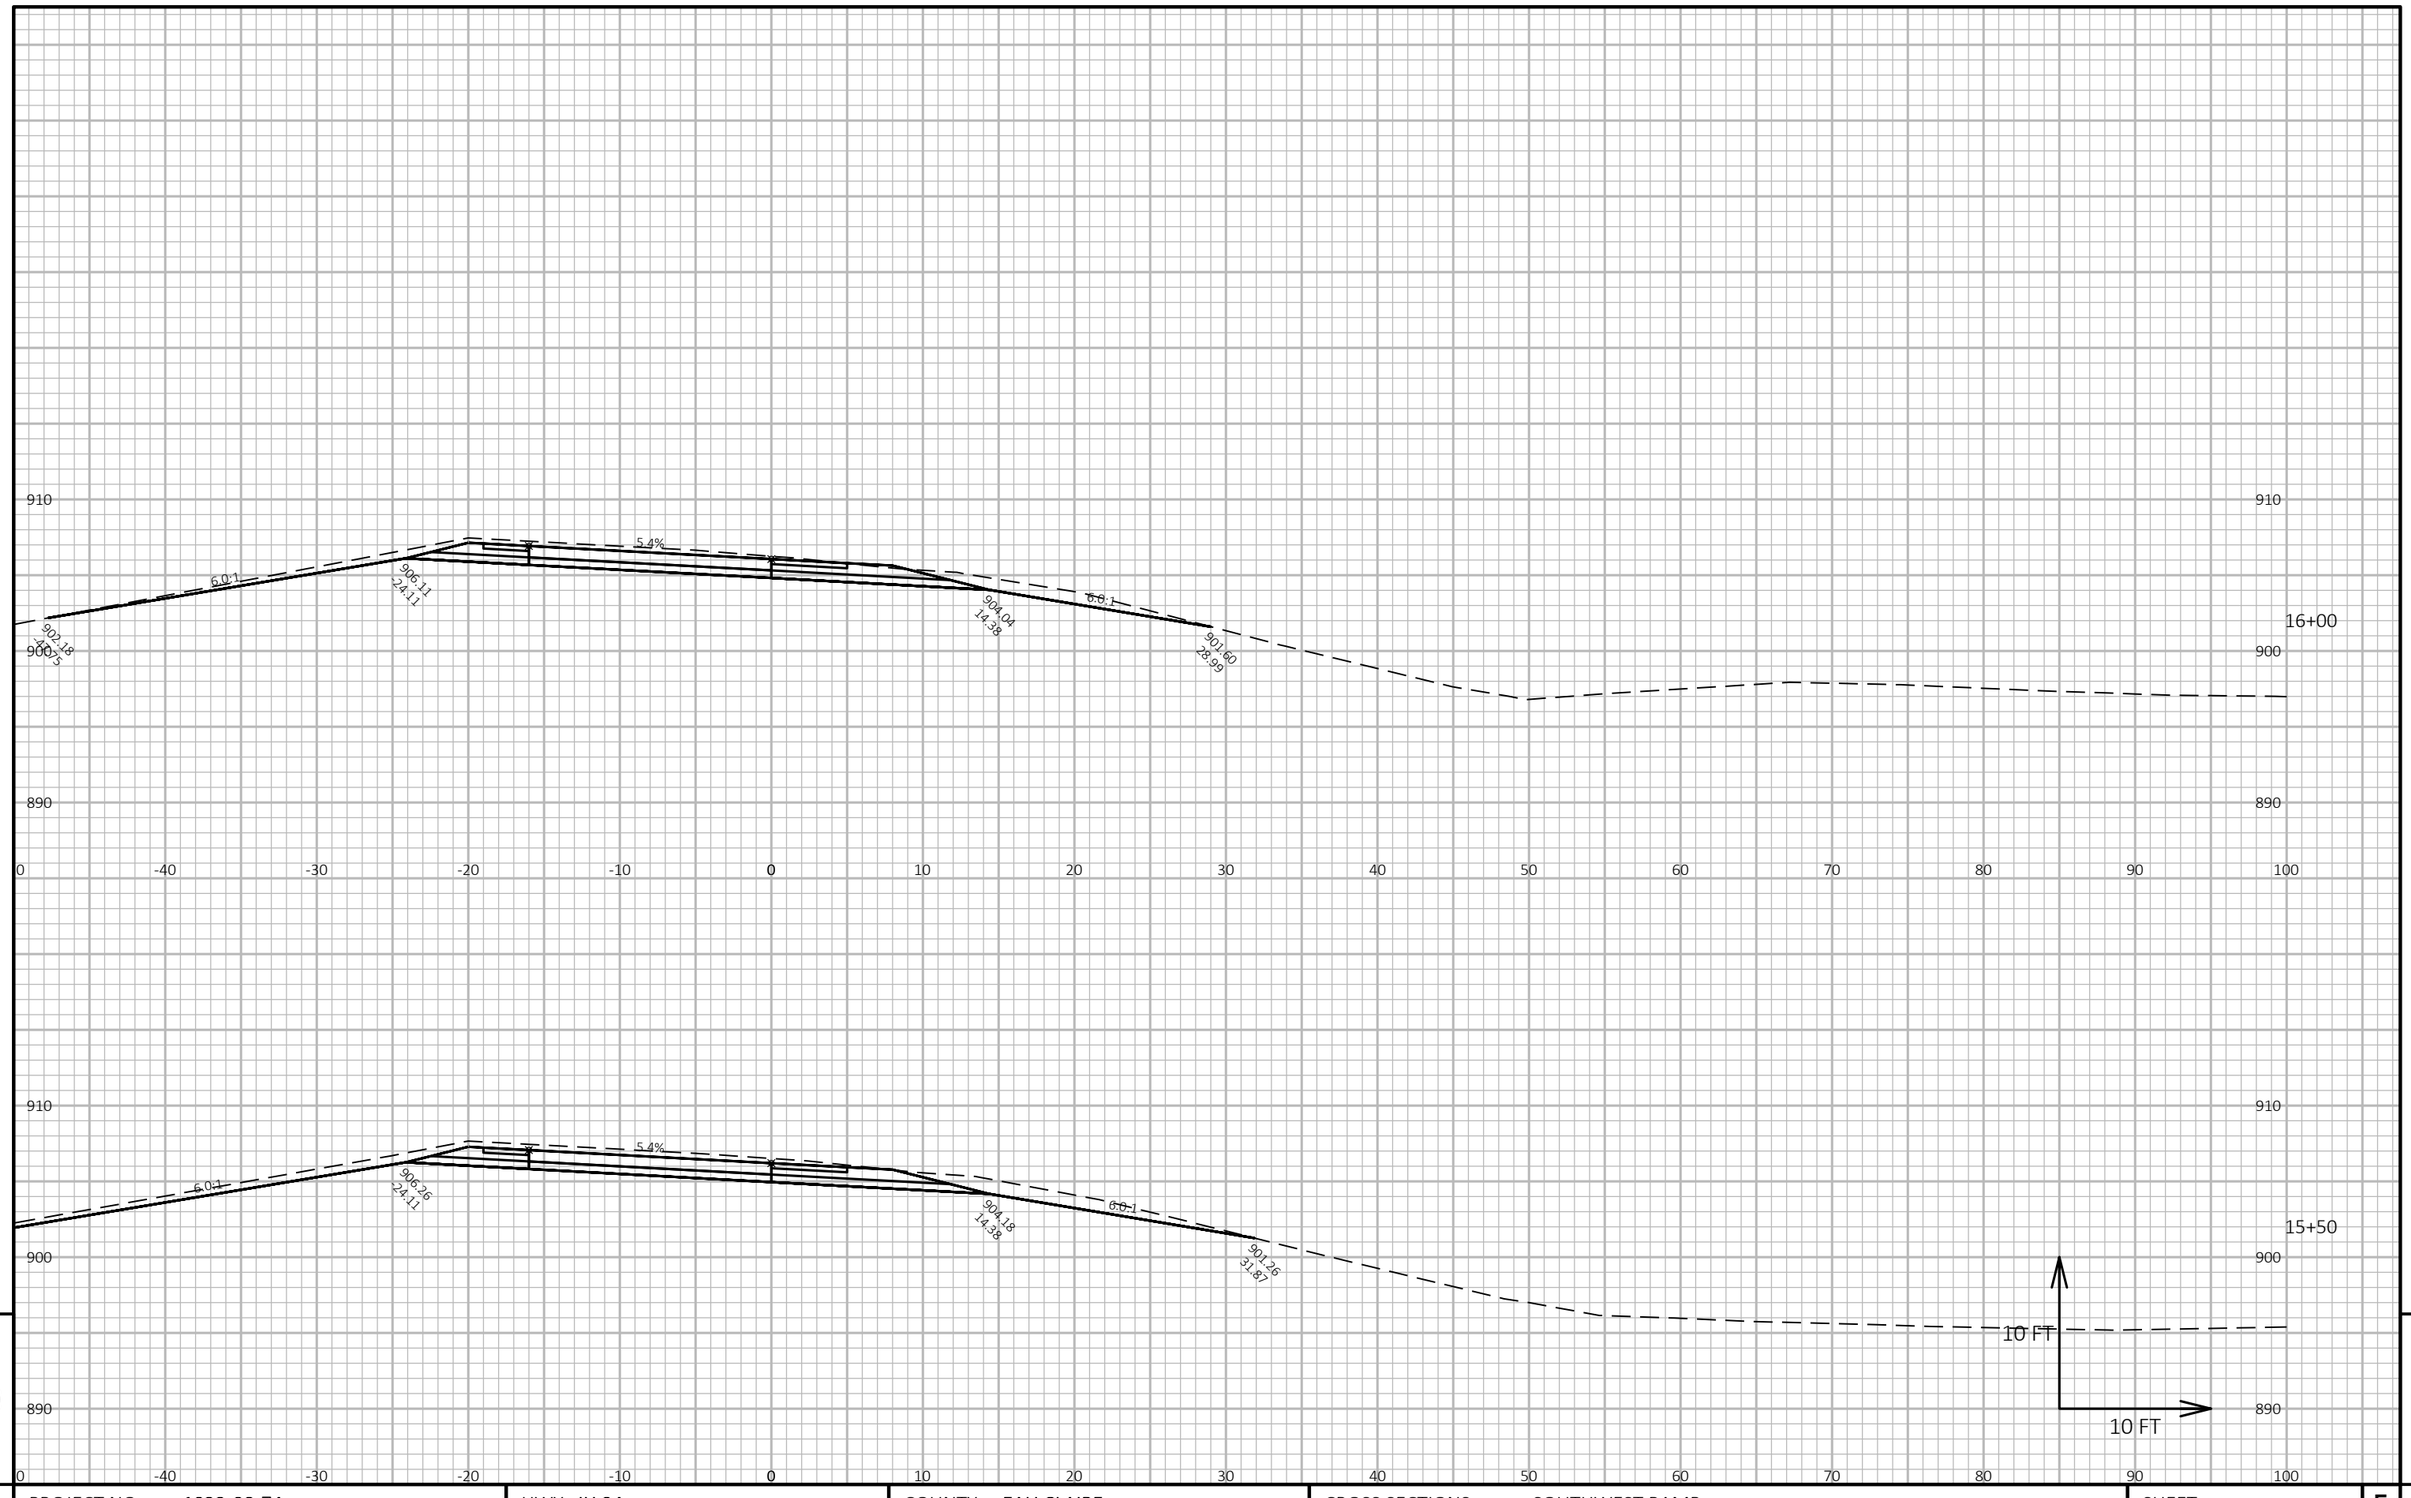


PROJECT NO: 1022-08-74	HWY: IH 94	COUNTY: EAU CLAIRE	CROSS SECTIONS: SOUTHWEST RAMP	SHEET E

FILE NAME : N:\PDS\C3D\10220804\SHEETSPLAN\X-SECTIONS\090201_XS_SOUTHWEST_RAMP_11-19-20.DWG
LAYOUT NAME - Southwest Ramp - (20)

PLOT DATE : 11/19/2020 3:08 PM PLOT BY : CHRIST, AARON D PLOT NAME :

PLOT SCALE : 1 IN:10 FT HORZ. / 1 IN:10 FT VERT.

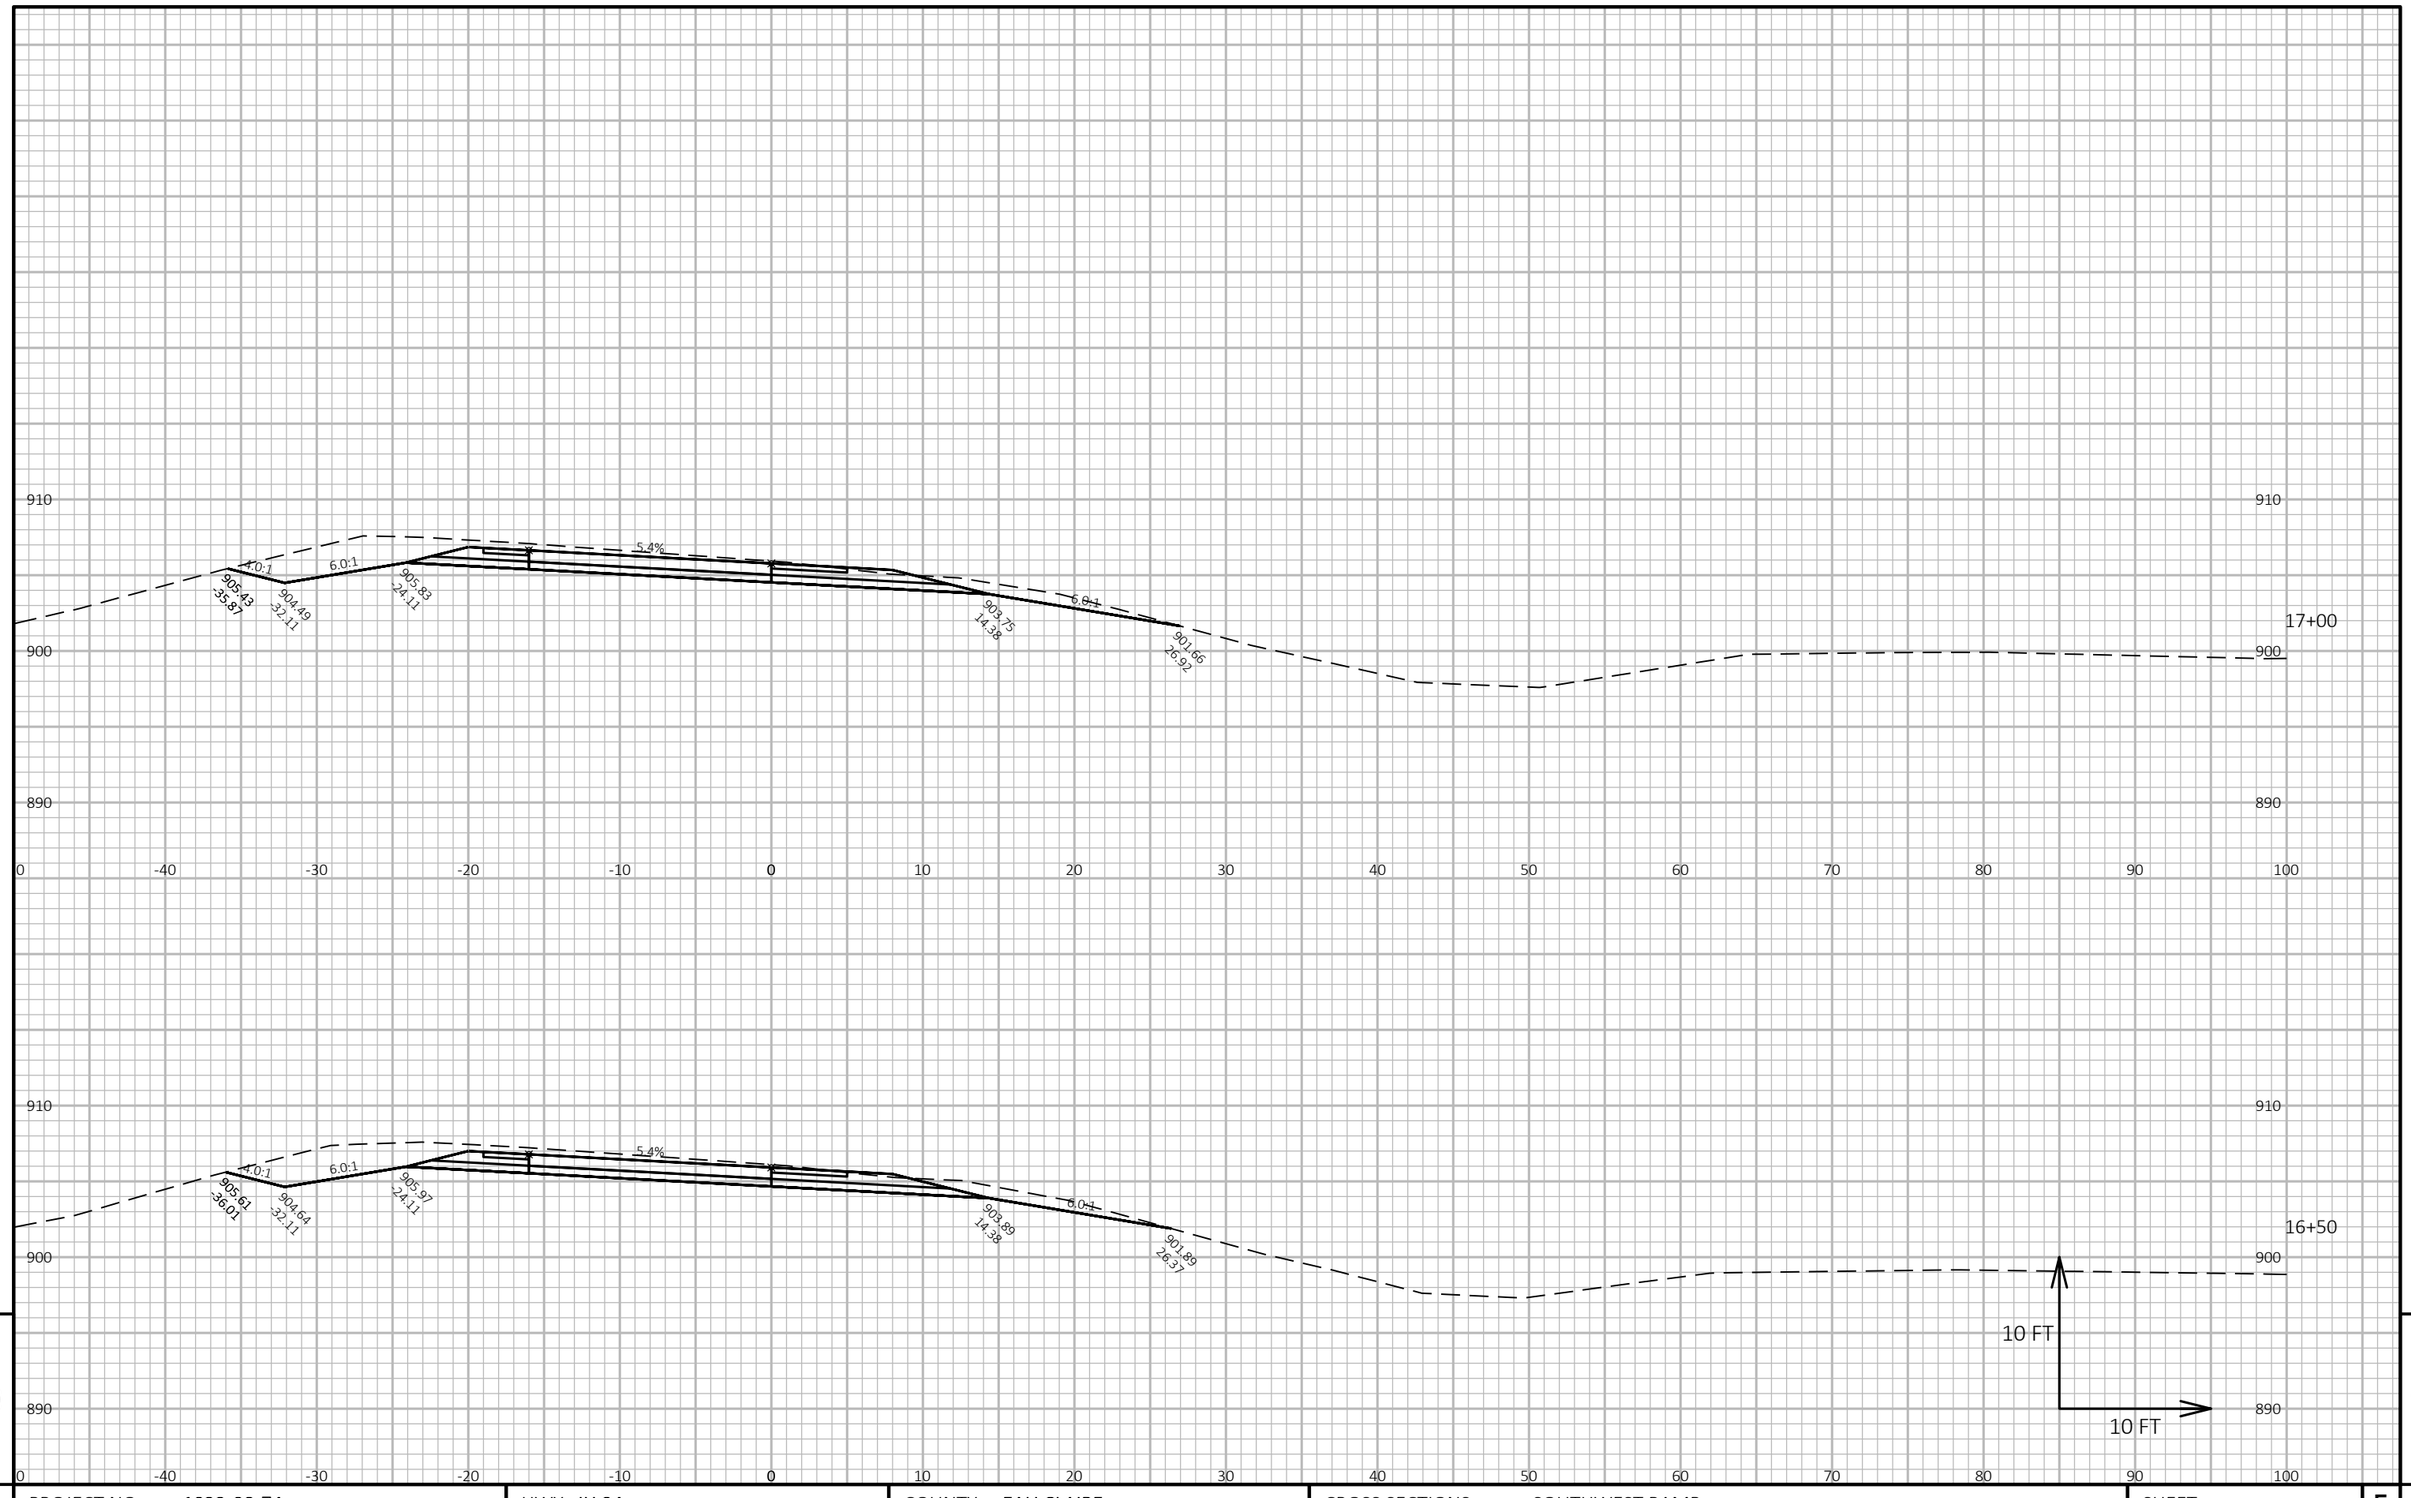

9


9

PROJECT NO: 1022-08-74	HWY: IH 94	COUNTY: EAU CLAIRE	CROSS SECTIONS: SOUTHWEST RAMP	SHEET E

FILE NAME : N:\PDS\C3D\10220804\SHEETSPLAN\X-SECTIONS\090201_XS_SOUTHWEST_RAMP_11-19-20.DWG
LAYOUT NAME - Southwest Ramp - (21)

PLOT DATE : 11/19/2020 3:09 PM PLOT BY : CHRIST, AARON D PLOT NAME :

PLOT SCALE : 1 IN:10 FT HORZ. / 1 IN:10 FT VERT.

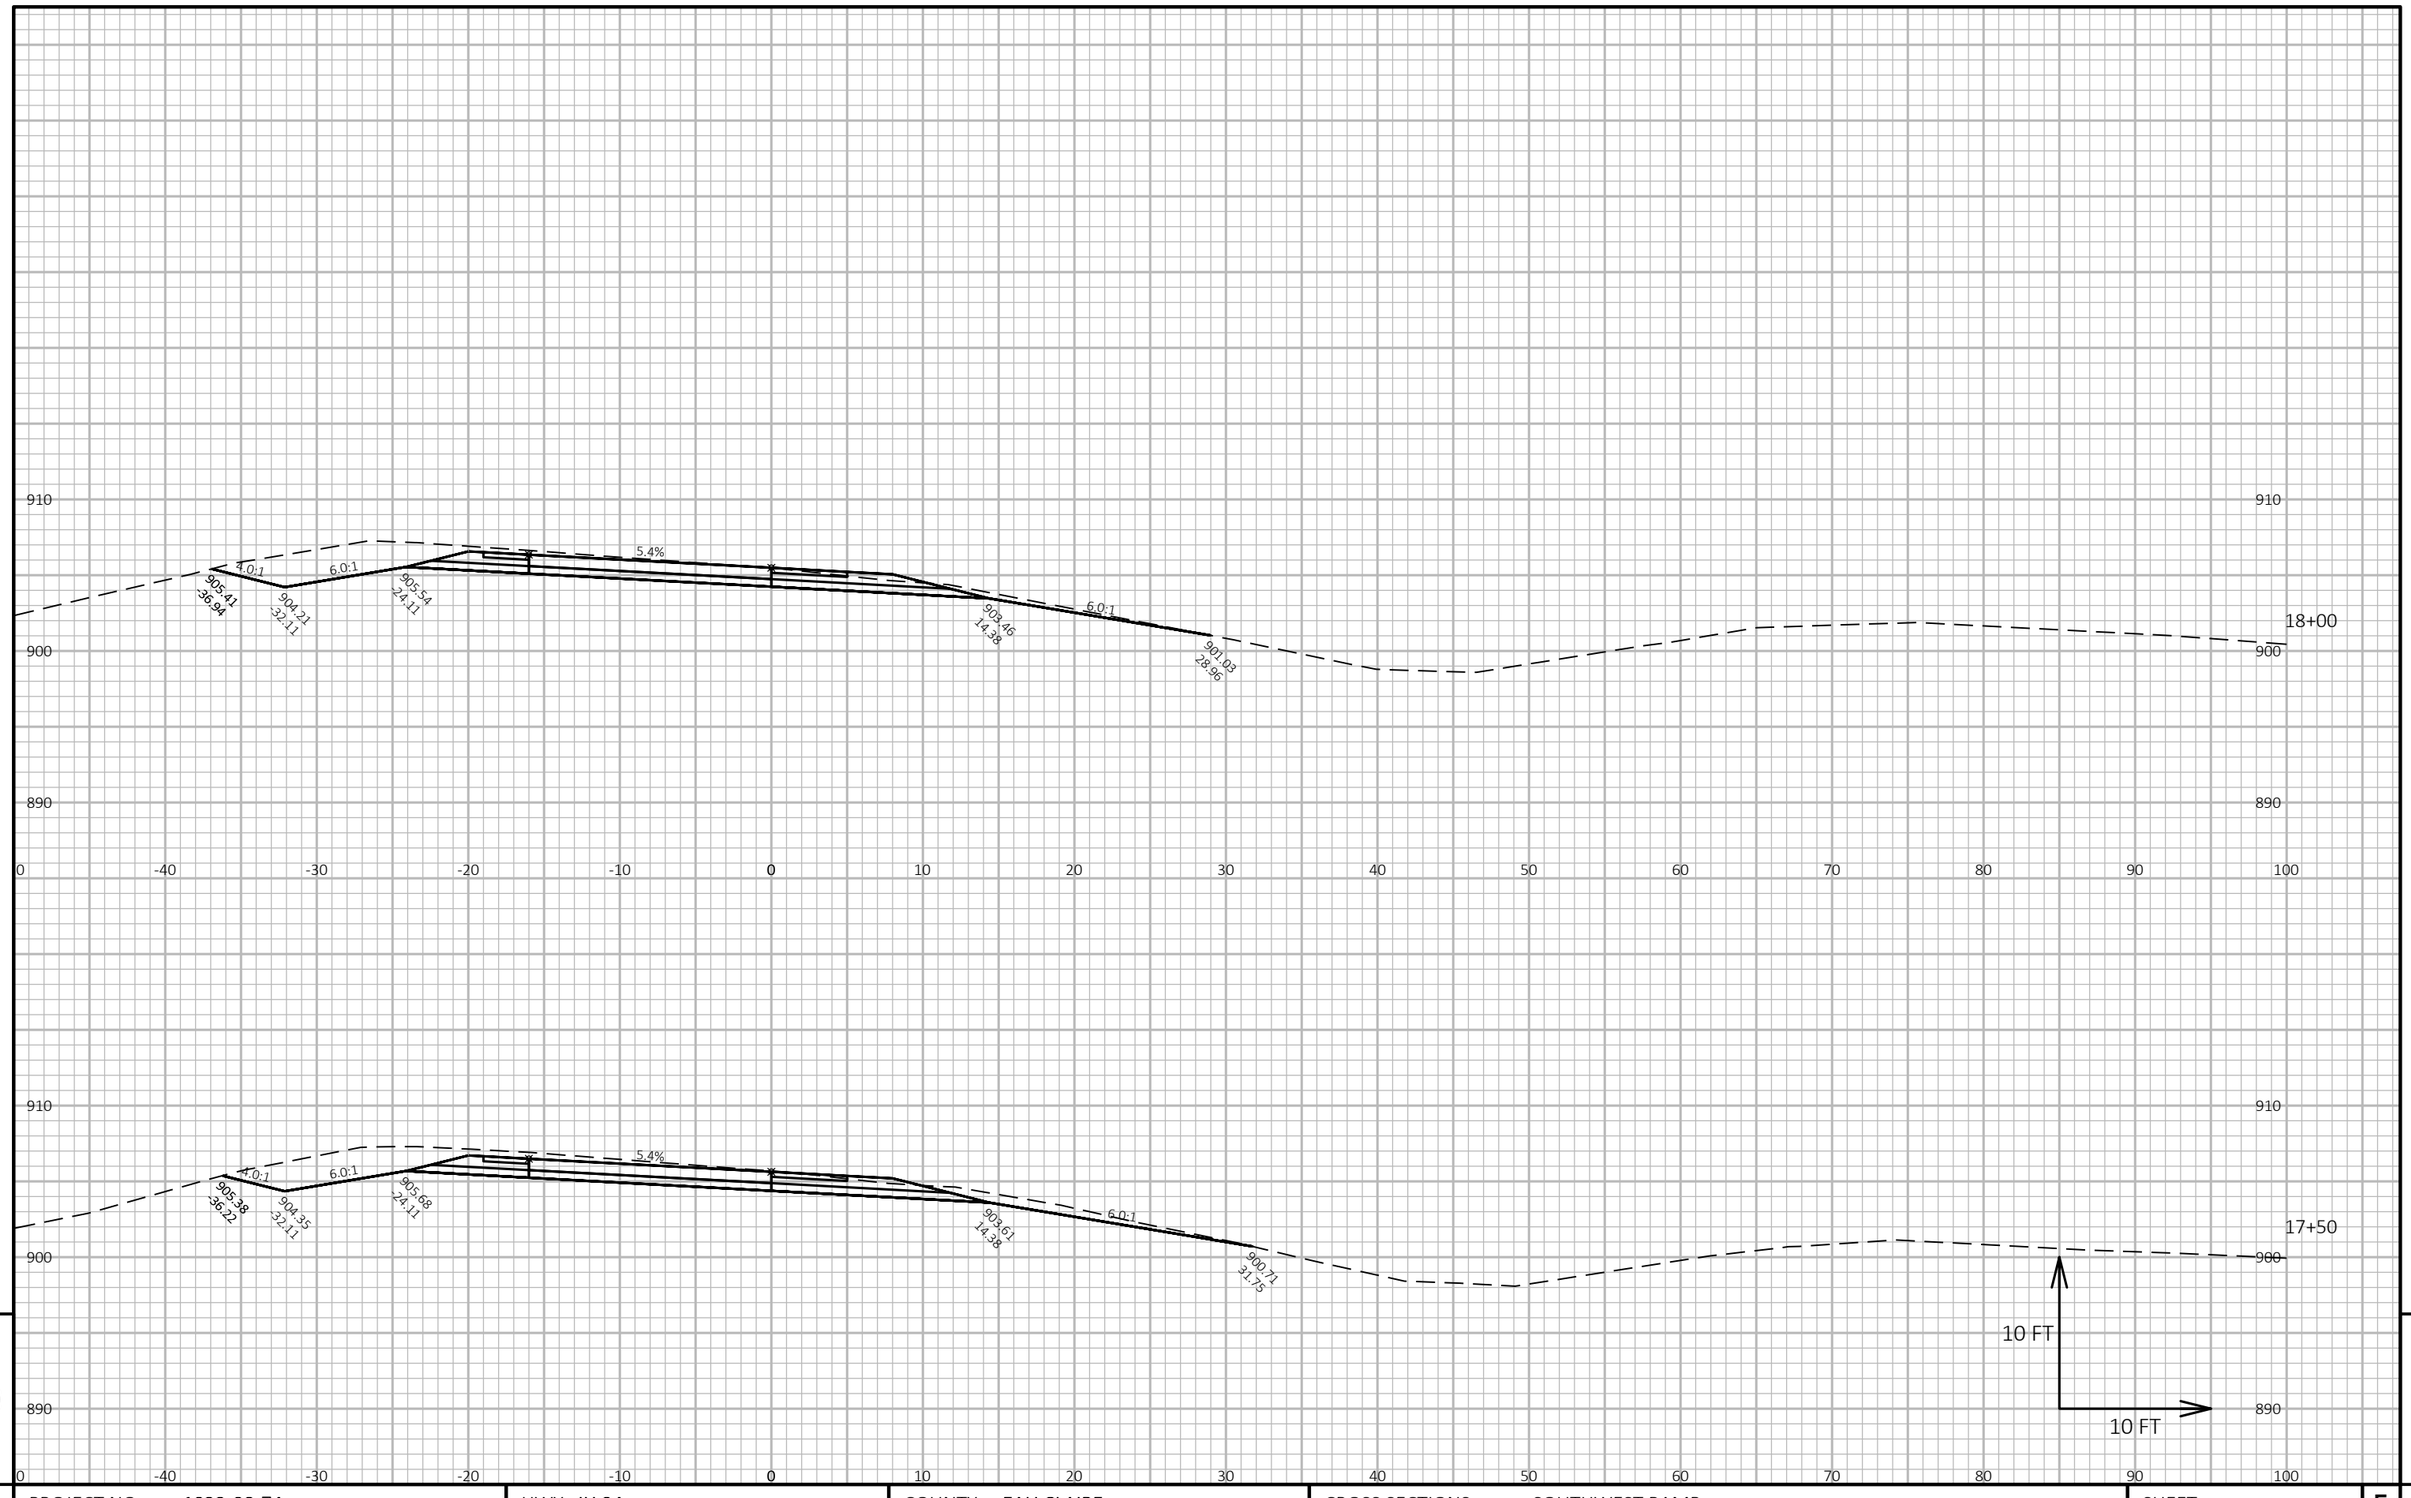


PROJECT NO: 1022-08-74	HWY: IH 94	COUNTY: EAU CLAIRE	CROSS SECTIONS: SOUTHWEST RAMP	SHEET E

FILE NAME : N:\PDS\C3D\10220804\SHEETSPLAN\X-SECTIONS\090201_XS_SOUTHWEST_RAMP_11-19-20.DWG
LAYOUT NAME - Southwest Ramp - (22)

PLOT DATE : 11/19/2020 3:09 PM PLOT BY : CHRIST, AARON D PLOT NAME :

PLOT SCALE : 1 IN:10 FT HORZ. / 1 IN:10 FT VERT.

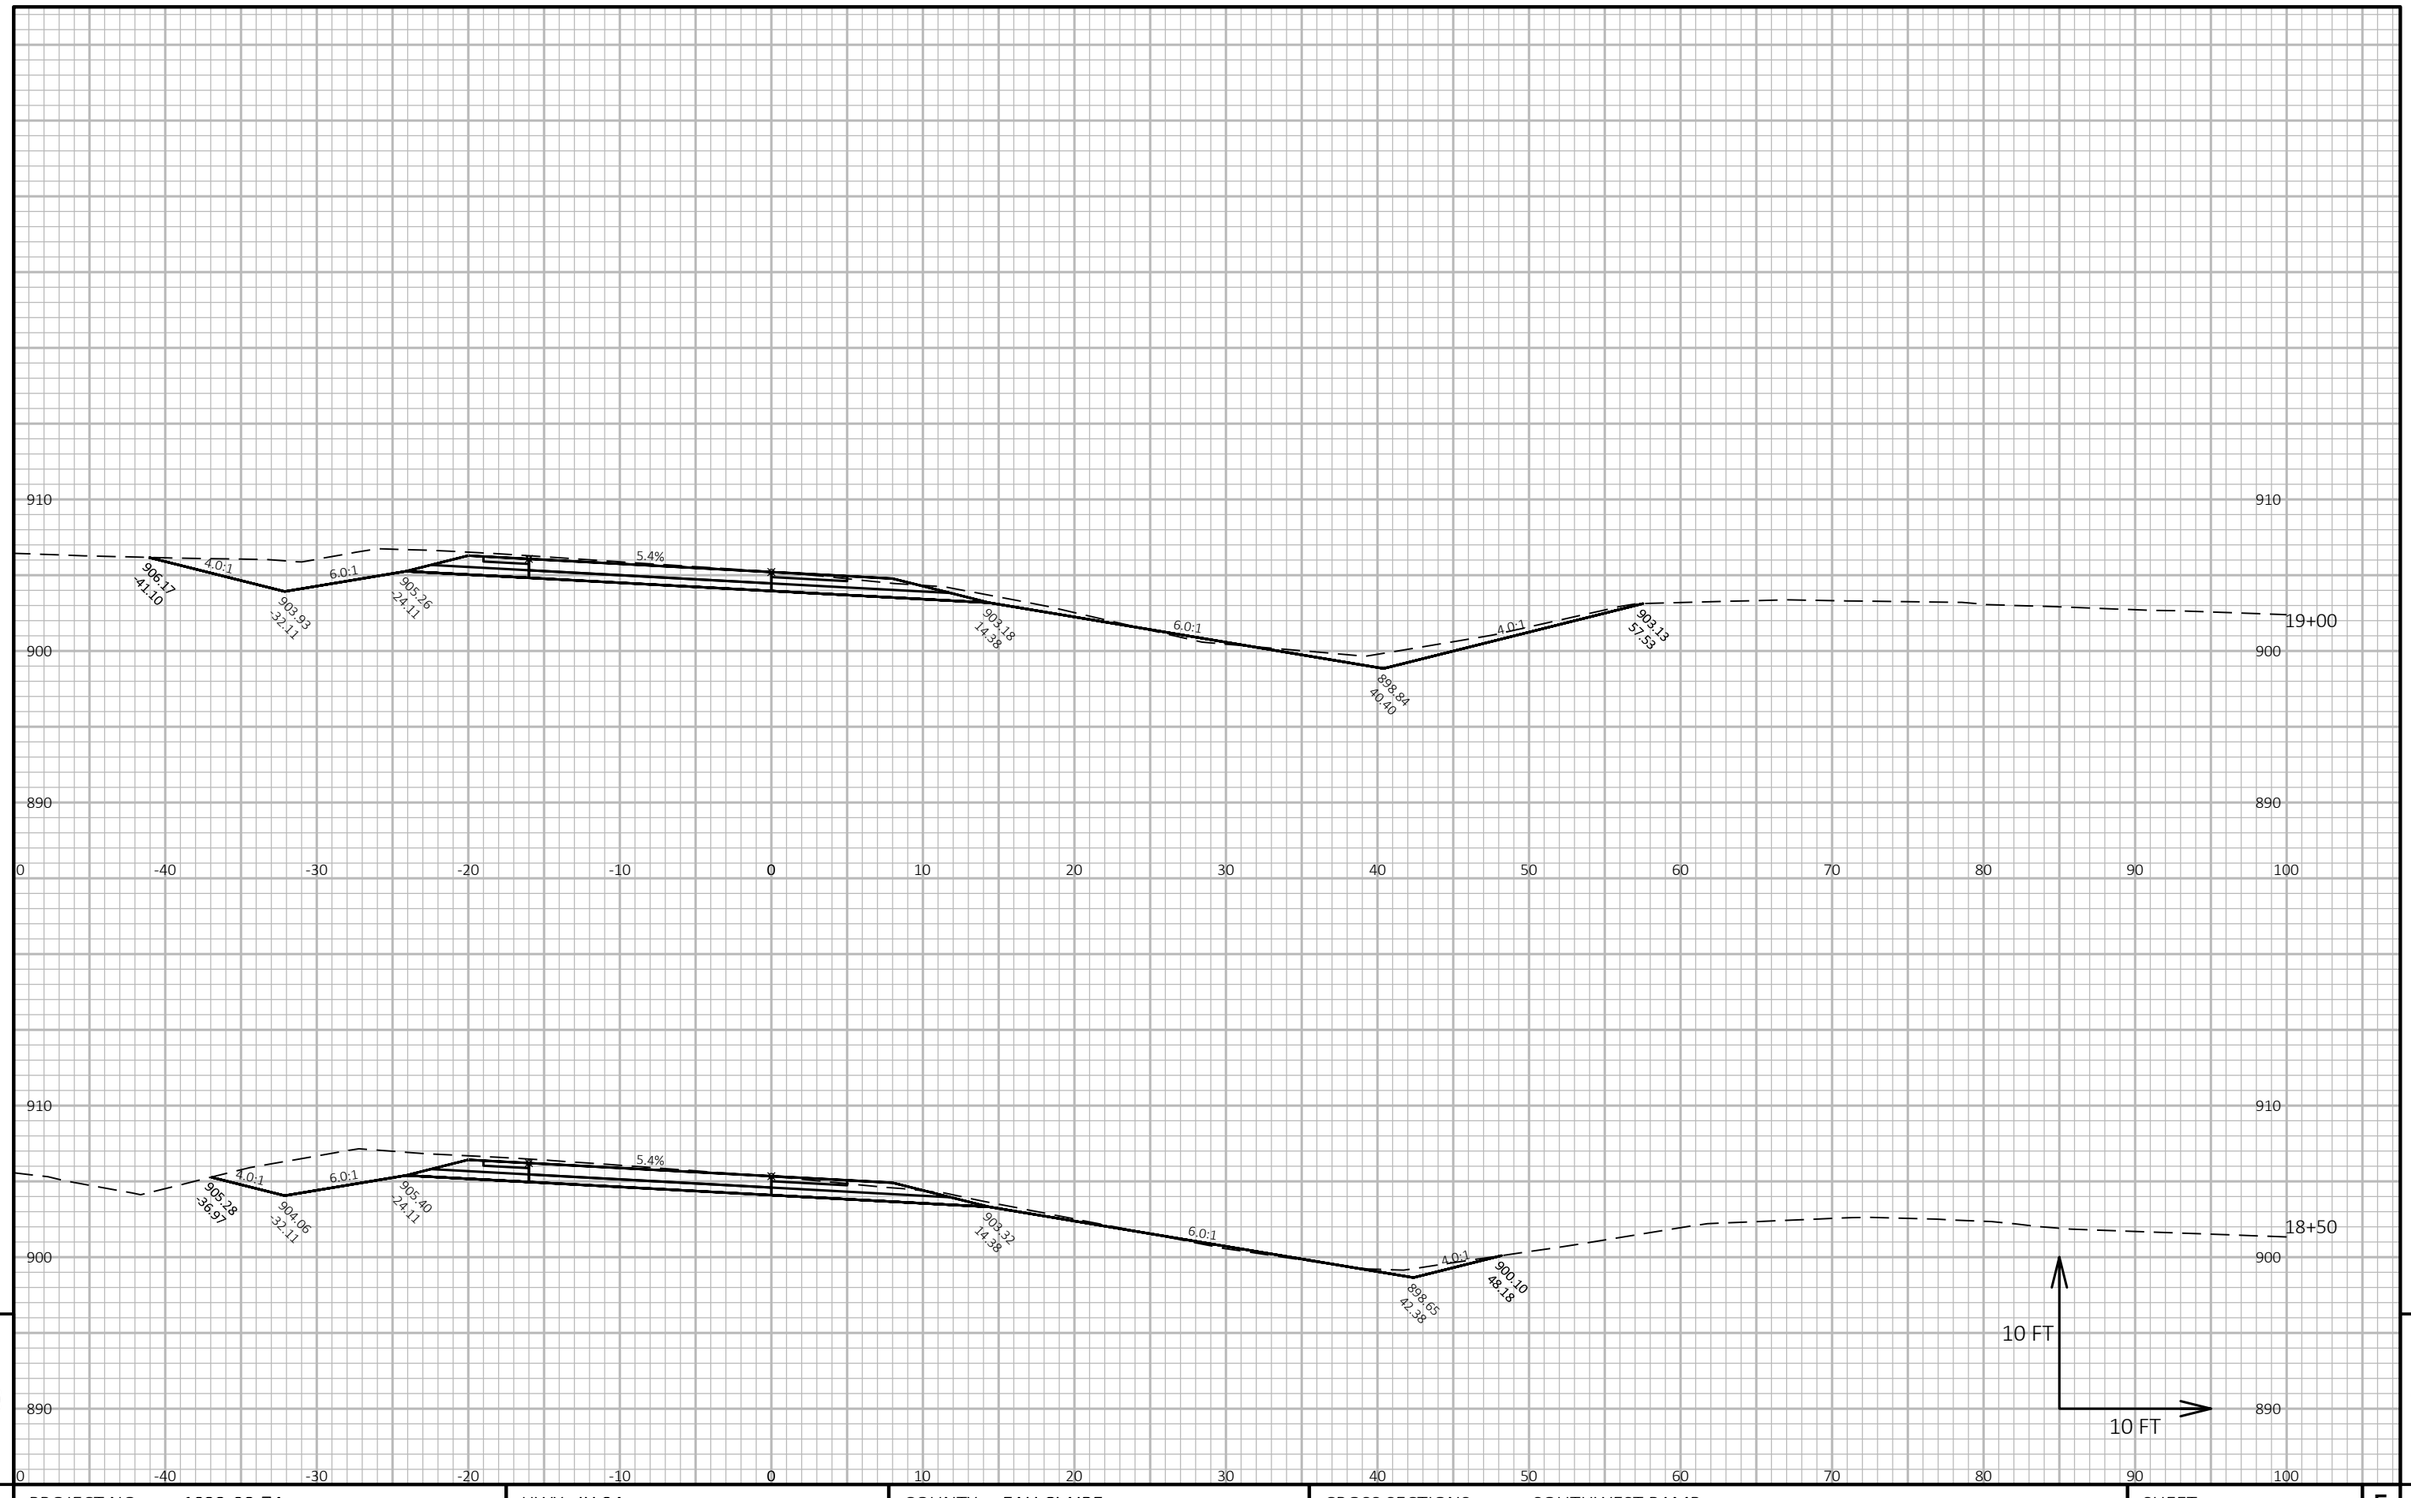

9

9

PROJECT NO: 1022-08-74	HWY: IH 94	COUNTY: EAU CLAIRE	CROSS SECTIONS: SOUTHWEST RAMP	SHEET	E


FILE NAME : N:\PDS\C3D\10220804\SHEETSPLAN\X-SECTIONS\090201_XS_SOUTHWEST_RAMP_11-19-20.DWG
LAYOUT NAME - Southwest Ramp - (23)

PLOT DATE : 11/19/2020 3:10 PM

PLOT BY : CHRIST, AARON D

PLOT NAME :

PLOT SCALE : 1 IN:10 FT HORZ. / 1 IN:10 FT VERT.

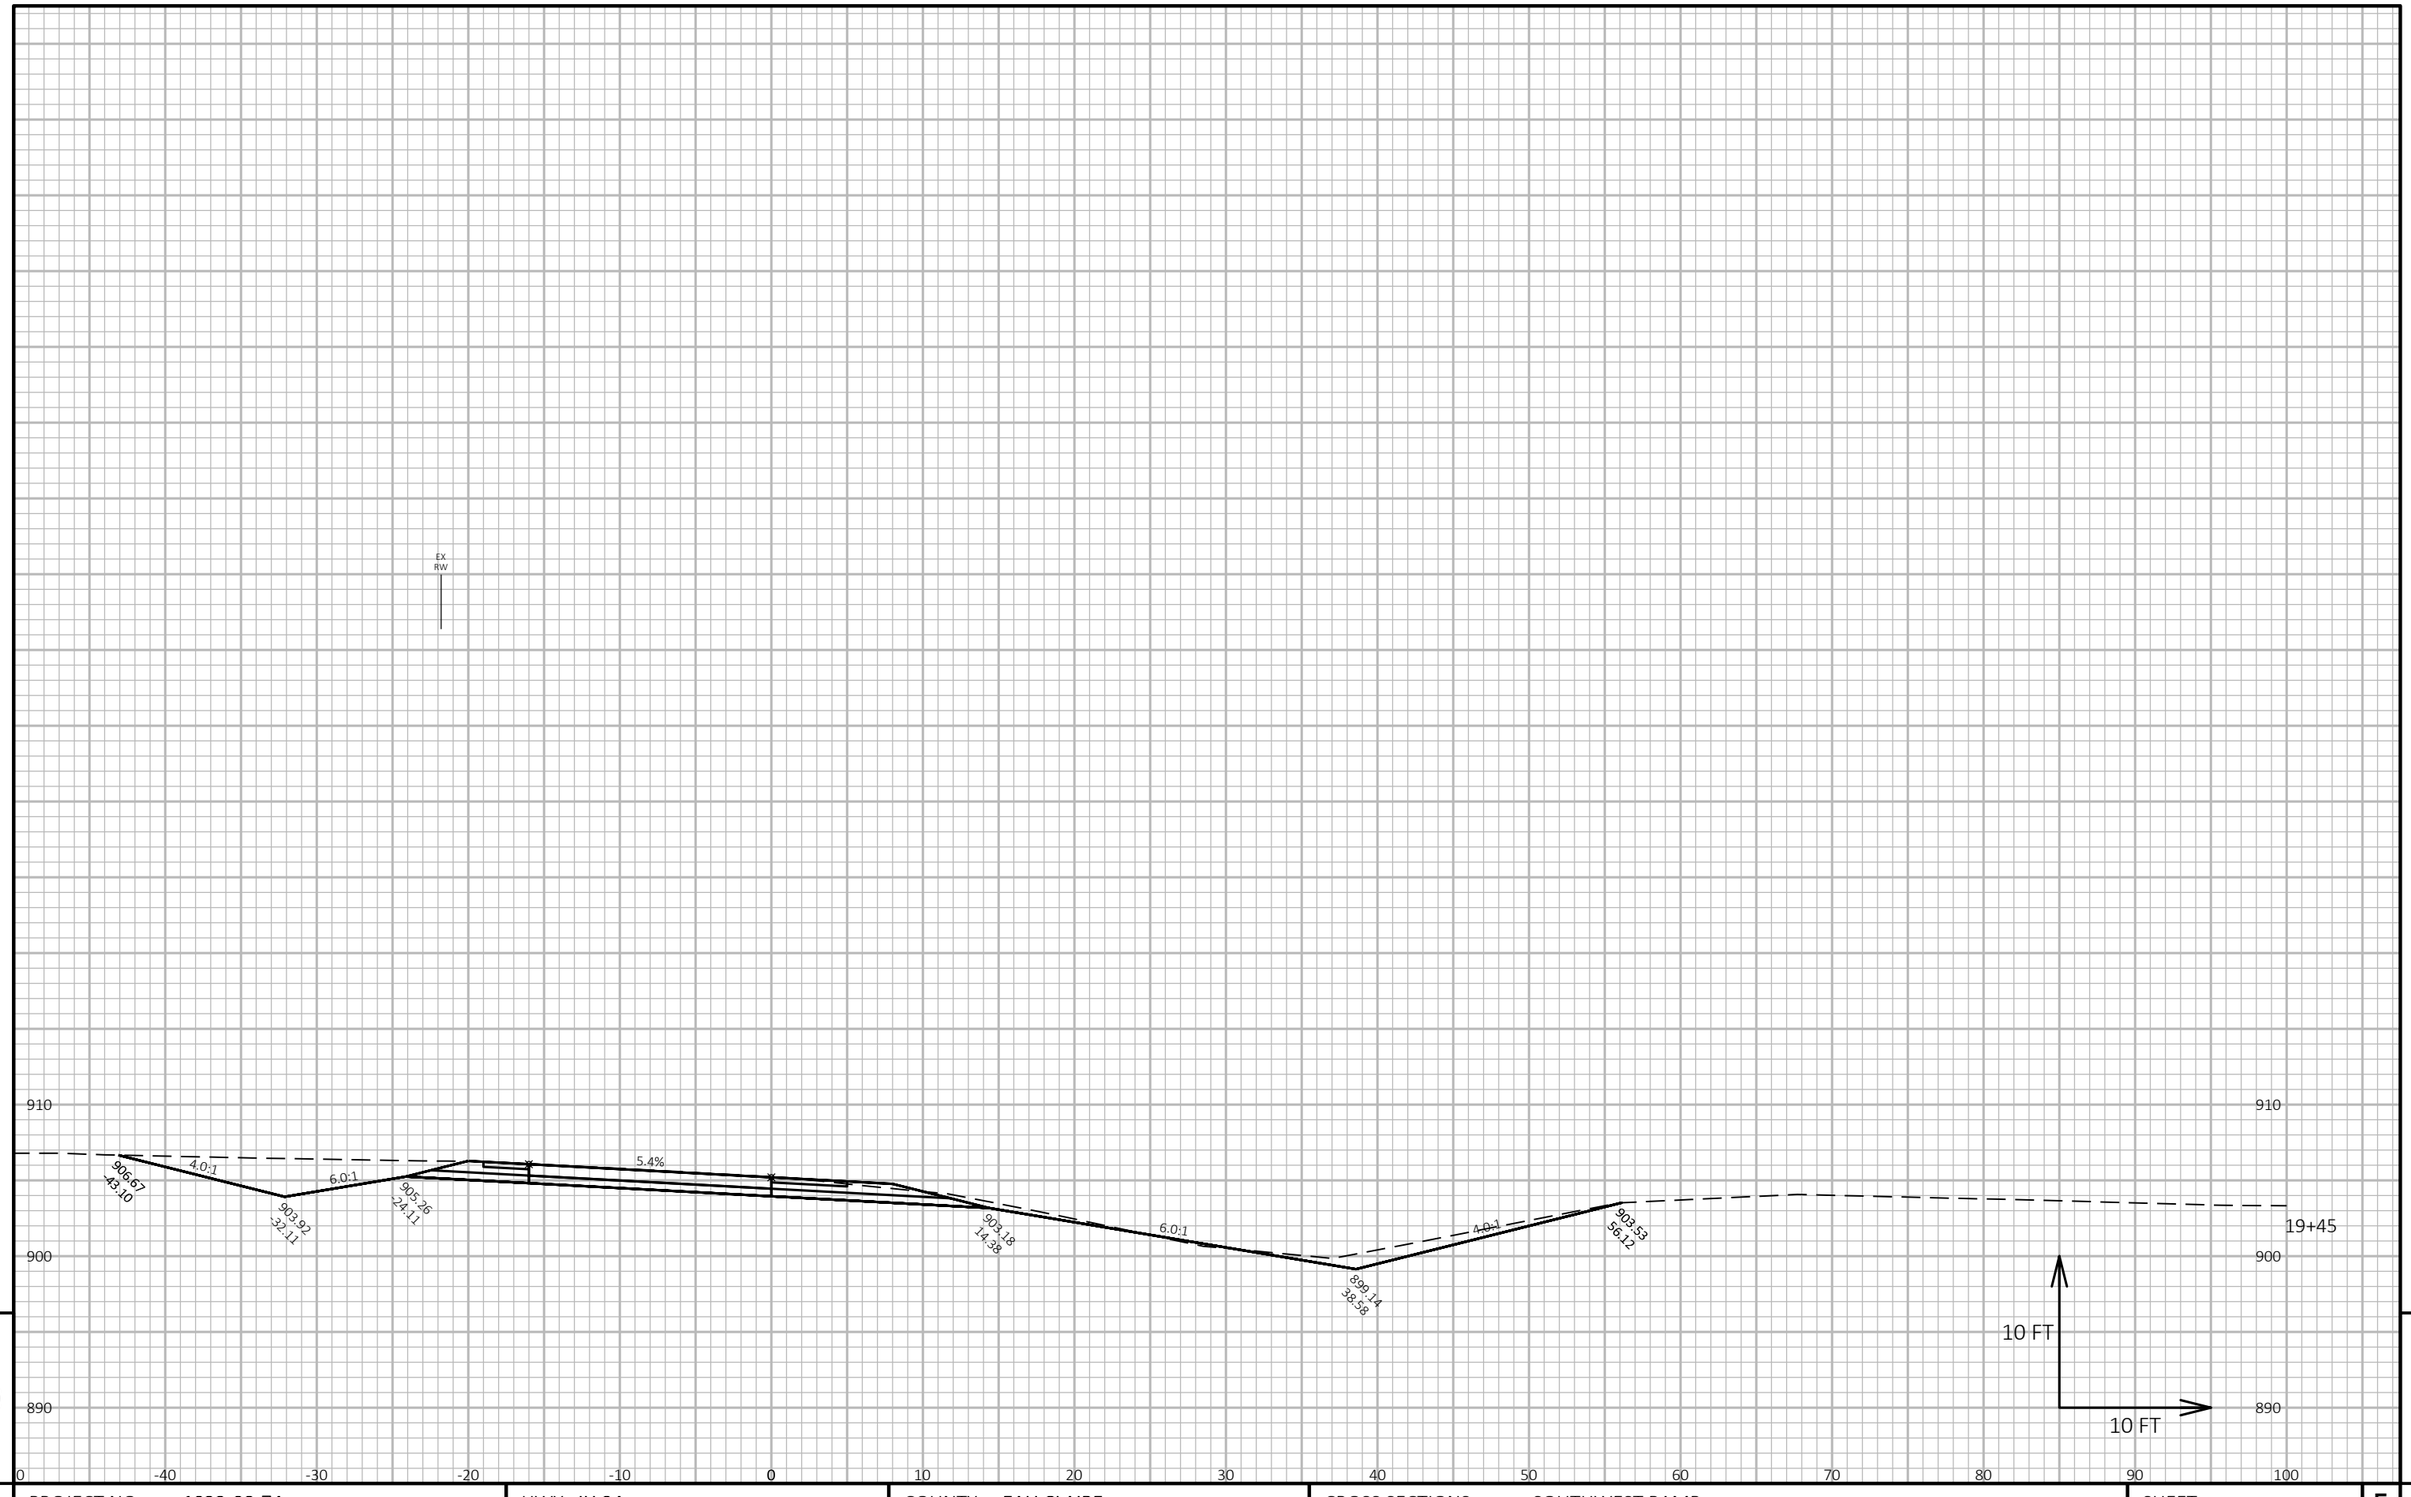

9


9

PROJECT NO: 1022-08-74	HWY: IH 94	COUNTY: EAU CLAIRE	CROSS SECTIONS: SOUTHWEST RAMP	SHEET	E

FILE NAME : N:\PDS\C3D\10220804\SHEETSPLAN\X-SECTIONS\090201_XS_SOUTHWEST_RAMP_11-19-20.DWG
LAYOUT NAME - Southwest Ramp - (24)

PLOT DATE : 11/19/2020 3:11 PM PLOT BY : CHRIST, AARON D PLOT NAME :

PLOT SCALE : 1 IN:10 FT HORZ. / 1 IN:10 FT VERT.

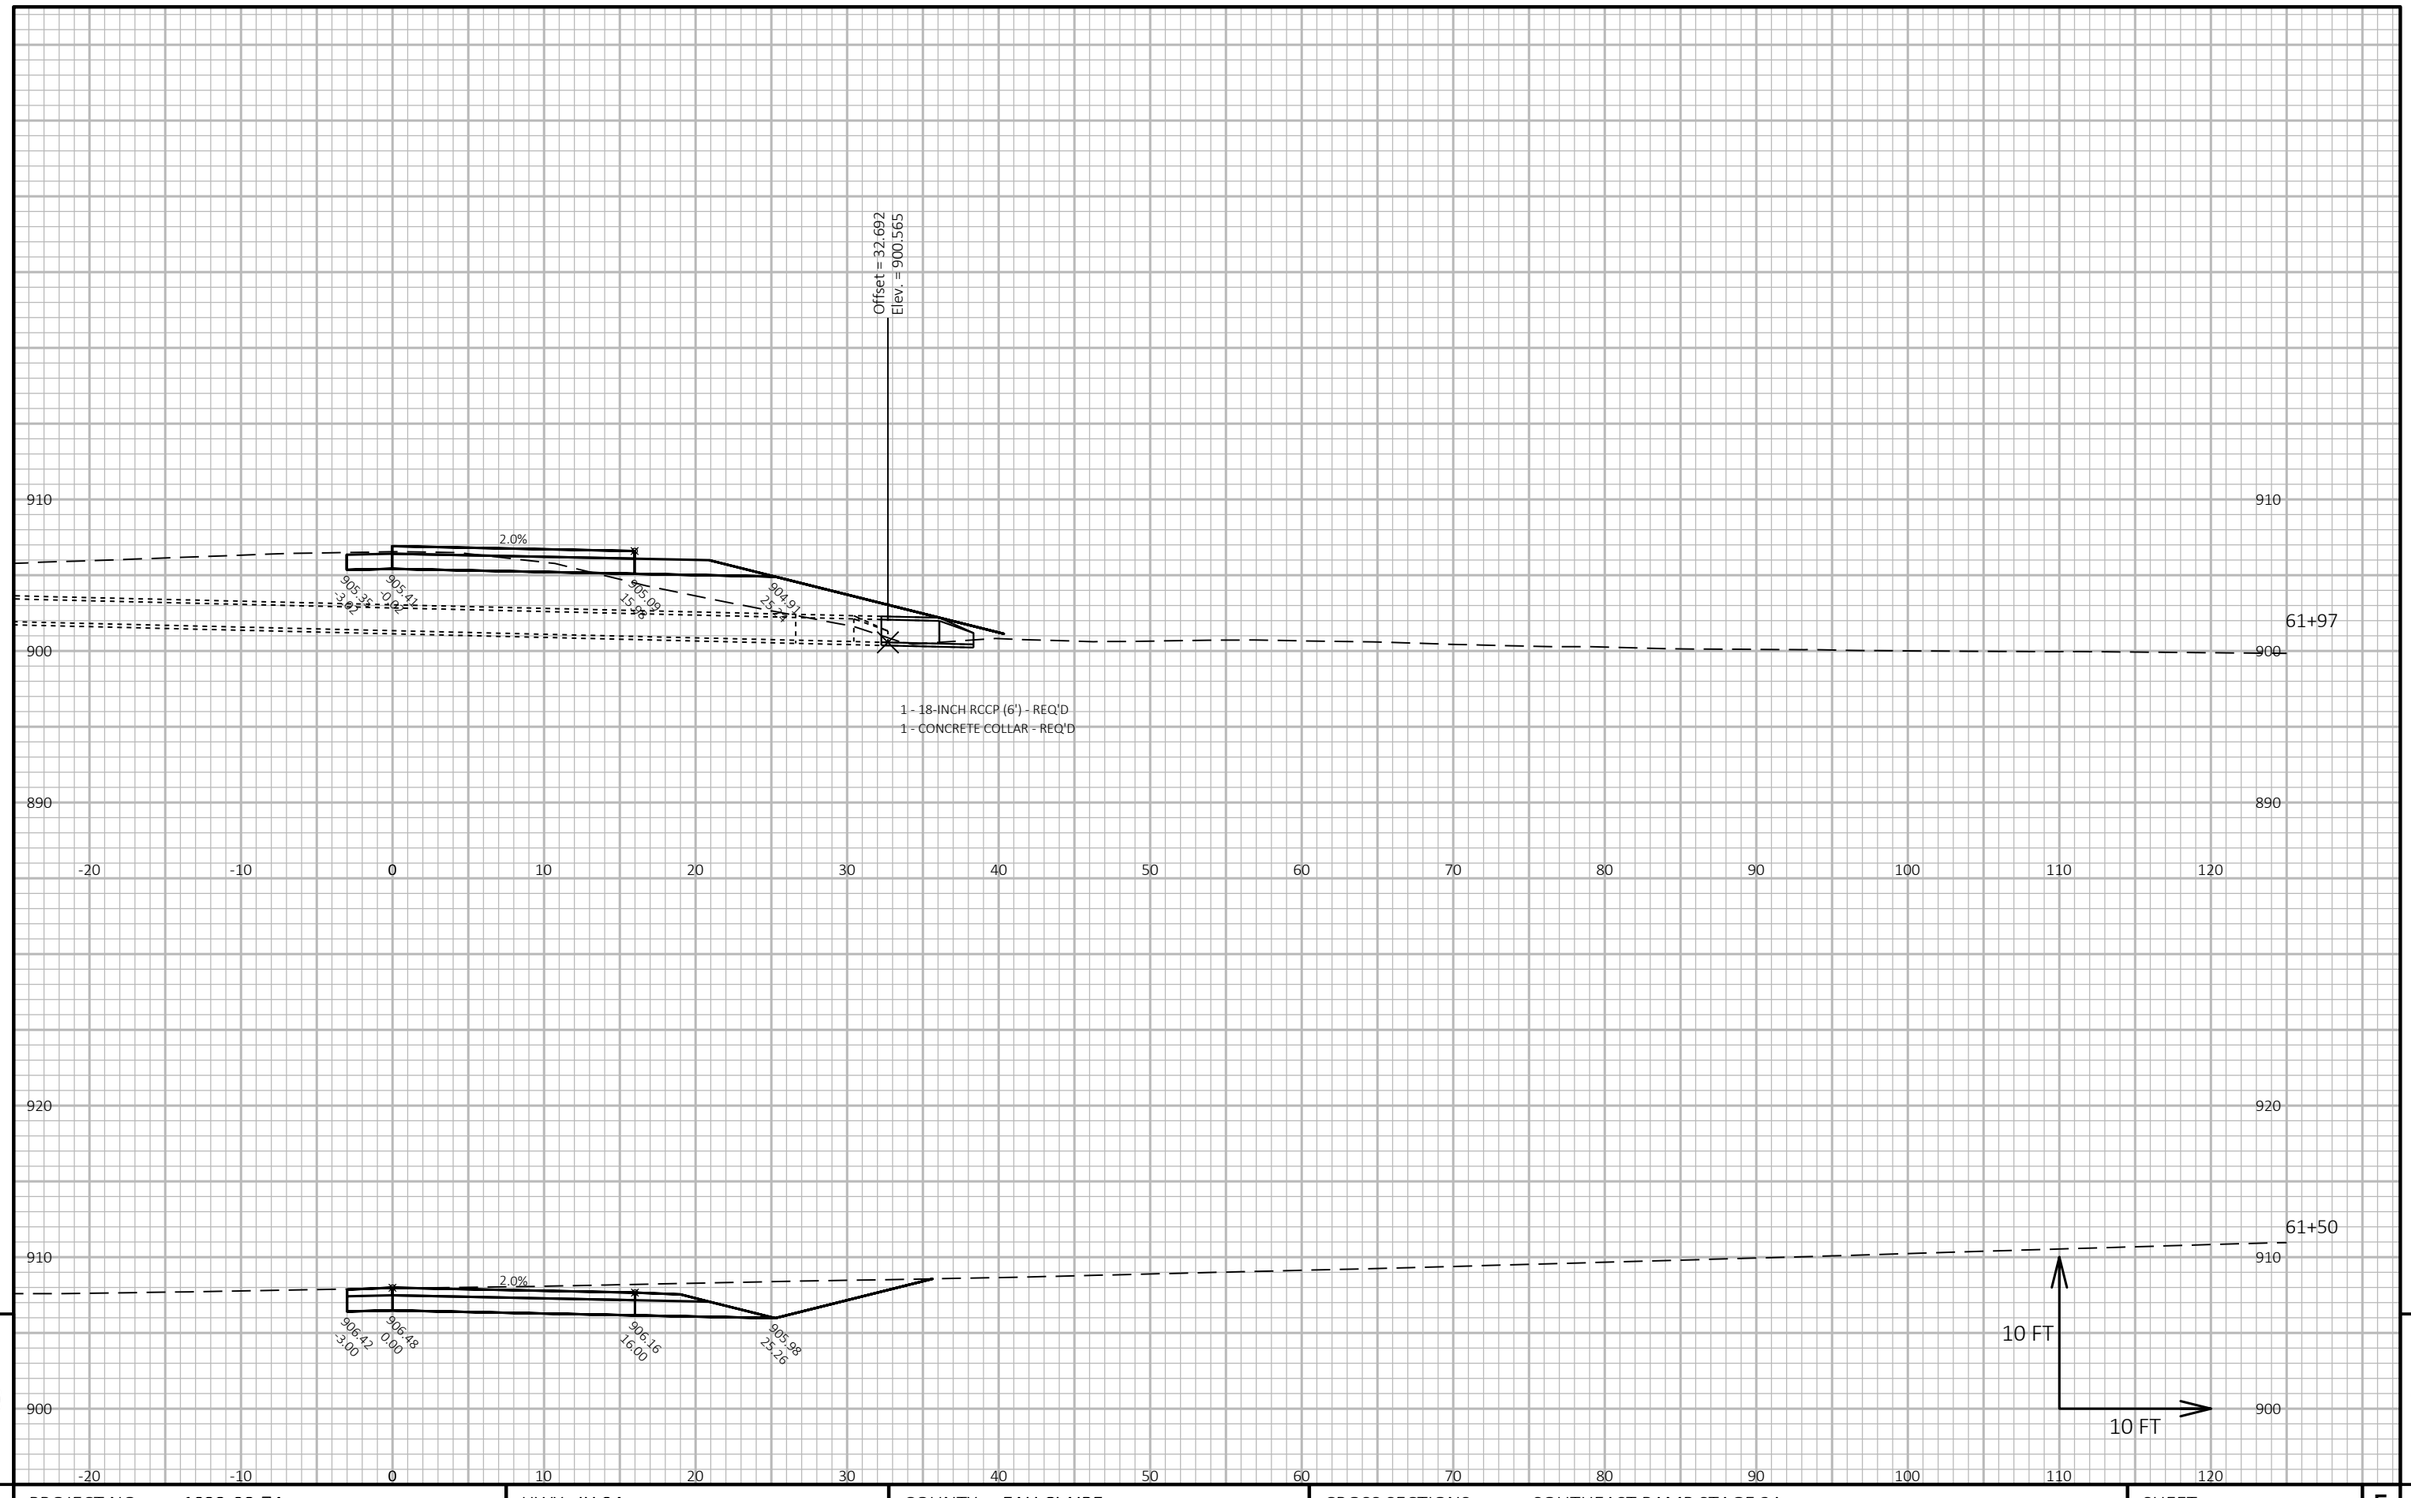

9

9

PROJECT NO: 1022-08-74	HWY: IH 94	COUNTY: EAU CLAIRE	CROSS SECTIONS: SOUTHEAST RAMP STAGE 2A	SHEET	E


FILE NAME : N:\PDS\C3D\10220804\SHEETSPLAN\X-SECTIONS\090201_XS_NORTHEAST_RAMP_2A_12-2-19.DWG
LAYOUT NAME - XS Southeast Ramp Stage 2A - (41)

PLOT DATE : 1/20/2021 6:50 AM

PLOT BY : CHRIST, AARON D

PLOT NAME :

PLOT SCALE : 1 IN:10 FT HORZ. / 1 IN:10 FT VERT.

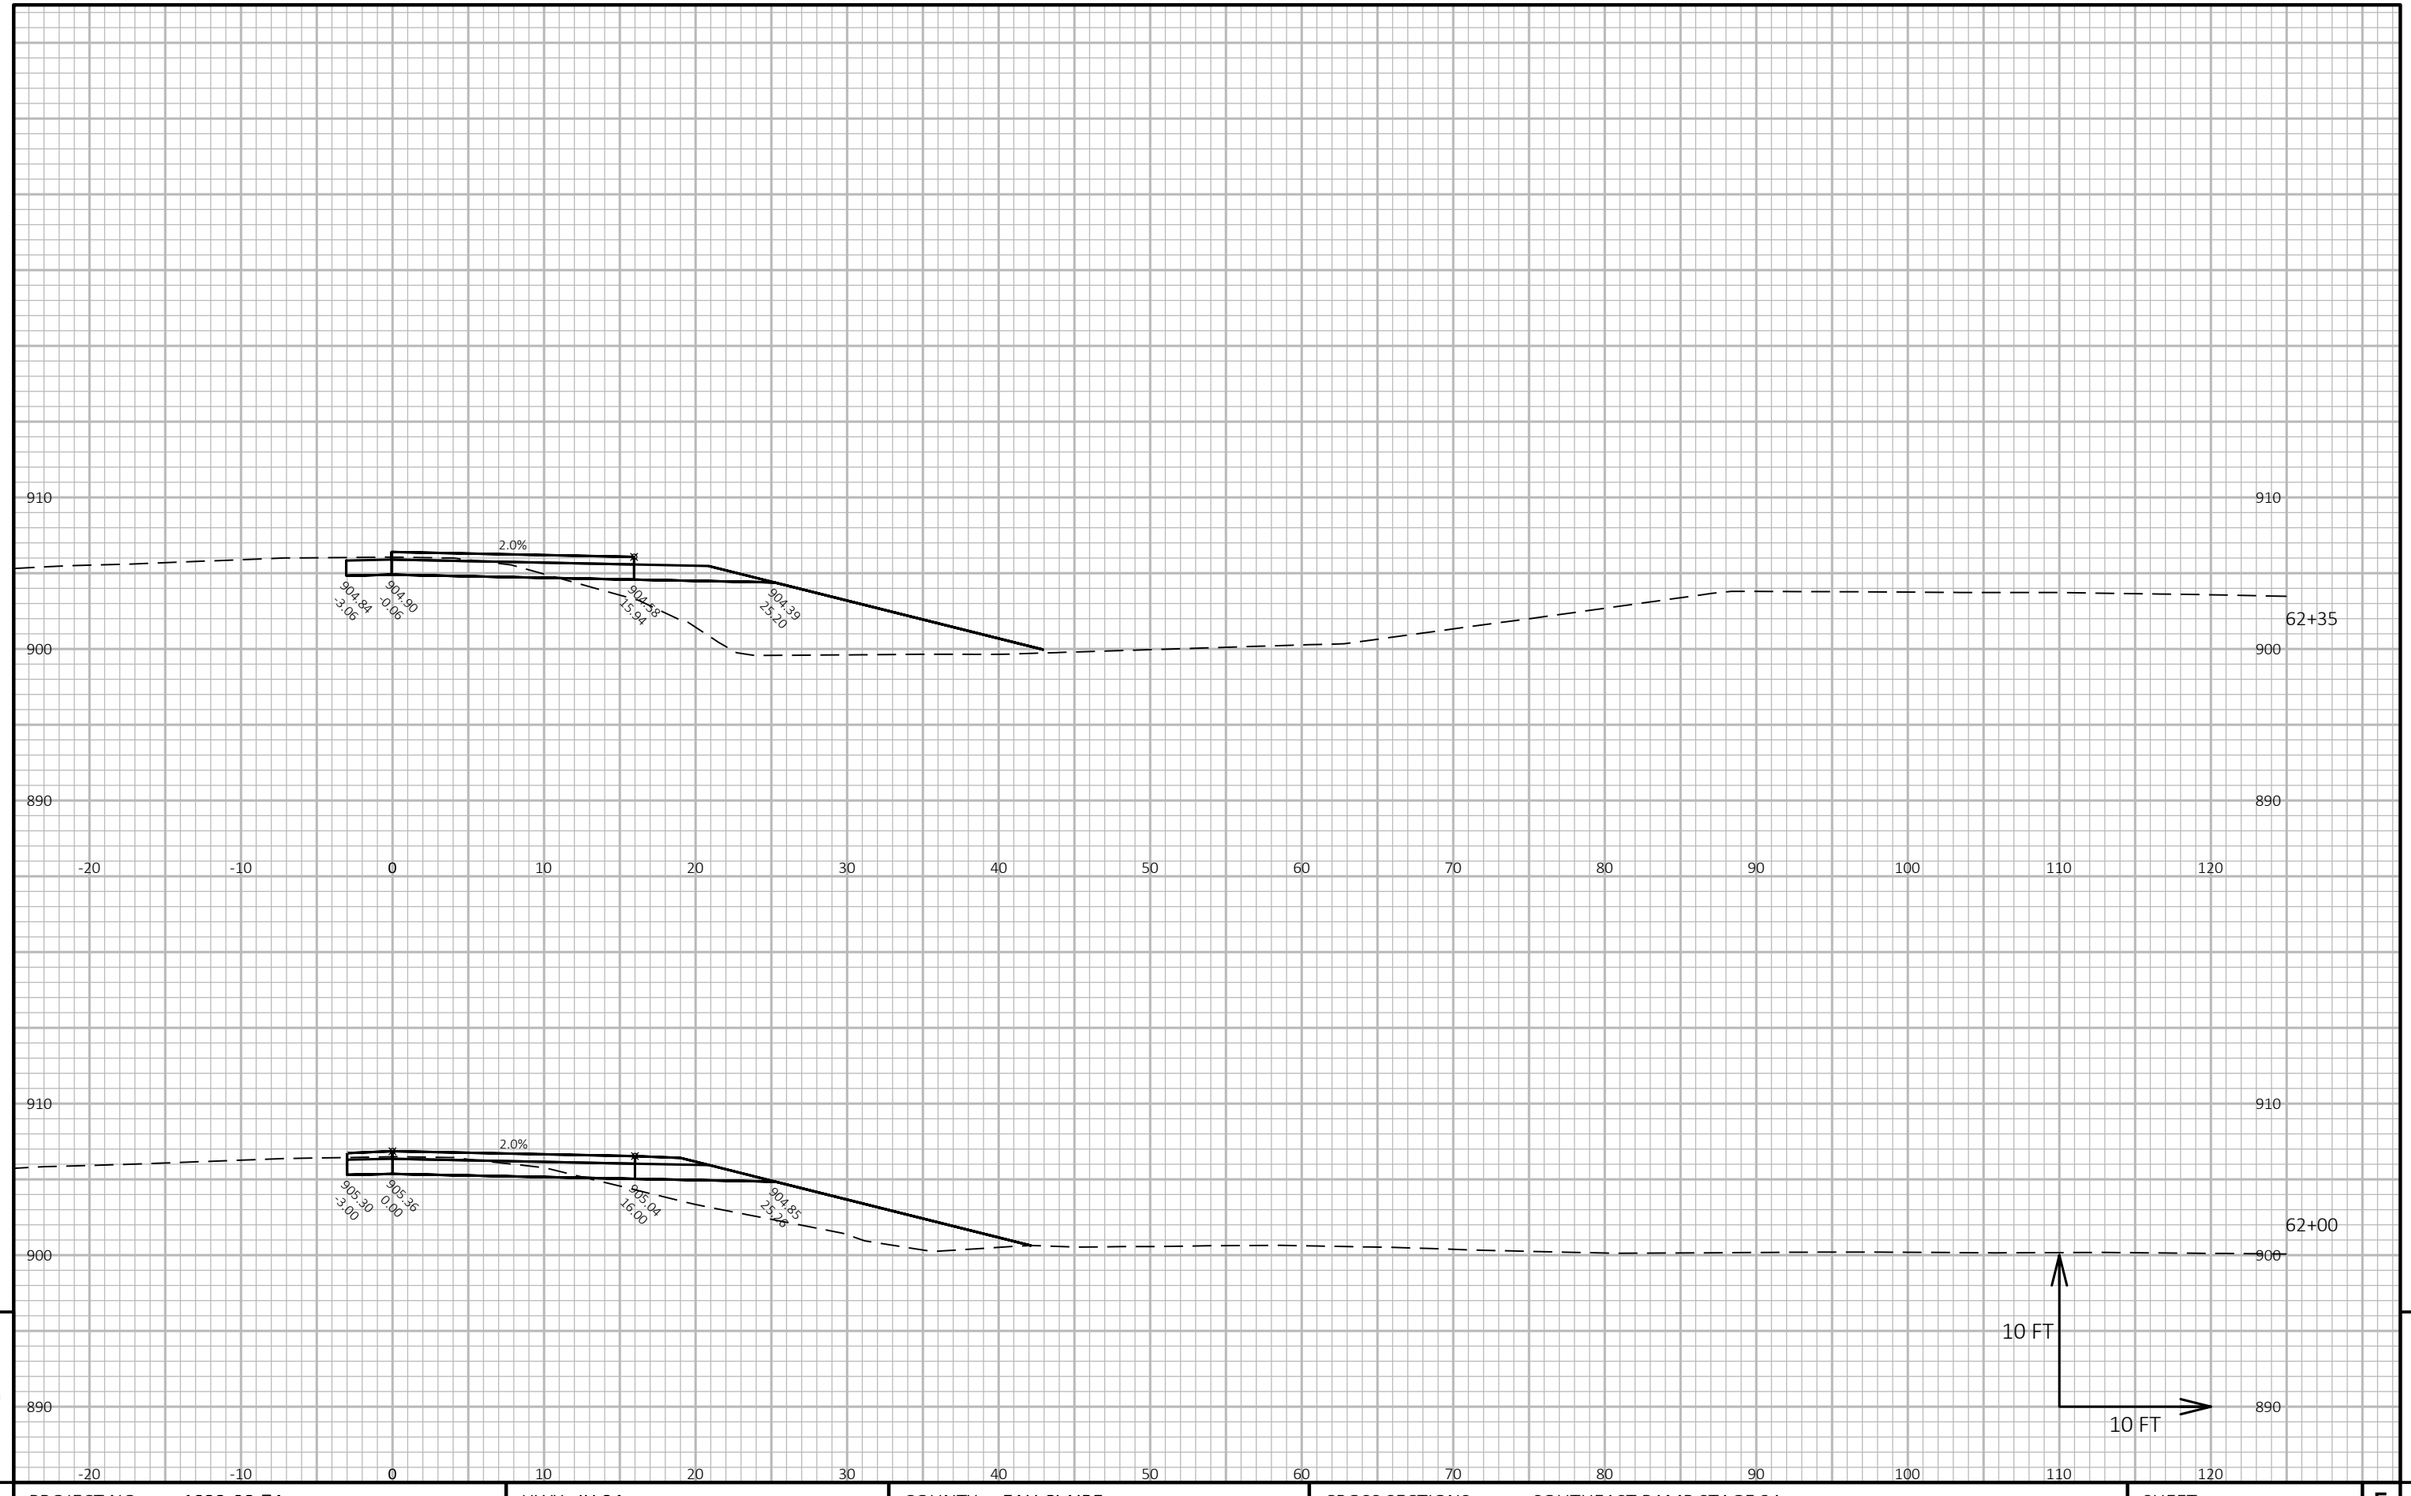

9

9

PROJECT NO: 1022-08-74	HWY: IH 94	COUNTY: EAU CLAIRE	CROSS SECTIONS: SOUTHEAST RAMP STAGE 2A	SHEET	E


FILE NAME : N:\PDS\C3D\10220804\SHEETSPLAN\X-SECTIONS\090201_XS_NORTHEAST_RAMP_2A_12-2-19.DWG
LAYOUT NAME - XS Southeast Ramp Stage 2A - (42)

PLOT DATE : 1/20/2021 6:50 AM

PLOT BY : CHRIST, AARON D

PLOT NAME :

PLOT SCALE : 1 IN:10 FT HORZ. / 1 IN:10 FT VERT.

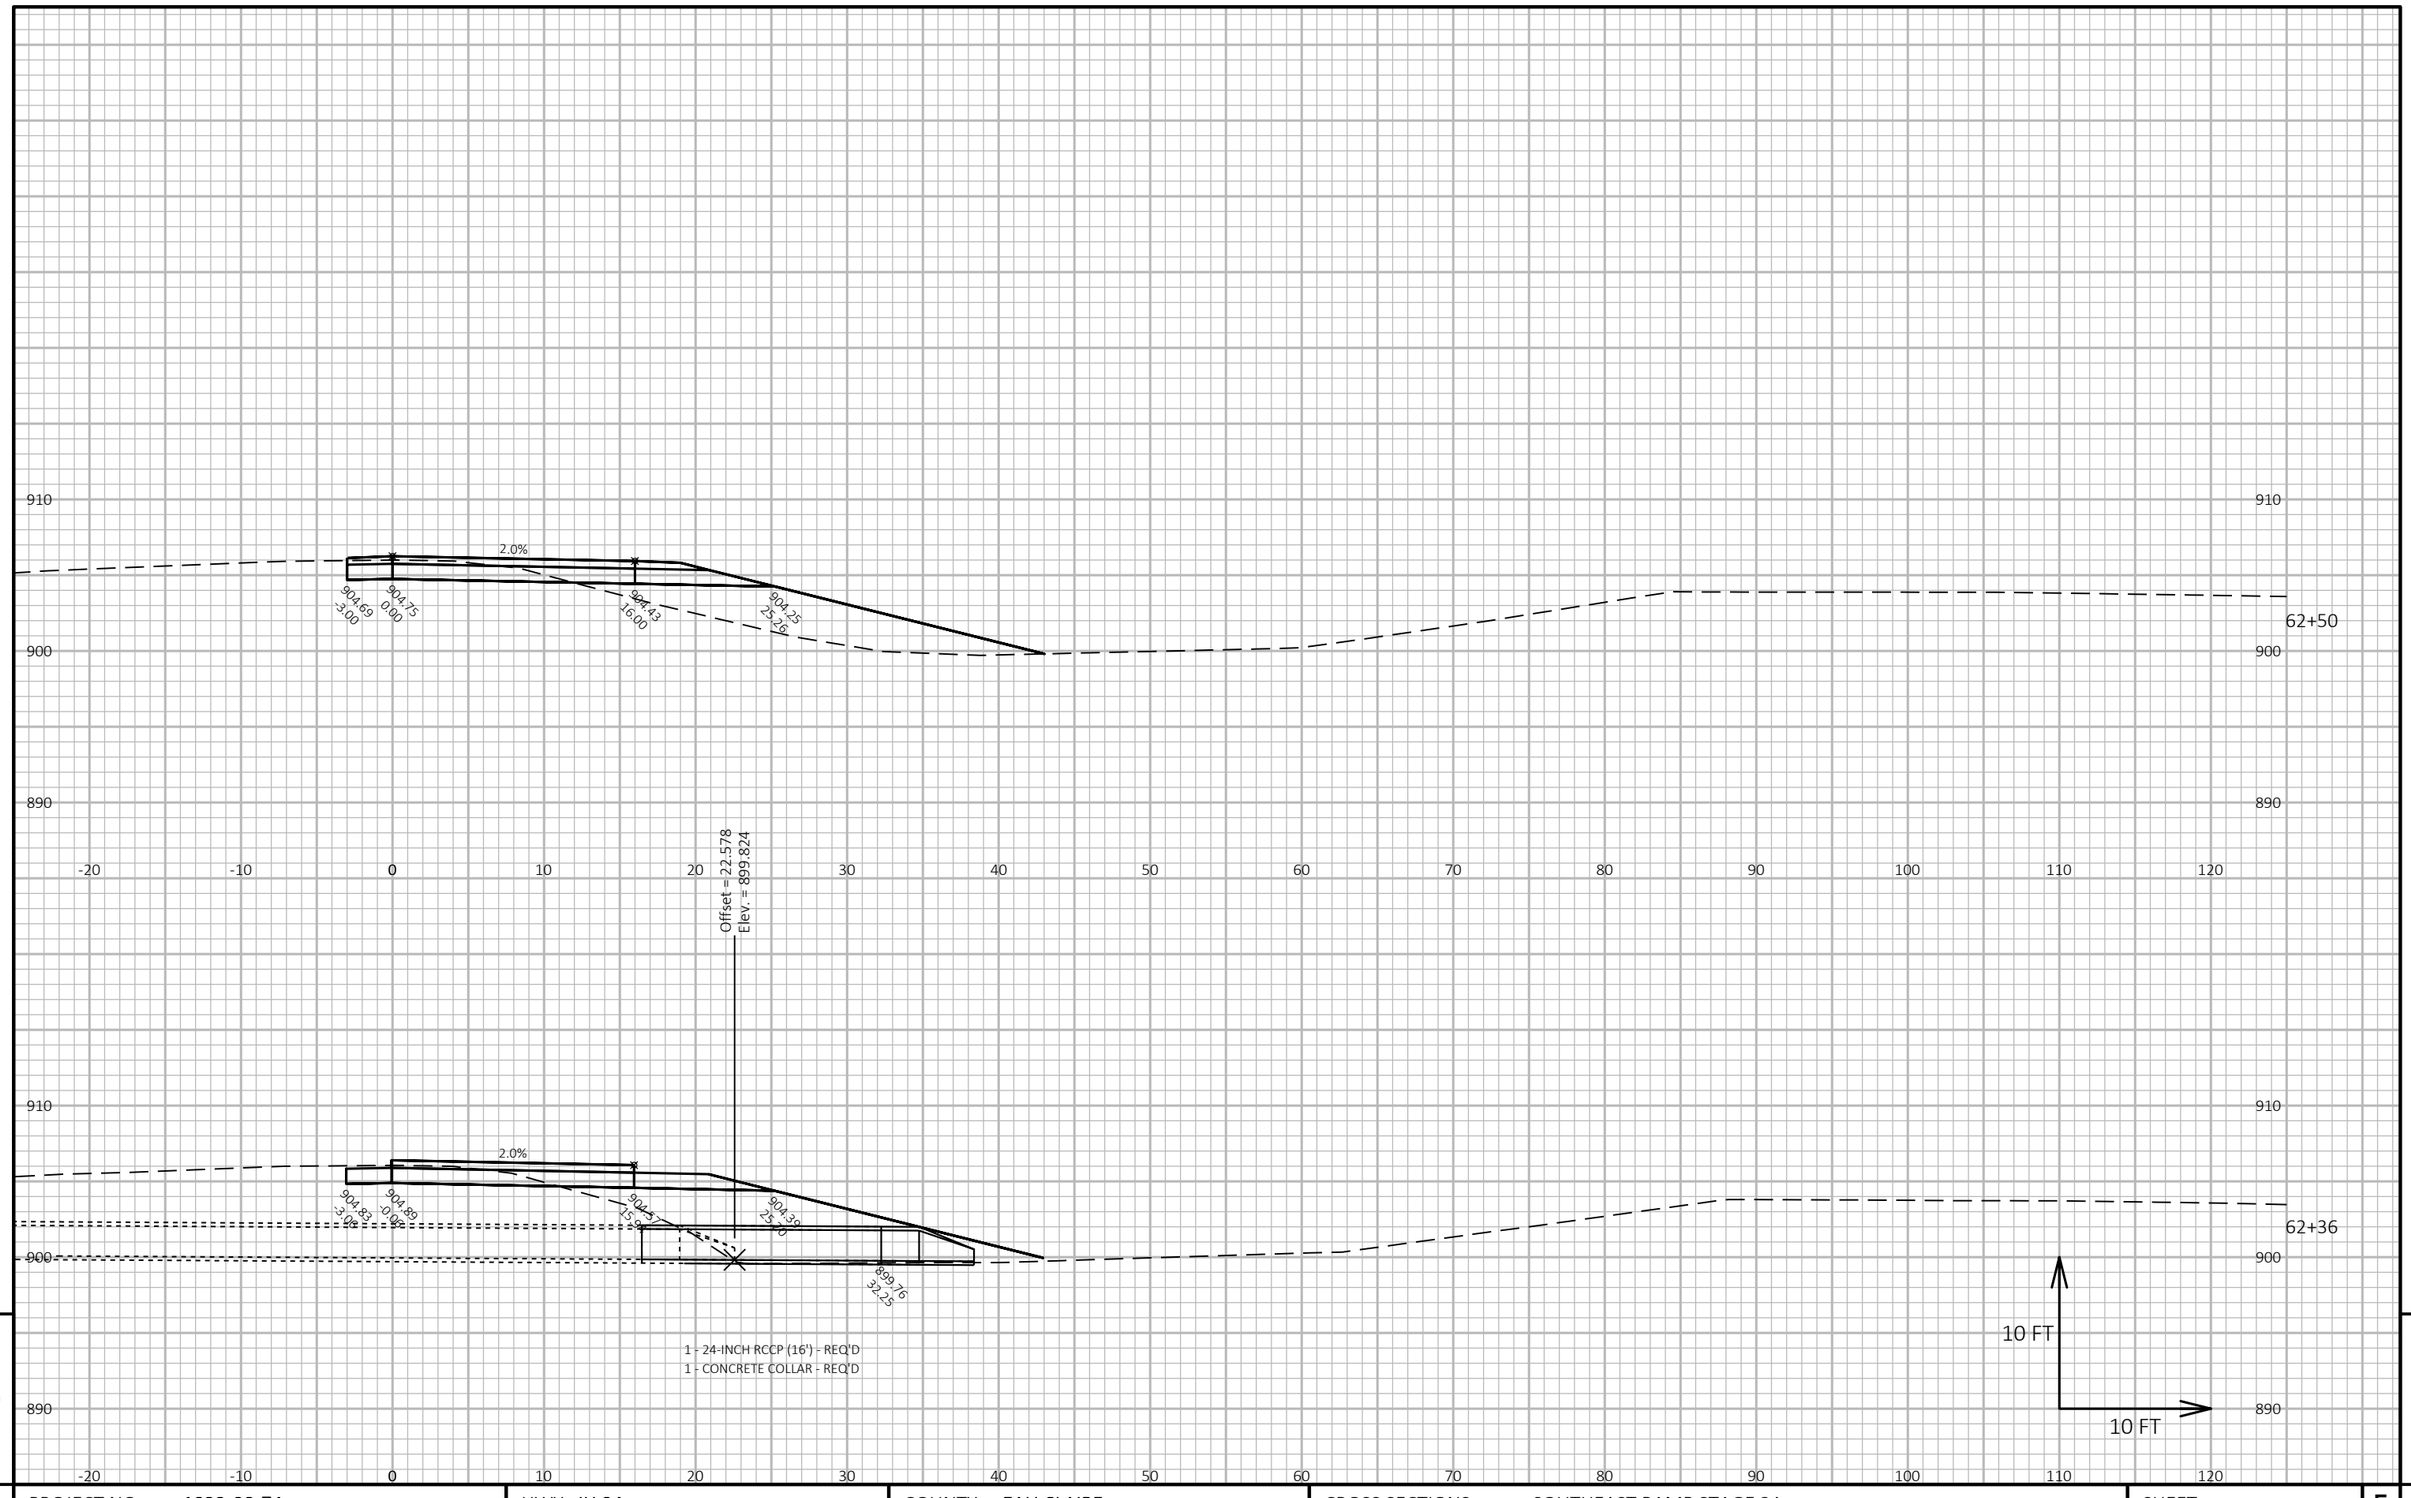

9

9

PROJECT NO: 1022-08-74	HWY: IH 94	COUNTY: EAU CLAIRE	CROSS SECTIONS: SOUTHEAST RAMP STAGE 2A	SHEET	E


FILE NAME : N:\PDS\C3D\10220804\SHEETSPLAN\X-SECTIONS\090201_XS_NORTHEAST_RAMP_2A_12-2-19.DWG
LAYOUT NAME - XS Southeast Ramp Stage 2A - (43)

PLOT DATE : 1/20/2021 6:51 AM

PLOT BY : CHRIST, AARON D

PLOT NAME :

PLOT SCALE : 1 IN:10 FT HORZ. / 1 IN:10 FT VERT.

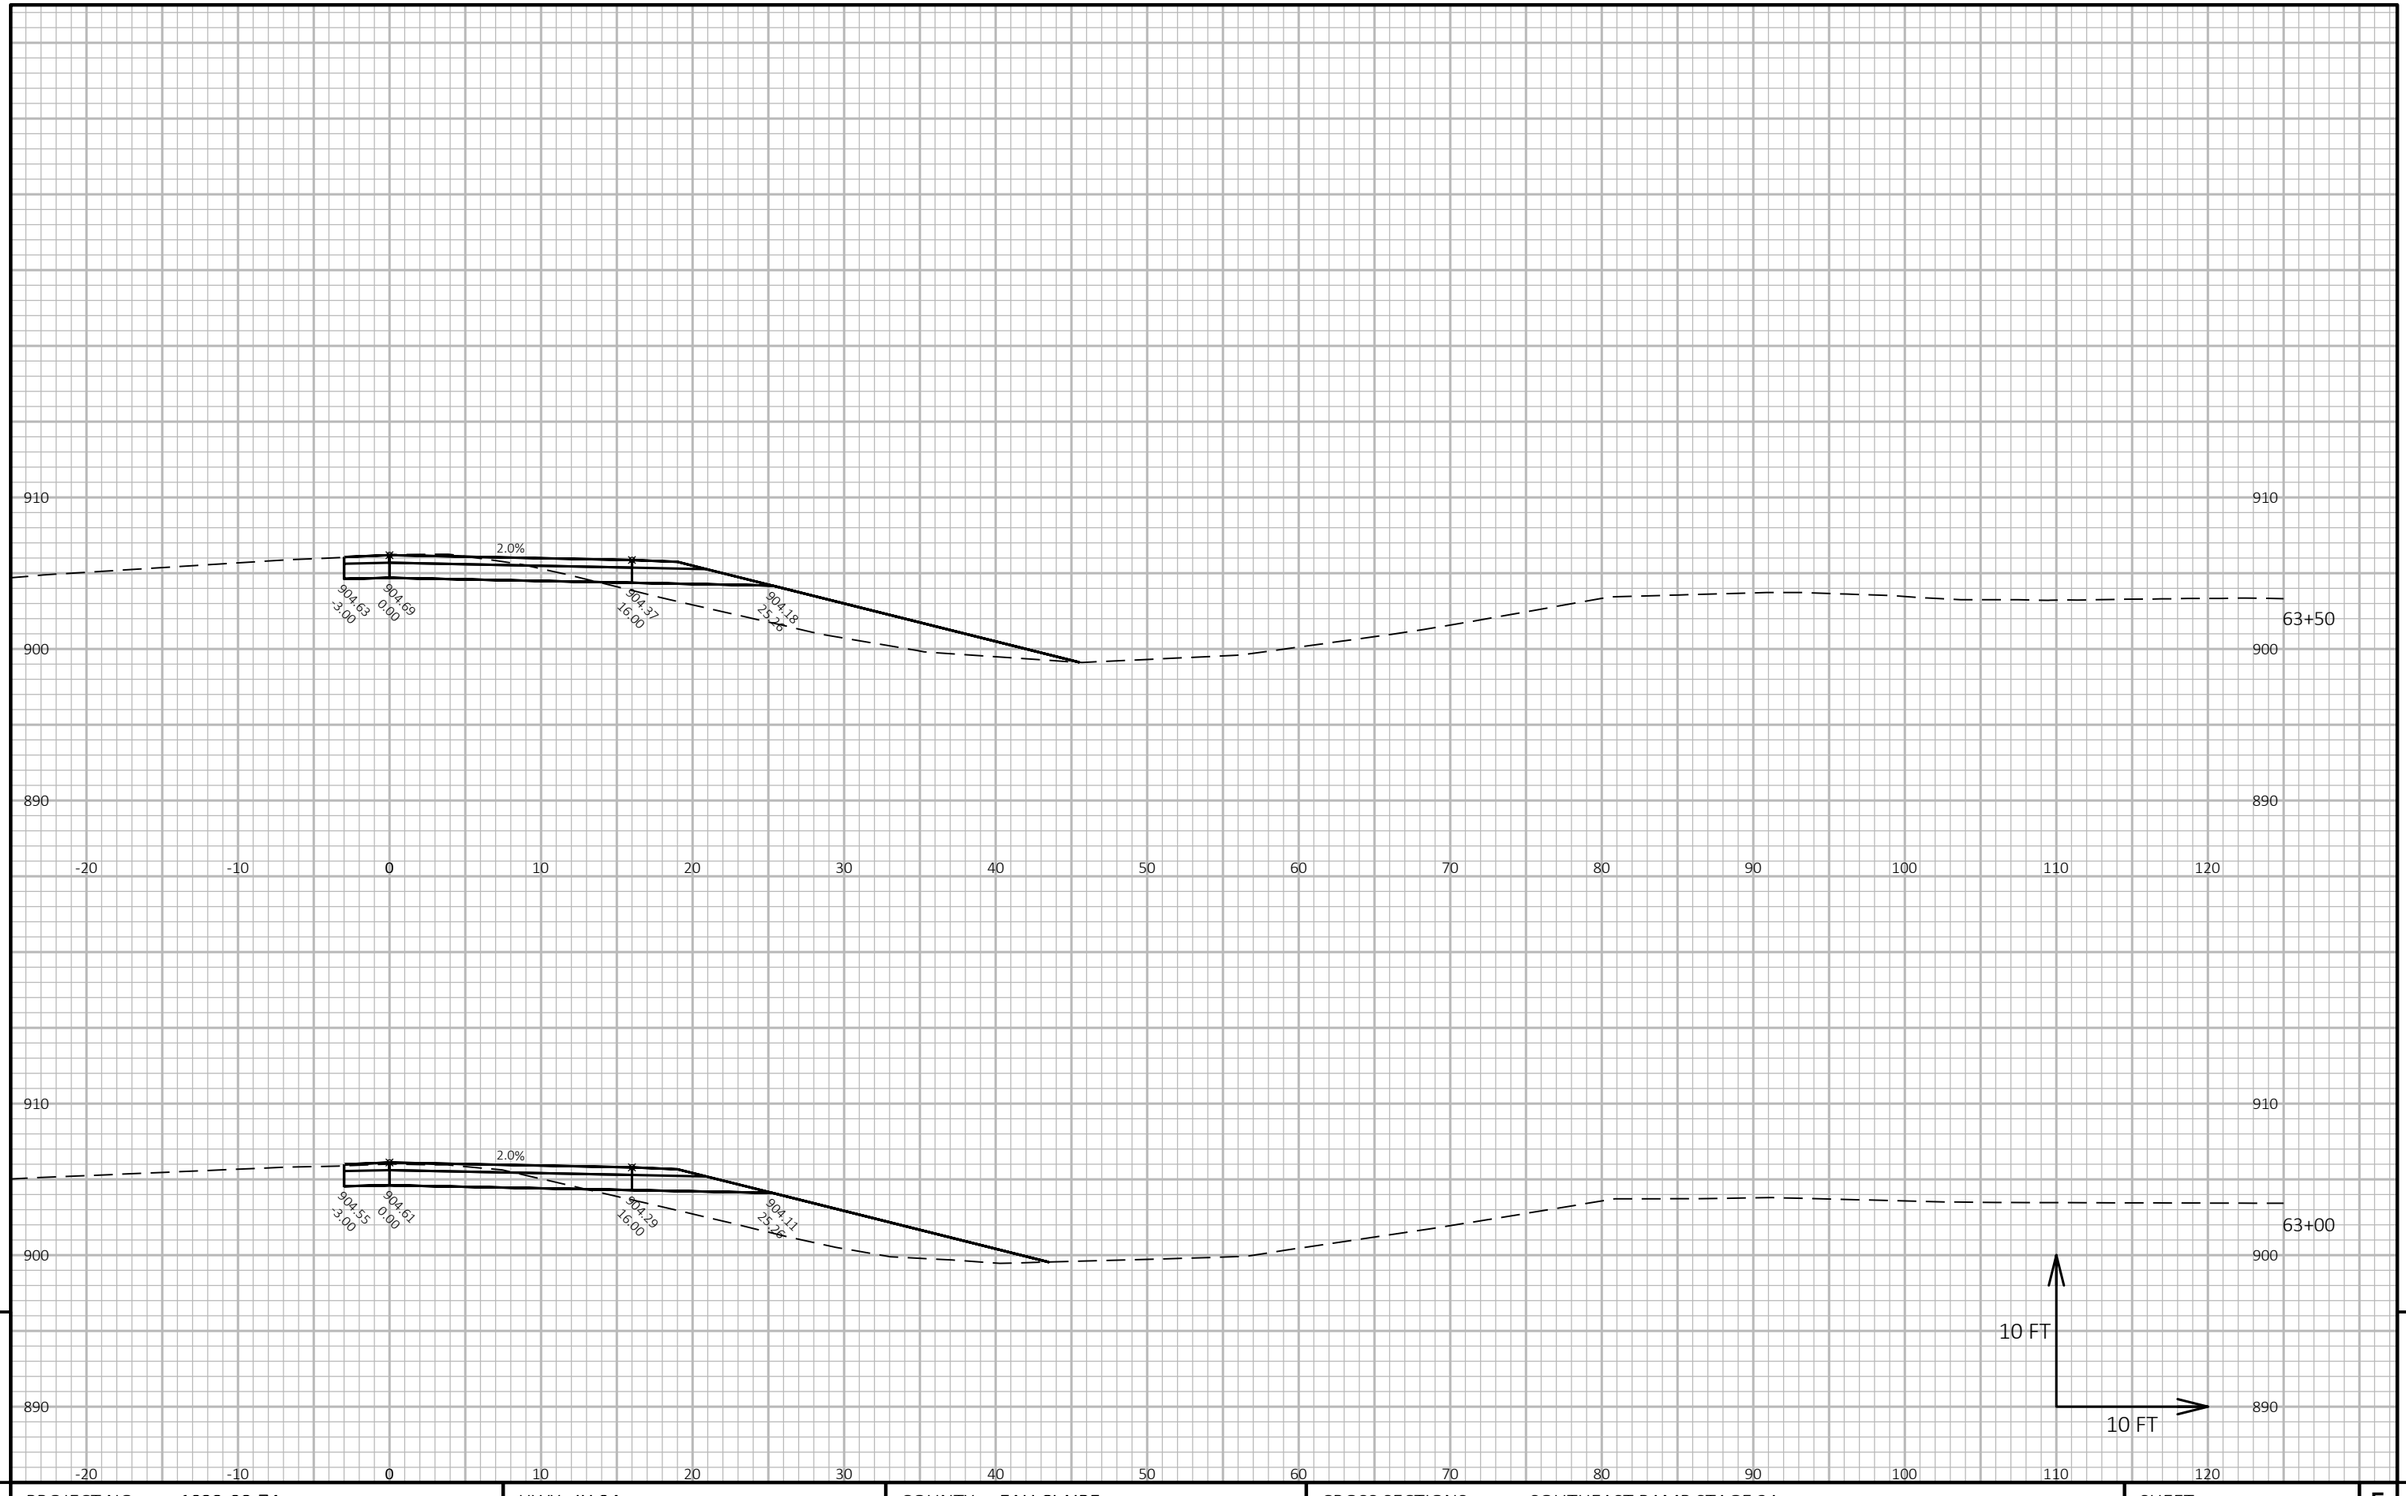

9

9

PROJECT NO: 1022-08-74	HWY: IH 94	COUNTY: EAU CLAIRE	CROSS SECTIONS: SOUTHEAST RAMP STAGE 2A	SHEET	E


FILE NAME : N:\PDS\C3D\10220804\SHEETSPLAN\X-SECTIONS\090201_XS_NORTHEAST_RAMP_2A_12-2-19.DWG
LAYOUT NAME - XS Southeast Ramp Stage 2A - (44)

PLOT DATE : 1/20/2021 6:52 AM

PLOT BY : CHRIST, AARON D

PLOT NAME :

PLOT SCALE : 1 IN:10 FT HORZ. / 1 IN:10 FT VERT.

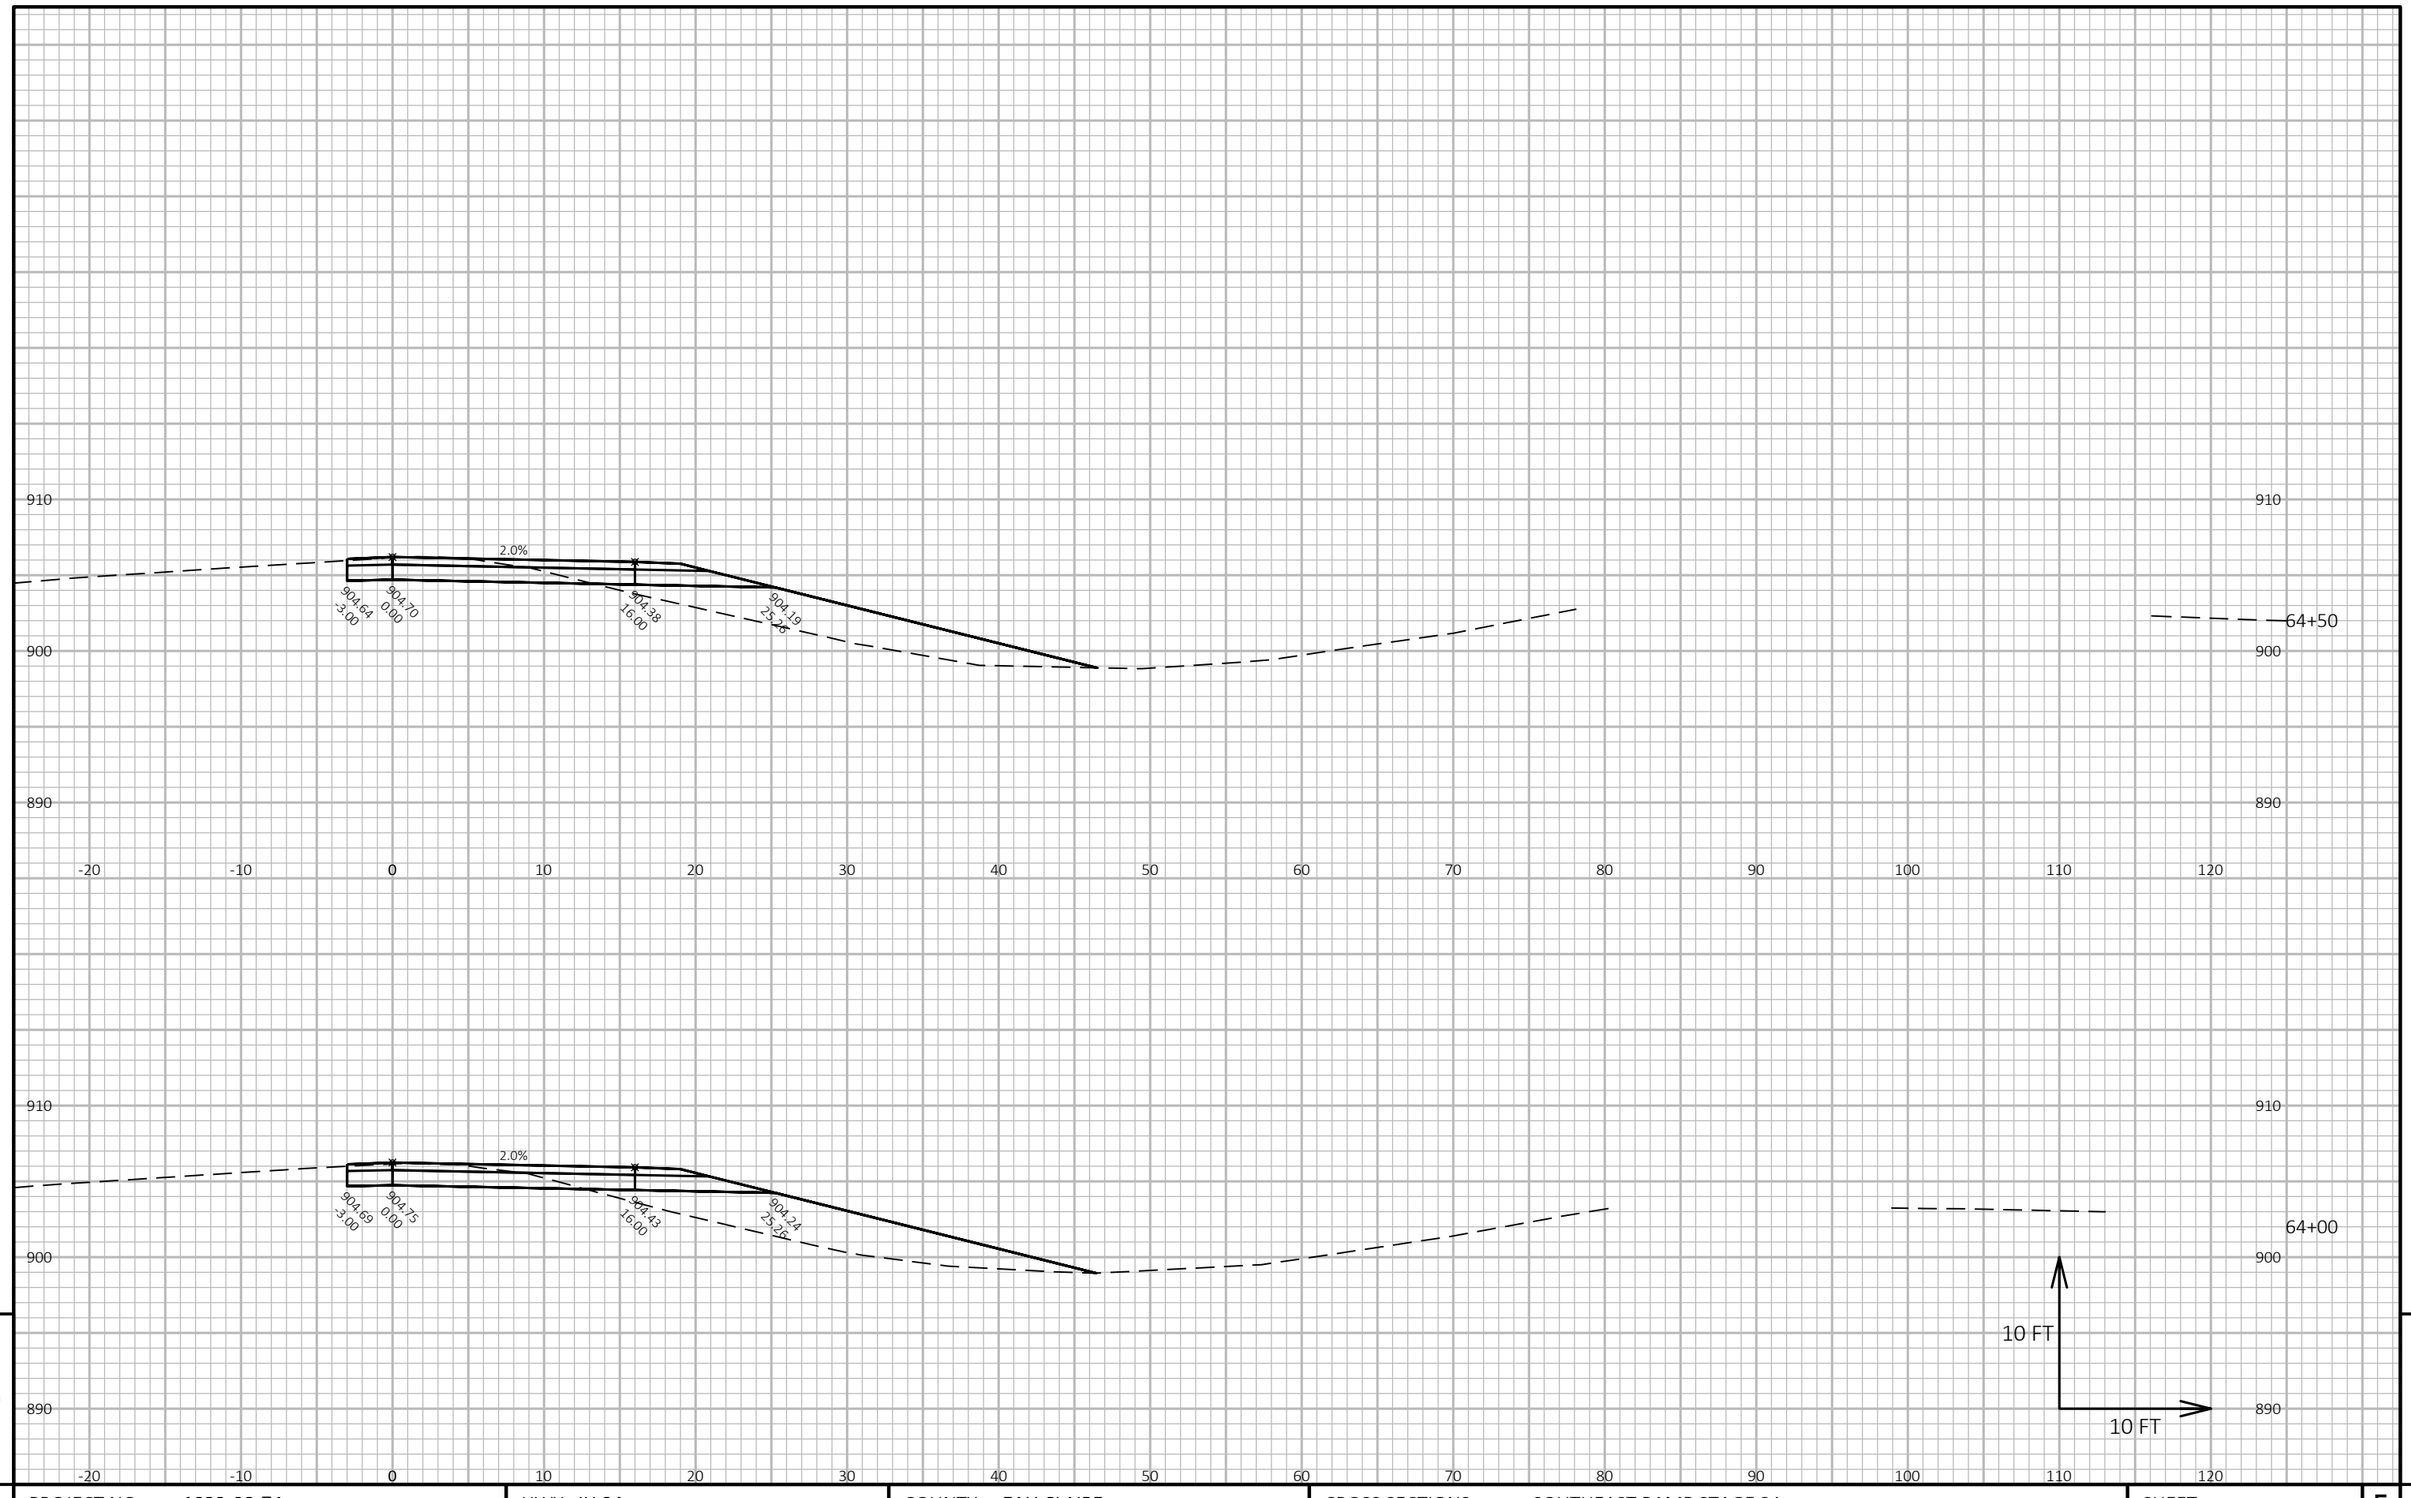

9

9

PROJECT NO: 1022-08-74	HWY: IH 94	COUNTY: EAU CLAIRE	CROSS SECTIONS: SOUTHEAST RAMP STAGE 2A	SHEET	E


FILE NAME : N:\PDS\C3D\10220804\SHEETSPLAN\X-SECTIONS\090201_XS_NORTHEAST_RAMP_2A_12-2-19.DWG
LAYOUT NAME - XS Southeast Ramp Stage 2A - (45)

PLOT DATE : 1/20/2021 6:52 AM

PLOT BY : CHRIST, AARON D

PLOT NAME :

PLOT SCALE : 1 IN:10 FT HORZ. / 1 IN:10 FT VERT.

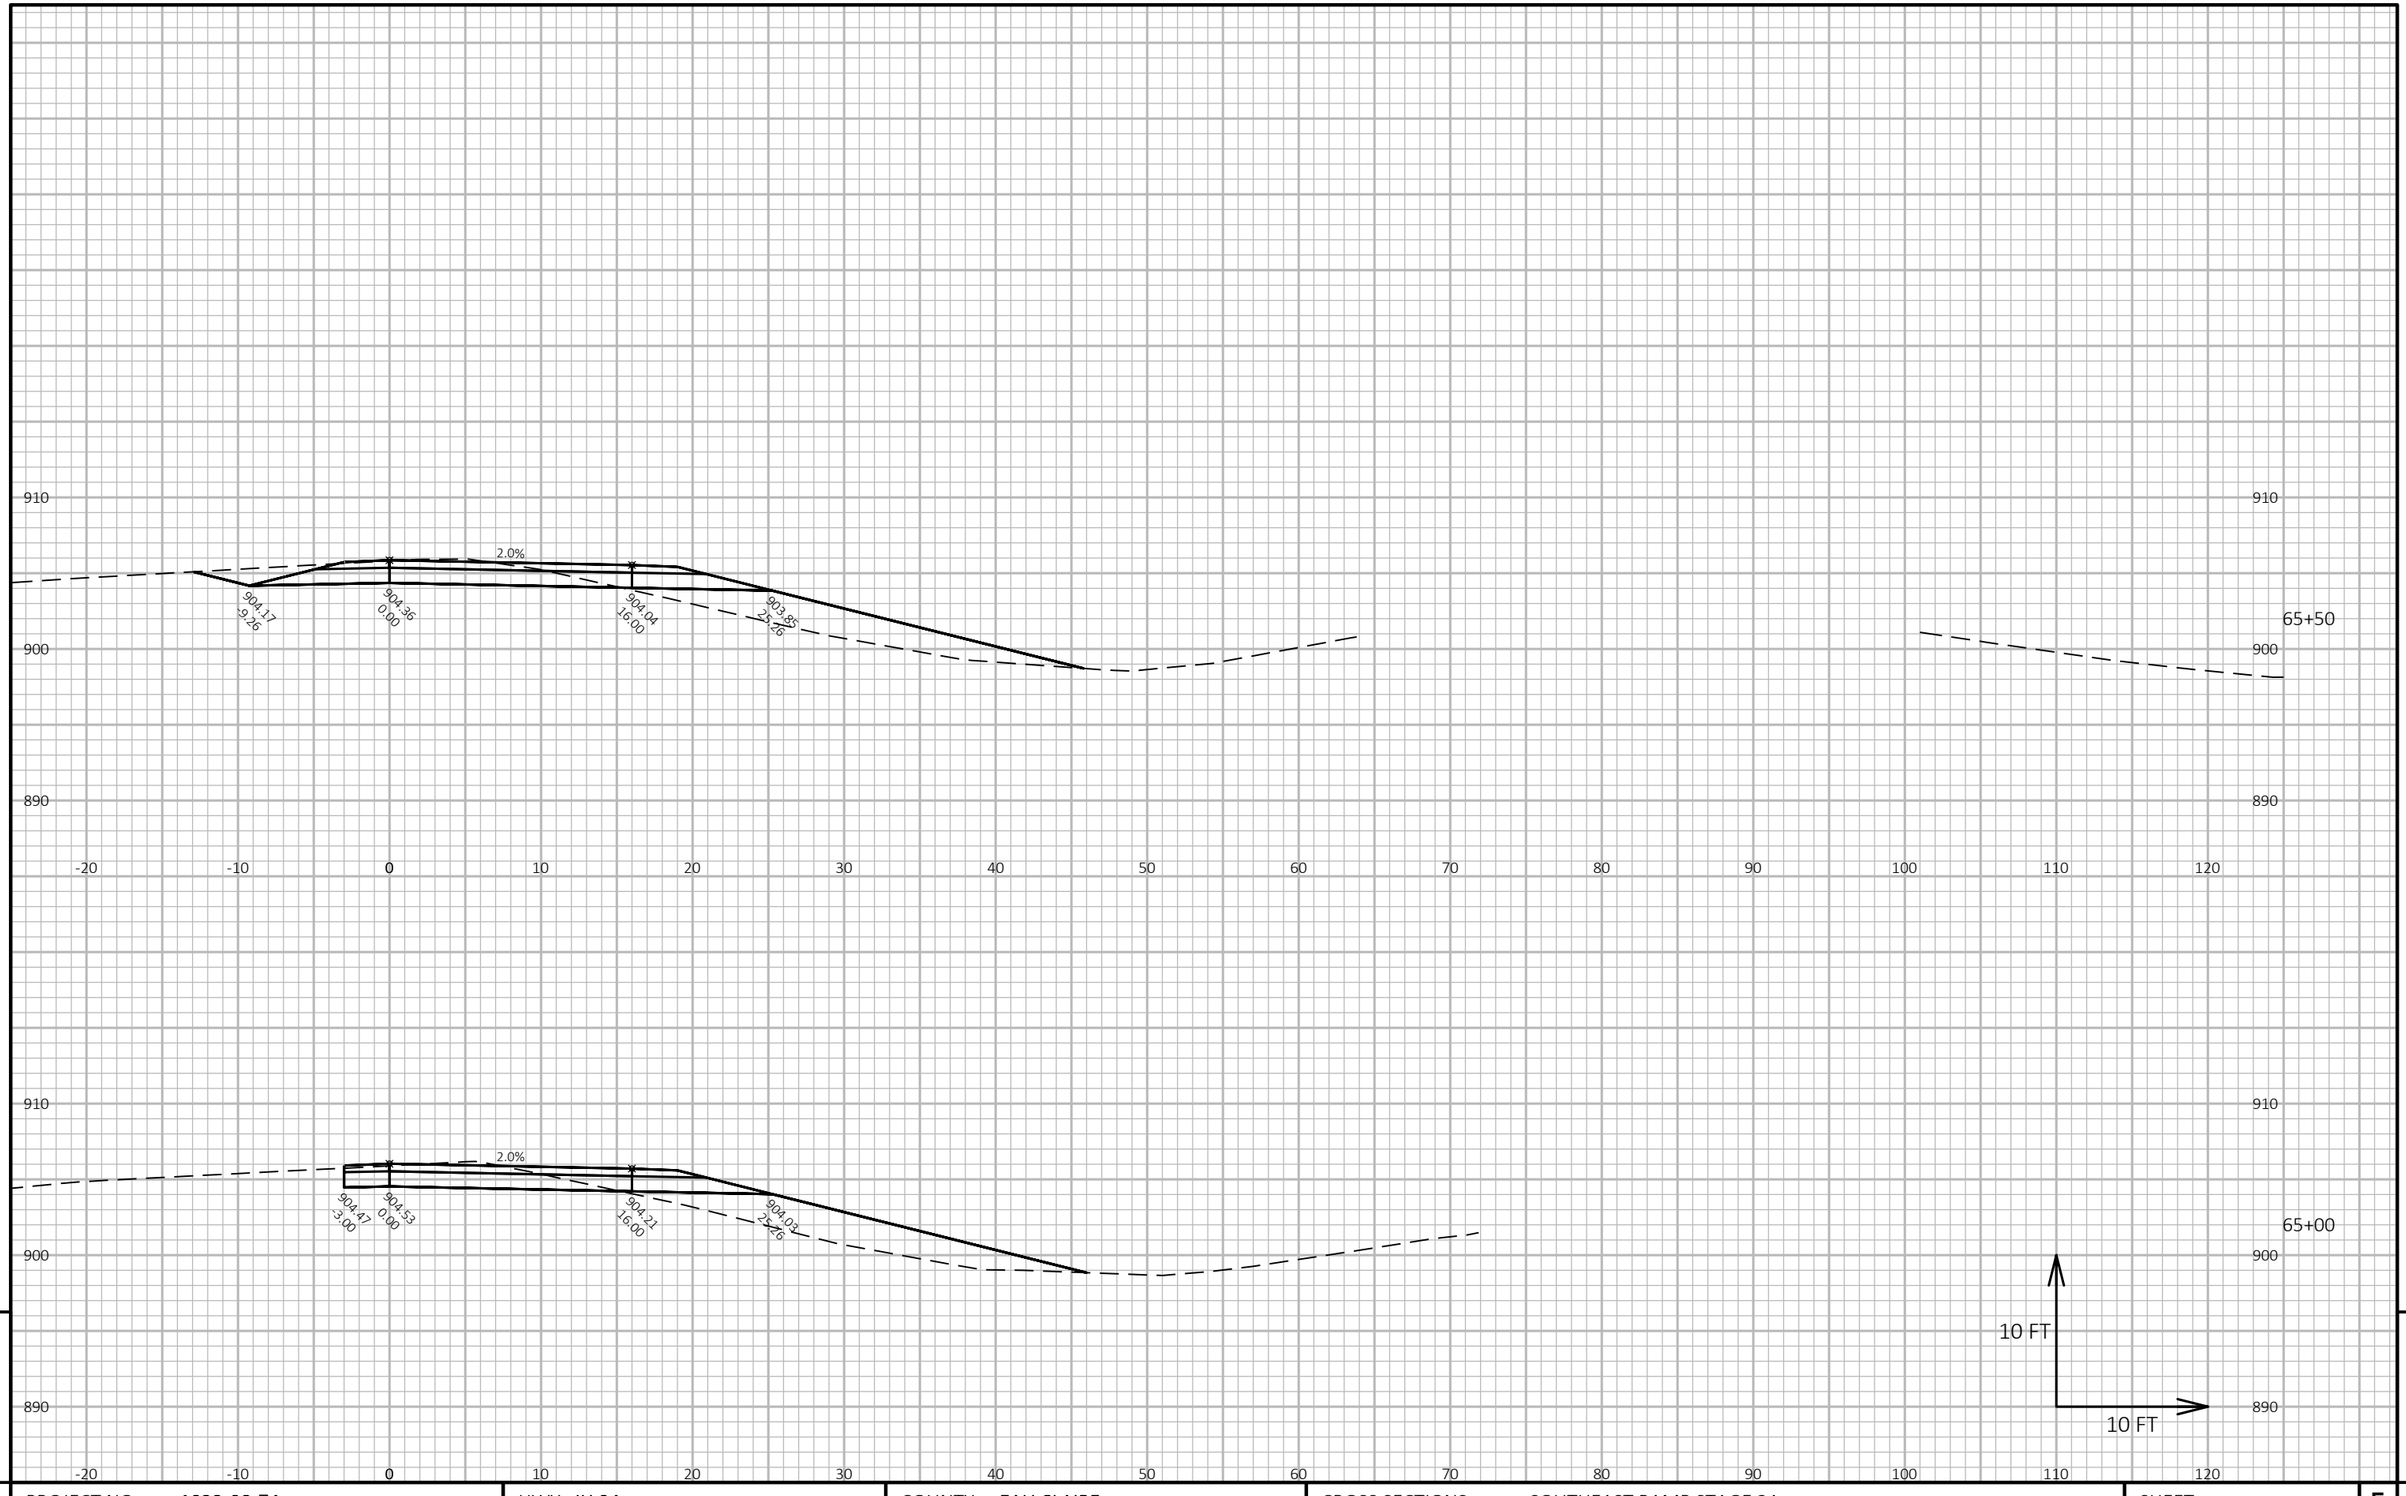

9

9

PROJECT NO: 1022-08-74	HWY: IH 94	COUNTY: EAU CLAIRE	CROSS SECTIONS: SOUTHEAST RAMP STAGE 2A	SHEET	E


FILE NAME : N:\PDS\C3D\10220804\SHEETSPLAN\X-SECTIONS\090201_XS_NORTHEAST_RAMP_2A_12-2-19.DWG
LAYOUT NAME - XS Southeast Ramp Stage 2A - (46)

PLOT DATE : 1/20/2021 6:53 AM

PLOT BY : CHRIST, AARON D

PLOT NAME :

PLOT SCALE : 1 IN:10 FT HORZ. / 1 IN:10 FT VERT.

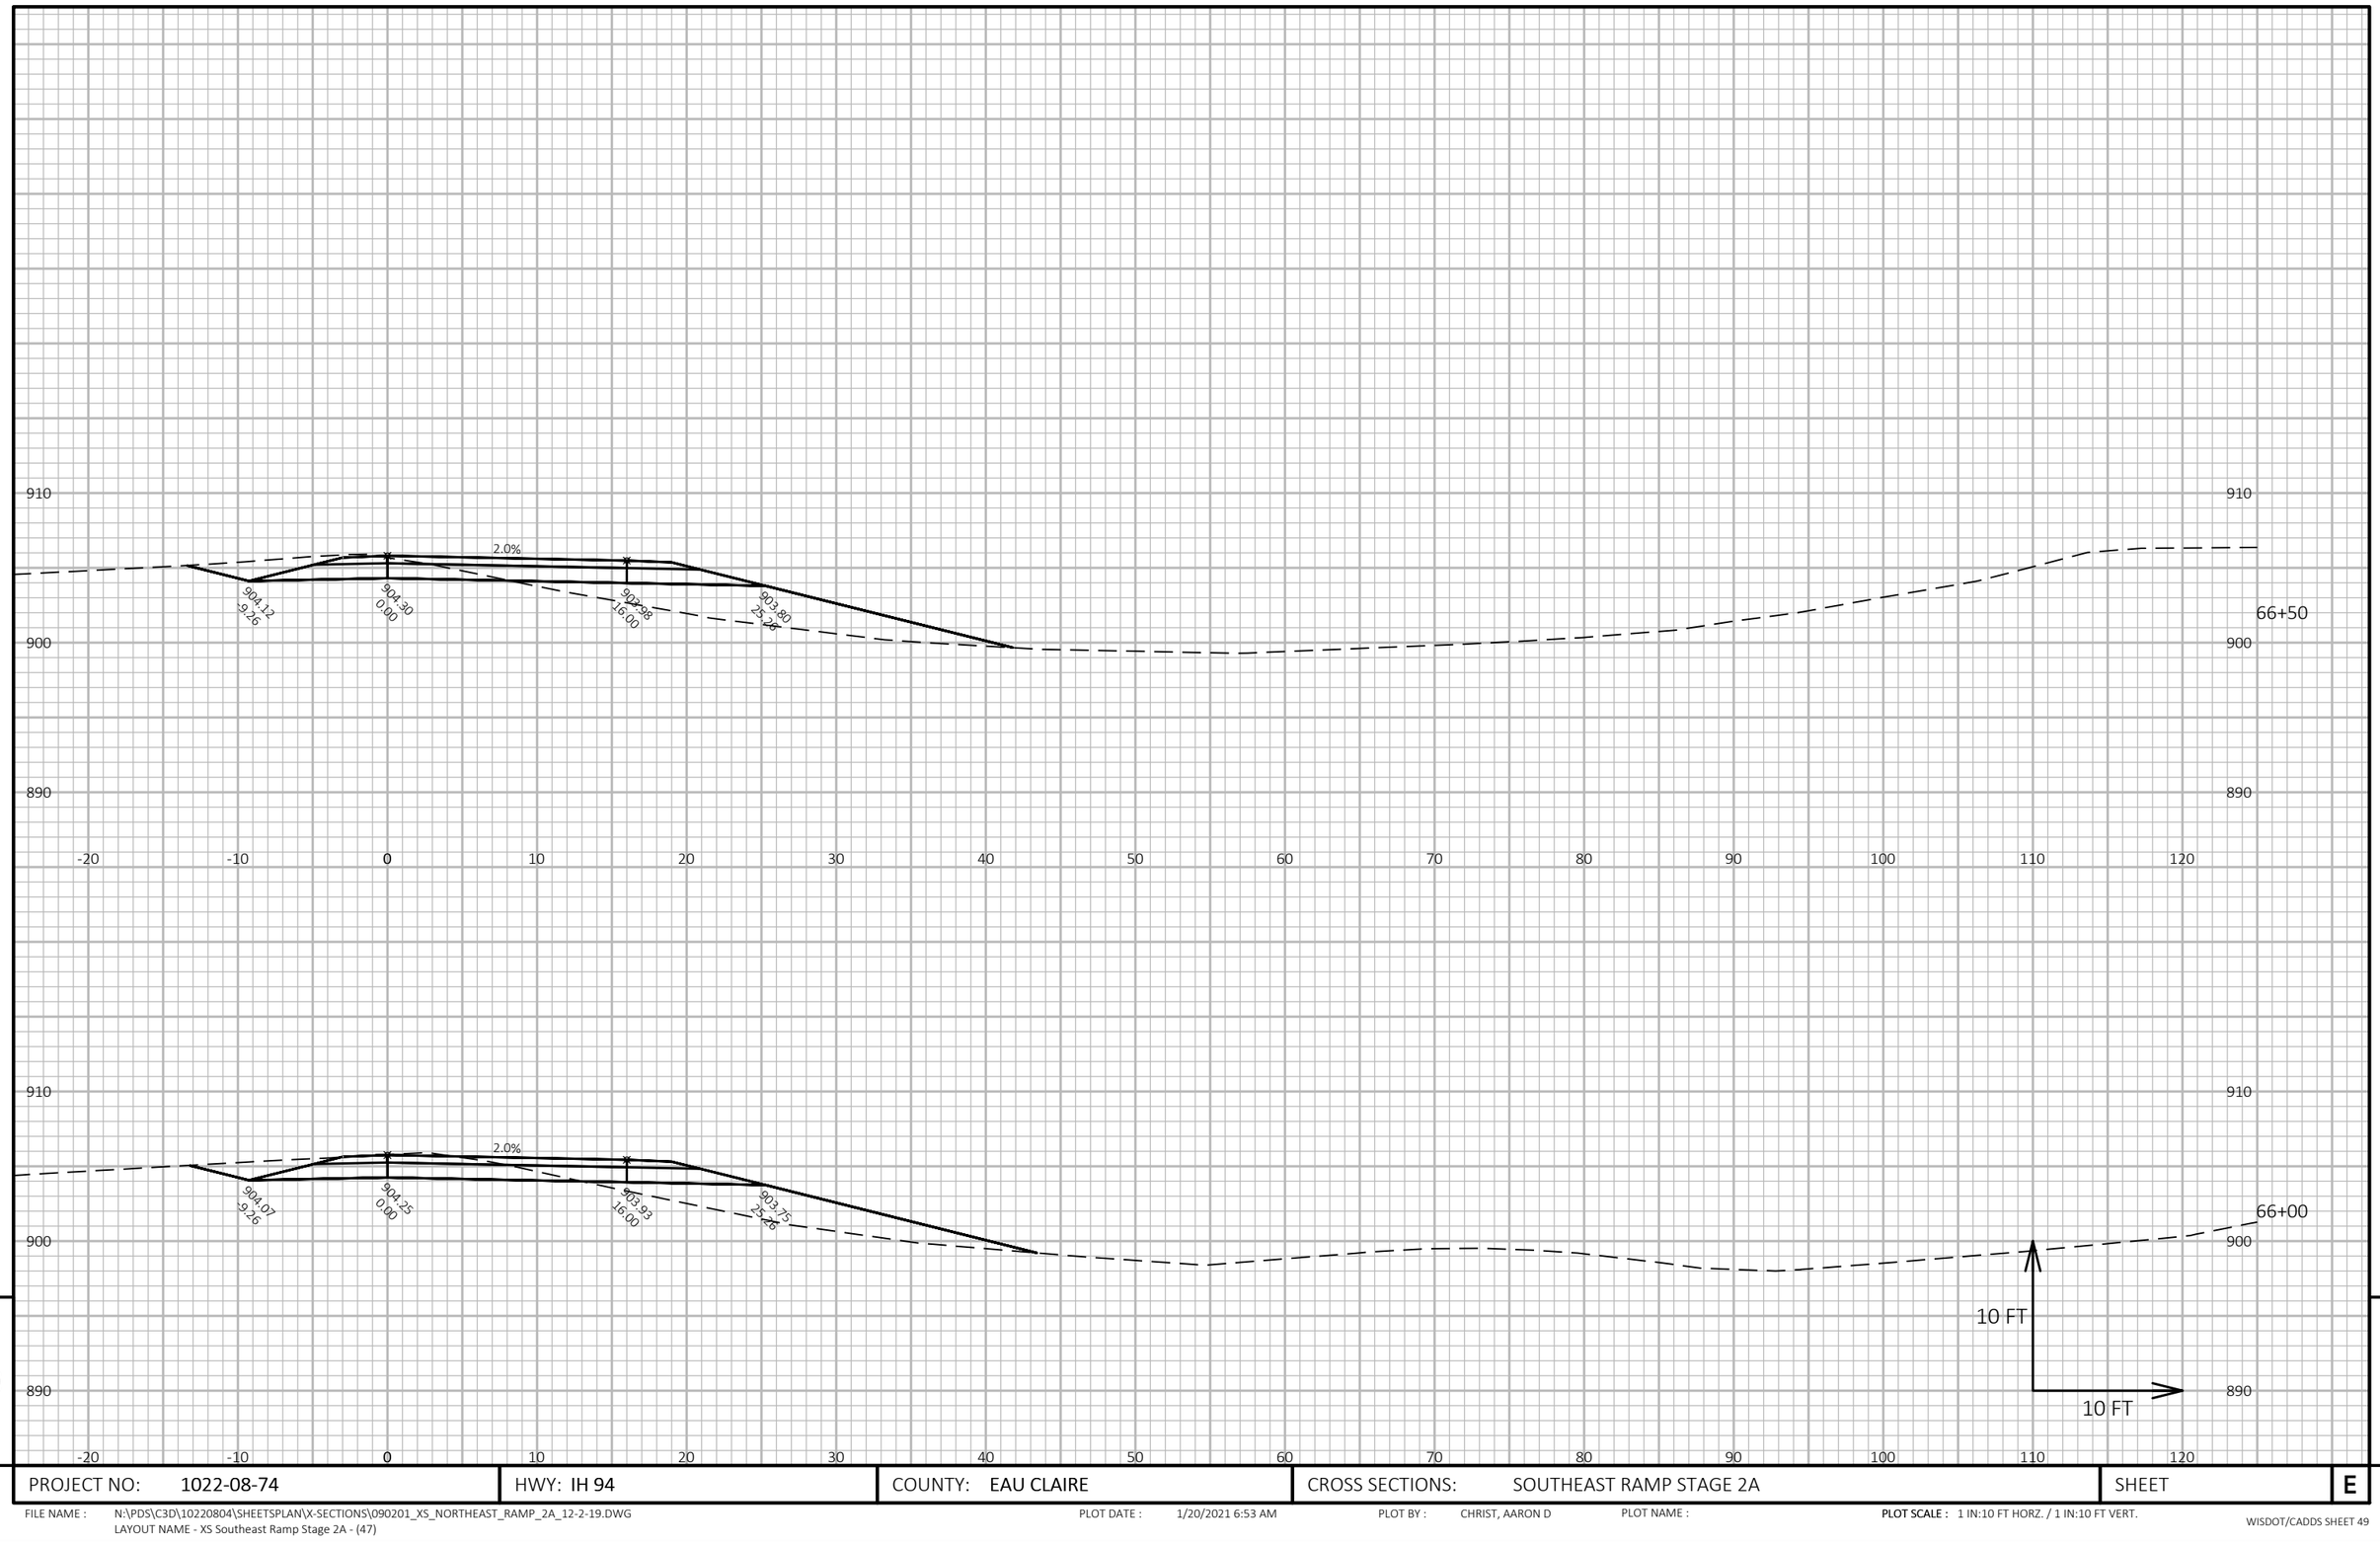

9

9

PROJECT NO: 1022-08-74	HWY: IH 94	COUNTY: EAU CLAIRE	CROSS SECTIONS: SOUTHEAST RAMP STAGE 2A	SHEET	E


FILE NAME : N:\PDS\C3D\10220804\SHEETSPLAN\X-SECTIONS\090201_XS_NORTHEAST_RAMP_2A_12-2-19.DWG
LAYOUT NAME - XS Southeast Ramp Stage 2A - (47)

PLOT DATE : 1/20/2021 6:53 AM

PLOT BY : CHRIST, AARON D

PLOT NAME :

PLOT SCALE : 1 IN:10 FT HORZ. / 1 IN:10 FT VERT.

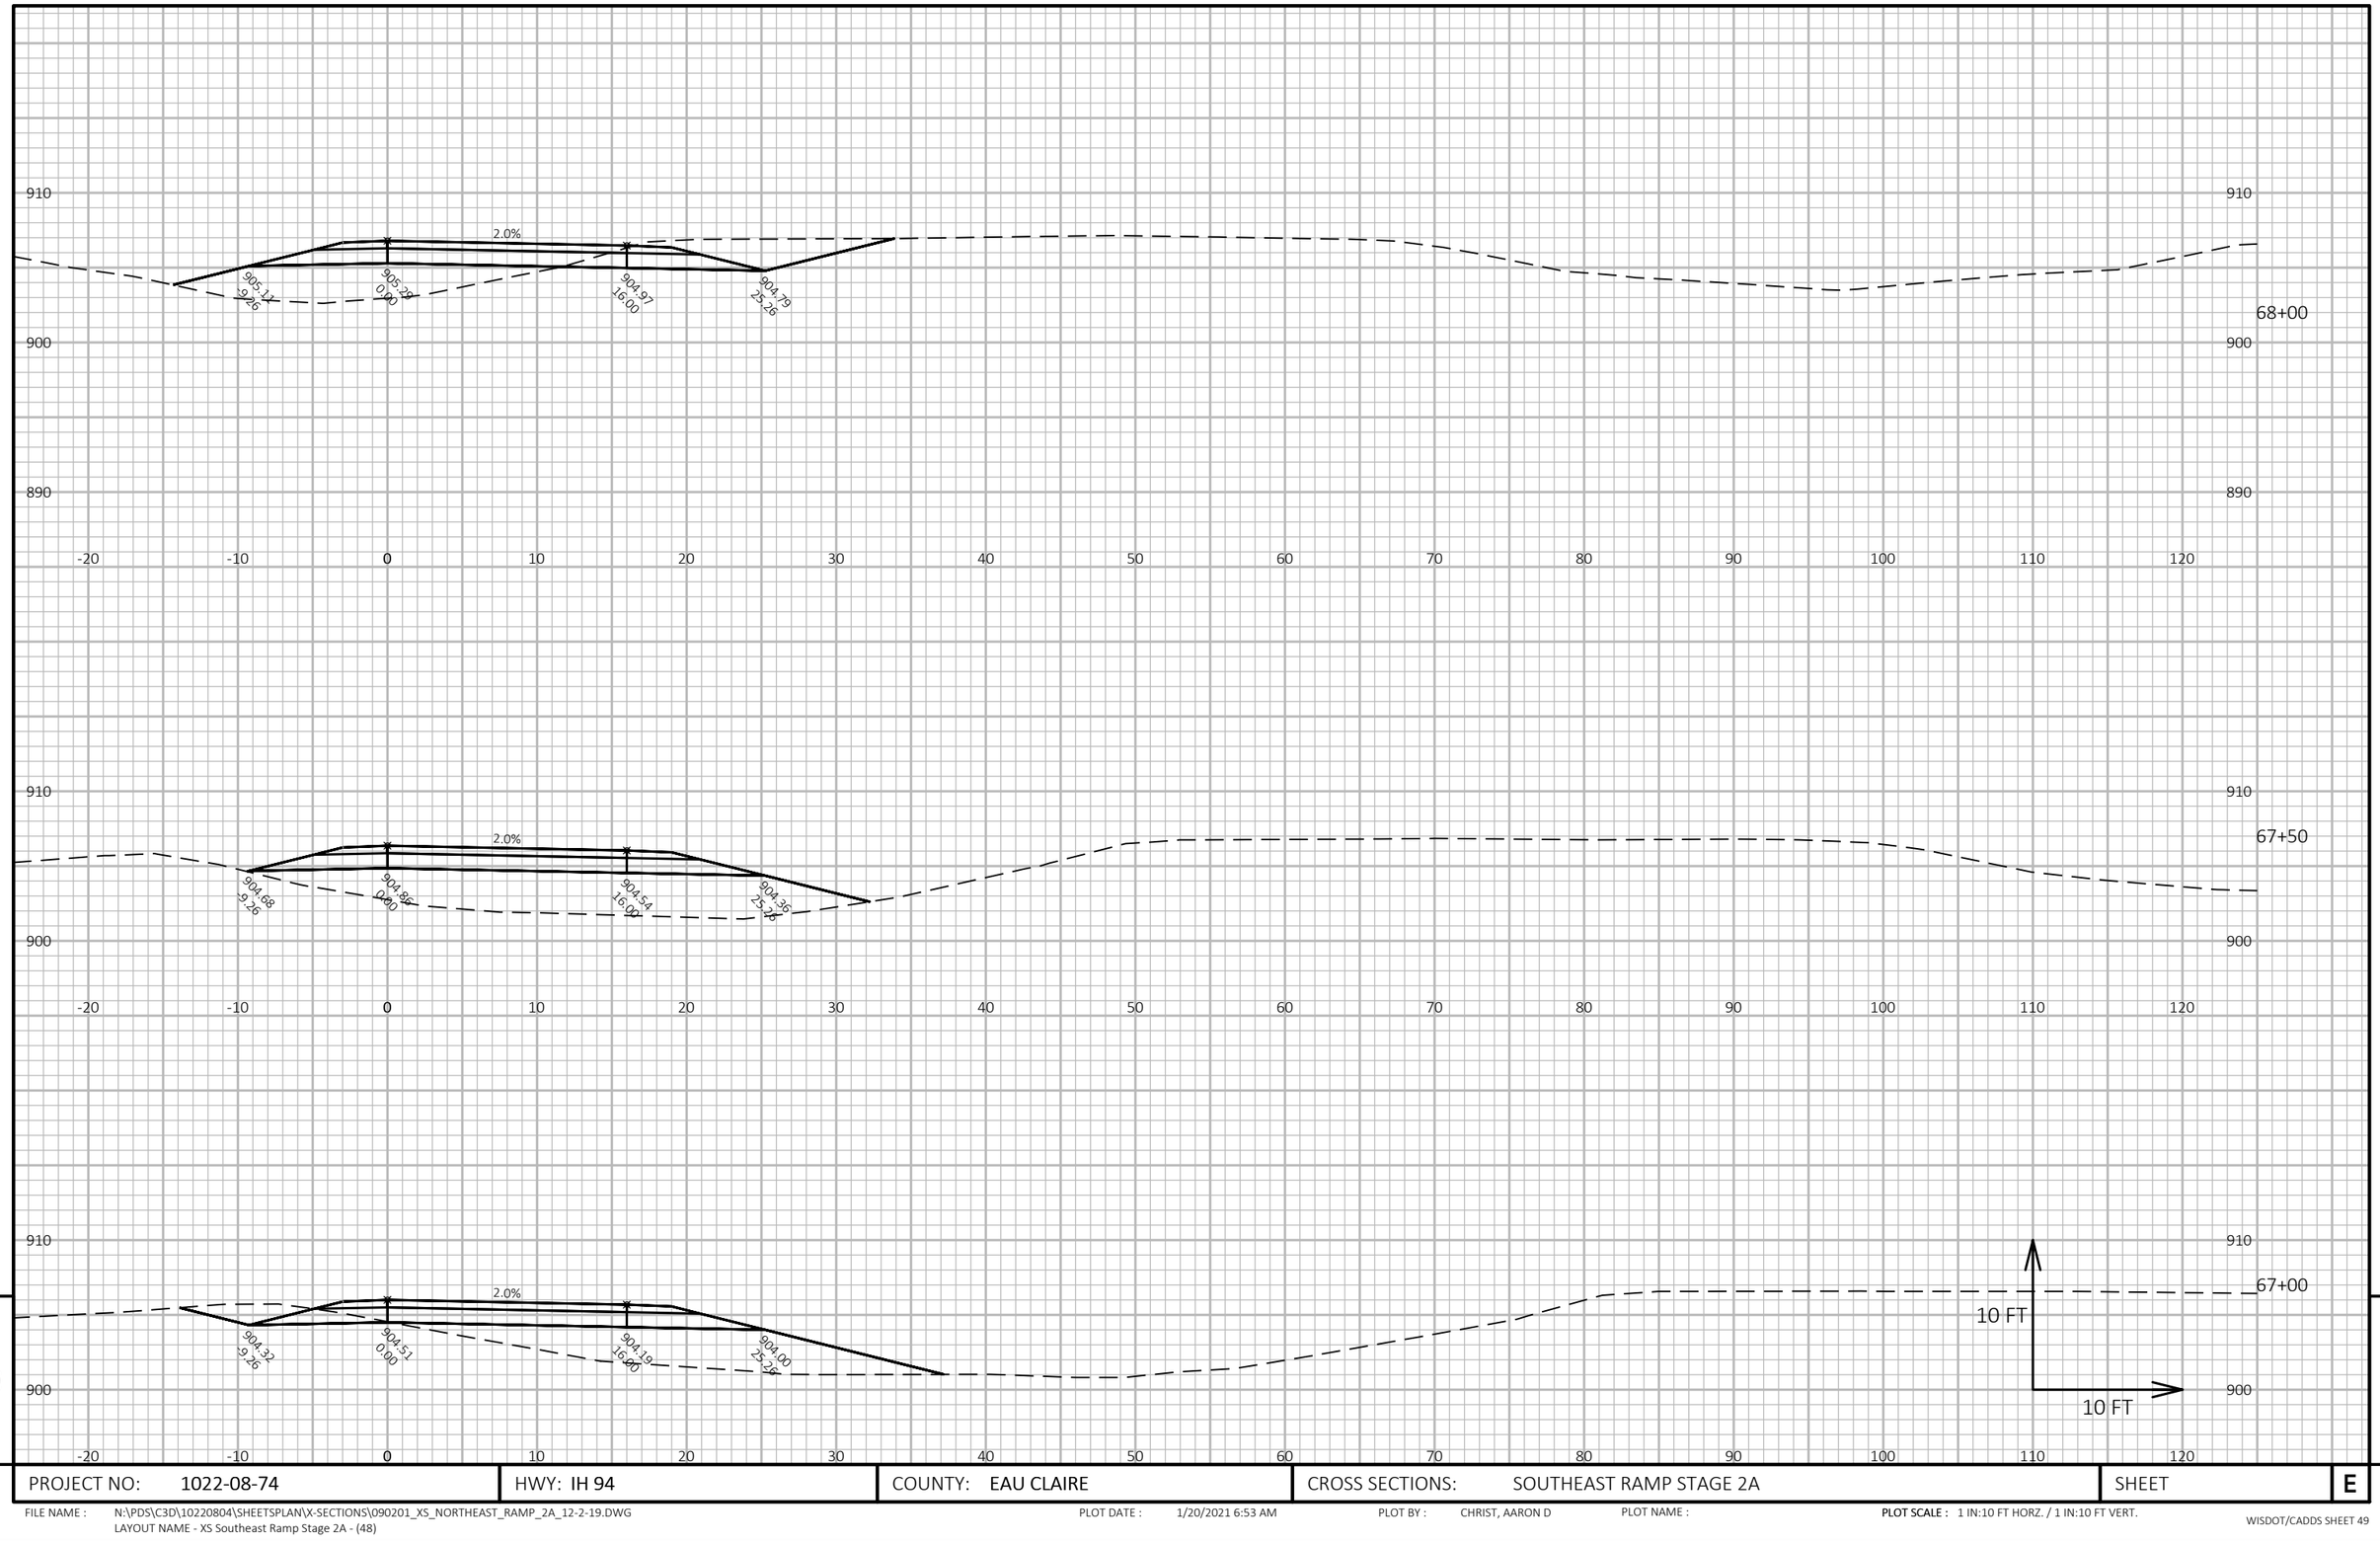

PROJECT NO: 1022-08-74	HWY: IH 94	COUNTY: EAU CLAIRE	CROSS SECTIONS: SOUTHEAST RAMP STAGE 2A	SHEET	E

FILE NAME : N:\PDS\C3D\10220804\SHEETSPLAN\X-SECTIONS\090201_XS_NORTHEAST_RAMP_2A_12-2-19.DWG
LAYOUT NAME - XS Southeast Ramp Stage 2A - (48)


PLOT DATE : 1/20/2021 6:53 AM

PLOT BY : CHRIST, AARON D

PLOT NAME :

PLOT SCALE : 1 IN:10 FT HORZ. / 1 IN:10 FT VERT.

WISDOT/CADDS SHEET 49

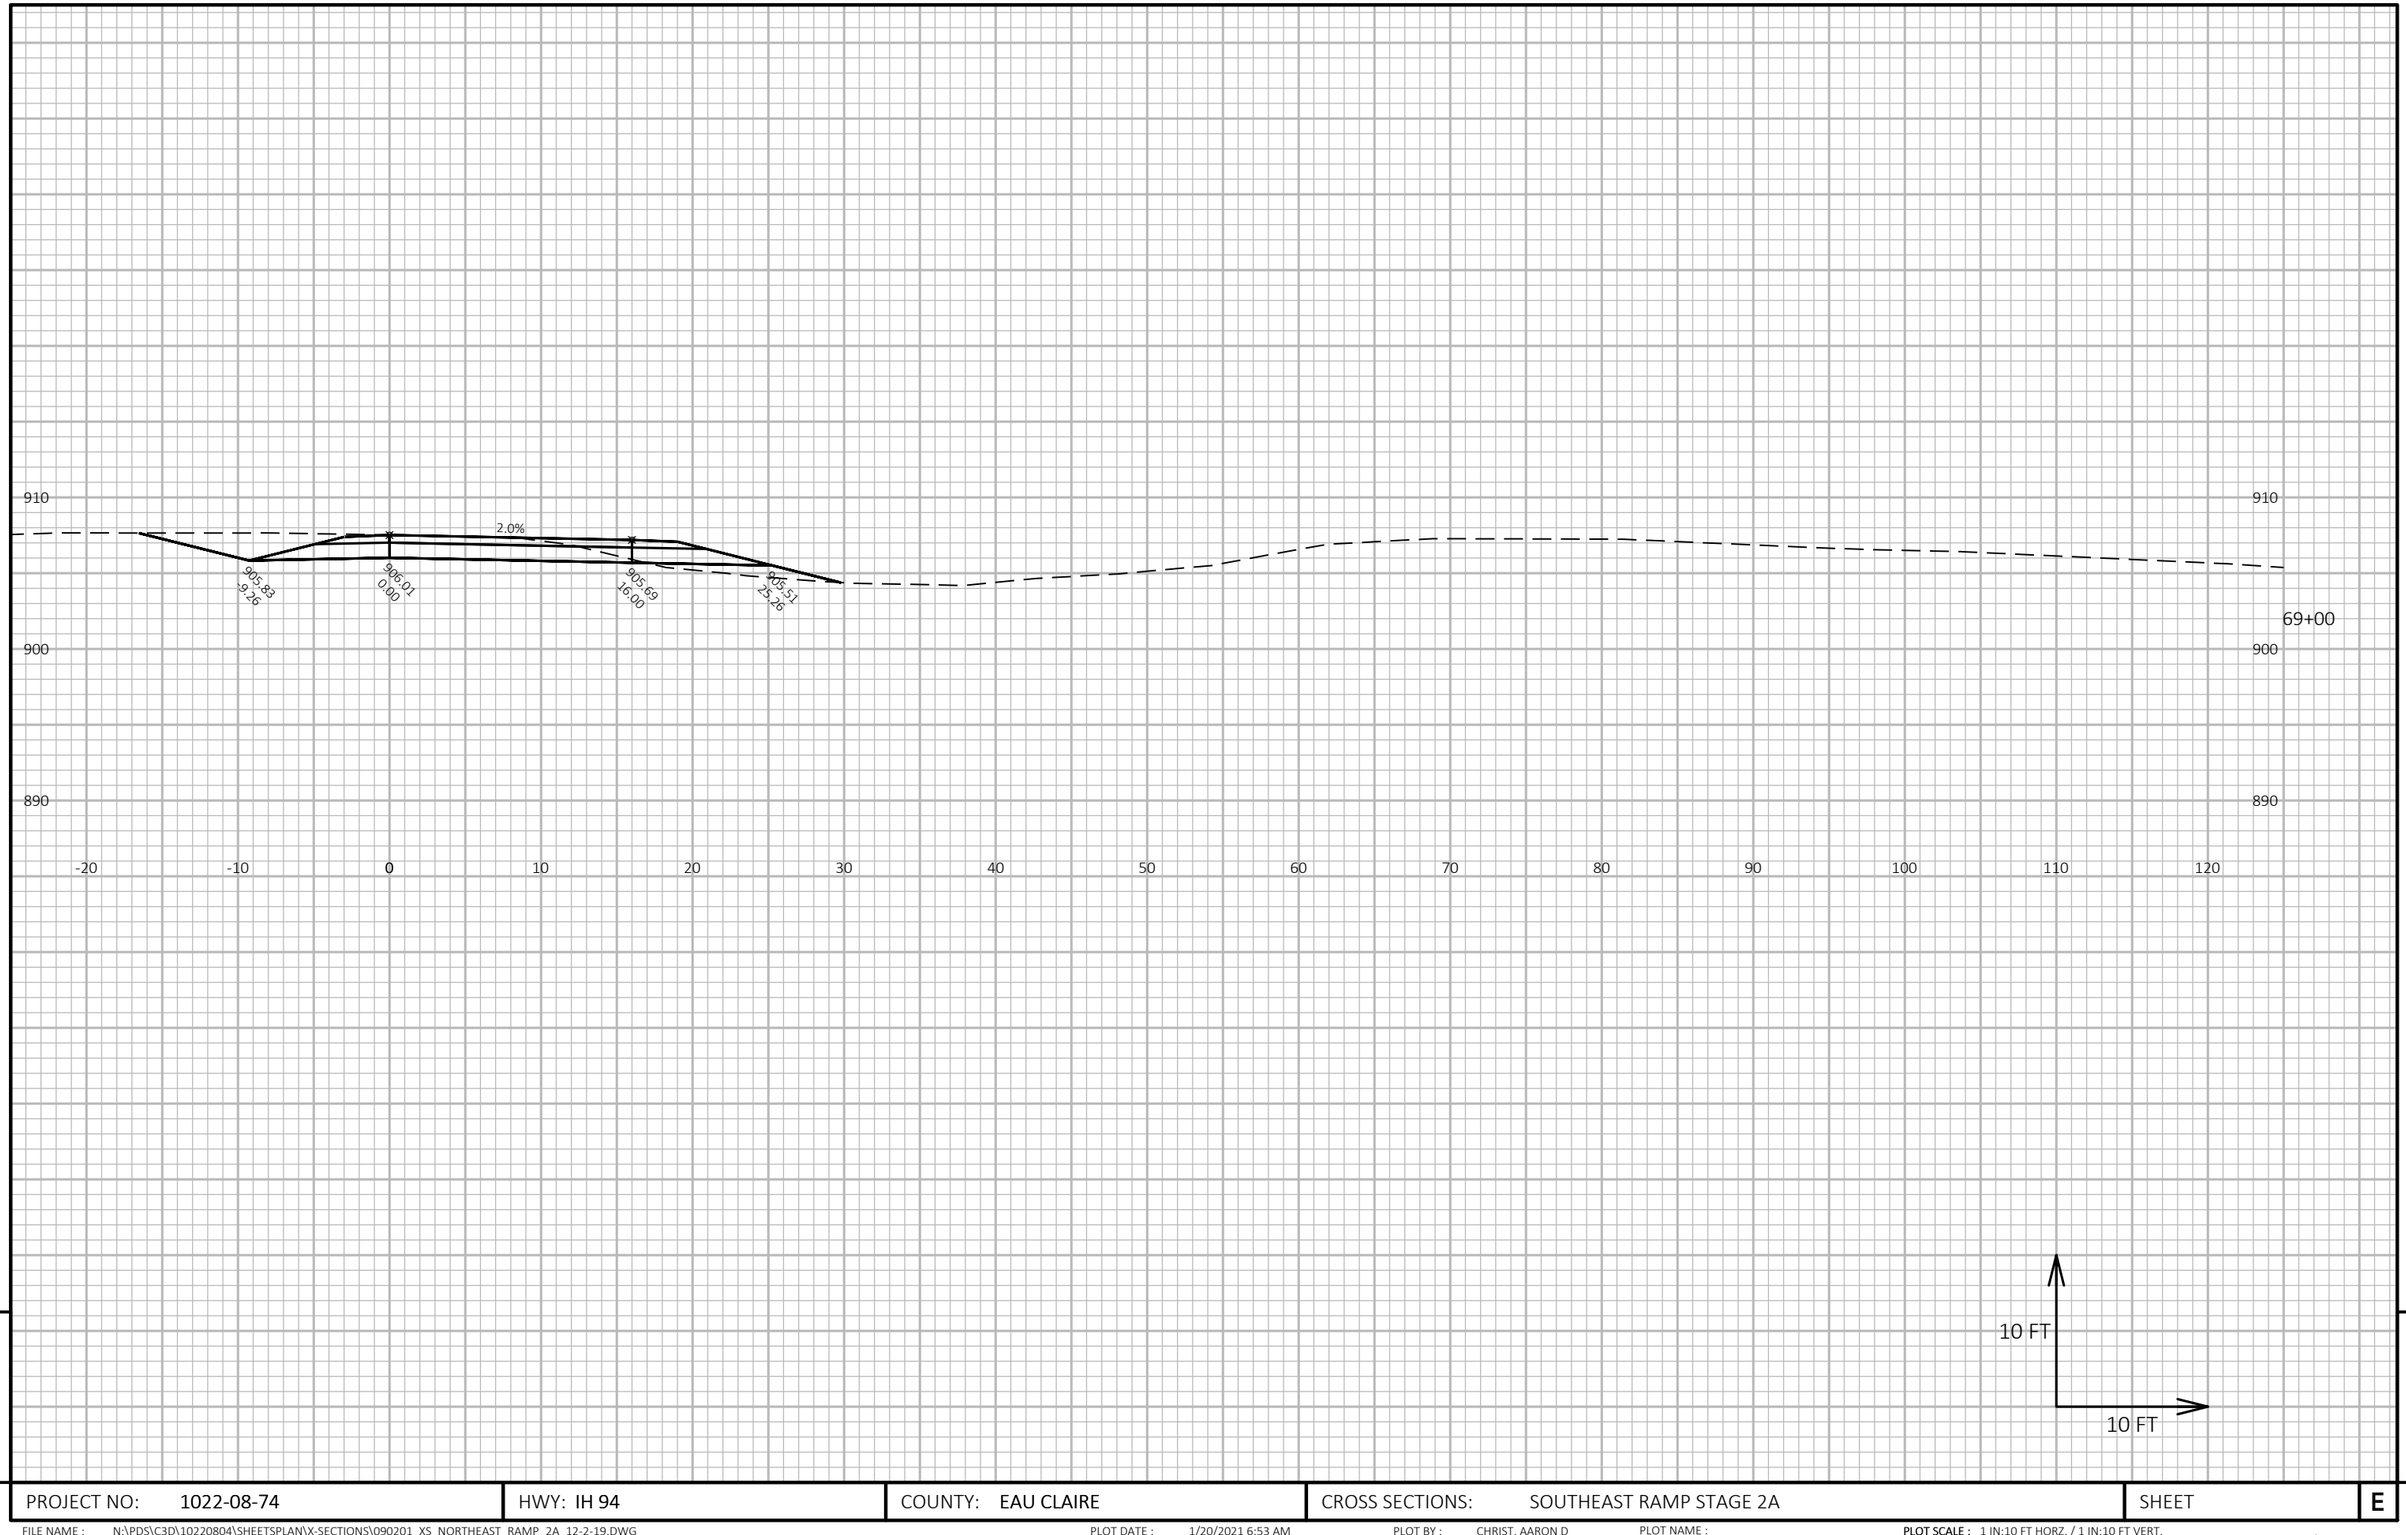


9

9

PROJECT NO: 1022-08-74	HWY: IH 94	COUNTY: EAU CLAIRE	CROSS SECTIONS: SOUTHEAST RAMP STAGE 2A	SHEET	E

FILE NAME : N:\PDS\C3D\10220804\SHEETSPLAN\X-SECTIONS\090201_XS_NORTHEAST_RAMP_2A_12-2-19.DWG
LAYOUT NAME - XS Southeast Ramp Stage 2A - (49)

PLOT DATE : 1/20/2021 6:53 AM PLOT BY : CHRIST, AARON D PLOT NAME : **PLOT SCALE :** 1 IN:10 FT HORZ. / 1 IN:10 FT VERT.

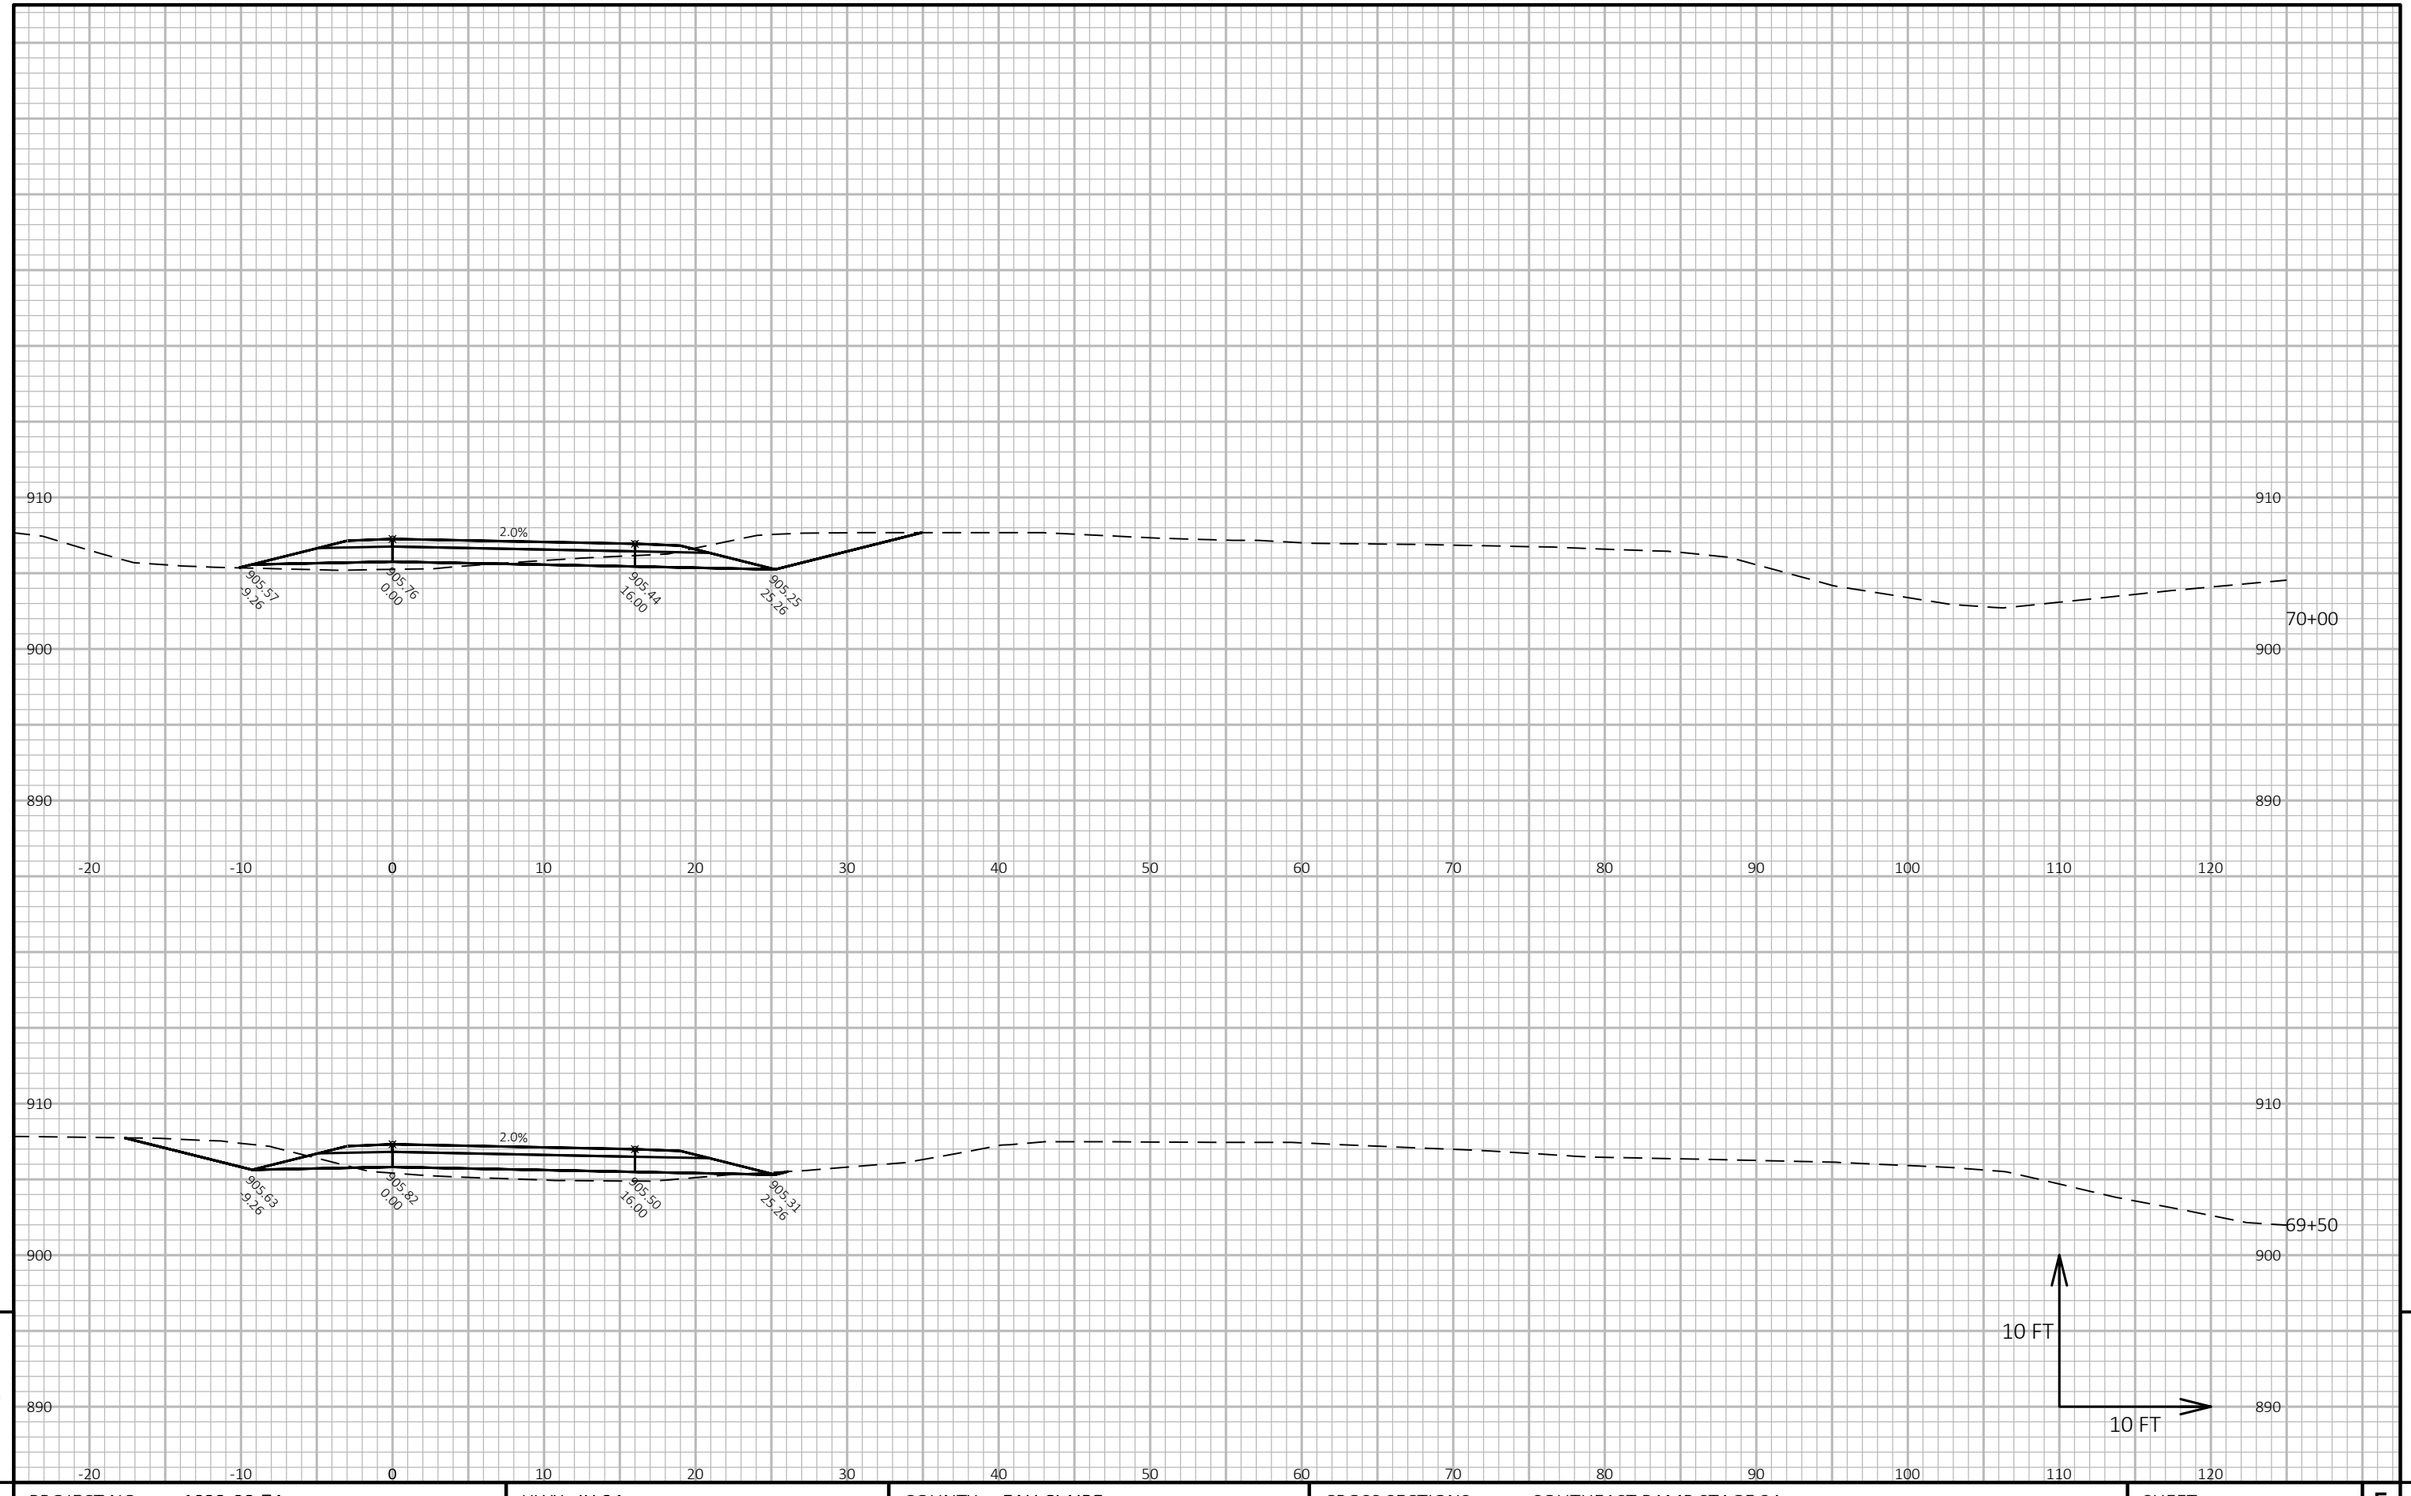

9

9

PROJECT NO: 1022-08-74	HWY: IH 94	COUNTY: EAU CLAIRE	CROSS SECTIONS: SOUTHEAST RAMP STAGE 2A	SHEET	E


FILE NAME : N:\PDS\C3D\10220804\SHEETSPLAN\X-SECTIONS\090201_XS_NORTHEAST_RAMP_2A_12-2-19.DWG
LAYOUT NAME - XS Southeast Ramp Stage 2A - (50)

PLOT DATE : 1/20/2021 6:53 AM

PLOT BY : CHRIST, AARON D

PLOT NAME :

PLOT SCALE : 1 IN:10 FT HORZ. / 1 IN:10 FT VERT.

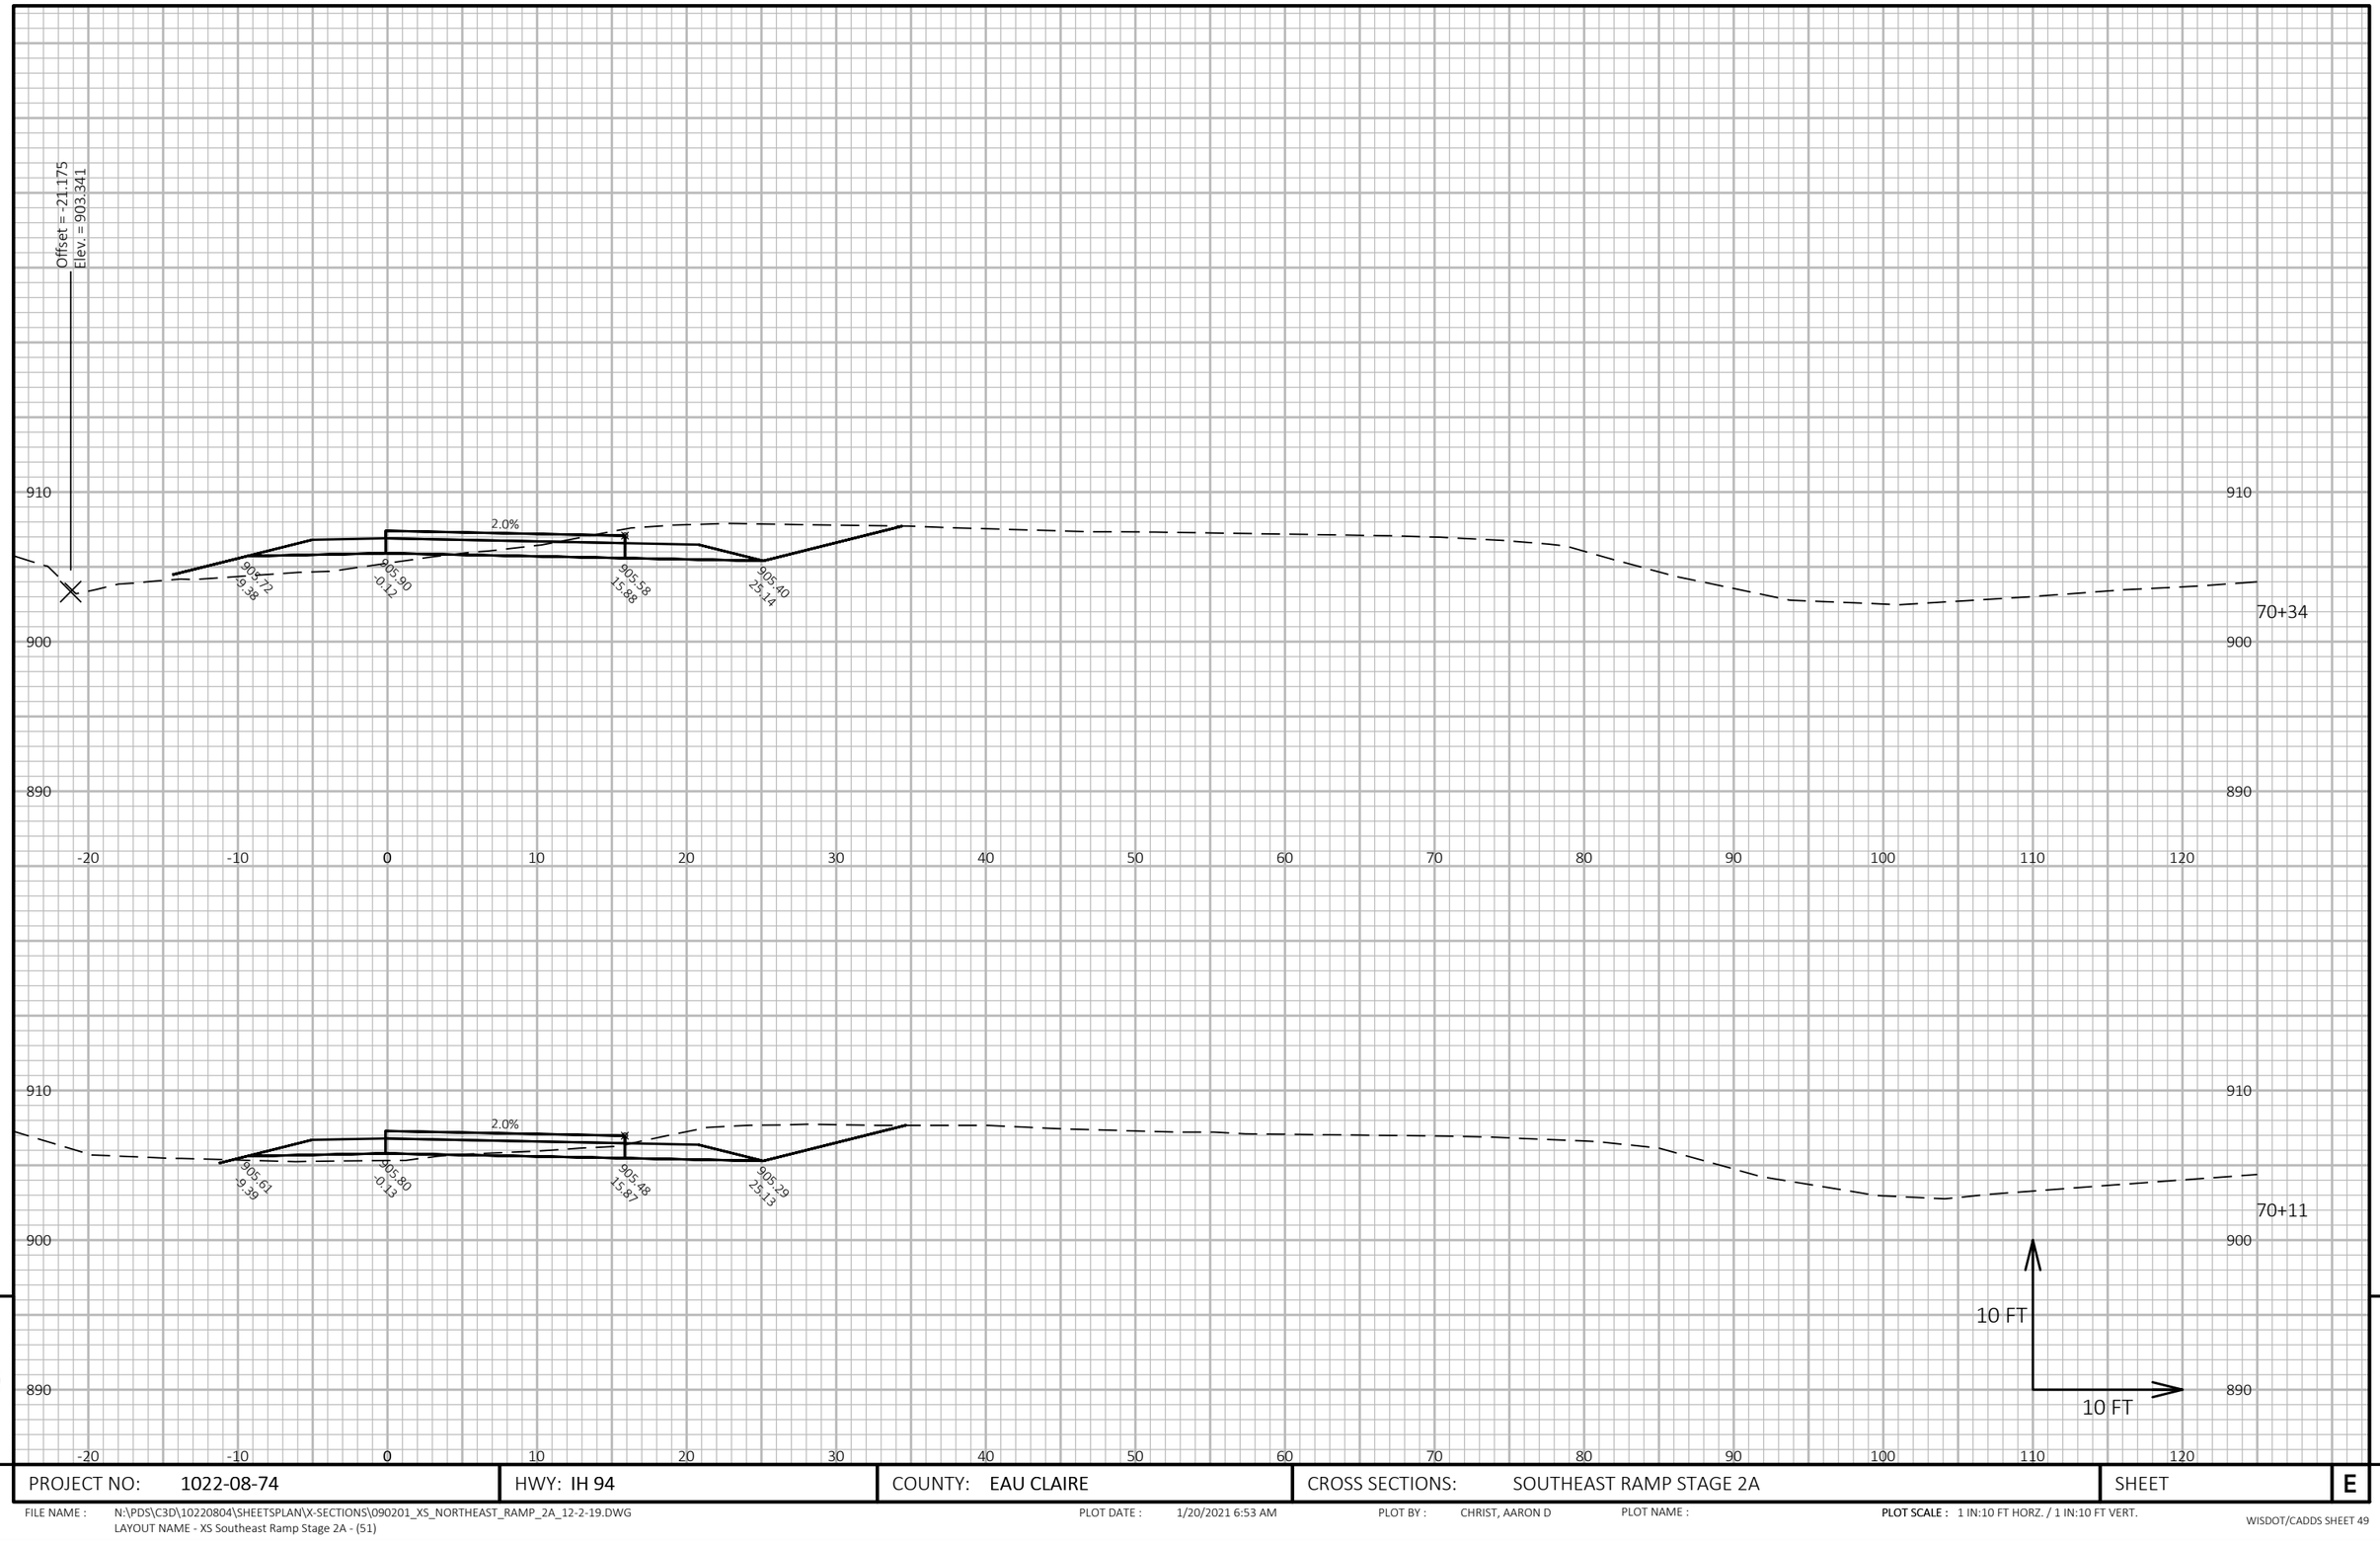

9

9

PROJECT NO: 1022-08-74	HWY: IH 94	COUNTY: EAU CLAIRE	CROSS SECTIONS: SOUTHEAST RAMP STAGE 2A	SHEET	E


FILE NAME : N:\PDS\C3D\10220804\SHEETSPLAN\X-SECTIONS\090201_XS_NORTHEAST_RAMP_2A_12-2-19.DWG
LAYOUT NAME - XS Southeast Ramp Stage 2A - (51)

PLOT DATE : 1/20/2021 6:53 AM

PLOT BY : CHRIST, AARON D

PLOT NAME :

PLOT SCALE : 1 IN:10 FT HORZ. / 1 IN:10 FT VERT.

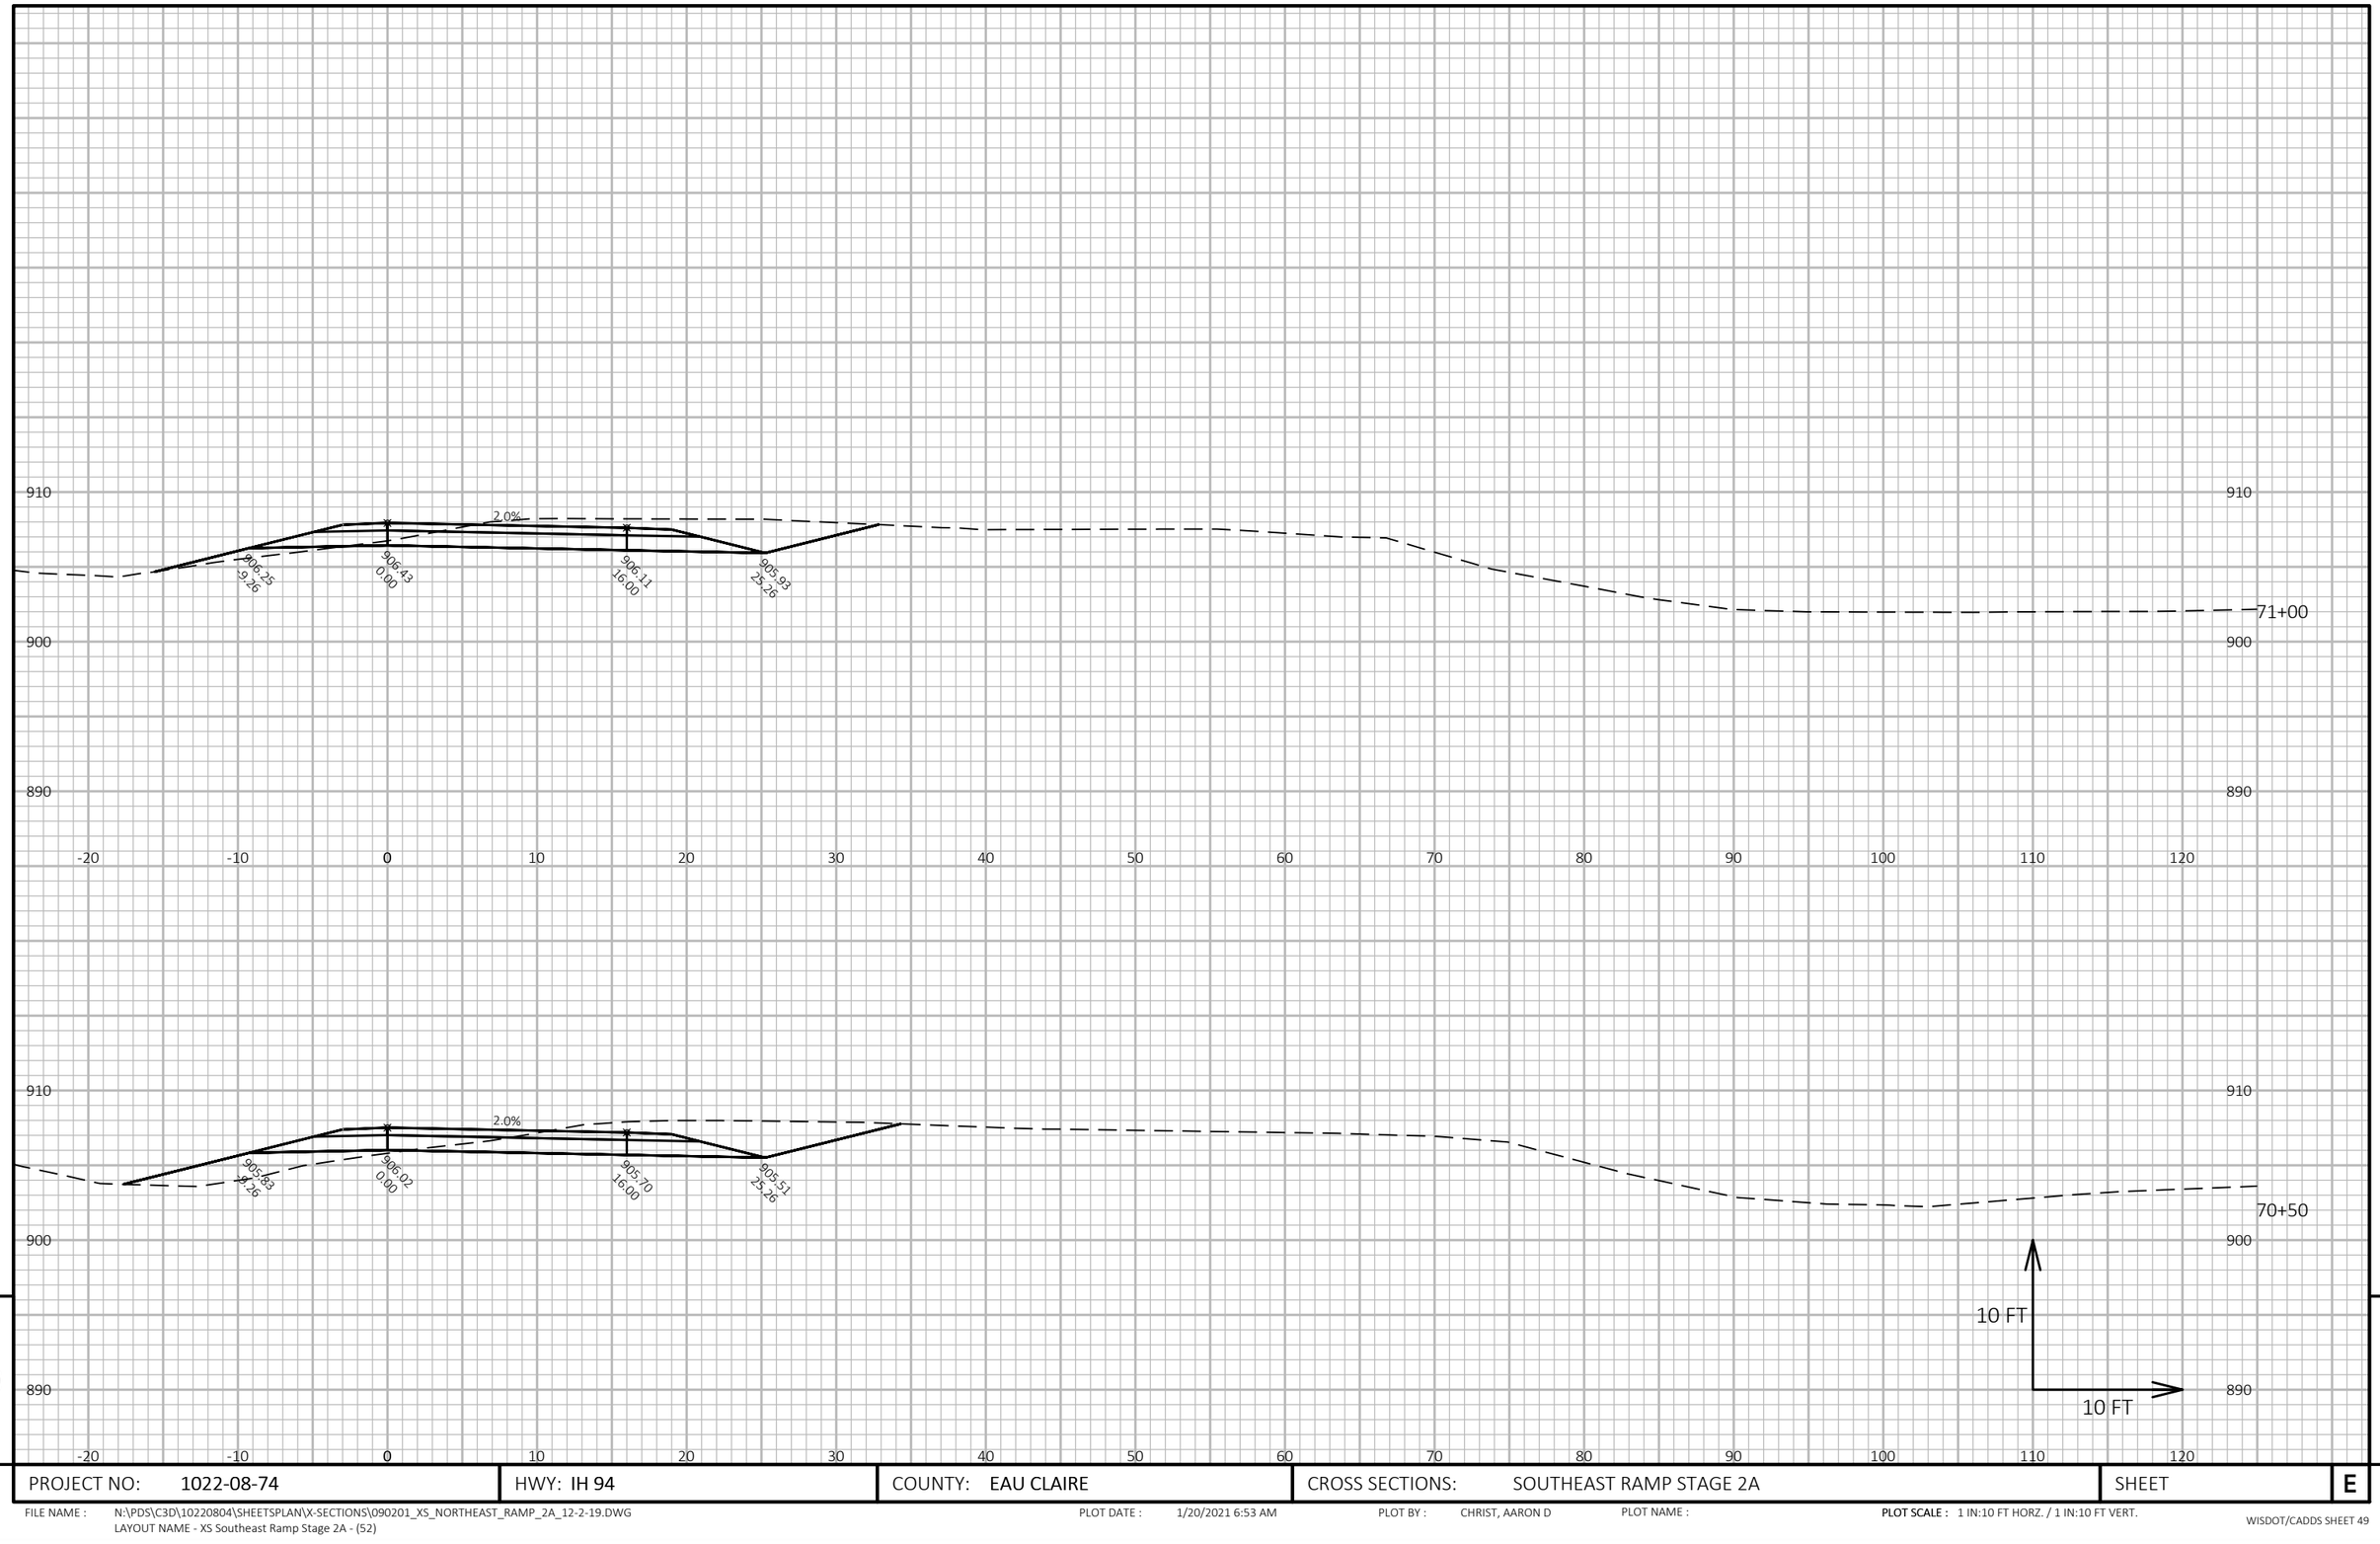

9

9

PROJECT NO: 1022-08-74	HWY: IH 94	COUNTY: EAU CLAIRE	CROSS SECTIONS: SOUTHEAST RAMP STAGE 2A	SHEET	E

FILE NAME : N:\PDS\C3D\10220804\SHEETSPLAN\X-SECTIONS\090201_XS_NORTHEAST_RAMP_2A_12-2-19.DWG
LAYOUT NAME - XS Southeast Ramp Stage 2A - (52)

PLOT DATE : 1/20/2021 6:53 AM

PLOT BY : CHRIST, AARON D

PLOT NAME :

PLOT SCALE : 1 IN:10 FT HORZ. / 1 IN:10 FT VERT.



9

9

PROJECT NO: 1022-08-74	HWY: IH 94	COUNTY: EAU CLAIRE	CROSS SECTIONS: SOUTHEAST RAMP STAGE 2A	SHEET	E


FILE NAME : N:\PDS\C3D\10220804\SHEETSPLAN\X-SECTIONS\090201_XS_NORTHEAST_RAMP_2A_12-2-19.DWG
LAYOUT NAME - XS Southeast Ramp Stage 2A - (53)

PLOT DATE : 1/20/2021 6:53 AM

PLOT BY : CHRIST, AARON D

PLOT NAME :


PLOT SCALE : 1 IN:10 FT HORZ. / 1 IN:10 FT VERT.

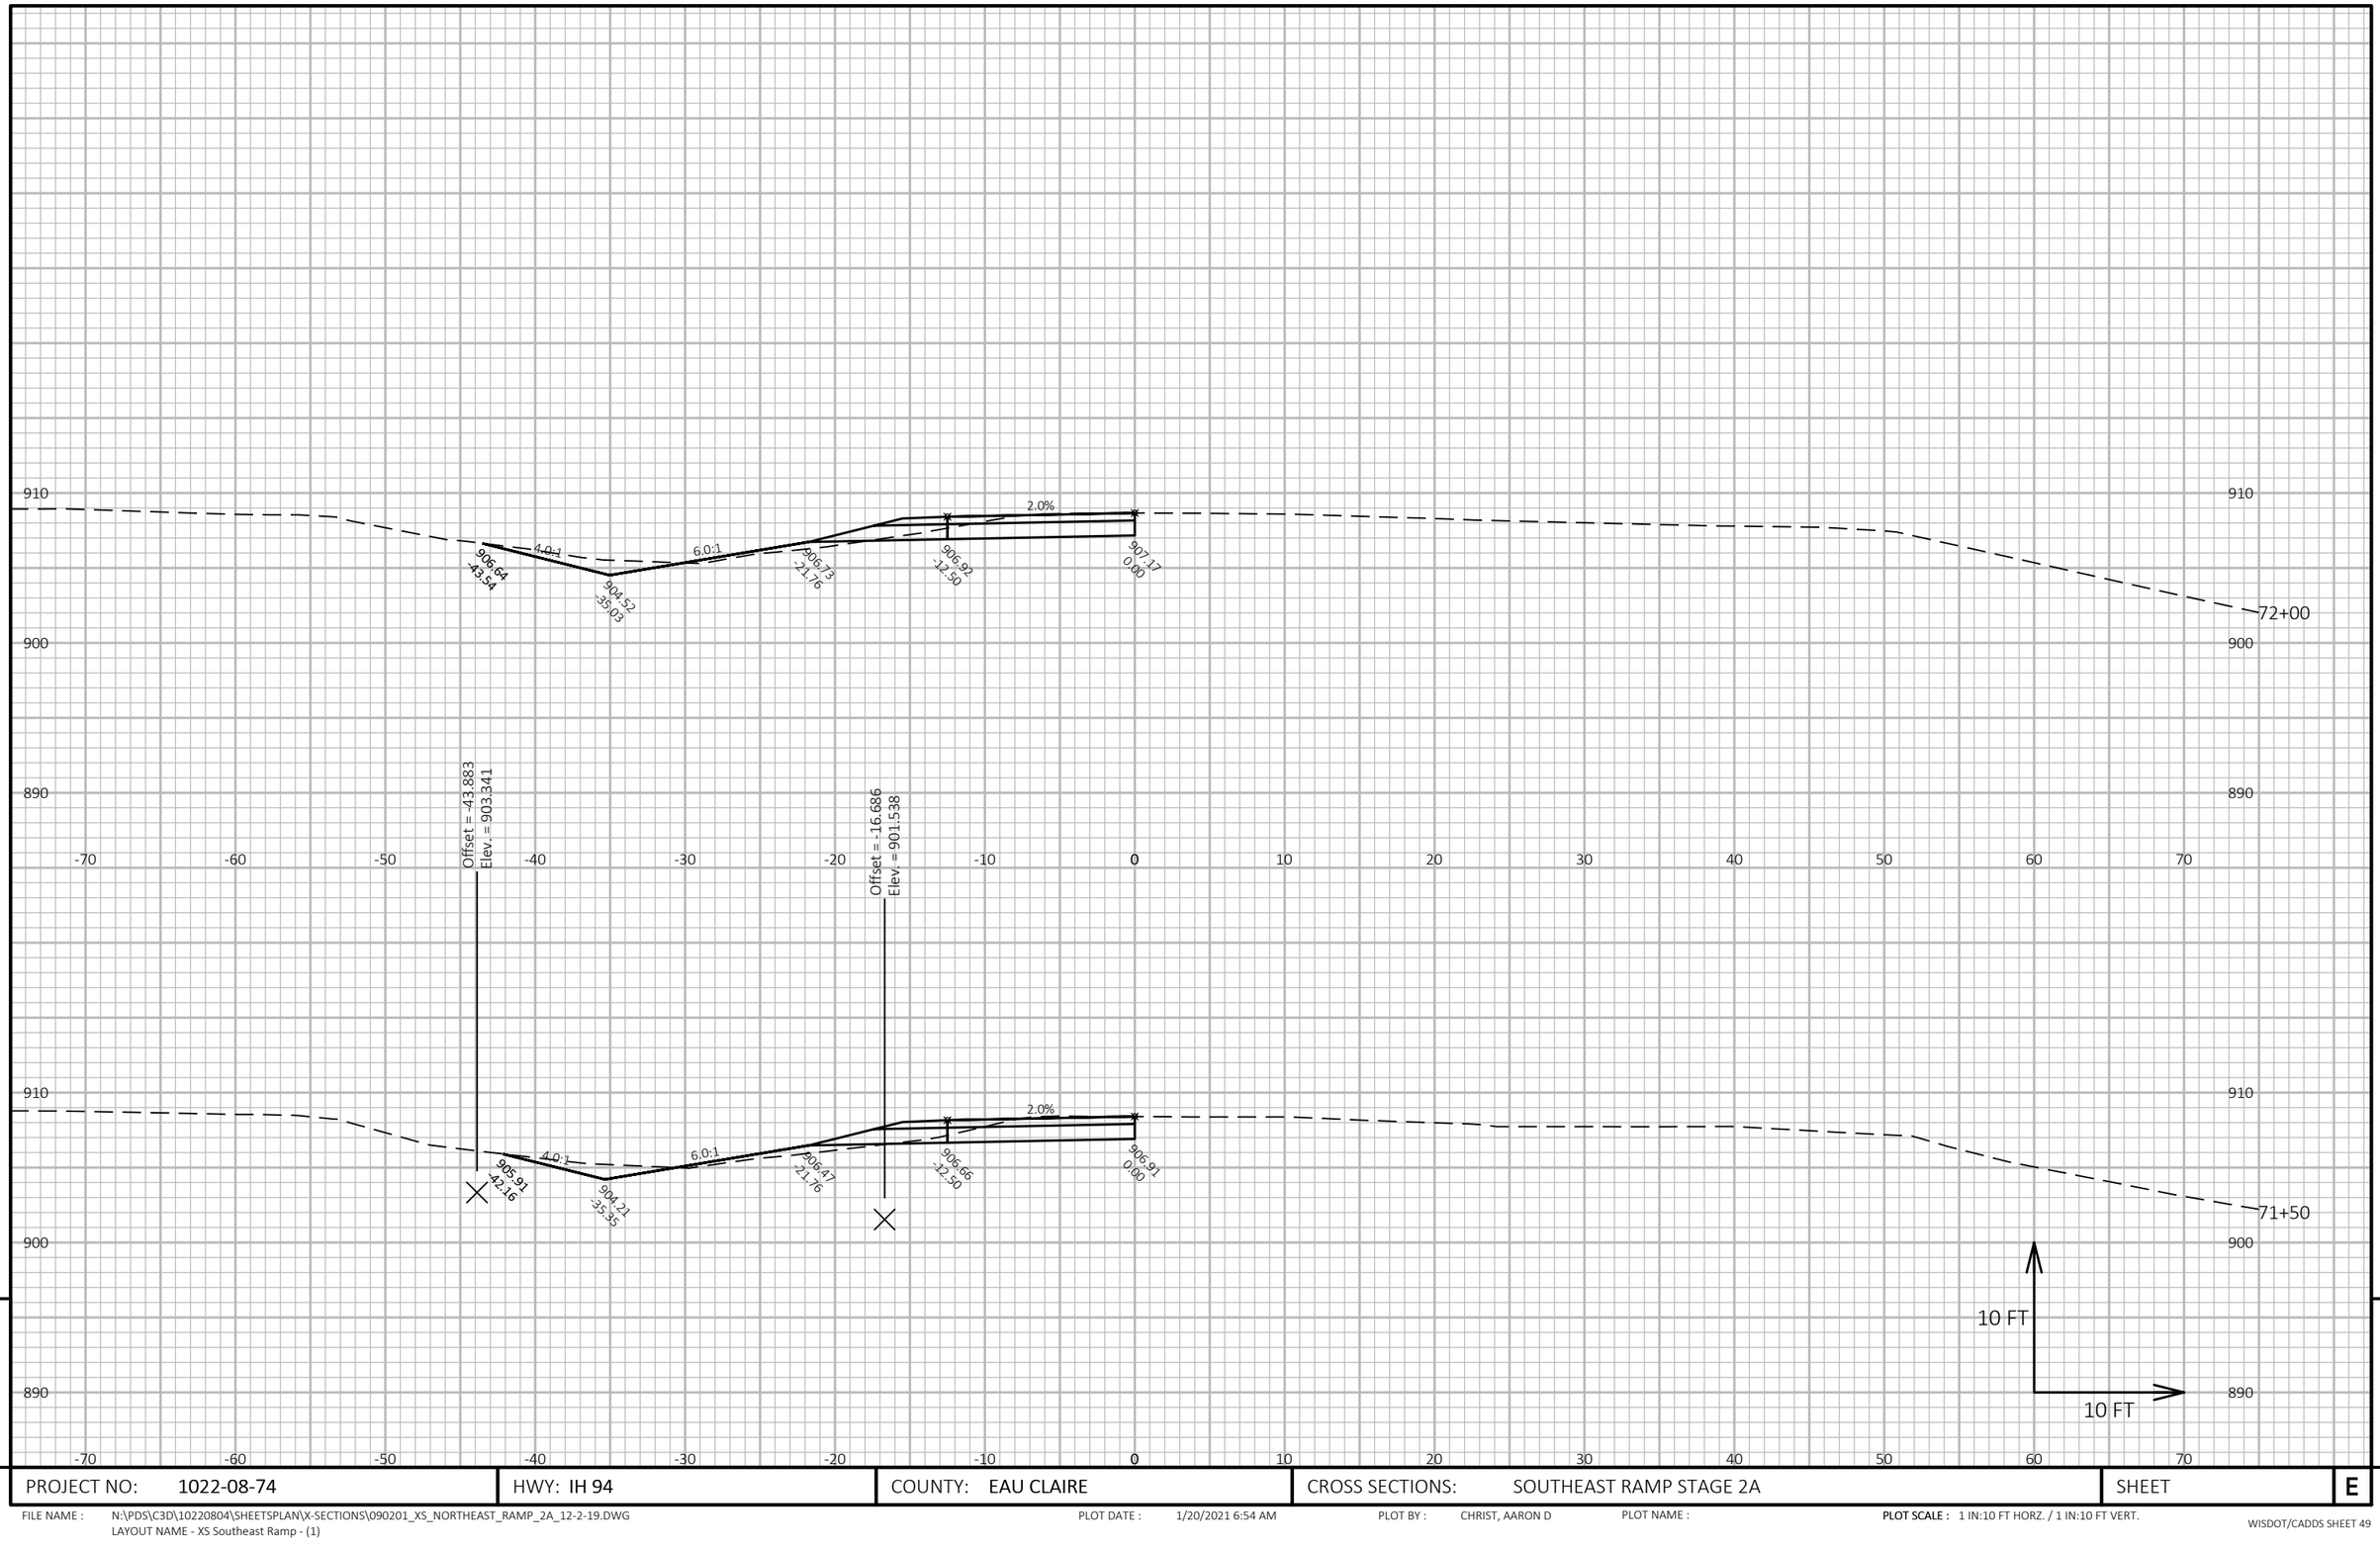

PROJECT NO: 1022-08-74	HWY: IH 94	COUNTY: EAU CLAIRE	CROSS SECTIONS: SOUTHEAST RAMP STAGE 2A	SHEET	E

FILE NAME : N:\PDS\C3D\10220804\SHEETSPLAN\X-SECTIONS\090201_XS_NORTHEAST_RAMP_2A_12-2-19.DWG
LAYOUT NAME - XS Southeast Ramp - (1)

PLOT DATE : 1/20/2021 6:54 AM PLOT BY : CHRIST, AARON D PLOT NAME : **PLOT SCALE :** 1 IN:10 FT HORZ. / 1 IN:10 FT VERT.

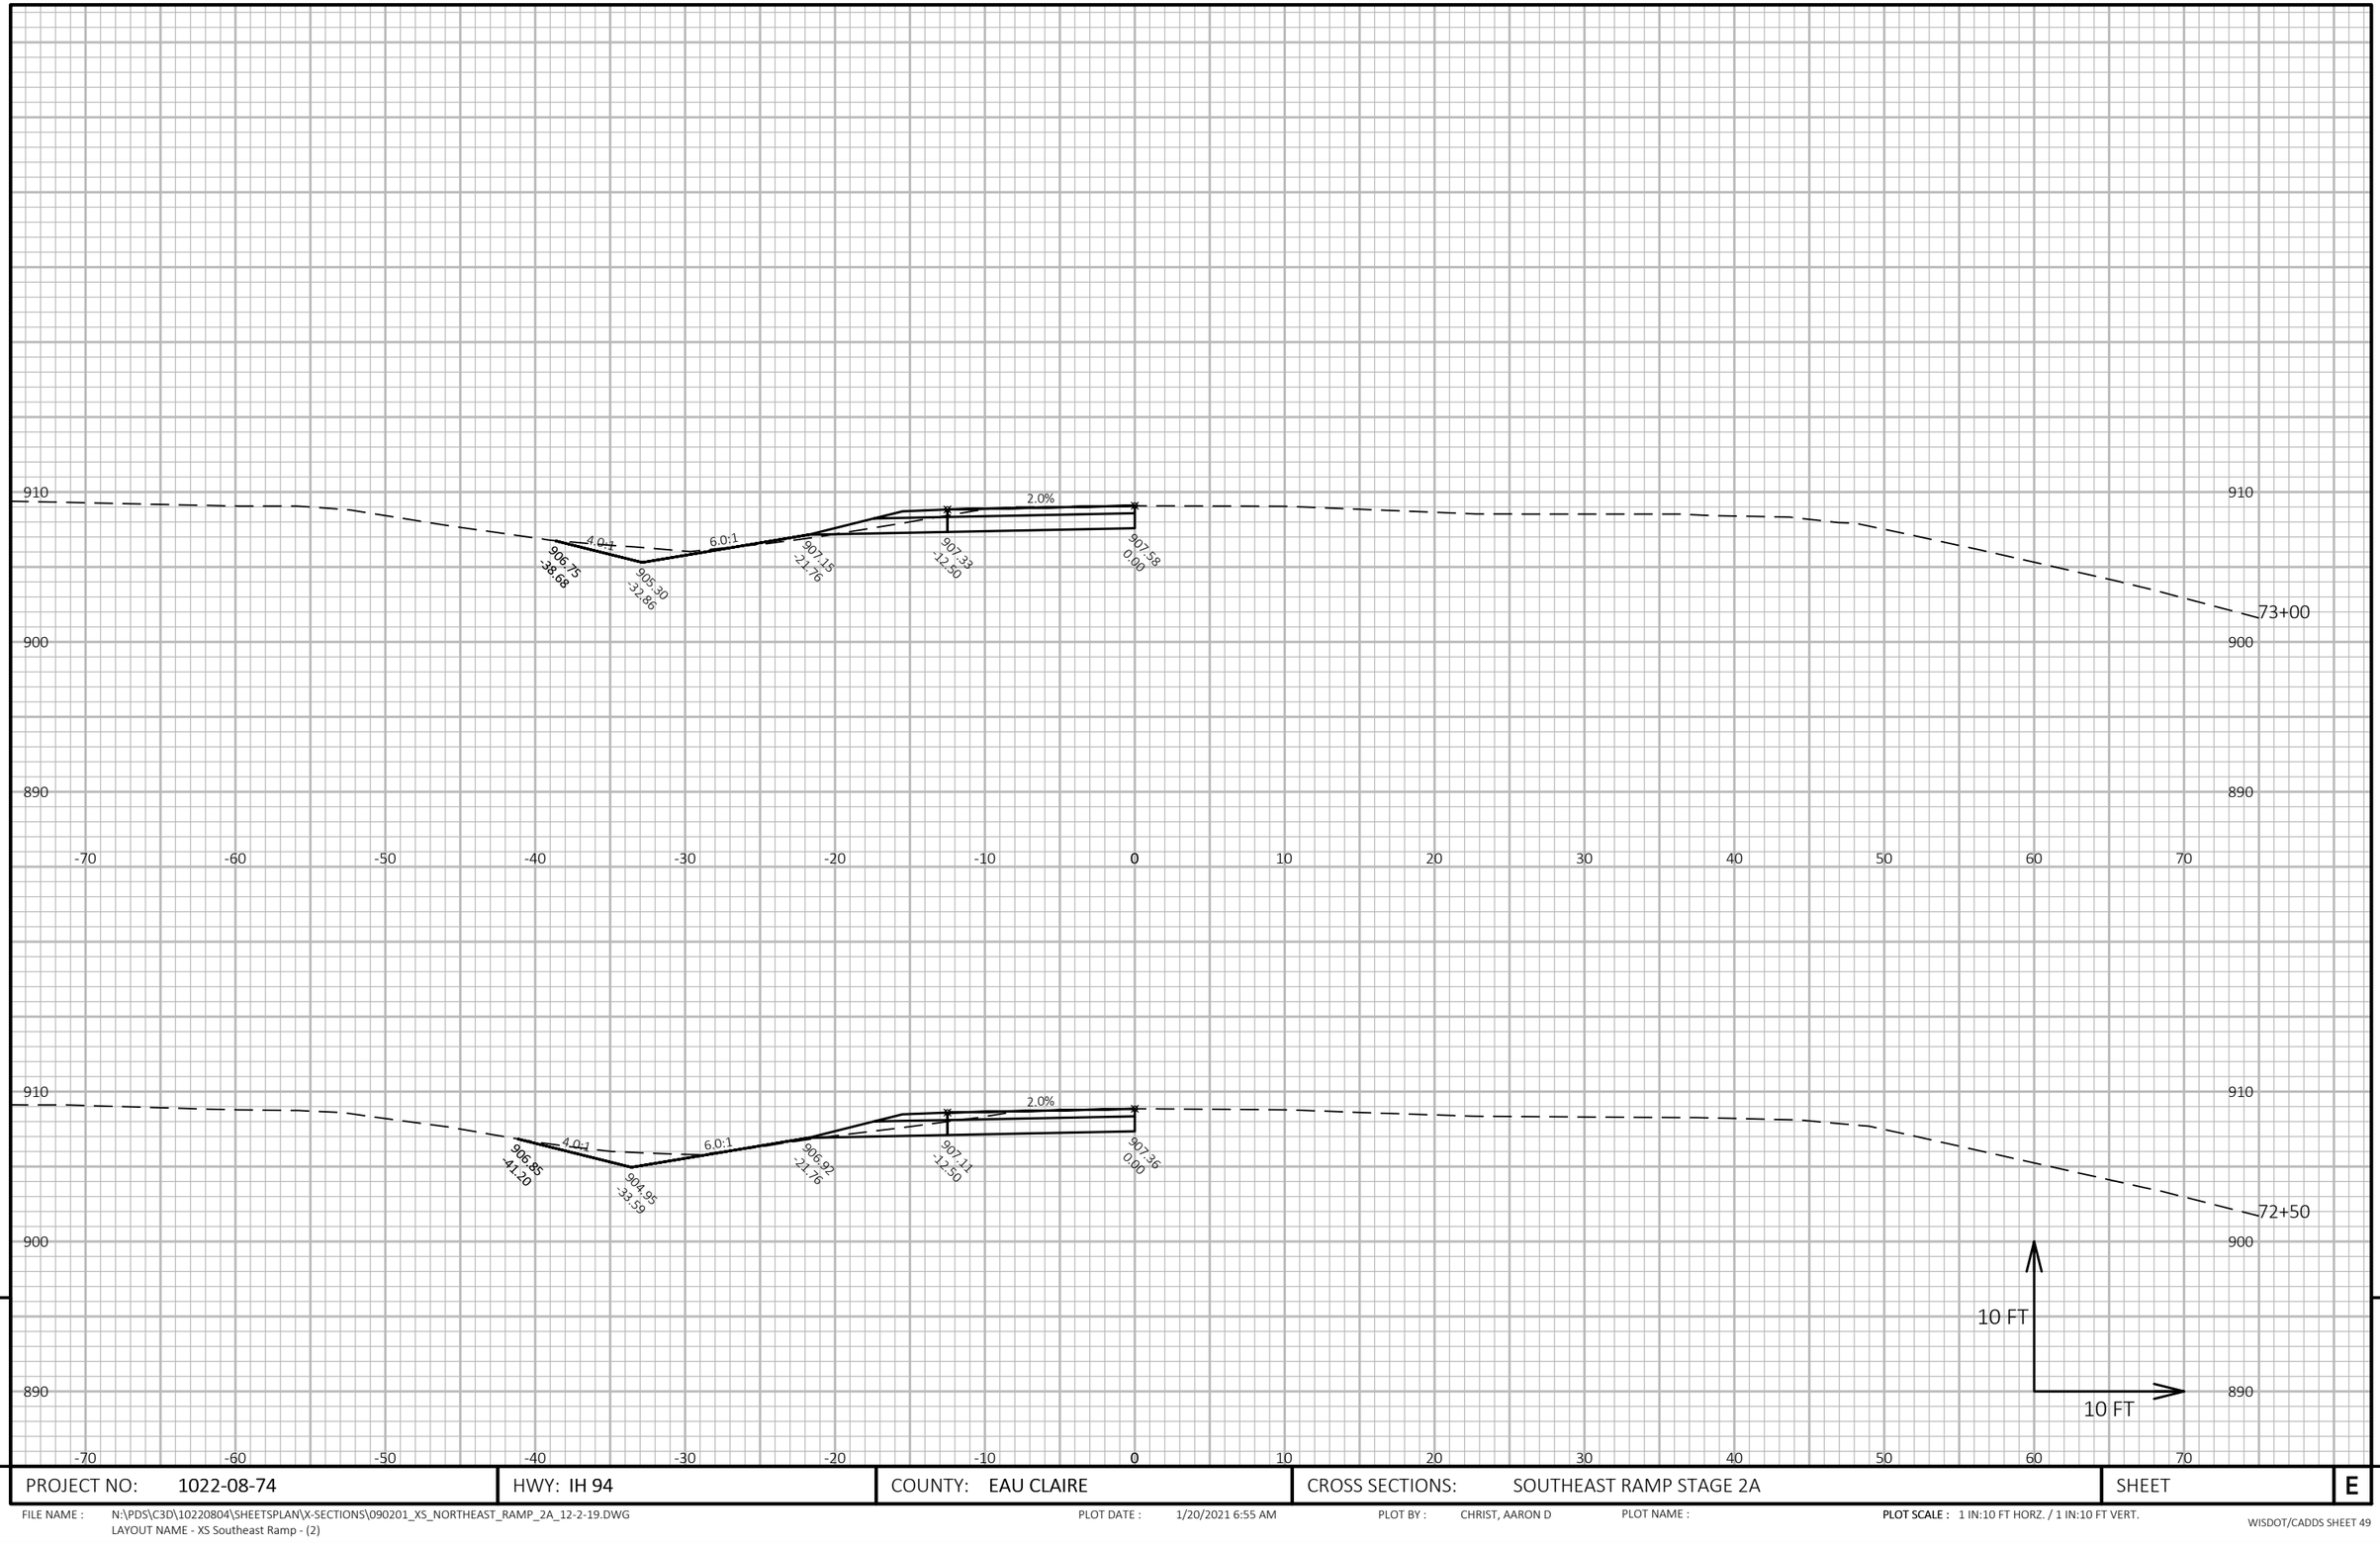

9

9

PROJECT NO: 1022-08-74	HWY: IH 94	COUNTY: EAU CLAIRE	CROSS SECTIONS: SOUTHEAST RAMP STAGE 2A	SHEET E


FILE NAME : N:\PDS\C3D\10220804\SHEETSPLAN\X-SECTIONS\090201_XS_NORTHEAST_RAMP_2A_12-2-19.DWG
LAYOUT NAME - XS Southeast Ramp - (2)

PLOT DATE : 1/20/2021 6:55 AM

PLOT BY : CHRIST, AARON D

PLOT NAME :

PLOT SCALE : 1 IN:10 FT HORZ. / 1 IN:10 FT VERT.

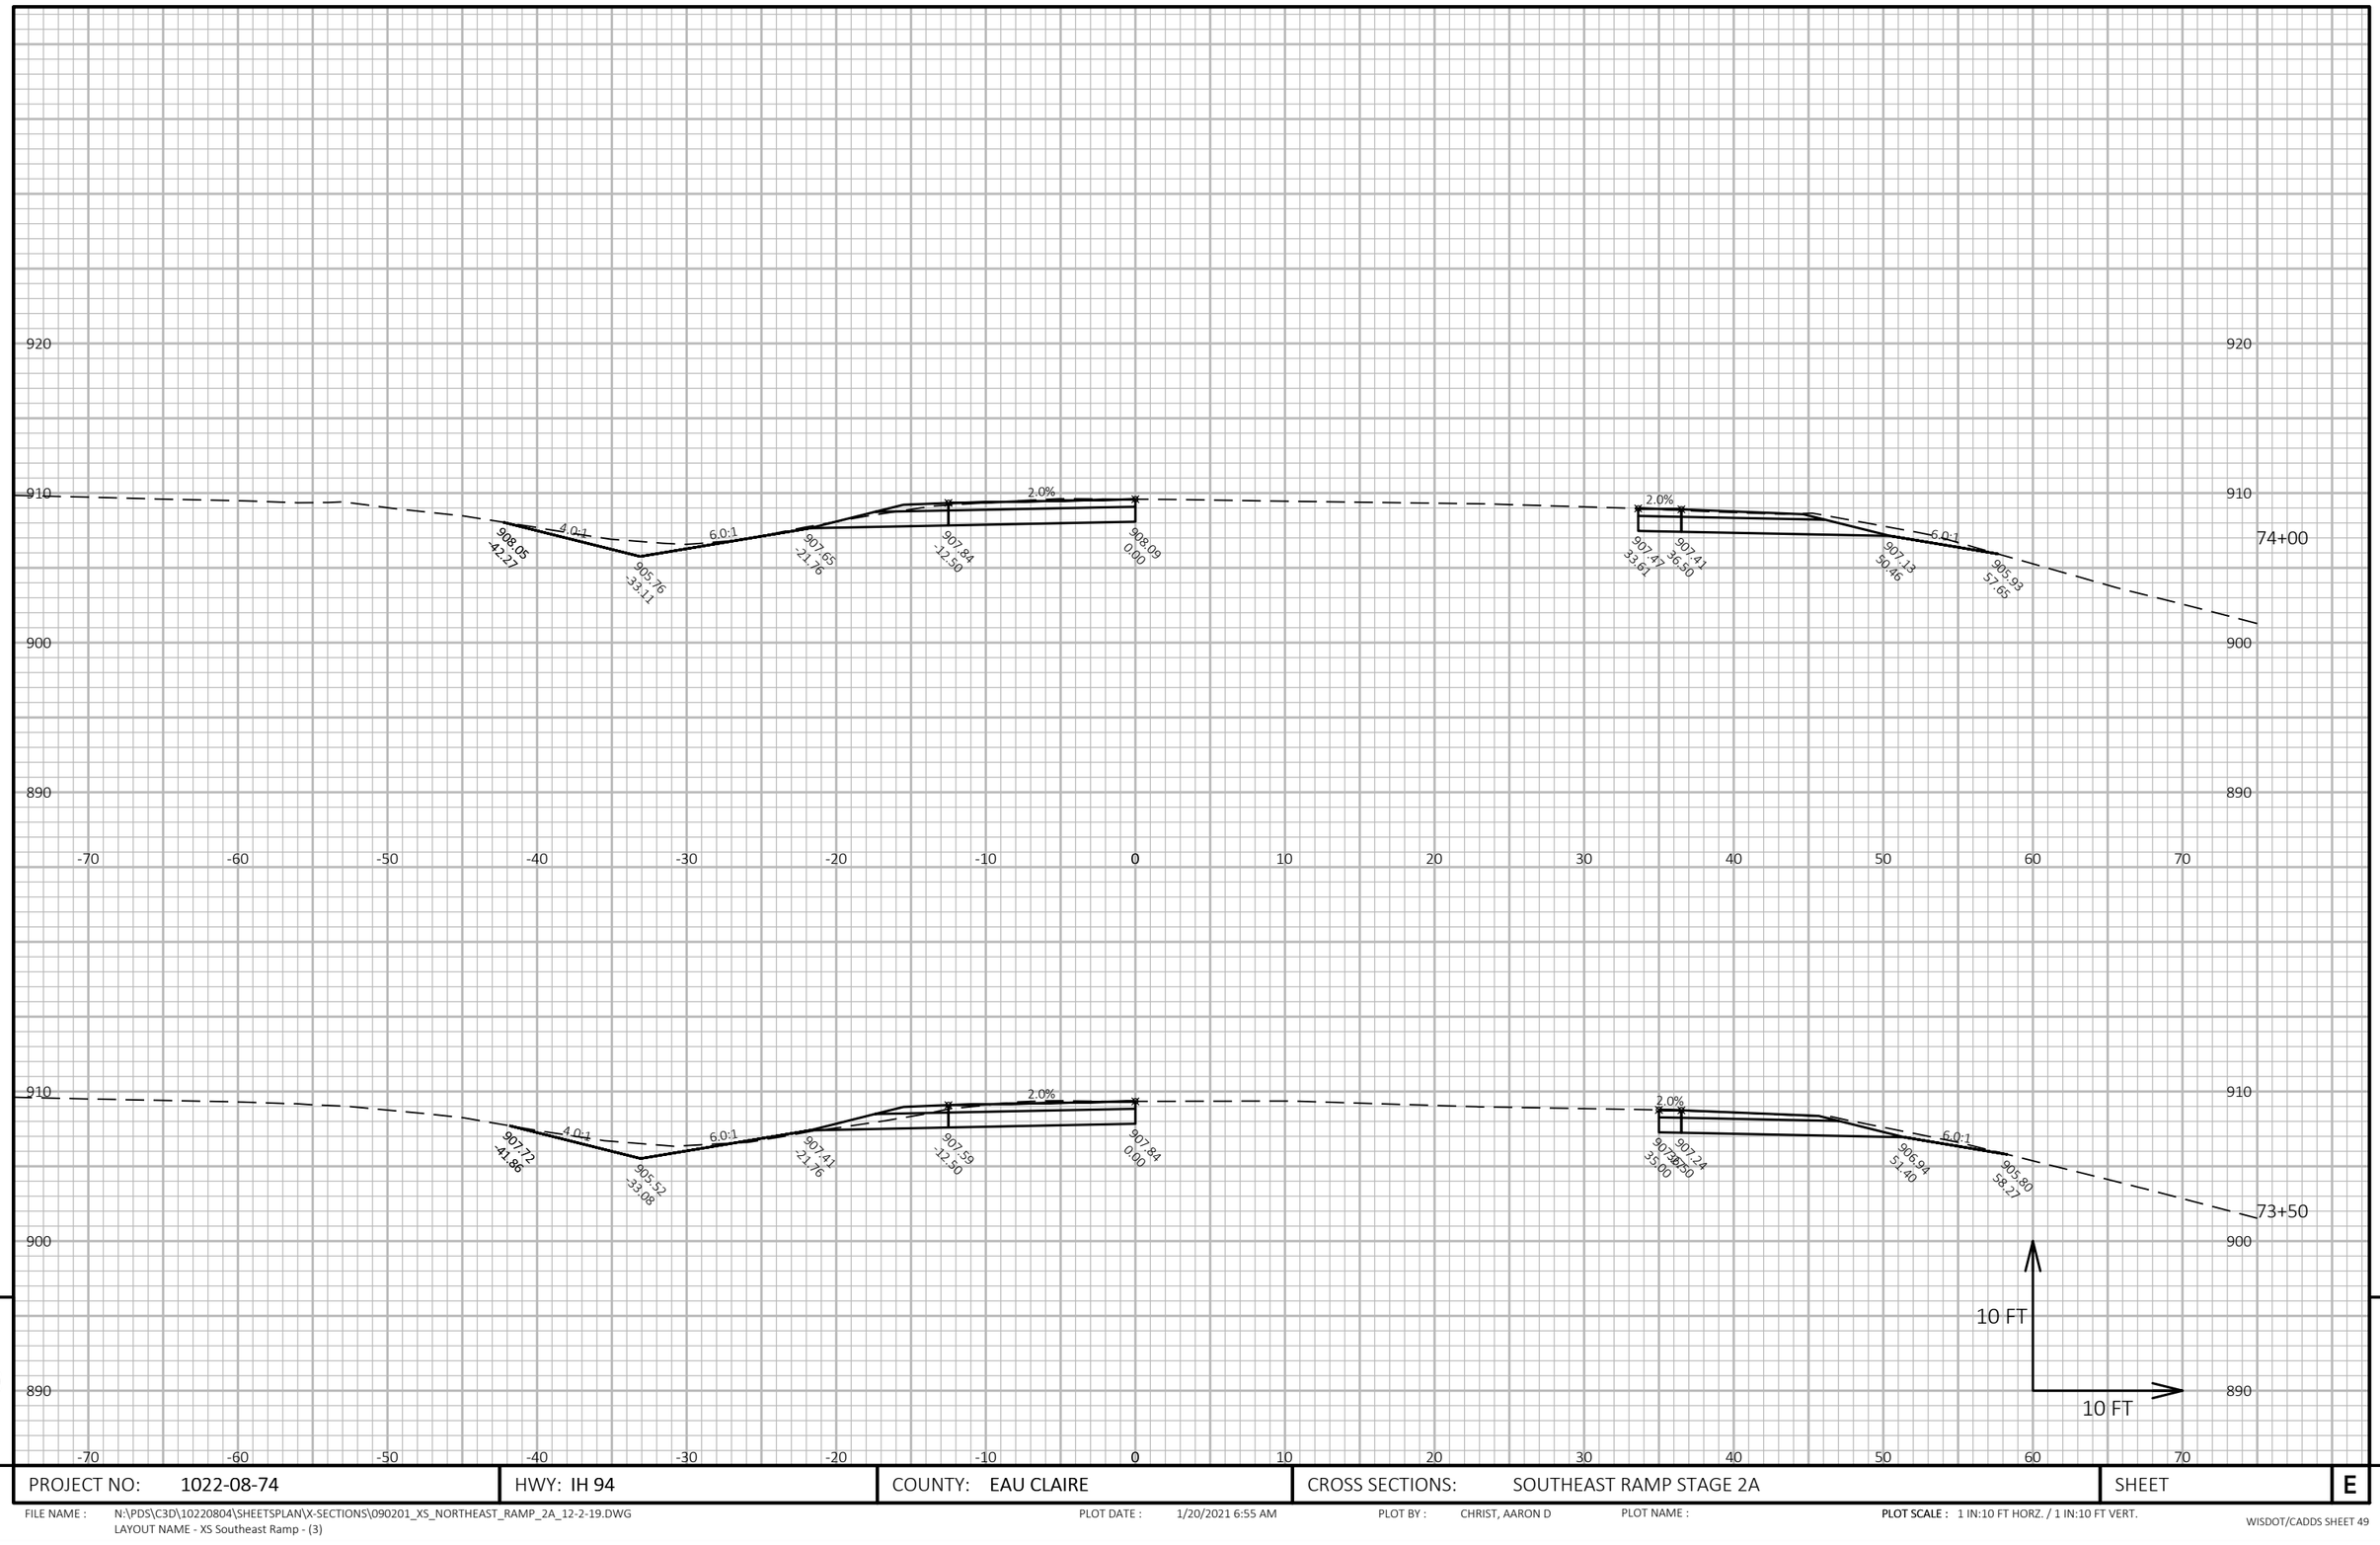

PROJECT NO: 1022-08-74	HWY: IH 94	COUNTY: EAU CLAIRE	CROSS SECTIONS: SOUTHEAST RAMP STAGE 2A	SHEET E


FILE NAME : N:\PDS\C3D\10220804\SHEETSPLAN\X-SECTIONS\090201_XS_NORTHEAST_RAMP_2A_12-2-19.DWG
LAYOUT NAME - XS Southeast Ramp - (3)

PLOT DATE : 1/20/2021 6:55 AM

PLOT BY : CHRIST, AARON D

PLOT NAME :

PLOT SCALE : 1 IN:10 FT HORZ. / 1 IN:10 FT VERT.

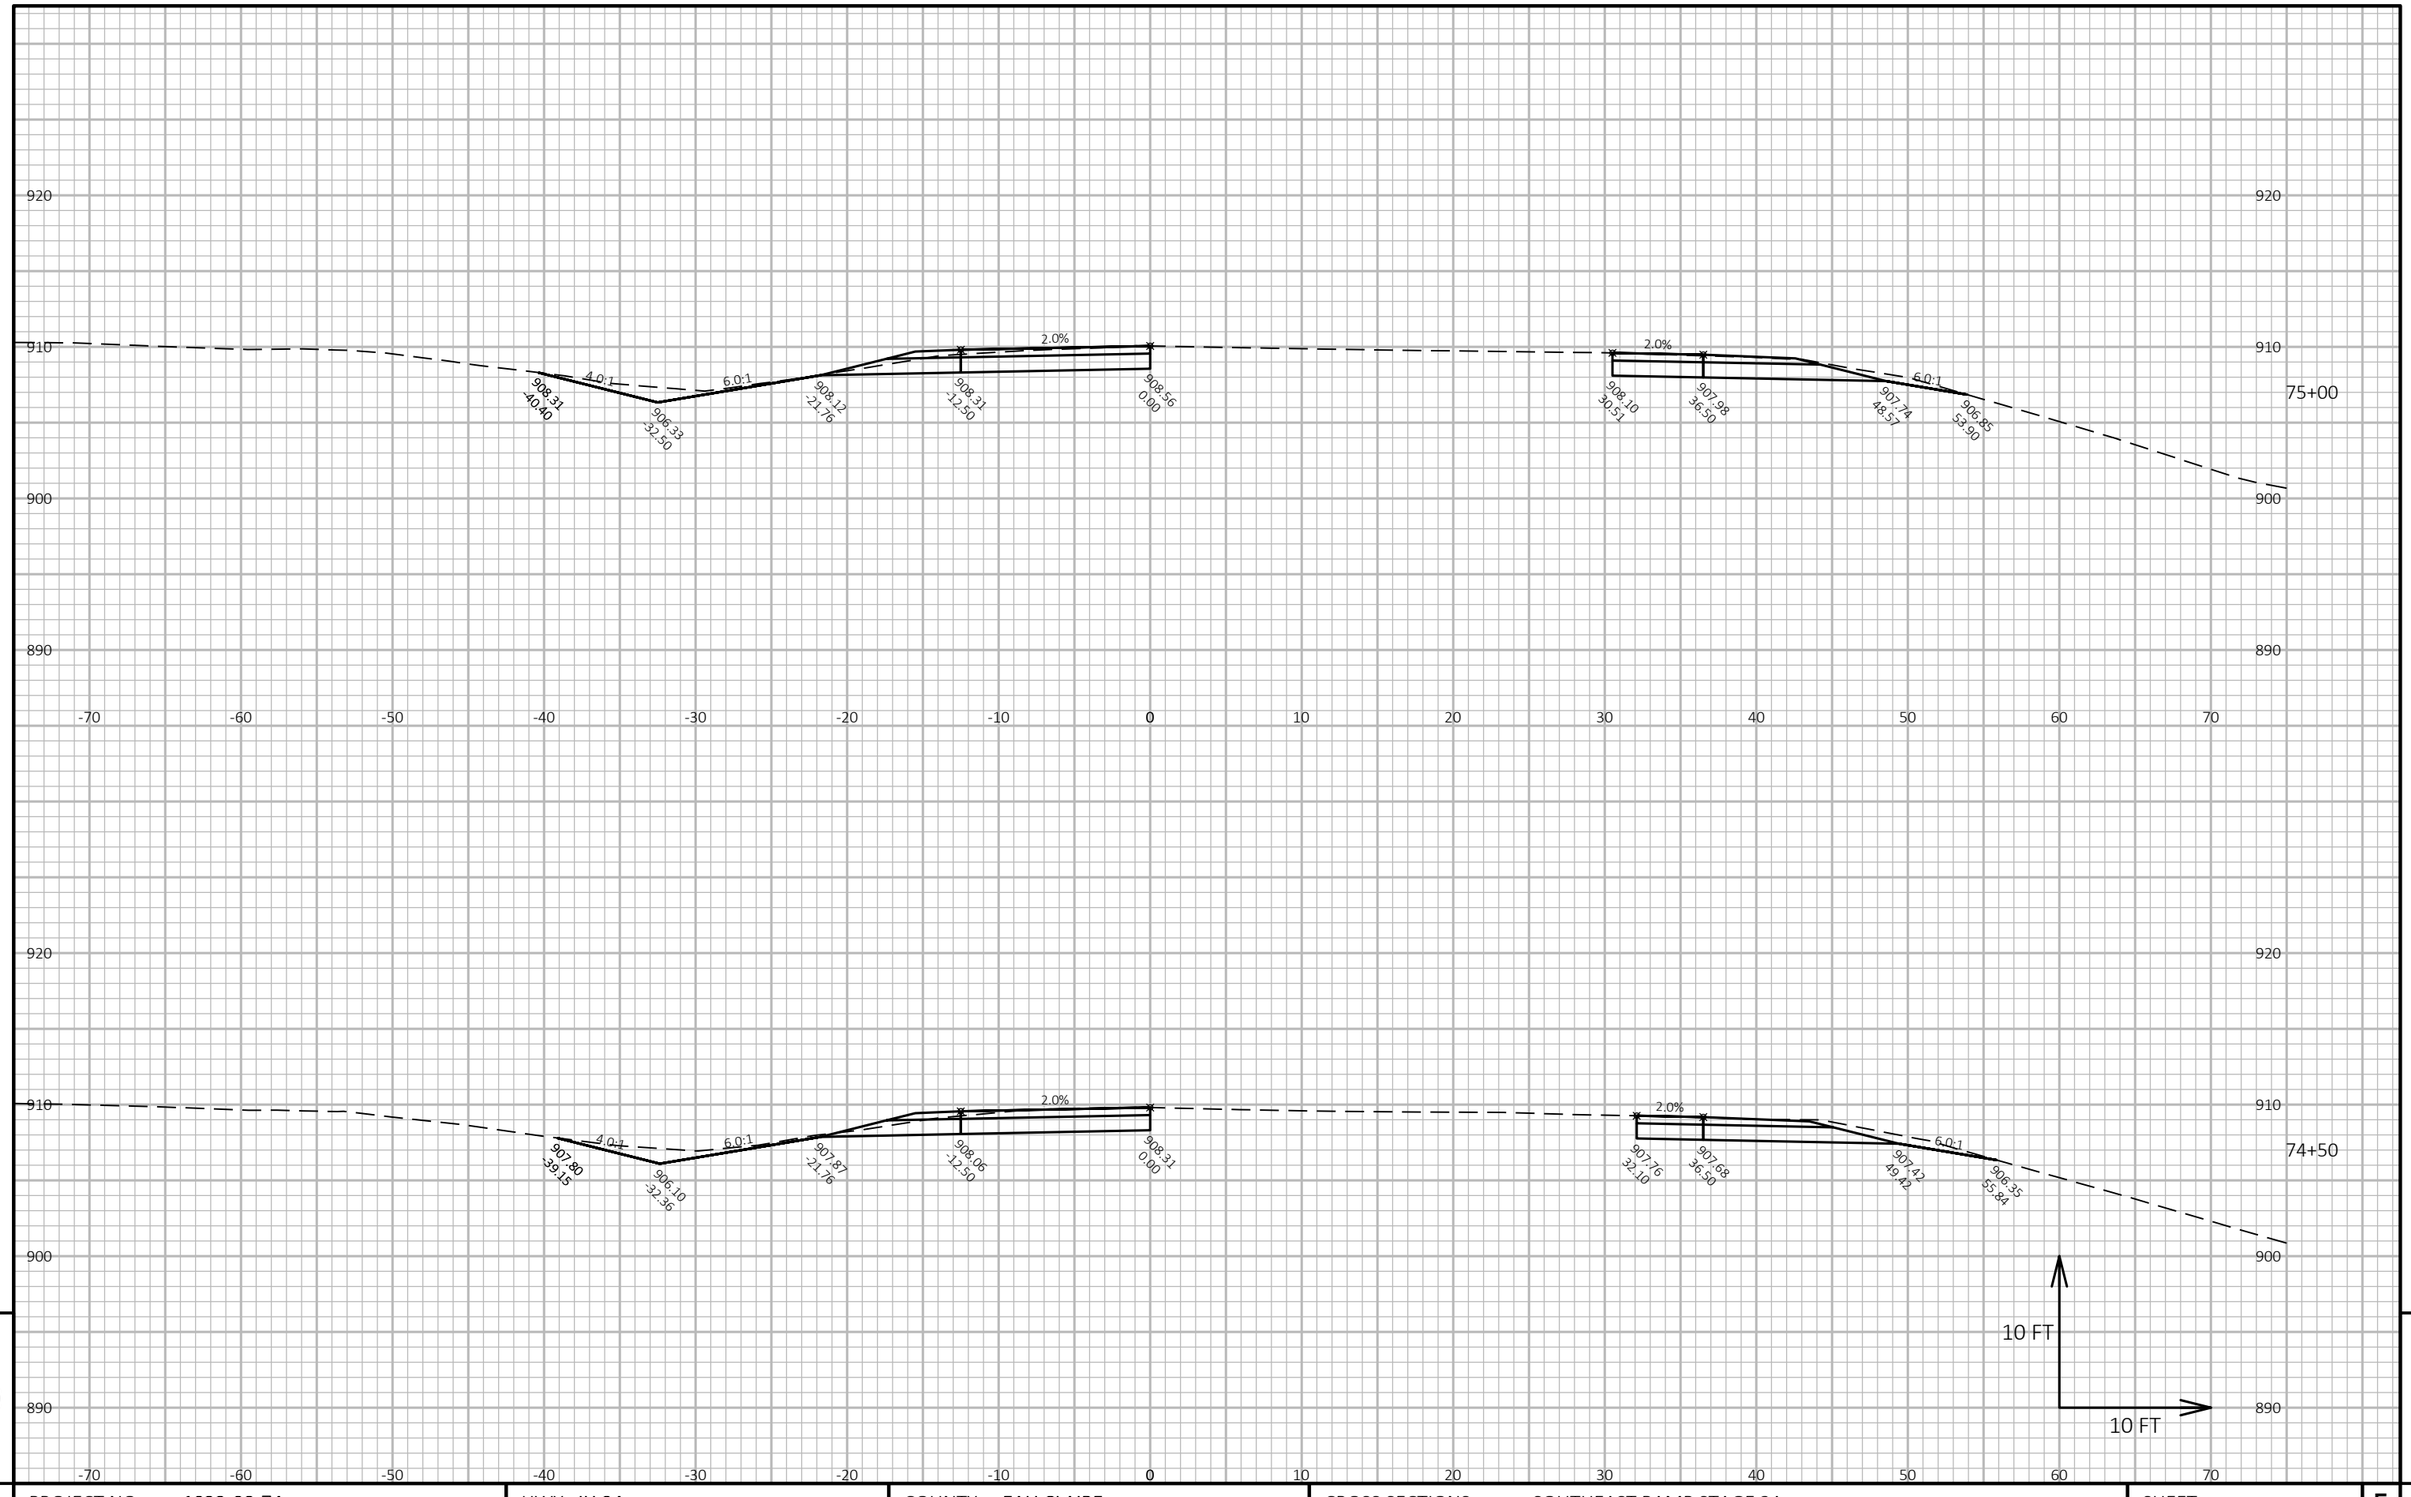

9

9

PROJECT NO: 1022-08-74	HWY: IH 94	COUNTY: EAU CLAIRE	CROSS SECTIONS: SOUTHEAST RAMP STAGE 2A	SHEET	E


FILE NAME : N:\PDS\C3D\10220804\SHEETSPLAN\X-SECTIONS\090201_XS_NORTHEAST_RAMP_2A_12-2-19.DWG
LAYOUT NAME - XS Southeast Ramp - (4)

PLOT DATE : 1/20/2021 6:56 AM

PLOT BY : CHRIST, AARON D

PLOT NAME :

PLOT SCALE : 1 IN:10 FT HORZ. / 1 IN:10 FT VERT.

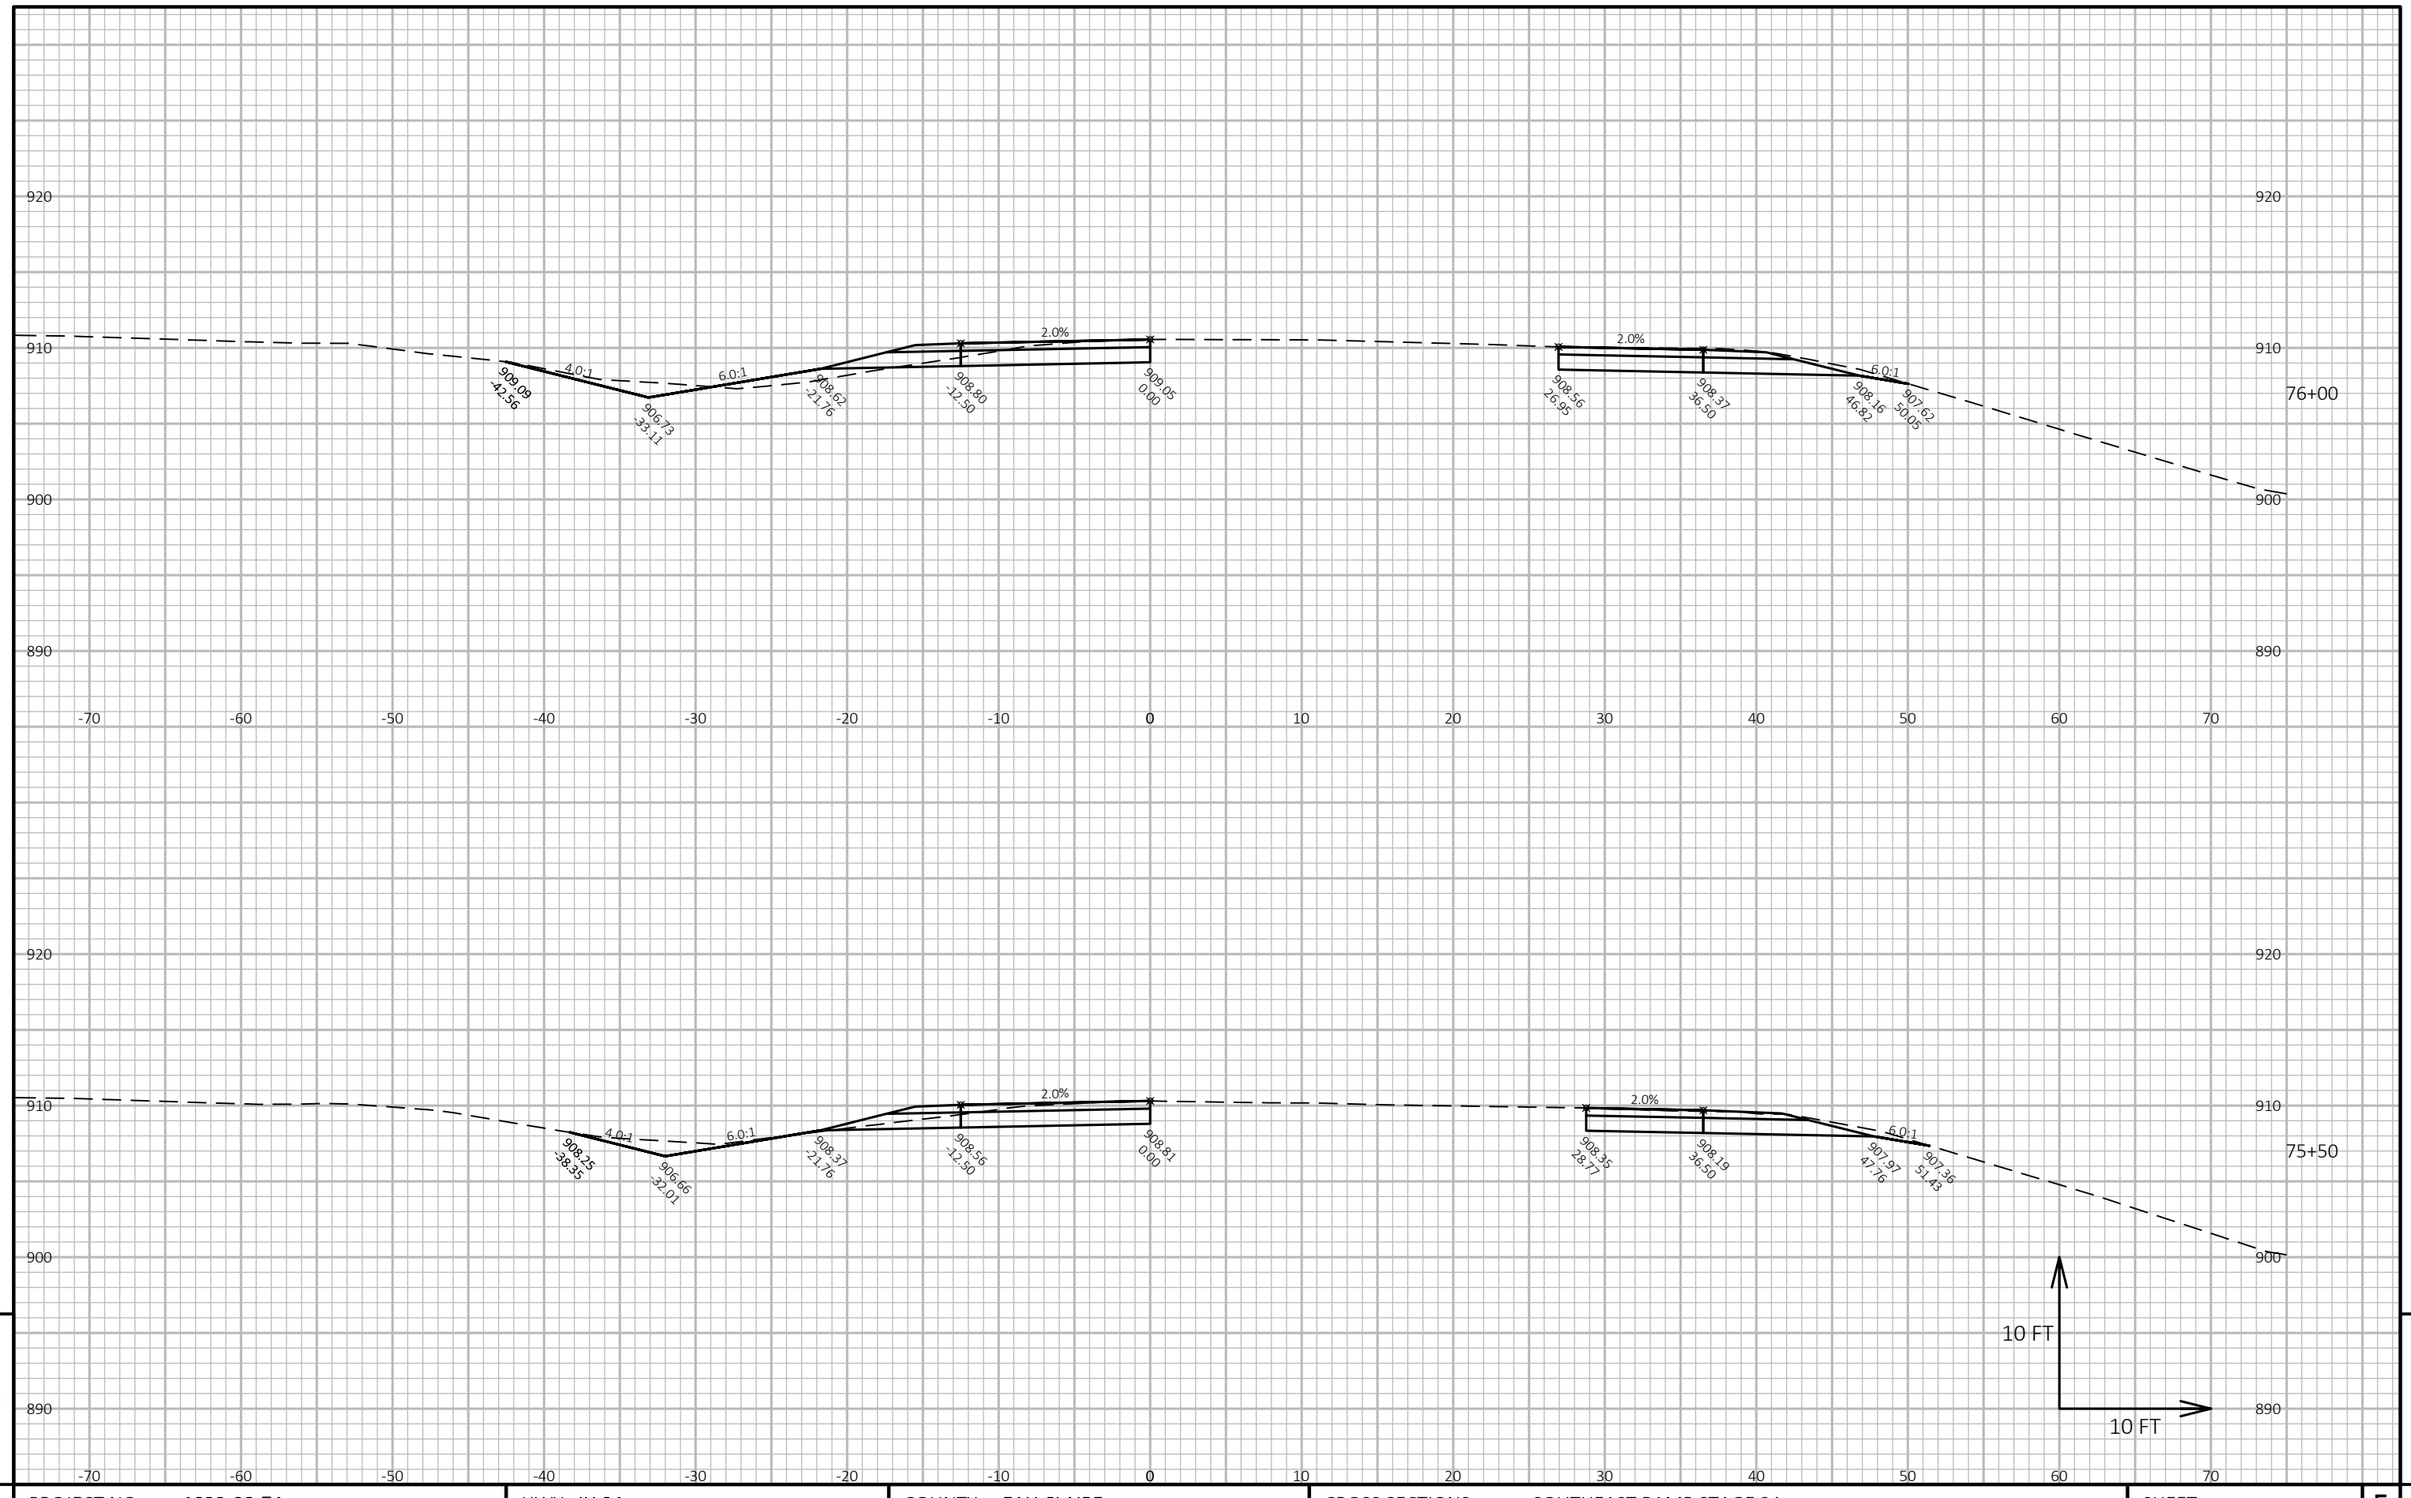

9

9

PROJECT NO: 1022-08-74	HWY: IH 94	COUNTY: EAU CLAIRE	CROSS SECTIONS: SOUTHEAST RAMP STAGE 2A	SHEET	E


FILE NAME : N:\PDS\C3D\10220804\SHEETSPLAN\X-SECTIONS\090201_XS_NORTHEAST_RAMP_2A_12-2-19.DWG
LAYOUT NAME - XS Southeast Ramp - (5)

PLOT DATE : 1/20/2021 6:57 AM

PLOT BY : CHRIST, AARON D

PLOT NAME :

PLOT SCALE : 1 IN:10 FT HORZ. / 1 IN:10 FT VERT.

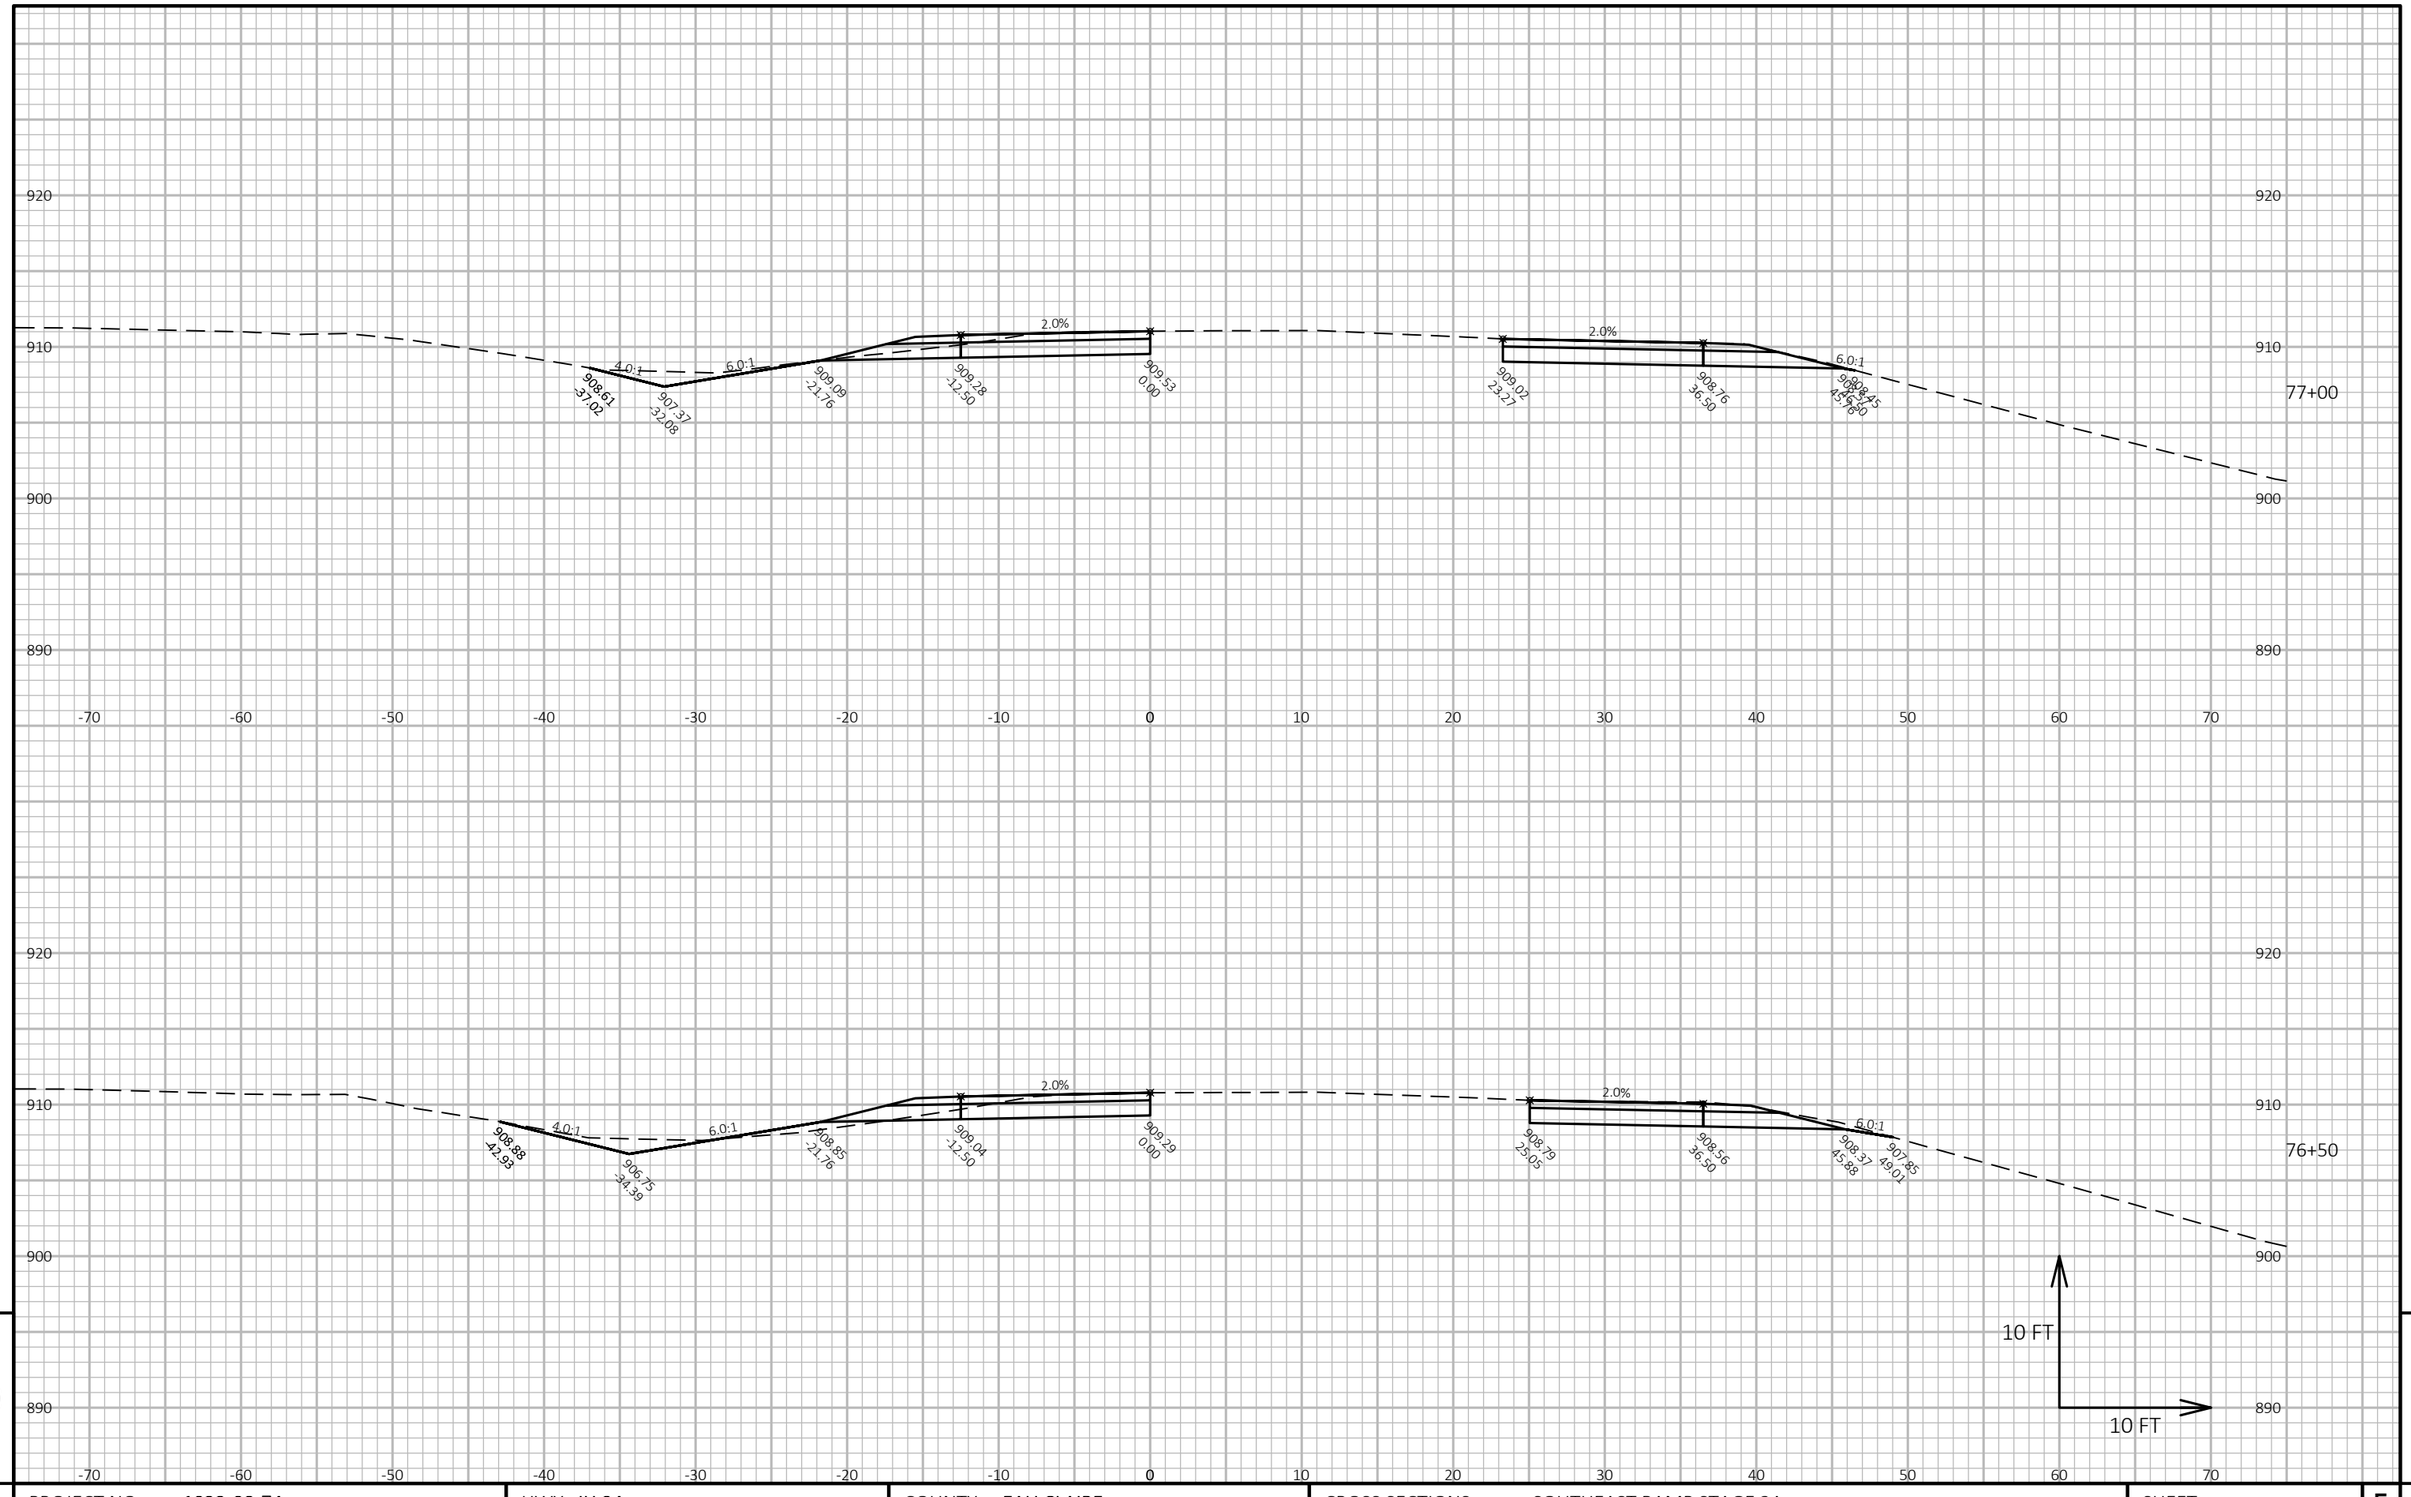

PROJECT NO: 1022-08-74	HWY: IH 94	COUNTY: EAU CLAIRE	CROSS SECTIONS: SOUTHEAST RAMP STAGE 2A	SHEET	E

FILE NAME : N:\PDS\C3D\10220804\SHEETSPLAN\X-SECTIONS\090201_XS_NORTHEAST_RAMP_2A_12-2-19.DWG
LAYOUT NAME - XS Southeast Ramp - (6)


PLOT DATE : 1/20/2021 6:57 AM

PLOT BY : CHRIST, AARON D

PLOT NAME :

PLOT SCALE : 1 IN:10 FT HORZ. / 1 IN:10 FT VERT.

WISDOT/CADDS SHEET 49

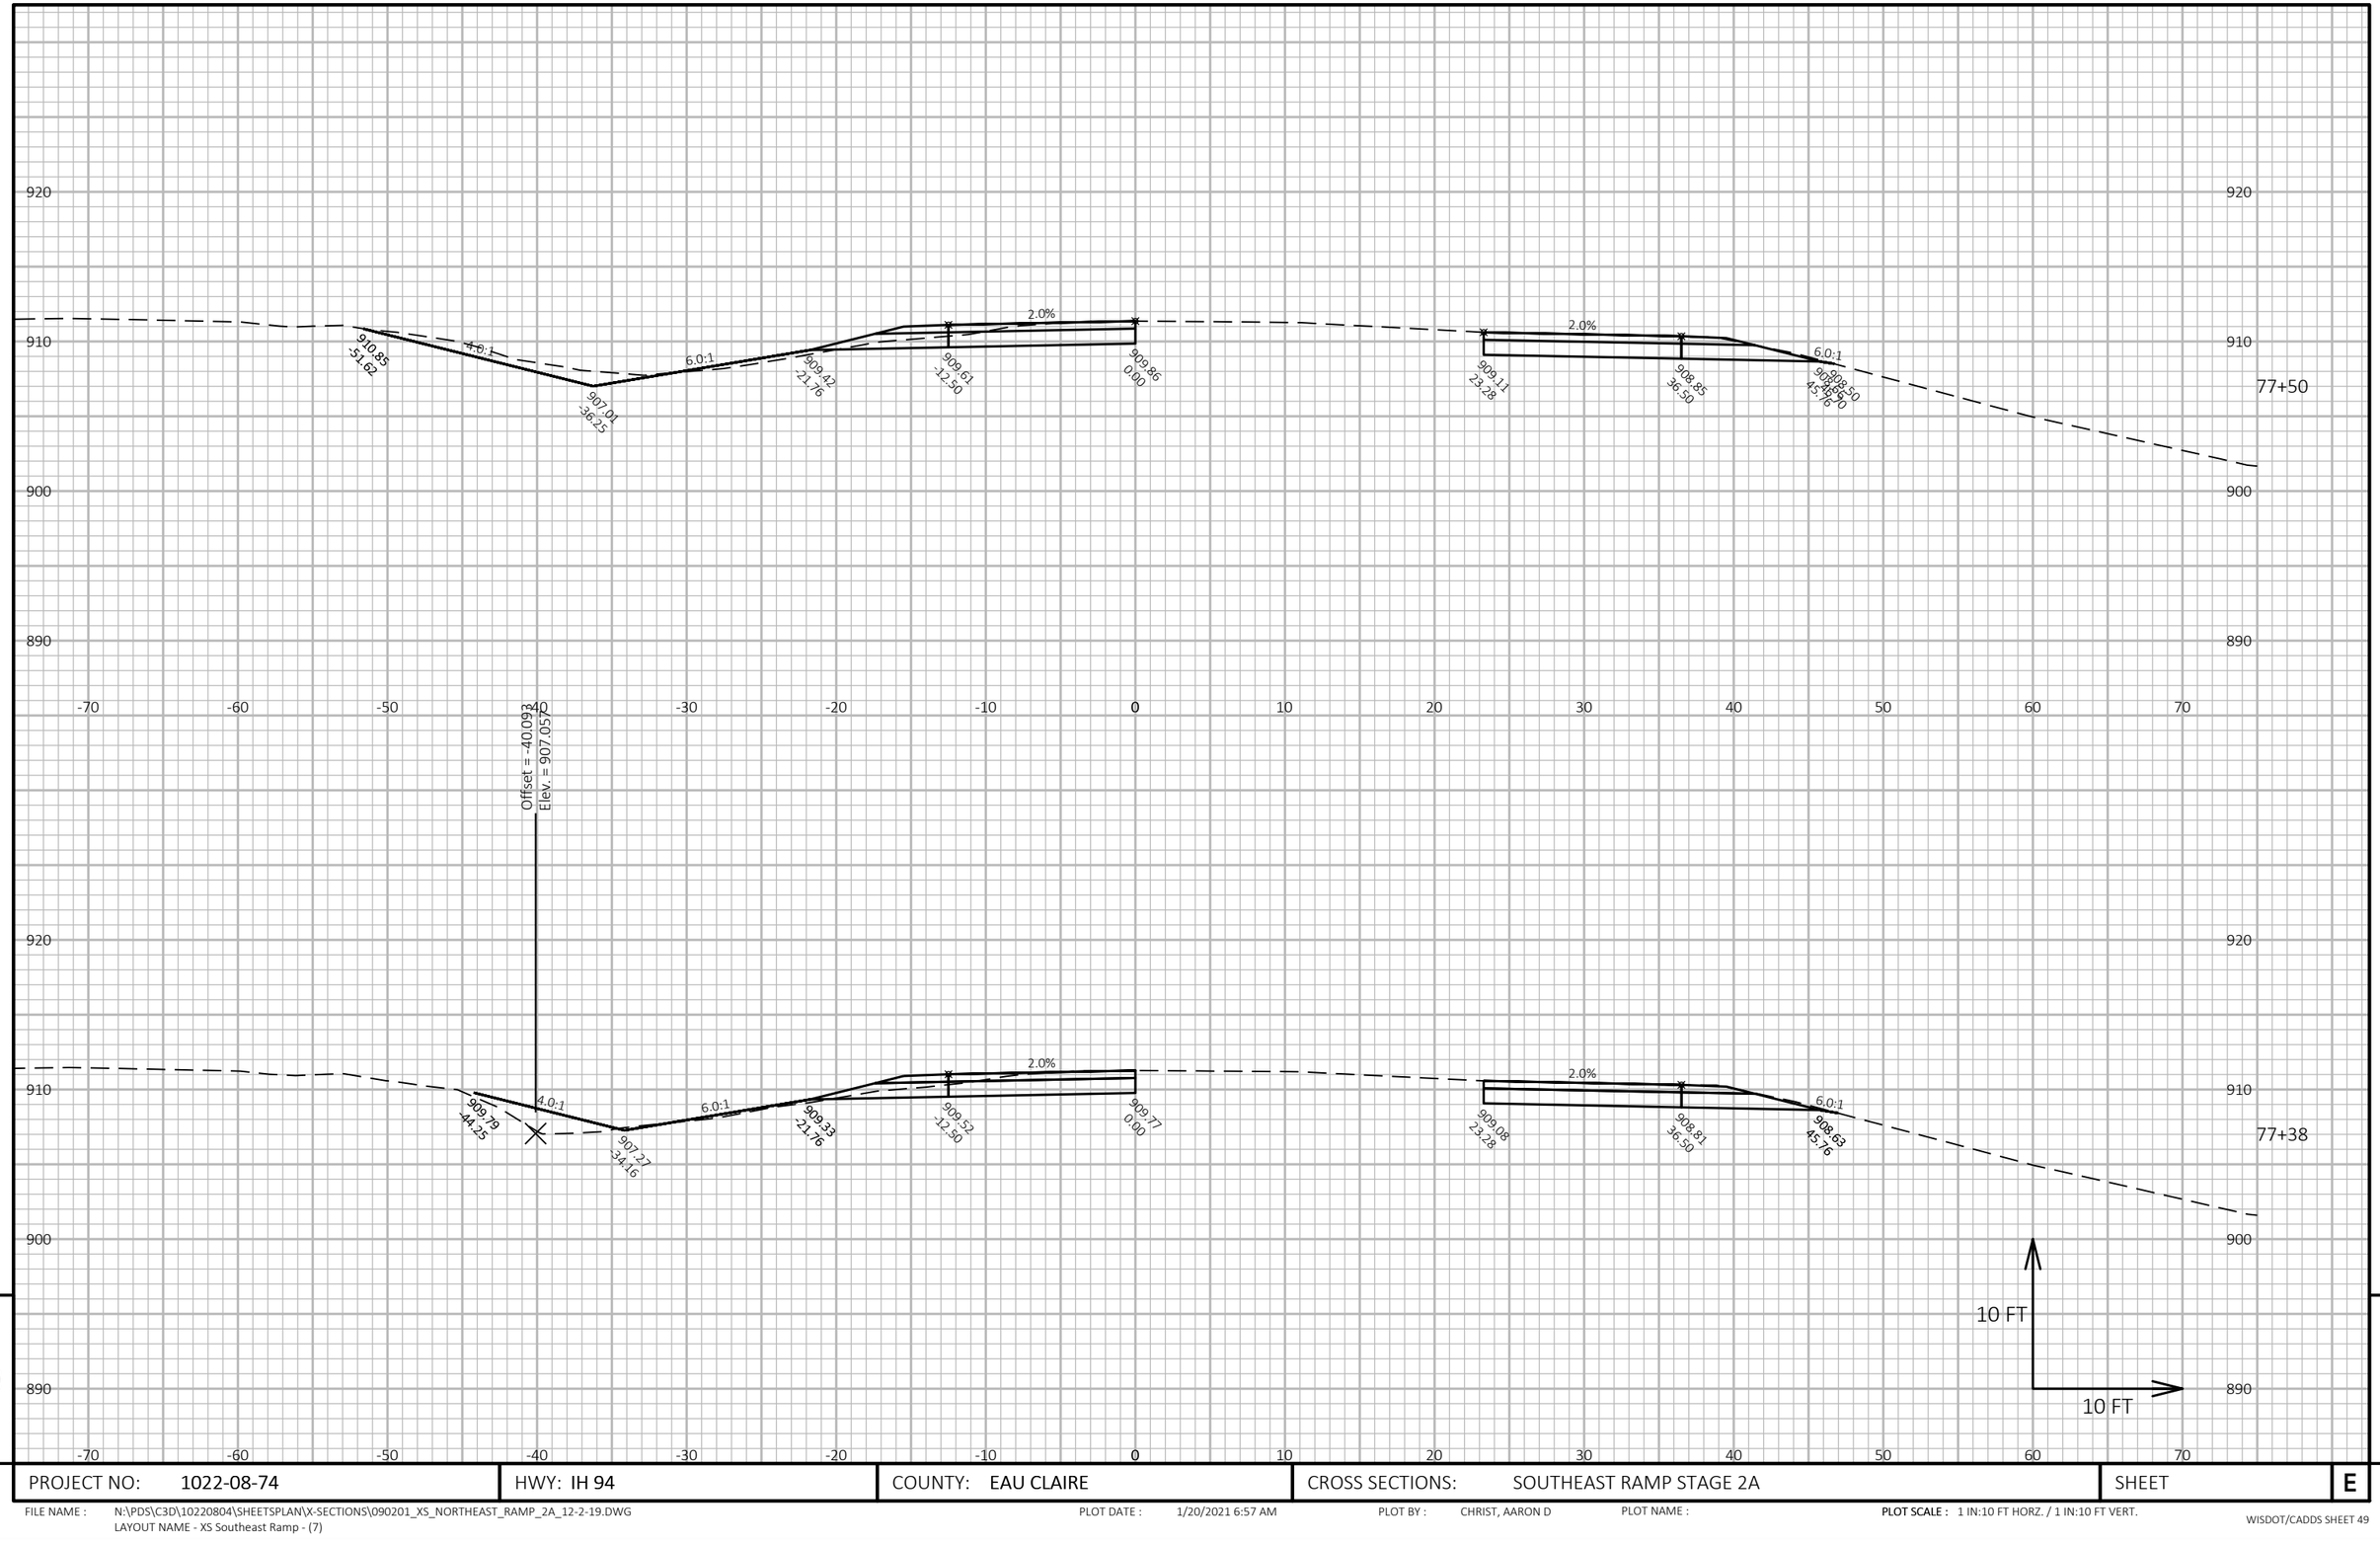

9

9

PROJECT NO: 1022-08-74	HWY: IH 94	COUNTY: EAU CLAIRE	CROSS SECTIONS: SOUTHEAST RAMP STAGE 2A	SHEET	E

FILE NAME : N:\PDS\C3D\10220804\SHEETSPLAN\X-SECTIONS\090201_XS_NORTHEAST_RAMP_2A_12-2-19.DWG
LAYOUT NAME - XS Southeast Ramp - (7)


PLOT DATE : 1/20/2021 6:57 AM

PLOT BY : CHRIST, AARON D

PLOT NAME :

PLOT SCALE : 1 IN:10 FT HORZ. / 1 IN:10 FT VERT.

WISDOT/CADDS SHEET 49

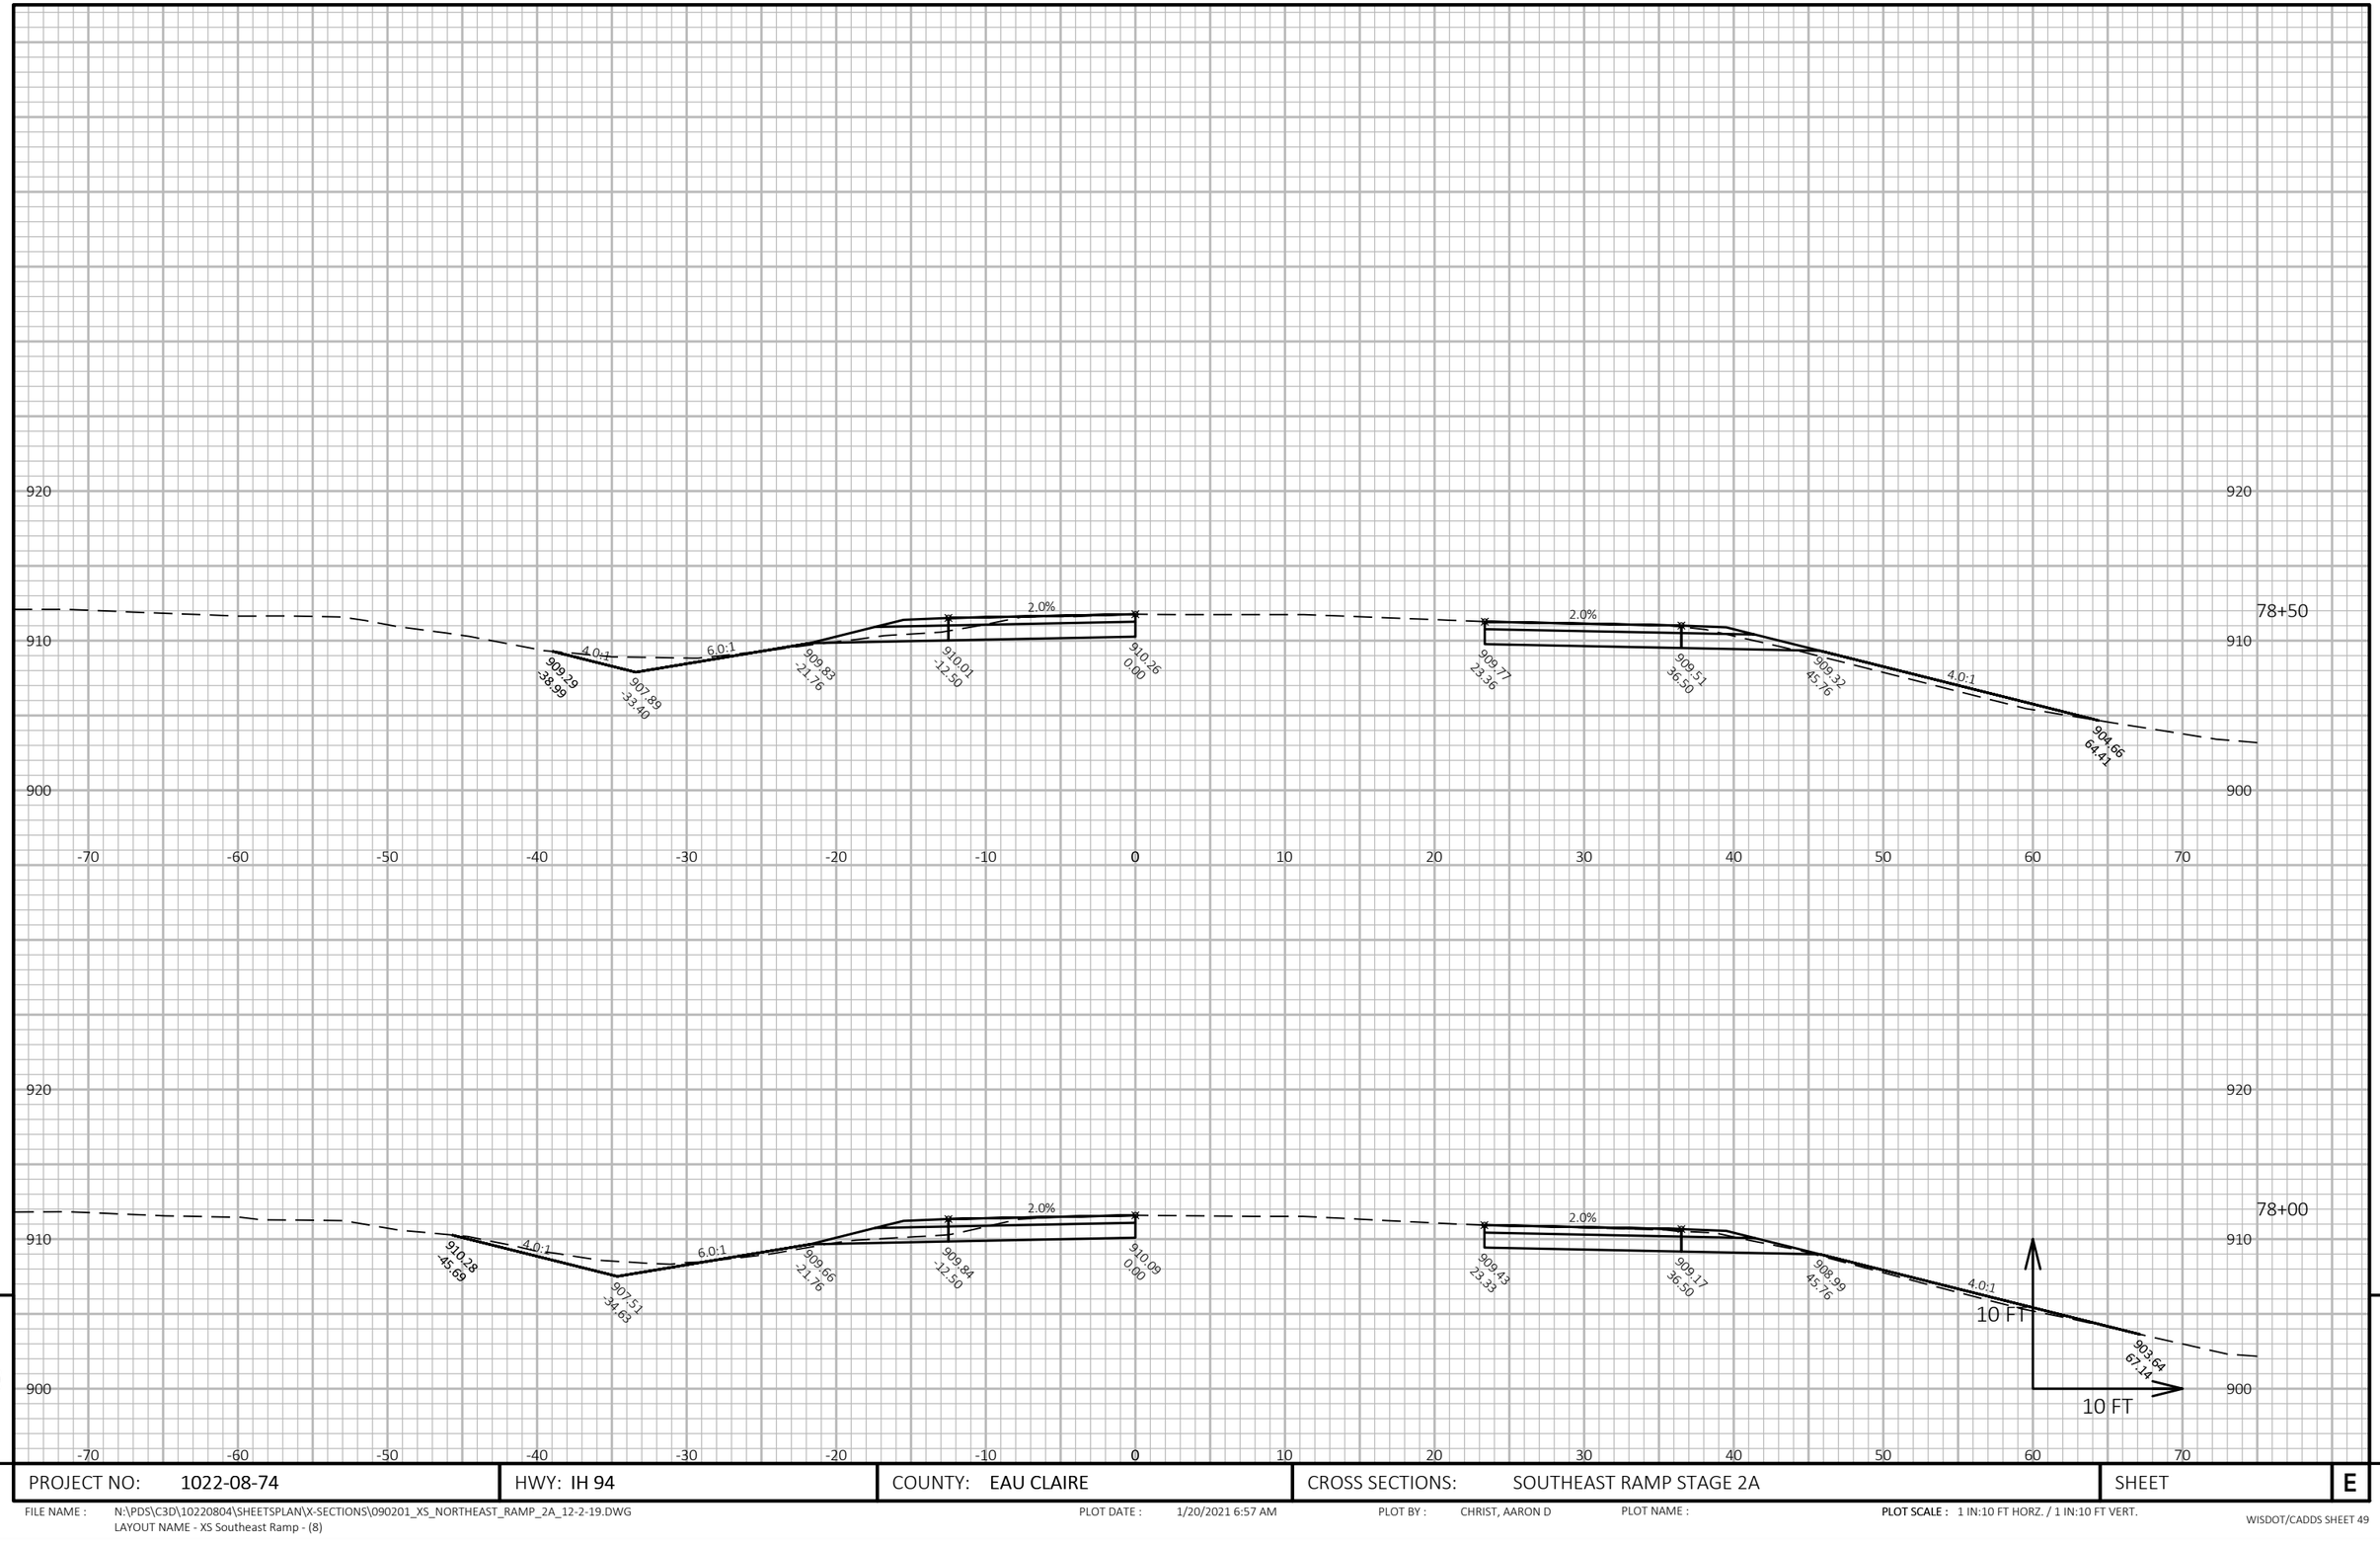

9

9

PROJECT NO: 1022-08-74	HWY: IH 94	COUNTY: EAU CLAIRE	CROSS SECTIONS: SOUTHEAST RAMP STAGE 2A	SHEET	E


FILE NAME : N:\PDS\C3D\10220804\SHEETSPLAN\X-SECTIONS\090201_XS_NORTHEAST_RAMP_2A_12-2-19.DWG
LAYOUT NAME - XS Southeast Ramp - (8)

PLOT DATE : 1/20/2021 6:57 AM

PLOT BY : CHRIST, AARON D

PLOT NAME :

PLOT SCALE : 1 IN:10 FT HORZ. / 1 IN:10 FT VERT.

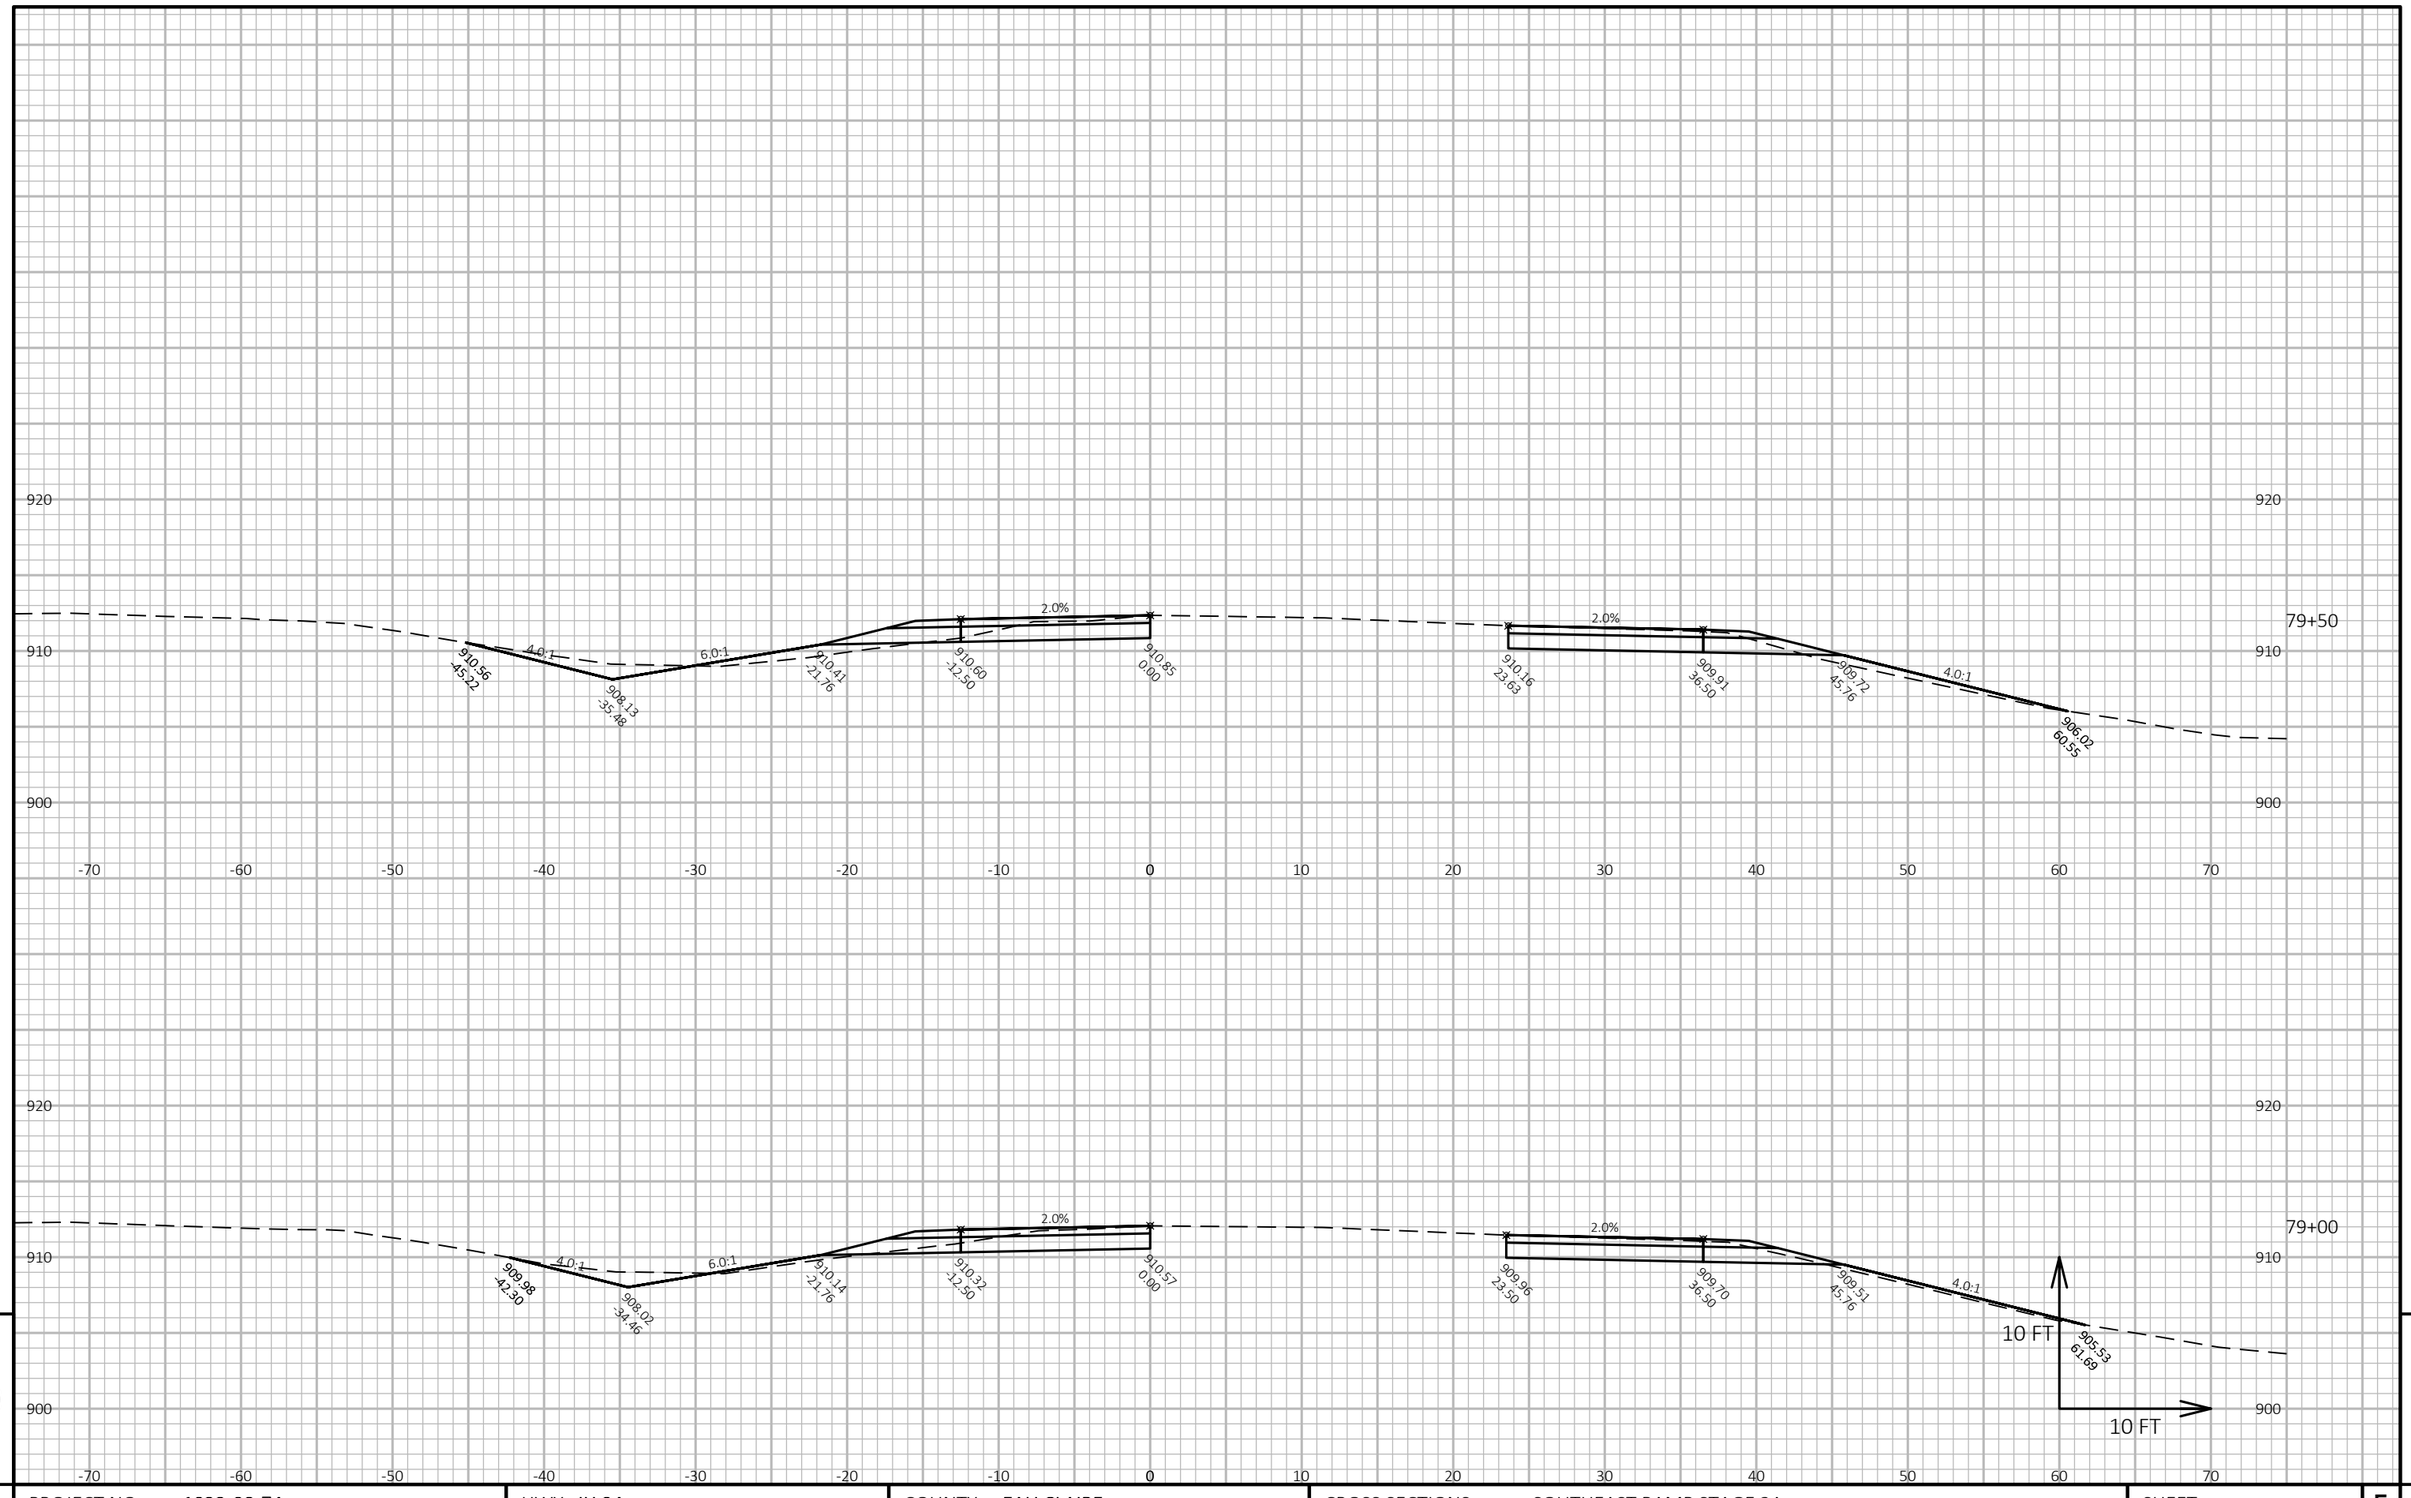

9

9

PROJECT NO: 1022-08-74	HWY: IH 94	COUNTY: EAU CLAIRE	CROSS SECTIONS: SOUTHEAST RAMP STAGE 2A	SHEET E


FILE NAME : N:\PDS\C3D\10220804\SHEETSPLAN\X-SECTIONS\090201_XS_NORTHEAST_RAMP_2A_12-2-19.DWG
LAYOUT NAME - XS Southeast Ramp - (9)

PLOT DATE : 1/20/2021 6:57 AM

PLOT BY : CHRIST, AARON D

PLOT NAME :

PLOT SCALE : 1 IN:10 FT HORZ. / 1 IN:10 FT VERT.

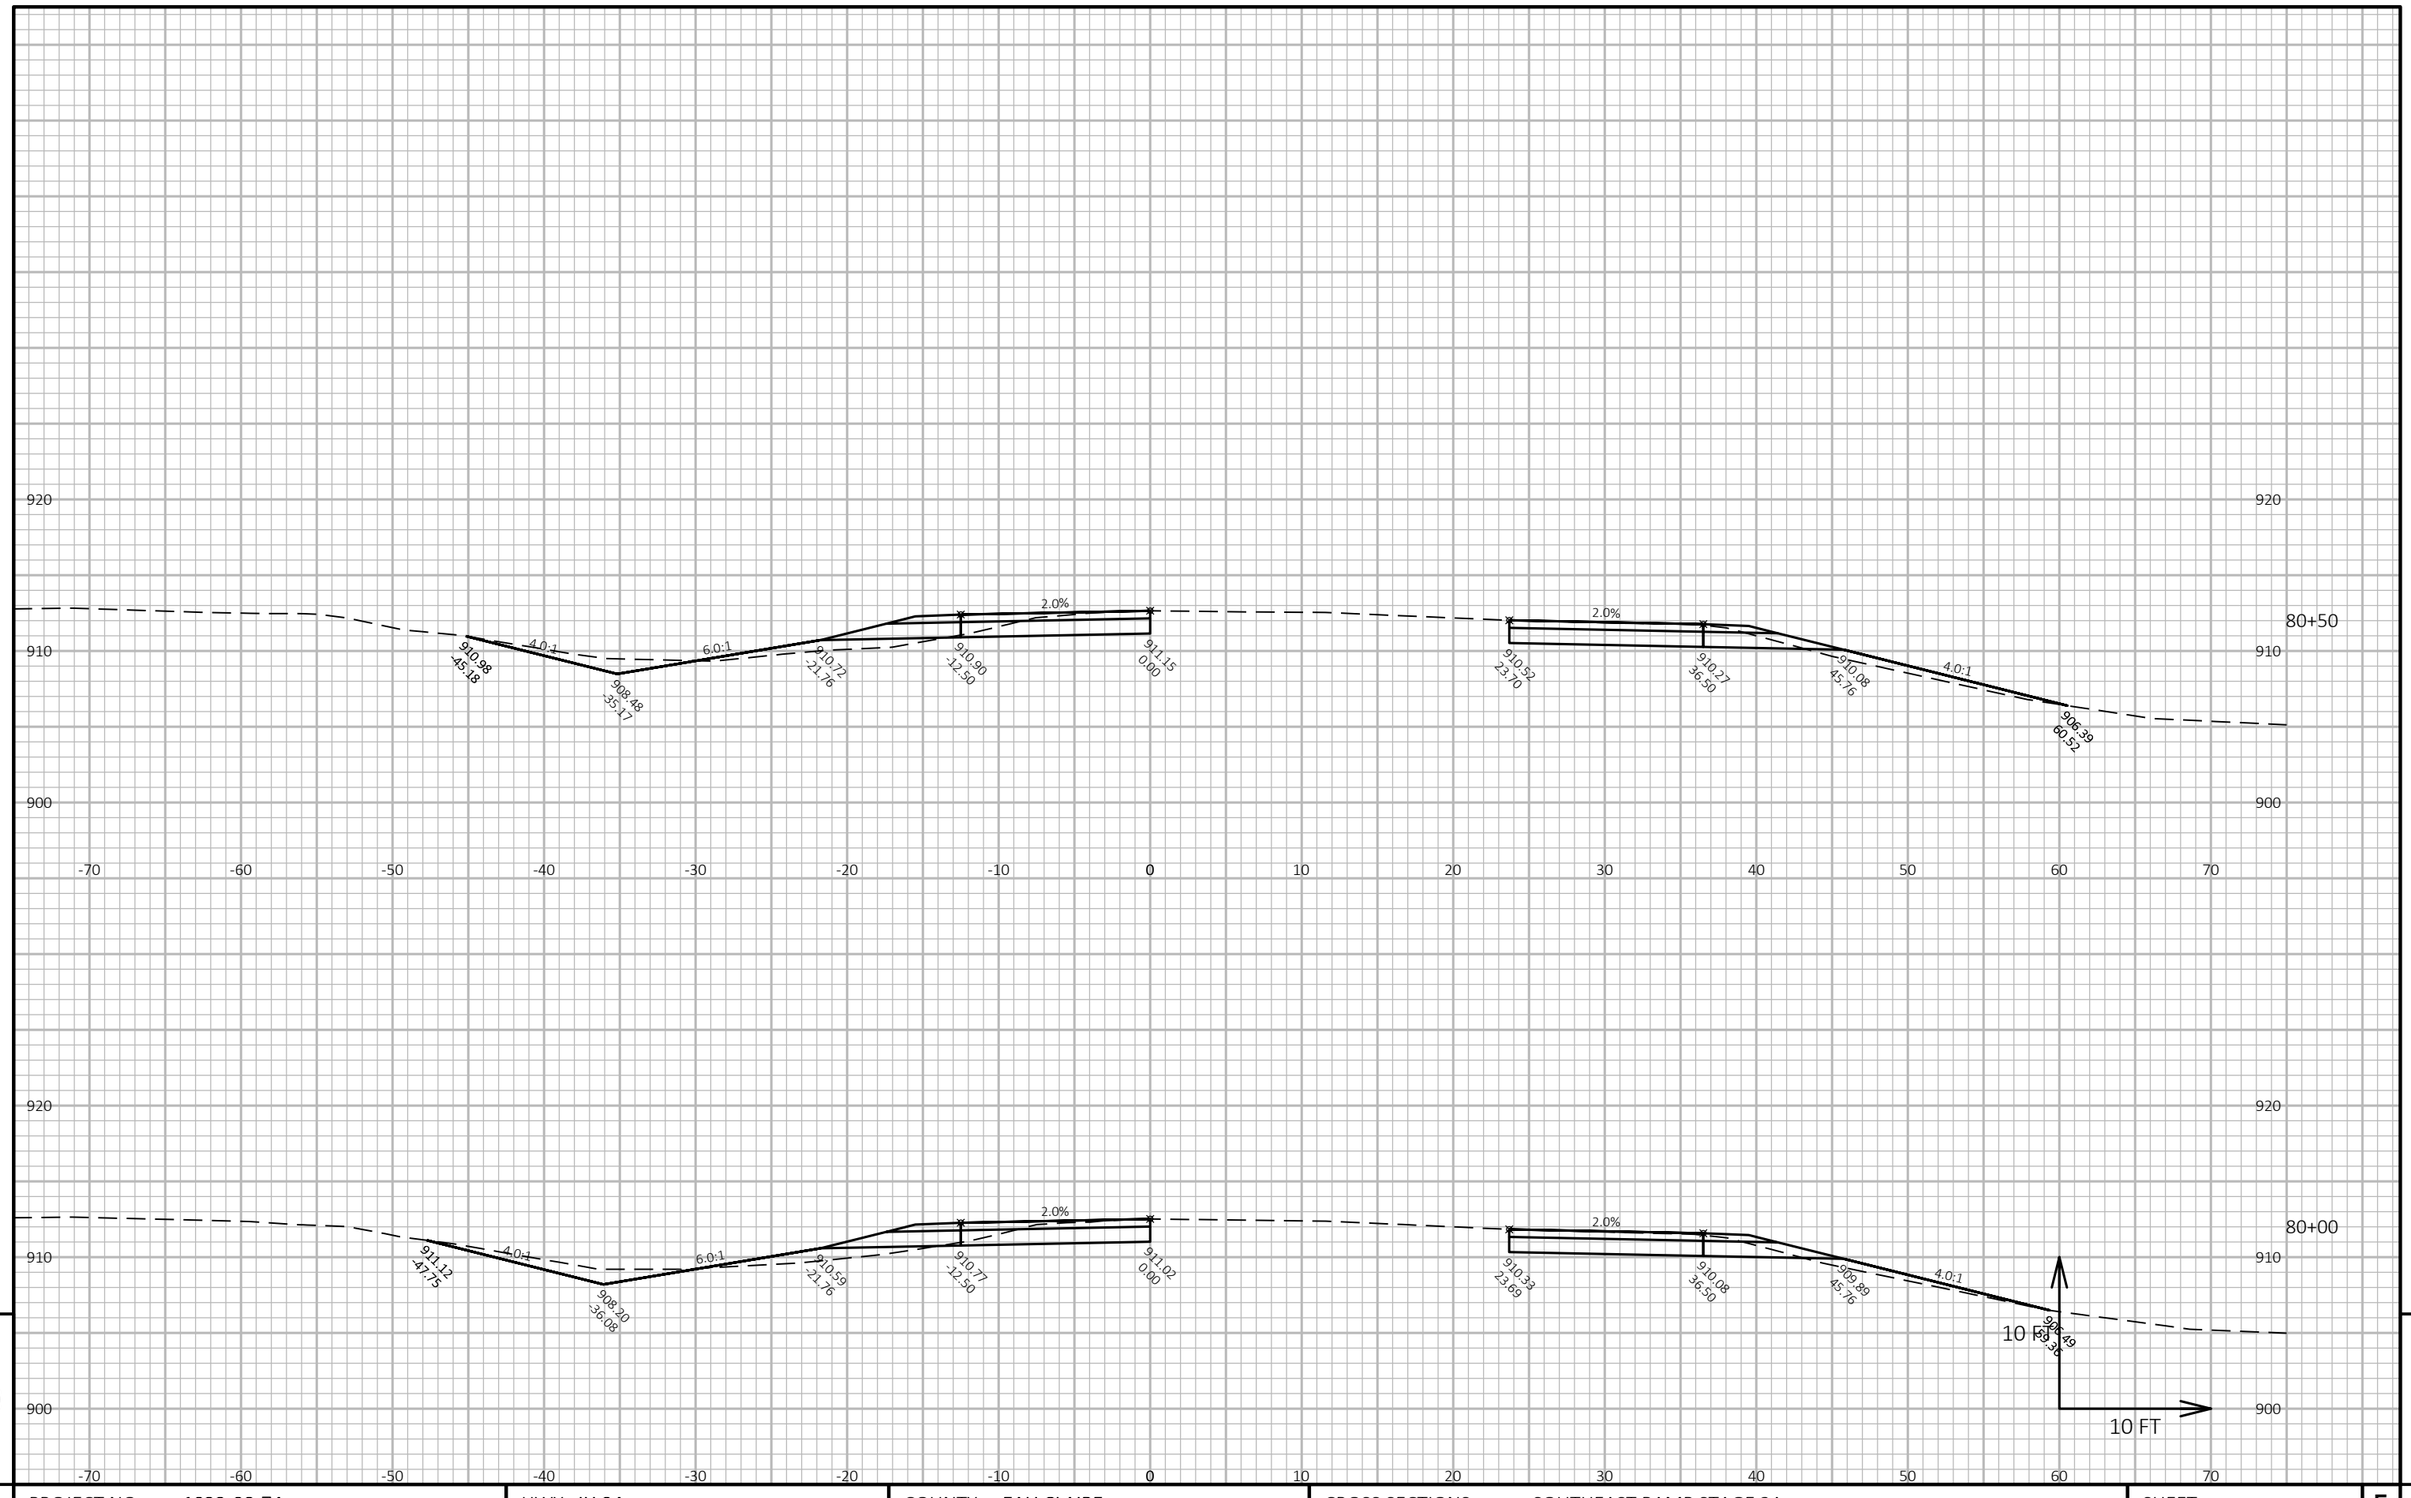

9

9

PROJECT NO: 1022-08-74	HWY: IH 94	COUNTY: EAU CLAIRE	CROSS SECTIONS: SOUTHEAST RAMP STAGE 2A	SHEET	E


FILE NAME : N:\PDS\C3D\10220804\SHEETSPLAN\X-SECTIONS\090201_XS_NORTHEAST_RAMP_2A_12-2-19.DWG
LAYOUT NAME - XS Southeast Ramp - (10)

PLOT DATE : 1/20/2021 6:57 AM

PLOT BY : CHRIST, AARON D

PLOT NAME :

PLOT SCALE : 1 IN:10 FT HORZ. / 1 IN:10 FT VERT.

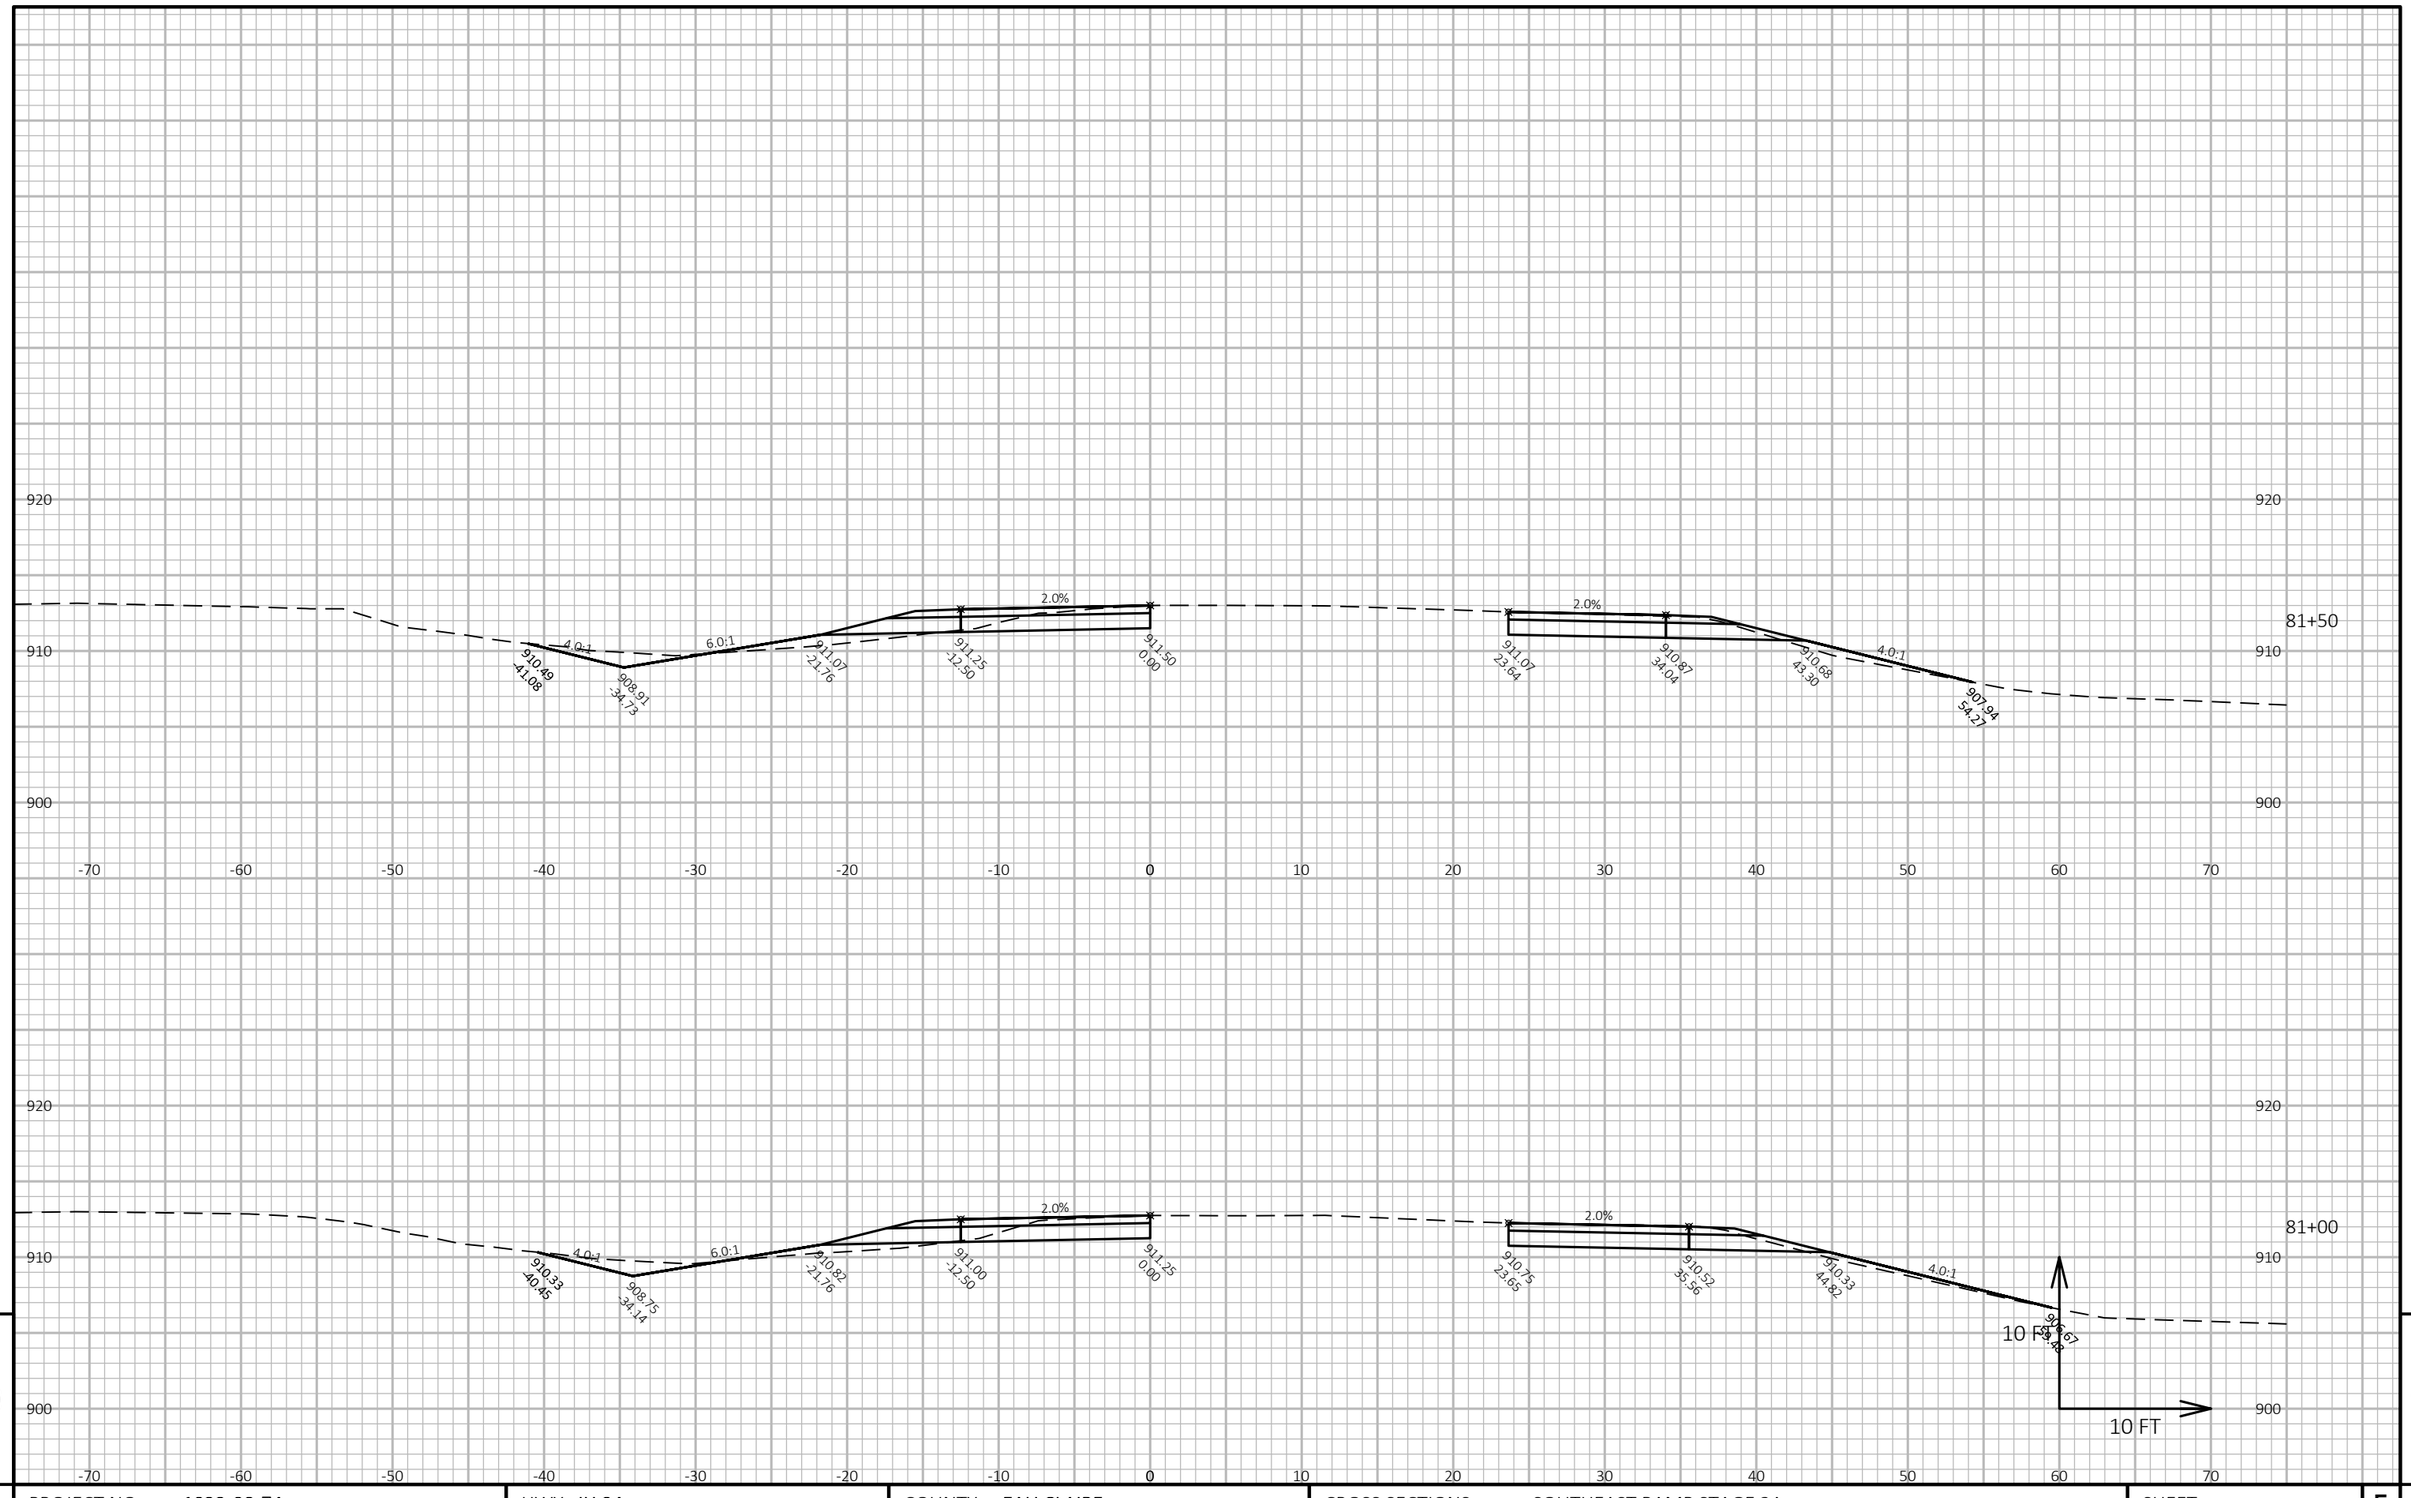

9

9

PROJECT NO: 1022-08-74	HWY: IH 94	COUNTY: EAU CLAIRE	CROSS SECTIONS: SOUTHEAST RAMP STAGE 2A	SHEET	E


FILE NAME : N:\PDS\C3D\10220804\SHEETSPLAN\X-SECTIONS\090201_XS_NORTHEAST_RAMP_2A_12-2-19.DWG
LAYOUT NAME - XS Southeast Ramp - (11)

PLOT DATE : 1/20/2021 6:57 AM

PLOT BY : CHRIST, AARON D

PLOT NAME :

PLOT SCALE : 1 IN:10 FT HORZ. / 1 IN:10 FT VERT.

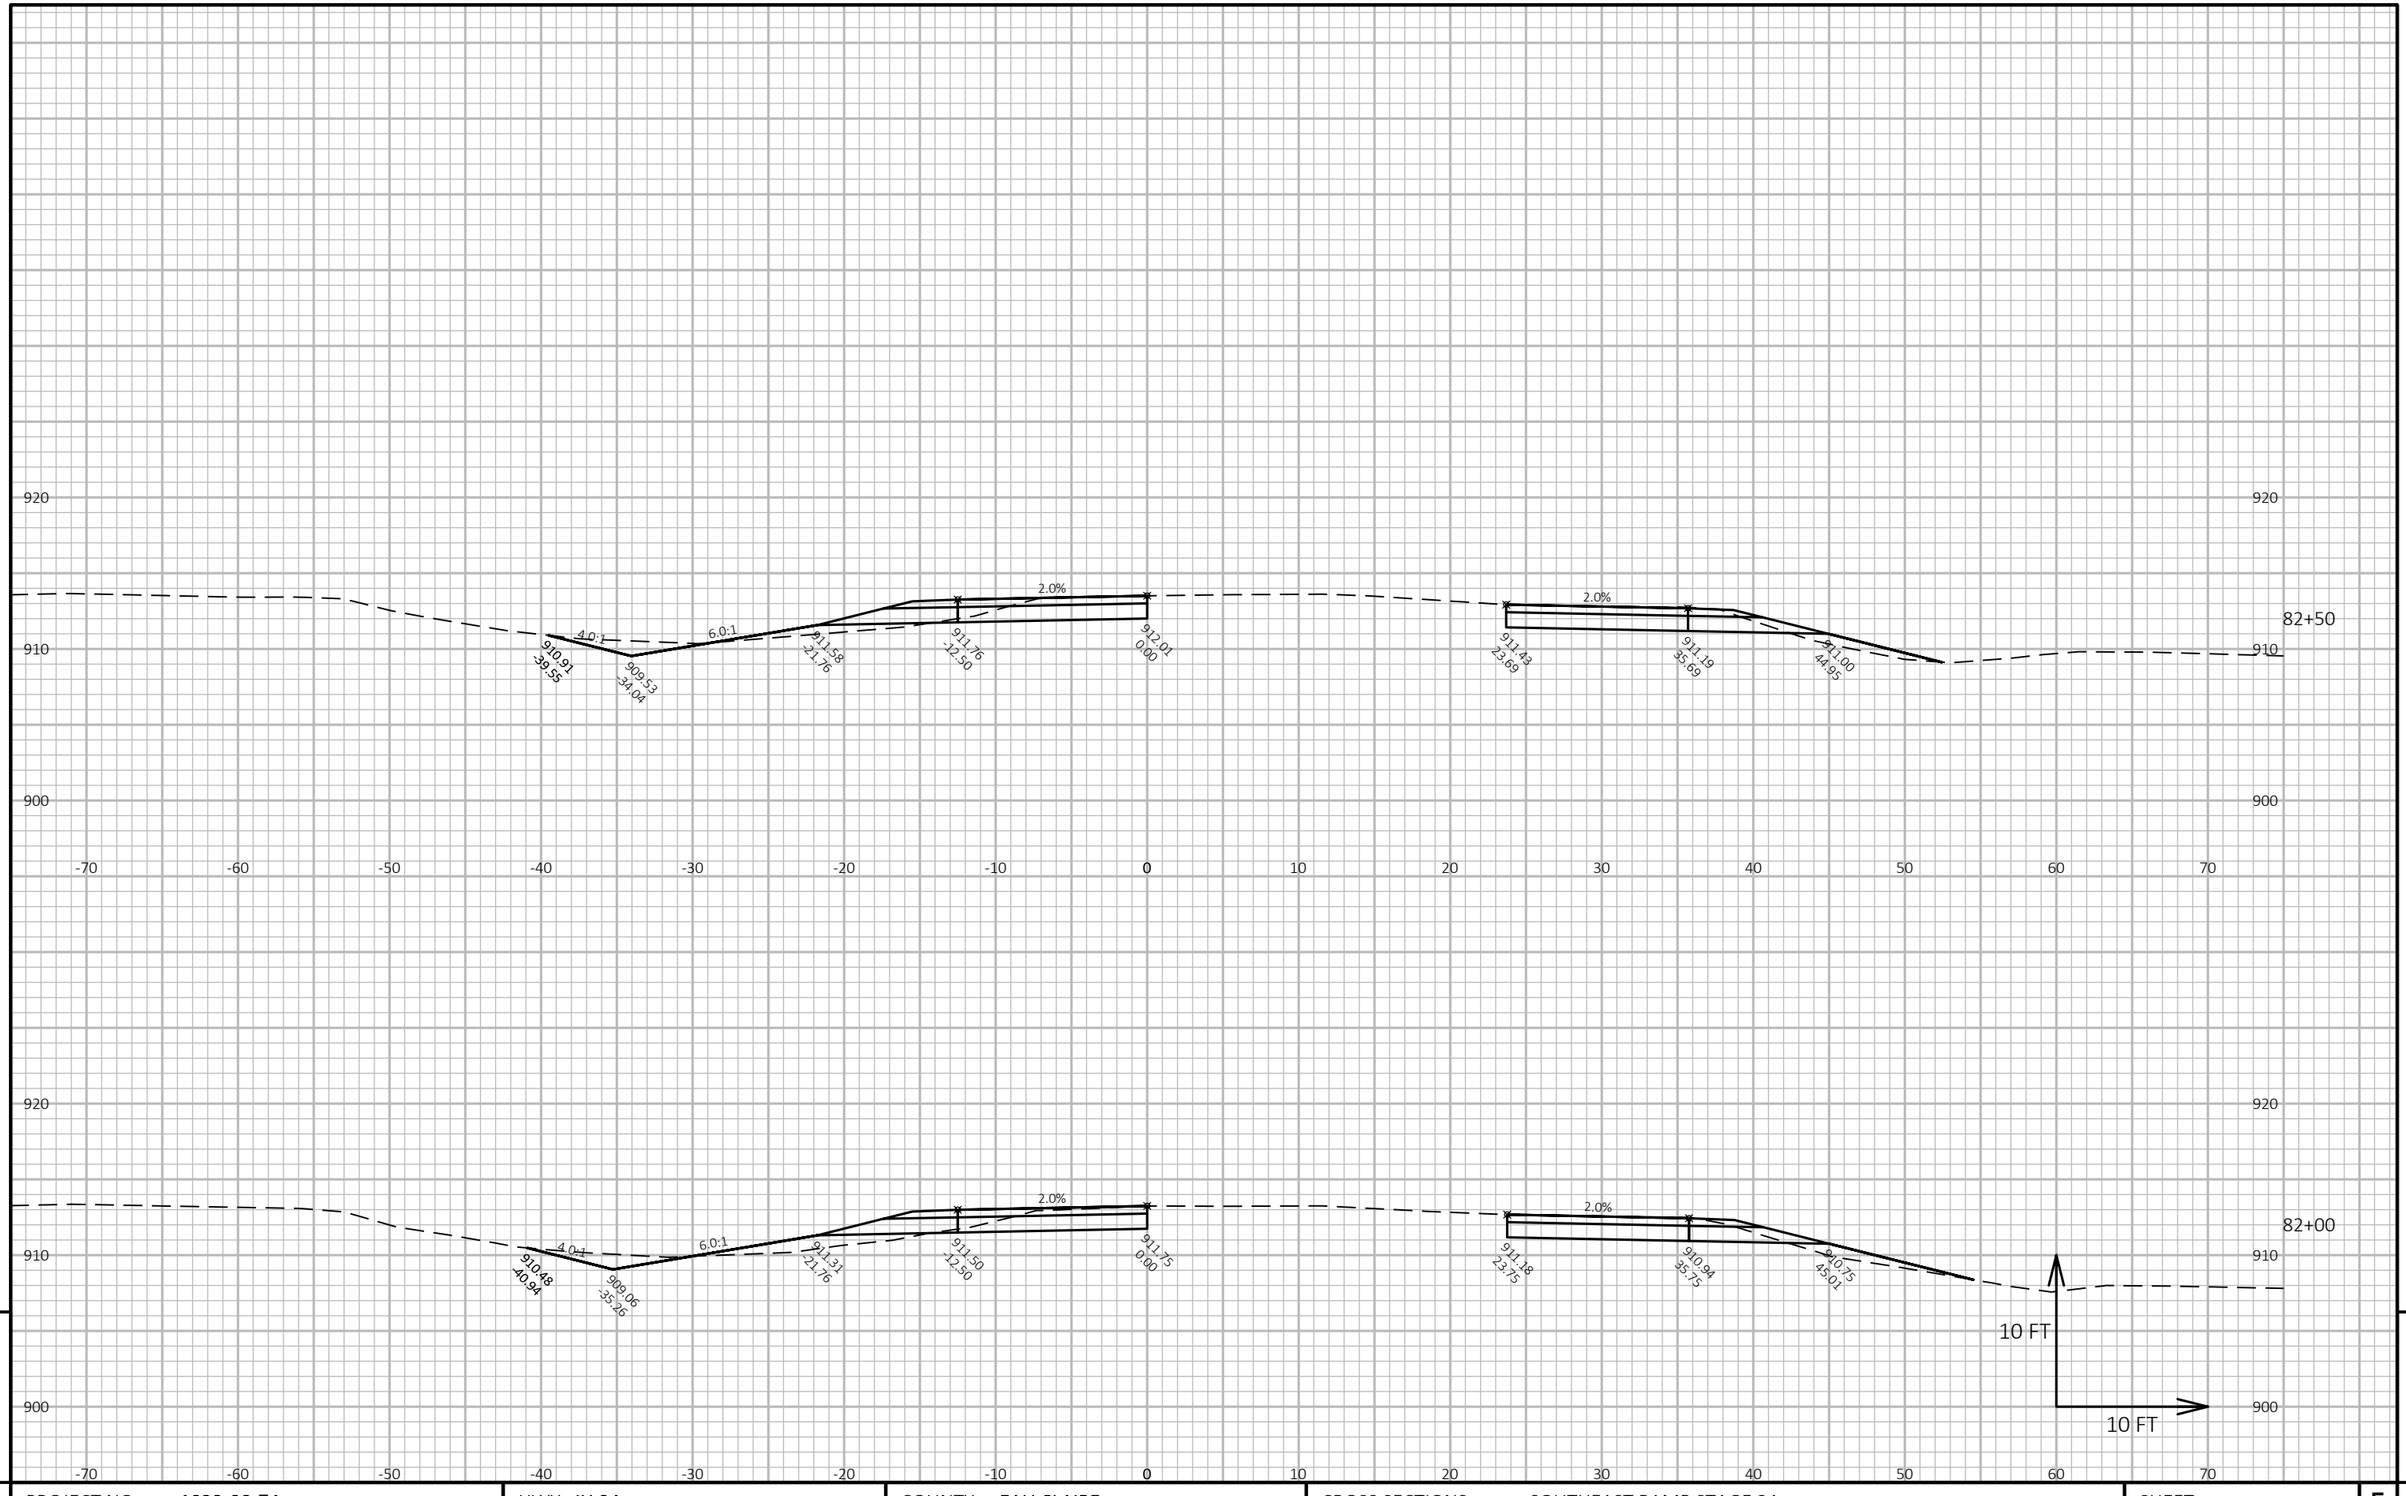

9

9

PROJECT NO: 1022-08-74	HWY: IH 94	COUNTY: EAU CLAIRE	CROSS SECTIONS: SOUTHEAST RAMP STAGE 2A	SHEET	E


FILE NAME : N:\PDS\C3D\10220804\SHEETSPLAN\X-SECTIONS\090201_XS_NORTHEAST_RAMP_2A_12-2-19.DWG
LAYOUT NAME - XS Southeast Ramp - (12)

PLOT DATE : 1/20/2021 6:57 AM

PLOT BY : CHRIST, AARON D

PLOT NAME :

PLOT SCALE : 1 IN:10 FT HORZ. / 1 IN:10 FT VERT.

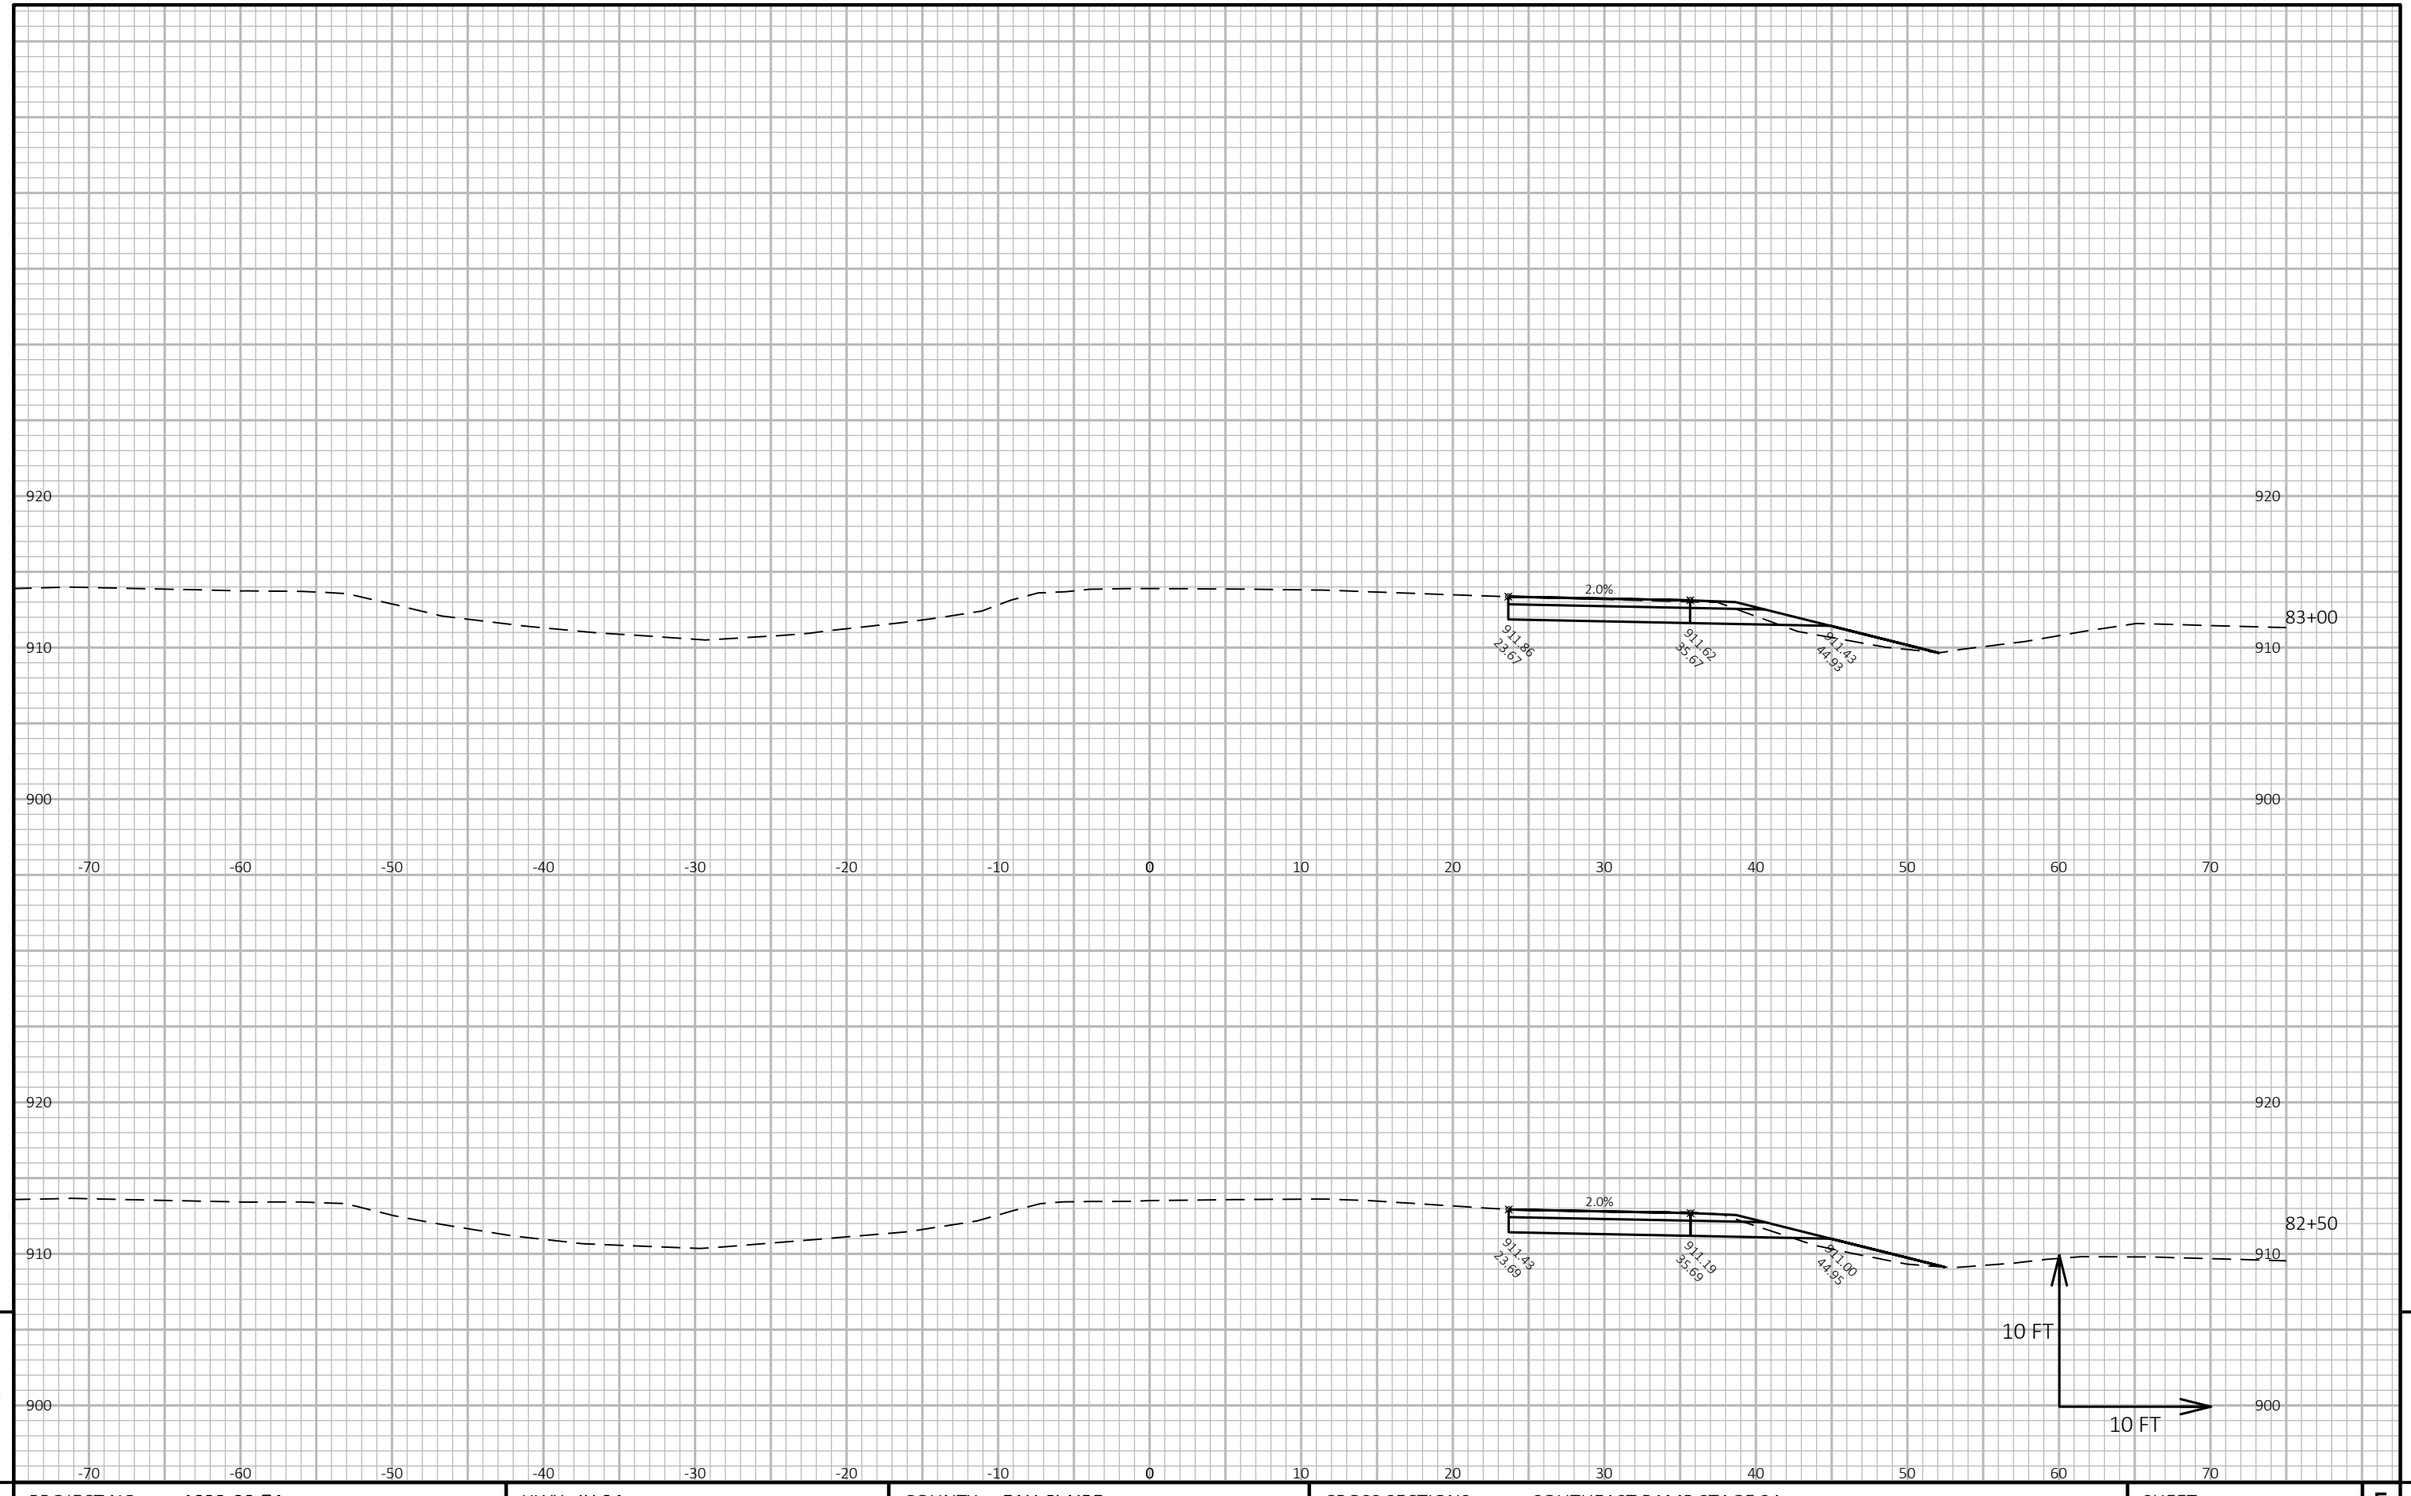

9

9

PROJECT NO: 1022-08-74	HWY: IH 94	COUNTY: EAU CLAIRE	CROSS SECTIONS: SOUTHEAST RAMP STAGE 2A	SHEET	E


FILE NAME : N:\PDS\C3D\10220804\SHEETSPLAN\X-SECTIONS\090201_XS_NORTHEAST_RAMP_2A_12-2-19.DWG
LAYOUT NAME - XS Southeast Ramp Stage 2A - (26)

PLOT DATE : 1/20/2021 6:58 AM

PLOT BY : CHRIST, AARON D

PLOT NAME :

PLOT SCALE : 1 IN:10 FT HORZ. / 1 IN:10 FT VERT.

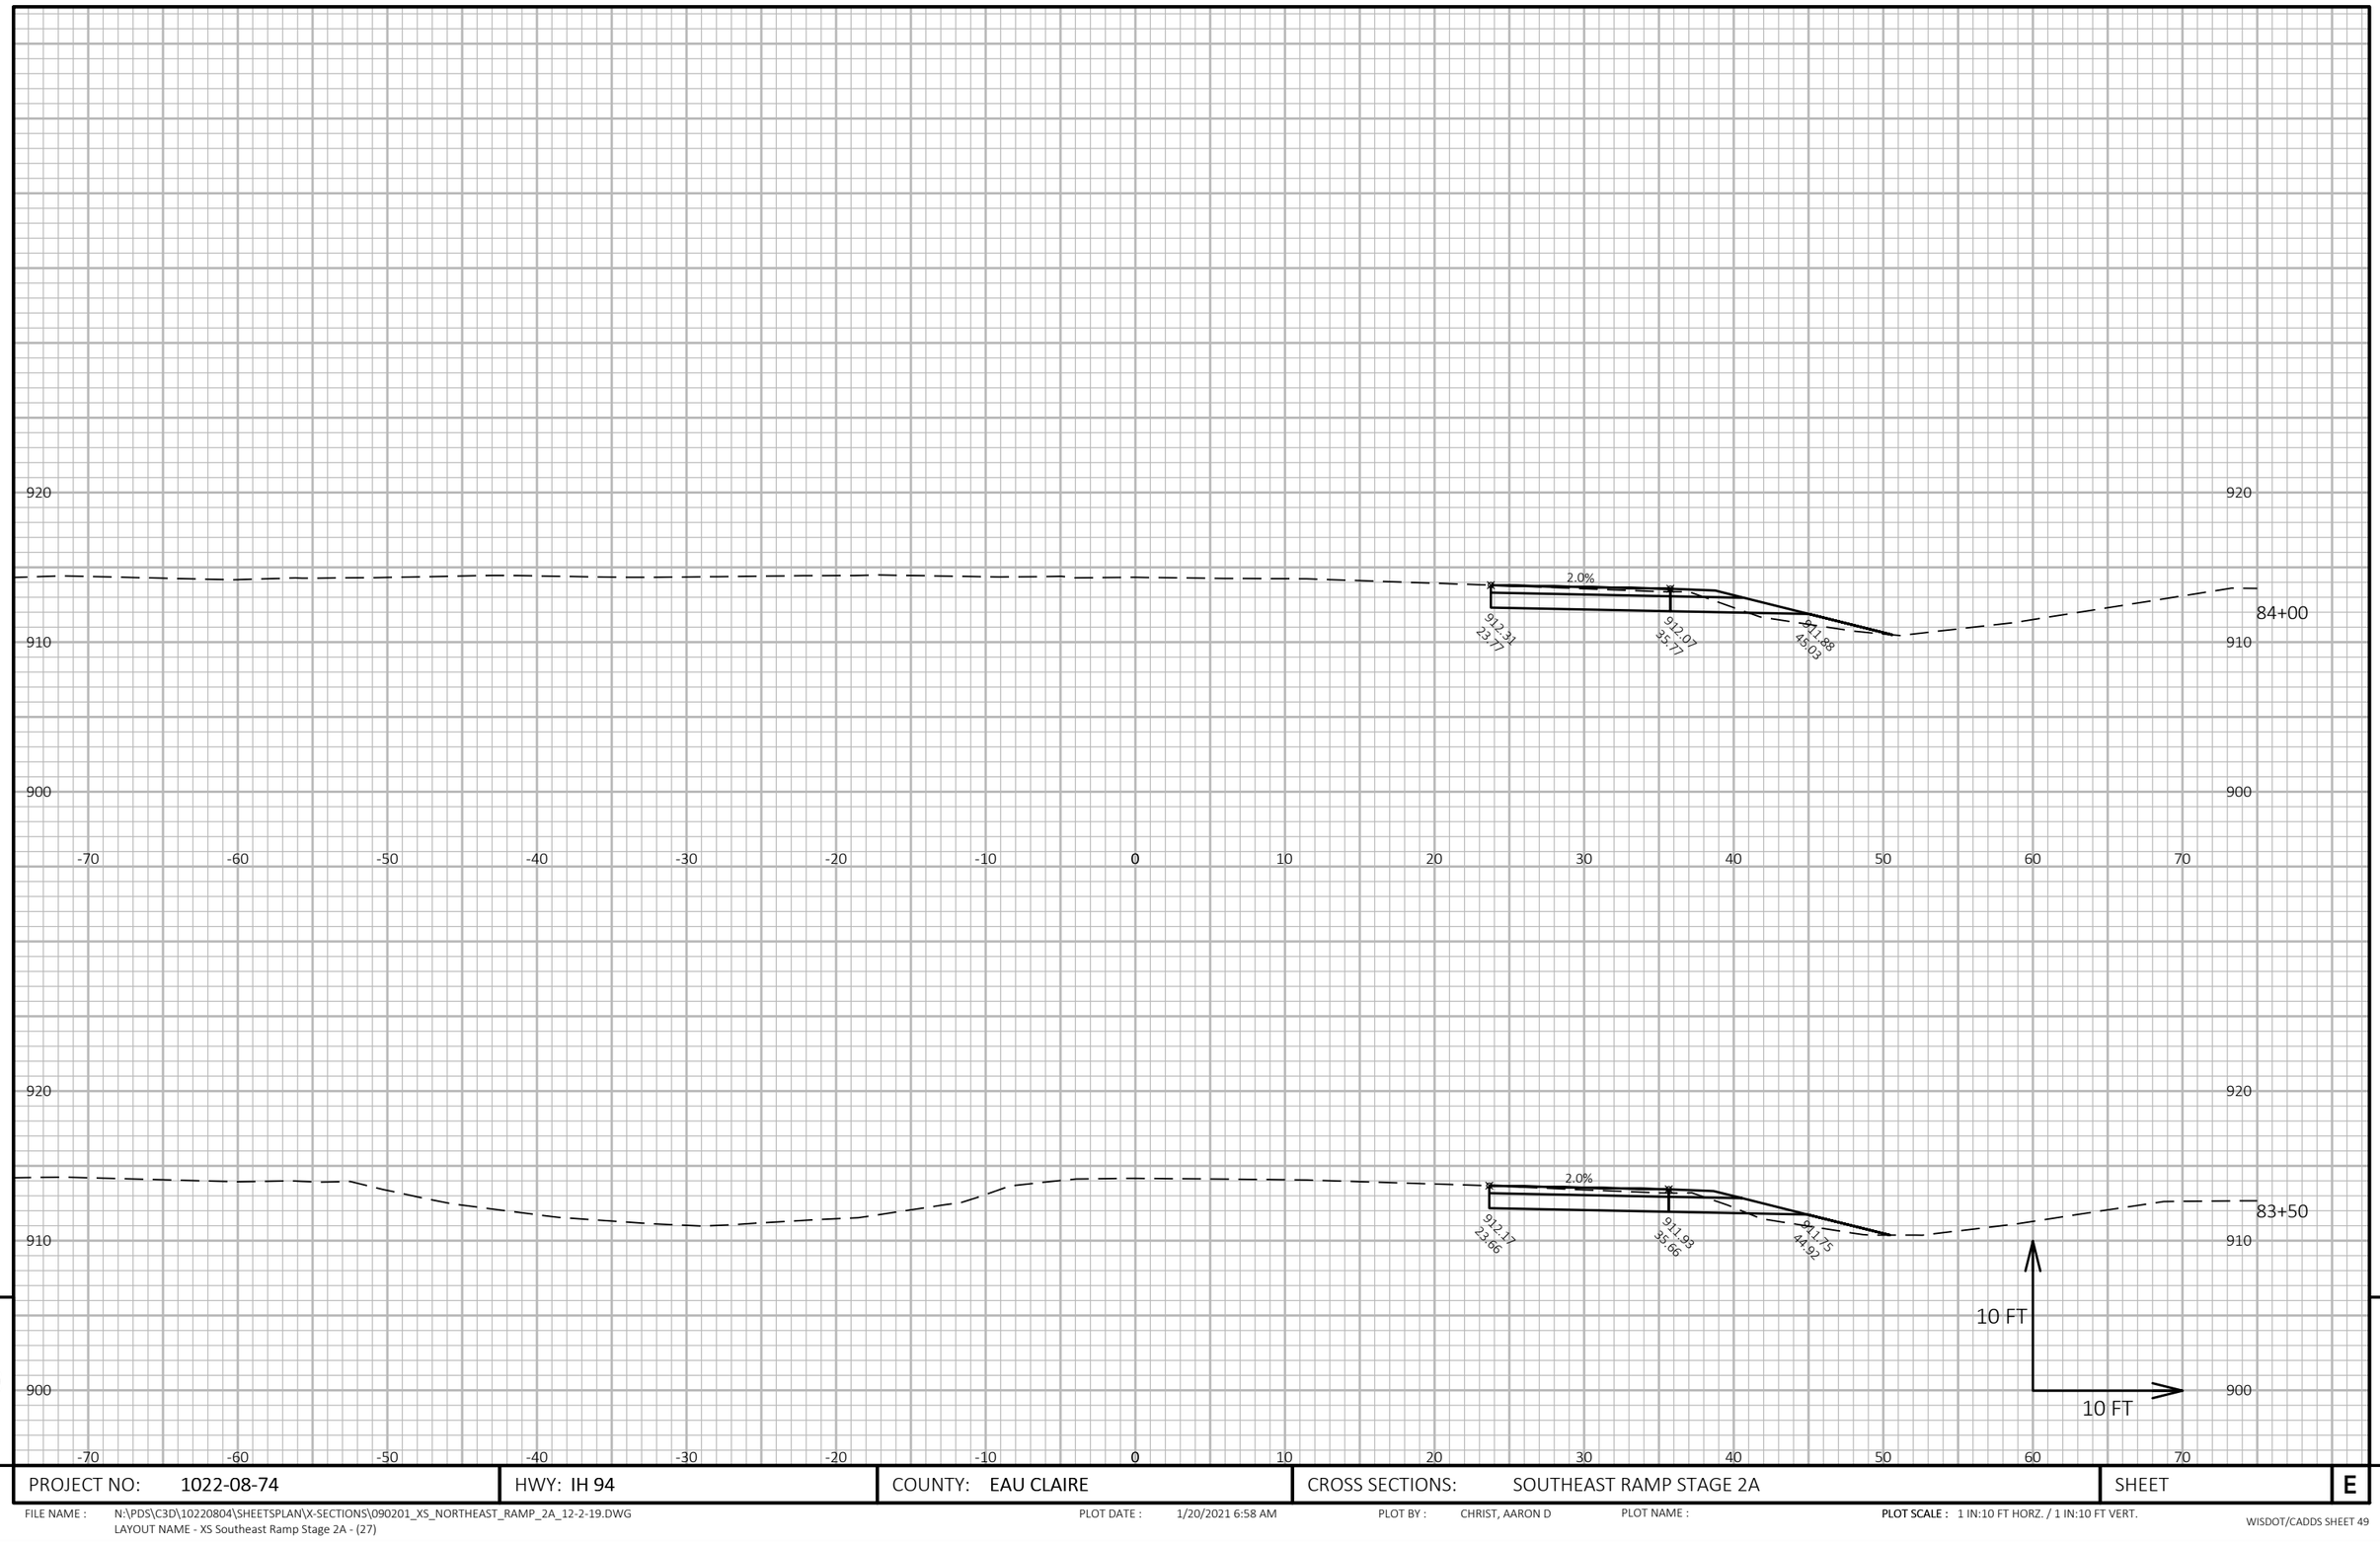

9

9

PROJECT NO: 1022-08-74	HWY: IH 94	COUNTY: EAU CLAIRE	CROSS SECTIONS: SOUTHEAST RAMP STAGE 2A	SHEET E

FILE NAME : N:\PDS\C3D\10220804\SHEETSPLAN\X-SECTIONS\090201_XS_NORTHEAST_RAMP_2A_12-2-19.DWG
LAYOUT NAME - XS Southeast Ramp Stage 2A - (27)

PLOT DATE : 1/20/2021 6:58 AM

PLOT BY : CHRIST, AARON D

PLOT NAME :

PLOT SCALE : 1 IN:10 FT HORZ. / 1 IN:10 FT VERT.




9

9

PROJECT NO: 1022-08-74	HWY: IH 94	COUNTY: EAU CLAIRE	CROSS SECTIONS: SOUTHEAST RAMP STAGE 2A	SHEET	E

FILE NAME : N:\PDS\C3D\10220804\SHEETSPLAN\X-SECTIONS\090201_XS_NORTHEAST_RAMP_2A_12-2-19.DWG
LAYOUT NAME - XS Southeast Ramp Stage 2A - (28)

PLOT DATE : 1/20/2021 6:59 AM PLOT BY : CHRIST, AARON D PLOT NAME : **PLOT SCALE :** 1 IN:10 FT HORZ. / 1 IN:10 FT VERT.

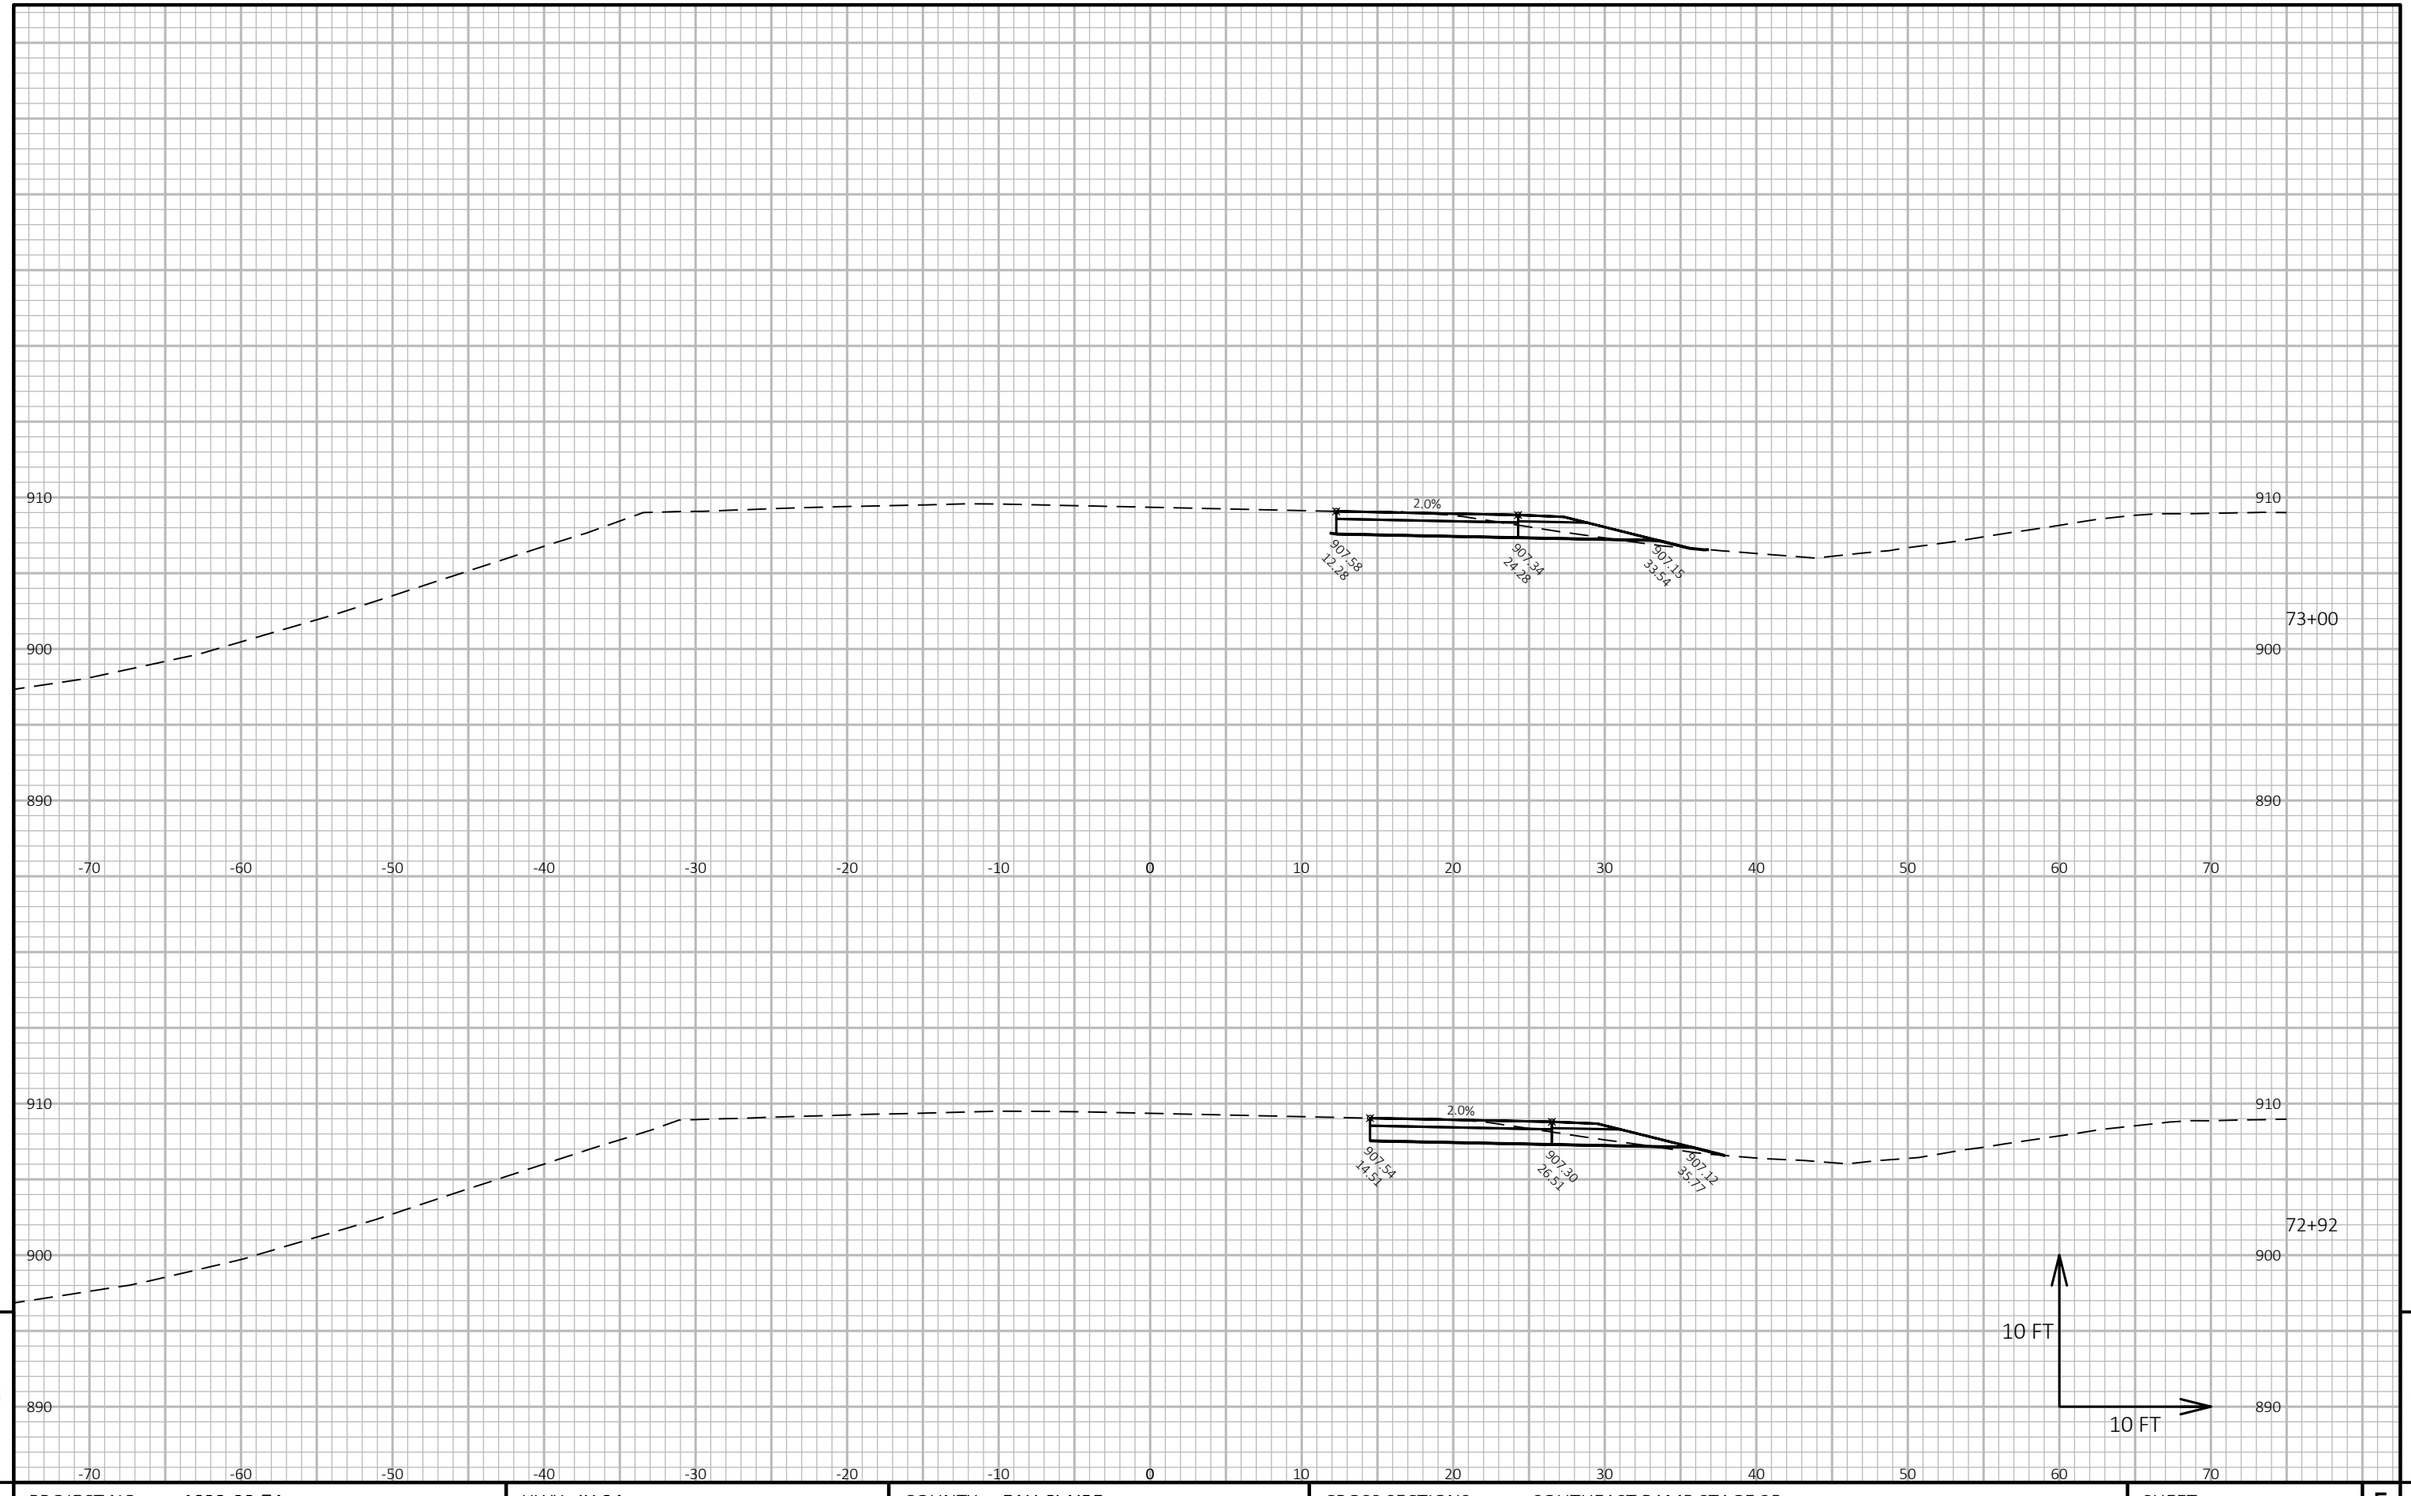

9

9

PROJECT NO: 1022-08-74	HWY: IH 94	COUNTY: EAU CLAIRE	CROSS SECTIONS: SOUTHEAST RAMP STAGE 2B	SHEET	E


FILE NAME : N:\PDS\C3D\10220804\SHEETSPLAN\X-SECTIONS\090201_XS_NORTHEAST_RAMP_2B_12-2-19.DWG
LAYOUT NAME - XS Northeast Ramp Stage 2B - (5)

PLOT DATE : 1/20/2021 7:04 AM

PLOT BY : CHRIST, AARON D

PLOT NAME :

PLOT SCALE : 1 IN:10 FT HORZ. / 1 IN:10 FT VERT.

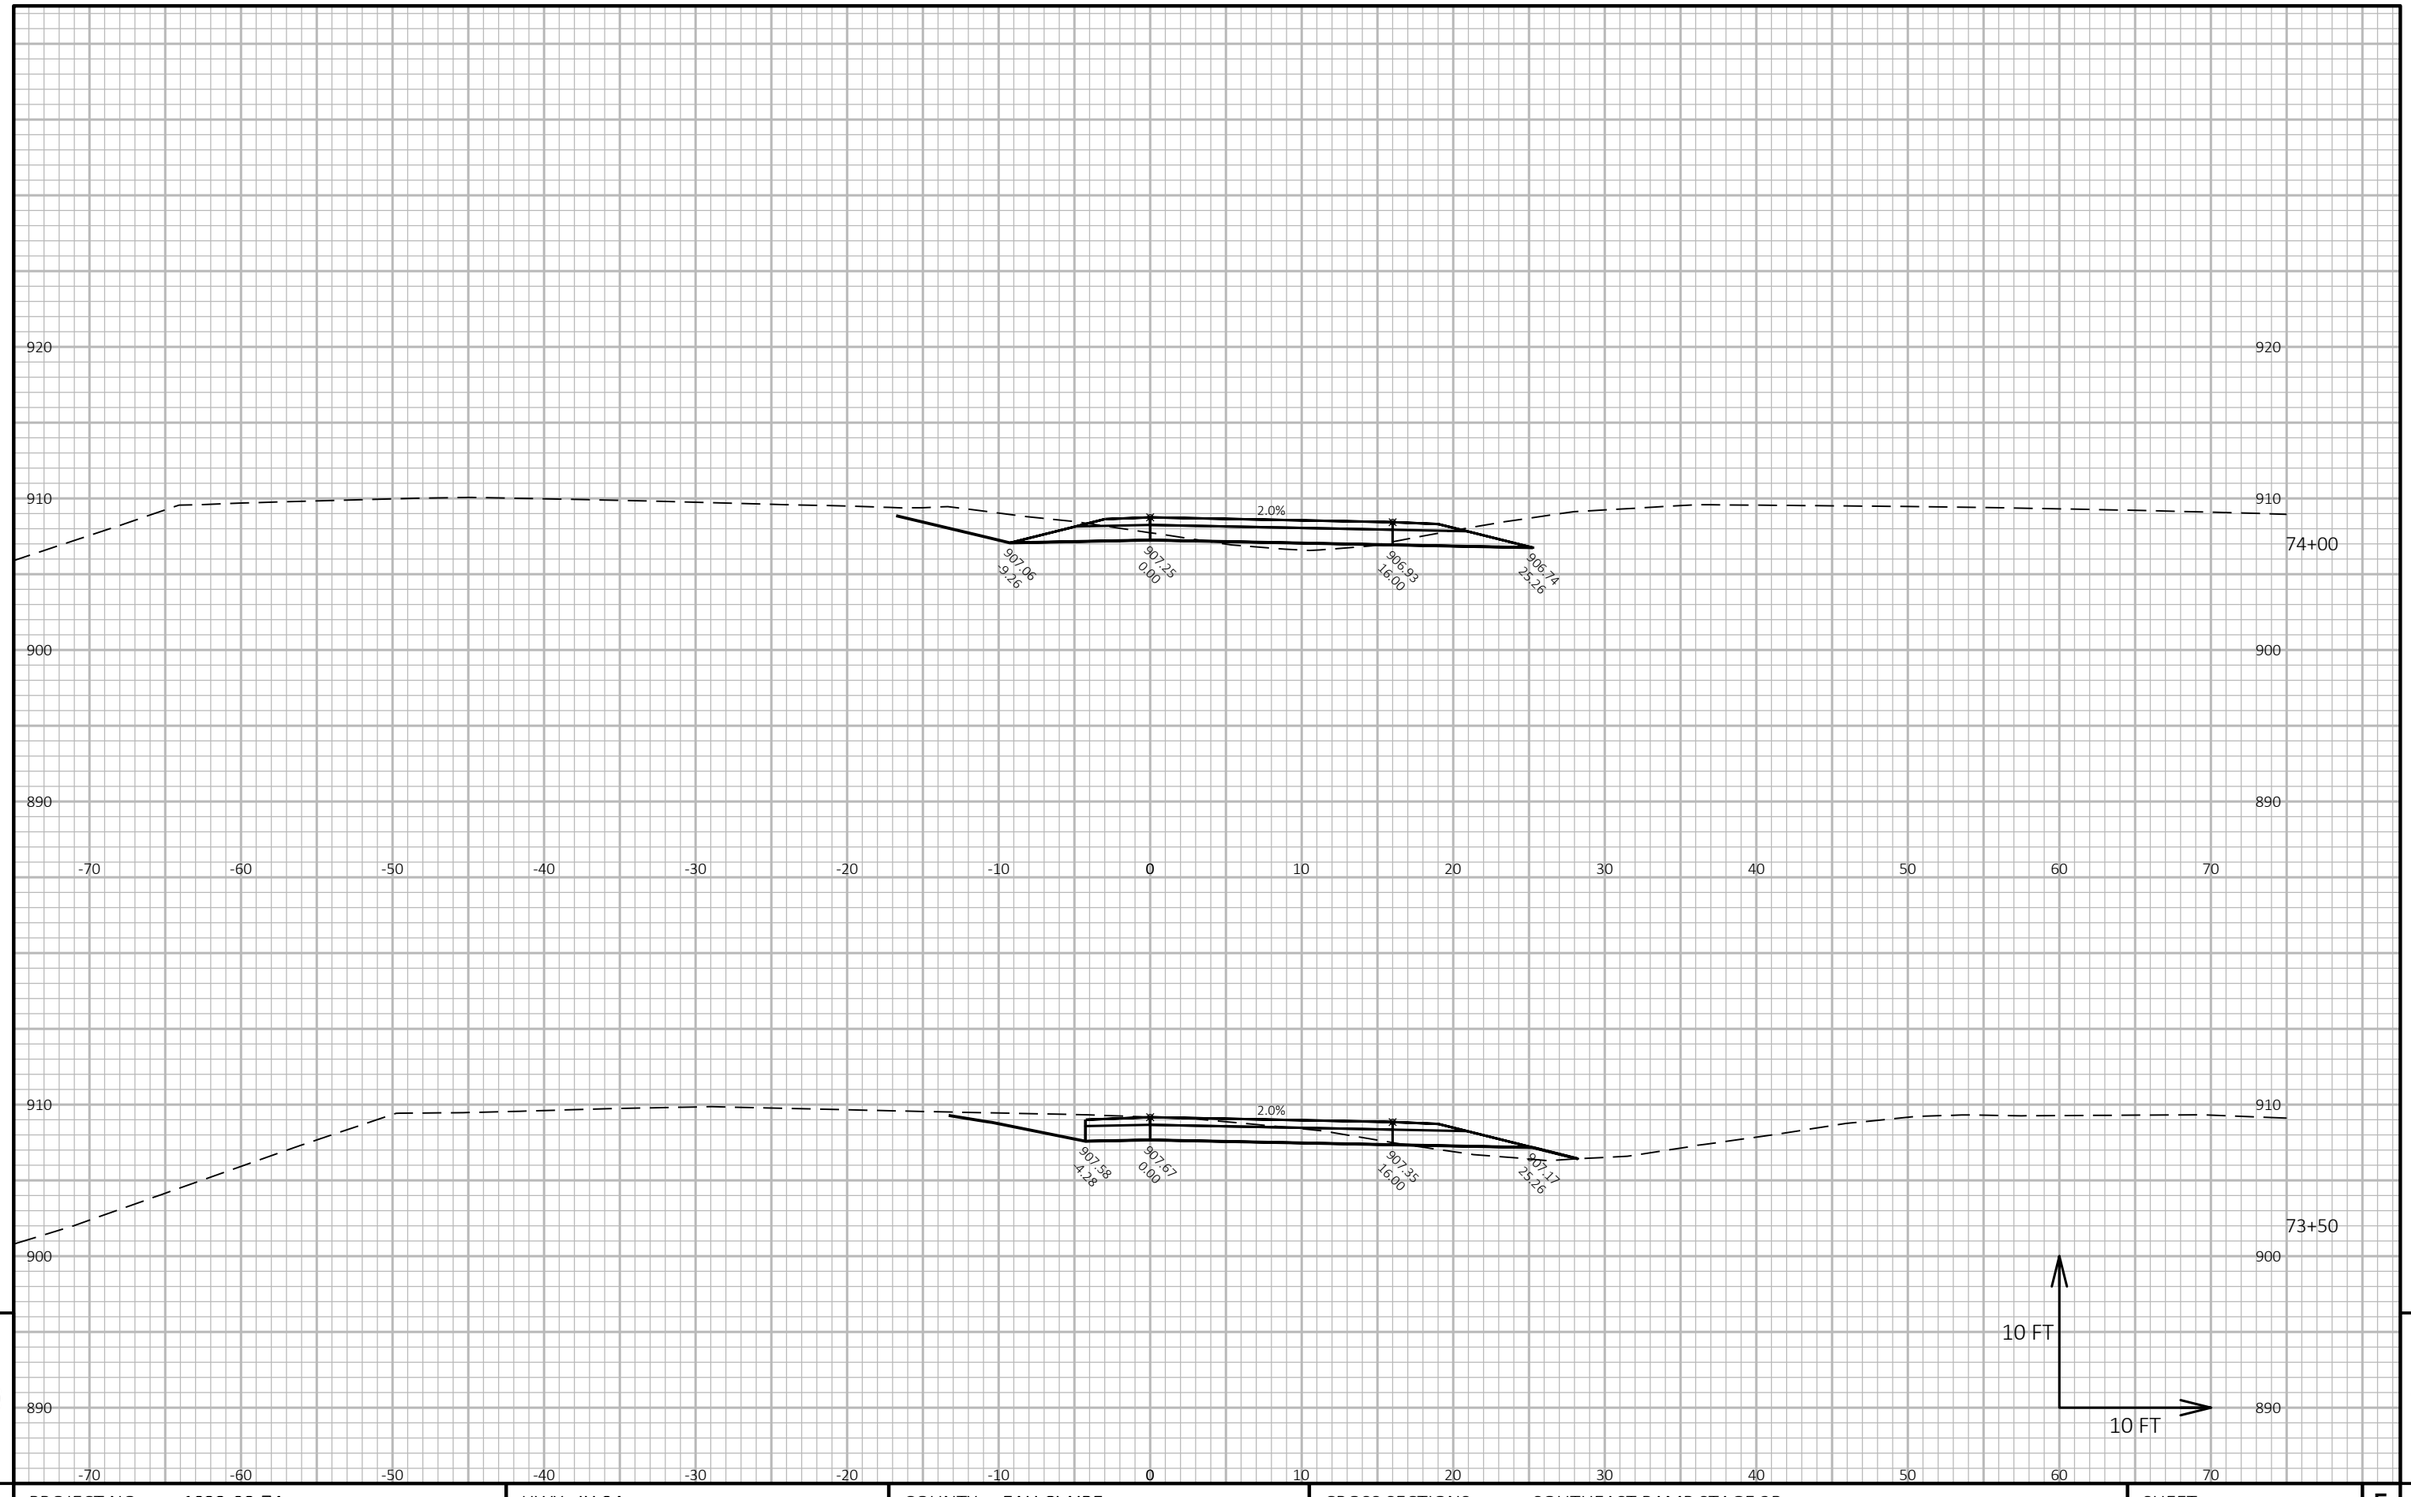

9

9

PROJECT NO: 1022-08-74	HWY: IH 94	COUNTY: EAU CLAIRE	CROSS SECTIONS: SOUTHEAST RAMP STAGE 2B	SHEET E


FILE NAME : N:\PDS\C3D\10220804\SHEETSPLAN\X-SECTIONS\090201_XS_NORTHEAST_RAMP_2B_12-2-19.DWG
LAYOUT NAME - XS Northeast Ramp Stage 2B - (6)

PLOT DATE : 1/20/2021 7:04 AM

PLOT BY : CHRIST, AARON D

PLOT NAME :

PLOT SCALE : 1 IN:10 FT HORZ. / 1 IN:10 FT VERT.

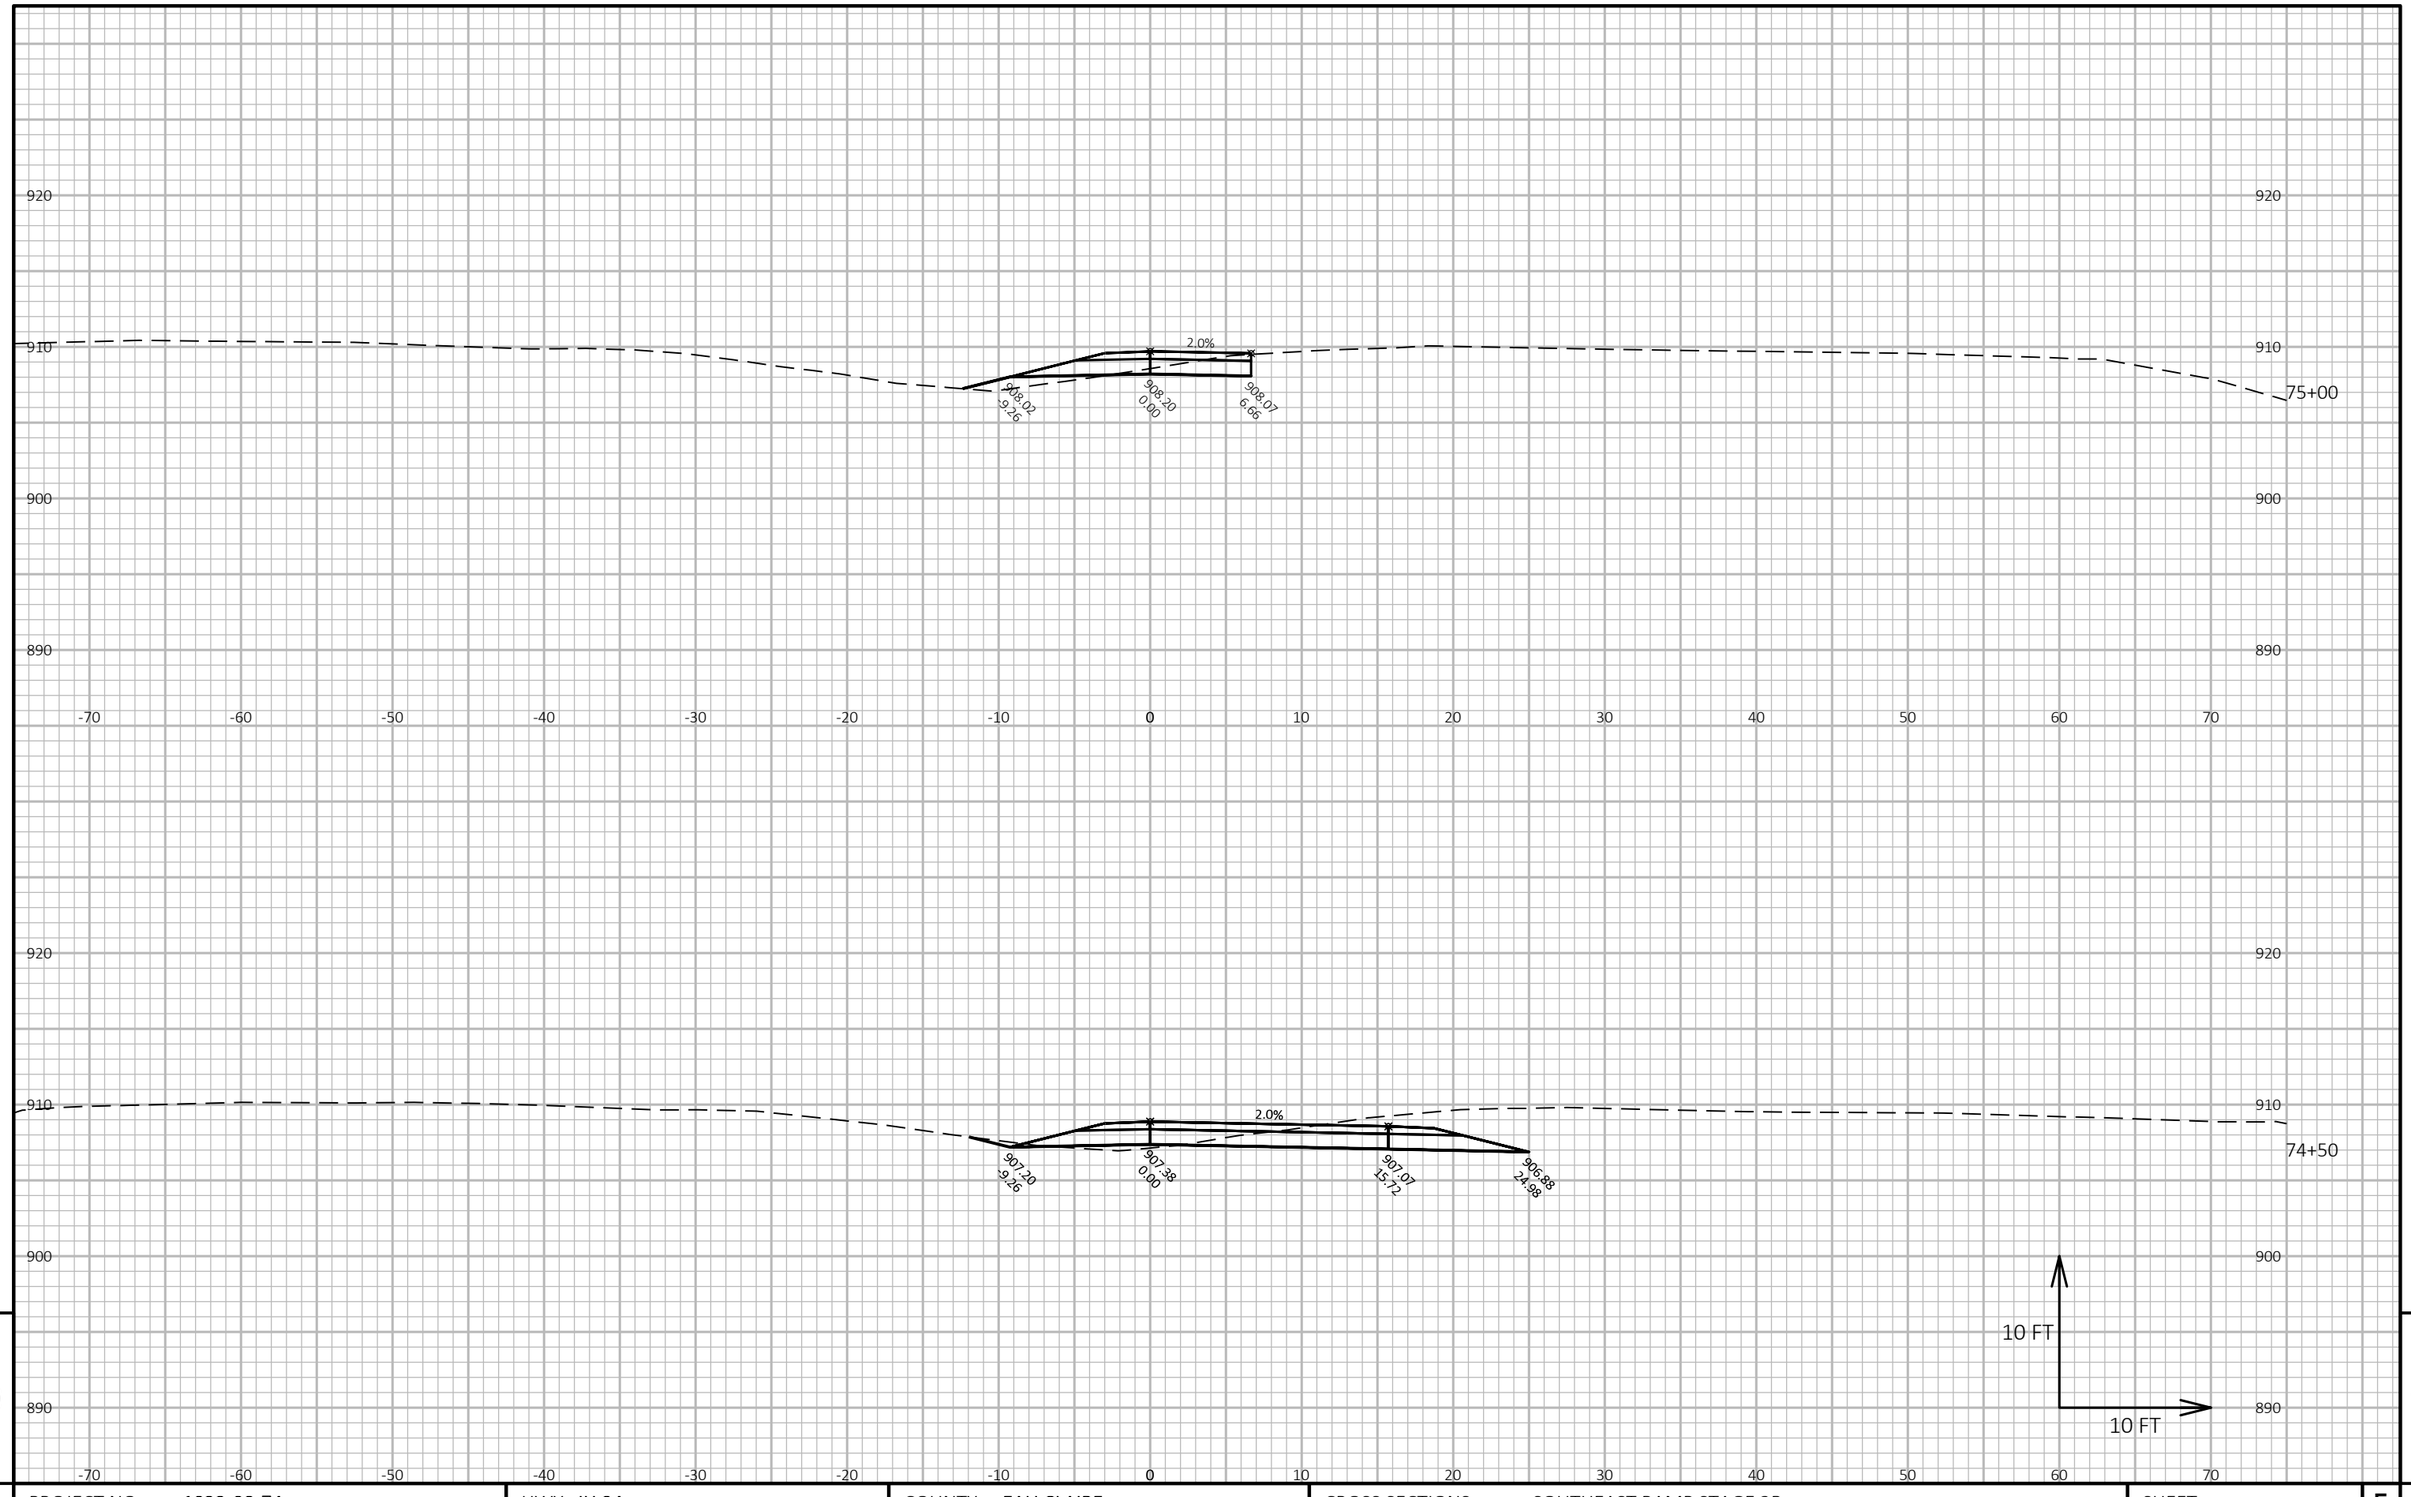

9

9

PROJECT NO: 1022-08-74	HWY: IH 94	COUNTY: EAU CLAIRE	CROSS SECTIONS: SOUTHEAST RAMP STAGE 2B	SHEET	E


FILE NAME : N:\PDS\C3D\10220804\SHEETSPLAN\X-SECTIONS\090201_XS_NORTHEAST_RAMP_2B_12-2-19.DWG
LAYOUT NAME - XS Northeast Ramp Stage 2B - (7)

PLOT DATE : 1/20/2021 7:05 AM

PLOT BY : CHRIST, AARON D

PLOT NAME :

PLOT SCALE : 1 IN:10 FT HORZ. / 1 IN:10 FT VERT.

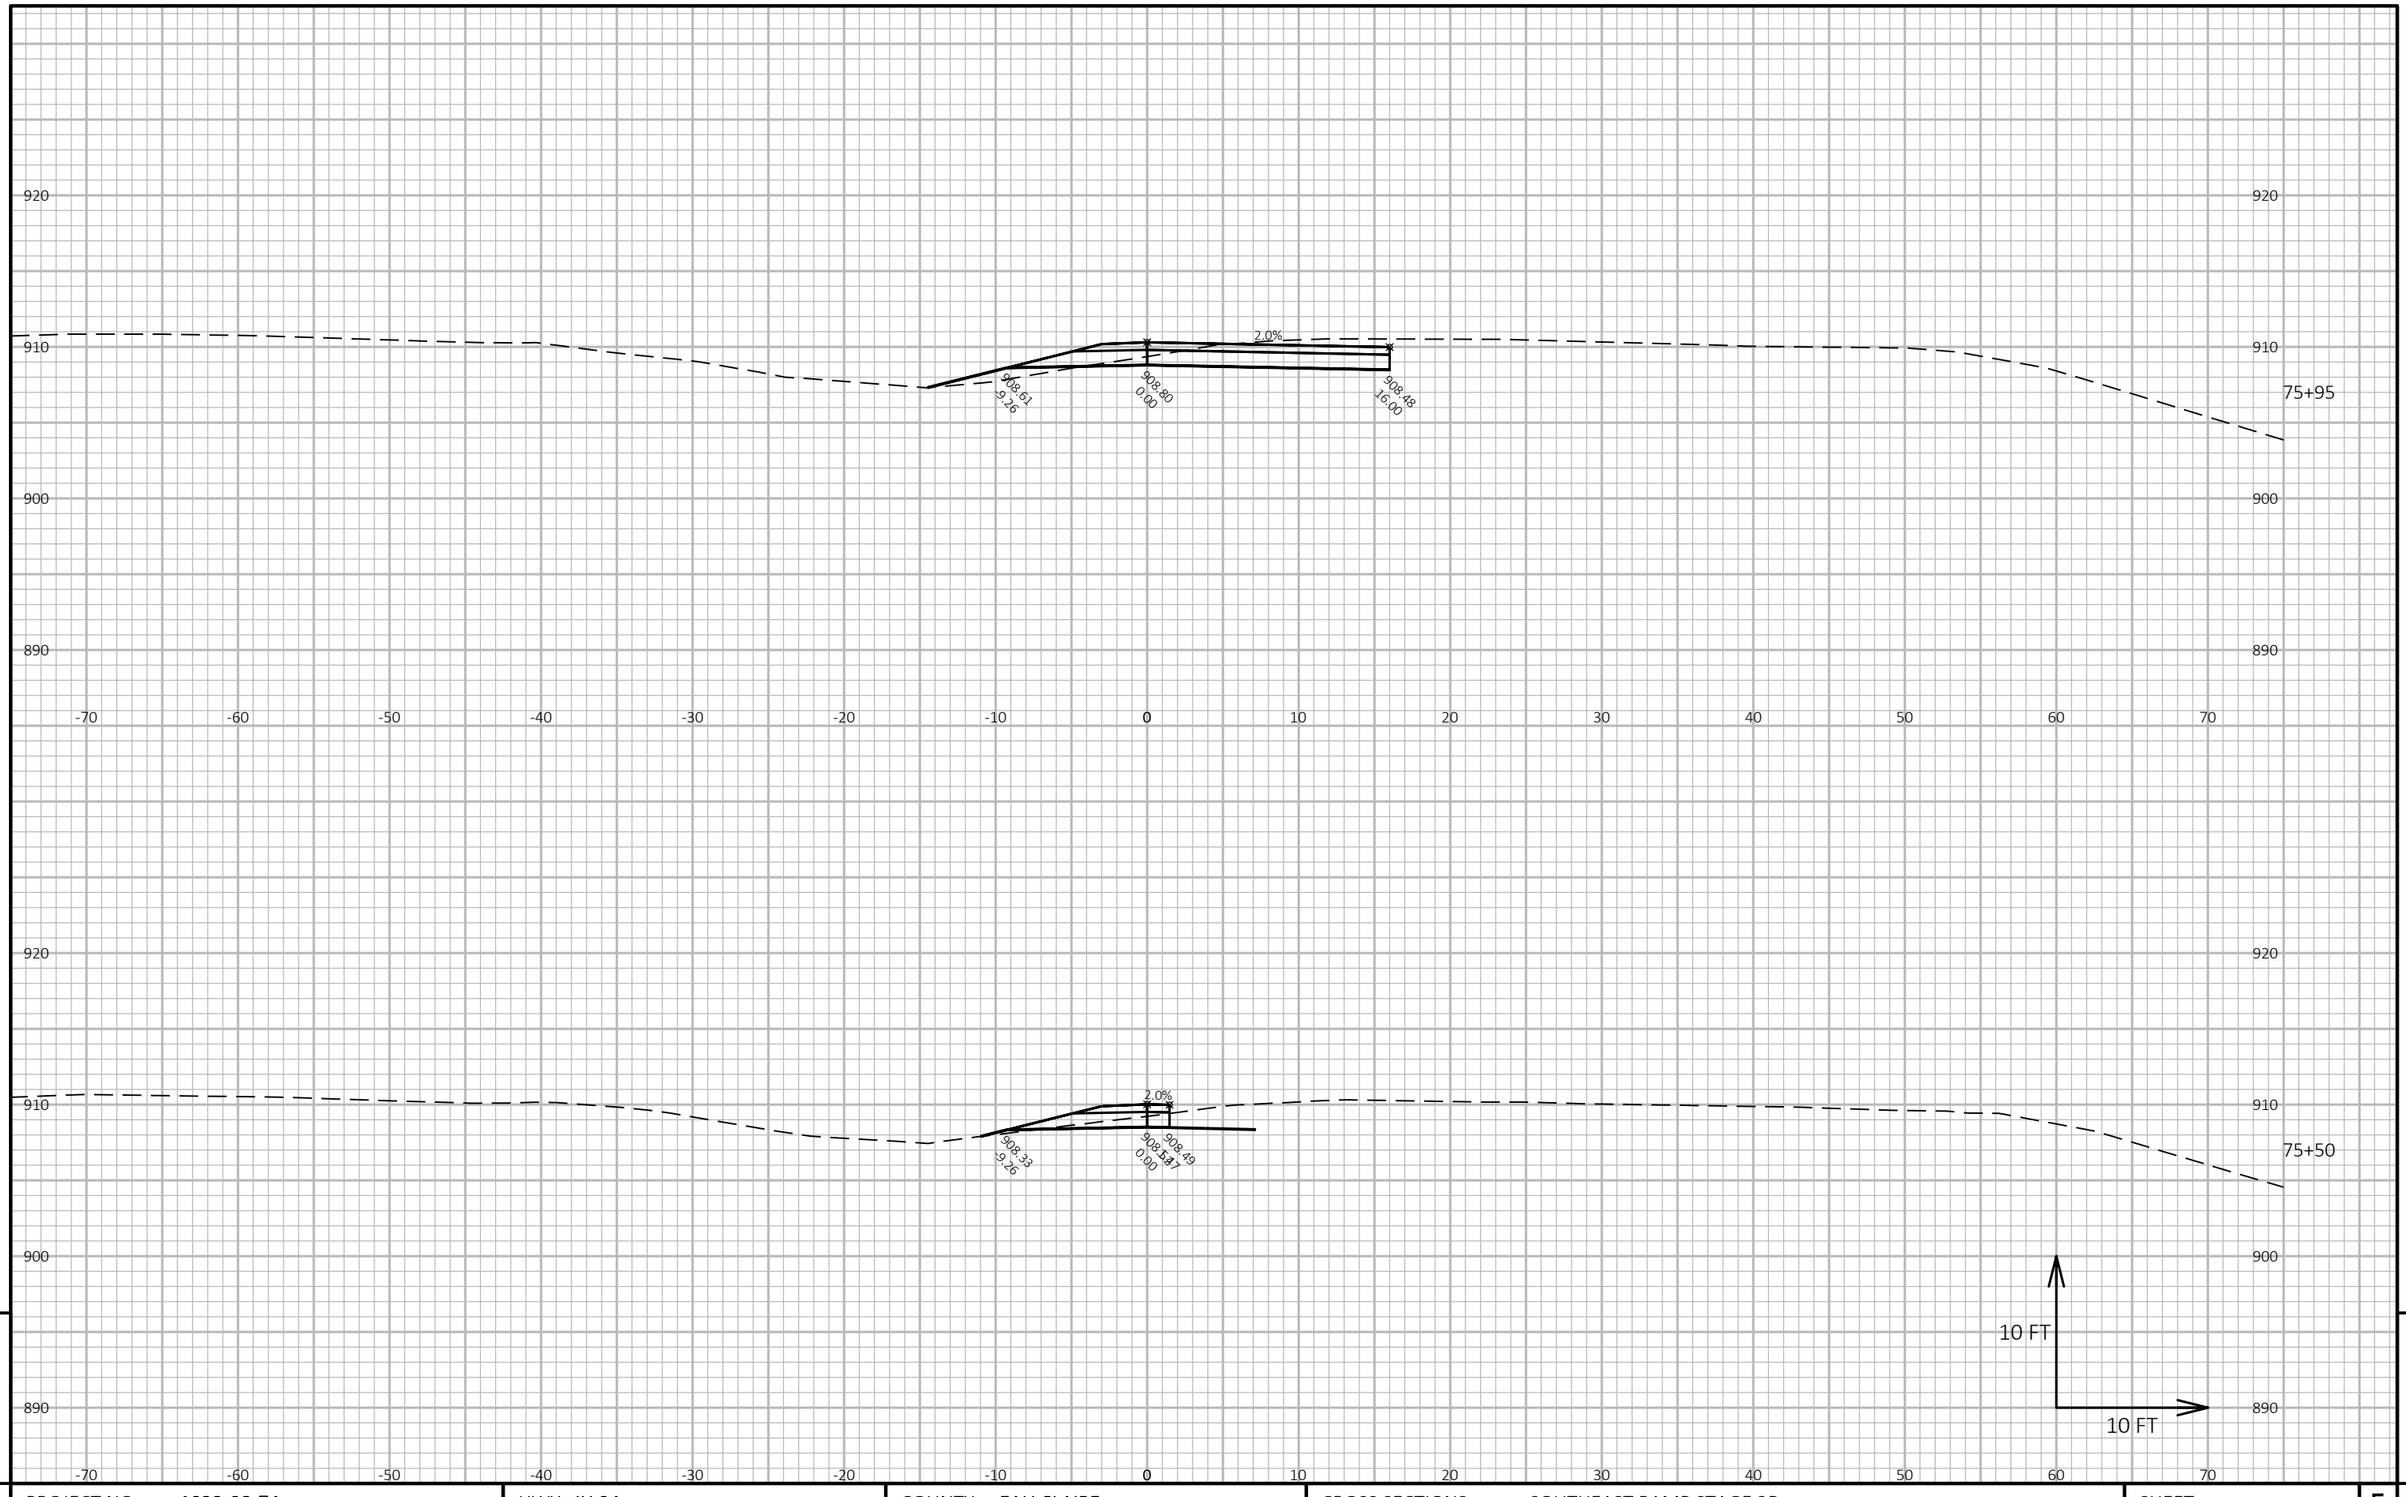

9

9

PROJECT NO: 1022-08-74	HWY: IH 94	COUNTY: EAU CLAIRE	CROSS SECTIONS: SOUTHEAST RAMP STAGE 2B	SHEET	E


FILE NAME : N:\PDS\C3D\10220804\SHEETSPLAN\X-SECTIONS\090201_XS_NORTHEAST_RAMP_2B_12-2-19.DWG
LAYOUT NAME - XS Northeast Ramp Stage 2B - (8)

PLOT DATE : 1/20/2021 7:05 AM

PLOT BY : CHRIST, AARON D

PLOT NAME :

PLOT SCALE : 1 IN:10 FT HORZ. / 1 IN:10 FT VERT.

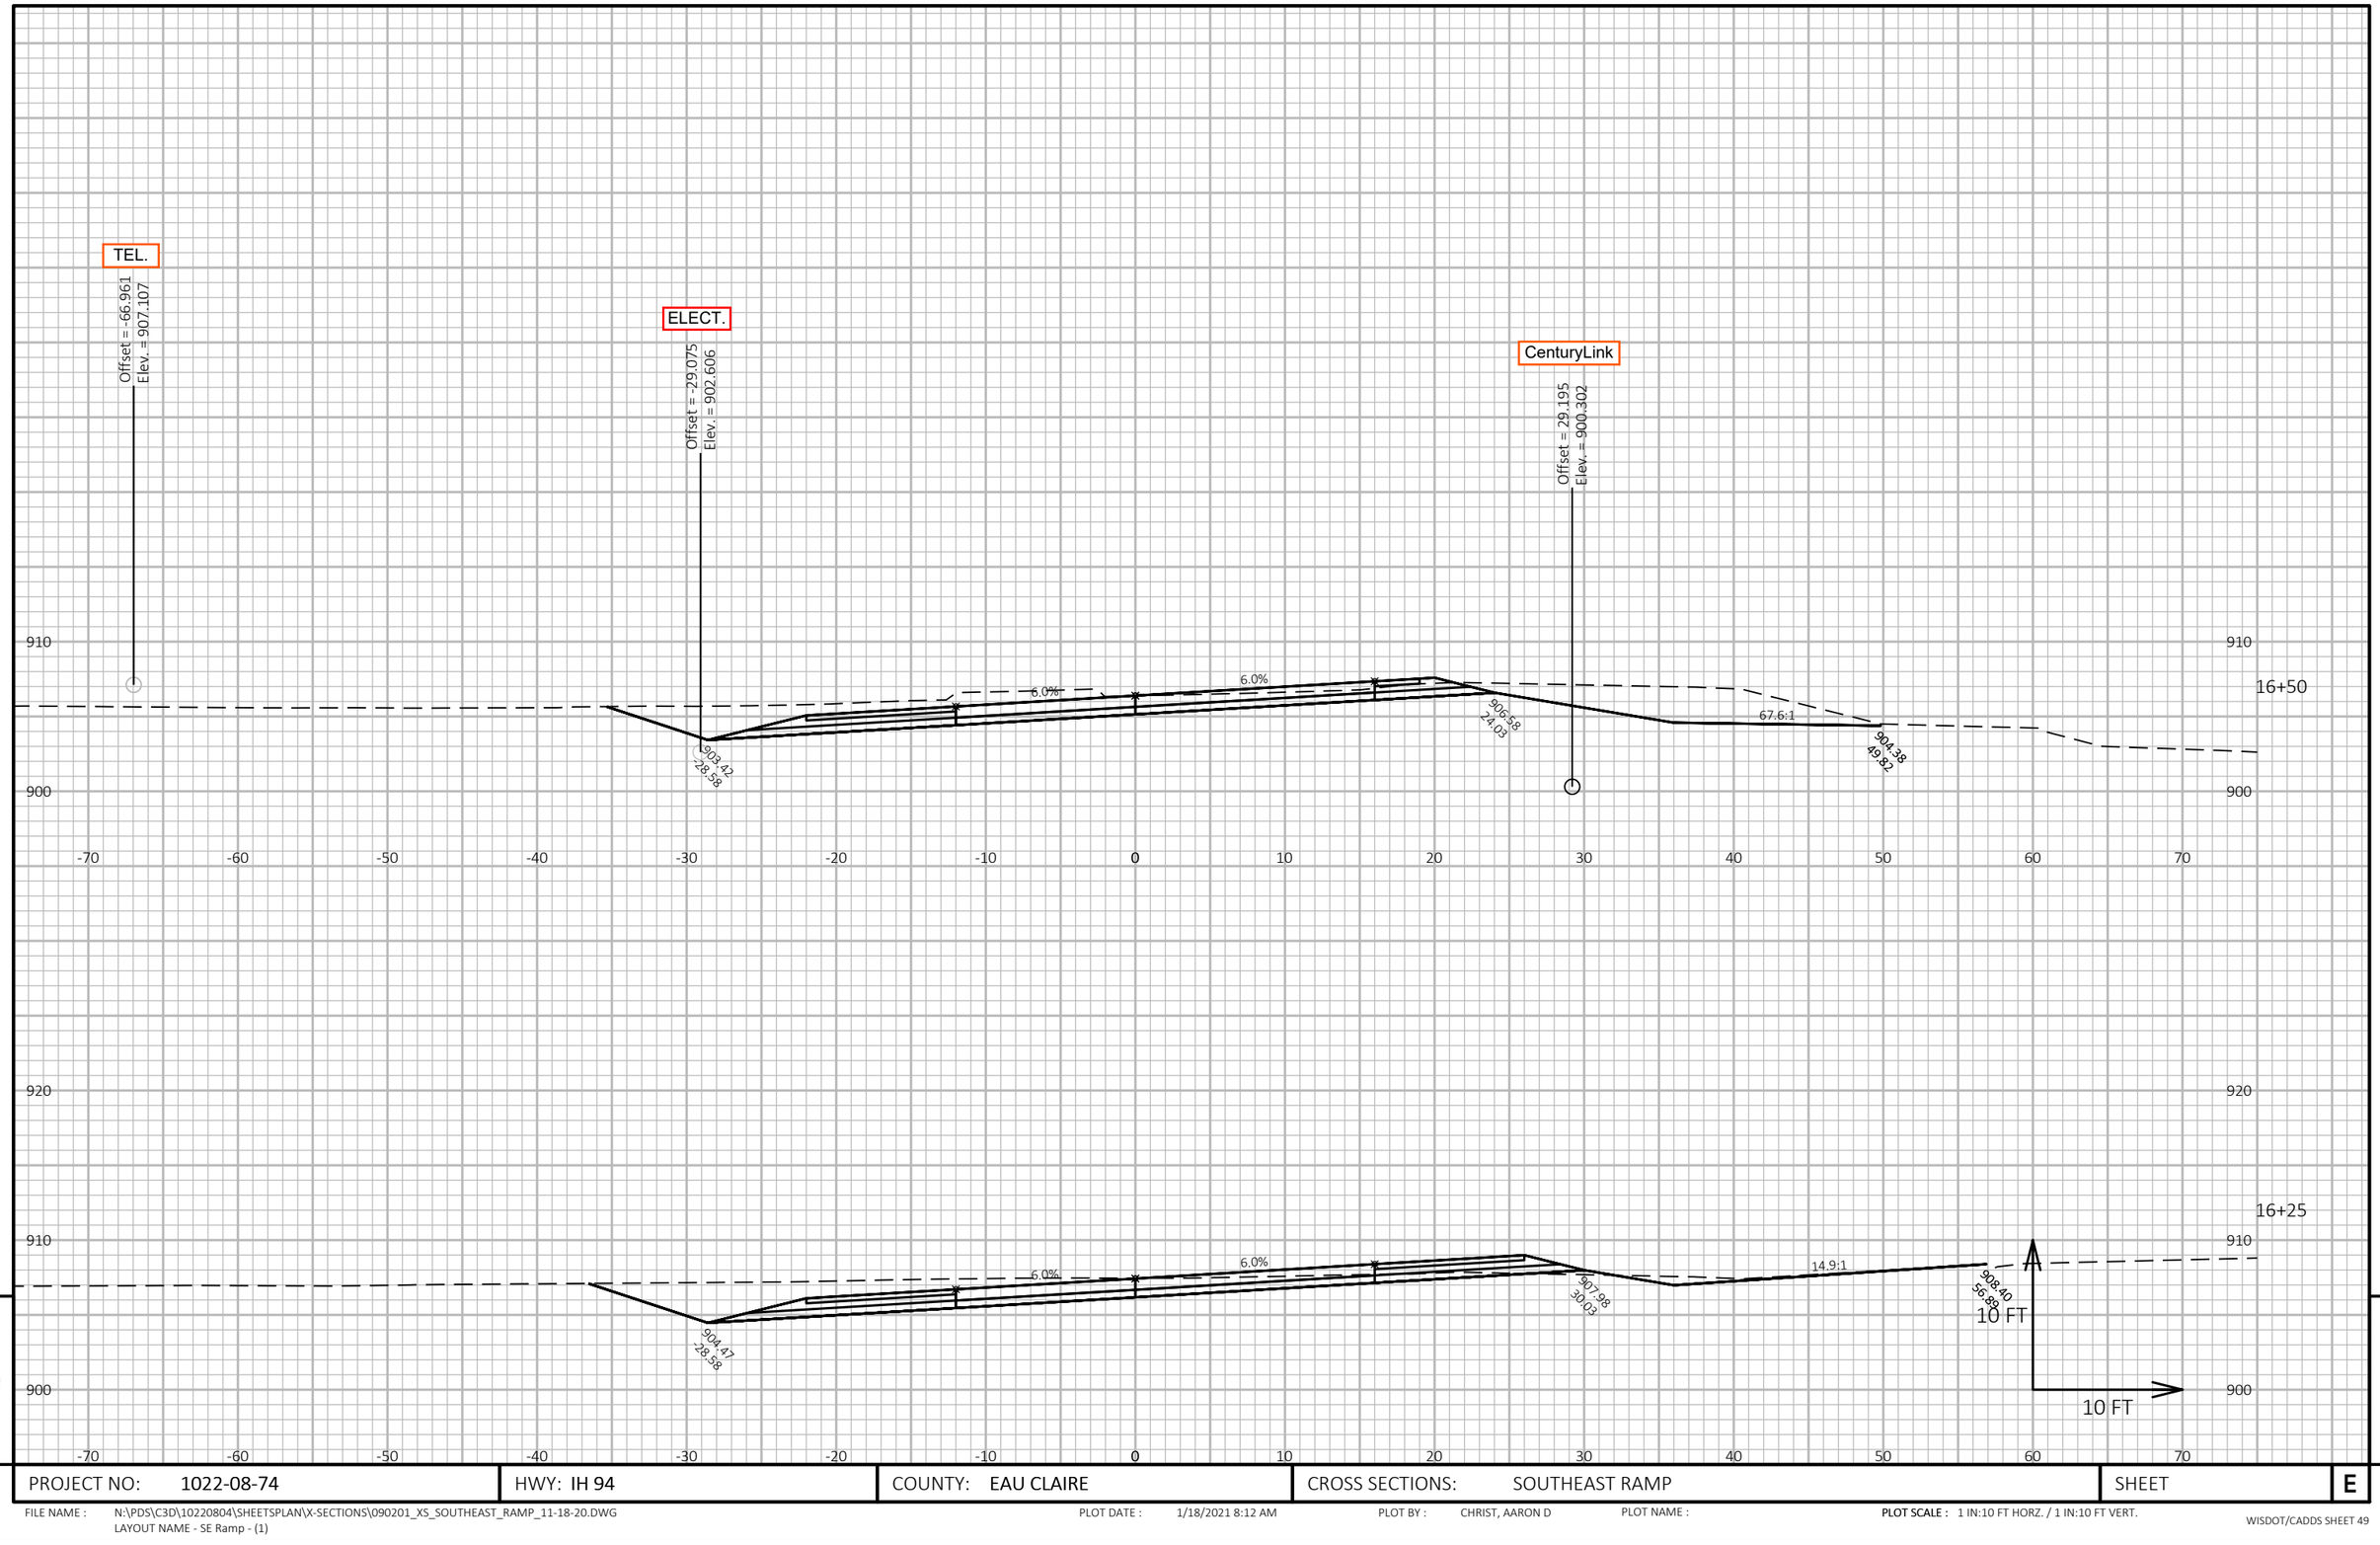

9

9

PROJECT NO: 1022-08-74	HWY: IH 94	COUNTY: EAU CLAIRE	CROSS SECTIONS: SOUTHEAST RAMP	SHEET	E


FILE NAME : N:\PDS\C3D\10220804\SHEETSPLAN\X-SECTIONS\090201_XS_SOUTHEAST_RAMP_11-18-20.DWG
LAYOUT NAME - SE Ramp - (1)

PLOT DATE : 1/18/2021 8:12 AM

PLOT BY : CHRIST, AARON D

PLOT NAME :

PLOT SCALE : 1 IN:10 FT HORZ. / 1 IN:10 FT VERT.

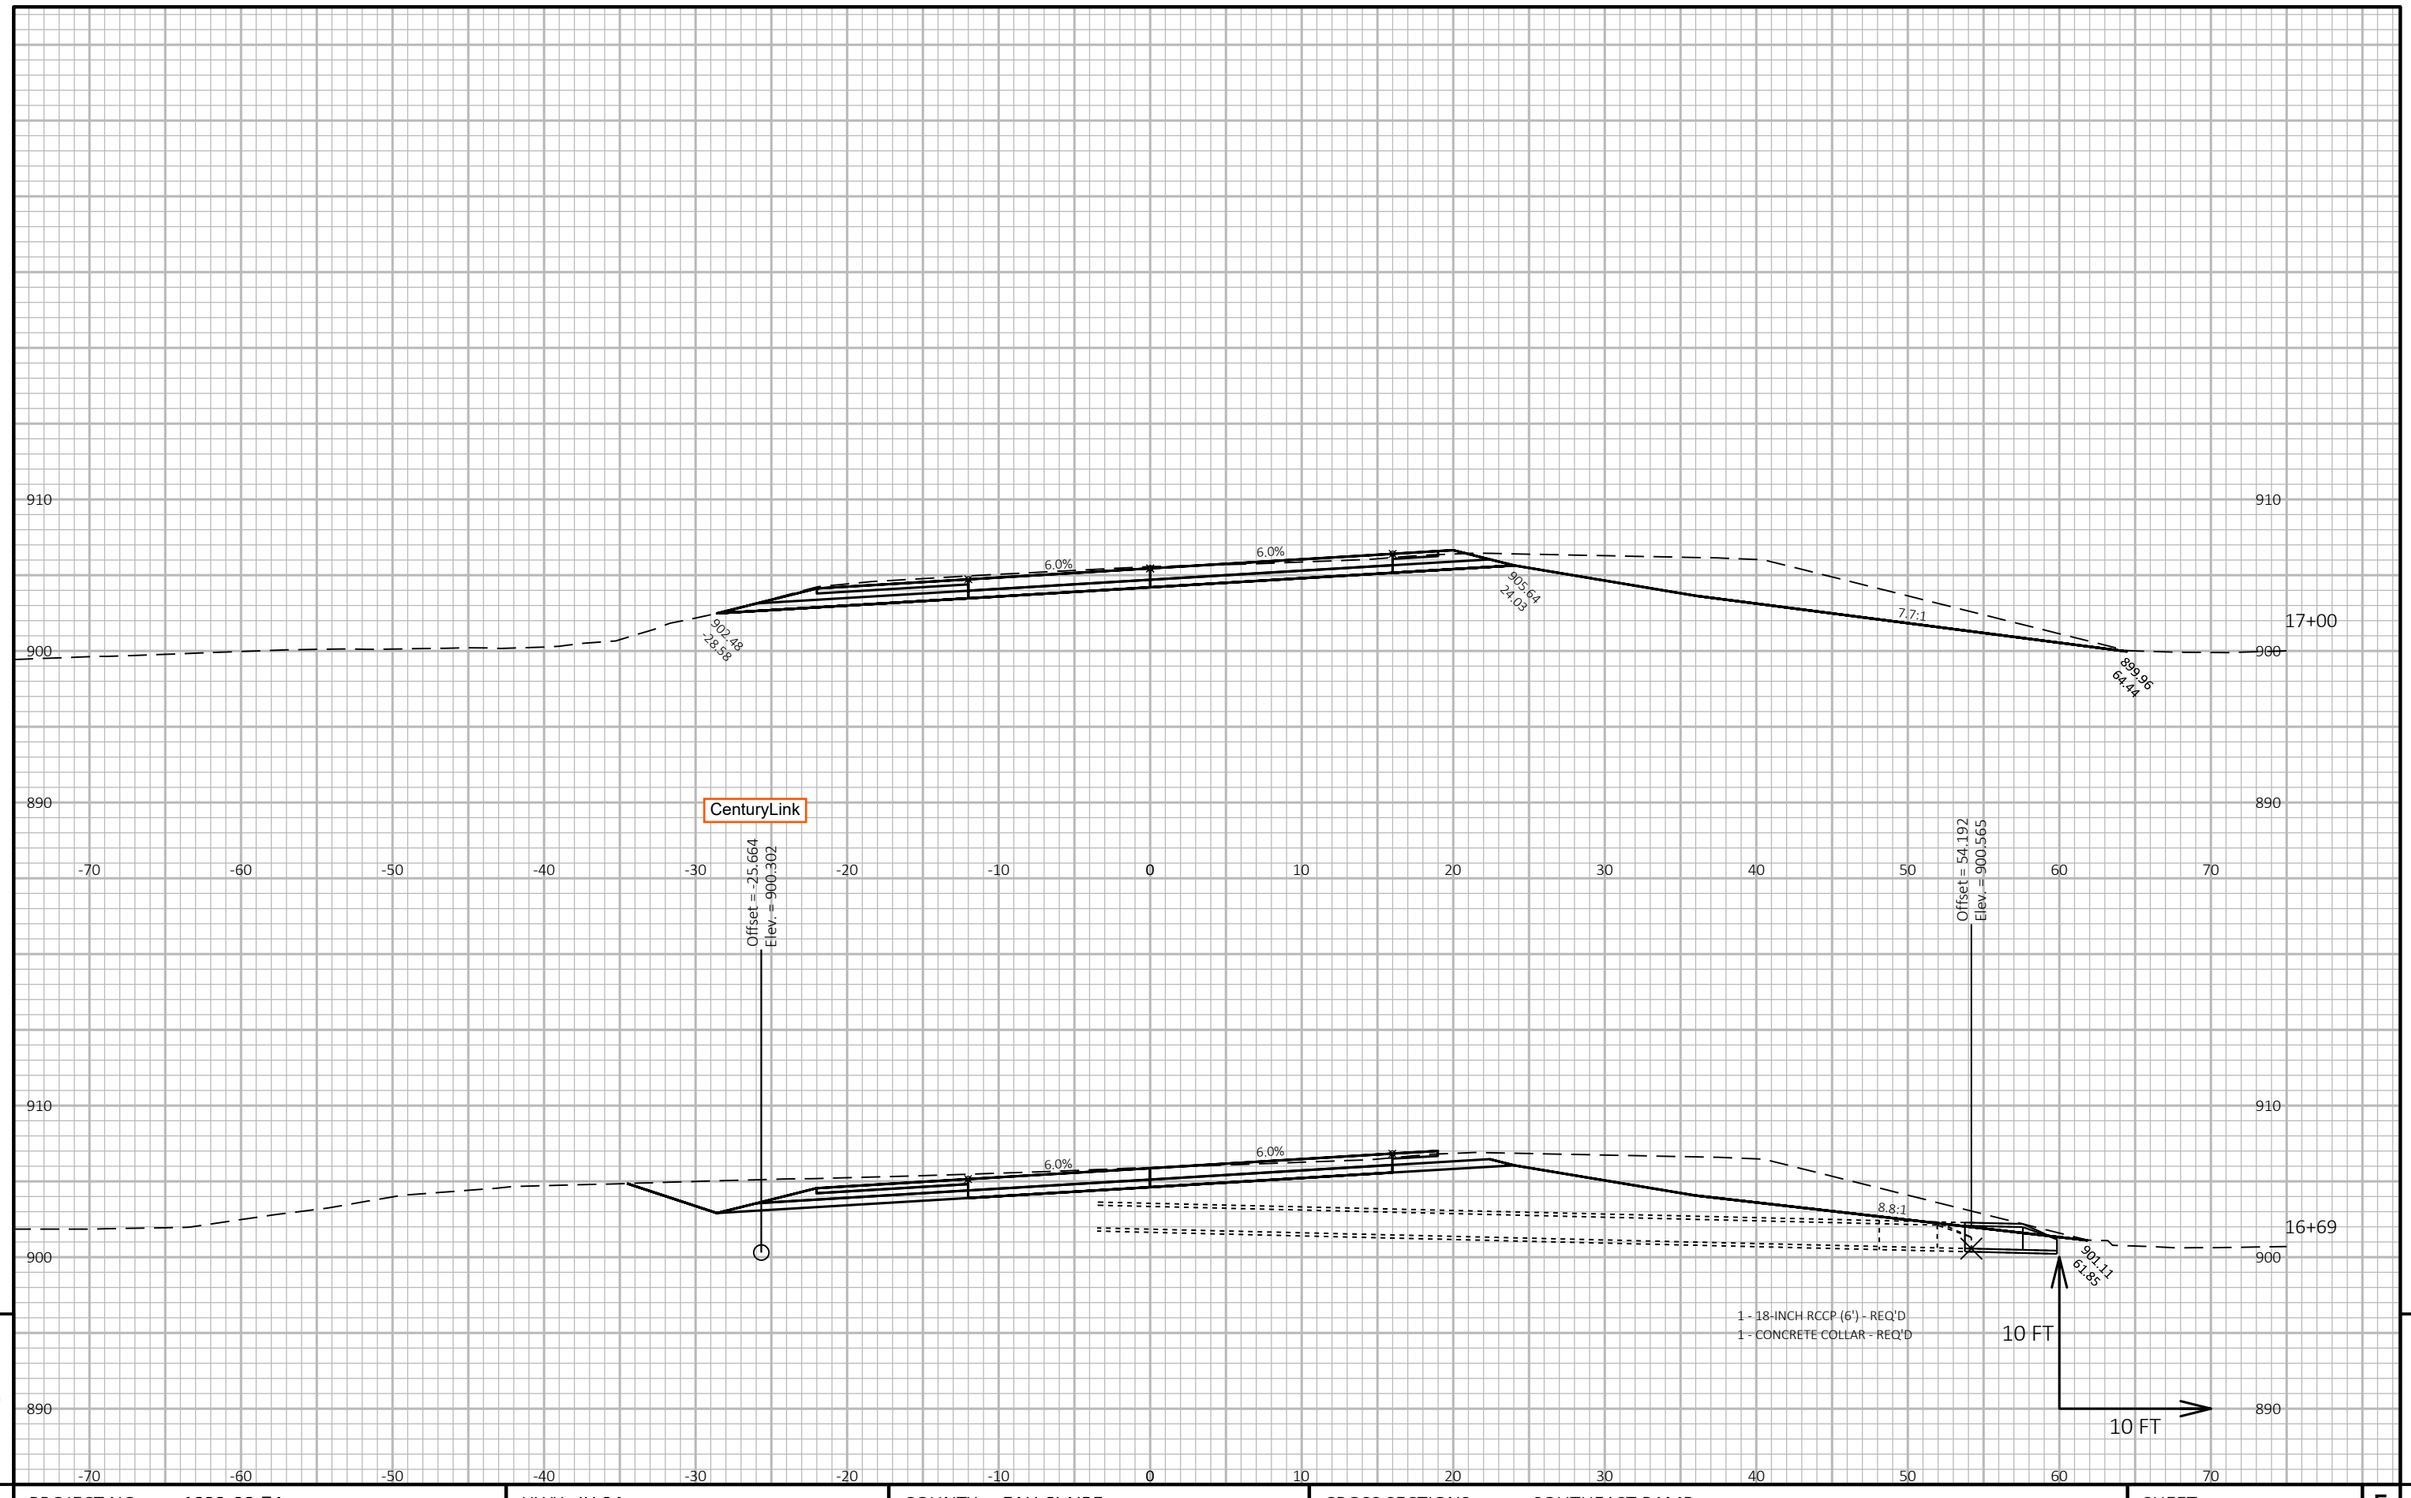

9

9

PROJECT NO: 1022-08-74	HWY: IH 94	COUNTY: EAU CLAIRE	CROSS SECTIONS: SOUTHEAST RAMP	SHEET	E


FILE NAME : N:\PDS\C3D\10220804\SHEETSPLAN\X-SECTIONS\090201_XS_SOUTHEAST_RAMP_11-18-20.DWG
LAYOUT NAME - SE Ramp - (2)

PLOT DATE : 1/18/2021 8:13 AM

PLOT BY : CHRIST, AARON D

PLOT NAME :

PLOT SCALE : 1 IN:10 FT HORZ. / 1 IN:10 FT VERT.

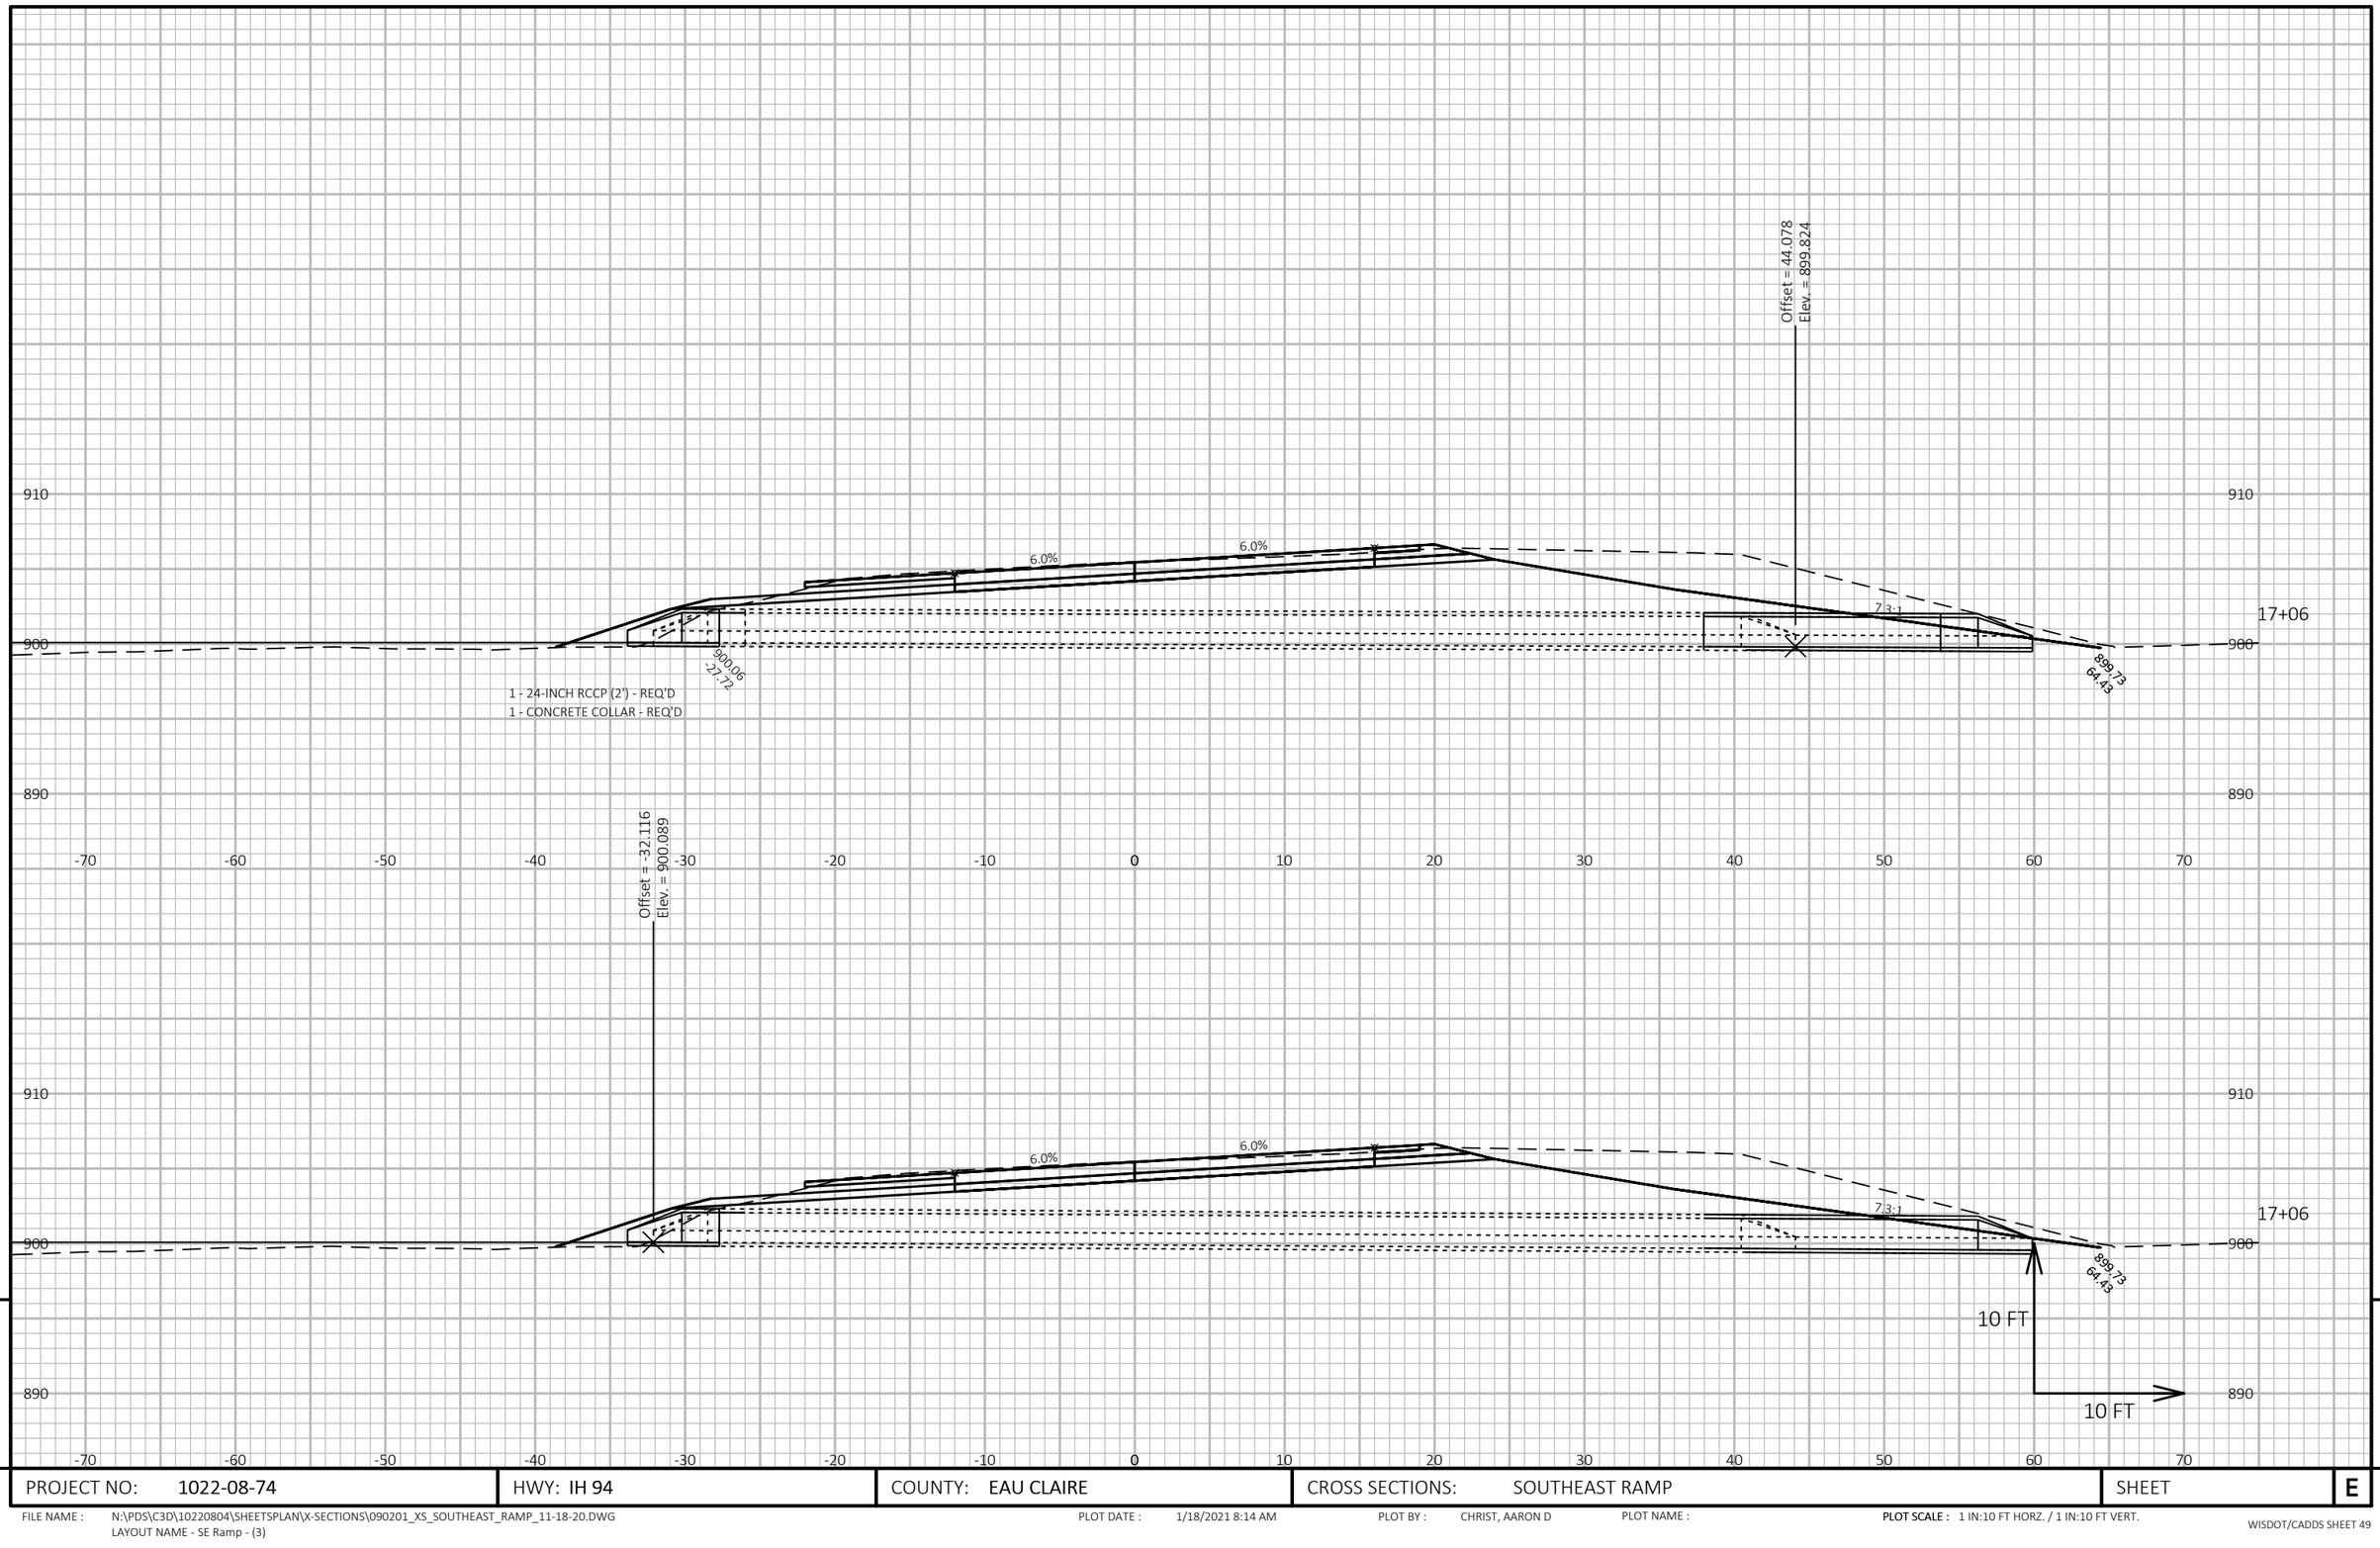

9

9

PROJECT NO: 1022-08-74	HWY: IH 94	COUNTY: EAU CLAIRE	CROSS SECTIONS: SOUTHEAST RAMP	SHEET	E


FILE NAME : N:\PDS\C3D\10220804\SHEETSPLAN\X-SECTIONS\090201_XS_SOUTHEAST_RAMP_11-18-20.DWG
LAYOUT NAME - SE Ramp - (3)

PLOT DATE : 1/18/2021 8:14 AM

PLOT BY : CHRIST, AARON D

PLOT NAME :

PLOT SCALE : 1 IN:10 FT HORZ. / 1 IN:10 FT VERT.

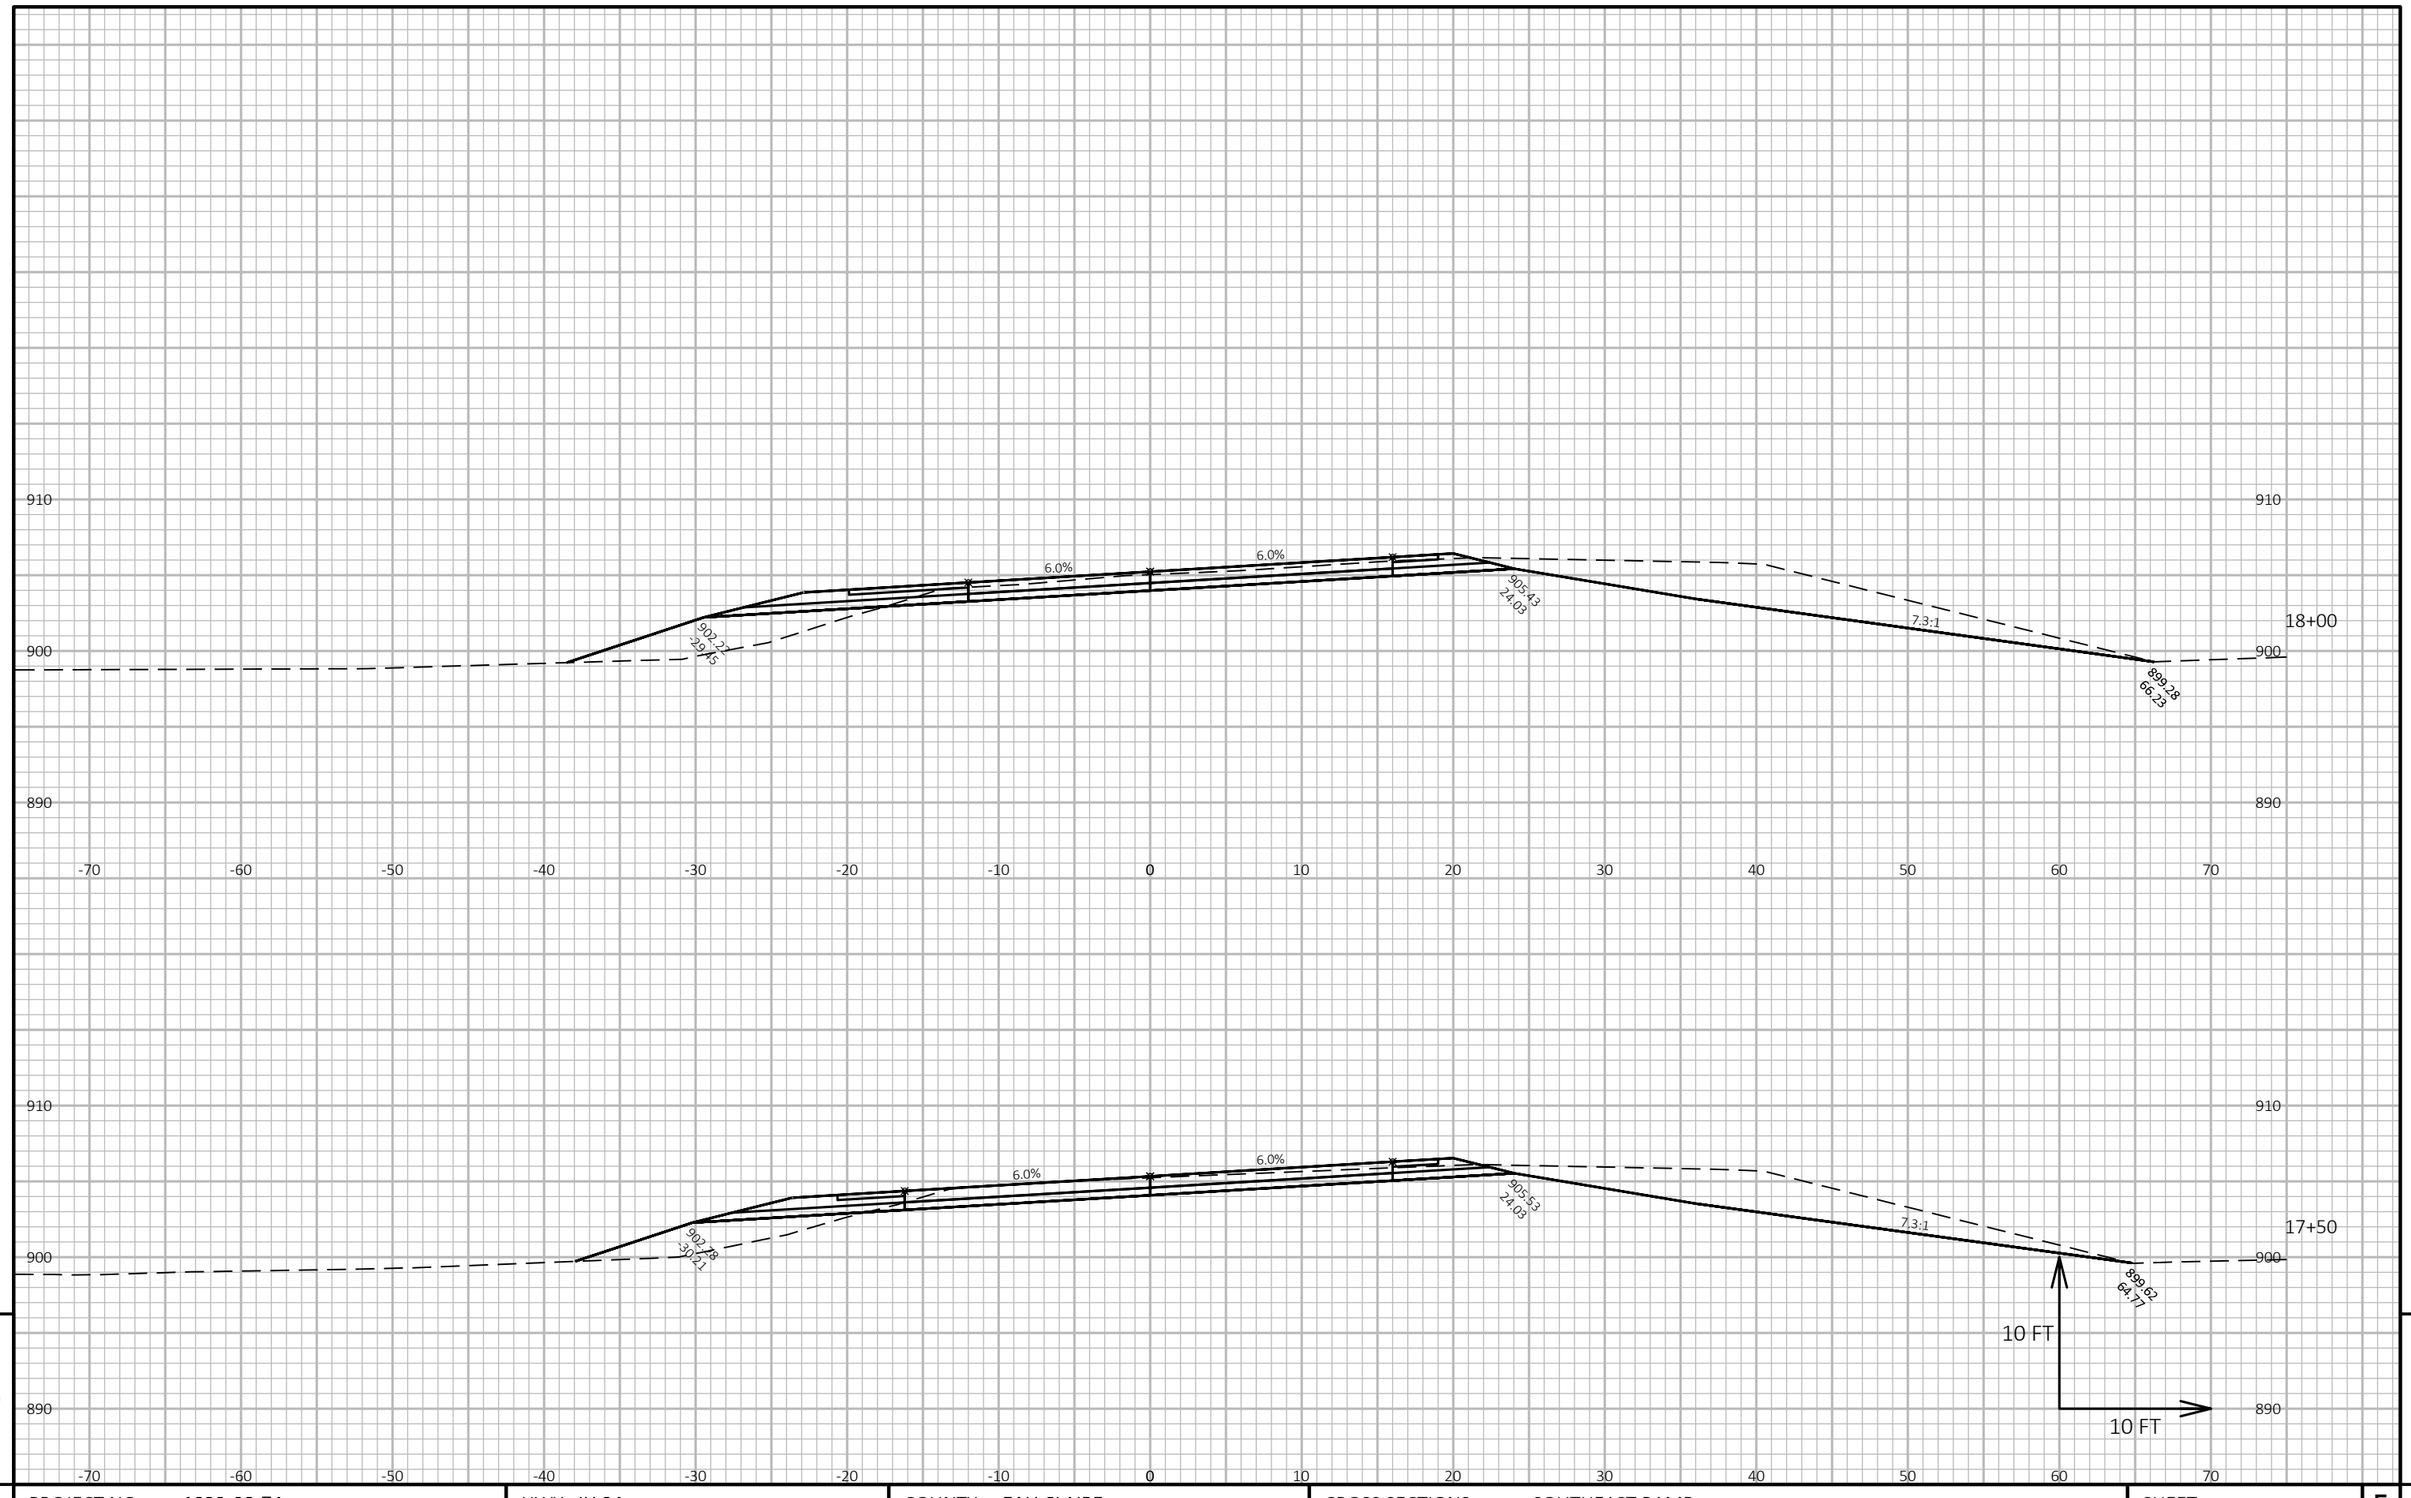

9

9

PROJECT NO: 1022-08-74	HWY: IH 94	COUNTY: EAU CLAIRE	CROSS SECTIONS: SOUTHEAST RAMP	SHEET	E


FILE NAME : N:\PDS\C3D\10220804\SHEETSPLAN\X-SECTIONS\090201_XS_SOUTHEAST_RAMP_11-18-20.DWG
LAYOUT NAME - SE Ramp - (4)

PLOT DATE : 1/18/2021 8:14 AM

PLOT BY : CHRIST, AARON D

PLOT NAME :

PLOT SCALE : 1 IN:10 FT HORZ. / 1 IN:10 FT VERT.

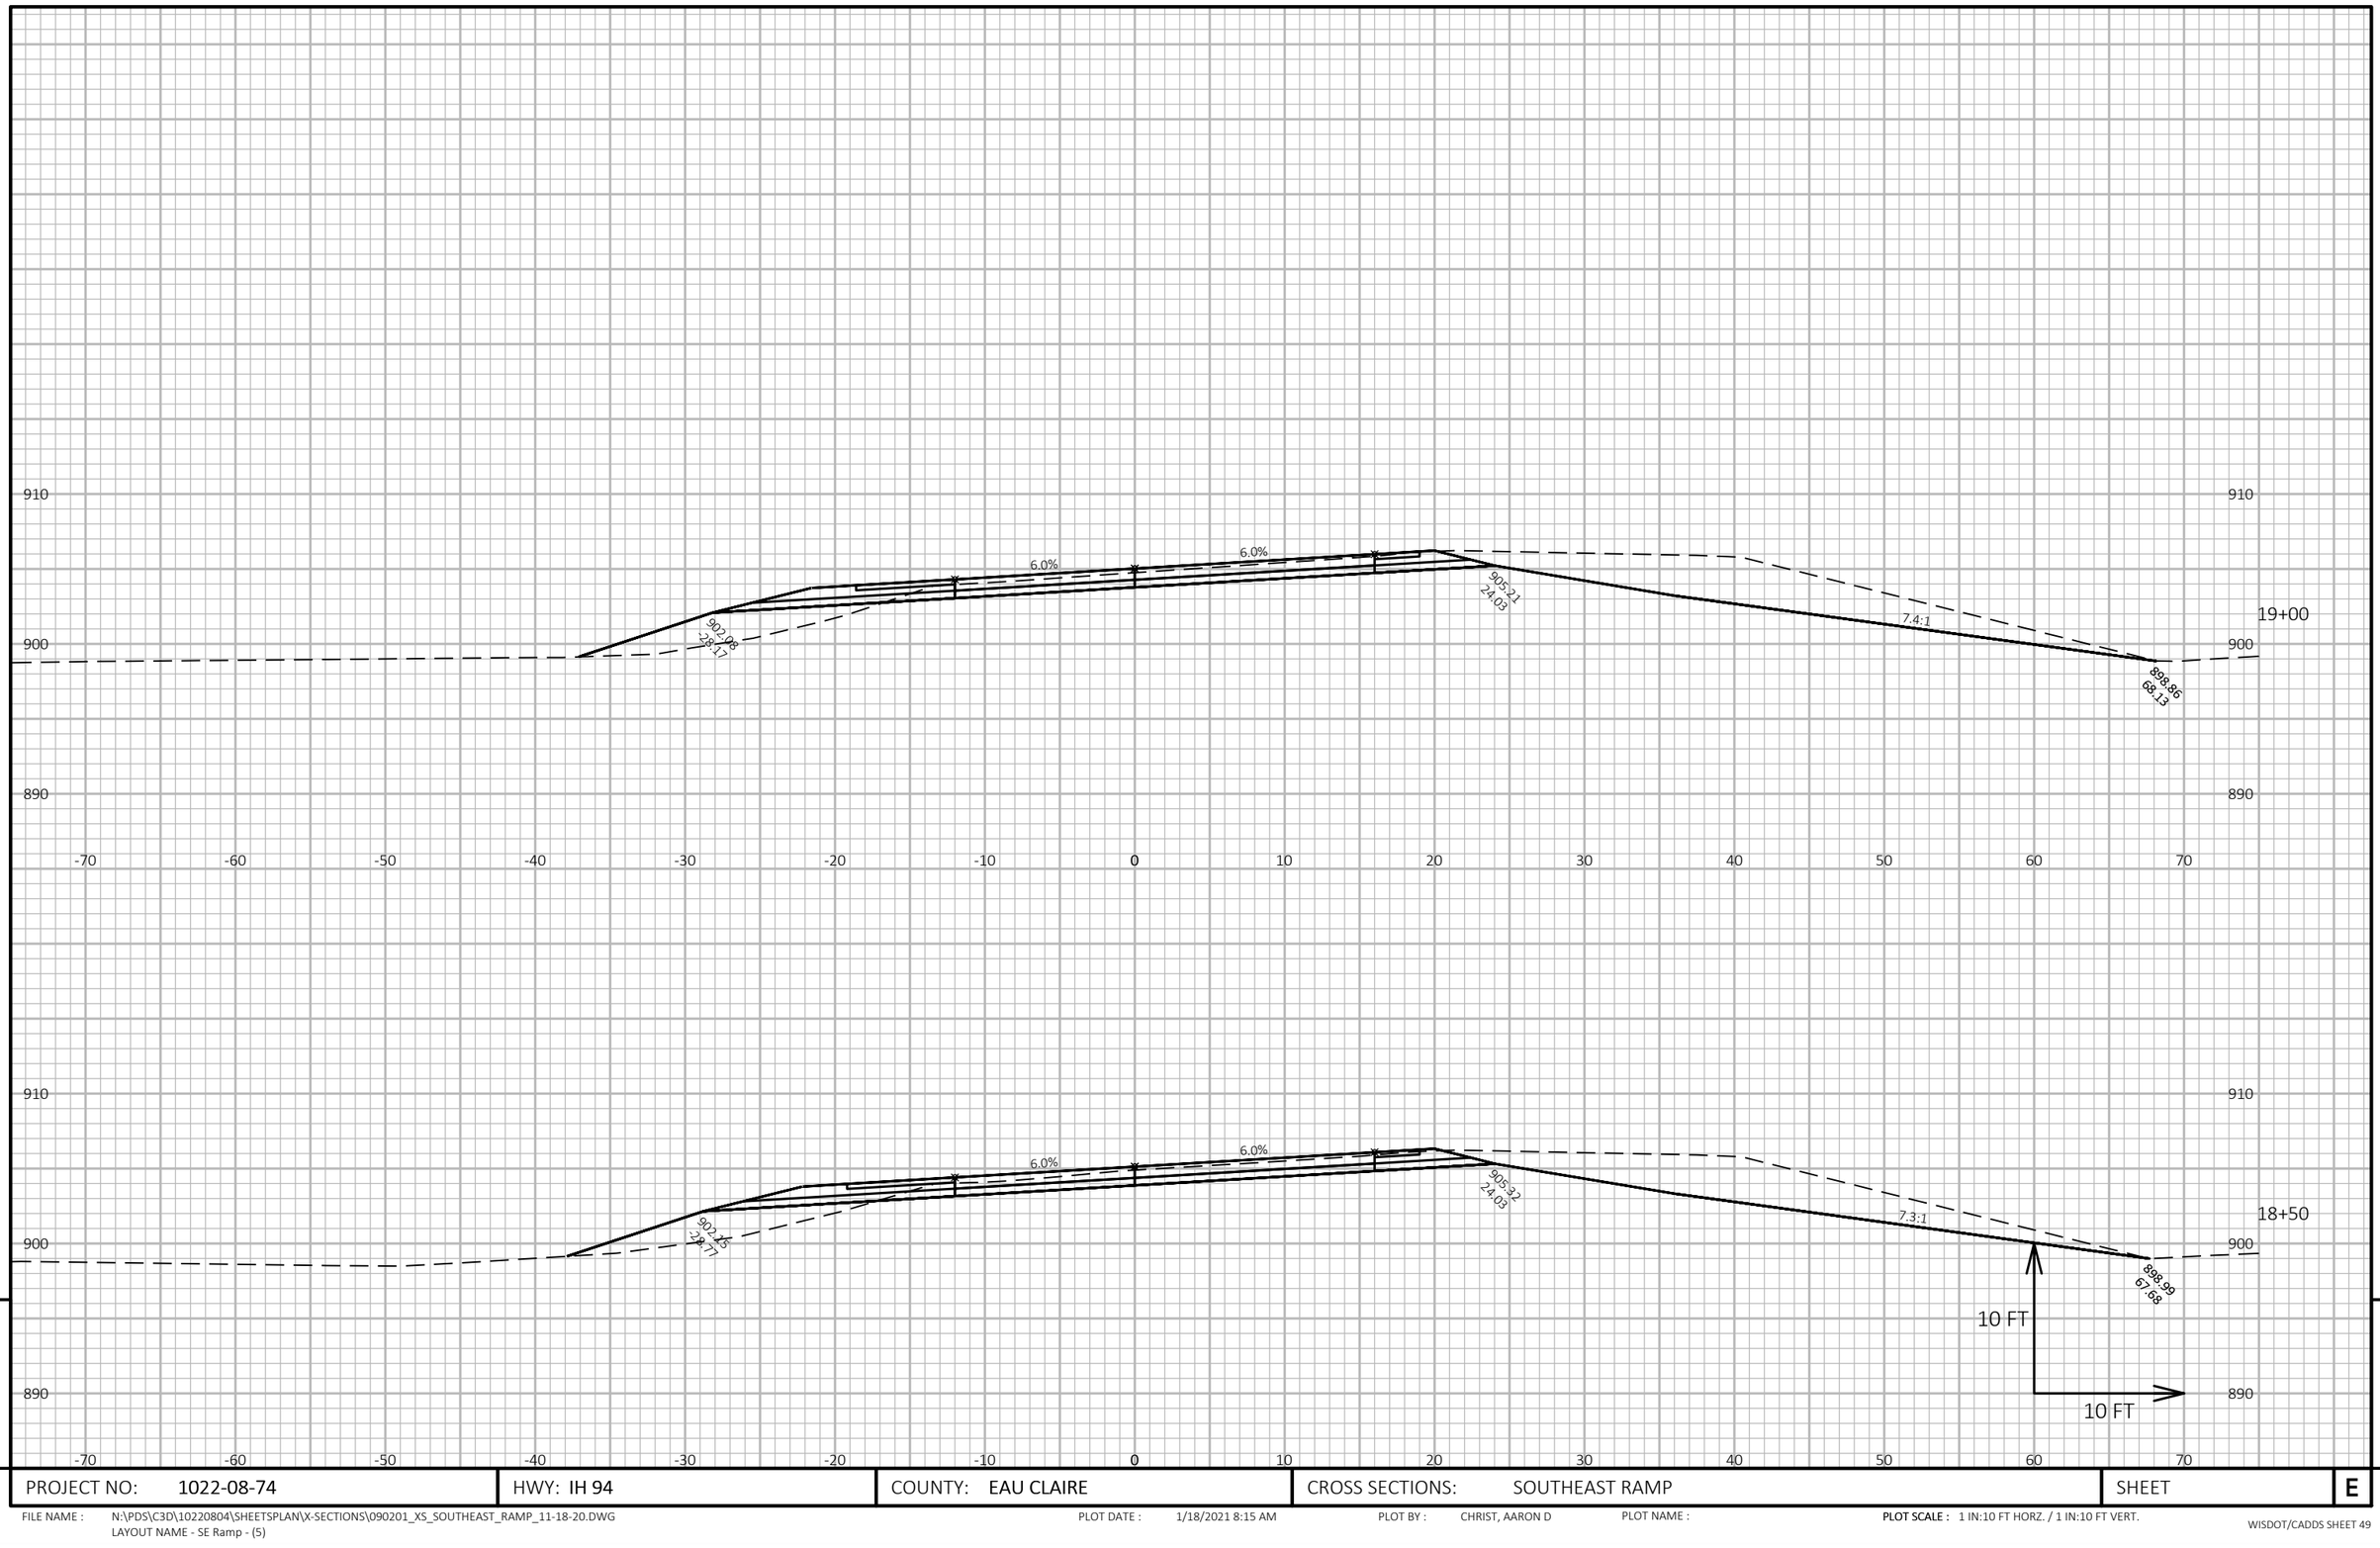

9

9

PROJECT NO: 1022-08-74	HWY: IH 94	COUNTY: EAU CLAIRE	CROSS SECTIONS: SOUTHEAST RAMP	SHEET	E


FILE NAME : N:\PDS\C3D\10220804\SHEETSPLAN\X-SECTIONS\090201_XS_SOUTHEAST_RAMP_11-18-20.DWG
LAYOUT NAME - SE Ramp - (5)

PLOT DATE : 1/18/2021 8:15 AM

PLOT BY : CHRIST, AARON D

PLOT NAME :

PLOT SCALE : 1 IN:10 FT HORZ. / 1 IN:10 FT VERT.

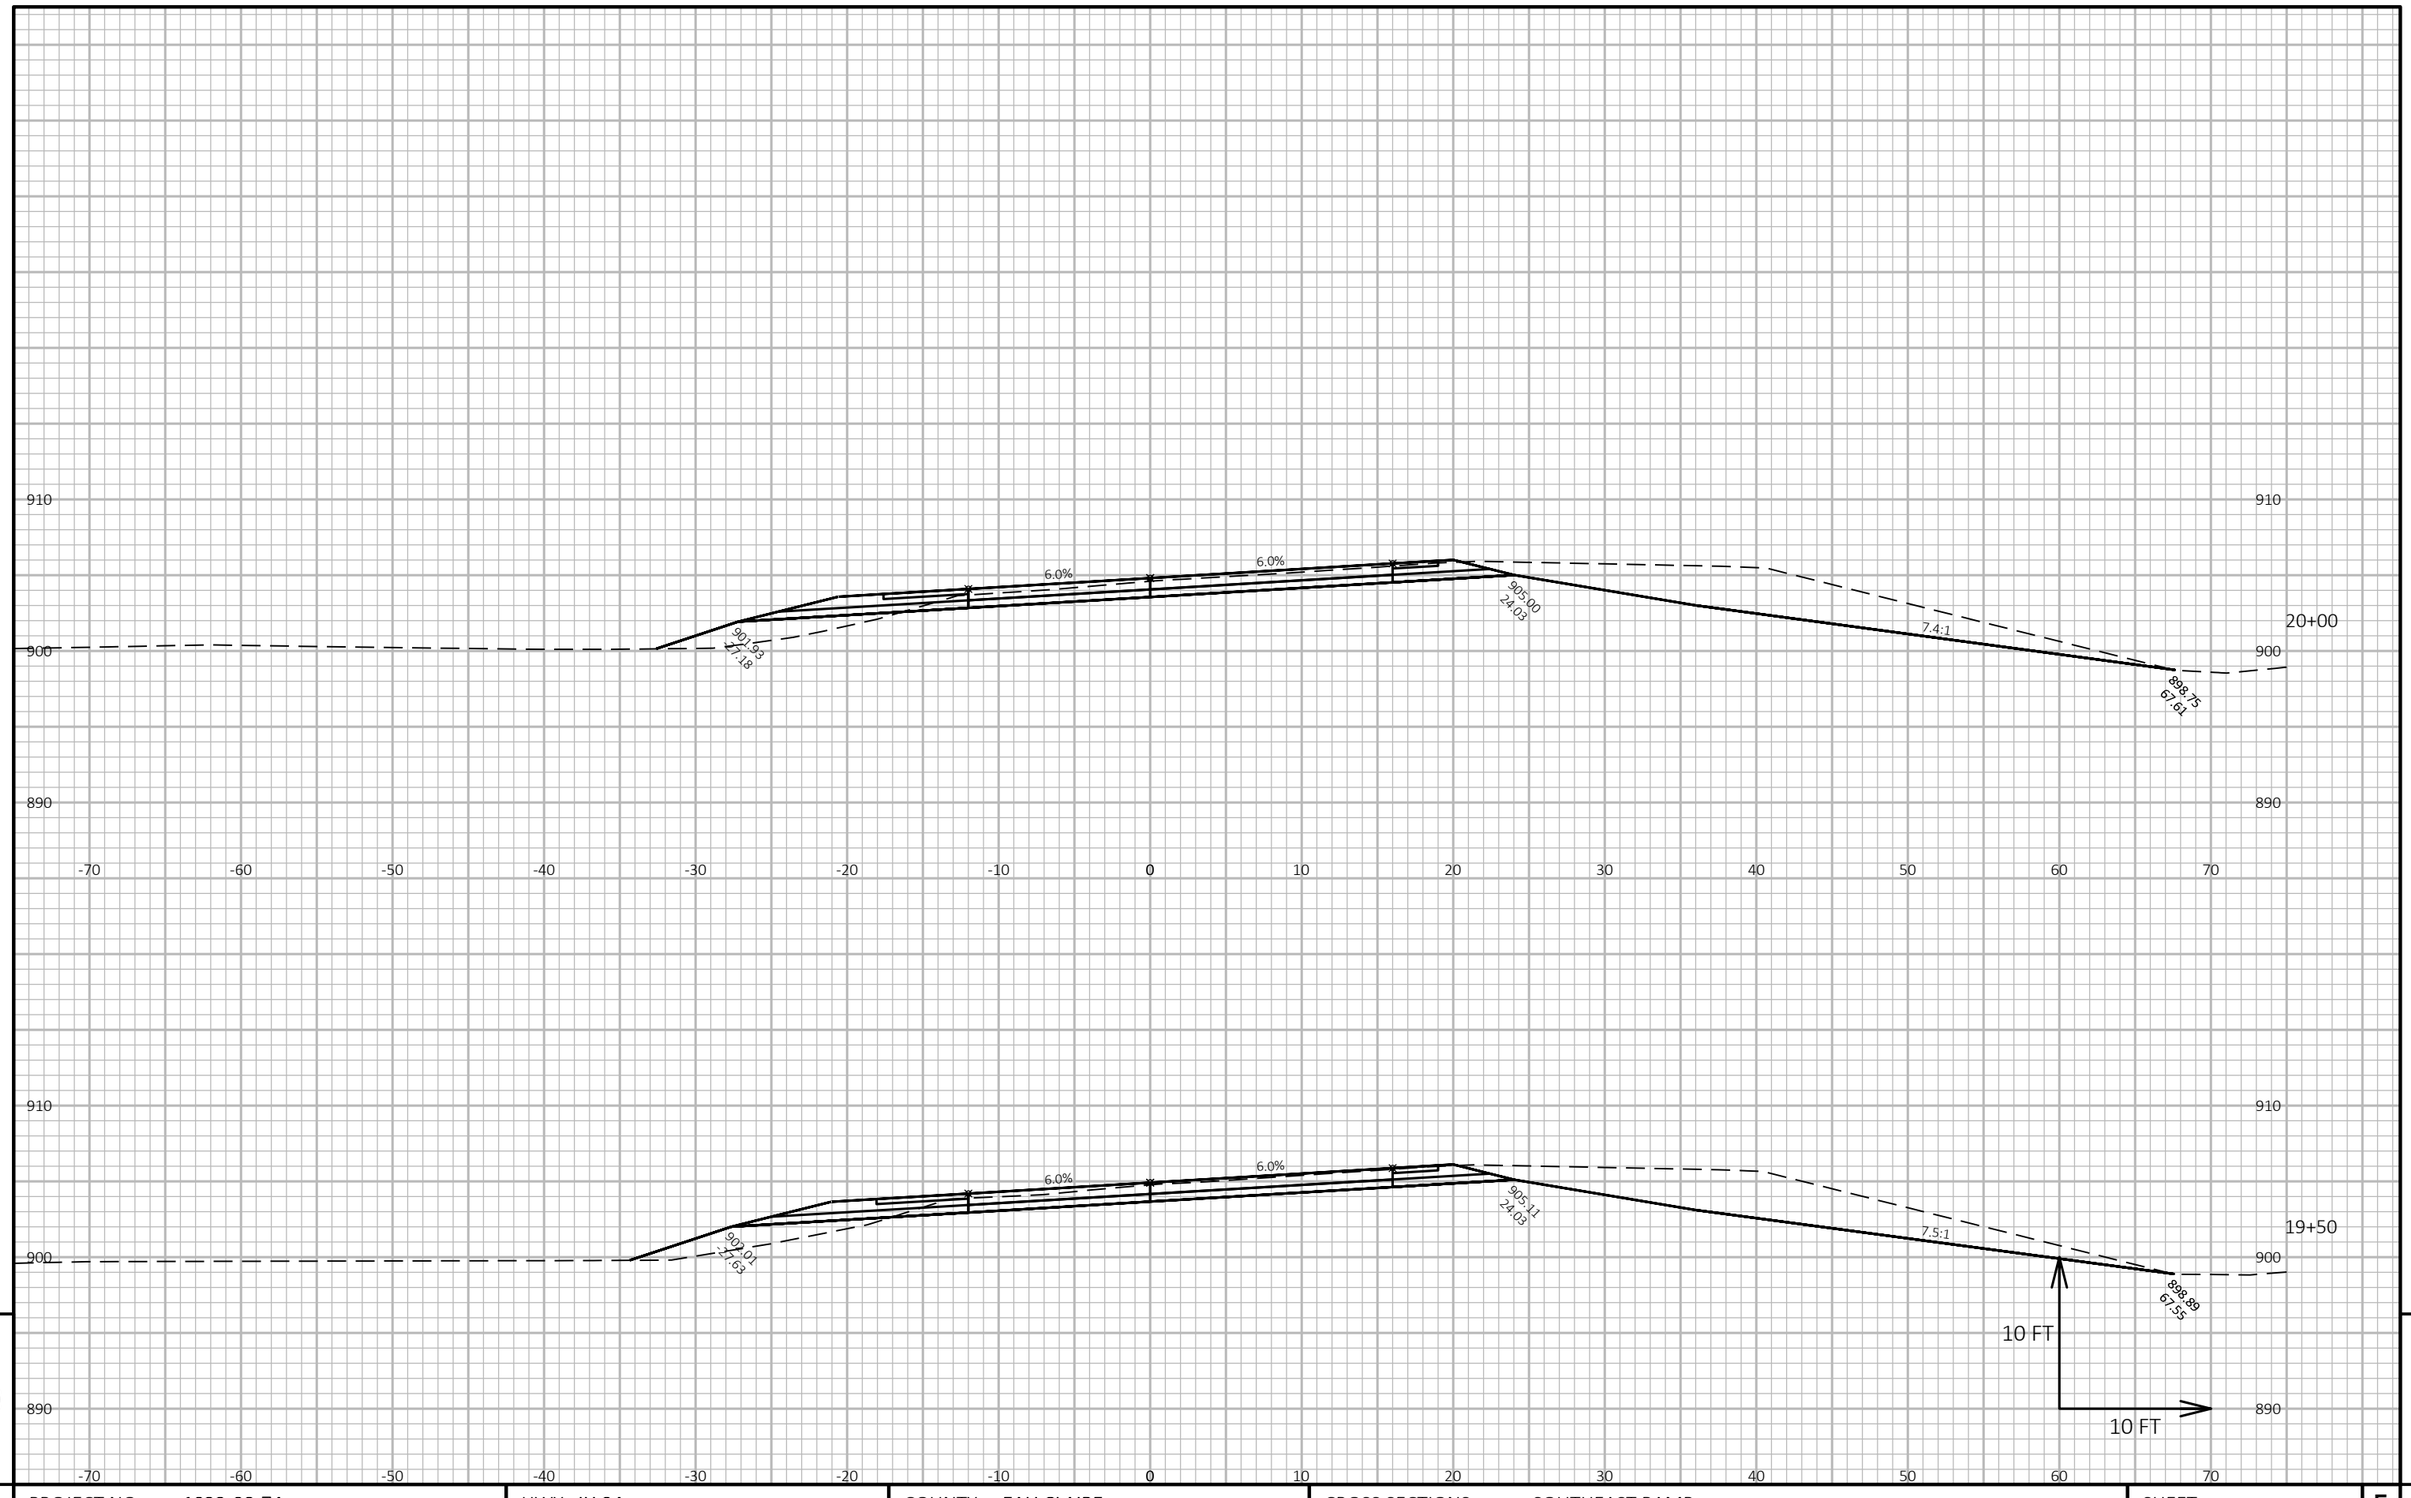

9

9

PROJECT NO: 1022-08-74	HWY: IH 94	COUNTY: EAU CLAIRE	CROSS SECTIONS: SOUTHEAST RAMP	SHEET	E


FILE NAME : N:\PDS\C3D\10220804\SHEETSPLAN\X-SECTIONS\090201_XS_SOUTHEAST_RAMP_11-18-20.DWG
LAYOUT NAME - SE Ramp - (6)

PLOT DATE : 1/18/2021 8:15 AM

PLOT BY : CHRIST, AARON D

PLOT NAME :

PLOT SCALE : 1 IN:10 FT HORZ. / 1 IN:10 FT VERT.

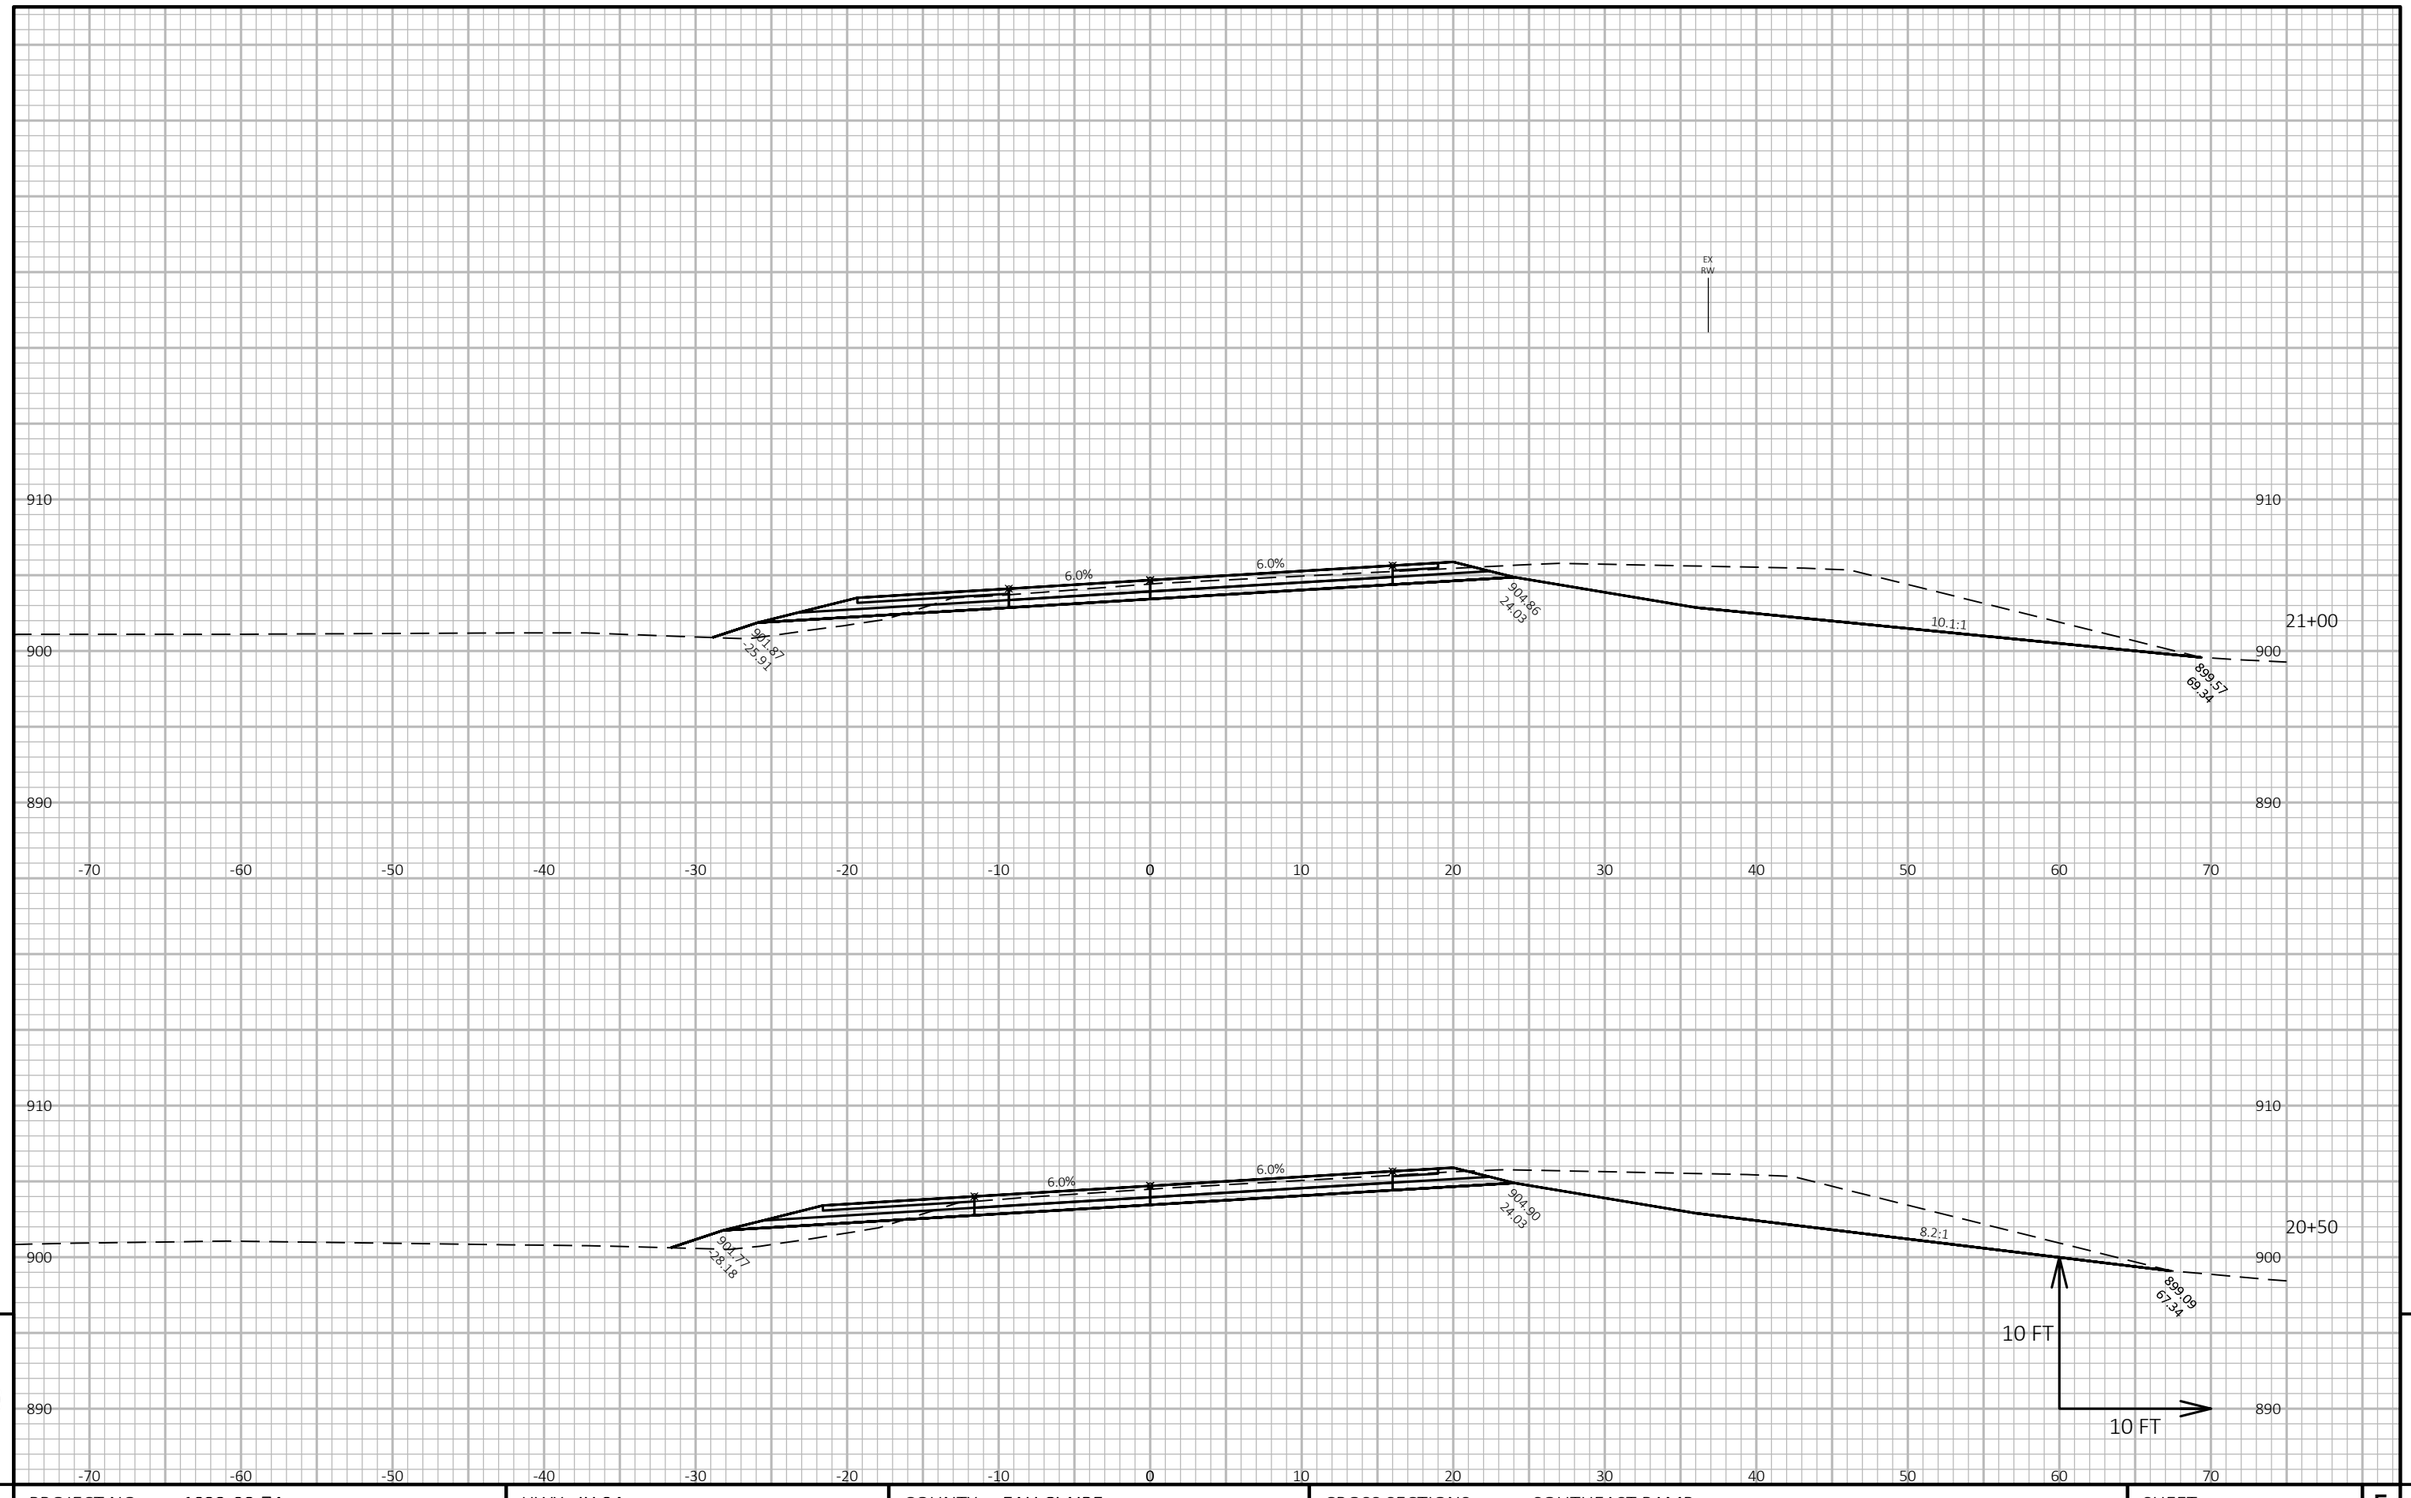

9

9

PROJECT NO: 1022-08-74	HWY: IH 94	COUNTY: EAU CLAIRE	CROSS SECTIONS: SOUTHEAST RAMP	SHEET	E


FILE NAME : N:\PDS\C3D\10220804\SHEETSPLAN\X-SECTIONS\090201_XS_SOUTHEAST_RAMP_11-18-20.DWG
LAYOUT NAME - SE Ramp - (7)

PLOT DATE : 1/18/2021 8:16 AM

PLOT BY : CHRIST, AARON D

PLOT NAME :

PLOT SCALE : 1 IN:10 FT HORZ. / 1 IN:10 FT VERT.

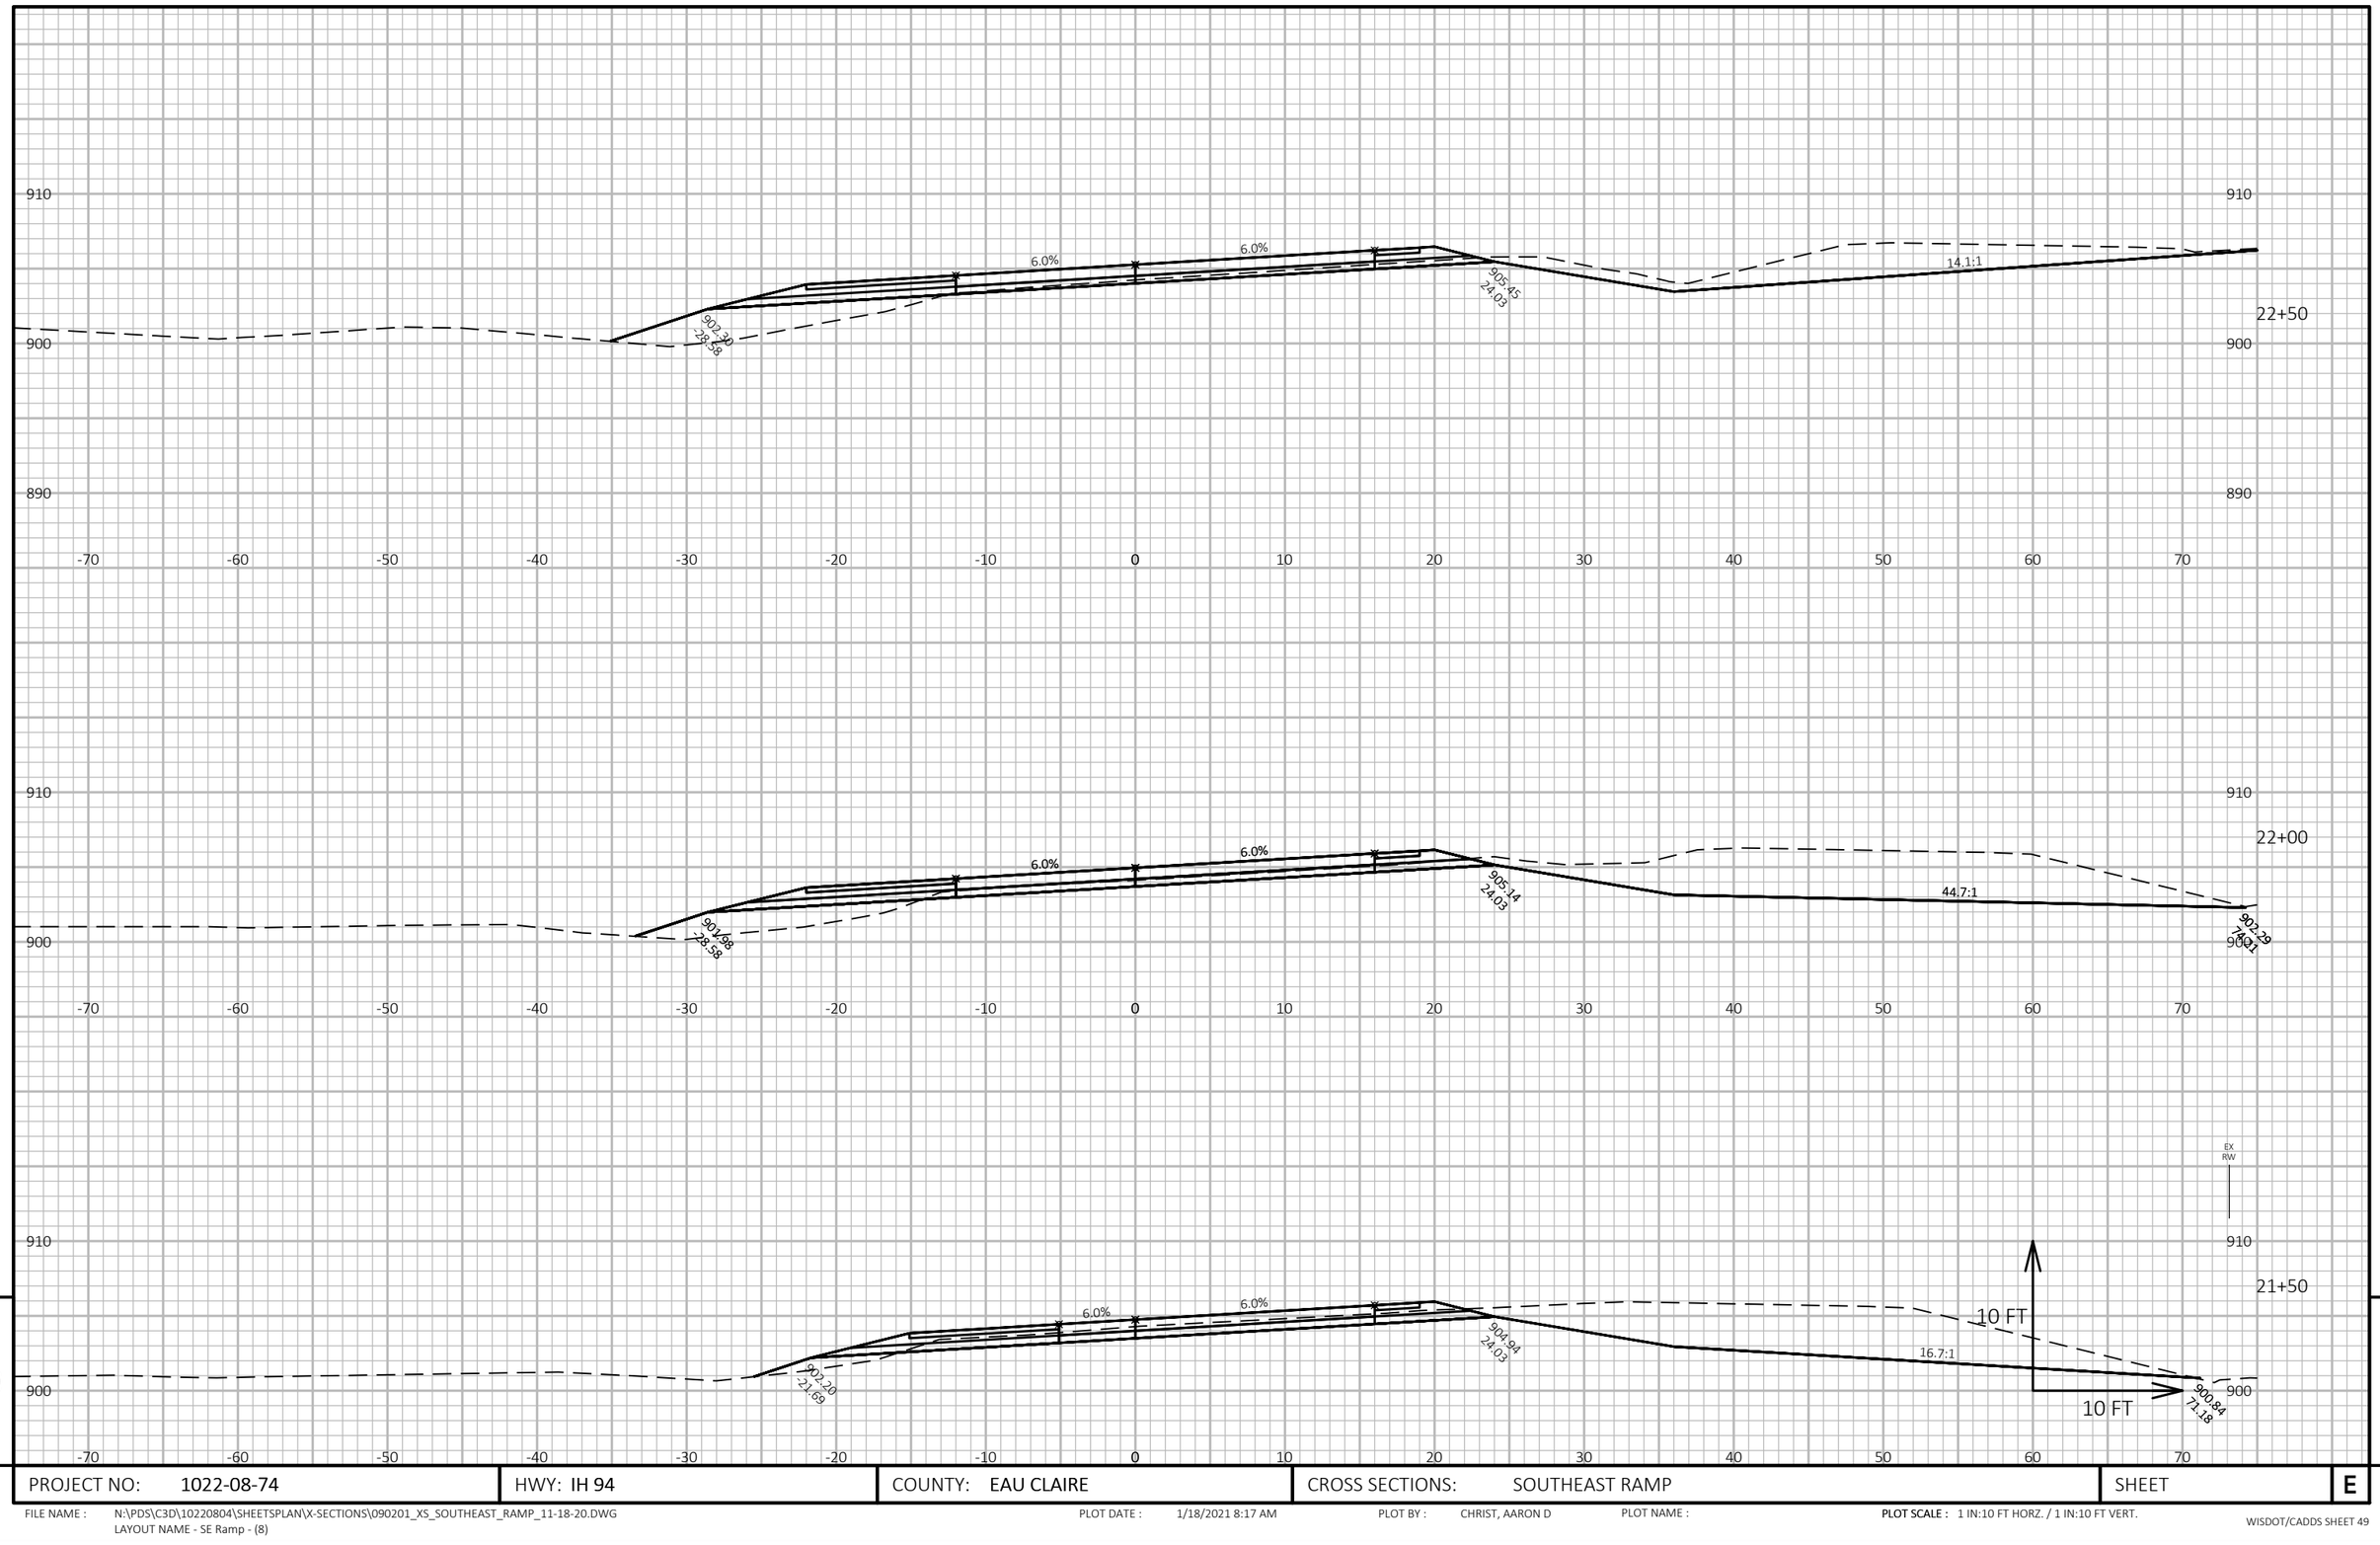

9

9

PROJECT NO: 1022-08-74	HWY: IH 94	COUNTY: EAU CLAIRE	CROSS SECTIONS: SOUTHEAST RAMP	SHEET	E


FILE NAME : N:\PDS\C3D\10220804\SHEETSPLAN\X-SECTIONS\090201_XS_SOUTHEAST_RAMP_11-18-20.DWG
LAYOUT NAME - SE Ramp - (8)

PLOT DATE : 1/18/2021 8:17 AM

PLOT BY : CHRIST, AARON D

PLOT NAME :

PLOT SCALE : 1 IN:10 FT HORZ. / 1 IN:10 FT VERT.

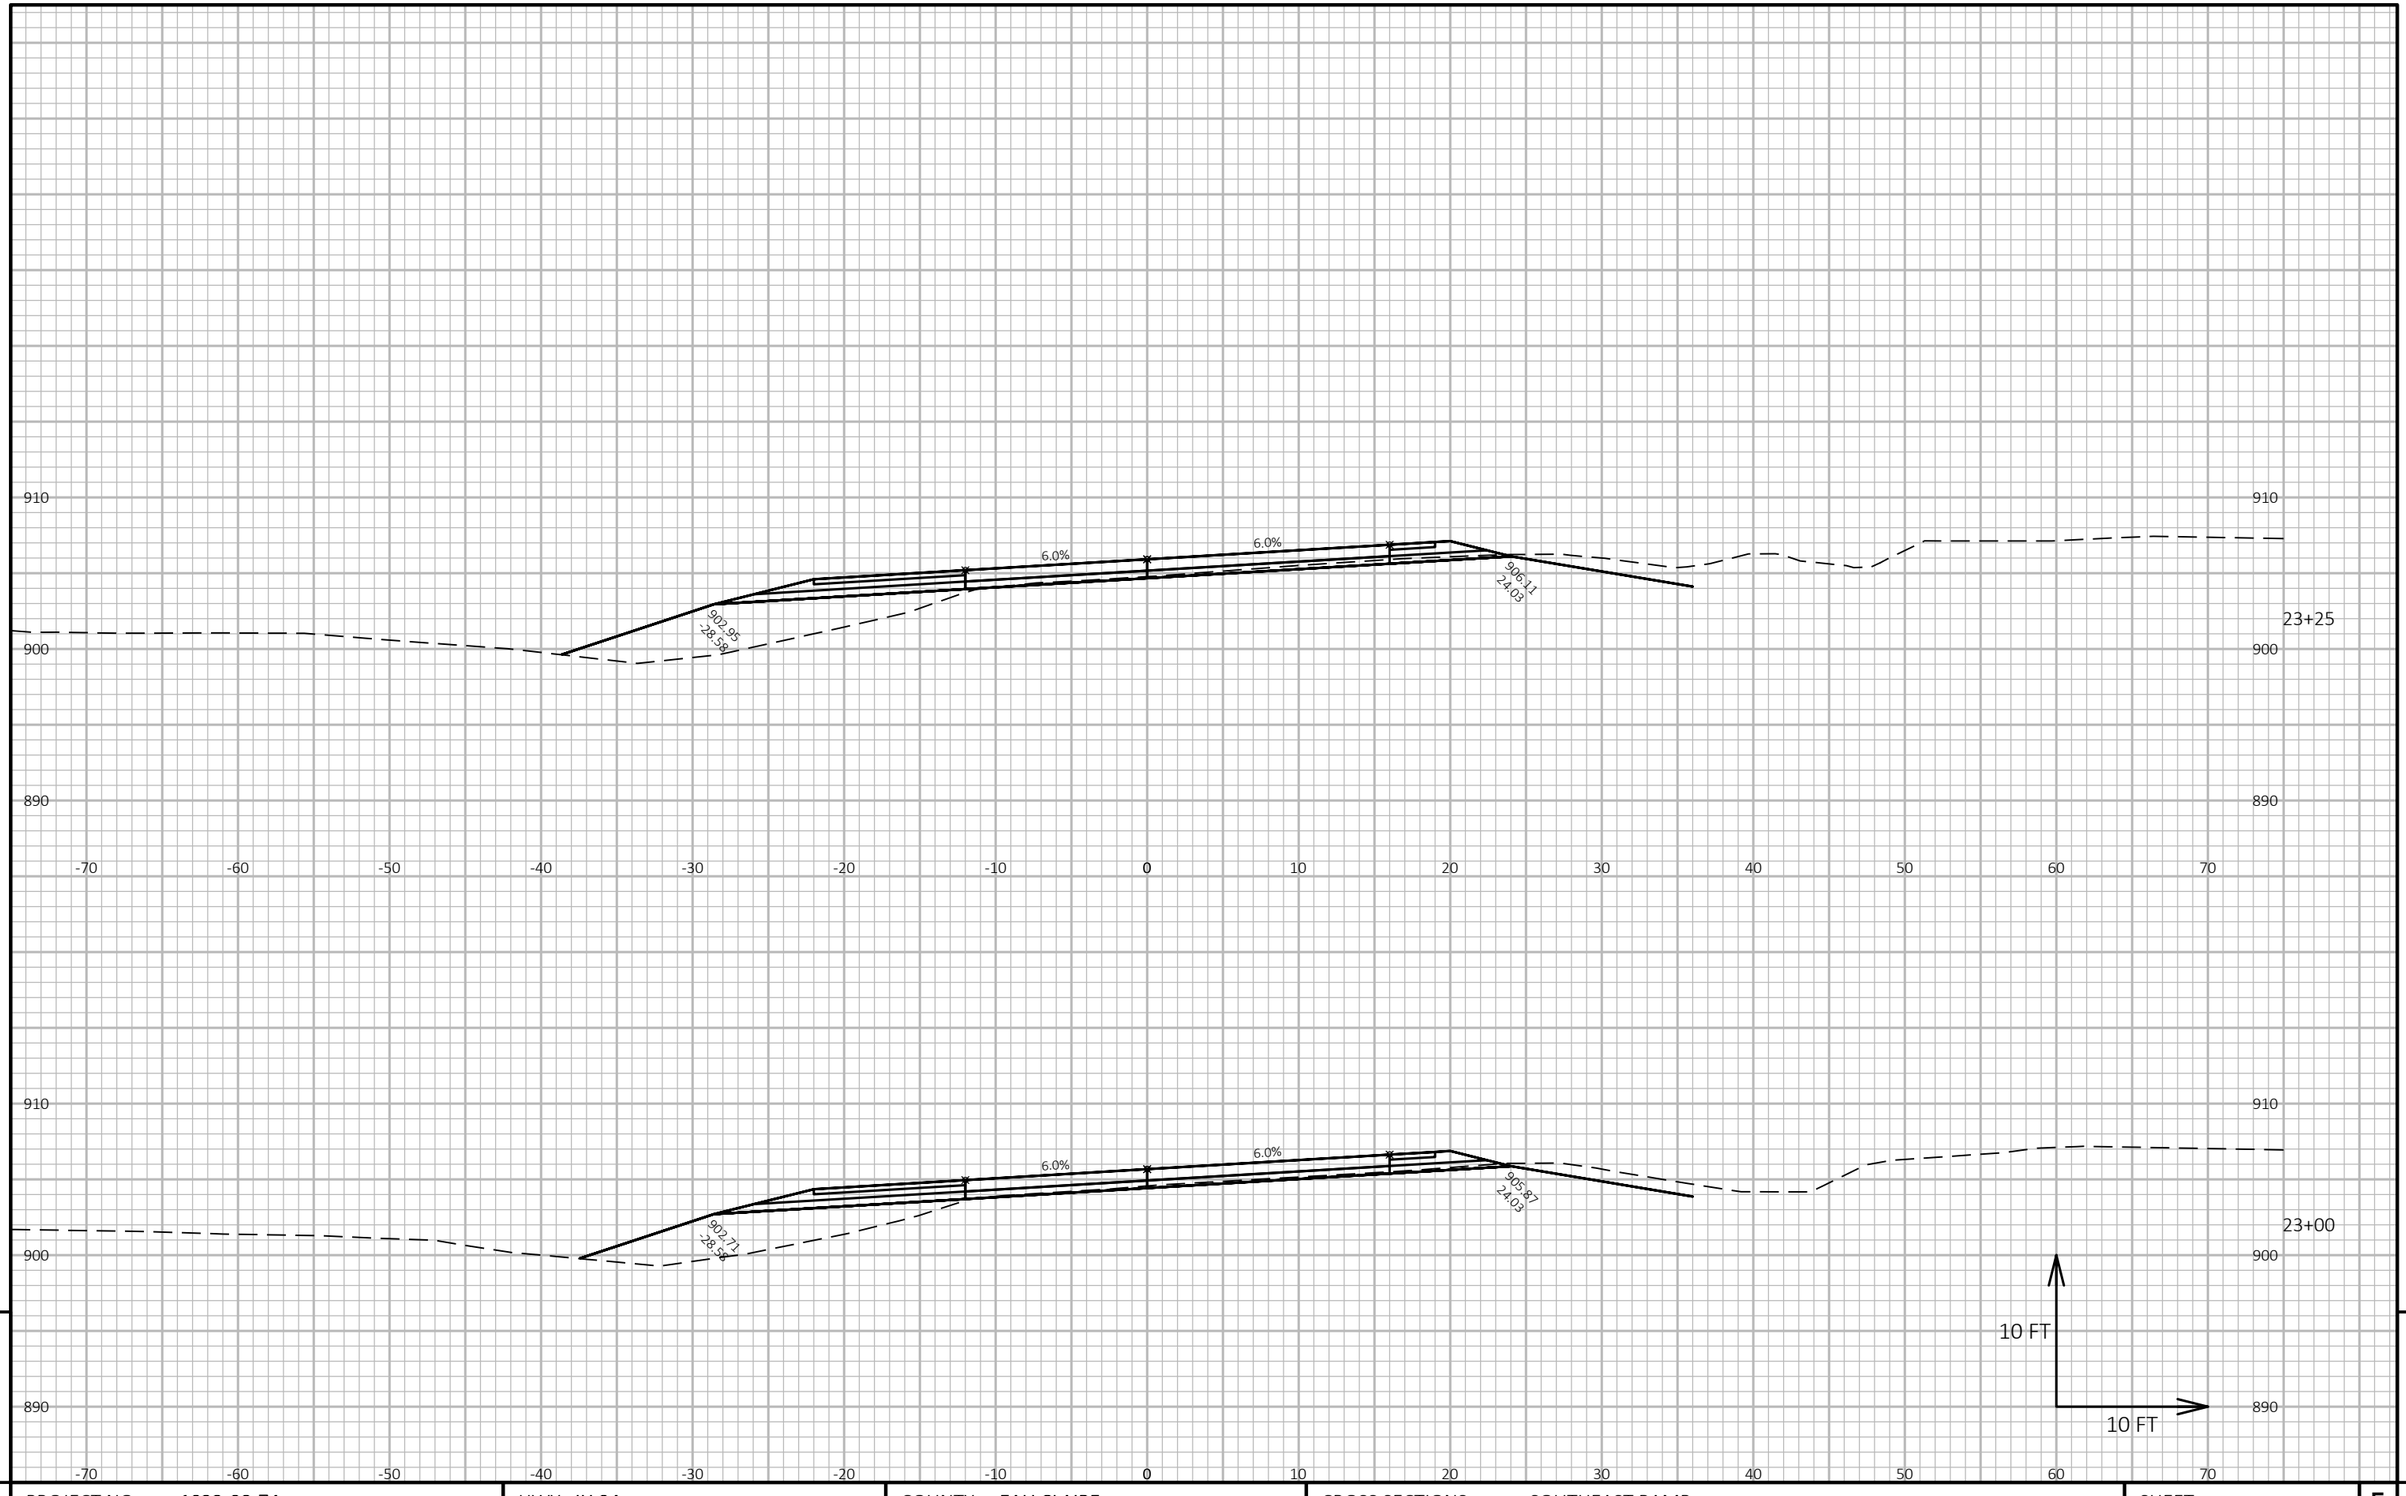

9

9

PROJECT NO: 1022-08-74	HWY: IH 94	COUNTY: EAU CLAIRE	CROSS SECTIONS: SOUTHEAST RAMP	SHEET	E


FILE NAME : N:\PDS\C3D\10220804\SHEETSPLAN\X-SECTIONS\090201_XS_SOUTHEAST_RAMP_11-18-20.DWG
LAYOUT NAME - SE Ramp - (9)

PLOT DATE : 1/18/2021 8:17 AM

PLOT BY : CHRIST, AARON D

PLOT NAME :

PLOT SCALE : 1 IN:10 FT HORZ. / 1 IN:10 FT VERT.

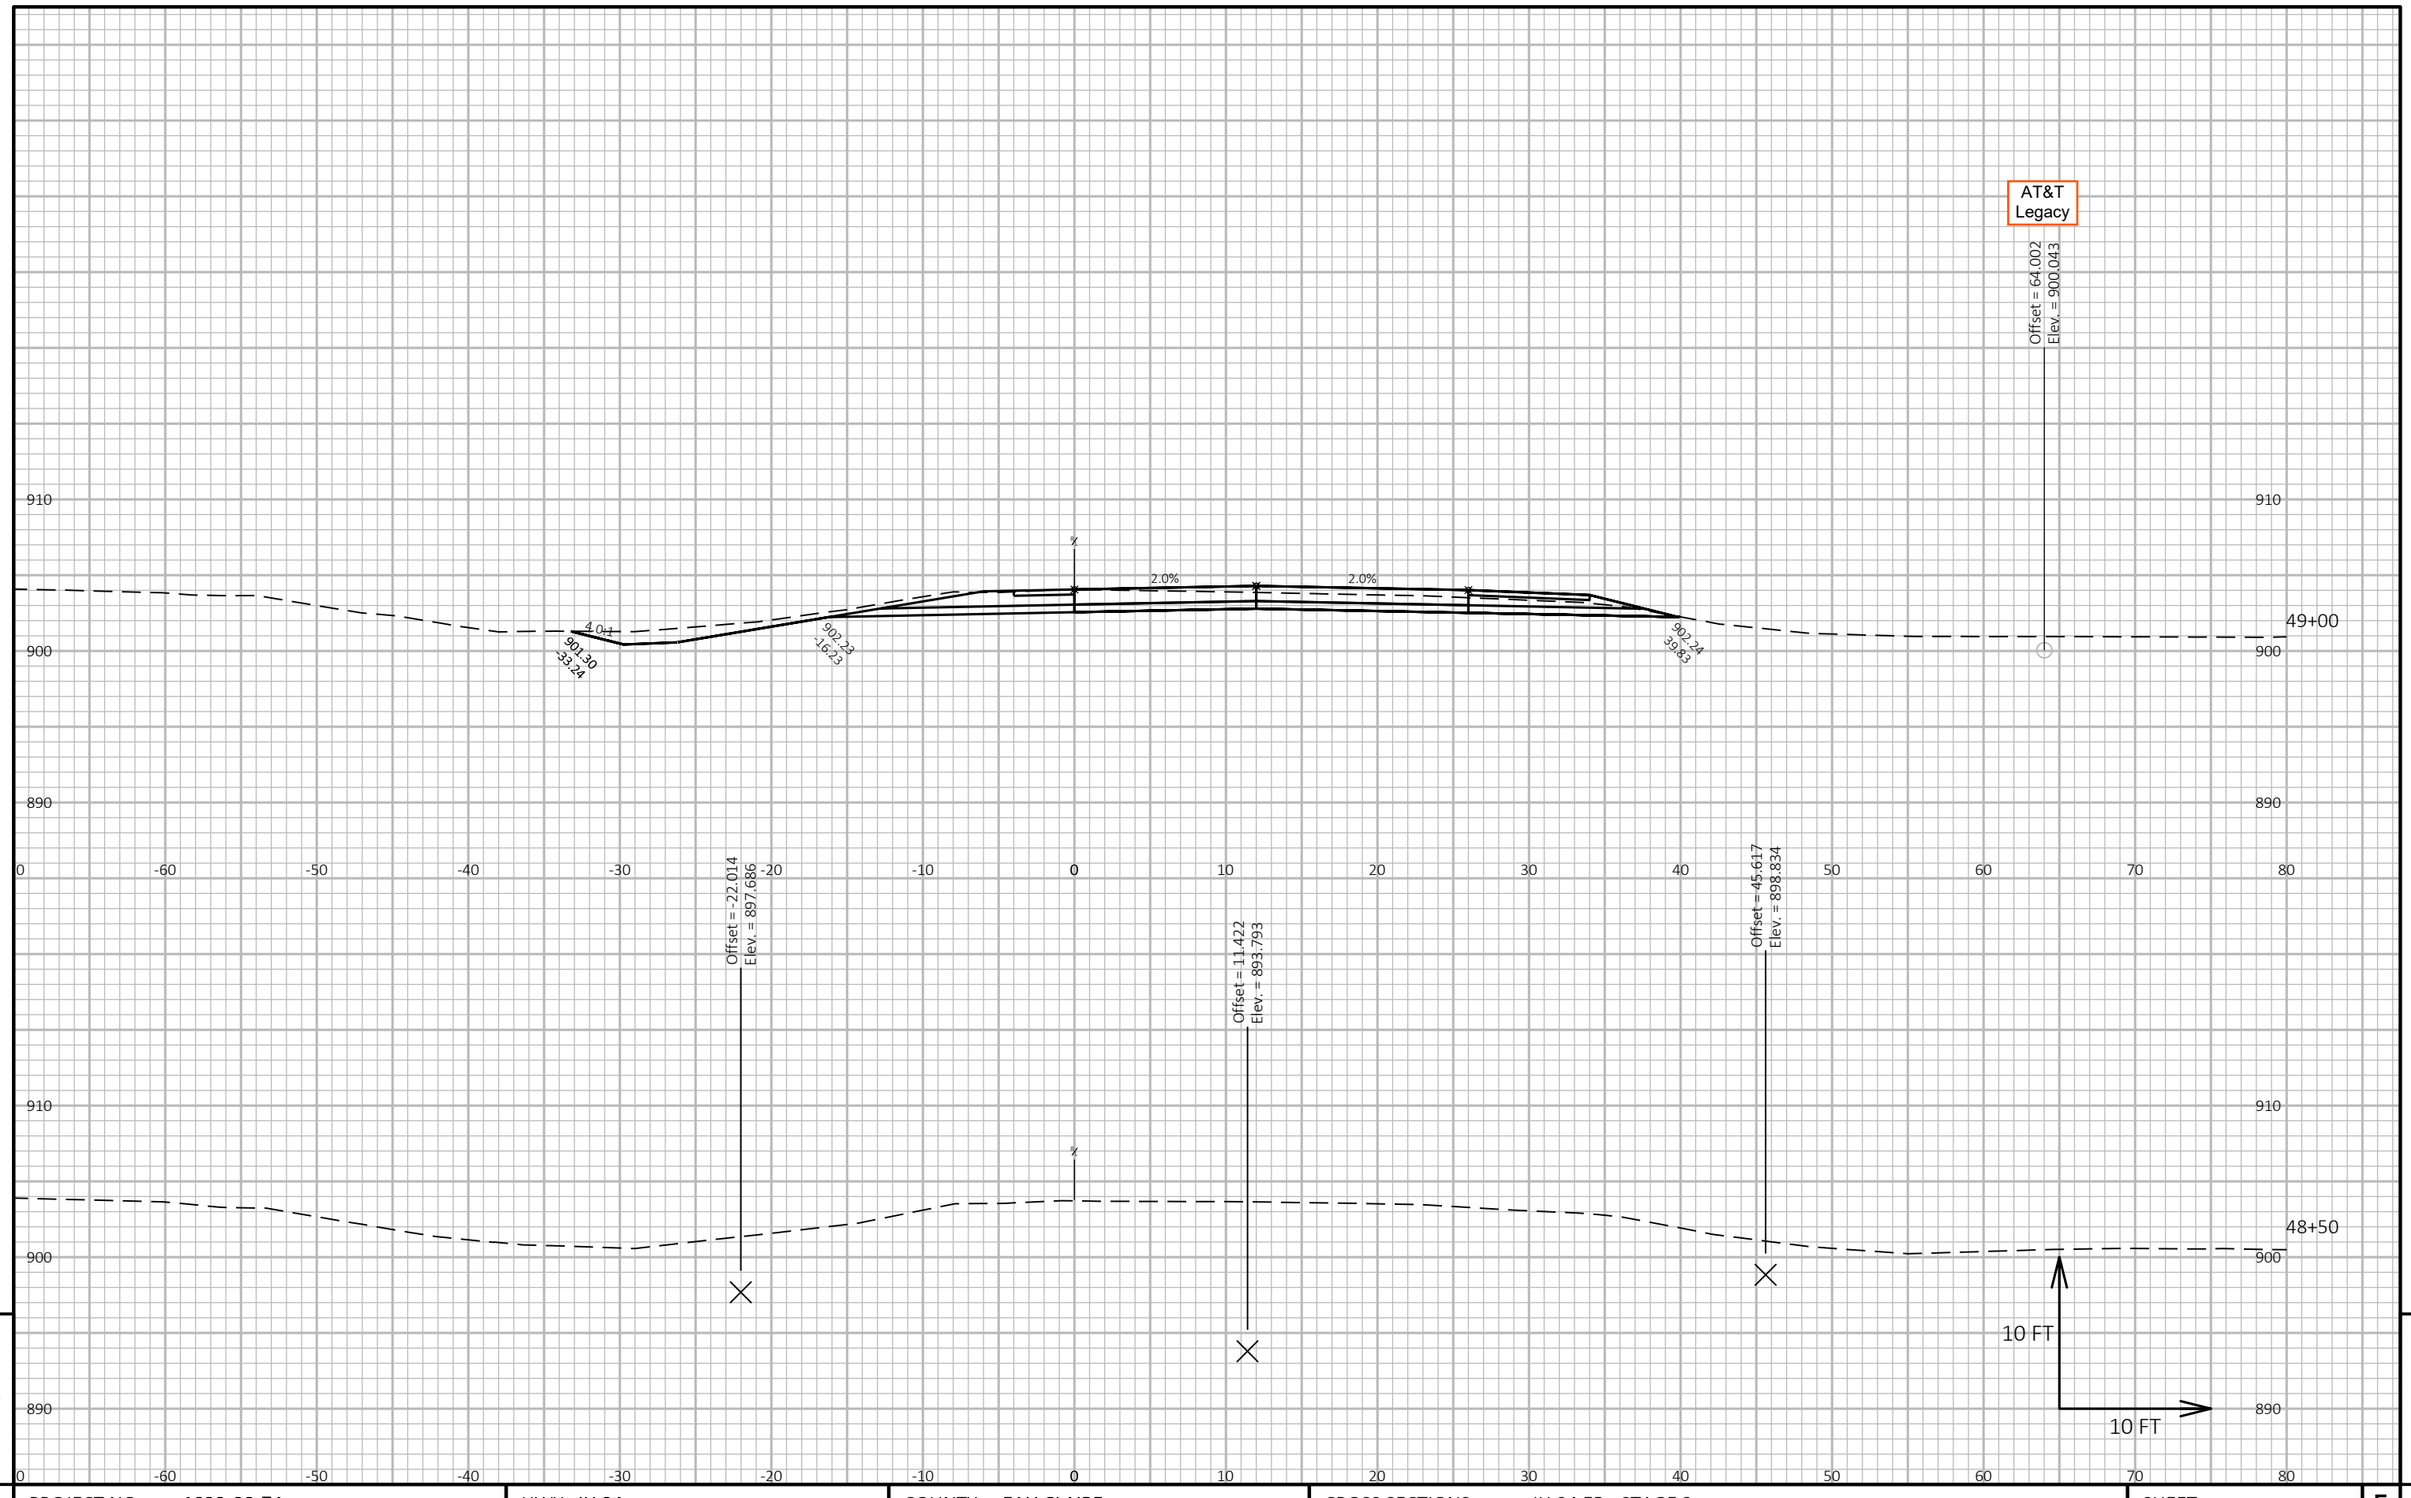

9

9

PROJECT NO: 1022-08-74	HWY: IH 94	COUNTY: EAU CLAIRE	CROSS SECTIONS: IH 94 EB - STAGE 3	SHEET	E


FILE NAME : N:\PDS\C3D\10220804\SHEETSPLAN\X-SECTIONS\090201_XS_STAGE_3_EB_CONSTRUCTION_10-27-20.DWG
LAYOUT NAME - EB Stage 3 - (1)

PLOT DATE : 1/17/2021 8:23 AM

PLOT BY : CHRIST, AARON D

PLOT NAME :

PLOT SCALE : 1 IN:10 FT HORZ. / 1 IN:10 FT VERT.

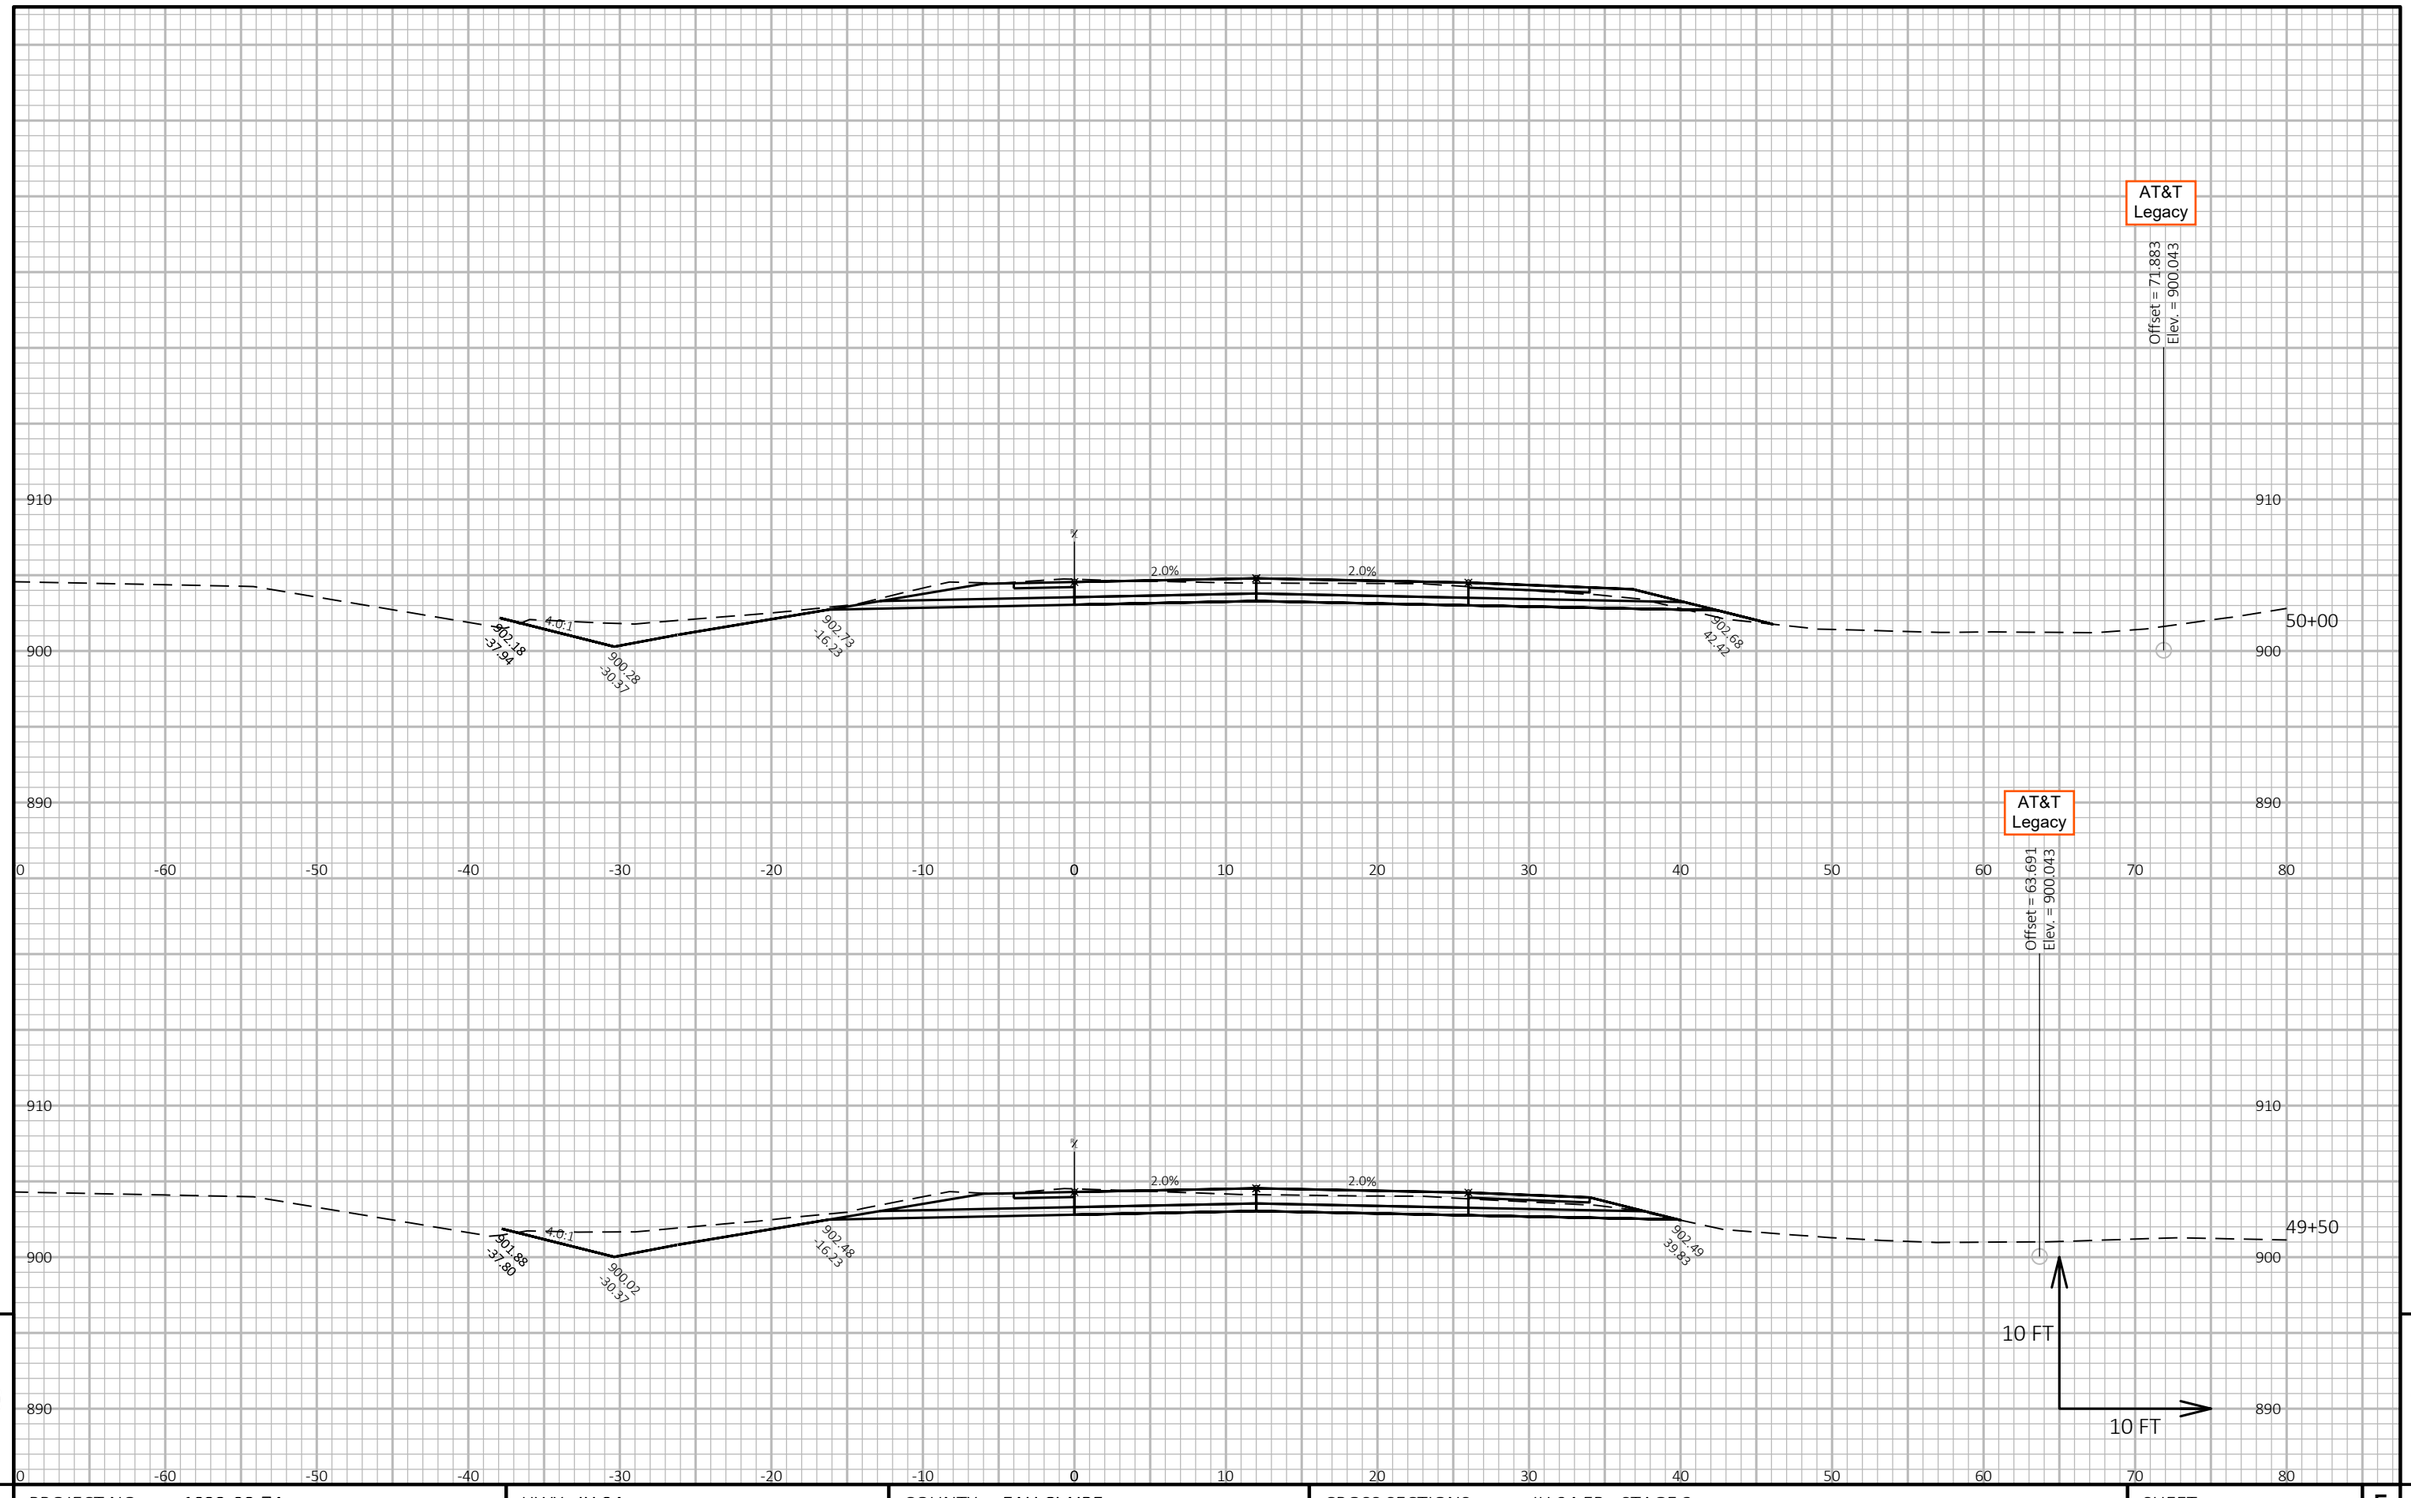

9

9

PROJECT NO: 1022-08-74	HWY: IH 94	COUNTY: EAU CLAIRE	CROSS SECTIONS: IH 94 EB - STAGE 3	SHEET	E


FILE NAME : N:\PDS\C3D\10220804\SHEETSPLAN\X-SECTIONS\090201_XS_STAGE_3_EB_CONSTRUCTION_10-27-20.DWG
LAYOUT NAME - EB Stage 3 - (2)

PLOT DATE : 1/17/2021 8:23 AM

PLOT BY : CHRIST, AARON D

PLOT NAME :


PLOT SCALE : 1 IN:10 FT HORZ. / 1 IN:10 FT VERT.

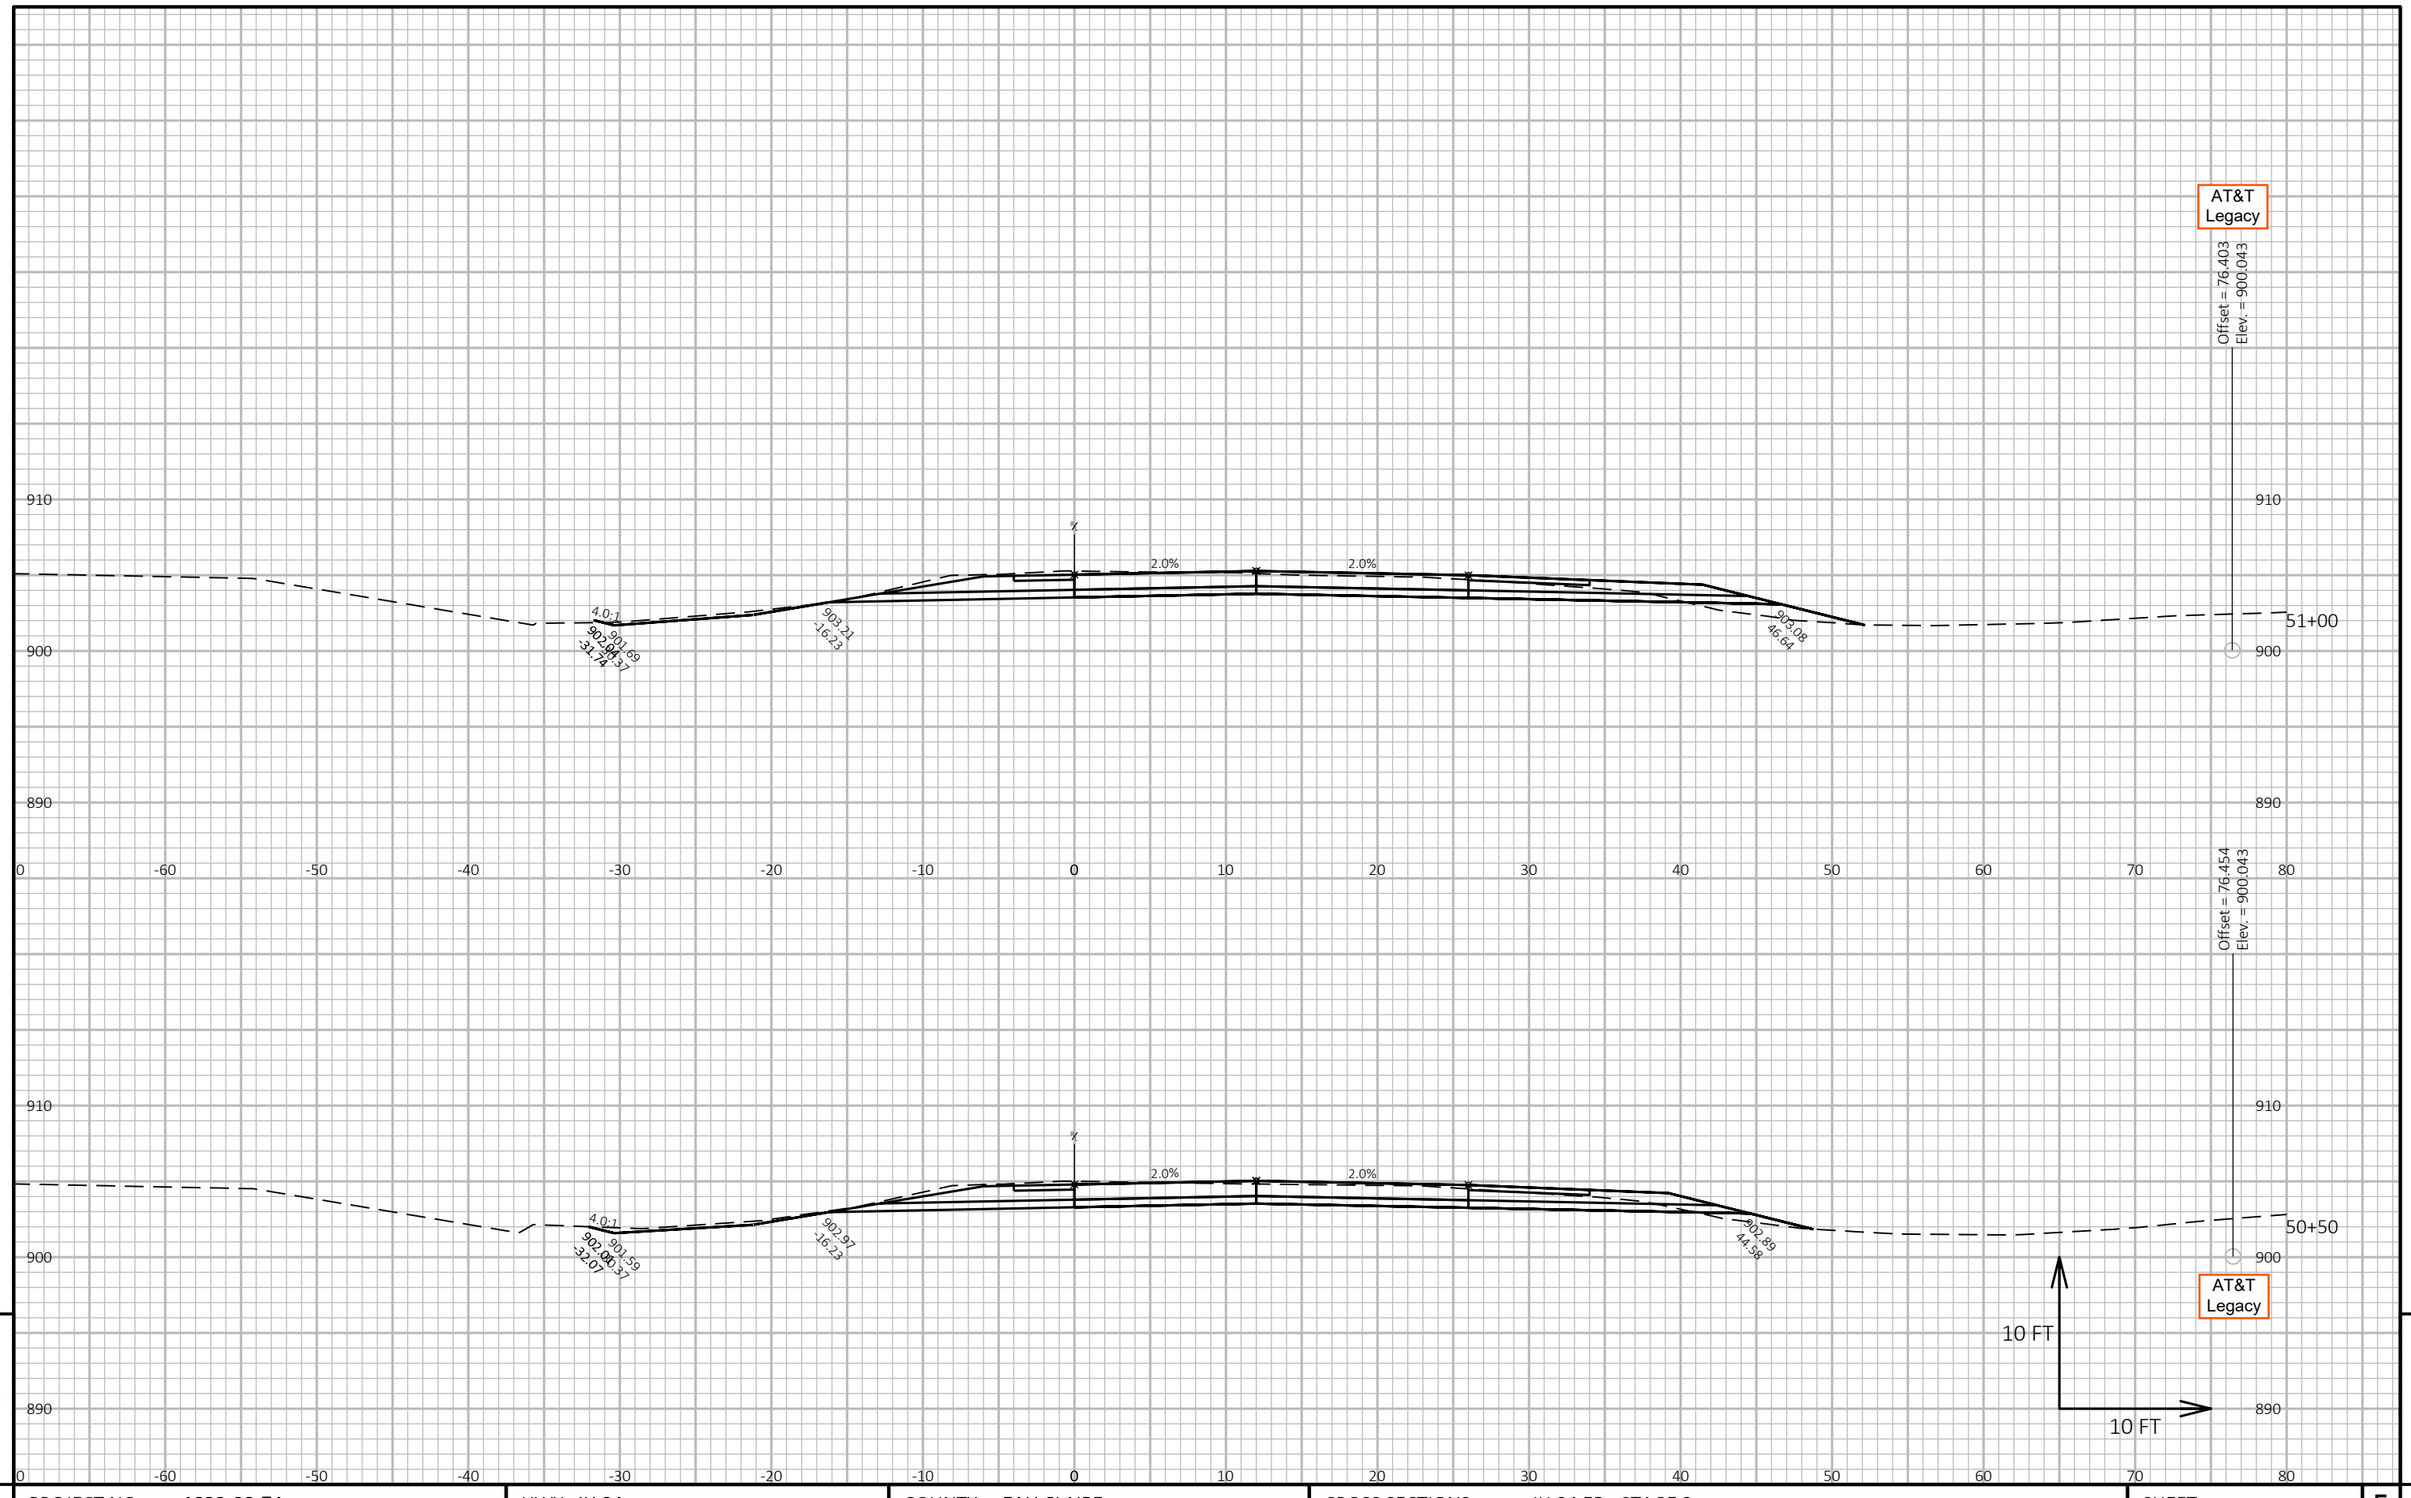

PROJECT NO: 1022-08-74	HWY: IH 94	COUNTY: EAU CLAIRE	CROSS SECTIONS: IH 94 EB - STAGE 3	SHEET E

FILE NAME : N:\PDS\C3D\10220804\SHEETSPLAN\X-SECTIONS\090201_XS_STAGE_3_EB_CONSTRUCTION_10-27-20.DWG
LAYOUT NAME - EB Stage 3 - (3)

PLOT DATE : 1/17/2021 8:24 AM PLOT BY : CHRIST, AARON D PLOT NAME : **PLOT SCALE :** 1 IN:10 FT HORZ. / 1 IN:10 FT VERT.

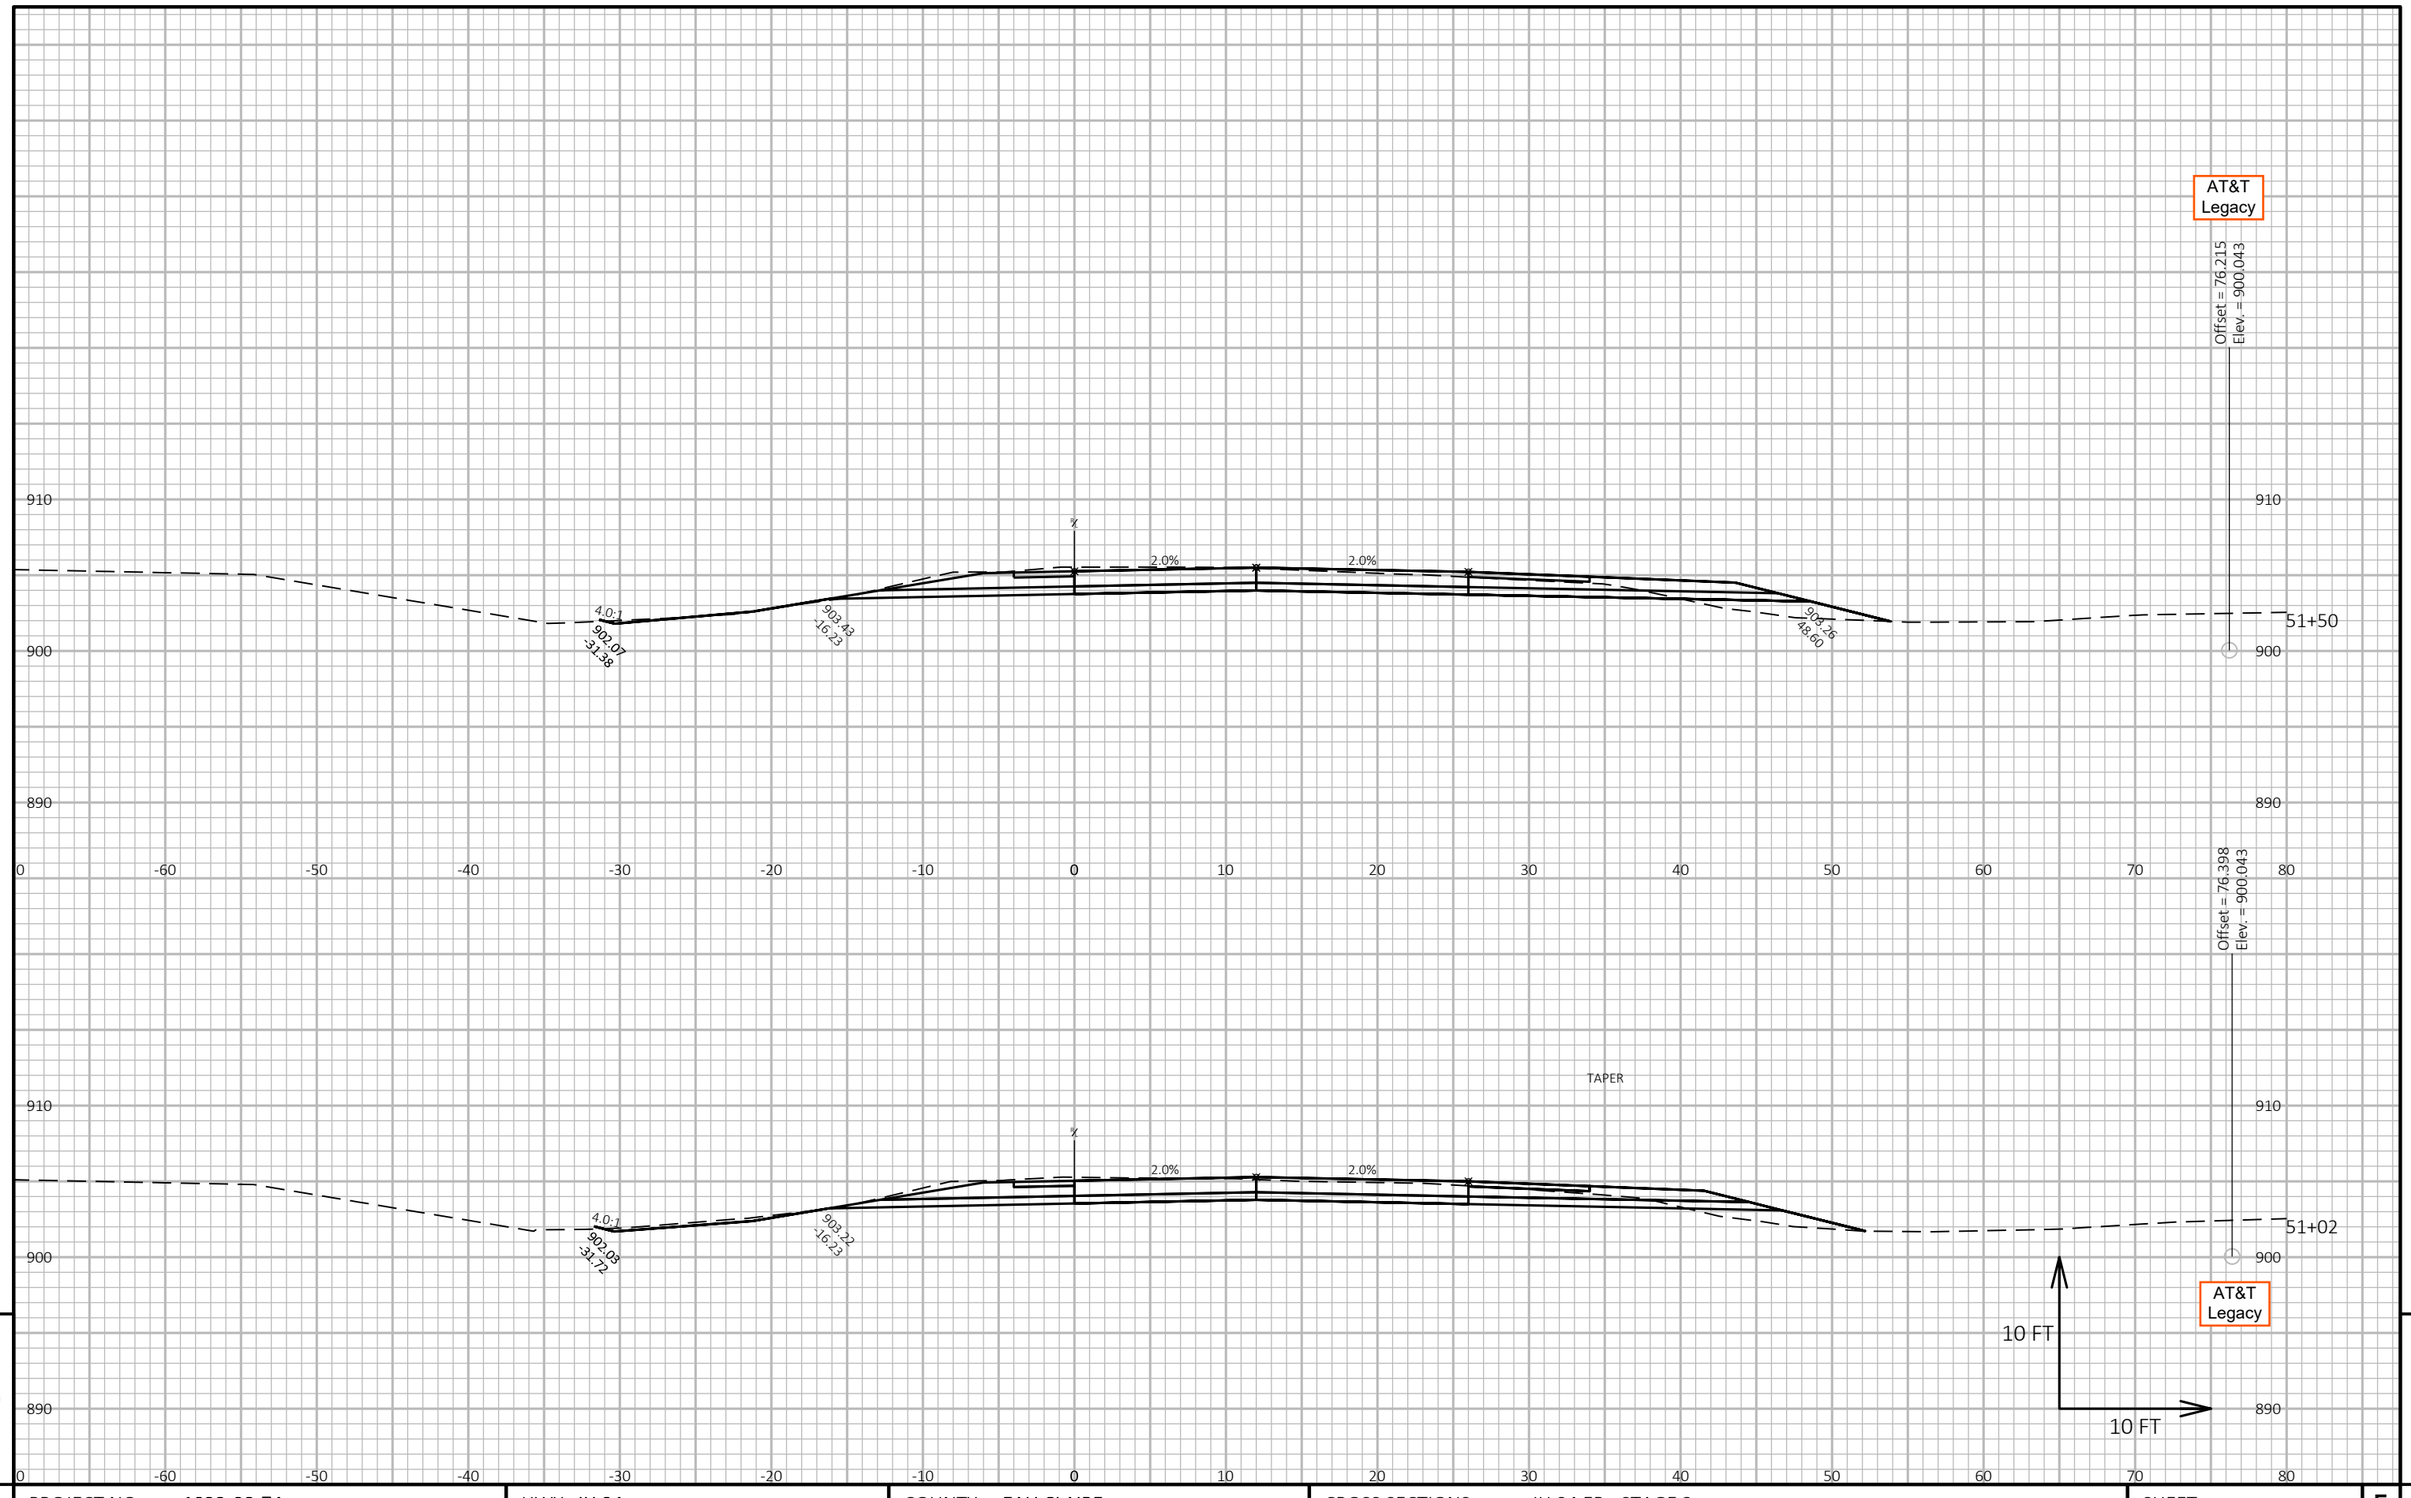


9

9

PROJECT NO: 1022-08-74	HWY: IH 94	COUNTY: EAU CLAIRE	CROSS SECTIONS: IH 94 EB - STAGE 3	SHEET E

FILE NAME : N:\PDS\C3D\10220804\SHEETSPLAN\X-SECTIONS\090201_XS_STAGE_3_EB_CONSTRUCTION_10-27-20.DWG
LAYOUT NAME - EB Stage 3 - (4)

PLOT DATE : 1/17/2021 8:25 AM PLOT BY : CHRIST, AARON D PLOT NAME : **PLOT SCALE :** 1 IN:10 FT HORZ. / 1 IN:10 FT VERT.

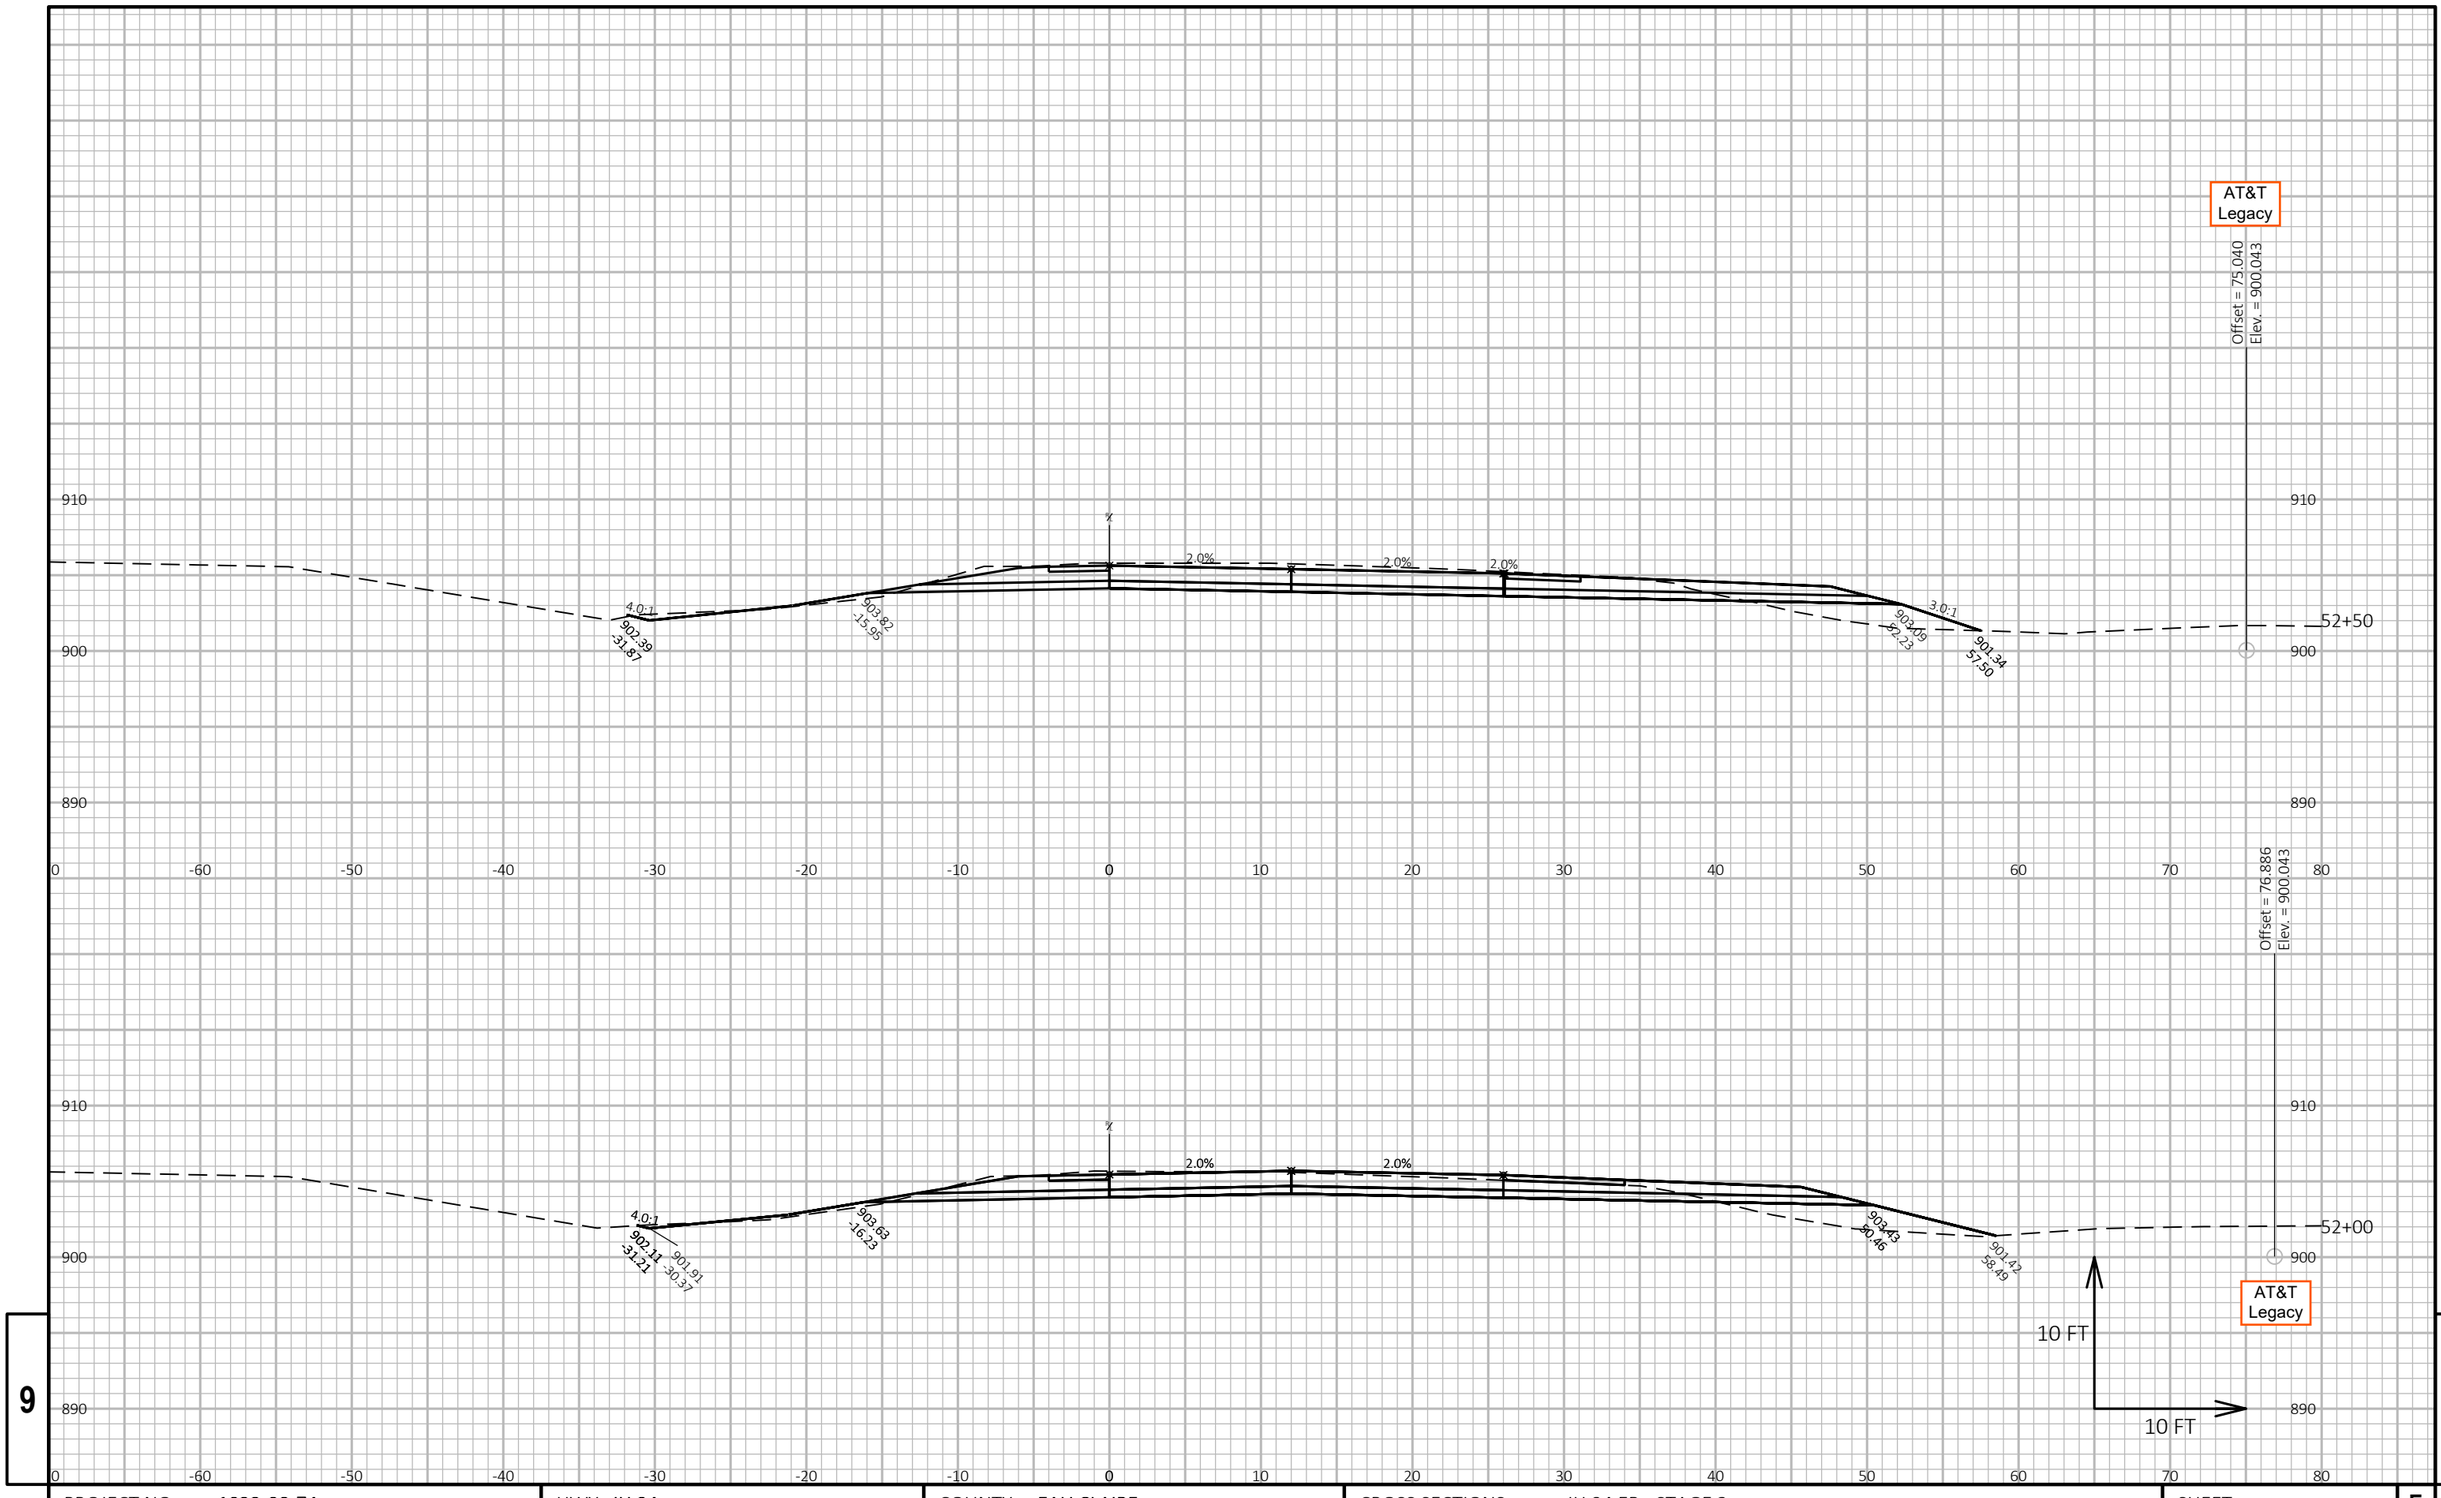


9

9

PROJECT NO: 1022-08-74	HWY: IH 94	COUNTY: EAU CLAIRE	CROSS SECTIONS: IH 94 EB - STAGE 3	SHEET	E

FILE NAME : N:\PDS\C3D\10220804\SHEETSPLAN\X-SECTIONS\090201_XS_STAGE_3_EB_CONSTRUCTION_10-27-20.DWG
LAYOUT NAME - EB Stage 3 - (5)


PLOT DATE : 1/17/2021 8:26 AM PLOT BY : CHRIST, AARON D PLOT NAME : **PLOT SCALE :** 1 IN:10 FT HORZ. / 1 IN:10 FT VERT.

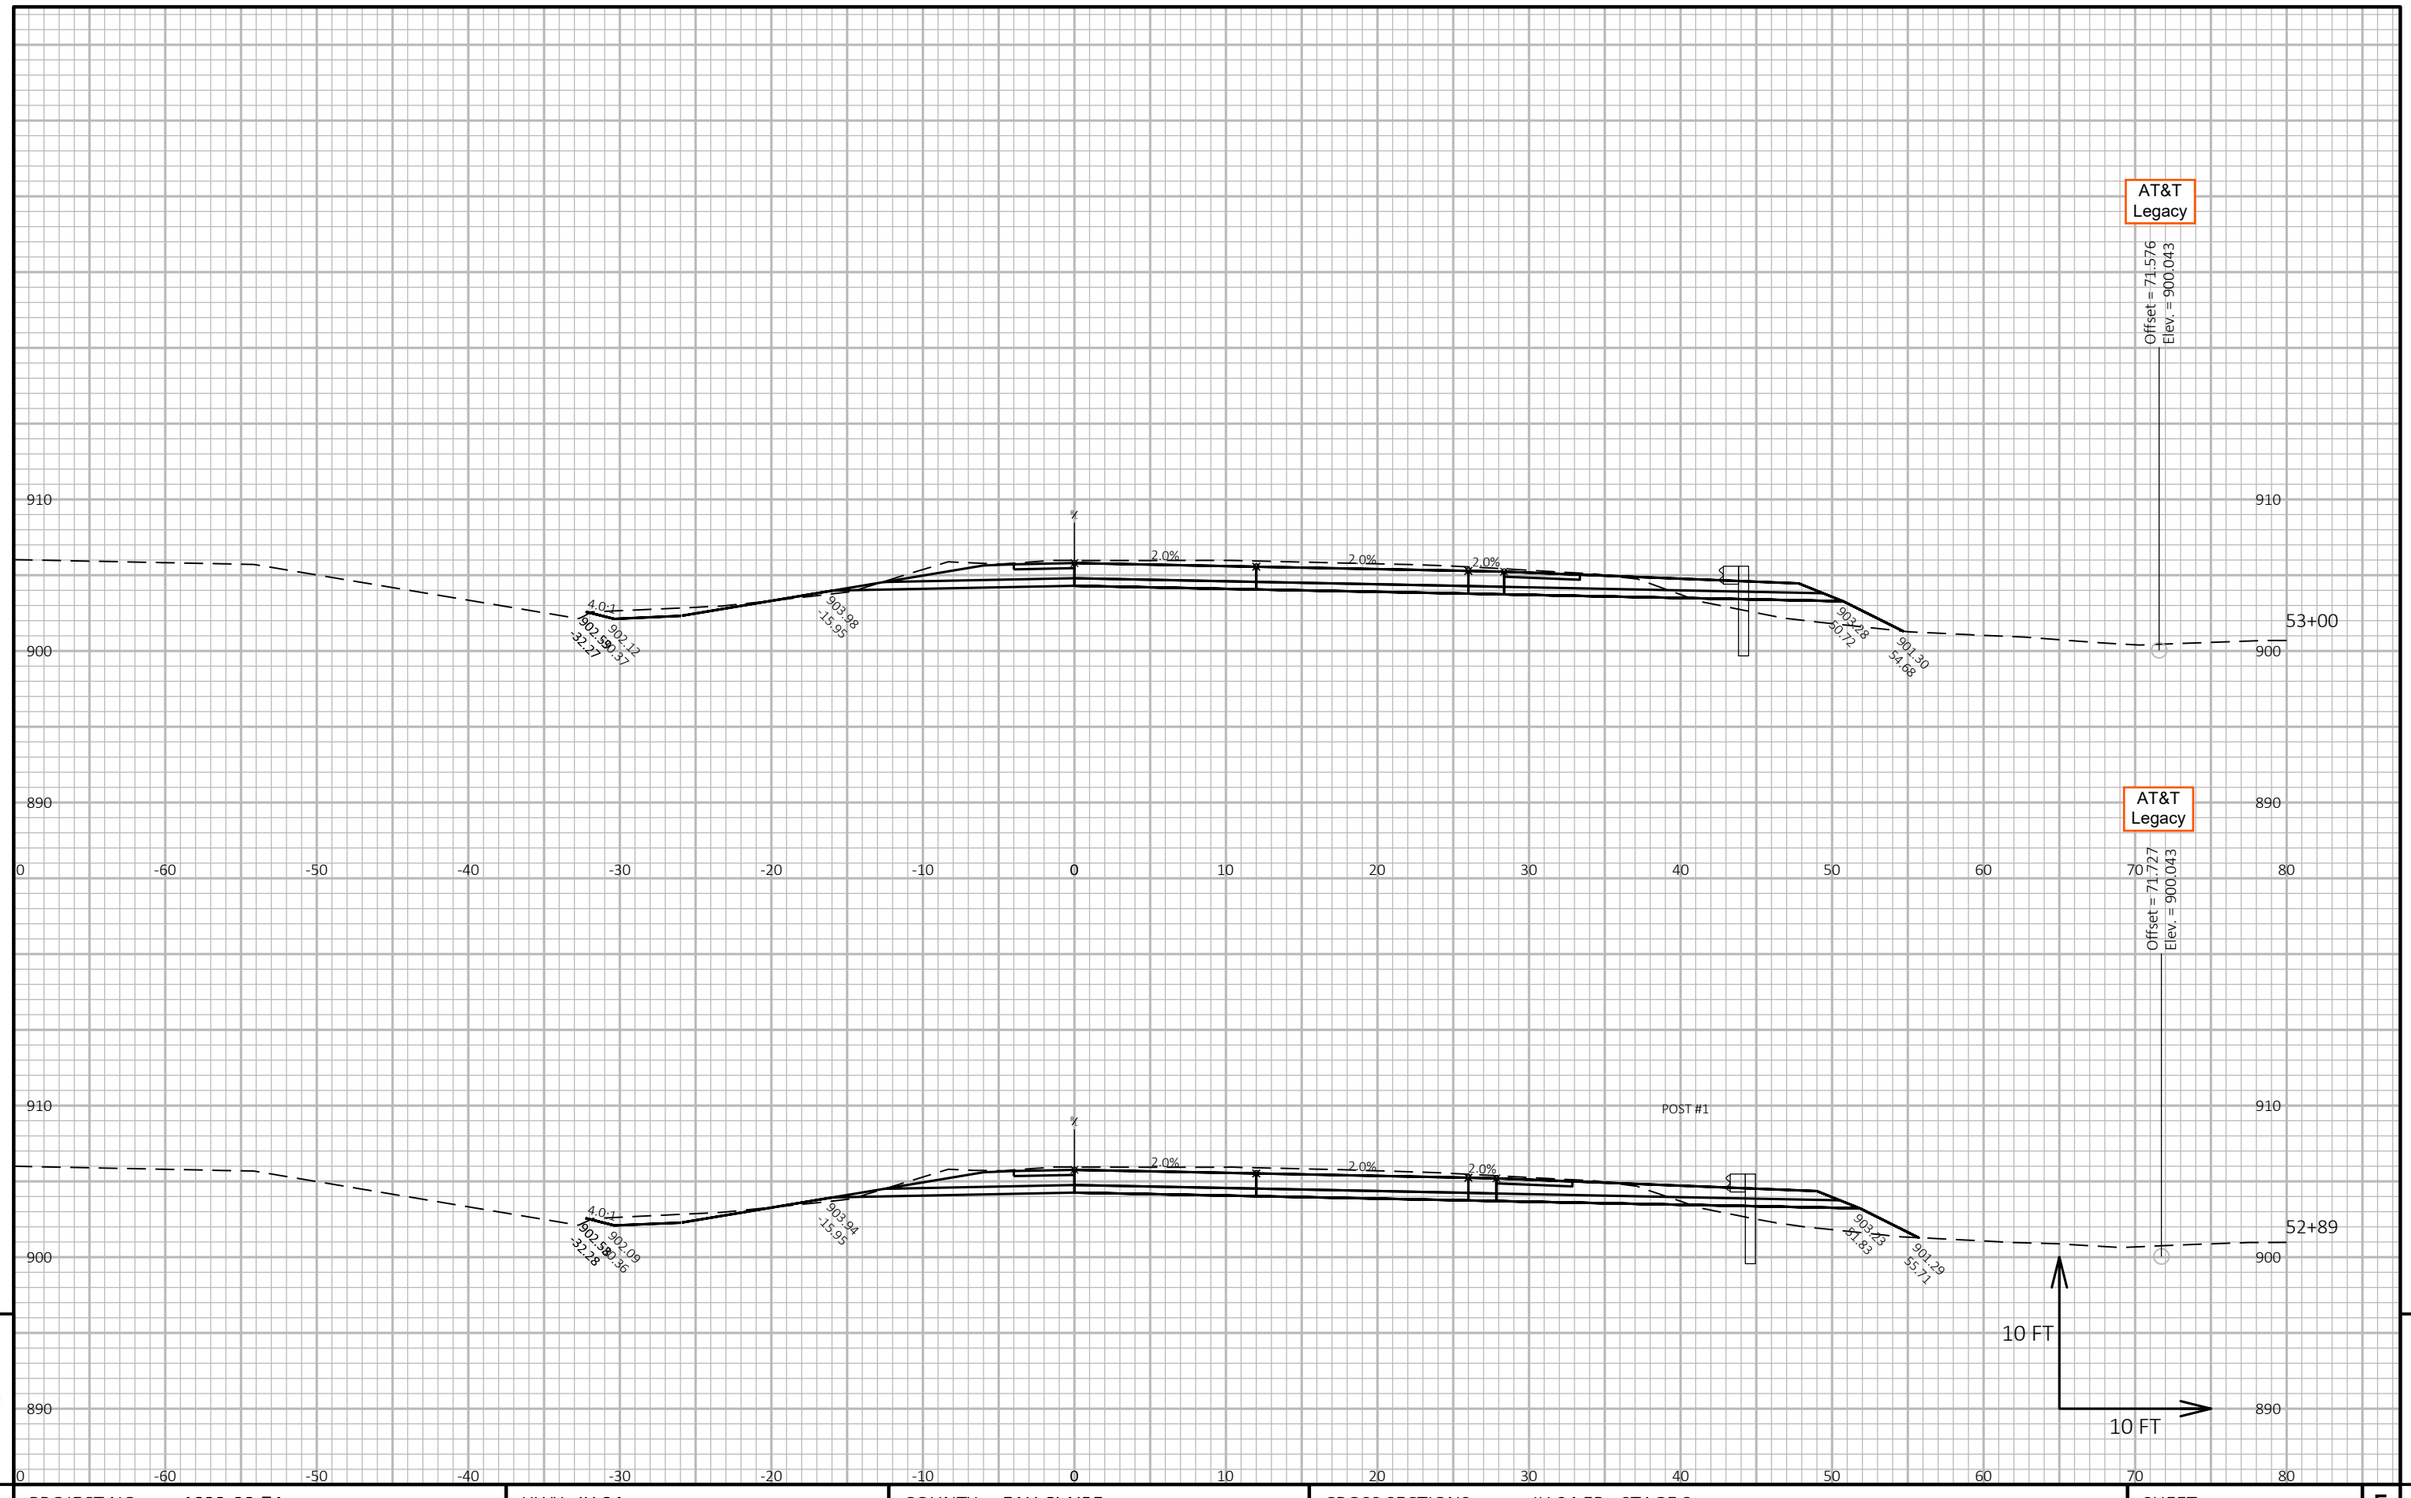

PROJECT NO: 1022-08-74	HWY: IH 94	COUNTY: EAU CLAIRE	CROSS SECTIONS: IH 94 EB - STAGE 3	SHEET E

FILE NAME : N:\PDS\C3D\10220804\SHEETSPLAN\X-SECTIONS\090201_XS_STAGE_3_EB_CONSTRUCTION_10-27-20.DWG
LAYOUT NAME - EB Stage 3 - (6)

PLOT DATE : 1/17/2021 8:27 AM PLOT BY : CHRIST, AARON D PLOT NAME : **PLOT SCALE :** 1 IN:10 FT HORZ. / 1 IN:10 FT VERT.

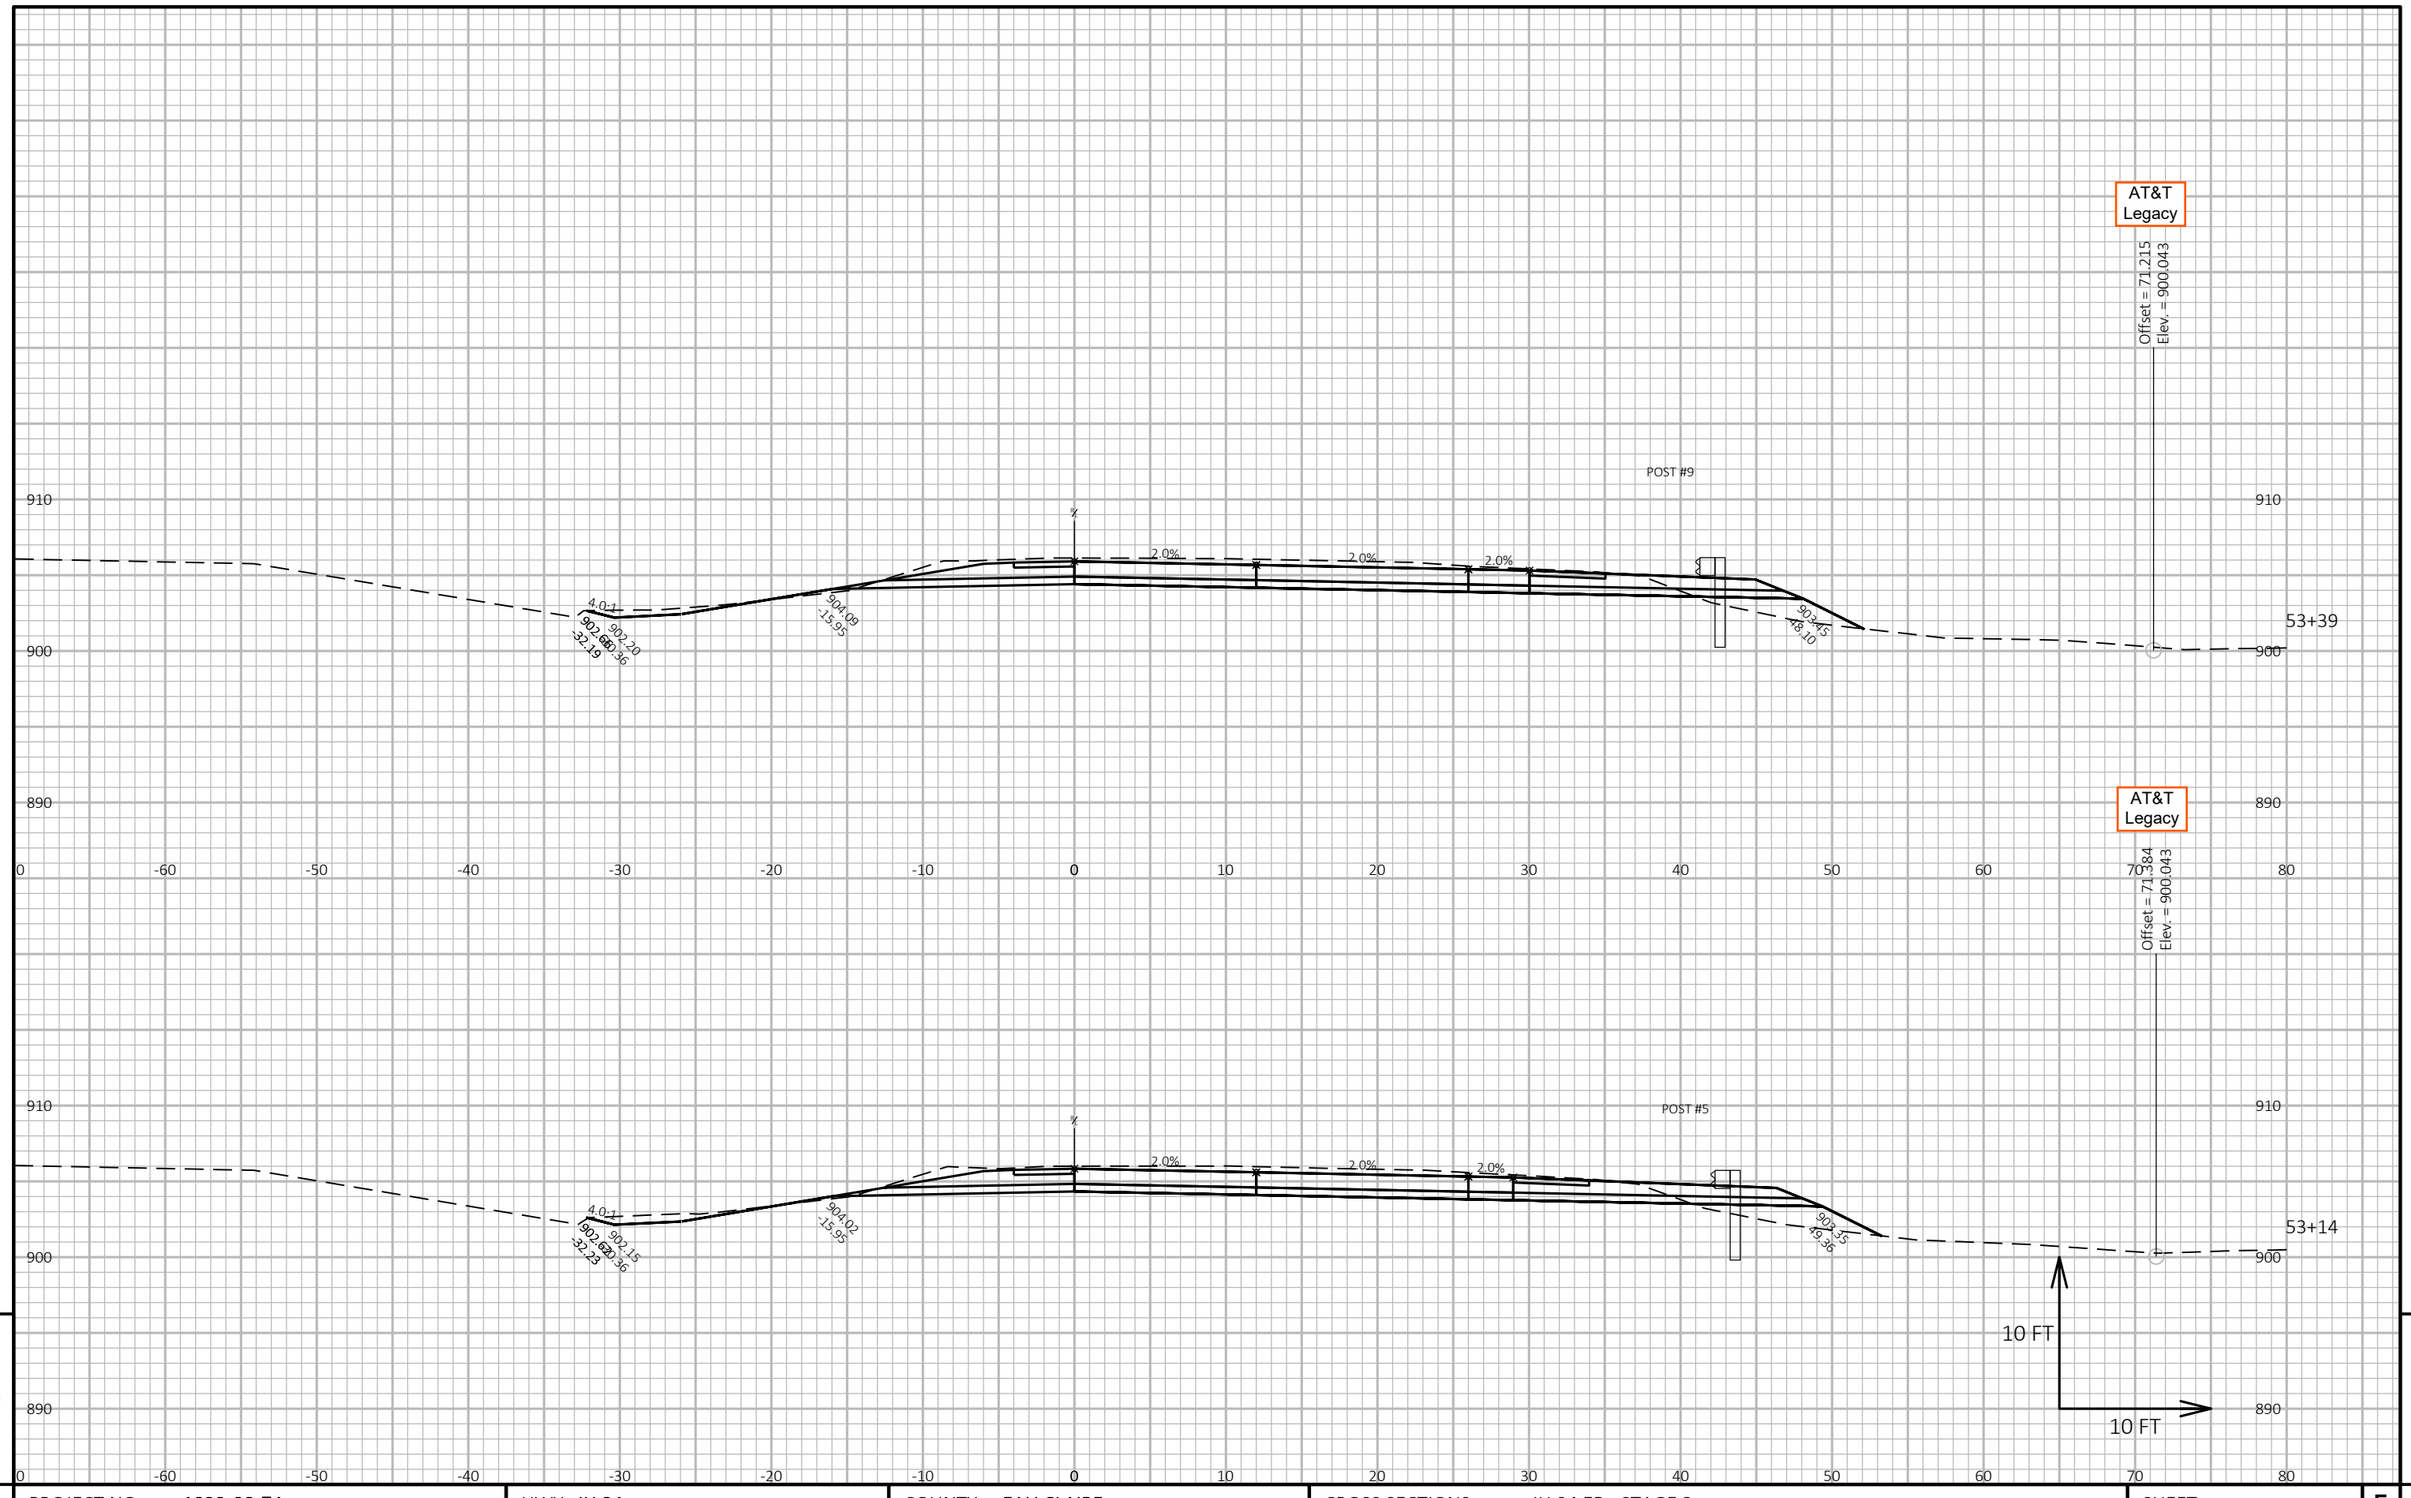


9

9

PROJECT NO: 1022-08-74	HWY: IH 94	COUNTY: EAU CLAIRE	CROSS SECTIONS: IH 94 EB - STAGE 3	SHEET E

FILE NAME : N:\PDS\C3D\10220804\SHEETSPLAN\X-SECTIONS\090201_XS_STAGE_3_EB_CONSTRUCTION_10-27-20.DWG
LAYOUT NAME - EB Stage 3 - (7)


PLOT DATE : 1/17/2021 8:27 AM PLOT BY : CHRIST, AARON D PLOT NAME : **PLOT SCALE :** 1 IN:10 FT HORZ. / 1 IN:10 FT VERT.

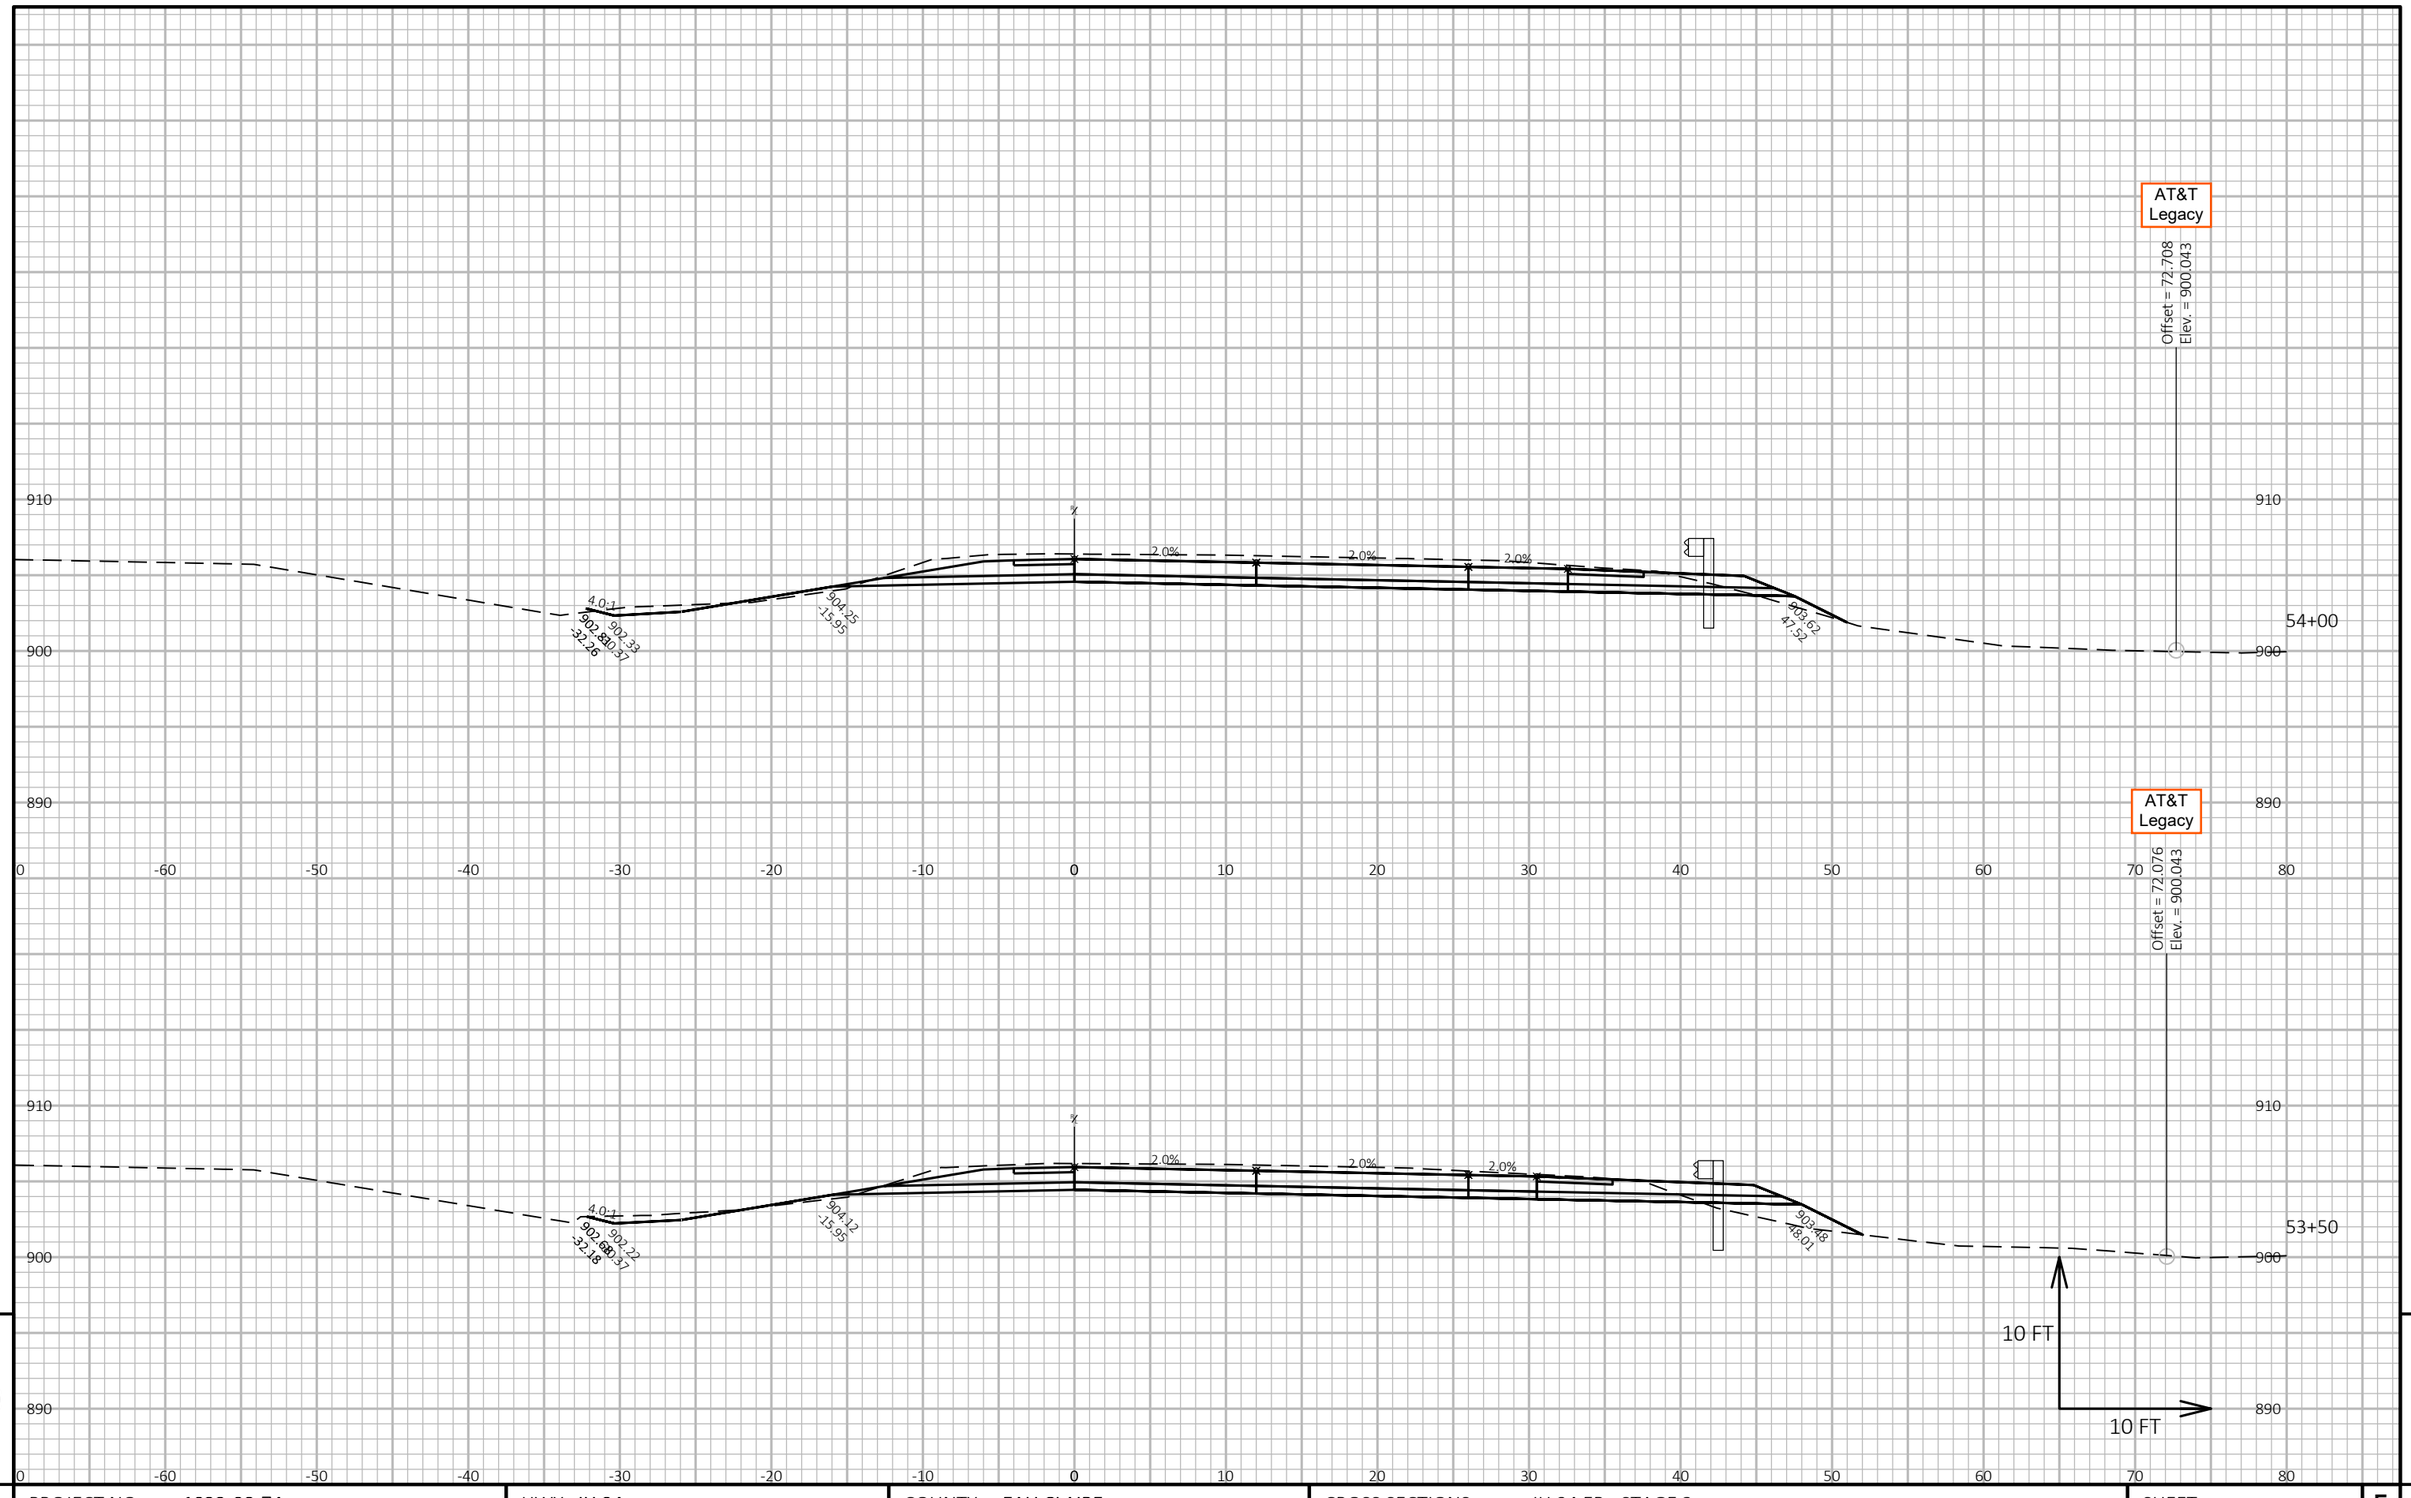

PROJECT NO: 1022-08-74	HWY: IH 94	COUNTY: EAU CLAIRE	CROSS SECTIONS: IH 94 EB - STAGE 3	SHEET E

FILE NAME : N:\PDS\C3D\10220804\SHEETSPLAN\X-SECTIONS\090201_XS_STAGE_3_EB_CONSTRUCTION_10-27-20.DWG
LAYOUT NAME - EB Stage 3 - (8)

PLOT DATE : 1/17/2021 8:28 AM PLOT BY : CHRIST, AARON D PLOT NAME : **PLOT SCALE :** 1 IN:10 FT HORZ. / 1 IN:10 FT VERT.

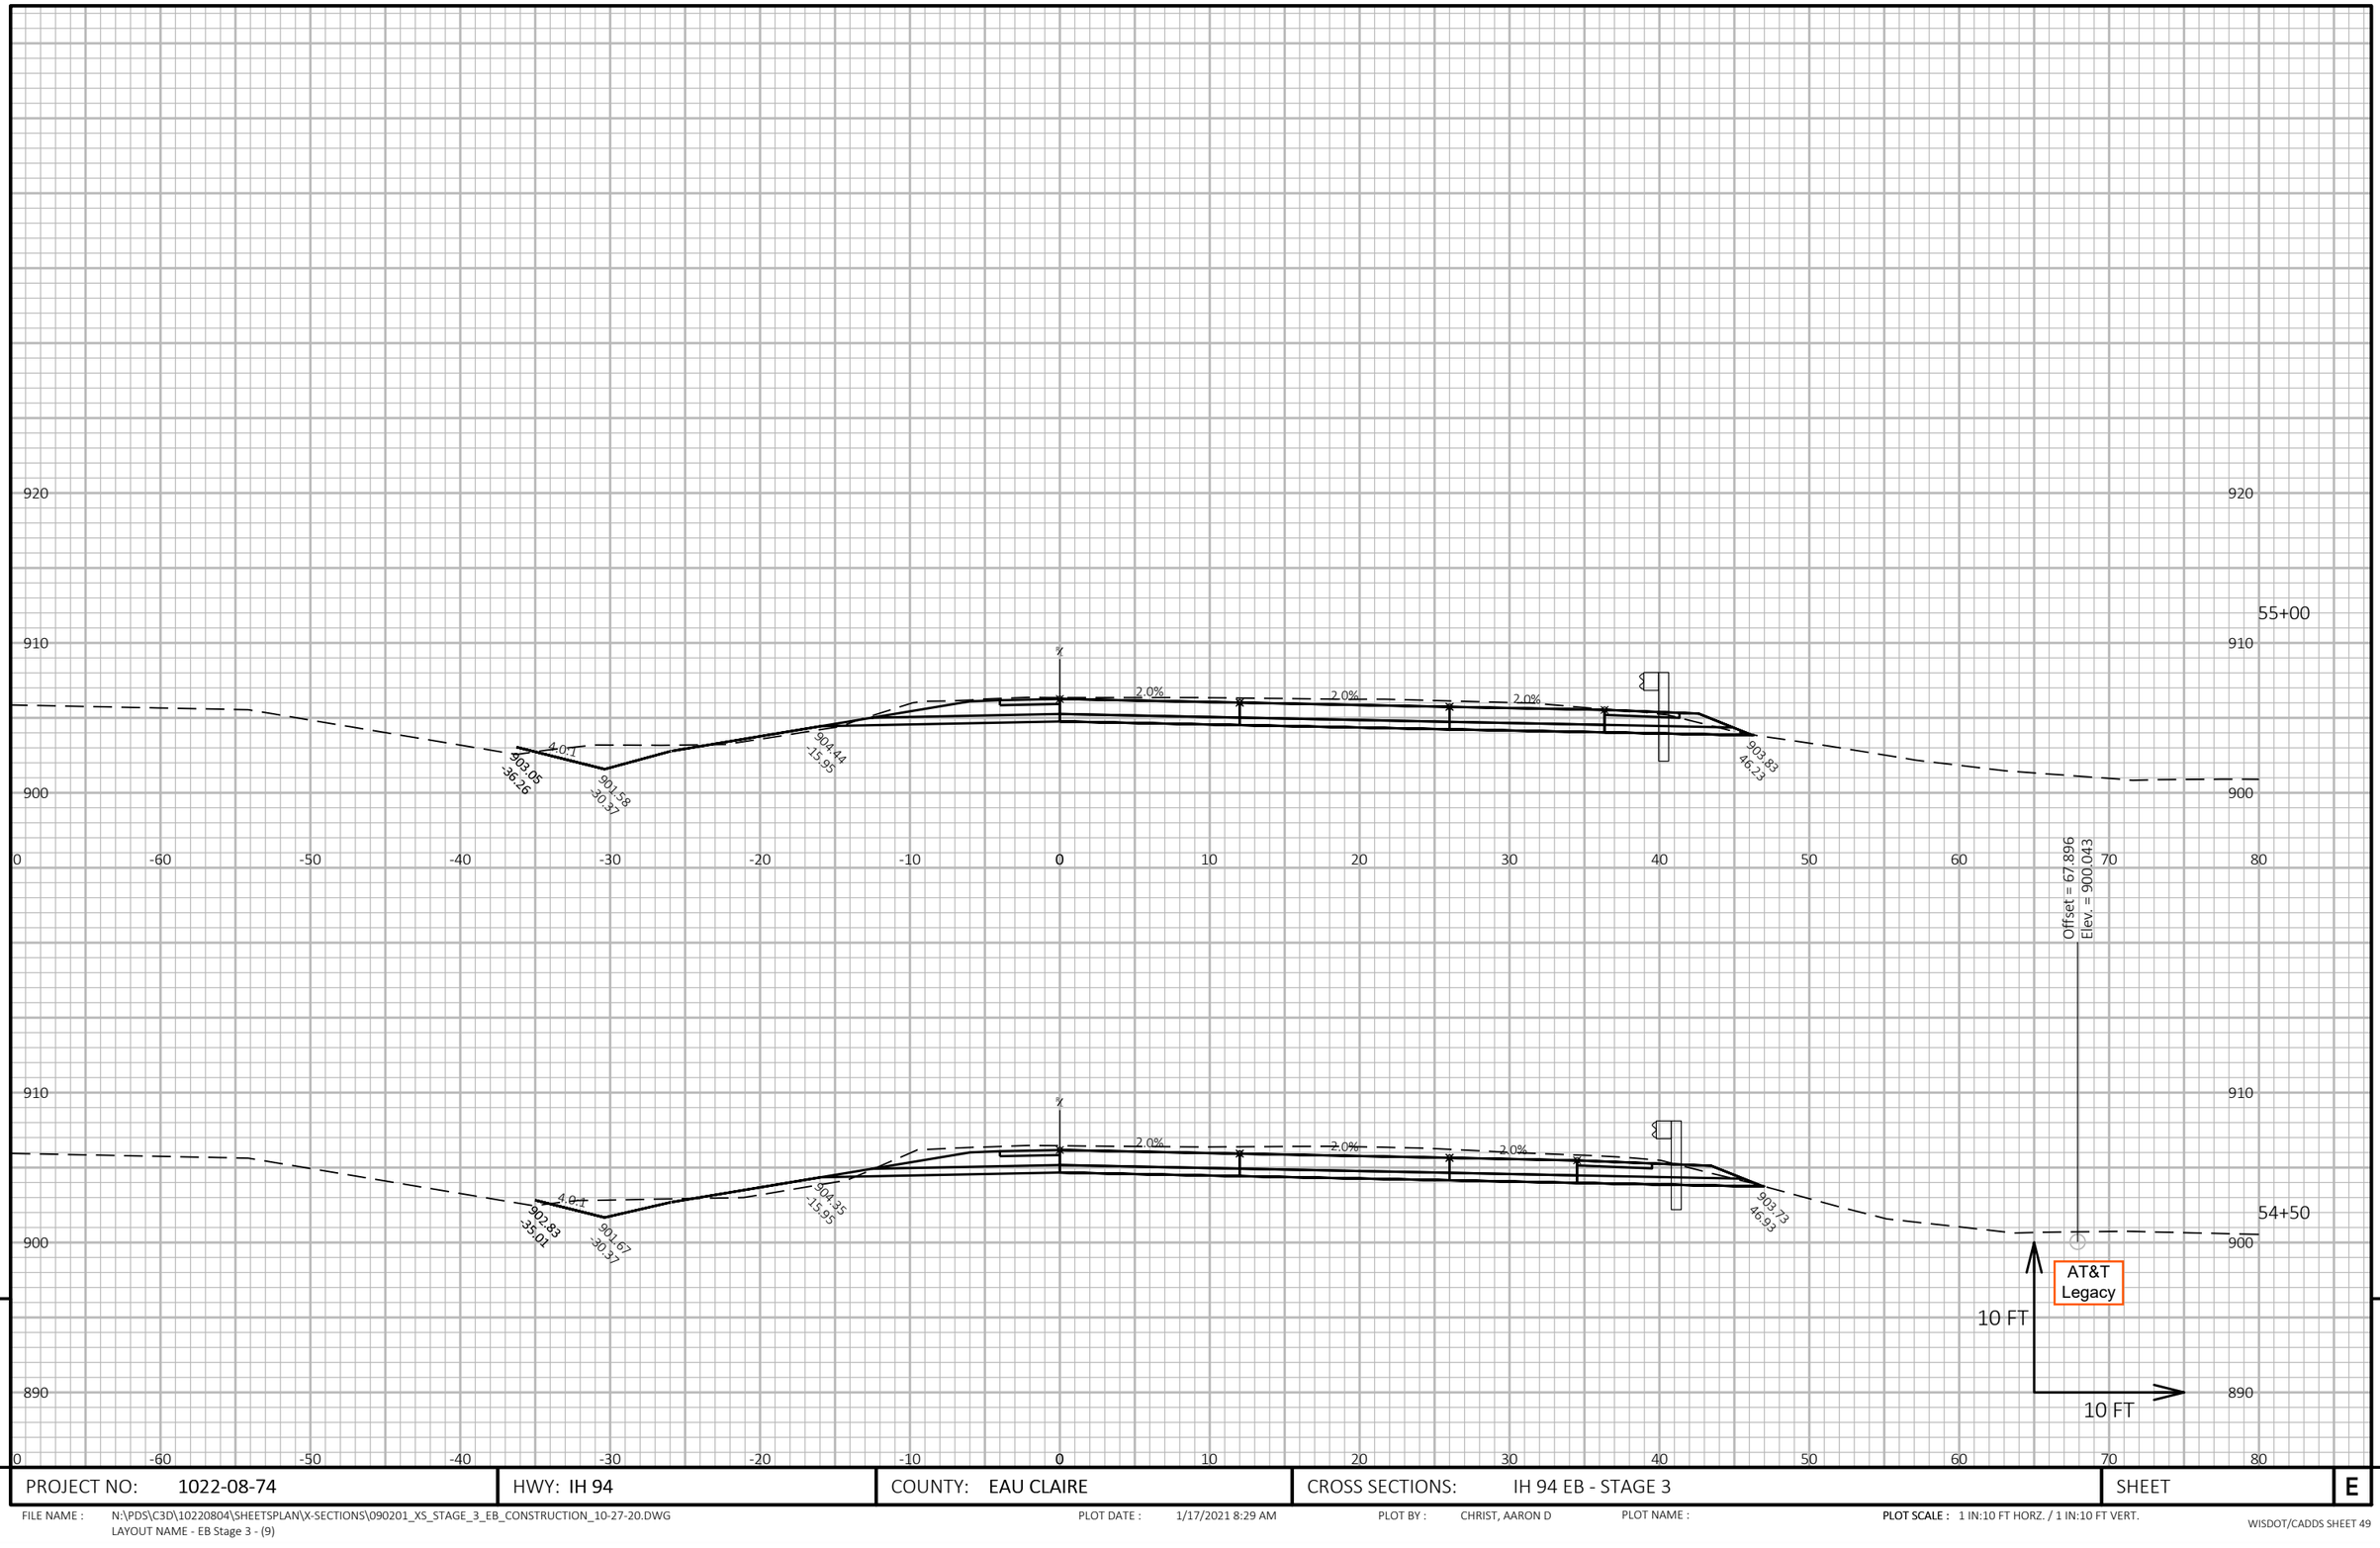

9

9

PROJECT NO: 1022-08-74	HWY: IH 94	COUNTY: EAU CLAIRE	CROSS SECTIONS: IH 94 EB - STAGE 3	SHEET	E

FILE NAME : N:\PDS\C3D\10220804\SHEETSPLAN\X-SECTIONS\090201_XS_STAGE_3_EB_CONSTRUCTION_10-27-20.DWG
LAYOUT NAME - EB Stage 3 - (9)

PLOT DATE : 1/17/2021 8:29 AM

PLOT BY : CHRIST, AARON D

PLOT NAME :

PLOT SCALE : 1 IN:10 FT HORZ. / 1 IN:10 FT VERT.

940
930
920
910
900

Xcel Energy-Gas

Offset = 46.373
Elev. = 901.549

55+50

4.0:1

2.0%

2.0%

2.0%

904.06
-34.51

903.08
-30.37

904.51
-15.95

903.82
50.42

10 FT

10 FT

0 -60 -50 -40 -30 -20 -10 0 10 20 30 40 50 60 70 80


9

9

PROJECT NO: 1022-08-74	HWY: IH 94	COUNTY: EAU CLAIRE	CROSS SECTIONS: IH 94 EB - STAGE 3	SHEET E

FILE NAME : N:\PDS\C3D\10220804\SHEETSPLAN\X-SECTIONS\090201_XS_STAGE_3_EB_CONSTRUCTION_10-27-20.DWG
LAYOUT NAME - EB Stage 3 - (10)

PLOT DATE : 1/17/2021 8:30 AM PLOT BY : CHRIST, AARON D PLOT NAME : **PLOT SCALE :** 1 IN:10 FT HORZ. / 1 IN:10 FT VERT.

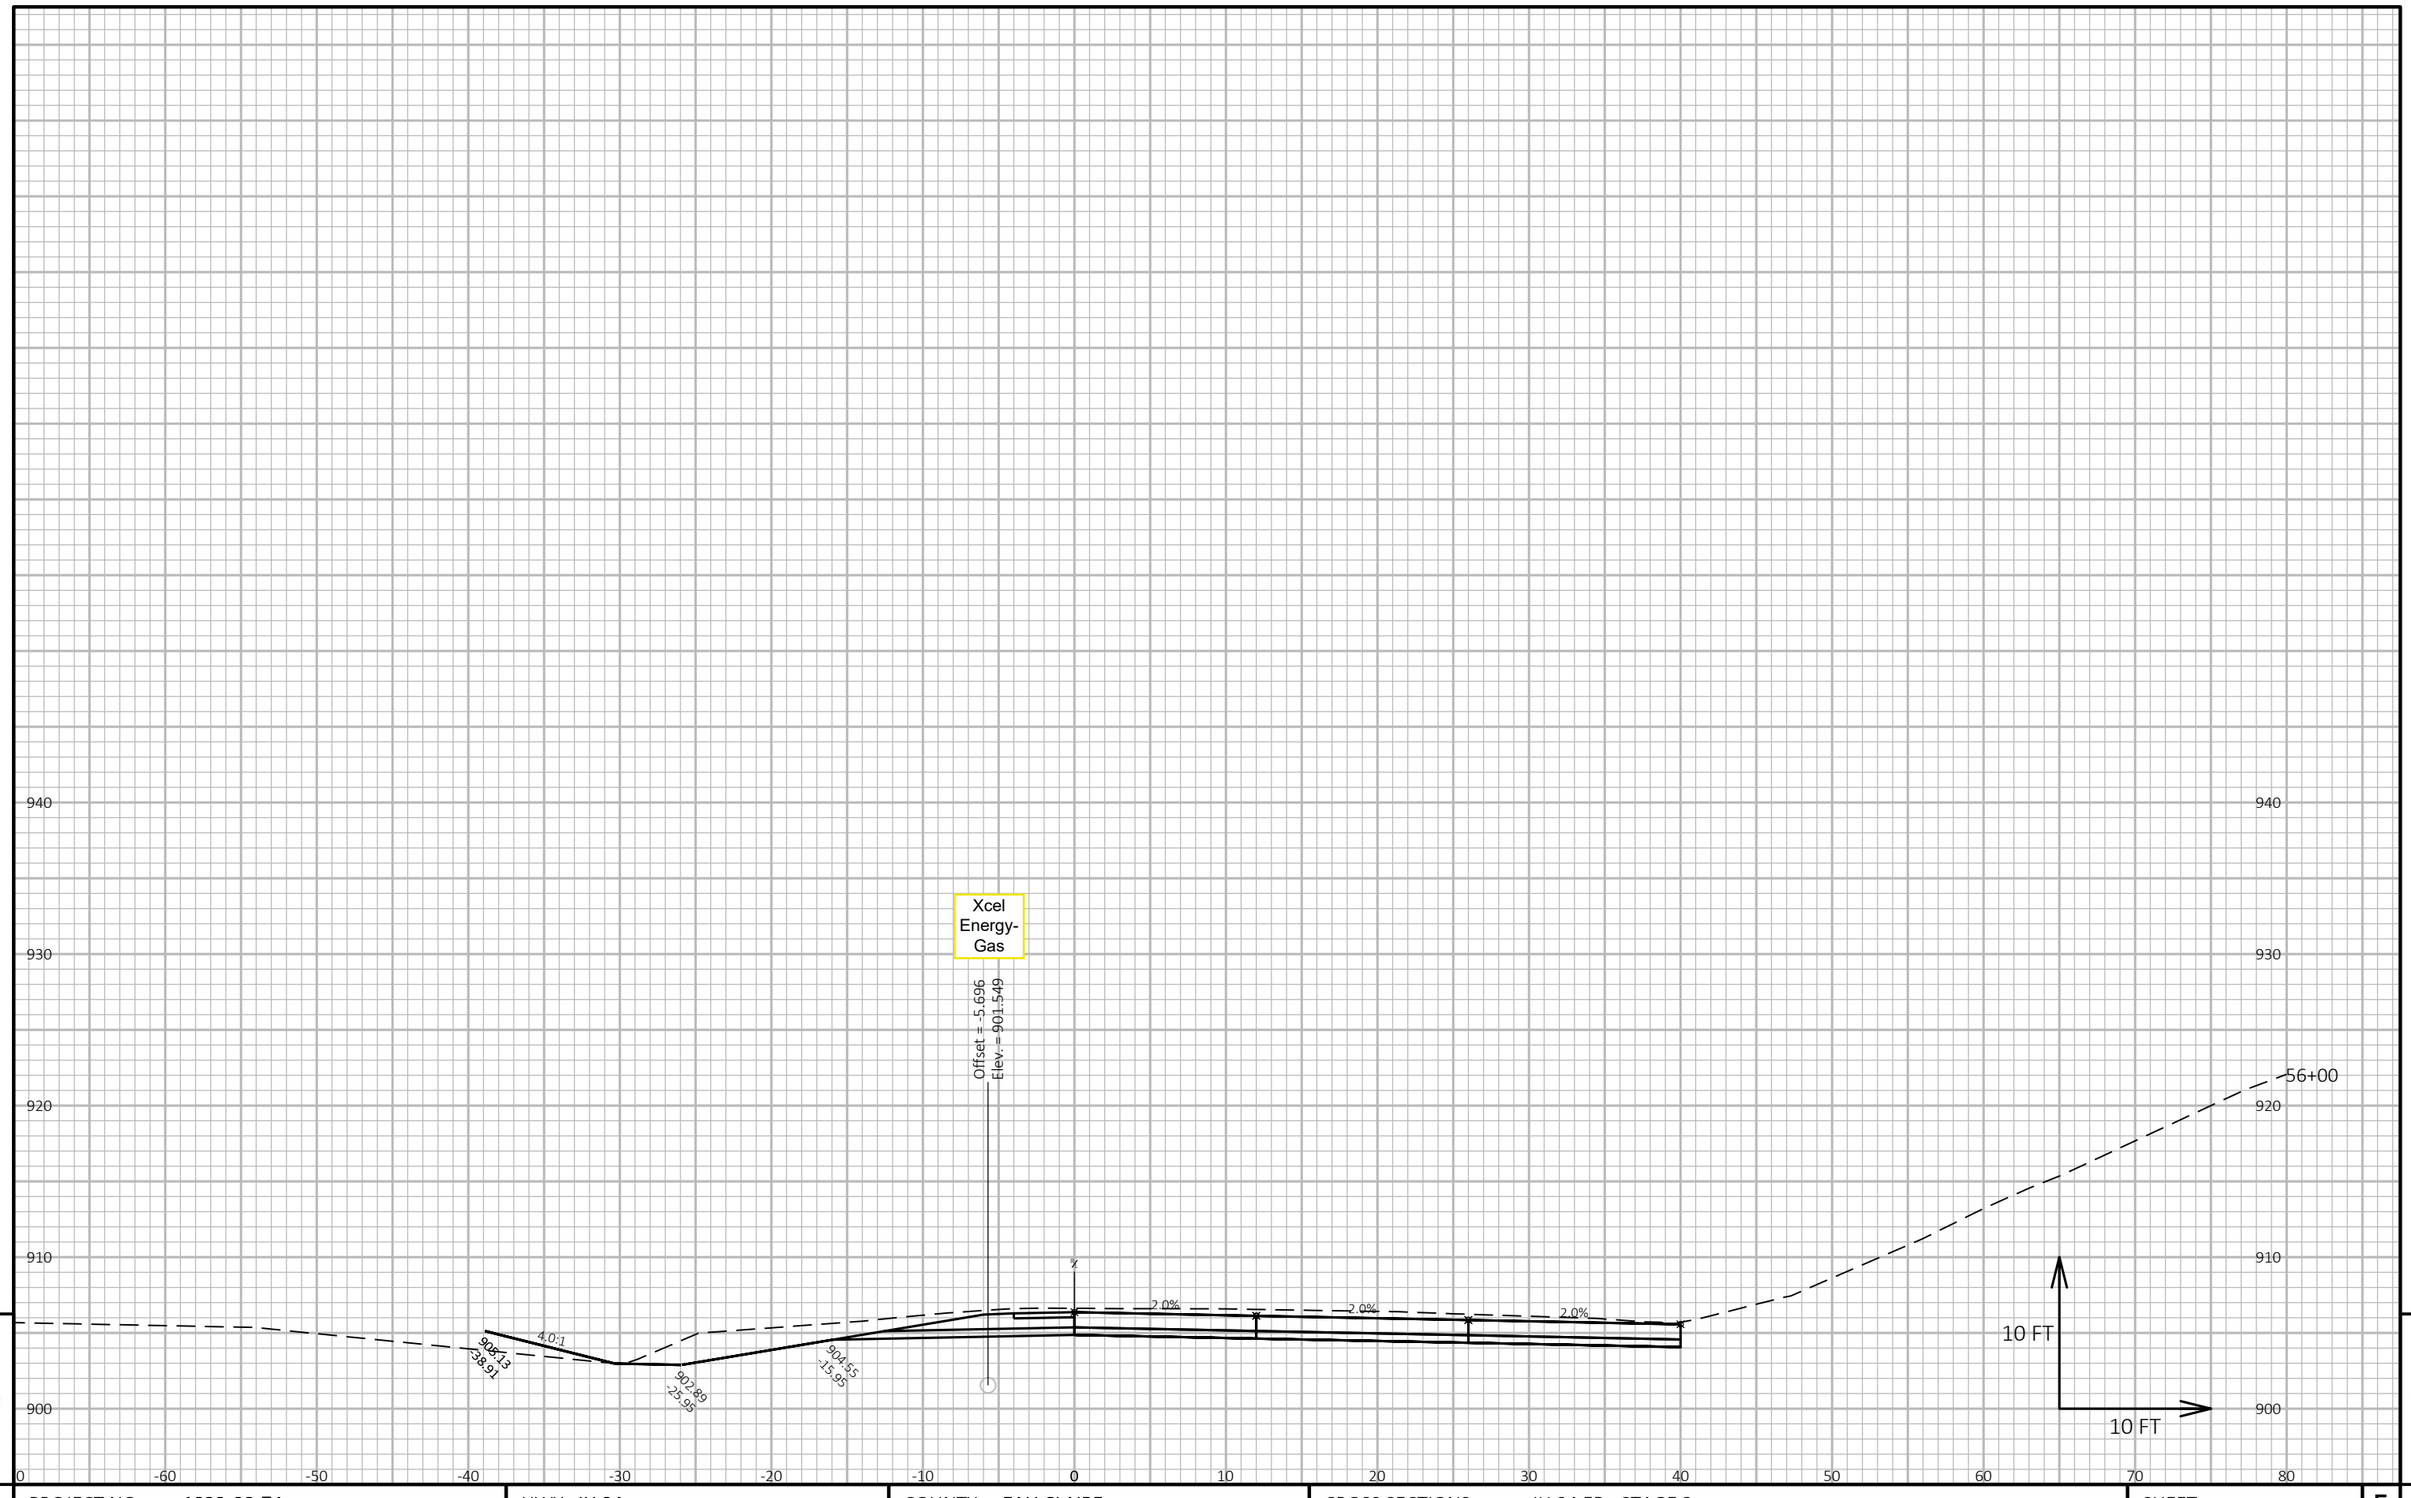


9

9

PROJECT NO: 1022-08-74	HWY: IH 94	COUNTY: EAU CLAIRE	CROSS SECTIONS: IH 94 EB - STAGE 3	SHEET	E

FILE NAME : N:\PDS\C3D\10220804\SHEETSPLAN\X-SECTIONS\090201_XS_STAGE_3_EB_CONSTRUCTION_10-27-20.DWG
LAYOUT NAME - EB Stage 3 - (11)


PLOT DATE : 1/17/2021 8:30 AM PLOT BY : CHRIST, AARON D PLOT NAME : **PLOT SCALE :** 1 IN:10 FT HORZ. / 1 IN:10 FT VERT.

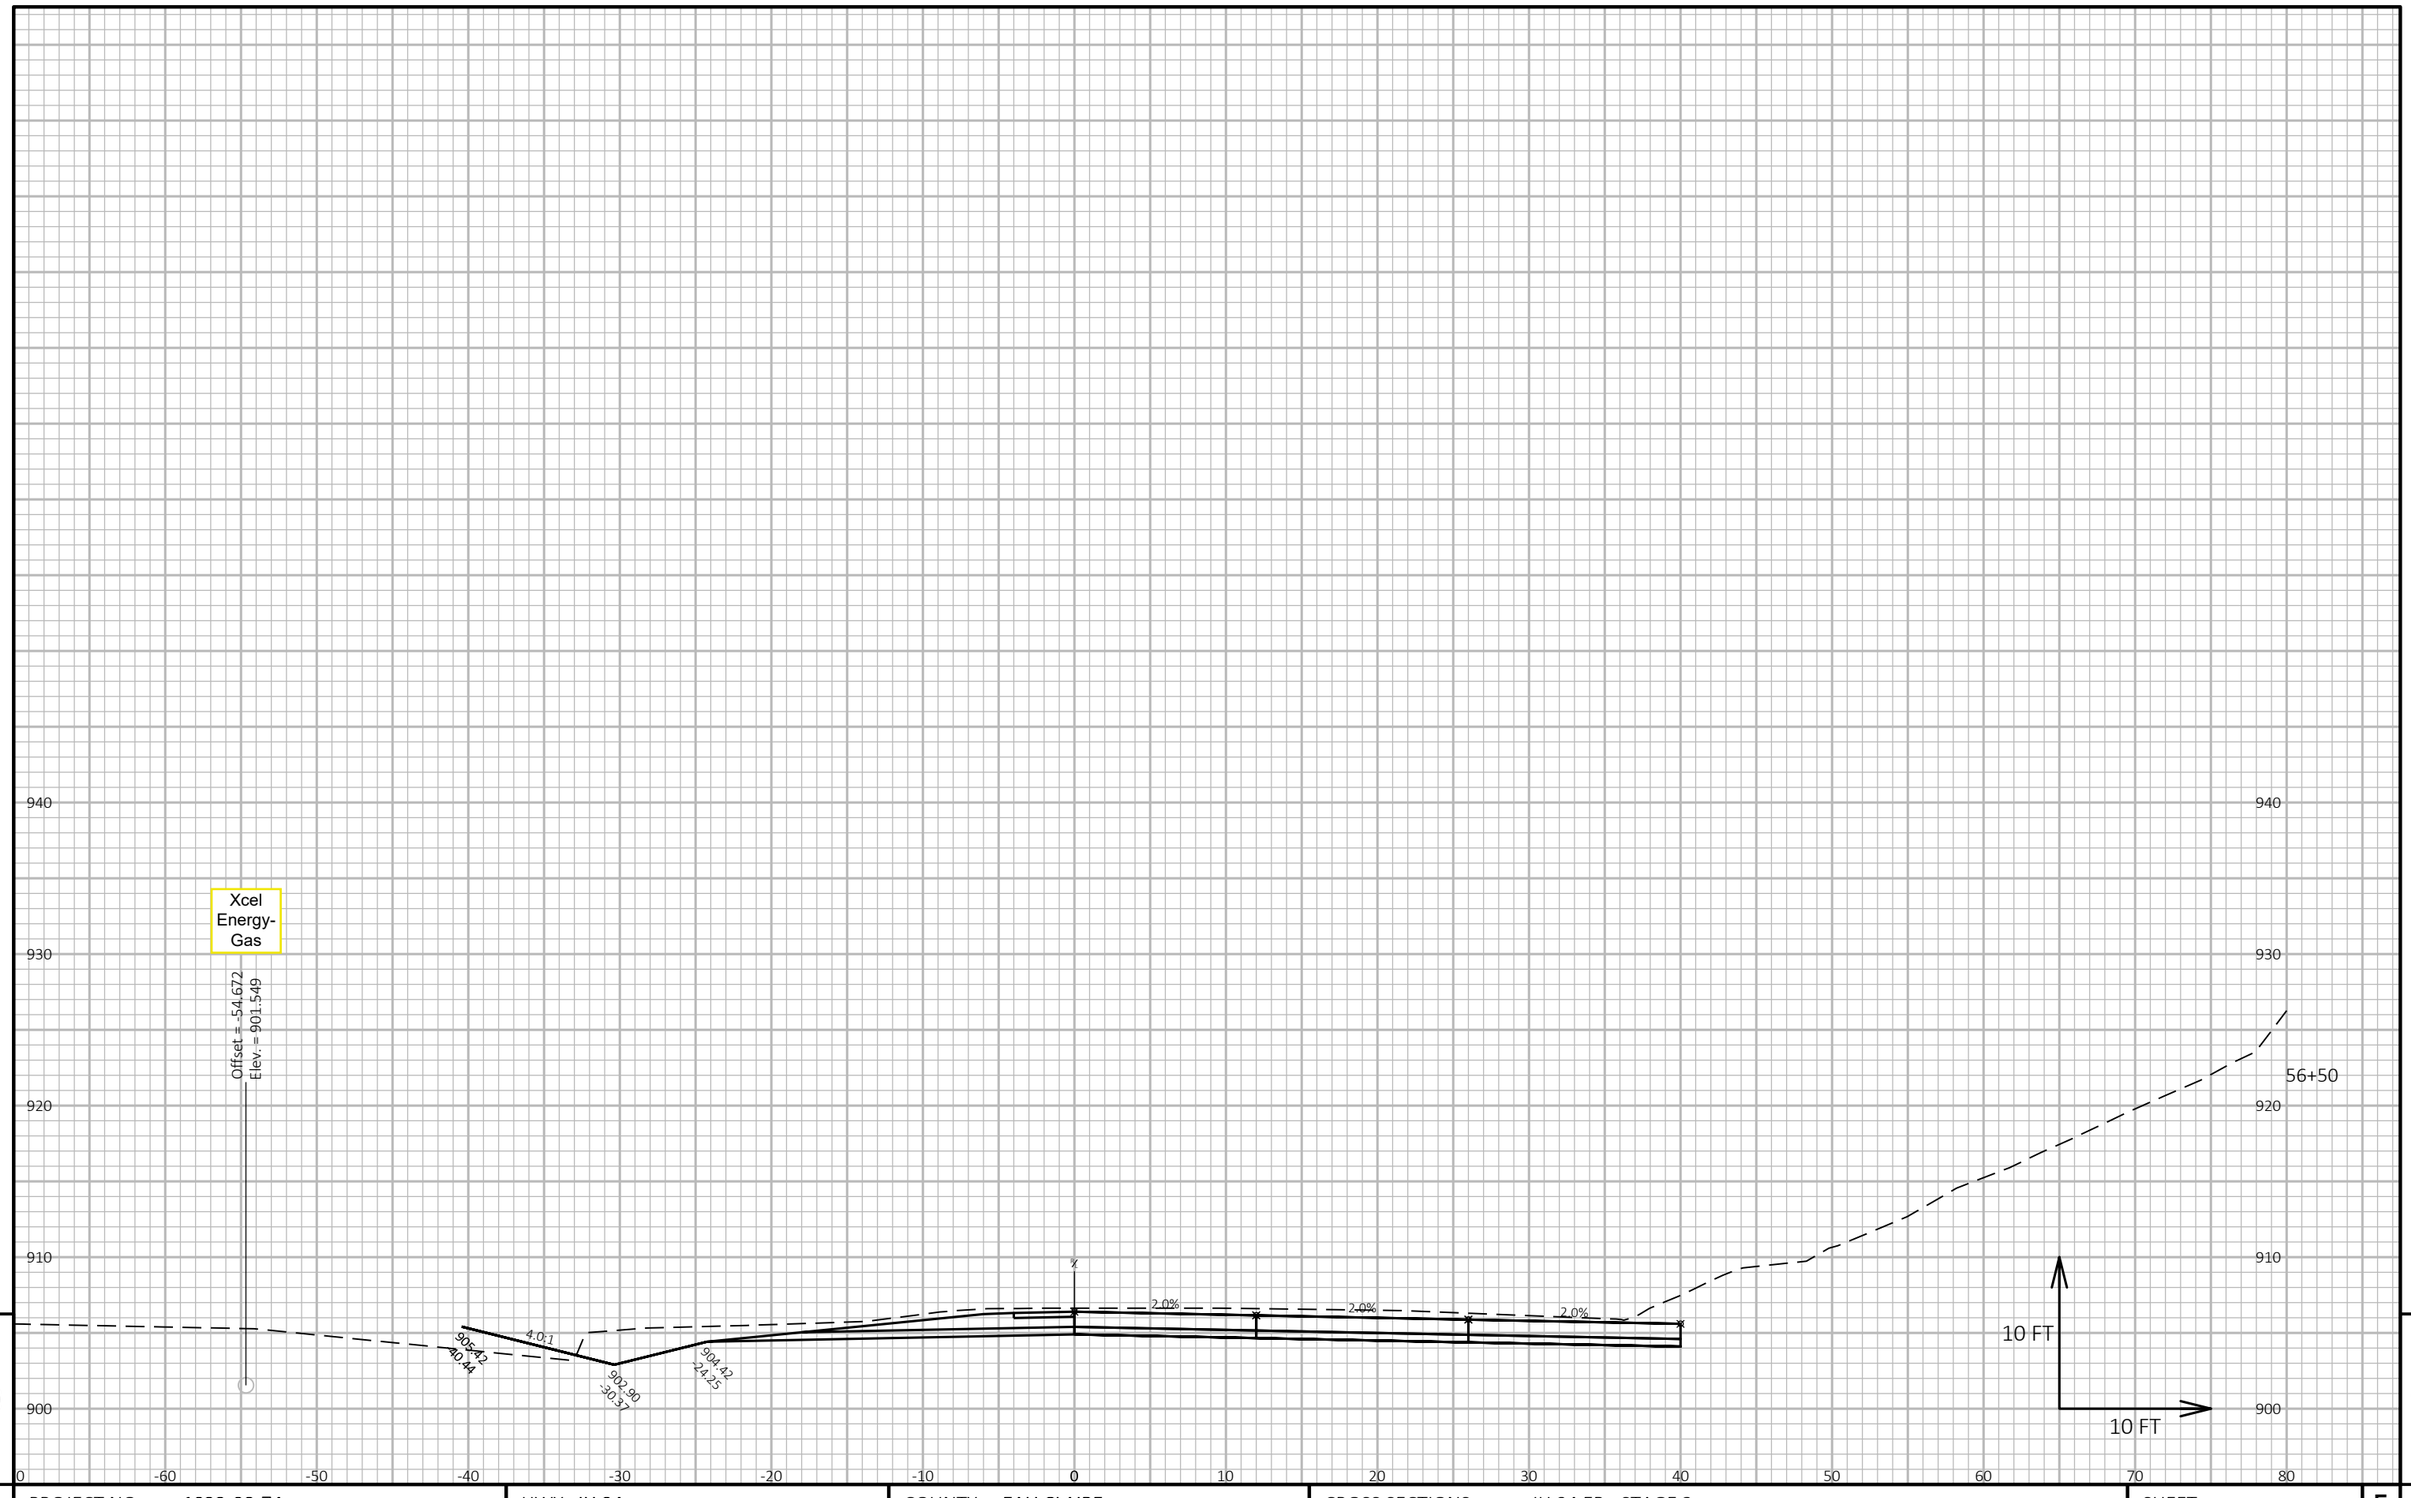

PROJECT NO: 1022-08-74	HWY: IH 94	COUNTY: EAU CLAIRE	CROSS SECTIONS: IH 94 EB - STAGE 3	SHEET	E

FILE NAME : N:\PDS\C3D\10220804\SHEETSPLAN\X-SECTIONS\090201_XS_STAGE_3_EB_CONSTRUCTION_10-27-20.DWG
LAYOUT NAME - EB Stage 3 - (12)

PLOT DATE : 1/17/2021 8:31 AM PLOT BY : CHRIST, AARON D PLOT NAME : **PLOT SCALE :** 1 IN:10 FT HORZ. / 1 IN:10 FT VERT.

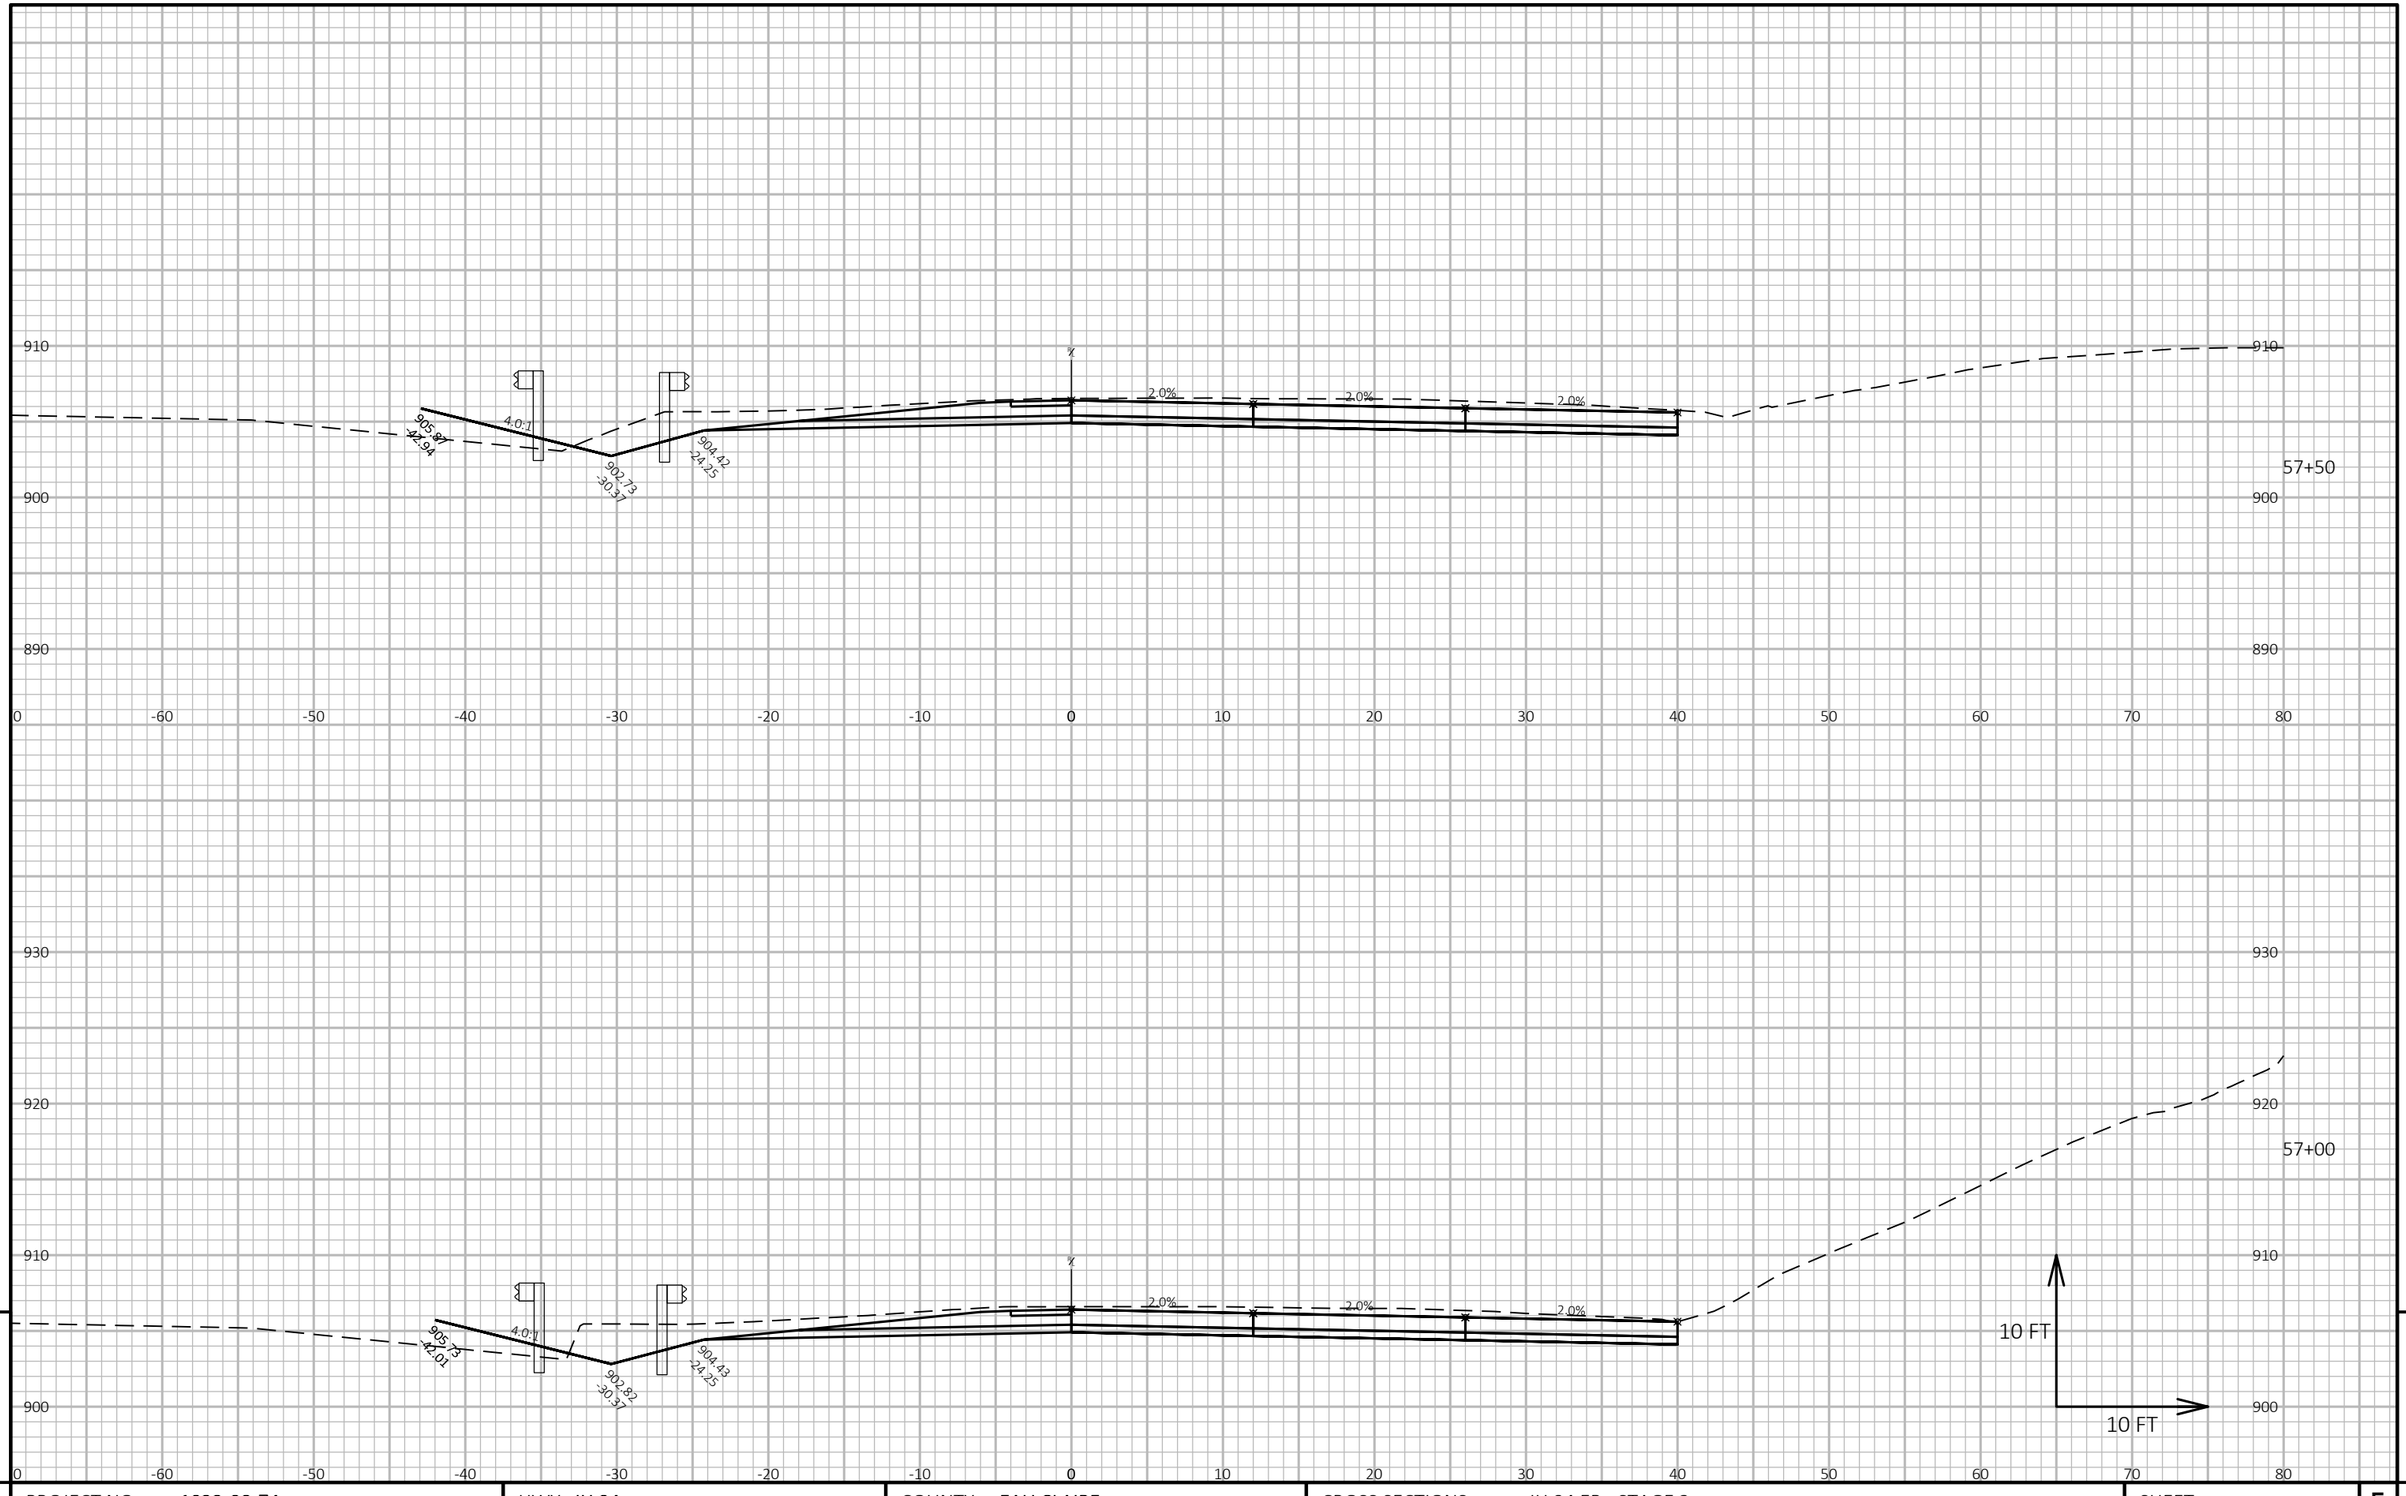

9


9

PROJECT NO: 1022-08-74	HWY: IH 94	COUNTY: EAU CLAIRE	CROSS SECTIONS: IH 94 EB - STAGE 3	SHEET	E

FILE NAME : N:\PDS\C3D\10220804\SHEETSPLAN\X-SECTIONS\090201_XS_STAGE_3_EB_CONSTRUCTION_10-27-20.DWG
LAYOUT NAME - EB Stage 3 - (13)

PLOT DATE : 1/17/2021 8:32 AM PLOT BY : CHRIST, AARON D PLOT NAME :

PLOT SCALE : 1 IN:10 FT HORZ. / 1 IN:10 FT VERT.

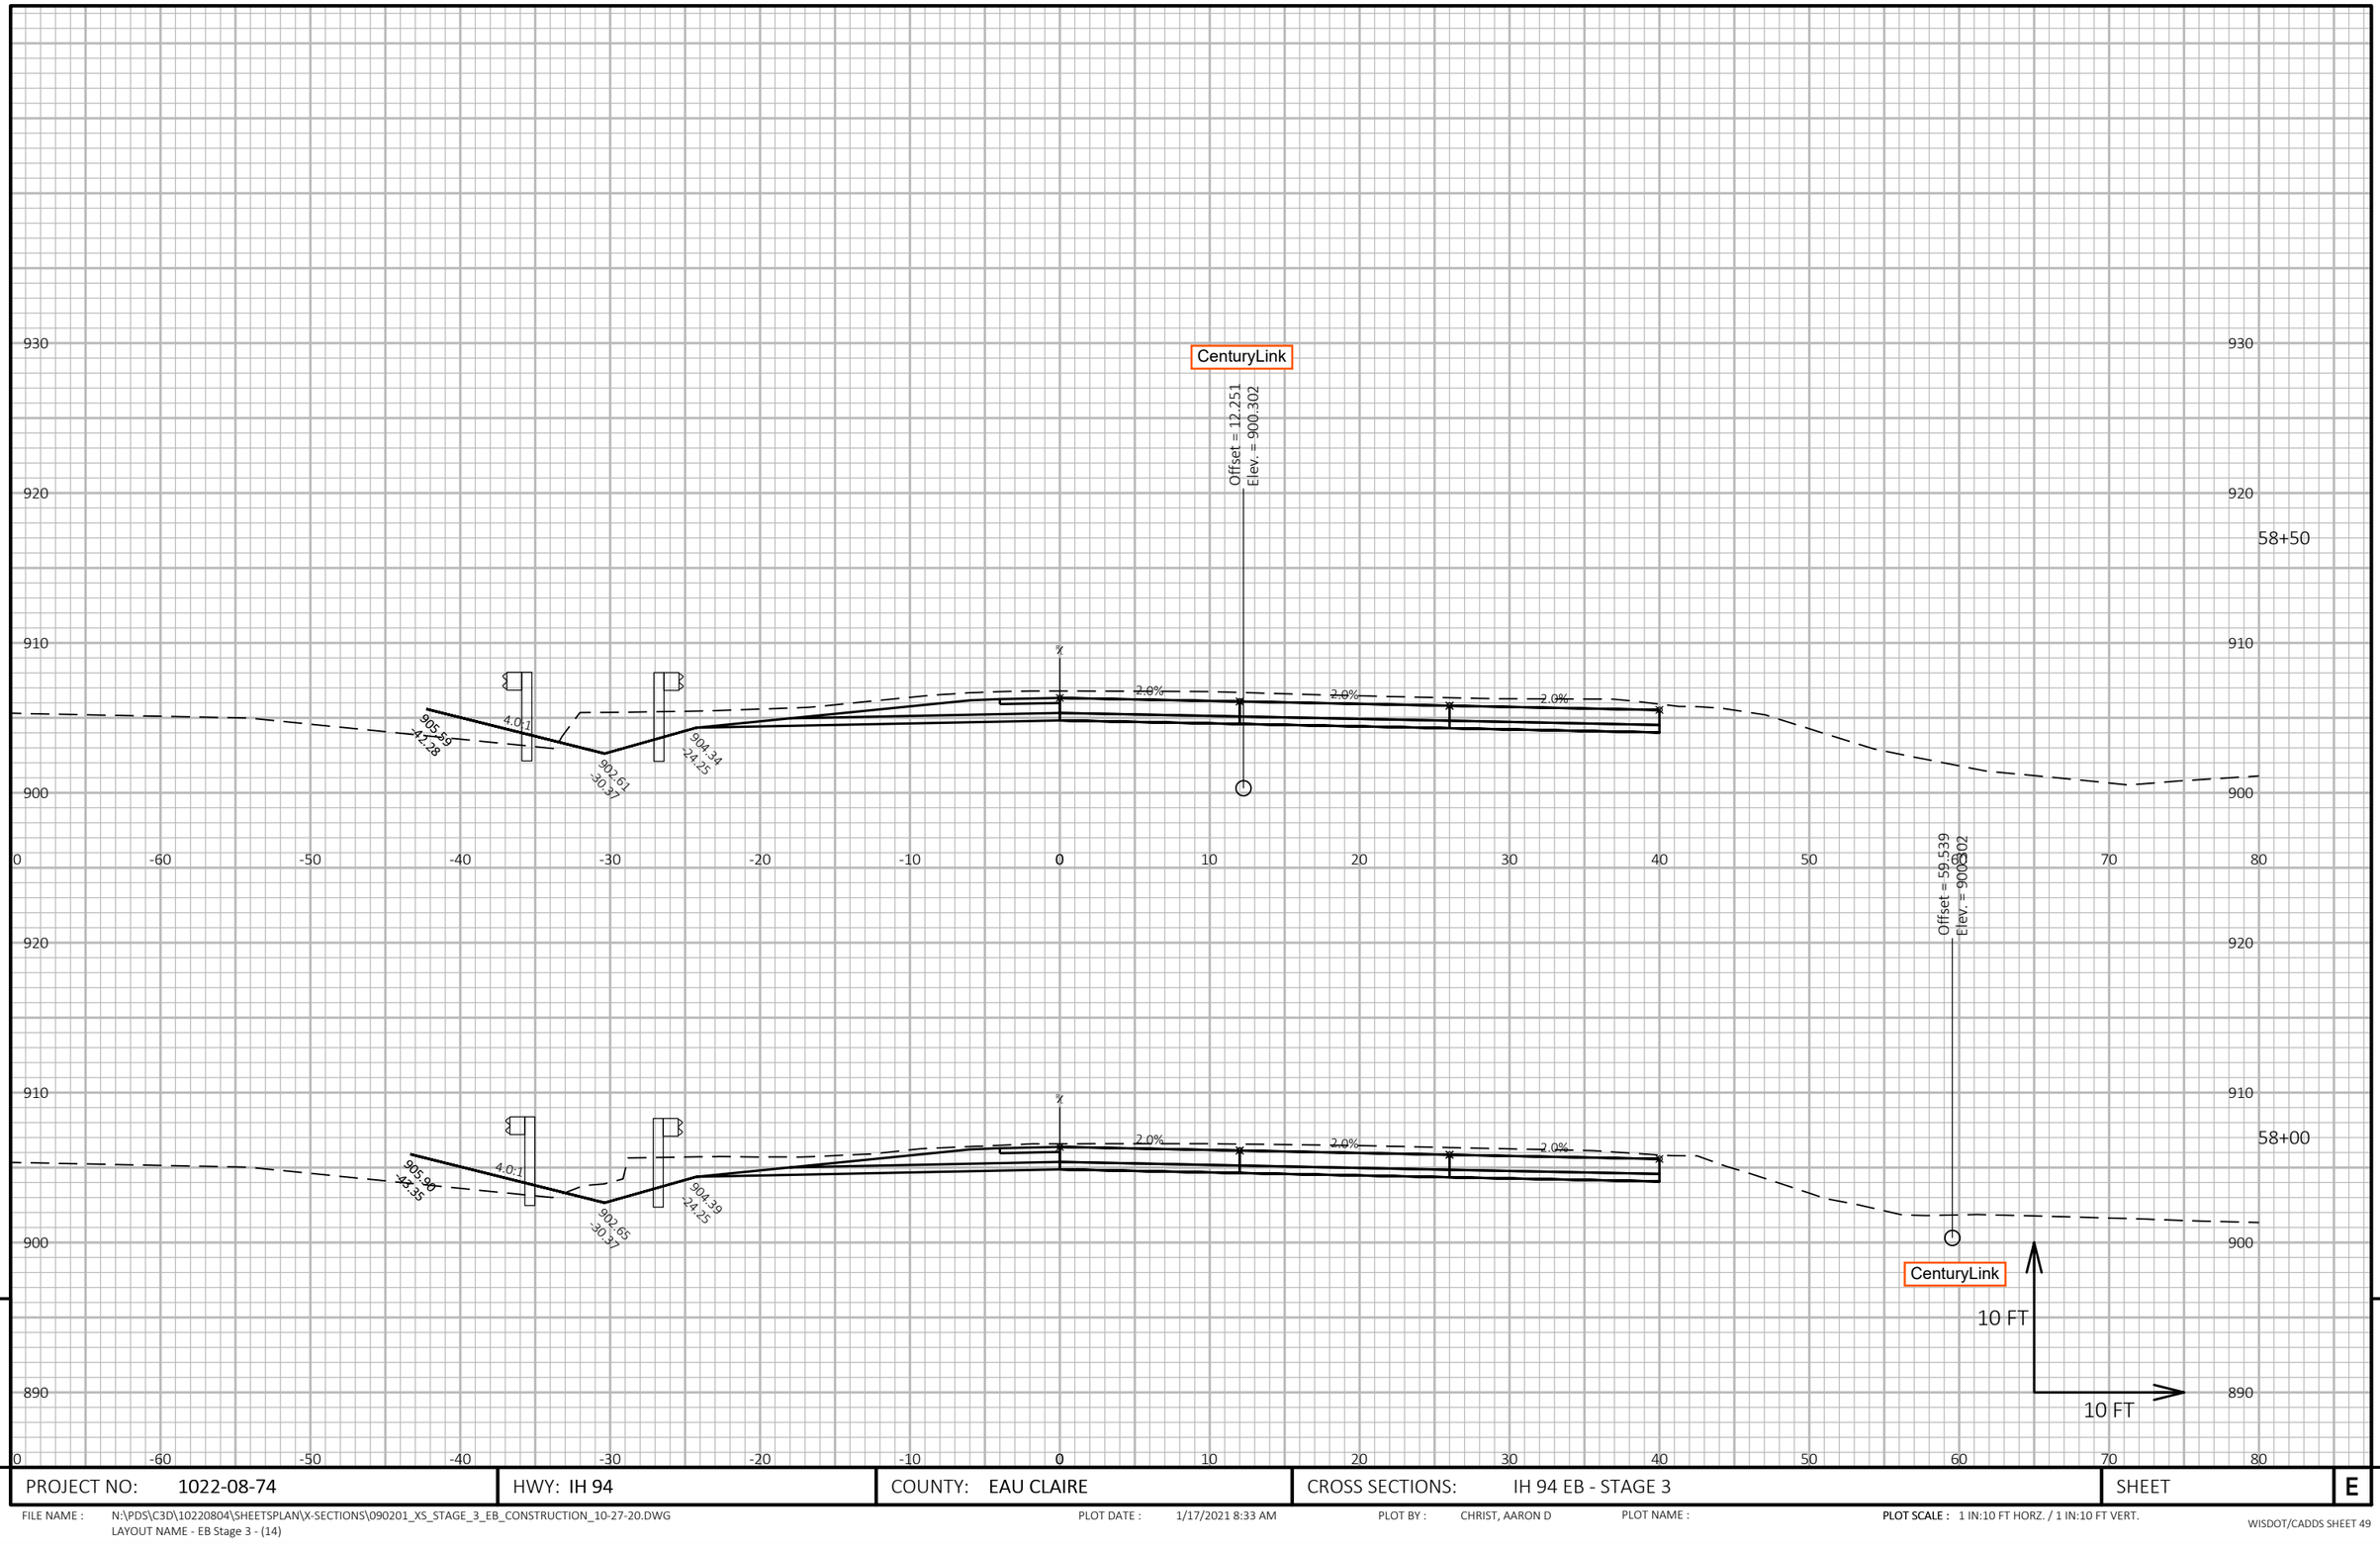


PROJECT NO: 1022-08-74	HWY: IH 94	COUNTY: EAU CLAIRE	CROSS SECTIONS: IH 94 EB - STAGE 3	SHEET	E

FILE NAME : N:\PDS\C3D\10220804\SHEETSPLAN\X-SECTIONS\090201_XS_STAGE_3_EB_CONSTRUCTION_10-27-20.DWG
LAYOUT NAME - EB Stage 3 - (14)

PLOT DATE : 1/17/2021 8:33 AM PLOT BY : CHRIST, AARON D PLOT NAME : **PLOT SCALE :** 1 IN:10 FT HORZ. / 1 IN:10 FT VERT.

WISDOT/CADDS SHEET 49

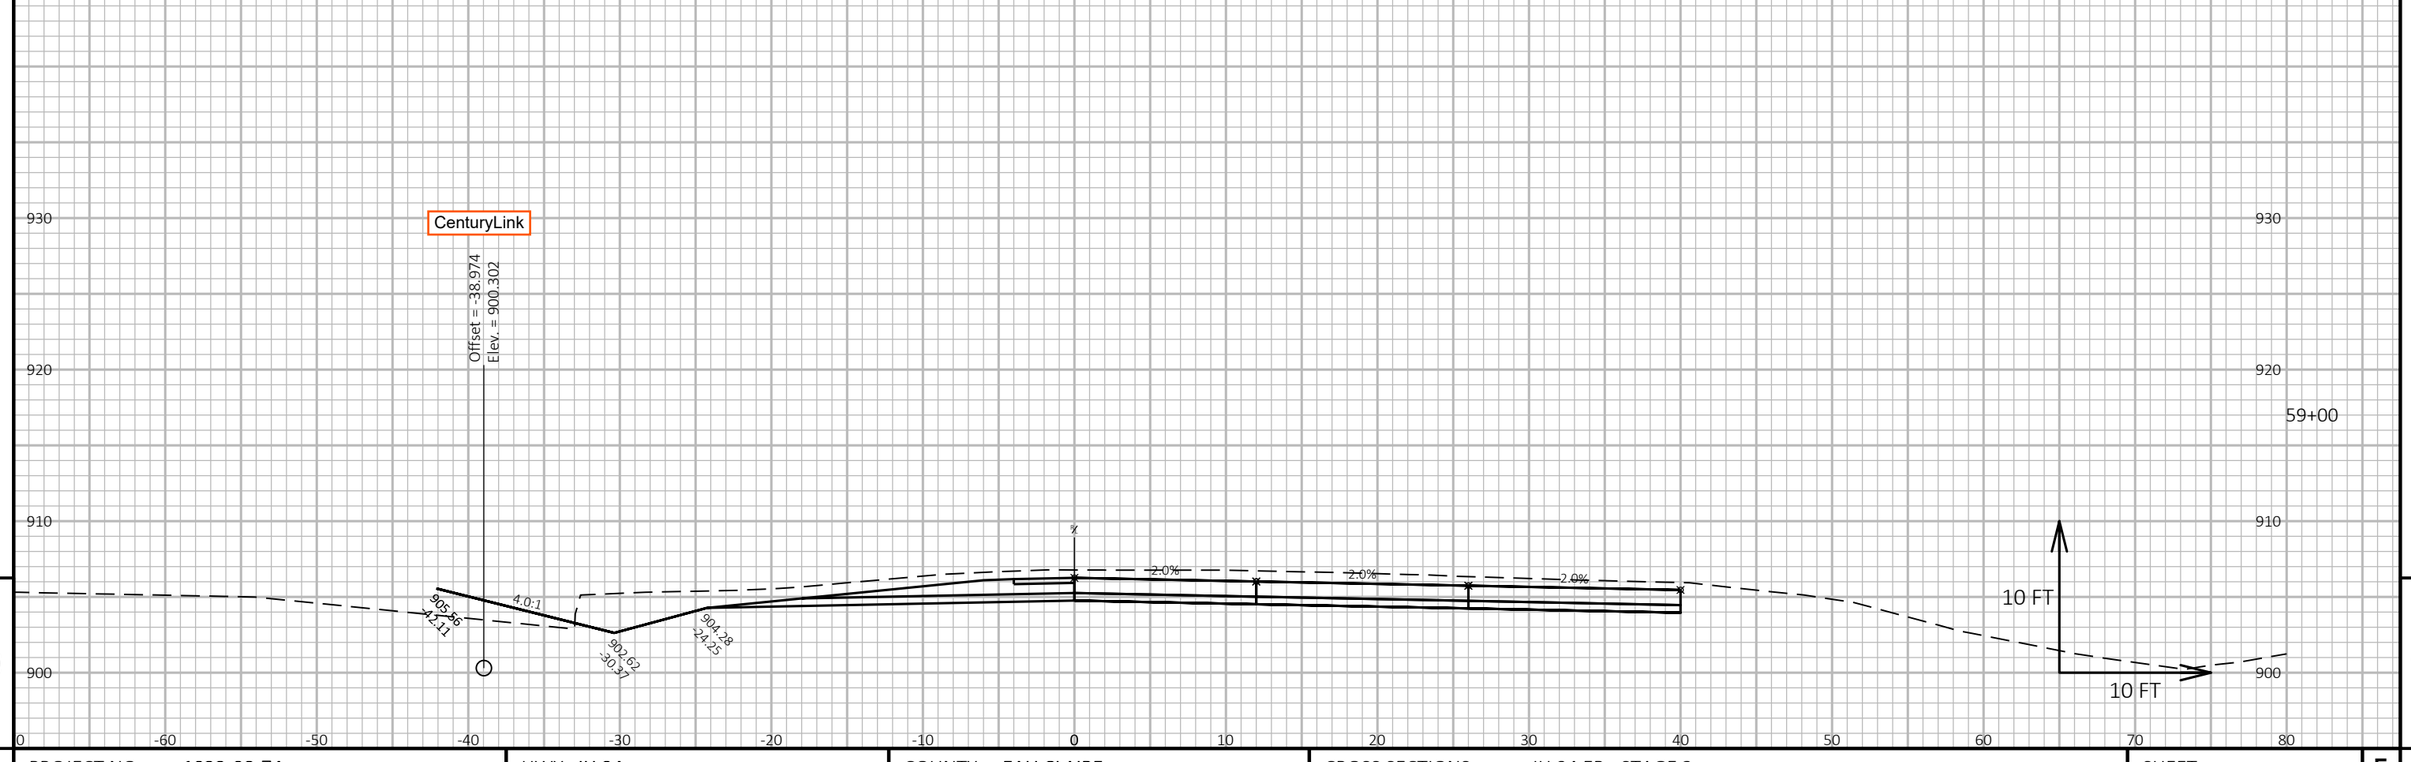

9


9

PROJECT NO: 1022-08-74	HWY: IH 94	COUNTY: EAU CLAIRE	CROSS SECTIONS: IH 94 EB - STAGE 3	SHEET E

FILE NAME : N:\PDS\C3D\10220804\SHEETSPLAN\X-SECTIONS\090201_XS_STAGE_3_EB_CONSTRUCTION_10-27-20.DWG
LAYOUT NAME - EB Stage 3 - (15)

PLOT DATE : 1/17/2021 8:33 AM PLOT BY : CHRIST, AARON D PLOT NAME :

PLOT SCALE : 1 IN:10 FT HORZ. / 1 IN:10 FT VERT.

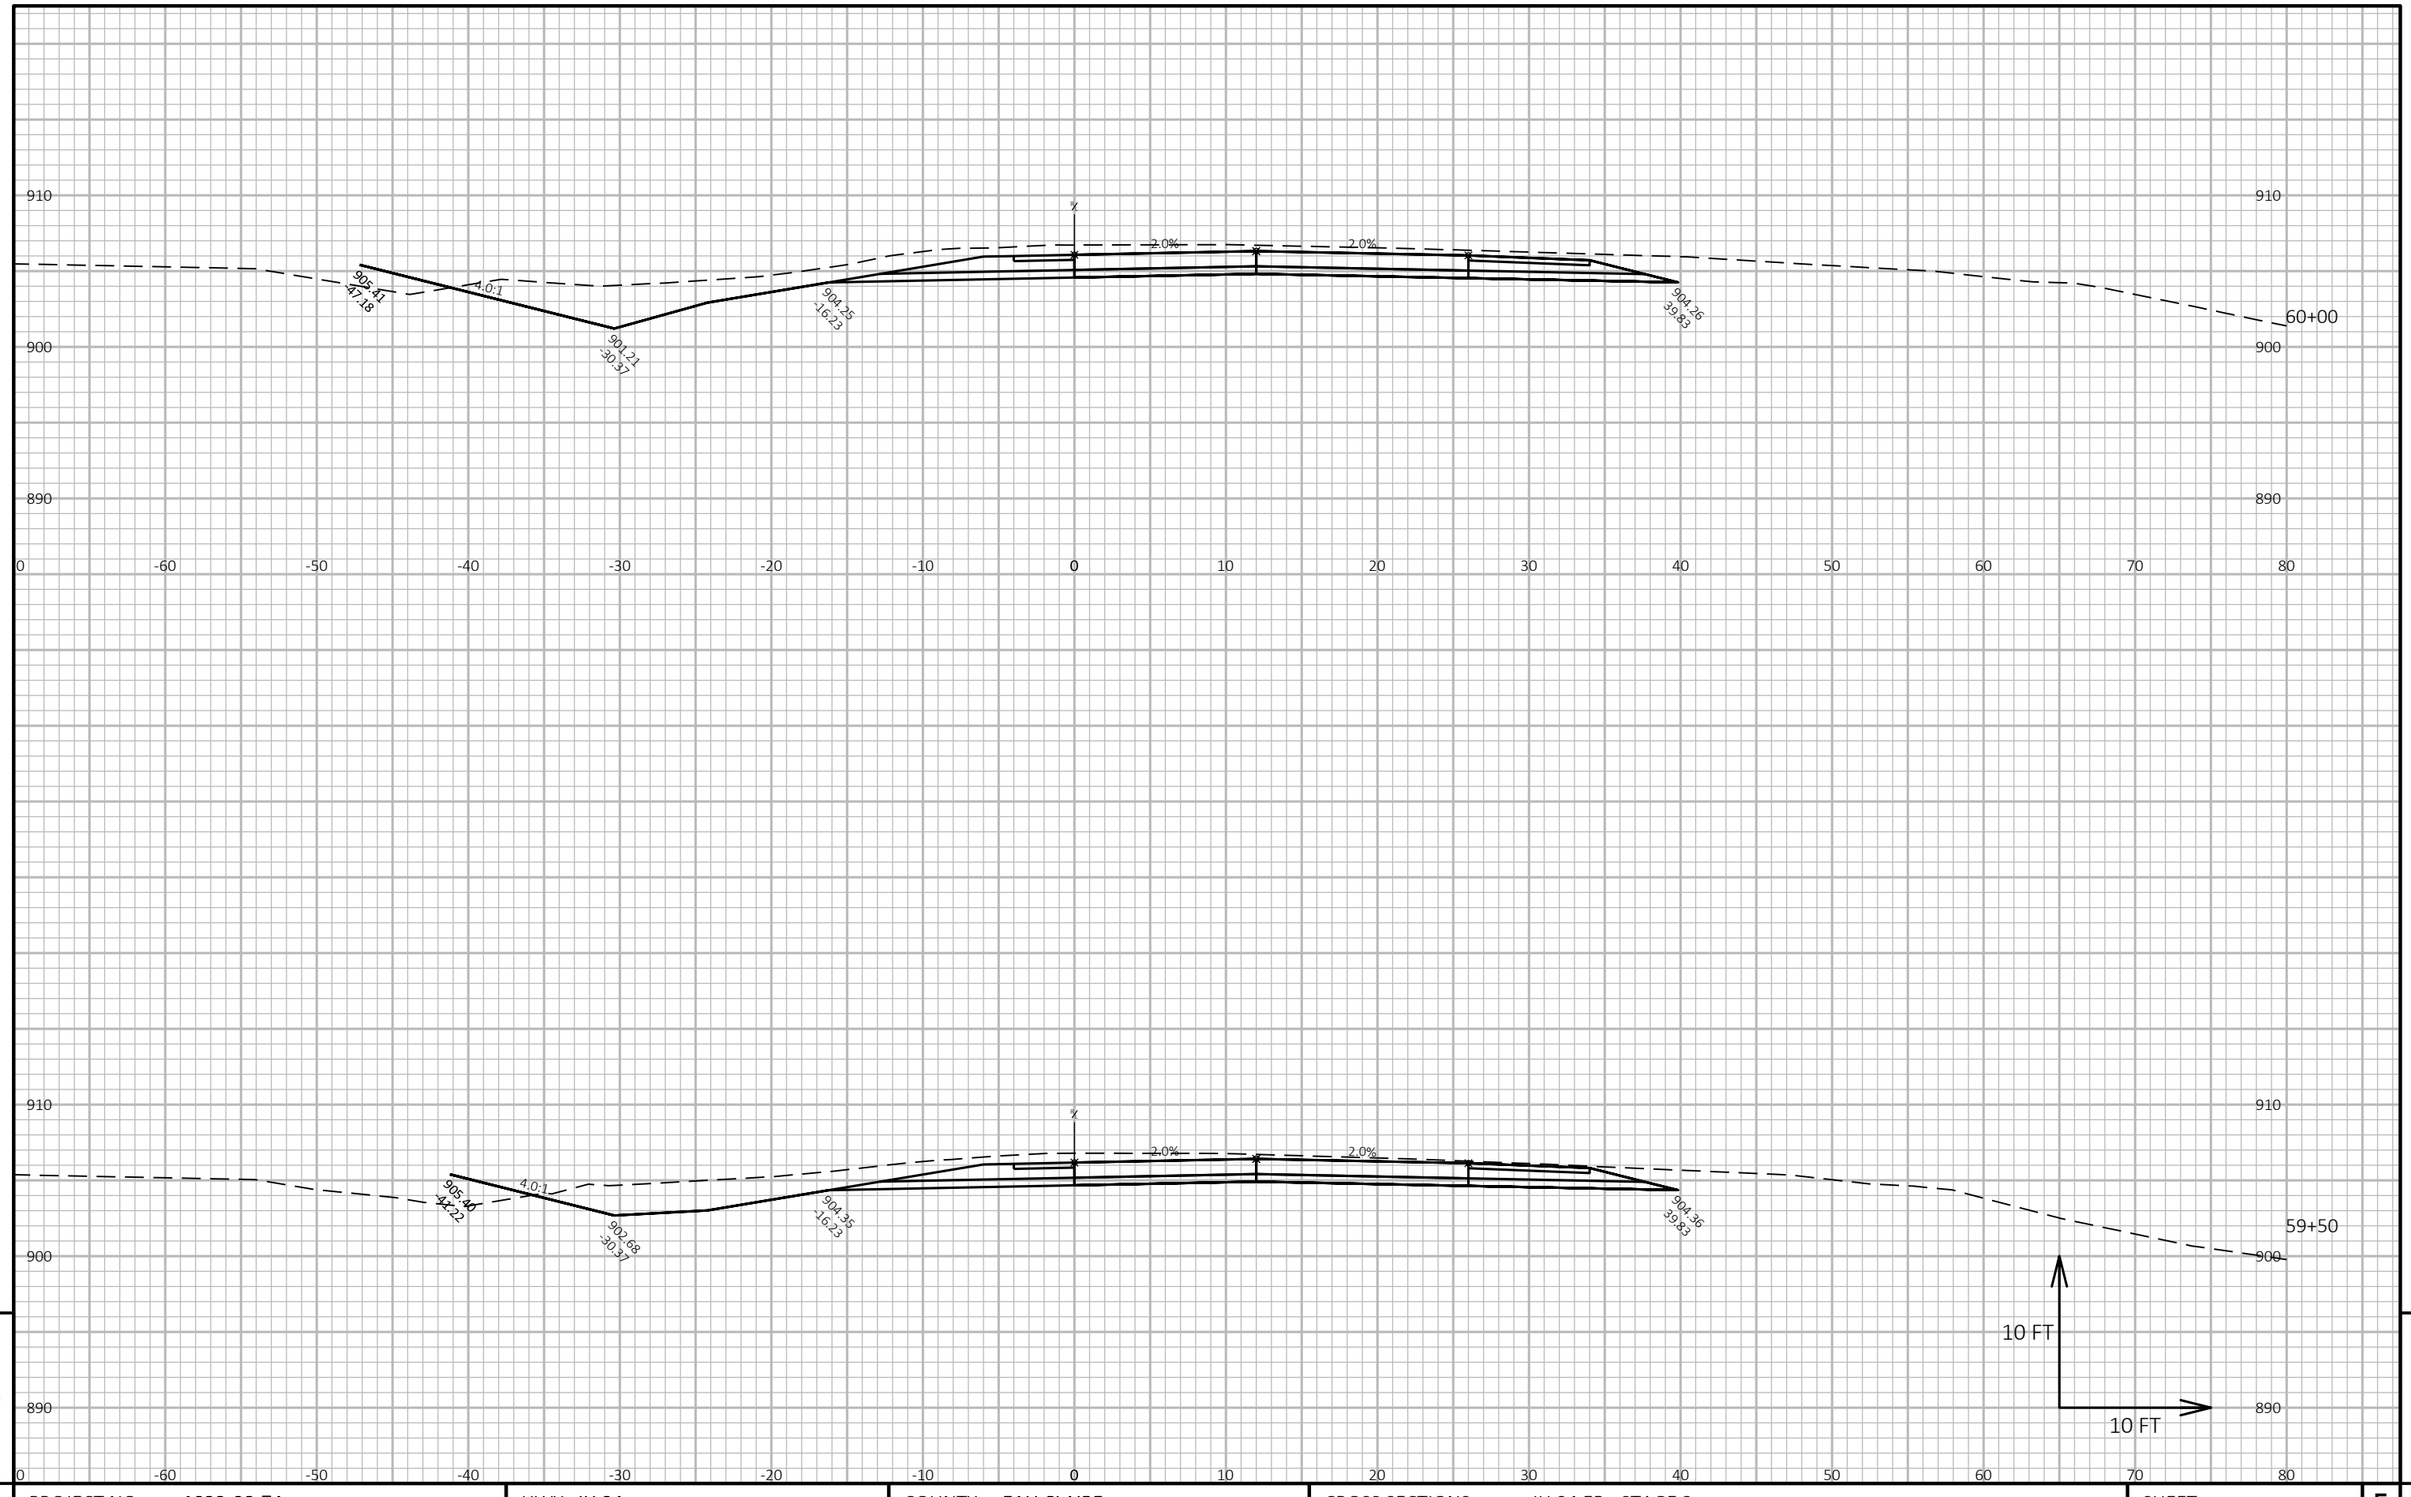

9


9

PROJECT NO: 1022-08-74	HWY: IH 94	COUNTY: EAU CLAIRE	CROSS SECTIONS: IH 94 EB - STAGE 3	SHEET E

FILE NAME : N:\PDS\C3D\10220804\SHEETSPLAN\X-SECTIONS\090201_XS_STAGE_3_EB_CONSTRUCTION_10-27-20.DWG
LAYOUT NAME - EB Stage 3 - (16)

PLOT DATE : 1/17/2021 8:34 AM PLOT BY : CHRIST, AARON D PLOT NAME :

PLOT SCALE : 1 IN:10 FT HORZ. / 1 IN:10 FT VERT.

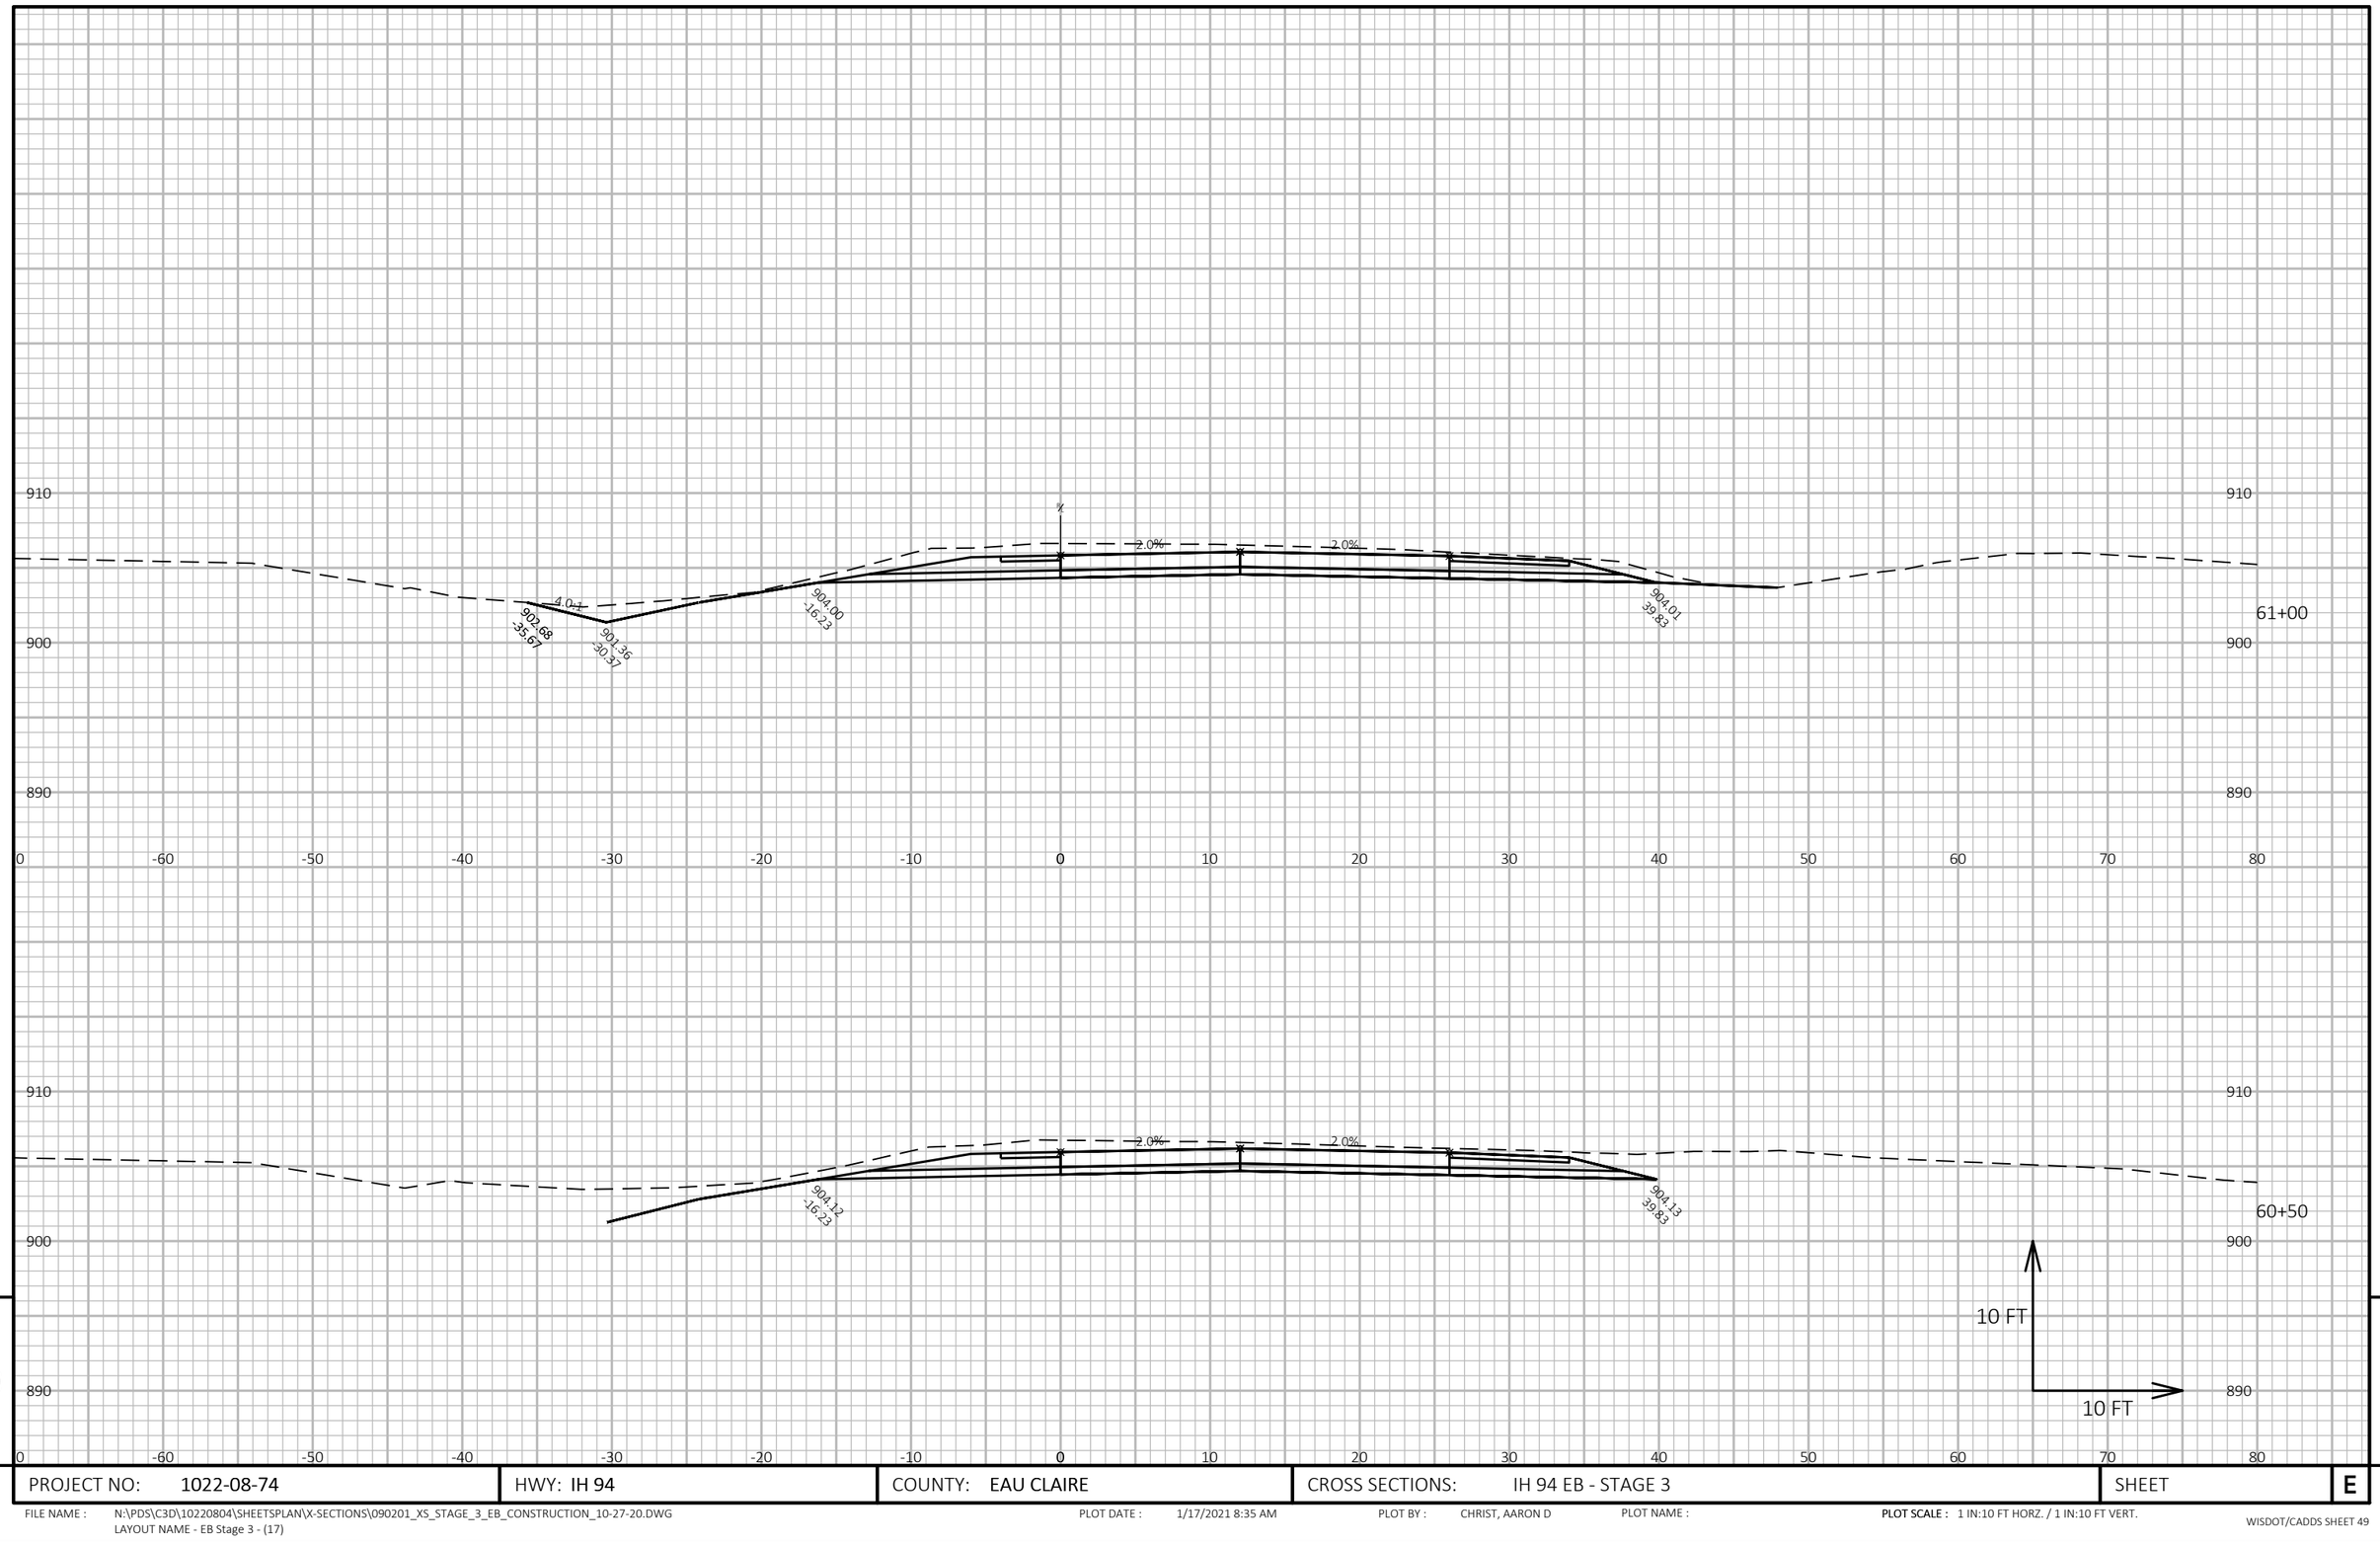


PROJECT NO: 1022-08-74	HWY: IH 94	COUNTY: EAU CLAIRE	CROSS SECTIONS: IH 94 EB - STAGE 3	SHEET E

FILE NAME : N:\PDS\C3D\10220804\SHEETSPLAN\X-SECTIONS\090201_XS_STAGE_3_EB_CONSTRUCTION_10-27-20.DWG
LAYOUT NAME - EB Stage 3 - (17)

PLOT DATE : 1/17/2021 8:35 AM PLOT BY : CHRIST, AARON D PLOT NAME :

PLOT SCALE : 1 IN:10 FT HORZ. / 1 IN:10 FT VERT.

WISDOT/CADDS SHEET 49

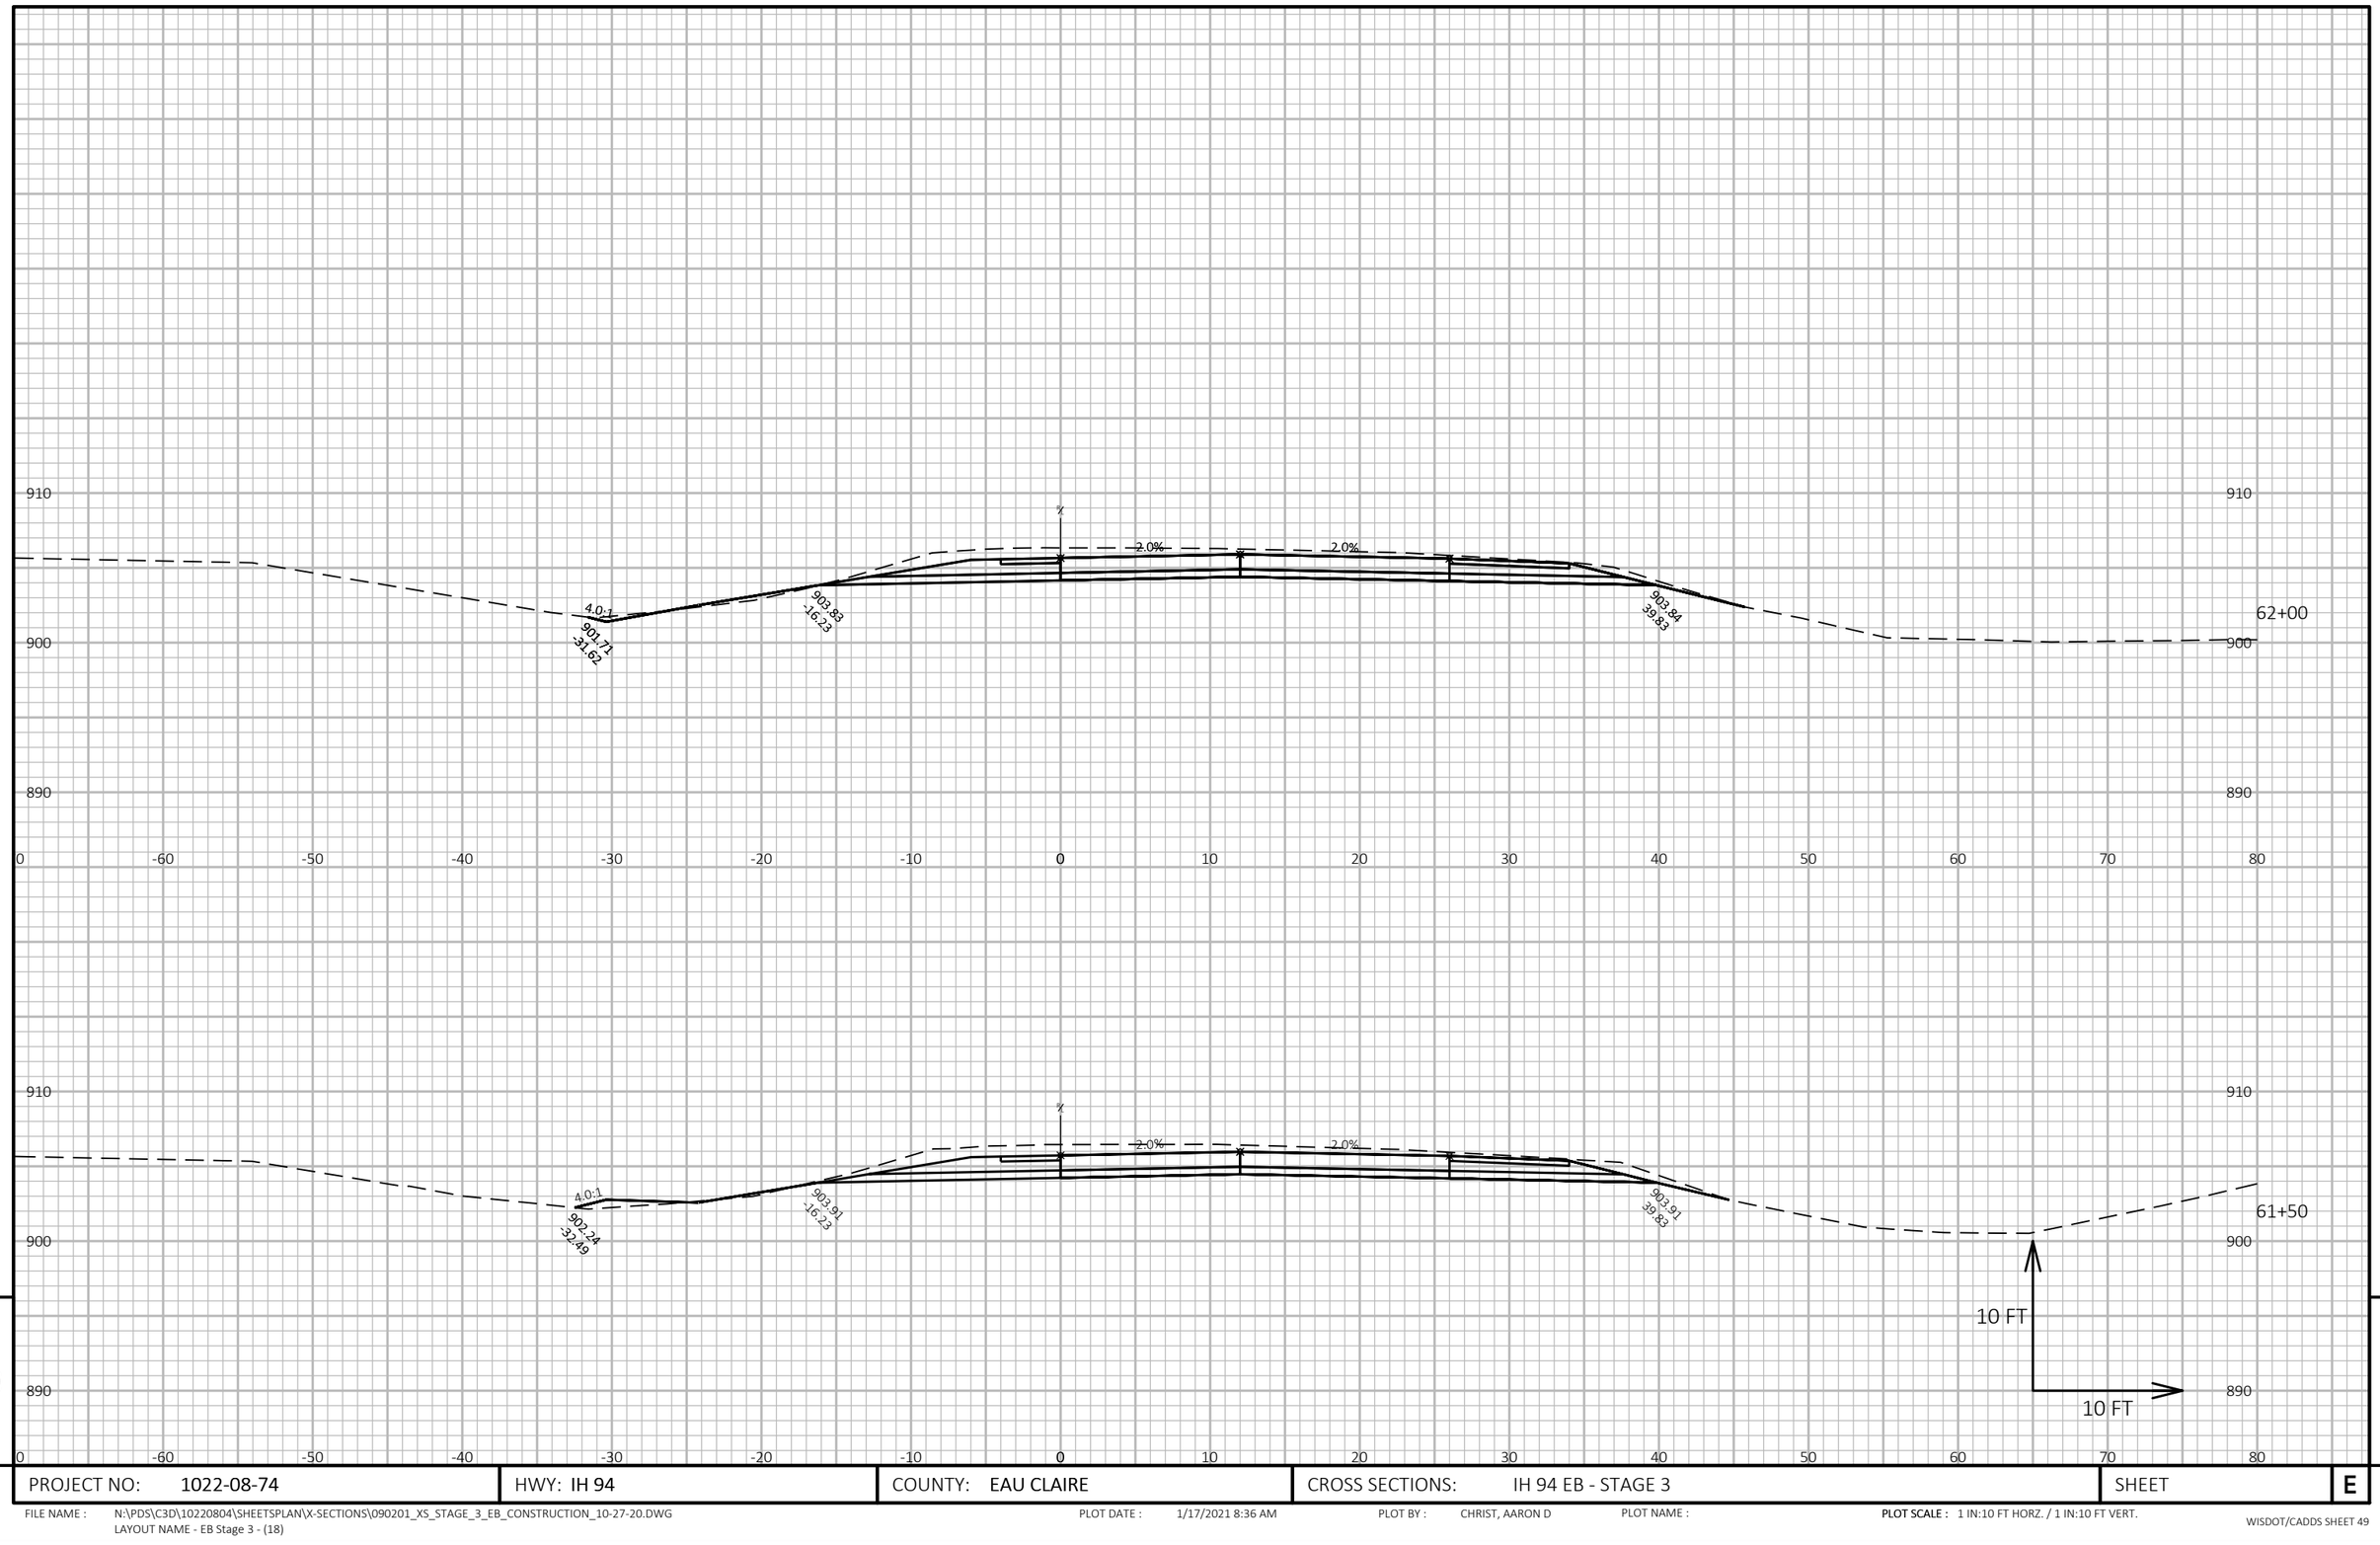

9


9

PROJECT NO: 1022-08-74	HWY: IH 94	COUNTY: EAU CLAIRE	CROSS SECTIONS: IH 94 EB - STAGE 3	SHEET E

FILE NAME : N:\PDS\C3D\10220804\SHEETSPLAN\X-SECTIONS\090201_XS_STAGE_3_EB_CONSTRUCTION_10-27-20.DWG
LAYOUT NAME - EB Stage 3 - (18)

PLOT DATE : 1/17/2021 8:36 AM PLOT BY : CHRIST, AARON D PLOT NAME :

PLOT SCALE : 1 IN:10 FT HORZ. / 1 IN:10 FT VERT.

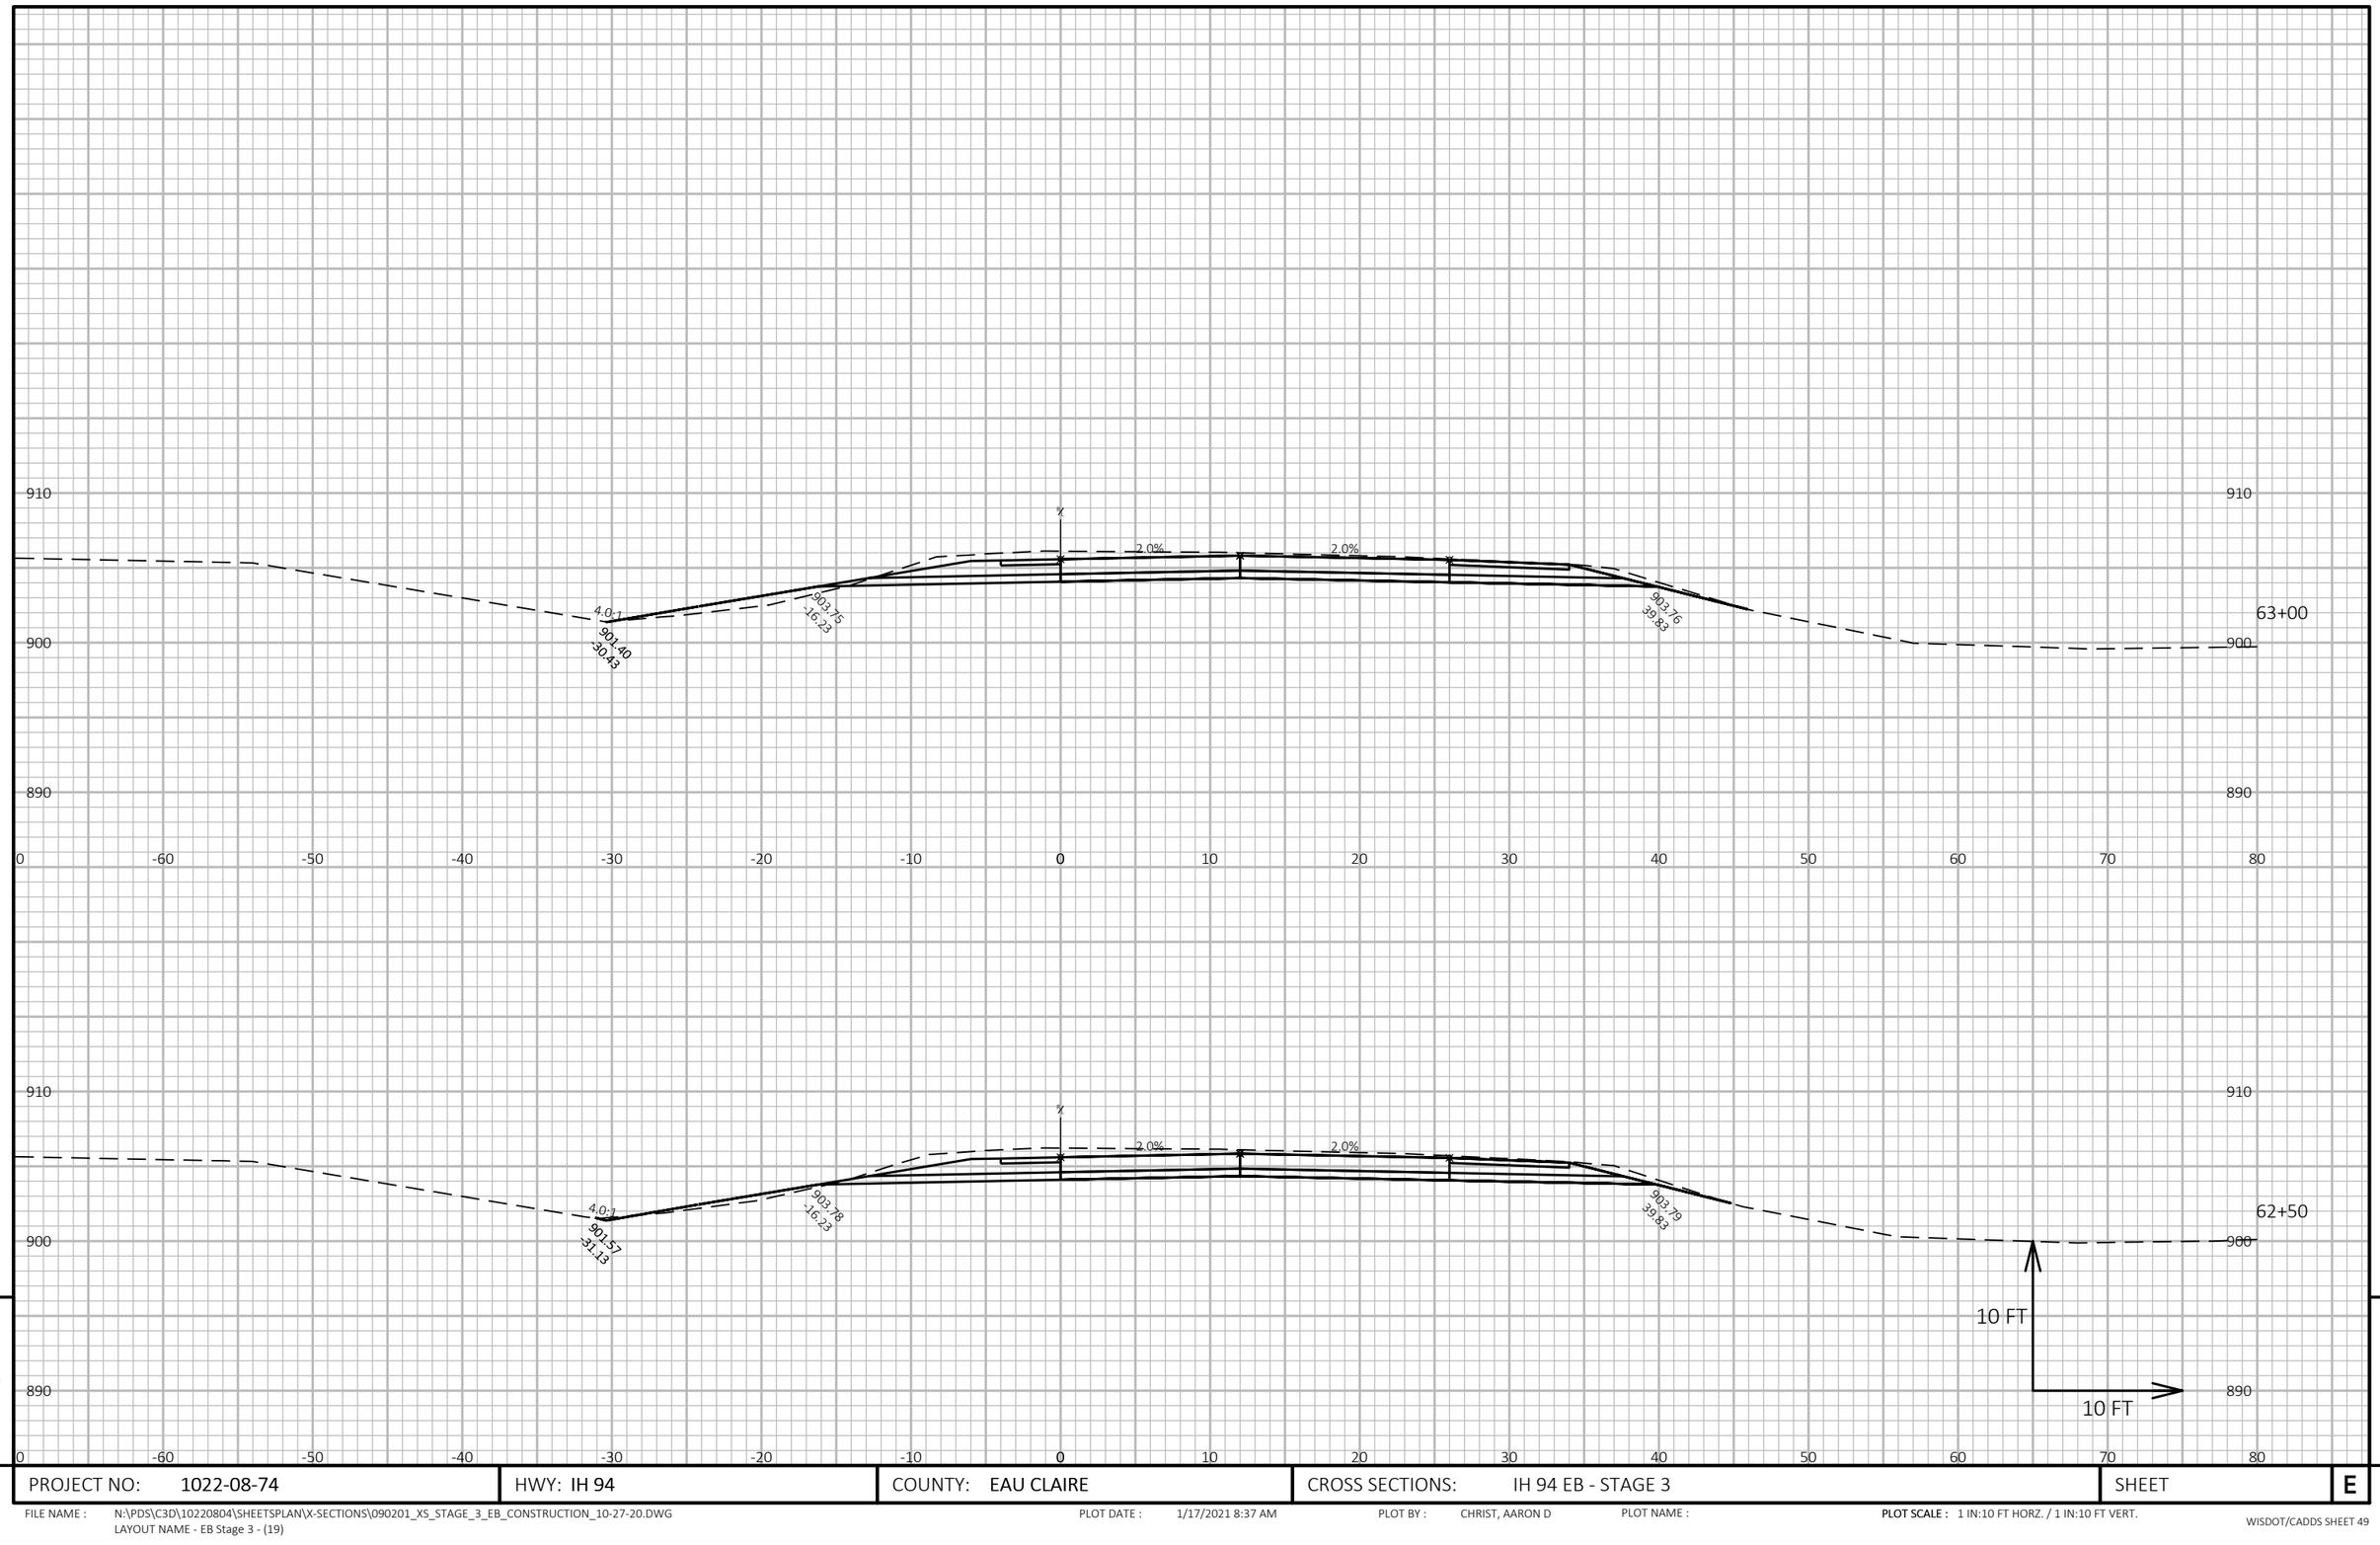


9

9

PROJECT NO: 1022-08-74	HWY: IH 94	COUNTY: EAU CLAIRE	CROSS SECTIONS: IH 94 EB - STAGE 3	SHEET	E

FILE NAME : N:\PDS\C3D\10220804\SHEETSPLAN\X-SECTIONS\090201_XS_STAGE_3_EB_CONSTRUCTION_10-27-20.DWG
LAYOUT NAME - EB Stage 3 - (19)

PLOT DATE : 1/17/2021 8:37 AM PLOT BY : CHRIST, AARON D PLOT NAME : **PLOT SCALE :** 1 IN:10 FT HORZ. / 1 IN:10 FT VERT.

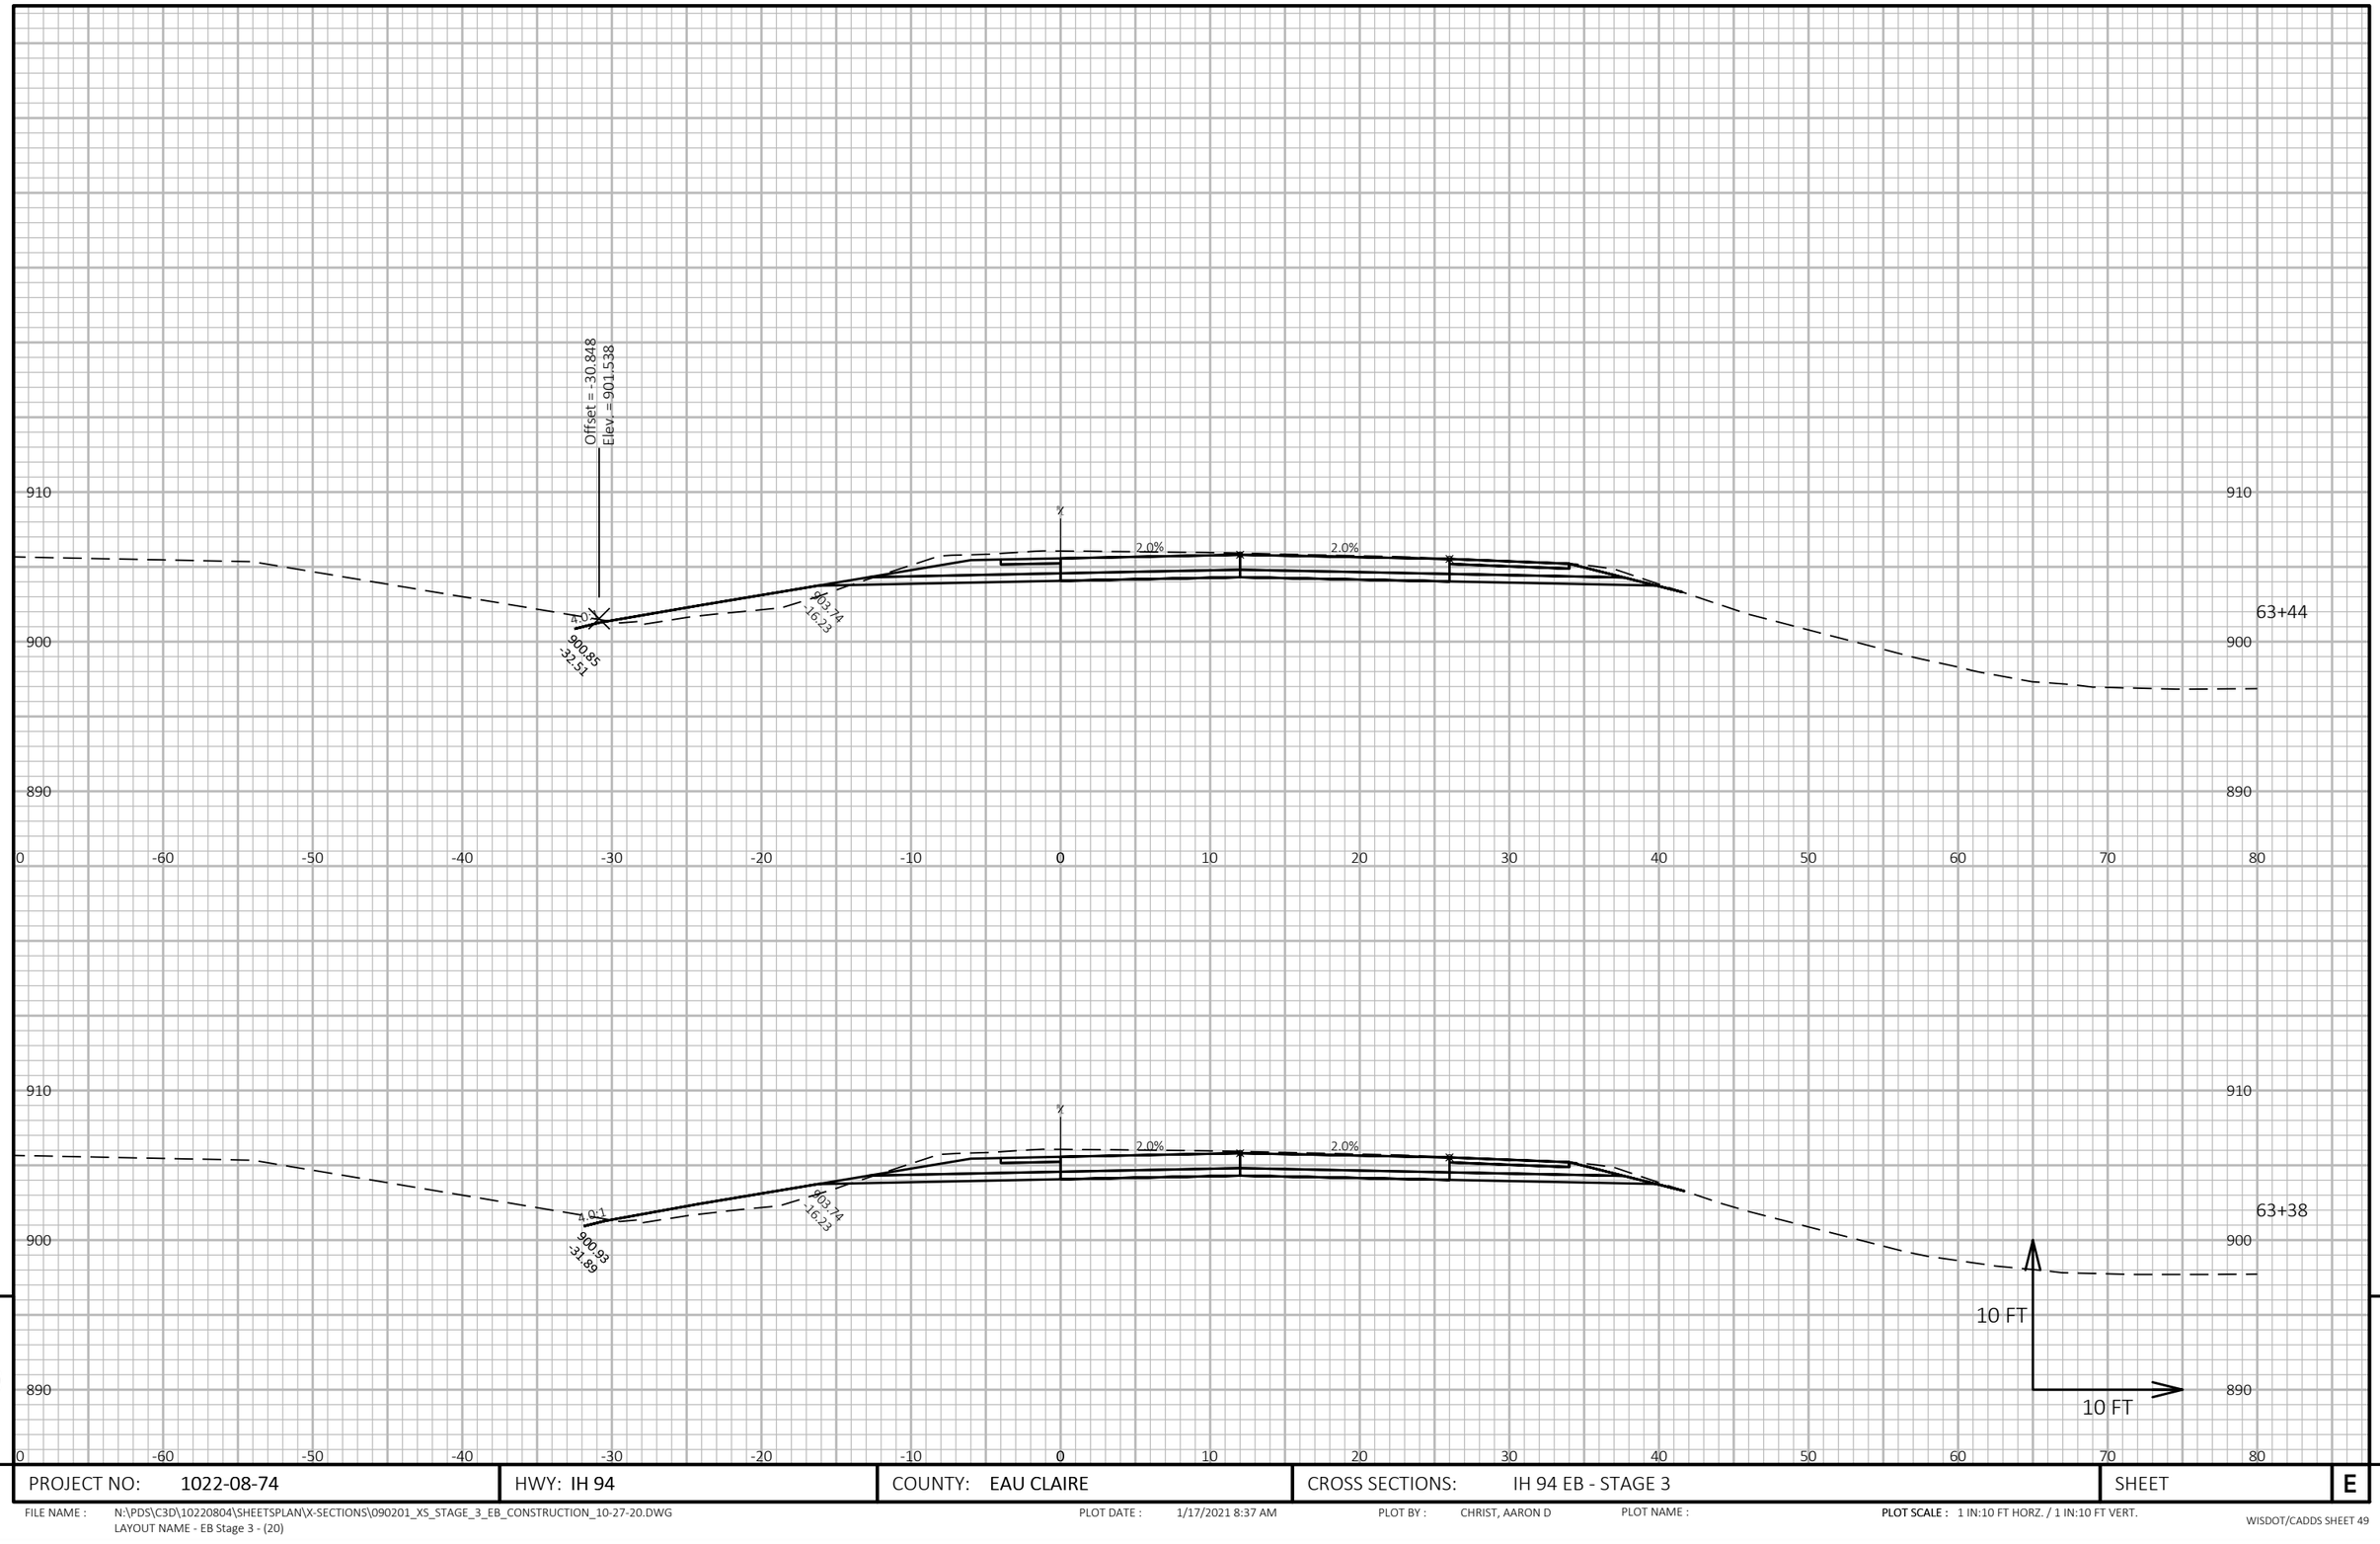


9

9

PROJECT NO: 1022-08-74	HWY: IH 94	COUNTY: EAU CLAIRE	CROSS SECTIONS: IH 94 EB - STAGE 3	SHEET	E

FILE NAME : N:\PDS\C3D\10220804\SHEETSPLAN\X-SECTIONS\090201_XS_STAGE_3_EB_CONSTRUCTION_10-27-20.DWG
LAYOUT NAME - EB Stage 3 - (20)

PLOT DATE : 1/17/2021 8:37 AM PLOT BY : CHRIST, AARON D PLOT NAME : **PLOT SCALE :** 1 IN:10 FT HORZ. / 1 IN:10 FT VERT.

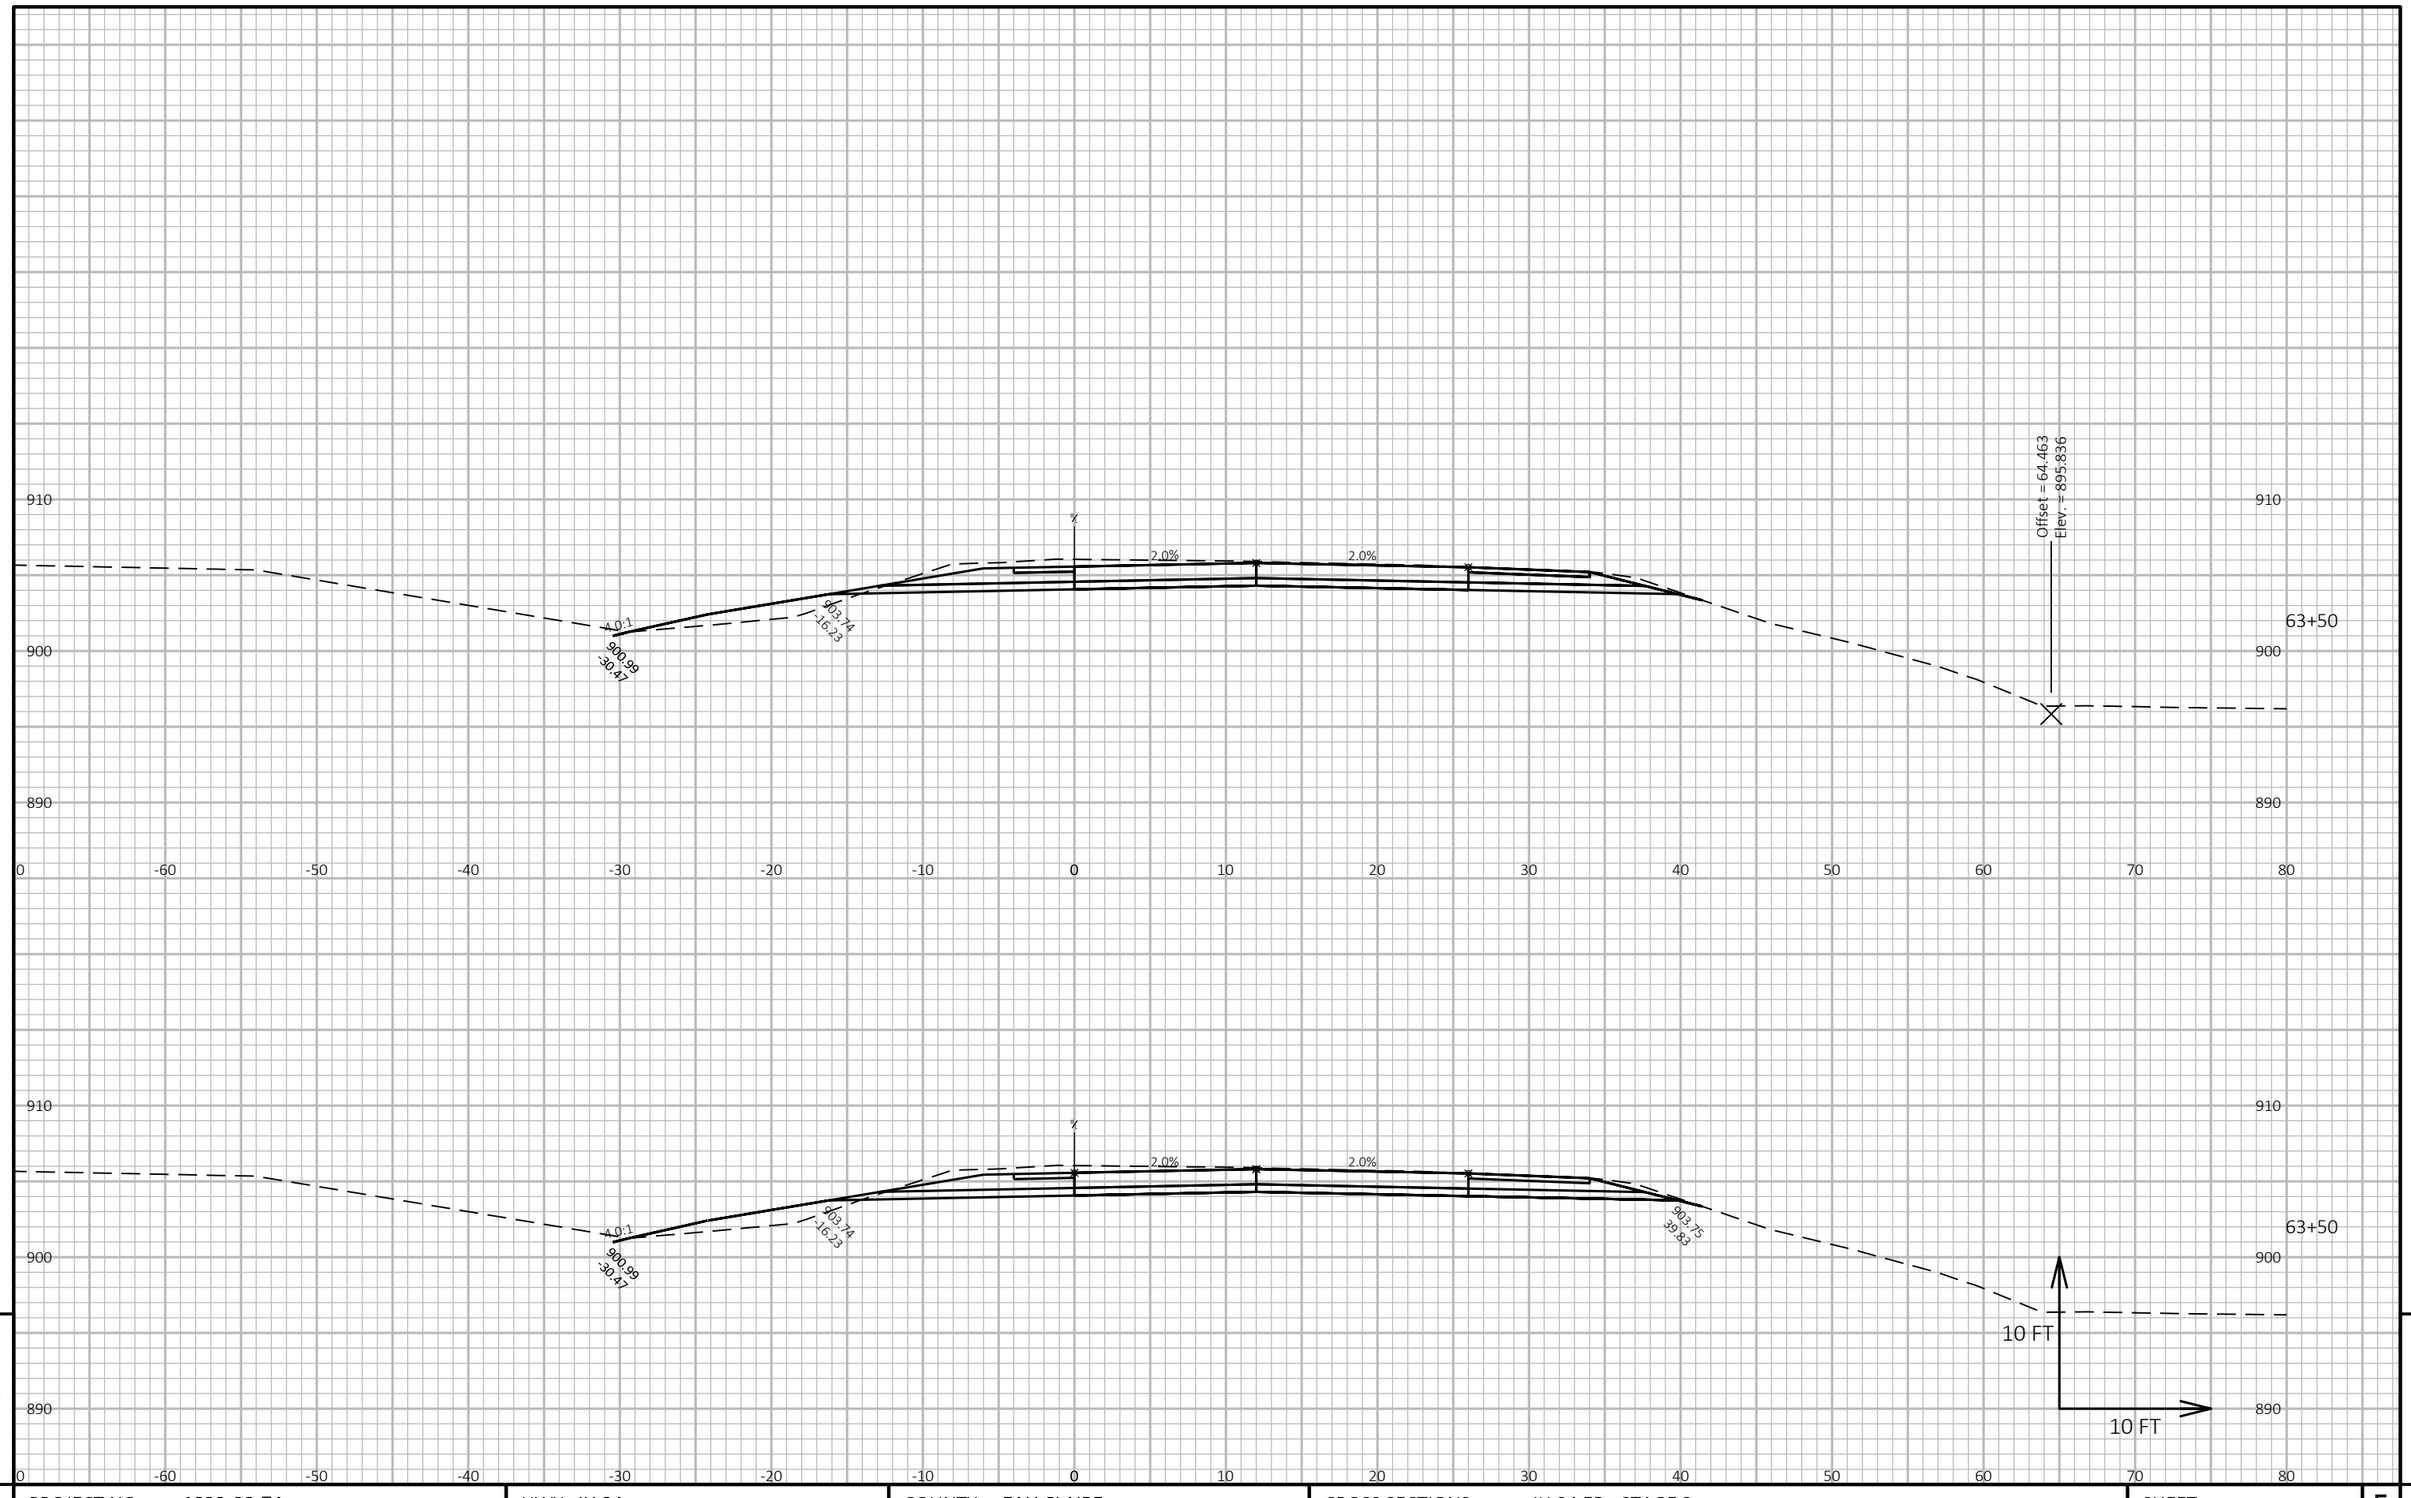


9

9

PROJECT NO: 1022-08-74	HWY: IH 94	COUNTY: EAU CLAIRE	CROSS SECTIONS: IH 94 EB - STAGE 3	SHEET	E

FILE NAME : N:\PDS\C3D\10220804\SHEETSPLAN\X-SECTIONS\090201_XS_STAGE_3_EB_CONSTRUCTION_10-27-20.DWG
LAYOUT NAME - EB Stage 3 - (21)

PLOT DATE : 1/17/2021 8:38 AM PLOT BY : CHRIST, AARON D PLOT NAME : **PLOT SCALE :** 1 IN:10 FT HORZ. / 1 IN:10 FT VERT.

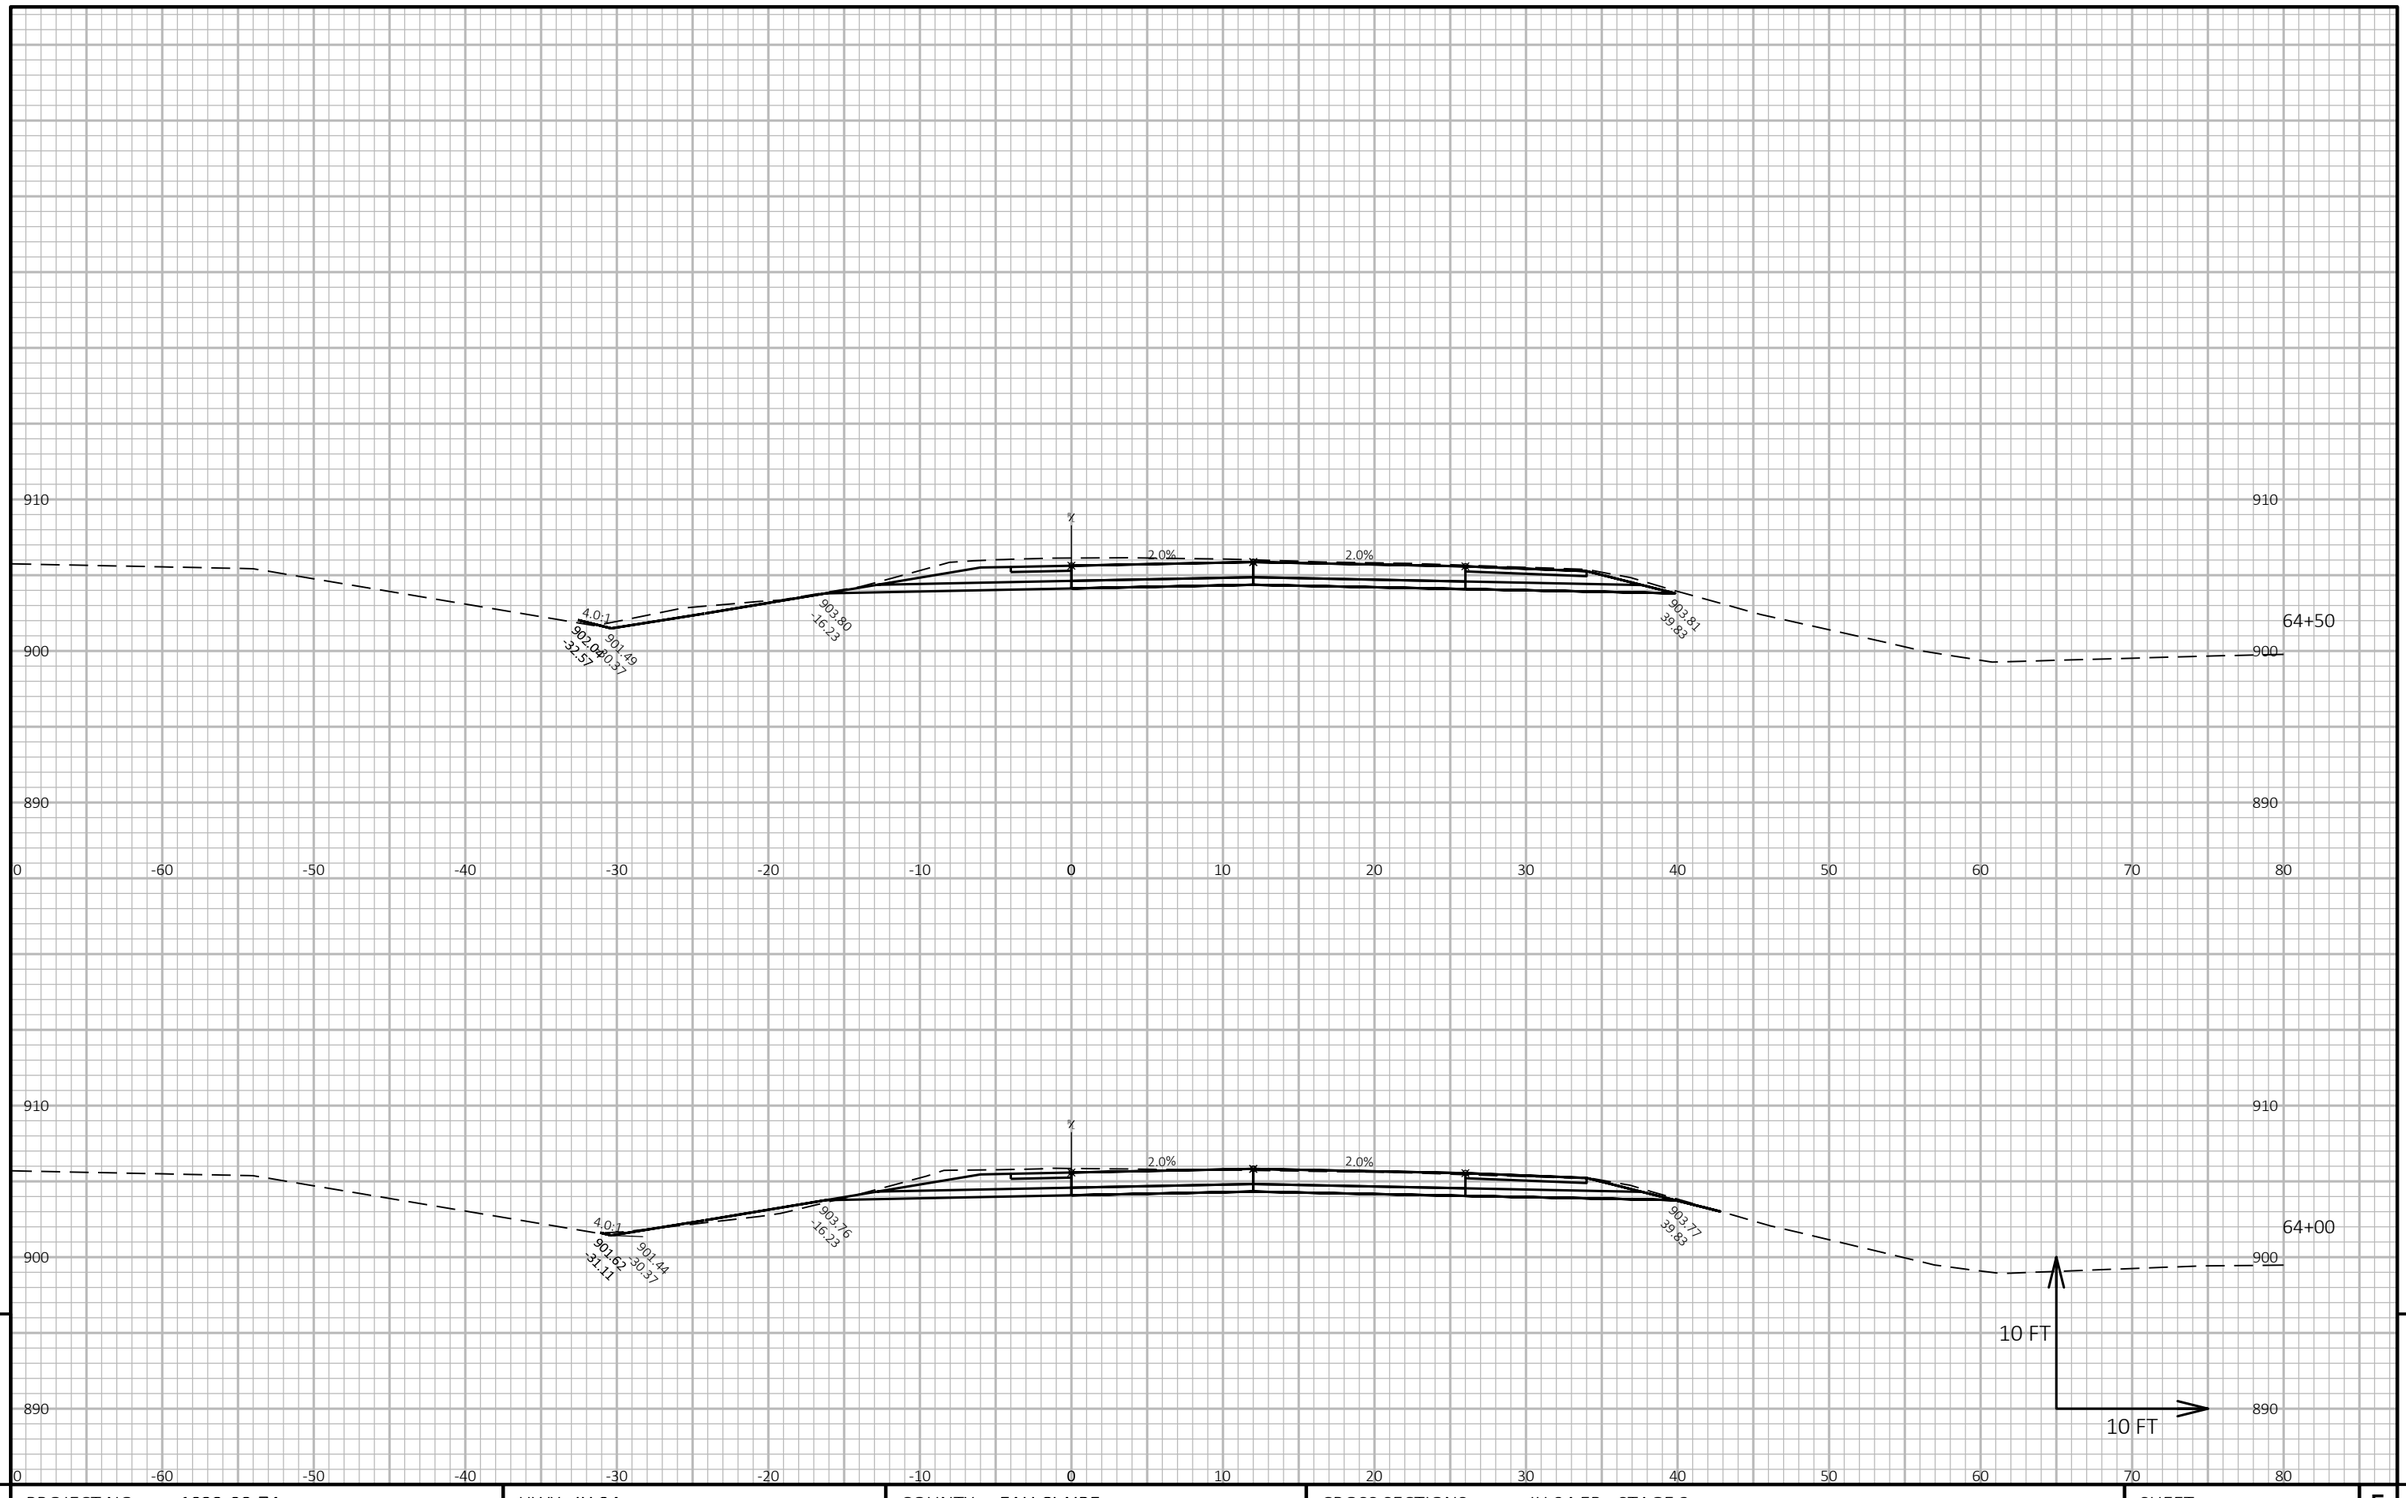


9

9

PROJECT NO: 1022-08-74	HWY: IH 94	COUNTY: EAU CLAIRE	CROSS SECTIONS: IH 94 EB - STAGE 3	SHEET E

FILE NAME : N:\PDS\C3D\10220804\SHEETSPLAN\X-SECTIONS\090201_XS_STAGE_3_EB_CONSTRUCTION_10-27-20.DWG
LAYOUT NAME - EB Stage 3 - (22)

PLOT DATE : 1/17/2021 8:39 AM PLOT BY : CHRIST, AARON D PLOT NAME : **PLOT SCALE :** 1 IN:10 FT HORZ. / 1 IN:10 FT VERT.

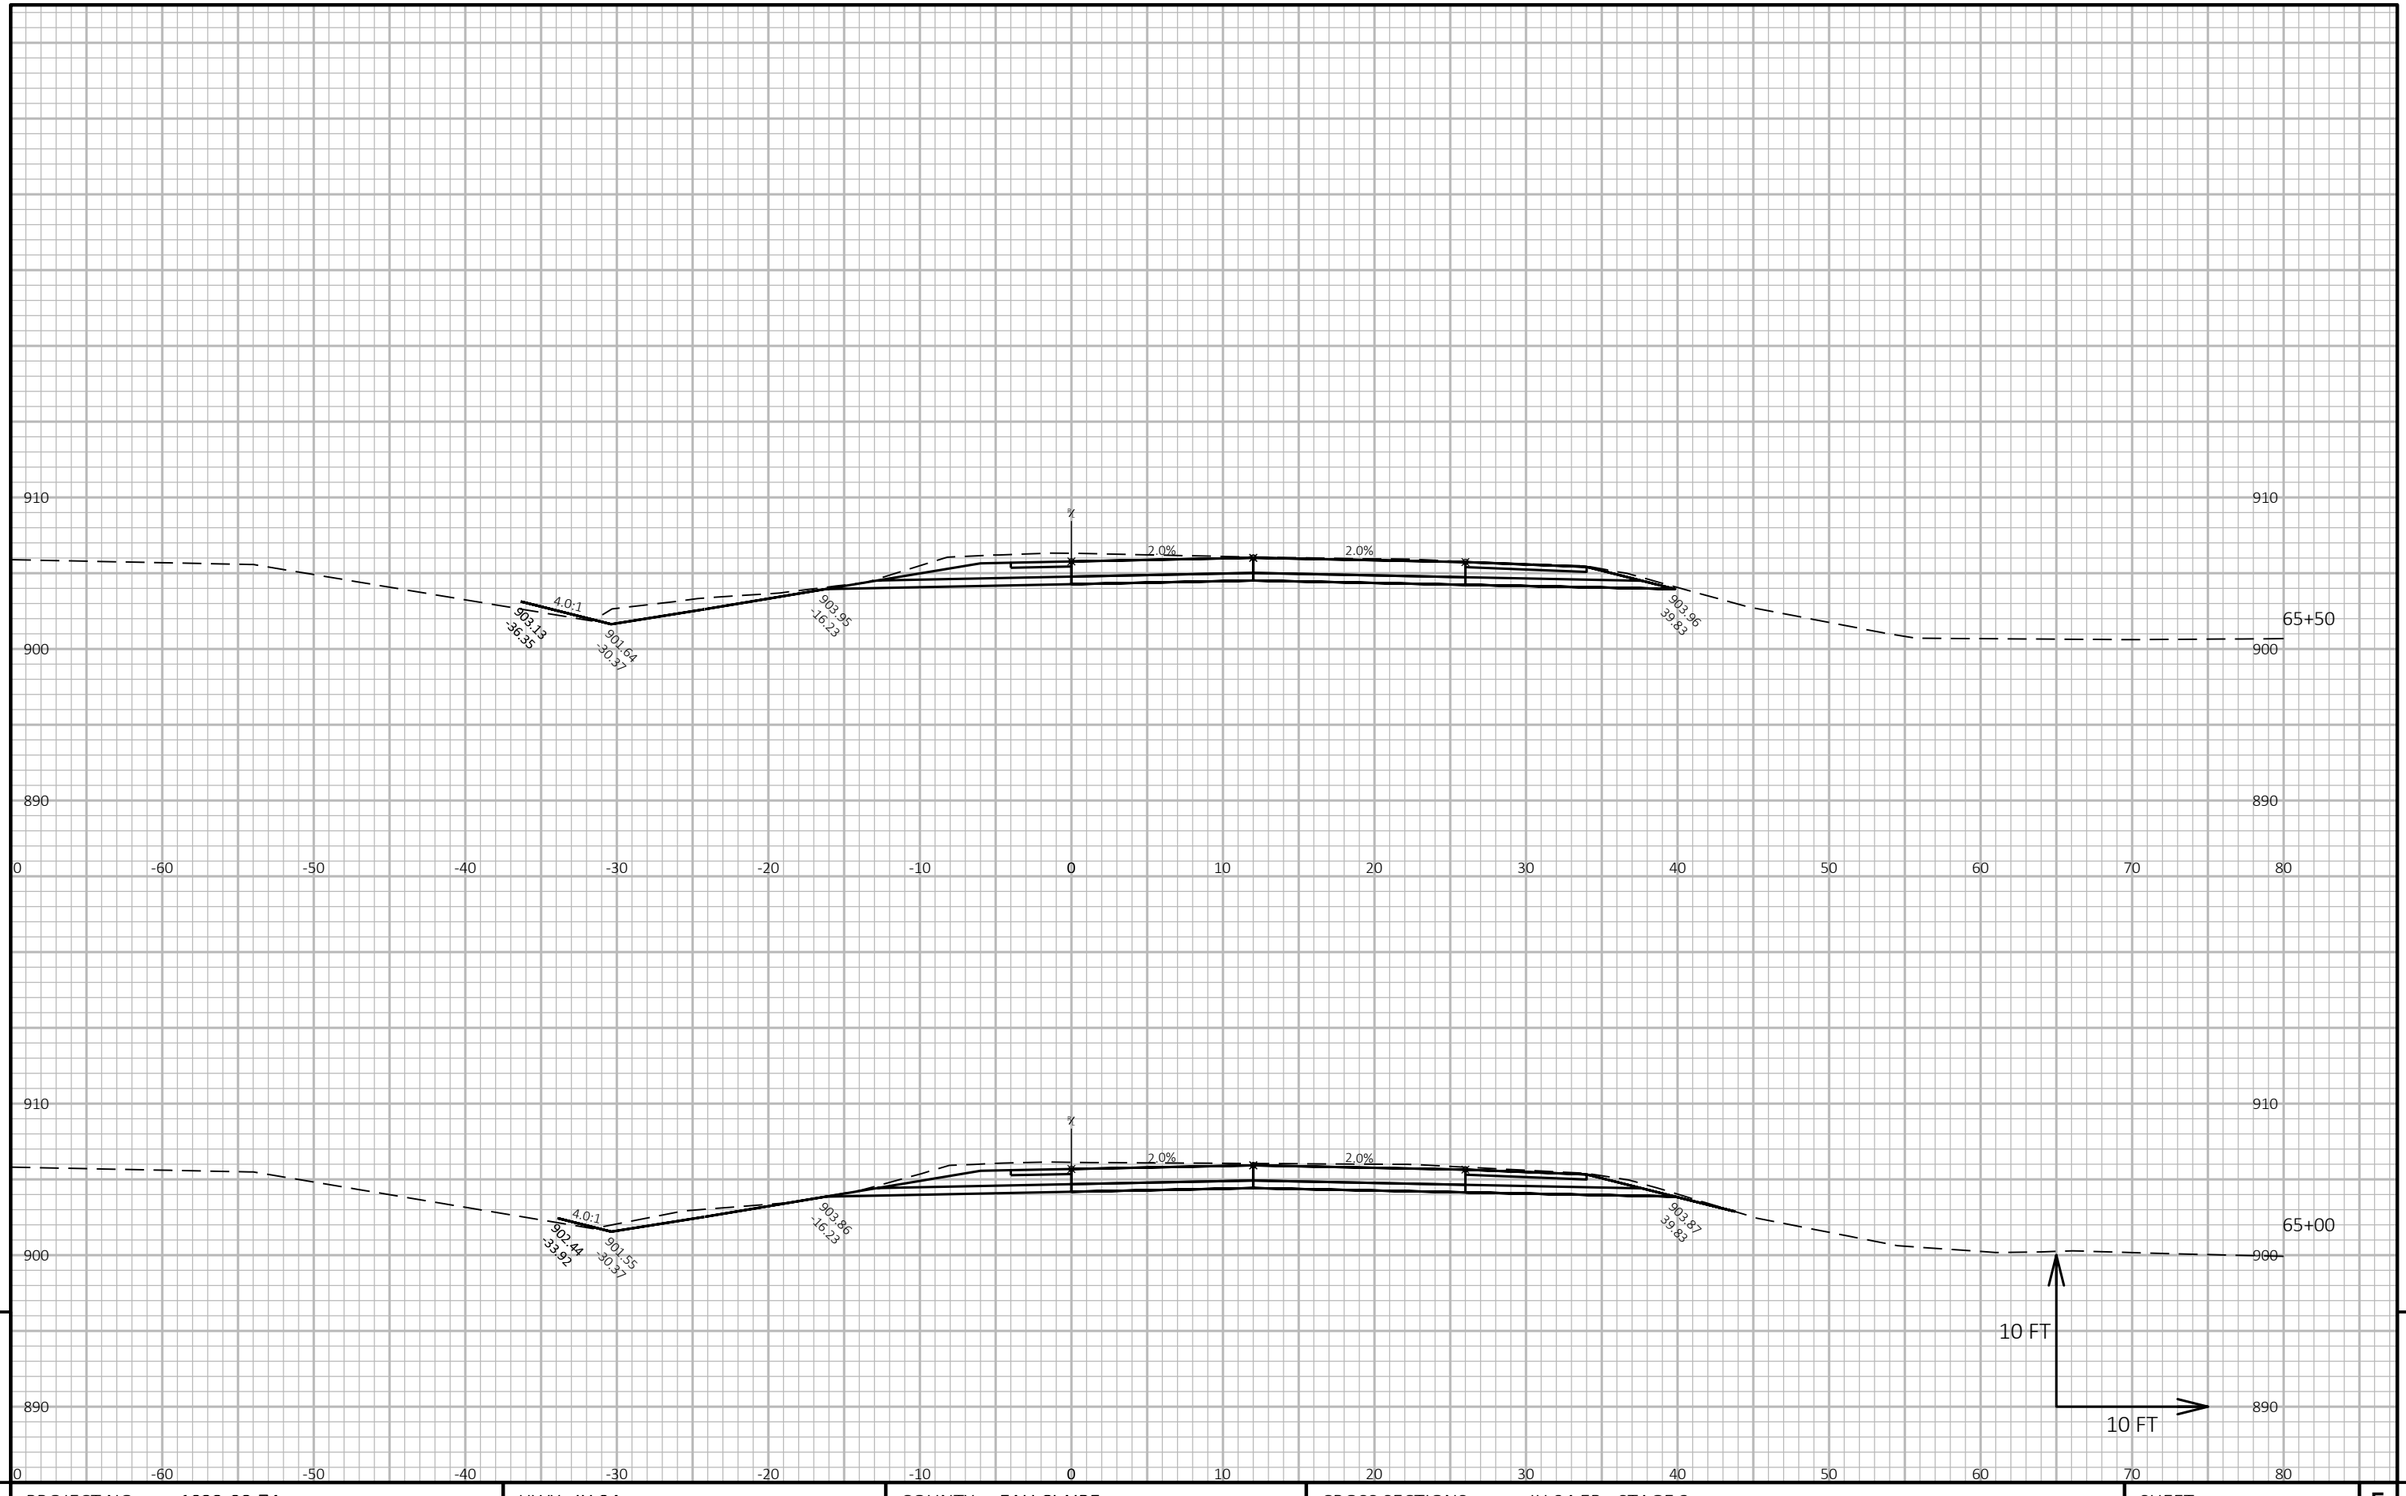

9

9

PROJECT NO: 1022-08-74	HWY: IH 94	COUNTY: EAU CLAIRE	CROSS SECTIONS: IH 94 EB - STAGE 3	SHEET	E


FILE NAME : N:\PDS\C3D\10220804\SHEETSPLAN\X-SECTIONS\090201_XS_STAGE_3_EB_CONSTRUCTION_10-27-20.DWG
LAYOUT NAME - EB Stage 3 - (23)

PLOT DATE : 1/17/2021 8:40 AM

PLOT BY : CHRIST, AARON D

PLOT NAME :

PLOT SCALE : 1 IN:10 FT HORZ. / 1 IN:10 FT VERT.

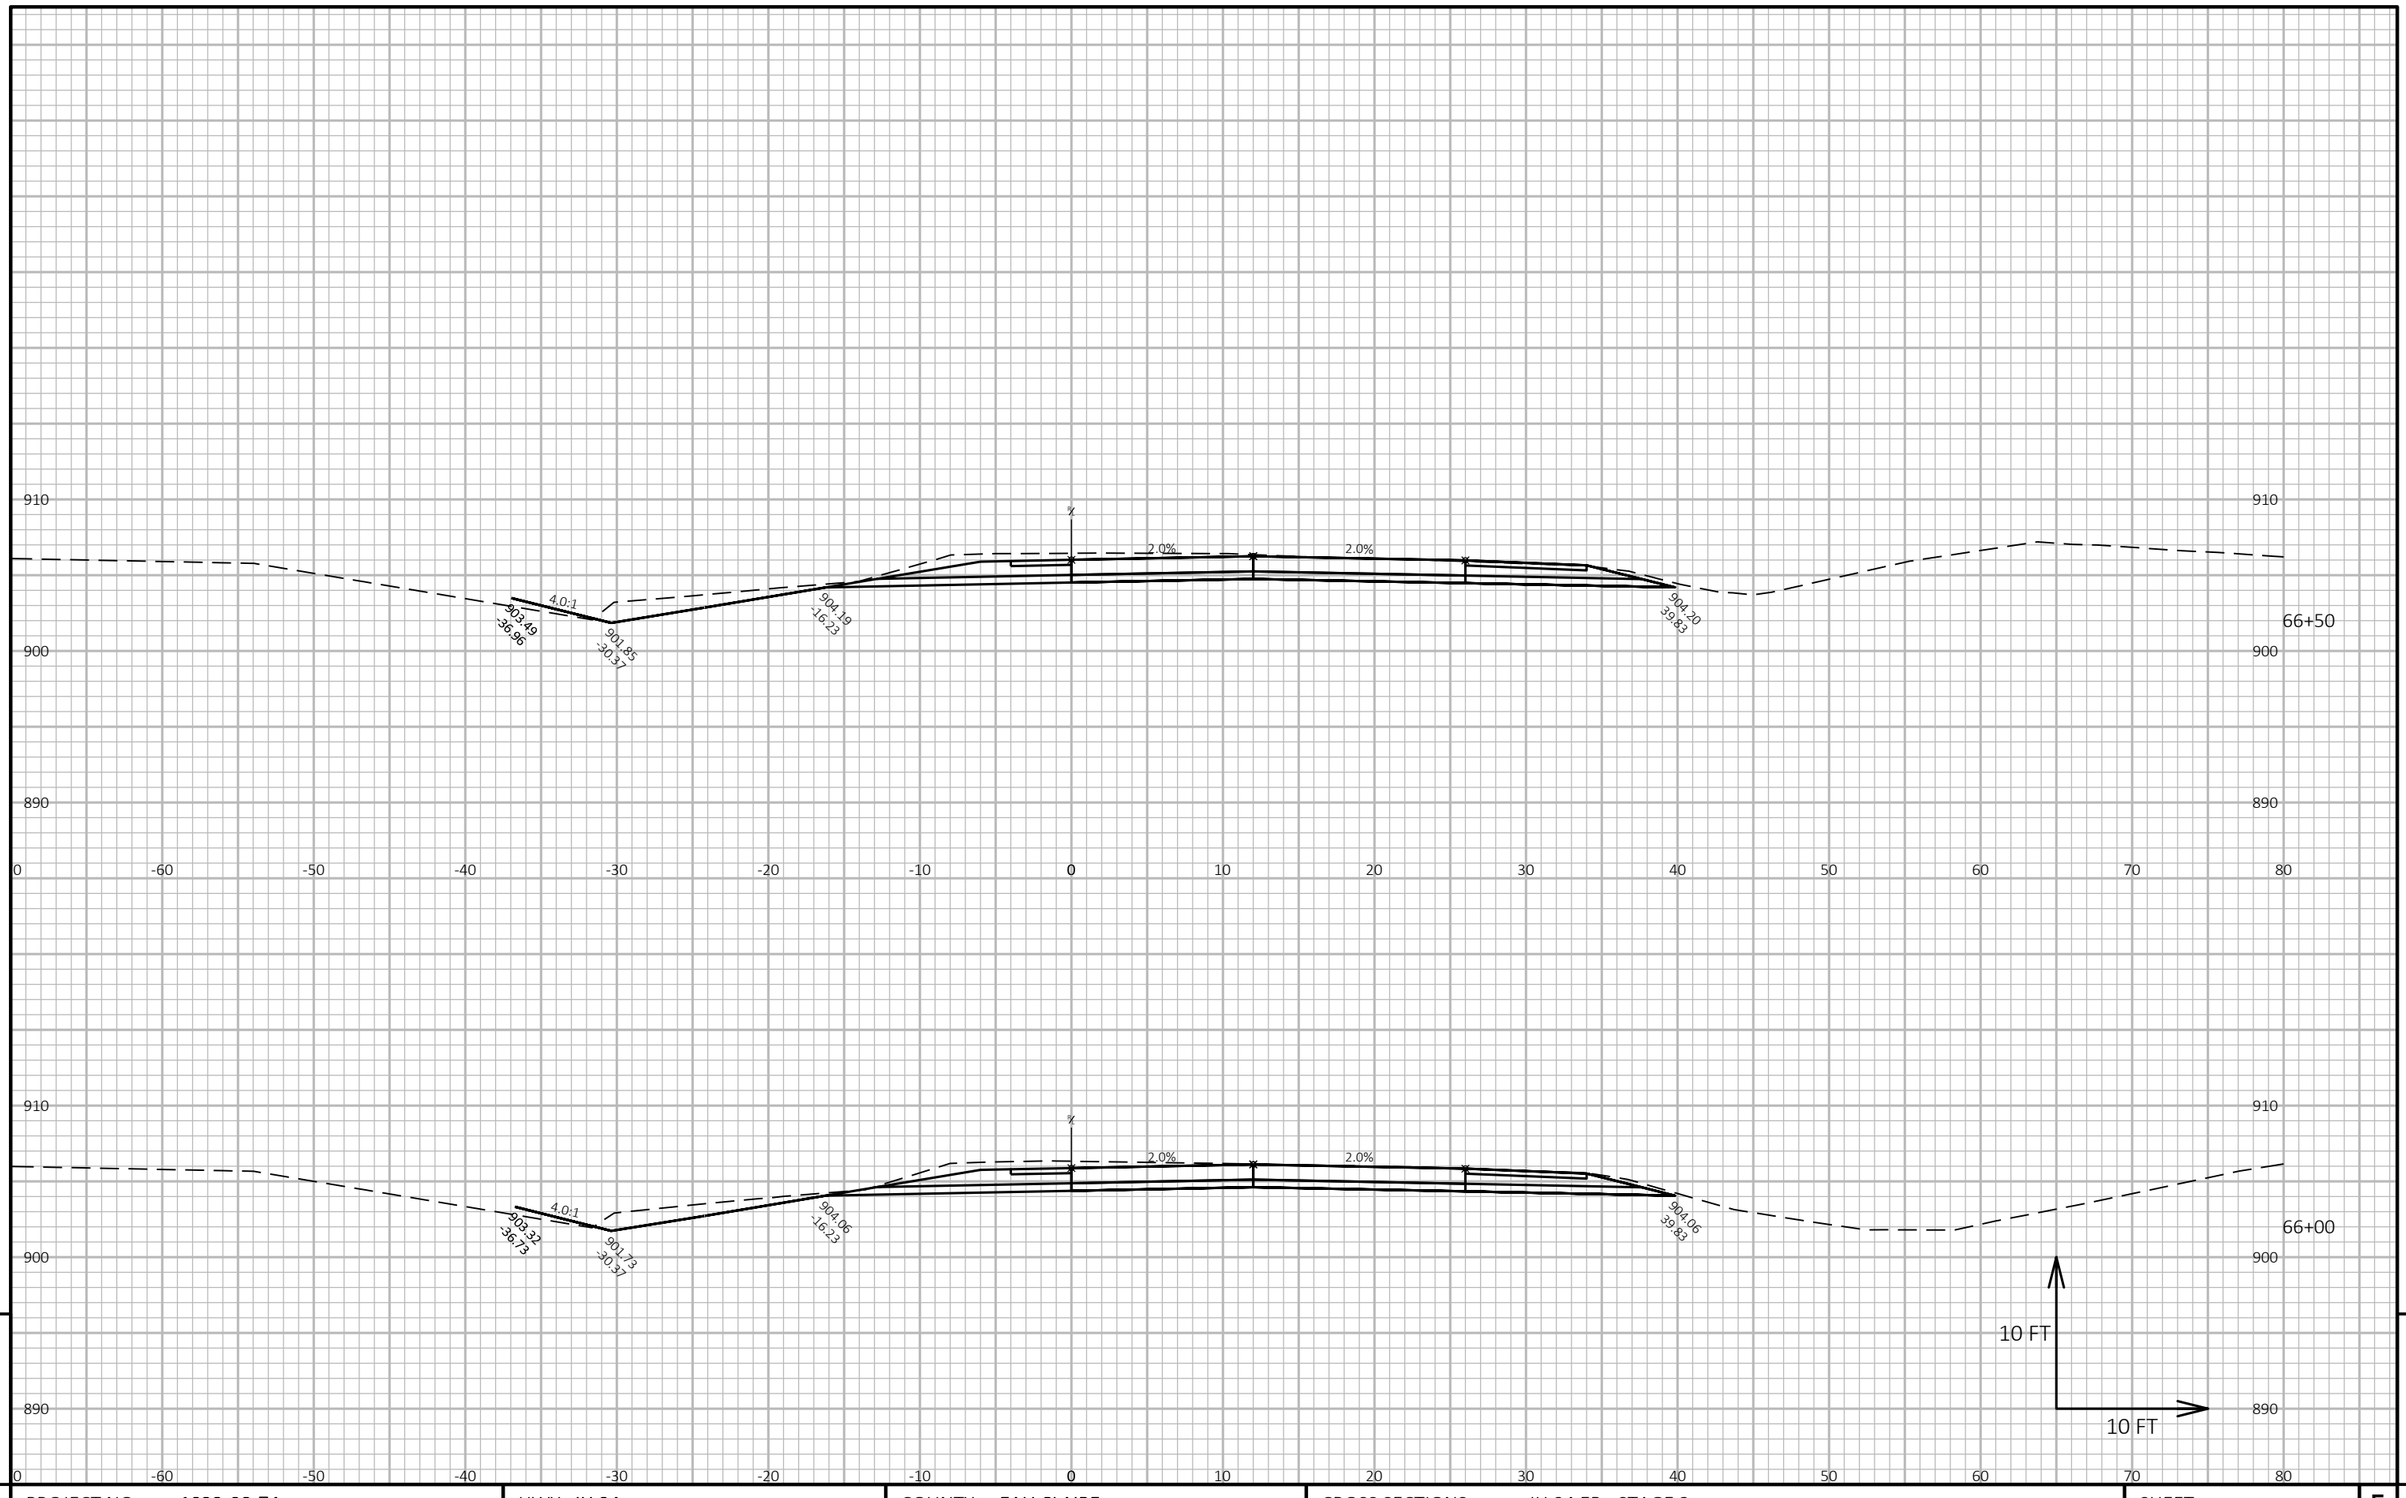


9

9

PROJECT NO: 1022-08-74	HWY: IH 94	COUNTY: EAU CLAIRE	CROSS SECTIONS: IH 94 EB - STAGE 3	SHEET E

FILE NAME : N:\PDS\C3D\10220804\SHEETSPLAN\X-SECTIONS\090201_XS_STAGE_3_EB_CONSTRUCTION_10-27-20.DWG
LAYOUT NAME - EB Stage 3 - (24)

PLOT DATE : 1/17/2021 8:40 AM PLOT BY : CHRIST, AARON D PLOT NAME : **PLOT SCALE :** 1 IN:10 FT HORZ. / 1 IN:10 FT VERT.

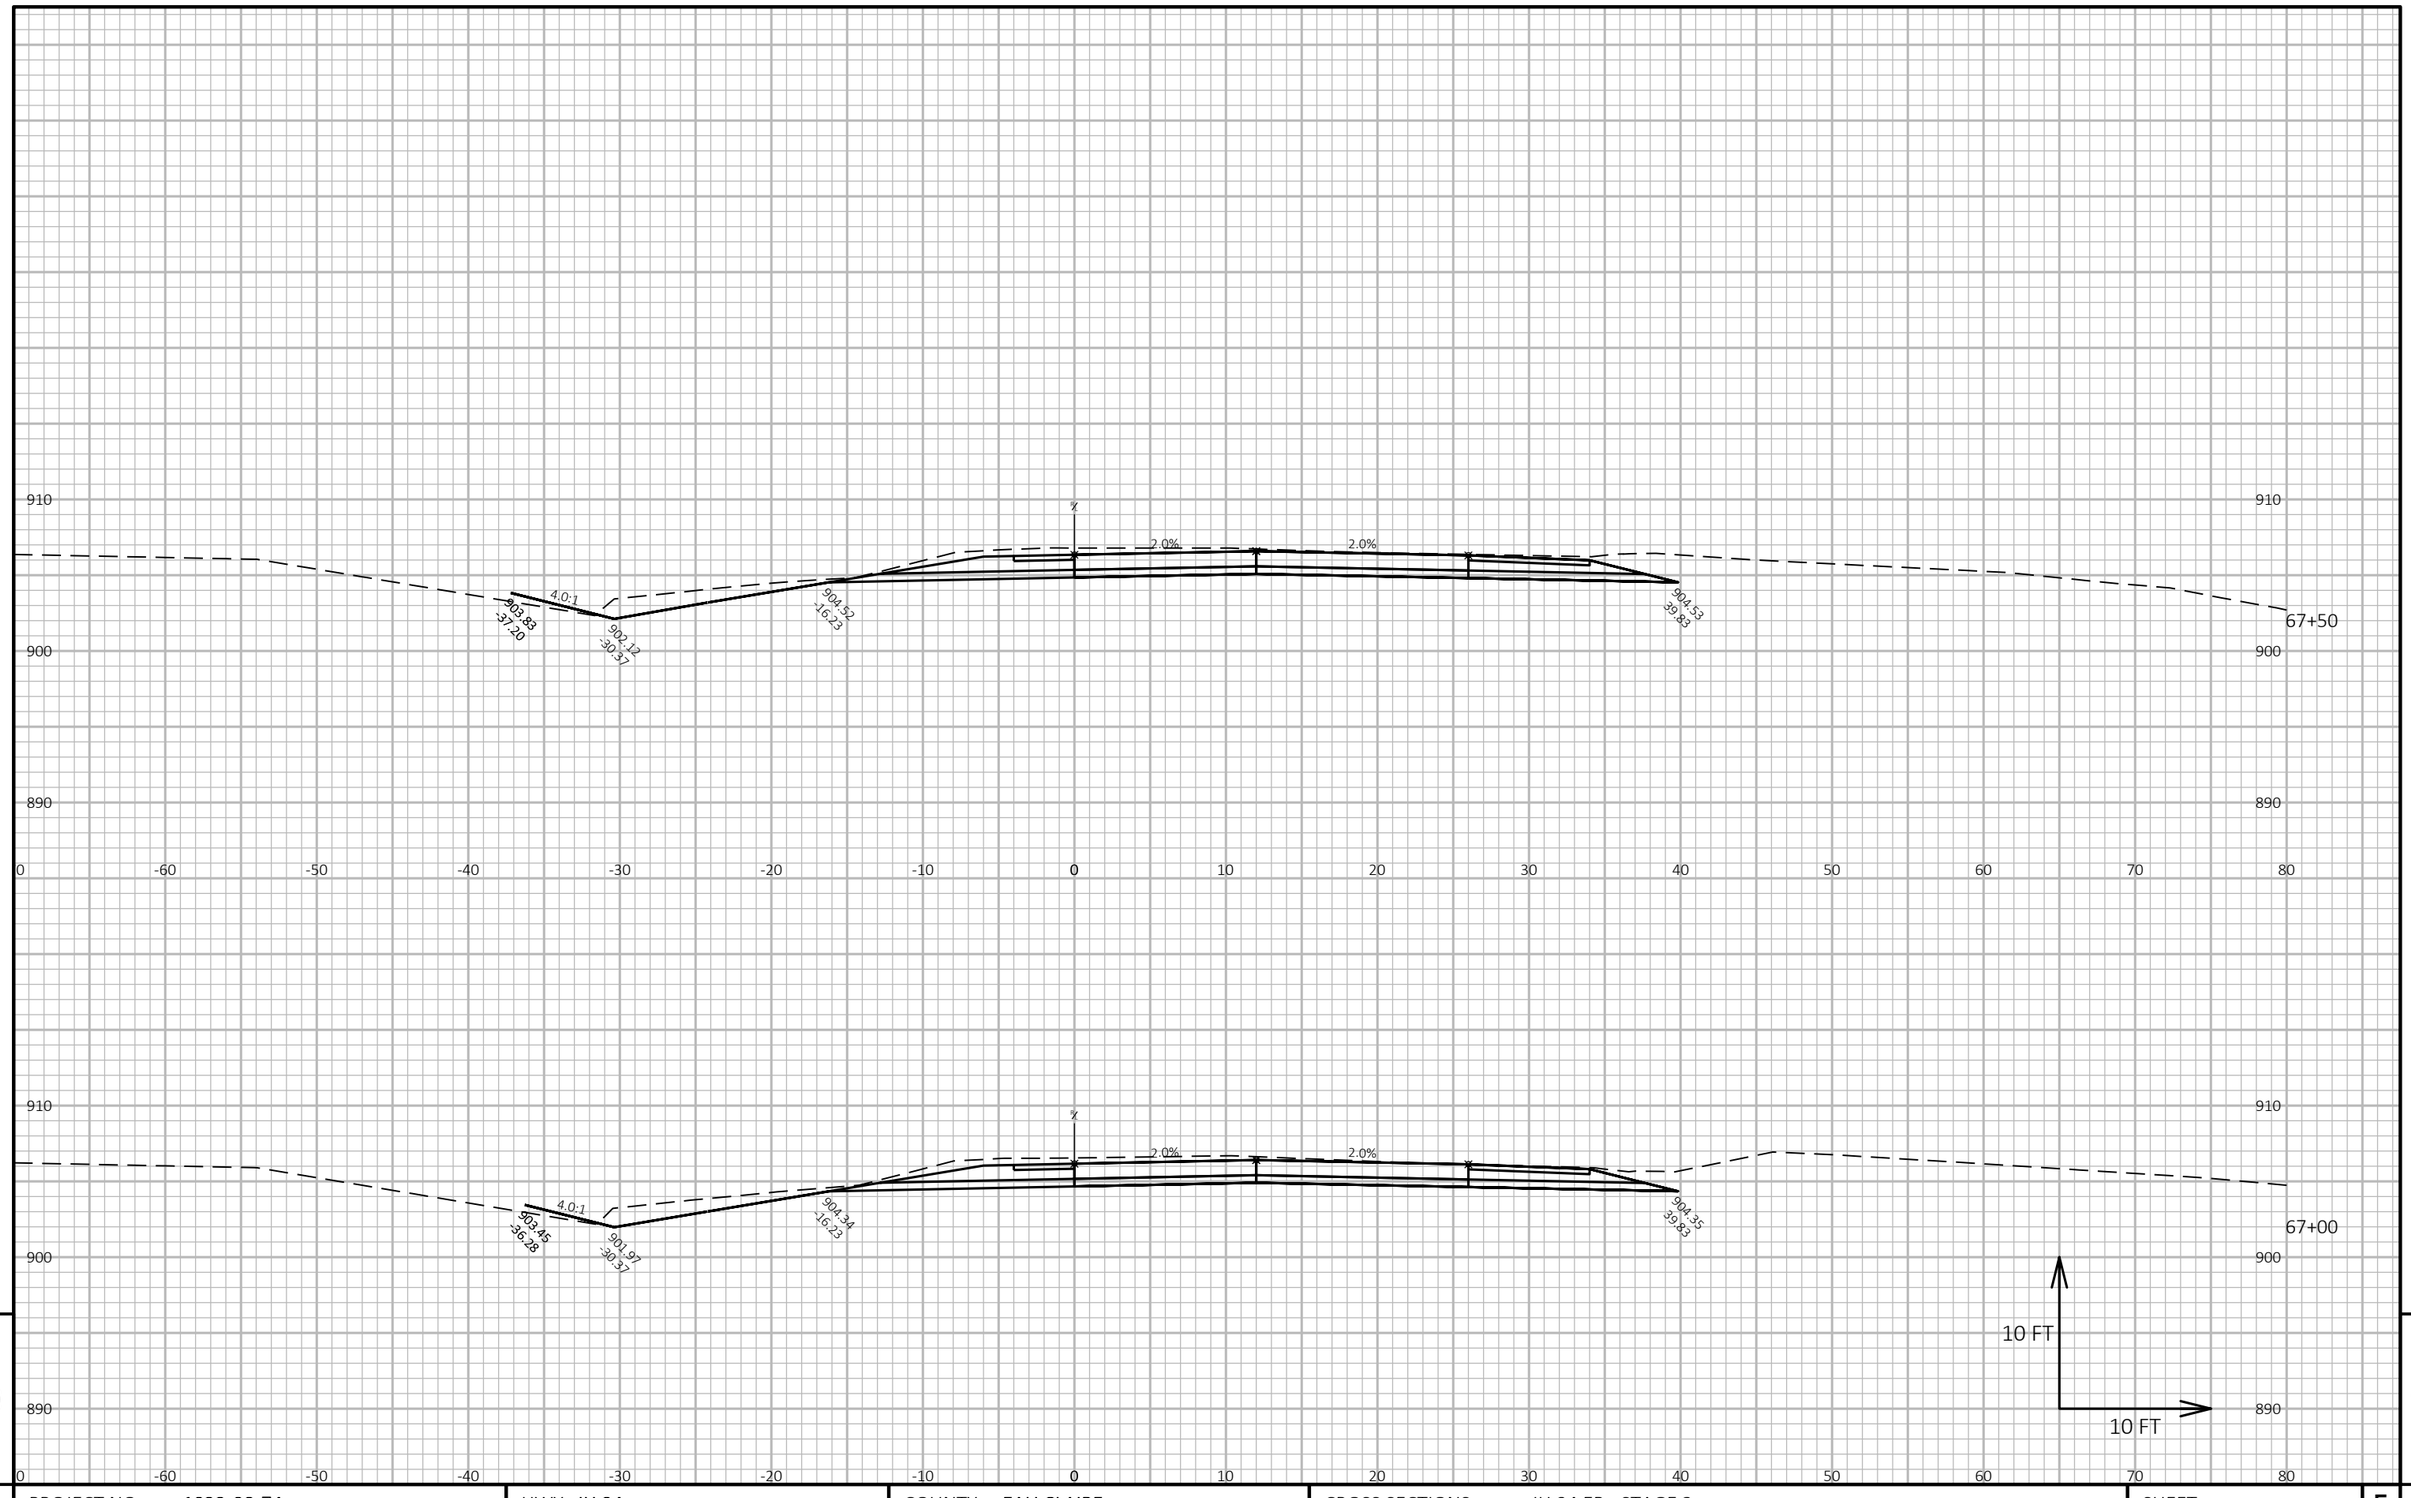


9

9

PROJECT NO: 1022-08-74	HWY: IH 94	COUNTY: EAU CLAIRE	CROSS SECTIONS: IH 94 EB - STAGE 3	SHEET E

FILE NAME : N:\PDS\C3D\10220804\SHEETSPLAN\X-SECTIONS\090201_XS_STAGE_3_EB_CONSTRUCTION_10-27-20.DWG
LAYOUT NAME - EB Stage 3 - (25)

PLOT DATE : 1/17/2021 8:41 AM PLOT BY : CHRIST, AARON D PLOT NAME : **PLOT SCALE :** 1 IN:10 FT HORZ. / 1 IN:10 FT VERT.

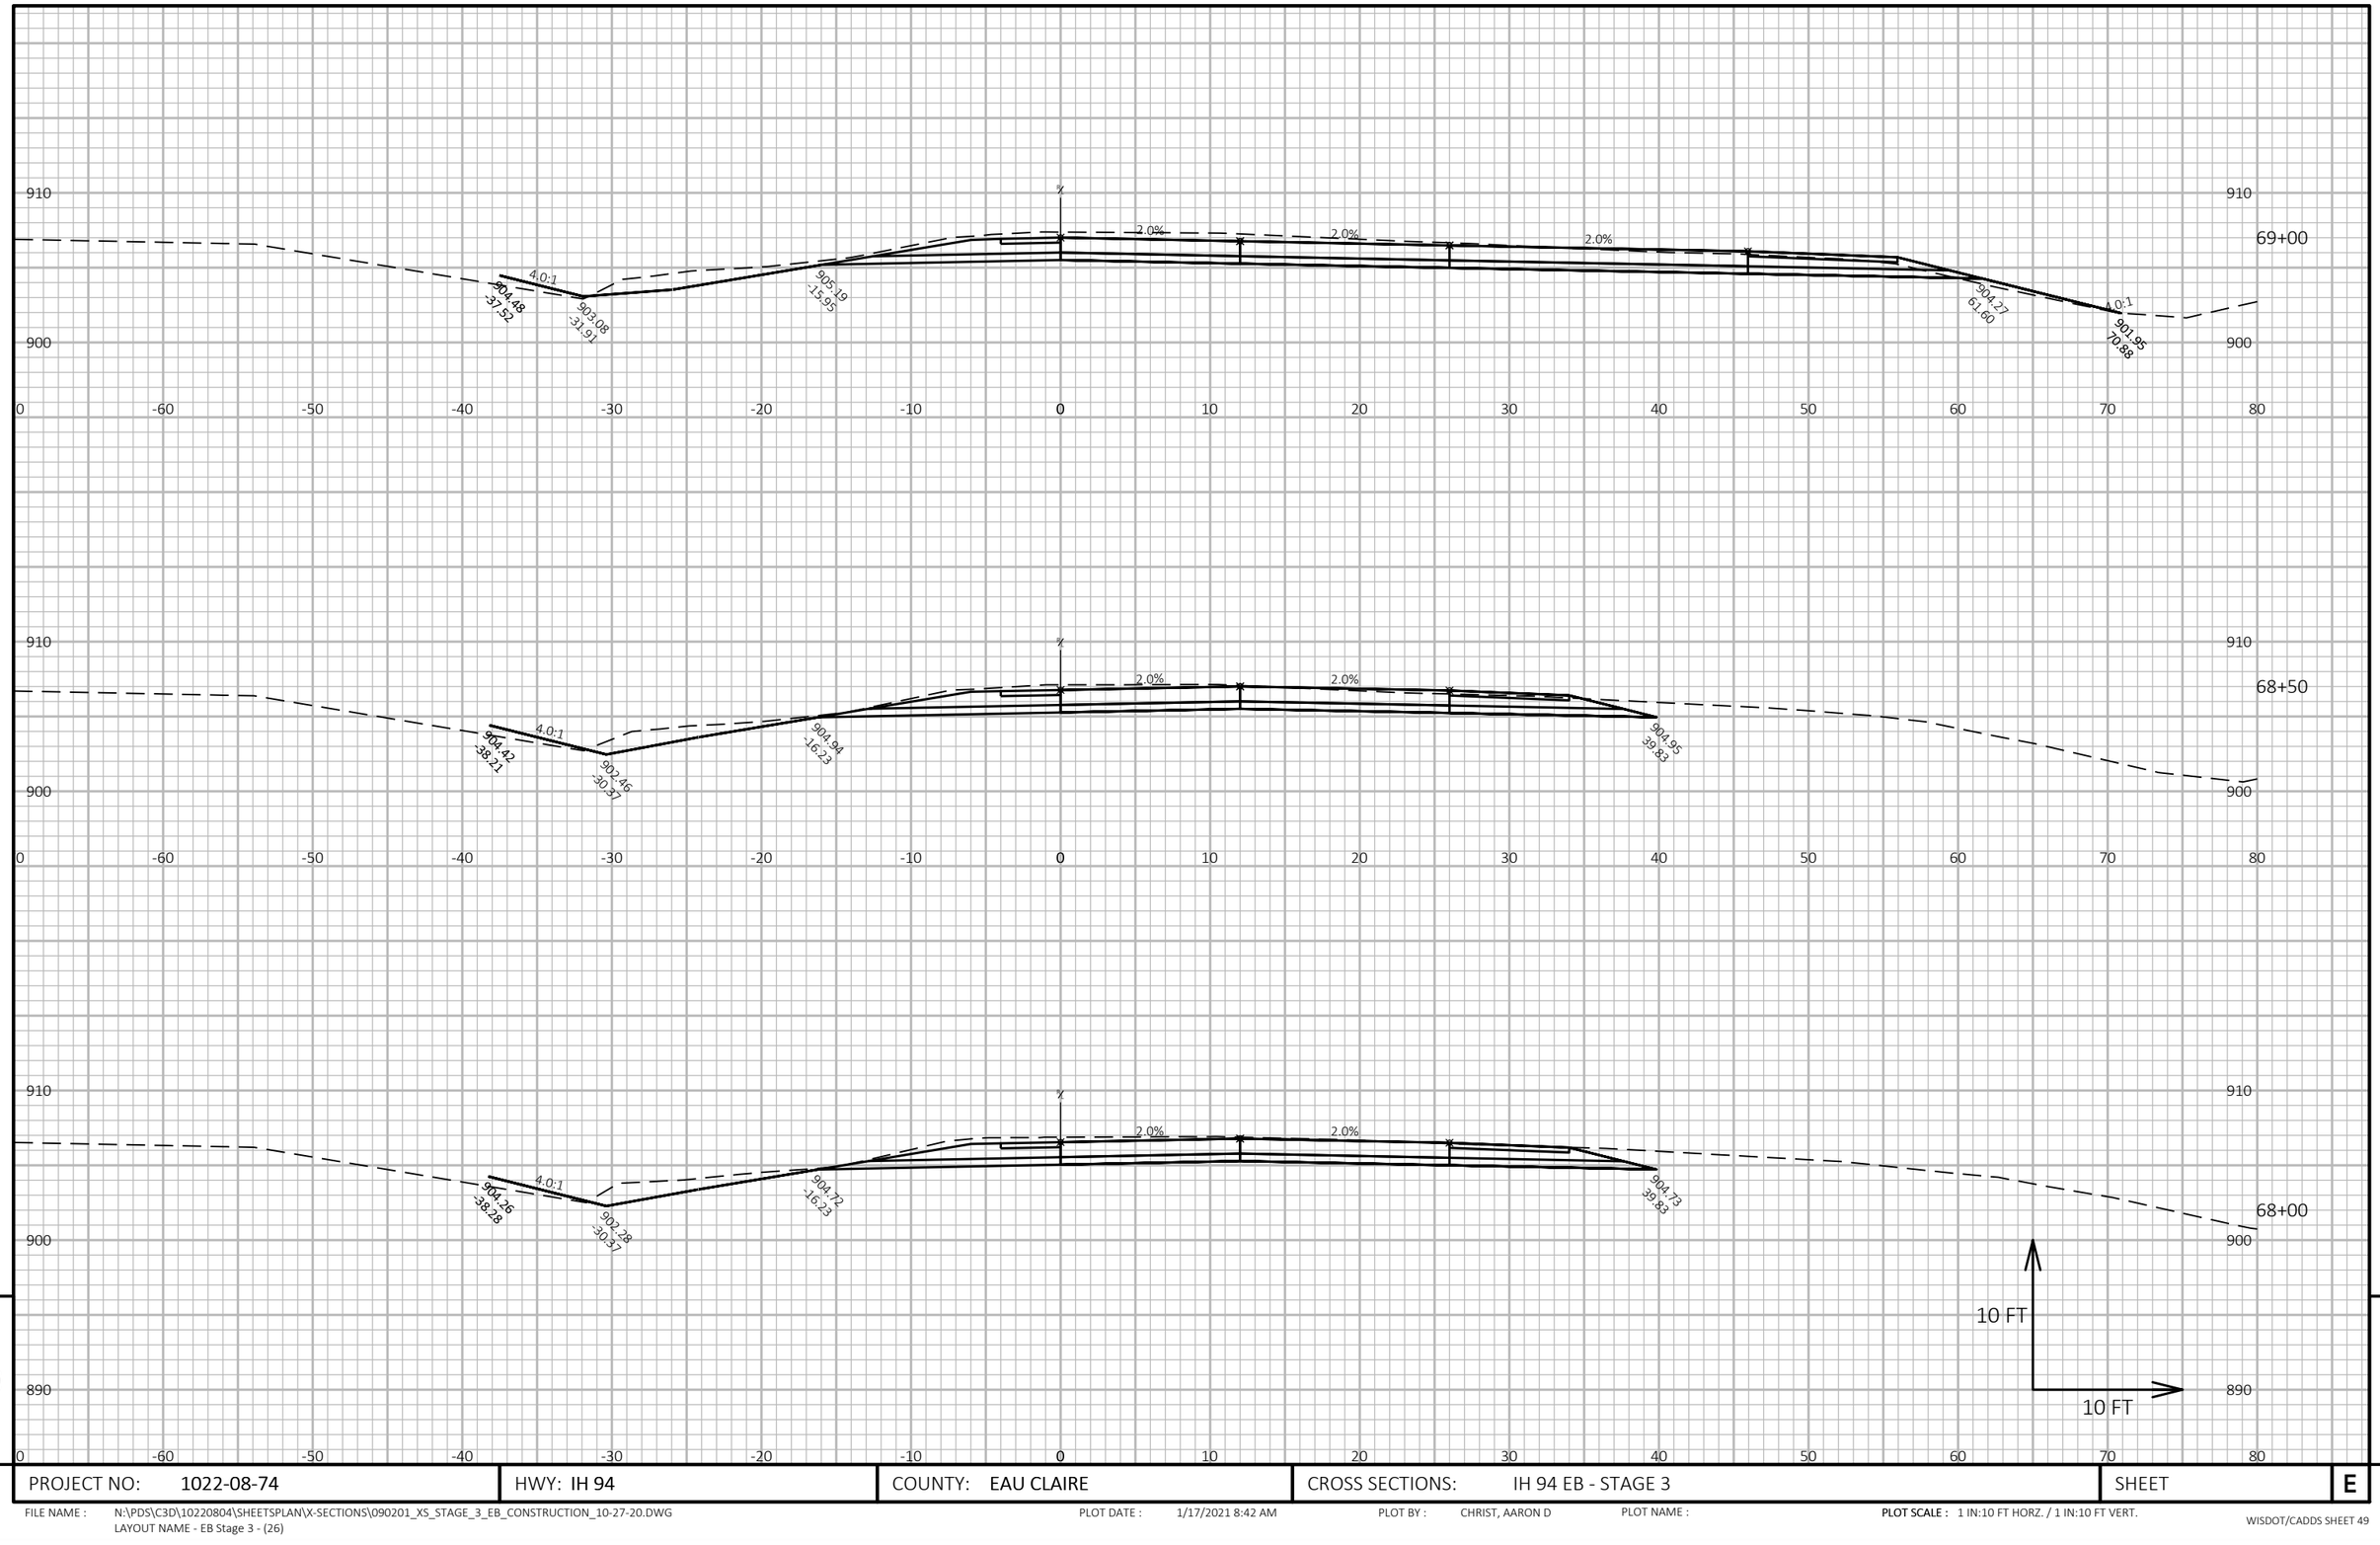


9

9

PROJECT NO: 1022-08-74	HWY: IH 94	COUNTY: EAU CLAIRE	CROSS SECTIONS: IH 94 EB - STAGE 3	SHEET E

FILE NAME : N:\PDS\C3D\10220804\SHEETSPLAN\X-SECTIONS\090201_XS_STAGE_3_EB_CONSTRUCTION_10-27-20.DWG
LAYOUT NAME - EB Stage 3 - (26)


PLOT DATE : 1/17/2021 8:42 AM PLOT BY : CHRIST, AARON D PLOT NAME : **PLOT SCALE :** 1 IN:10 FT HORZ. / 1 IN:10 FT VERT.

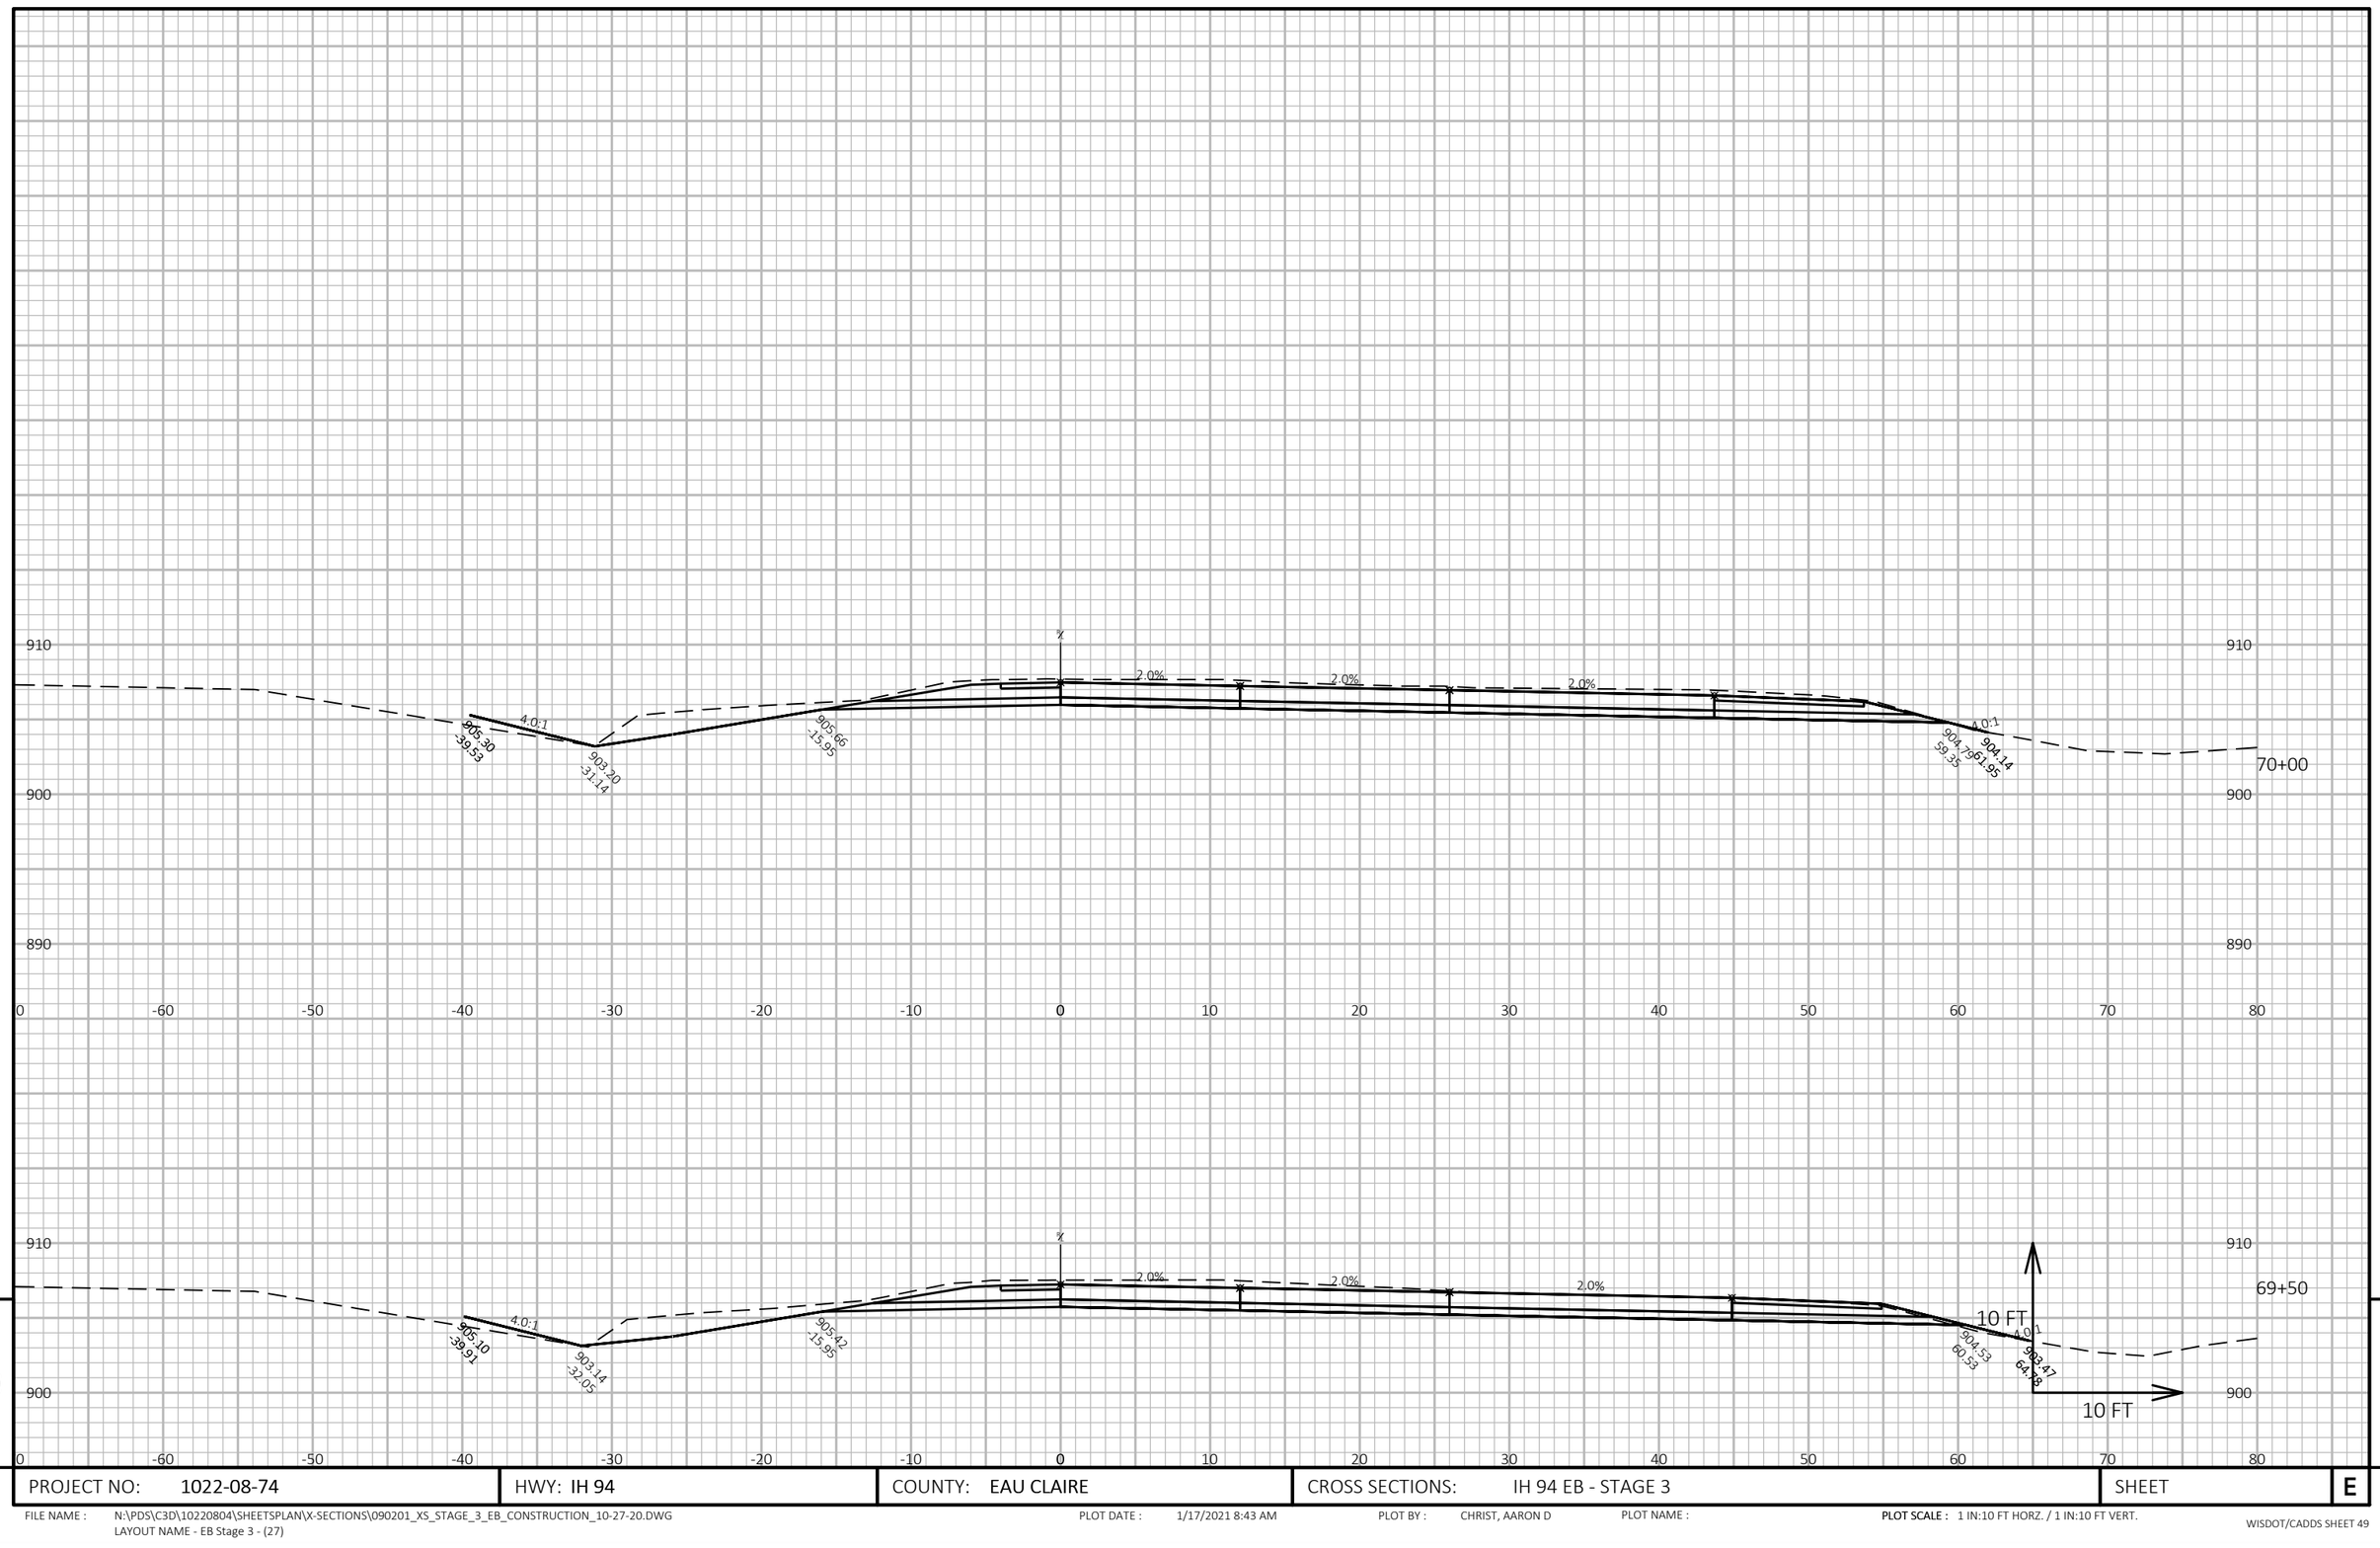

PROJECT NO: 1022-08-74	HWY: IH 94	COUNTY: EAU CLAIRE	CROSS SECTIONS: IH 94 EB - STAGE 3	SHEET	E

FILE NAME : N:\PDS\C3D\10220804\SHEETSPLAN\X-SECTIONS\090201_XS_STAGE_3_EB_CONSTRUCTION_10-27-20.DWG
LAYOUT NAME - EB Stage 3 - (27)

PLOT DATE : 1/17/2021 8:43 AM PLOT BY : CHRIST, AARON D PLOT NAME : **PLOT SCALE :** 1 IN:10 FT HORZ. / 1 IN:10 FT VERT.

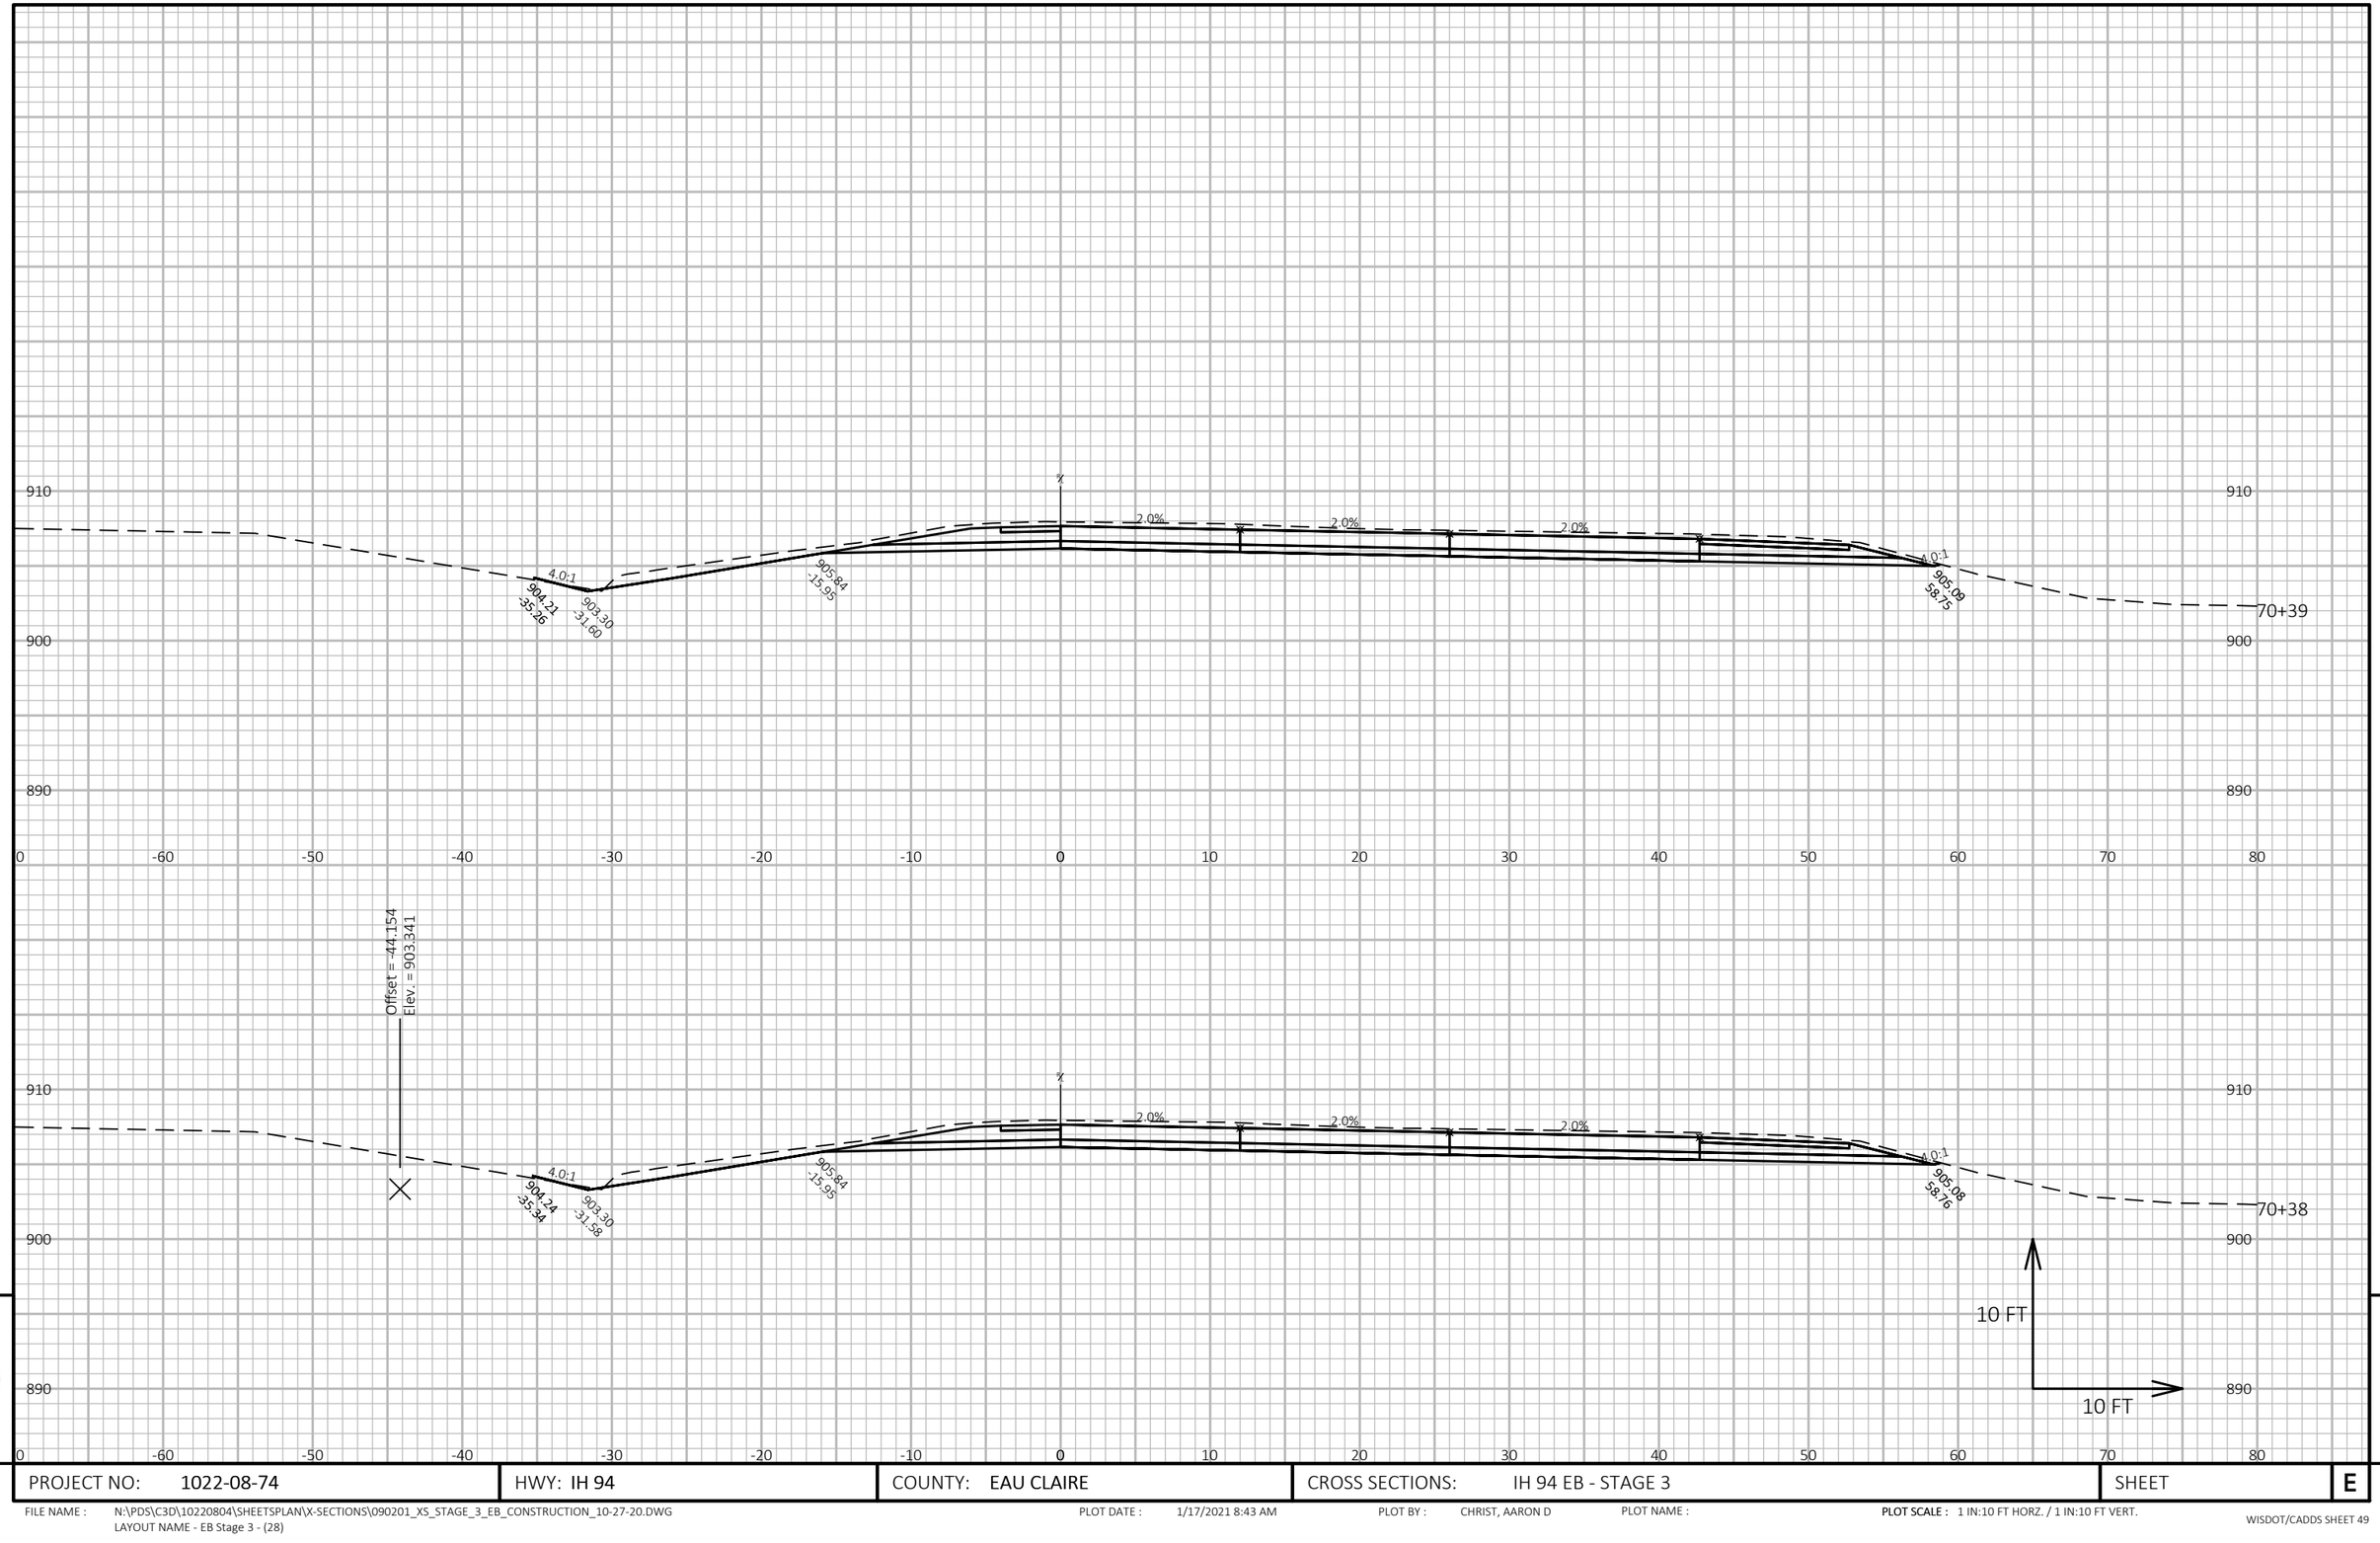

9

9

PROJECT NO: 1022-08-74	HWY: IH 94	COUNTY: EAU CLAIRE	CROSS SECTIONS: IH 94 EB - STAGE 3	SHEET	E


FILE NAME : N:\PDS\C3D\10220804\SHEETSPLAN\X-SECTIONS\090201_XS_STAGE_3_EB_CONSTRUCTION_10-27-20.DWG
LAYOUT NAME - EB Stage 3 - (28)

PLOT DATE : 1/17/2021 8:43 AM

PLOT BY : CHRIST, AARON D

PLOT NAME :

PLOT SCALE : 1 IN:10 FT HORZ. / 1 IN:10 FT VERT.

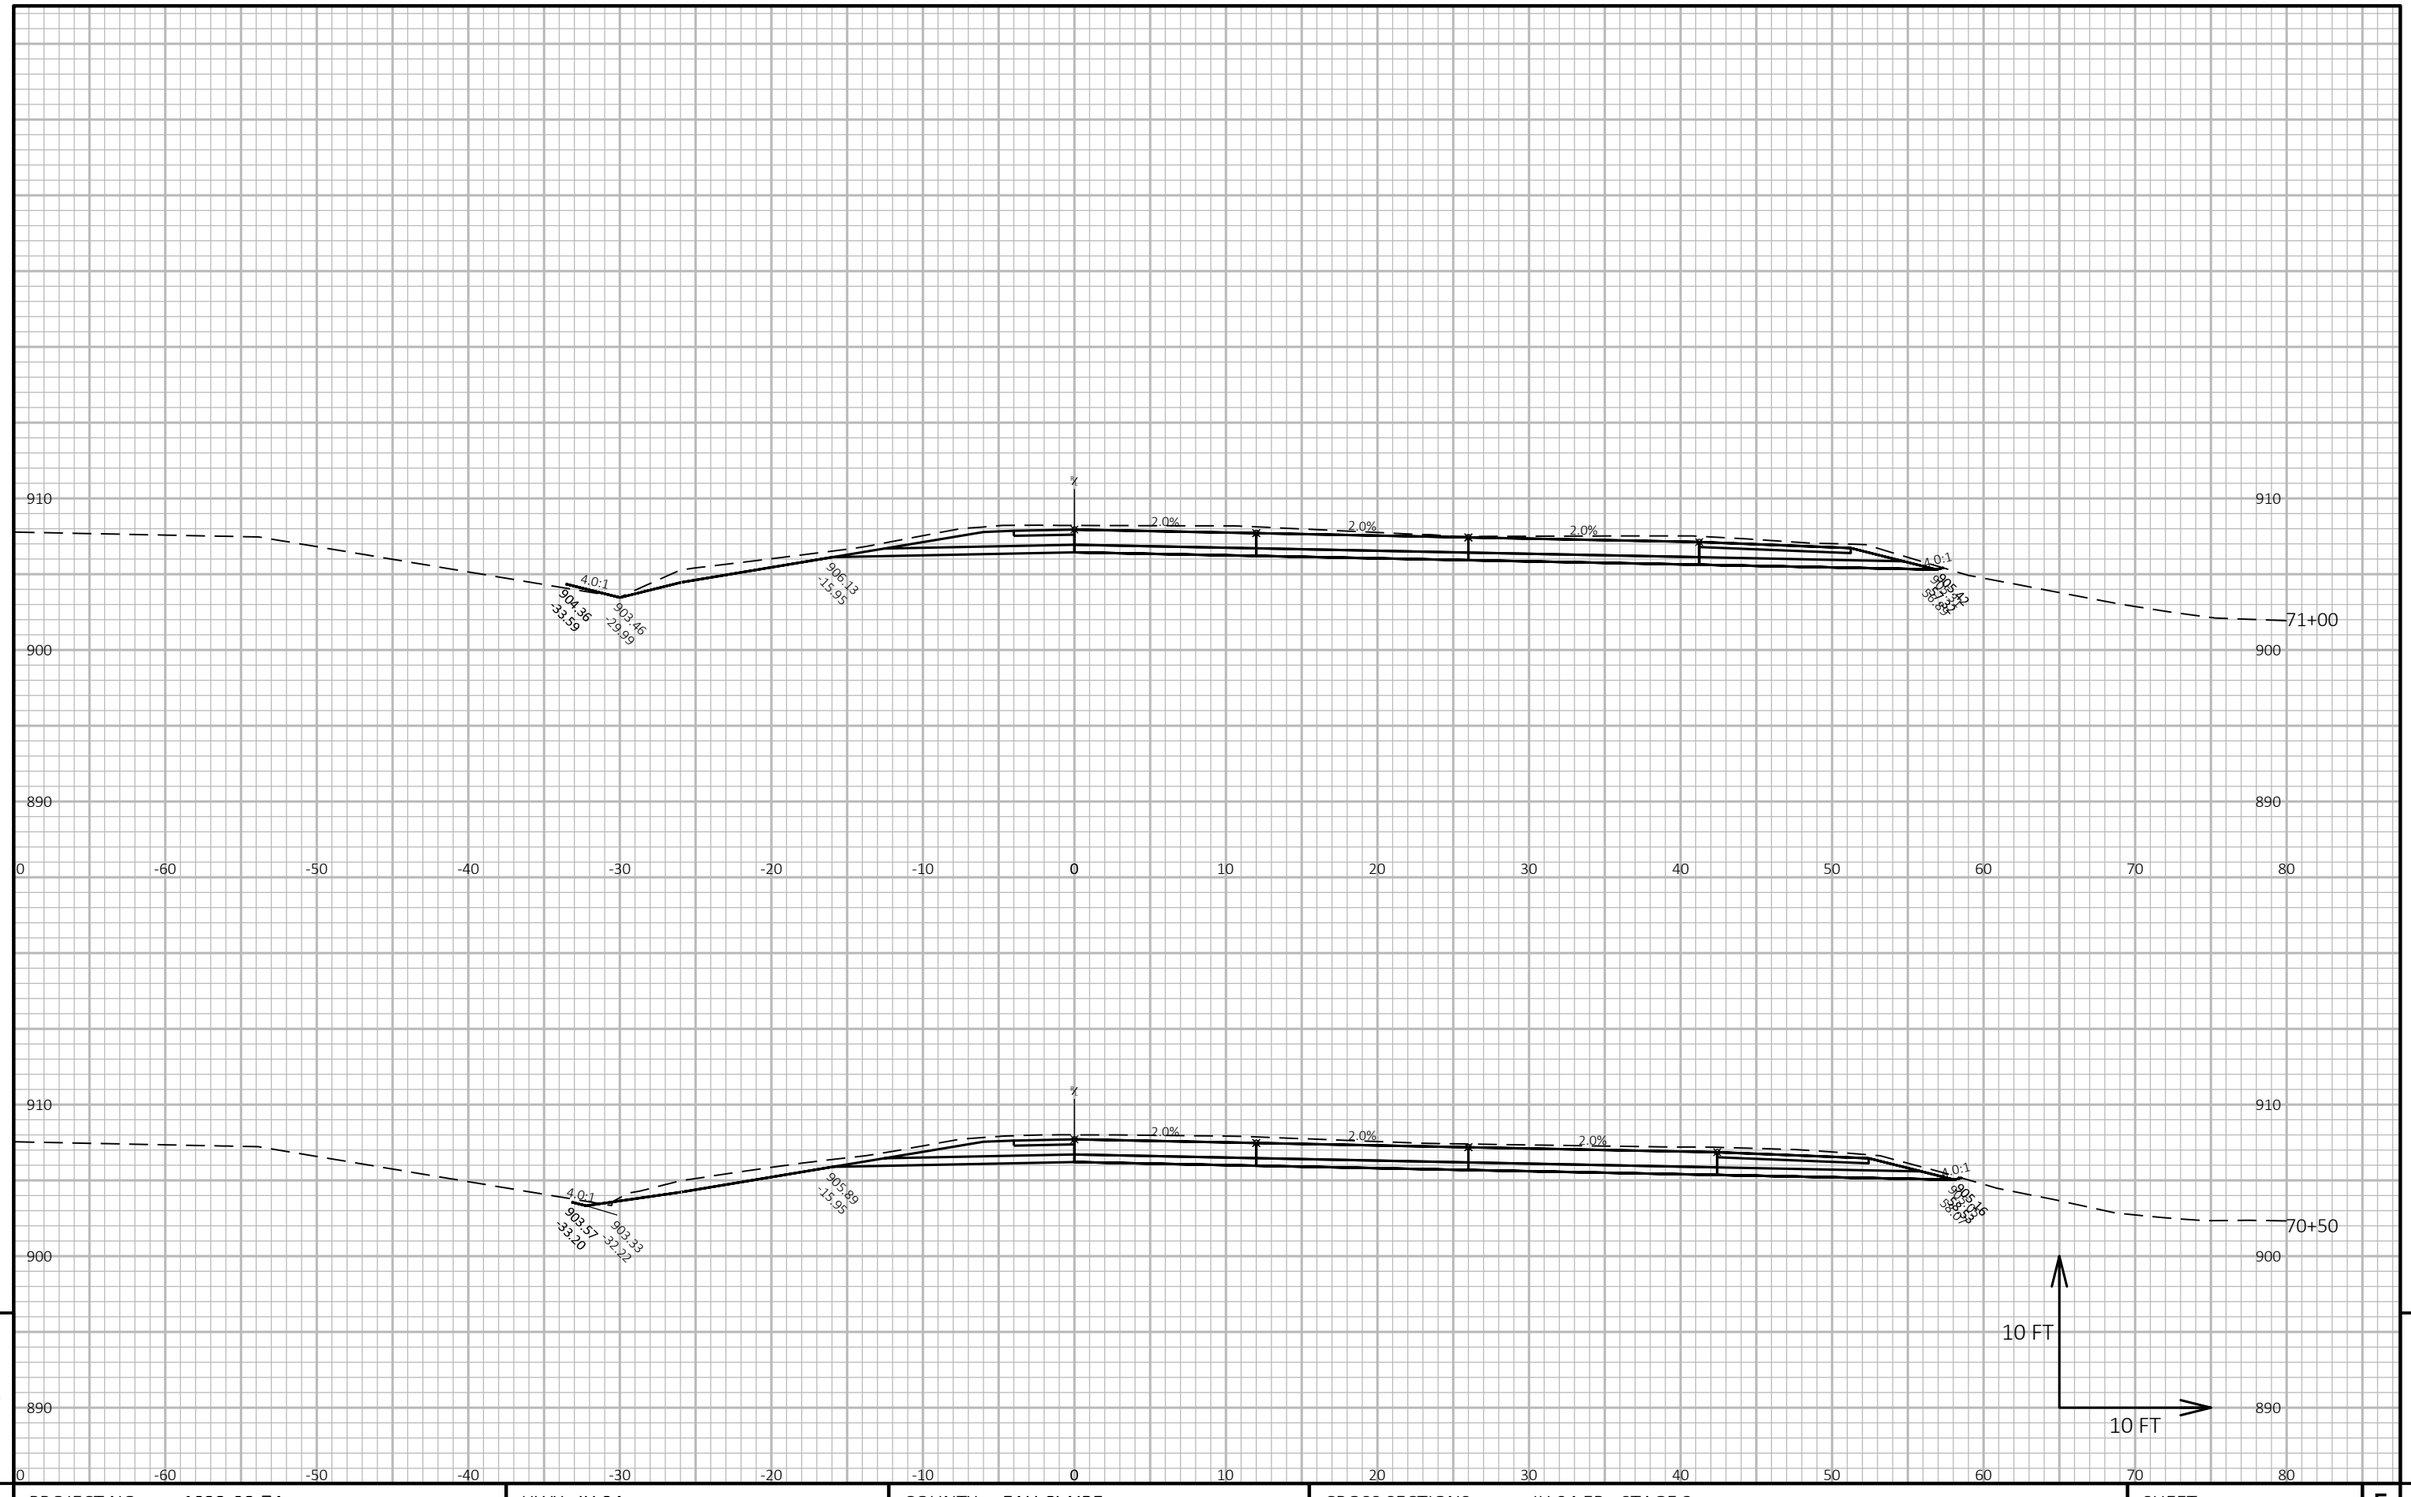


9

9

PROJECT NO: 1022-08-74	HWY: IH 94	COUNTY: EAU CLAIRE	CROSS SECTIONS: IH 94 EB - STAGE 3	SHEET E

FILE NAME : N:\PDS\C3D\10220804\SHEETSPLAN\X-SECTIONS\090201_XS_STAGE_3_EB_CONSTRUCTION_10-27-20.DWG
LAYOUT NAME - EB Stage 3 - (29)

PLOT DATE : 1/17/2021 8:44 AM PLOT BY : CHRIST, AARON D PLOT NAME : PLOT SCALE : 1 IN:10 FT HORZ. / 1 IN:10 FT VERT.

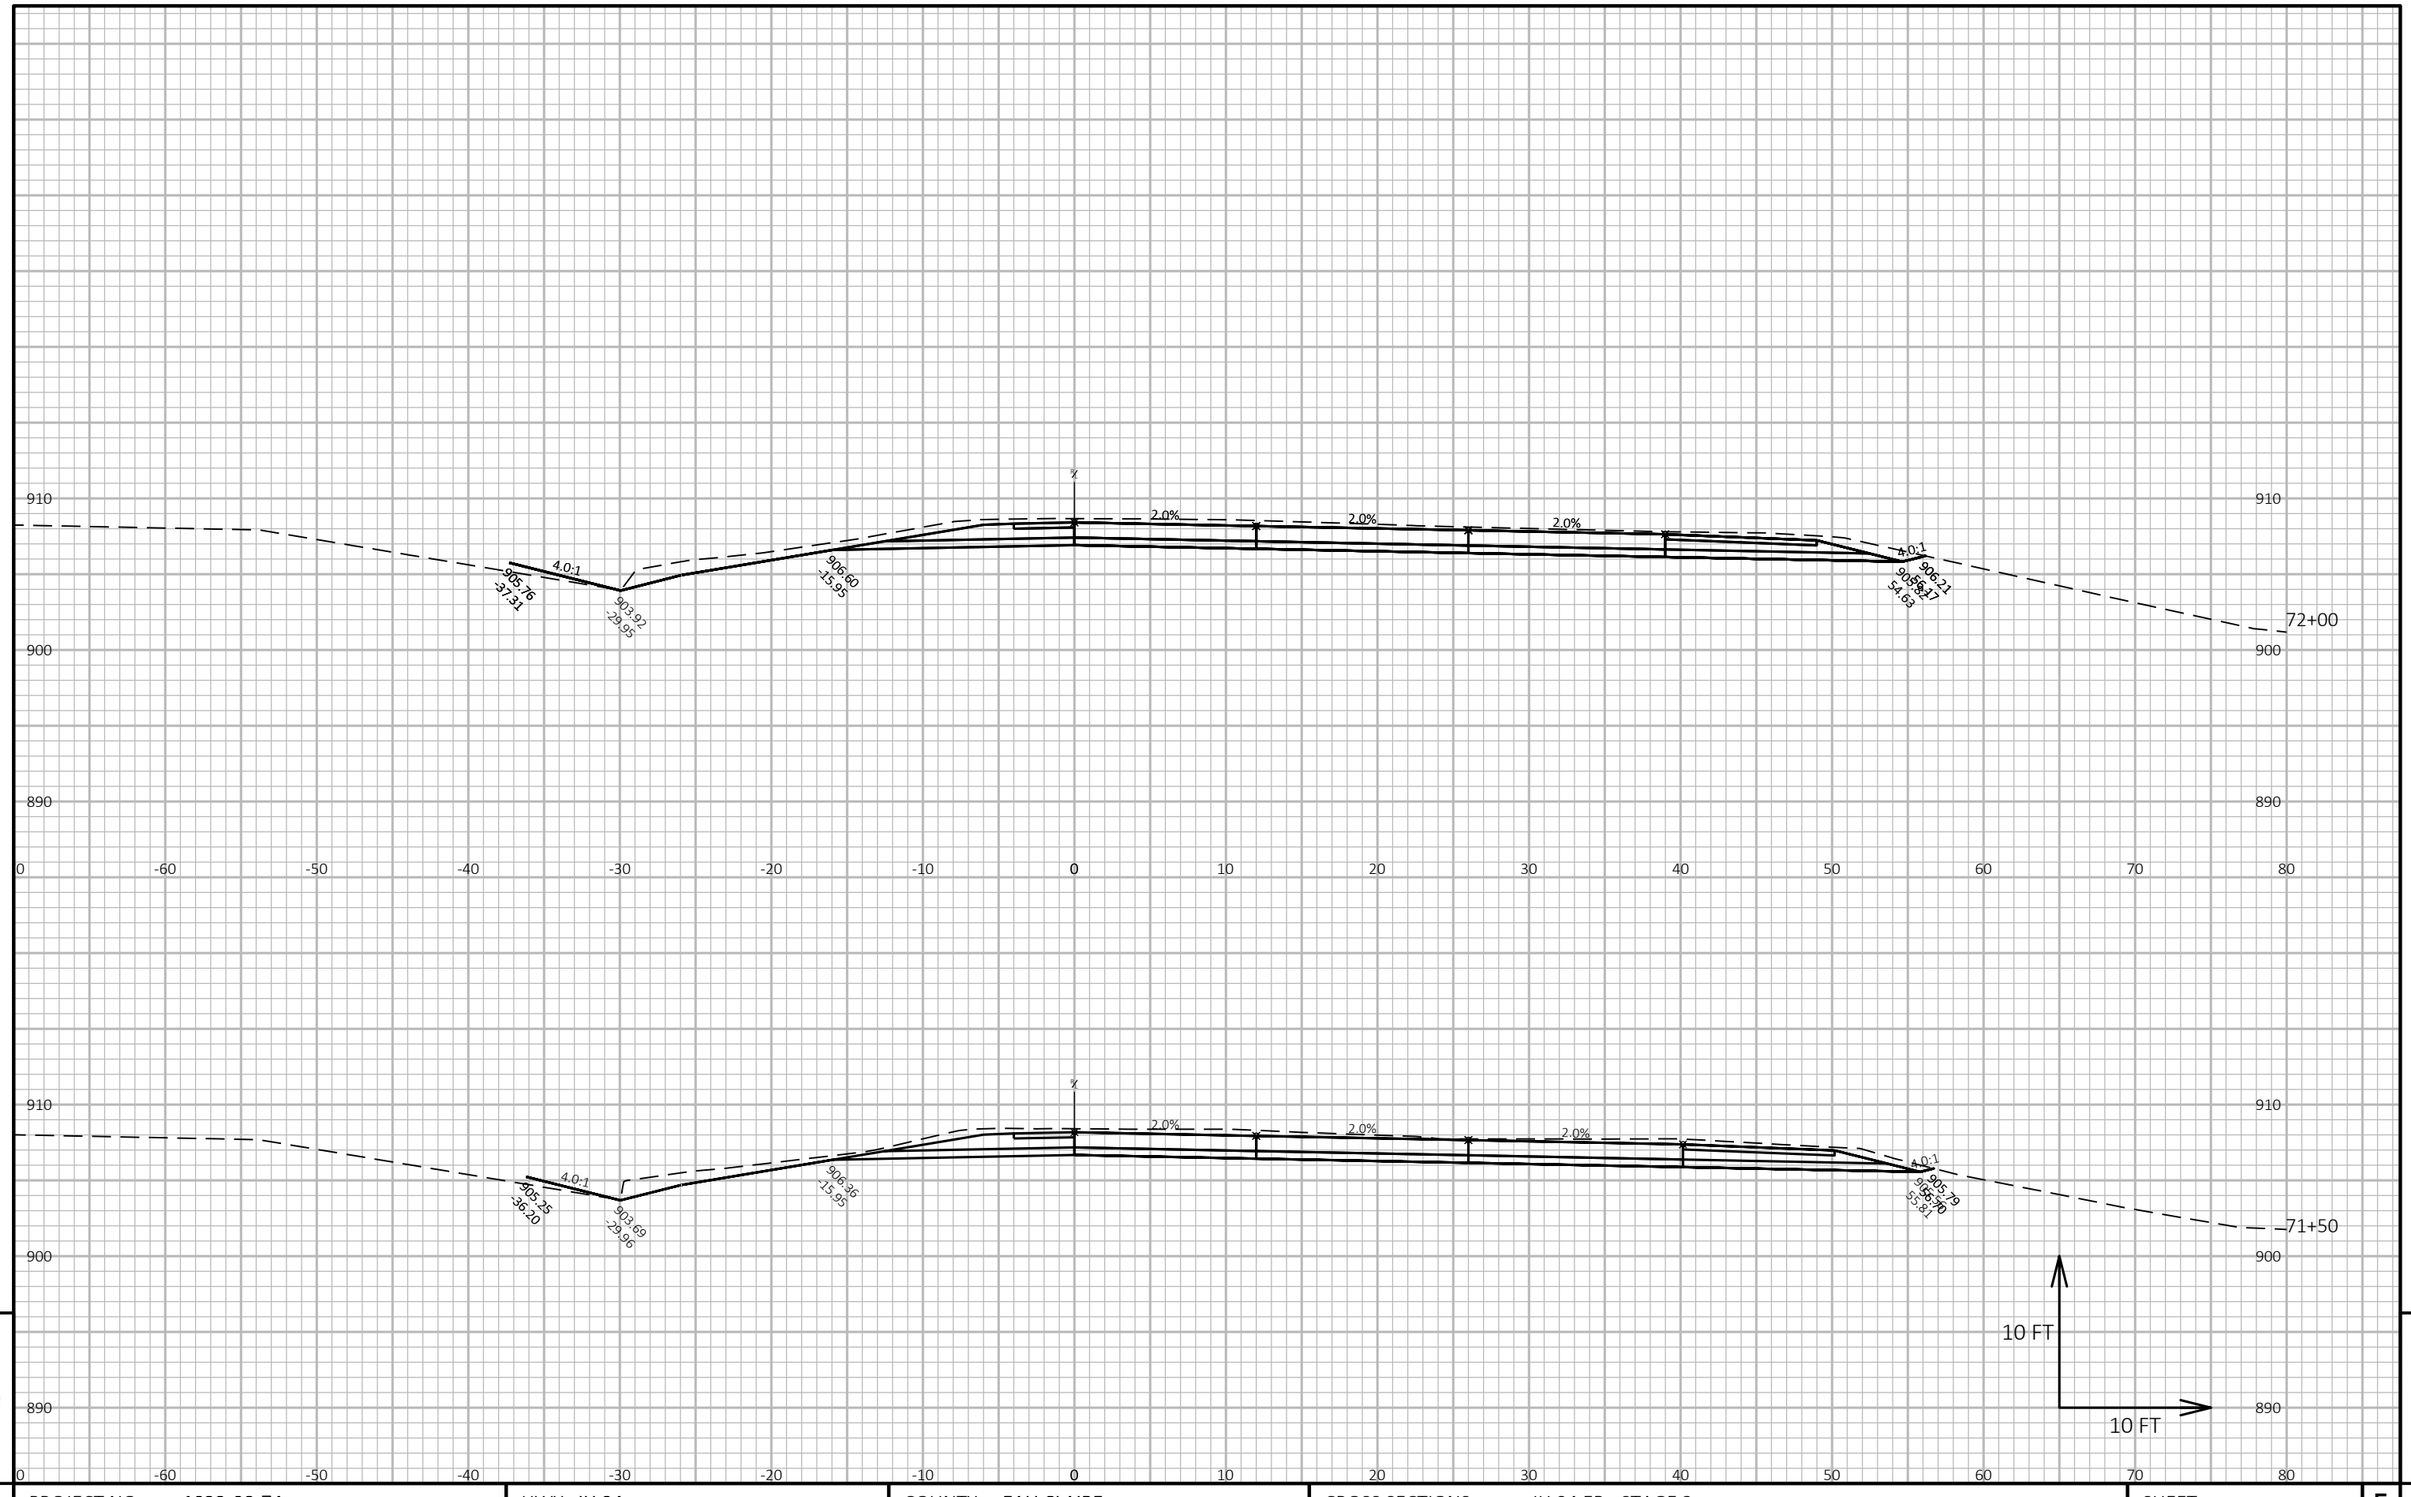


PROJECT NO: 1022-08-74	HWY: IH 94	COUNTY: EAU CLAIRE	CROSS SECTIONS: IH 94 EB - STAGE 3	SHEET E

FILE NAME : N:\PDS\C3D\10220804\SHEETSPLAN\X-SECTIONS\090201_XS_STAGE_3_EB_CONSTRUCTION_10-27-20.DWG
LAYOUT NAME - EB Stage 3 - (30)

PLOT DATE : 1/17/2021 8:45 AM PLOT BY : CHRIST, AARON D PLOT NAME : PLOT SCALE : 1 IN:10 FT HORZ. / 1 IN:10 FT VERT.

WISDOT/CADDS SHEET 49

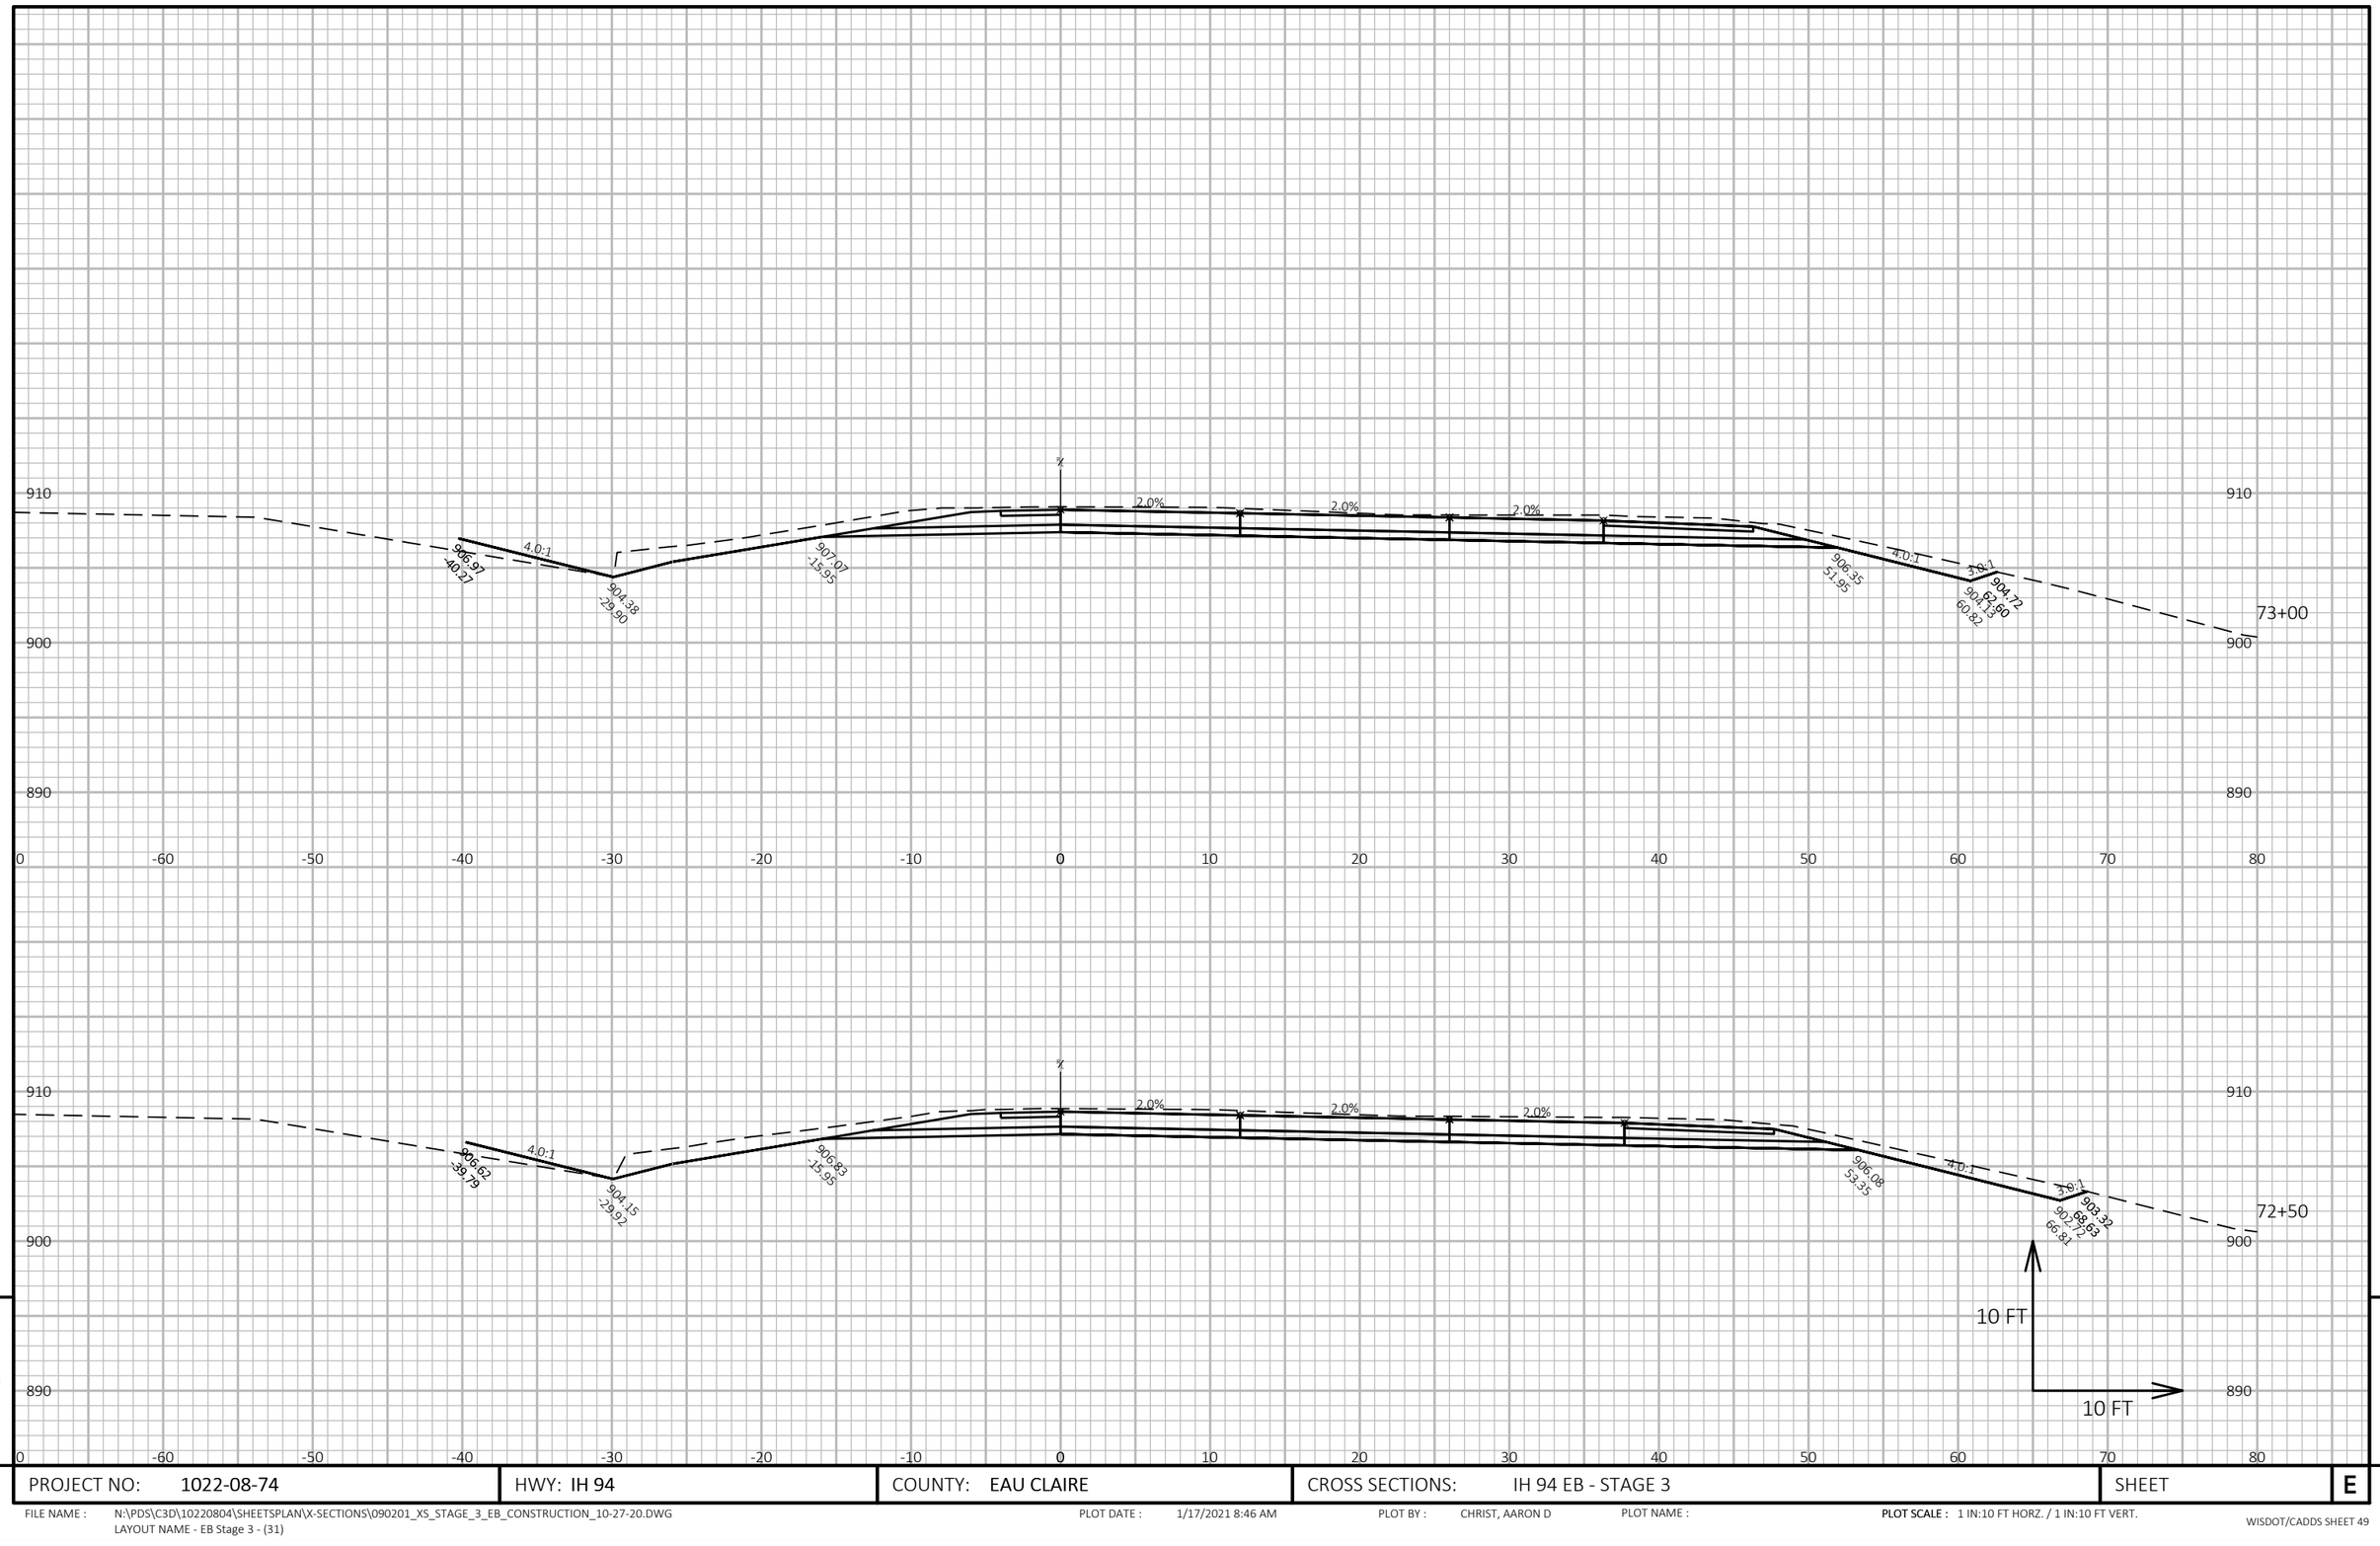


PROJECT NO: 1022-08-74	HWY: IH 94	COUNTY: EAU CLAIRE	CROSS SECTIONS: IH 94 EB - STAGE 3	SHEET E

FILE NAME : N:\PDS\C3D\10220804\SHEETSPLAN\X-SECTIONS\090201_XS_STAGE_3_EB_CONSTRUCTION_10-27-20.DWG
LAYOUT NAME - EB Stage 3 - (31)

PLOT DATE : 1/17/2021 8:46 AM PLOT BY : CHRIST, AARON D PLOT NAME : **PLOT SCALE :** 1 IN:10 FT HORZ. / 1 IN:10 FT VERT.

WISDOT/CADDS SHEET 49

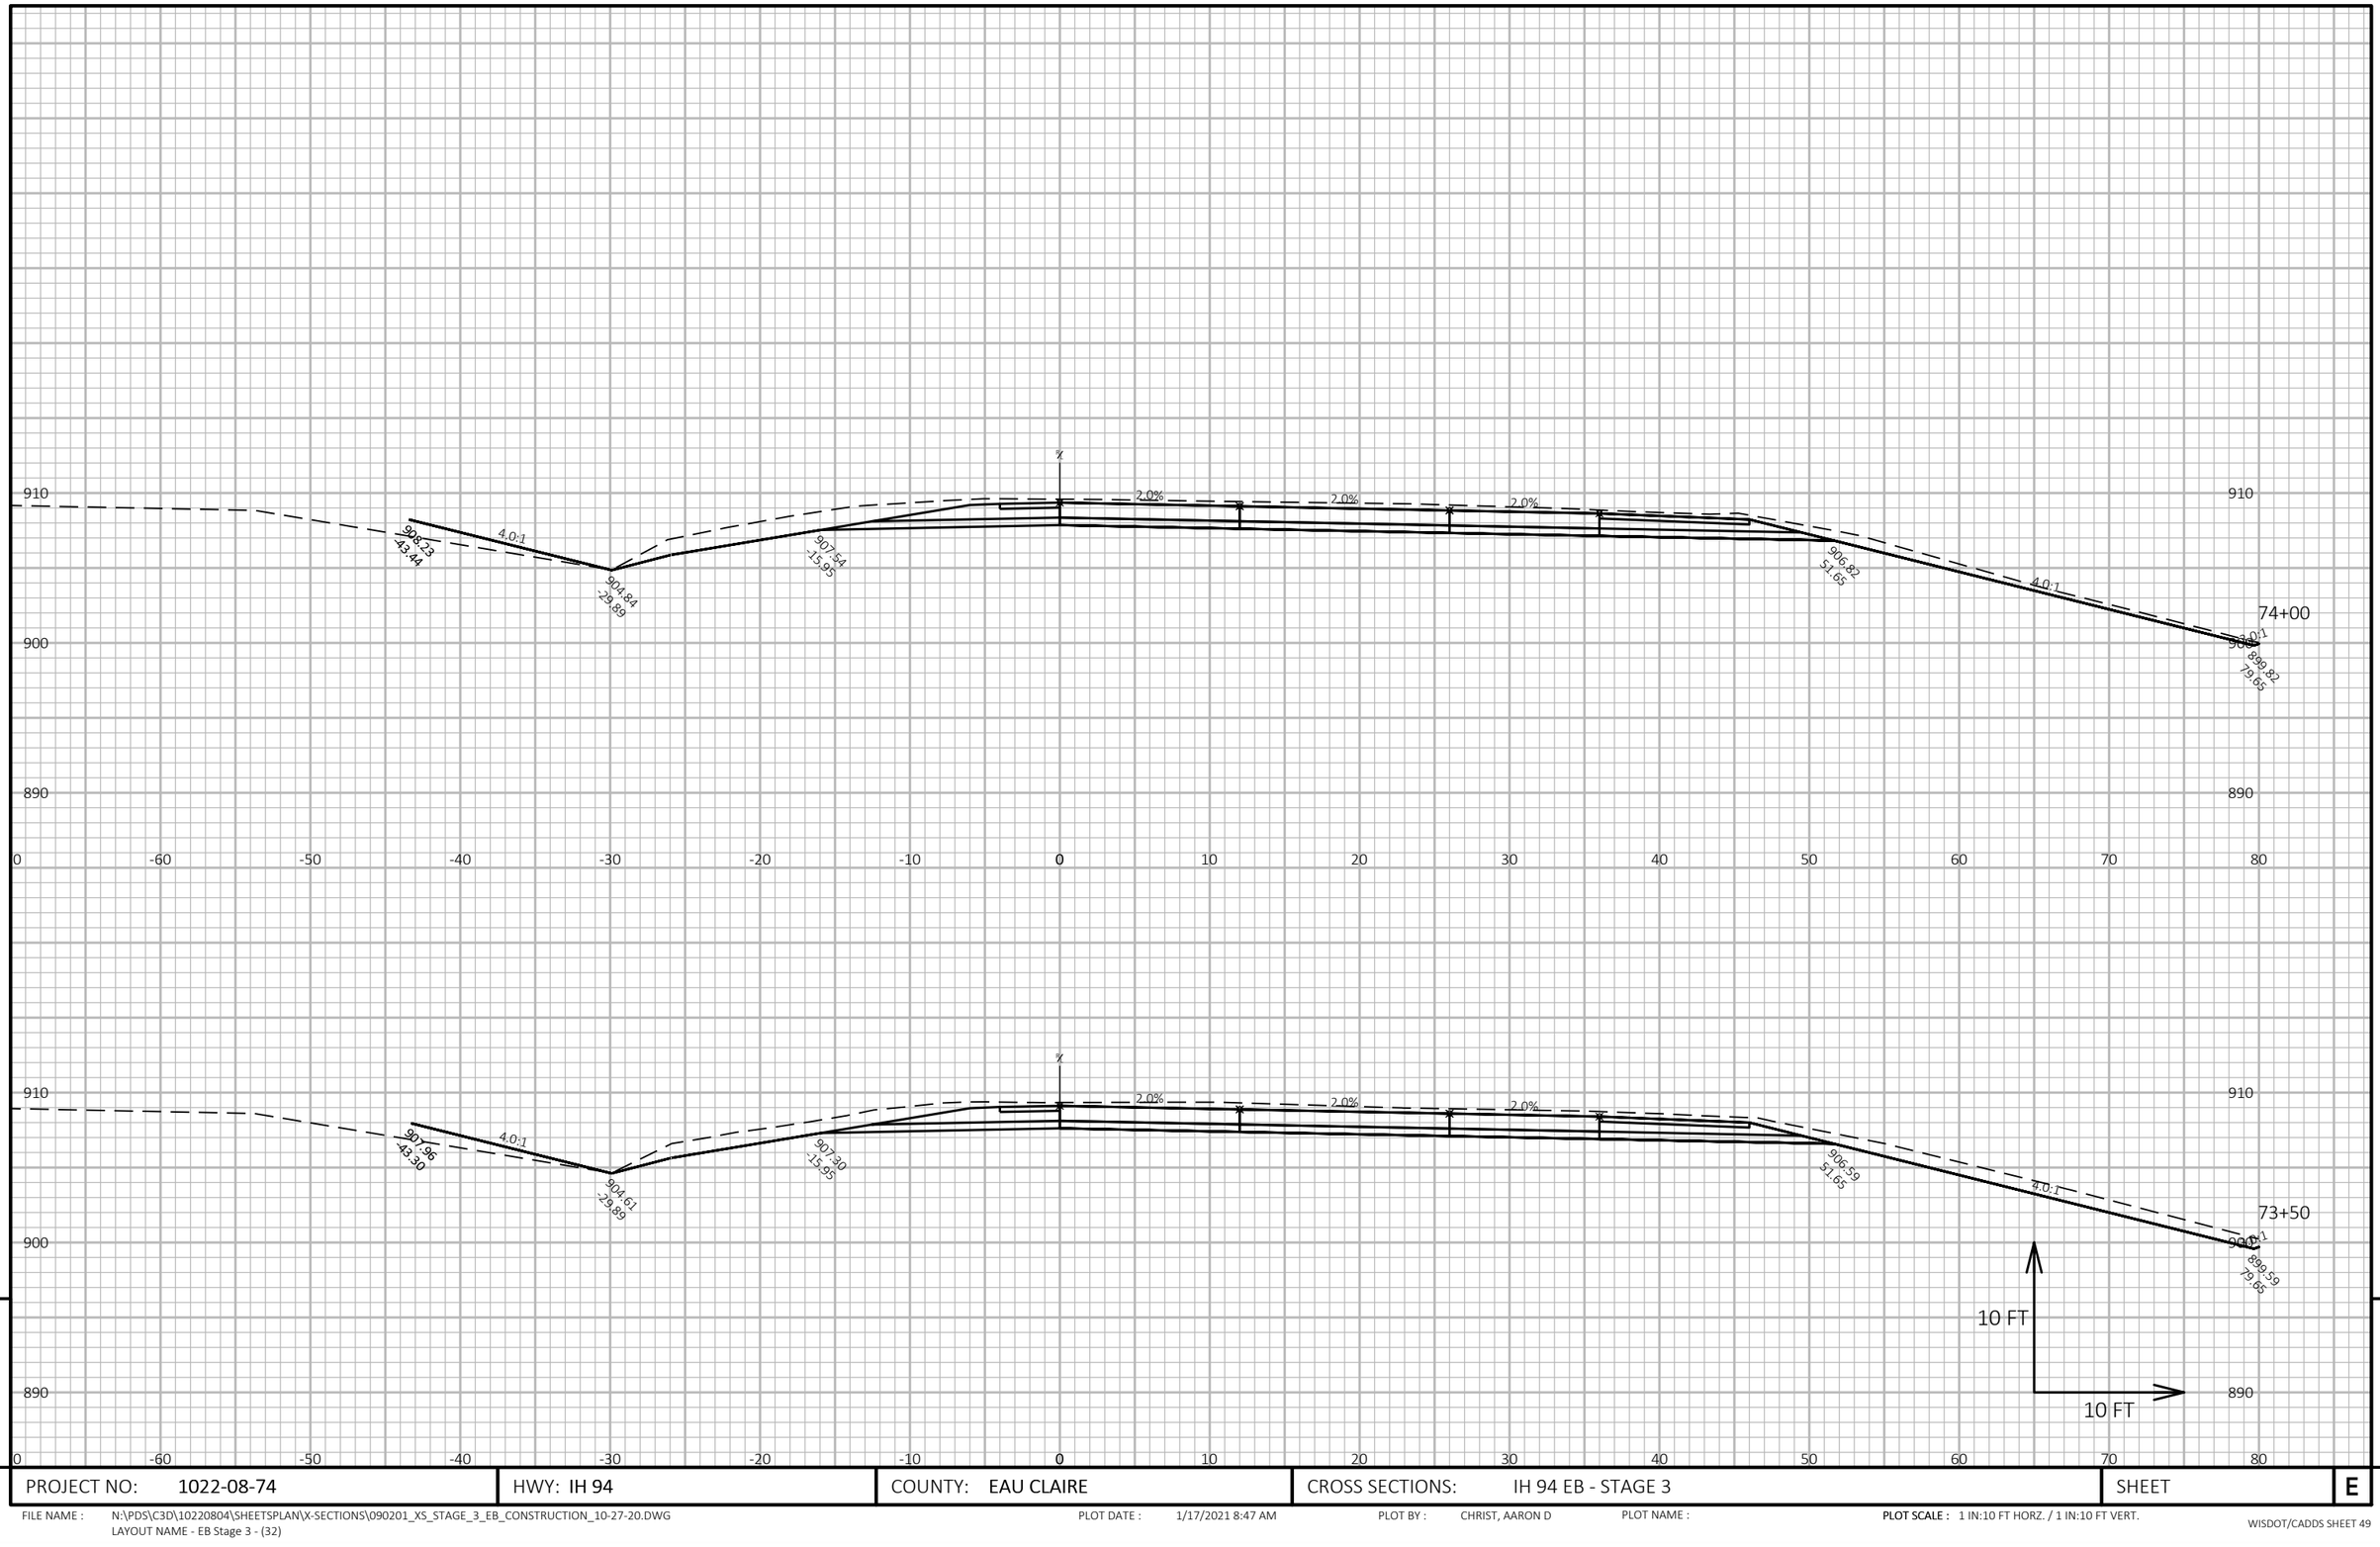

9

9

PROJECT NO: 1022-08-74	HWY: IH 94	COUNTY: EAU CLAIRE	CROSS SECTIONS: IH 94 EB - STAGE 3	SHEET E


FILE NAME : N:\PDS\C3D\10220804\SHEETSPLAN\X-SECTIONS\090201_XS_STAGE_3_EB_CONSTRUCTION_10-27-20.DWG
LAYOUT NAME - EB Stage 3 - (32)

PLOT DATE : 1/17/2021 8:47 AM

PLOT BY : CHRIST, AARON D

PLOT NAME :

PLOT SCALE : 1 IN:10 FT HORZ. / 1 IN:10 FT VERT.

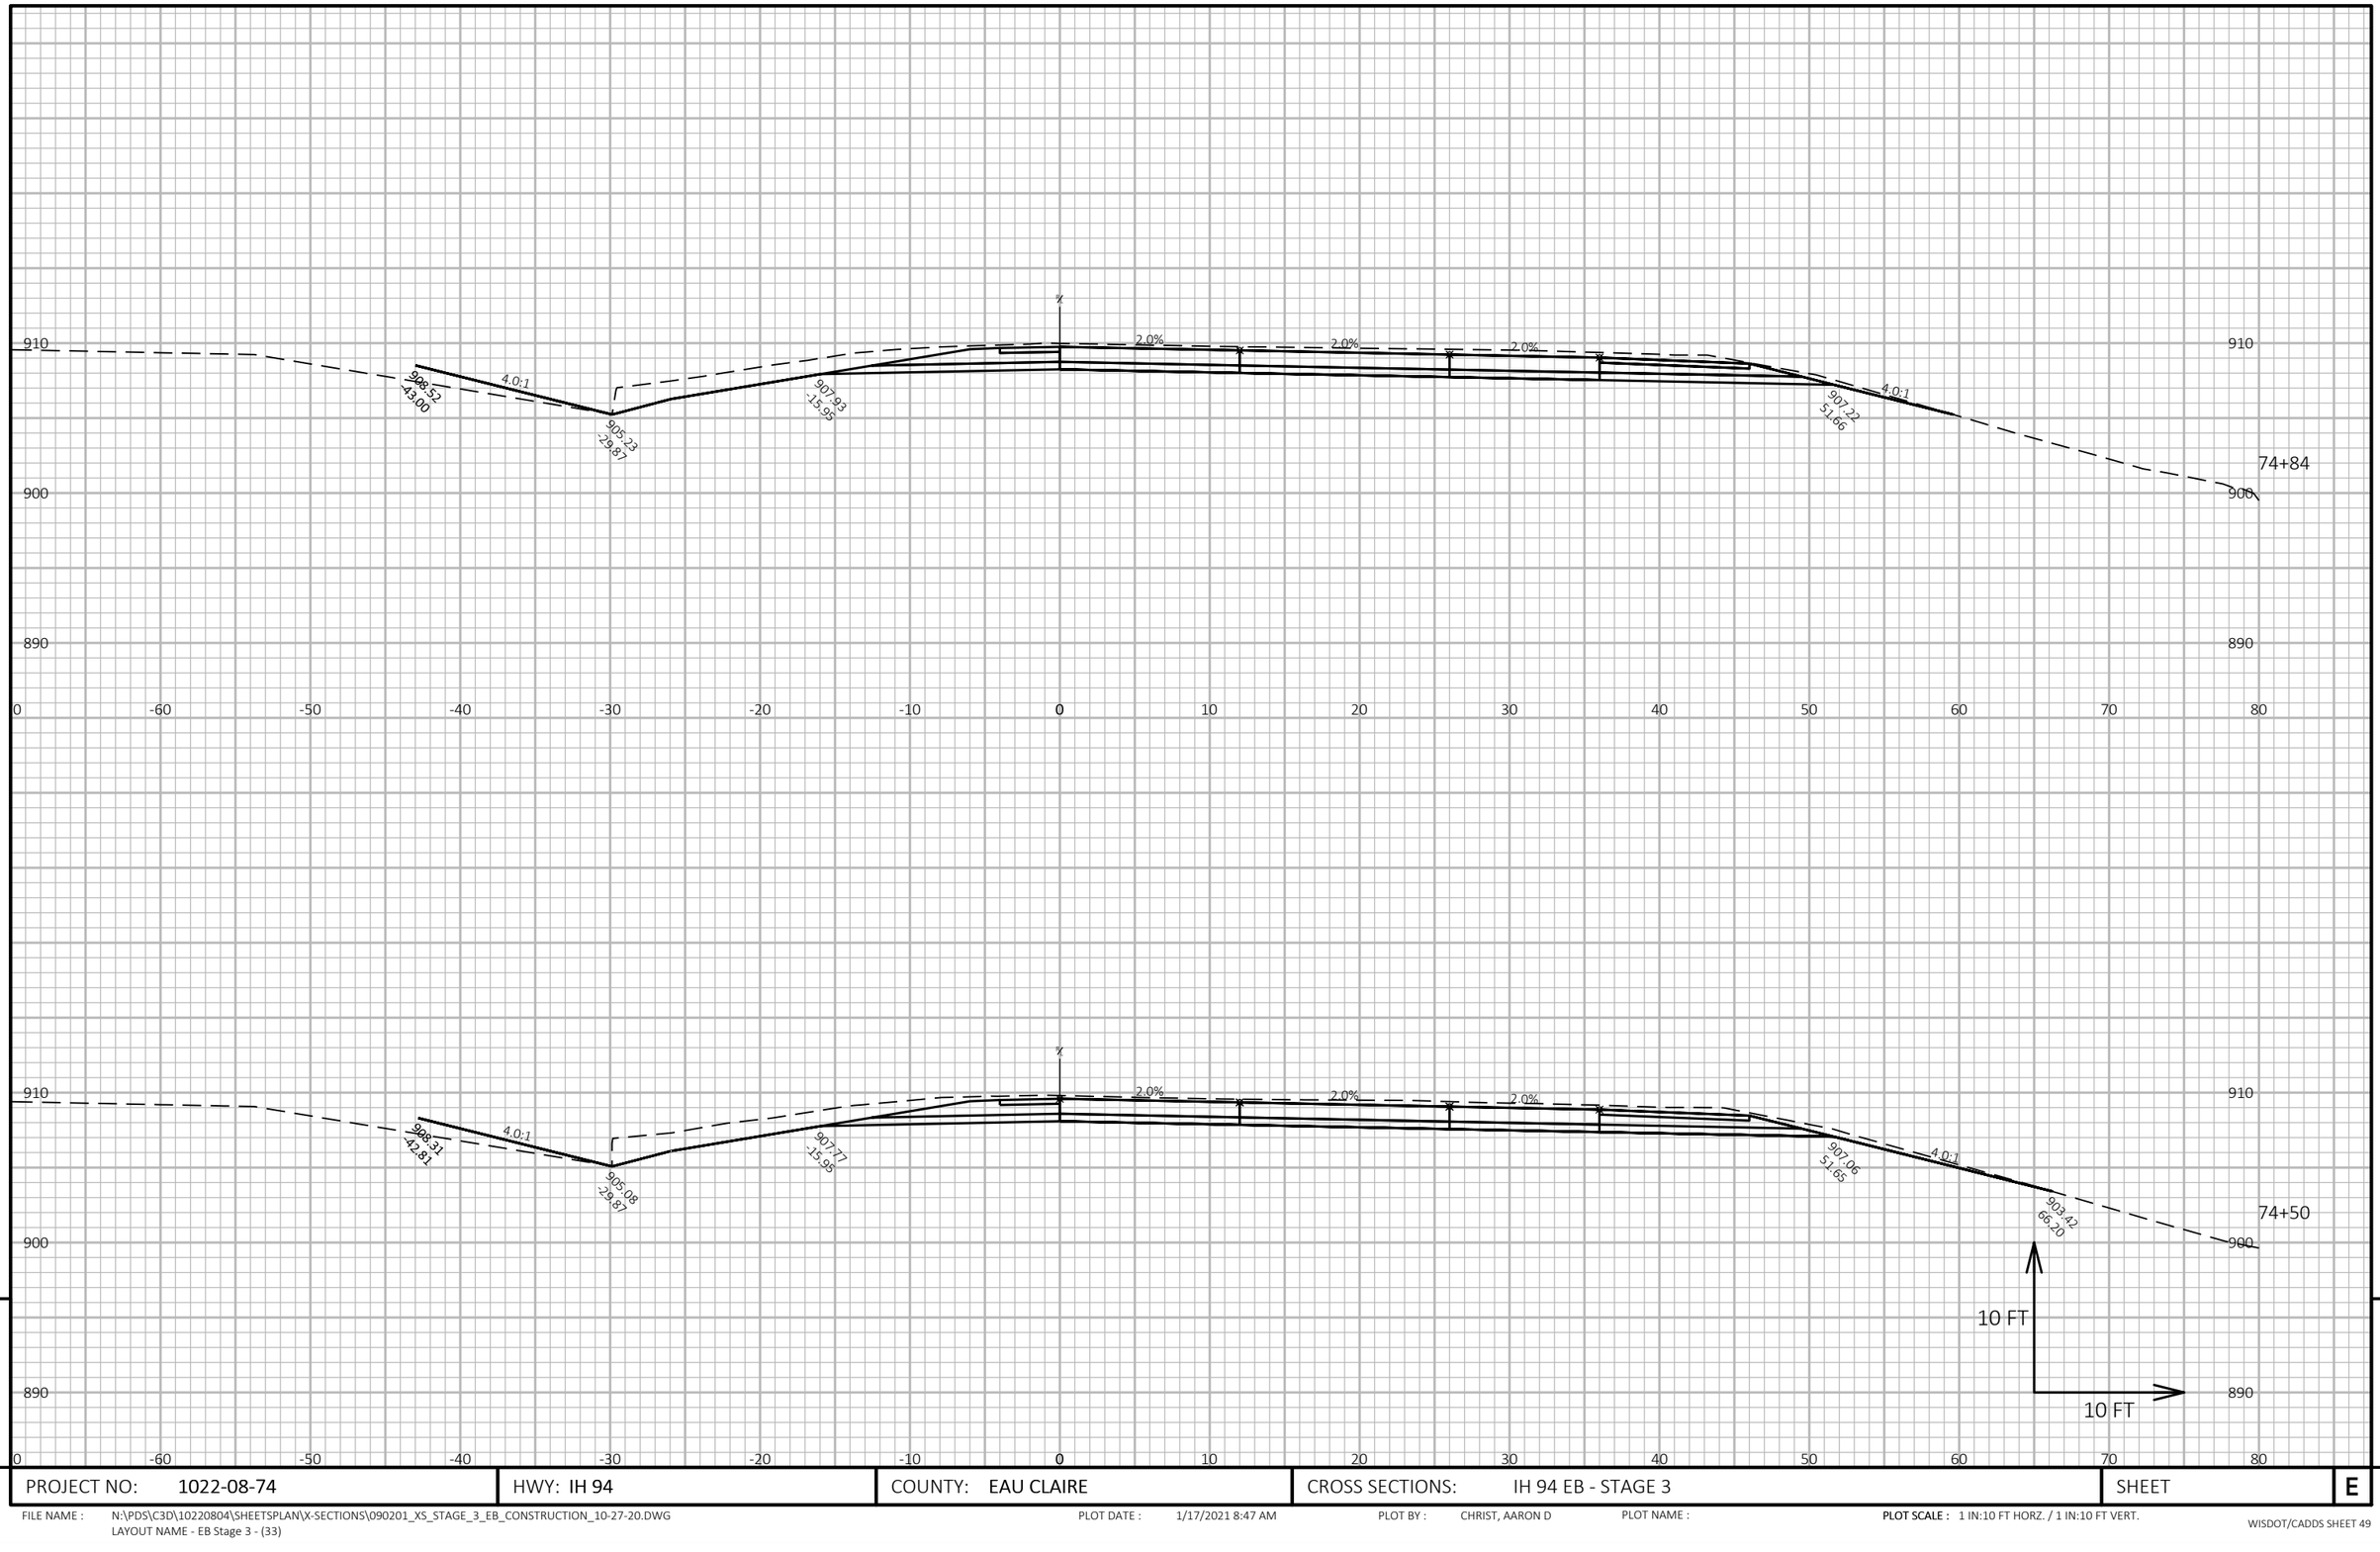


9

9

PROJECT NO: 1022-08-74	HWY: IH 94	COUNTY: EAU CLAIRE	CROSS SECTIONS: IH 94 EB - STAGE 3	SHEET	E

FILE NAME : N:\PDS\C3D\10220804\SHEETSPLAN\X-SECTIONS\090201_XS_STAGE_3_EB_CONSTRUCTION_10-27-20.DWG
LAYOUT NAME - EB Stage 3 - (33)

PLOT DATE : 1/17/2021 8:47 AM PLOT BY : CHRIST, AARON D PLOT NAME : **PLOT SCALE :** 1 IN:10 FT HORZ. / 1 IN:10 FT VERT.

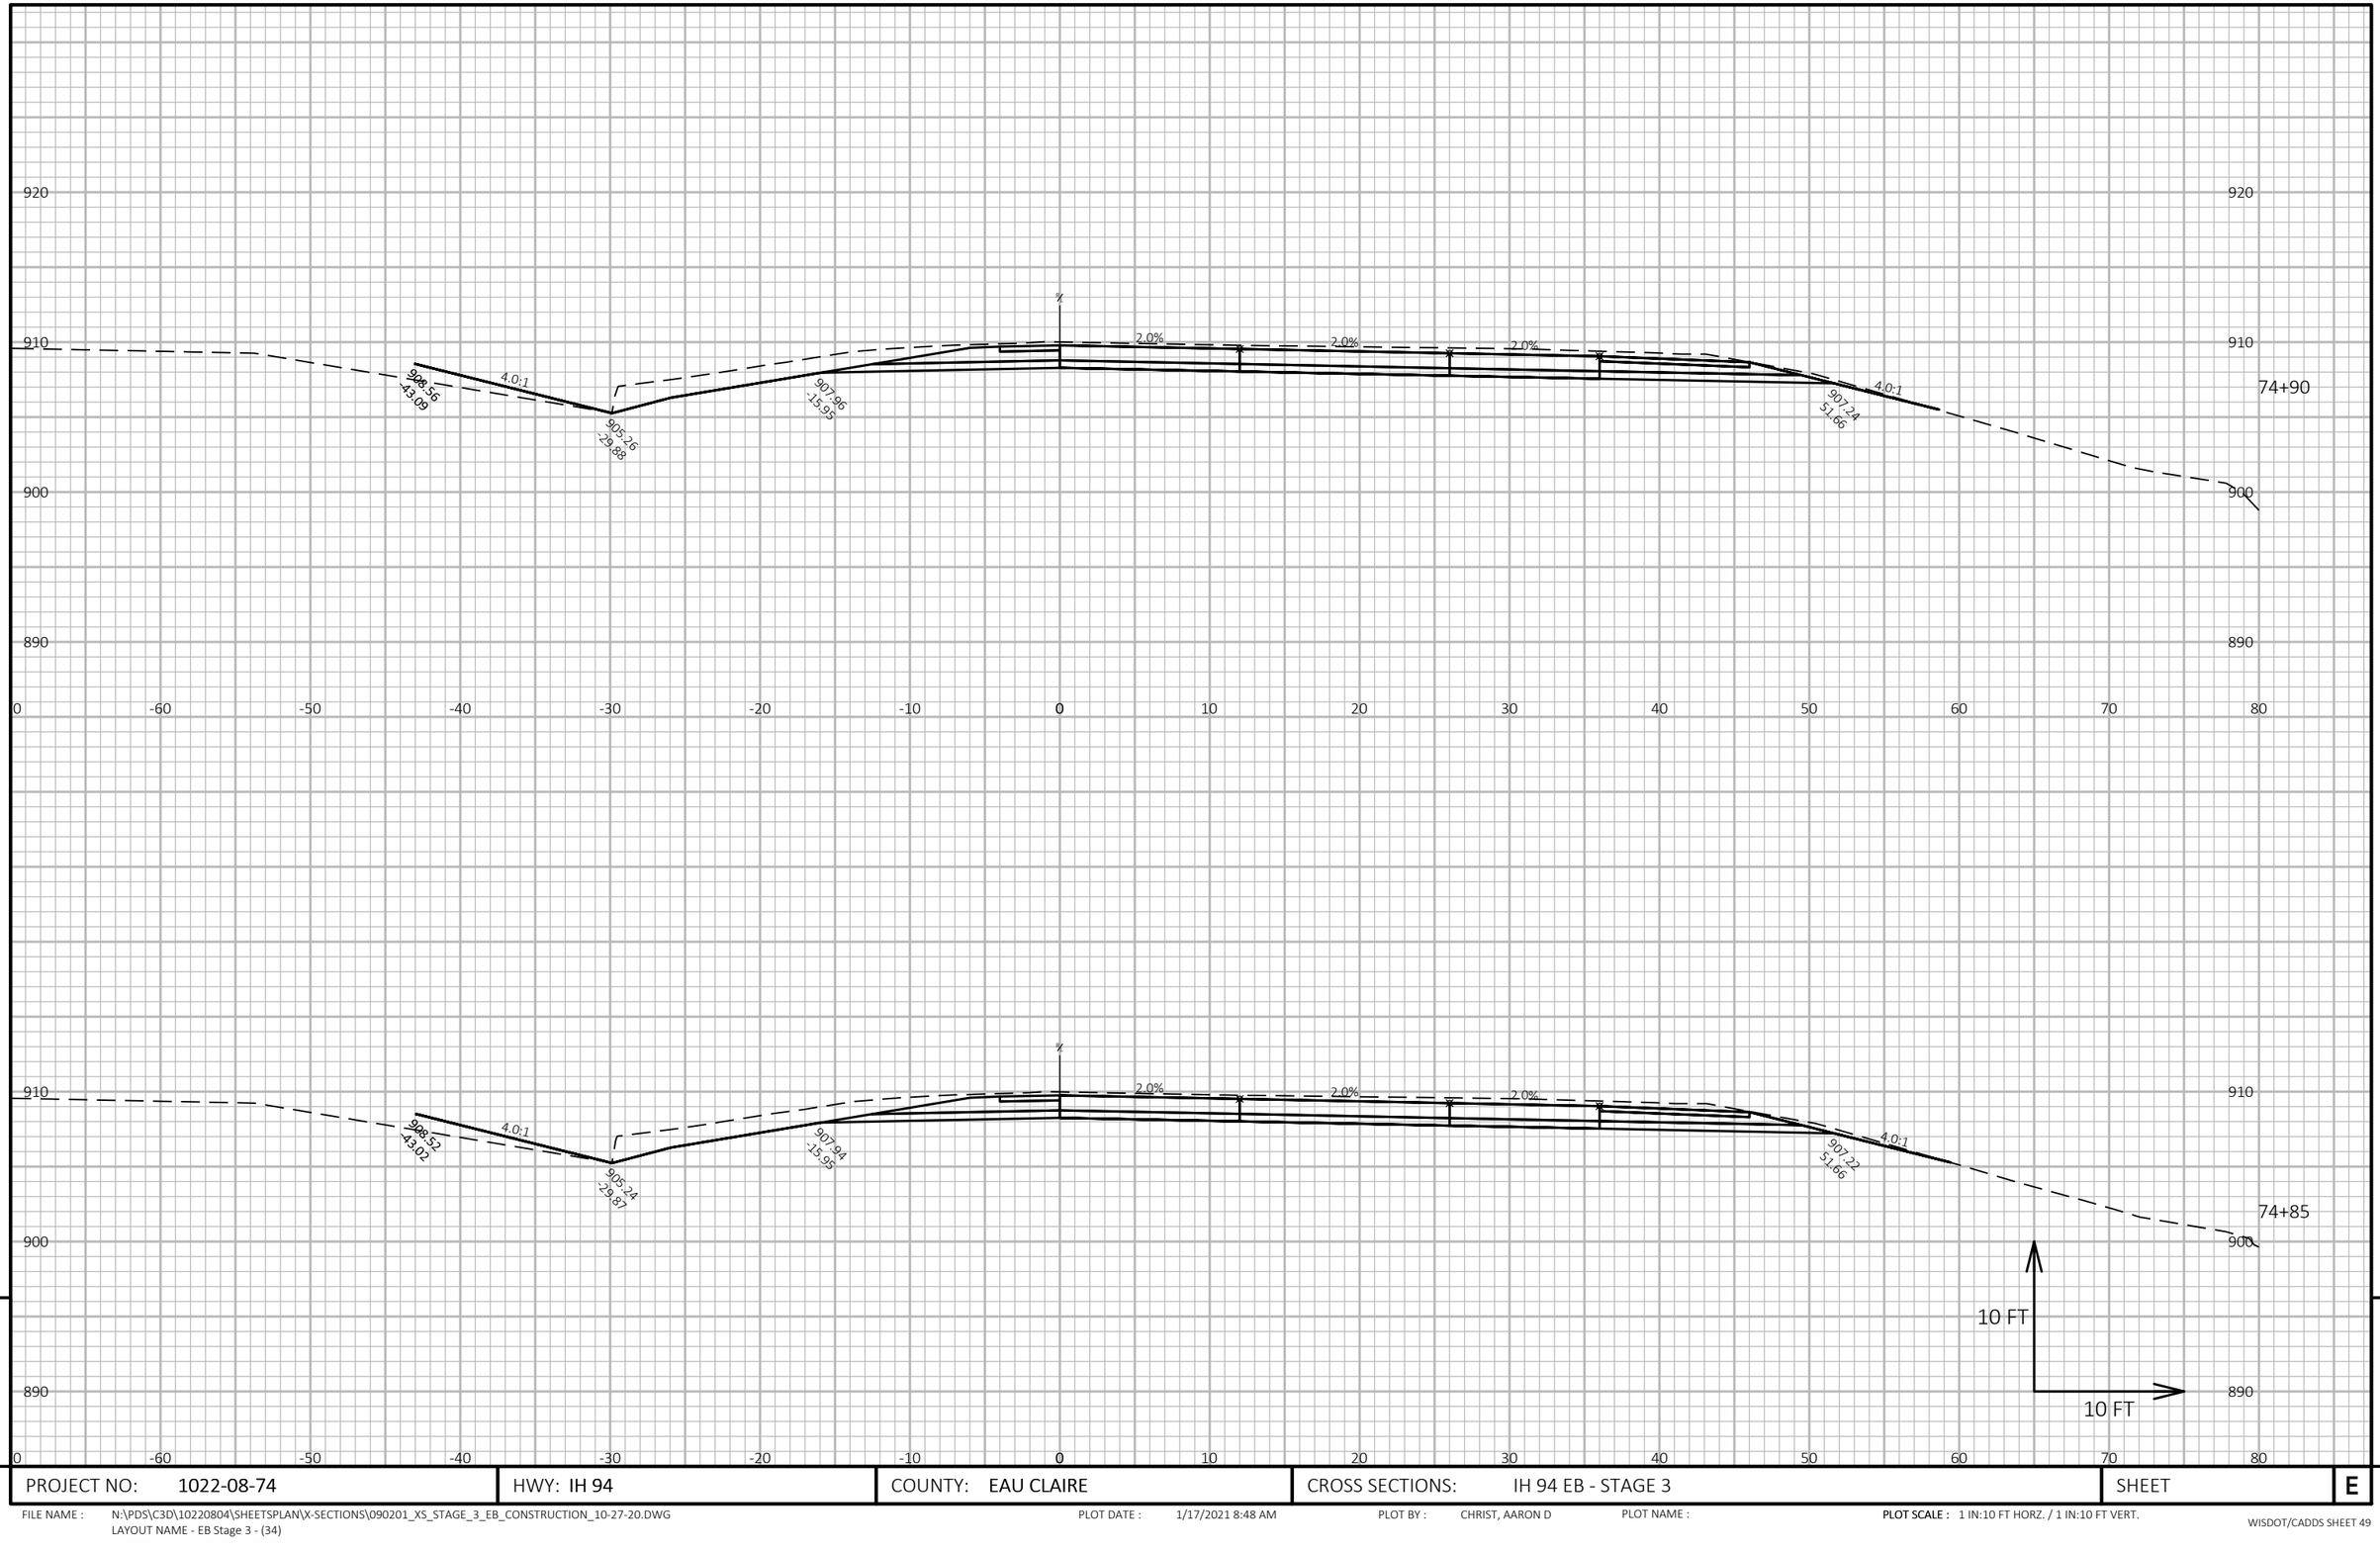


9

9

PROJECT NO: 1022-08-74	HWY: IH 94	COUNTY: EAU CLAIRE	CROSS SECTIONS: IH 94 EB - STAGE 3	SHEET	E

FILE NAME : N:\PDS\C3D\10220804\SHEETSPLAN\X-SECTIONS\090201_XS_STAGE_3_EB_CONSTRUCTION_10-27-20.DWG
LAYOUT NAME - EB Stage 3 - (34)


PLOT DATE : 1/17/2021 8:48 AM PLOT BY : CHRIST, AARON D PLOT NAME : **PLOT SCALE :** 1 IN:10 FT HORZ. / 1 IN:10 FT VERT.

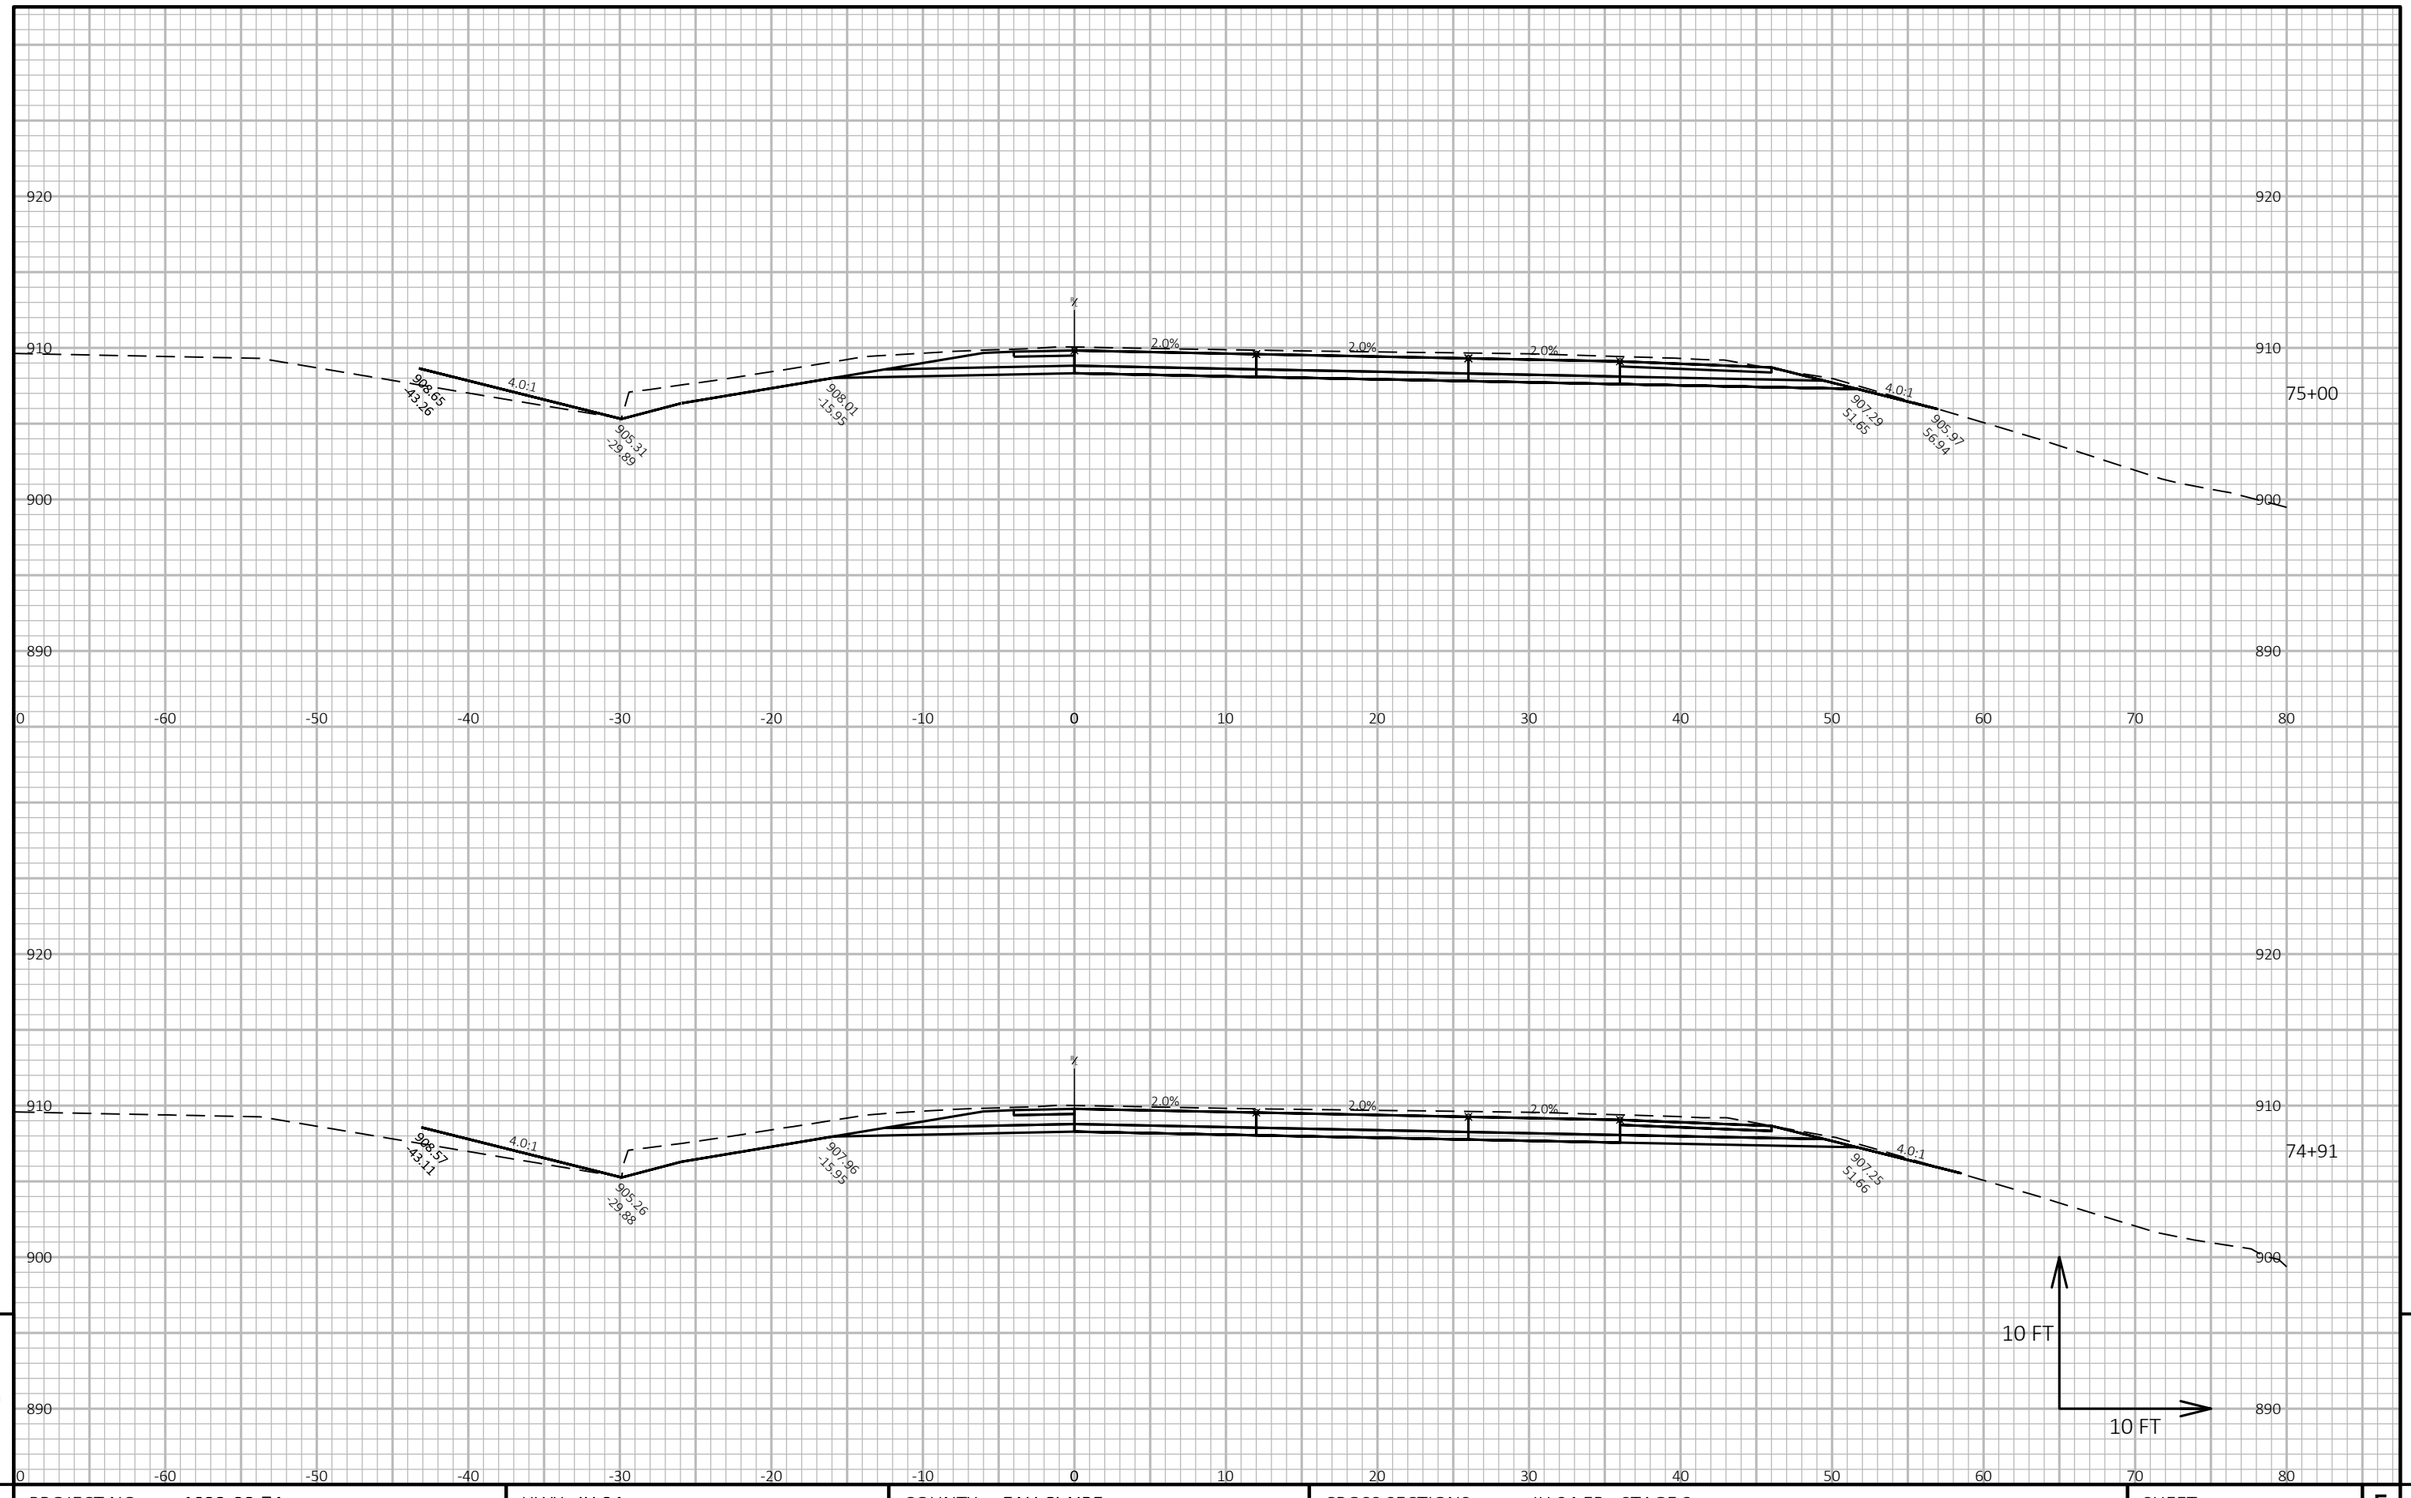

PROJECT NO: 1022-08-74	HWY: IH 94	COUNTY: EAU CLAIRE	CROSS SECTIONS: IH 94 EB - STAGE 3	SHEET E

FILE NAME : N:\PDS\C3D\10220804\SHEETSPLAN\X-SECTIONS\090201_XS_STAGE_3_EB_CONSTRUCTION_10-27-20.DWG
LAYOUT NAME - EB Stage 3 - (35)


PLOT DATE : 1/17/2021 8:49 AM PLOT BY : CHRIST, AARON D PLOT NAME : PLOT SCALE : 1 IN:10 FT HORZ. / 1 IN:10 FT VERT.

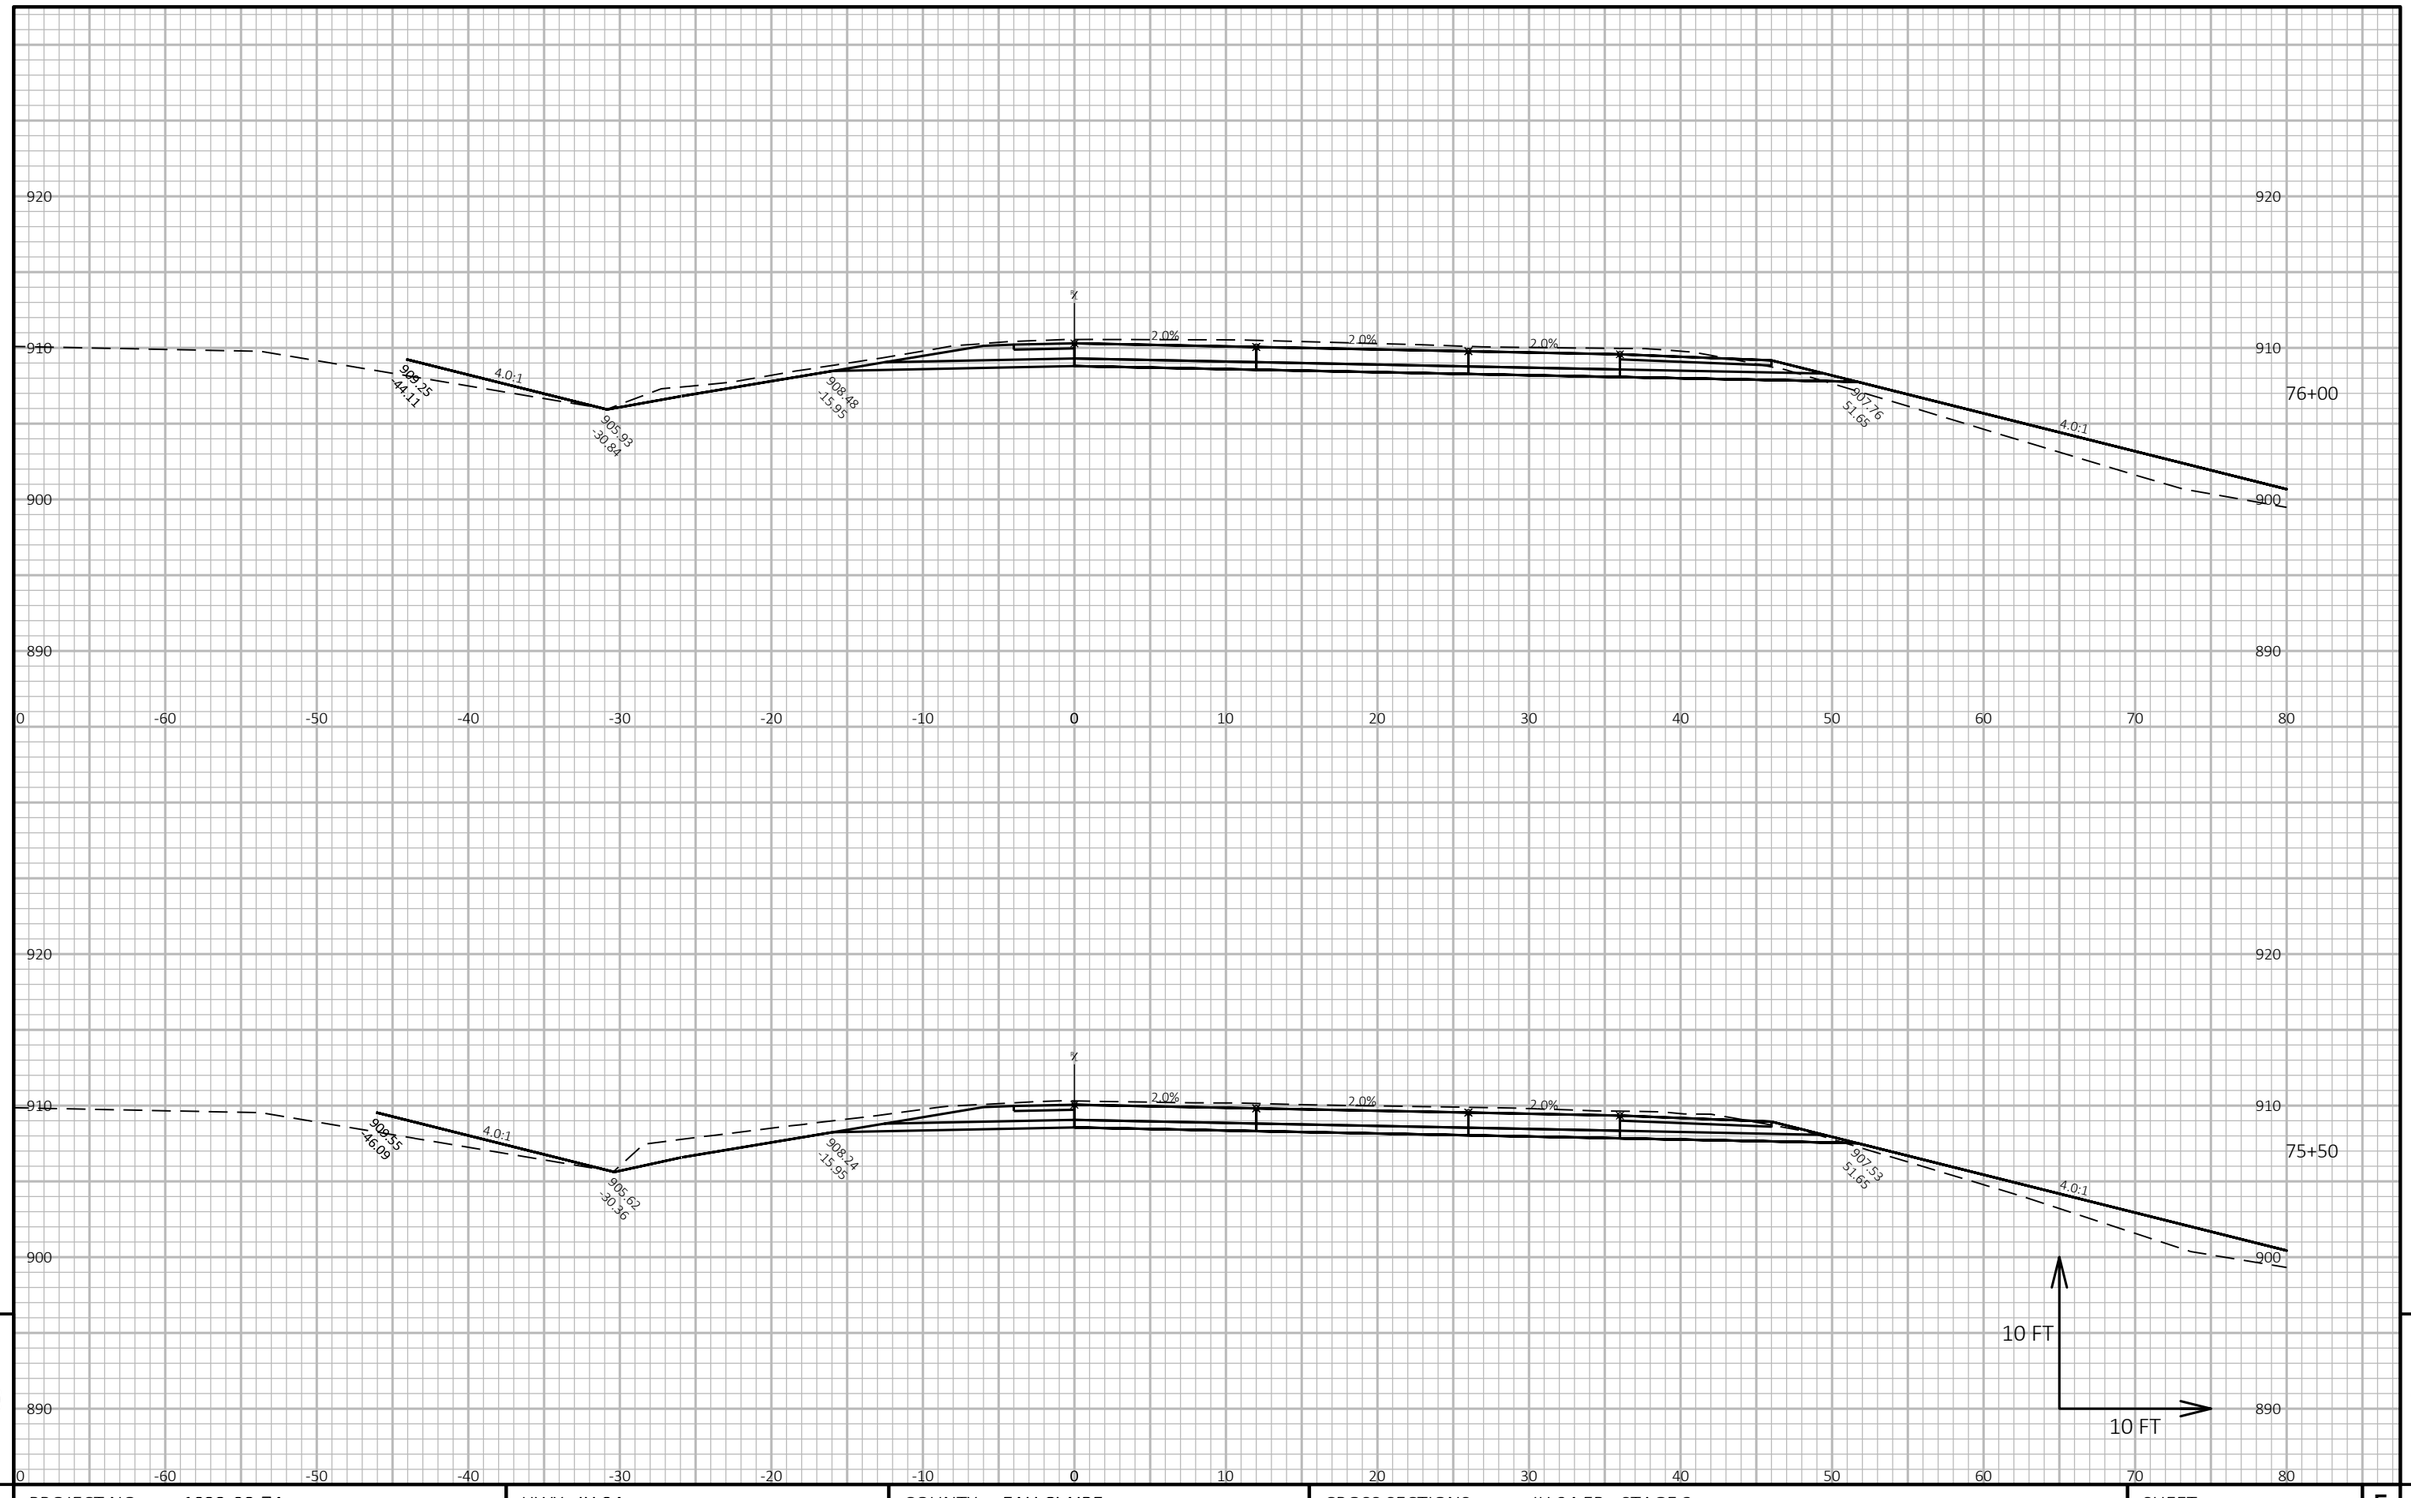

PROJECT NO: 1022-08-74	HWY: IH 94	COUNTY: EAU CLAIRE	CROSS SECTIONS: IH 94 EB - STAGE 3	SHEET E

FILE NAME : N:\PDS\C3D\10220804\SHEETSPLAN\X-SECTIONS\090201_XS_STAGE_3_EB_CONSTRUCTION_10-27-20.DWG
LAYOUT NAME - EB Stage 3 - (36)


PLOT DATE : 1/17/2021 8:50 AM PLOT BY : CHRIST, AARON D PLOT NAME : **PLOT SCALE :** 1 IN:10 FT HORZ. / 1 IN:10 FT VERT.

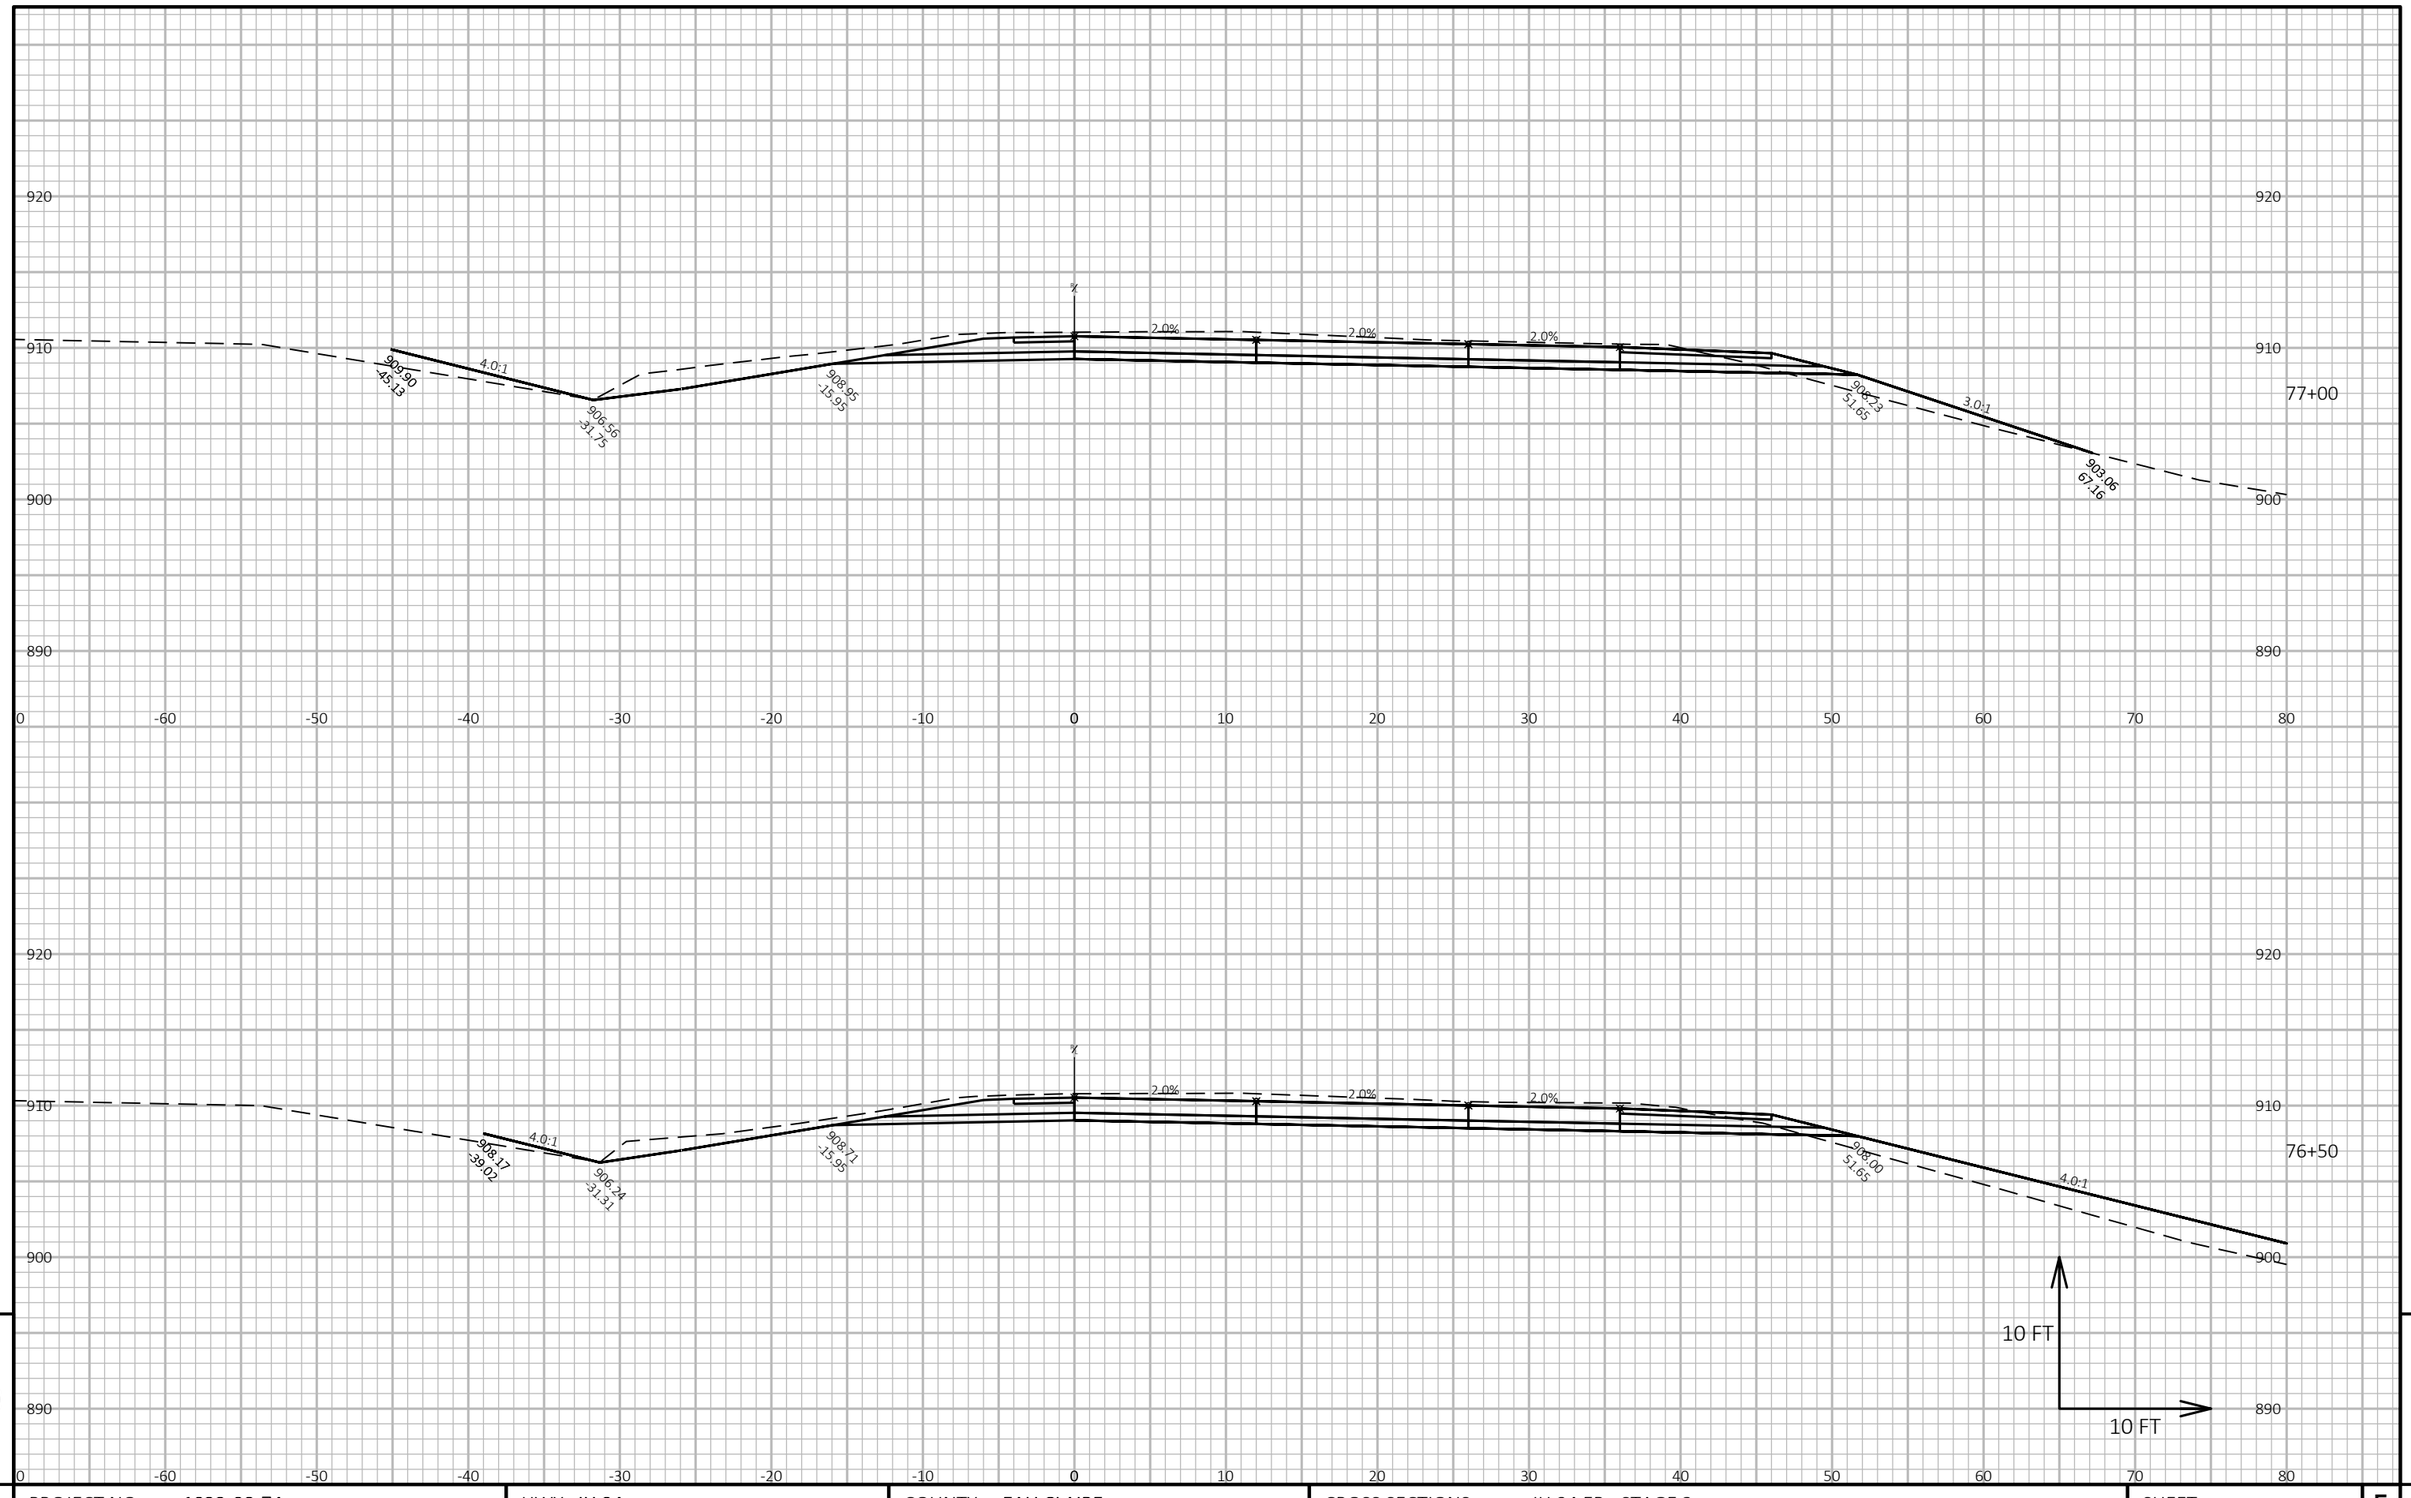

PROJECT NO: 1022-08-74	HWY: IH 94	COUNTY: EAU CLAIRE	CROSS SECTIONS: IH 94 EB - STAGE 3	SHEET E

FILE NAME : N:\PDS\C3D\10220804\SHEETSPLAN\X-SECTIONS\090201_XS_STAGE_3_EB_CONSTRUCTION_10-27-20.DWG
LAYOUT NAME - EB Stage 3 - (37)


PLOT DATE : 1/17/2021 8:50 AM PLOT BY : CHRIST, AARON D PLOT NAME : **PLOT SCALE :** 1 IN:10 FT HORZ. / 1 IN:10 FT VERT.

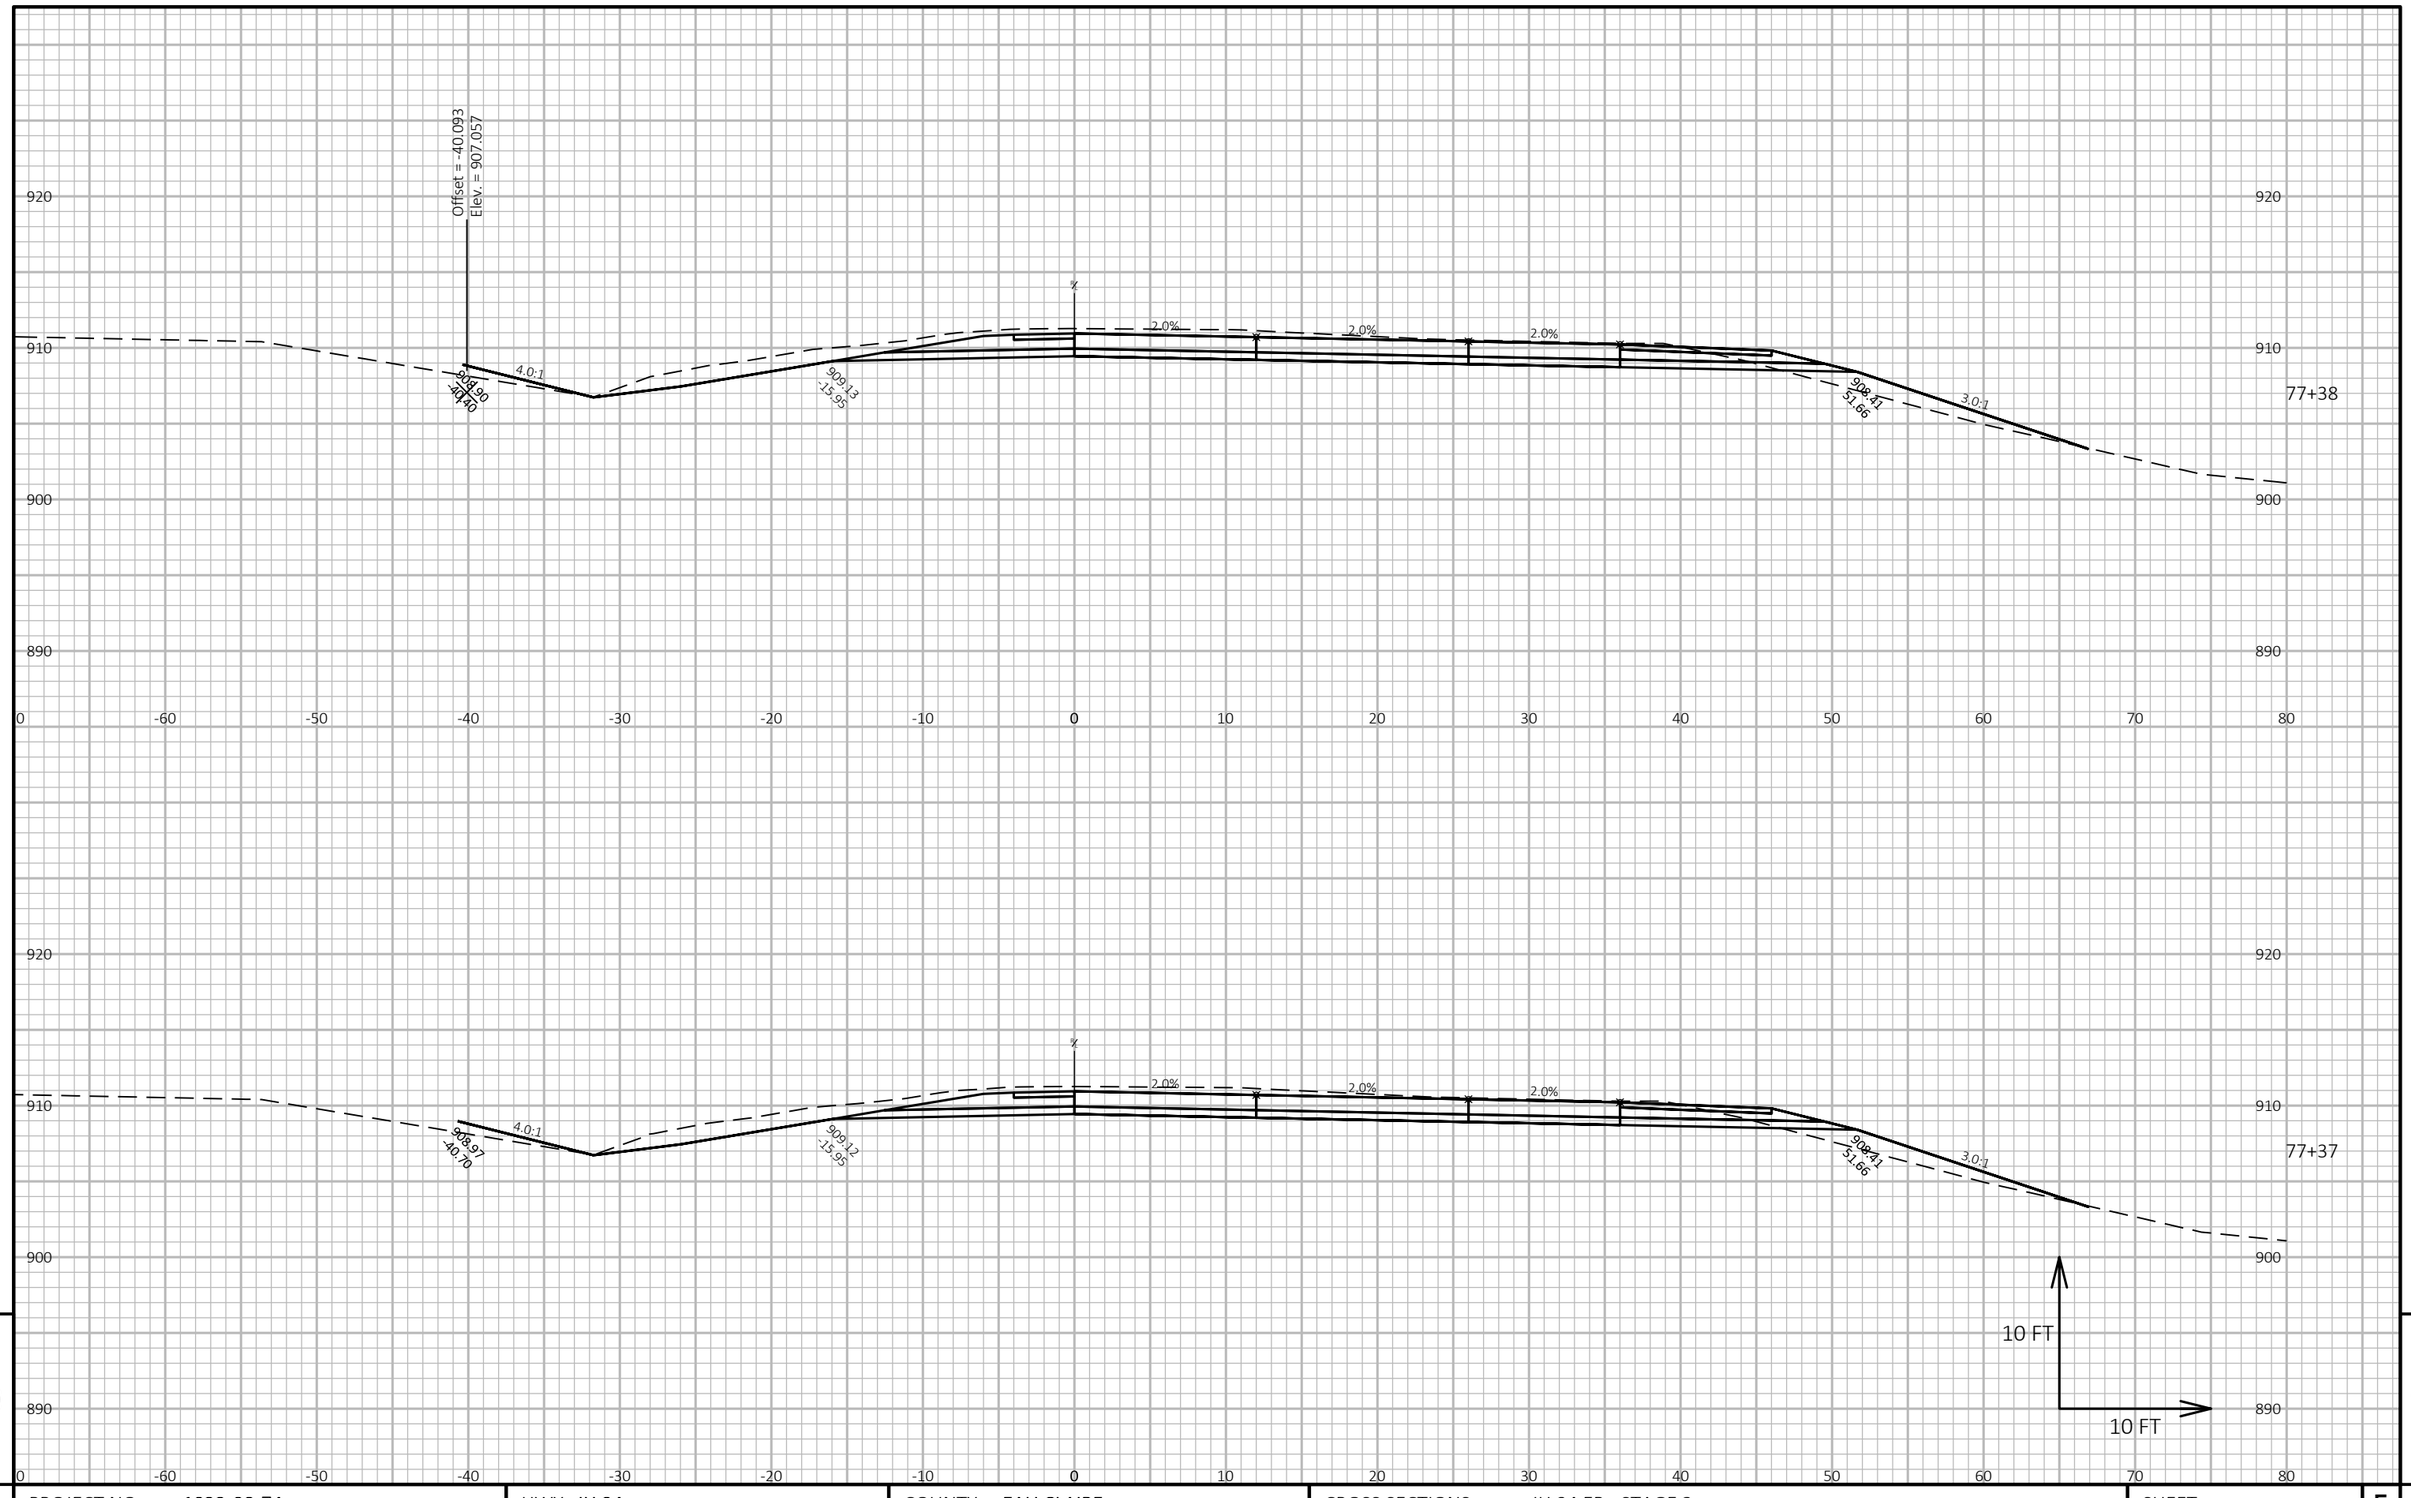

PROJECT NO: 1022-08-74	HWY: IH 94	COUNTY: EAU CLAIRE	CROSS SECTIONS: IH 94 EB - STAGE 3	SHEET E

FILE NAME : N:\PDS\C3D\10220804\SHEETSPLAN\X-SECTIONS\090201_XS_STAGE_3_EB_CONSTRUCTION_10-27-20.DWG
LAYOUT NAME - EB Stage 3 - (38)

PLOT DATE : 1/17/2021 8:51 AM PLOT BY : CHRIST, AARON D PLOT NAME : **PLOT SCALE :** 1 IN:10 FT HORZ. / 1 IN:10 FT VERT.

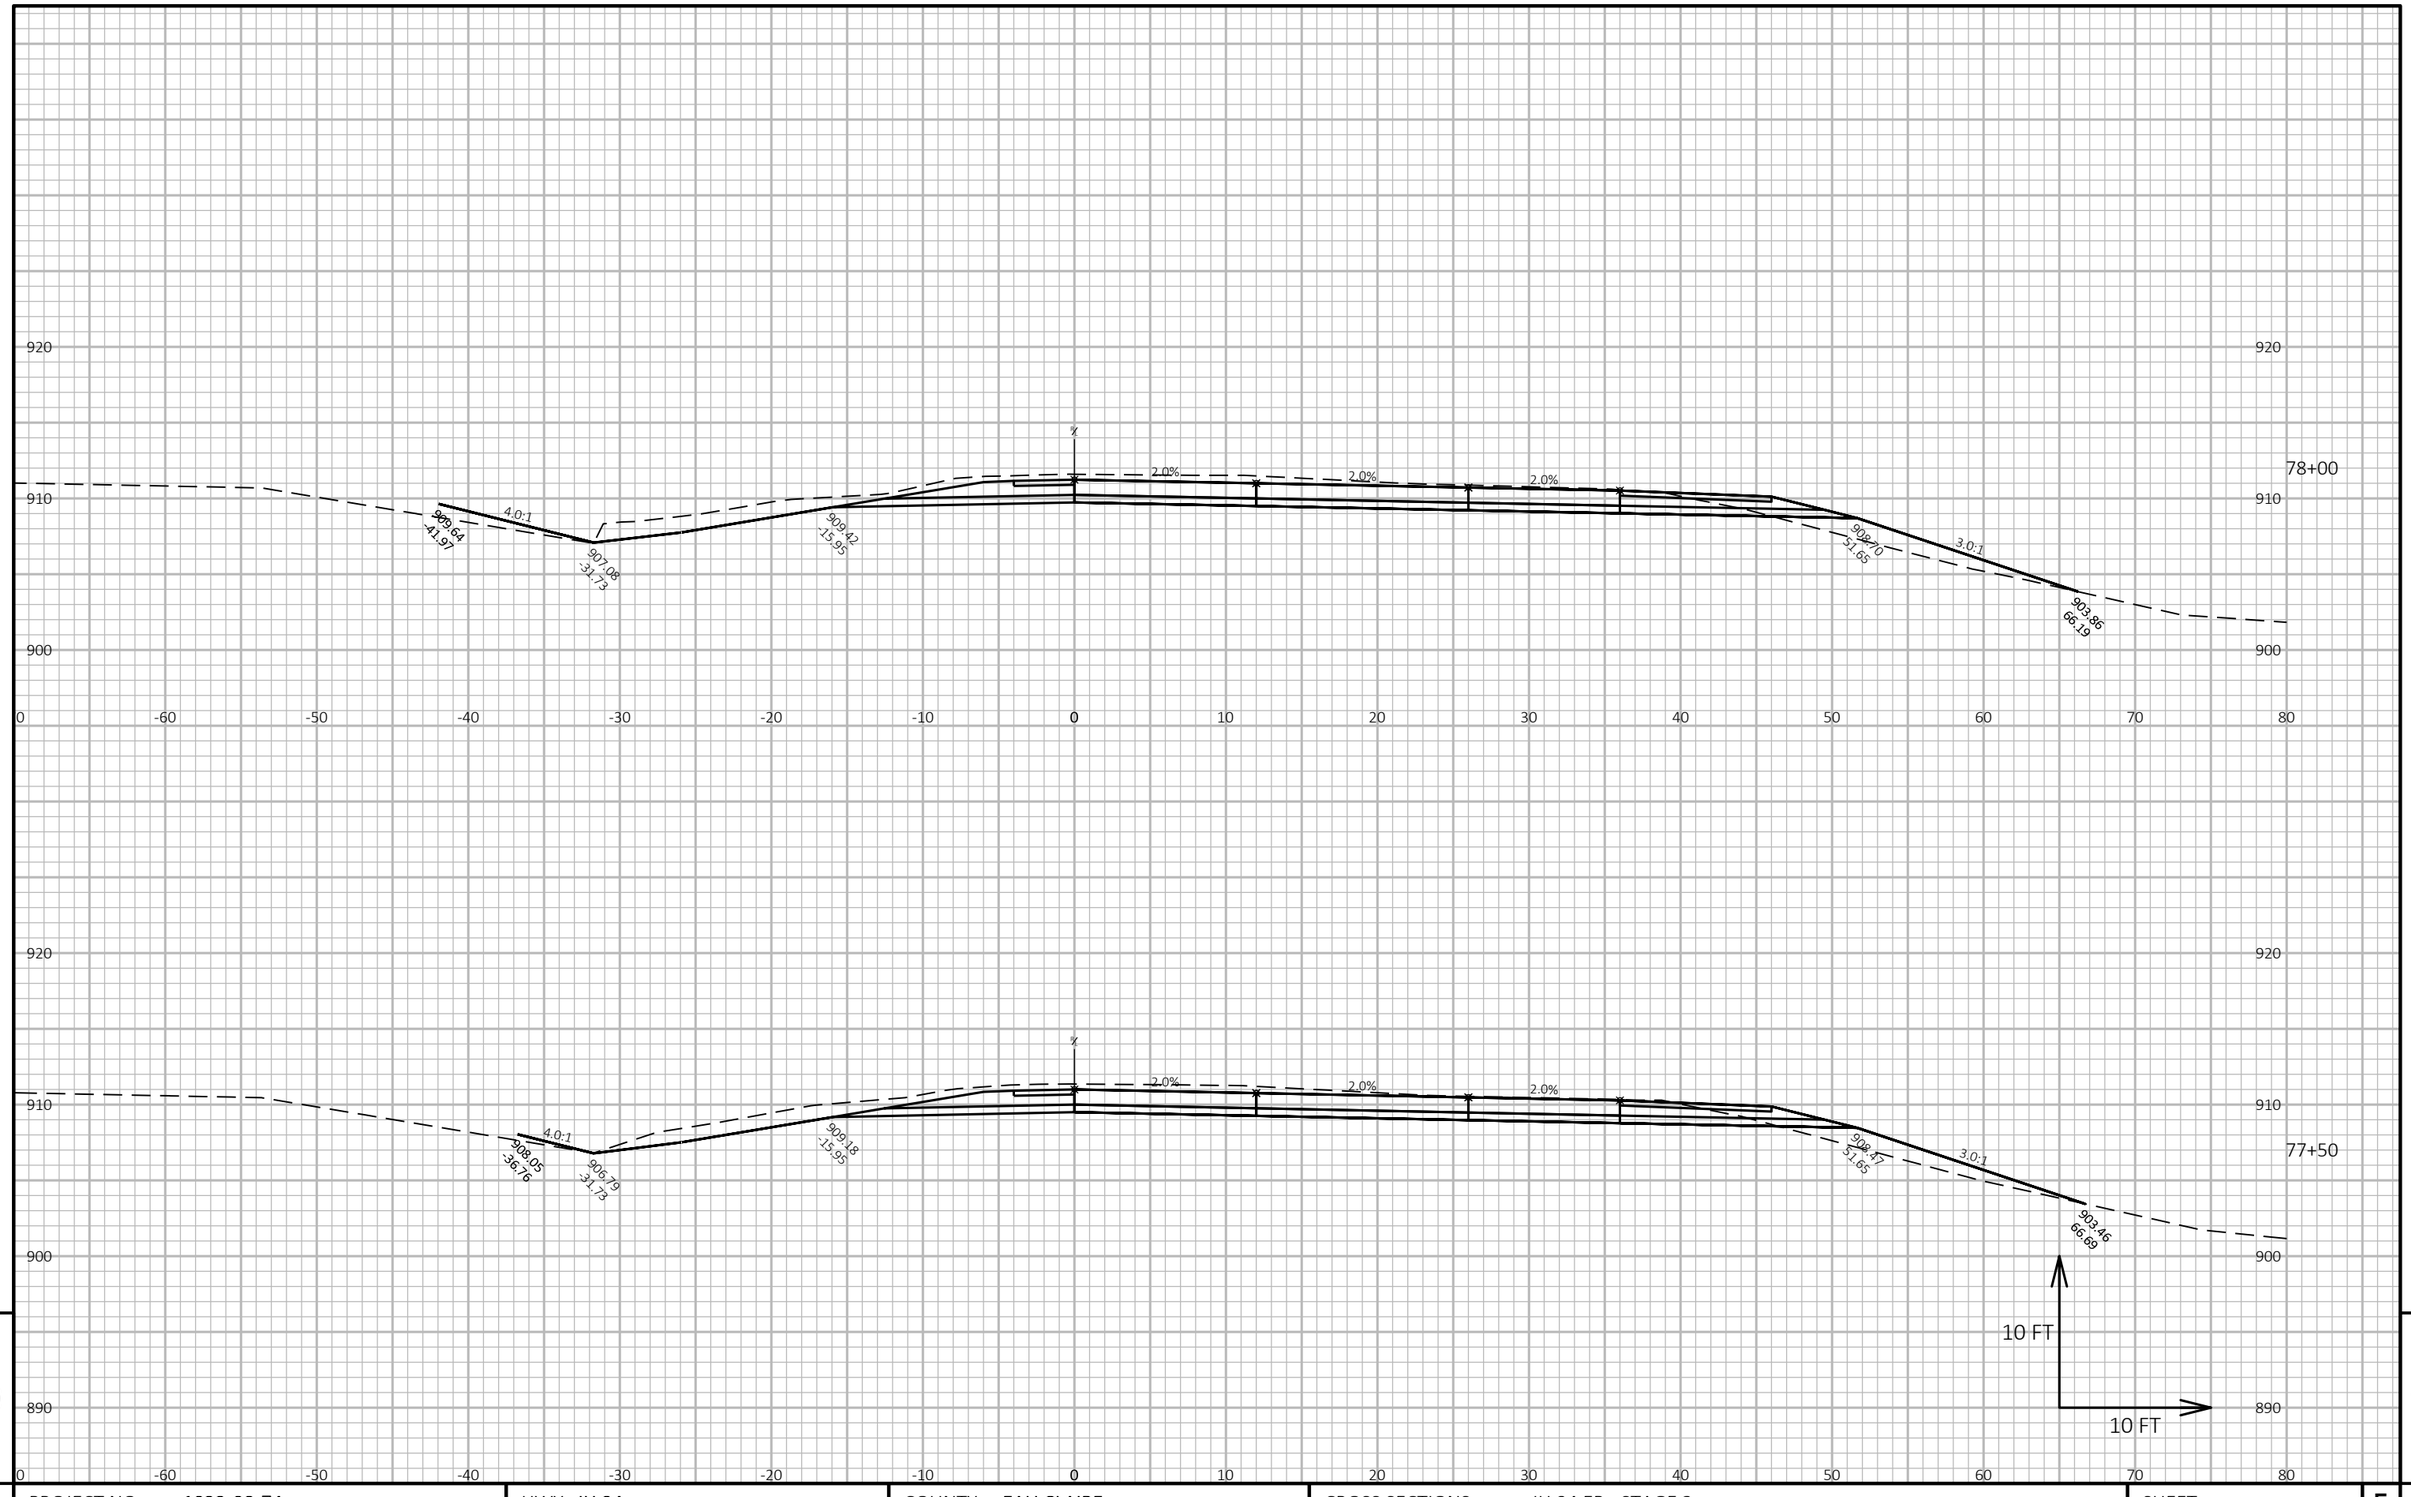


PROJECT NO: 1022-08-74	HWY: IH 94	COUNTY: EAU CLAIRE	CROSS SECTIONS: IH 94 EB - STAGE 3	SHEET E

FILE NAME : N:\PDS\C3D\10220804\SHEETSPLAN\X-SECTIONS\090201_XS_STAGE_3_EB_CONSTRUCTION_10-27-20.DWG
LAYOUT NAME - EB Stage 3 - (39)

PLOT DATE : 1/17/2021 8:52 AM PLOT BY : CHRIST, AARON D PLOT NAME : **PLOT SCALE :** 1 IN:10 FT HORZ. / 1 IN:10 FT VERT.

WISDOT/CADDS SHEET 49

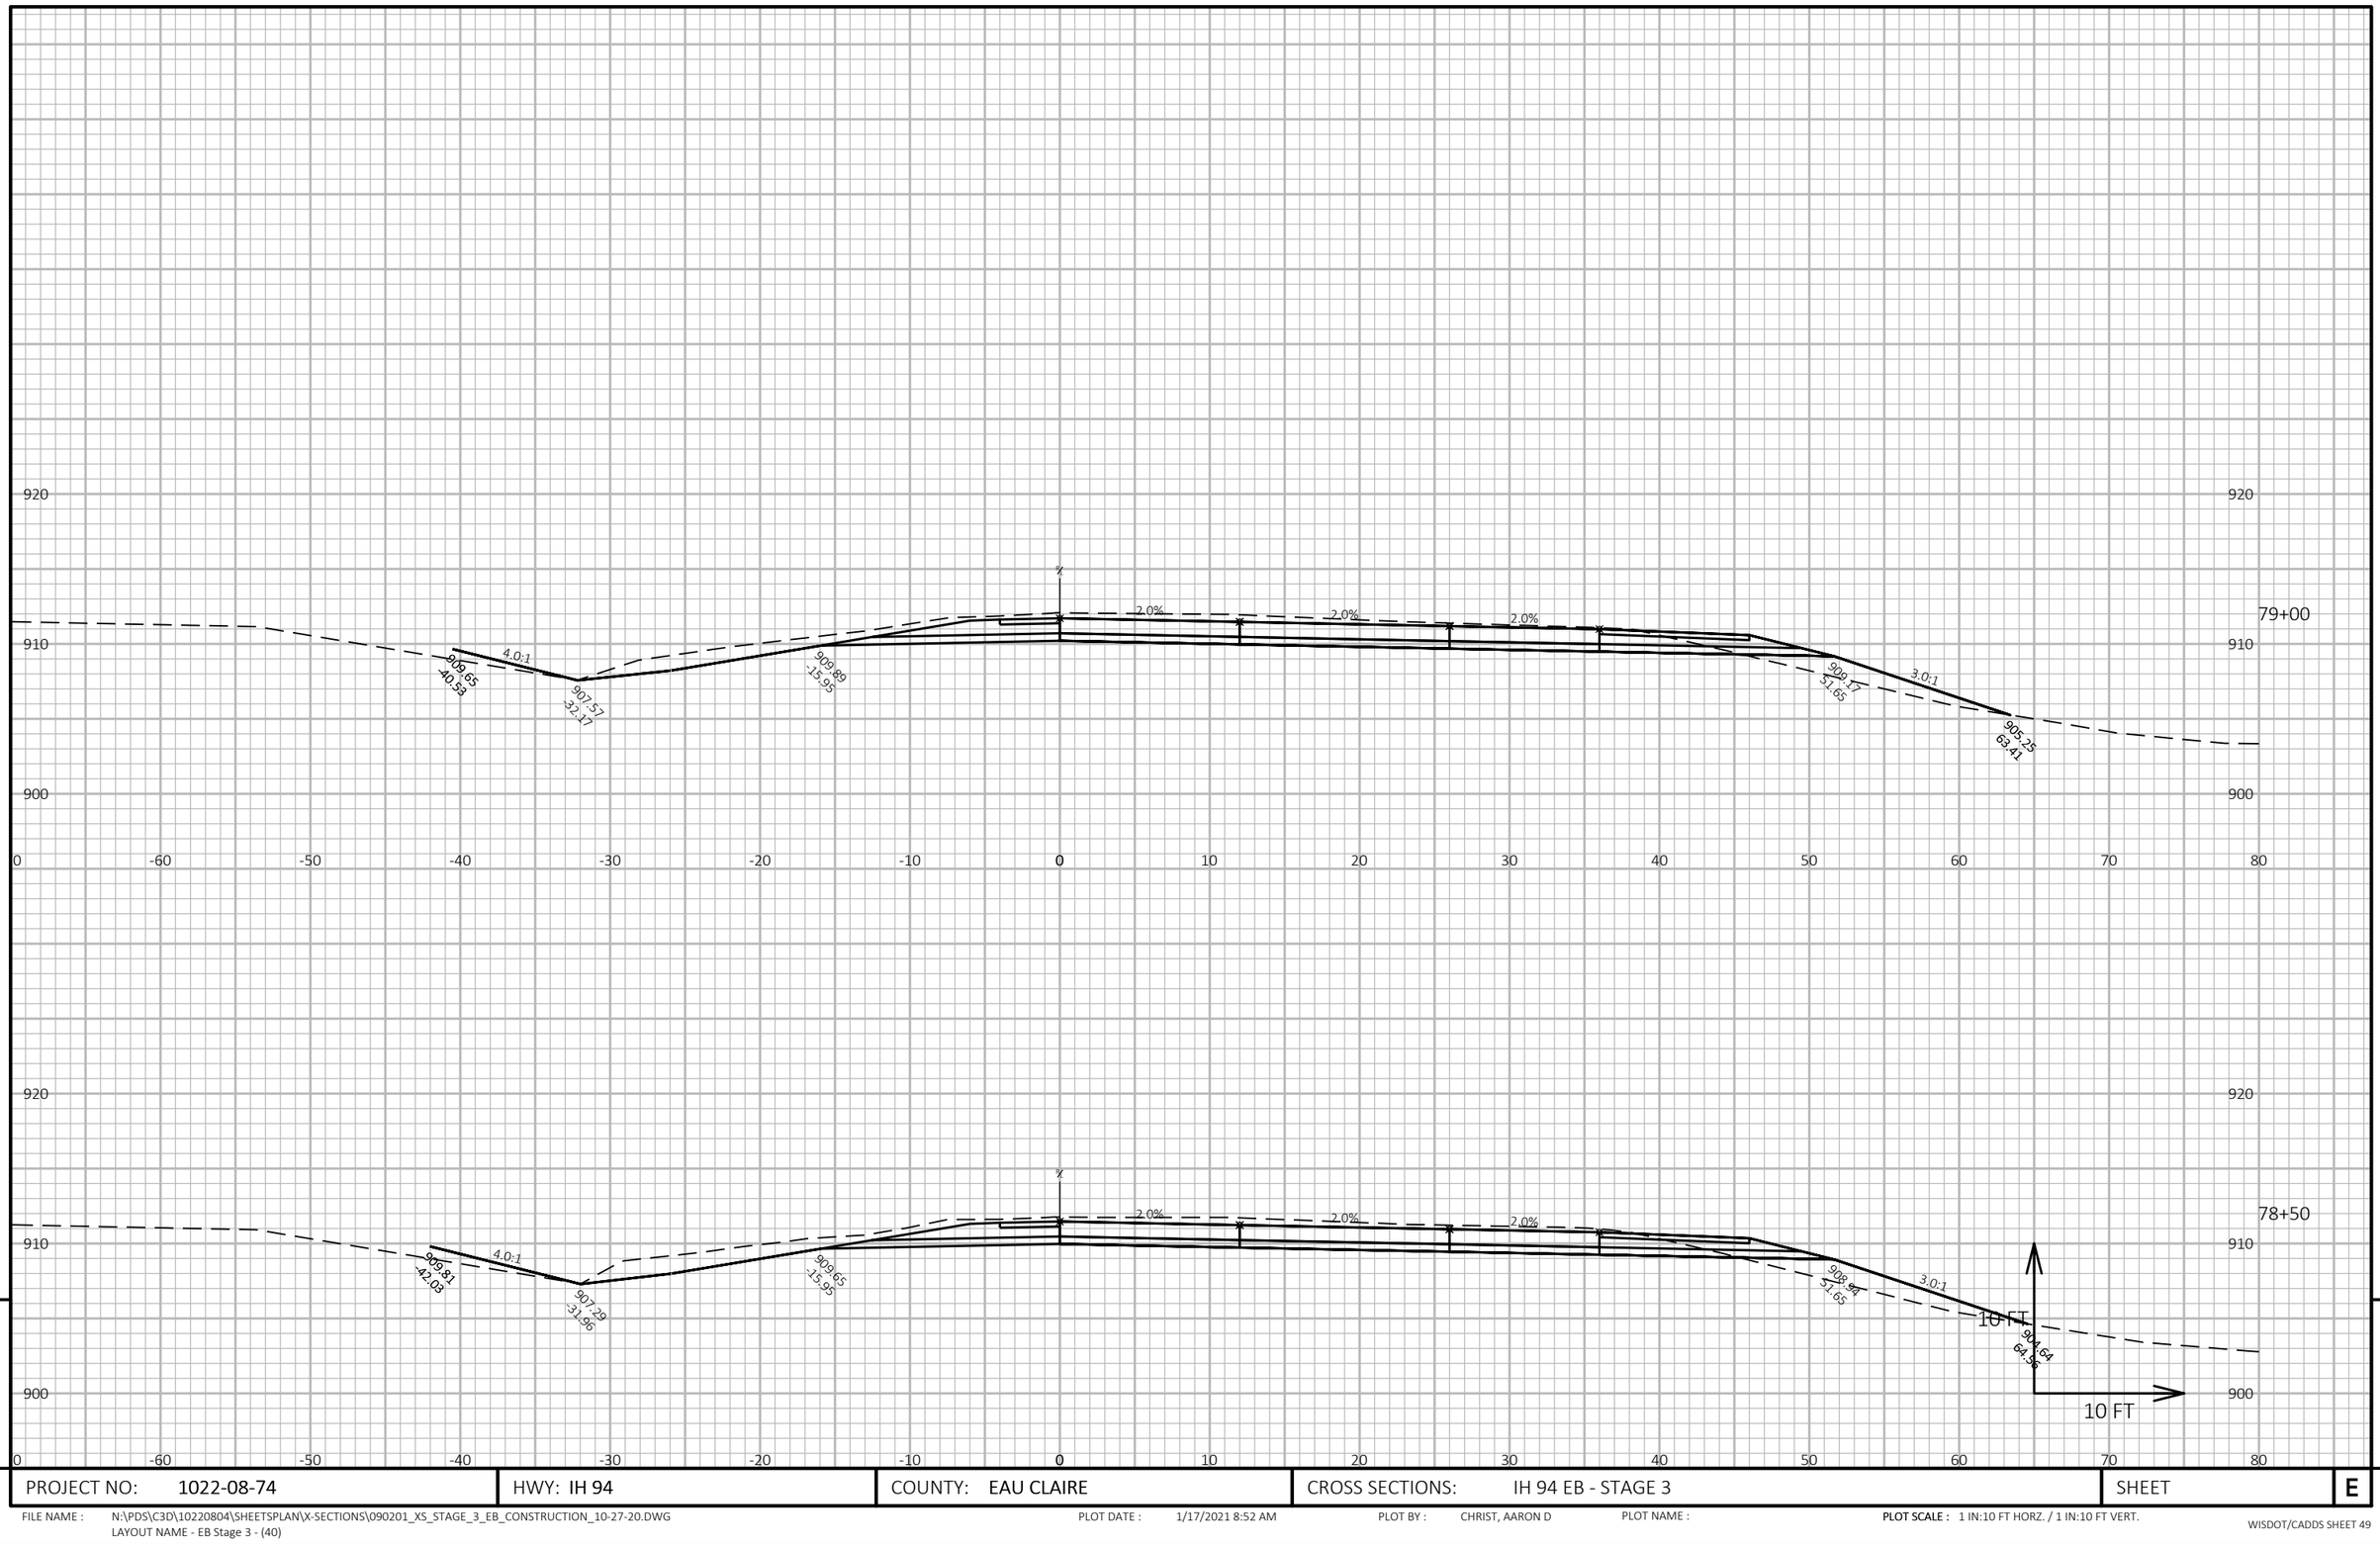

9

9

PROJECT NO: 1022-08-74	HWY: IH 94	COUNTY: EAU CLAIRE	CROSS SECTIONS: IH 94 EB - STAGE 3	SHEET	E


FILE NAME : N:\PDS\C3D\10220804\SHEETSPLAN\X-SECTIONS\090201_XS_STAGE_3_EB_CONSTRUCTION_10-27-20.DWG
LAYOUT NAME - EB Stage 3 - (40)

PLOT DATE : 1/17/2021 8:52 AM

PLOT BY : CHRIST, AARON D

PLOT NAME :

PLOT SCALE : 1 IN:10 FT HORZ. / 1 IN:10 FT VERT.

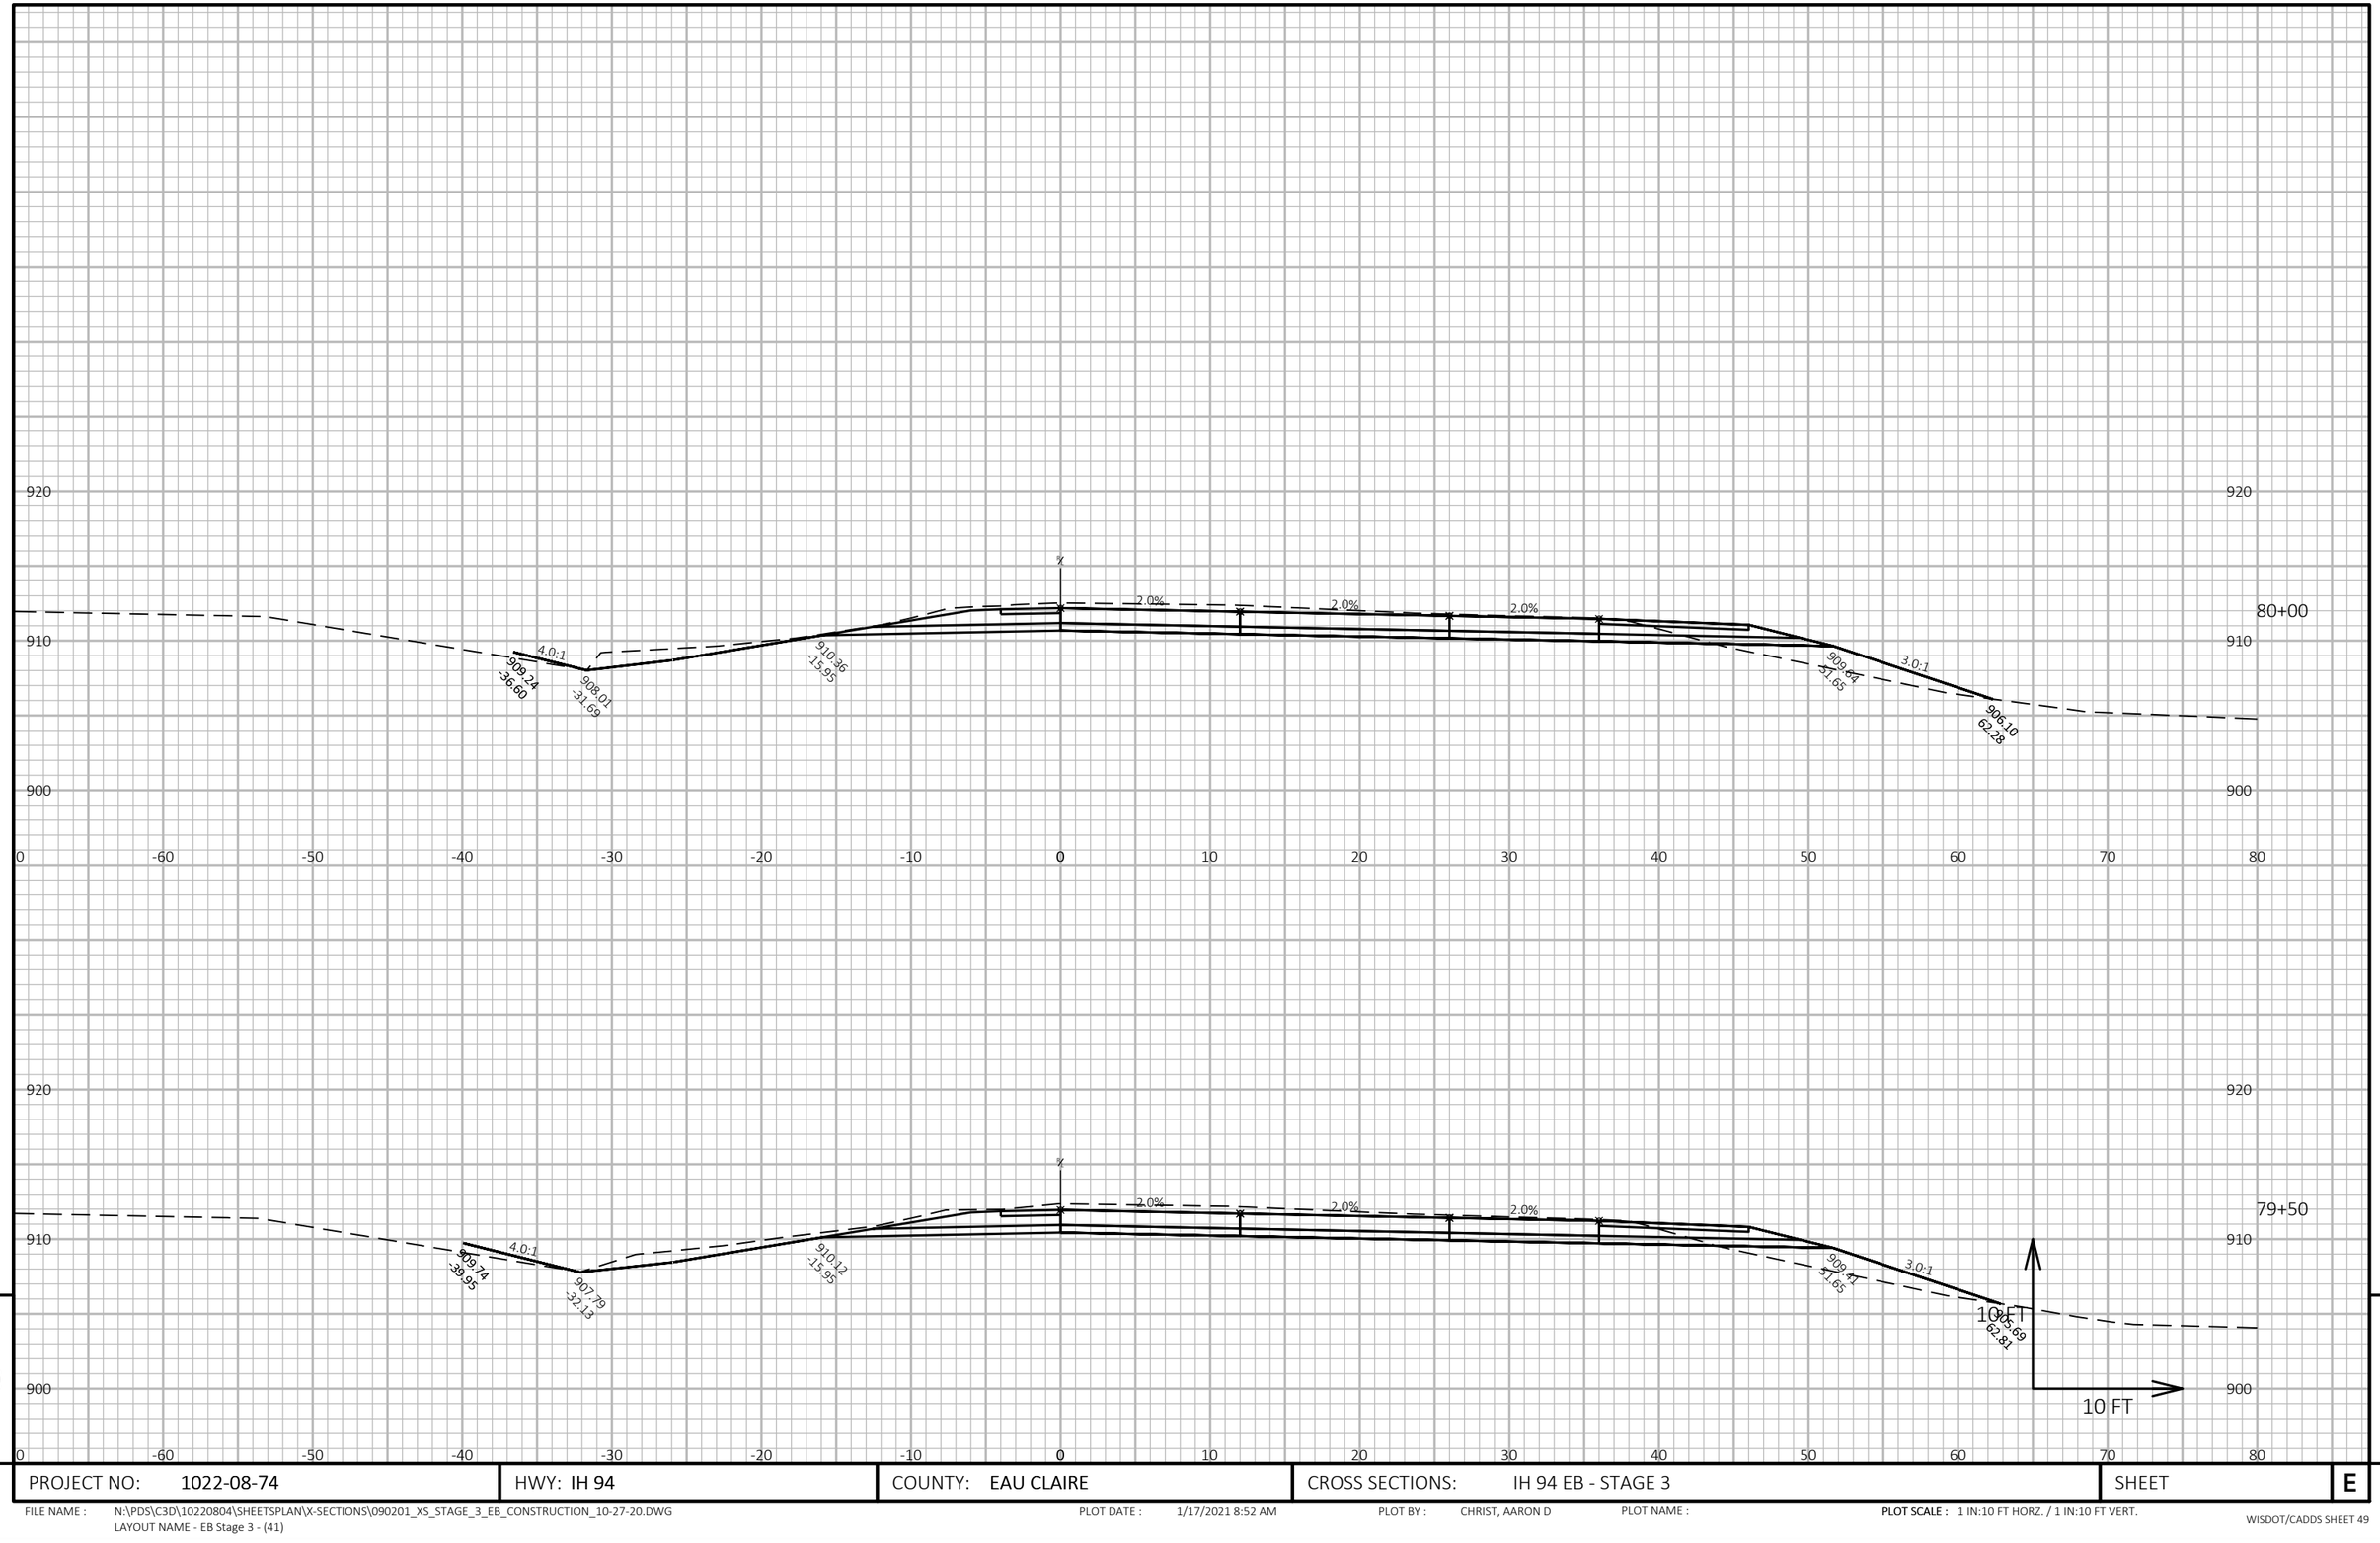

9

9

PROJECT NO: 1022-08-74	HWY: IH 94	COUNTY: EAU CLAIRE	CROSS SECTIONS: IH 94 EB - STAGE 3	SHEET	E


FILE NAME : N:\PDS\C3D\10220804\SHEETSPLAN\X-SECTIONS\090201_XS_STAGE_3_EB_CONSTRUCTION_10-27-20.DWG
LAYOUT NAME - EB Stage 3 - (41)

PLOT DATE : 1/17/2021 8:52 AM

PLOT BY : CHRIST, AARON D

PLOT NAME :

PLOT SCALE : 1 IN:10 FT HORZ. / 1 IN:10 FT VERT.

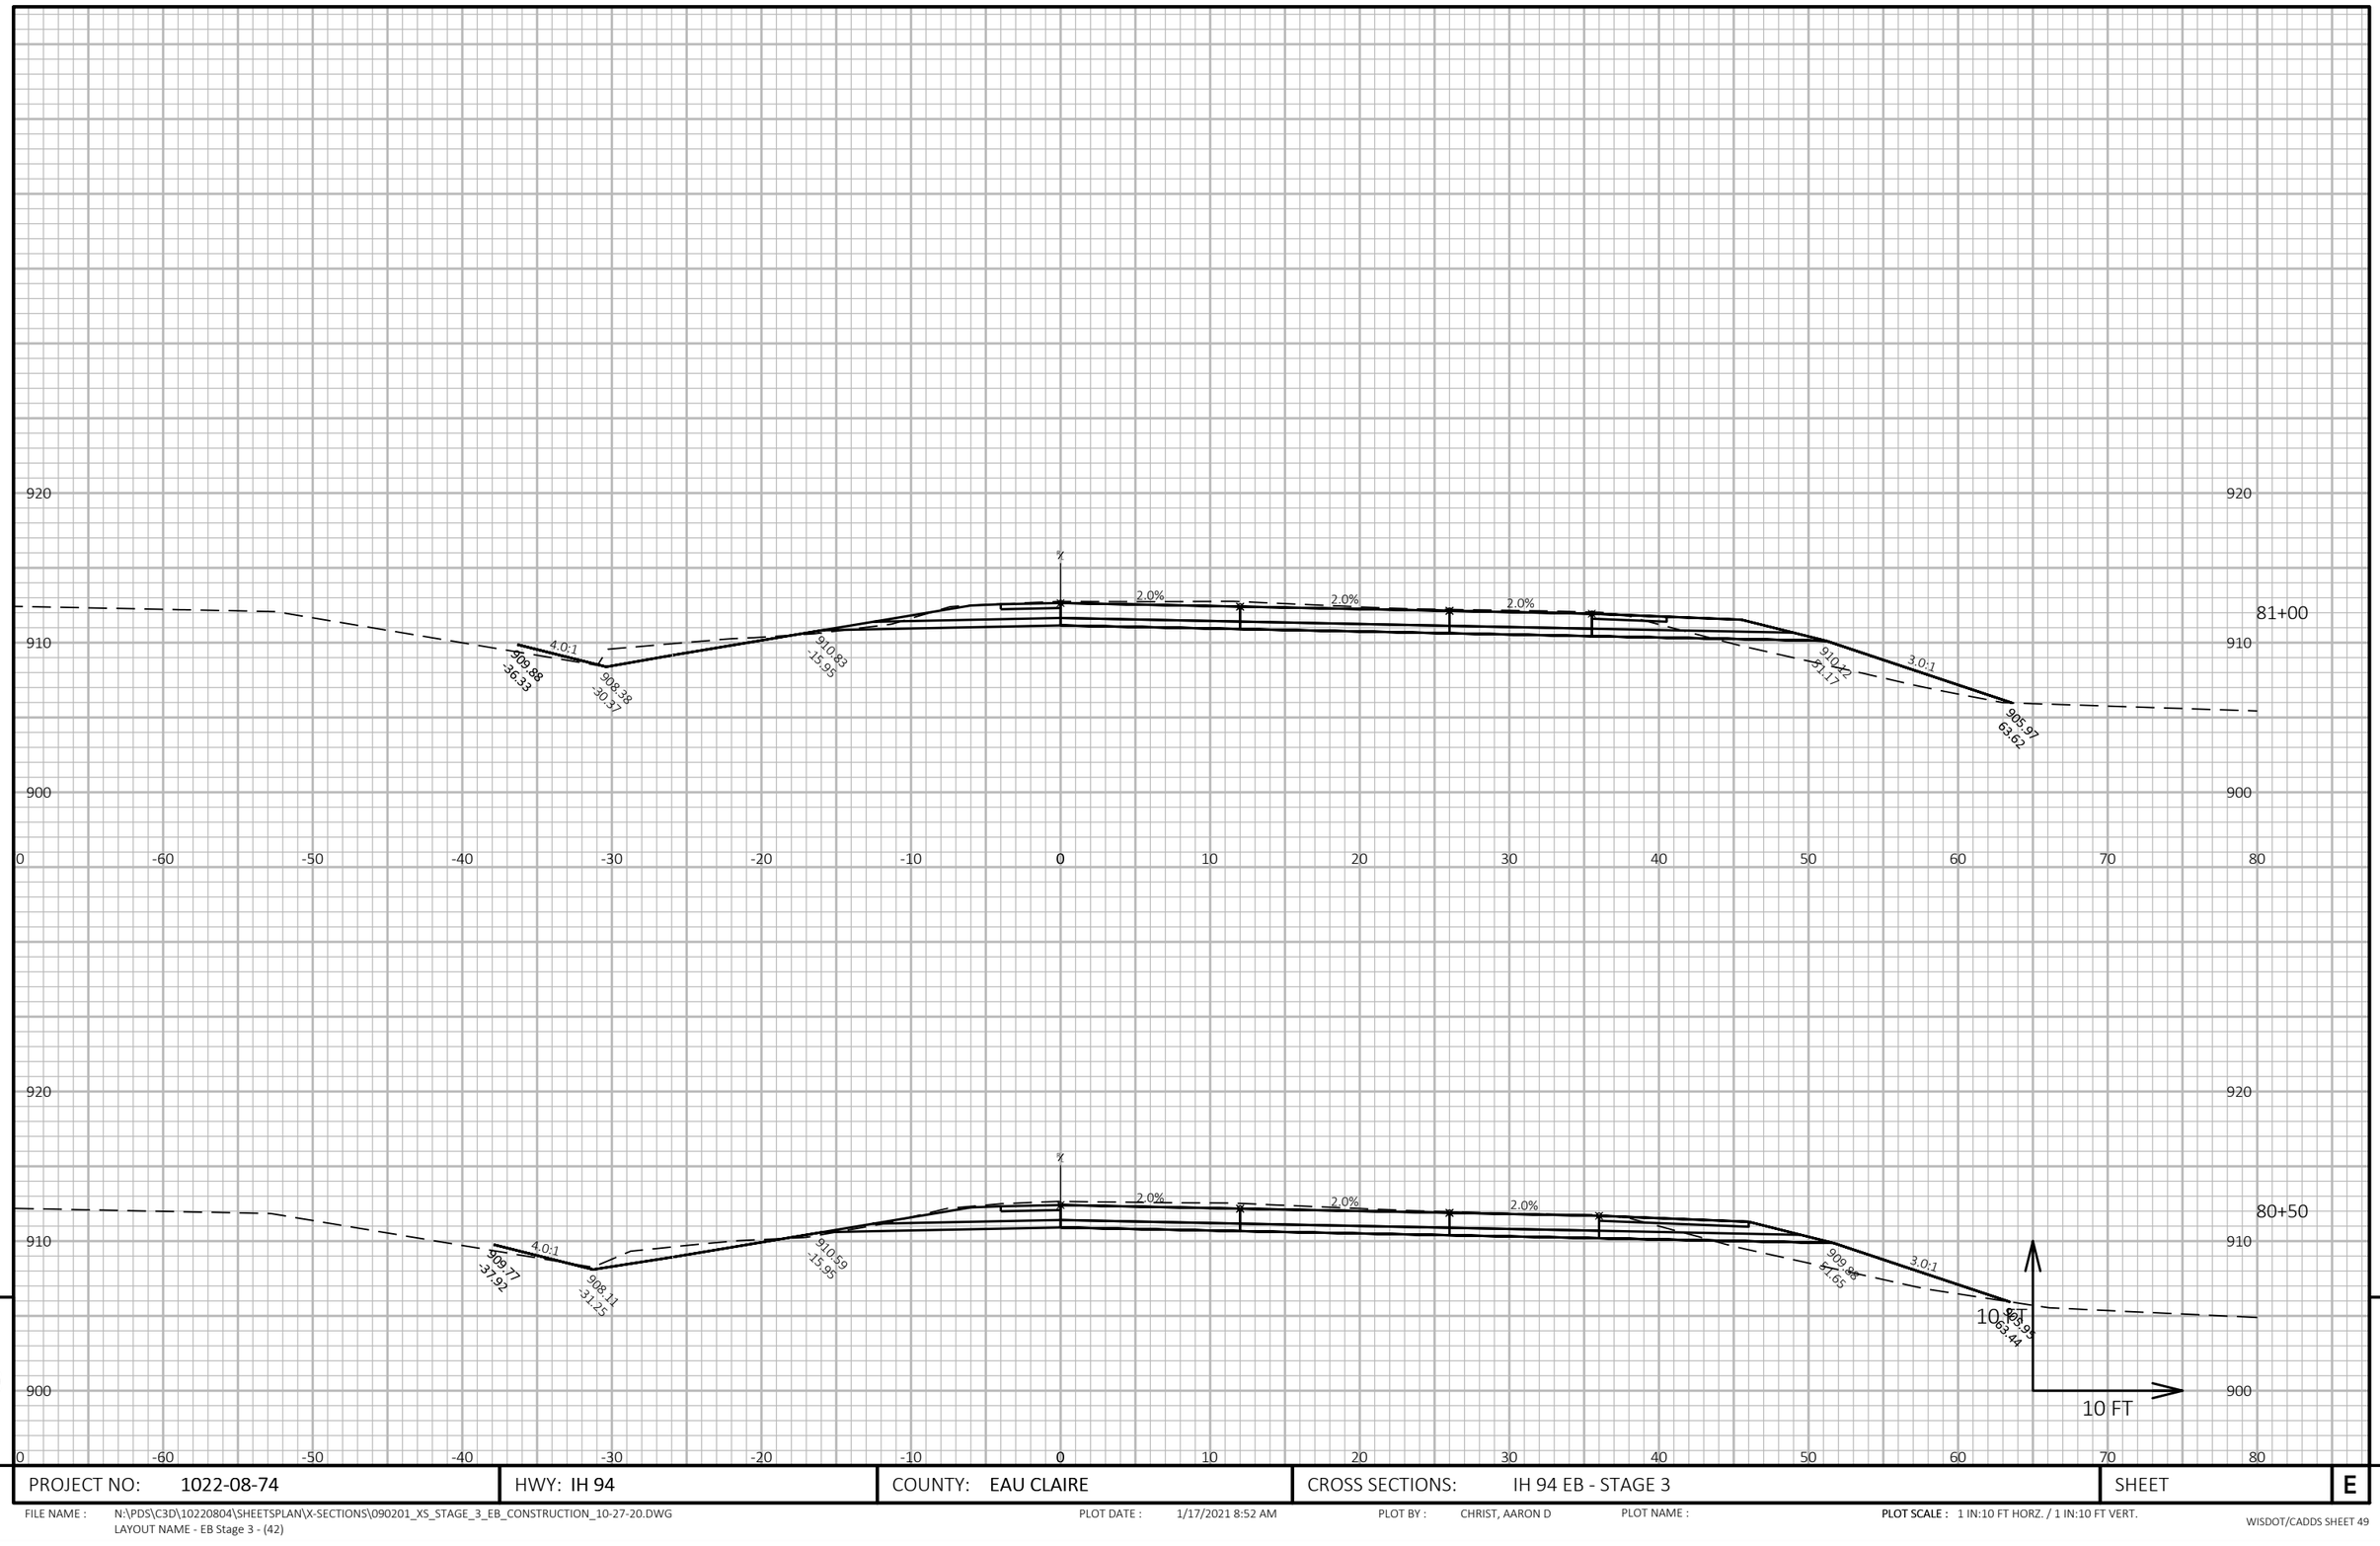

9


9

PROJECT NO: 1022-08-74	HWY: IH 94	COUNTY: EAU CLAIRE	CROSS SECTIONS: IH 94 EB - STAGE 3	SHEET	E

FILE NAME : N:\PDS\C3D\10220804\SHEETSPLAN\X-SECTIONS\090201_XS_STAGE_3_EB_CONSTRUCTION_10-27-20.DWG
LAYOUT NAME - EB Stage 3 - (42)

PLOT DATE : 1/17/2021 8:52 AM PLOT BY : CHRIST, AARON D PLOT NAME :

PLOT SCALE : 1 IN:10 FT HORZ. / 1 IN:10 FT VERT.

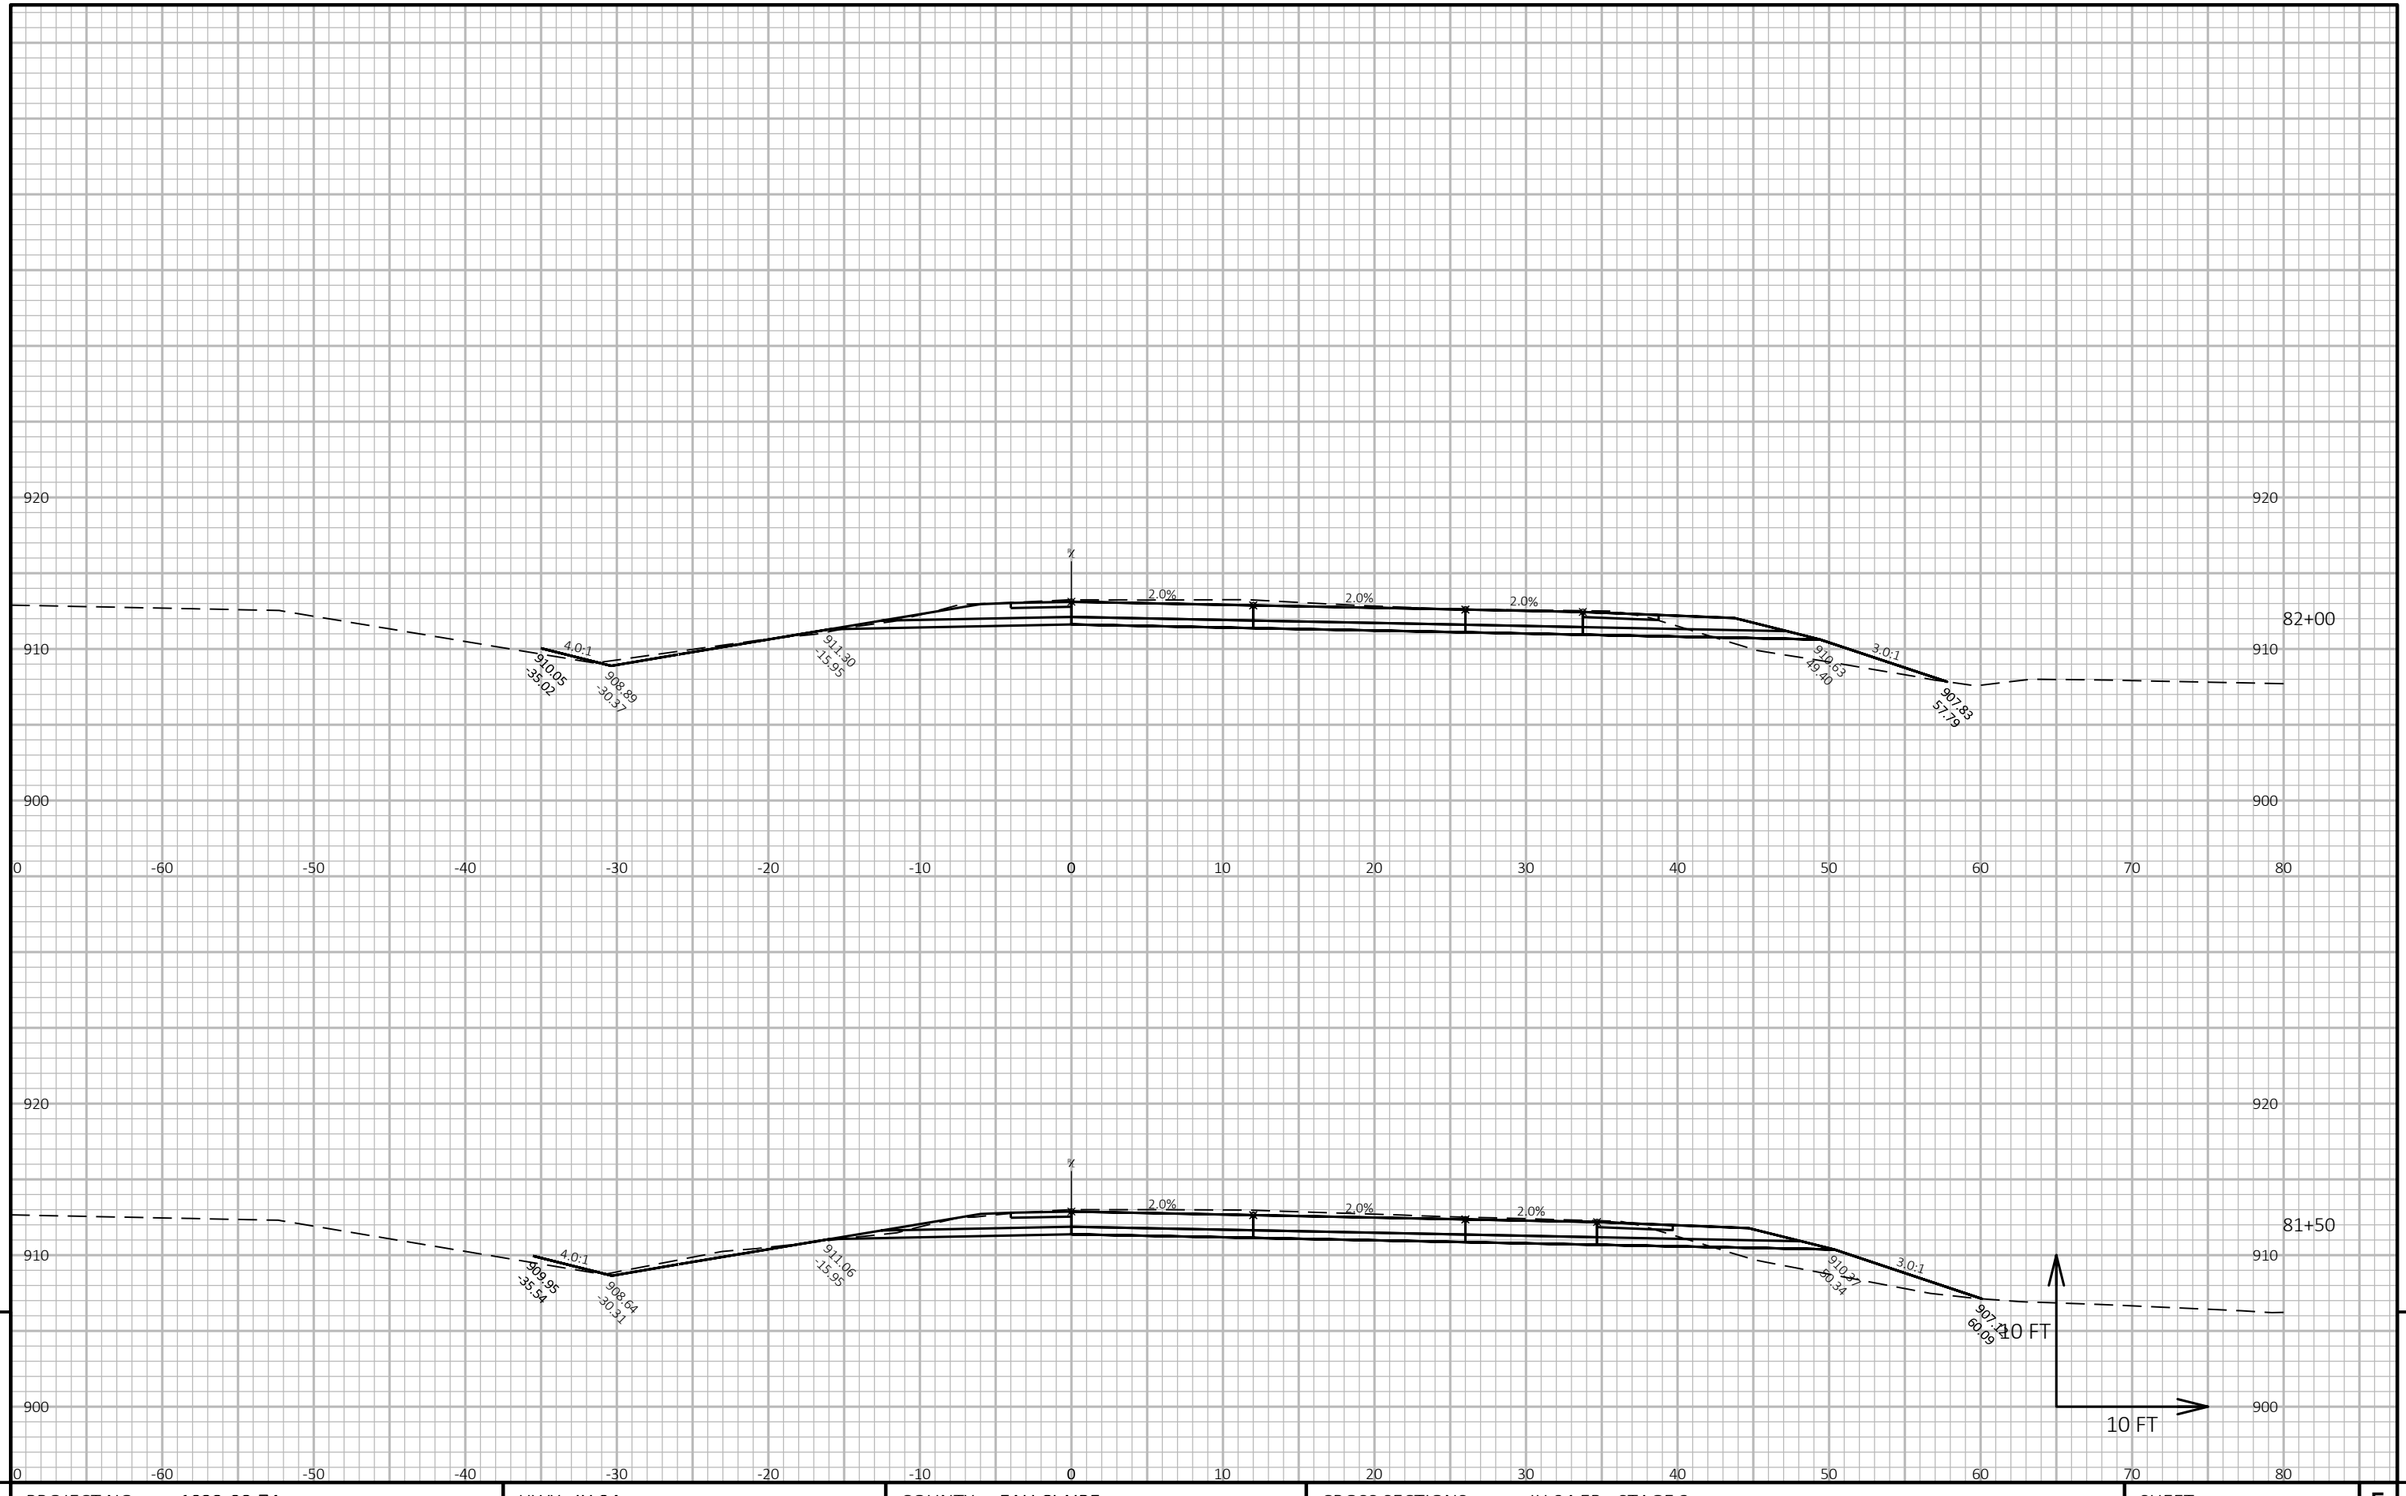

9


9

PROJECT NO: 1022-08-74	HWY: IH 94	COUNTY: EAU CLAIRE	CROSS SECTIONS: IH 94 EB - STAGE 3	SHEET E

FILE NAME : N:\PDS\C3D\10220804\SHEETSPLAN\X-SECTIONS\090201_XS_STAGE_3_EB_CONSTRUCTION_10-27-20.DWG
LAYOUT NAME - EB Stage 3 - (43)

PLOT DATE : 1/17/2021 8:53 AM PLOT BY : CHRIST, AARON D PLOT NAME :

PLOT SCALE : 1 IN:10 FT HORZ. / 1 IN:10 FT VERT.

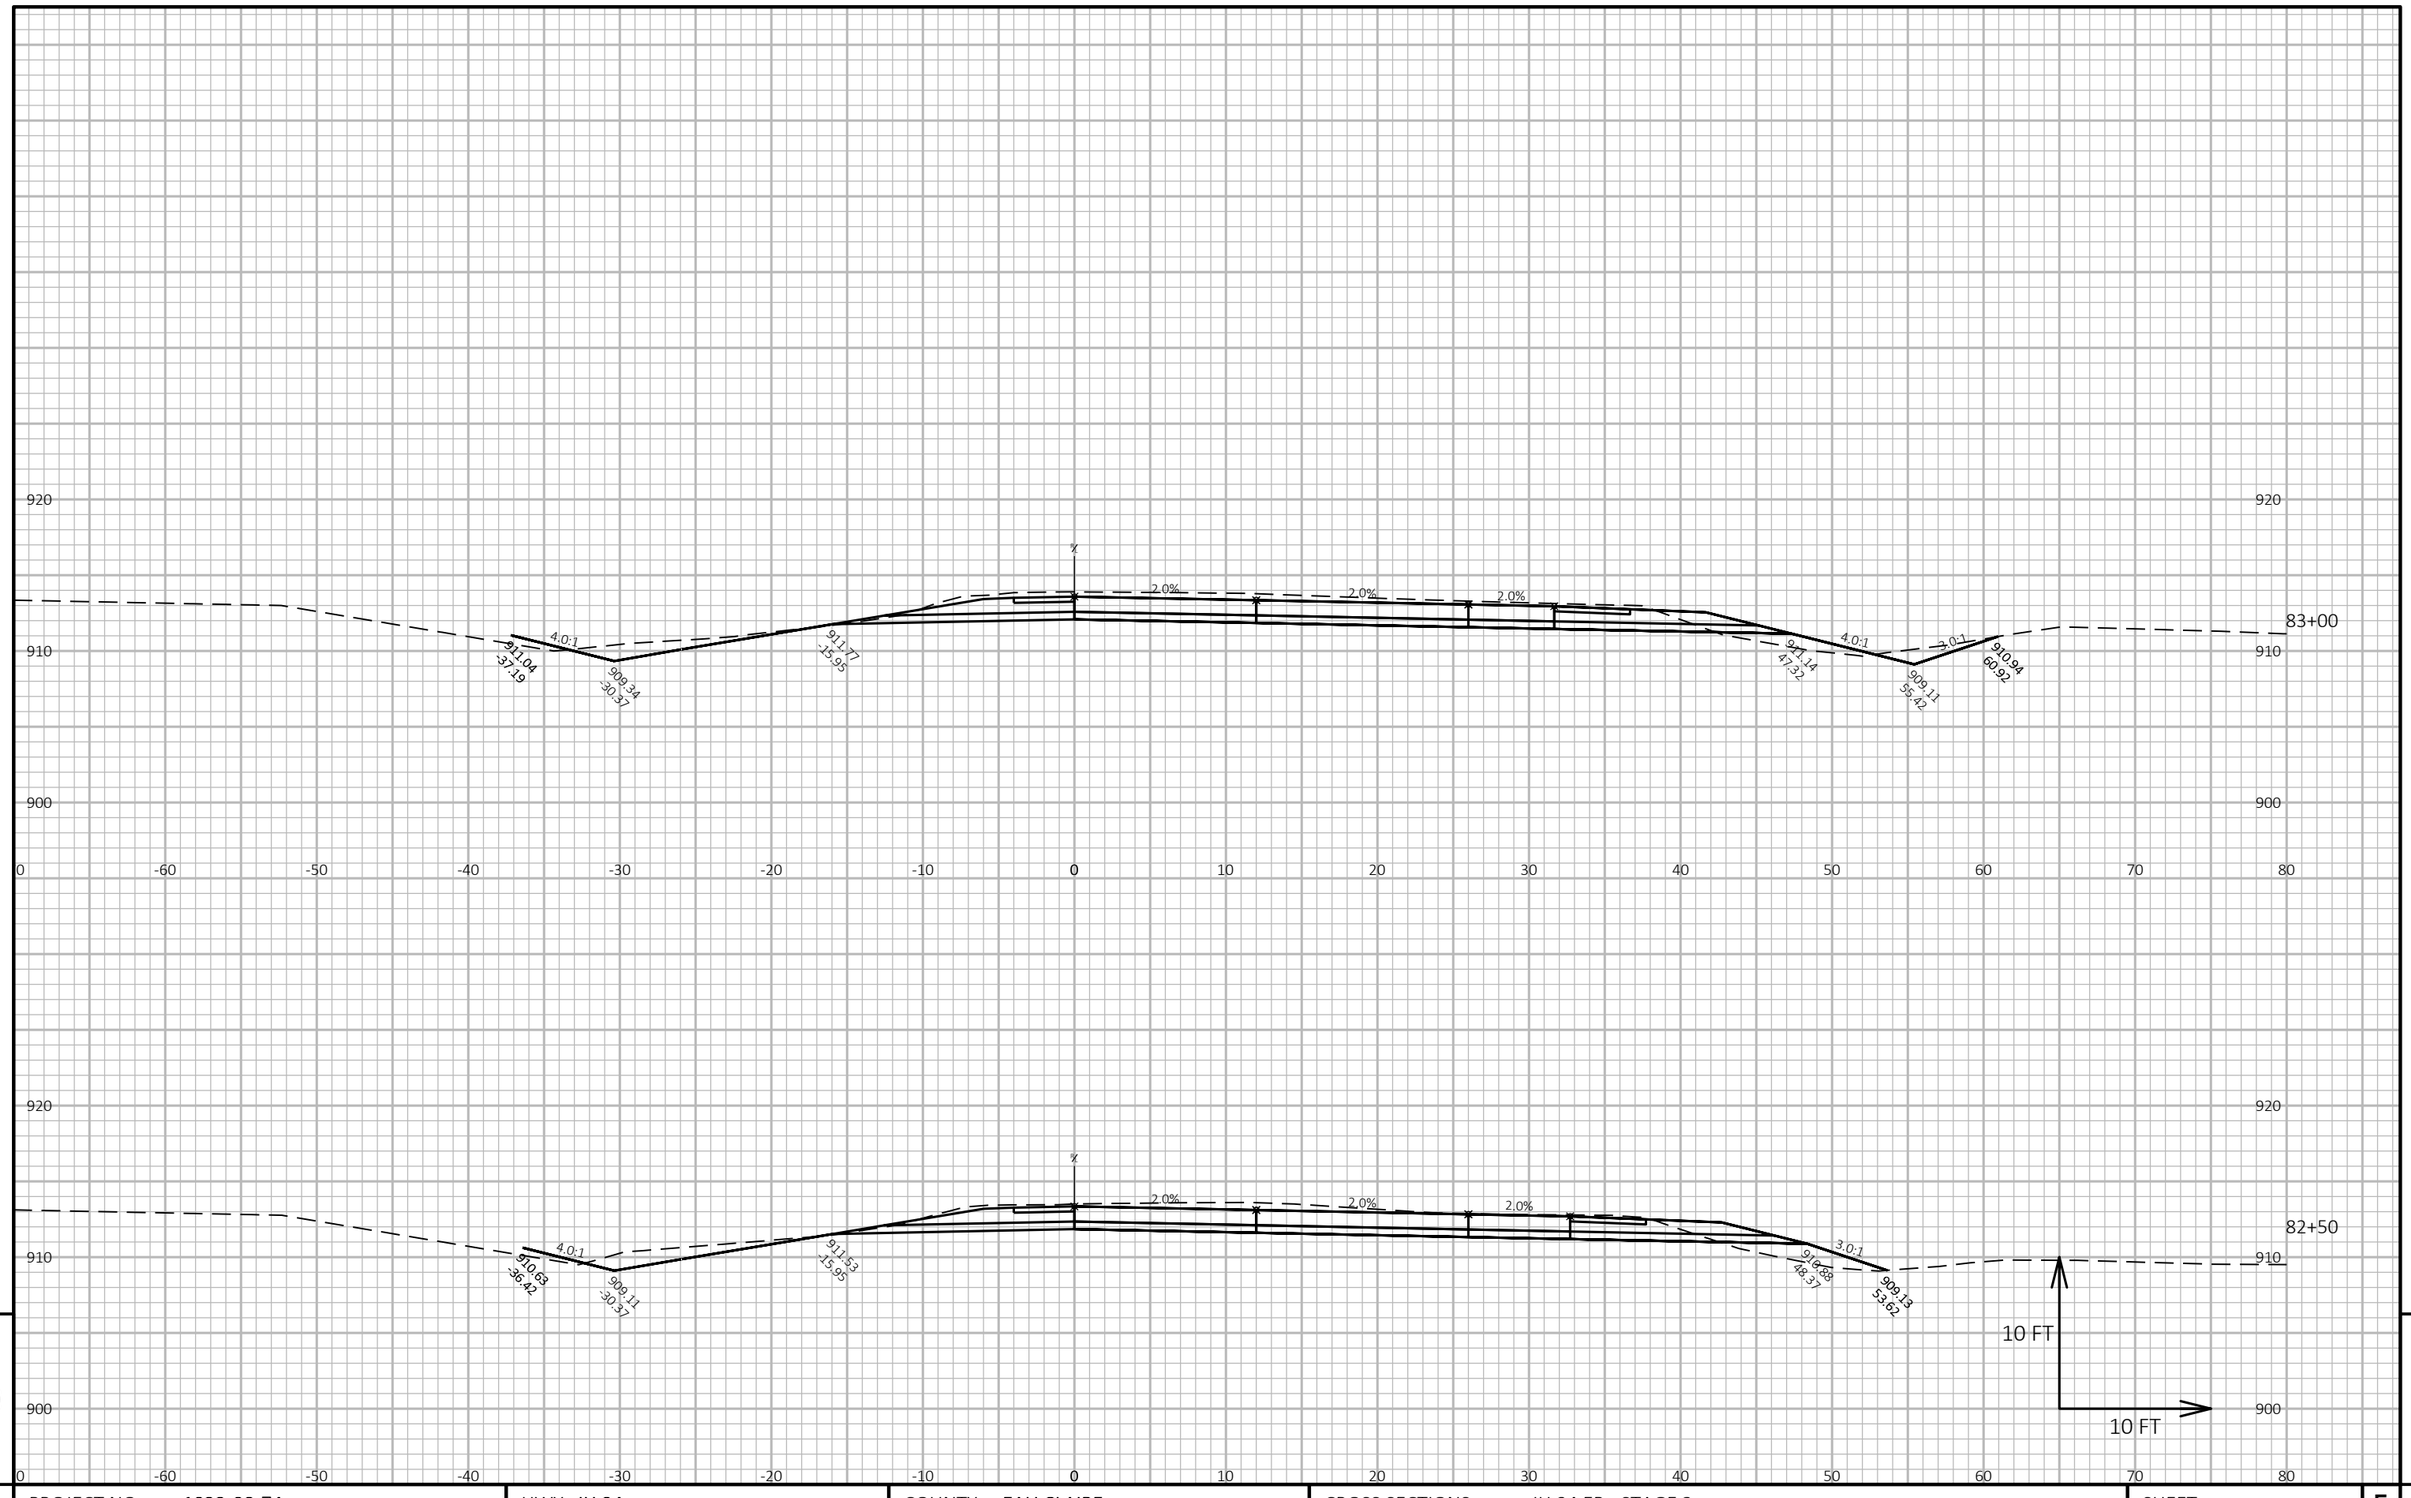


9

9

PROJECT NO: 1022-08-74	HWY: IH 94	COUNTY: EAU CLAIRE	CROSS SECTIONS: IH 94 EB - STAGE 3	SHEET	E

FILE NAME : N:\PDS\C3D\10220804\SHEETSPLAN\X-SECTIONS\090201_XS_STAGE_3_EB_CONSTRUCTION_10-27-20.DWG
LAYOUT NAME - EB Stage 3 - (44)

PLOT DATE : 1/17/2021 8:53 AM PLOT BY : CHRIST, AARON D PLOT NAME : **PLOT SCALE :** 1 IN:10 FT HORZ. / 1 IN:10 FT VERT.

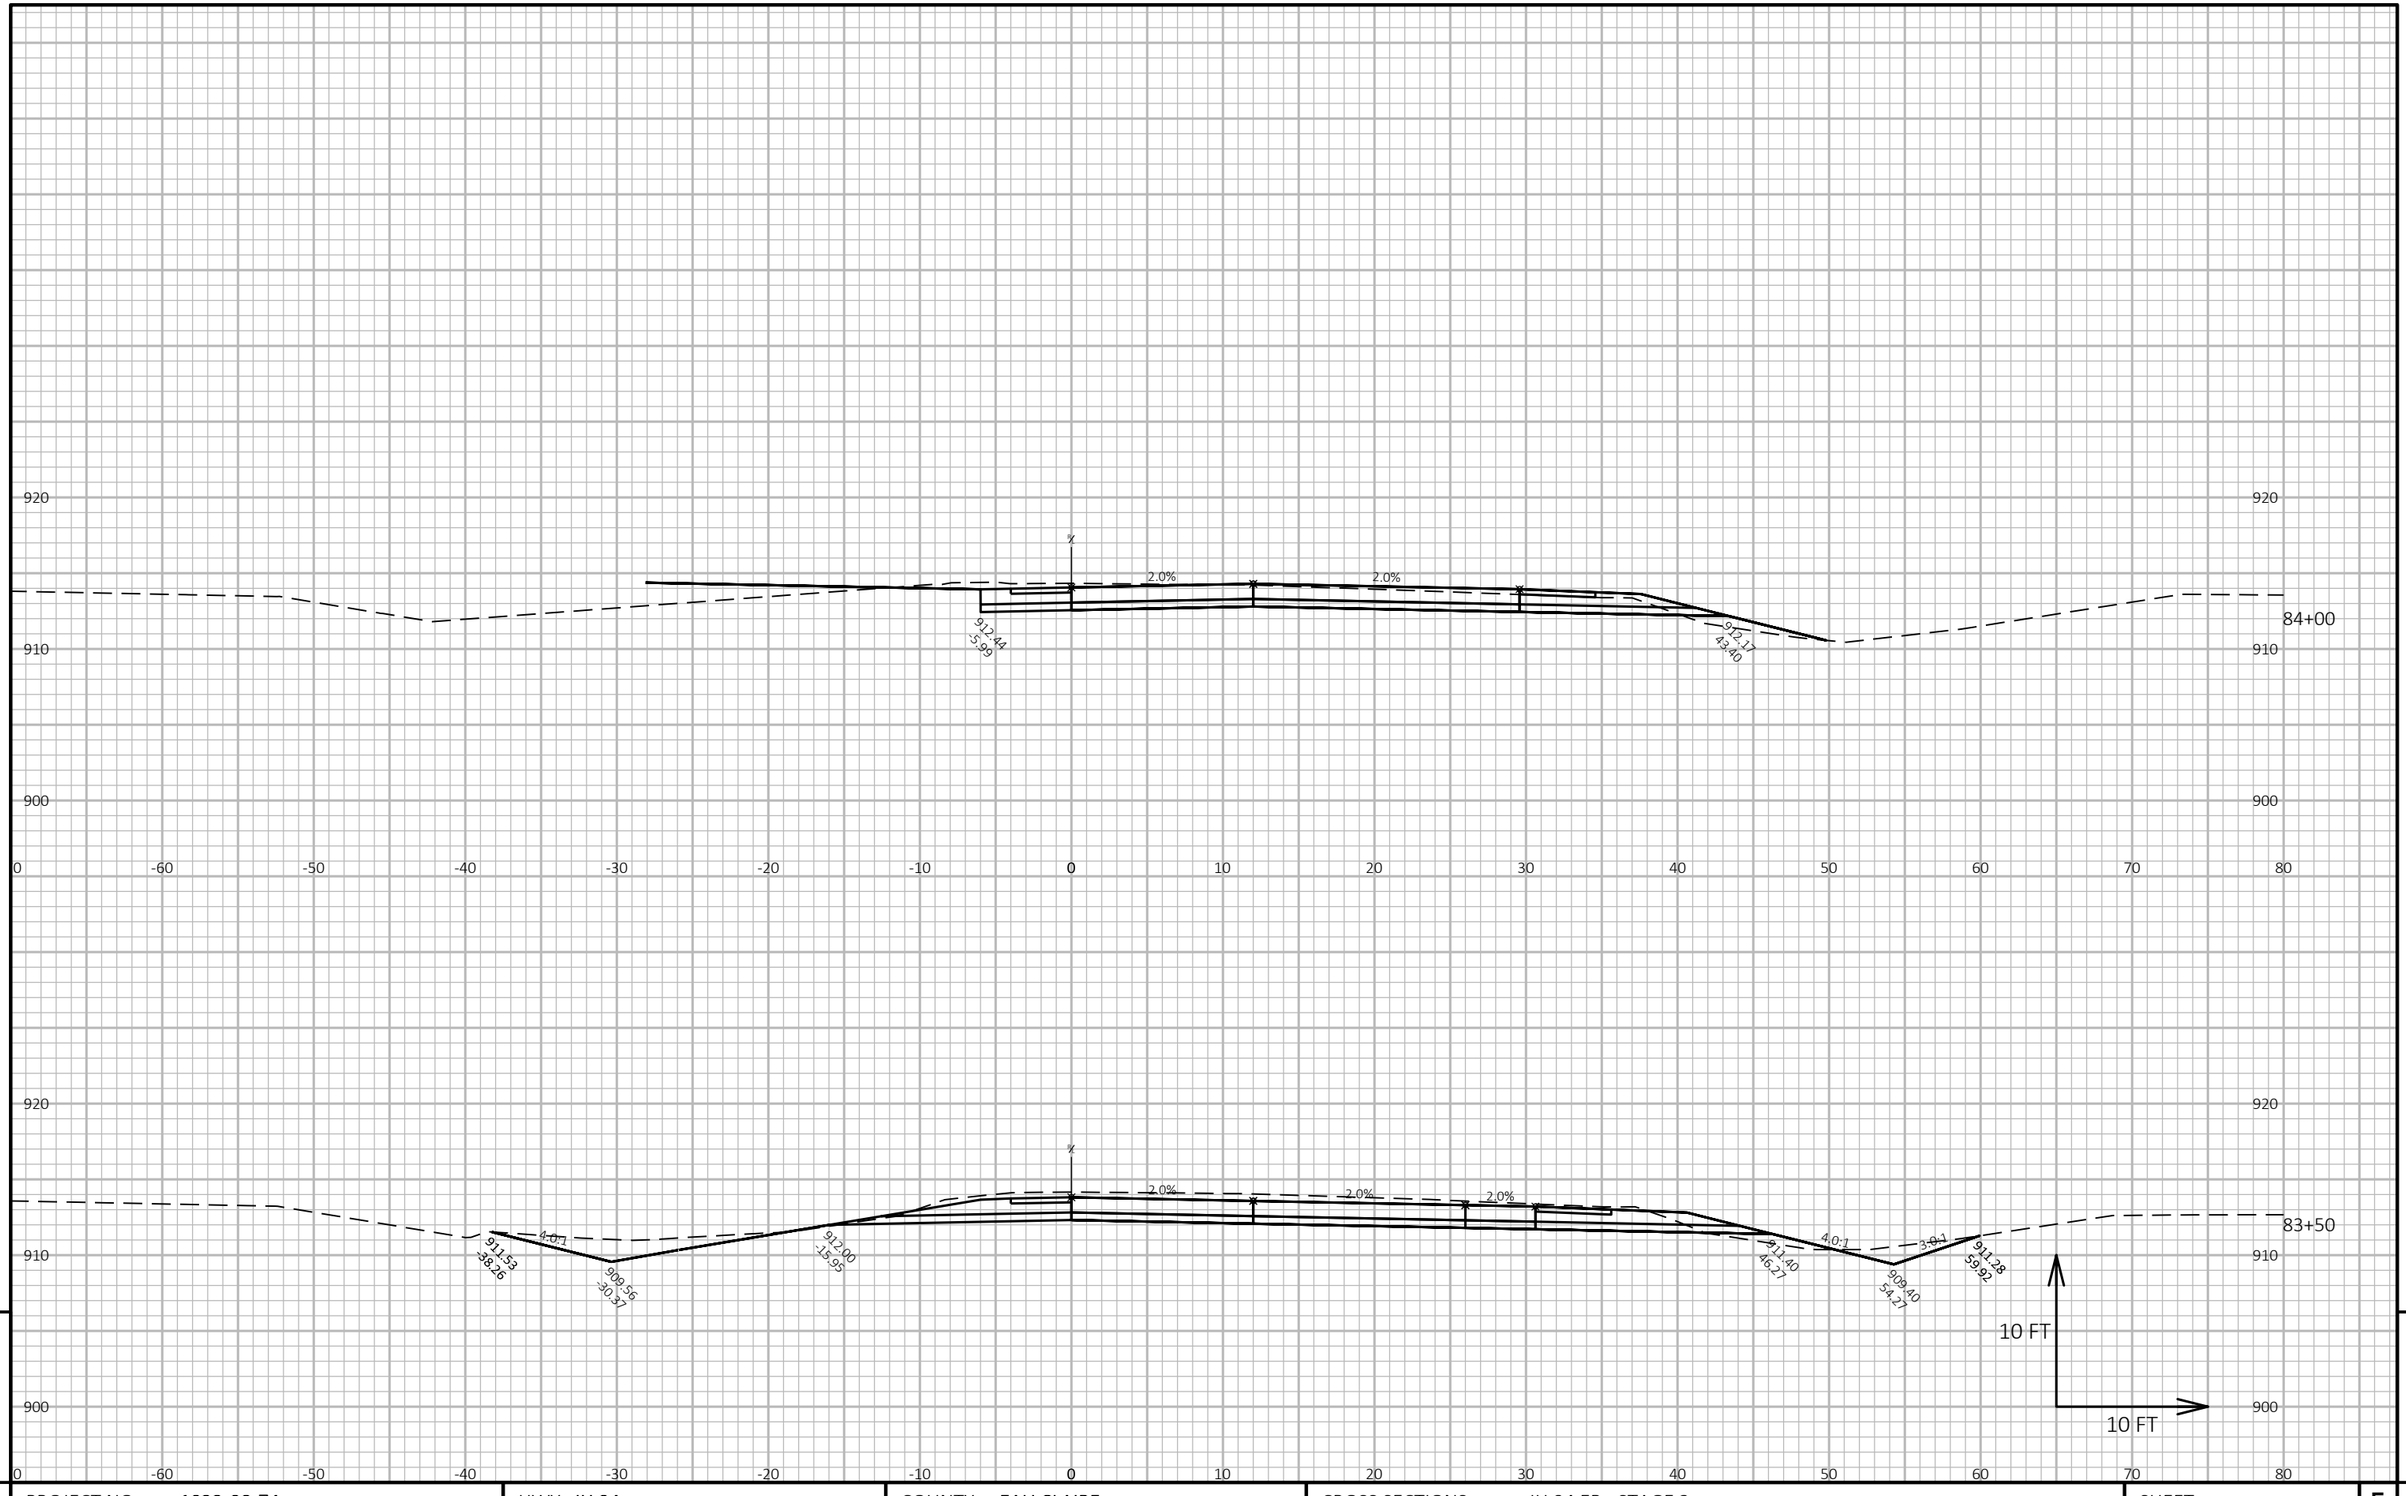


PROJECT NO: 1022-08-74	HWY: IH 94	COUNTY: EAU CLAIRE	CROSS SECTIONS: IH 94 EB - STAGE 3	SHEET E

FILE NAME : N:\PDS\C3D\10220804\SHEETSPLAN\X-SECTIONS\090201_XS_STAGE_3_EB_CONSTRUCTION_10-27-20.DWG
LAYOUT NAME - EB Stage 3 - (45)

PLOT DATE : 1/17/2021 8:53 AM PLOT BY : CHRIST, AARON D PLOT NAME : **PLOT SCALE :** 1 IN:10 FT HORZ. / 1 IN:10 FT VERT.

WISDOT/CADDS SHEET 49

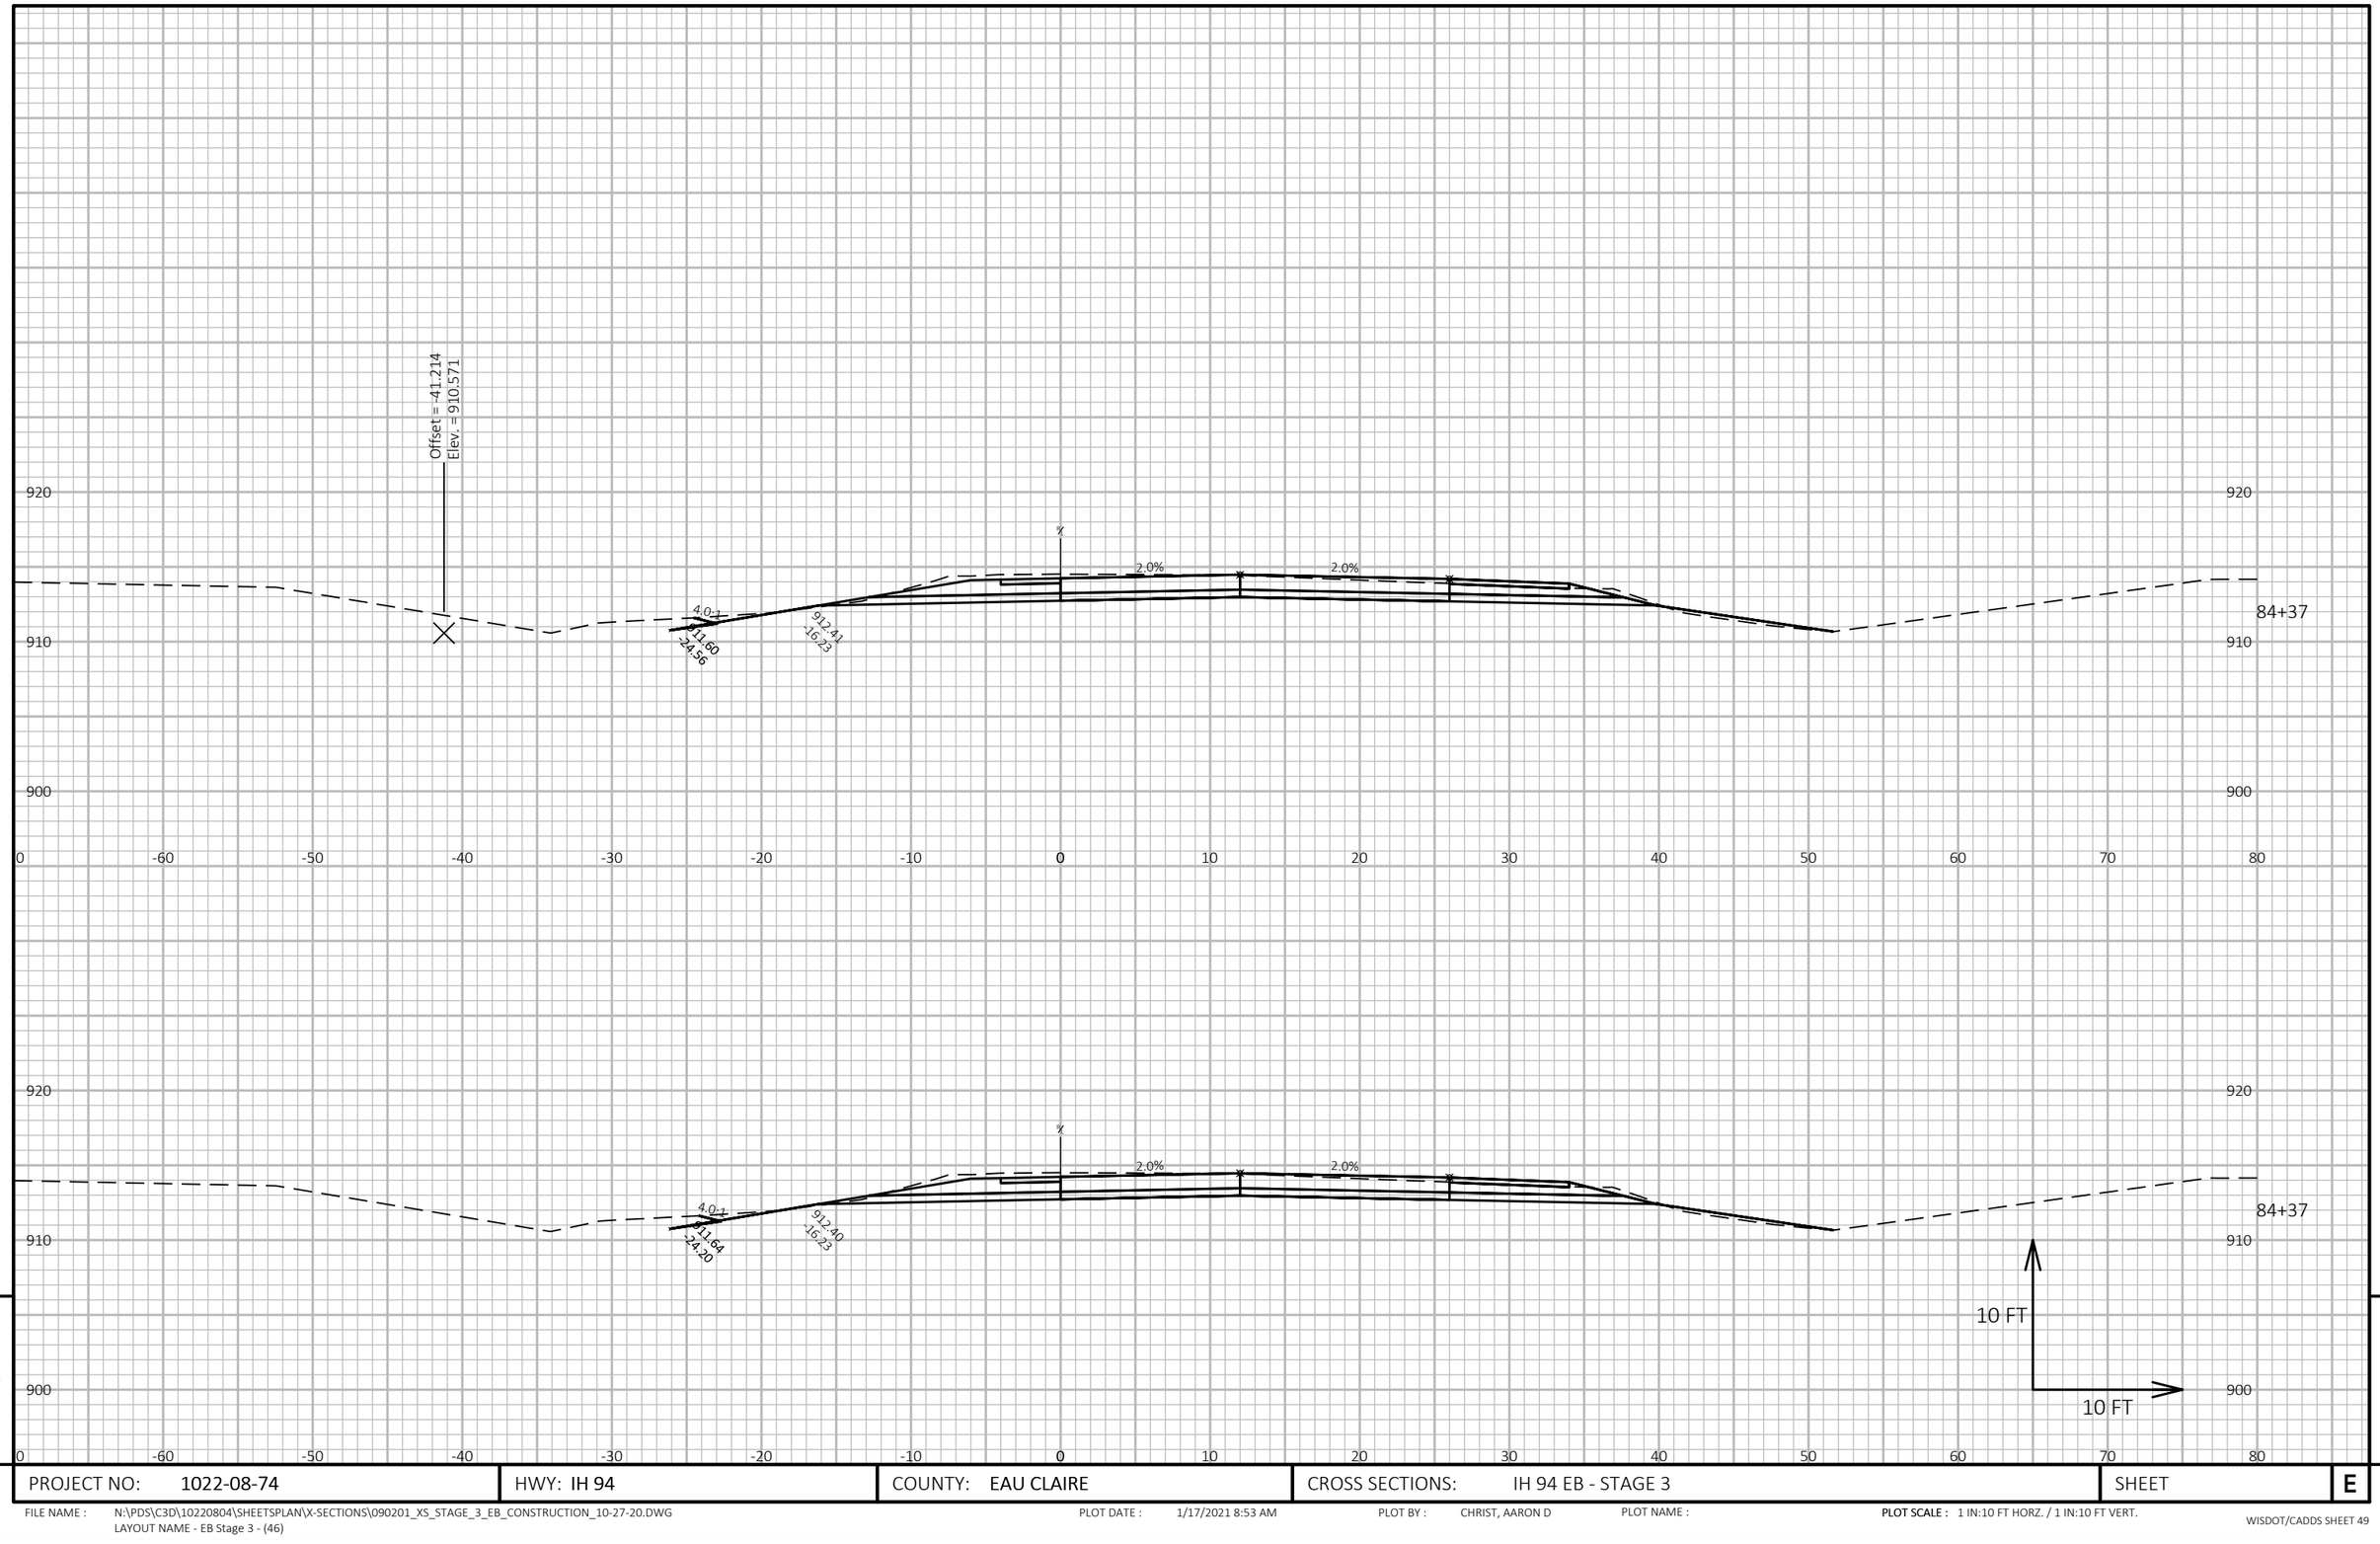


PROJECT NO: 1022-08-74	HWY: IH 94	COUNTY: EAU CLAIRE	CROSS SECTIONS: IH 94 EB - STAGE 3	SHEET E

FILE NAME : N:\PDS\C3D\10220804\SHEETSPLAN\X-SECTIONS\090201_XS_STAGE_3_EB_CONSTRUCTION_10-27-20.DWG
LAYOUT NAME - EB Stage 3 - (46)

PLOT DATE : 1/17/2021 8:53 AM PLOT BY : CHRIST, AARON D PLOT NAME :


PLOT SCALE : 1 IN:10 FT HORZ. / 1 IN:10 FT VERT.

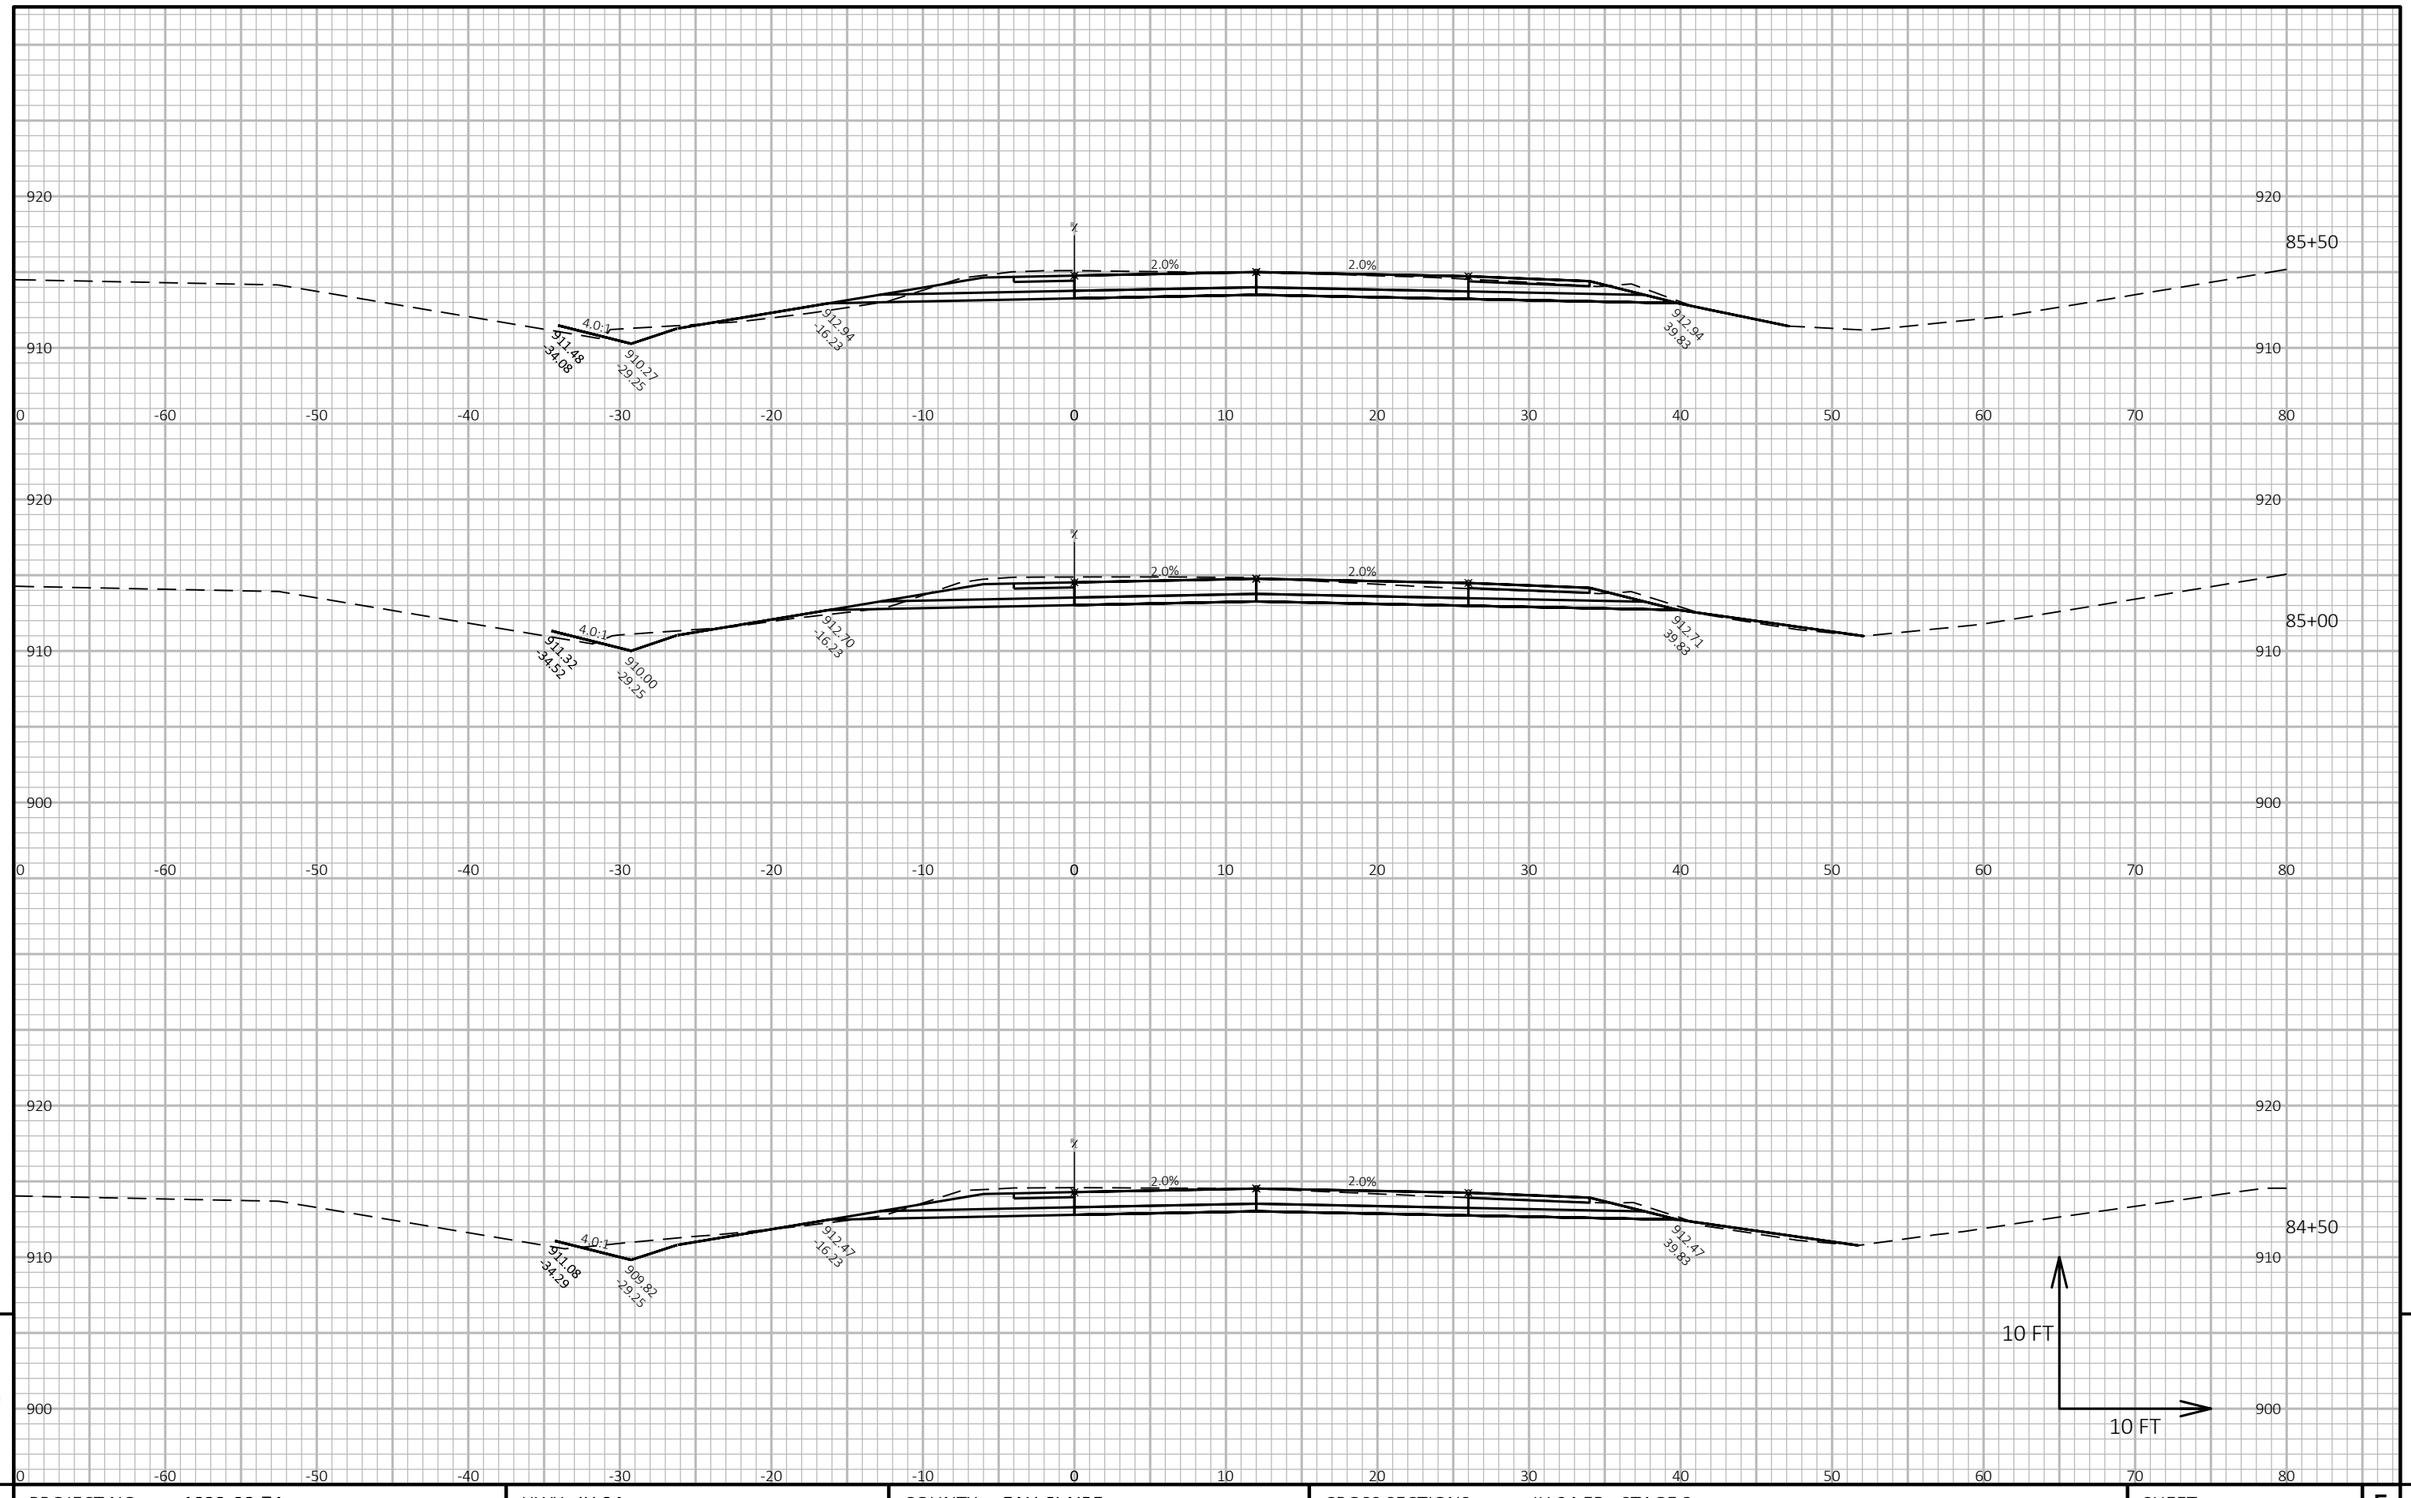

PROJECT NO: 1022-08-74	HWY: IH 94	COUNTY: EAU CLAIRE	CROSS SECTIONS: IH 94 EB - STAGE 3	SHEET E

FILE NAME : N:\PDS\C3D\10220804\SHEETSPLAN\X-SECTIONS\090201_XS_STAGE_3_EB_CONSTRUCTION_10-27-20.DWG
LAYOUT NAME - EB Stage 3 - (47)

PLOT DATE : 1/17/2021 8:53 AM PLOT BY : CHRIST, AARON D PLOT NAME : **PLOT SCALE :** 1 IN:10 FT HORZ. / 1 IN:10 FT VERT.

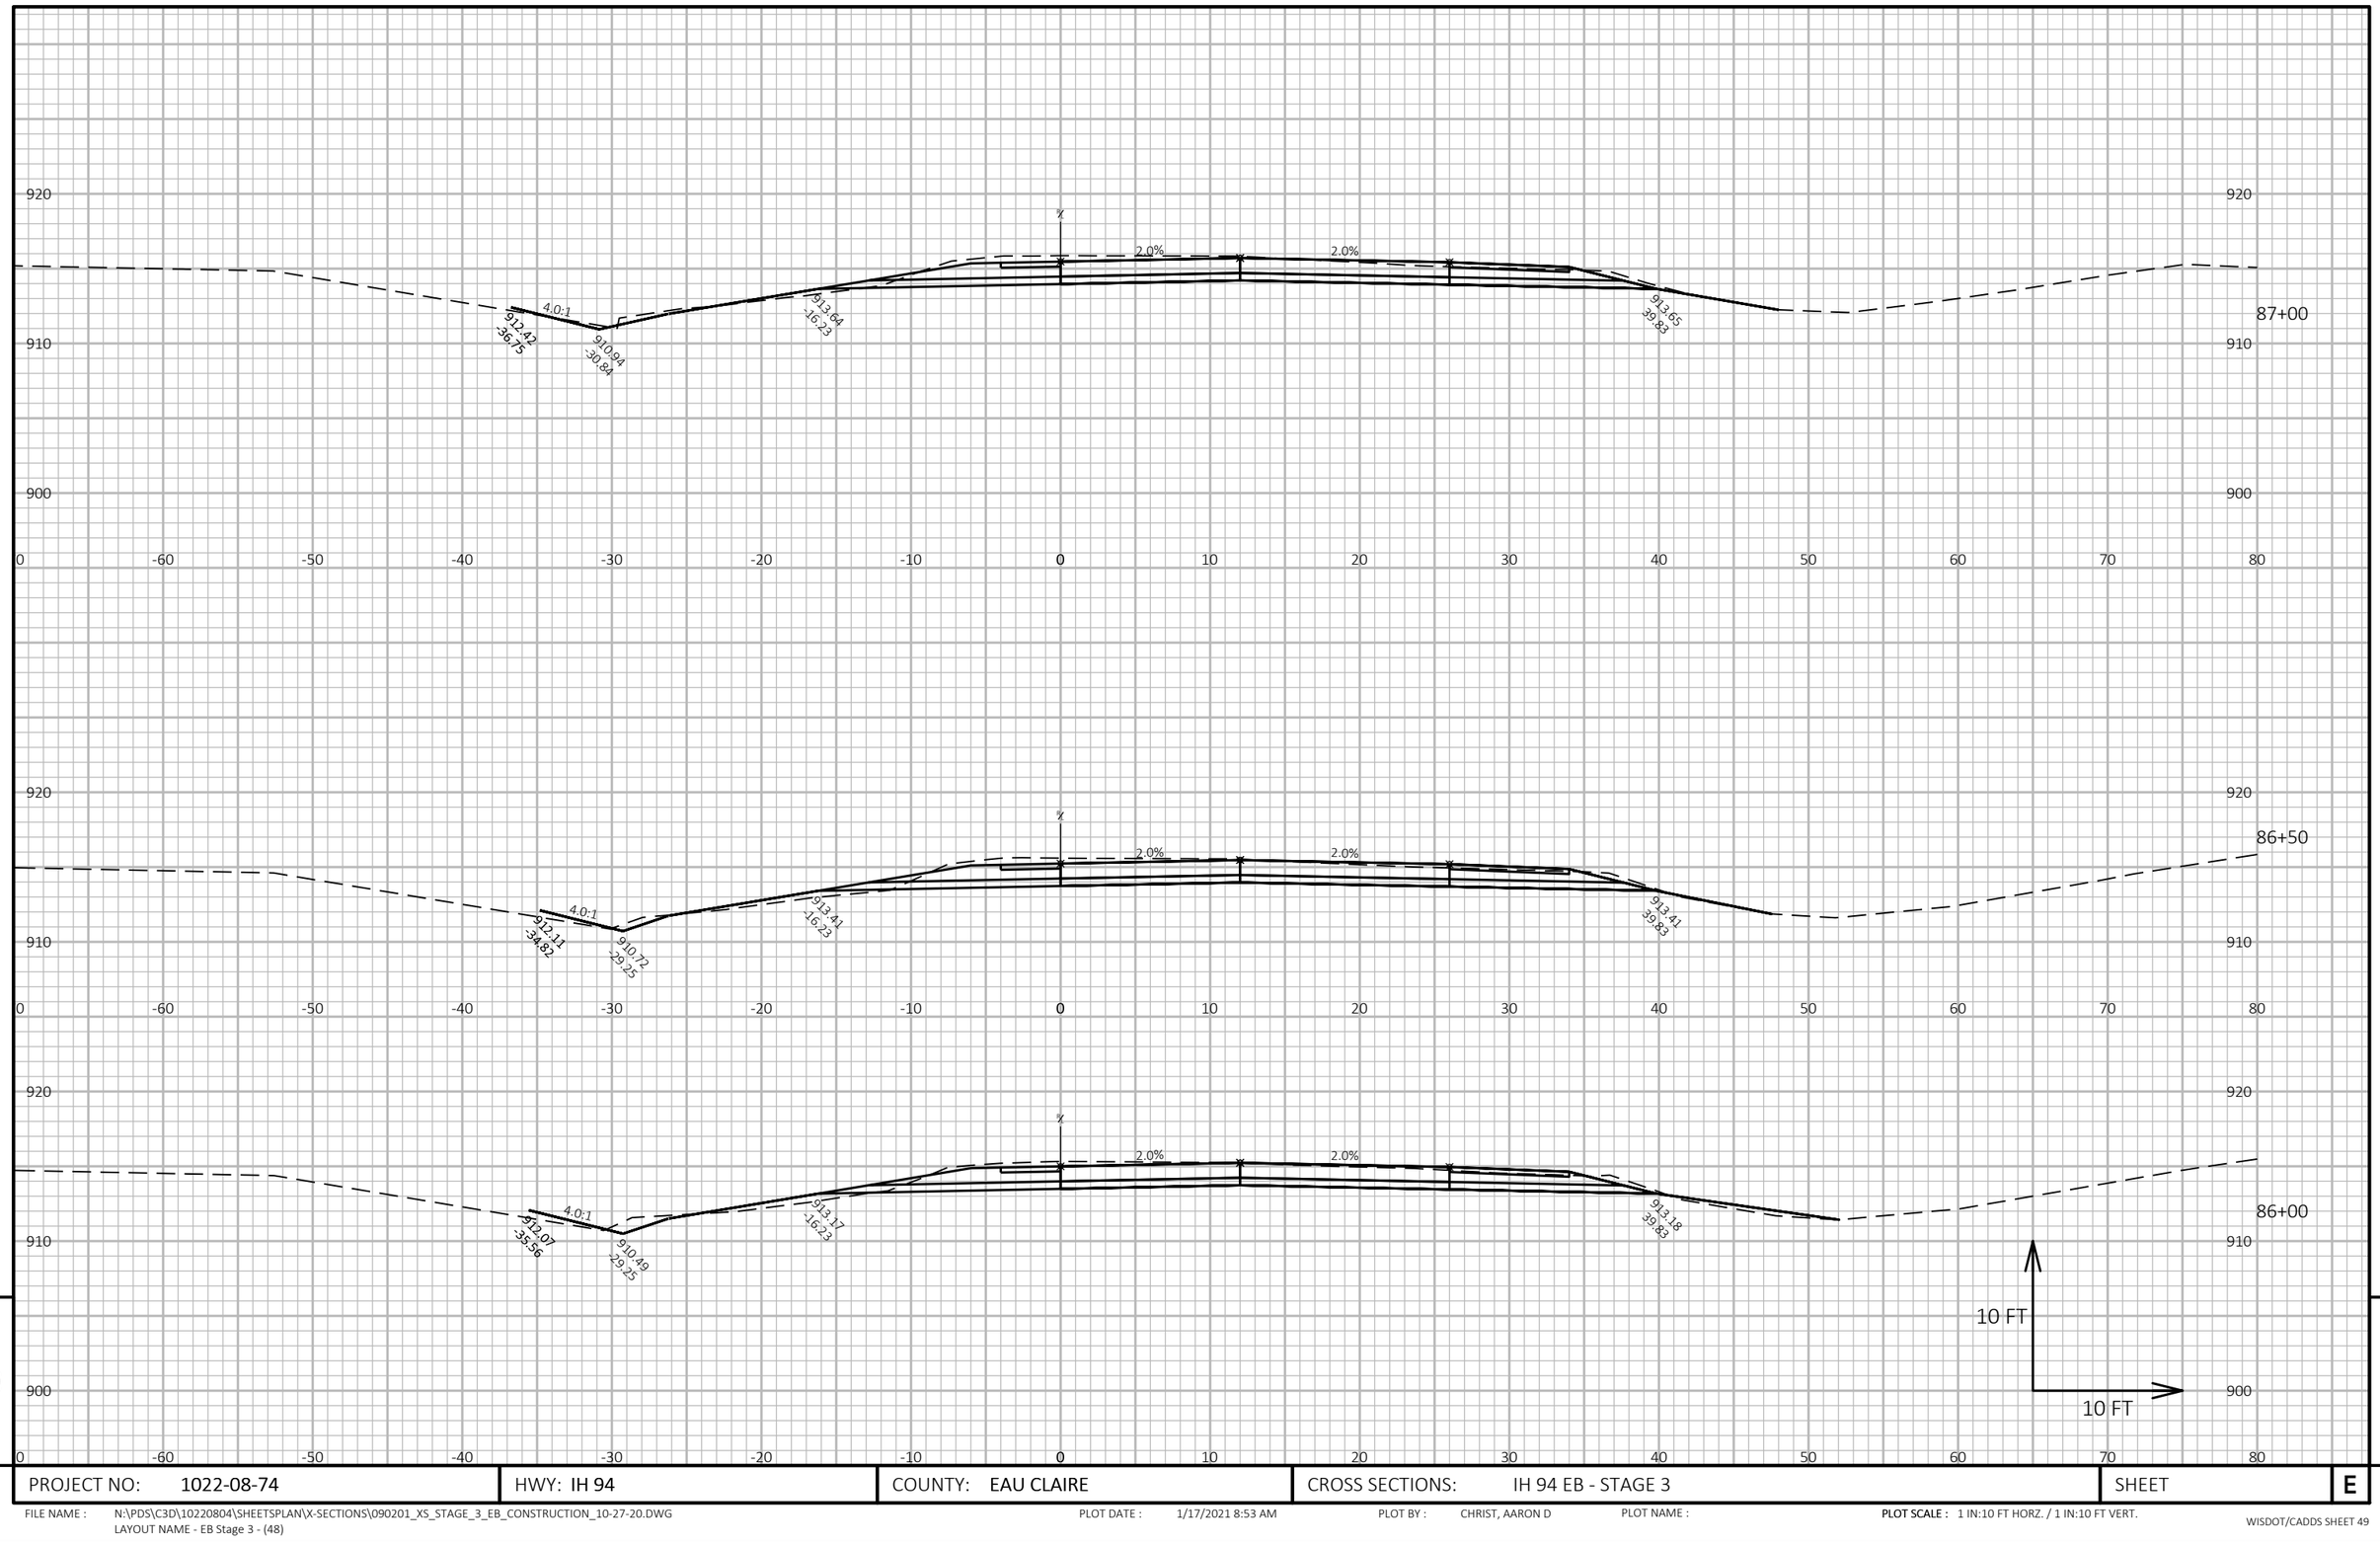


PROJECT NO: 1022-08-74	HWY: IH 94	COUNTY: EAU CLAIRE	CROSS SECTIONS: IH 94 EB - STAGE 3	SHEET E

FILE NAME : N:\PDS\C3D\10220804\SHEETSPLAN\X-SECTIONS\090201_XS_STAGE_3_EB_CONSTRUCTION_10-27-20.DWG
LAYOUT NAME - EB Stage 3 - (48)

PLOT DATE : 1/17/2021 8:53 AM PLOT BY : CHRIST, AARON D PLOT NAME : **PLOT SCALE :** 1 IN:10 FT HORZ. / 1 IN:10 FT VERT.

WISDOT/CADDS SHEET 49

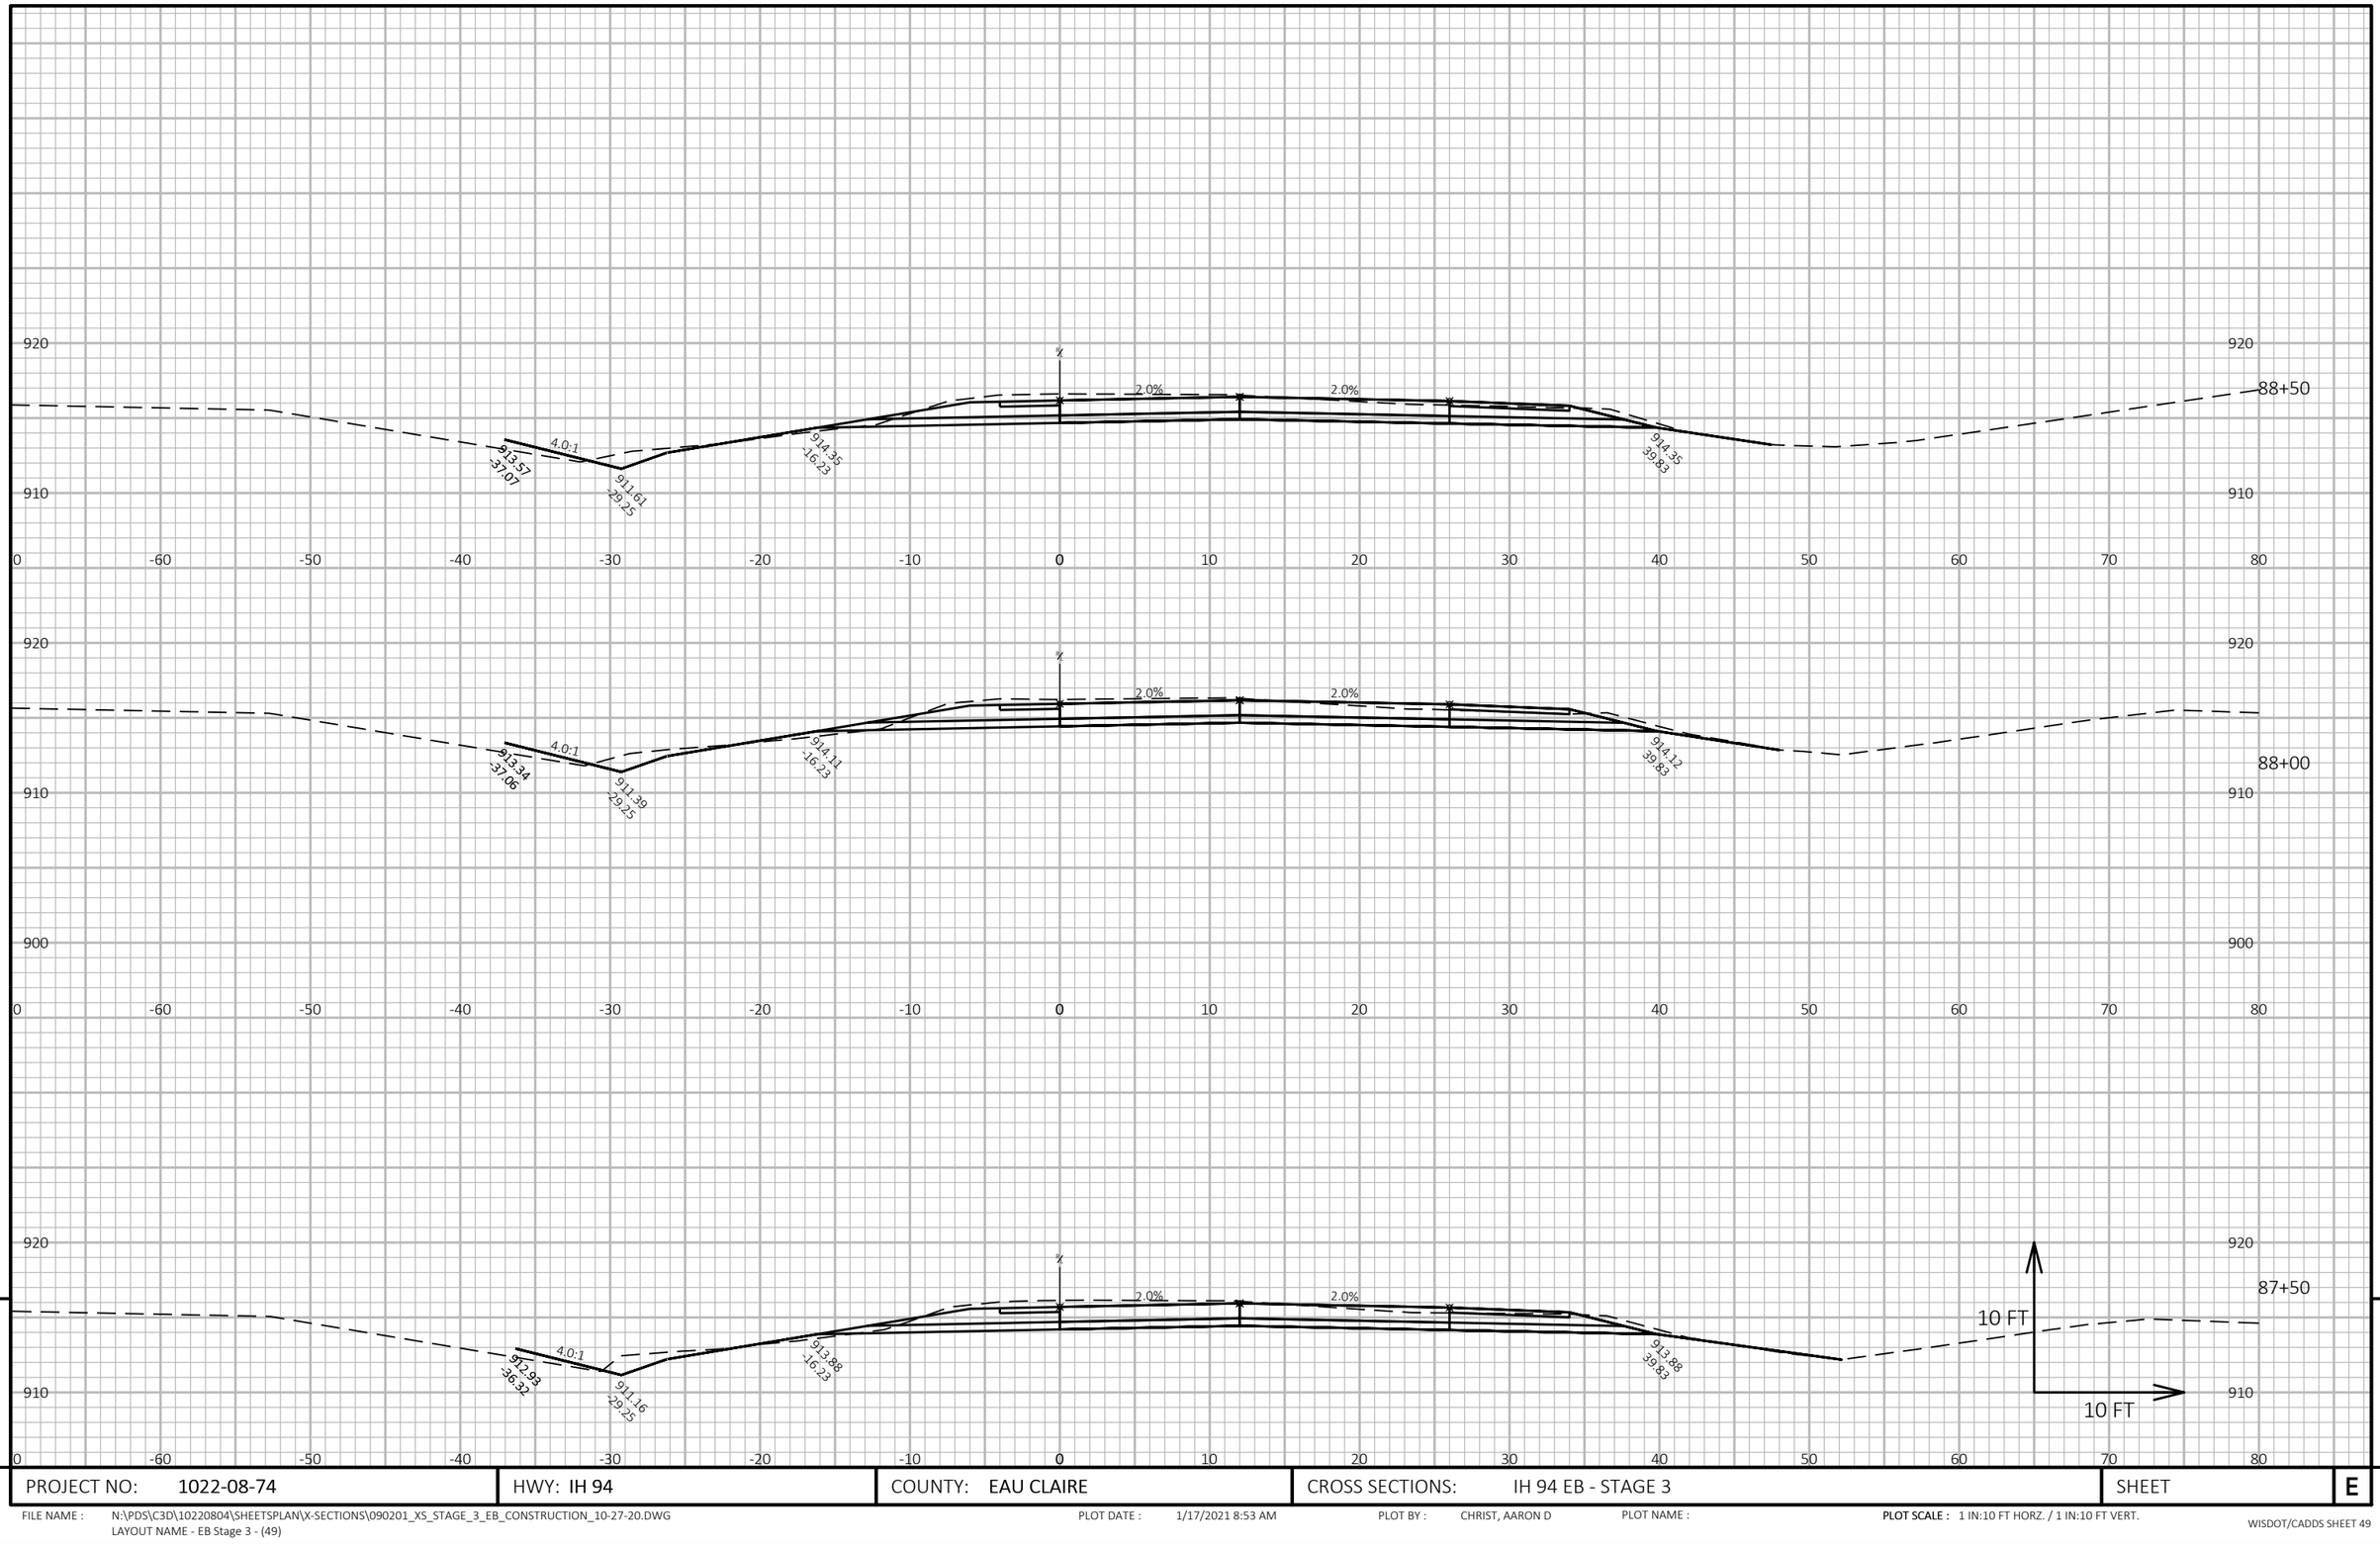


9

9

PROJECT NO: 1022-08-74	HWY: IH 94	COUNTY: EAU CLAIRE	CROSS SECTIONS: IH 94 EB - STAGE 3	SHEET	E

FILE NAME : N:\PDS\C3D\10220804\SHEETSPLAN\X-SECTIONS\090201_XS_STAGE_3_EB_CONSTRUCTION_10-27-20.DWG
LAYOUT NAME - EB Stage 3 - (49)

PLOT DATE : 1/17/2021 8:53 AM PLOT BY : CHRIST, AARON D PLOT NAME : **PLOT SCALE :** 1 IN:10 FT HORZ. / 1 IN:10 FT VERT.

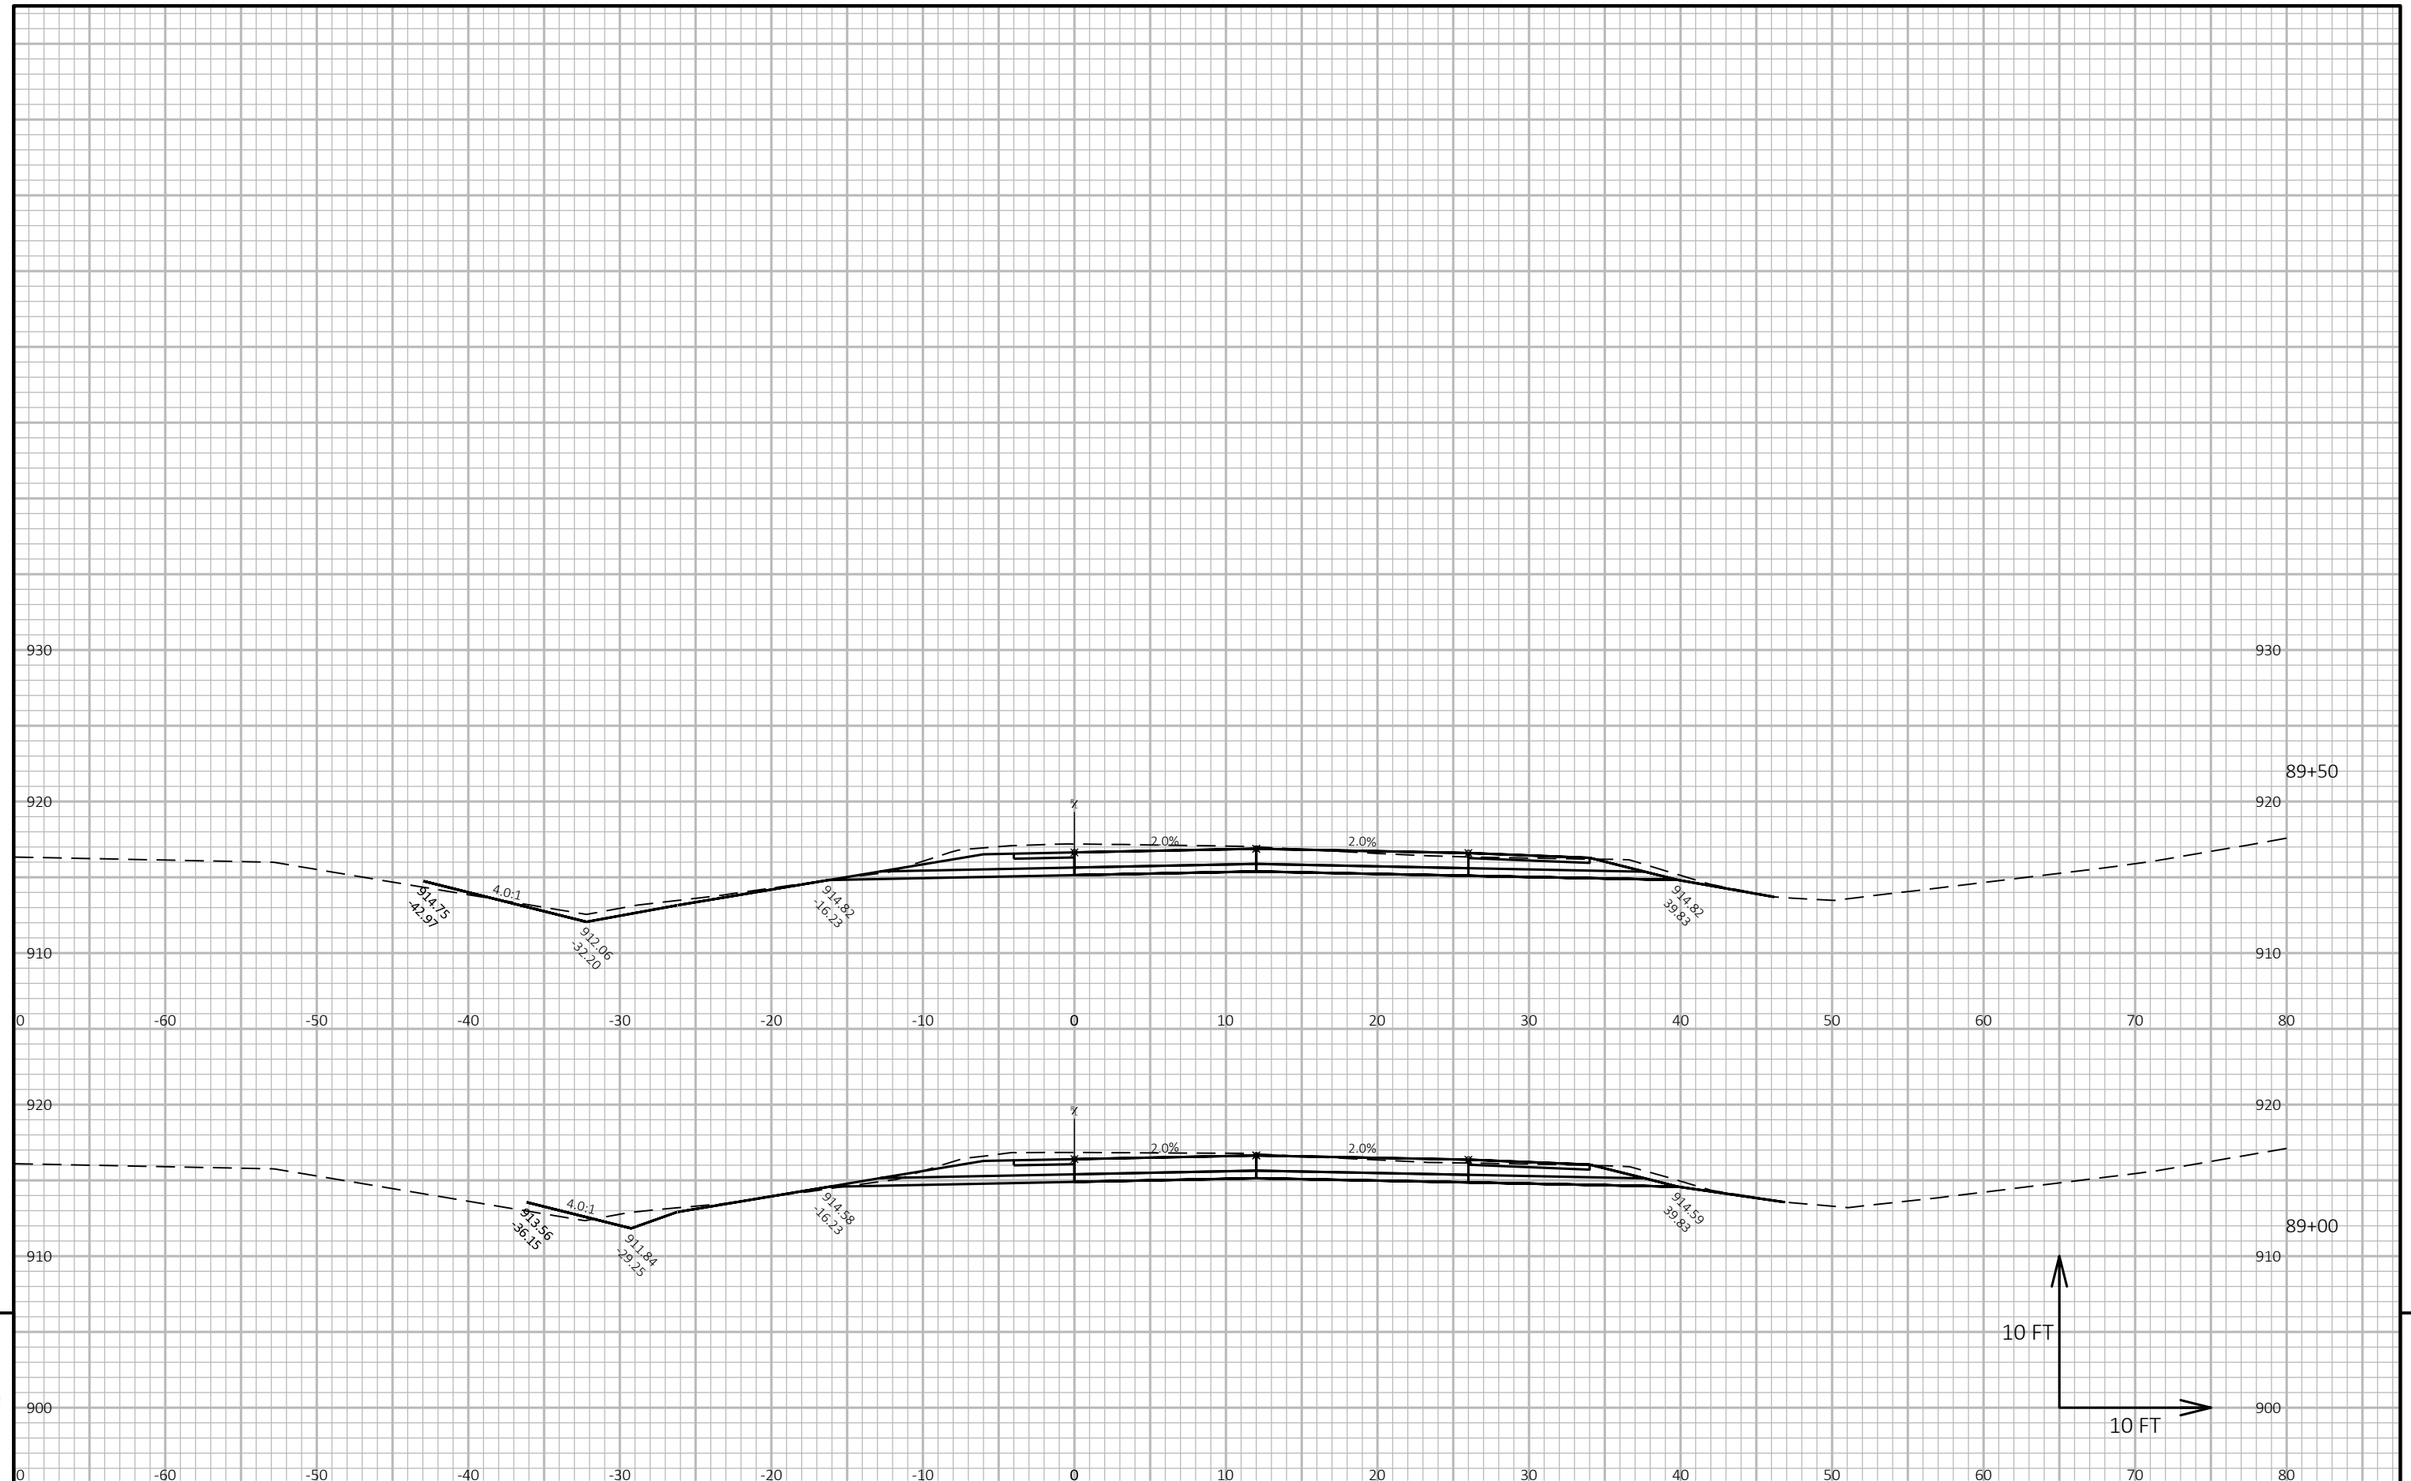

9

9

PROJECT NO: 1022-08-74	HWY: IH 94	COUNTY: EAU CLAIRE	CROSS SECTIONS: IH 94 EB - STAGE 3	SHEET	E


FILE NAME : N:\PDS\C3D\10220804\SHEETSPLAN\X-SECTIONS\090201_XS_STAGE_3_EB_CONSTRUCTION_10-27-20.DWG
LAYOUT NAME - EB Stage 3 - (50)

PLOT DATE : 1/17/2021 8:54 AM

PLOT BY : CHRIST, AARON D

PLOT NAME :

PLOT SCALE : 1 IN:10 FT HORZ. / 1 IN:10 FT VERT.

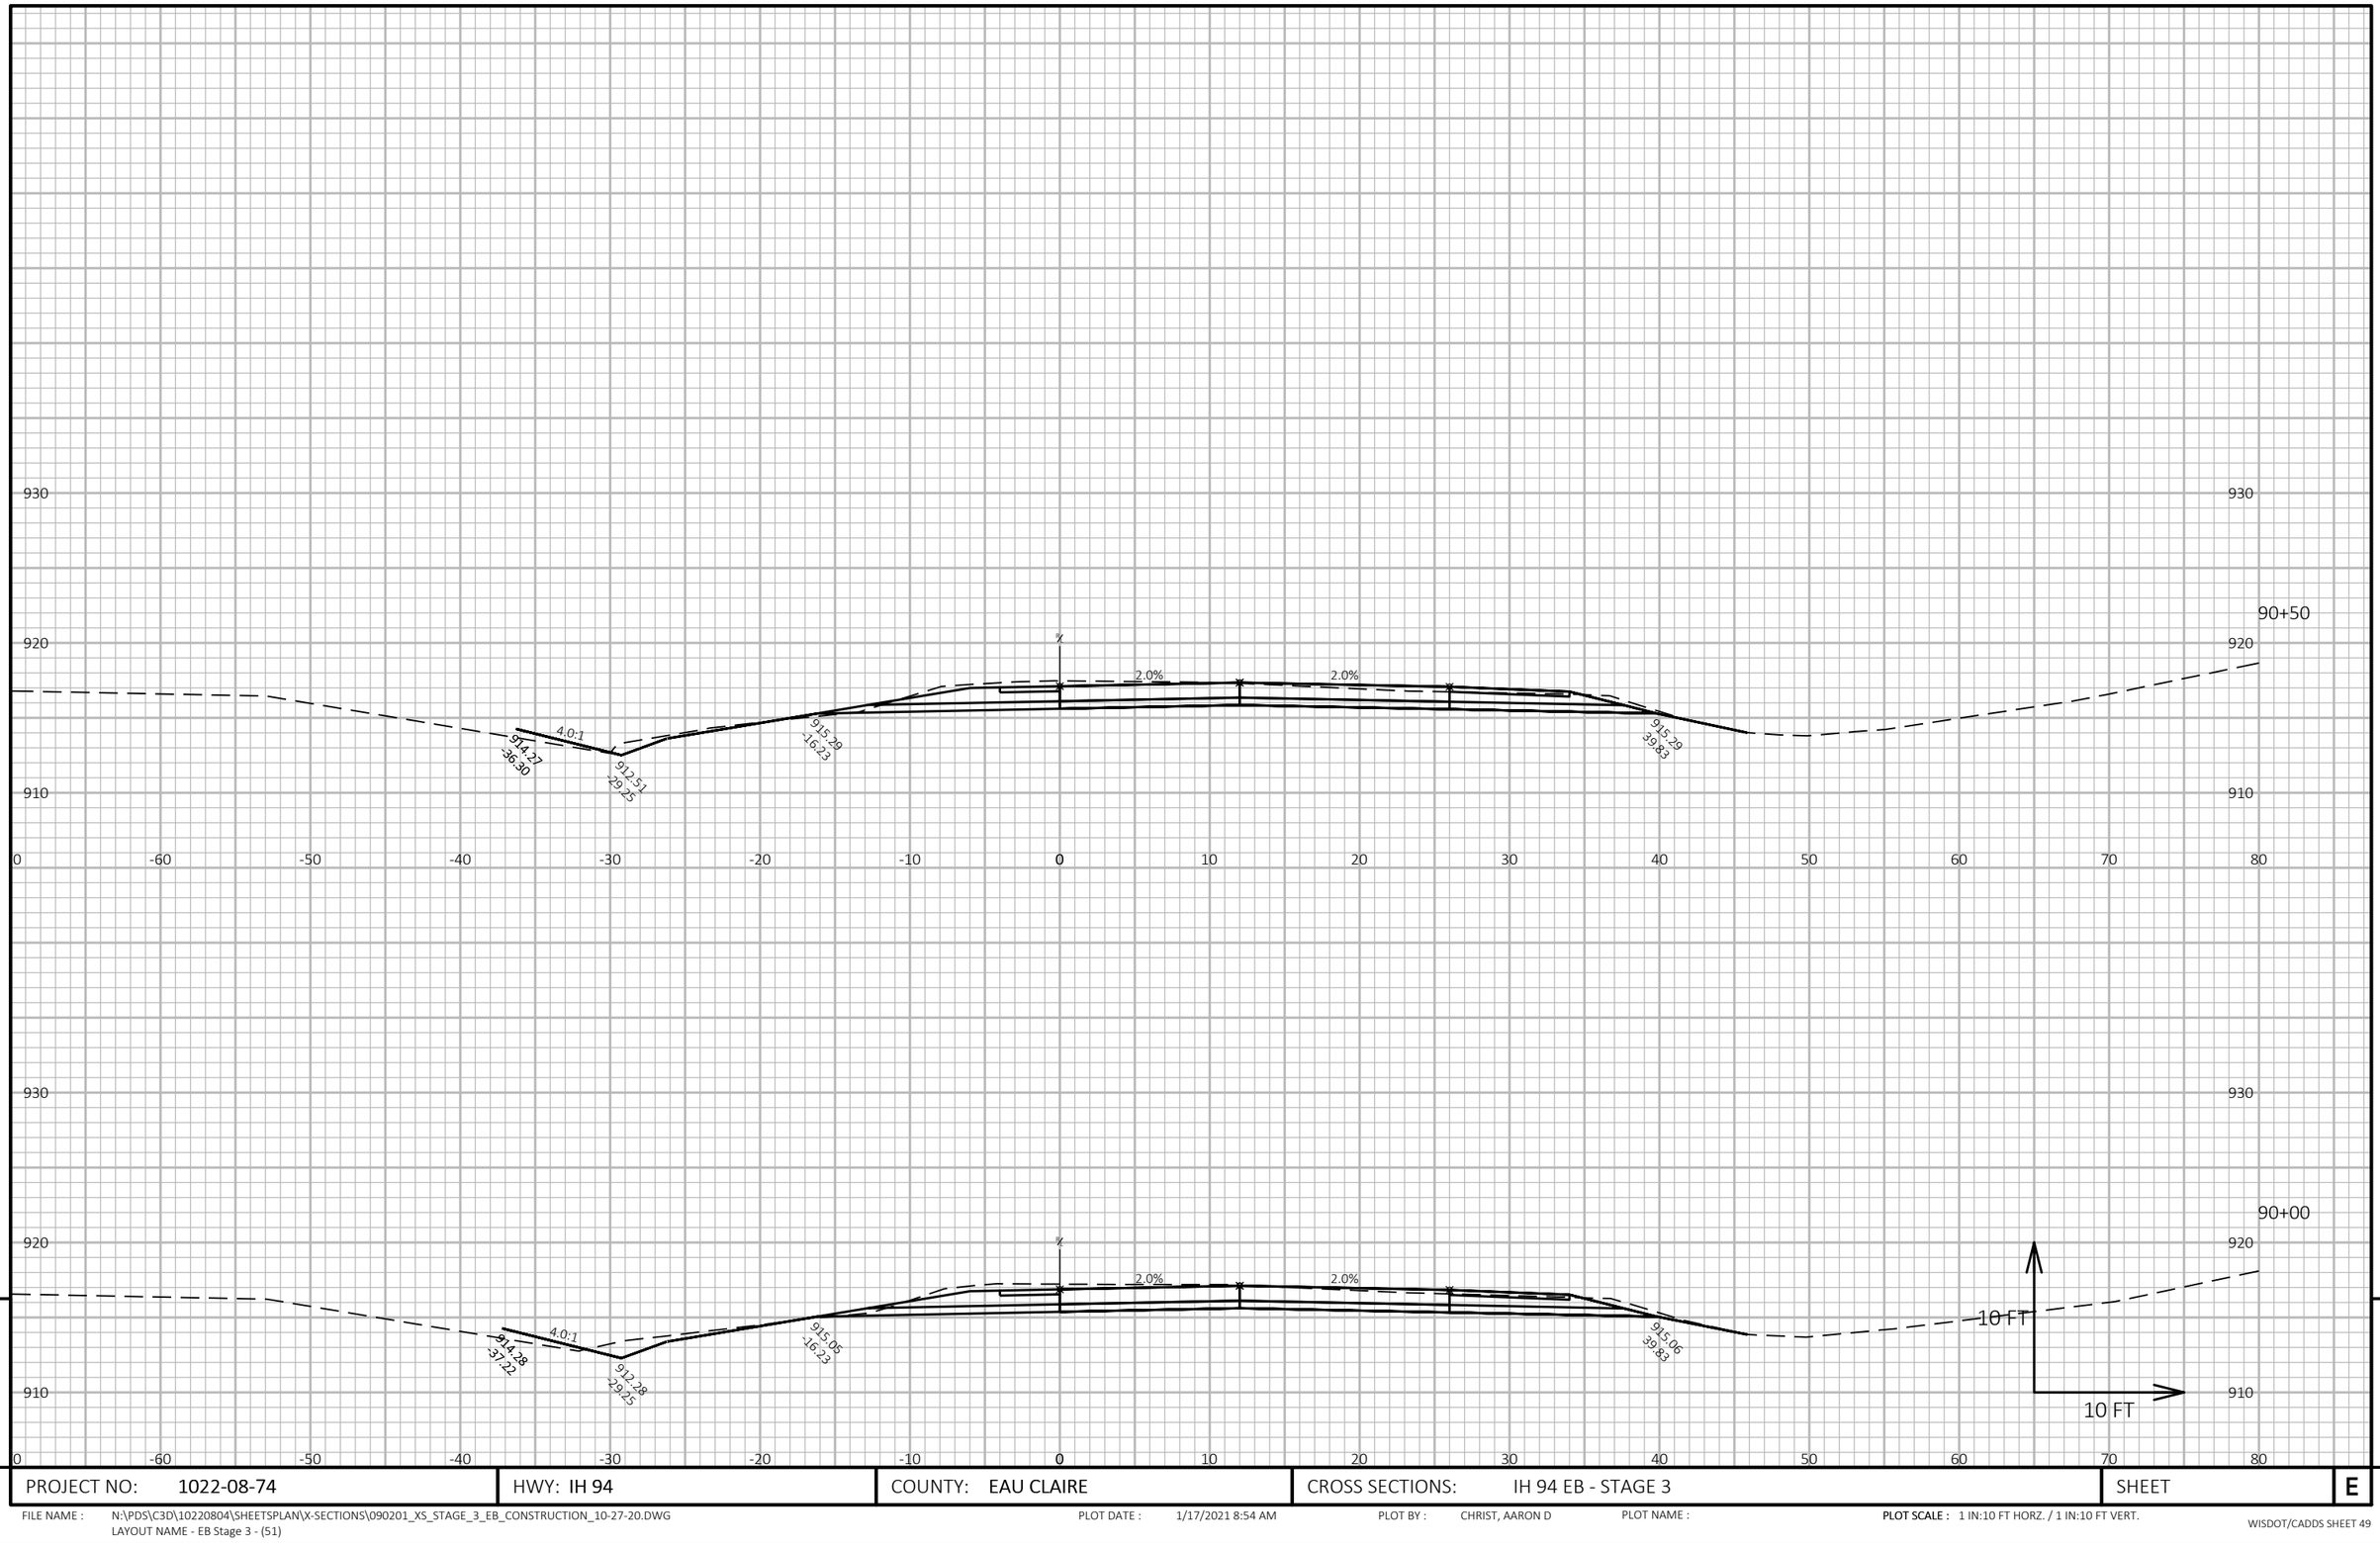


9

9

PROJECT NO: 1022-08-74	HWY: IH 94	COUNTY: EAU CLAIRE	CROSS SECTIONS: IH 94 EB - STAGE 3	SHEET	E

FILE NAME : N:\PDS\C3D\10220804\SHEETSPLAN\X-SECTIONS\090201_XS_STAGE_3_EB_CONSTRUCTION_10-27-20.DWG
LAYOUT NAME - EB Stage 3 - (51)


PLOT DATE : 1/17/2021 8:54 AM PLOT BY : CHRIST, AARON D PLOT NAME : **PLOT SCALE :** 1 IN:10 FT HORZ. / 1 IN:10 FT VERT.

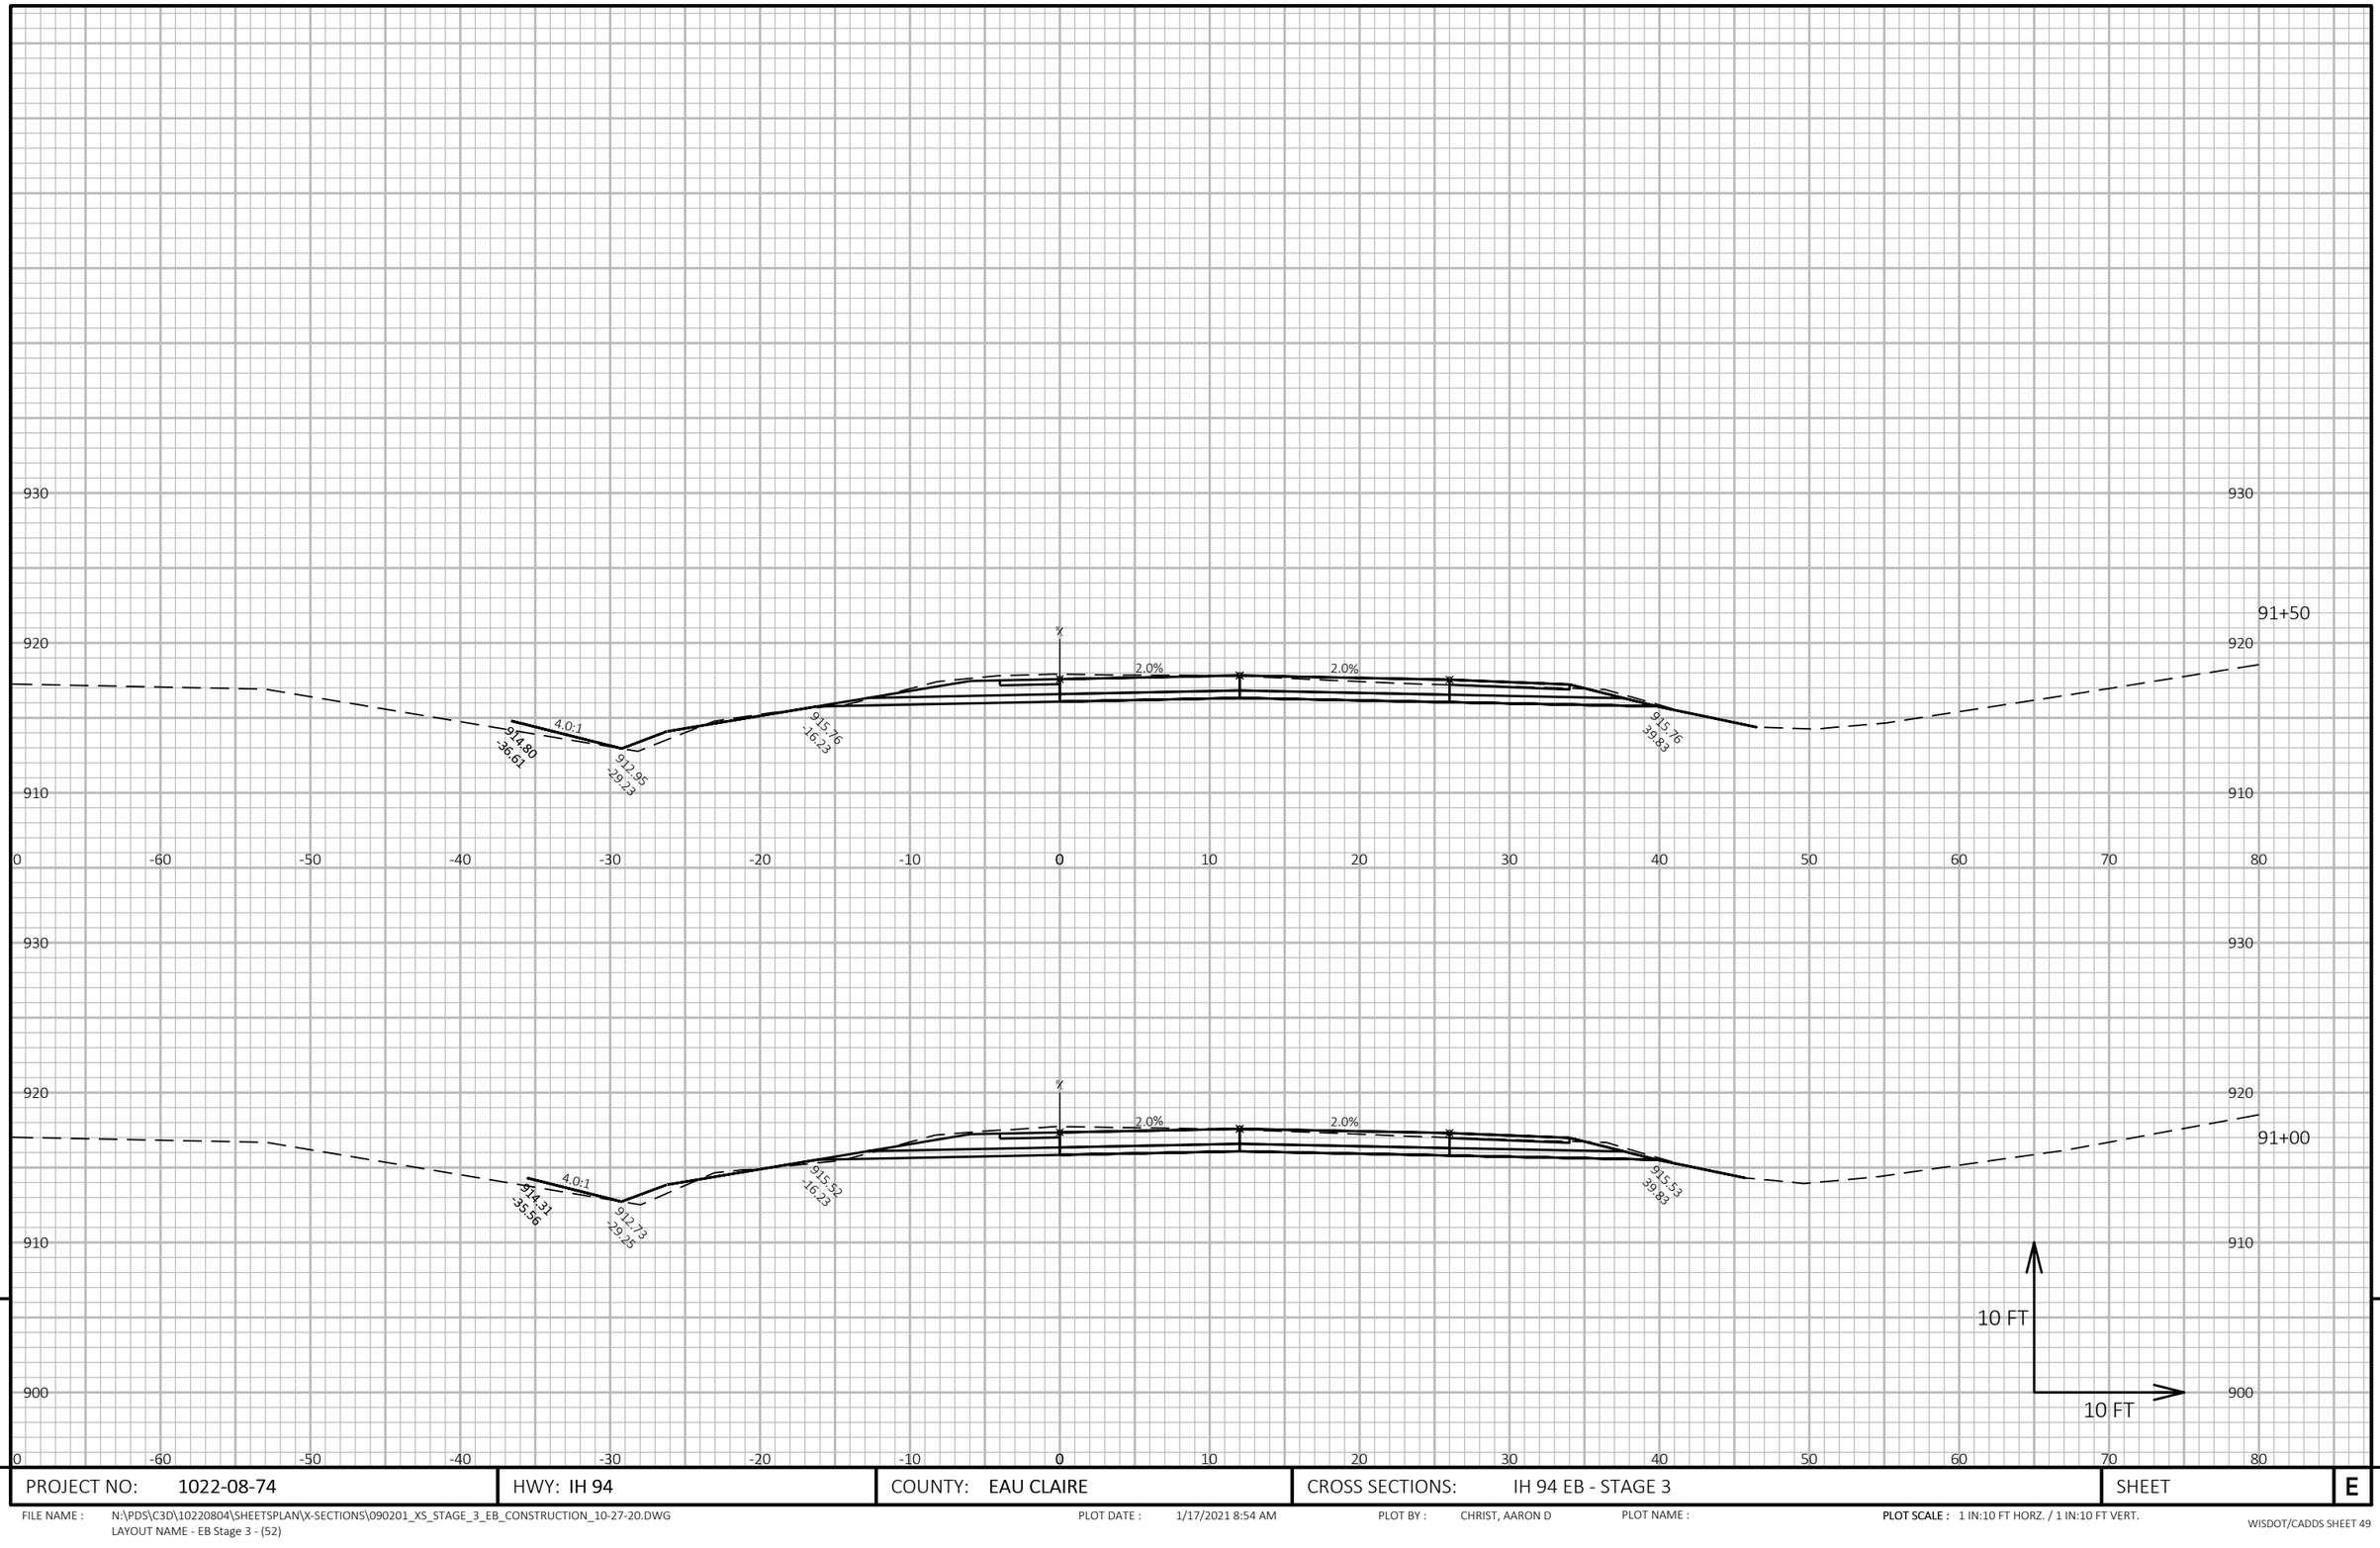

PROJECT NO: 1022-08-74	HWY: IH 94	COUNTY: EAU CLAIRE	CROSS SECTIONS: IH 94 EB - STAGE 3	SHEET	E

FILE NAME : N:\PDS\C3D\10220804\SHEETSPLAN\X-SECTIONS\090201_XS_STAGE_3_EB_CONSTRUCTION_10-27-20.DWG
LAYOUT NAME - EB Stage 3 - (52)

PLOT DATE : 1/17/2021 8:54 AM PLOT BY : CHRIST, AARON D PLOT NAME : **PLOT SCALE :** 1 IN:10 FT HORZ. / 1 IN:10 FT VERT.

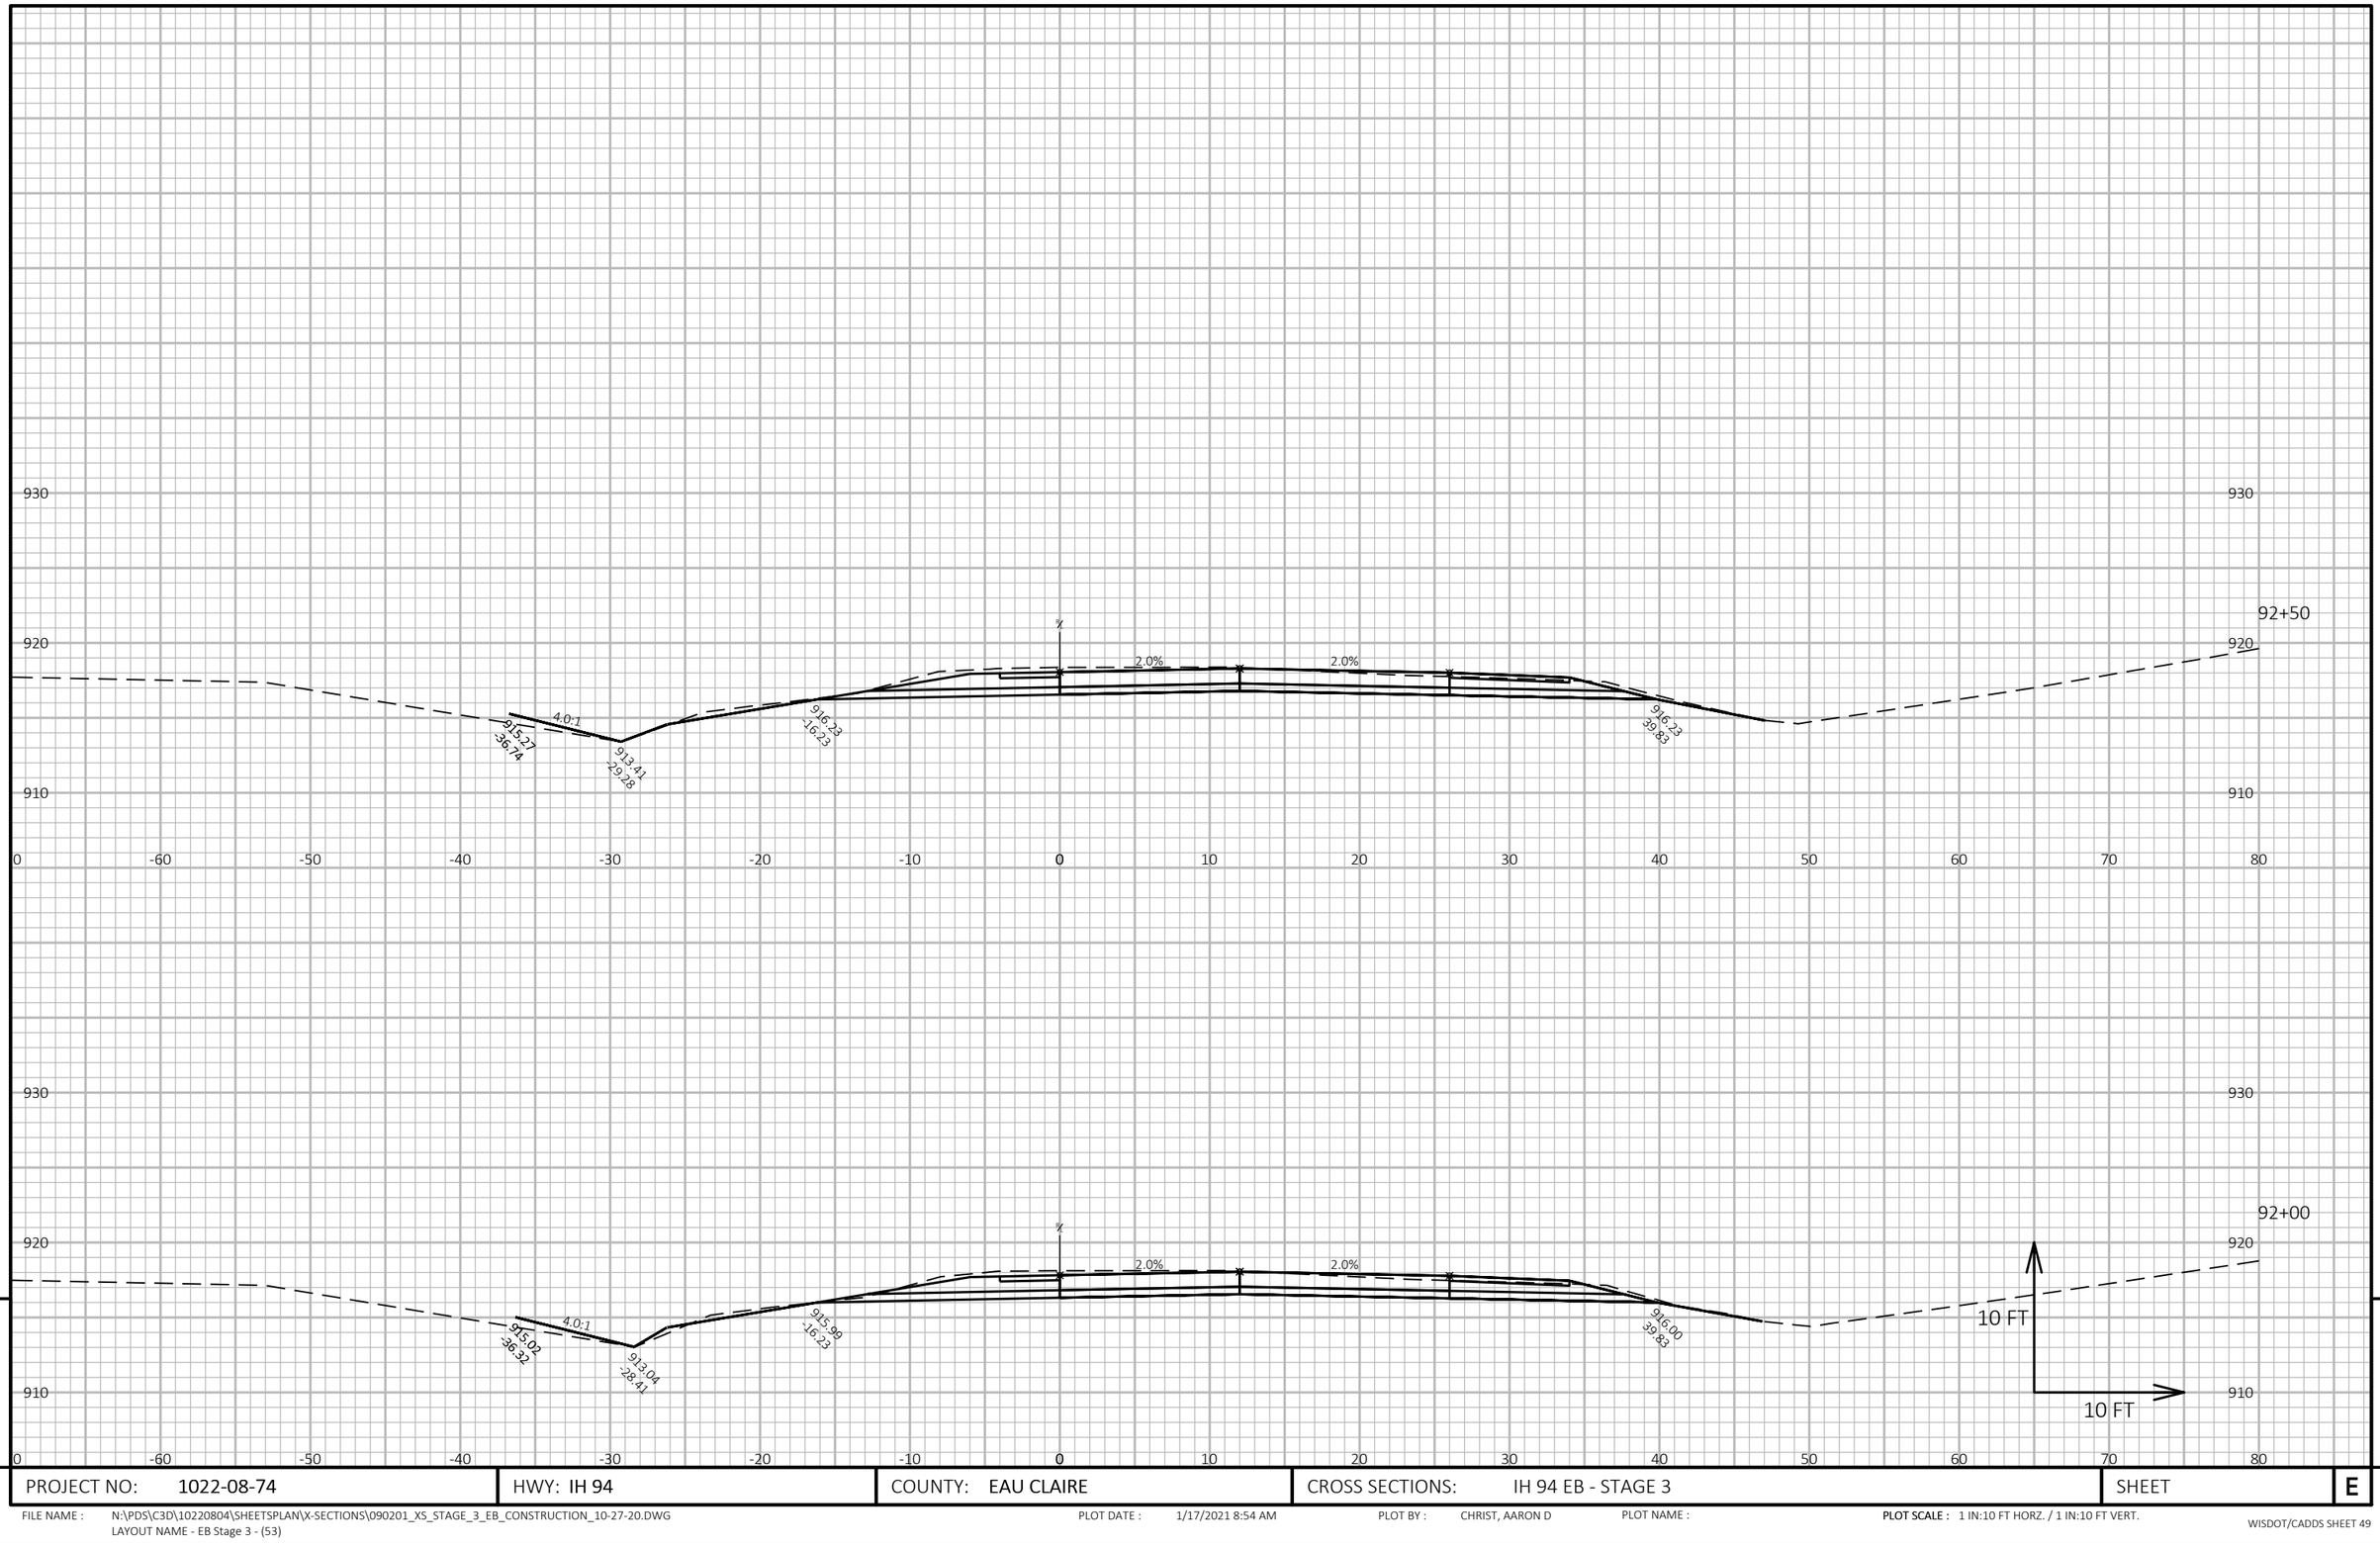

9

9

PROJECT NO: 1022-08-74	HWY: IH 94	COUNTY: EAU CLAIRE	CROSS SECTIONS: IH 94 EB - STAGE 3	SHEET	E


FILE NAME : N:\PDS\C3D\10220804\SHEETSPLAN\X-SECTIONS\090201_XS_STAGE_3_EB_CONSTRUCTION_10-27-20.DWG
LAYOUT NAME - EB Stage 3 - (53)

PLOT DATE : 1/17/2021 8:54 AM

PLOT BY : CHRIST, AARON D

PLOT NAME :

PLOT SCALE : 1 IN:10 FT HORZ. / 1 IN:10 FT VERT.

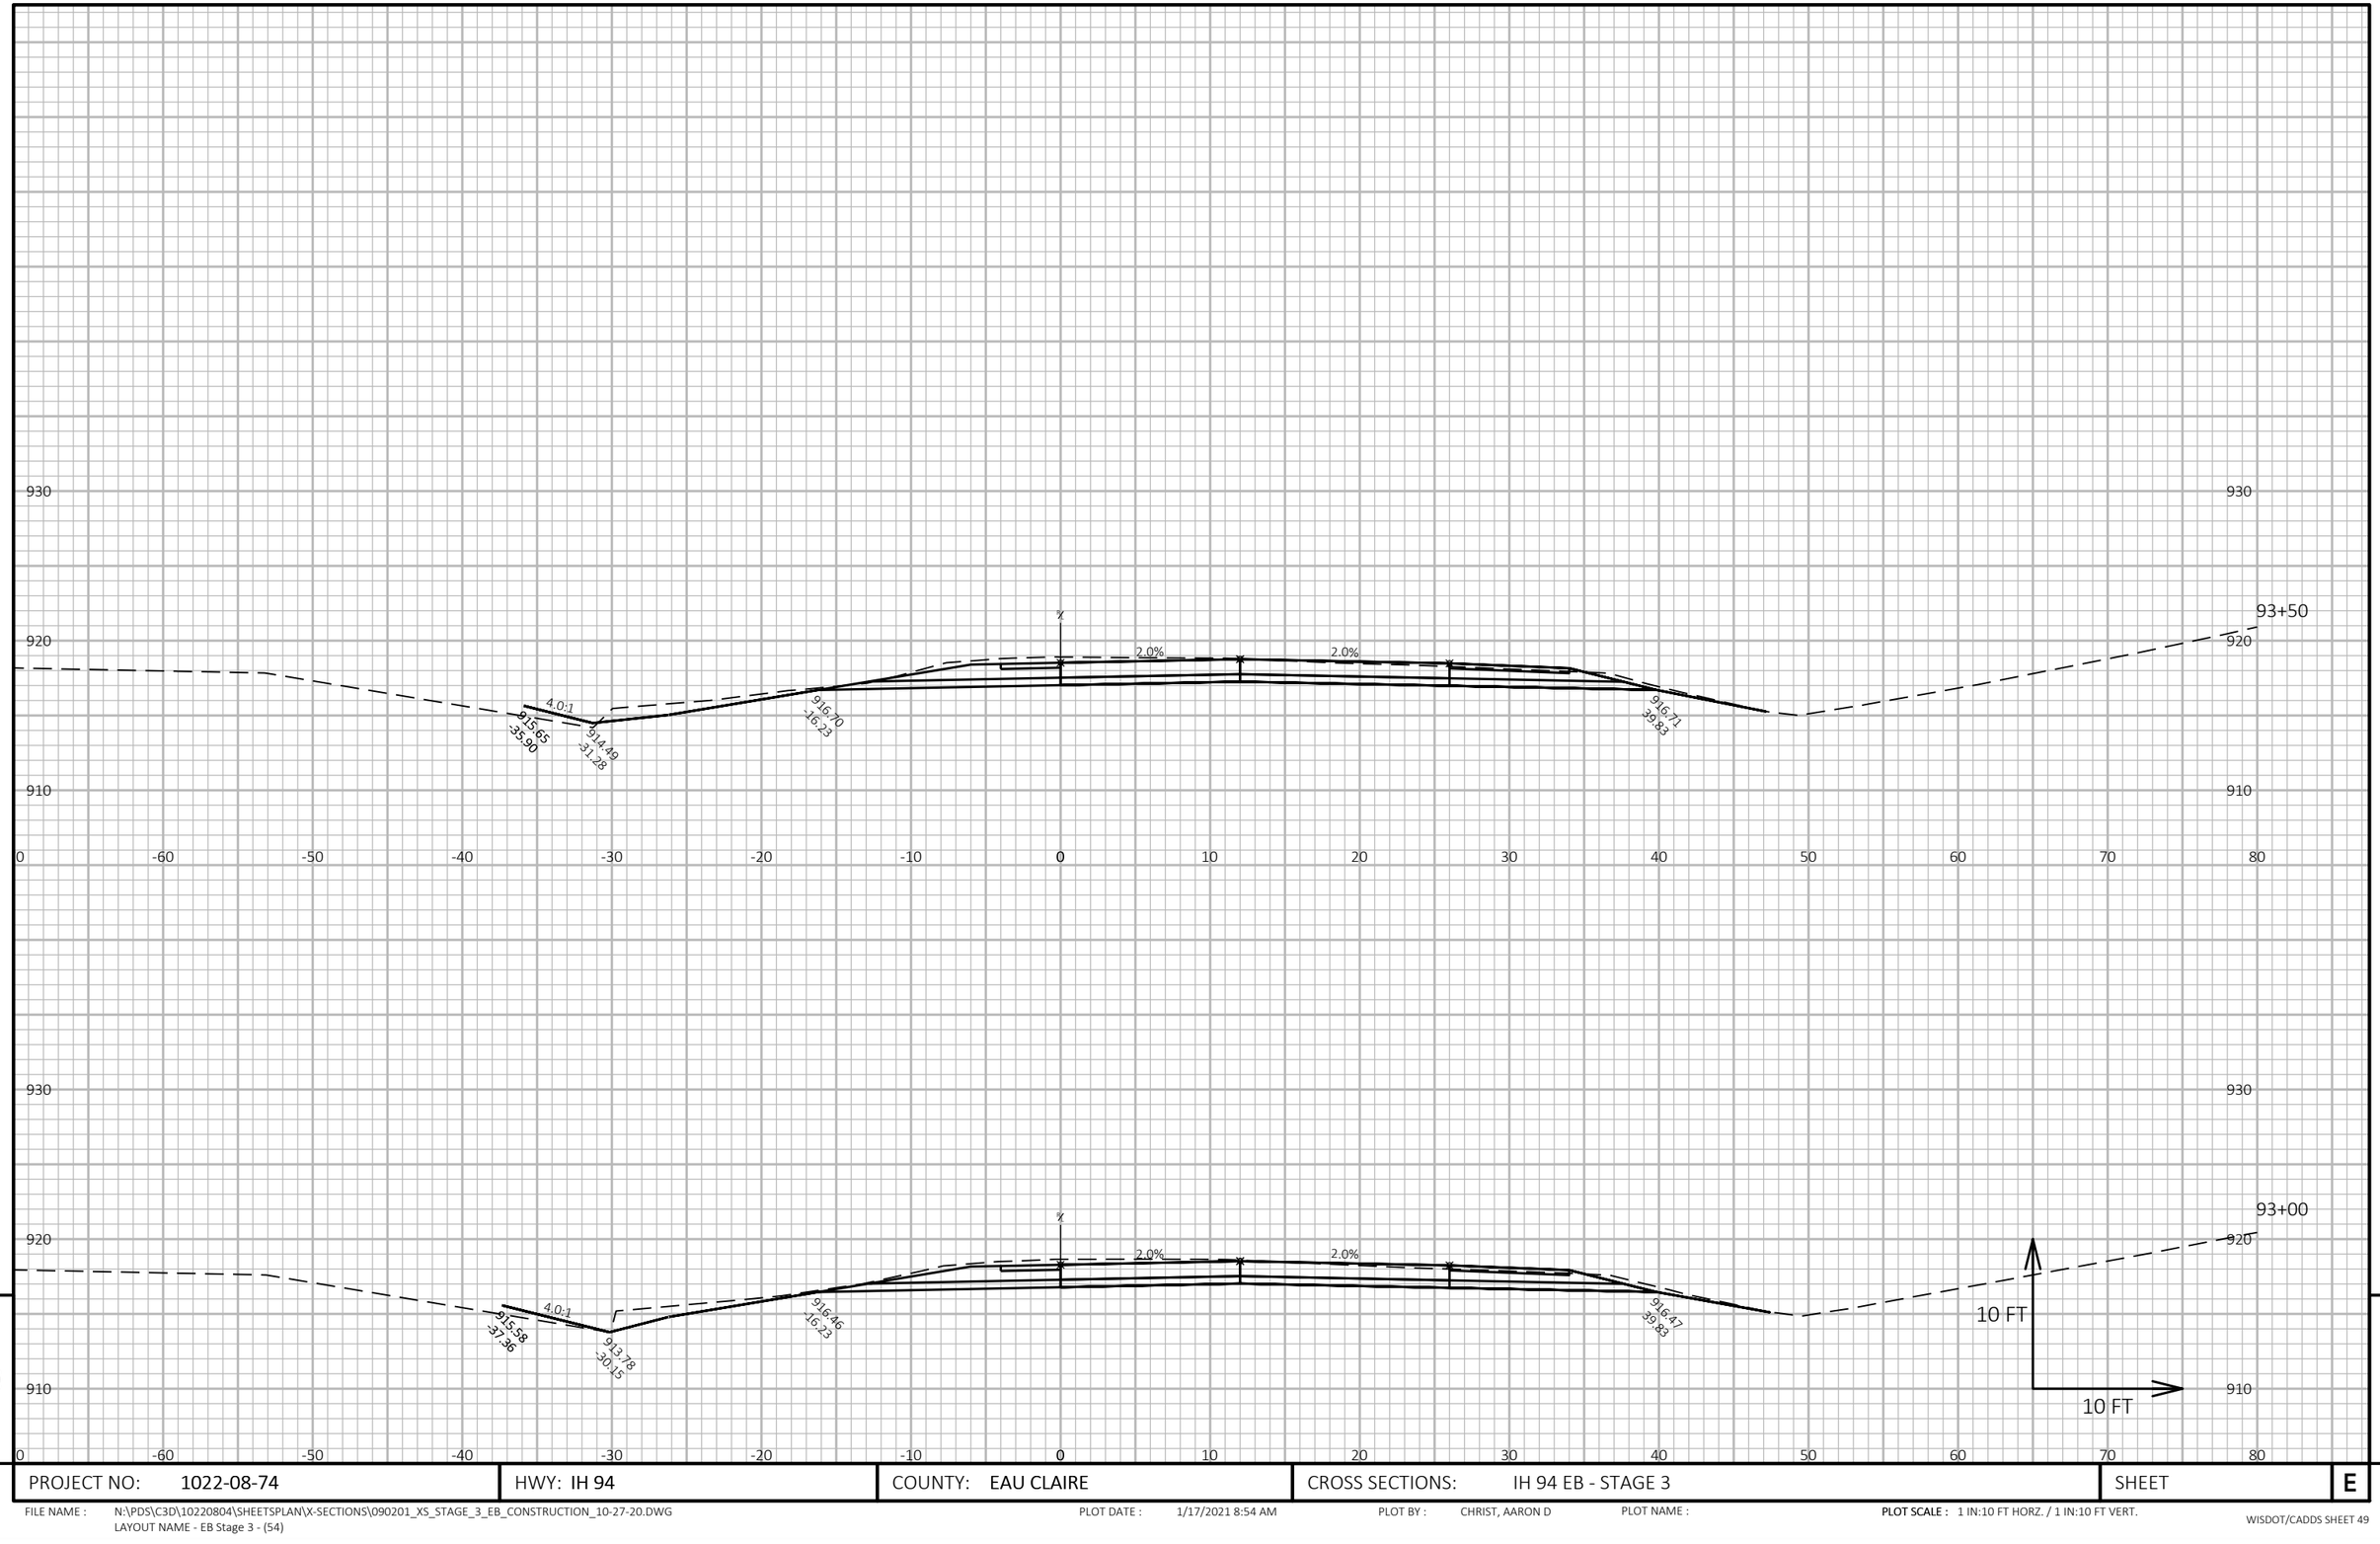

9


9

PROJECT NO: 1022-08-74	HWY: IH 94	COUNTY: EAU CLAIRE	CROSS SECTIONS: IH 94 EB - STAGE 3	SHEET	E

FILE NAME : N:\PDS\C3D\10220804\SHEETSPLAN\X-SECTIONS\090201_XS_STAGE_3_EB_CONSTRUCTION_10-27-20.DWG
LAYOUT NAME - EB Stage 3 - (54)

PLOT DATE : 1/17/2021 8:54 AM PLOT BY : CHRIST, AARON D PLOT NAME : PLOT SCALE : 1 IN:10 FT HORZ. / 1 IN:10 FT VERT.

WISDOT/CADDS SHEET 49

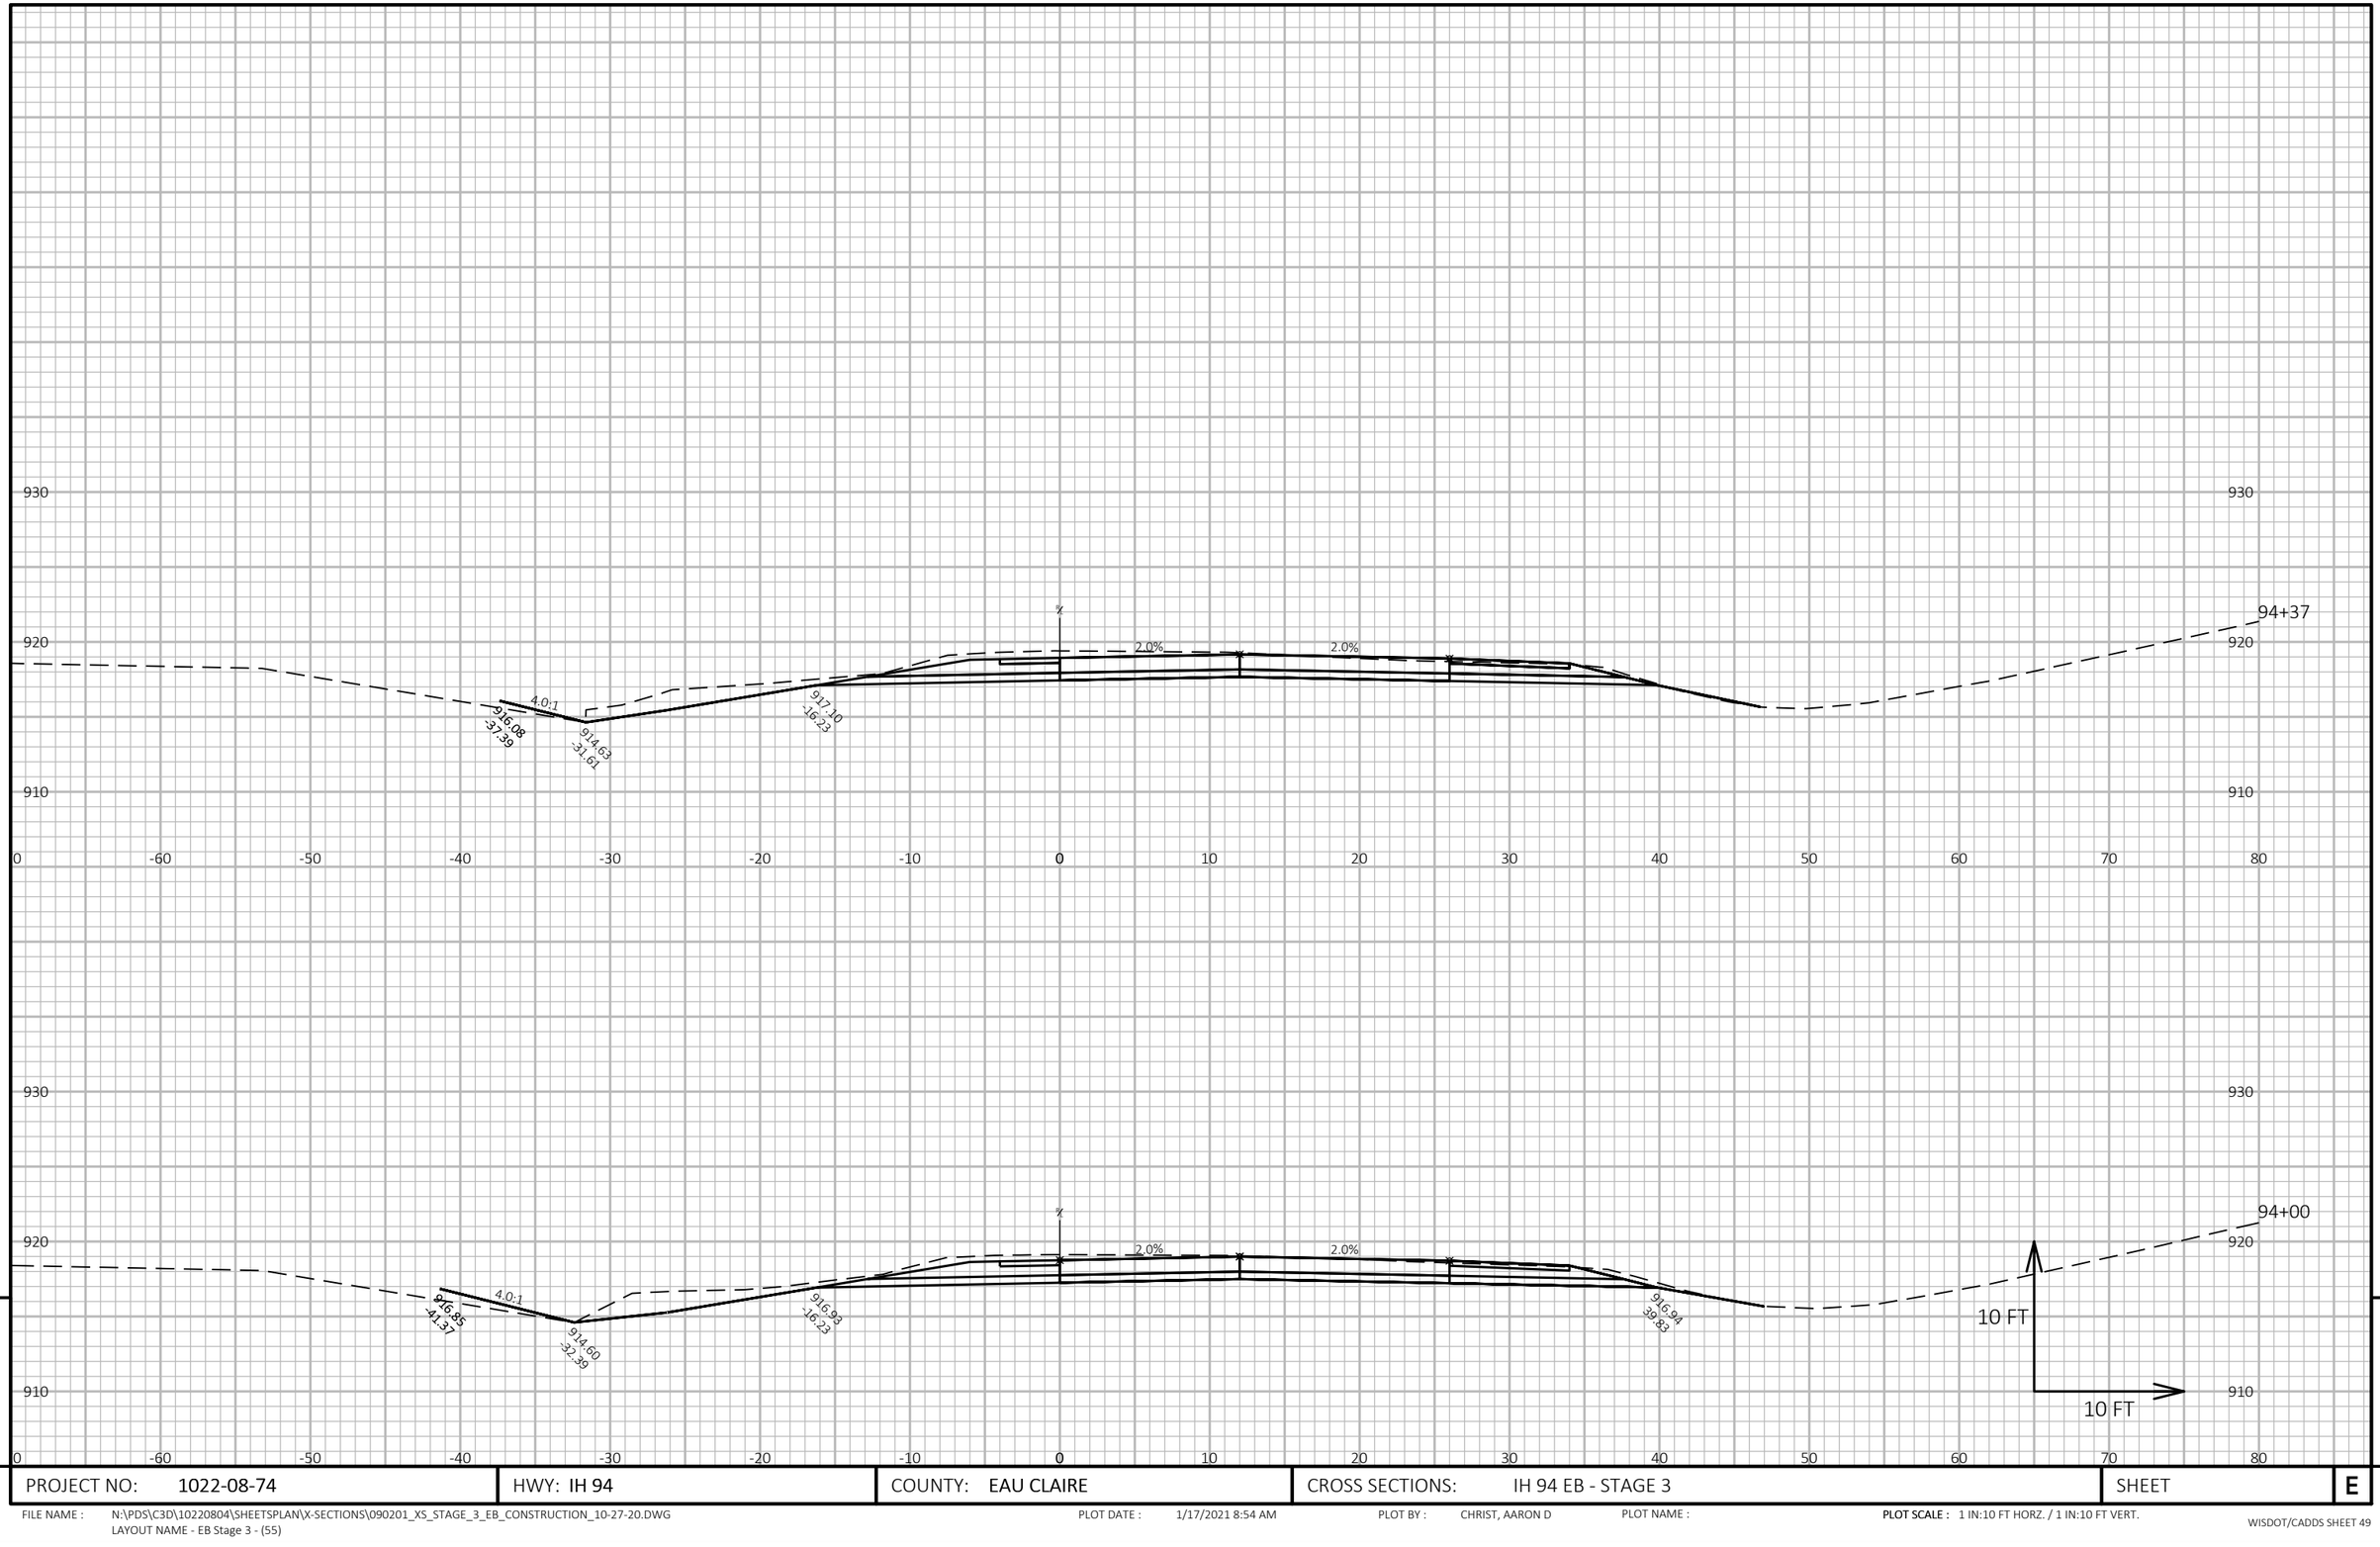


9

9

PROJECT NO: 1022-08-74	HWY: IH 94	COUNTY: EAU CLAIRE	CROSS SECTIONS: IH 94 EB - STAGE 3	SHEET	E

FILE NAME : N:\PDS\C3D\10220804\SHEETSPLAN\X-SECTIONS\090201_XS_STAGE_3_EB_CONSTRUCTION_10-27-20.DWG
LAYOUT NAME - EB Stage 3 - (55)

PLOT DATE : 1/17/2021 8:54 AM PLOT BY : CHRIST, AARON D PLOT NAME : PLOT SCALE : 1 IN:10 FT HORZ. / 1 IN:10 FT VERT.

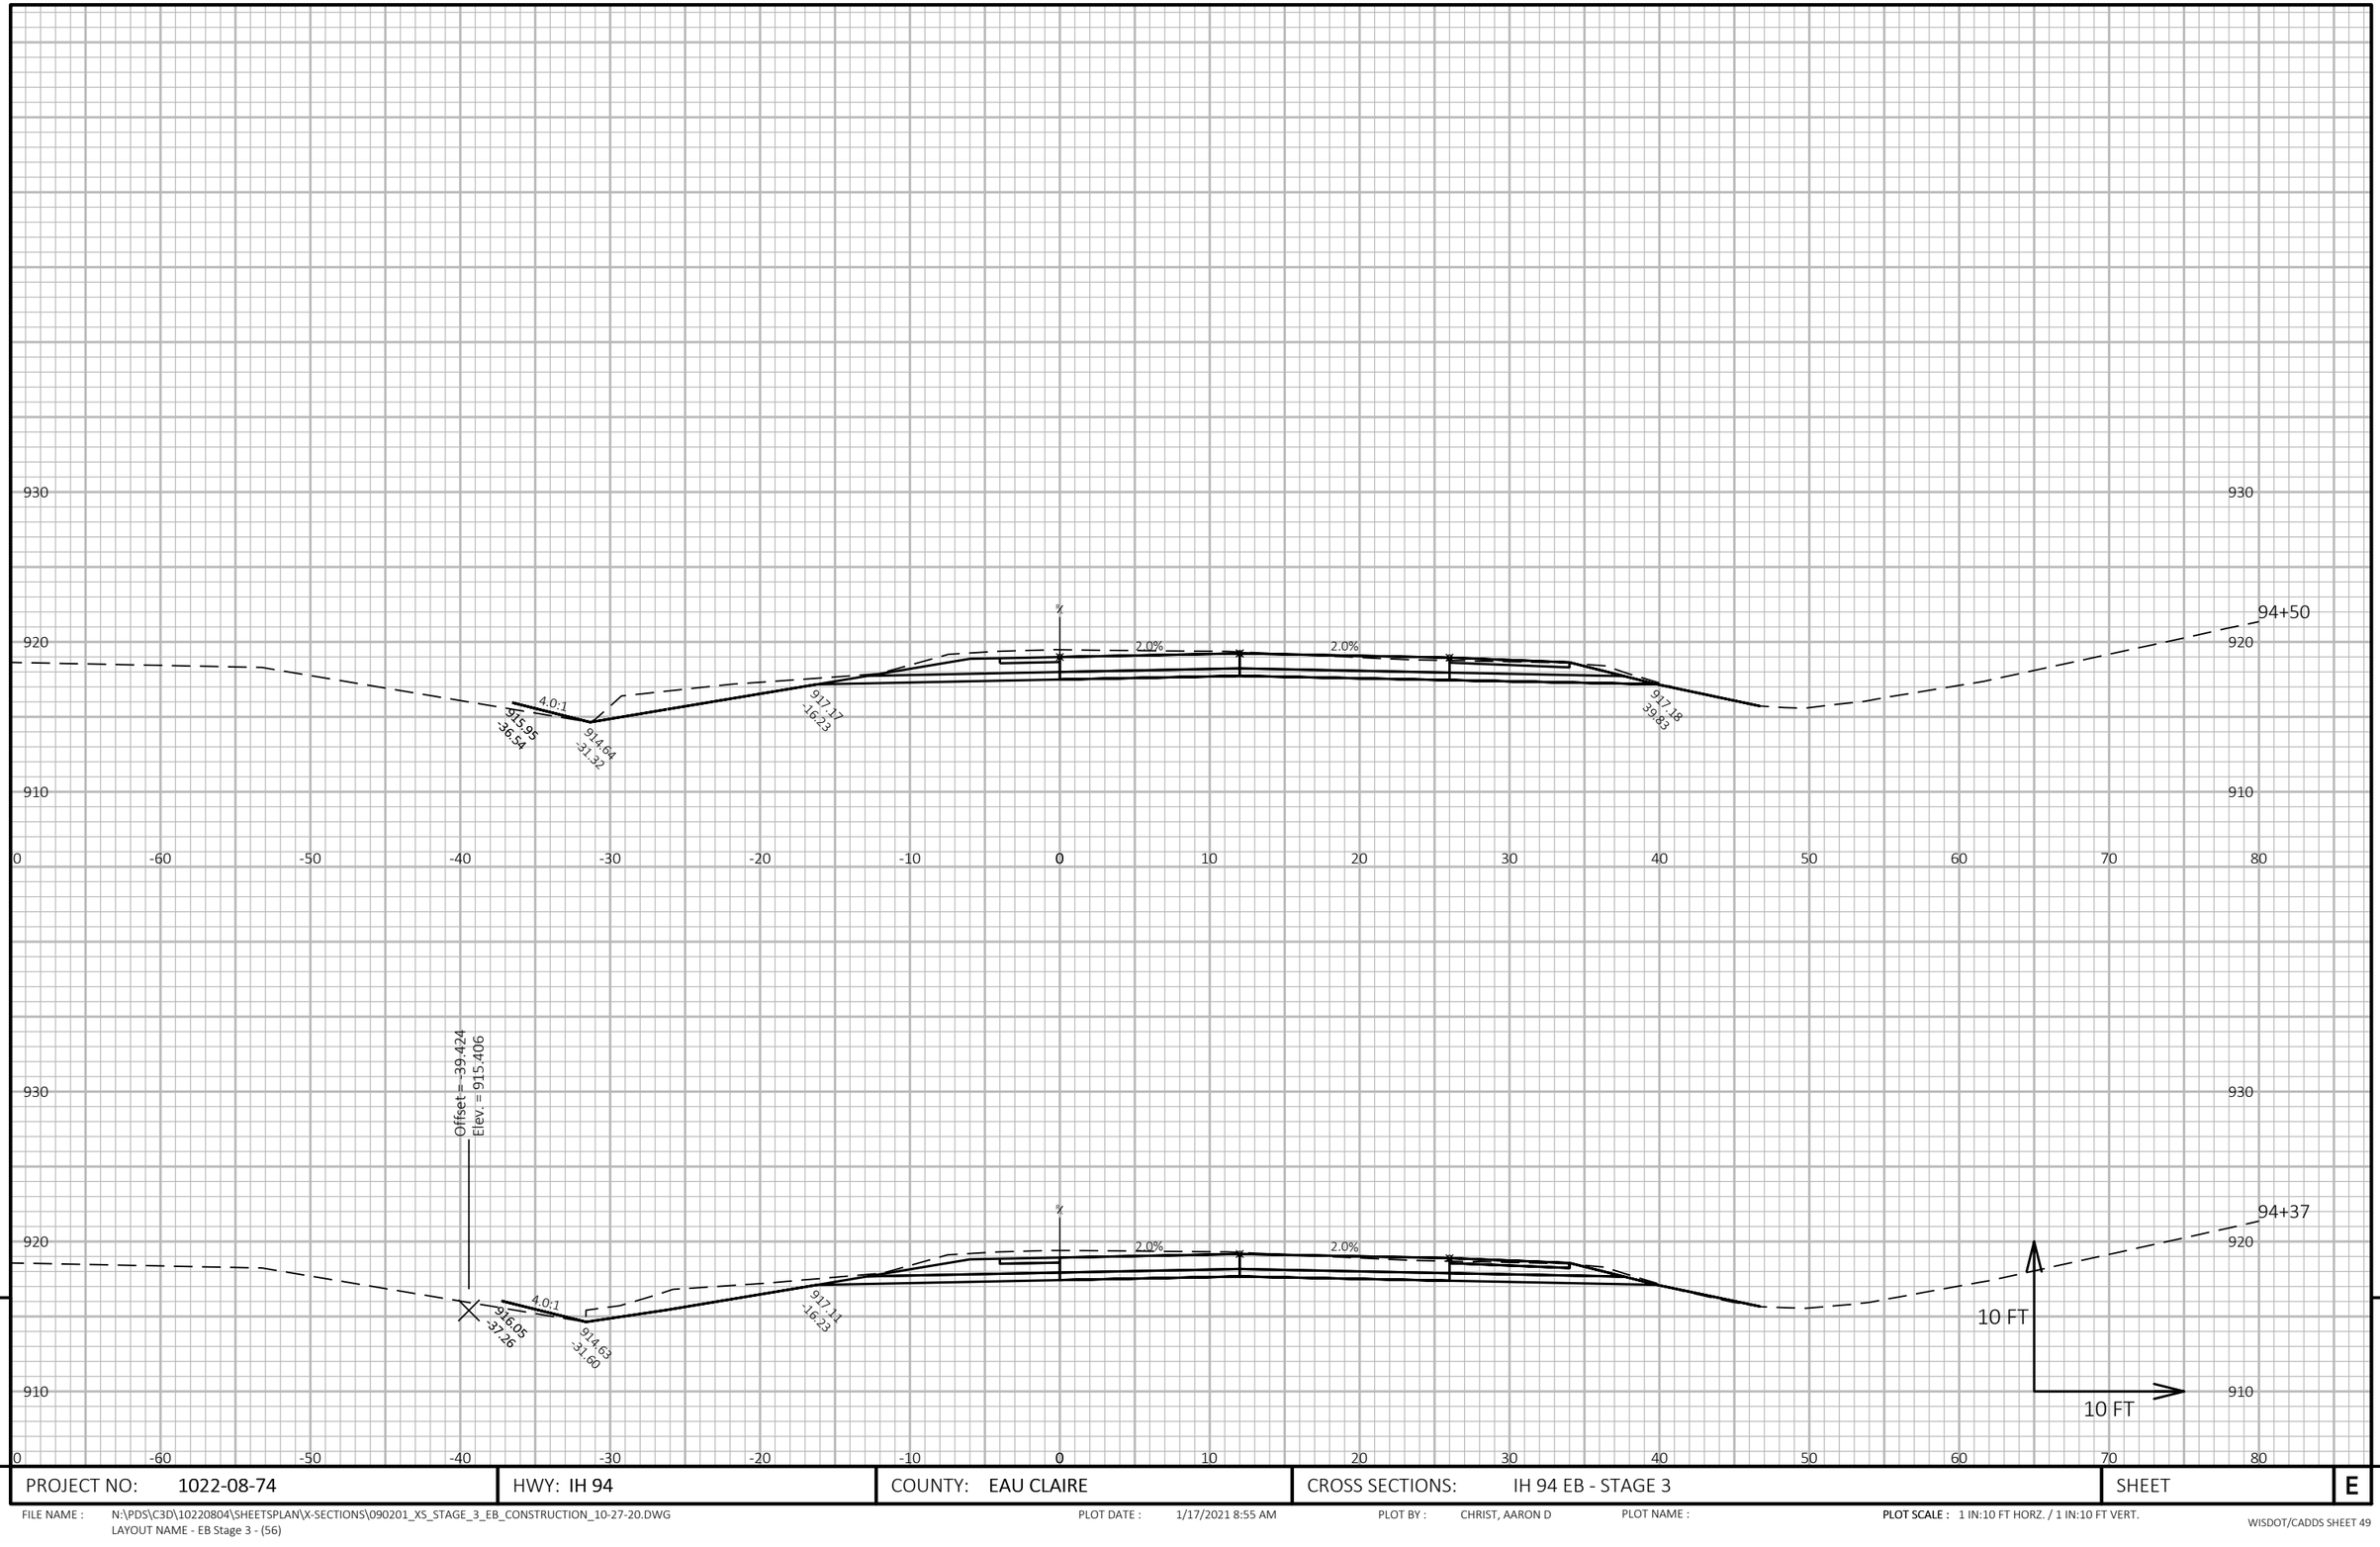


9

9

PROJECT NO: 1022-08-74	HWY: IH 94	COUNTY: EAU CLAIRE	CROSS SECTIONS: IH 94 EB - STAGE 3	SHEET	E

FILE NAME : N:\PDS\C3D\10220804\SHEETSPLAN\X-SECTIONS\090201_XS_STAGE_3_EB_CONSTRUCTION_10-27-20.DWG
LAYOUT NAME - EB Stage 3 - (56)

PLOT DATE : 1/17/2021 8:55 AM PLOT BY : CHRIST, AARON D PLOT NAME : **PLOT SCALE :** 1 IN:10 FT HORZ. / 1 IN:10 FT VERT.

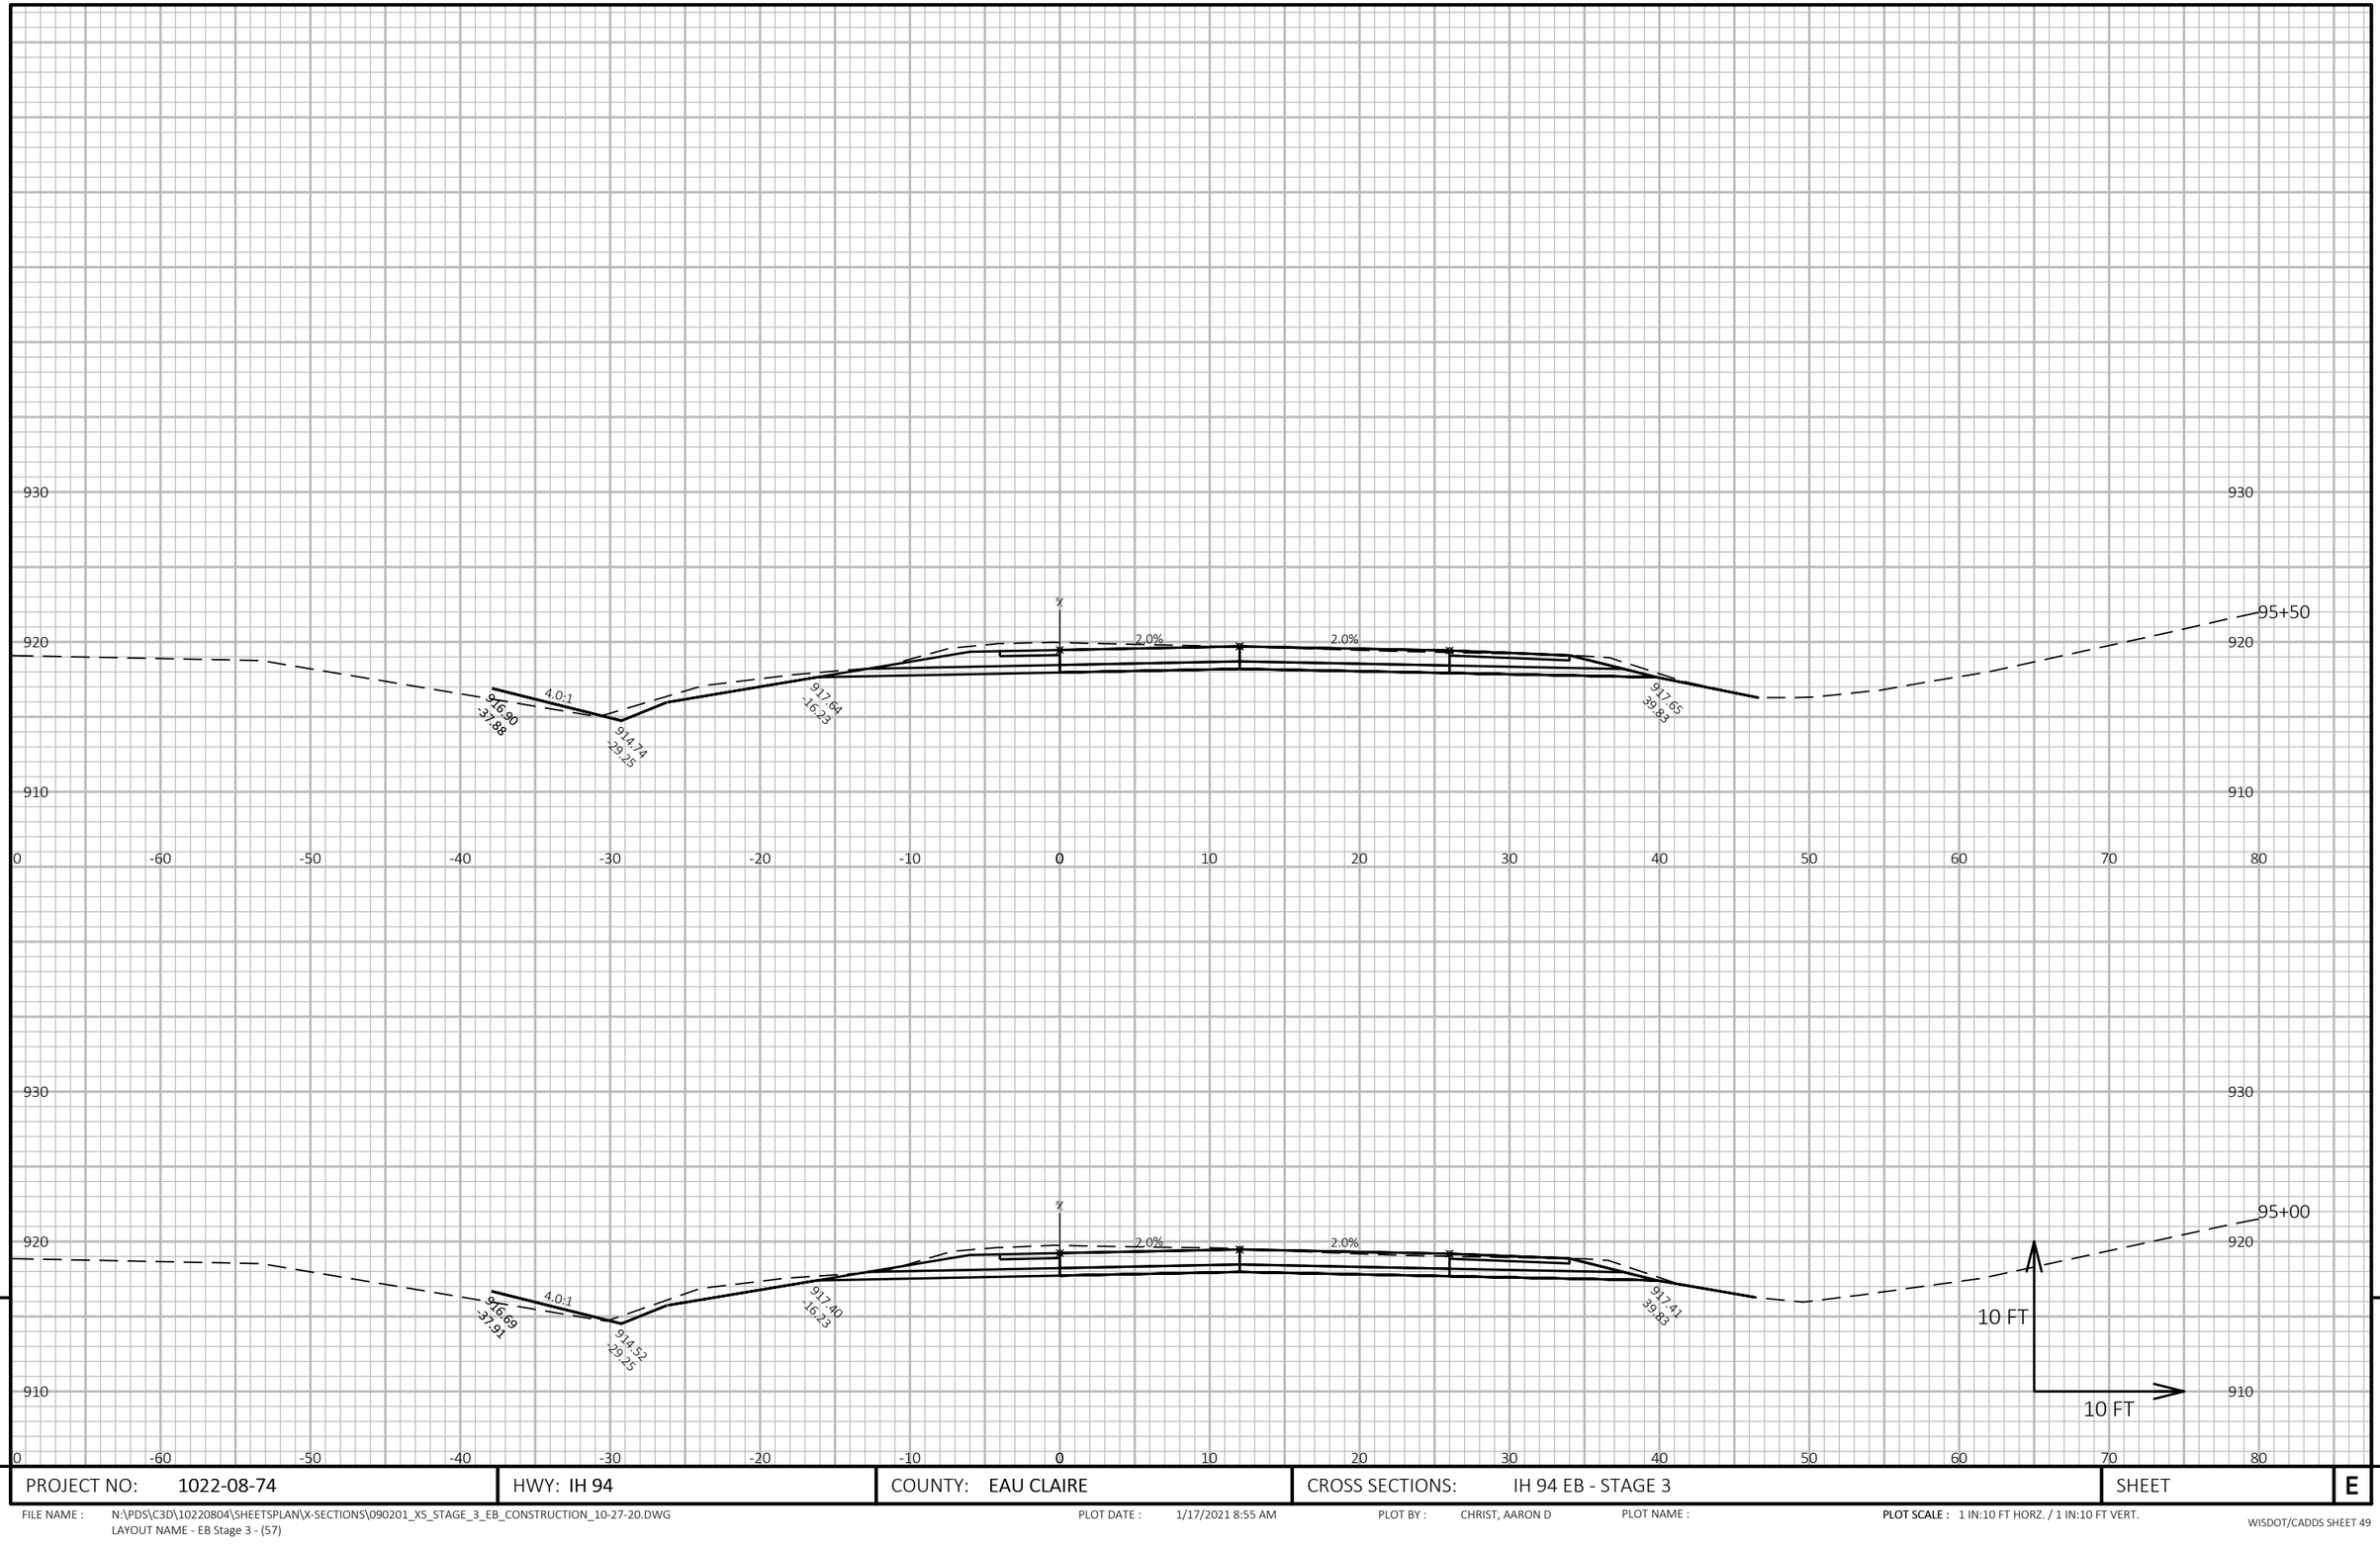


9

9

PROJECT NO: 1022-08-74	HWY: IH 94	COUNTY: EAU CLAIRE	CROSS SECTIONS: IH 94 EB - STAGE 3	SHEET	E

FILE NAME : N:\PDS\C3D\10220804\SHEETSPLAN\X-SECTIONS\090201_XS_STAGE_3_EB_CONSTRUCTION_10-27-20.DWG
LAYOUT NAME - EB Stage 3 - (57)

PLOT DATE : 1/17/2021 8:55 AM PLOT BY : CHRIST, AARON D PLOT NAME : PLOT SCALE : 1 IN:10 FT HORZ. / 1 IN:10 FT VERT.

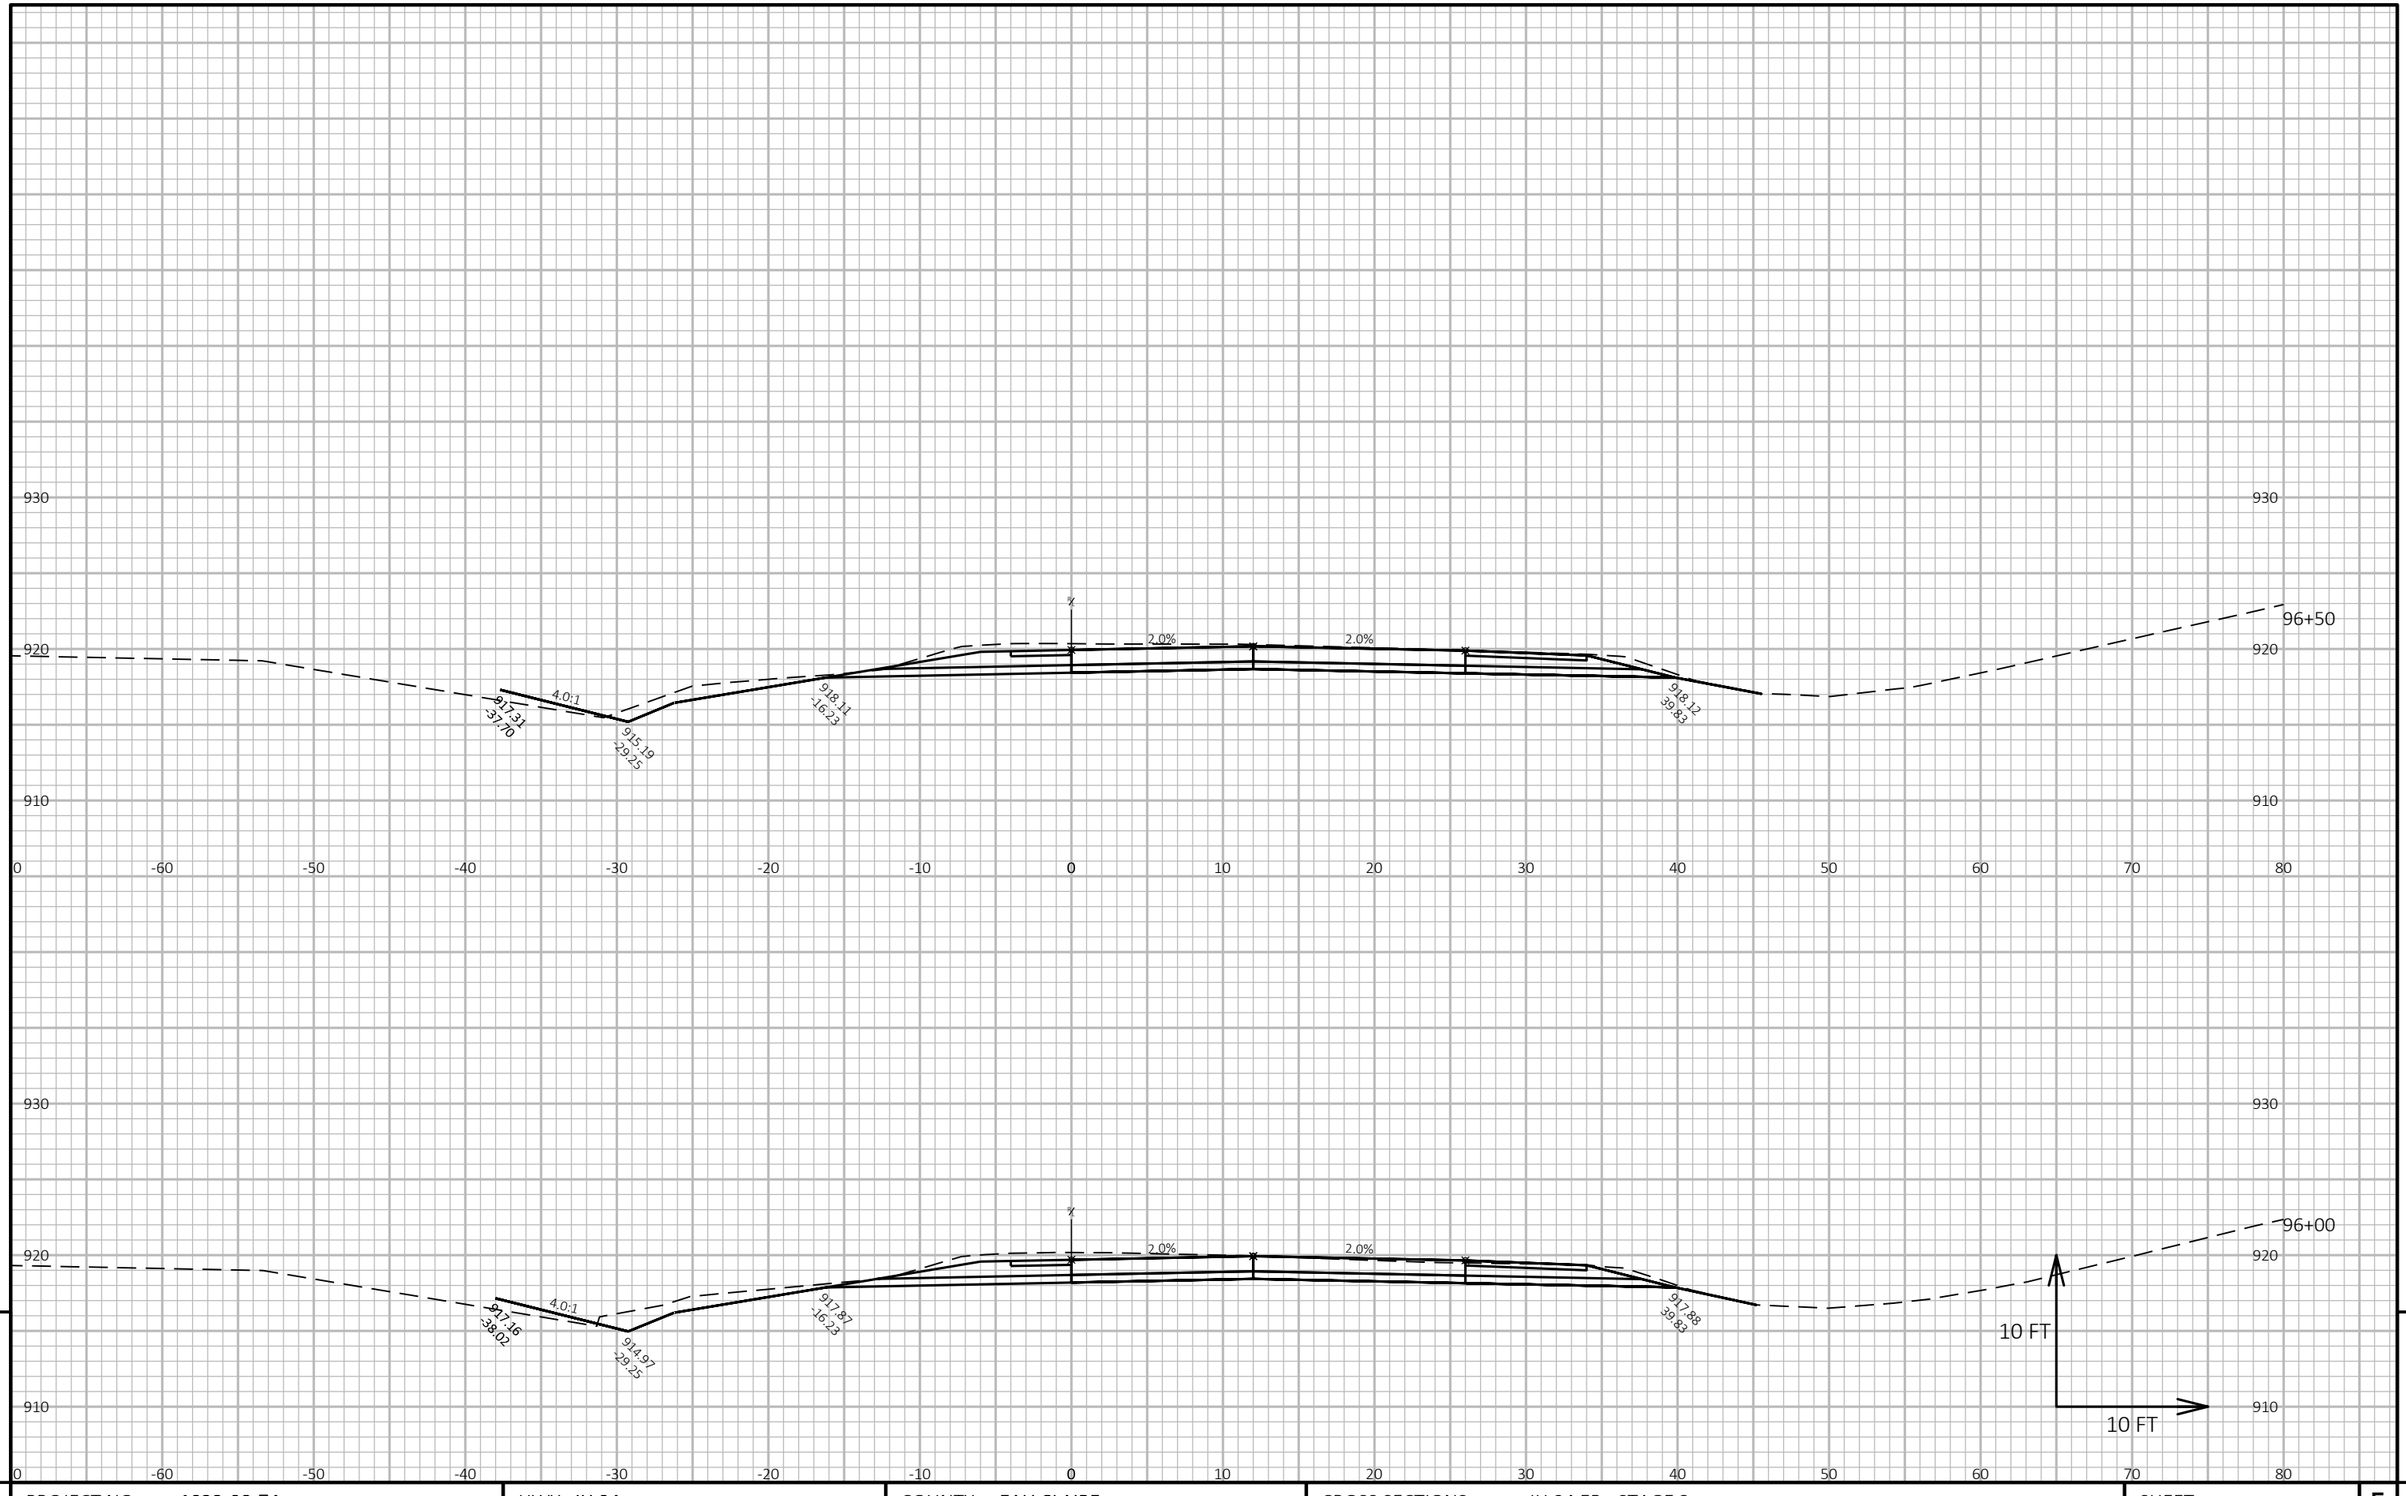

9


9

PROJECT NO: 1022-08-74	HWY: IH 94	COUNTY: EAU CLAIRE	CROSS SECTIONS: IH 94 EB - STAGE 3	SHEET	E

FILE NAME : N:\PDS\C3D\10220804\SHEETSPLAN\X-SECTIONS\090201_XS_STAGE_3_EB_CONSTRUCTION_10-27-20.DWG
LAYOUT NAME - EB Stage 3 - (58)

PLOT DATE : 1/17/2021 8:55 AM PLOT BY : CHRIST, AARON D PLOT NAME :

PLOT SCALE : 1 IN:10 FT HORZ. / 1 IN:10 FT VERT.

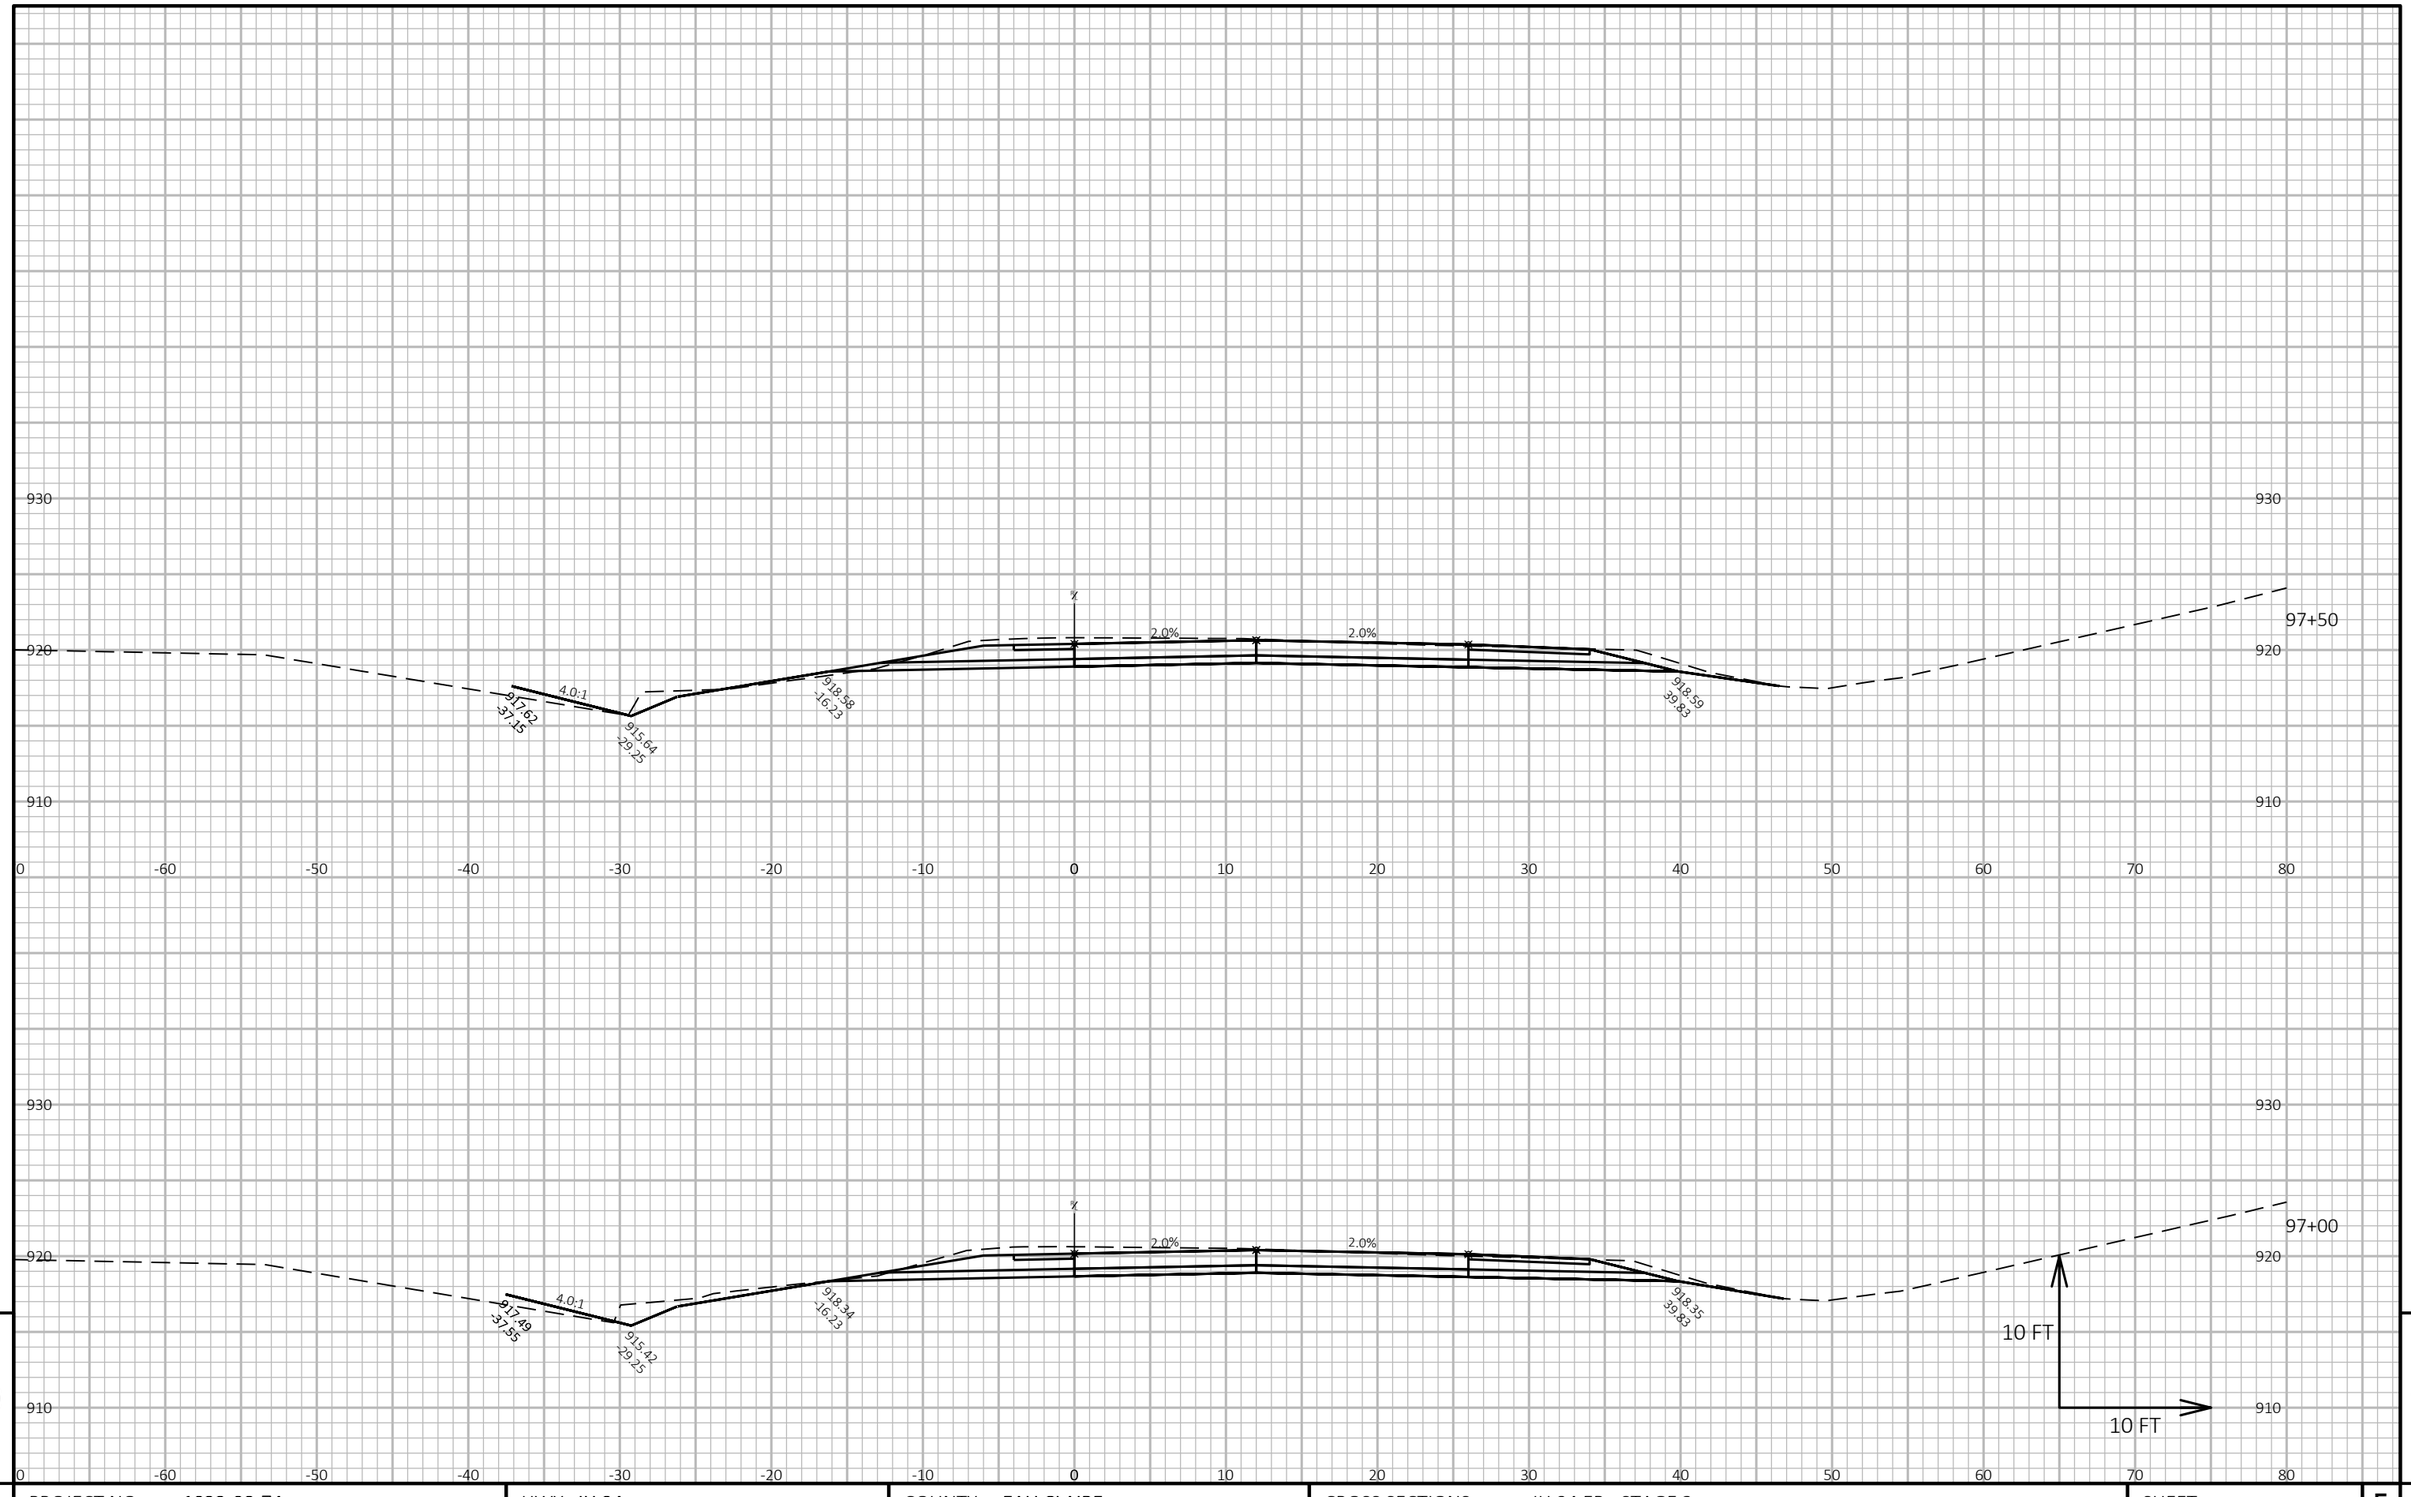

9


9

PROJECT NO: 1022-08-74	HWY: IH 94	COUNTY: EAU CLAIRE	CROSS SECTIONS: IH 94 EB - STAGE 3	SHEET	E

FILE NAME : N:\PDS\C3D\10220804\SHEETSPLAN\X-SECTIONS\090201_XS_STAGE_3_EB_CONSTRUCTION_10-27-20.DWG
LAYOUT NAME - EB Stage 3 - (59)

PLOT DATE : 1/17/2021 8:55 AM PLOT BY : CHRIST, AARON D PLOT NAME :

PLOT SCALE : 1 IN:10 FT HORZ. / 1 IN:10 FT VERT.

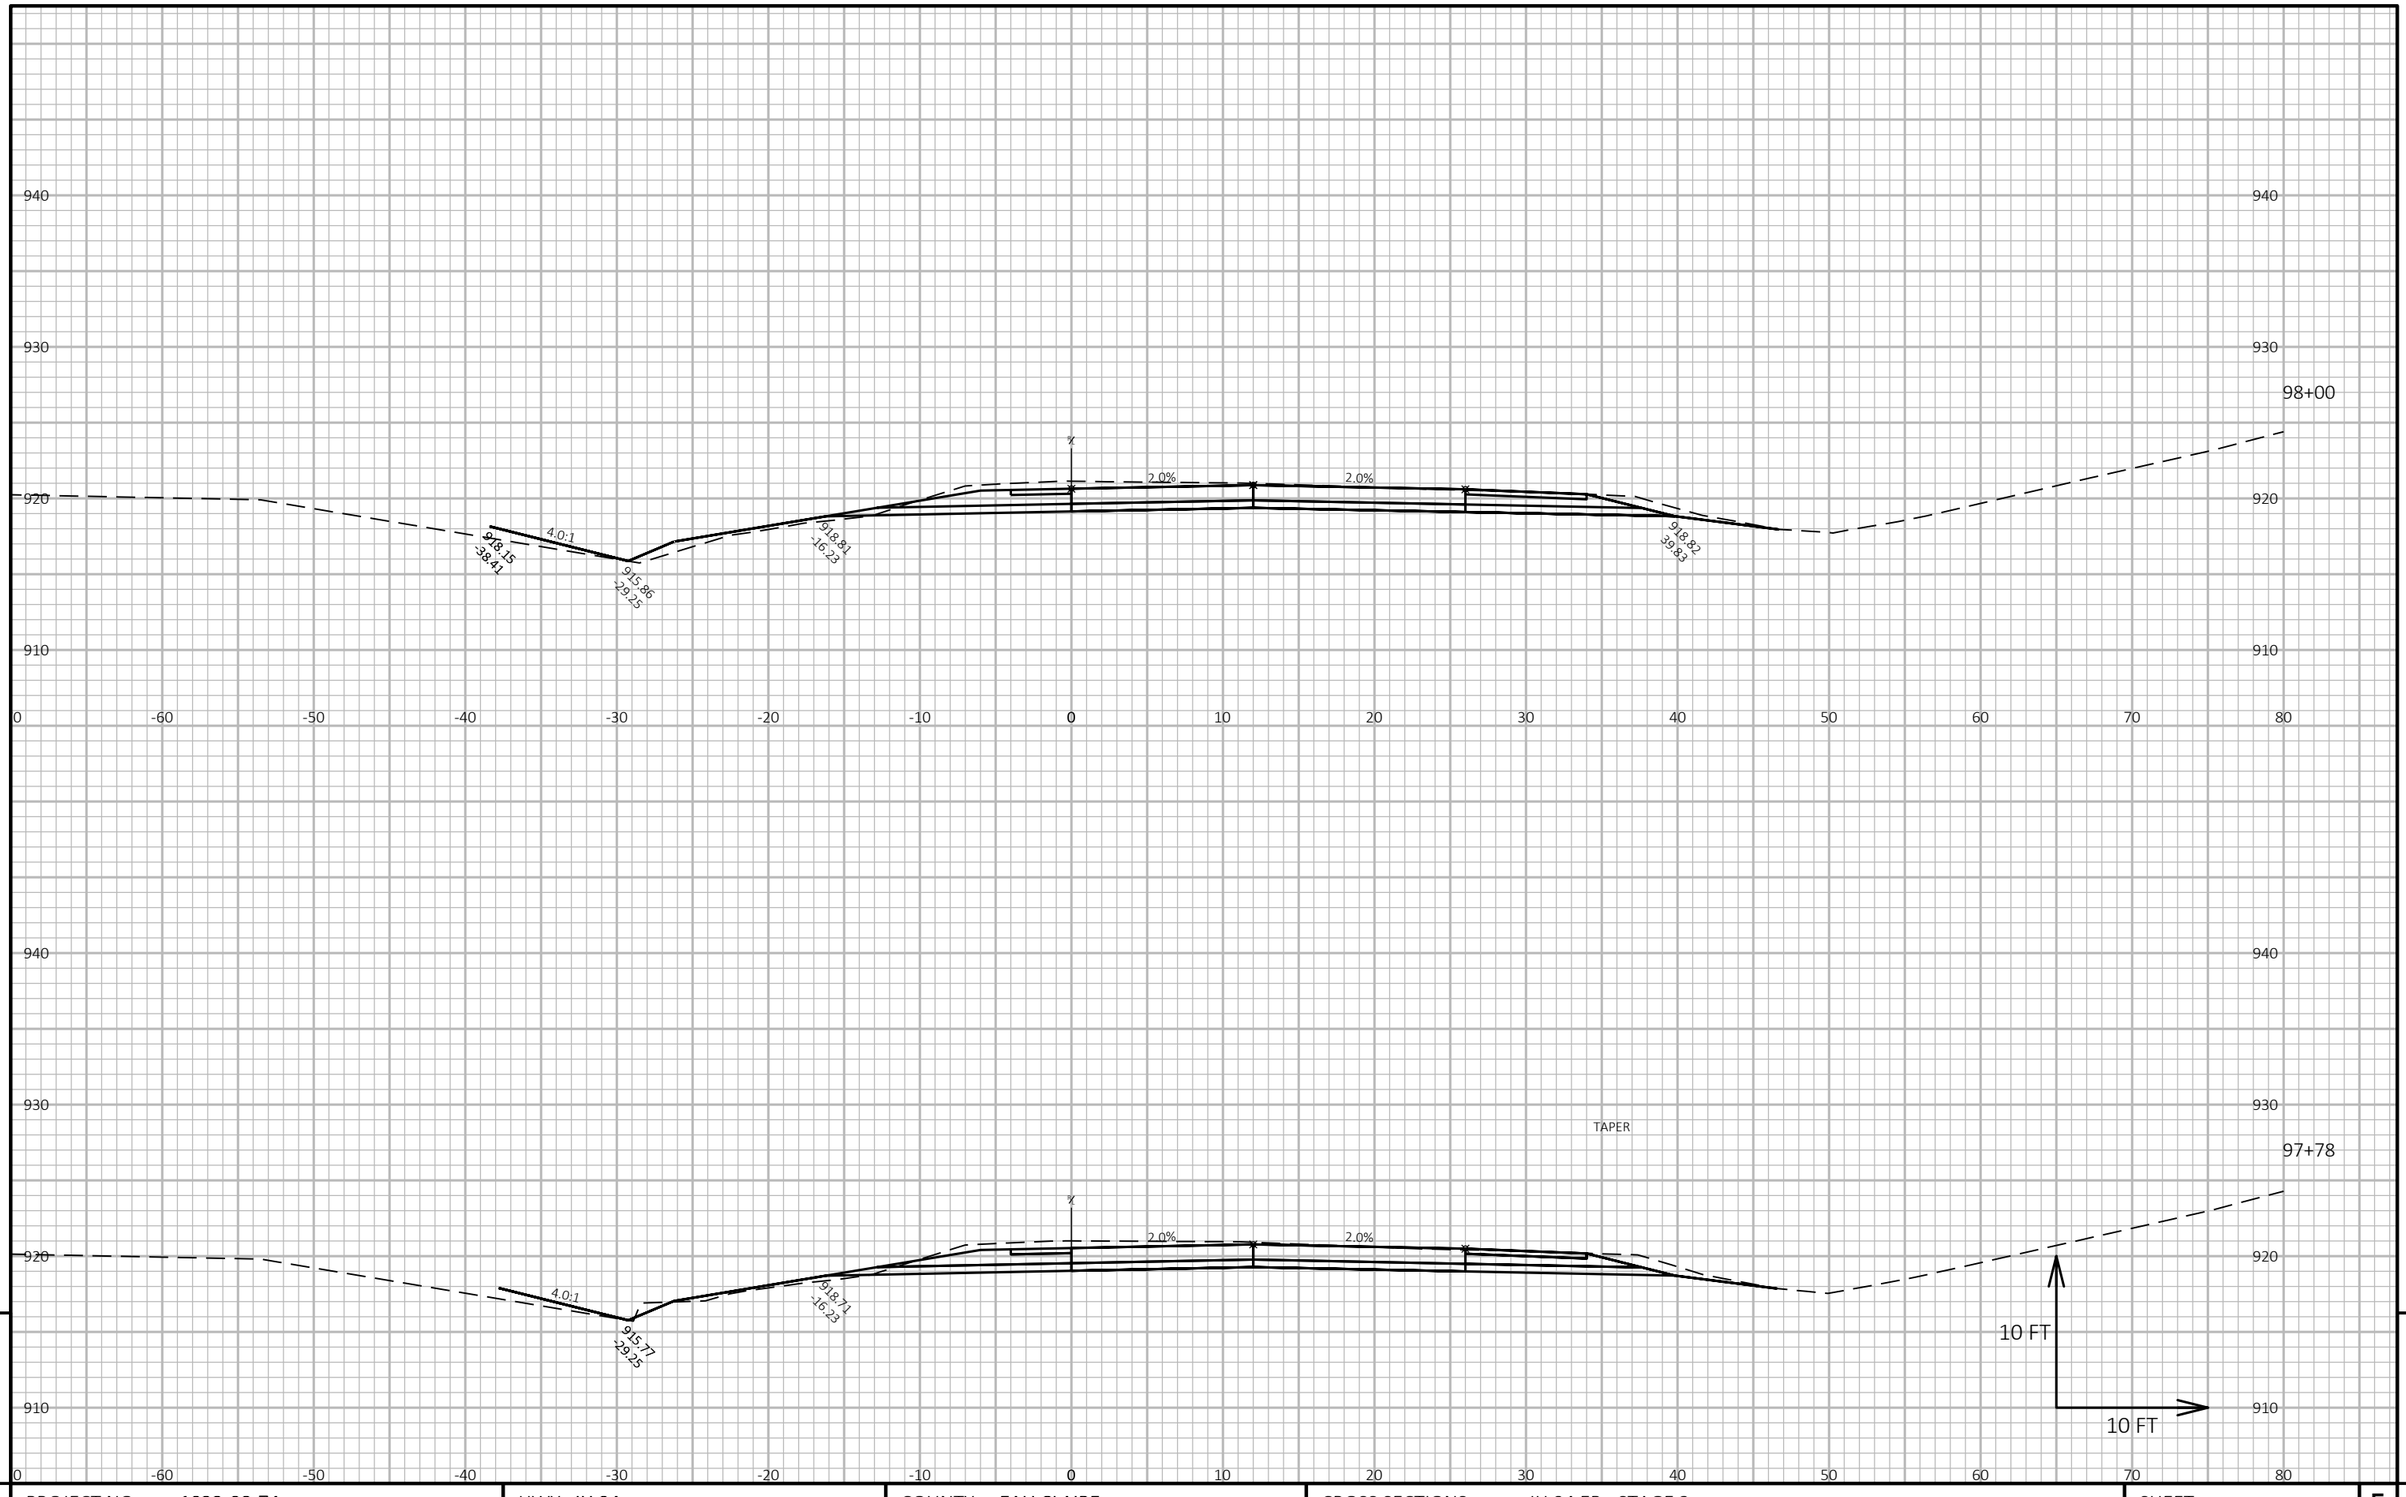


9

9

PROJECT NO: 1022-08-74	HWY: IH 94	COUNTY: EAU CLAIRE	CROSS SECTIONS: IH 94 EB - STAGE 3	SHEET E

FILE NAME : N:\PDS\C3D\10220804\SHEETSPLAN\X-SECTIONS\090201_XS_STAGE_3_EB_CONSTRUCTION_10-27-20.DWG
LAYOUT NAME - EB Stage 3 - (60)

PLOT DATE : 1/17/2021 8:55 AM PLOT BY : CHRIST, AARON D PLOT NAME : PLOT SCALE : 1 IN:10 FT HORZ. / 1 IN:10 FT VERT.

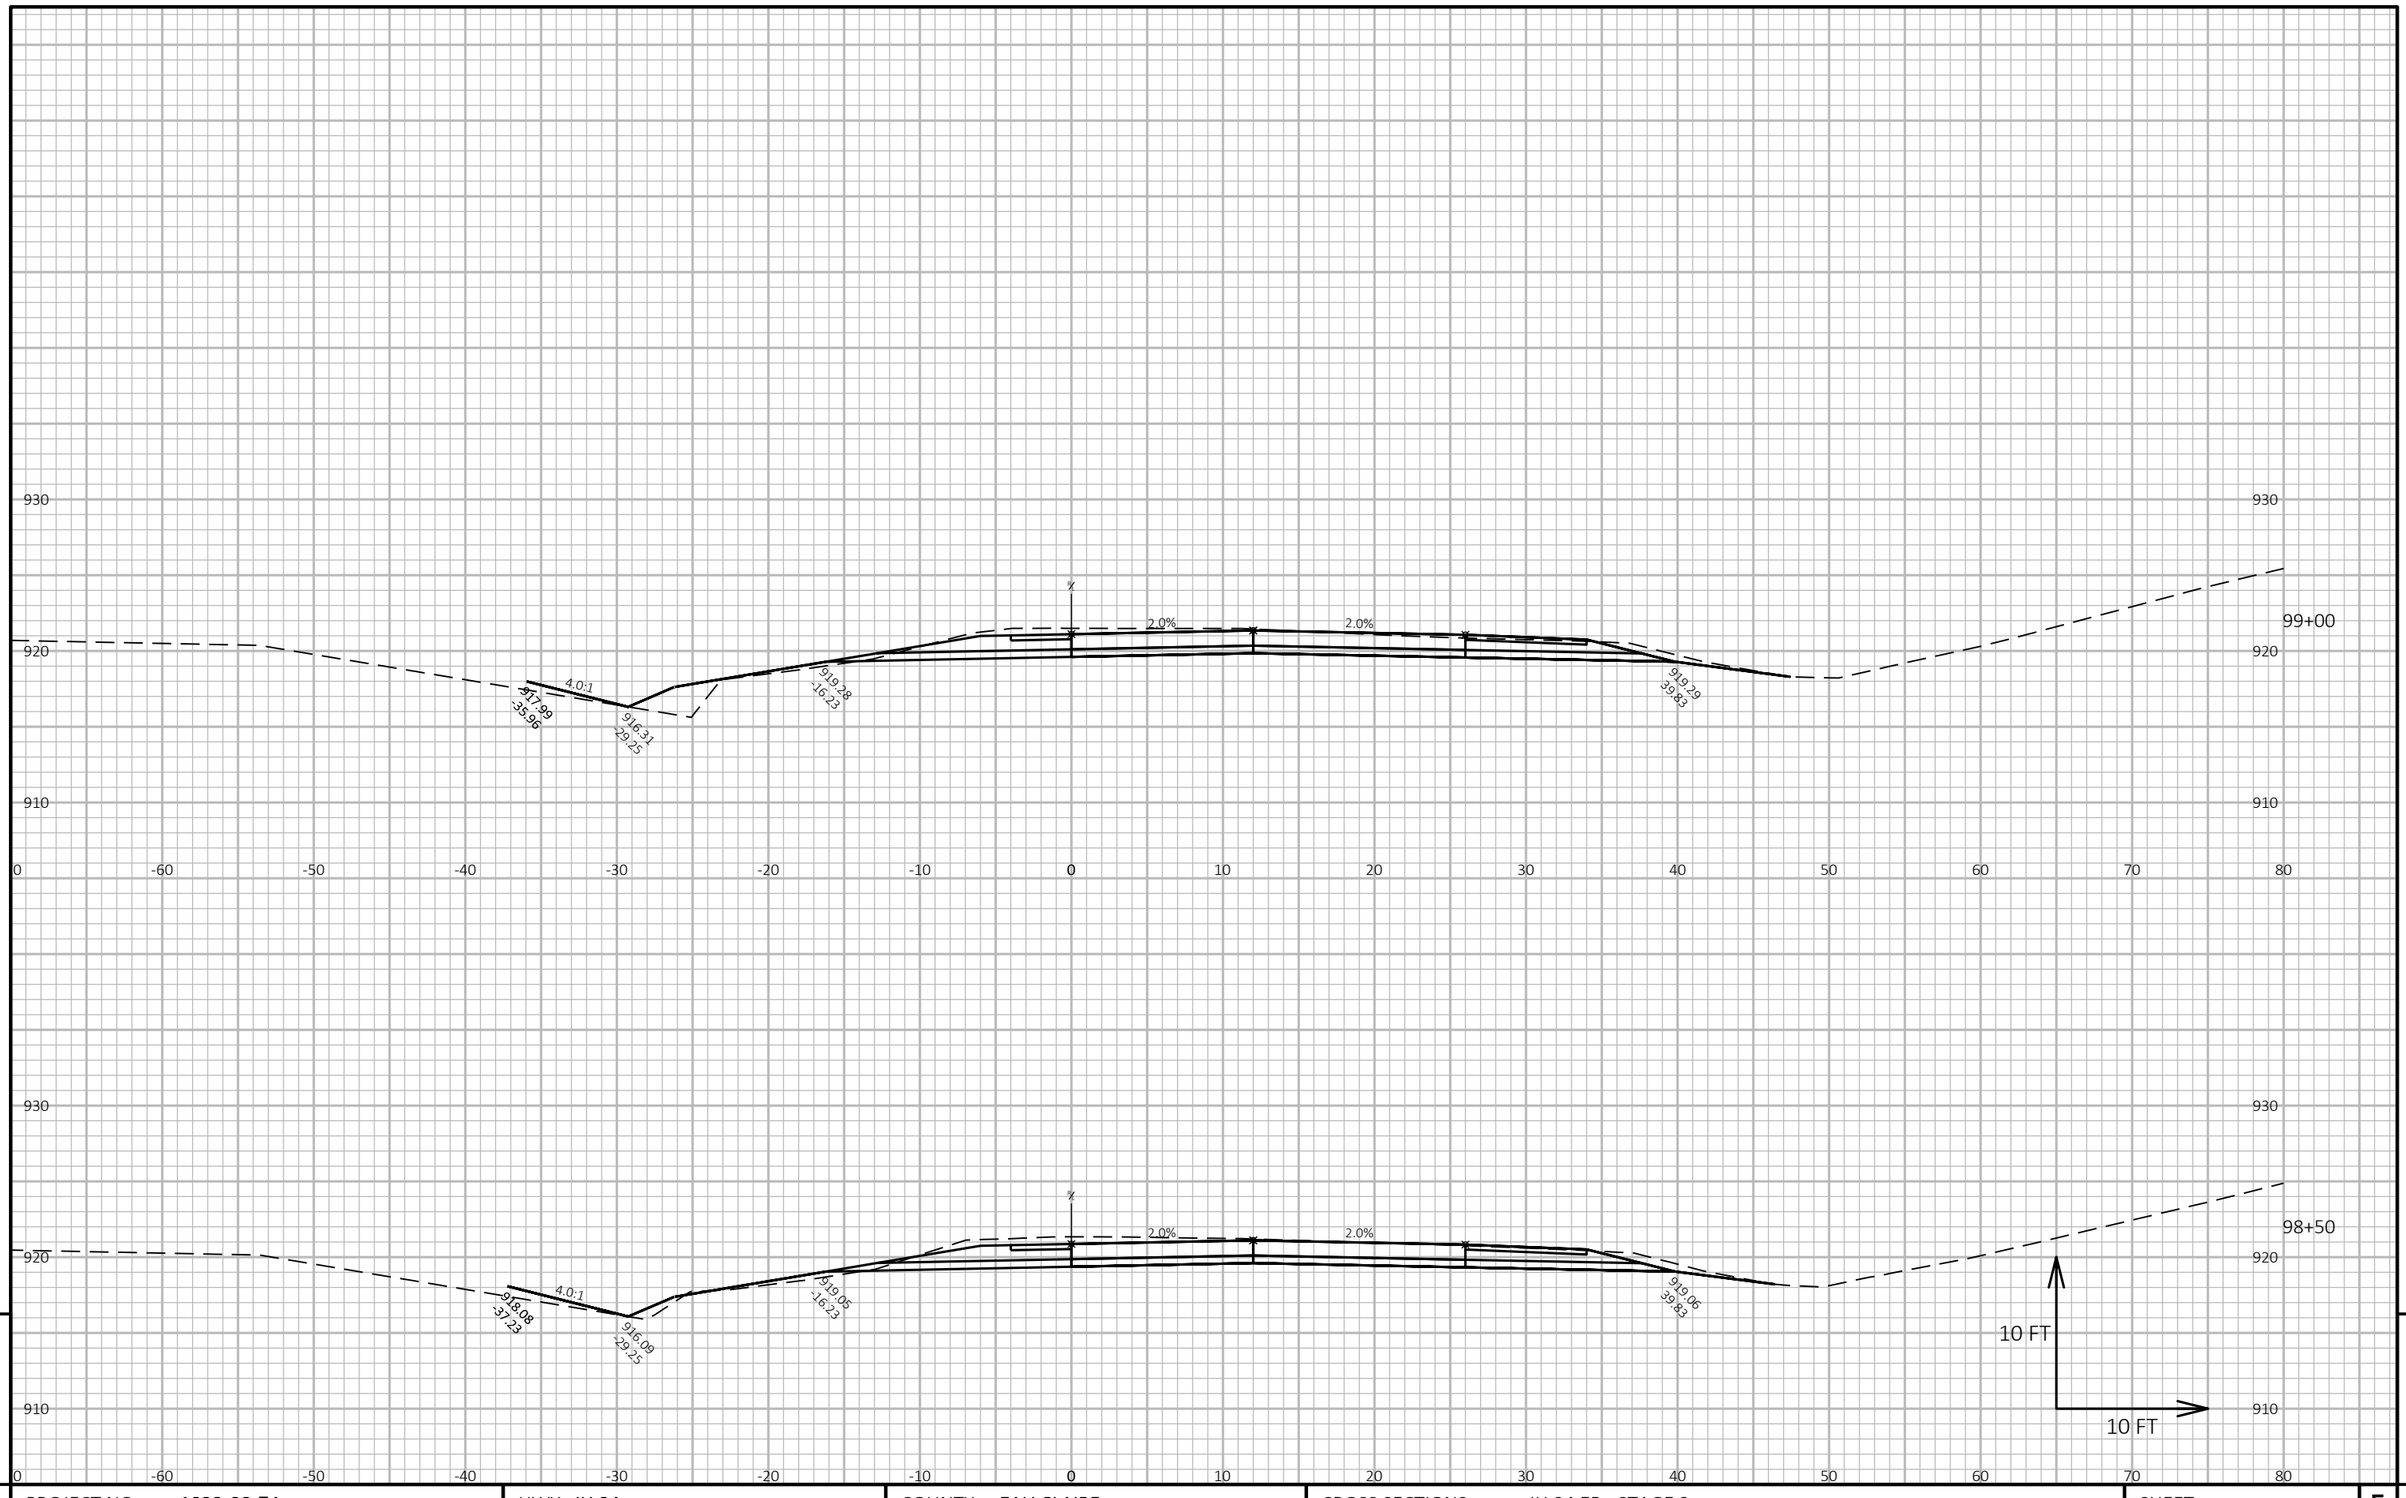

9


9

PROJECT NO: 1022-08-74	HWY: IH 94	COUNTY: EAU CLAIRE	CROSS SECTIONS: IH 94 EB - STAGE 3	SHEET E

FILE NAME : N:\PDS\C3D\10220804\SHEETSPLAN\X-SECTIONS\090201_XS_STAGE_3_EB_CONSTRUCTION_10-27-20.DWG
LAYOUT NAME - EB Stage 3 - (61)

PLOT DATE : 1/17/2021 8:55 AM PLOT BY : CHRIST, AARON D PLOT NAME :

PLOT SCALE : 1 IN:10 FT HORZ. / 1 IN:10 FT VERT.

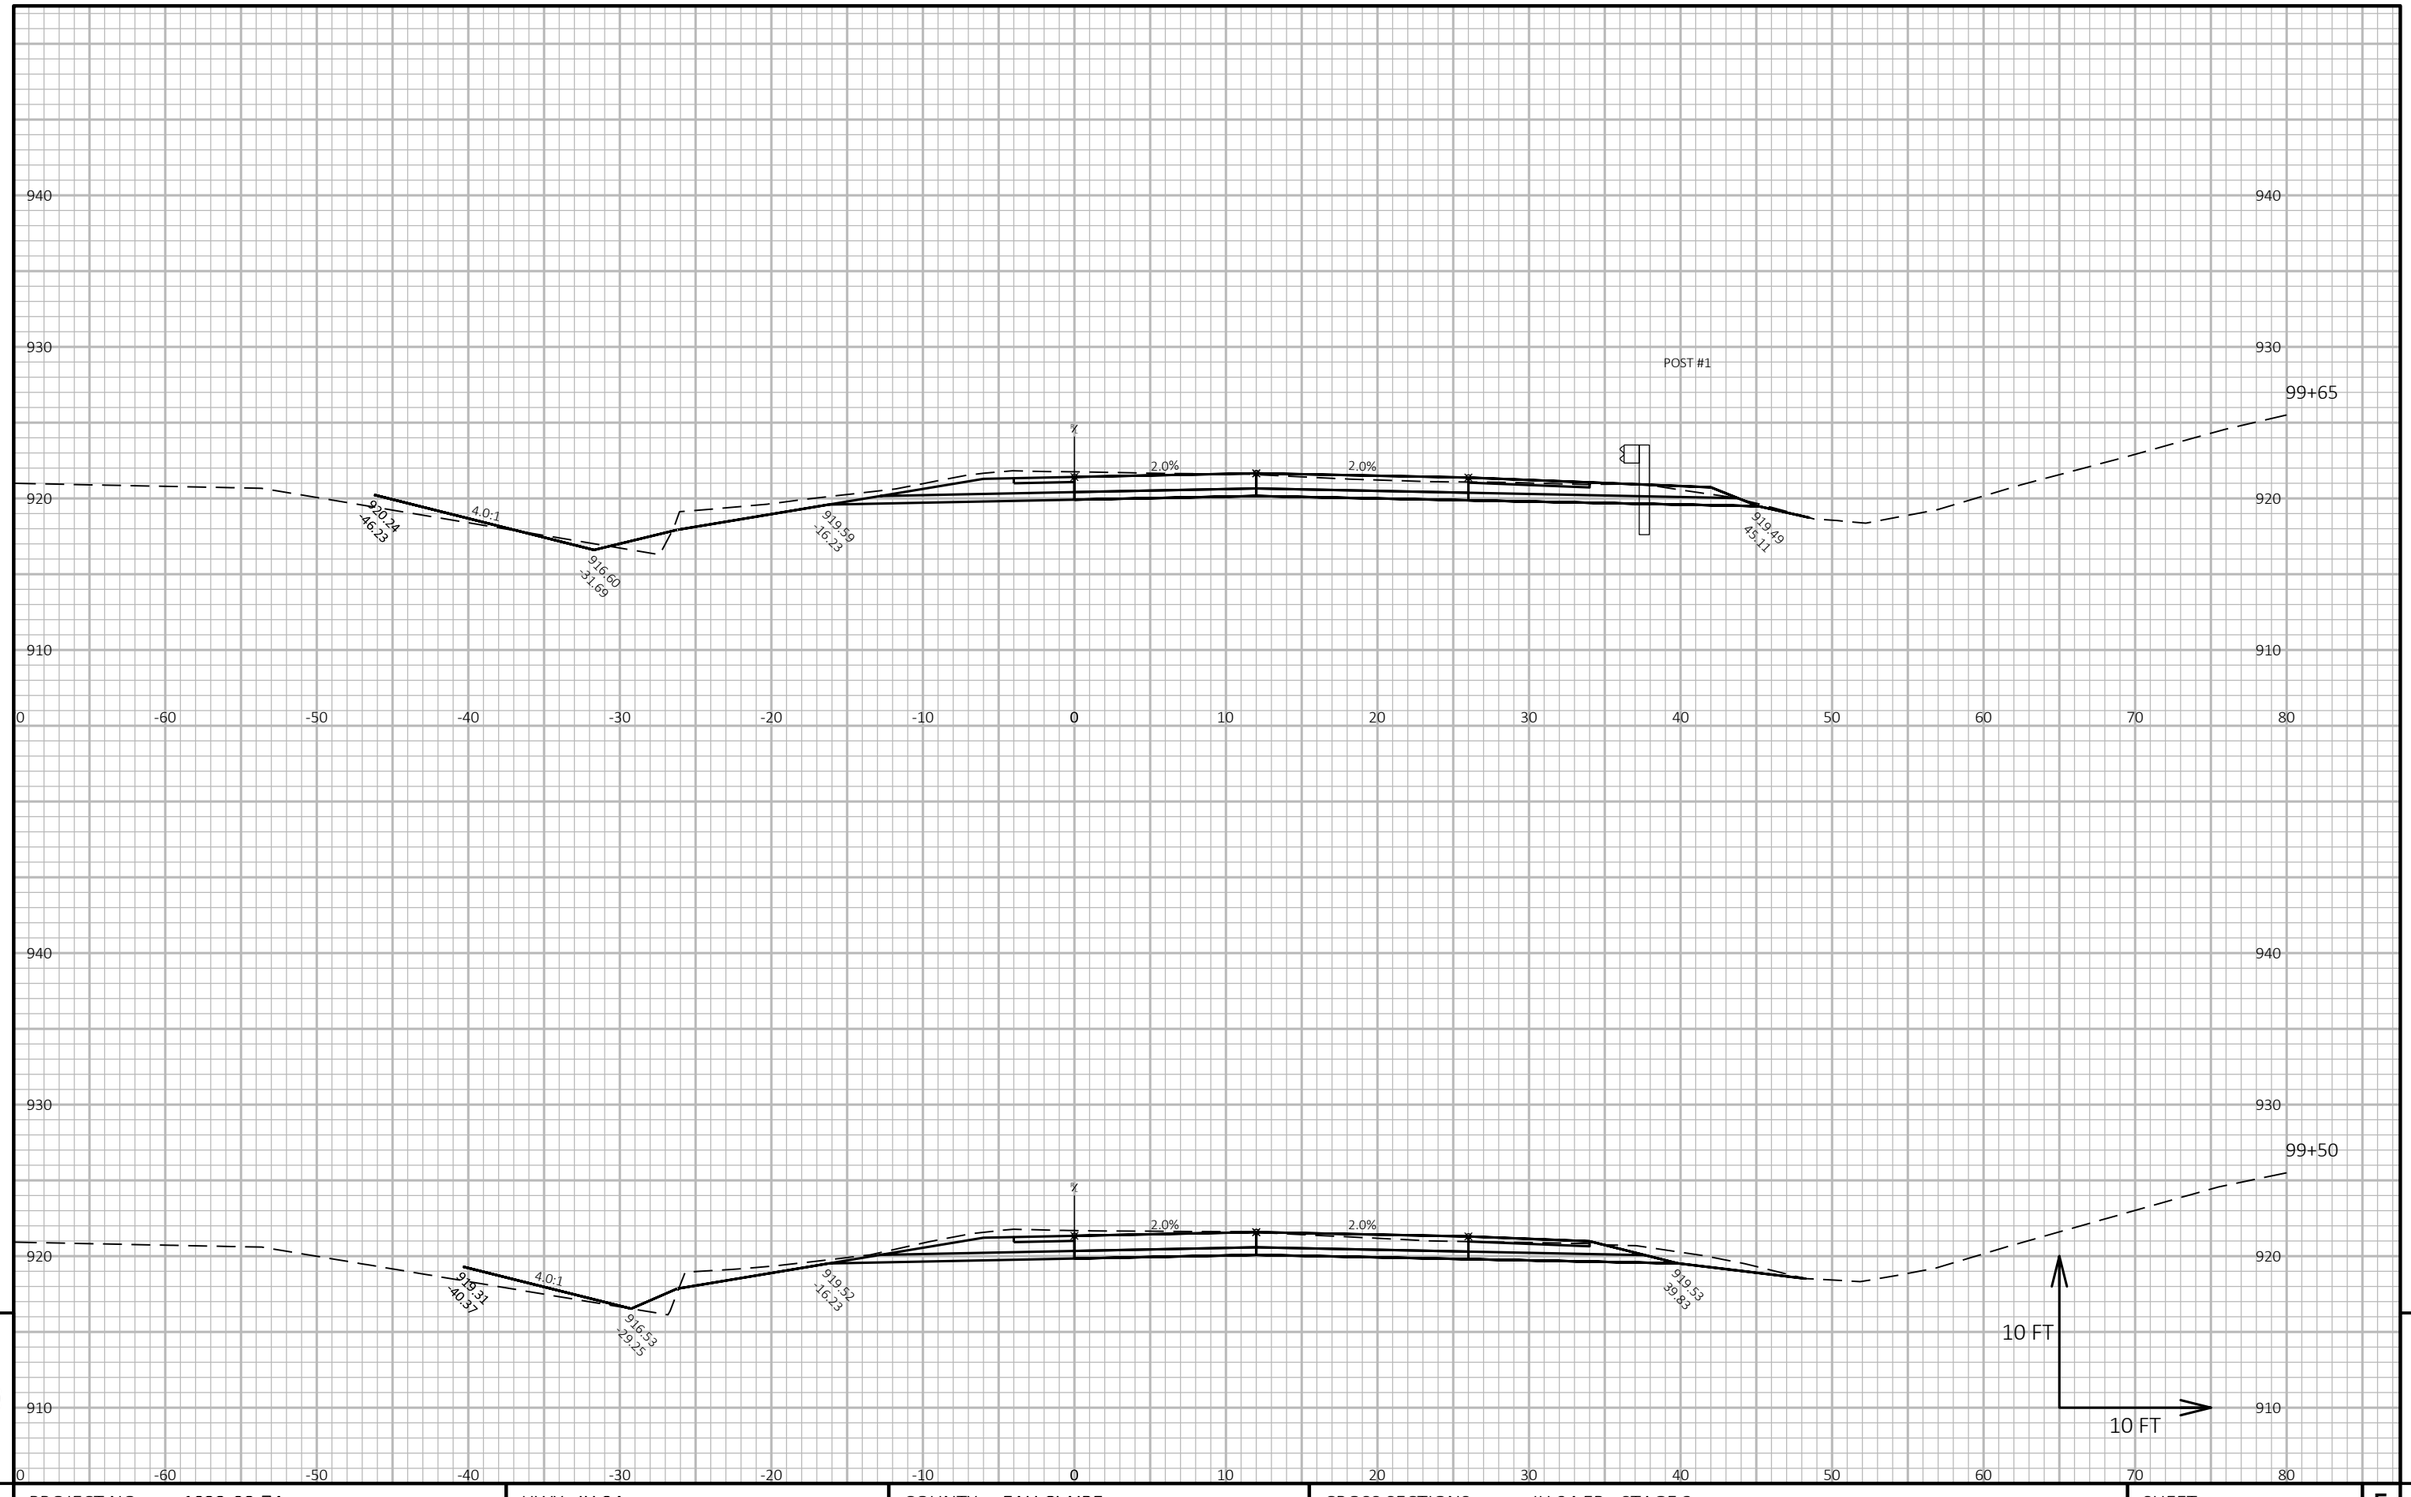

9

9

PROJECT NO: 1022-08-74	HWY: IH 94	COUNTY: EAU CLAIRE	CROSS SECTIONS: IH 94 EB - STAGE 3	SHEET	E


FILE NAME : N:\PDS\C3D\10220804\SHEETSPLAN\X-SECTIONS\090201_XS_STAGE_3_EB_CONSTRUCTION_10-27-20.DWG
LAYOUT NAME - EB Stage 3 - (62)

PLOT DATE : 1/17/2021 8:55 AM

PLOT BY : CHRIST, AARON D

PLOT NAME :

PLOT SCALE : 1 IN:10 FT HORZ. / 1 IN:10 FT VERT.

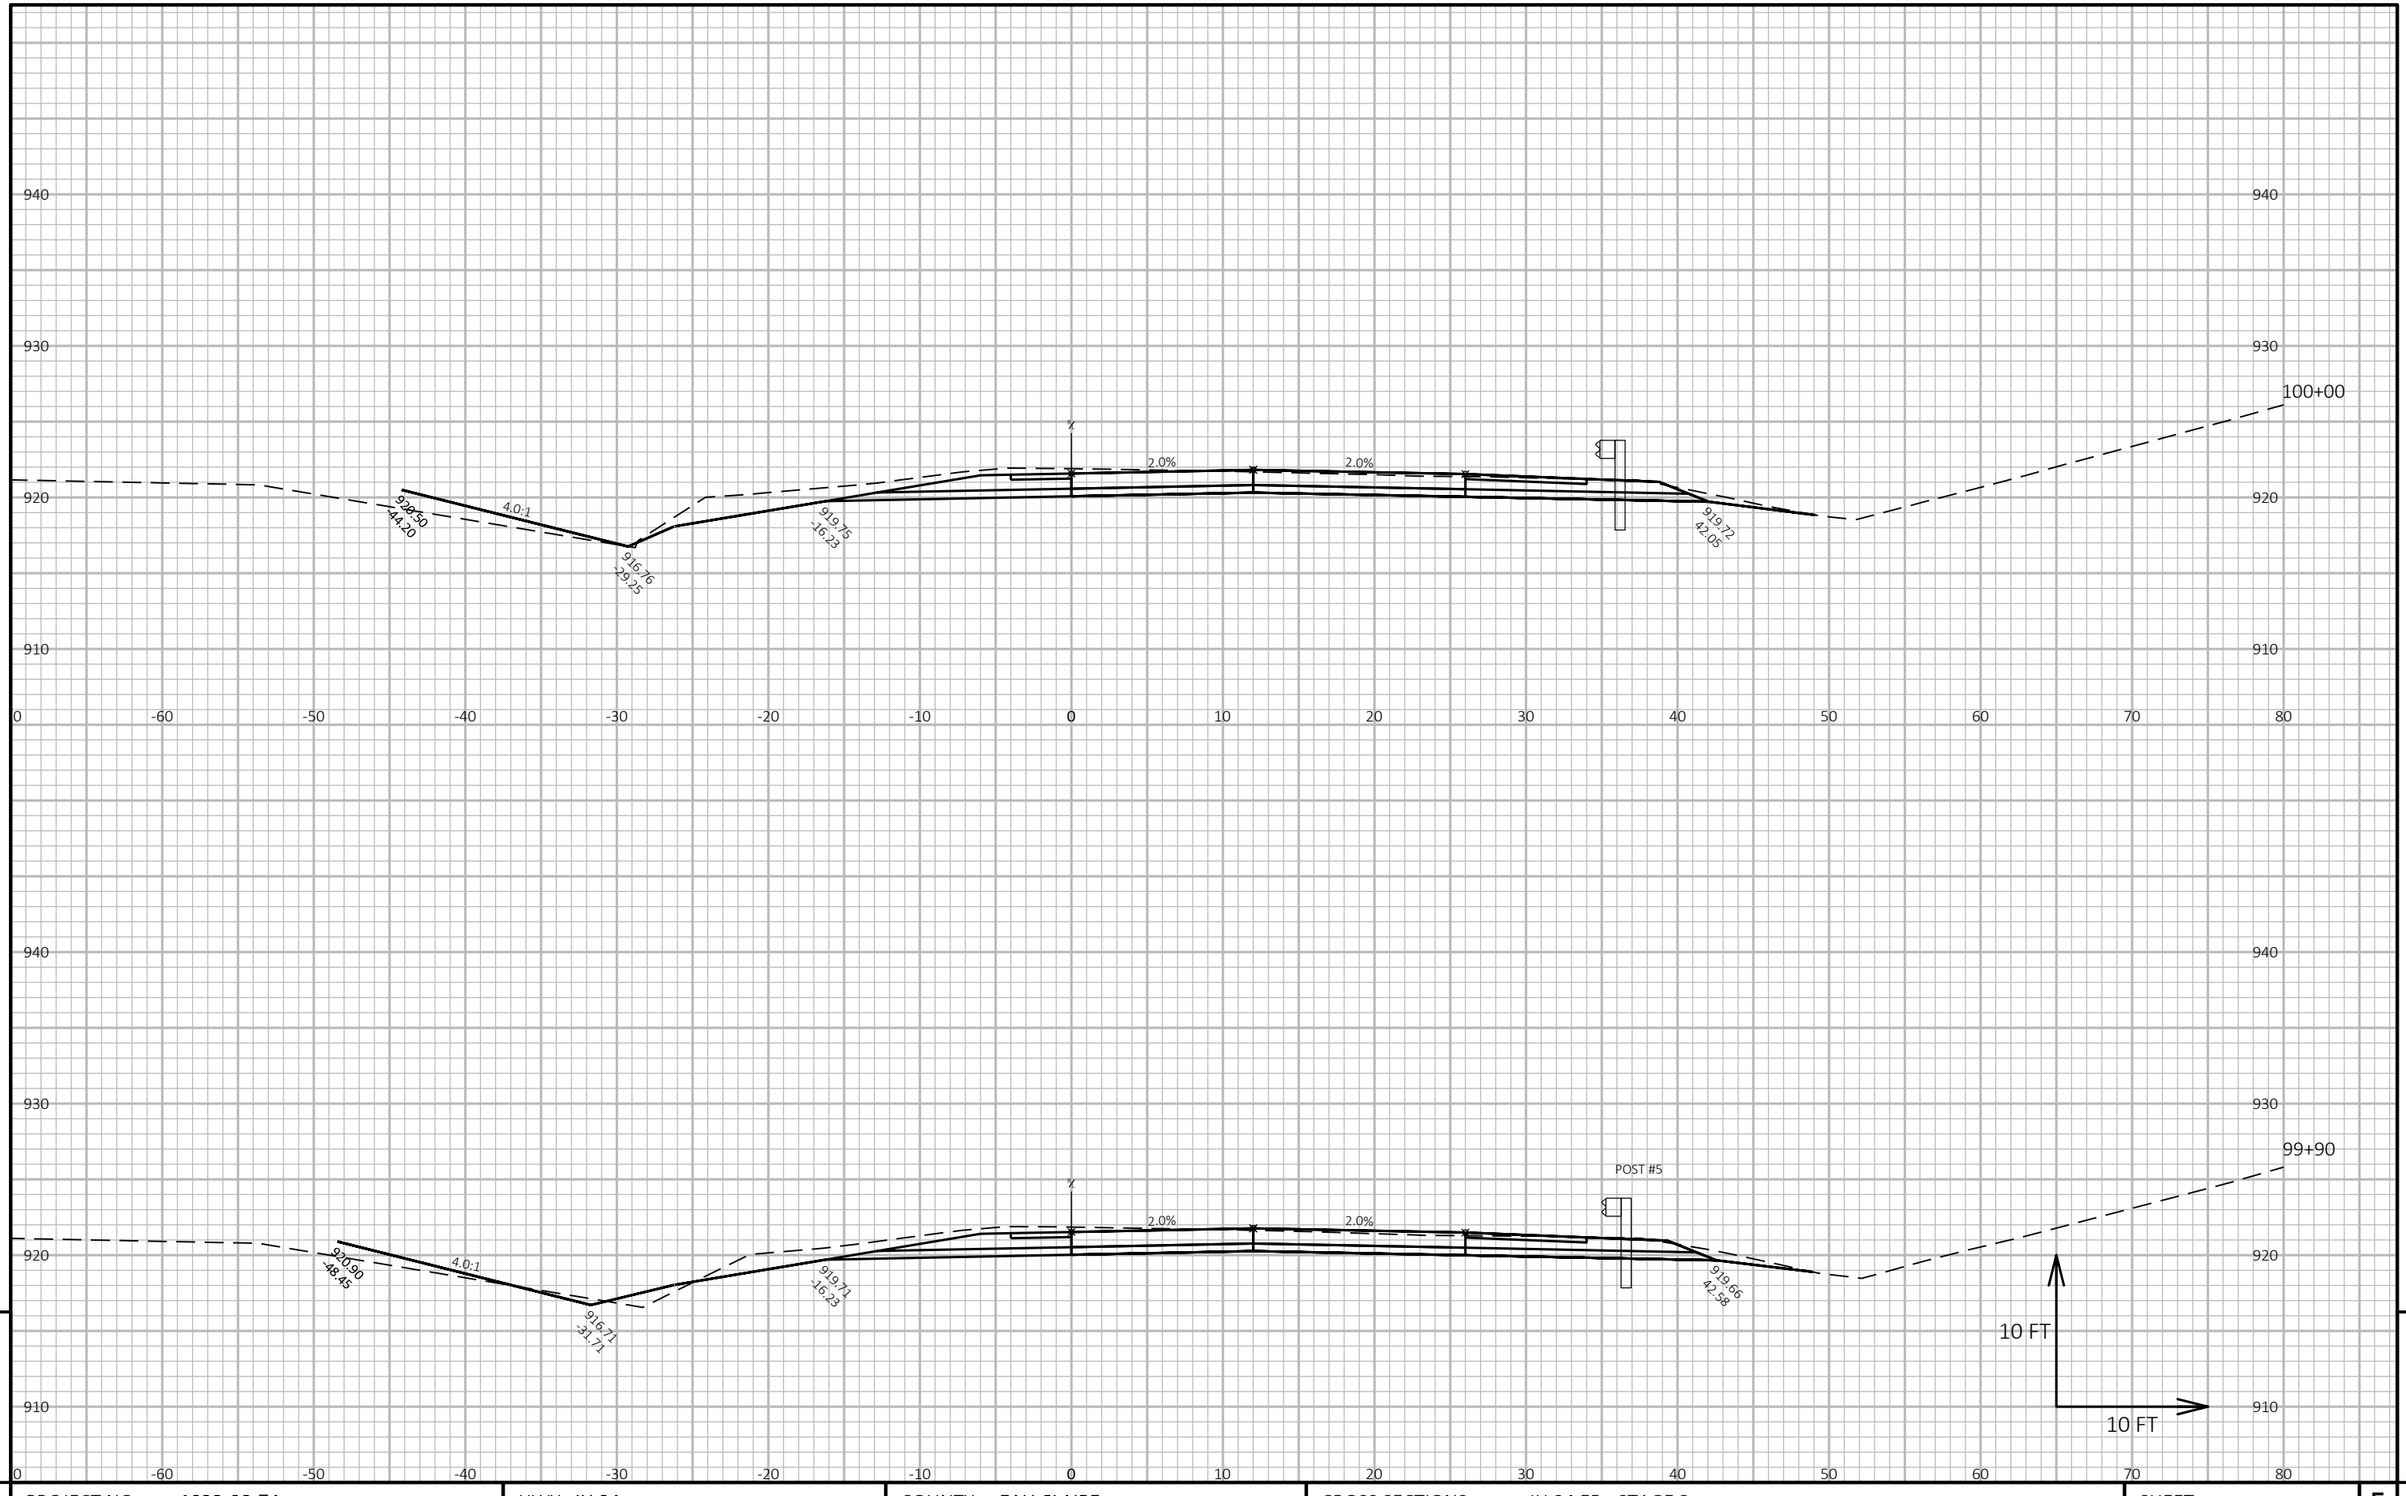

9

9

PROJECT NO: 1022-08-74	HWY: IH 94	COUNTY: EAU CLAIRE	CROSS SECTIONS: IH 94 EB - STAGE 3	SHEET	E


FILE NAME : N:\PDS\C3D\10220804\SHEETSPLAN\X-SECTIONS\090201_XS_STAGE_3_EB_CONSTRUCTION_10-27-20.DWG
LAYOUT NAME - EB Stage 3 - (63)

PLOT DATE : 1/17/2021 8:56 AM

PLOT BY : CHRIST, AARON D

PLOT NAME :

PLOT SCALE : 1 IN:10 FT HORZ. / 1 IN:10 FT VERT.

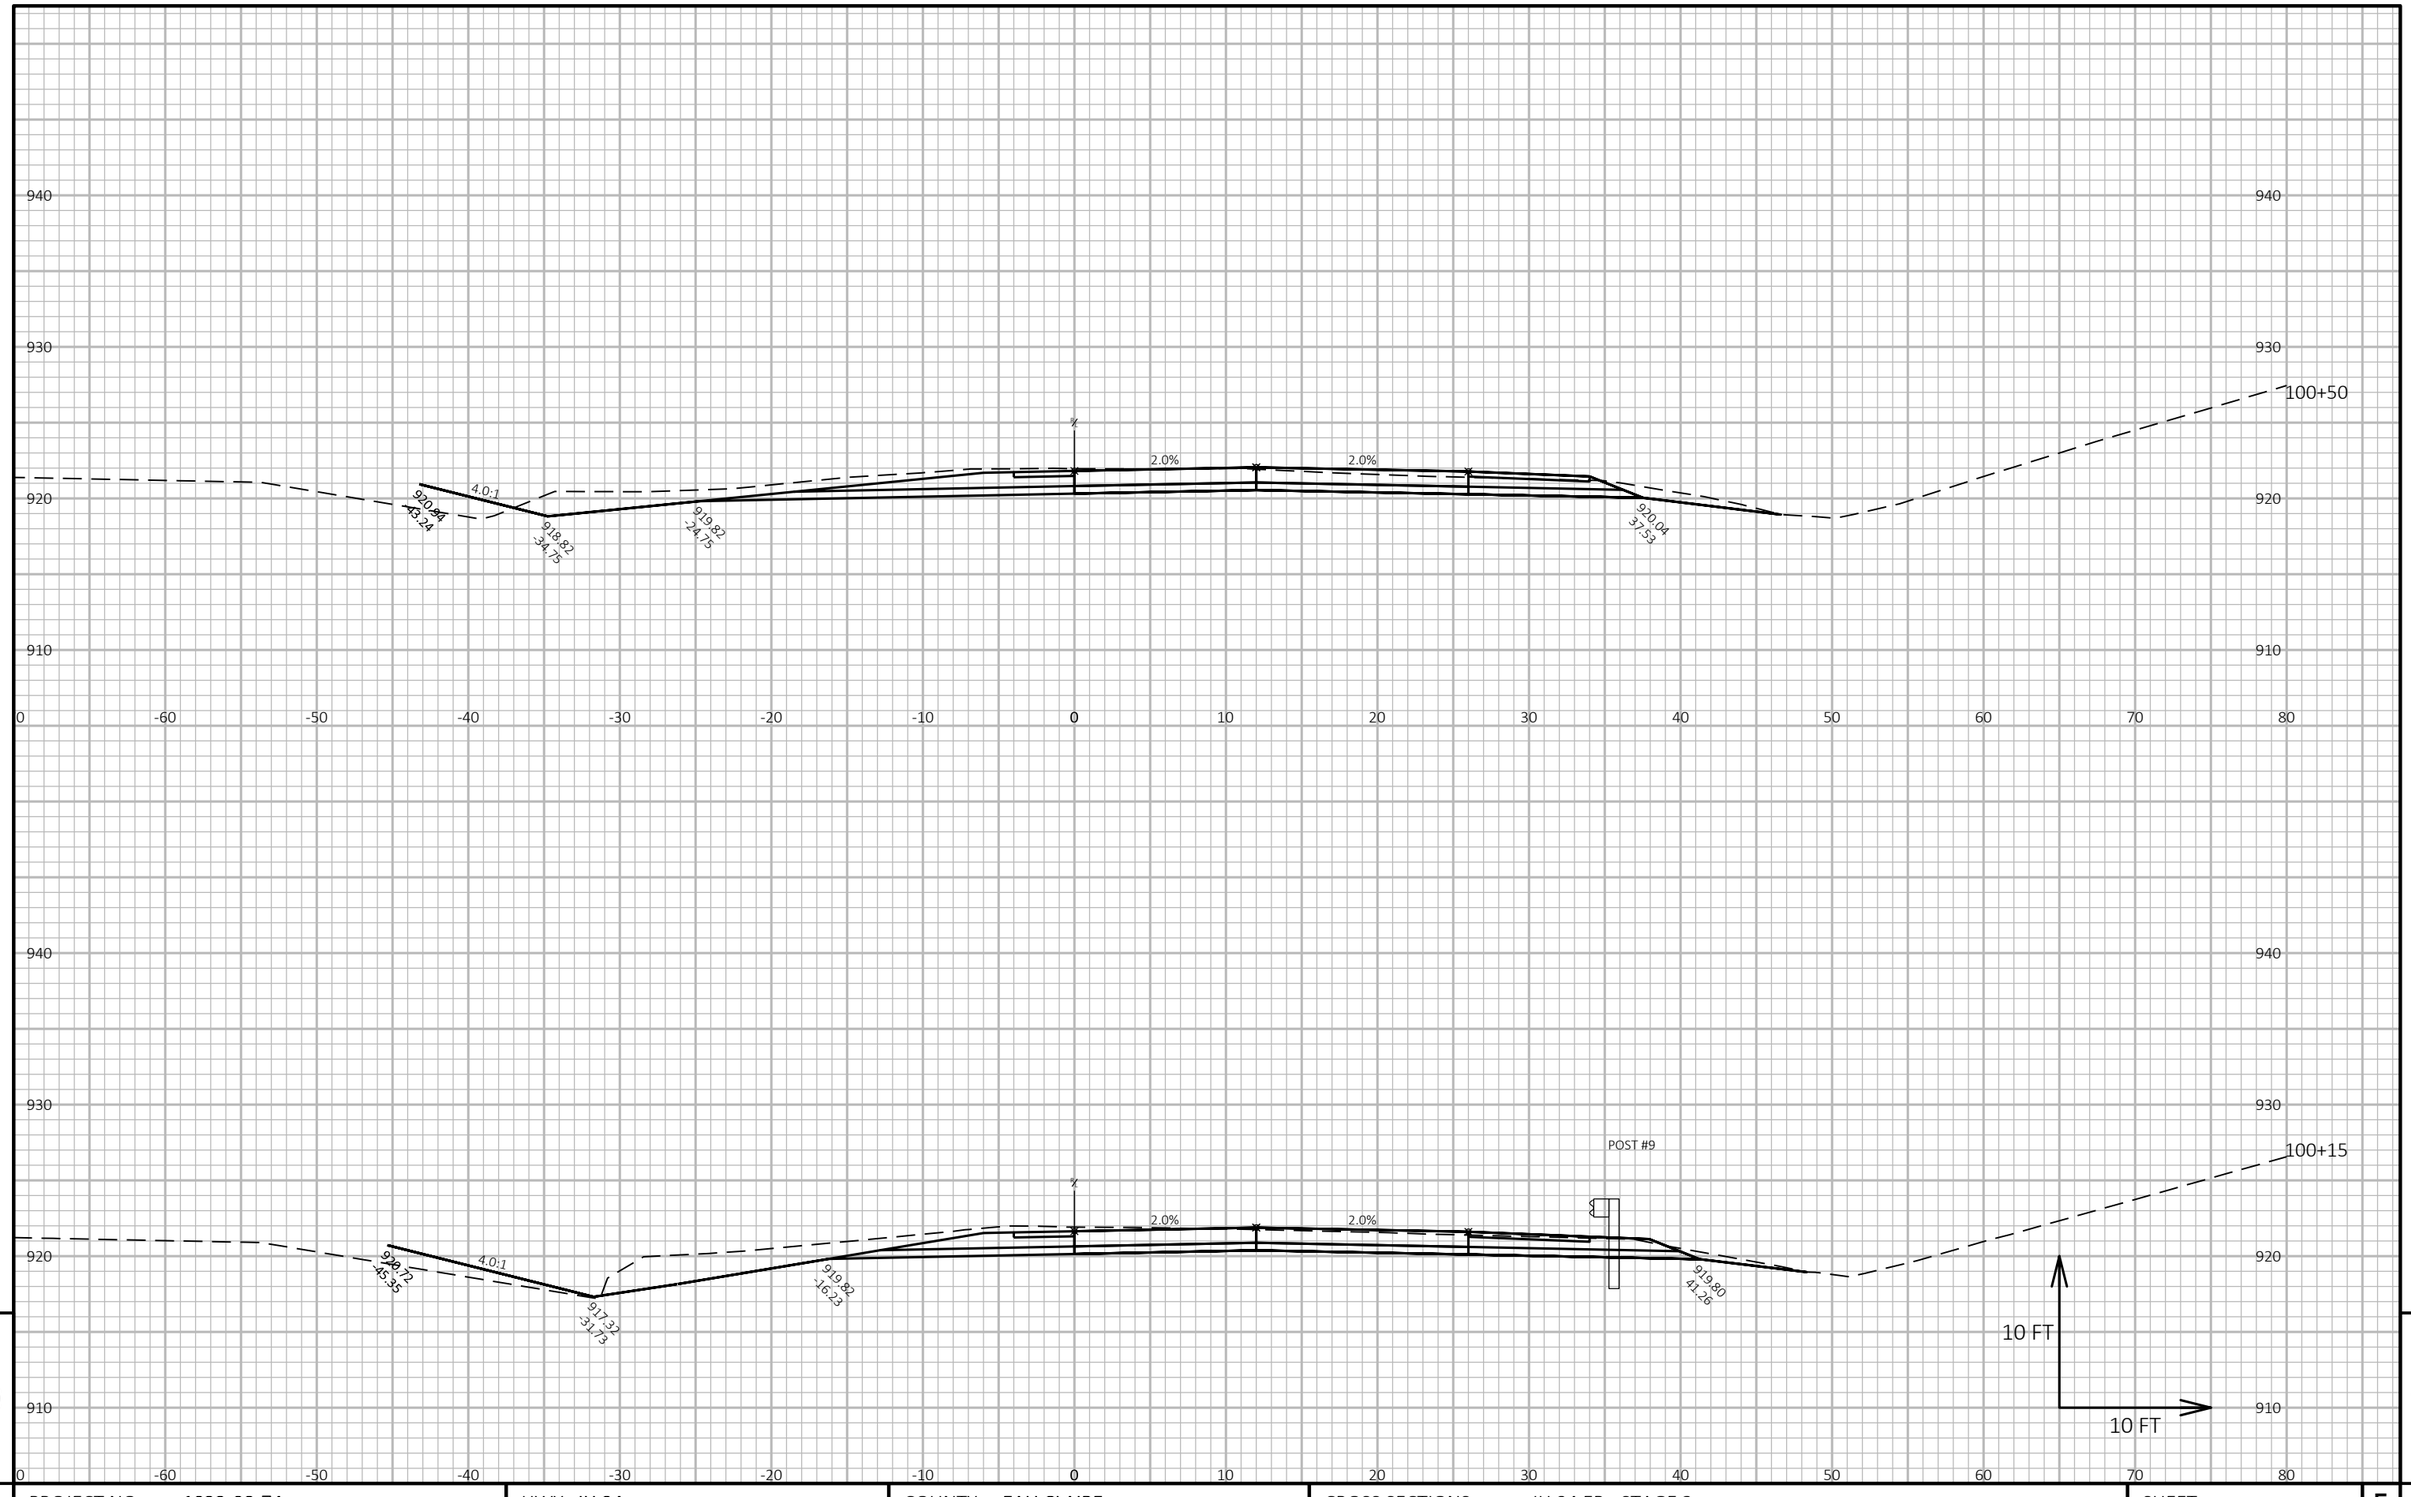


9

9

PROJECT NO: 1022-08-74	HWY: IH 94	COUNTY: EAU CLAIRE	CROSS SECTIONS: IH 94 EB - STAGE 3	SHEET E

FILE NAME : N:\PDS\C3D\10220804\SHEETSPLAN\X-SECTIONS\090201_XS_STAGE_3_EB_CONSTRUCTION_10-27-20.DWG
LAYOUT NAME - EB Stage 3 - (64)

PLOT DATE : 1/17/2021 8:56 AM PLOT BY : CHRIST, AARON D PLOT NAME : **PLOT SCALE :** 1 IN:10 FT HORZ. / 1 IN:10 FT VERT.

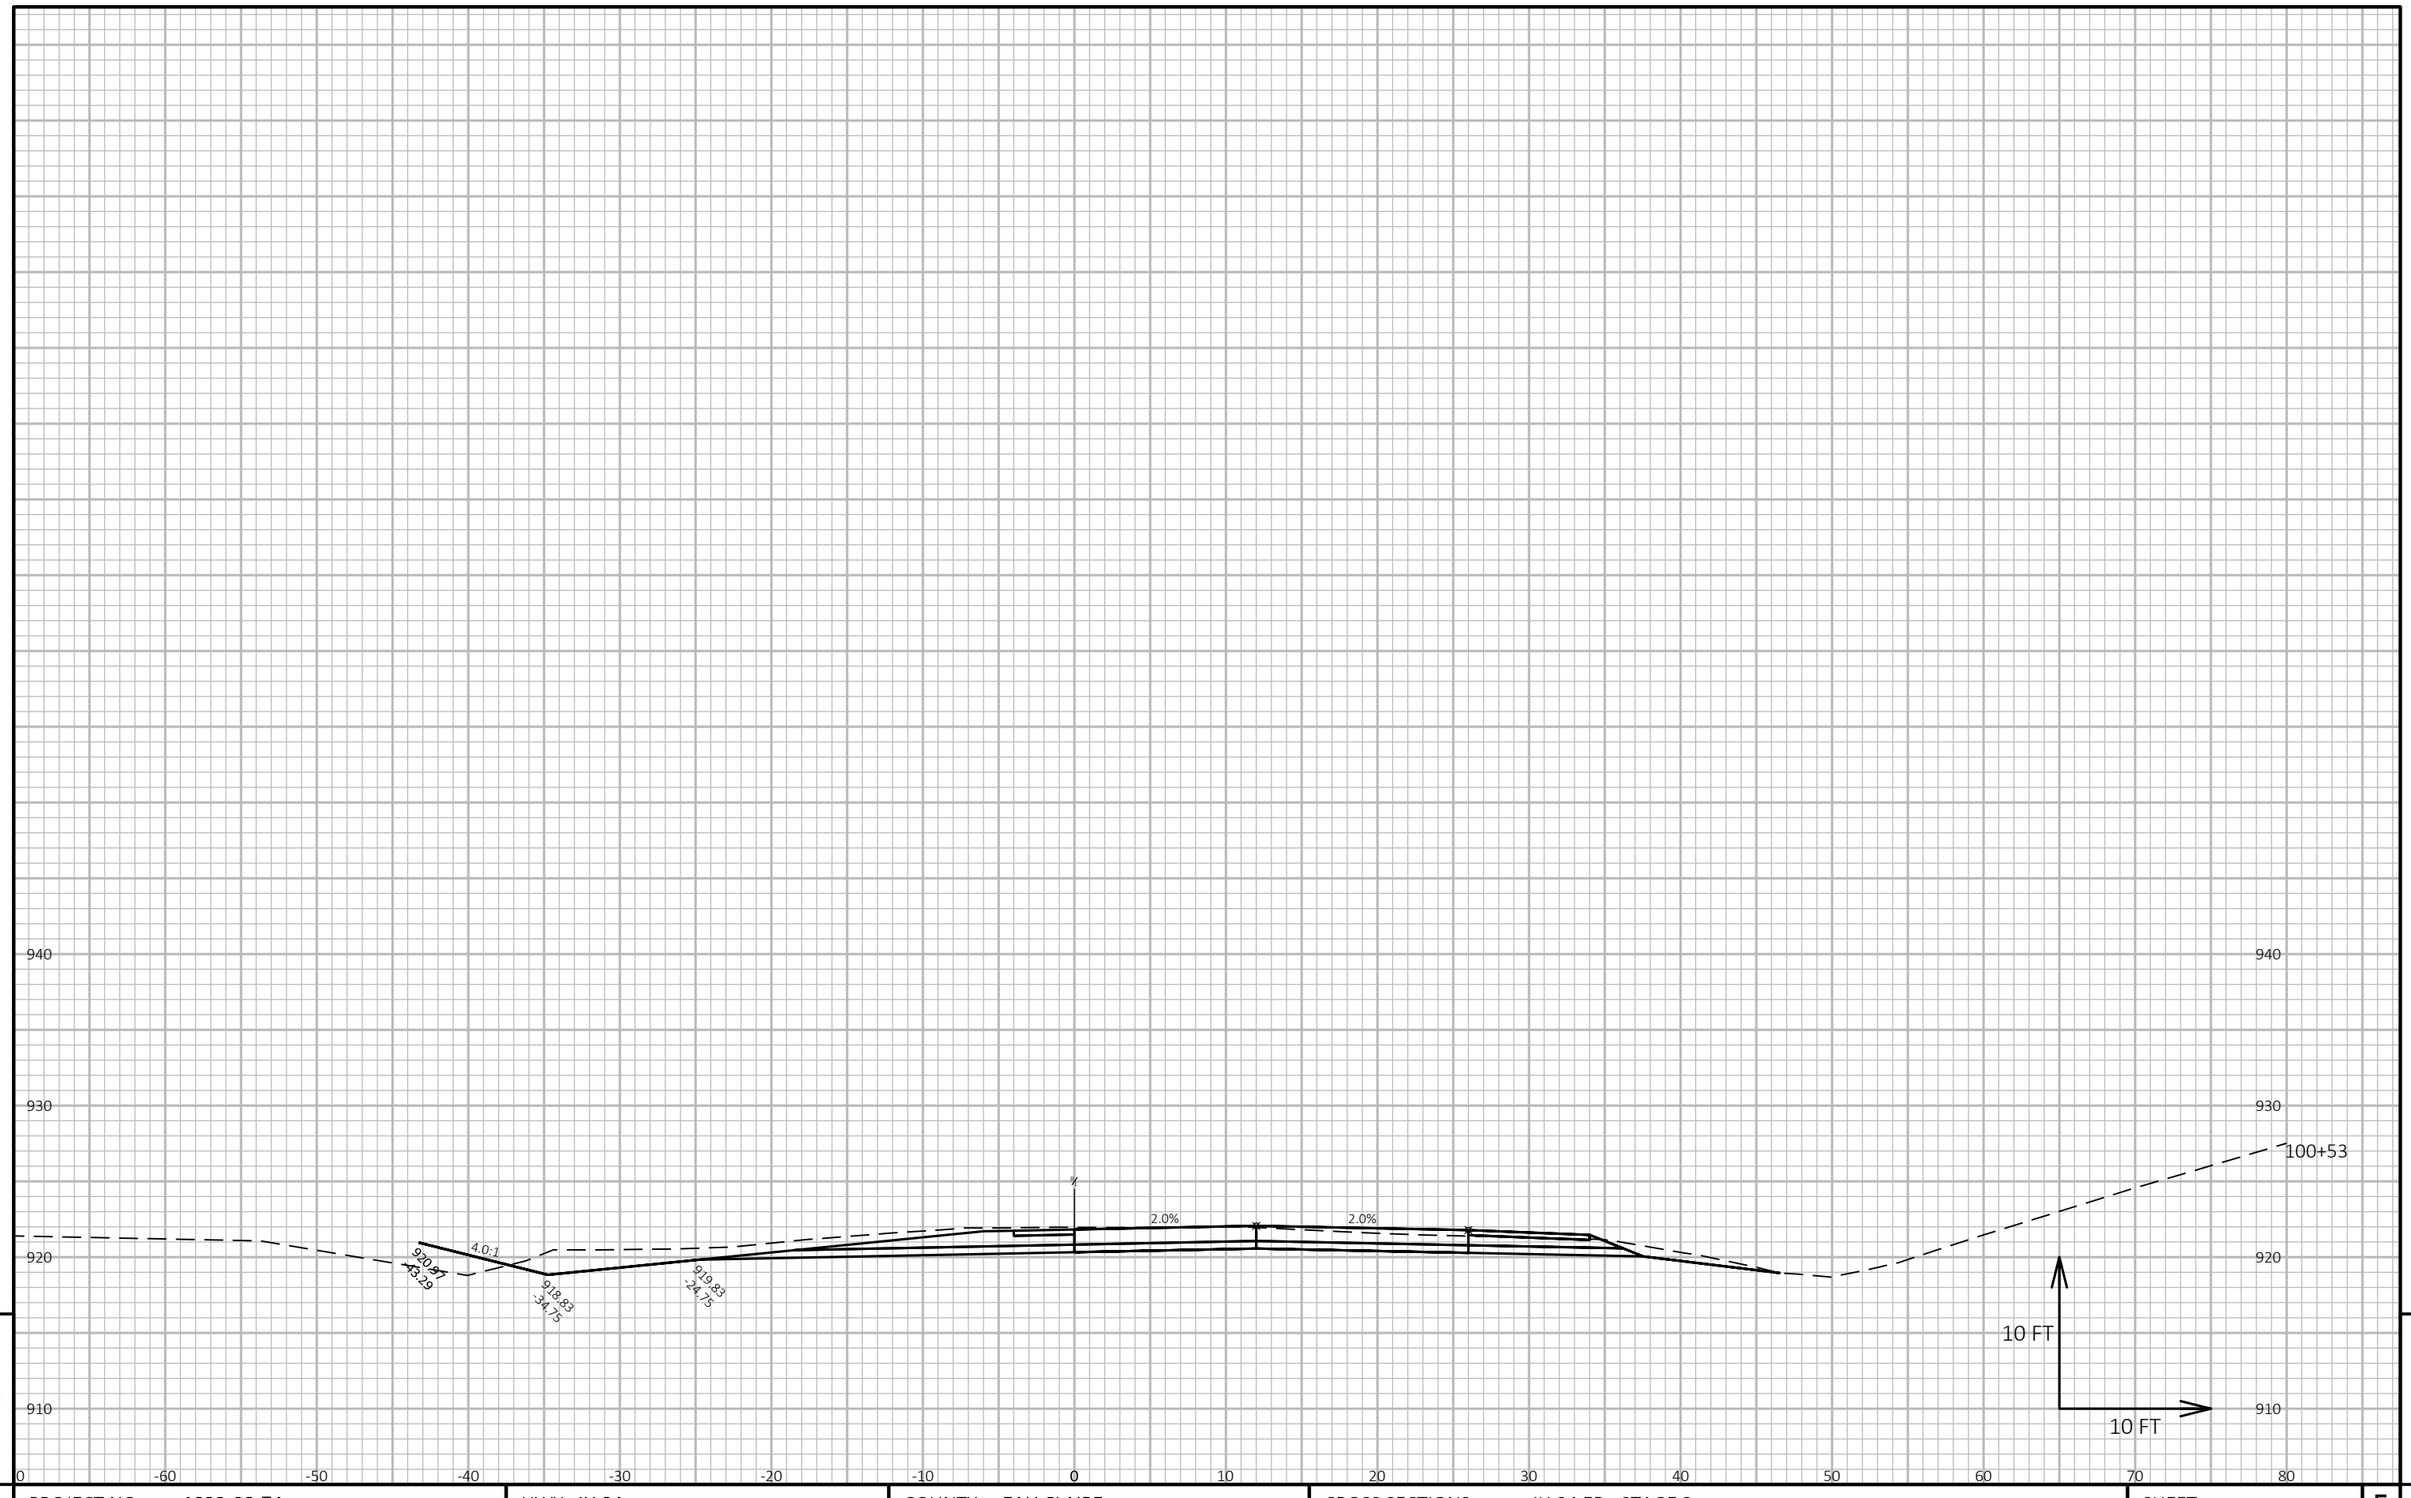

9


9

PROJECT NO: 1022-08-74	HWY: IH 94	COUNTY: EAU CLAIRE	CROSS SECTIONS: IH 94 EB - STAGE 3	SHEET E

FILE NAME : N:\PDS\C3D\10220804\SHEETSPLAN\X-SECTIONS\090201_XS_STAGE_3_EB_CONSTRUCTION_10-27-20.DWG
LAYOUT NAME - EB Stage 3 - (65)

PLOT DATE : 1/17/2021 8:56 AM PLOT BY : CHRIST, AARON D PLOT NAME :

PLOT SCALE : 1 IN:10 FT HORZ. / 1 IN:10 FT VERT.

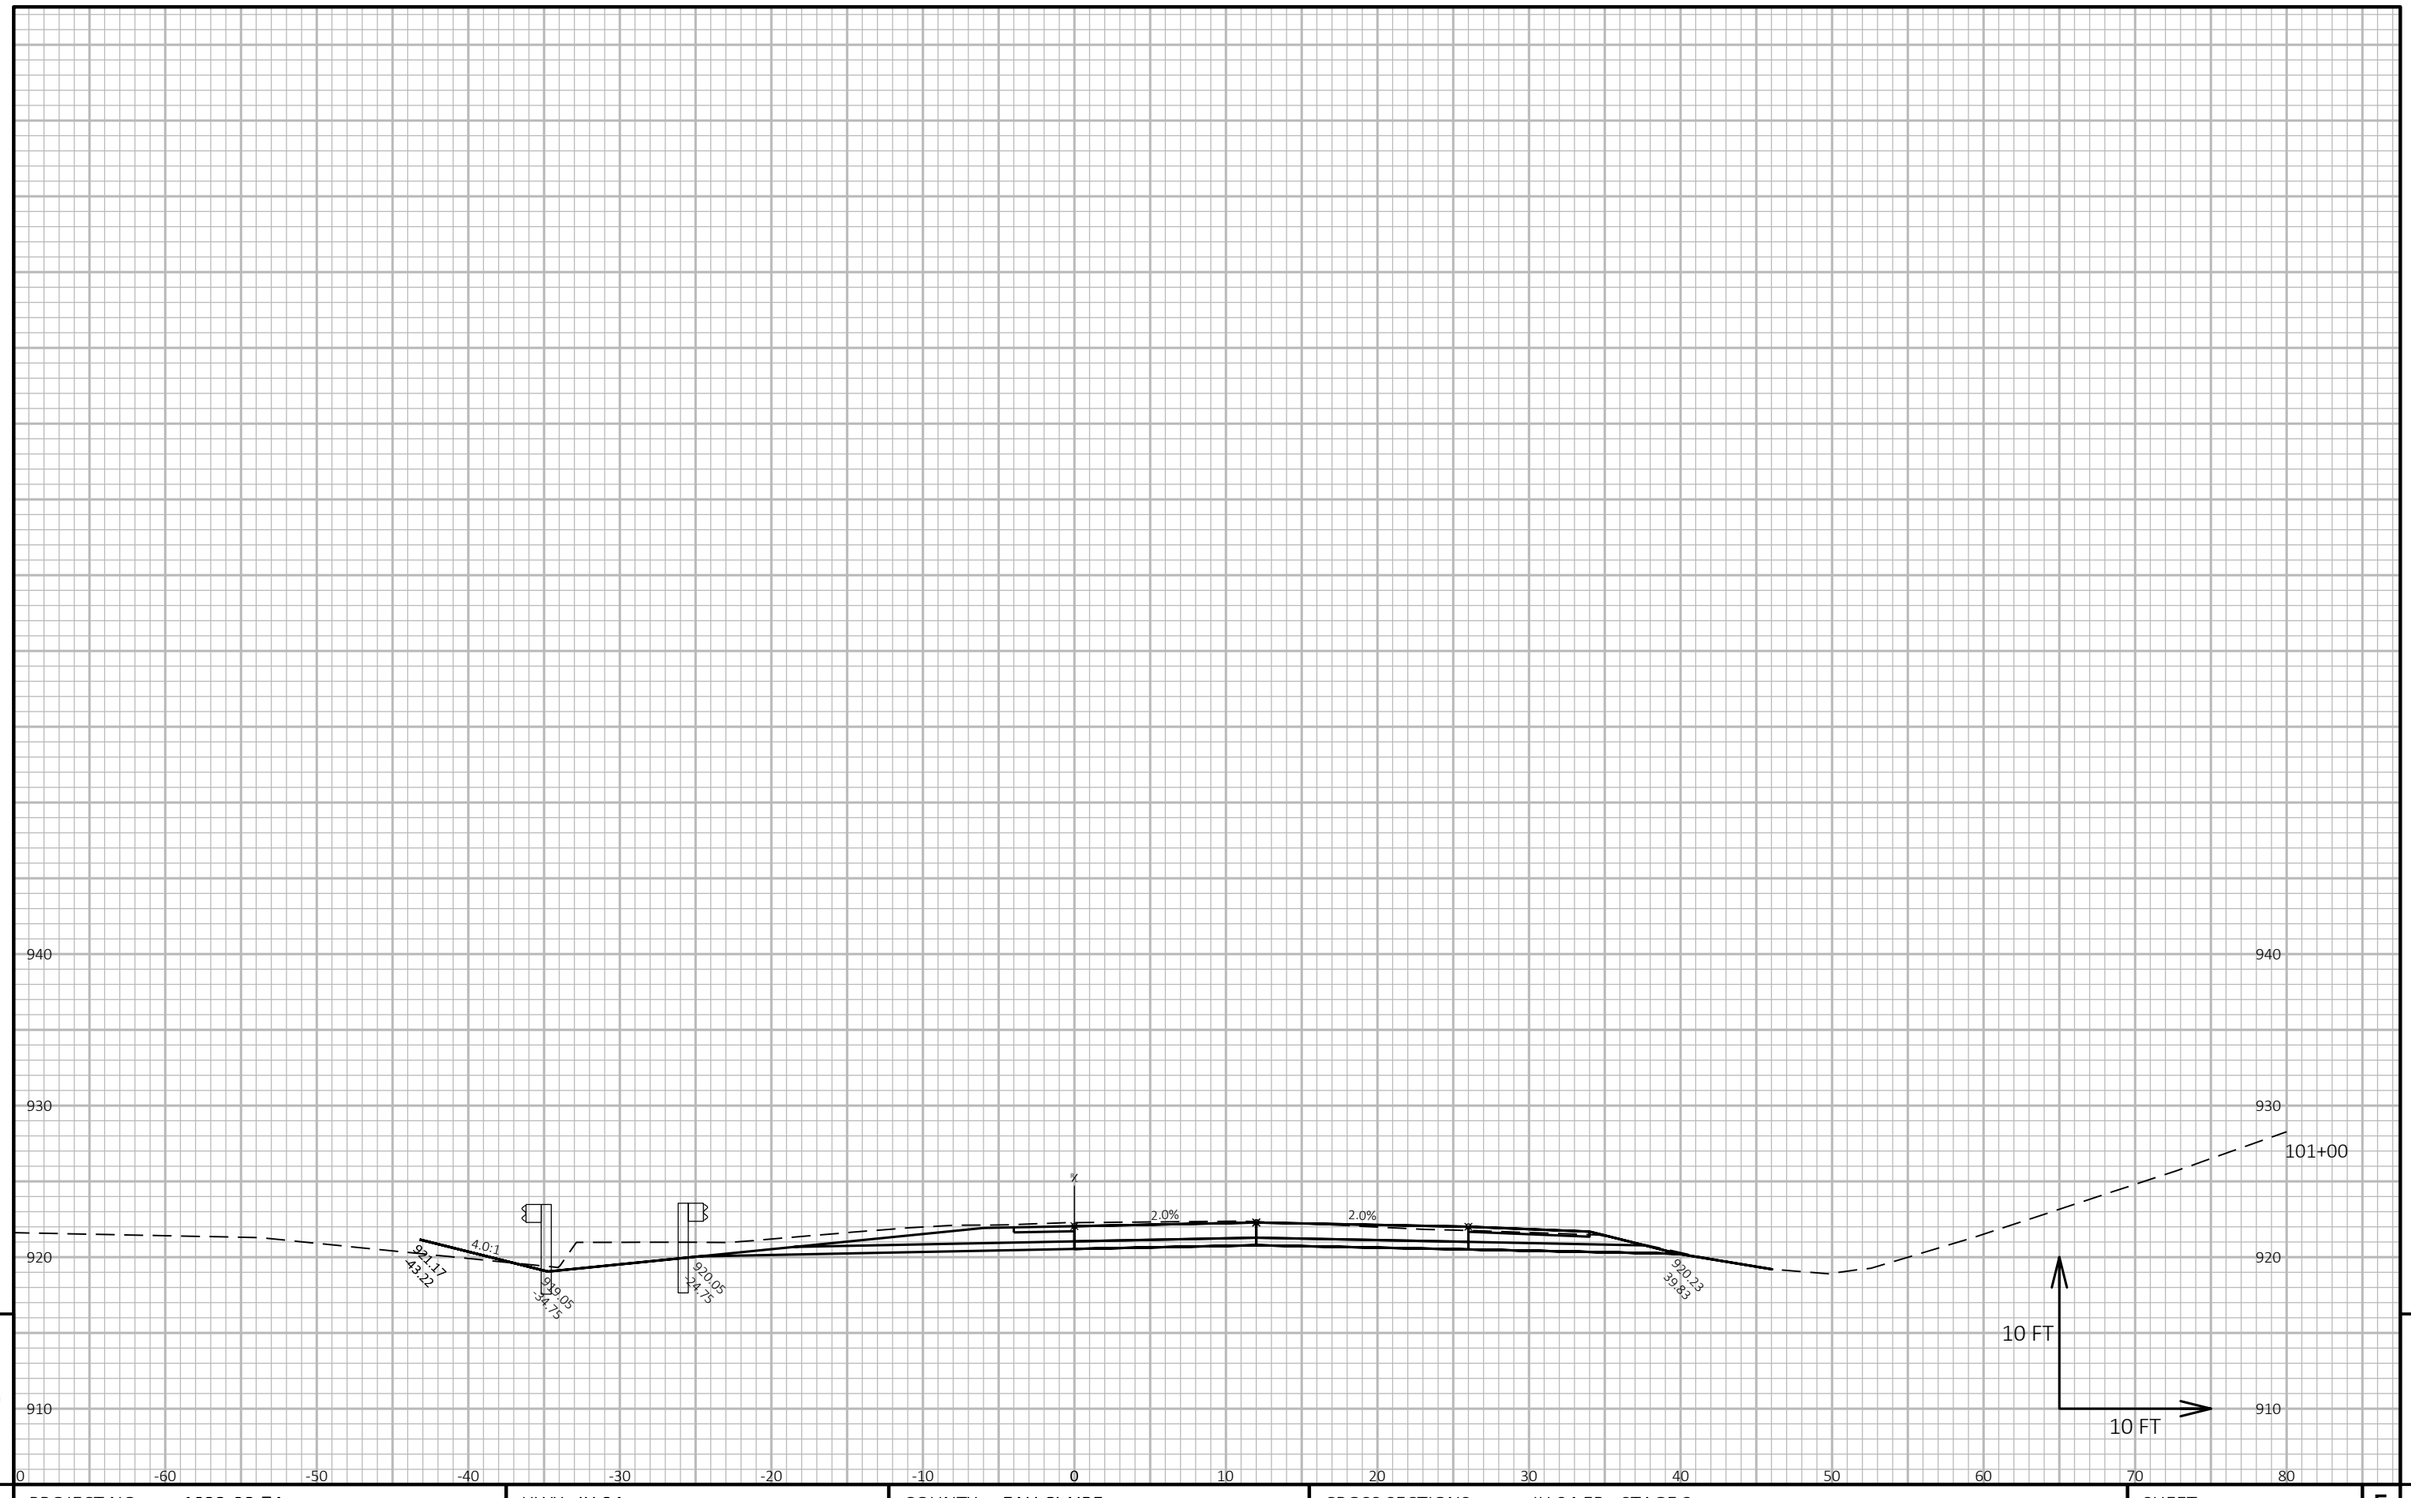

9

9


PROJECT NO: 1022-08-74	HWY: IH 94	COUNTY: EAU CLAIRE	CROSS SECTIONS: IH 94 EB - STAGE 3	SHEET E

FILE NAME : N:\PDS\C3D\10220804\SHEETSPLAN\X-SECTIONS\090201_XS_STAGE_3_EB_CONSTRUCTION_10-27-20.DWG
LAYOUT NAME - EB Stage 3 - (66)

PLOT DATE : 1/17/2021 8:56 AM PLOT BY : CHRIST, AARON D PLOT NAME :

PLOT SCALE : 1 IN:10 FT HORZ. / 1 IN:10 FT VERT.

WISDOT/CADDS SHEET 49

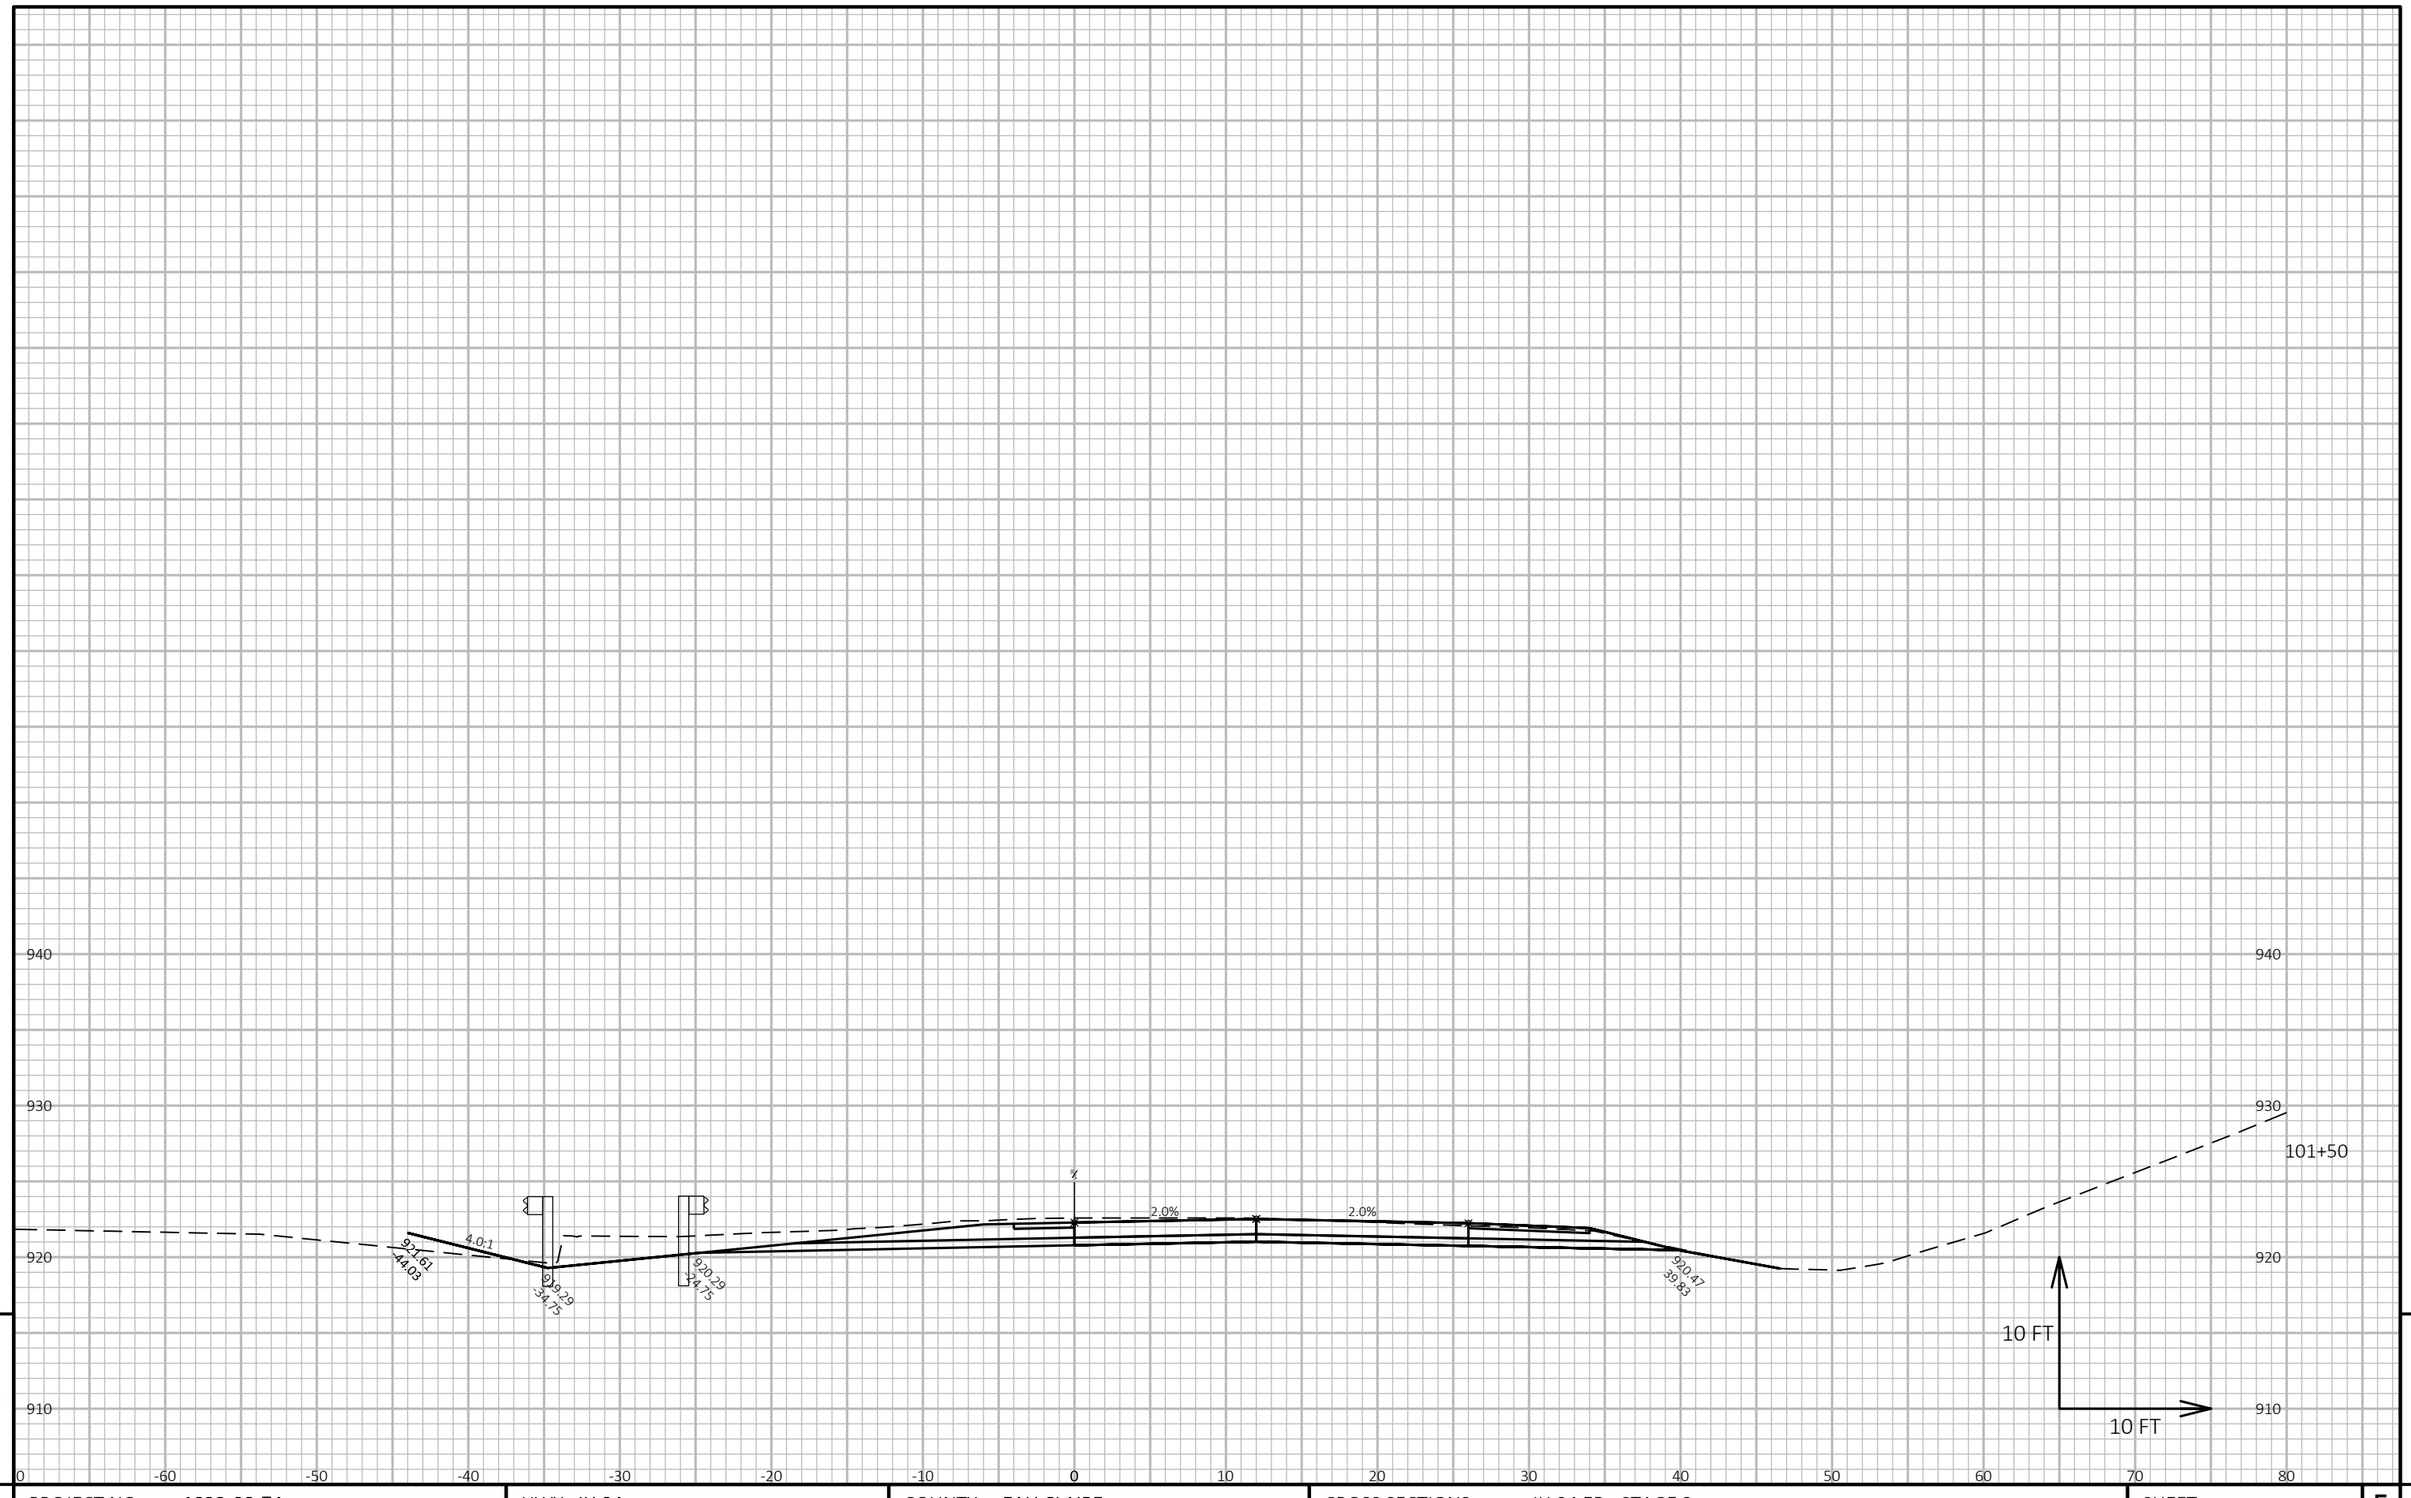

9


9

PROJECT NO: 1022-08-74	HWY: IH 94	COUNTY: EAU CLAIRE	CROSS SECTIONS: IH 94 EB - STAGE 3	SHEET E

FILE NAME : N:\PDS\C3D\10220804\SHEETSPLAN\X-SECTIONS\090201_XS_STAGE_3_EB_CONSTRUCTION_10-27-20.DWG
LAYOUT NAME - EB Stage 3 - (67)

PLOT DATE : 1/17/2021 8:56 AM PLOT BY : CHRIST, AARON D PLOT NAME :

PLOT SCALE : 1 IN:10 FT HORZ. / 1 IN:10 FT VERT.

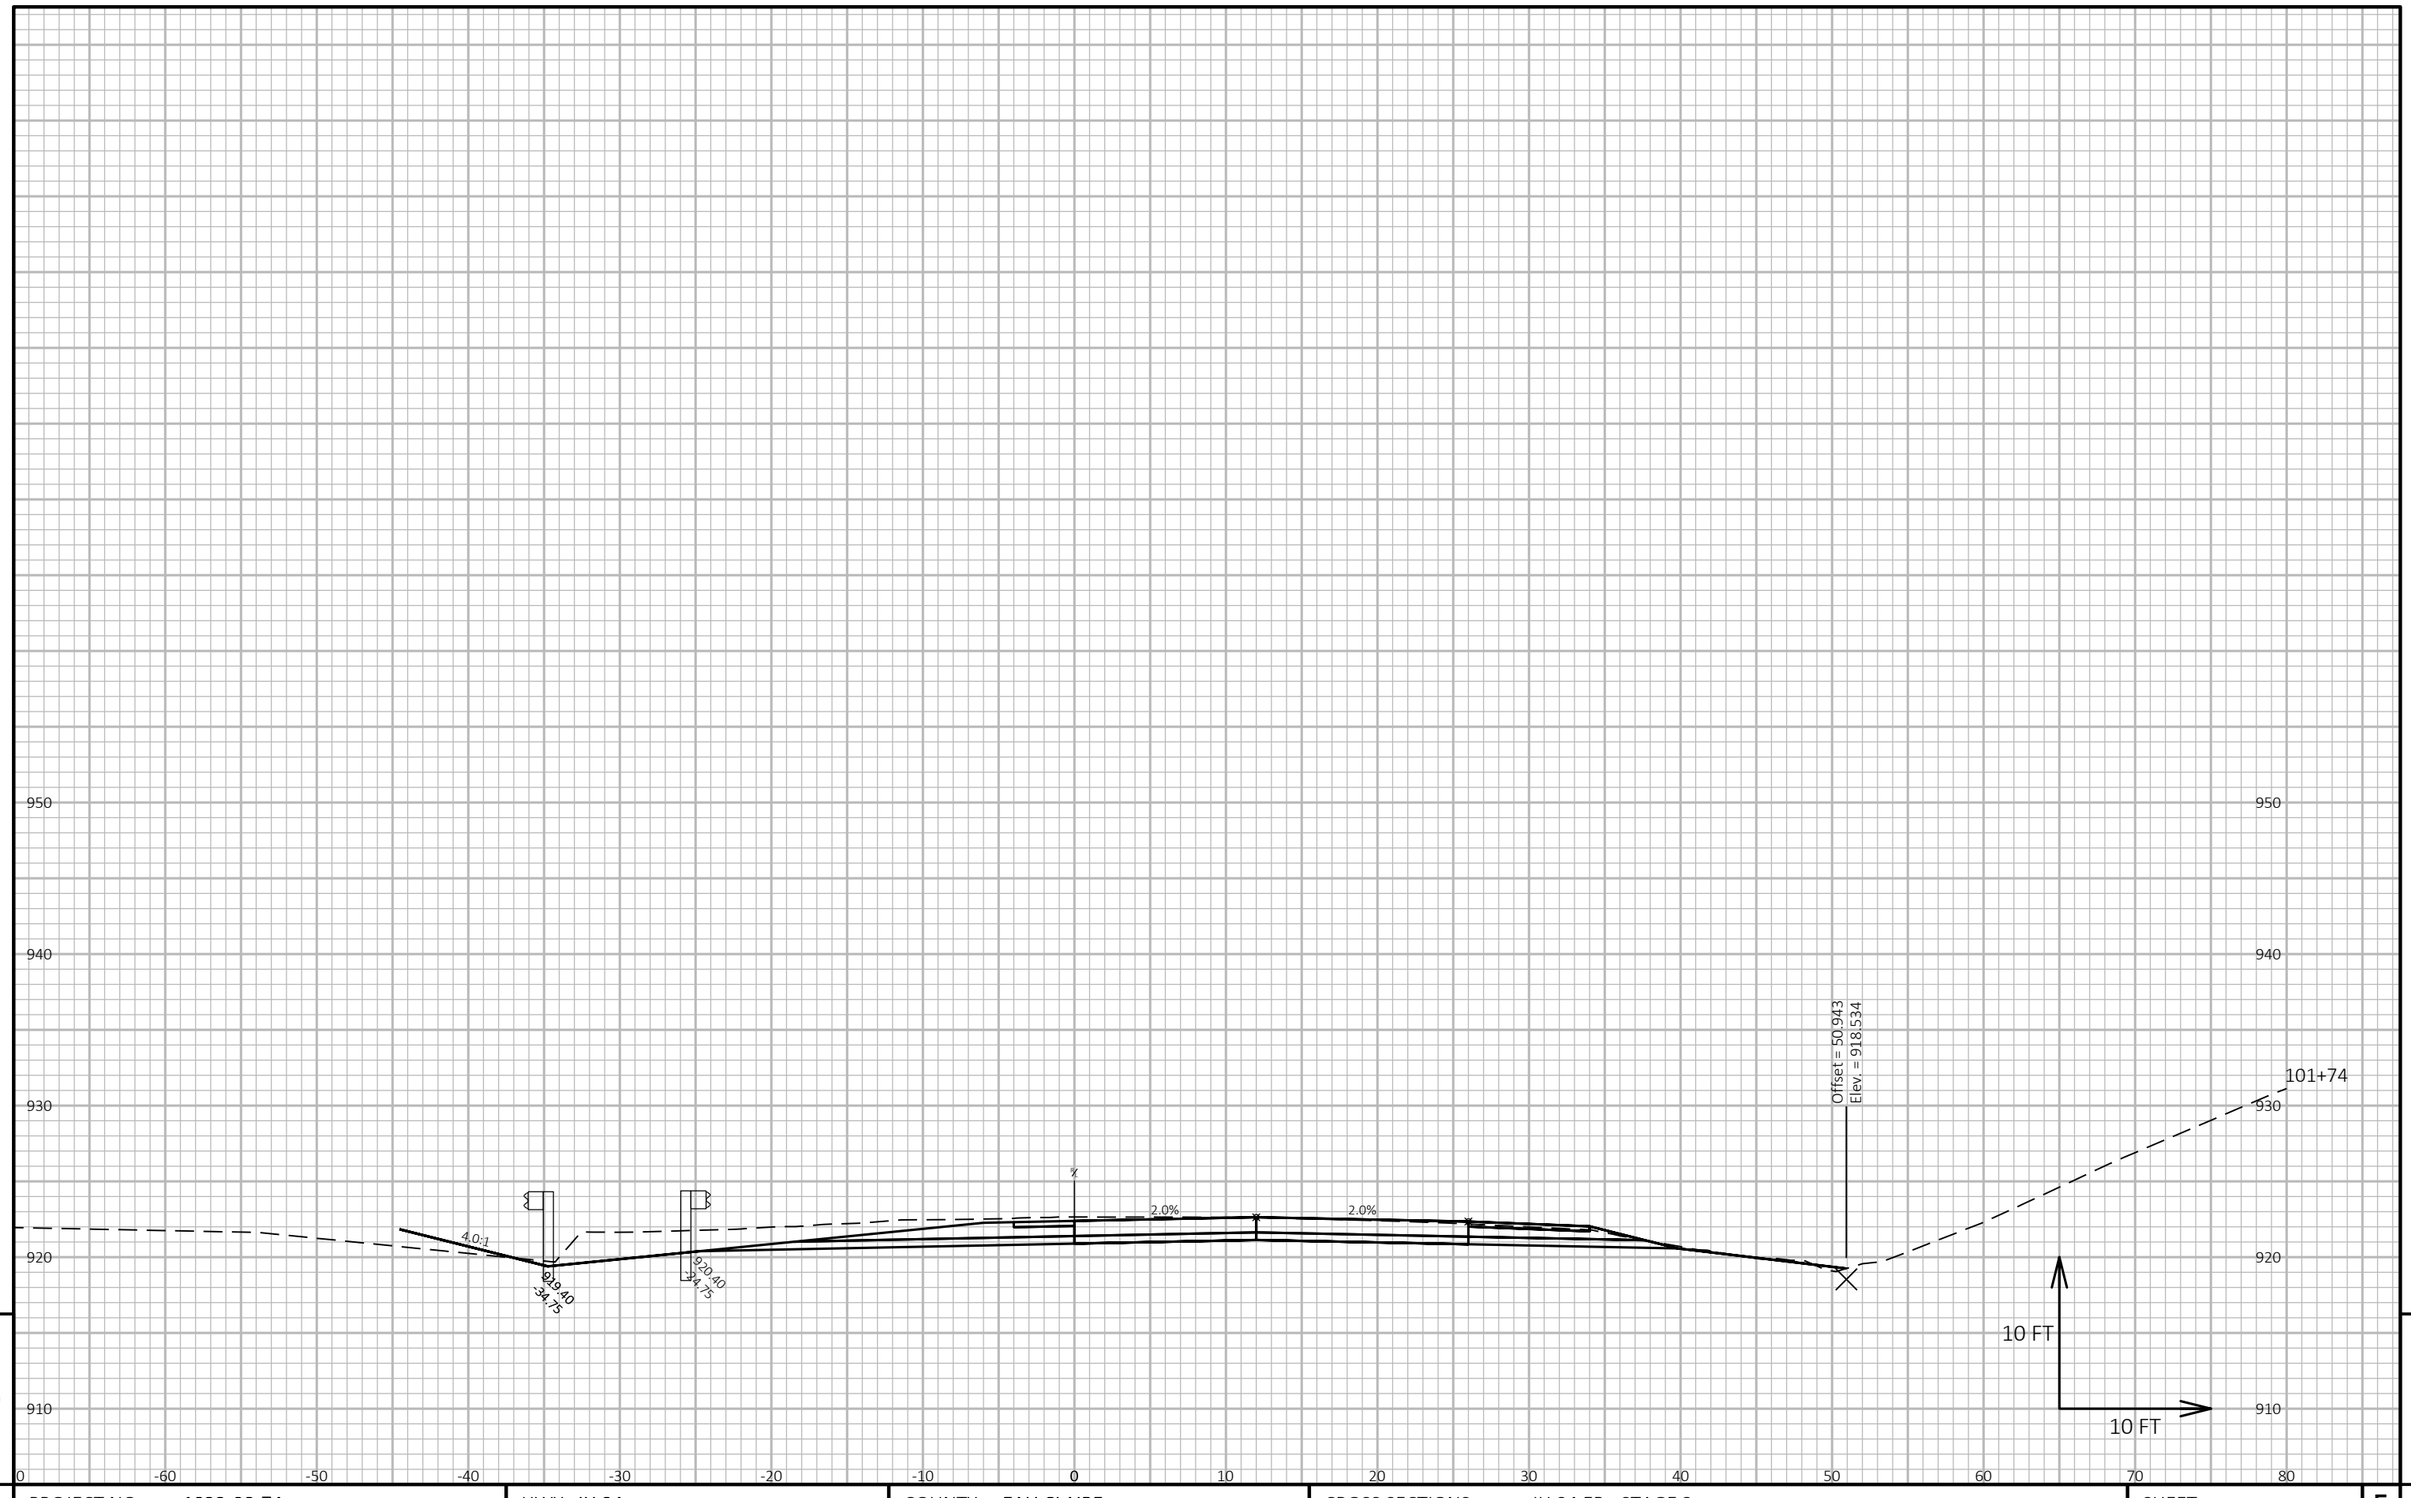


9

9

PROJECT NO: 1022-08-74	HWY: IH 94	COUNTY: EAU CLAIRE	CROSS SECTIONS: IH 94 EB - STAGE 3	SHEET E

FILE NAME : N:\PDS\C3D\10220804\SHEETSPLAN\X-SECTIONS\090201_XS_STAGE_3_EB_CONSTRUCTION_10-27-20.DWG
LAYOUT NAME - EB Stage 3 - (68)

PLOT DATE : 1/17/2021 8:56 AM PLOT BY : CHRIST, AARON D PLOT NAME : **PLOT SCALE :** 1 IN:10 FT HORZ. / 1 IN:10 FT VERT.

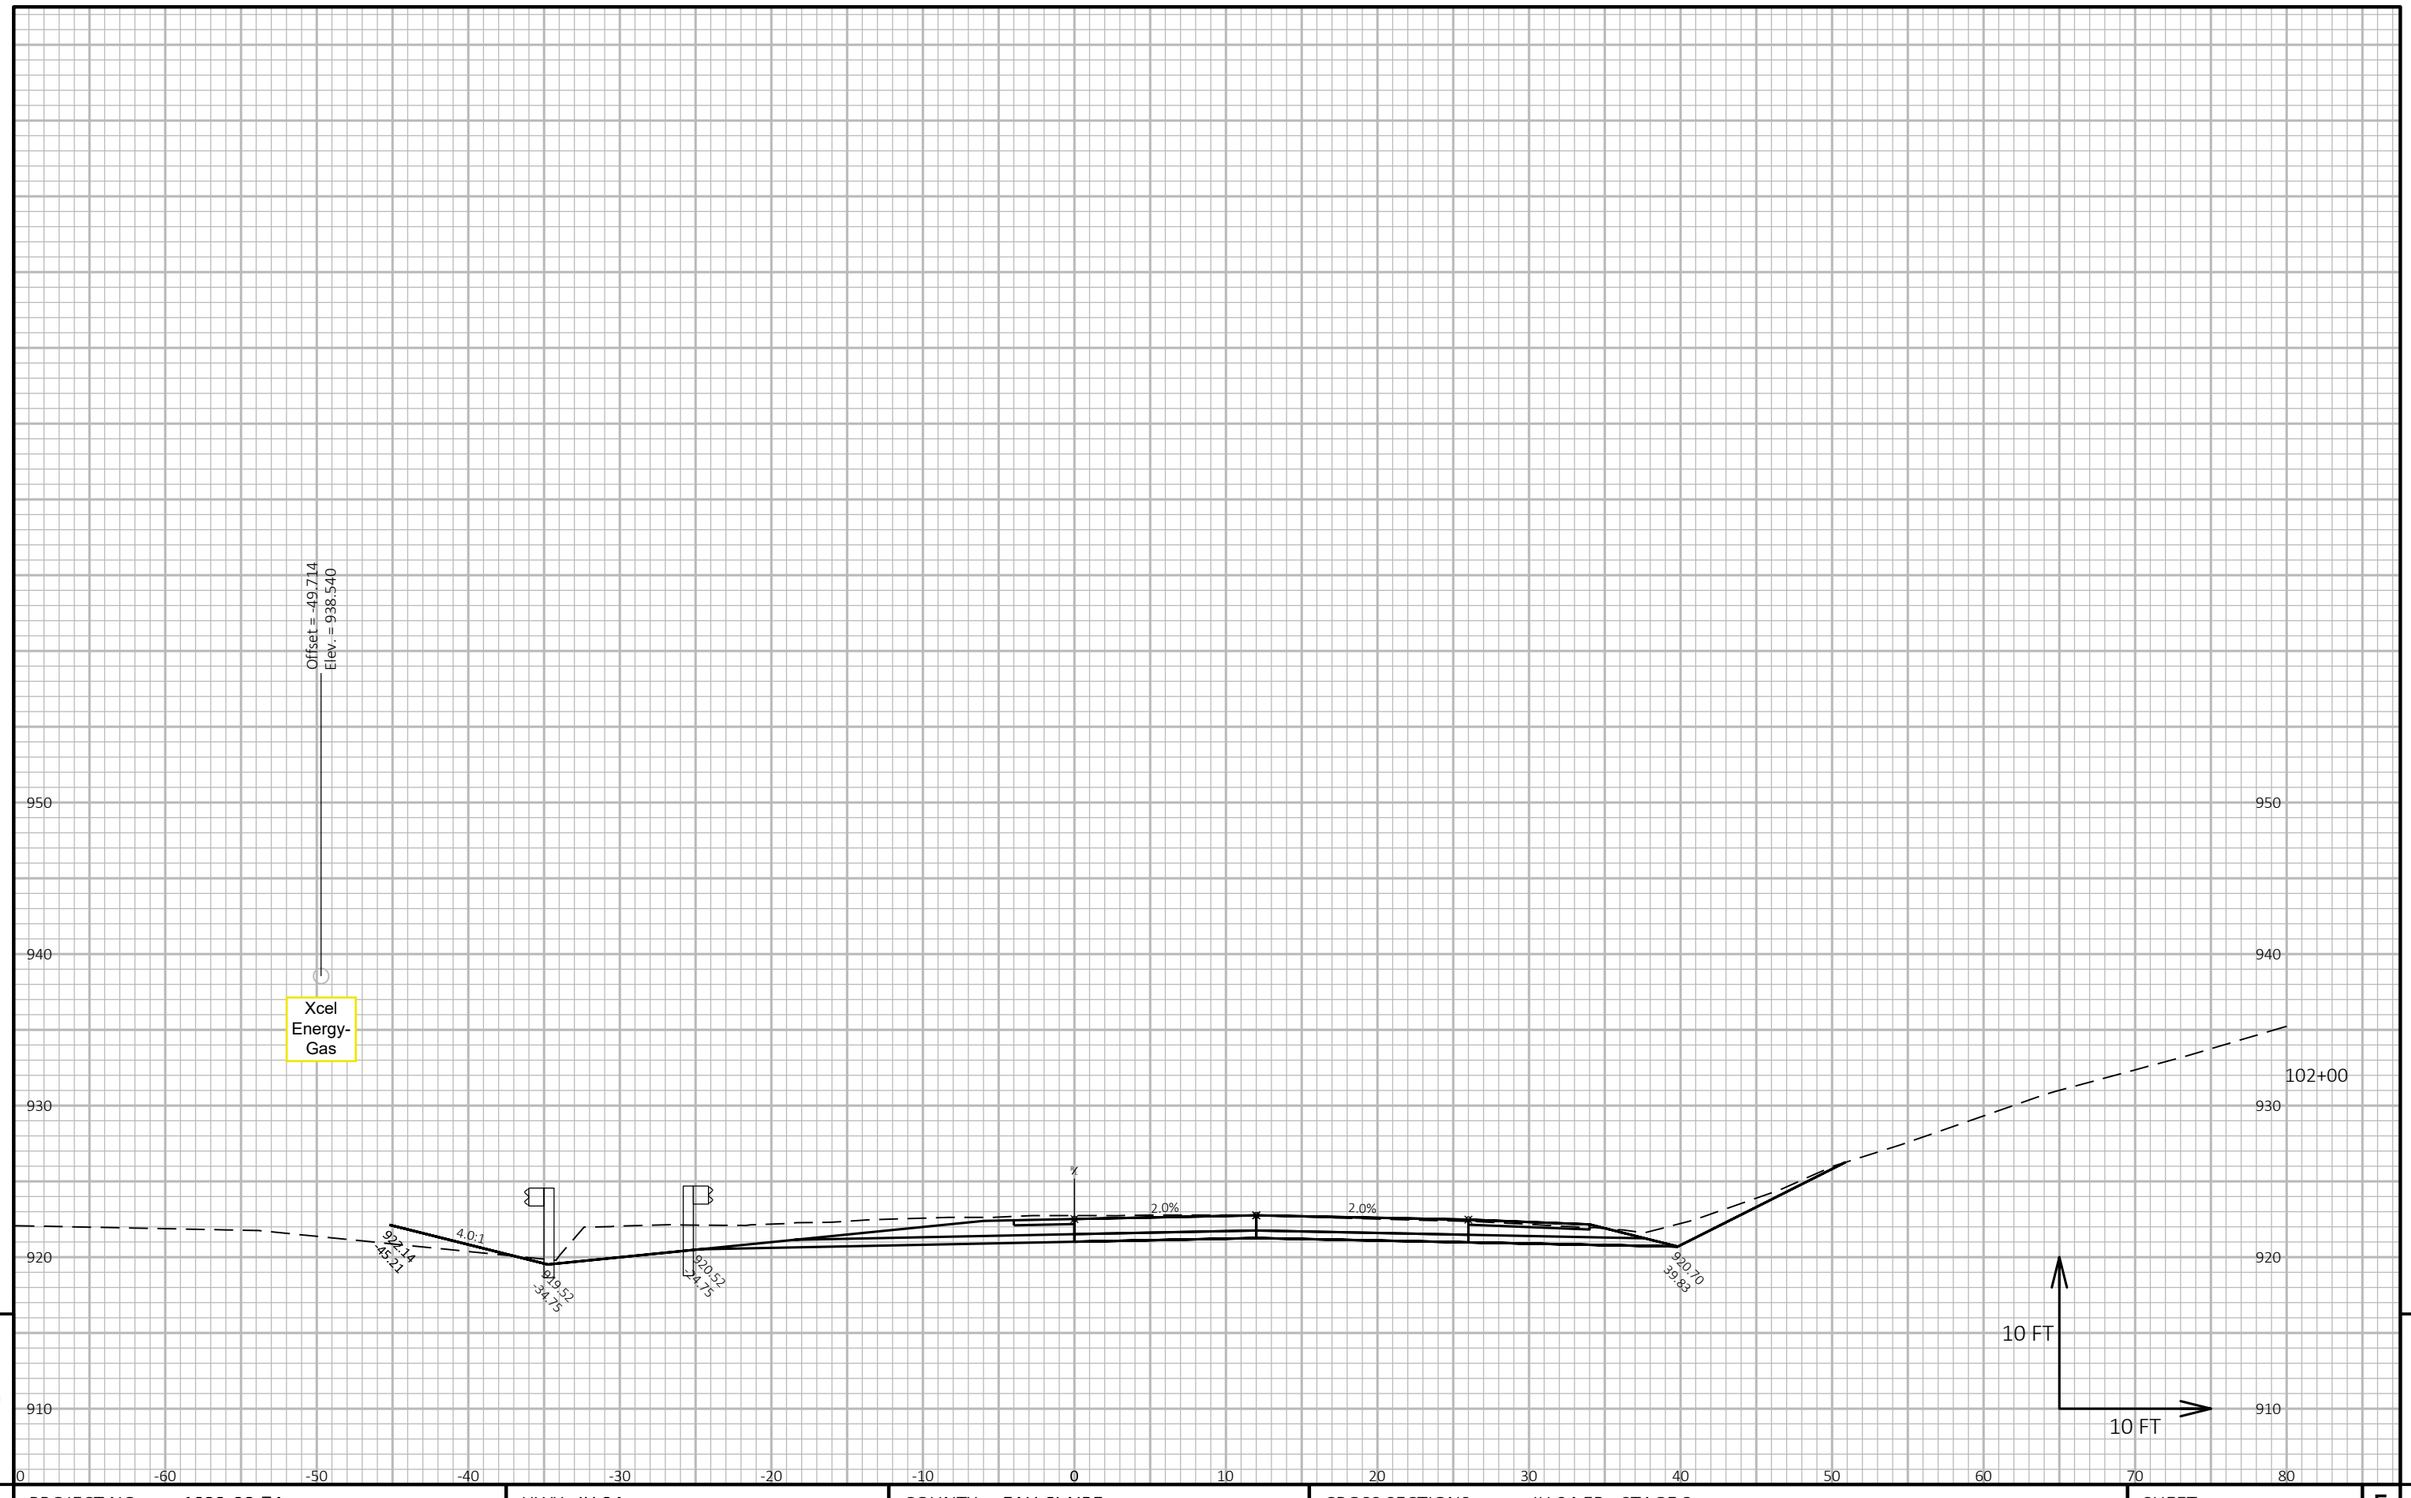


9

9

PROJECT NO: 1022-08-74	HWY: IH 94	COUNTY: EAU CLAIRE	CROSS SECTIONS: IH 94 EB - STAGE 3	SHEET	E

FILE NAME : N:\PDS\C3D\10220804\SHEETSPLAN\X-SECTIONS\090201_XS_STAGE_3_EB_CONSTRUCTION_10-27-20.DWG
LAYOUT NAME - EB Stage 3 - (69)

PLOT DATE : 1/17/2021 8:56 AM PLOT BY : CHRIST, AARON D PLOT NAME : **PLOT SCALE :** 1 IN:10 FT HORZ. / 1 IN:10 FT VERT.

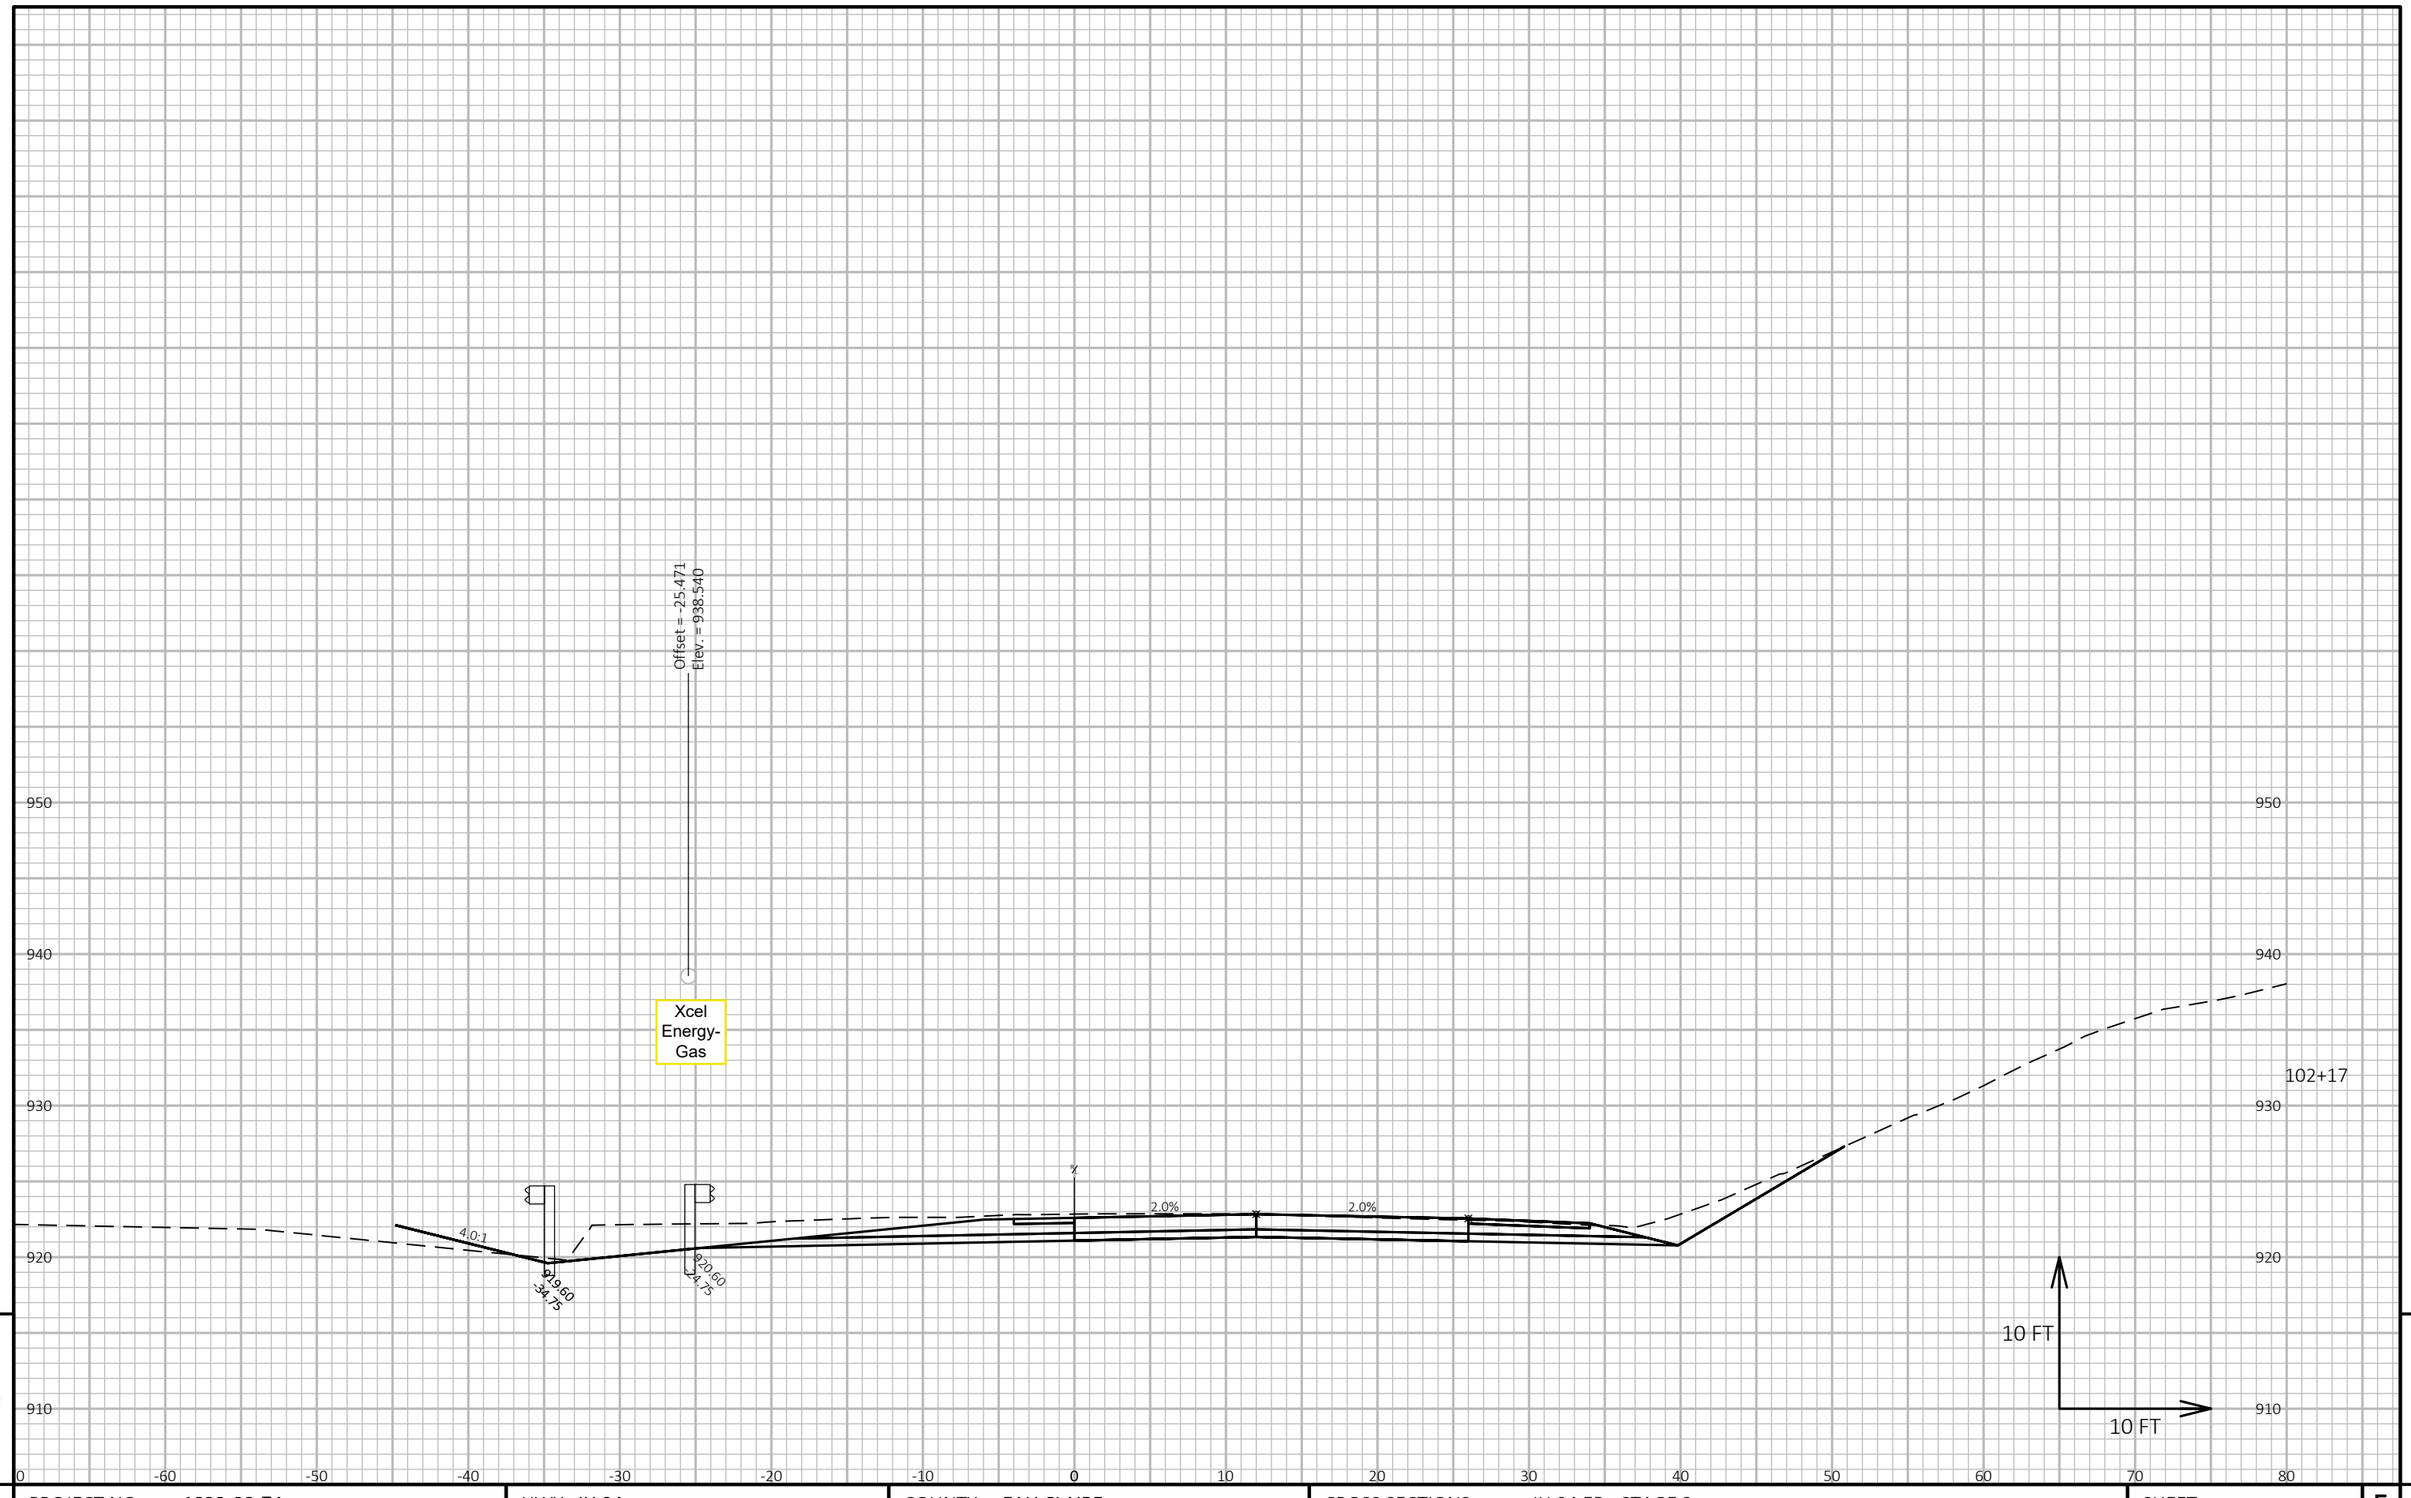


9

9

PROJECT NO: 1022-08-74	HWY: IH 94	COUNTY: EAU CLAIRE	CROSS SECTIONS: IH 94 EB - STAGE 3	SHEET	E

FILE NAME : N:\PDS\C3D\10220804\SHEETSPLAN\X-SECTIONS\090201_XS_STAGE_3_EB_CONSTRUCTION_10-27-20.DWG
LAYOUT NAME - EB Stage 3 - (70)

PLOT DATE : 1/17/2021 8:57 AM PLOT BY : CHRIST, AARON D PLOT NAME : **PLOT SCALE :** 1 IN:10 FT HORZ. / 1 IN:10 FT VERT.

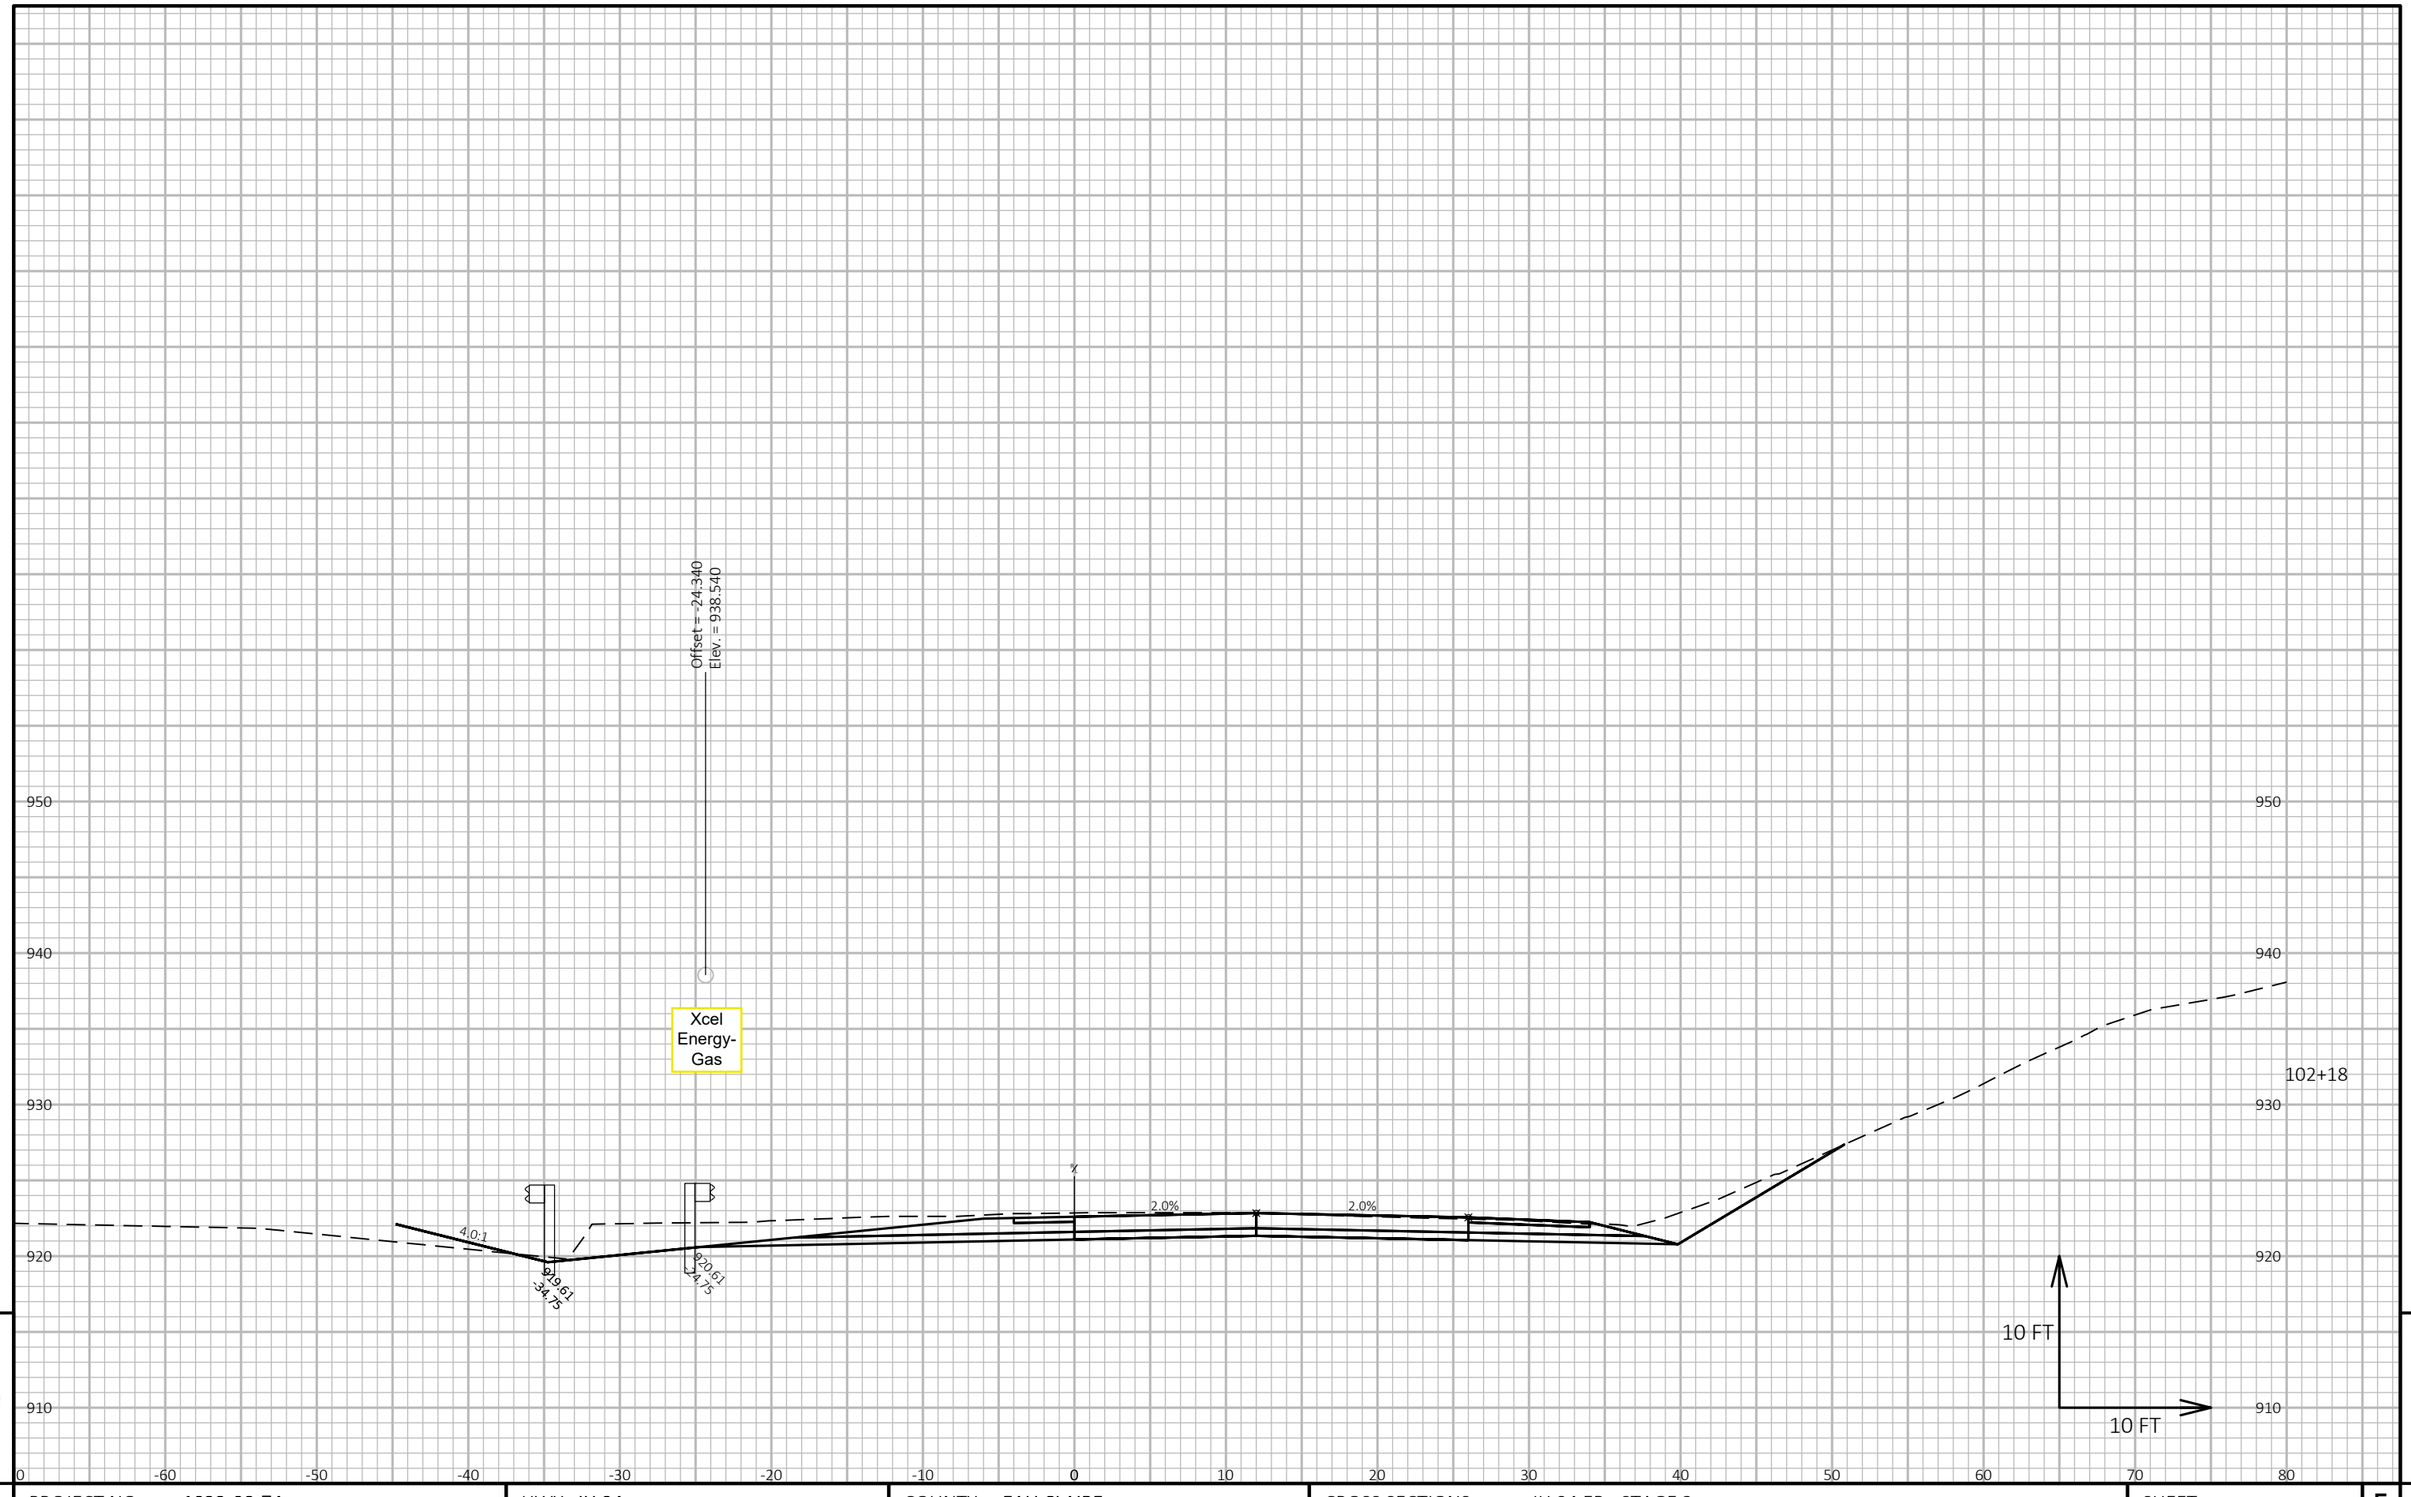

9

9

PROJECT NO: 1022-08-74	HWY: IH 94	COUNTY: EAU CLAIRE	CROSS SECTIONS: IH 94 EB - STAGE 3	SHEET	E


FILE NAME : N:\PDS\C3D\10220804\SHEETSPLAN\X-SECTIONS\090201_XS_STAGE_3_EB_CONSTRUCTION_10-27-20.DWG
LAYOUT NAME - EB Stage 3 - (71)

PLOT DATE : 1/17/2021 8:57 AM

PLOT BY : CHRIST, AARON D

PLOT NAME :

PLOT SCALE : 1 IN:10 FT HORZ. / 1 IN:10 FT VERT.

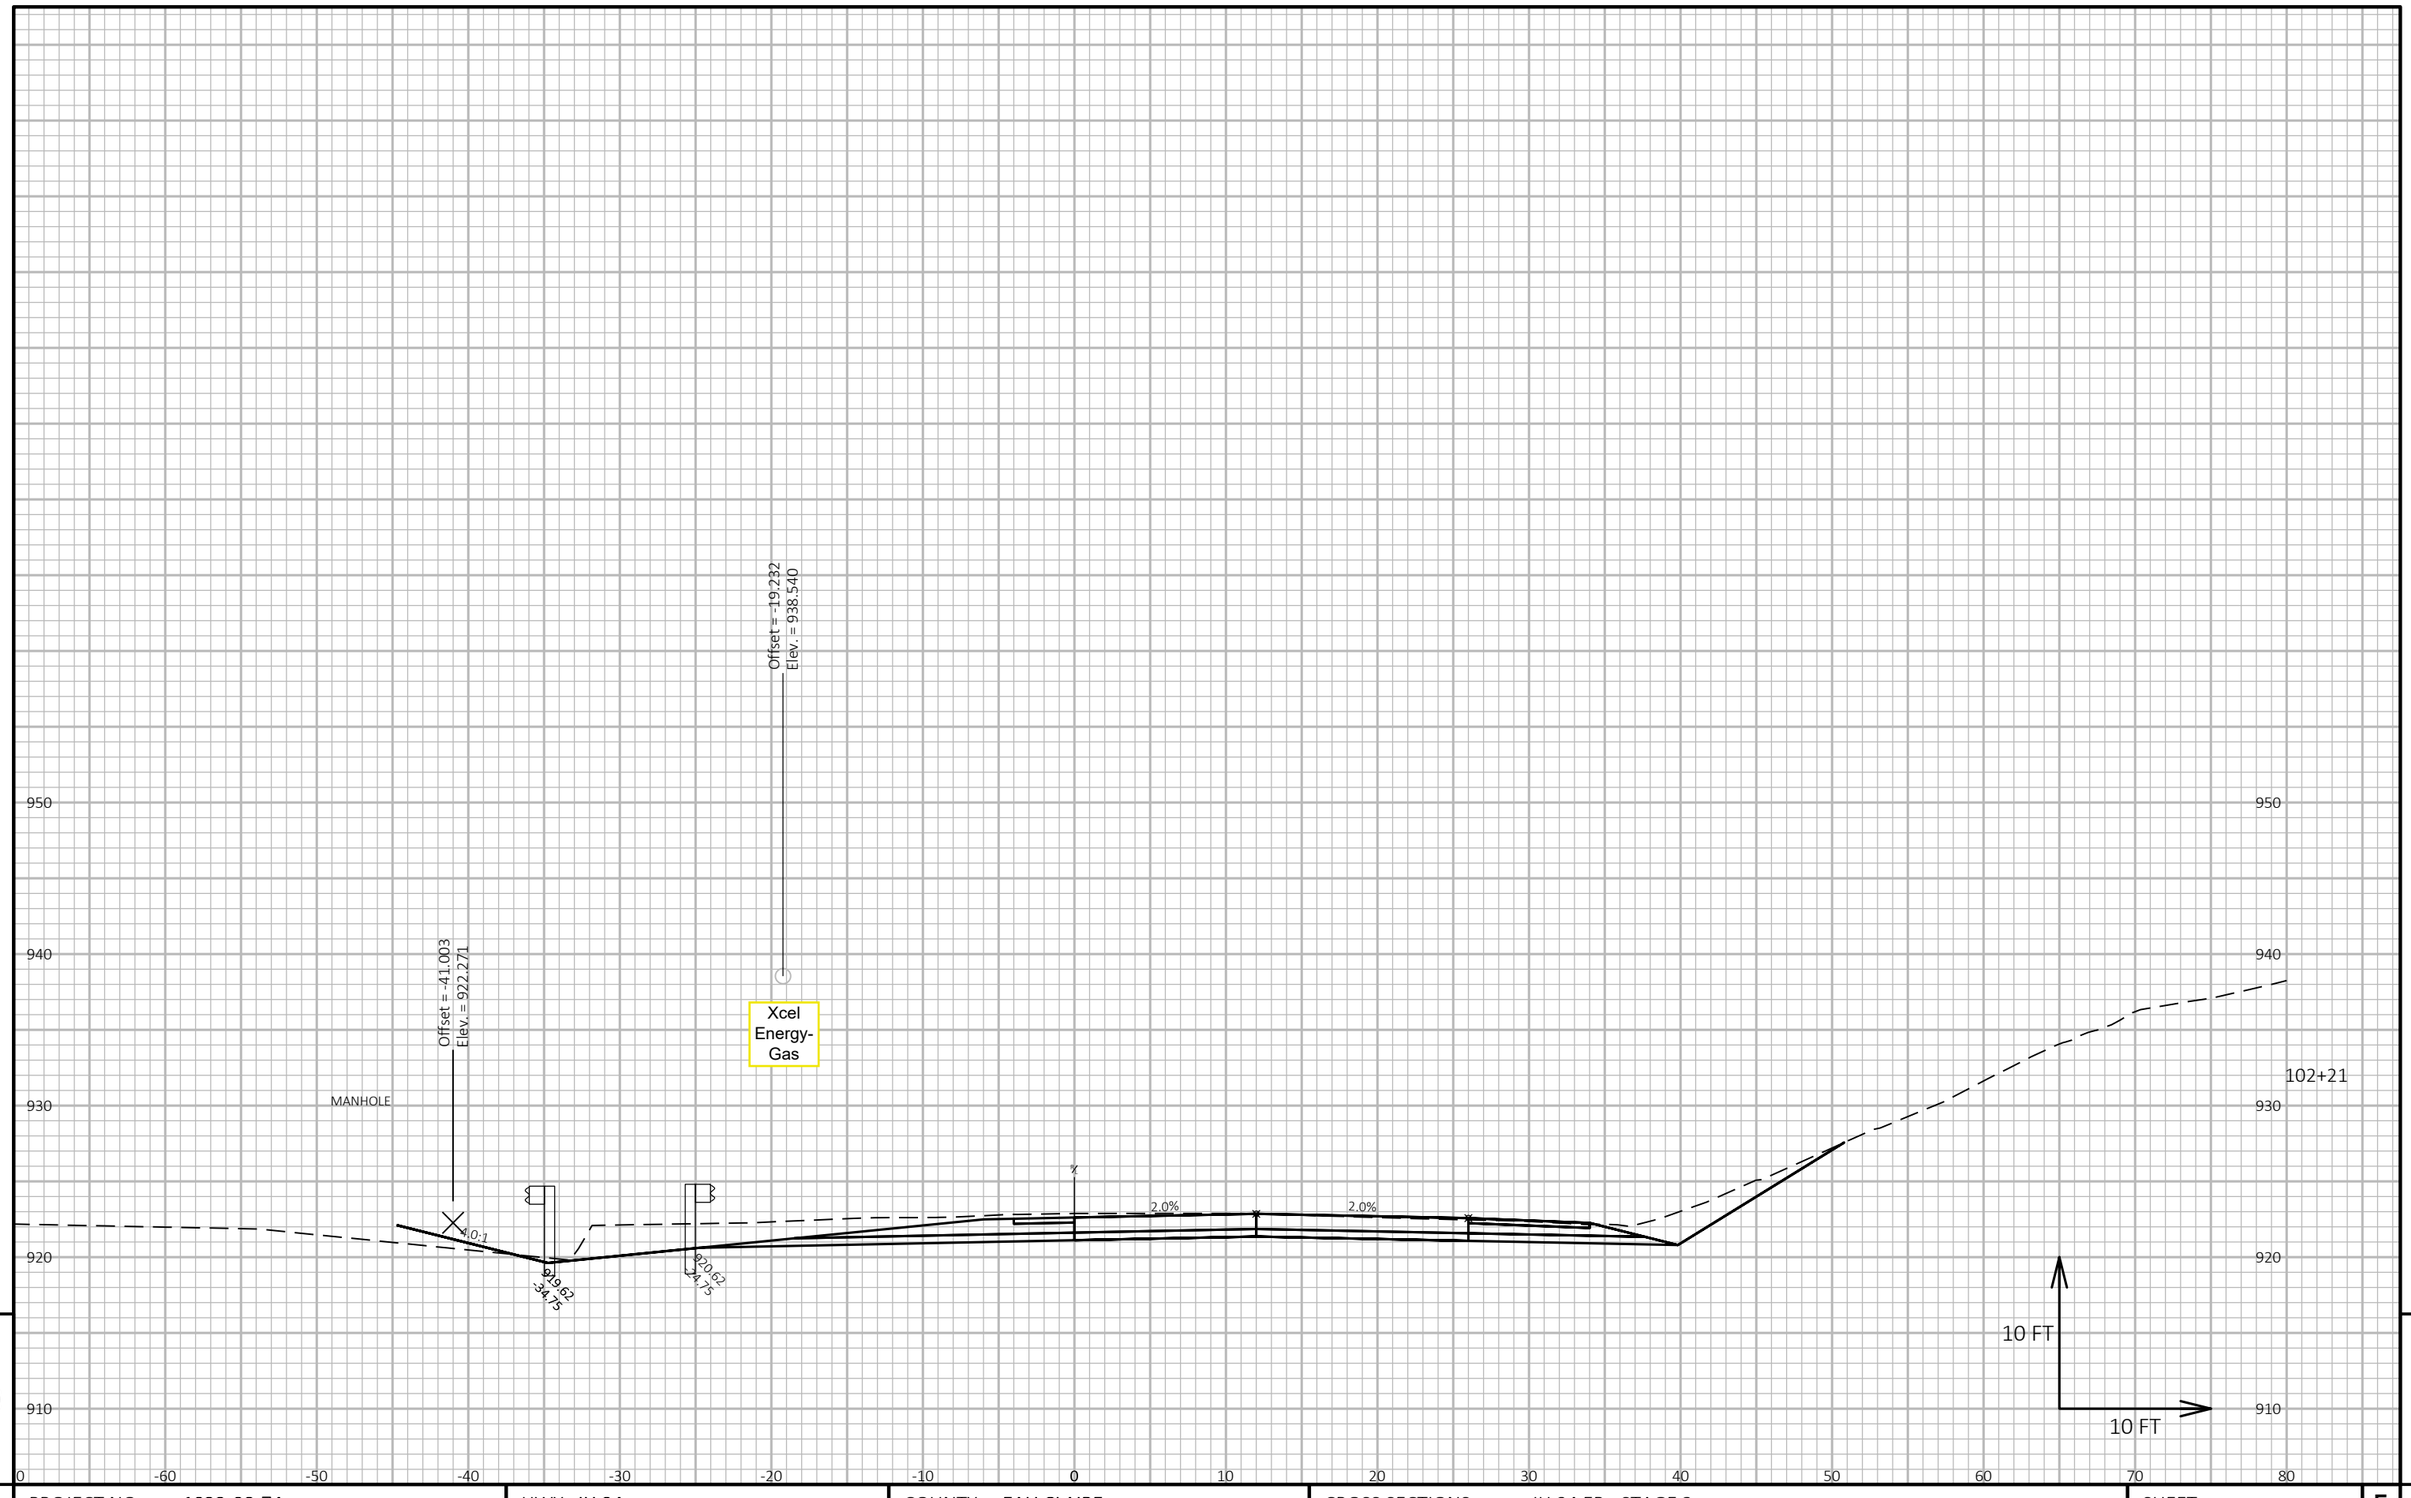


9

9

PROJECT NO: 1022-08-74	HWY: IH 94	COUNTY: EAU CLAIRE	CROSS SECTIONS: IH 94 EB - STAGE 3	SHEET E

FILE NAME : N:\PDS\C3D\10220804\SHEETSPLAN\X-SECTIONS\090201_XS_STAGE_3_EB_CONSTRUCTION_10-27-20.DWG
LAYOUT NAME - EB Stage 3 - (72)

PLOT DATE : 1/17/2021 8:57 AM PLOT BY : CHRIST, AARON D PLOT NAME : **PLOT SCALE :** 1 IN:10 FT HORZ. / 1 IN:10 FT VERT.

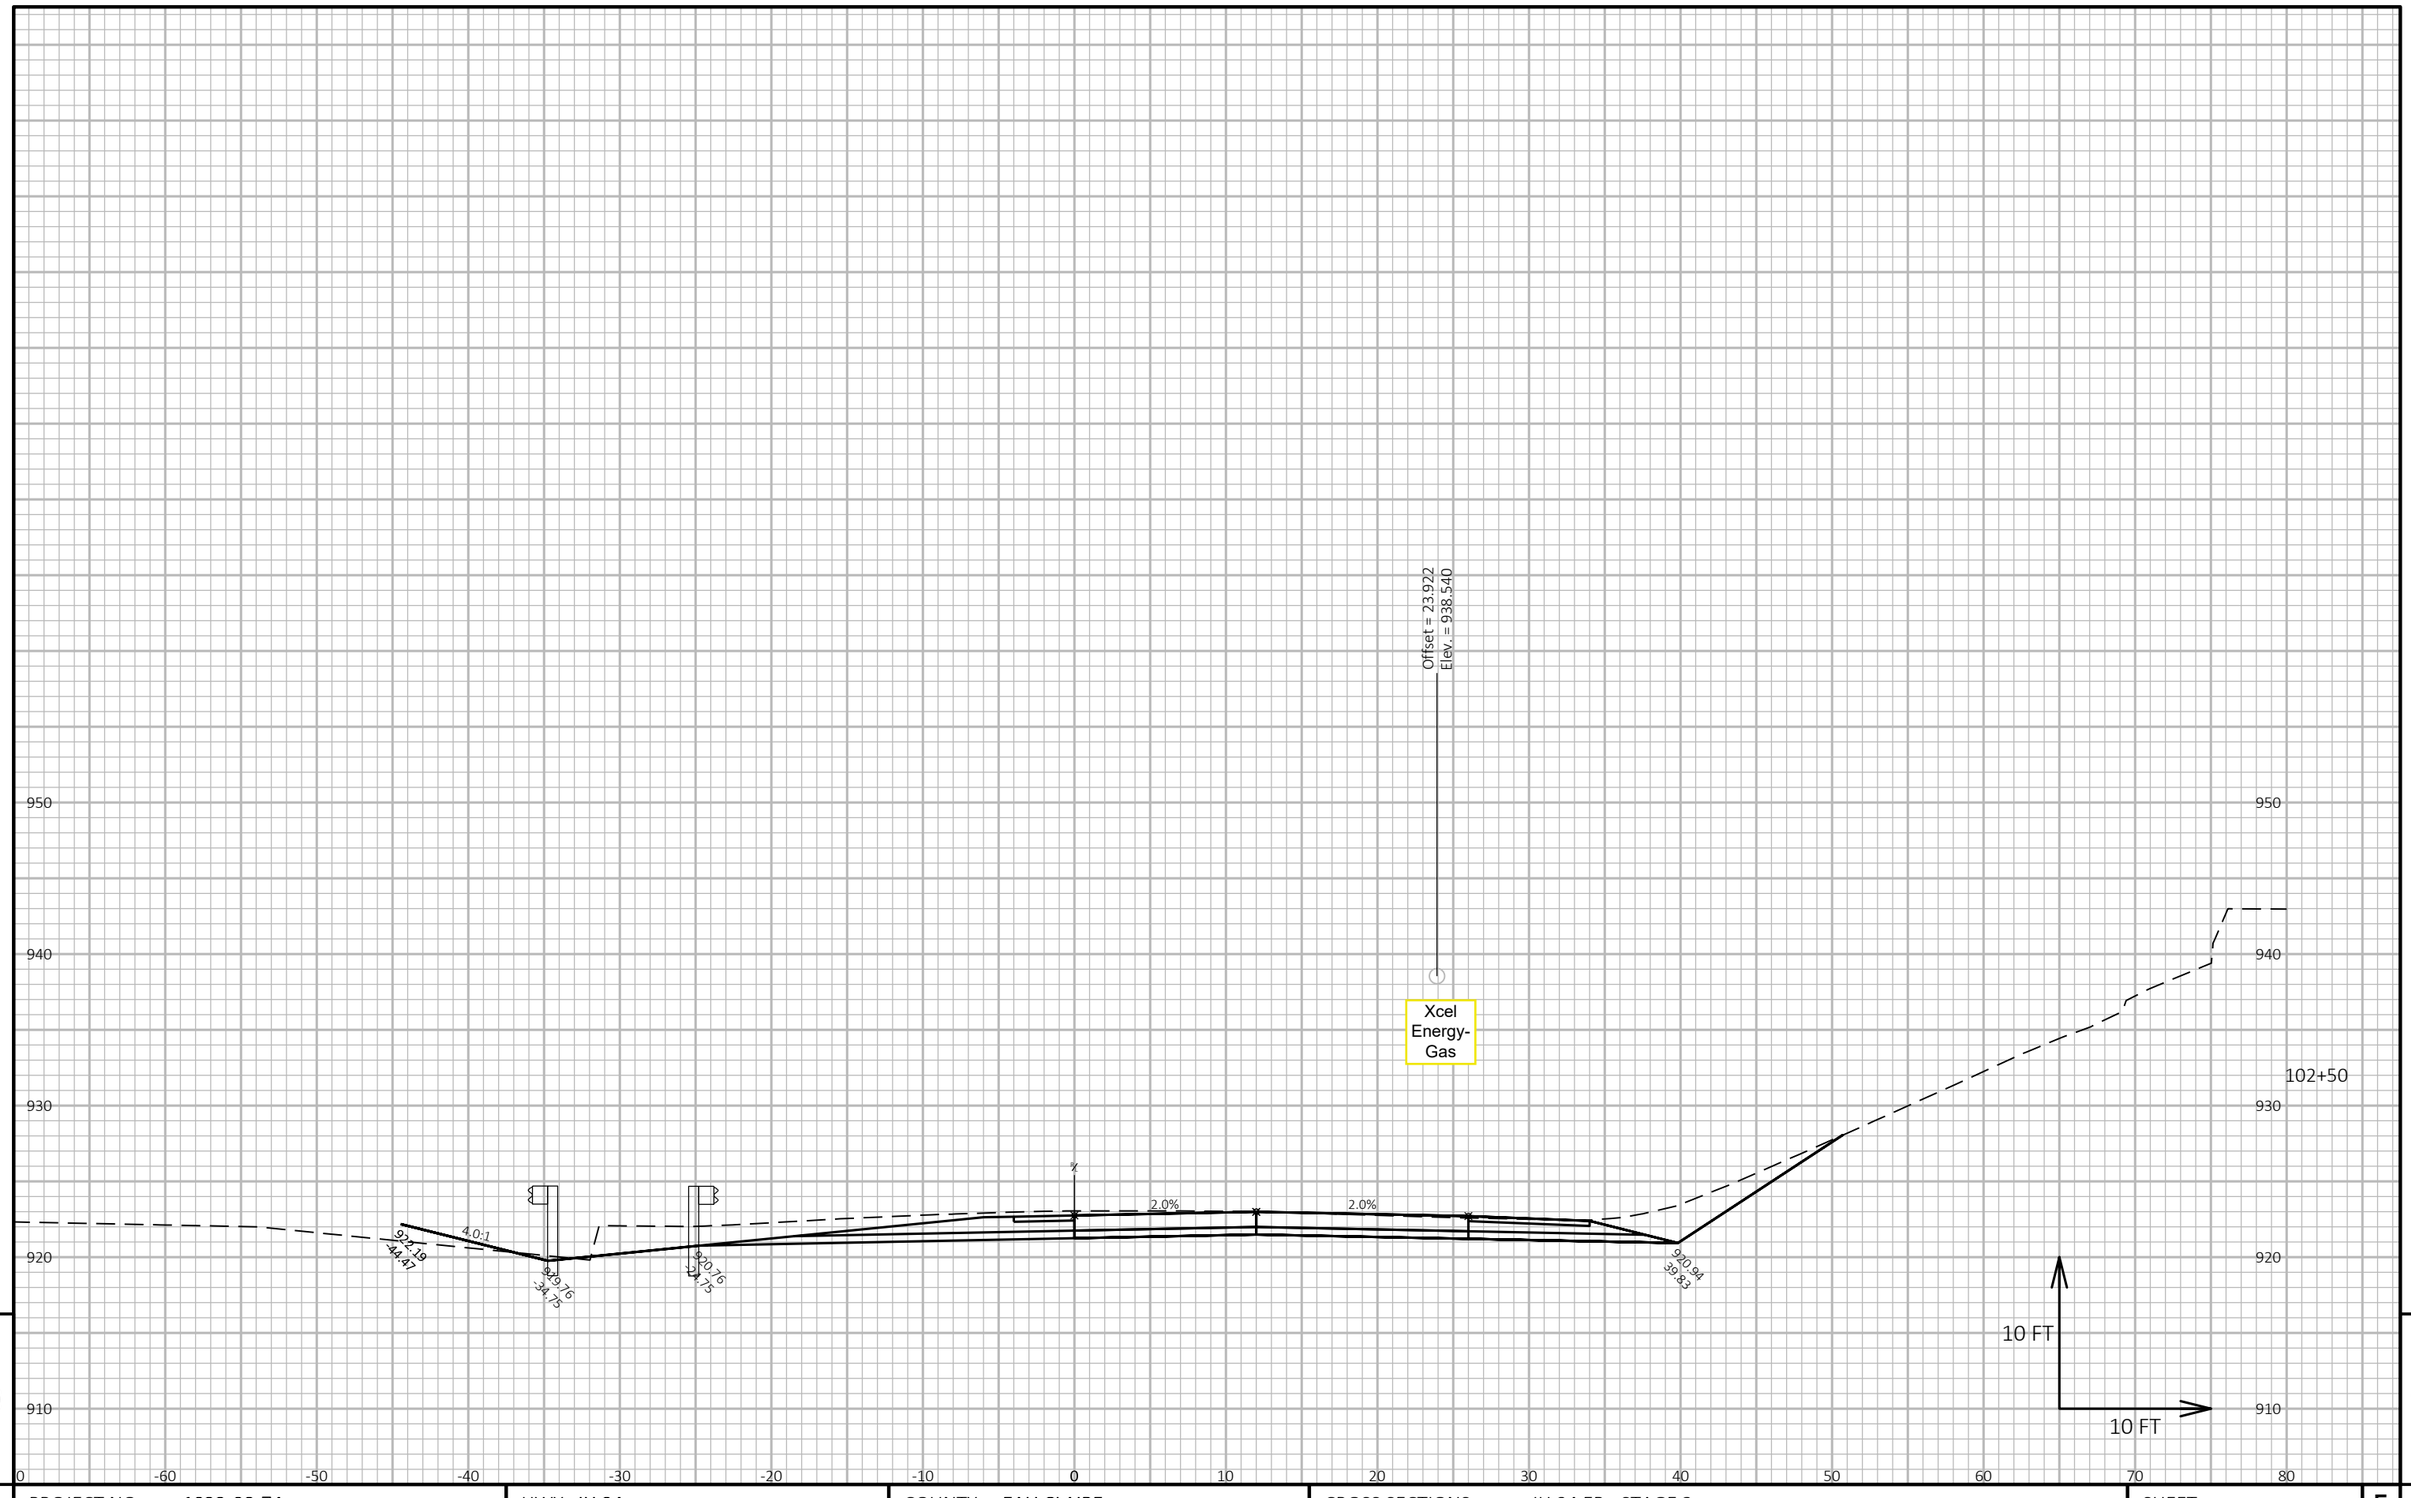


9

9

PROJECT NO: 1022-08-74	HWY: IH 94	COUNTY: EAU CLAIRE	CROSS SECTIONS: IH 94 EB - STAGE 3	SHEET	E

FILE NAME : N:\PDS\C3D\10220804\SHEETSPLAN\X-SECTIONS\090201_XS_STAGE_3_EB_CONSTRUCTION_10-27-20.DWG
LAYOUT NAME - EB Stage 3 - (73)

PLOT DATE : 1/17/2021 8:57 AM PLOT BY : CHRIST, AARON D PLOT NAME : **PLOT SCALE :** 1 IN:10 FT HORZ. / 1 IN:10 FT VERT.

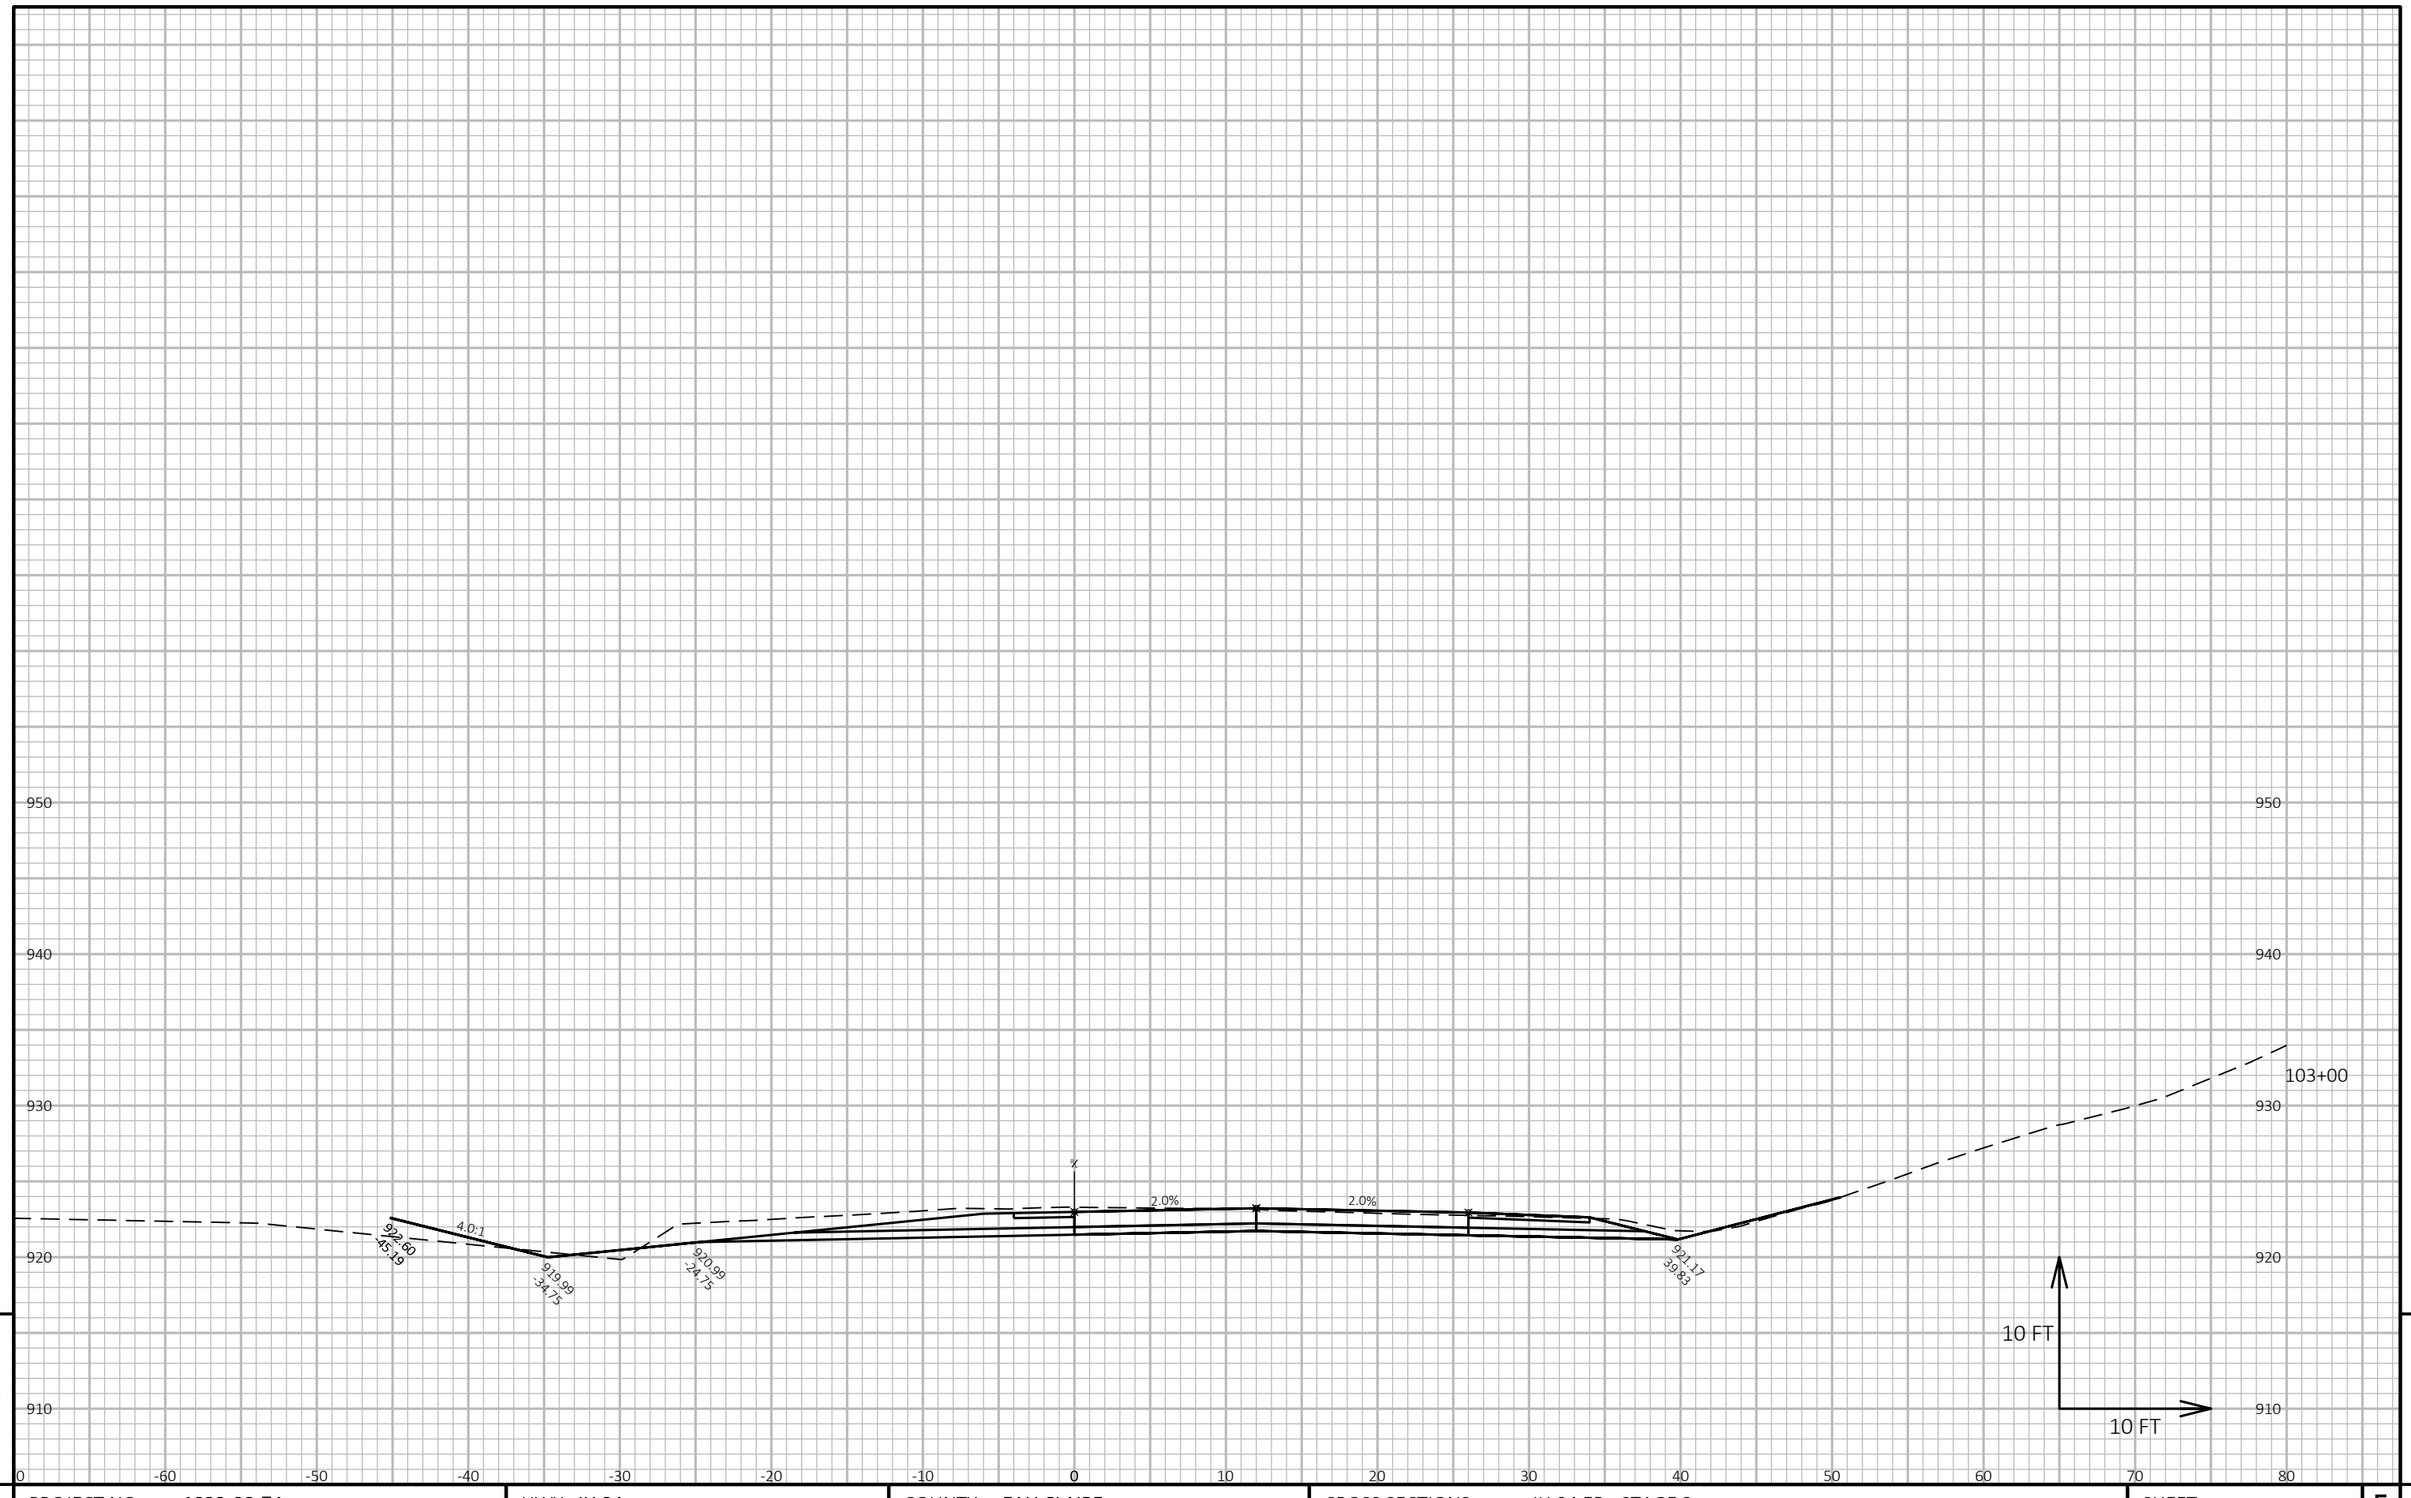


9

9

PROJECT NO: 1022-08-74	HWY: IH 94	COUNTY: EAU CLAIRE	CROSS SECTIONS: IH 94 EB - STAGE 3	SHEET	E

FILE NAME : N:\PDS\C3D\10220804\SHEETSPLAN\X-SECTIONS\090201_XS_STAGE_3_EB_CONSTRUCTION_10-27-20.DWG
LAYOUT NAME - EB Stage 3 - (74)

PLOT DATE : 1/17/2021 8:57 AM PLOT BY : CHRIST, AARON D PLOT NAME : **PLOT SCALE :** 1 IN:10 FT HORZ. / 1 IN:10 FT VERT.

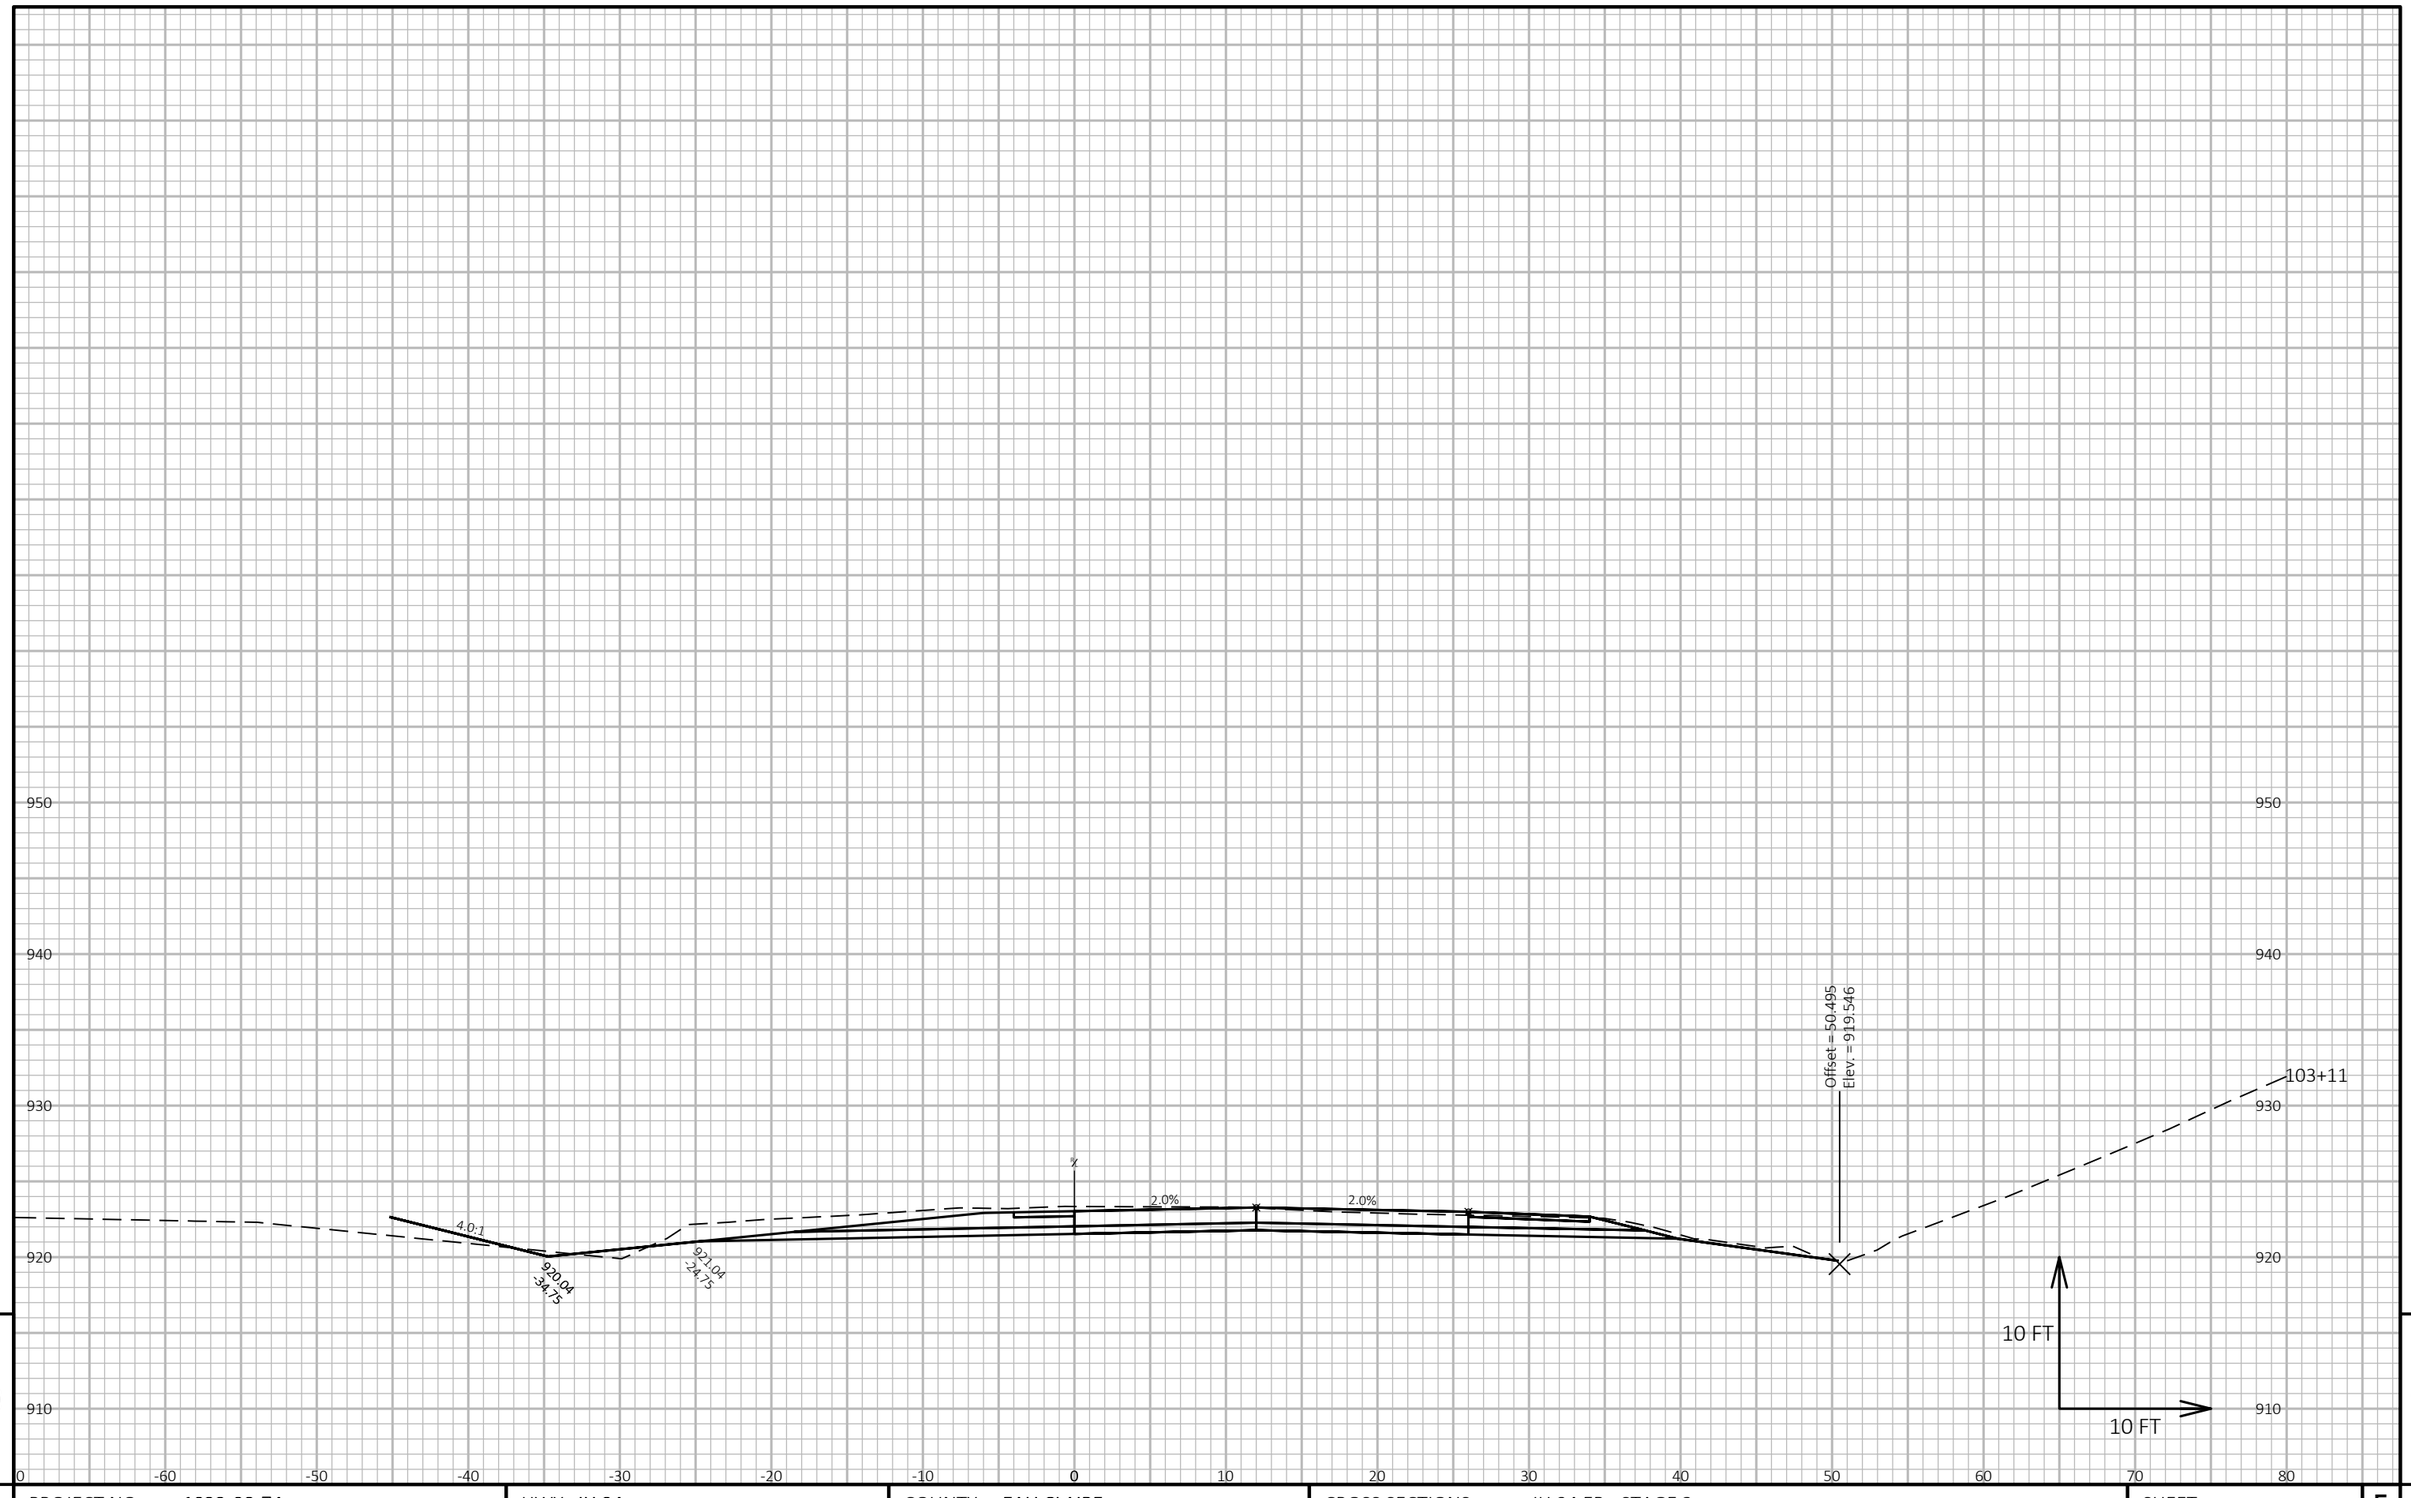

9

9

PROJECT NO: 1022-08-74	HWY: IH 94	COUNTY: EAU CLAIRE	CROSS SECTIONS: IH 94 EB - STAGE 3	SHEET	E

FILE NAME : N:\PDS\C3D\10220804\SHEETSPLAN\X-SECTIONS\090201_XS_STAGE_3_EB_CONSTRUCTION_10-27-20.DWG
LAYOUT NAME - EB Stage 3 - (75)

PLOT DATE : 1/17/2021 8:57 AM PLOT BY : CHRIST, AARON D PLOT NAME : **PLOT SCALE :** 1 IN:10 FT HORZ. / 1 IN:10 FT VERT.

950
940
930
920
910
0
-60
-50
-40
-30
-20
-10
0
10
20
30
40
50
60
70
80
103+50
923.03
-47.87
4.0:1
918.37
-29.25
6.0:1
921.40
-16.23
2.0%
2.0%
921.41
39.83
10 FT
10 FT

9


9

PROJECT NO: 1022-08-74	HWY: IH 94	COUNTY: EAU CLAIRE	CROSS SECTIONS: IH 94 EB - STAGE 3	SHEET	E

FILE NAME : N:\PDS\C3D\10220804\SHEETSPLAN\X-SECTIONS\090201_XS_STAGE_3_EB_CONSTRUCTION_10-27-20.DWG
LAYOUT NAME - EB Stage 3 - (76)

PLOT DATE : 1/17/2021 8:57 AM PLOT BY : CHRIST, AARON D PLOT NAME :

PLOT SCALE : 1 IN:10 FT HORZ. / 1 IN:10 FT VERT.

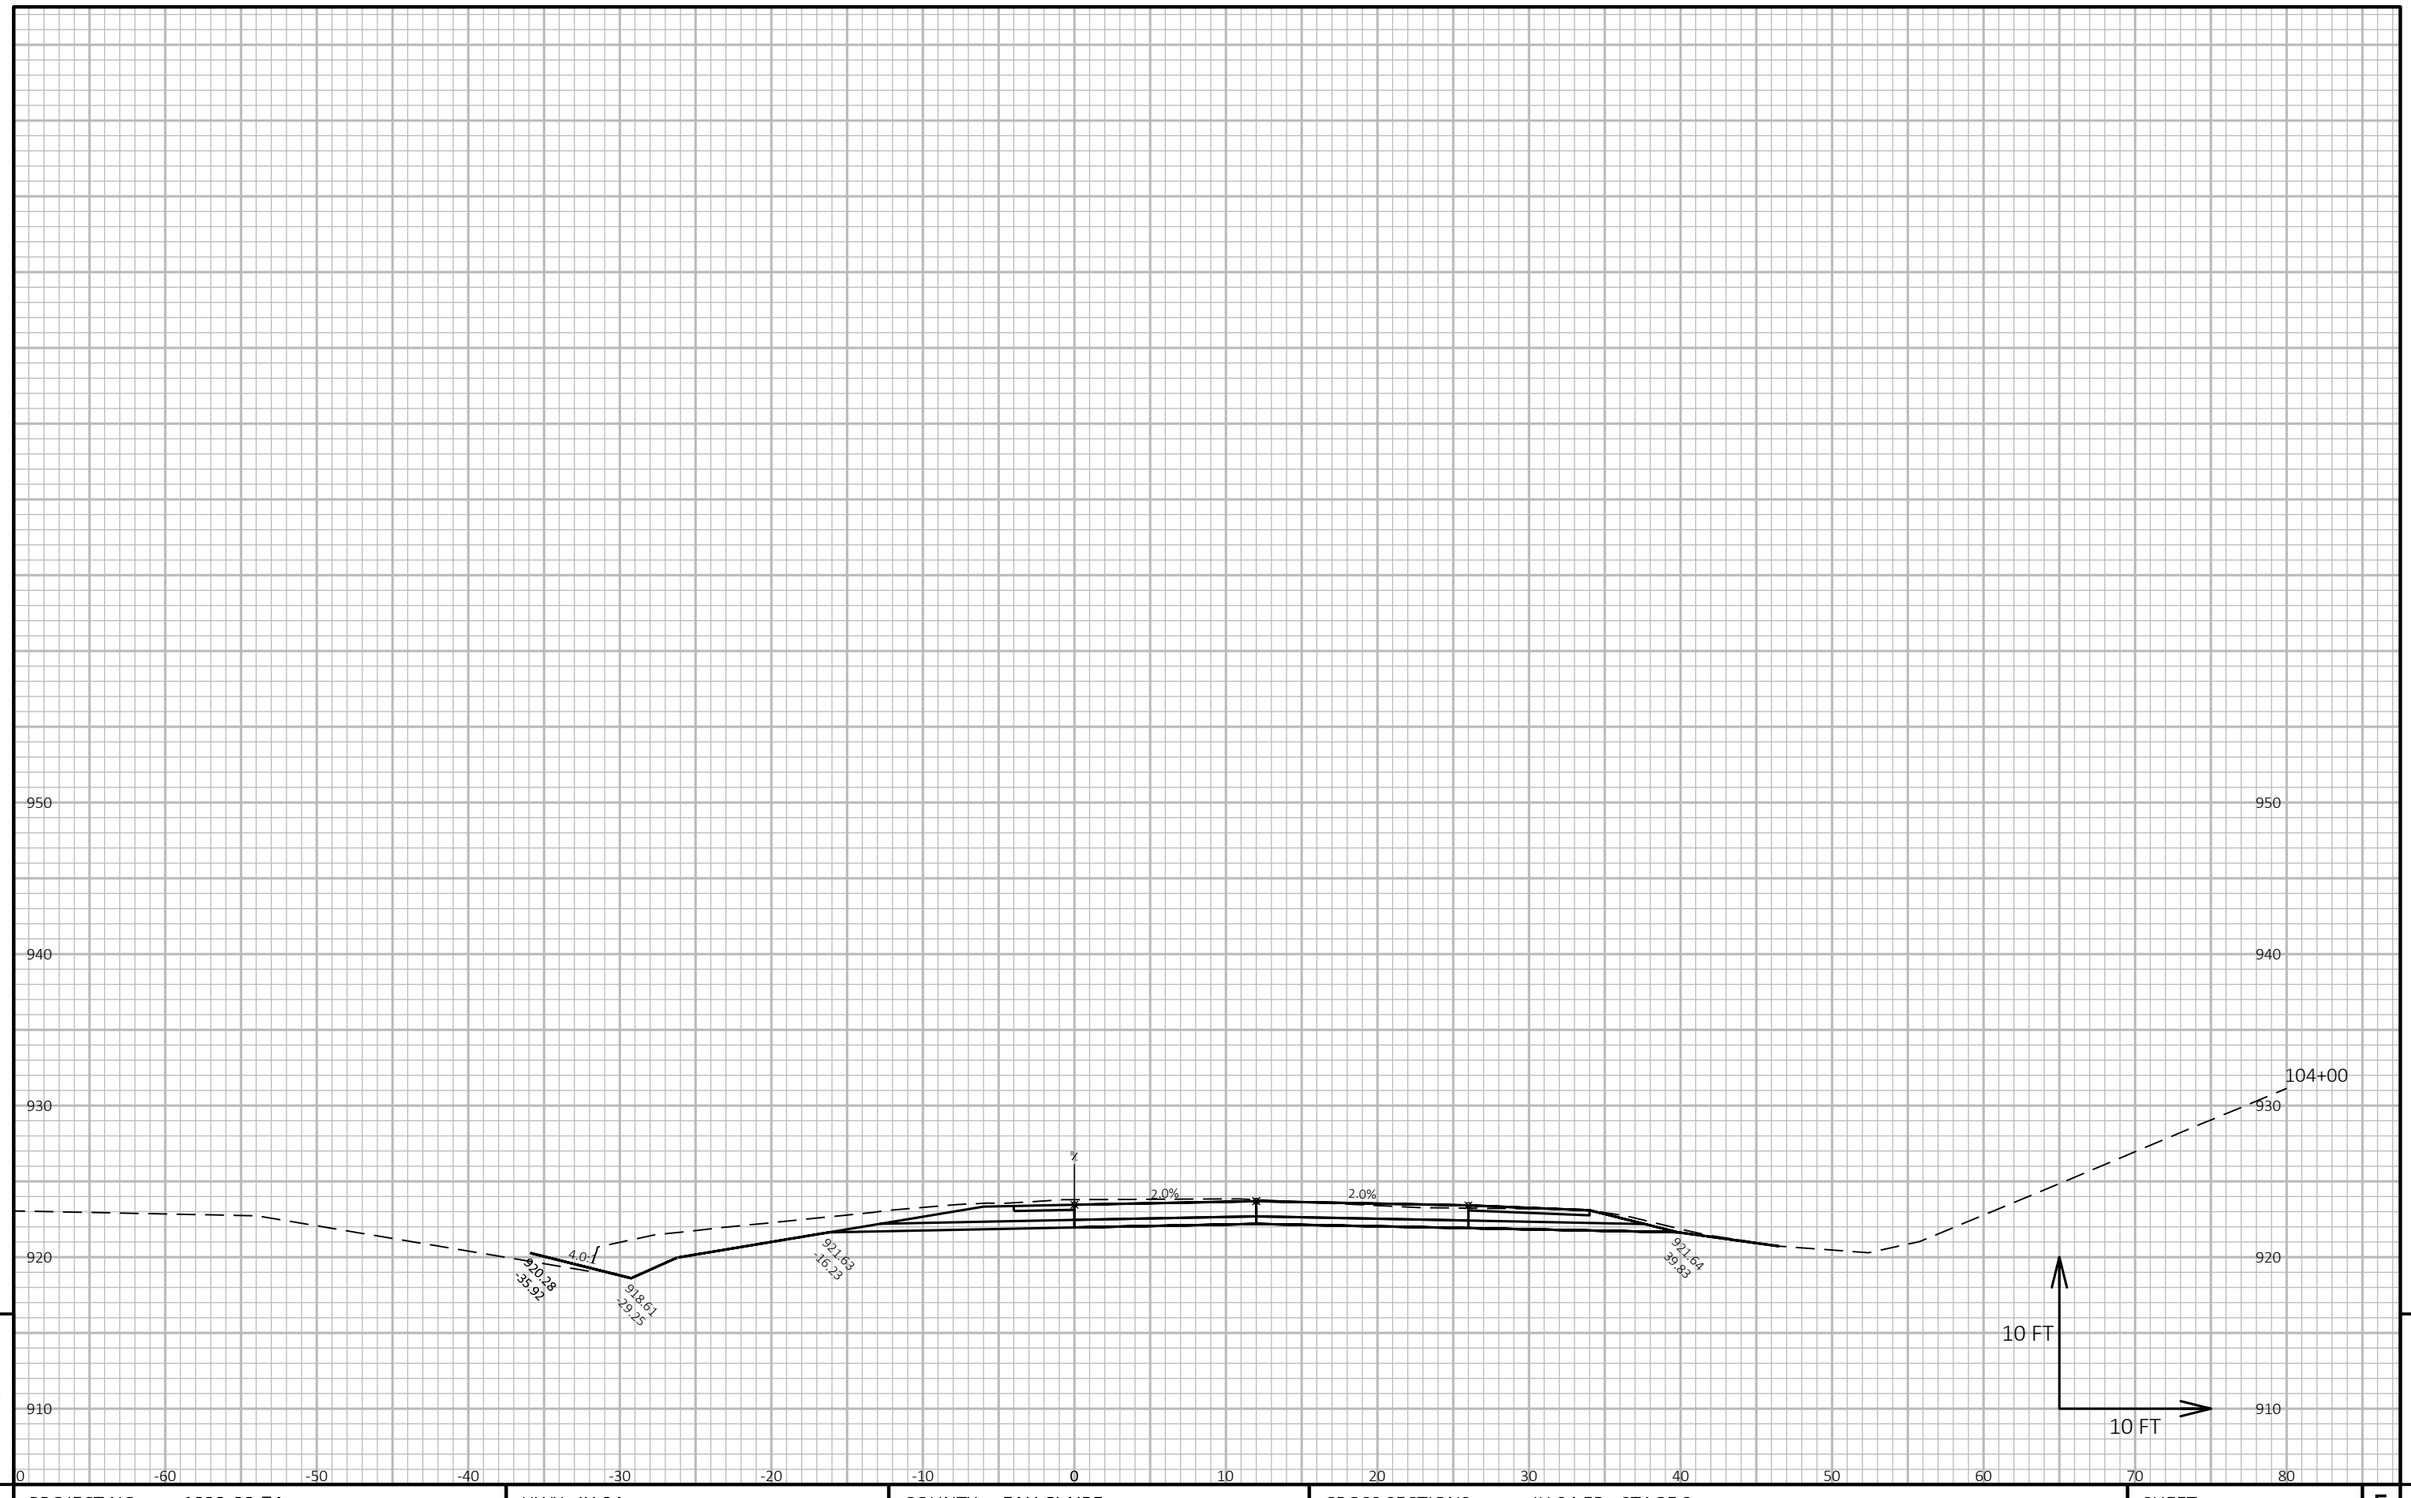

9


9

PROJECT NO: 1022-08-74	HWY: IH 94	COUNTY: EAU CLAIRE	CROSS SECTIONS: IH 94 EB - STAGE 3	SHEET	E

FILE NAME : N:\PDS\C3D\10220804\SHEETSPLAN\X-SECTIONS\090201_XS_STAGE_3_EB_CONSTRUCTION_10-27-20.DWG
LAYOUT NAME - EB Stage 3 - (77)

PLOT DATE : 1/17/2021 8:58 AM PLOT BY : CHRIST, AARON D PLOT NAME :

PLOT SCALE : 1 IN:10 FT HORZ. / 1 IN:10 FT VERT.

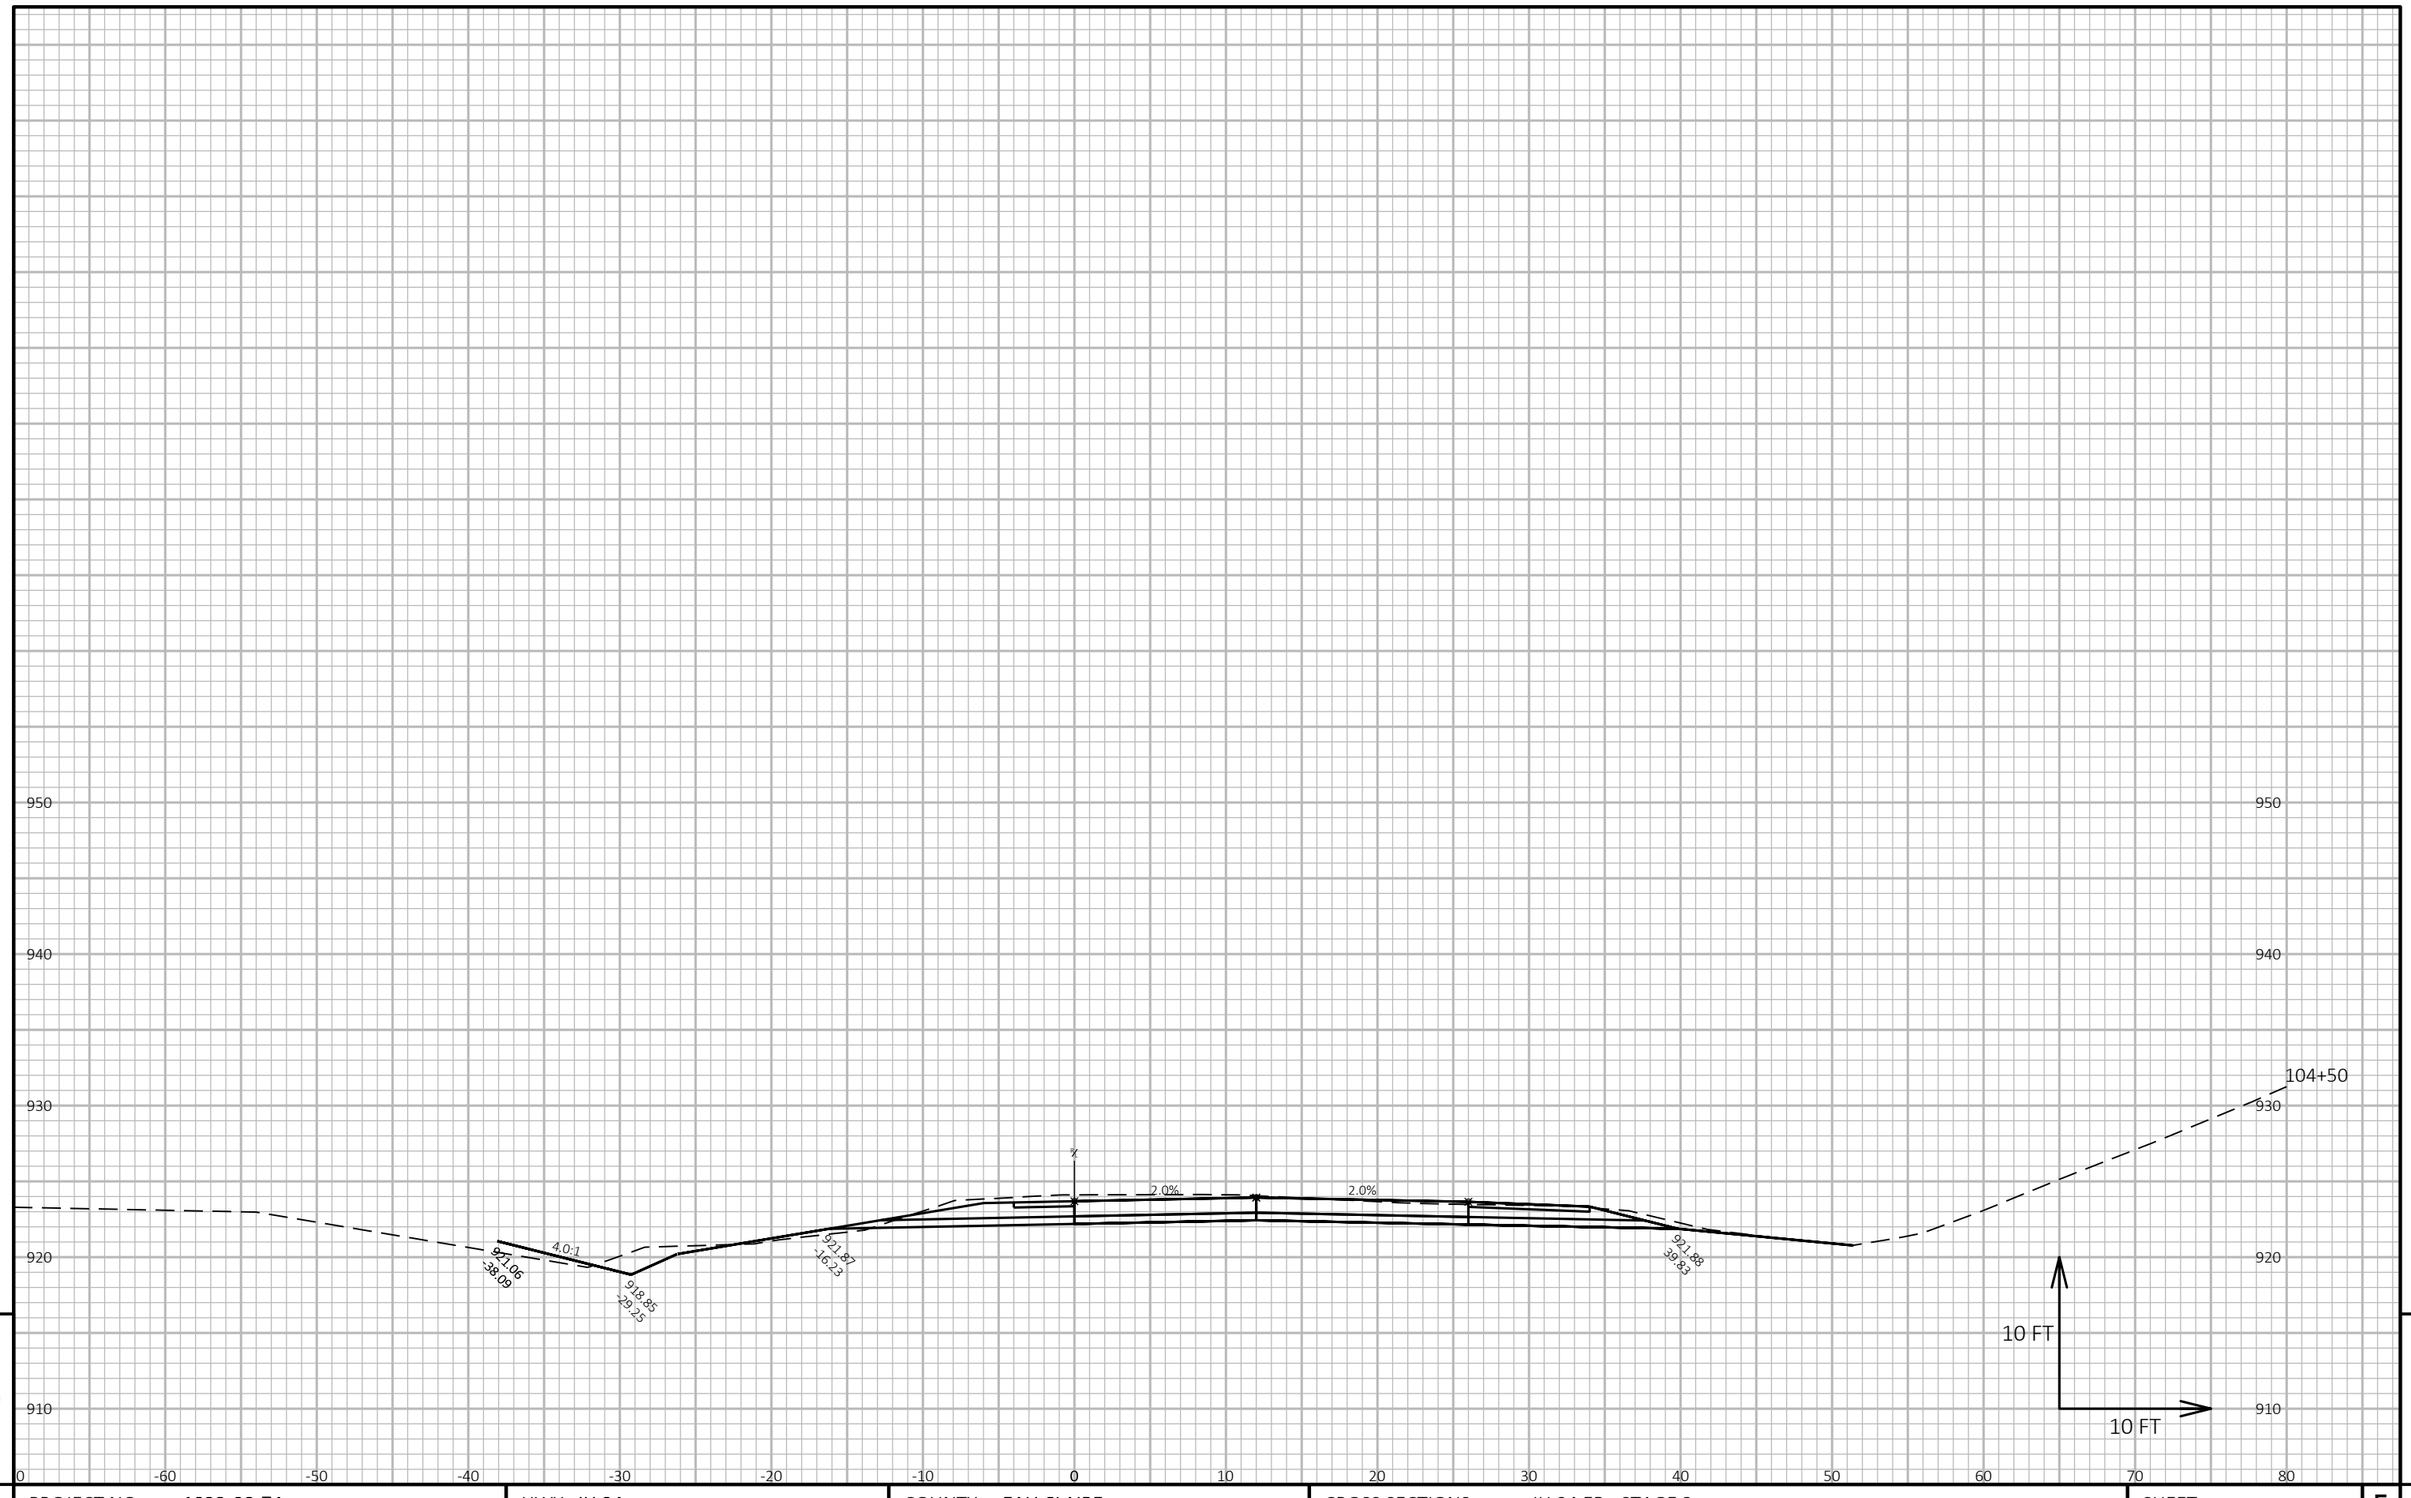


9

9

PROJECT NO: 1022-08-74	HWY: IH 94	COUNTY: EAU CLAIRE	CROSS SECTIONS: IH 94 EB - STAGE 3	SHEET	E

FILE NAME : N:\PDS\C3D\10220804\SHEETSPLAN\X-SECTIONS\090201_XS_STAGE_3_EB_CONSTRUCTION_10-27-20.DWG
LAYOUT NAME - EB Stage 3 - (78)

PLOT DATE : 1/17/2021 8:58 AM PLOT BY : CHRIST, AARON D PLOT NAME : **PLOT SCALE :** 1 IN:10 FT HORZ. / 1 IN:10 FT VERT.

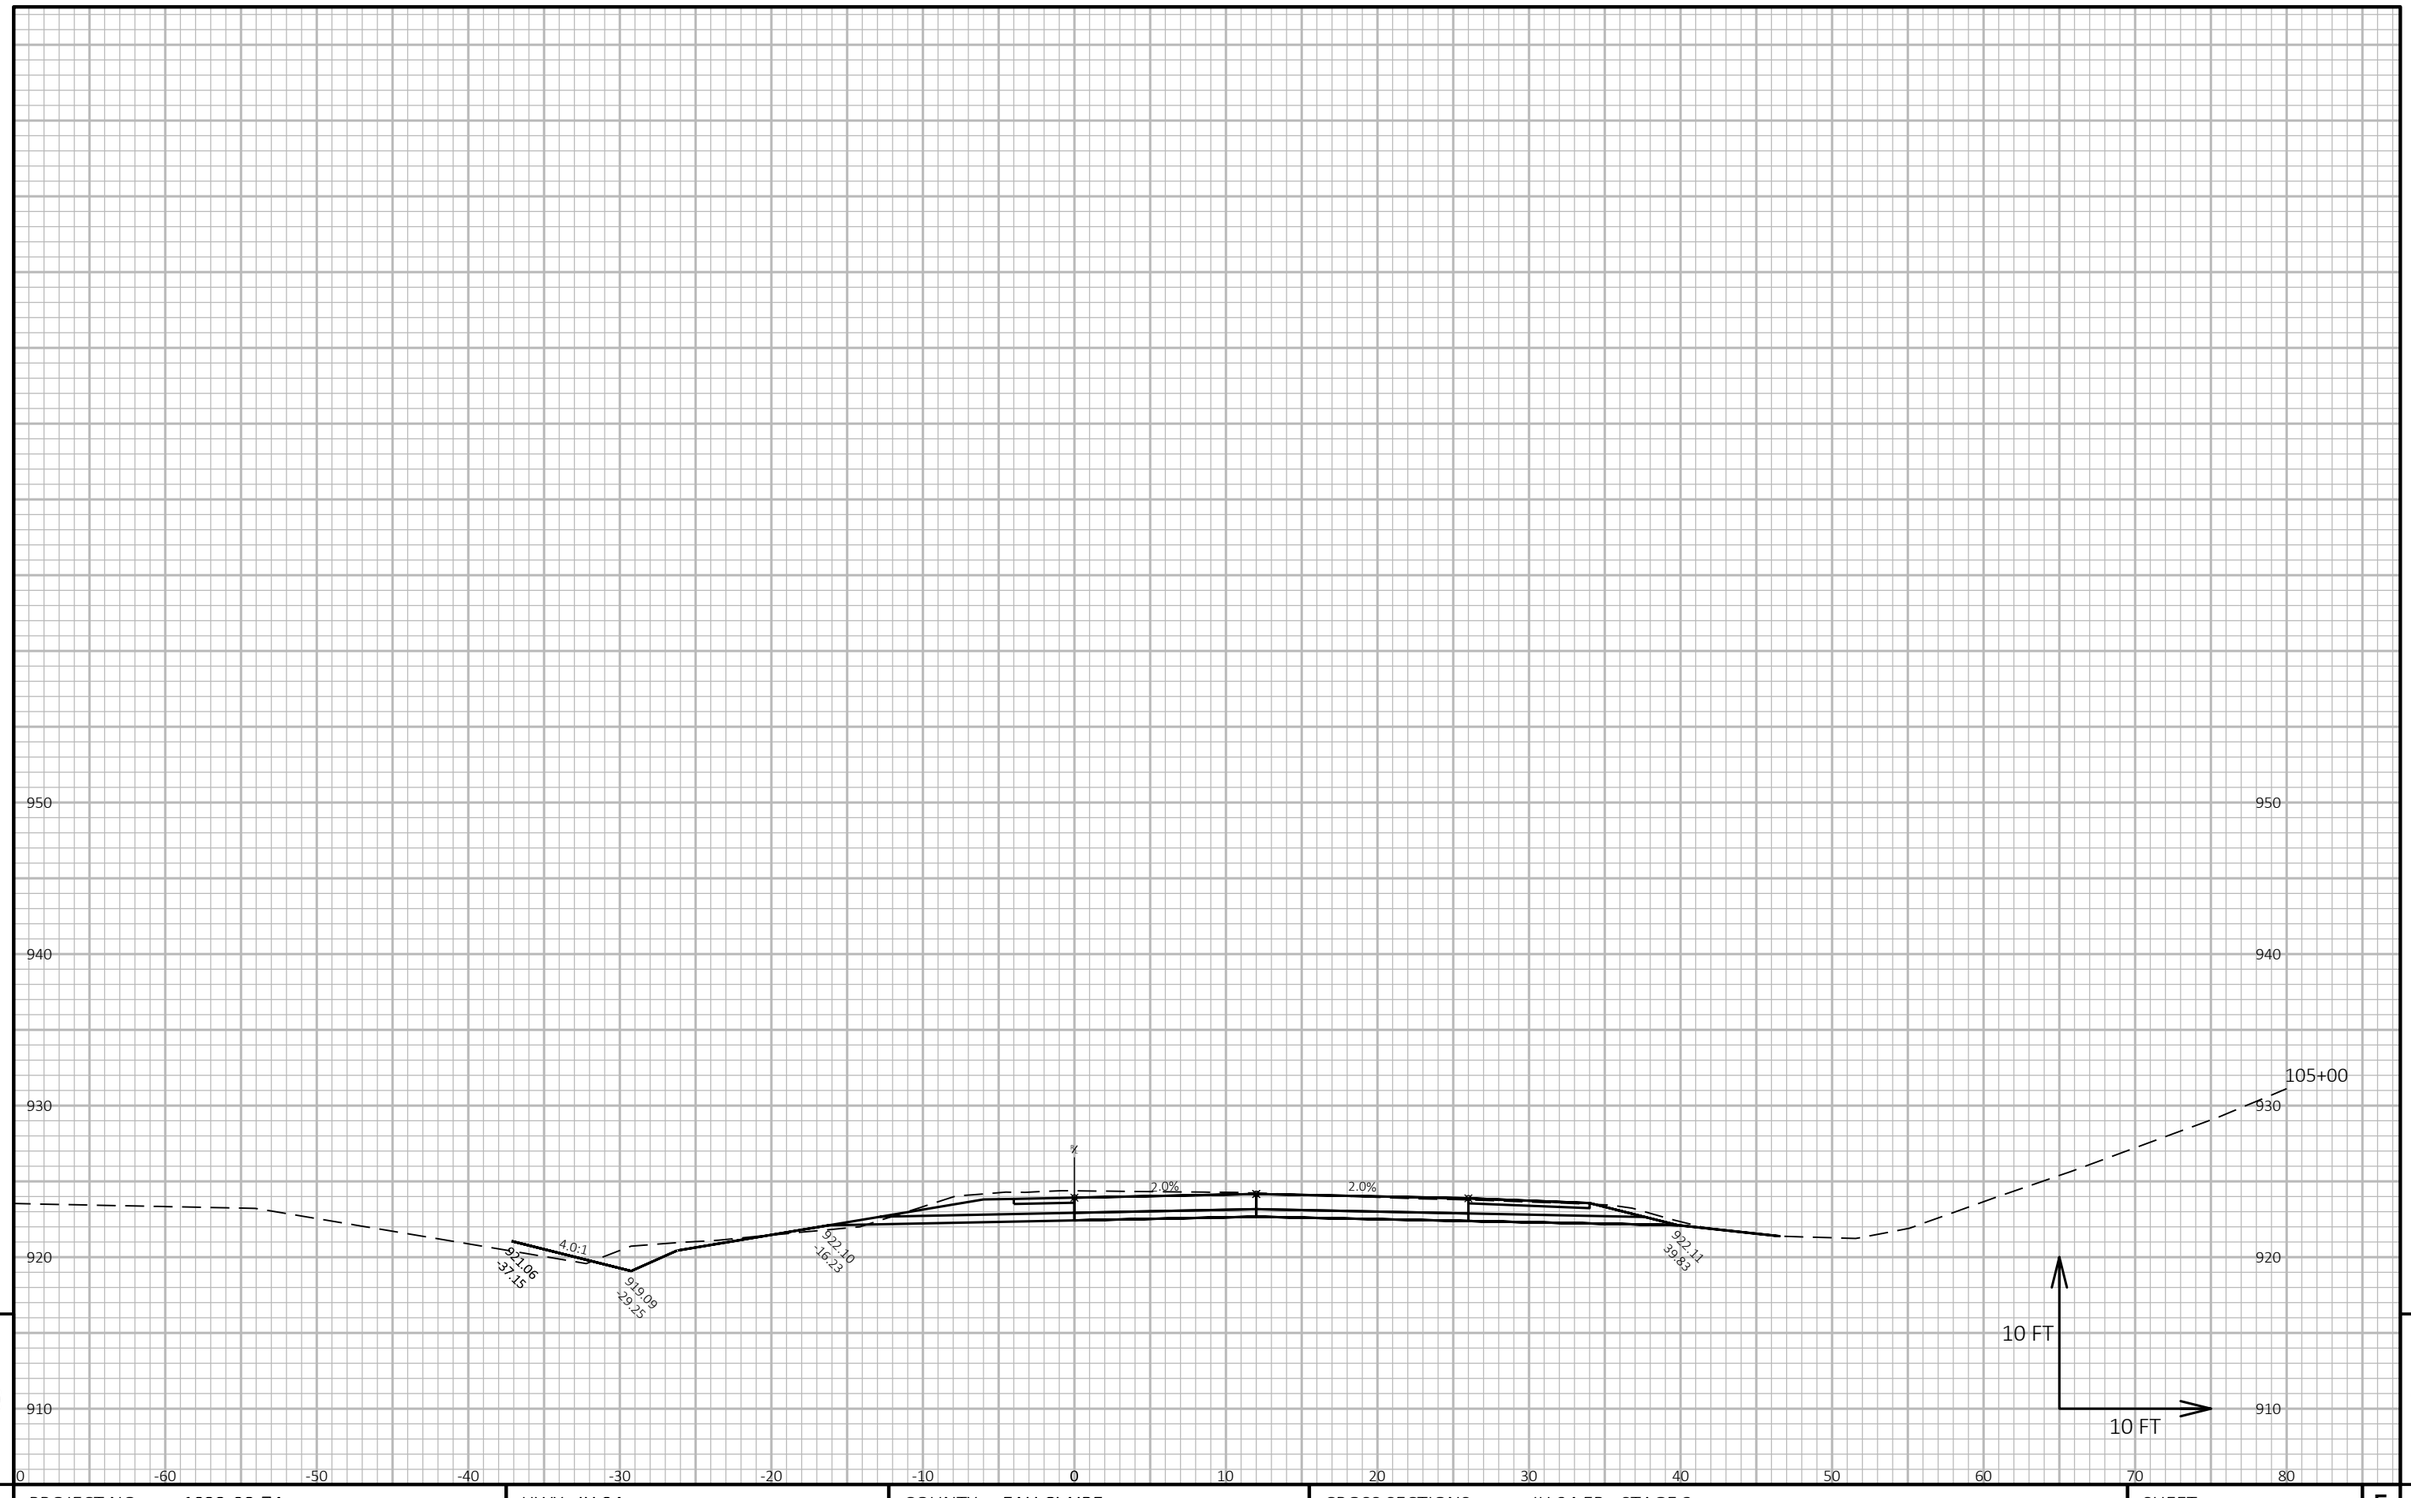


9

9

PROJECT NO: 1022-08-74	HWY: IH 94	COUNTY: EAU CLAIRE	CROSS SECTIONS: IH 94 EB - STAGE 3	SHEET	E

FILE NAME : N:\PDS\C3D\10220804\SHEETSPLAN\X-SECTIONS\090201_XS_STAGE_3_EB_CONSTRUCTION_10-27-20.DWG
LAYOUT NAME - EB Stage 3 - (79)

PLOT DATE : 1/17/2021 8:58 AM PLOT BY : CHRIST, AARON D PLOT NAME : **PLOT SCALE :** 1 IN:10 FT HORZ. / 1 IN:10 FT VERT.

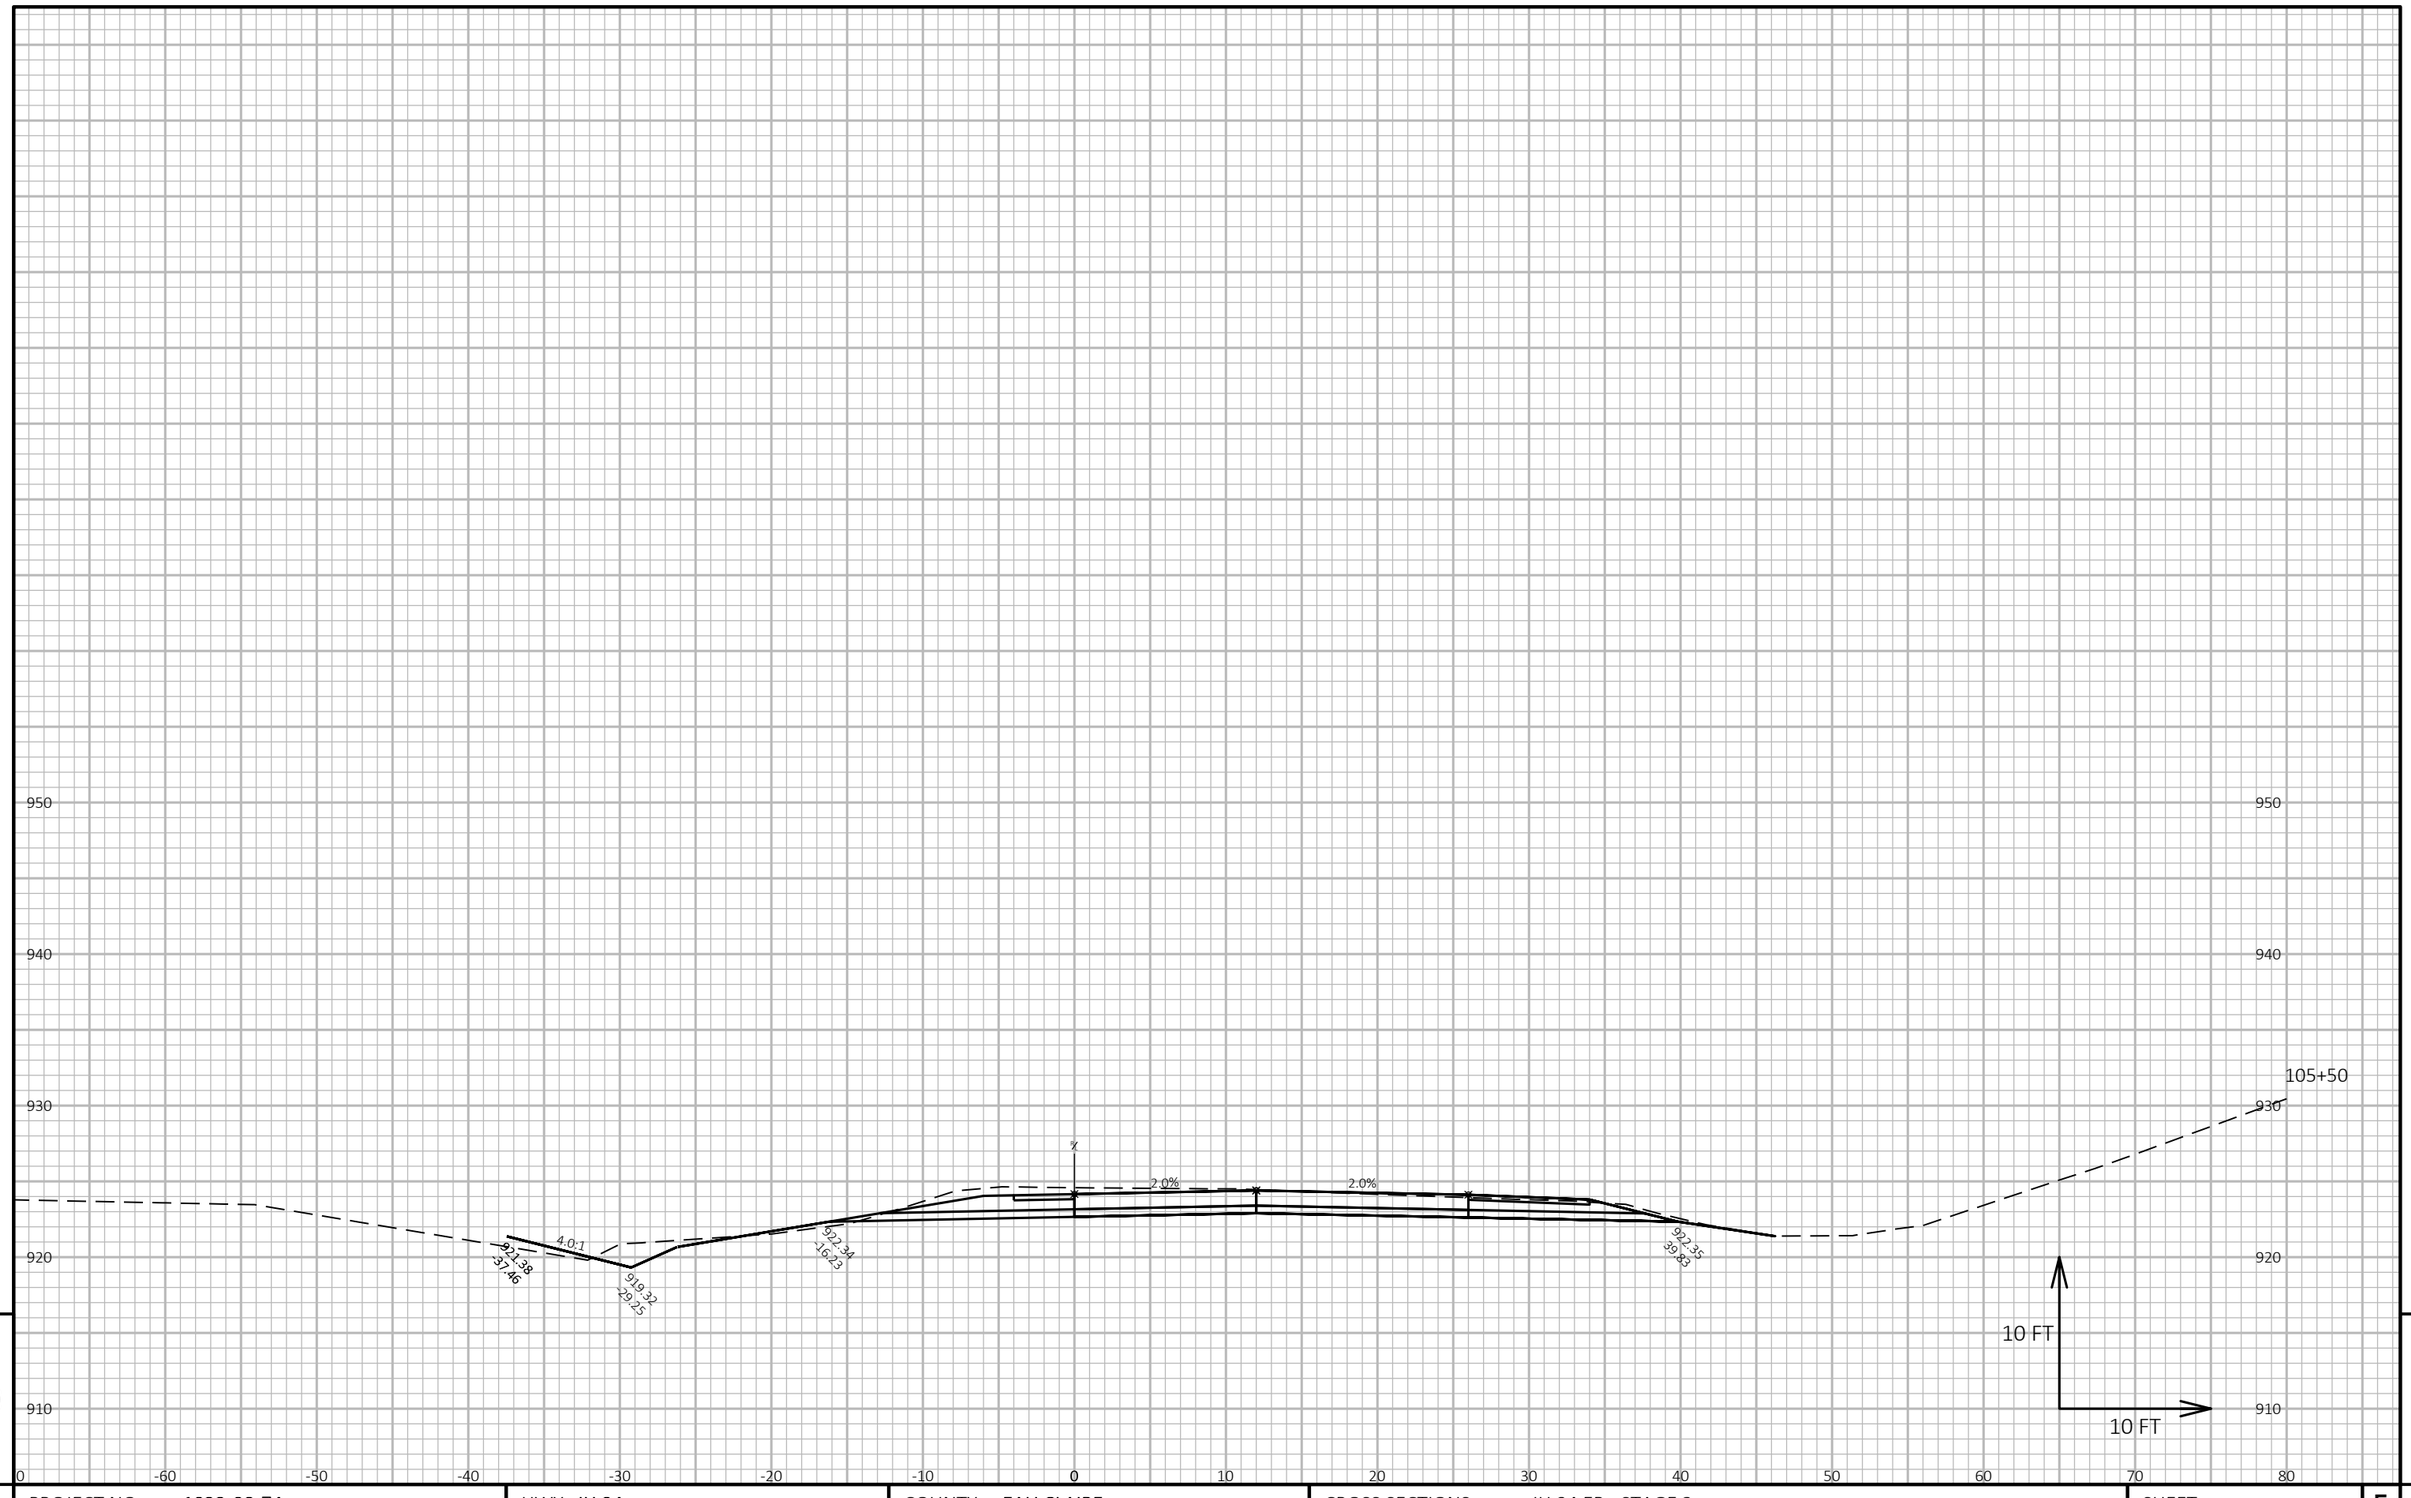


9

9

PROJECT NO: 1022-08-74	HWY: IH 94	COUNTY: EAU CLAIRE	CROSS SECTIONS: IH 94 EB - STAGE 3	SHEET	E

FILE NAME : N:\PDS\C3D\10220804\SHEETSPLAN\X-SECTIONS\090201_XS_STAGE_3_EB_CONSTRUCTION_10-27-20.DWG
LAYOUT NAME - EB Stage 3 - (80)

PLOT DATE : 1/17/2021 8:58 AM PLOT BY : CHRIST, AARON D PLOT NAME : **PLOT SCALE :** 1 IN:10 FT HORZ. / 1 IN:10 FT VERT.

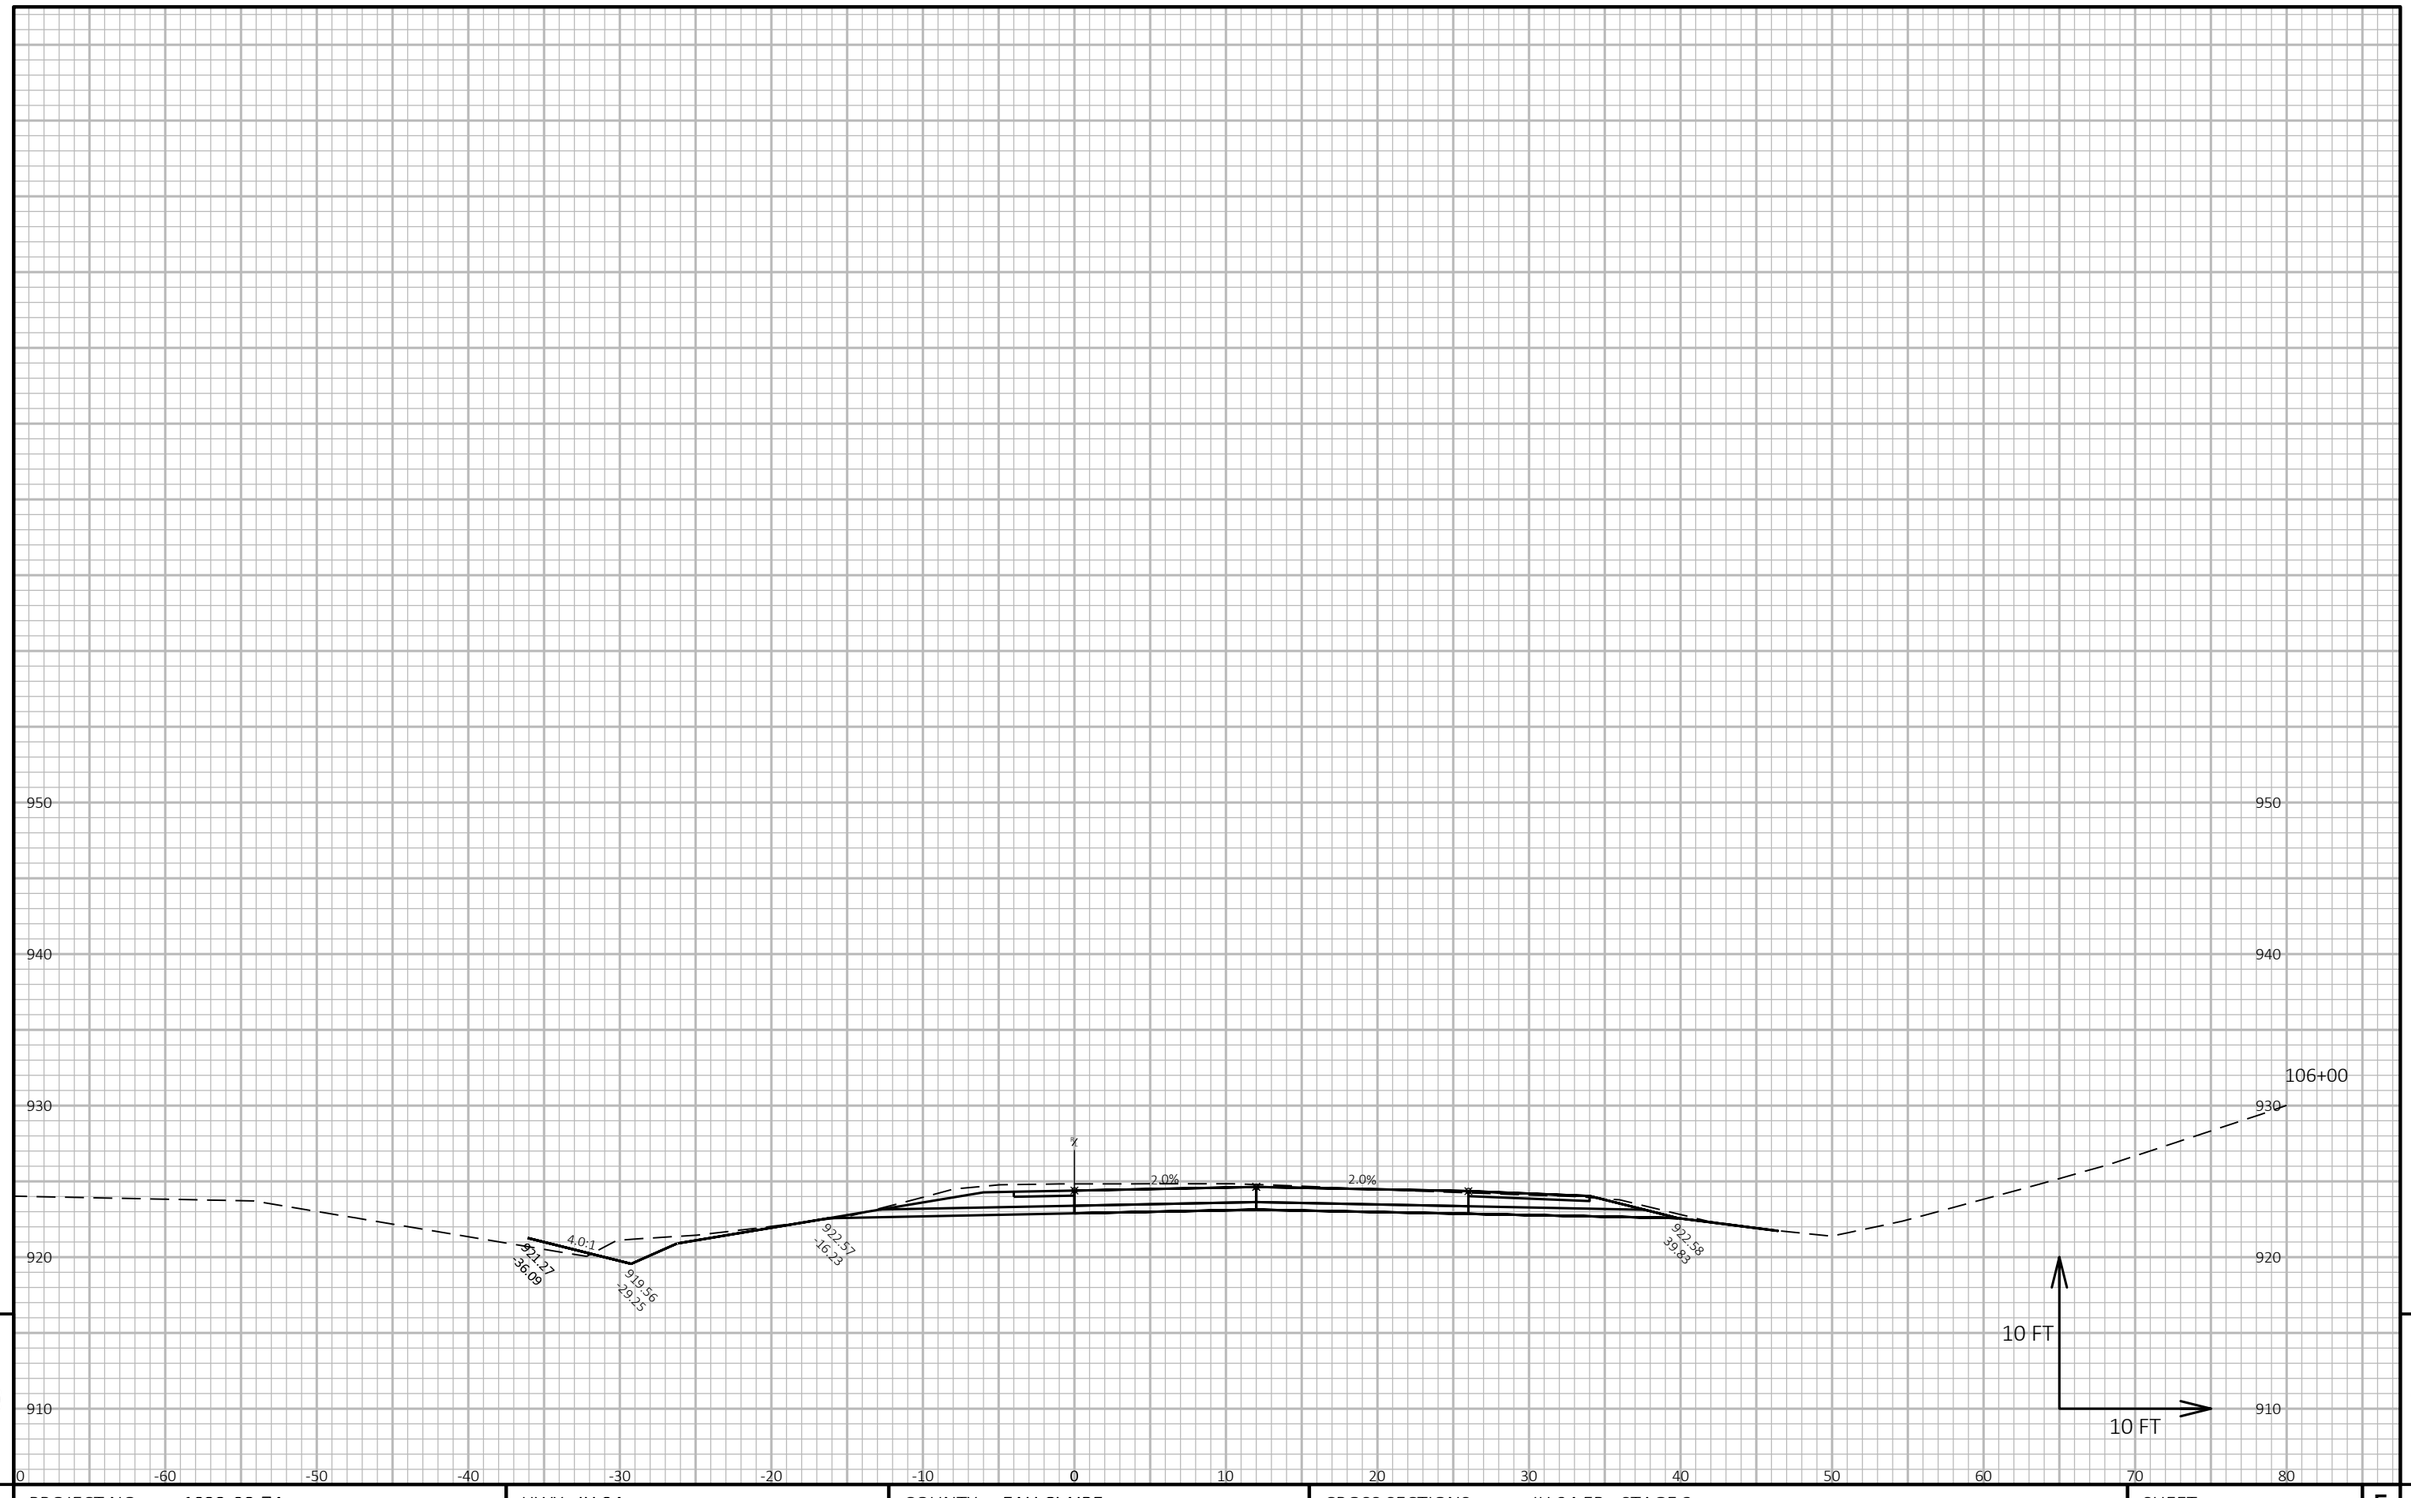


9

9

PROJECT NO: 1022-08-74	HWY: IH 94	COUNTY: EAU CLAIRE	CROSS SECTIONS: IH 94 EB - STAGE 3	SHEET	E

FILE NAME : N:\PDS\C3D\10220804\SHEETSPLAN\X-SECTIONS\090201_XS_STAGE_3_EB_CONSTRUCTION_10-27-20.DWG
LAYOUT NAME - EB Stage 3 - (81)

PLOT DATE : 1/17/2021 8:58 AM PLOT BY : CHRIST, AARON D PLOT NAME : PLOT SCALE : 1 IN:10 FT HORZ. / 1 IN:10 FT VERT.

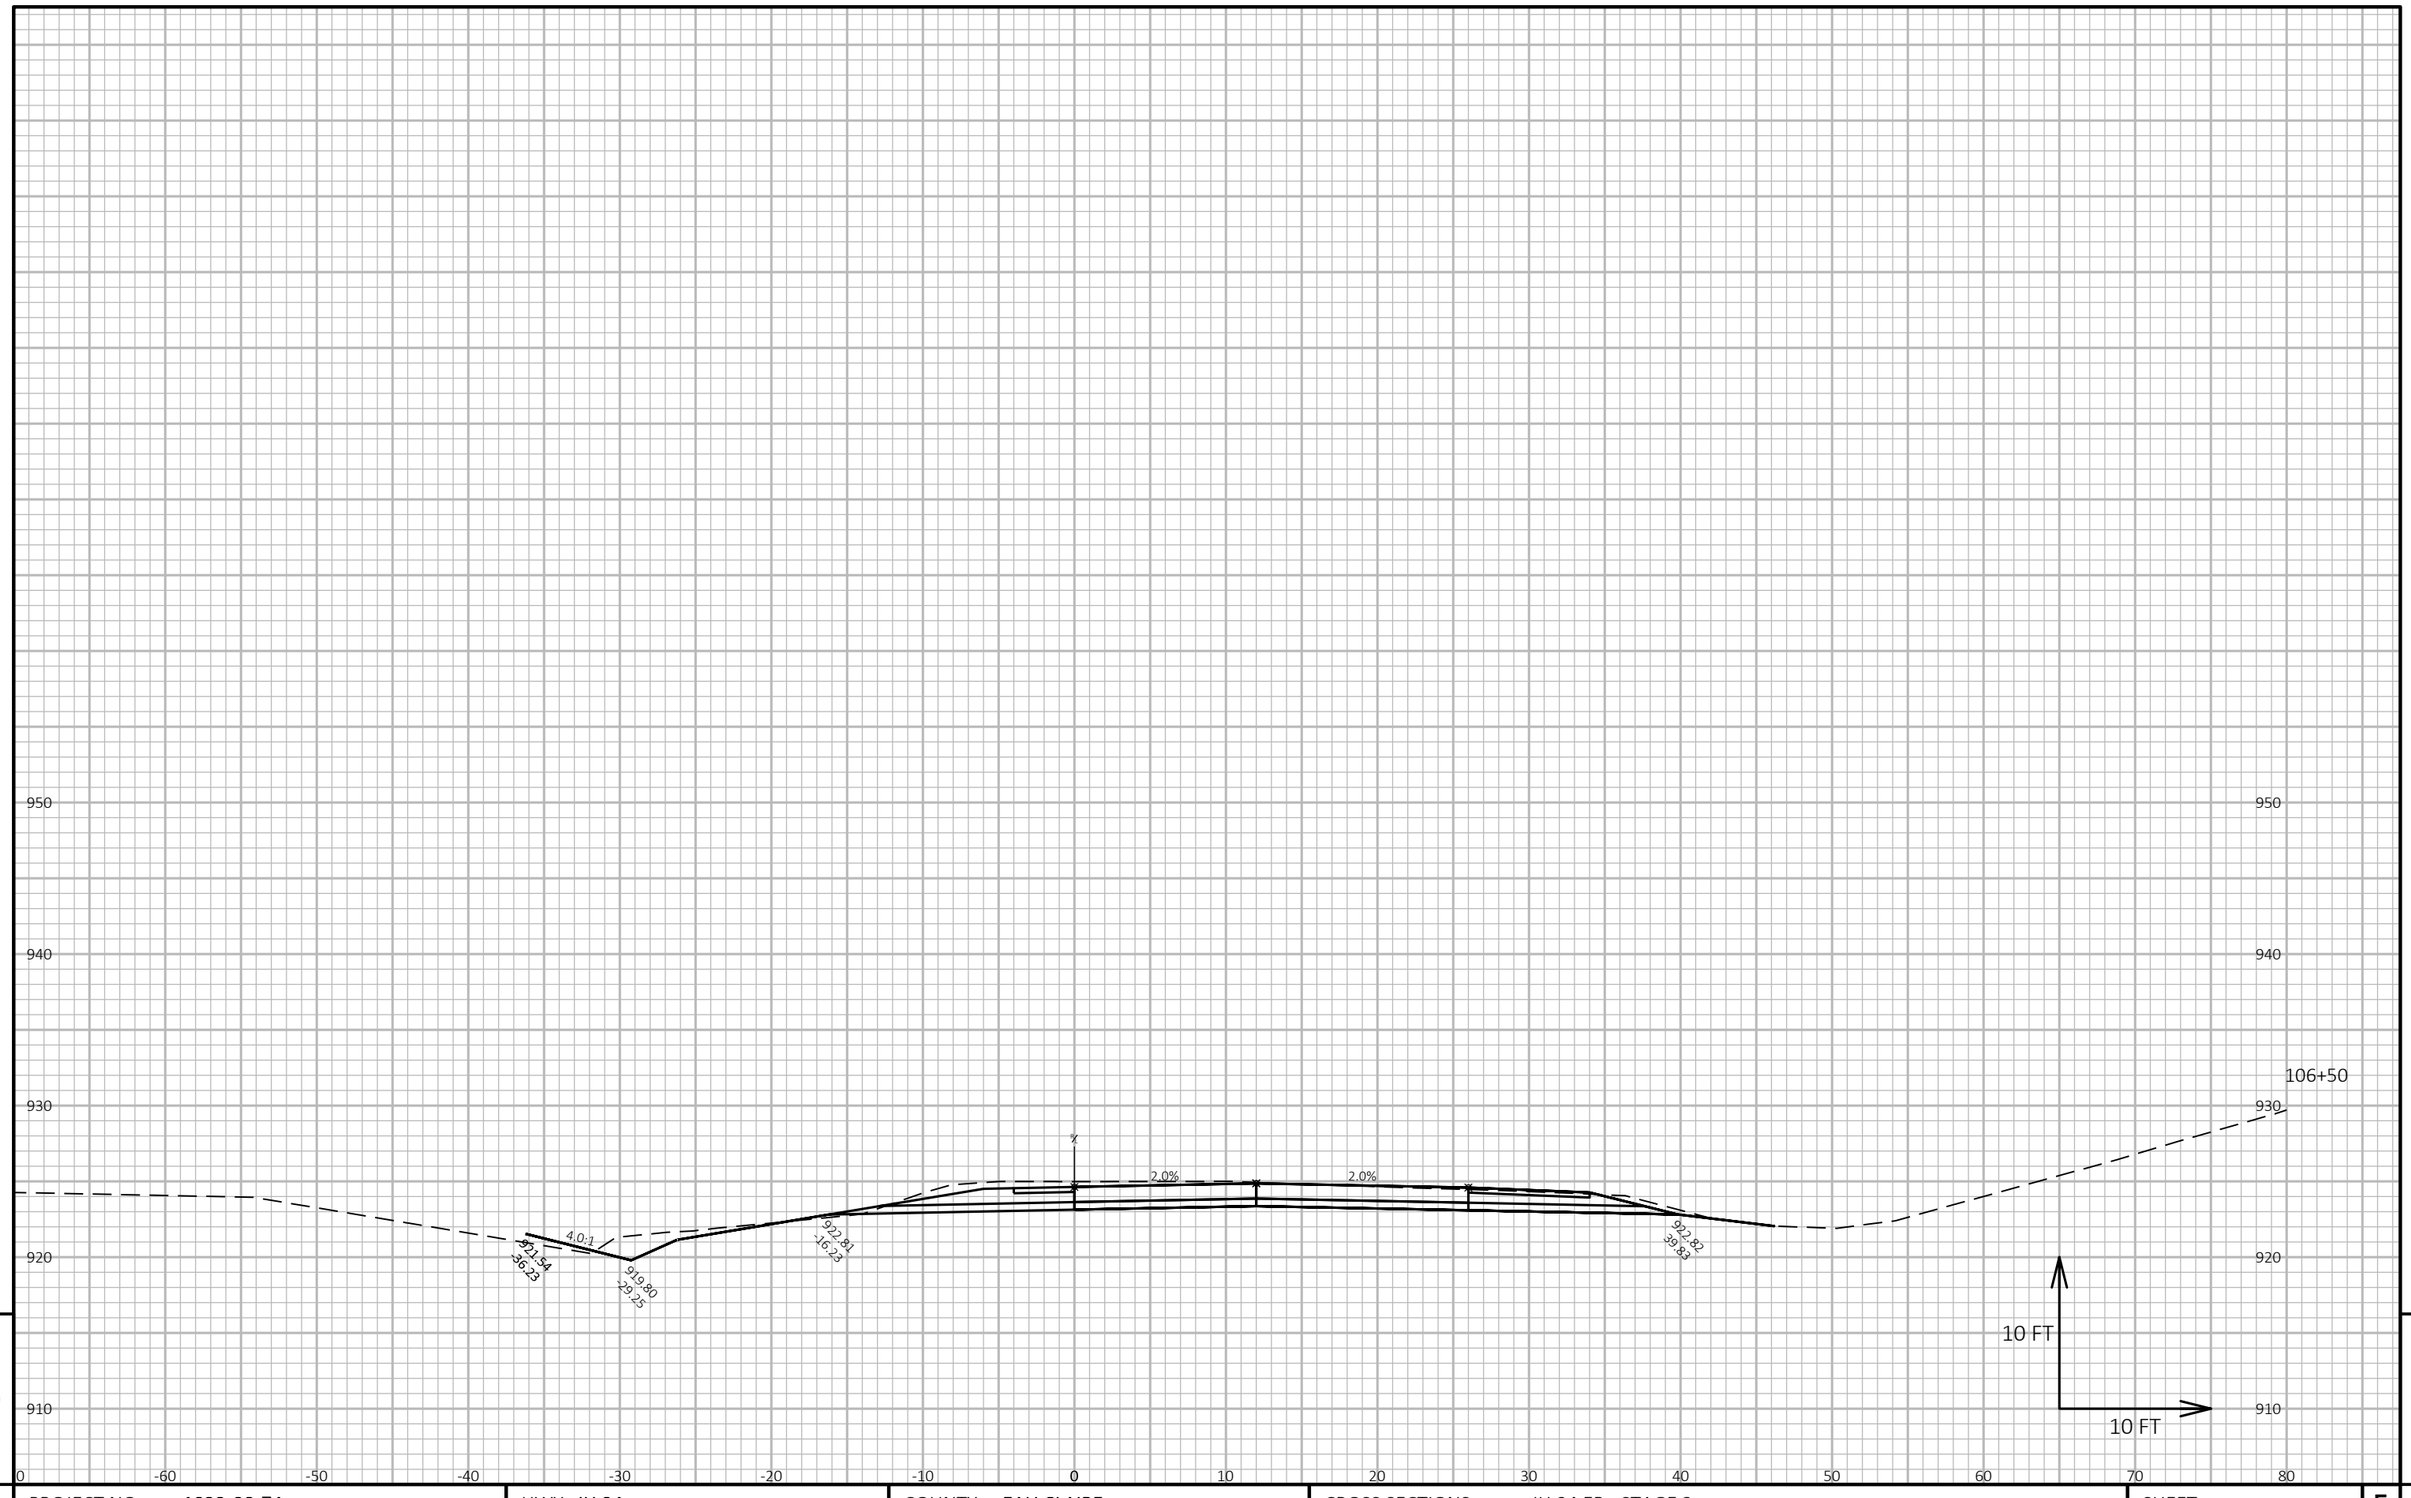


9

9

PROJECT NO: 1022-08-74	HWY: IH 94	COUNTY: EAU CLAIRE	CROSS SECTIONS: IH 94 EB - STAGE 3	SHEET	E

FILE NAME : N:\PDS\C3D\10220804\SHEETSPLAN\X-SECTIONS\090201_XS_STAGE_3_EB_CONSTRUCTION_10-27-20.DWG
LAYOUT NAME - EB Stage 3 - (82)

PLOT DATE : 1/17/2021 8:58 AM PLOT BY : CHRIST, AARON D PLOT NAME : **PLOT SCALE :** 1 IN:10 FT HORZ. / 1 IN:10 FT VERT.

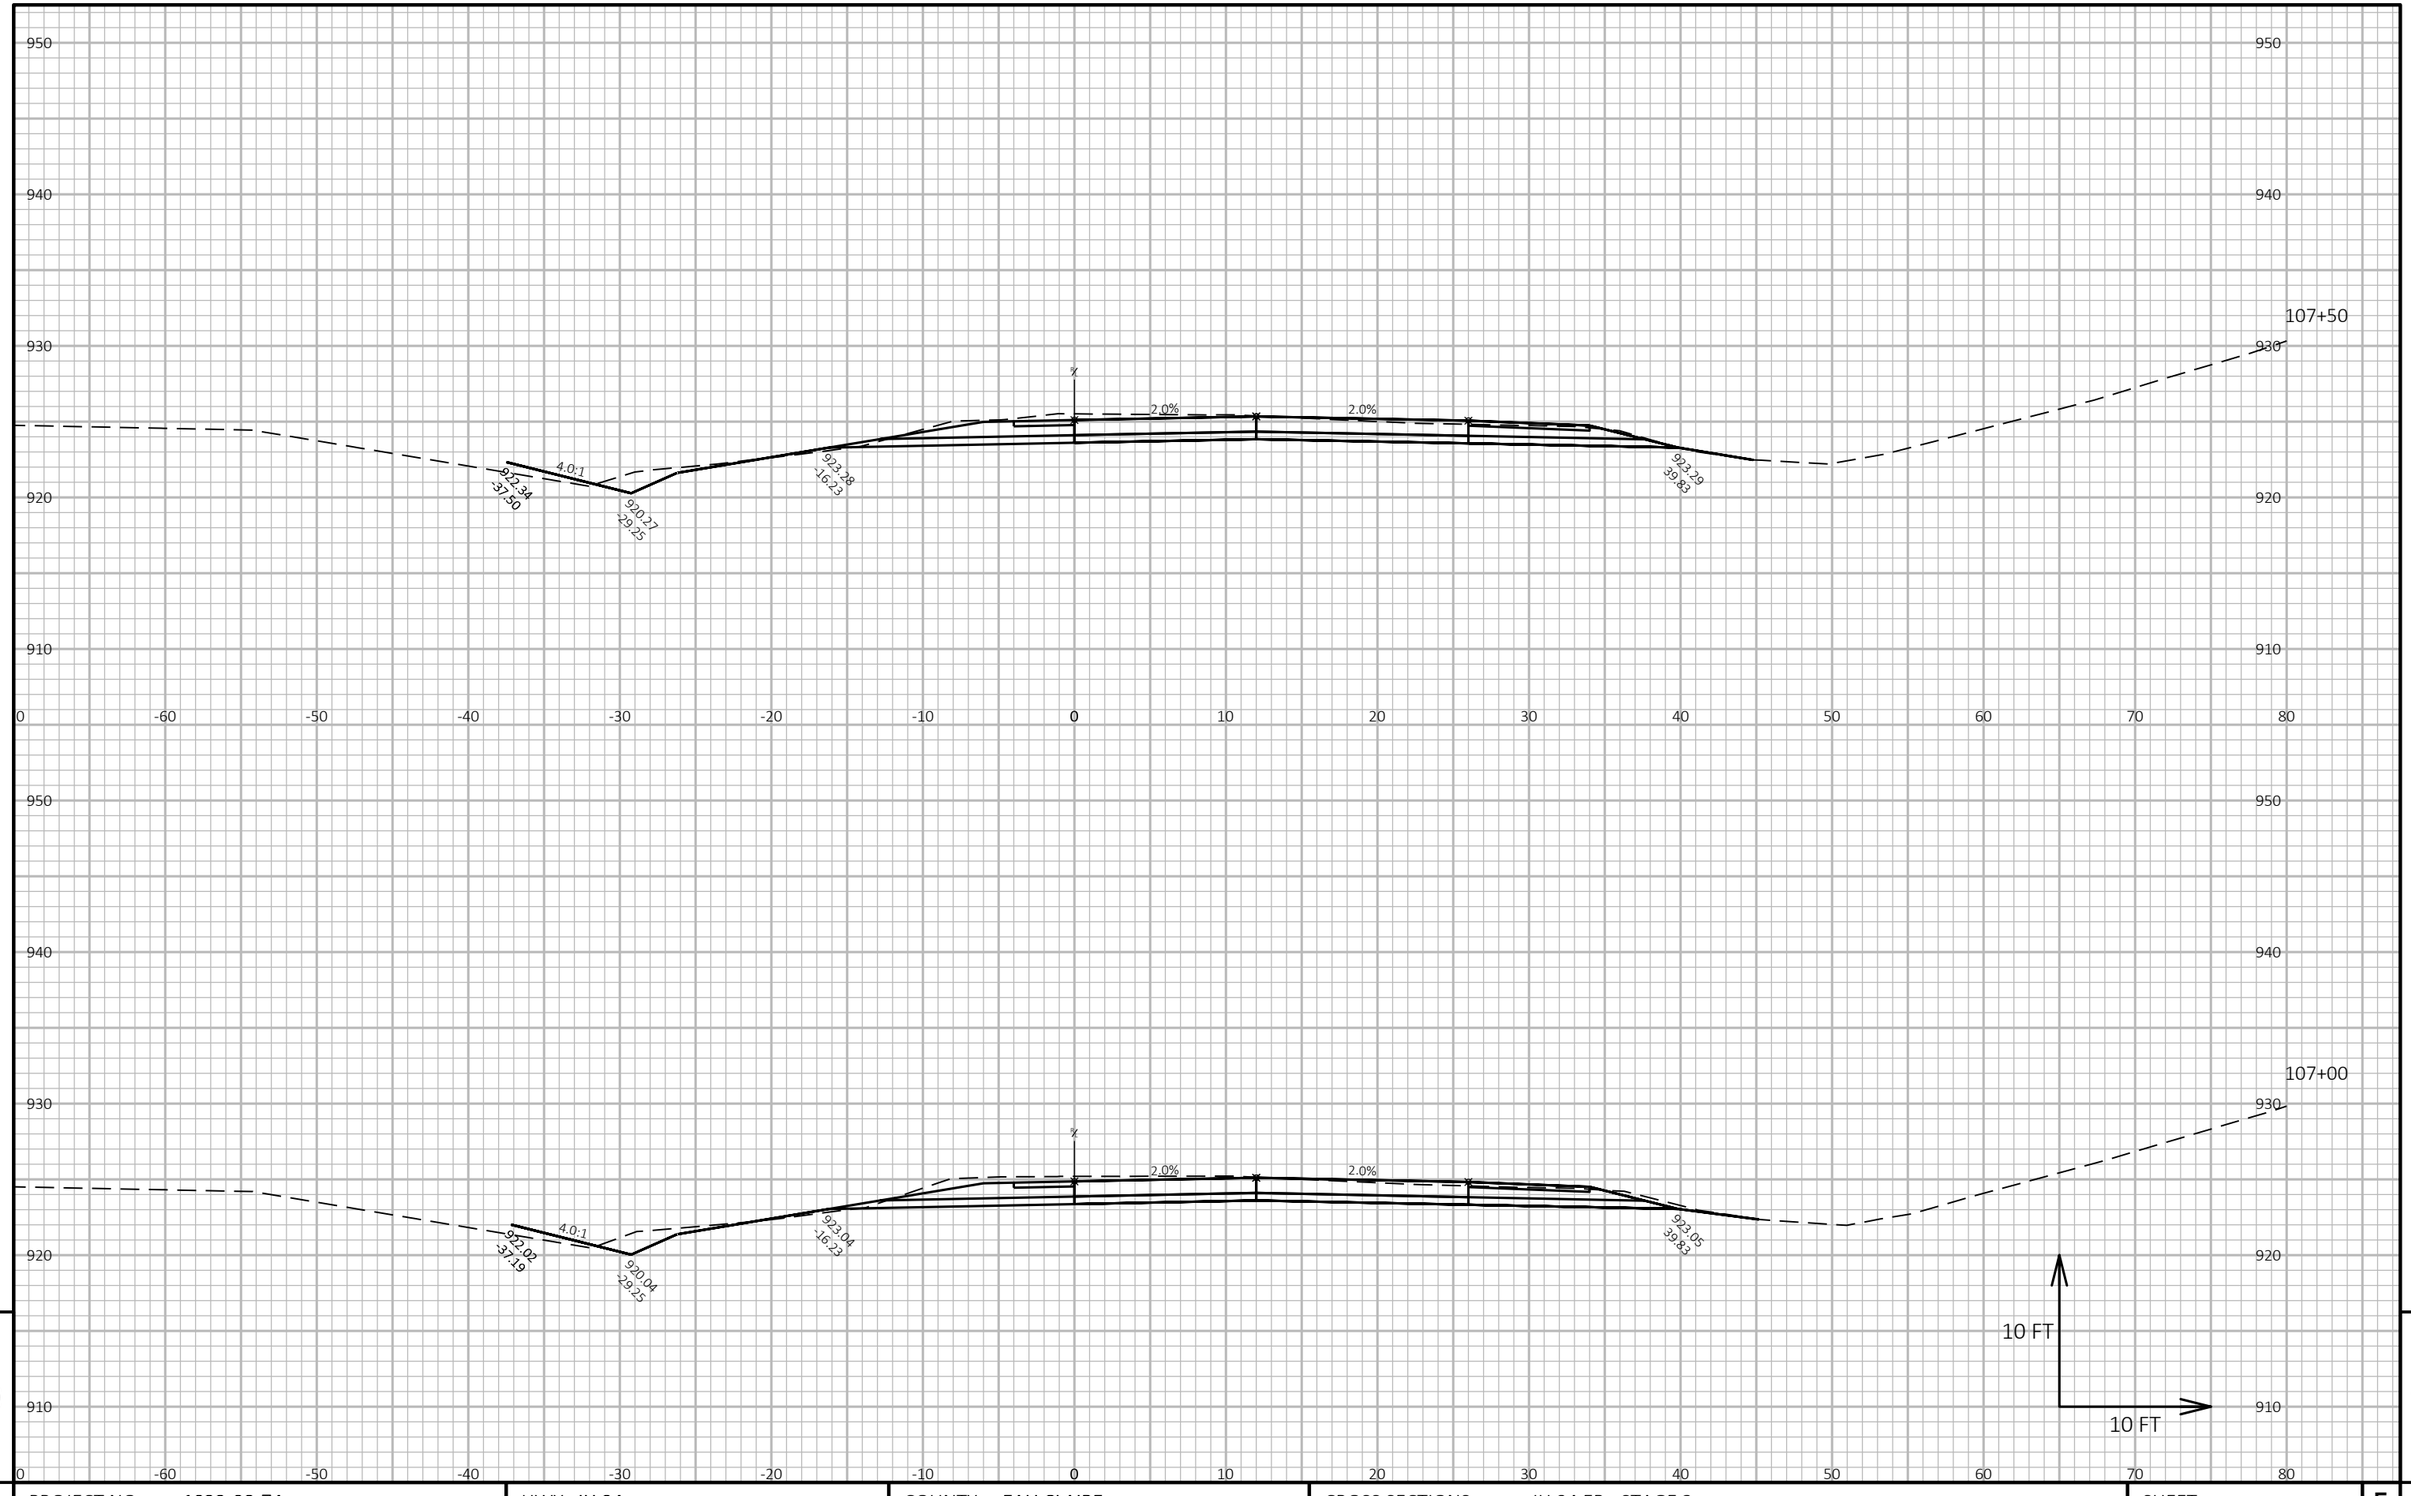


9

9

PROJECT NO: 1022-08-74	HWY: IH 94	COUNTY: EAU CLAIRE	CROSS SECTIONS: IH 94 EB - STAGE 3	SHEET	E

FILE NAME : N:\PDS\C3D\10220804\SHEETSPLAN\X-SECTIONS\090201_XS_STAGE_3_EB_CONSTRUCTION_10-27-20.DWG
LAYOUT NAME - EB Stage 3 - (83)

PLOT DATE : 1/17/2021 8:58 AM PLOT BY : CHRIST, AARON D PLOT NAME : **PLOT SCALE :** 1 IN:10 FT HORZ. / 1 IN:10 FT VERT.

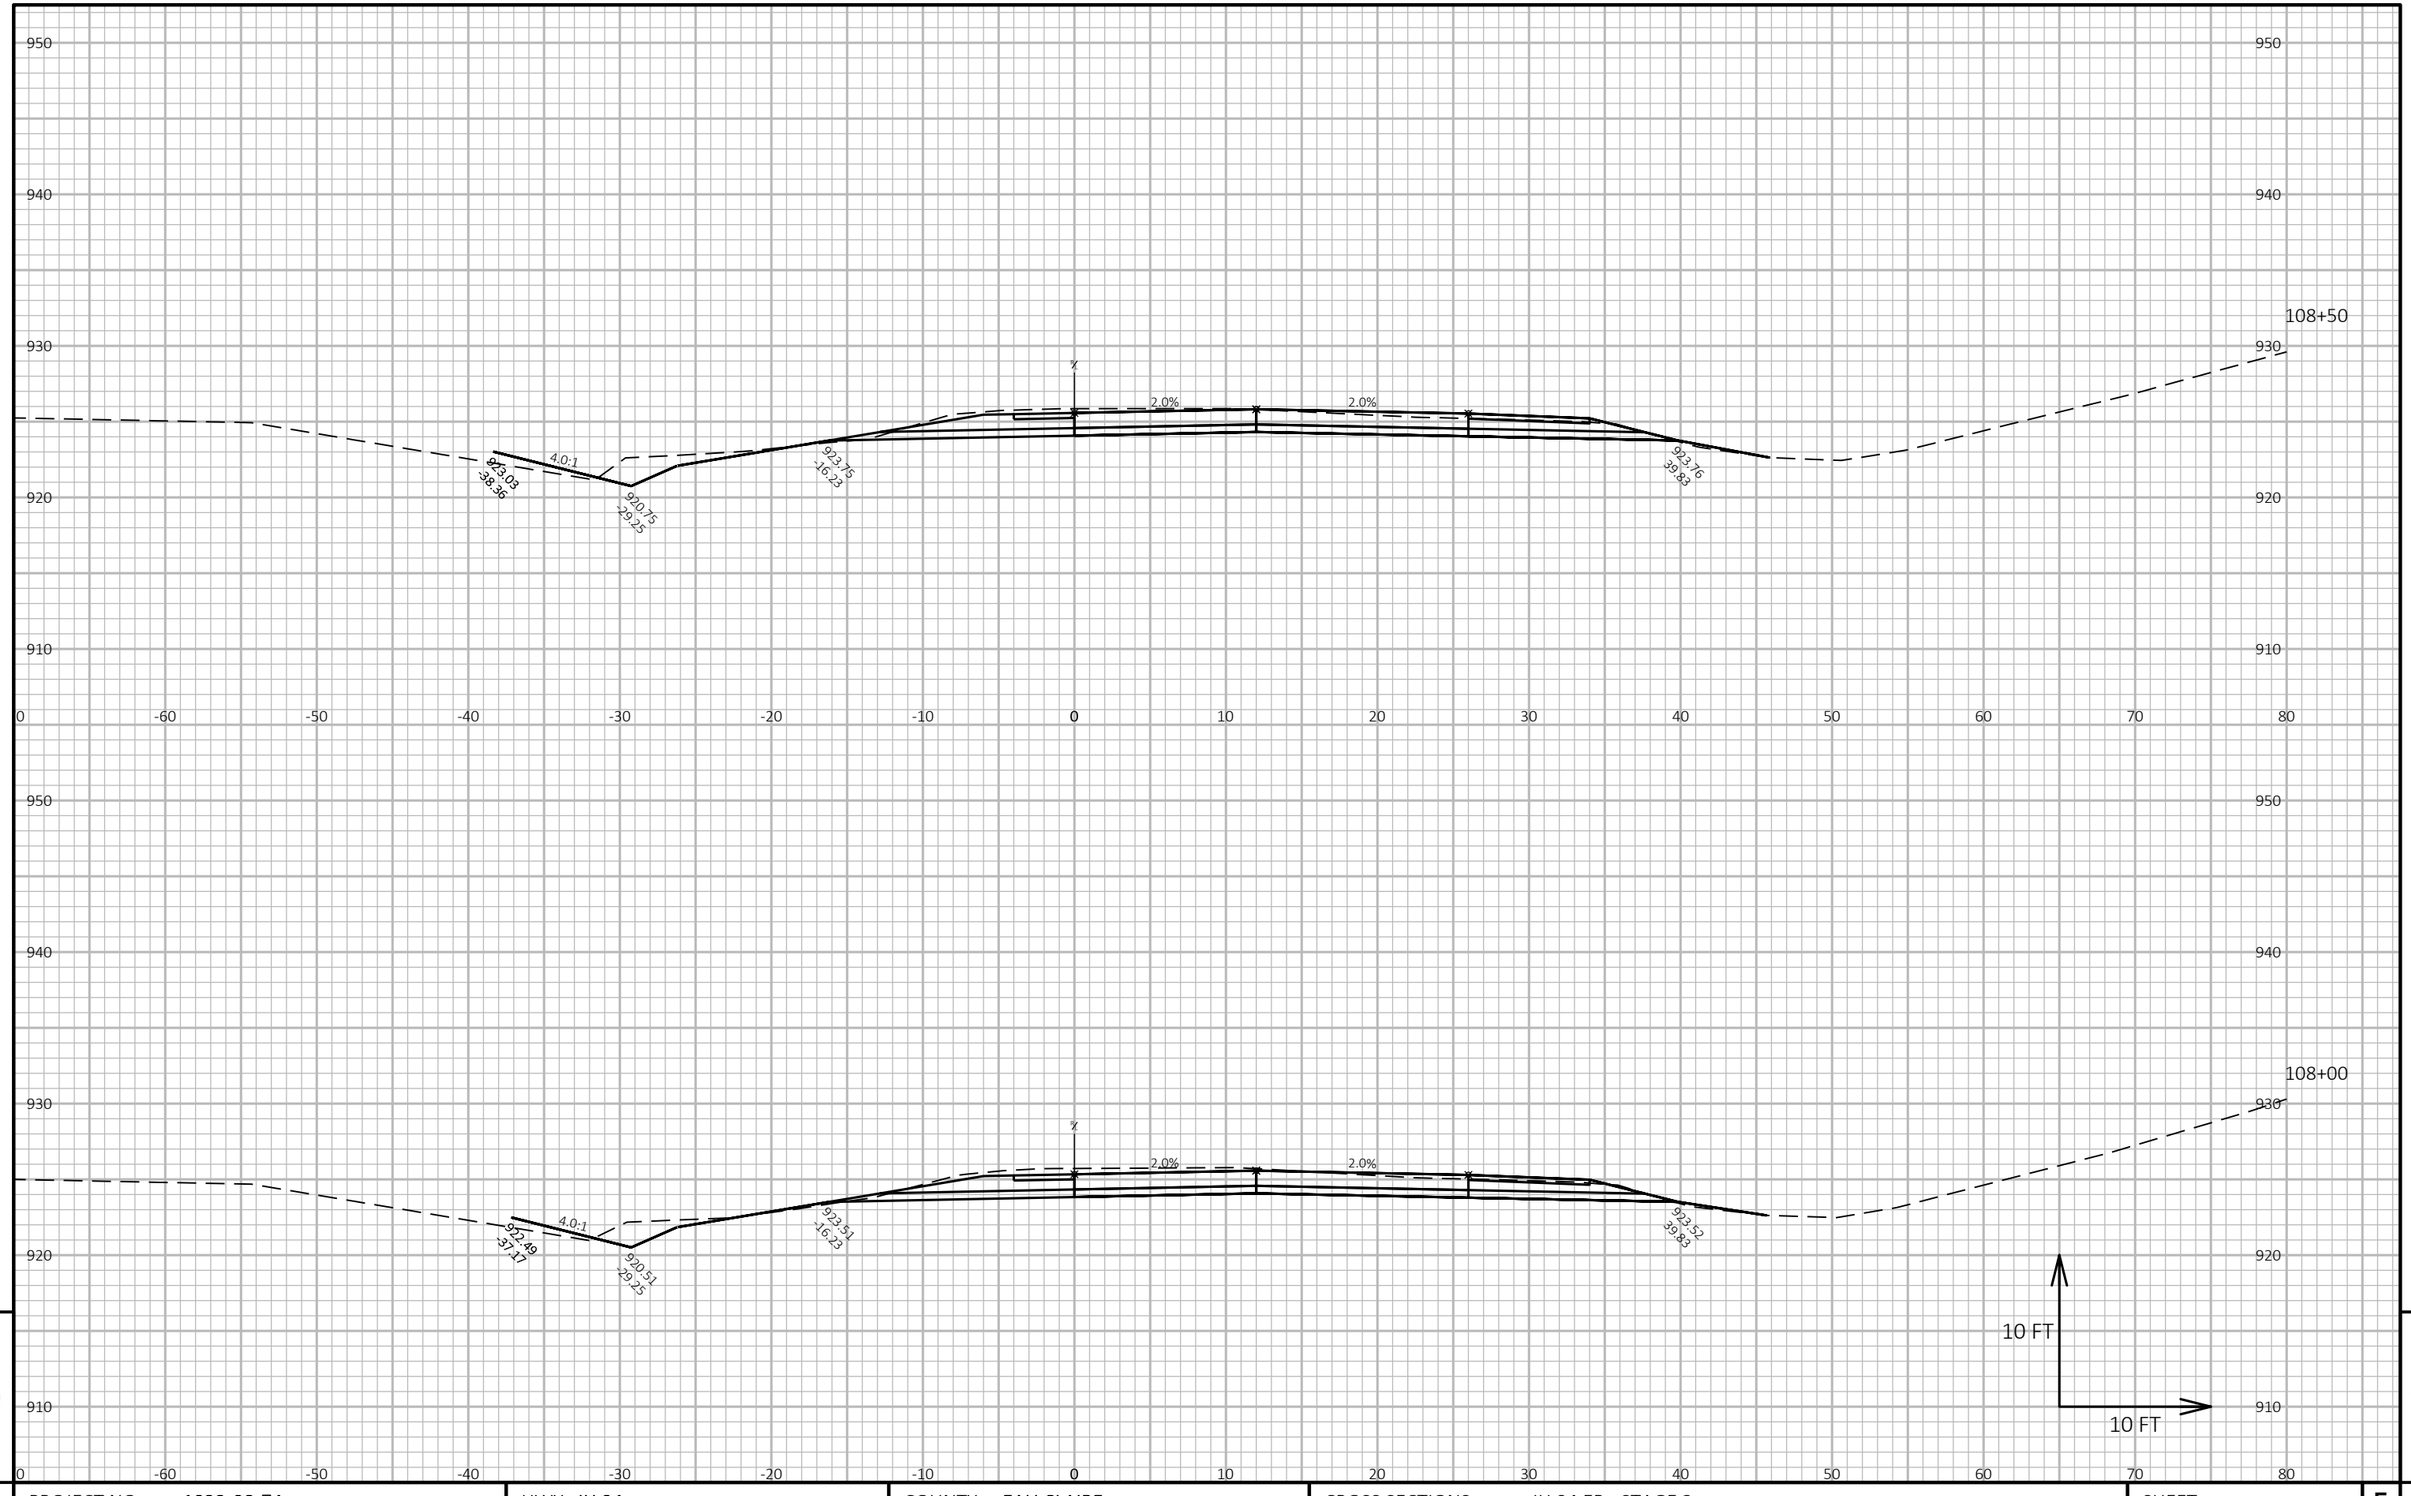


9

9

PROJECT NO: 1022-08-74	HWY: IH 94	COUNTY: EAU CLAIRE	CROSS SECTIONS: IH 94 EB - STAGE 3	SHEET	E

FILE NAME : N:\PDS\C3D\10220804\SHEETSPLAN\X-SECTIONS\090201_XS_STAGE_3_EB_CONSTRUCTION_10-27-20.DWG
LAYOUT NAME - EB Stage 3 - (84)

PLOT DATE : 1/17/2021 8:59 AM PLOT BY : CHRIST, AARON D PLOT NAME : **PLOT SCALE :** 1 IN:10 FT HORZ. / 1 IN:10 FT VERT.

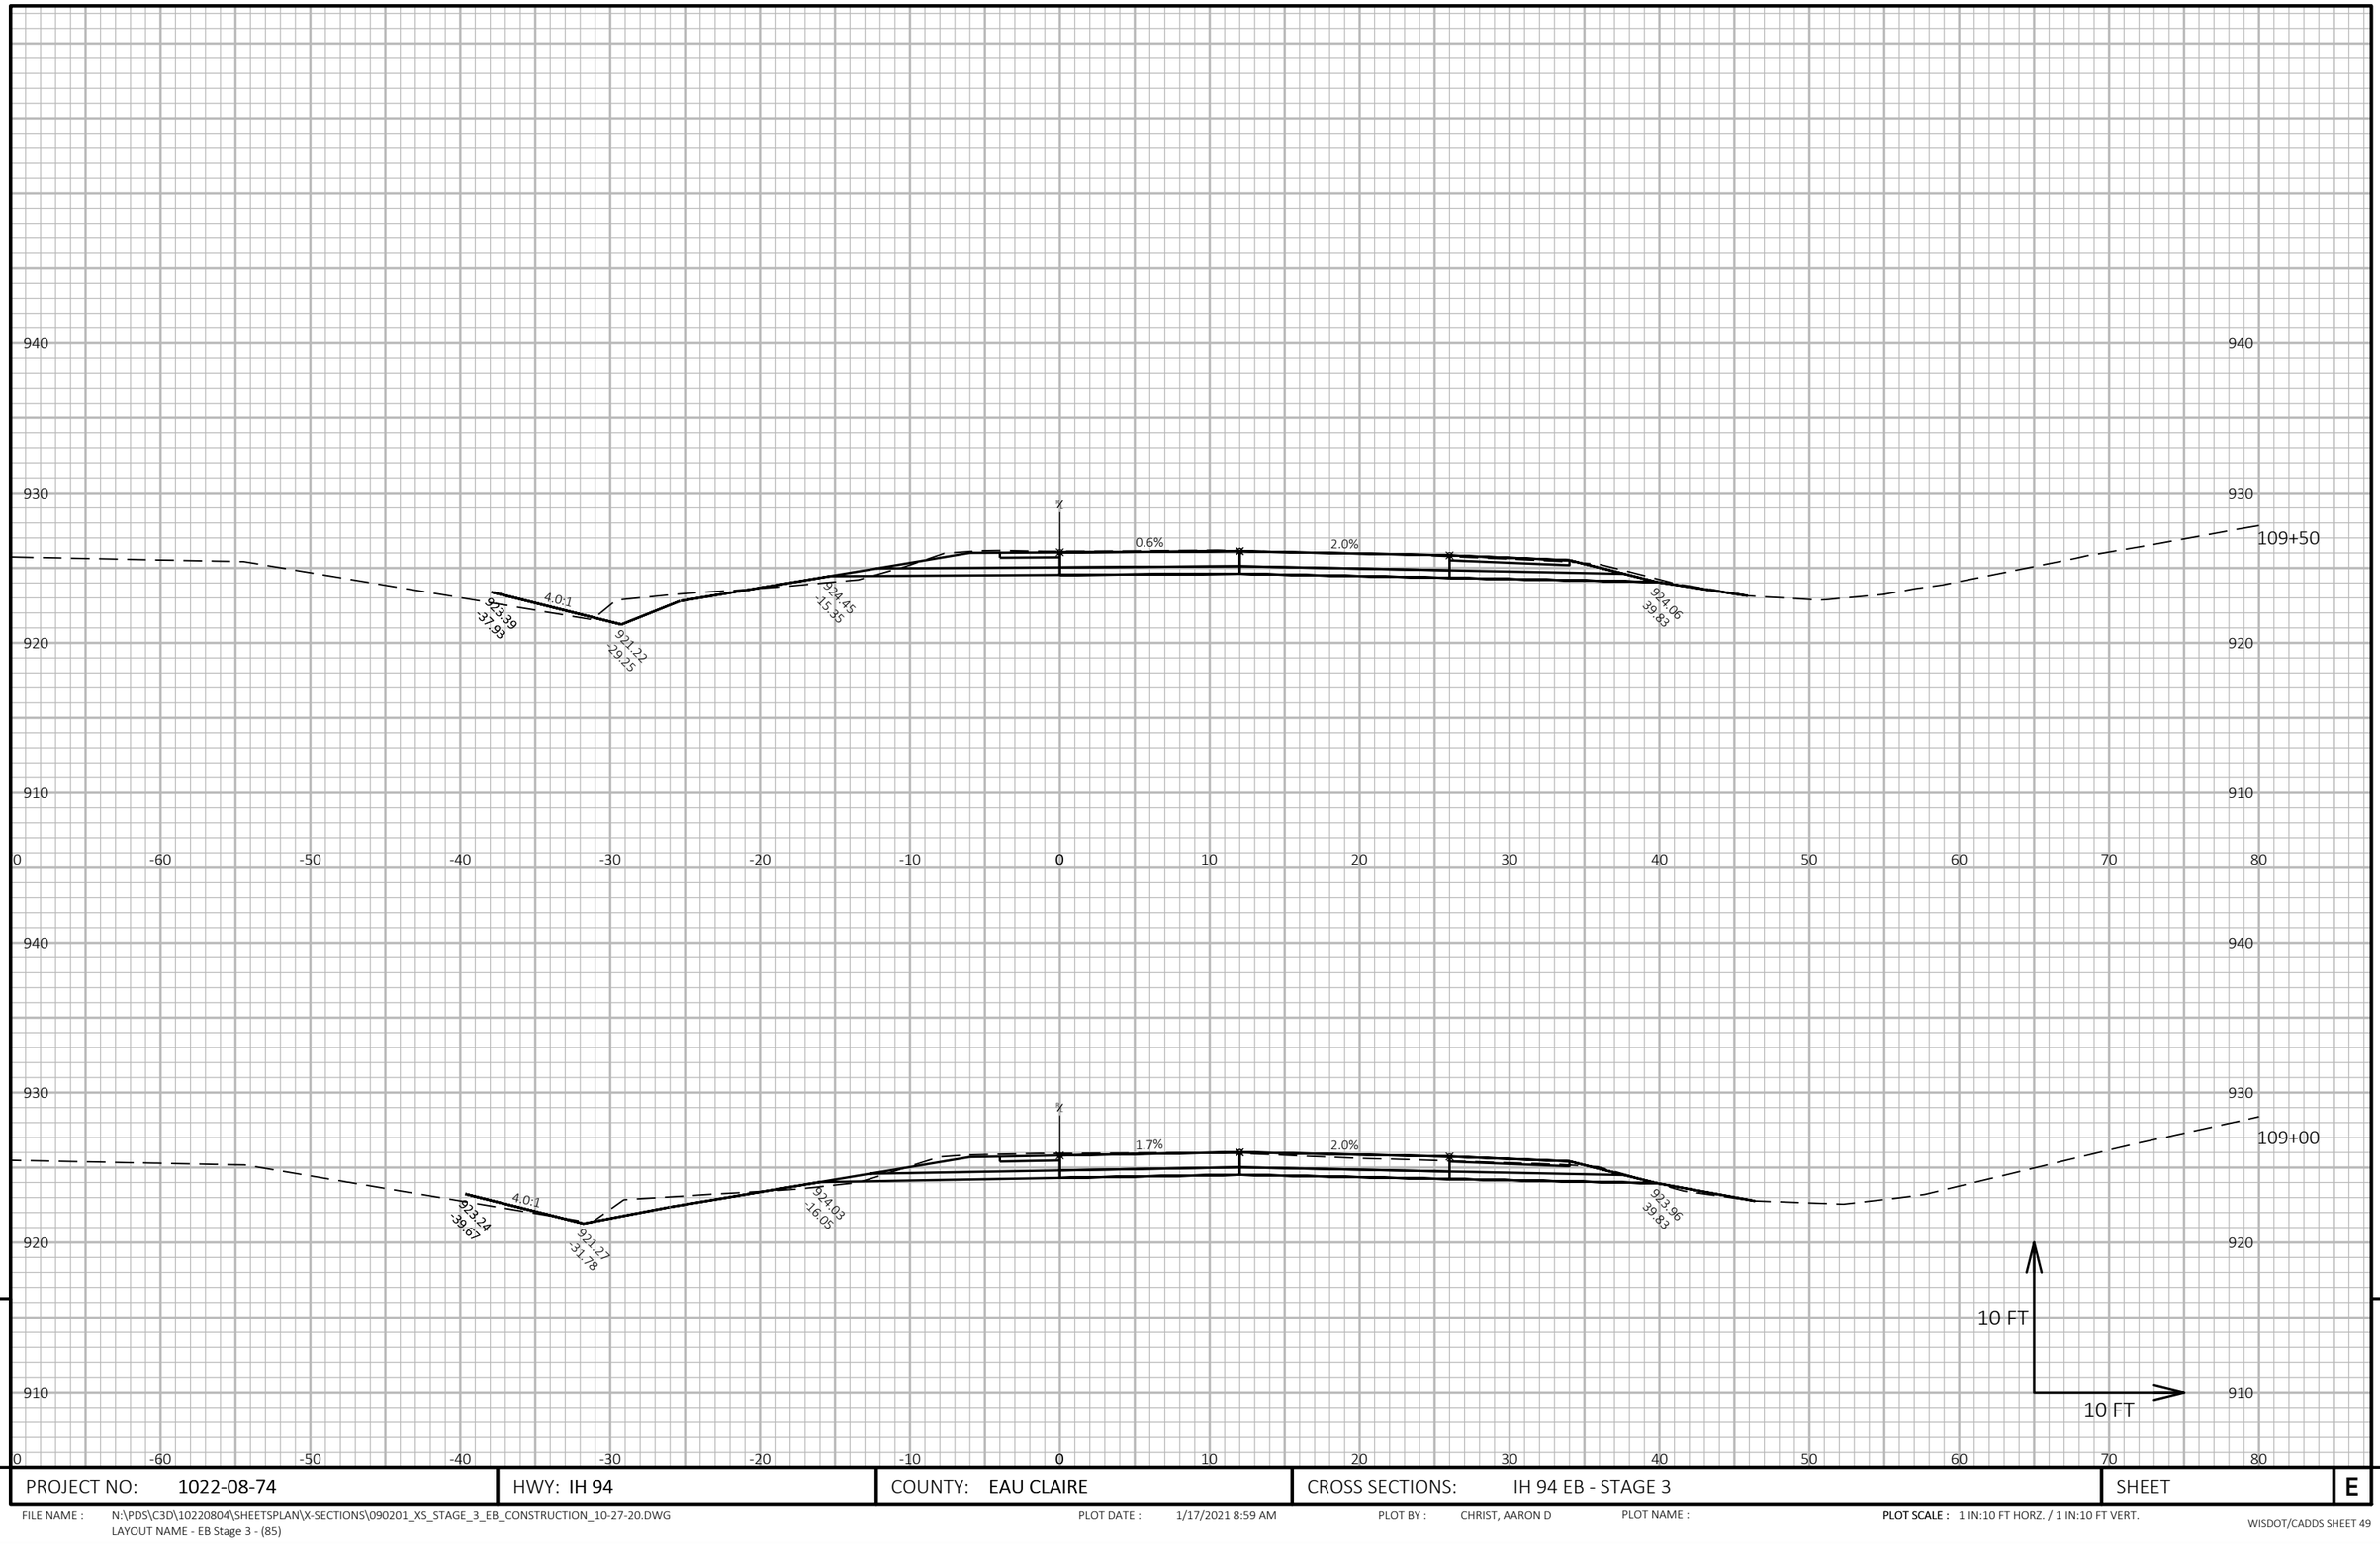

9


9

PROJECT NO: 1022-08-74	HWY: IH 94	COUNTY: EAU CLAIRE	CROSS SECTIONS: IH 94 EB - STAGE 3	SHEET E

FILE NAME : N:\PDS\C3D\10220804\SHEETSPLAN\X-SECTIONS\090201_XS_STAGE_3_EB_CONSTRUCTION_10-27-20.DWG
LAYOUT NAME - EB Stage 3 - (85)

PLOT DATE : 1/17/2021 8:59 AM PLOT BY : CHRIST, AARON D PLOT NAME :

PLOT SCALE : 1 IN:10 FT HORZ. / 1 IN:10 FT VERT.

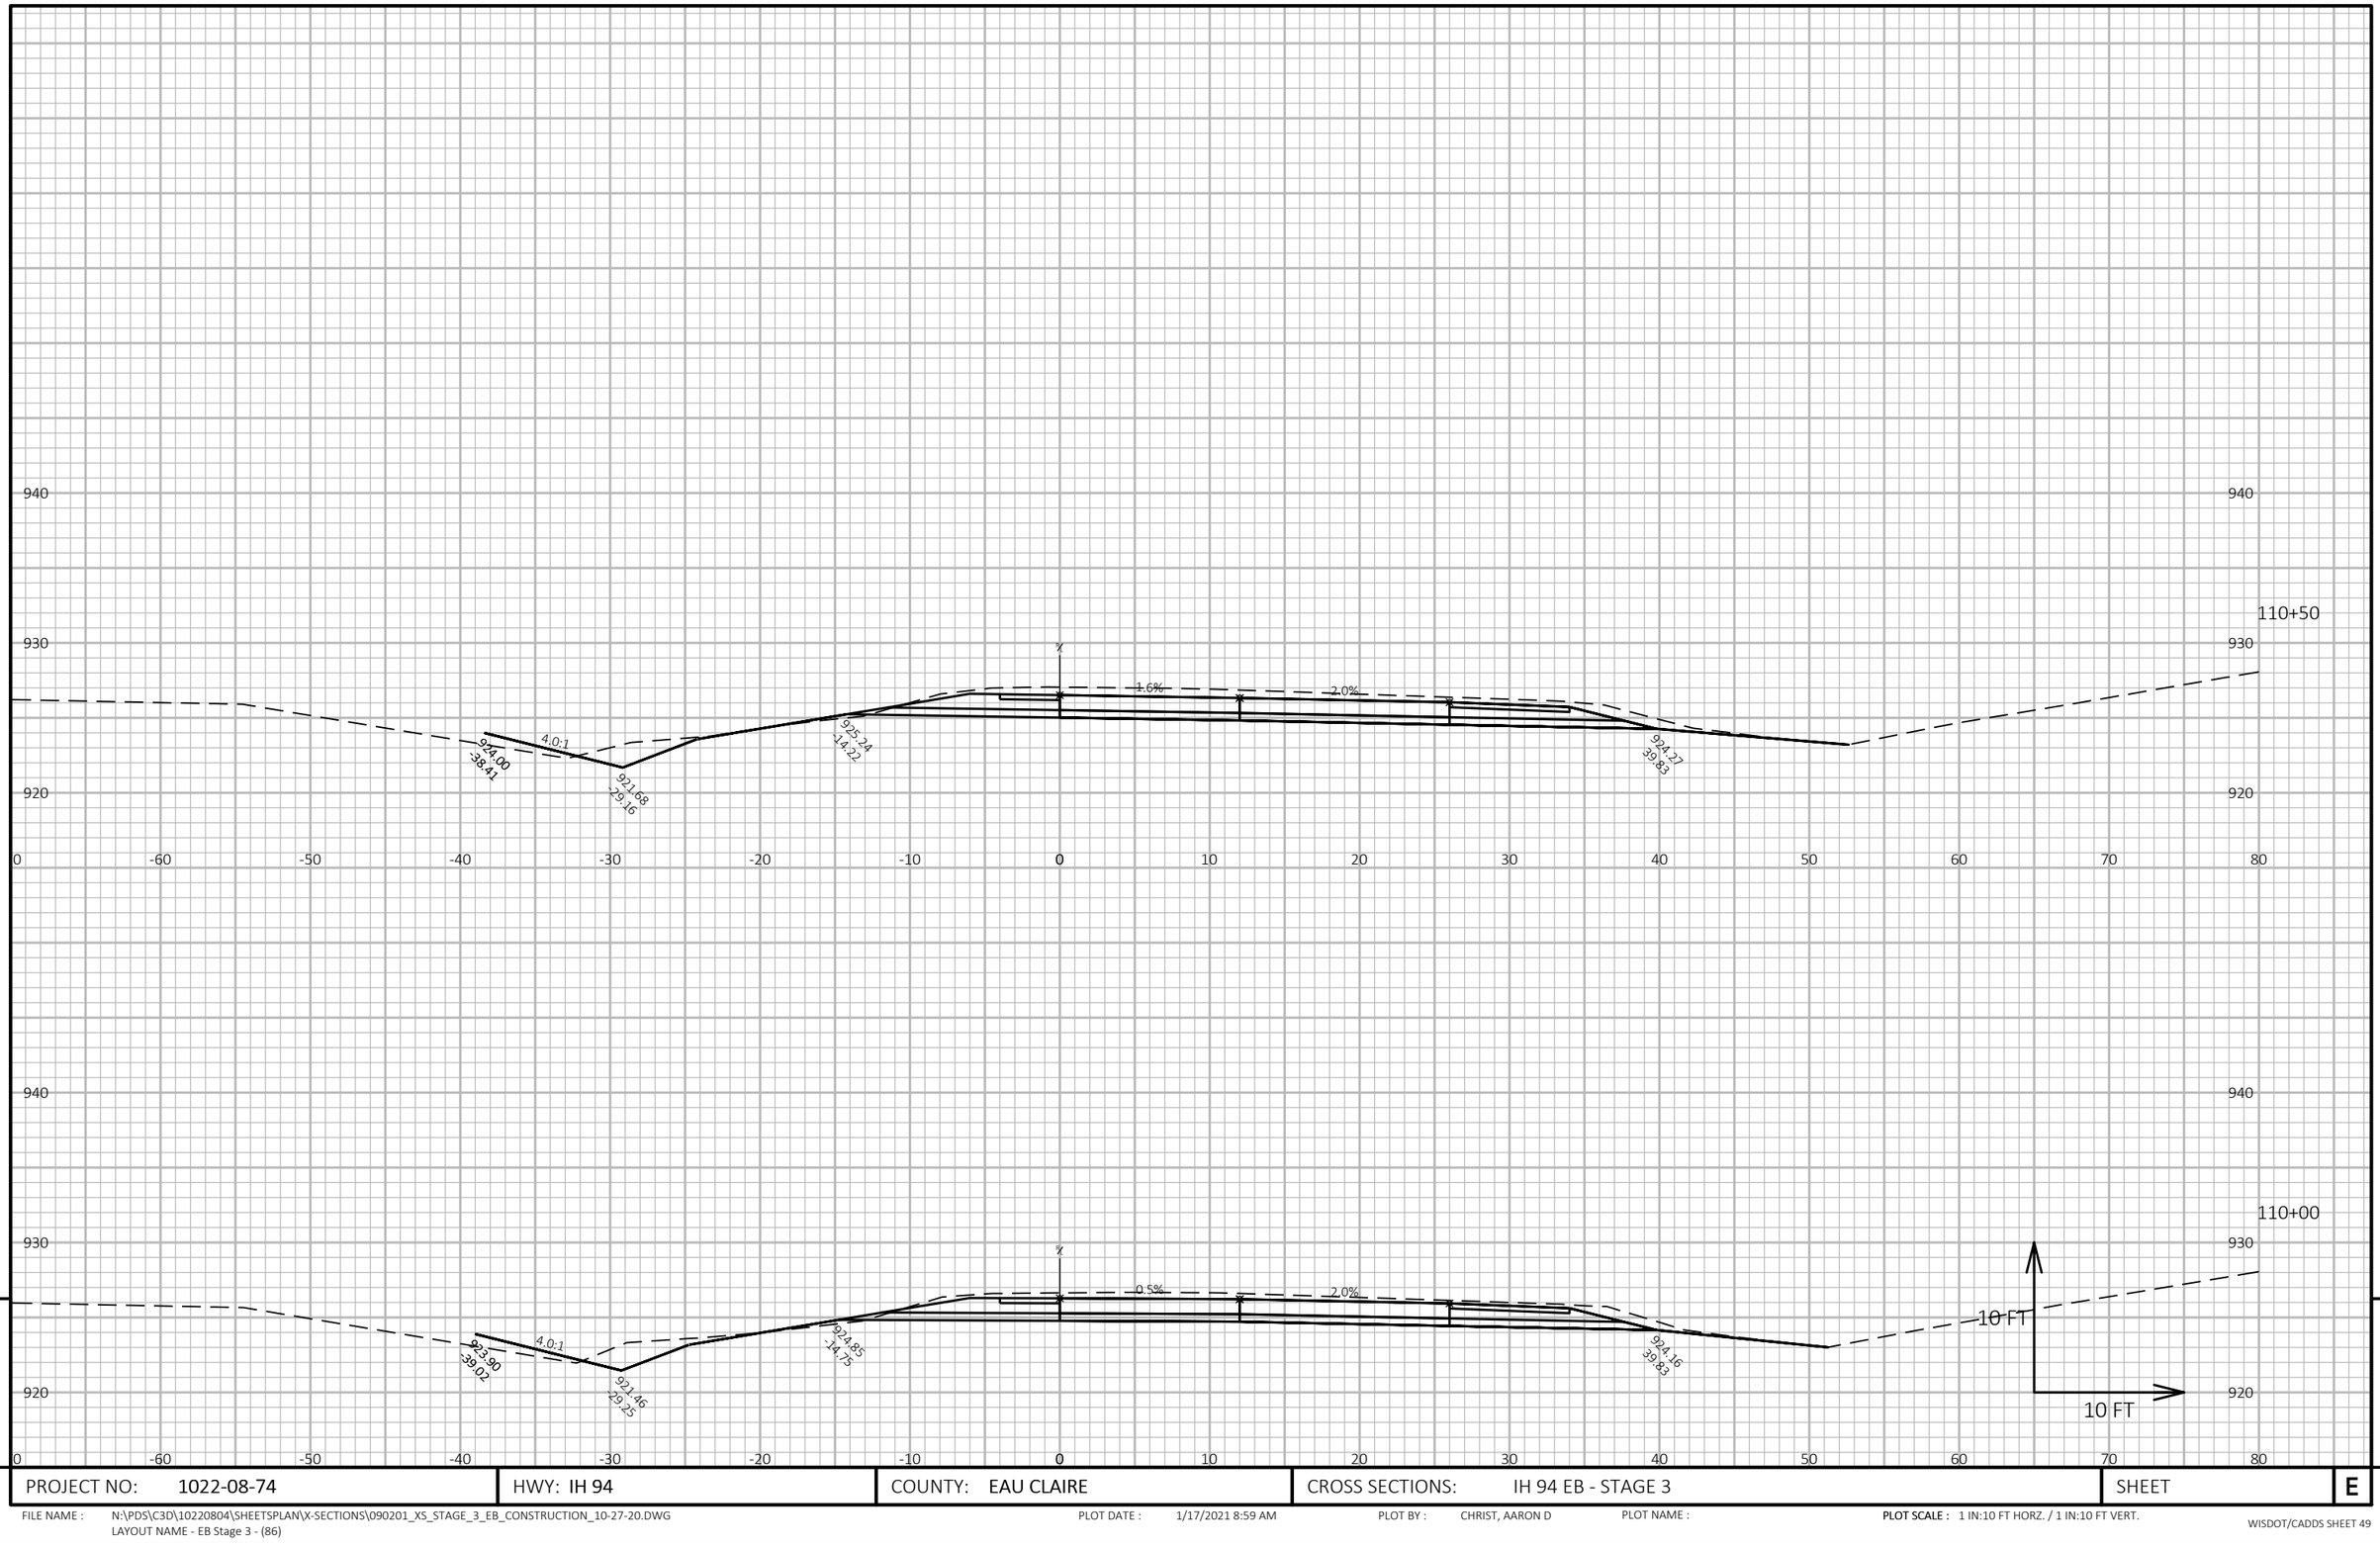


9

9

PROJECT NO: 1022-08-74	HWY: IH 94	COUNTY: EAU CLAIRE	CROSS SECTIONS: IH 94 EB - STAGE 3	SHEET	E

FILE NAME : N:\PDS\C3D\10220804\SHEETSPLAN\X-SECTIONS\090201_XS_STAGE_3_EB_CONSTRUCTION_10-27-20.DWG
LAYOUT NAME - EB Stage 3 - (86)

PLOT DATE : 1/17/2021 8:59 AM PLOT BY : CHRIST, AARON D PLOT NAME : **PLOT SCALE :** 1 IN:10 FT HORZ. / 1 IN:10 FT VERT.

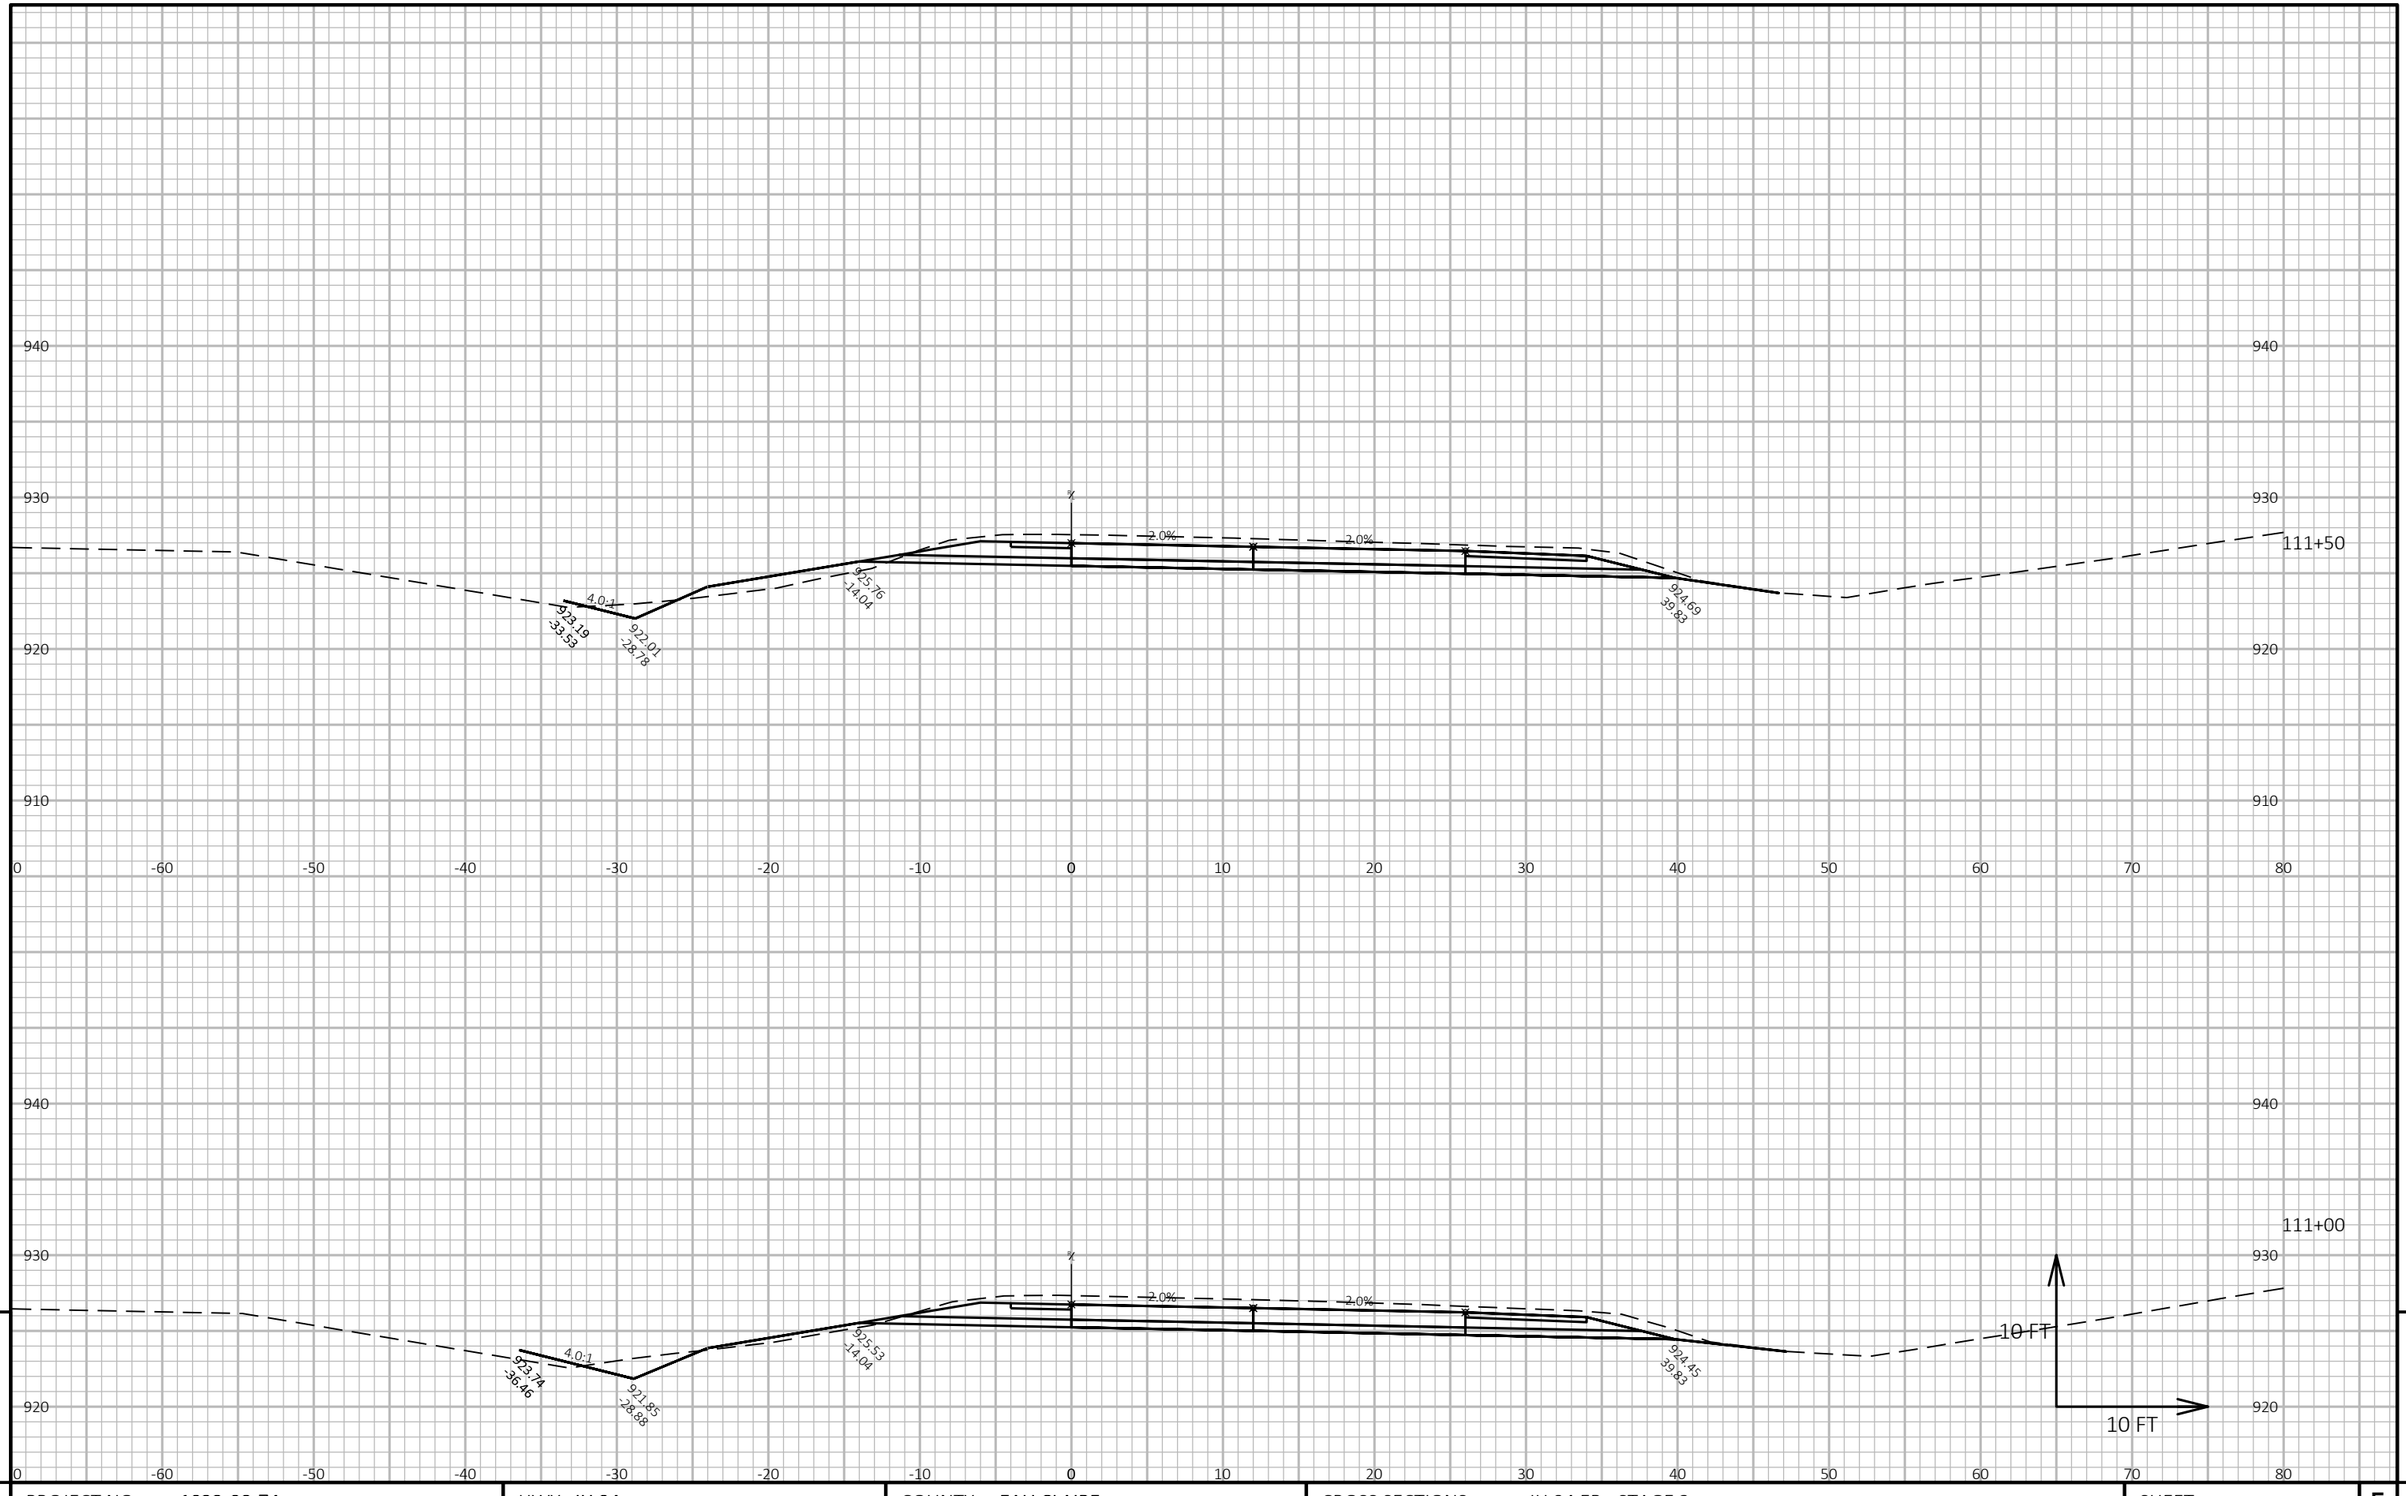


9

9

PROJECT NO: 1022-08-74	HWY: IH 94	COUNTY: EAU CLAIRE	CROSS SECTIONS: IH 94 EB - STAGE 3	SHEET	E

FILE NAME : N:\PDS\C3D\10220804\SHEETSPLAN\X-SECTIONS\090201_XS_STAGE_3_EB_CONSTRUCTION_10-27-20.DWG
LAYOUT NAME - EB Stage 3 - (87)

PLOT DATE : 1/17/2021 8:59 AM PLOT BY : CHRIST, AARON D PLOT NAME : **PLOT SCALE :** 1 IN:10 FT HORZ. / 1 IN:10 FT VERT.

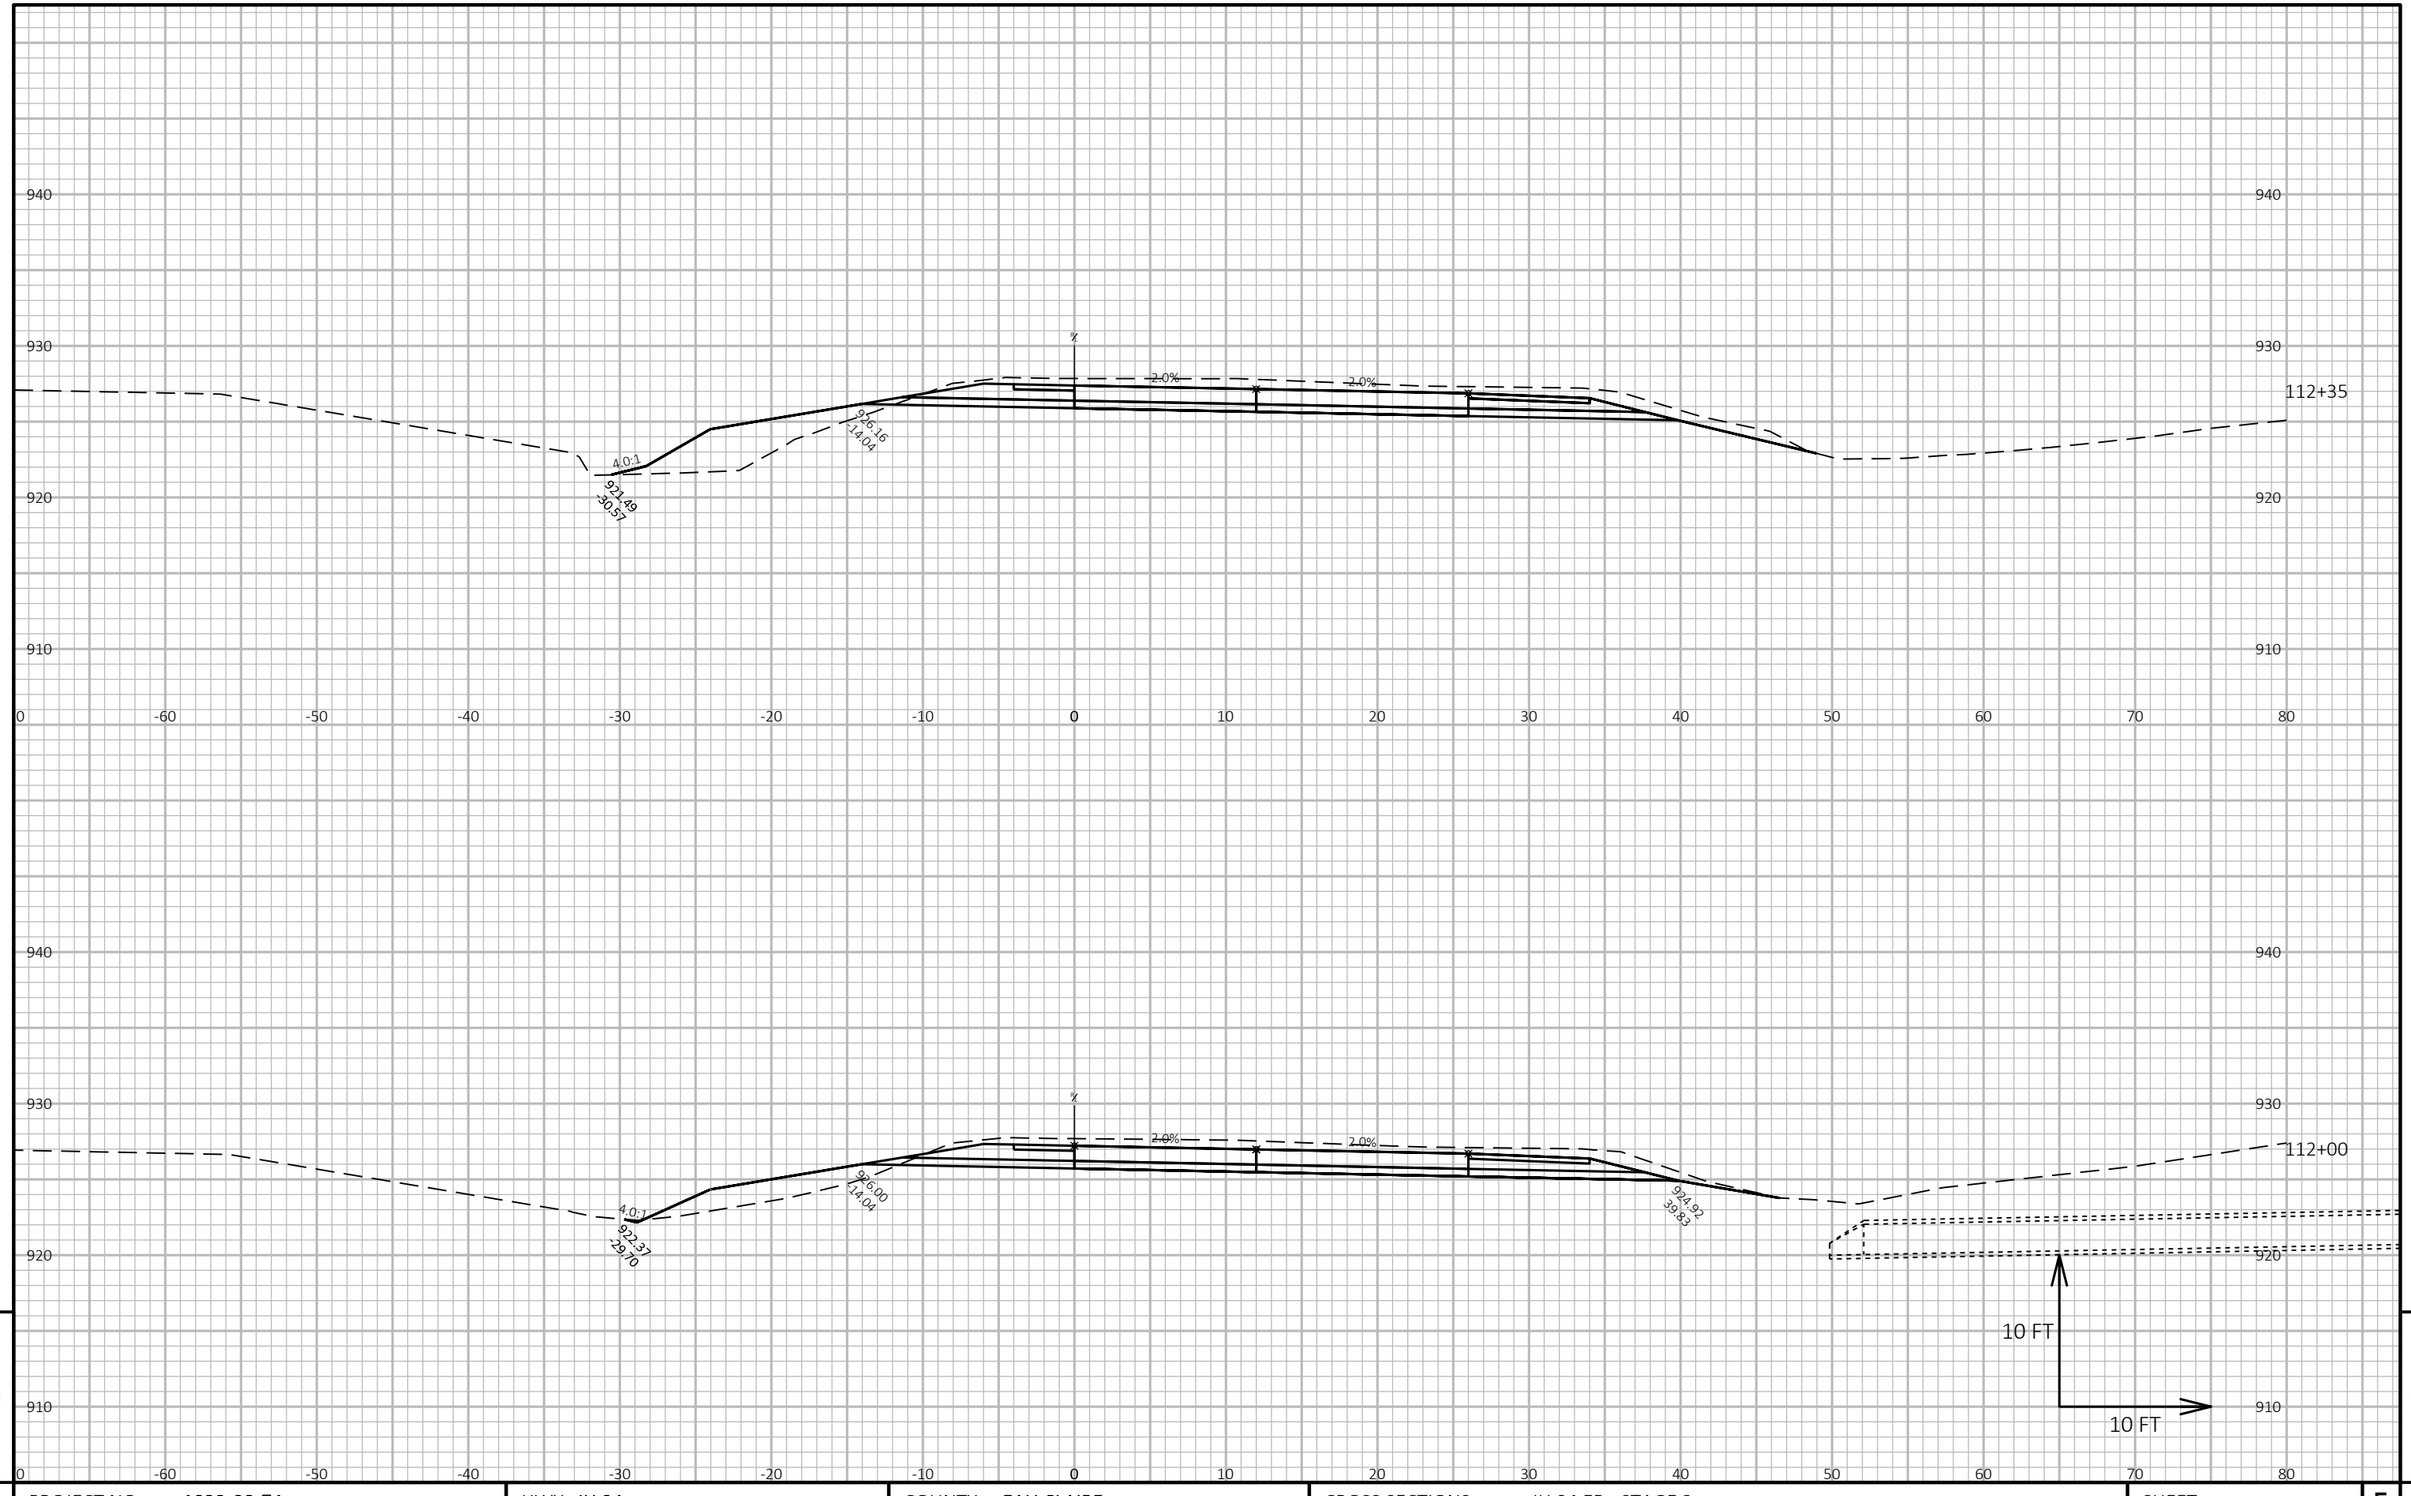


9

9

PROJECT NO: 1022-08-74	HWY: IH 94	COUNTY: EAU CLAIRE	CROSS SECTIONS: IH 94 EB - STAGE 3	SHEET E

FILE NAME : N:\PDS\C3D\10220804\SHEETSPLAN\X-SECTIONS\090201_XS_STAGE_3_EB_CONSTRUCTION_10-27-20.DWG
LAYOUT NAME - EB Stage 3 - (88)

PLOT DATE : 1/17/2021 8:59 AM PLOT BY : CHRIST, AARON D PLOT NAME : **PLOT SCALE :** 1 IN:10 FT HORZ. / 1 IN:10 FT VERT.

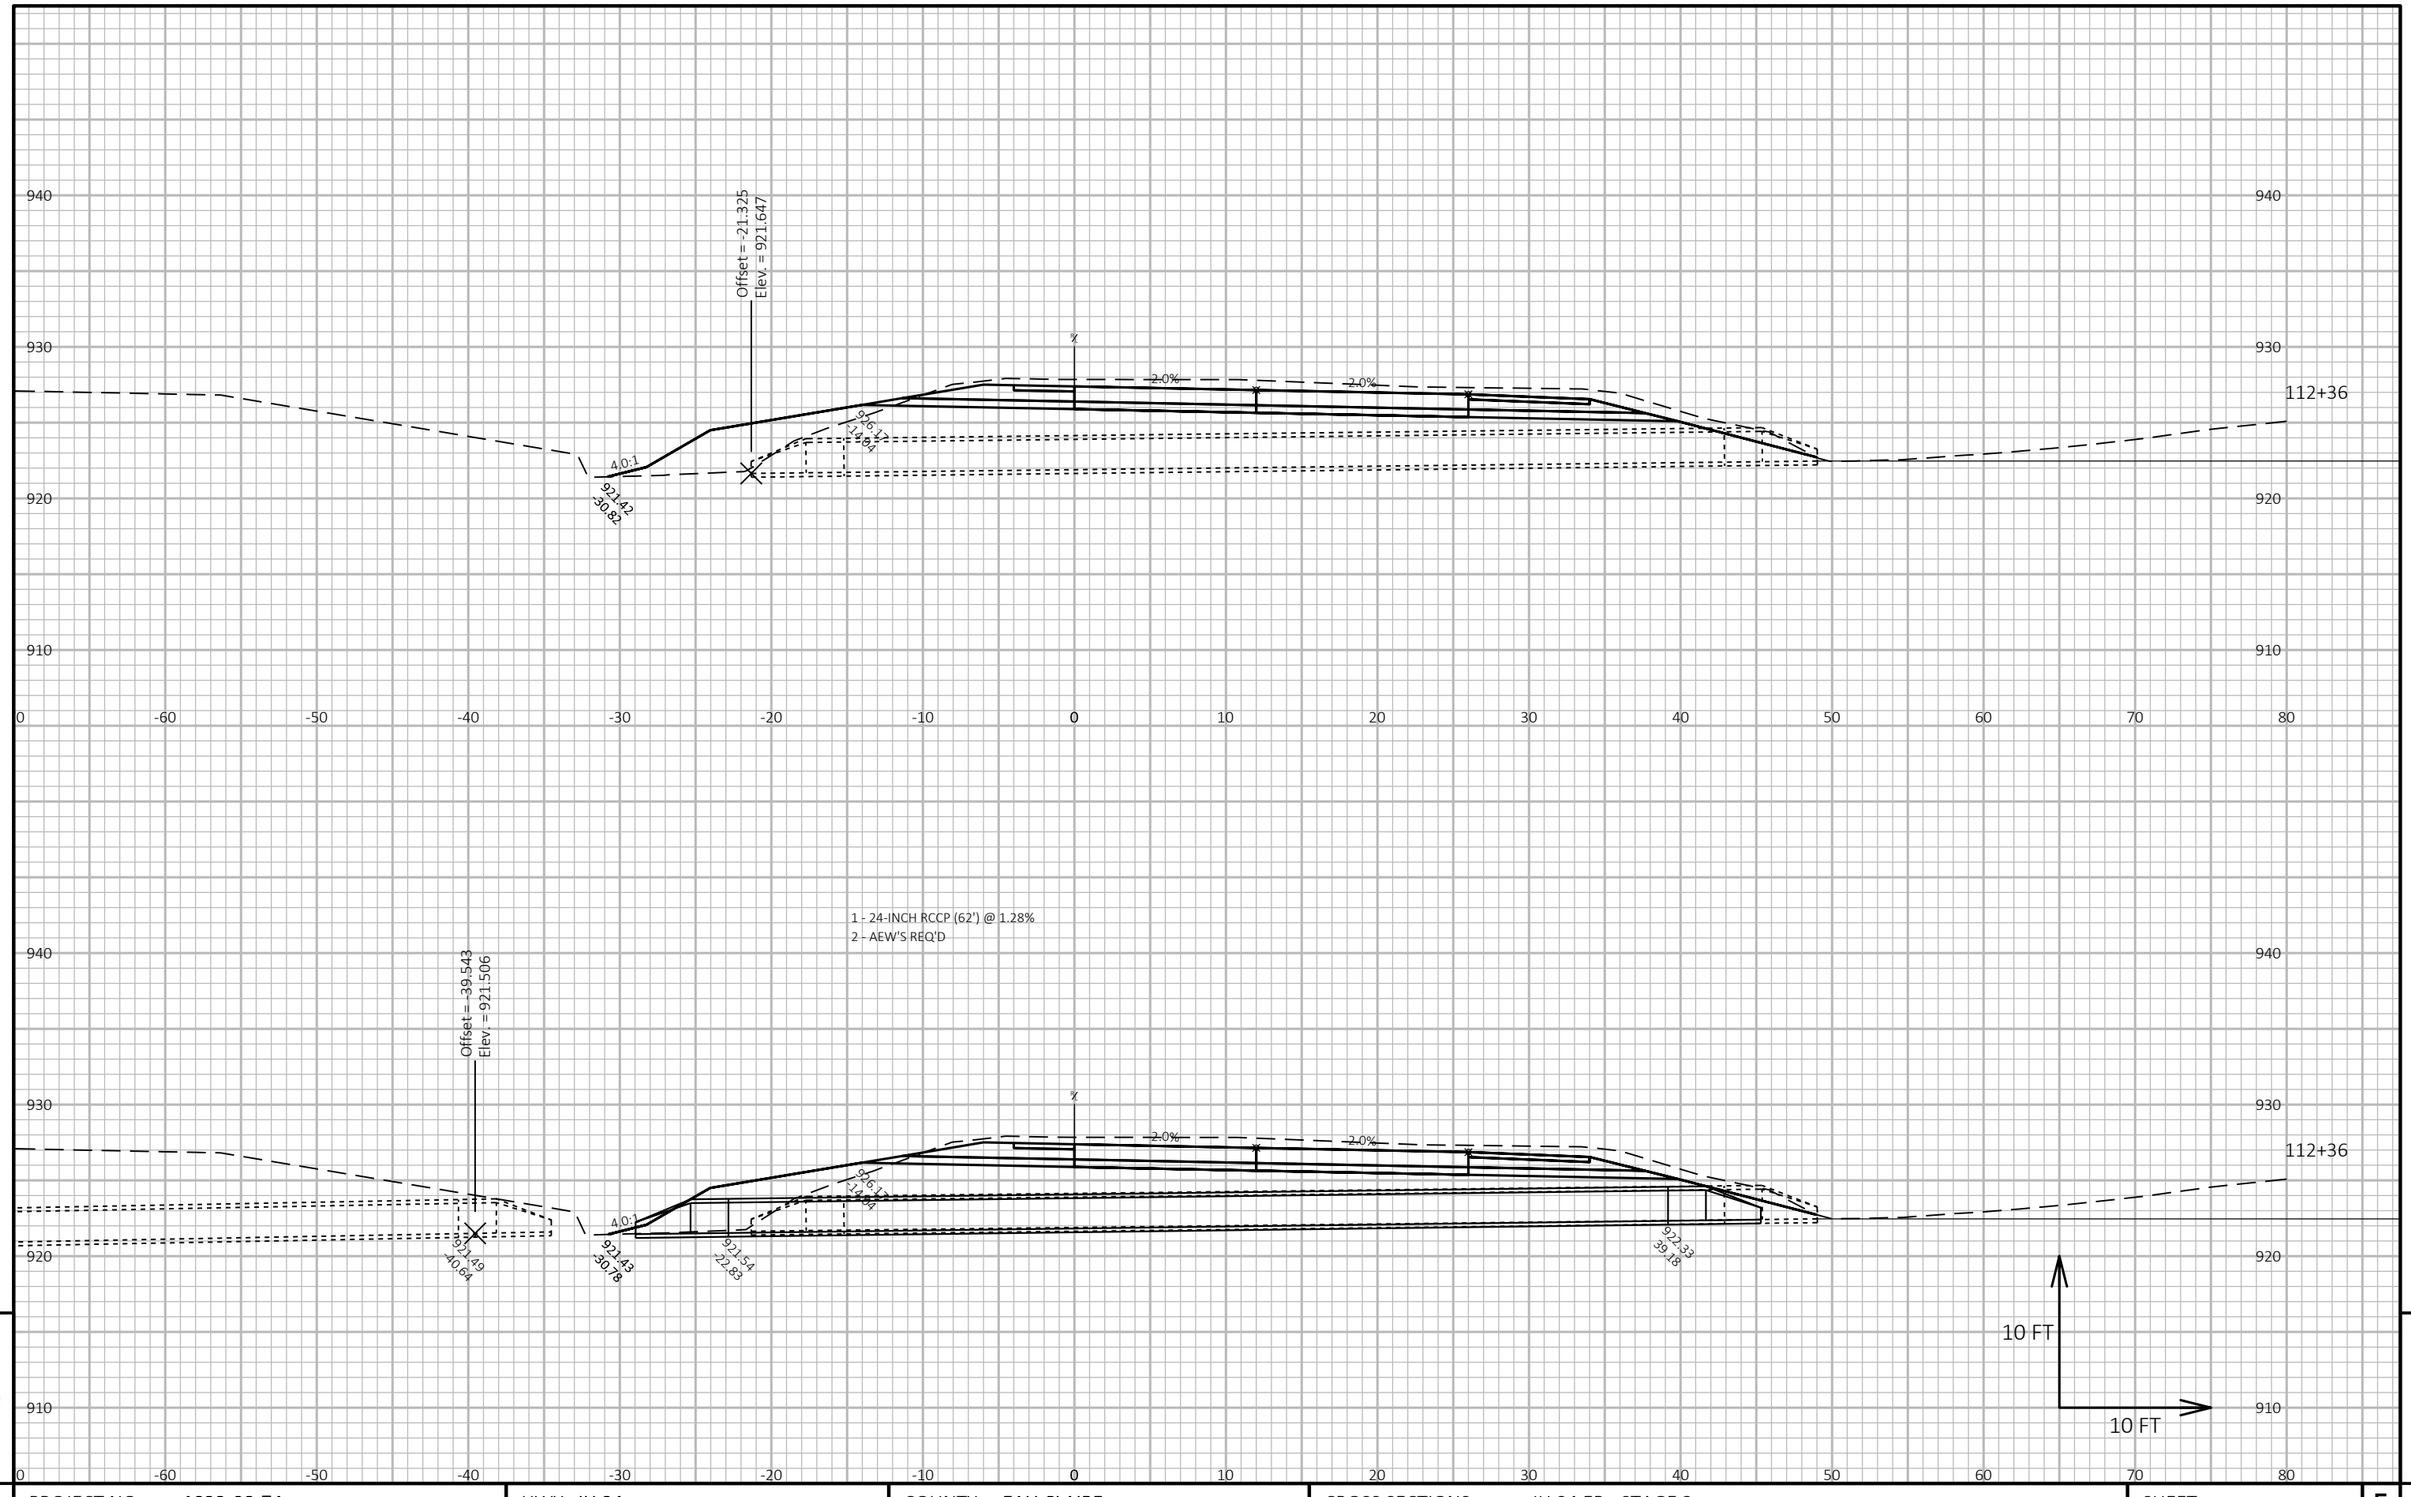

9

9

PROJECT NO: 1022-08-74	HWY: IH 94	COUNTY: EAU CLAIRE	CROSS SECTIONS: IH 94 EB - STAGE 3	SHEET	E


FILE NAME : N:\PDS\C3D\10220804\SHEETSPLAN\X-SECTIONS\090201_XS_STAGE_3_EB_CONSTRUCTION_10-27-20.DWG
LAYOUT NAME - EB Stage 3 - (89)

PLOT DATE : 1/17/2021 8:59 AM

PLOT BY : CHRIST, AARON D

PLOT NAME :

PLOT SCALE : 1 IN:10 FT HORZ. / 1 IN:10 FT VERT.

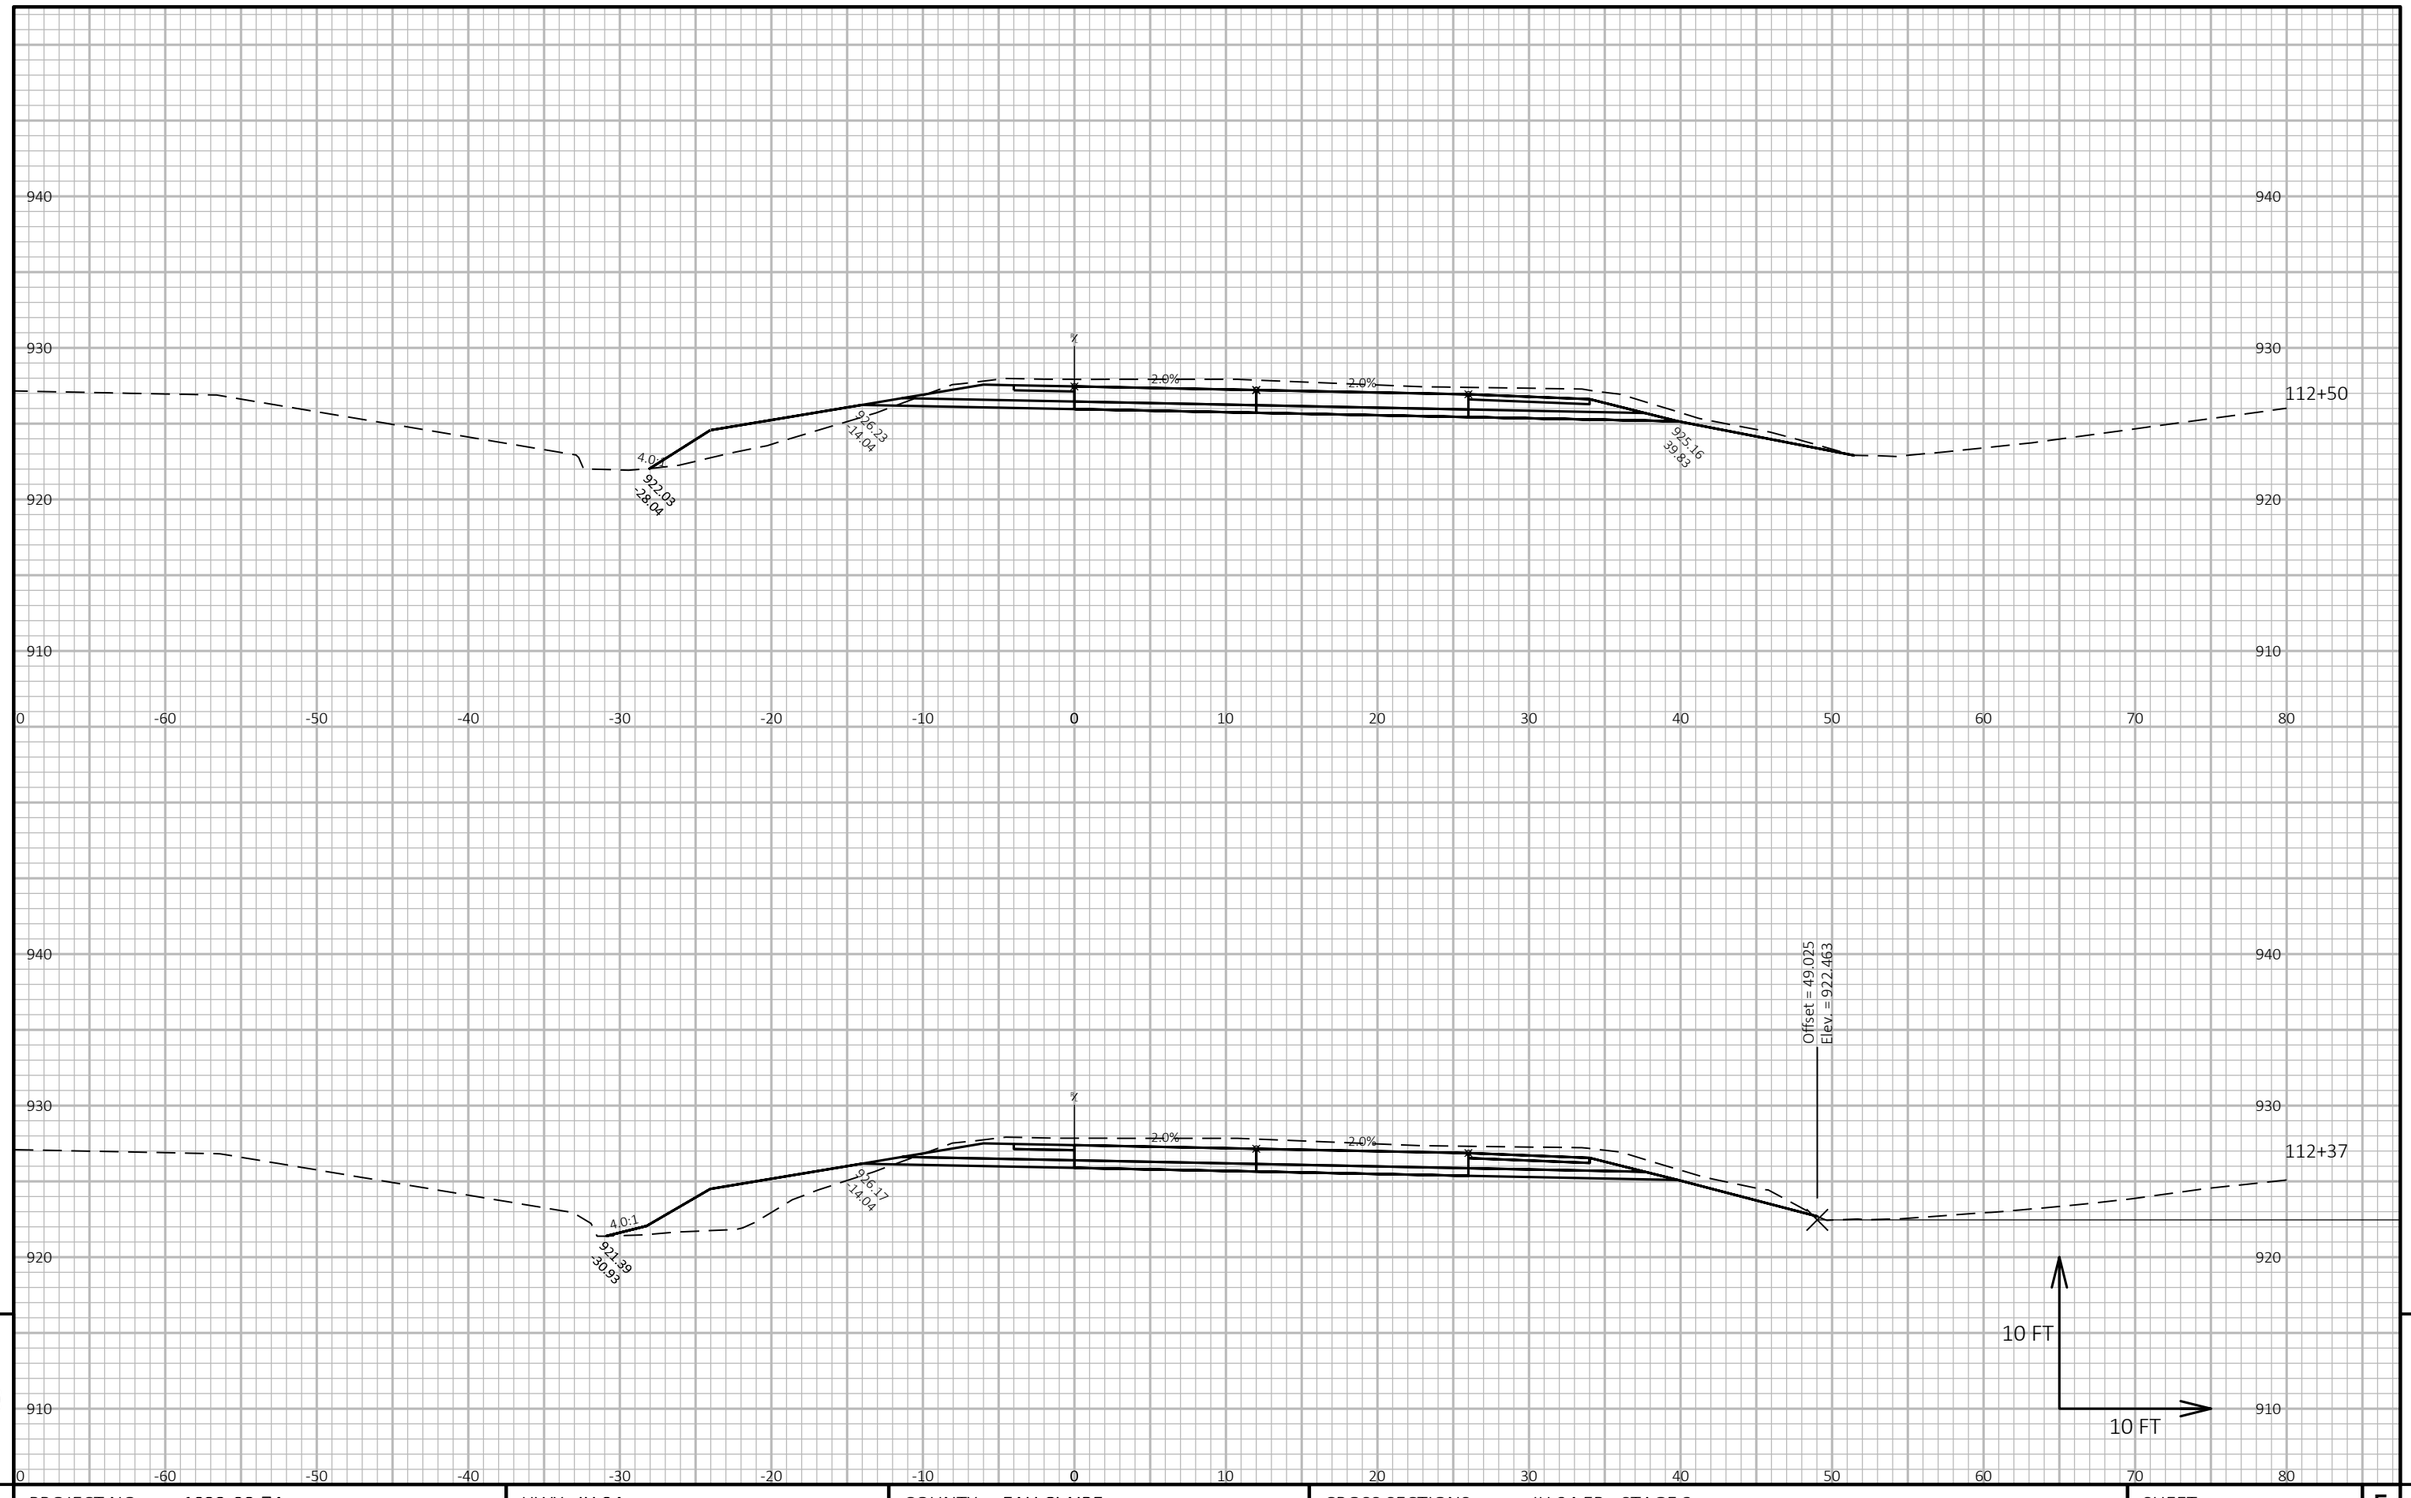


9

9

PROJECT NO: 1022-08-74	HWY: IH 94	COUNTY: EAU CLAIRE	CROSS SECTIONS: IH 94 EB - STAGE 3	SHEET E

FILE NAME : N:\PDS\C3D\10220804\SHEETSPLAN\X-SECTIONS\090201_XS_STAGE_3_EB_CONSTRUCTION_10-27-20.DWG
LAYOUT NAME - EB Stage 3 - (90)

PLOT DATE : 1/17/2021 8:59 AM PLOT BY : CHRIST, AARON D PLOT NAME : **PLOT SCALE :** 1 IN:10 FT HORZ. / 1 IN:10 FT VERT.

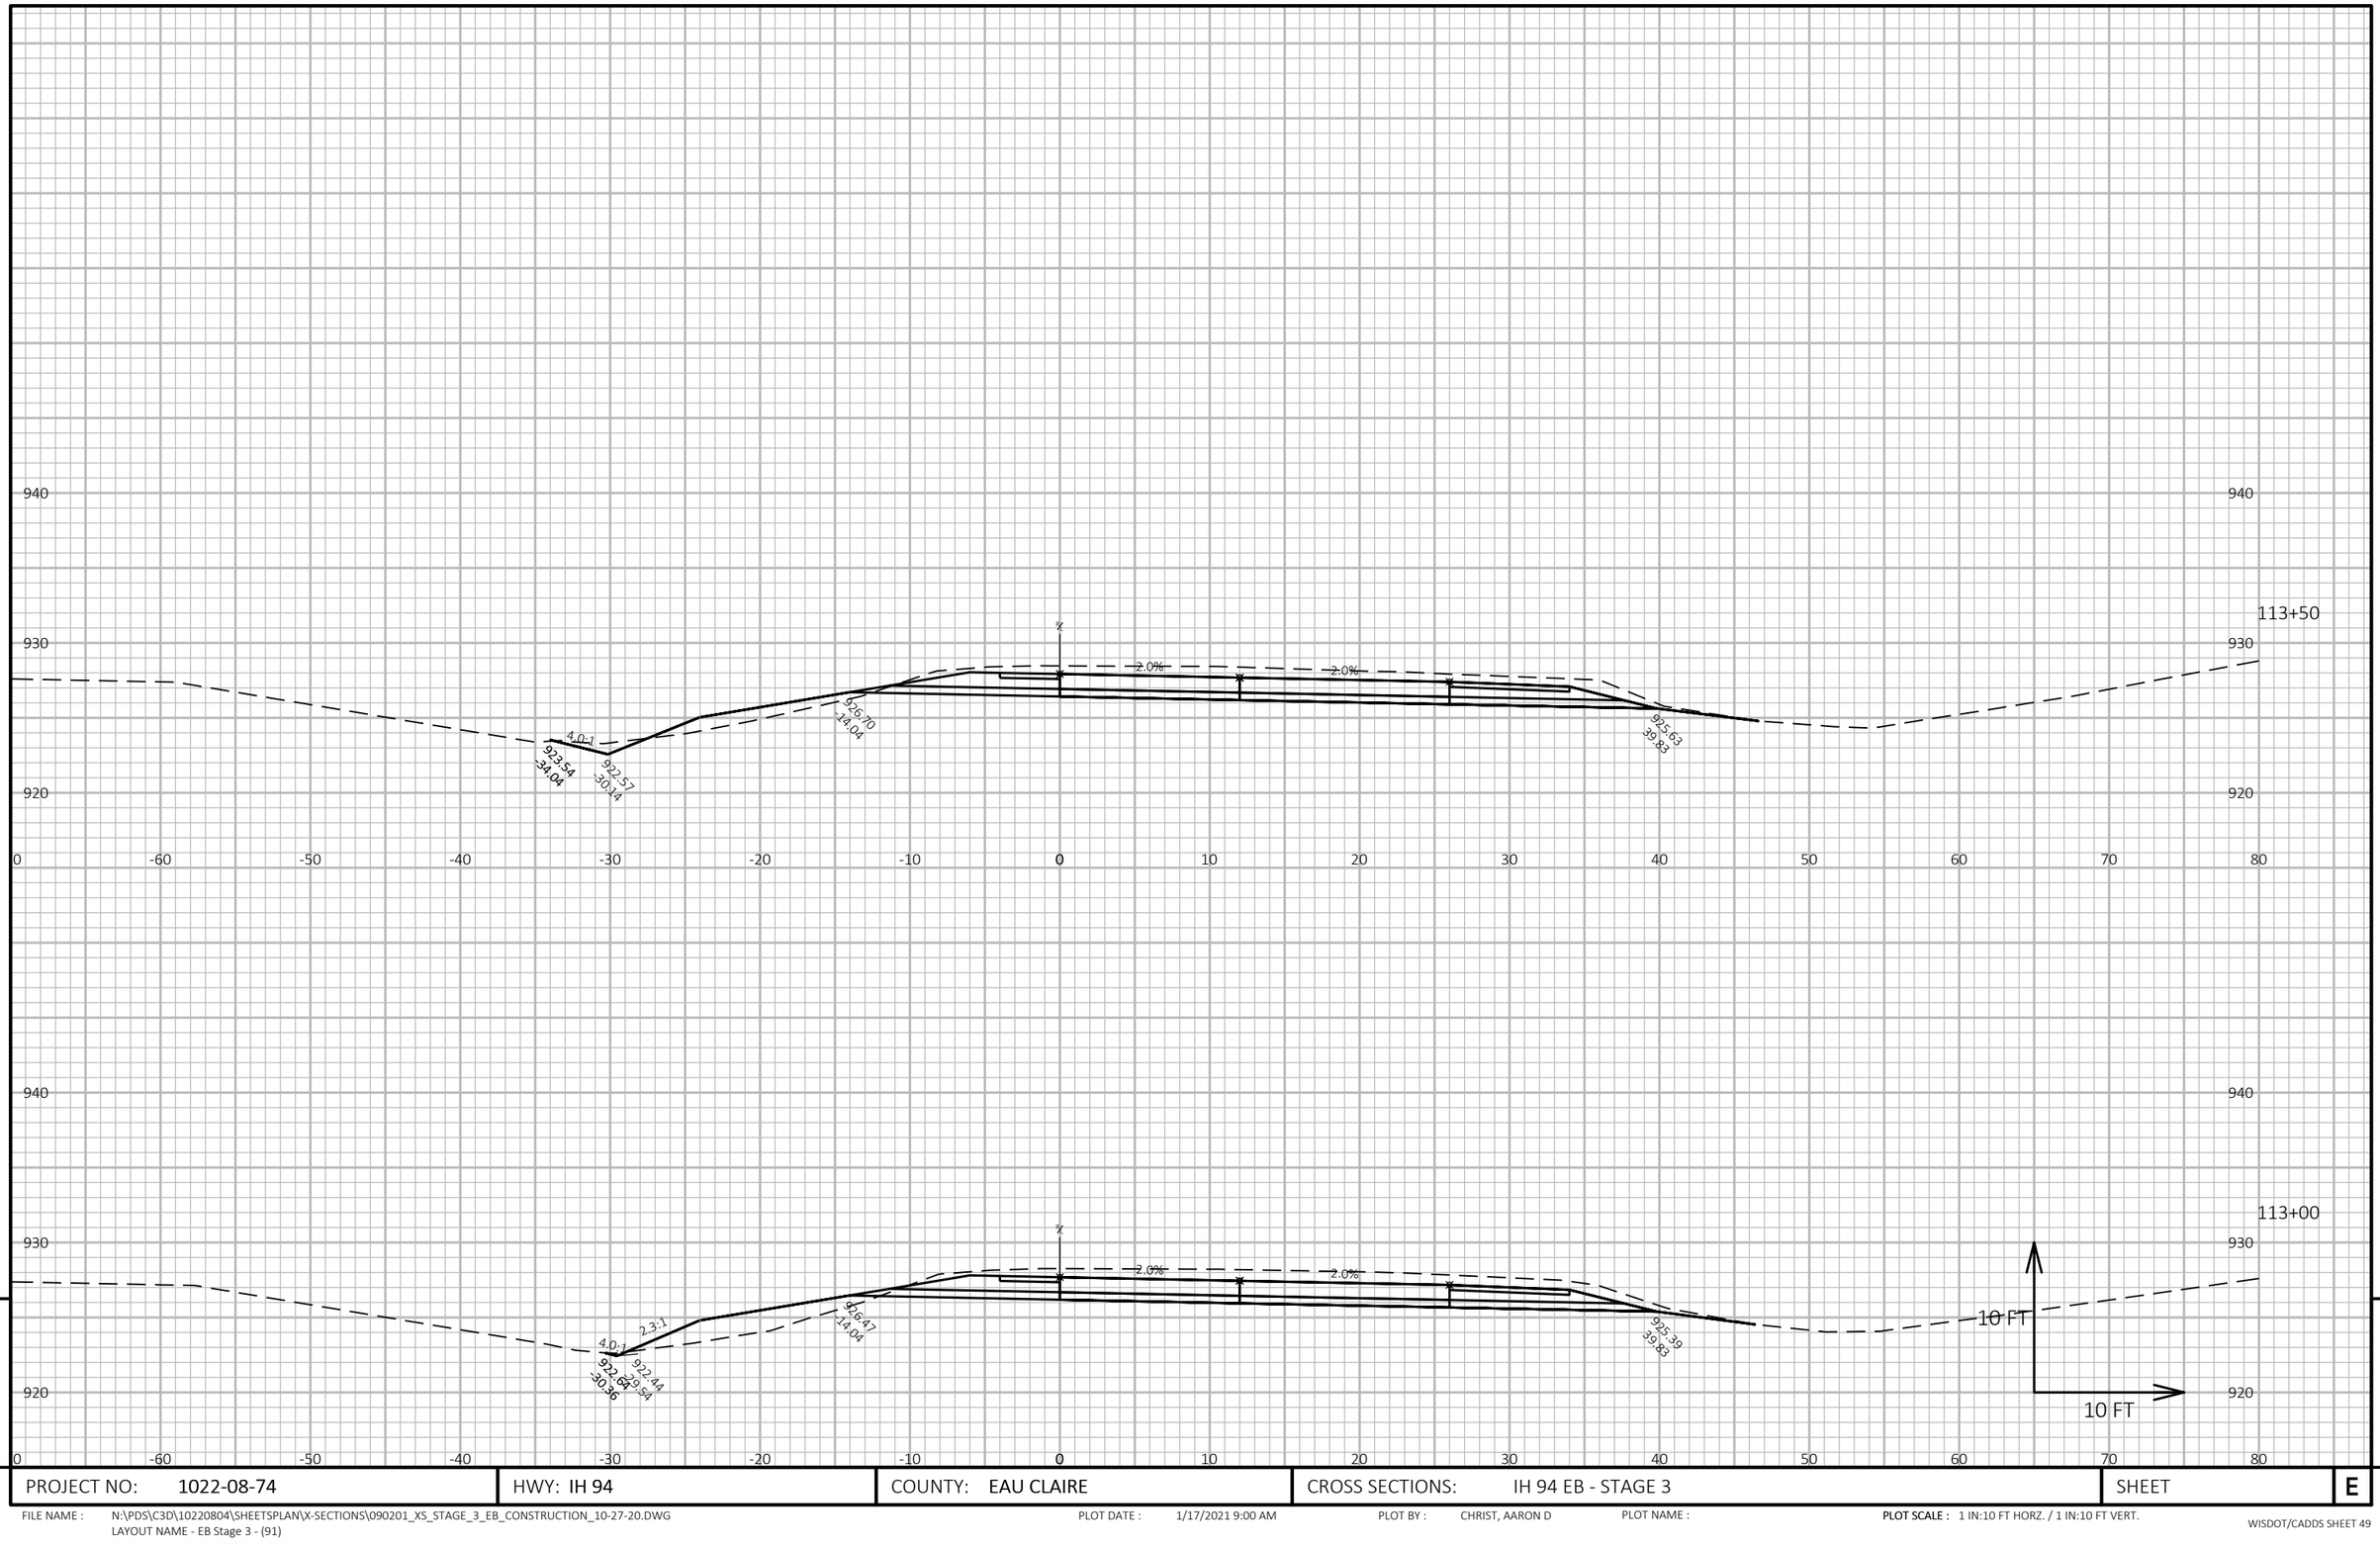

9

9

PROJECT NO: 1022-08-74	HWY: IH 94	COUNTY: EAU CLAIRE	CROSS SECTIONS: IH 94 EB - STAGE 3	SHEET	E


FILE NAME : N:\PDS\C3D\10220804\SHEETSPLAN\X-SECTIONS\090201_XS_STAGE_3_EB_CONSTRUCTION_10-27-20.DWG
LAYOUT NAME - EB Stage 3 - (91)

PLOT DATE : 1/17/2021 9:00 AM

PLOT BY : CHRIST, AARON D

PLOT NAME :


PLOT SCALE : 1 IN:10 FT HORZ. / 1 IN:10 FT VERT.

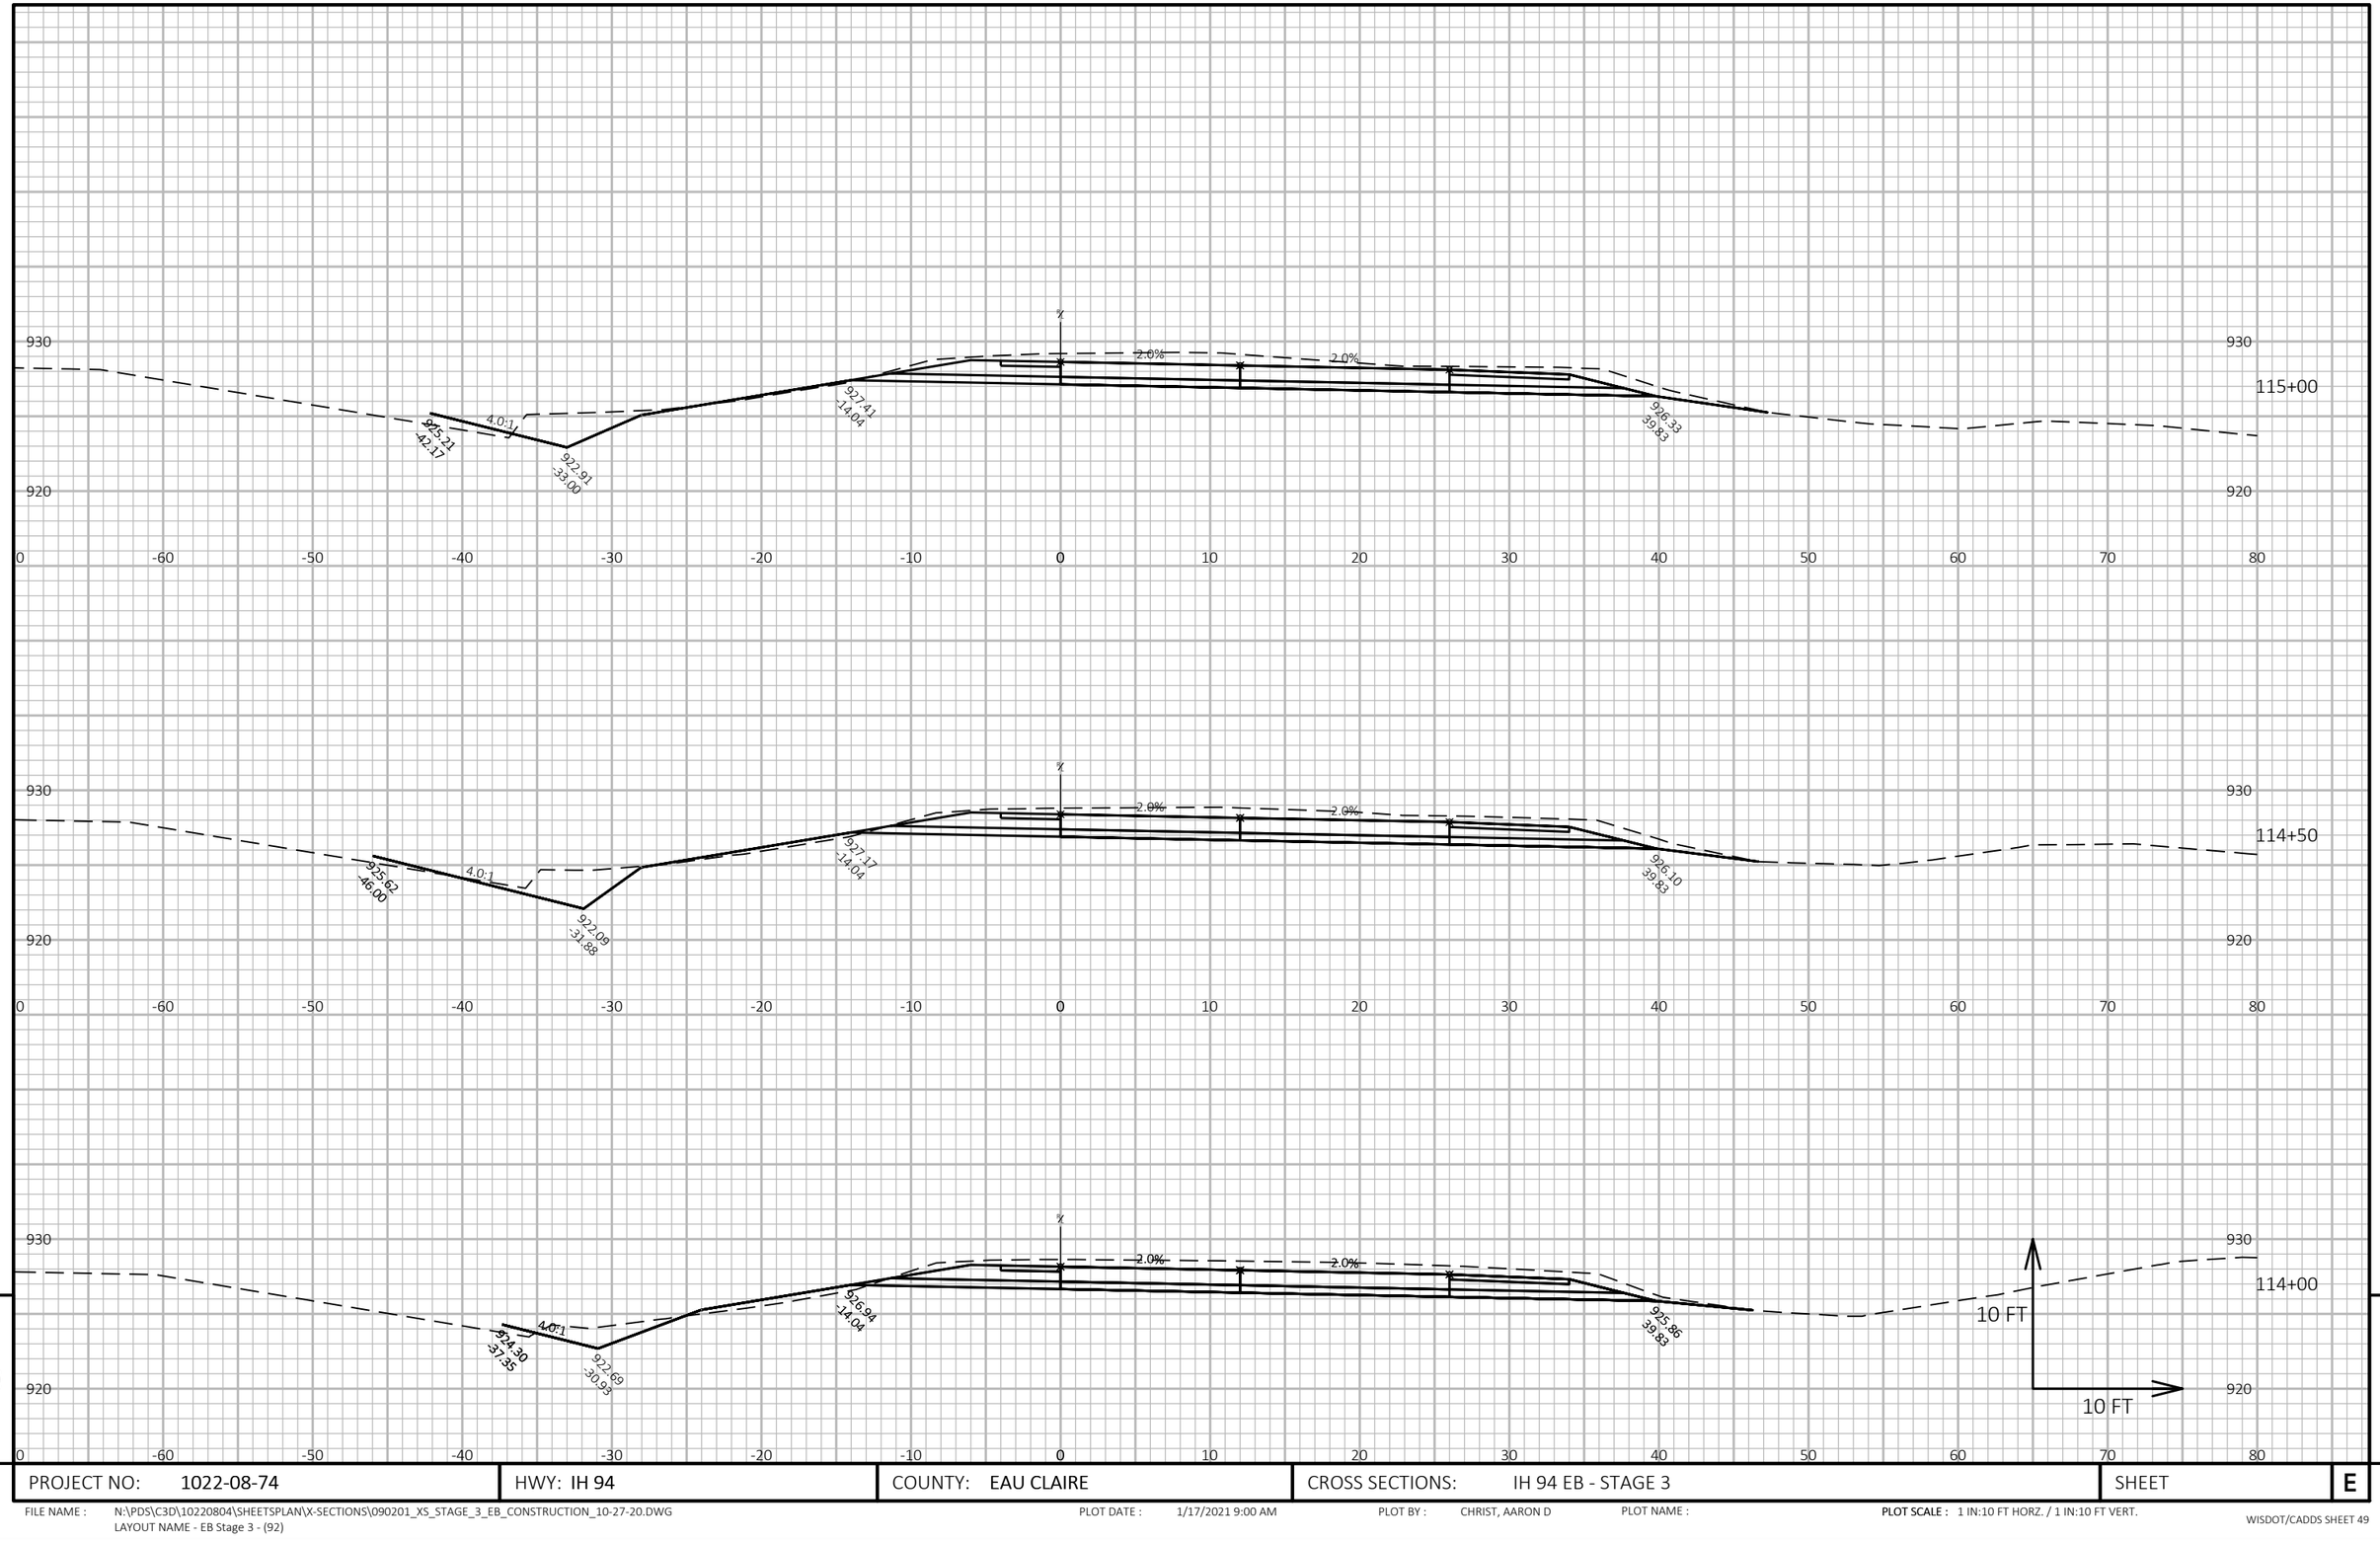

PROJECT NO: 1022-08-74	HWY: IH 94	COUNTY: EAU CLAIRE	CROSS SECTIONS: IH 94 EB - STAGE 3	SHEET E

FILE NAME : N:\PDS\C3D\10220804\SHEETSPLAN\X-SECTIONS\090201_XS_STAGE_3_EB_CONSTRUCTION_10-27-20.DWG
LAYOUT NAME - EB Stage 3 - (92)

PLOT DATE : 1/17/2021 9:00 AM PLOT BY : CHRIST, AARON D PLOT NAME : PLOT SCALE : 1 IN:10 FT HORZ. / 1 IN:10 FT VERT.

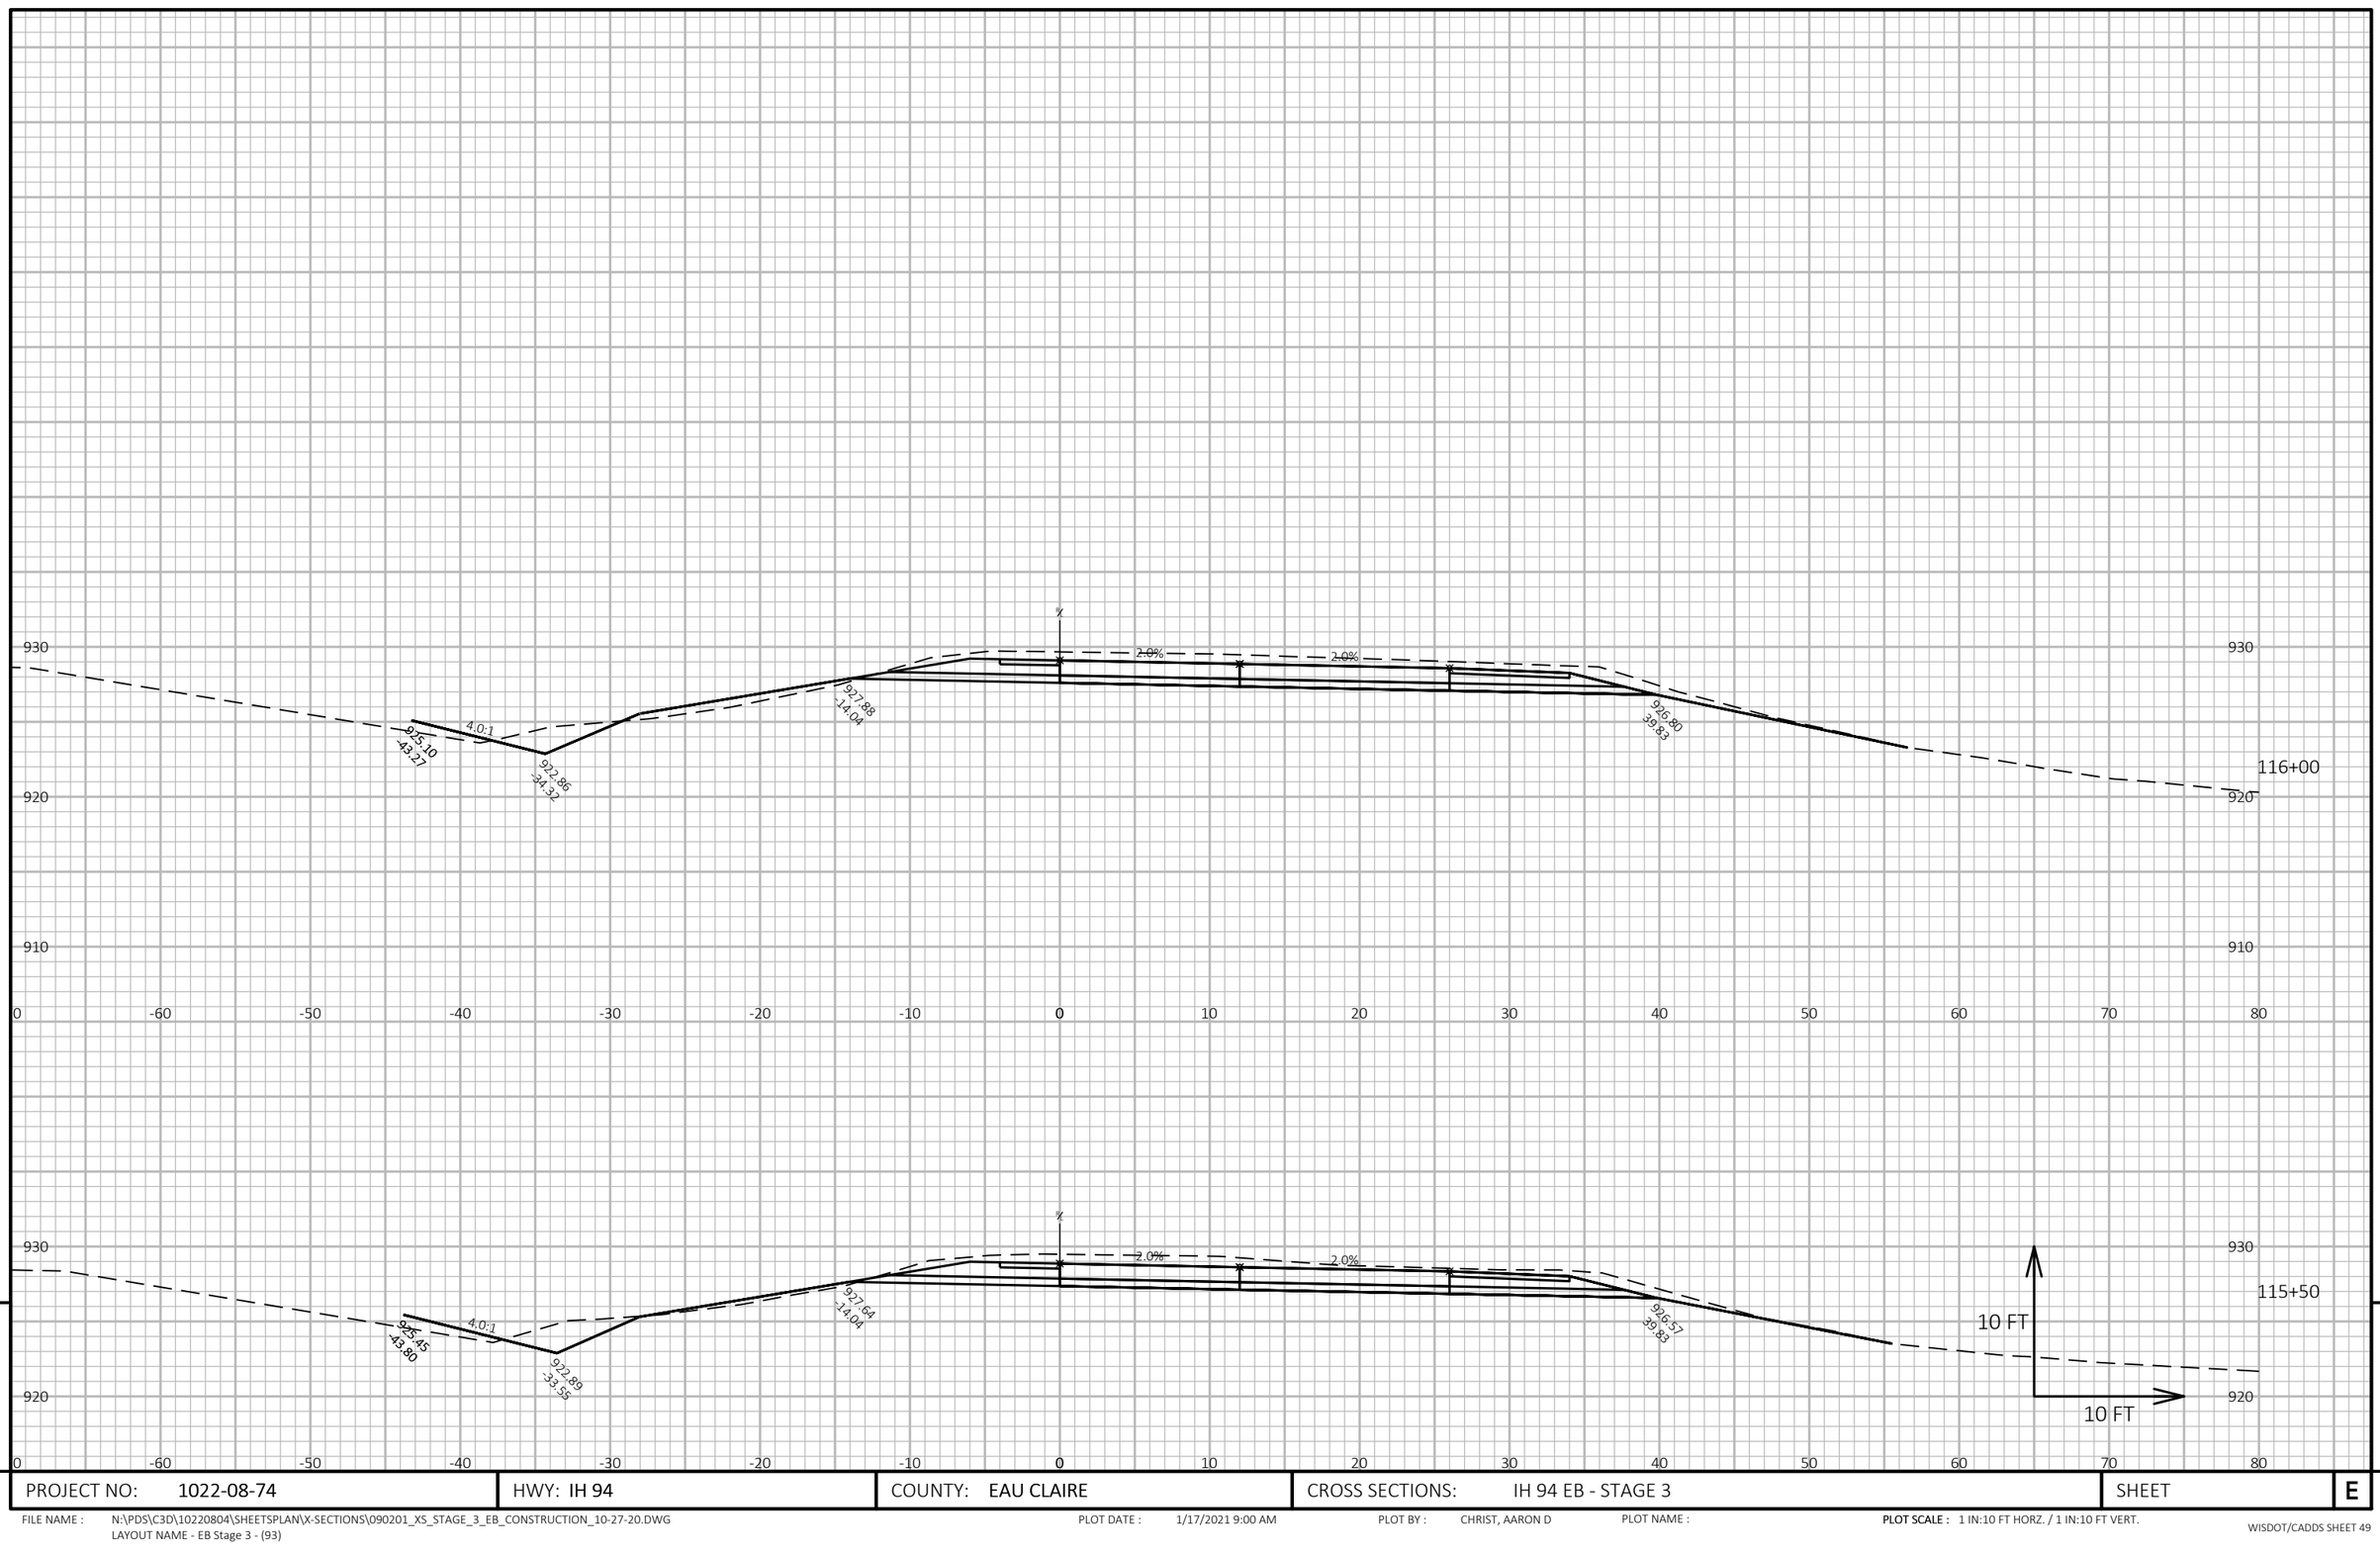


9

9

PROJECT NO: 1022-08-74	HWY: IH 94	COUNTY: EAU CLAIRE	CROSS SECTIONS: IH 94 EB - STAGE 3	SHEET E

FILE NAME : N:\PDS\C3D\10220804\SHEETSPLAN\X-SECTIONS\090201_XS_STAGE_3_EB_CONSTRUCTION_10-27-20.DWG
LAYOUT NAME - EB Stage 3 - (93)

PLOT DATE : 1/17/2021 9:00 AM PLOT BY : CHRIST, AARON D PLOT NAME : **PLOT SCALE :** 1 IN:10 FT HORZ. / 1 IN:10 FT VERT.

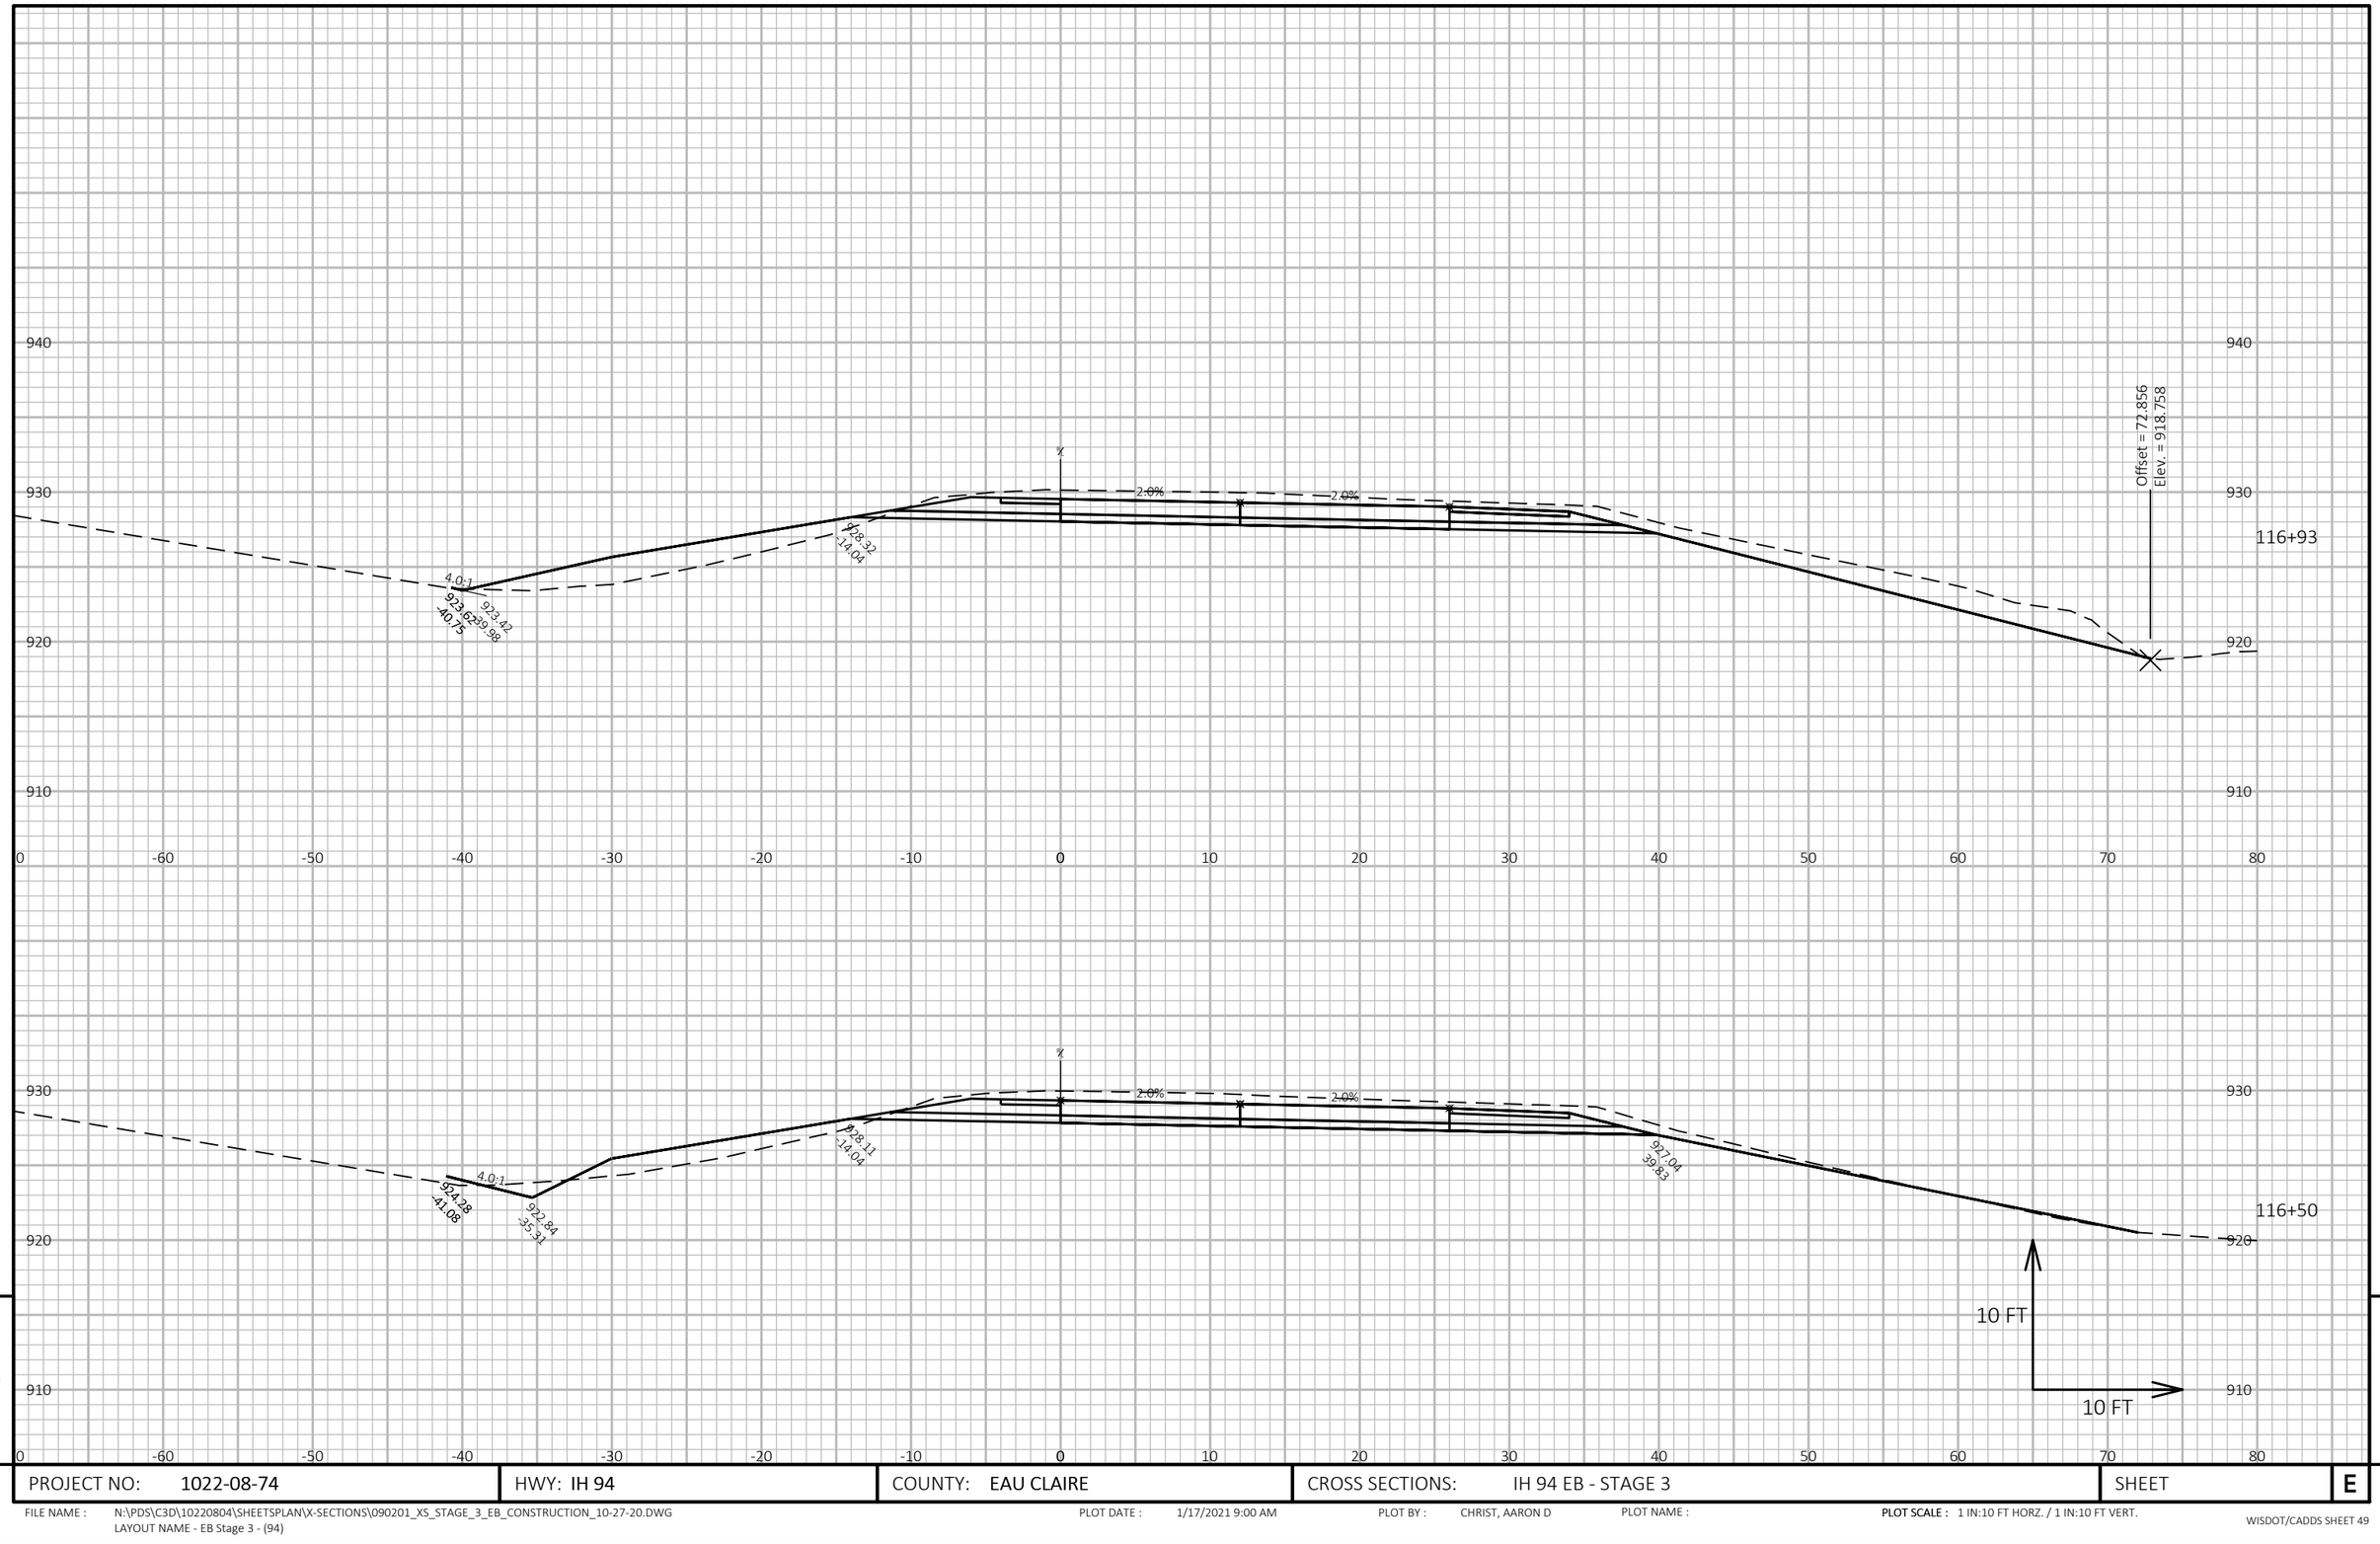

9

9

PROJECT NO: 1022-08-74	HWY: IH 94	COUNTY: EAU CLAIRE	CROSS SECTIONS: IH 94 EB - STAGE 3	SHEET	E


FILE NAME : N:\PDS\C3D\10220804\SHEETSPLAN\X-SECTIONS\090201_XS_STAGE_3_EB_CONSTRUCTION_10-27-20.DWG
LAYOUT NAME - EB Stage 3 - (94)

PLOT DATE : 1/17/2021 9:00 AM

PLOT BY : CHRIST, AARON D

PLOT NAME :

PLOT SCALE : 1 IN:10 FT HORZ. / 1 IN:10 FT VERT.

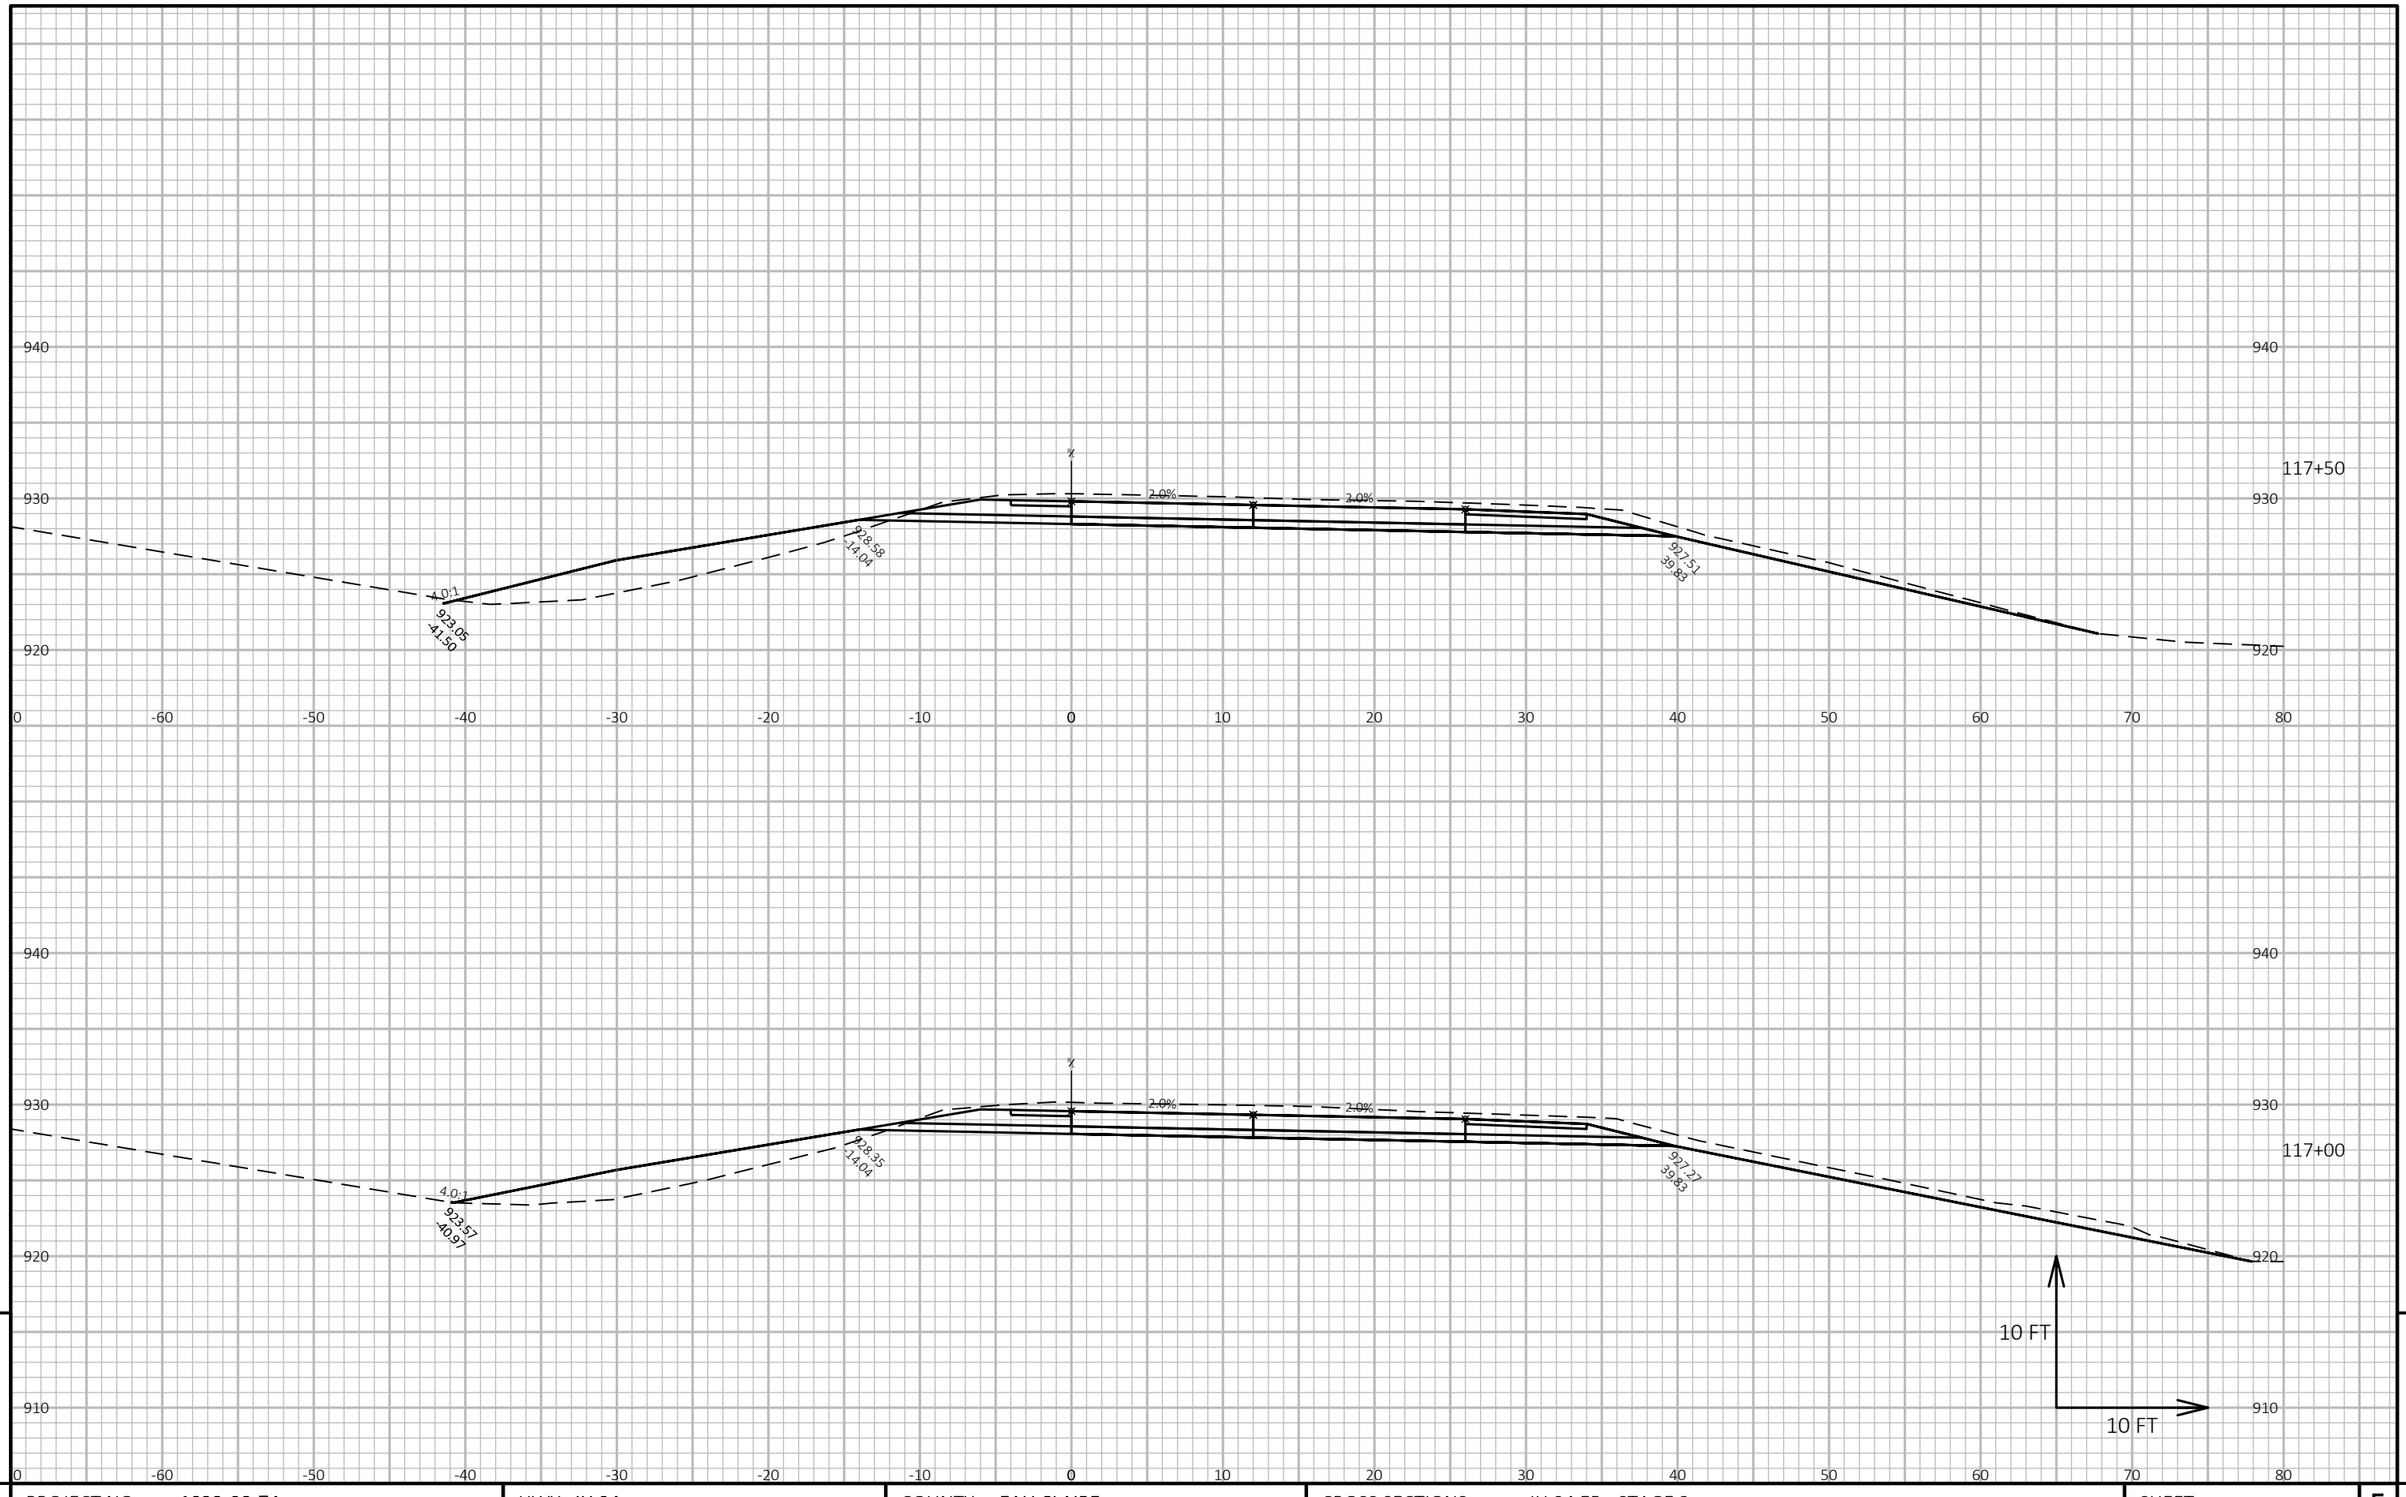

9

9

PROJECT NO: 1022-08-74	HWY: IH 94	COUNTY: EAU CLAIRE	CROSS SECTIONS: IH 94 EB - STAGE 3	SHEET	E


FILE NAME : N:\PDS\C3D\10220804\SHEETSPLAN\X-SECTIONS\090201_XS_STAGE_3_EB_CONSTRUCTION_10-27-20.DWG
LAYOUT NAME - EB Stage 3 - (95)

PLOT DATE : 1/17/2021 9:00 AM

PLOT BY : CHRIST, AARON D

PLOT NAME :

PLOT SCALE : 1 IN:10 FT HORZ. / 1 IN:10 FT VERT.

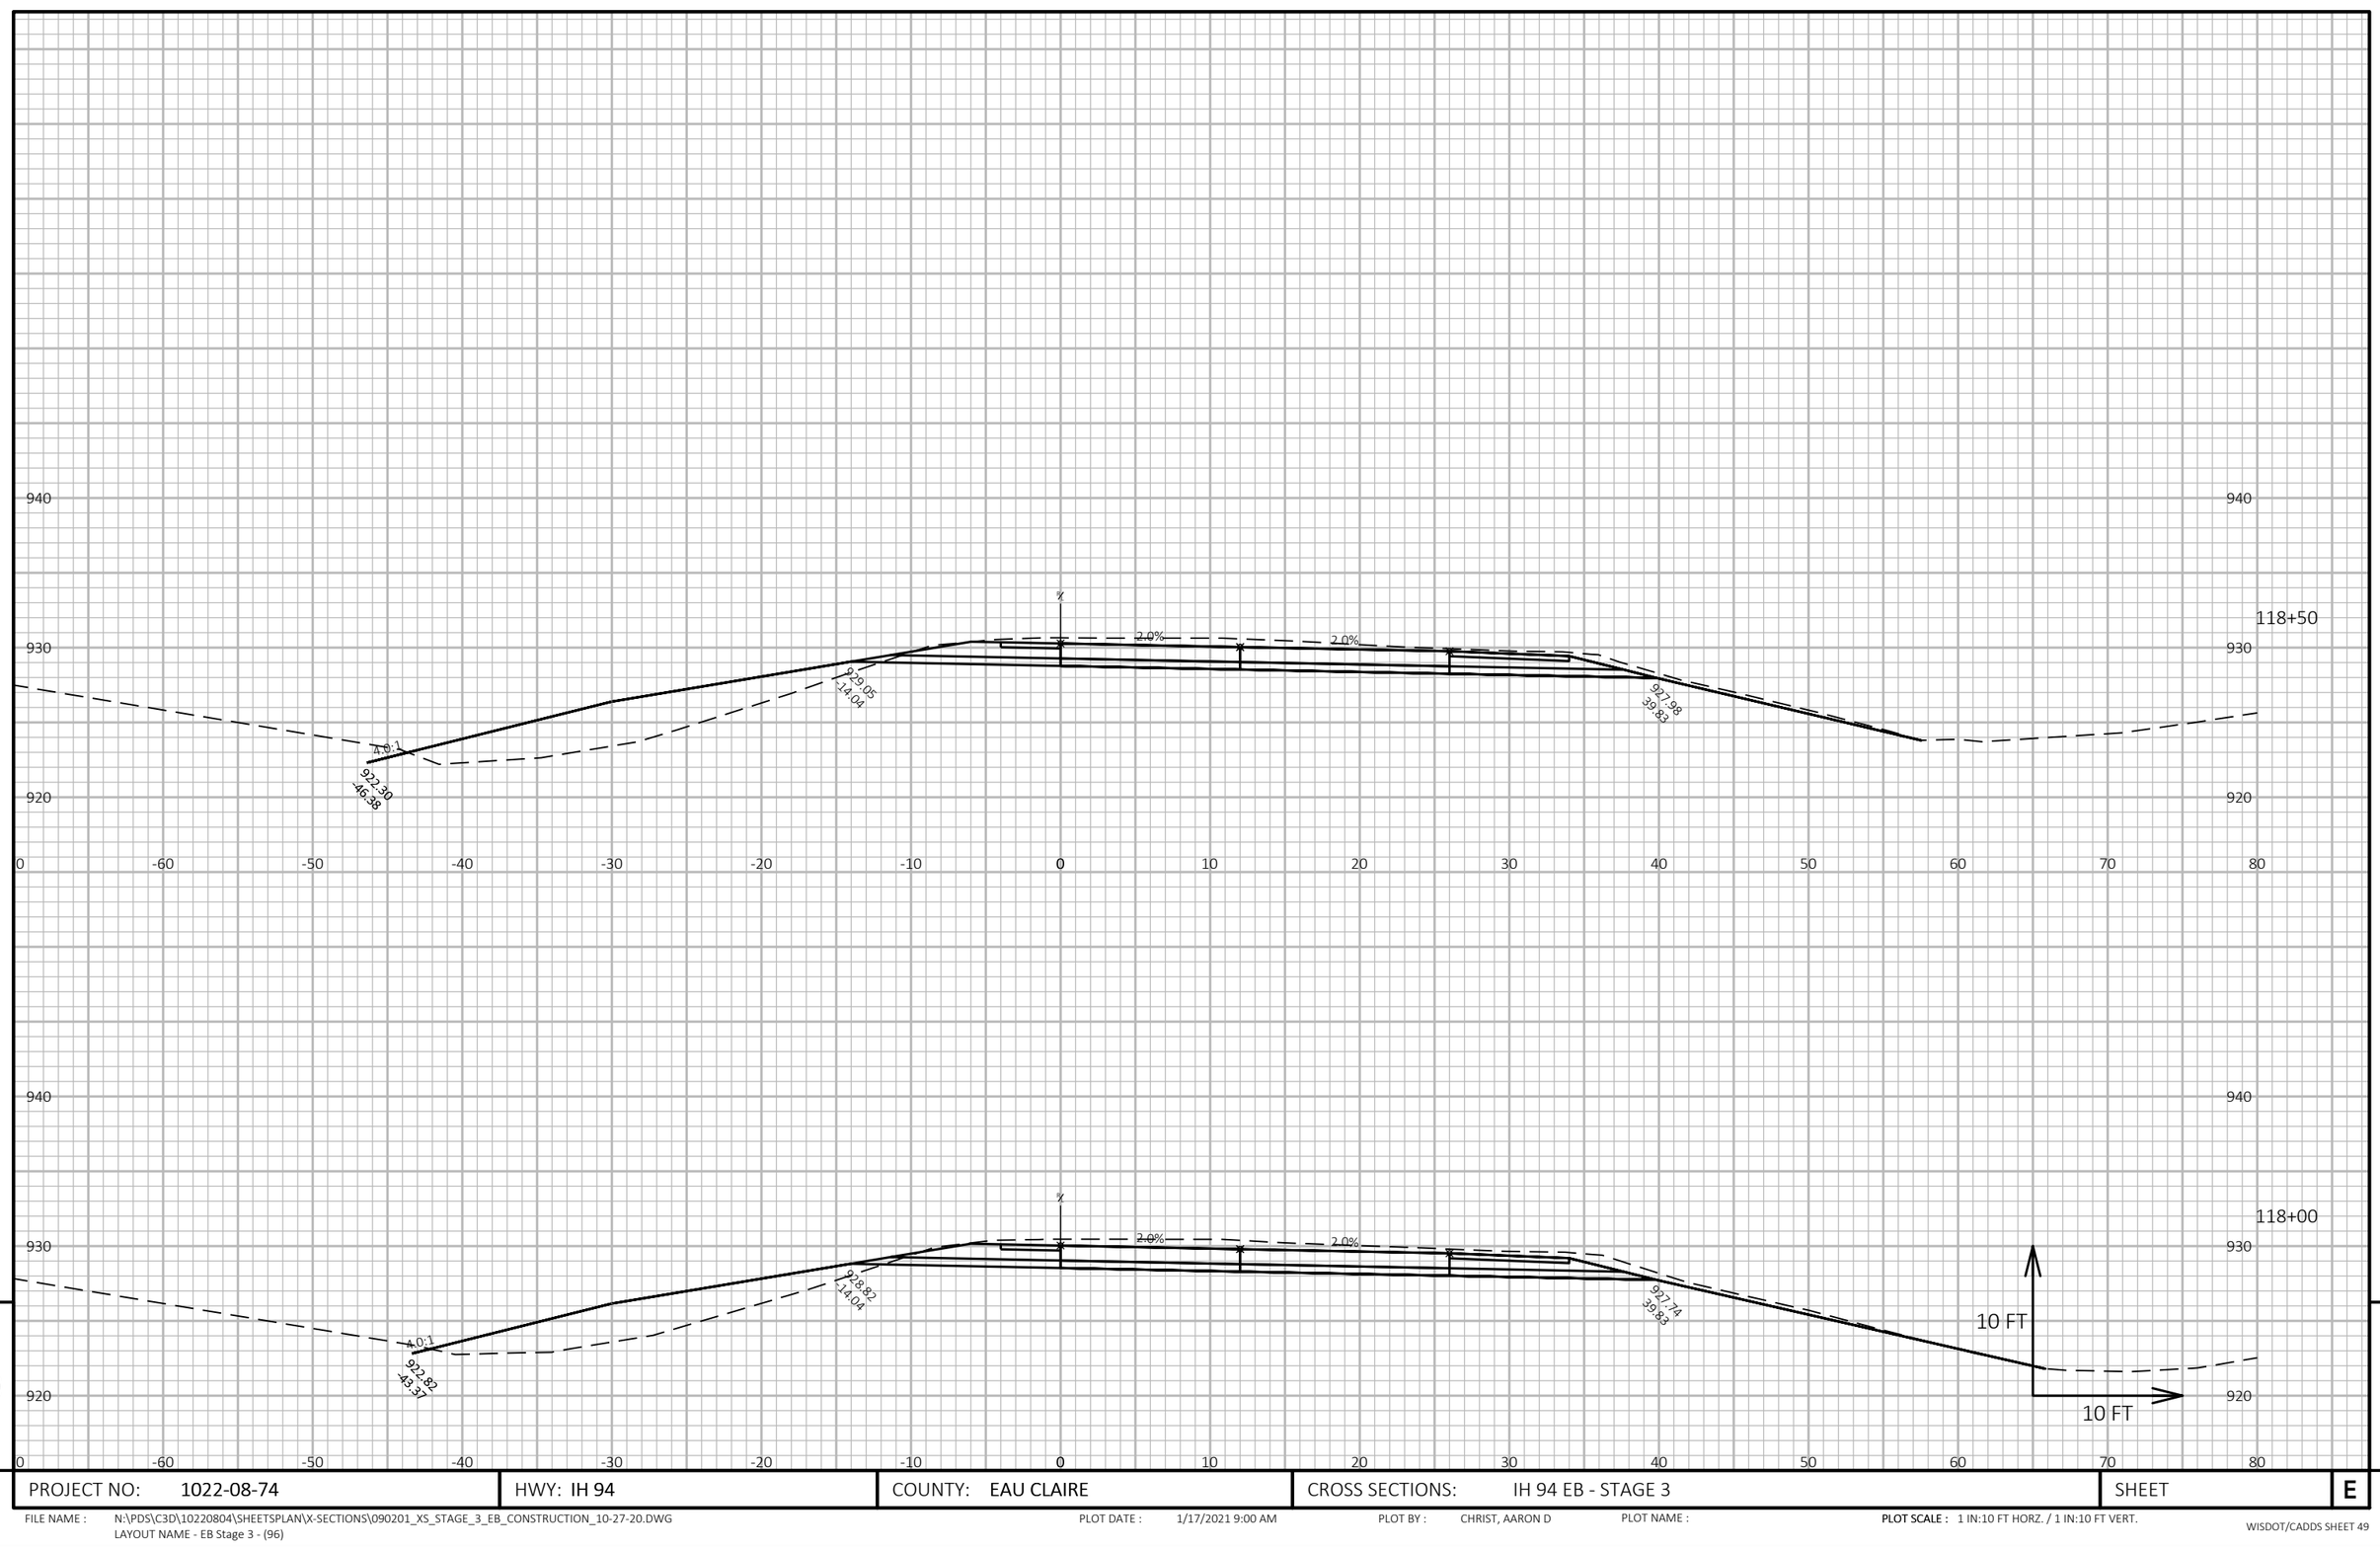

9


9

PROJECT NO: 1022-08-74	HWY: IH 94	COUNTY: EAU CLAIRE	CROSS SECTIONS: IH 94 EB - STAGE 3	SHEET	E

FILE NAME : N:\PDS\C3D\10220804\SHEETSPLAN\X-SECTIONS\090201_XS_STAGE_3_EB_CONSTRUCTION_10-27-20.DWG
LAYOUT NAME - EB Stage 3 - (96)

PLOT DATE : 1/17/2021 9:00 AM PLOT BY : CHRIST, AARON D PLOT NAME :

PLOT SCALE : 1 IN:10 FT HORZ. / 1 IN:10 FT VERT.

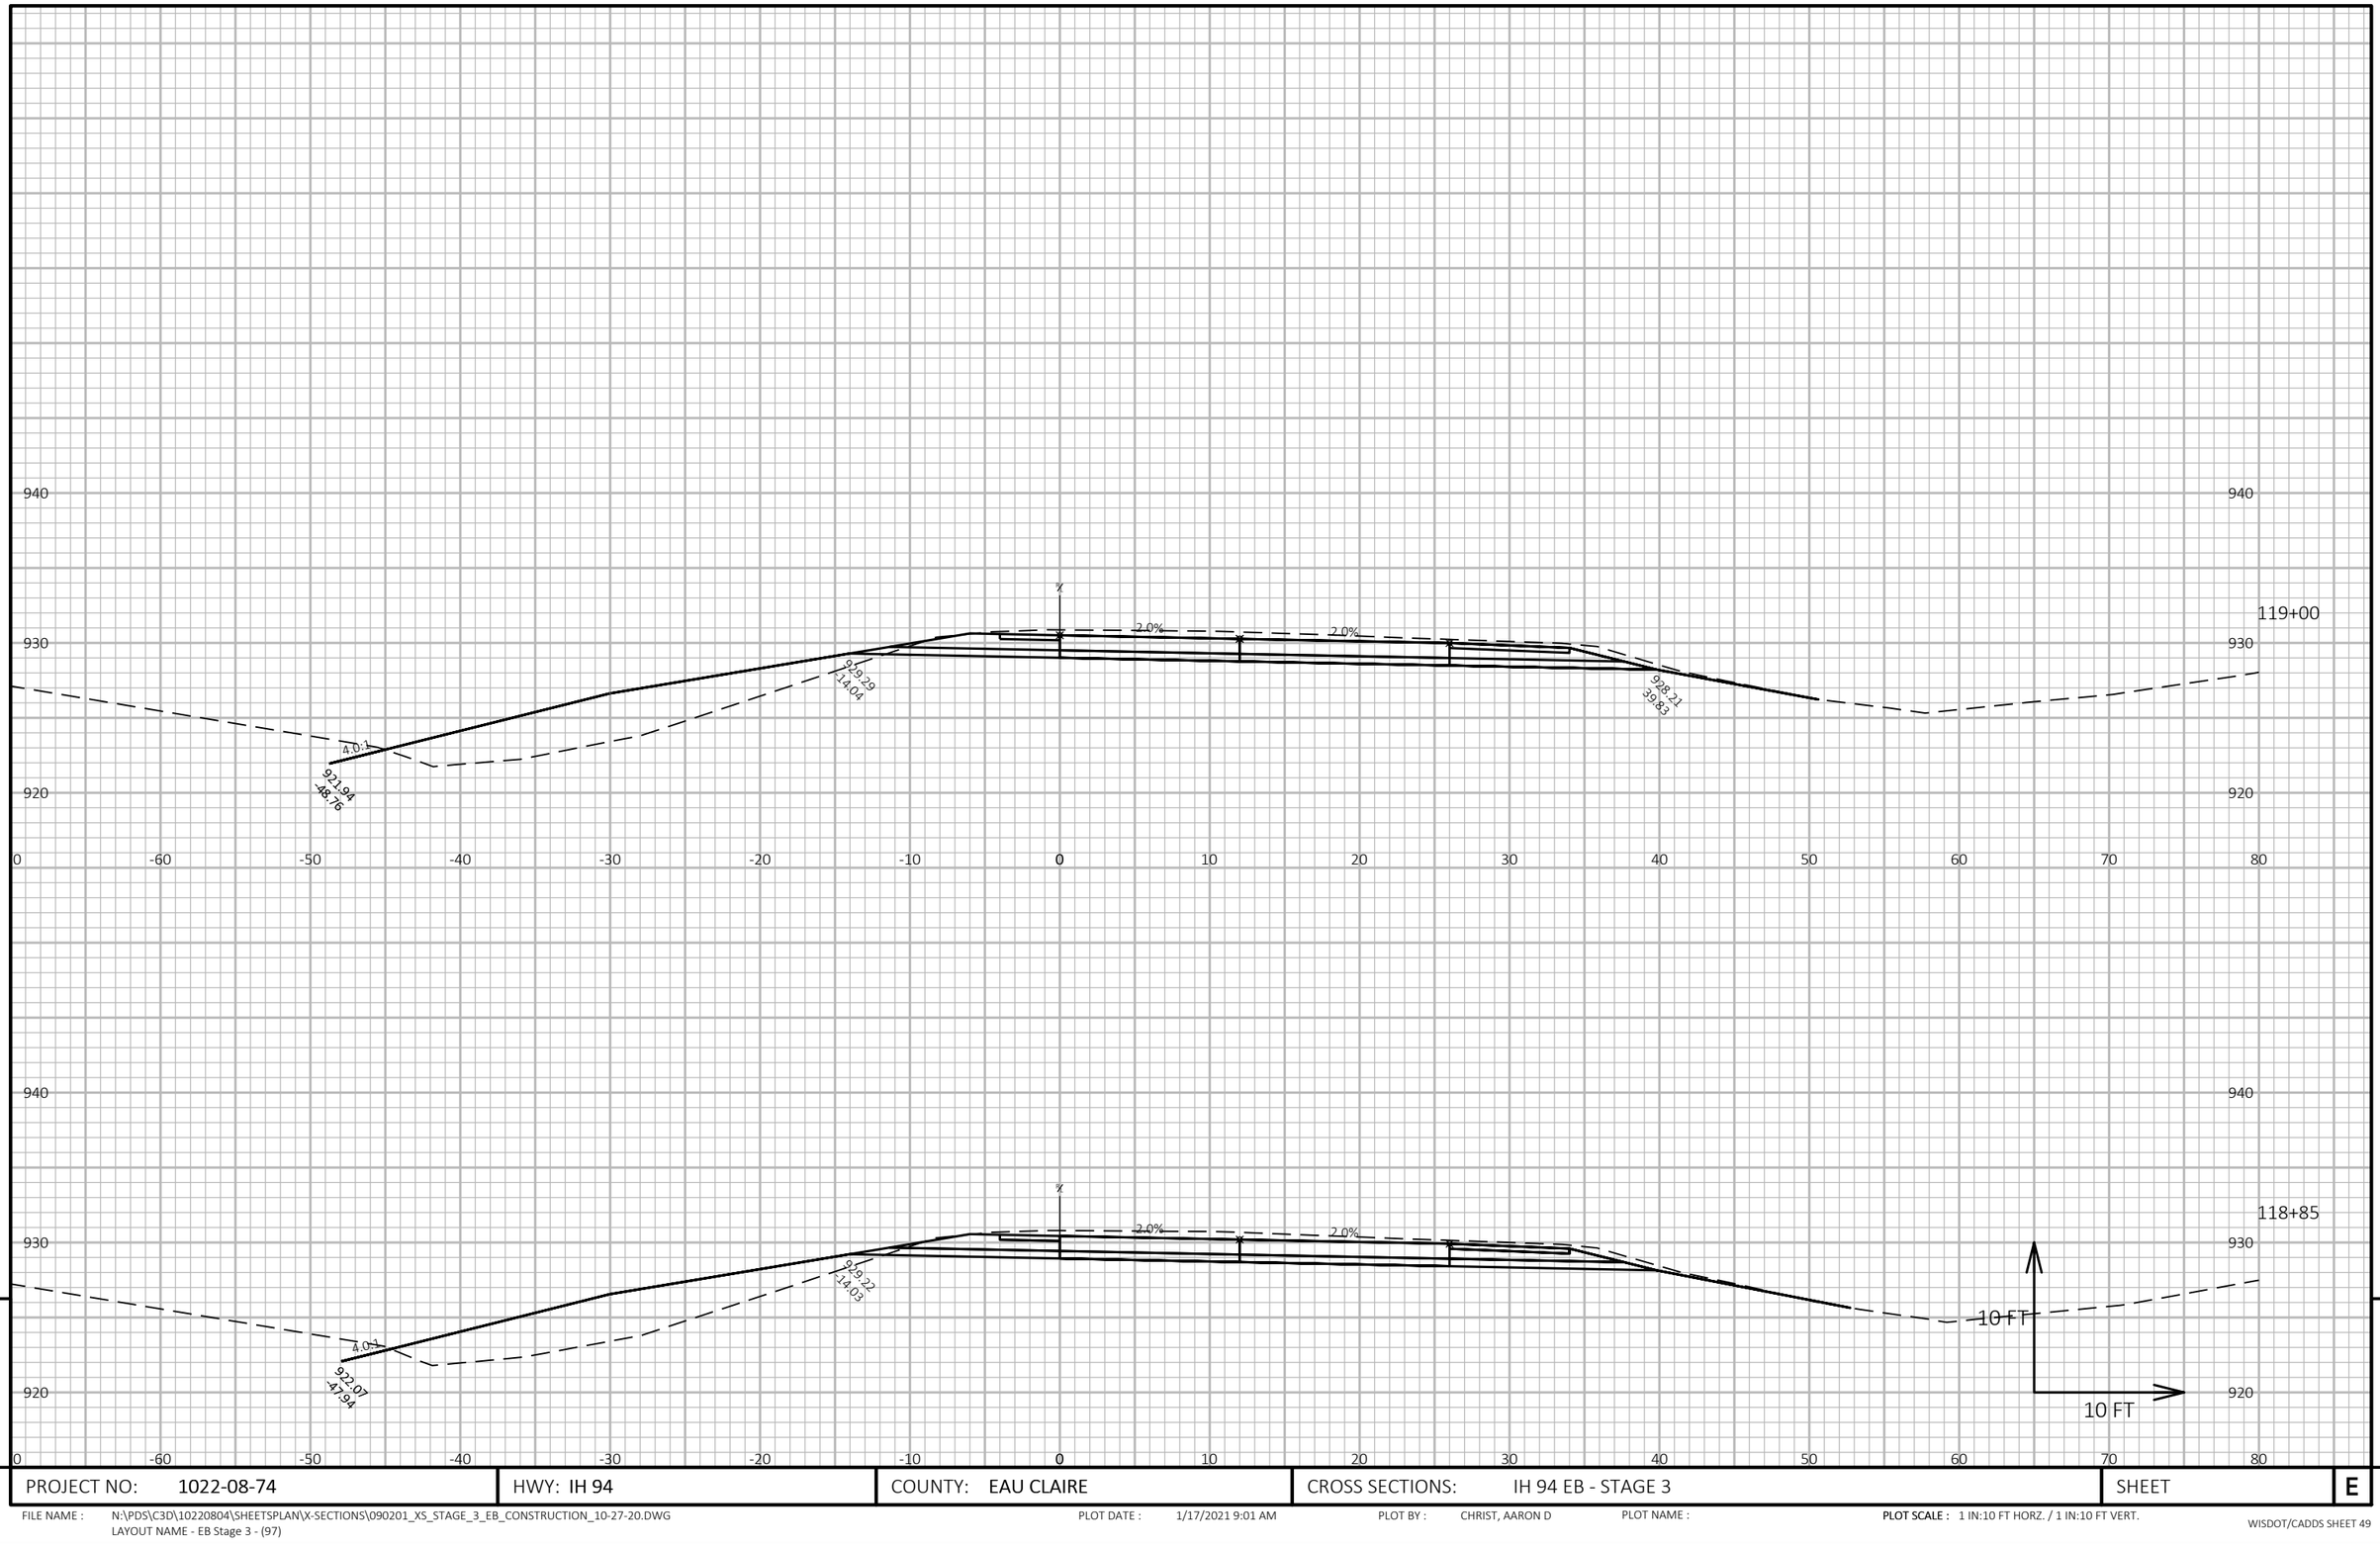


9

9

PROJECT NO: 1022-08-74	HWY: IH 94	COUNTY: EAU CLAIRE	CROSS SECTIONS: IH 94 EB - STAGE 3	SHEET	E

FILE NAME : N:\PDS\C3D\10220804\SHEETSPLAN\X-SECTIONS\090201_XS_STAGE_3_EB_CONSTRUCTION_10-27-20.DWG
LAYOUT NAME - EB Stage 3 - (97)

PLOT DATE : 1/17/2021 9:01 AM PLOT BY : CHRIST, AARON D PLOT NAME : **PLOT SCALE :** 1 IN:10 FT HORZ. / 1 IN:10 FT VERT.

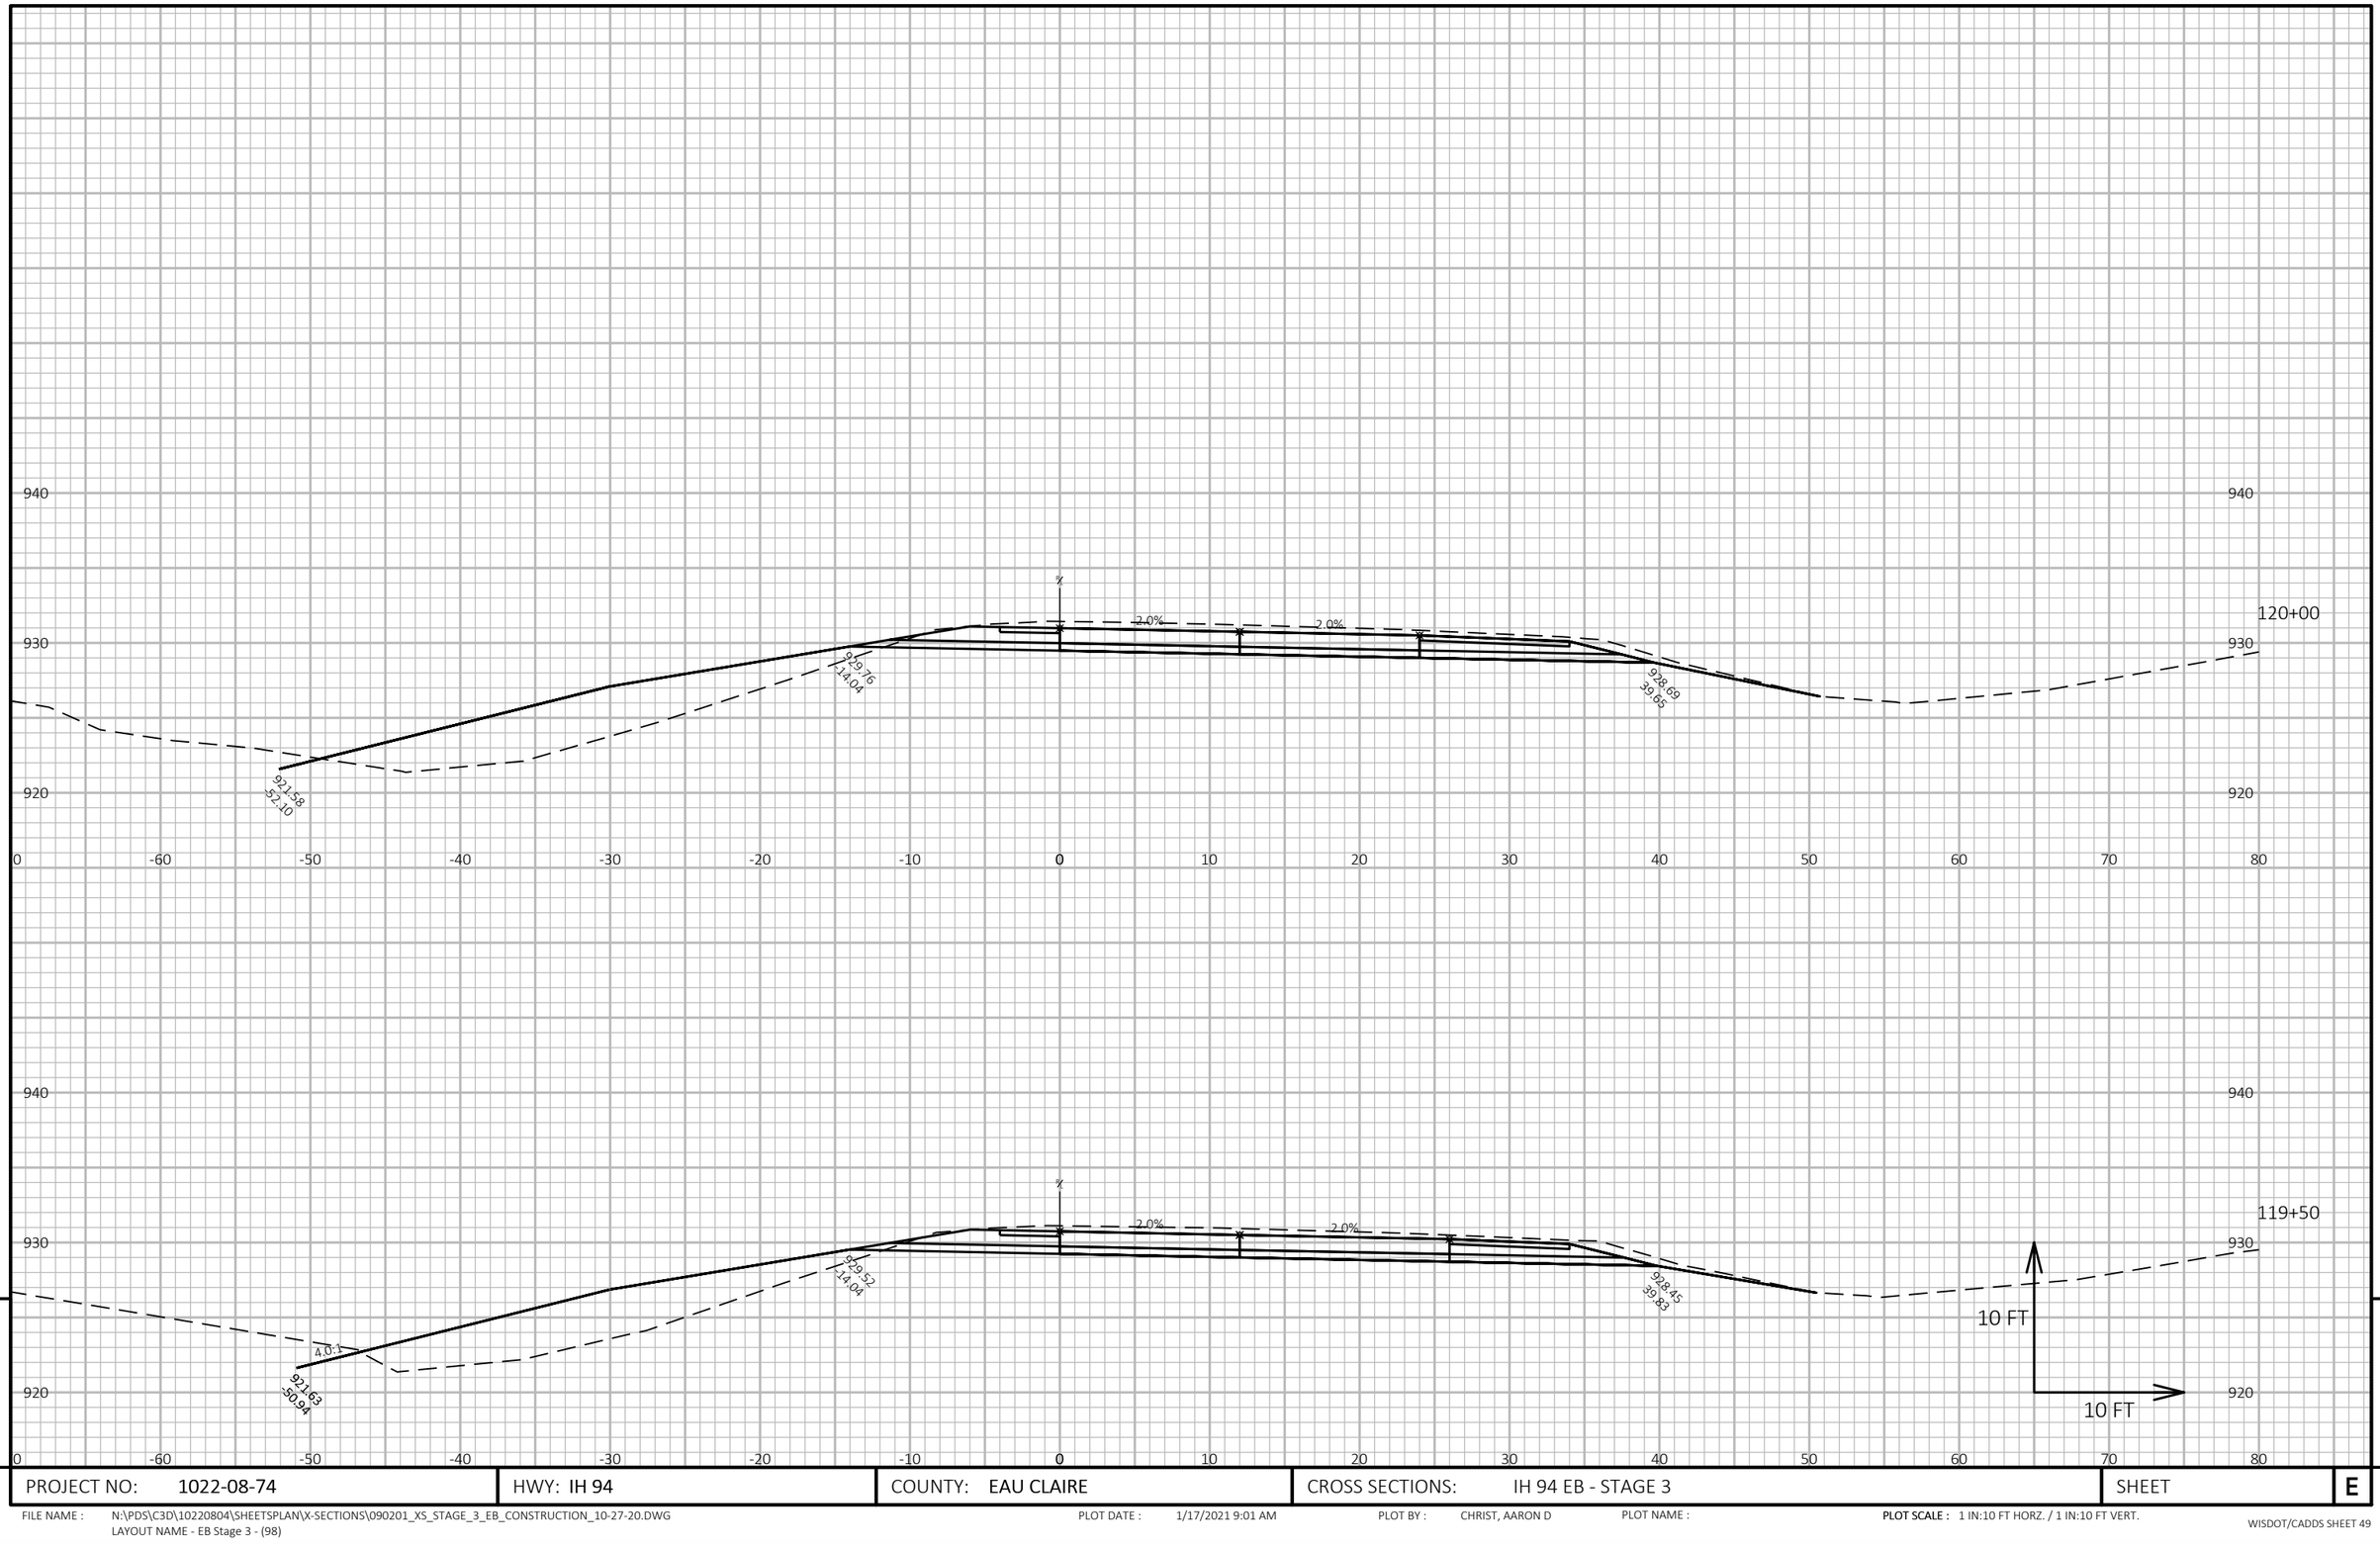

9

9

PROJECT NO: 1022-08-74	HWY: IH 94	COUNTY: EAU CLAIRE	CROSS SECTIONS: IH 94 EB - STAGE 3	SHEET	E


FILE NAME : N:\PDS\C3D\10220804\SHEETSPLAN\X-SECTIONS\090201_XS_STAGE_3_EB_CONSTRUCTION_10-27-20.DWG
LAYOUT NAME - EB Stage 3 - (98)

PLOT DATE : 1/17/2021 9:01 AM

PLOT BY : CHRIST, AARON D

PLOT NAME :

PLOT SCALE : 1 IN:10 FT HORZ. / 1 IN:10 FT VERT.

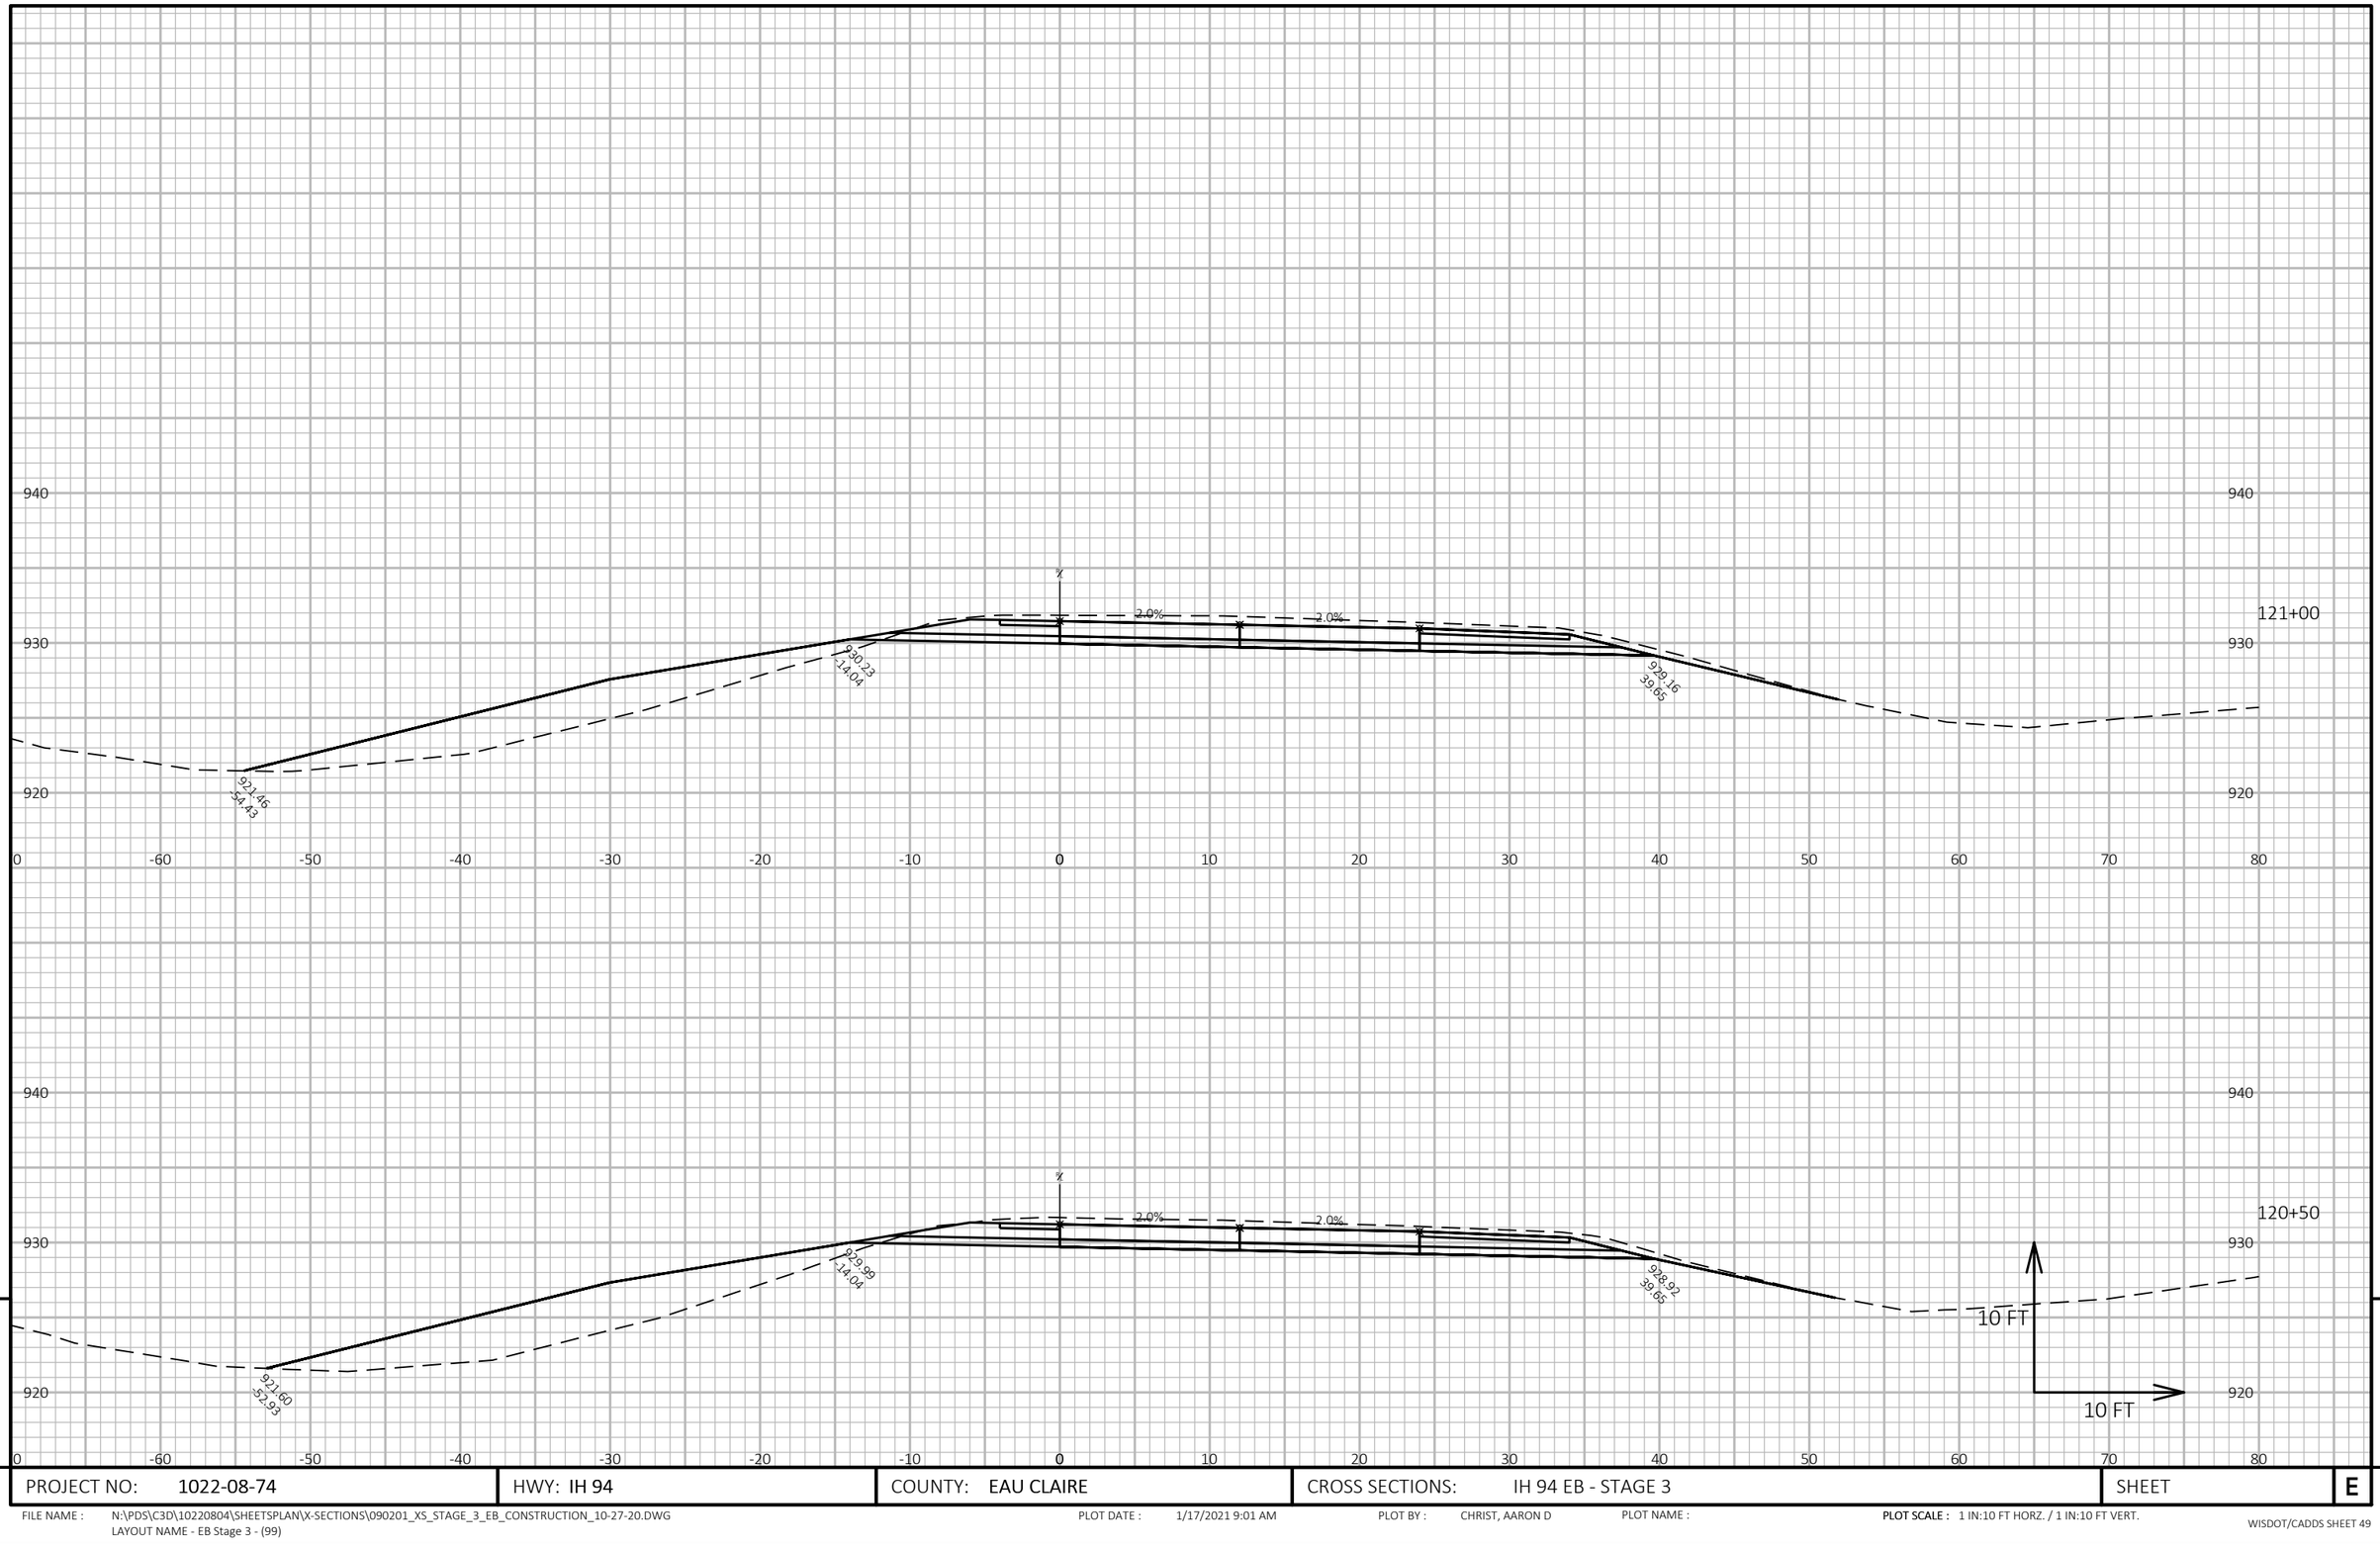


9

9

PROJECT NO: 1022-08-74	HWY: IH 94	COUNTY: EAU CLAIRE	CROSS SECTIONS: IH 94 EB - STAGE 3	SHEET	E

FILE NAME : N:\PDS\C3D\10220804\SHEETSPLAN\X-SECTIONS\090201_XS_STAGE_3_EB_CONSTRUCTION_10-27-20.DWG
LAYOUT NAME - EB Stage 3 - (99)

PLOT DATE : 1/17/2021 9:01 AM PLOT BY : CHRIST, AARON D PLOT NAME : **PLOT SCALE :** 1 IN:10 FT HORZ. / 1 IN:10 FT VERT.

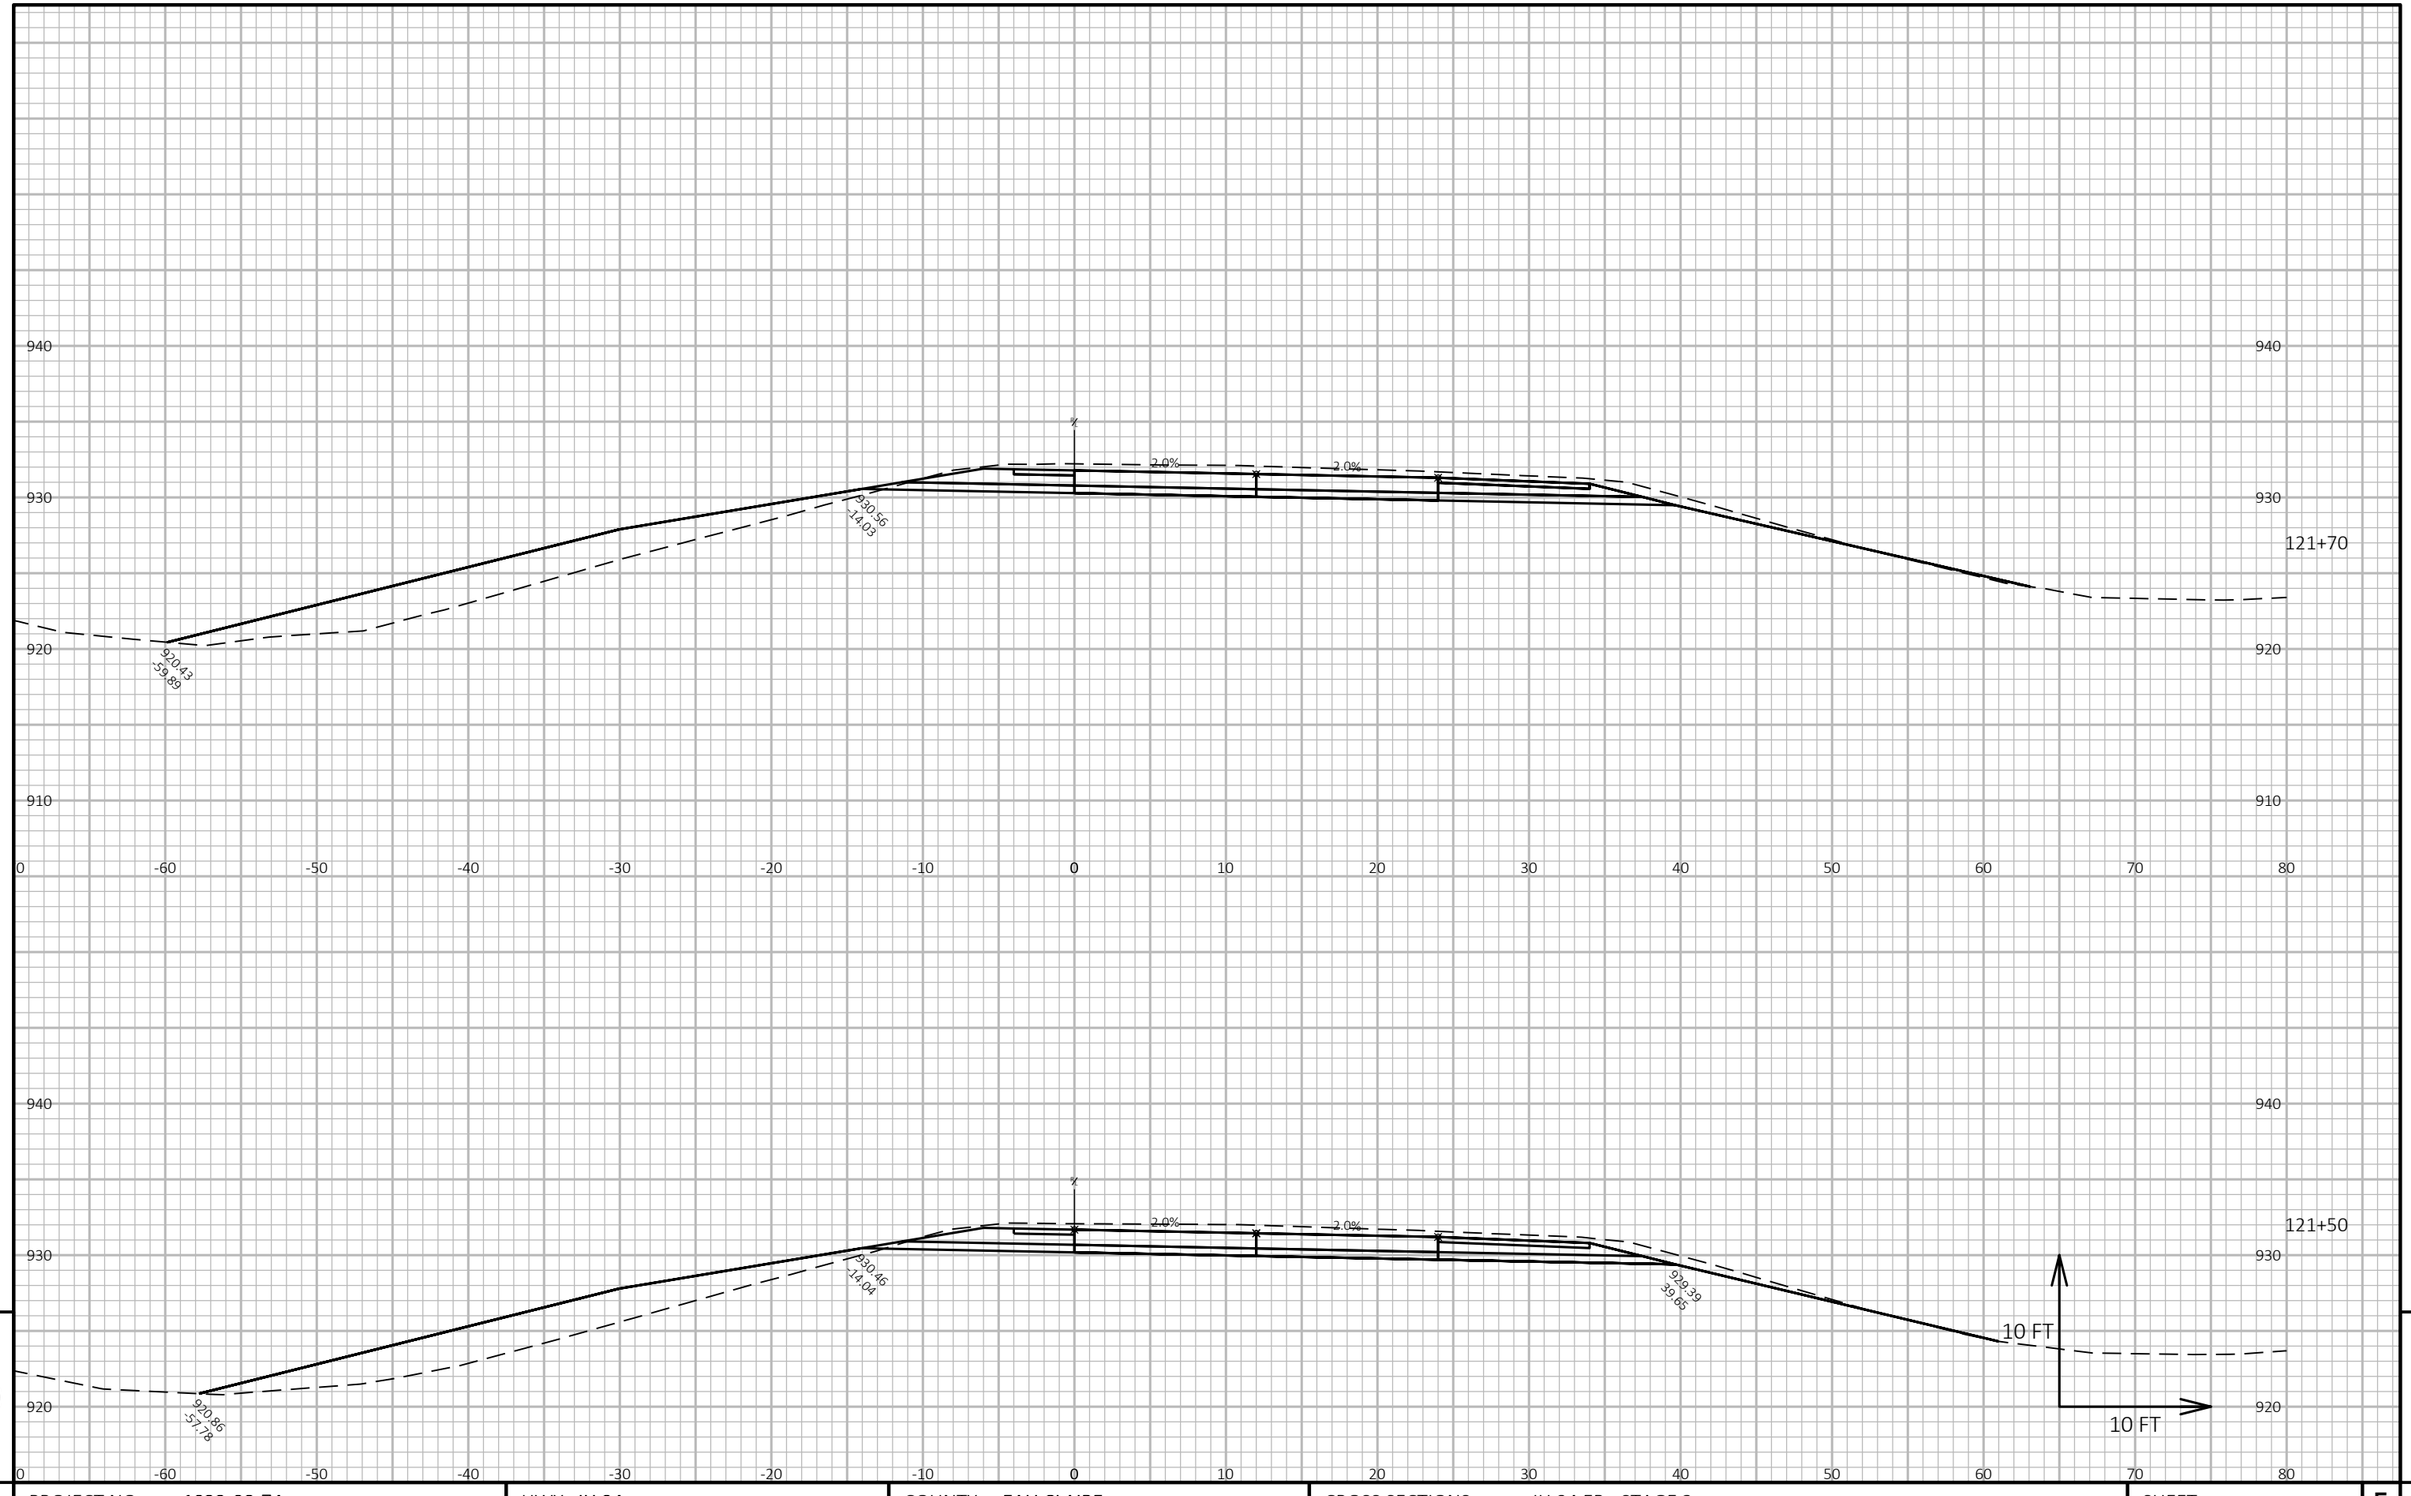

9

9

PROJECT NO: 1022-08-74	HWY: IH 94	COUNTY: EAU CLAIRE	CROSS SECTIONS: IH 94 EB - STAGE 3	SHEET E

FILE NAME : N:\PDS\C3D\10220804\SHEETSPLAN\X-SECTIONS\090201_XS_STAGE_3_EB_CONSTRUCTION_10-27-20.DWG
LAYOUT NAME - EB Stage 3 - (100)

PLOT DATE : 1/17/2021 9:01 AM

PLOT BY : CHRIST, AARON D

PLOT NAME :

PLOT SCALE : 1 IN:10 FT HORZ. / 1 IN:10 FT VERT.

1 - 30-INCH RCCP (10')
1 - CONCRETE COLLAR REQ'D

Offset = -46.293
Elev. = 919.830

10

919.86
-62.39

919.75
-50.15

121+82 EB New Pipe Invert

930.61
-14.04

2.0%

2.0%

121+82

940
930
920
910

0 -60 -50 -40 -30 -20 -10 0 10 20 30 40 50 60 70 80

919.79
-62.63

930.61
-14.04

2.0%

2.0%

121+80

10 FT

10 FT

940
930
920
910

0 -60 -50 -40 -30 -20 -10 0 10 20 30 40 50 60 70 80

9

9

PROJECT NO: 1022-08-74	HWY: IH 94	COUNTY: EAU CLAIRE	CROSS SECTIONS: IH 94 EB - STAGE 3	SHEET	E


FILE NAME : N:\PDS\C3D\10220804\SHEETSPLAN\X-SECTIONS\090201_XS_STAGE_3_EB_CONSTRUCTION_10-27-20.DWG
LAYOUT NAME - EB Stage 3 - (101)

PLOT DATE : 1/17/2021 9:01 AM

PLOT BY : CHRIST, AARON D

PLOT NAME :

PLOT SCALE : 1 IN:10 FT HORZ. / 1 IN:10 FT VERT.

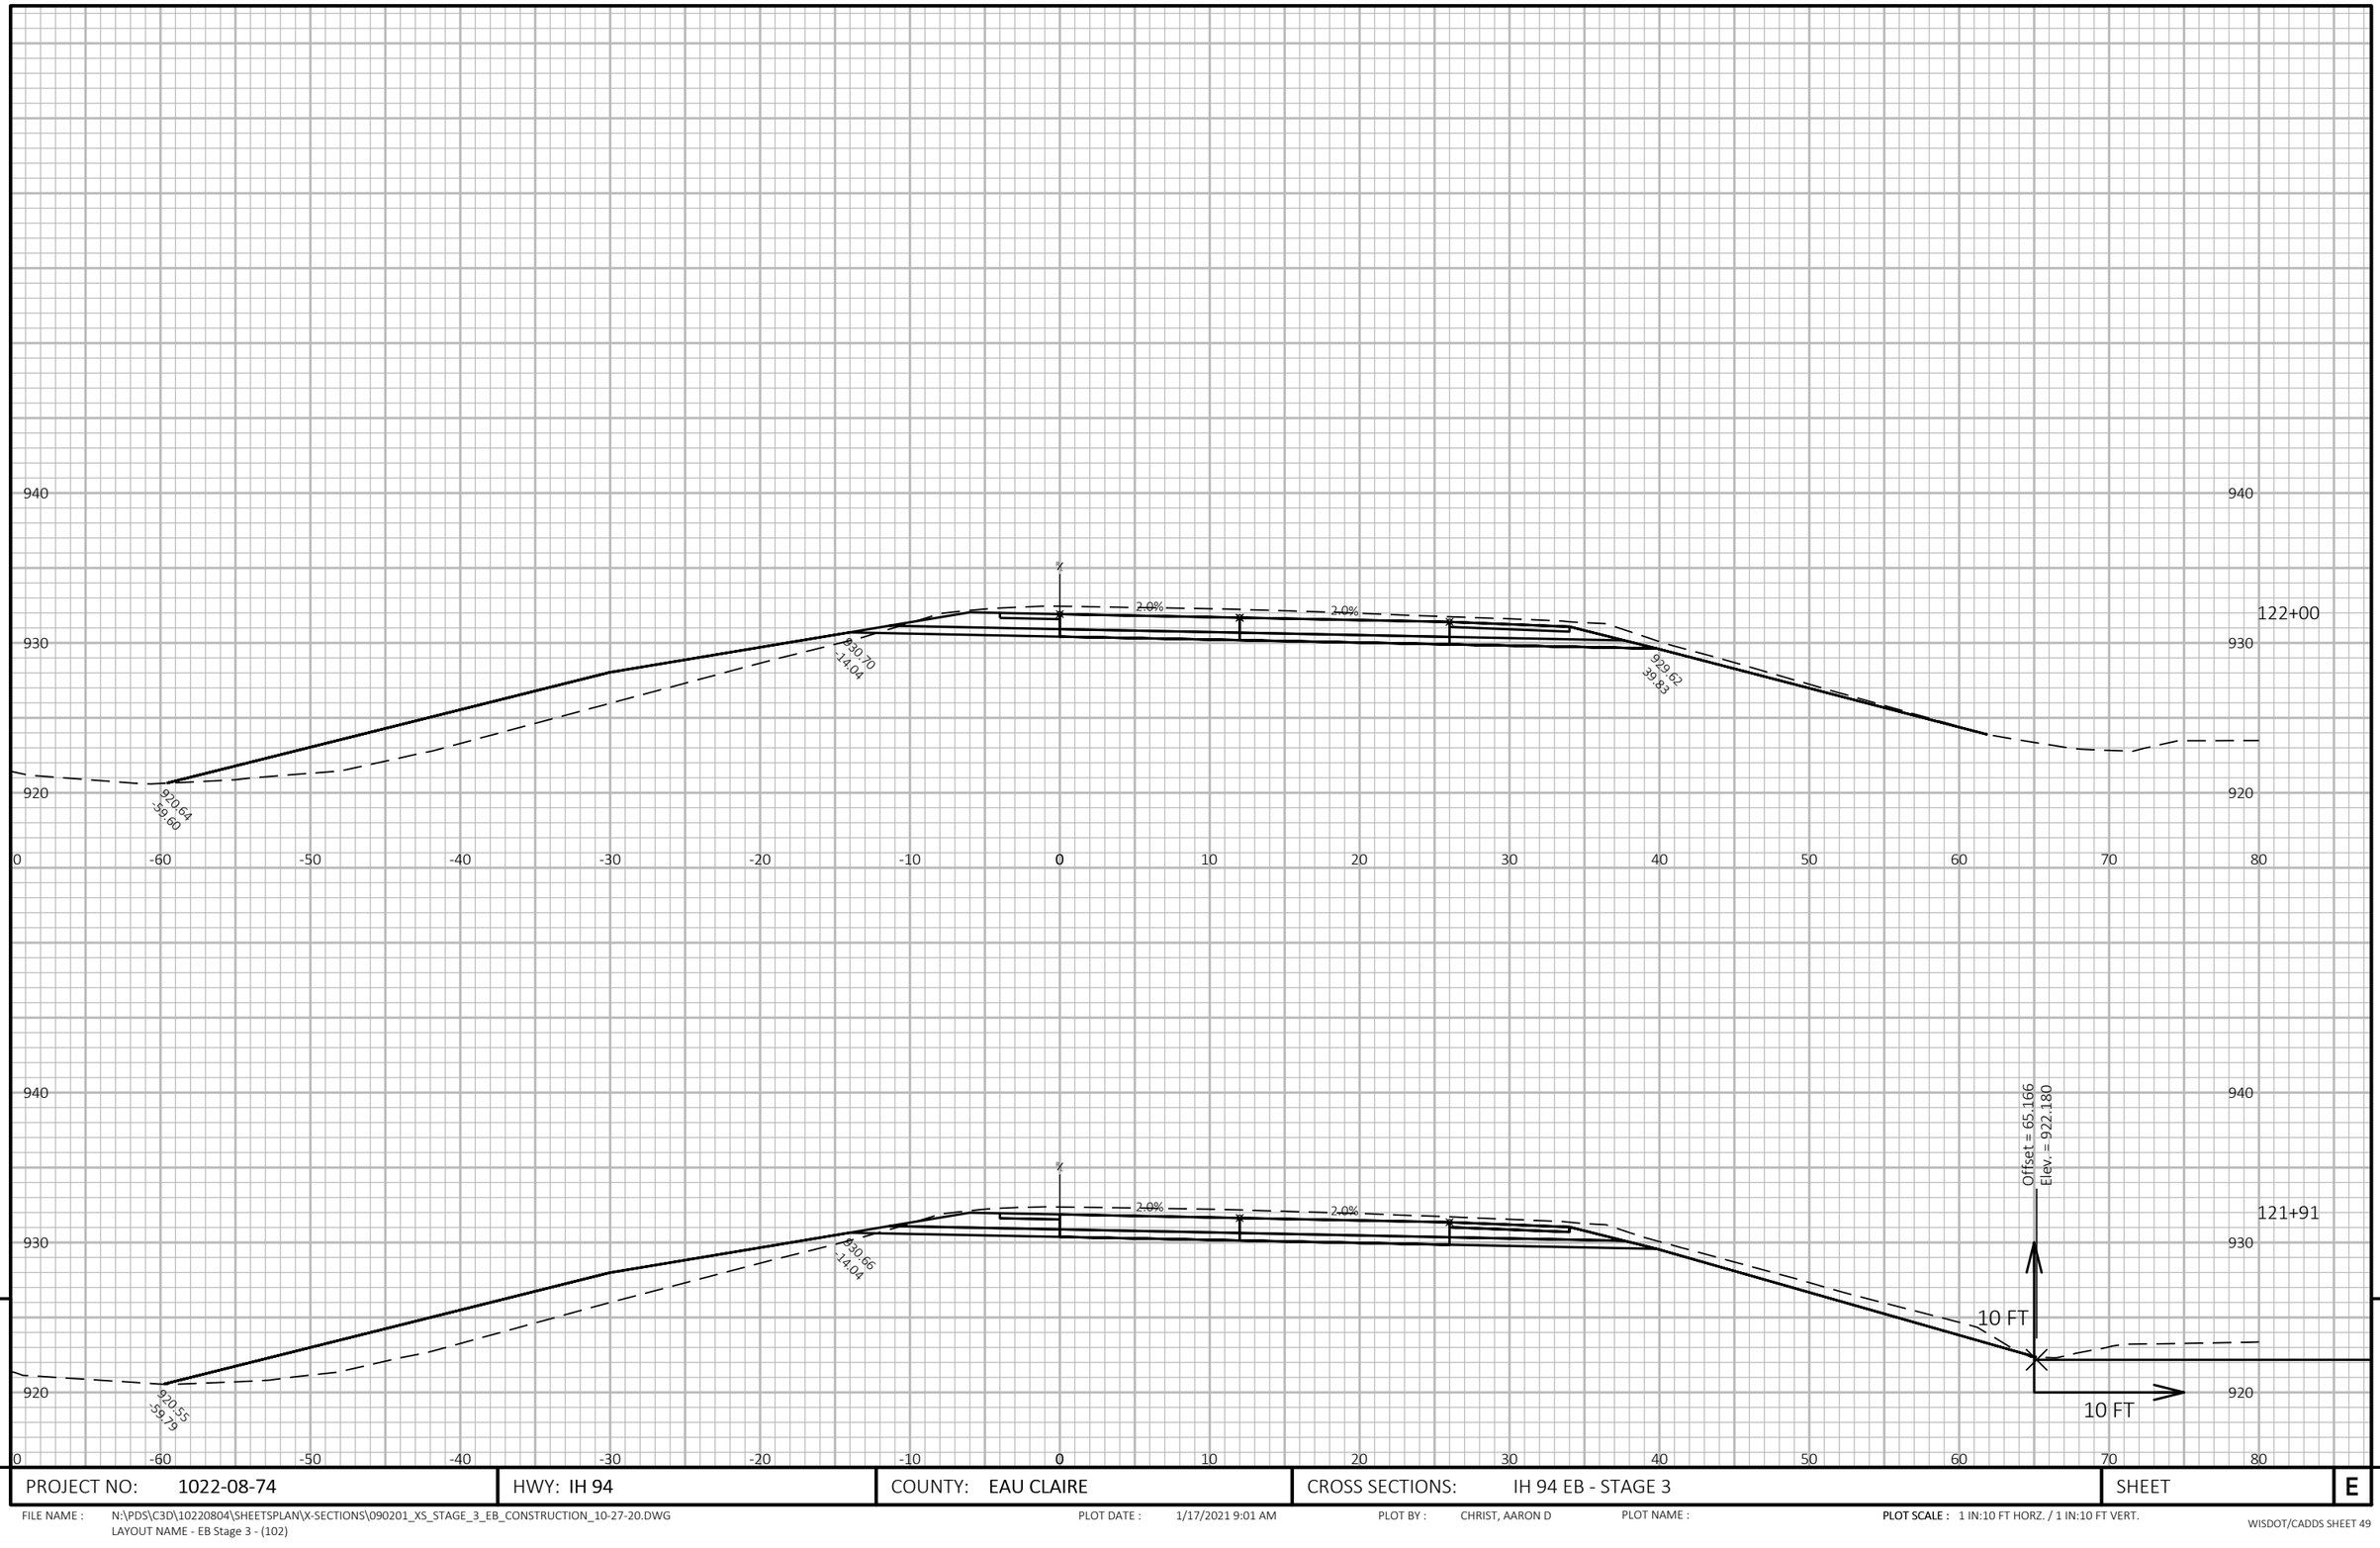


9

9

PROJECT NO: 1022-08-74	HWY: IH 94	COUNTY: EAU CLAIRE	CROSS SECTIONS: IH 94 EB - STAGE 3	SHEET	E

FILE NAME : N:\PDS\C3D\10220804\SHEETSPLAN\X-SECTIONS\090201_XS_STAGE_3_EB_CONSTRUCTION_10-27-20.DWG
LAYOUT NAME - EB Stage 3 - (102)

PLOT DATE : 1/17/2021 9:01 AM PLOT BY : CHRIST, AARON D PLOT NAME : **PLOT SCALE :** 1 IN:10 FT HORZ. / 1 IN:10 FT VERT.

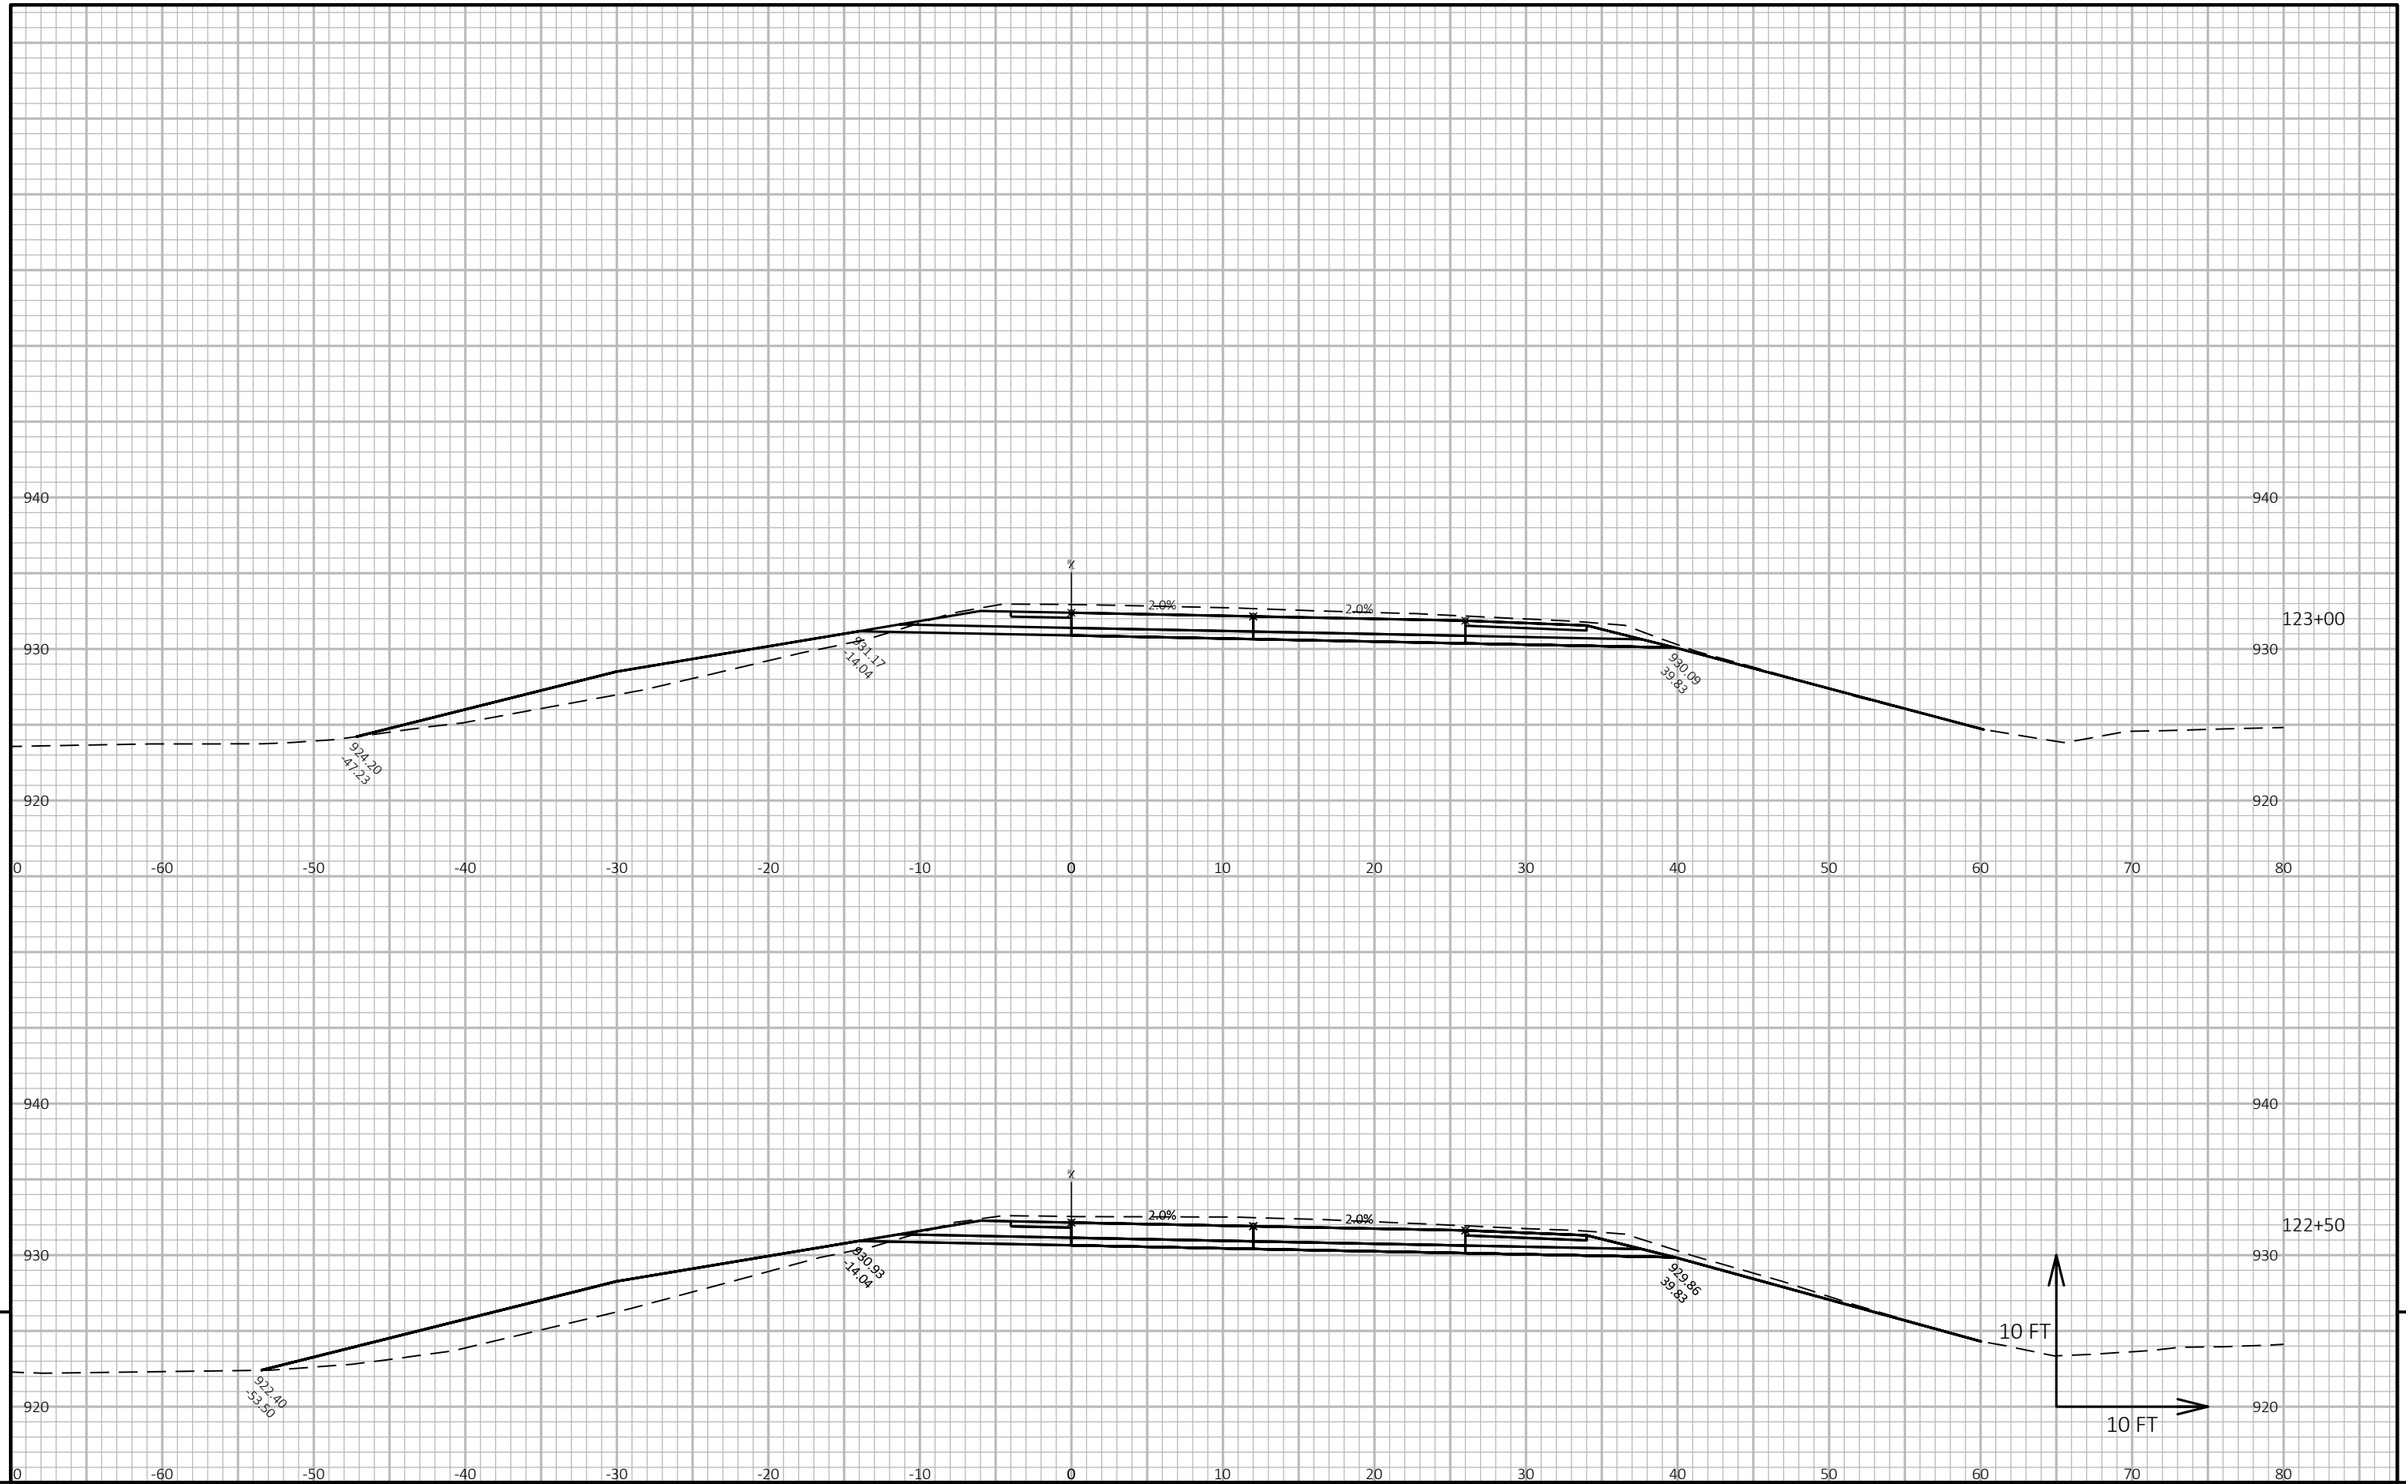


9

9

PROJECT NO: 1022-08-74	HWY: IH 94	COUNTY: EAU CLAIRE	CROSS SECTIONS: IH 94 EB - STAGE 3	SHEET	E

FILE NAME : N:\PDS\C3D\10220804\SHEETSPLAN\X-SECTIONS\090201_XS_STAGE_3_EB_CONSTRUCTION_10-27-20.DWG
LAYOUT NAME - EB Stage 3 - (103)

PLOT DATE : 1/17/2021 9:01 AM PLOT BY : CHRIST, AARON D PLOT NAME : PLOT SCALE : 1 IN:10 FT HORZ. / 1 IN:10 FT VERT.

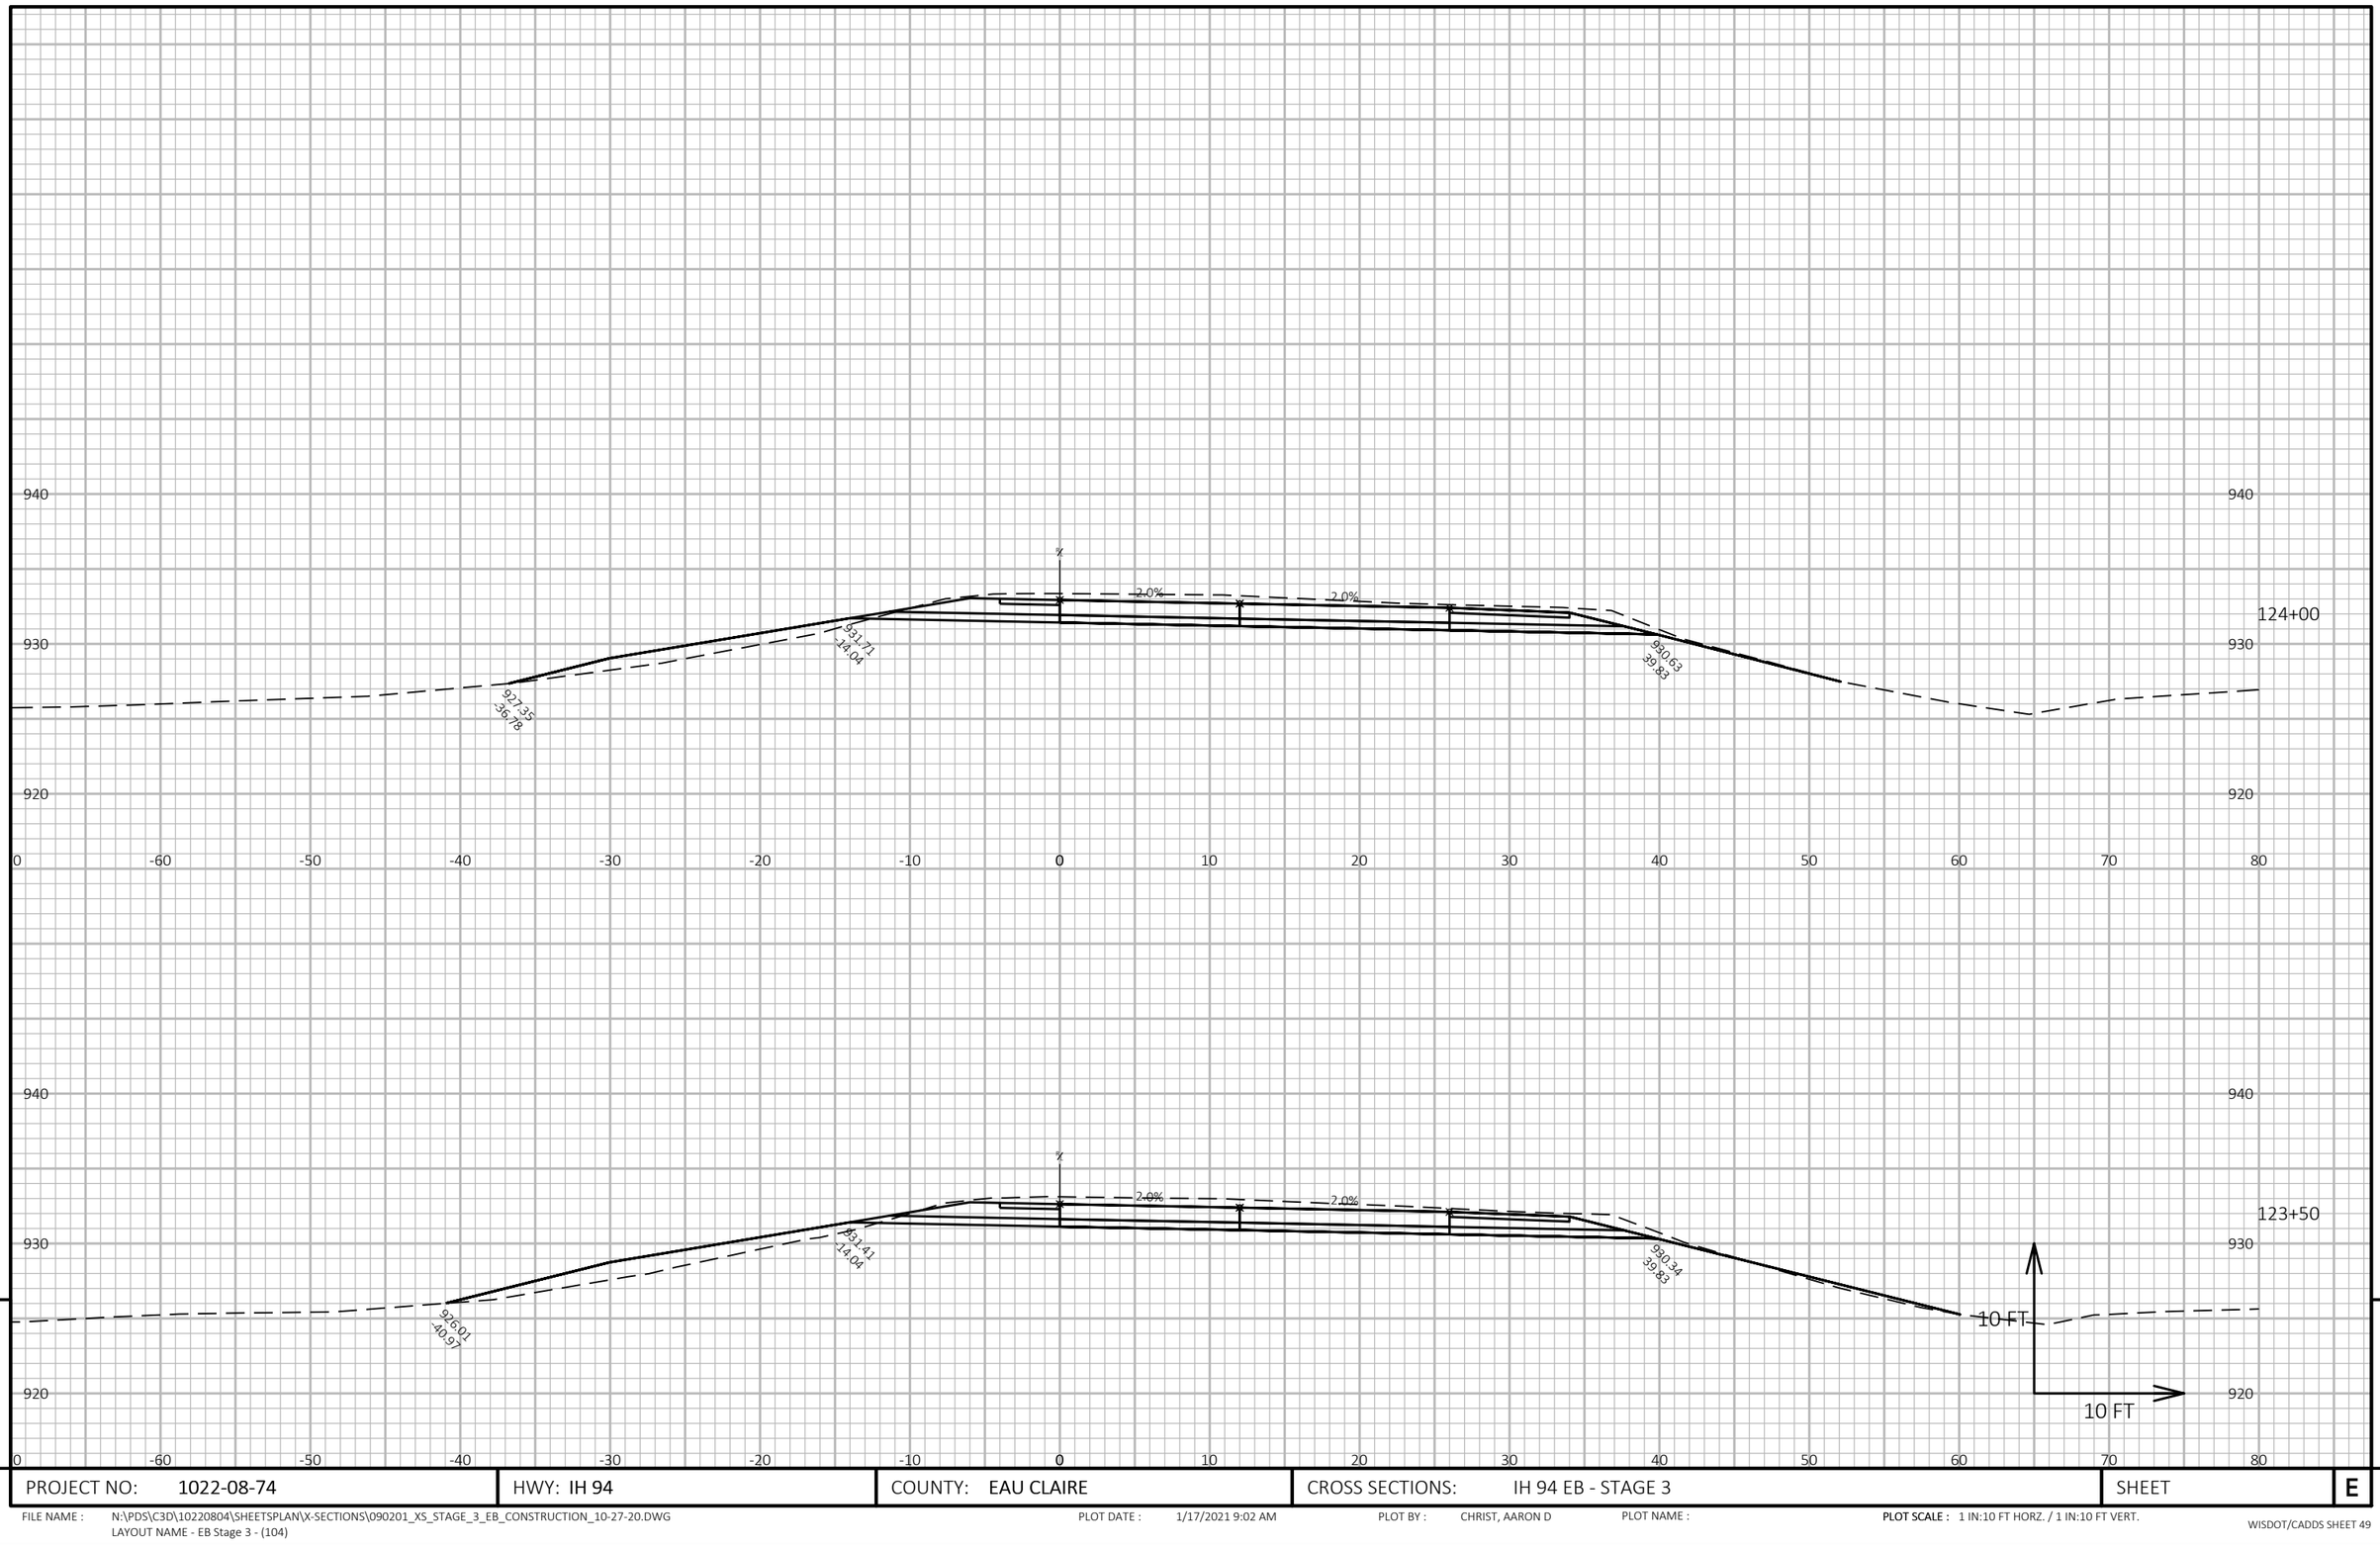

9

9

PROJECT NO: 1022-08-74	HWY: IH 94	COUNTY: EAU CLAIRE	CROSS SECTIONS: IH 94 EB - STAGE 3	SHEET	E


FILE NAME : N:\PDS\C3D\10220804\SHEETSPLAN\X-SECTIONS\090201_XS_STAGE_3_EB_CONSTRUCTION_10-27-20.DWG
LAYOUT NAME - EB Stage 3 - (104)

PLOT DATE : 1/17/2021 9:02 AM

PLOT BY : CHRIST, AARON D

PLOT NAME :

PLOT SCALE : 1 IN:10 FT HORZ. / 1 IN:10 FT VERT.

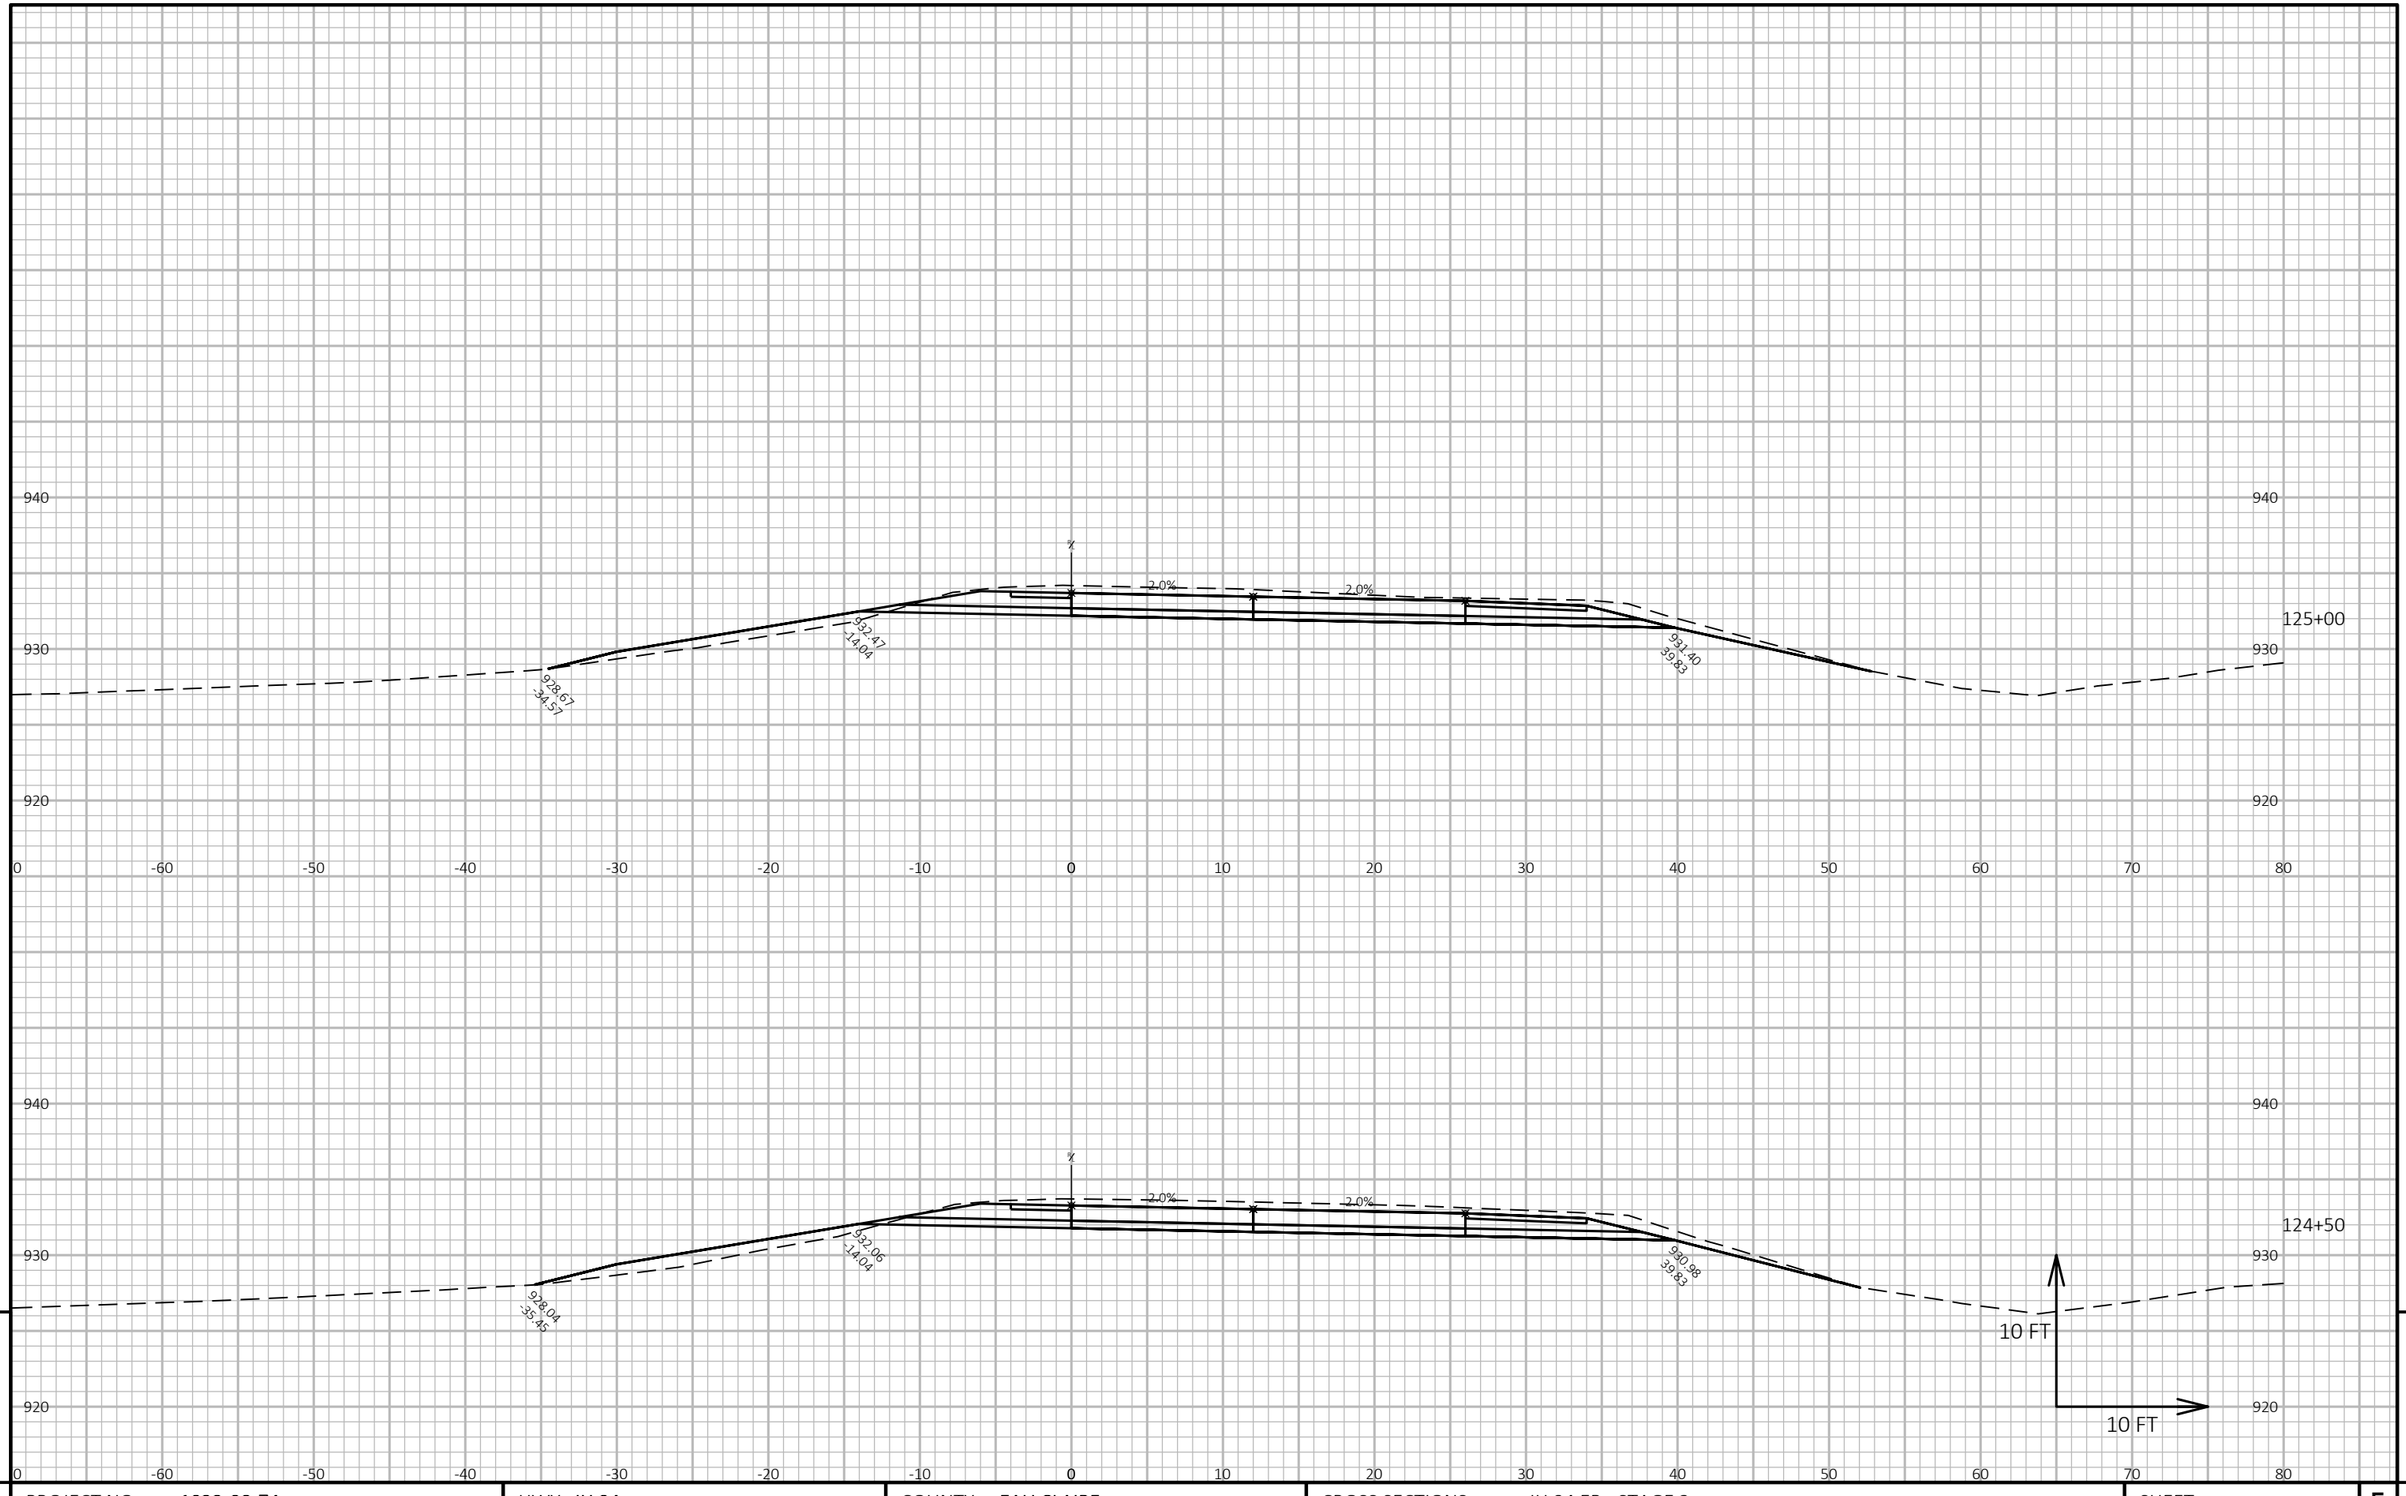


9

9

PROJECT NO: 1022-08-74	HWY: IH 94	COUNTY: EAU CLAIRE	CROSS SECTIONS: IH 94 EB - STAGE 3	SHEET E

FILE NAME : N:\PDS\C3D\10220804\SHEETSPLAN\X-SECTIONS\090201_XS_STAGE_3_EB_CONSTRUCTION_10-27-20.DWG
LAYOUT NAME - EB Stage 3 - (105)

PLOT DATE : 1/17/2021 9:02 AM PLOT BY : CHRIST, AARON D PLOT NAME : **PLOT SCALE :** 1 IN:10 FT HORZ. / 1 IN:10 FT VERT.

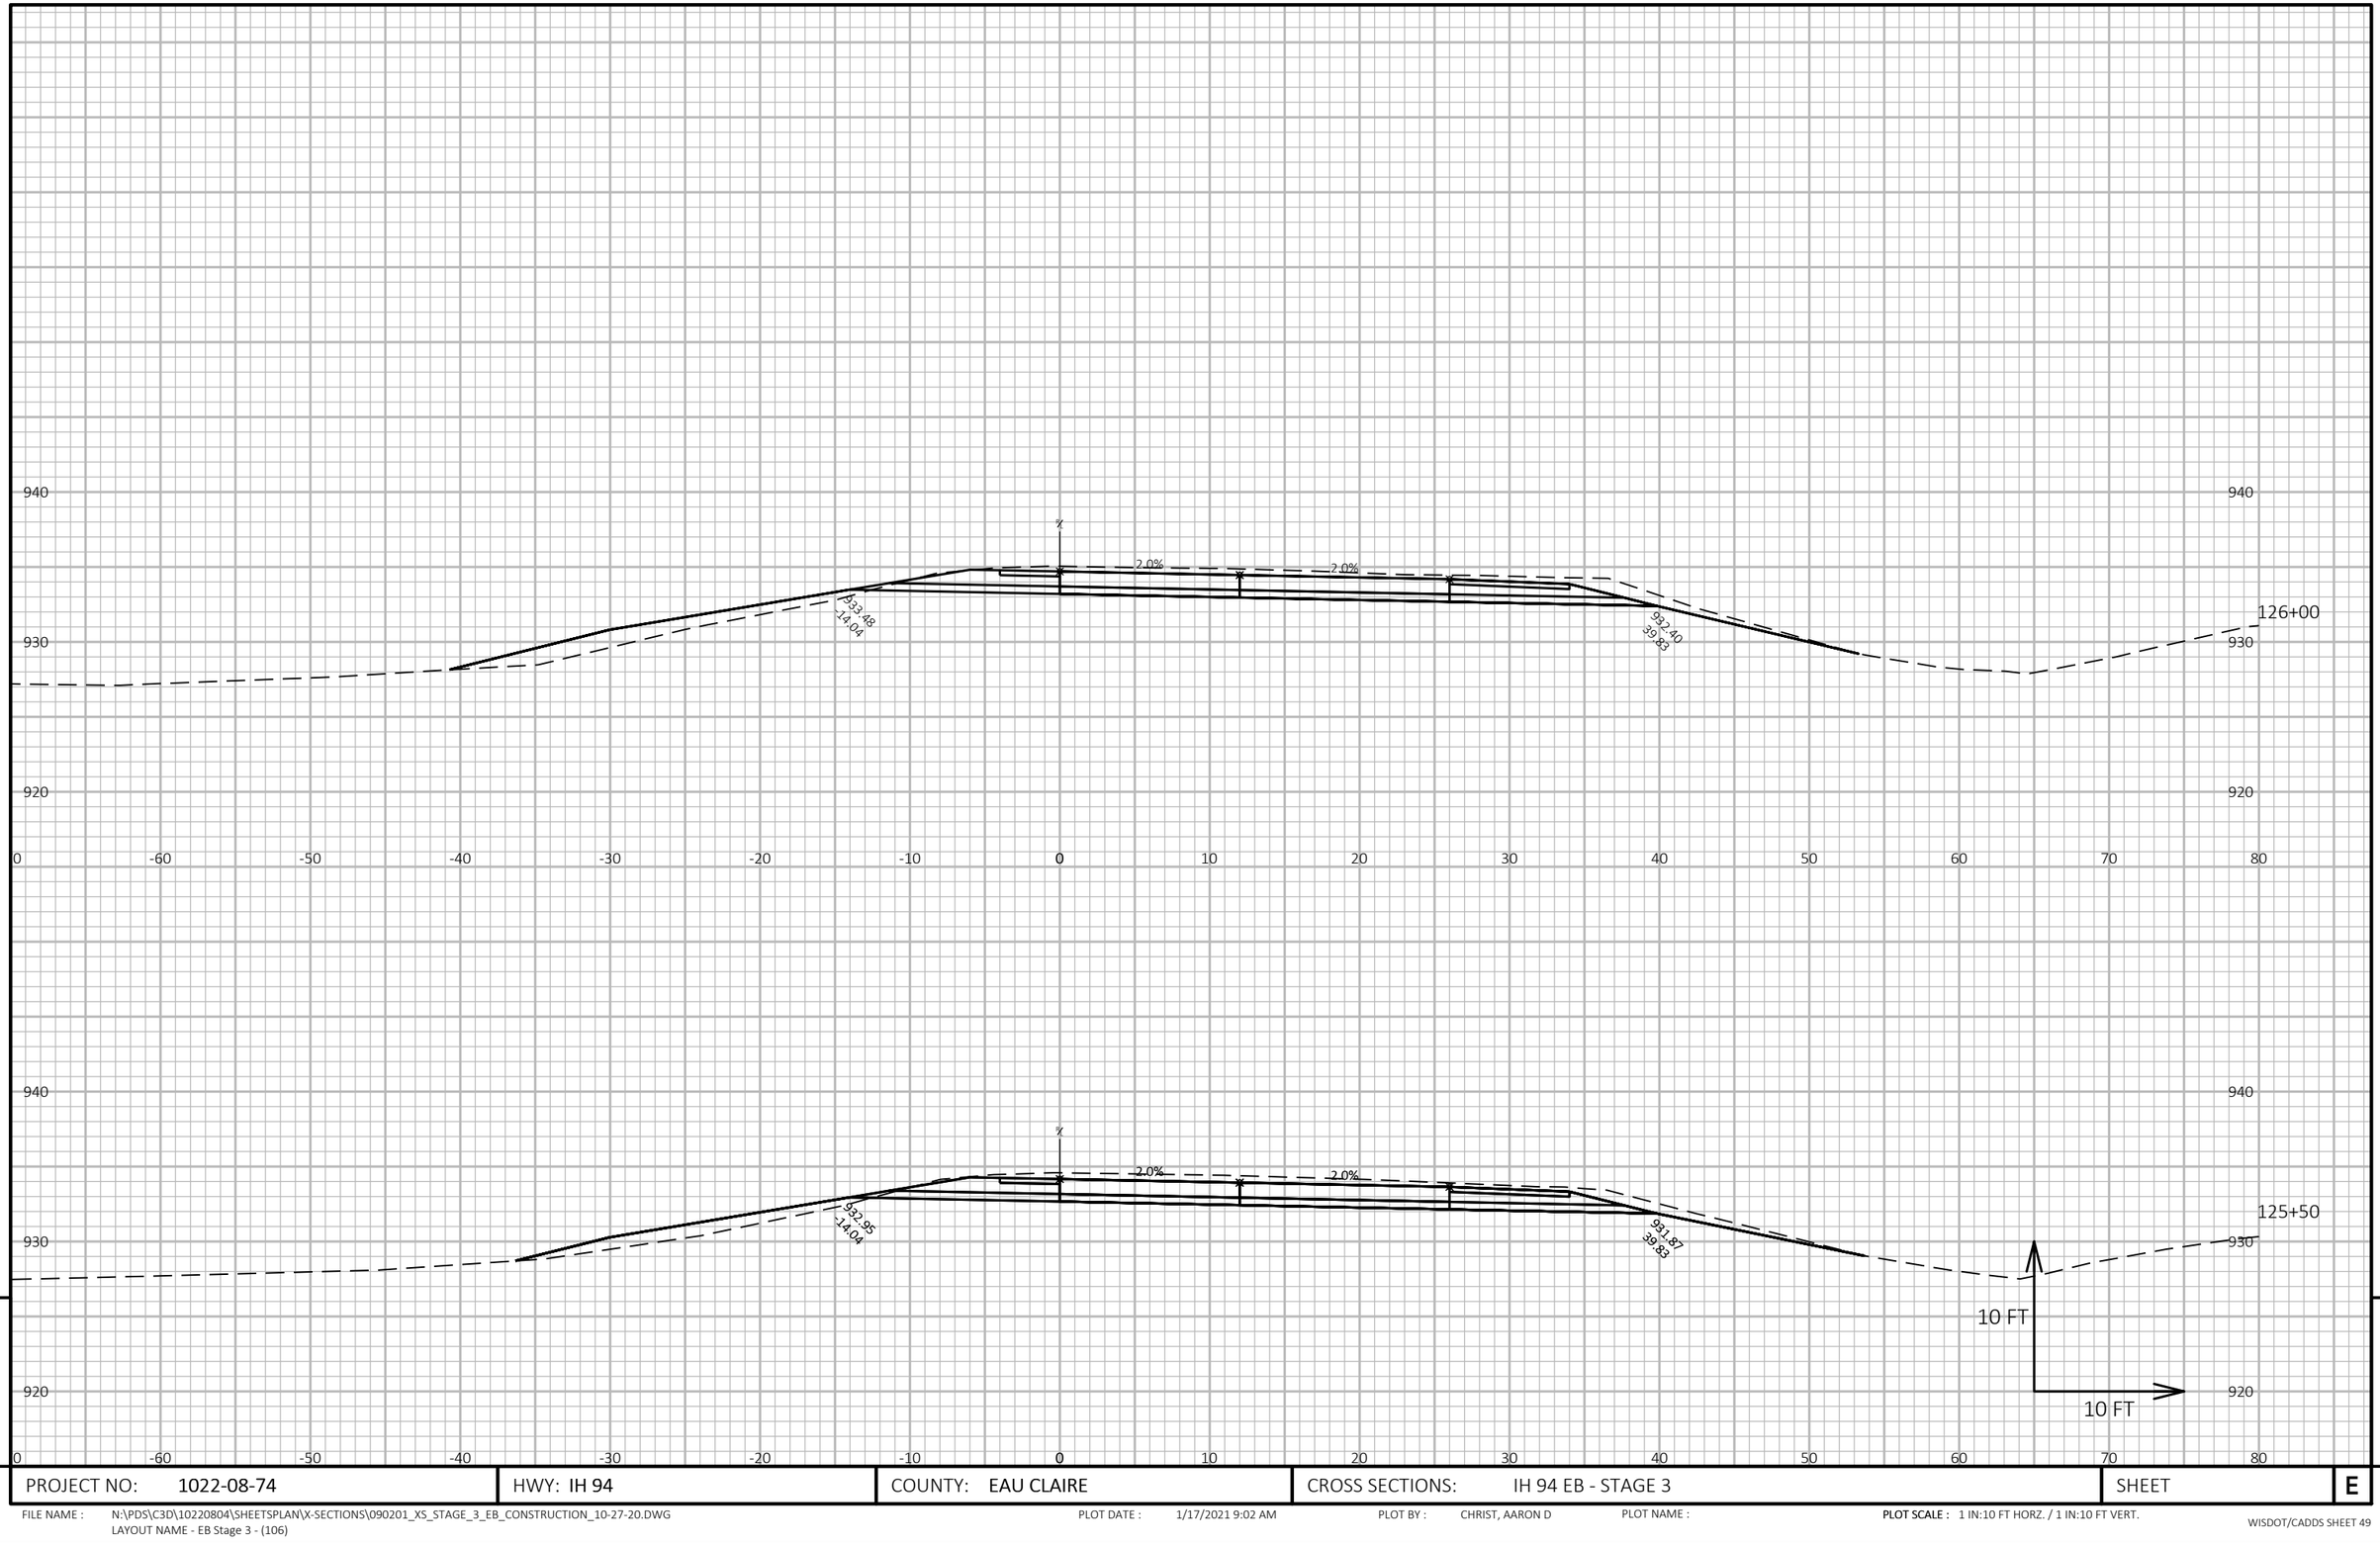

9

9

PROJECT NO: 1022-08-74	HWY: IH 94	COUNTY: EAU CLAIRE	CROSS SECTIONS: IH 94 EB - STAGE 3	SHEET	E


FILE NAME : N:\PDS\C3D\10220804\SHEETSPLAN\X-SECTIONS\090201_XS_STAGE_3_EB_CONSTRUCTION_10-27-20.DWG
LAYOUT NAME - EB Stage 3 - (106)

PLOT DATE : 1/17/2021 9:02 AM

PLOT BY : CHRIST, AARON D

PLOT NAME :

PLOT SCALE : 1 IN:10 FT HORZ. / 1 IN:10 FT VERT.

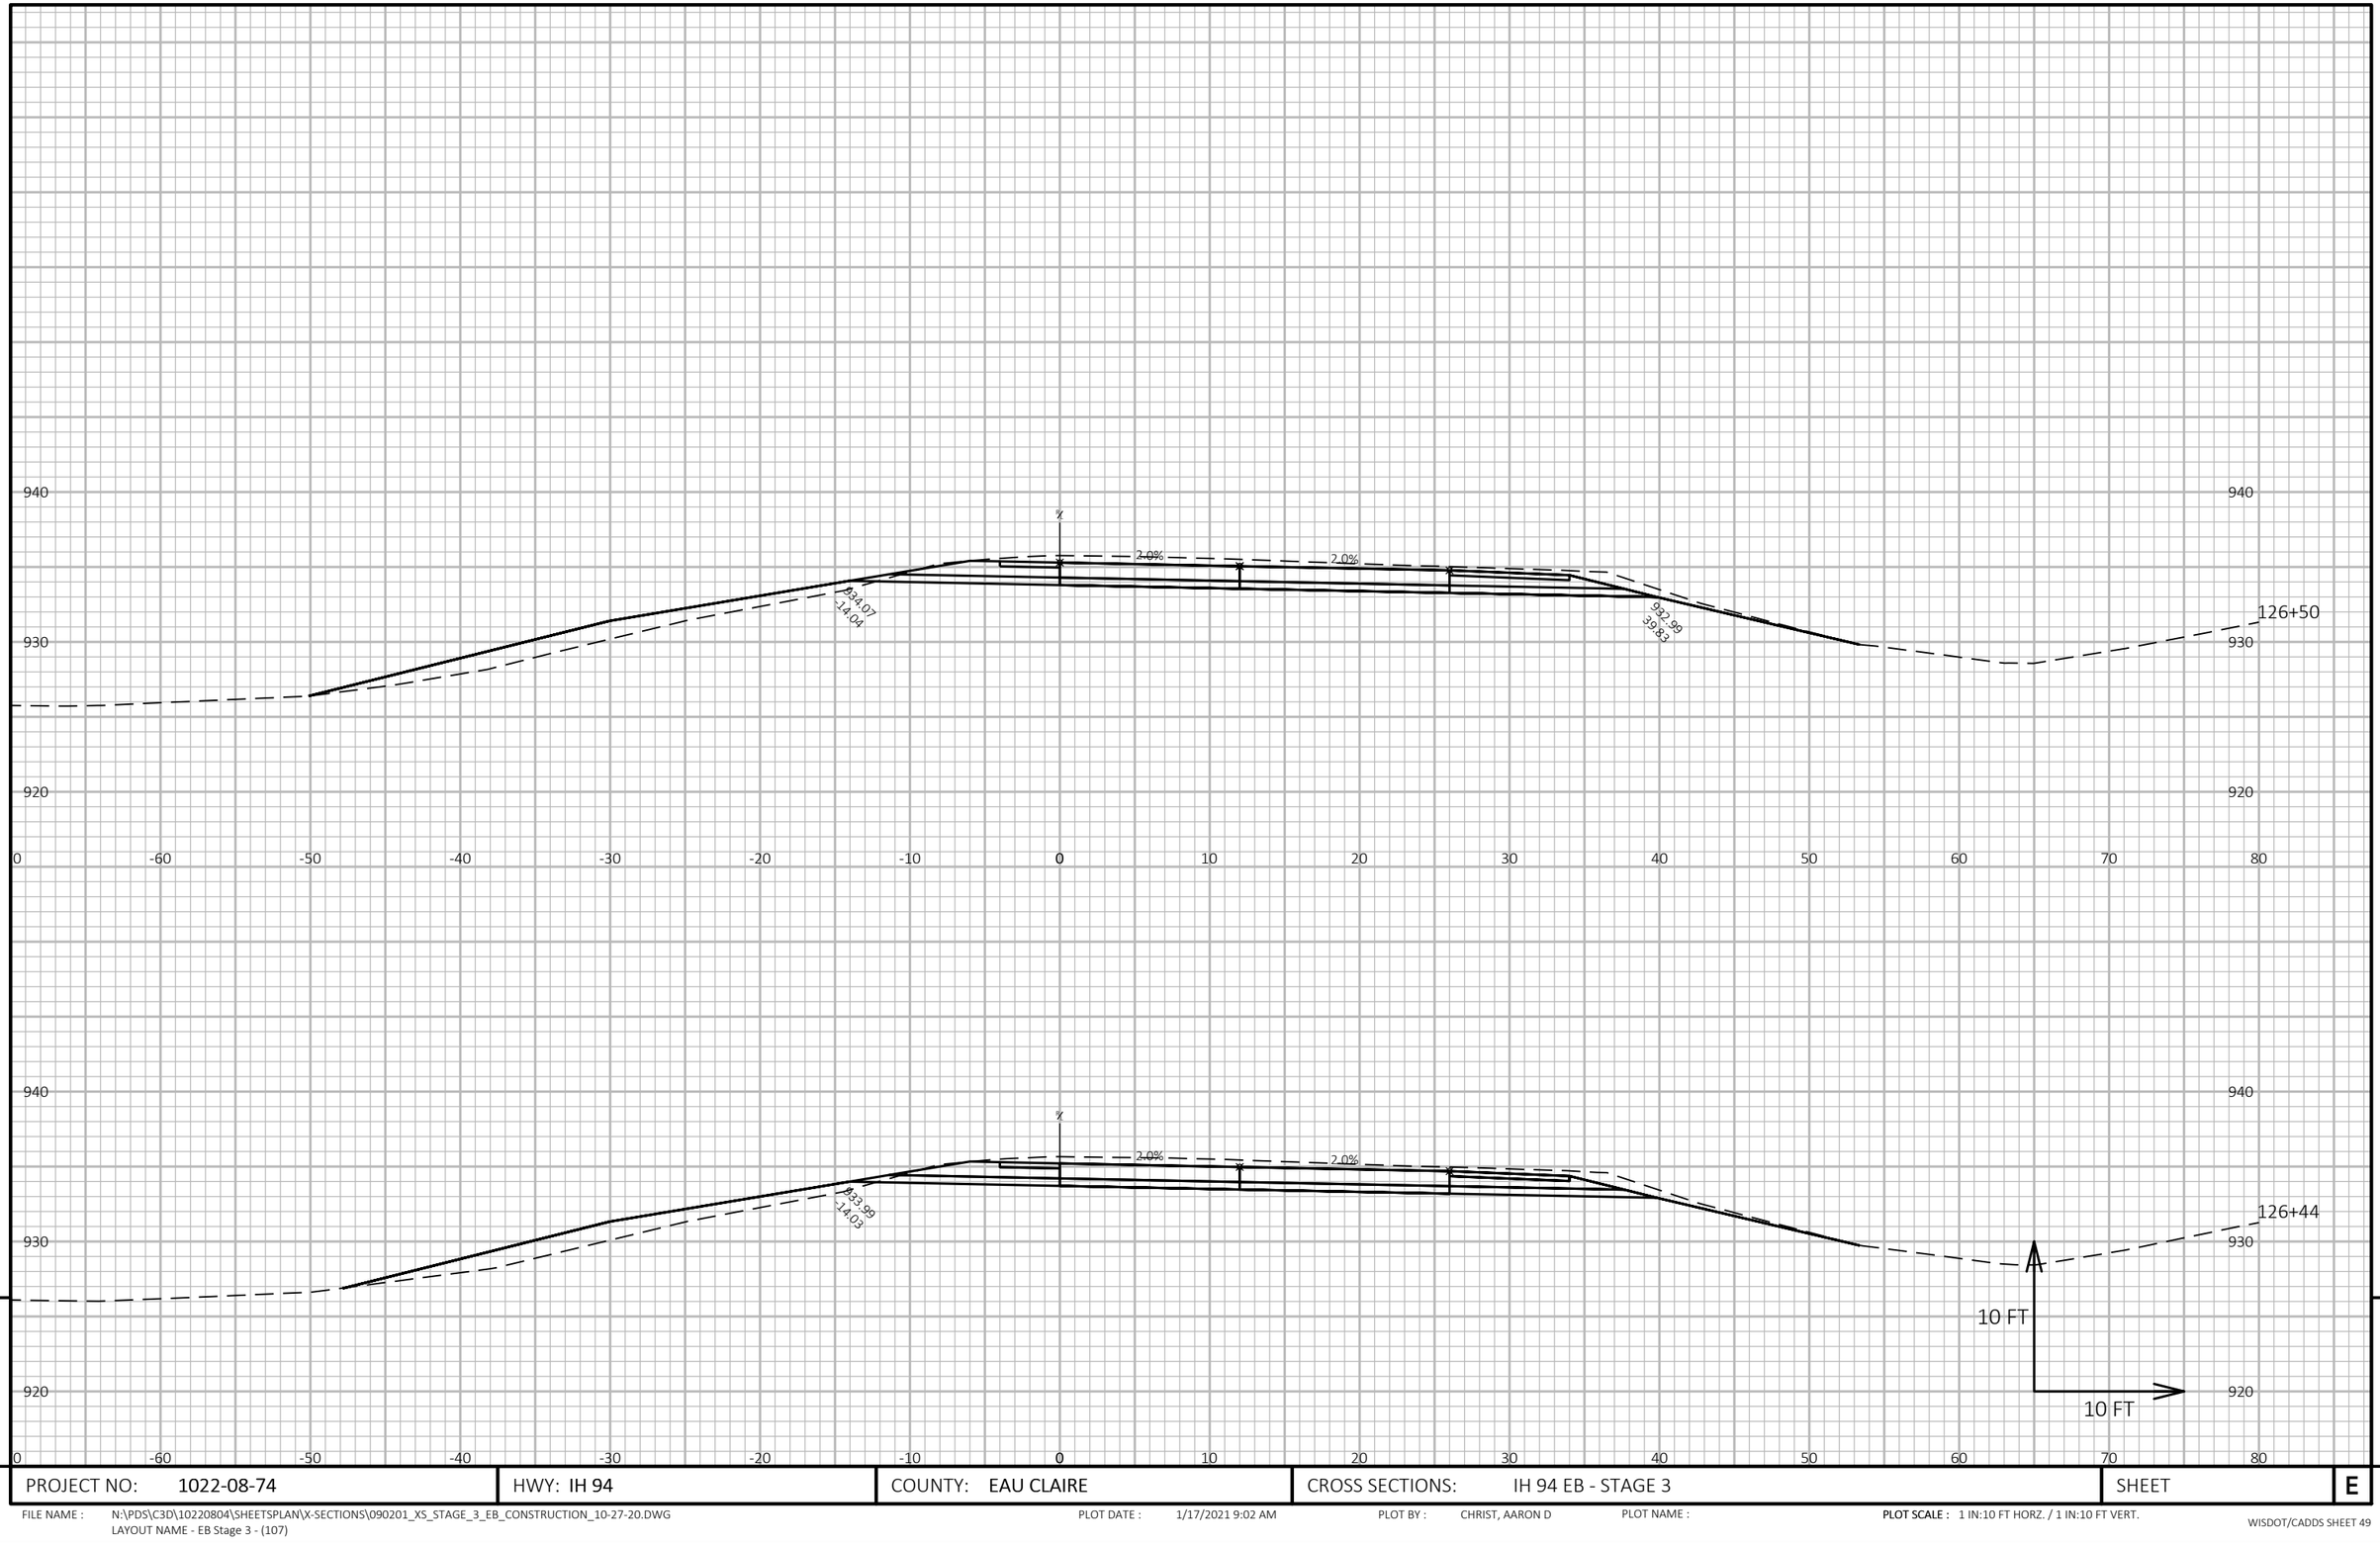


9

9

PROJECT NO: 1022-08-74	HWY: IH 94	COUNTY: EAU CLAIRE	CROSS SECTIONS: IH 94 EB - STAGE 3	SHEET	E

FILE NAME : N:\PDS\C3D\10220804\SHEETSPLAN\X-SECTIONS\090201_XS_STAGE_3_EB_CONSTRUCTION_10-27-20.DWG
LAYOUT NAME - EB Stage 3 - (107)

PLOT DATE : 1/17/2021 9:02 AM PLOT BY : CHRIST, AARON D PLOT NAME : PLOT SCALE : 1 IN:10 FT HORZ. / 1 IN:10 FT VERT.

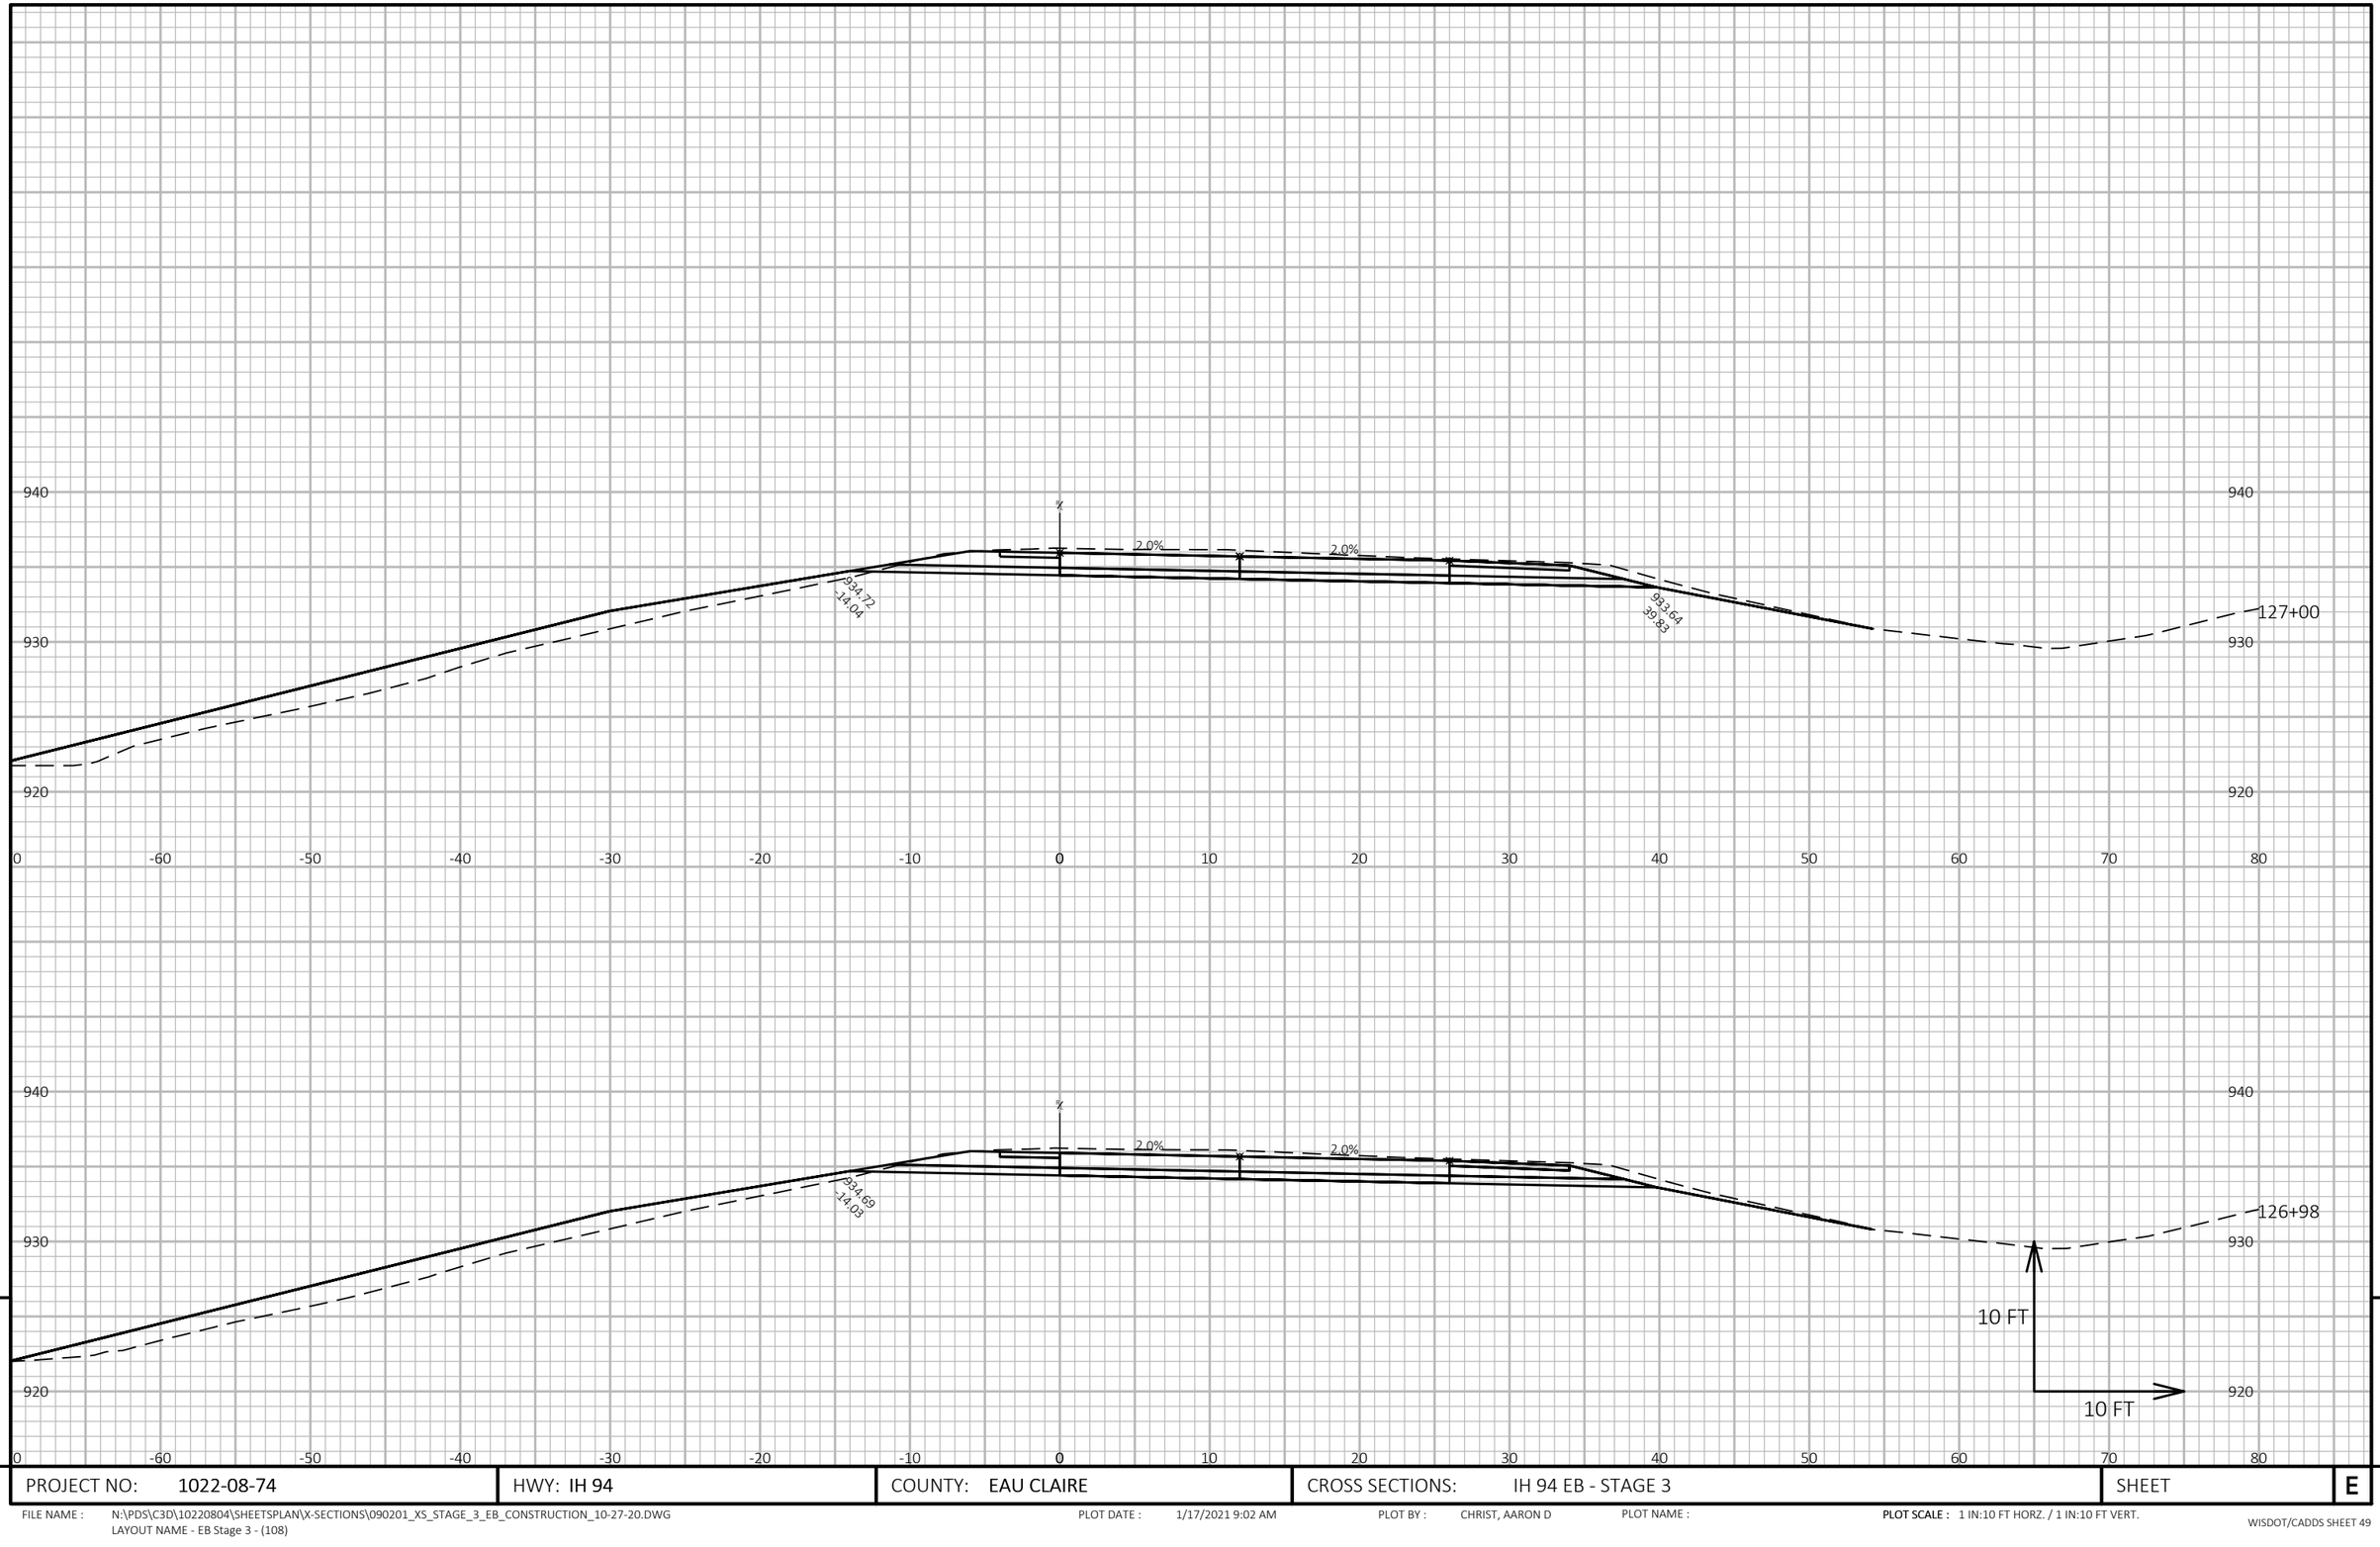


9

9

PROJECT NO: 1022-08-74	HWY: IH 94	COUNTY: EAU CLAIRE	CROSS SECTIONS: IH 94 EB - STAGE 3	SHEET	E

FILE NAME : N:\PDS\C3D\10220804\SHEETSPLAN\X-SECTIONS\090201_XS_STAGE_3_EB_CONSTRUCTION_10-27-20.DWG
LAYOUT NAME - EB Stage 3 - (108)

PLOT DATE : 1/17/2021 9:02 AM PLOT BY : CHRIST, AARON D PLOT NAME : **PLOT SCALE :** 1 IN:10 FT HORZ. / 1 IN:10 FT VERT.

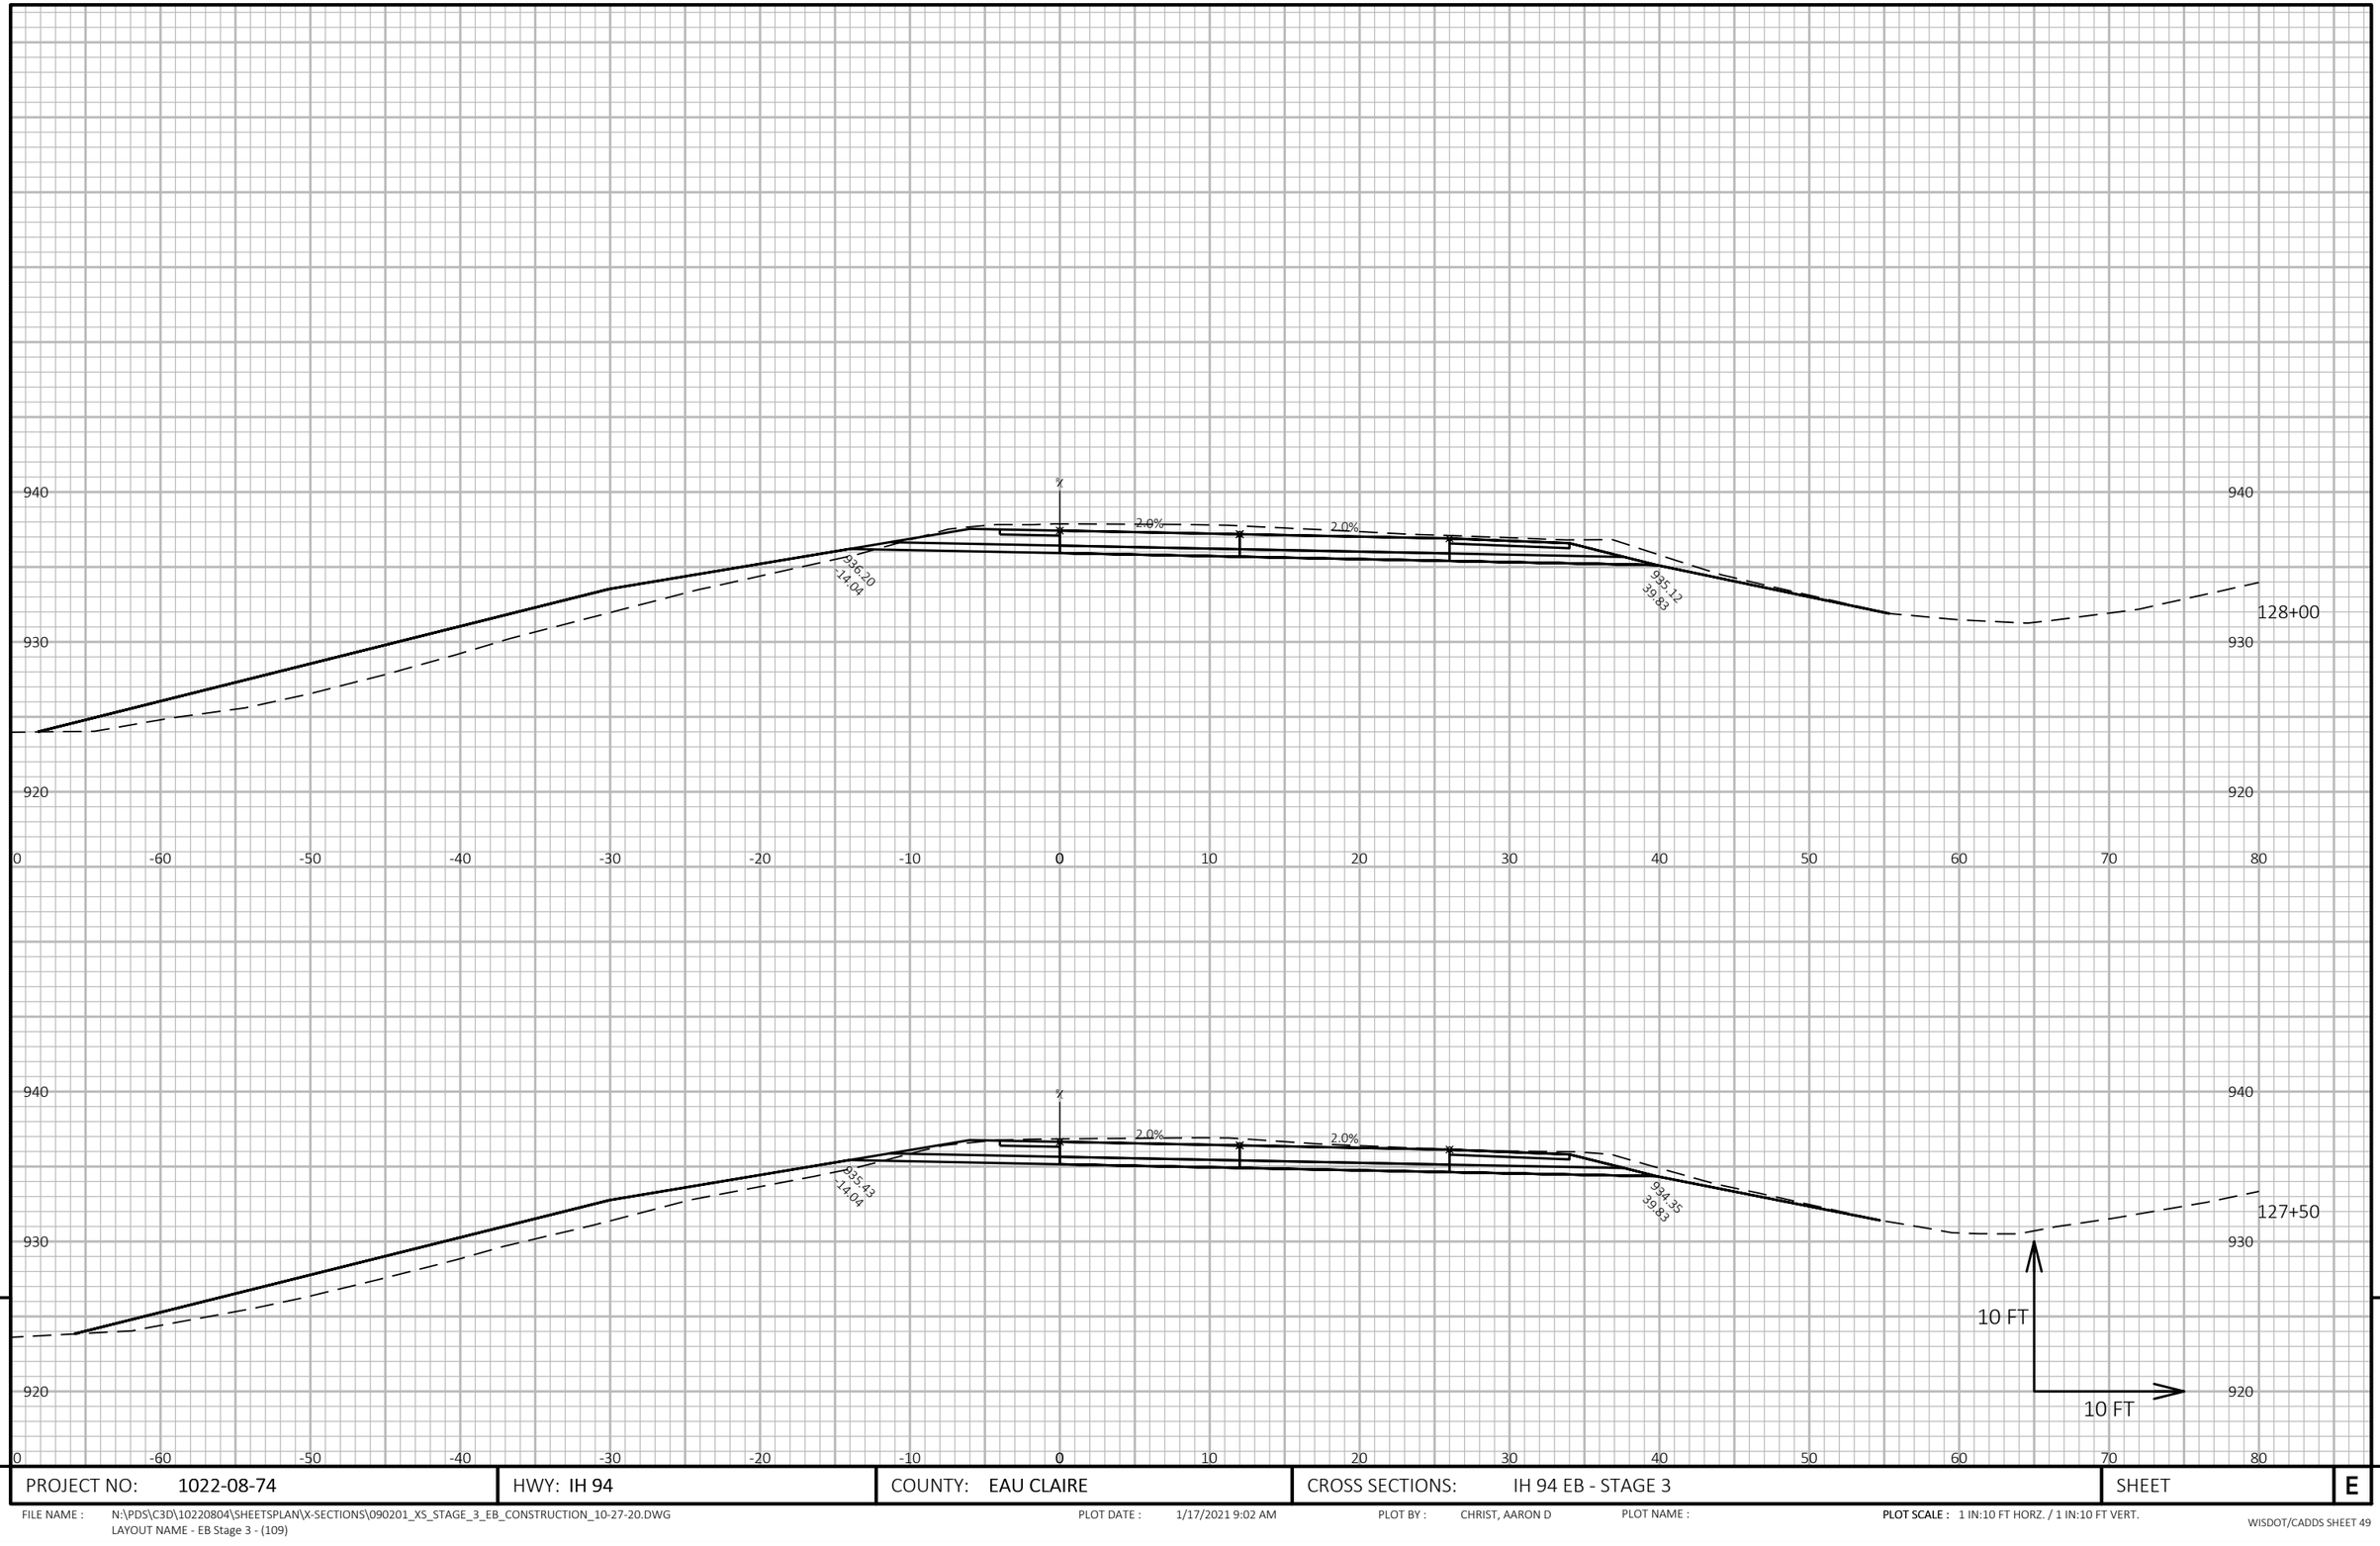


9

9

PROJECT NO: 1022-08-74	HWY: IH 94	COUNTY: EAU CLAIRE	CROSS SECTIONS: IH 94 EB - STAGE 3	SHEET E

FILE NAME : N:\PDS\C3D\10220804\SHEETSPLAN\X-SECTIONS\090201_XS_STAGE_3_EB_CONSTRUCTION_10-27-20.DWG
LAYOUT NAME - EB Stage 3 - (109)

PLOT DATE : 1/17/2021 9:02 AM PLOT BY : CHRIST, AARON D PLOT NAME : **PLOT SCALE :** 1 IN:10 FT HORZ. / 1 IN:10 FT VERT.

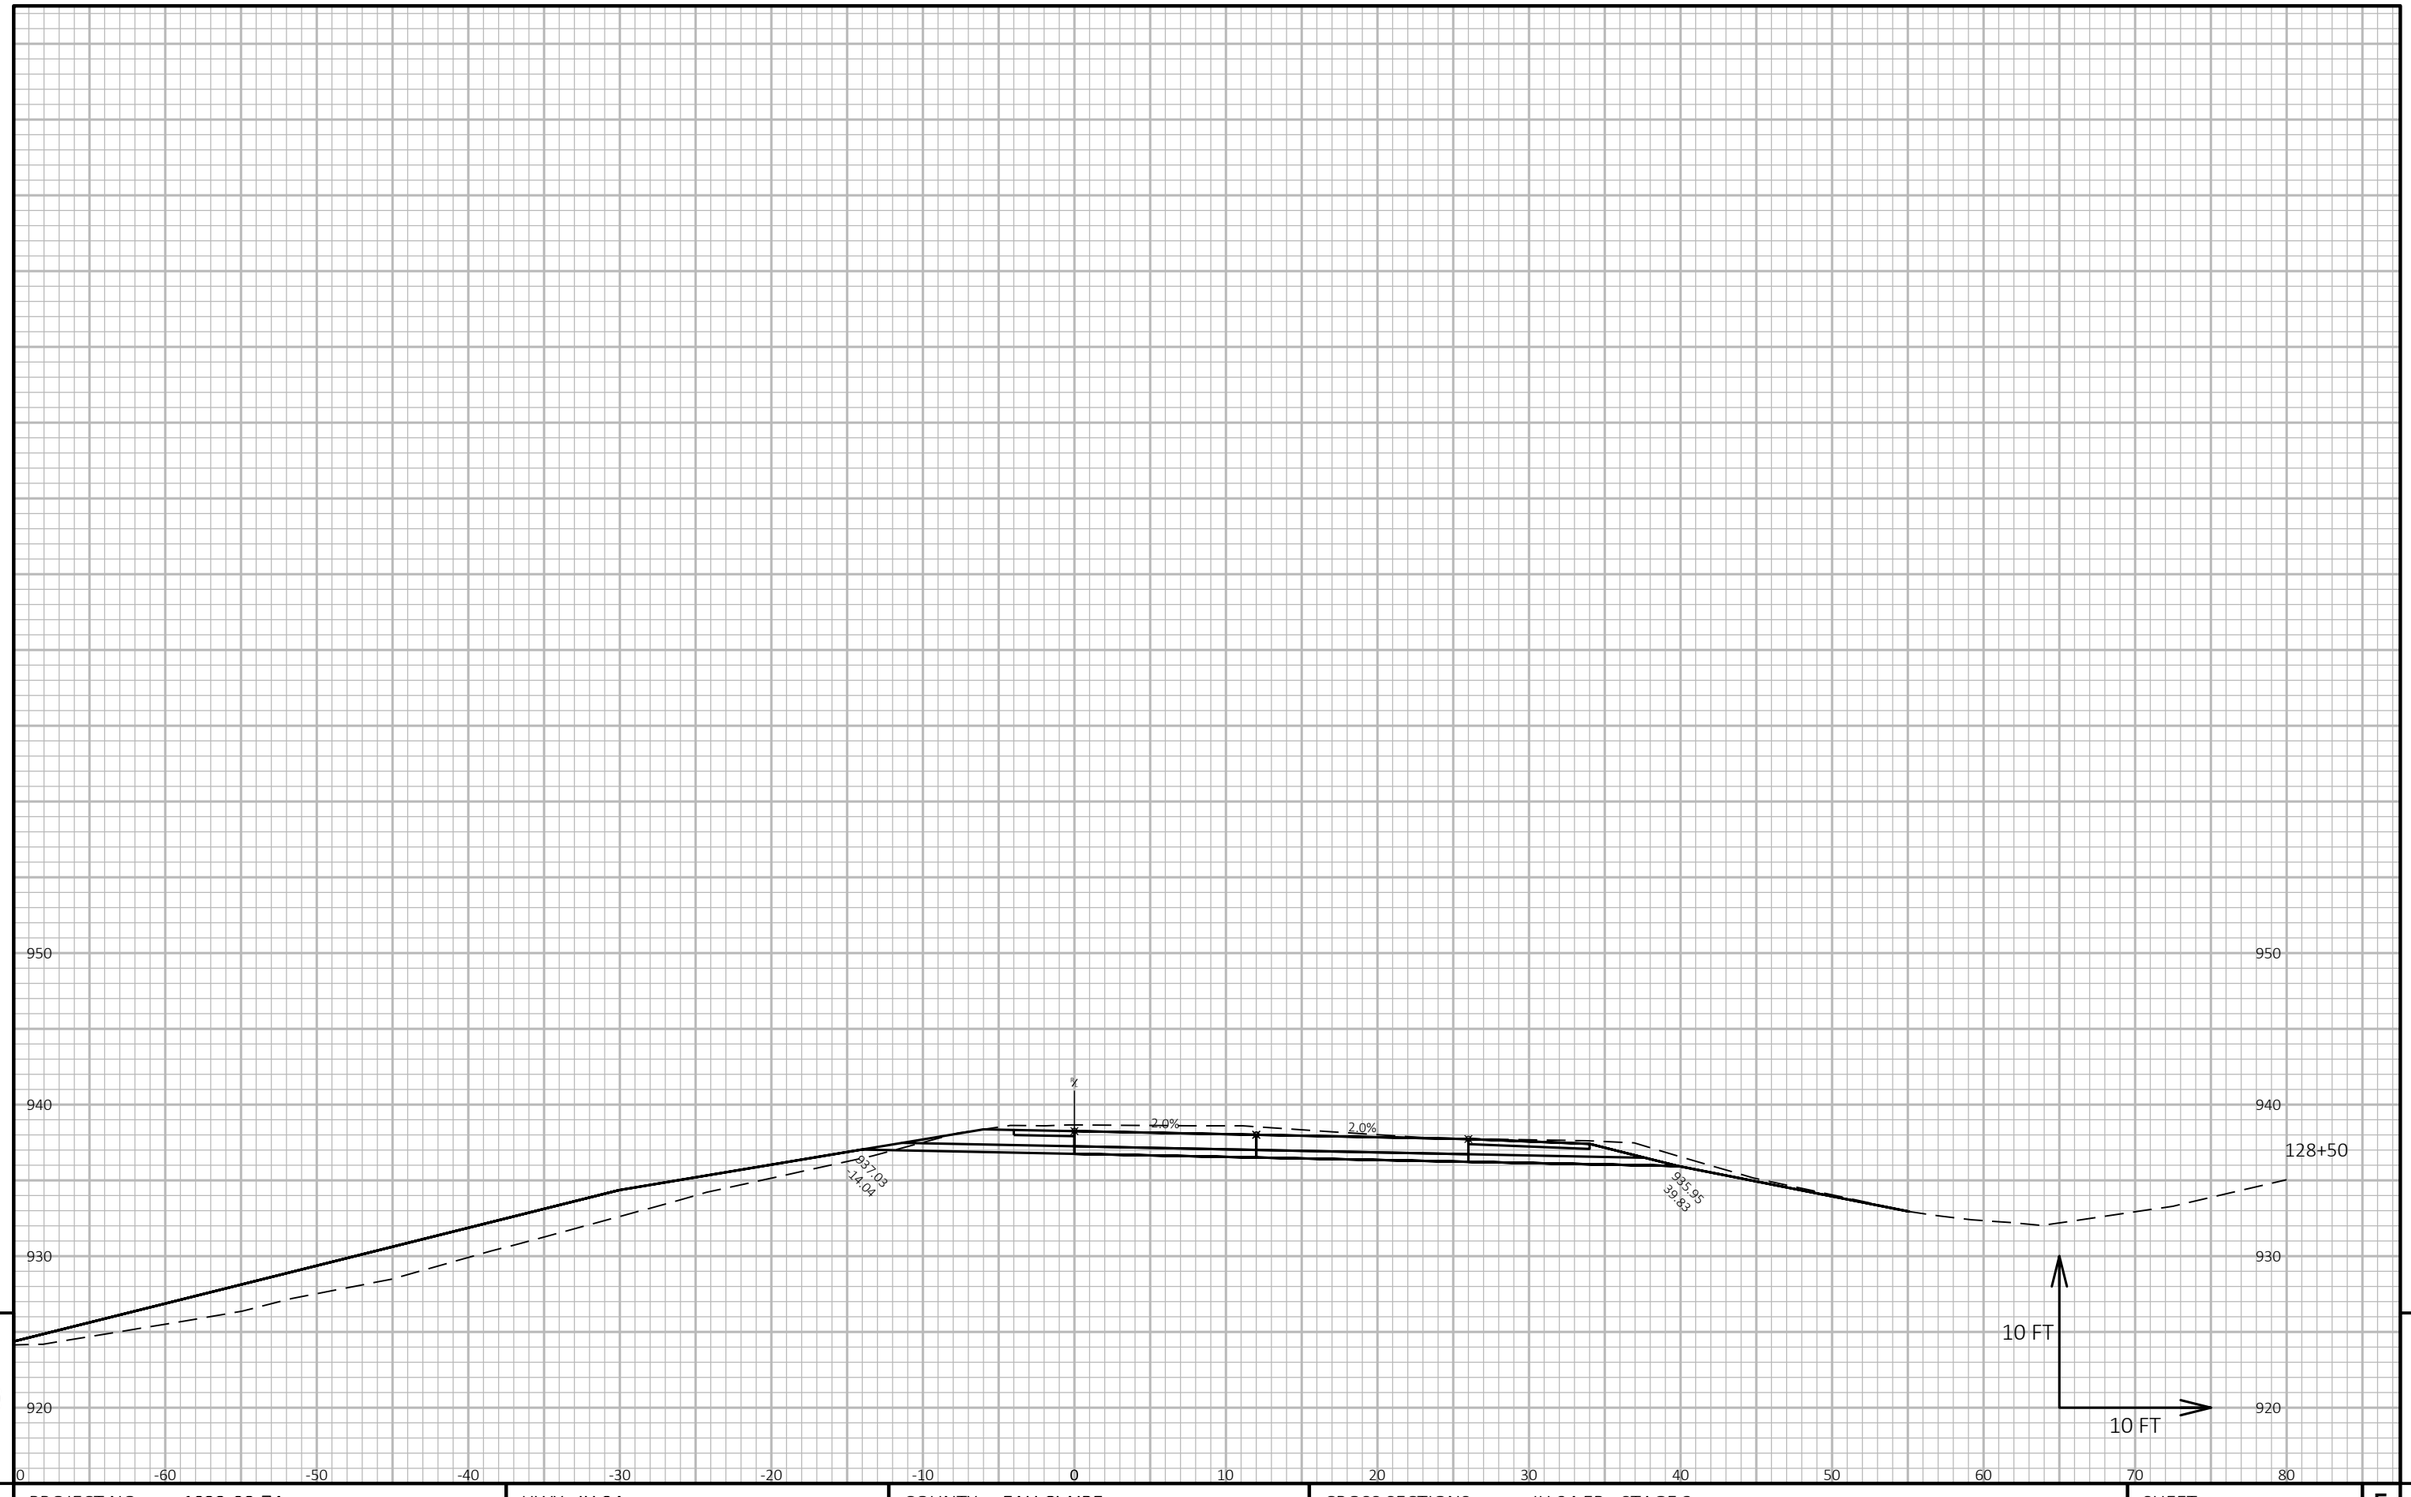


9

9

PROJECT NO: 1022-08-74	HWY: IH 94	COUNTY: EAU CLAIRE	CROSS SECTIONS: IH 94 EB - STAGE 3	SHEET	E

FILE NAME : N:\PDS\C3D\10220804\SHEETSPLAN\X-SECTIONS\090201_XS_STAGE_3_EB_CONSTRUCTION_10-27-20.DWG
LAYOUT NAME - EB Stage 3 - (110)

PLOT DATE : 1/17/2021 9:02 AM PLOT BY : CHRIST, AARON D PLOT NAME : **PLOT SCALE :** 1 IN:10 FT HORZ. / 1 IN:10 FT VERT.

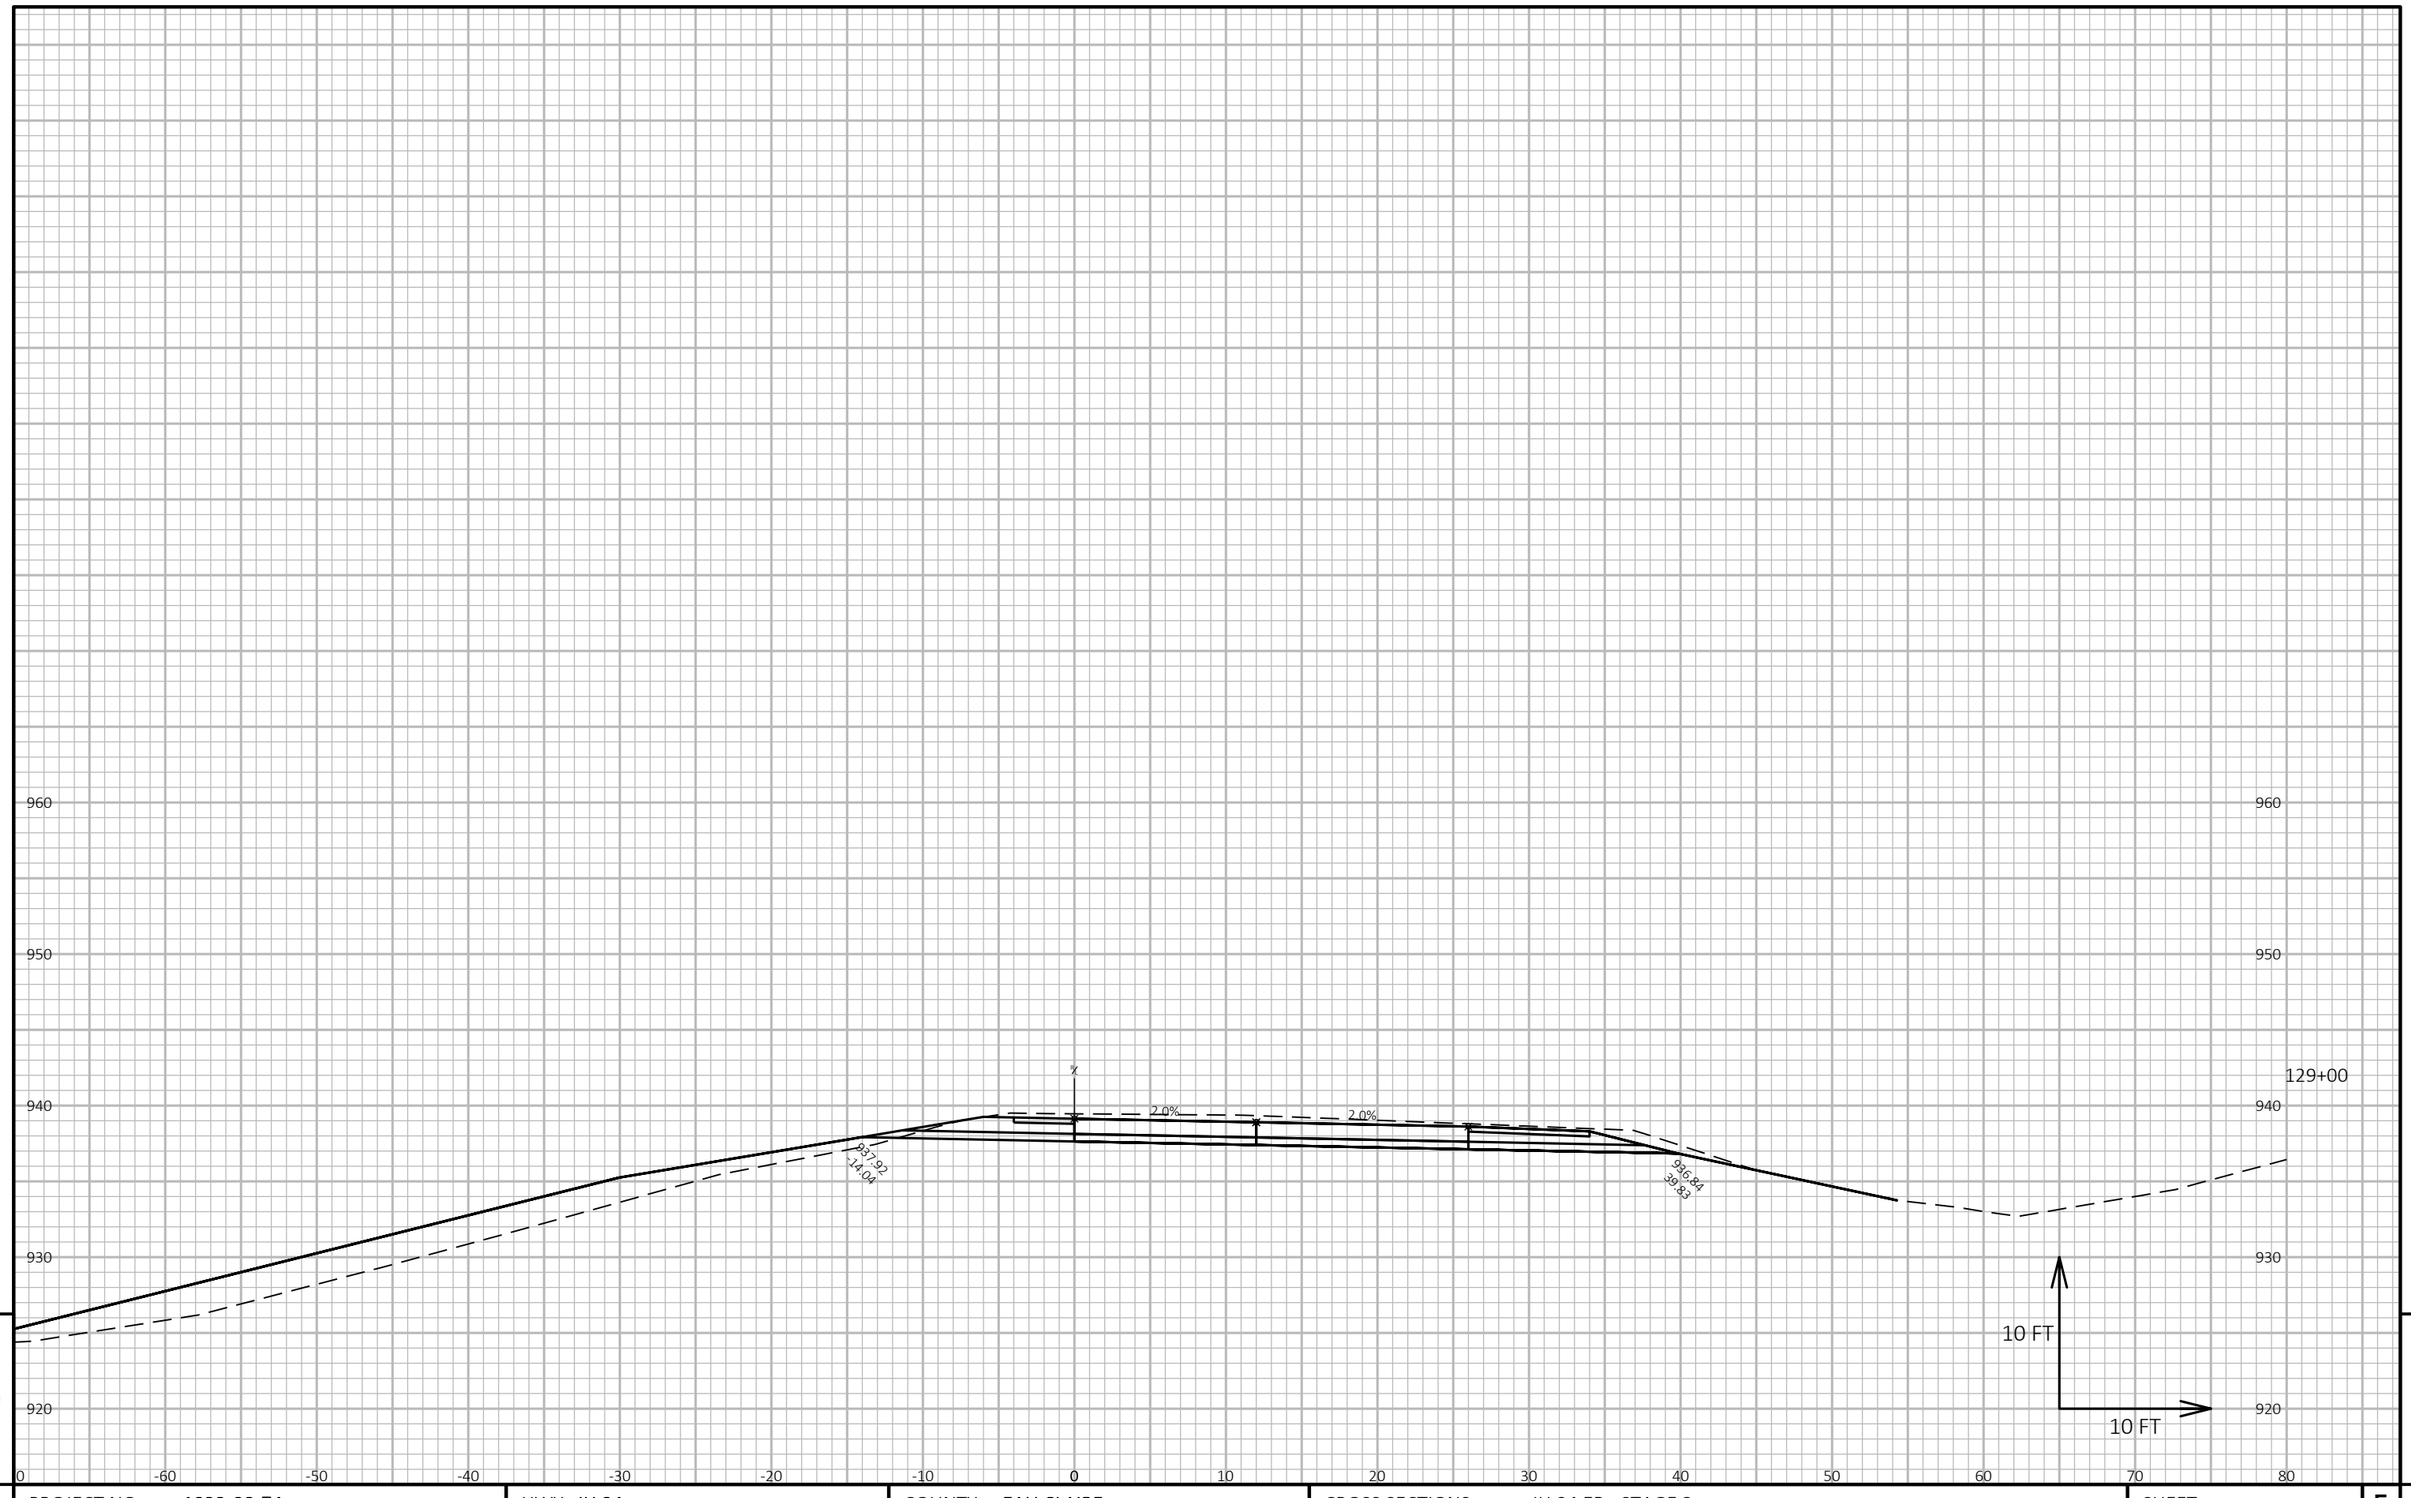


9

9

PROJECT NO: 1022-08-74	HWY: IH 94	COUNTY: EAU CLAIRE	CROSS SECTIONS: IH 94 EB - STAGE 3	SHEET	E

FILE NAME : N:\PDS\C3D\10220804\SHEETSPLAN\X-SECTIONS\090201_XS_STAGE_3_EB_CONSTRUCTION_10-27-20.DWG
LAYOUT NAME - EB Stage 3 - (111)

PLOT DATE : 1/17/2021 9:03 AM PLOT BY : CHRIST, AARON D PLOT NAME : **PLOT SCALE :** 1 IN:10 FT HORZ. / 1 IN:10 FT VERT.

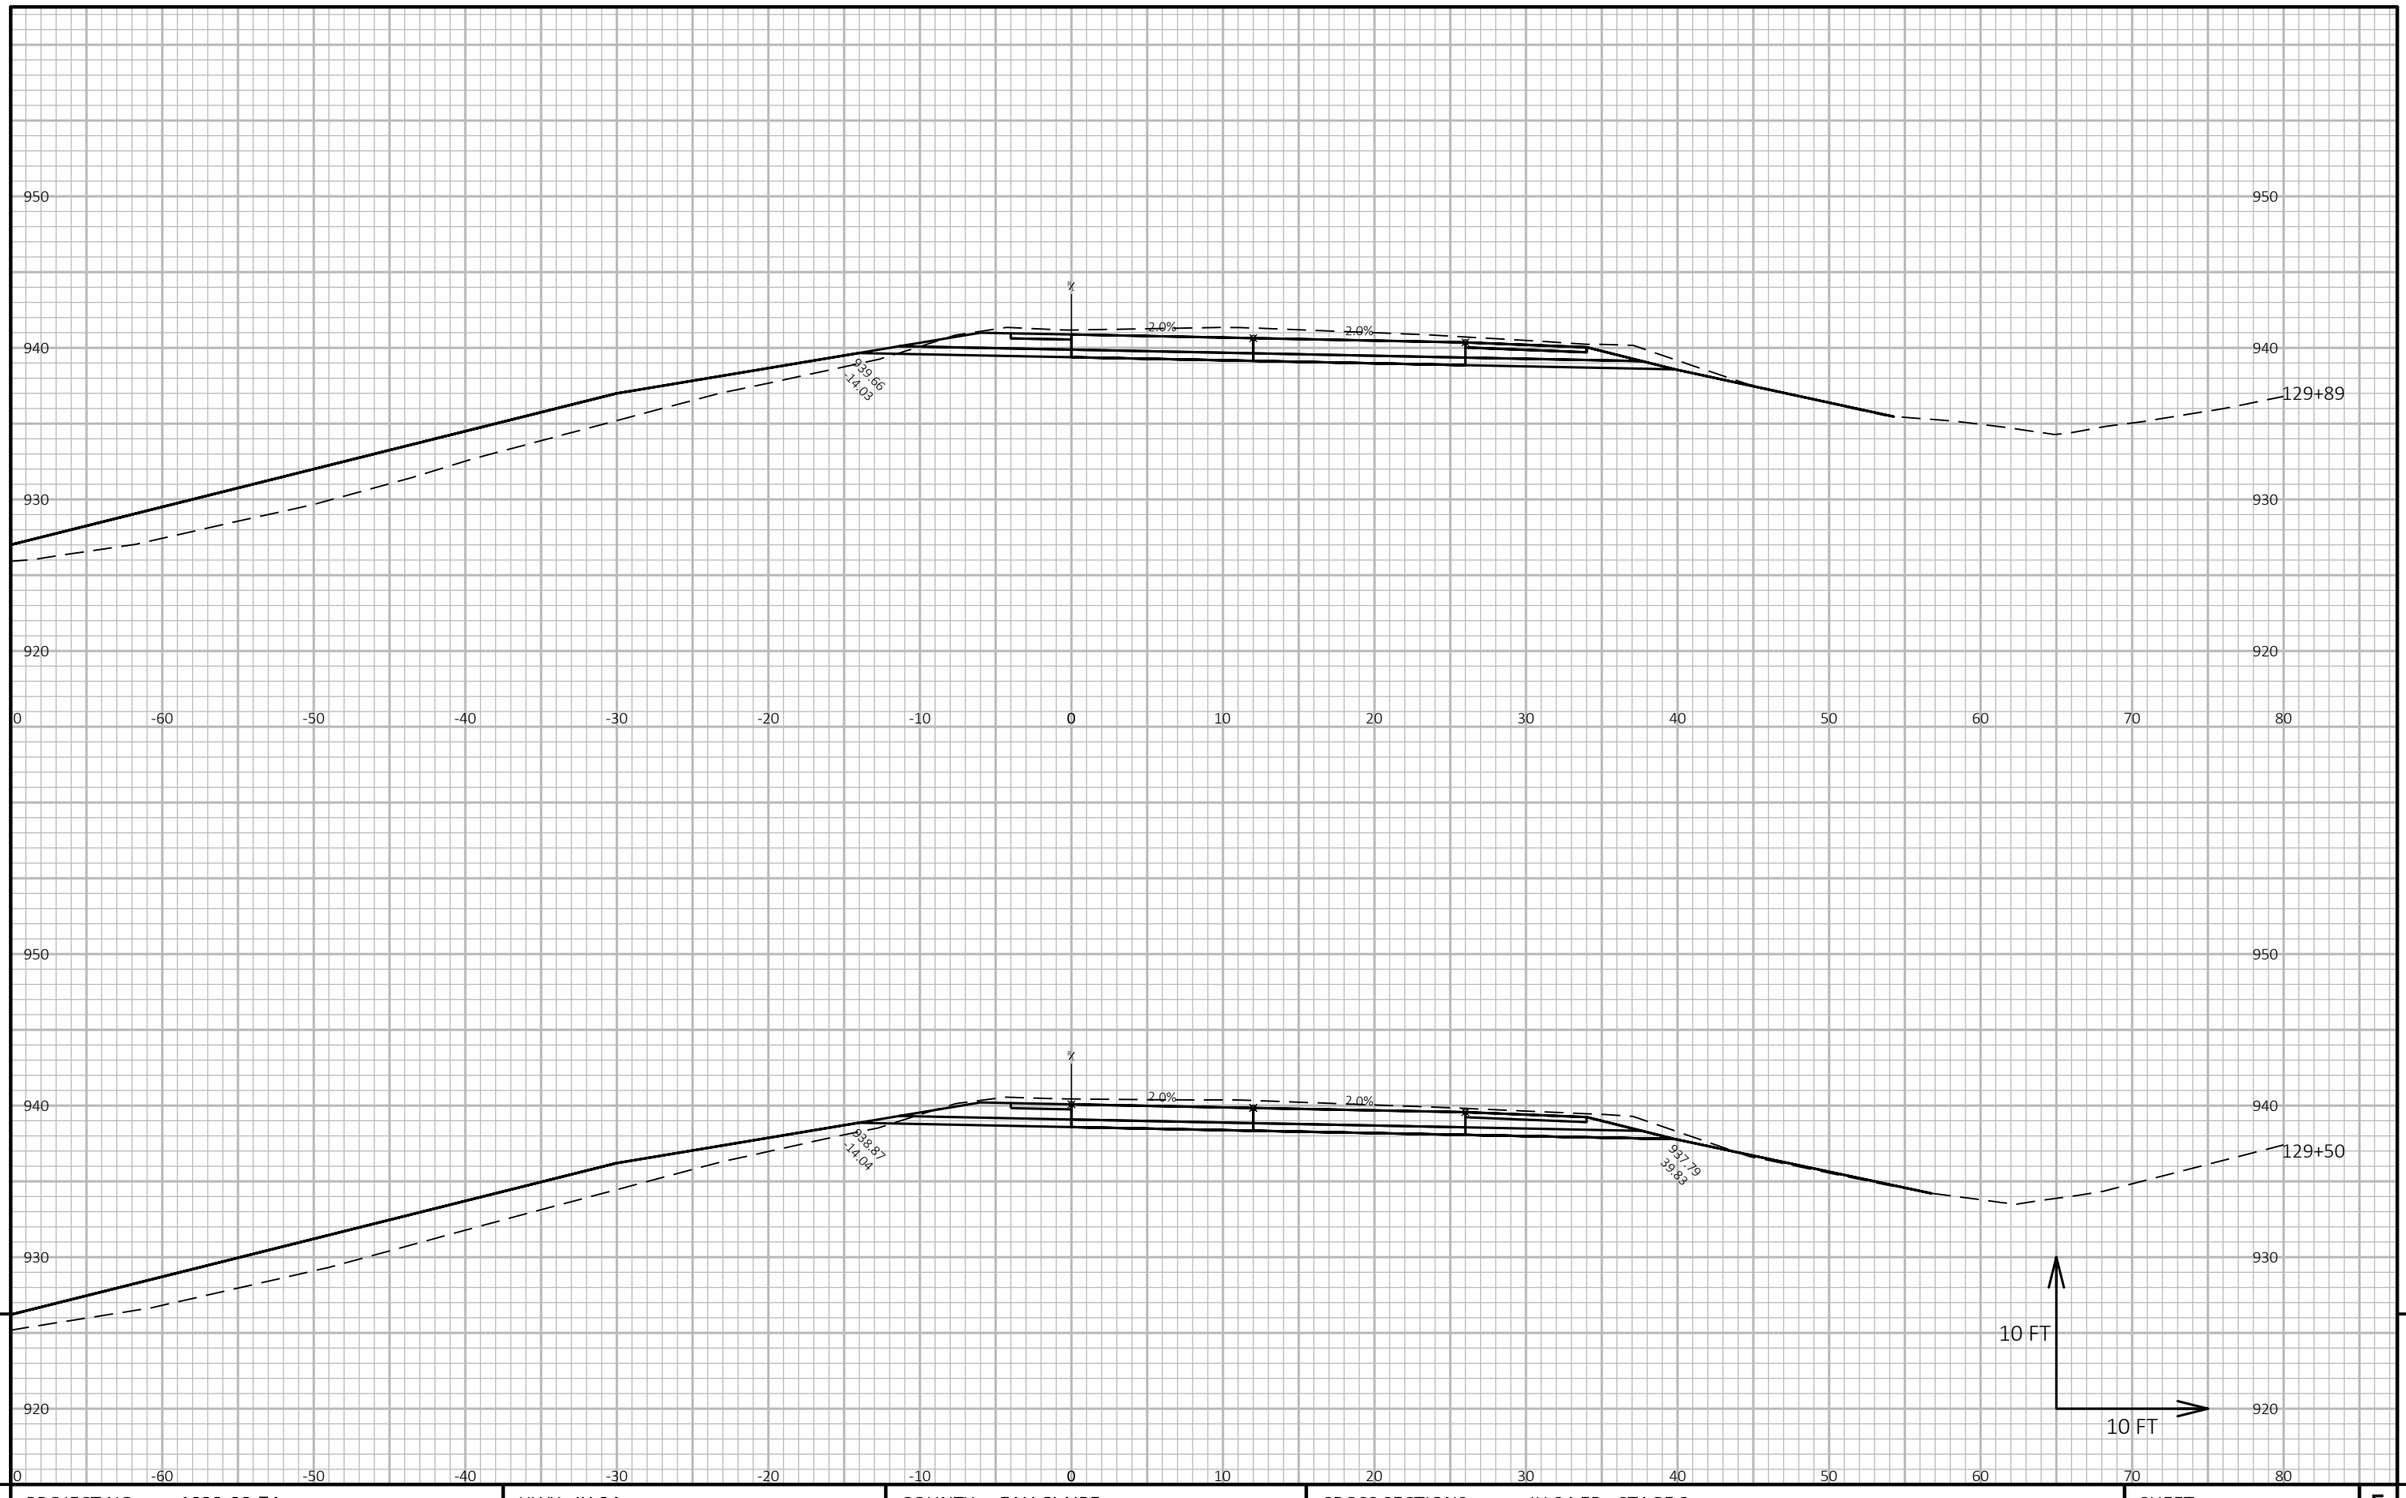

9

9

PROJECT NO: 1022-08-74	HWY: IH 94	COUNTY: EAU CLAIRE	CROSS SECTIONS: IH 94 EB - STAGE 3	SHEET	E


FILE NAME : N:\PDS\C3D\10220804\SHEETSPLAN\X-SECTIONS\090201_XS_STAGE_3_EB_CONSTRUCTION_10-27-20.DWG
LAYOUT NAME - EB Stage 3 - (112)

PLOT DATE : 1/17/2021 9:03 AM

PLOT BY : CHRIST, AARON D

PLOT NAME :

PLOT SCALE : 1 IN:10 FT HORZ. / 1 IN:10 FT VERT.

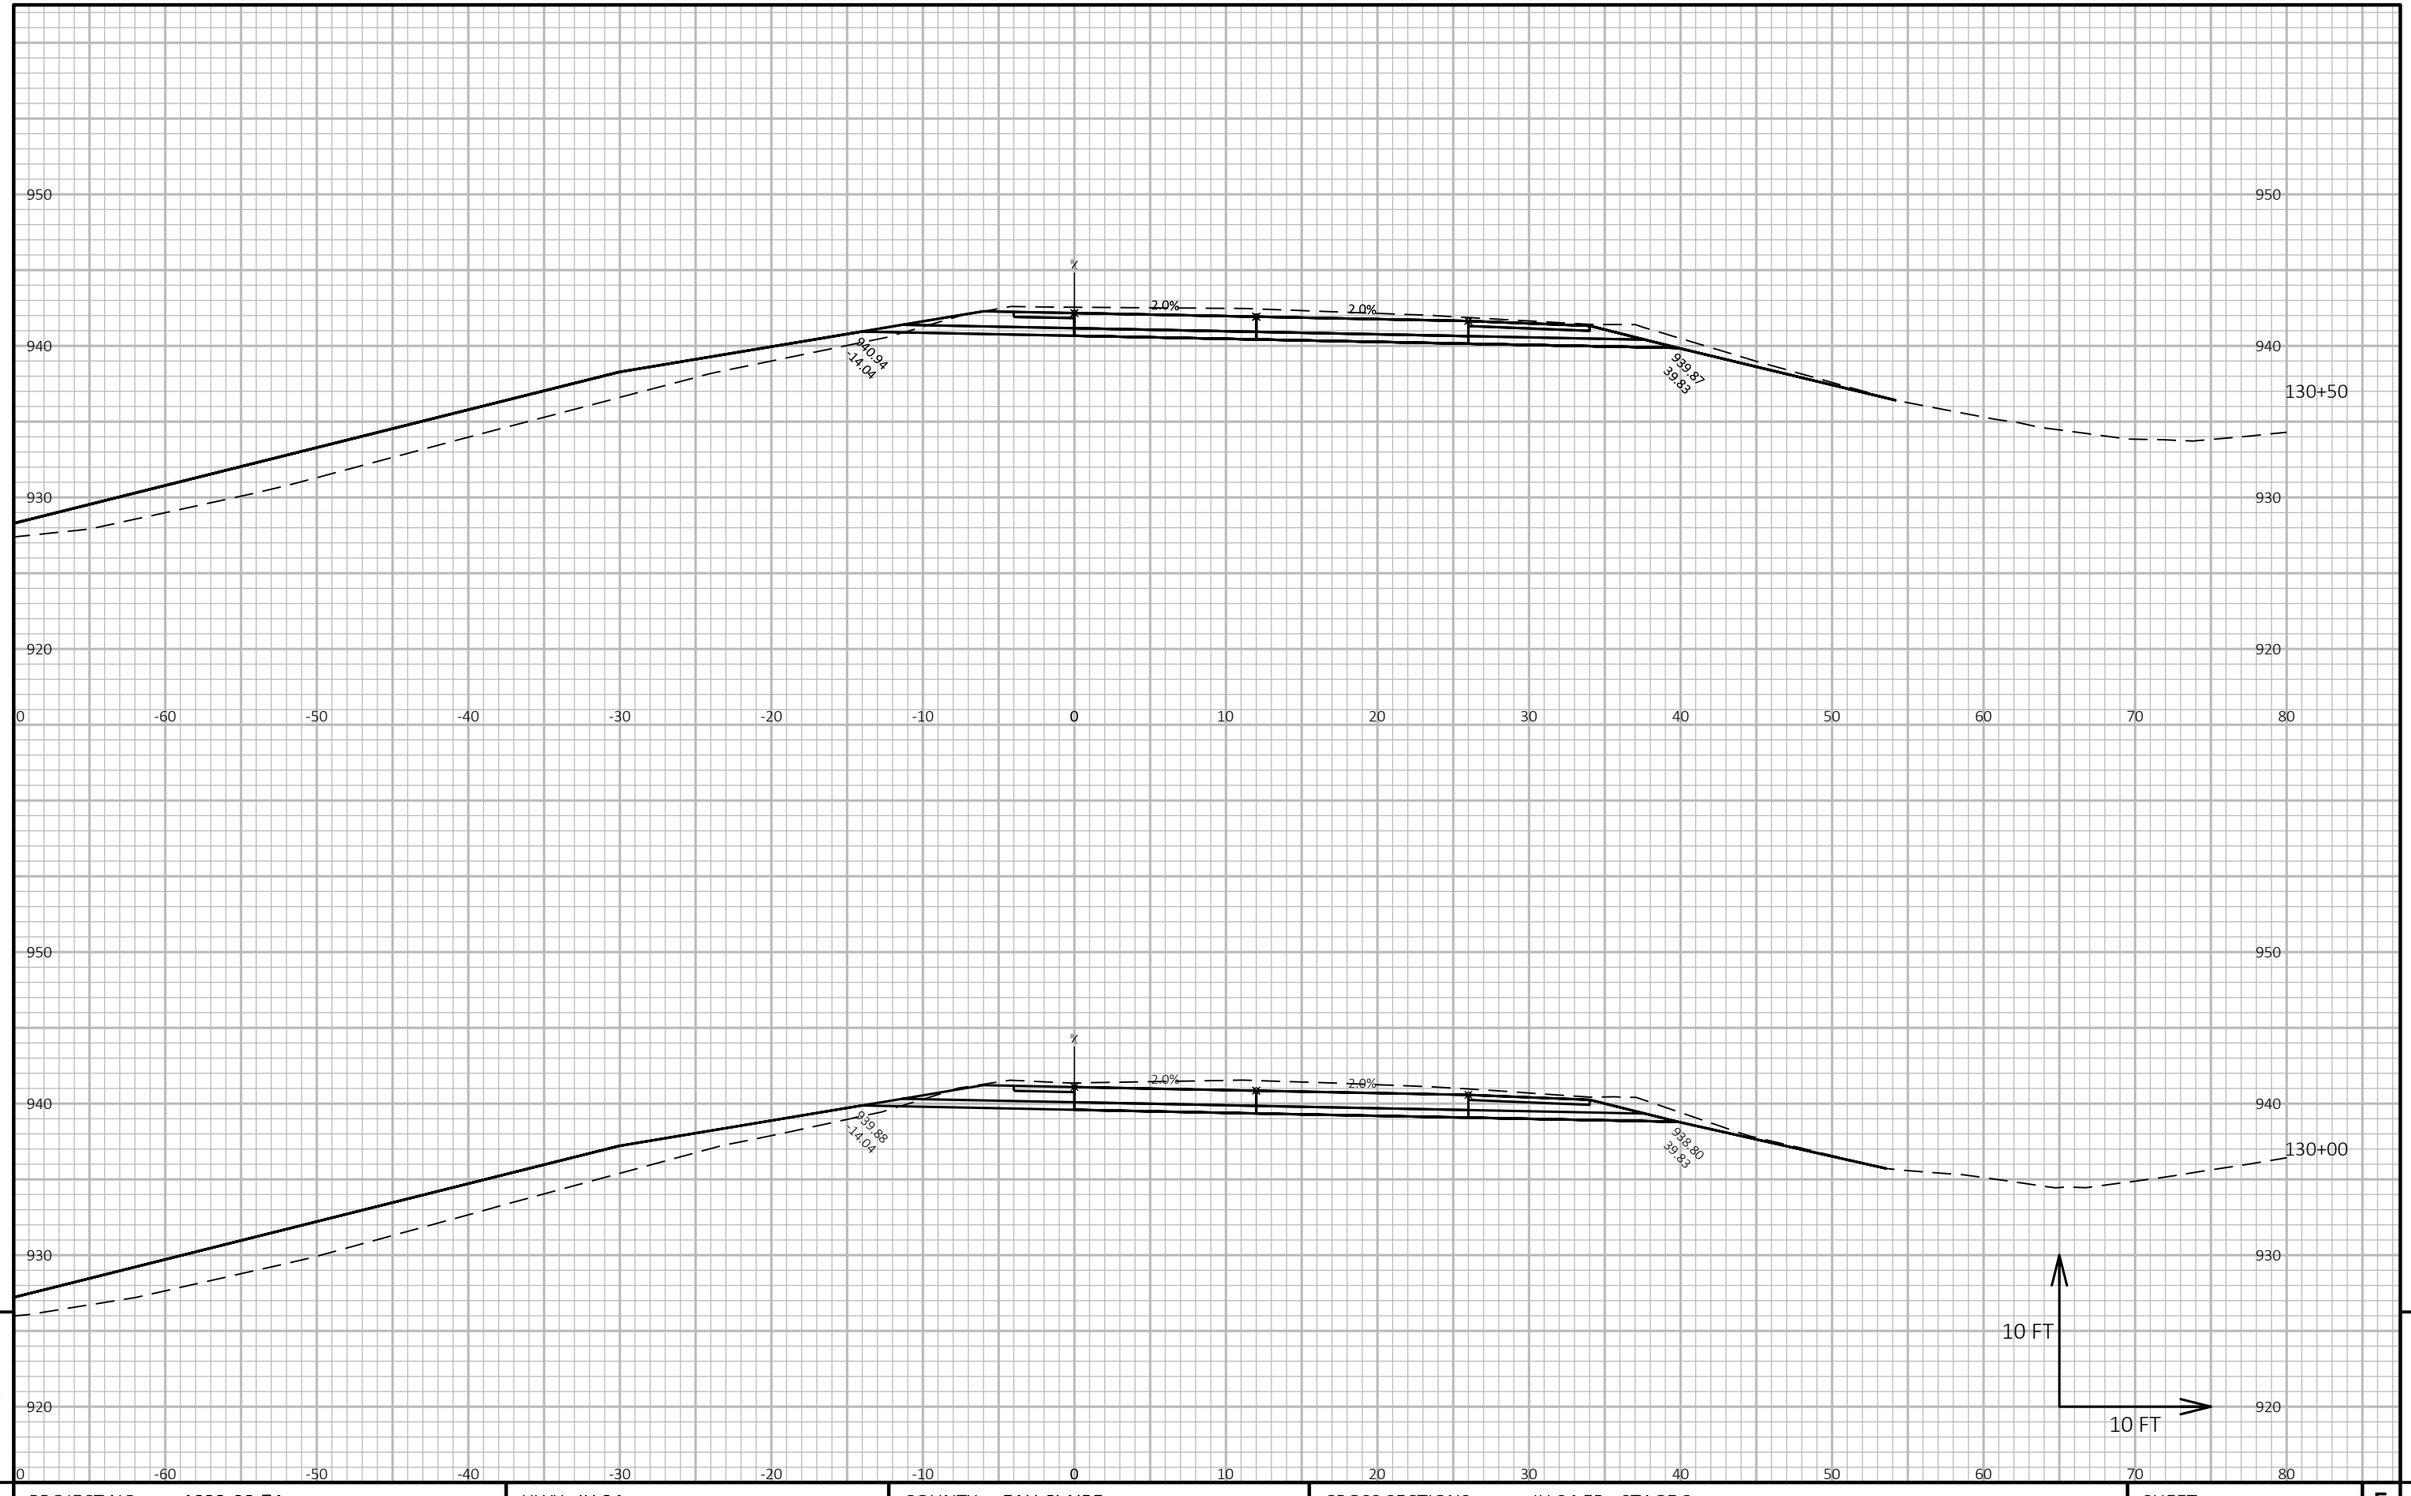

9


9

PROJECT NO: 1022-08-74	HWY: IH 94	COUNTY: EAU CLAIRE	CROSS SECTIONS: IH 94 EB - STAGE 3	SHEET E

FILE NAME : N:\PDS\C3D\10220804\SHEETSPLAN\X-SECTIONS\090201_XS_STAGE_3_EB_CONSTRUCTION_10-27-20.DWG
LAYOUT NAME - EB Stage 3 - (113)

PLOT DATE : 1/17/2021 9:03 AM PLOT BY : CHRIST, AARON D PLOT NAME :

PLOT SCALE : 1 IN:10 FT HORZ. / 1 IN:10 FT VERT.

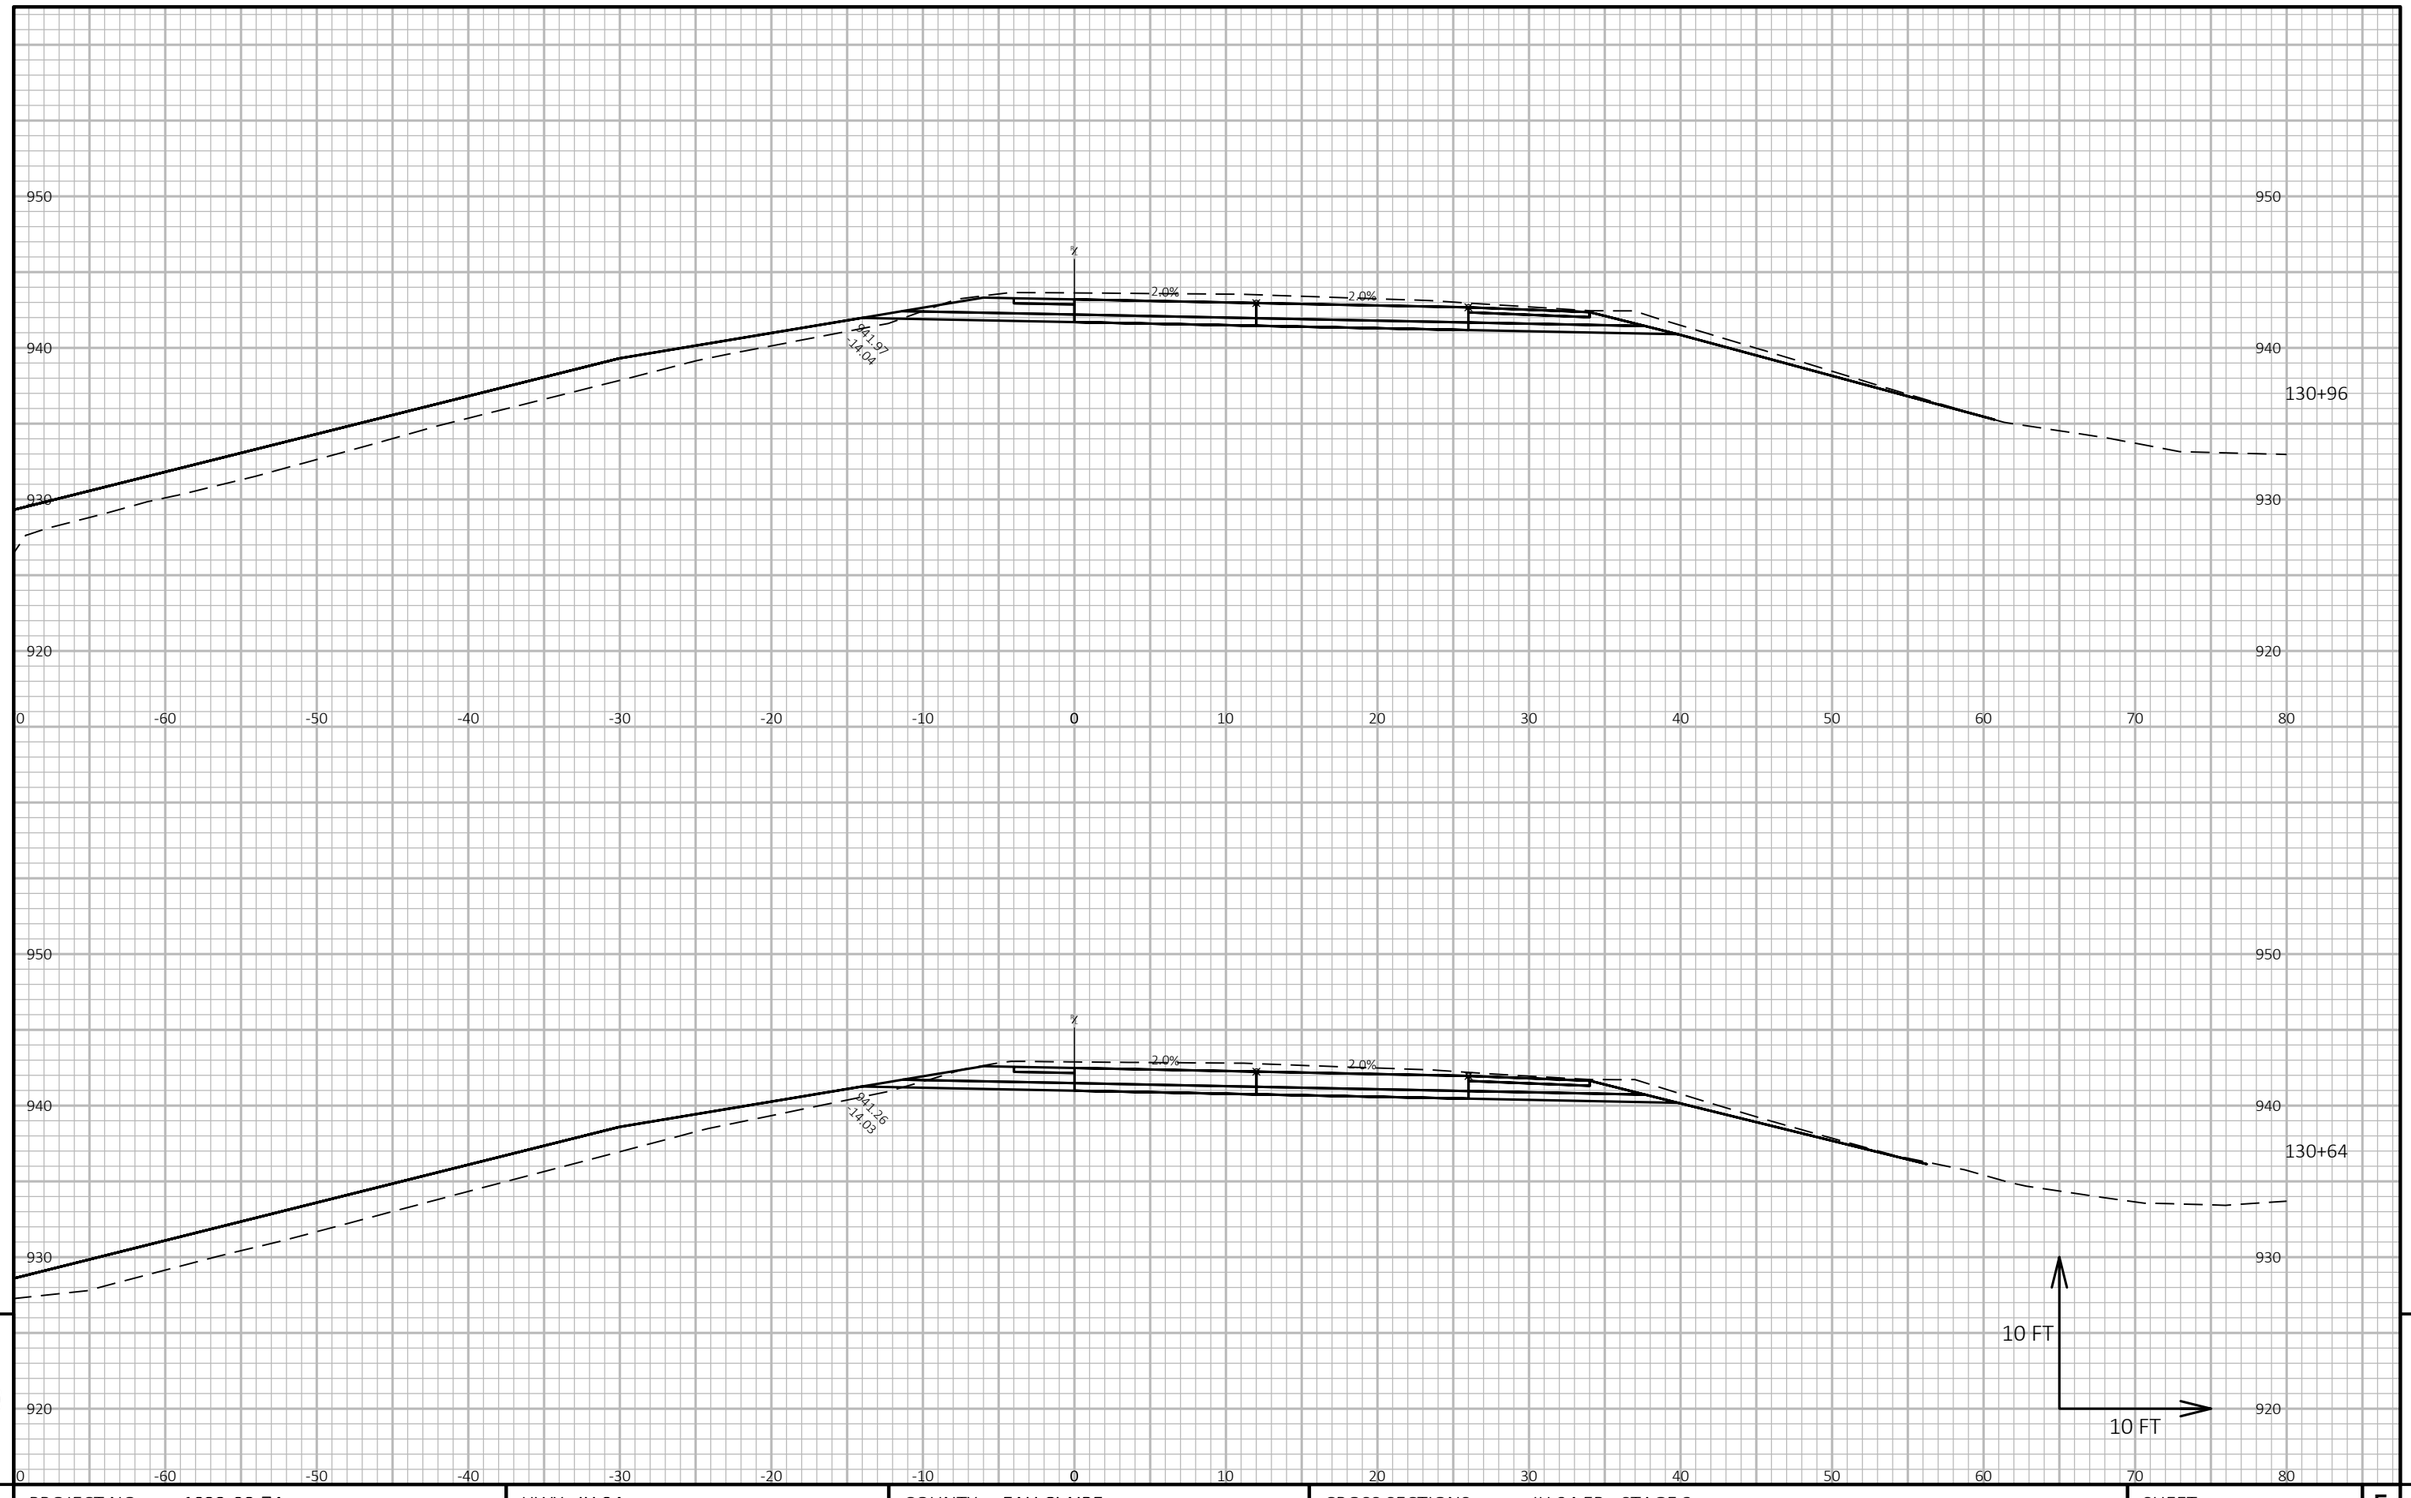


9

9

PROJECT NO: 1022-08-74	HWY: IH 94	COUNTY: EAU CLAIRE	CROSS SECTIONS: IH 94 EB - STAGE 3	SHEET E

FILE NAME : N:\PDS\C3D\10220804\SHEETSPLAN\X-SECTIONS\090201_XS_STAGE_3_EB_CONSTRUCTION_10-27-20.DWG
LAYOUT NAME - EB Stage 3 - (114)

PLOT DATE : 1/17/2021 9:03 AM PLOT BY : CHRIST, AARON D PLOT NAME : PLOT SCALE : 1 IN:10 FT HORZ. / 1 IN:10 FT VERT.

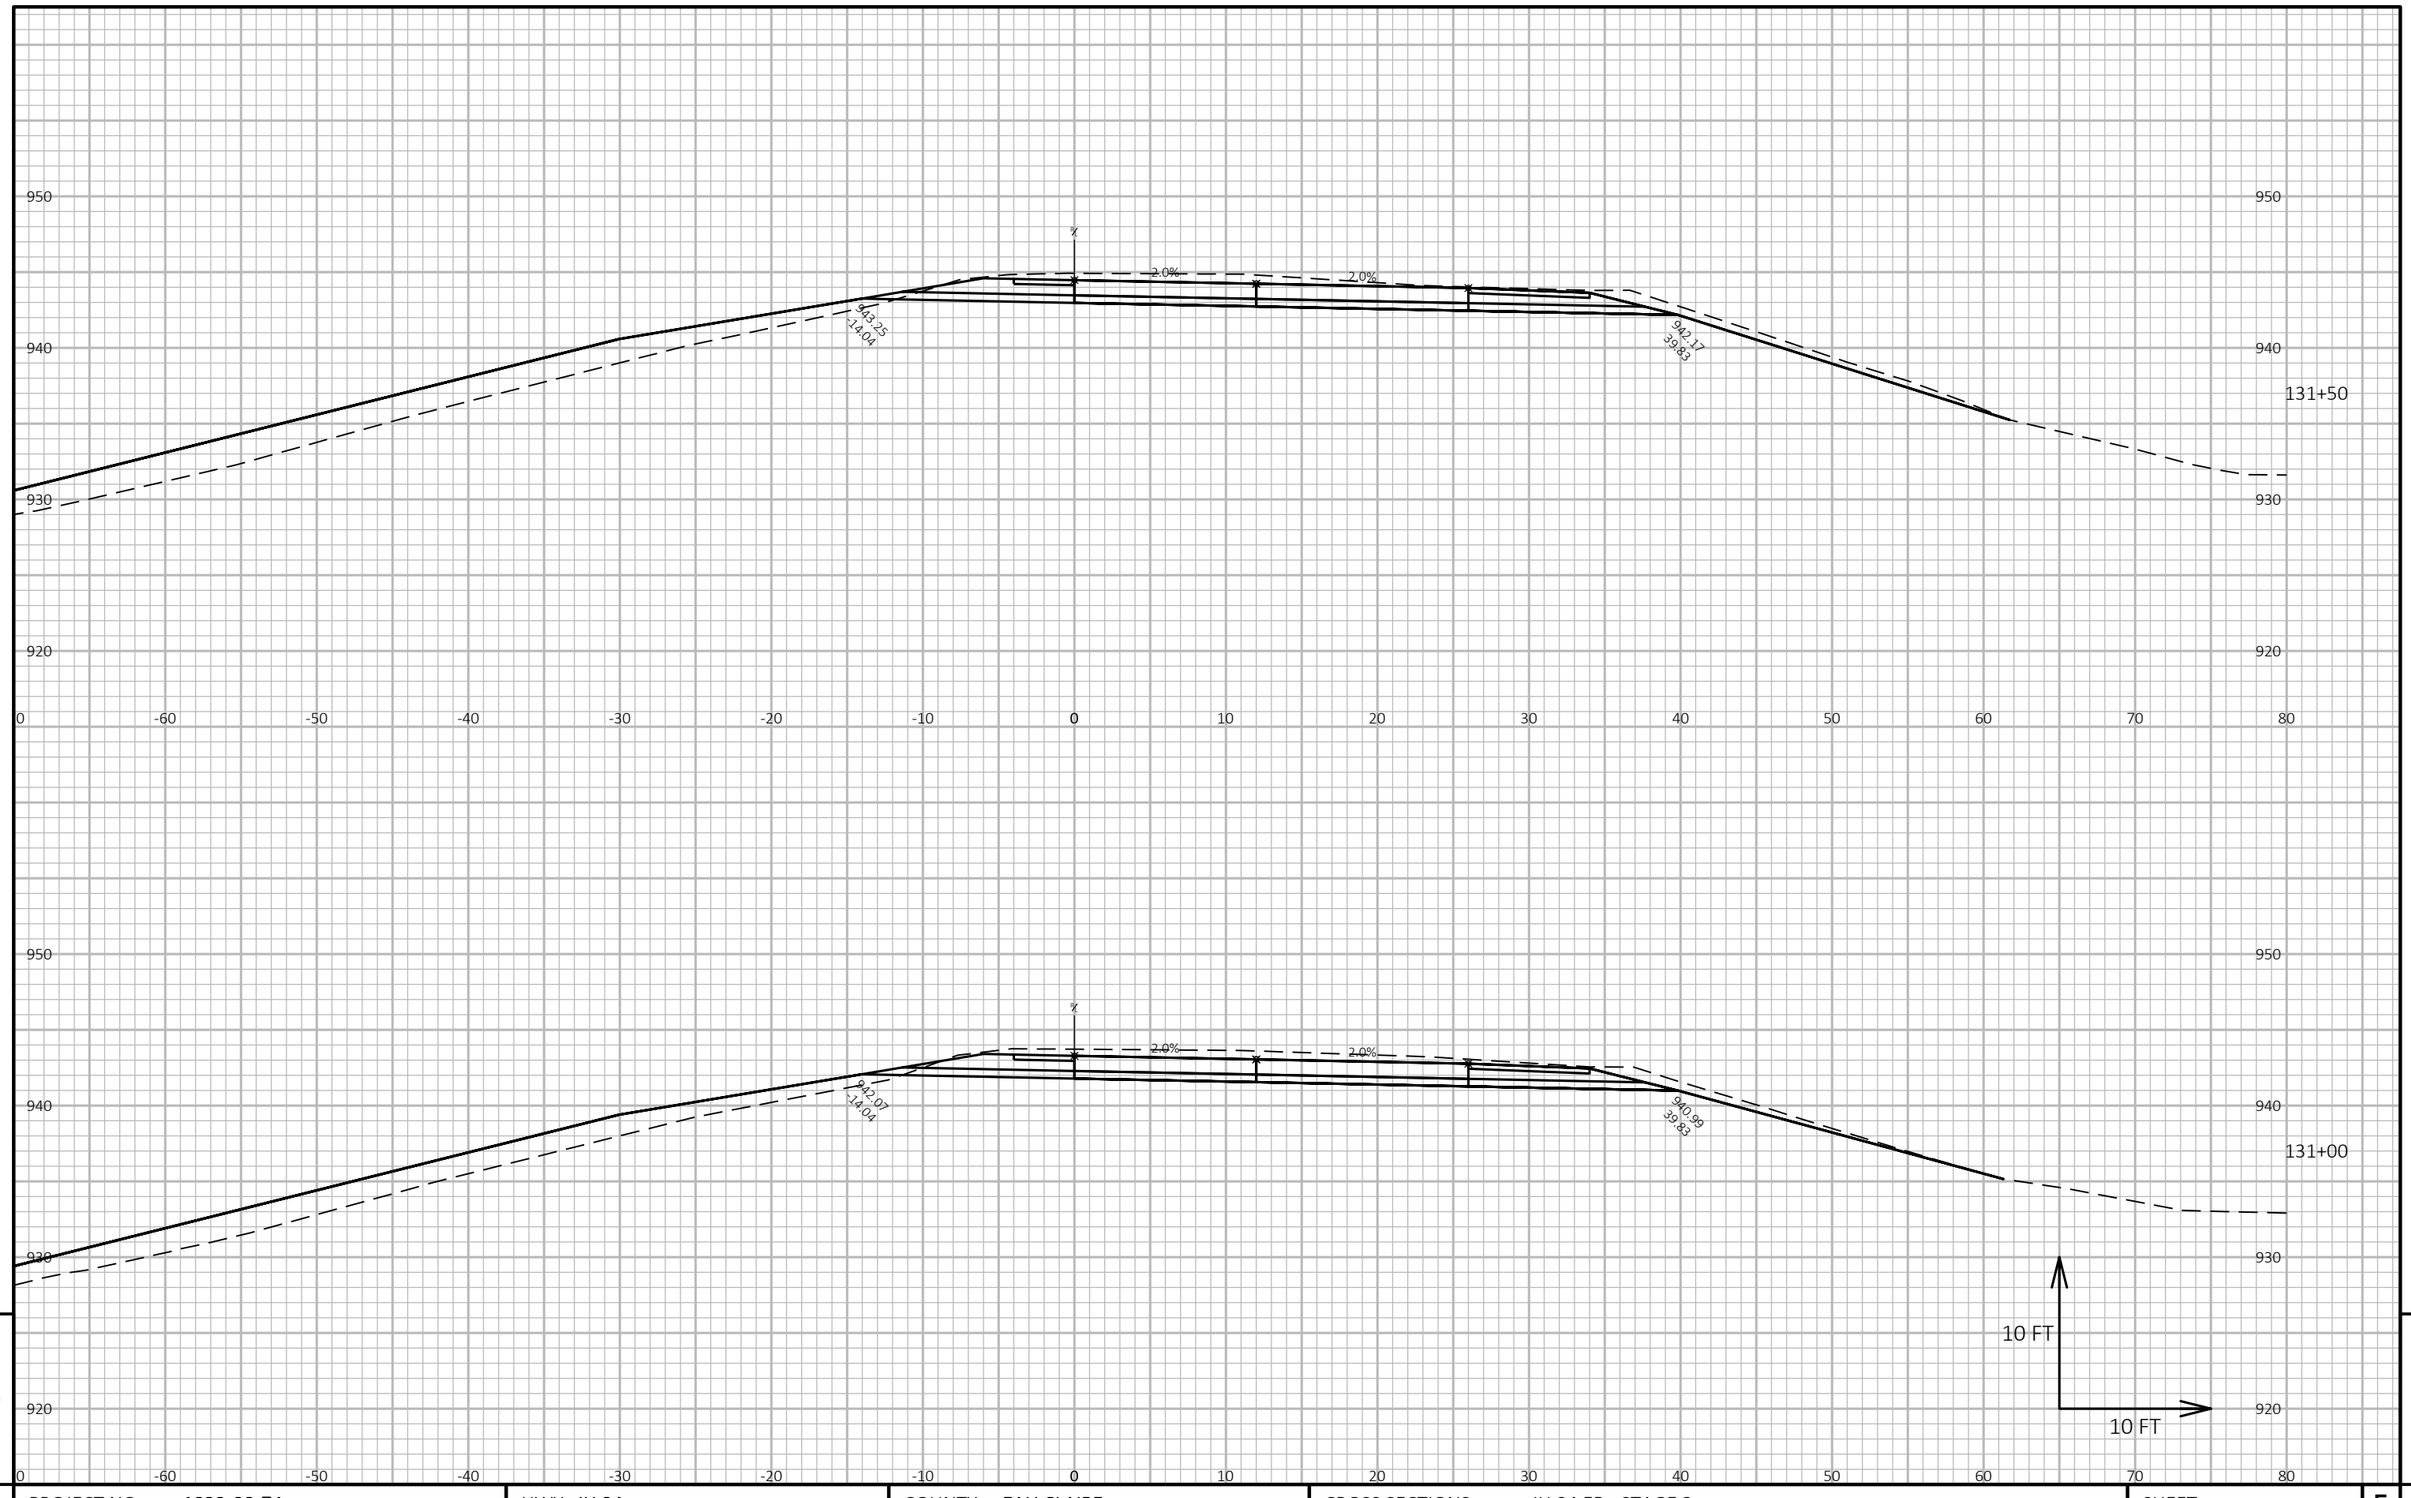


9

9

PROJECT NO: 1022-08-74	HWY: IH 94	COUNTY: EAU CLAIRE	CROSS SECTIONS: IH 94 EB - STAGE 3	SHEET	E

FILE NAME : N:\PDS\C3D\10220804\SHEETSPLAN\X-SECTIONS\090201_XS_STAGE_3_EB_CONSTRUCTION_10-27-20.DWG
LAYOUT NAME - EB Stage 3 - (115)

PLOT DATE : 1/17/2021 9:03 AM PLOT BY : CHRIST, AARON D PLOT NAME : **PLOT SCALE :** 1 IN:10 FT HORZ. / 1 IN:10 FT VERT.

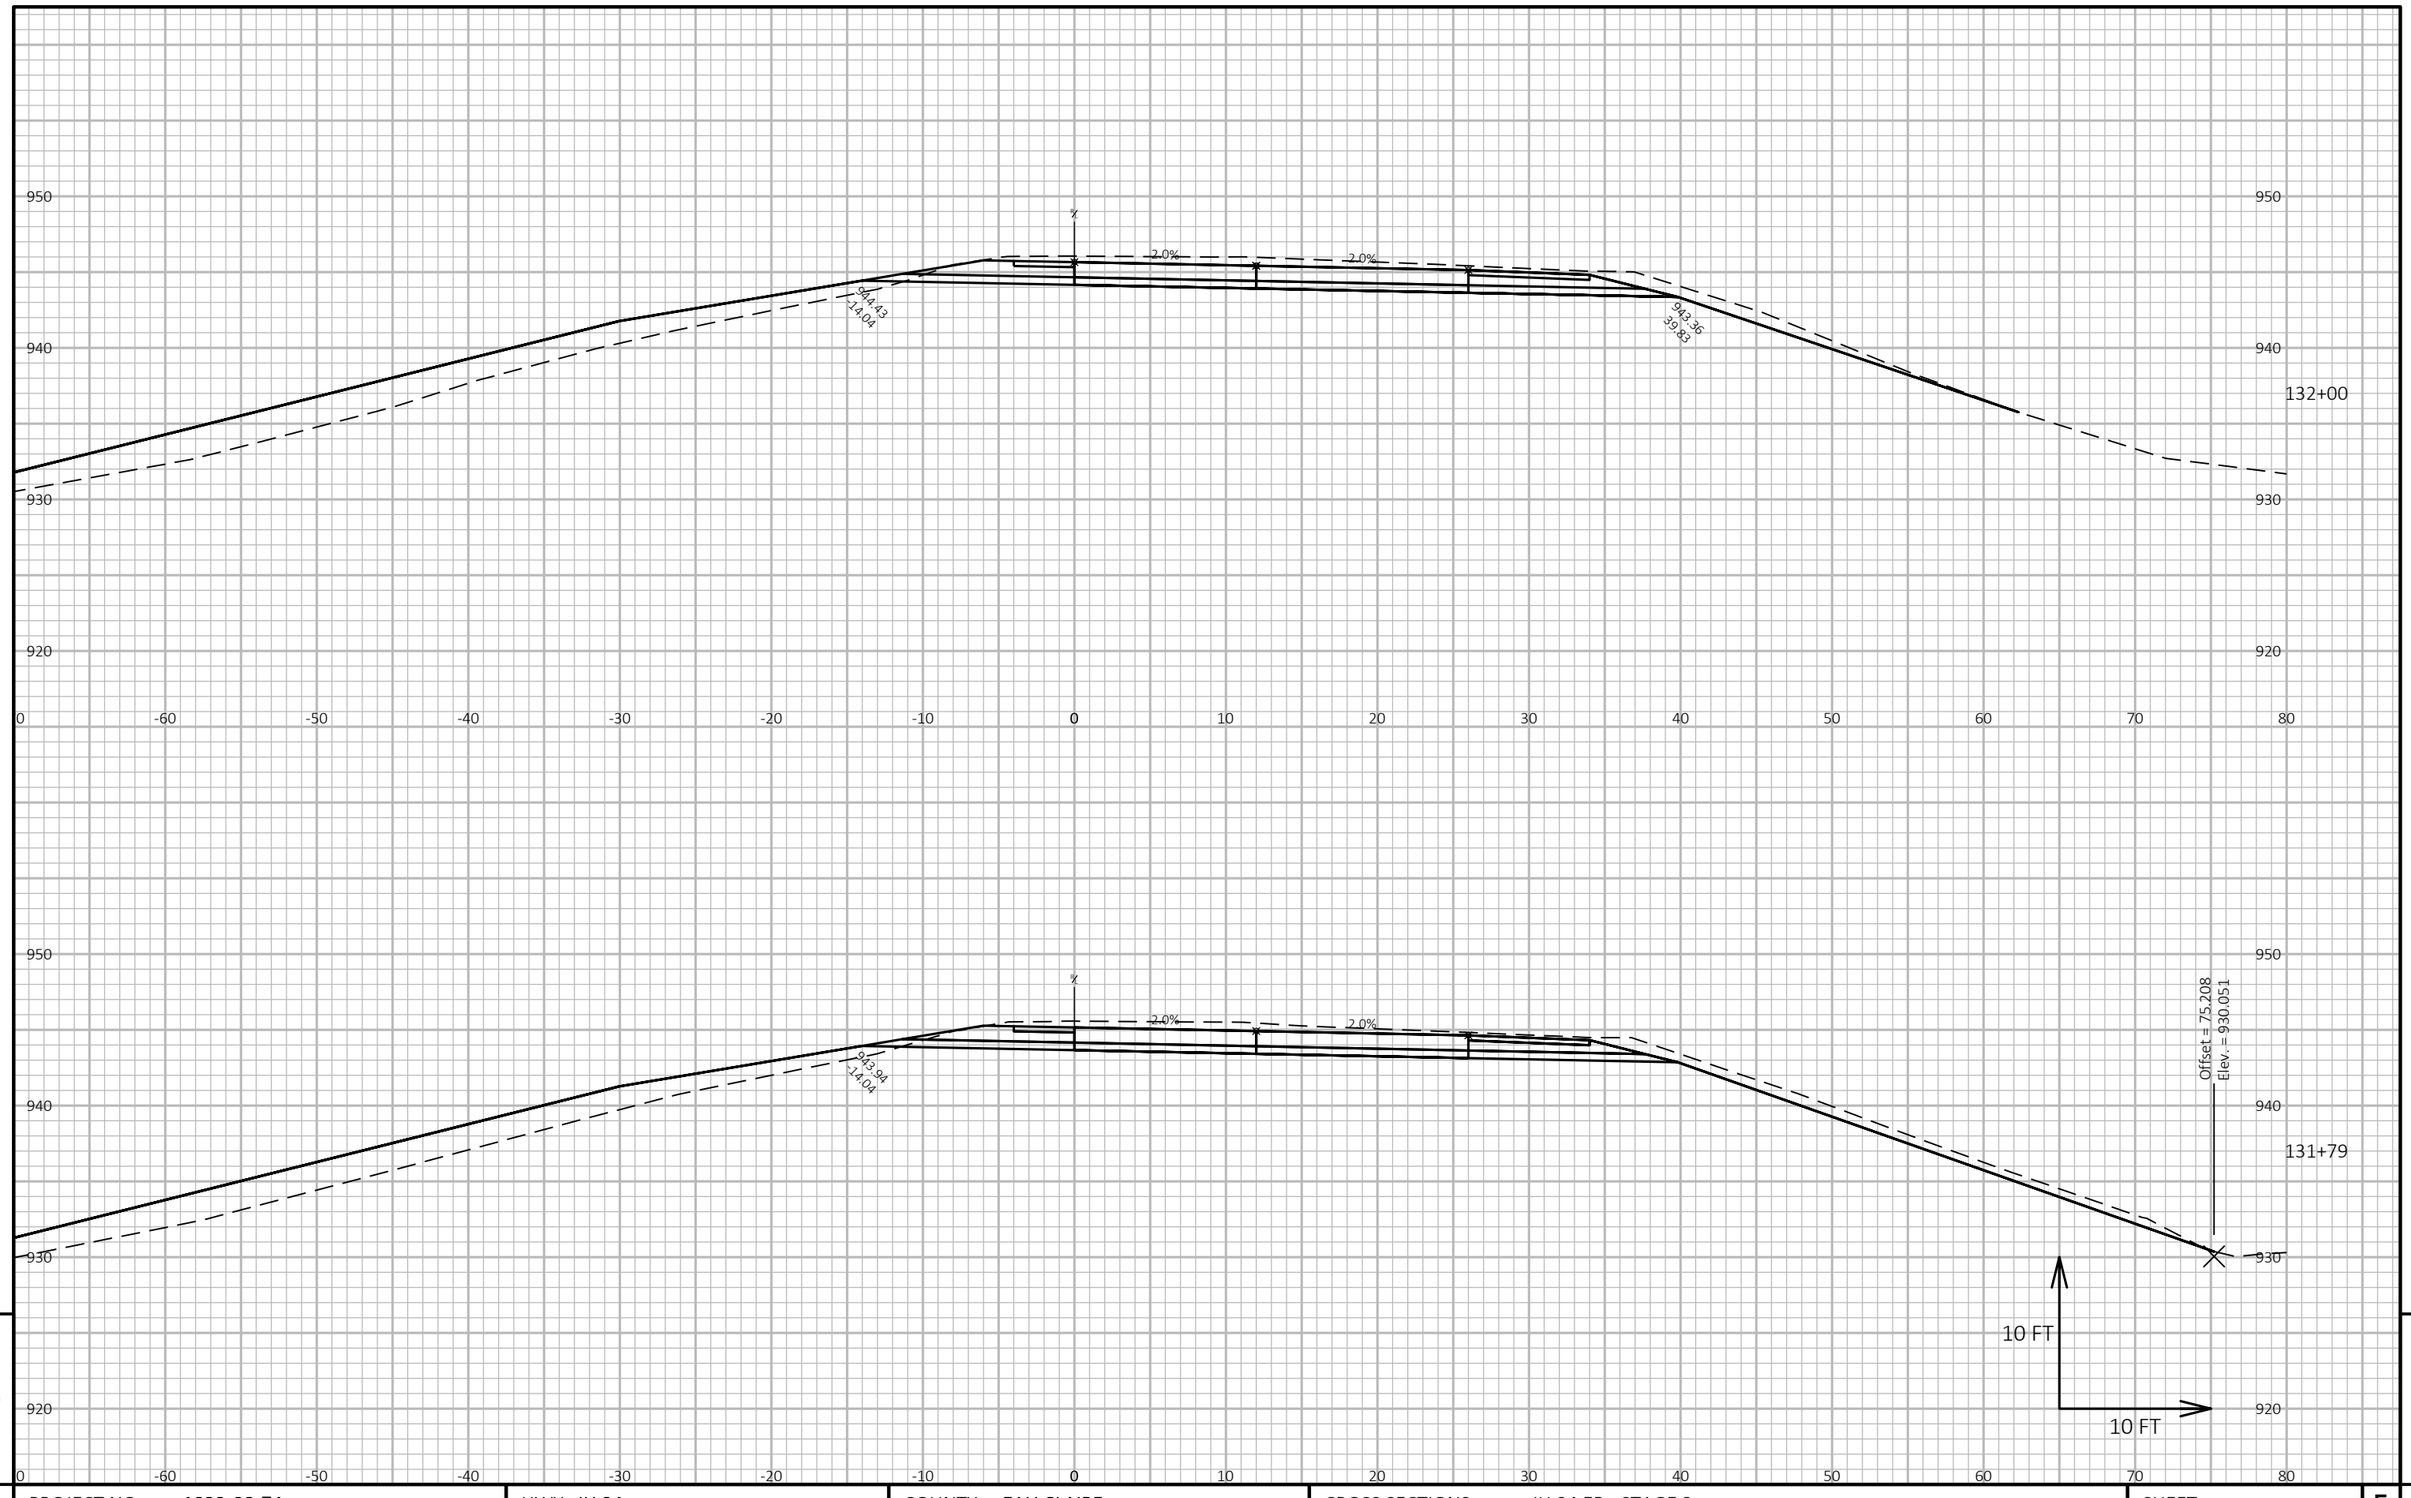


9

9

PROJECT NO: 1022-08-74	HWY: IH 94	COUNTY: EAU CLAIRE	CROSS SECTIONS: IH 94 EB - STAGE 3	SHEET	E

FILE NAME : N:\PDS\C3D\10220804\SHEETSPLAN\X-SECTIONS\090201_XS_STAGE_3_EB_CONSTRUCTION_10-27-20.DWG
LAYOUT NAME - EB Stage 3 - (116)

PLOT DATE : 1/17/2021 9:03 AM PLOT BY : CHRIST, AARON D PLOT NAME : **PLOT SCALE :** 1 IN:10 FT HORZ. / 1 IN:10 FT VERT.

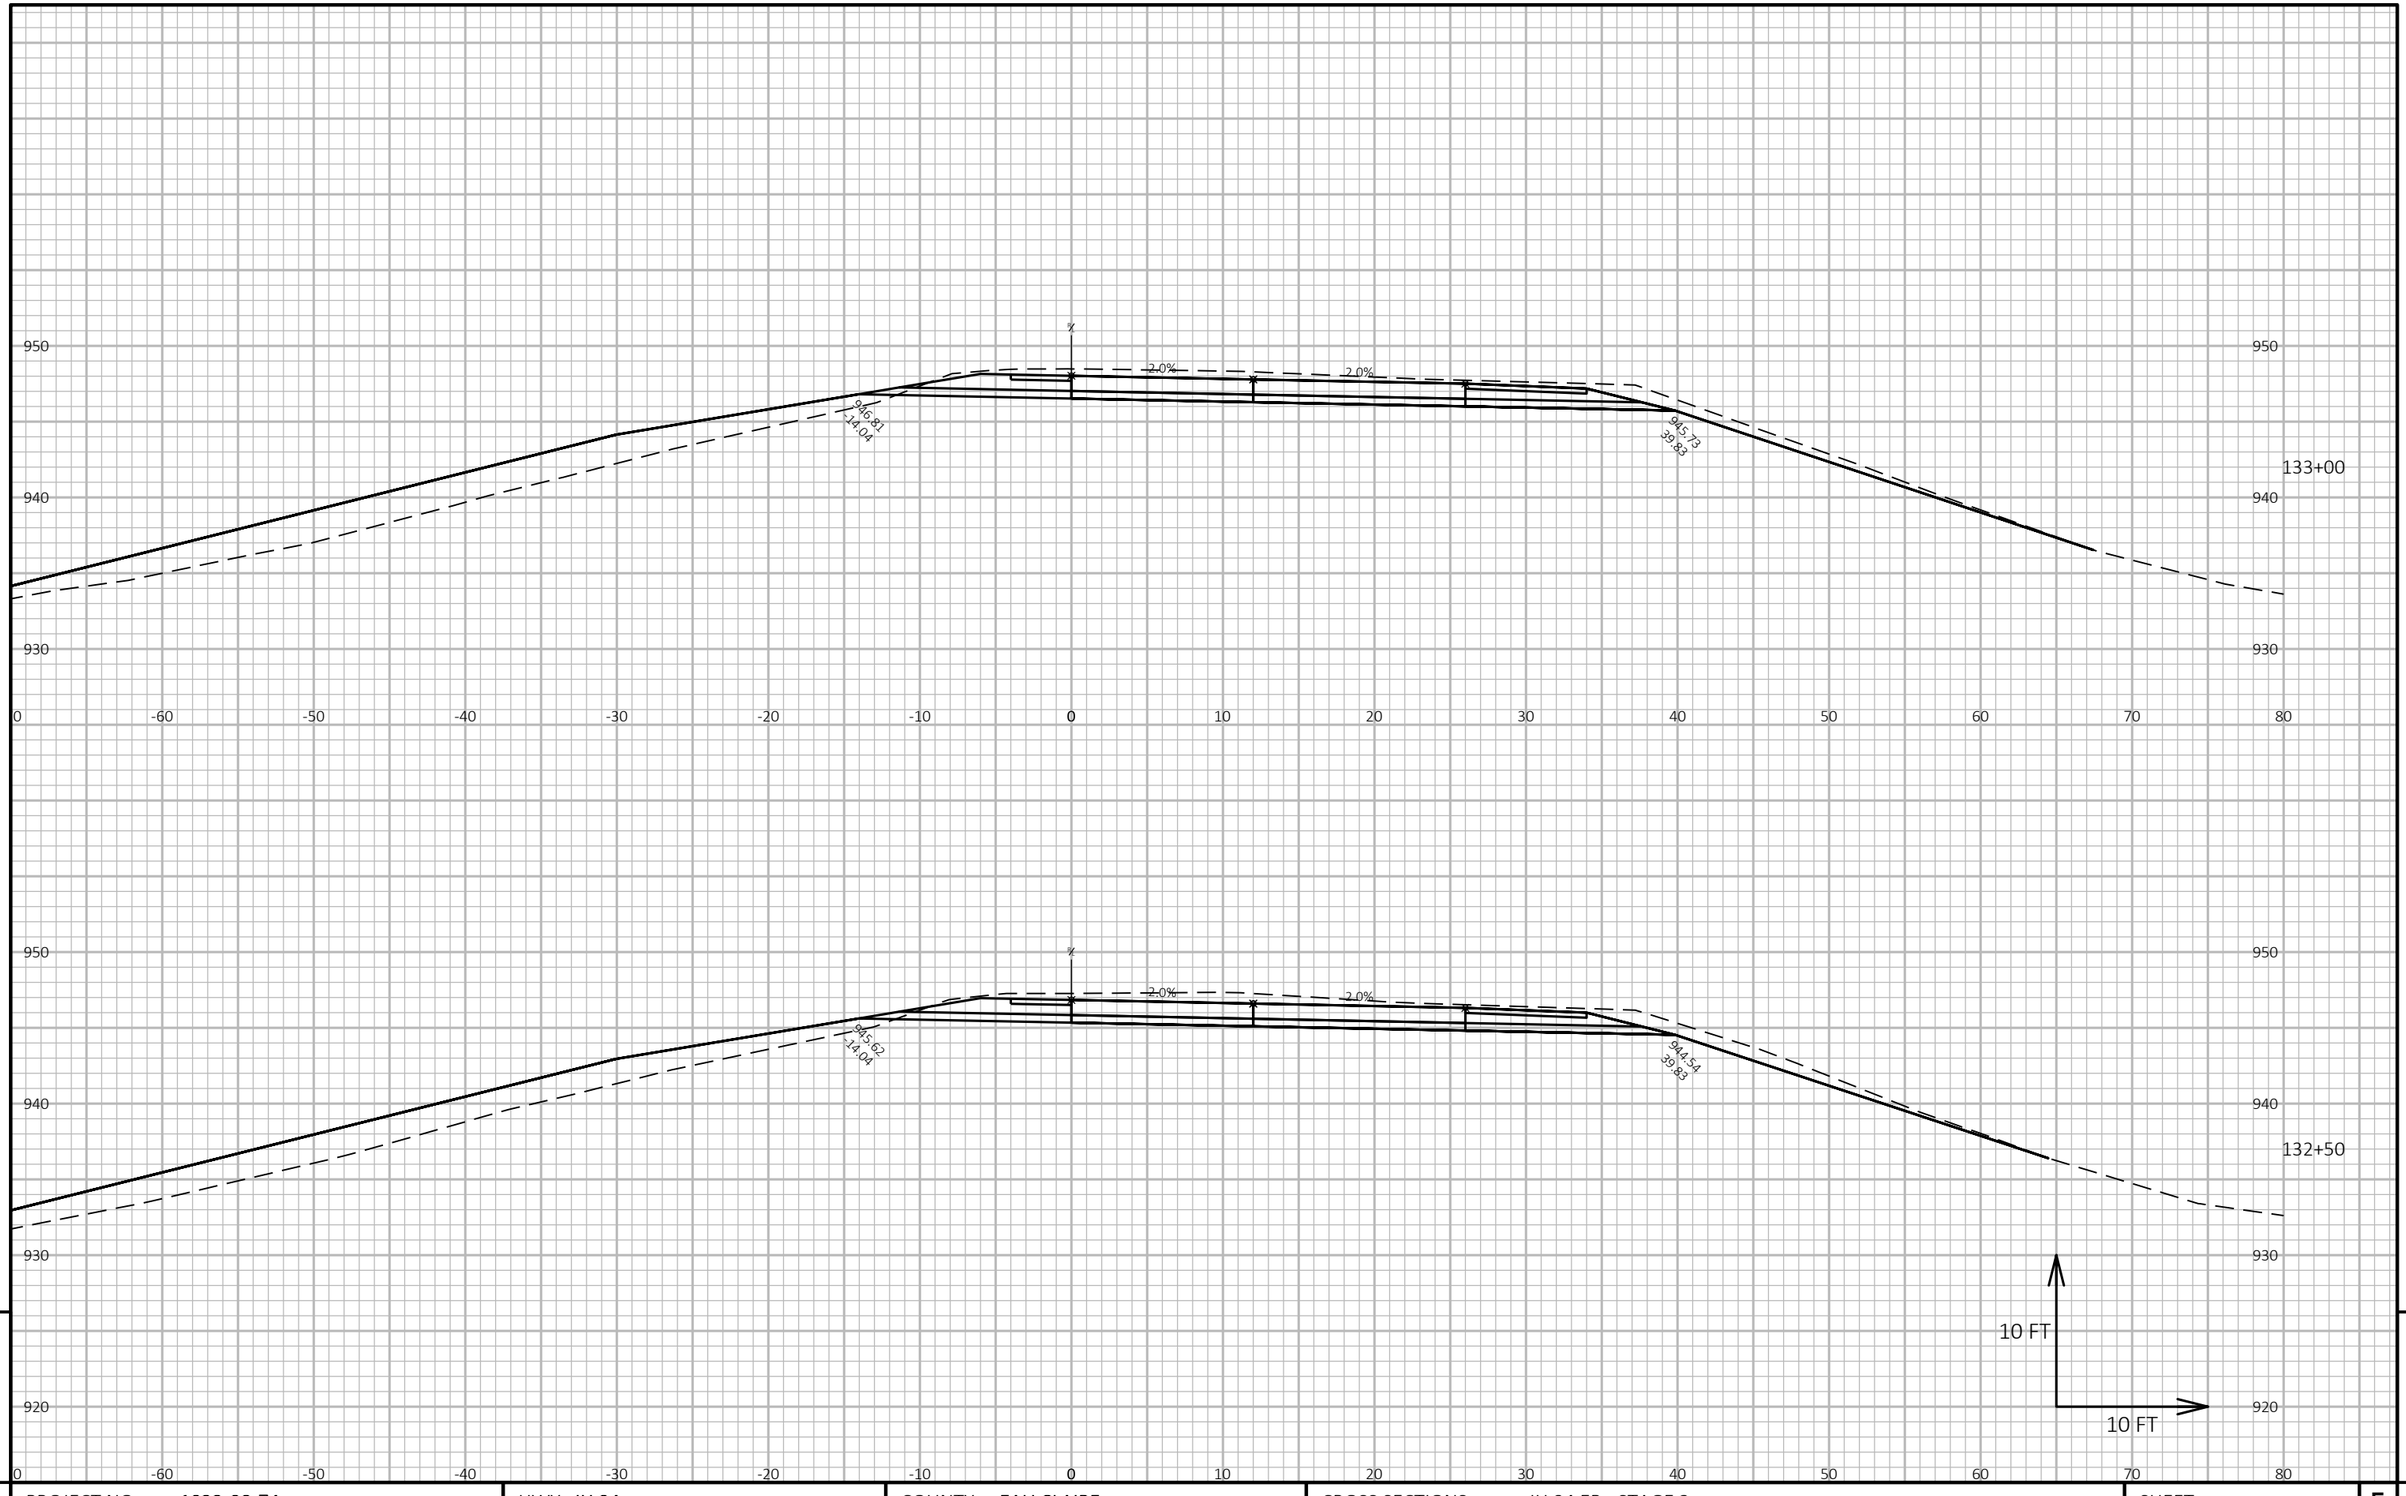

9


9

PROJECT NO: 1022-08-74	HWY: IH 94	COUNTY: EAU CLAIRE	CROSS SECTIONS: IH 94 EB - STAGE 3	SHEET	E

FILE NAME : N:\PDS\C3D\10220804\SHEETSPLAN\X-SECTIONS\090201_XS_STAGE_3_EB_CONSTRUCTION_10-27-20.DWG
LAYOUT NAME - EB Stage 3 - (117)

PLOT DATE : 1/17/2021 9:03 AM PLOT BY : CHRIST, AARON D PLOT NAME :

PLOT SCALE : 1 IN:10 FT HORZ. / 1 IN:10 FT VERT.

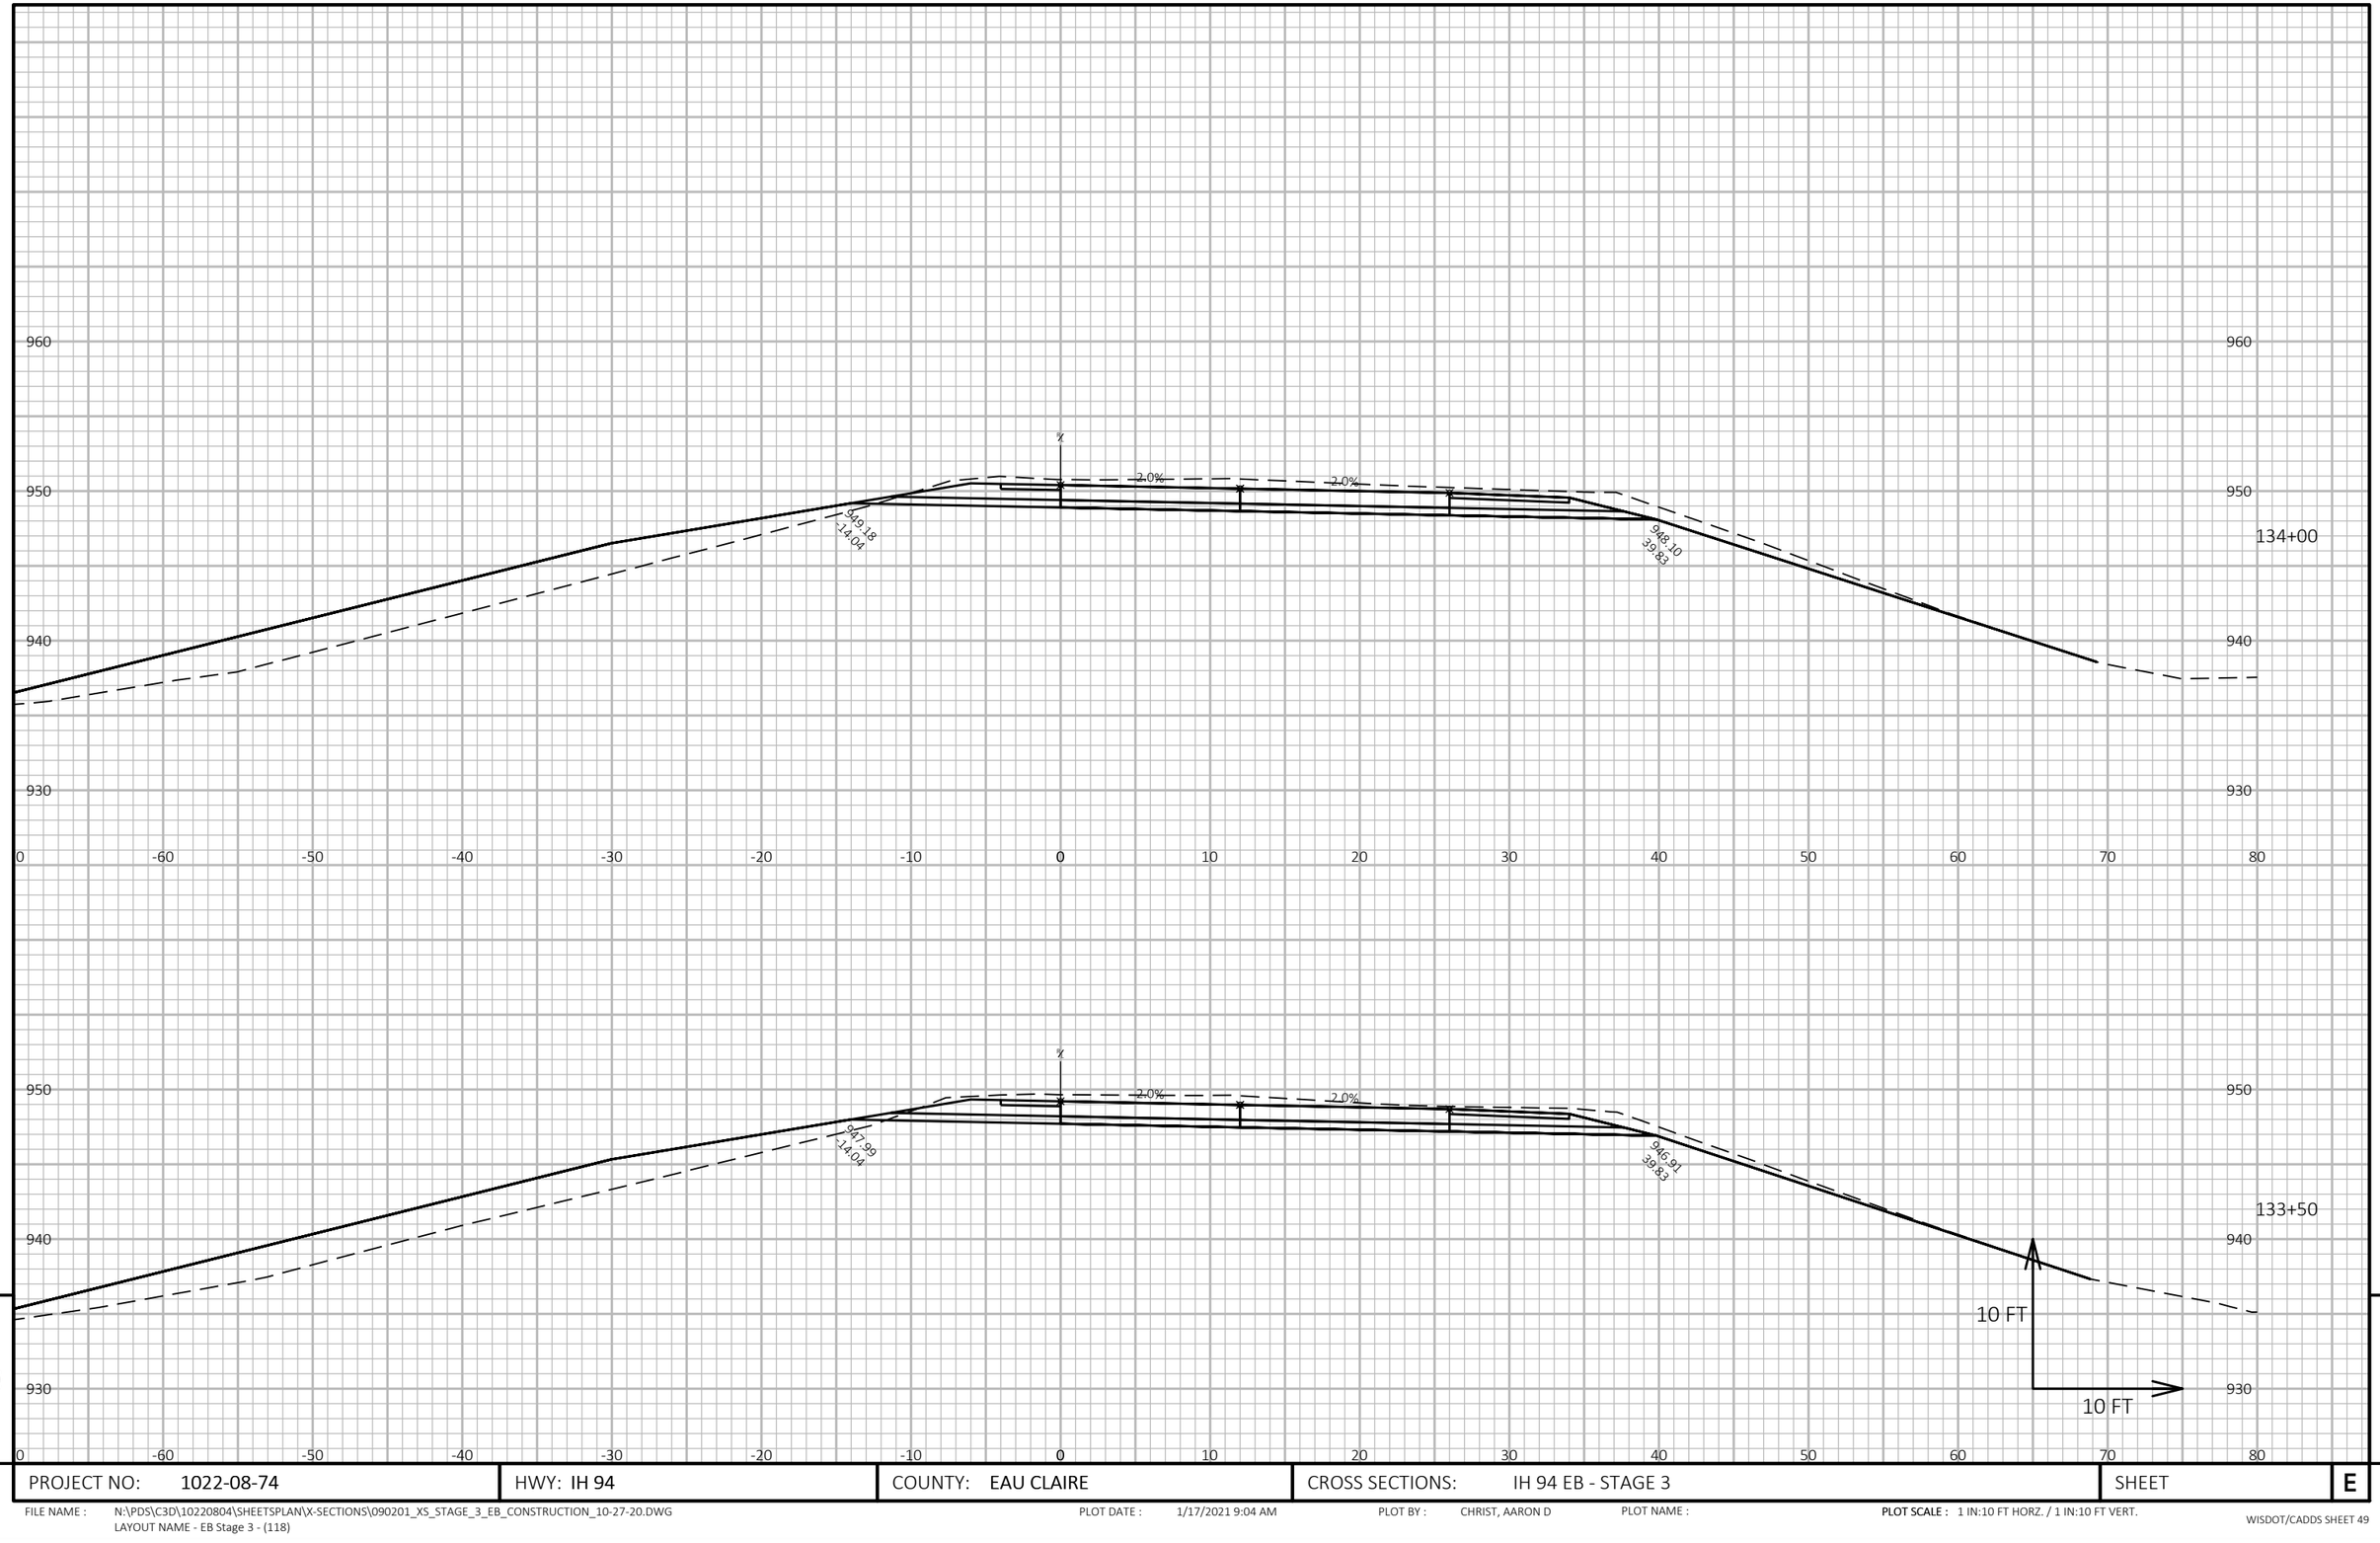

9


9

PROJECT NO: 1022-08-74	HWY: IH 94	COUNTY: EAU CLAIRE	CROSS SECTIONS: IH 94 EB - STAGE 3	SHEET E

FILE NAME : N:\PDS\C3D\10220804\SHEETSPLAN\X-SECTIONS\090201_XS_STAGE_3_EB_CONSTRUCTION_10-27-20.DWG
LAYOUT NAME - EB Stage 3 - (118)

PLOT DATE : 1/17/2021 9:04 AM PLOT BY : CHRIST, AARON D PLOT NAME :

PLOT SCALE : 1 IN:10 FT HORZ. / 1 IN:10 FT VERT.

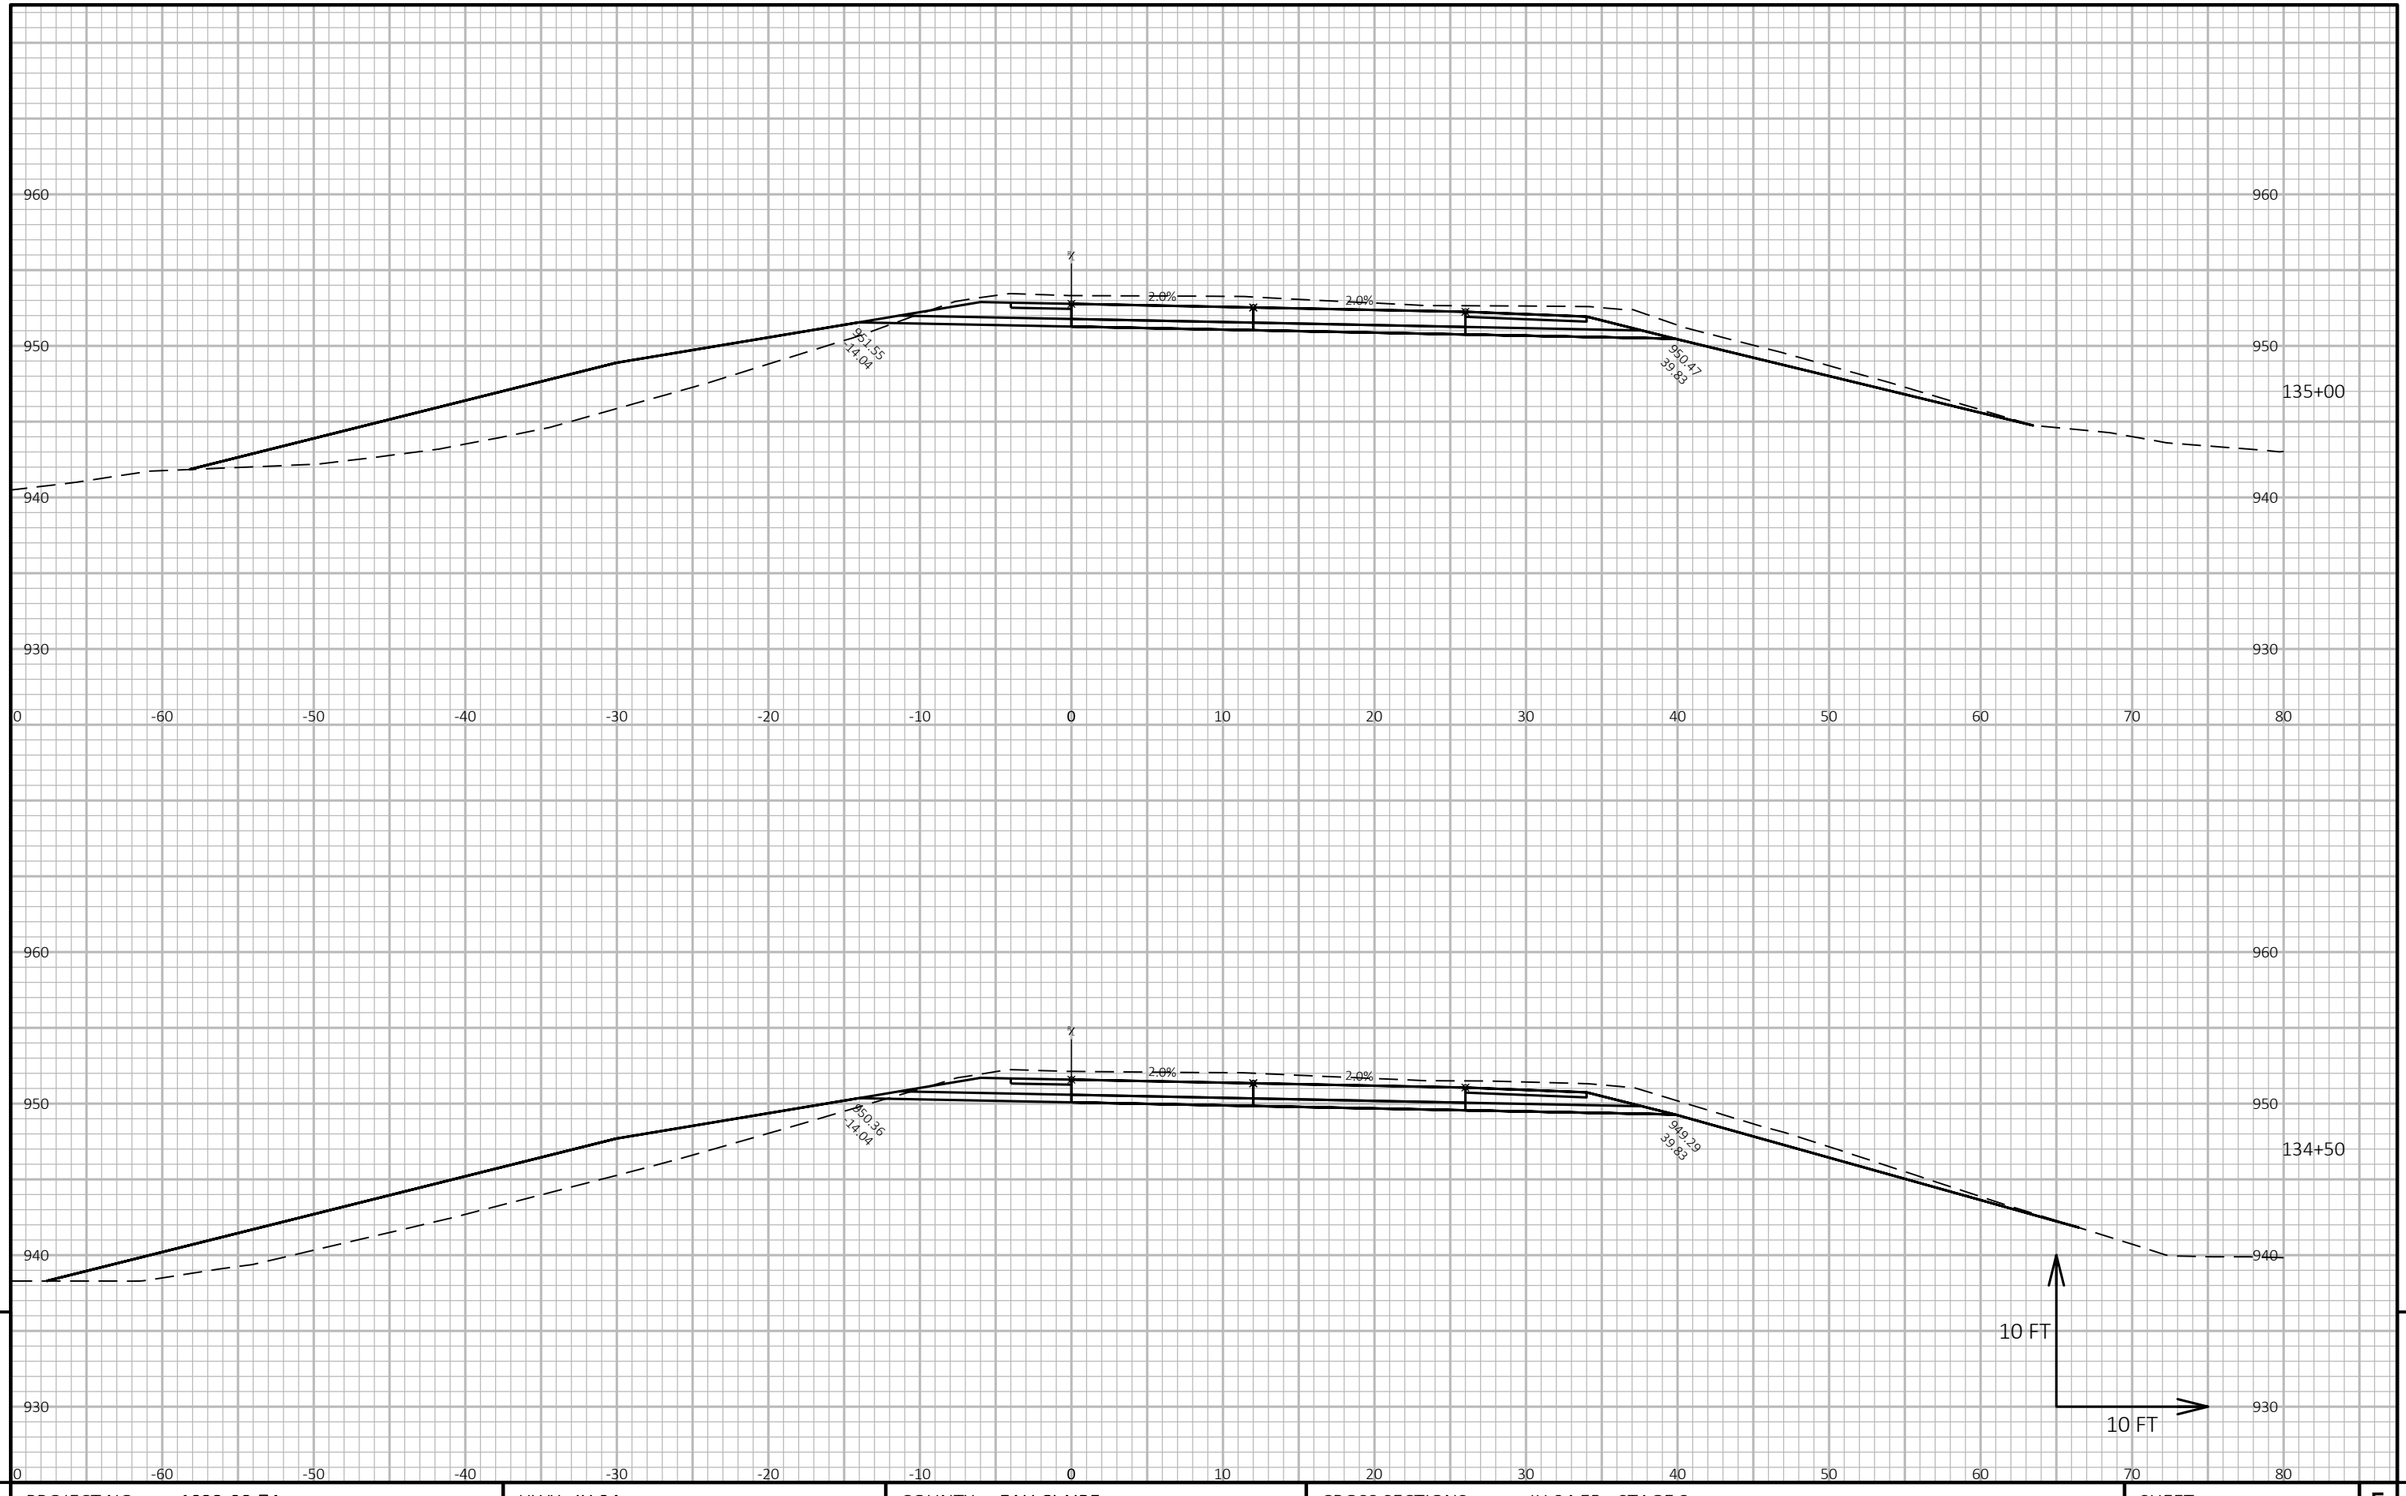

9


9

PROJECT NO: 1022-08-74	HWY: IH 94	COUNTY: EAU CLAIRE	CROSS SECTIONS: IH 94 EB - STAGE 3	SHEET	E

FILE NAME : N:\PDS\C3D\10220804\SHEETSPLAN\X-SECTIONS\090201_XS_STAGE_3_EB_CONSTRUCTION_10-27-20.DWG
LAYOUT NAME - EB Stage 3 - (119)

PLOT DATE : 1/17/2021 9:04 AM PLOT BY : CHRIST, AARON D PLOT NAME :


PLOT SCALE : 1 IN:10 FT HORZ. / 1 IN:10 FT VERT.

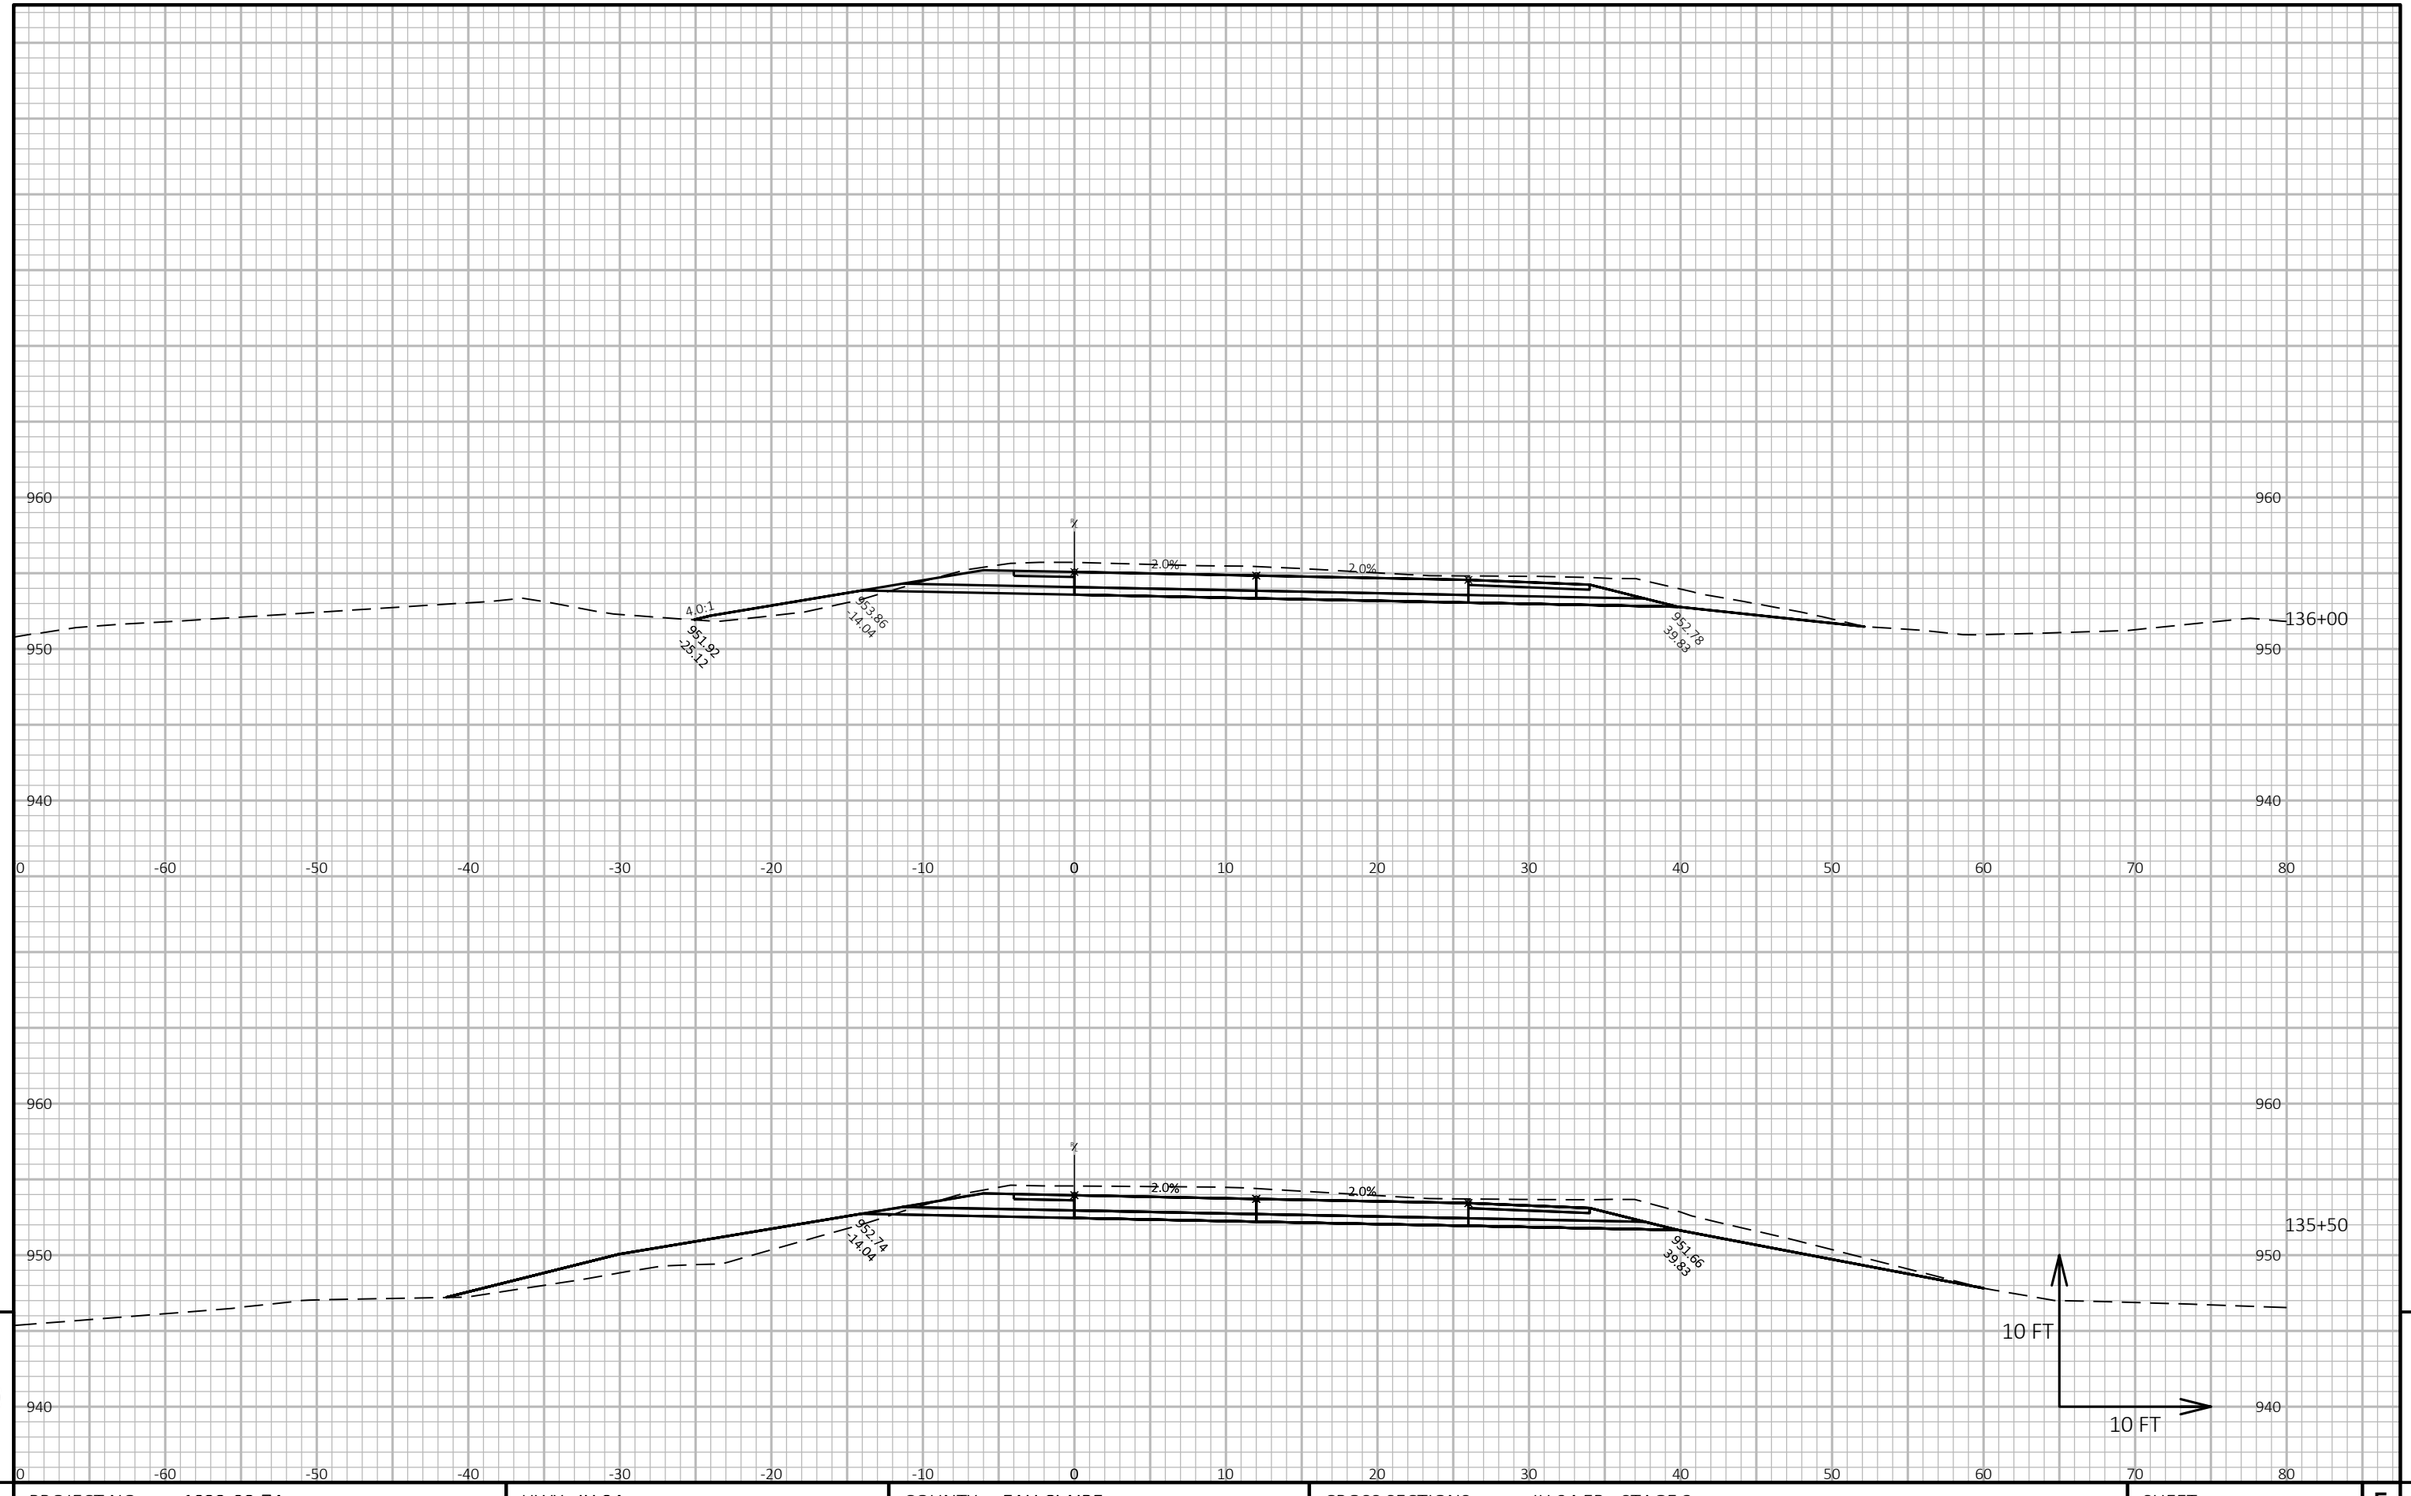

PROJECT NO: 1022-08-74	HWY: IH 94	COUNTY: EAU CLAIRE	CROSS SECTIONS: IH 94 EB - STAGE 3	SHEET E

FILE NAME : N:\PDS\C3D\10220804\SHEETSPLAN\X-SECTIONS\090201_XS_STAGE_3_EB_CONSTRUCTION_10-27-20.DWG
LAYOUT NAME - EB Stage 3 - (120)

PLOT DATE : 1/17/2021 9:04 AM PLOT BY : CHRIST, AARON D PLOT NAME : **PLOT SCALE :** 1 IN:10 FT HORZ. / 1 IN:10 FT VERT.

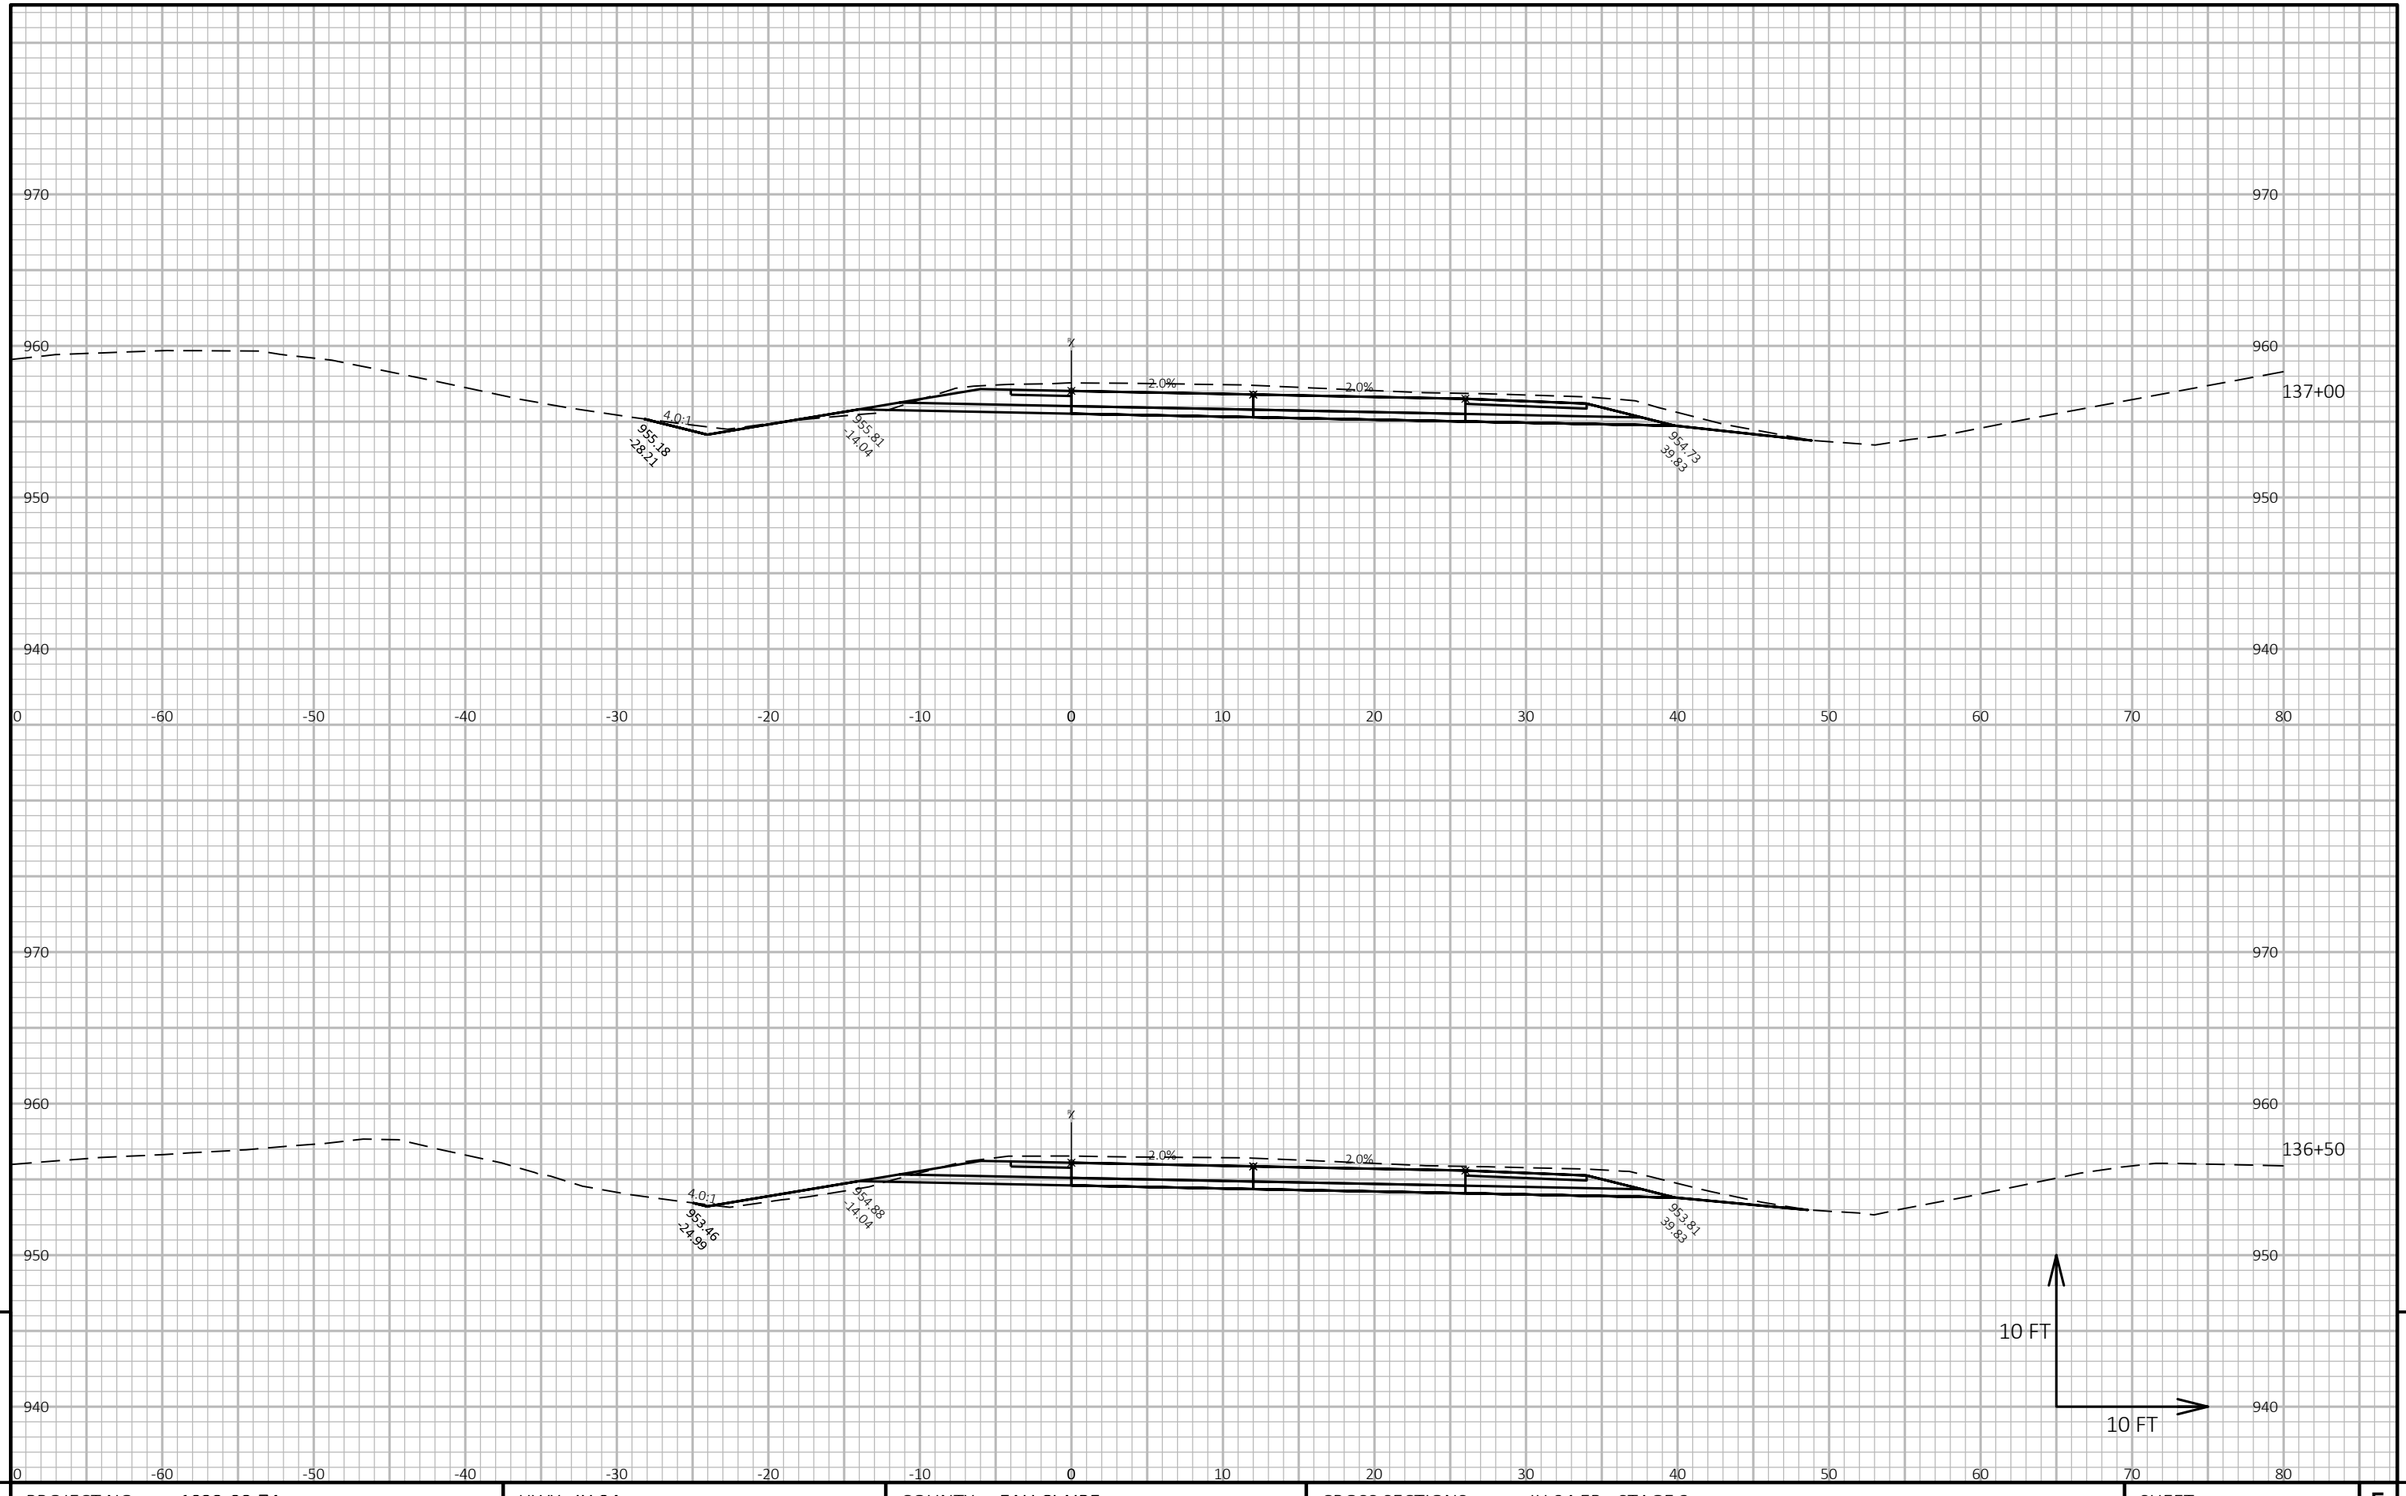

9

9

PROJECT NO: 1022-08-74	HWY: IH 94	COUNTY: EAU CLAIRE	CROSS SECTIONS: IH 94 EB - STAGE 3	SHEET	E


FILE NAME : N:\PDS\C3D\10220804\SHEETSPLAN\X-SECTIONS\090201_XS_STAGE_3_EB_CONSTRUCTION_10-27-20.DWG
LAYOUT NAME - EB Stage 3 - (121)

PLOT DATE : 1/17/2021 9:04 AM

PLOT BY : CHRIST, AARON D

PLOT NAME :

PLOT SCALE : 1 IN:10 FT HORZ. / 1 IN:10 FT VERT.

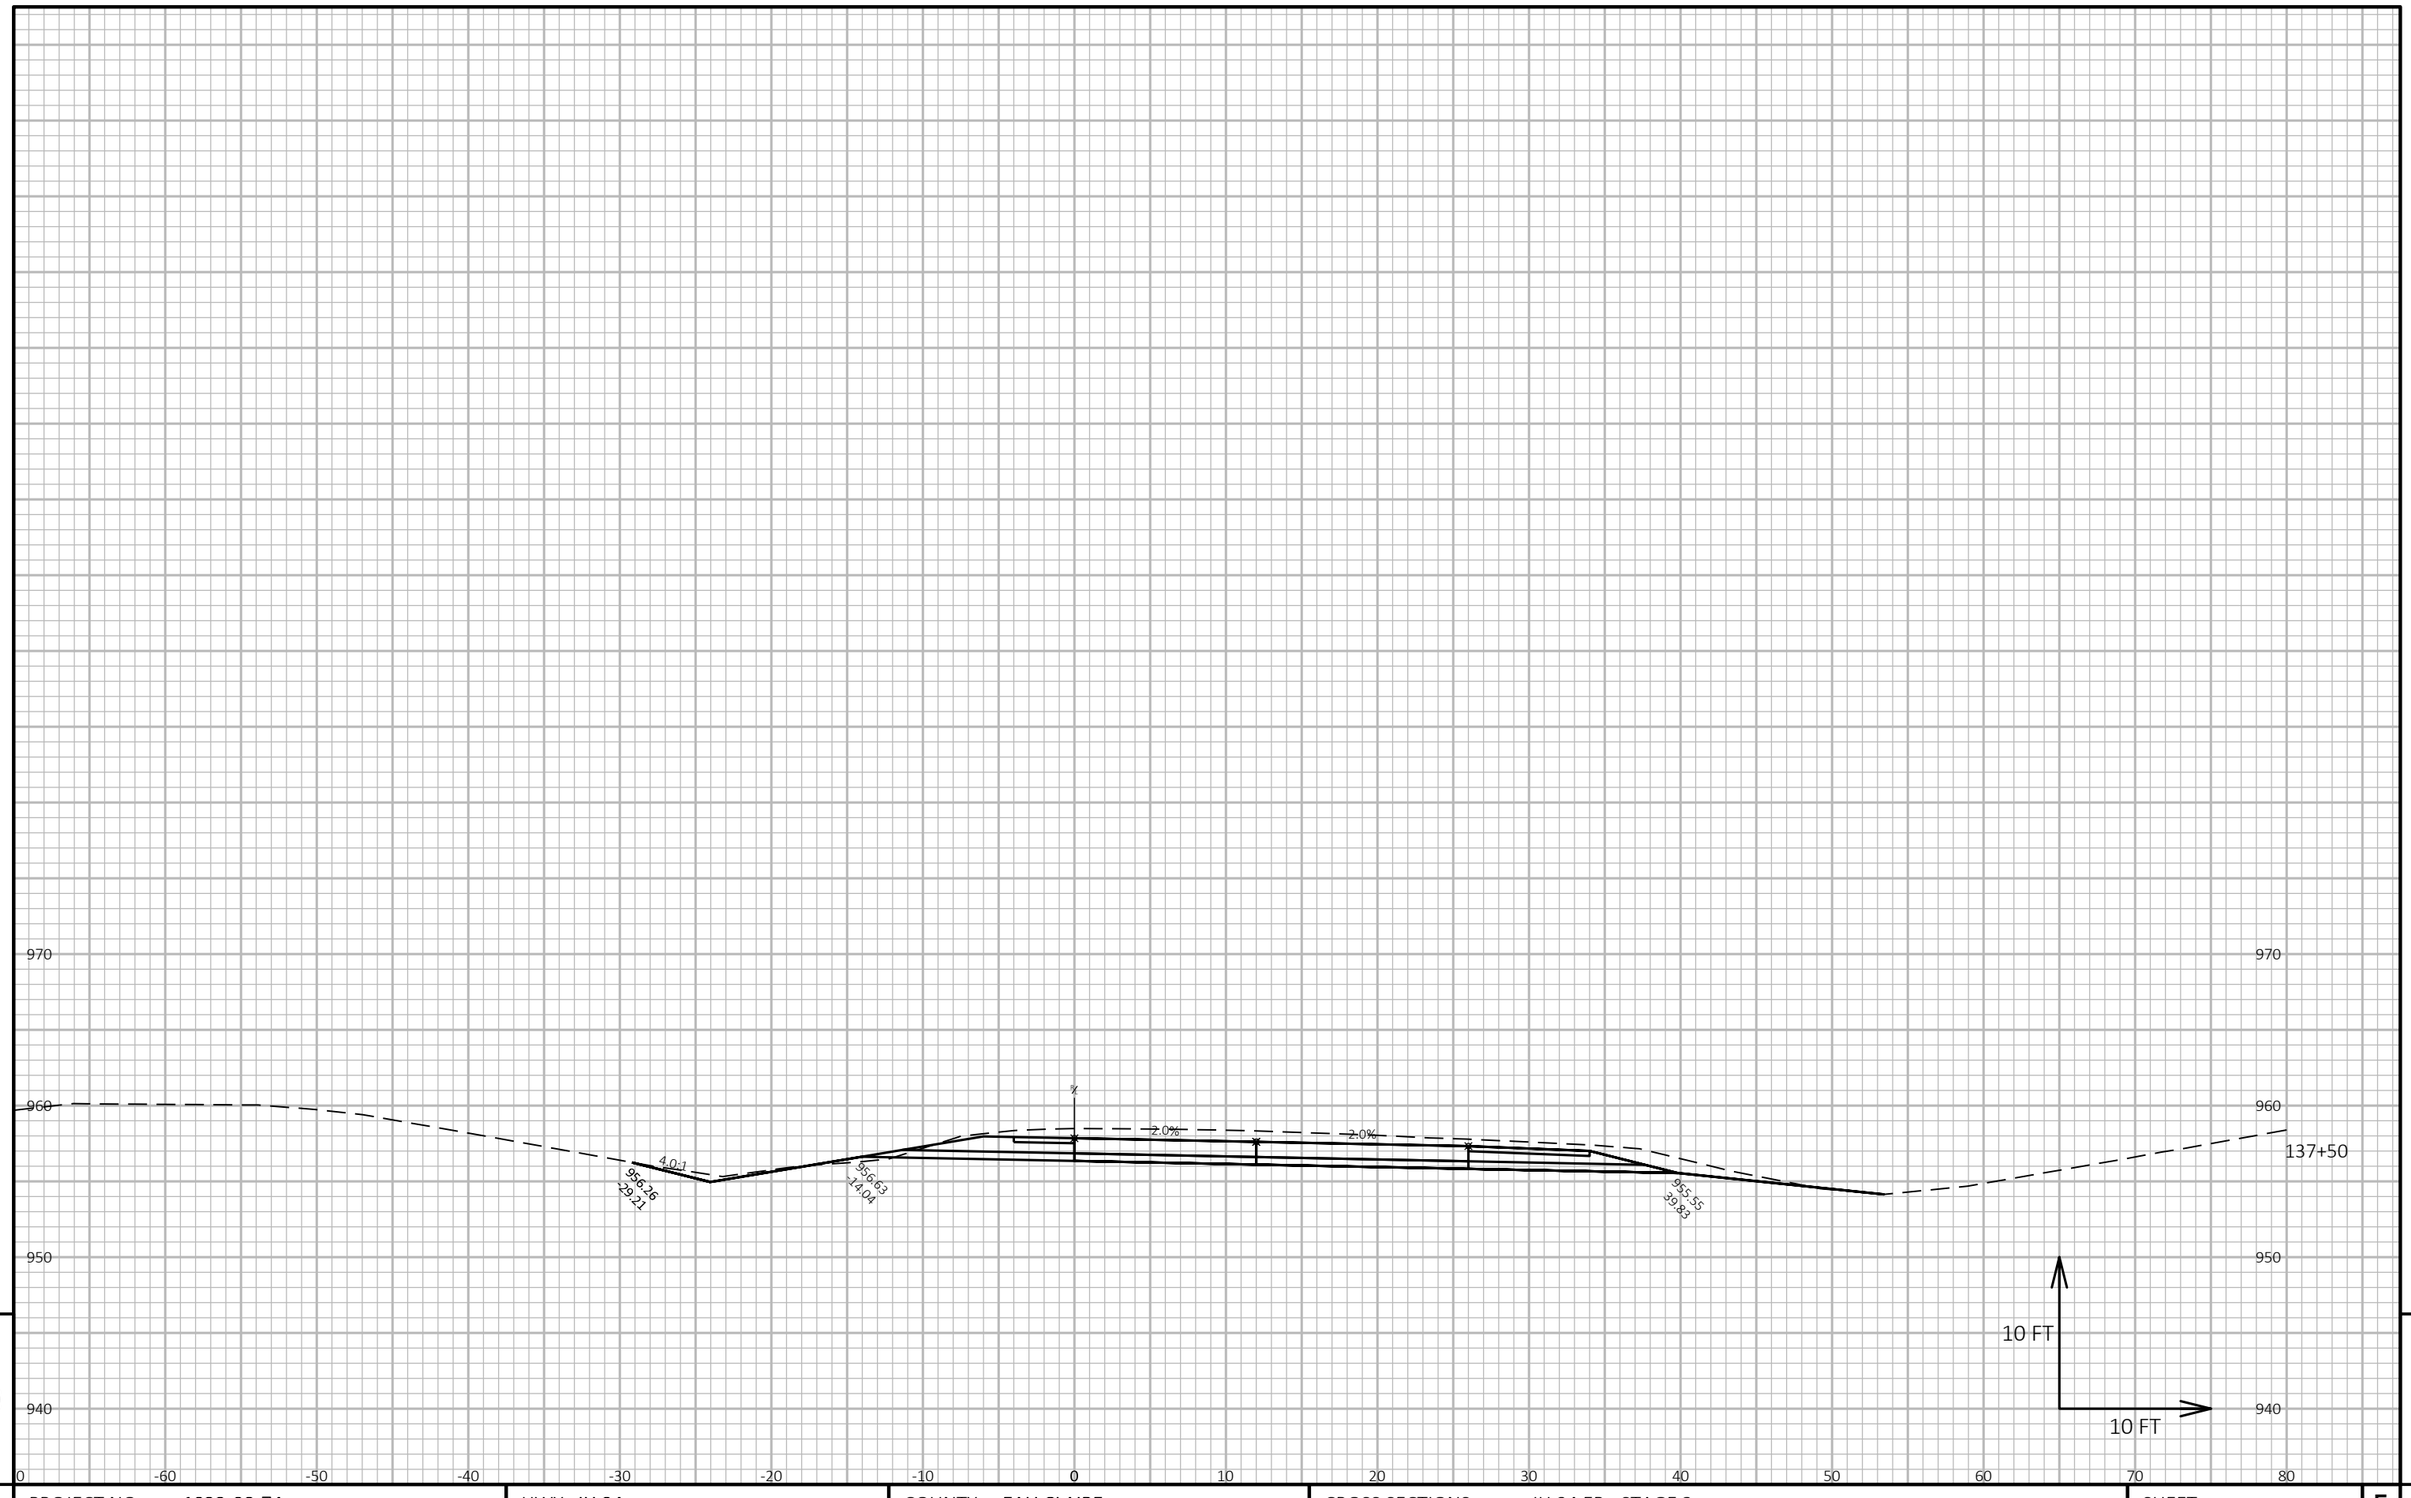

9


9

PROJECT NO: 1022-08-74	HWY: IH 94	COUNTY: EAU CLAIRE	CROSS SECTIONS: IH 94 EB - STAGE 3	SHEET	E

FILE NAME : N:\PDS\C3D\10220804\SHEETSPLAN\X-SECTIONS\090201_XS_STAGE_3_EB_CONSTRUCTION_10-27-20.DWG
LAYOUT NAME - EB Stage 3 - (122)

PLOT DATE : 1/17/2021 9:04 AM PLOT BY : CHRIST, AARON D PLOT NAME :

PLOT SCALE : 1 IN:10 FT HORZ. / 1 IN:10 FT VERT.

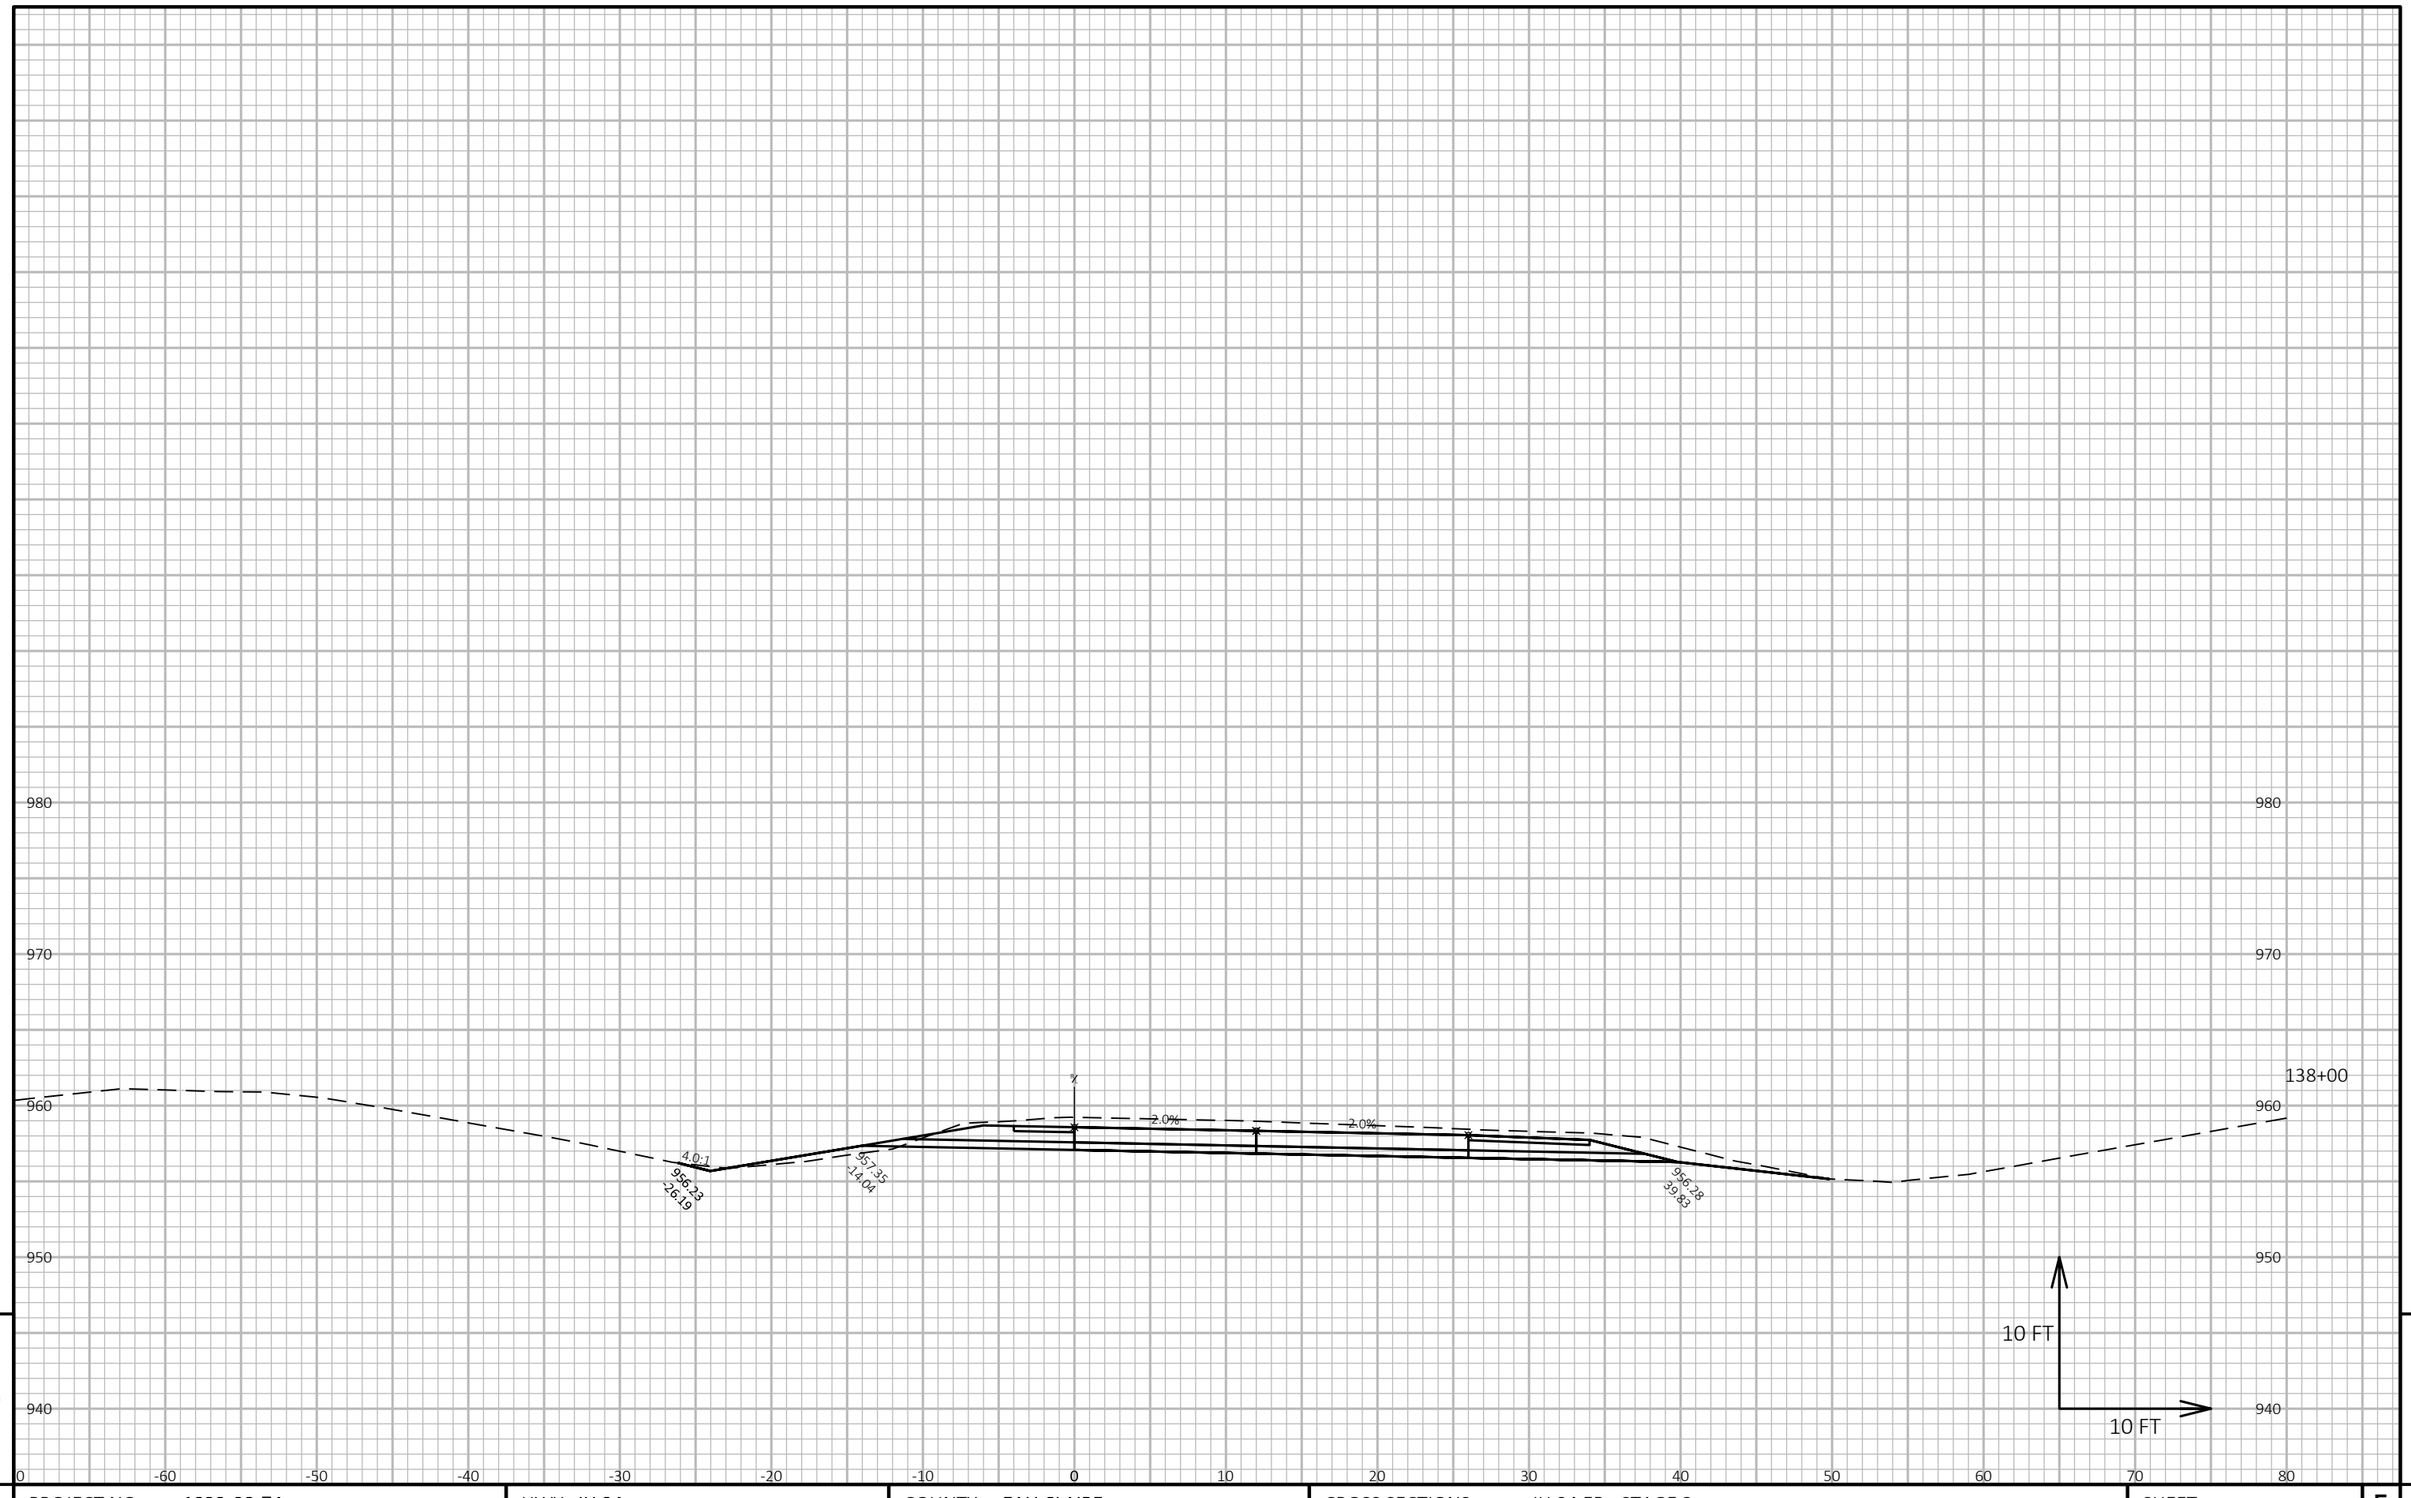


9

9

PROJECT NO: 1022-08-74	HWY: IH 94	COUNTY: EAU CLAIRE	CROSS SECTIONS: IH 94 EB - STAGE 3	SHEET	E

FILE NAME : N:\PDS\C3D\10220804\SHEETSPLAN\X-SECTIONS\090201_XS_STAGE_3_EB_CONSTRUCTION_10-27-20.DWG
LAYOUT NAME - EB Stage 3 - (123)

PLOT DATE : 1/17/2021 9:04 AM PLOT BY : CHRIST, AARON D PLOT NAME : **PLOT SCALE :** 1 IN:10 FT HORZ. / 1 IN:10 FT VERT.

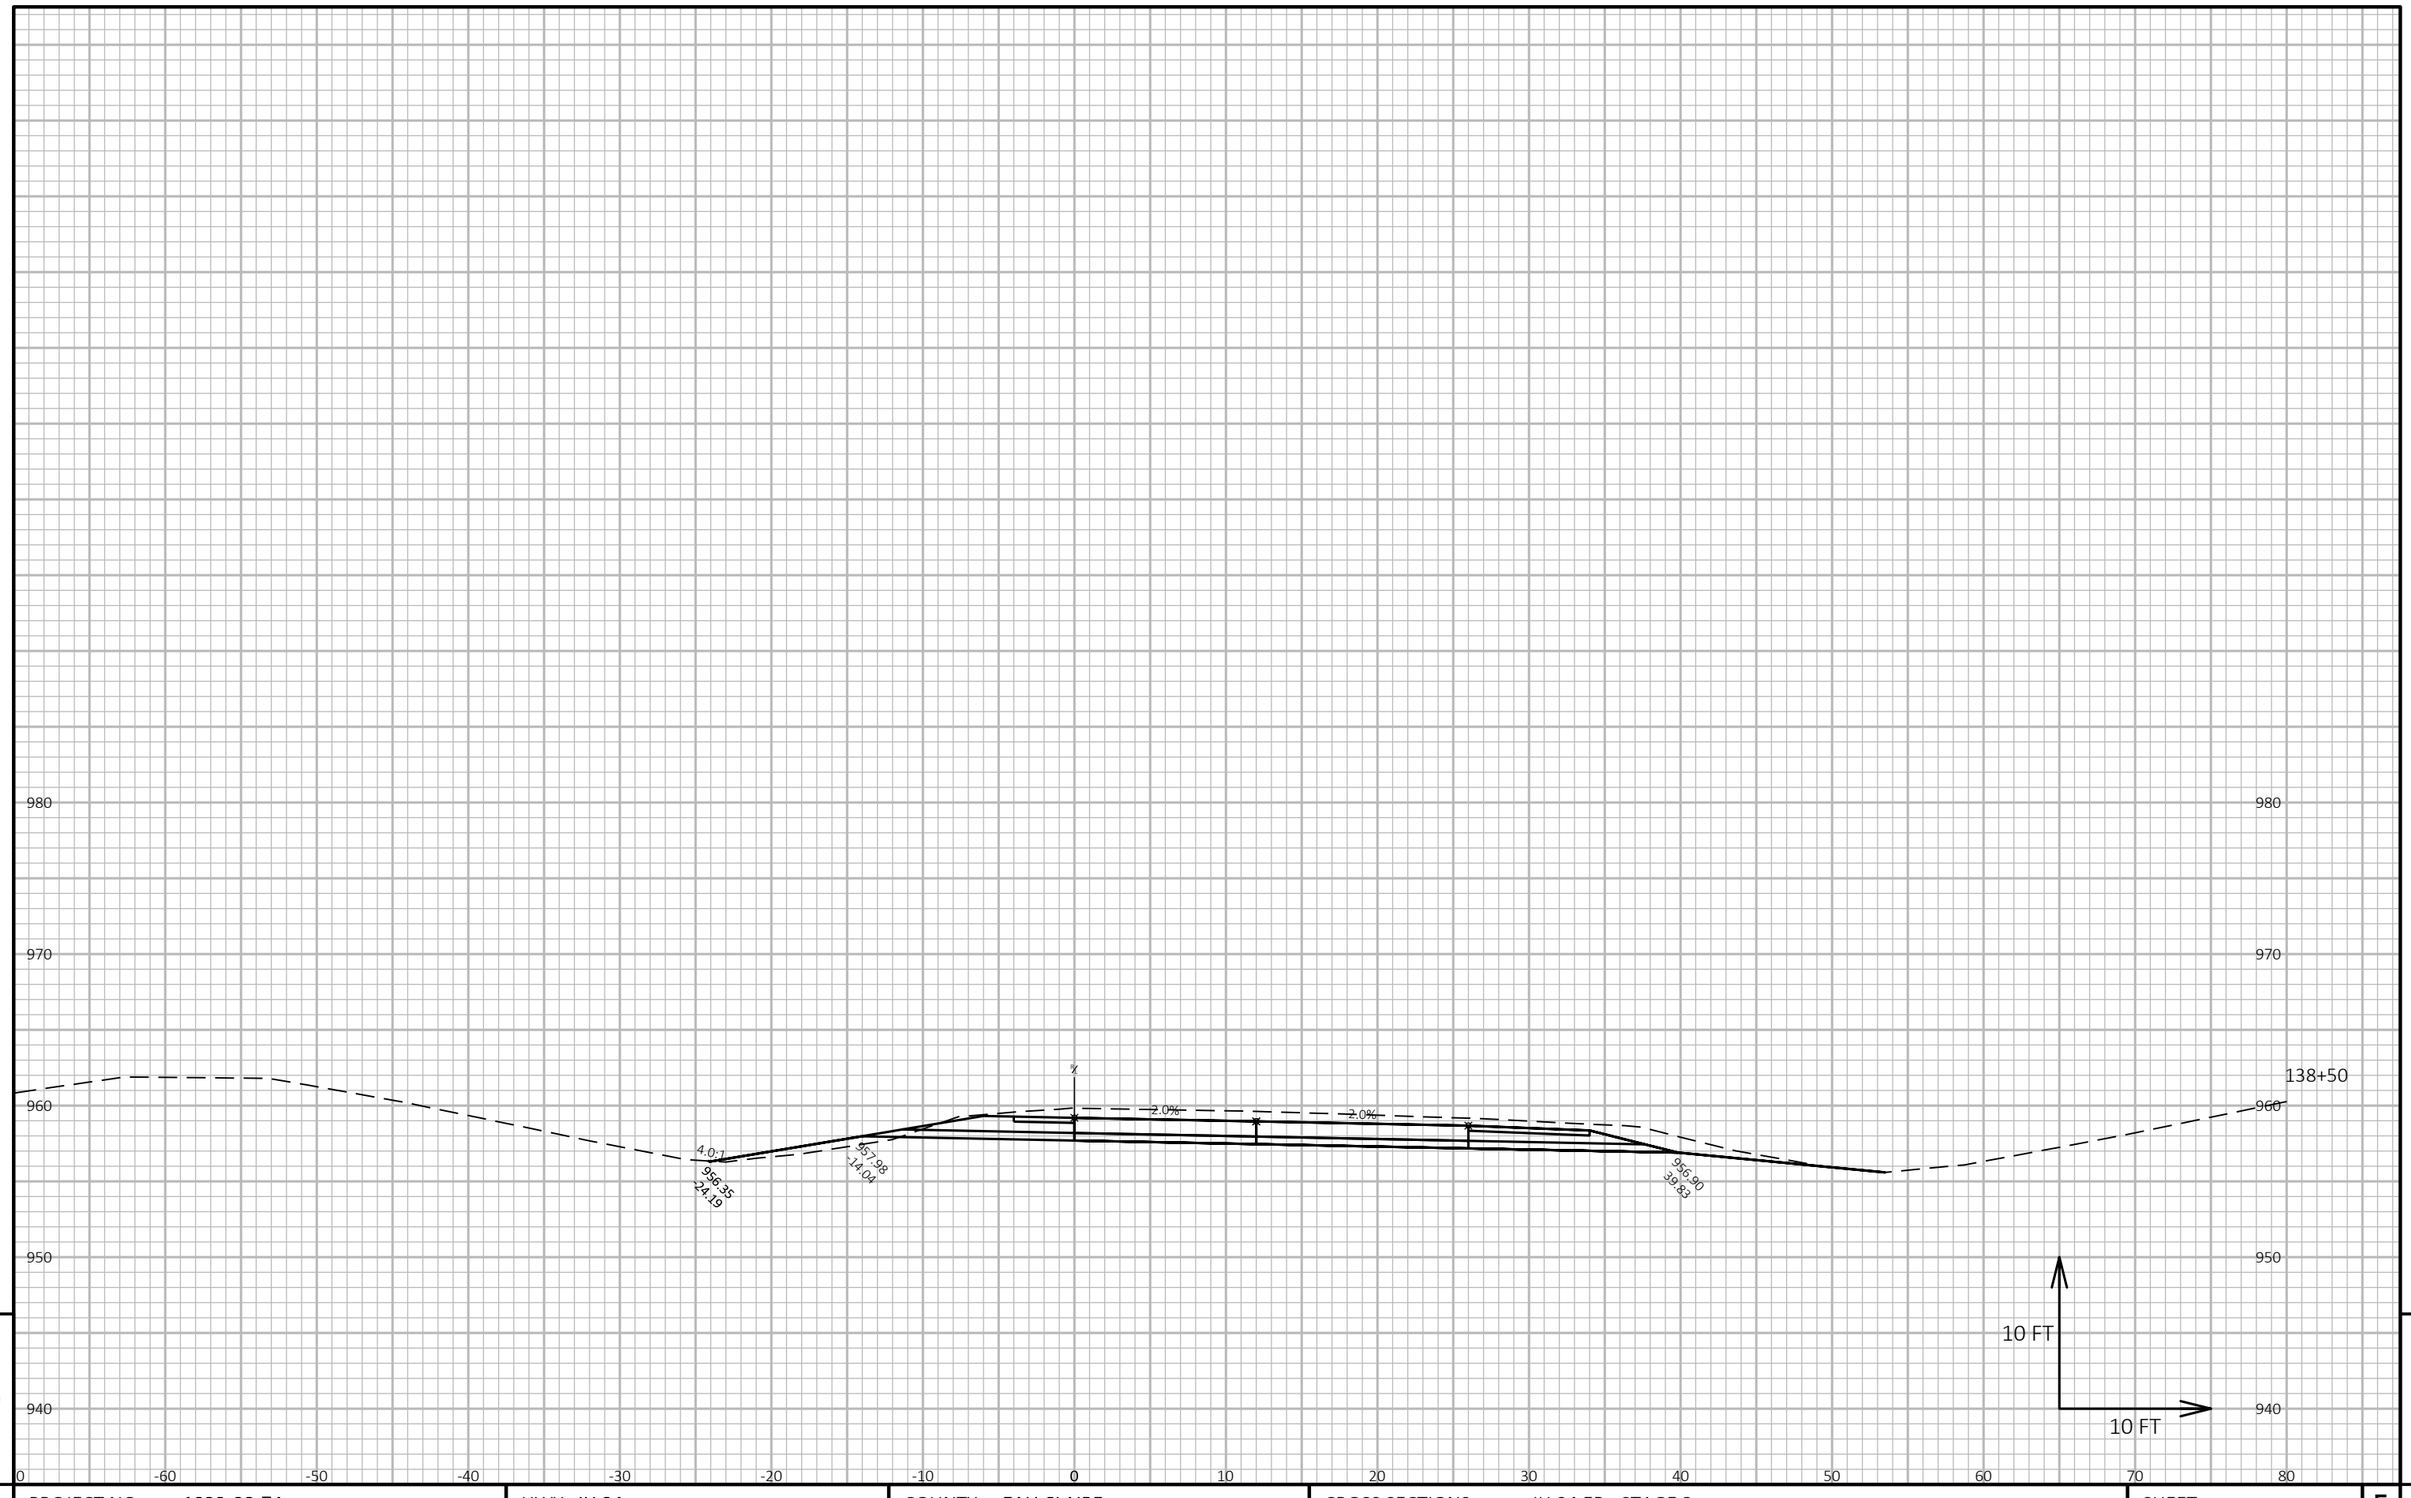

9

9

PROJECT NO: 1022-08-74	HWY: IH 94	COUNTY: EAU CLAIRE	CROSS SECTIONS: IH 94 EB - STAGE 3	SHEET	E


FILE NAME : N:\PDS\C3D\10220804\SHEETSPLAN\X-SECTIONS\090201_XS_STAGE_3_EB_CONSTRUCTION_10-27-20.DWG
LAYOUT NAME - EB Stage 3 - (124)

PLOT DATE : 1/17/2021 9:04 AM

PLOT BY : CHRIST, AARON D

PLOT NAME :

PLOT SCALE : 1 IN:10 FT HORZ. / 1 IN:10 FT VERT.

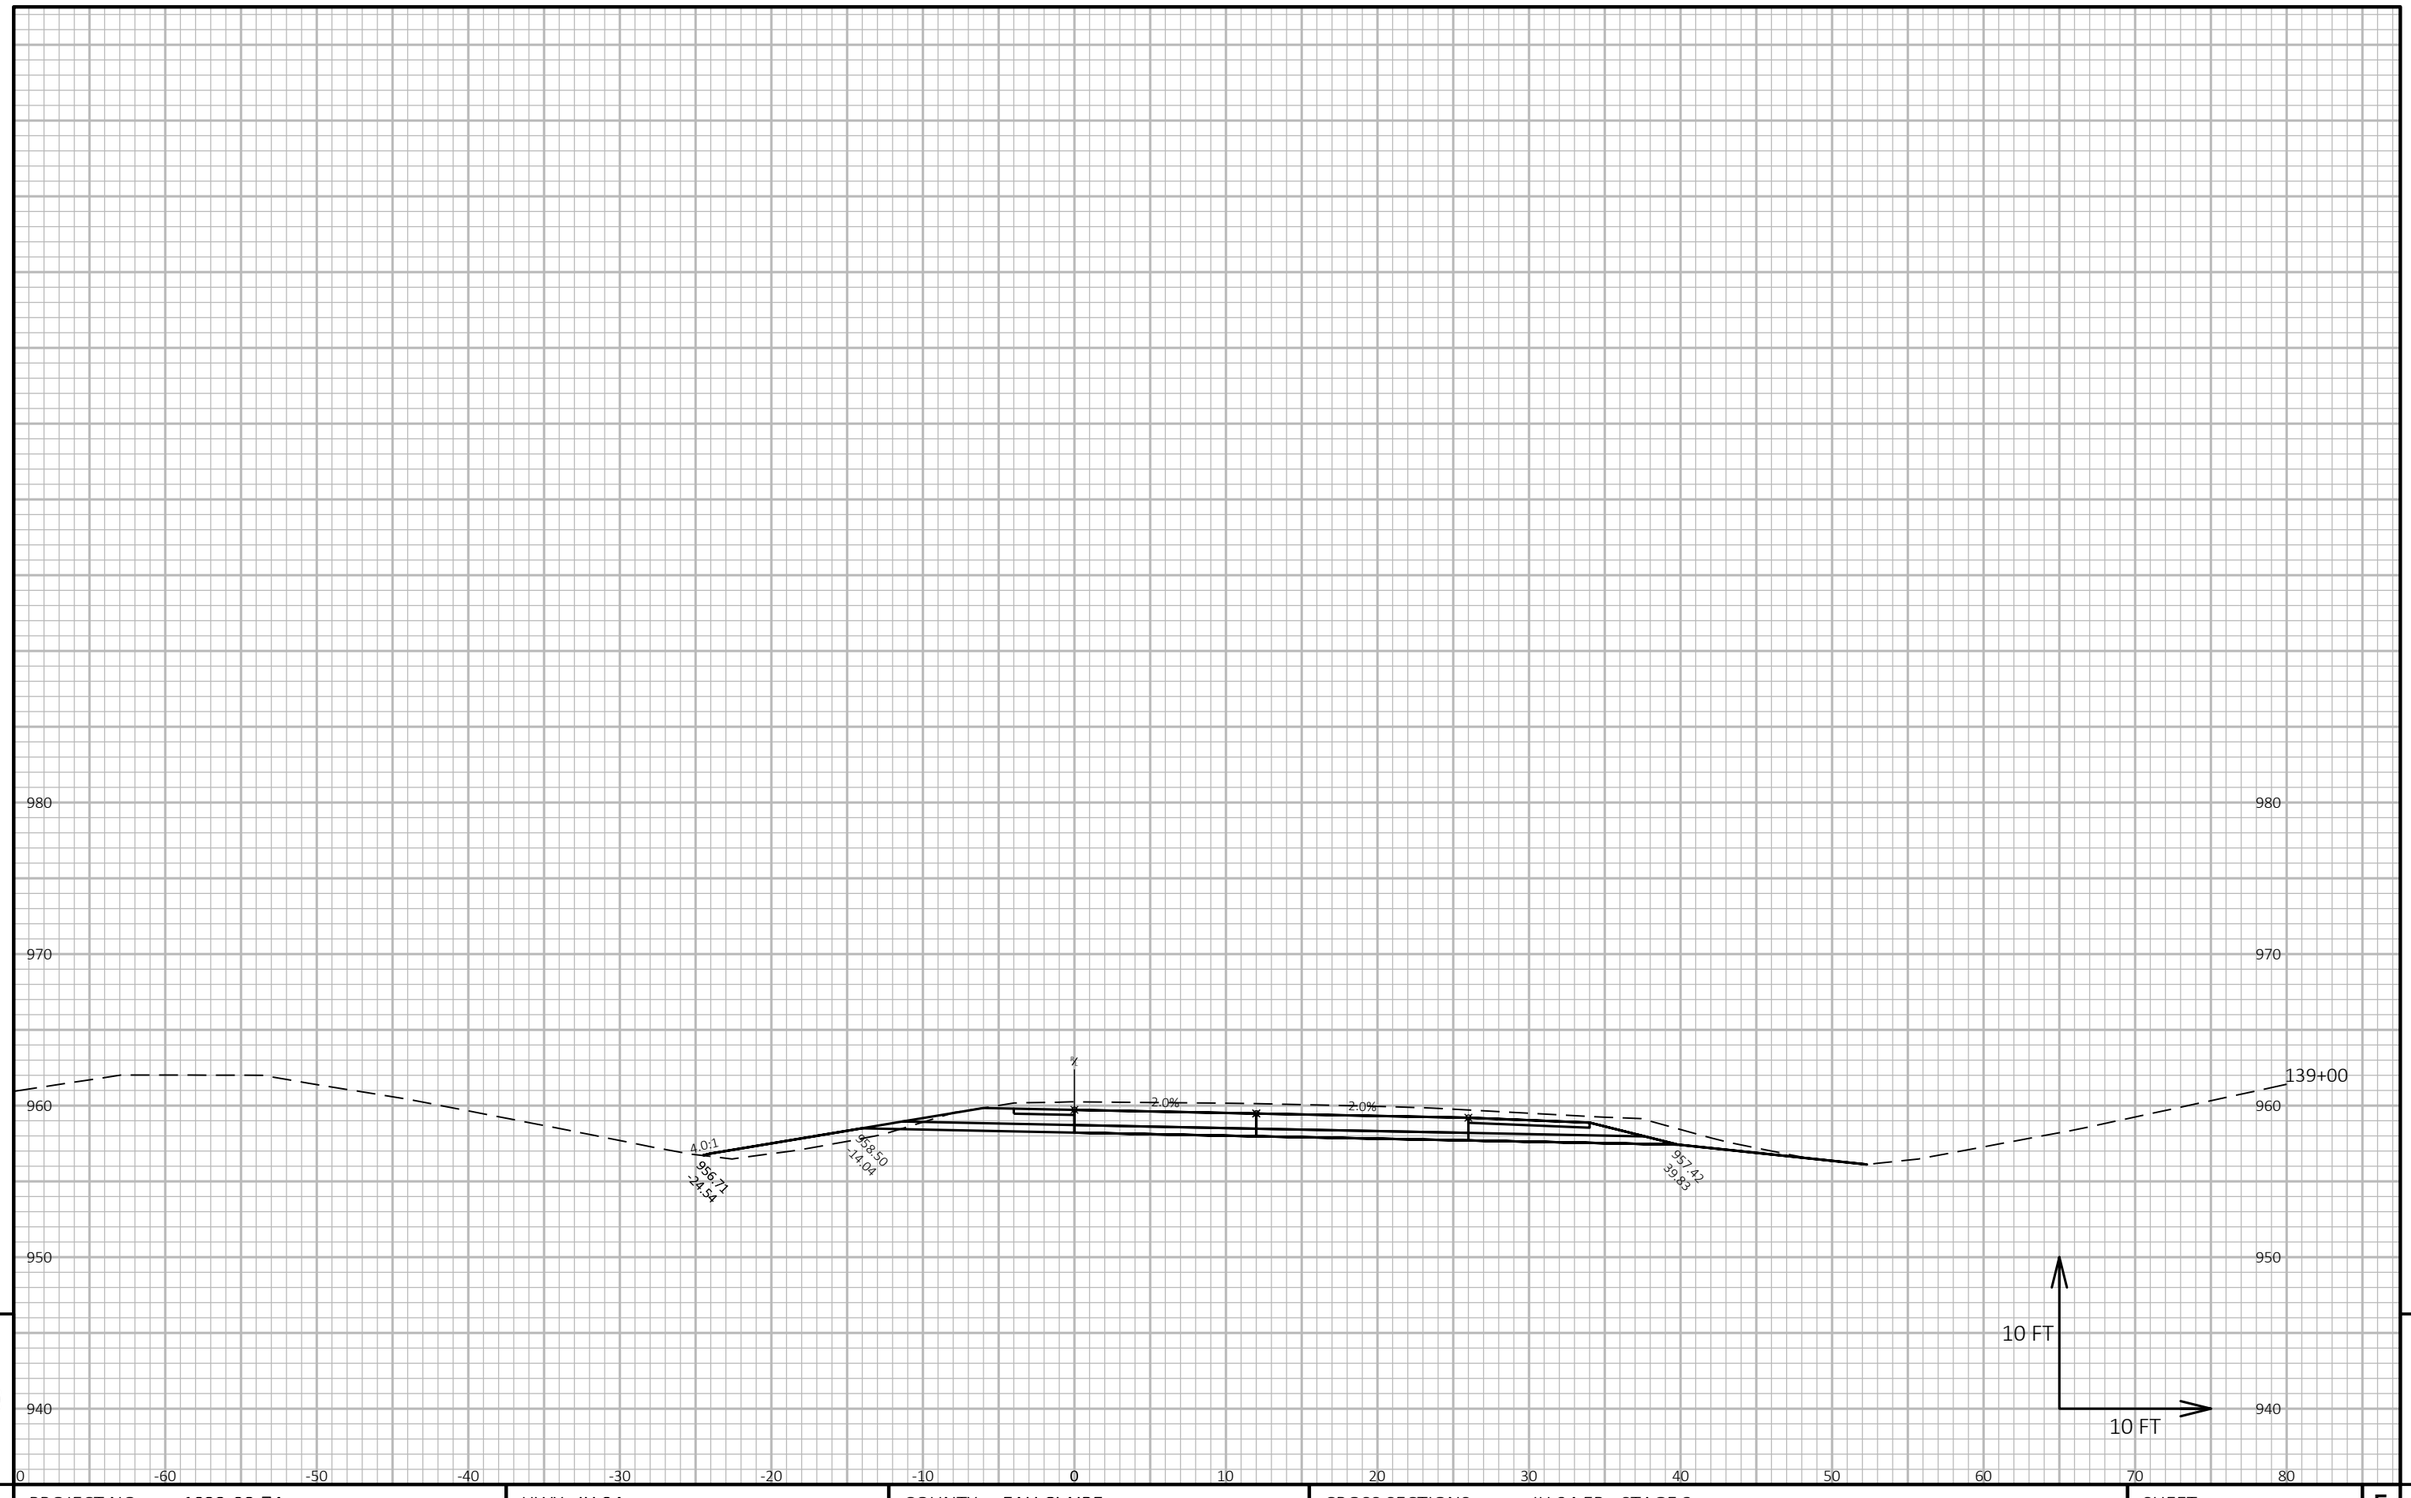

9


9

PROJECT NO: 1022-08-74	HWY: IH 94	COUNTY: EAU CLAIRE	CROSS SECTIONS: IH 94 EB - STAGE 3	SHEET	E

FILE NAME : N:\PDS\C3D\10220804\SHEETSPLAN\X-SECTIONS\090201_XS_STAGE_3_EB_CONSTRUCTION_10-27-20.DWG
LAYOUT NAME - EB Stage 3 - (125)

PLOT DATE : 1/17/2021 9:05 AM PLOT BY : CHRIST, AARON D PLOT NAME :

PLOT SCALE : 1 IN:10 FT HORZ. / 1 IN:10 FT VERT.

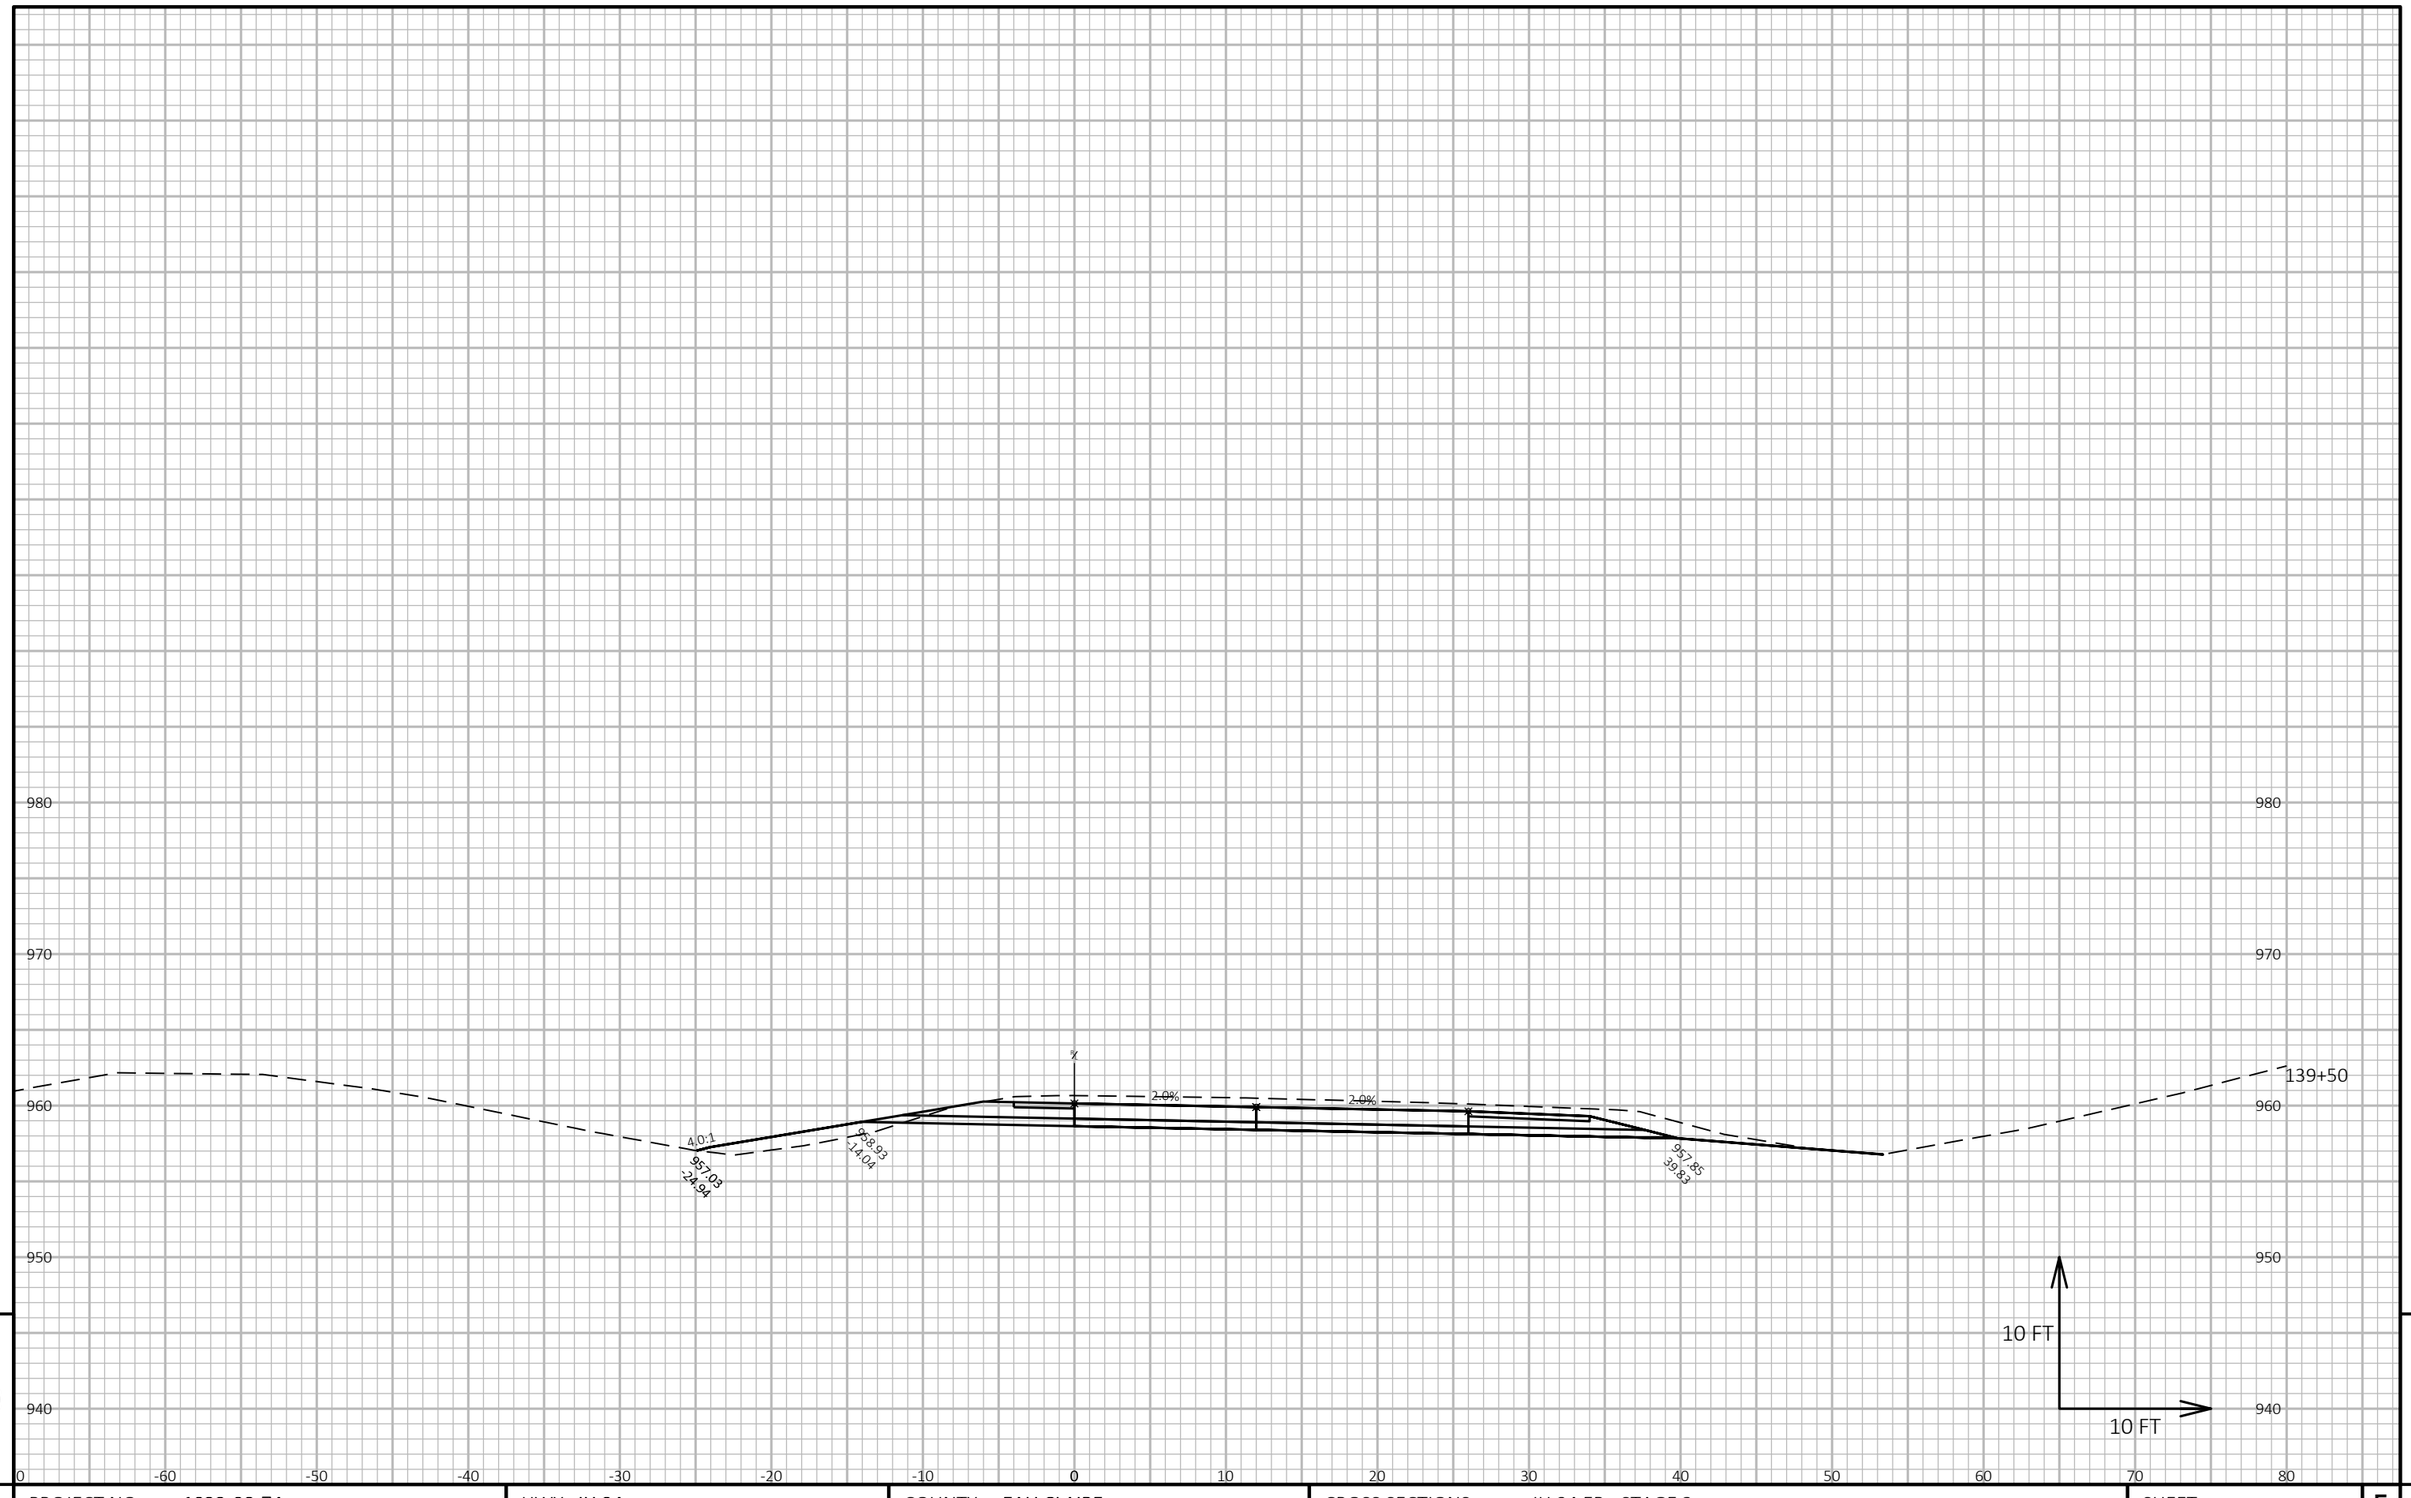

9

9

PROJECT NO: 1022-08-74	HWY: IH 94	COUNTY: EAU CLAIRE	CROSS SECTIONS: IH 94 EB - STAGE 3	SHEET	E


FILE NAME : N:\PDS\C3D\10220804\SHEETSPLAN\X-SECTIONS\090201_XS_STAGE_3_EB_CONSTRUCTION_10-27-20.DWG
LAYOUT NAME - EB Stage 3 - (126)

PLOT DATE : 1/17/2021 9:05 AM

PLOT BY : CHRIST, AARON D

PLOT NAME :

PLOT SCALE : 1 IN:10 FT HORZ. / 1 IN:10 FT VERT.

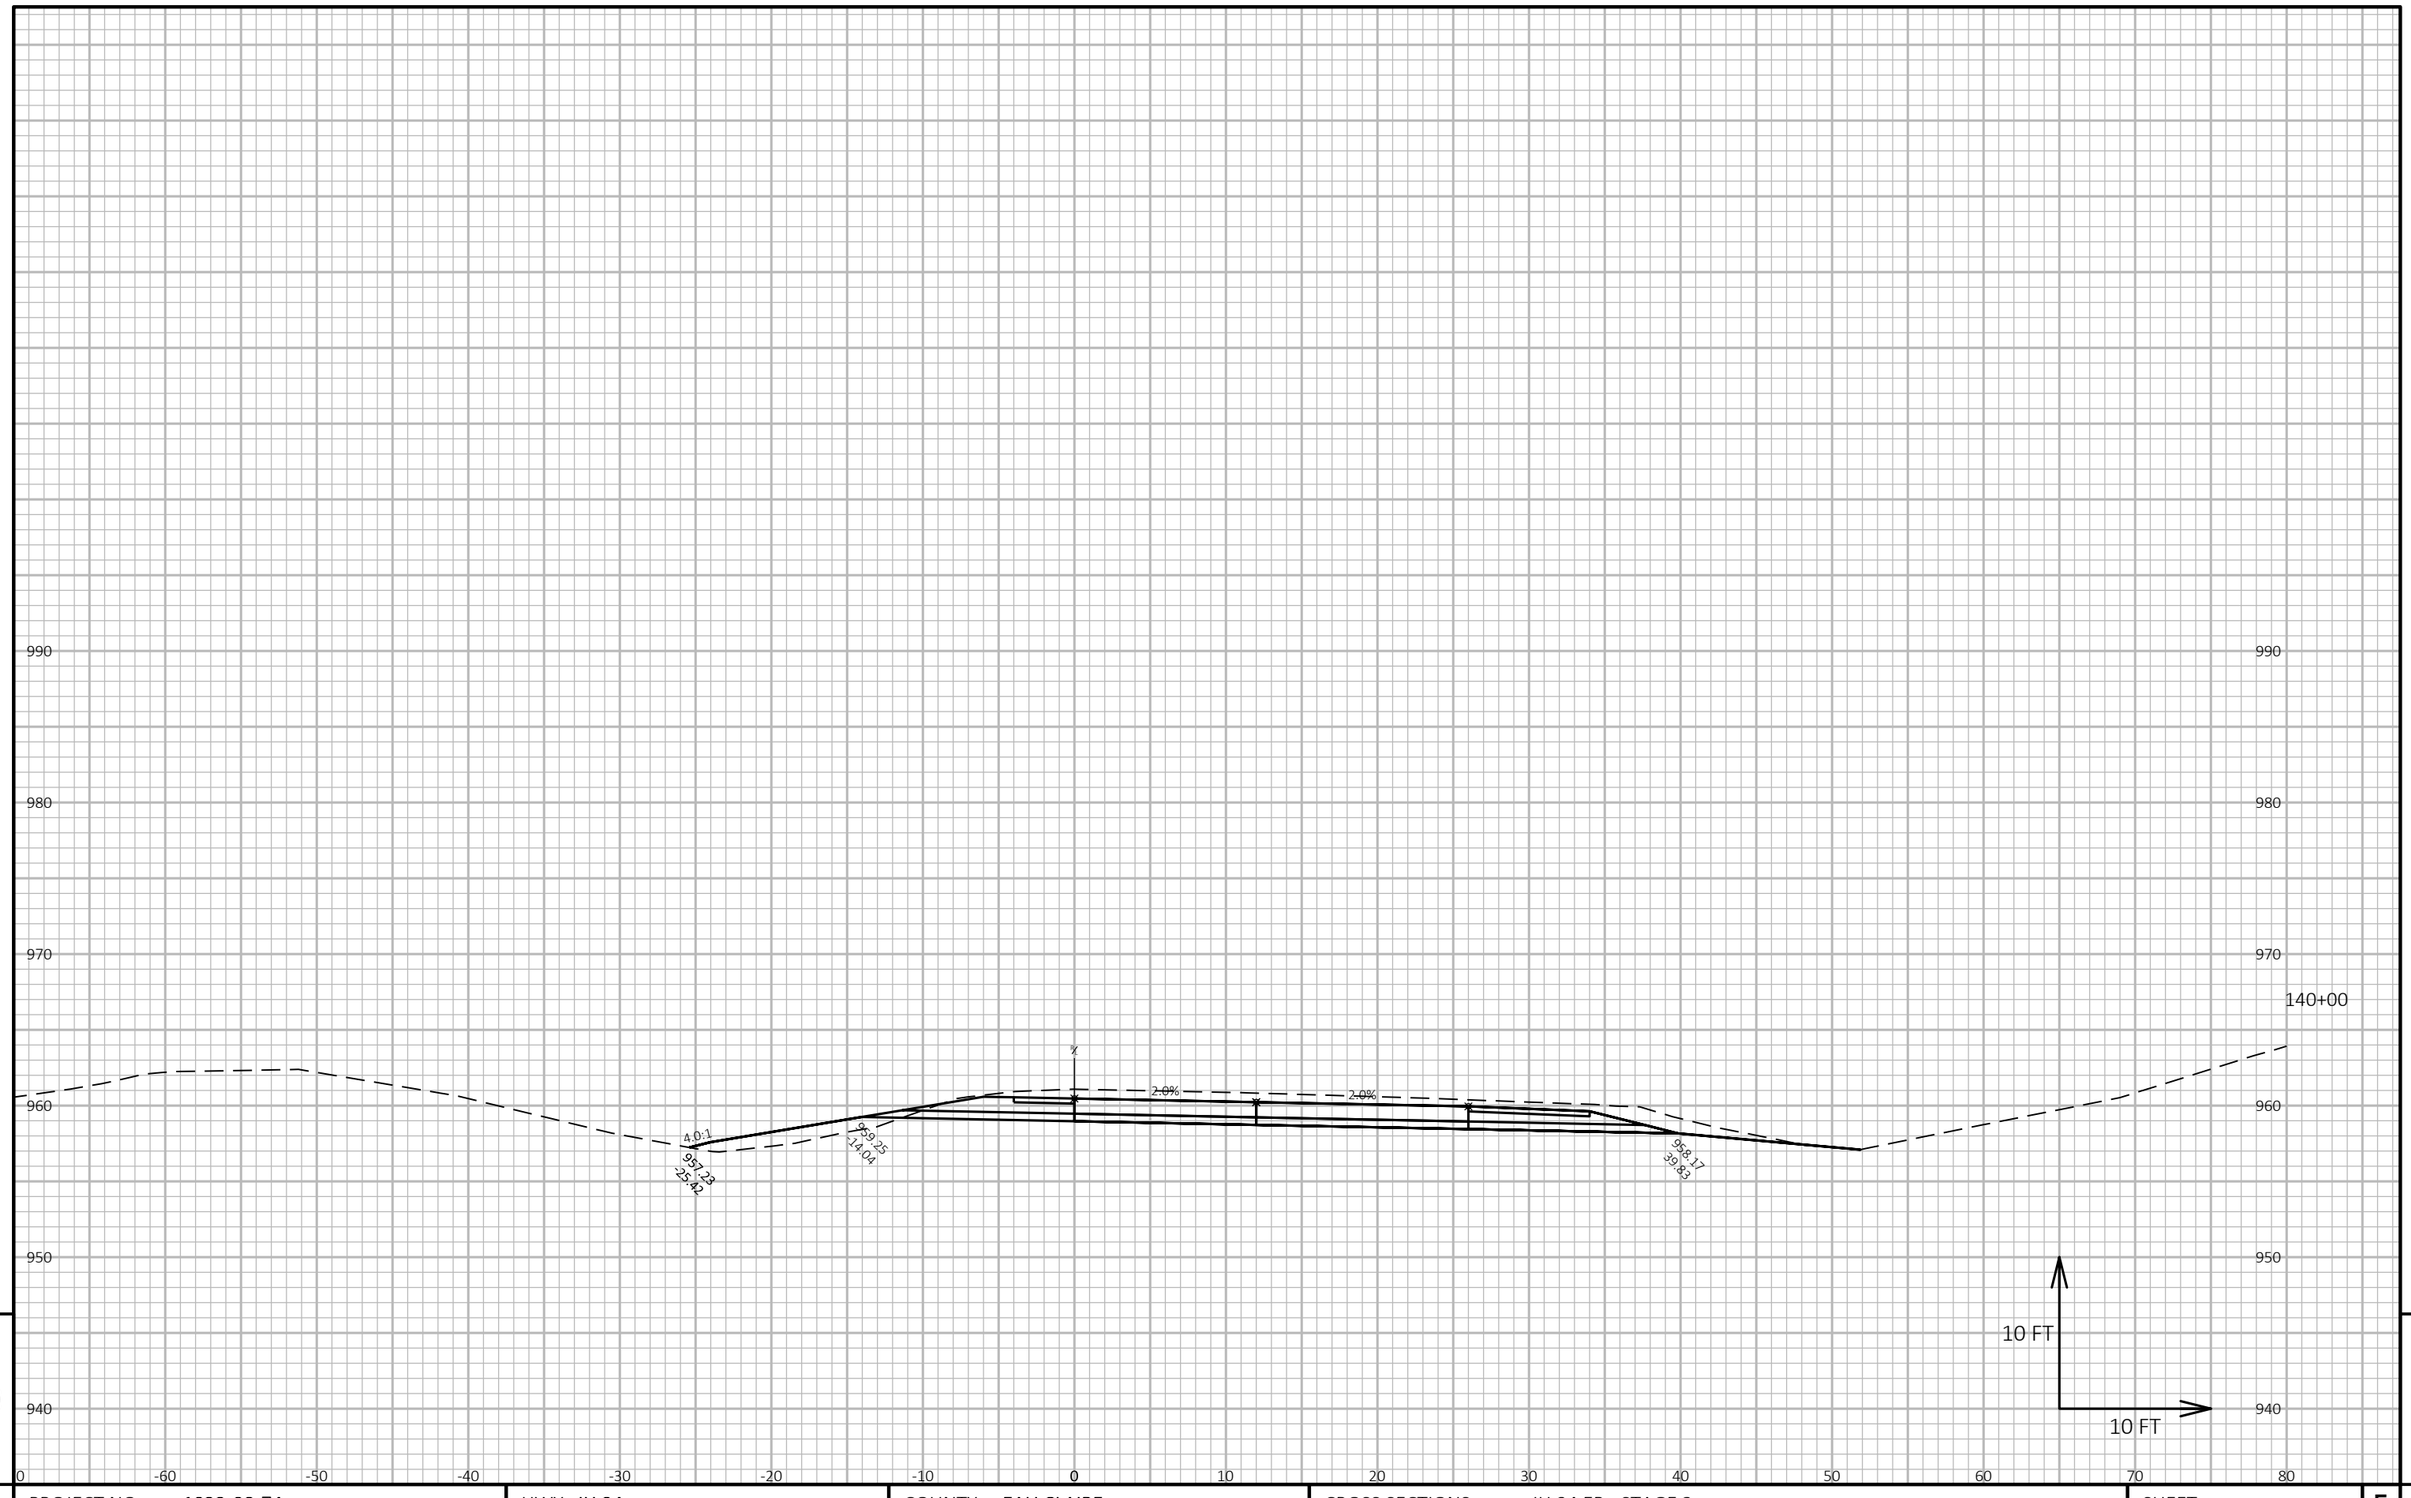

9

9

PROJECT NO: 1022-08-74	HWY: IH 94	COUNTY: EAU CLAIRE	CROSS SECTIONS: IH 94 EB - STAGE 3	SHEET	E


FILE NAME : N:\PDS\C3D\10220804\SHEETSPLAN\X-SECTIONS\090201_XS_STAGE_3_EB_CONSTRUCTION_10-27-20.DWG
LAYOUT NAME - EB Stage 3 - (127)

PLOT DATE : 1/17/2021 9:05 AM

PLOT BY : CHRIST, AARON D

PLOT NAME :

PLOT SCALE : 1 IN:10 FT HORZ. / 1 IN:10 FT VERT.

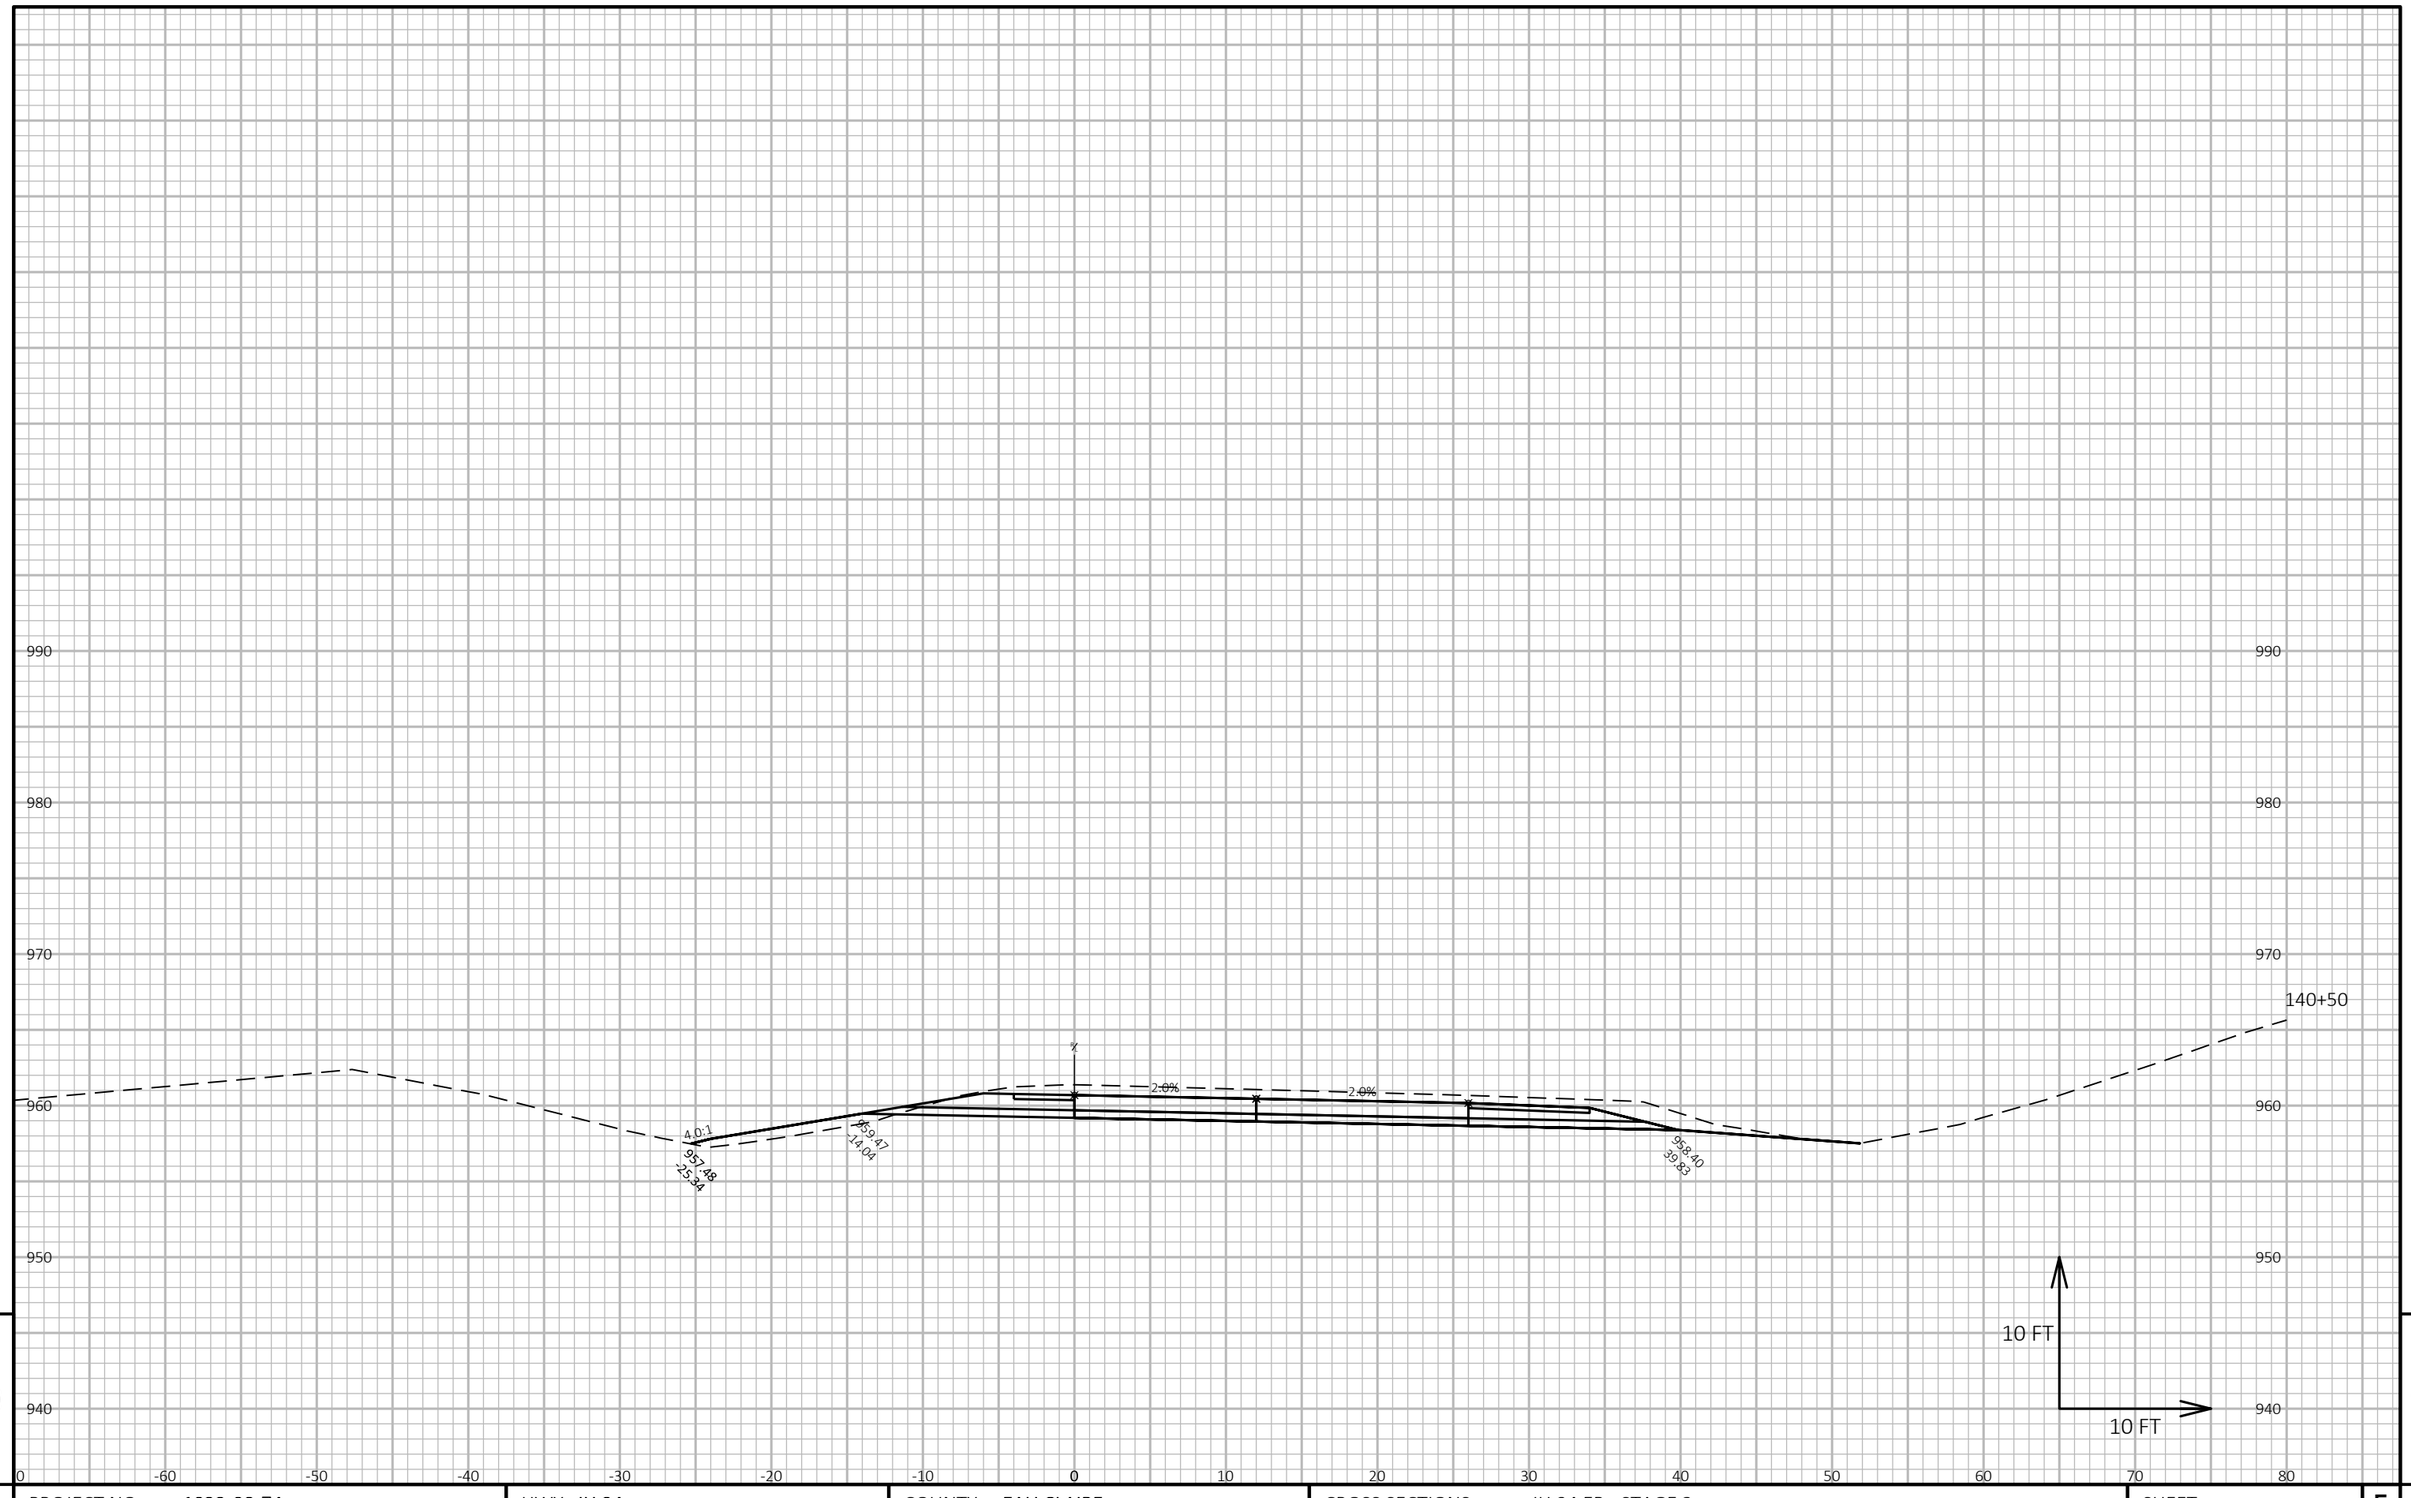

9

9

PROJECT NO: 1022-08-74	HWY: IH 94	COUNTY: EAU CLAIRE	CROSS SECTIONS: IH 94 EB - STAGE 3	SHEET	E


FILE NAME : N:\PDS\C3D\10220804\SHEETSPLAN\X-SECTIONS\090201_XS_STAGE_3_EB_CONSTRUCTION_10-27-20.DWG
LAYOUT NAME - EB Stage 3 - (128)

PLOT DATE : 1/17/2021 9:05 AM

PLOT BY : CHRIST, AARON D

PLOT NAME :

PLOT SCALE : 1 IN:10 FT HORZ. / 1 IN:10 FT VERT.

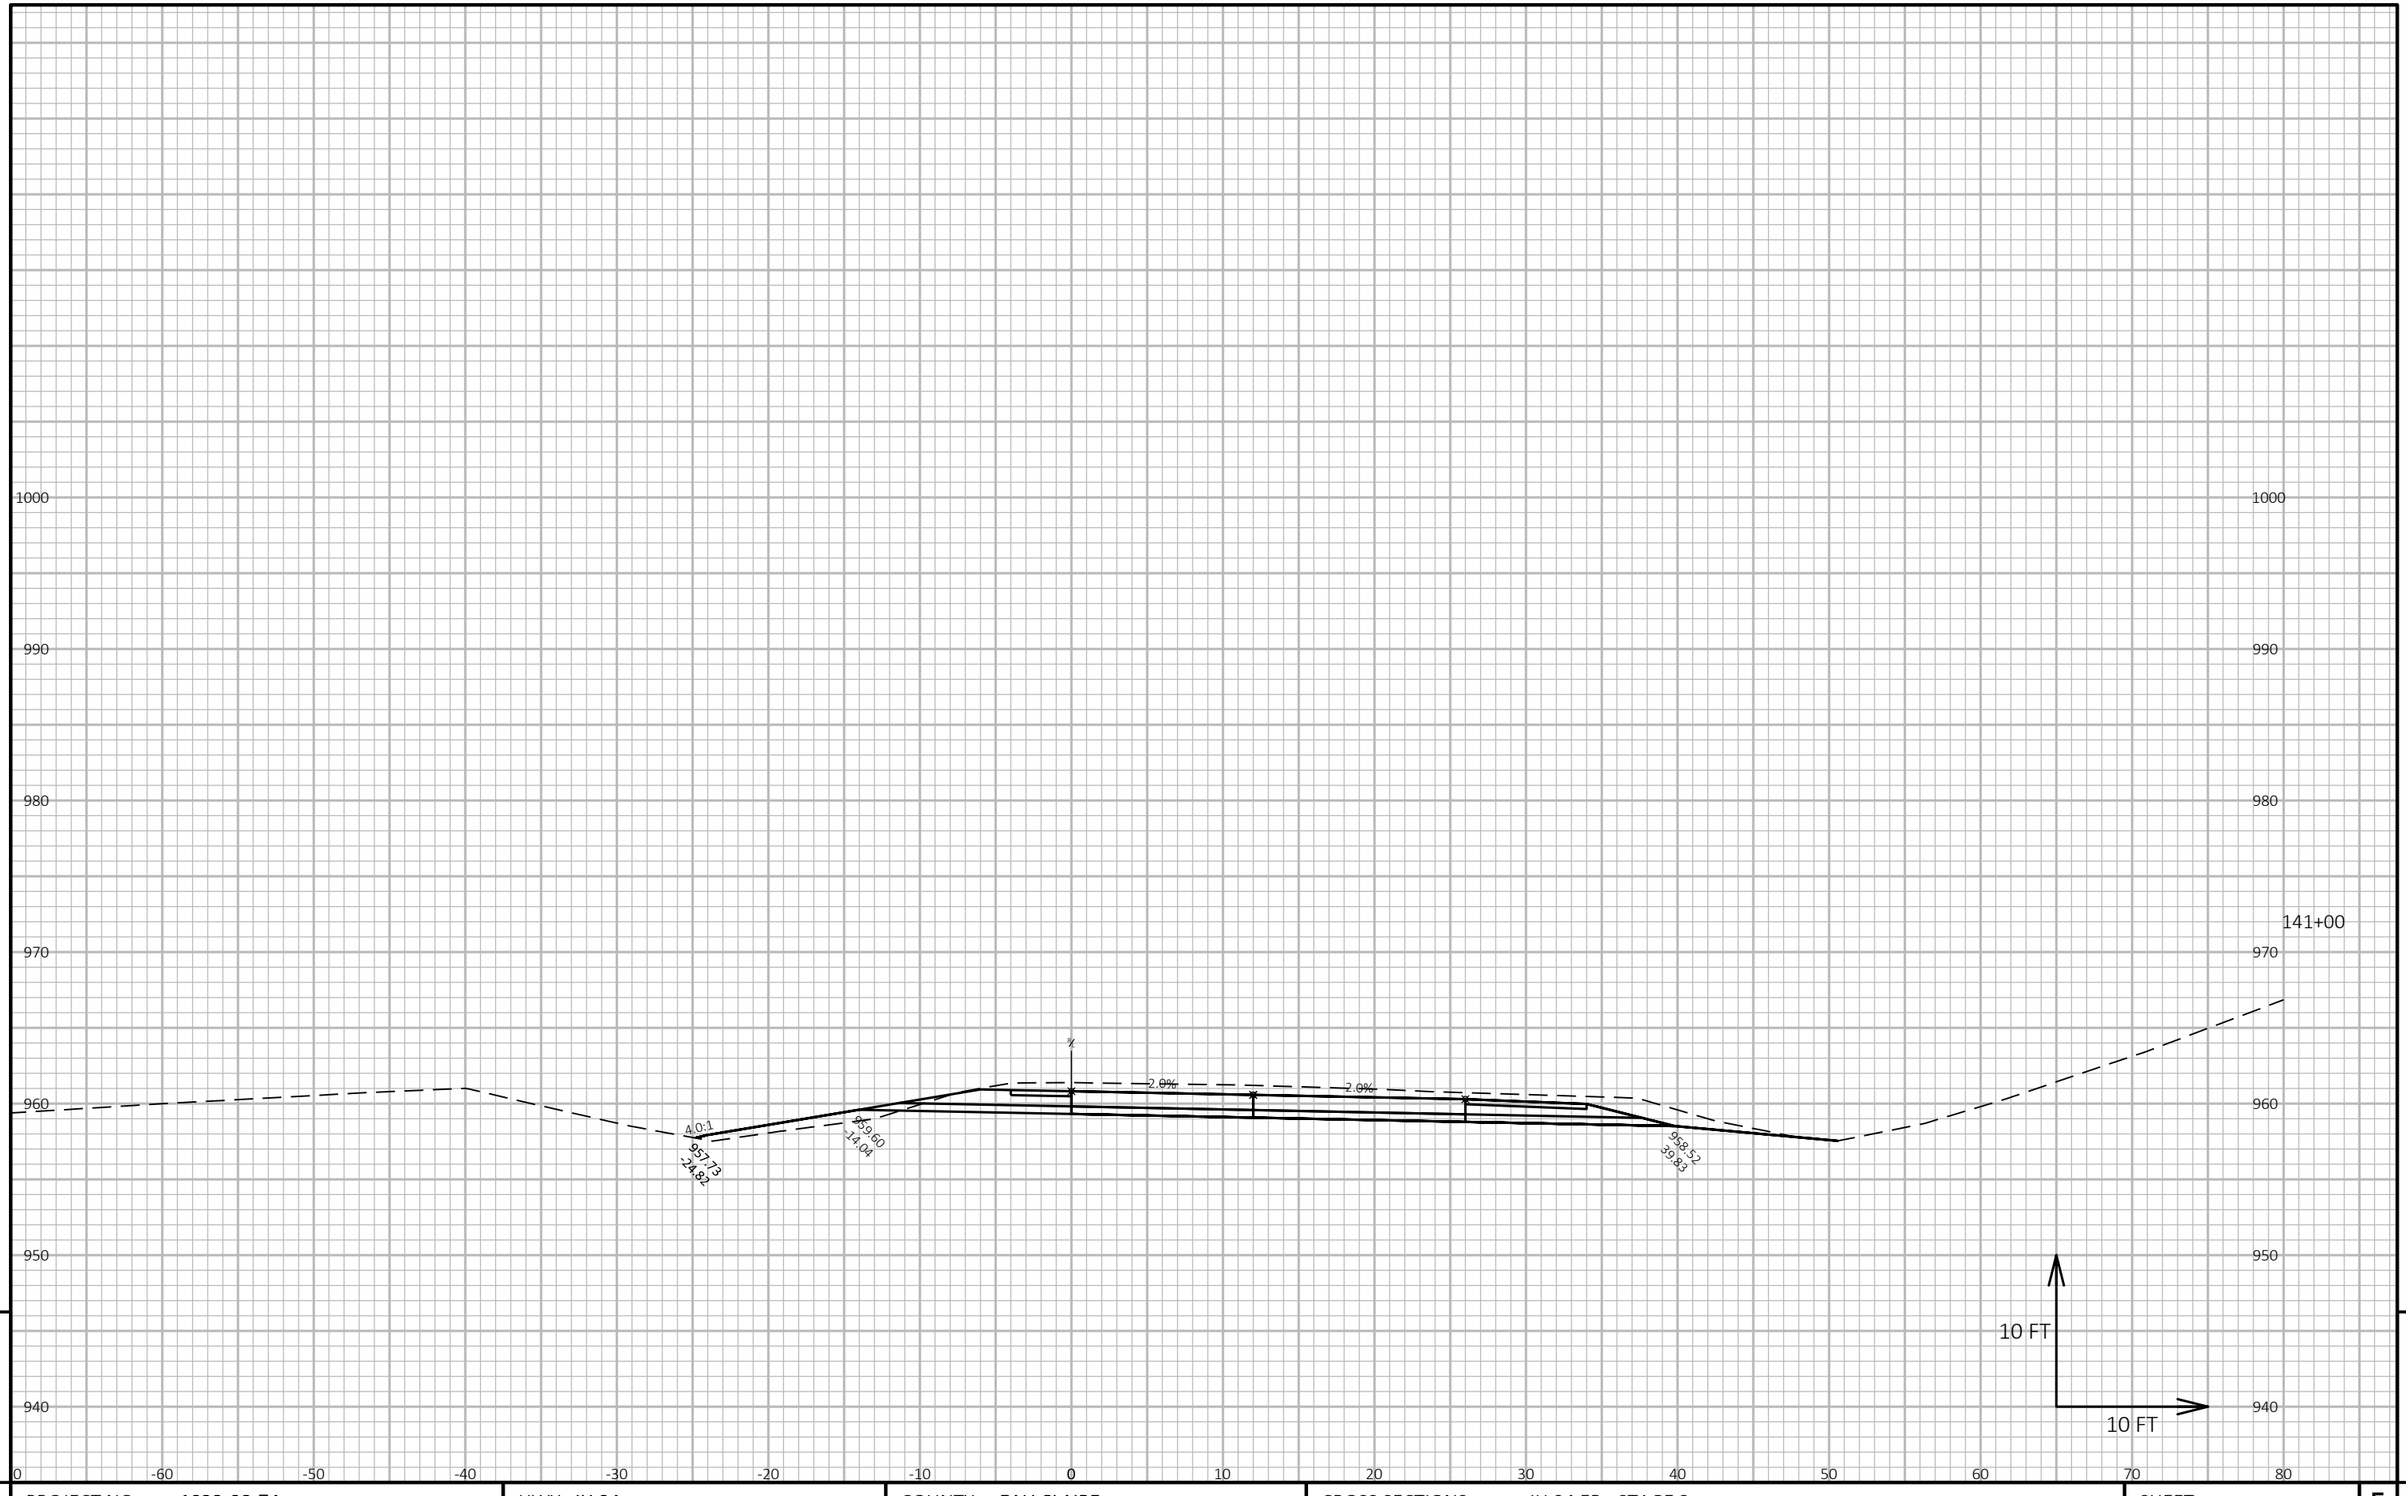

9

9

PROJECT NO: 1022-08-74	HWY: IH 94	COUNTY: EAU CLAIRE	CROSS SECTIONS: IH 94 EB - STAGE 3	SHEET	E


FILE NAME : N:\PDS\C3D\10220804\SHEETSPLAN\X-SECTIONS\090201_XS_STAGE_3_EB_CONSTRUCTION_10-27-20.DWG
LAYOUT NAME - EB Stage 3 - (129)

PLOT DATE : 1/17/2021 9:05 AM

PLOT BY : CHRIST, AARON D

PLOT NAME :

PLOT SCALE : 1 IN:10 FT HORZ. / 1 IN:10 FT VERT.

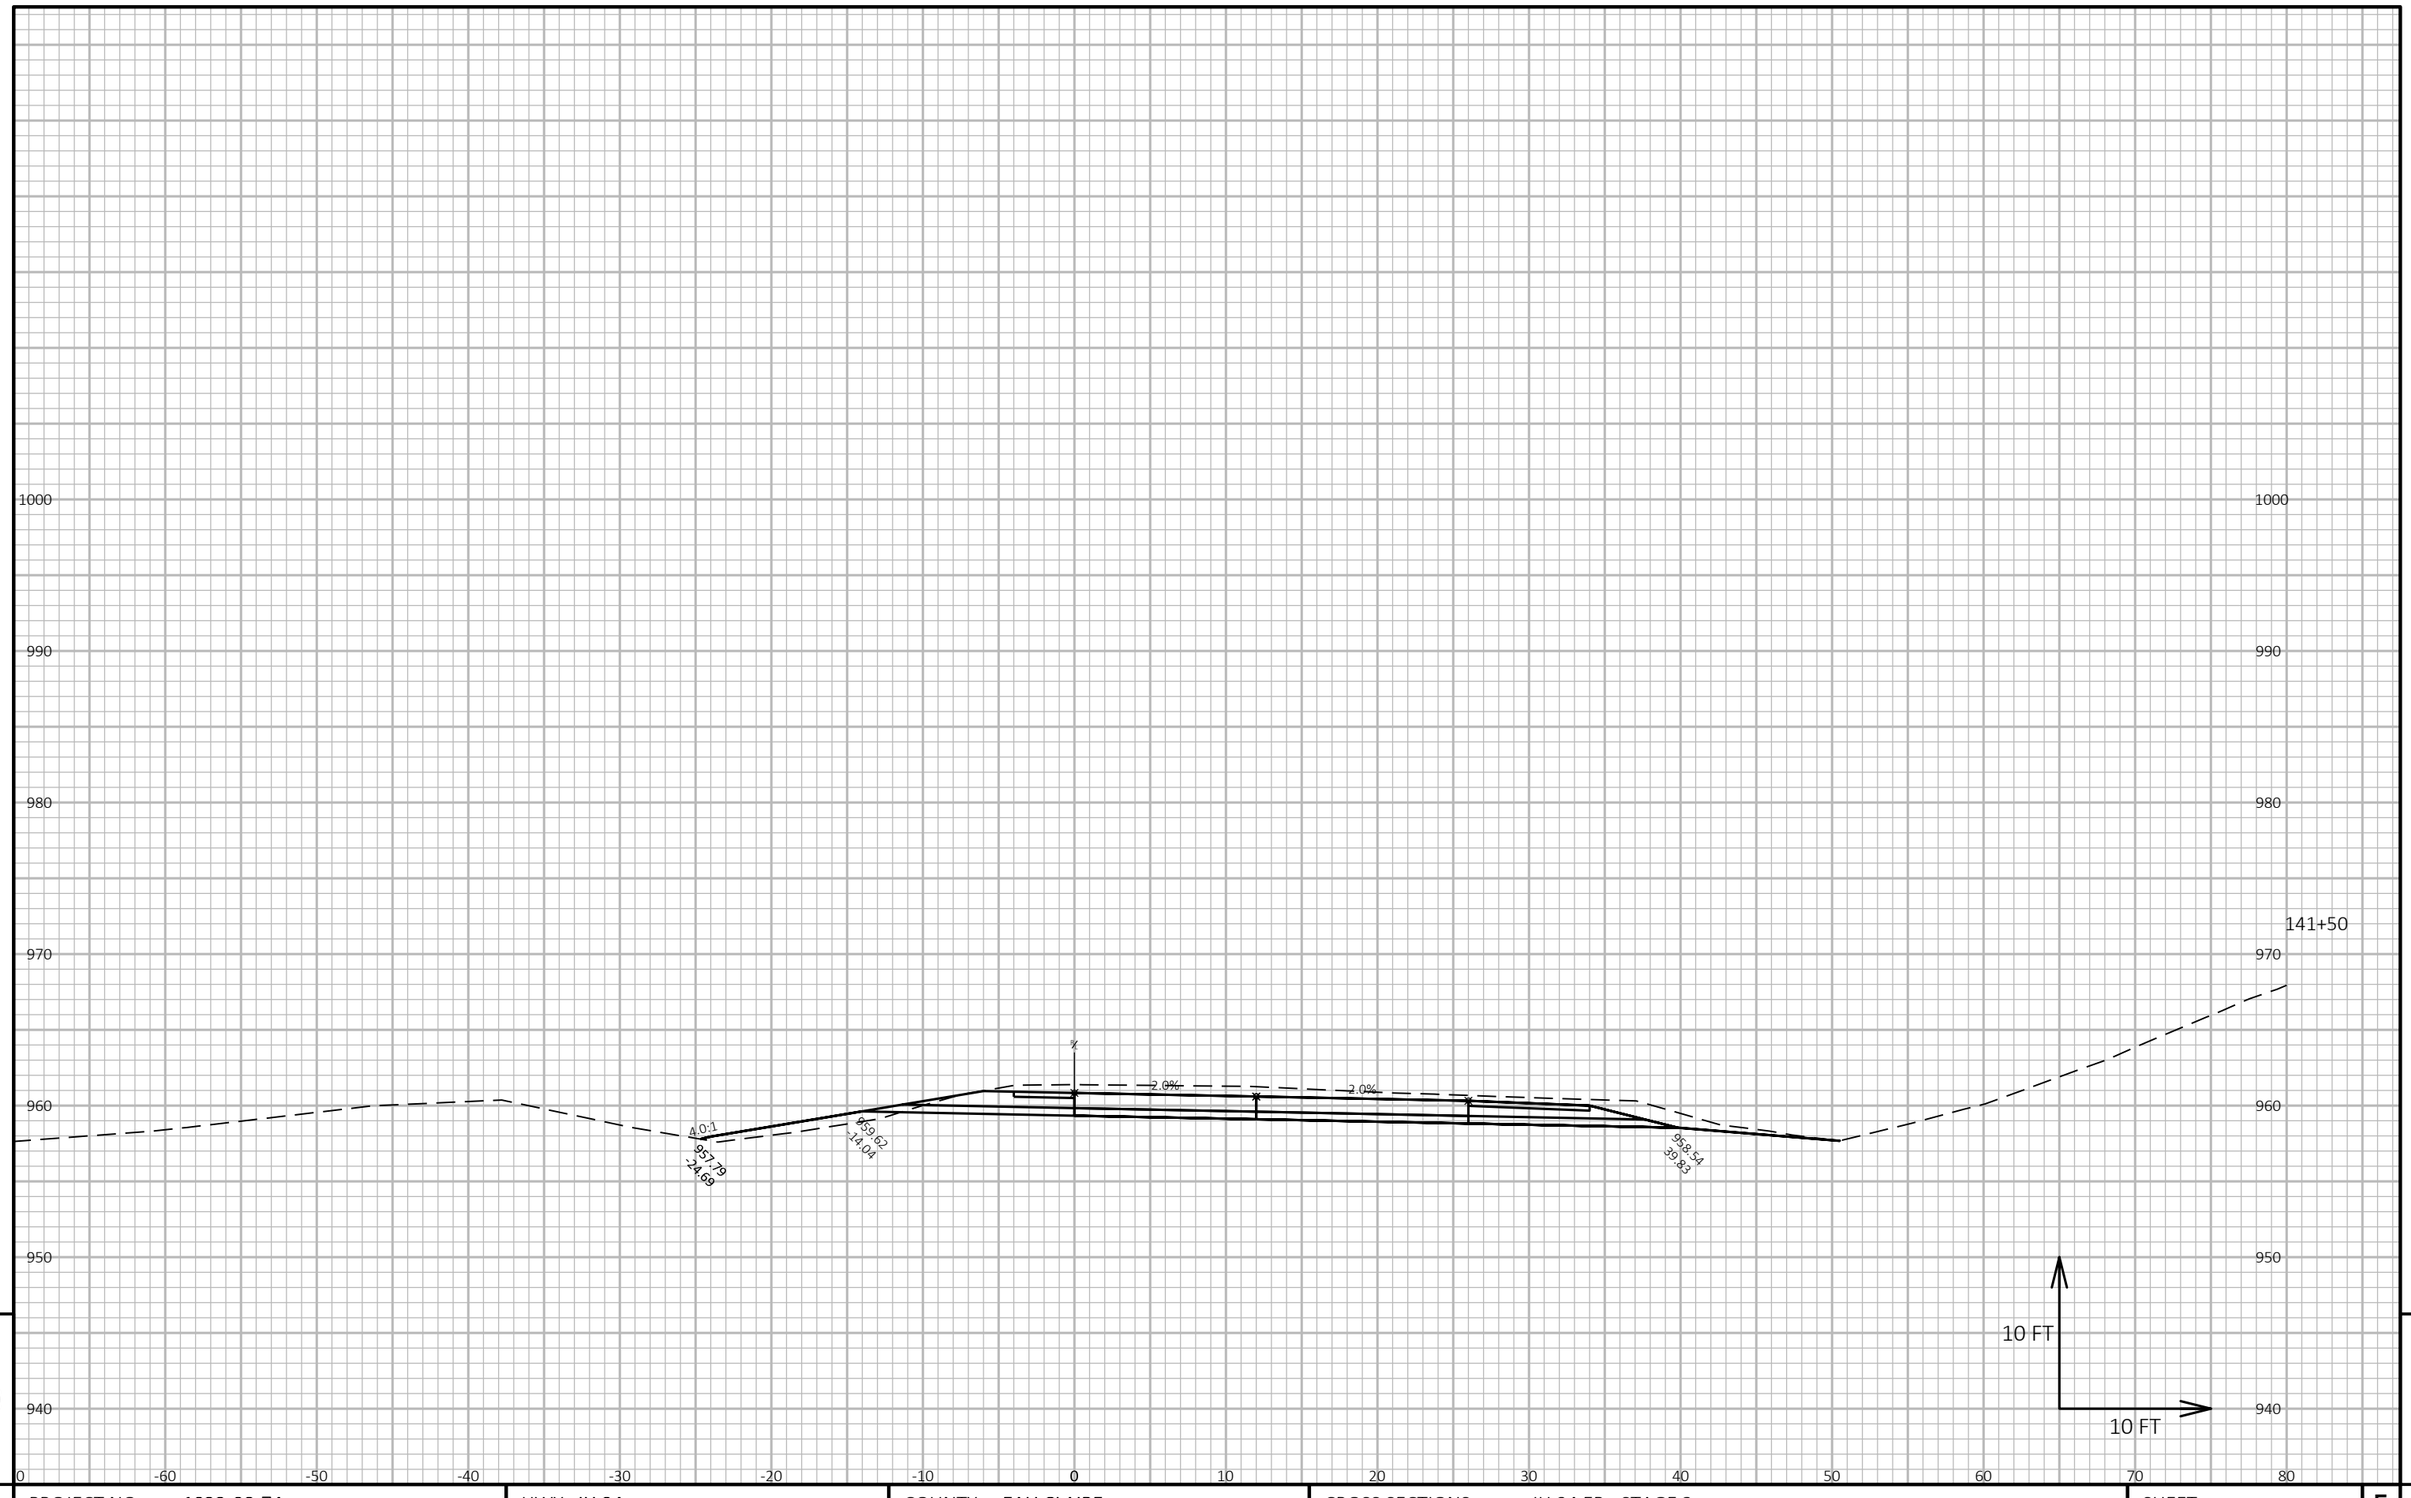


9

9

PROJECT NO: 1022-08-74	HWY: IH 94	COUNTY: EAU CLAIRE	CROSS SECTIONS: IH 94 EB - STAGE 3	SHEET	E

FILE NAME : N:\PDS\C3D\10220804\SHEETSPLAN\X-SECTIONS\090201_XS_STAGE_3_EB_CONSTRUCTION_10-27-20.DWG
LAYOUT NAME - EB Stage 3 - (130)

PLOT DATE : 1/17/2021 9:05 AM PLOT BY : CHRIST, AARON D PLOT NAME : **PLOT SCALE :** 1 IN:10 FT HORZ. / 1 IN:10 FT VERT.

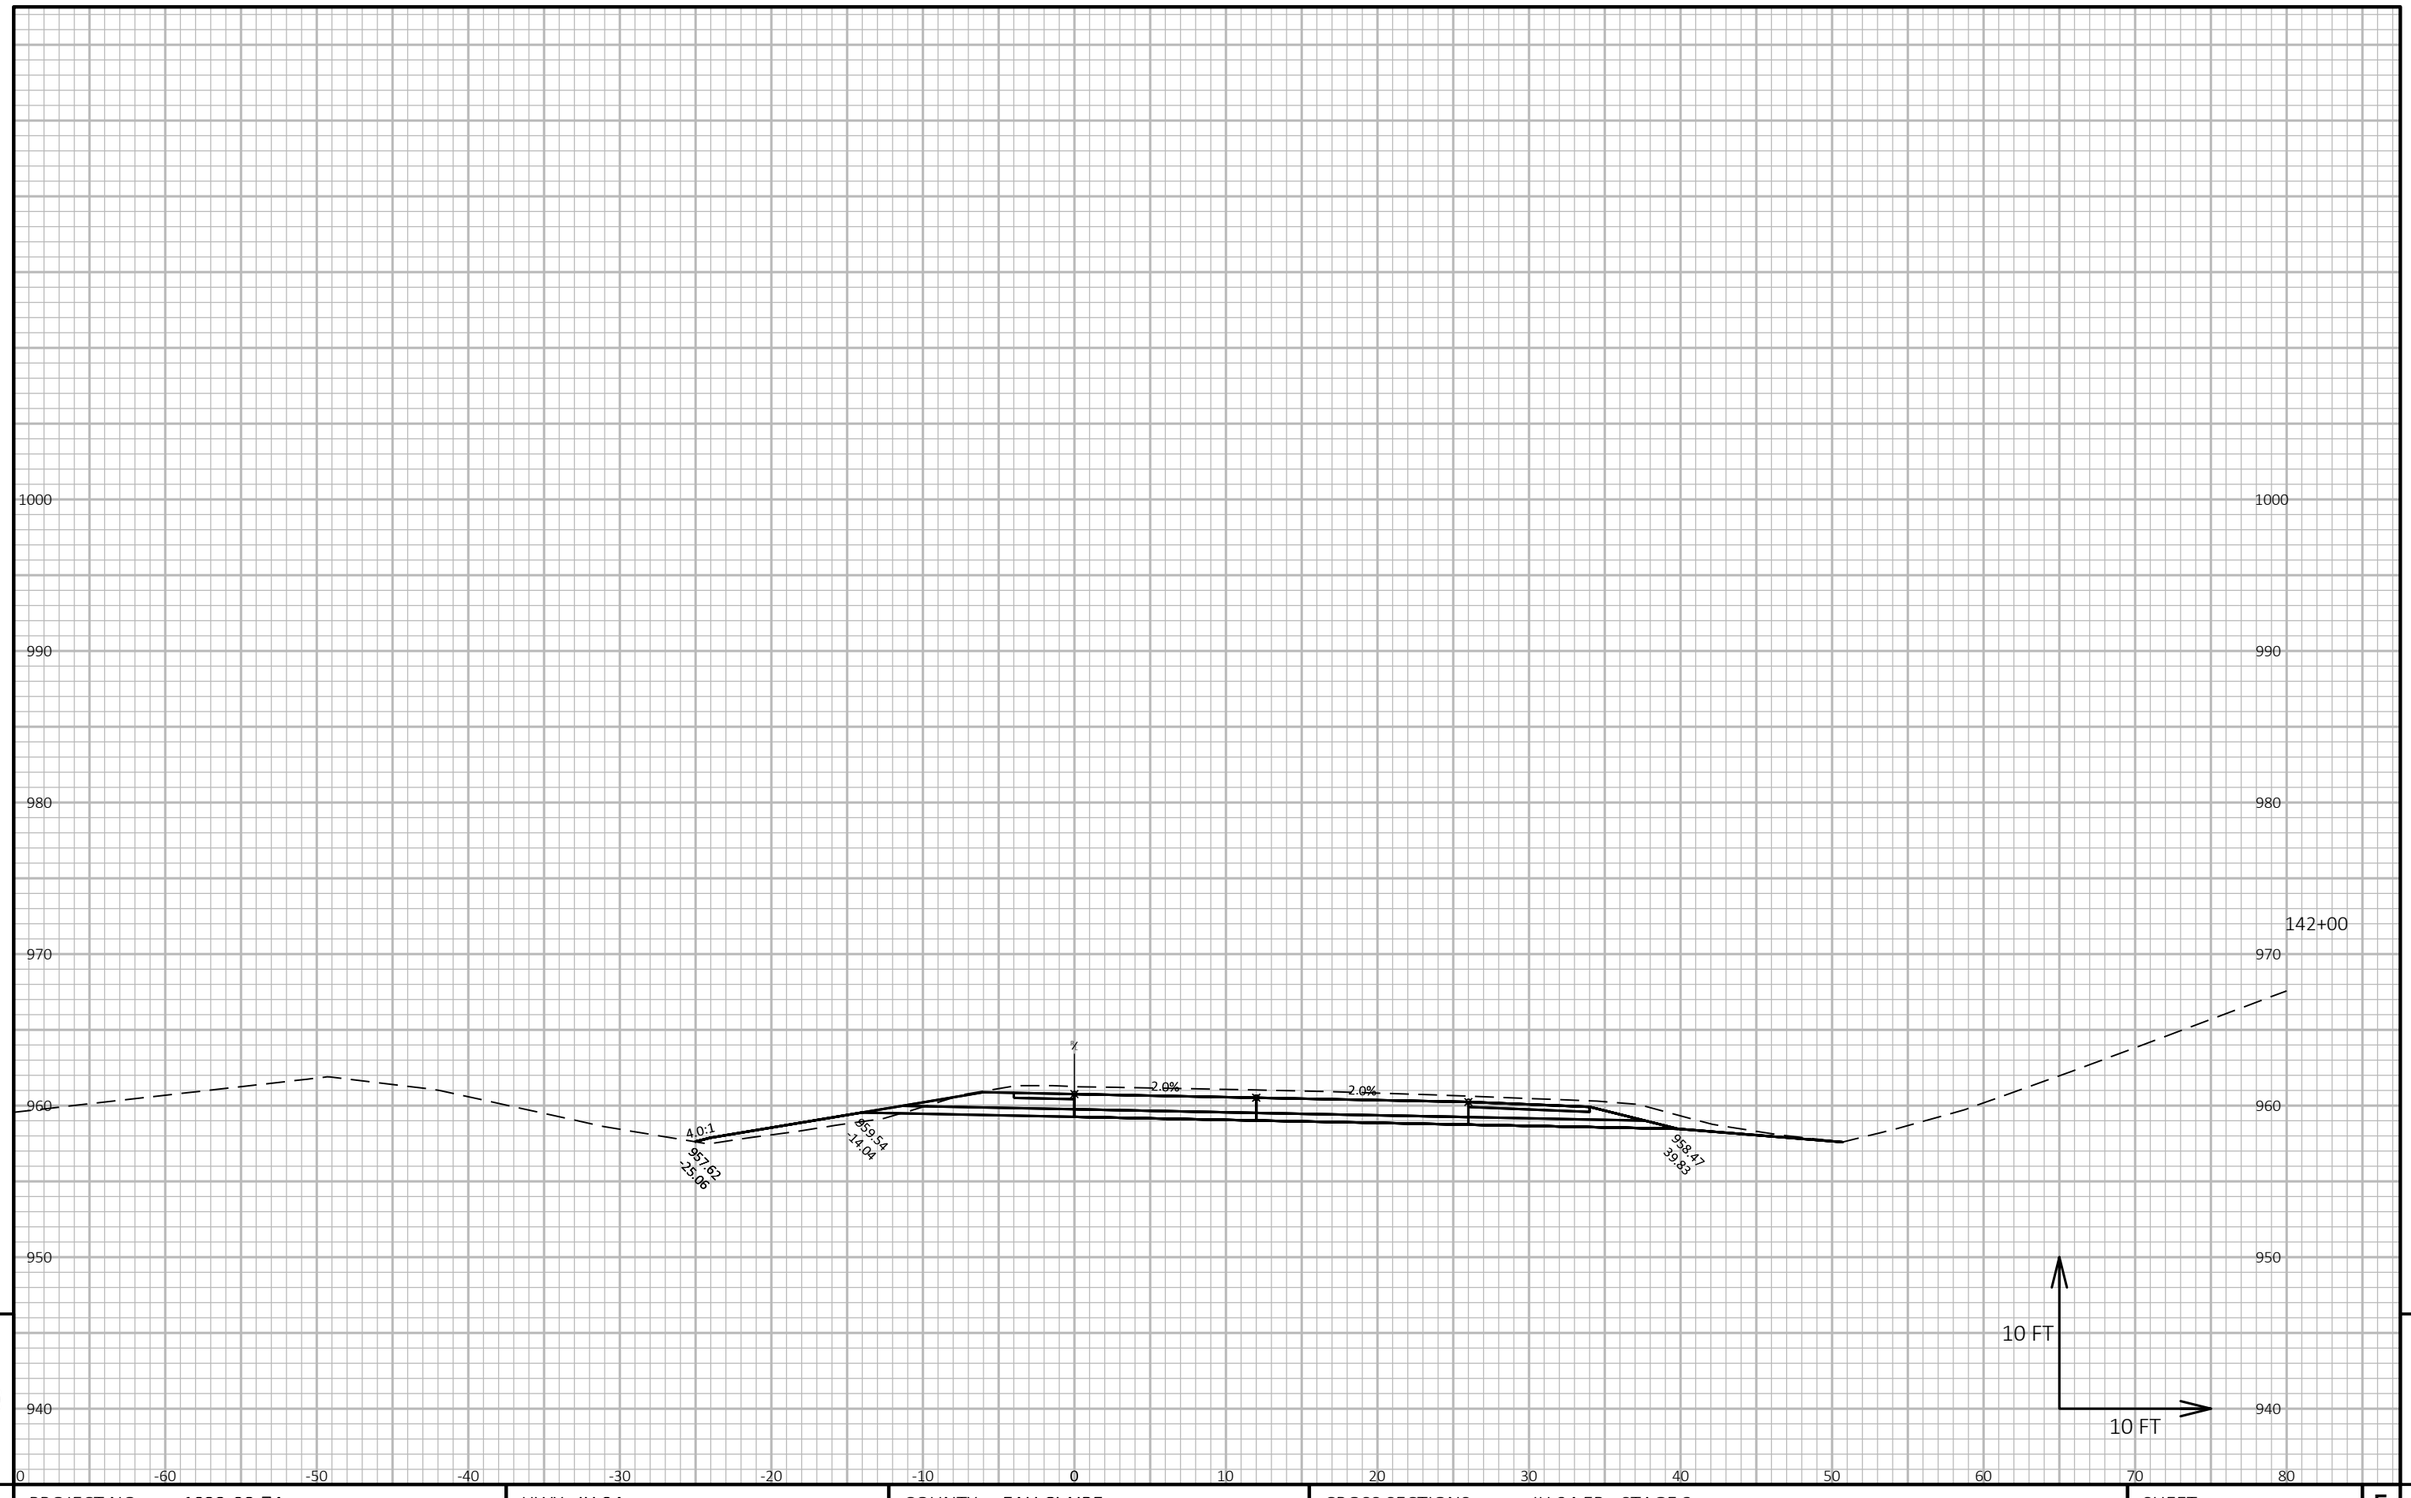

9


9

PROJECT NO: 1022-08-74	HWY: IH 94	COUNTY: EAU CLAIRE	CROSS SECTIONS: IH 94 EB - STAGE 3	SHEET	E

FILE NAME : N:\PDS\C3D\10220804\SHEETSPLAN\X-SECTIONS\090201_XS_STAGE_3_EB_CONSTRUCTION_10-27-20.DWG
LAYOUT NAME - EB Stage 3 - (131)

PLOT DATE : 1/17/2021 9:05 AM PLOT BY : CHRIST, AARON D PLOT NAME :

PLOT SCALE : 1 IN:10 FT HORZ. / 1 IN:10 FT VERT.

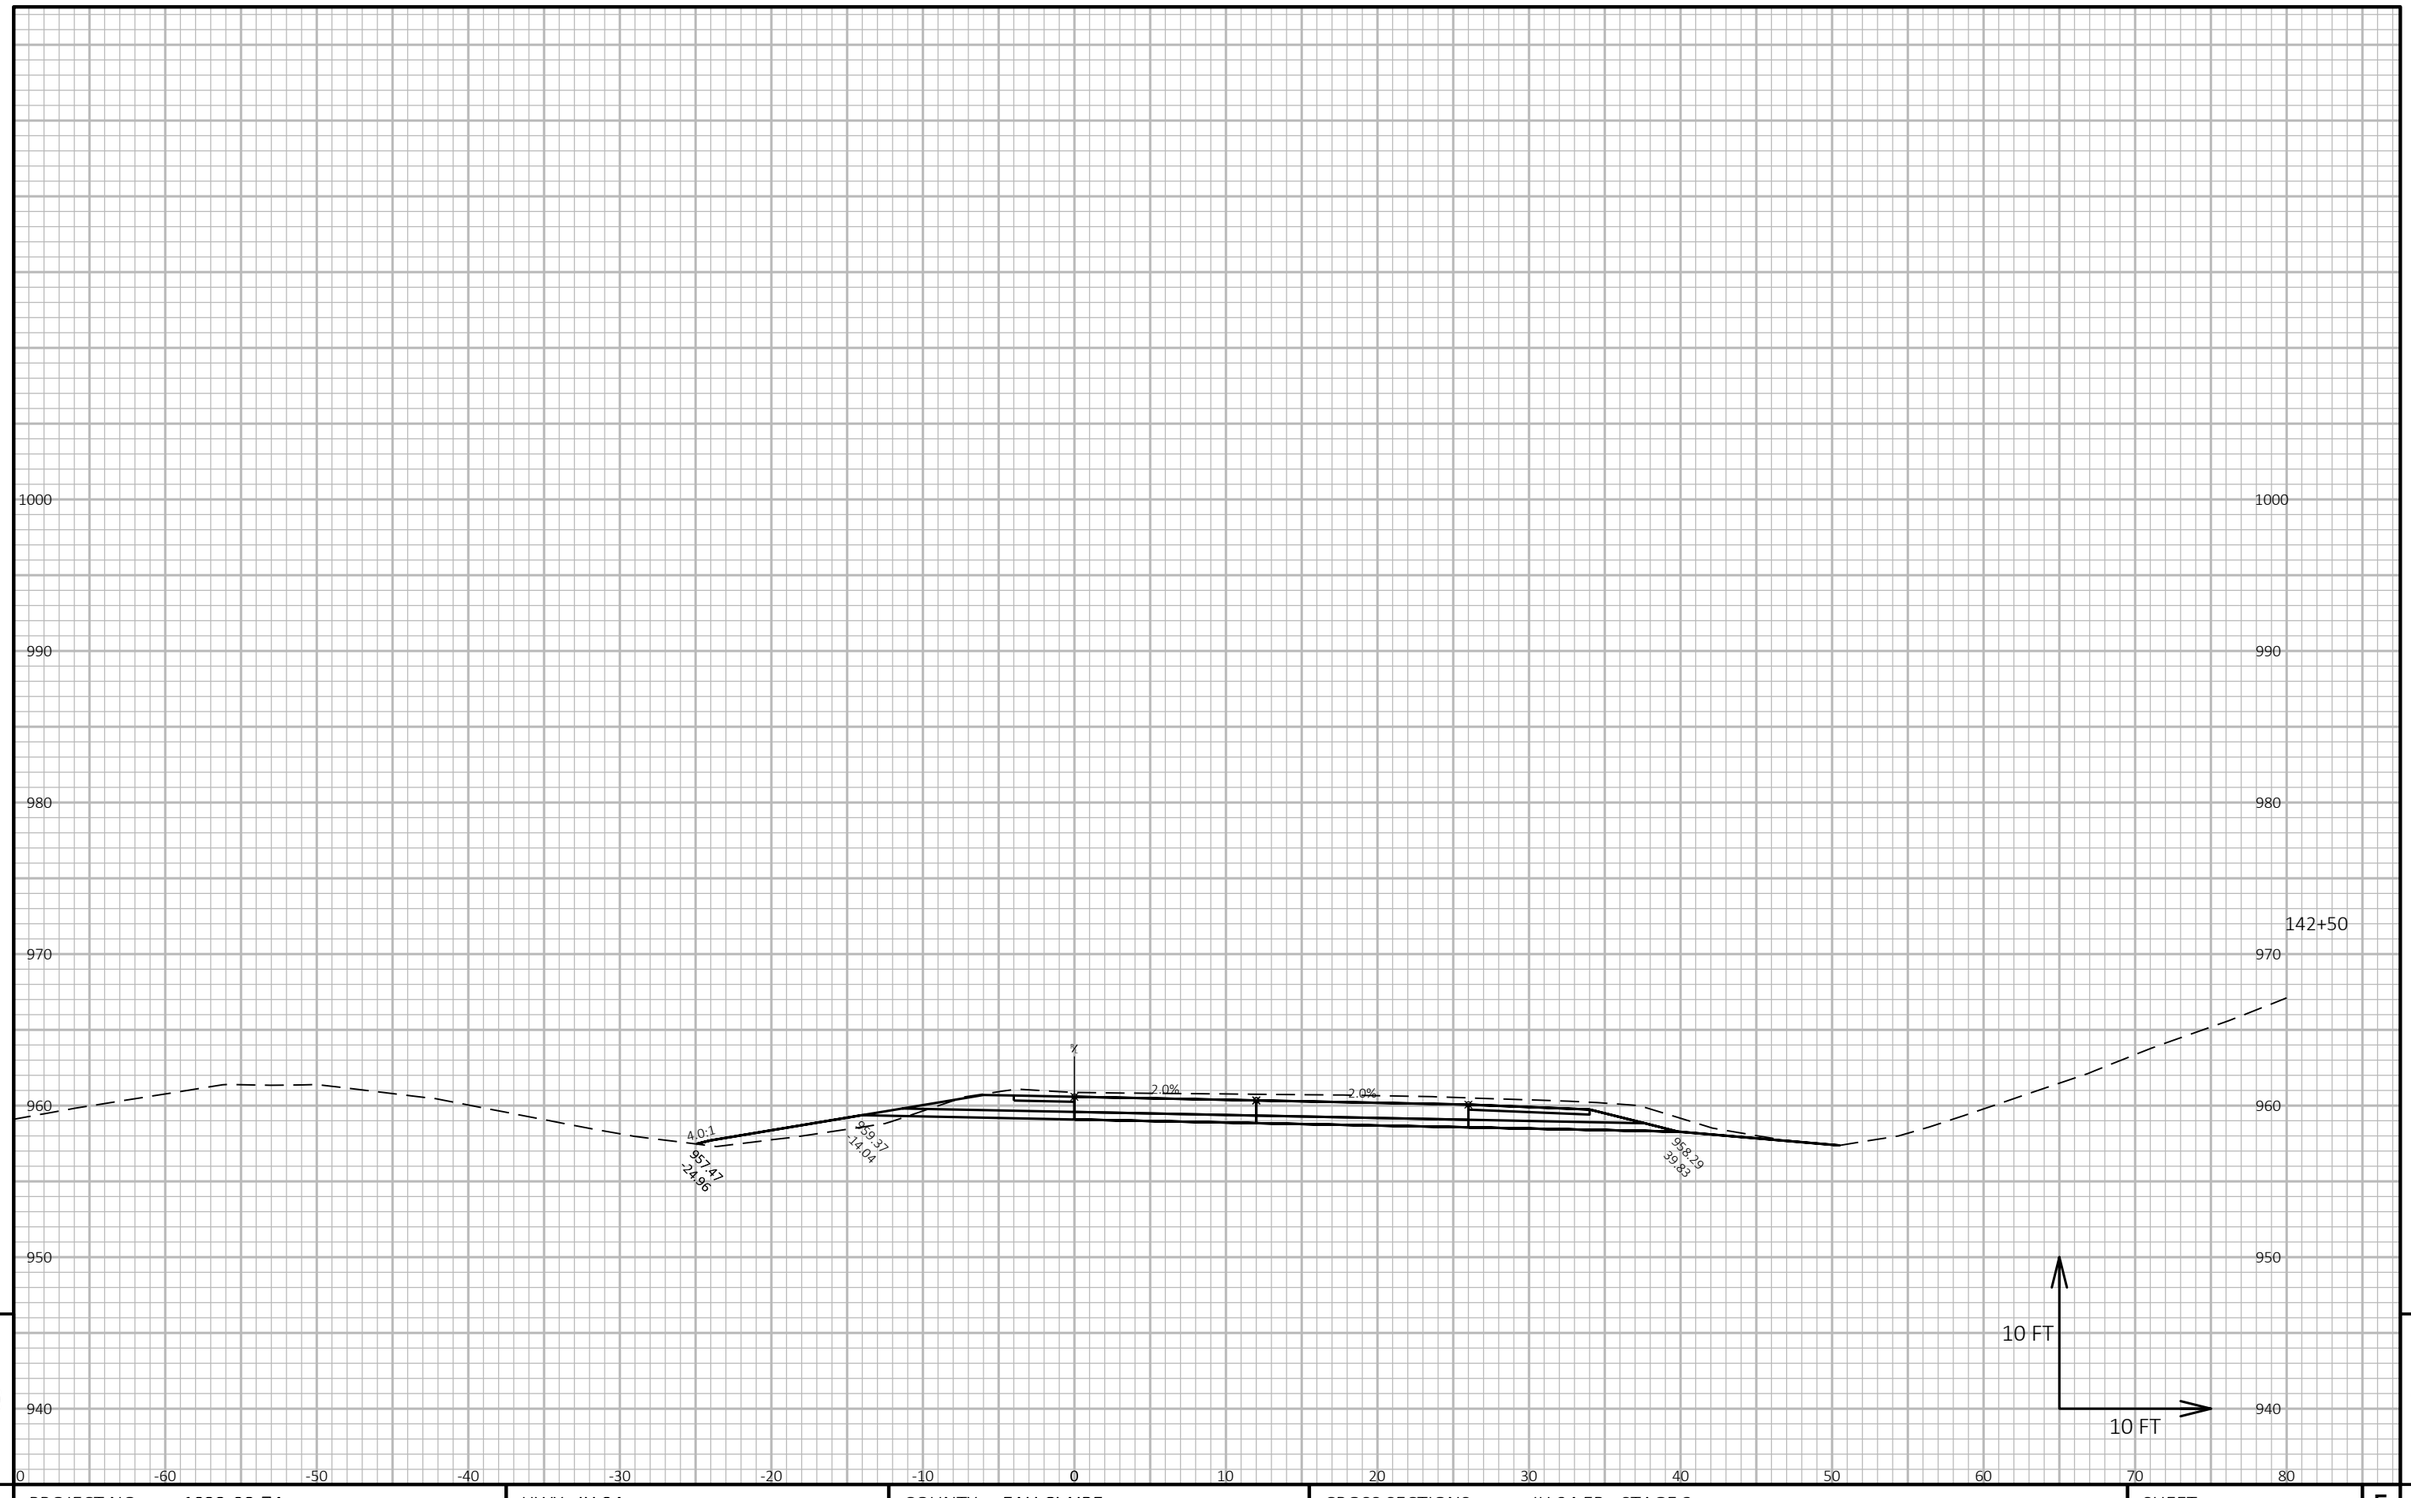


9

9

PROJECT NO: 1022-08-74	HWY: IH 94	COUNTY: EAU CLAIRE	CROSS SECTIONS: IH 94 EB - STAGE 3	SHEET	E

FILE NAME : N:\PDS\C3D\10220804\SHEETSPLAN\X-SECTIONS\090201_XS_STAGE_3_EB_CONSTRUCTION_10-27-20.DWG
LAYOUT NAME - EB Stage 3 - (132)

PLOT DATE : 1/17/2021 9:06 AM PLOT BY : CHRIST, AARON D PLOT NAME : **PLOT SCALE :** 1 IN:10 FT HORZ. / 1 IN:10 FT VERT.

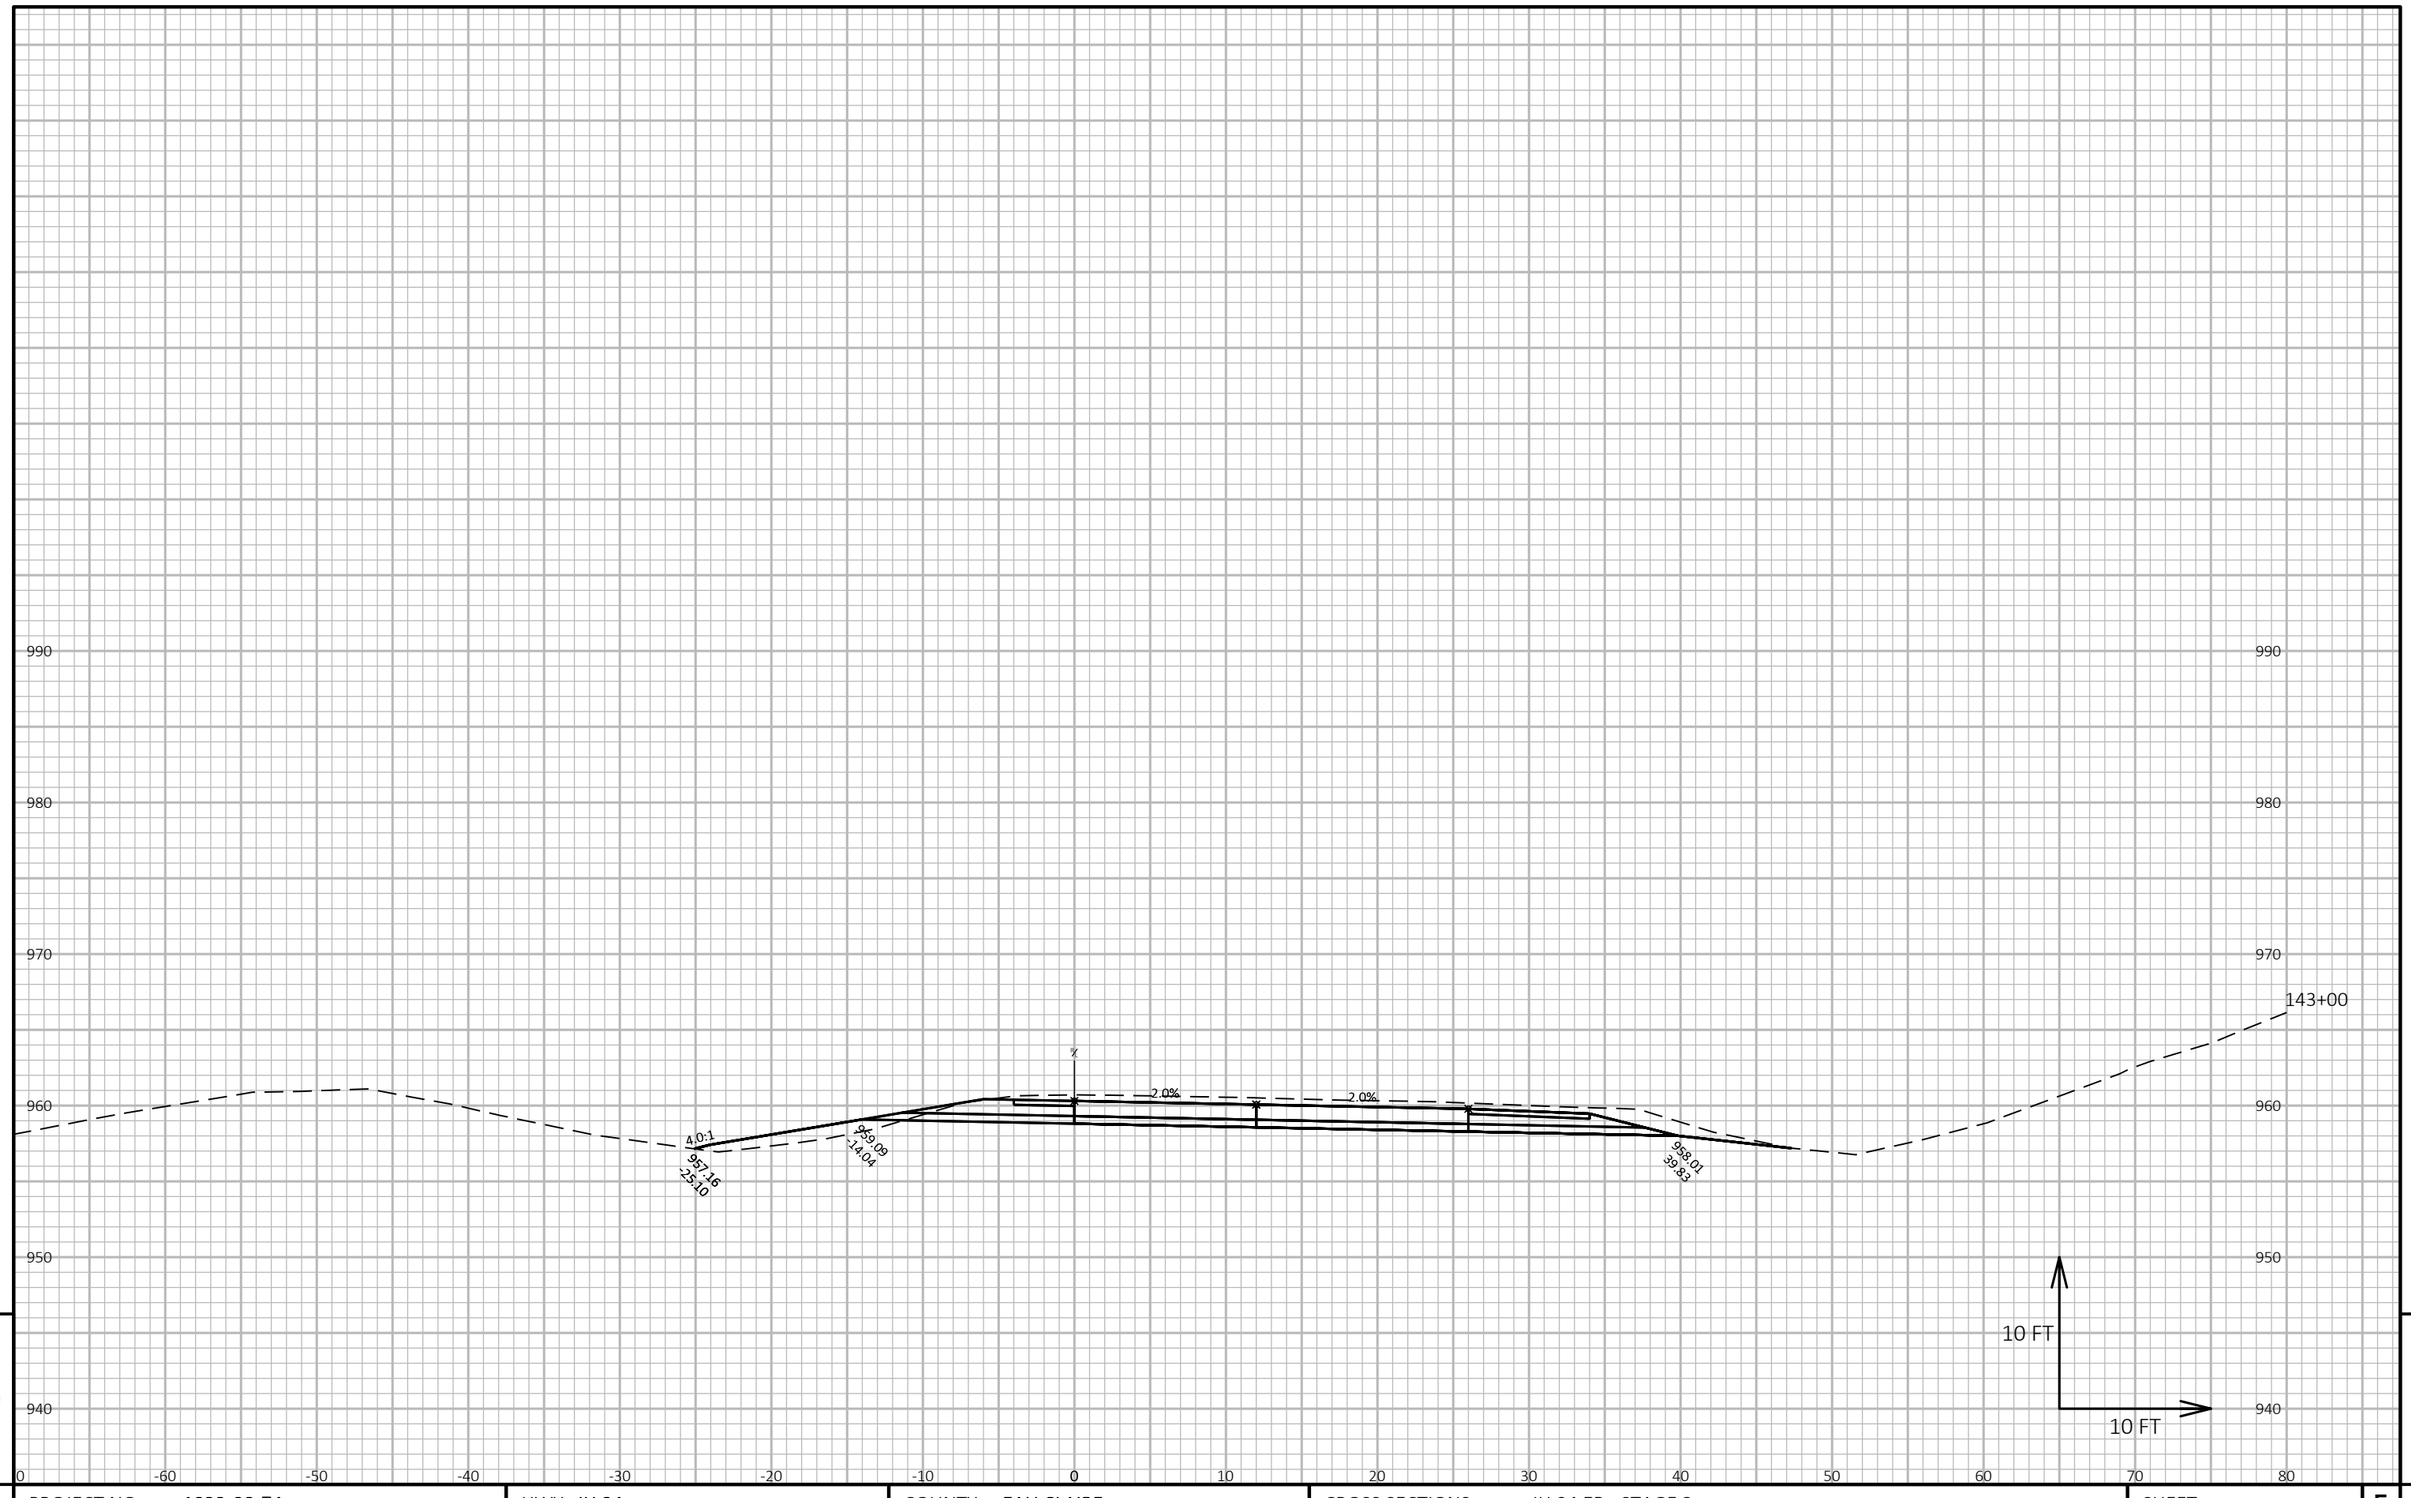

9


9

PROJECT NO: 1022-08-74	HWY: IH 94	COUNTY: EAU CLAIRE	CROSS SECTIONS: IH 94 EB - STAGE 3	SHEET	E

FILE NAME : N:\PDS\C3D\10220804\SHEETSPLAN\X-SECTIONS\090201_XS_STAGE_3_EB_CONSTRUCTION_10-27-20.DWG
LAYOUT NAME - EB Stage 3 - (133)

PLOT DATE : 1/17/2021 9:06 AM PLOT BY : CHRIST, AARON D PLOT NAME :

PLOT SCALE : 1 IN:10 FT HORZ. / 1 IN:10 FT VERT.

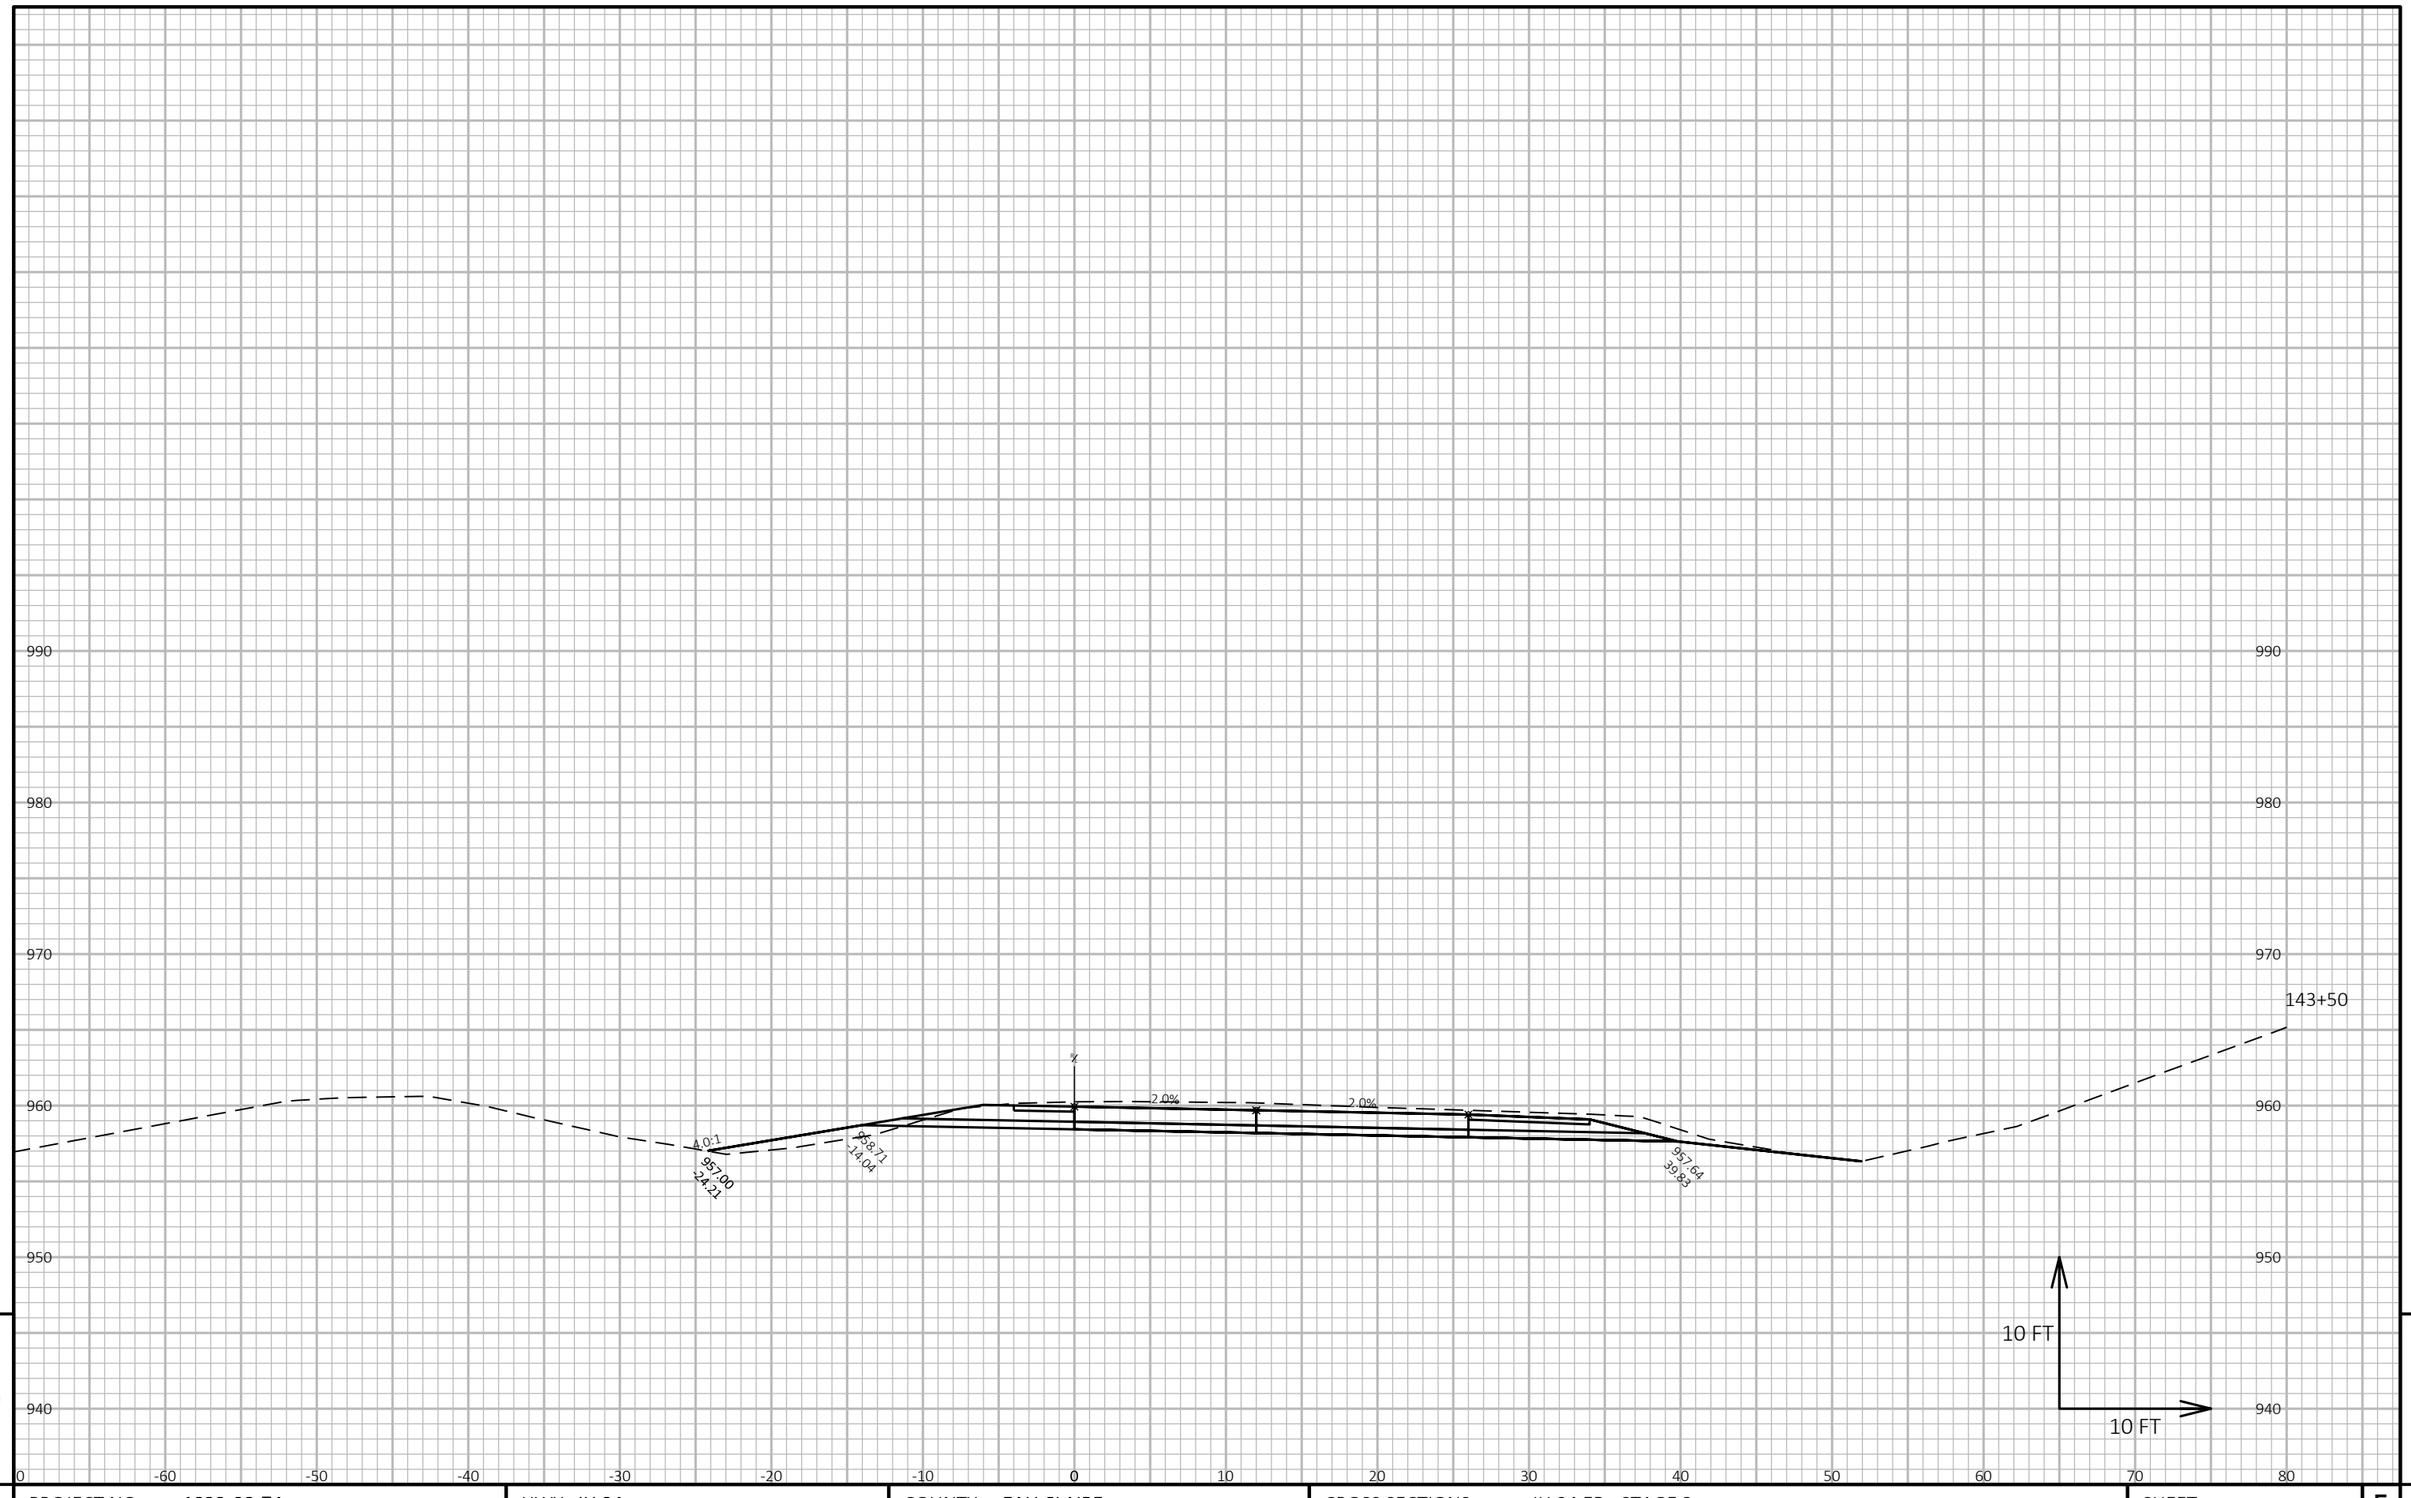

9


9

PROJECT NO: 1022-08-74	HWY: IH 94	COUNTY: EAU CLAIRE	CROSS SECTIONS: IH 94 EB - STAGE 3	SHEET	E

FILE NAME : N:\PDS\C3D\10220804\SHEETSPLAN\X-SECTIONS\090201_XS_STAGE_3_EB_CONSTRUCTION_10-27-20.DWG
LAYOUT NAME - EB Stage 3 - (134)

PLOT DATE : 1/17/2021 9:06 AM PLOT BY : CHRIST, AARON D PLOT NAME :

PLOT SCALE : 1 IN:10 FT HORZ. / 1 IN:10 FT VERT.

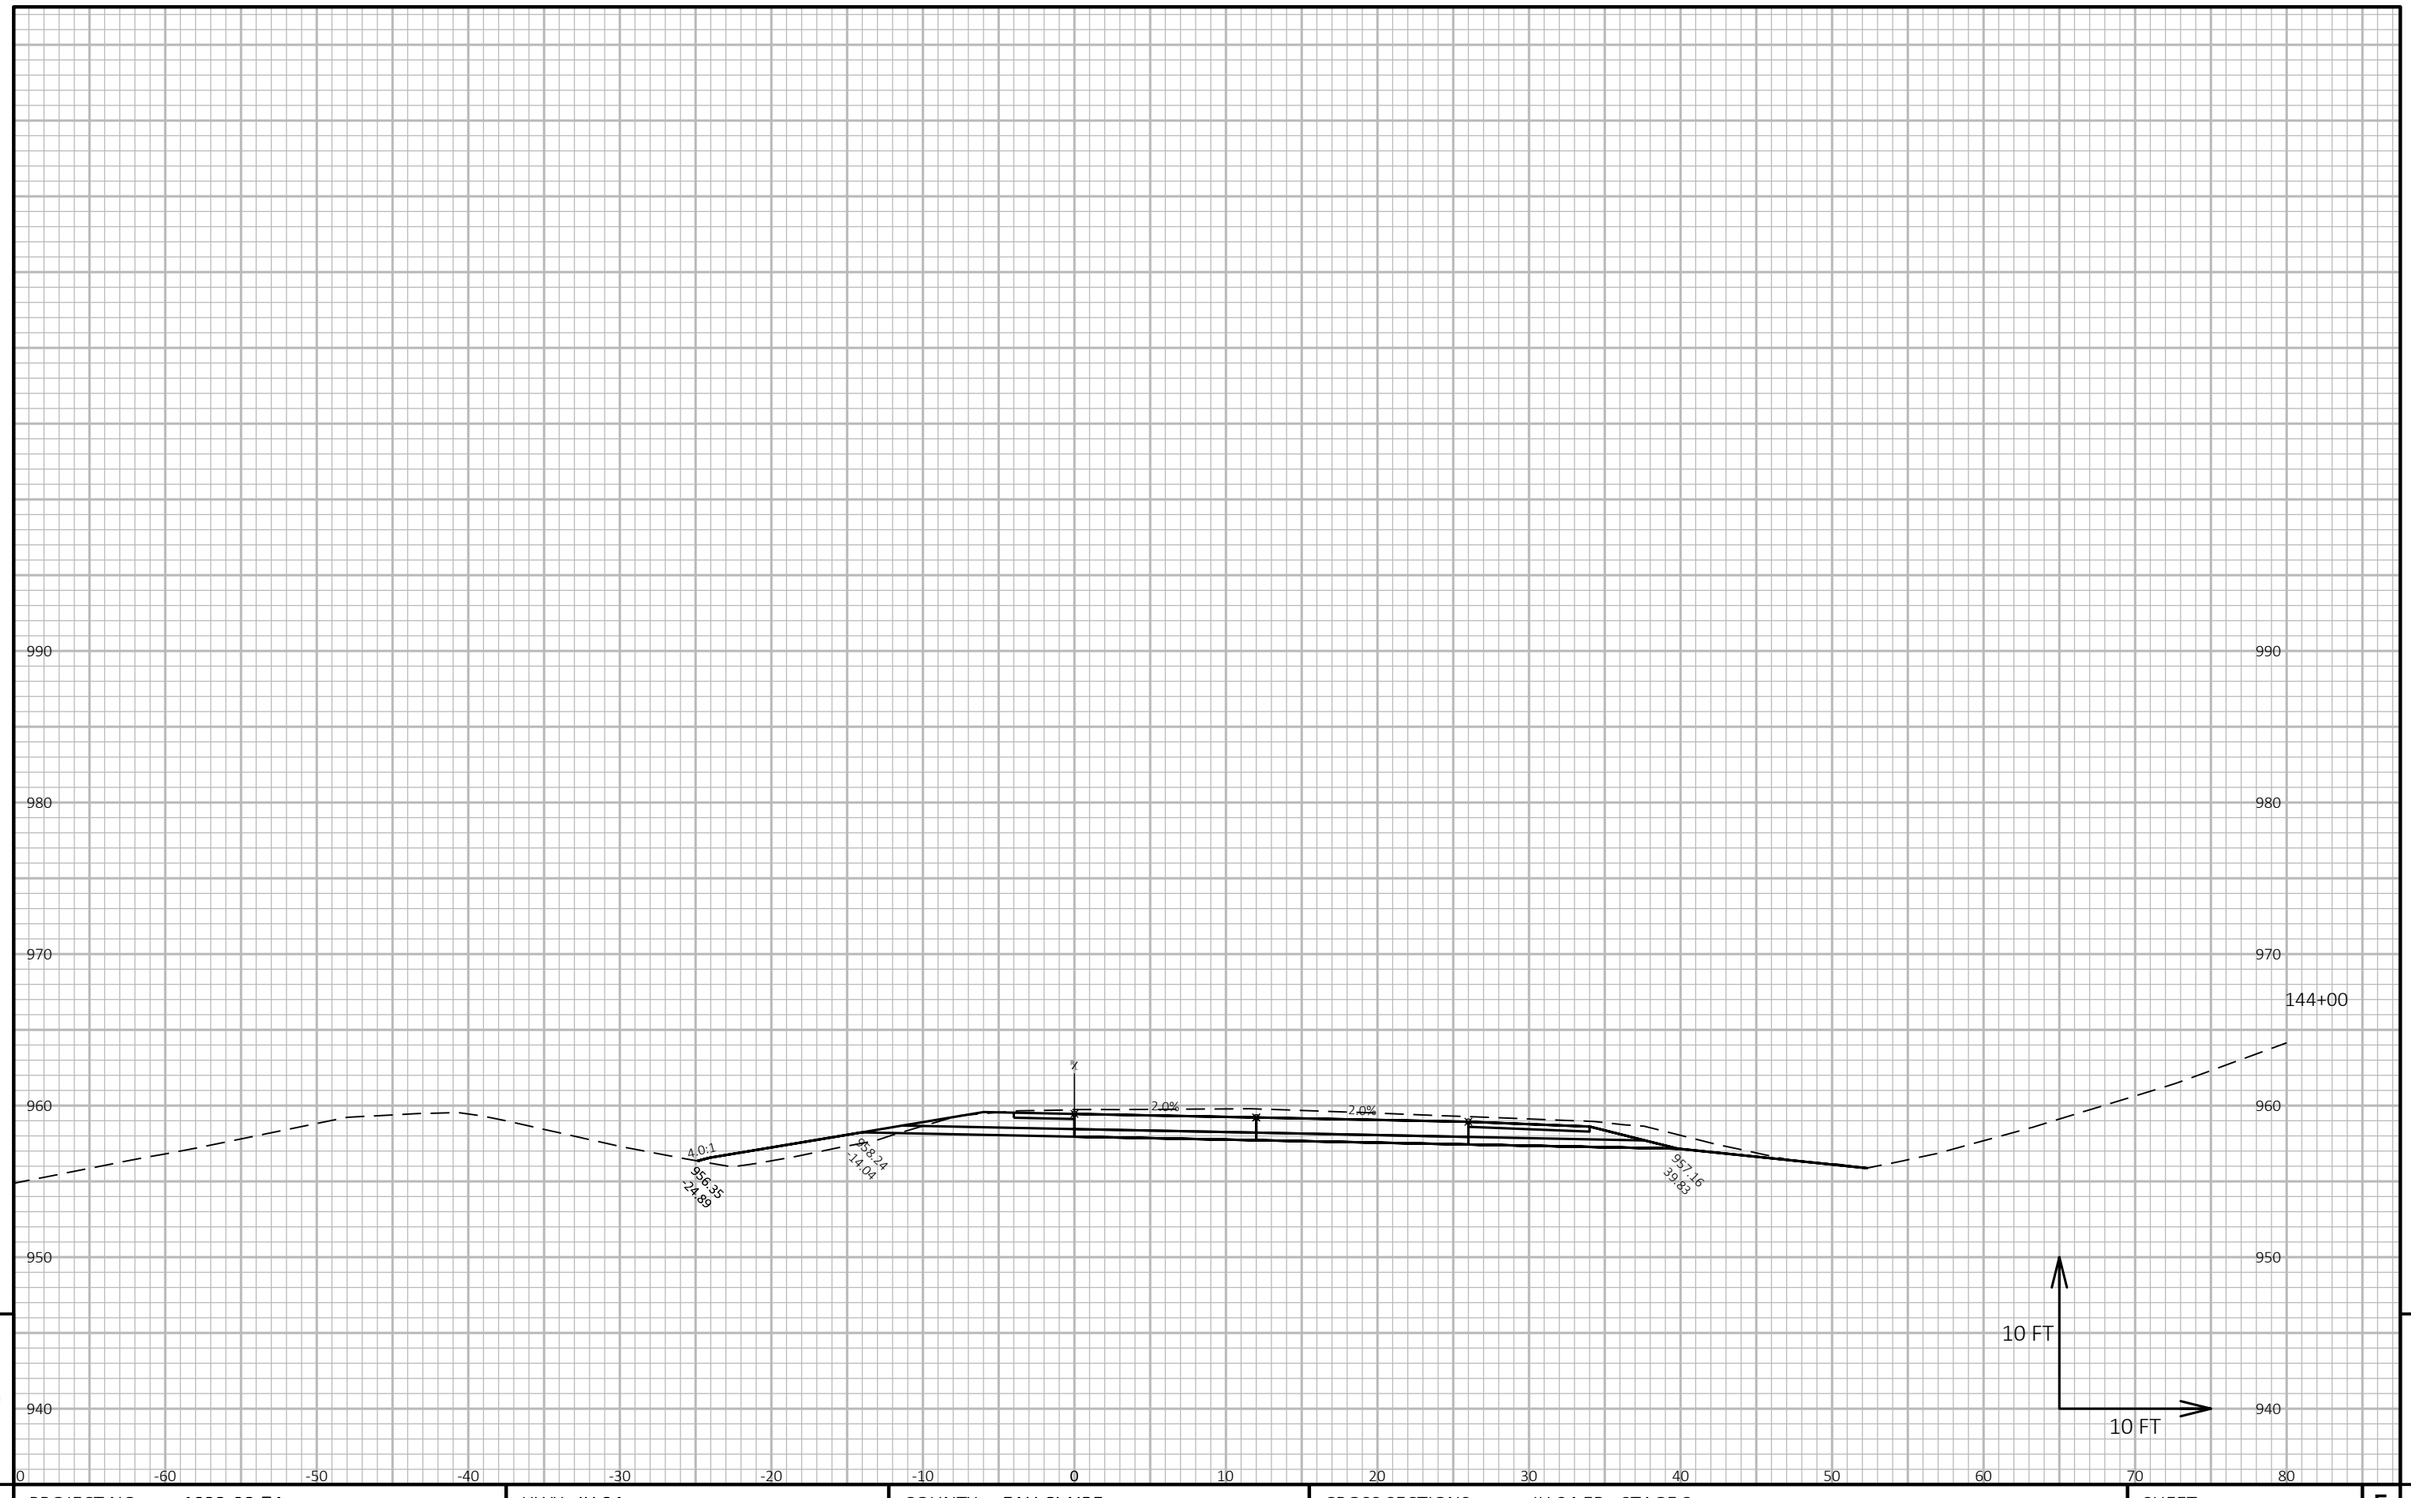


9

9

PROJECT NO: 1022-08-74	HWY: IH 94	COUNTY: EAU CLAIRE	CROSS SECTIONS: IH 94 EB - STAGE 3	SHEET E

FILE NAME : N:\PDS\C3D\10220804\SHEETSPLAN\X-SECTIONS\090201_XS_STAGE_3_EB_CONSTRUCTION_10-27-20.DWG
LAYOUT NAME - EB Stage 3 - (135)

PLOT DATE : 1/17/2021 9:06 AM PLOT BY : CHRIST, AARON D PLOT NAME : **PLOT SCALE :** 1 IN:10 FT HORZ. / 1 IN:10 FT VERT.

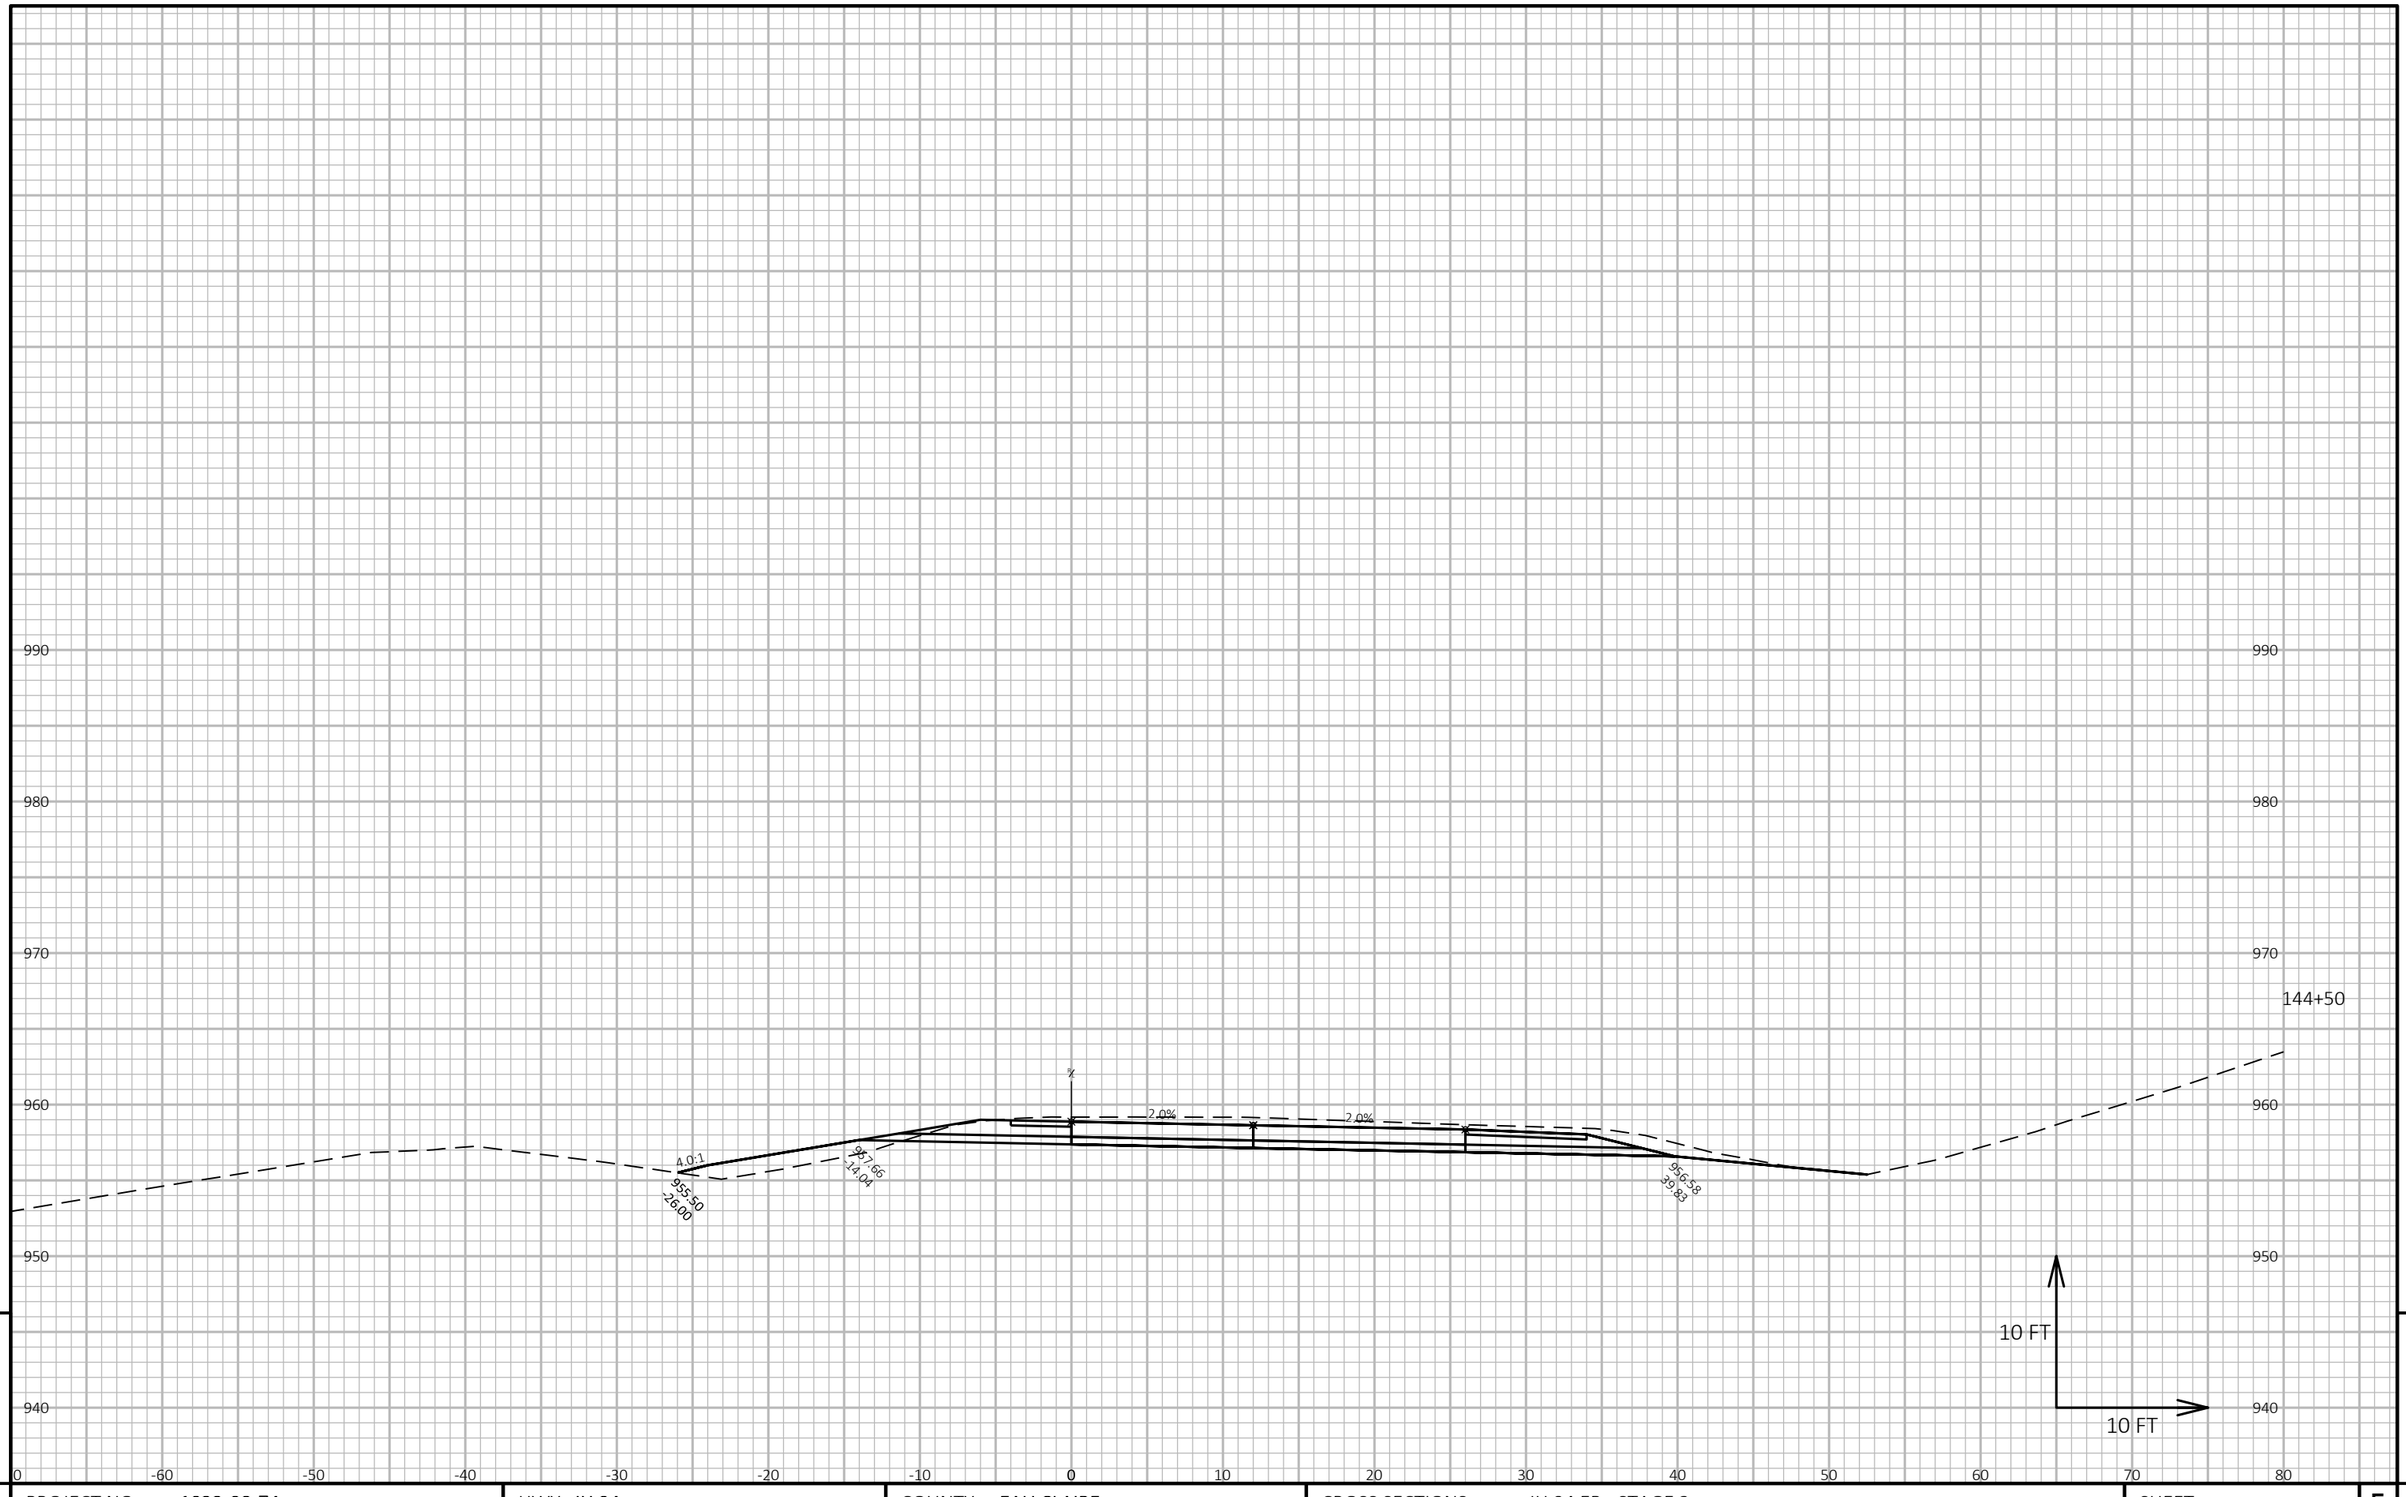

9

9

PROJECT NO: 1022-08-74	HWY: IH 94	COUNTY: EAU CLAIRE	CROSS SECTIONS: IH 94 EB - STAGE 3	SHEET	E


FILE NAME : N:\PDS\C3D\10220804\SHEETSPLAN\X-SECTIONS\090201_XS_STAGE_3_EB_CONSTRUCTION_10-27-20.DWG
LAYOUT NAME - EB Stage 3 - (136)

PLOT DATE : 1/17/2021 9:06 AM

PLOT BY : CHRIST, AARON D

PLOT NAME :

PLOT SCALE : 1 IN:10 FT HORZ. / 1 IN:10 FT VERT.

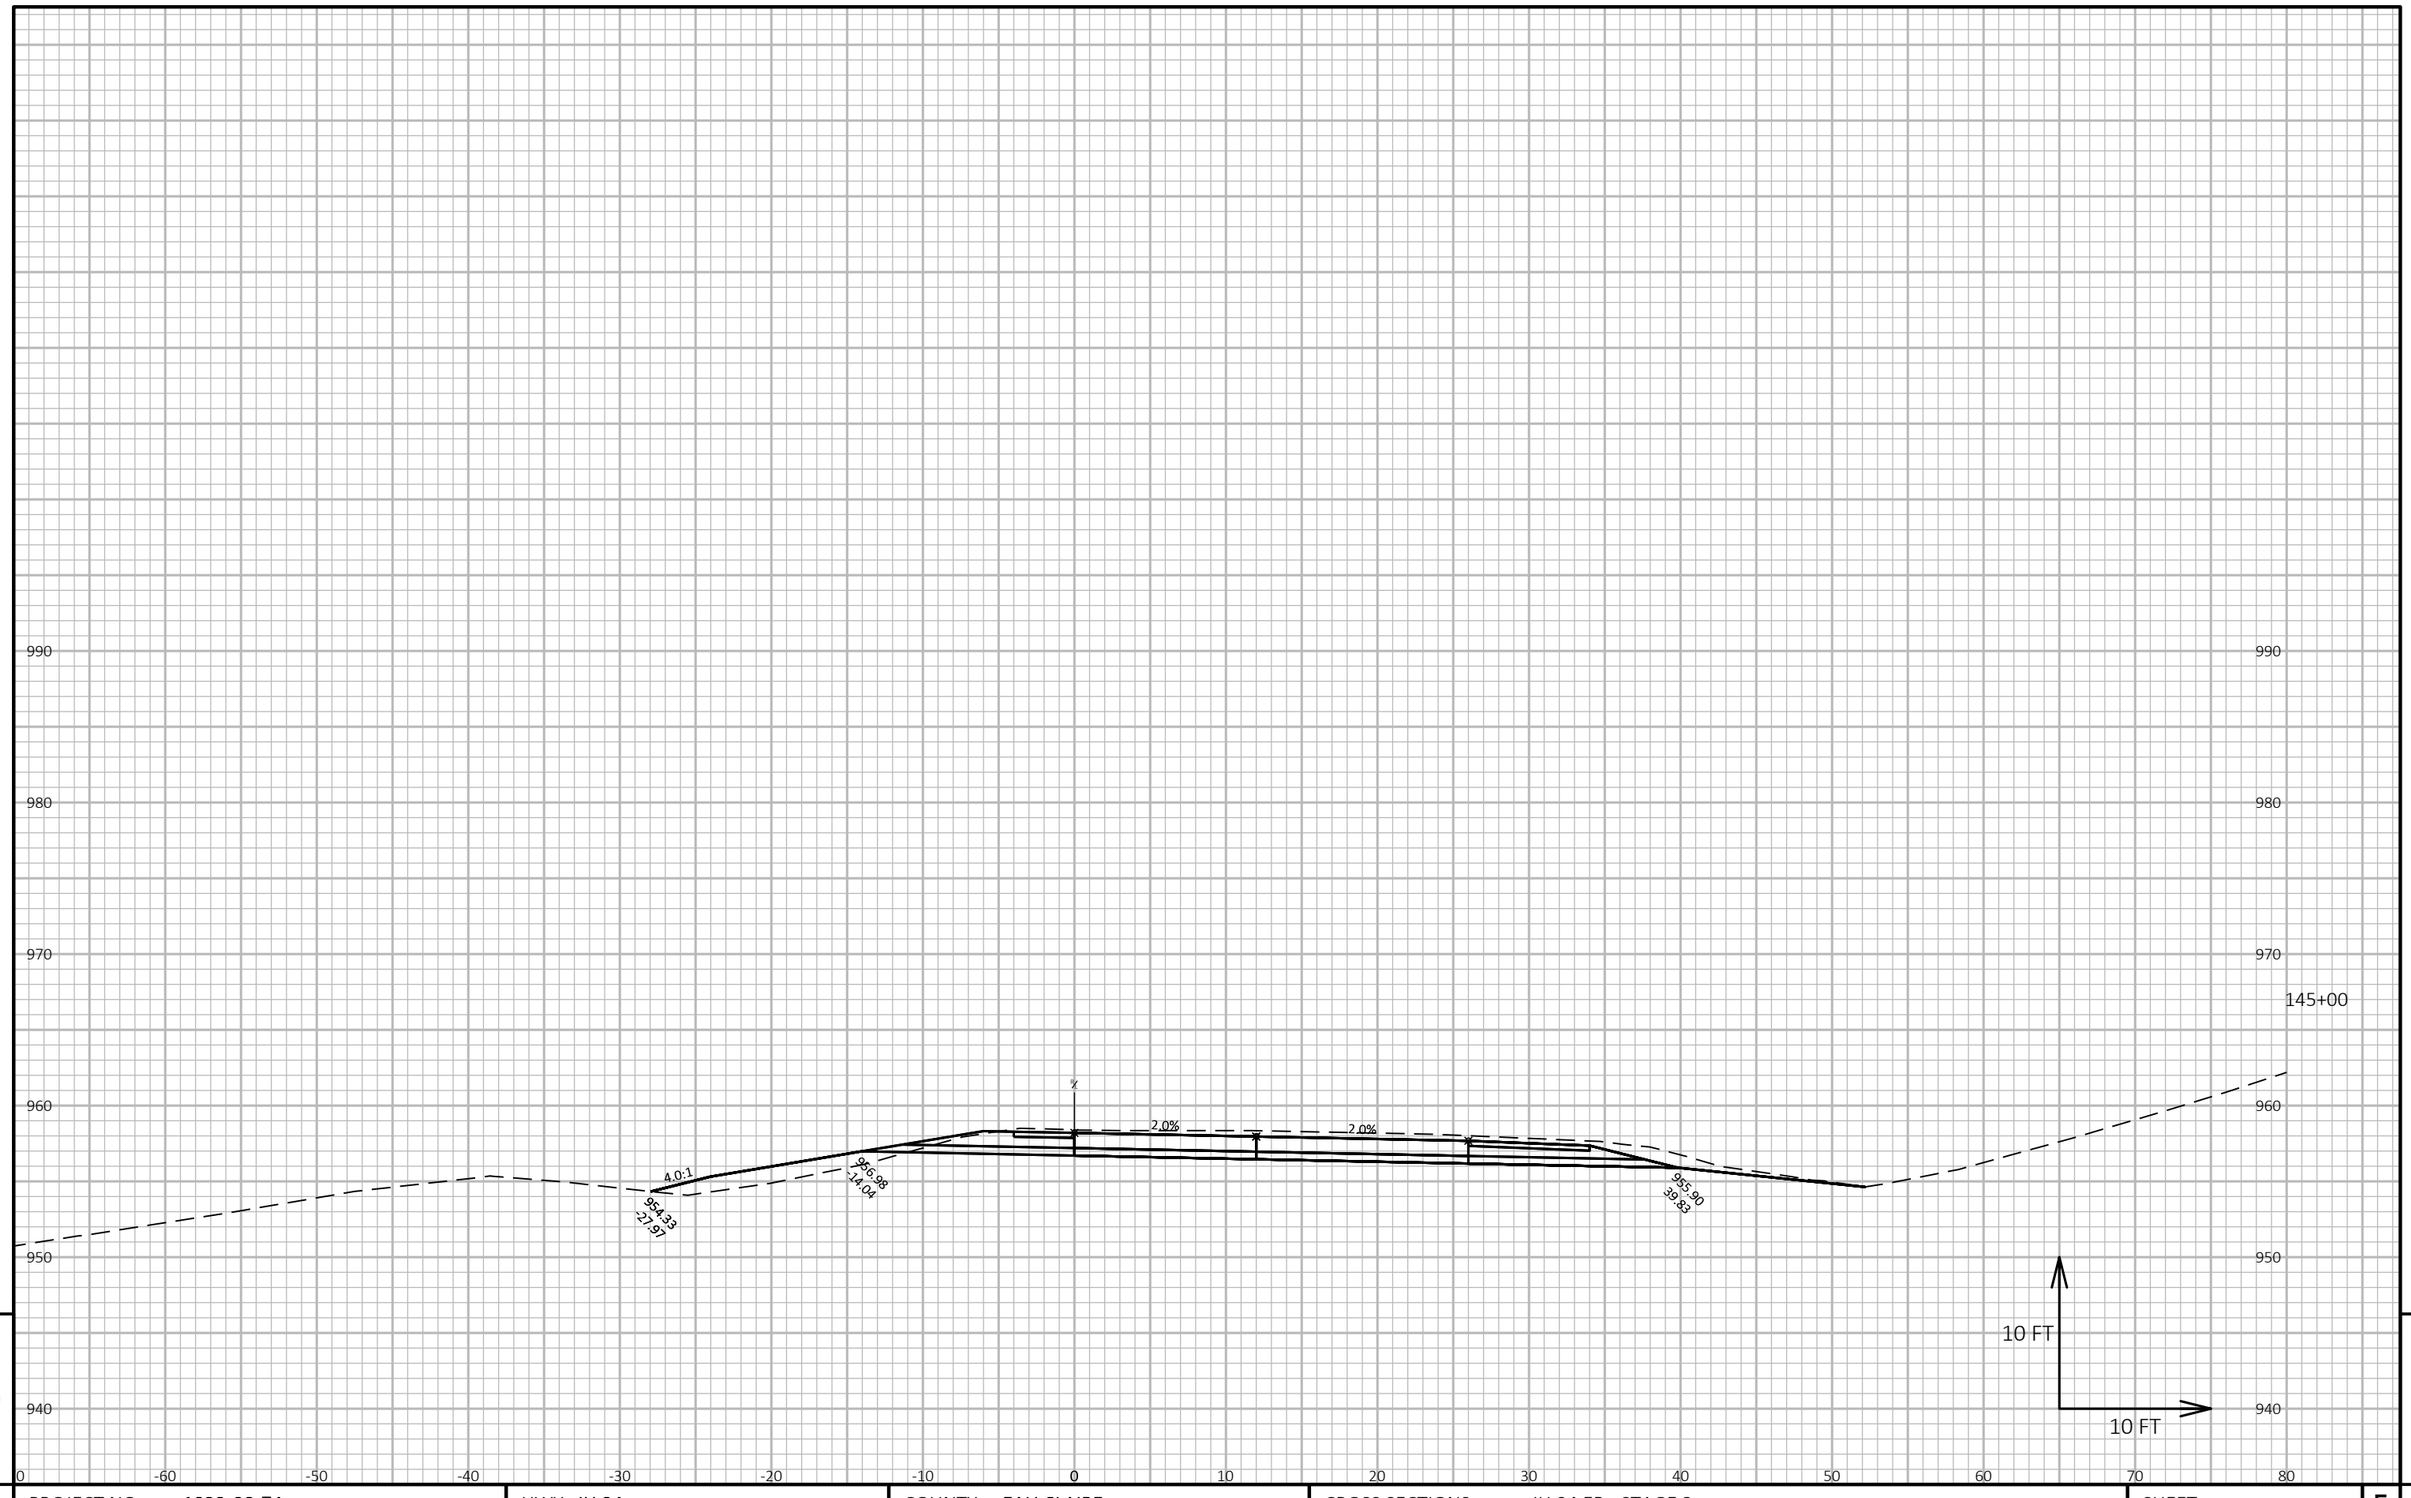


9

9

PROJECT NO: 1022-08-74	HWY: IH 94	COUNTY: EAU CLAIRE	CROSS SECTIONS: IH 94 EB - STAGE 3	SHEET	E

FILE NAME : N:\PDS\C3D\10220804\SHEETSPLAN\X-SECTIONS\090201_XS_STAGE_3_EB_CONSTRUCTION_10-27-20.DWG
LAYOUT NAME - EB Stage 3 - (137)

PLOT DATE : 1/17/2021 9:06 AM PLOT BY : CHRIST, AARON D PLOT NAME : **PLOT SCALE :** 1 IN:10 FT HORZ. / 1 IN:10 FT VERT.

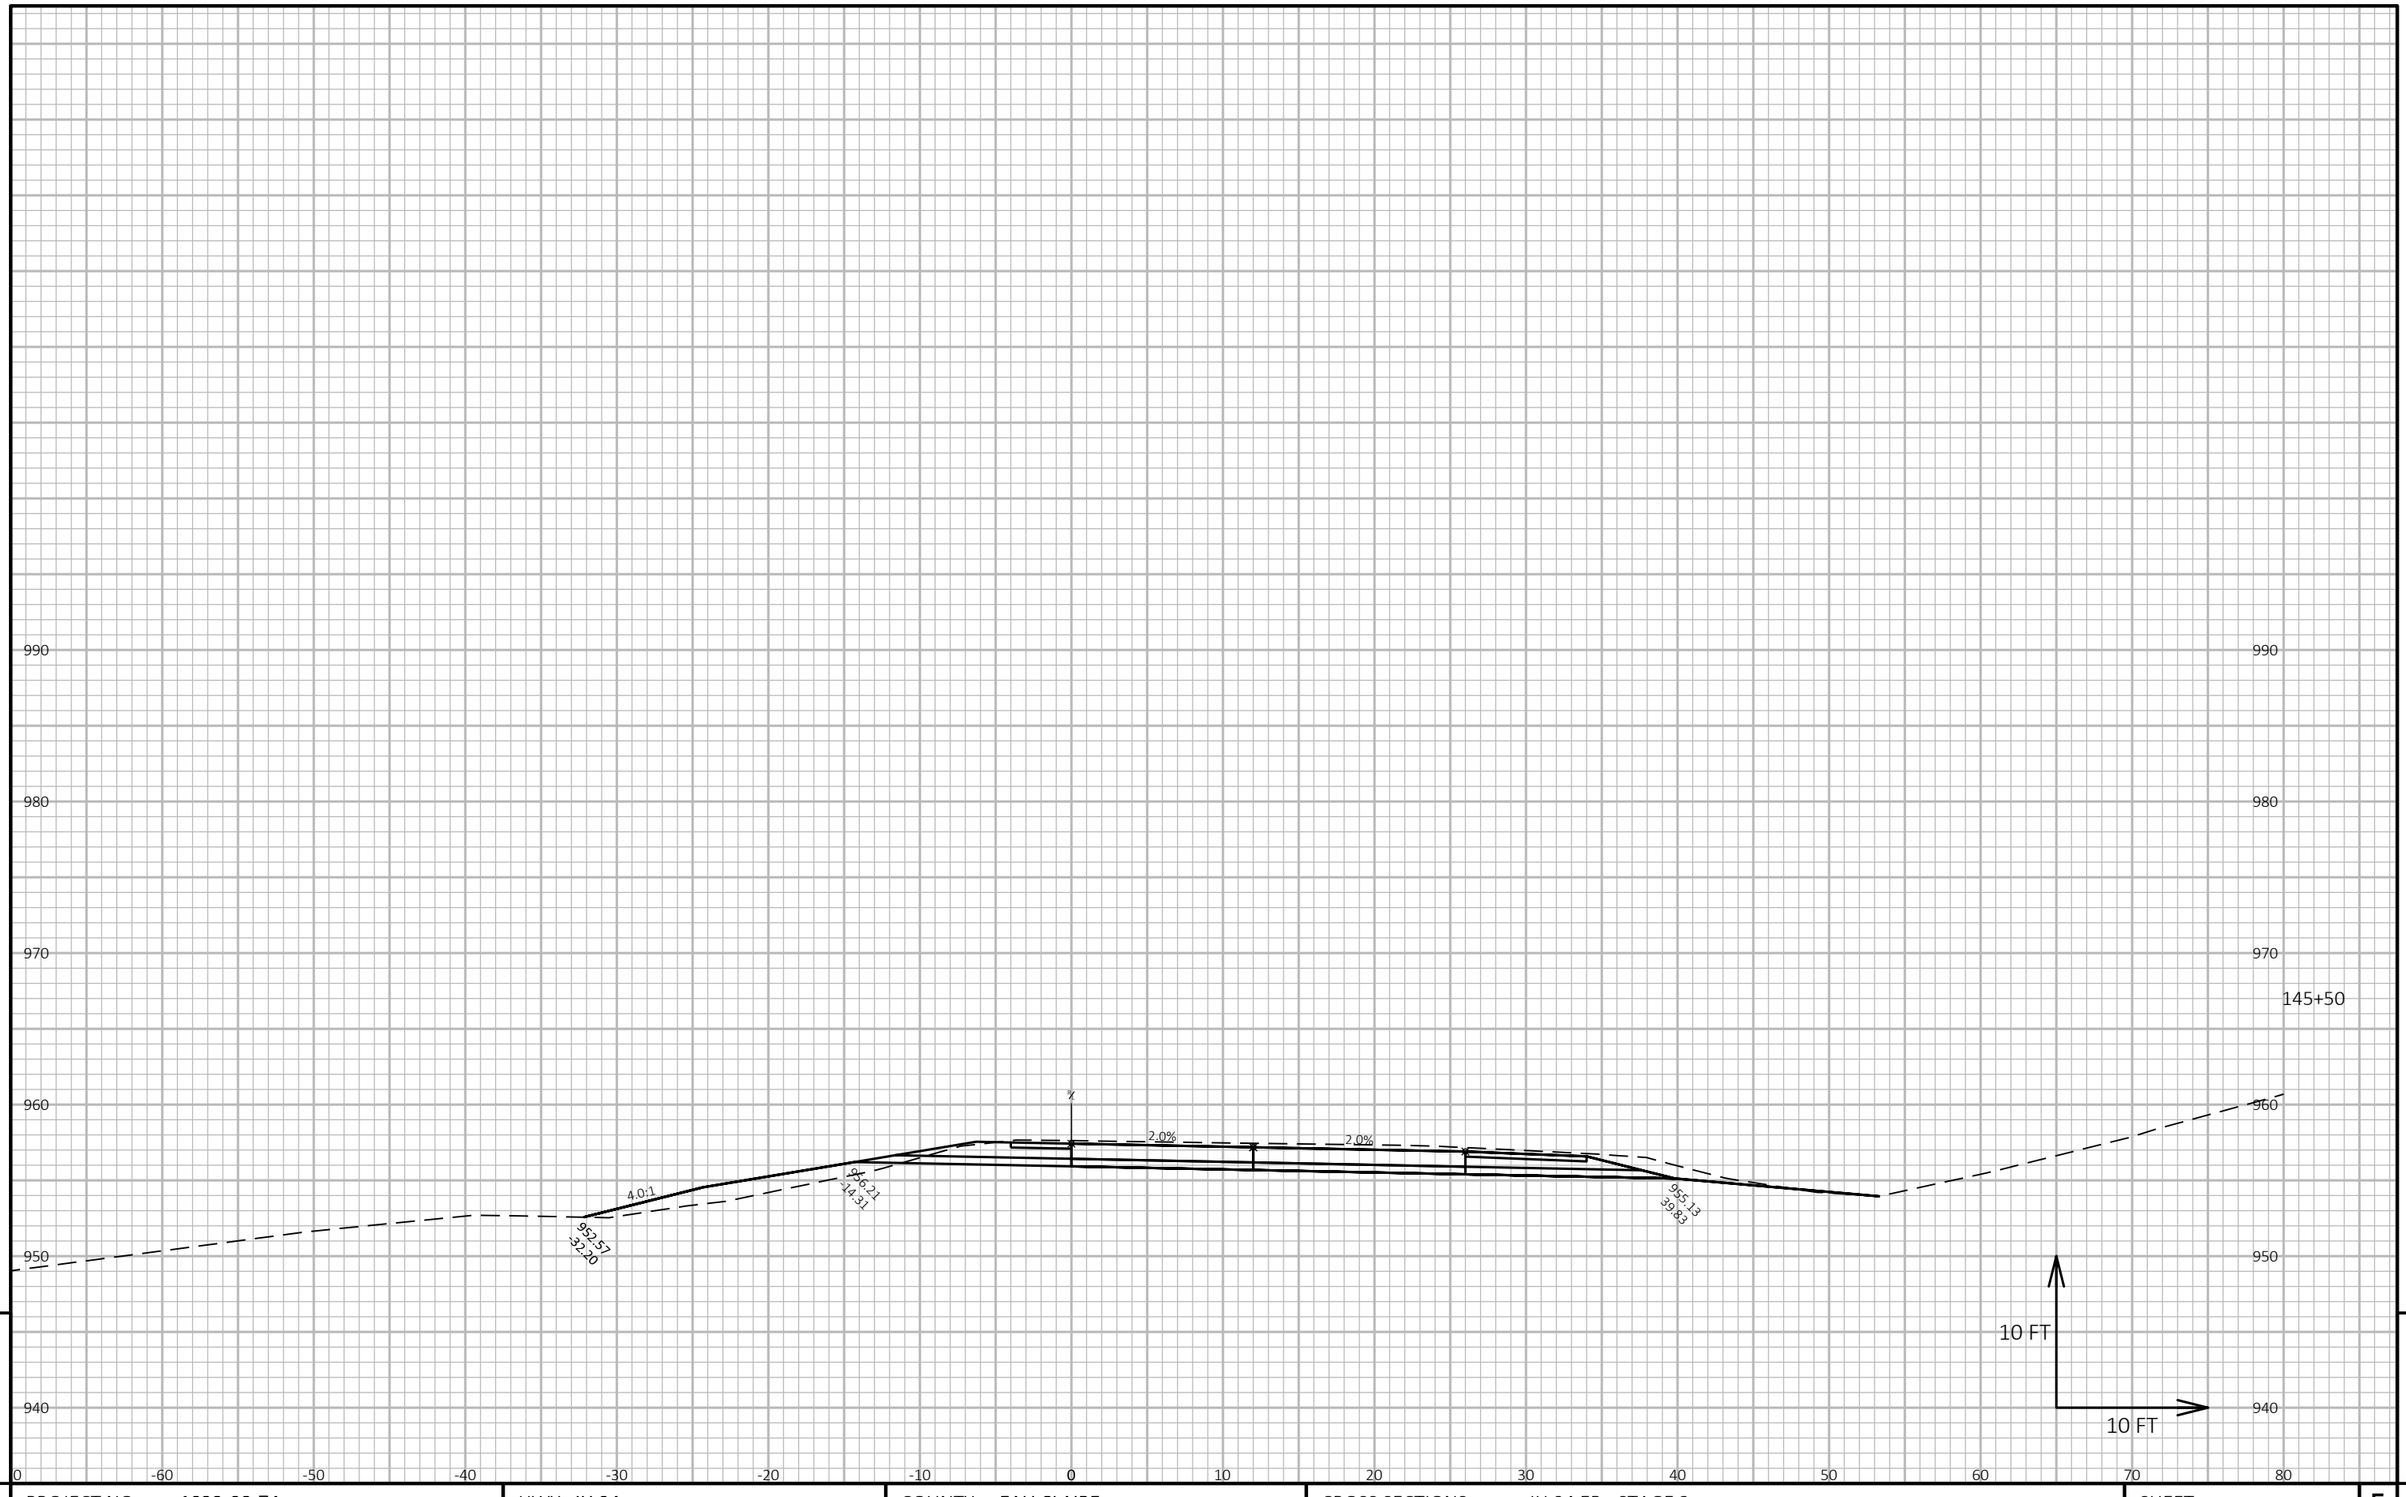


9

9

PROJECT NO: 1022-08-74	HWY: IH 94	COUNTY: EAU CLAIRE	CROSS SECTIONS: IH 94 EB - STAGE 3	SHEET	E

FILE NAME : N:\PDS\C3D\10220804\SHEETSPLAN\X-SECTIONS\090201_XS_STAGE_3_EB_CONSTRUCTION_10-27-20.DWG
LAYOUT NAME - EB Stage 3 - (138)

PLOT DATE : 1/17/2021 9:06 AM PLOT BY : CHRIST, AARON D PLOT NAME : PLOT SCALE : 1 IN:10 FT HORZ. / 1 IN:10 FT VERT.

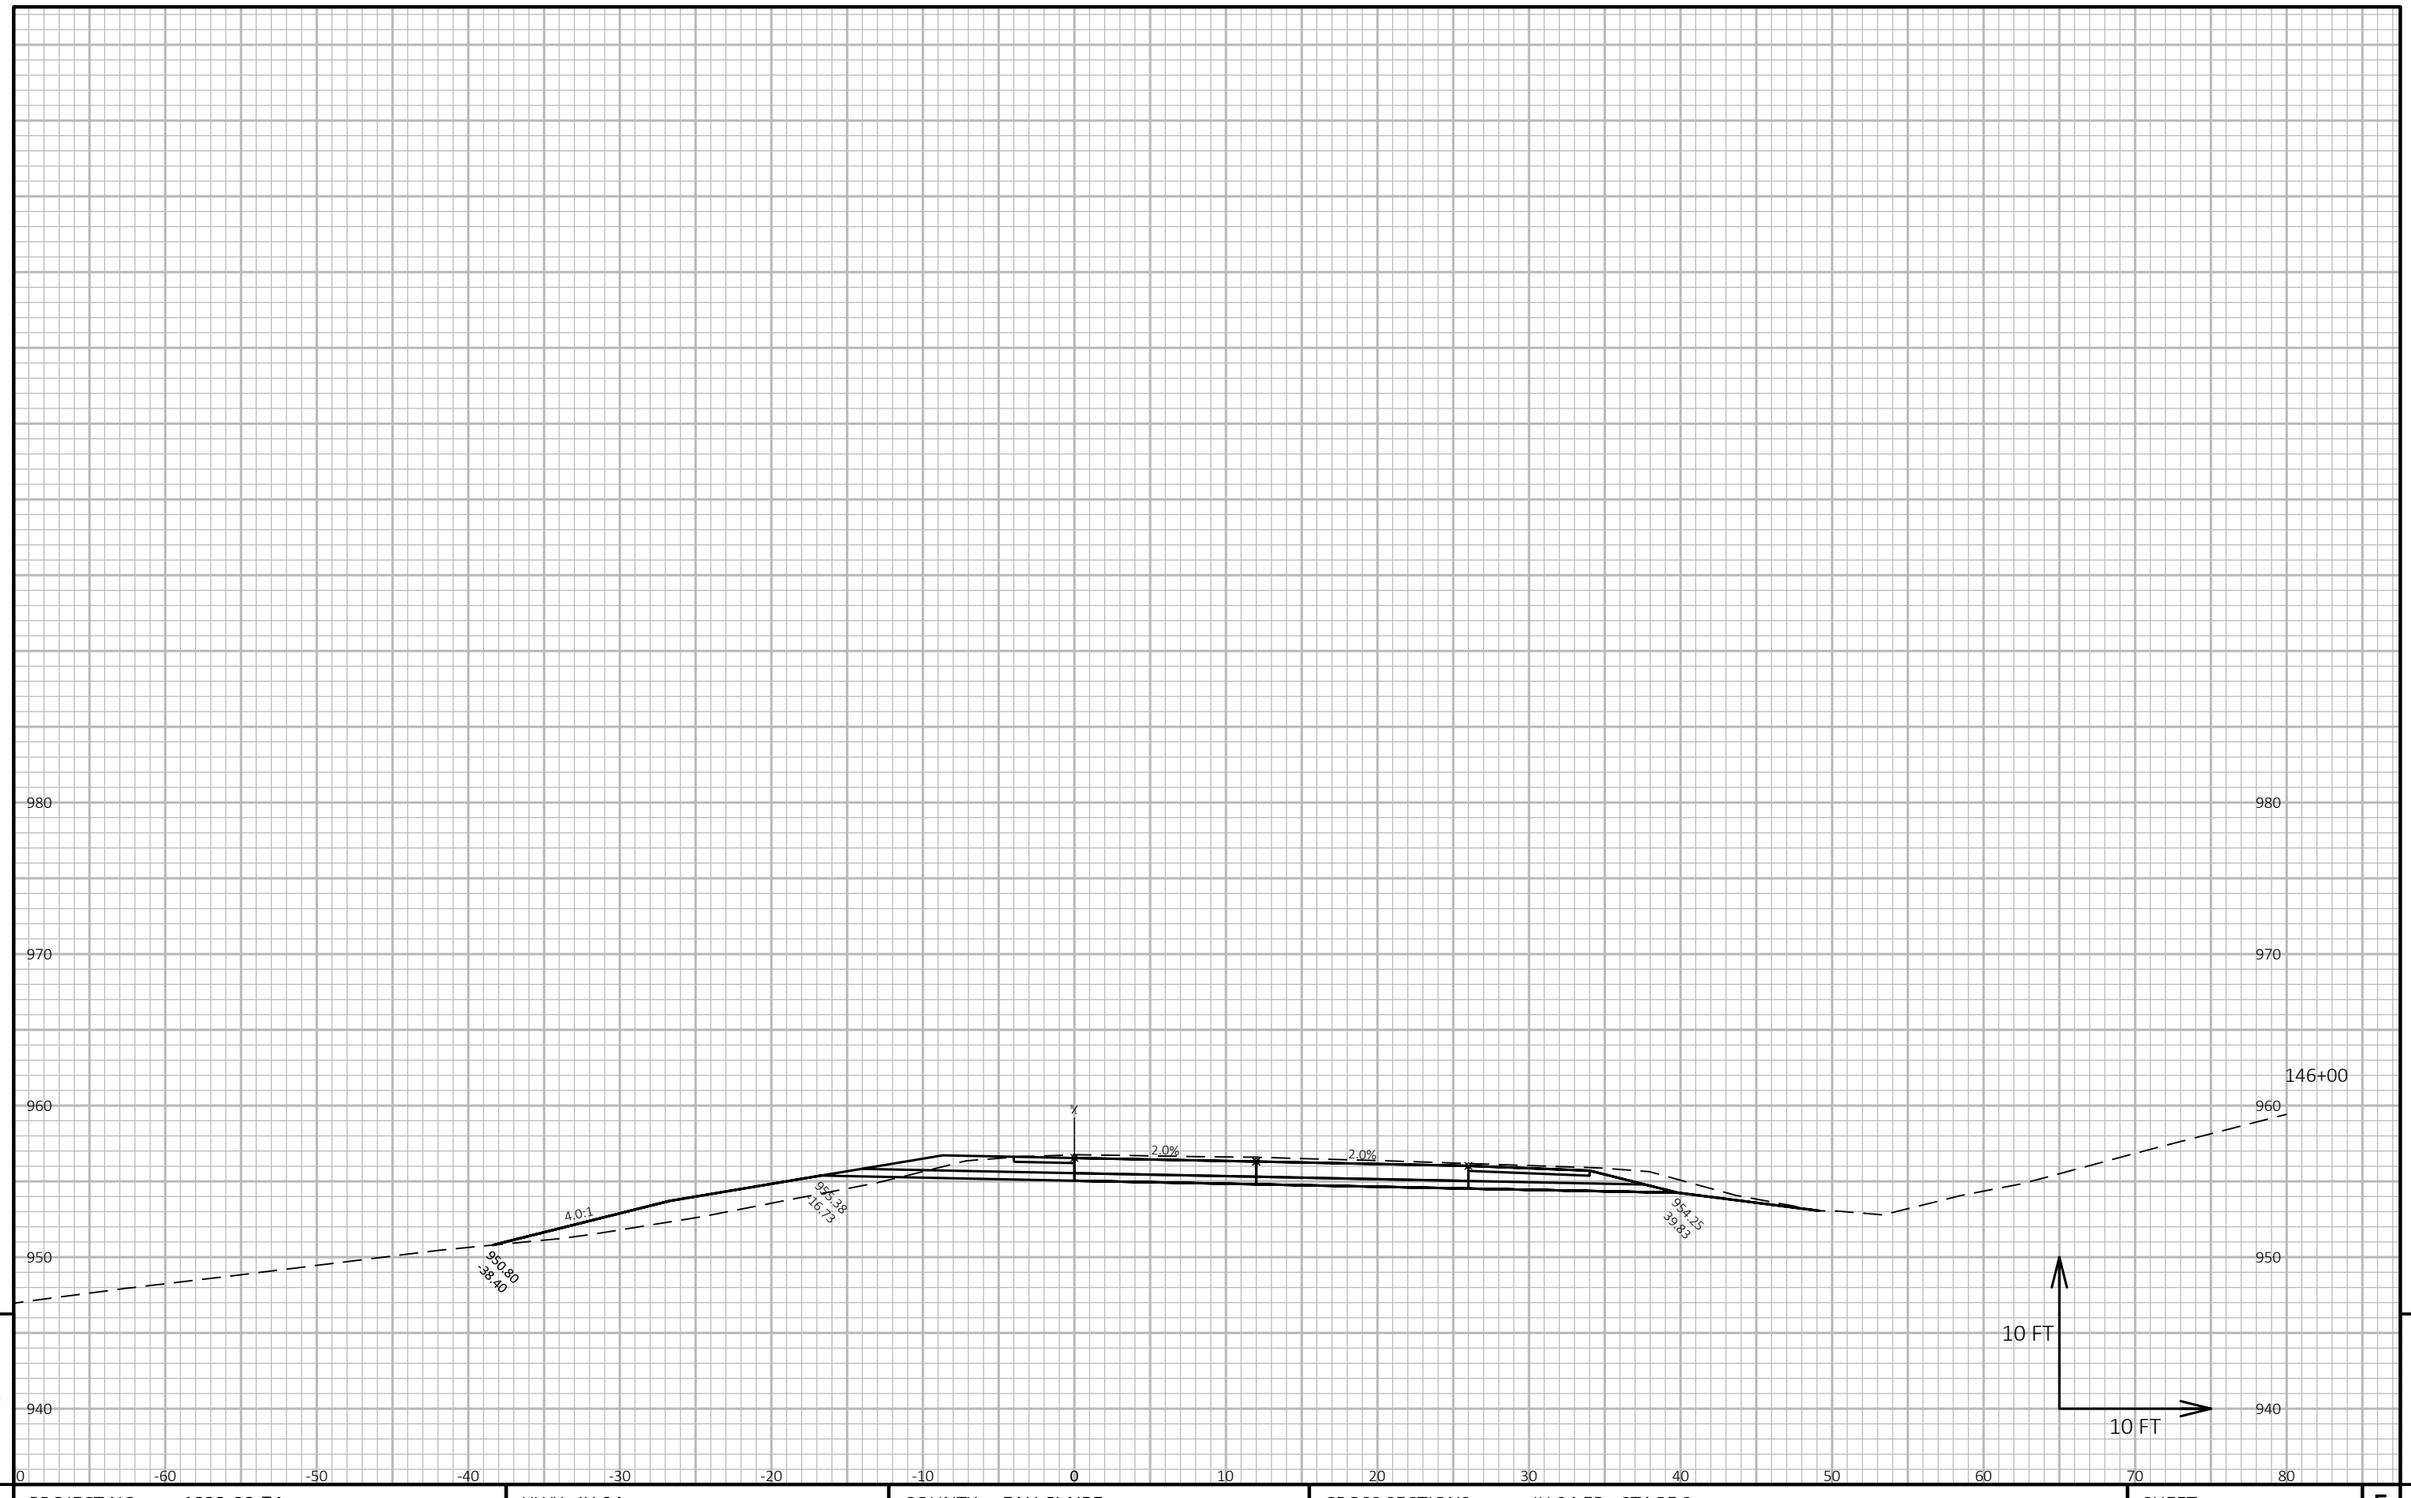


9

9

PROJECT NO: 1022-08-74	HWY: IH 94	COUNTY: EAU CLAIRE	CROSS SECTIONS: IH 94 EB - STAGE 3	SHEET	E

FILE NAME : N:\PDS\C3D\10220804\SHEETSPLAN\X-SECTIONS\090201_XS_STAGE_3_EB_CONSTRUCTION_10-27-20.DWG
LAYOUT NAME - EB Stage 3 - (139)

PLOT DATE : 1/17/2021 9:07 AM PLOT BY : CHRIST, AARON D PLOT NAME : **PLOT SCALE :** 1 IN:10 FT HORZ. / 1 IN:10 FT VERT.

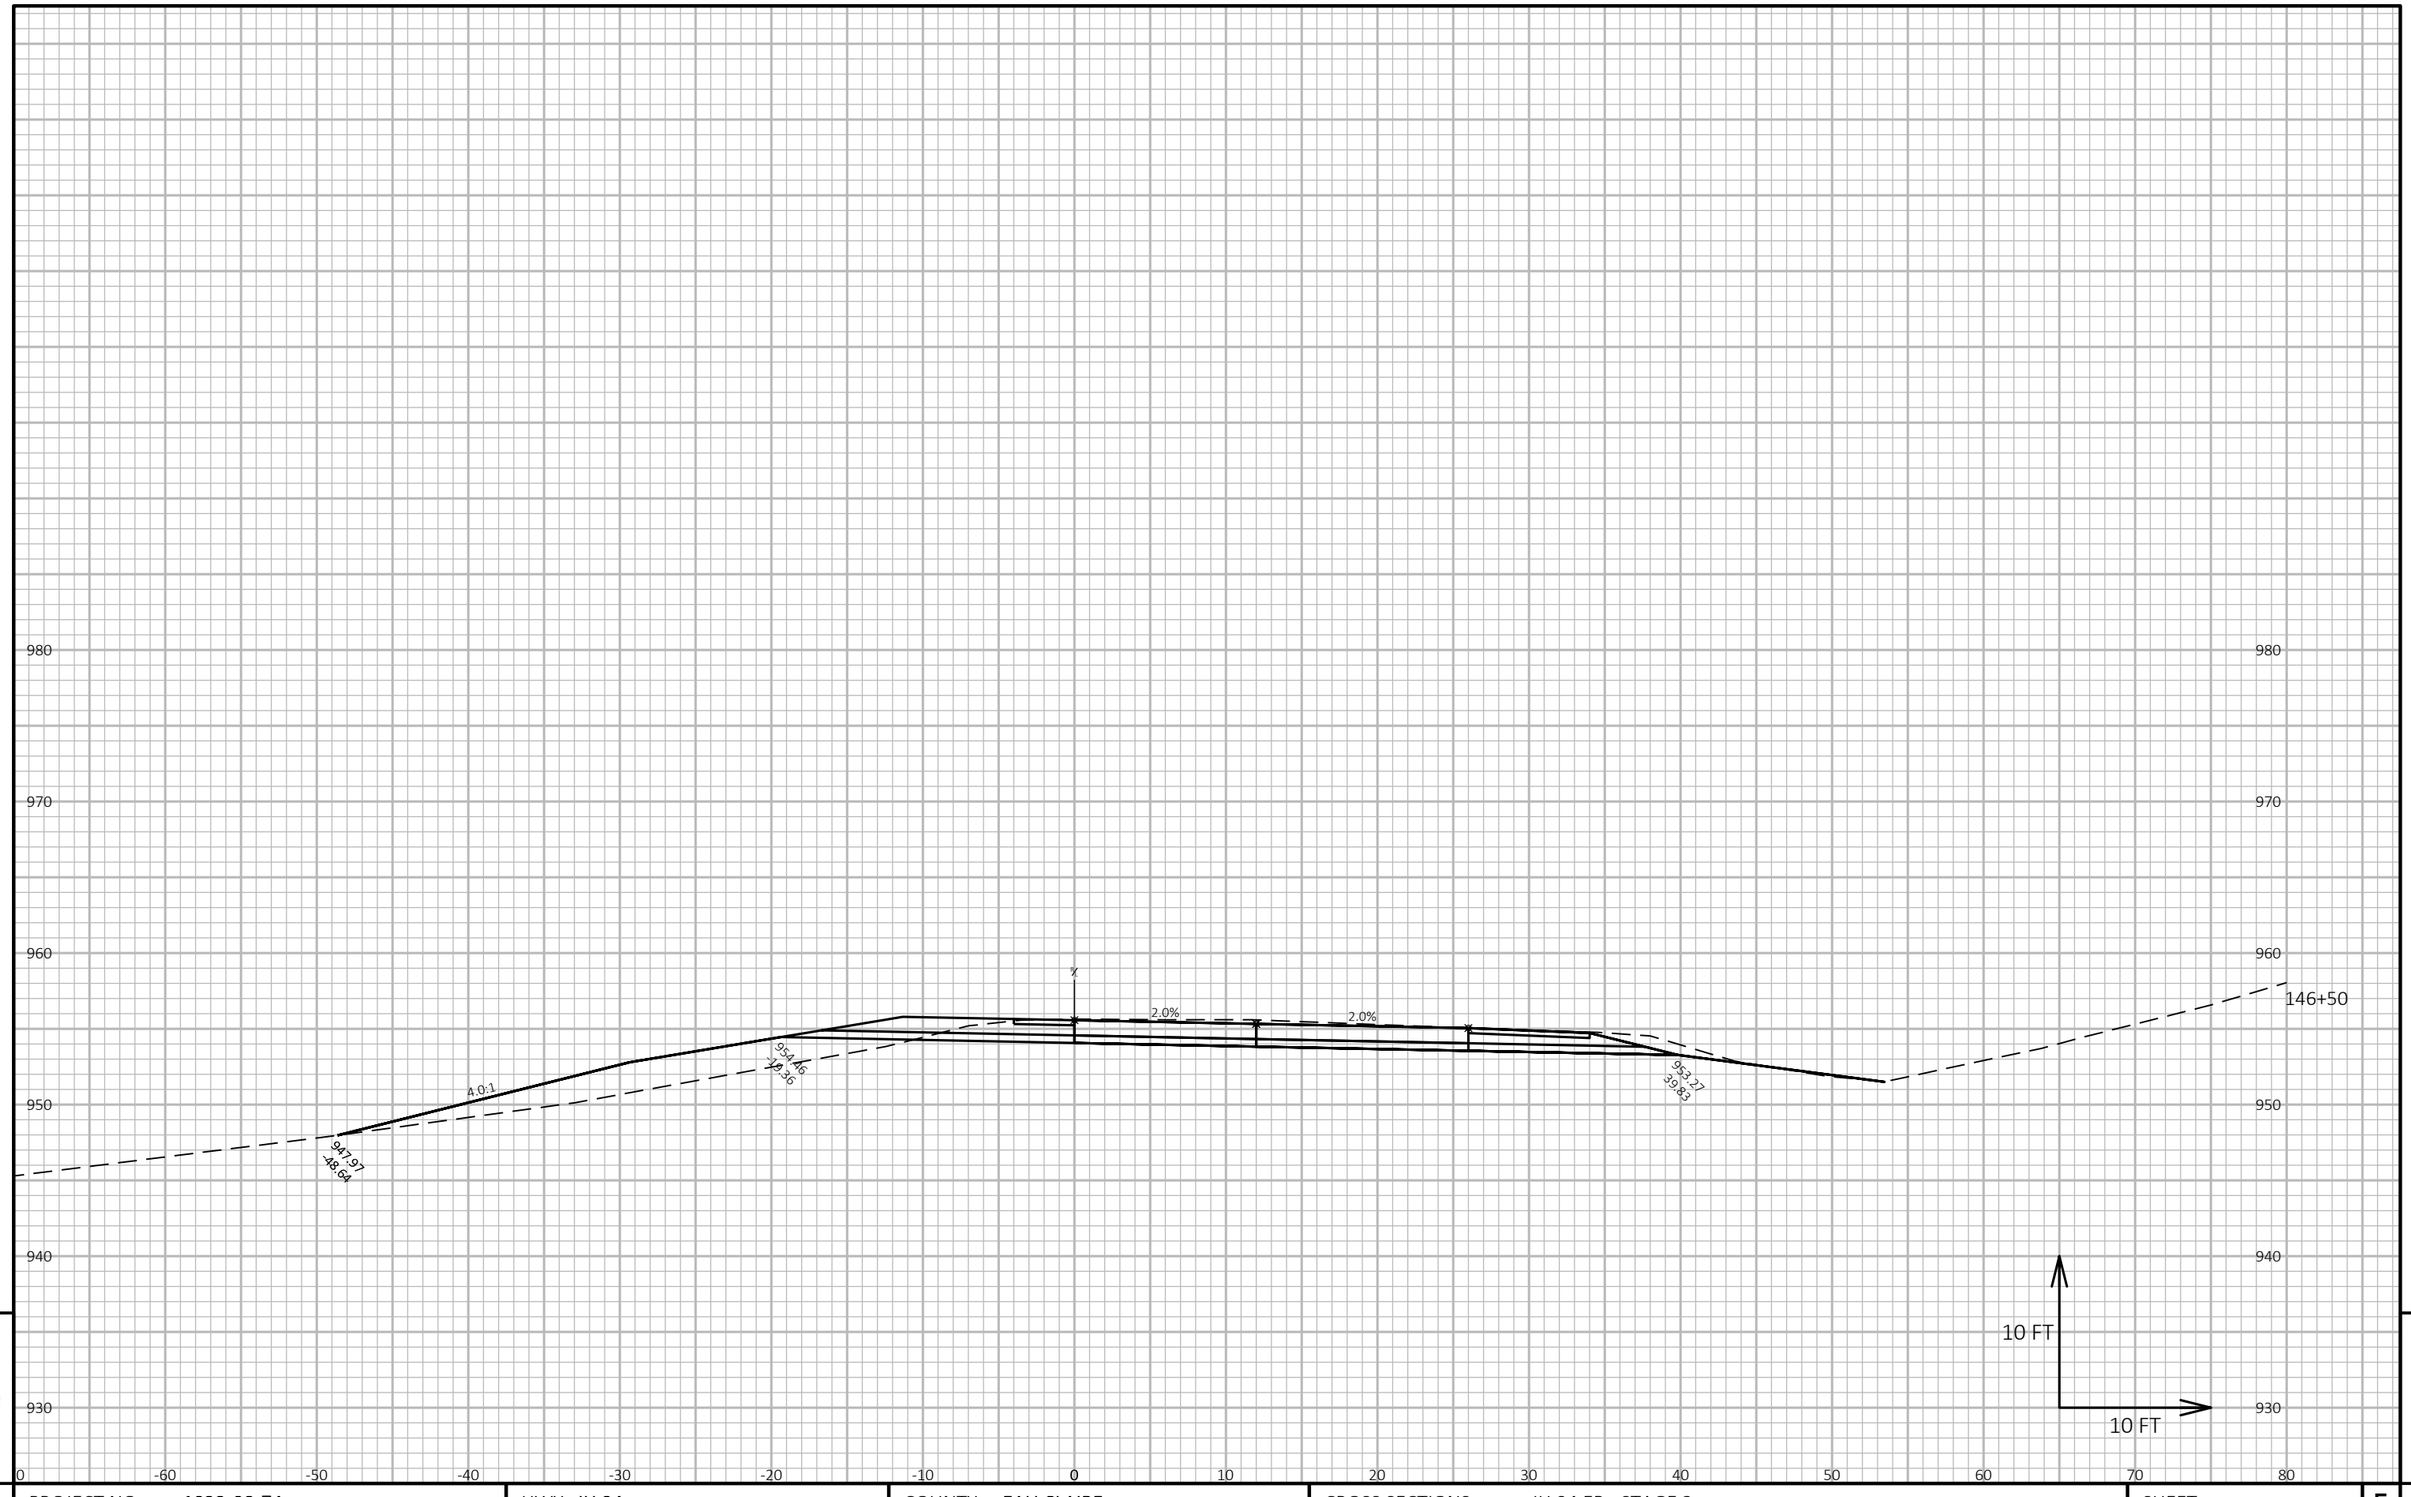


9

9

PROJECT NO: 1022-08-74	HWY: IH 94	COUNTY: EAU CLAIRE	CROSS SECTIONS: IH 94 EB - STAGE 3	SHEET	E

FILE NAME : N:\PDS\C3D\10220804\SHEETSPLAN\X-SECTIONS\090201_XS_STAGE_3_EB_CONSTRUCTION_10-27-20.DWG
LAYOUT NAME - EB Stage 3 - (140)

PLOT DATE : 1/17/2021 9:07 AM PLOT BY : CHRIST, AARON D PLOT NAME : **PLOT SCALE :** 1 IN:10 FT HORZ. / 1 IN:10 FT VERT.

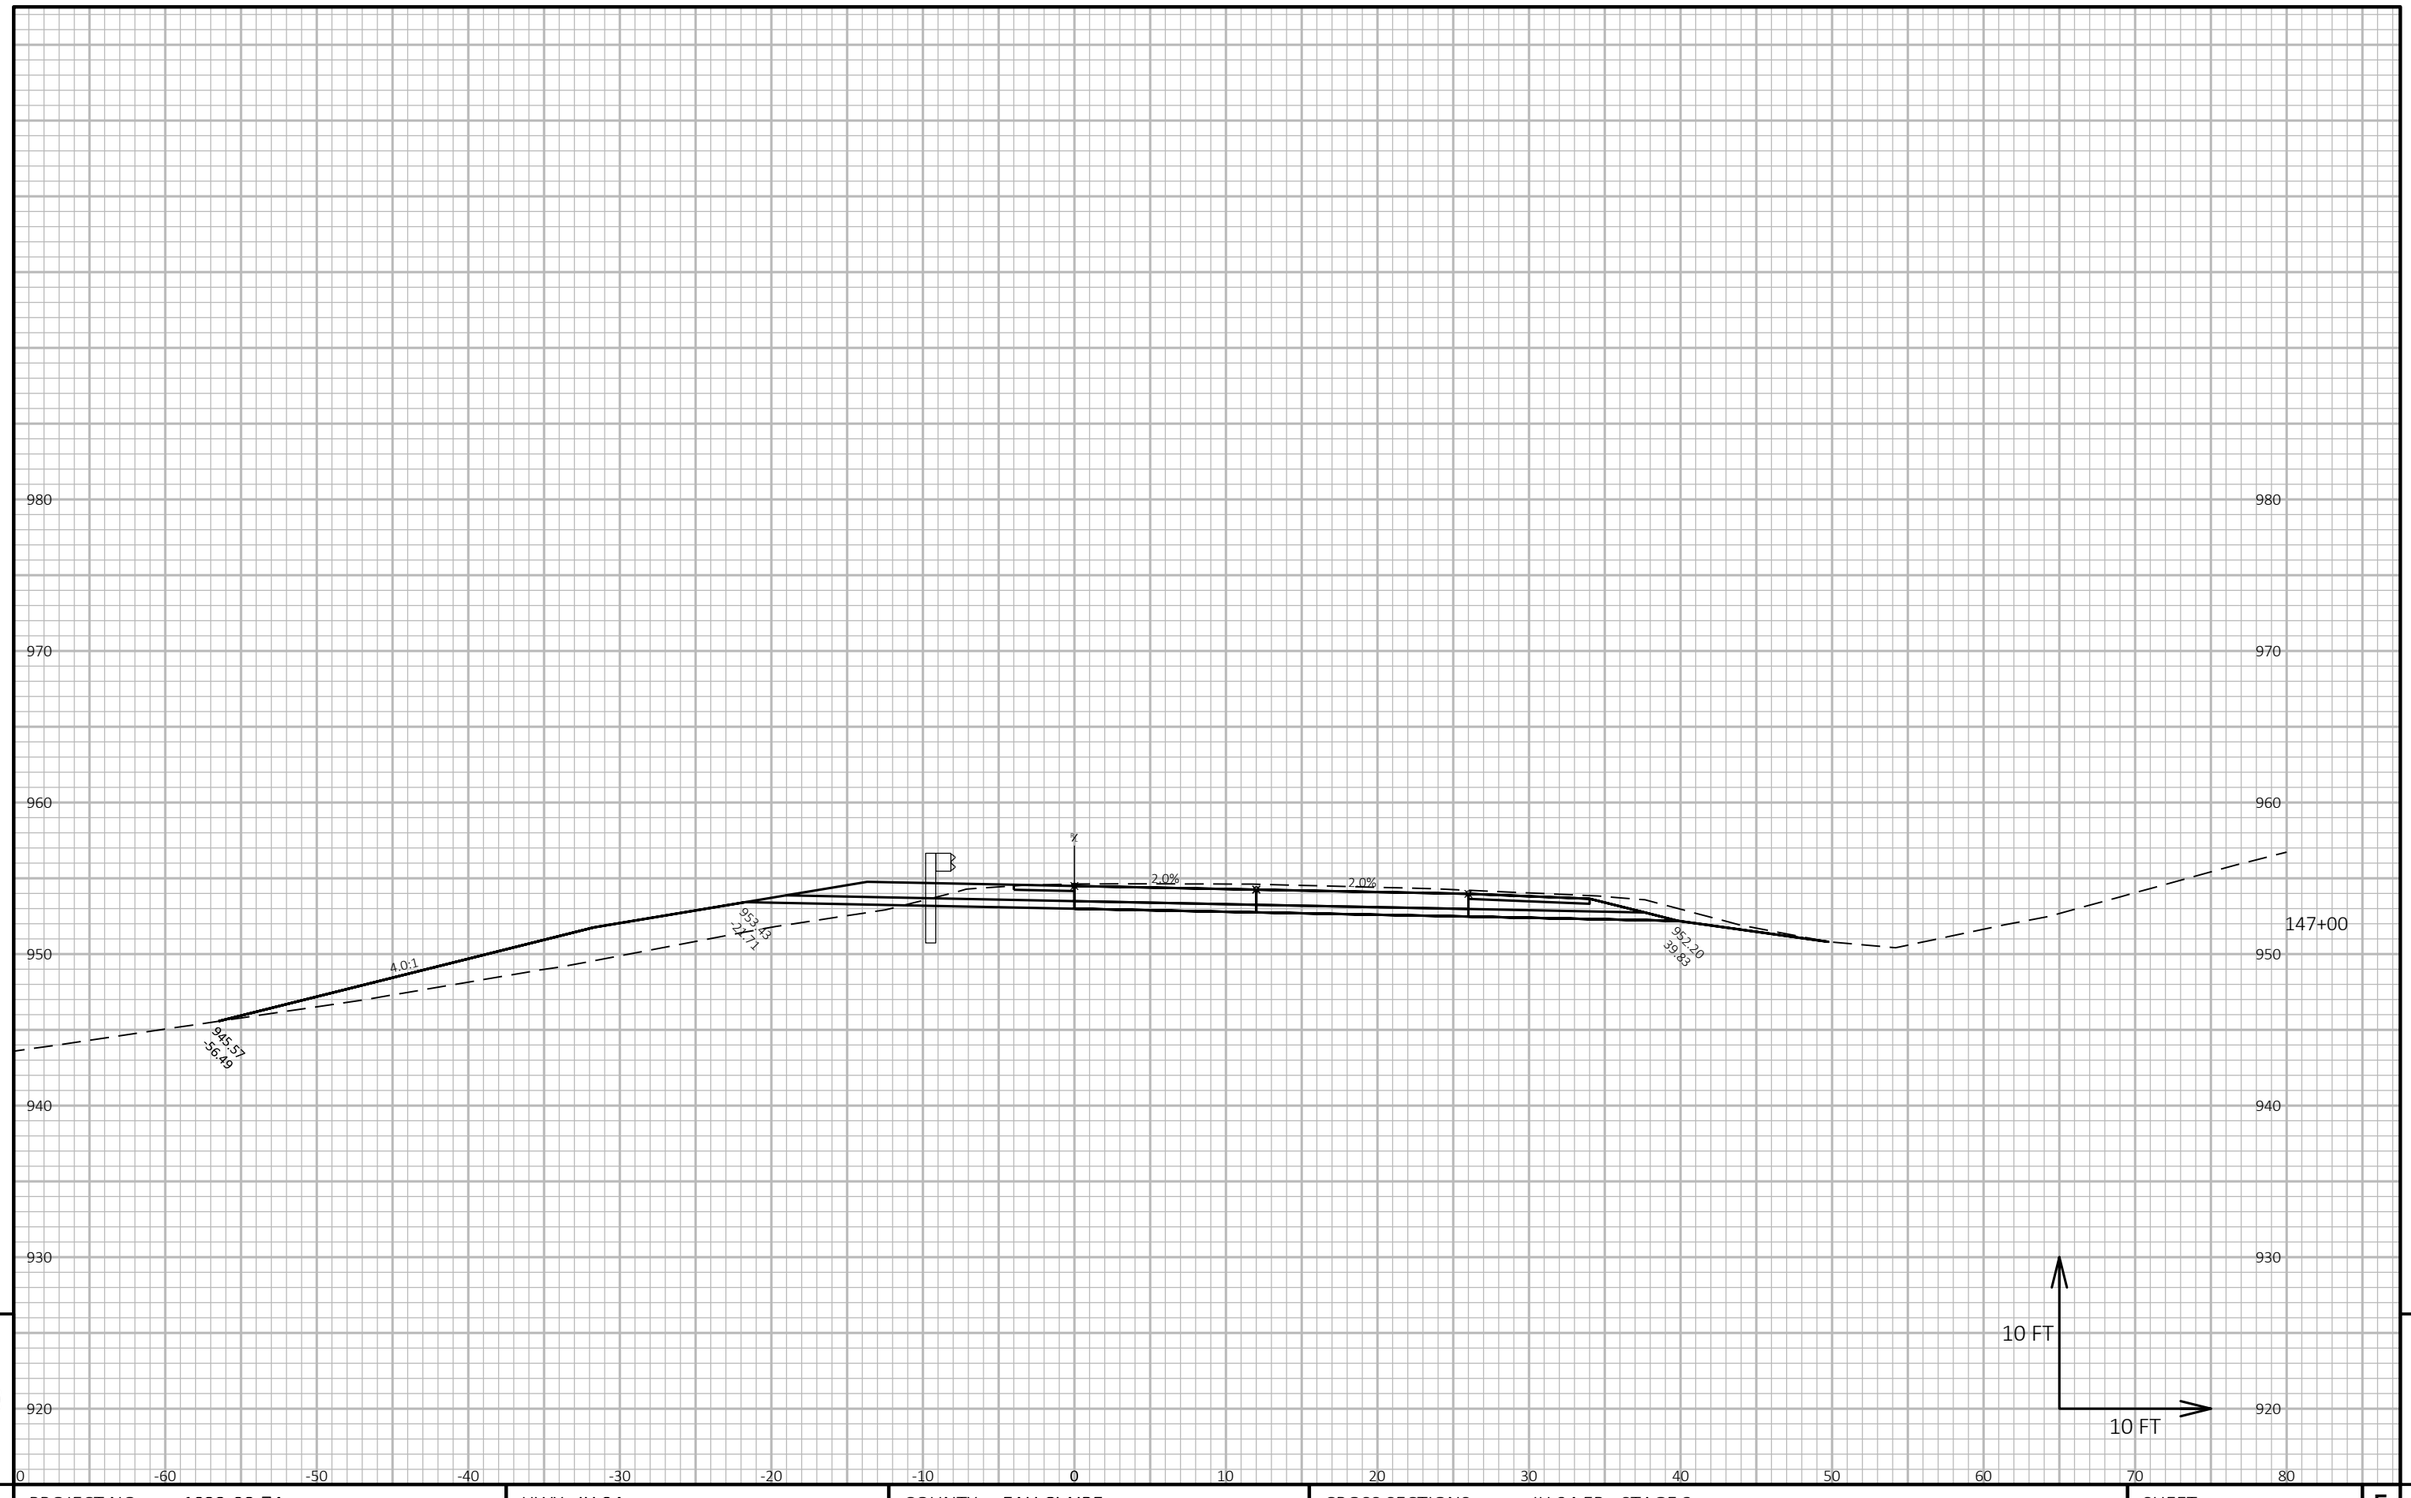


9

9

PROJECT NO: 1022-08-74	HWY: IH 94	COUNTY: EAU CLAIRE	CROSS SECTIONS: IH 94 EB - STAGE 3	SHEET	E

FILE NAME : N:\PDS\C3D\10220804\SHEETSPLAN\X-SECTIONS\090201_XS_STAGE_3_EB_CONSTRUCTION_10-27-20.DWG
LAYOUT NAME - EB Stage 3 - (141)

PLOT DATE : 1/17/2021 9:07 AM PLOT BY : CHRIST, AARON D PLOT NAME : **PLOT SCALE :** 1 IN:10 FT HORZ. / 1 IN:10 FT VERT.

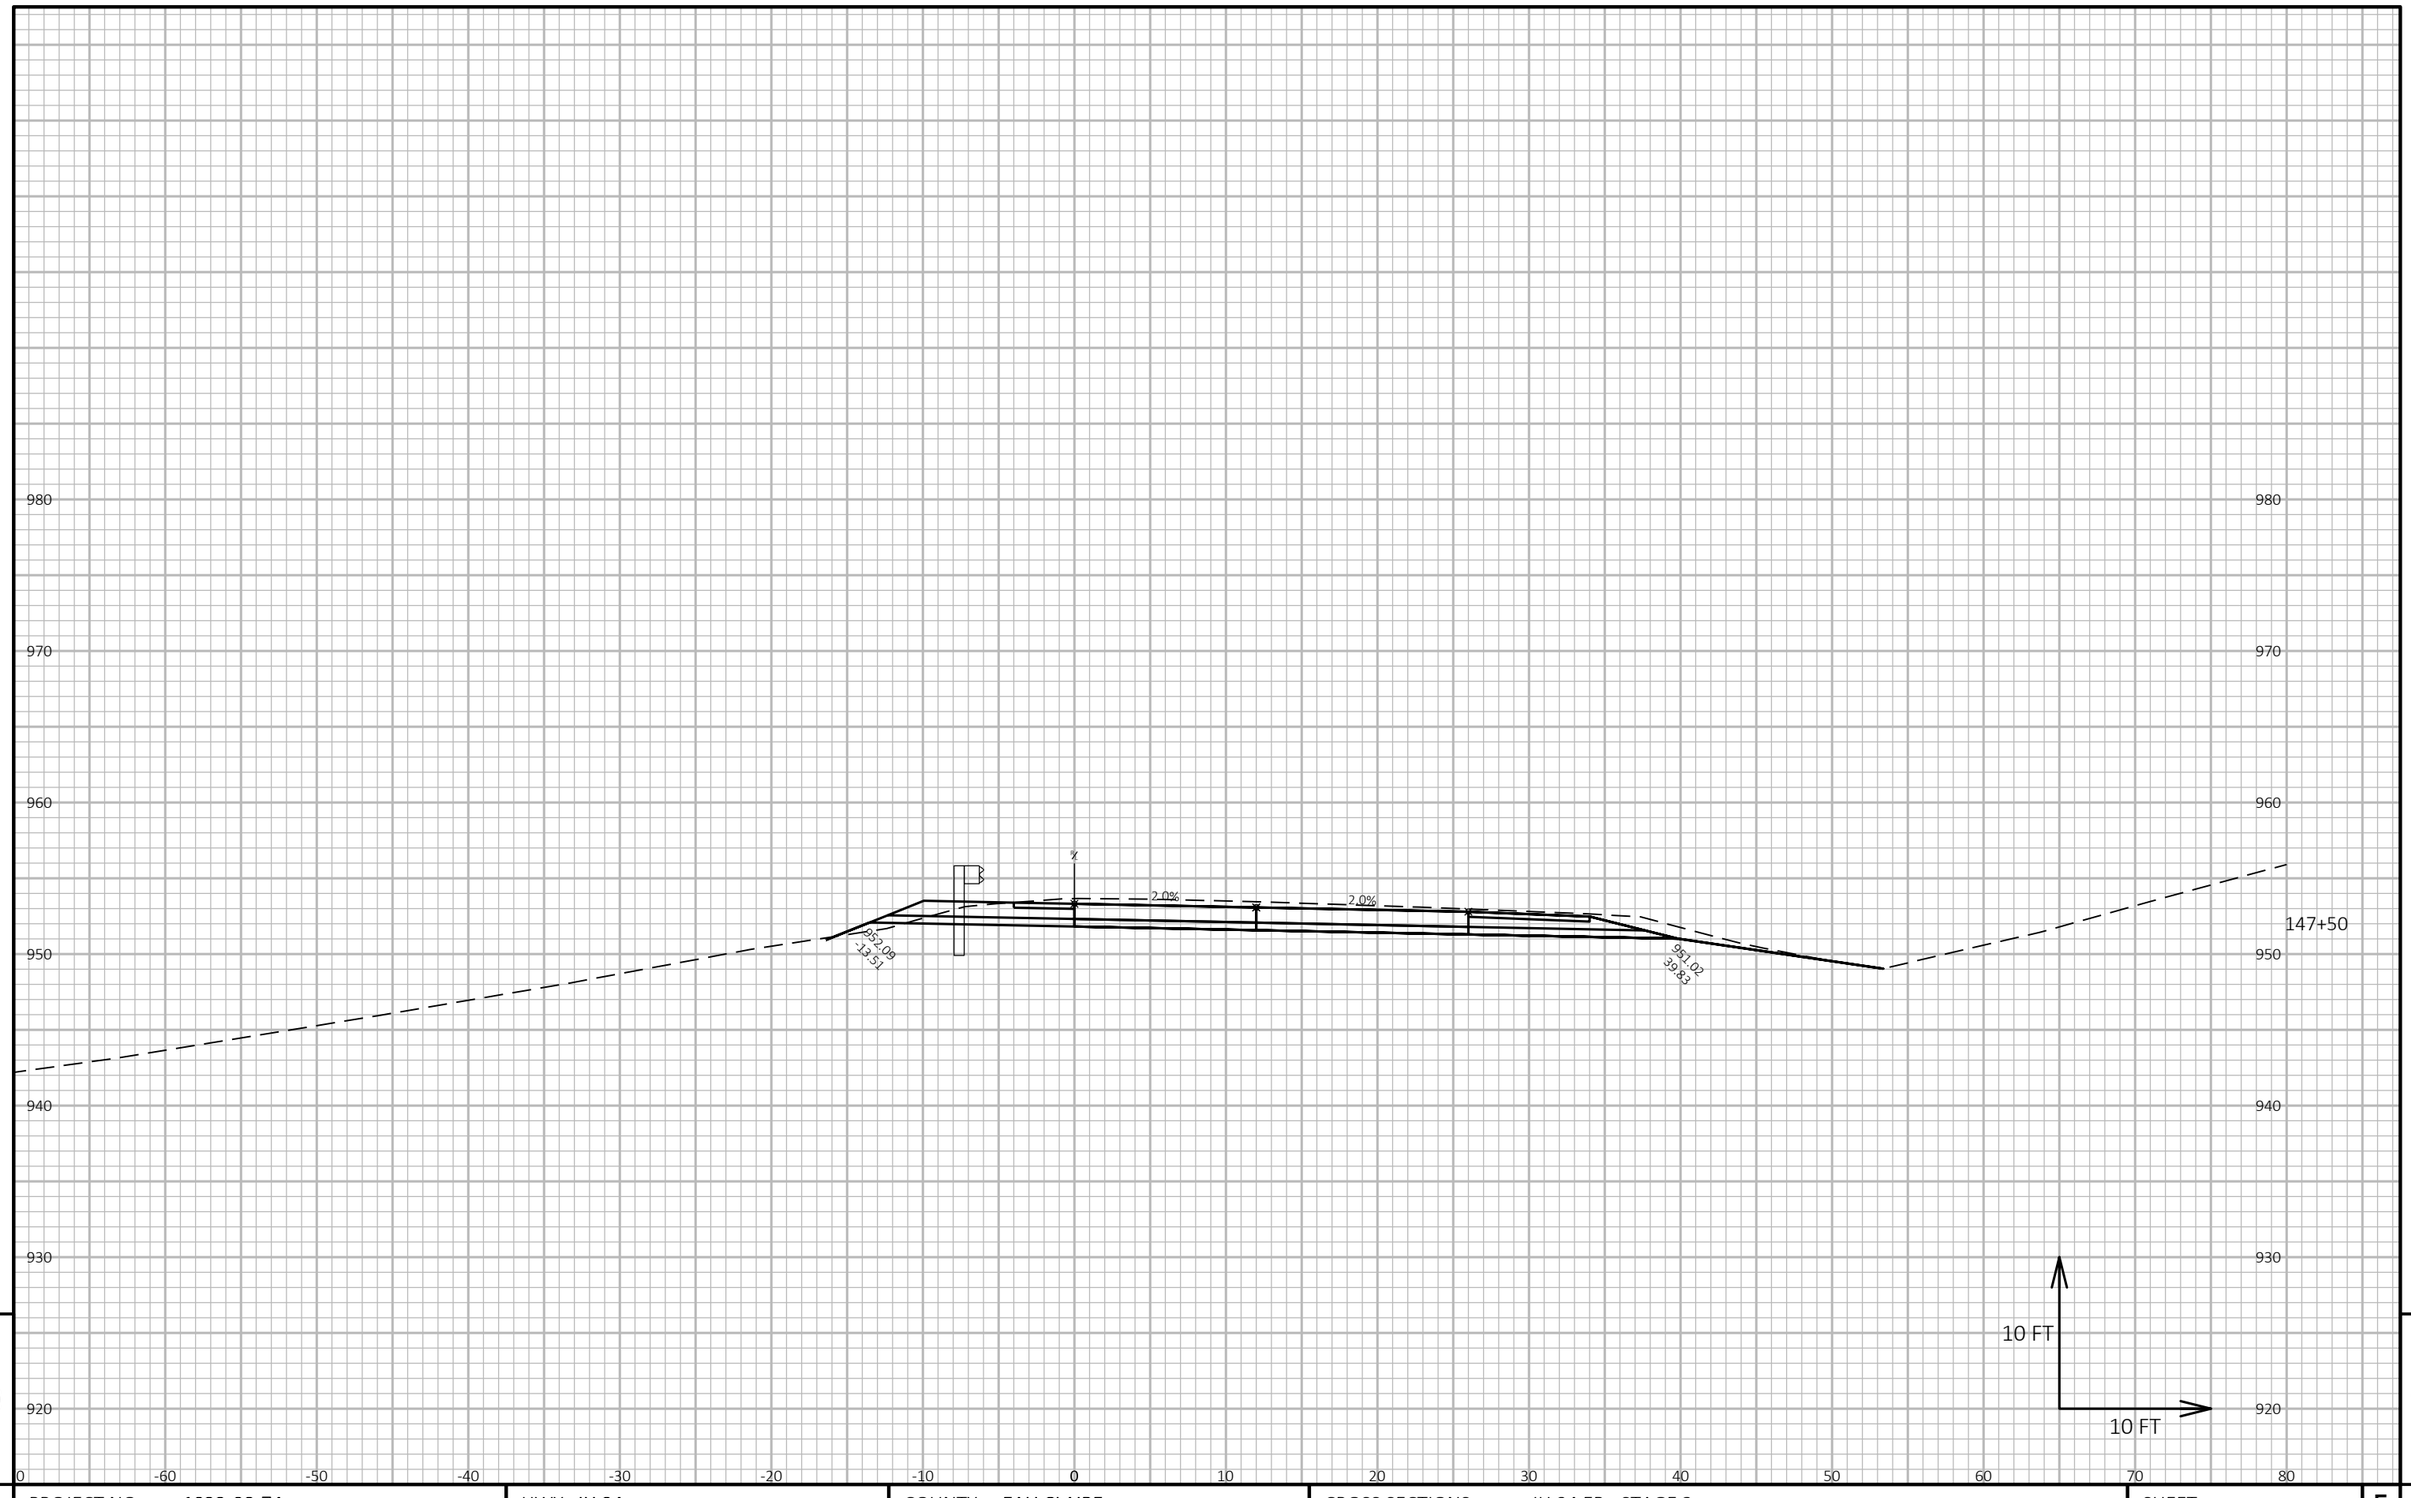


9

9

PROJECT NO: 1022-08-74	HWY: IH 94	COUNTY: EAU CLAIRE	CROSS SECTIONS: IH 94 EB - STAGE 3	SHEET	E

FILE NAME : N:\PDS\C3D\10220804\SHEETSPLAN\X-SECTIONS\090201_XS_STAGE_3_EB_CONSTRUCTION_10-27-20.DWG
LAYOUT NAME - EB Stage 3 - (142)

PLOT DATE : 1/17/2021 9:07 AM PLOT BY : CHRIST, AARON D PLOT NAME : **PLOT SCALE :** 1 IN:10 FT HORZ. / 1 IN:10 FT VERT.

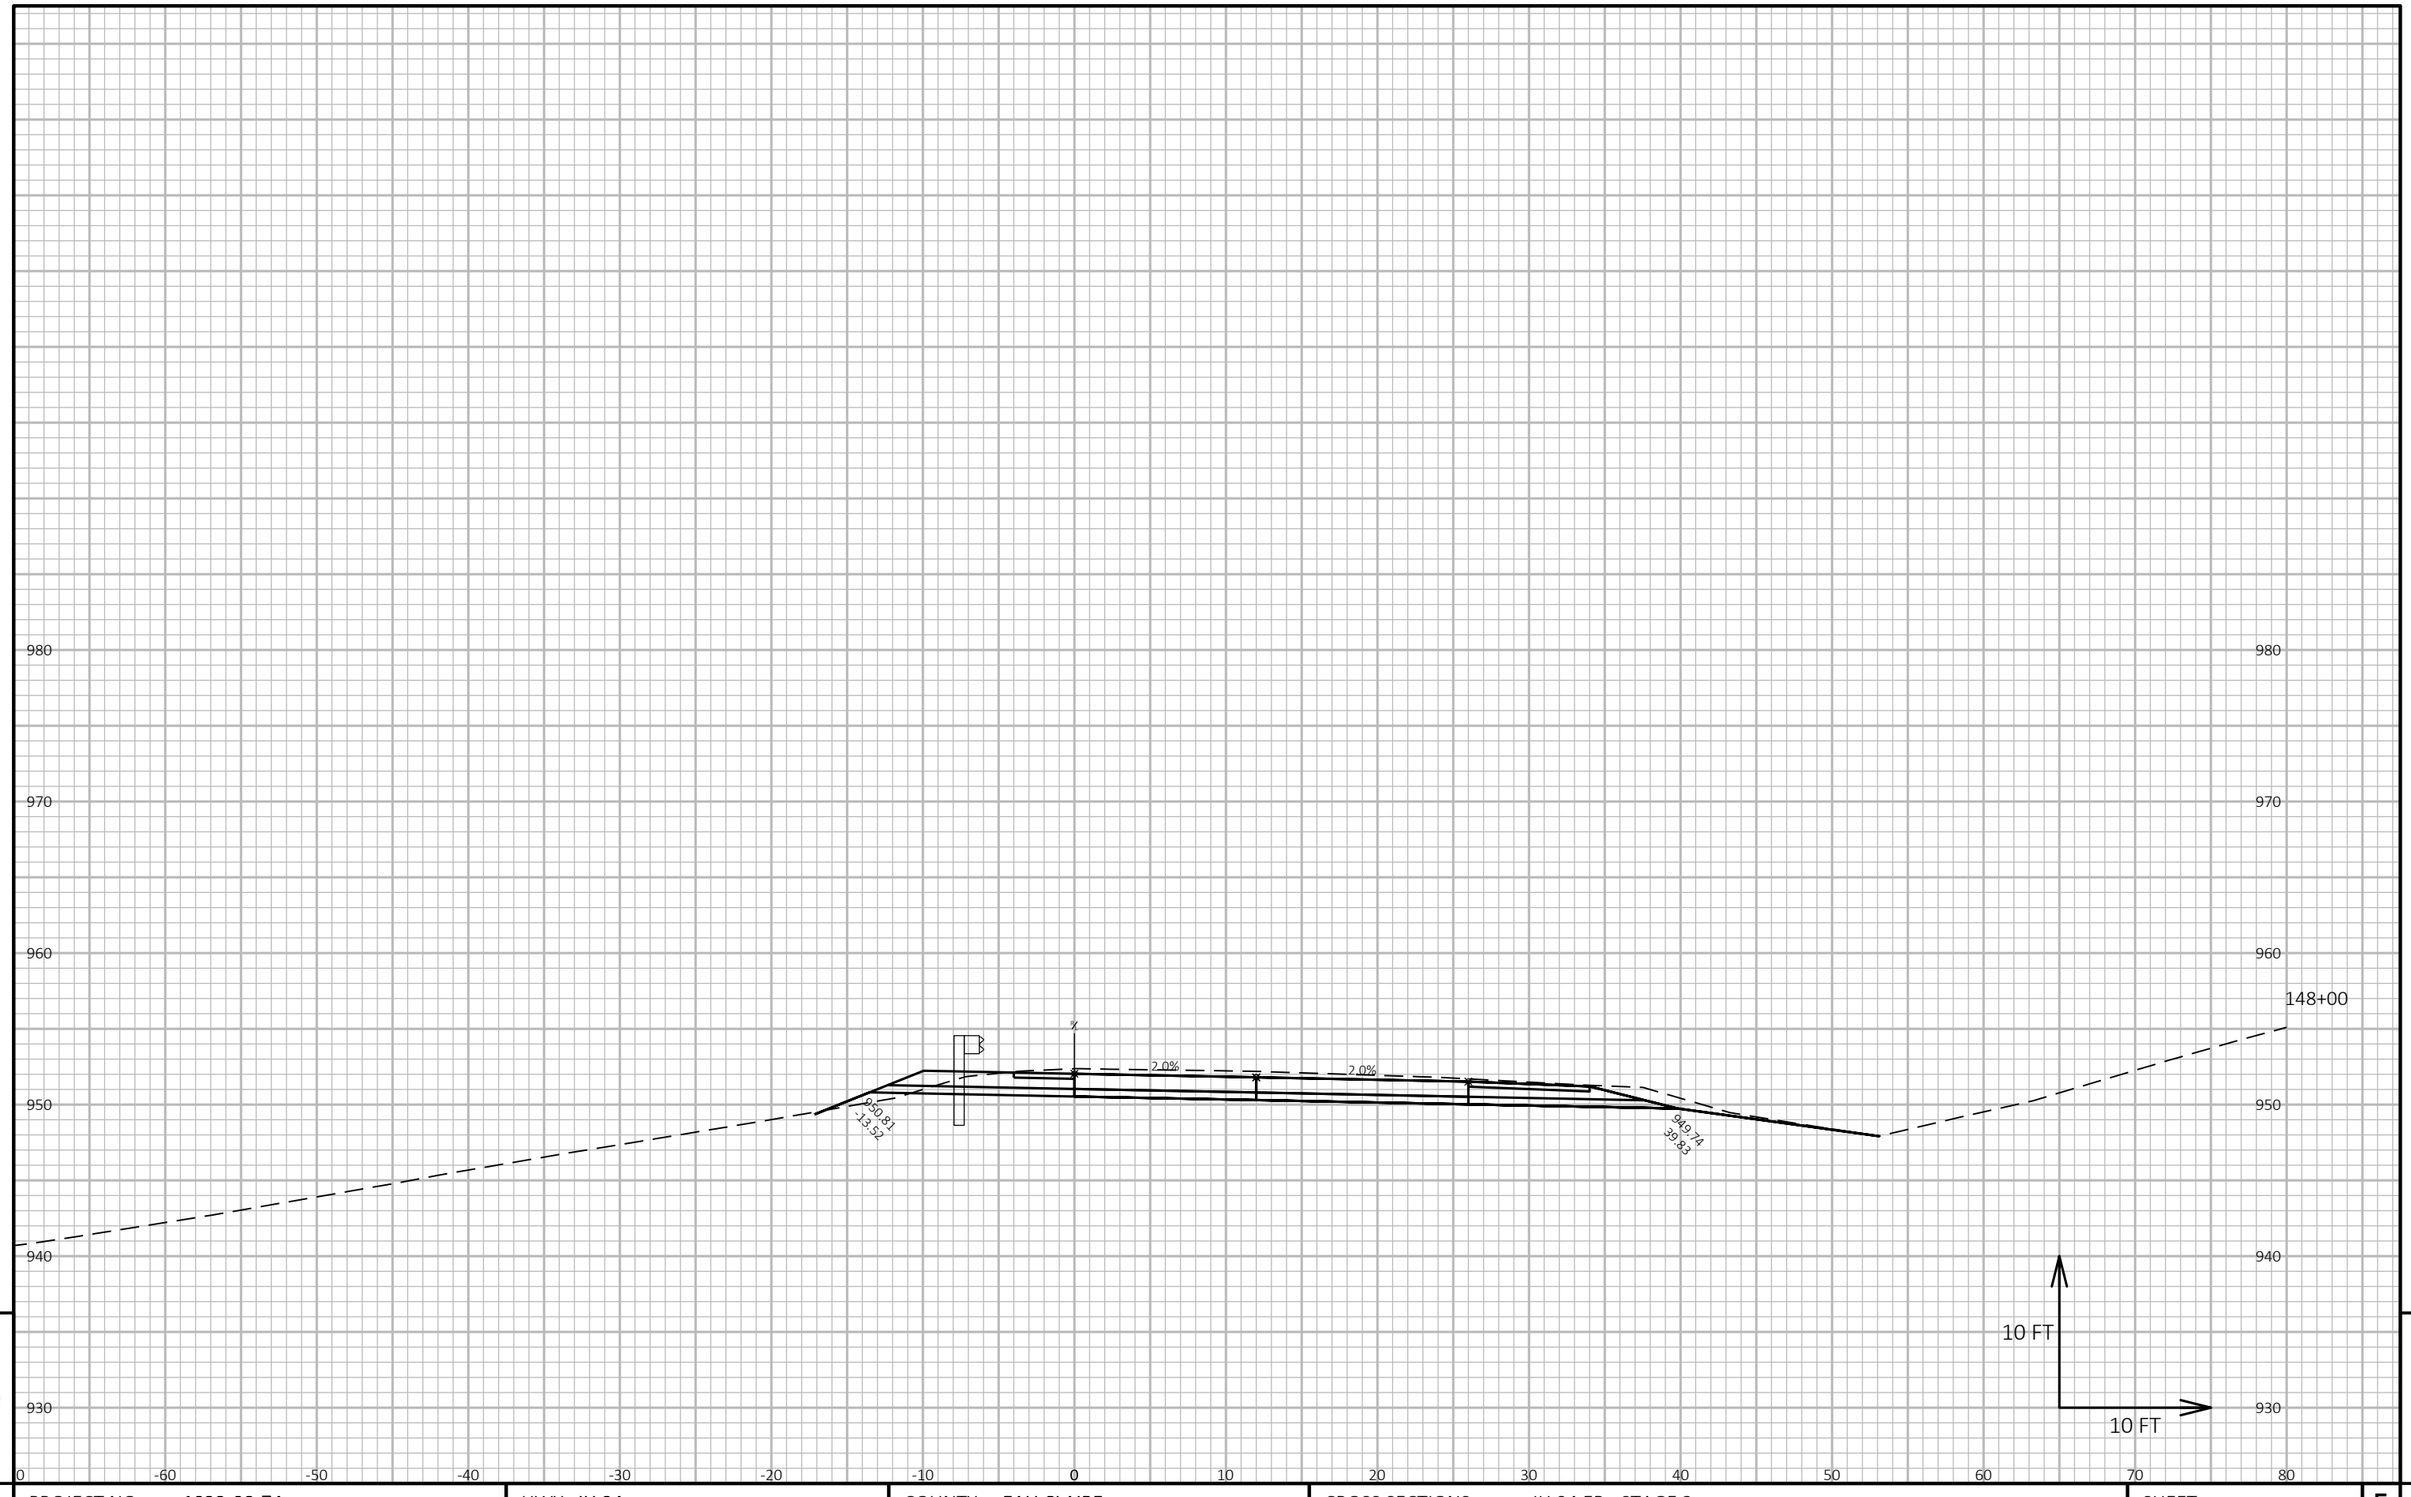

9


9

PROJECT NO: 1022-08-74	HWY: IH 94	COUNTY: EAU CLAIRE	CROSS SECTIONS: IH 94 EB - STAGE 3	SHEET	E

FILE NAME : N:\PDS\C3D\10220804\SHEETSPLAN\X-SECTIONS\090201_XS_STAGE_3_EB_CONSTRUCTION_10-27-20.DWG
LAYOUT NAME - EB Stage 3 - (143)

PLOT DATE : 1/17/2021 9:07 AM PLOT BY : CHRIST, AARON D PLOT NAME :

PLOT SCALE : 1 IN:10 FT HORZ. / 1 IN:10 FT VERT.

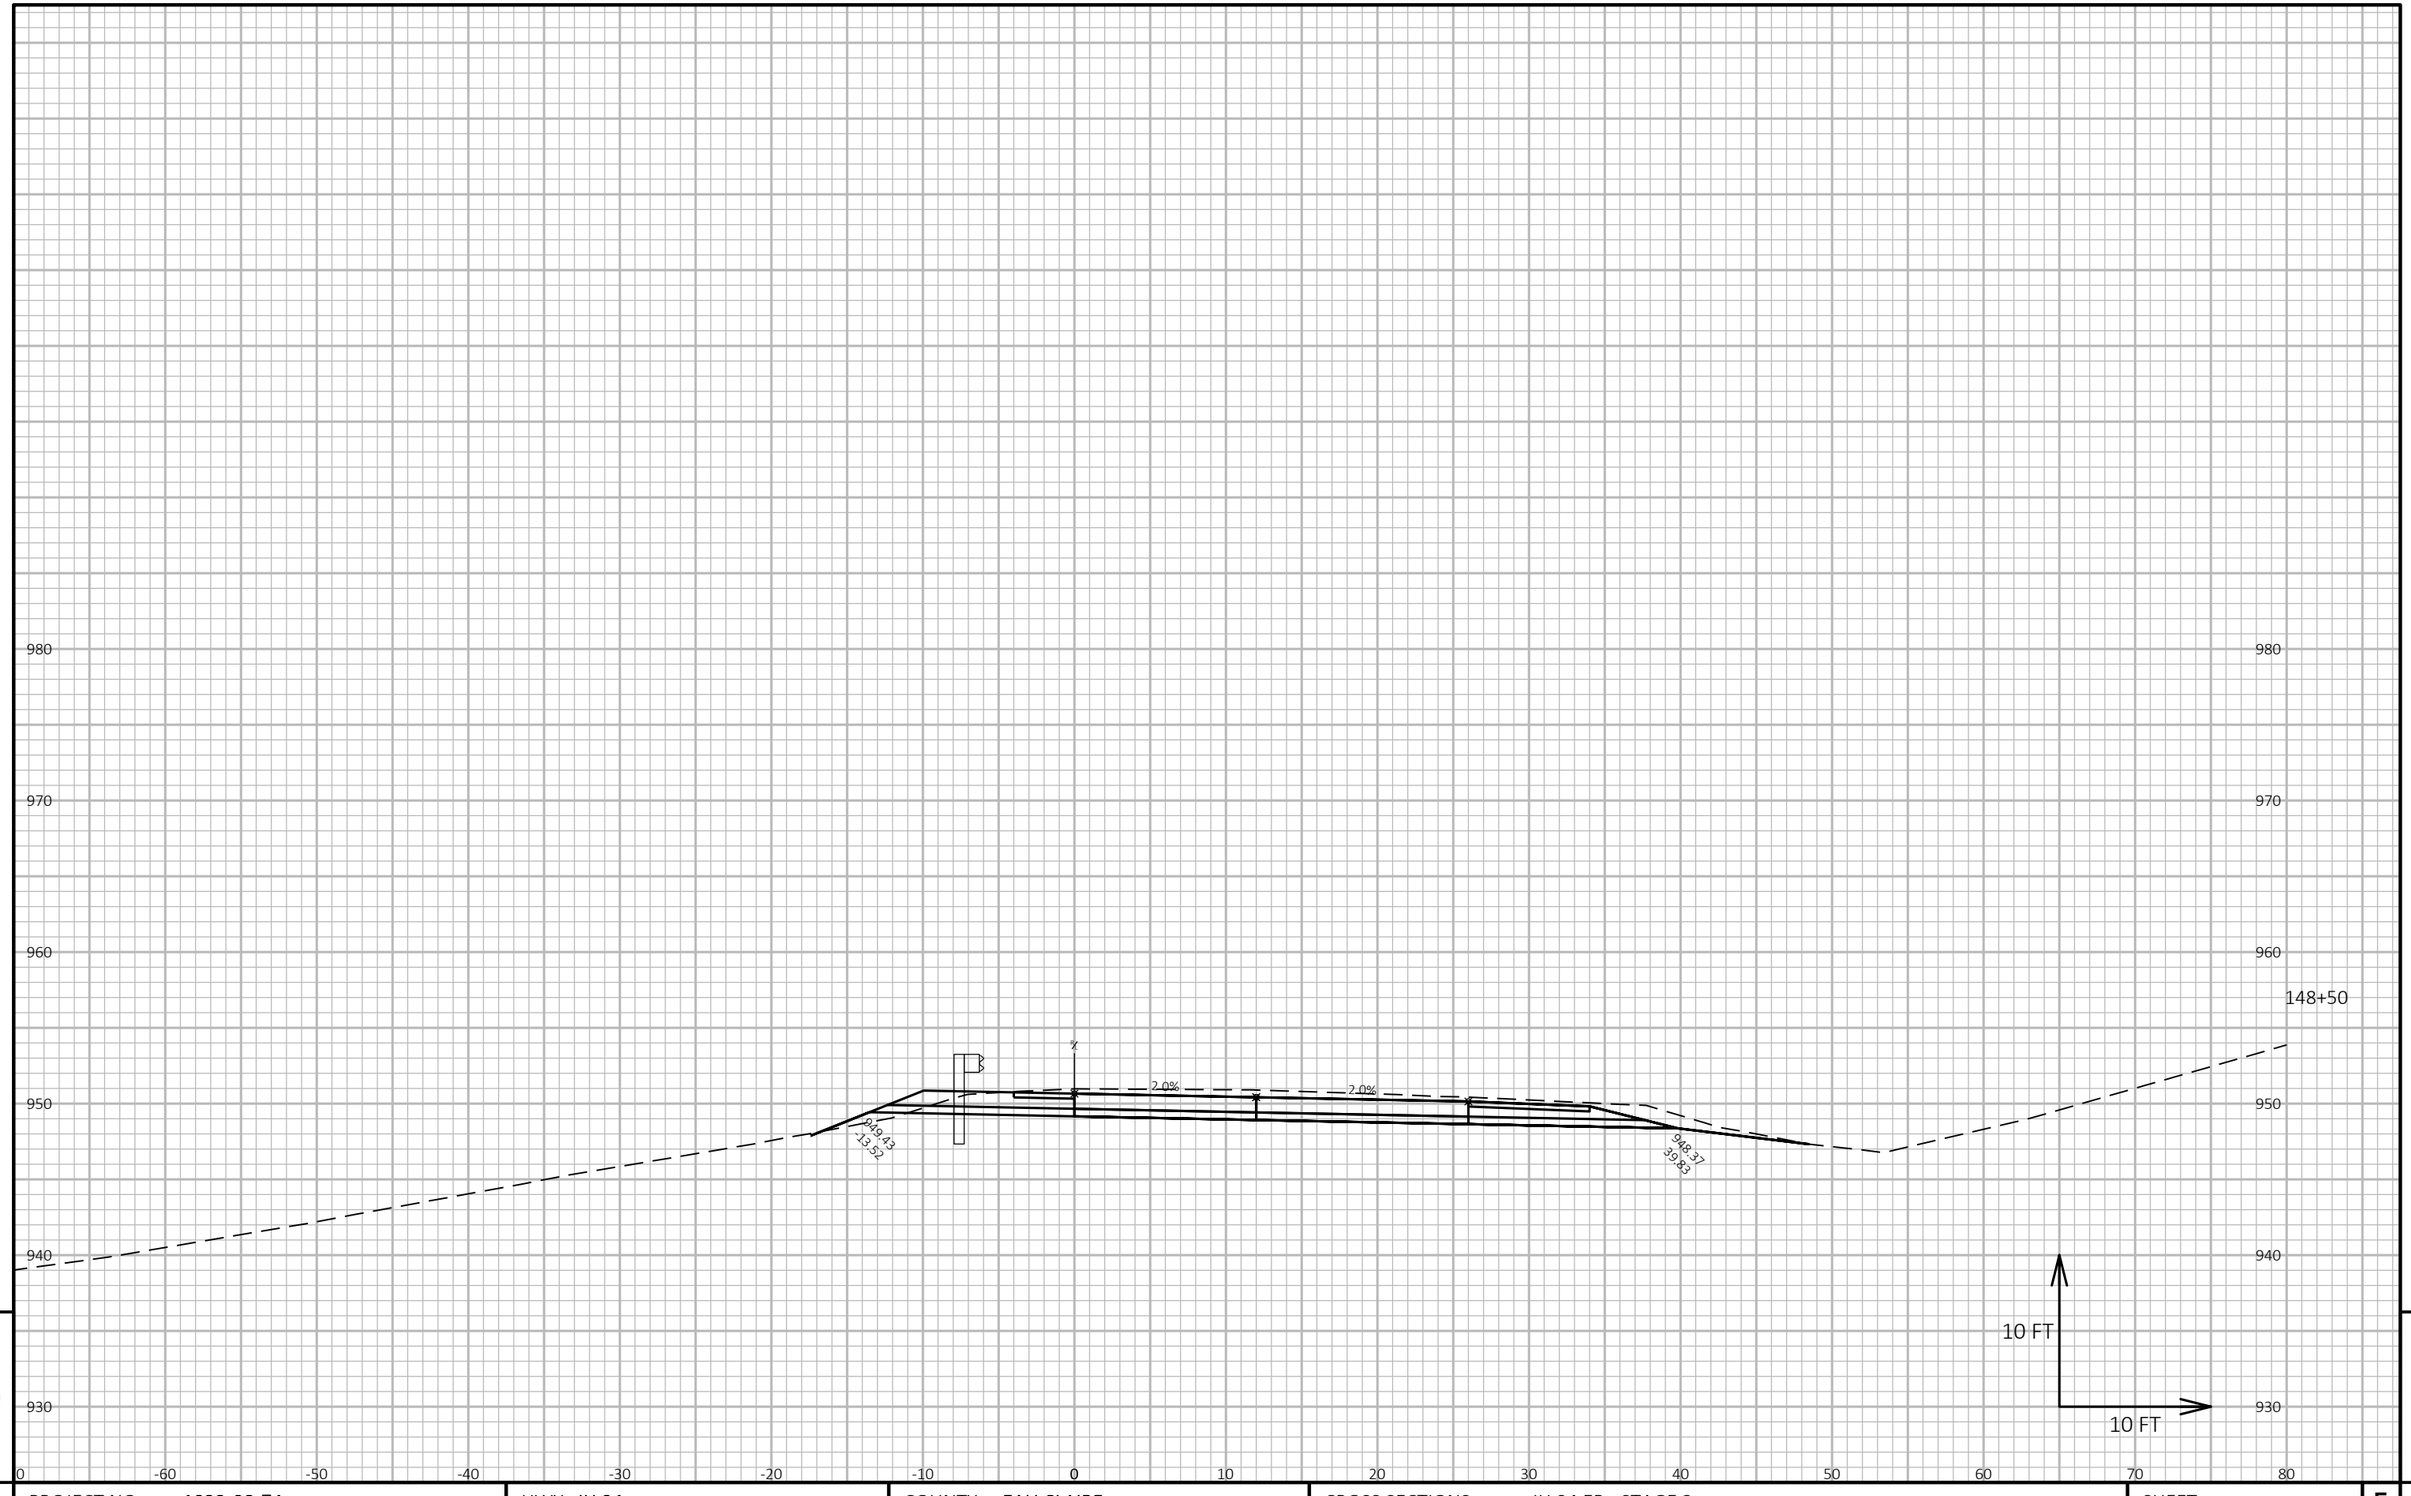

9


9

PROJECT NO: 1022-08-74	HWY: IH 94	COUNTY: EAU CLAIRE	CROSS SECTIONS: IH 94 EB - STAGE 3	SHEET E

FILE NAME : N:\PDS\C3D\10220804\SHEETSPLAN\X-SECTIONS\090201_XS_STAGE_3_EB_CONSTRUCTION_10-27-20.DWG
LAYOUT NAME - EB Stage 3 - (144)

PLOT DATE : 1/17/2021 9:07 AM PLOT BY : CHRIST, AARON D PLOT NAME :

PLOT SCALE : 1 IN:10 FT HORZ. / 1 IN:10 FT VERT.

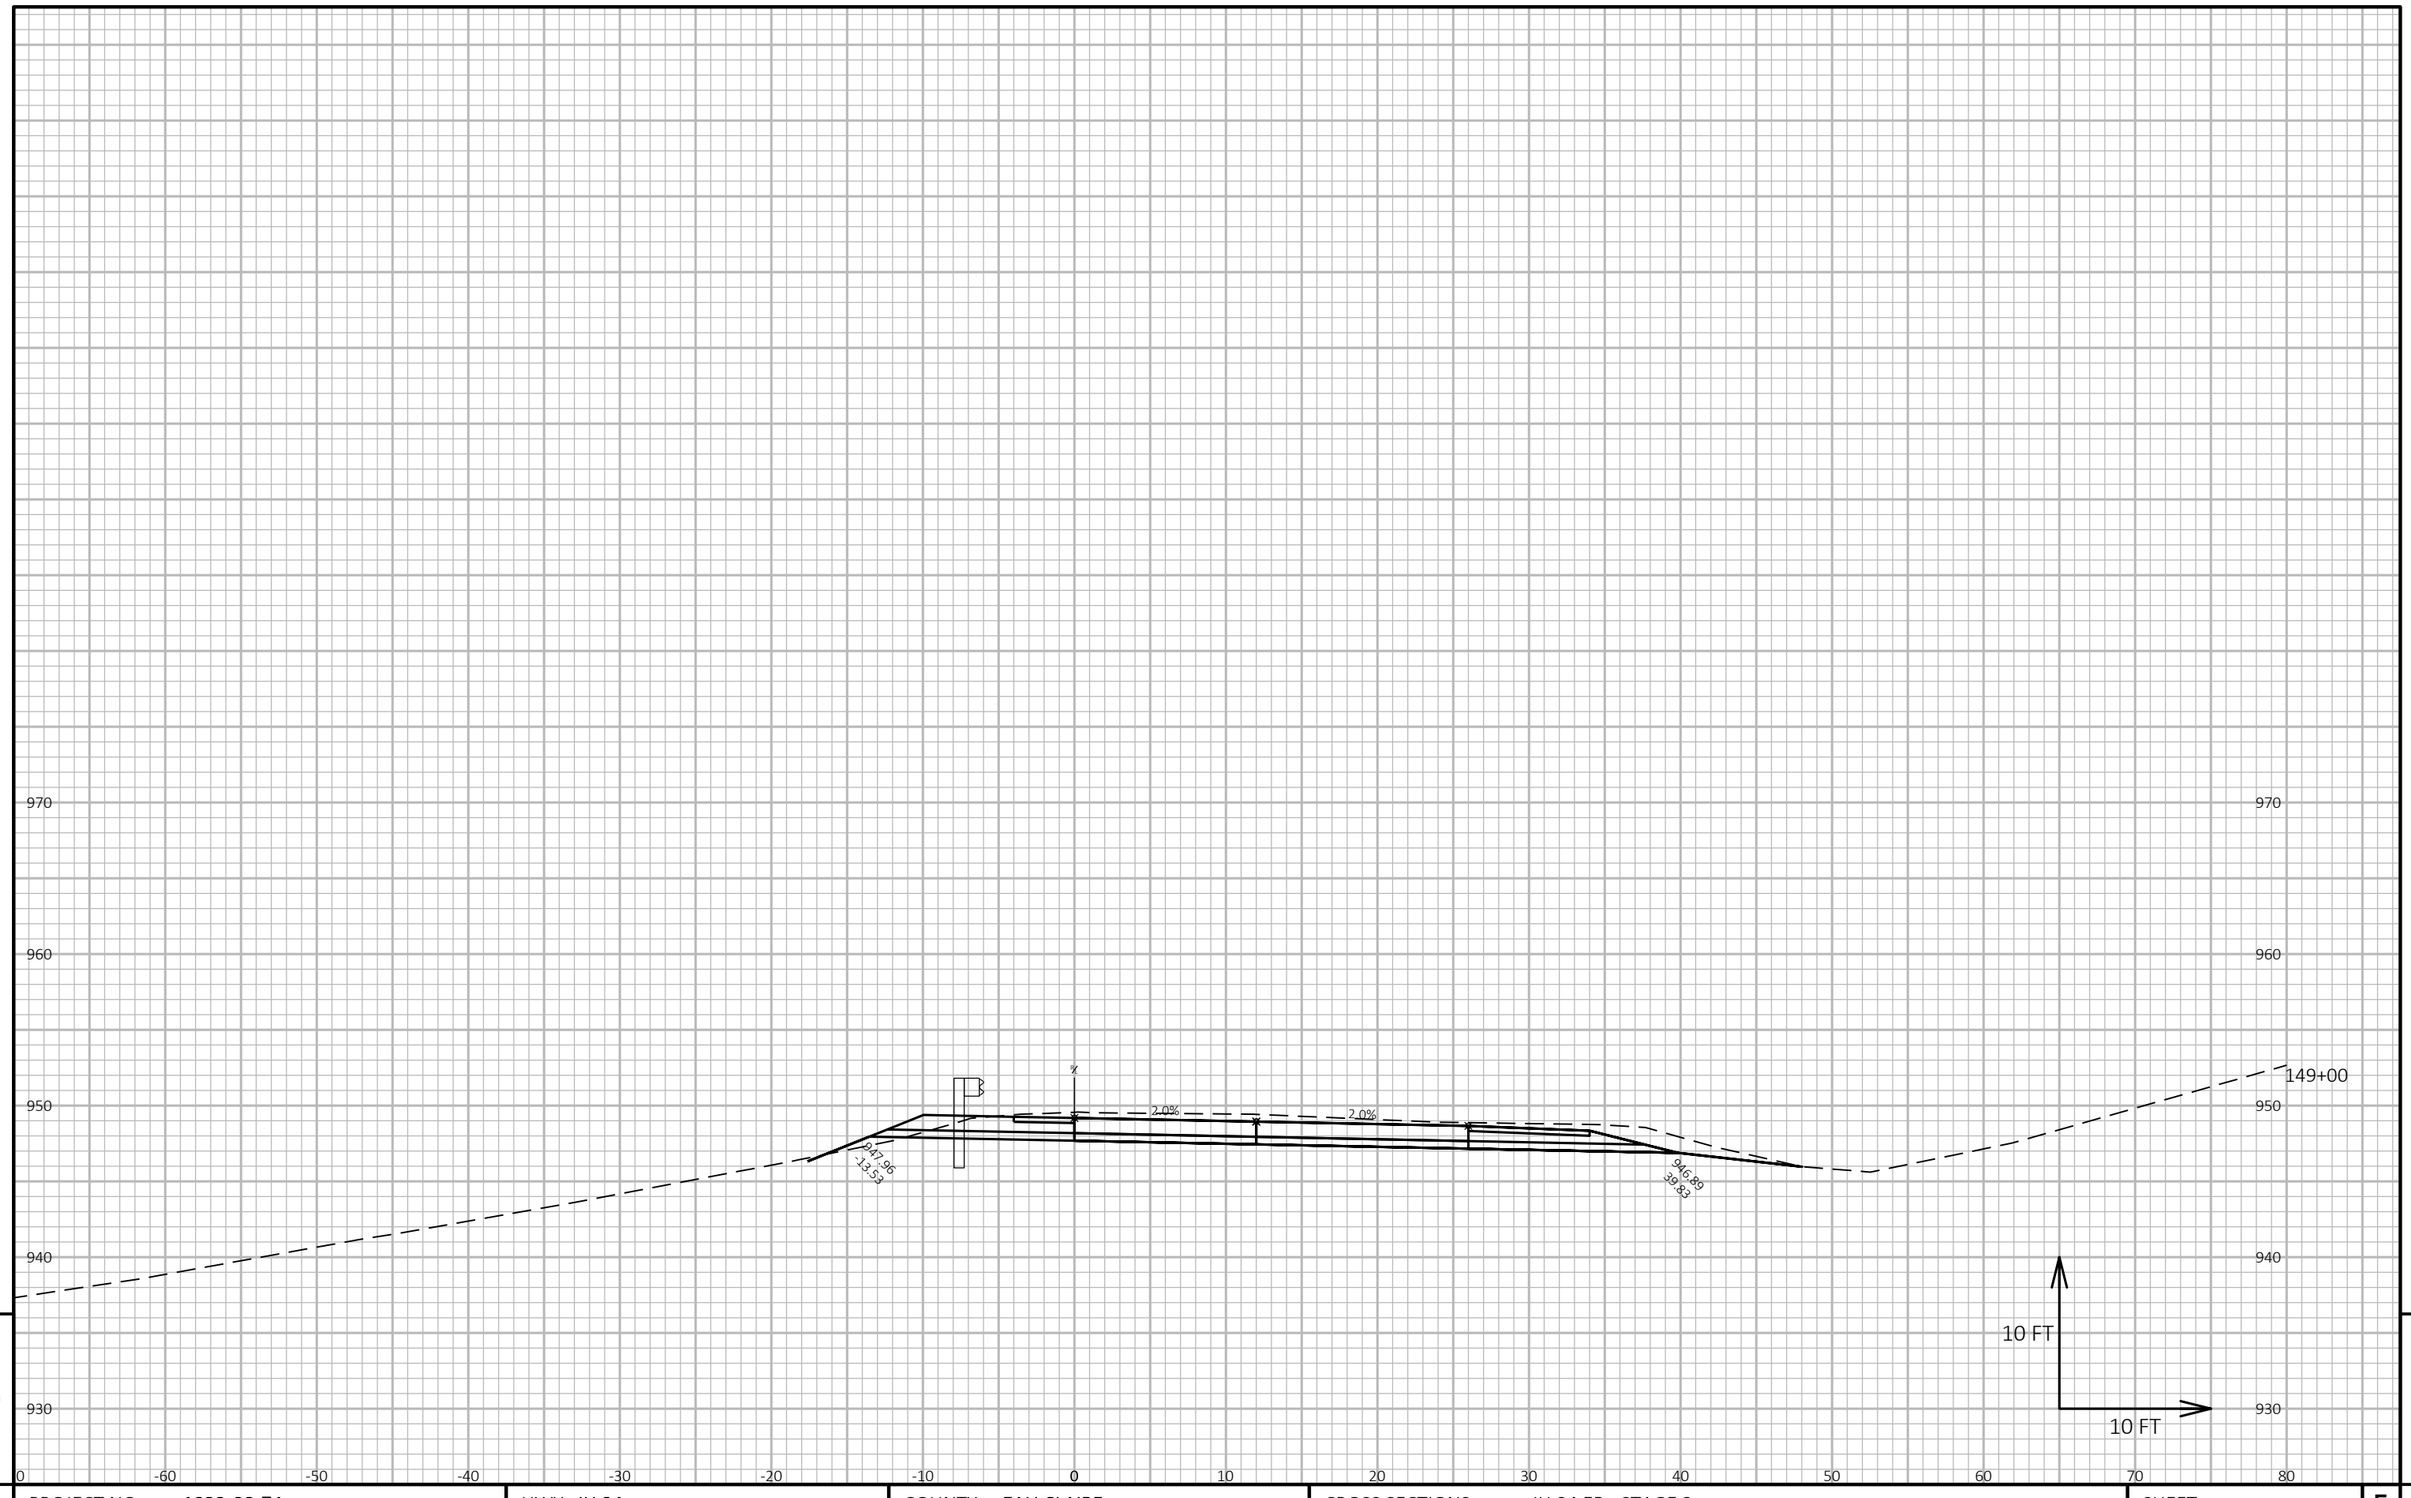

9

9

PROJECT NO: 1022-08-74	HWY: IH 94	COUNTY: EAU CLAIRE	CROSS SECTIONS: IH 94 EB - STAGE 3	SHEET	E

FILE NAME : N:\PDS\C3D\10220804\SHEETSPLAN\X-SECTIONS\090201_XS_STAGE_3_EB_CONSTRUCTION_10-27-20.DWG
LAYOUT NAME - EB Stage 3 - (145)

PLOT DATE : 1/17/2021 9:08 AM PLOT BY : CHRIST, AARON D PLOT NAME : **PLOT SCALE :** 1 IN:10 FT HORZ. / 1 IN:10 FT VERT.

970
960
950
940
930
970
960
950
940
930
149+50
2.0%
2.0%
946.38
13.54
945.31
99.83
10 FT
10 FT
0
-60
-50
-40
-30
-20
-10
0
10
20
30
40
50
60
70
80

9

9

PROJECT NO: 1022-08-74	HWY: IH 94	COUNTY: EAU CLAIRE	CROSS SECTIONS: IH 94 EB - STAGE 3	SHEET E

FILE NAME : N:\PDS\C3D\10220804\SHEETSPLAN\X-SECTIONS\090201_XS_STAGE_3_EB_CONSTRUCTION_10-27-20.DWG
LAYOUT NAME - EB Stage 3 - (146)

PLOT DATE : 1/17/2021 9:08 AM PLOT BY : CHRIST, AARON D PLOT NAME : **PLOT SCALE :** 1 IN:10 FT HORZ. / 1 IN:10 FT VERT.

970
960
950
940
930

150+00

2.0%
2.0%

944.70
-13.54

943.63
39.93

10 FT
10 FT

0 -60 -50 -40 -30 -20 -10 0 10 20 30 40 50 60 70 80


9

9

PROJECT NO: 1022-08-74	HWY: IH 94	COUNTY: EAU CLAIRE	CROSS SECTIONS: IH 94 EB - STAGE 3	SHEET E

FILE NAME : N:\PDS\C3D\10220804\SHEETSPLAN\X-SECTIONS\090201_XS_STAGE_3_EB_CONSTRUCTION_10-27-20.DWG
LAYOUT NAME - EB Stage 3 - (147)

PLOT DATE : 1/17/2021 9:08 AM PLOT BY : CHRIST, AARON D PLOT NAME : PLOT SCALE : 1 IN:10 FT HORZ. / 1 IN:10 FT VERT.

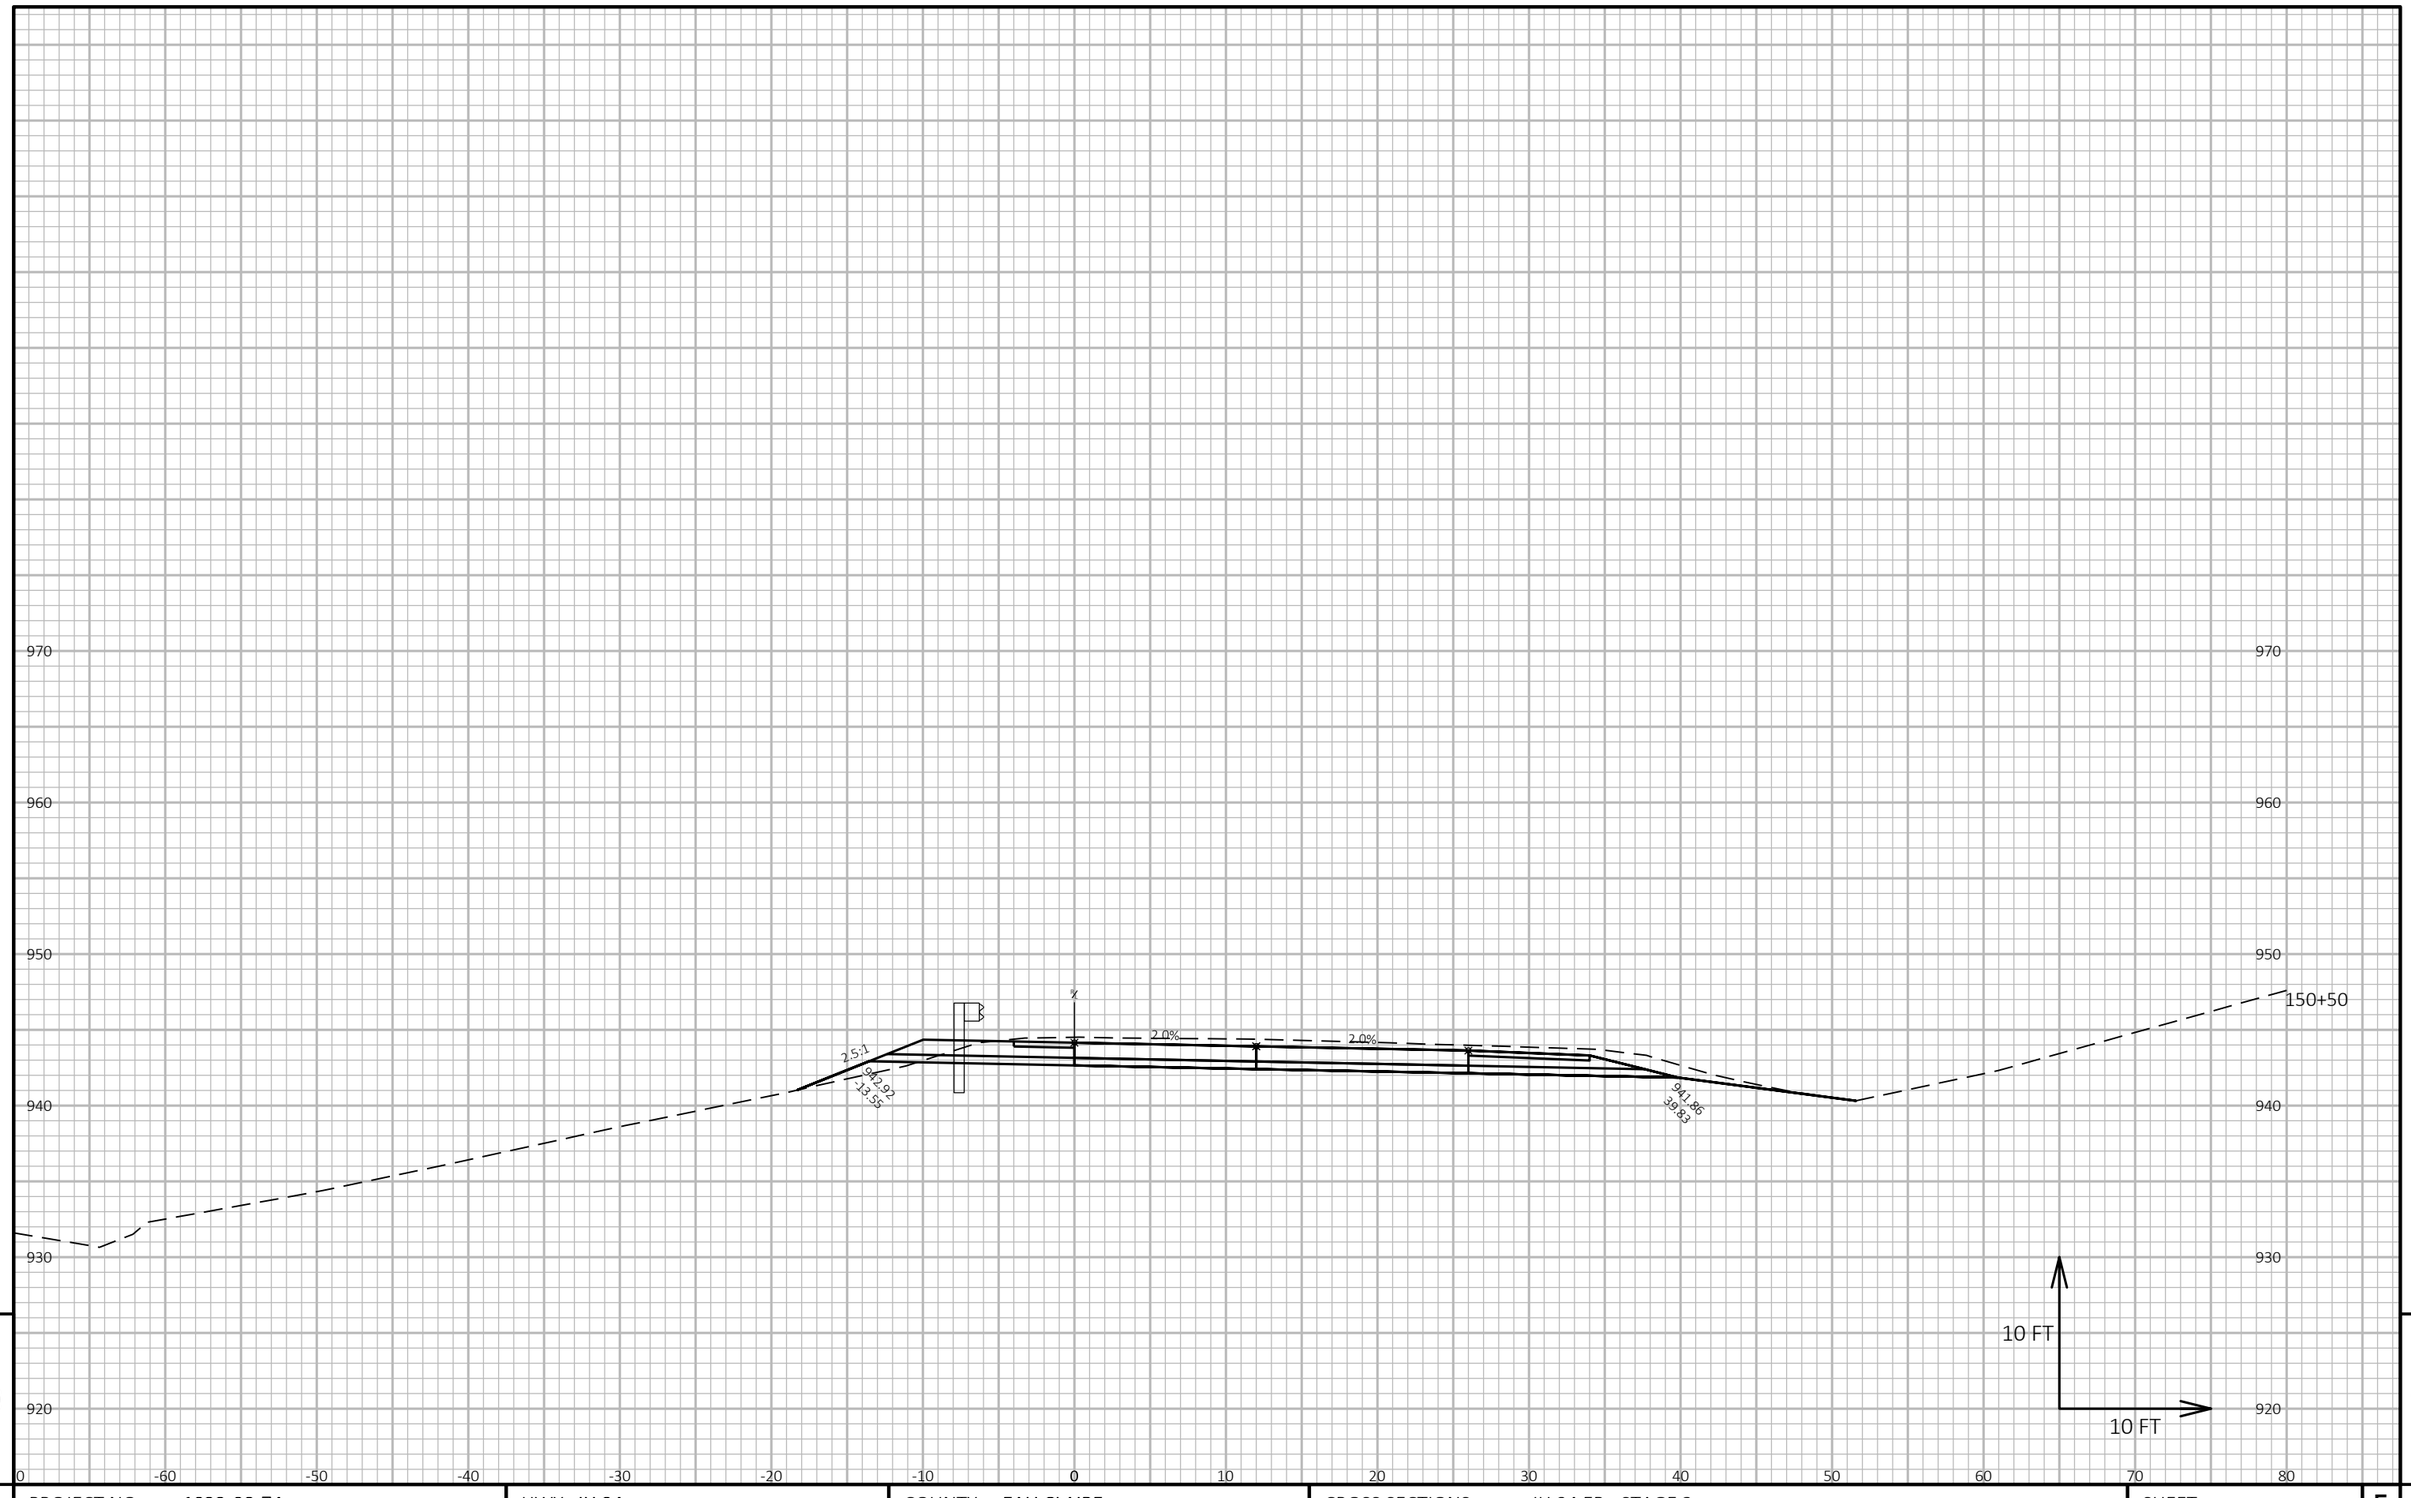

9

9

PROJECT NO: 1022-08-74	HWY: IH 94	COUNTY: EAU CLAIRE	CROSS SECTIONS: IH 94 EB - STAGE 3	SHEET	E

FILE NAME : N:\PDS\C3D\10220804\SHEETSPLAN\X-SECTIONS\090201_XS_STAGE_3_EB_CONSTRUCTION_10-27-20.DWG
LAYOUT NAME - EB Stage 3 - (148)

PLOT DATE : 1/17/2021 9:08 AM PLOT BY : CHRIST, AARON D PLOT NAME :

PLOT SCALE : 1 IN:10 FT HORZ. / 1 IN:10 FT VERT.

970
960
950
940
930
920
0
-60
-50
-40
-30
-20
-10
0
10
20
30
40
50
60
70
80
151+00
2.0%
2.0%
941.05
-13.55
939.98
-9.83
10 FT
10 FT


9

9

PROJECT NO: 1022-08-74	HWY: IH 94	COUNTY: EAU CLAIRE	CROSS SECTIONS: IH 94 EB - STAGE 3	SHEET	E

FILE NAME : N:\PDS\C3D\10220804\SHEETSPLAN\X-SECTIONS\090201_XS_STAGE_3_EB_CONSTRUCTION_10-27-20.DWG
LAYOUT NAME - EB Stage 3 - (149)

PLOT DATE : 1/17/2021 9:08 AM PLOT BY : CHRIST, AARON D PLOT NAME : PLOT SCALE : 1 IN:10 FT HORZ. / 1 IN:10 FT VERT.

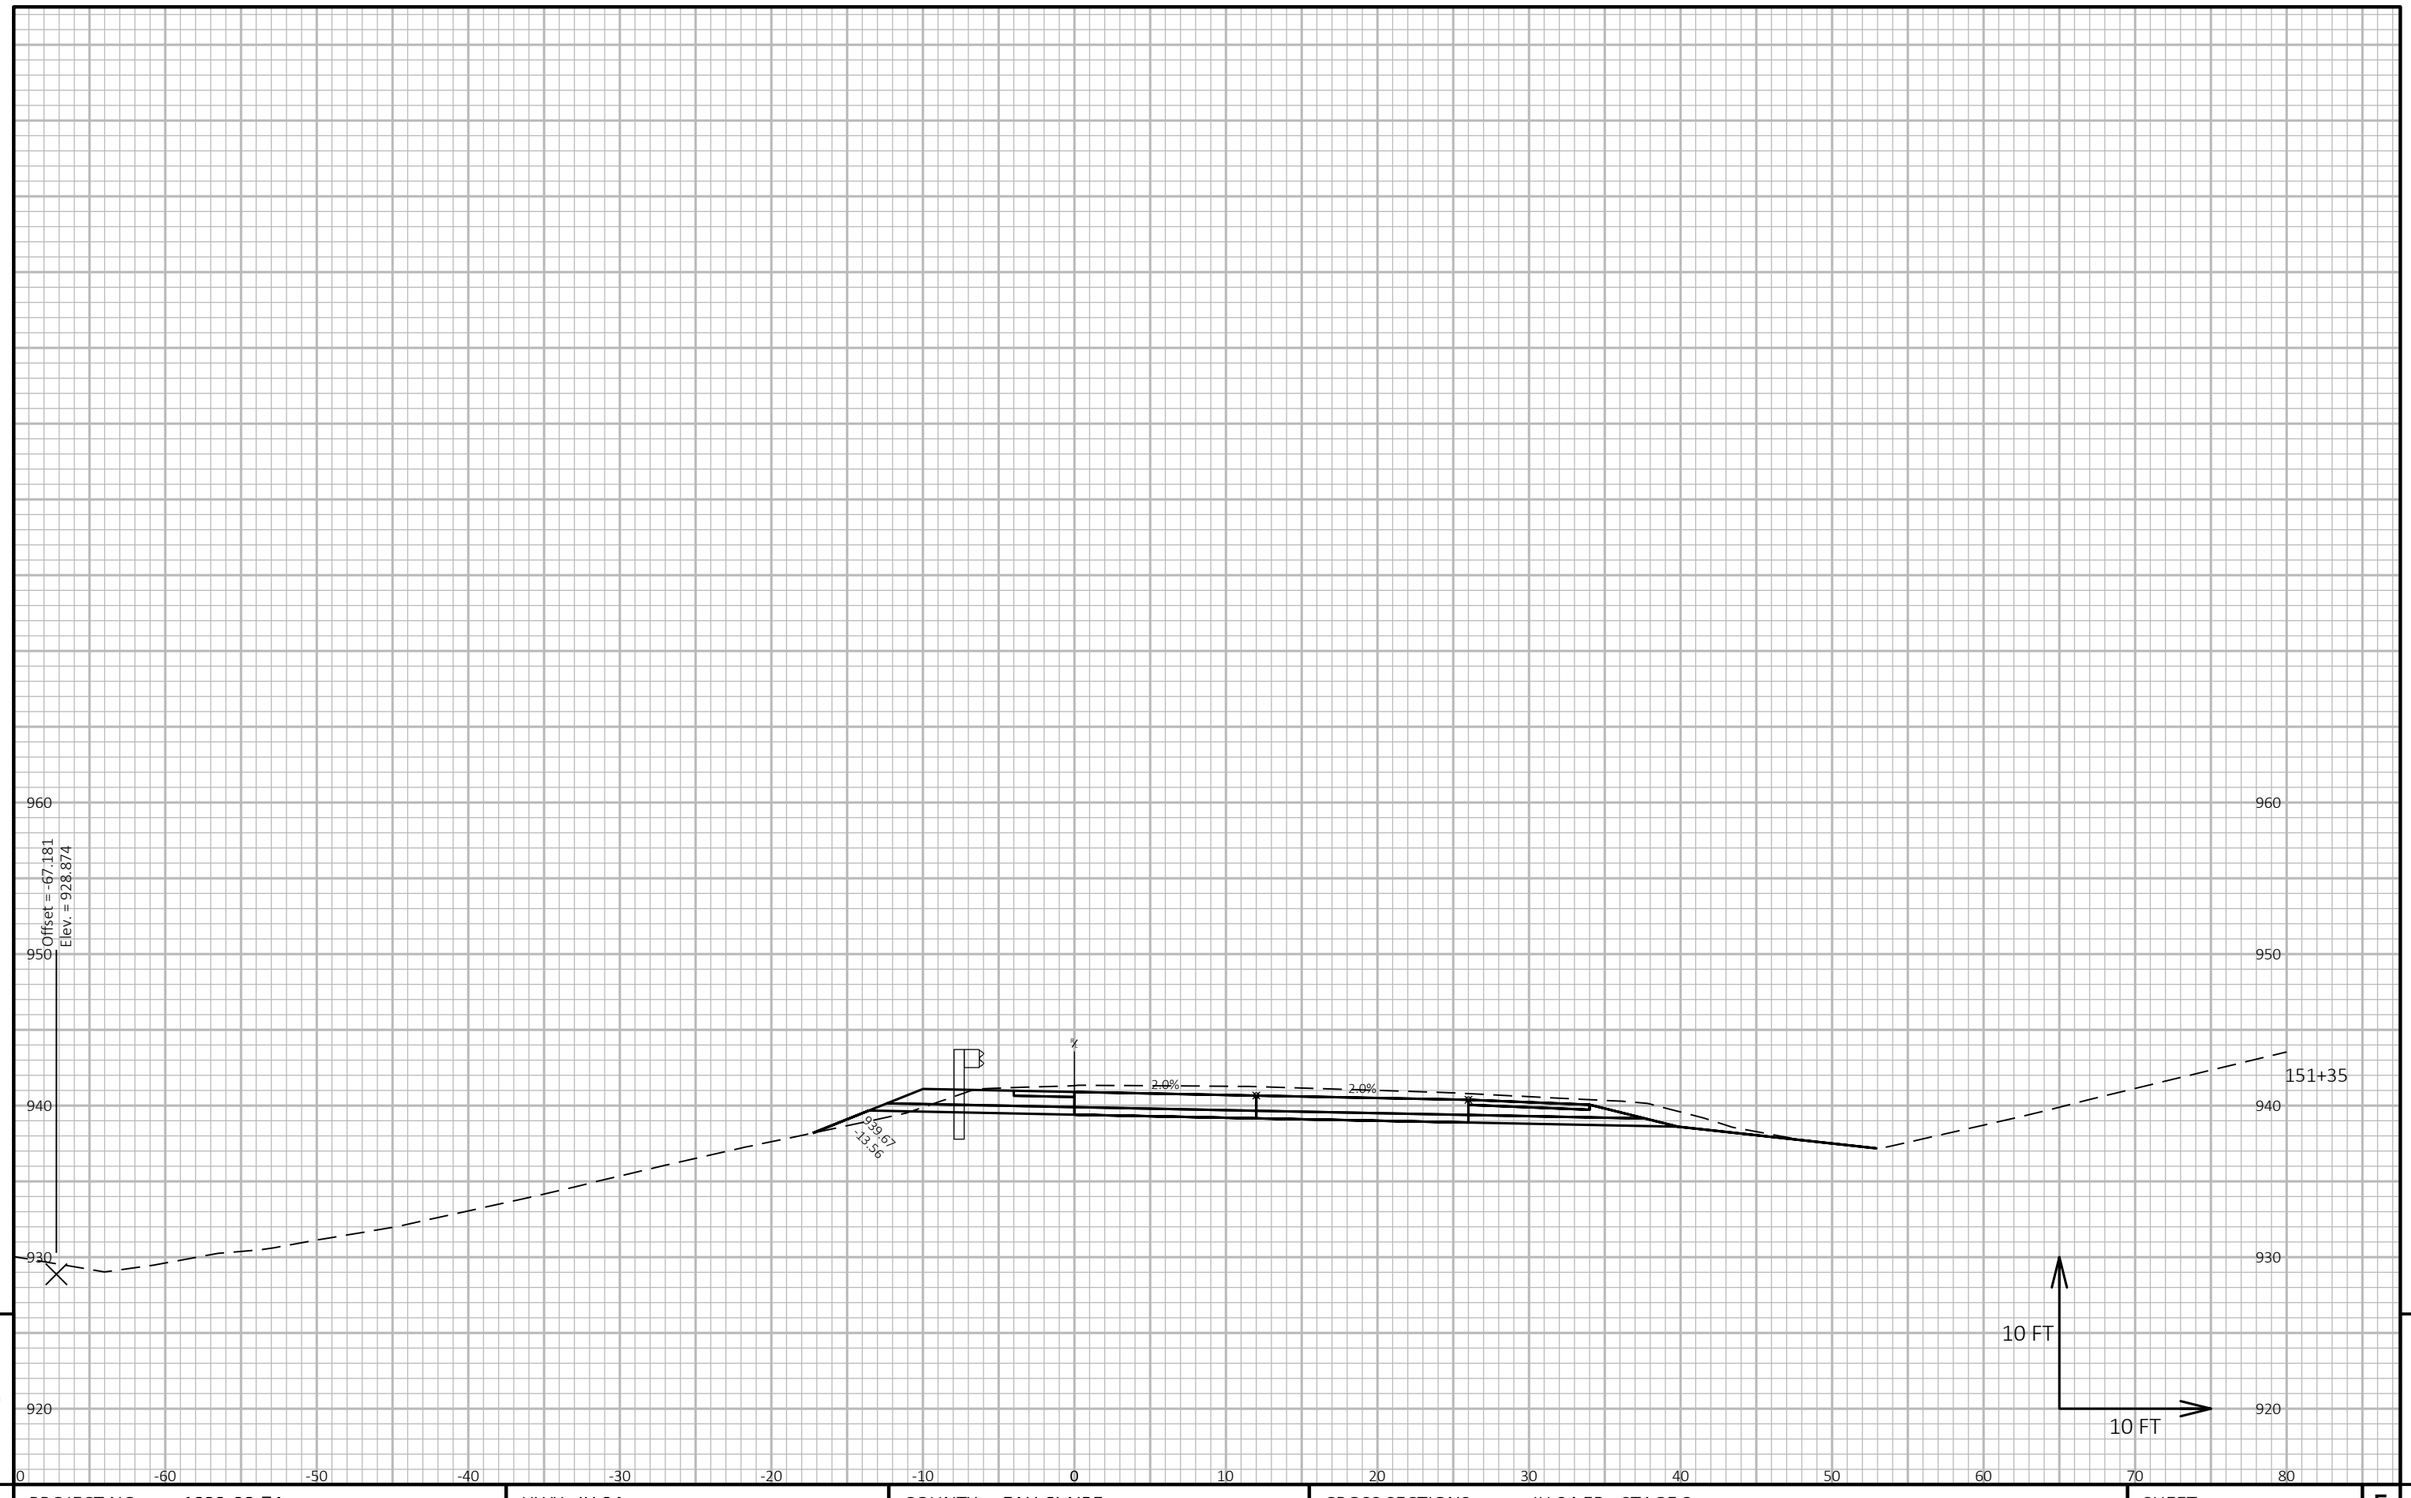


9

9

PROJECT NO: 1022-08-74	HWY: IH 94	COUNTY: EAU CLAIRE	CROSS SECTIONS: IH 94 EB - STAGE 3	SHEET E

FILE NAME : N:\PDS\C3D\10220804\SHEETSPLAN\X-SECTIONS\090201_XS_STAGE_3_EB_CONSTRUCTION_10-27-20.DWG
LAYOUT NAME - EB Stage 3 - (150)

PLOT DATE : 1/17/2021 9:08 AM PLOT BY : CHRIST, AARON D PLOT NAME : **PLOT SCALE :** 1 IN:10 FT HORZ. / 1 IN:10 FT VERT.

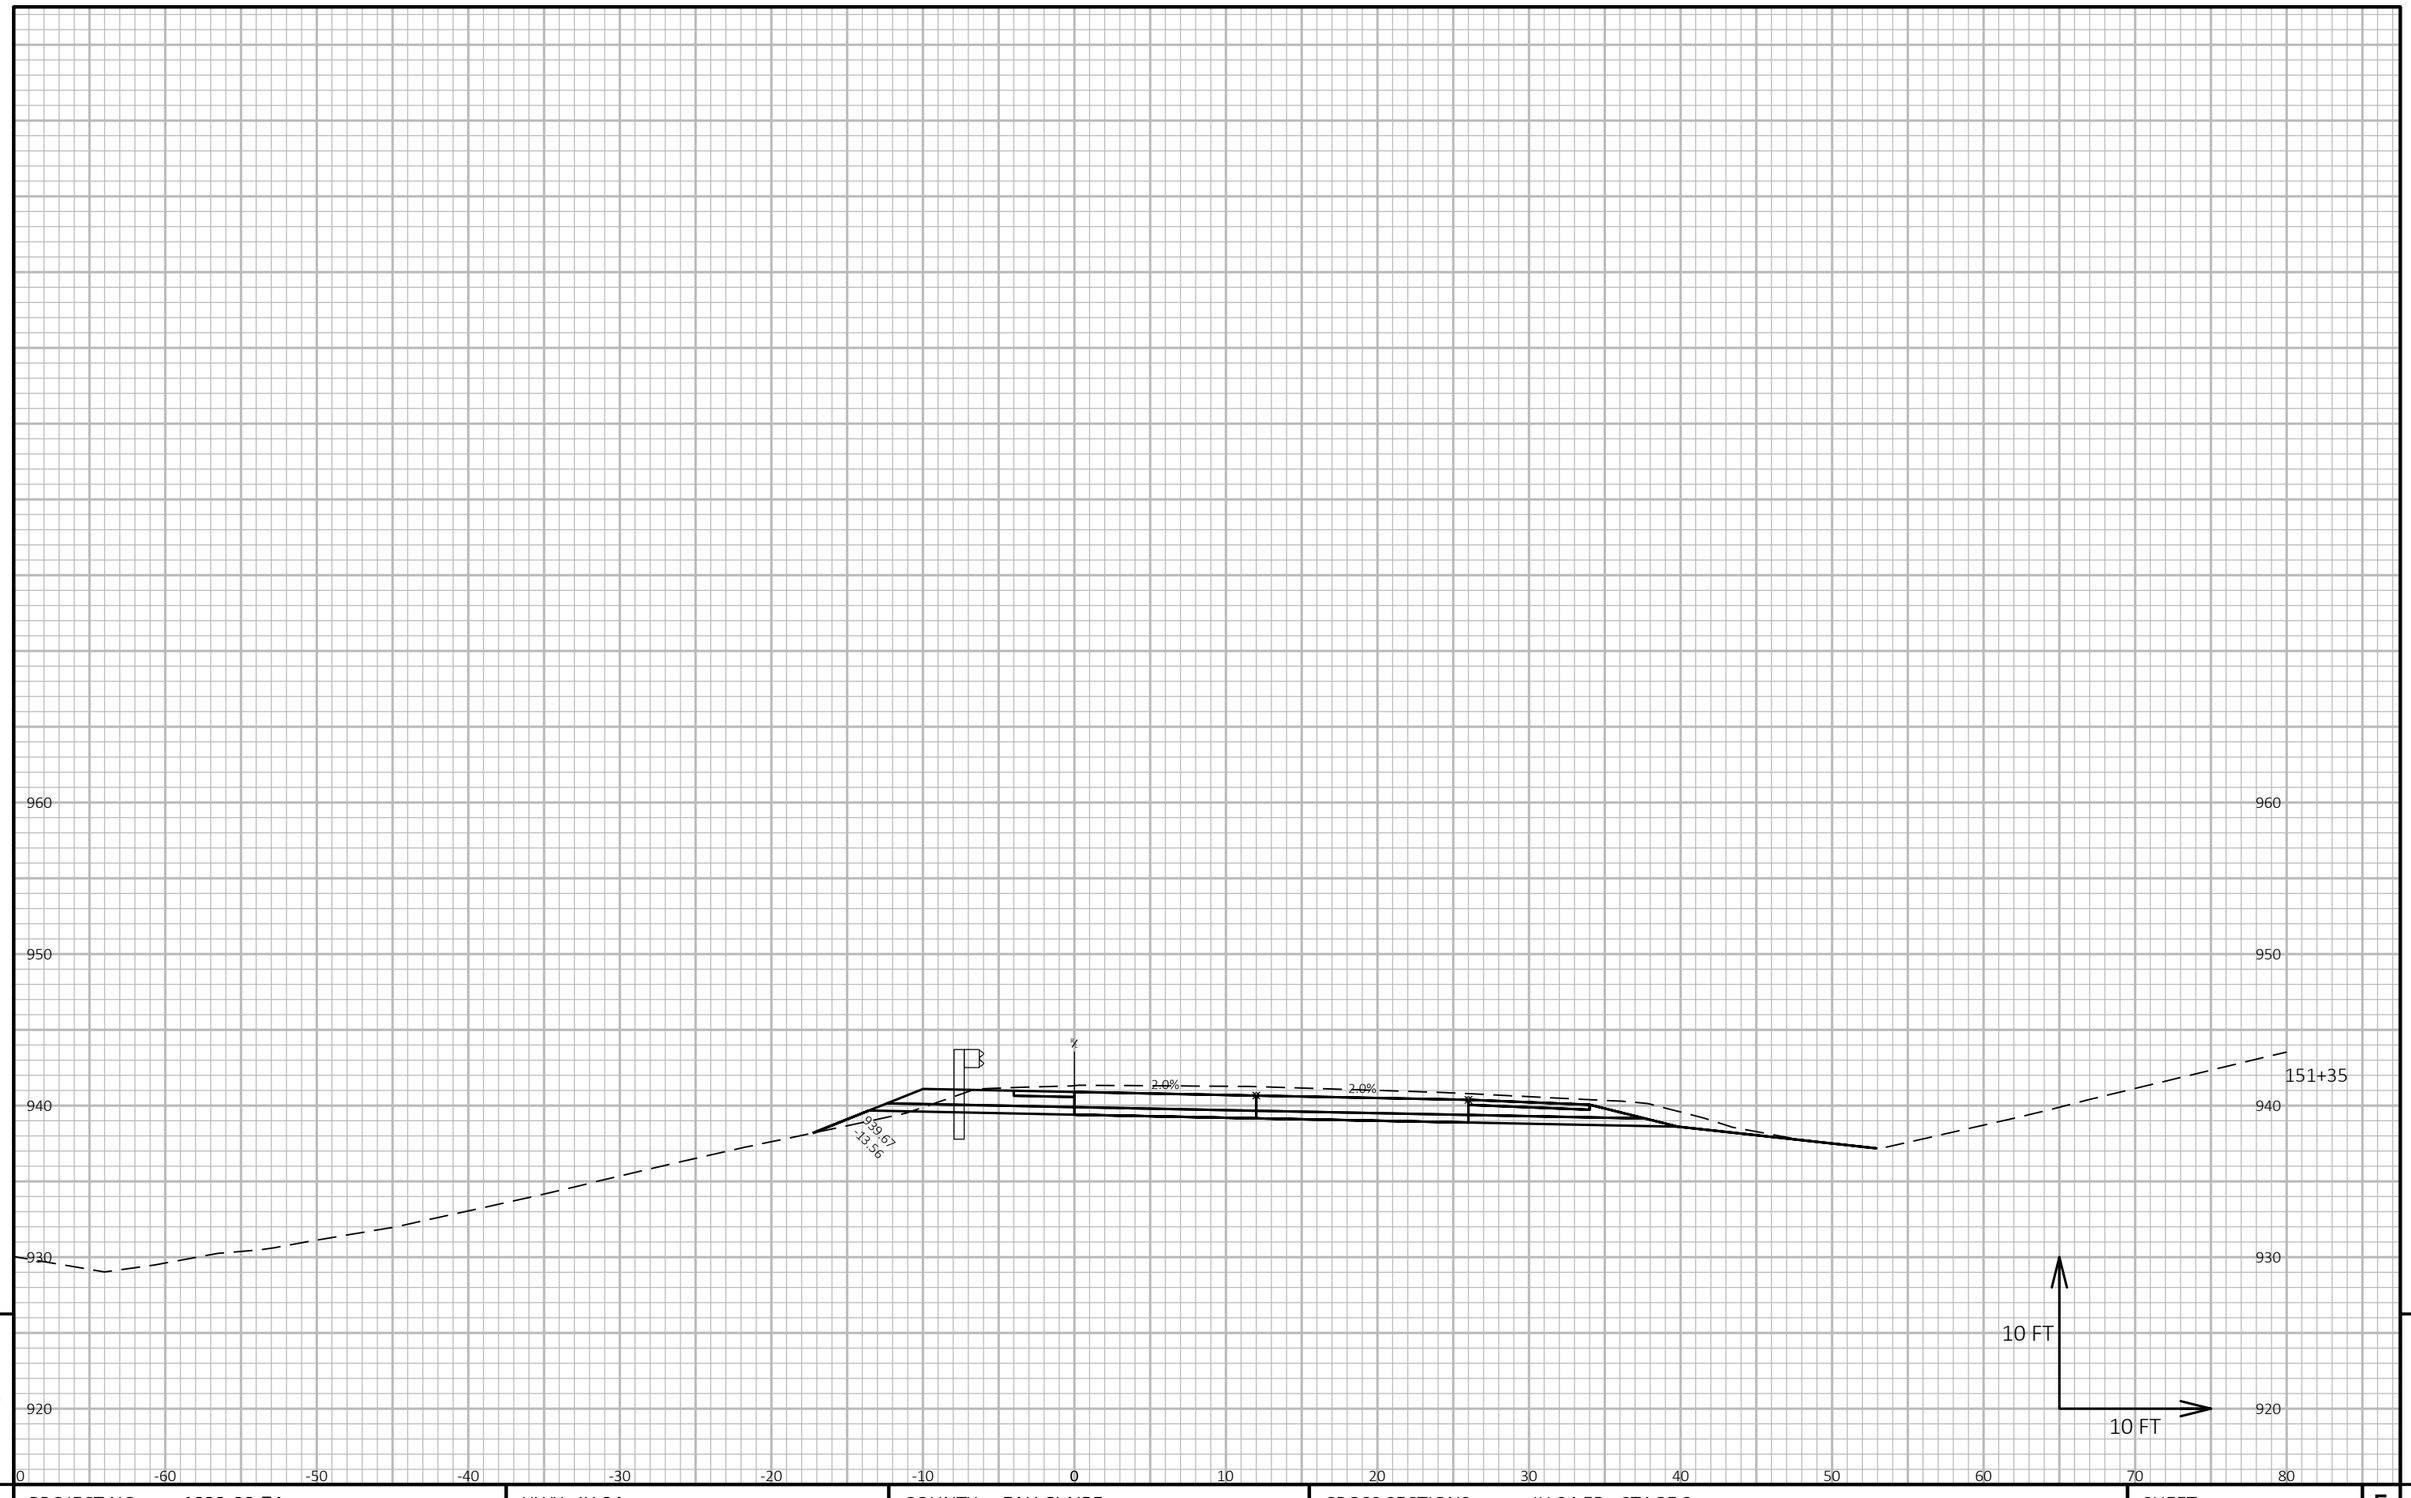


9

9

PROJECT NO: 1022-08-74	HWY: IH 94	COUNTY: EAU CLAIRE	CROSS SECTIONS: IH 94 EB - STAGE 3	SHEET E

FILE NAME : N:\PDS\C3D\10220804\SHEETSPLAN\X-SECTIONS\090201_XS_STAGE_3_EB_CONSTRUCTION_10-27-20.DWG
LAYOUT NAME - EB Stage 3 - (151)

PLOT DATE : 1/17/2021 9:08 AM PLOT BY : CHRIST, AARON D PLOT NAME : **PLOT SCALE :** 1 IN:10 FT HORZ. / 1 IN:10 FT VERT.

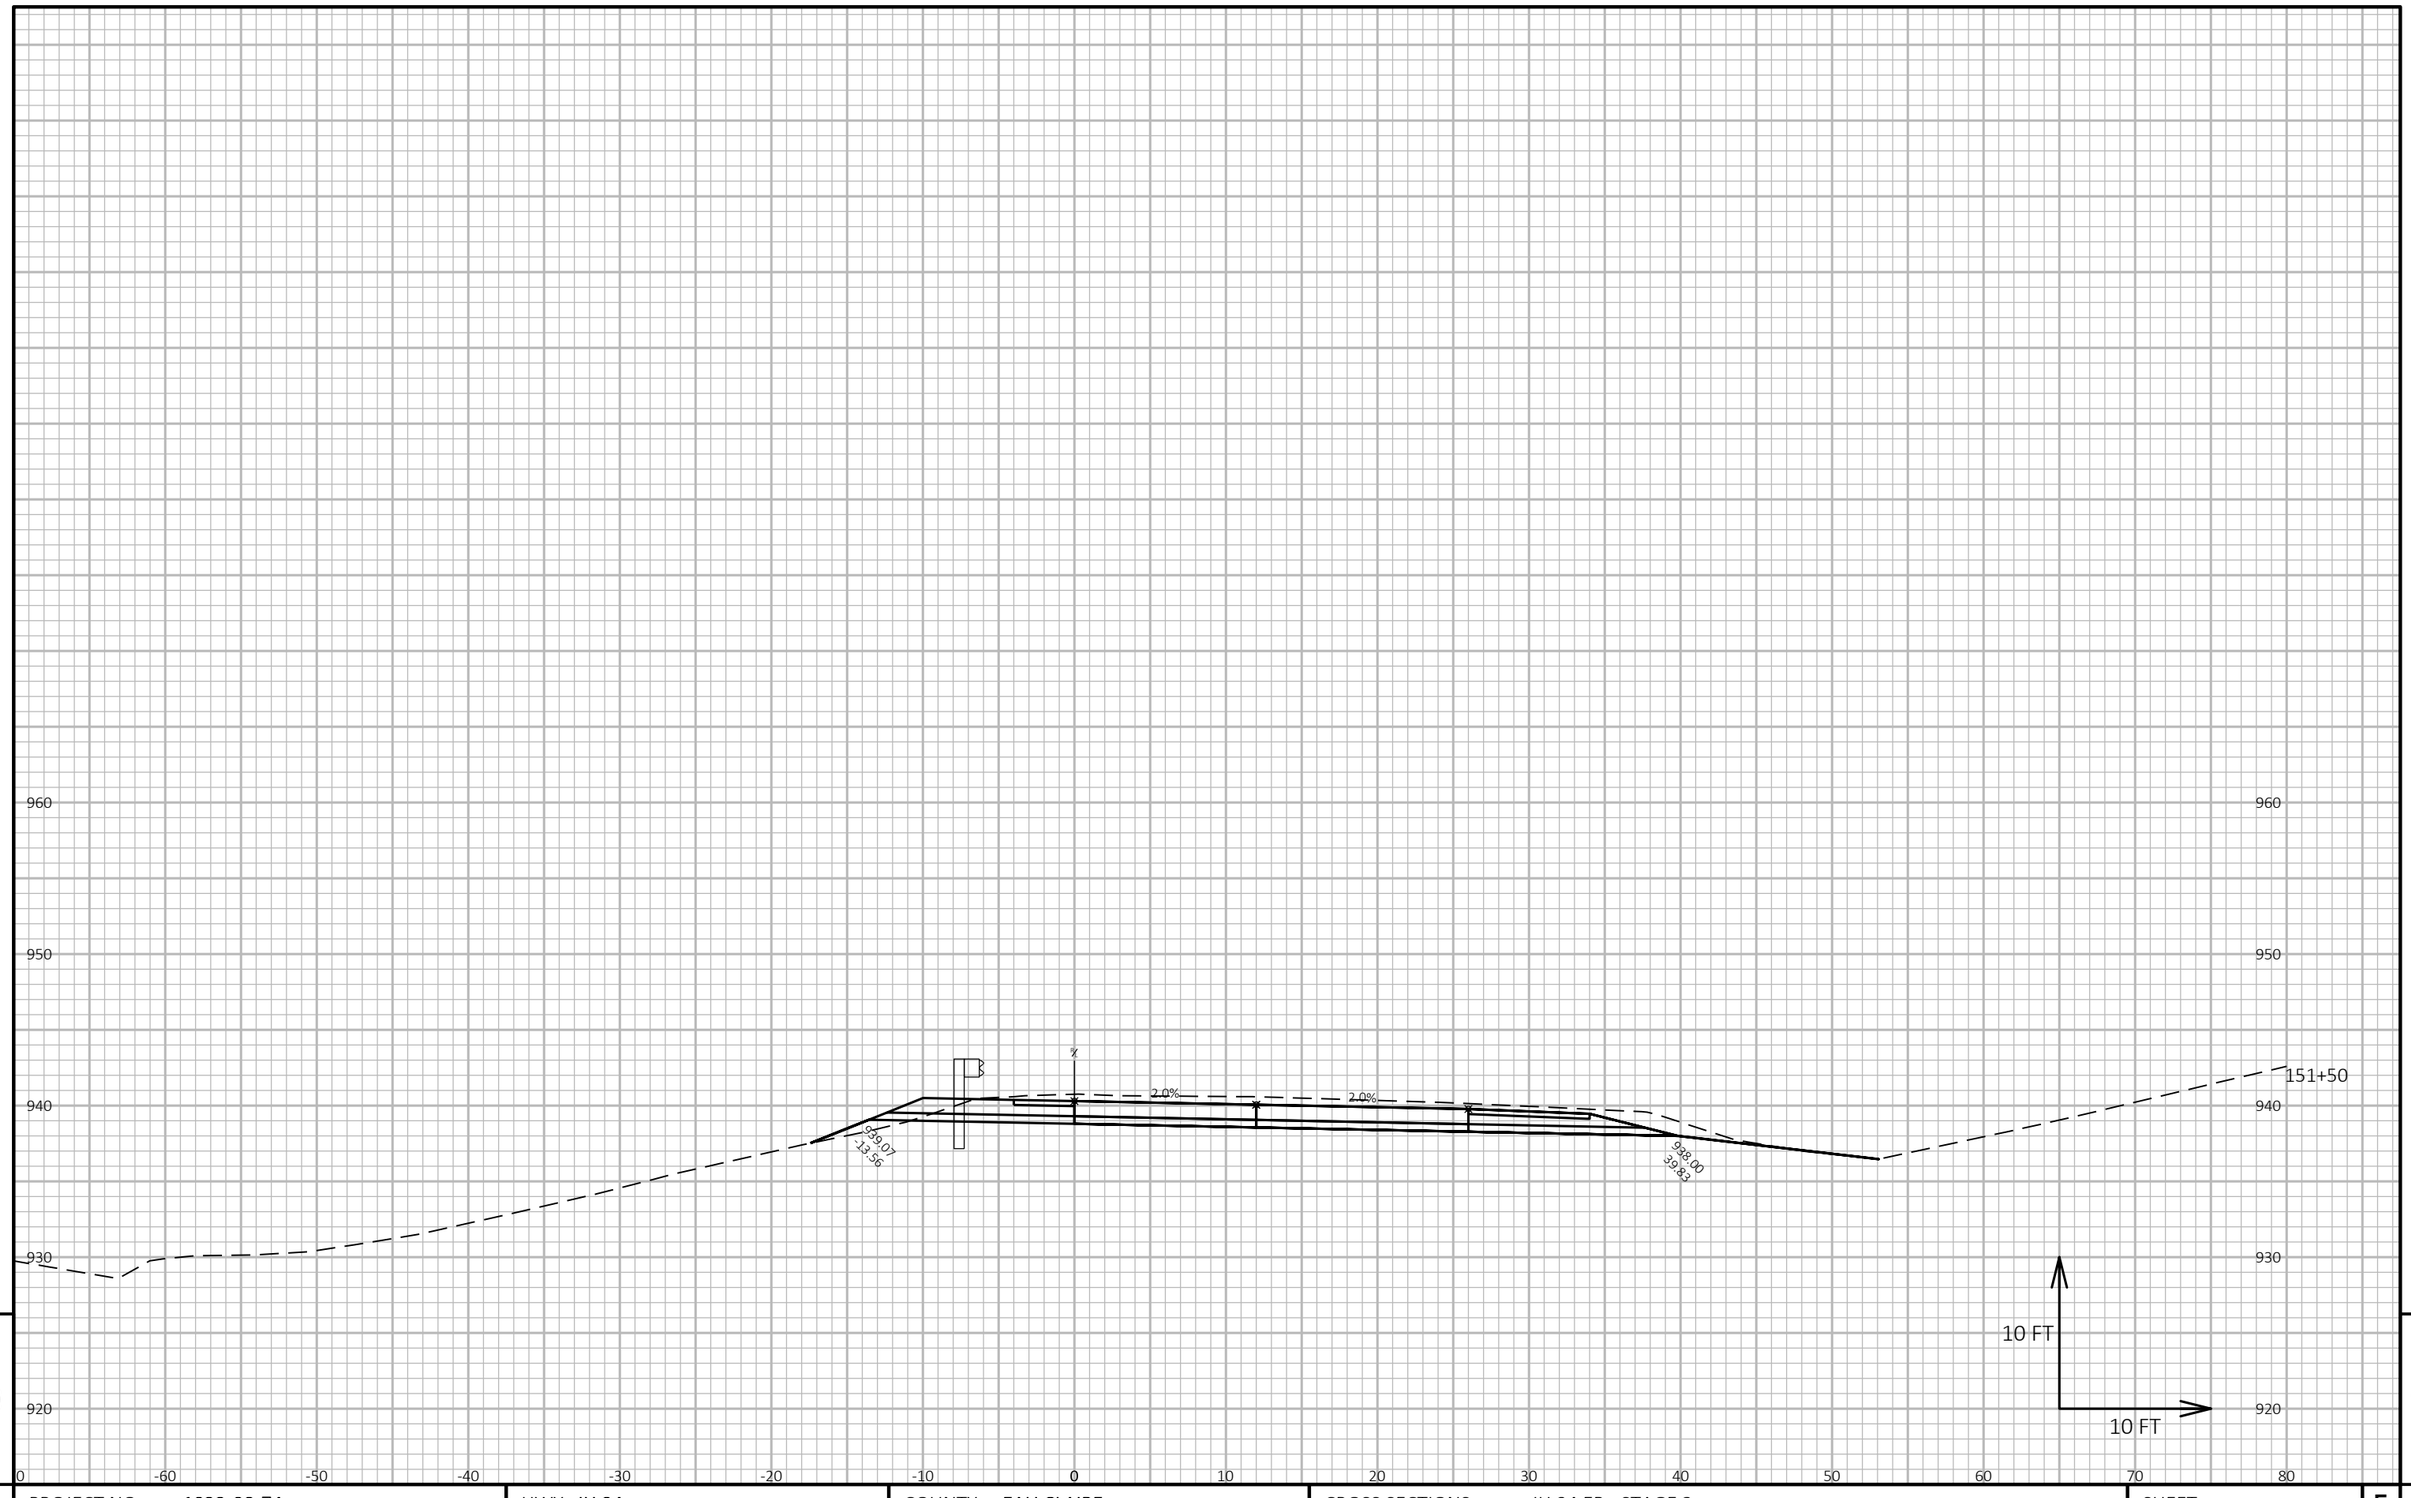

9


9

PROJECT NO: 1022-08-74	HWY: IH 94	COUNTY: EAU CLAIRE	CROSS SECTIONS: IH 94 EB - STAGE 3	SHEET E

FILE NAME : N:\PDS\C3D\10220804\SHEETSPLAN\X-SECTIONS\090201_XS_STAGE_3_EB_CONSTRUCTION_10-27-20.DWG
LAYOUT NAME - EB Stage 3 - (152)

PLOT DATE : 1/17/2021 9:09 AM PLOT BY : CHRIST, AARON D PLOT NAME :

PLOT SCALE : 1 IN:10 FT HORZ. / 1 IN:10 FT VERT.

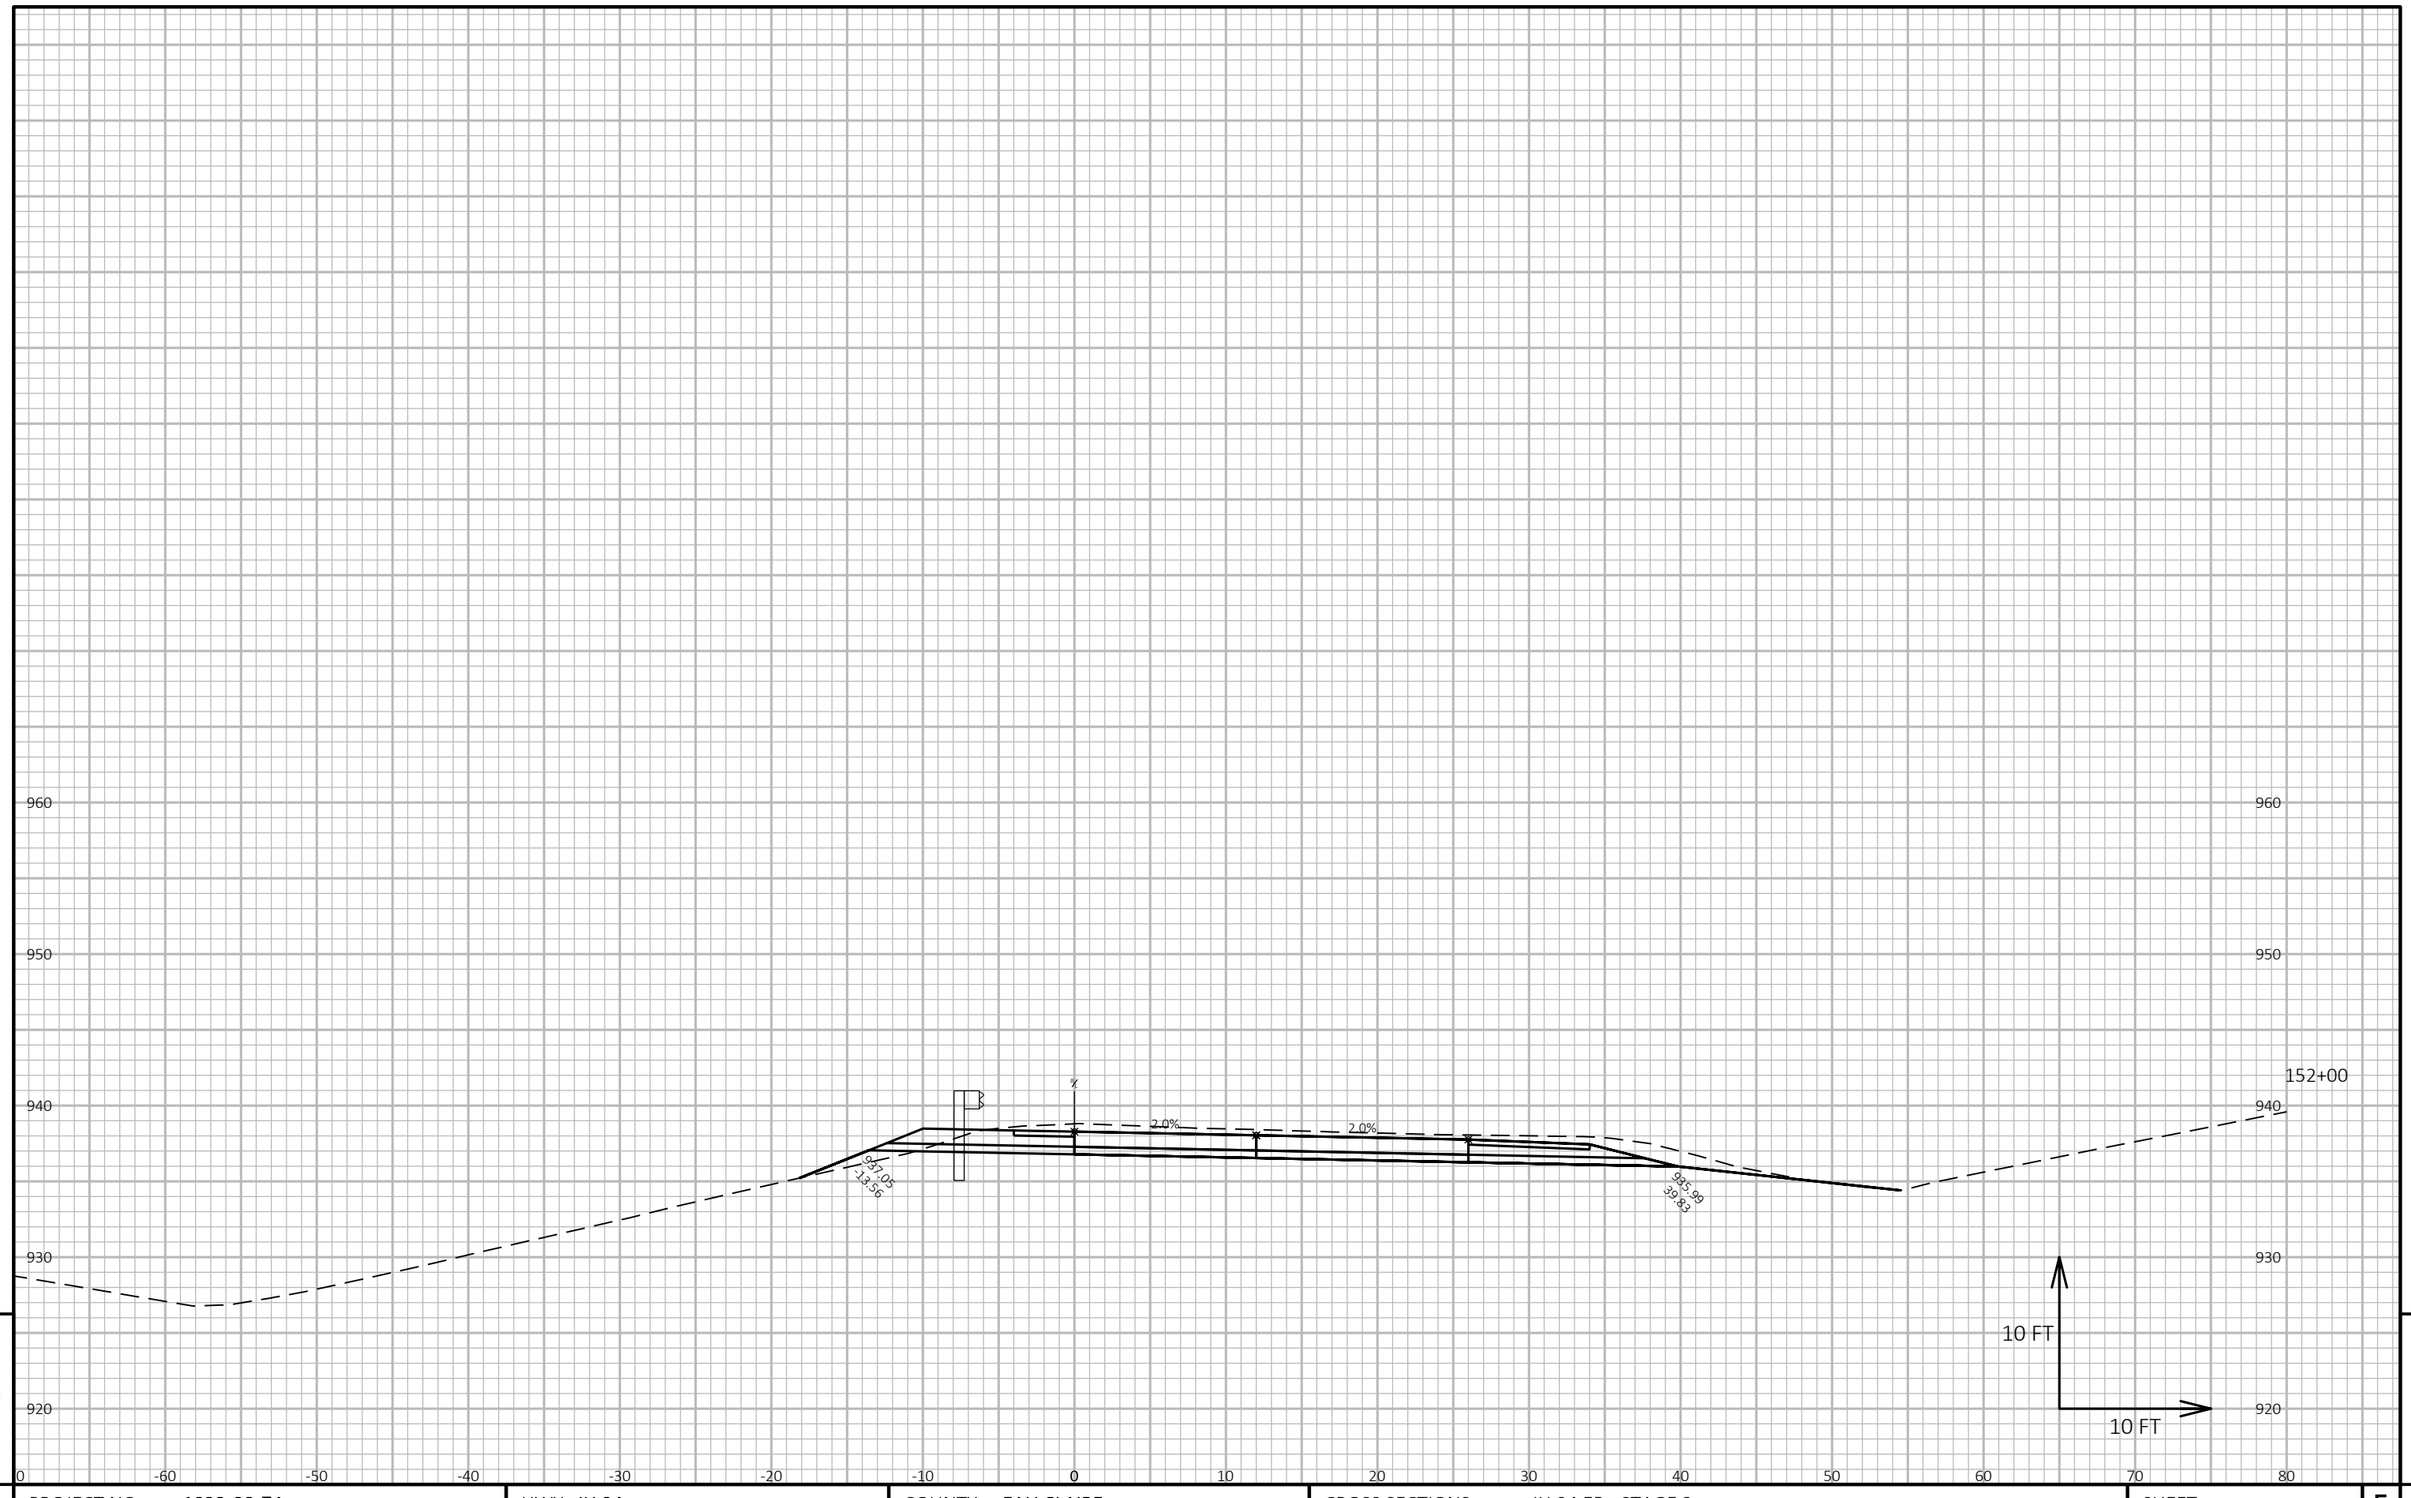


9

9

PROJECT NO: 1022-08-74	HWY: IH 94	COUNTY: EAU CLAIRE	CROSS SECTIONS: IH 94 EB - STAGE 3	SHEET E

FILE NAME : N:\PDS\C3D\10220804\SHEETSPLAN\X-SECTIONS\090201_XS_STAGE_3_EB_CONSTRUCTION_10-27-20.DWG
LAYOUT NAME - EB Stage 3 - (153)

PLOT DATE : 1/17/2021 9:09 AM PLOT BY : CHRIST, AARON D PLOT NAME : **PLOT SCALE :** 1 IN:10 FT HORZ. / 1 IN:10 FT VERT.

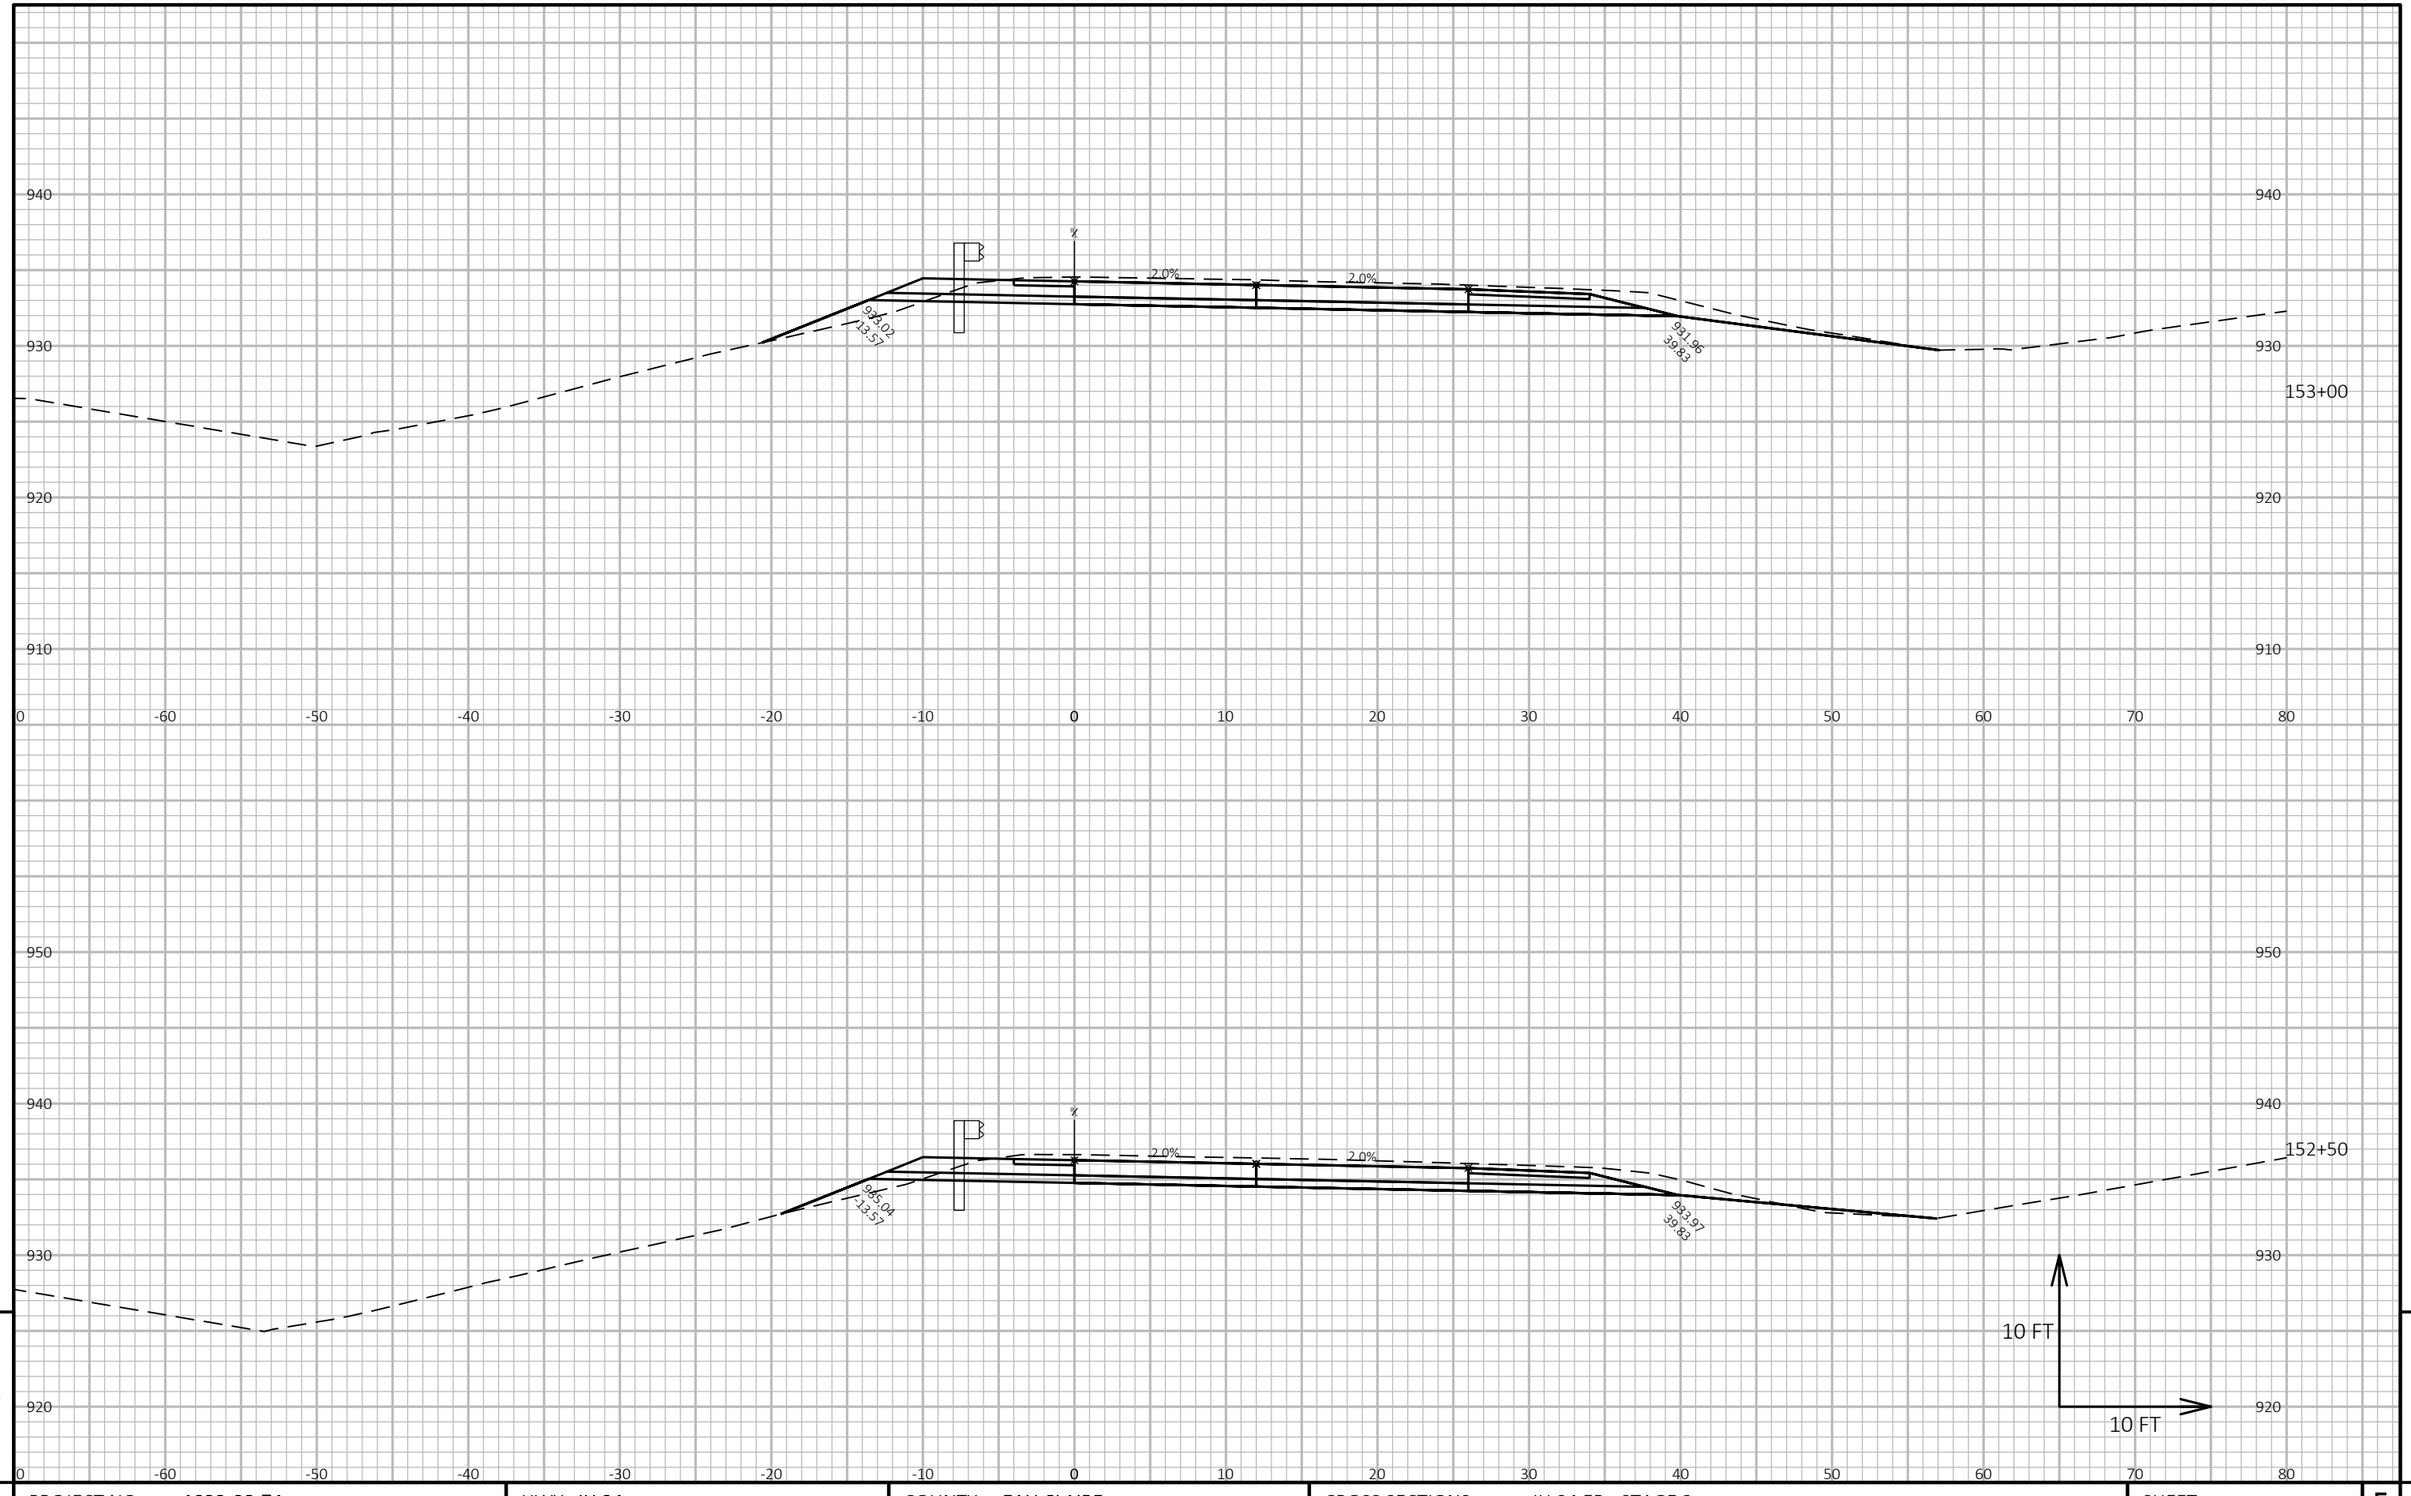


9

9

PROJECT NO: 1022-08-74	HWY: IH 94	COUNTY: EAU CLAIRE	CROSS SECTIONS: IH 94 EB - STAGE 3	SHEET E

FILE NAME : N:\PDS\C3D\10220804\SHEETSPLAN\X-SECTIONS\090201_XS_STAGE_3_EB_CONSTRUCTION_10-27-20.DWG
LAYOUT NAME - EB Stage 3 - (154)

PLOT DATE : 1/17/2021 9:09 AM PLOT BY : CHRIST, AARON D PLOT NAME : **PLOT SCALE :** 1 IN:10 FT HORZ. / 1 IN:10 FT VERT.

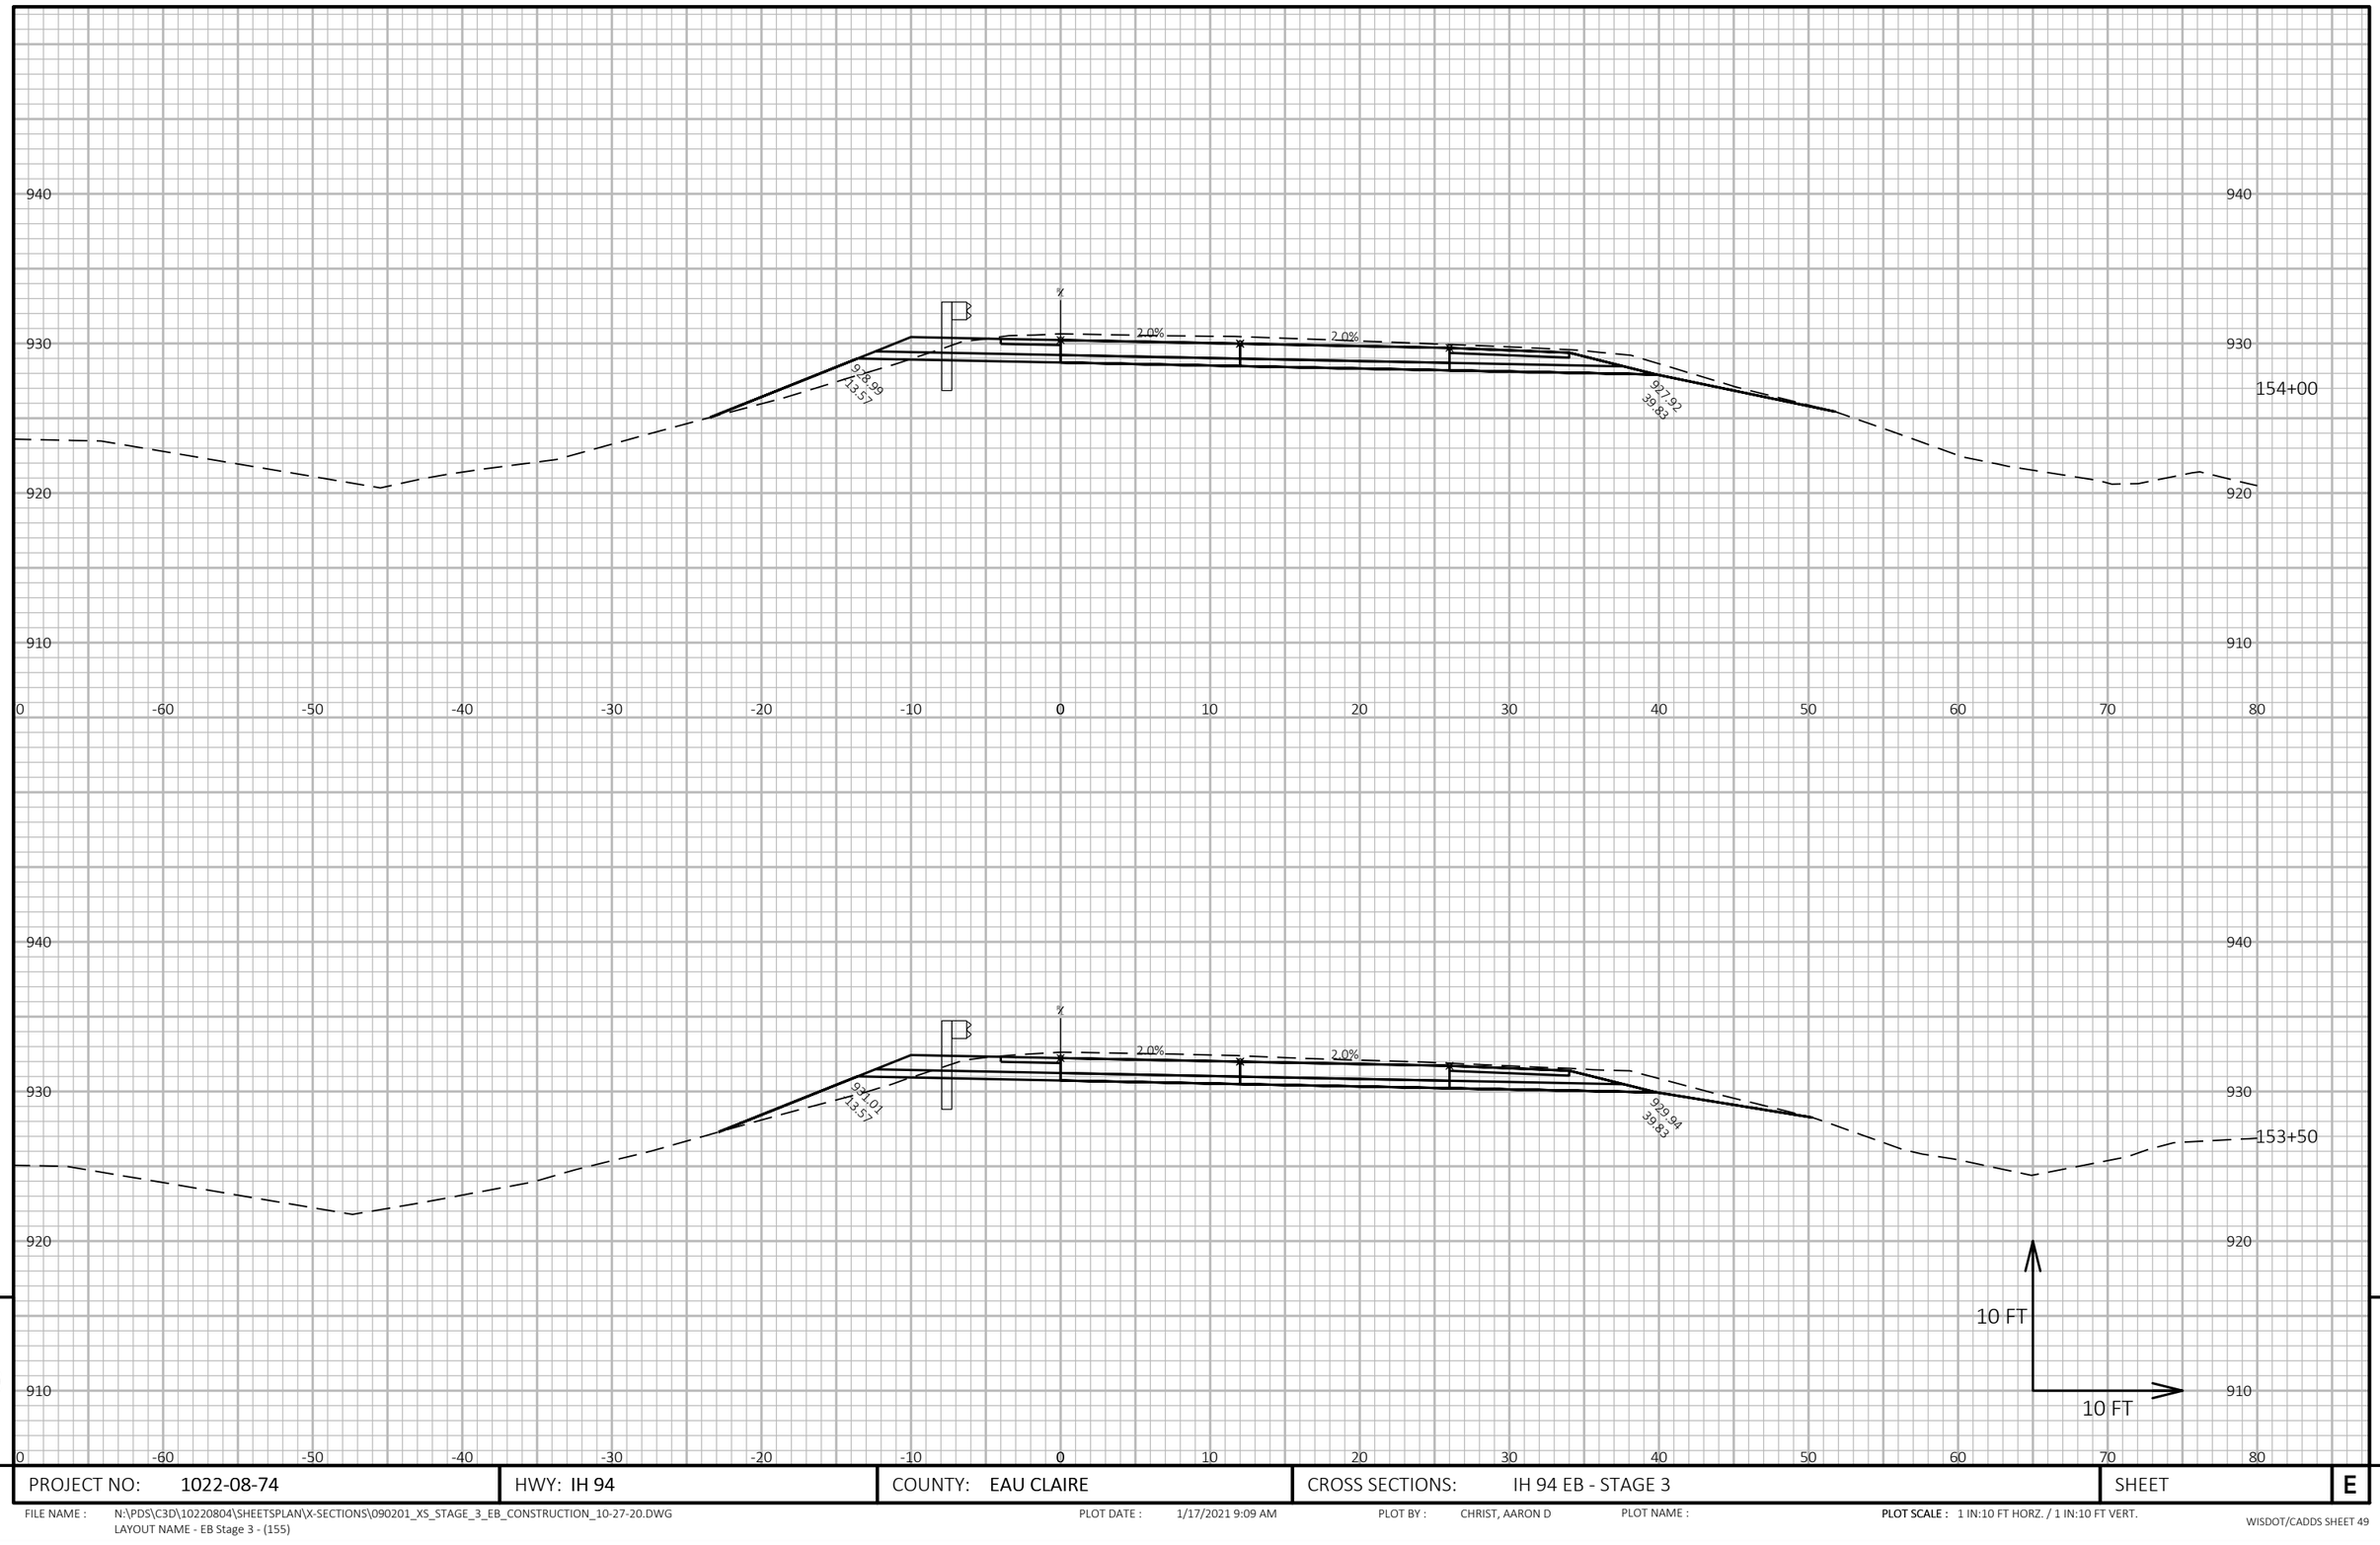

9

9

PROJECT NO: 1022-08-74	HWY: IH 94	COUNTY: EAU CLAIRE	CROSS SECTIONS: IH 94 EB - STAGE 3	SHEET	E


FILE NAME : N:\PDS\C3D\10220804\SHEETSPLAN\X-SECTIONS\090201_XS_STAGE_3_EB_CONSTRUCTION_10-27-20.DWG
LAYOUT NAME - EB Stage 3 - (155)

PLOT DATE : 1/17/2021 9:09 AM

PLOT BY : CHRIST, AARON D

PLOT NAME :

PLOT SCALE : 1 IN:10 FT HORZ. / 1 IN:10 FT VERT.

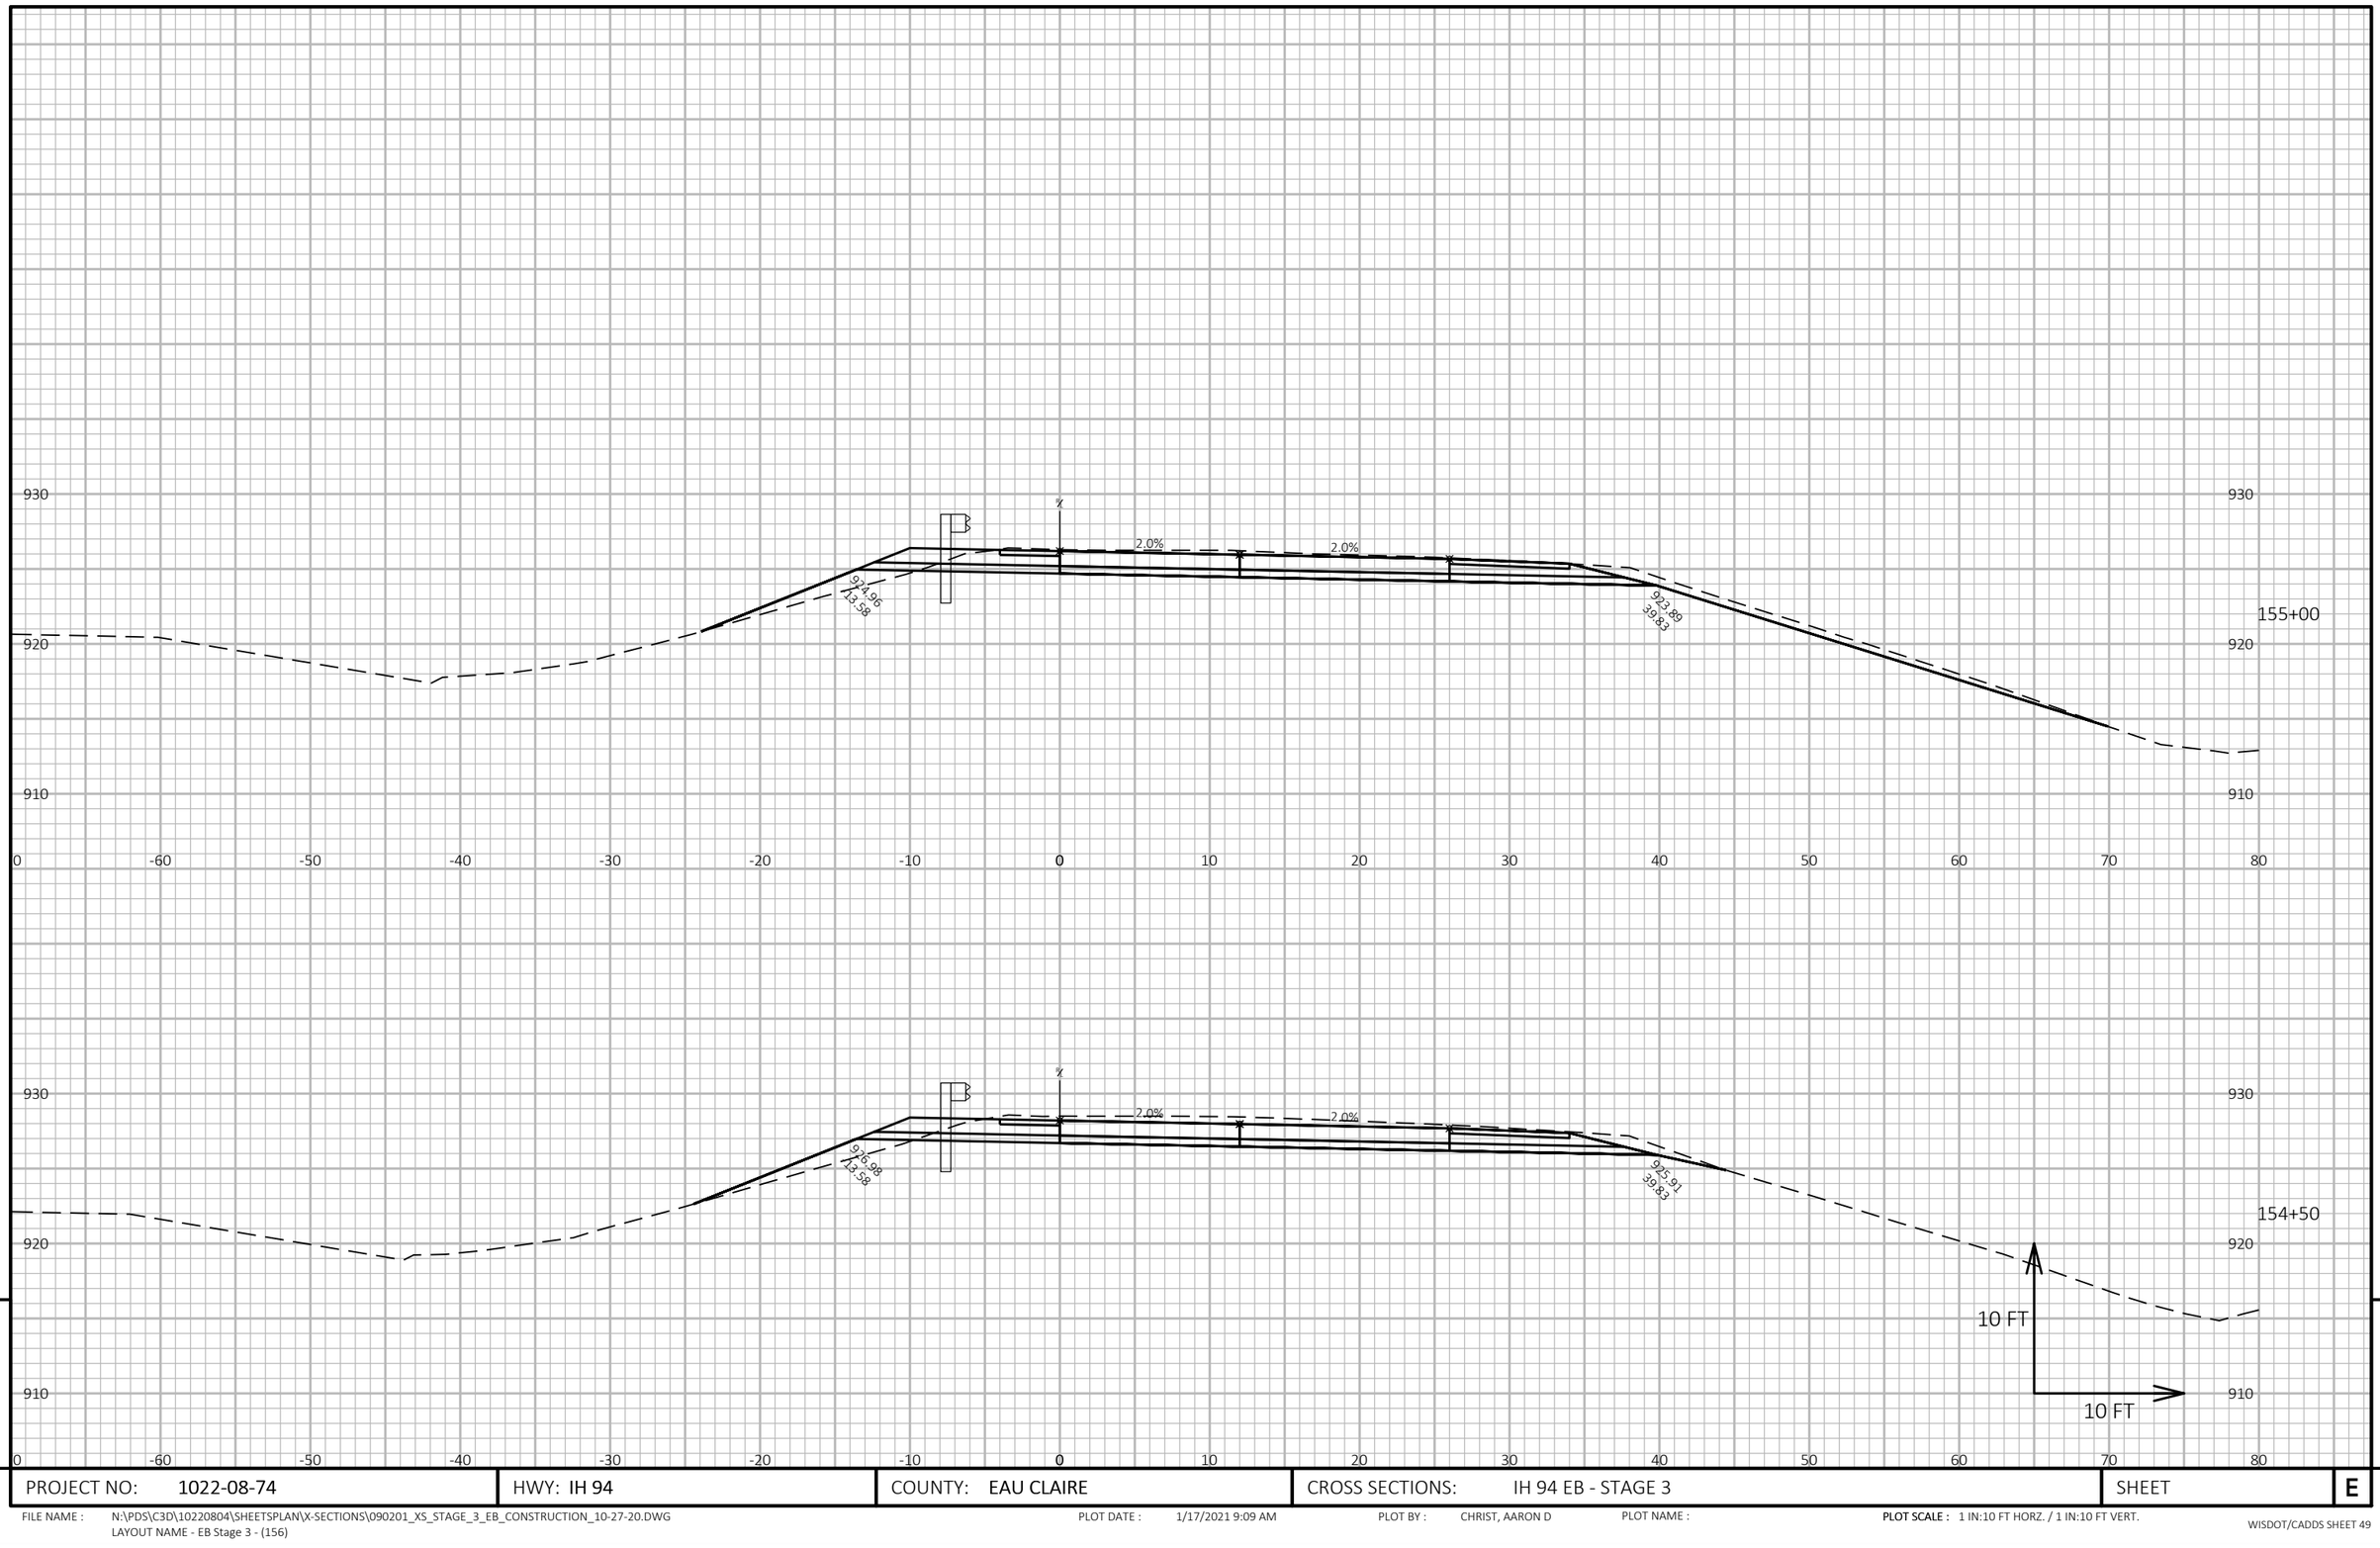

9

9

PROJECT NO: 1022-08-74	HWY: IH 94	COUNTY: EAU CLAIRE	CROSS SECTIONS: IH 94 EB - STAGE 3	SHEET E


FILE NAME : N:\PDS\C3D\10220804\SHEETSPLAN\X-SECTIONS\090201_XS_STAGE_3_EB_CONSTRUCTION_10-27-20.DWG
LAYOUT NAME - EB Stage 3 - (156)

PLOT DATE : 1/17/2021 9:09 AM

PLOT BY : CHRIST, AARON D

PLOT NAME :

PLOT SCALE : 1 IN:10 FT HORZ. / 1 IN:10 FT VERT.

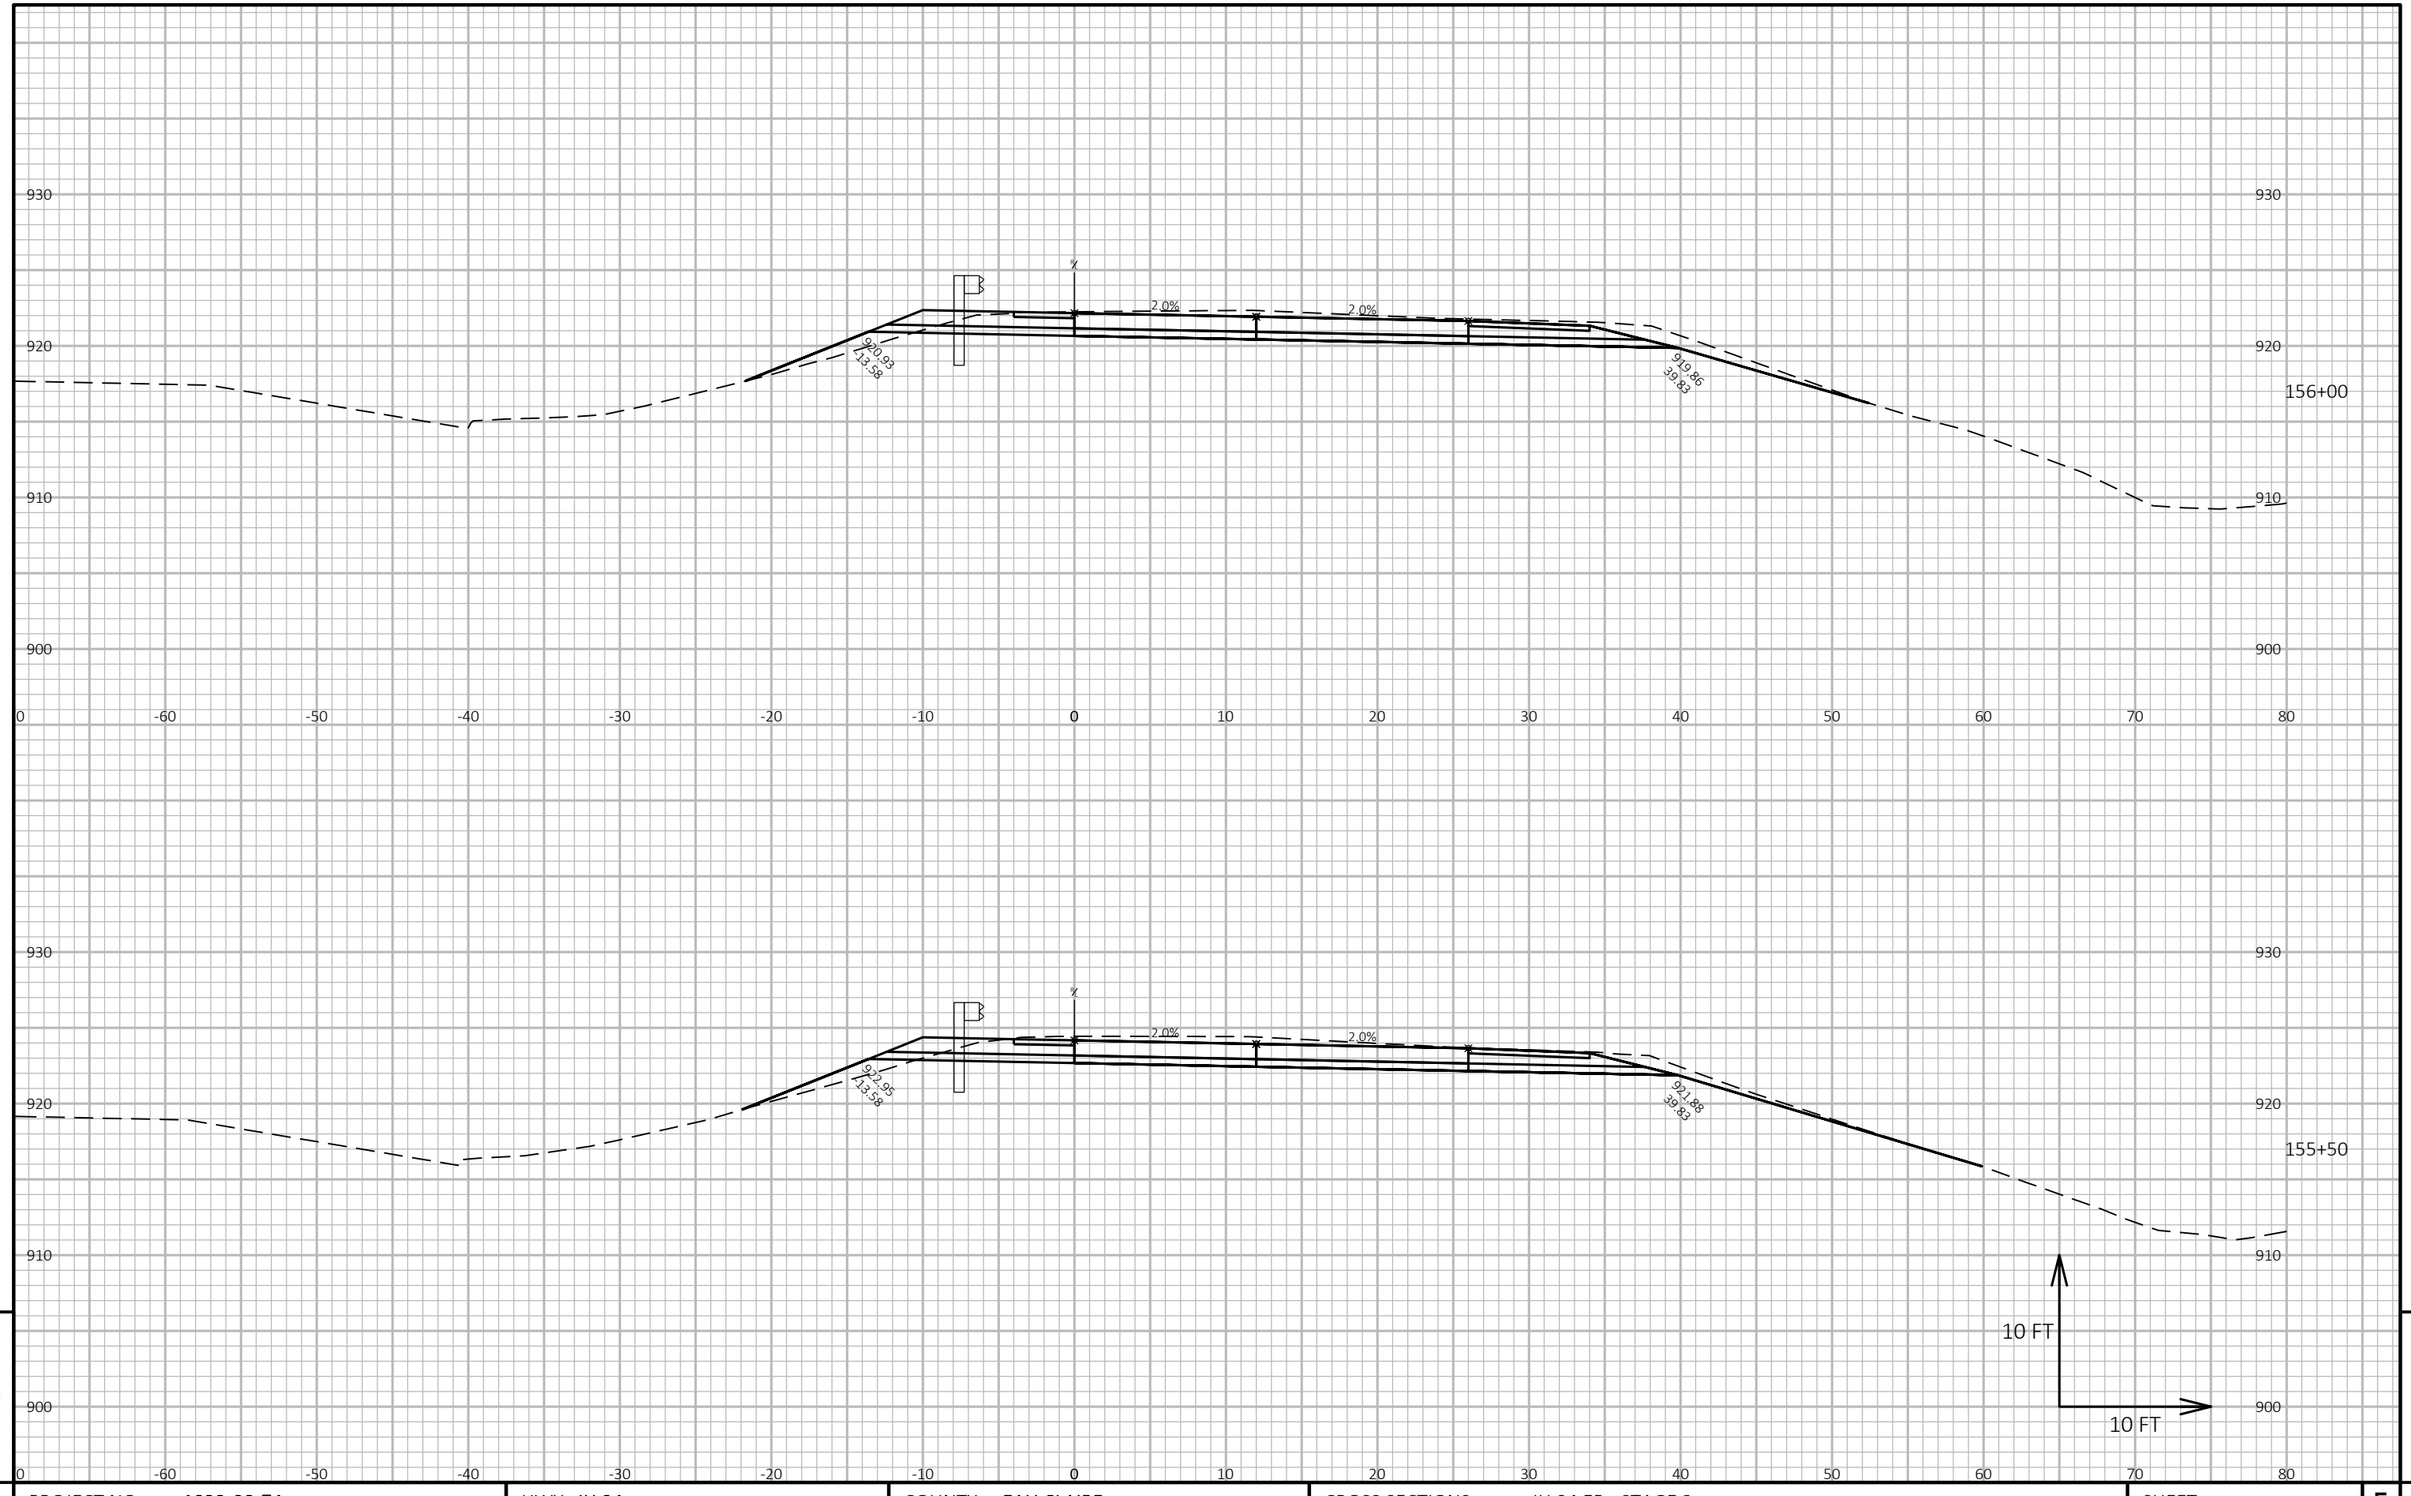


9

9

PROJECT NO: 1022-08-74	HWY: IH 94	COUNTY: EAU CLAIRE	CROSS SECTIONS: IH 94 EB - STAGE 3	SHEET	E

FILE NAME : N:\PDS\C3D\10220804\SHEETSPLAN\X-SECTIONS\090201_XS_STAGE_3_EB_CONSTRUCTION_10-27-20.DWG
LAYOUT NAME - EB Stage 3 - (157)

PLOT DATE : 1/17/2021 9:09 AM PLOT BY : CHRIST, AARON D PLOT NAME : **PLOT SCALE :** 1 IN:10 FT HORZ. / 1 IN:10 FT VERT.

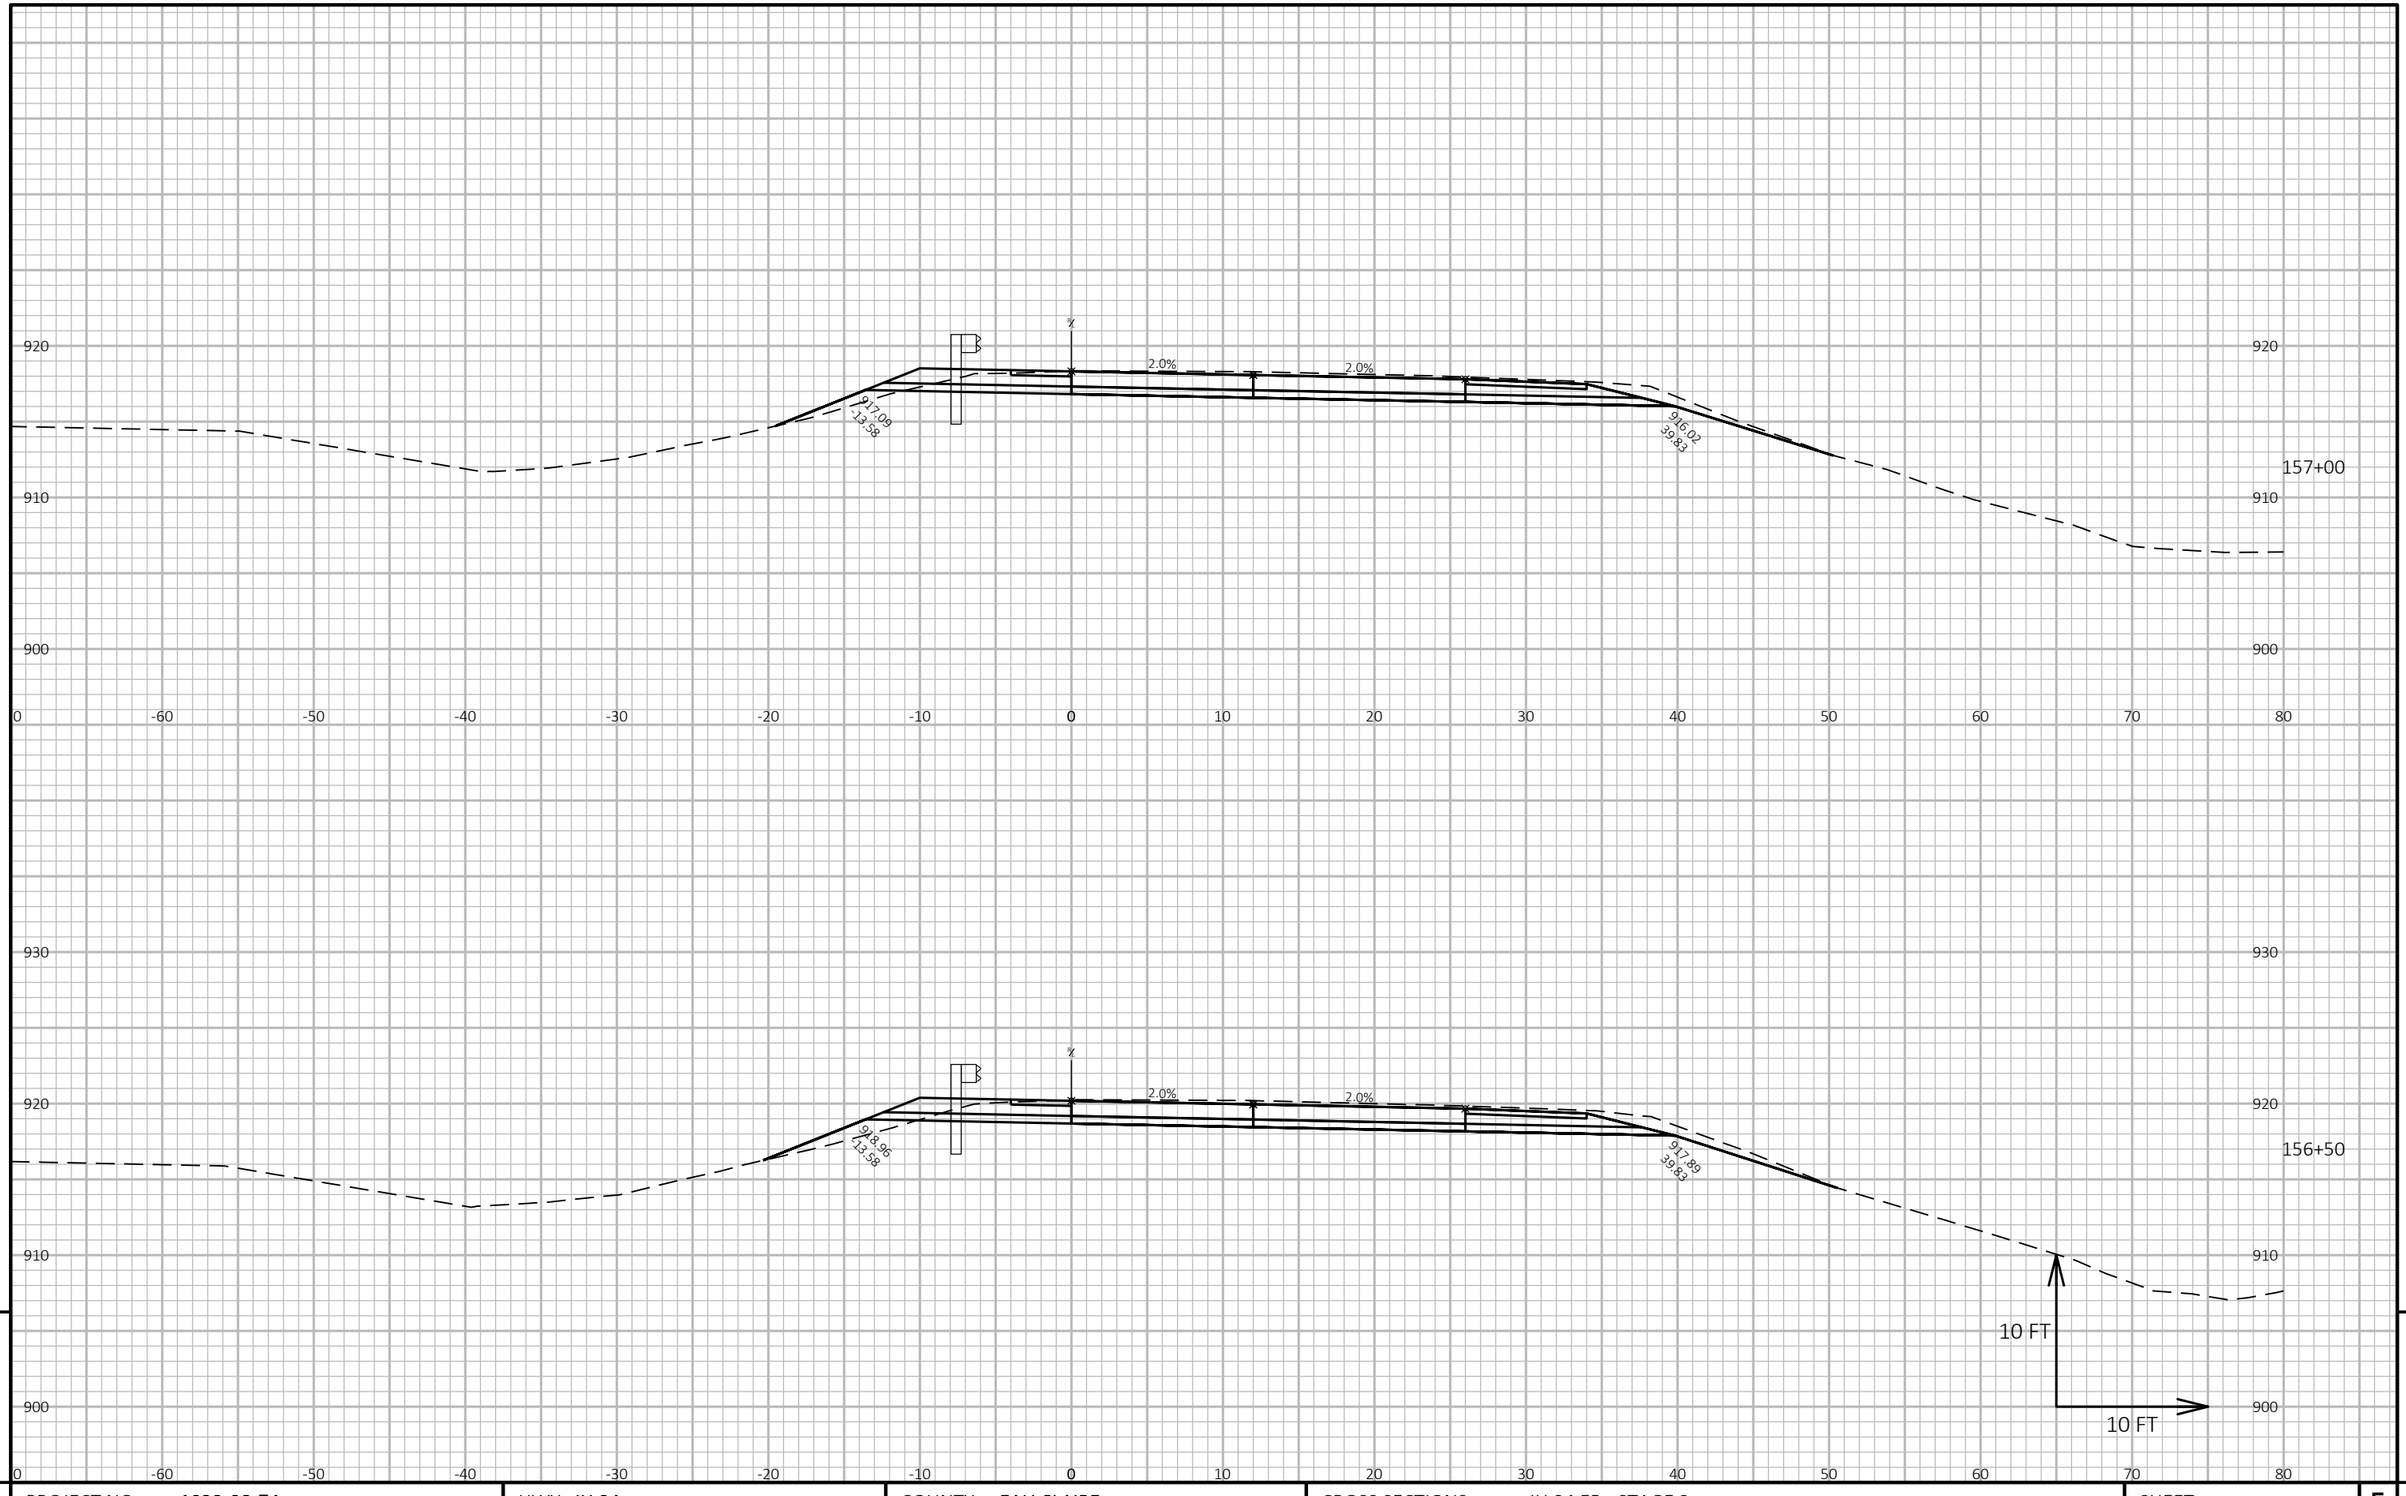

9

9

PROJECT NO: 1022-08-74	HWY: IH 94	COUNTY: EAU CLAIRE	CROSS SECTIONS: IH 94 EB - STAGE 3	SHEET	E


FILE NAME : N:\PDS\C3D\10220804\SHEETSPLAN\X-SECTIONS\090201_XS_STAGE_3_EB_CONSTRUCTION_10-27-20.DWG
LAYOUT NAME - EB Stage 3 - (158)

PLOT DATE : 1/17/2021 9:09 AM

PLOT BY : CHRIST, AARON D

PLOT NAME :

PLOT SCALE : 1 IN:10 FT HORZ. / 1 IN:10 FT VERT.

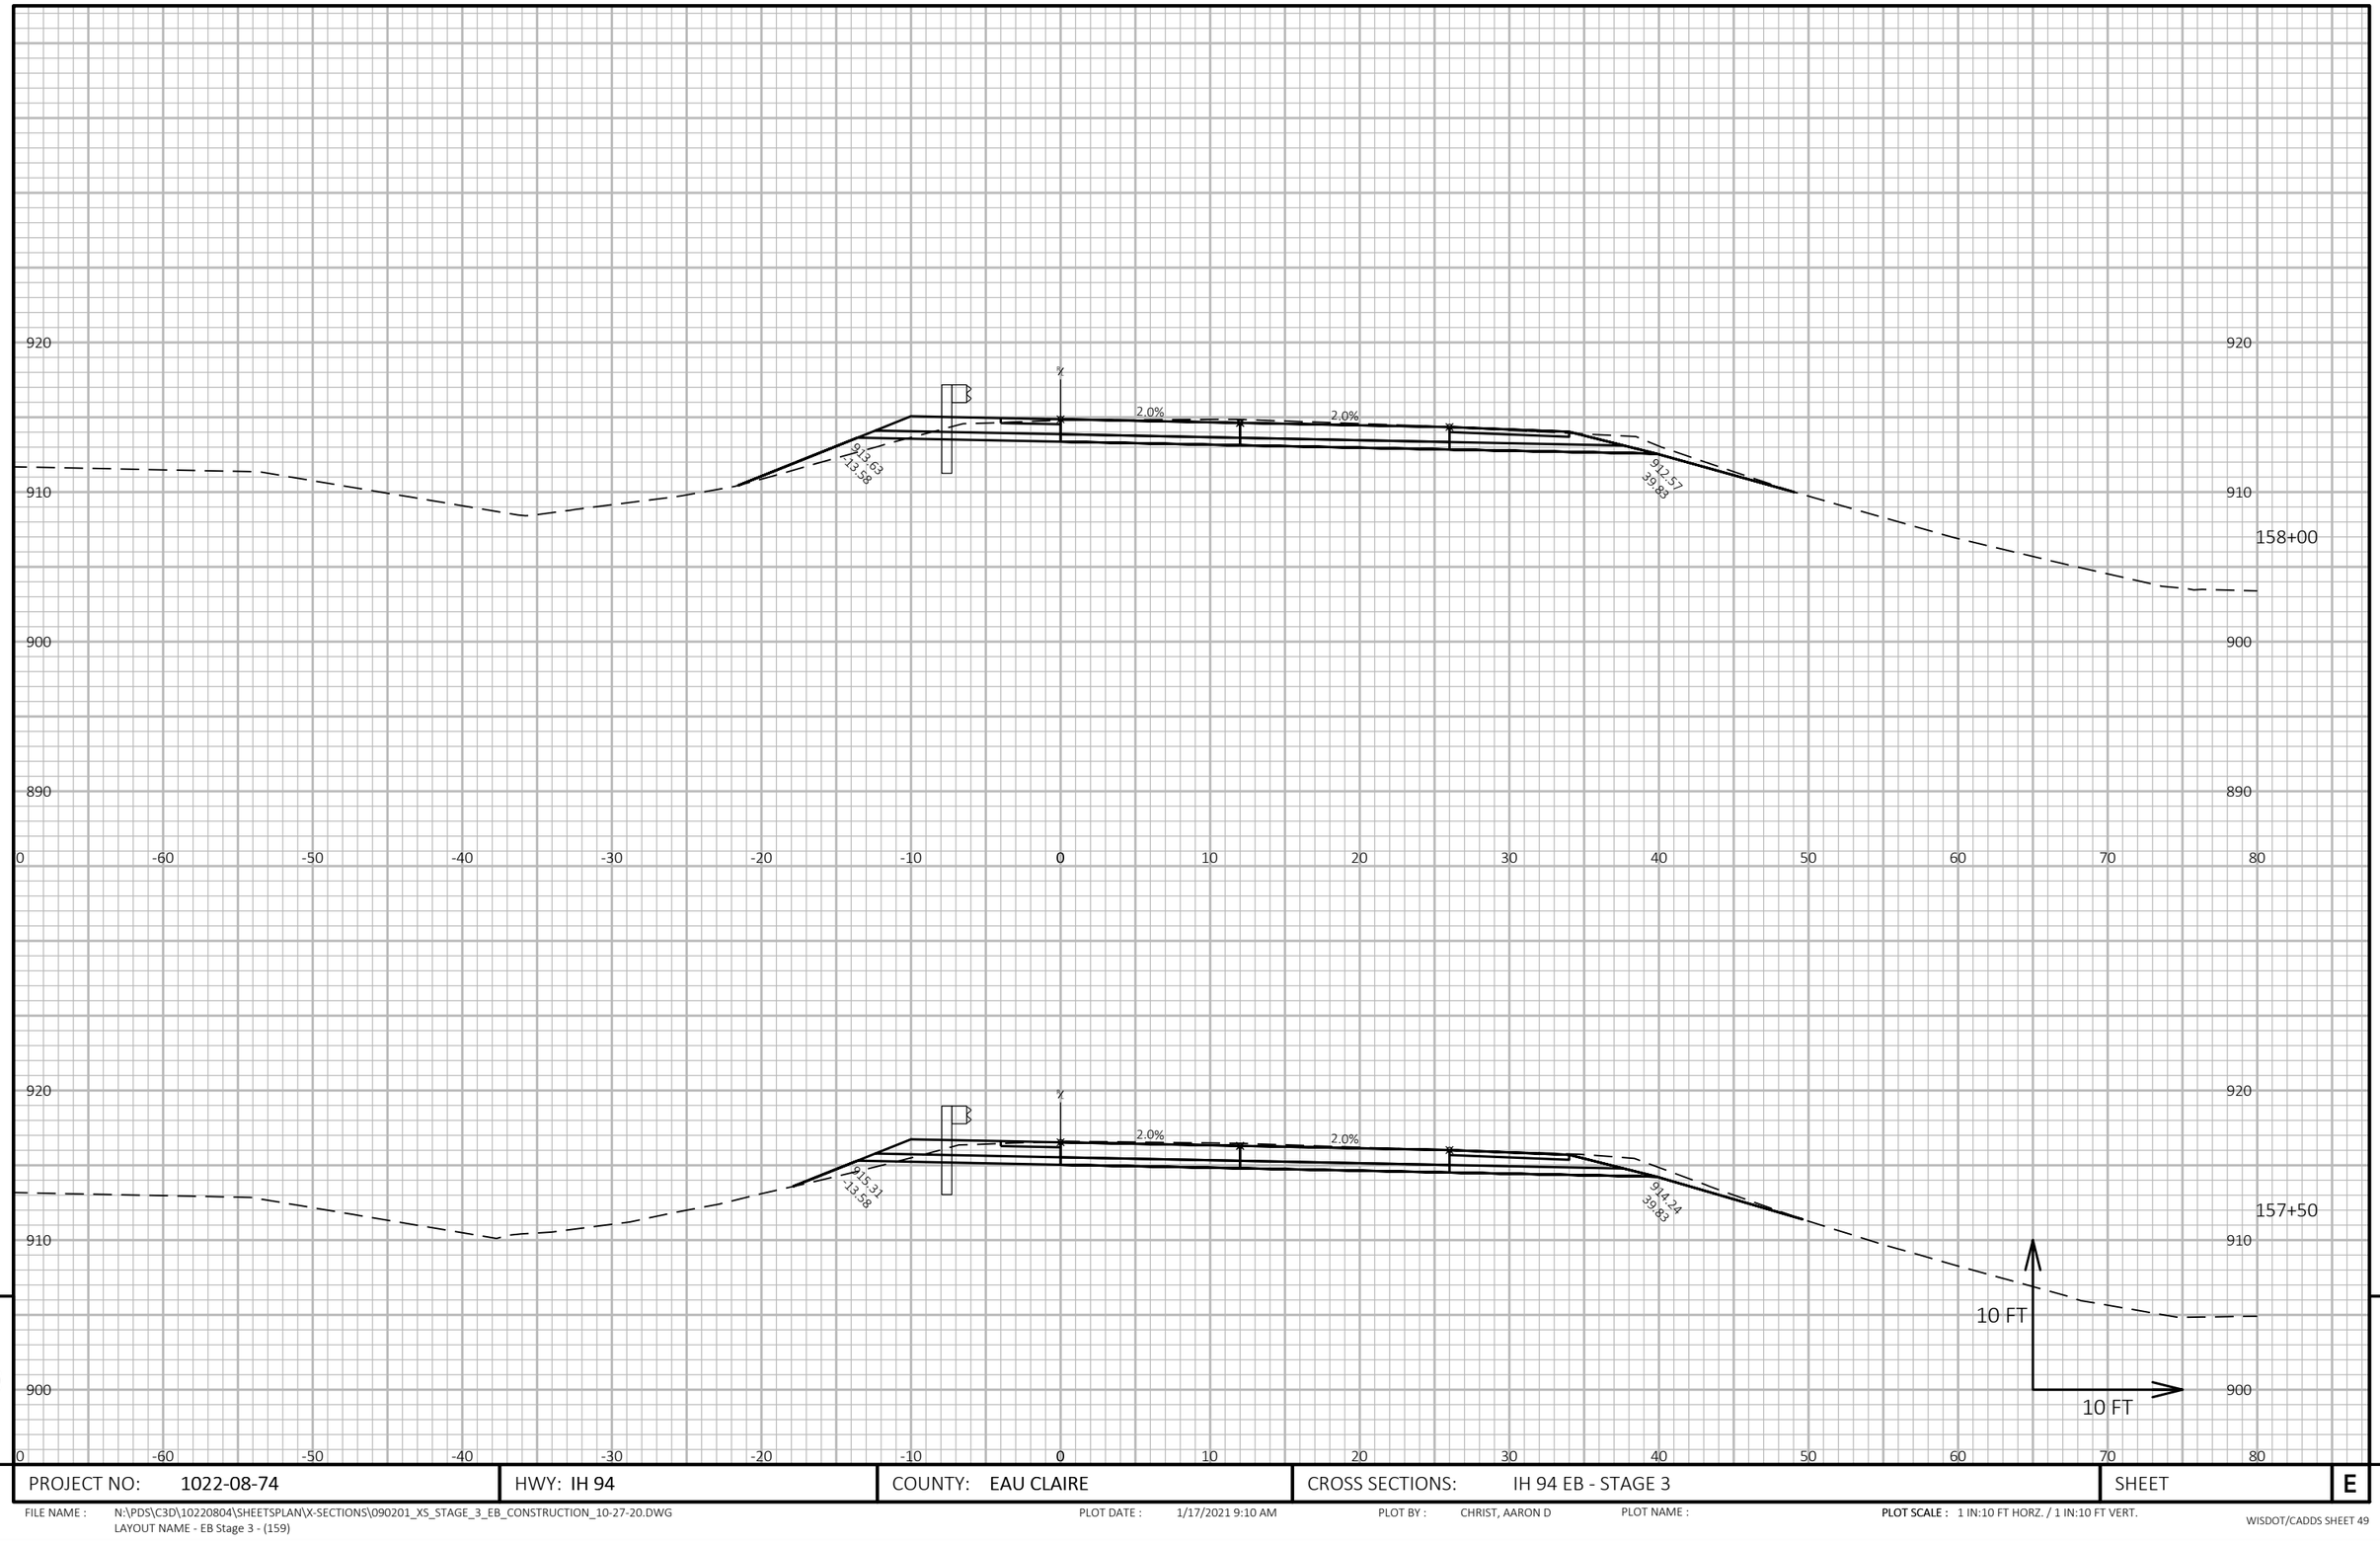

9

9

PROJECT NO: 1022-08-74	HWY: IH 94	COUNTY: EAU CLAIRE	CROSS SECTIONS: IH 94 EB - STAGE 3	SHEET	E


FILE NAME : N:\PDS\C3D\10220804\SHEETSPLAN\X-SECTIONS\090201_XS_STAGE_3_EB_CONSTRUCTION_10-27-20.DWG
LAYOUT NAME - EB Stage 3 - (159)

PLOT DATE : 1/17/2021 9:10 AM

PLOT BY : CHRIST, AARON D

PLOT NAME :

PLOT SCALE : 1 IN:10 FT HORZ. / 1 IN:10 FT VERT.

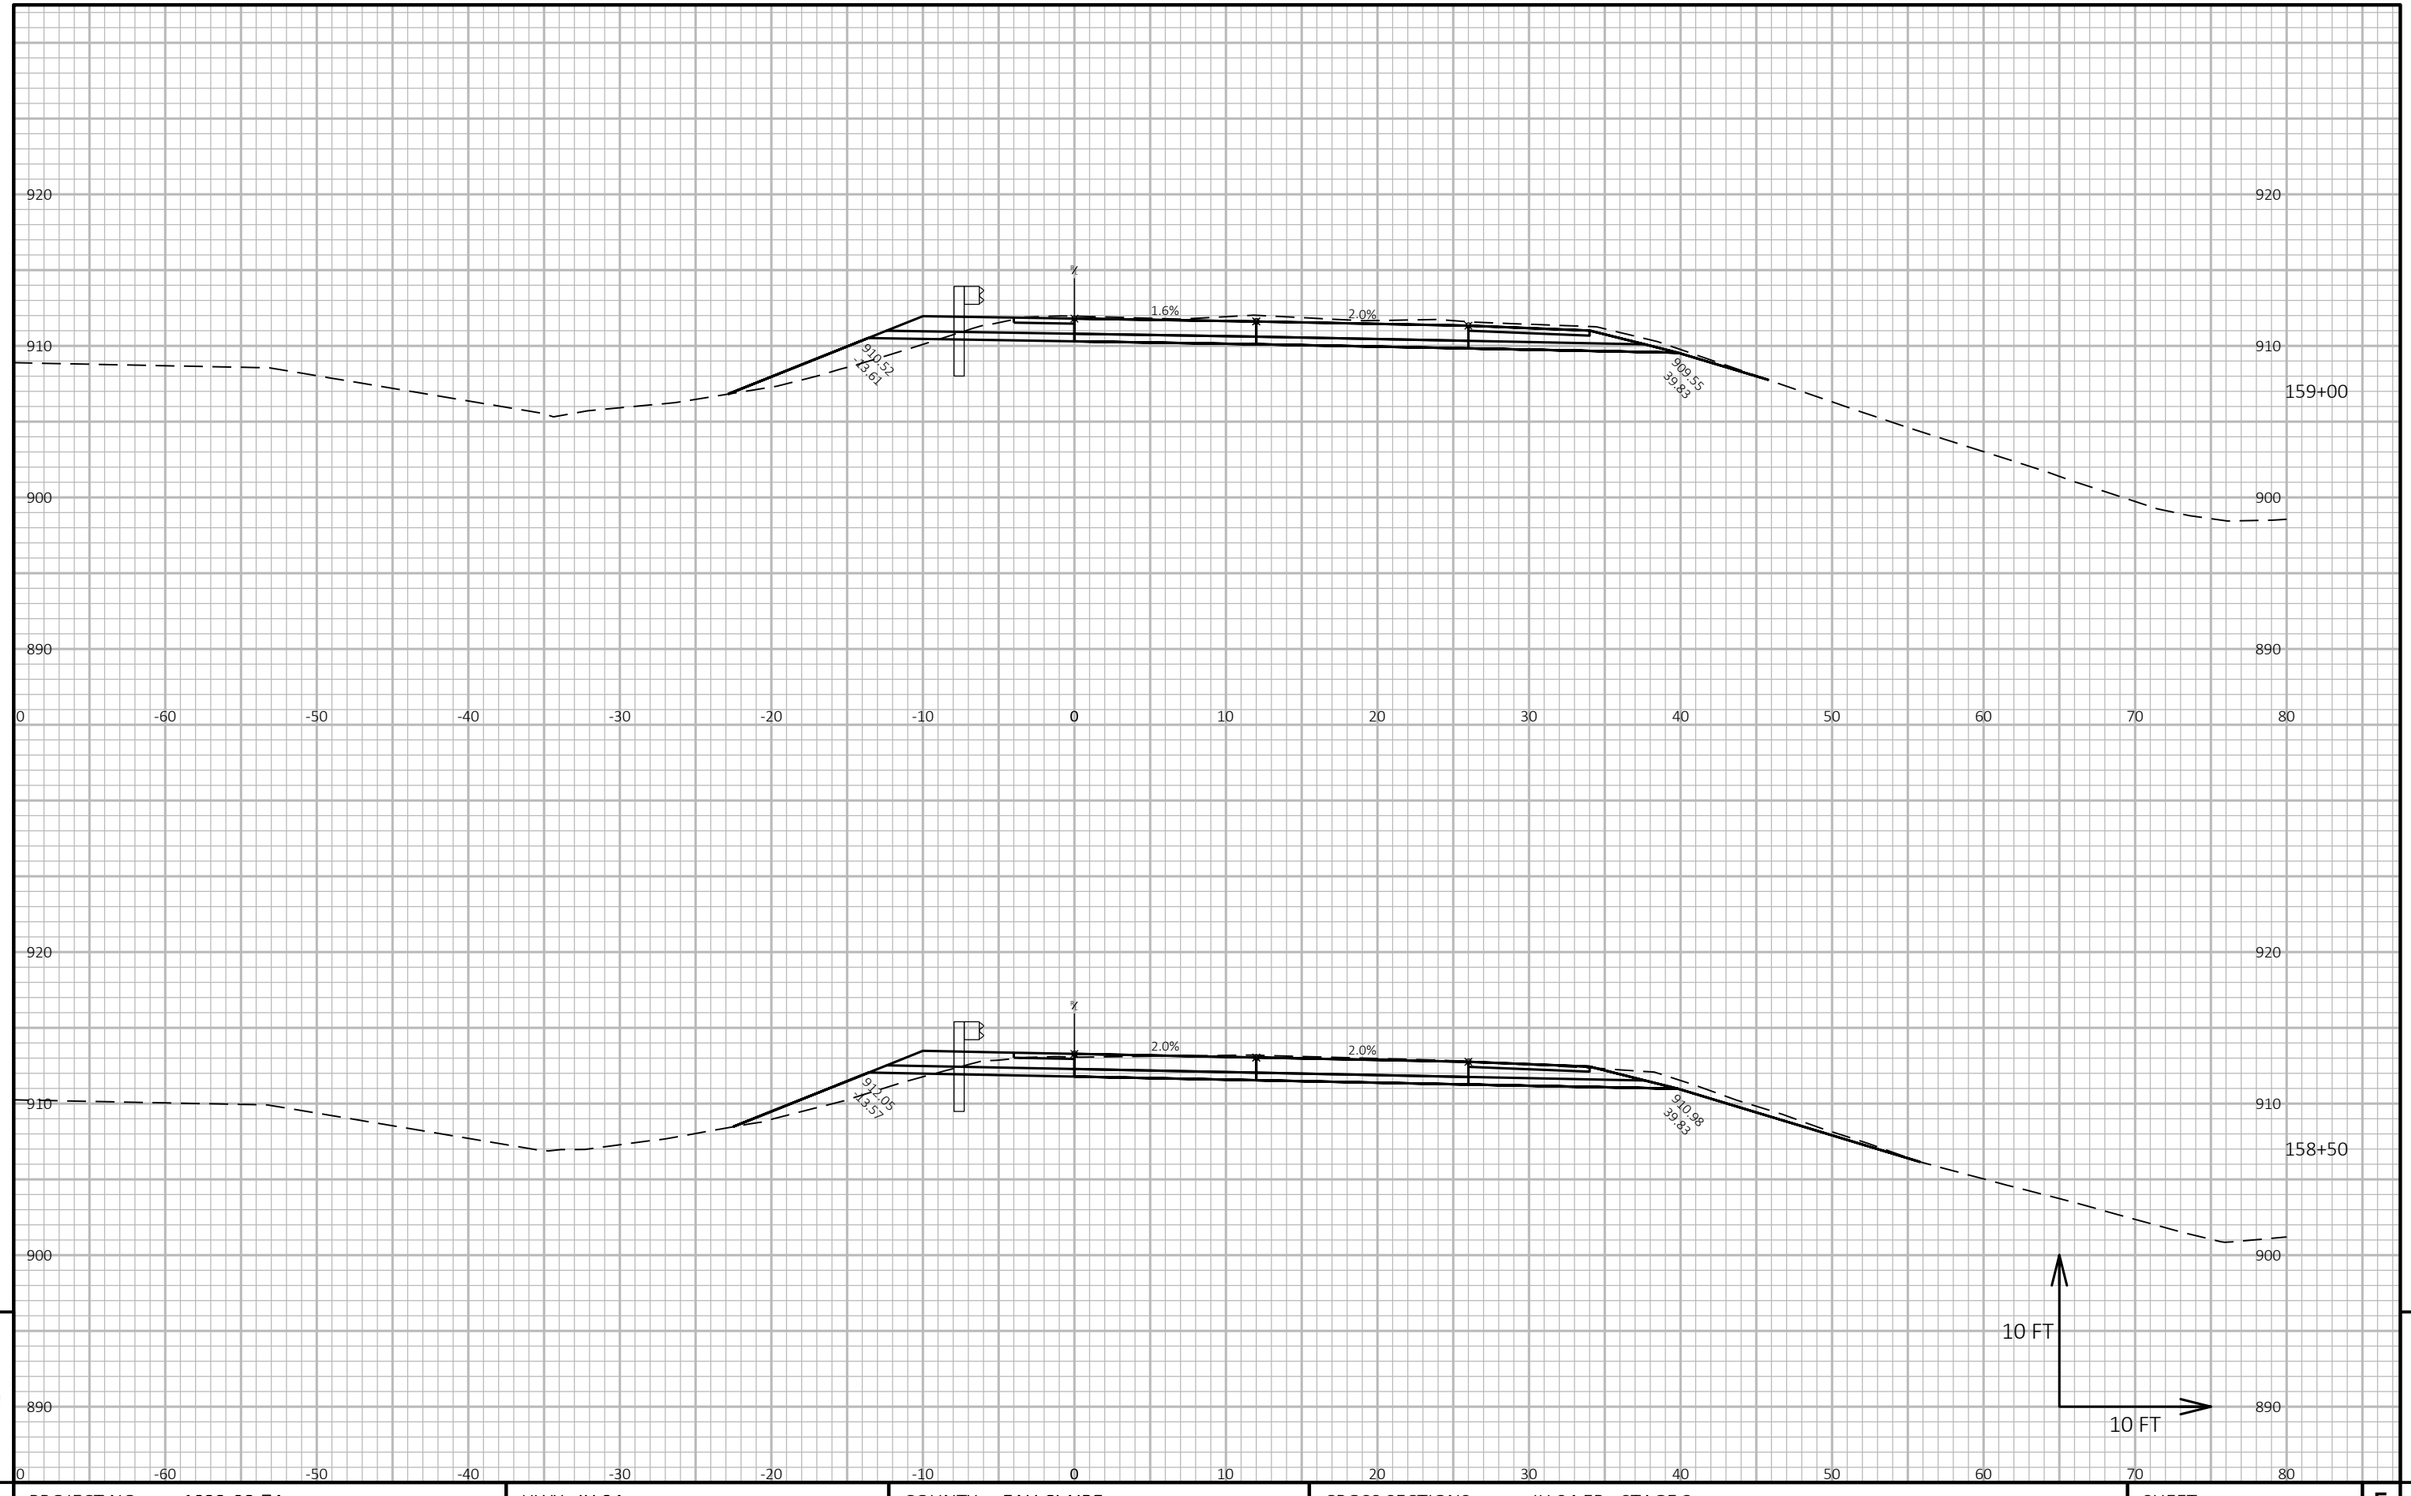

9

9

PROJECT NO: 1022-08-74	HWY: IH 94	COUNTY: EAU CLAIRE	CROSS SECTIONS: IH 94 EB - STAGE 3	SHEET E


FILE NAME : N:\PDS\C3D\10220804\SHEETSPLAN\X-SECTIONS\090201_XS_STAGE_3_EB_CONSTRUCTION_10-27-20.DWG
LAYOUT NAME - EB Stage 3 - (160)

PLOT DATE : 1/17/2021 9:10 AM

PLOT BY : CHRIST, AARON D

PLOT NAME :

PLOT SCALE : 1 IN:10 FT HORZ. / 1 IN:10 FT VERT.

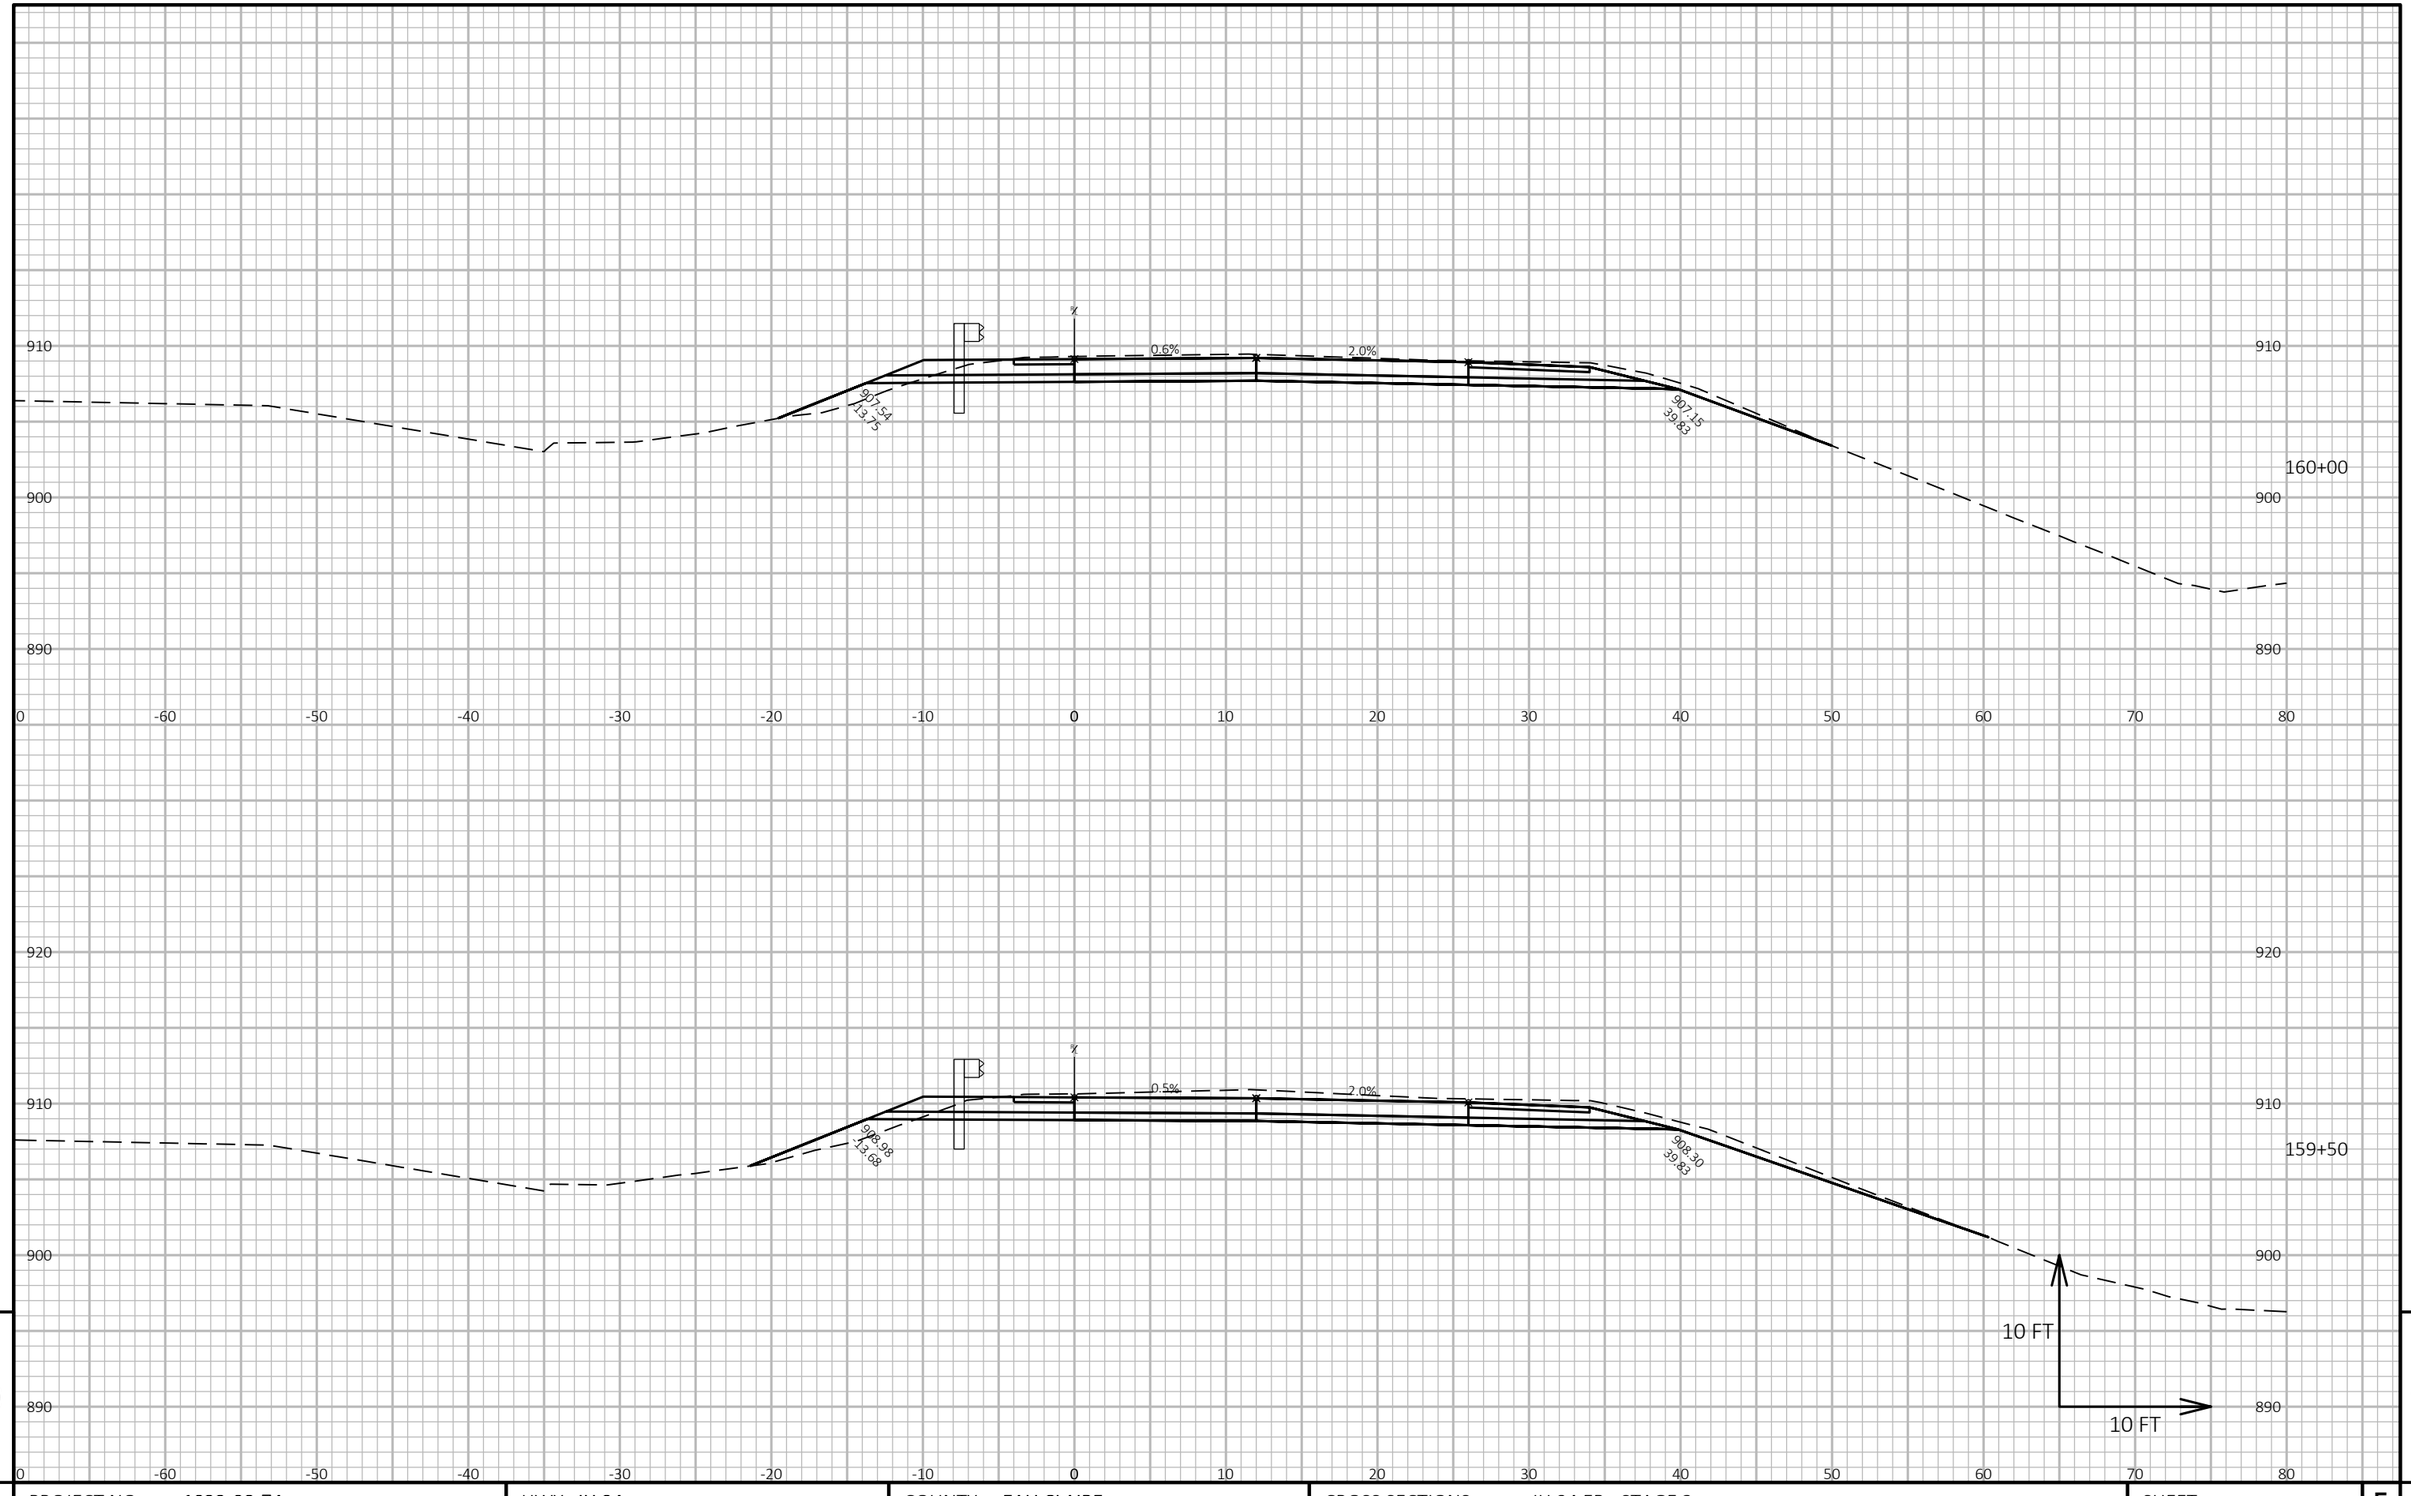


9

9

PROJECT NO: 1022-08-74	HWY: IH 94	COUNTY: EAU CLAIRE	CROSS SECTIONS: IH 94 EB - STAGE 3	SHEET	E

FILE NAME : N:\PDS\C3D\10220804\SHEETSPLAN\X-SECTIONS\090201_XS_STAGE_3_EB_CONSTRUCTION_10-27-20.DWG
LAYOUT NAME - EB Stage 3 - (161)

PLOT DATE : 1/17/2021 9:10 AM PLOT BY : CHRIST, AARON D PLOT NAME : **PLOT SCALE :** 1 IN:10 FT HORZ. / 1 IN:10 FT VERT.

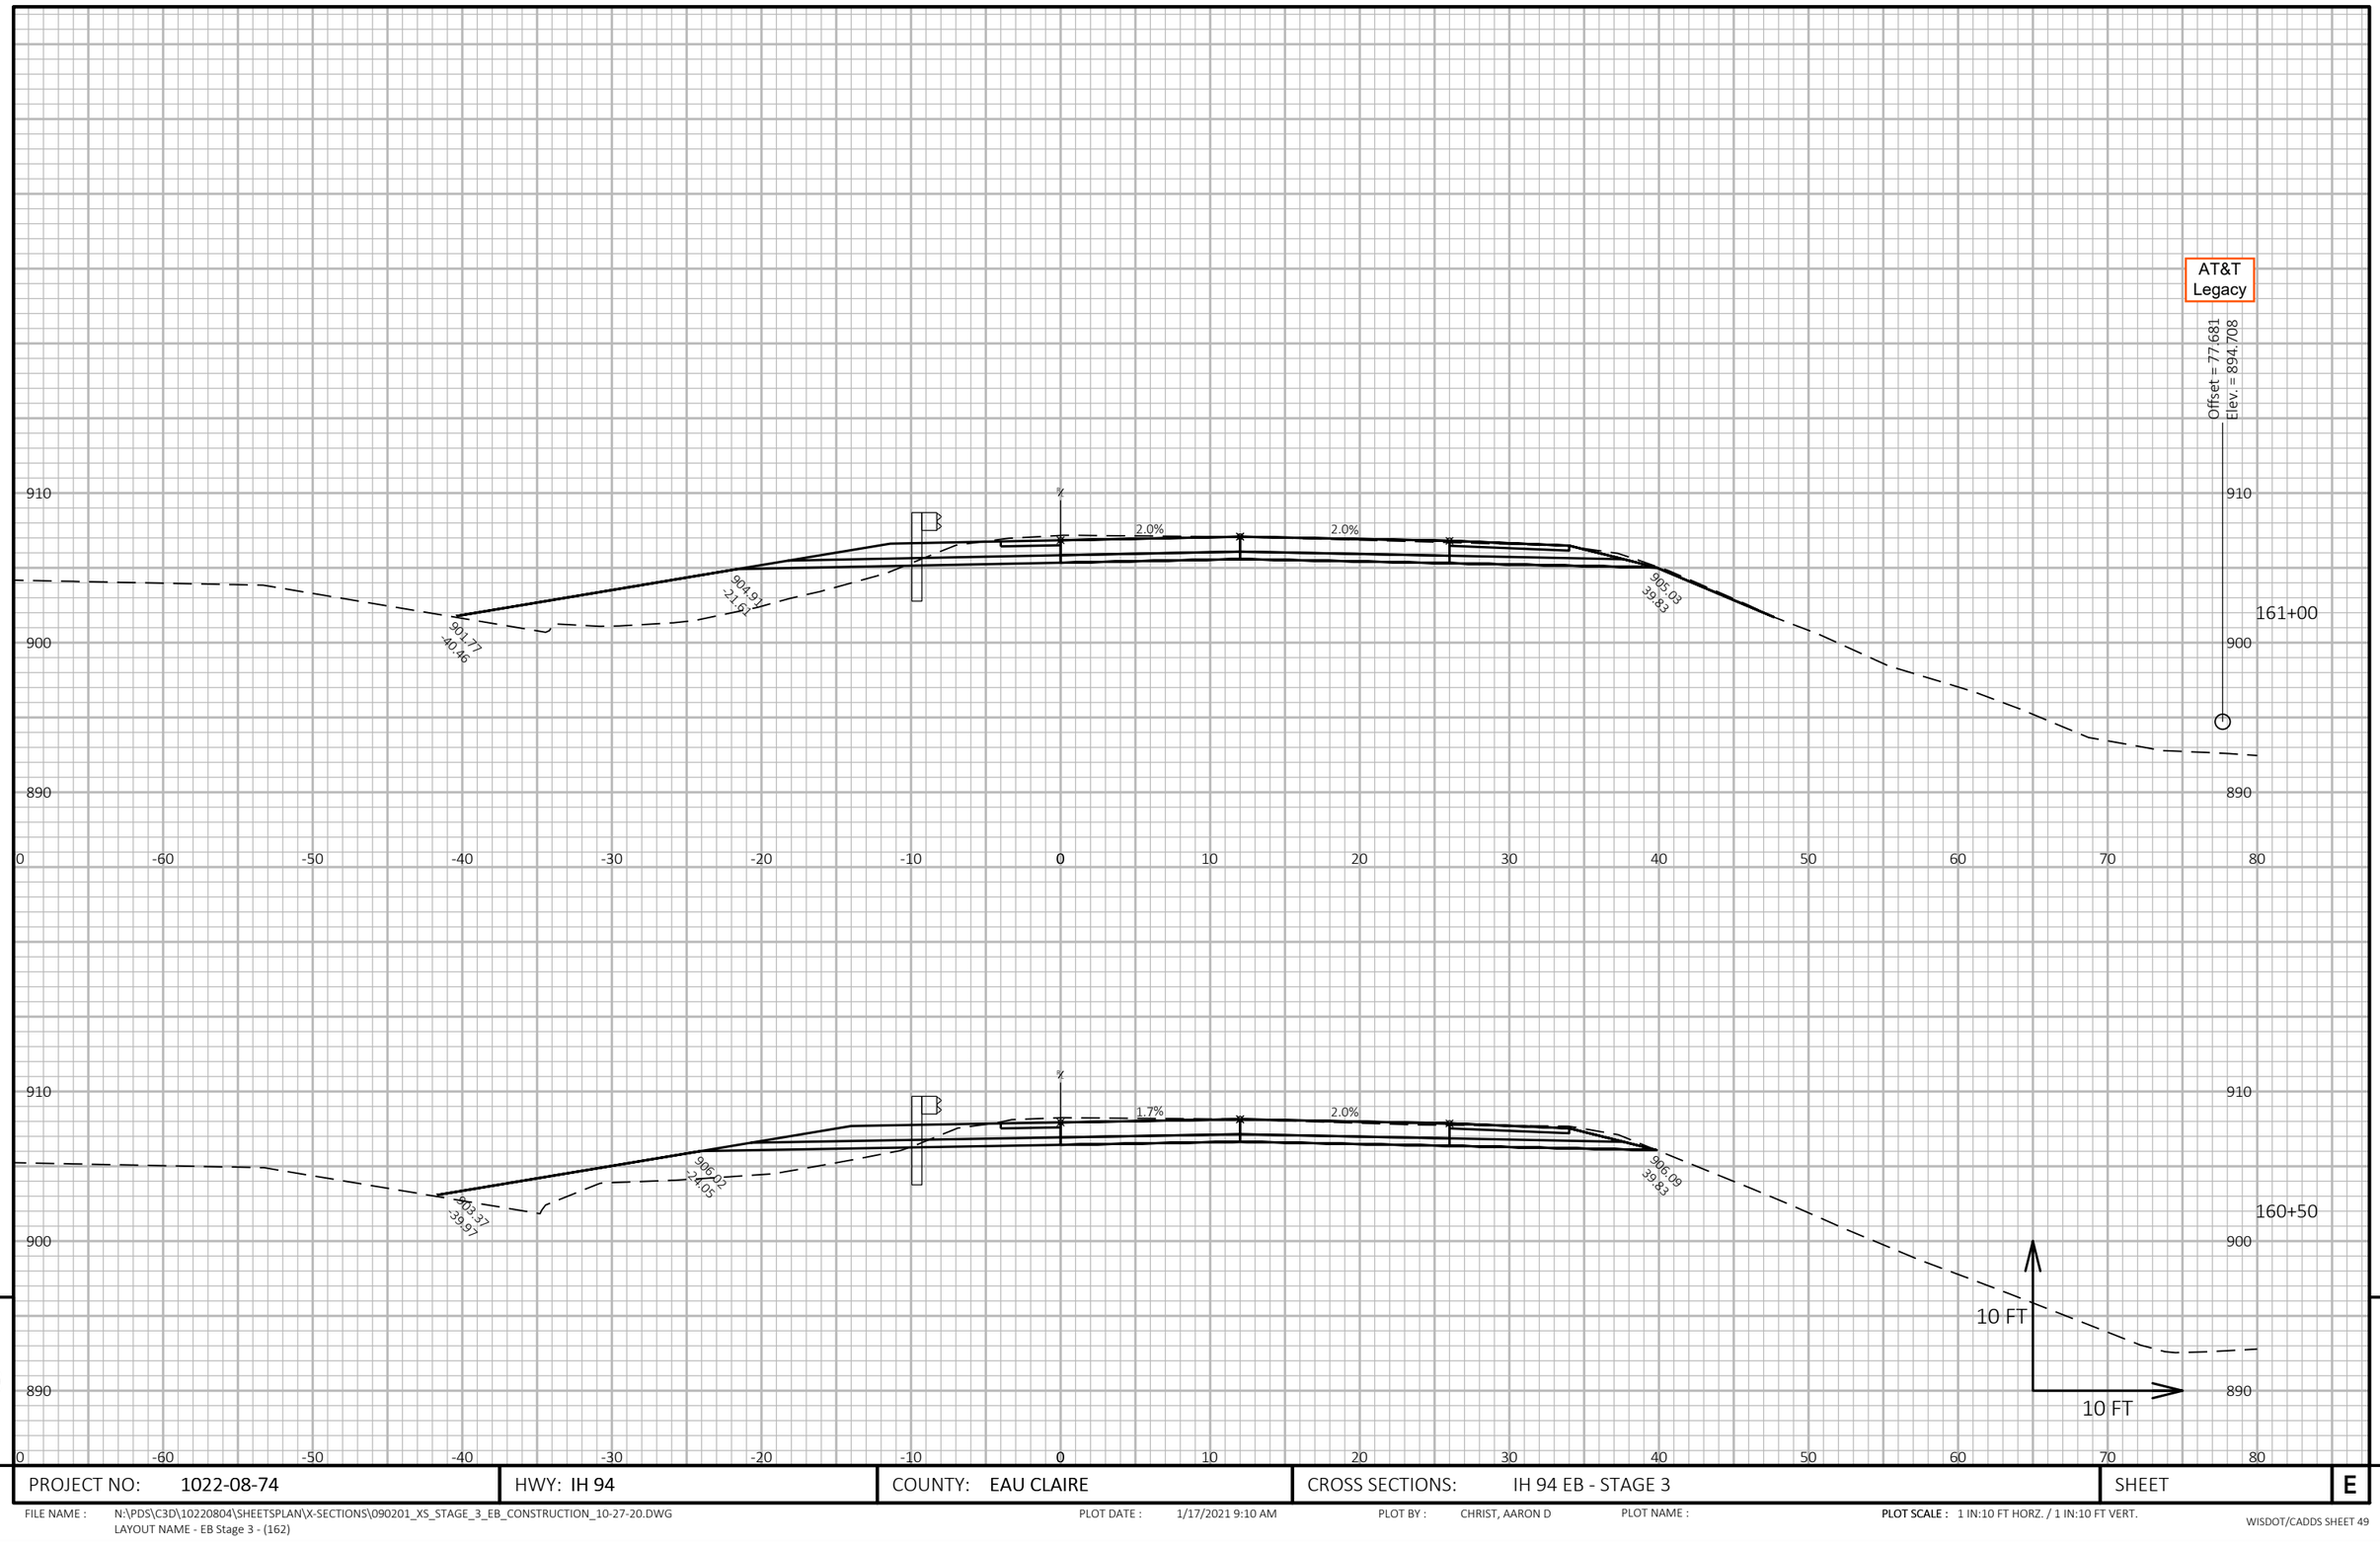

9


9

PROJECT NO: 1022-08-74	HWY: IH 94	COUNTY: EAU CLAIRE	CROSS SECTIONS: IH 94 EB - STAGE 3	SHEET E

FILE NAME : N:\PDS\C3D\10220804\SHEETSPLAN\X-SECTIONS\090201_XS_STAGE_3_EB_CONSTRUCTION_10-27-20.DWG
LAYOUT NAME - EB Stage 3 - (162)

PLOT DATE : 1/17/2021 9:10 AM PLOT BY : CHRIST, AARON D PLOT NAME :

PLOT SCALE : 1 IN:10 FT HORZ. / 1 IN:10 FT VERT.

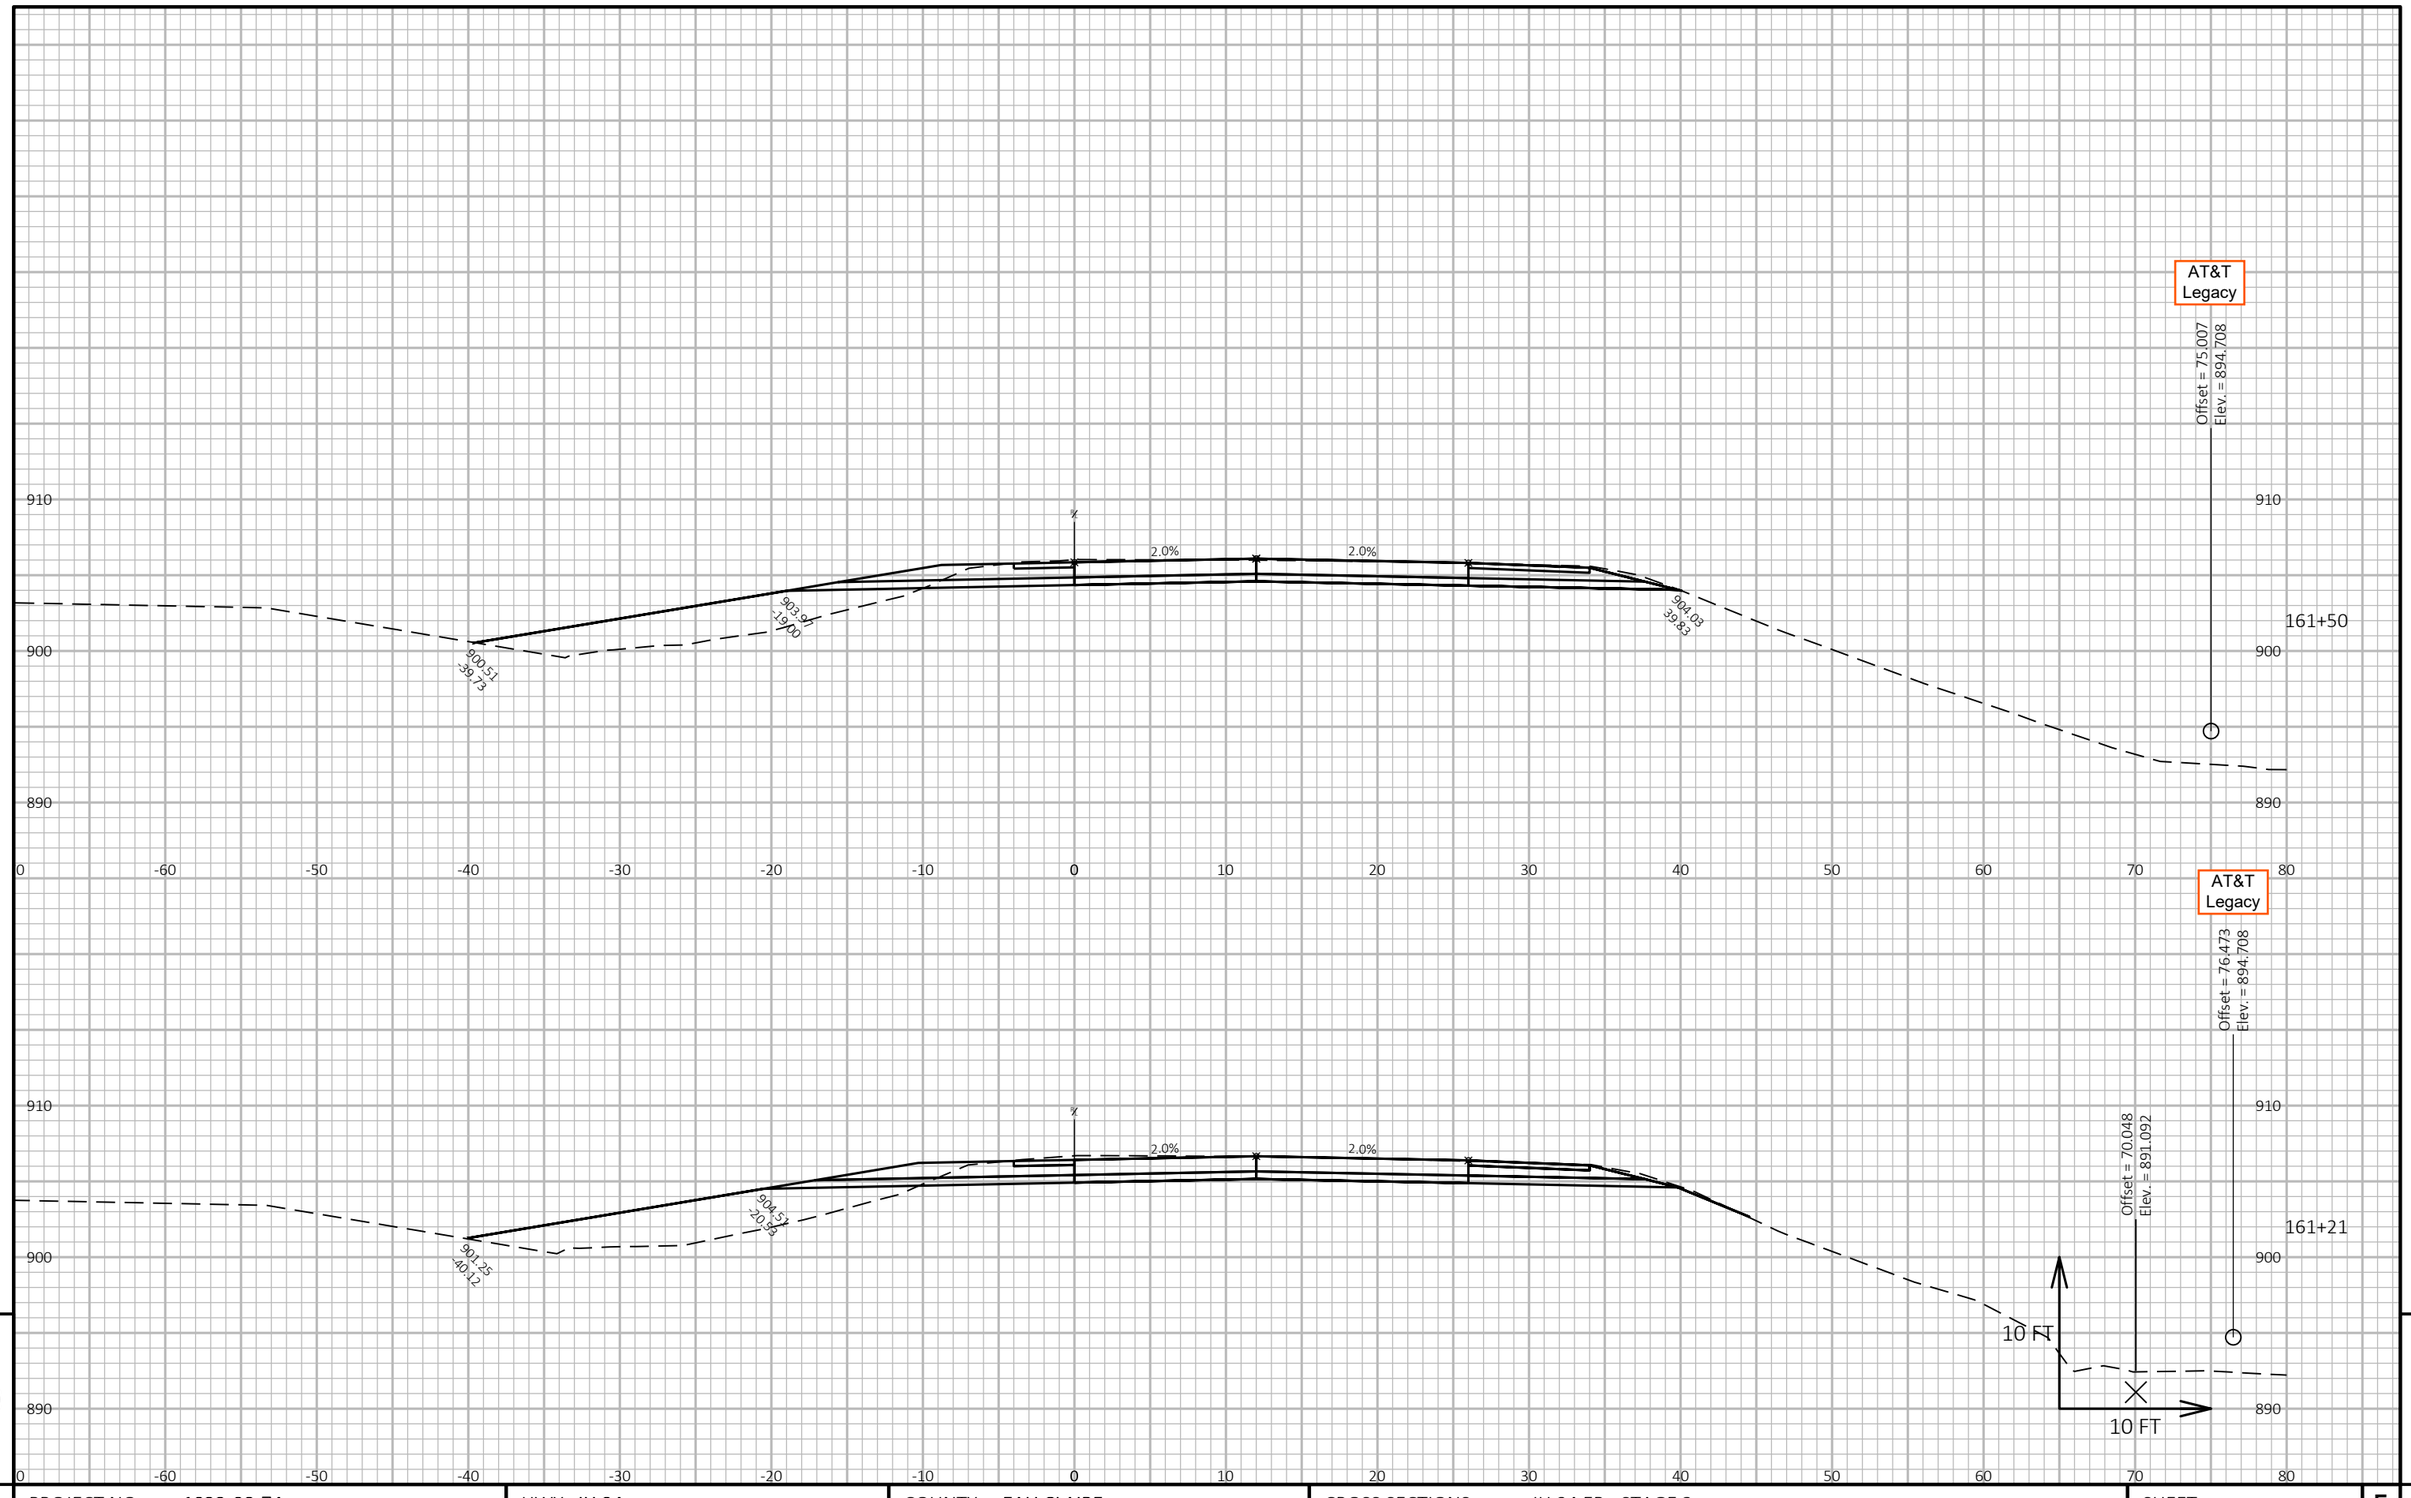

9

9

PROJECT NO: 1022-08-74	HWY: IH 94	COUNTY: EAU CLAIRE	CROSS SECTIONS: IH 94 EB - STAGE 3	SHEET	E


FILE NAME : N:\PDS\C3D\10220804\SHEETSPLAN\X-SECTIONS\090201_XS_STAGE_3_EB_CONSTRUCTION_10-27-20.DWG
LAYOUT NAME - EB Stage 3 - (163)

PLOT DATE : 1/17/2021 9:10 AM

PLOT BY : CHRIST, AARON D

PLOT NAME :

PLOT SCALE : 1 IN:10 FT HORZ. / 1 IN:10 FT VERT.

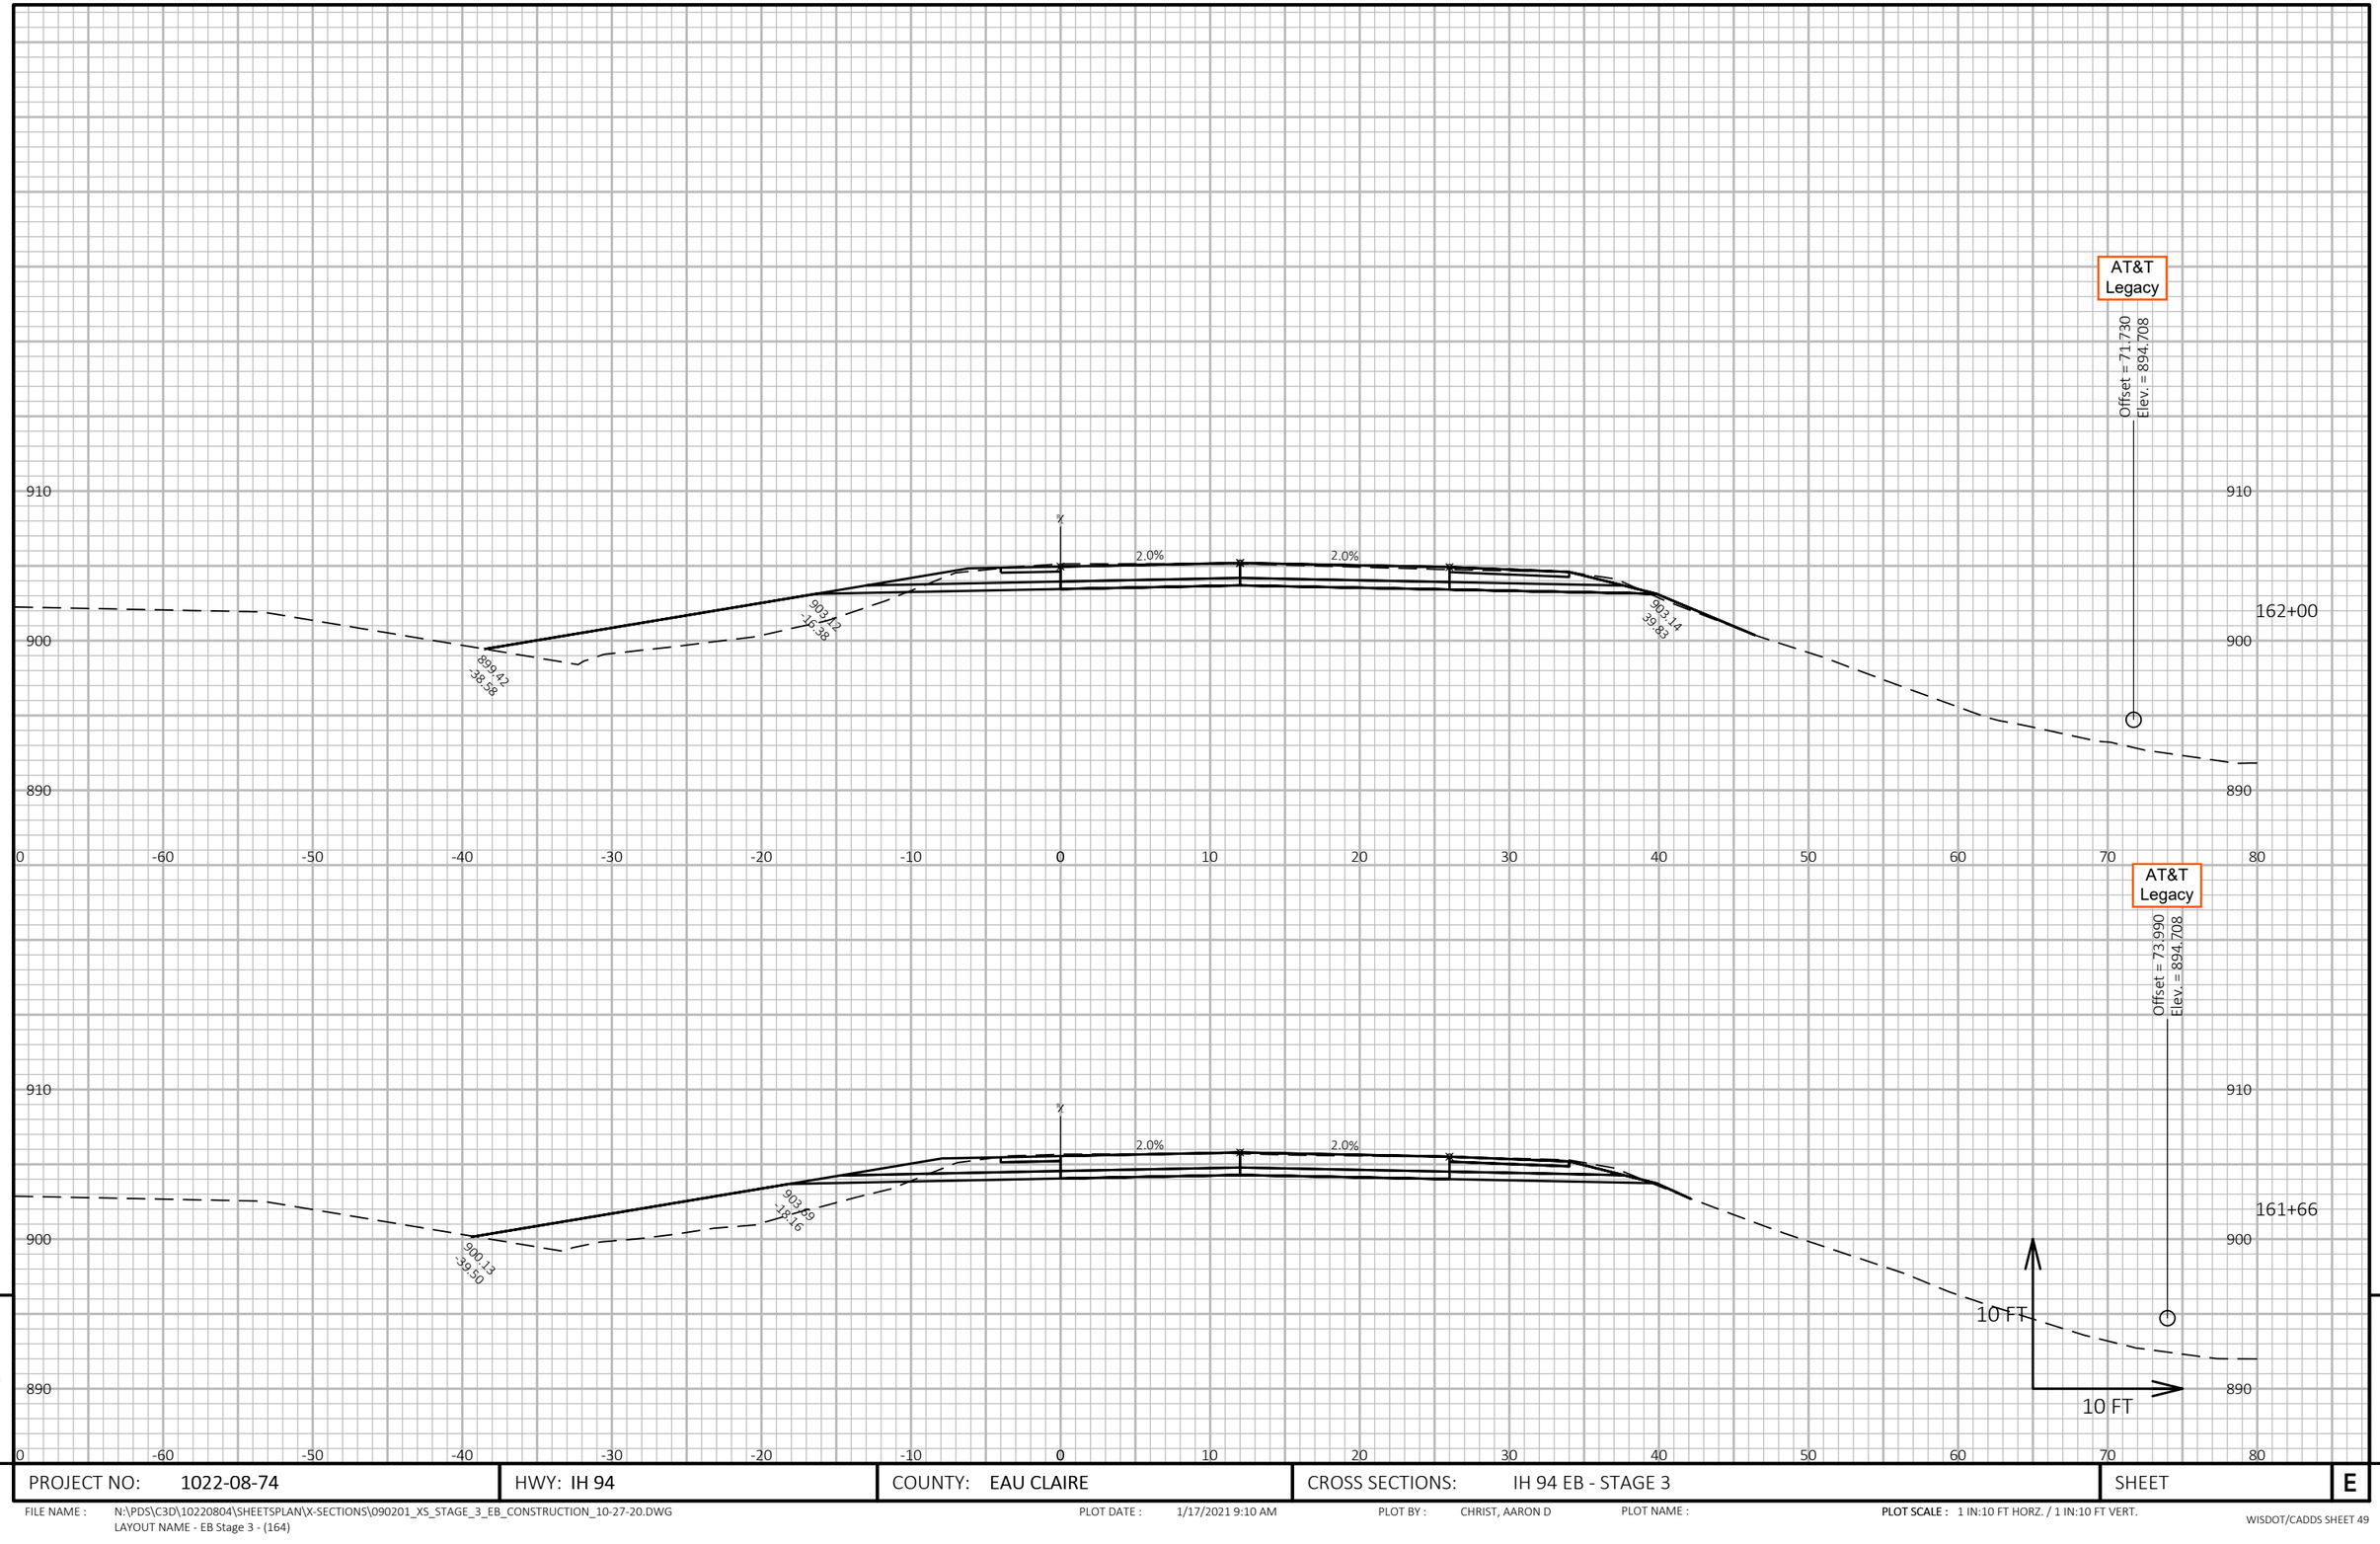


9

9

PROJECT NO: 1022-08-74	HWY: IH 94	COUNTY: EAU CLAIRE	CROSS SECTIONS: IH 94 EB - STAGE 3	SHEET	E

FILE NAME : N:\PDS\C3D\10220804\SHEETSPLAN\X-SECTIONS\090201_XS_STAGE_3_EB_CONSTRUCTION_10-27-20.DWG
LAYOUT NAME - EB Stage 3 - (164)

PLOT DATE : 1/17/2021 9:10 AM PLOT BY : CHRIST, AARON D PLOT NAME : **PLOT SCALE :** 1 IN:10 FT HORZ. / 1 IN:10 FT VERT.

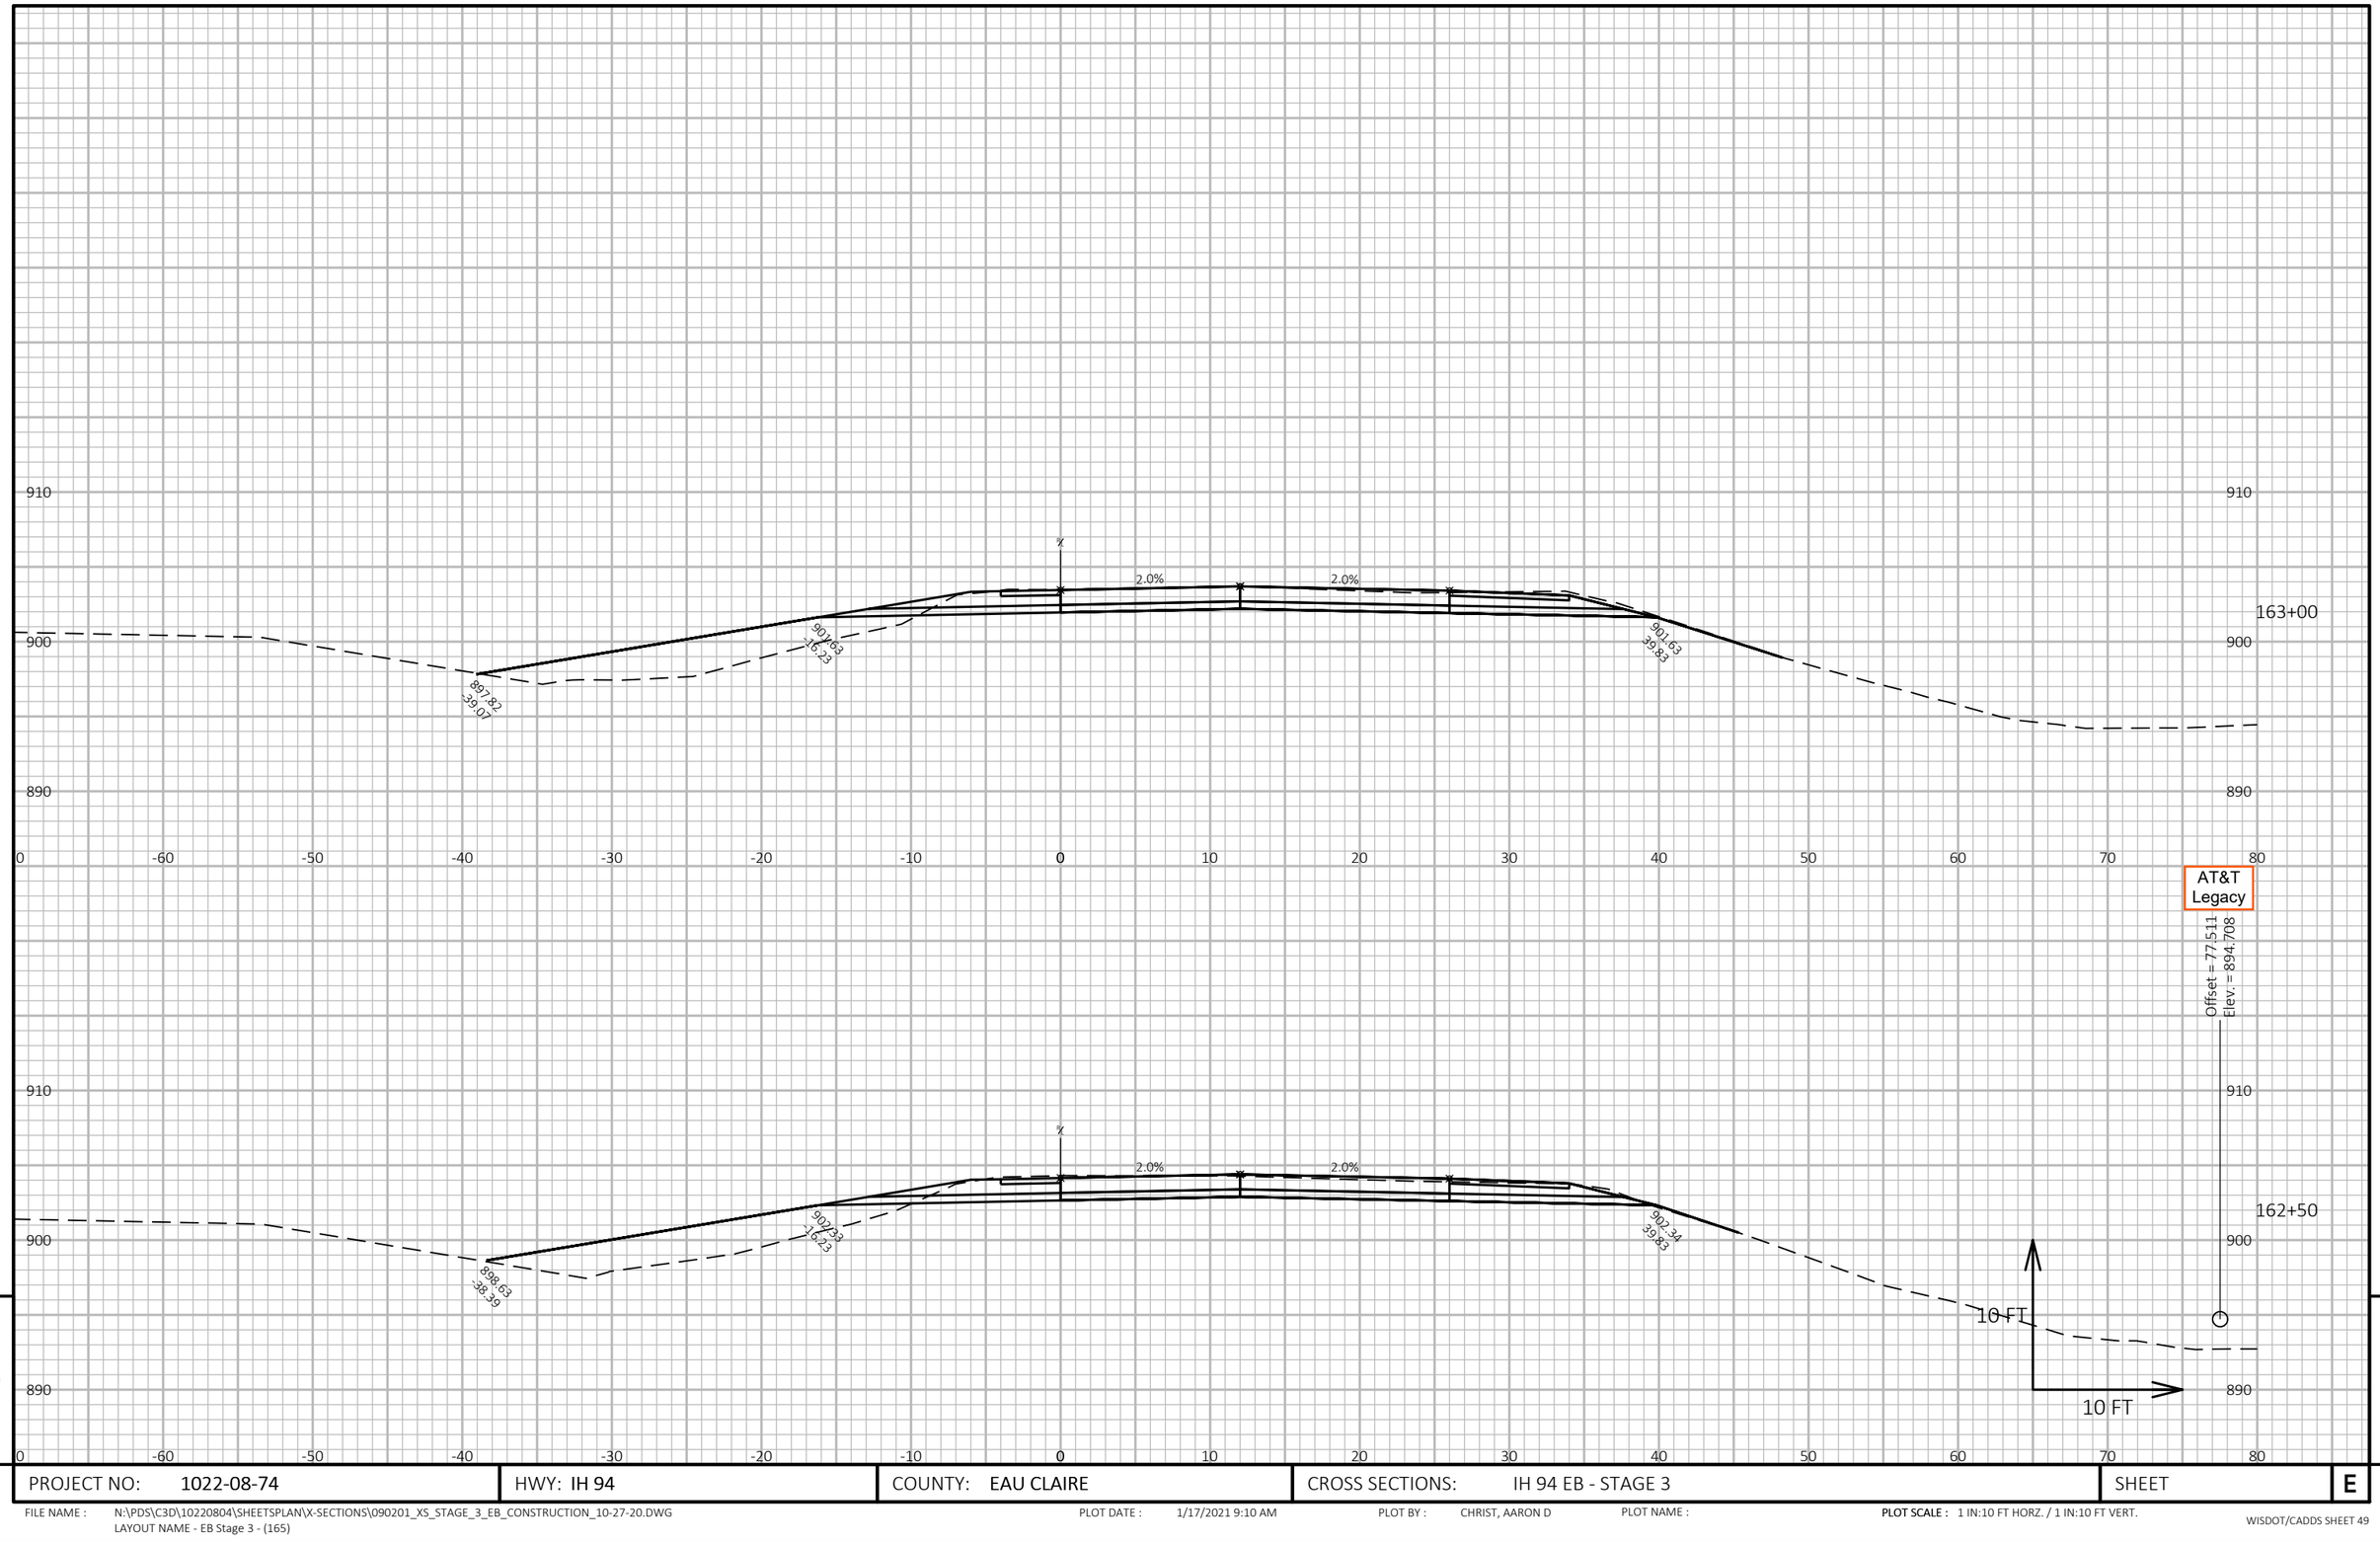

9


9

PROJECT NO: 1022-08-74	HWY: IH 94	COUNTY: EAU CLAIRE	CROSS SECTIONS: IH 94 EB - STAGE 3	SHEET	E

FILE NAME : N:\PDS\C3D\10220804\SHEETSPLAN\X-SECTIONS\090201_XS_STAGE_3_EB_CONSTRUCTION_10-27-20.DWG
LAYOUT NAME - EB Stage 3 - (165)

PLOT DATE : 1/17/2021 9:10 AM PLOT BY : CHRIST, AARON D PLOT NAME :

PLOT SCALE : 1 IN:10 FT HORZ. / 1 IN:10 FT VERT.

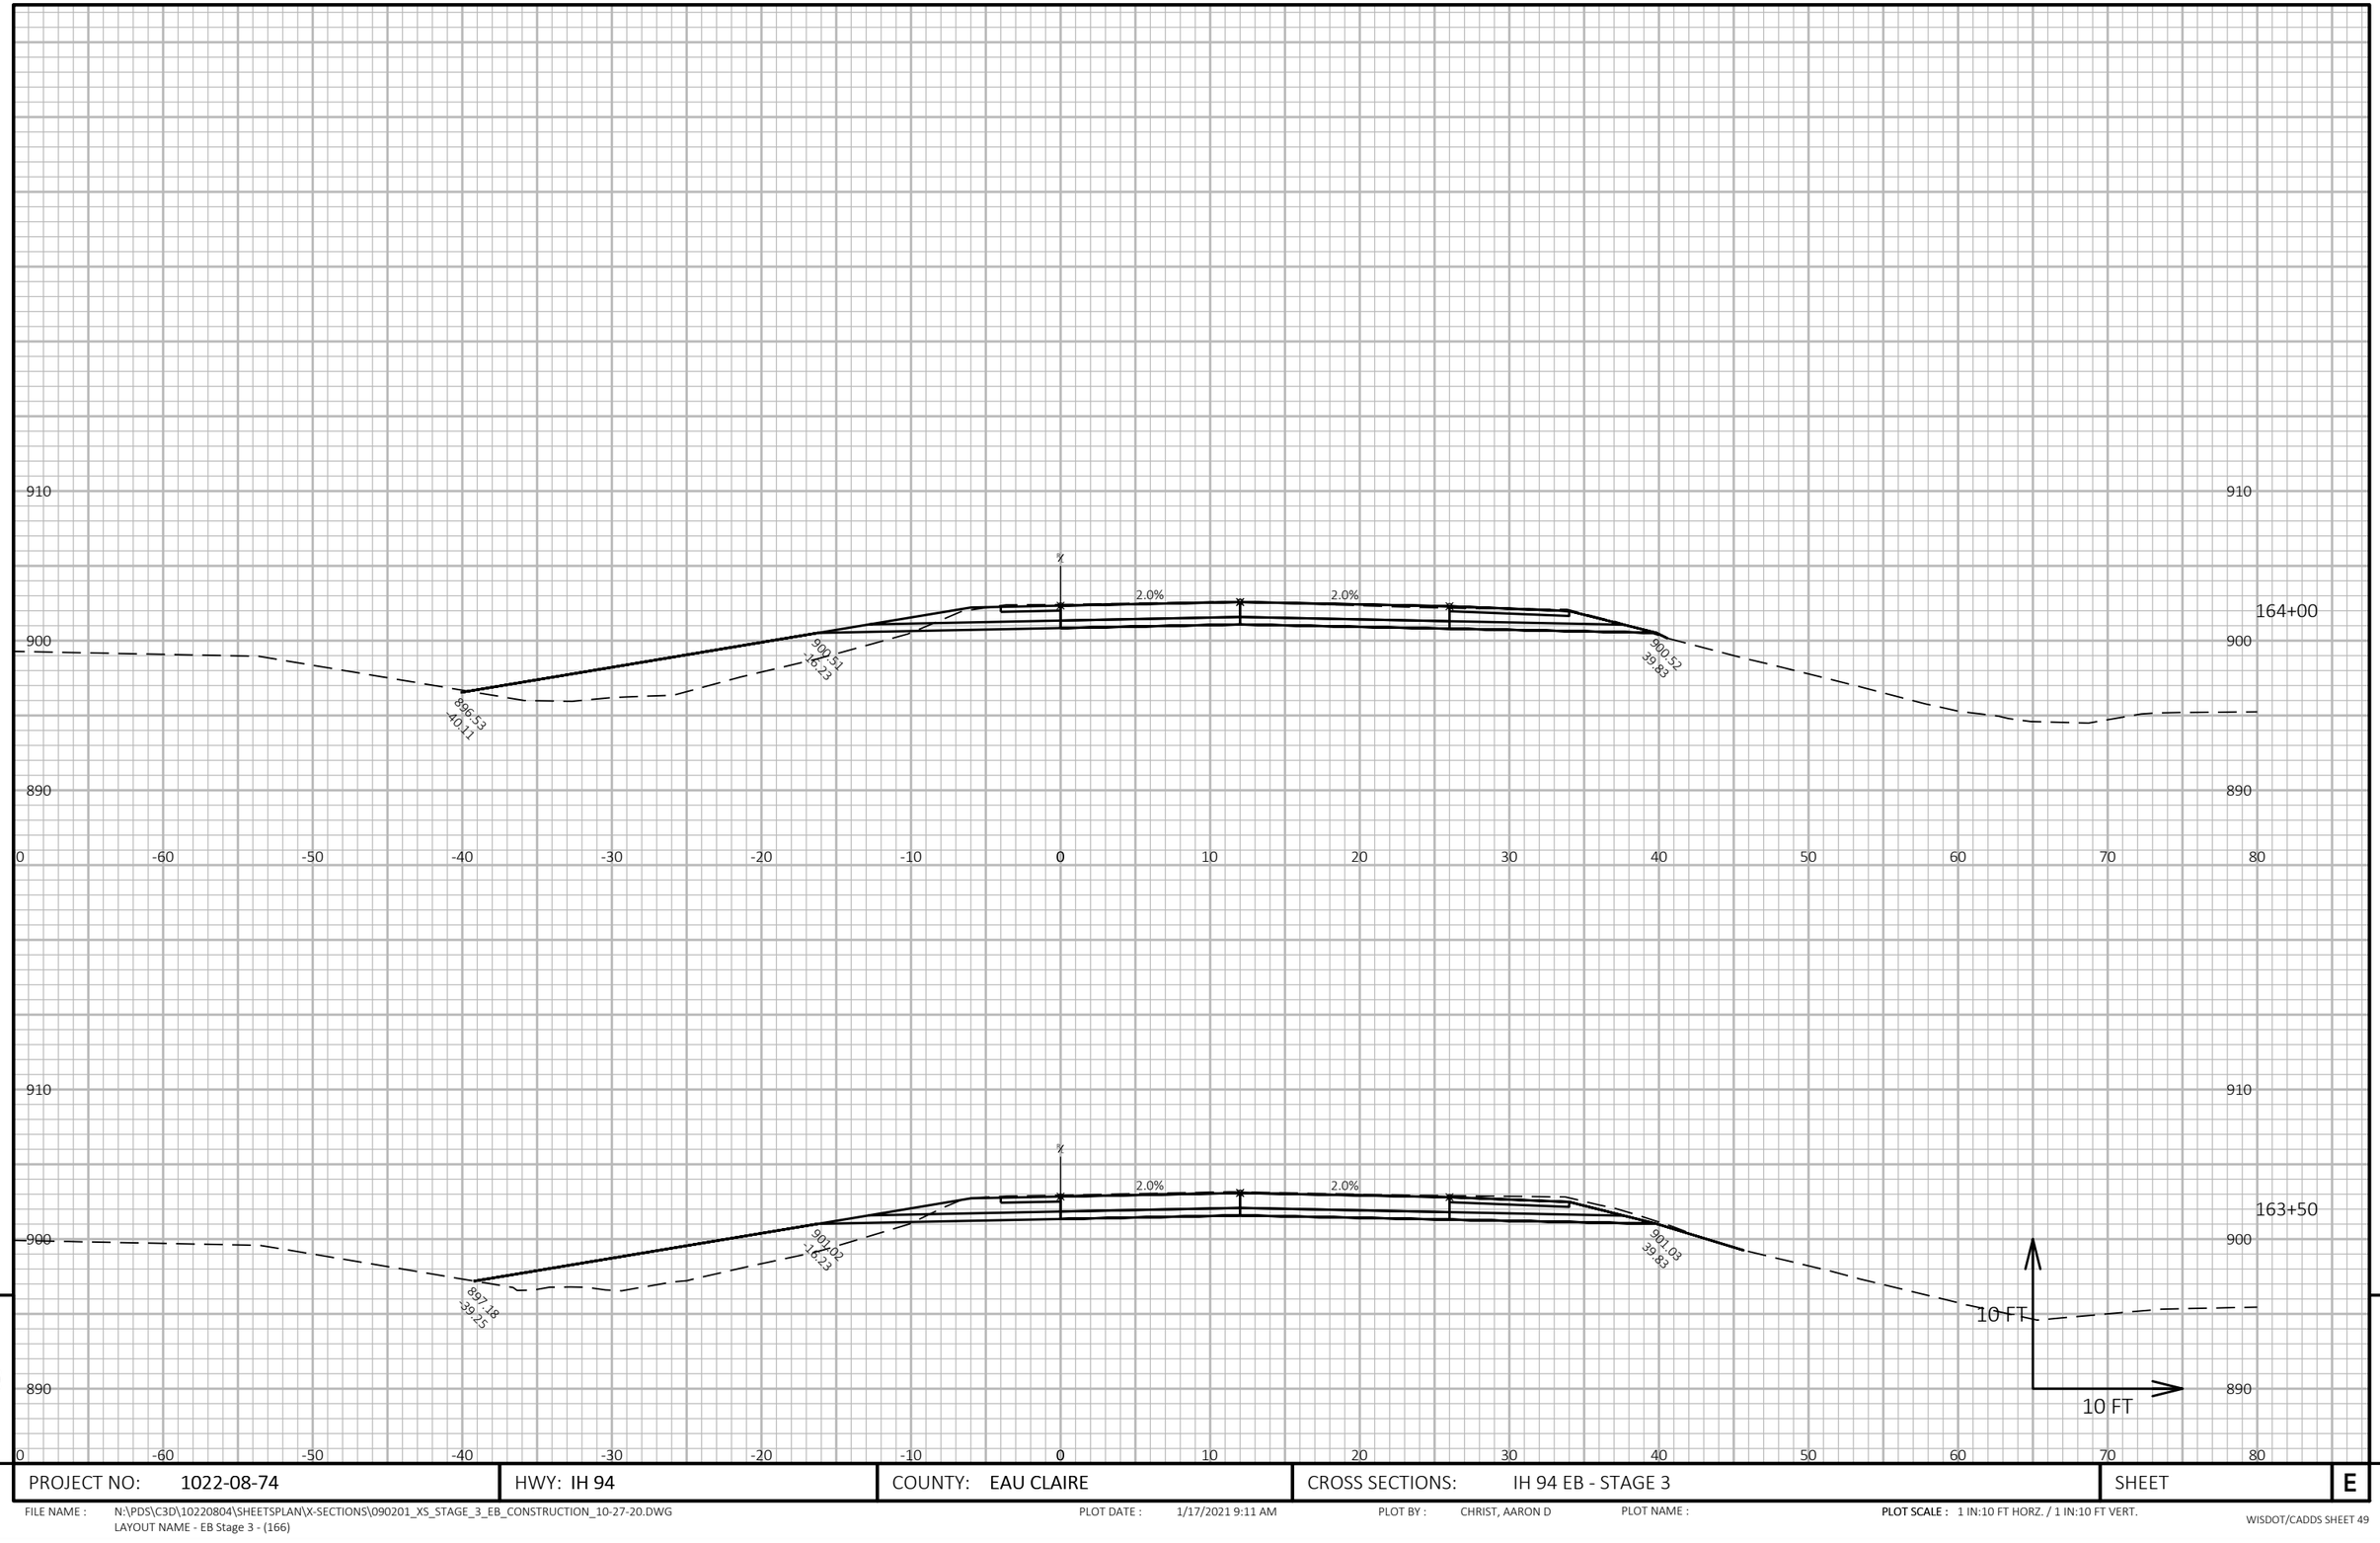

9


9

PROJECT NO: 1022-08-74	HWY: IH 94	COUNTY: EAU CLAIRE	CROSS SECTIONS: IH 94 EB - STAGE 3	SHEET E

FILE NAME : N:\PDS\C3D\10220804\SHEETSPLAN\X-SECTIONS\090201_XS_STAGE_3_EB_CONSTRUCTION_10-27-20.DWG
LAYOUT NAME - EB Stage 3 - (166)

PLOT DATE : 1/17/2021 9:11 AM PLOT BY : CHRIST, AARON D PLOT NAME :

PLOT SCALE : 1 IN:10 FT HORZ. / 1 IN:10 FT VERT.

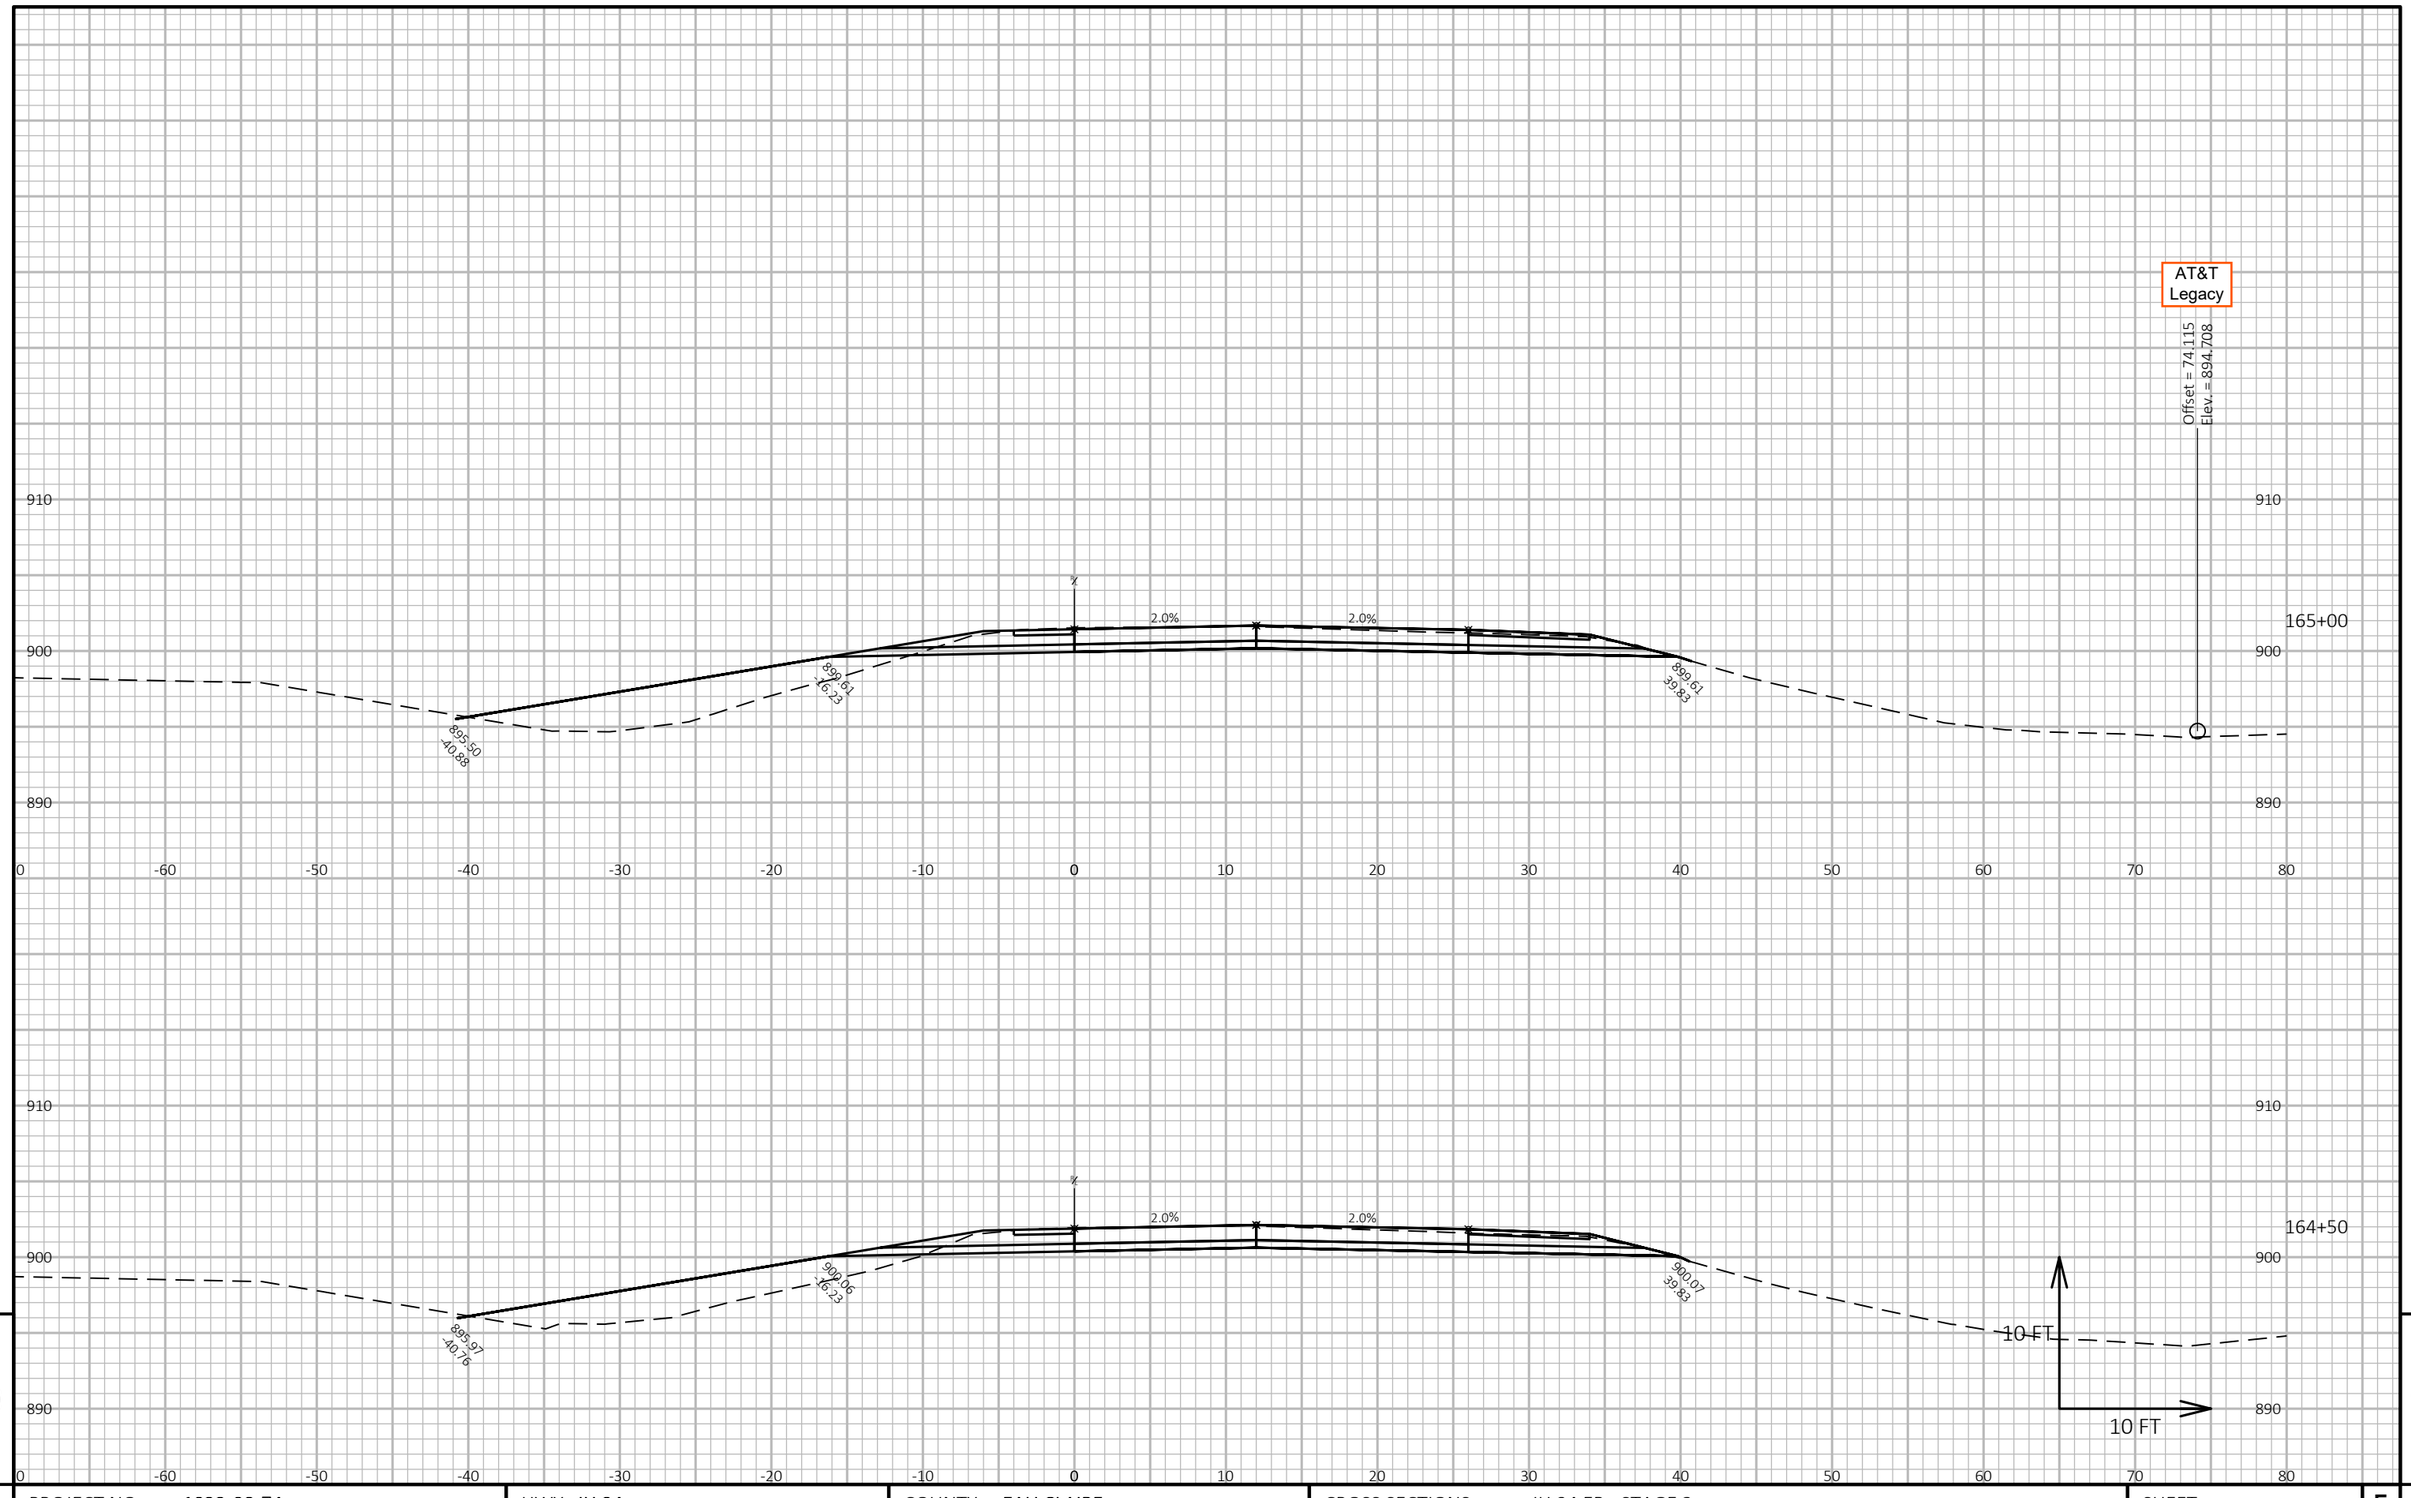

9

9

PROJECT NO: 1022-08-74	HWY: IH 94	COUNTY: EAU CLAIRE	CROSS SECTIONS: IH 94 EB - STAGE 3	SHEET	E


FILE NAME : N:\PDS\C3D\10220804\SHEETSPLAN\X-SECTIONS\090201_XS_STAGE_3_EB_CONSTRUCTION_10-27-20.DWG
LAYOUT NAME - EB Stage 3 - (167)

PLOT DATE : 1/17/2021 9:11 AM

PLOT BY : CHRIST, AARON D

PLOT NAME :

PLOT SCALE : 1 IN:10 FT HORZ. / 1 IN:10 FT VERT.

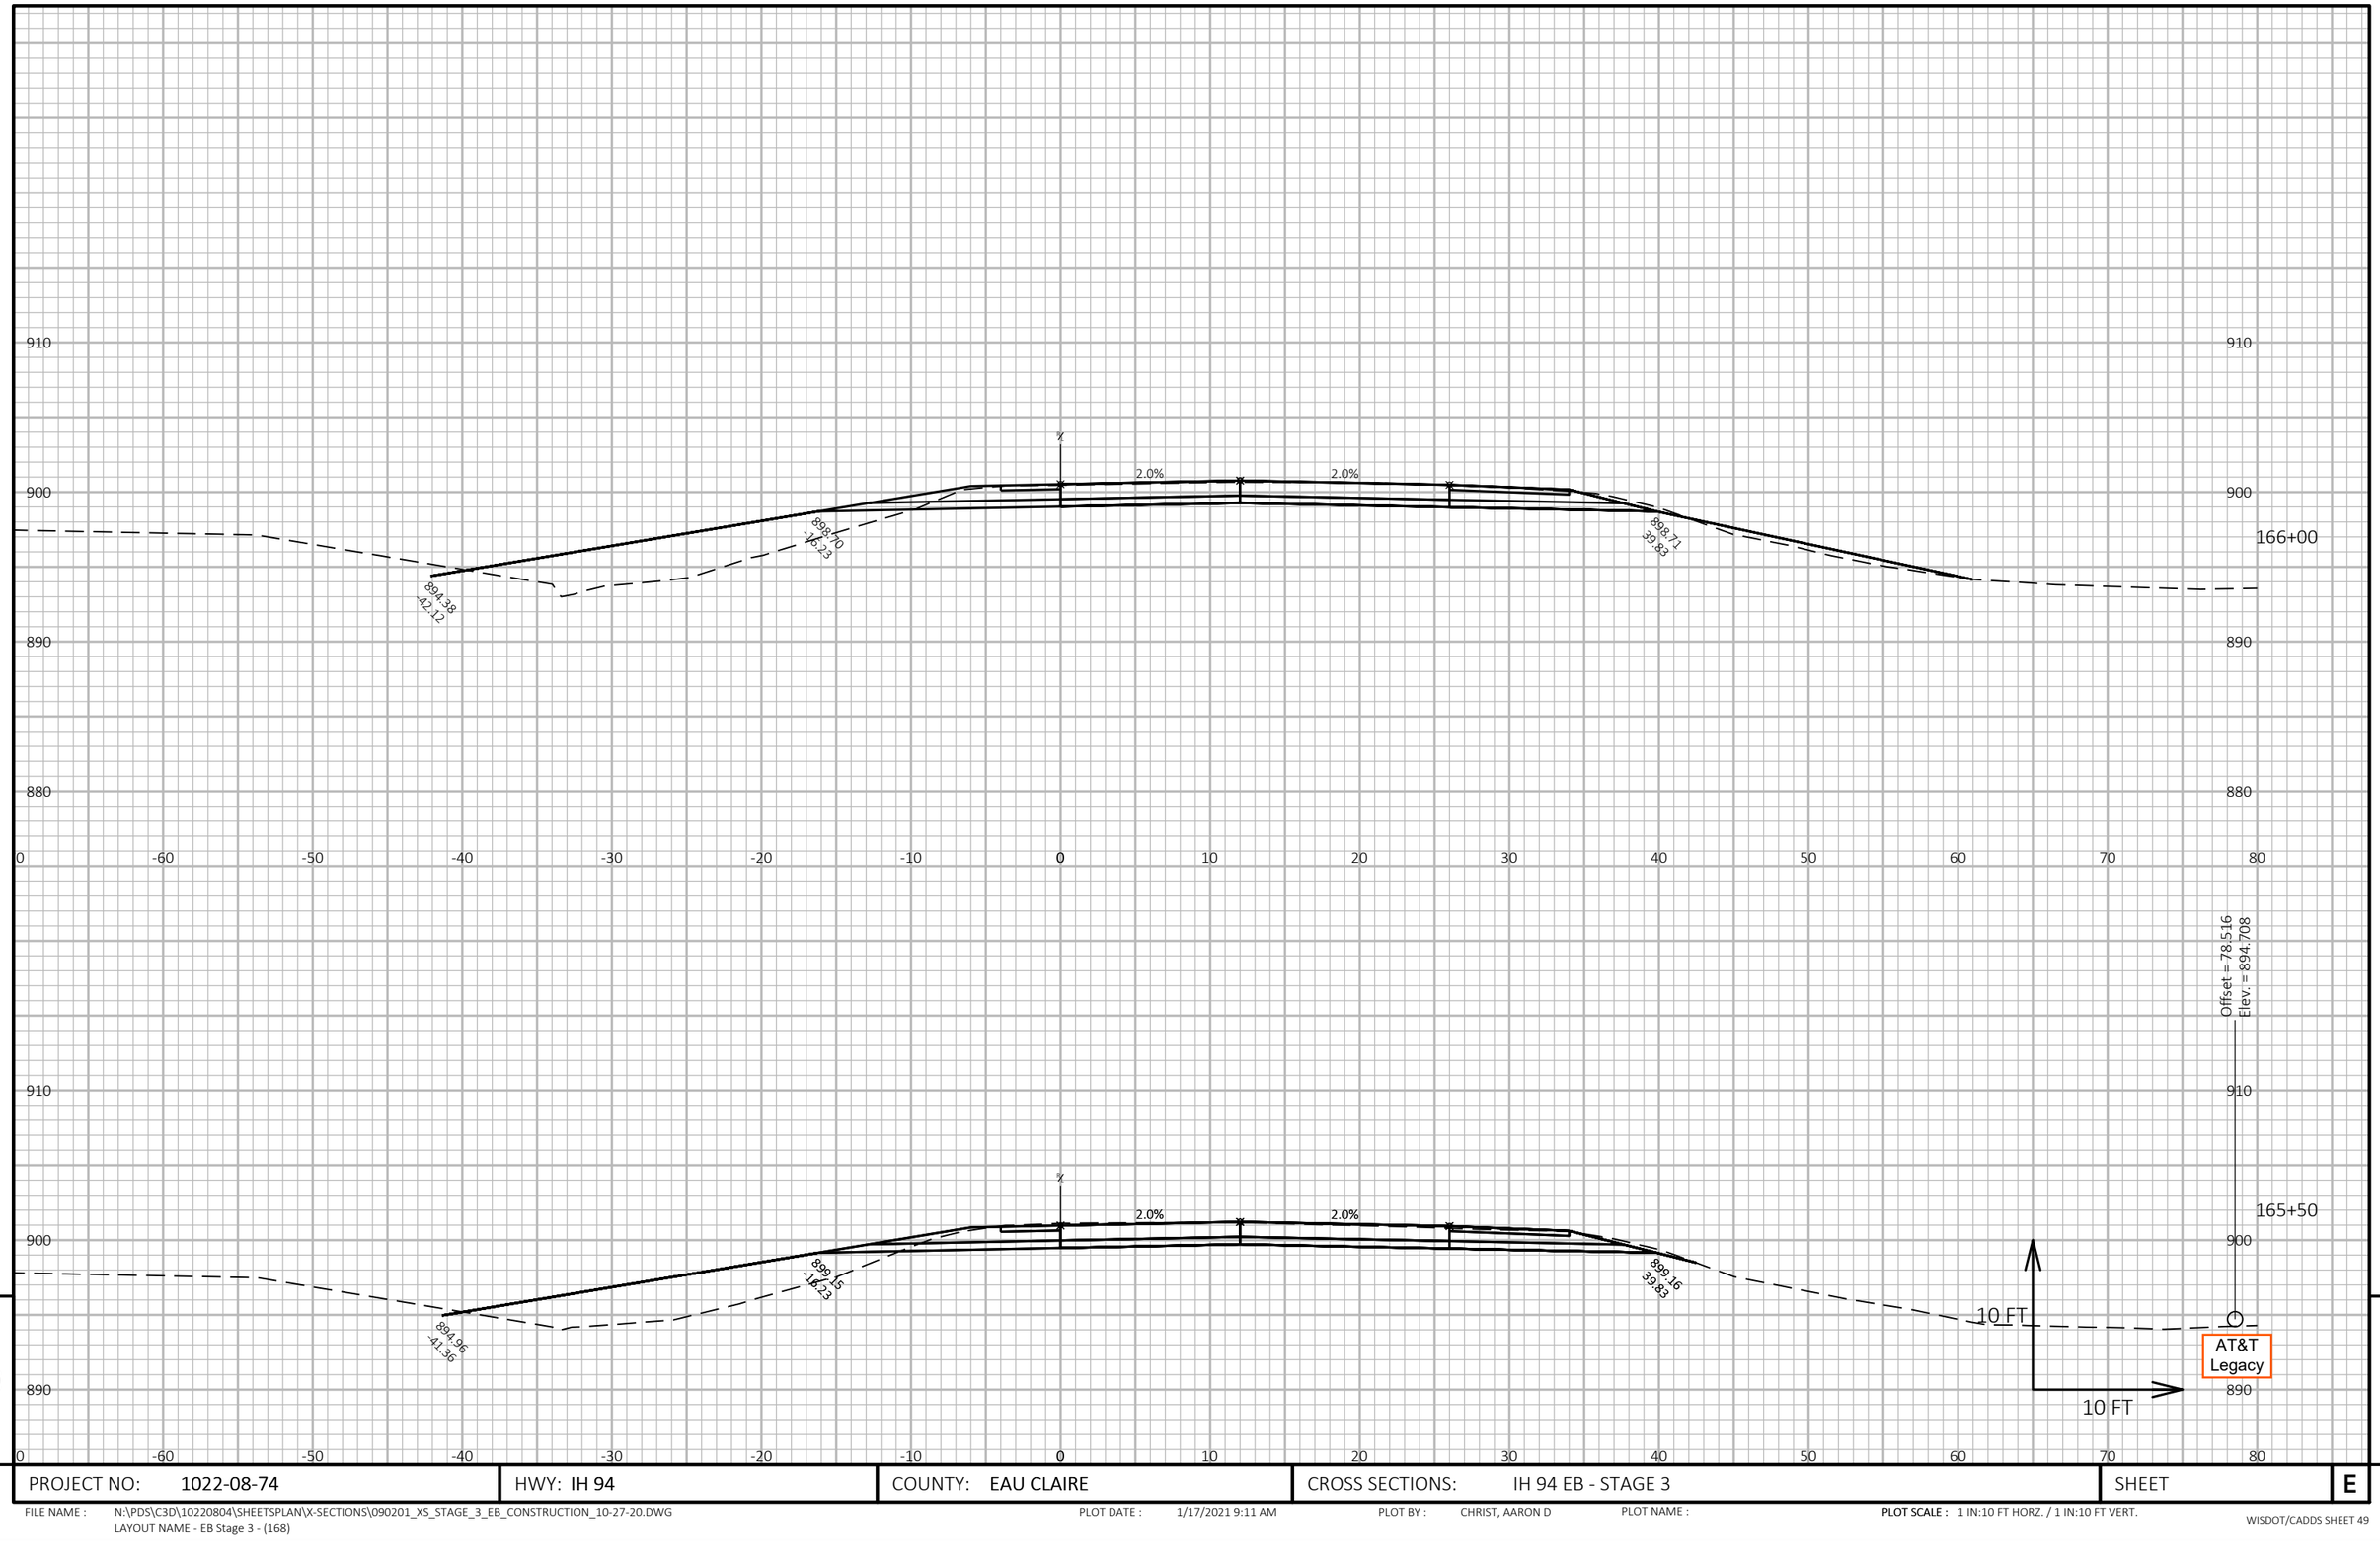


PROJECT NO: 1022-08-74	HWY: IH 94	COUNTY: EAU CLAIRE	CROSS SECTIONS: IH 94 EB - STAGE 3	SHEET E

FILE NAME : N:\PDS\C3D\10220804\SHEETSPLAN\X-SECTIONS\090201_XS_STAGE_3_EB_CONSTRUCTION_10-27-20.DWG
LAYOUT NAME - EB Stage 3 - (168)

PLOT DATE : 1/17/2021 9:11 AM PLOT BY : CHRIST, AARON D PLOT NAME :

PLOT SCALE : 1 IN:10 FT HORZ. / 1 IN:10 FT VERT.

WISDOT/CADDS SHEET 49

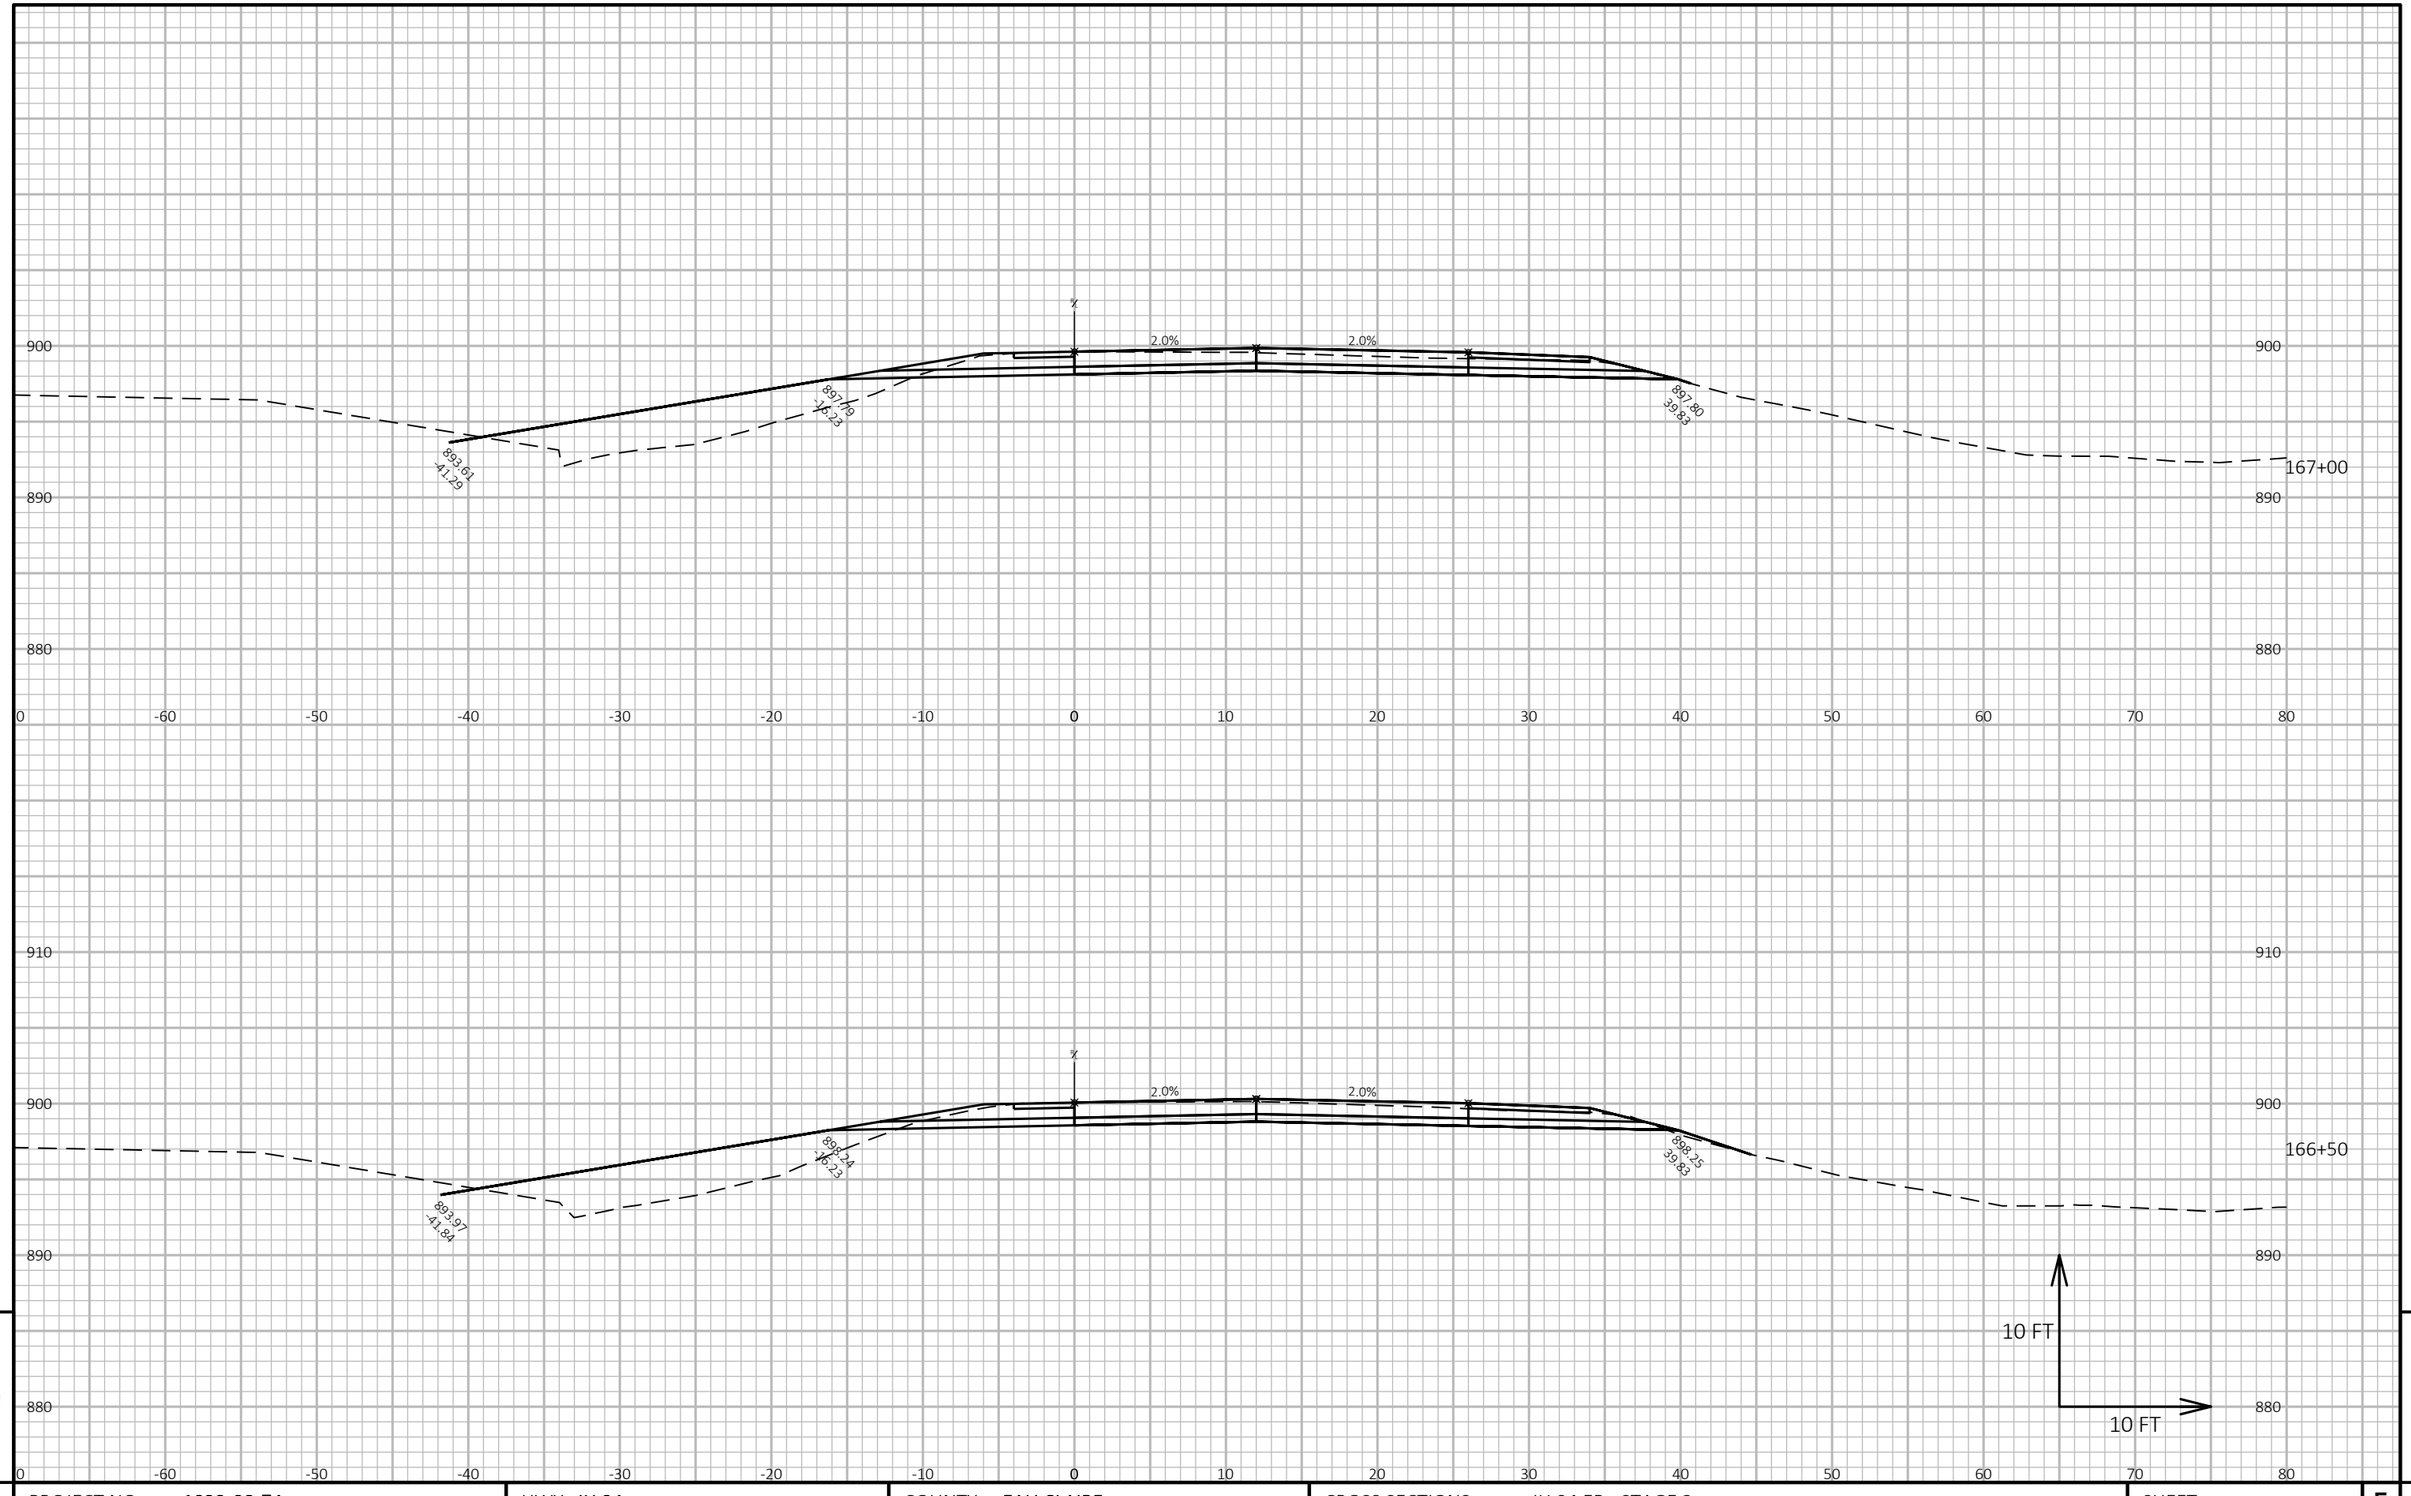

9

9

PROJECT NO: 1022-08-74	HWY: IH 94	COUNTY: EAU CLAIRE	CROSS SECTIONS: IH 94 EB - STAGE 3	SHEET	E


FILE NAME : N:\PDS\C3D\10220804\SHEETSPLAN\X-SECTIONS\090201_XS_STAGE_3_EB_CONSTRUCTION_10-27-20.DWG
LAYOUT NAME - EB Stage 3 - (169)

PLOT DATE : 1/17/2021 9:11 AM

PLOT BY : CHRIST, AARON D

PLOT NAME :

PLOT SCALE : 1 IN:10 FT HORZ. / 1 IN:10 FT VERT.

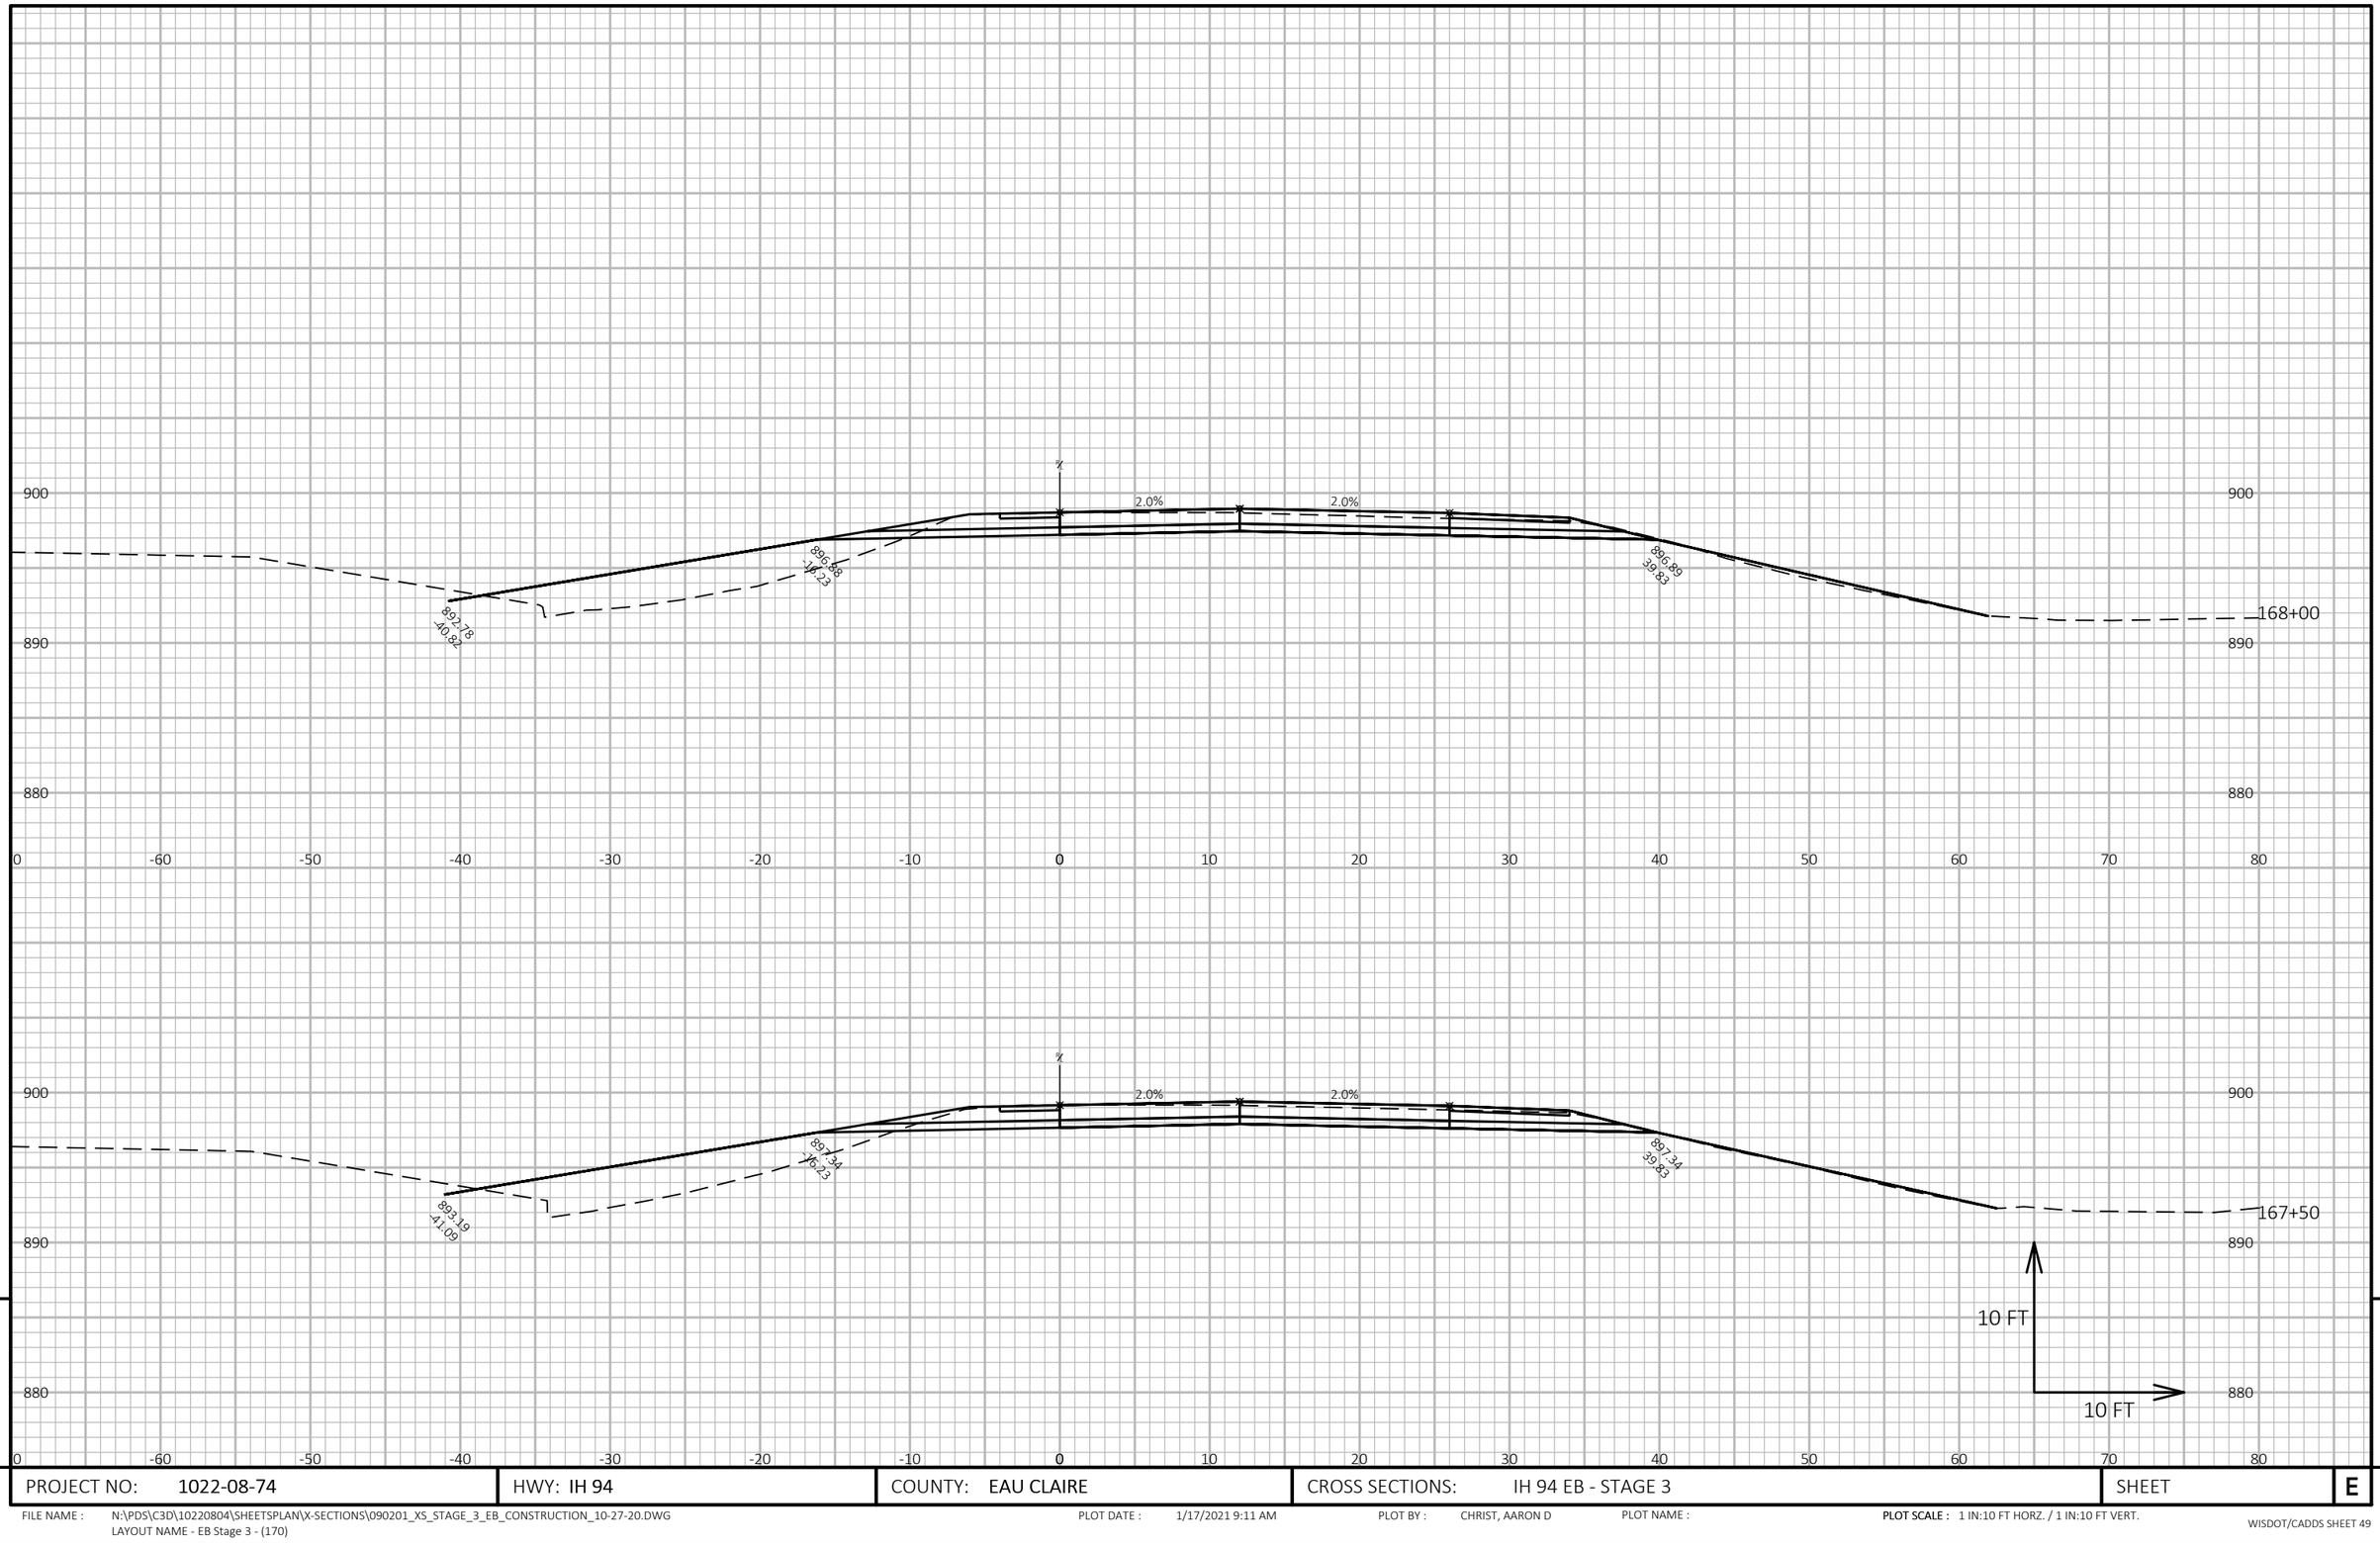


9

9

PROJECT NO: 1022-08-74	HWY: IH 94	COUNTY: EAU CLAIRE	CROSS SECTIONS: IH 94 EB - STAGE 3	SHEET E

FILE NAME : N:\PDS\C3D\10220804\SHEETSPLAN\X-SECTIONS\090201_XS_STAGE_3_EB_CONSTRUCTION_10-27-20.DWG
LAYOUT NAME - EB Stage 3 - (170)

PLOT DATE : 1/17/2021 9:11 AM PLOT BY : CHRIST, AARON D PLOT NAME : **PLOT SCALE :** 1 IN:10 FT HORZ. / 1 IN:10 FT VERT.

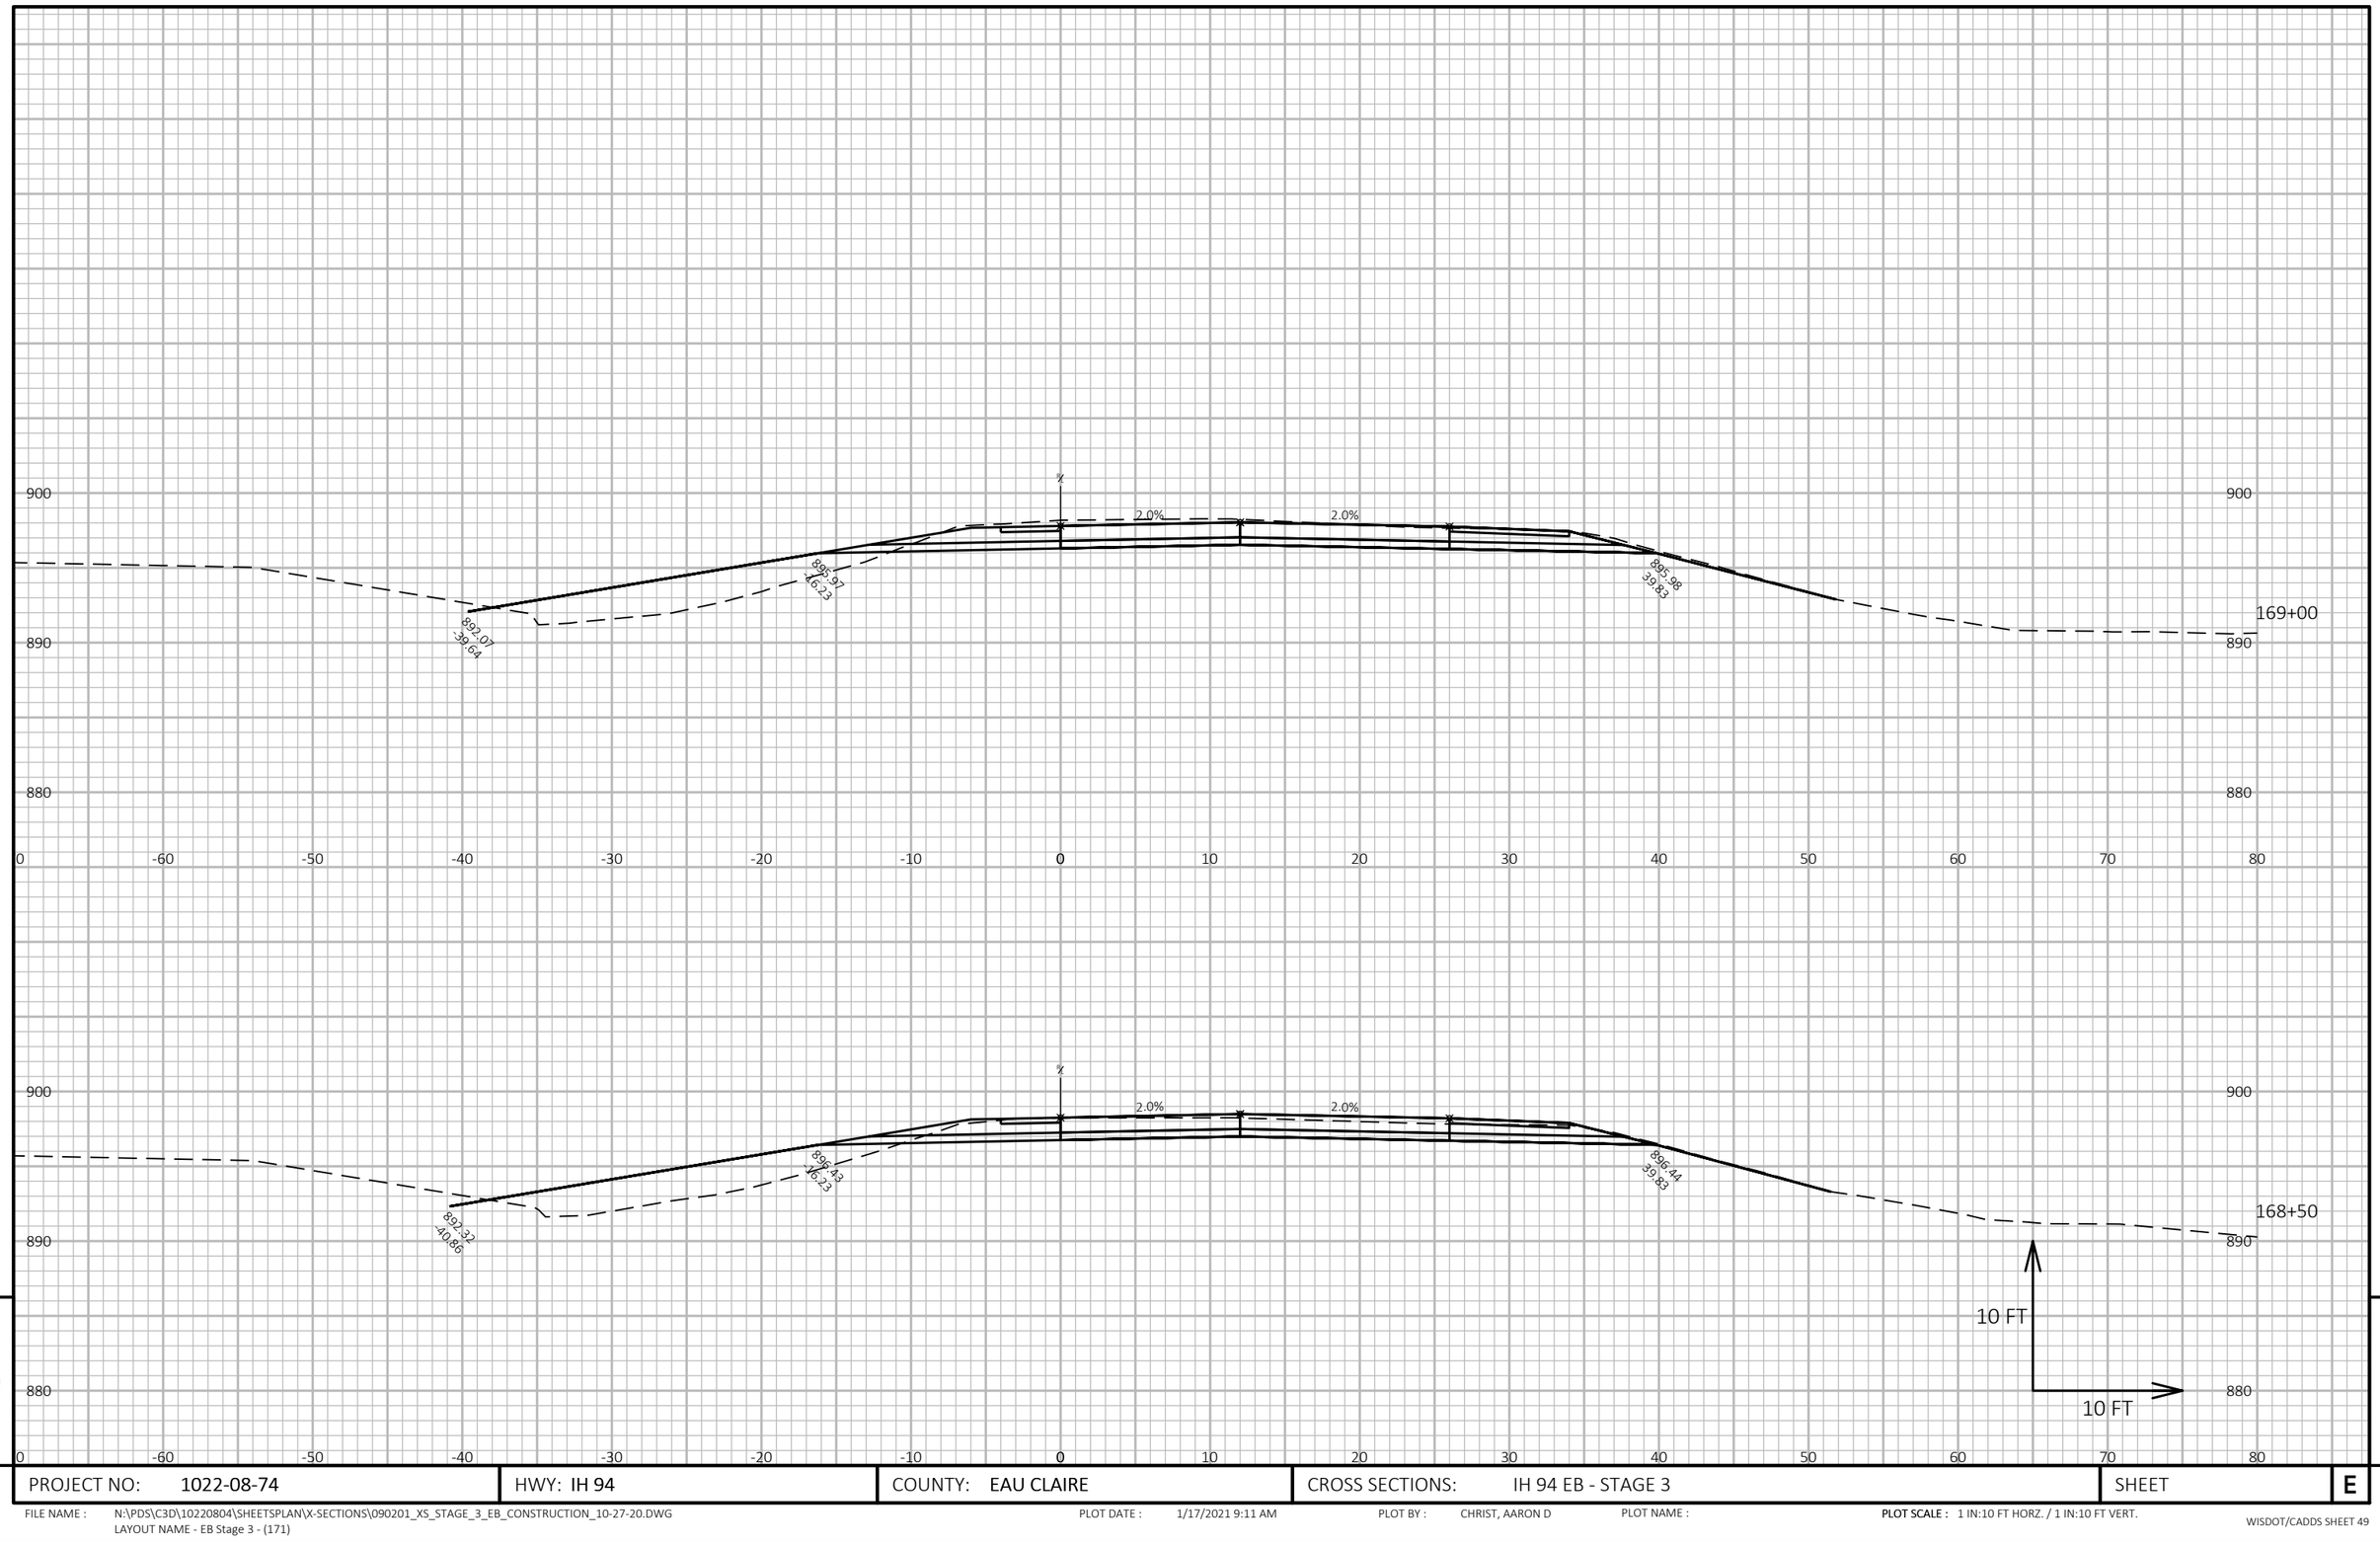

9

9

PROJECT NO: 1022-08-74	HWY: IH 94	COUNTY: EAU CLAIRE	CROSS SECTIONS: IH 94 EB - STAGE 3	SHEET E


FILE NAME : N:\PDS\C3D\10220804\SHEETSPLAN\X-SECTIONS\090201_XS_STAGE_3_EB_CONSTRUCTION_10-27-20.DWG
LAYOUT NAME - EB Stage 3 - (171)

PLOT DATE : 1/17/2021 9:11 AM

PLOT BY : CHRIST, AARON D

PLOT NAME :

PLOT SCALE : 1 IN:10 FT HORZ. / 1 IN:10 FT VERT.

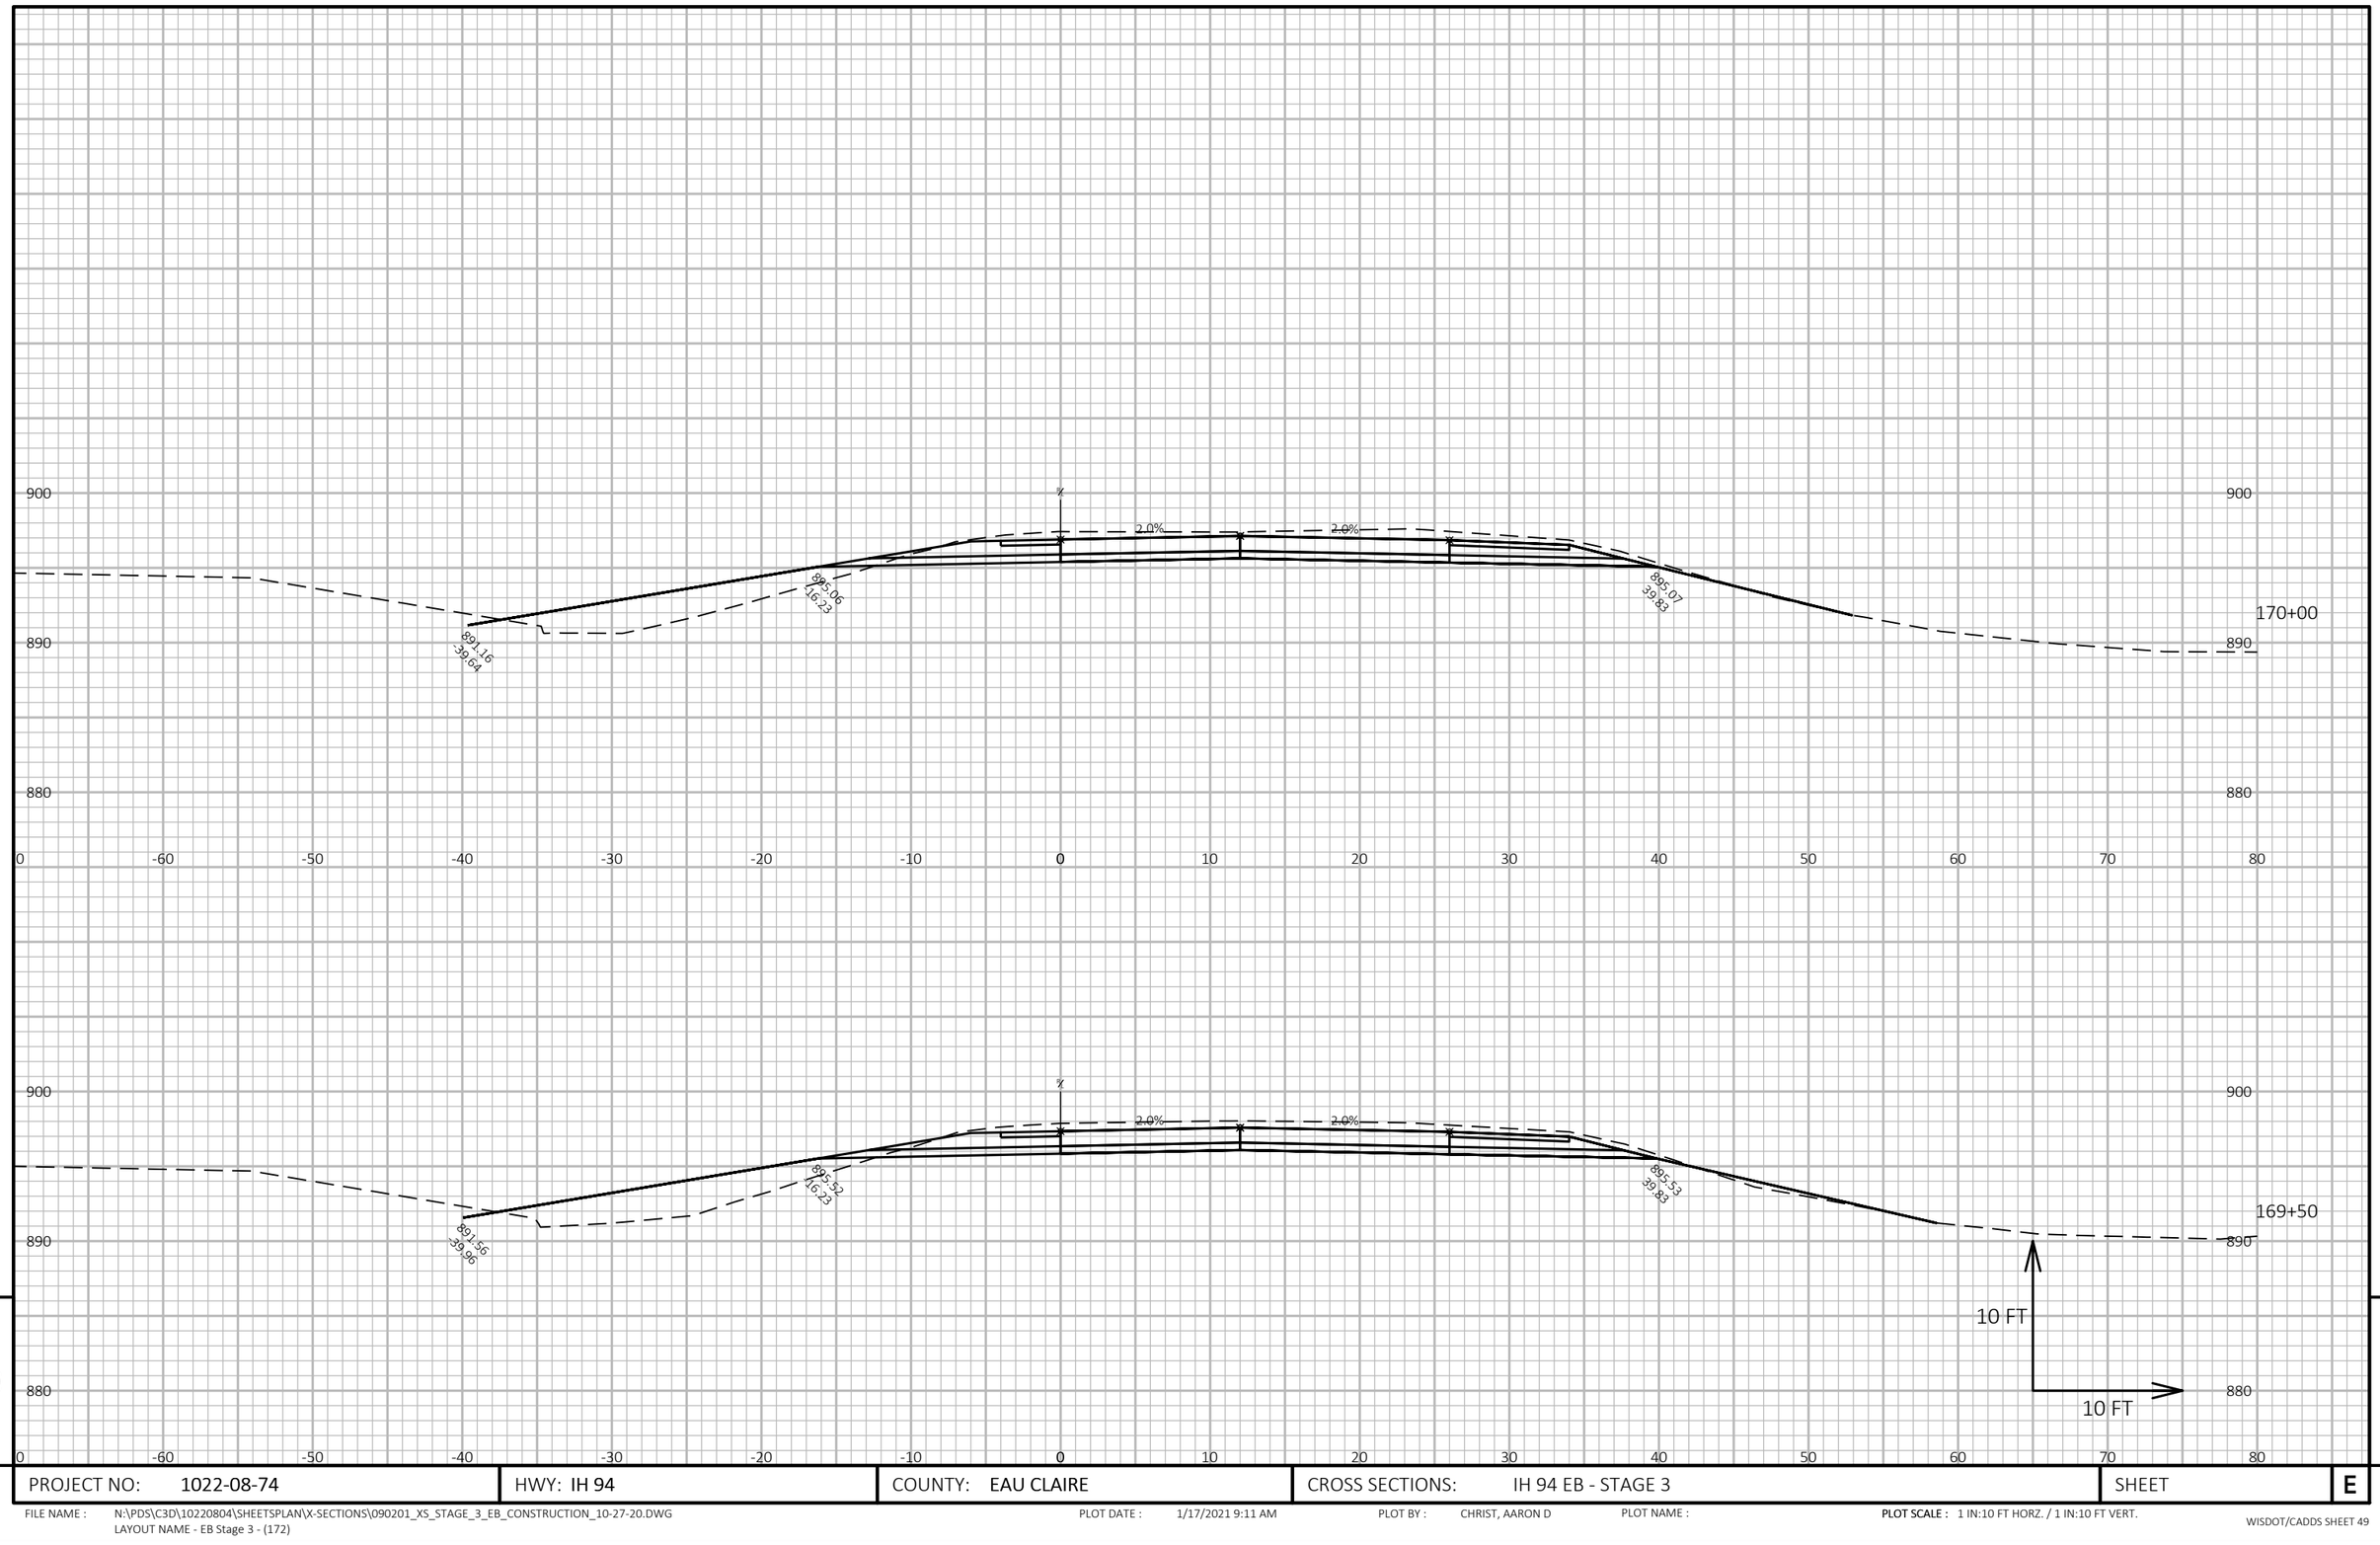


PROJECT NO: 1022-08-74	HWY: IH 94	COUNTY: EAU CLAIRE	CROSS SECTIONS: IH 94 EB - STAGE 3	SHEET E

FILE NAME : N:\PDS\C3D\10220804\SHEETSPLAN\X-SECTIONS\090201_XS_STAGE_3_EB_CONSTRUCTION_10-27-20.DWG
LAYOUT NAME - EB Stage 3 - (172)

PLOT DATE : 1/17/2021 9:11 AM PLOT BY : CHRIST, AARON D PLOT NAME : PLOT SCALE : 1 IN:10 FT HORZ. / 1 IN:10 FT VERT.

WISDOT/CADDS SHEET 49

9 9

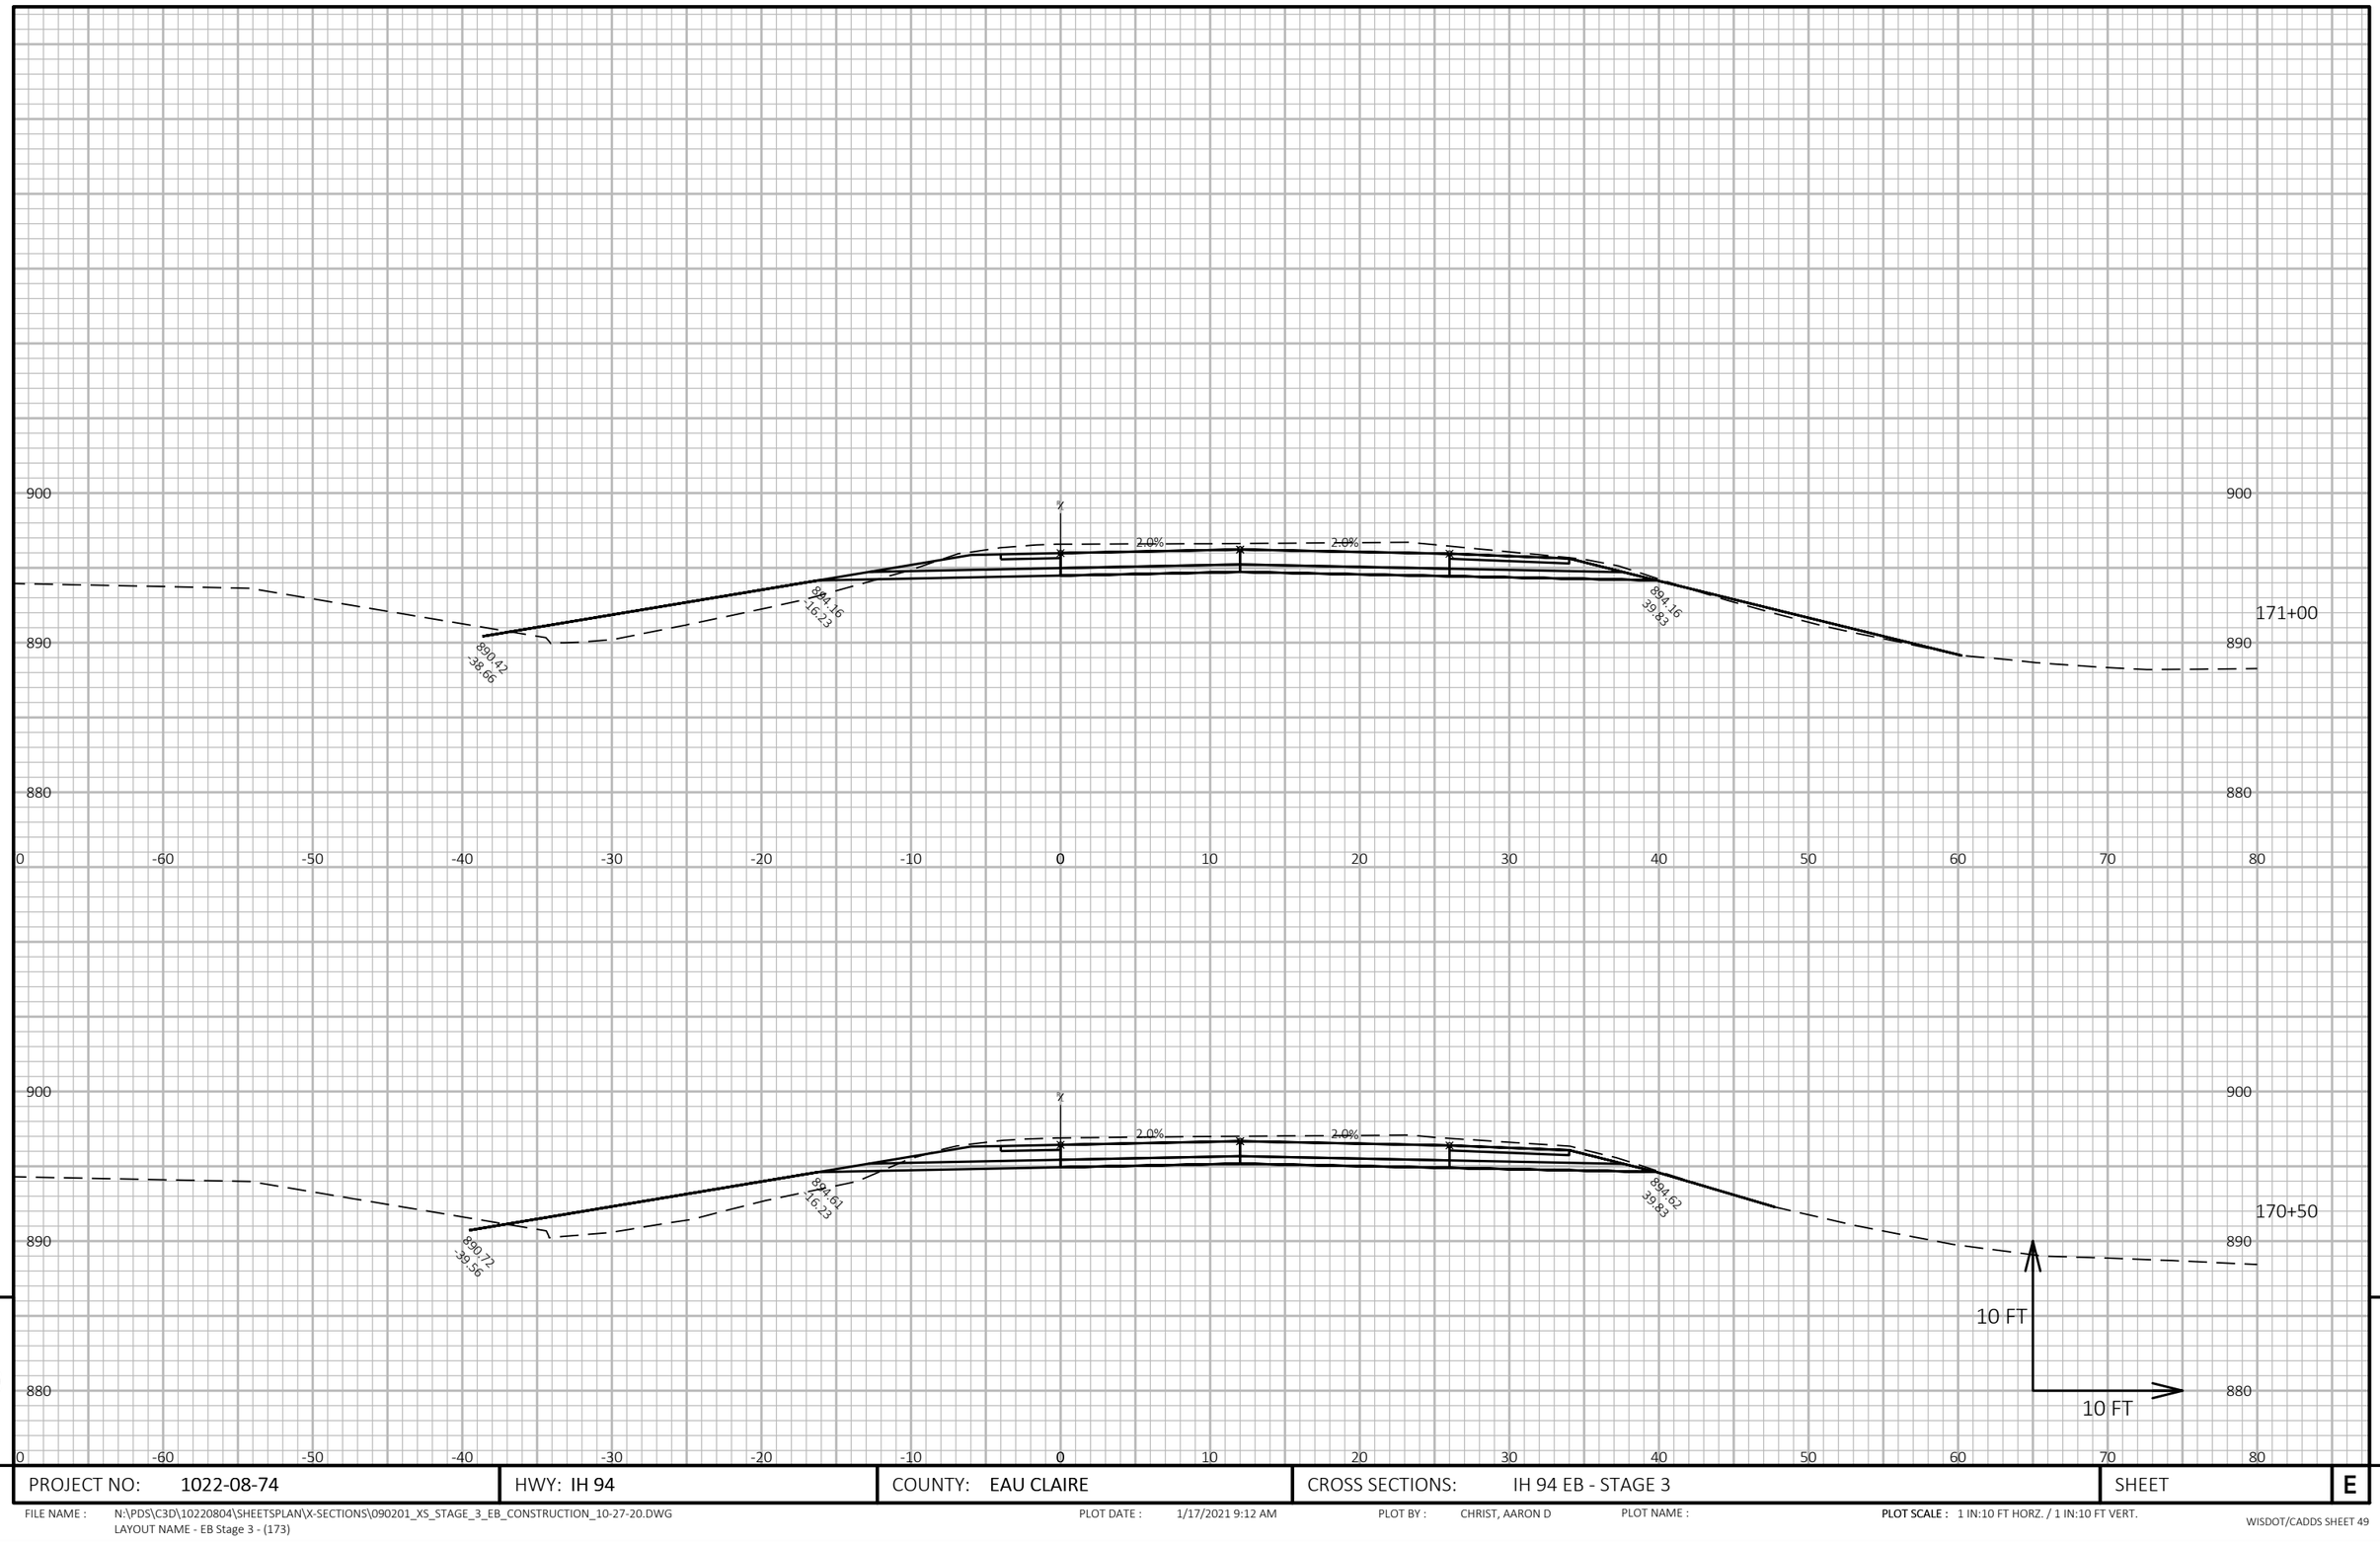

9

9


PROJECT NO: 1022-08-74	HWY: IH 94	COUNTY: EAU CLAIRE	CROSS SECTIONS: IH 94 EB - STAGE 3	SHEET E

FILE NAME : N:\PDS\C3D\10220804\SHEETSPLAN\X-SECTIONS\090201_XS_STAGE_3_EB_CONSTRUCTION_10-27-20.DWG
LAYOUT NAME - EB Stage 3 - (173)

PLOT DATE : 1/17/2021 9:12 AM PLOT BY : CHRIST, AARON D PLOT NAME :

PLOT SCALE : 1 IN:10 FT HORZ. / 1 IN:10 FT VERT.

WISDOT/CADDS SHEET 49

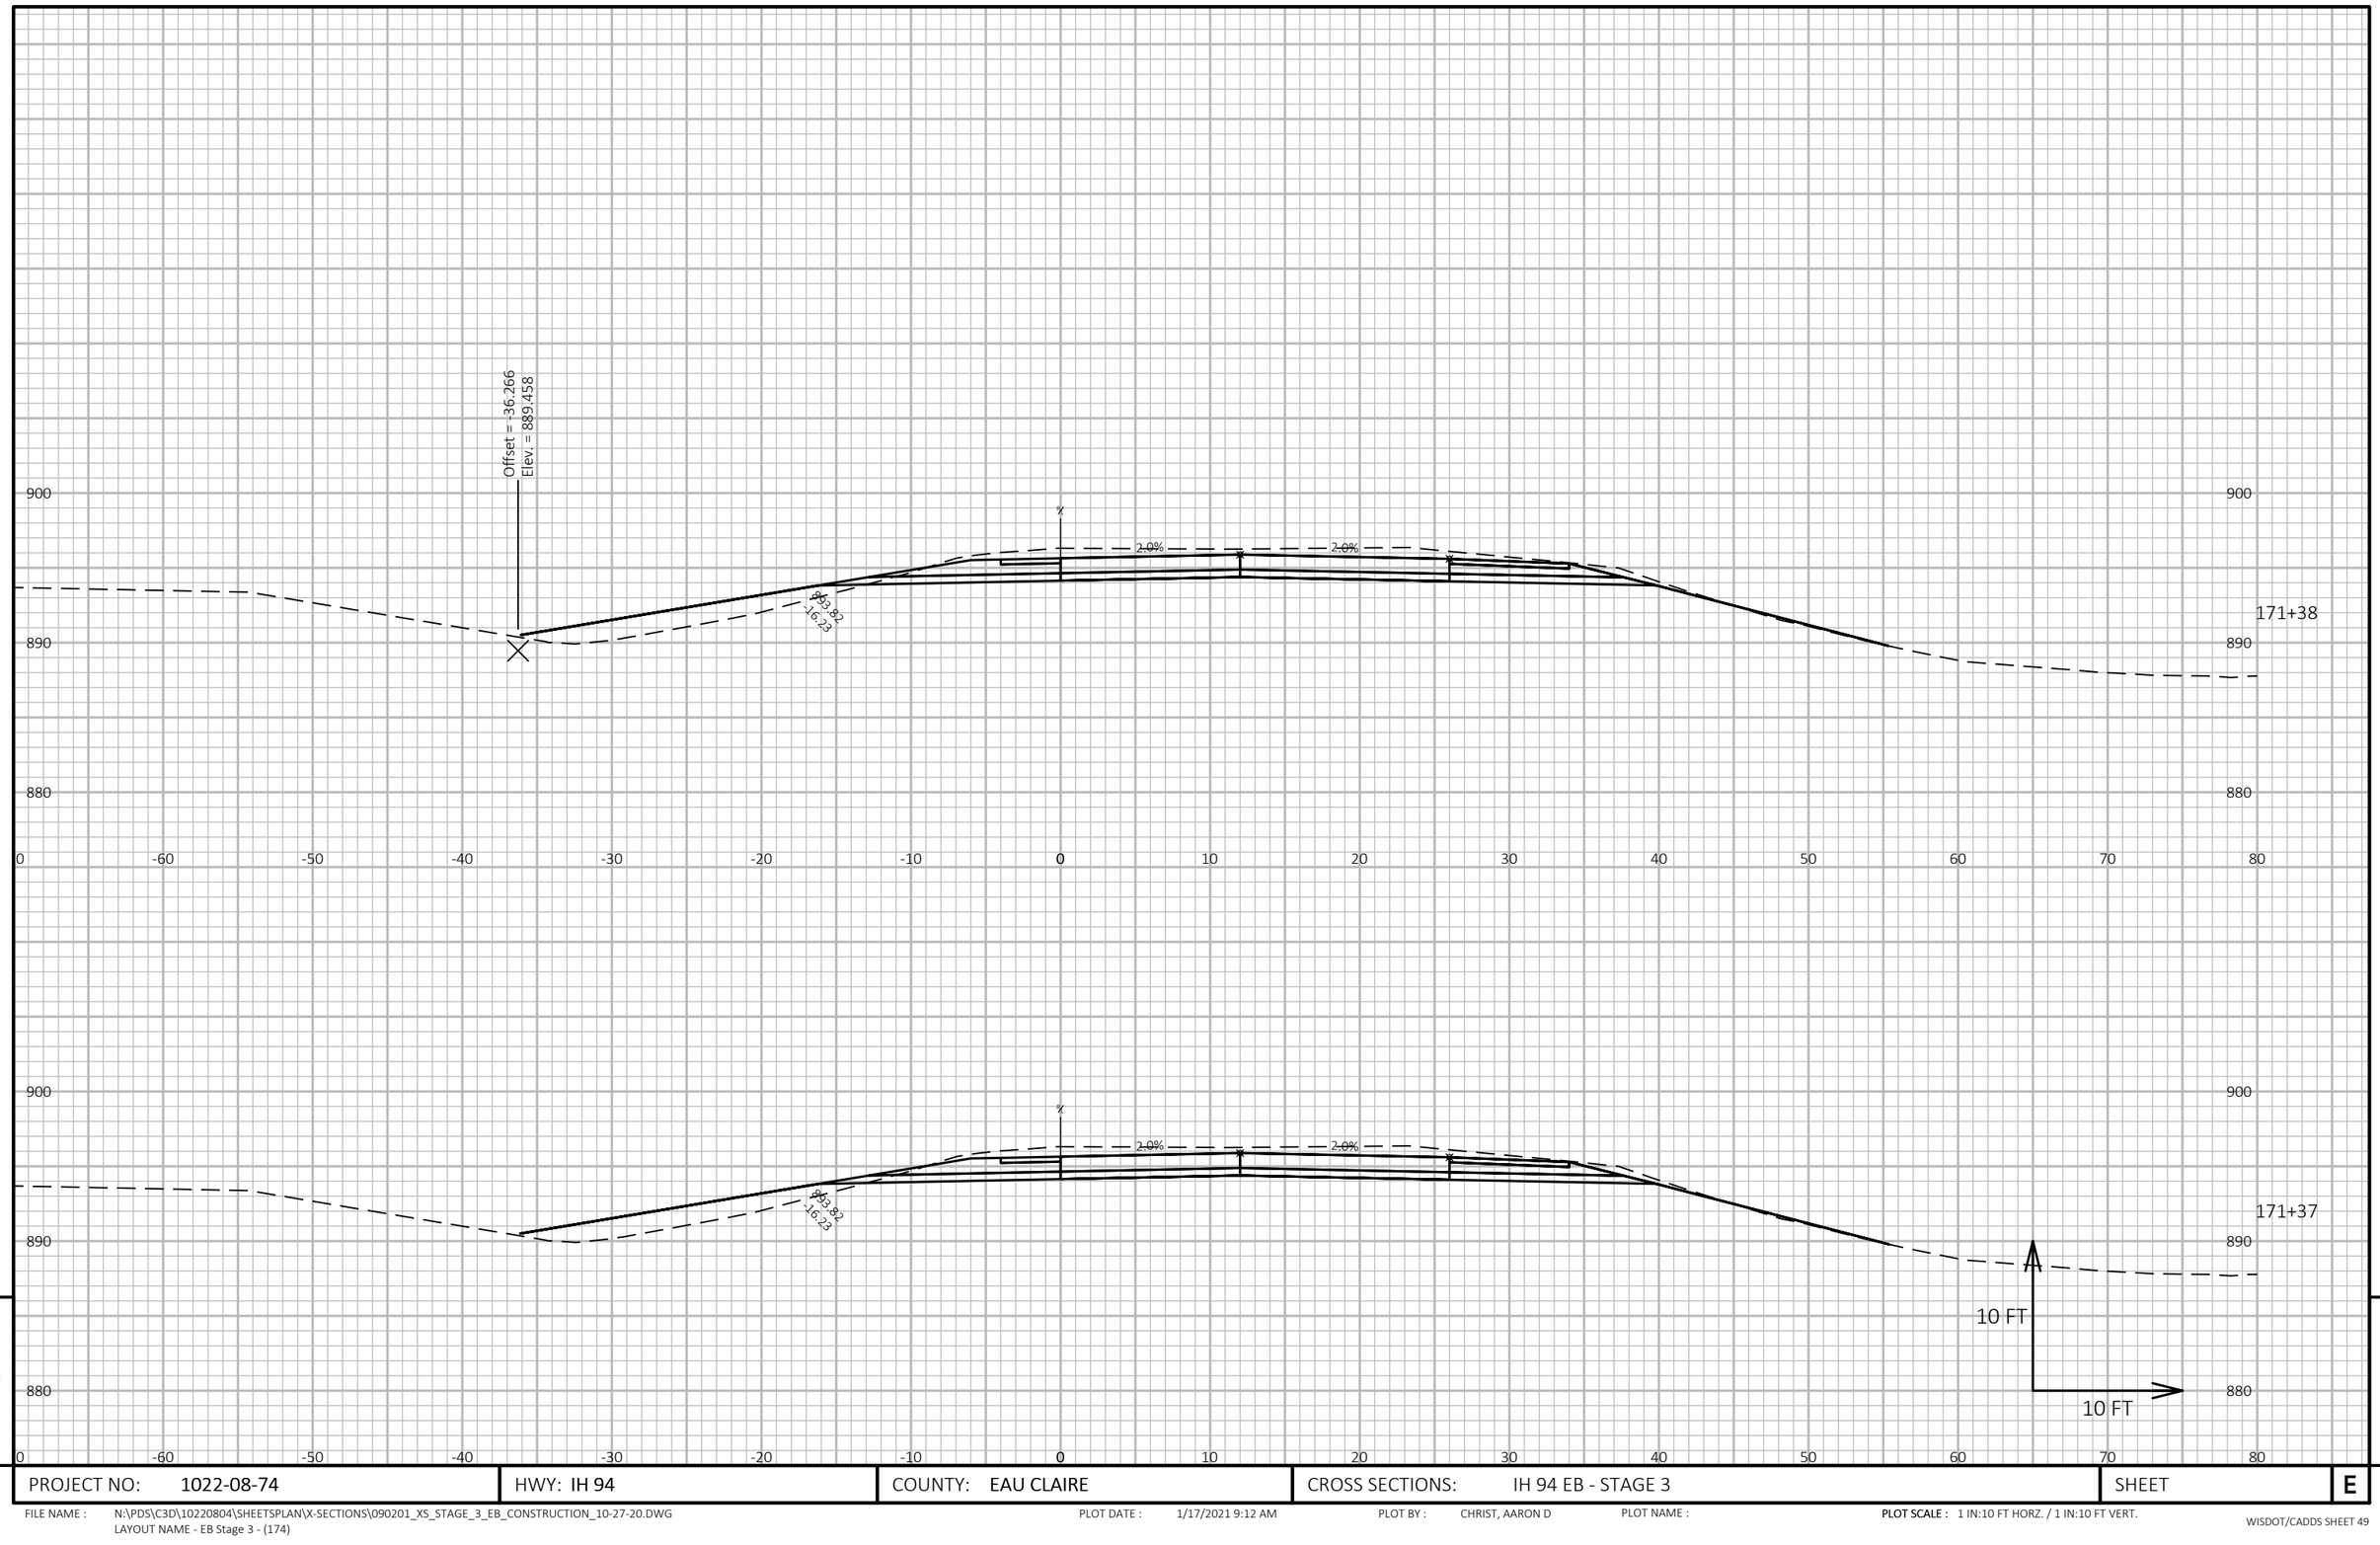


9

9

PROJECT NO: 1022-08-74	HWY: IH 94	COUNTY: EAU CLAIRE	CROSS SECTIONS: IH 94 EB - STAGE 3	SHEET E

FILE NAME : N:\PDS\C3D\10220804\SHEETSPLAN\X-SECTIONS\090201_XS_STAGE_3_EB_CONSTRUCTION_10-27-20.DWG
LAYOUT NAME - EB Stage 3 - (174)

PLOT DATE : 1/17/2021 9:12 AM PLOT BY : CHRIST, AARON D PLOT NAME : **PLOT SCALE :** 1 IN:10 FT HORZ. / 1 IN:10 FT VERT.

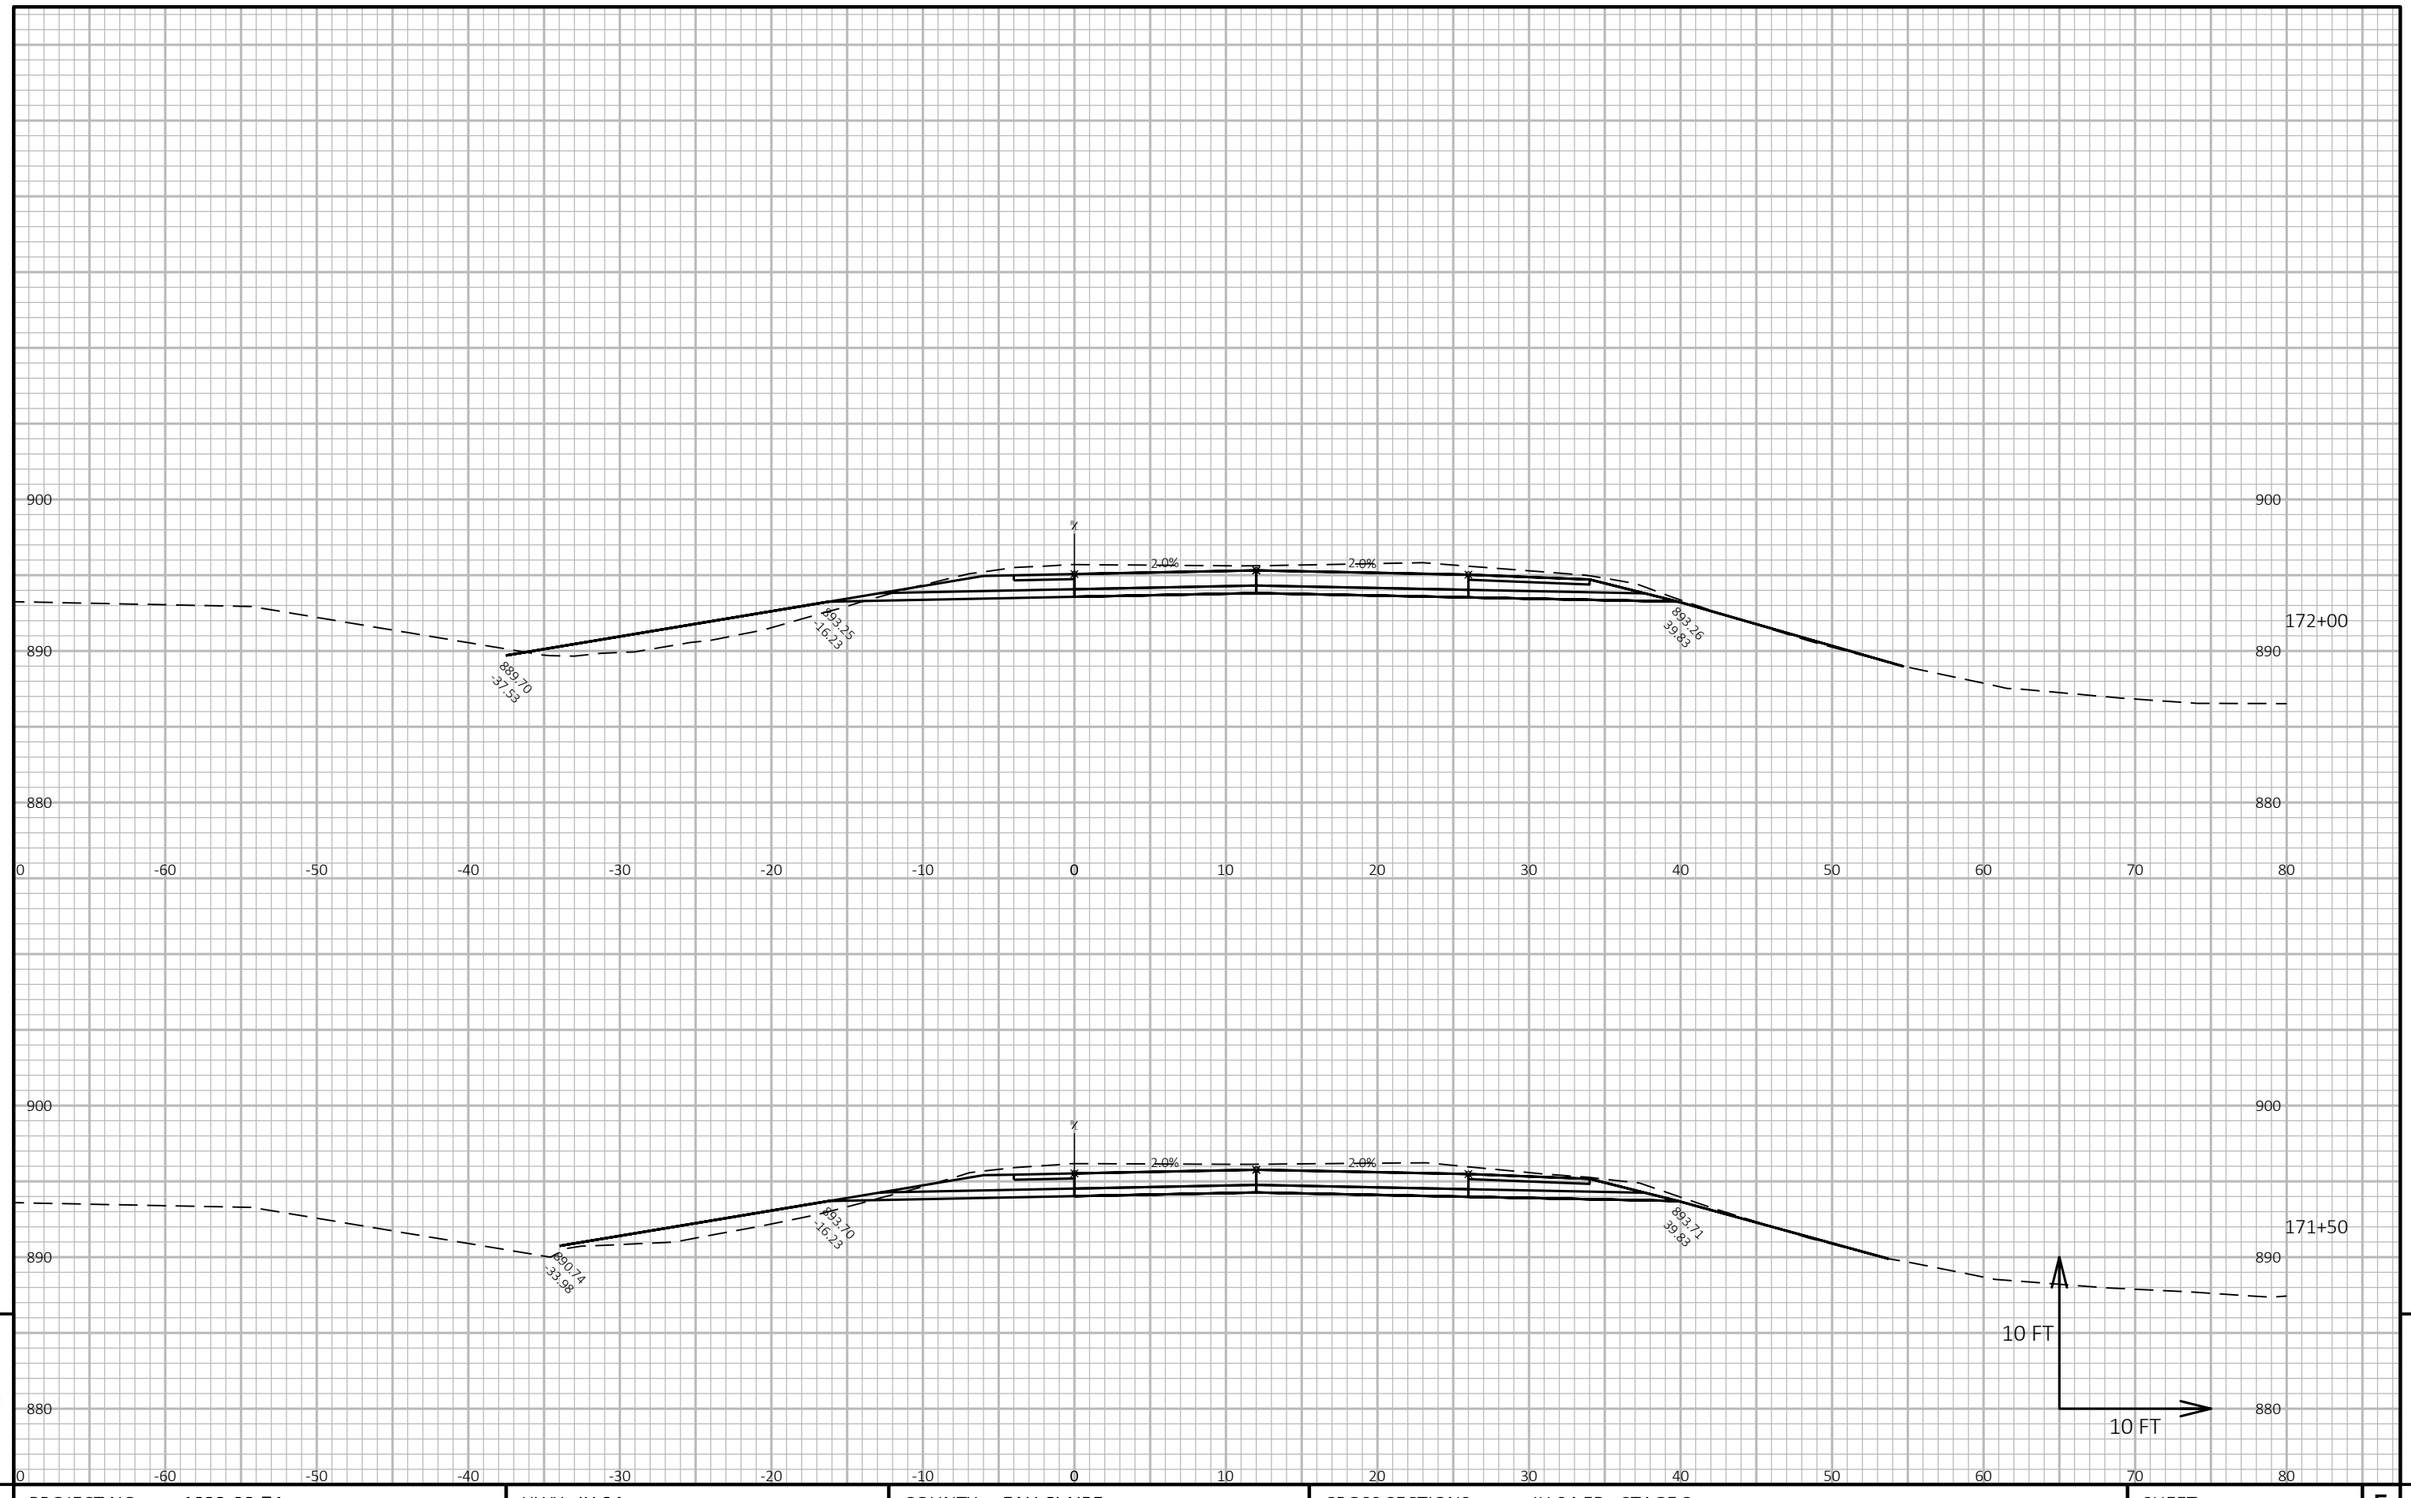


9

9

PROJECT NO: 1022-08-74	HWY: IH 94	COUNTY: EAU CLAIRE	CROSS SECTIONS: IH 94 EB - STAGE 3	SHEET E

FILE NAME : N:\PDS\C3D\10220804\SHEETSPLAN\X-SECTIONS\090201_XS_STAGE_3_EB_CONSTRUCTION_10-27-20.DWG
LAYOUT NAME - EB Stage 3 - (175)

PLOT DATE : 1/17/2021 9:12 AM PLOT BY : CHRIST, AARON D PLOT NAME : **PLOT SCALE :** 1 IN:10 FT HORZ. / 1 IN:10 FT VERT.

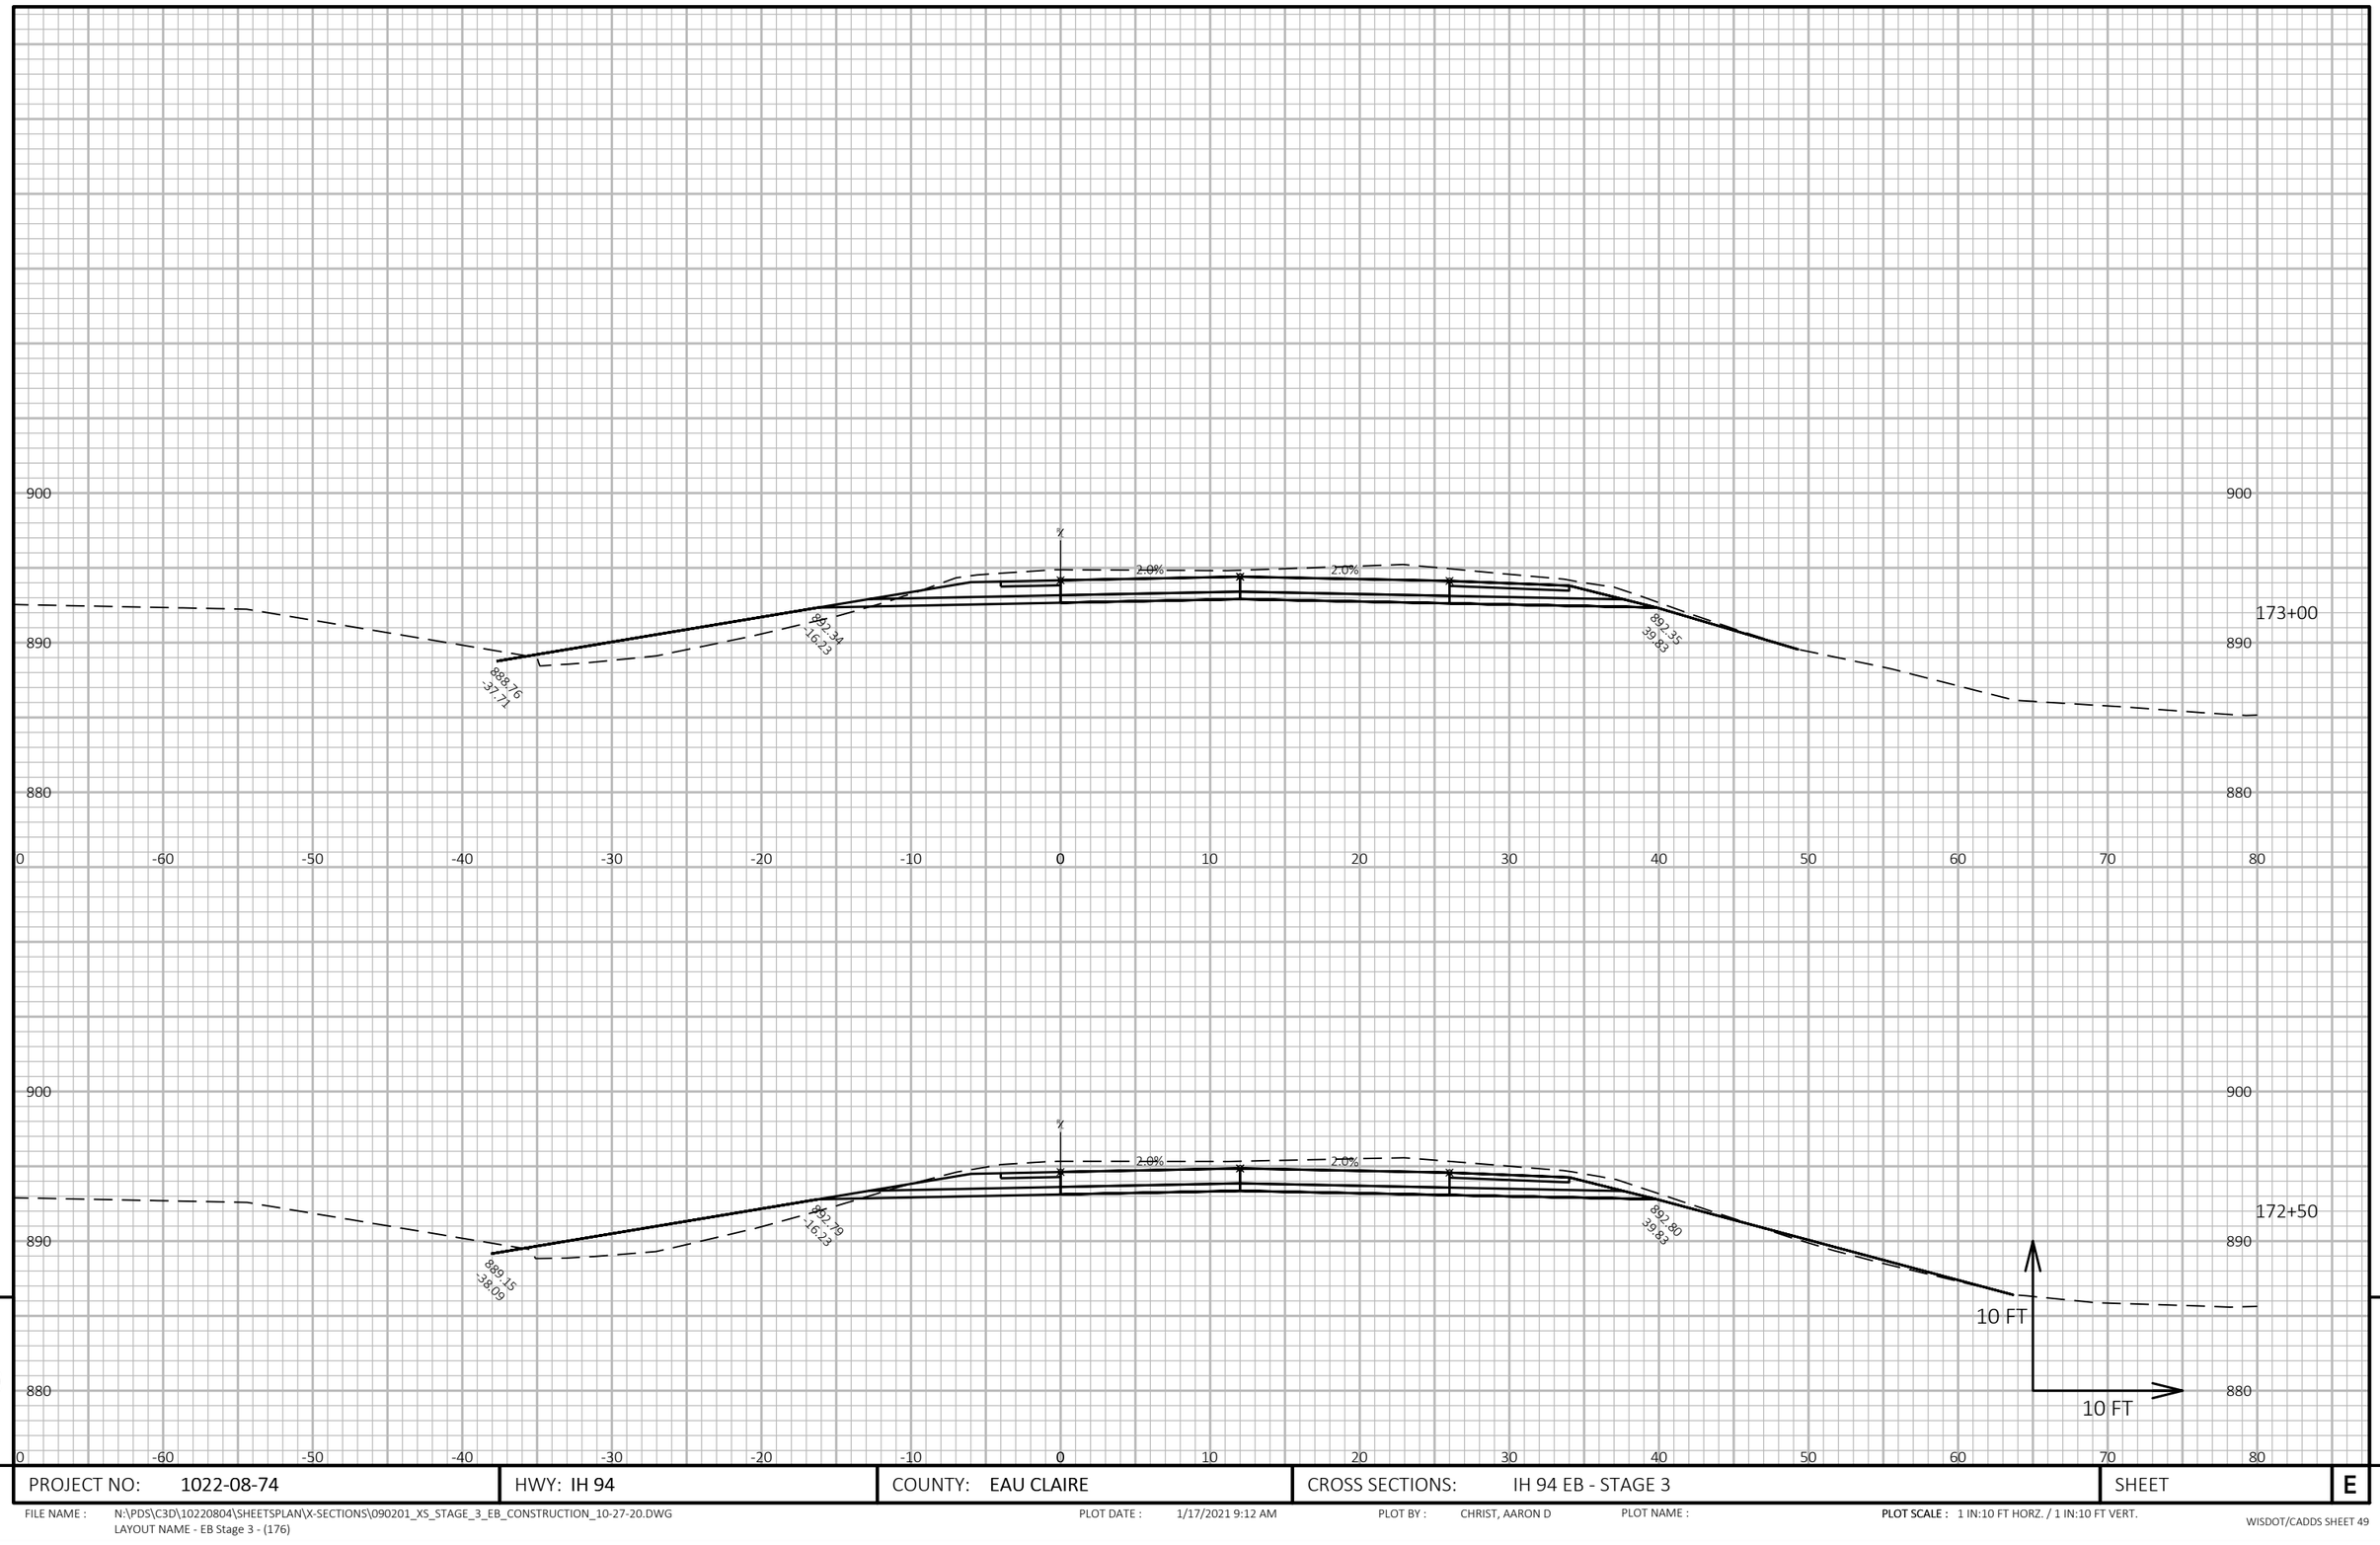


PROJECT NO: 1022-08-74	HWY: IH 94	COUNTY: EAU CLAIRE	CROSS SECTIONS: IH 94 EB - STAGE 3	SHEET E

FILE NAME : N:\PDS\C3D\10220804\SHEETSPLAN\X-SECTIONS\090201_XS_STAGE_3_EB_CONSTRUCTION_10-27-20.DWG
LAYOUT NAME - EB Stage 3 - (176)

PLOT DATE : 1/17/2021 9:12 AM PLOT BY : CHRIST, AARON D PLOT NAME :

PLOT SCALE : 1 IN:10 FT HORZ. / 1 IN:10 FT VERT.

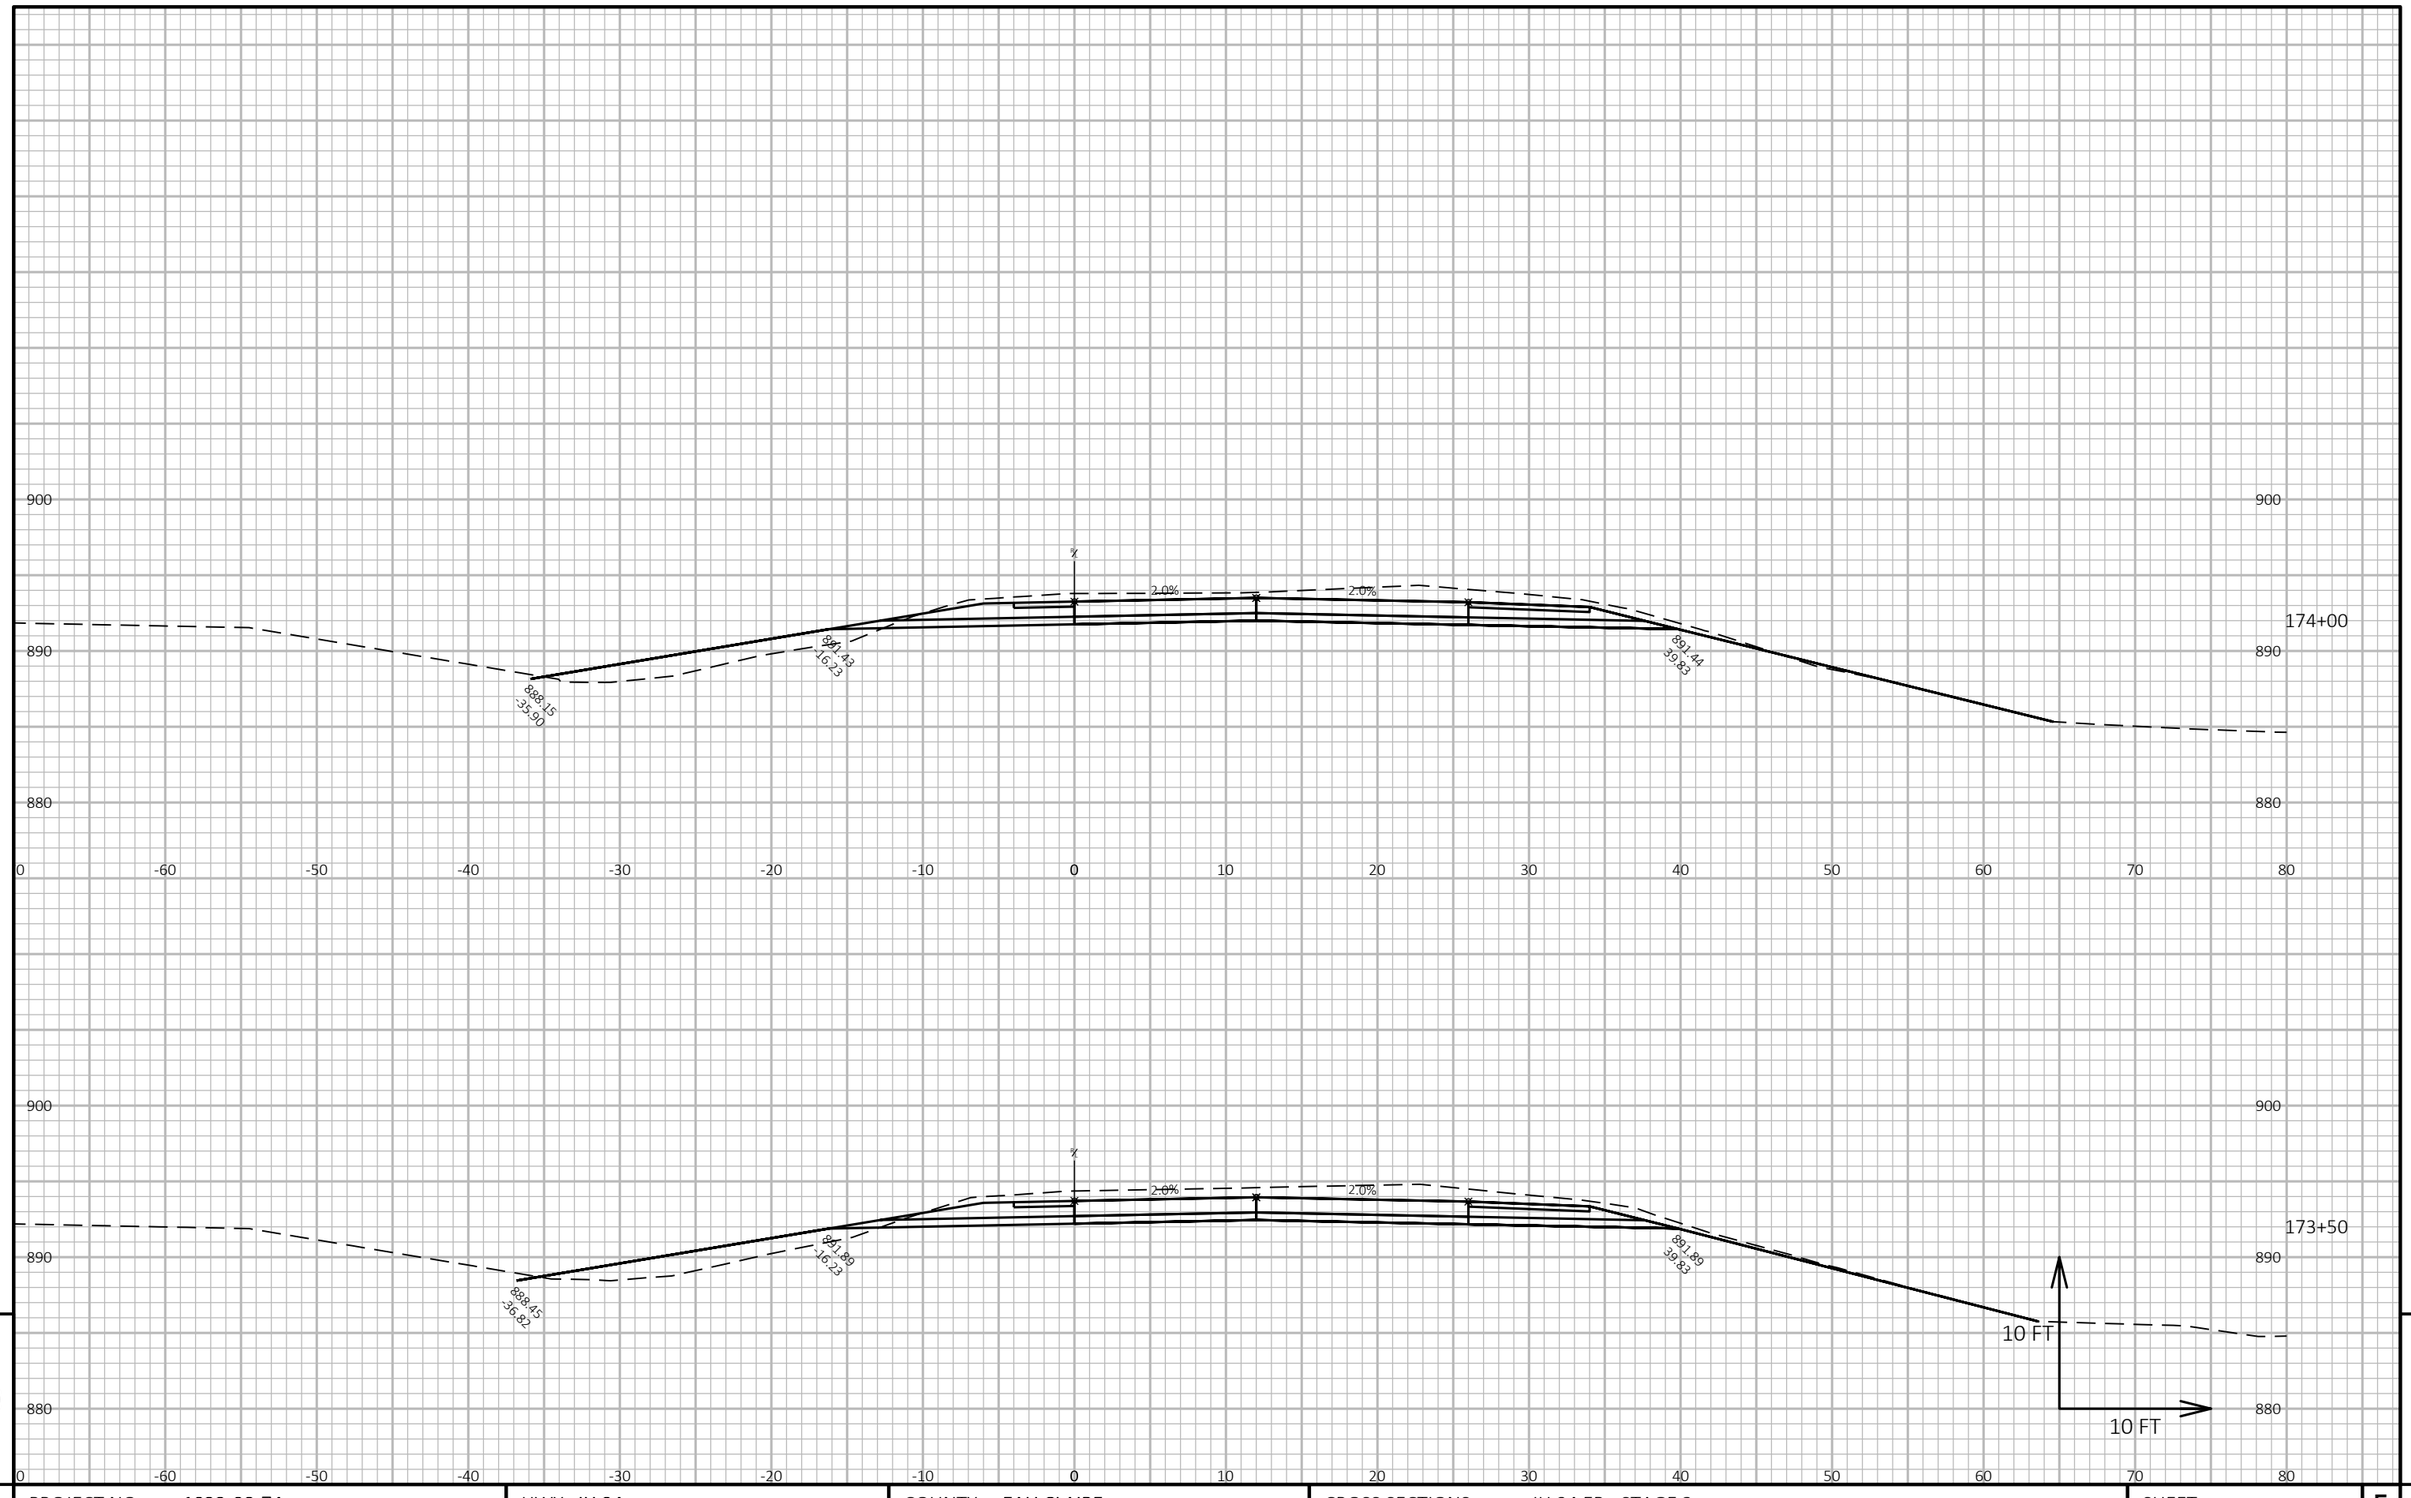

PROJECT NO: 1022-08-74	HWY: IH 94	COUNTY: EAU CLAIRE	CROSS SECTIONS: IH 94 EB - STAGE 3	SHEET E


FILE NAME : N:\PDS\C3D\10220804\SHEETSPLAN\X-SECTIONS\090201_XS_STAGE_3_EB_CONSTRUCTION_10-27-20.DWG
LAYOUT NAME - EB Stage 3 - (177)

PLOT DATE : 1/17/2021 9:12 AM

PLOT BY : CHRIST, AARON D

PLOT NAME :

PLOT SCALE : 1 IN:10 FT HORZ. / 1 IN:10 FT VERT.

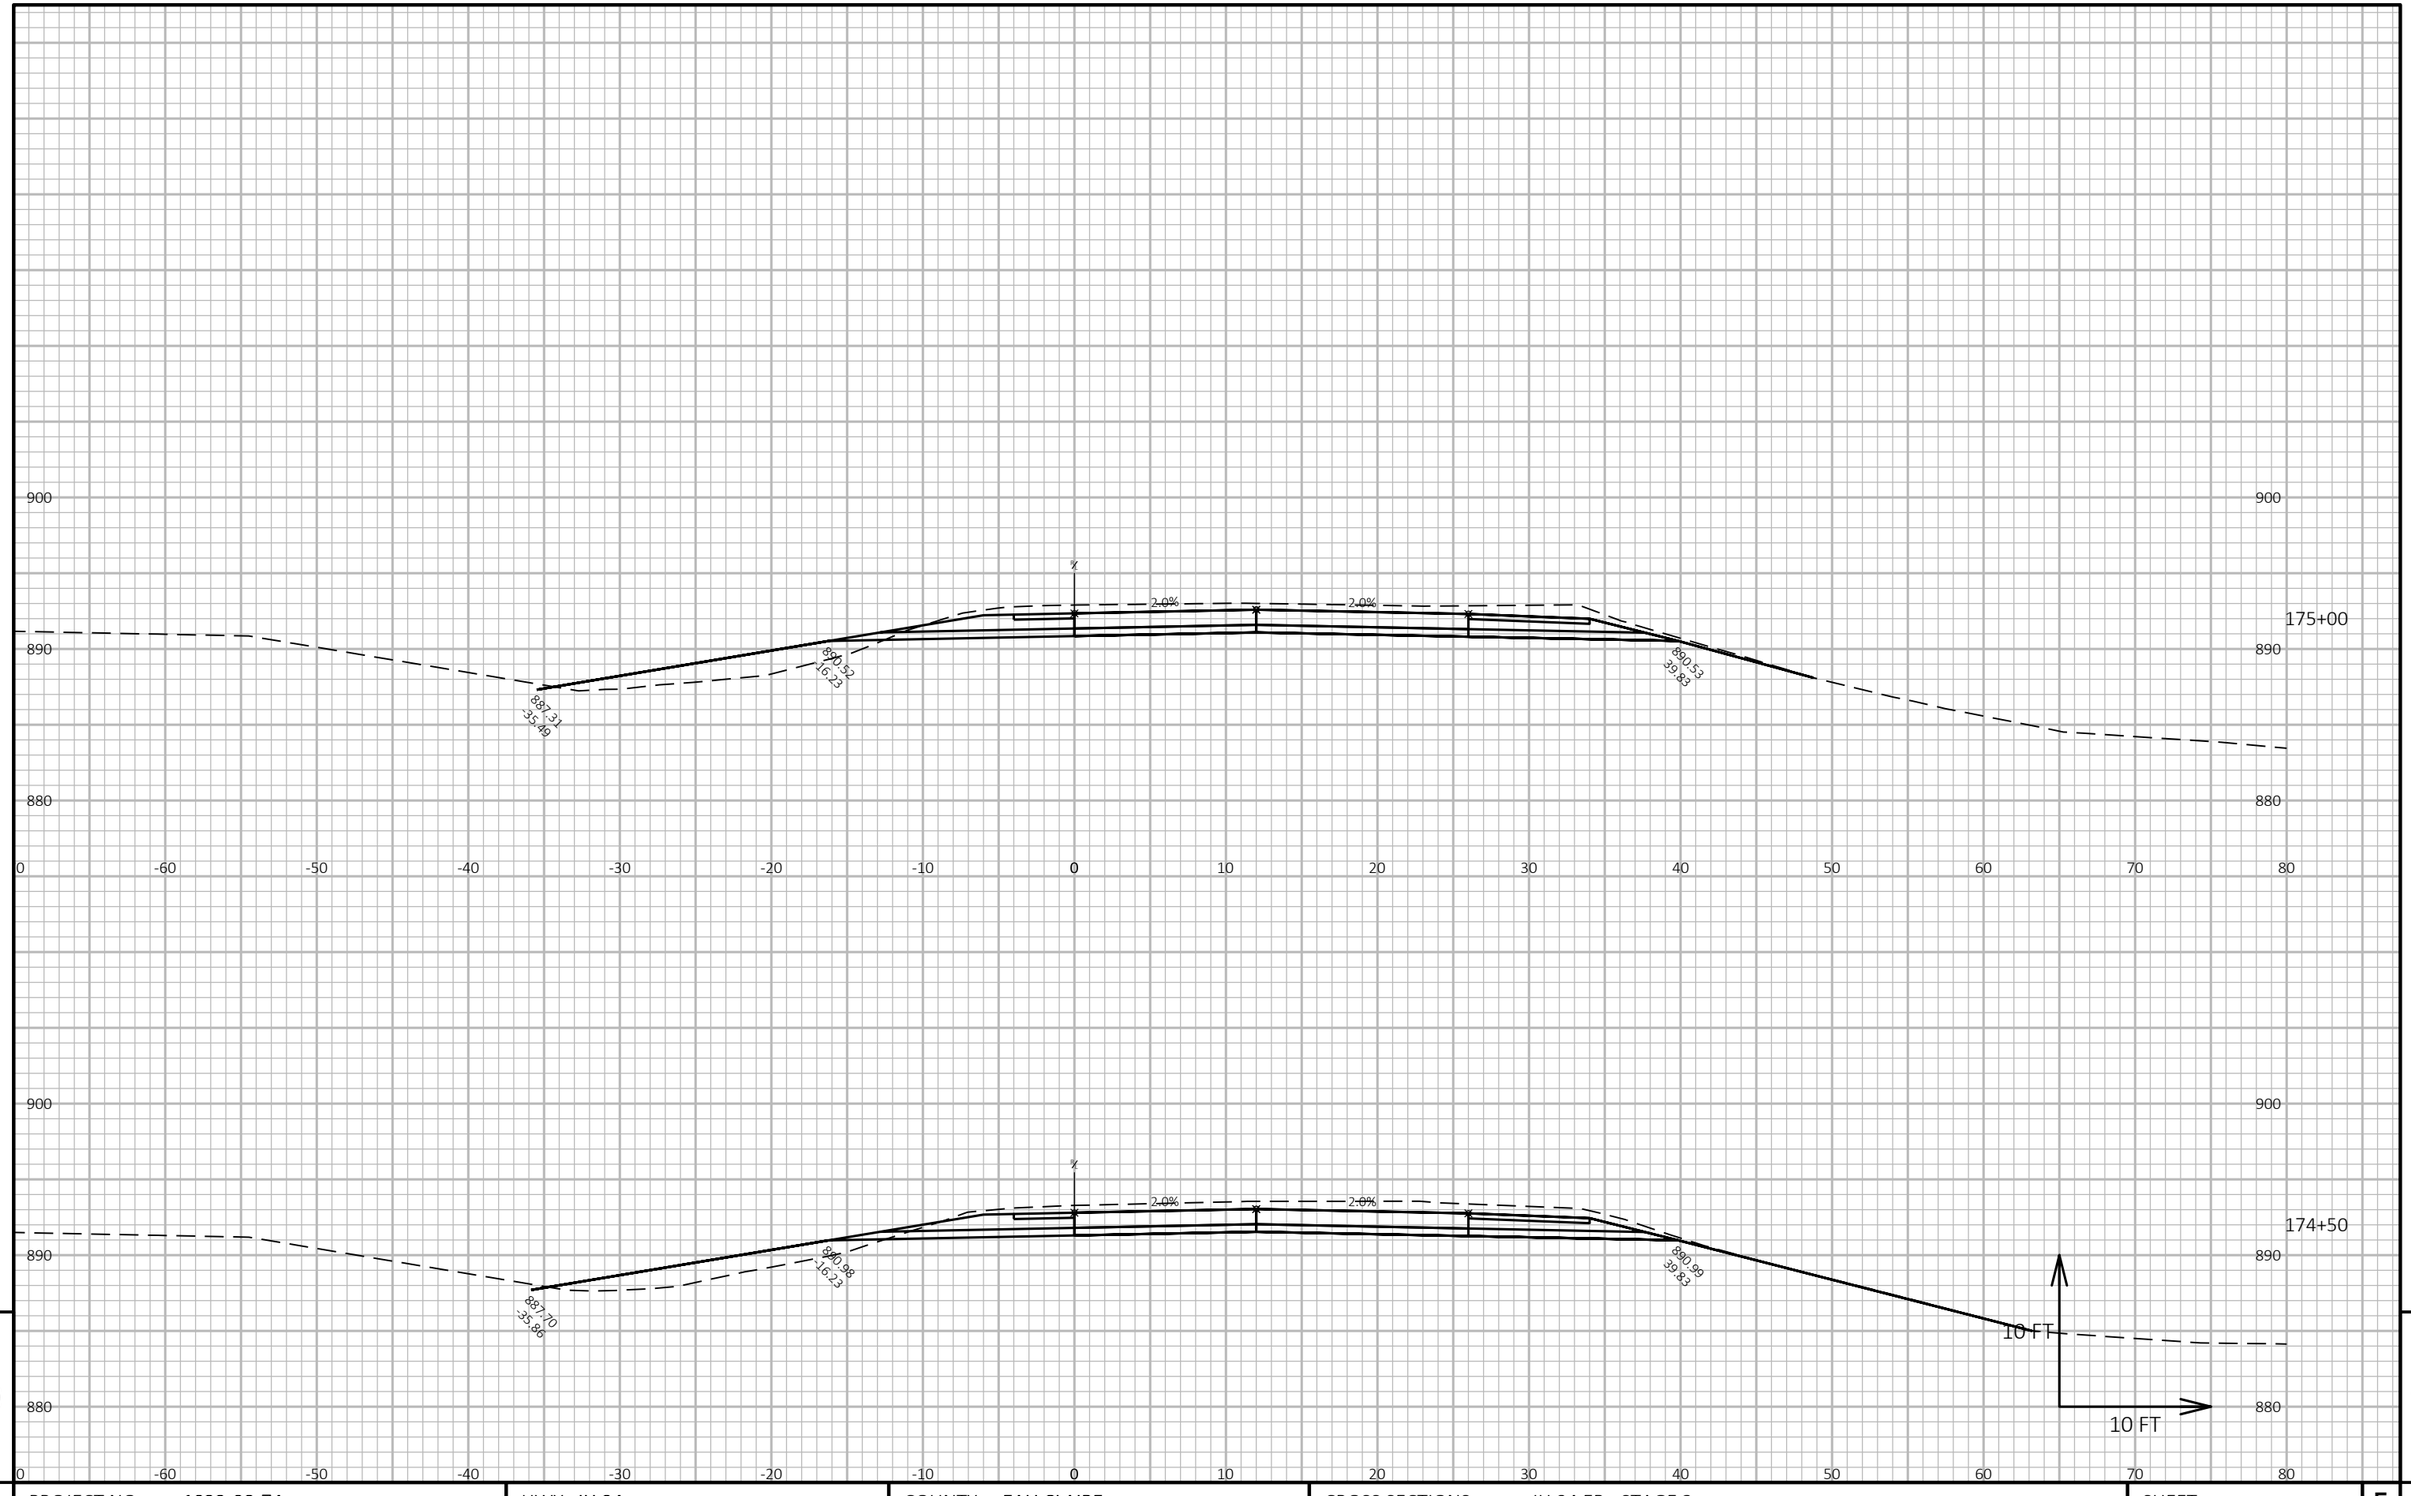

9

9

PROJECT NO: 1022-08-74	HWY: IH 94	COUNTY: EAU CLAIRE	CROSS SECTIONS: IH 94 EB - STAGE 3	SHEET	E


FILE NAME : N:\PDS\C3D\10220804\SHEETSPLAN\X-SECTIONS\090201_XS_STAGE_3_EB_CONSTRUCTION_10-27-20.DWG
LAYOUT NAME - EB Stage 3 - (178)

PLOT DATE : 1/17/2021 9:12 AM

PLOT BY : CHRIST, AARON D

PLOT NAME :

PLOT SCALE : 1 IN:10 FT HORZ. / 1 IN:10 FT VERT.

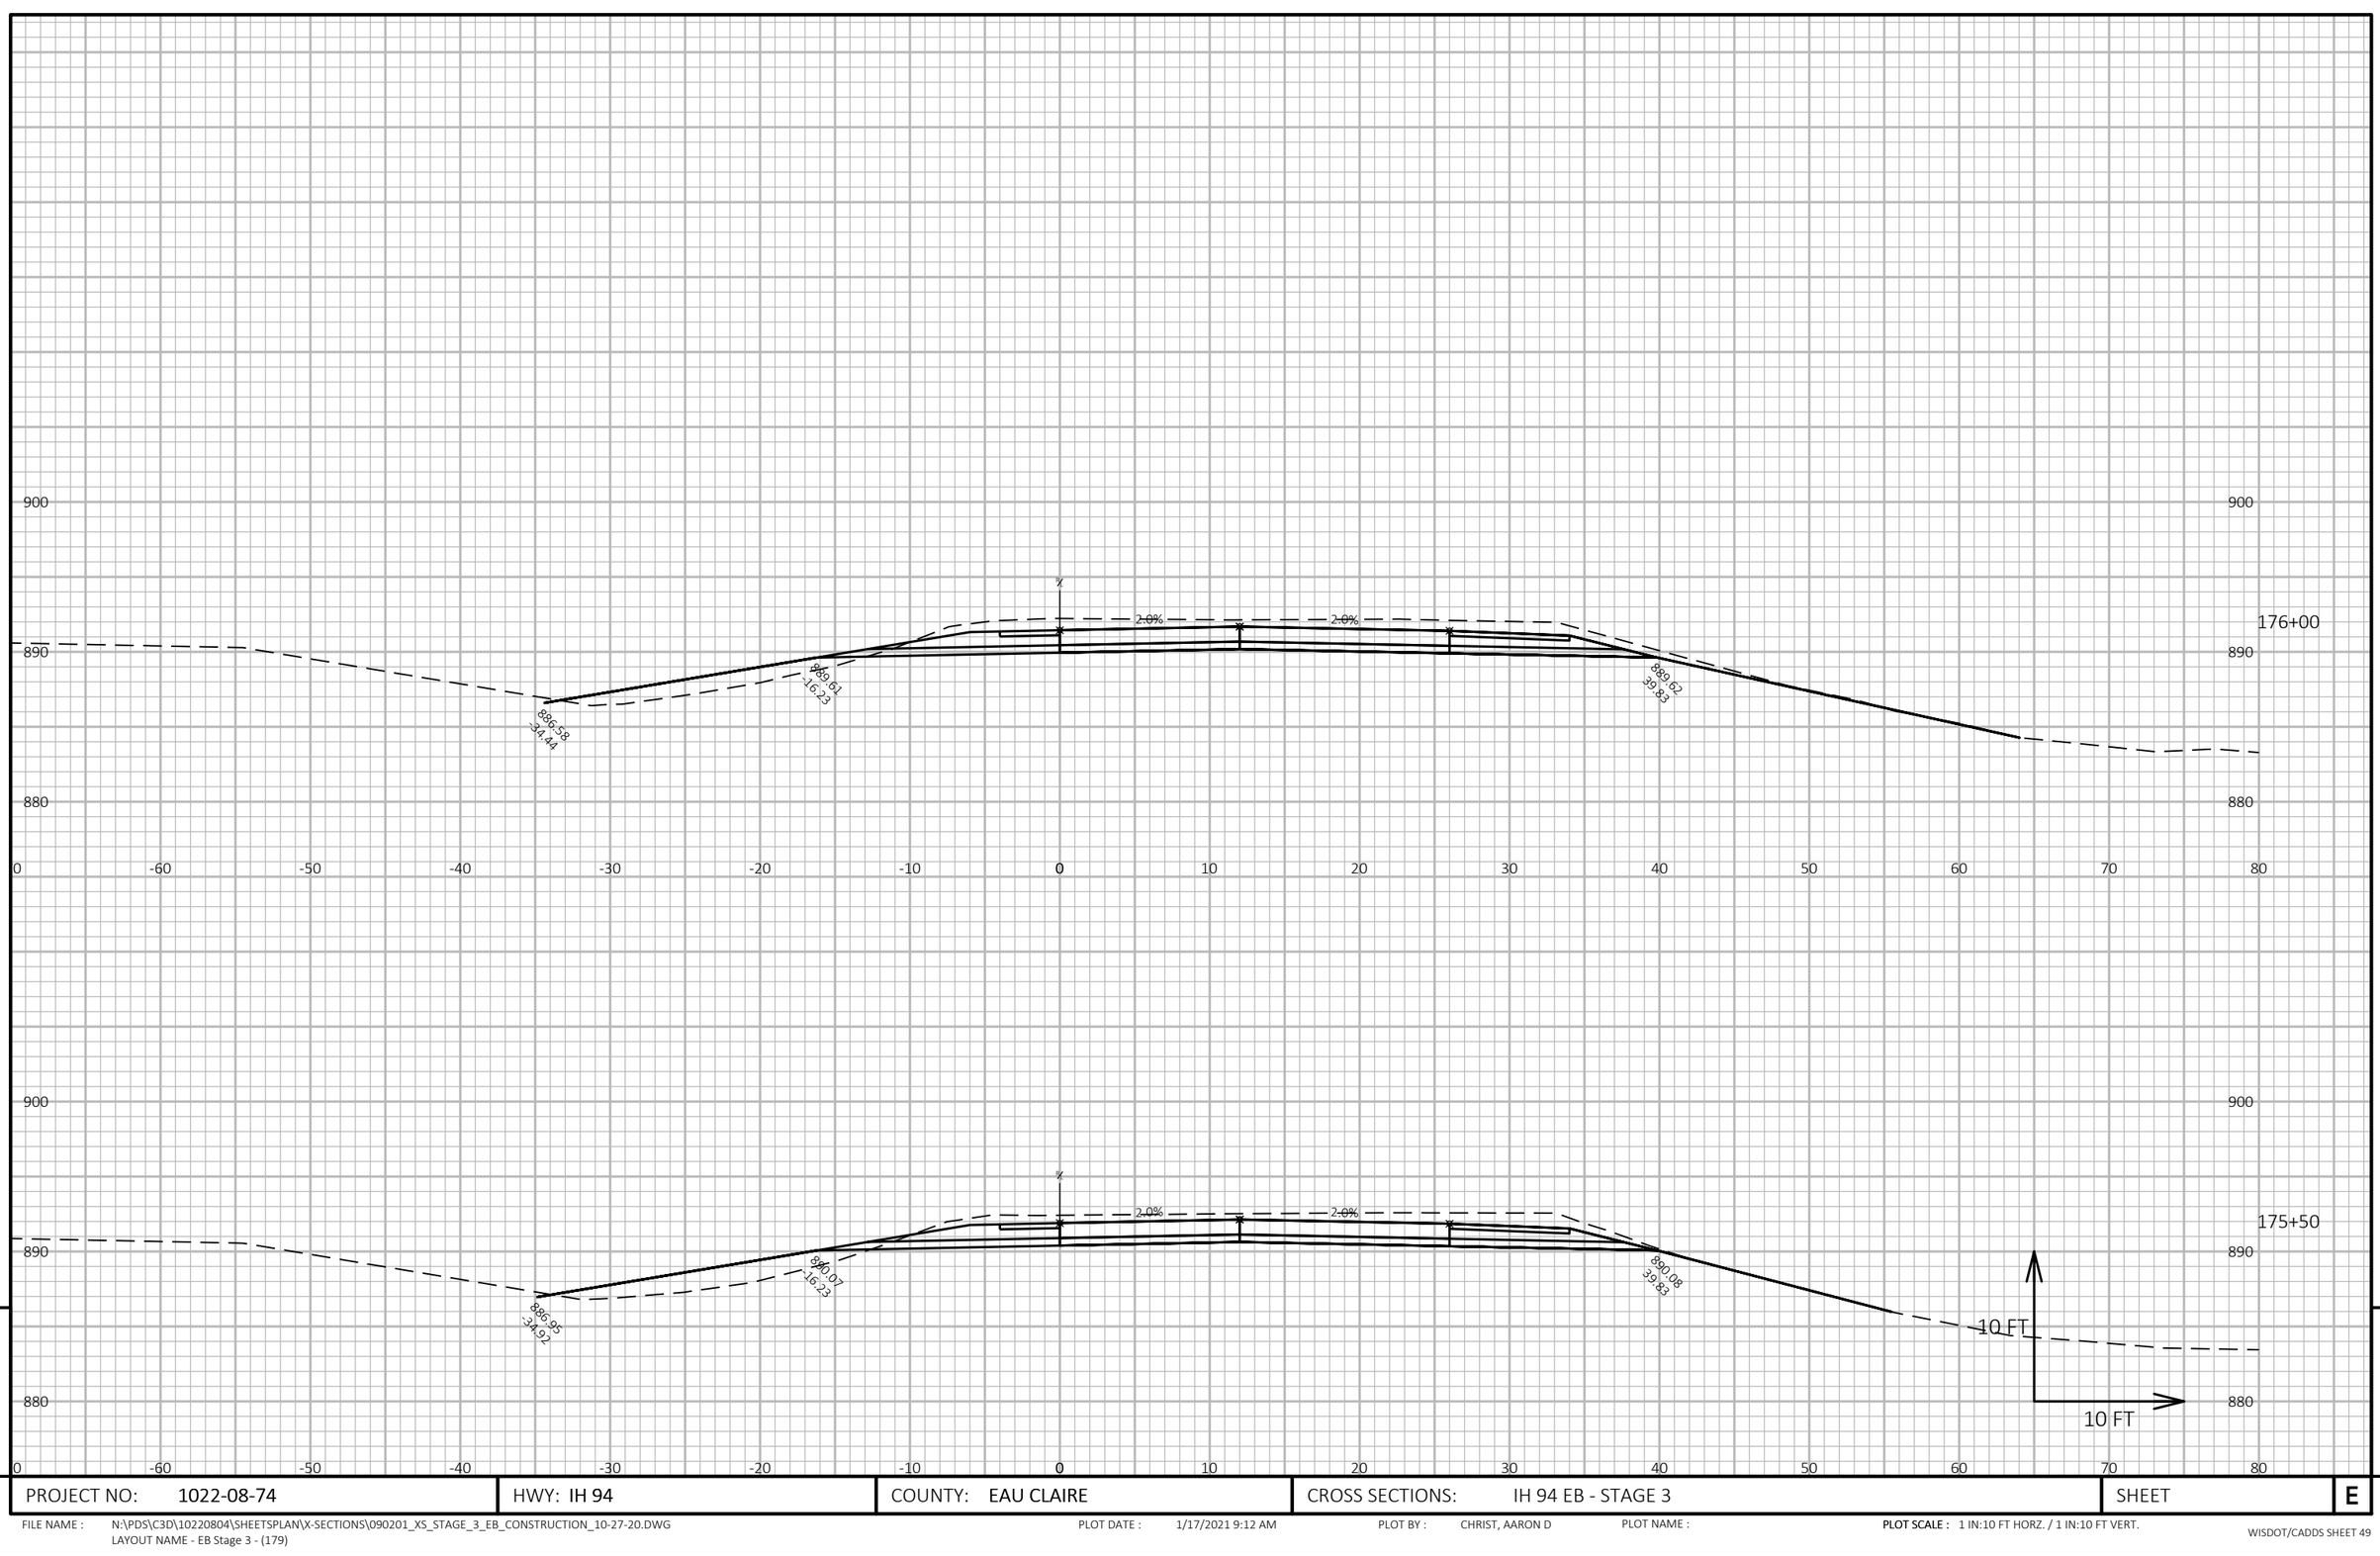

9

9

PROJECT NO: 1022-08-74	HWY: IH 94	COUNTY: EAU CLAIRE	CROSS SECTIONS: IH 94 EB - STAGE 3	SHEET	E


FILE NAME : N:\PDS\C3D\10220804\SHEETSPLAN\X-SECTIONS\090201_XS_STAGE_3_EB_CONSTRUCTION_10-27-20.DWG
LAYOUT NAME - EB Stage 3 - (179)

PLOT DATE : 1/17/2021 9:12 AM

PLOT BY : CHRIST, AARON D

PLOT NAME :

PLOT SCALE : 1 IN:10 FT HORZ. / 1 IN:10 FT VERT.

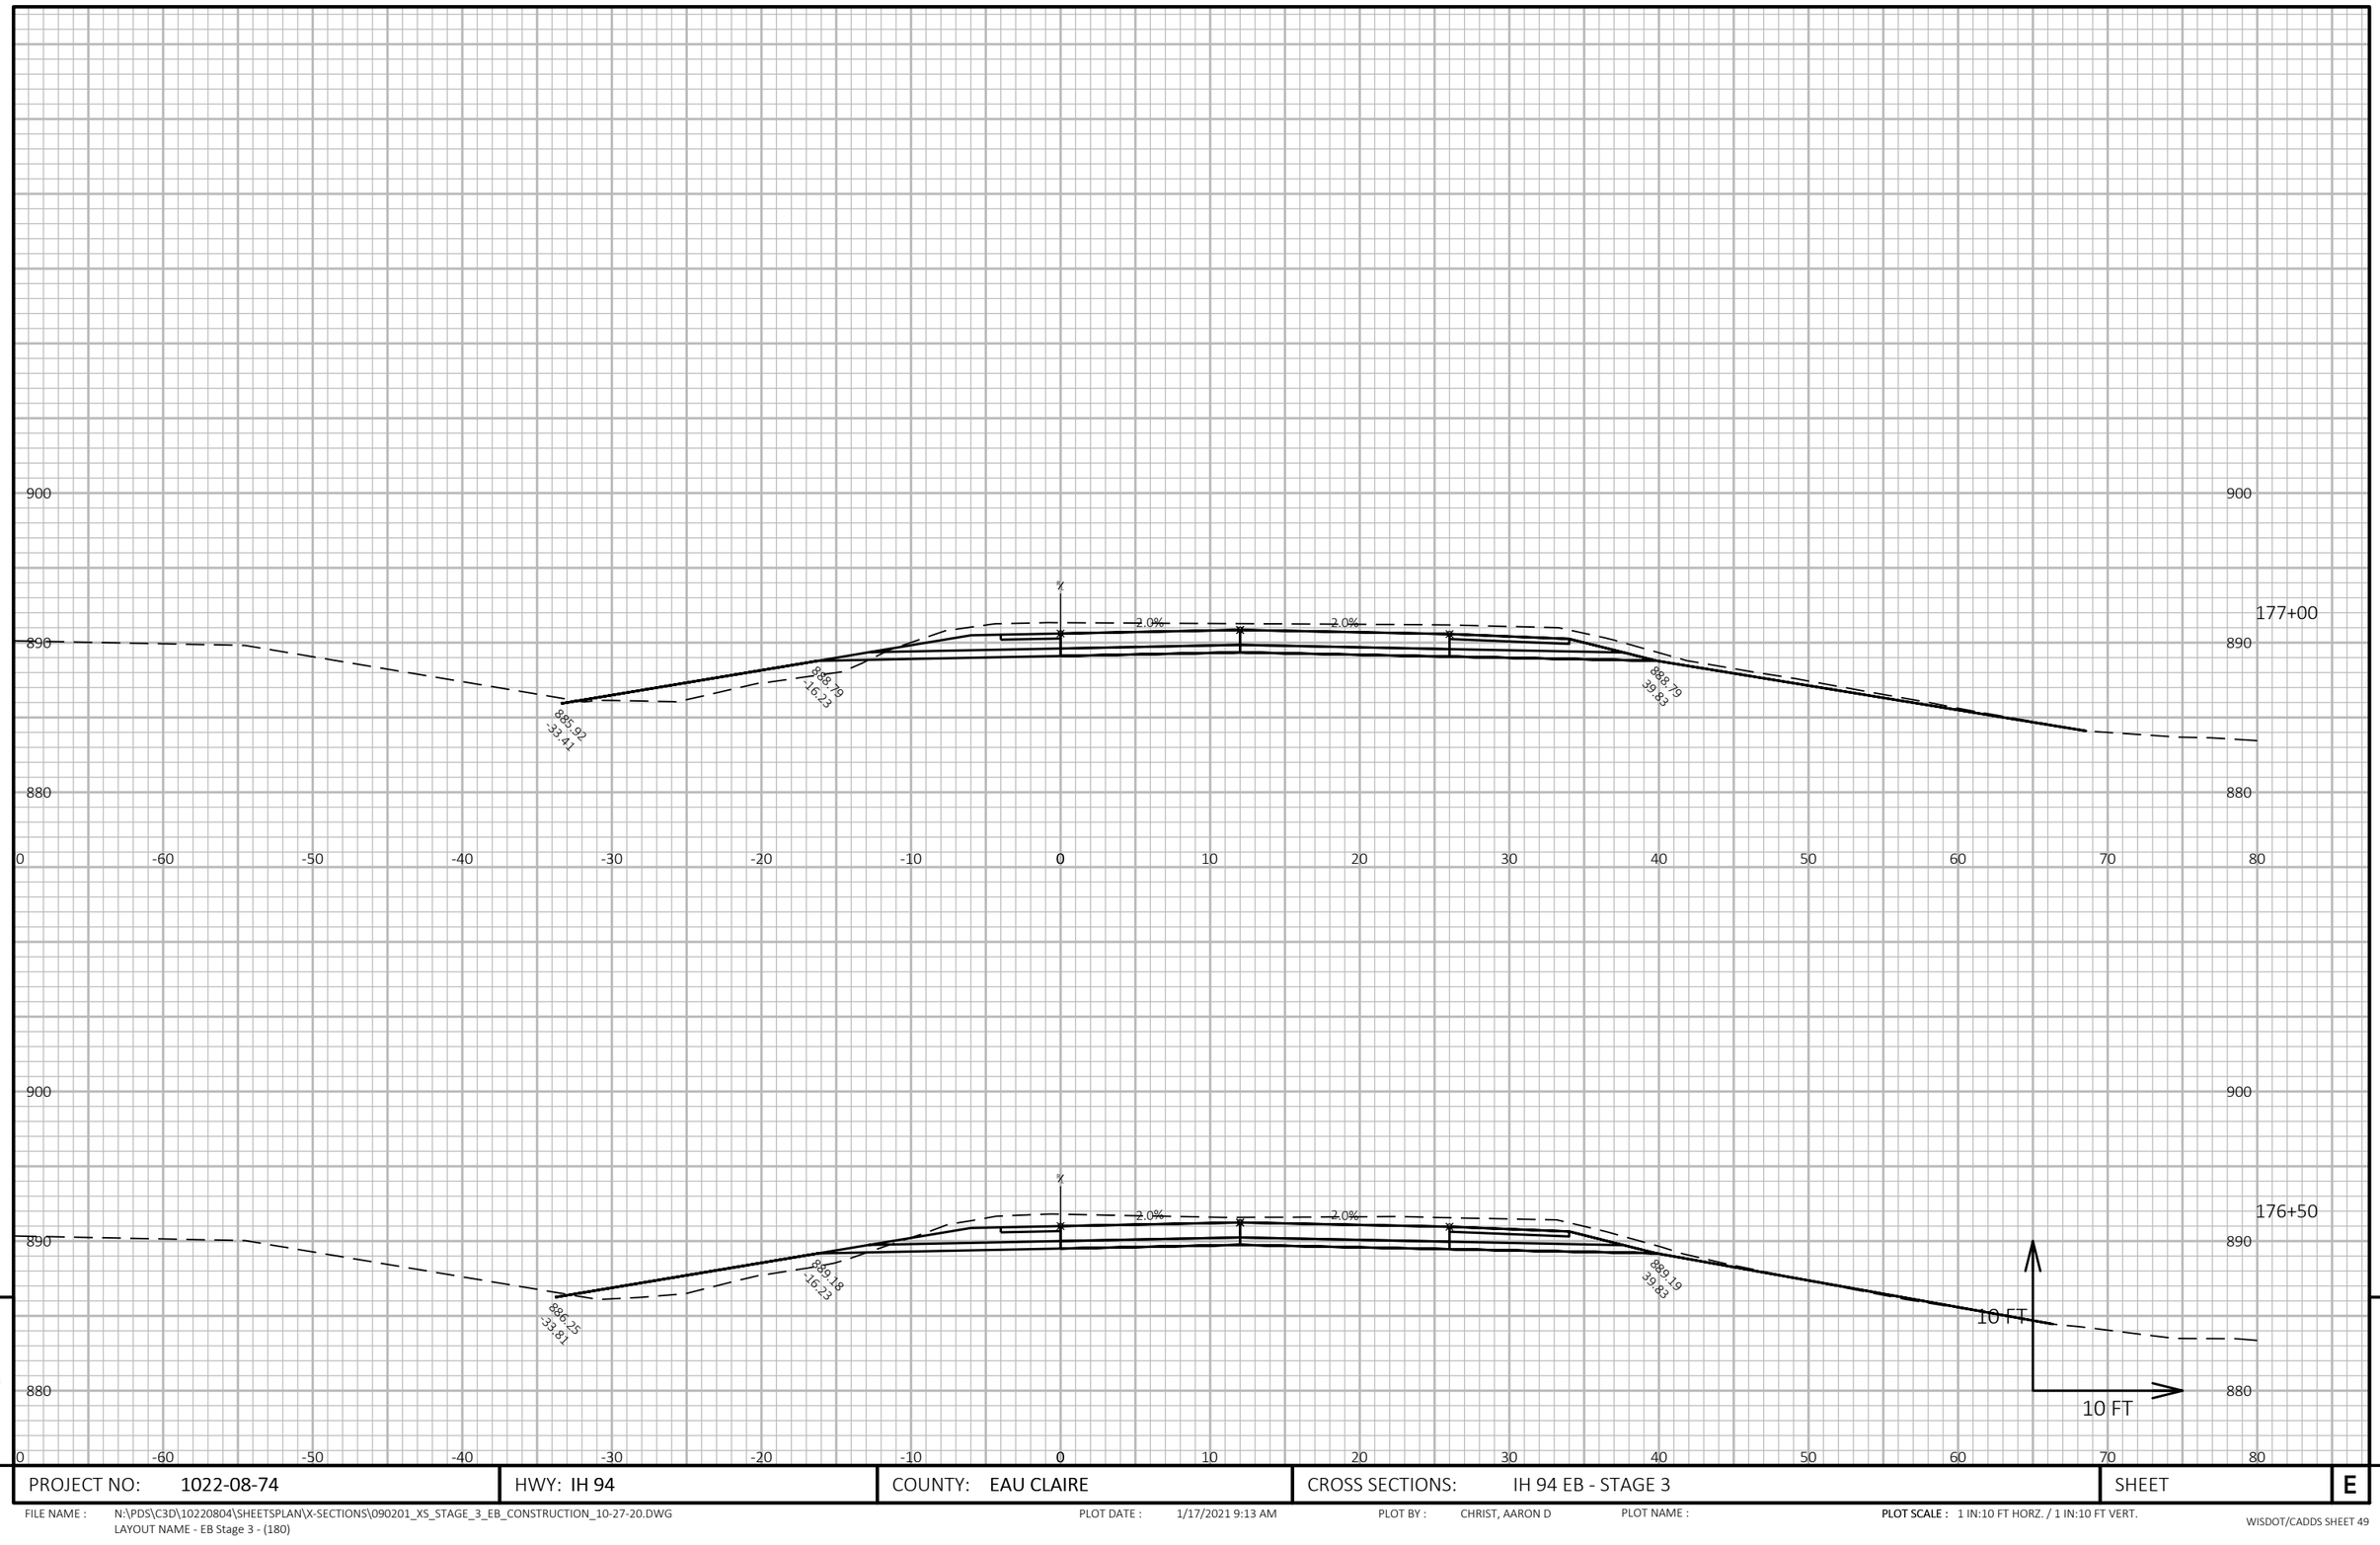

9

9

PROJECT NO: 1022-08-74	HWY: IH 94	COUNTY: EAU CLAIRE	CROSS SECTIONS: IH 94 EB - STAGE 3	SHEET E


FILE NAME : N:\PDS\C3D\10220804\SHEETSPLAN\X-SECTIONS\090201_XS_STAGE_3_EB_CONSTRUCTION_10-27-20.DWG
LAYOUT NAME - EB Stage 3 - (180)

PLOT DATE : 1/17/2021 9:13 AM

PLOT BY : CHRIST, AARON D

PLOT NAME :

PLOT SCALE : 1 IN:10 FT HORZ. / 1 IN:10 FT VERT.

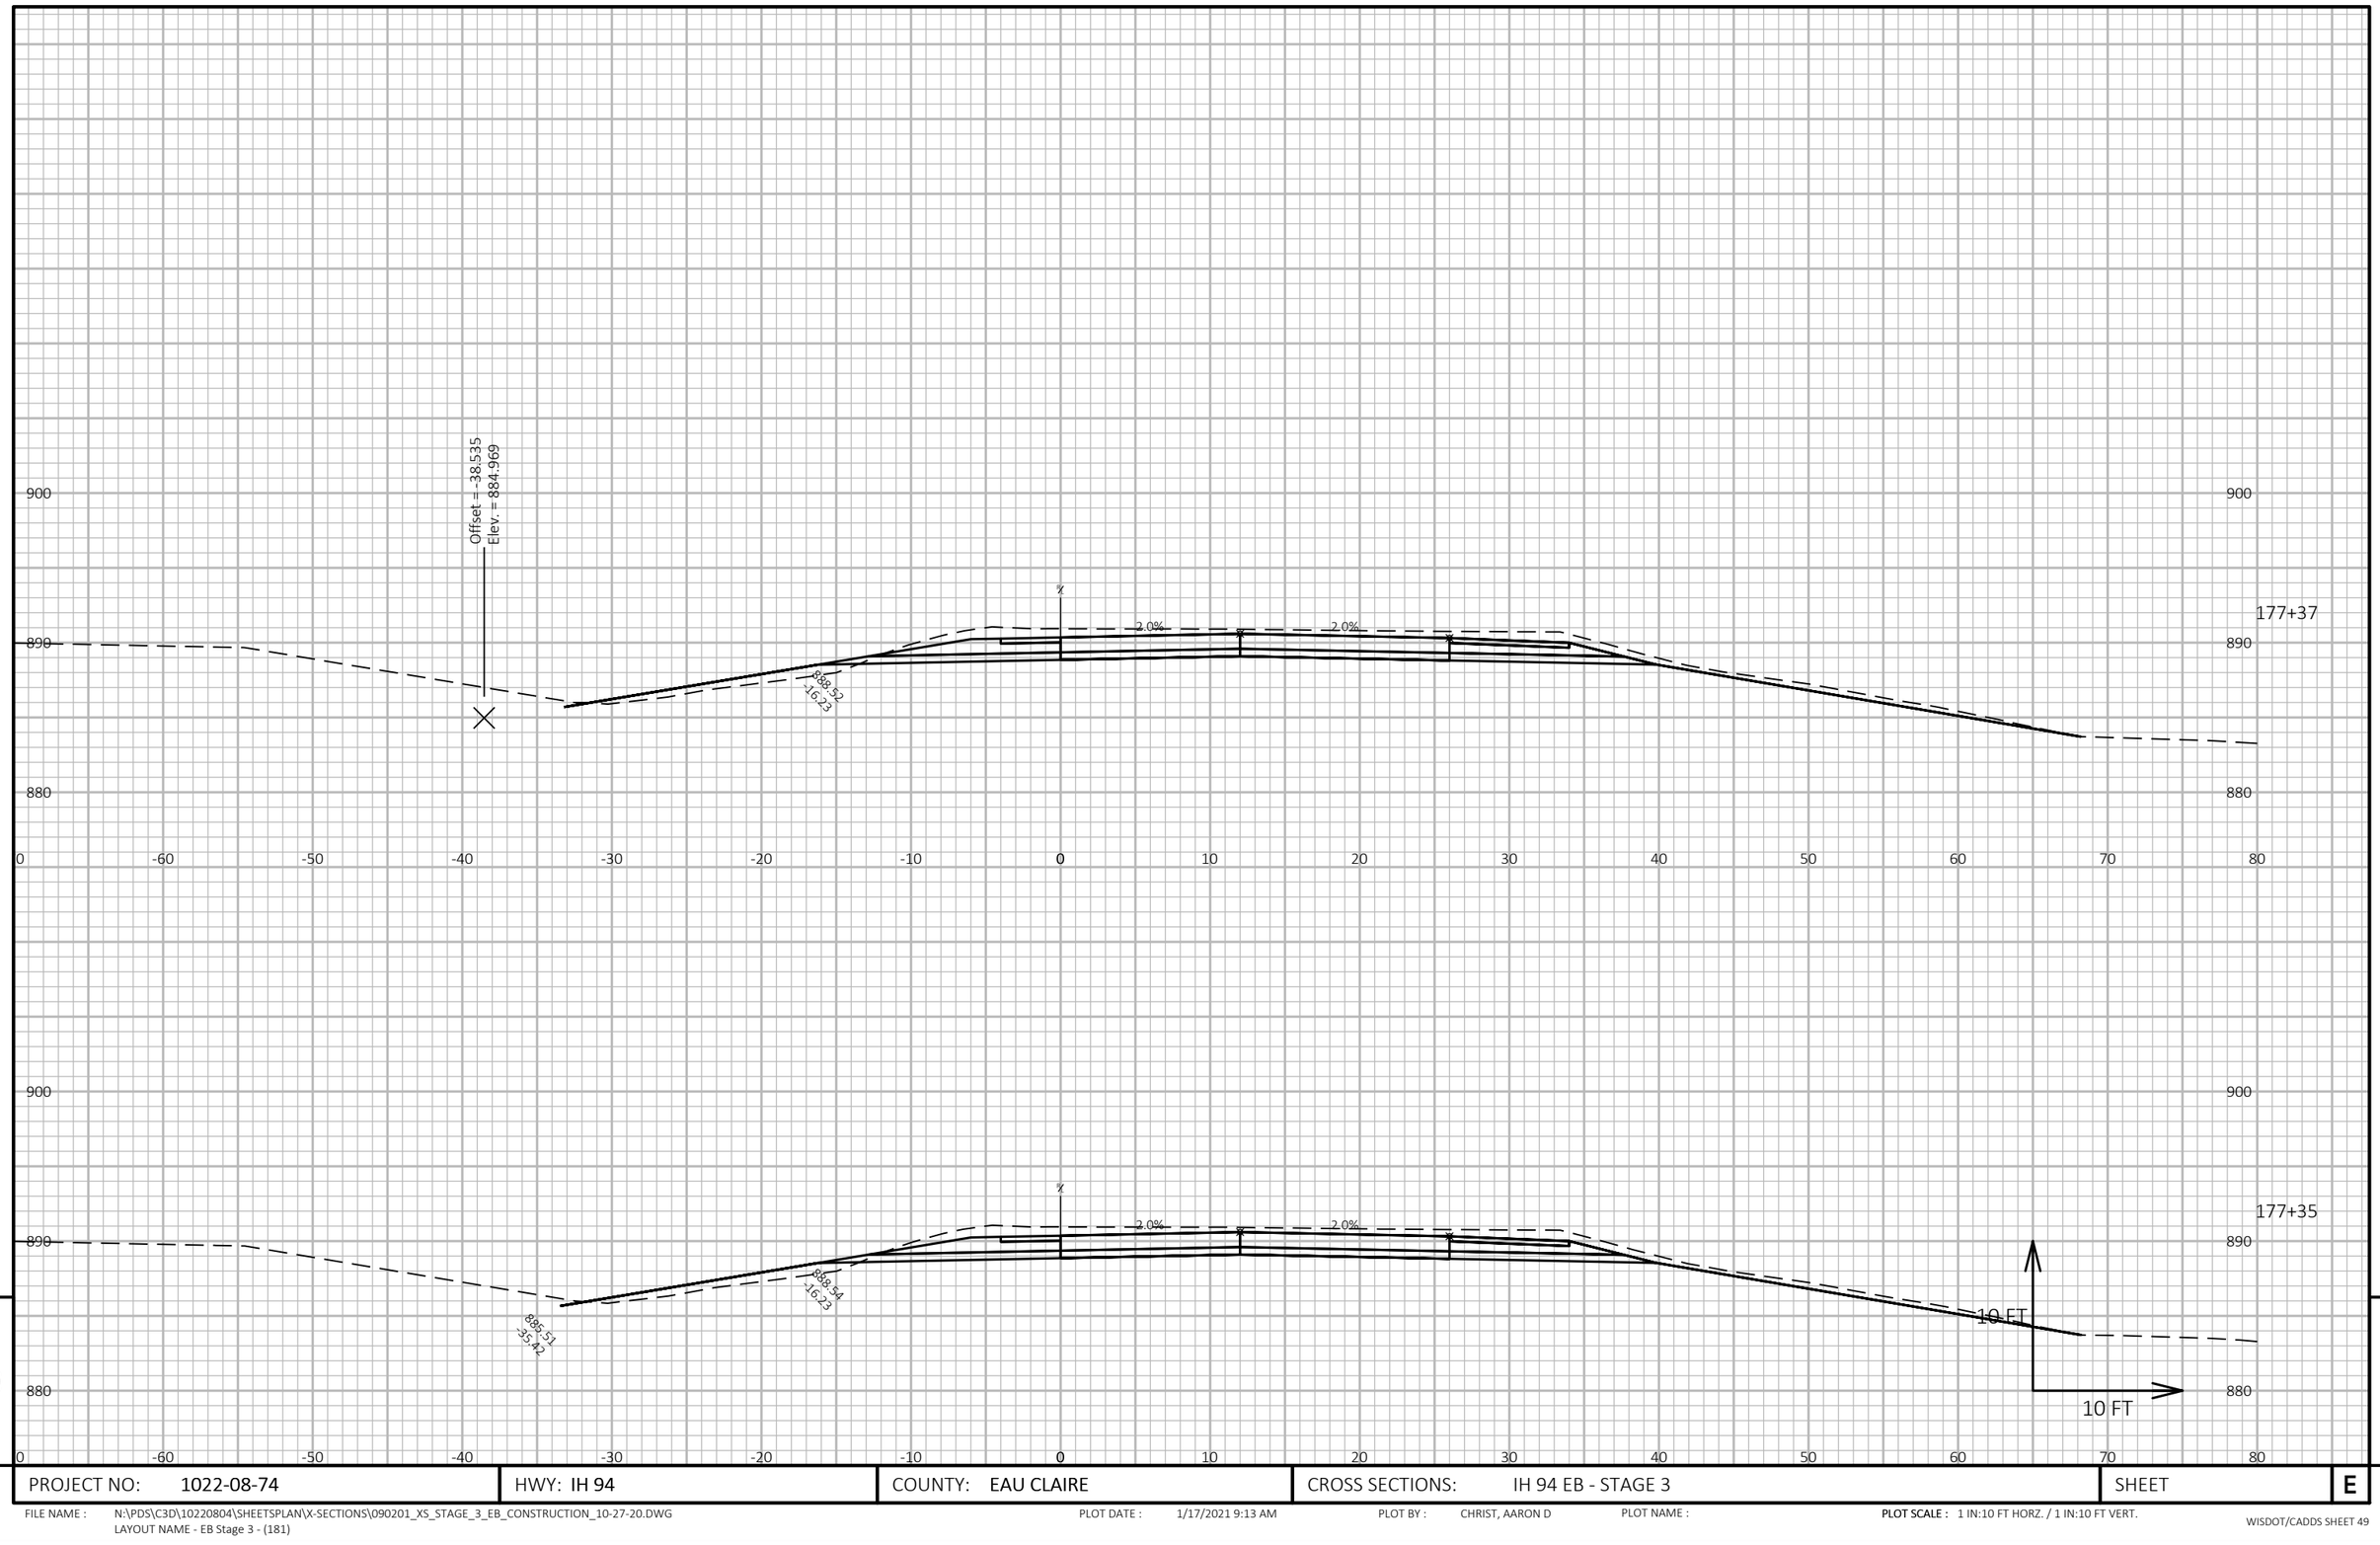

9


9

PROJECT NO: 1022-08-74	HWY: IH 94	COUNTY: EAU CLAIRE	CROSS SECTIONS: IH 94 EB - STAGE 3	SHEET	E

FILE NAME : N:\PDS\C3D\10220804\SHEETSPLAN\X-SECTIONS\090201_XS_STAGE_3_EB_CONSTRUCTION_10-27-20.DWG
LAYOUT NAME - EB Stage 3 - (181)

PLOT DATE : 1/17/2021 9:13 AM PLOT BY : CHRIST, AARON D PLOT NAME :

PLOT SCALE : 1 IN:10 FT HORZ. / 1 IN:10 FT VERT.

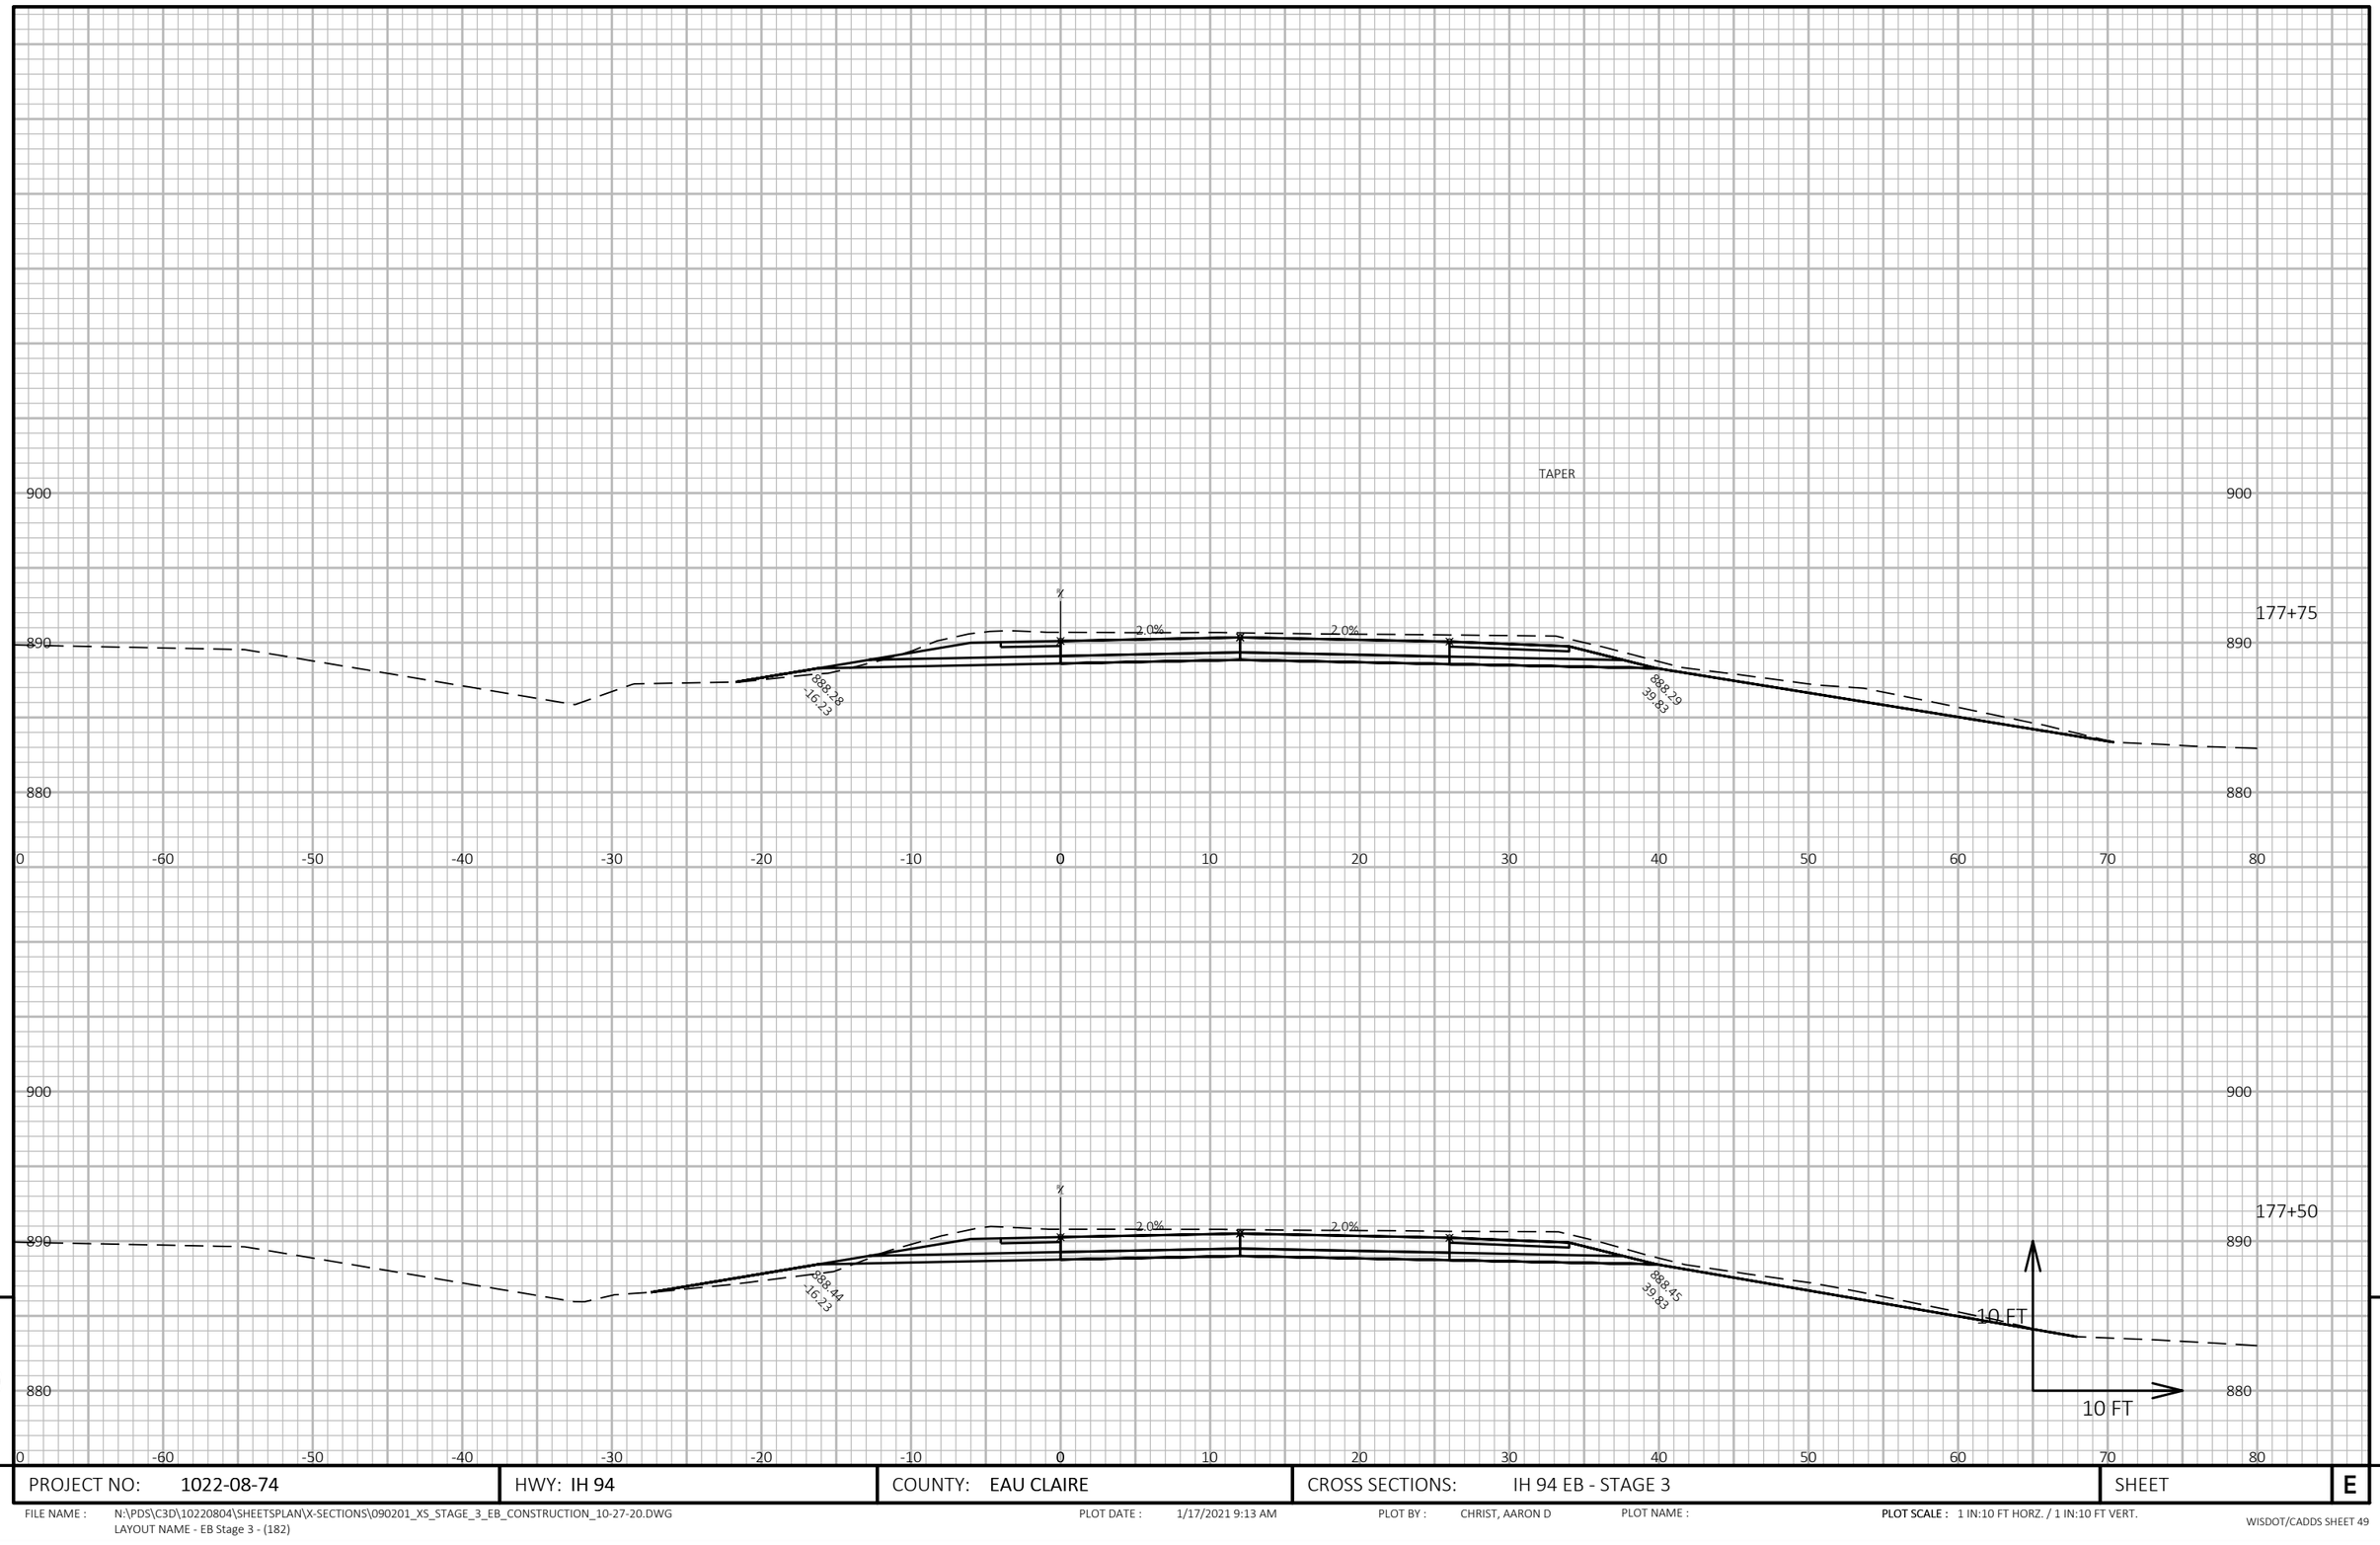

9


9

PROJECT NO: 1022-08-74	HWY: IH 94	COUNTY: EAU CLAIRE	CROSS SECTIONS: IH 94 EB - STAGE 3	SHEET E

FILE NAME : N:\PDS\C3D\10220804\SHEETSPLAN\X-SECTIONS\090201_XS_STAGE_3_EB_CONSTRUCTION_10-27-20.DWG
LAYOUT NAME - EB Stage 3 - (182)

PLOT DATE : 1/17/2021 9:13 AM PLOT BY : CHRIST, AARON D PLOT NAME :

PLOT SCALE : 1 IN:10 FT HORZ. / 1 IN:10 FT VERT.

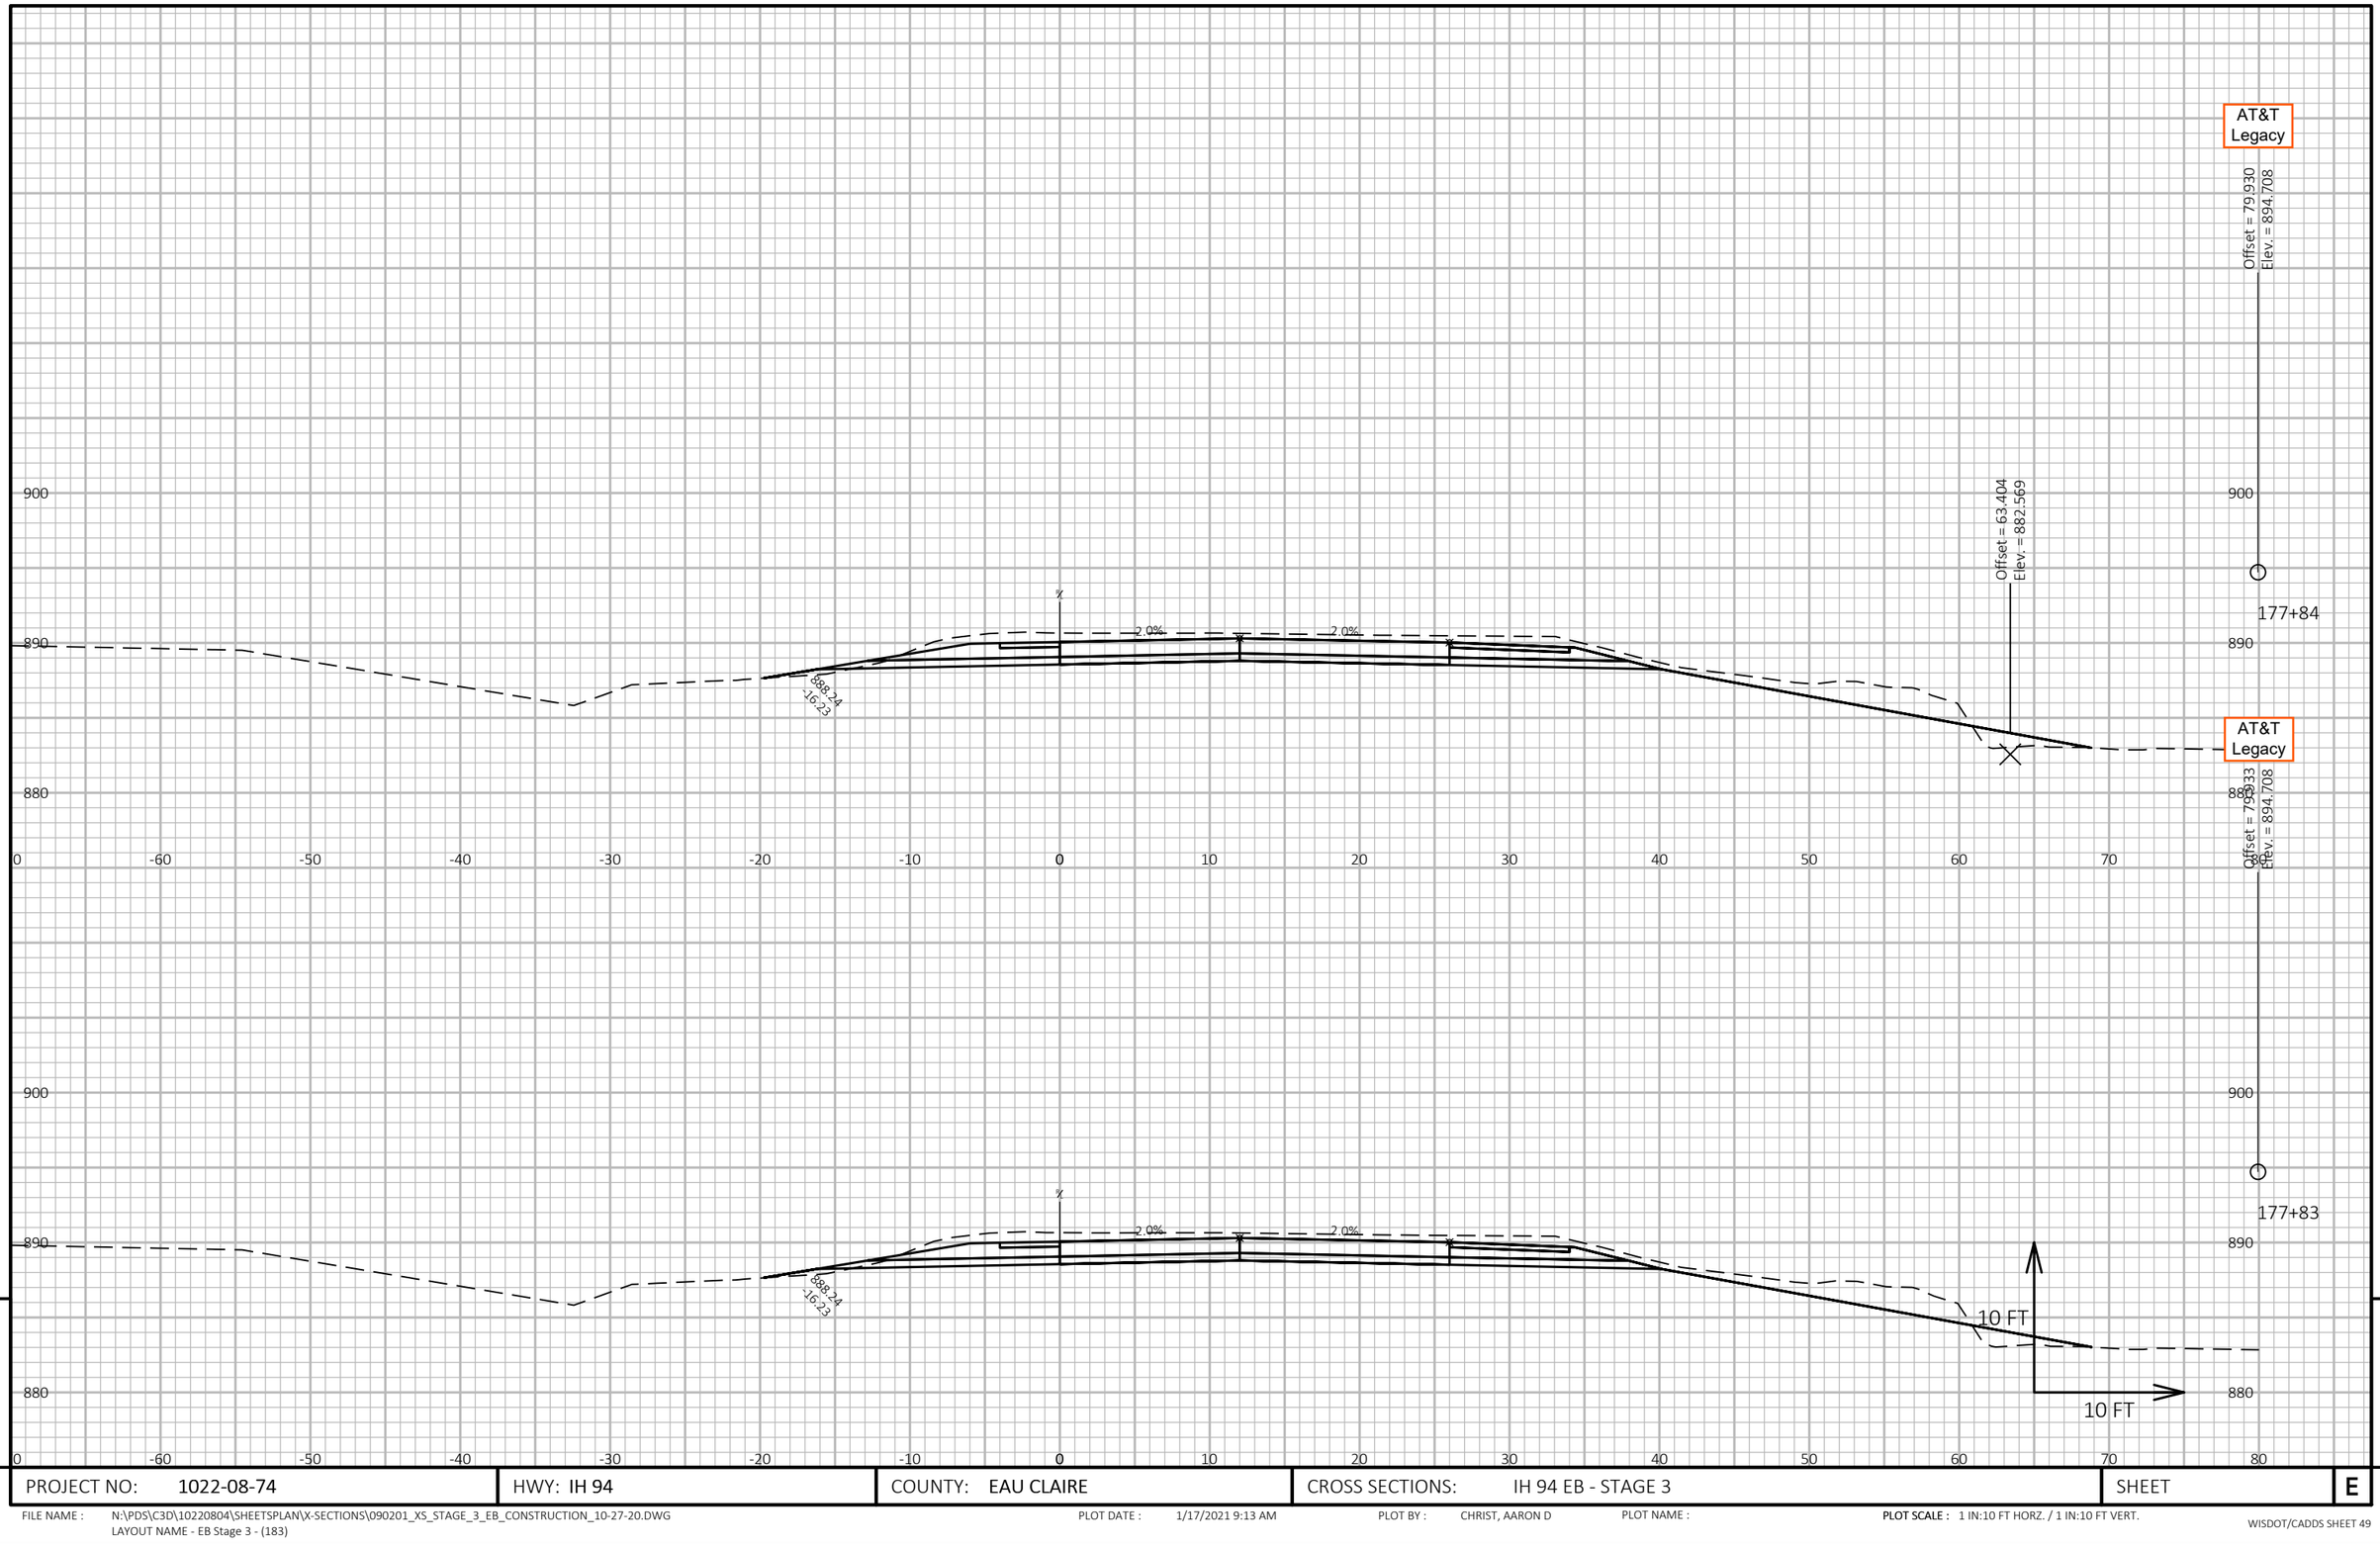


9

9

PROJECT NO: 1022-08-74	HWY: IH 94	COUNTY: EAU CLAIRE	CROSS SECTIONS: IH 94 EB - STAGE 3	SHEET	E

FILE NAME : N:\PDS\C3D\10220804\SHEETSPLAN\X-SECTIONS\090201_XS_STAGE_3_EB_CONSTRUCTION_10-27-20.DWG
LAYOUT NAME - EB Stage 3 - (183)

PLOT DATE : 1/17/2021 9:13 AM PLOT BY : CHRIST, AARON D PLOT NAME : **PLOT SCALE :** 1 IN:10 FT HORZ. / 1 IN:10 FT VERT.

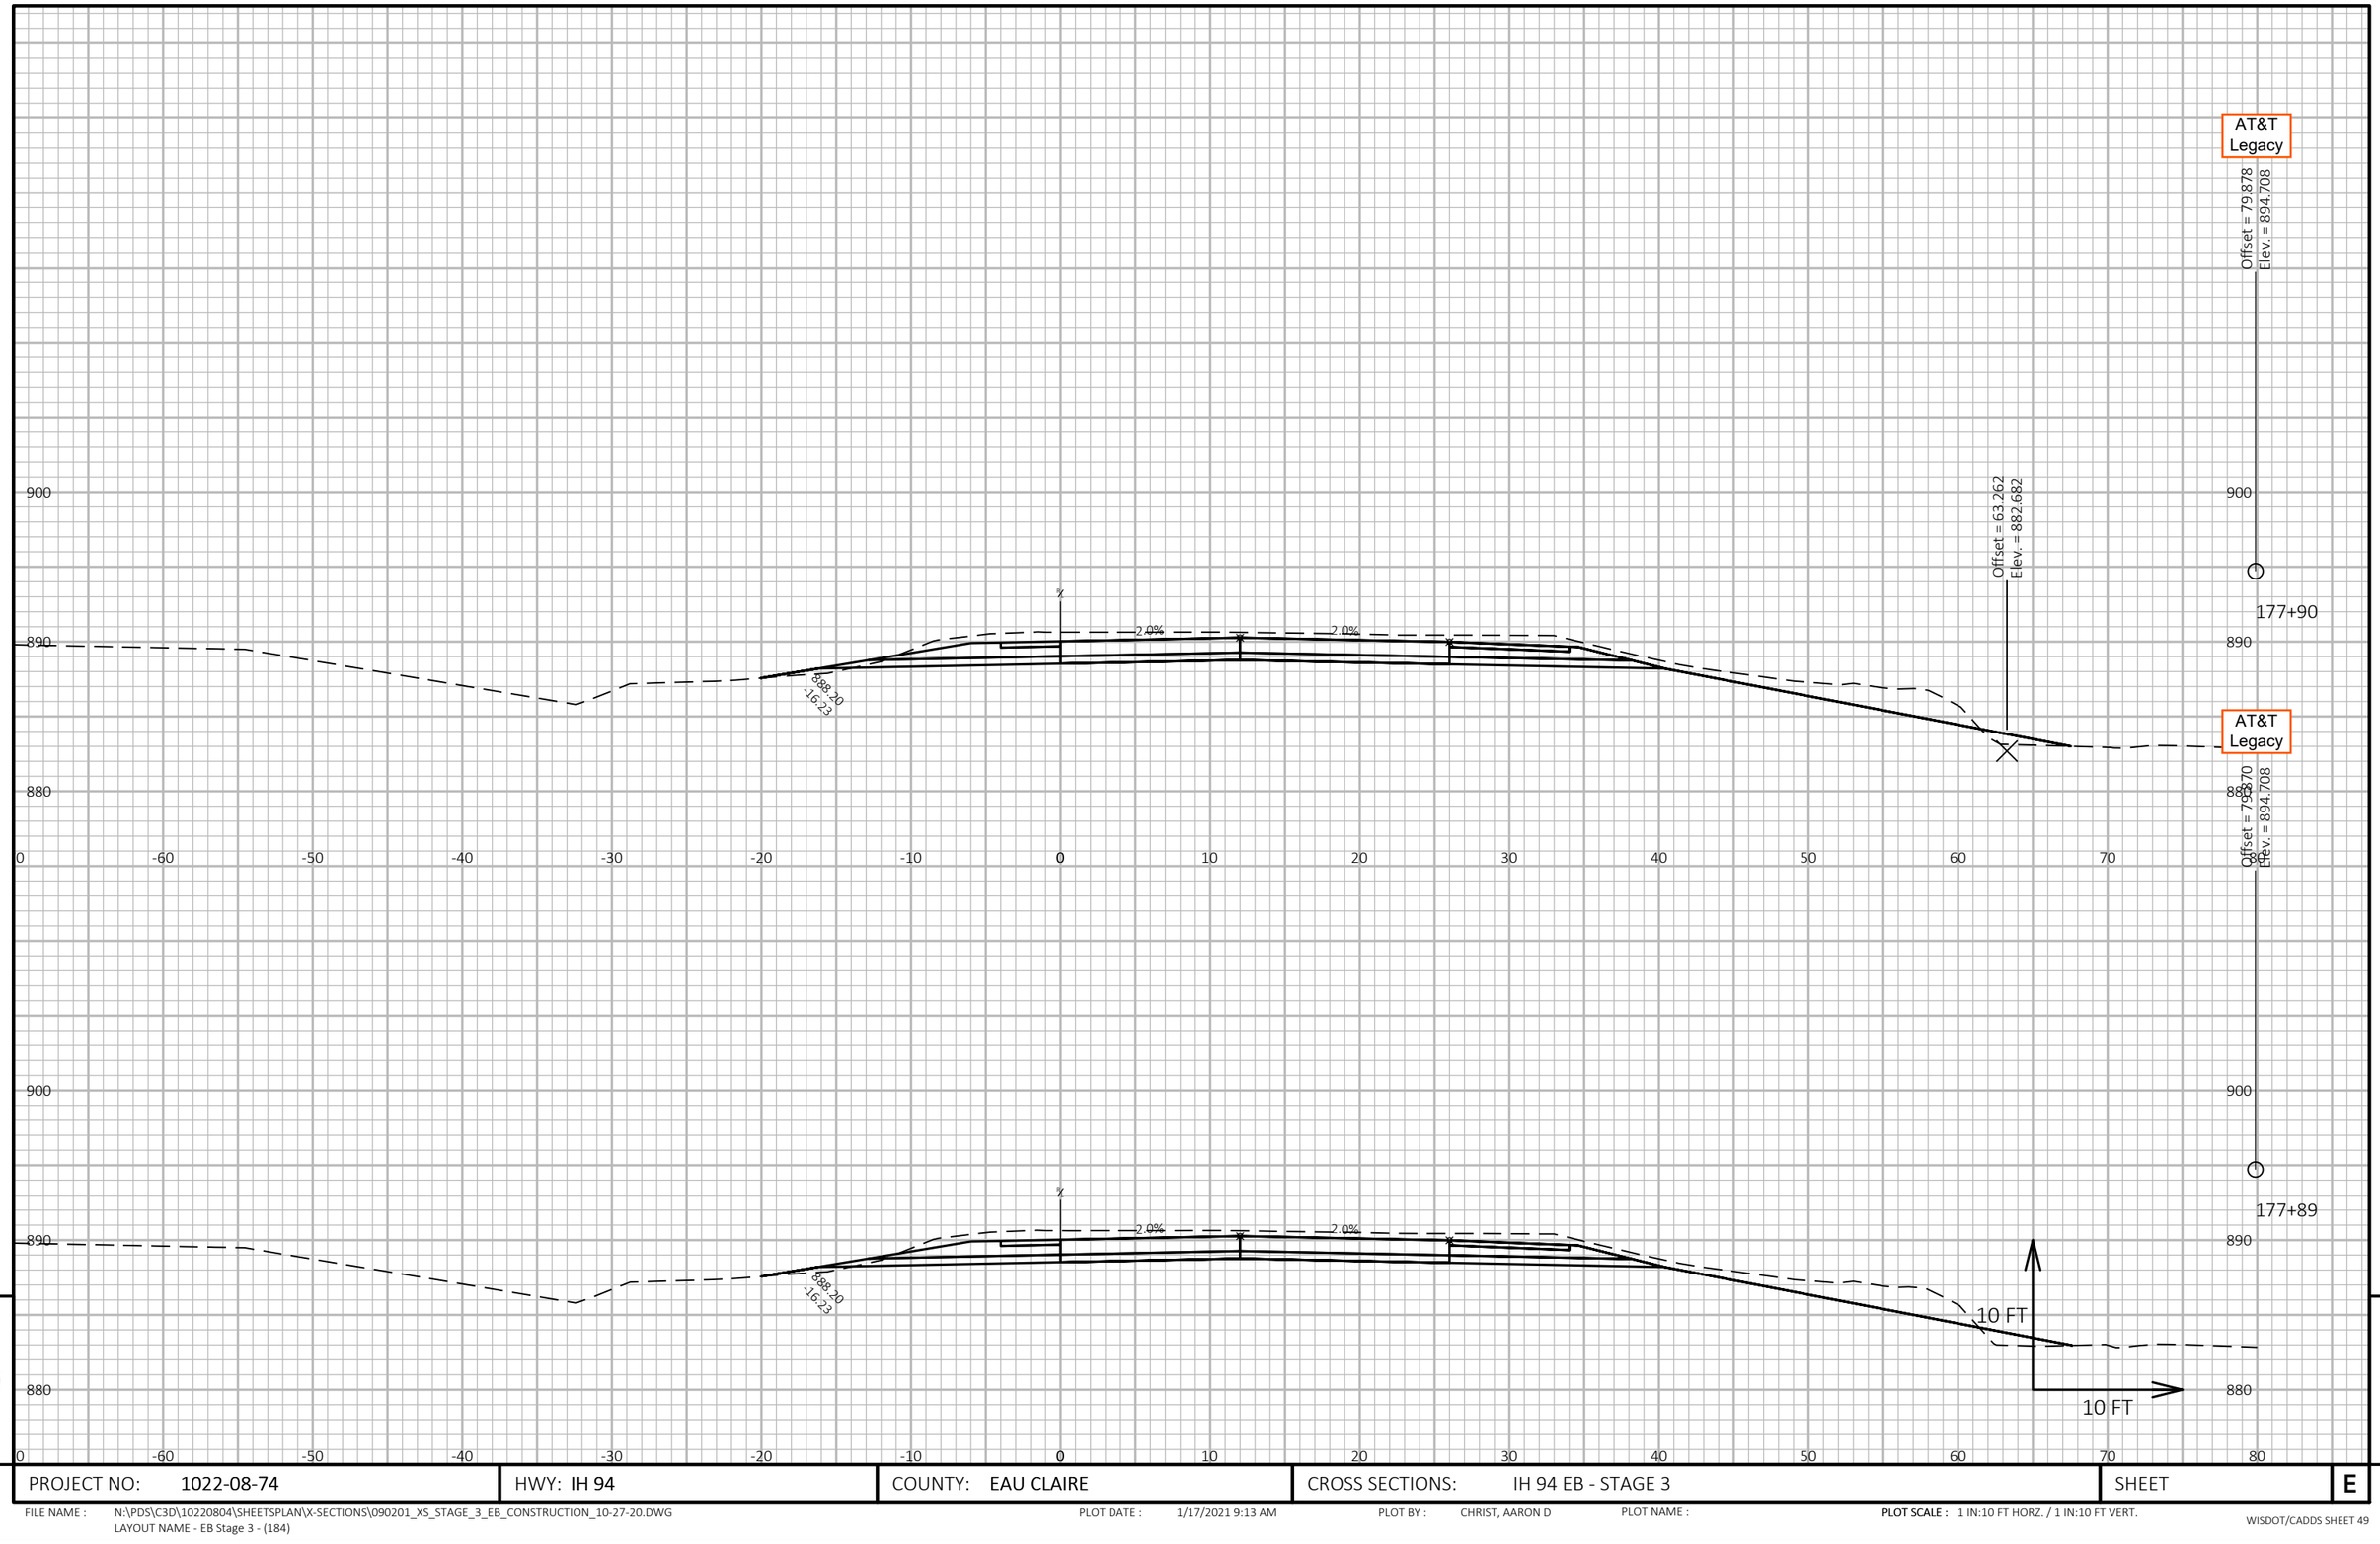

9


9

PROJECT NO: 1022-08-74	HWY: IH 94	COUNTY: EAU CLAIRE	CROSS SECTIONS: IH 94 EB - STAGE 3	SHEET E

FILE NAME : N:\PDS\C3D\10220804\SHEETSPLAN\X-SECTIONS\090201_XS_STAGE_3_EB_CONSTRUCTION_10-27-20.DWG
LAYOUT NAME - EB Stage 3 - (184)

PLOT DATE : 1/17/2021 9:13 AM PLOT BY : CHRIST, AARON D PLOT NAME :

PLOT SCALE : 1 IN:10 FT HORZ. / 1 IN:10 FT VERT.

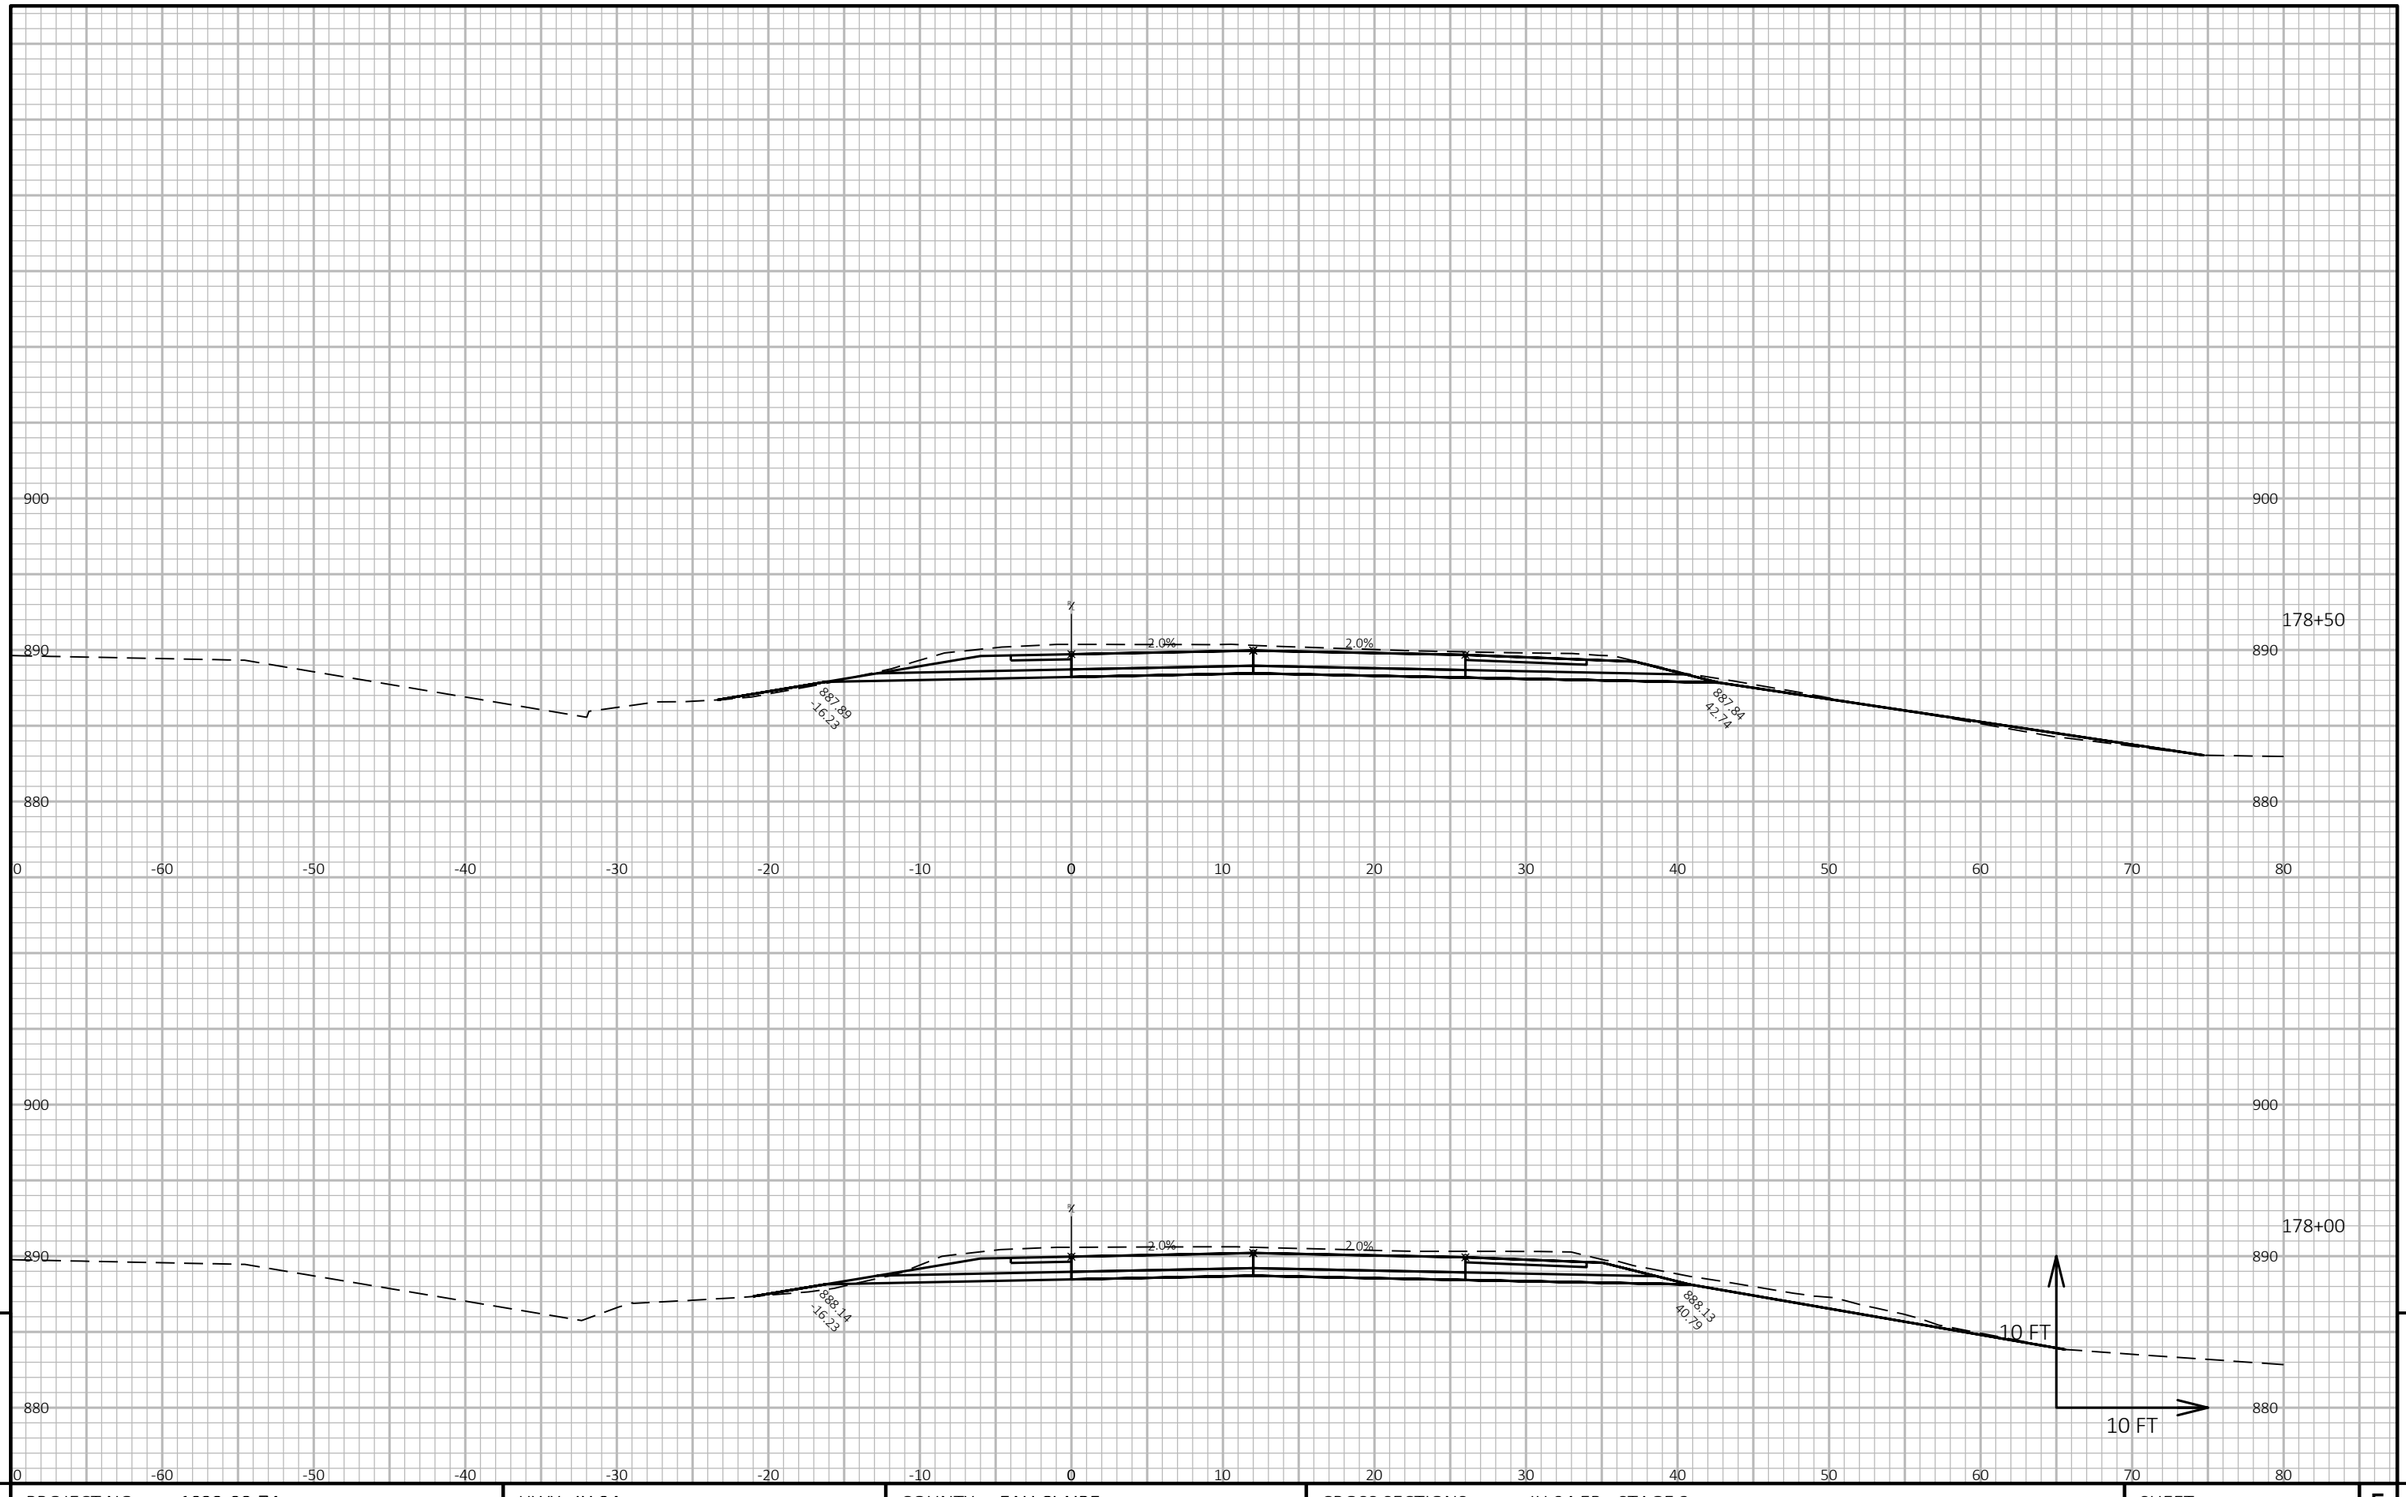

9


9

PROJECT NO: 1022-08-74	HWY: IH 94	COUNTY: EAU CLAIRE	CROSS SECTIONS: IH 94 EB - STAGE 3	SHEET	E

FILE NAME : N:\PDS\C3D\10220804\SHEETSPLAN\X-SECTIONS\090201_XS_STAGE_3_EB_CONSTRUCTION_10-27-20.DWG
LAYOUT NAME - EB Stage 3 - (185)

PLOT DATE : 1/17/2021 9:13 AM PLOT BY : CHRIST, AARON D PLOT NAME :

PLOT SCALE : 1 IN:10 FT HORZ. / 1 IN:10 FT VERT.

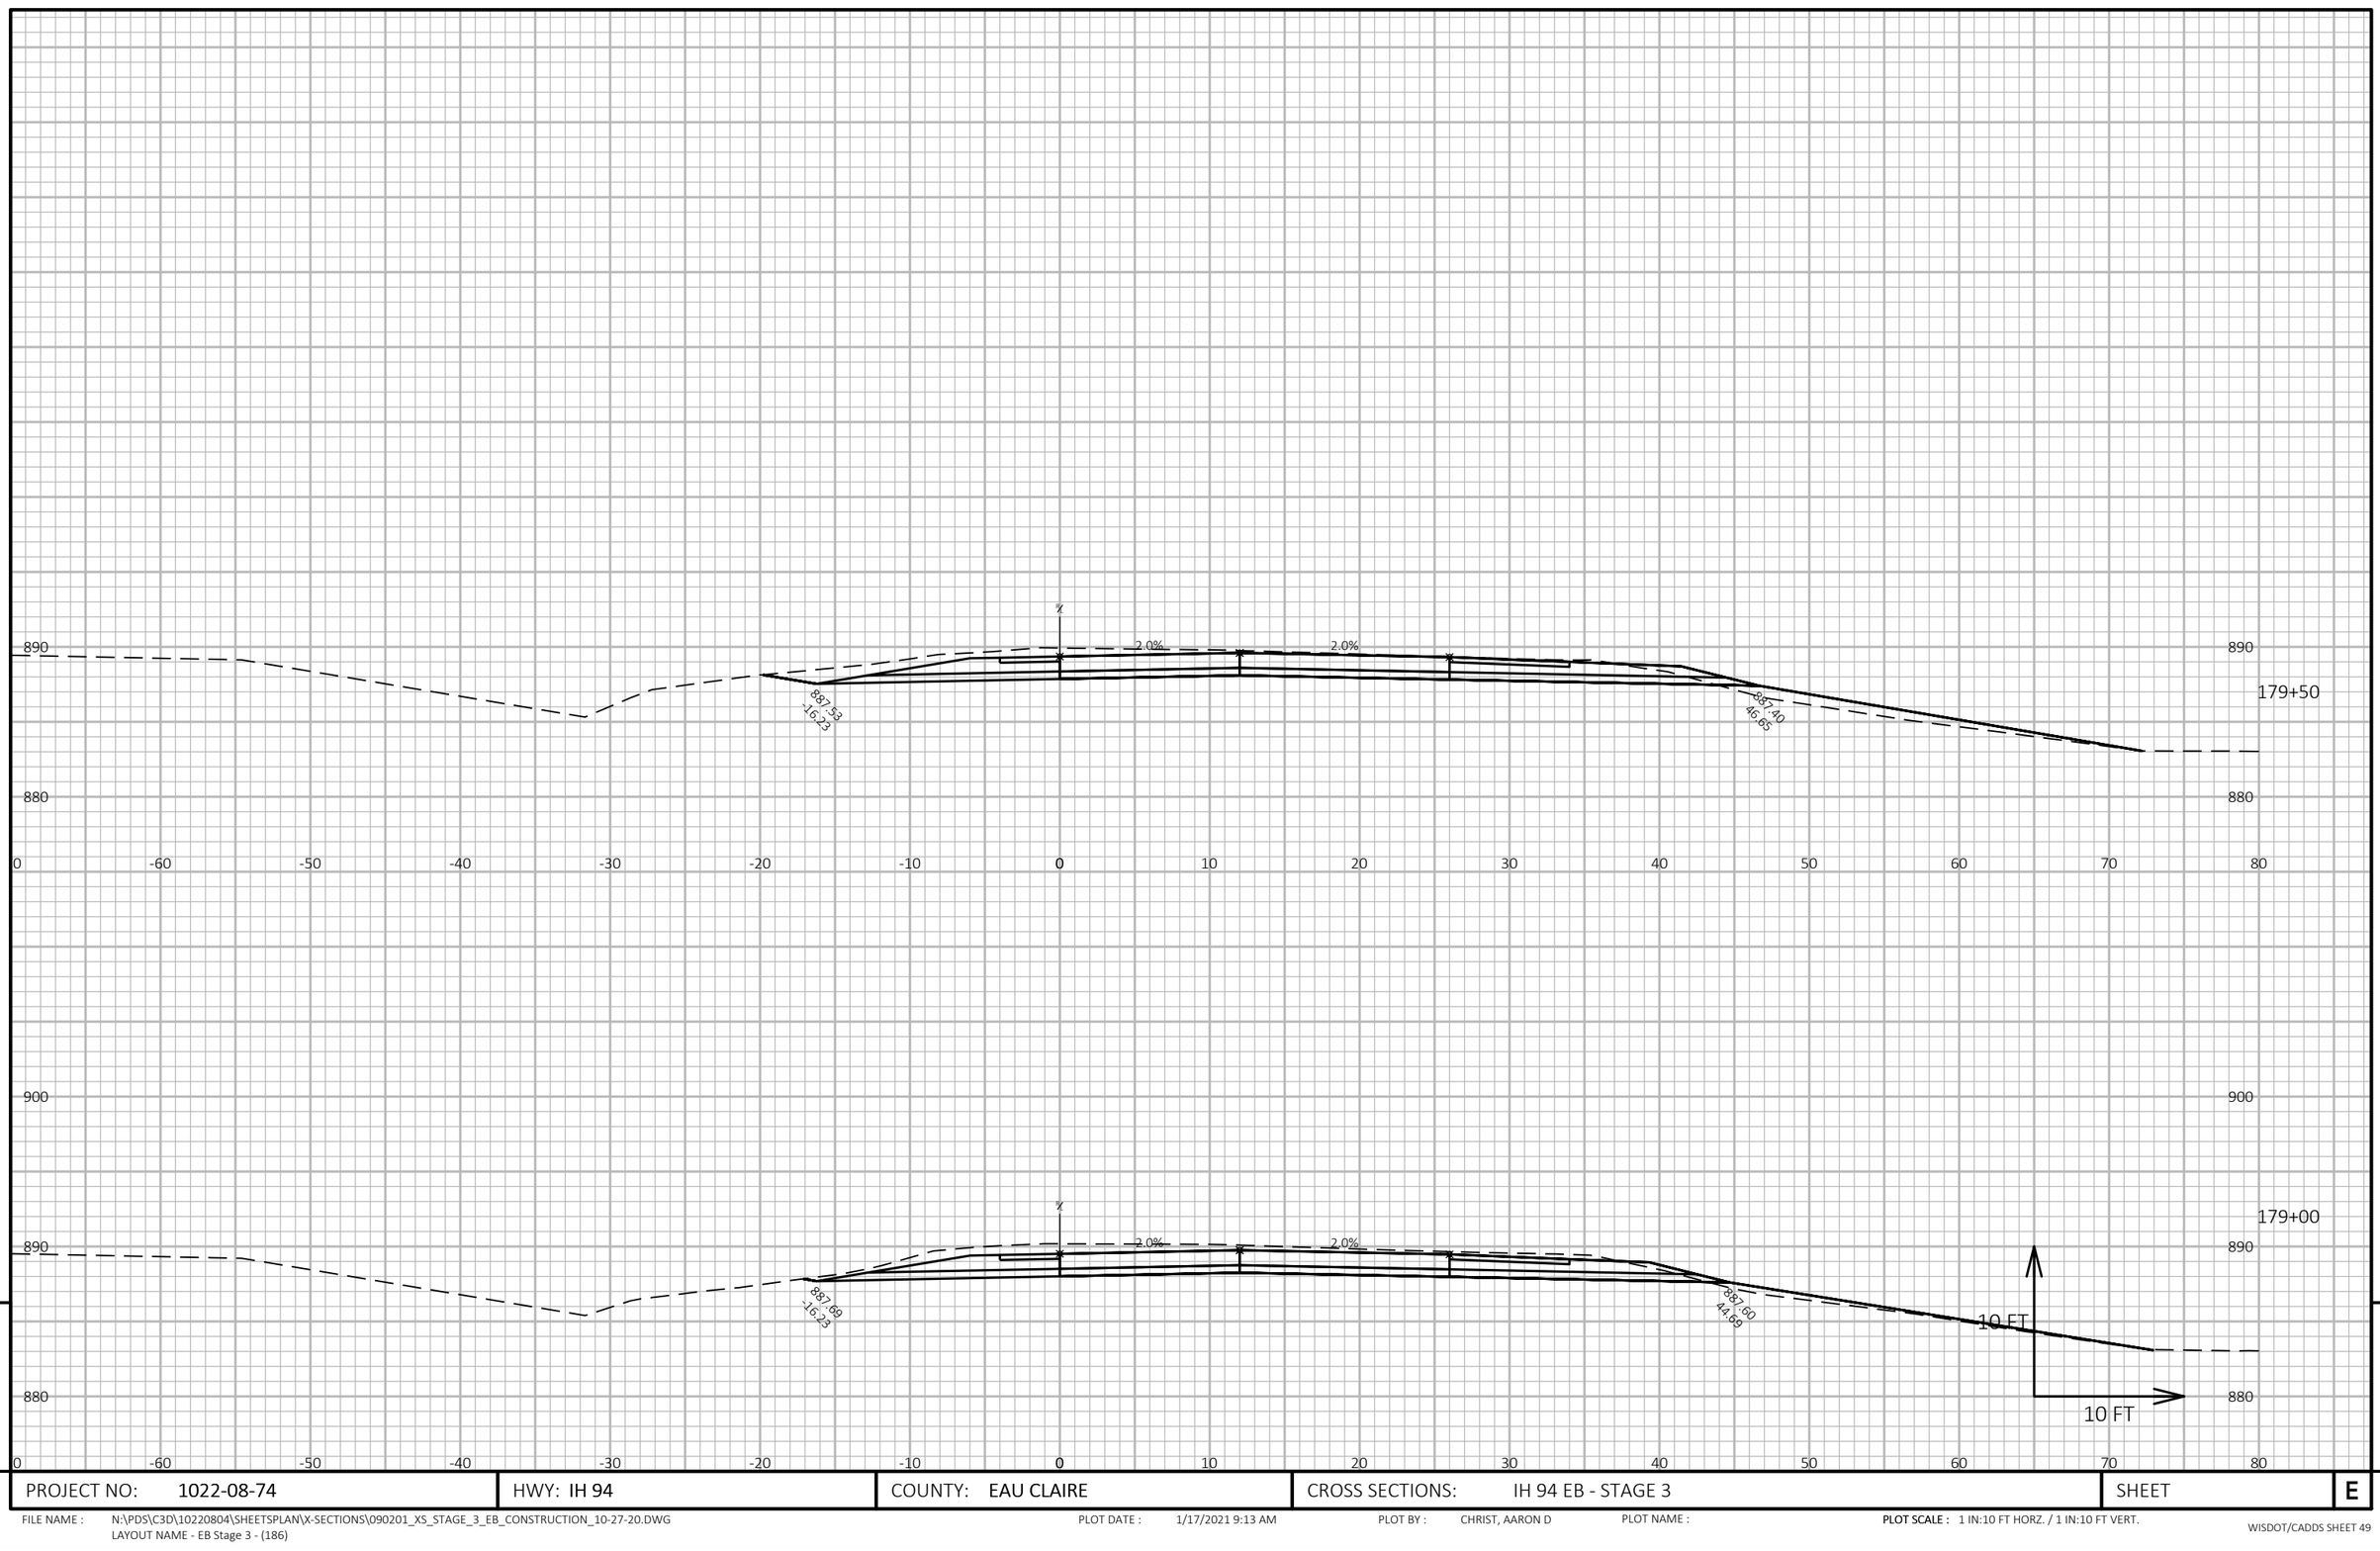

9


9

PROJECT NO: 1022-08-74	HWY: IH 94	COUNTY: EAU CLAIRE	CROSS SECTIONS: IH 94 EB - STAGE 3	SHEET	E

FILE NAME : N:\PDS\C3D\10220804\SHEETSPLAN\X-SECTIONS\090201_XS_STAGE_3_EB_CONSTRUCTION_10-27-20.DWG
LAYOUT NAME - EB Stage 3 - (186)

PLOT DATE : 1/17/2021 9:13 AM PLOT BY : CHRIST, AARON D PLOT NAME :

PLOT SCALE : 1 IN:10 FT HORZ. / 1 IN:10 FT VERT.

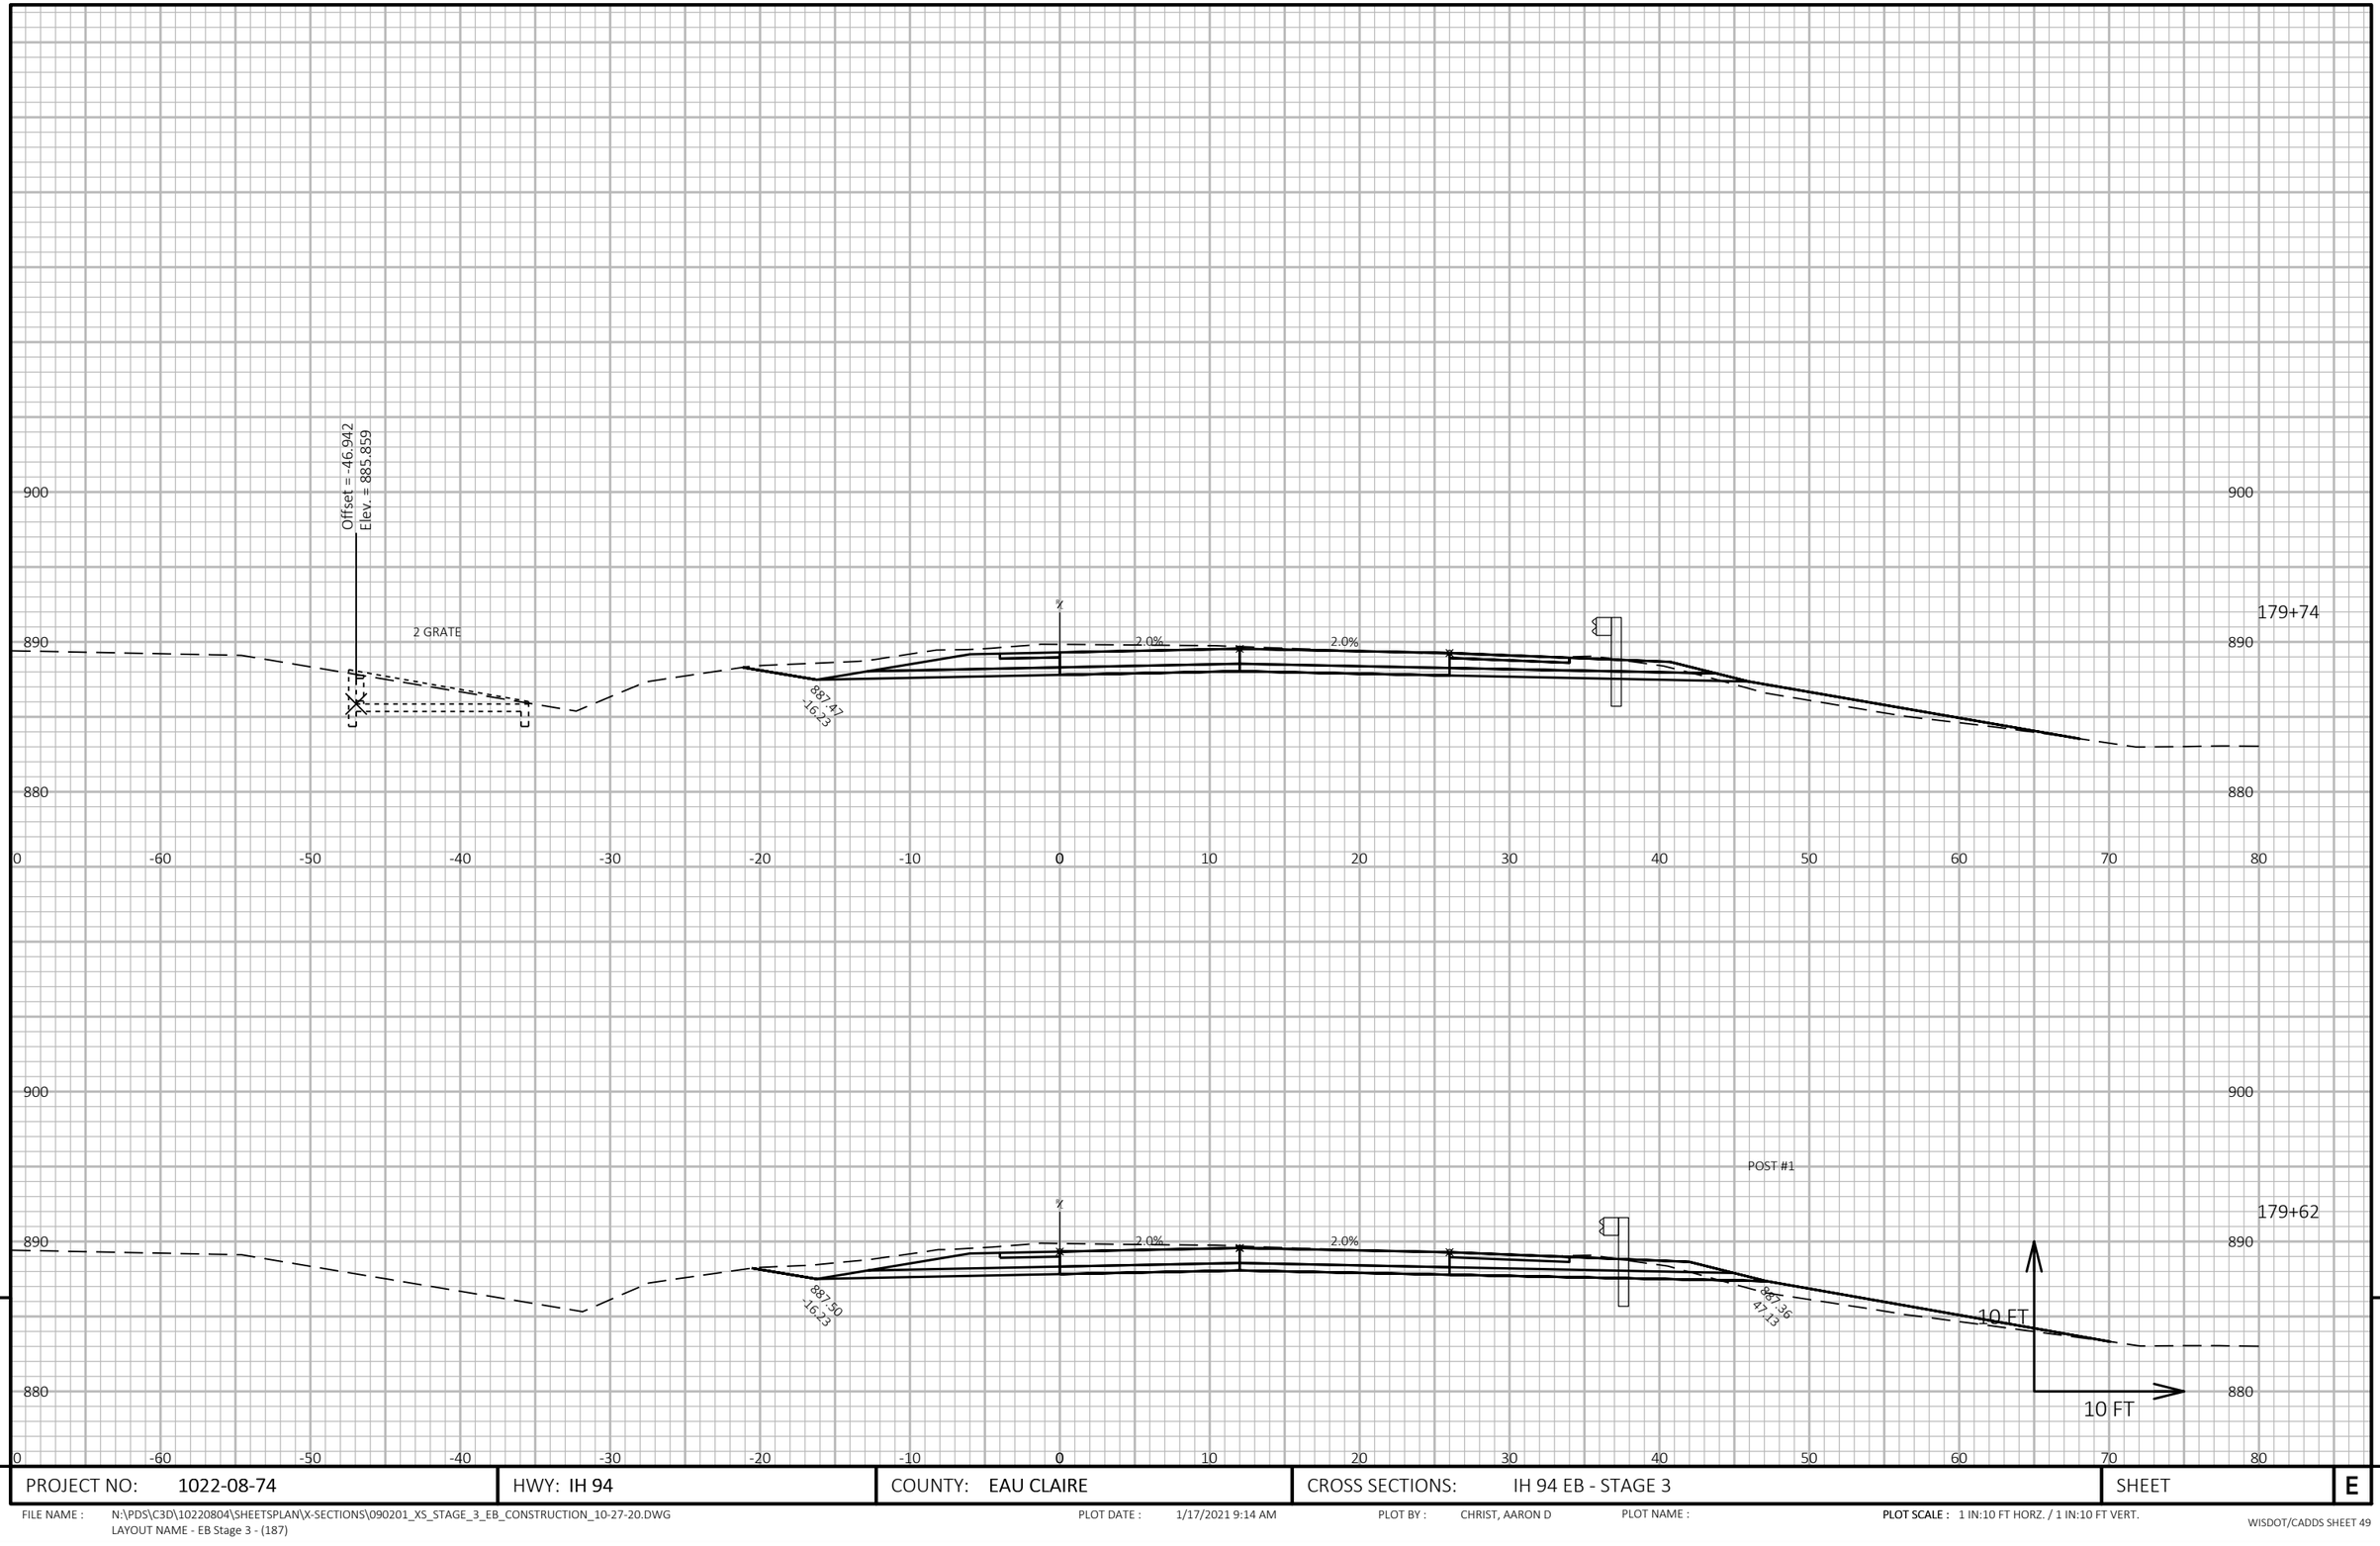

9

9

PROJECT NO: 1022-08-74	HWY: IH 94	COUNTY: EAU CLAIRE	CROSS SECTIONS: IH 94 EB - STAGE 3	SHEET E


FILE NAME : N:\PDS\C3D\10220804\SHEETSPLAN\X-SECTIONS\090201_XS_STAGE_3_EB_CONSTRUCTION_10-27-20.DWG
LAYOUT NAME - EB Stage 3 - (187)

PLOT DATE : 1/17/2021 9:14 AM

PLOT BY : CHRIST, AARON D

PLOT NAME :

PLOT SCALE : 1 IN:10 FT HORZ. / 1 IN:10 FT VERT.

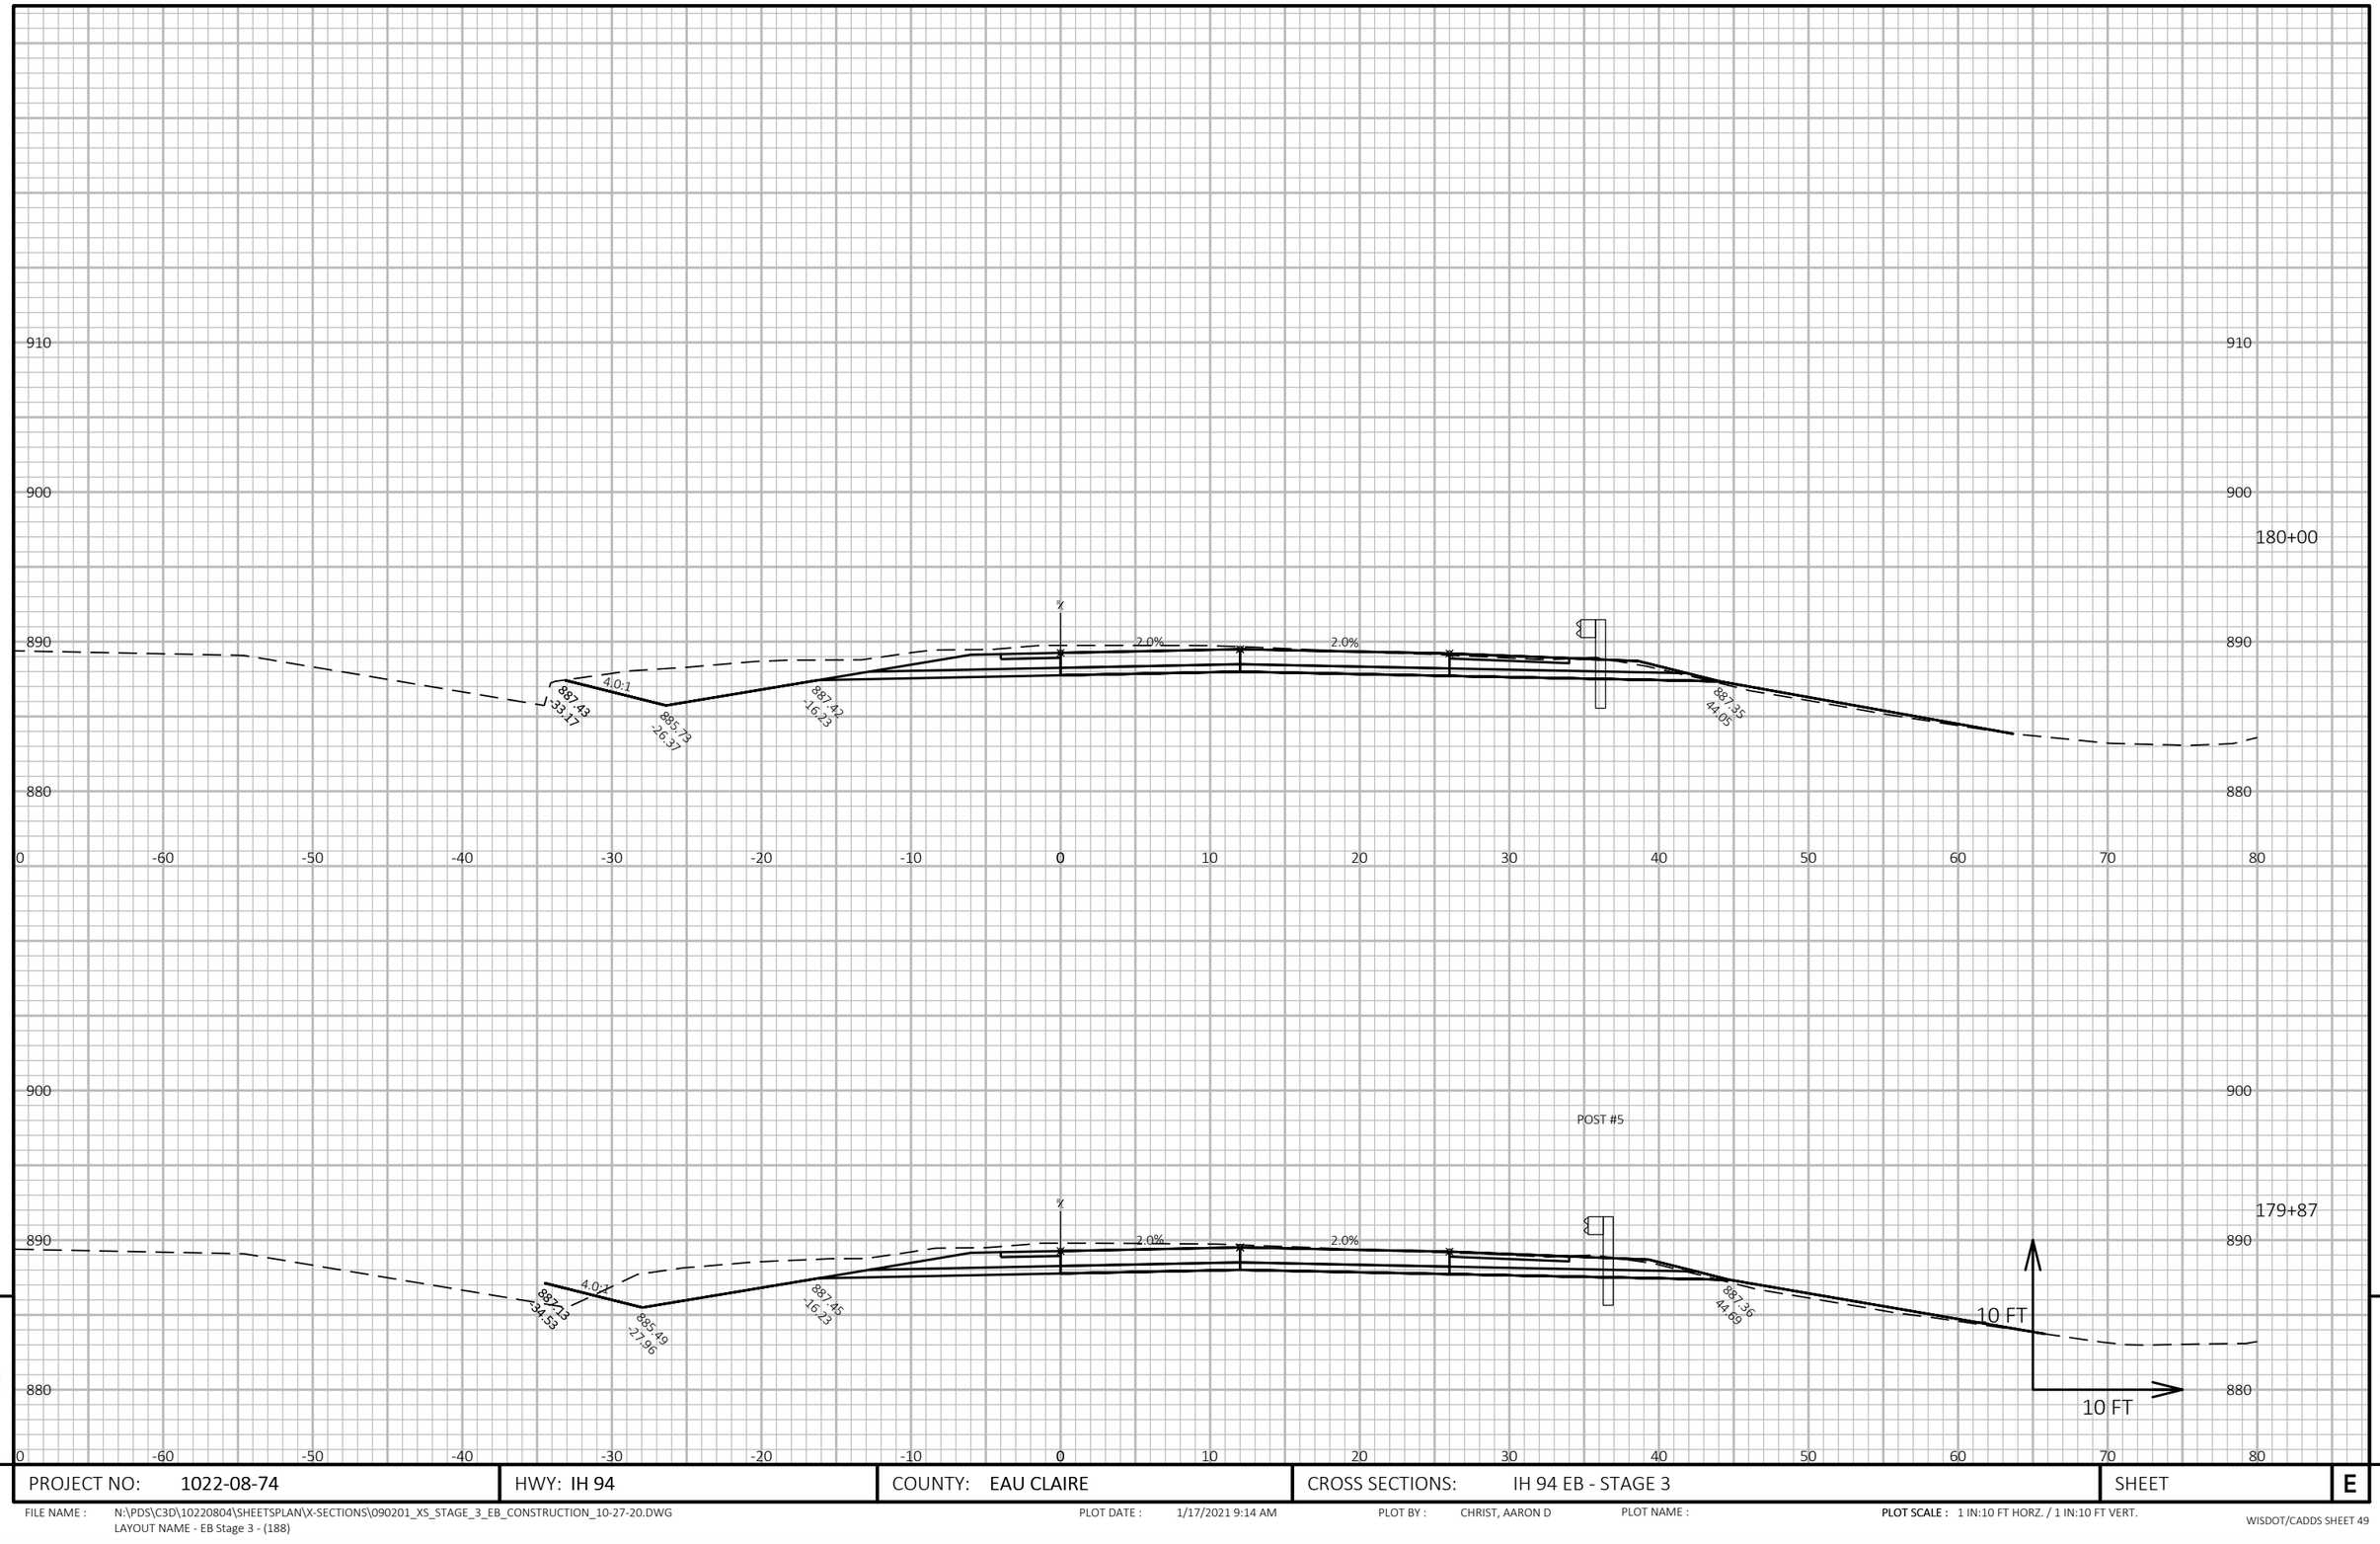


PROJECT NO: 1022-08-74	HWY: IH 94	COUNTY: EAU CLAIRE	CROSS SECTIONS: IH 94 EB - STAGE 3	SHEET E

FILE NAME : N:\PDS\C3D\10220804\SHEETSPLAN\X-SECTIONS\090201_XS_STAGE_3_EB_CONSTRUCTION_10-27-20.DWG
LAYOUT NAME - EB Stage 3 - (188)

PLOT DATE : 1/17/2021 9:14 AM PLOT BY : CHRIST, AARON D PLOT NAME :

PLOT SCALE : 1 IN:10 FT HORZ. / 1 IN:10 FT VERT.

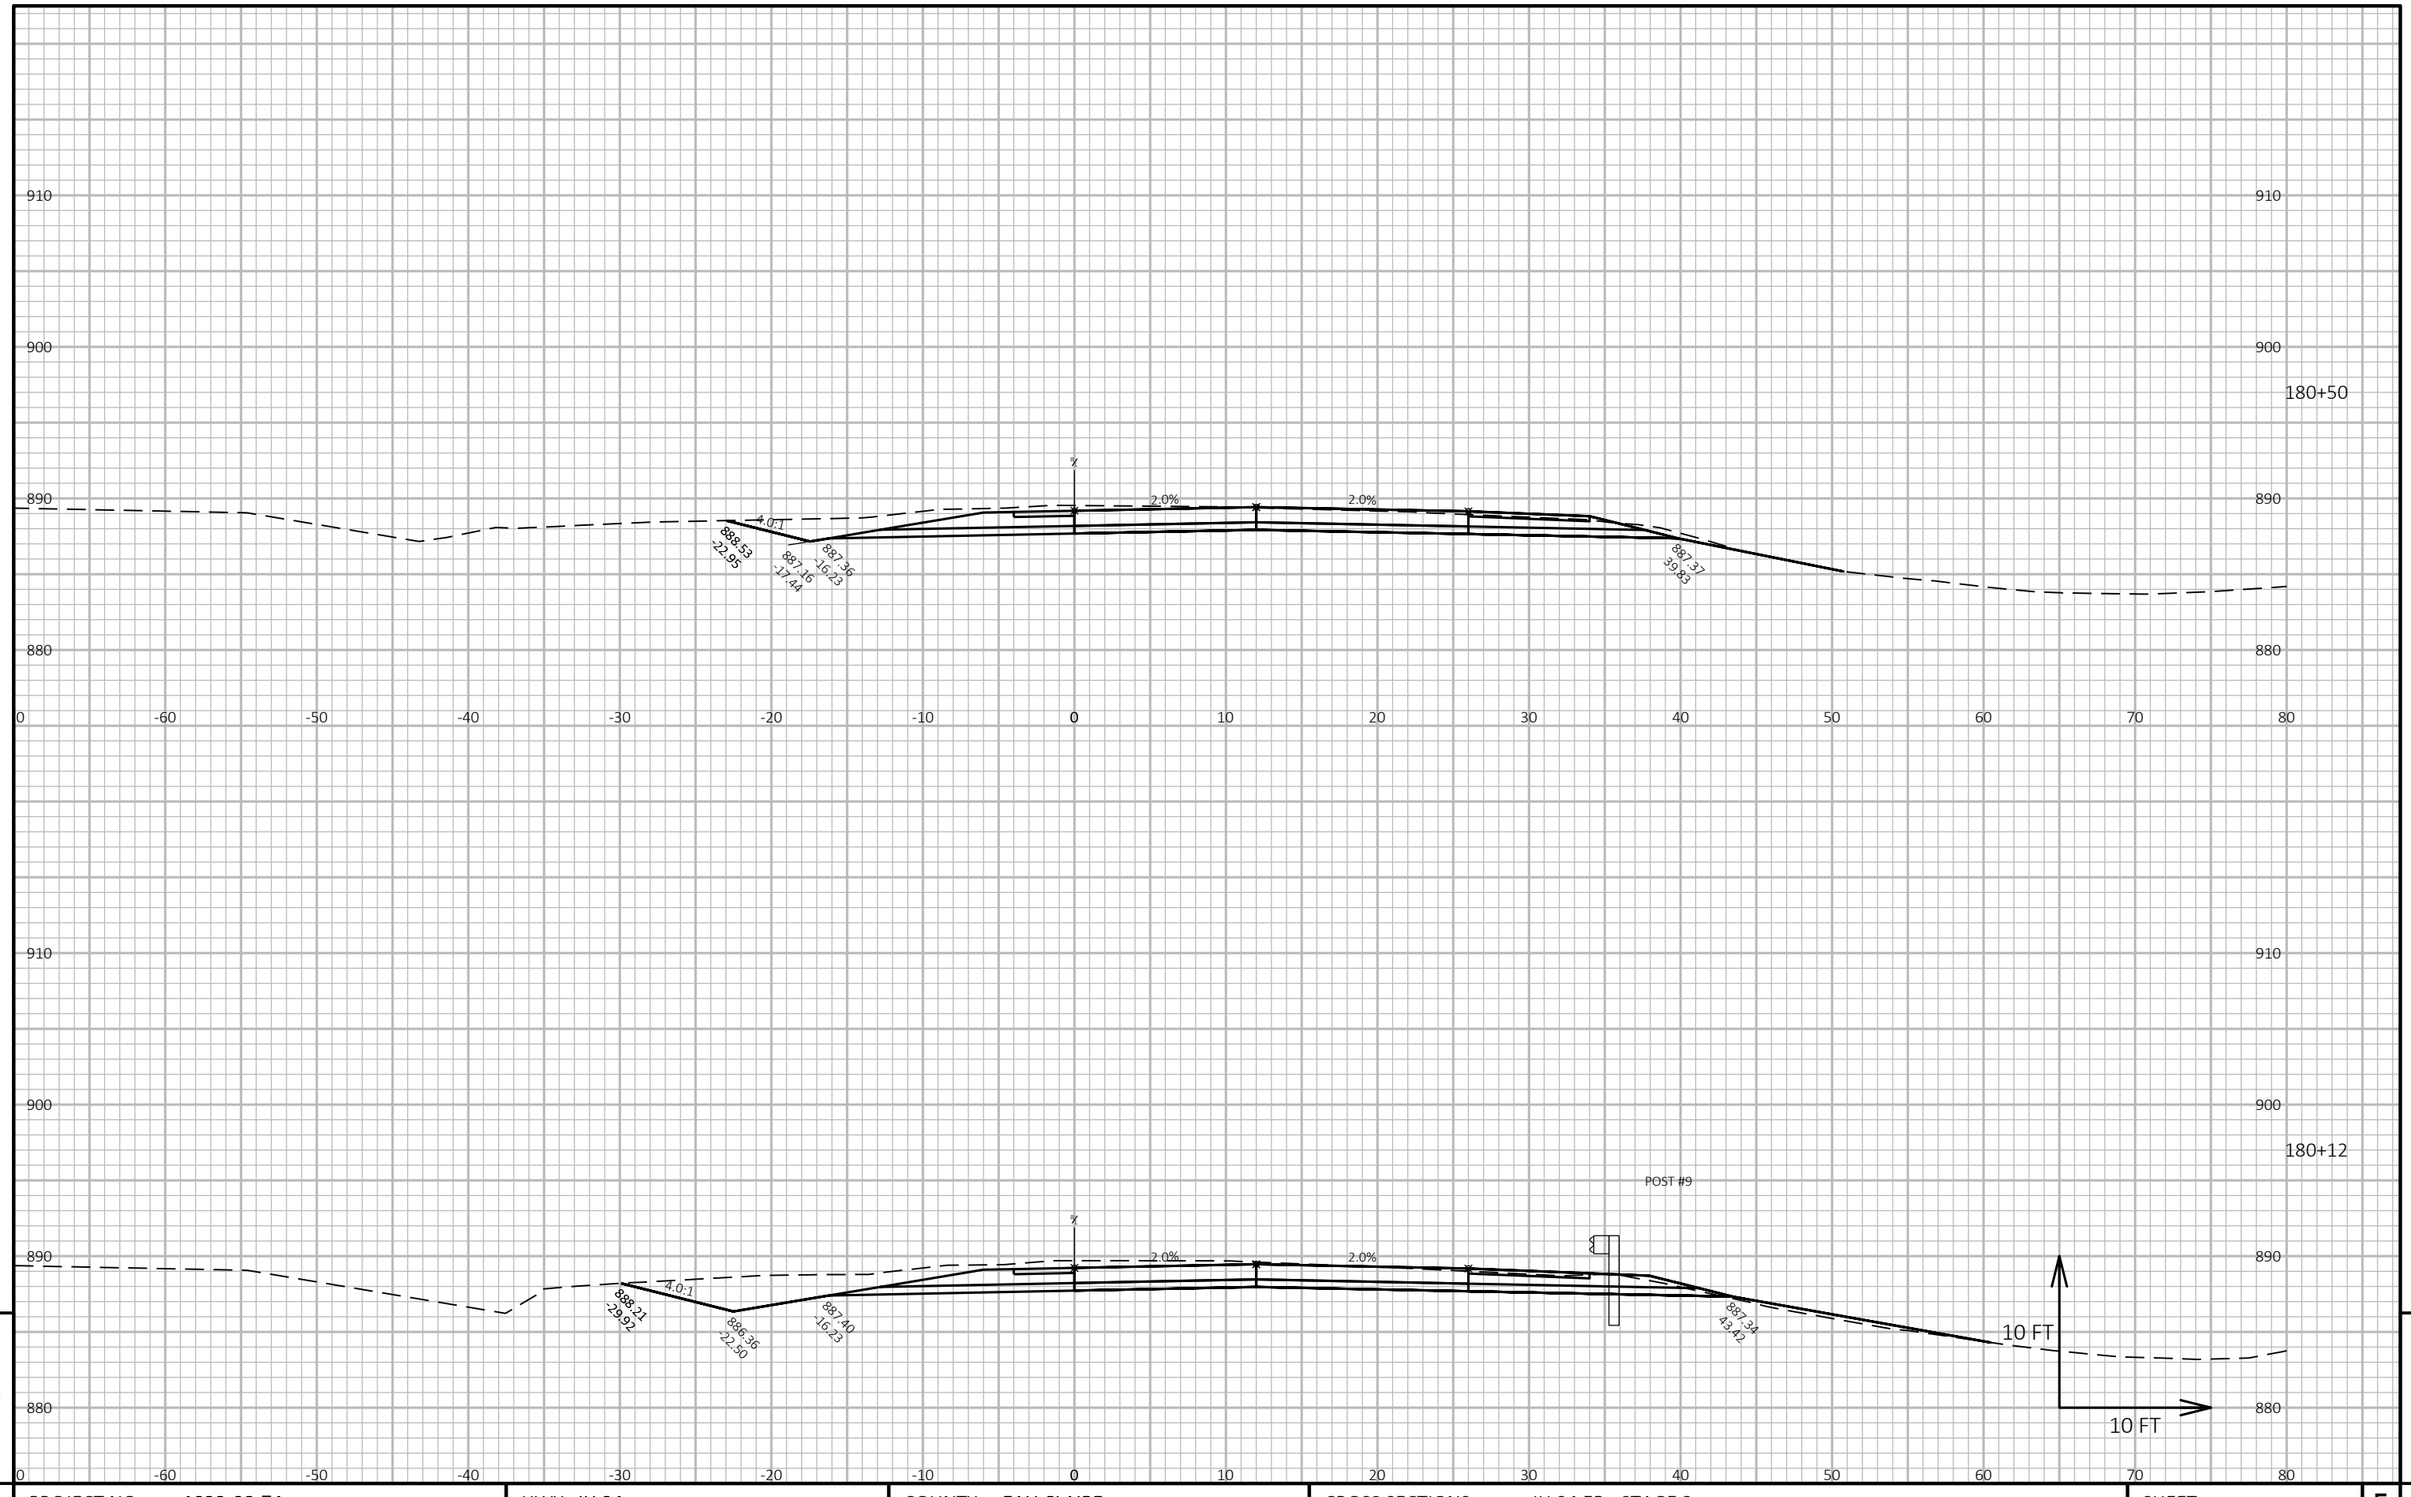

9

9

PROJECT NO: 1022-08-74	HWY: IH 94	COUNTY: EAU CLAIRE	CROSS SECTIONS: IH 94 EB - STAGE 3	SHEET E


FILE NAME : N:\PDS\C3D\10220804\SHEETSPLAN\X-SECTIONS\090201_XS_STAGE_3_EB_CONSTRUCTION_10-27-20.DWG
LAYOUT NAME - EB Stage 3 - (189)

PLOT DATE : 1/17/2021 9:14 AM

PLOT BY : CHRIST, AARON D

PLOT NAME :

PLOT SCALE : 1 IN:10 FT HORZ. / 1 IN:10 FT VERT.

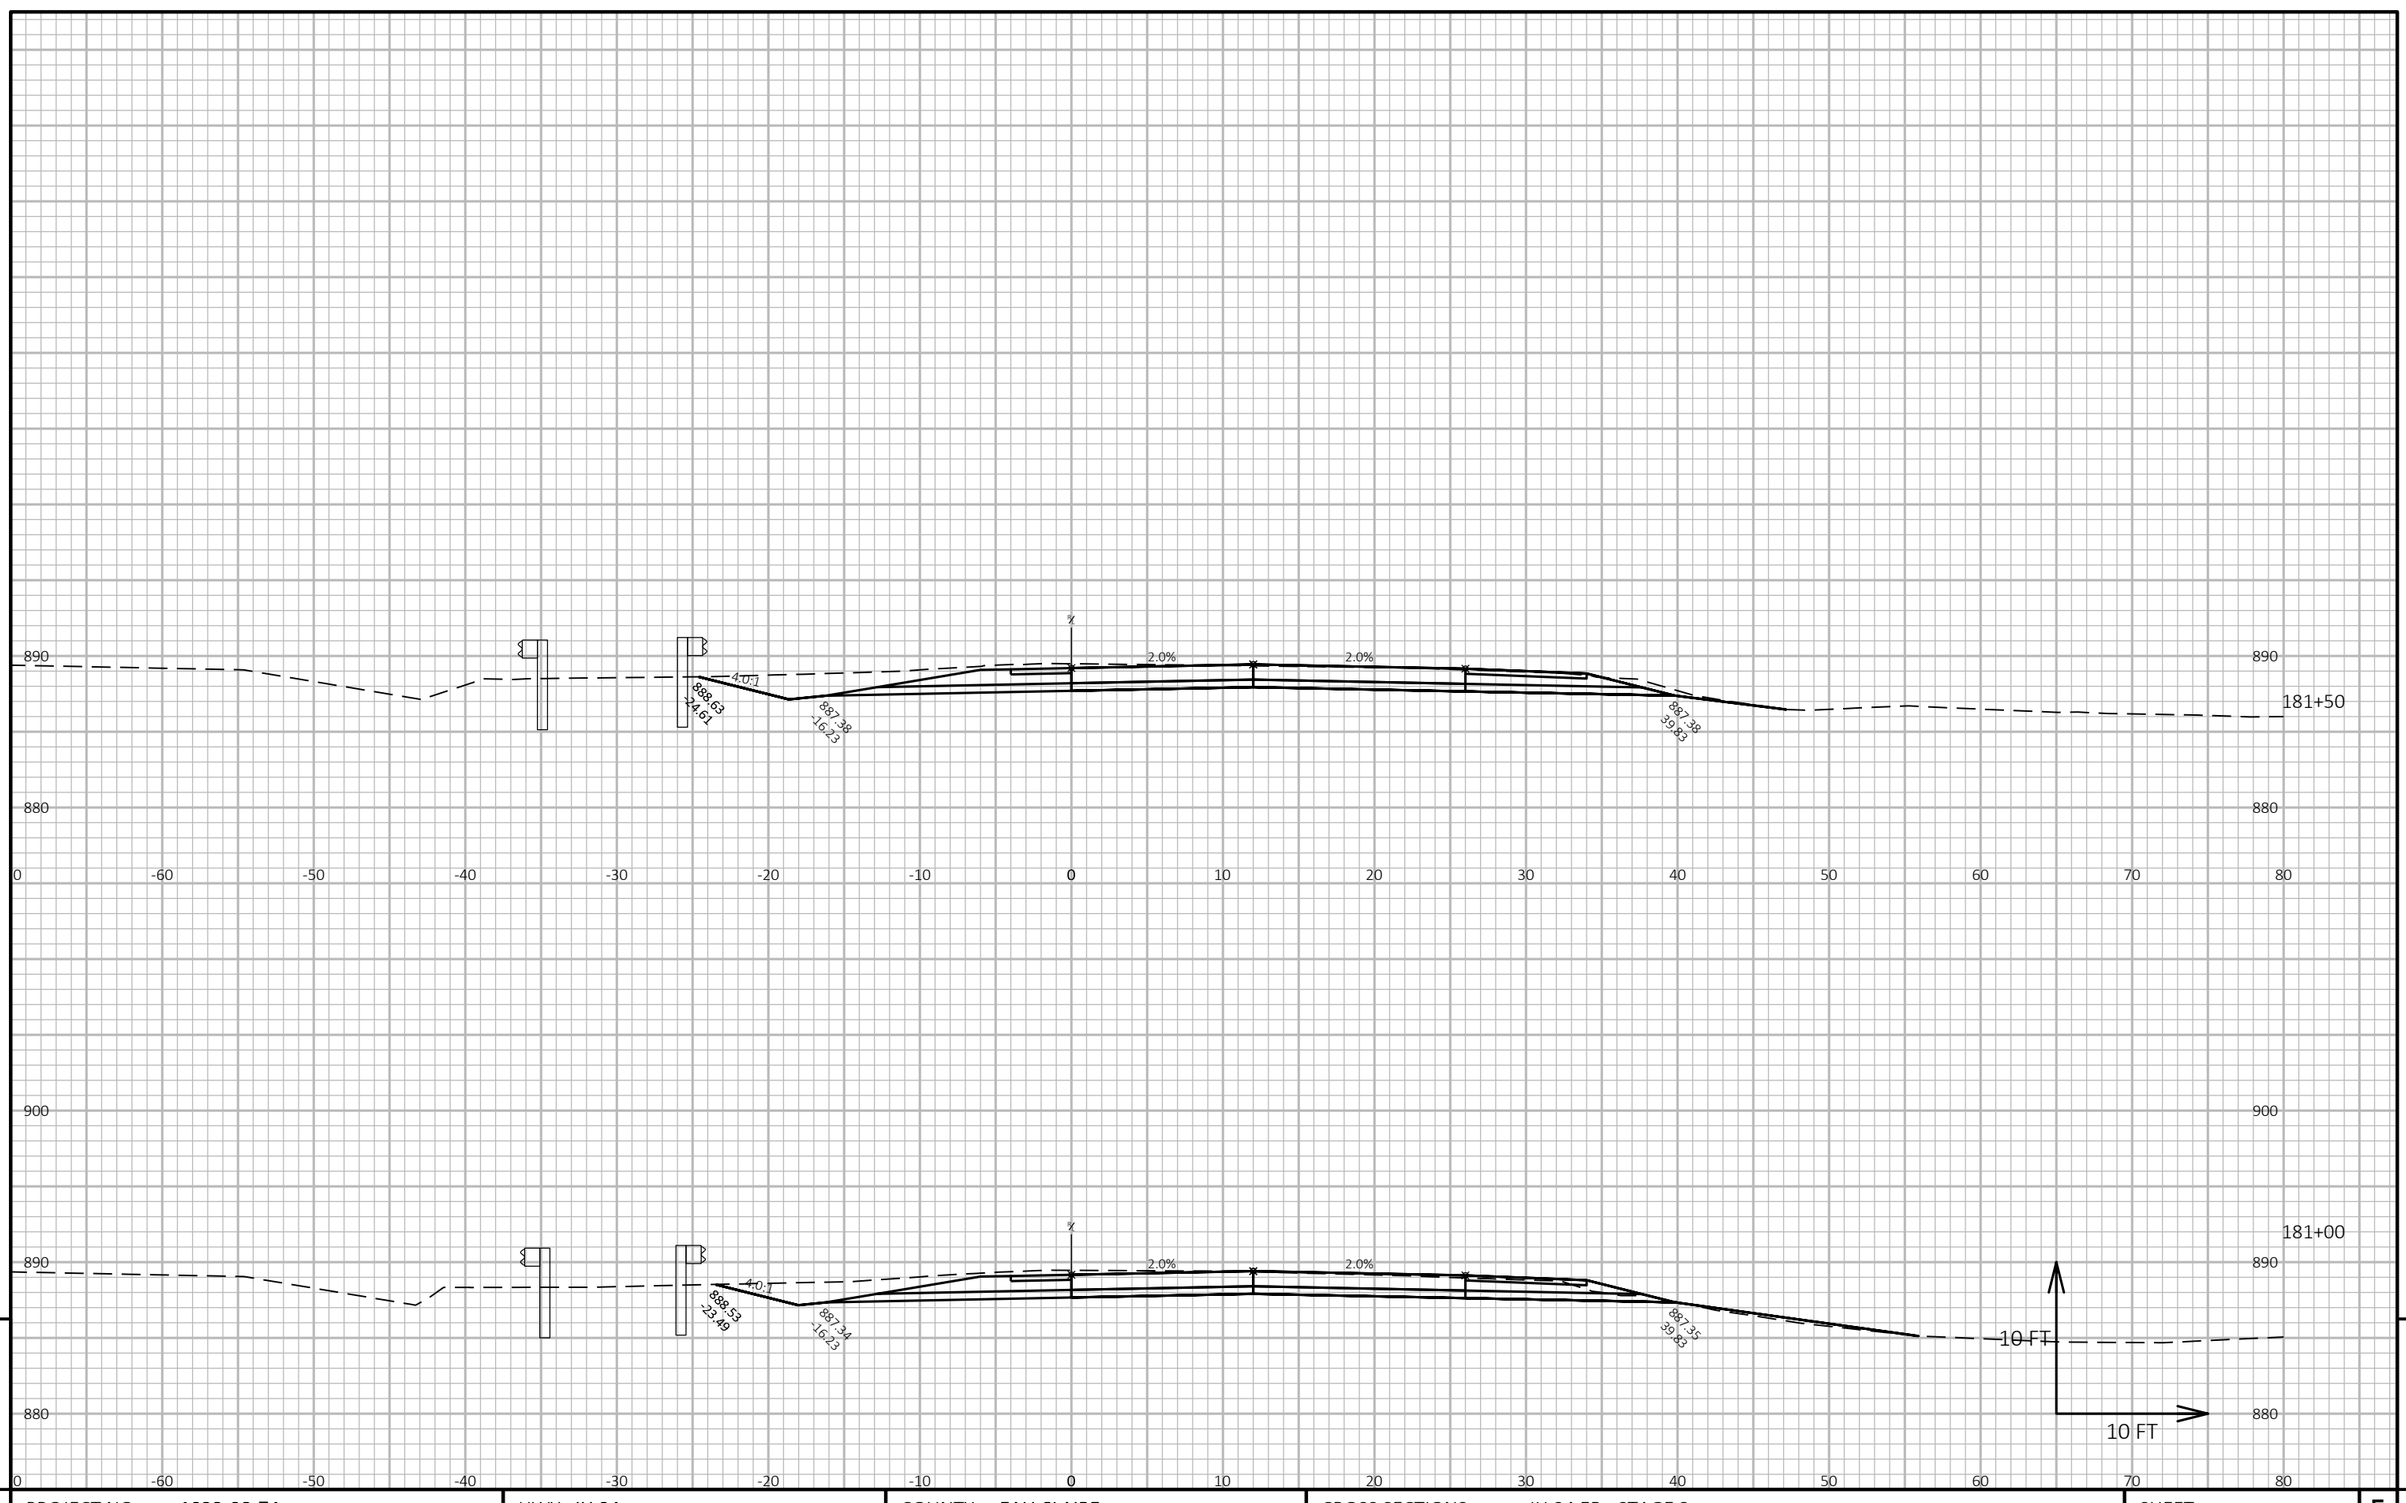

9

9

PROJECT NO: 1022-08-74	HWY: IH 94	COUNTY: EAU CLAIRE	CROSS SECTIONS: IH 94 EB - STAGE 3	SHEET E


FILE NAME : N:\PDS\C3D\10220804\SHEETSPLAN\X-SECTIONS\090201_XS_STAGE_3_EB_CONSTRUCTION_10-27-20.DWG
LAYOUT NAME - EB Stage 3 - (190)

PLOT DATE : 1/17/2021 9:14 AM

PLOT BY : CHRIST, AARON D

PLOT NAME :

PLOT SCALE : 1 IN:10 FT HORZ. / 1 IN:10 FT VERT.

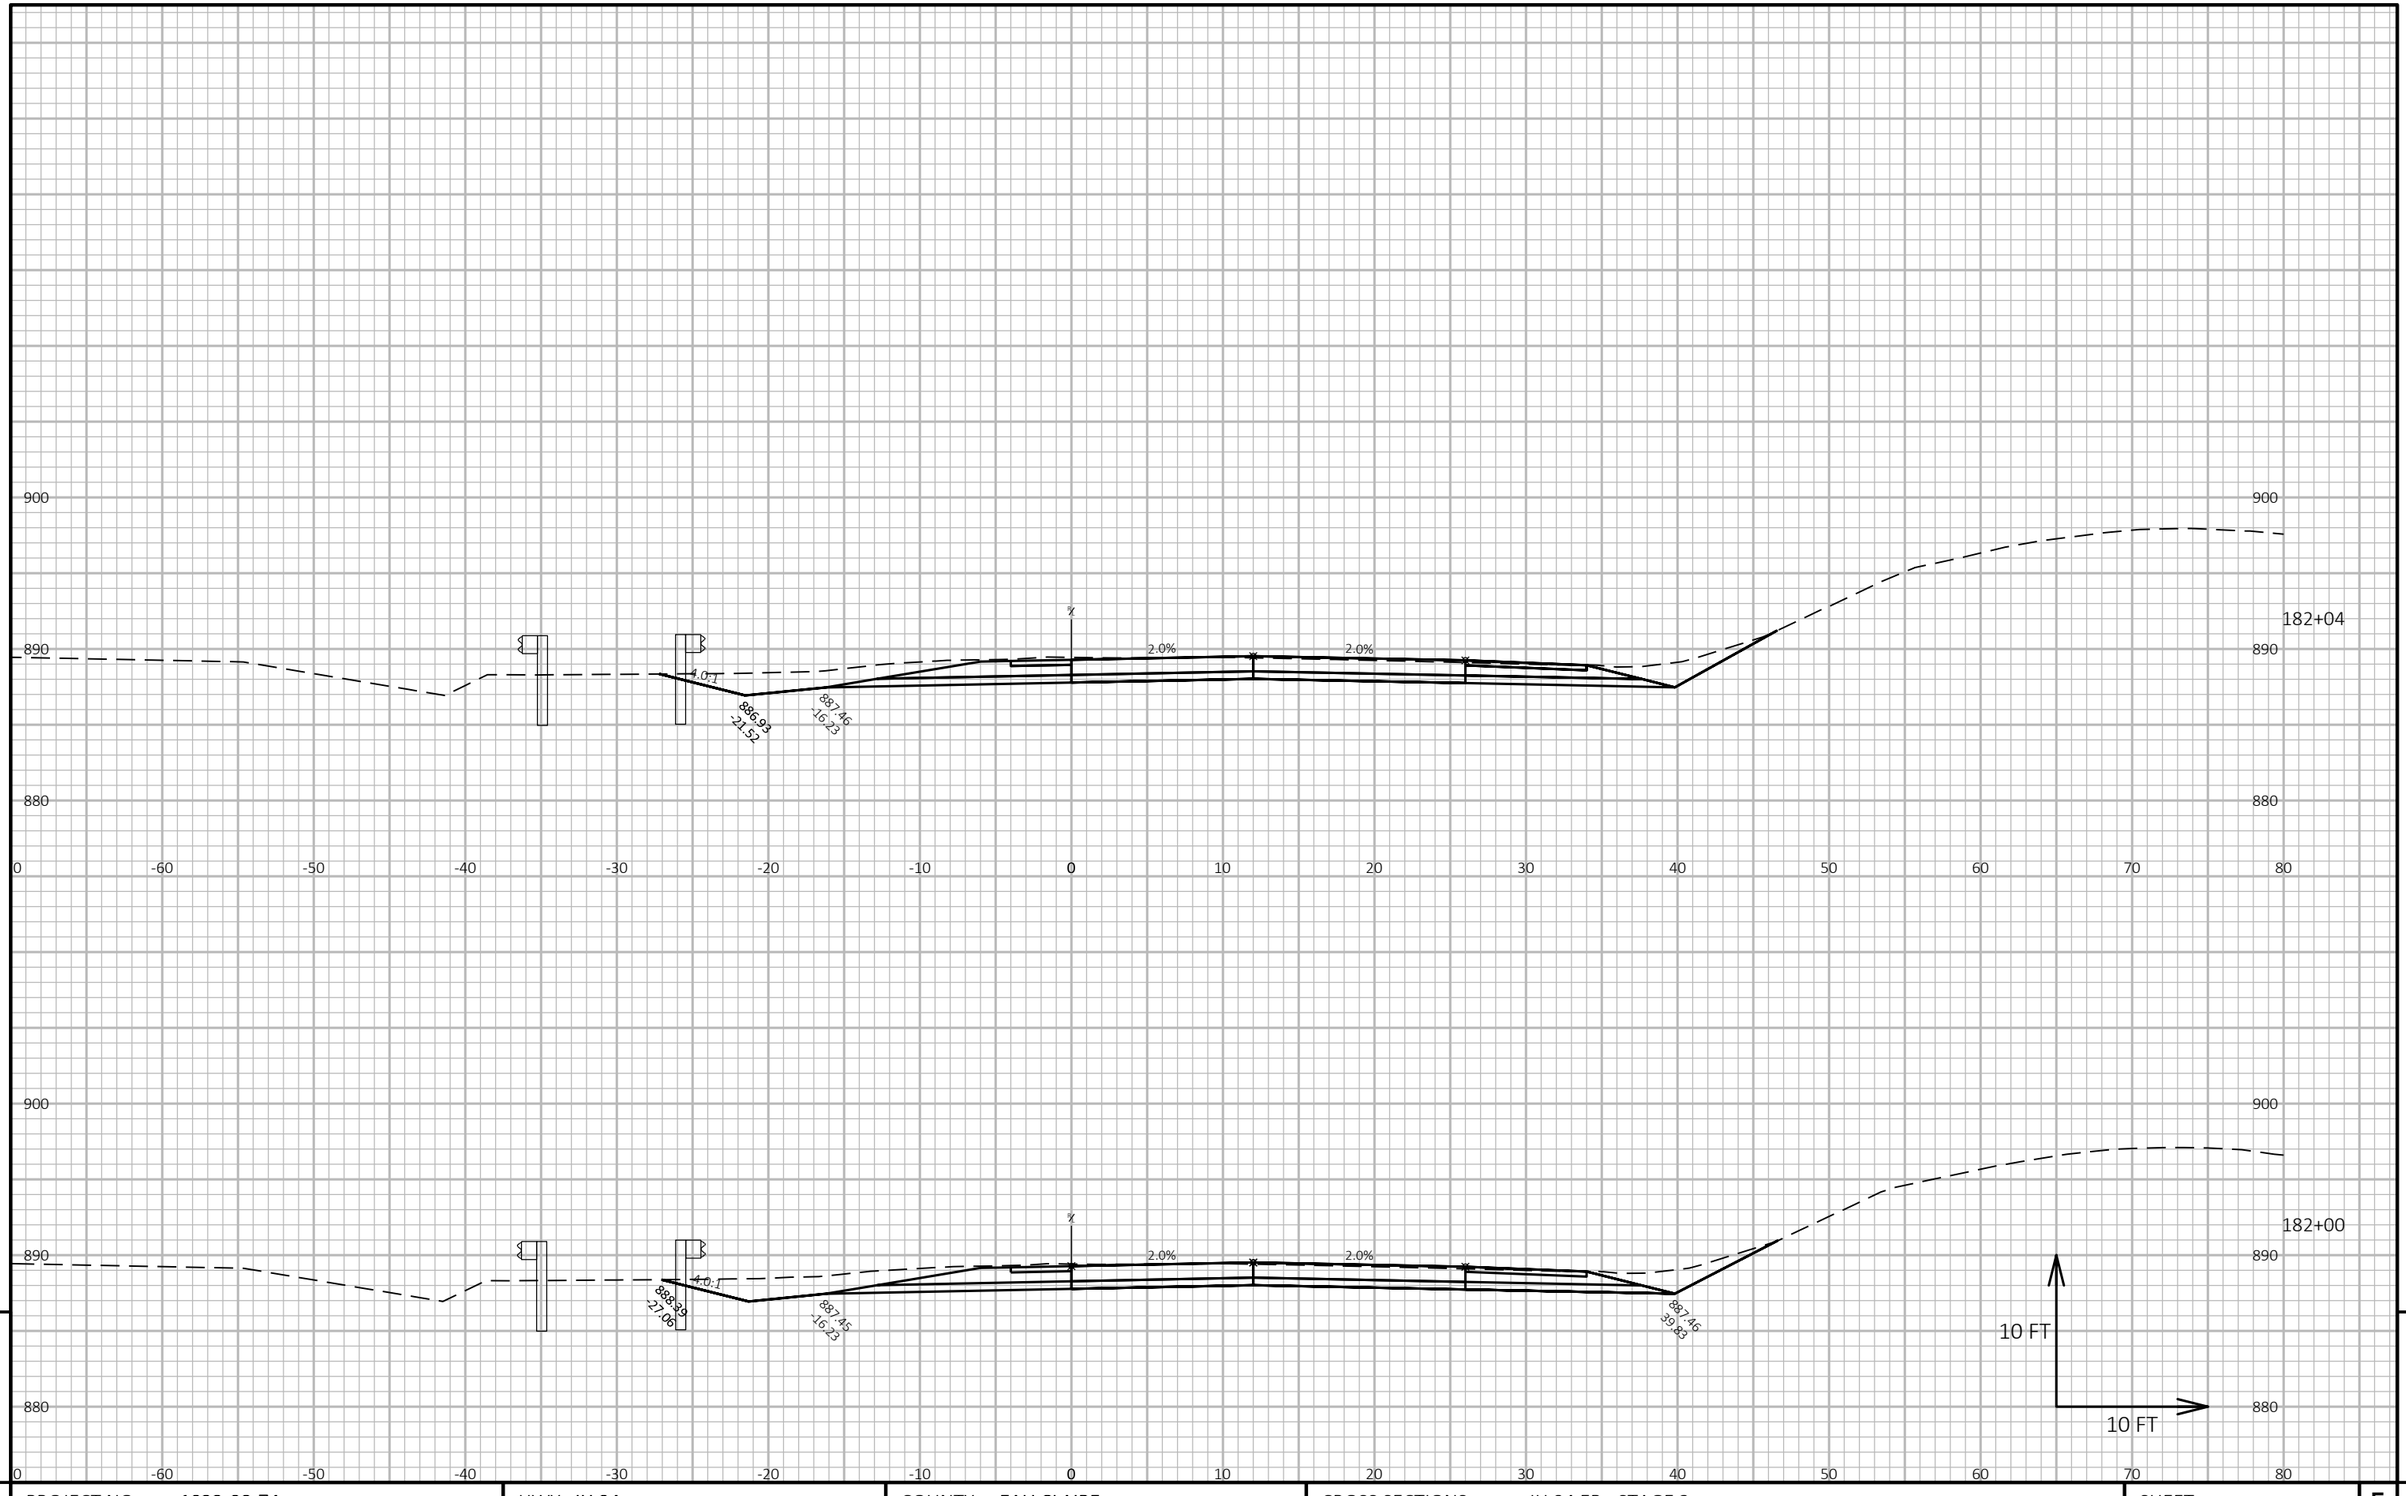


PROJECT NO: 1022-08-74	HWY: IH 94	COUNTY: EAU CLAIRE	CROSS SECTIONS: IH 94 EB - STAGE 3	SHEET E

FILE NAME : N:\PDS\C3D\10220804\SHEETSPLAN\X-SECTIONS\090201_XS_STAGE_3_EB_CONSTRUCTION_10-27-20.DWG
LAYOUT NAME - EB Stage 3 - (191)

PLOT DATE : 1/17/2021 9:14 AM PLOT BY : CHRIST, AARON D PLOT NAME :

PLOT SCALE : 1 IN:10 FT HORZ. / 1 IN:10 FT VERT.

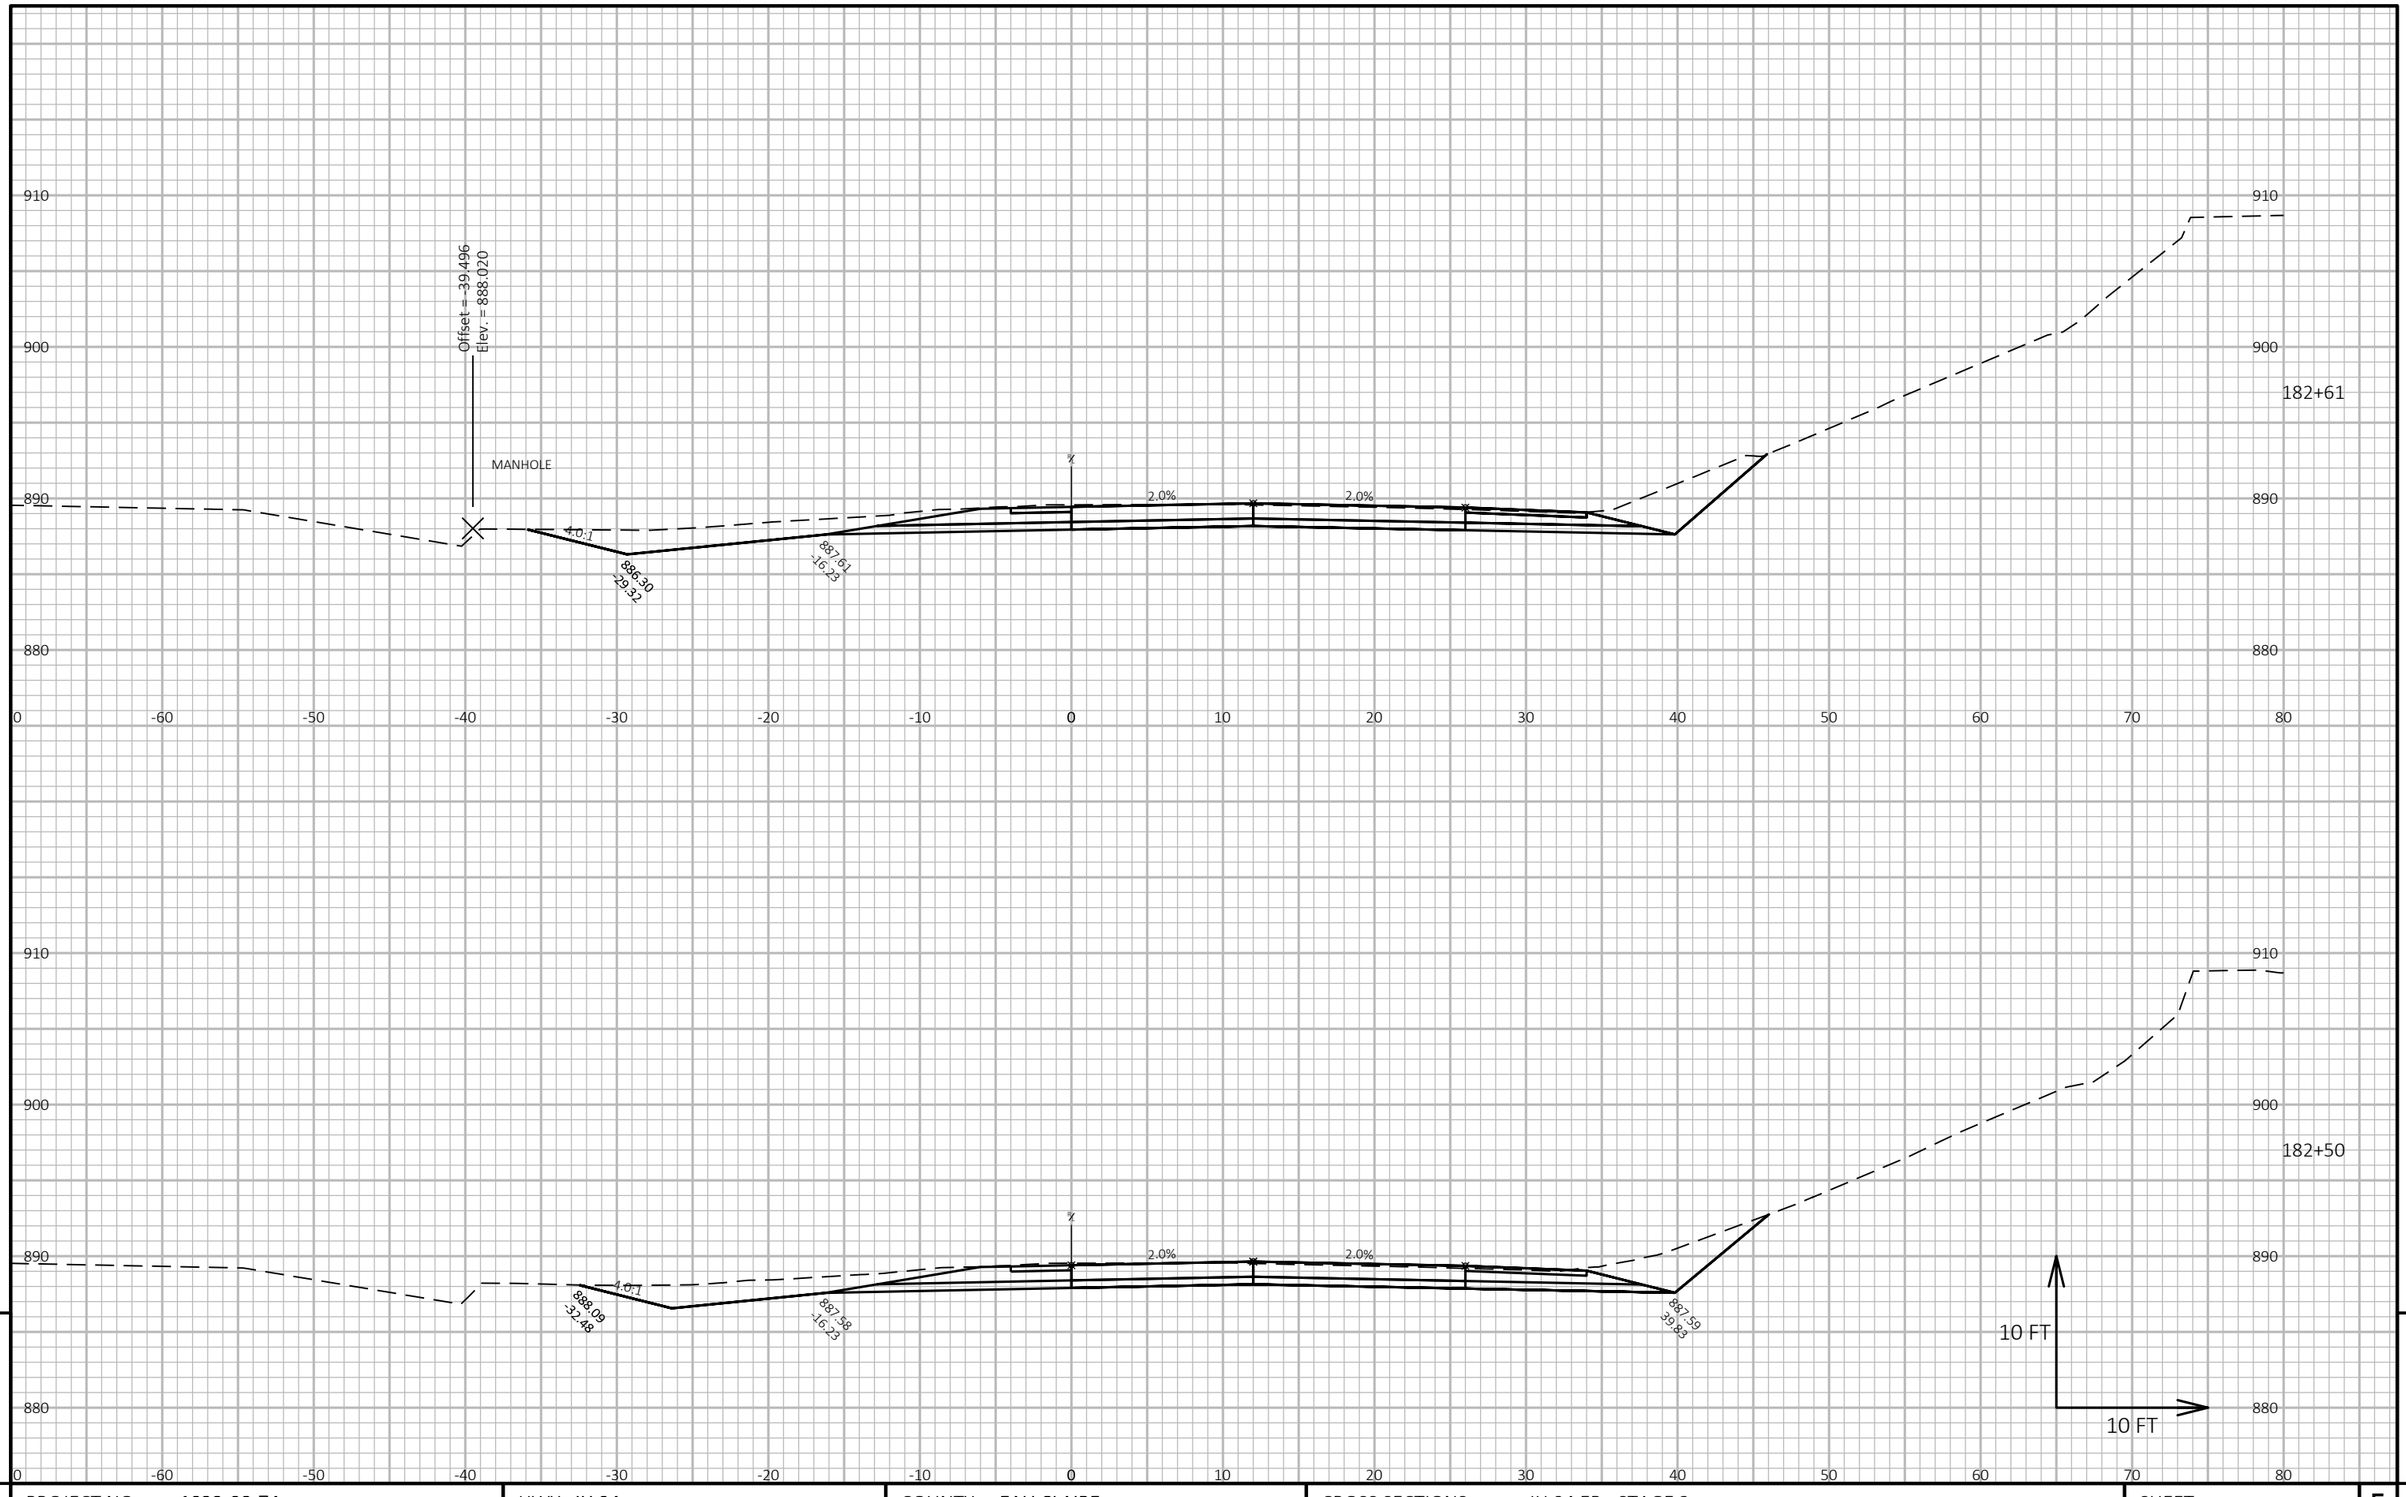


9 9

PROJECT NO: 1022-08-74	HWY: IH 94	COUNTY: EAU CLAIRE	CROSS SECTIONS: IH 94 EB - STAGE 3	SHEET E

FILE NAME : N:\PDS\C3D\10220804\SHEETSPLAN\X-SECTIONS\090201_XS_STAGE_3_EB_CONSTRUCTION_10-27-20.DWG
LAYOUT NAME - EB Stage 3 - (192)

PLOT DATE : 1/17/2021 9:14 AM PLOT BY : CHRIST, AARON D PLOT NAME : **PLOT SCALE :** 1 IN:10 FT HORZ. / 1 IN:10 FT VERT.

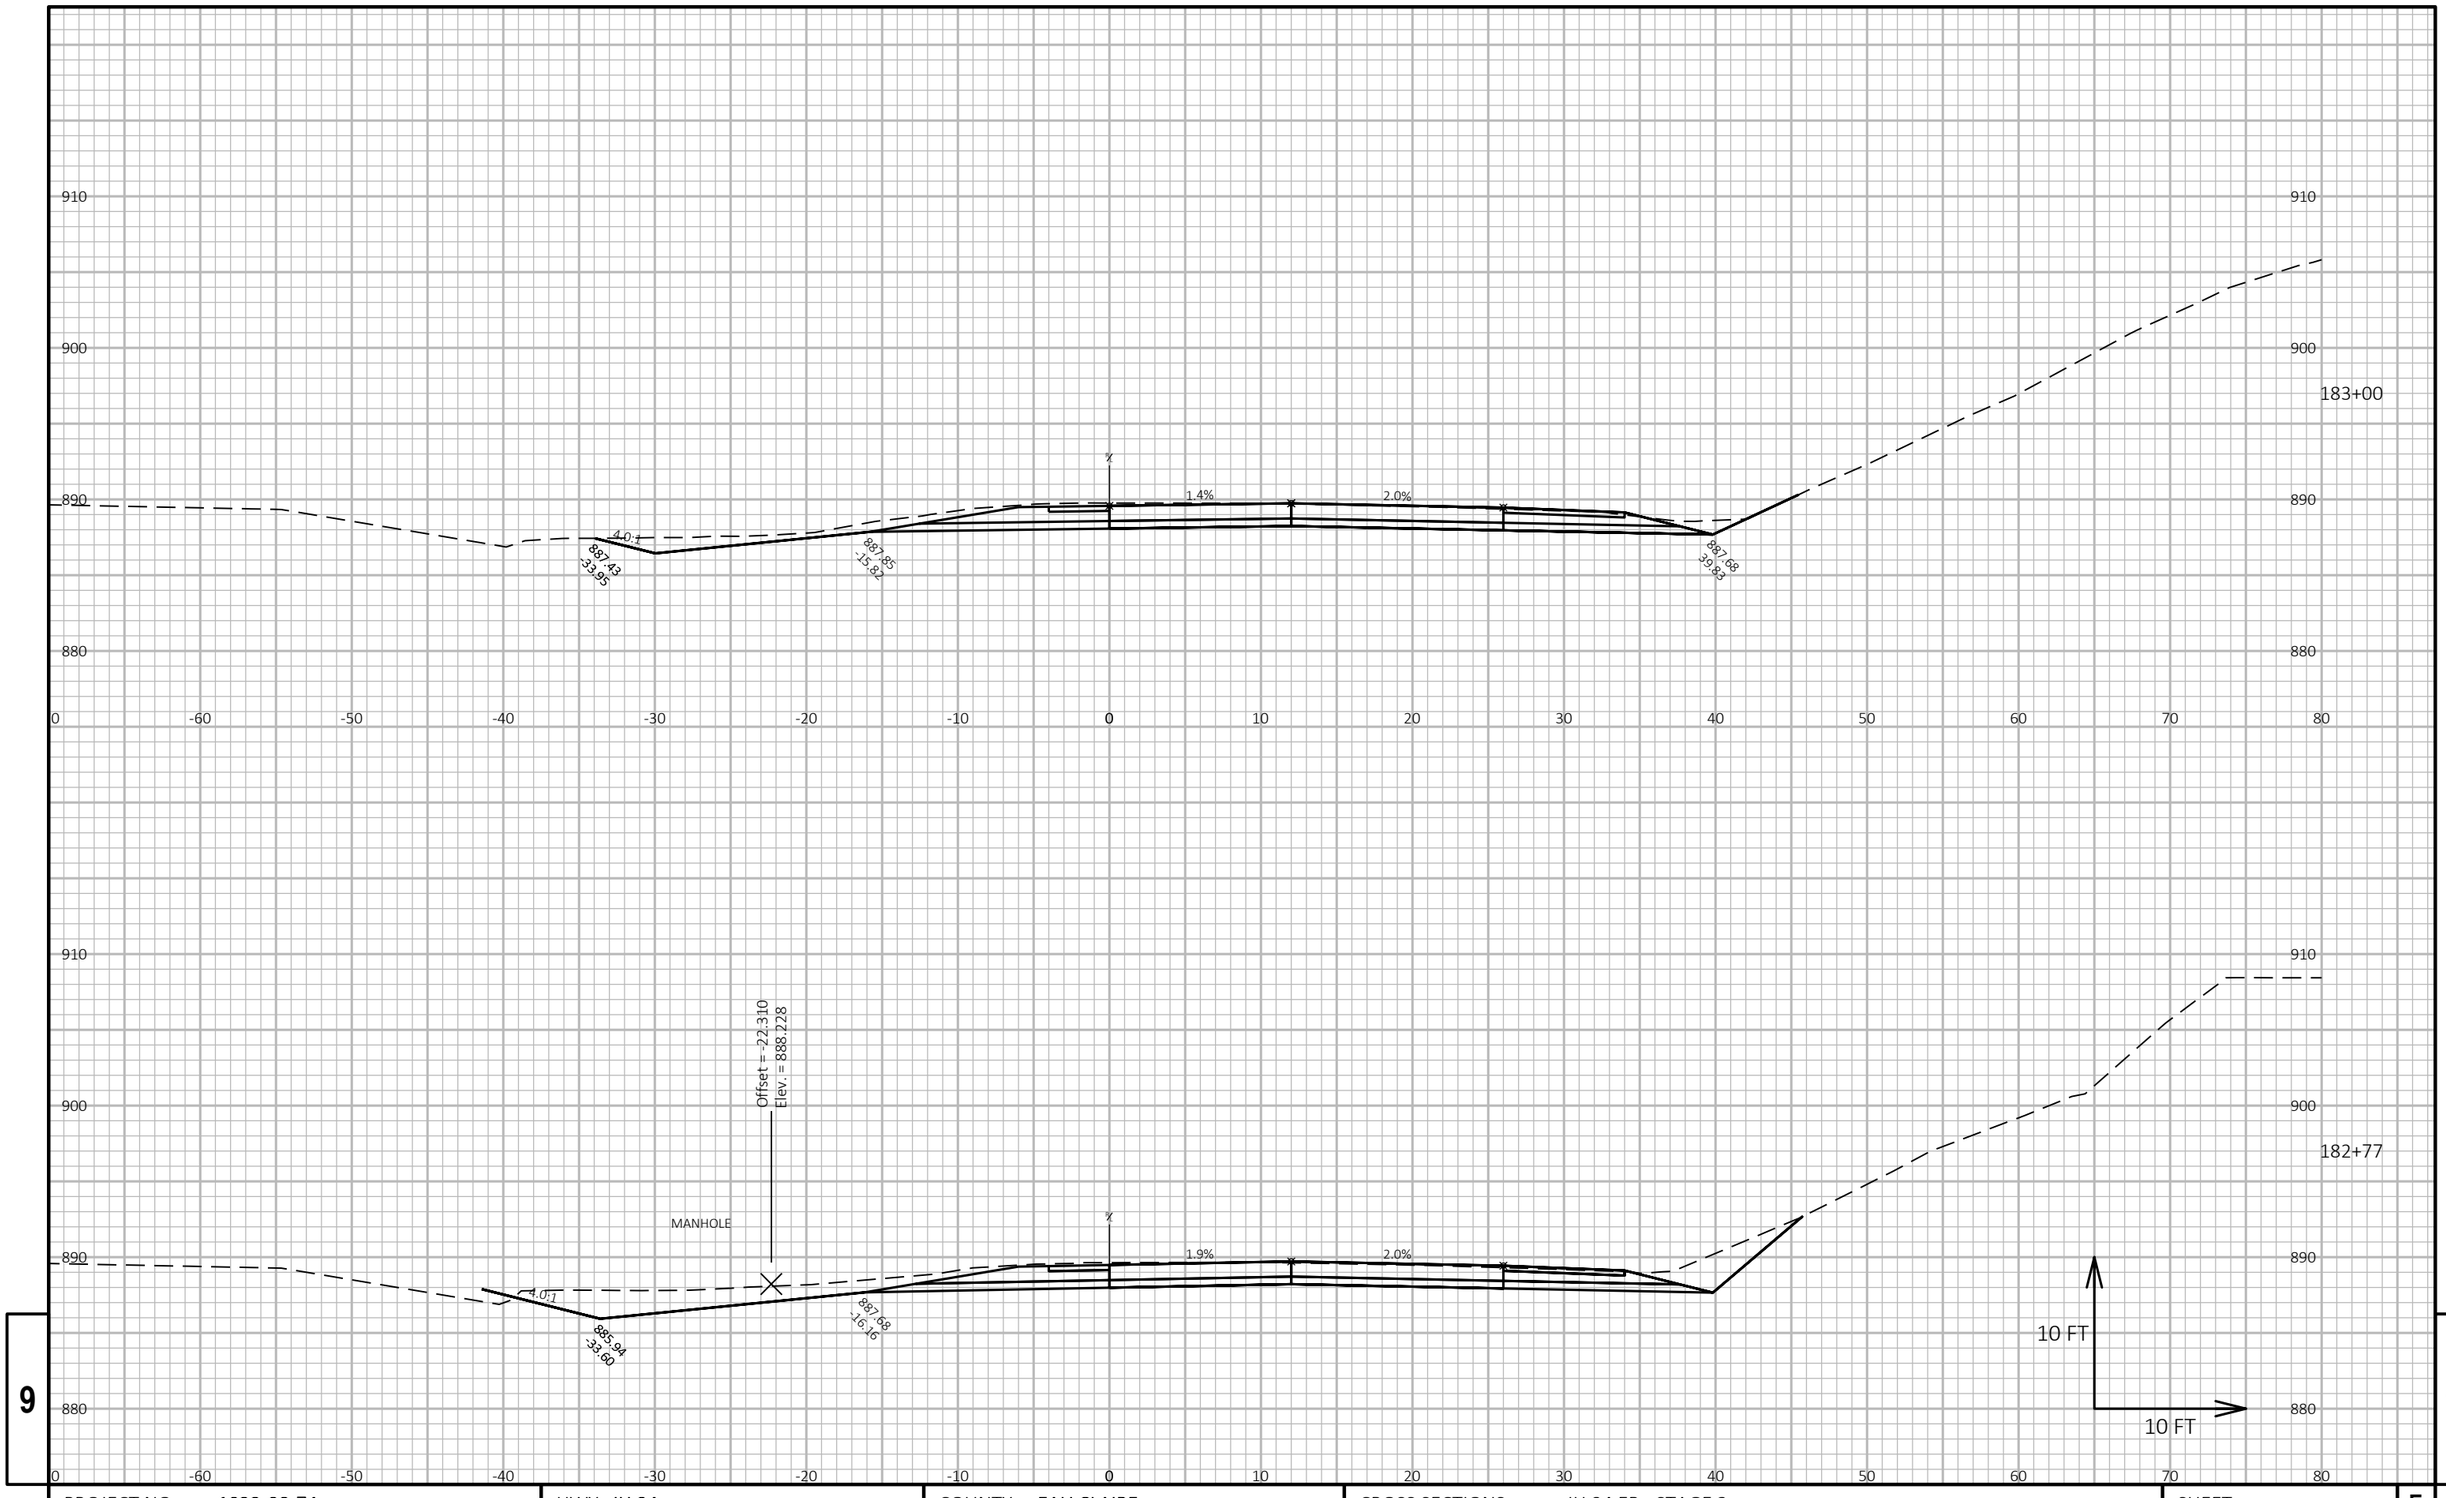

9

9

PROJECT NO: 1022-08-74	HWY: IH 94	COUNTY: EAU CLAIRE	CROSS SECTIONS: IH 94 EB - STAGE 3	SHEET	E


FILE NAME : N:\PDS\C3D\10220804\SHEETSPLAN\X-SECTIONS\090201_XS_STAGE_3_EB_CONSTRUCTION_10-27-20.DWG
LAYOUT NAME - EB Stage 3 - (193)

PLOT DATE : 1/17/2021 9:14 AM

PLOT BY : CHRIST, AARON D

PLOT NAME :

PLOT SCALE : 1 IN:10 FT HORZ. / 1 IN:10 FT VERT.

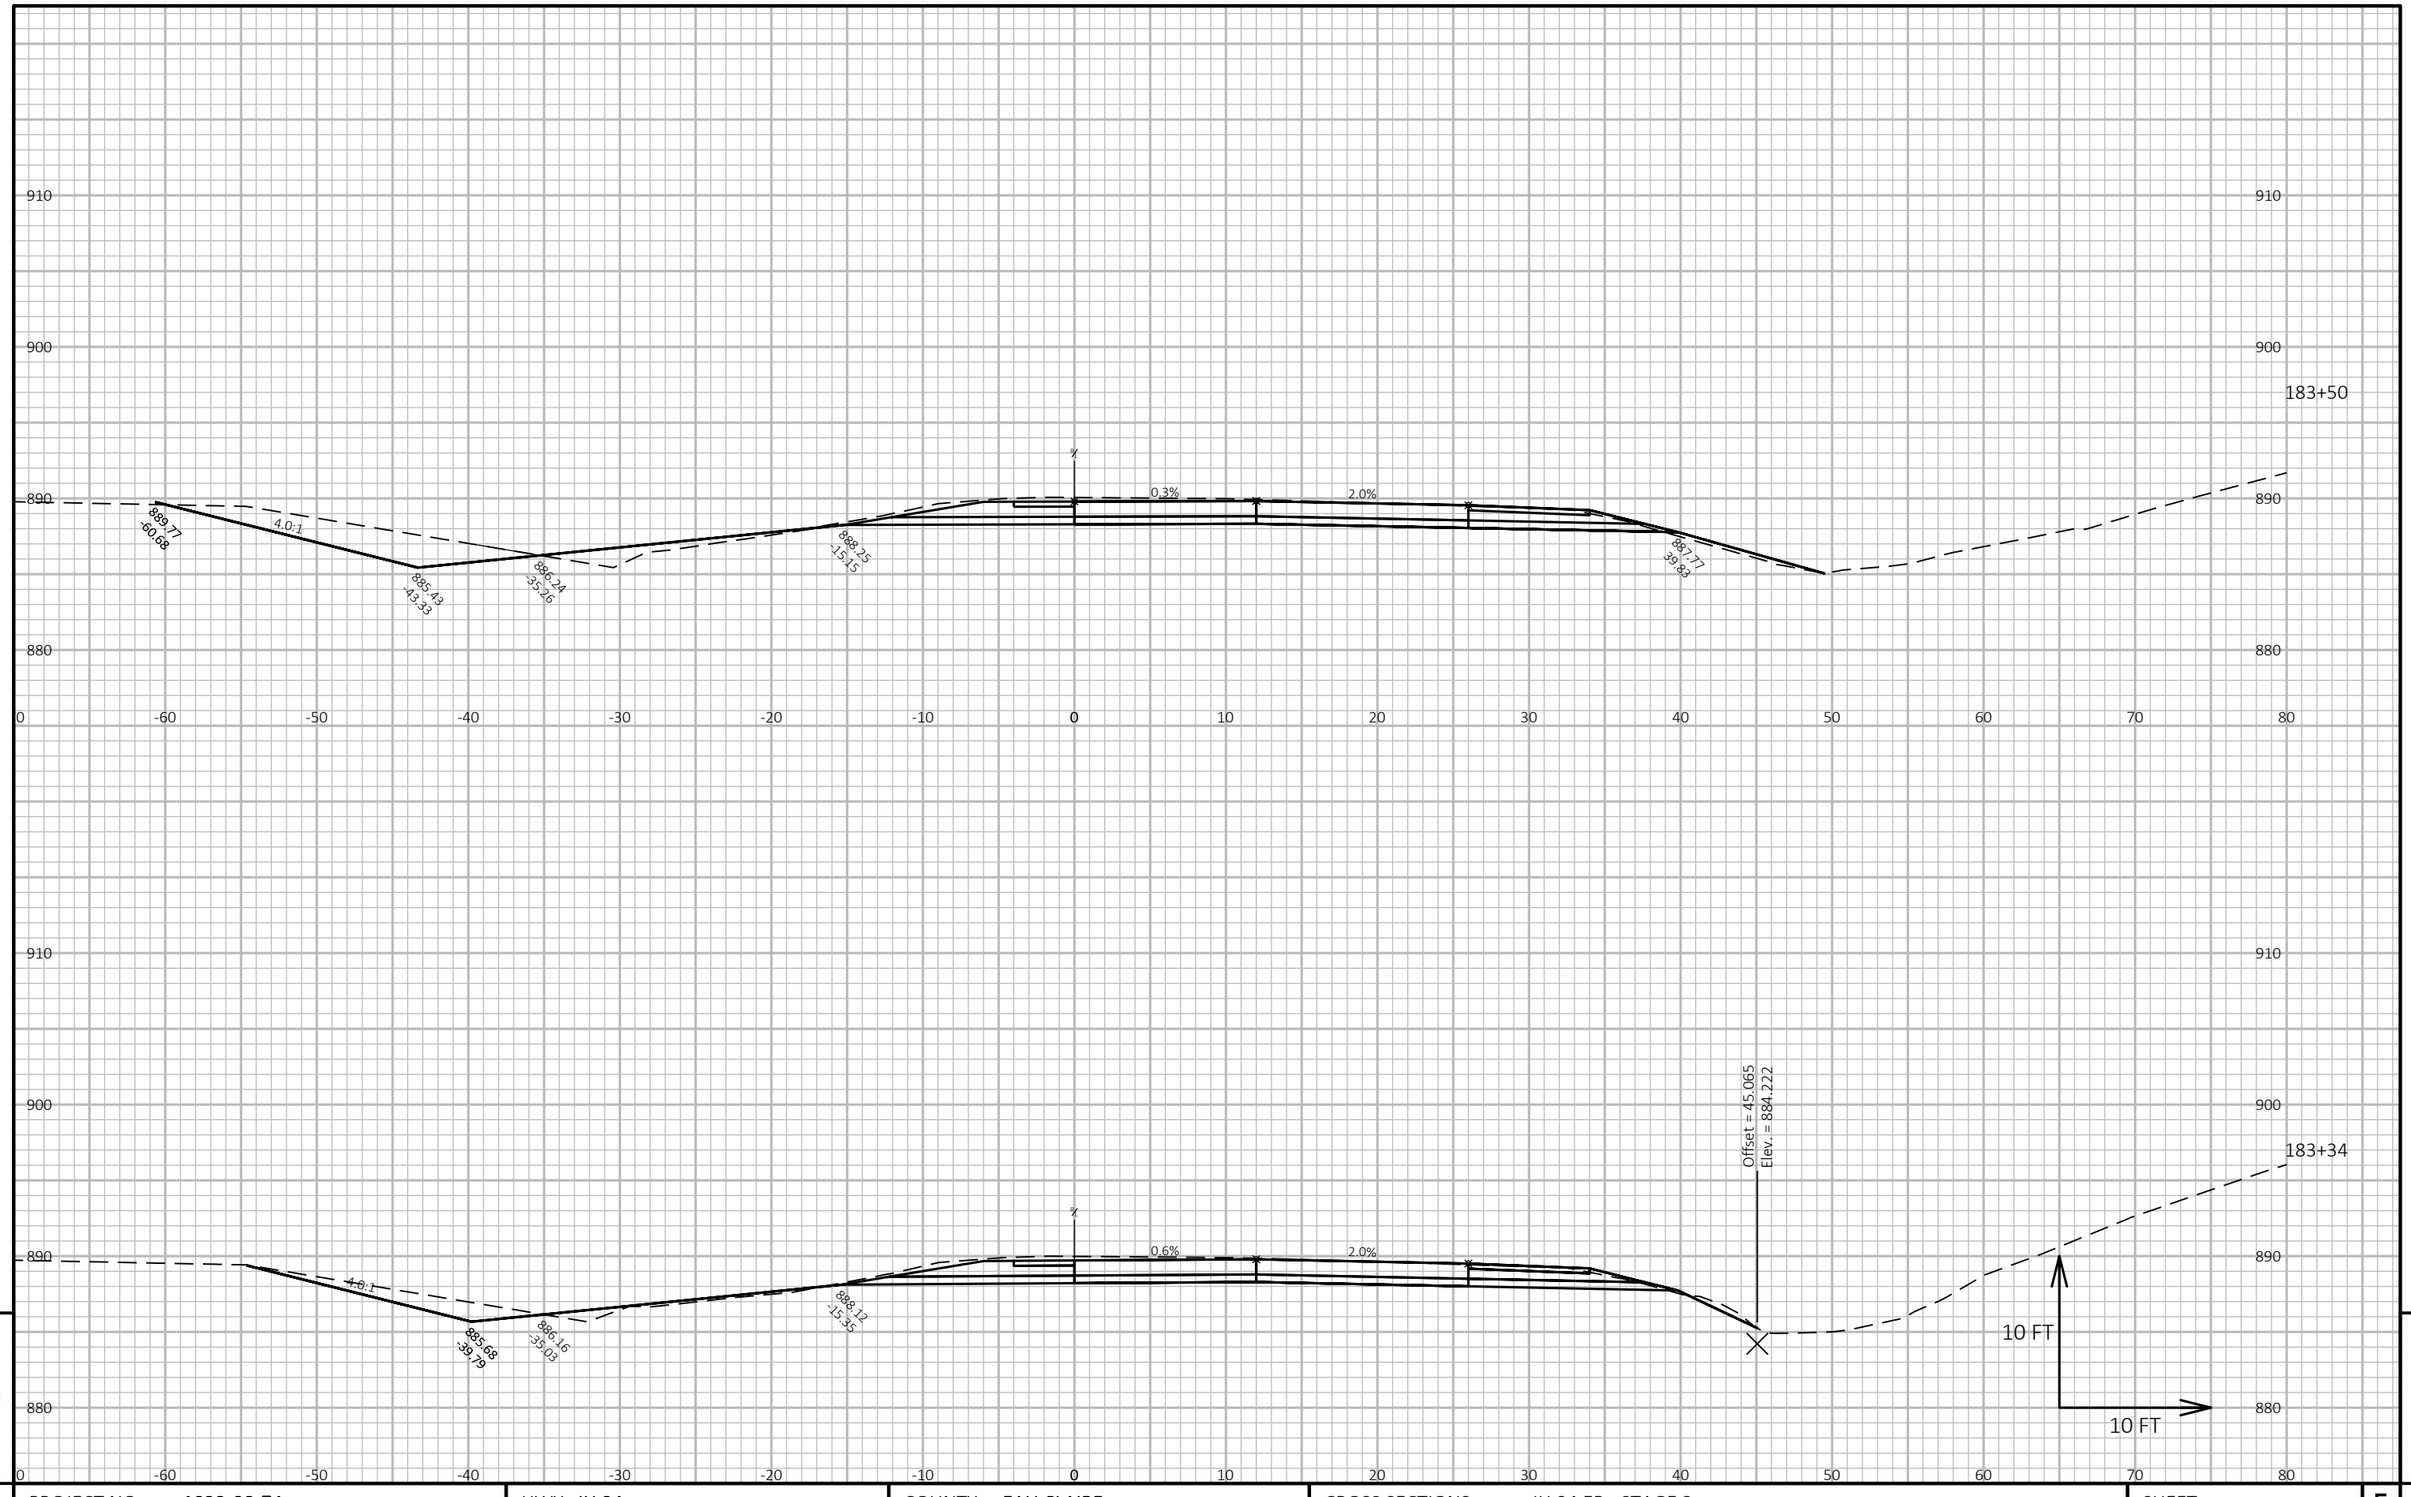


PROJECT NO: 1022-08-74	HWY: IH 94	COUNTY: EAU CLAIRE	CROSS SECTIONS: IH 94 EB - STAGE 3	SHEET E

FILE NAME : N:\PDS\C3D\10220804\SHEETSPLAN\X-SECTIONS\090201_XS_STAGE_3_EB_CONSTRUCTION_10-27-20.DWG
LAYOUT NAME - EB Stage 3 - (194)

PLOT DATE : 1/17/2021 9:15 AM PLOT BY : CHRIST, AARON D PLOT NAME :

PLOT SCALE : 1 IN:10 FT HORZ. / 1 IN:10 FT VERT.

WISDOT/CADDS SHEET 49

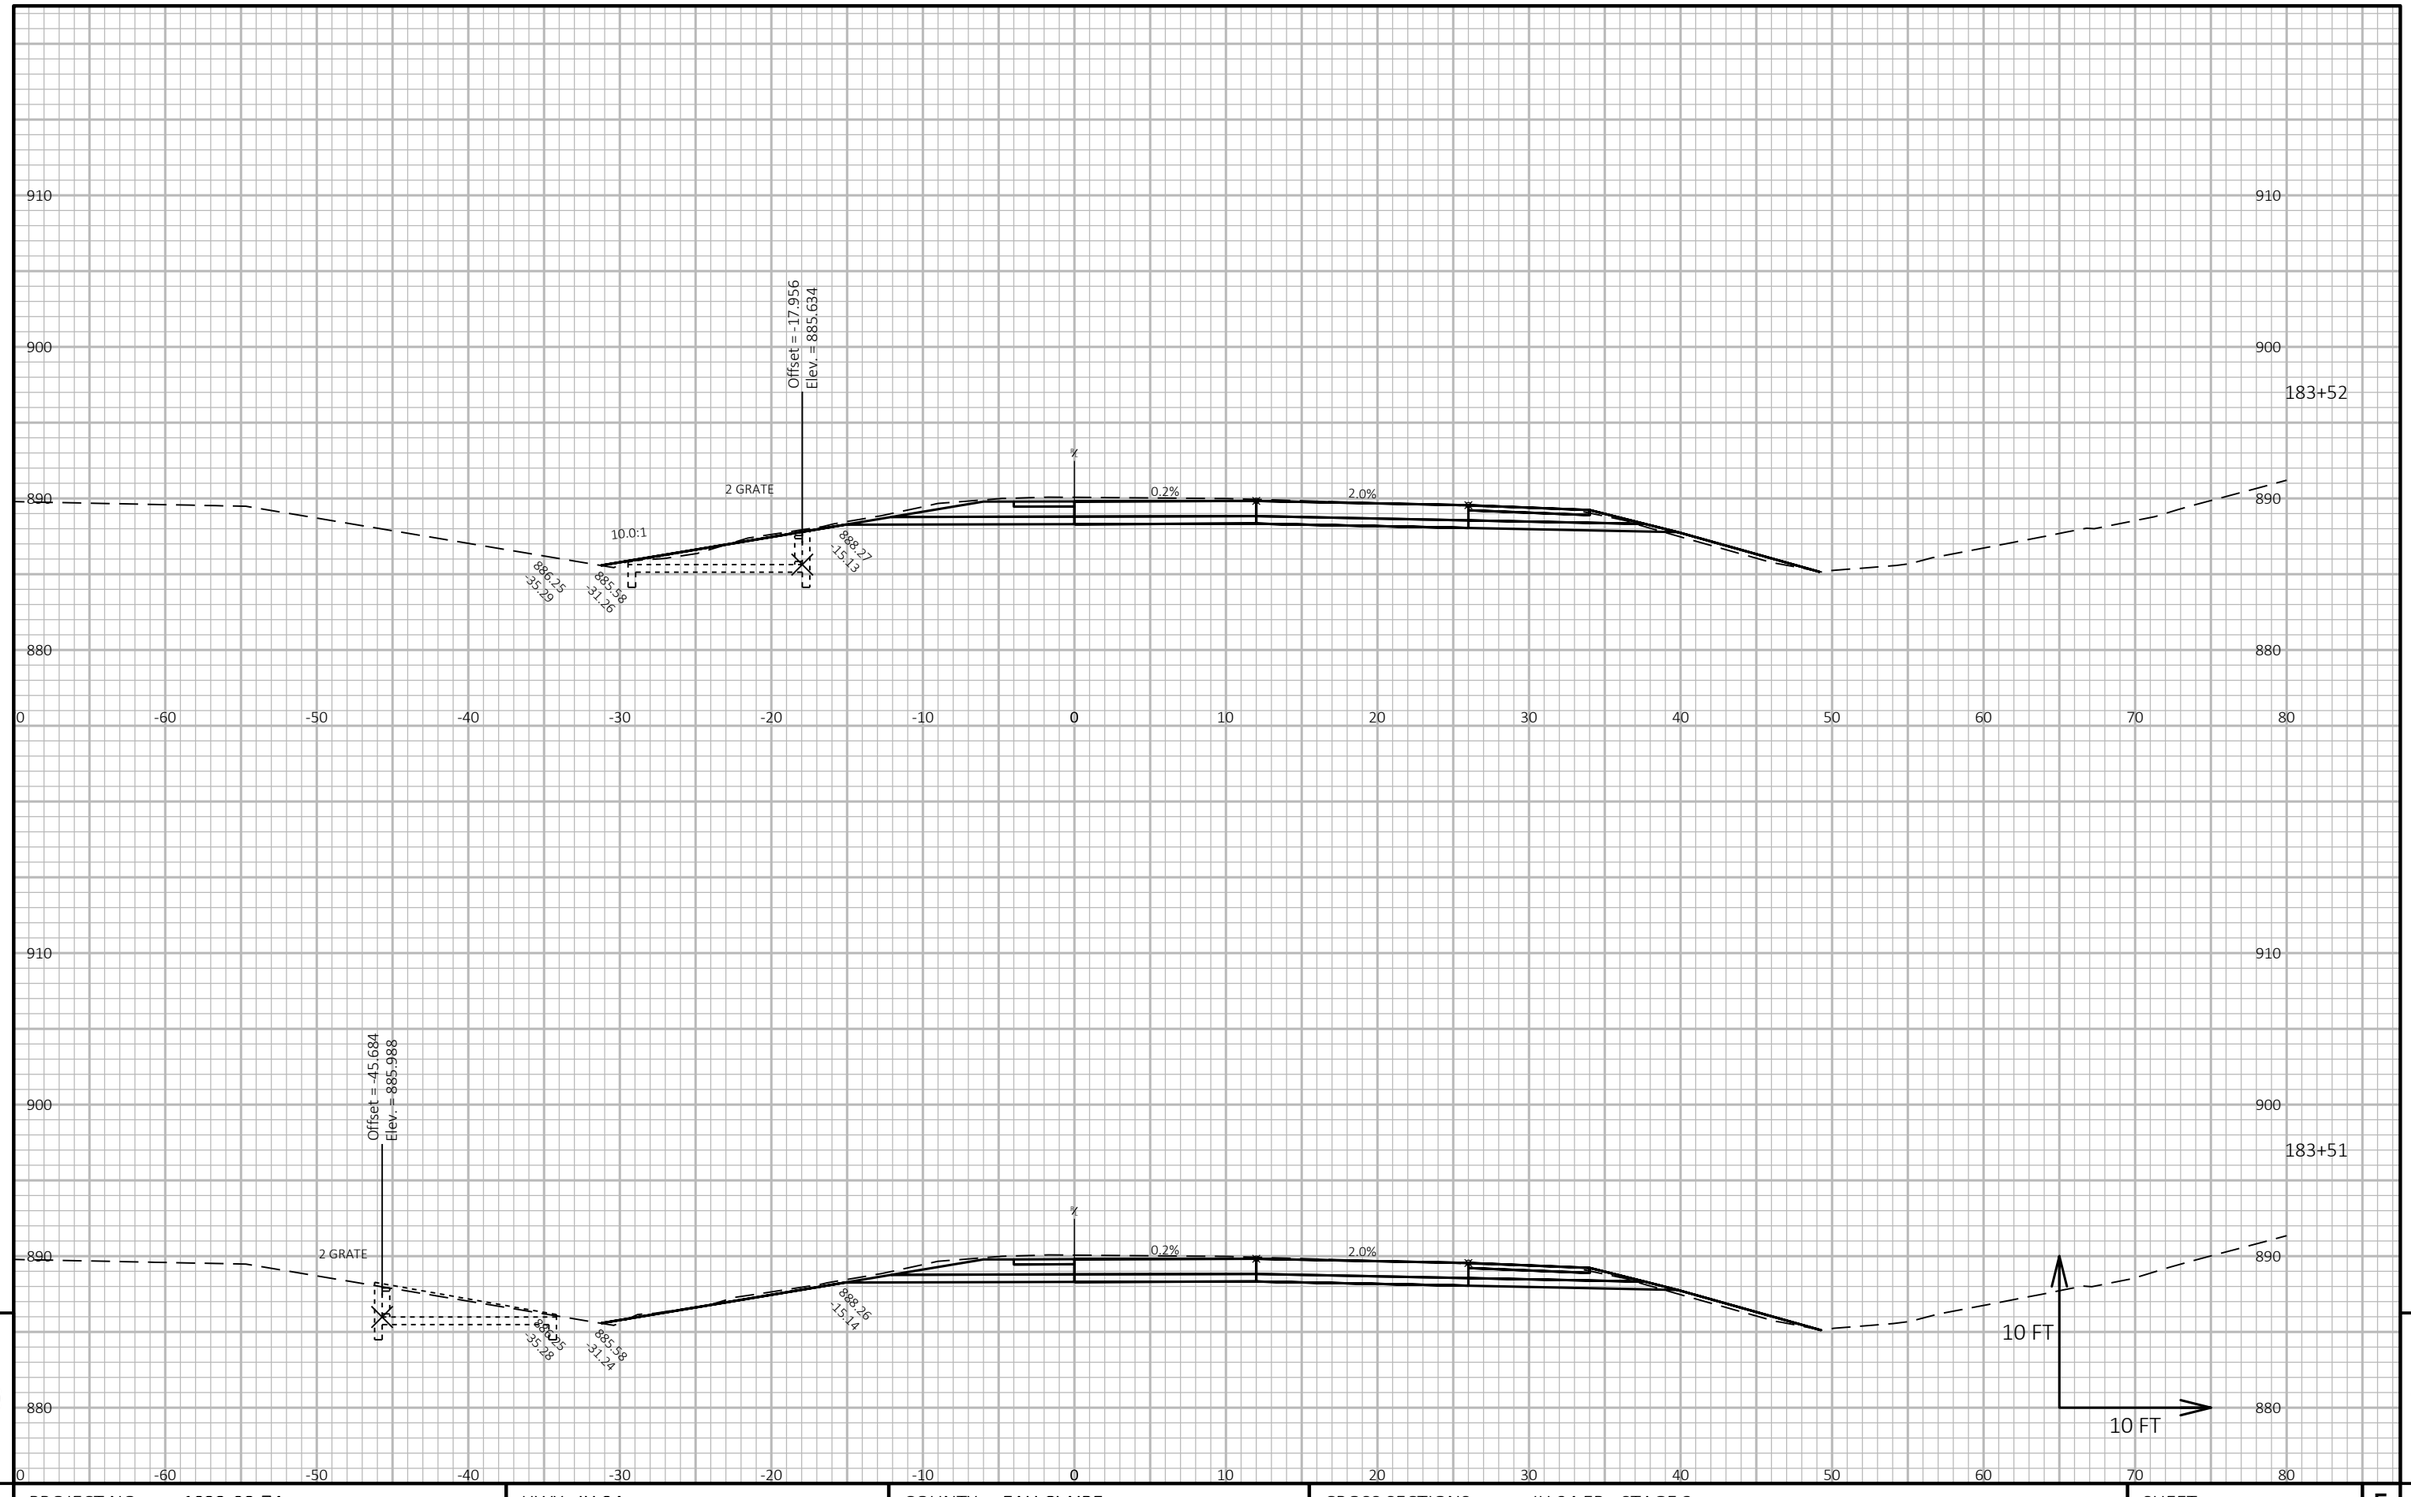

9

9

PROJECT NO: 1022-08-74	HWY: IH 94	COUNTY: EAU CLAIRE	CROSS SECTIONS: IH 94 EB - STAGE 3	SHEET	E


FILE NAME : N:\PDS\C3D\10220804\SHEETSPLAN\X-SECTIONS\090201_XS_STAGE_3_EB_CONSTRUCTION_10-27-20.DWG
LAYOUT NAME - EB Stage 3 - (195)

PLOT DATE : 1/17/2021 9:15 AM

PLOT BY : CHRIST, AARON D

PLOT NAME :

PLOT SCALE : 1 IN:10 FT HORZ. / 1 IN:10 FT VERT.

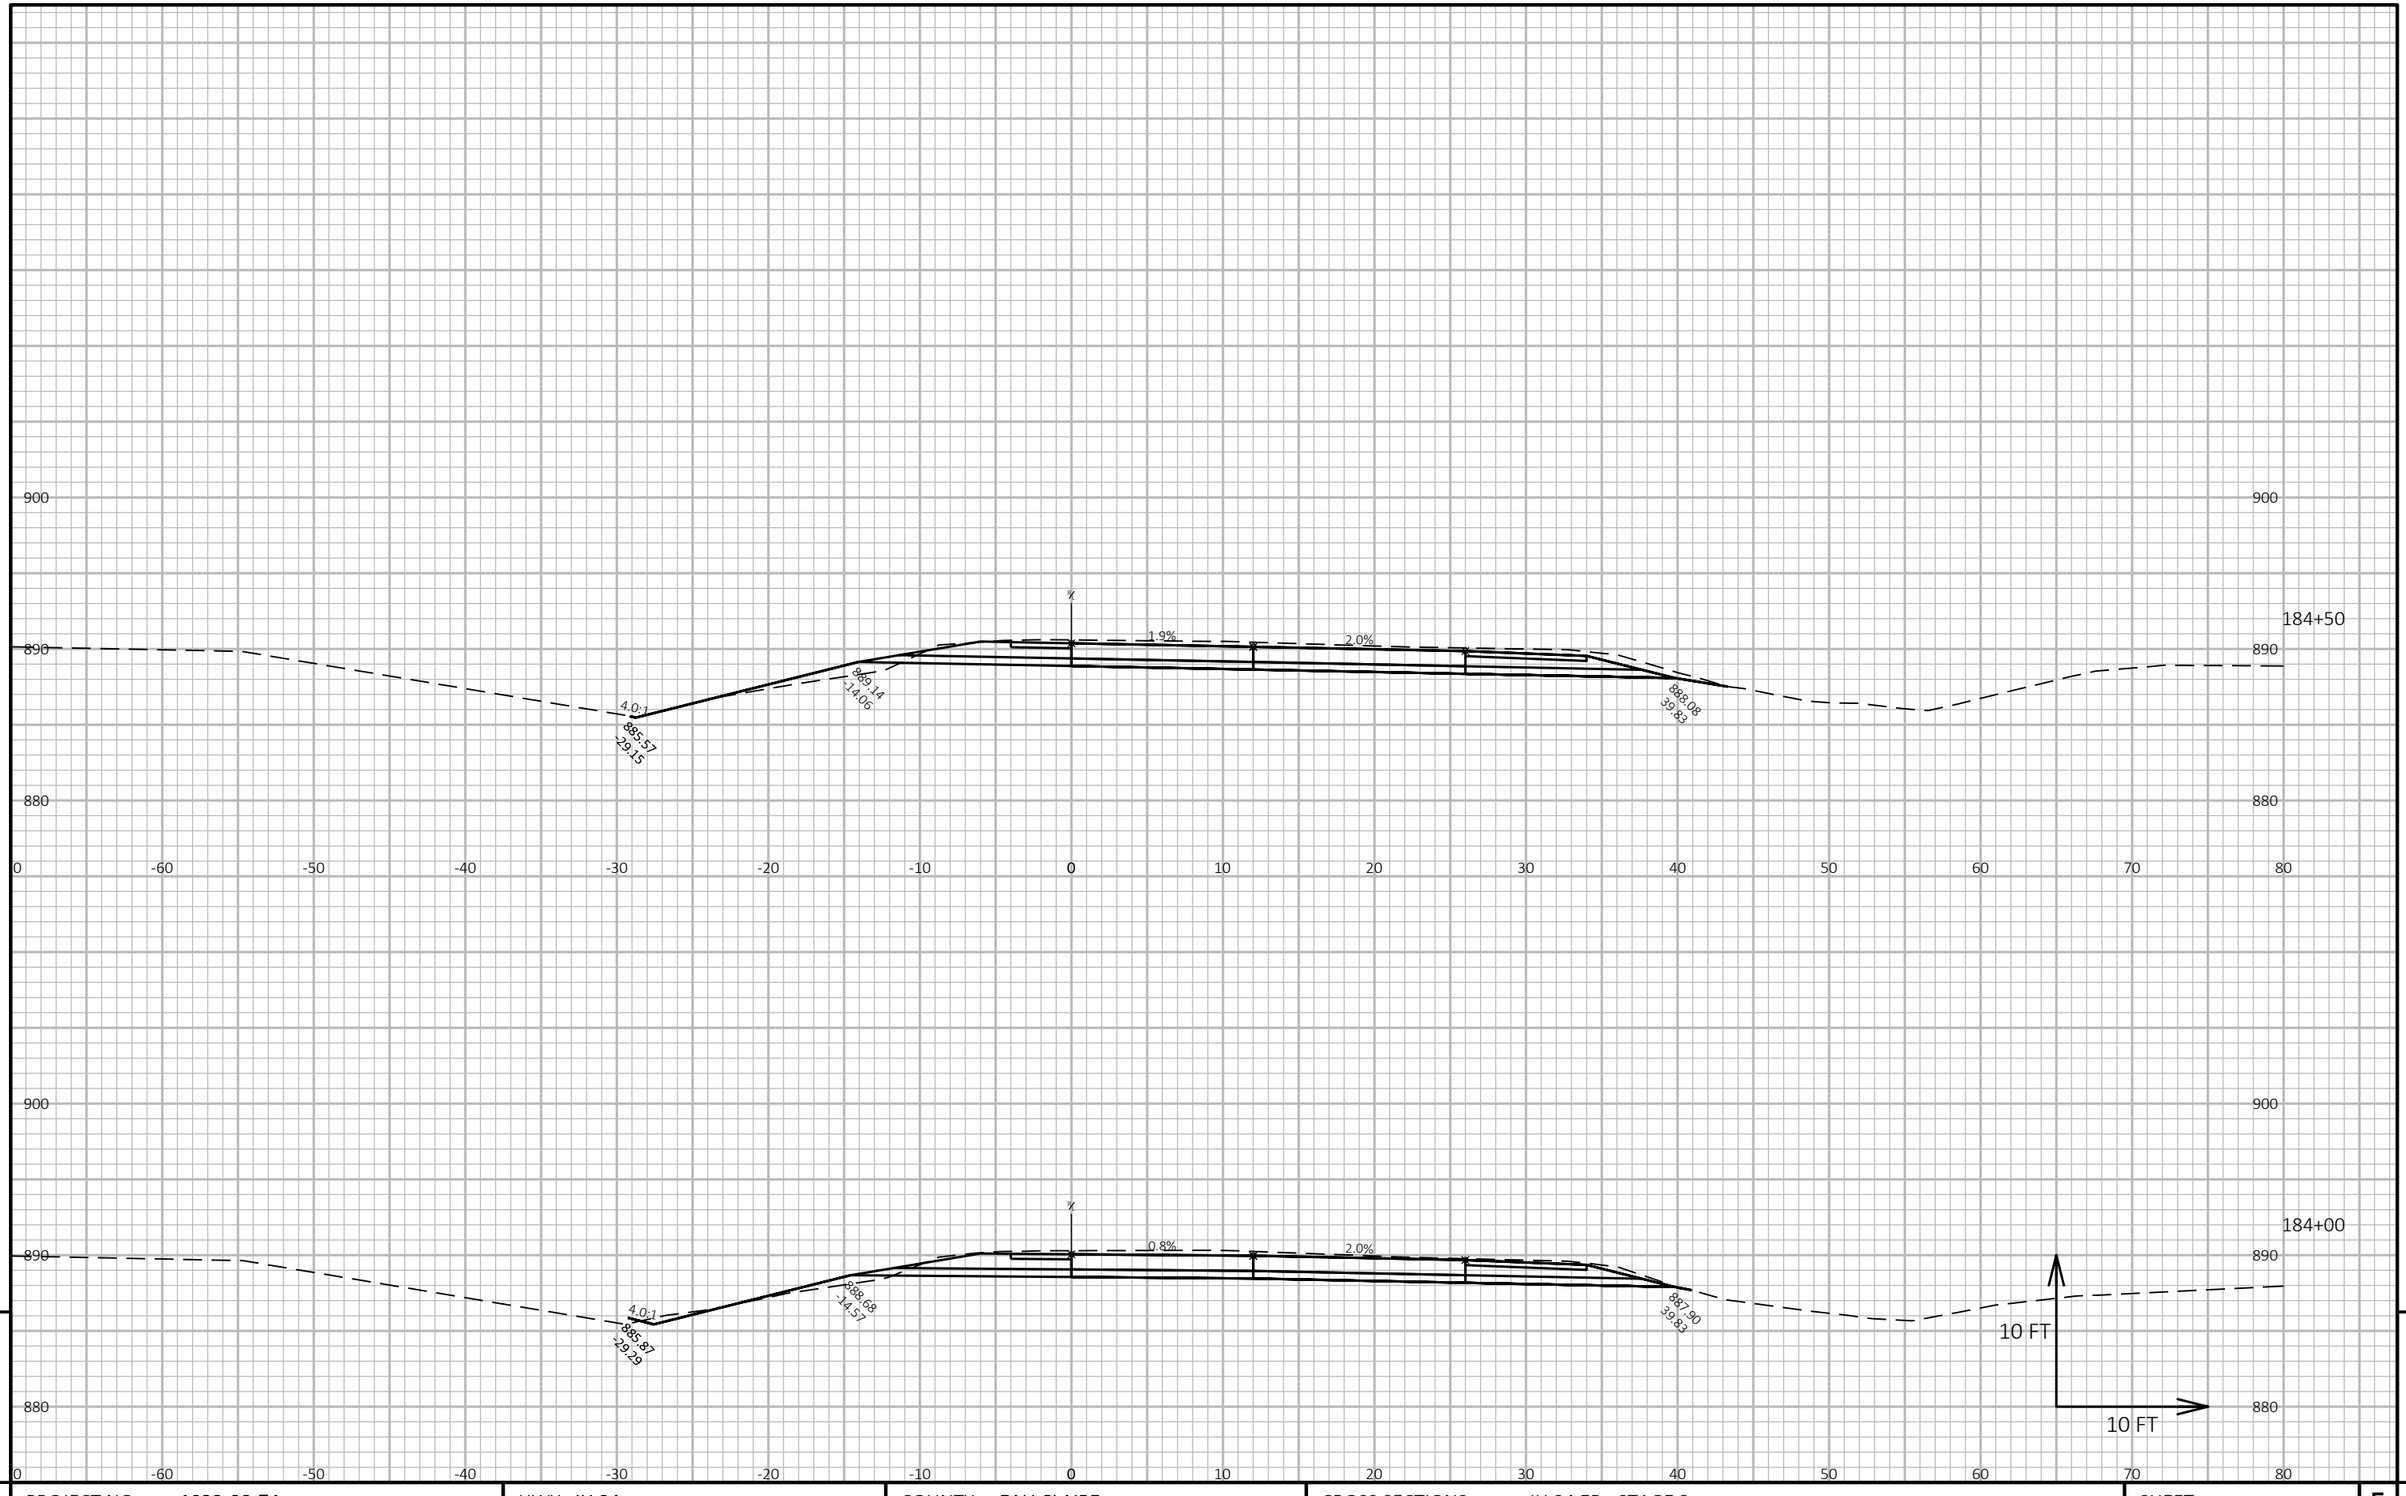


9

9

PROJECT NO: 1022-08-74	HWY: IH 94	COUNTY: EAU CLAIRE	CROSS SECTIONS: IH 94 EB - STAGE 3	SHEET E

FILE NAME : N:\PDS\C3D\10220804\SHEETSPLAN\X-SECTIONS\090201_XS_STAGE_3_EB_CONSTRUCTION_10-27-20.DWG
LAYOUT NAME - EB Stage 3 - (196)

PLOT DATE : 1/17/2021 9:15 AM PLOT BY : CHRIST, AARON D PLOT NAME : **PLOT SCALE :** 1 IN:10 FT HORZ. / 1 IN:10 FT VERT.

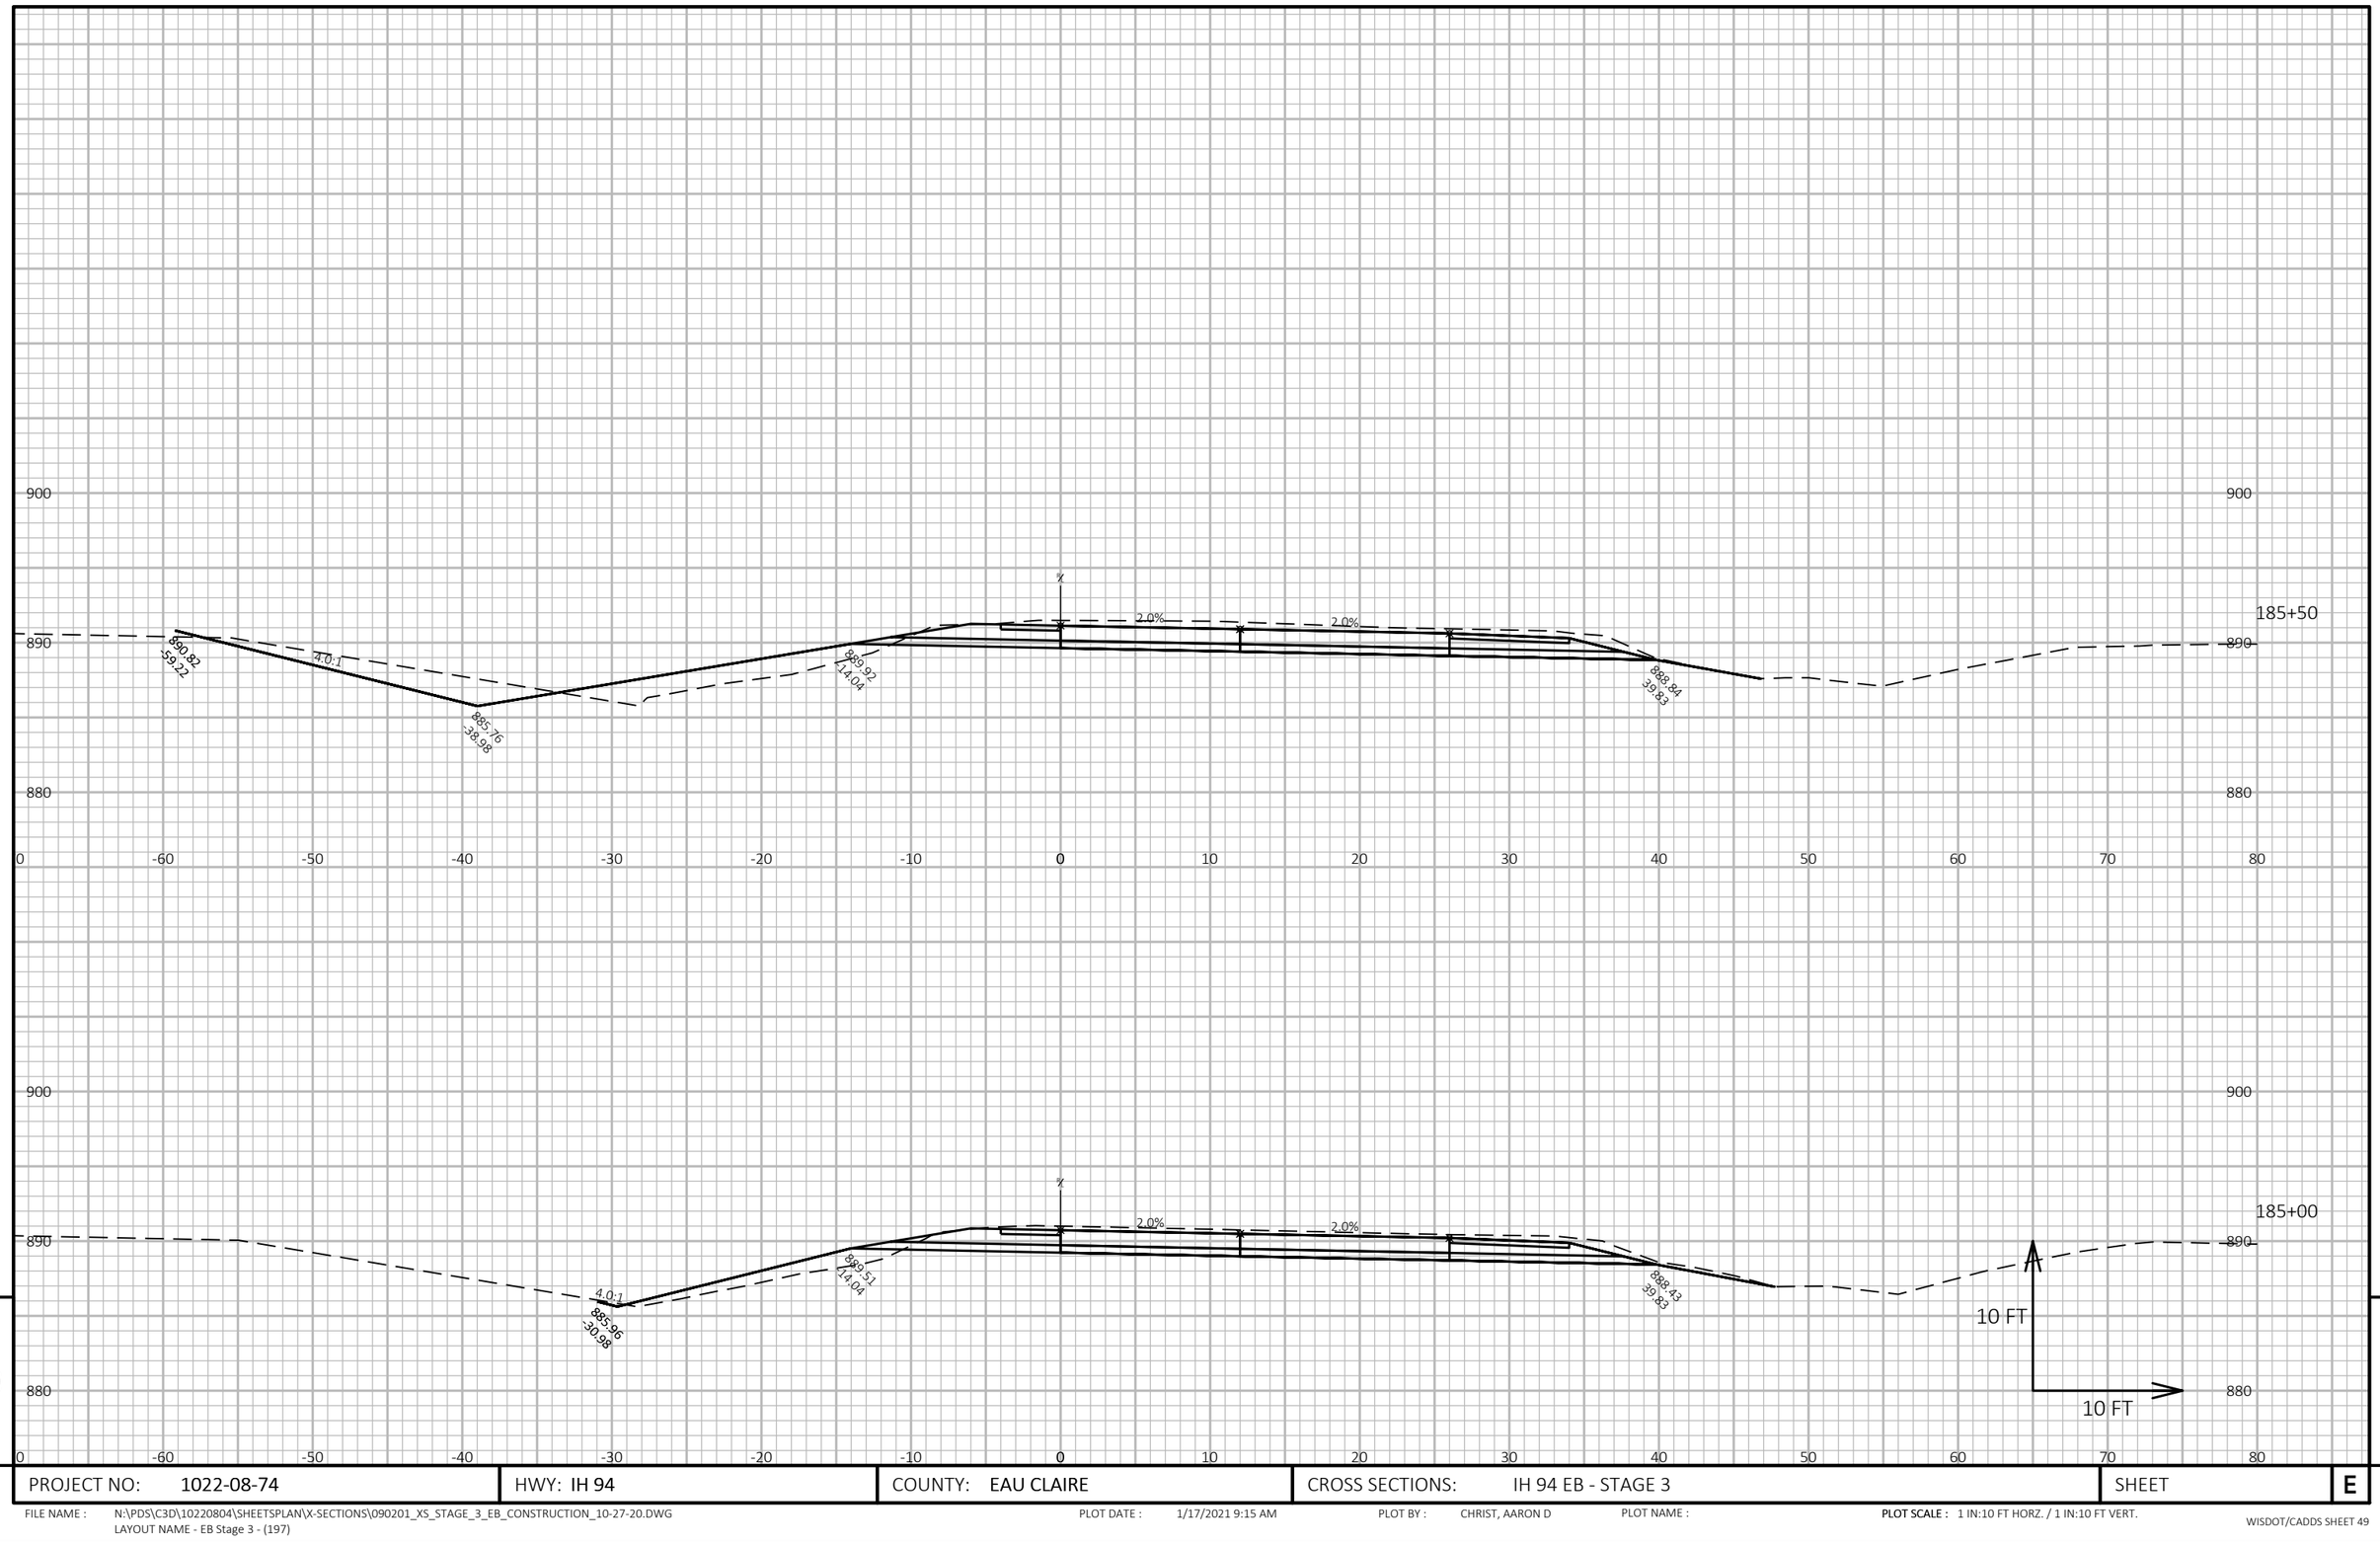

9

9


PROJECT NO: 1022-08-74	HWY: IH 94	COUNTY: EAU CLAIRE	CROSS SECTIONS: IH 94 EB - STAGE 3	SHEET E

FILE NAME : N:\PDS\C3D\10220804\SHEETSPLAN\X-SECTIONS\090201_XS_STAGE_3_EB_CONSTRUCTION_10-27-20.DWG
LAYOUT NAME - EB Stage 3 - (197)

PLOT DATE : 1/17/2021 9:15 AM PLOT BY : CHRIST, AARON D PLOT NAME :

PLOT SCALE : 1 IN:10 FT HORZ. / 1 IN:10 FT VERT.

WISDOT/CADDS SHEET 49

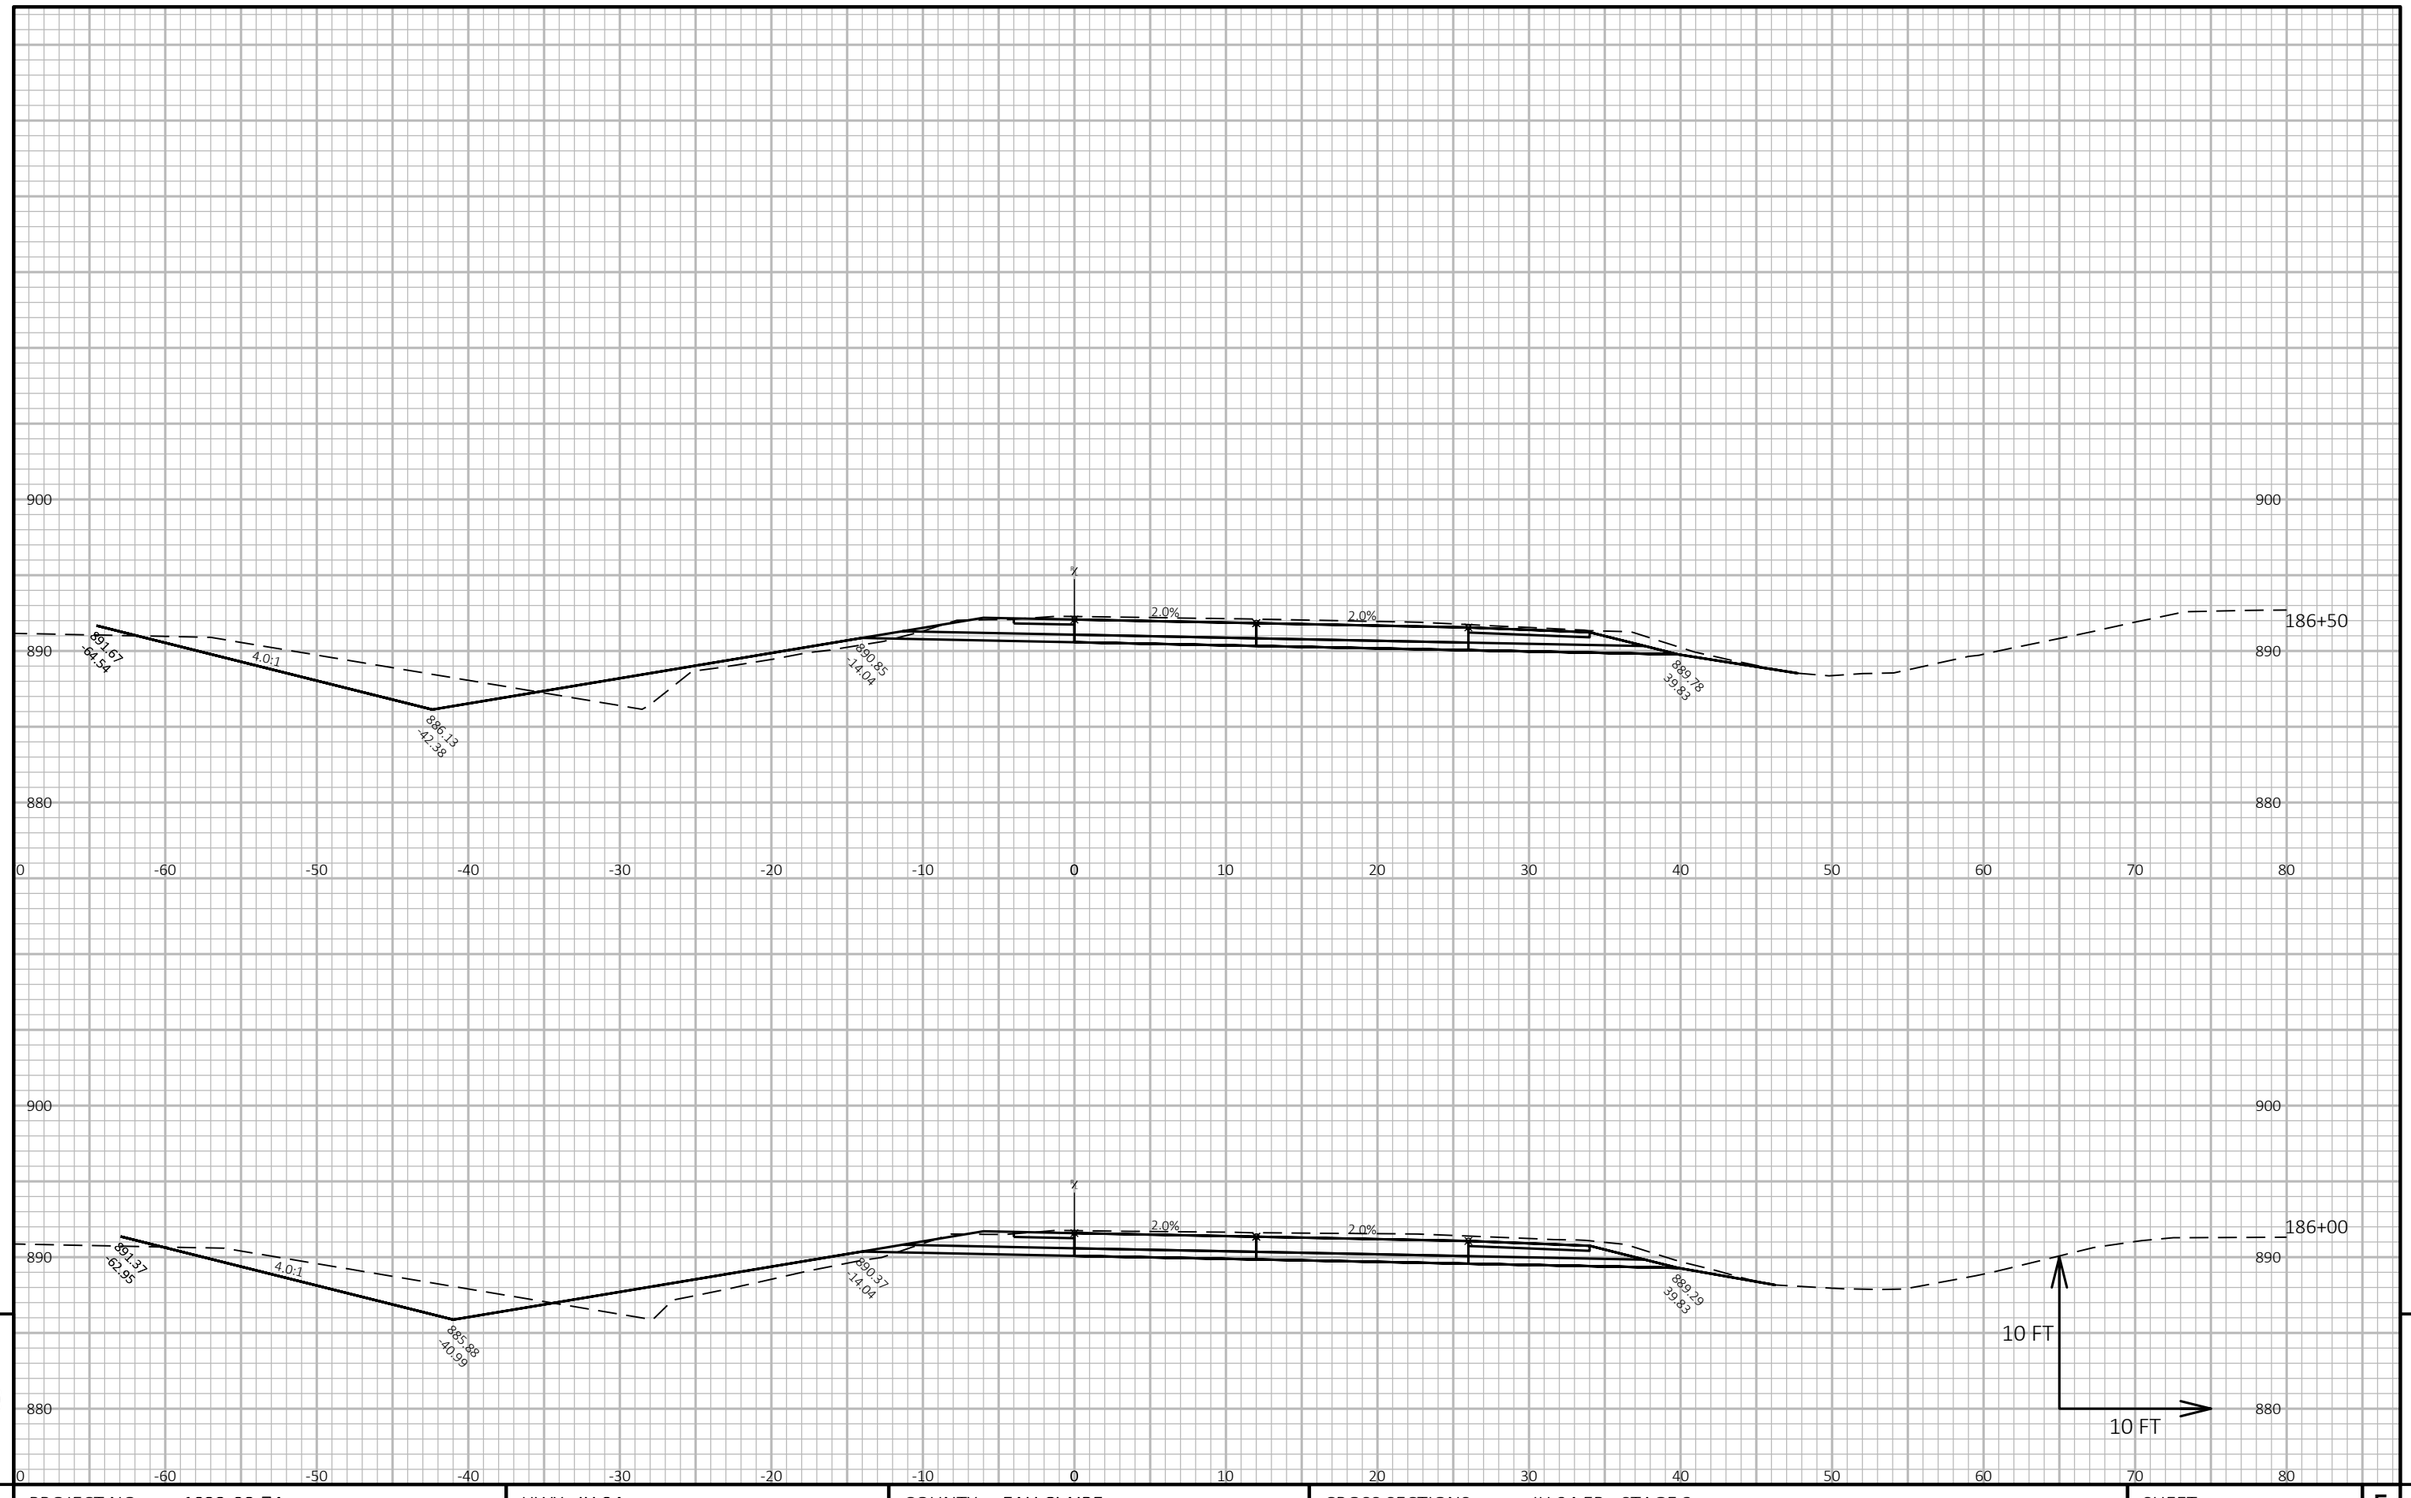

9

9

PROJECT NO: 1022-08-74	HWY: IH 94	COUNTY: EAU CLAIRE	CROSS SECTIONS: IH 94 EB - STAGE 3	SHEET E


FILE NAME : N:\PDS\C3D\10220804\SHEETSPLAN\X-SECTIONS\090201_XS_STAGE_3_EB_CONSTRUCTION_10-27-20.DWG
LAYOUT NAME - EB Stage 3 - (198)

PLOT DATE : 1/17/2021 9:15 AM

PLOT BY : CHRIST, AARON D

PLOT NAME :

PLOT SCALE : 1 IN:10 FT HORZ. / 1 IN:10 FT VERT.

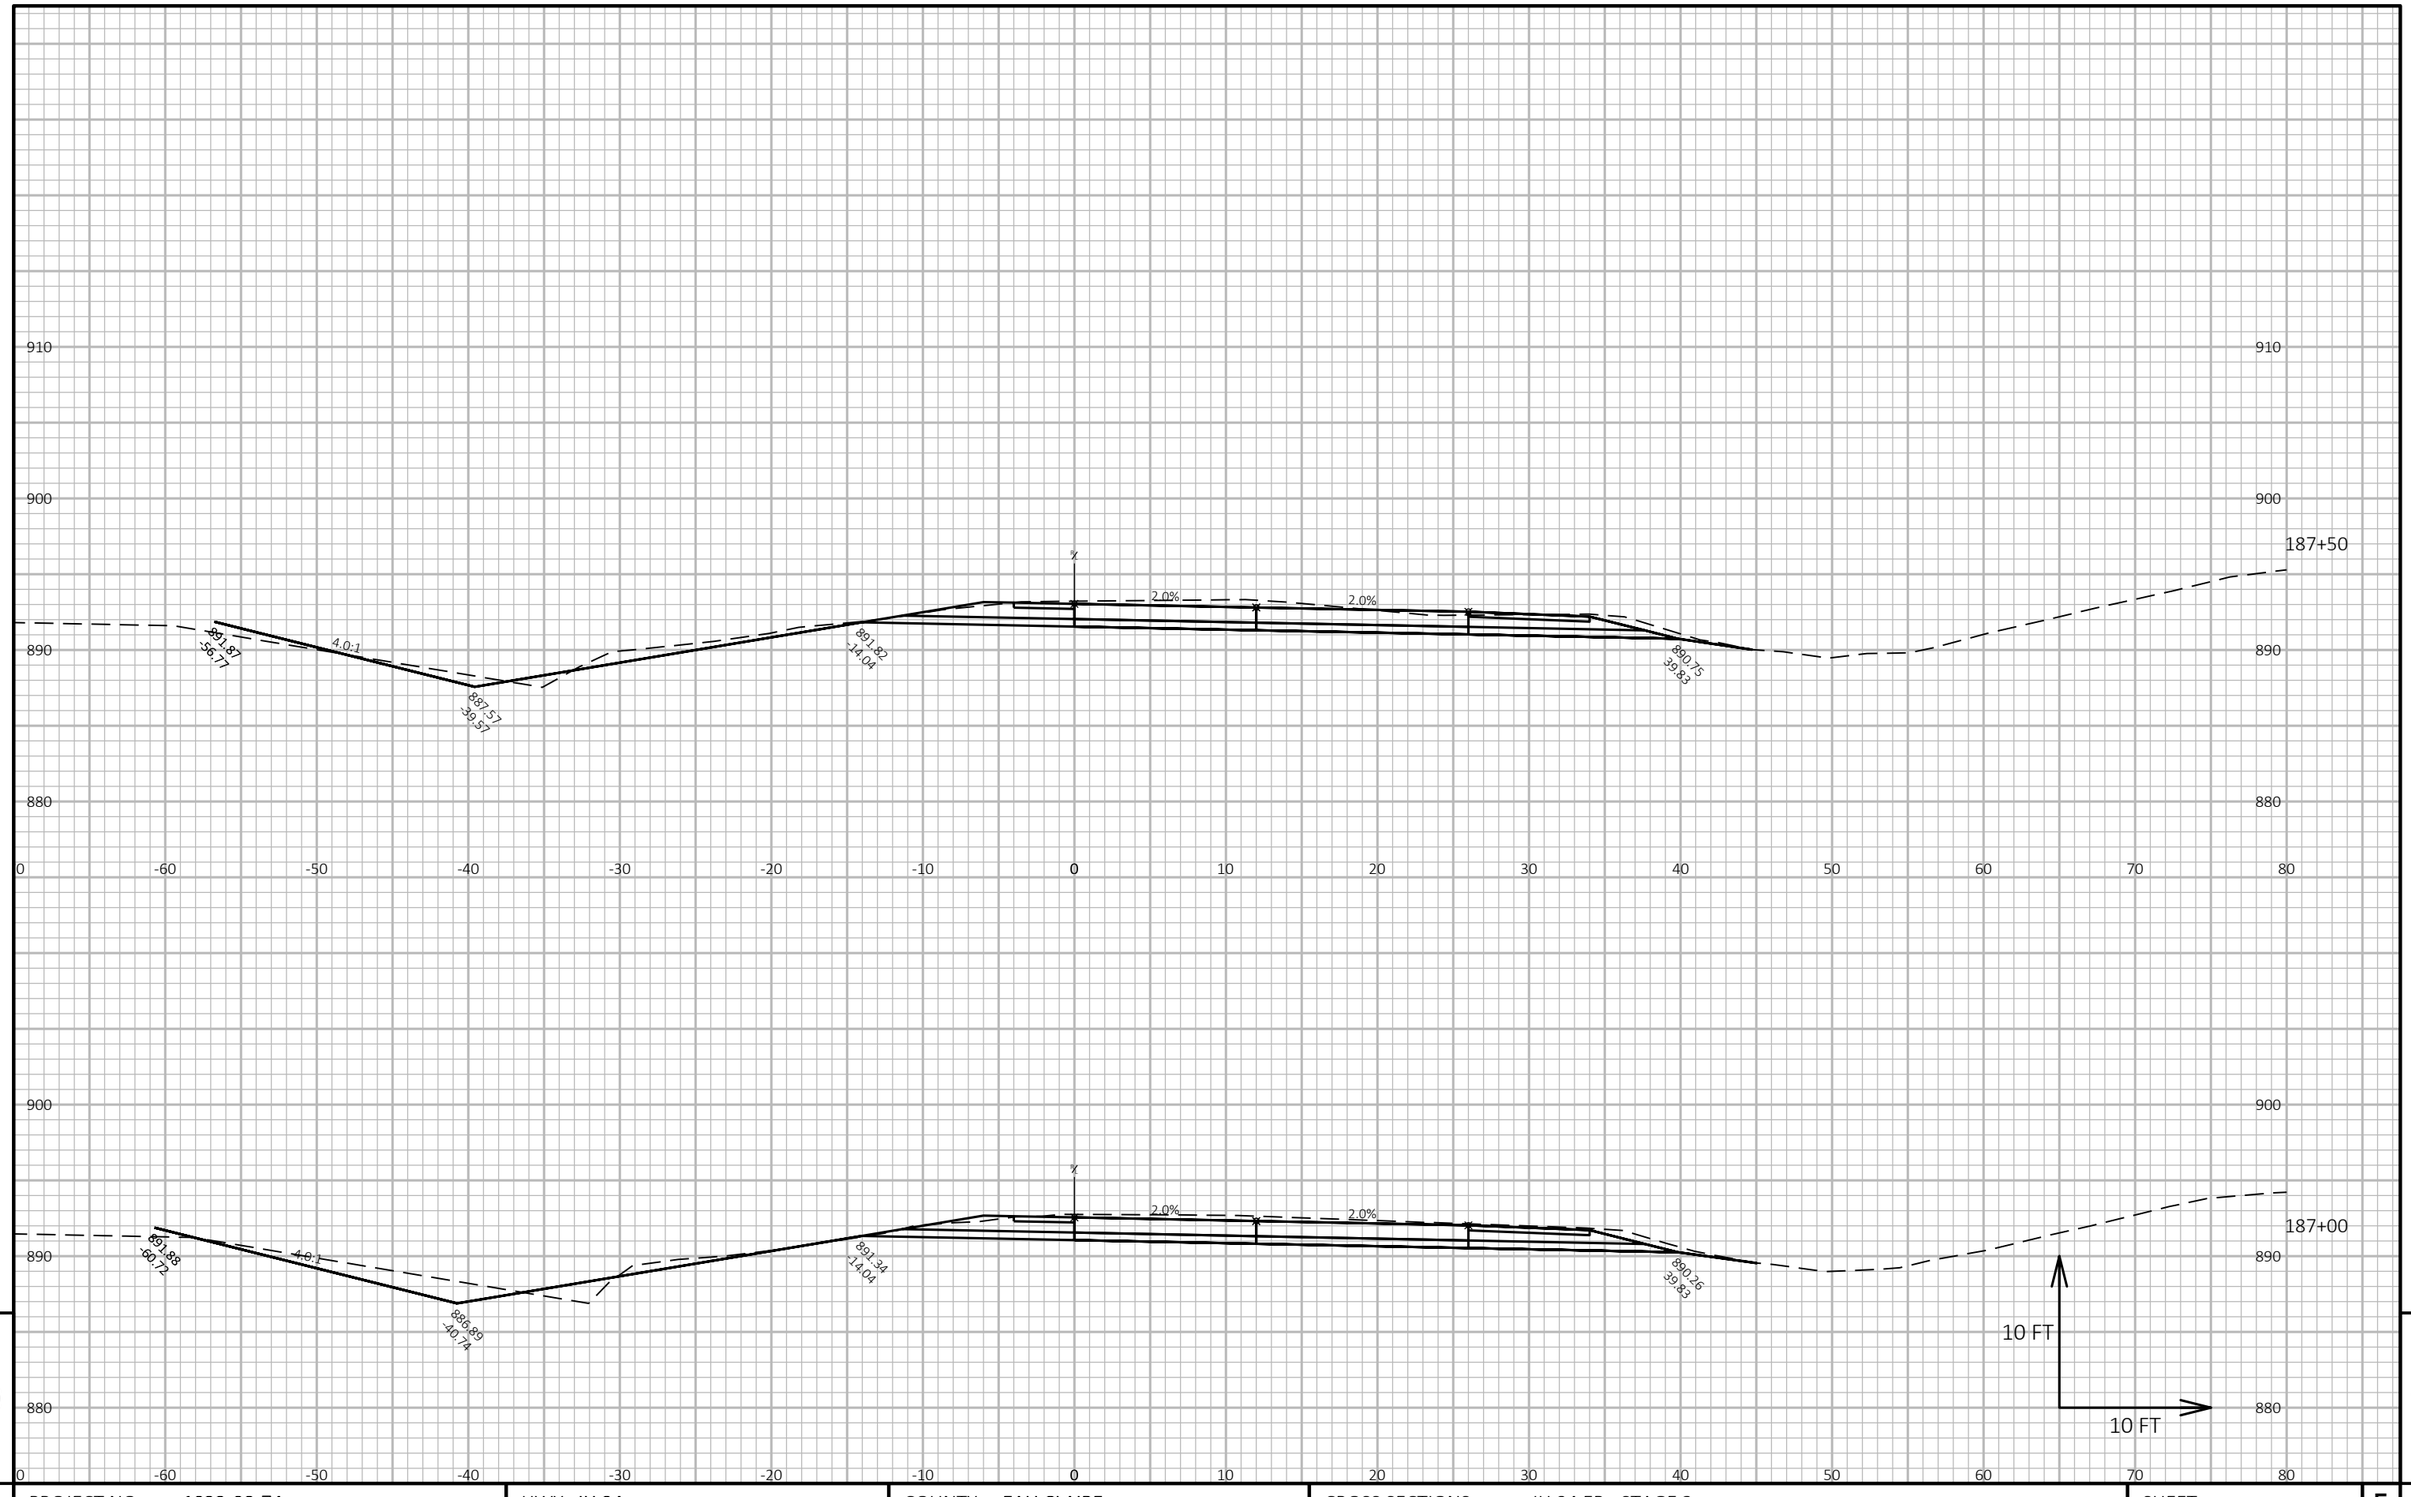

9

9

PROJECT NO: 1022-08-74	HWY: IH 94	COUNTY: EAU CLAIRE	CROSS SECTIONS: IH 94 EB - STAGE 3	SHEET E


FILE NAME : N:\PDS\C3D\10220804\SHEETSPLAN\X-SECTIONS\090201_XS_STAGE_3_EB_CONSTRUCTION_10-27-20.DWG
LAYOUT NAME - EB Stage 3 - (199)

PLOT DATE : 1/17/2021 9:15 AM

PLOT BY : CHRIST, AARON D

PLOT NAME :

PLOT SCALE : 1 IN:10 FT HORZ. / 1 IN:10 FT VERT.

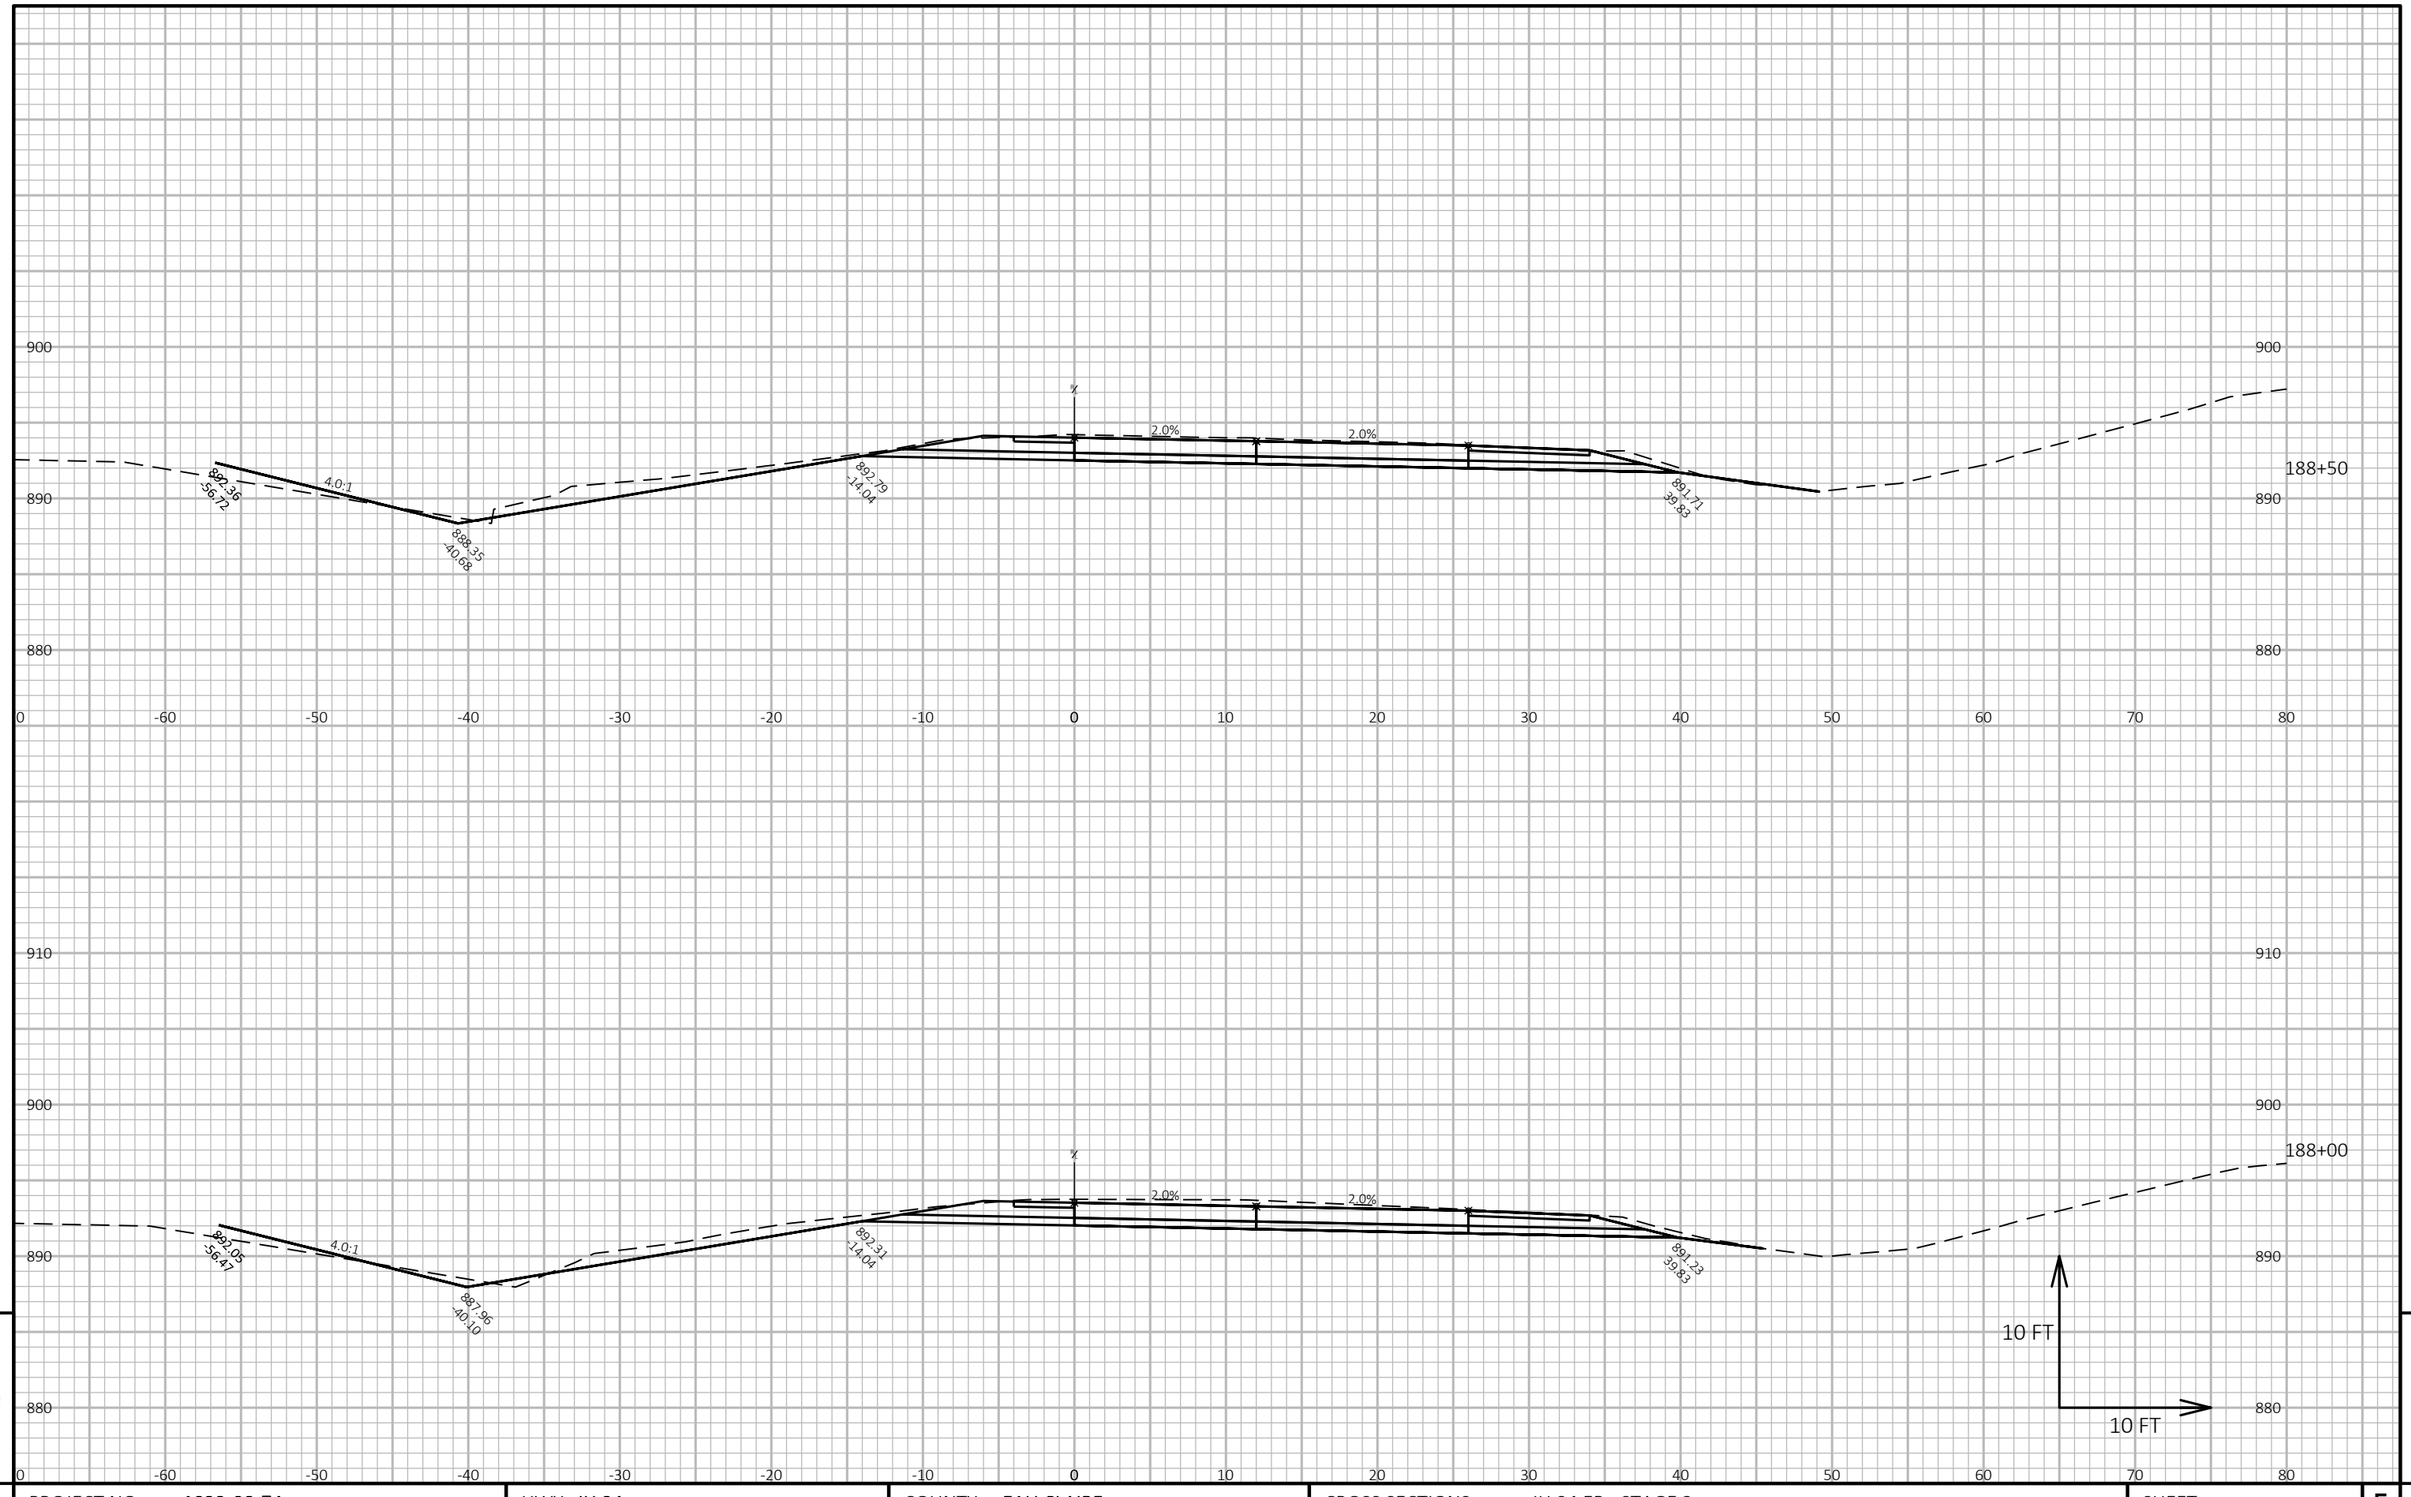

9

9

PROJECT NO: 1022-08-74	HWY: IH 94	COUNTY: EAU CLAIRE	CROSS SECTIONS: IH 94 EB - STAGE 3	SHEET E


FILE NAME : N:\PDS\C3D\10220804\SHEETSPLAN\X-SECTIONS\090201_XS_STAGE_3_EB_CONSTRUCTION_10-27-20.DWG
LAYOUT NAME - EB Stage 3 - (200)

PLOT DATE : 1/17/2021 9:15 AM

PLOT BY : CHRIST, AARON D

PLOT NAME :

PLOT SCALE : 1 IN:10 FT HORZ. / 1 IN:10 FT VERT.

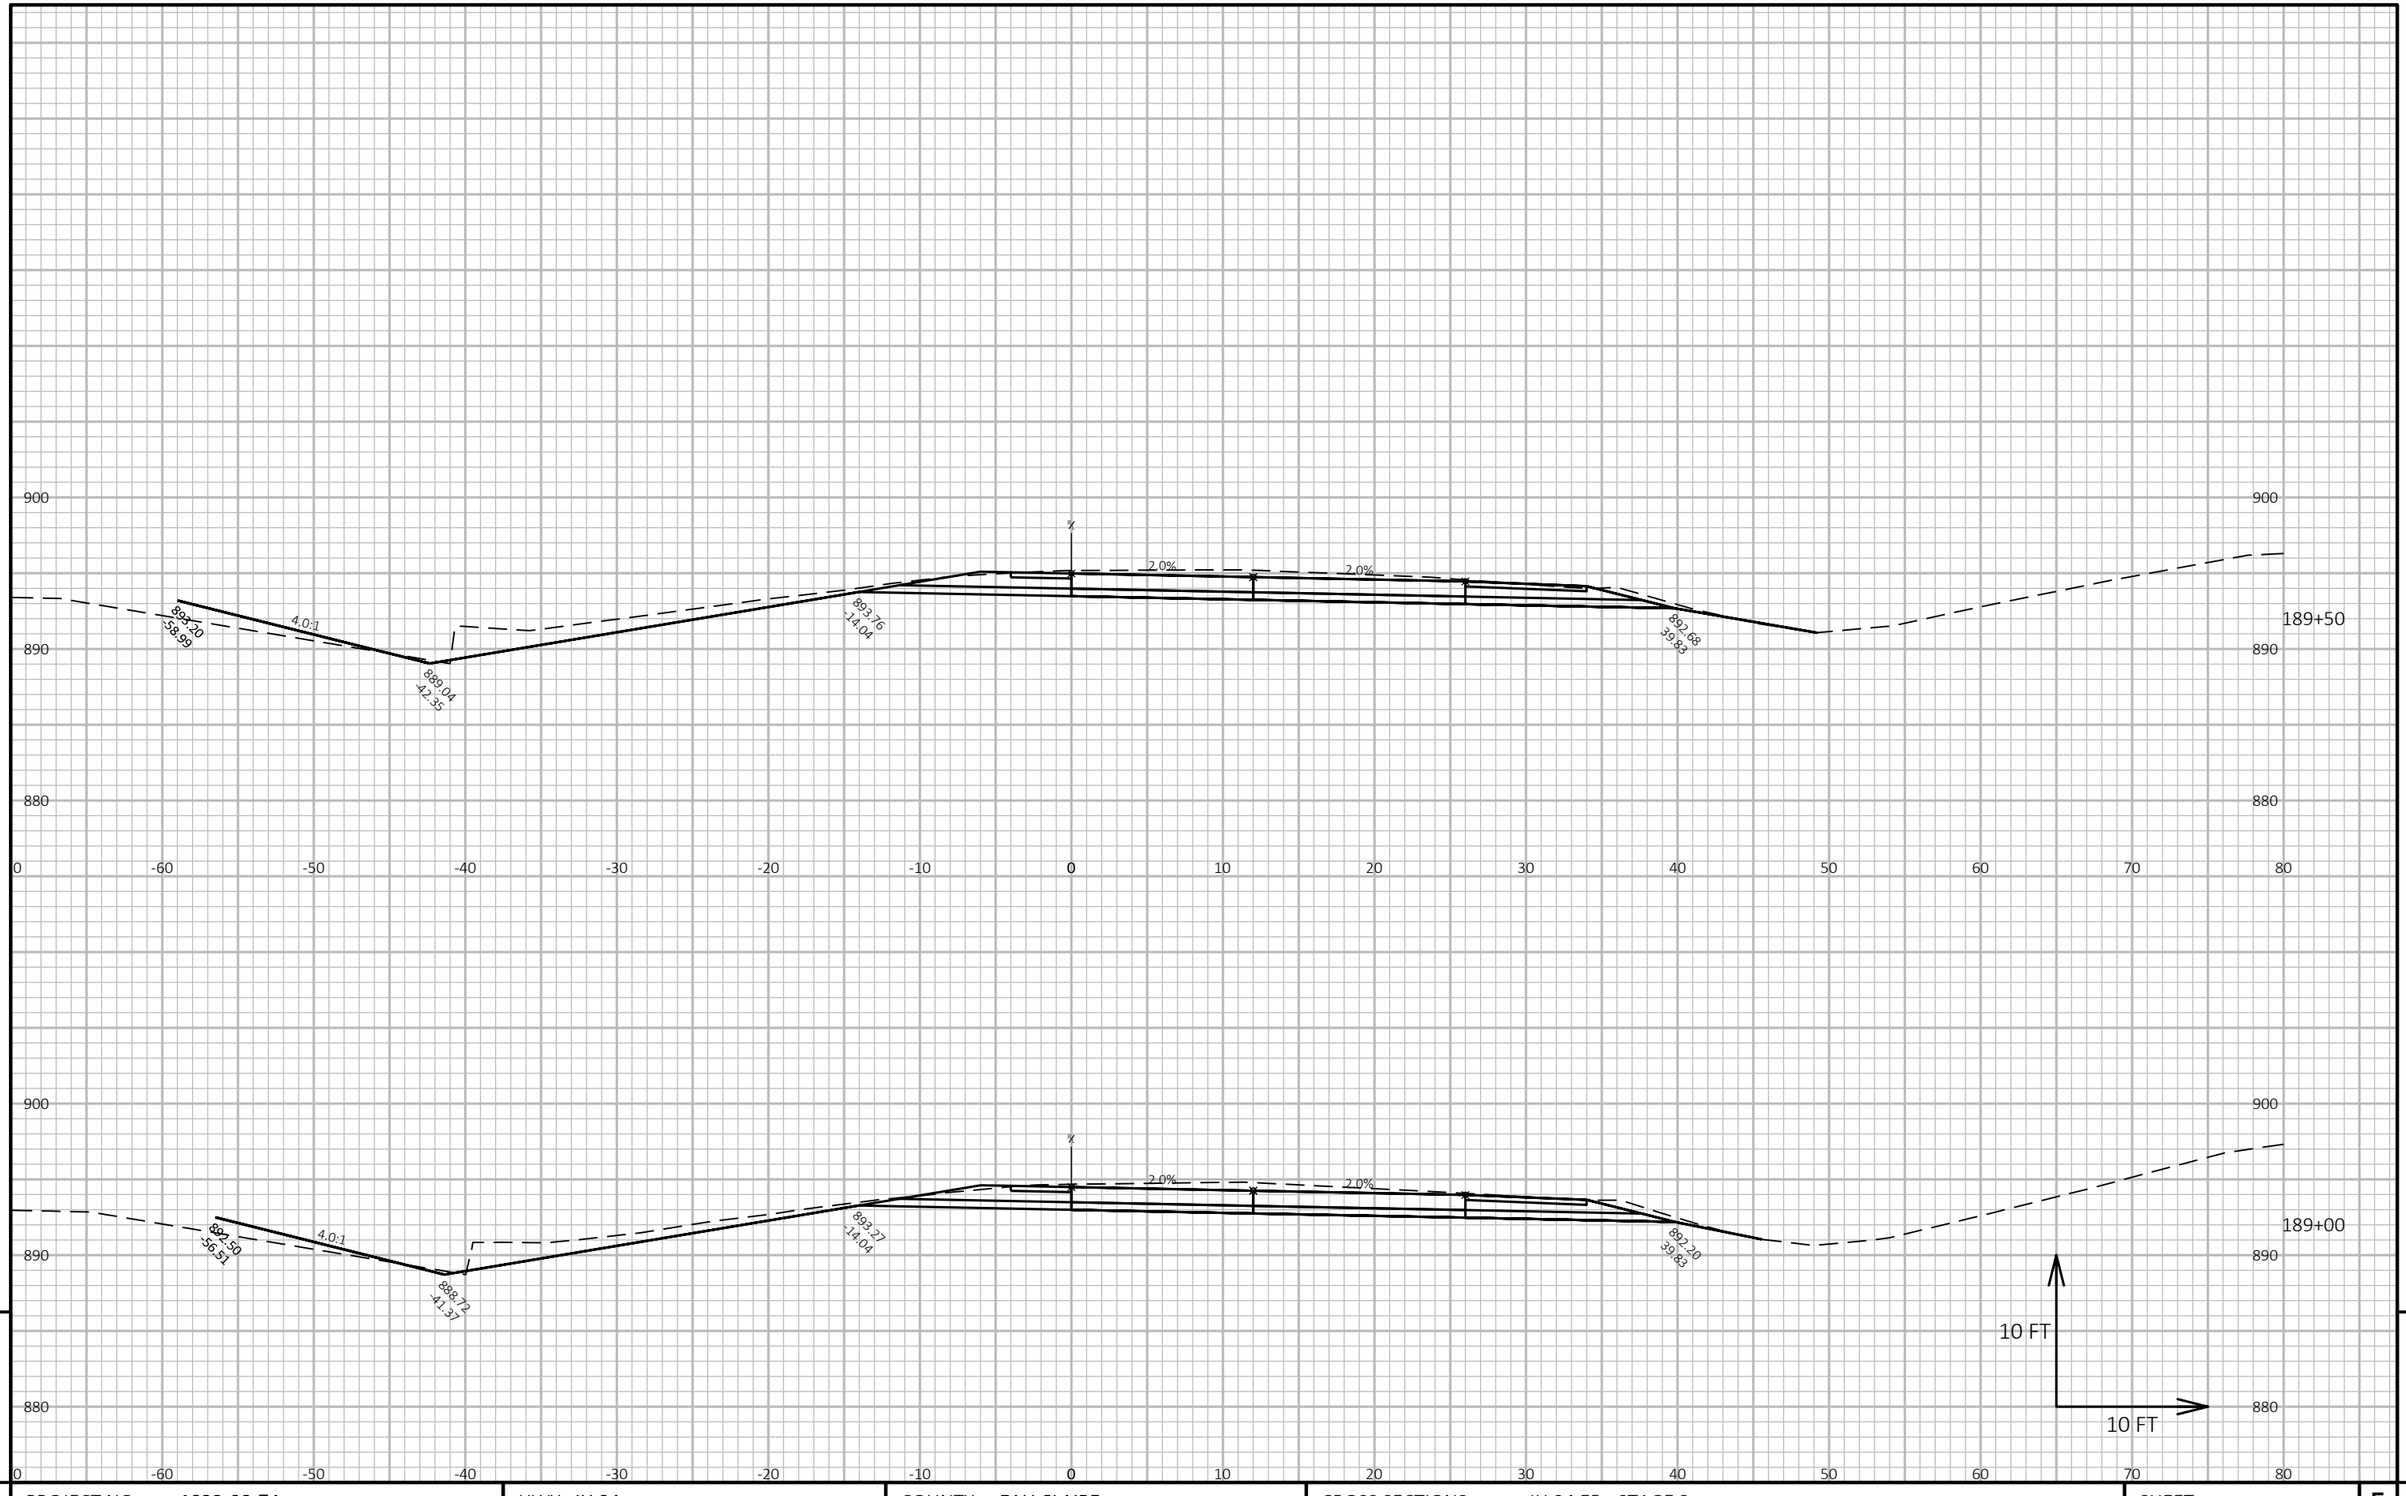

9


9

PROJECT NO: 1022-08-74	HWY: IH 94	COUNTY: EAU CLAIRE	CROSS SECTIONS: IH 94 EB - STAGE 3	SHEET E

FILE NAME : N:\PDS\C3D\10220804\SHEETSPLAN\X-SECTIONS\090201_XS_STAGE_3_EB_CONSTRUCTION_10-27-20.DWG
LAYOUT NAME - EB Stage 3 - (201)

PLOT DATE : 1/17/2021 9:16 AM PLOT BY : CHRIST, AARON D PLOT NAME :

PLOT SCALE : 1 IN:10 FT HORZ. / 1 IN:10 FT VERT.

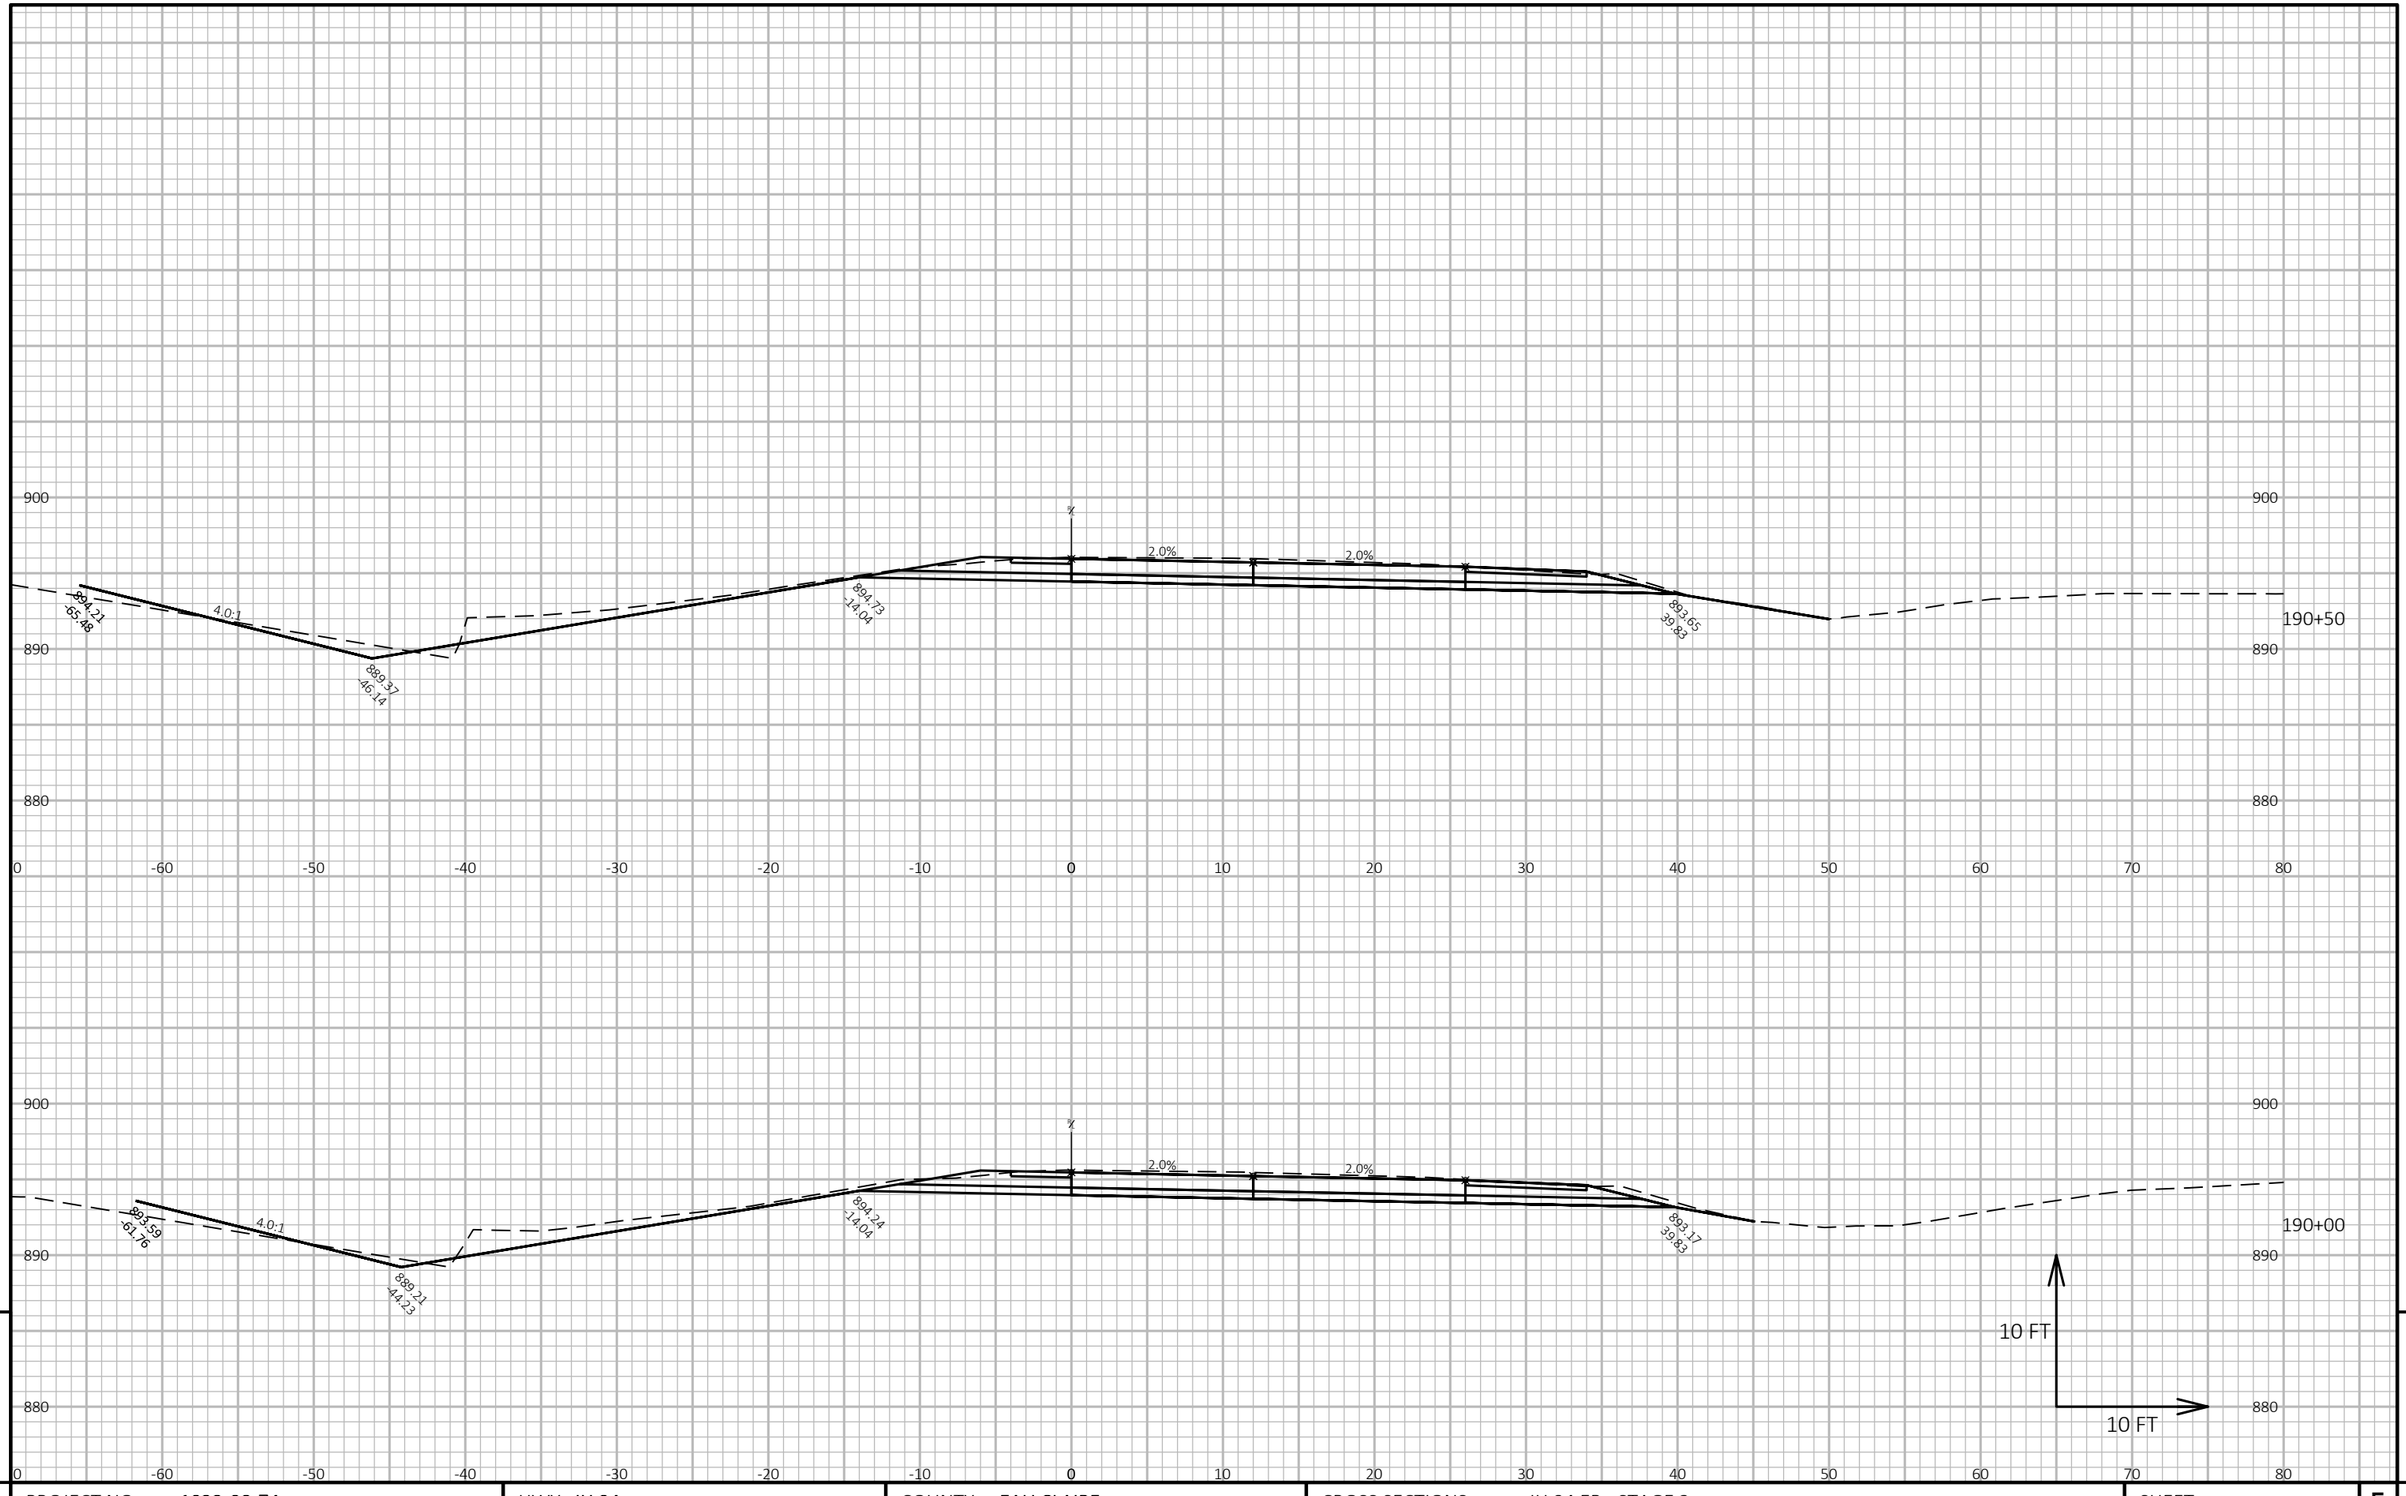

9


9

PROJECT NO: 1022-08-74	HWY: IH 94	COUNTY: EAU CLAIRE	CROSS SECTIONS: IH 94 EB - STAGE 3	SHEET E

FILE NAME : N:\PDS\C3D\10220804\SHEETSPLAN\X-SECTIONS\090201_XS_STAGE_3_EB_CONSTRUCTION_10-27-20.DWG
LAYOUT NAME - EB Stage 3 - (202)

PLOT DATE : 1/17/2021 9:16 AM PLOT BY : CHRIST, AARON D PLOT NAME :

PLOT SCALE : 1 IN:10 FT HORZ. / 1 IN:10 FT VERT.

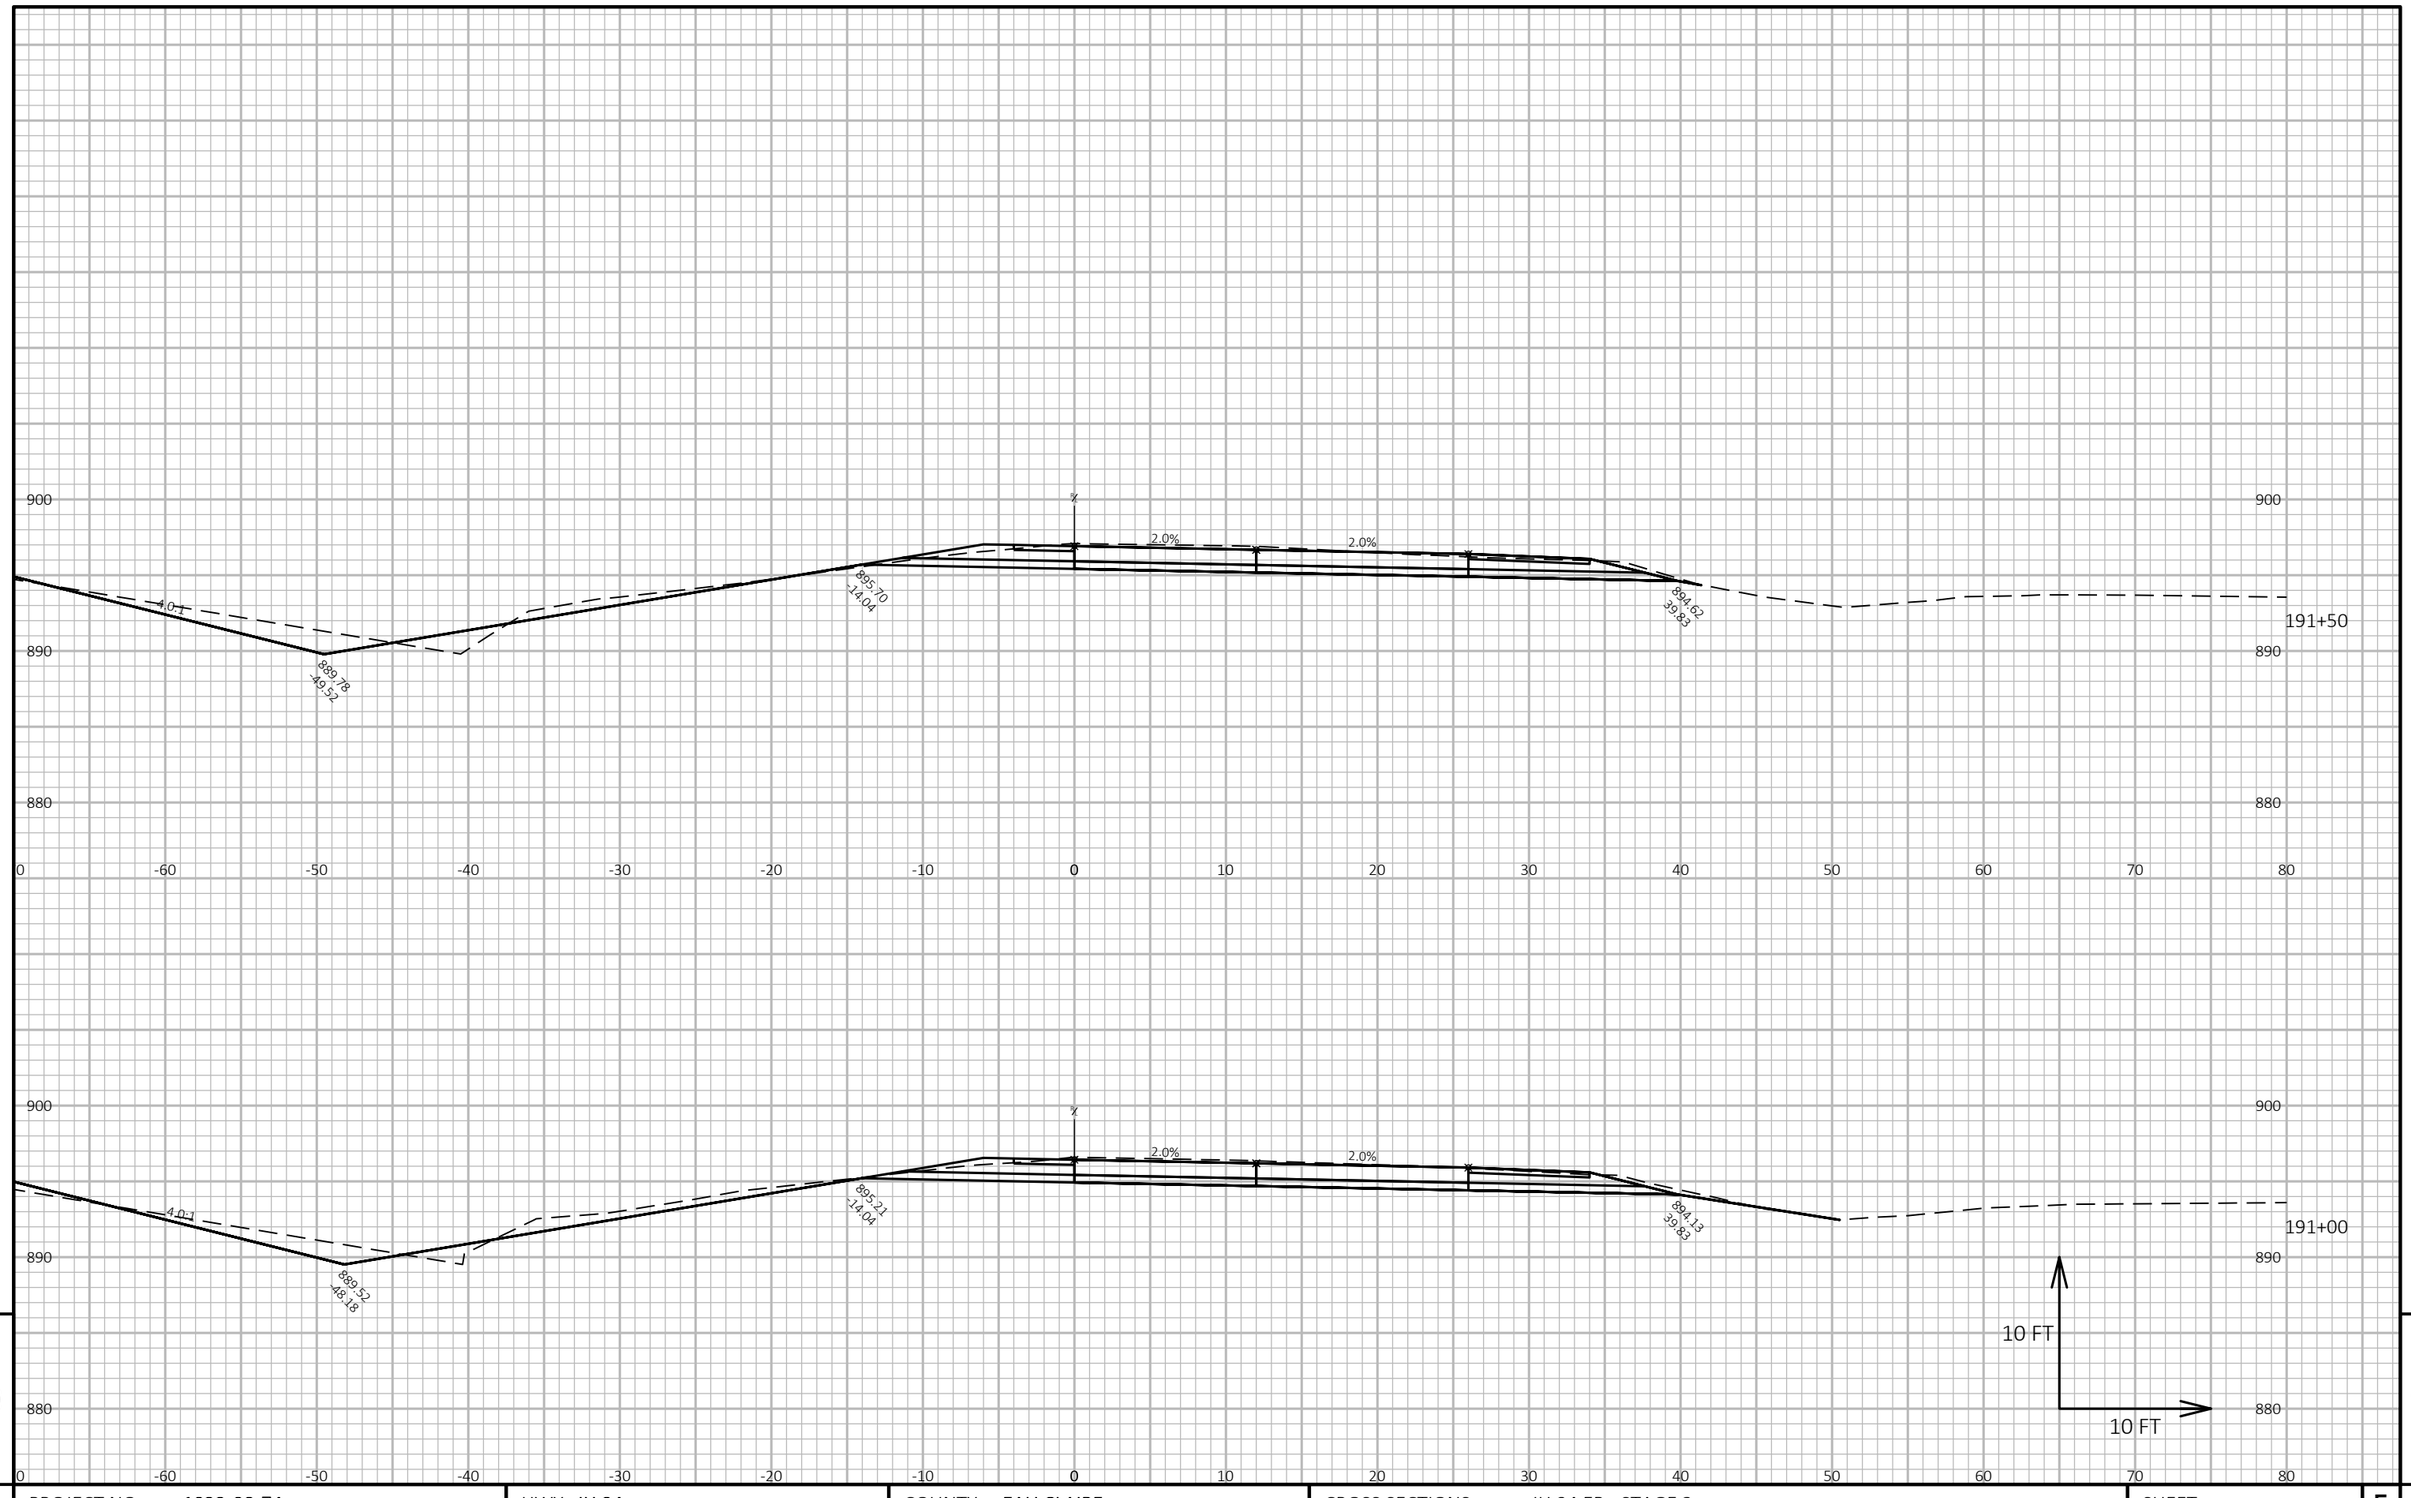

9

9

PROJECT NO: 1022-08-74	HWY: IH 94	COUNTY: EAU CLAIRE	CROSS SECTIONS: IH 94 EB - STAGE 3	SHEET E


FILE NAME : N:\PDS\C3D\10220804\SHEETSPLAN\X-SECTIONS\090201_XS_STAGE_3_EB_CONSTRUCTION_10-27-20.DWG
LAYOUT NAME - EB Stage 3 - (203)

PLOT DATE : 1/17/2021 9:16 AM

PLOT BY : CHRIST, AARON D

PLOT NAME :

PLOT SCALE : 1 IN:10 FT HORZ. / 1 IN:10 FT VERT.

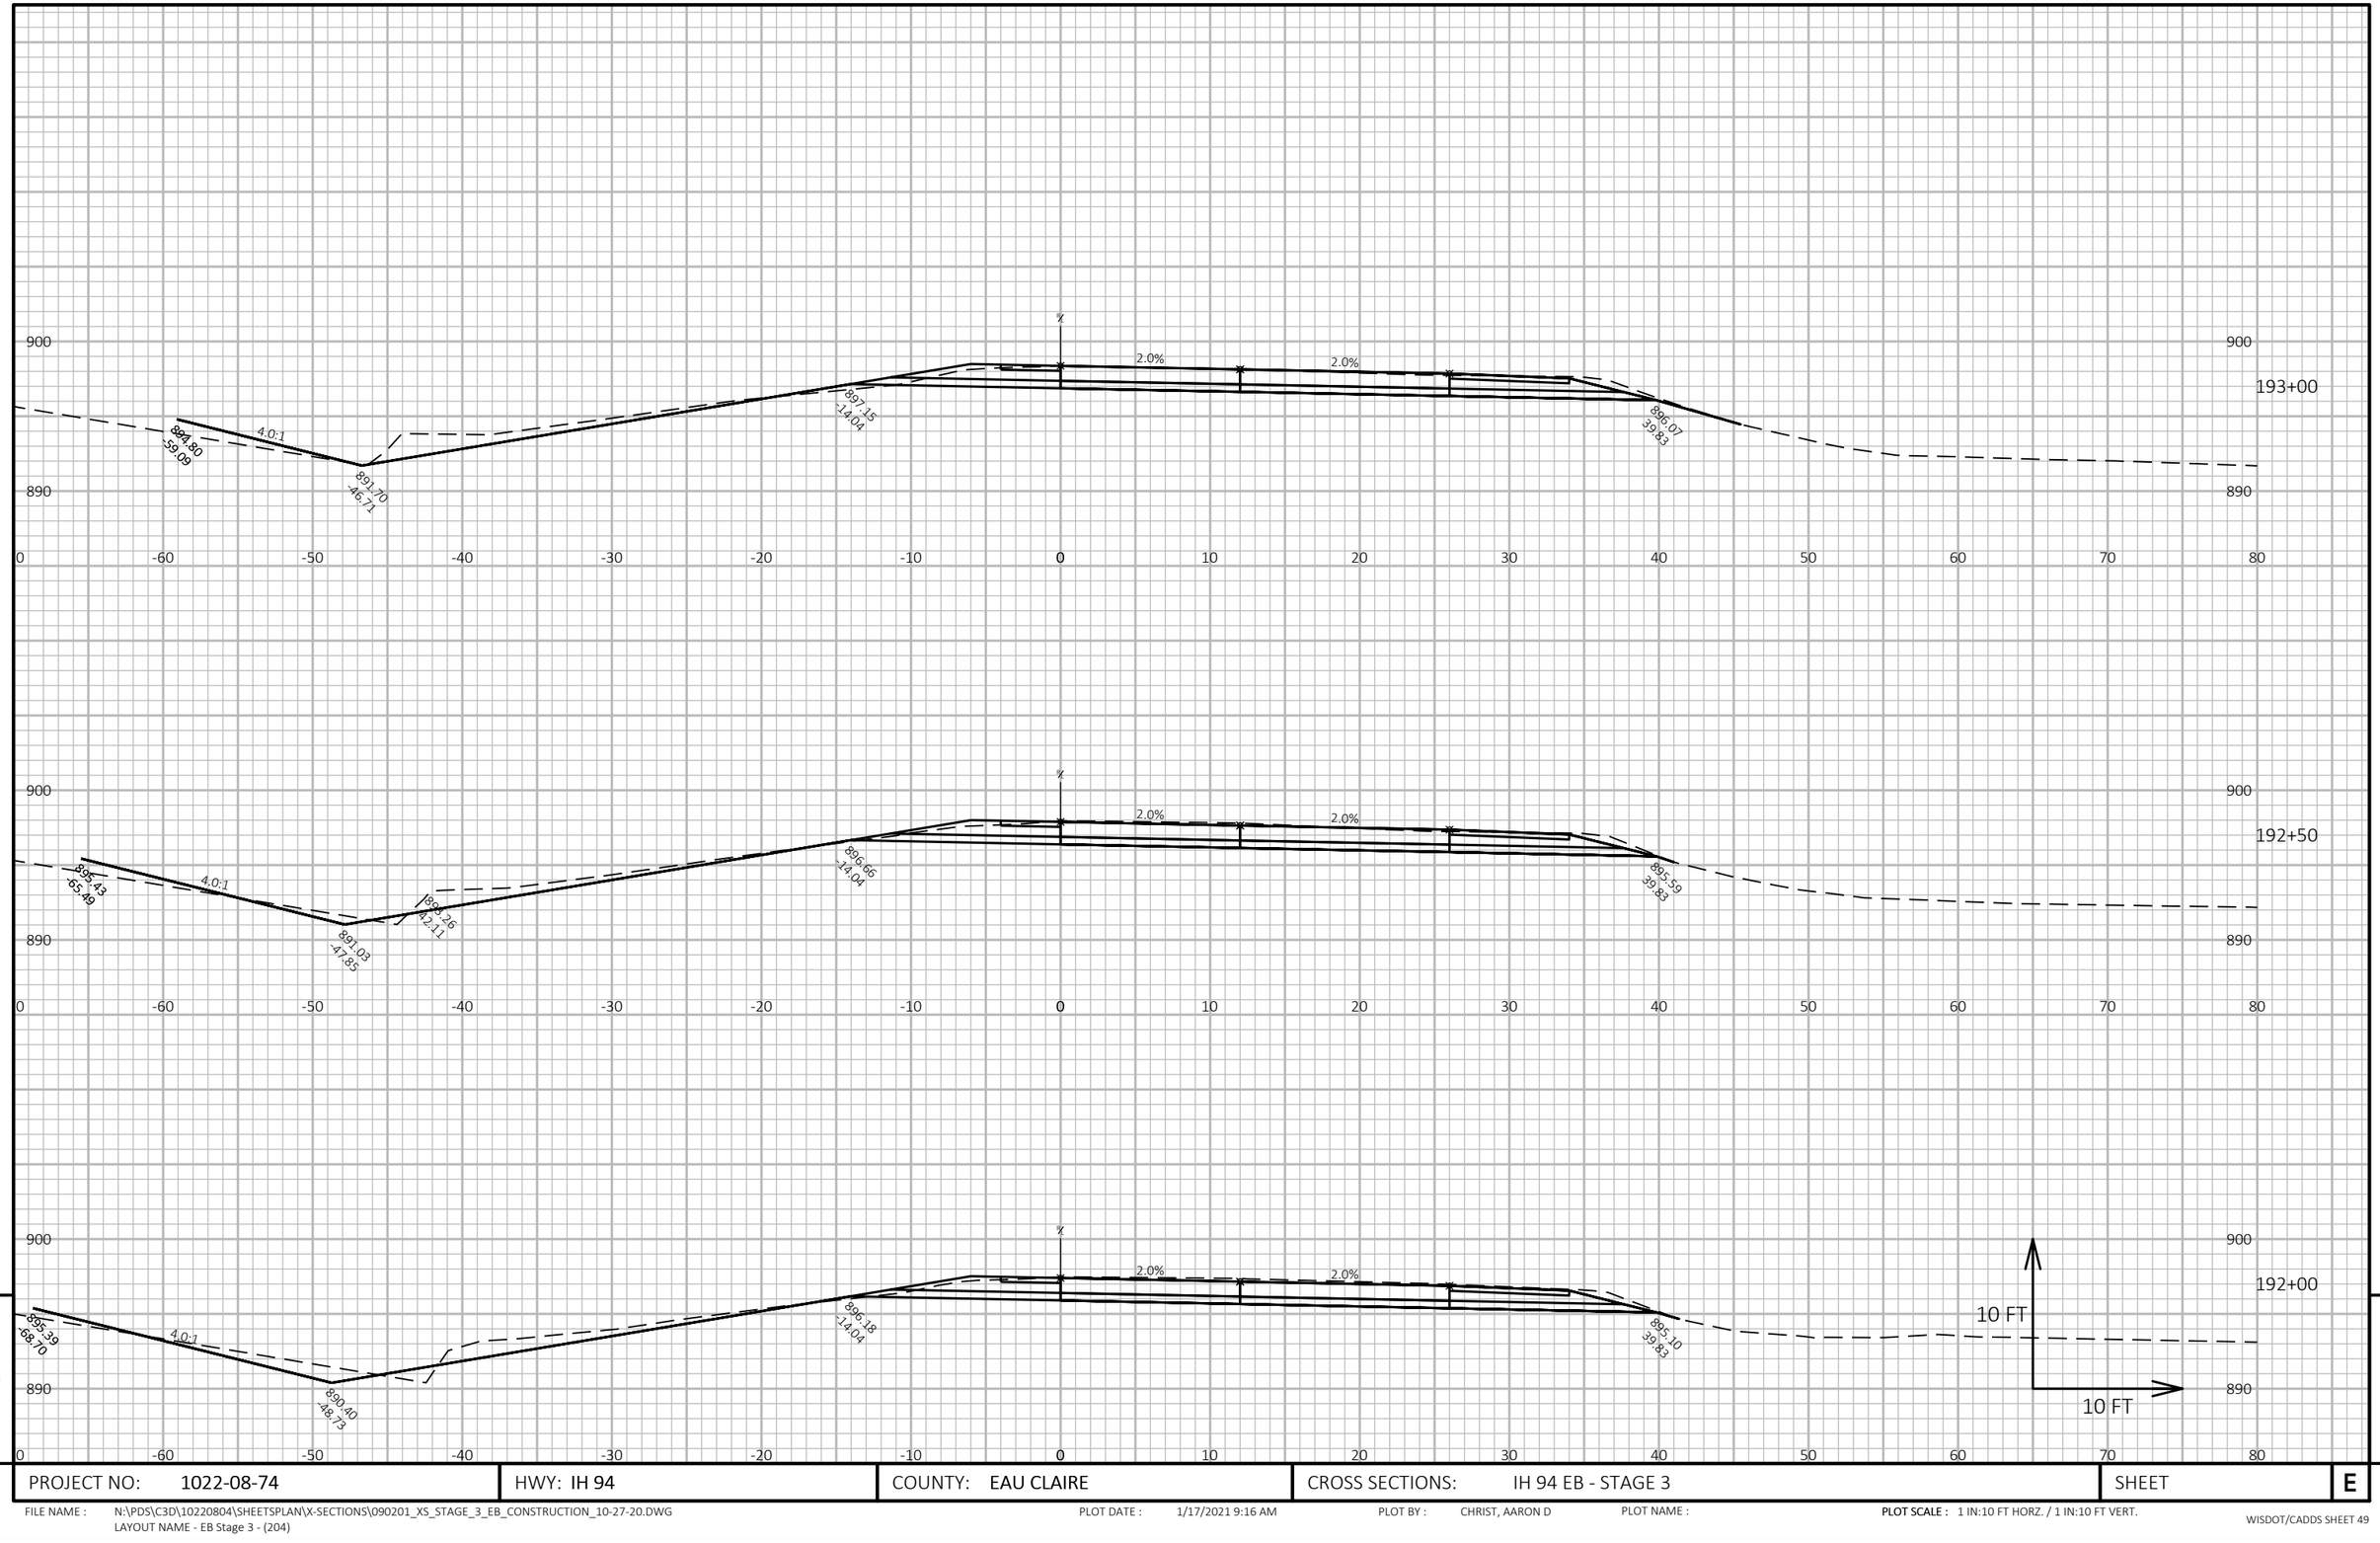

9


9

PROJECT NO: 1022-08-74	HWY: IH 94	COUNTY: EAU CLAIRE	CROSS SECTIONS: IH 94 EB - STAGE 3	SHEET	E

FILE NAME : N:\PDS\C3D\10220804\SHEETSPLAN\X-SECTIONS\090201_XS_STAGE_3_EB_CONSTRUCTION_10-27-20.DWG
LAYOUT NAME - EB Stage 3 - (204)

PLOT DATE : 1/17/2021 9:16 AM PLOT BY : CHRIST, AARON D PLOT NAME :

PLOT SCALE : 1 IN:10 FT HORZ. / 1 IN:10 FT VERT.

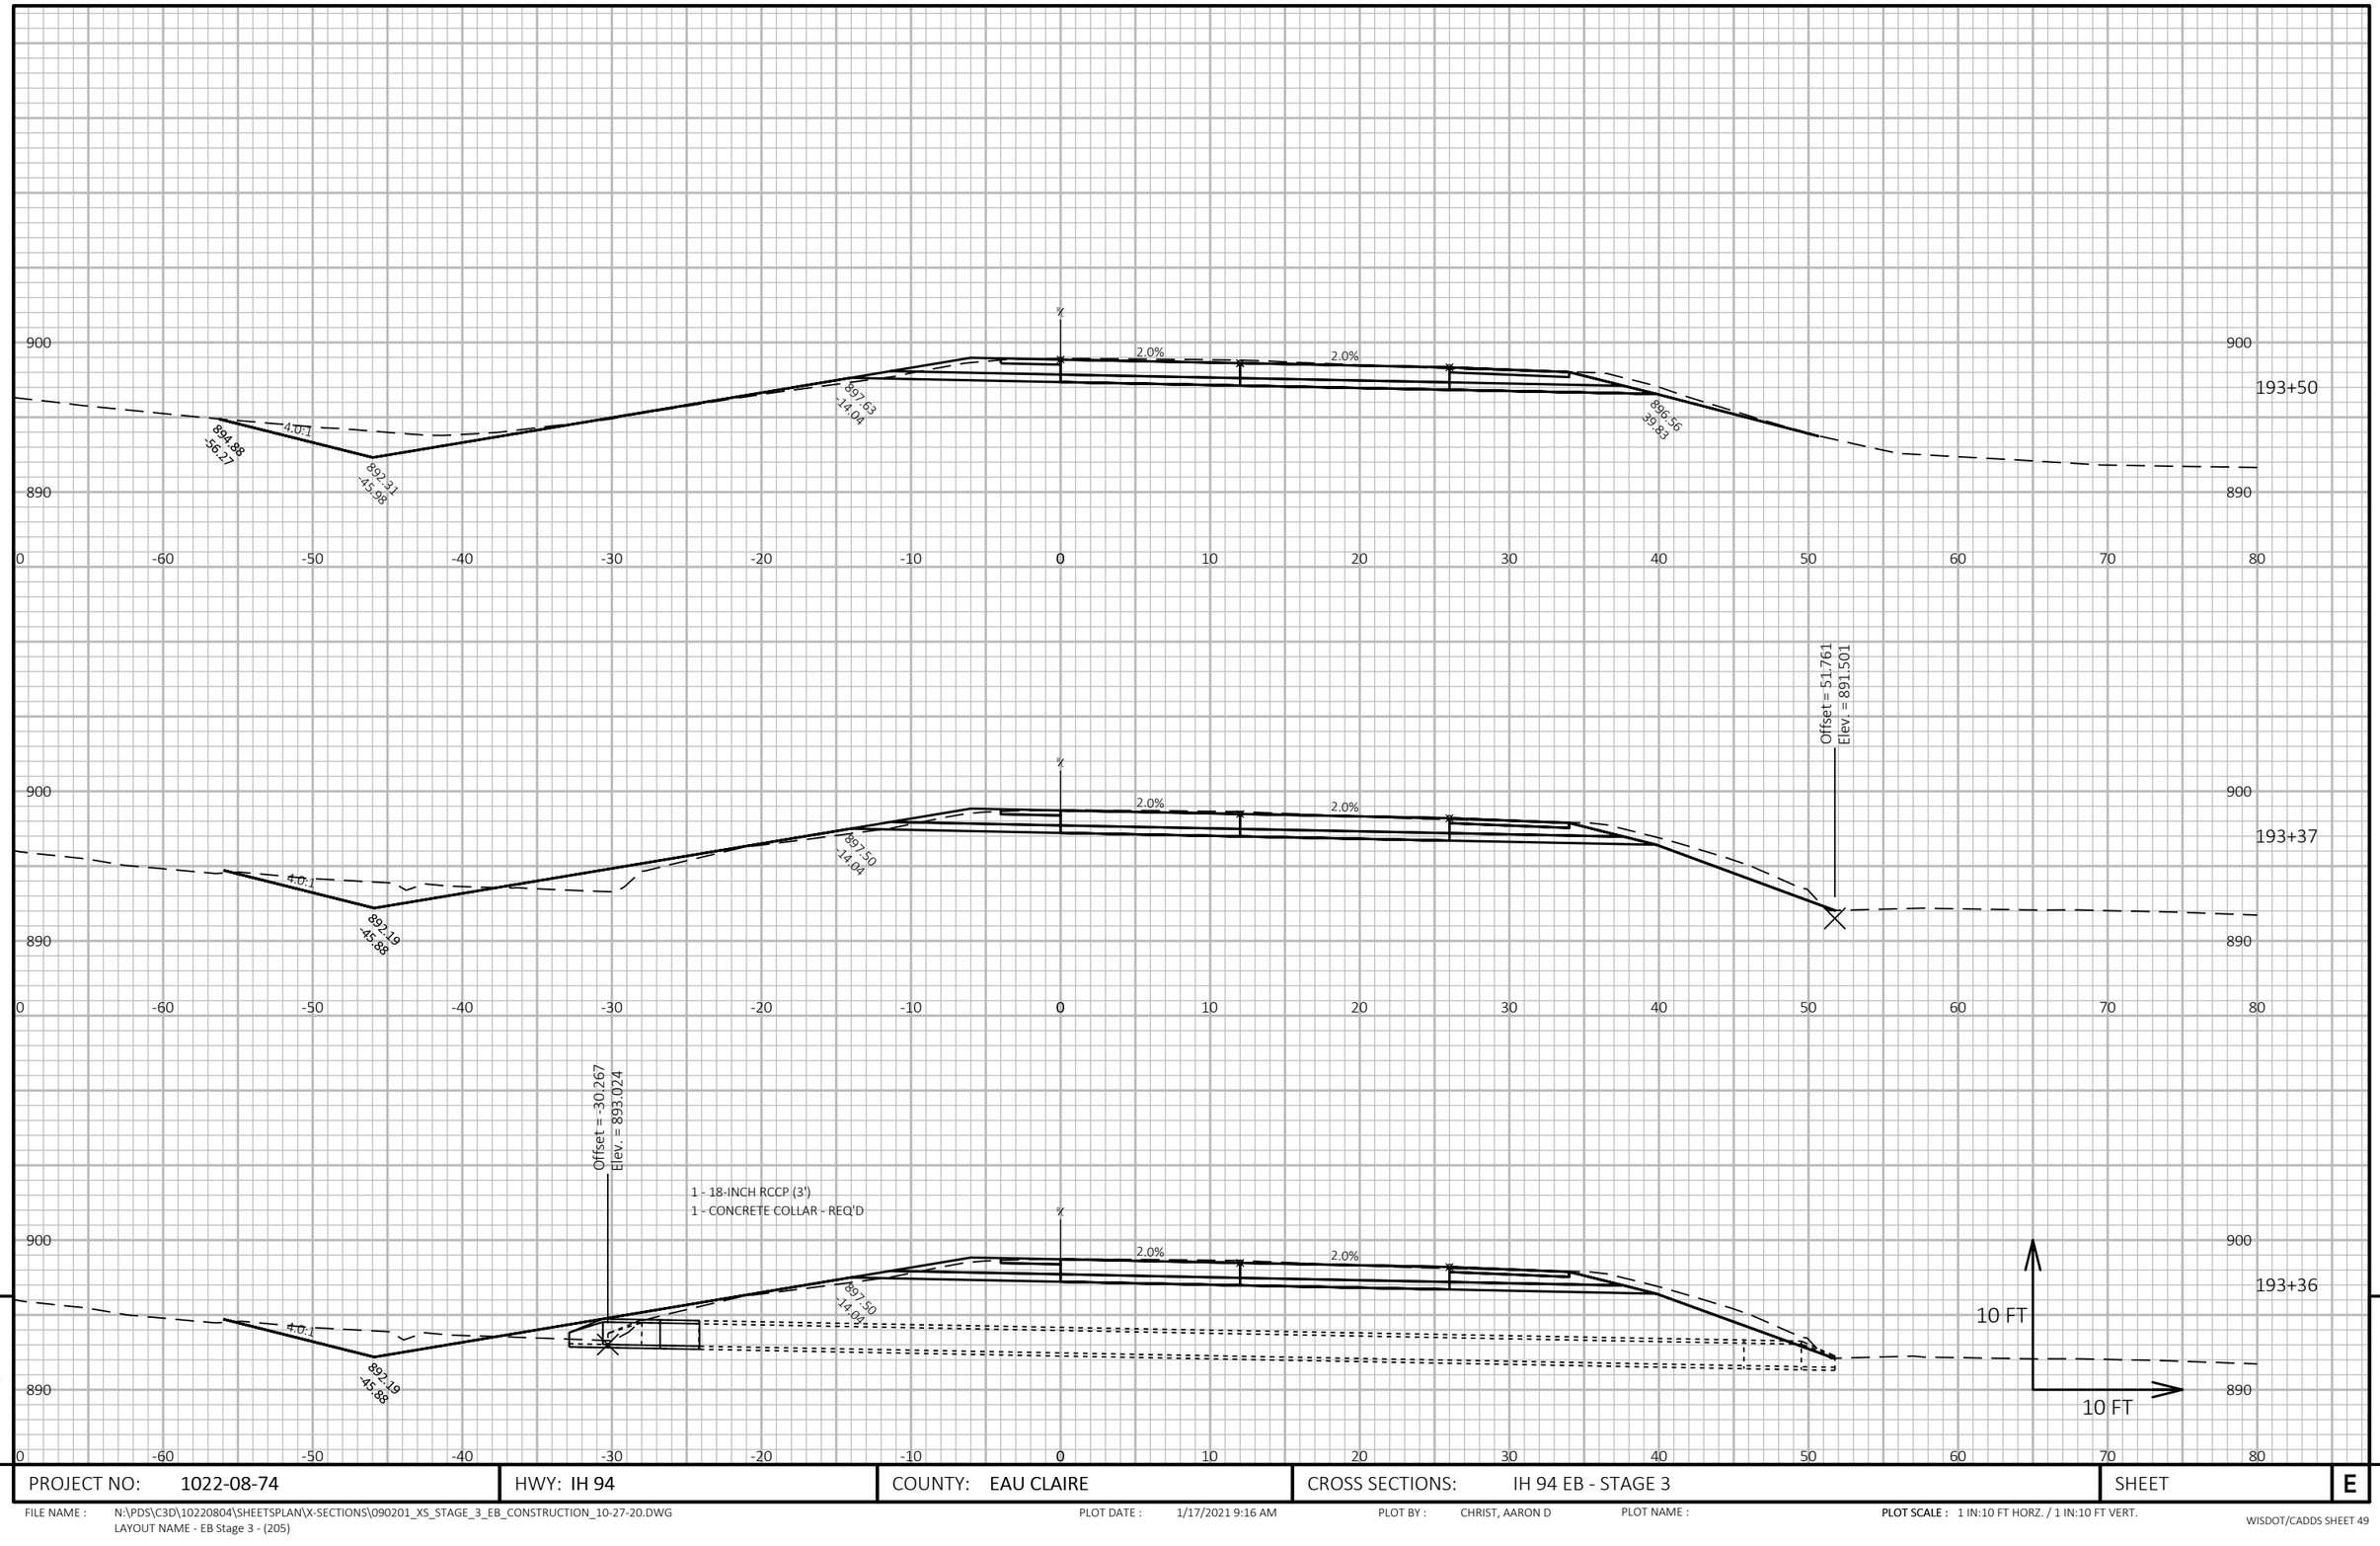


9

9

PROJECT NO: 1022-08-74	HWY: IH 94	COUNTY: EAU CLAIRE	CROSS SECTIONS: IH 94 EB - STAGE 3	SHEET	E

FILE NAME : N:\PDS\C3D\10220804\SHEETSPLAN\X-SECTIONS\090201_XS_STAGE_3_EB_CONSTRUCTION_10-27-20.DWG
LAYOUT NAME - EB Stage 3 - (205)

PLOT DATE : 1/17/2021 9:16 AM PLOT BY : CHRIST, AARON D PLOT NAME : **PLOT SCALE :** 1 IN:10 FT HORZ. / 1 IN:10 FT VERT.

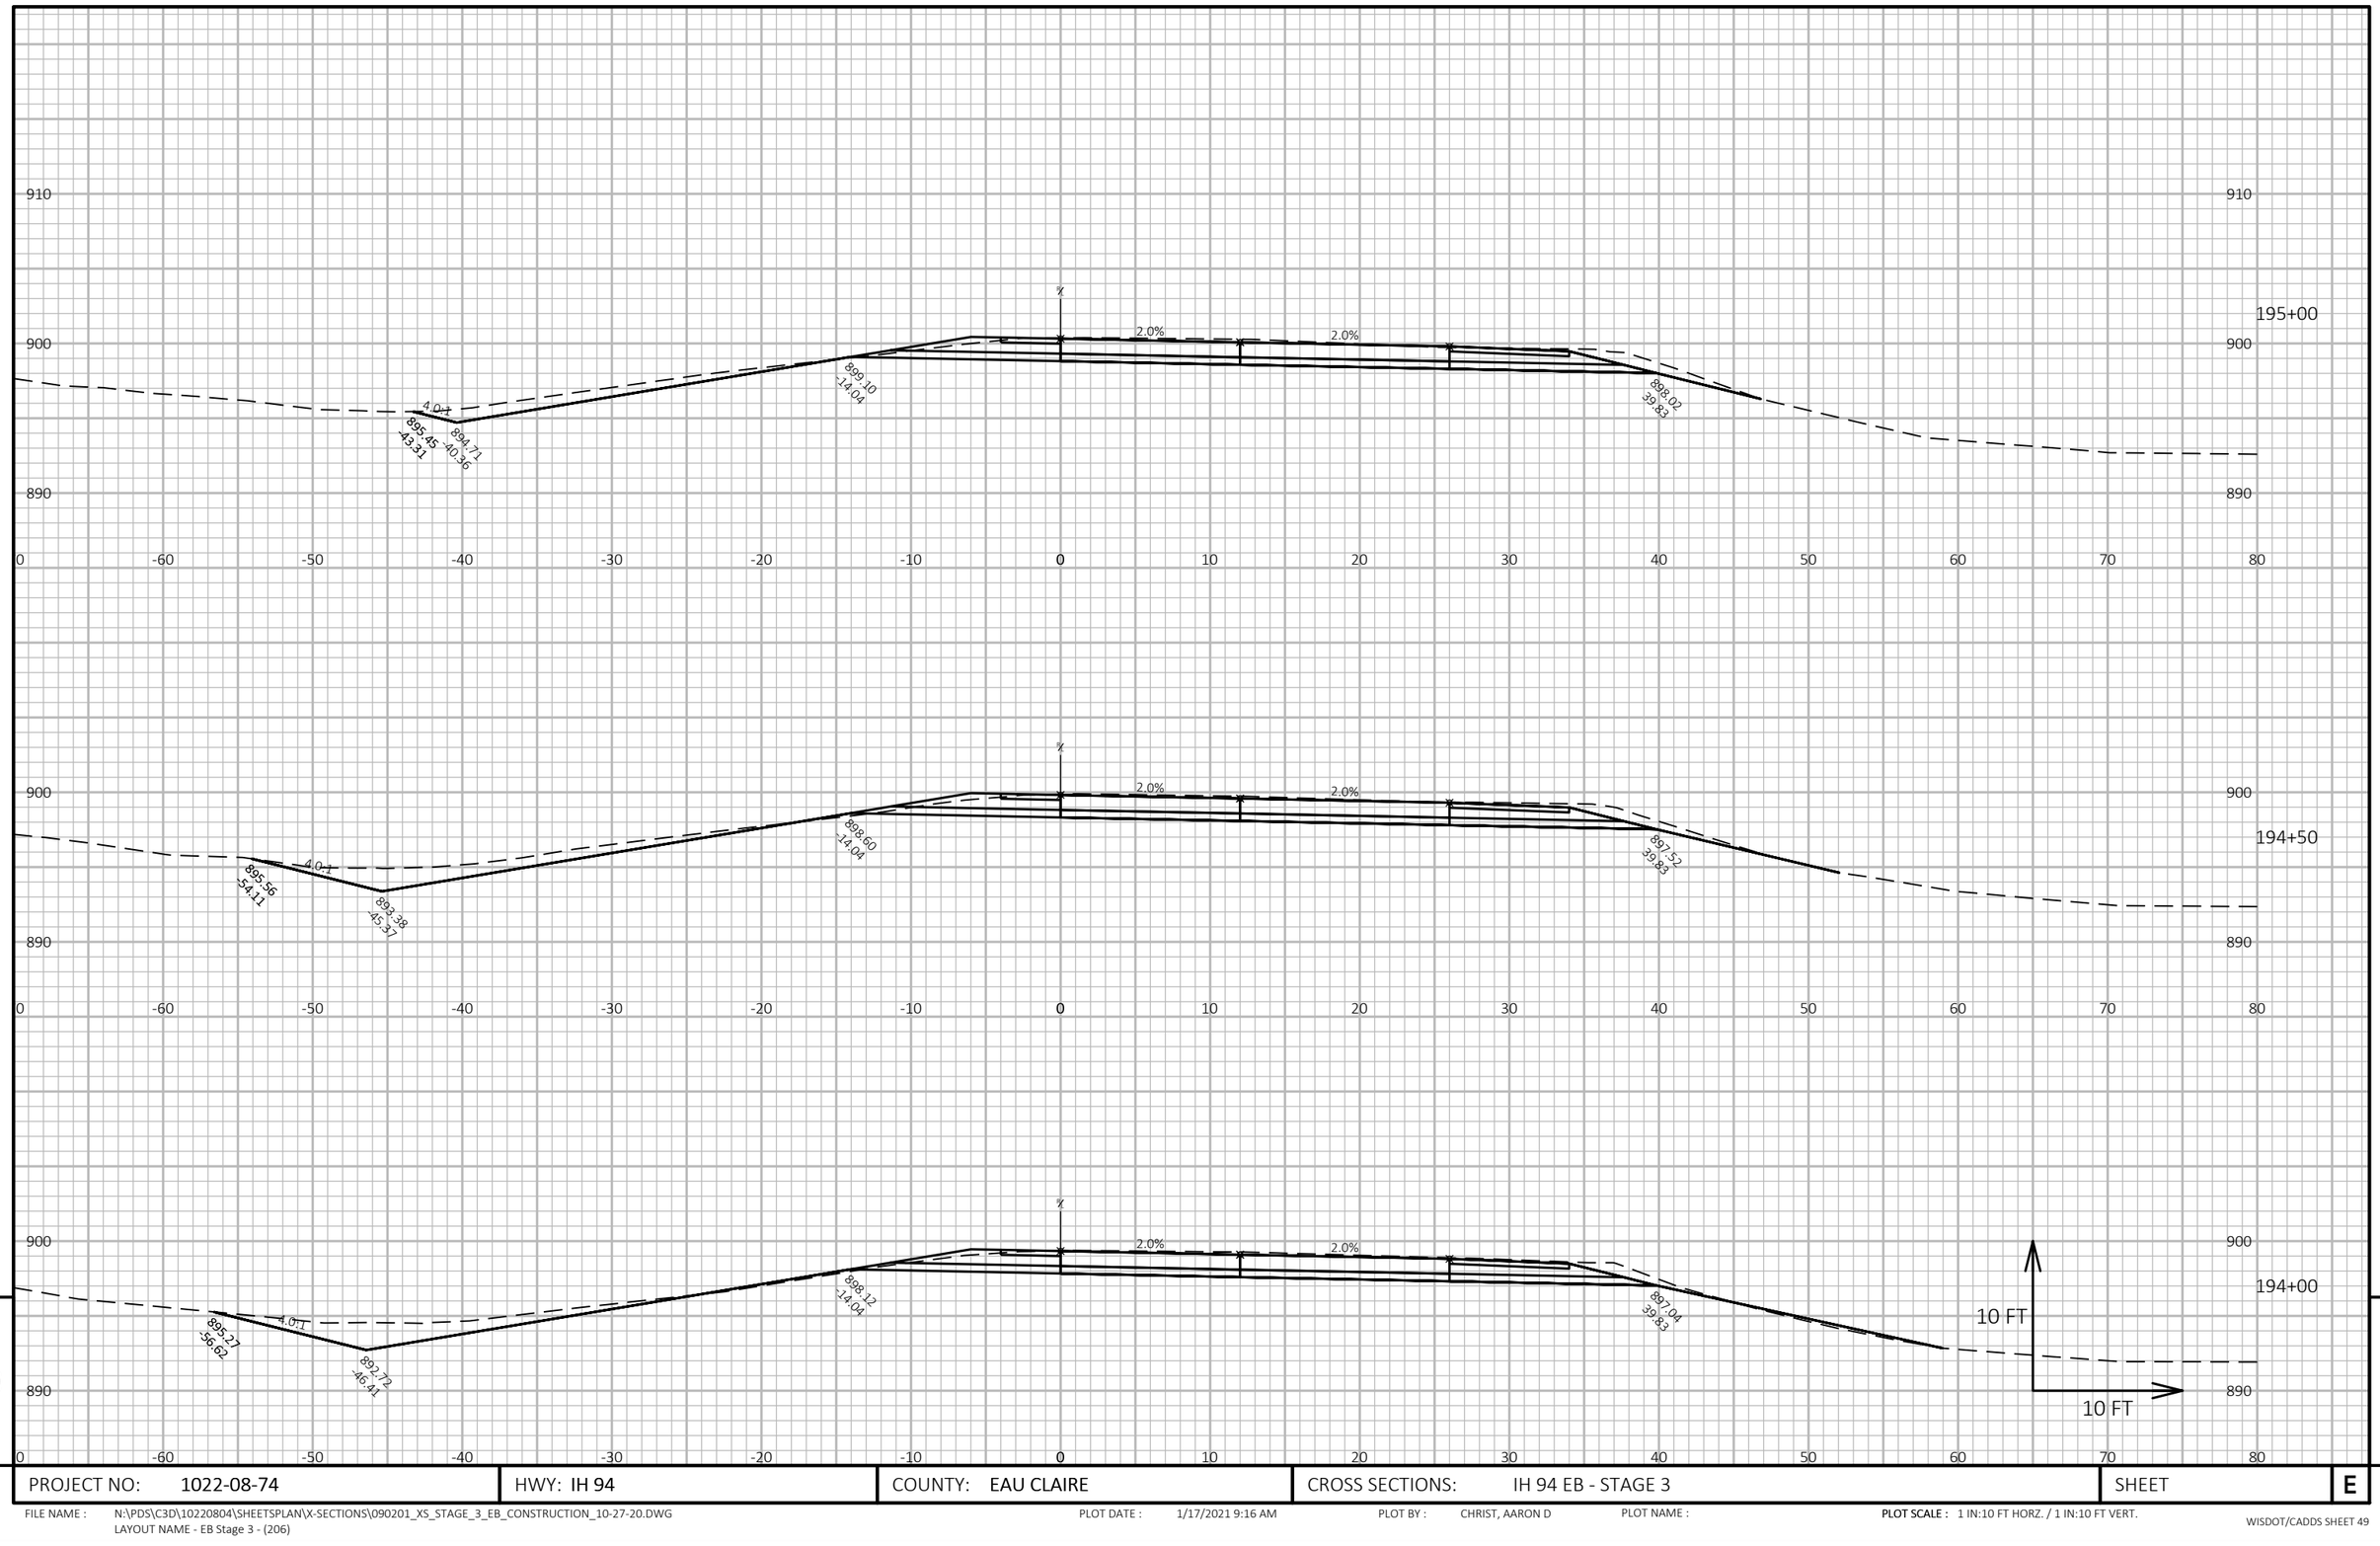

PROJECT NO: 1022-08-74	HWY: IH 94	COUNTY: EAU CLAIRE	CROSS SECTIONS: IH 94 EB - STAGE 3	SHEET E


FILE NAME : N:\PDS\C3D\10220804\SHEETSPLAN\X-SECTIONS\090201_XS_STAGE_3_EB_CONSTRUCTION_10-27-20.DWG
LAYOUT NAME - EB Stage 3 - (206)

PLOT DATE : 1/17/2021 9:16 AM PLOT BY : CHRIST, AARON D PLOT NAME :

PLOT SCALE : 1 IN:10 FT HORZ. / 1 IN:10 FT VERT.

WISDOT/CADDS SHEET 49


9

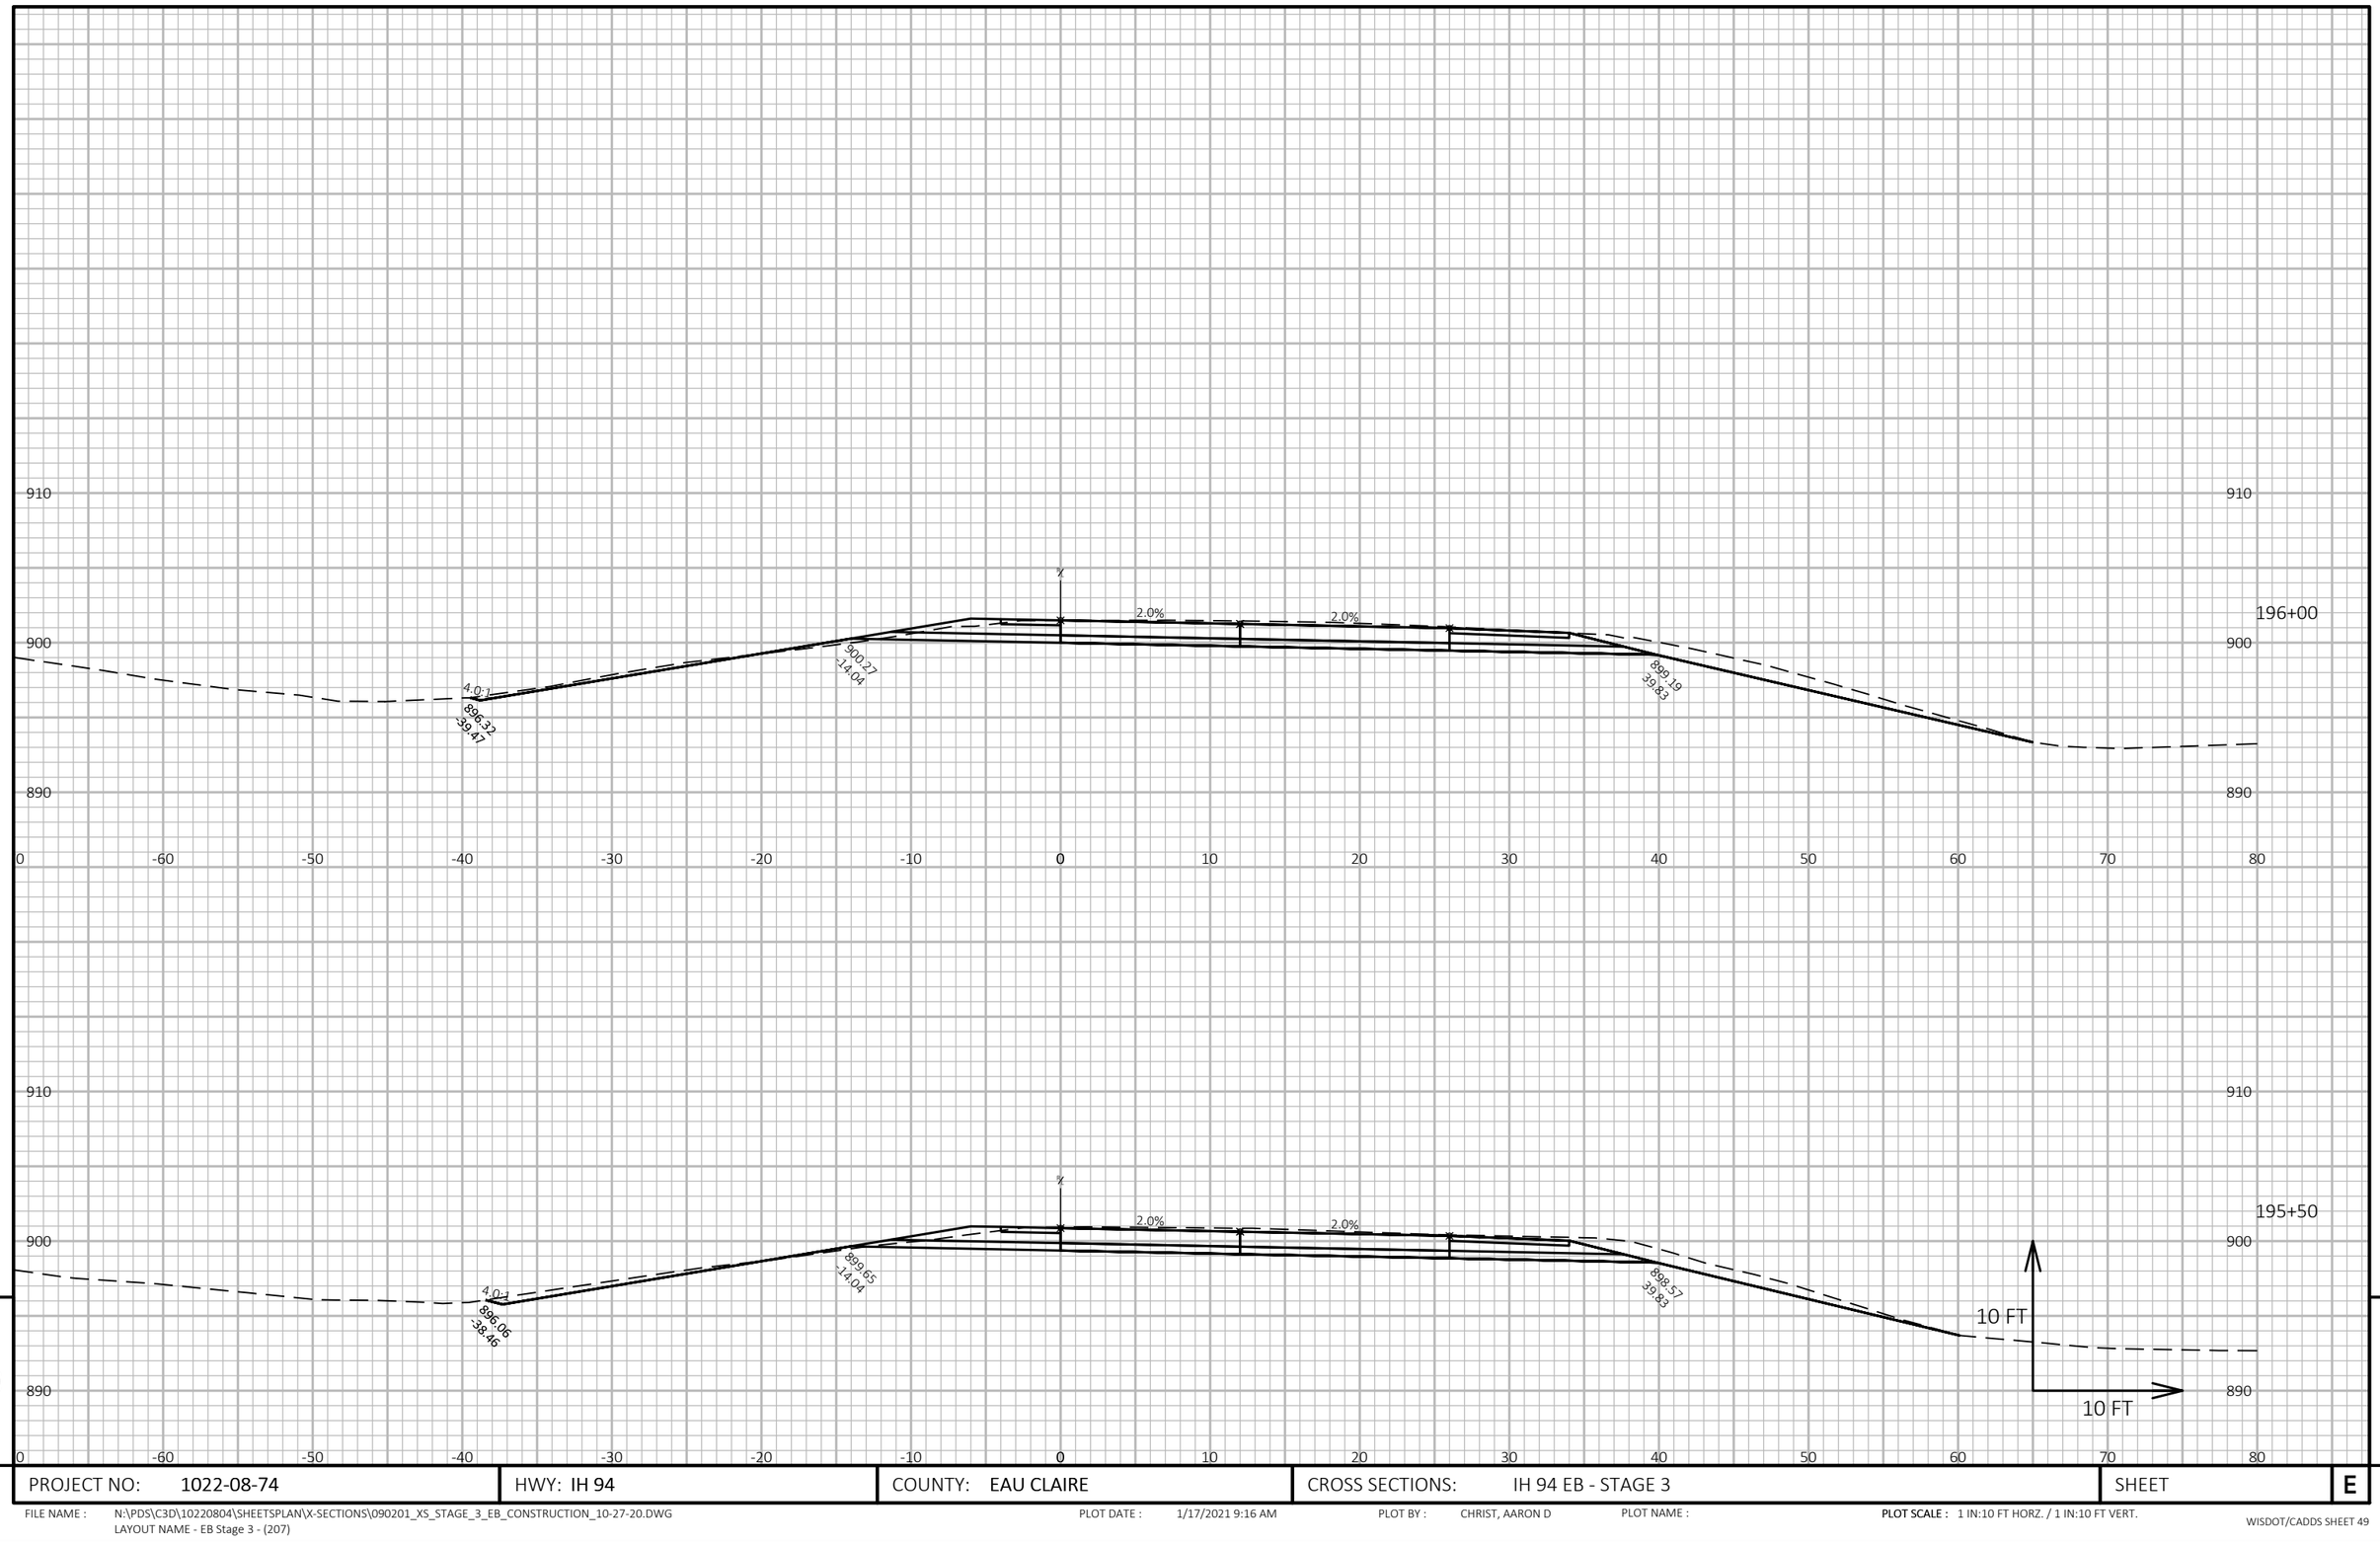

PROJECT NO: 1022-08-74	HWY: IH 94	COUNTY: EAU CLAIRE	CROSS SECTIONS: IH 94 EB - STAGE 3	SHEET E

FILE NAME : N:\PDS\C3D\10220804\SHEETSPLAN\X-SECTIONS\090201_XS_STAGE_3_EB_CONSTRUCTION_10-27-20.DWG
LAYOUT NAME - EB Stage 3 - (207)

PLOT DATE : 1/17/2021 9:16 AM PLOT BY : CHRIST, AARON D PLOT NAME : **PLOT SCALE :** 1 IN:10 FT HORZ. / 1 IN:10 FT VERT.

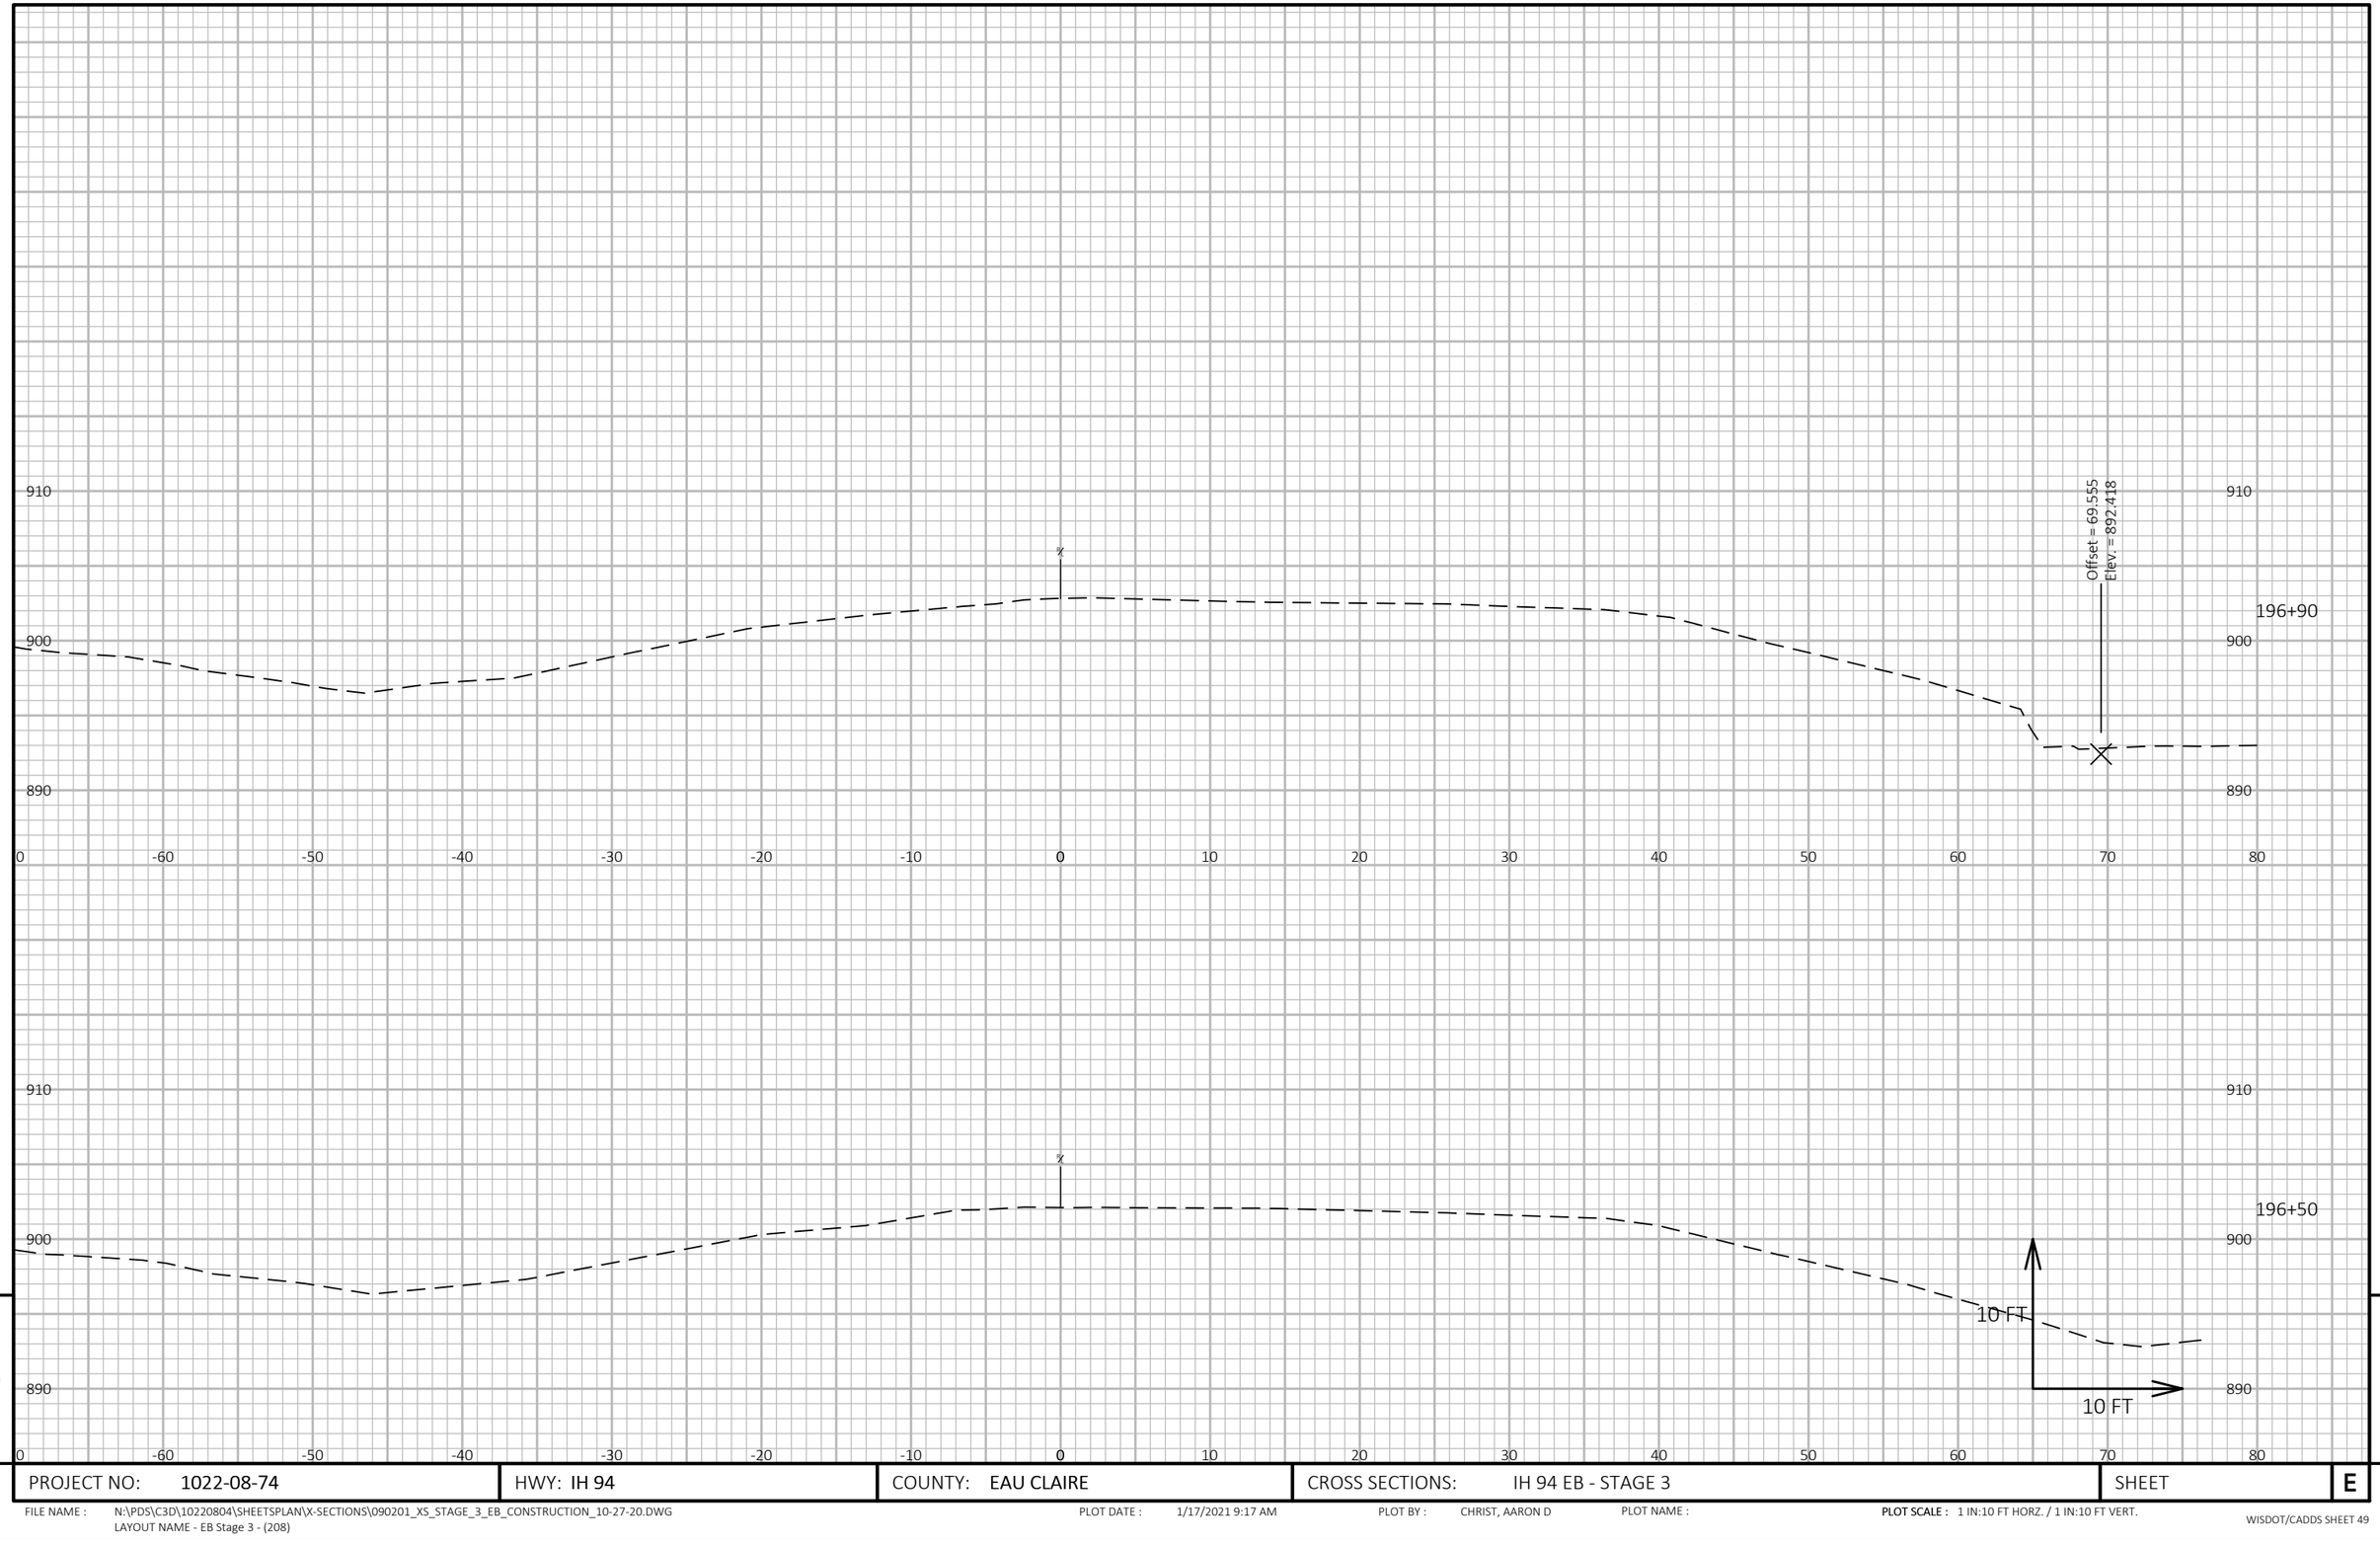


9

9

PROJECT NO: 1022-08-74	HWY: IH 94	COUNTY: EAU CLAIRE	CROSS SECTIONS: IH 94 EB - STAGE 3	SHEET	E

FILE NAME : N:\PDS\C3D\10220804\SHEETSPLAN\X-SECTIONS\090201_XS_STAGE_3_EB_CONSTRUCTION_10-27-20.DWG
LAYOUT NAME - EB Stage 3 - (208)

PLOT DATE : 1/17/2021 9:17 AM PLOT BY : CHRIST, AARON D PLOT NAME : **PLOT SCALE :** 1 IN:10 FT HORZ. / 1 IN:10 FT VERT.

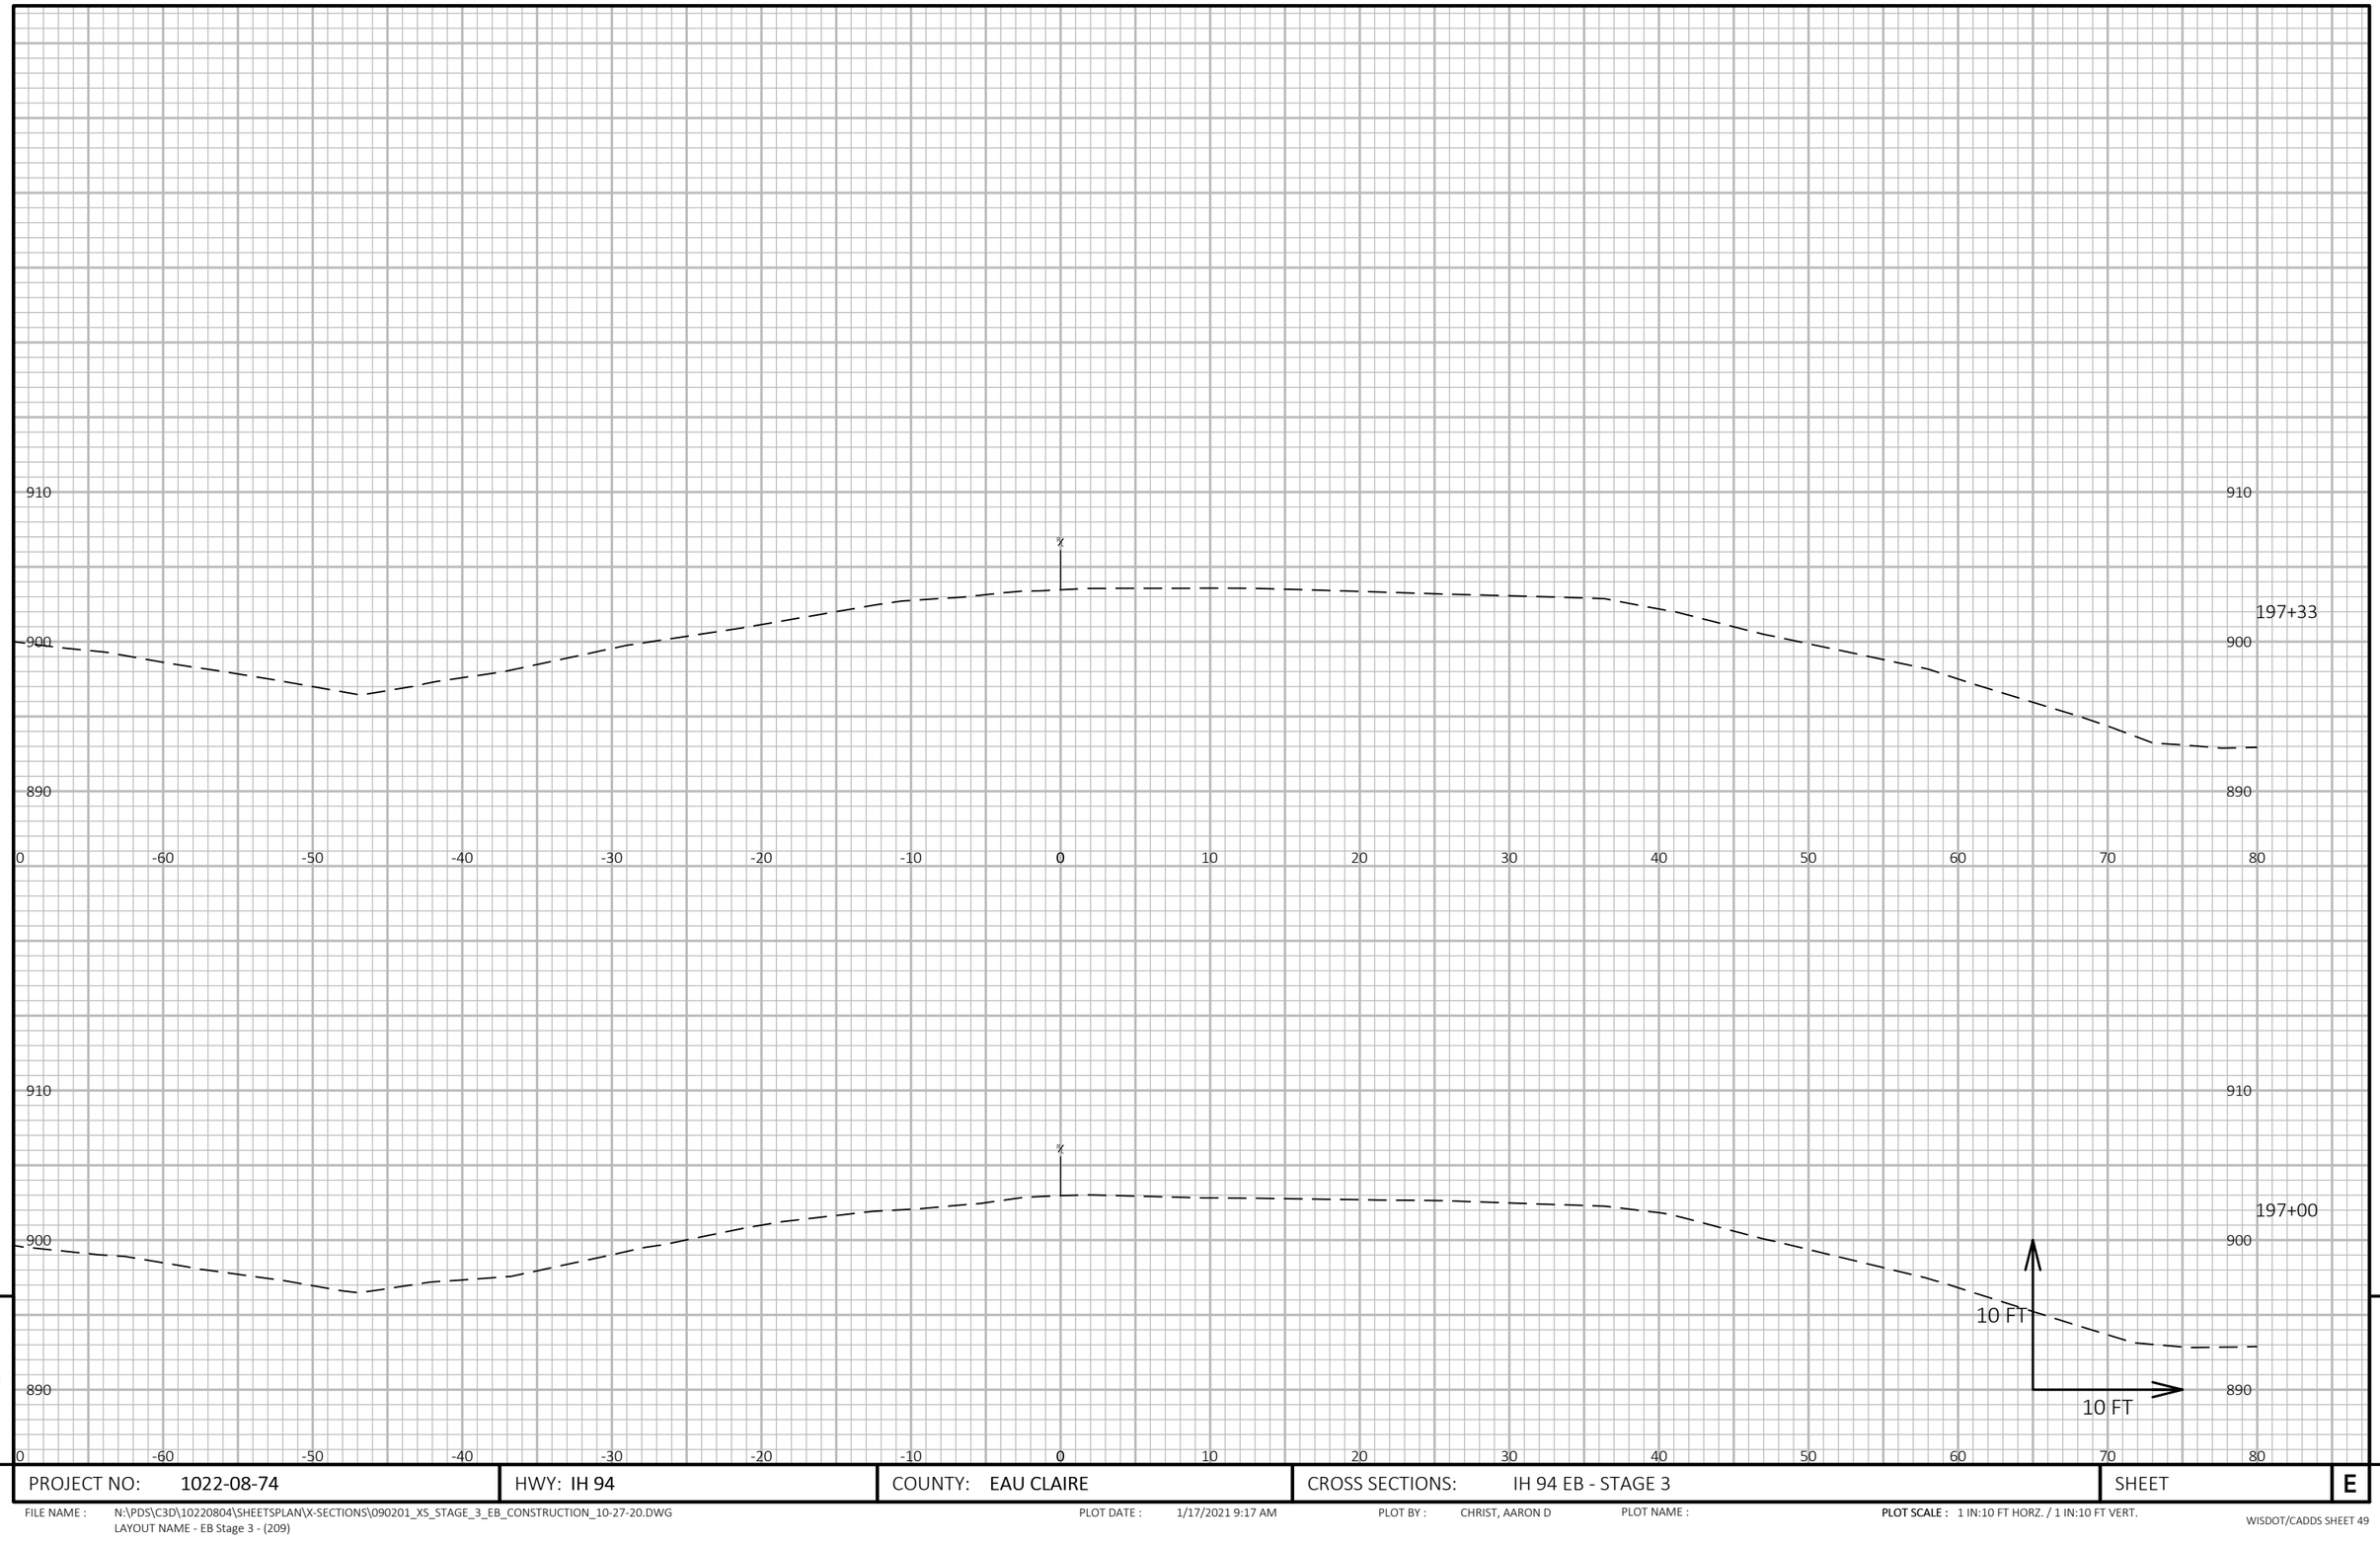


9

9

PROJECT NO: 1022-08-74	HWY: IH 94	COUNTY: EAU CLAIRE	CROSS SECTIONS: IH 94 EB - STAGE 3	SHEET	E

FILE NAME : N:\PDS\C3D\10220804\SHEETSPLAN\X-SECTIONS\090201_XS_STAGE_3_EB_CONSTRUCTION_10-27-20.DWG
LAYOUT NAME - EB Stage 3 - (209)

PLOT DATE : 1/17/2021 9:17 AM PLOT BY : CHRIST, AARON D PLOT NAME : **PLOT SCALE :** 1 IN:10 FT HORZ. / 1 IN:10 FT VERT.

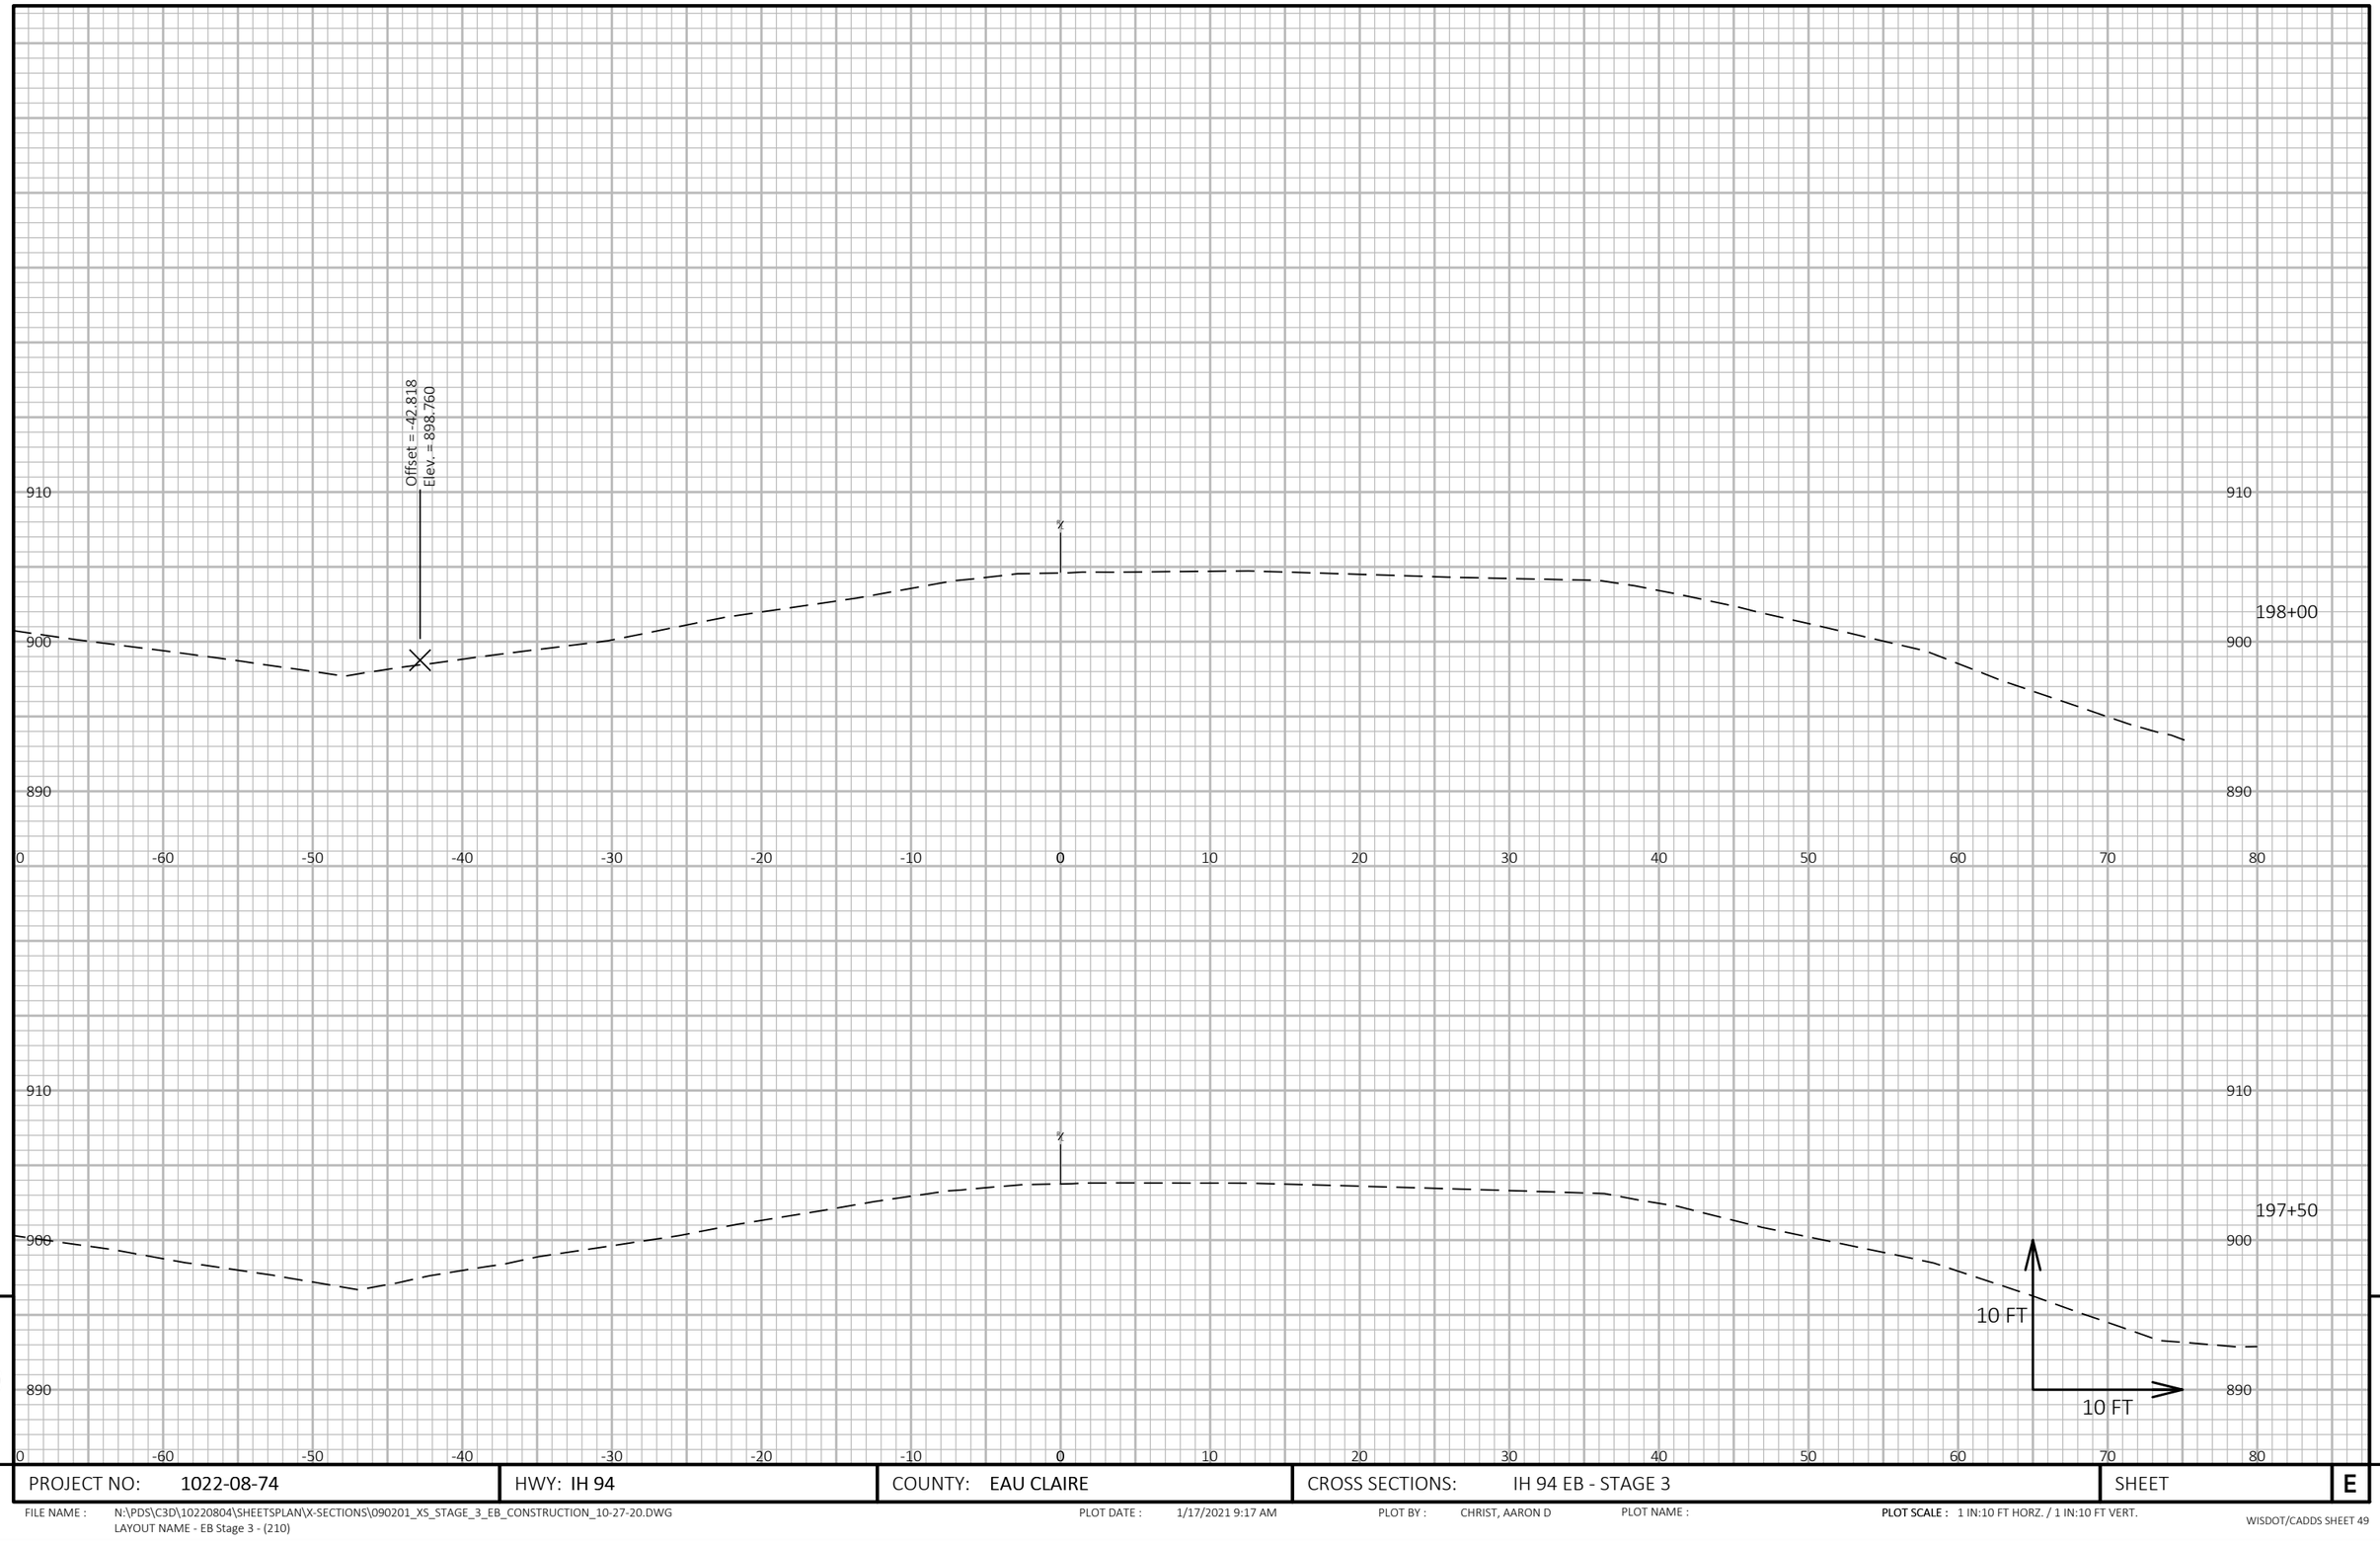


9

9

PROJECT NO: 1022-08-74	HWY: IH 94	COUNTY: EAU CLAIRE	CROSS SECTIONS: IH 94 EB - STAGE 3	SHEET E

FILE NAME : N:\PDS\C3D\10220804\SHEETSPLAN\X-SECTIONS\090201_XS_STAGE_3_EB_CONSTRUCTION_10-27-20.DWG
LAYOUT NAME - EB Stage 3 - (210)

PLOT DATE : 1/17/2021 9:17 AM PLOT BY : CHRIST, AARON D PLOT NAME : **PLOT SCALE :** 1 IN:10 FT HORZ. / 1 IN:10 FT VERT.

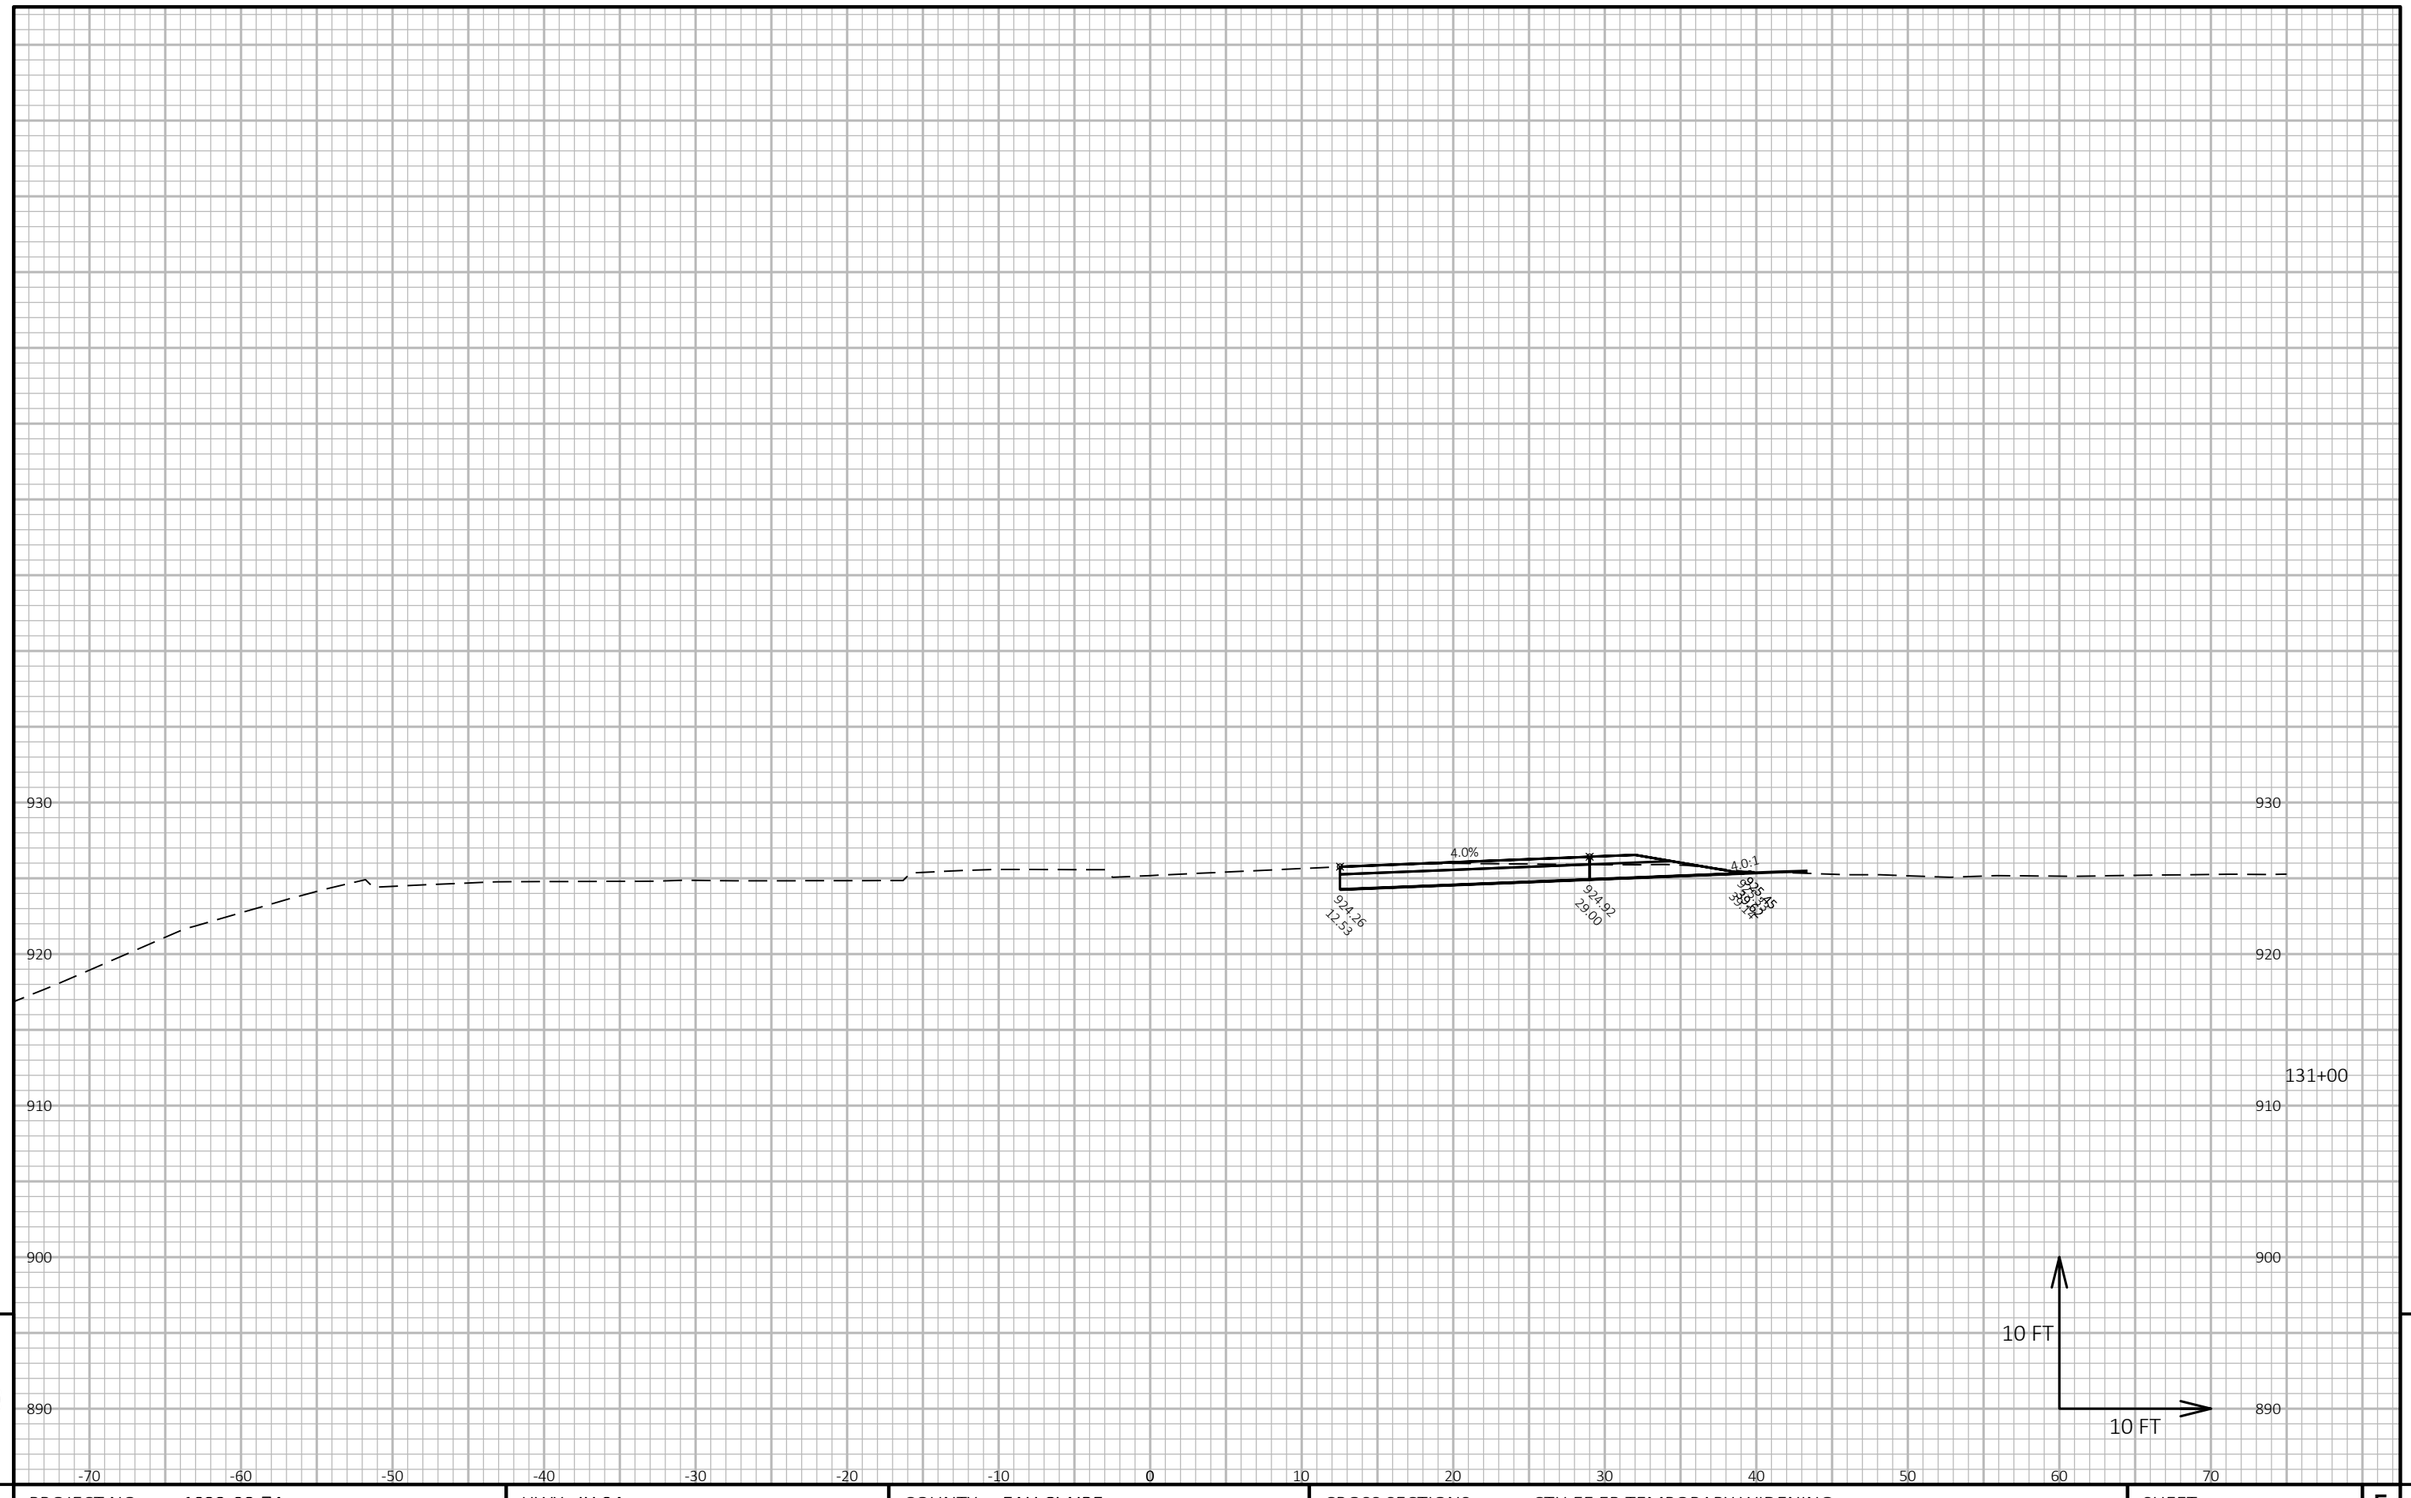

9

9

PROJECT NO: 1022-08-74	HWY: IH 94	COUNTY: EAU CLAIRE	CROSS SECTIONS: CTH EE EB TEMPORARY WIDENING	SHEET	E


FILE NAME : N:\PDS\C3D\10220804\SHEETSPLAN\X-SECTIONS\090201_XS_STAGE_4_CTH_EE_XOVER_WB_10-13-20.DWG
LAYOUT NAME - CTH EE EB Temp Widen - (1)

PLOT DATE : 1/20/2021 7:49 AM

PLOT BY : CHRIST, AARON D

PLOT NAME :

PLOT SCALE : 1 IN:10 FT HORZ. / 1 IN:10 FT VERT.

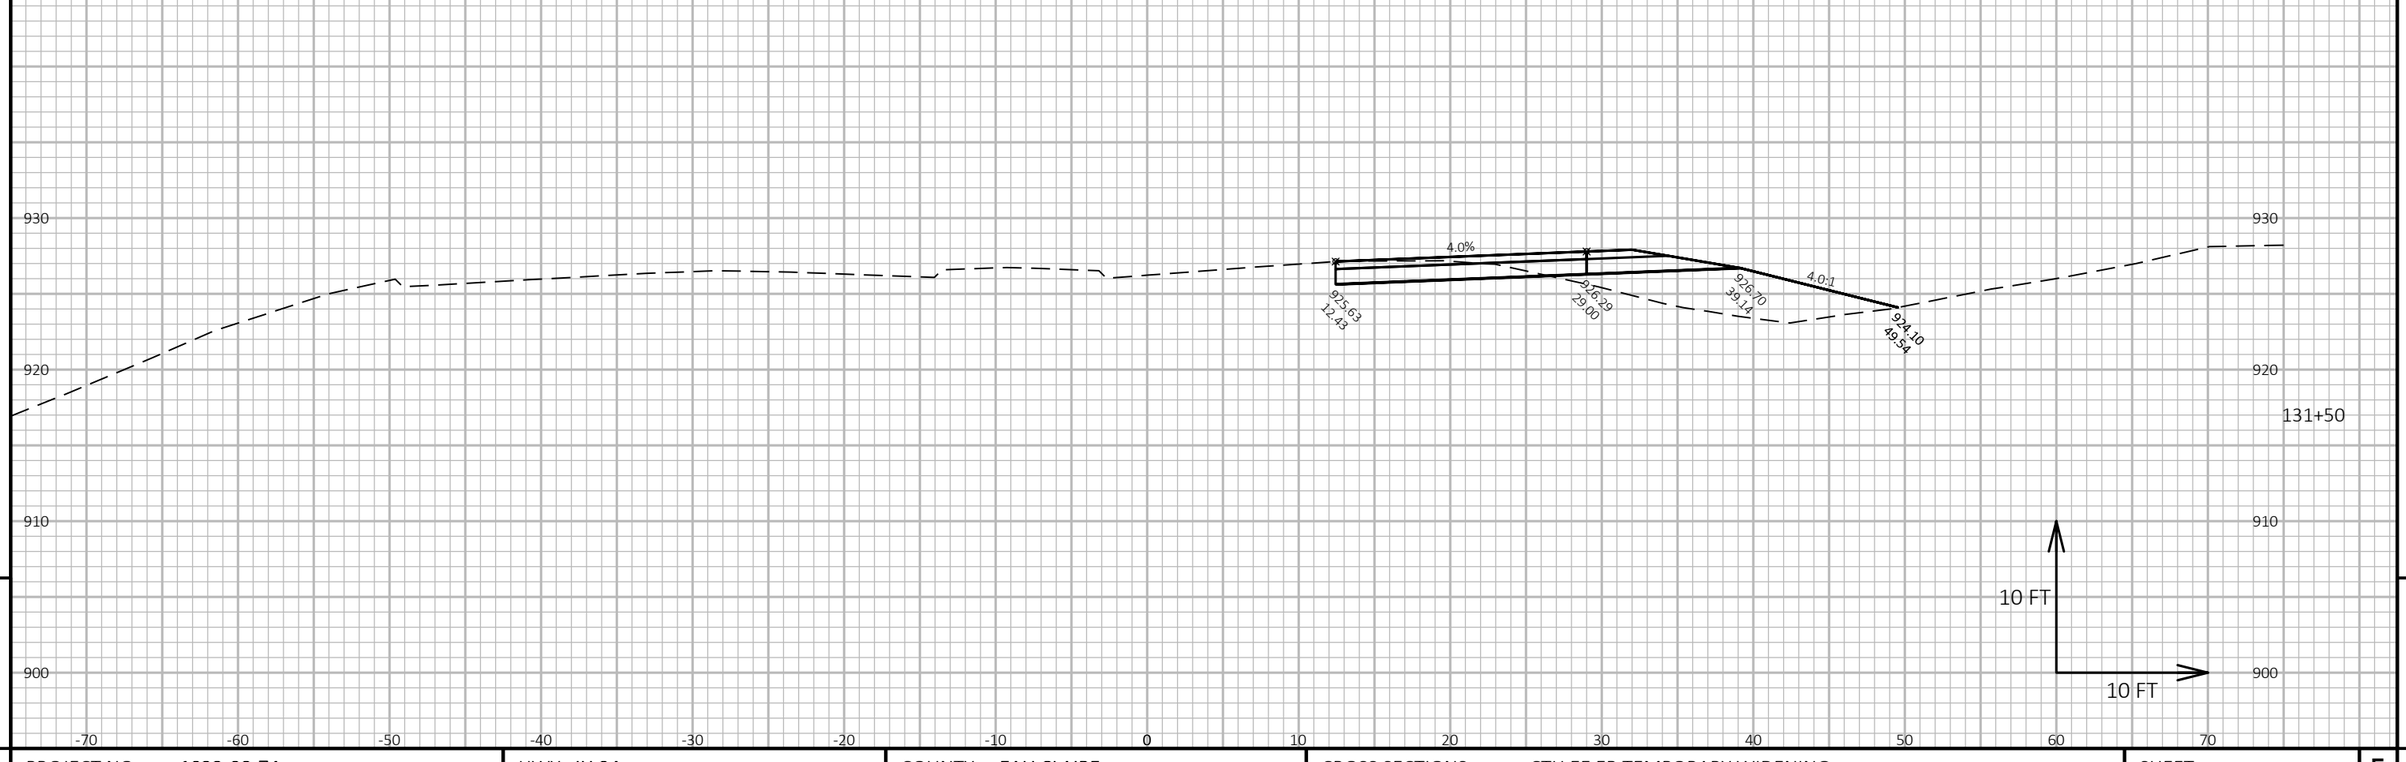

9

9

PROJECT NO: 1022-08-74	HWY: IH 94	COUNTY: EAU CLAIRE	CROSS SECTIONS: CTH EE EB TEMPORARY WIDENING	SHEET	E


FILE NAME : N:\PDS\C3D\10220804\SHEETSPLAN\X-SECTIONS\090201_XS_STAGE_4_CTH_EE_XOVER_WB_10-13-20.DWG
LAYOUT NAME - CTH EE EB Temp Widen - (2)

PLOT DATE : 1/20/2021 7:49 AM

PLOT BY : CHRIST, AARON D

PLOT NAME :

PLOT SCALE : 1 IN:10 FT HORZ. / 1 IN:10 FT VERT.

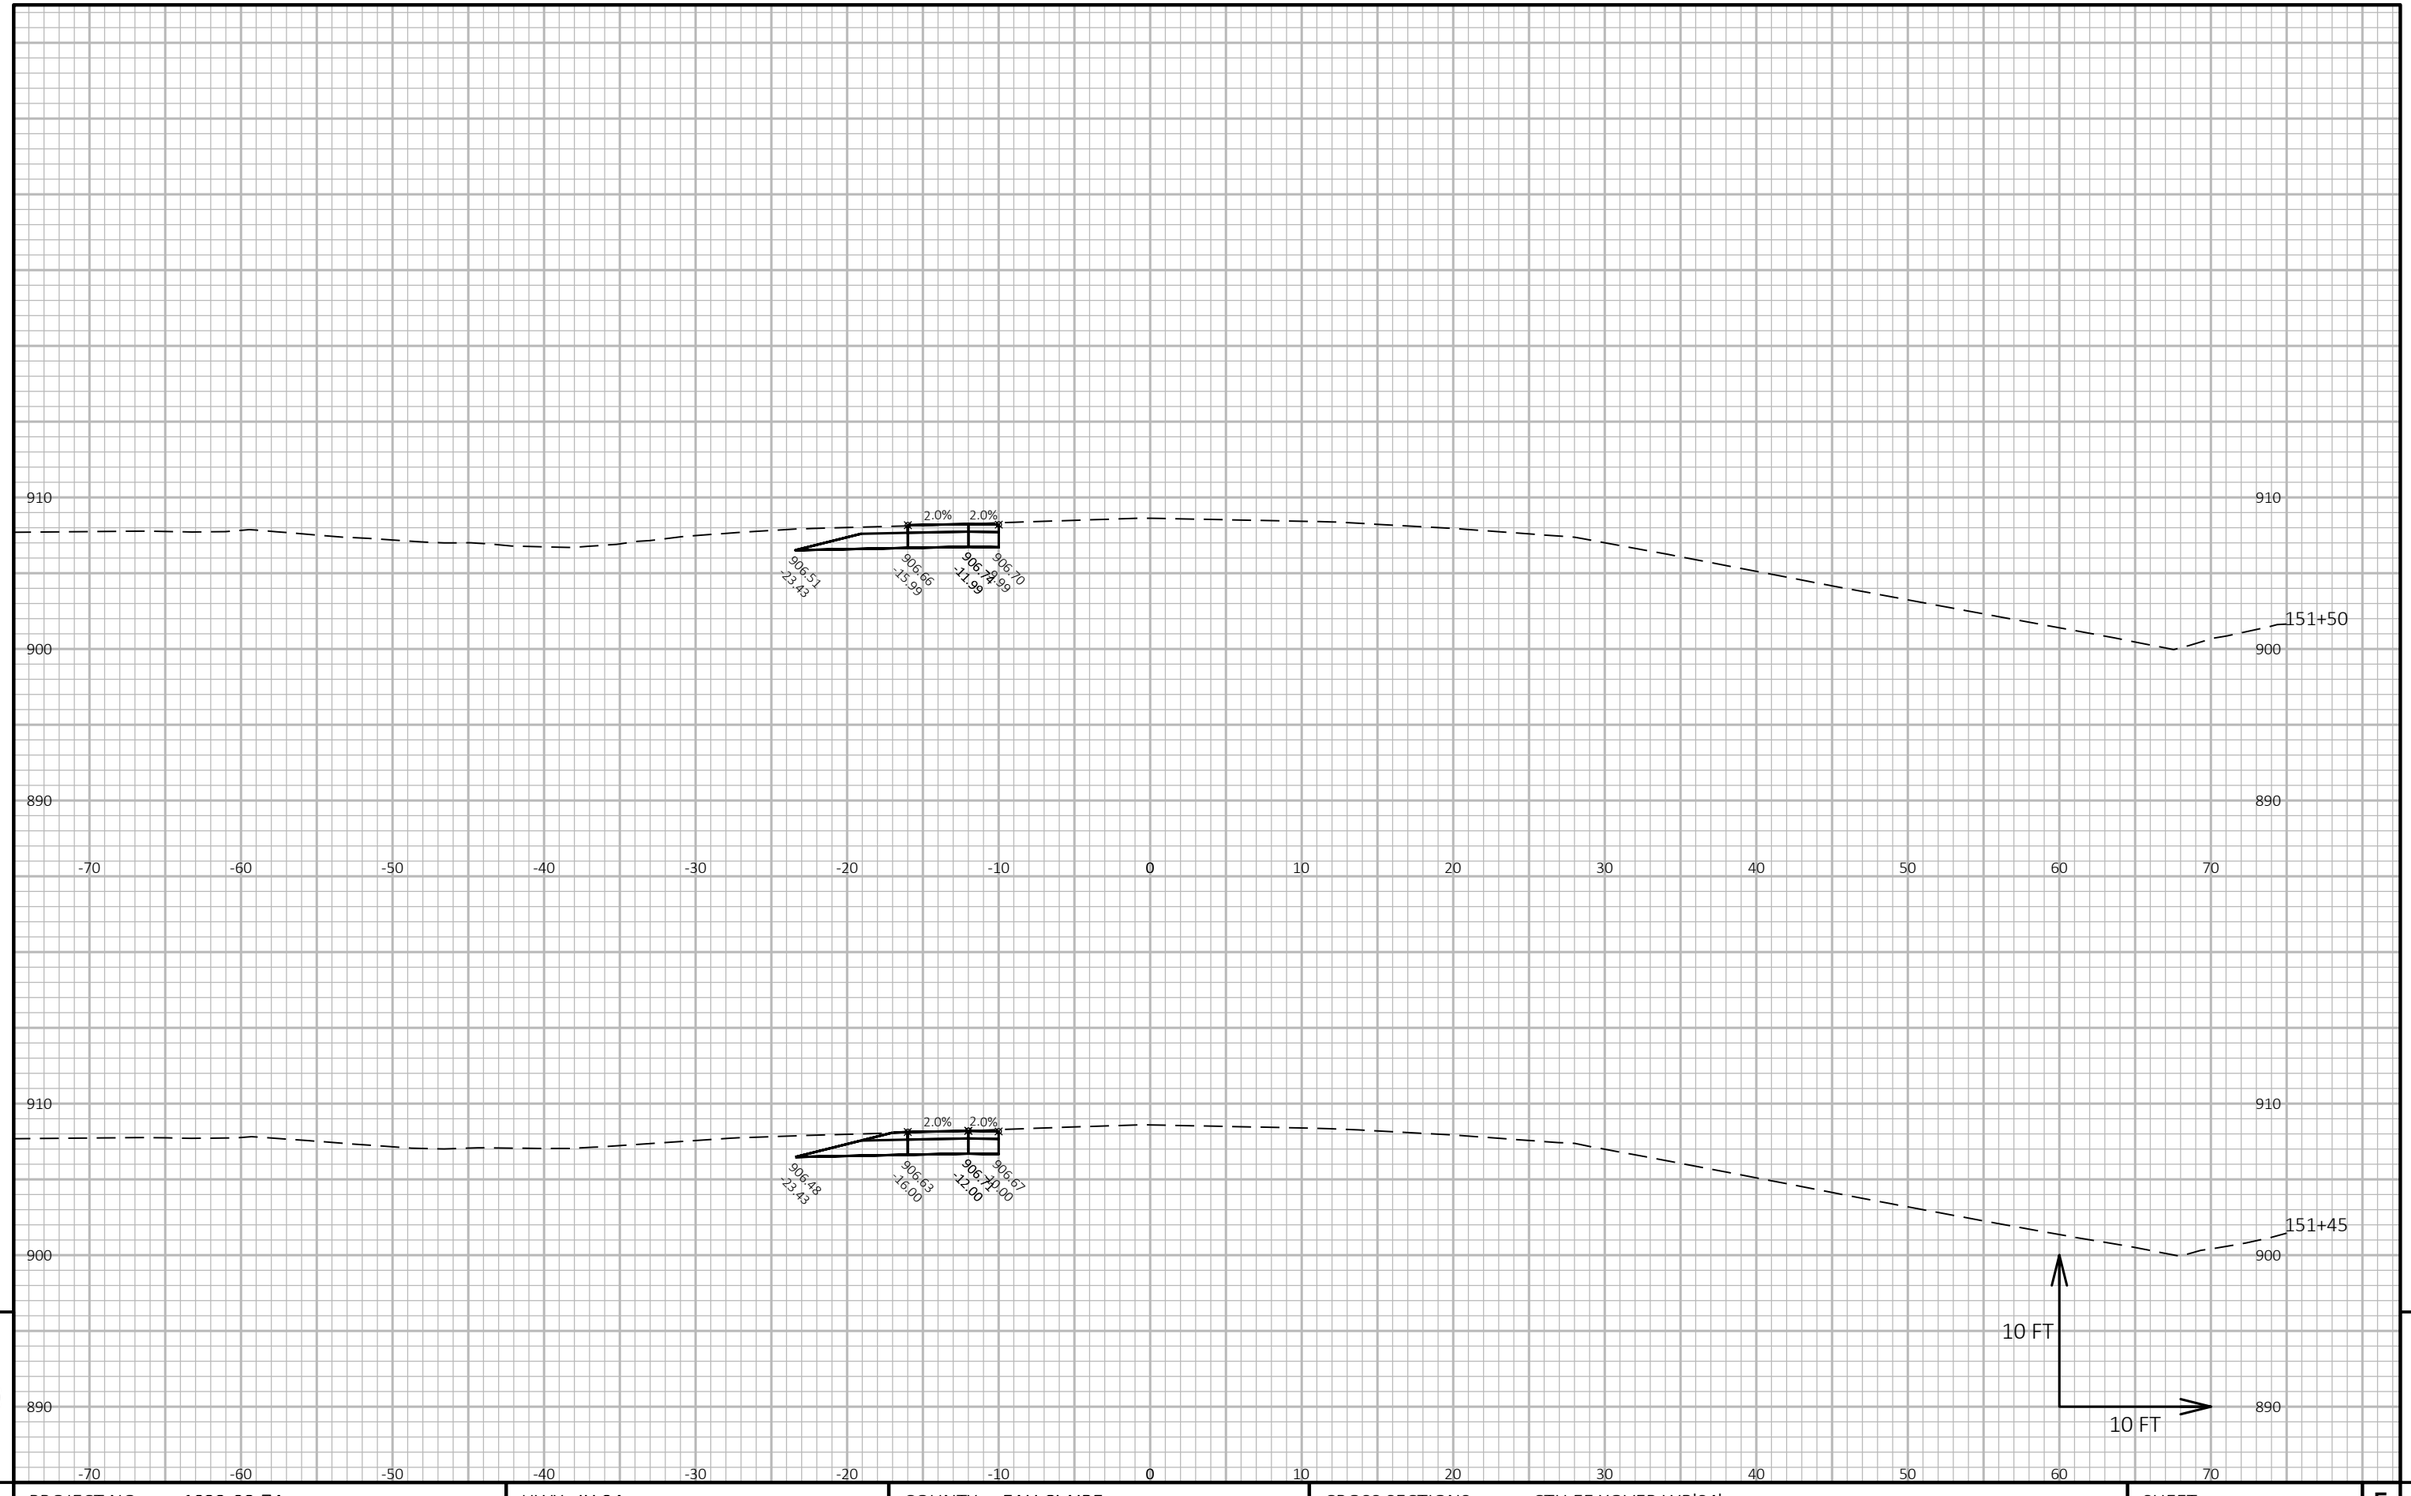

9

9

PROJECT NO: 1022-08-74	HWY: IH 94	COUNTY: EAU CLAIRE	CROSS SECTIONS: CTH EE XOVER WB'S4'	SHEET	E


FILE NAME : N:\PDS\C3D\10220804\SHEETSPLAN\X-SECTIONS\090201_XS_STAGE_4_CTH_EE_XOVER_WB_10-13-20.DWG
LAYOUT NAME - CTH EE WBS4 - (1)

PLOT DATE : 1/20/2021 7:53 AM

PLOT BY : CHRIST, AARON D

PLOT NAME :

PLOT SCALE : 1 IN:10 FT HORZ. / 1 IN:10 FT VERT.

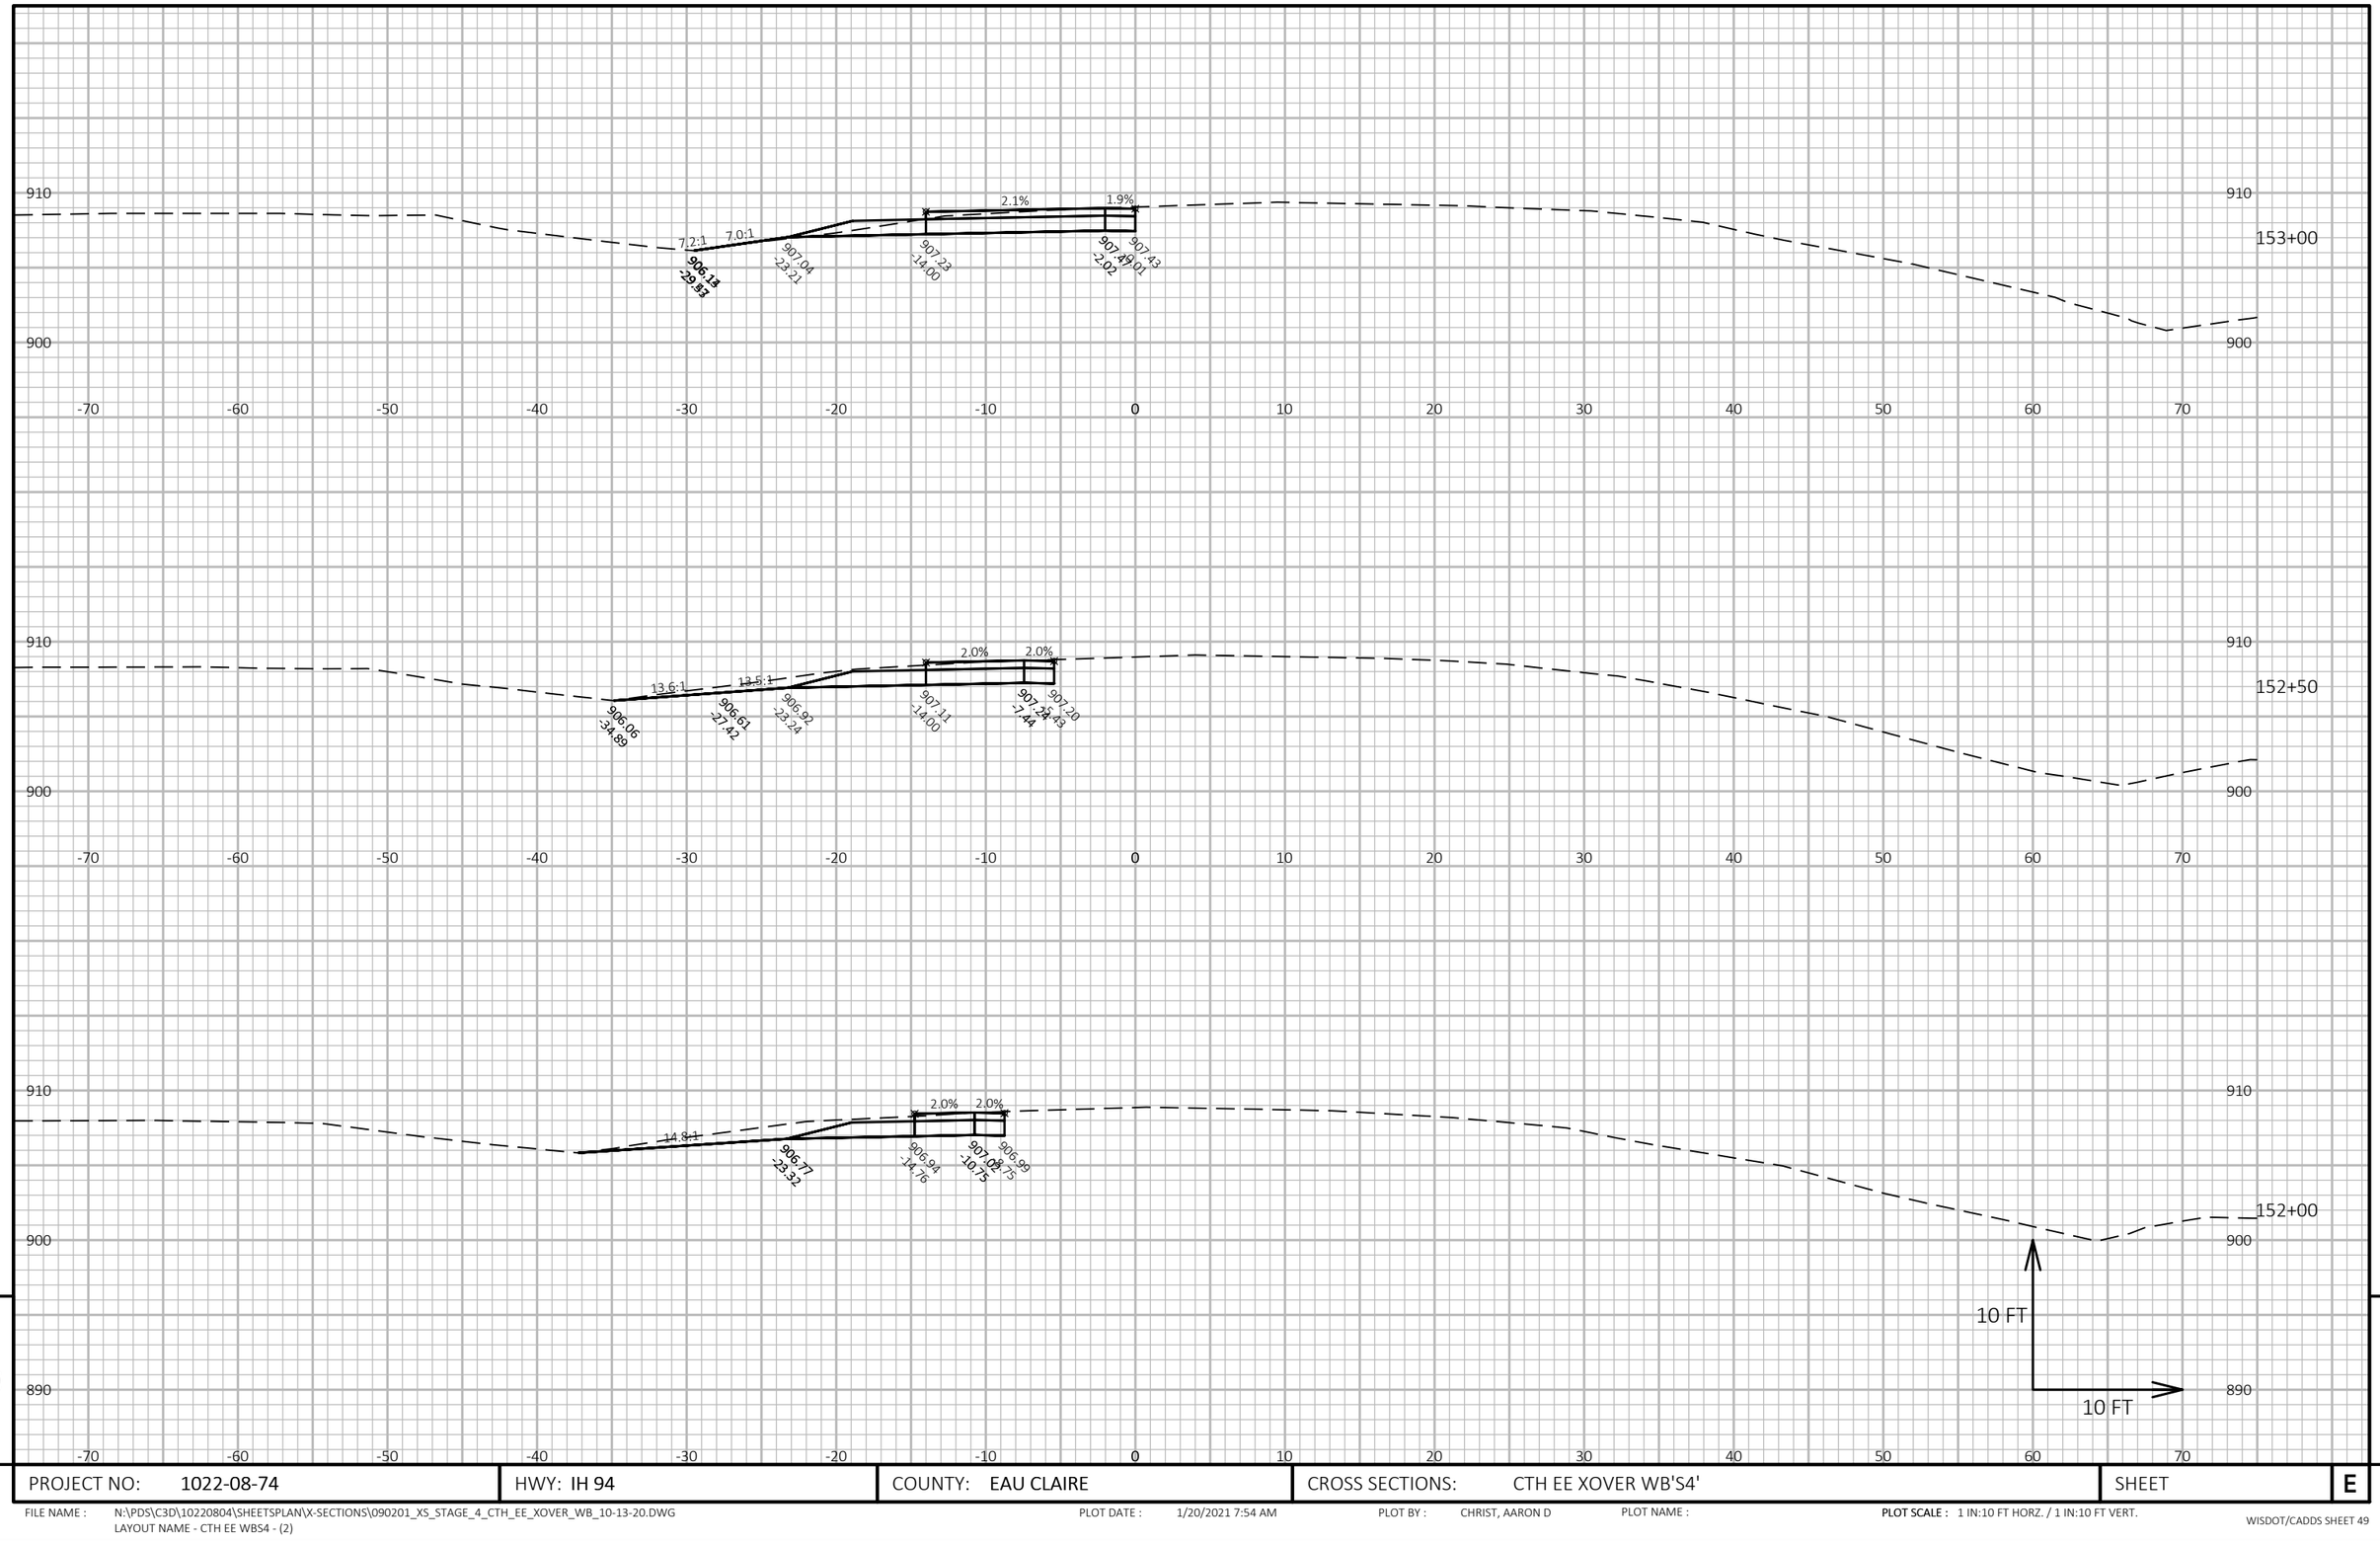

9

9

PROJECT NO: 1022-08-74	HWY: IH 94	COUNTY: EAU CLAIRE	CROSS SECTIONS: CTH EE XOVER WB'S4'	SHEET	E


FILE NAME : N:\PDS\C3D\10220804\SHEETSPLAN\X-SECTIONS\090201_XS_STAGE_4_CTH_EE_XOVER_WB_10-13-20.DWG
LAYOUT NAME - CTH EE WBS4 - (2)

PLOT DATE : 1/20/2021 7:54 AM

PLOT BY : CHRIST, AARON D

PLOT NAME :

PLOT SCALE : 1 IN:10 FT HORZ. / 1 IN:10 FT VERT.

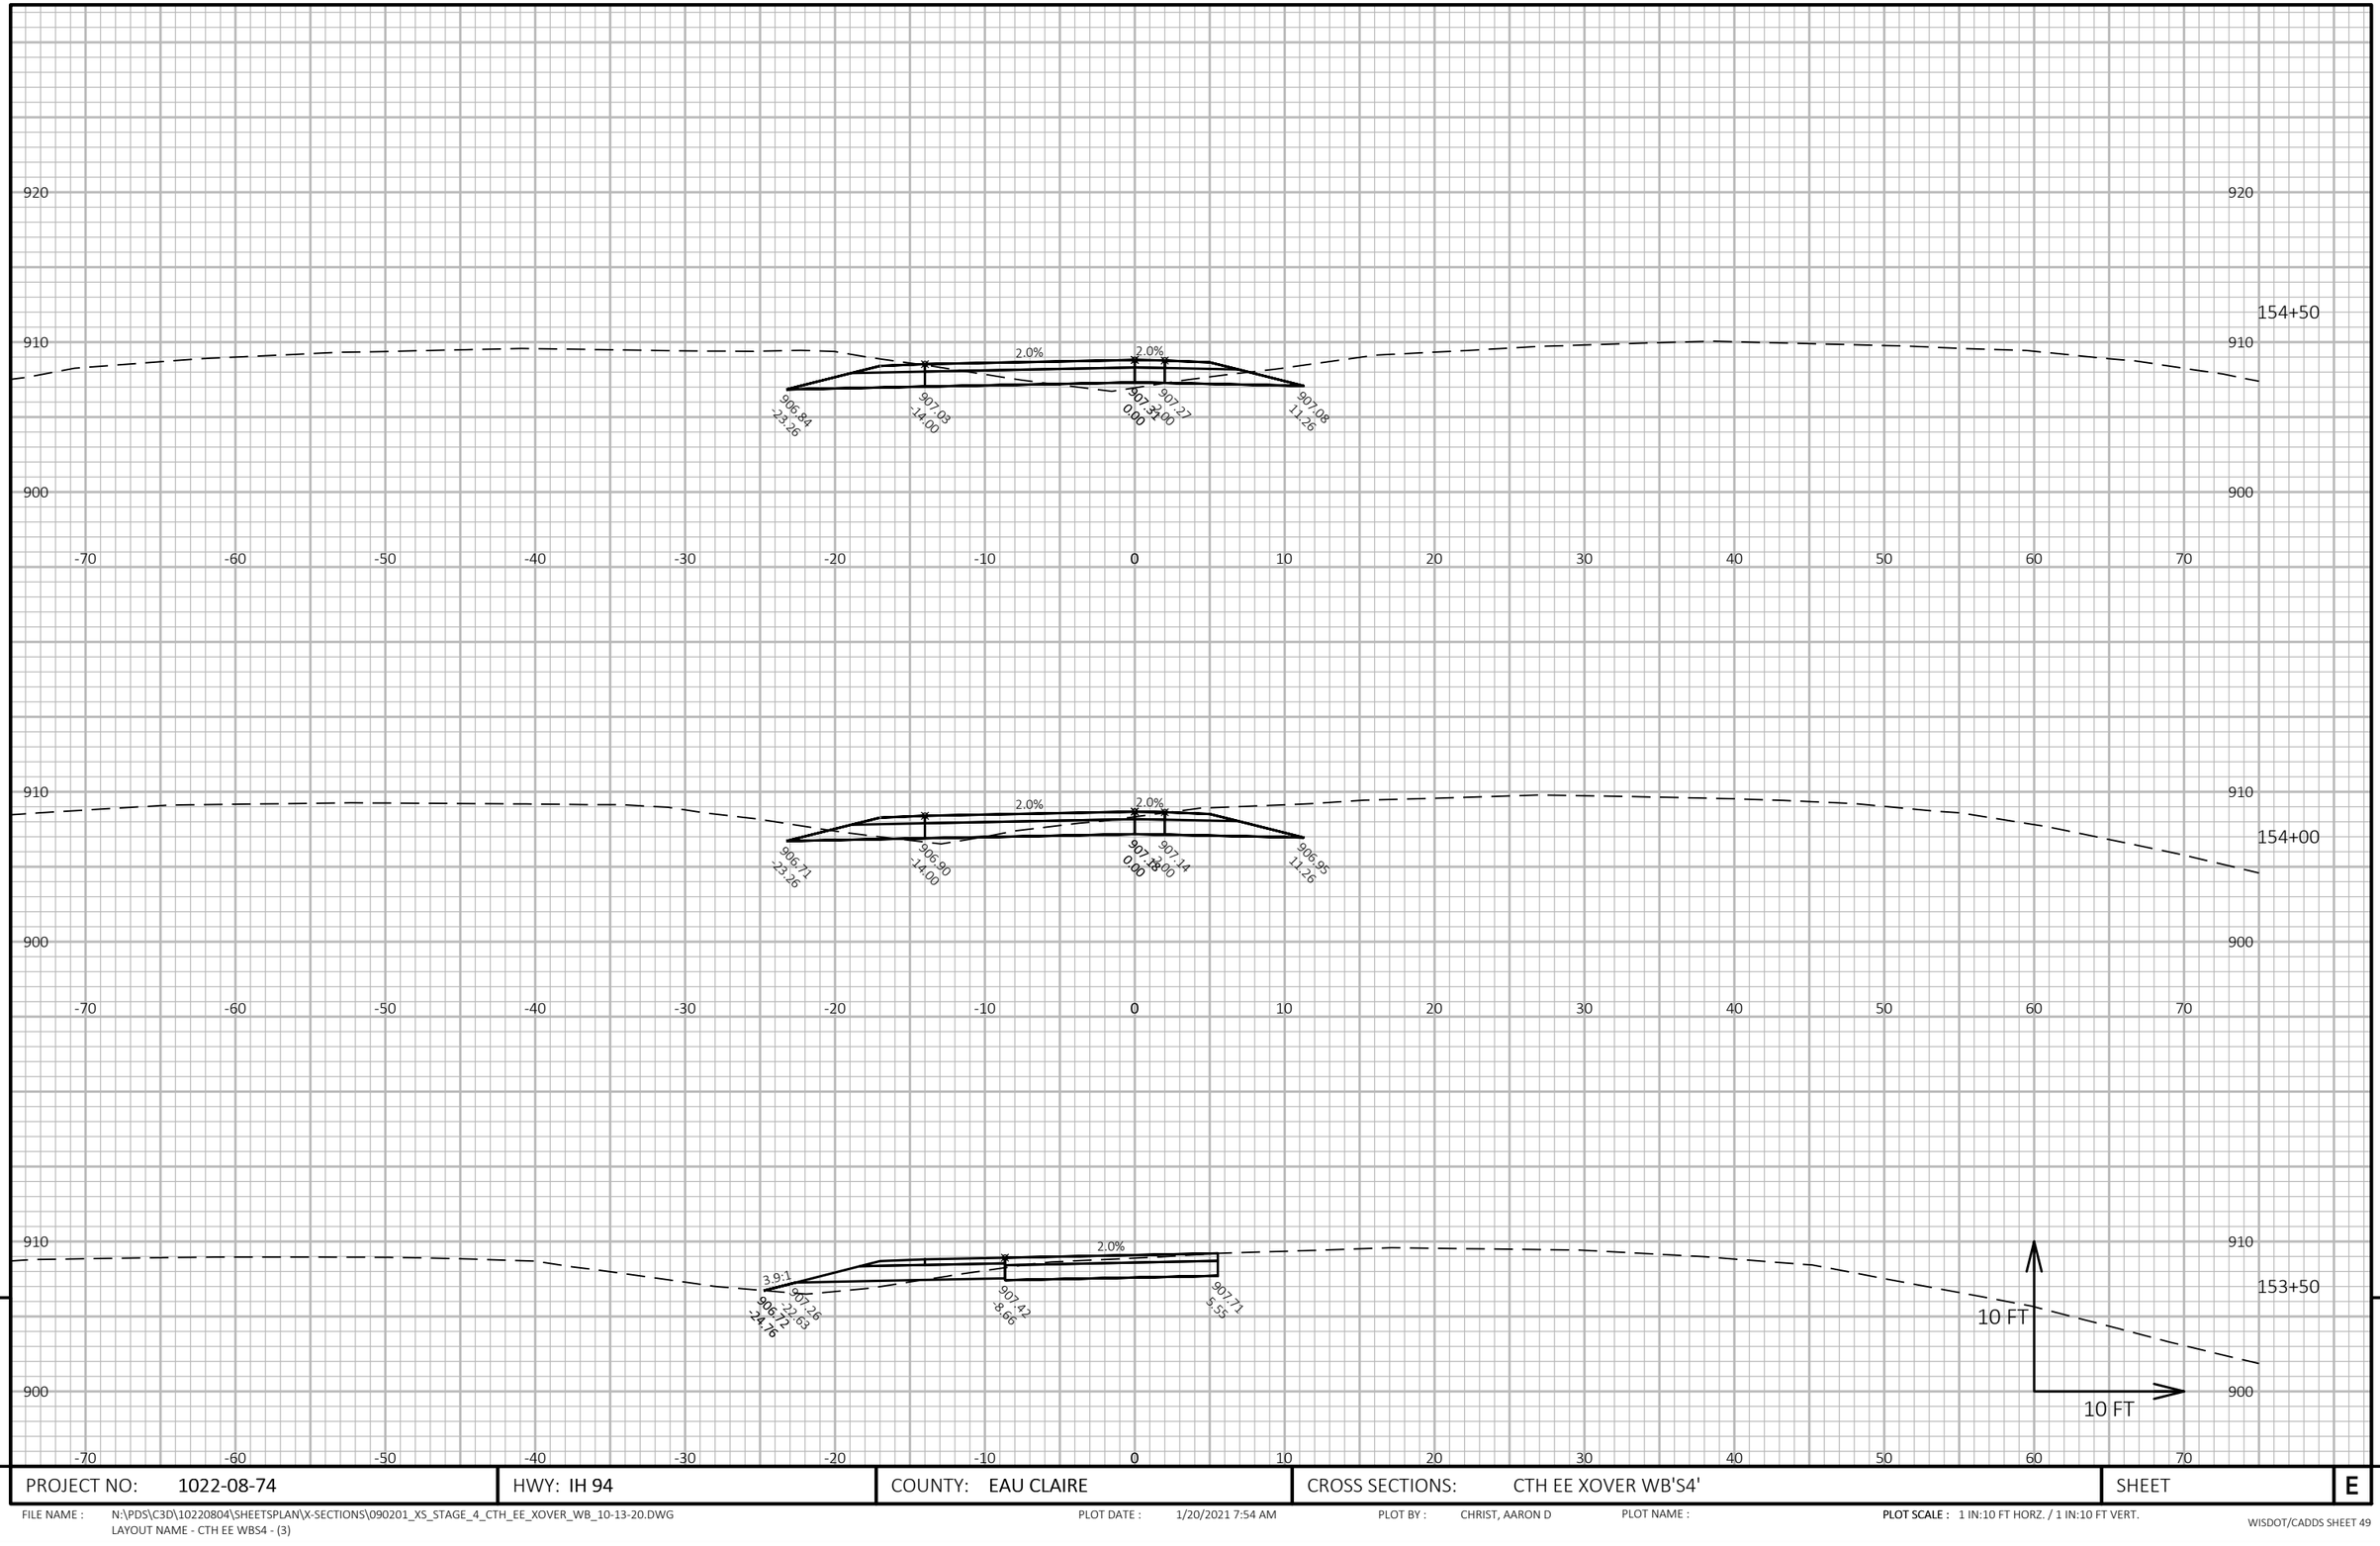

PROJECT NO: 1022-08-74	HWY: IH 94	COUNTY: EAU CLAIRE	CROSS SECTIONS: CTH EE XOVER WB'S4'	SHEET	E

FILE NAME : N:\PDS\C3D\10220804\SHEETSPLAN\X-SECTIONS\090201_XS_STAGE_4_CTH_EE_XOVER_WB_10-13-20.DWG
LAYOUT NAME - CTH EE WBS4 - (3)

PLOT DATE : 1/20/2021 7:54 AM

PLOT BY : CHRIST, AARON D


PLOT NAME :

PLOT SCALE : 1 IN:10 FT HORZ. / 1 IN:10 FT VERT.

WISDOT/CADDS SHEET 49

9

9

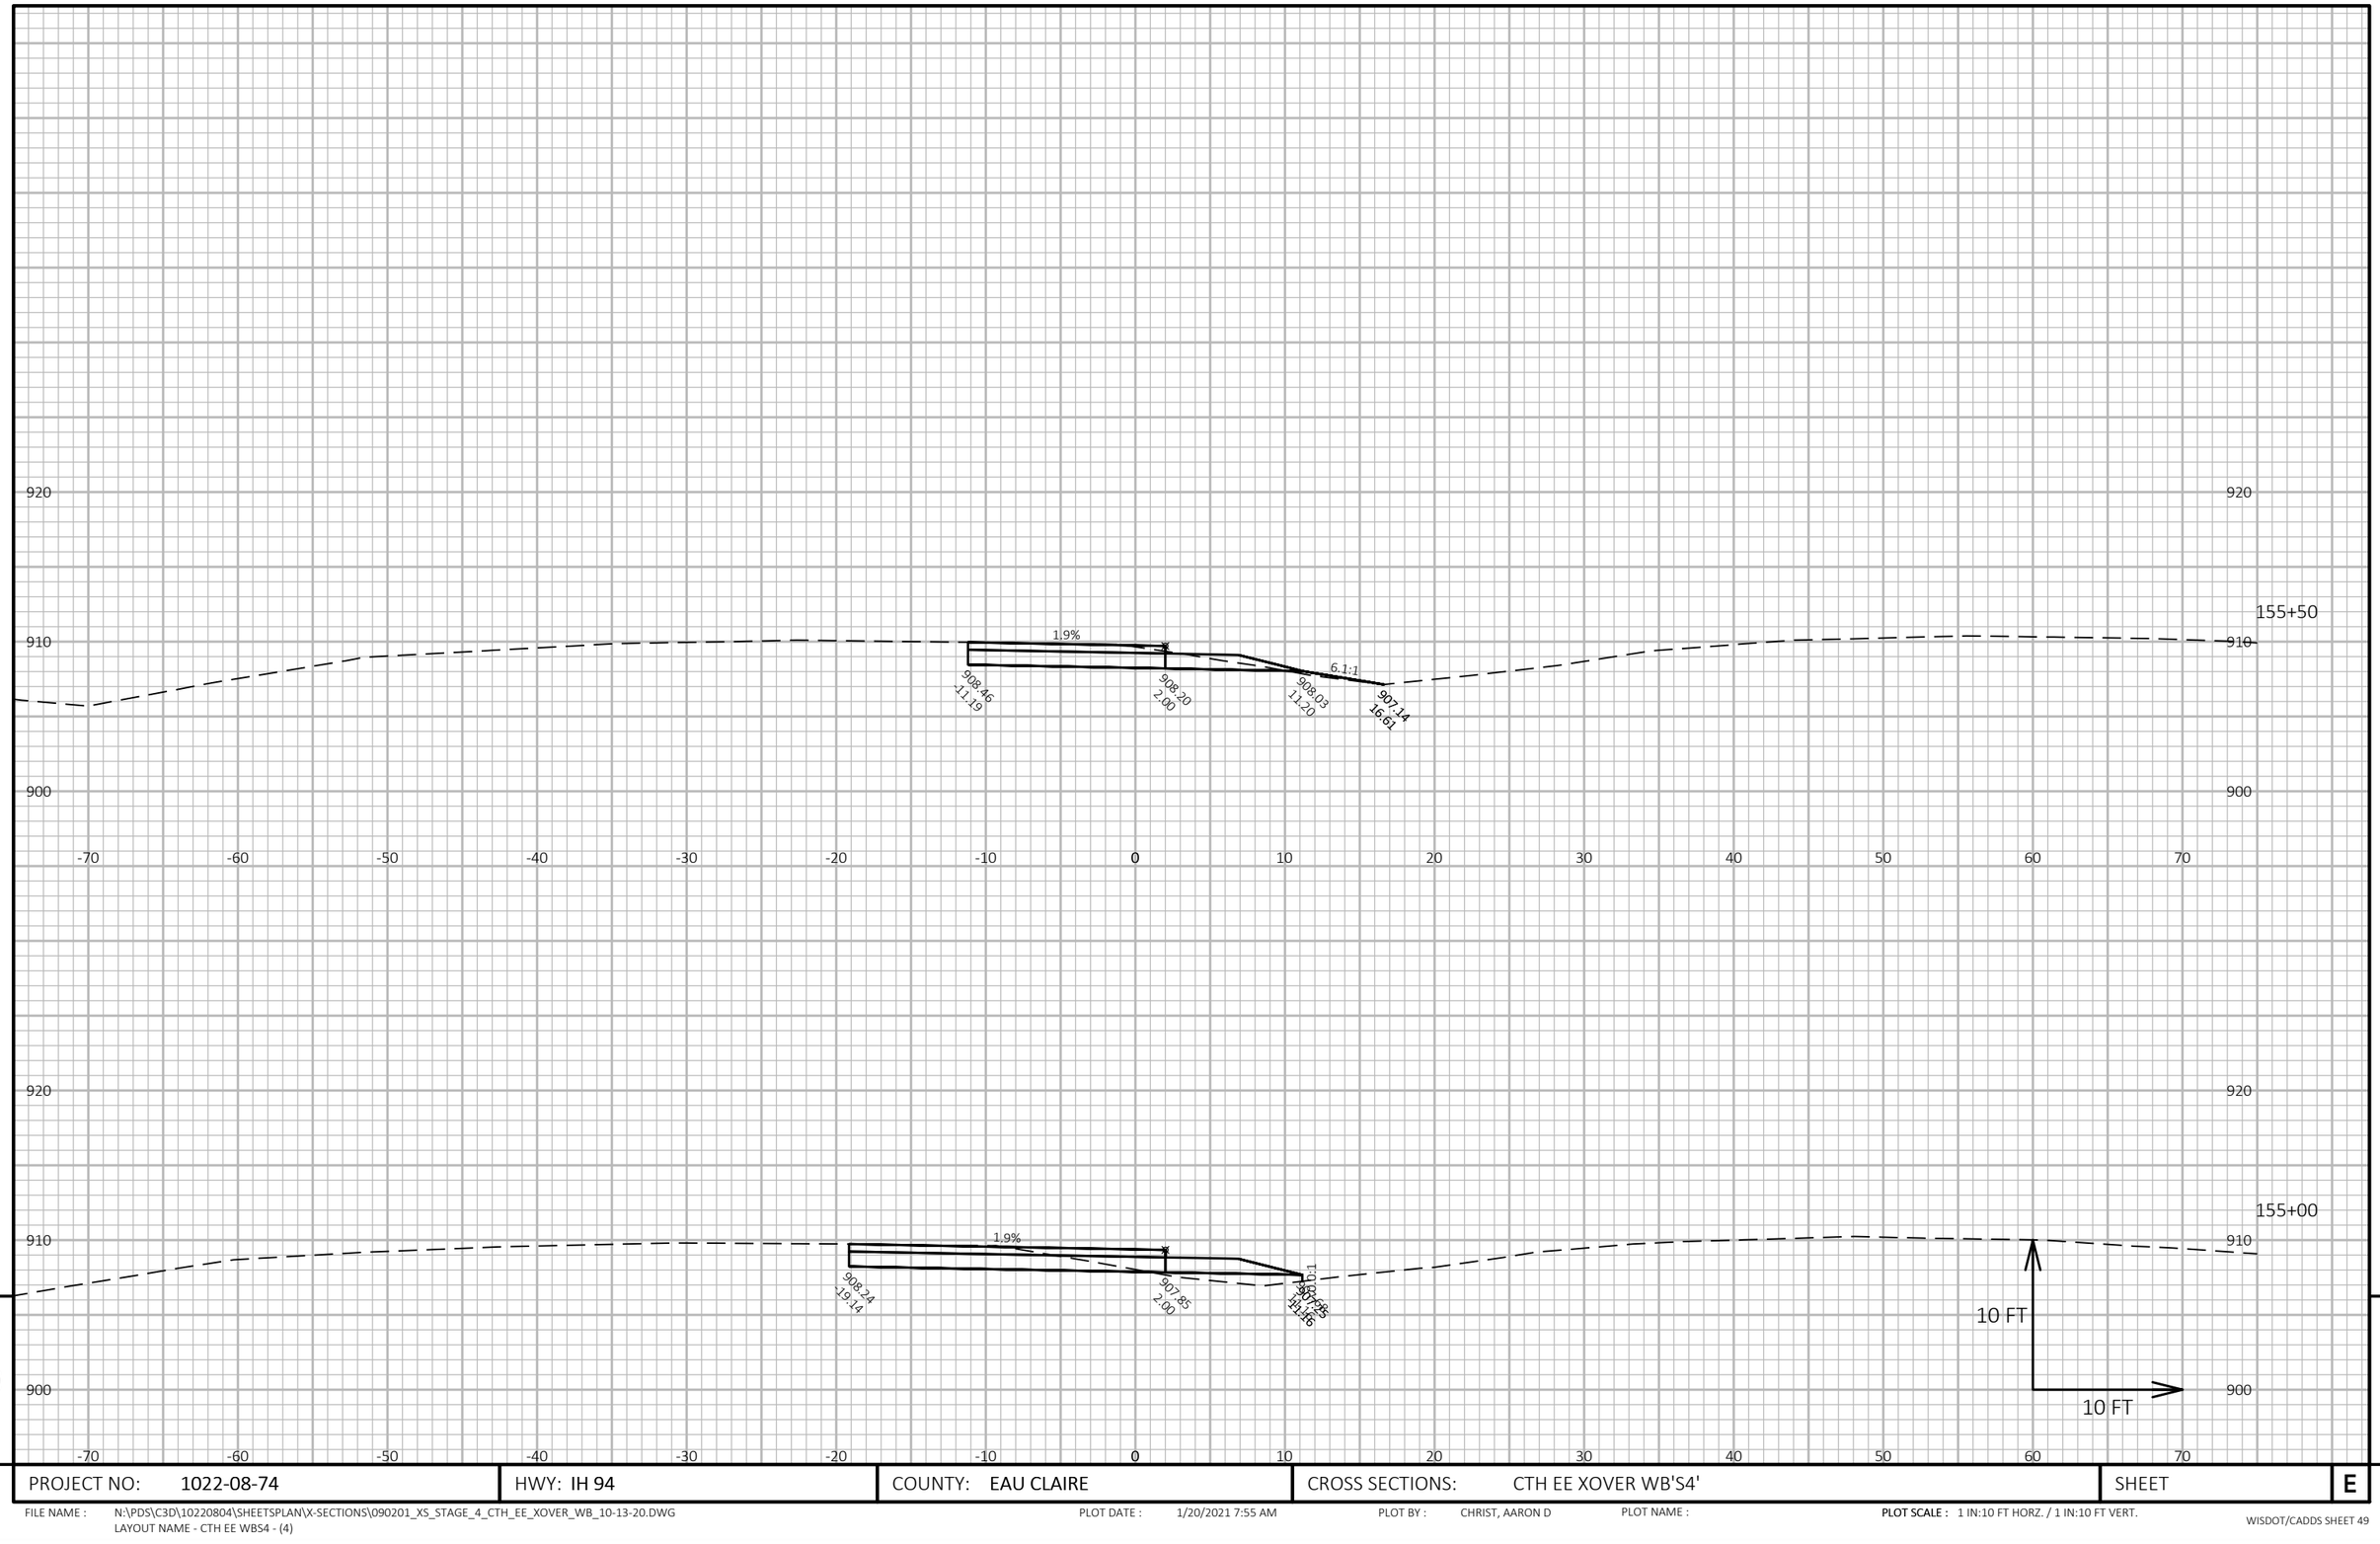

9

9

PROJECT NO: 1022-08-74	HWY: IH 94	COUNTY: EAU CLAIRE	CROSS SECTIONS: CTH EE XOVER WB'S4'	SHEET	E


FILE NAME : N:\PDS\C3D\10220804\SHEETSPLAN\X-SECTIONS\090201_XS_STAGE_4_CTH_EE_XOVER_WB_10-13-20.DWG
LAYOUT NAME - CTH EE WBS4 - (4)

PLOT DATE : 1/20/2021 7:55 AM

PLOT BY : CHRIST, AARON D

PLOT NAME :

PLOT SCALE : 1 IN:10 FT HORZ. / 1 IN:10 FT VERT.

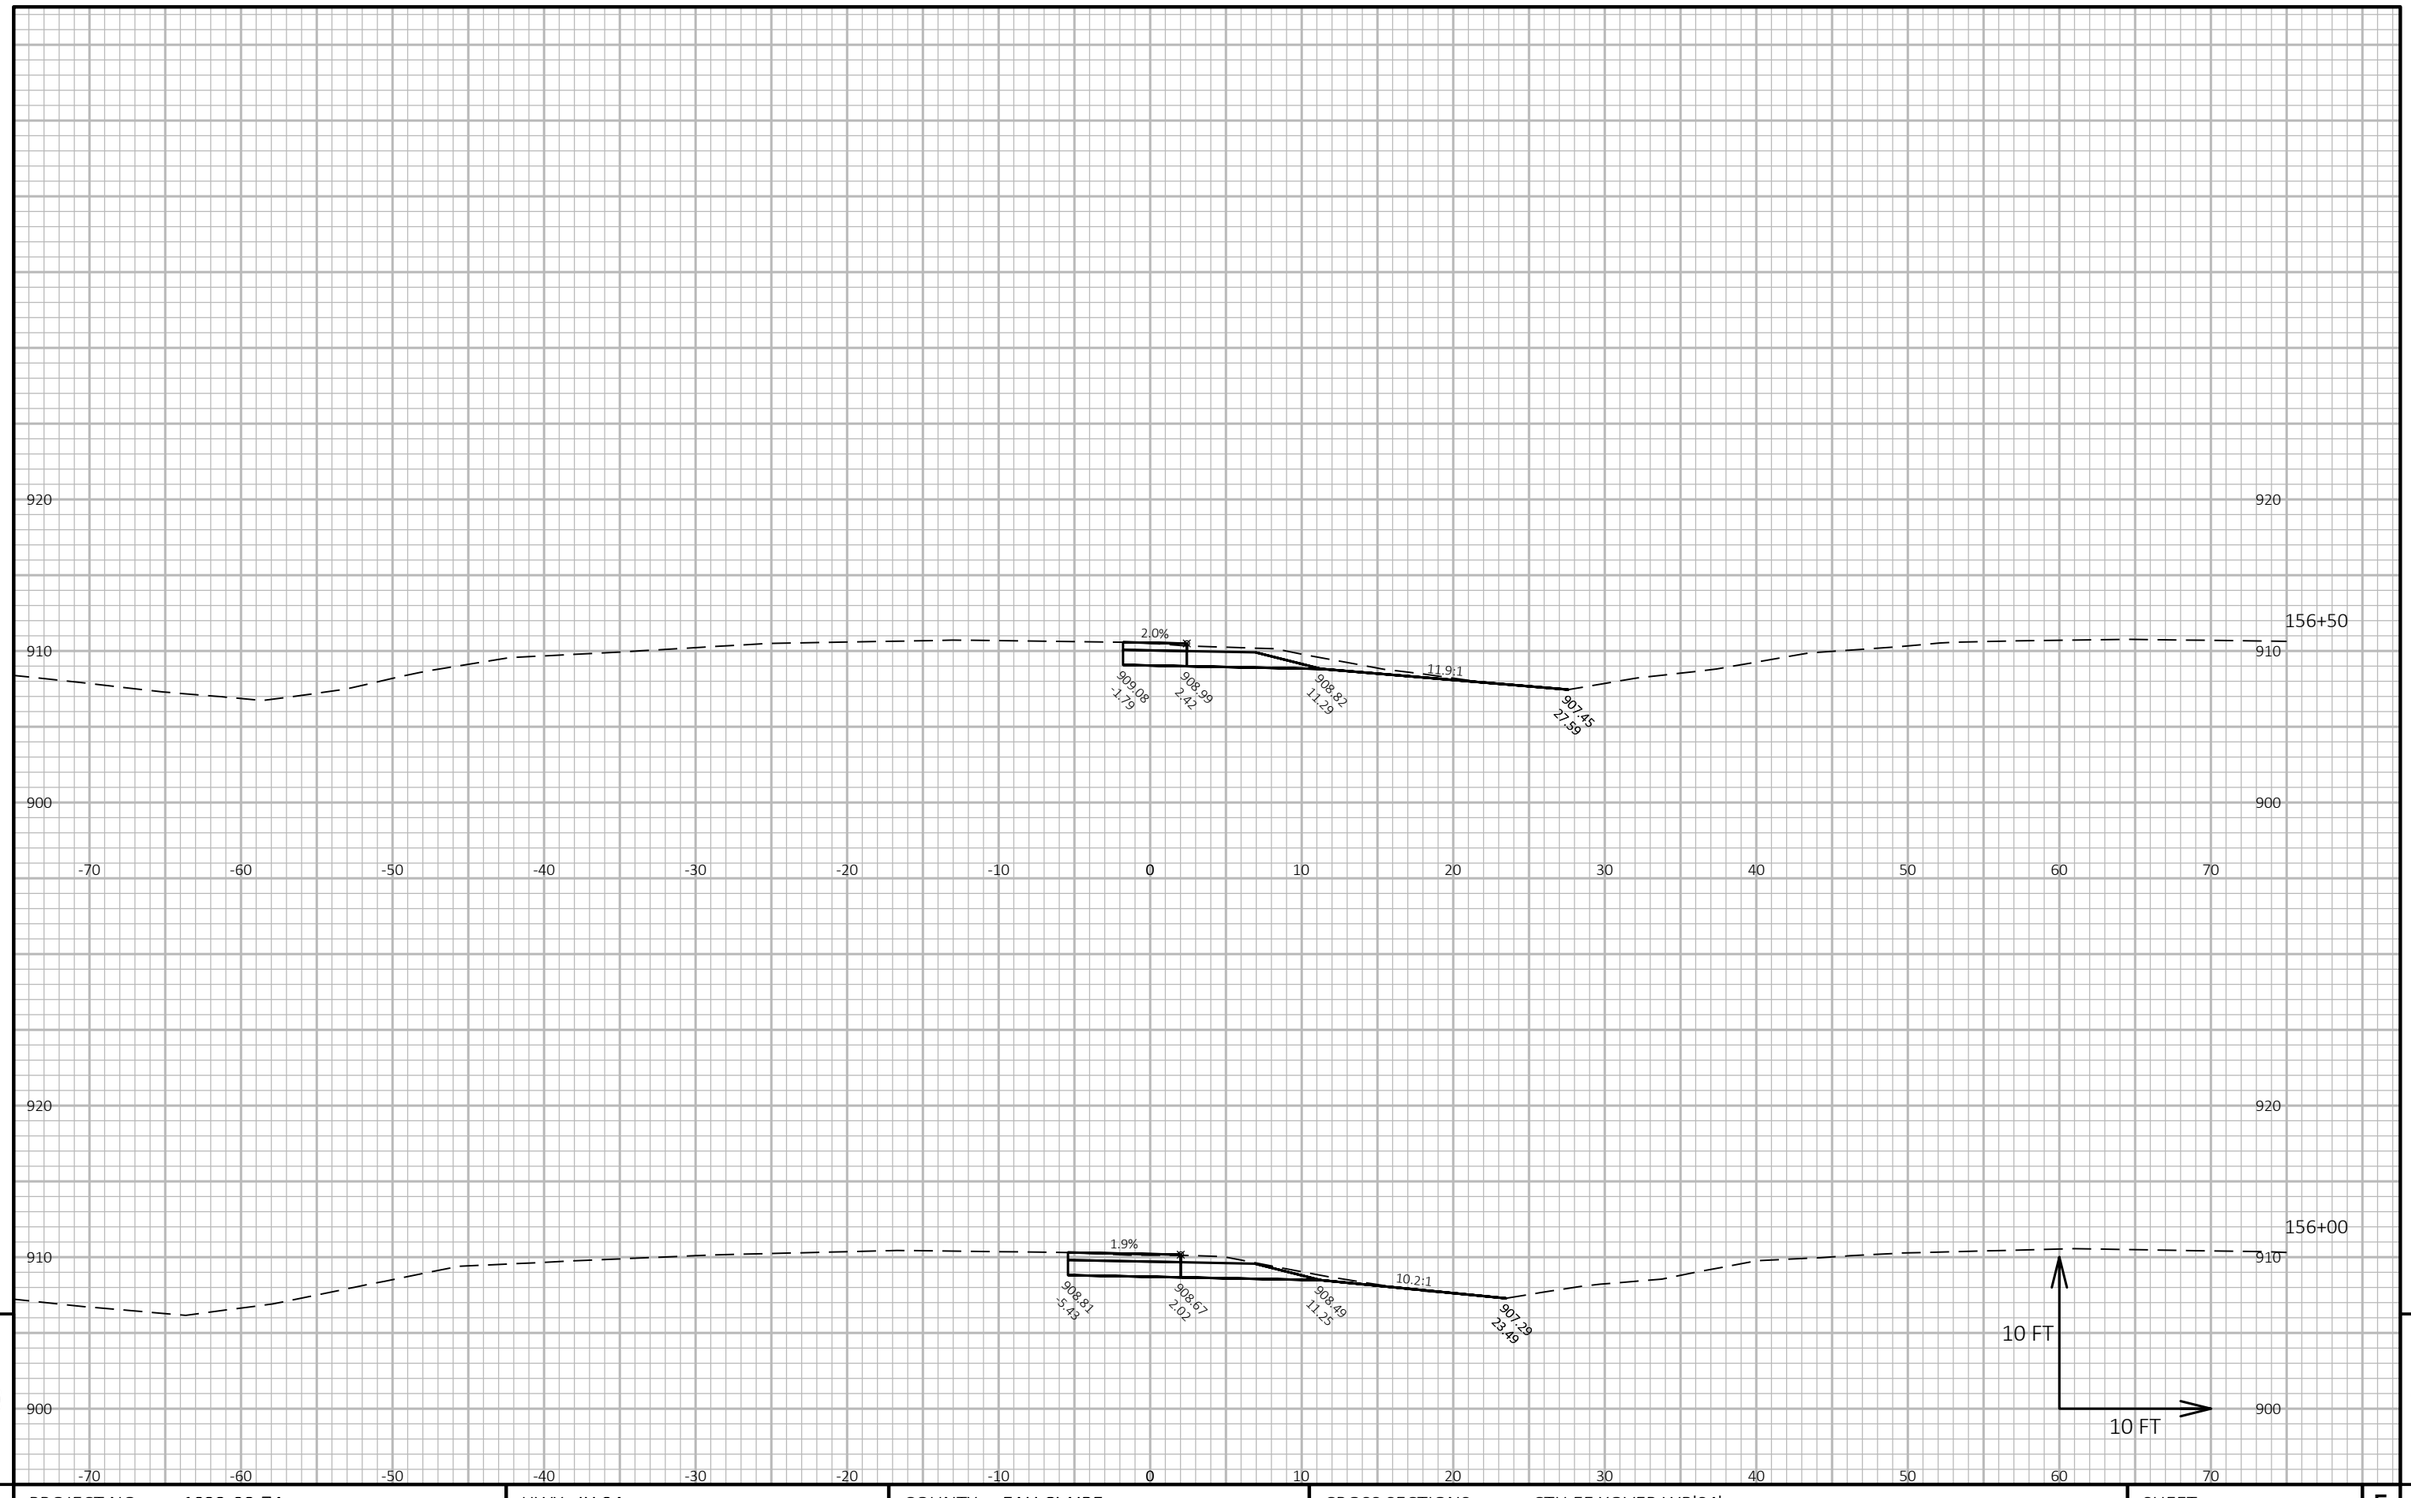

9

9

PROJECT NO: 1022-08-74	HWY: IH 94	COUNTY: EAU CLAIRE	CROSS SECTIONS: CTH EE XOVER WB'S4'	SHEET	E


FILE NAME : N:\PDS\C3D\10220804\SHEETSPLAN\X-SECTIONS\090201_XS_STAGE_4_CTH_EE_XOVER_WB_10-13-20.DWG
LAYOUT NAME - CTH EE WBS4 - (5)

PLOT DATE : 1/20/2021 7:56 AM

PLOT BY : CHRIST, AARON D

PLOT NAME :

PLOT SCALE : 1 IN:10 FT HORZ. / 1 IN:10 FT VERT.

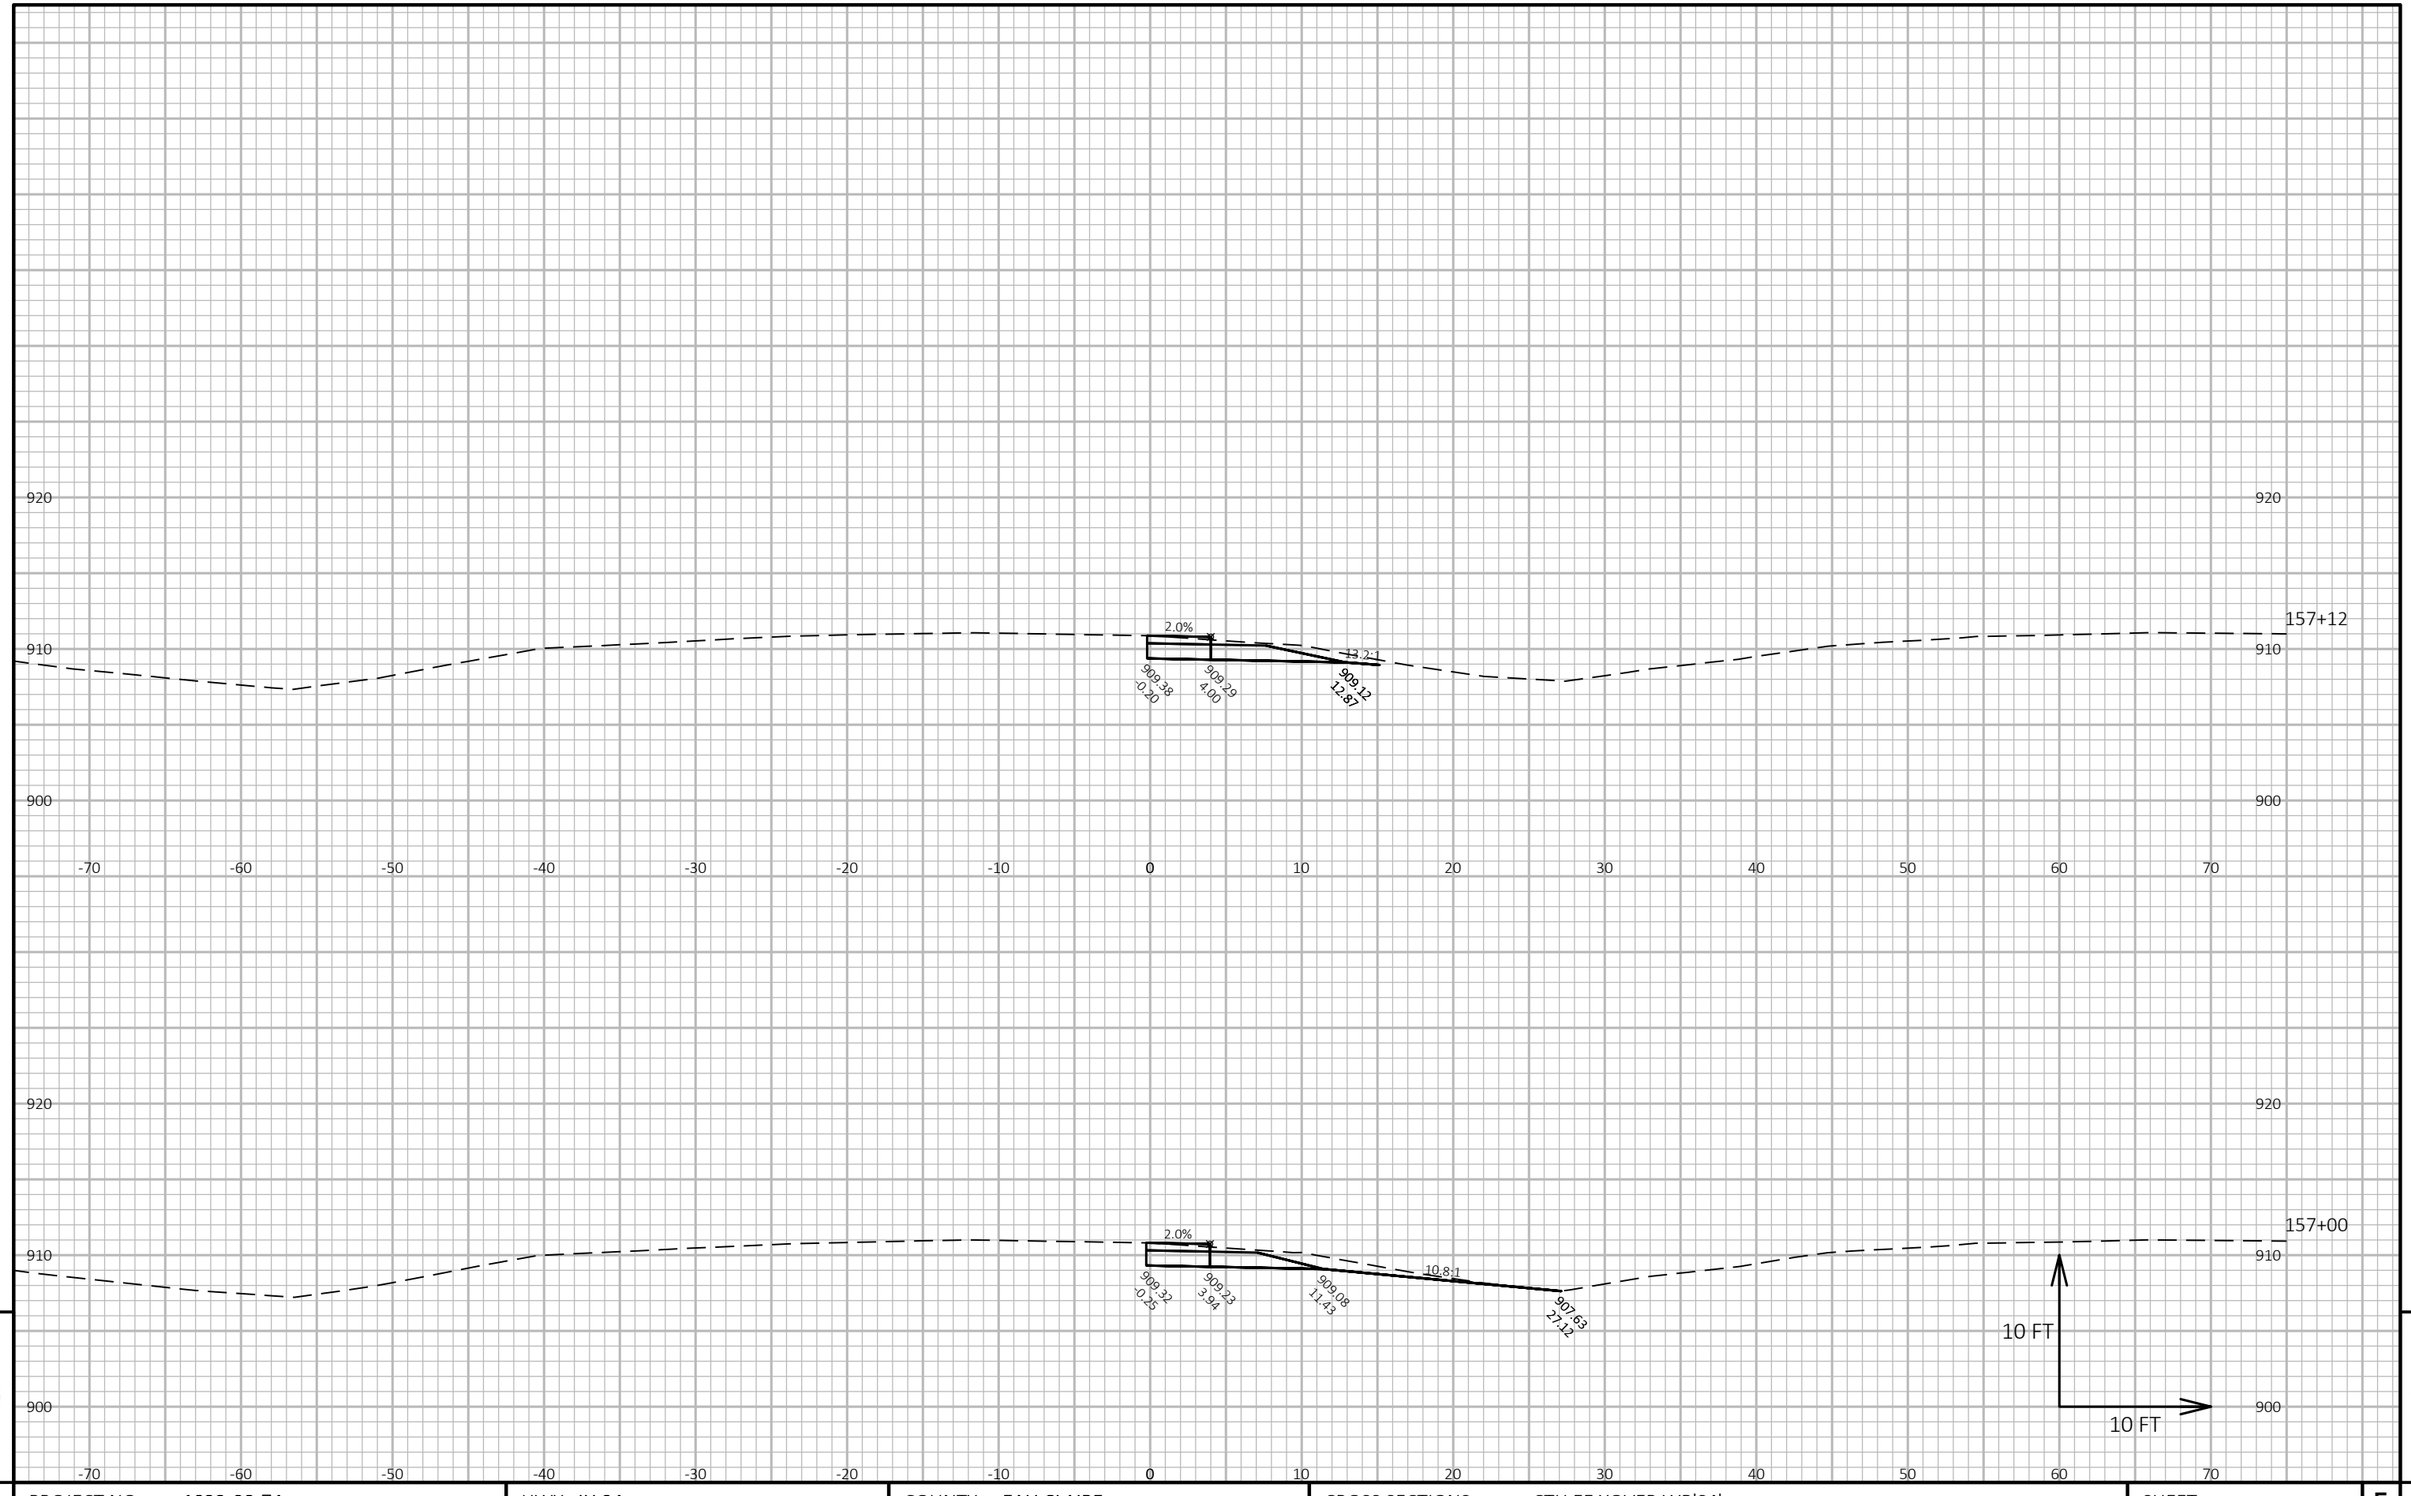

9

9

PROJECT NO: 1022-08-74	HWY: IH 94	COUNTY: EAU CLAIRE	CROSS SECTIONS: CTH EE XOVER WB'S4'	SHEET	E


FILE NAME : N:\PDS\C3D\10220804\SHEETSPLAN\X-SECTIONS\090201_XS_STAGE_4_CTH_EE_XOVER_WB_10-13-20.DWG
LAYOUT NAME - CTH EE WBS4 - (6)

PLOT DATE : 1/20/2021 7:56 AM

PLOT BY : CHRIST, AARON D

PLOT NAME :

PLOT SCALE : 1 IN:10 FT HORZ. / 1 IN:10 FT VERT.

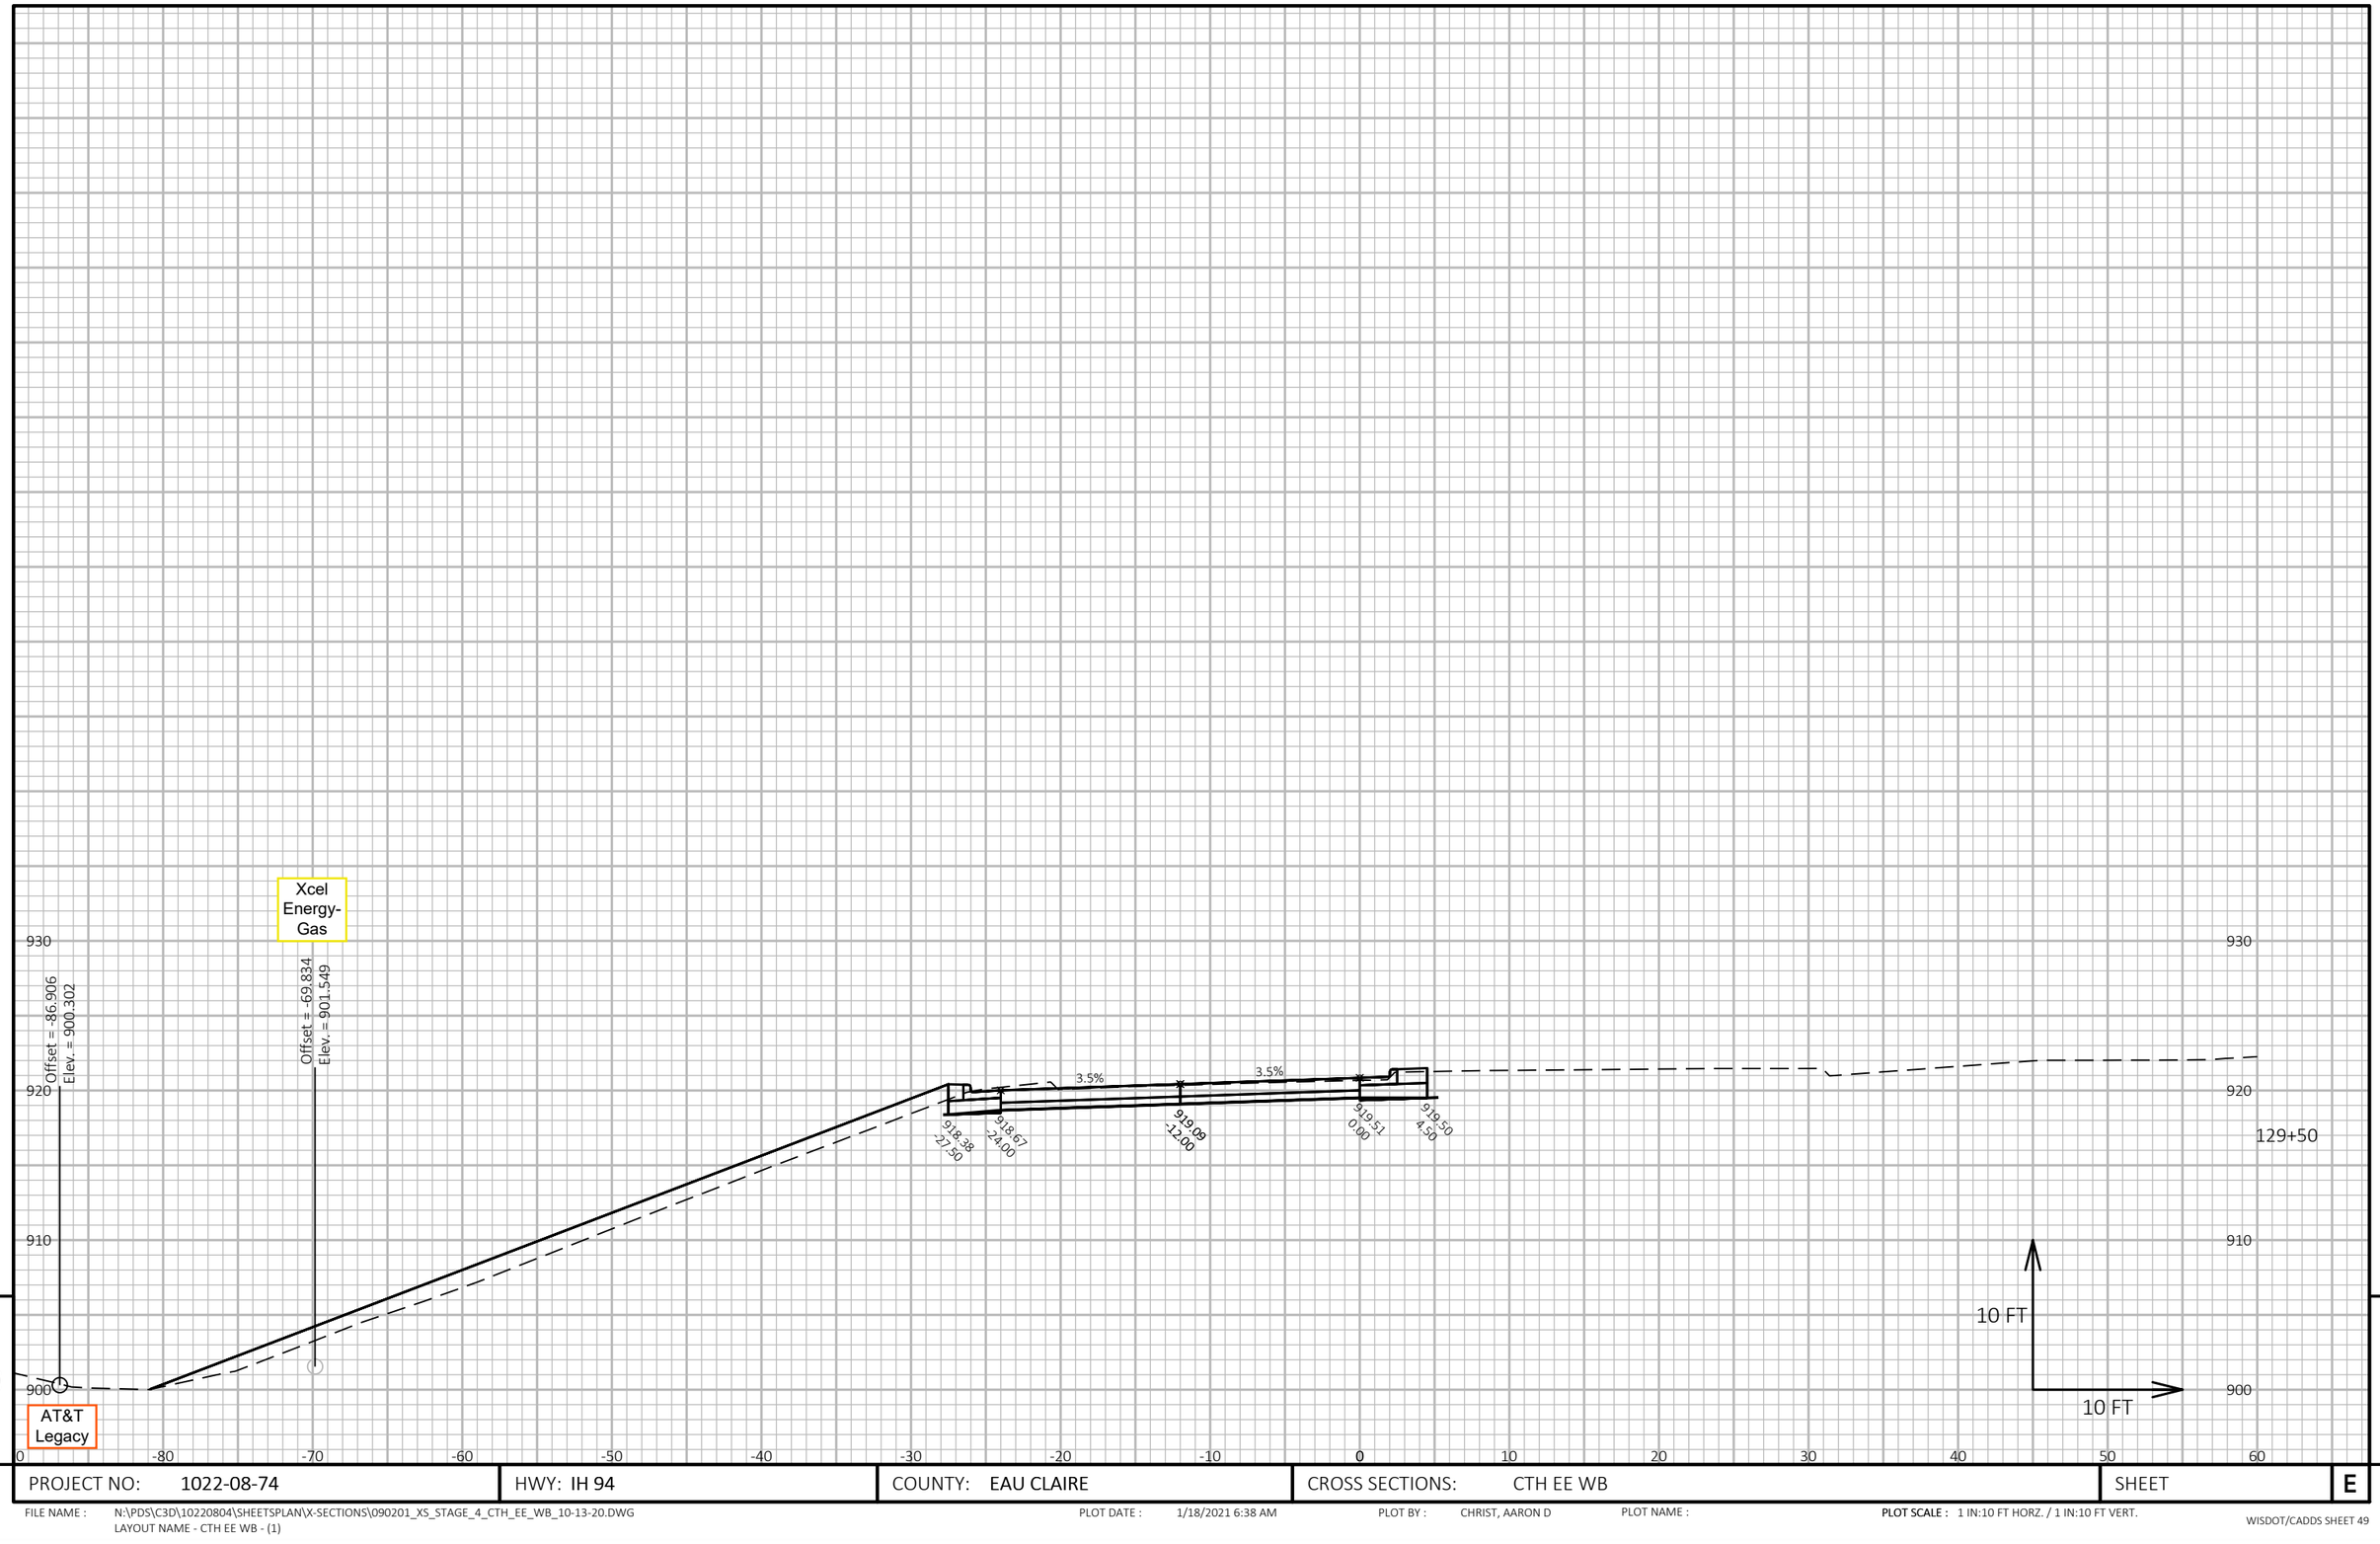

9

9

PROJECT NO: 1022-08-74	HWY: IH 94	COUNTY: EAU CLAIRE	CROSS SECTIONS: CTH EE WB	SHEET	E


FILE NAME : N:\PDS\C3D\10220804\SHEETSPLAN\X-SECTIONS\090201_XS_STAGE_4_CTH_EE_WB_10-13-20.DWG
LAYOUT NAME - CTH EE WB - (1)

PLOT DATE : 1/18/2021 6:38 AM

PLOT BY : CHRIST, AARON D

PLOT NAME :

PLOT SCALE : 1 IN:10 FT HORZ. / 1 IN:10 FT VERT.

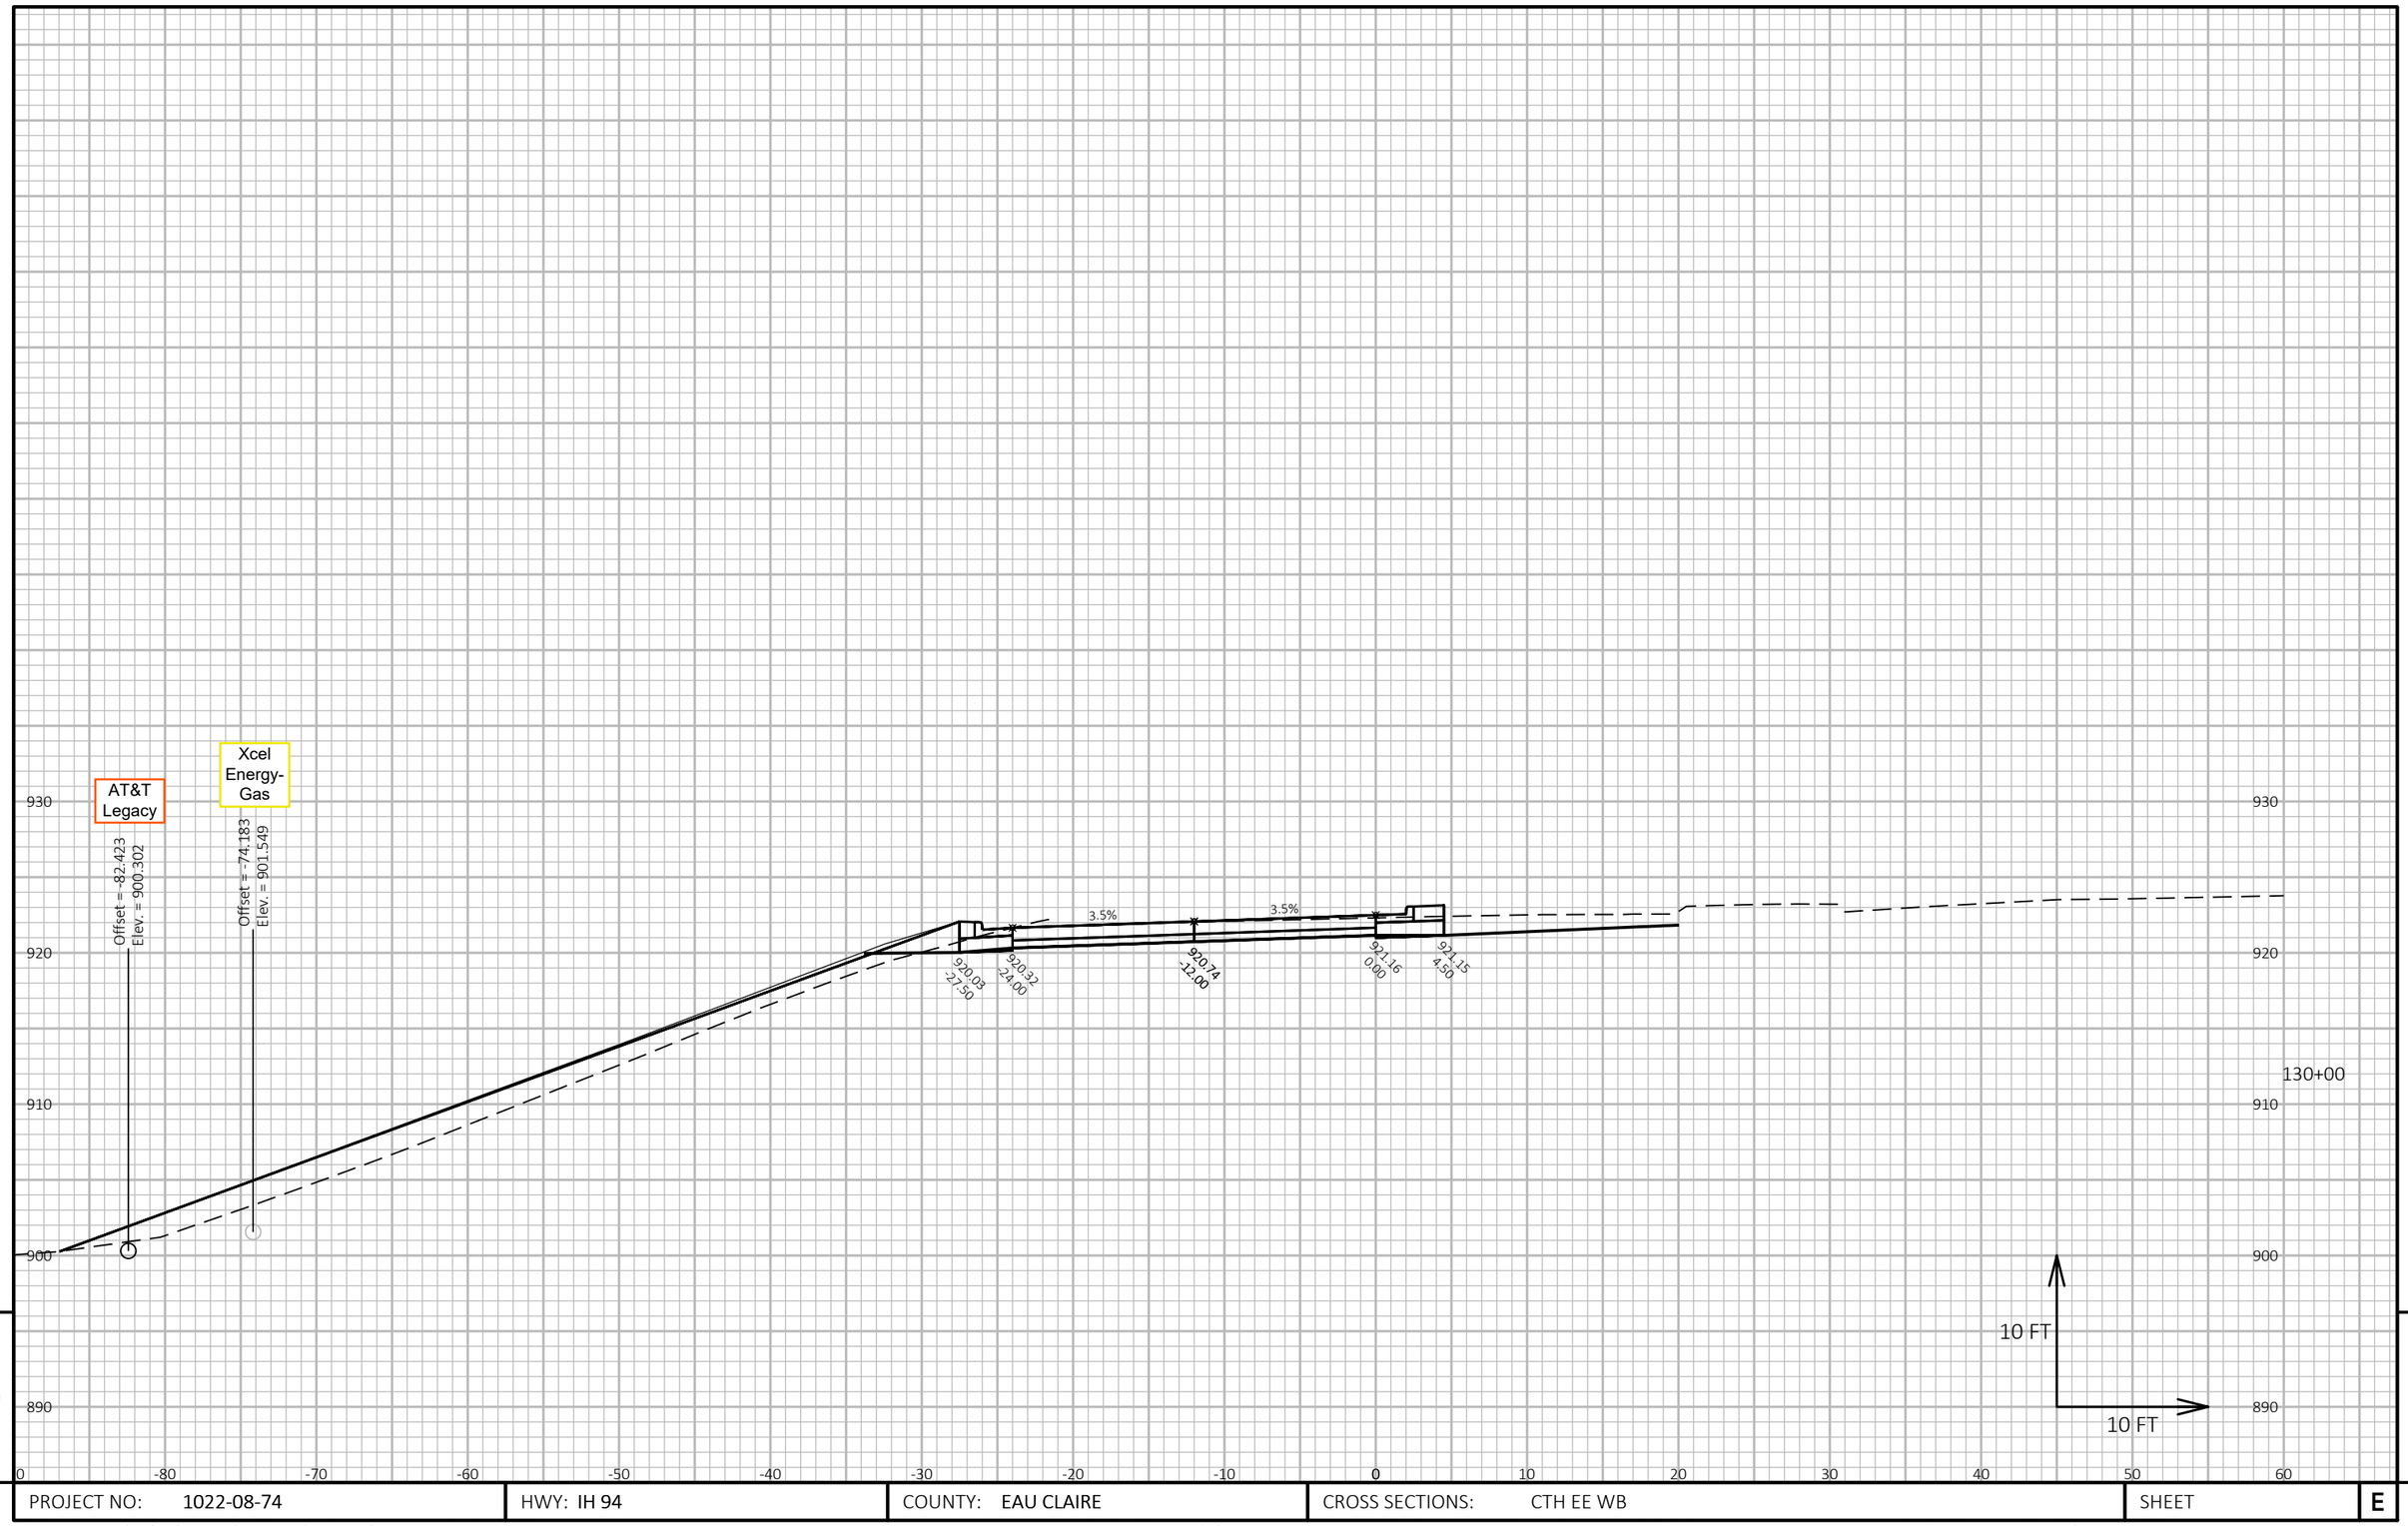

9

9

PROJECT NO: 1022-08-74	HWY: IH 94	COUNTY: EAU CLAIRE	CROSS SECTIONS: CTH EE WB	SHEET	E

FILE NAME : N:\PDS\C3D\10220804\SHEETSPLAN\X-SECTIONS\090201_XS_STAGE_4_CTH_EE_WB_10-13-20.DWG
LAYOUT NAME - CTH EE WB - (2)

PLOT DATE : 1/18/2021 6:38 AM

PLOT BY : CHRIST, AARON D

PLOT NAME :

PLOT SCALE : 1 IN:10 FT HORZ. / 1 IN:10 FT VERT.

AT&T Legacy

Offset = -85.077
Elev. = 900.302

Xcel Energy-Gas

Offset = -77.342
Elev. = 901.549

930
920
910
900
890

3.5%
3.5%
3.5%

921.45
-44.56

921.81
-24.00

922.23
-12.00

922.65
0.00

923.43
22.03

130+50

10 FT
10 FT

0 -80 -70 -60 -50 -40 -30 -20 -10 0 10 20 30 40 50 60

9

9

PROJECT NO: 1022-08-74	HWY: IH 94	COUNTY: EAU CLAIRE	CROSS SECTIONS: CTH EE WB	SHEET	E


FILE NAME : N:\PDS\C3D\10220804\SHEETSPLAN\X-SECTIONS\090201_XS_STAGE_4_CTH_EE_WB_10-13-20.DWG
LAYOUT NAME - CTH EE WB - (3)

PLOT DATE : 1/18/2021 6:39 AM

PLOT BY : CHRIST, AARON D

PLOT NAME :

PLOT SCALE : 1 IN:10 FT HORZ. / 1 IN:10 FT VERT.

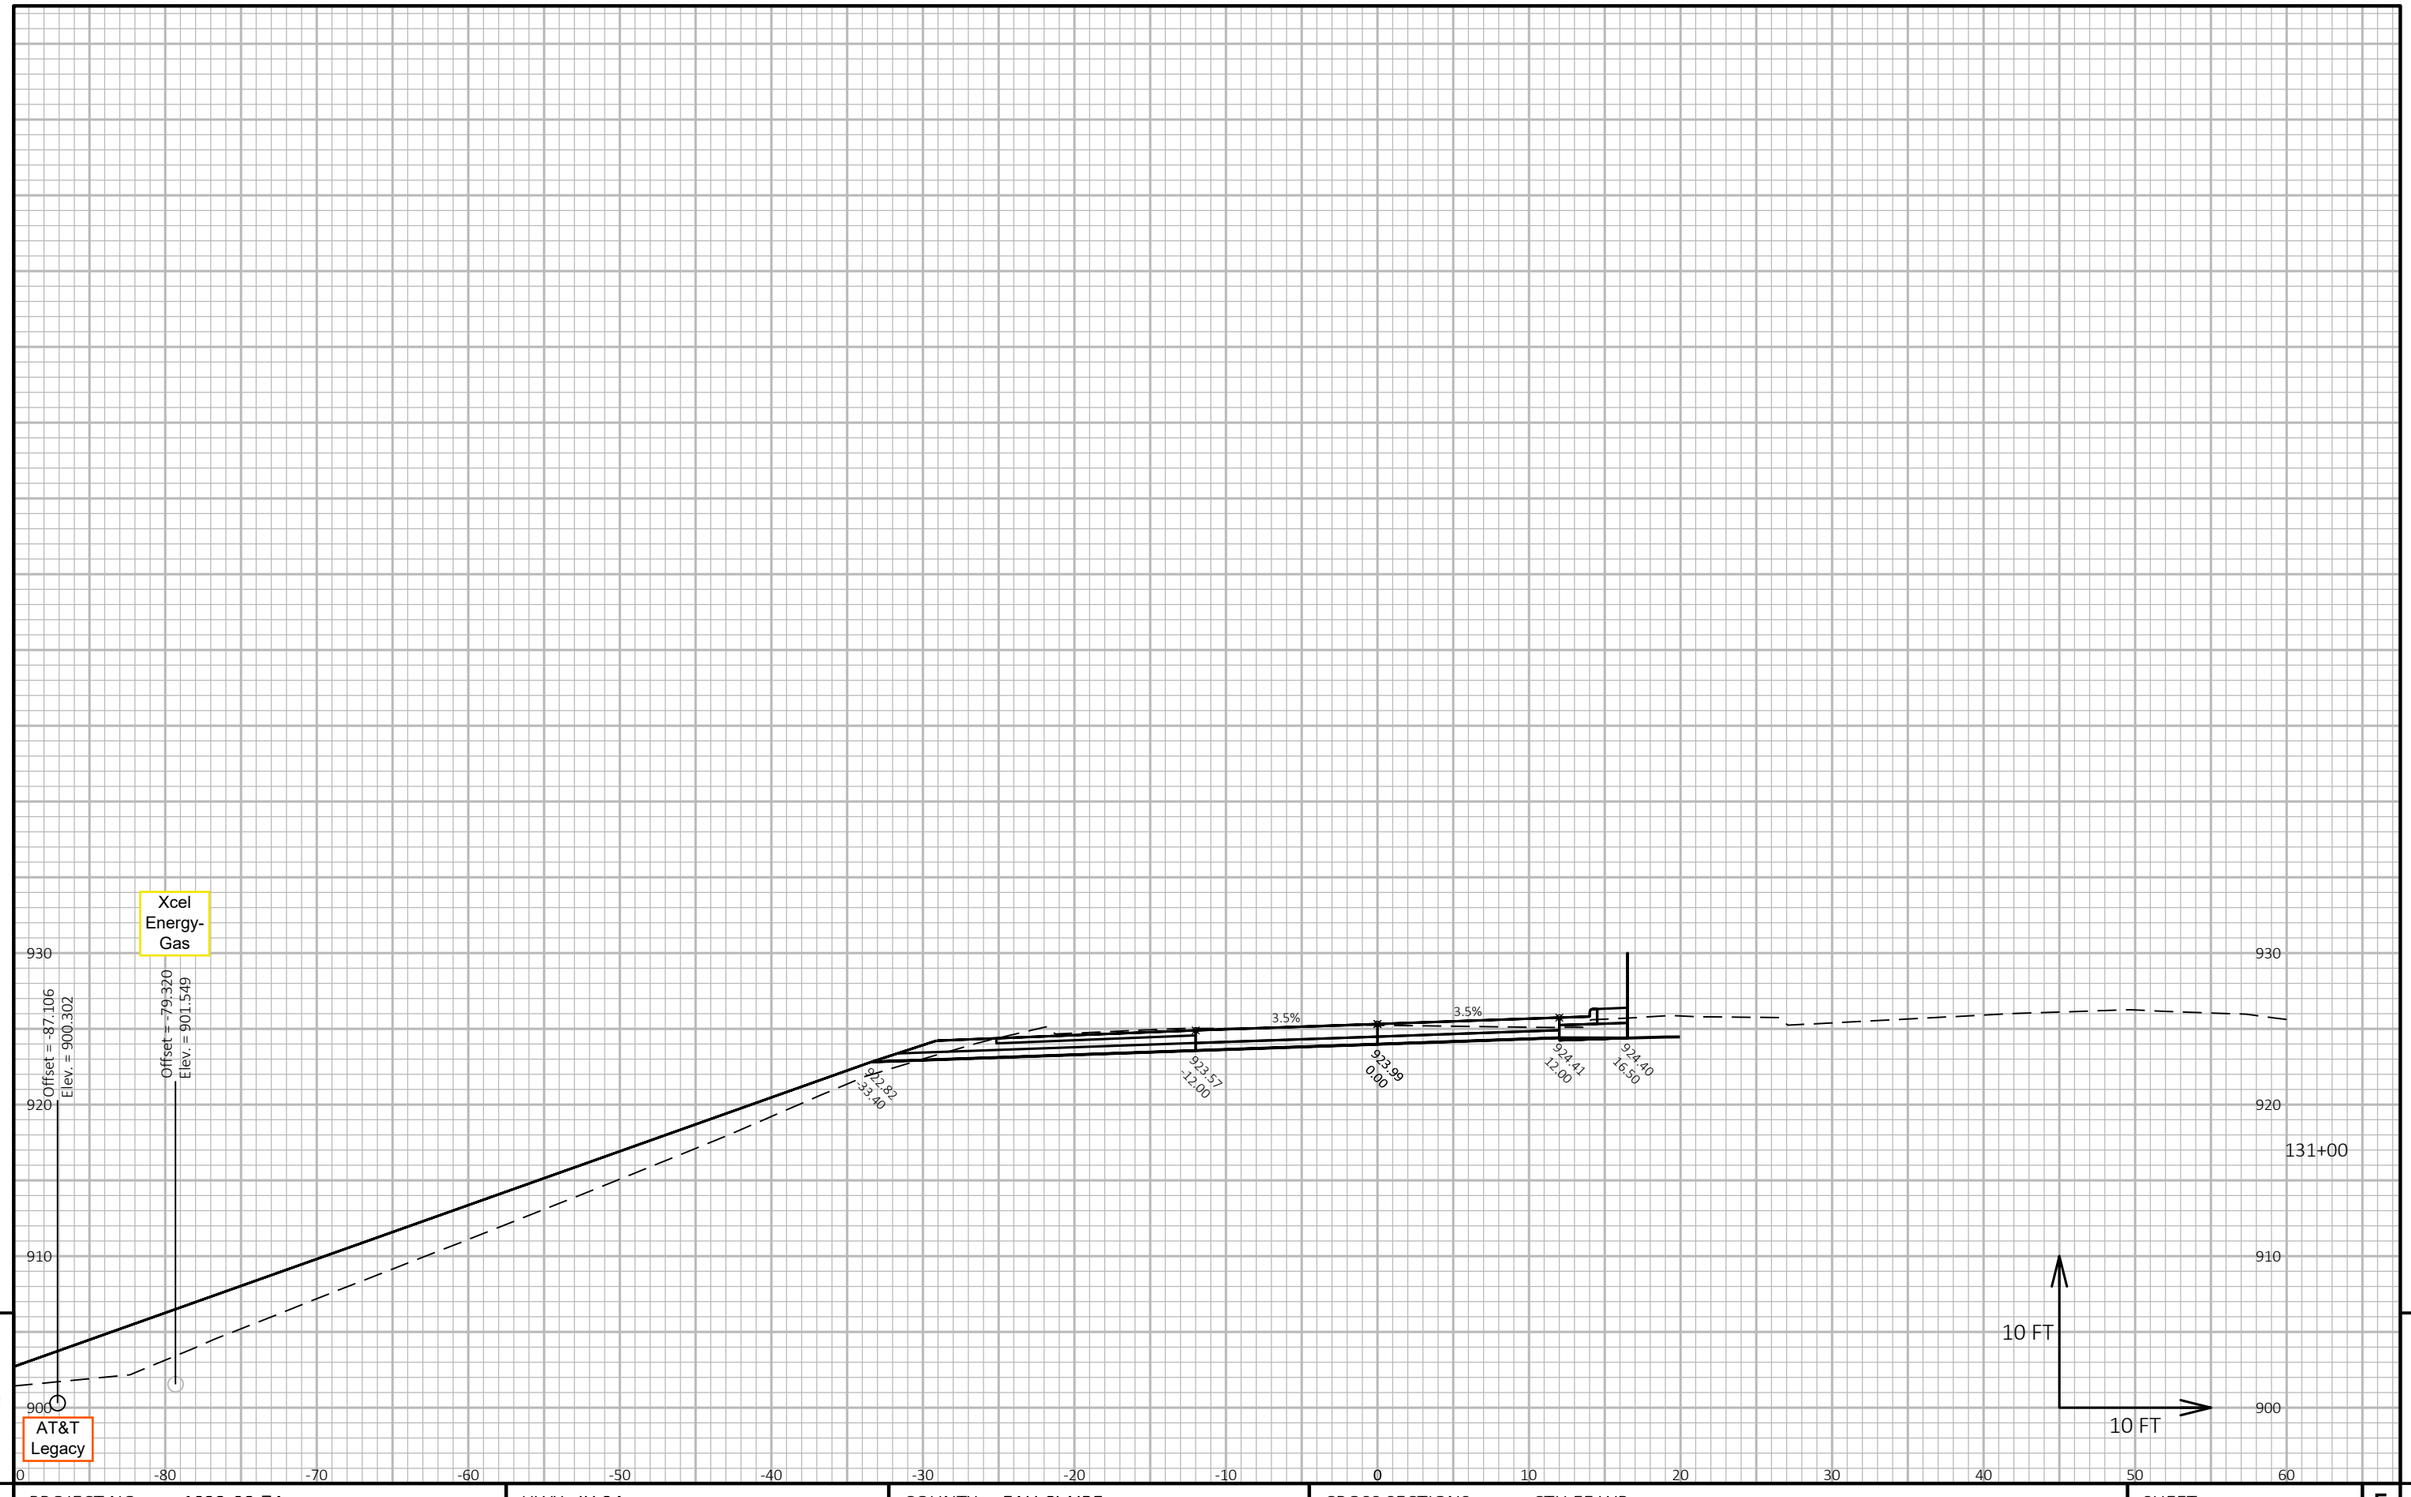

9

9

PROJECT NO: 1022-08-74	HWY: IH 94	COUNTY: EAU CLAIRE	CROSS SECTIONS: CTH EE WB	SHEET	E


FILE NAME : N:\PDS\C3D\10220804\SHEETSPLAN\X-SECTIONS\090201_XS_STAGE_4_CTH_EE_WB_10-13-20.DWG
LAYOUT NAME - CTH EE WB - (4)

PLOT DATE : 1/18/2021 6:40 AM

PLOT BY : CHRIST, AARON D

PLOT NAME :

PLOT SCALE : 1 IN:10 FT HORZ. / 1 IN:10 FT VERT.

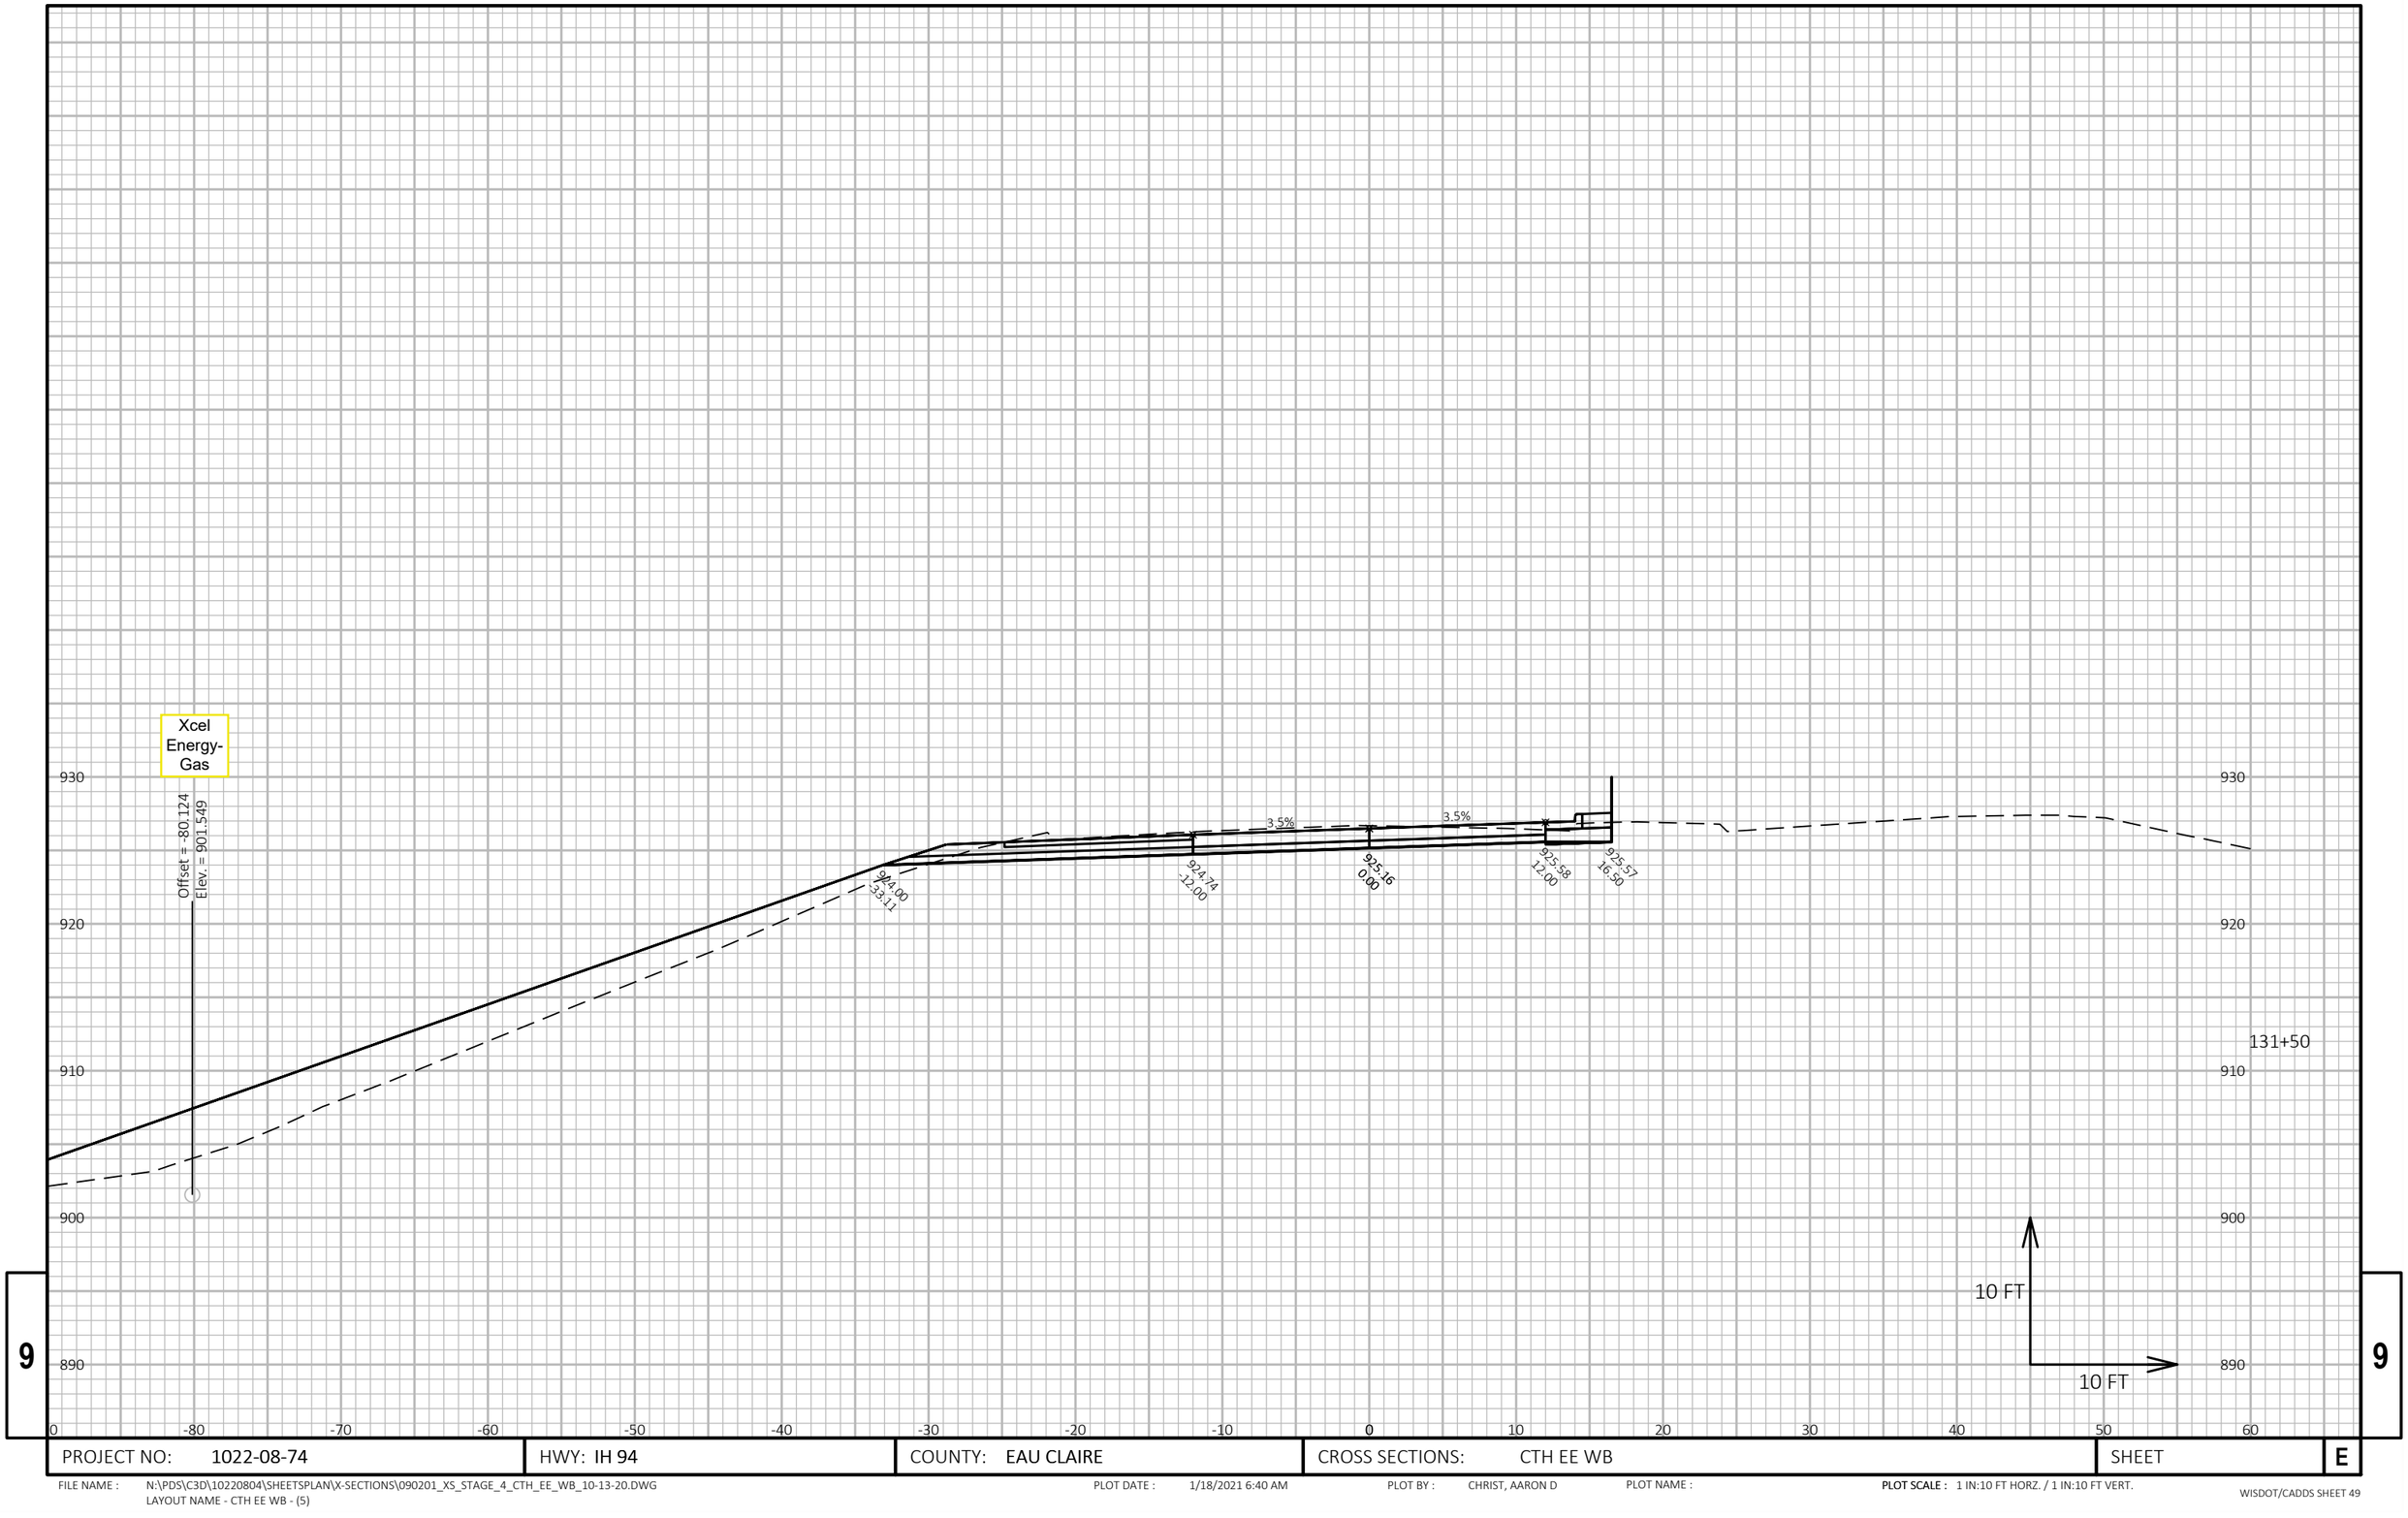

9

9

PROJECT NO: 1022-08-74	HWY: IH 94	COUNTY: EAU CLAIRE	CROSS SECTIONS: CTH EE WB	SHEET	E


FILE NAME : N:\PDS\C3D\10220804\SHEETSPLAN\X-SECTIONS\090201_XS_STAGE_4_CTH_EE_WB_10-13-20.DWG
LAYOUT NAME - CTH EE WB - (5)

PLOT DATE : 1/18/2021 6:40 AM

PLOT BY : CHRIST, AARON D

PLOT NAME :

PLOT SCALE : 1 IN:10 FT HORZ. / 1 IN:10 FT VERT.

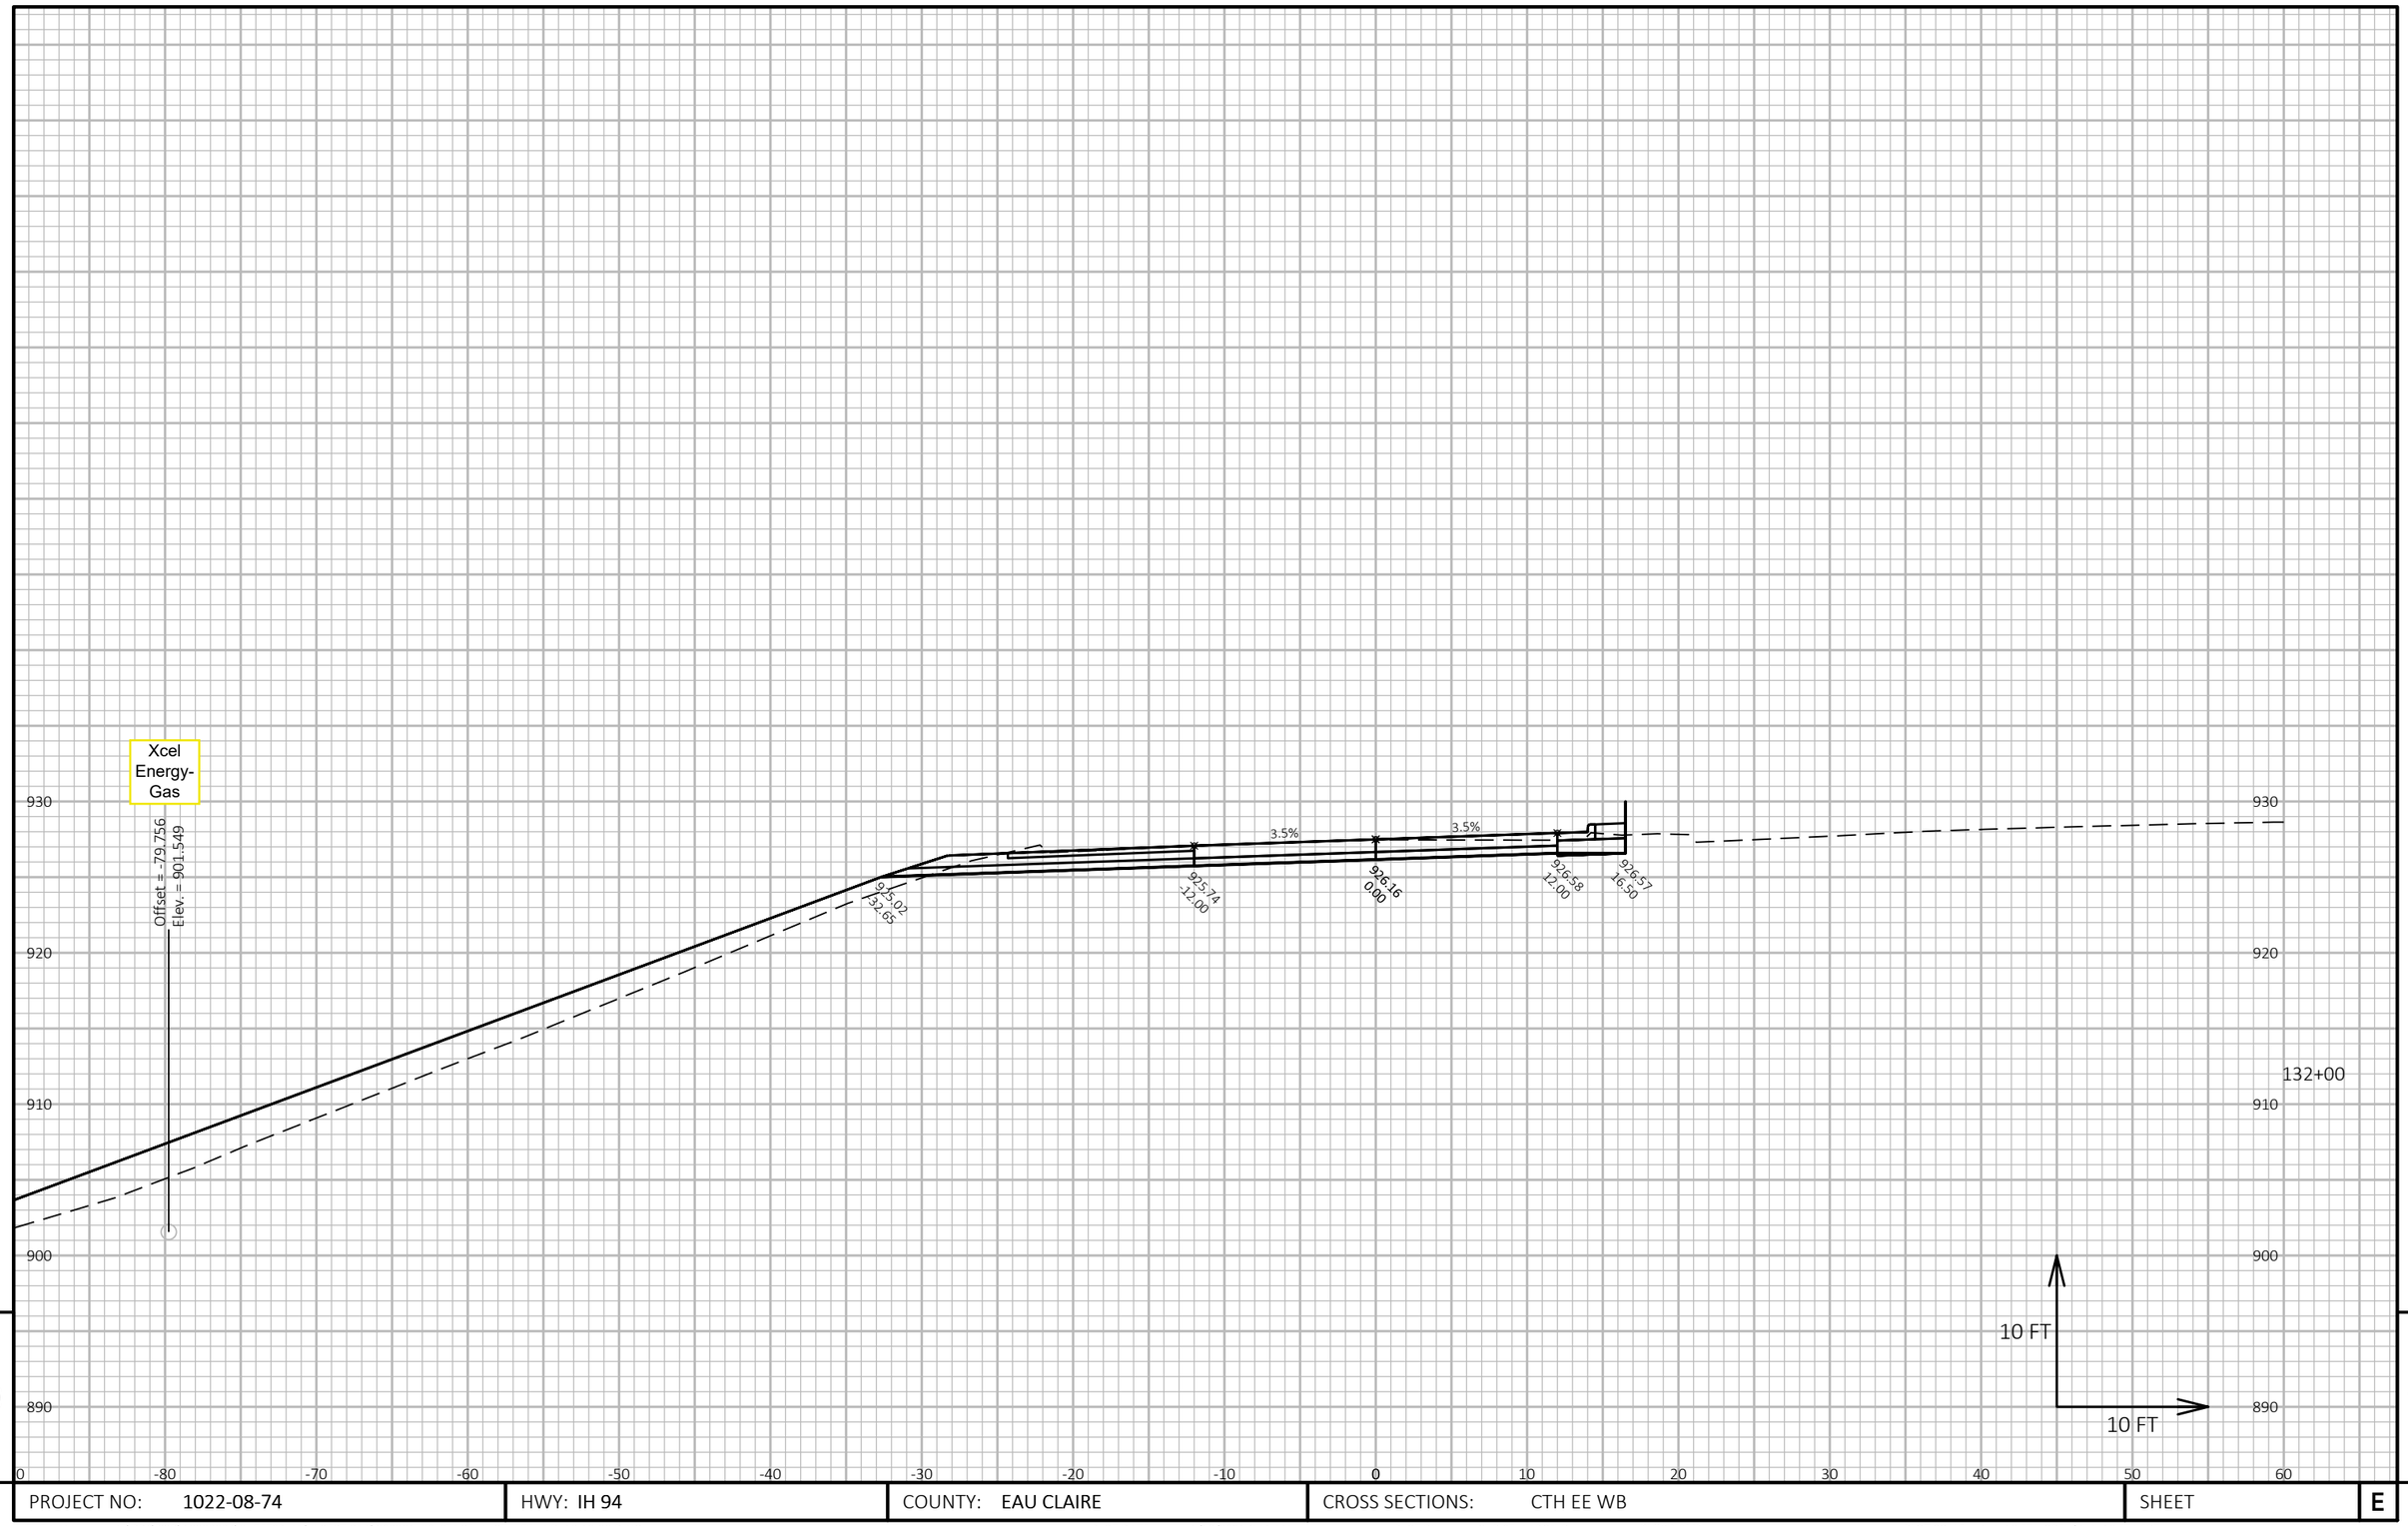

9

9

PROJECT NO: 1022-08-74	HWY: IH 94	COUNTY: EAU CLAIRE	CROSS SECTIONS: CTH EE WB	SHEET	E

FILE NAME : N:\PDS\C3D\10220804\SHEETSPLAN\X-SECTIONS\090201_XS_STAGE_4_CTH_EE_WB_10-13-20.DWG
LAYOUT NAME - CTH EE WB - (6)

PLOT DATE : 1/18/2021 6:41 AM

PLOT BY : CHRIST, AARON D

PLOT NAME :

PLOT SCALE : 1 IN:10 FT HORZ. / 1 IN:10 FT VERT.

Xcel Energy-Gas

Offset = -84.281
Elev. = 901.549

930
920
910
900
890

3.5%
3.5%

945.89
-32.02

926.58
-12.00

927.00
0.00

927.42
11.82

927.41
16.32

132+50

10 FT
10 FT

0 -80 -70 -60 -50 -40 -30 -20 -10 0 10 20 30 40 50 60

9

9

PROJECT NO: 1022-08-74	HWY: IH 94	COUNTY: EAU CLAIRE	CROSS SECTIONS: CTH EE WB	SHEET	E

FILE NAME : N:\PDS\C3D\10220804\SHEETSPLAN\X-SECTIONS\090201_XS_STAGE_4_CTH_EE_WB_10-13-20.DWG
LAYOUT NAME - CTH EE WB - (7)

PLOT DATE : 1/18/2021 6:41 AM

PLOT BY : CHRIST, AARON D

PLOT NAME :

PLOT SCALE : 1 IN:10 FT HORZ. / 1 IN:10 FT VERT.

Xcel Energy-Gas

Offset = -88.300
Elev. = 901.549

930
920
910
900
890

3.5%
3.5%

926.59
-31.23

927.26
-12.00

927.68
0.00

927.95
7.66

927.94
12.16

133+00

10 FT
10 FT

0 -80 -70 -60 -50 -40 -30 -20 -10 0 10 20 30 40 50 60

9

9

PROJECT NO: 1022-08-74	HWY: IH 94	COUNTY: EAU CLAIRE	CROSS SECTIONS: CTH EE WB	SHEET	E


FILE NAME : N:\PDS\C3D\10220804\SHEETSPLAN\X-SECTIONS\090201_XS_STAGE_4_CTH_EE_WB_10-13-20.DWG
LAYOUT NAME - CTH EE WB - (8)

PLOT DATE : 1/18/2021 6:42 AM

PLOT BY : CHRIST, AARON D

PLOT NAME :

PLOT SCALE : 1 IN:10 FT HORZ. / 1 IN:10 FT VERT.

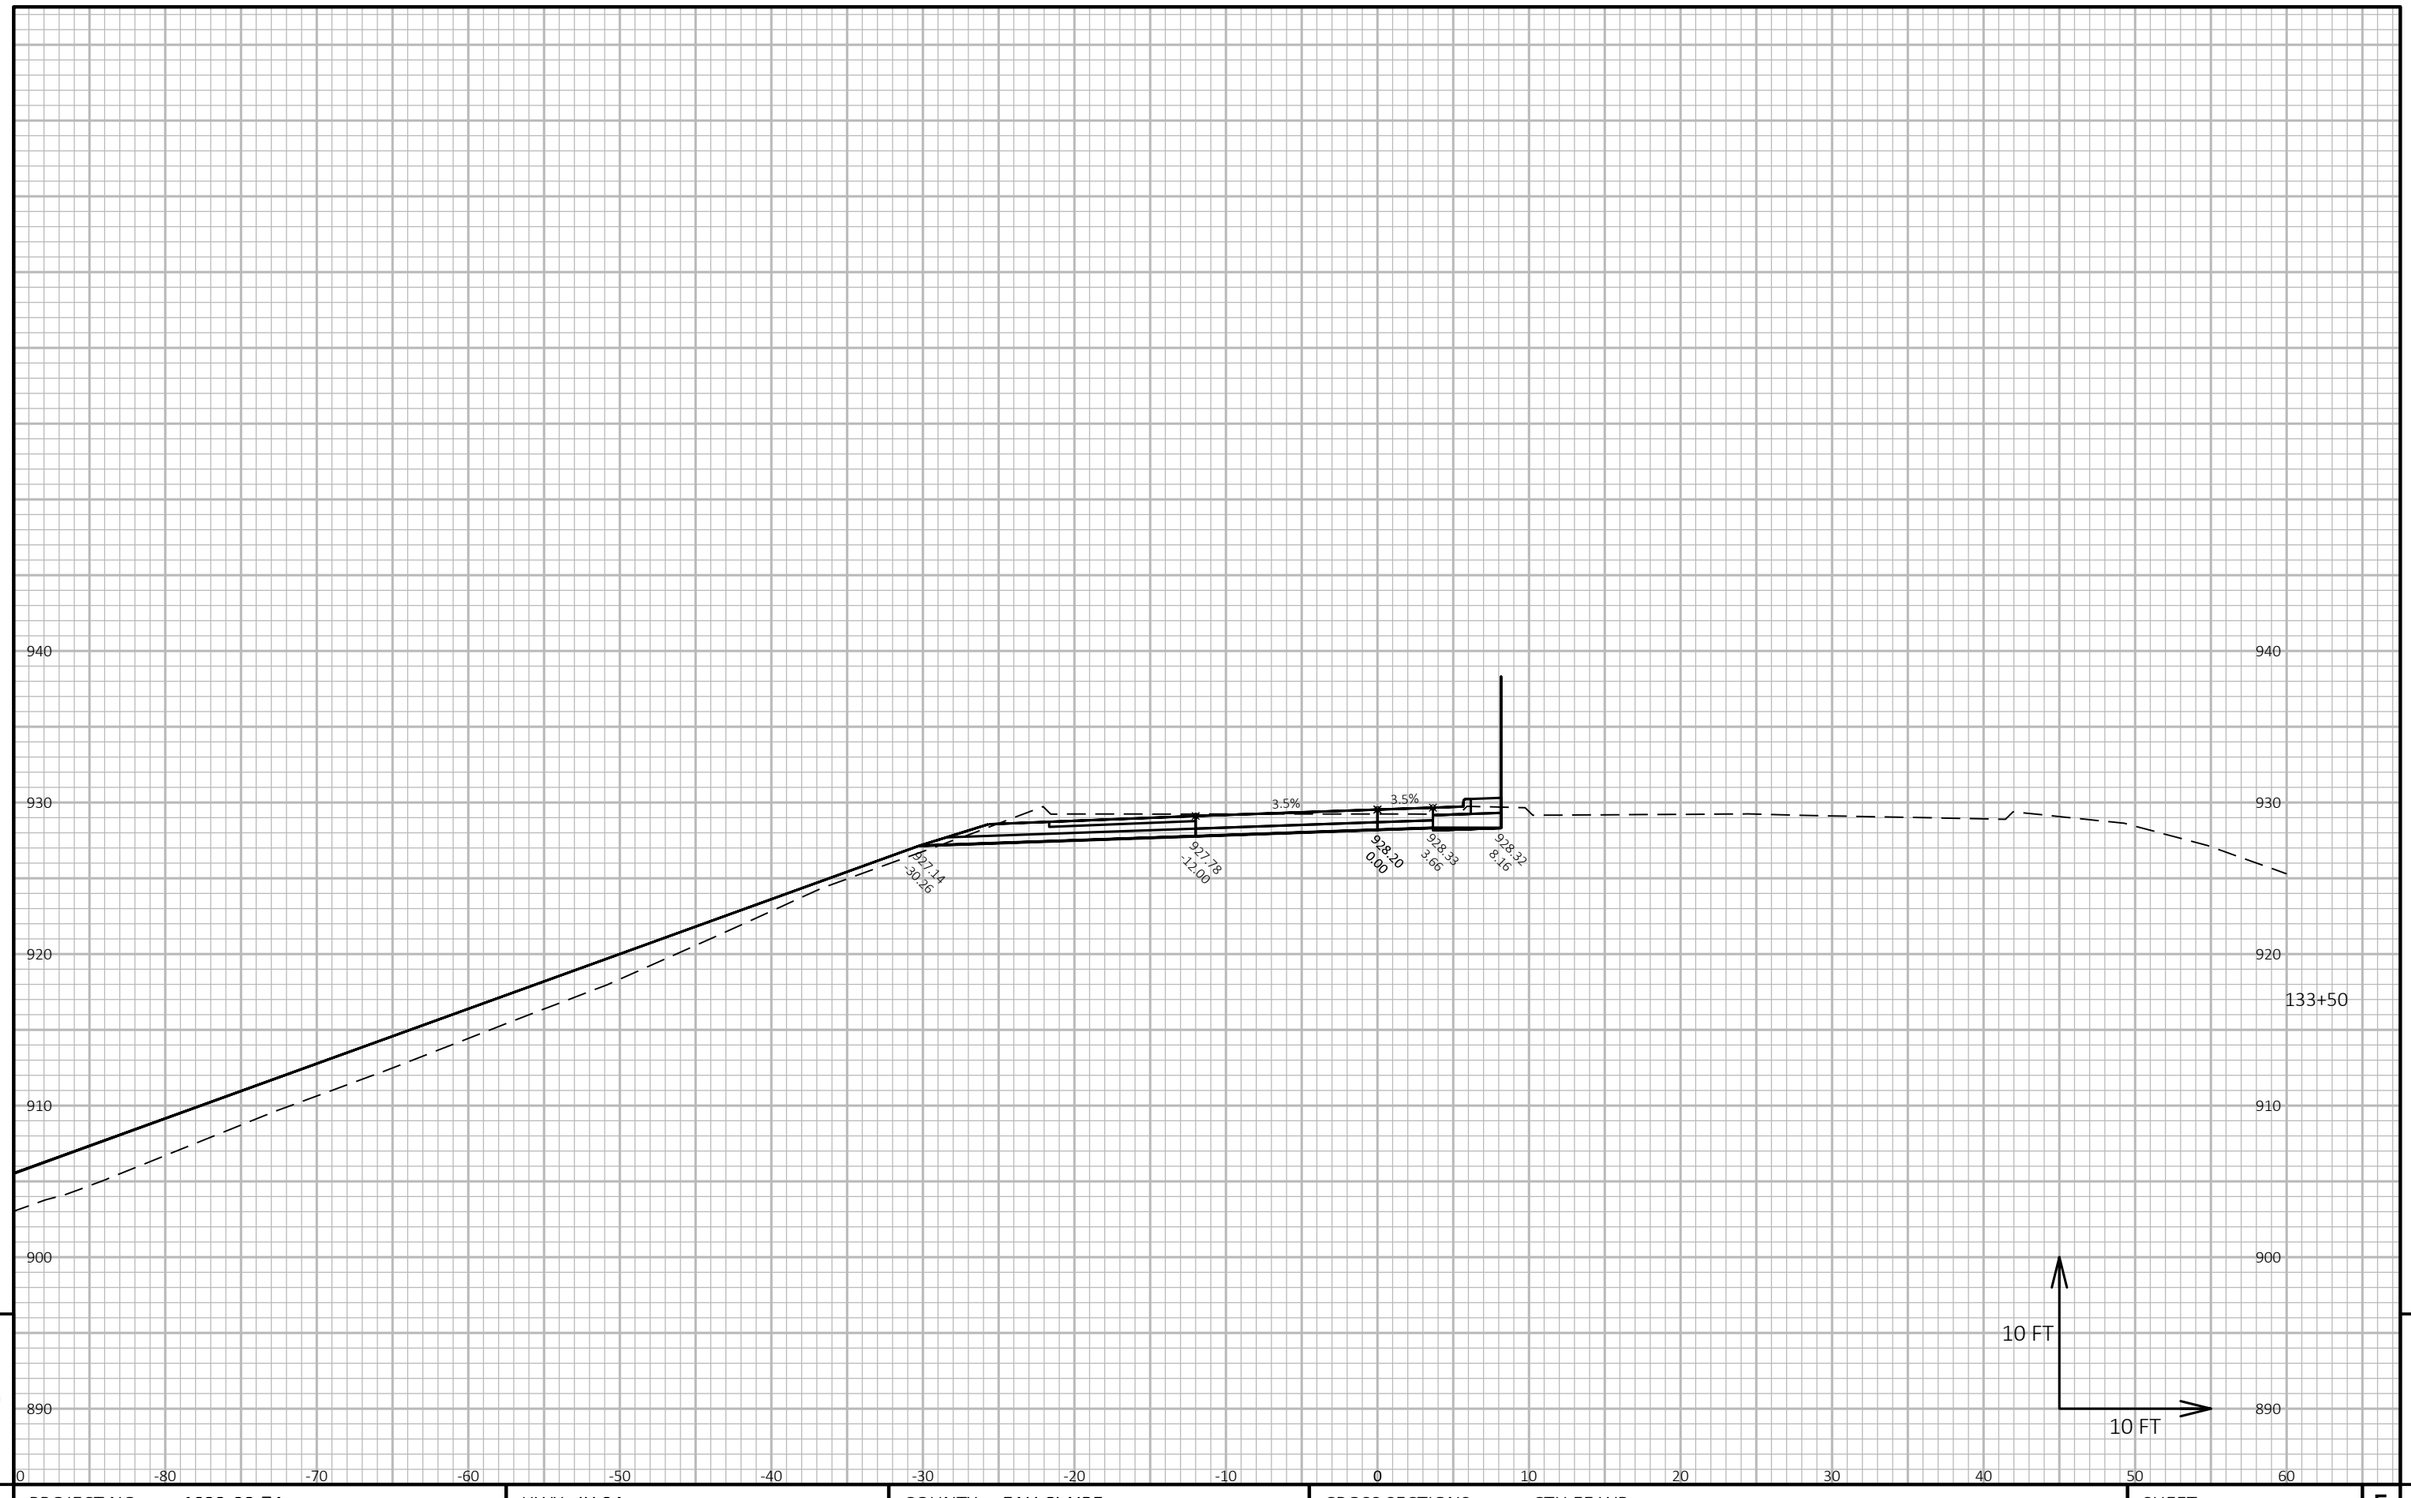


9

9

PROJECT NO: 1022-08-74	HWY: IH 94	COUNTY: EAU CLAIRE	CROSS SECTIONS: CTH EE WB	SHEET E

FILE NAME : N:\PDS\C3D\10220804\SHEETSPLAN\X-SECTIONS\090201_XS_STAGE_4_CTH_EE_WB_10-13-20.DWG
LAYOUT NAME - CTH EE WB - (9)

PLOT DATE : 1/18/2021 6:43 AM PLOT BY : CHRIST, AARON D PLOT NAME : **PLOT SCALE :** 1 IN:10 FT HORZ. / 1 IN:10 FT VERT.

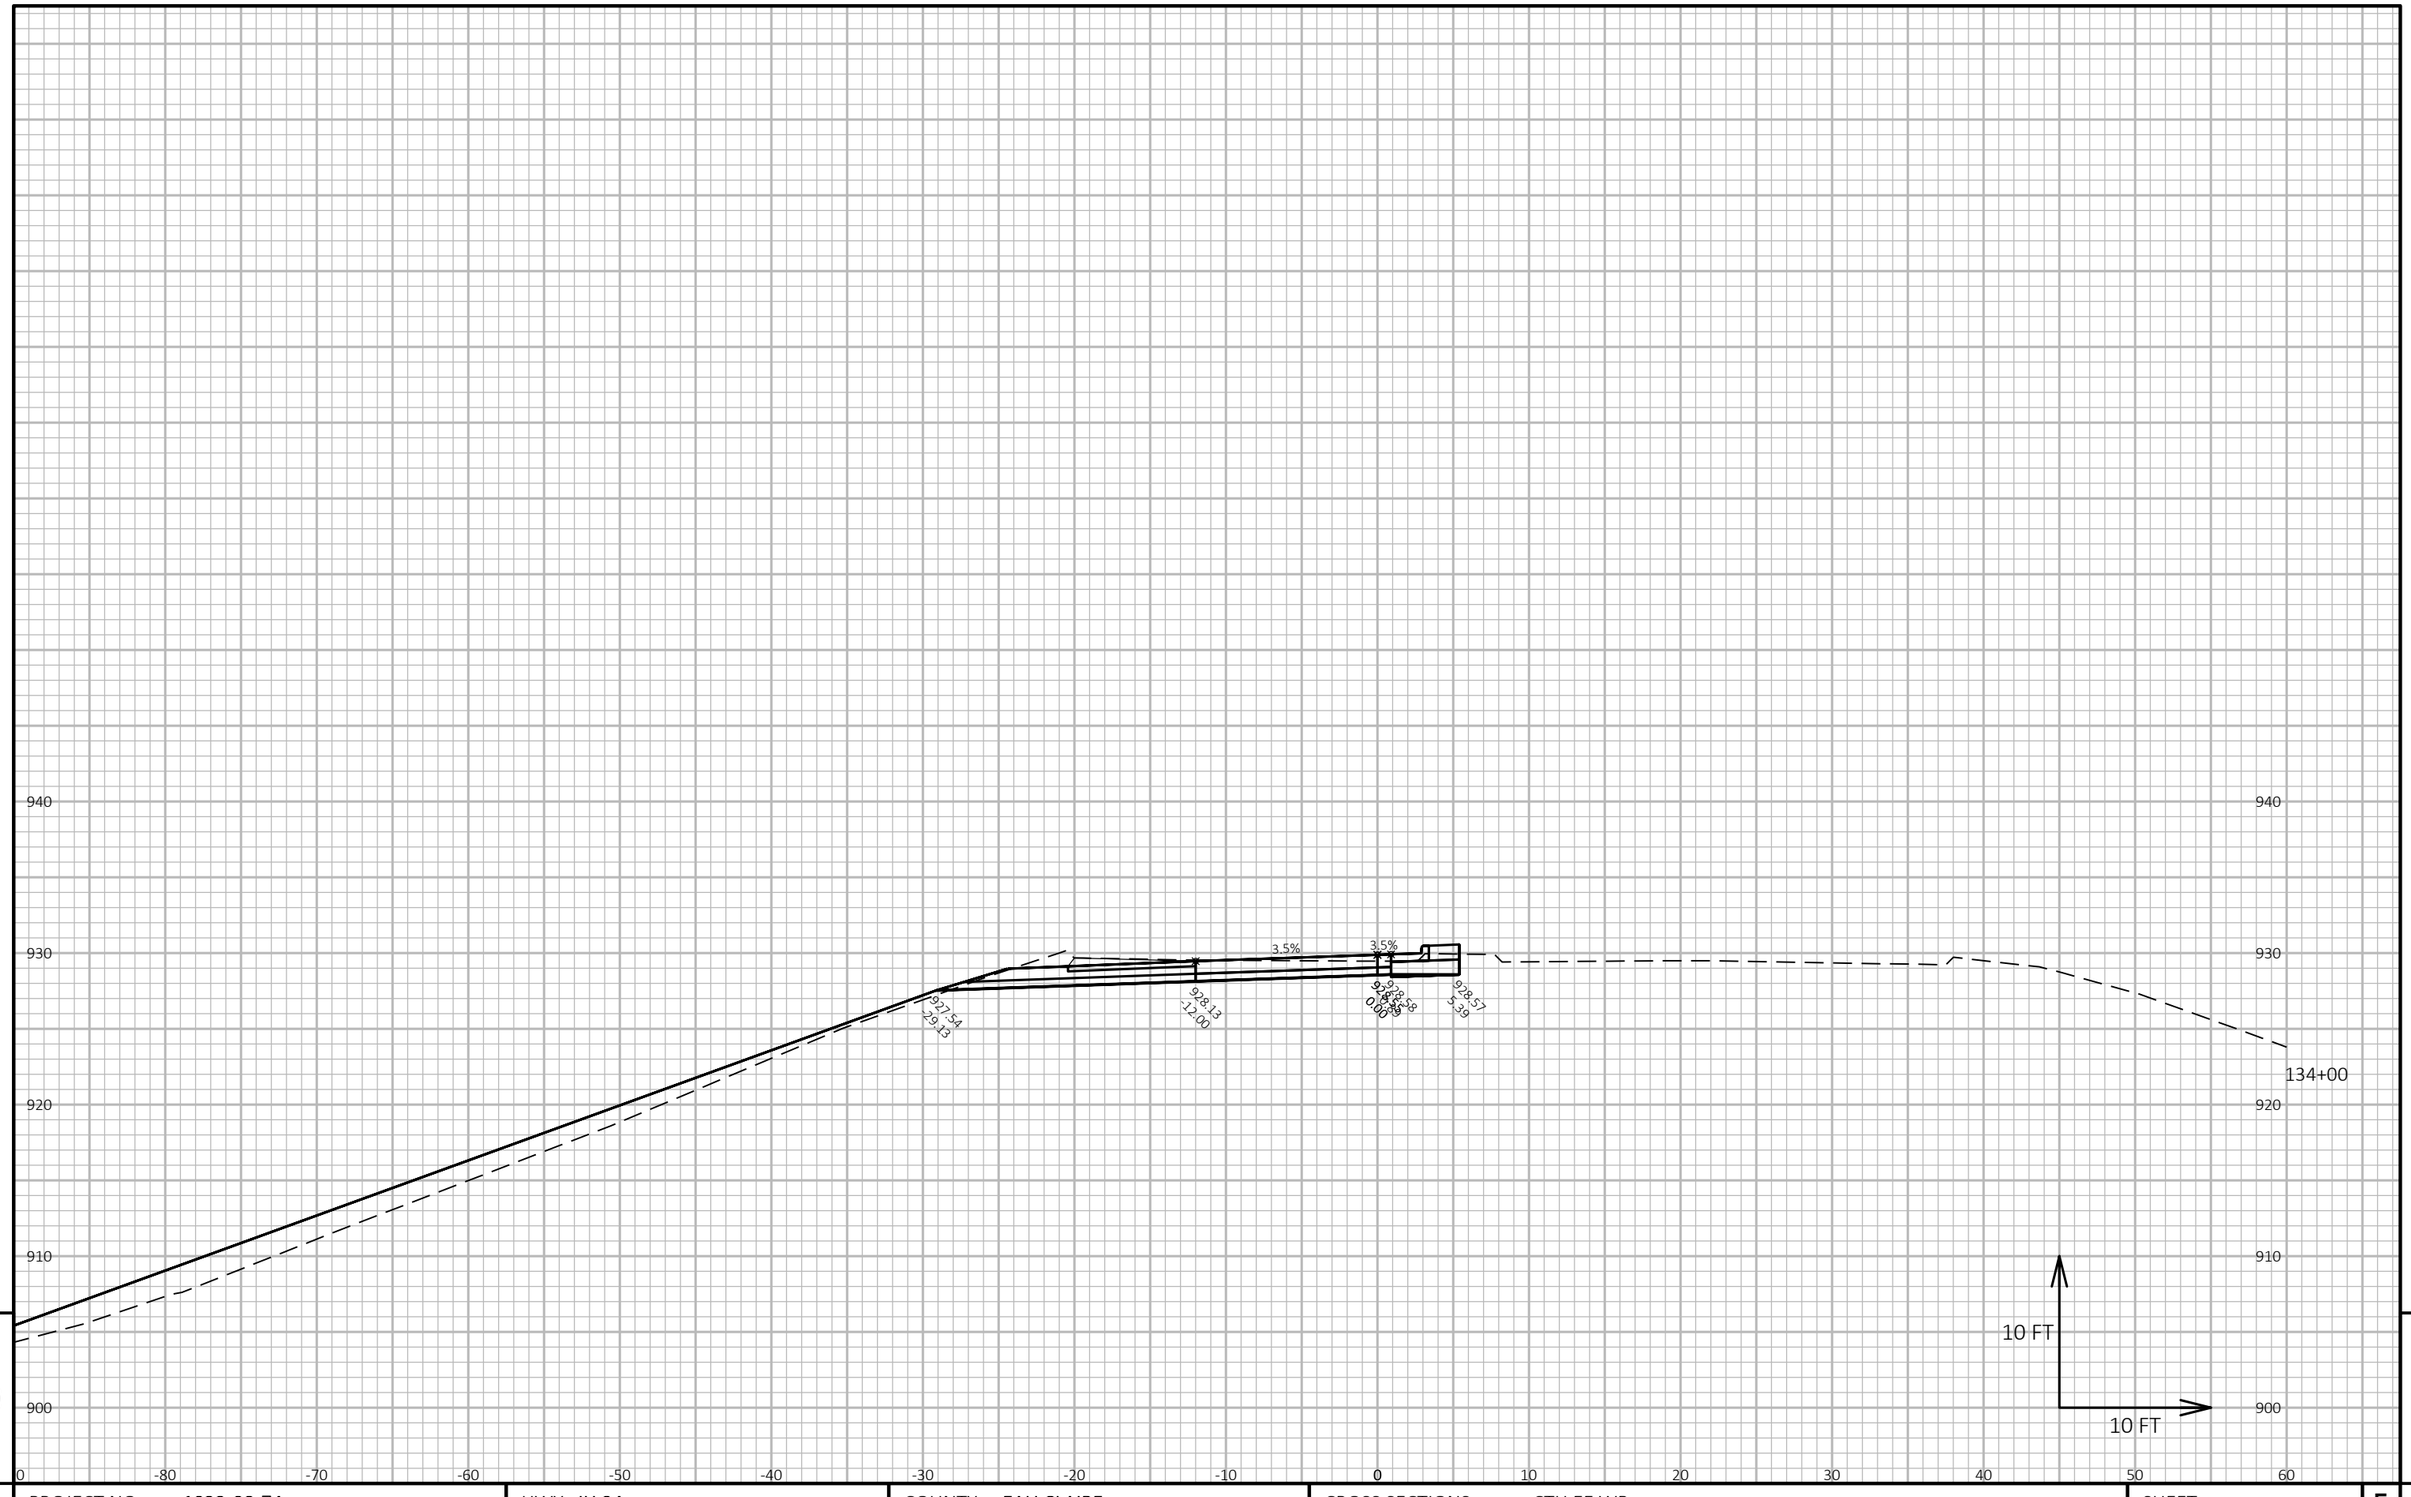

9

9

PROJECT NO: 1022-08-74	HWY: IH 94	COUNTY: EAU CLAIRE	CROSS SECTIONS: CTH EE WB	SHEET	E

FILE NAME : N:\PDS\C3D\10220804\SHEETSPLAN\X-SECTIONS\090201_XS_STAGE_4_CTH_EE_WB_10-13-20.DWG
LAYOUT NAME - CTH EE WB - (10)

PLOT DATE : 1/18/2021 6:43 AM

PLOT BY : CHRIST, AARON D

PLOT NAME :

PLOT SCALE : 1 IN:10 FT HORZ. / 1 IN:10 FT VERT.

940
930
920
910
900
0 -80 -70 -60 -50 -40 -30 -20 -10 0 10 20 30 40 50 60

2.8%

927.96
-27.82

928.40
-12.00

928.74
0.00

928.70
4.50

134+50

10 FT
10 FT

9 9

PROJECT NO: 1022-08-74	HWY: IH 94	COUNTY: EAU CLAIRE	CROSS SECTIONS: CTH EE WB	SHEET E

FILE NAME : N:\PDS\C3D\10220804\SHEETSPLAN\X-SECTIONS\090201_XS_STAGE_4_CTH_EE_WB_10-13-20.DWG
LAYOUT NAME - CTH EE WB - (11)

PLOT DATE : 1/18/2021 6:44 AM PLOT BY : CHRIST, AARON D PLOT NAME : **PLOT SCALE :** 1 IN:10 FT HORZ. / 1 IN:10 FT VERT.

940
930
920
910
900
2.0%
928.24
-26.41
928.53
-12.00
928.77
0.00
928.64
4.50
135+00
10 FT
10 FT
0
-80
-70
-60
-50
-40
-30
-20
-10
0
10
20
30
40
50
60

9

9

PROJECT NO: 1022-08-74	HWY: IH 94	COUNTY: EAU CLAIRE	CROSS SECTIONS: CTH EE WB	SHEET	E


FILE NAME : N:\PDS\C3D\10220804\SHEETSPLAN\X-SECTIONS\090201_XS_STAGE_4_CTH_EE_WB_10-13-20.DWG
LAYOUT NAME - CTH EE WB - (12)

PLOT DATE : 1/18/2021 6:45 AM

PLOT BY : CHRIST, AARON D

PLOT NAME :

PLOT SCALE : 1 IN:10 FT HORZ. / 1 IN:10 FT VERT.

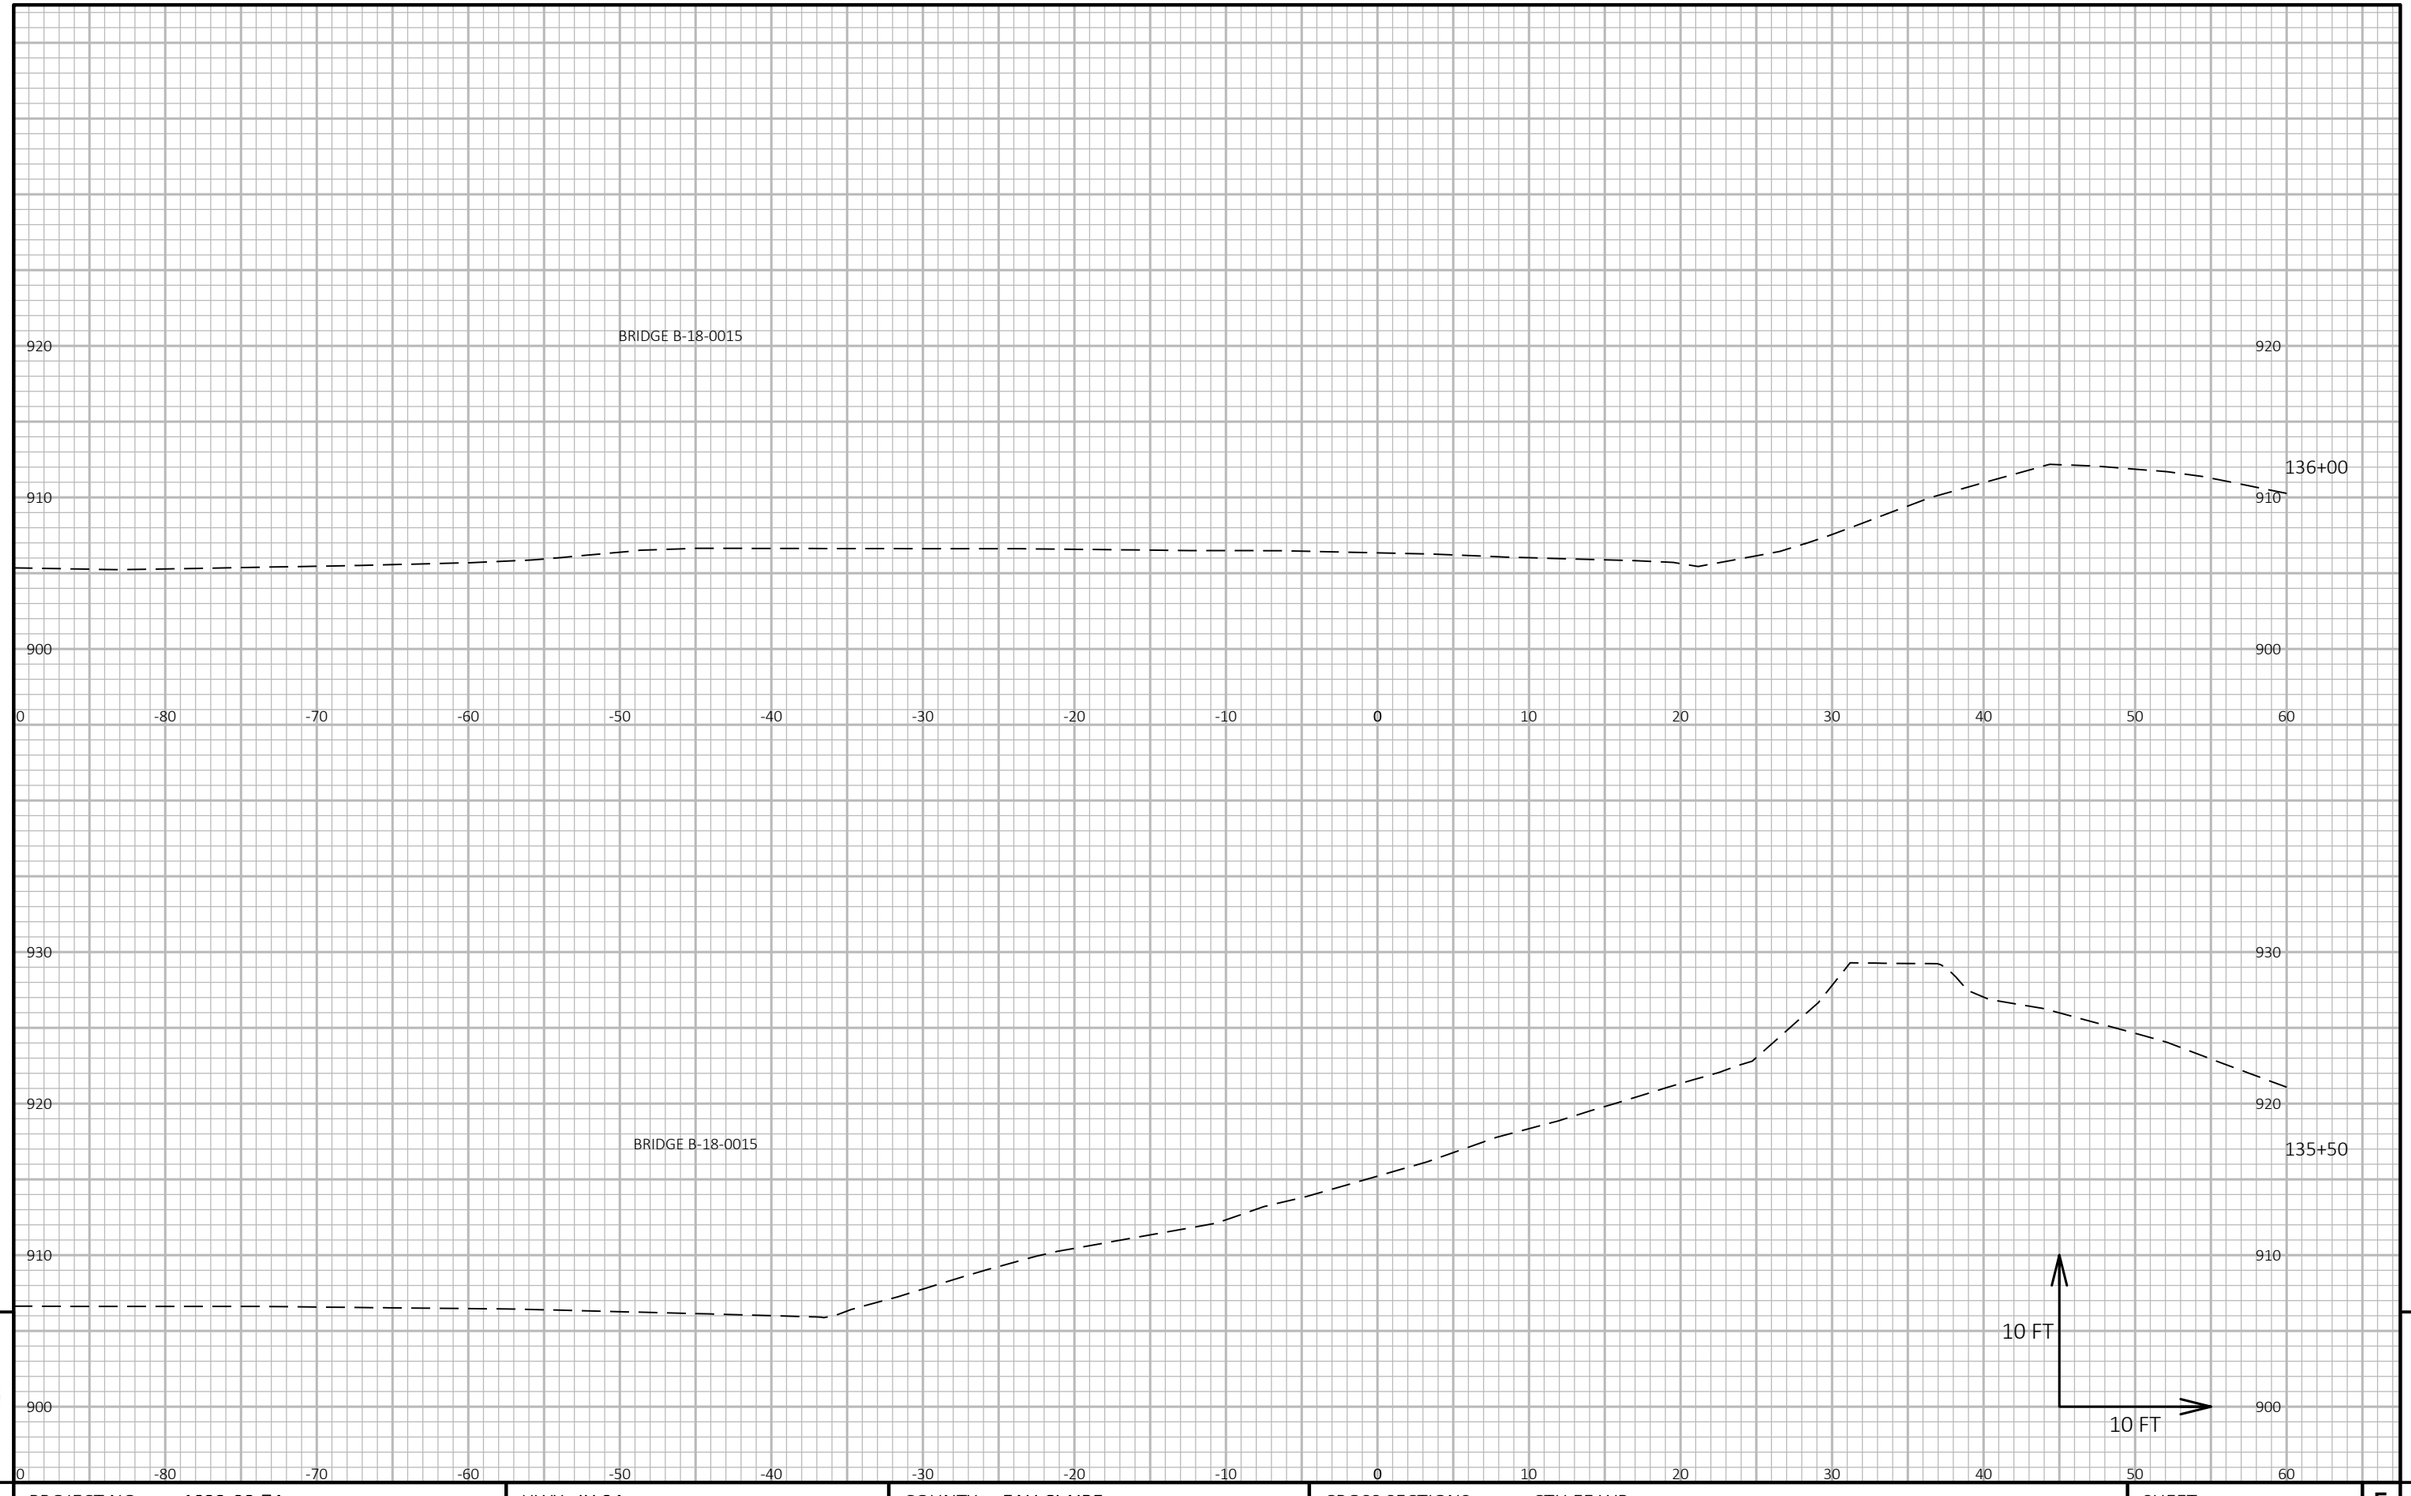


9 9

PROJECT NO: 1022-08-74	HWY: IH 94	COUNTY: EAU CLAIRE	CROSS SECTIONS: CTH EE WB	SHEET E

FILE NAME : N:\PDS\C3D\10220804\SHEETSPLAN\X-SECTIONS\090201_XS_STAGE_4_CTH_EE_WB_10-13-20.DWG
LAYOUT NAME - CTH EE WB - (13)

PLOT DATE : 1/18/2021 6:45 AM PLOT BY : CHRIST, AARON D PLOT NAME : **PLOT SCALE :** 1 IN:10 FT HORZ. / 1 IN:10 FT VERT.

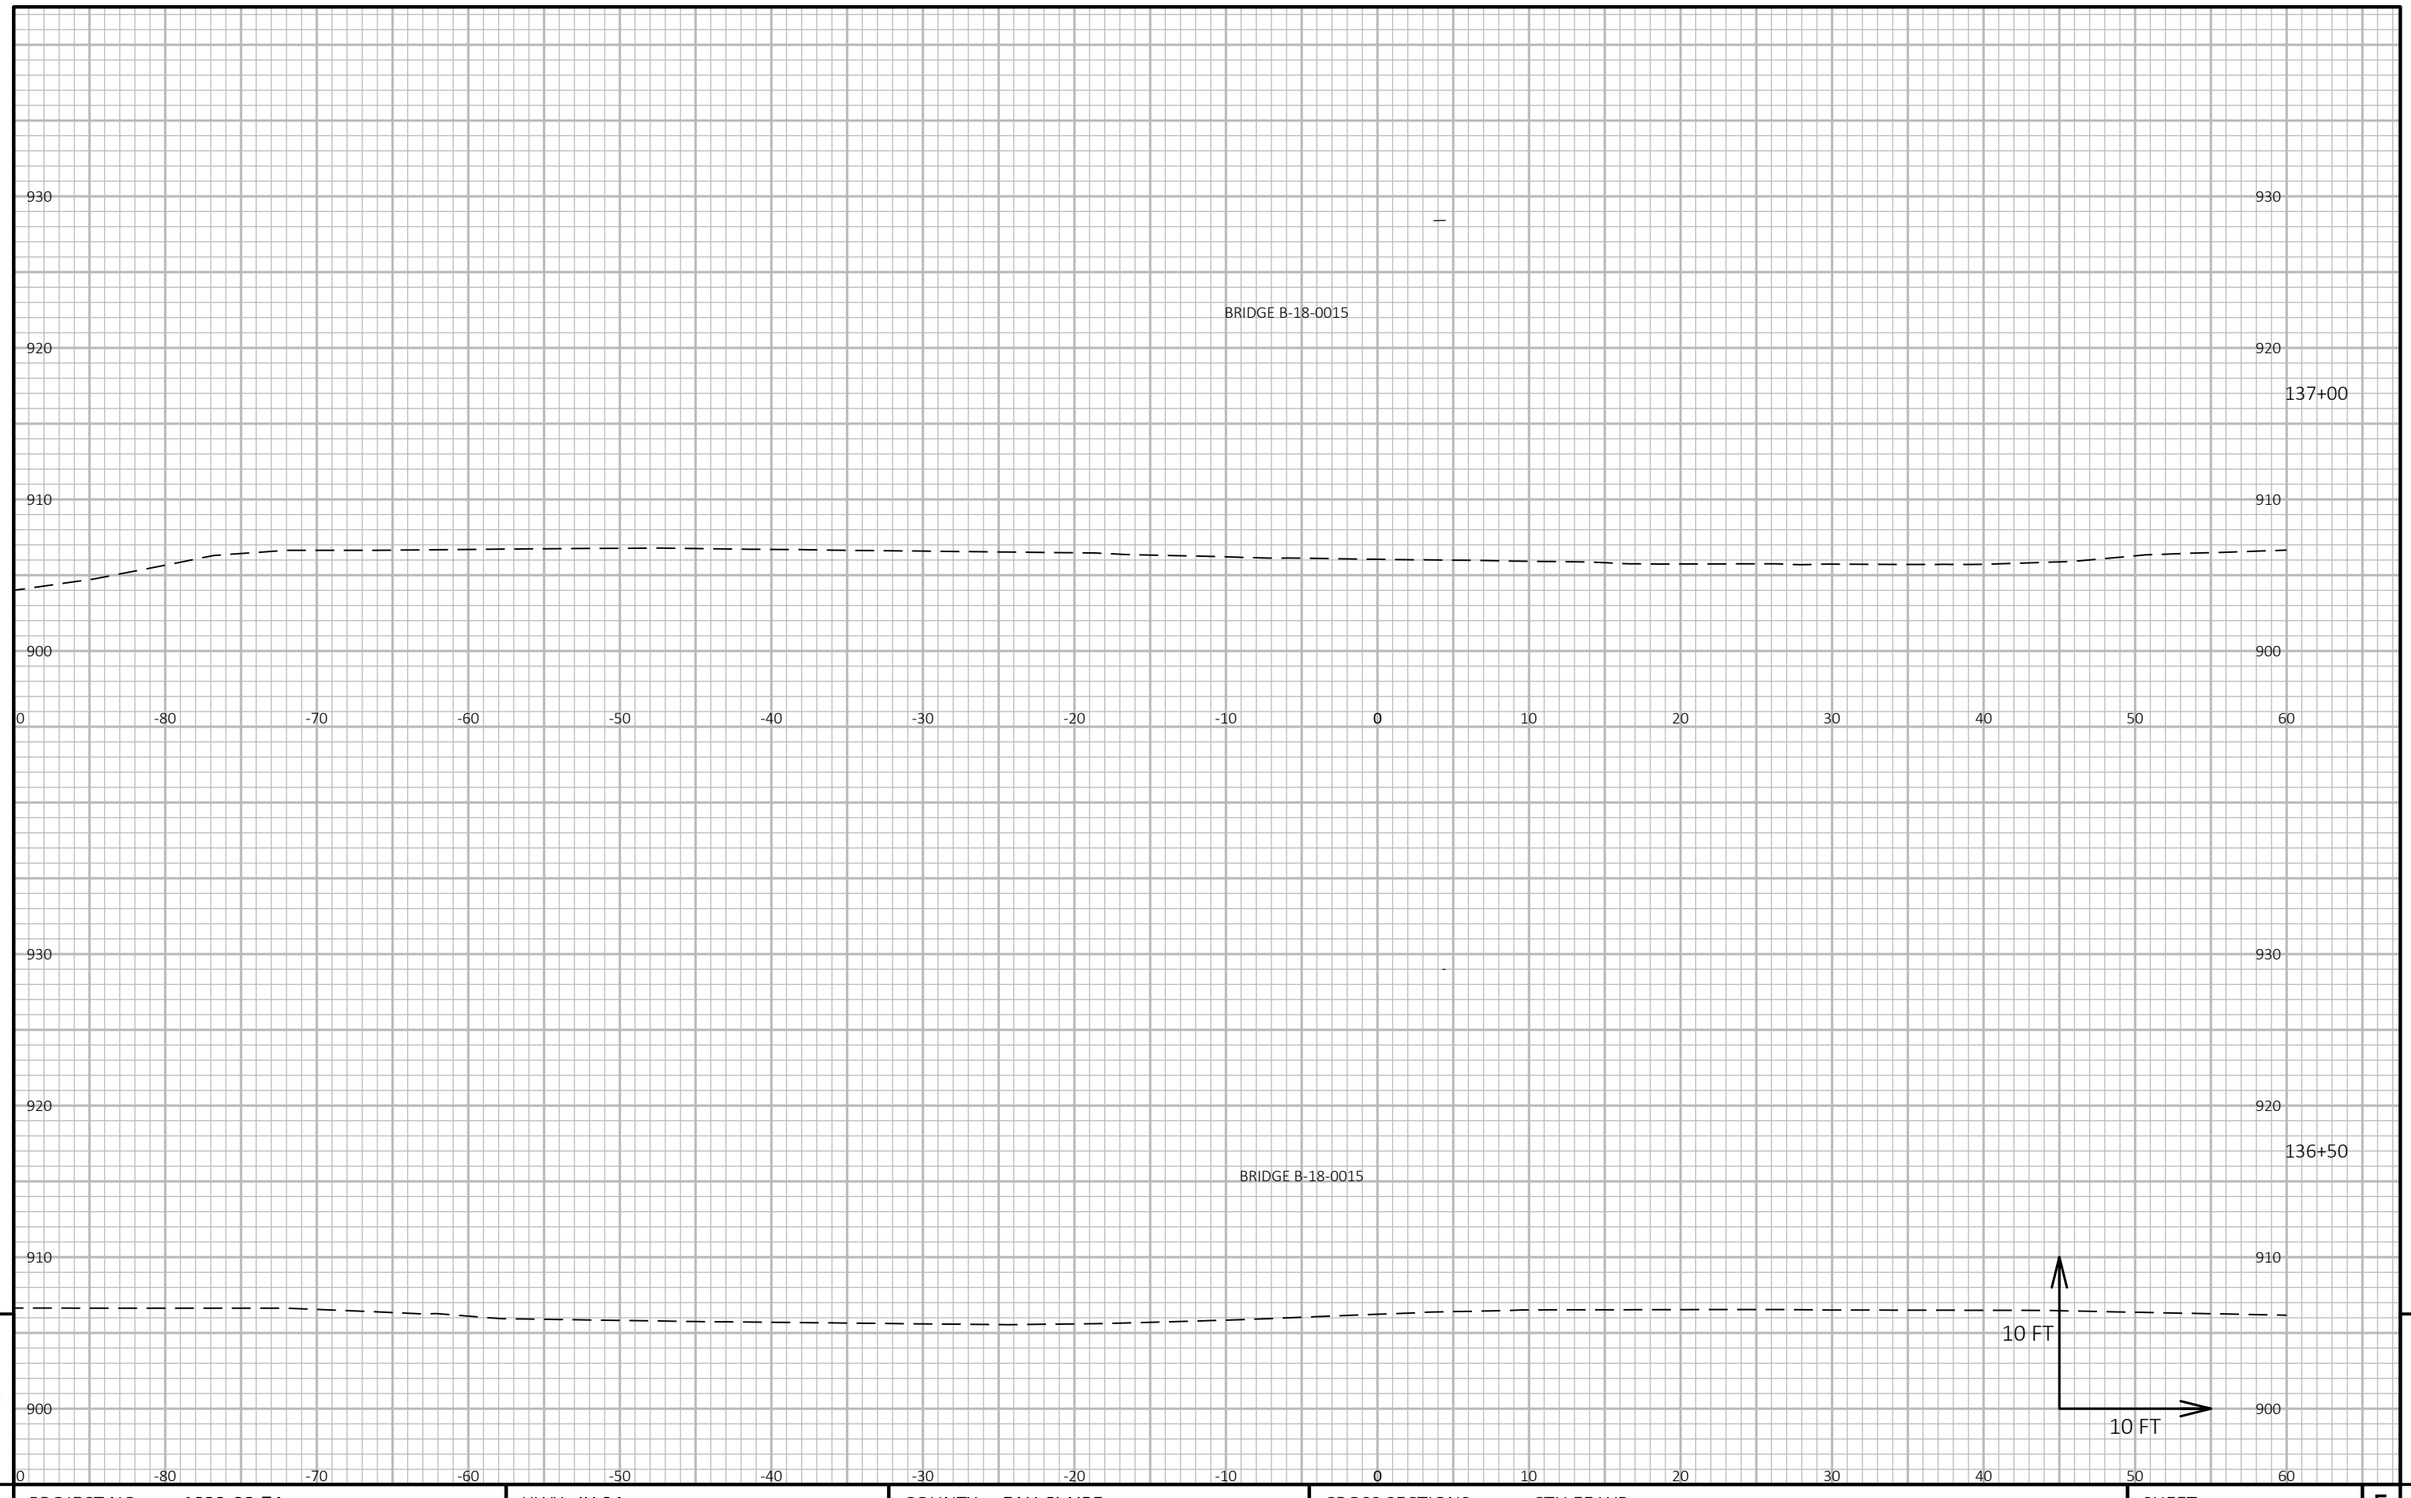

9

9

PROJECT NO: 1022-08-74	HWY: IH 94	COUNTY: EAU CLAIRE	CROSS SECTIONS: CTH EE WB	SHEET	E


FILE NAME : N:\PDS\C3D\10220804\SHEETSPLAN\X-SECTIONS\090201_XS_STAGE_4_CTH_EE_WB_10-13-20.DWG
LAYOUT NAME - CTH EE WB - (14)

PLOT DATE : 1/18/2021 6:46 AM

PLOT BY : CHRIST, AARON D

PLOT NAME :

PLOT SCALE : 1 IN:10 FT HORZ. / 1 IN:10 FT VERT.

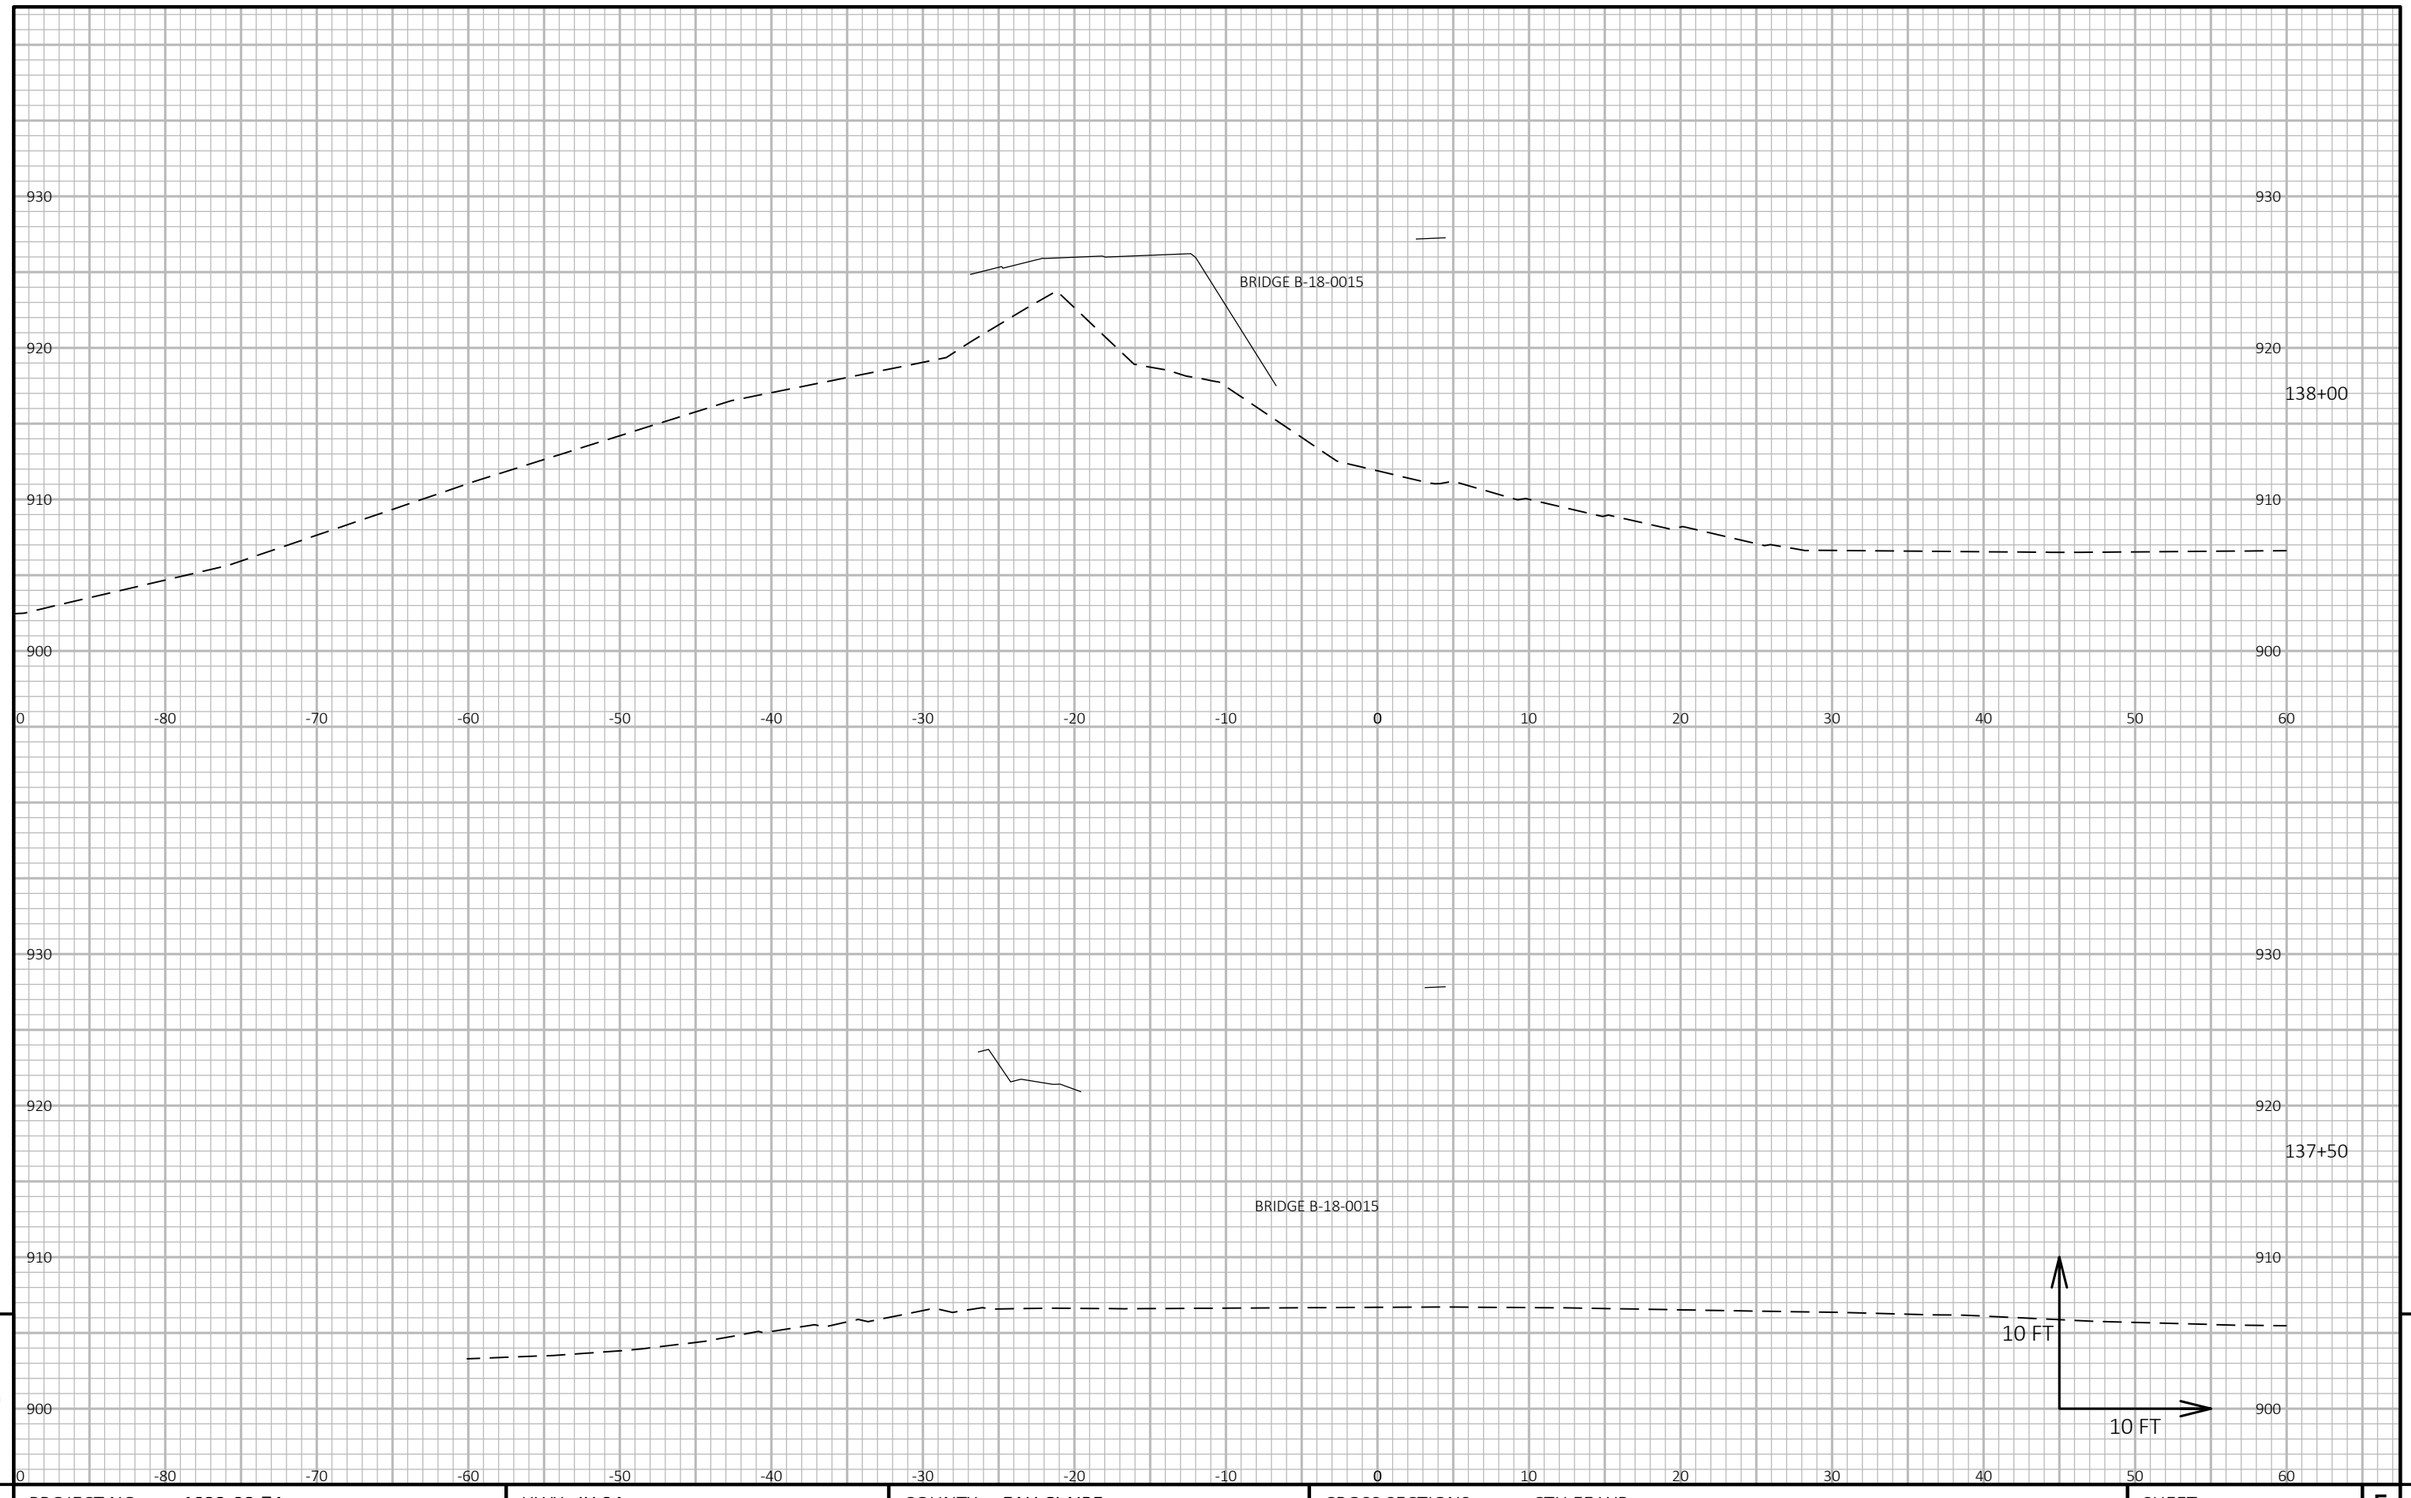

9

9

PROJECT NO: 1022-08-74	HWY: IH 94	COUNTY: EAU CLAIRE	CROSS SECTIONS: CTH EE WB	SHEET	E


FILE NAME : N:\PDS\C3D\10220804\SHEETSPLAN\X-SECTIONS\090201_XS_STAGE_4_CTH_EE_WB_10-13-20.DWG
LAYOUT NAME - CTH EE WB - (15)

PLOT DATE : 1/18/2021 6:47 AM

PLOT BY : CHRIST, AARON D

PLOT NAME :

PLOT SCALE : 1 IN:10 FT HORZ. / 1 IN:10 FT VERT.

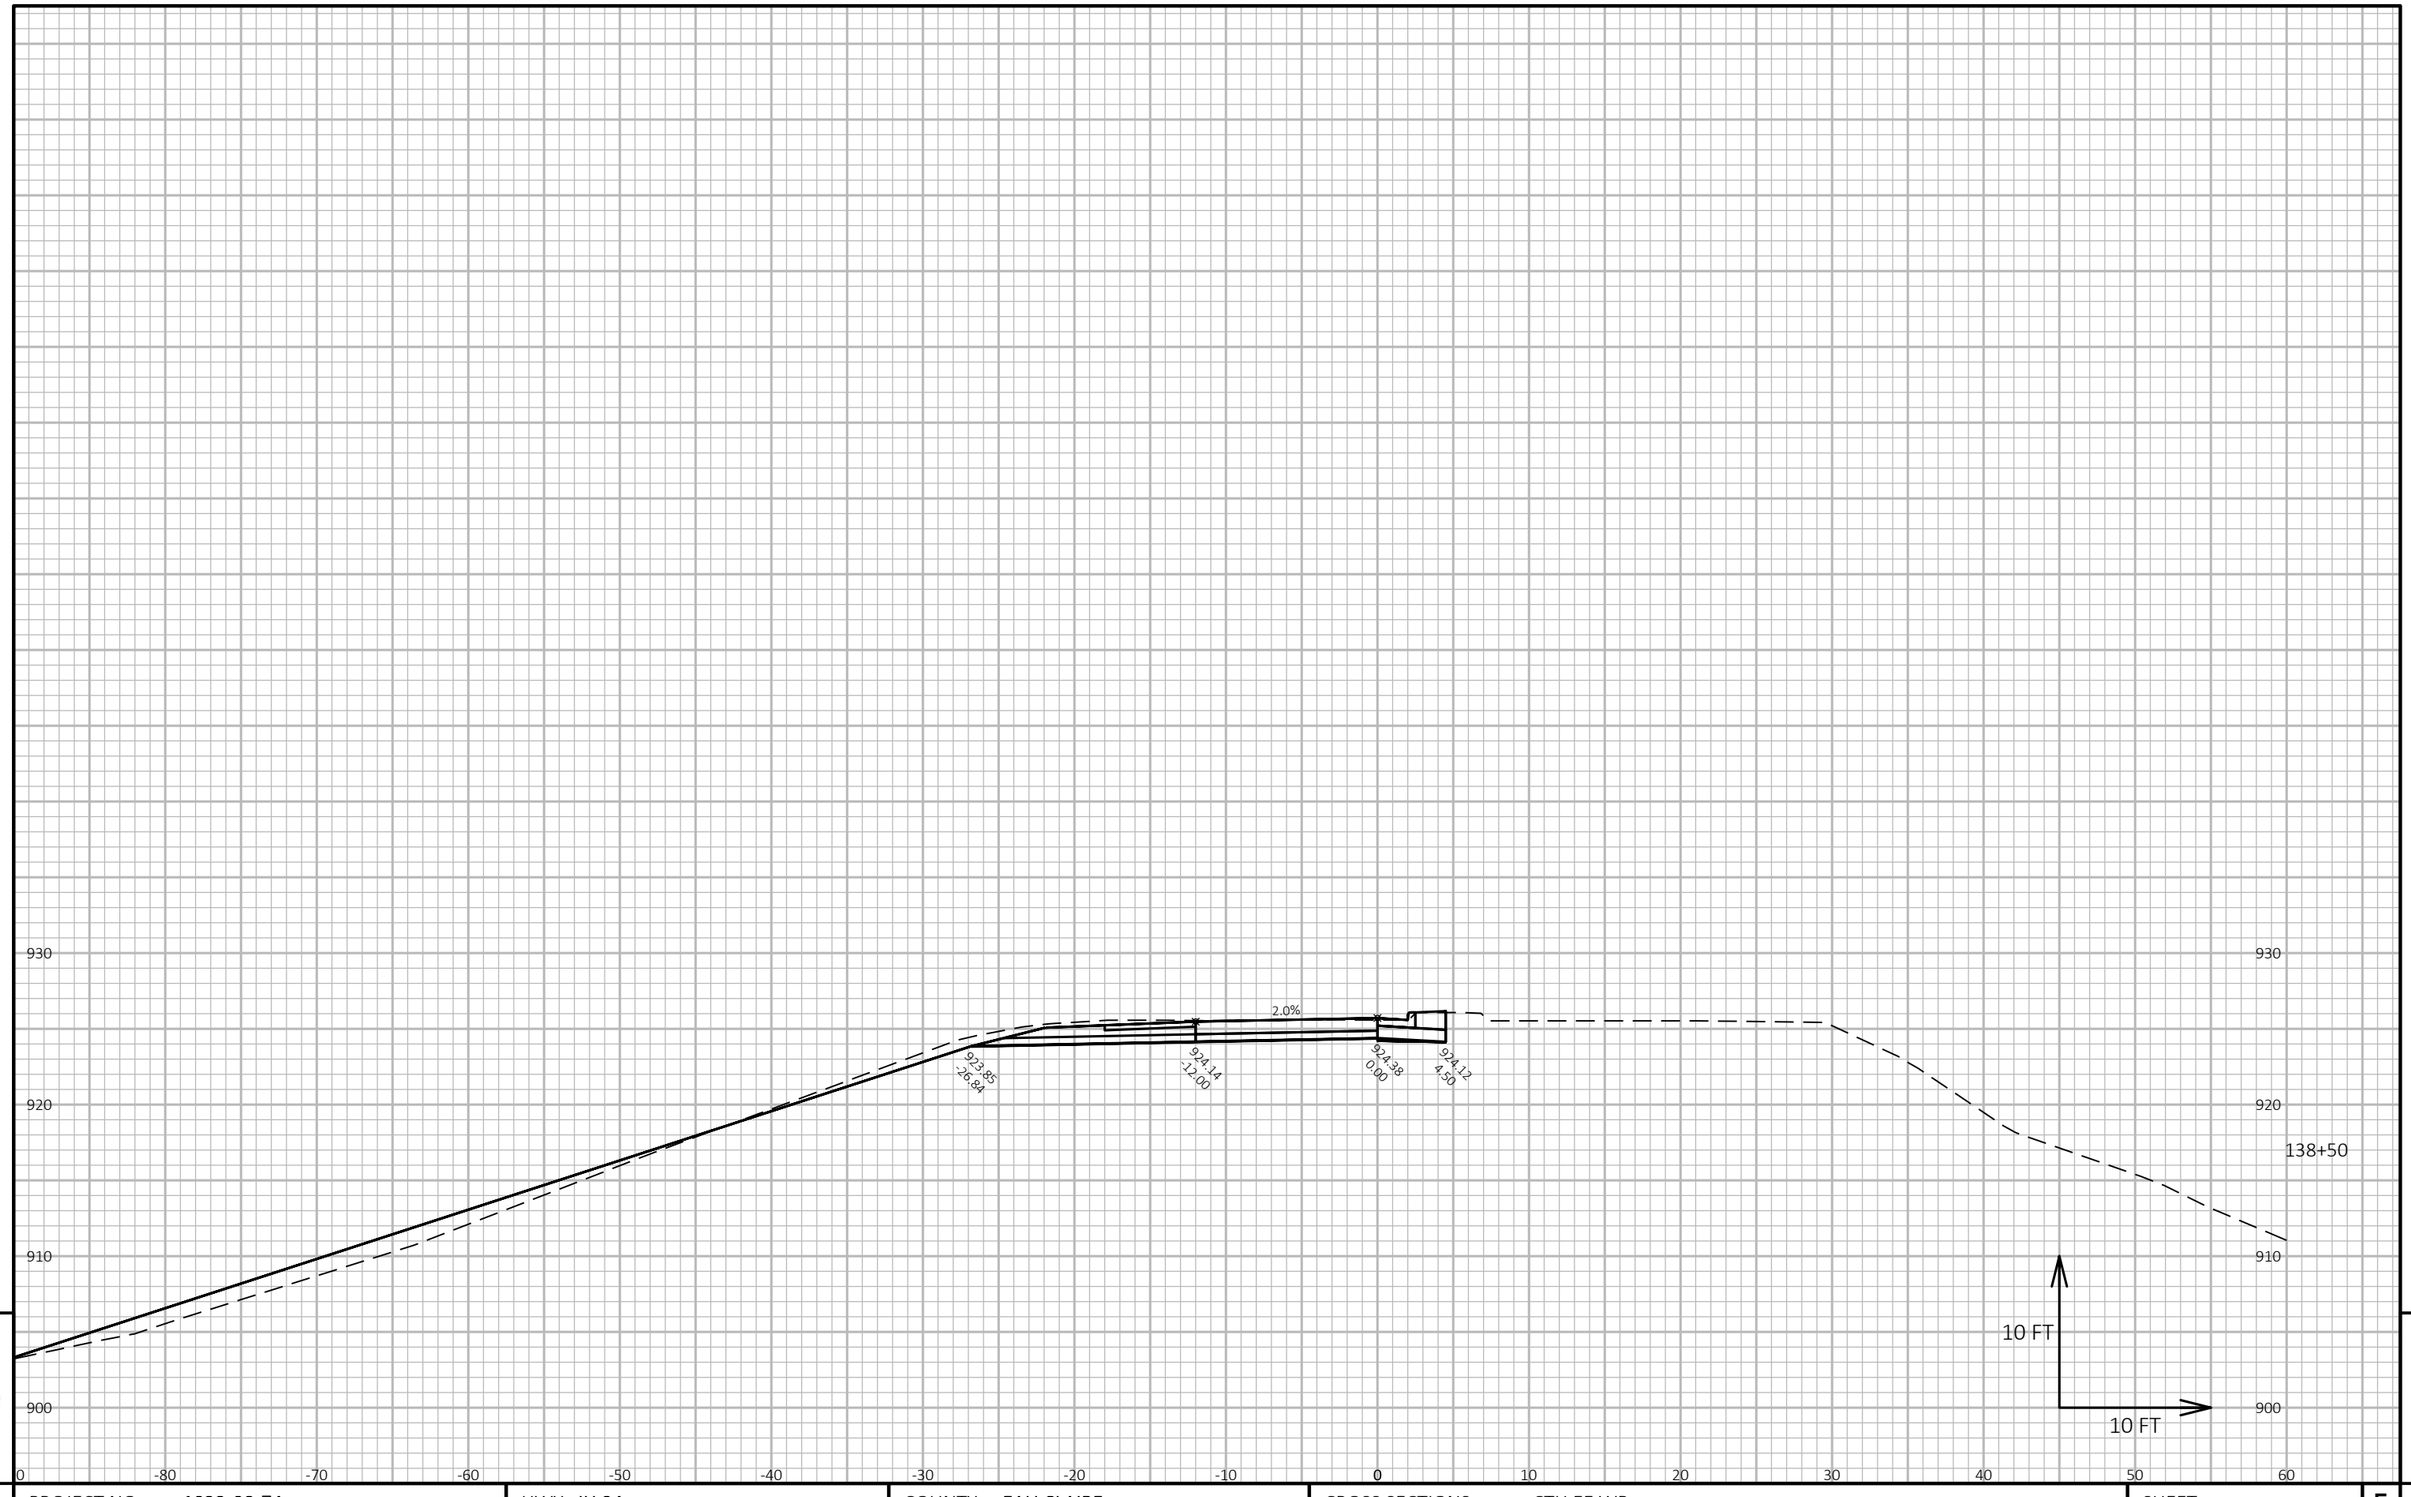

9

9

PROJECT NO: 1022-08-74	HWY: IH 94	COUNTY: EAU CLAIRE	CROSS SECTIONS: CTH EE WB	SHEET	E


FILE NAME : N:\PDS\C3D\10220804\SHEETSPLAN\X-SECTIONS\090201_XS_STAGE_4_CTH_EE_WB_10-13-20.DWG
LAYOUT NAME - CTH EE WB - (16)

PLOT DATE : 1/18/2021 6:47 AM

PLOT BY : CHRIST, AARON D

PLOT NAME :

PLOT SCALE : 1 IN:10 FT HORZ. / 1 IN:10 FT VERT.

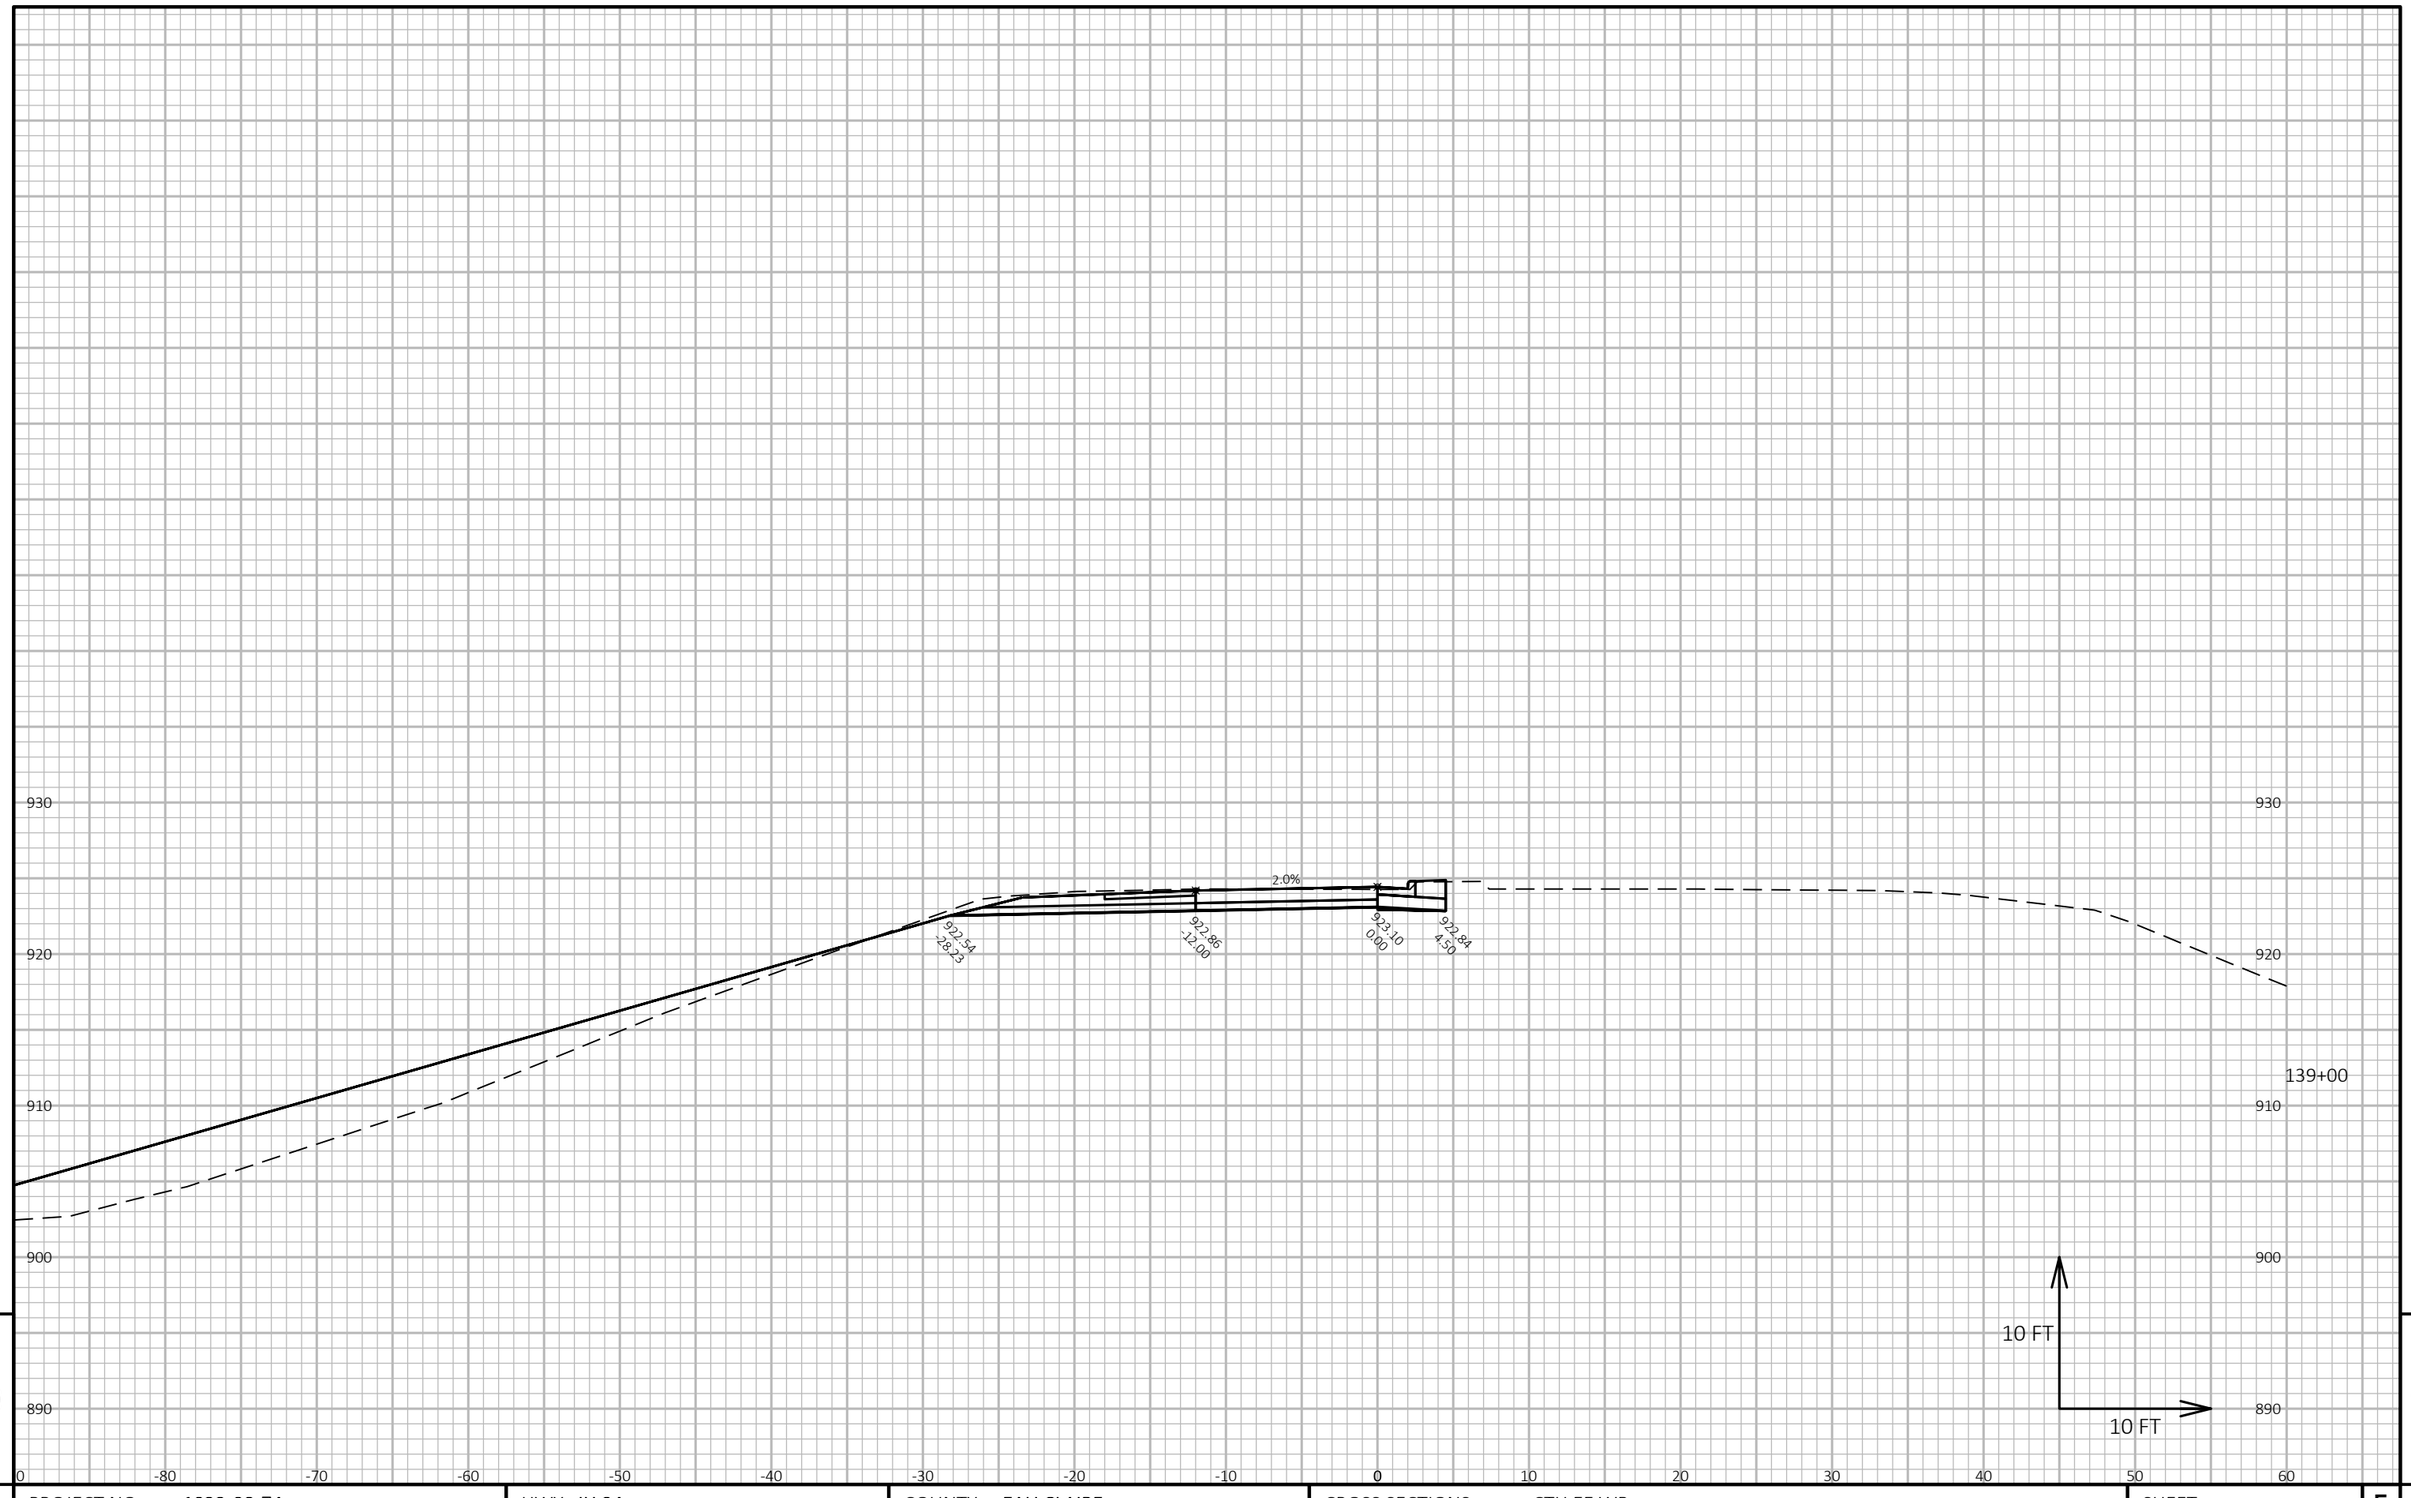

9

9

PROJECT NO: 1022-08-74	HWY: IH 94	COUNTY: EAU CLAIRE	CROSS SECTIONS: CTH EE WB	SHEET	E


FILE NAME : N:\PDS\C3D\10220804\SHEETSPLAN\X-SECTIONS\090201_XS_STAGE_4_CTH_EE_WB_10-13-20.DWG
LAYOUT NAME - CTH EE WB - (17)

PLOT DATE : 1/18/2021 6:48 AM

PLOT BY : CHRIST, AARON D

PLOT NAME :

PLOT SCALE : 1 IN:10 FT HORZ. / 1 IN:10 FT VERT.

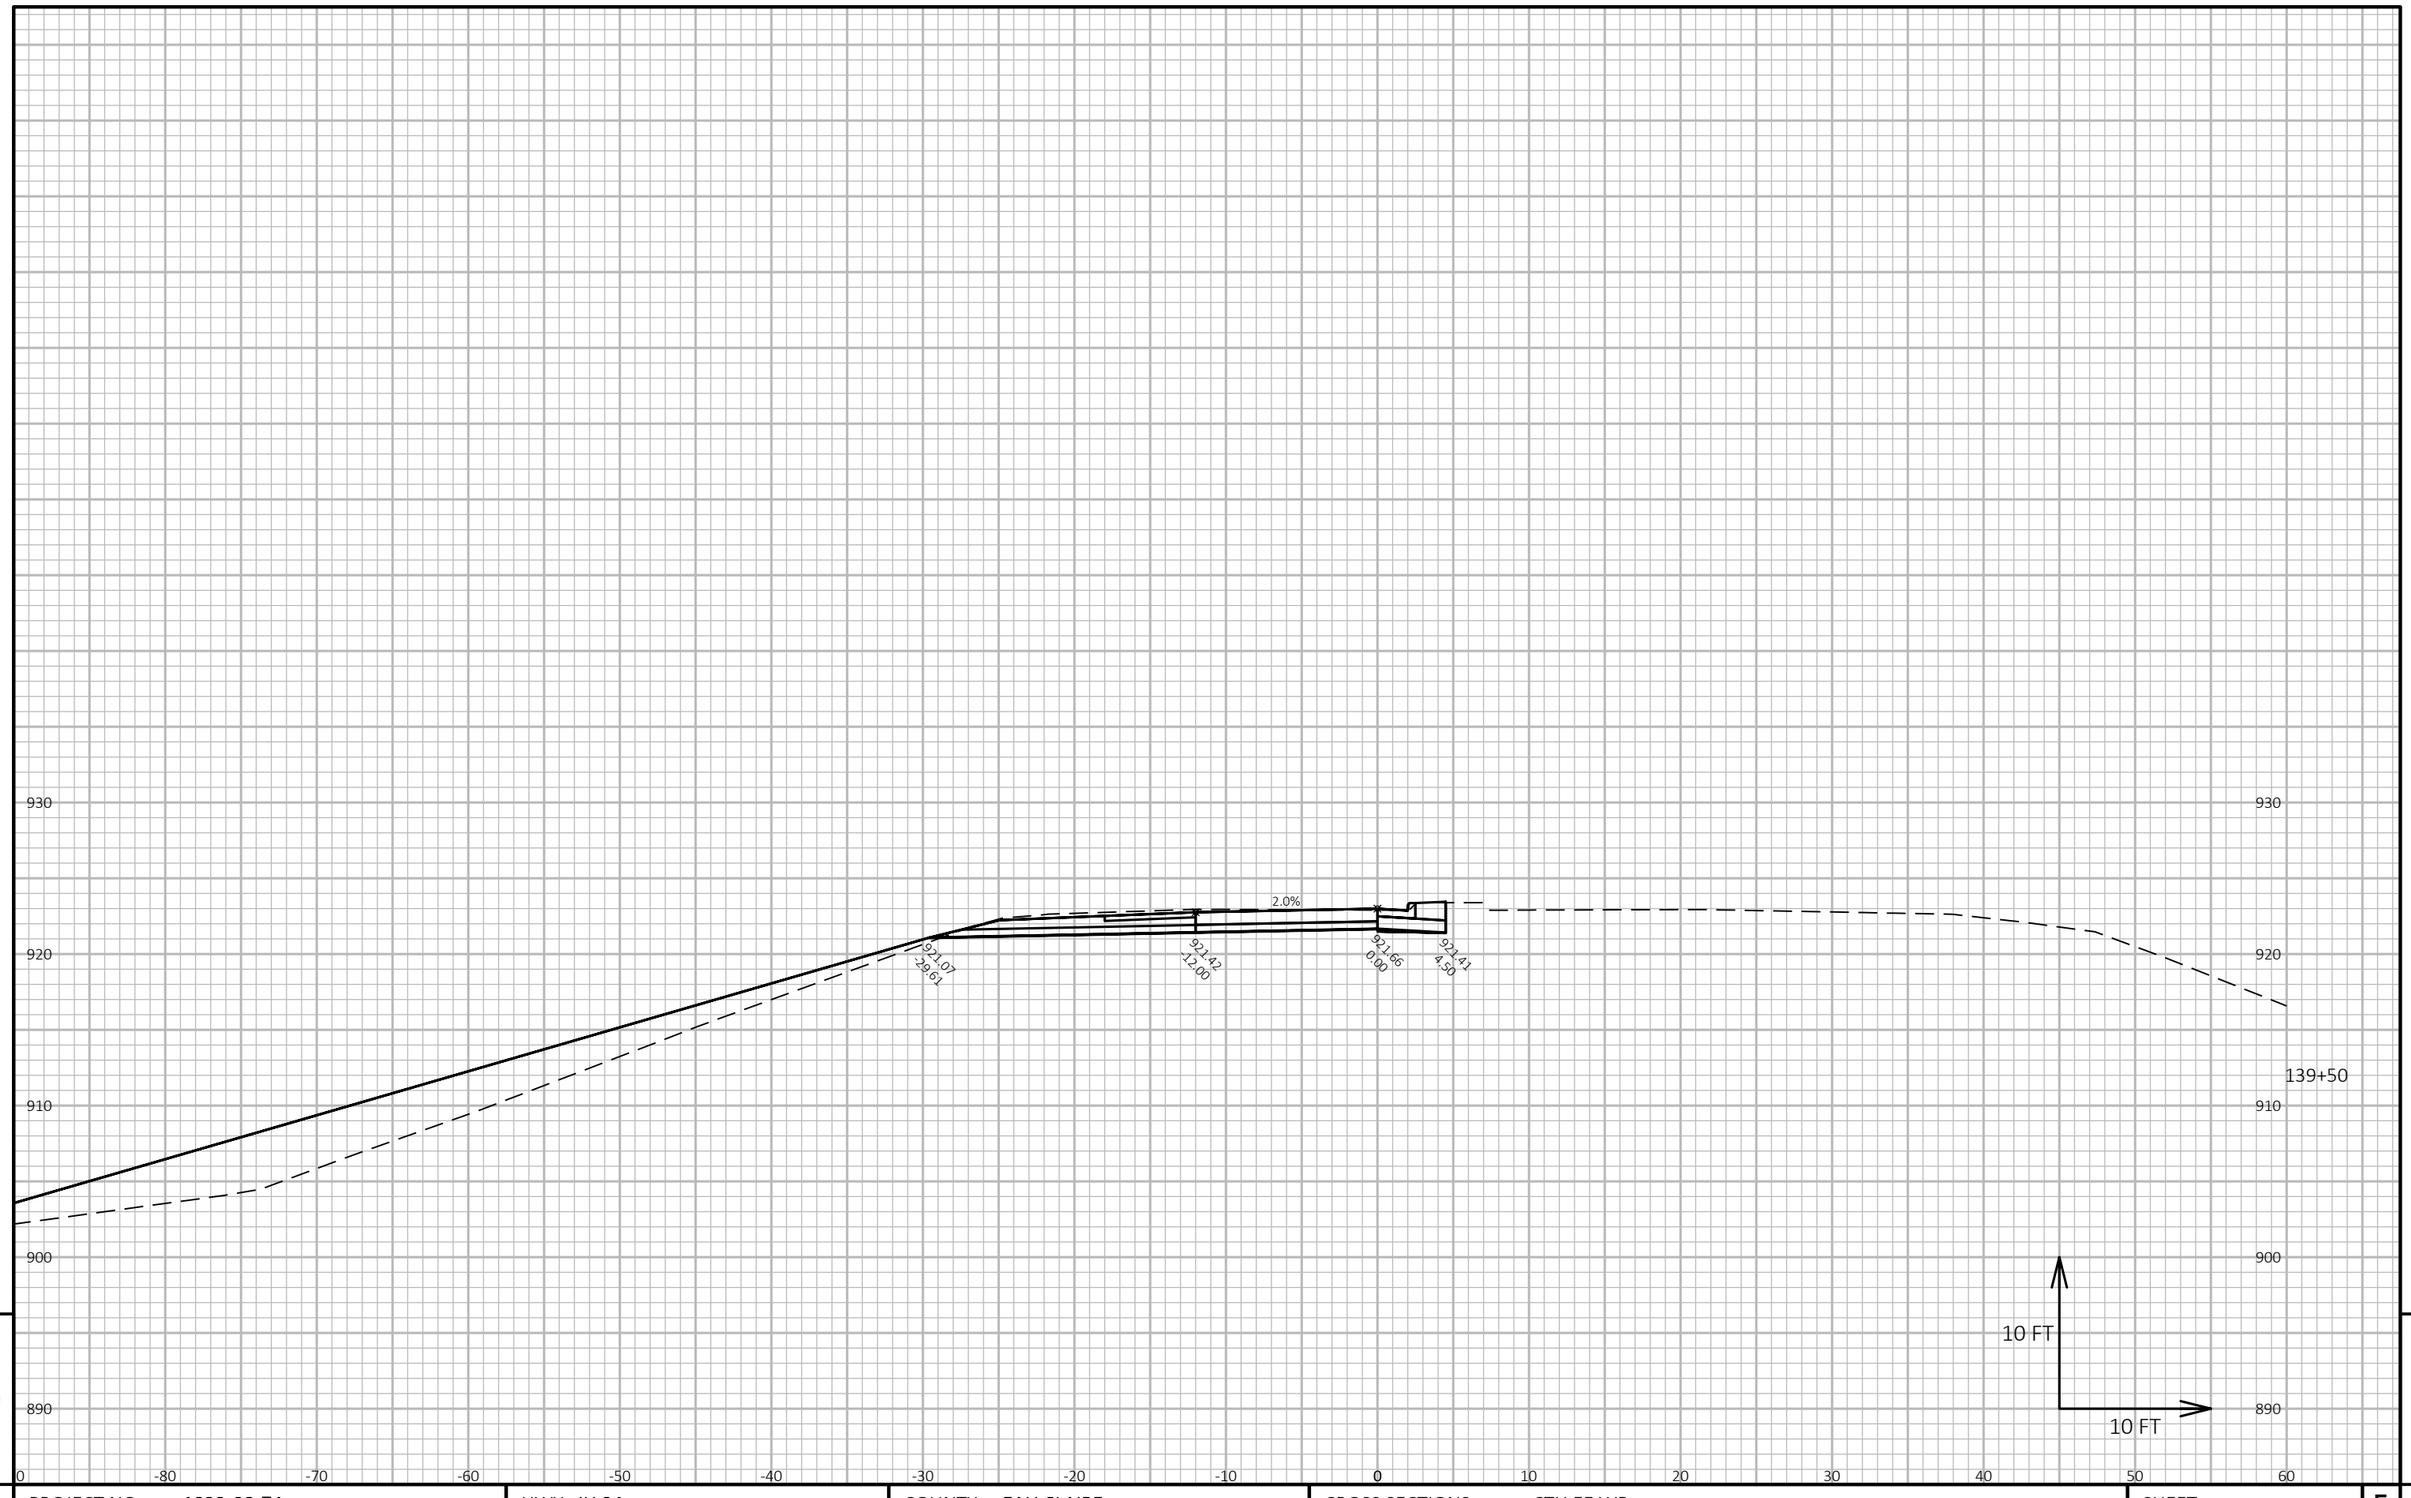

9

9

PROJECT NO: 1022-08-74	HWY: IH 94	COUNTY: EAU CLAIRE	CROSS SECTIONS: CTH EE WB	SHEET	E


FILE NAME : N:\PDS\C3D\10220804\SHEETSPLAN\X-SECTIONS\090201_XS_STAGE_4_CTH_EE_WB_10-13-20.DWG
LAYOUT NAME - CTH EE WB - (18)

PLOT DATE : 1/18/2021 6:48 AM

PLOT BY : CHRIST, AARON D

PLOT NAME :

PLOT SCALE : 1 IN:10 FT HORZ. / 1 IN:10 FT VERT.

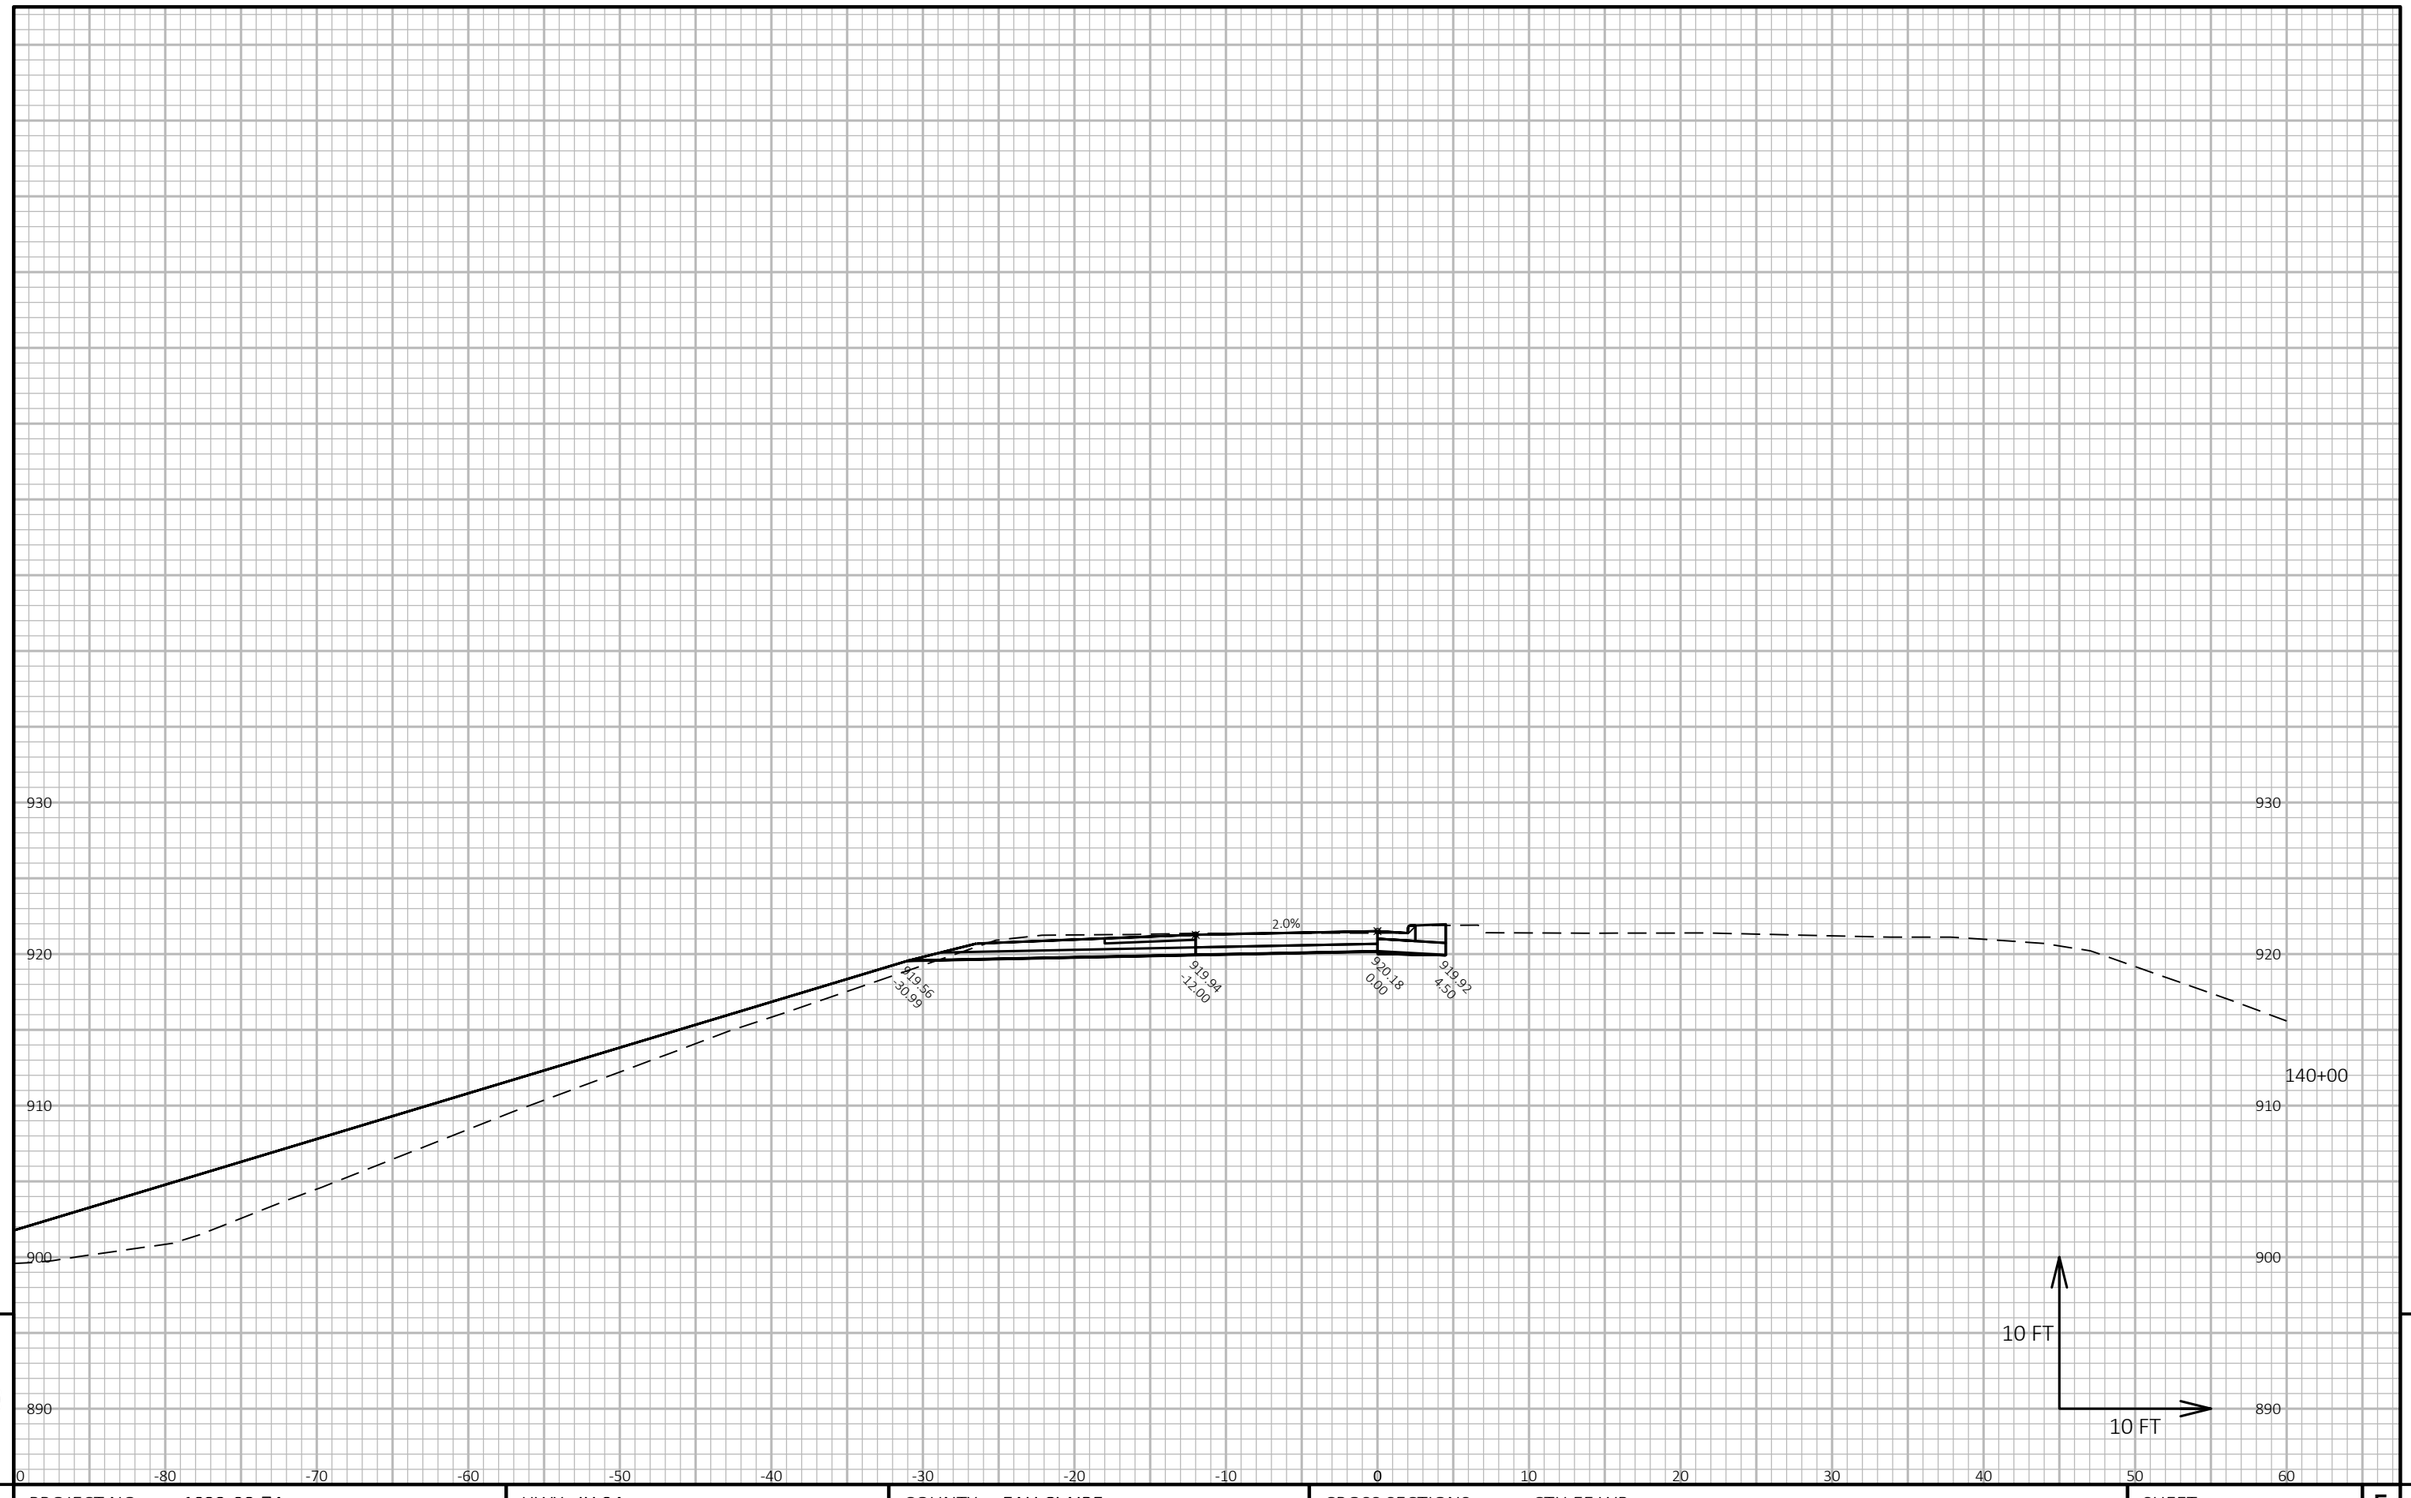

9

9

PROJECT NO: 1022-08-74	HWY: IH 94	COUNTY: EAU CLAIRE	CROSS SECTIONS: CTH EE WB	SHEET	E


FILE NAME : N:\PDS\C3D\10220804\SHEETSPLAN\X-SECTIONS\090201_XS_STAGE_4_CTH_EE_WB_10-13-20.DWG
LAYOUT NAME - CTH EE WB - (19)

PLOT DATE : 1/18/2021 6:49 AM

PLOT BY : CHRIST, AARON D

PLOT NAME :

PLOT SCALE : 1 IN:10 FT HORZ. / 1 IN:10 FT VERT.

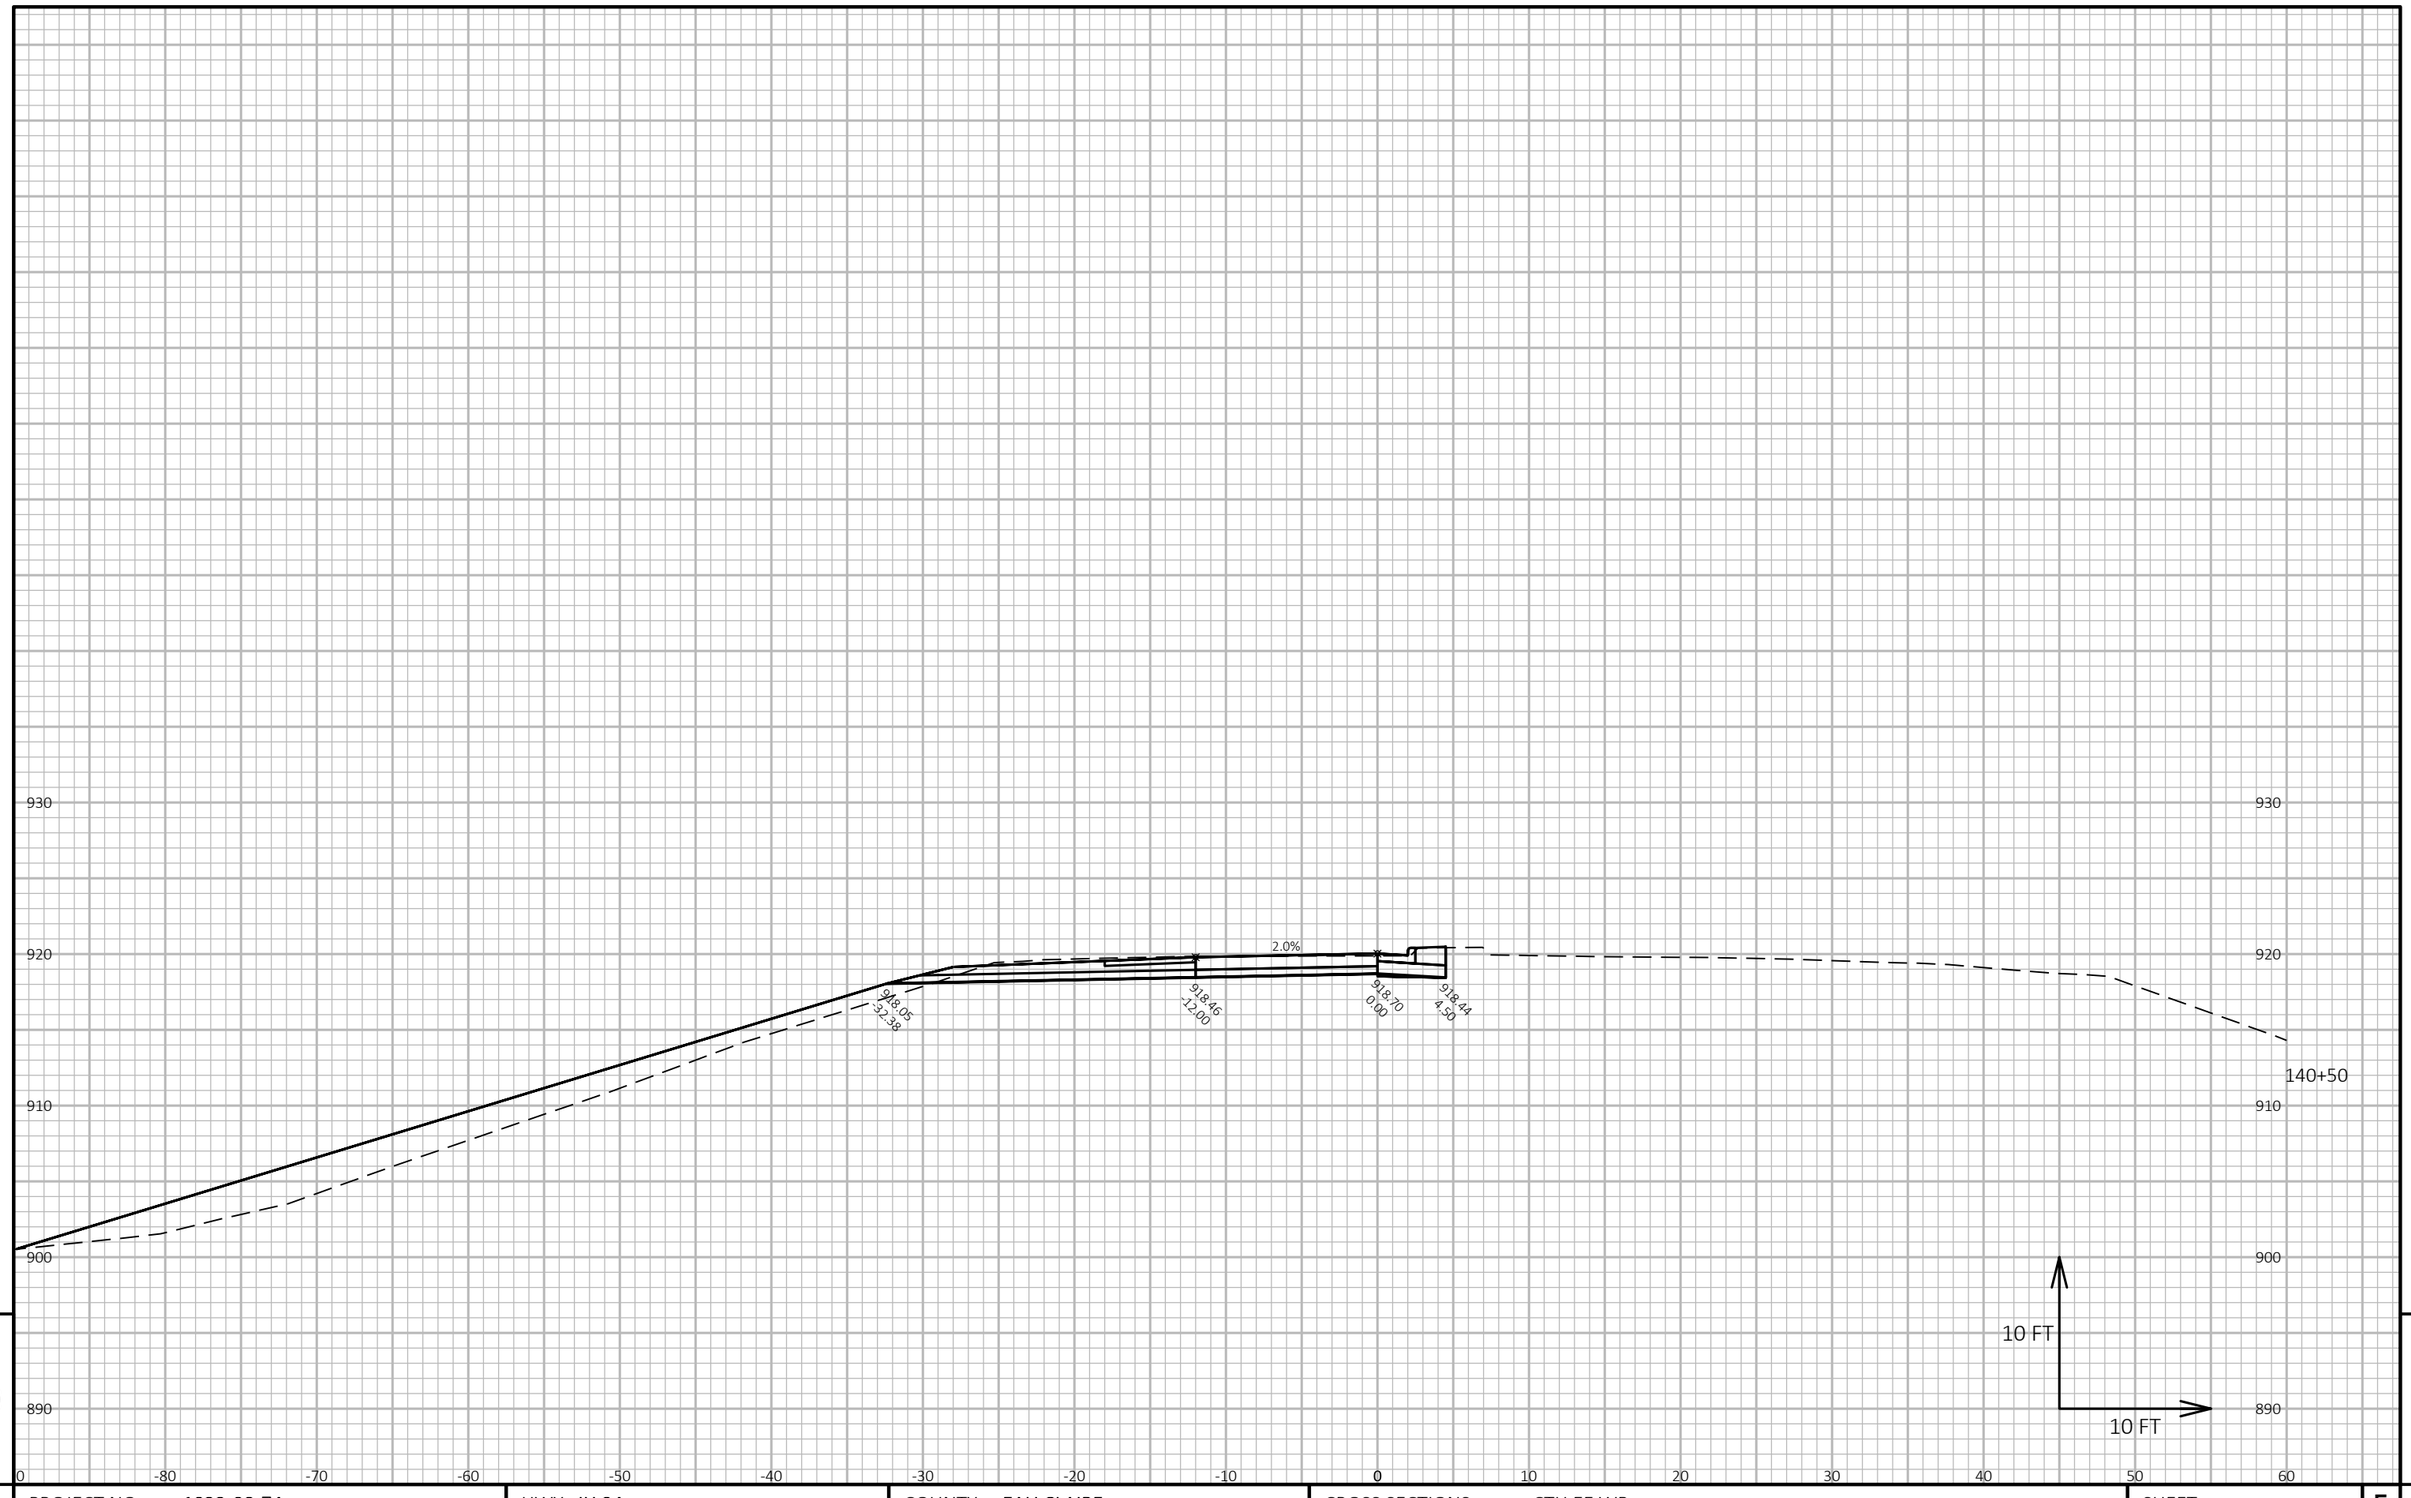

9

9

PROJECT NO: 1022-08-74	HWY: IH 94	COUNTY: EAU CLAIRE	CROSS SECTIONS: CTH EE WB	SHEET	E


FILE NAME : N:\PDS\C3D\10220804\SHEETSPLAN\X-SECTIONS\090201_XS_STAGE_4_CTH_EE_WB_10-13-20.DWG
LAYOUT NAME - CTH EE WB - (20)

PLOT DATE : 1/18/2021 6:50 AM

PLOT BY : CHRIST, AARON D

PLOT NAME :

PLOT SCALE : 1 IN:10 FT HORZ. / 1 IN:10 FT VERT.

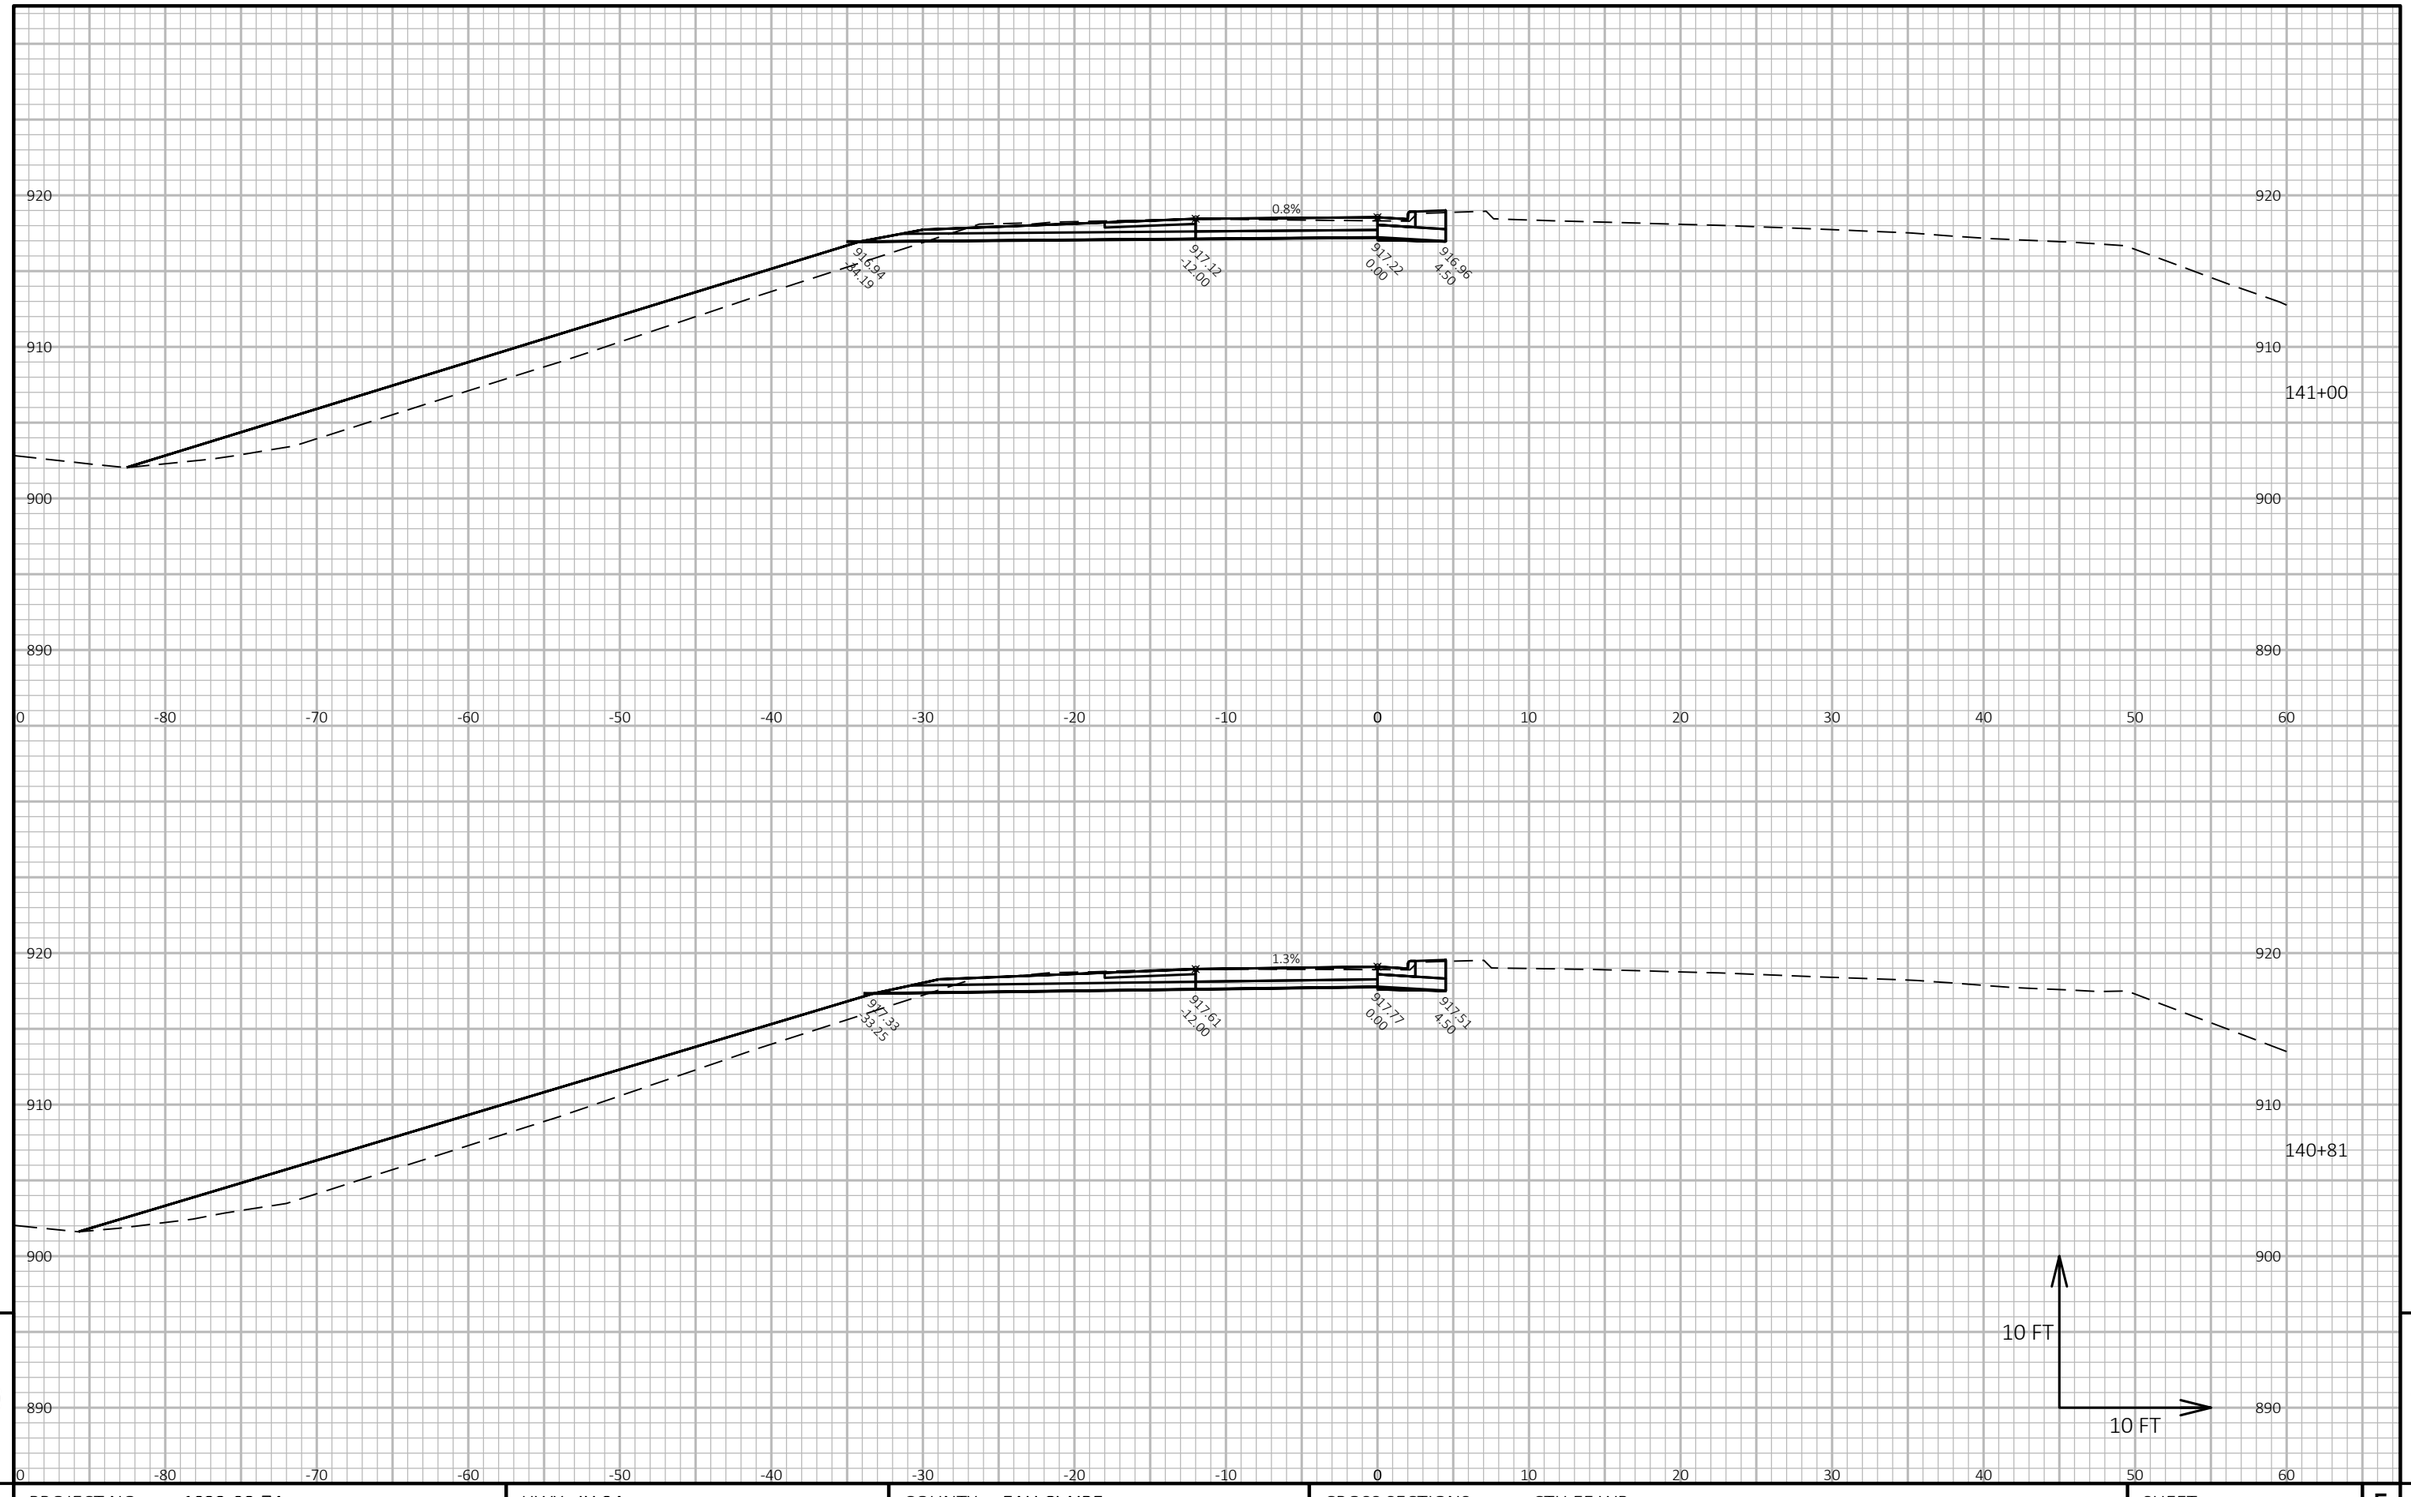


9 9

PROJECT NO: 1022-08-74	HWY: IH 94	COUNTY: EAU CLAIRE	CROSS SECTIONS: CTH EE WB	SHEET E

FILE NAME : N:\PDS\C3D\10220804\SHEETSPLAN\X-SECTIONS\090201_XS_STAGE_4_CTH_EE_WB_10-13-20.DWG
LAYOUT NAME - CTH EE WB - (21)

PLOT DATE : 1/18/2021 6:50 AM PLOT BY : CHRIST, AARON D PLOT NAME : PLOT SCALE : 1 IN:10 FT HORZ. / 1 IN:10 FT VERT.

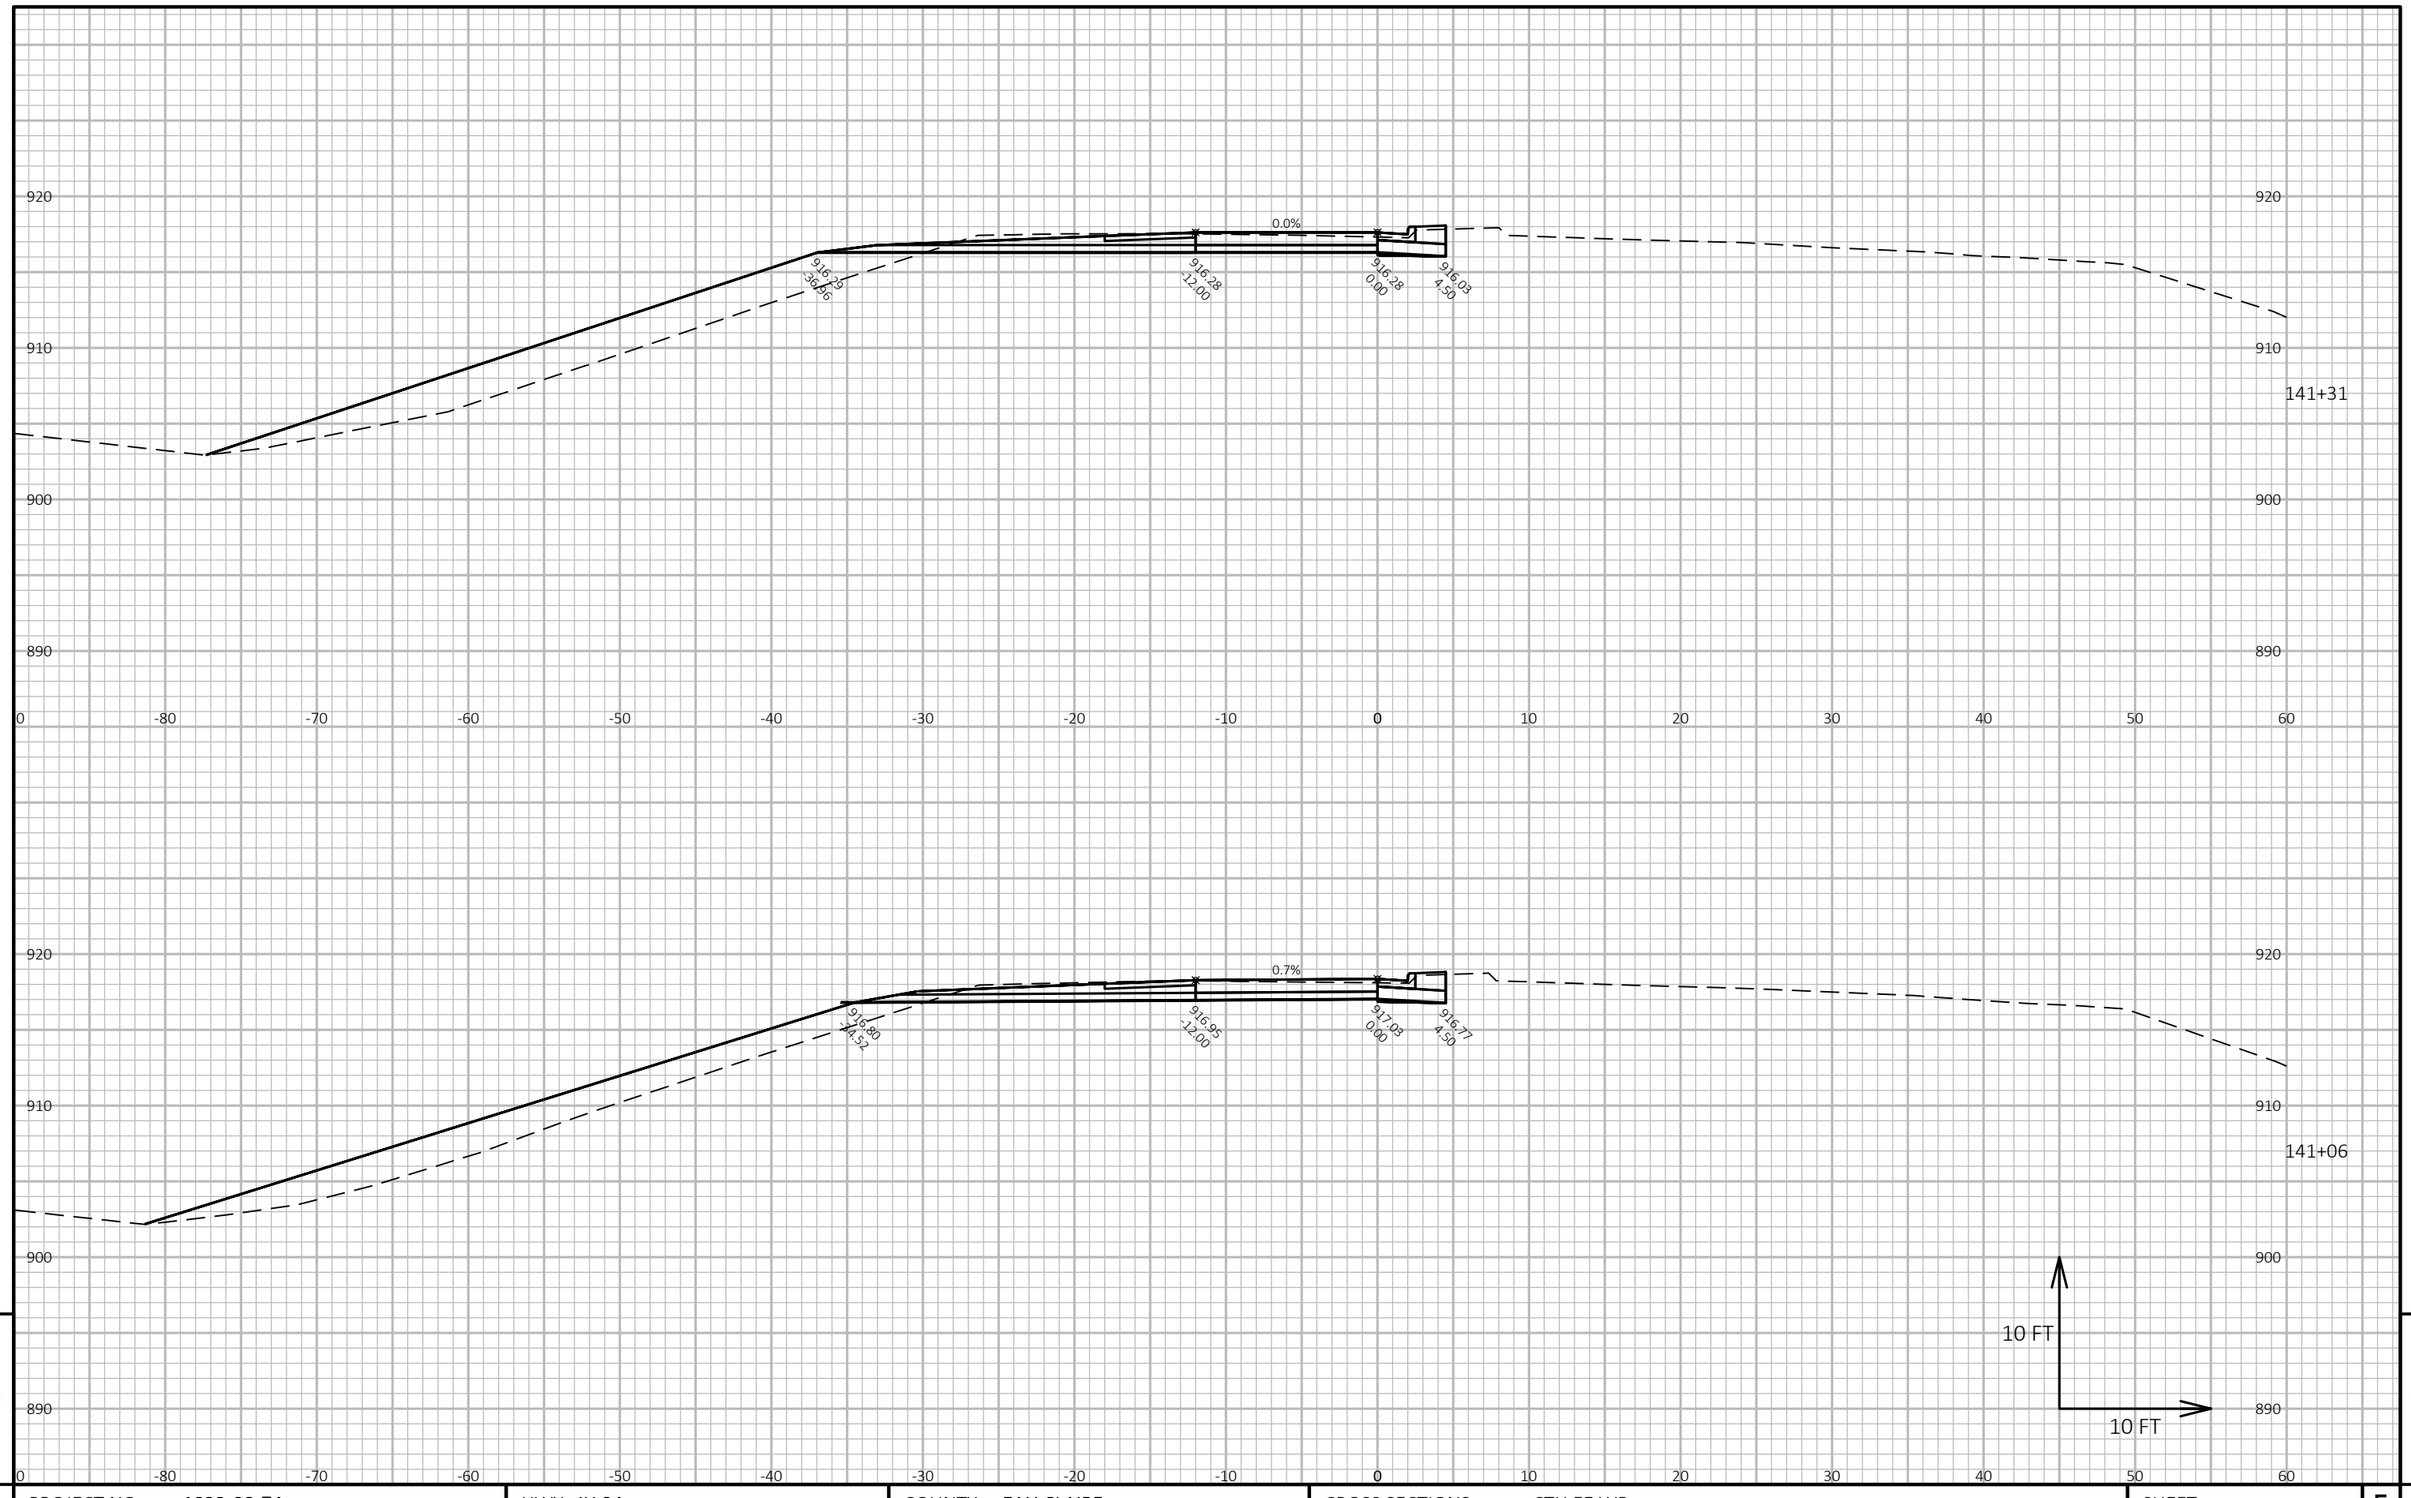

9

9

PROJECT NO: 1022-08-74	HWY: IH 94	COUNTY: EAU CLAIRE	CROSS SECTIONS: CTH EE WB	SHEET	E


FILE NAME : N:\PDS\C3D\10220804\SHEETSPLAN\X-SECTIONS\090201_XS_STAGE_4_CTH_EE_WB_10-13-20.DWG
LAYOUT NAME - CTH EE WB - (22)

PLOT DATE : 1/18/2021 6:51 AM

PLOT BY : CHRIST, AARON D

PLOT NAME :

PLOT SCALE : 1 IN:10 FT HORZ. / 1 IN:10 FT VERT.

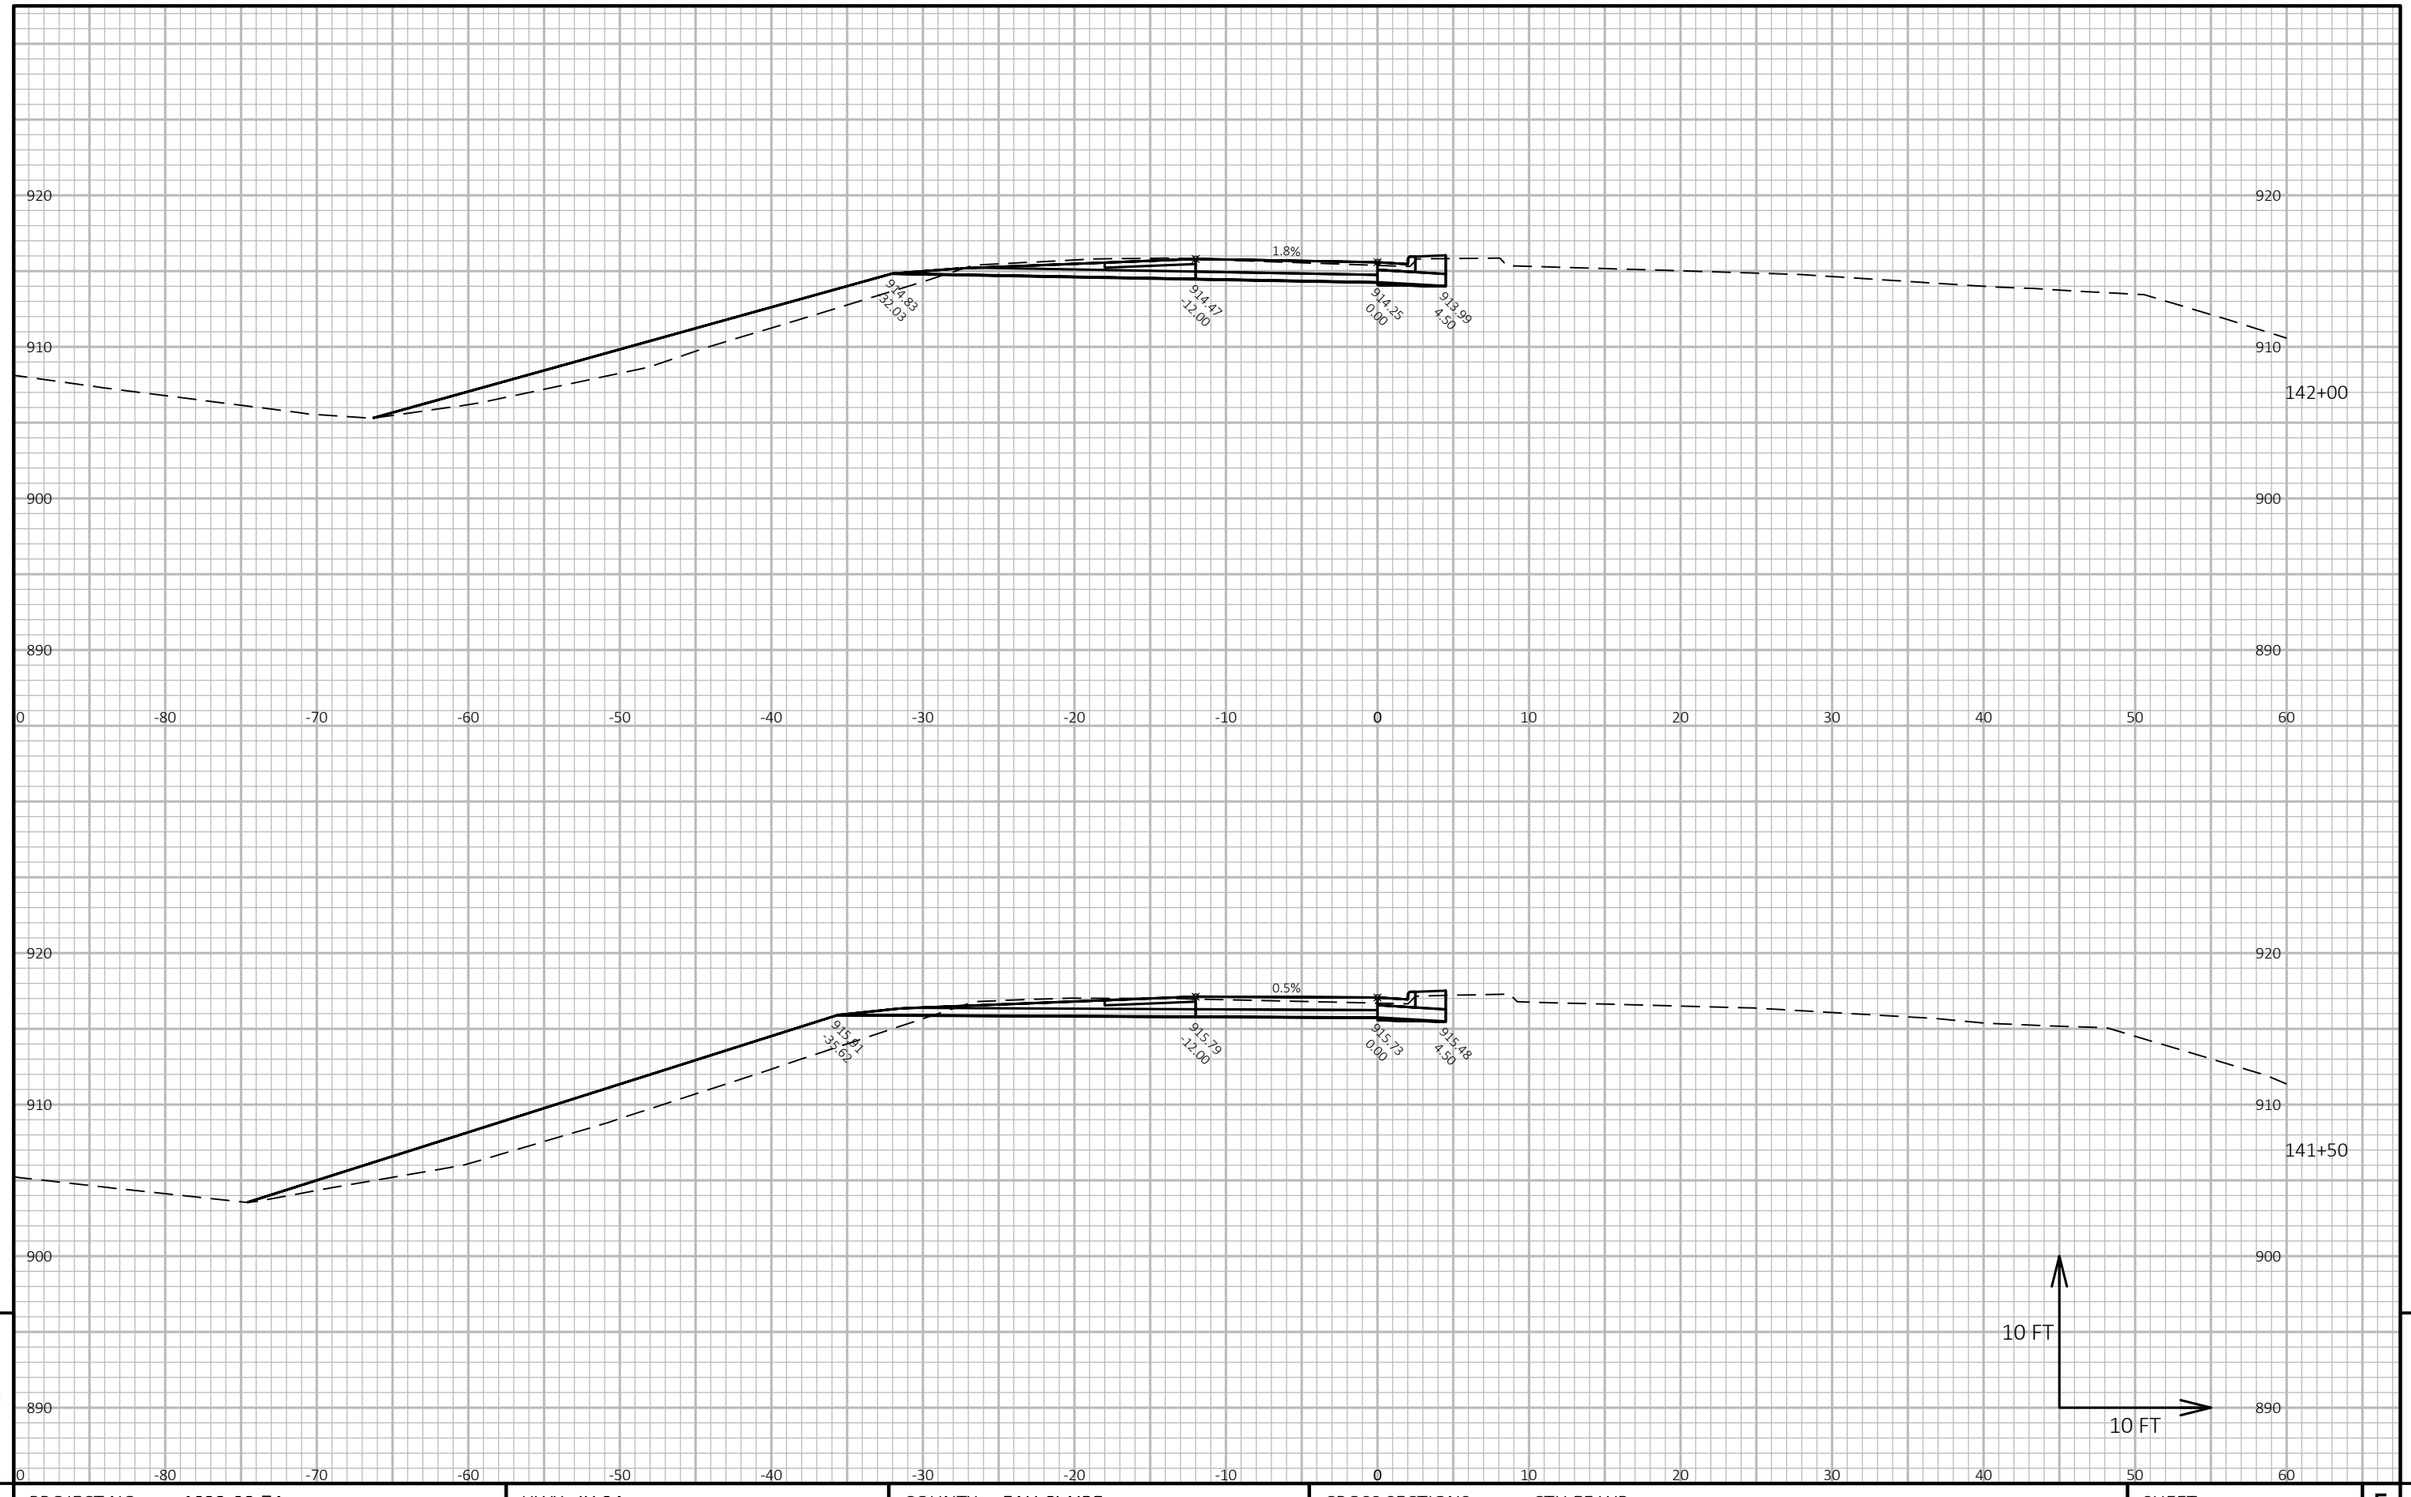

9

9

PROJECT NO: 1022-08-74	HWY: IH 94	COUNTY: EAU CLAIRE	CROSS SECTIONS: CTH EE WB	SHEET	E


FILE NAME : N:\PDS\C3D\10220804\SHEETSPLAN\X-SECTIONS\090201_XS_STAGE_4_CTH_EE_WB_10-13-20.DWG
LAYOUT NAME - CTH EE WB - (23)

PLOT DATE : 1/18/2021 6:52 AM

PLOT BY : CHRIST, AARON D

PLOT NAME :

PLOT SCALE : 1 IN:10 FT HORZ. / 1 IN:10 FT VERT.

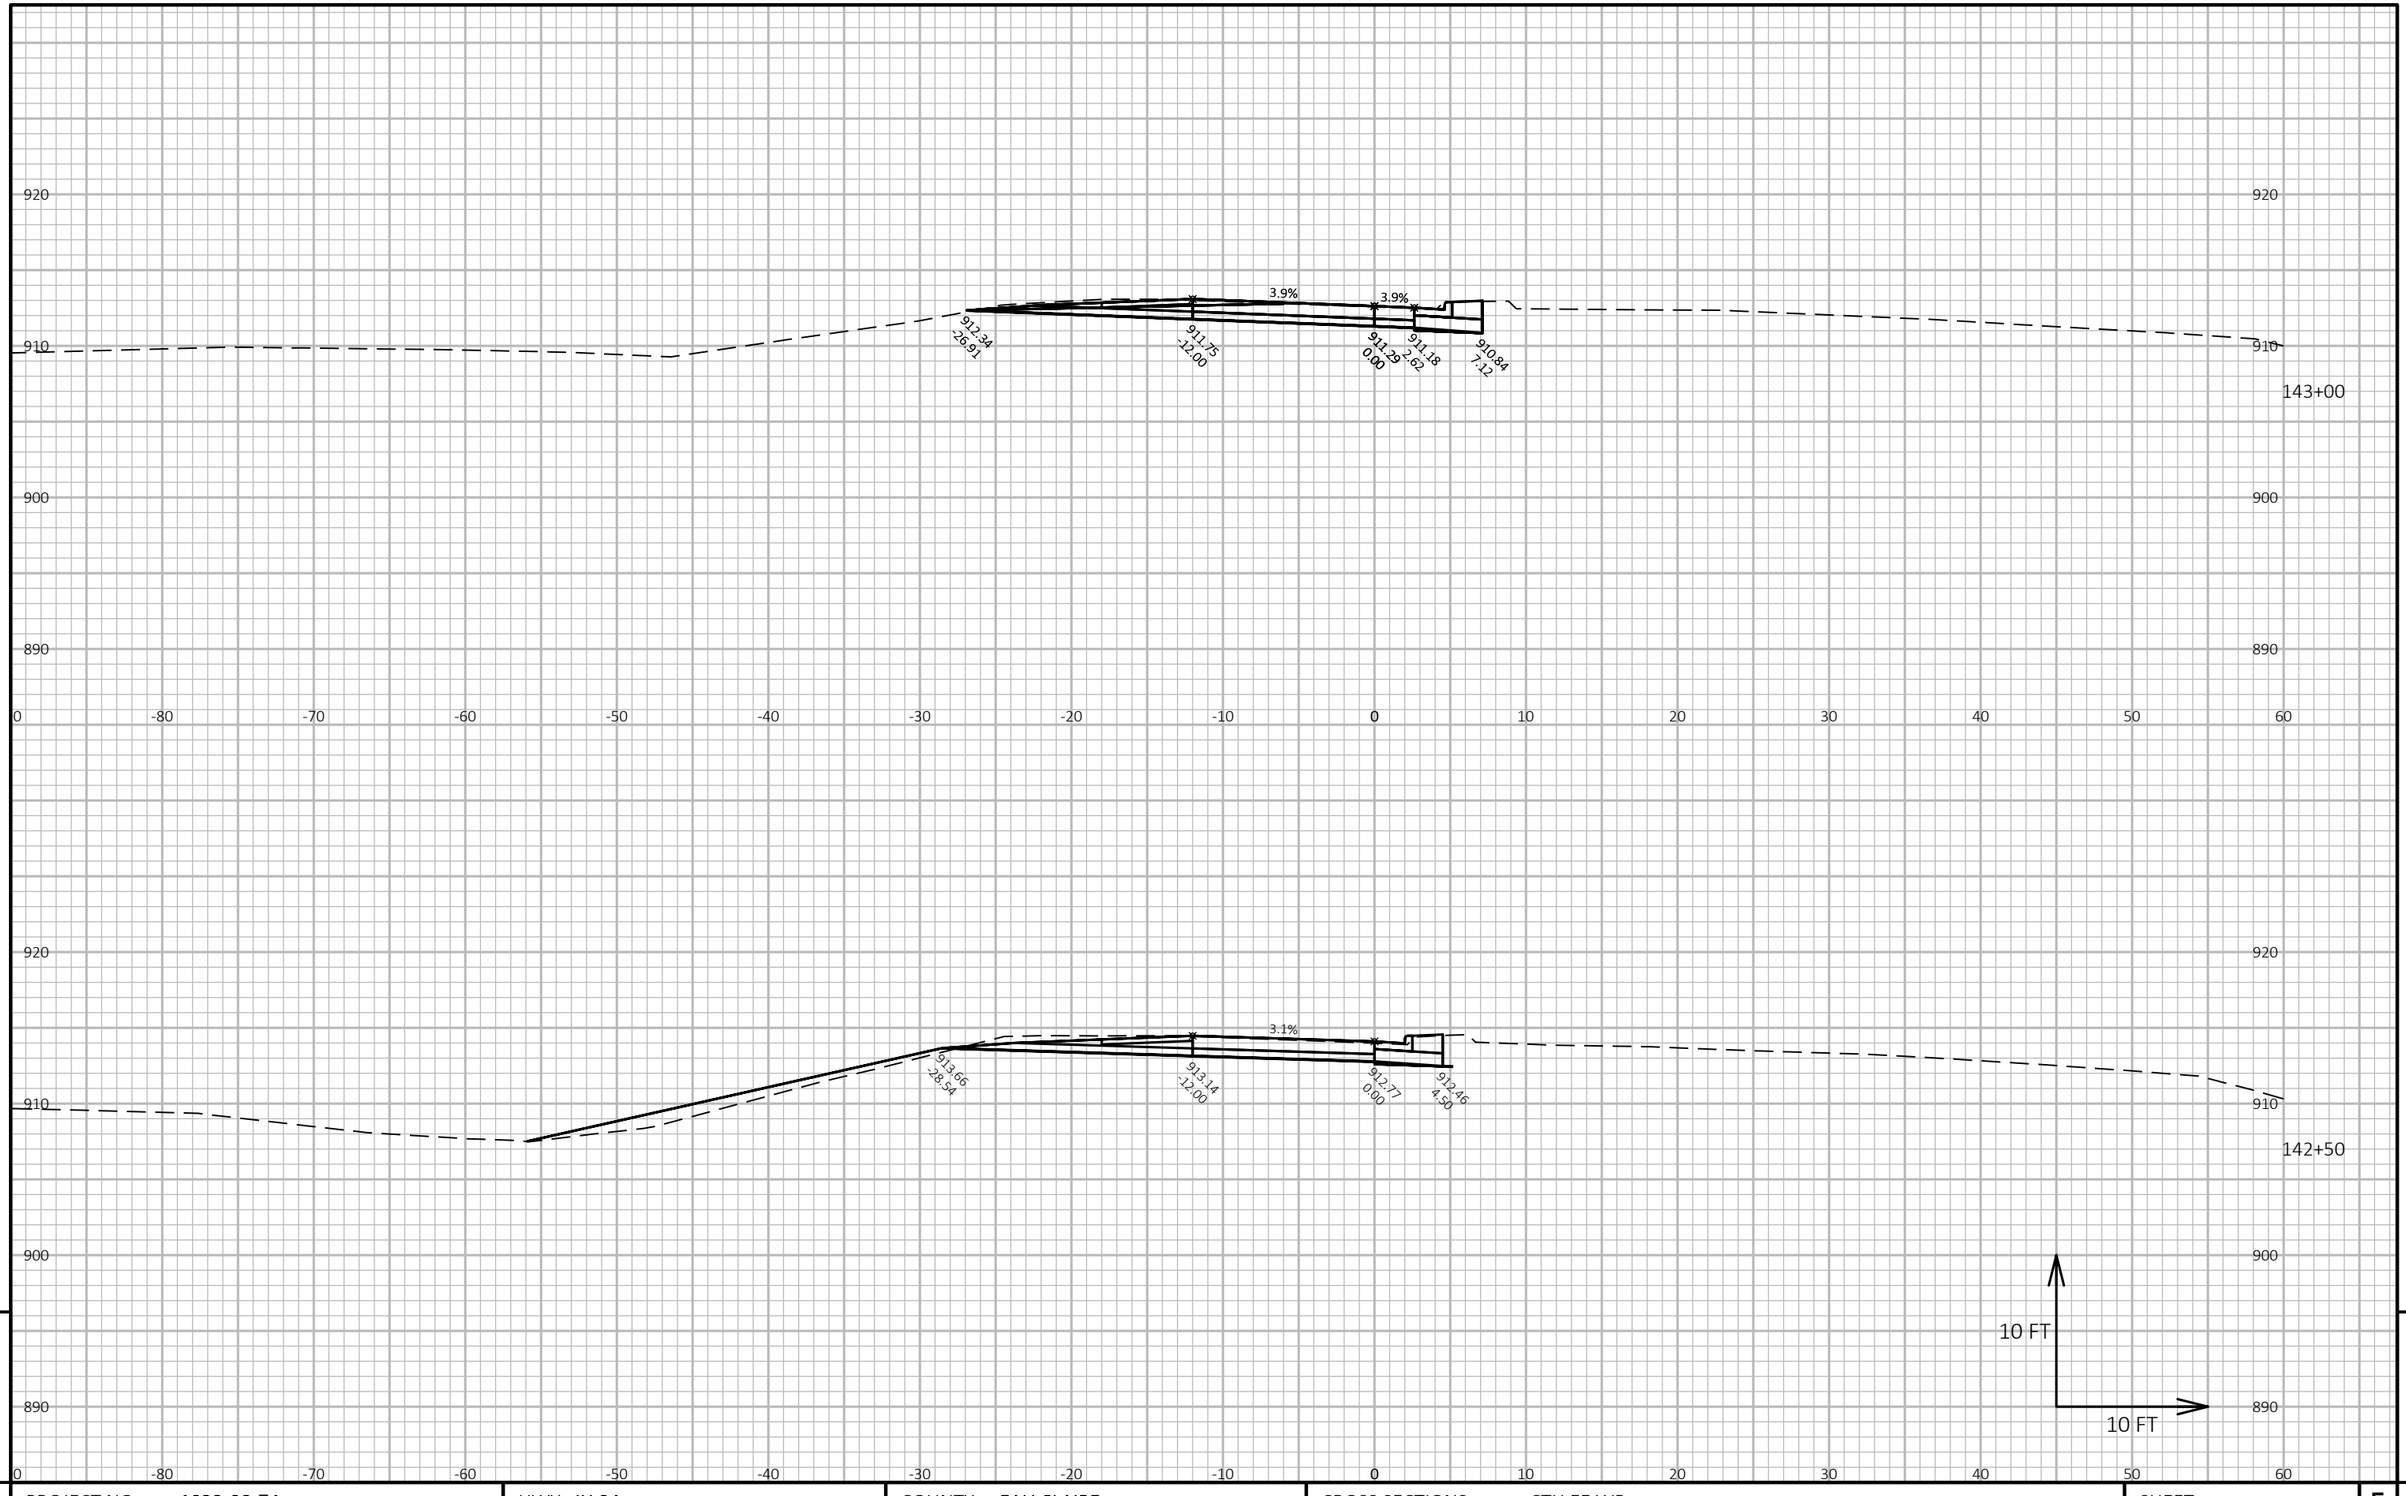


9

9

PROJECT NO: 1022-08-74	HWY: IH 94	COUNTY: EAU CLAIRE	CROSS SECTIONS: CTH EE WB	SHEET	E

FILE NAME : N:\PDS\C3D\10220804\SHEETSPLAN\X-SECTIONS\090201_XS_STAGE_4_CTH_EE_WB_10-13-20.DWG
LAYOUT NAME - CTH EE WB - (24)

PLOT DATE : 1/18/2021 6:52 AM PLOT BY : CHRIST, AARON D PLOT NAME : **PLOT SCALE :** 1 IN:10 FT HORZ. / 1 IN:10 FT VERT.

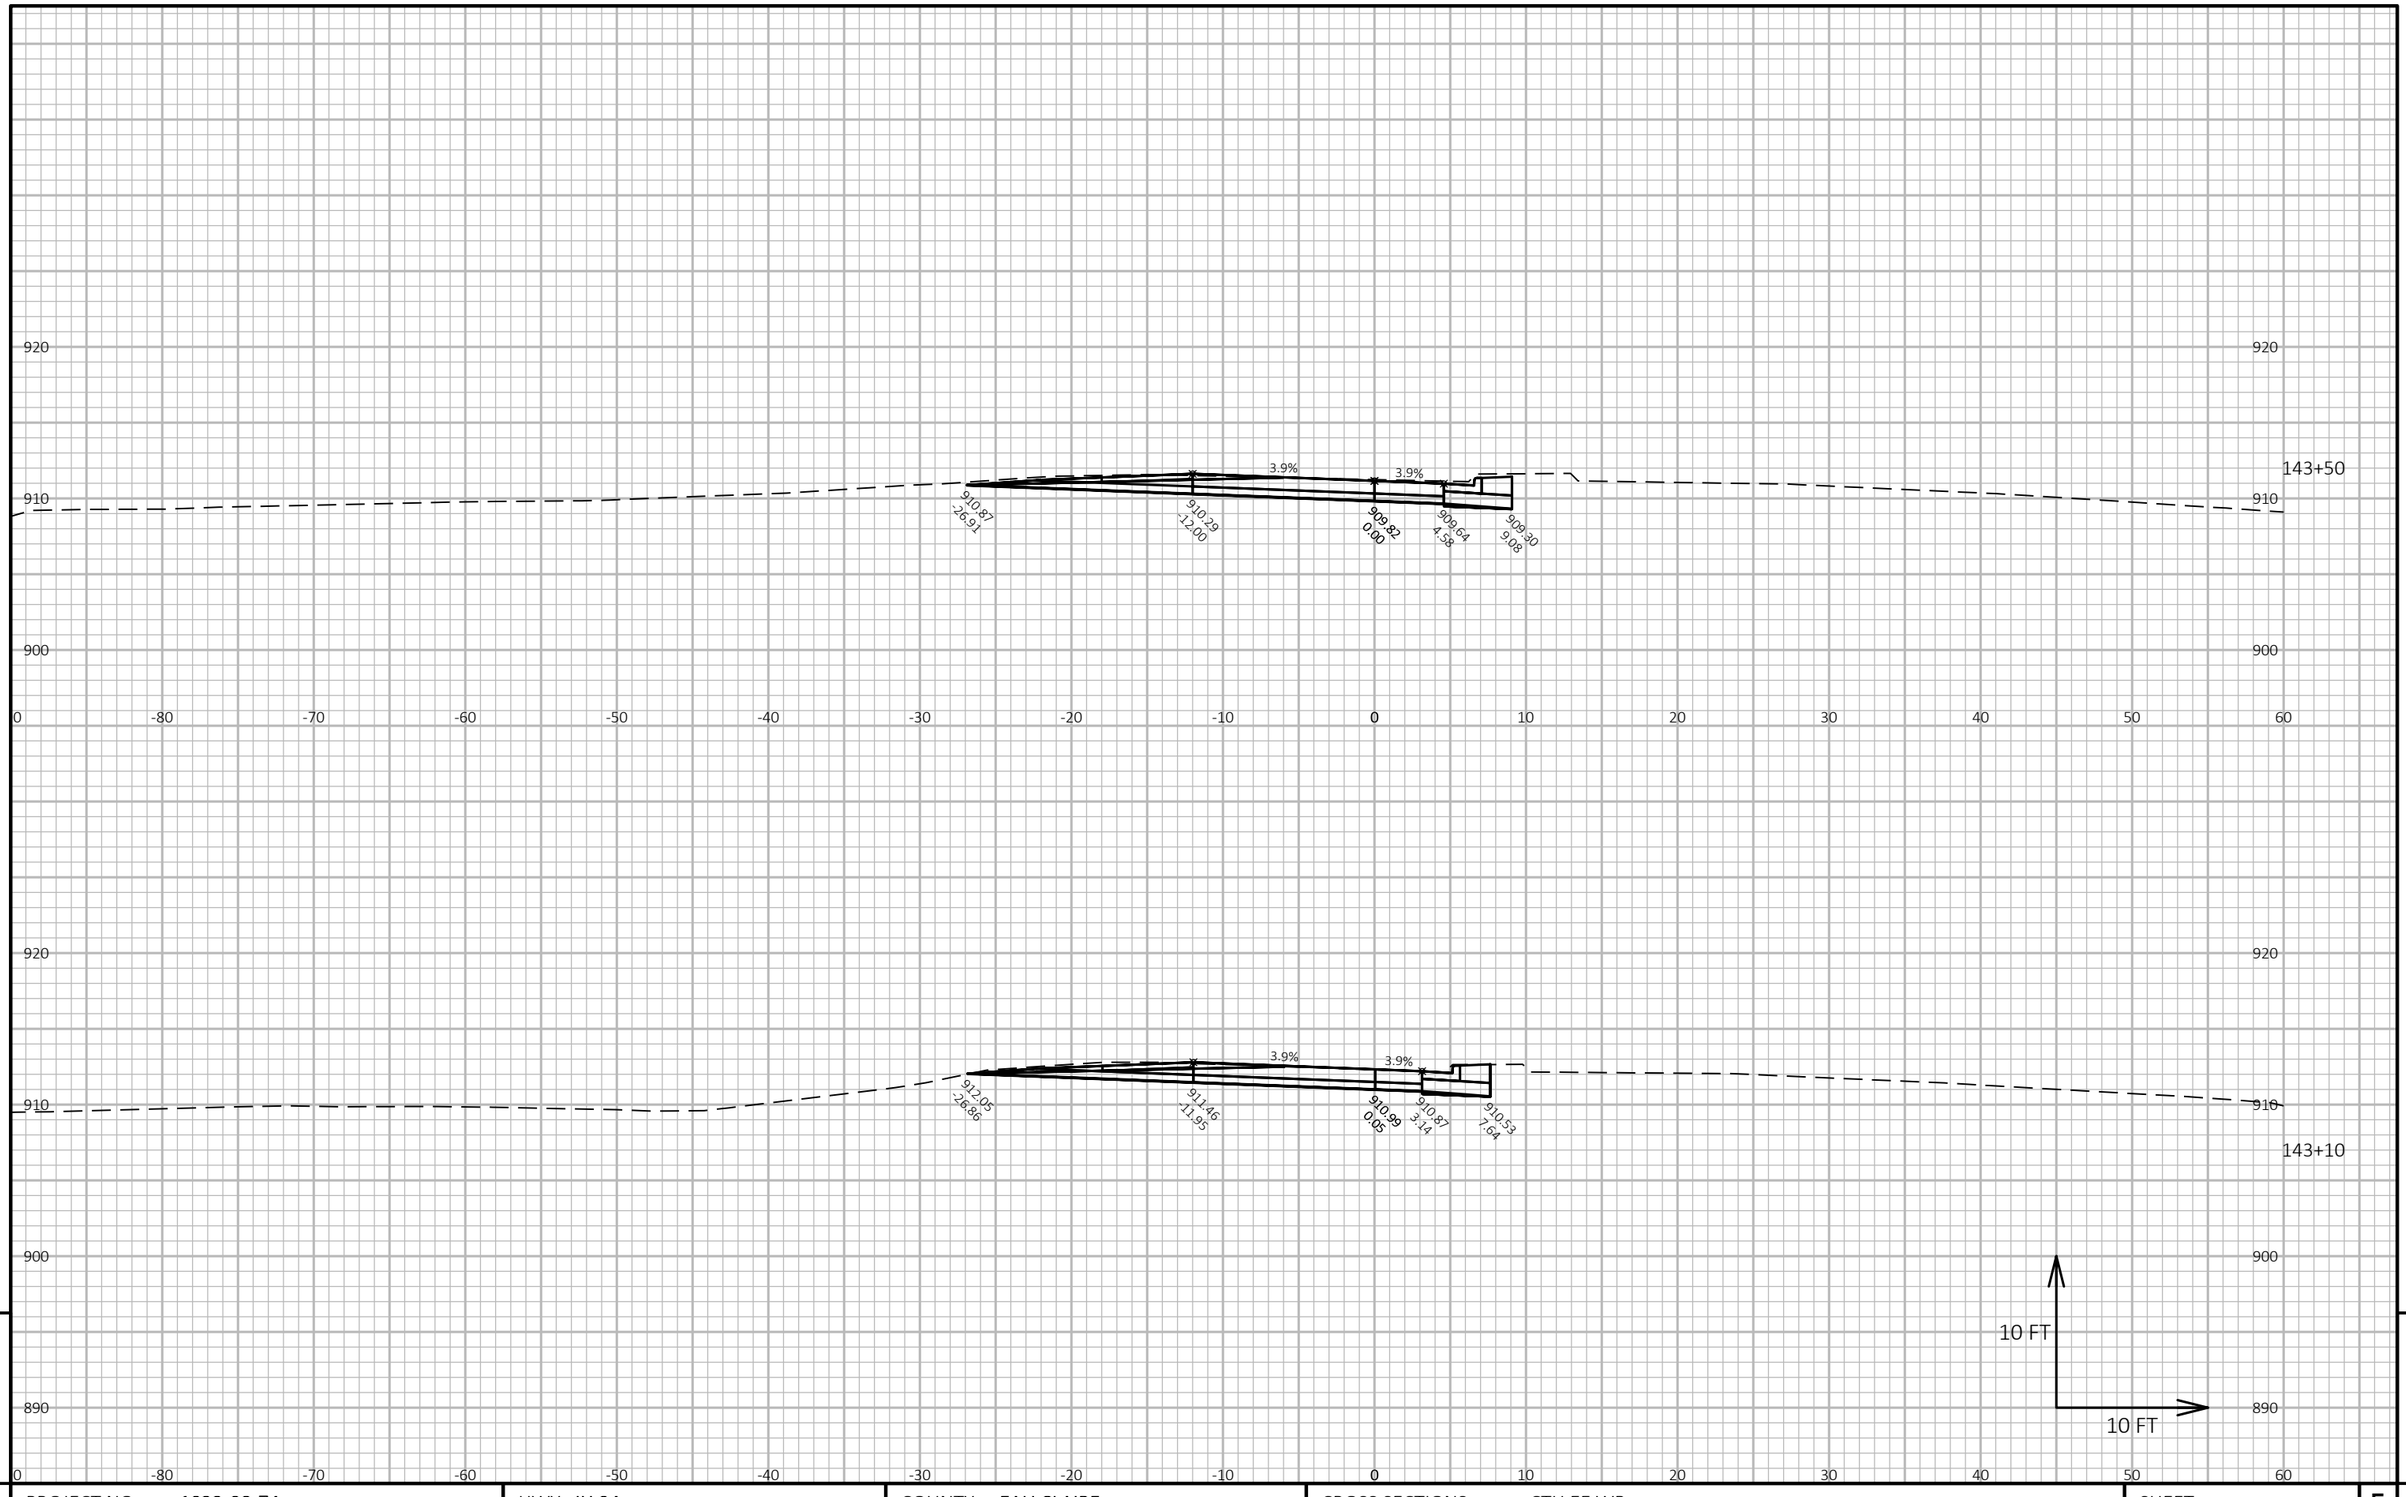

9

9

PROJECT NO: 1022-08-74	HWY: IH 94	COUNTY: EAU CLAIRE	CROSS SECTIONS: CTH EE WB	SHEET	E


FILE NAME : N:\PDS\C3D\10220804\SHEETSPLAN\X-SECTIONS\090201_XS_STAGE_4_CTH_EE_WB_10-13-20.DWG
LAYOUT NAME - CTH EE WB - (25)

PLOT DATE : 1/18/2021 6:53 AM

PLOT BY : CHRIST, AARON D

PLOT NAME :

PLOT SCALE : 1 IN:10 FT HORZ. / 1 IN:10 FT VERT.

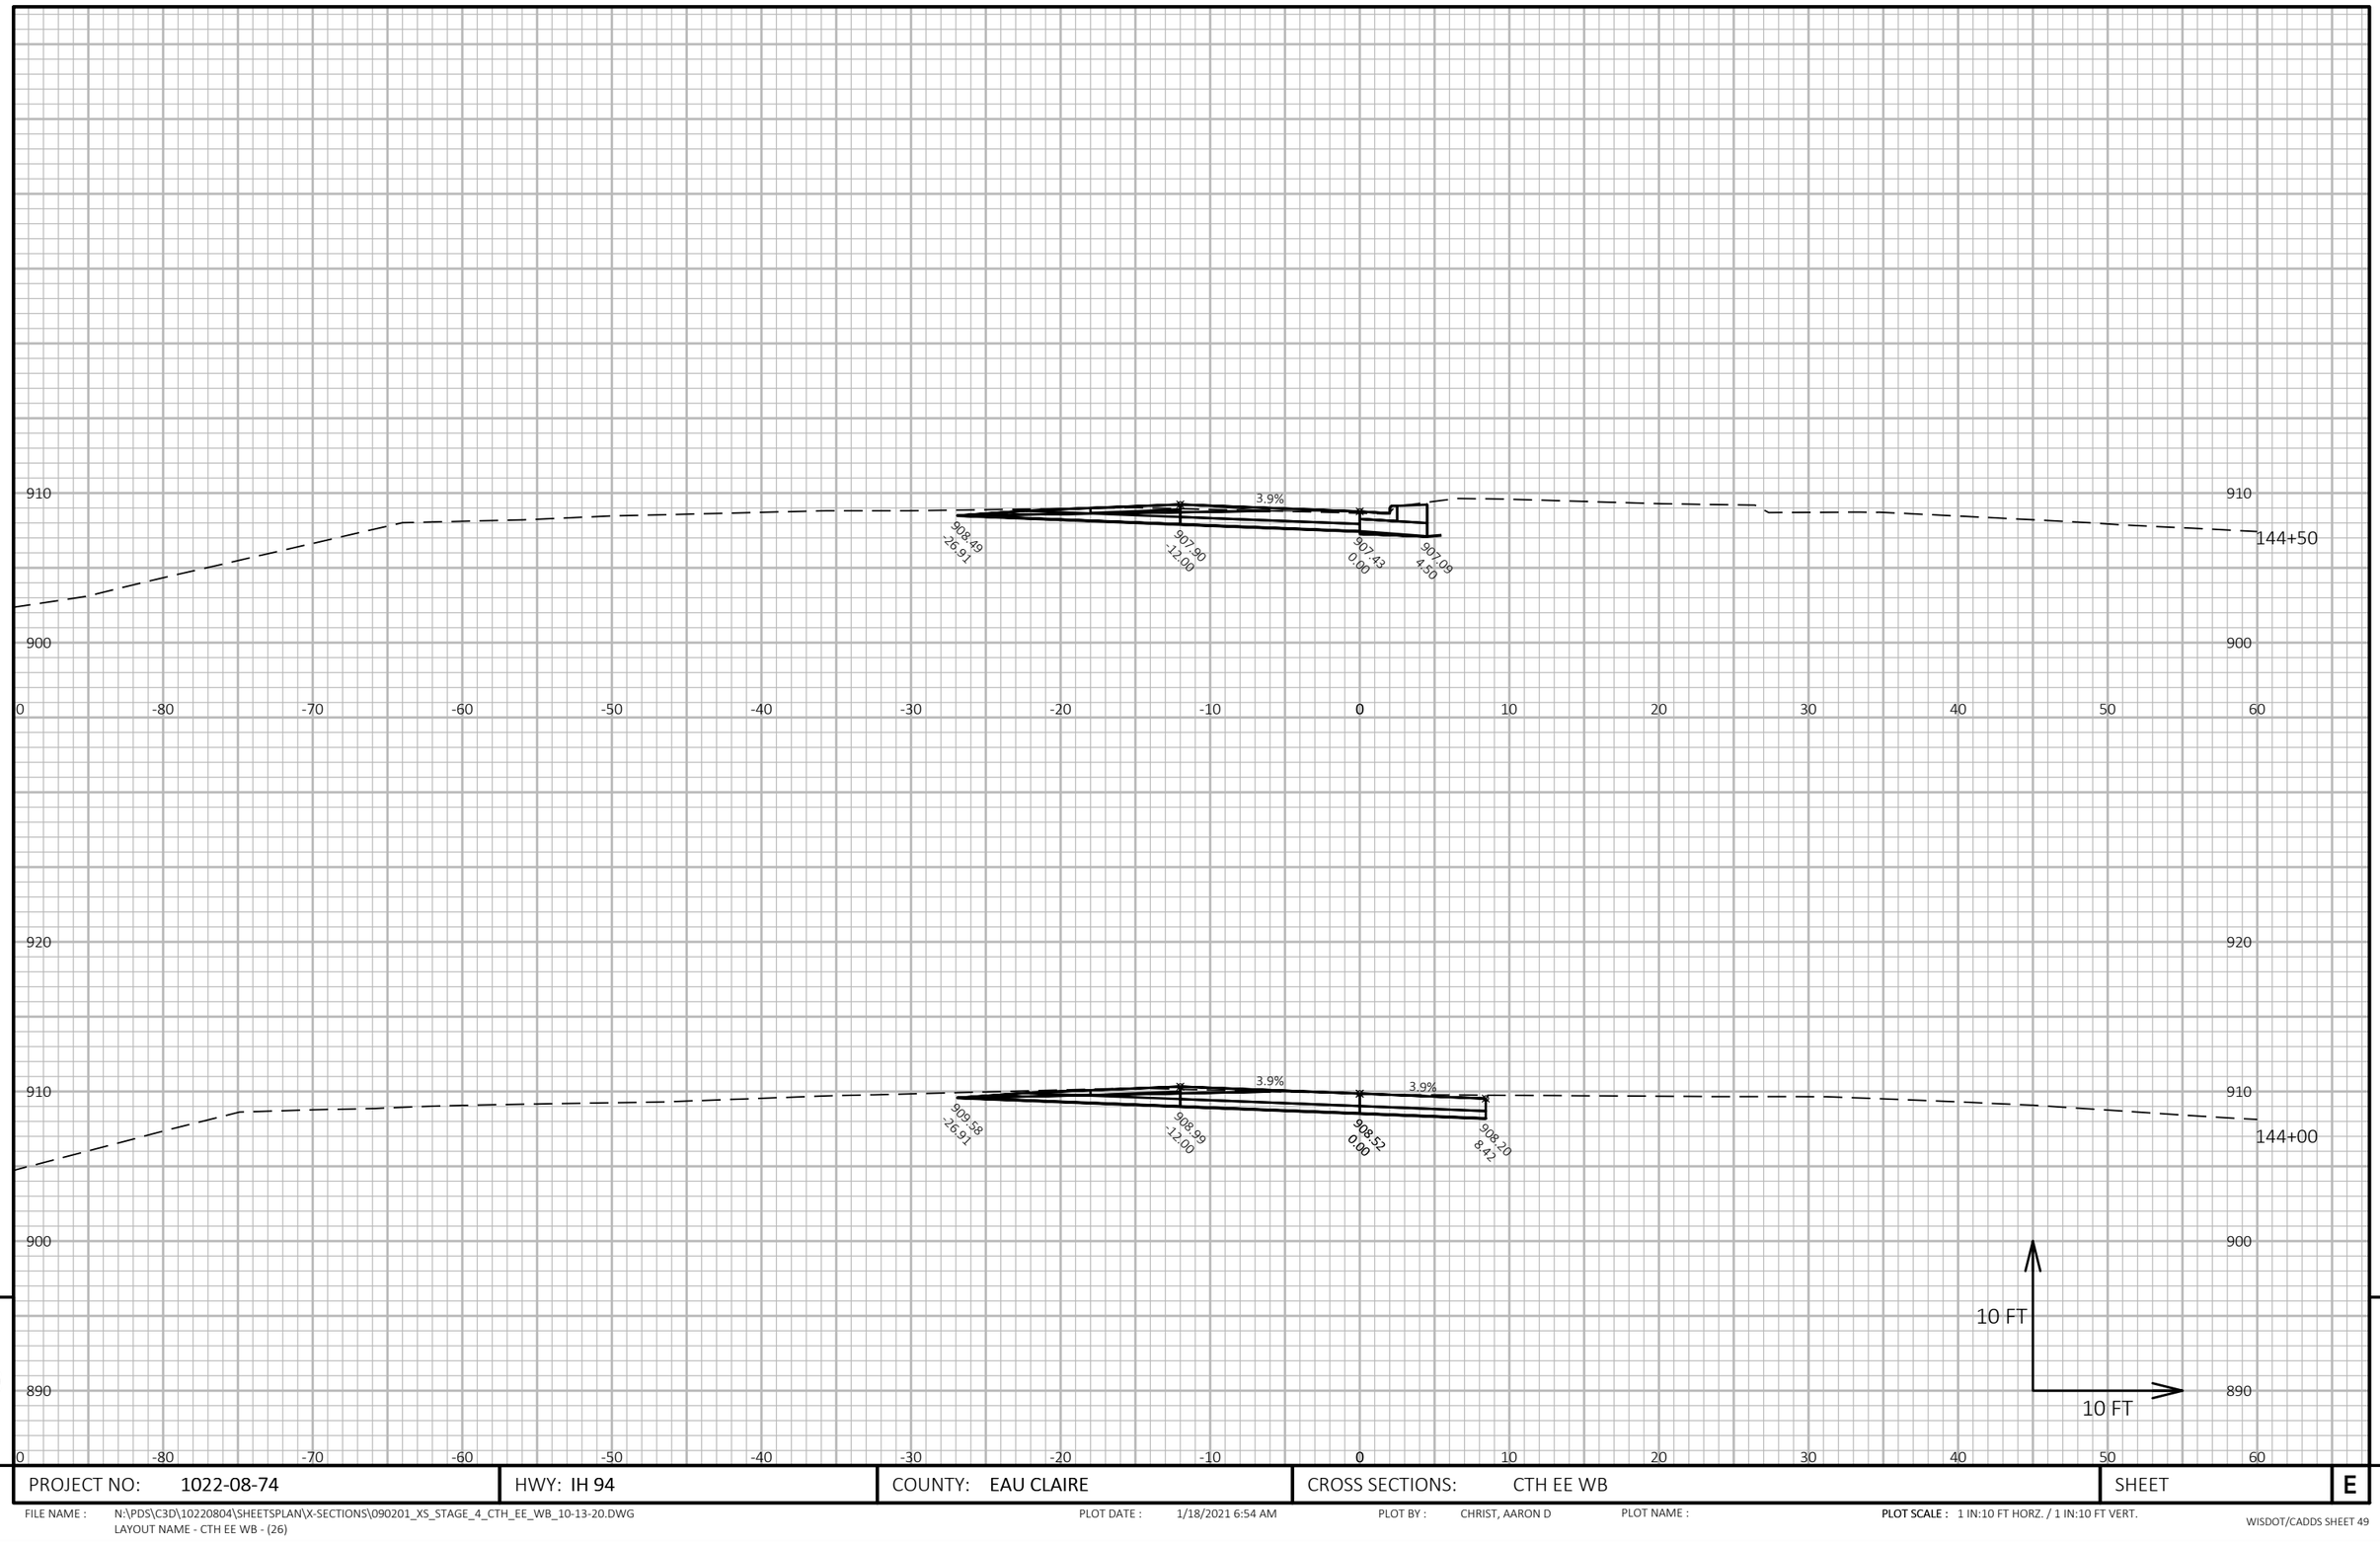

9

9

PROJECT NO: 1022-08-74	HWY: IH 94	COUNTY: EAU CLAIRE	CROSS SECTIONS: CTH EE WB	SHEET	E

FILE NAME : N:\PDS\C3D\10220804\SHEETSPLAN\X-SECTIONS\090201_XS_STAGE_4_CTH_EE_WB_10-13-20.DWG
LAYOUT NAME - CTH EE WB - (26)


PLOT DATE : 1/18/2021 6:54 AM

PLOT BY : CHRIST, AARON D

PLOT NAME :

PLOT SCALE : 1 IN:10 FT HORZ. / 1 IN:10 FT VERT.

WISDOT/CADDS SHEET 49

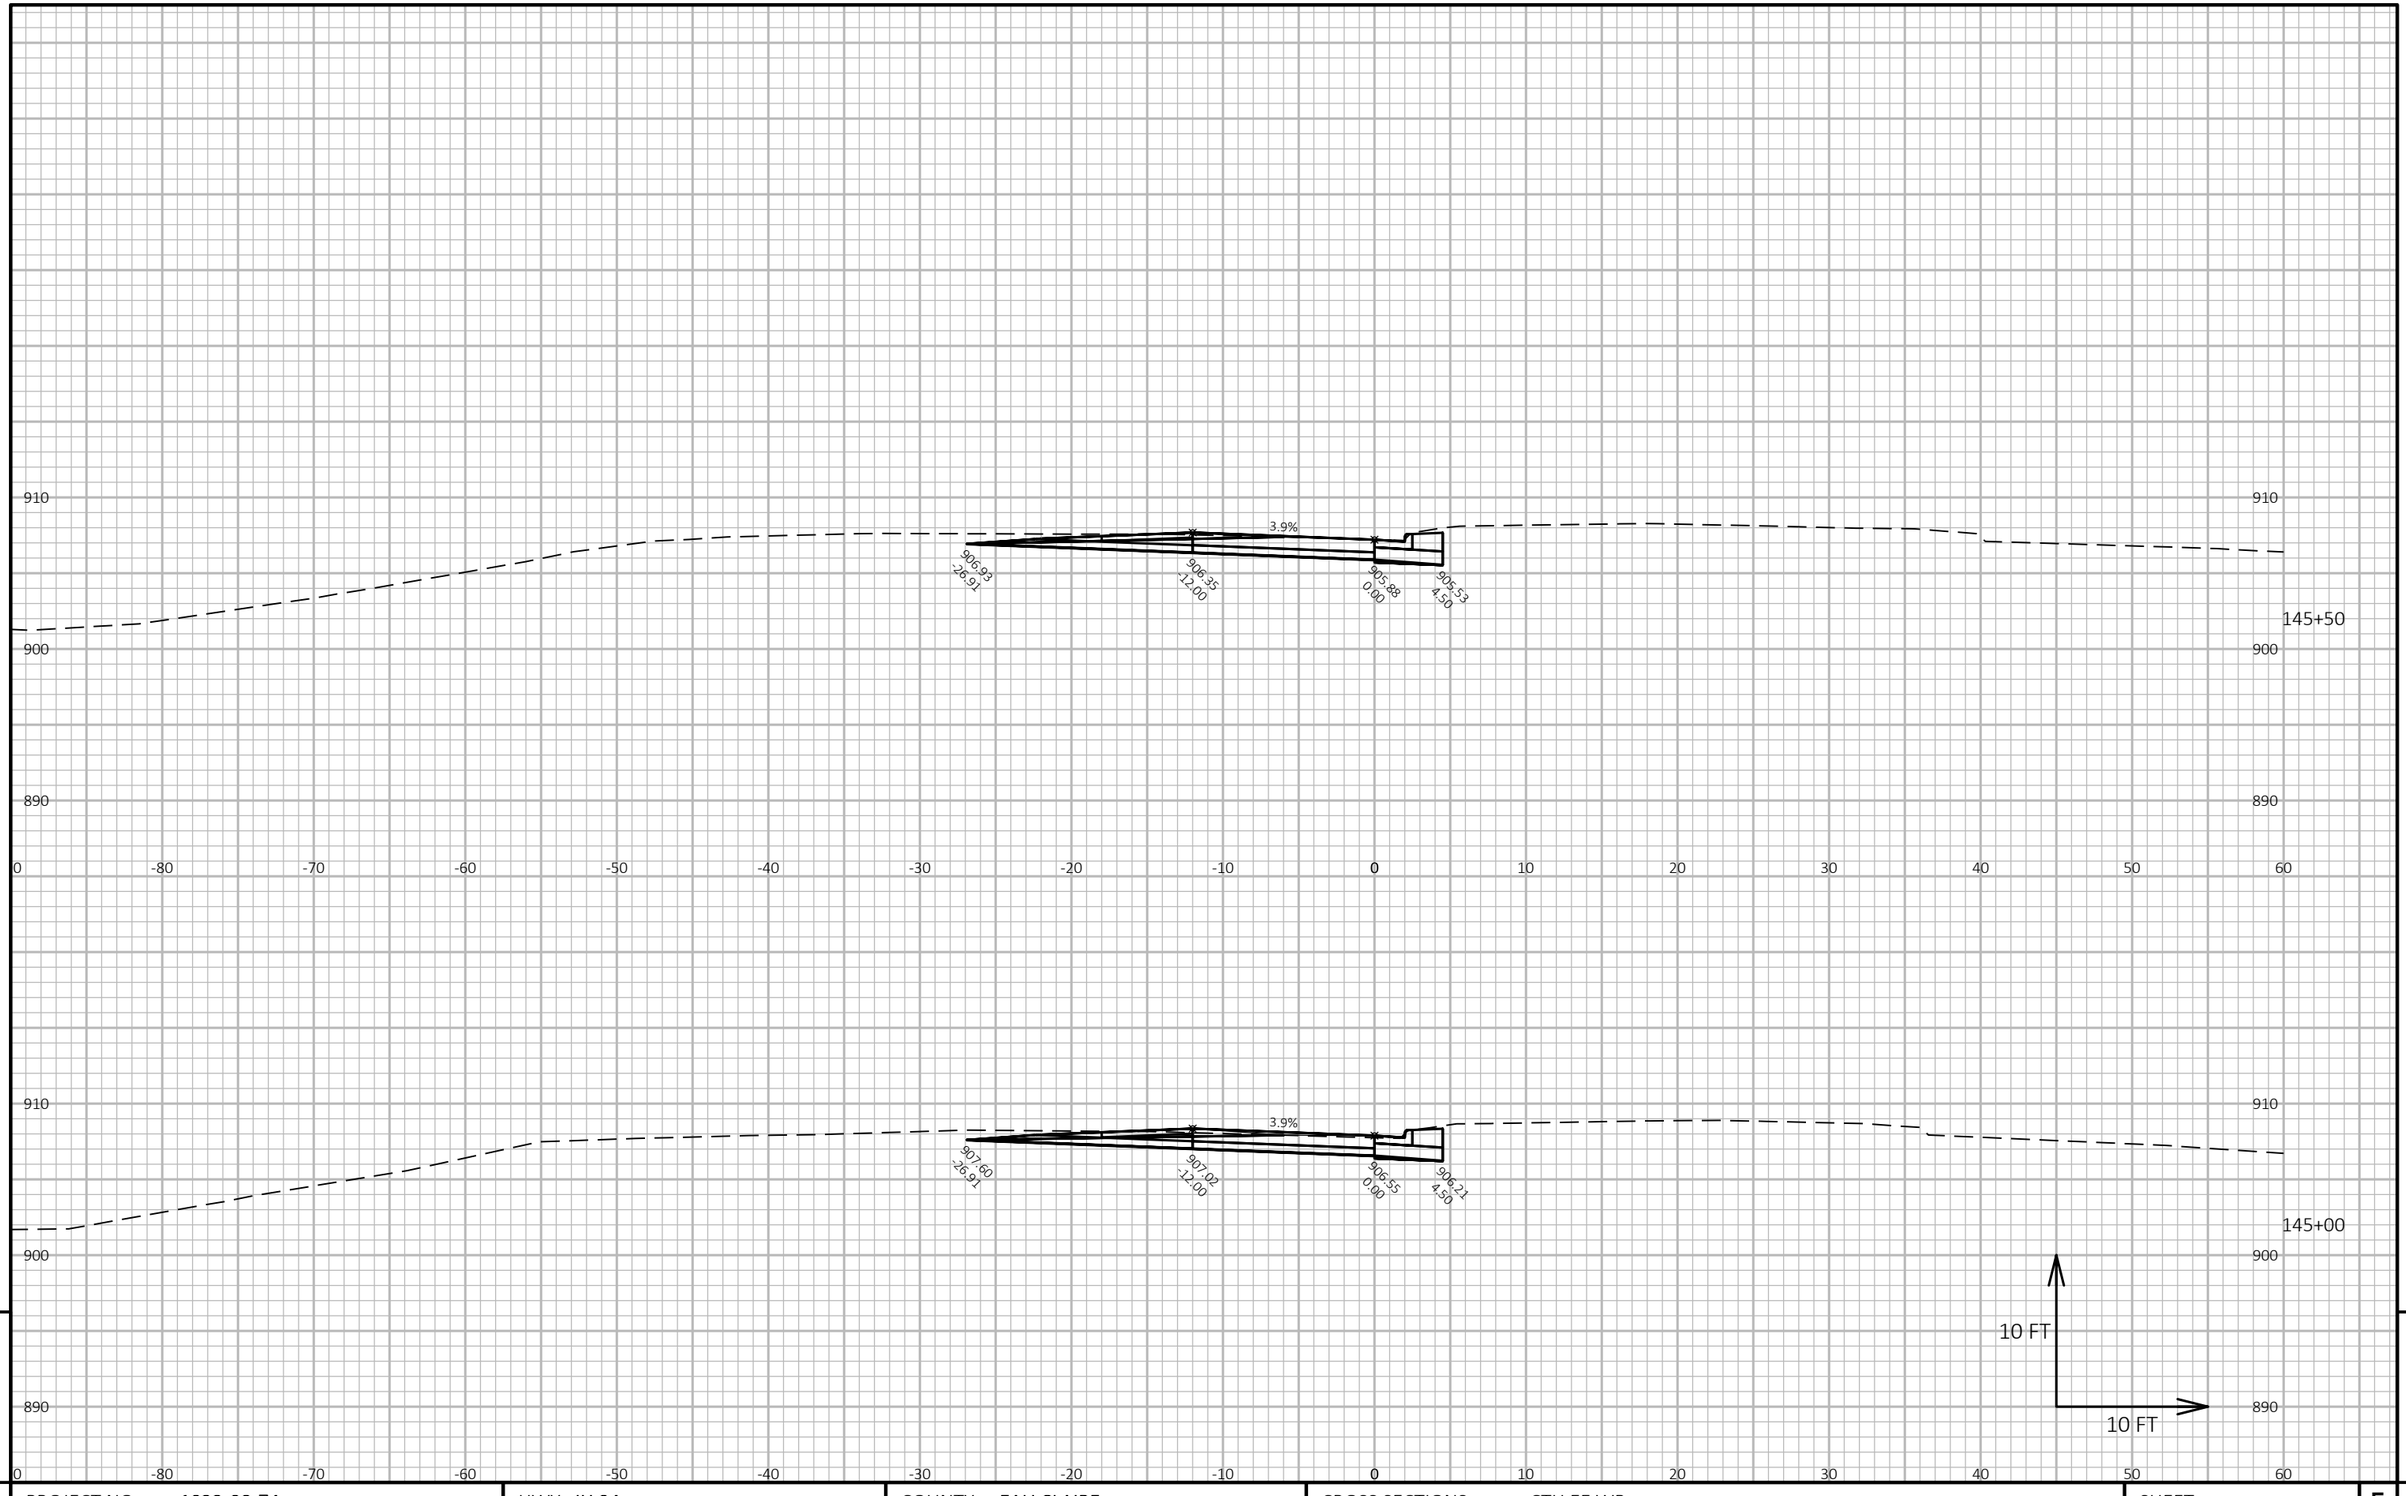

9

9

PROJECT NO: 1022-08-74	HWY: IH 94	COUNTY: EAU CLAIRE	CROSS SECTIONS: CTH EE WB	SHEET	E


FILE NAME : N:\PDS\C3D\10220804\SHEETSPLAN\X-SECTIONS\090201_XS_STAGE_4_CTH_EE_WB_10-13-20.DWG
LAYOUT NAME - CTH EE WB - (27)

PLOT DATE : 1/18/2021 6:54 AM

PLOT BY : CHRIST, AARON D

PLOT NAME :

PLOT SCALE : 1 IN:10 FT HORZ. / 1 IN:10 FT VERT.

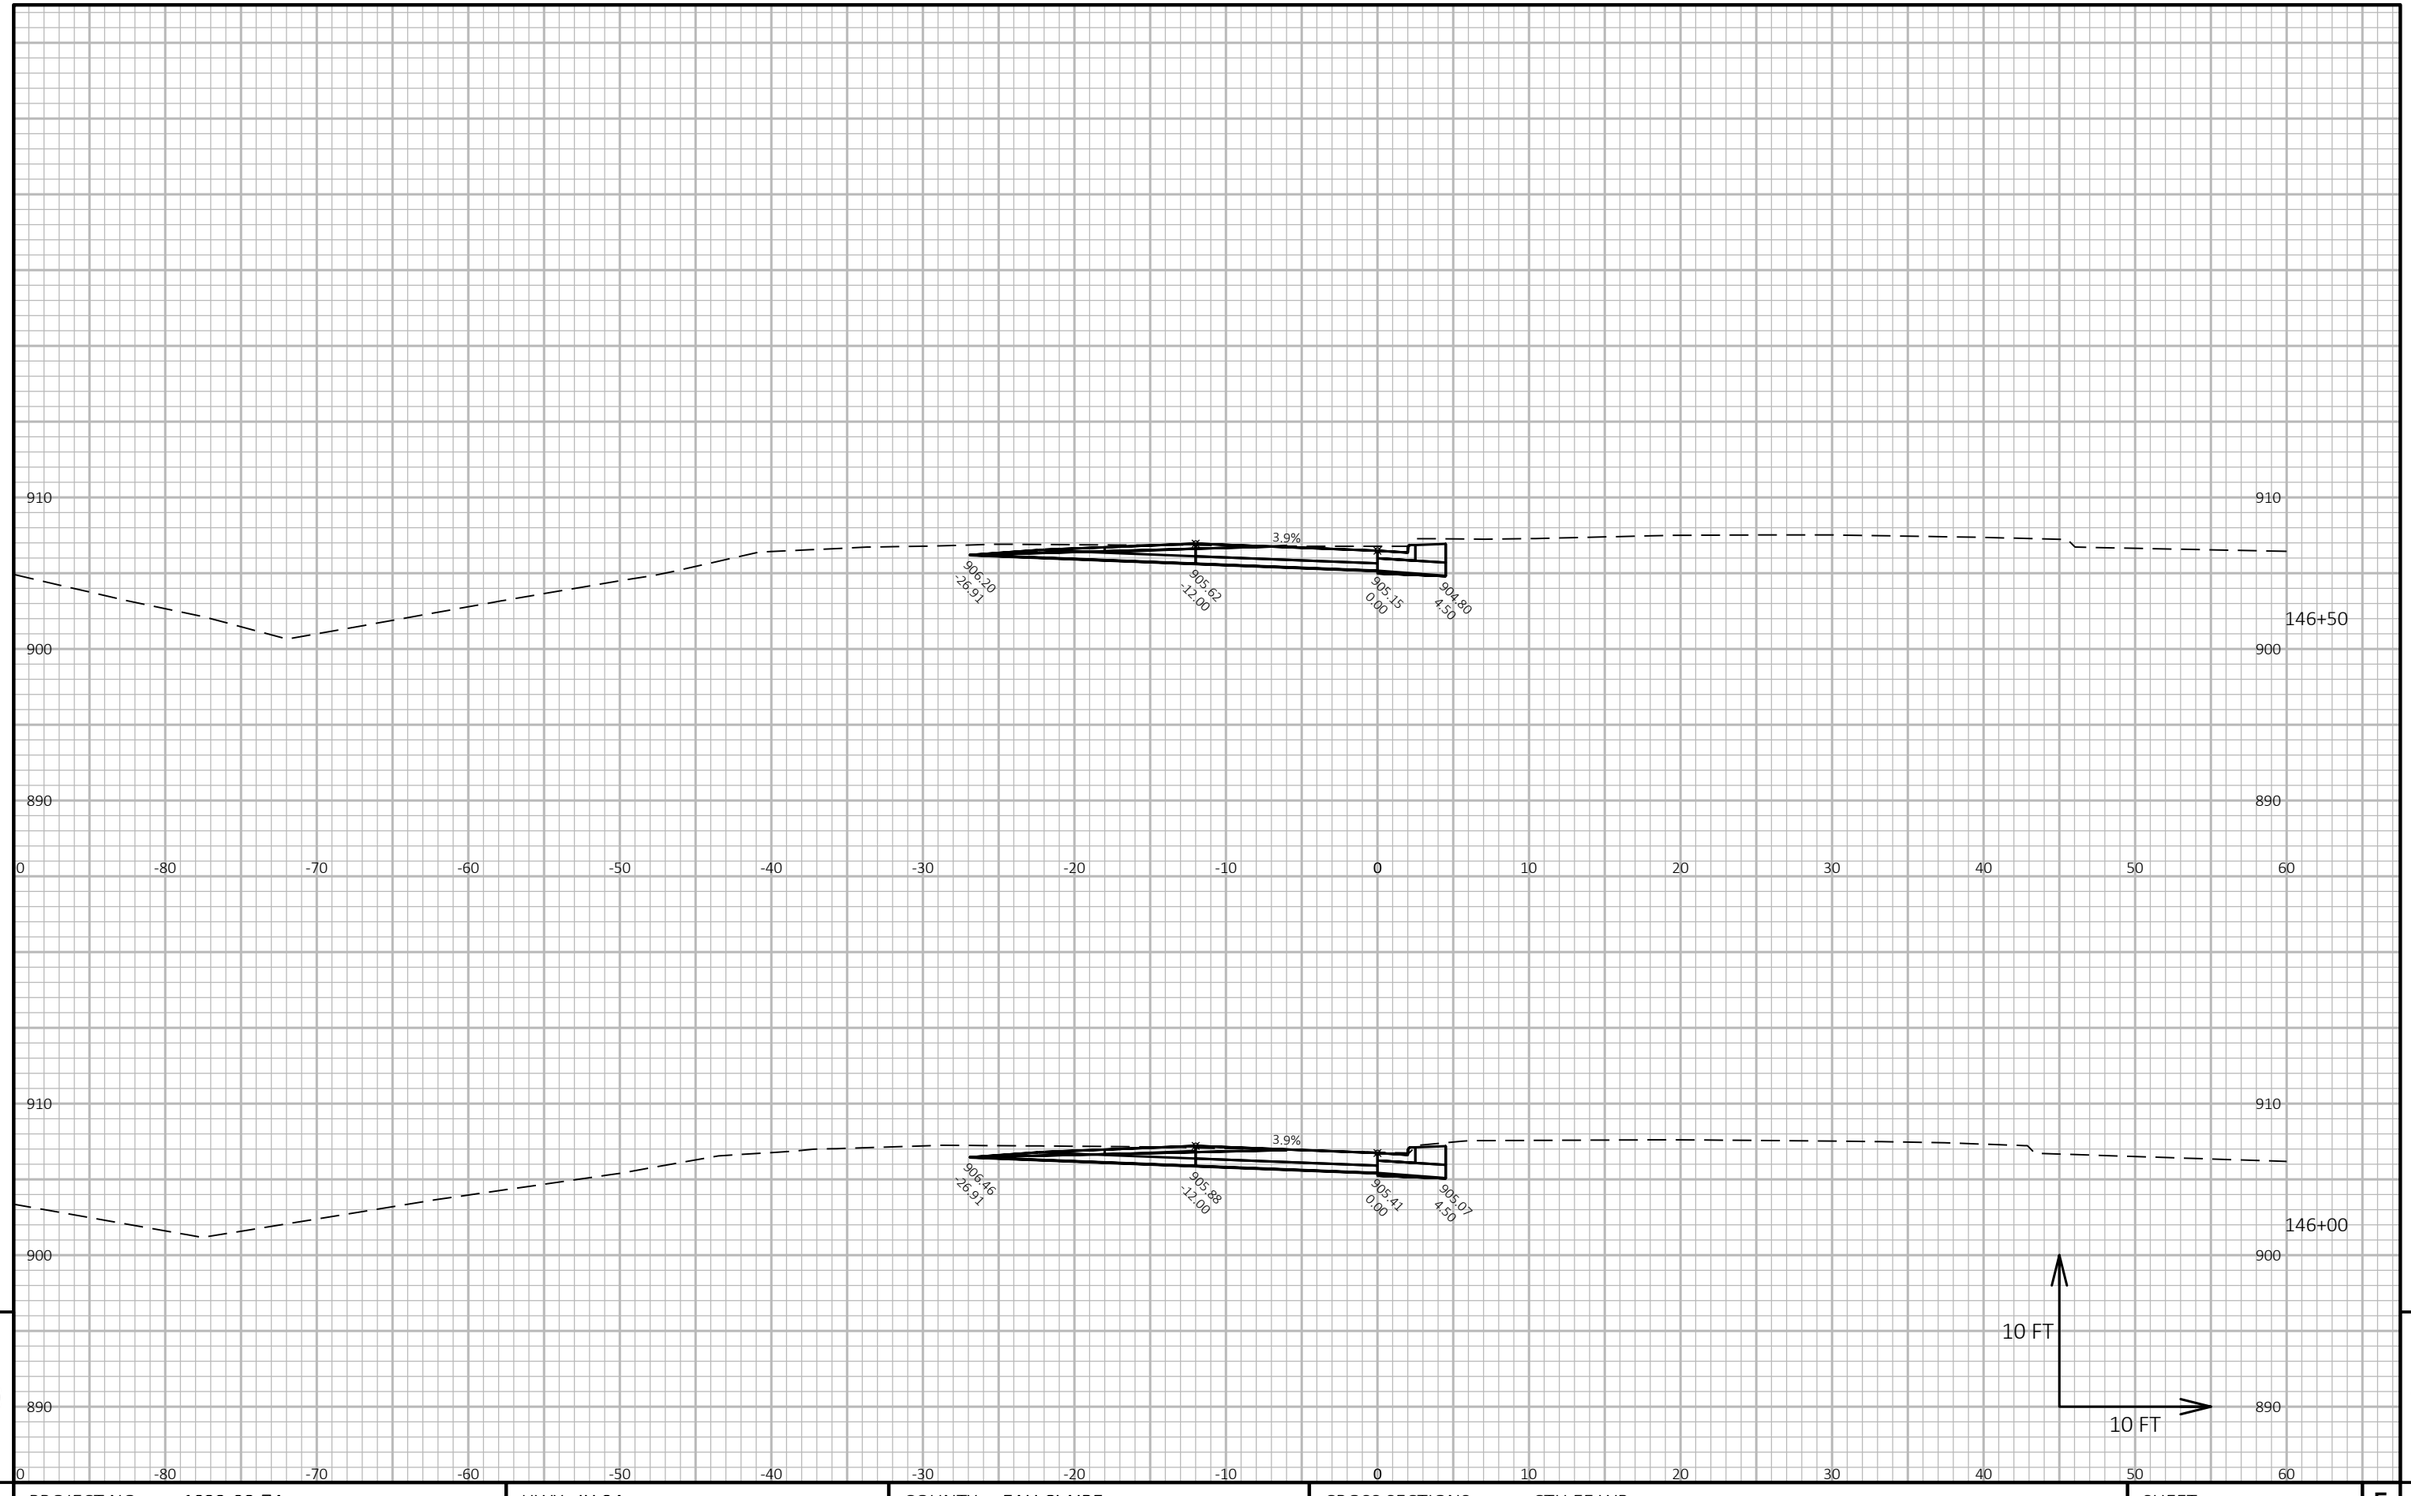

9

9

PROJECT NO: 1022-08-74	HWY: IH 94	COUNTY: EAU CLAIRE	CROSS SECTIONS: CTH EE WB	SHEET	E


FILE NAME : N:\PDS\C3D\10220804\SHEETSPLAN\X-SECTIONS\090201_XS_STAGE_4_CTH_EE_WB_10-13-20.DWG
LAYOUT NAME - CTH EE WB - (28)

PLOT DATE : 1/18/2021 6:55 AM

PLOT BY : CHRIST, AARON D

PLOT NAME :

PLOT SCALE : 1 IN:10 FT HORZ. / 1 IN:10 FT VERT.

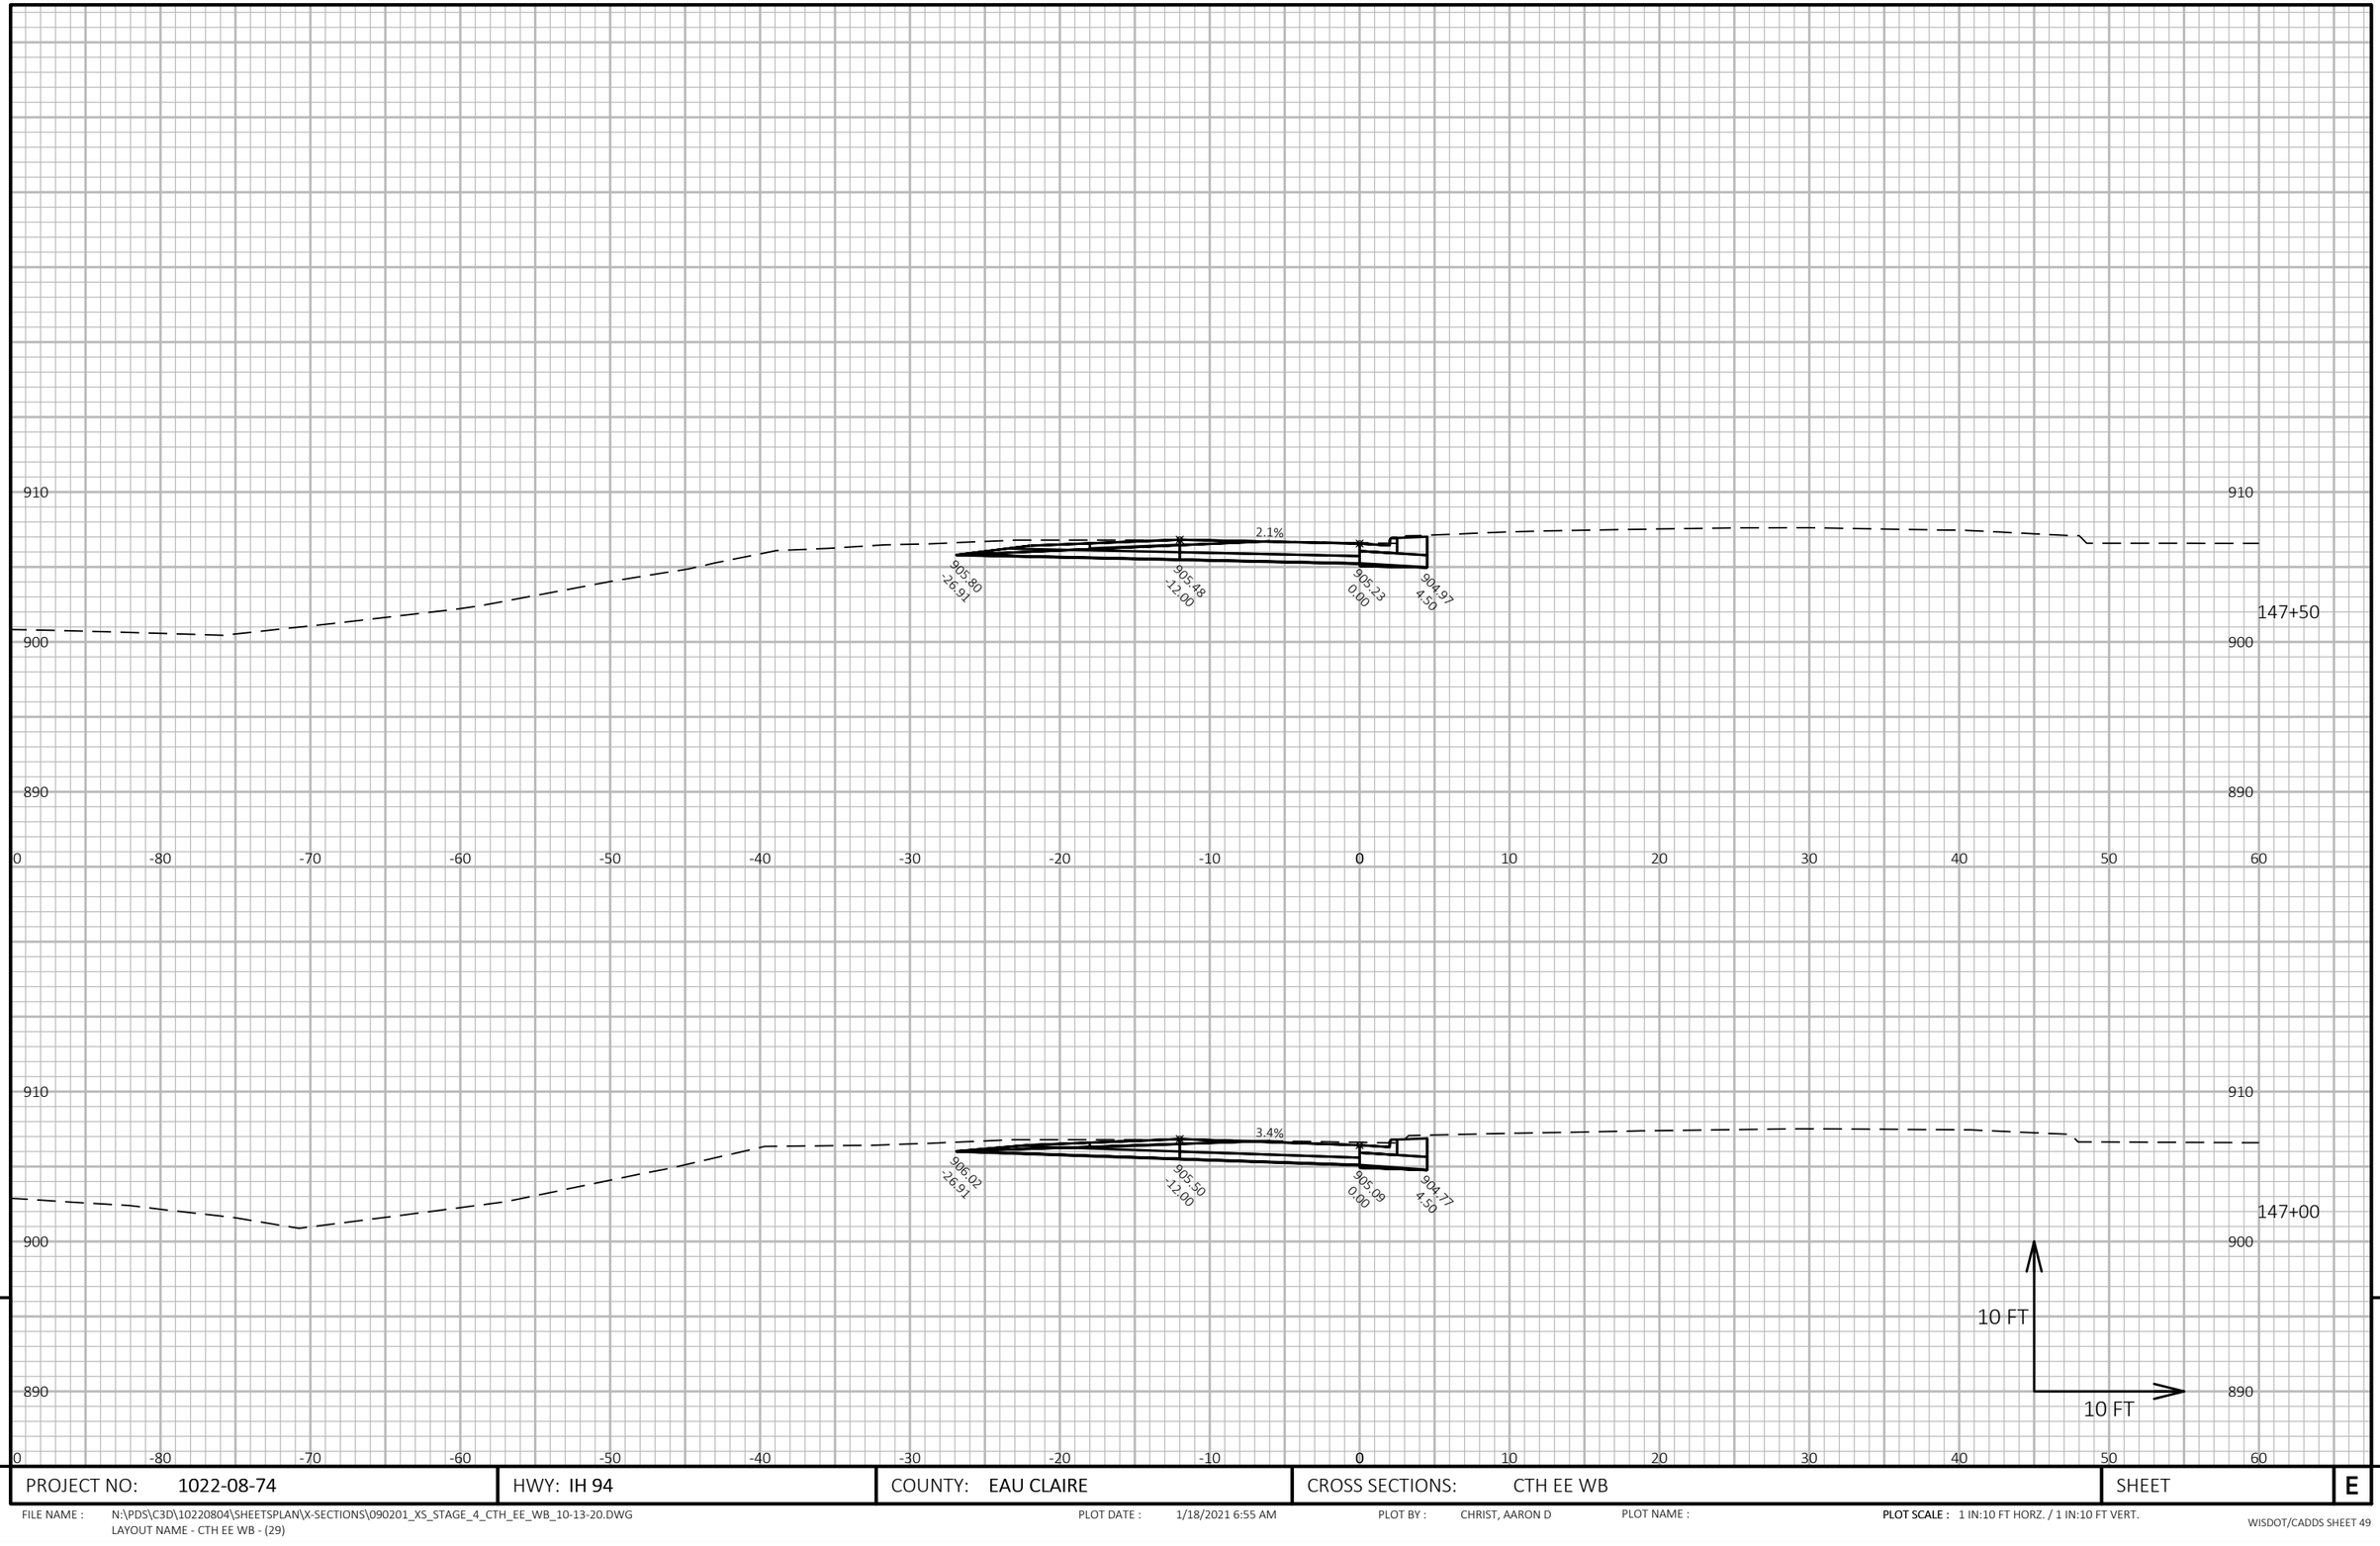

PROJECT NO: 1022-08-74	HWY: IH 94	COUNTY: EAU CLAIRE	CROSS SECTIONS: CTH EE WB	SHEET	E


FILE NAME : N:\PDS\C3D\10220804\SHEETSPLAN\X-SECTIONS\090201_XS_STAGE_4_CTH_EE_WB_10-13-20.DWG
LAYOUT NAME - CTH EE WB - (29)

PLOT DATE : 1/18/2021 6:55 AM

PLOT BY : CHRIST, AARON D

PLOT NAME :

PLOT SCALE : 1 IN:10 FT HORZ. / 1 IN:10 FT VERT.

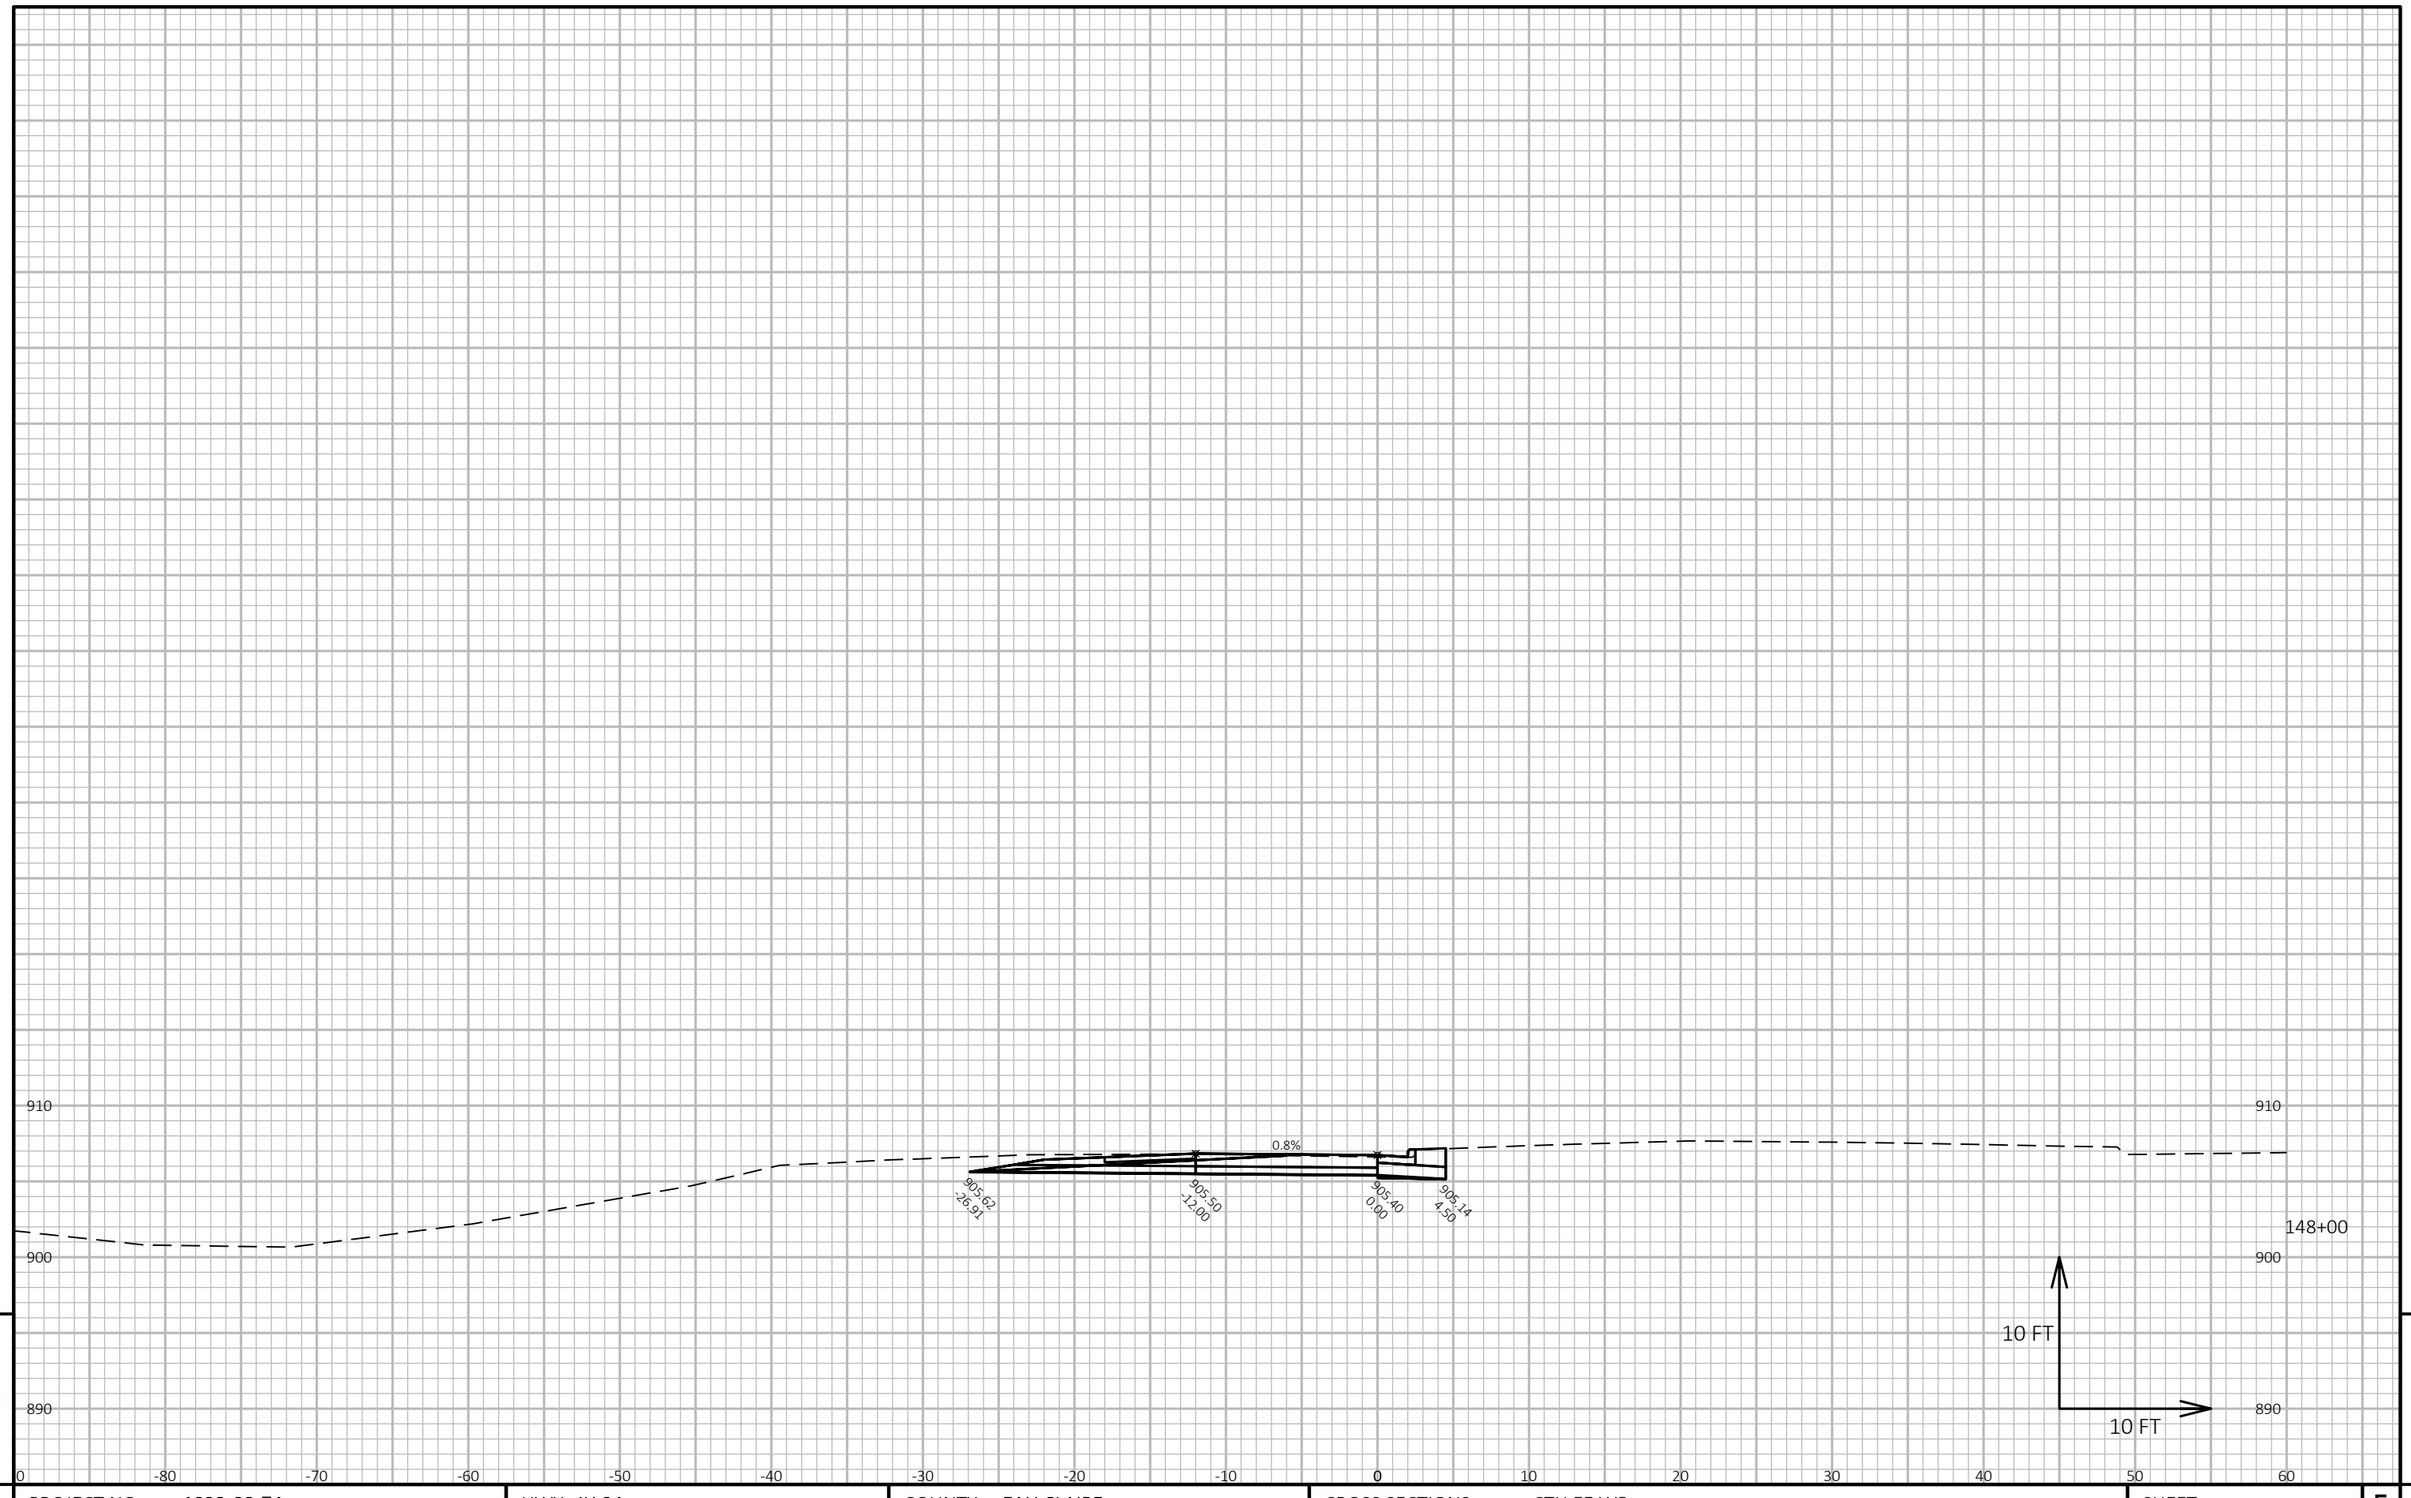

9

9

PROJECT NO: 1022-08-74	HWY: IH 94	COUNTY: EAU CLAIRE	CROSS SECTIONS: CTH EE WB	SHEET	E


FILE NAME : N:\PDS\C3D\10220804\SHEETSPLAN\X-SECTIONS\090201_XS_STAGE_4_CTH_EE_WB_10-13-20.DWG
LAYOUT NAME - CTH EE WB - (30)

PLOT DATE : 1/18/2021 6:56 AM

PLOT BY : CHRIST, AARON D

PLOT NAME :

PLOT SCALE : 1 IN:10 FT HORZ. / 1 IN:10 FT VERT.

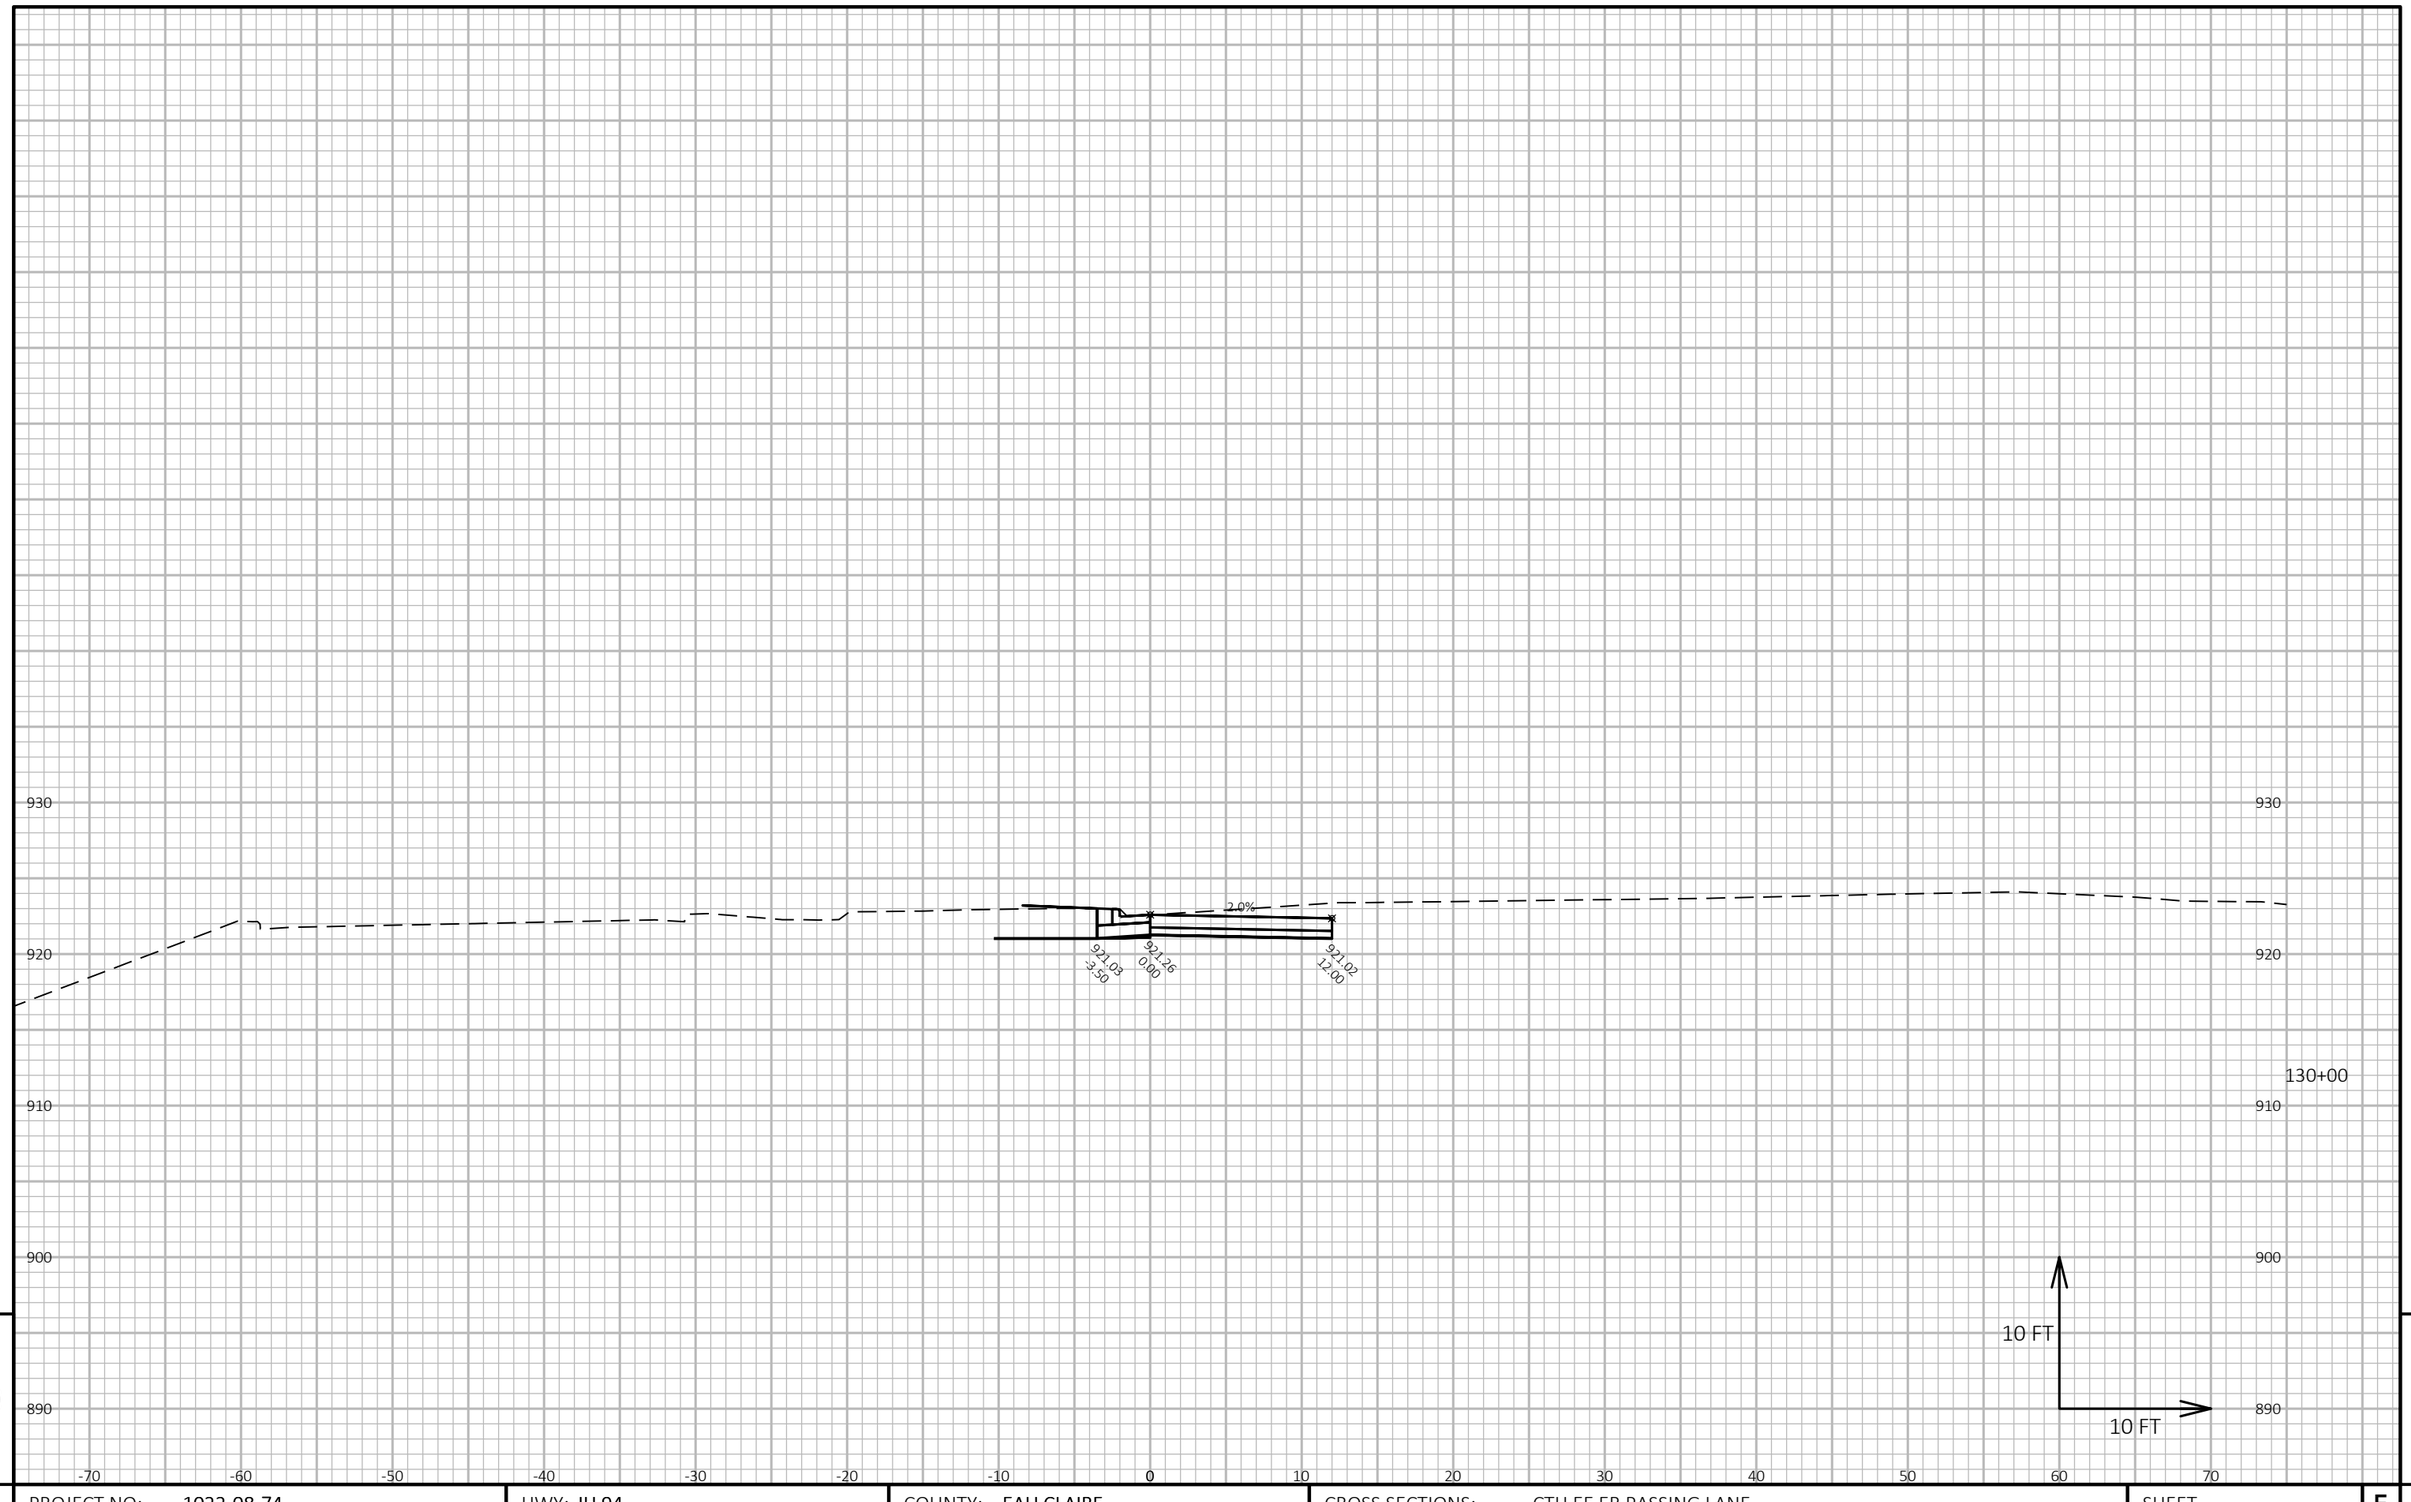

9

9

PROJECT NO: 1022-08-74	HWY: IH 94	COUNTY: EAU CLAIRE	CROSS SECTIONS: CTH EE EB PASSING LANE	SHEET	E


FILE NAME : N:\PDS\C3D\10220804\SHEETSPLAN\X-SECTIONS\090201_XS_CTH_EE_PASSING_LANE_EB_STAGE_5_10-14-20.DWG
LAYOUT NAME - CTH EE EB Passing Lane - (1)

PLOT DATE : 1/18/2021 6:17 AM

PLOT BY : CHRIST, AARON D

PLOT NAME :


PLOT SCALE : 1 IN:10 FT HORZ. / 1 IN:10 FT VERT.

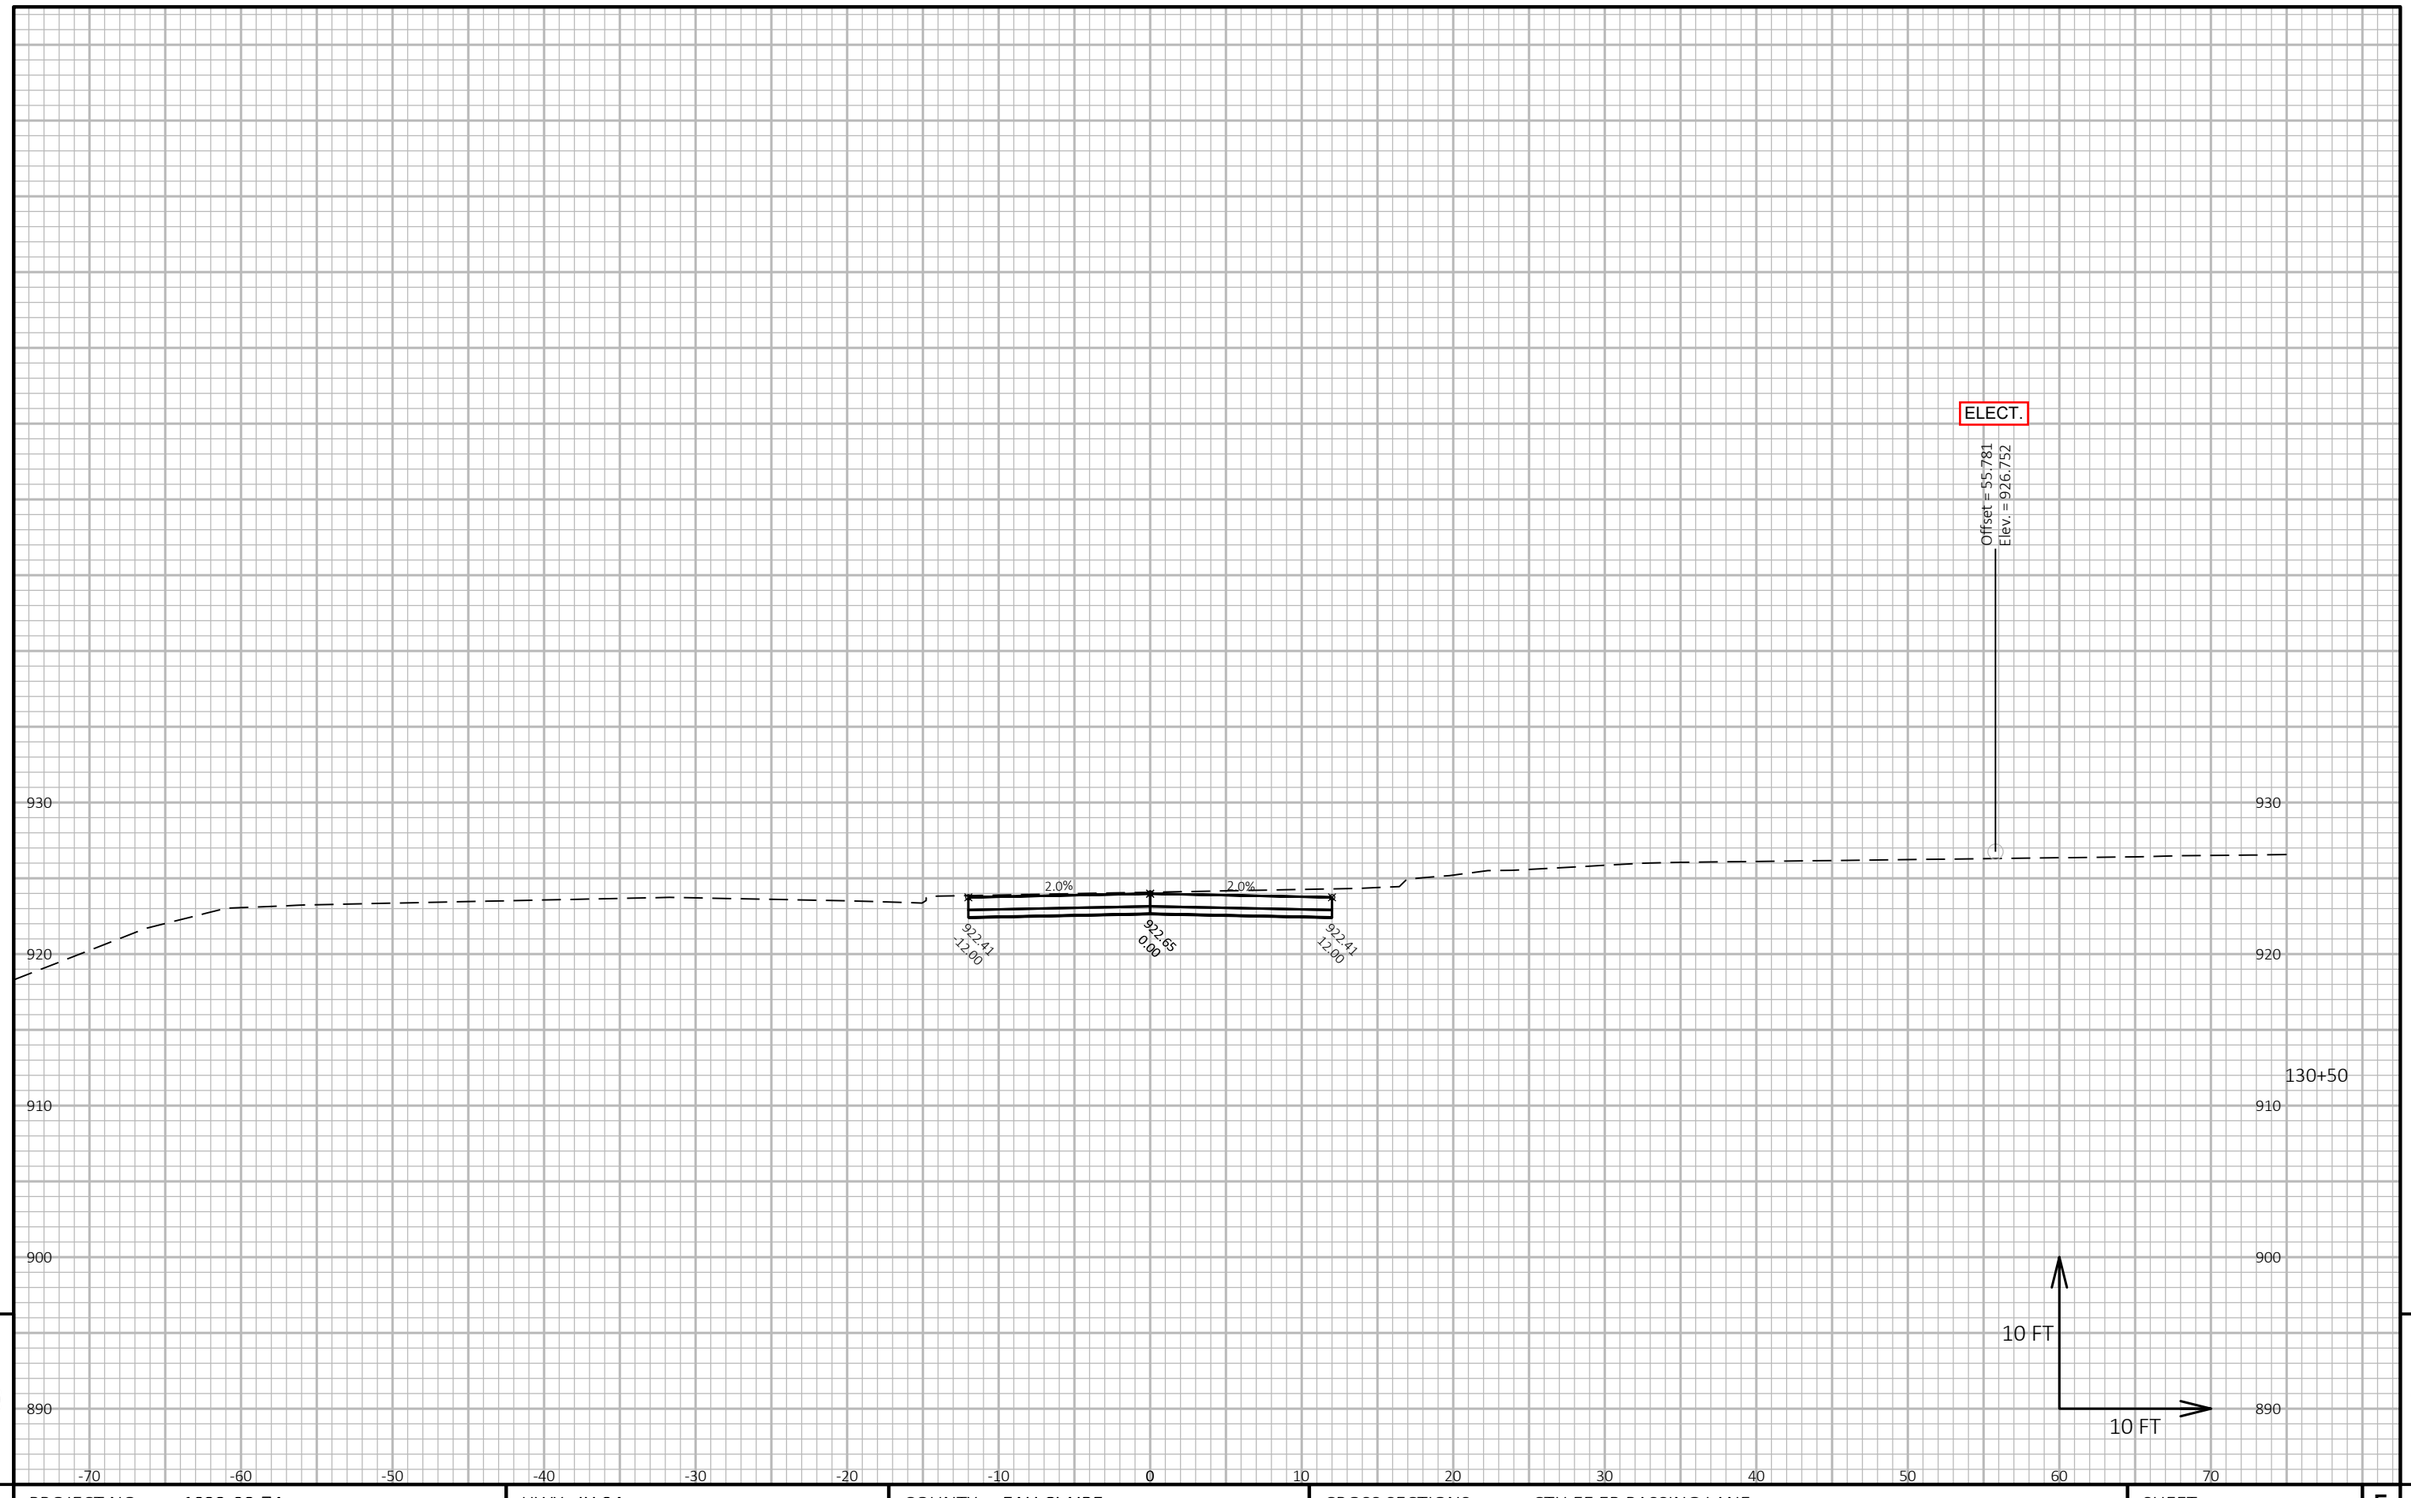

PROJECT NO: 1022-08-74	HWY: IH 94	COUNTY: EAU CLAIRE	CROSS SECTIONS: CTH EE EB PASSING LANE	SHEET E

FILE NAME : N:\PDS\C3D\10220804\SHEETSPLAN\X-SECTIONS\090201_XS_CTH_EE_PASSING_LANE_EB_STAGE_5_10-14-20.DWG
LAYOUT NAME - CTH EE EB Passing Lane - (2)

PLOT DATE : 1/18/2021 6:18 AM PLOT BY : CHRIST, AARON D PLOT NAME : **PLOT SCALE :** 1 IN:10 FT HORZ. / 1 IN:10 FT VERT.

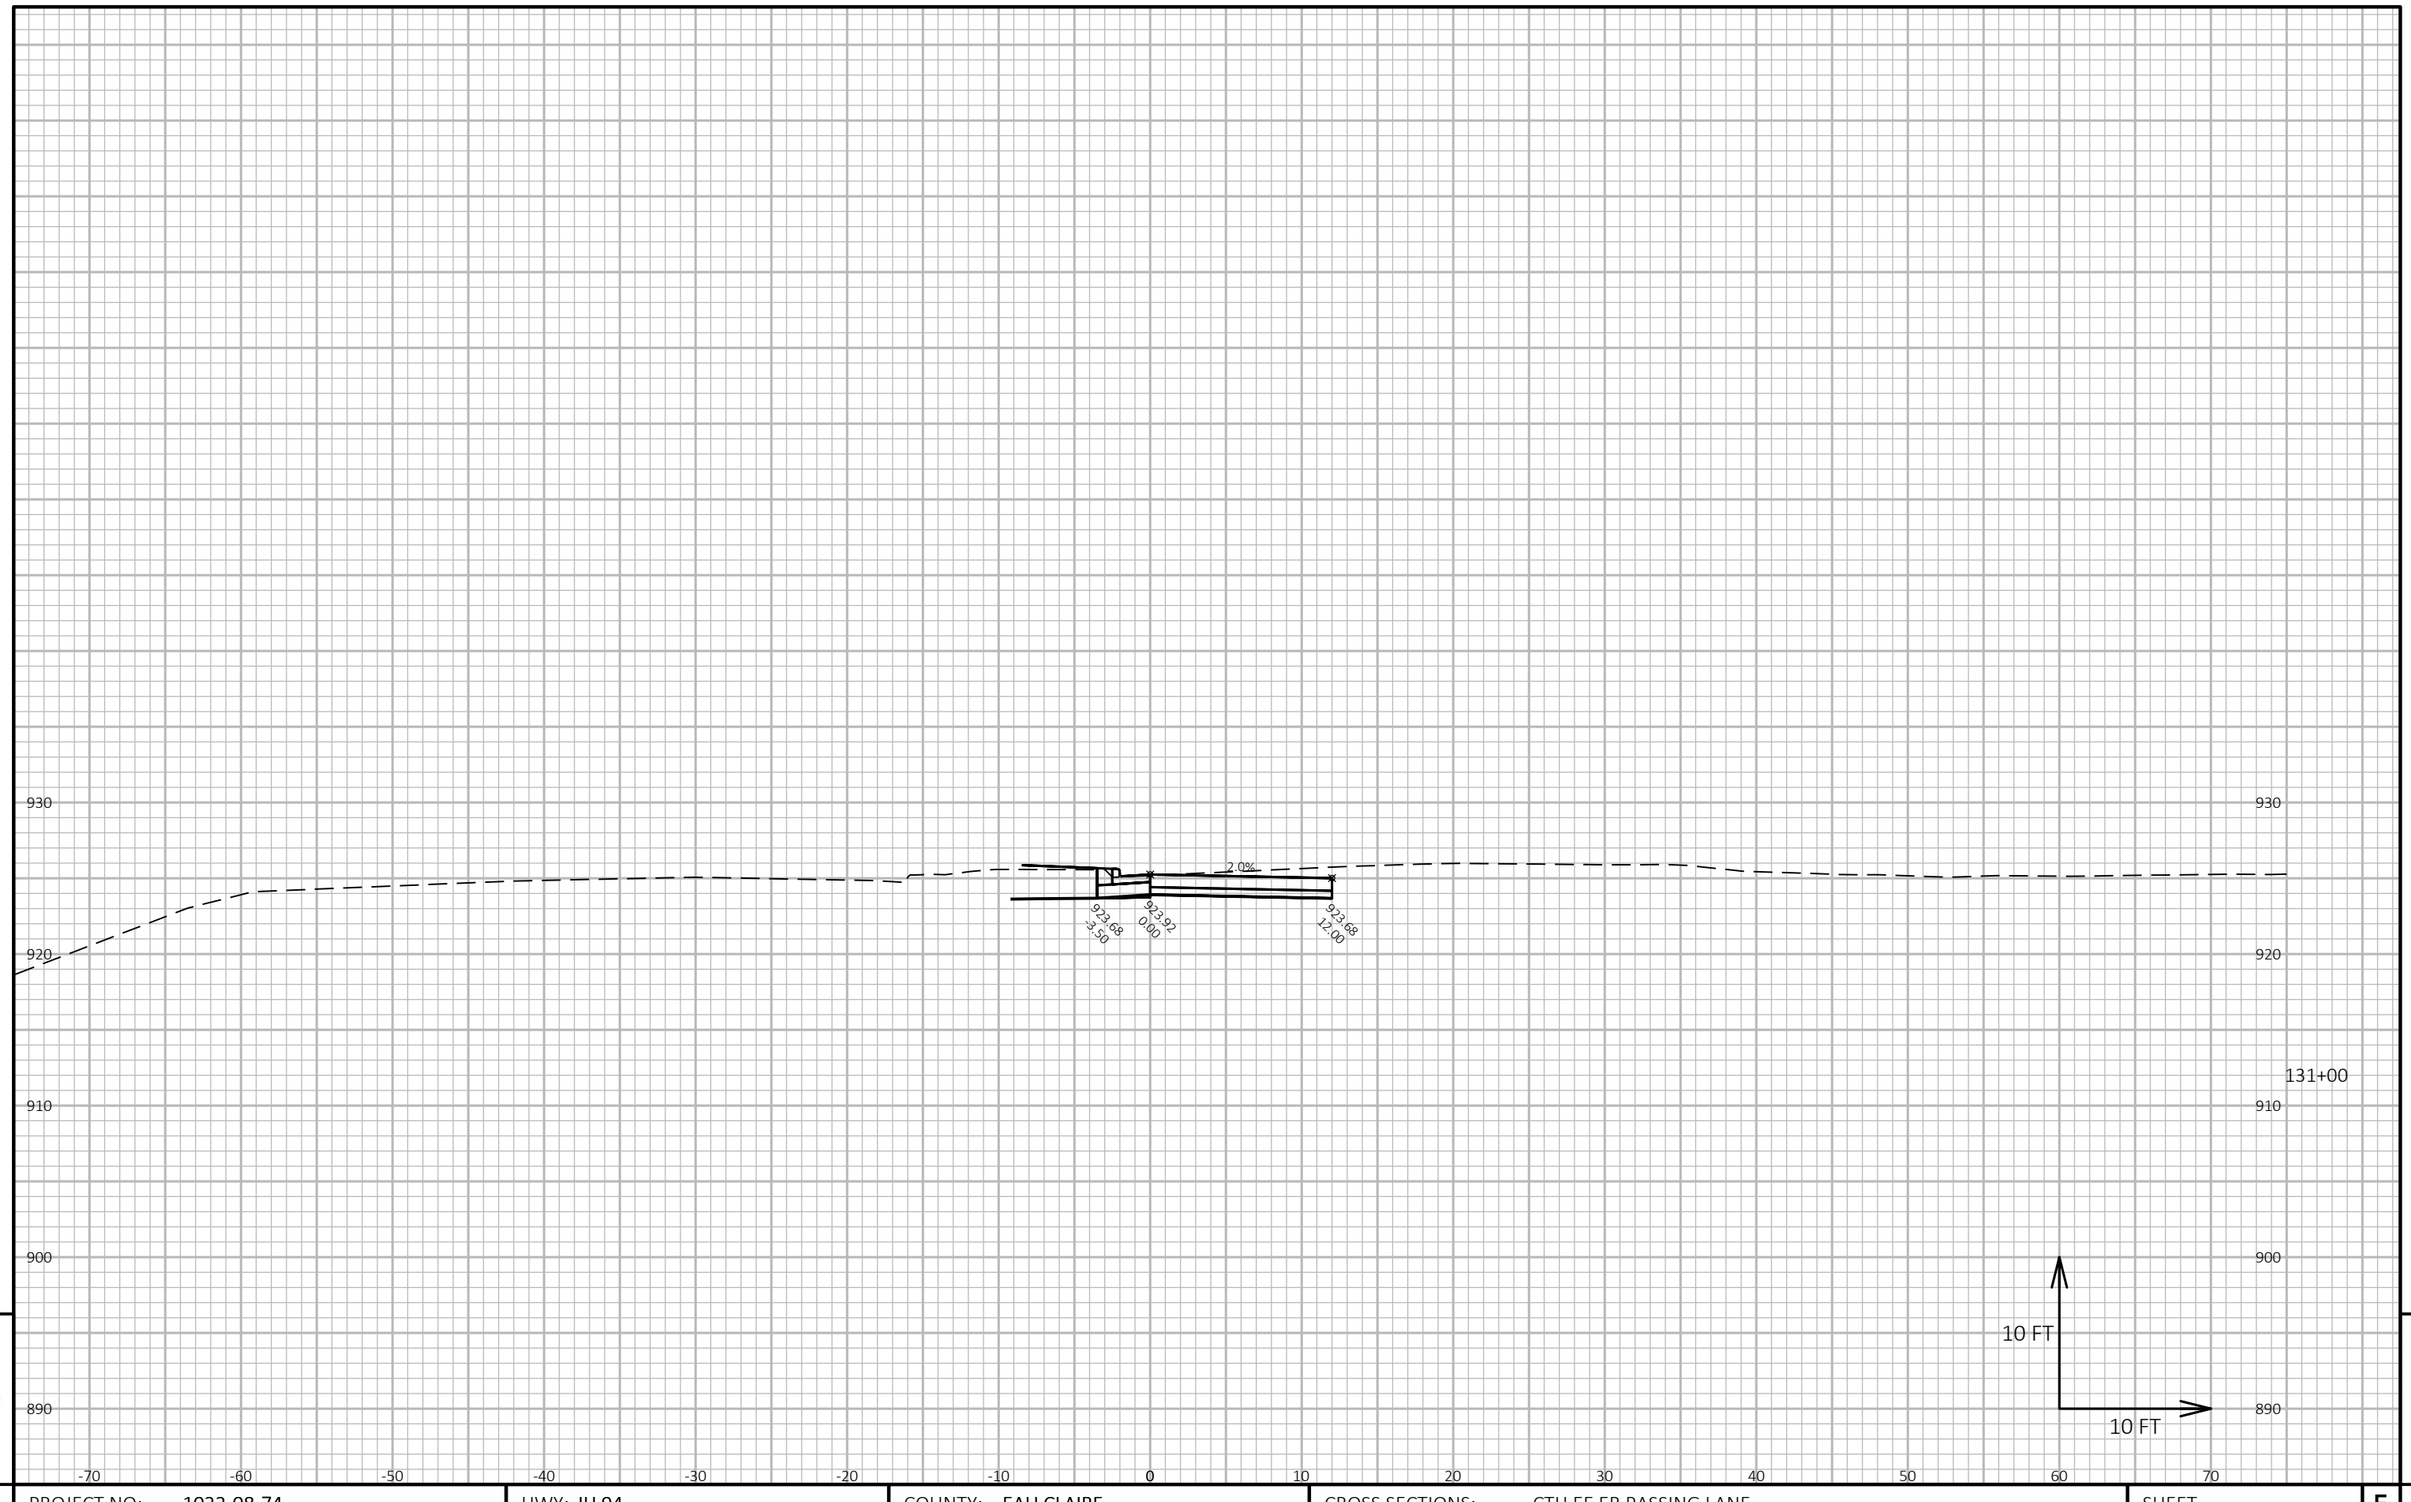


9

9

PROJECT NO: 1022-08-74	HWY: IH 94	COUNTY: EAU CLAIRE	CROSS SECTIONS: CTH EE EB PASSING LANE	SHEET	E

FILE NAME : N:\PDS\C3D\10220804\SHEETSPLAN\X-SECTIONS\090201_XS_CTH_EE_PASSING_LANE_EB_STAGE_5_10-14-20.DWG
LAYOUT NAME - CTH EE EB Passing Lane - (3)

PLOT DATE : 1/18/2021 6:18 AM PLOT BY : CHRIST, AARON D PLOT NAME : **PLOT SCALE :** 1 IN:10 FT HORZ. / 1 IN:10 FT VERT.

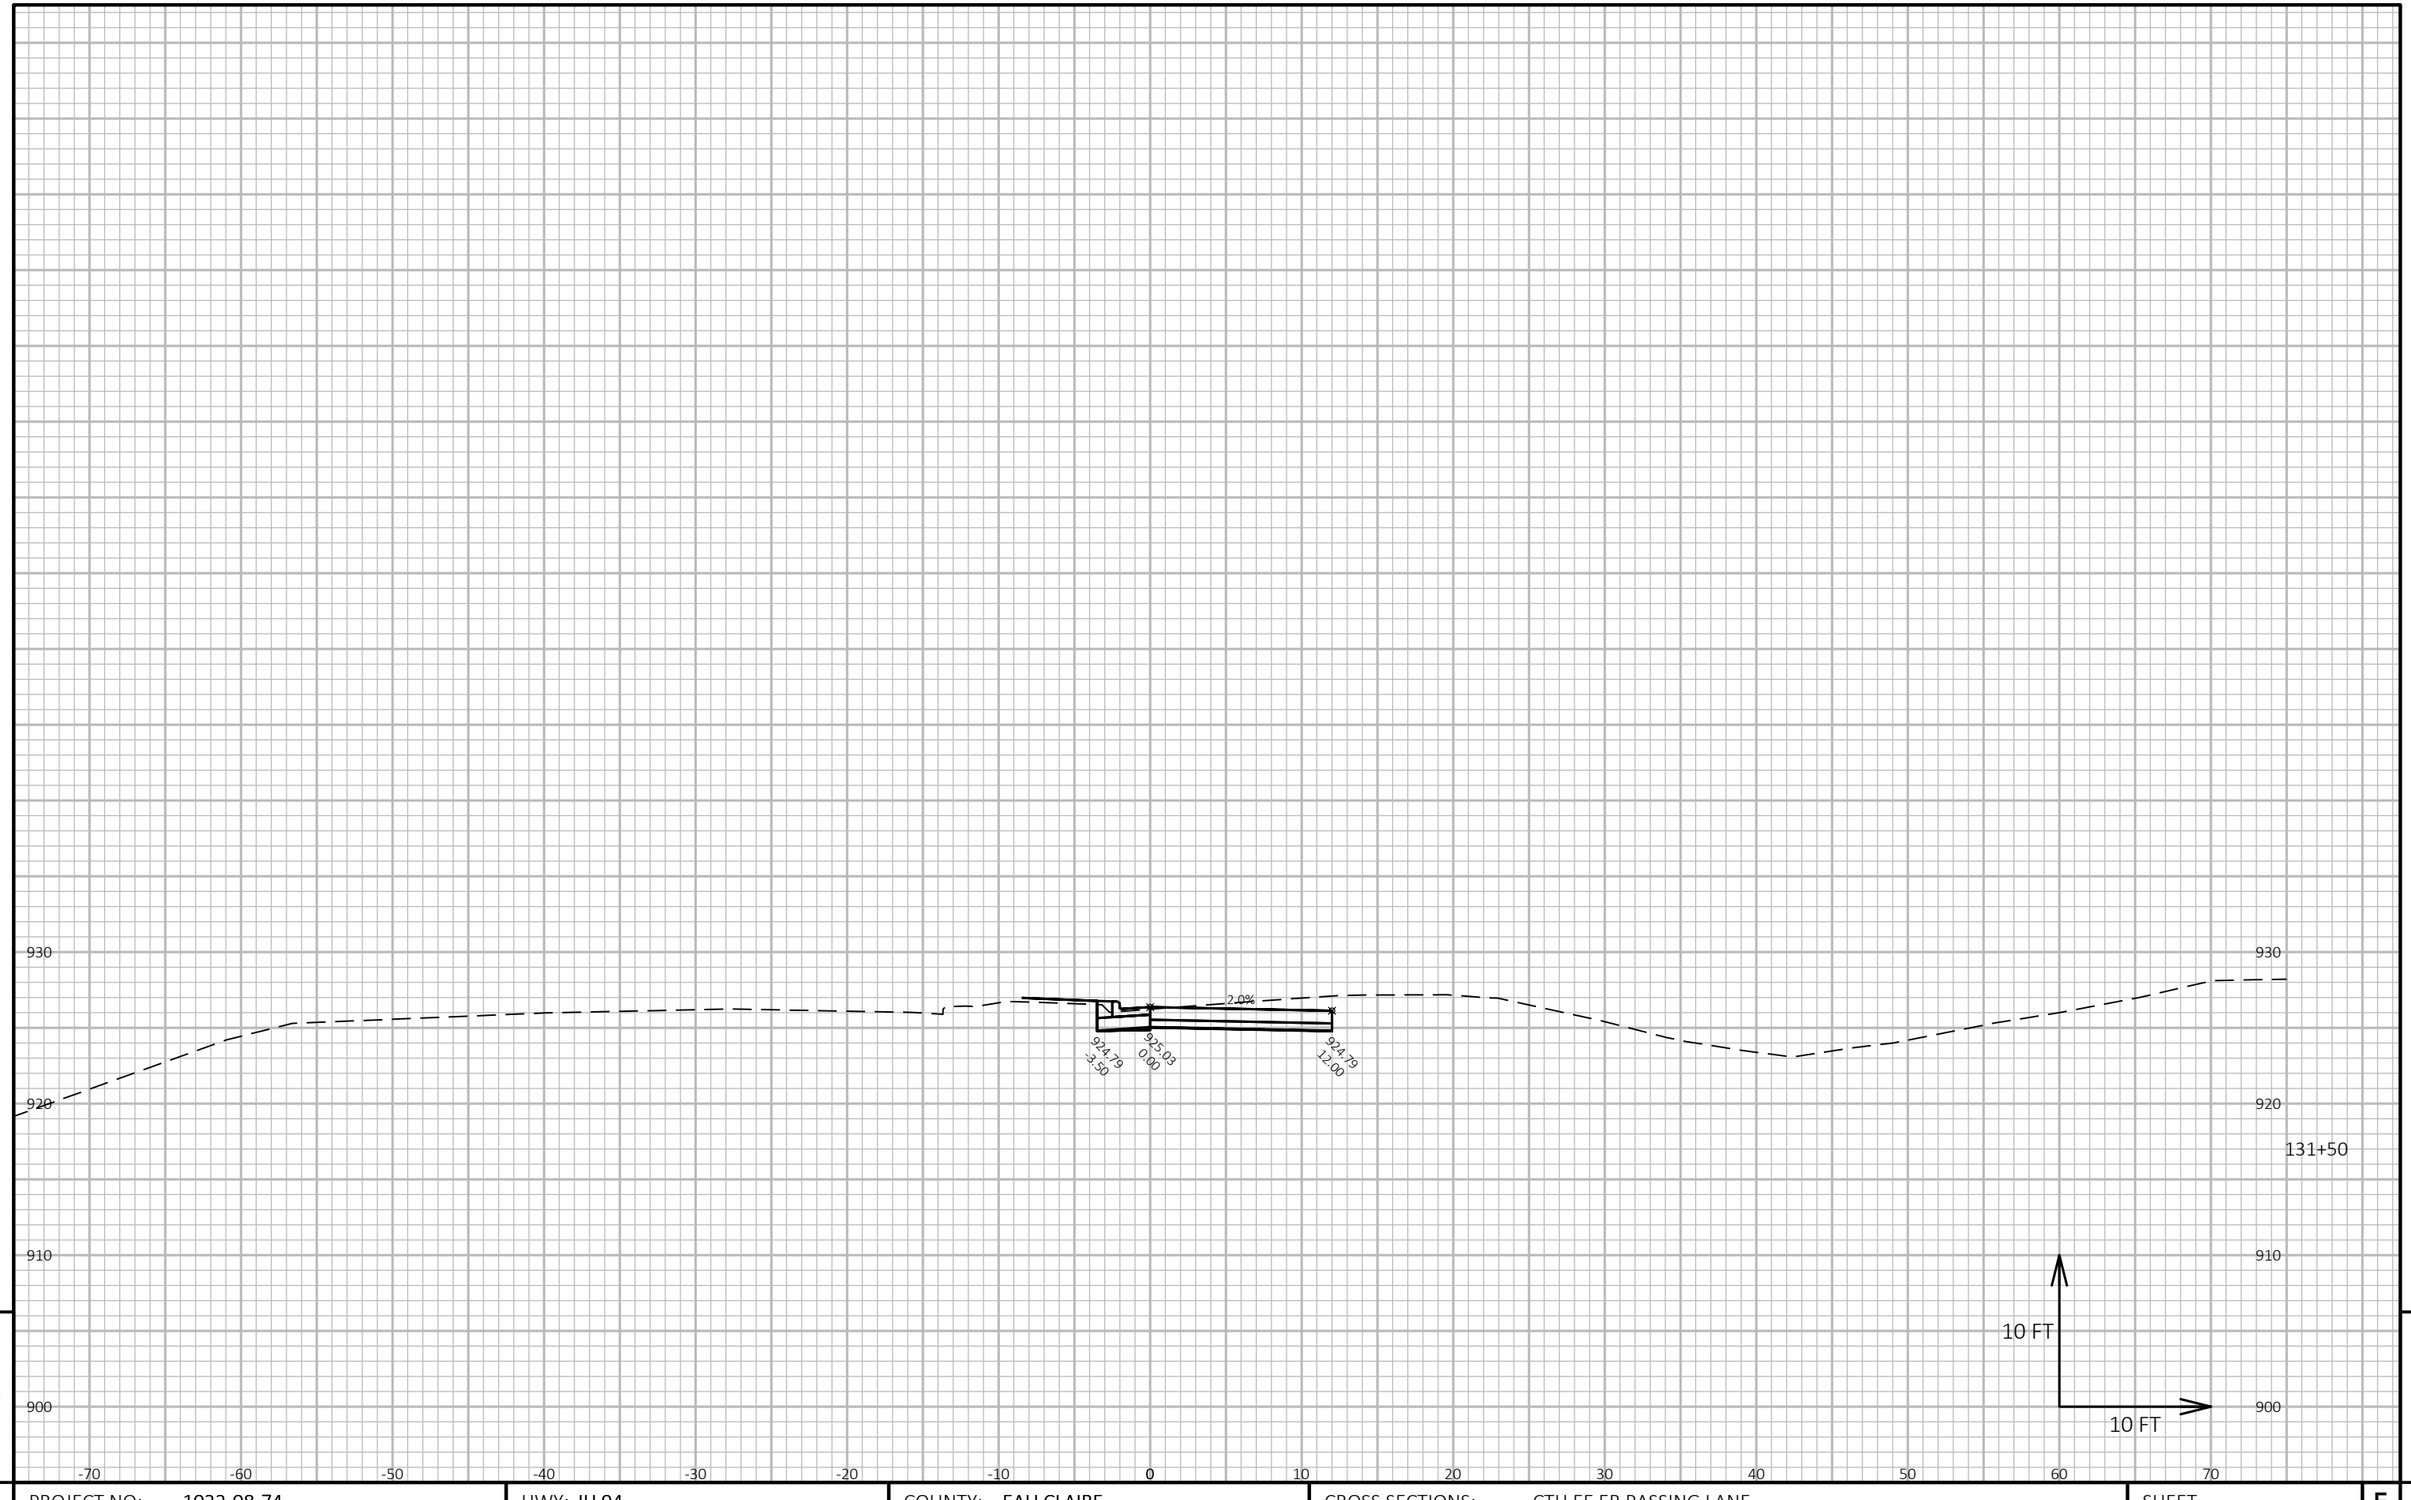

9

9

PROJECT NO: 1022-08-74	HWY: IH 94	COUNTY: EAU CLAIRE	CROSS SECTIONS: CTH EE EB PASSING LANE	SHEET	E


FILE NAME : N:\PDS\C3D\10220804\SHEETSPLAN\X-SECTIONS\090201_XS_CTH_EE_PASSING_LANE_EB_STAGE_5_10-14-20.DWG
LAYOUT NAME - CTH EE EB Passing Lane - (4)

PLOT DATE : 1/18/2021 6:19 AM

PLOT BY : CHRIST, AARON D

PLOT NAME :

PLOT SCALE : 1 IN:10 FT HORZ. / 1 IN:10 FT VERT.

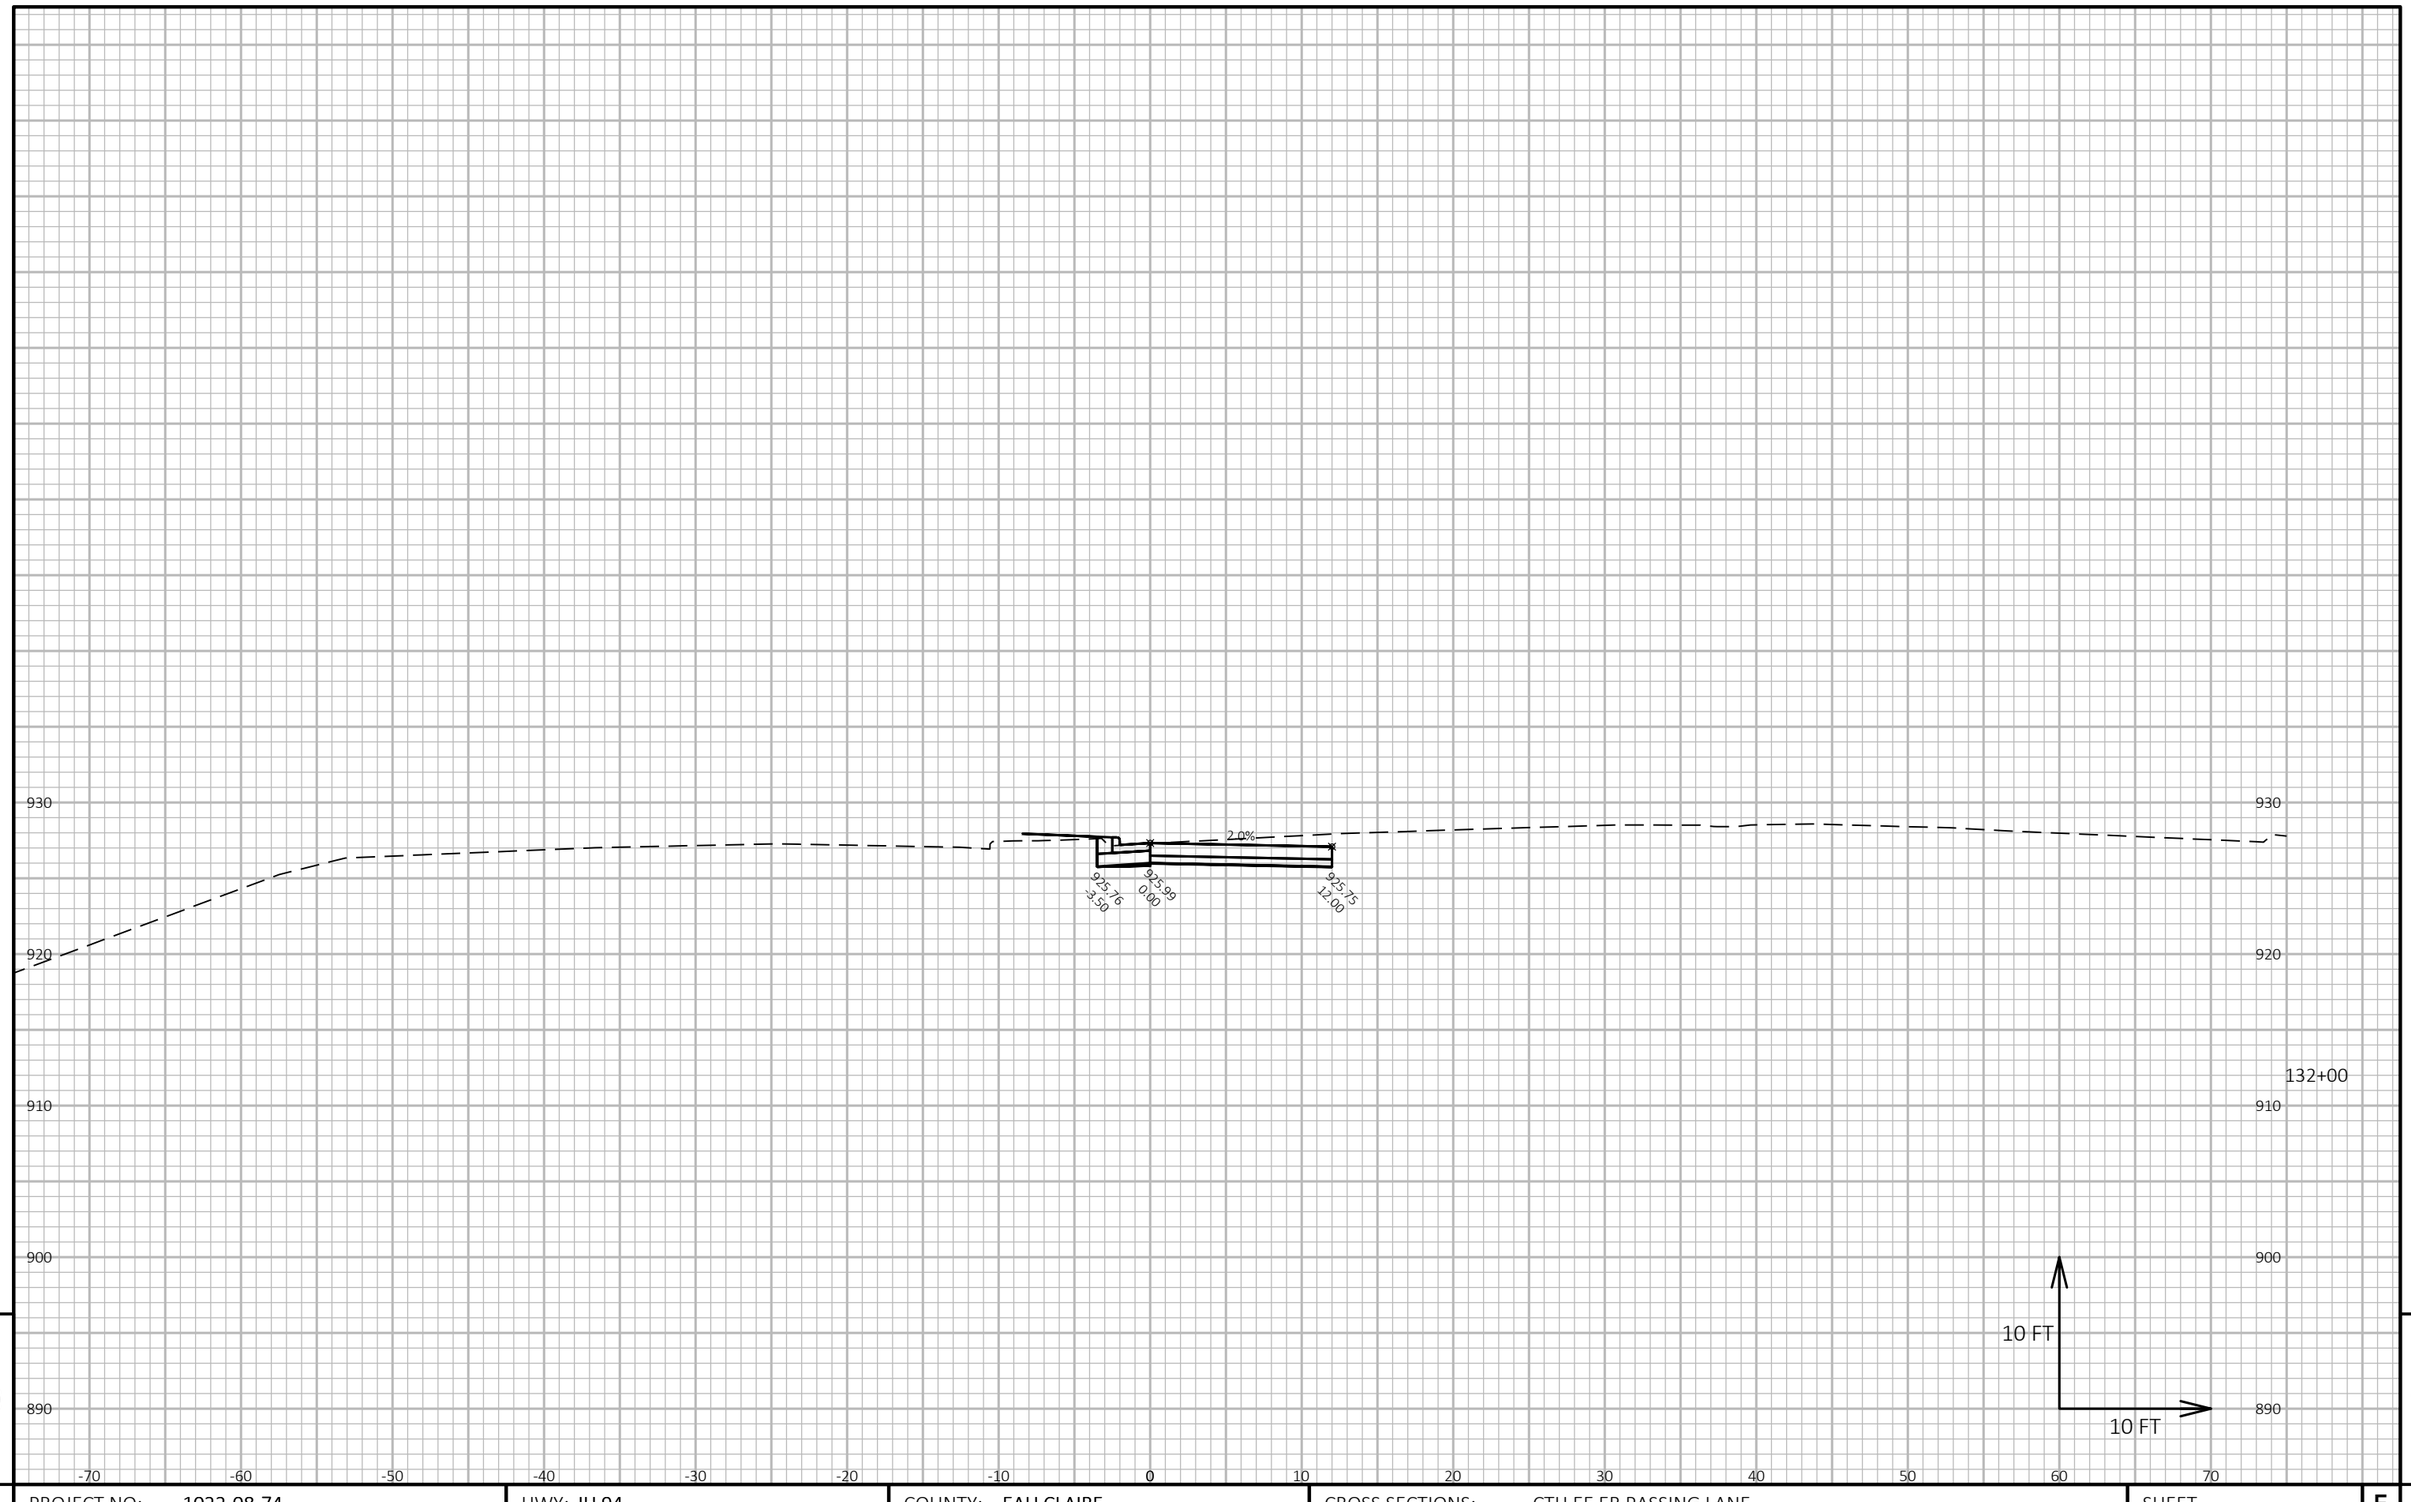


9

9

PROJECT NO: 1022-08-74	HWY: IH 94	COUNTY: EAU CLAIRE	CROSS SECTIONS: CTH EE EB PASSING LANE	SHEET	E

FILE NAME : N:\PDS\C3D\10220804\SHEETSPLAN\X-SECTIONS\090201_XS_CTH_EE_PASSING_LANE_EB_STAGE_5_10-14-20.DWG
LAYOUT NAME - CTH EE EB Passing Lane - (5)

PLOT DATE : 1/18/2021 6:19 AM PLOT BY : CHRIST, AARON D PLOT NAME : **PLOT SCALE :** 1 IN:10 FT HORZ. / 1 IN:10 FT VERT.

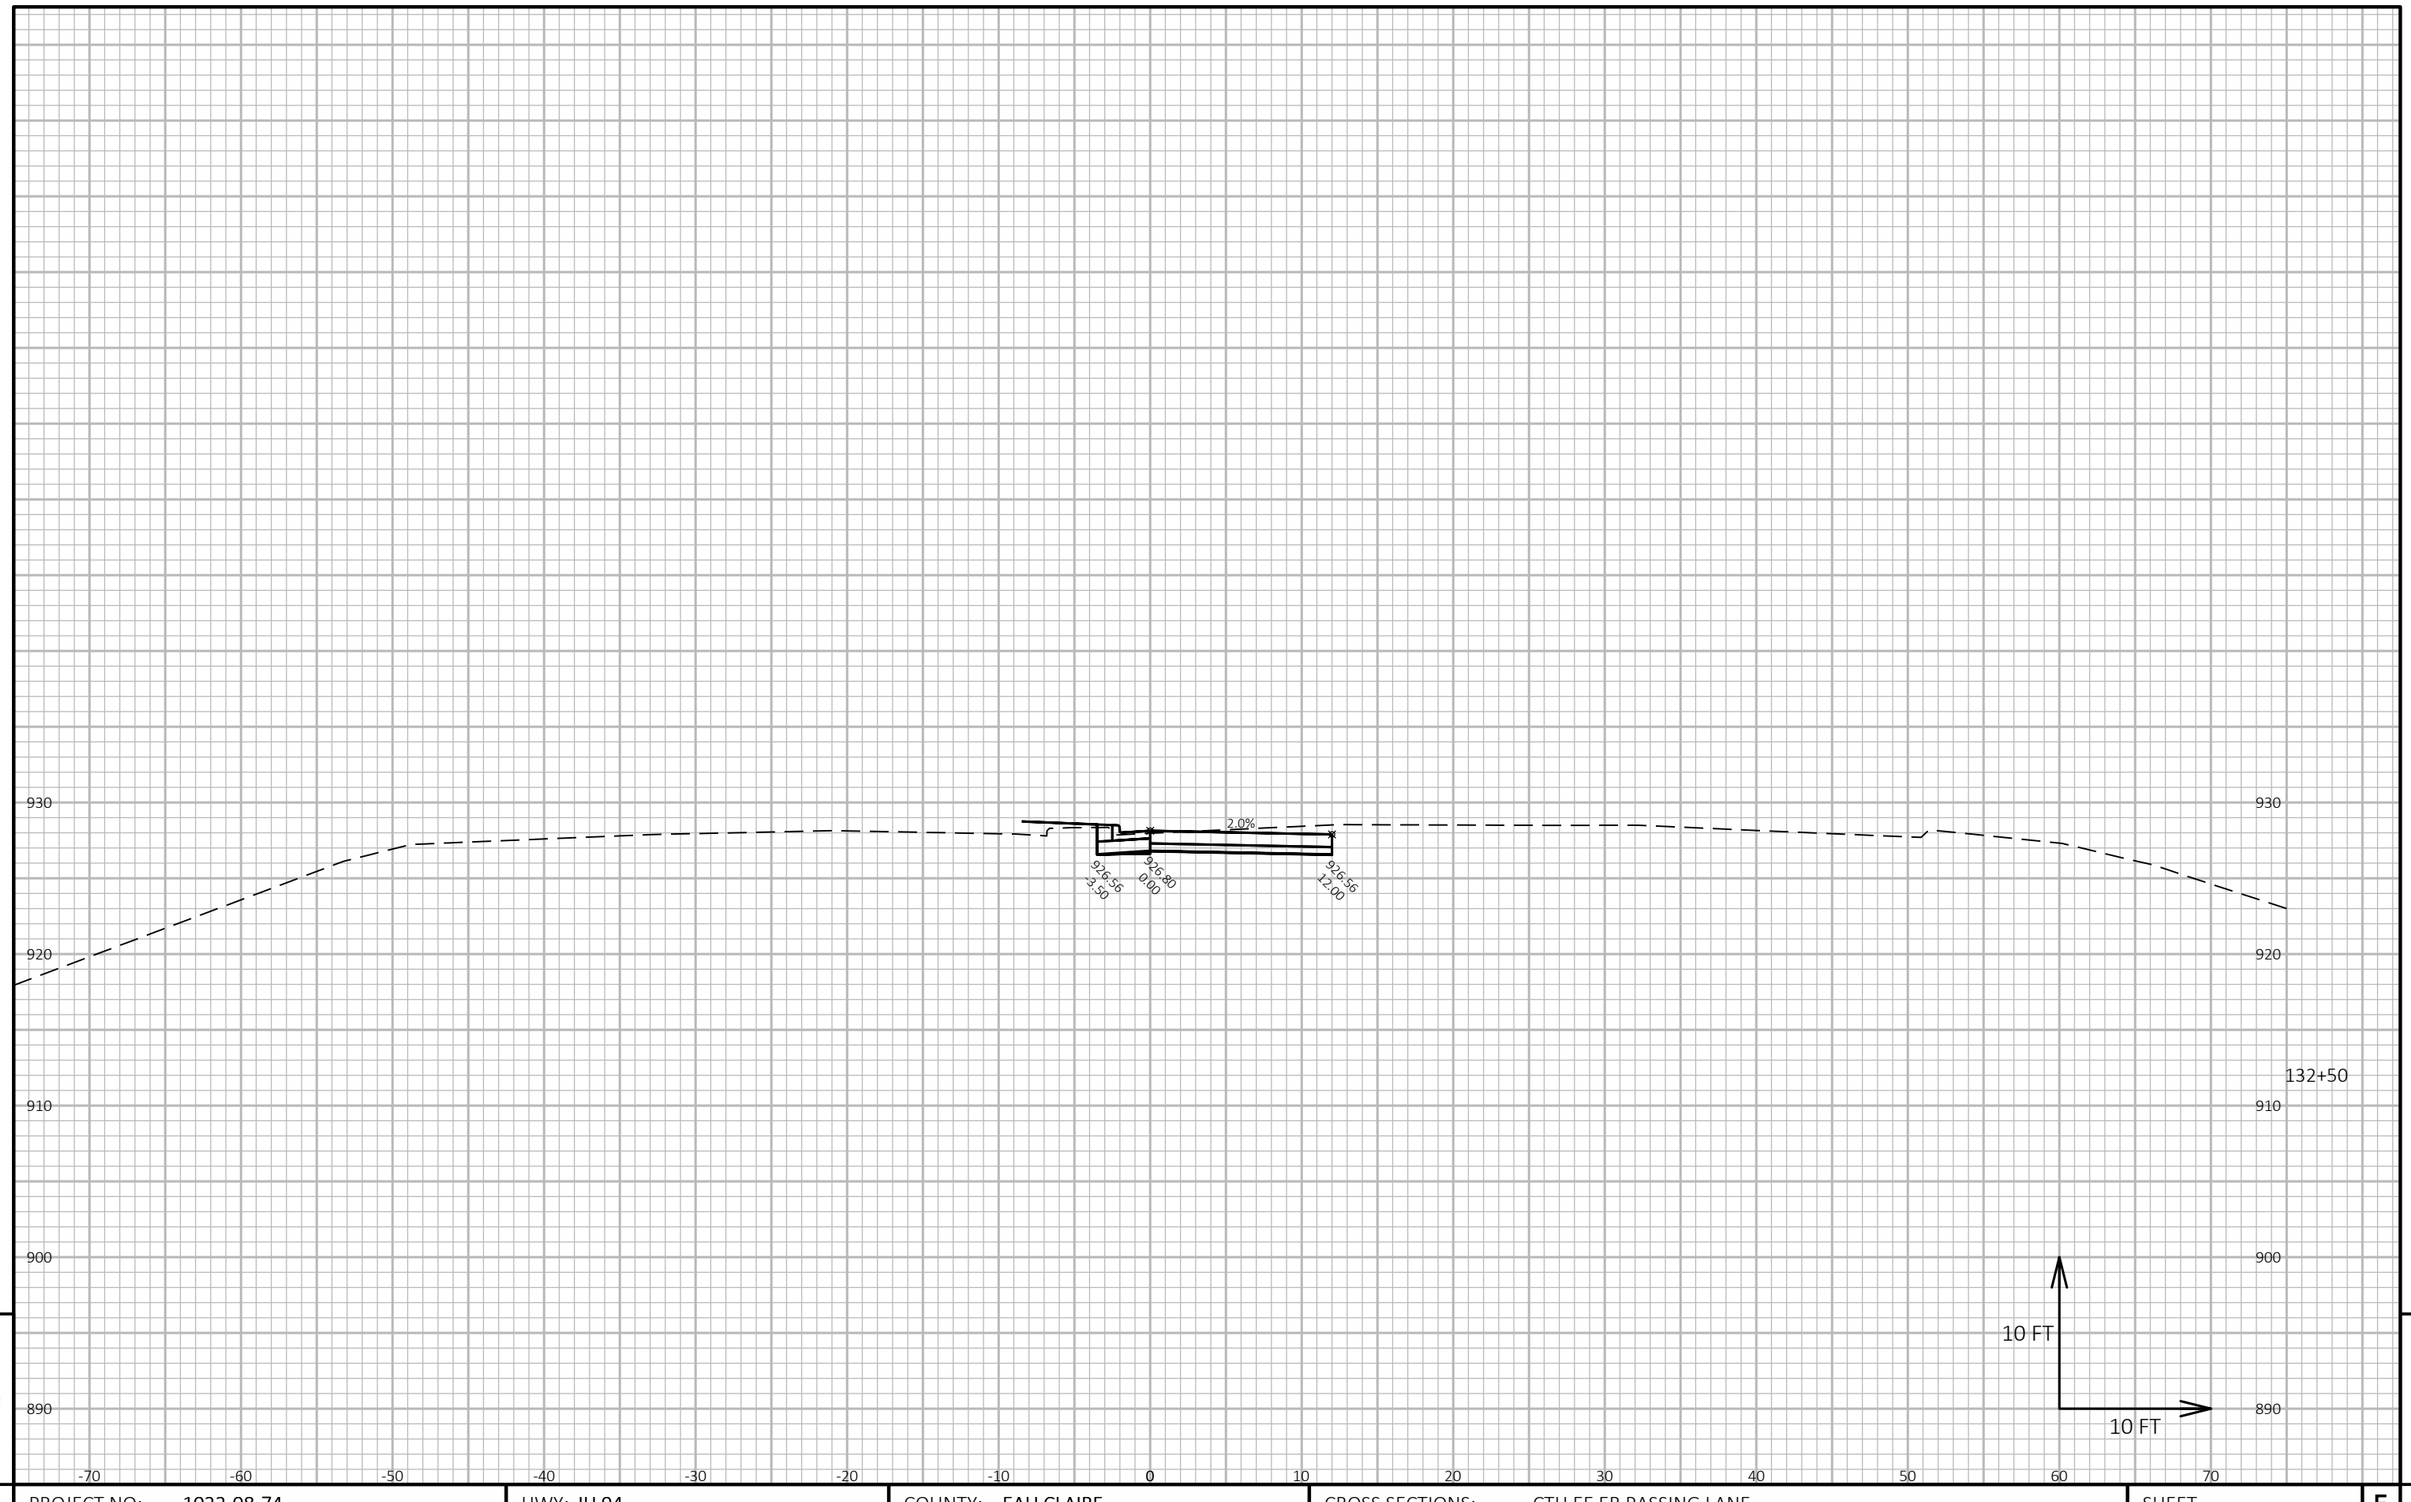


9

9

PROJECT NO: 1022-08-74	HWY: IH 94	COUNTY: EAU CLAIRE	CROSS SECTIONS: CTH EE EB PASSING LANE	SHEET	E

FILE NAME : N:\PDS\C3D\10220804\SHEETSPLAN\X-SECTIONS\090201_XS_CTH_EE_PASSING_LANE_EB_STAGE_5_10-14-20.DWG
LAYOUT NAME - CTH EE EB Passing Lane - (6)

PLOT DATE : 1/18/2021 6:20 AM PLOT BY : CHRIST, AARON D PLOT NAME : **PLOT SCALE :** 1 IN:10 FT HORZ. / 1 IN:10 FT VERT.

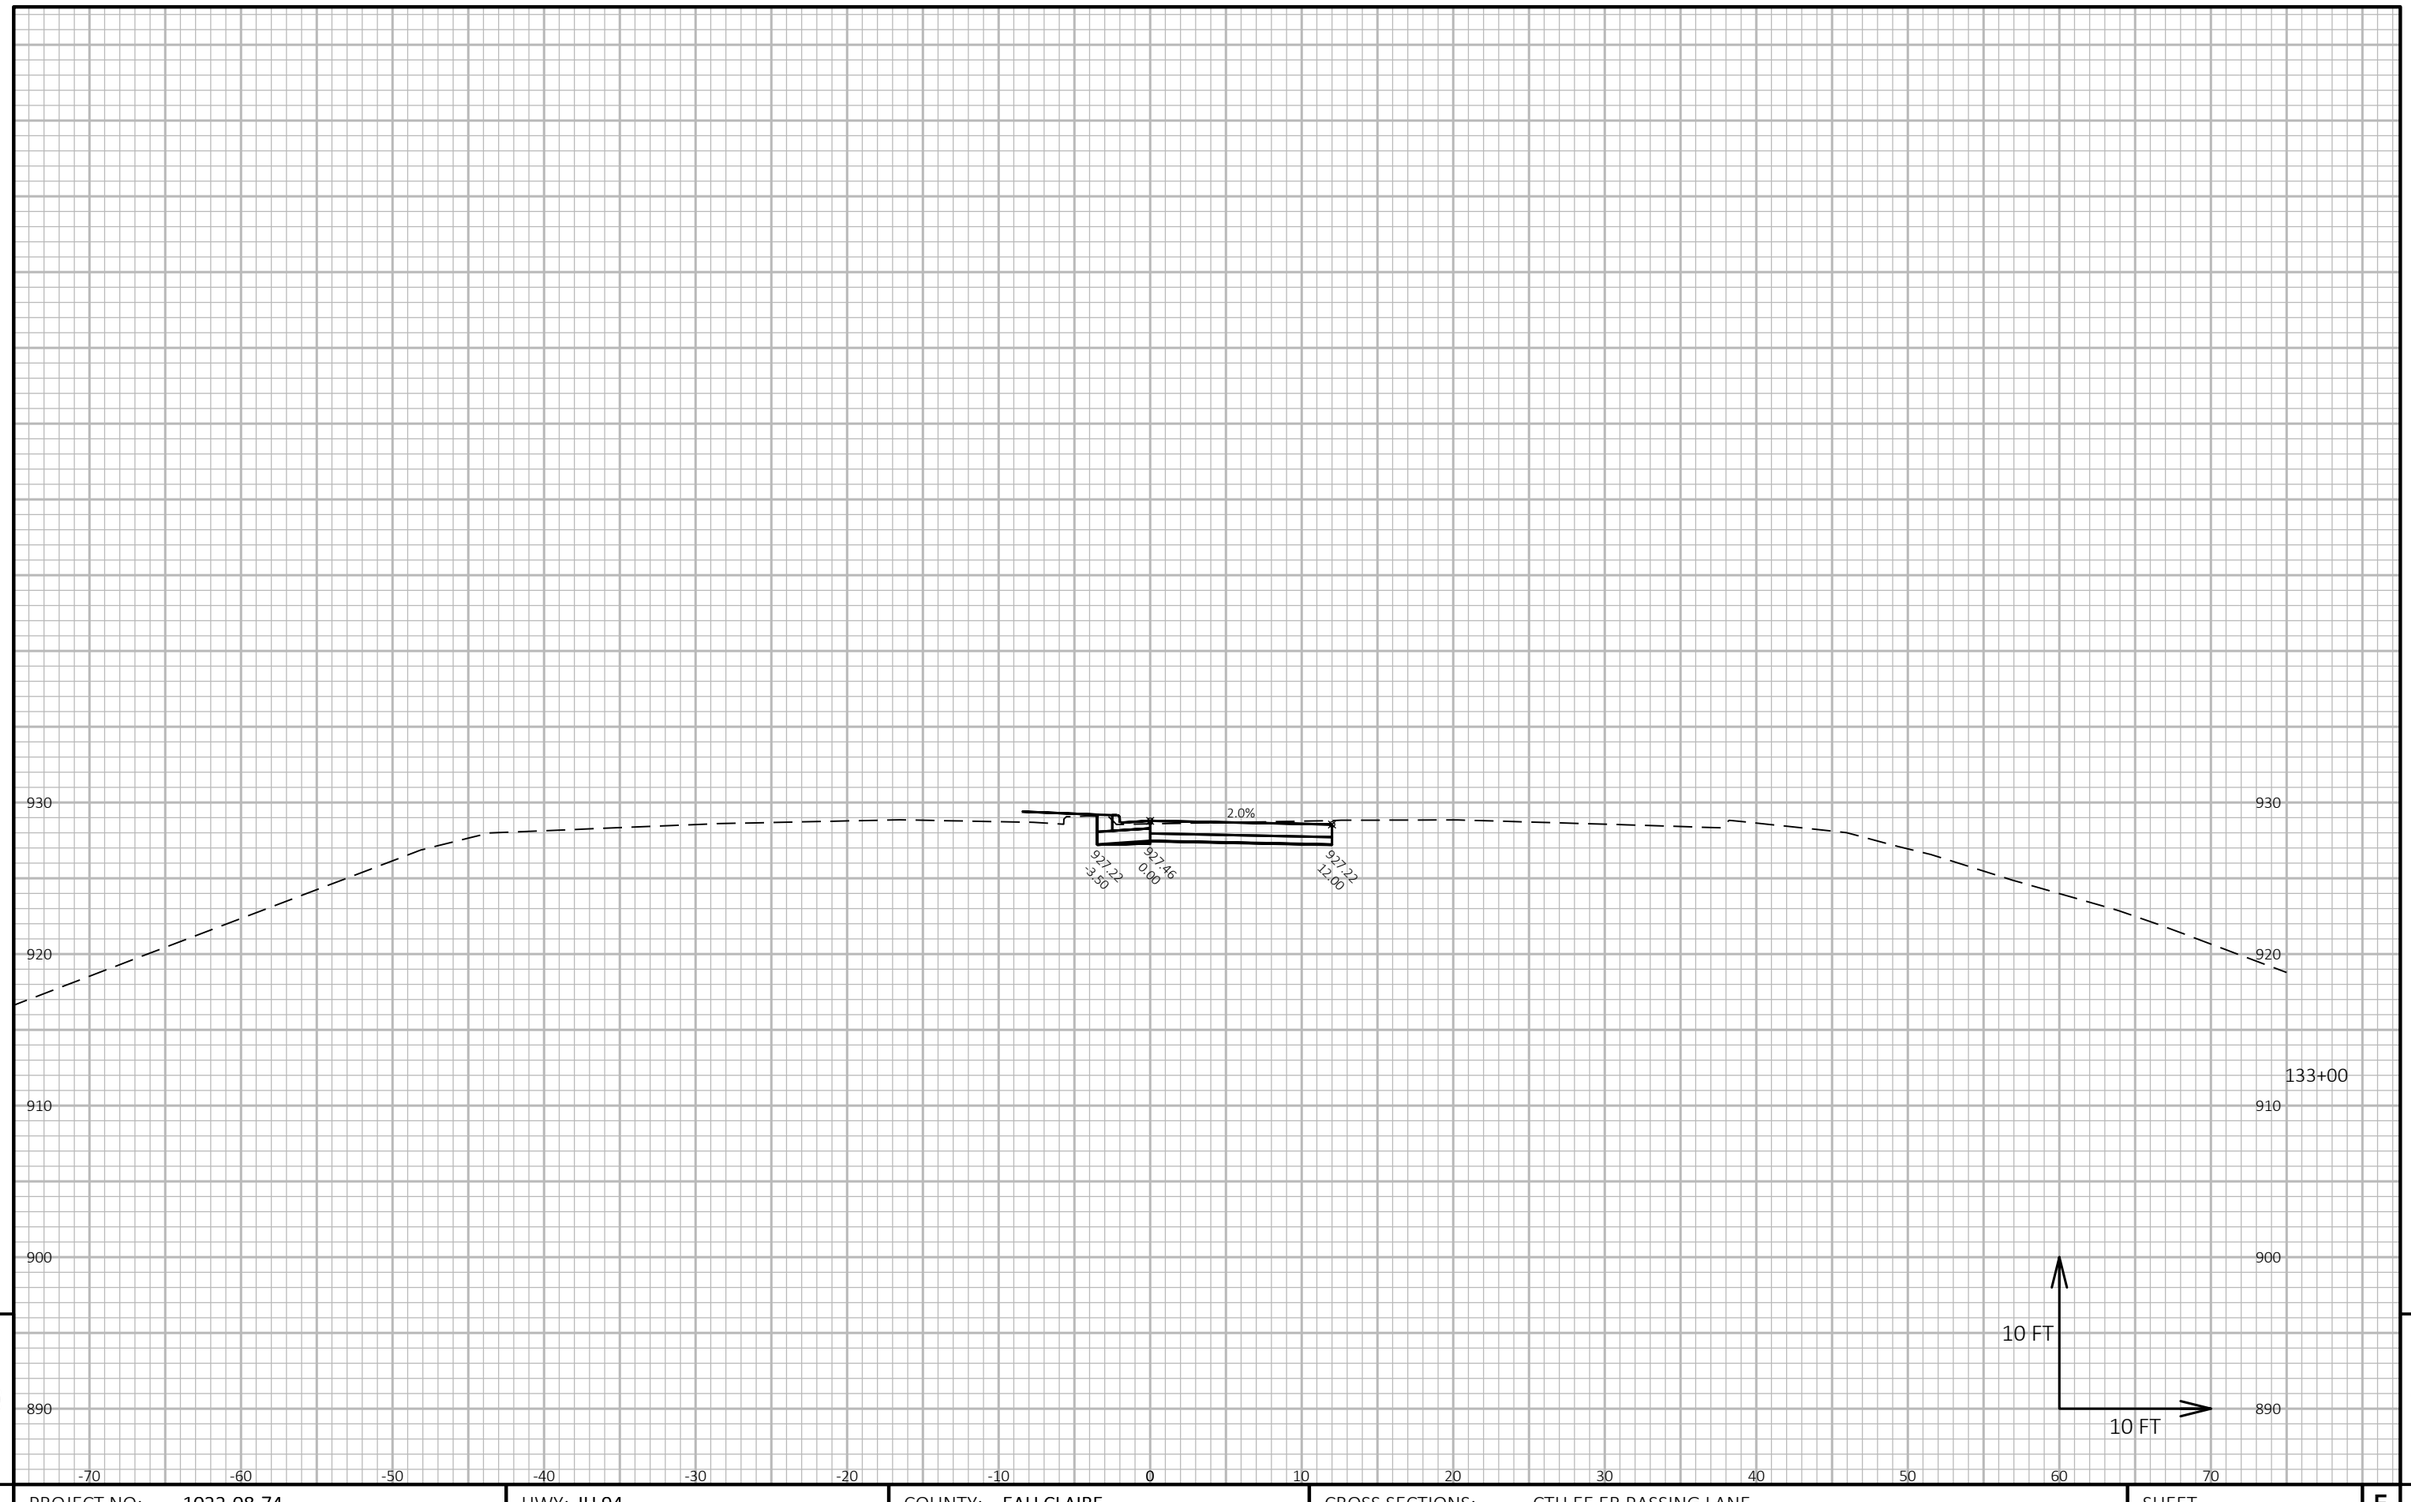

9

9

PROJECT NO: 1022-08-74	HWY: IH 94	COUNTY: EAU CLAIRE	CROSS SECTIONS: CTH EE EB PASSING LANE	SHEET	E


FILE NAME : N:\PDS\C3D\10220804\SHEETSPLAN\X-SECTIONS\090201_XS_CTH_EE_PASSING_LANE_EB_STAGE_5_10-14-20.DWG
LAYOUT NAME - CTH EE EB Passing Lane - (7)

PLOT DATE : 1/18/2021 6:21 AM

PLOT BY : CHRIST, AARON D

PLOT NAME :

PLOT SCALE : 1 IN:10 FT HORZ. / 1 IN:10 FT VERT.

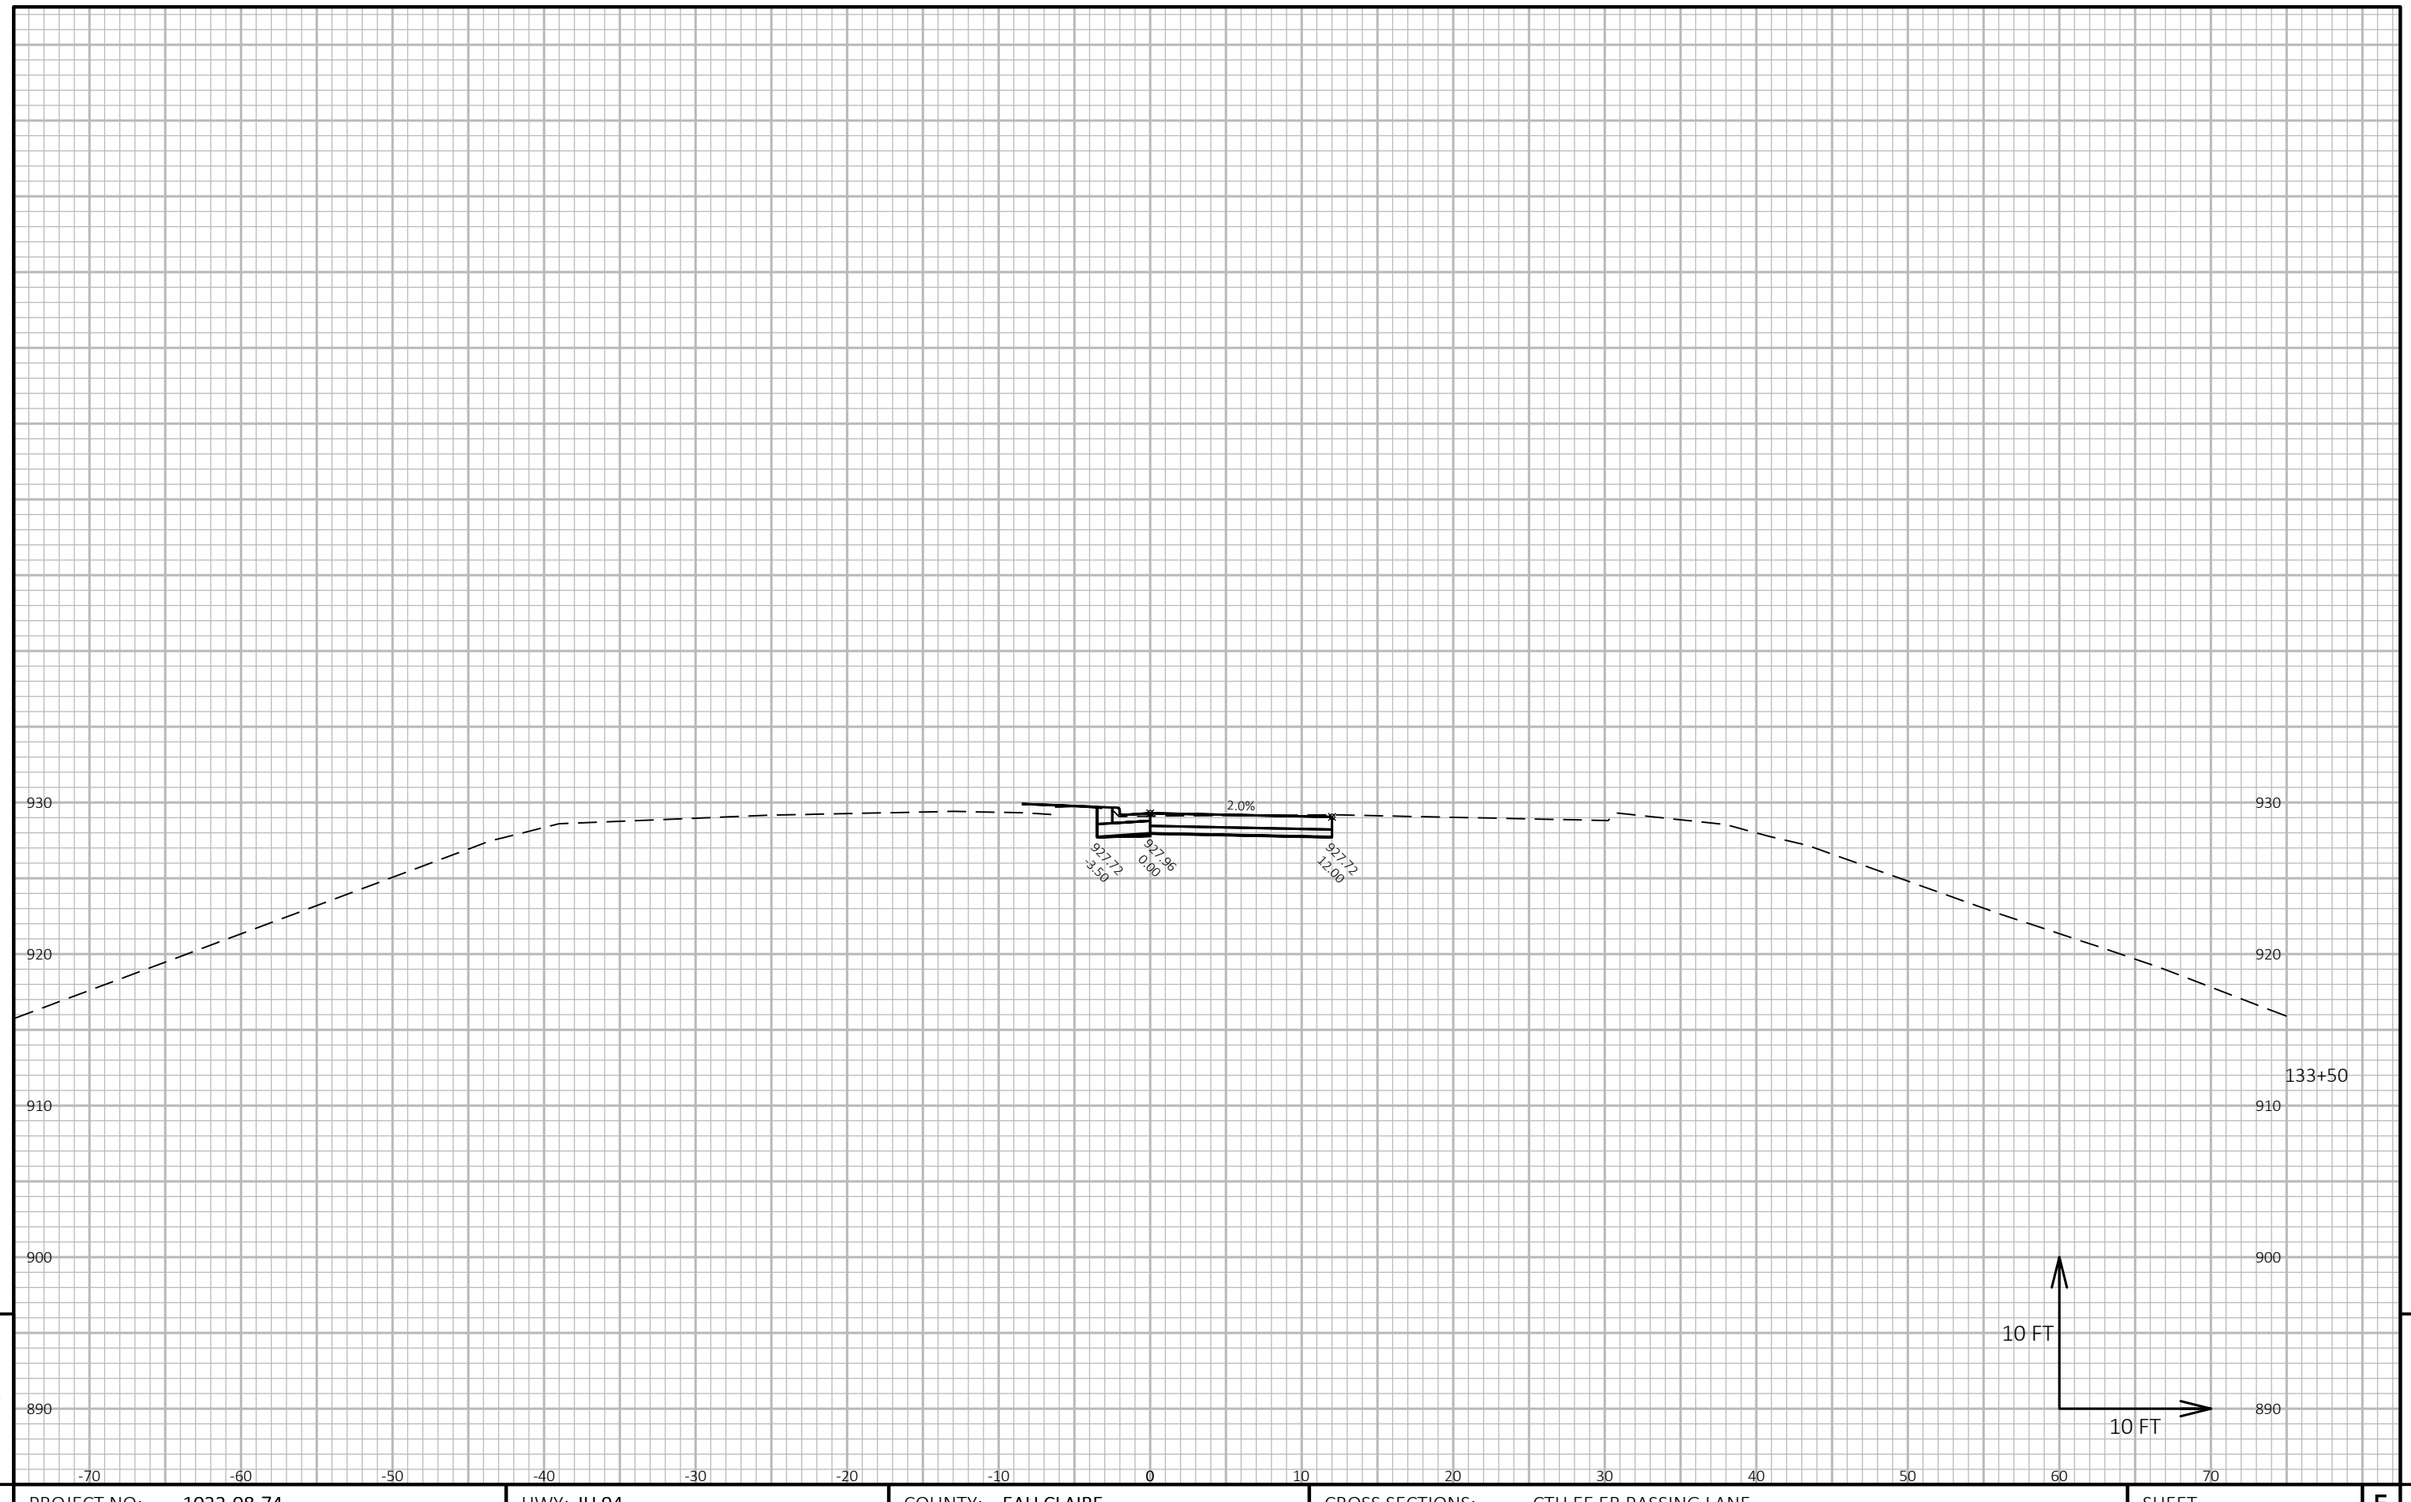

9

9

PROJECT NO: 1022-08-74	HWY: IH 94	COUNTY: EAU CLAIRE	CROSS SECTIONS: CTH EE EB PASSING LANE	SHEET	E

FILE NAME : N:\PDS\C3D\10220804\SHEETSPLAN\X-SECTIONS\090201_XS_CTH_EE_PASSING_LANE_EB_STAGE_5_10-14-20.DWG
LAYOUT NAME - CTH EE EB Passing Lane - (8)

PLOT DATE : 1/18/2021 6:21 AM PLOT BY : CHRIST, AARON D PLOT NAME : **PLOT SCALE :** 1 IN:10 FT HORZ. / 1 IN:10 FT VERT.

940
930
920
910
900

2.0%

928.07
-3.50

928.31
0.00

928.07
12.00

134+00

10 FT

10 FT

-70 -60 -50 -40 -30 -20 -10 0 10 20 30 40 50 60 70

9

9

PROJECT NO: 1022-08-74	HWY: IH 94	COUNTY: EAU CLAIRE	CROSS SECTIONS: CTH EE EB PASSING LANE	SHEET	E

FILE NAME : N:\PDS\C3D\10220804\SHEETSPLAN\X-SECTIONS\090201_XS_CTH_EE_PASSING_LANE_EB_STAGE_5_10-14-20.DWG
LAYOUT NAME - CTH EE EB Passing Lane - (9)

PLOT DATE : 1/18/2021 6:22 AM

PLOT BY : CHRIST, AARON D

PLOT NAME :

PLOT SCALE : 1 IN:10 FT HORZ. / 1 IN:10 FT VERT.

940
930
920
910
900

-70 -60 -50 -40 -30 -20 -10 0 10 20 30 40 50 60 70

2.0%

928.26
-3.50

928.50
0.00

928.26
12.00

134+50

10 FT

10 FT

9

9

PROJECT NO: 1022-08-74	HWY: IH 94	COUNTY: EAU CLAIRE	CROSS SECTIONS: CTH EE EB PASSING LANE	SHEET	E


FILE NAME : N:\PDS\C3D\10220804\SHEETSPLAN\X-SECTIONS\090201_XS_CTH_EE_PASSING_LANE_EB_STAGE_5_10-14-20.DWG
LAYOUT NAME - CTH EE EB Passing Lane - (10)

PLOT DATE : 1/18/2021 6:22 AM

PLOT BY : CHRIST, AARON D

PLOT NAME :

PLOT SCALE : 1 IN:10 FT HORZ. / 1 IN:10 FT VERT.

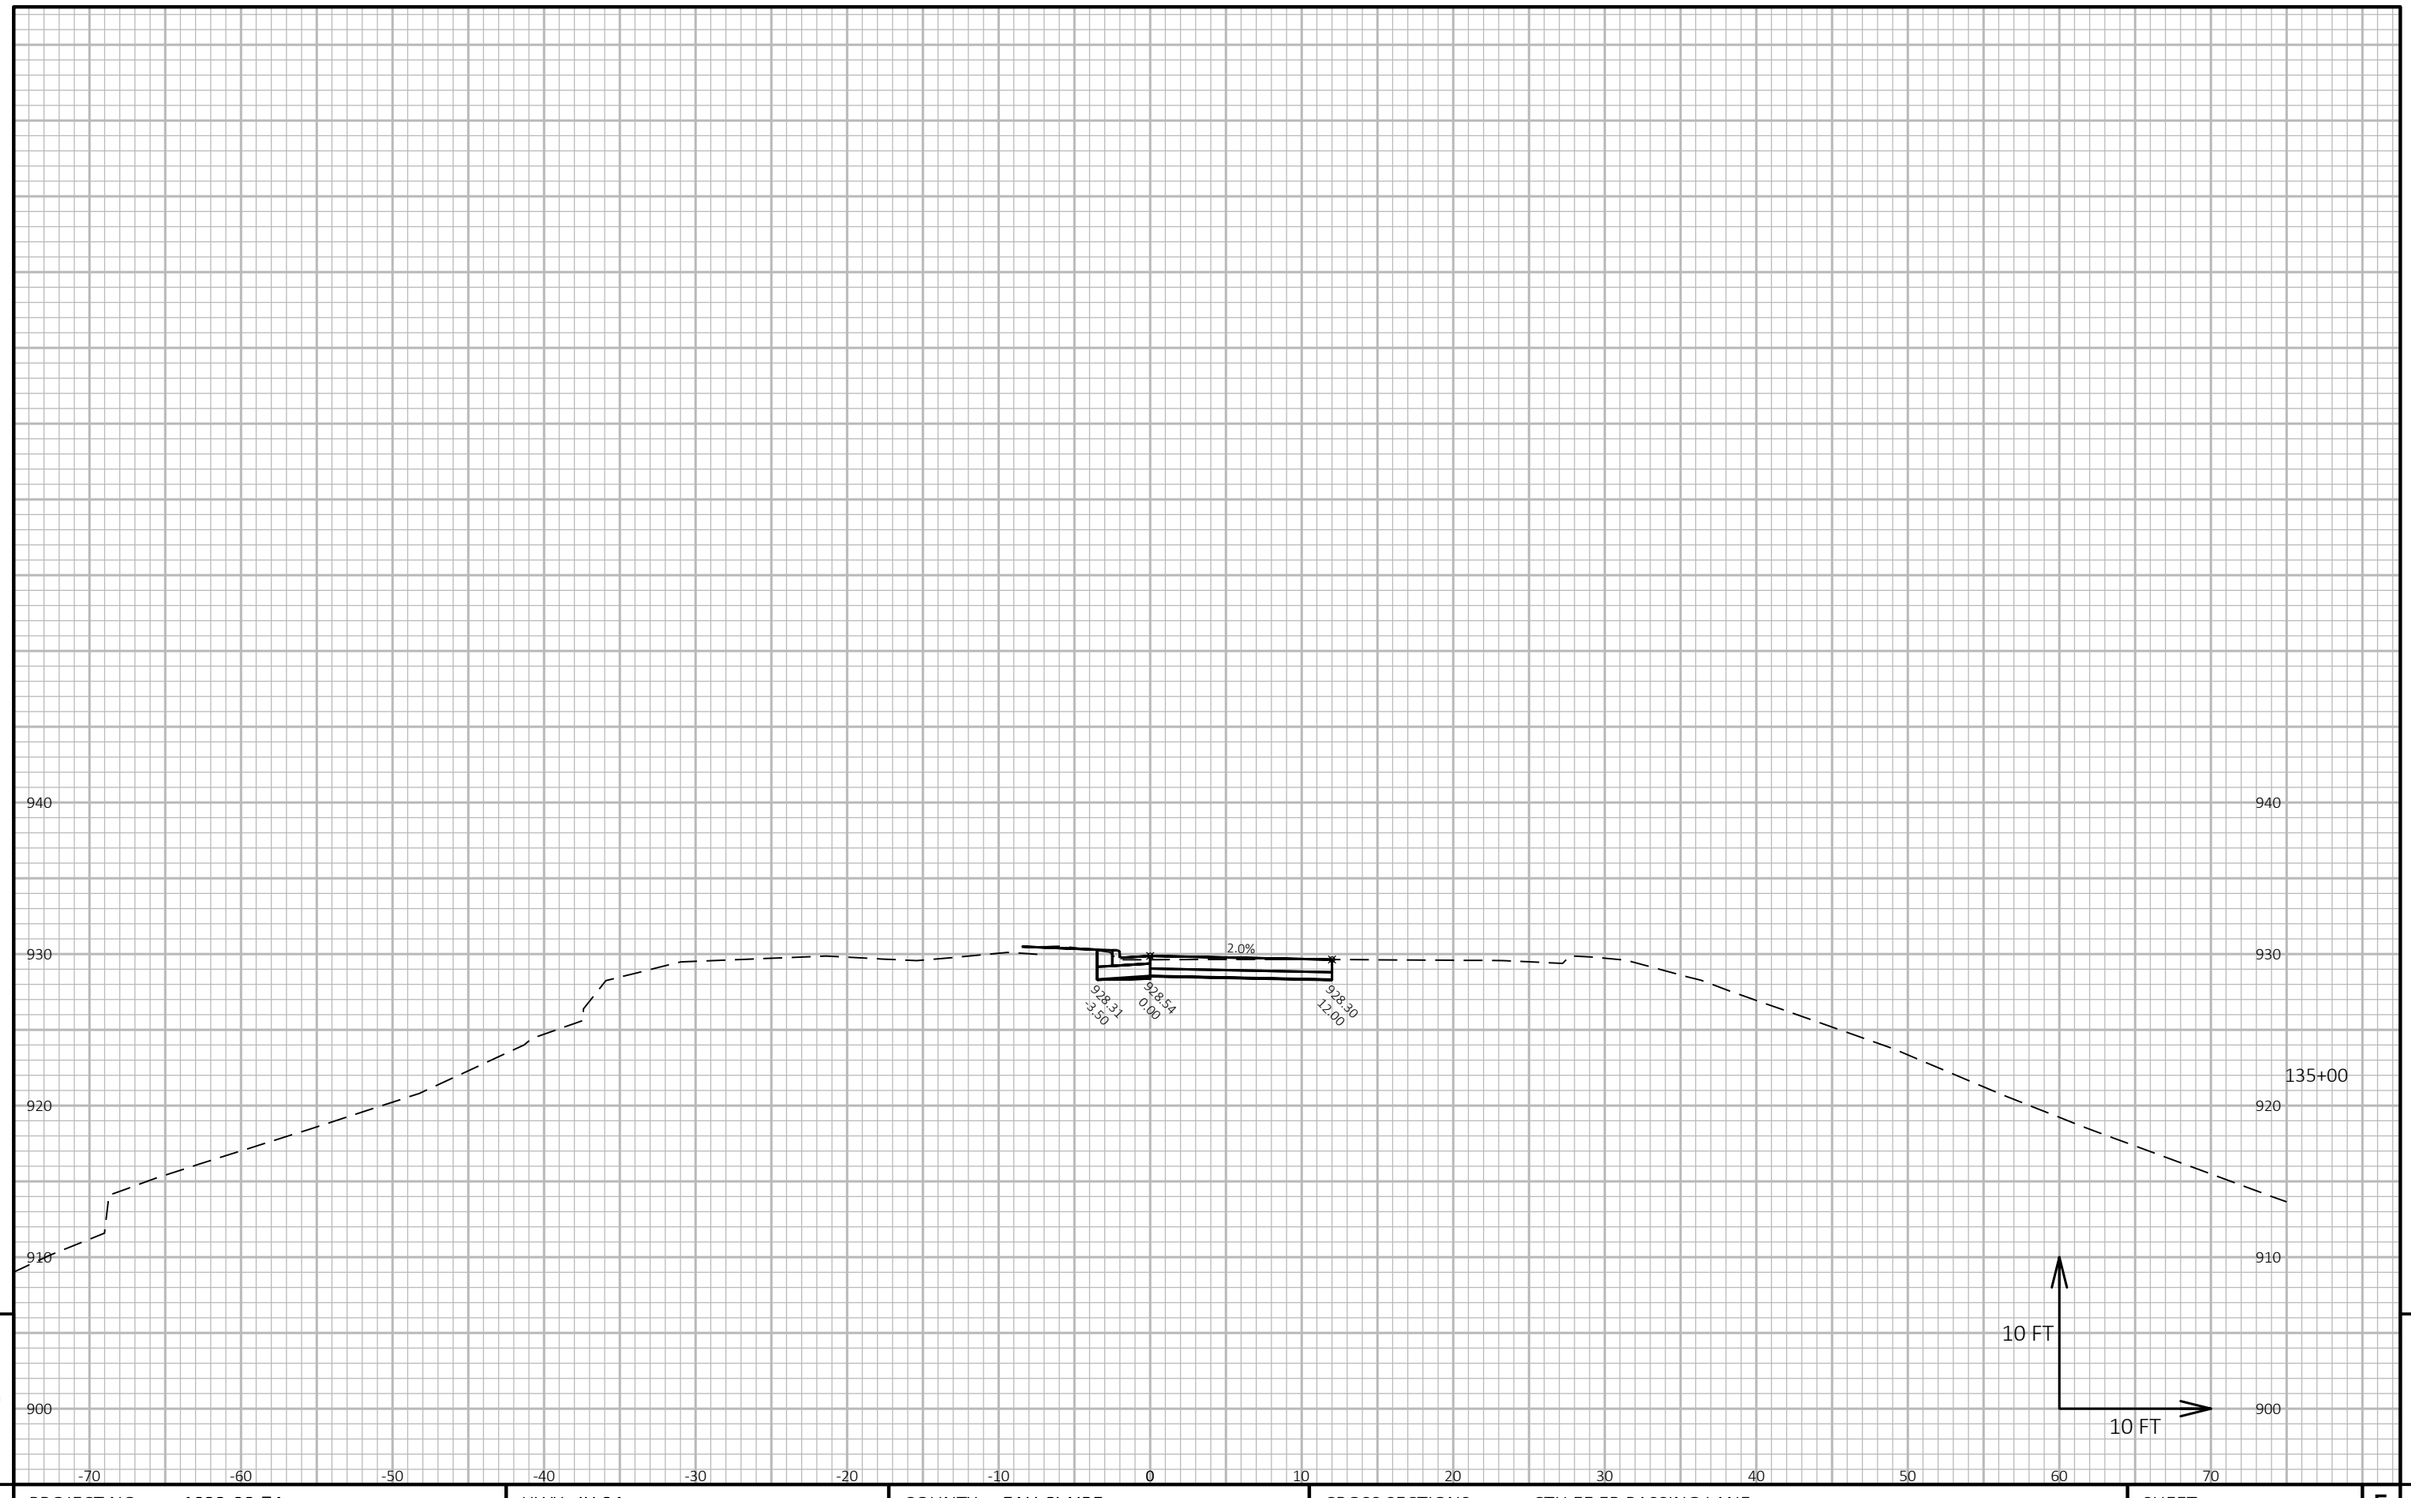

9

9

PROJECT NO: 1022-08-74	HWY: IH 94	COUNTY: EAU CLAIRE	CROSS SECTIONS: CTH EE EB PASSING LANE	SHEET	E

FILE NAME : N:\PDS\C3D\10220804\SHEETSPLAN\X-SECTIONS\090201_XS_CTH_EE_PASSING_LANE_EB_STAGE_5_10-14-20.DWG
LAYOUT NAME - CTH EE EB Passing Lane - (11)

PLOT DATE : 1/18/2021 6:23 AM PLOT BY : CHRIST, AARON D PLOT NAME :

PLOT SCALE : 1 IN:10 FT HORZ. / 1 IN:10 FT VERT.

BRIDGE B-18-0015

930
920
910
900

-70 -60 -50 -40 -30 -20 -10 0 10 20 30 40 50 60 70

136+00

BRIDGE B-18-0015

930
920
910
900

-70 -60 -50 -40 -30 -20 -10 0 10 20 30 40 50 60 70

135+50

10 FT

10 FT

9

9

PROJECT NO: 1022-08-74	HWY: IH 94	COUNTY: EAU CLAIRE	CROSS SECTIONS: CTH EE EB PASSING LANE	SHEET	E

FILE NAME : N:\PDS\C3D\10220804\SHEETSPLAN\X-SECTIONS\090201_XS_CTH_EE_PASSING_LANE_EB_STAGE_5_10-14-20.DWG
LAYOUT NAME - CTH EE EB Passing Lane - (12)

PLOT DATE : 1/18/2021 6:24 AM

PLOT BY : CHRIST, AARON D

PLOT NAME :

PLOT SCALE : 1 IN:10 FT HORZ. / 1 IN:10 FT VERT.

BRIDGE B-18-0015

930
920
910
900

-70 -60 -50 -40 -30 -20 -10 0 10 20 30 40 50 60 70

137+00

BRIDGE B-18-0015

930
920
910
900

-70 -60 -50 -40 -30 -20 -10 0 10 20 30 40 50 60 70

136+50

10 FT
10 FT

9

9

PROJECT NO: 1022-08-74	HWY: IH 94	COUNTY: EAU CLAIRE	CROSS SECTIONS: CTH EE EB PASSING LANE	SHEET	E

FILE NAME : N:\PDS\C3D\10220804\SHEETSPLAN\X-SECTIONS\090201_XS_CTH_EE_PASSING_LANE_EB_STAGE_5_10-14-20.DWG
LAYOUT NAME - CTH EE EB Passing Lane - (13)

PLOT DATE : 1/18/2021 6:24 AM

PLOT BY : CHRIST, AARON D

PLOT NAME :

PLOT SCALE : 1 IN:10 FT HORZ. / 1 IN:10 FT VERT.

BRIDGE B-18-0015

930
920
910
900

-70 -60 -50 -40 -30 -20 -10 0 10 20 30 40 50 60 70

138+00

BRIDGE B-18-0015

930
920
910
900

-70 -60 -50 -40 -30 -20 -10 0 10 20 30 40 50 60 70

137+50

10 FT

10 FT

9

9

PROJECT NO: 1022-08-74	HWY: IH 94	COUNTY: EAU CLAIRE	CROSS SECTIONS: CTH EE EB PASSING LANE	SHEET	E


FILE NAME : N:\PDS\C3D\10220804\SHEETSPLAN\X-SECTIONS\090201_XS_CTH_EE_PASSING_LANE_EB_STAGE_5_10-14-20.DWG
LAYOUT NAME - CTH EE EB Passing Lane - (14)

PLOT DATE : 1/18/2021 6:25 AM

PLOT BY : CHRIST, AARON D

PLOT NAME :

PLOT SCALE : 1 IN:10 FT HORZ. / 1 IN:10 FT VERT.

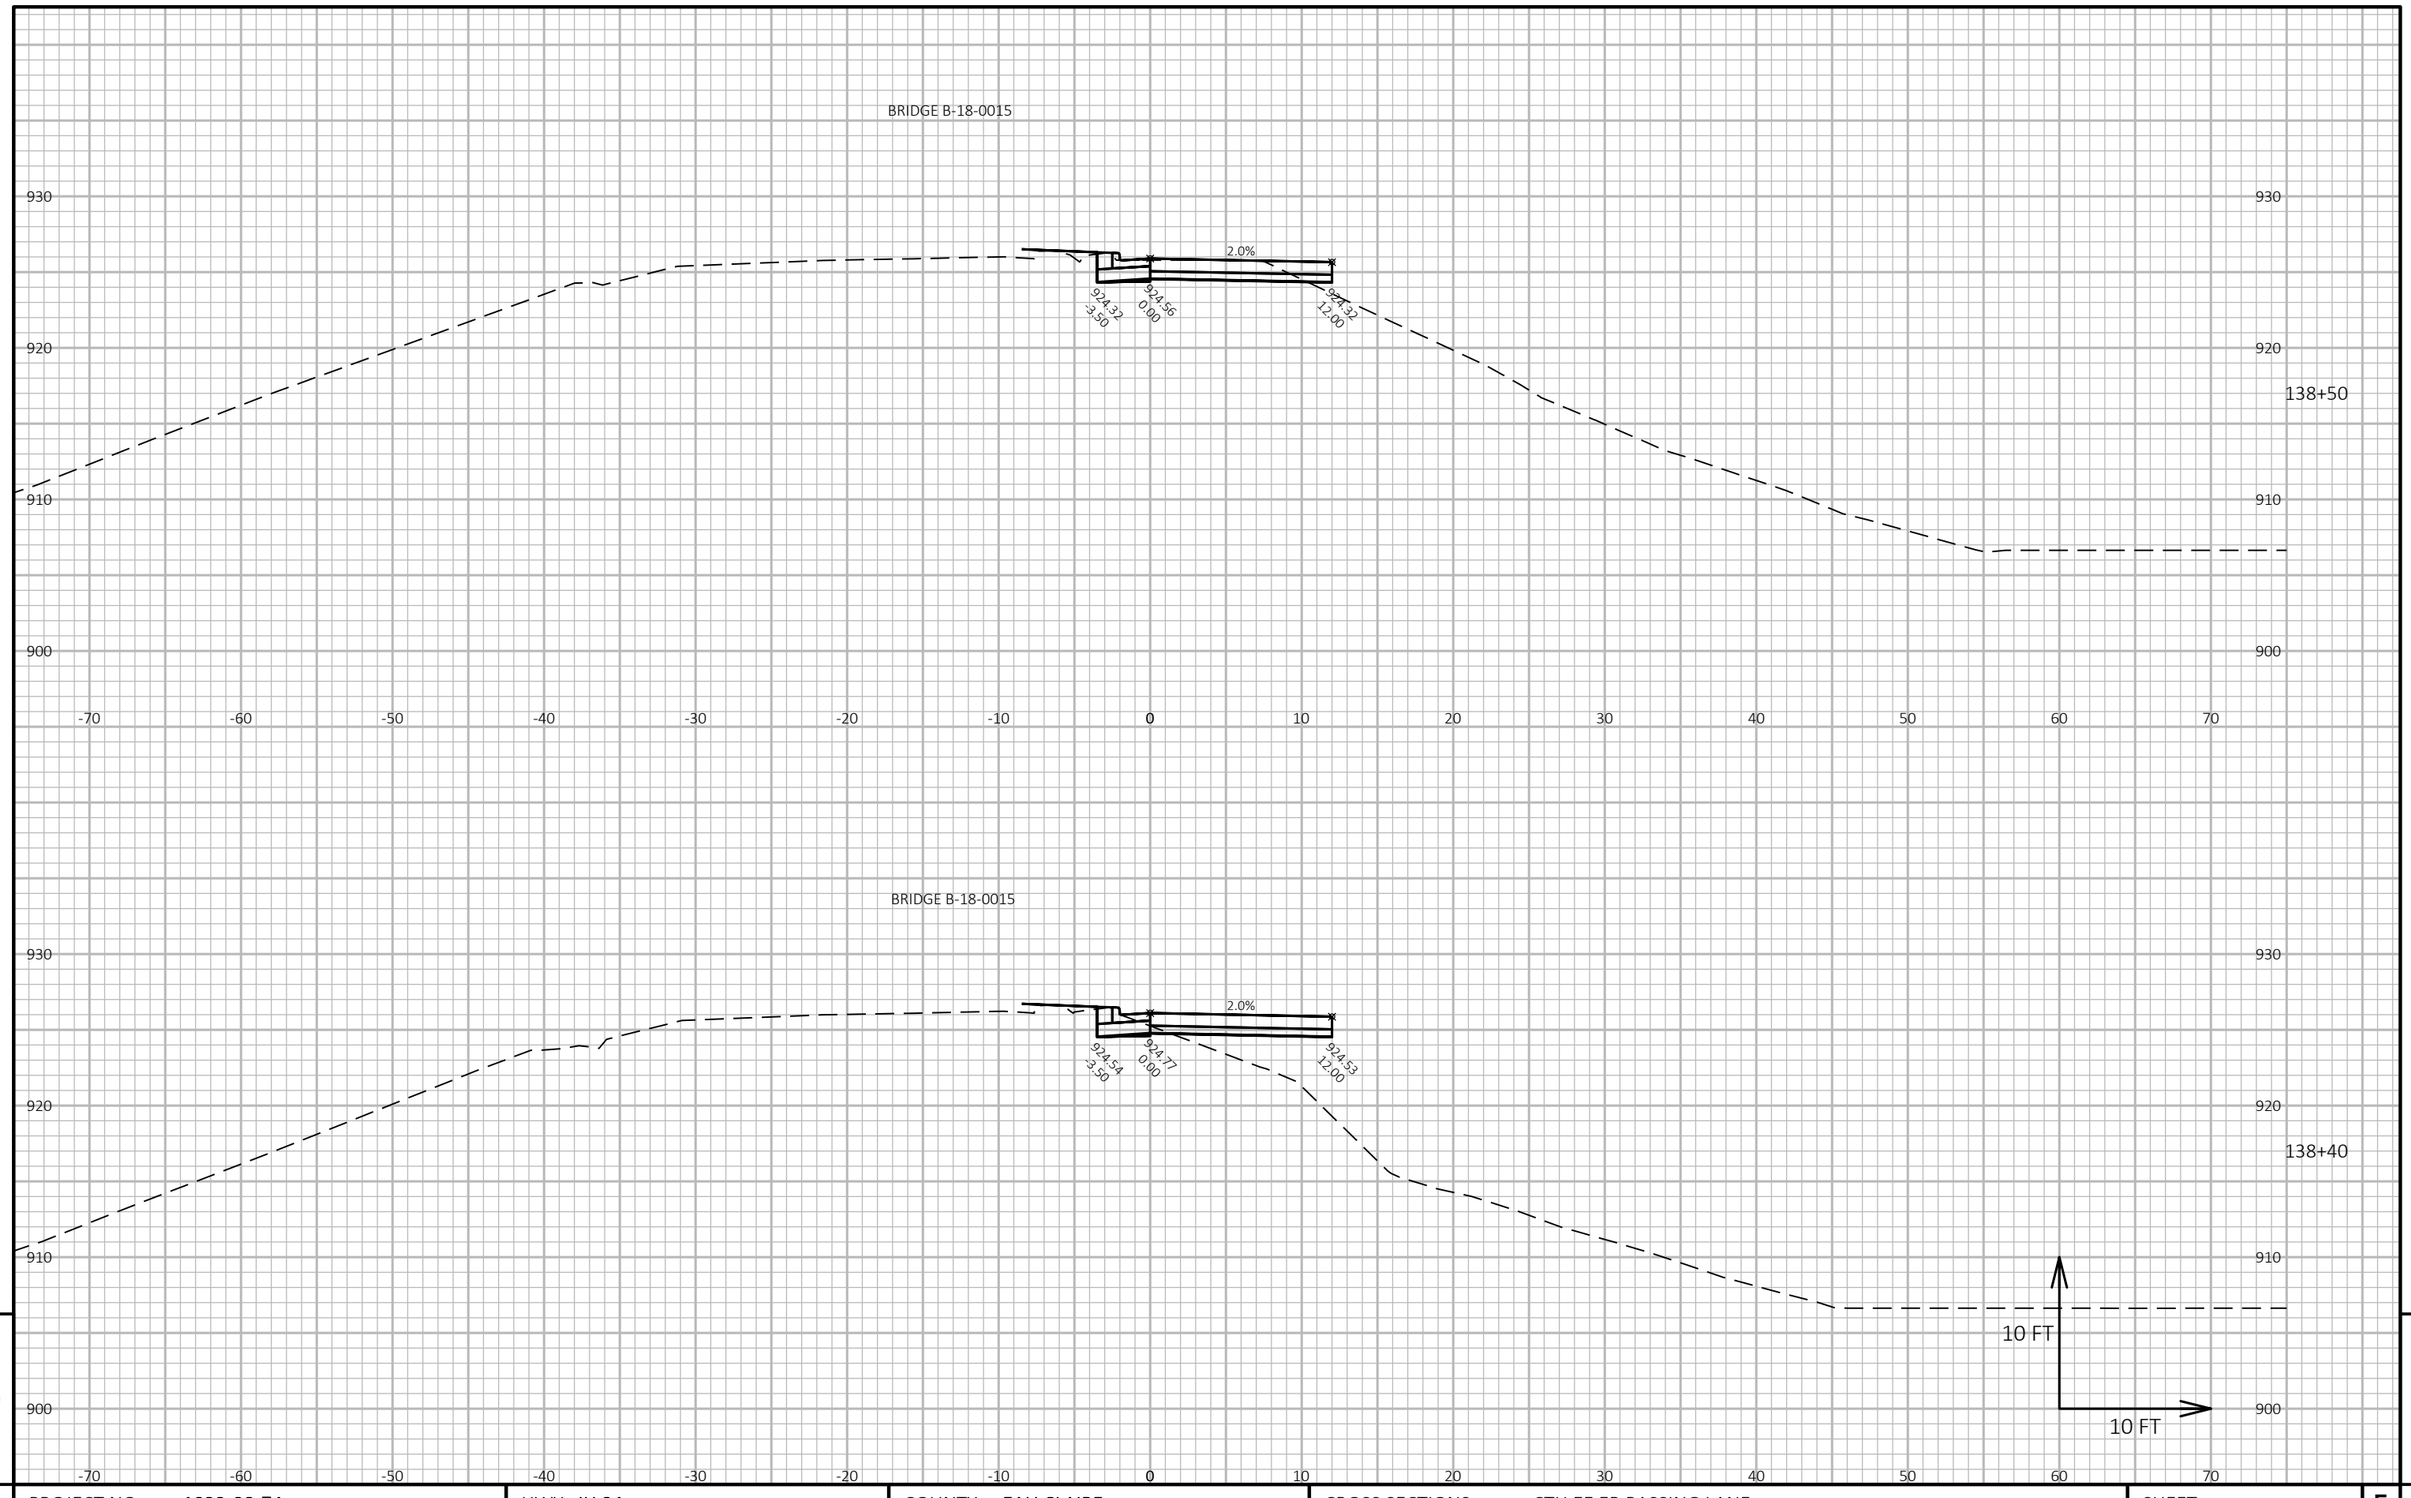

9

9

PROJECT NO: 1022-08-74	HWY: IH 94	COUNTY: EAU CLAIRE	CROSS SECTIONS: CTH EE EB PASSING LANE	SHEET	E


FILE NAME : N:\PDS\C3D\10220804\SHEETSPLAN\X-SECTIONS\090201_XS_CTH_EE_PASSING_LANE_EB_STAGE_5_10-14-20.DWG
LAYOUT NAME - CTH EE EB Passing Lane - (15)

PLOT DATE : 1/18/2021 6:26 AM

PLOT BY : CHRIST, AARON D

PLOT NAME :

PLOT SCALE : 1 IN:10 FT HORZ. / 1 IN:10 FT VERT.

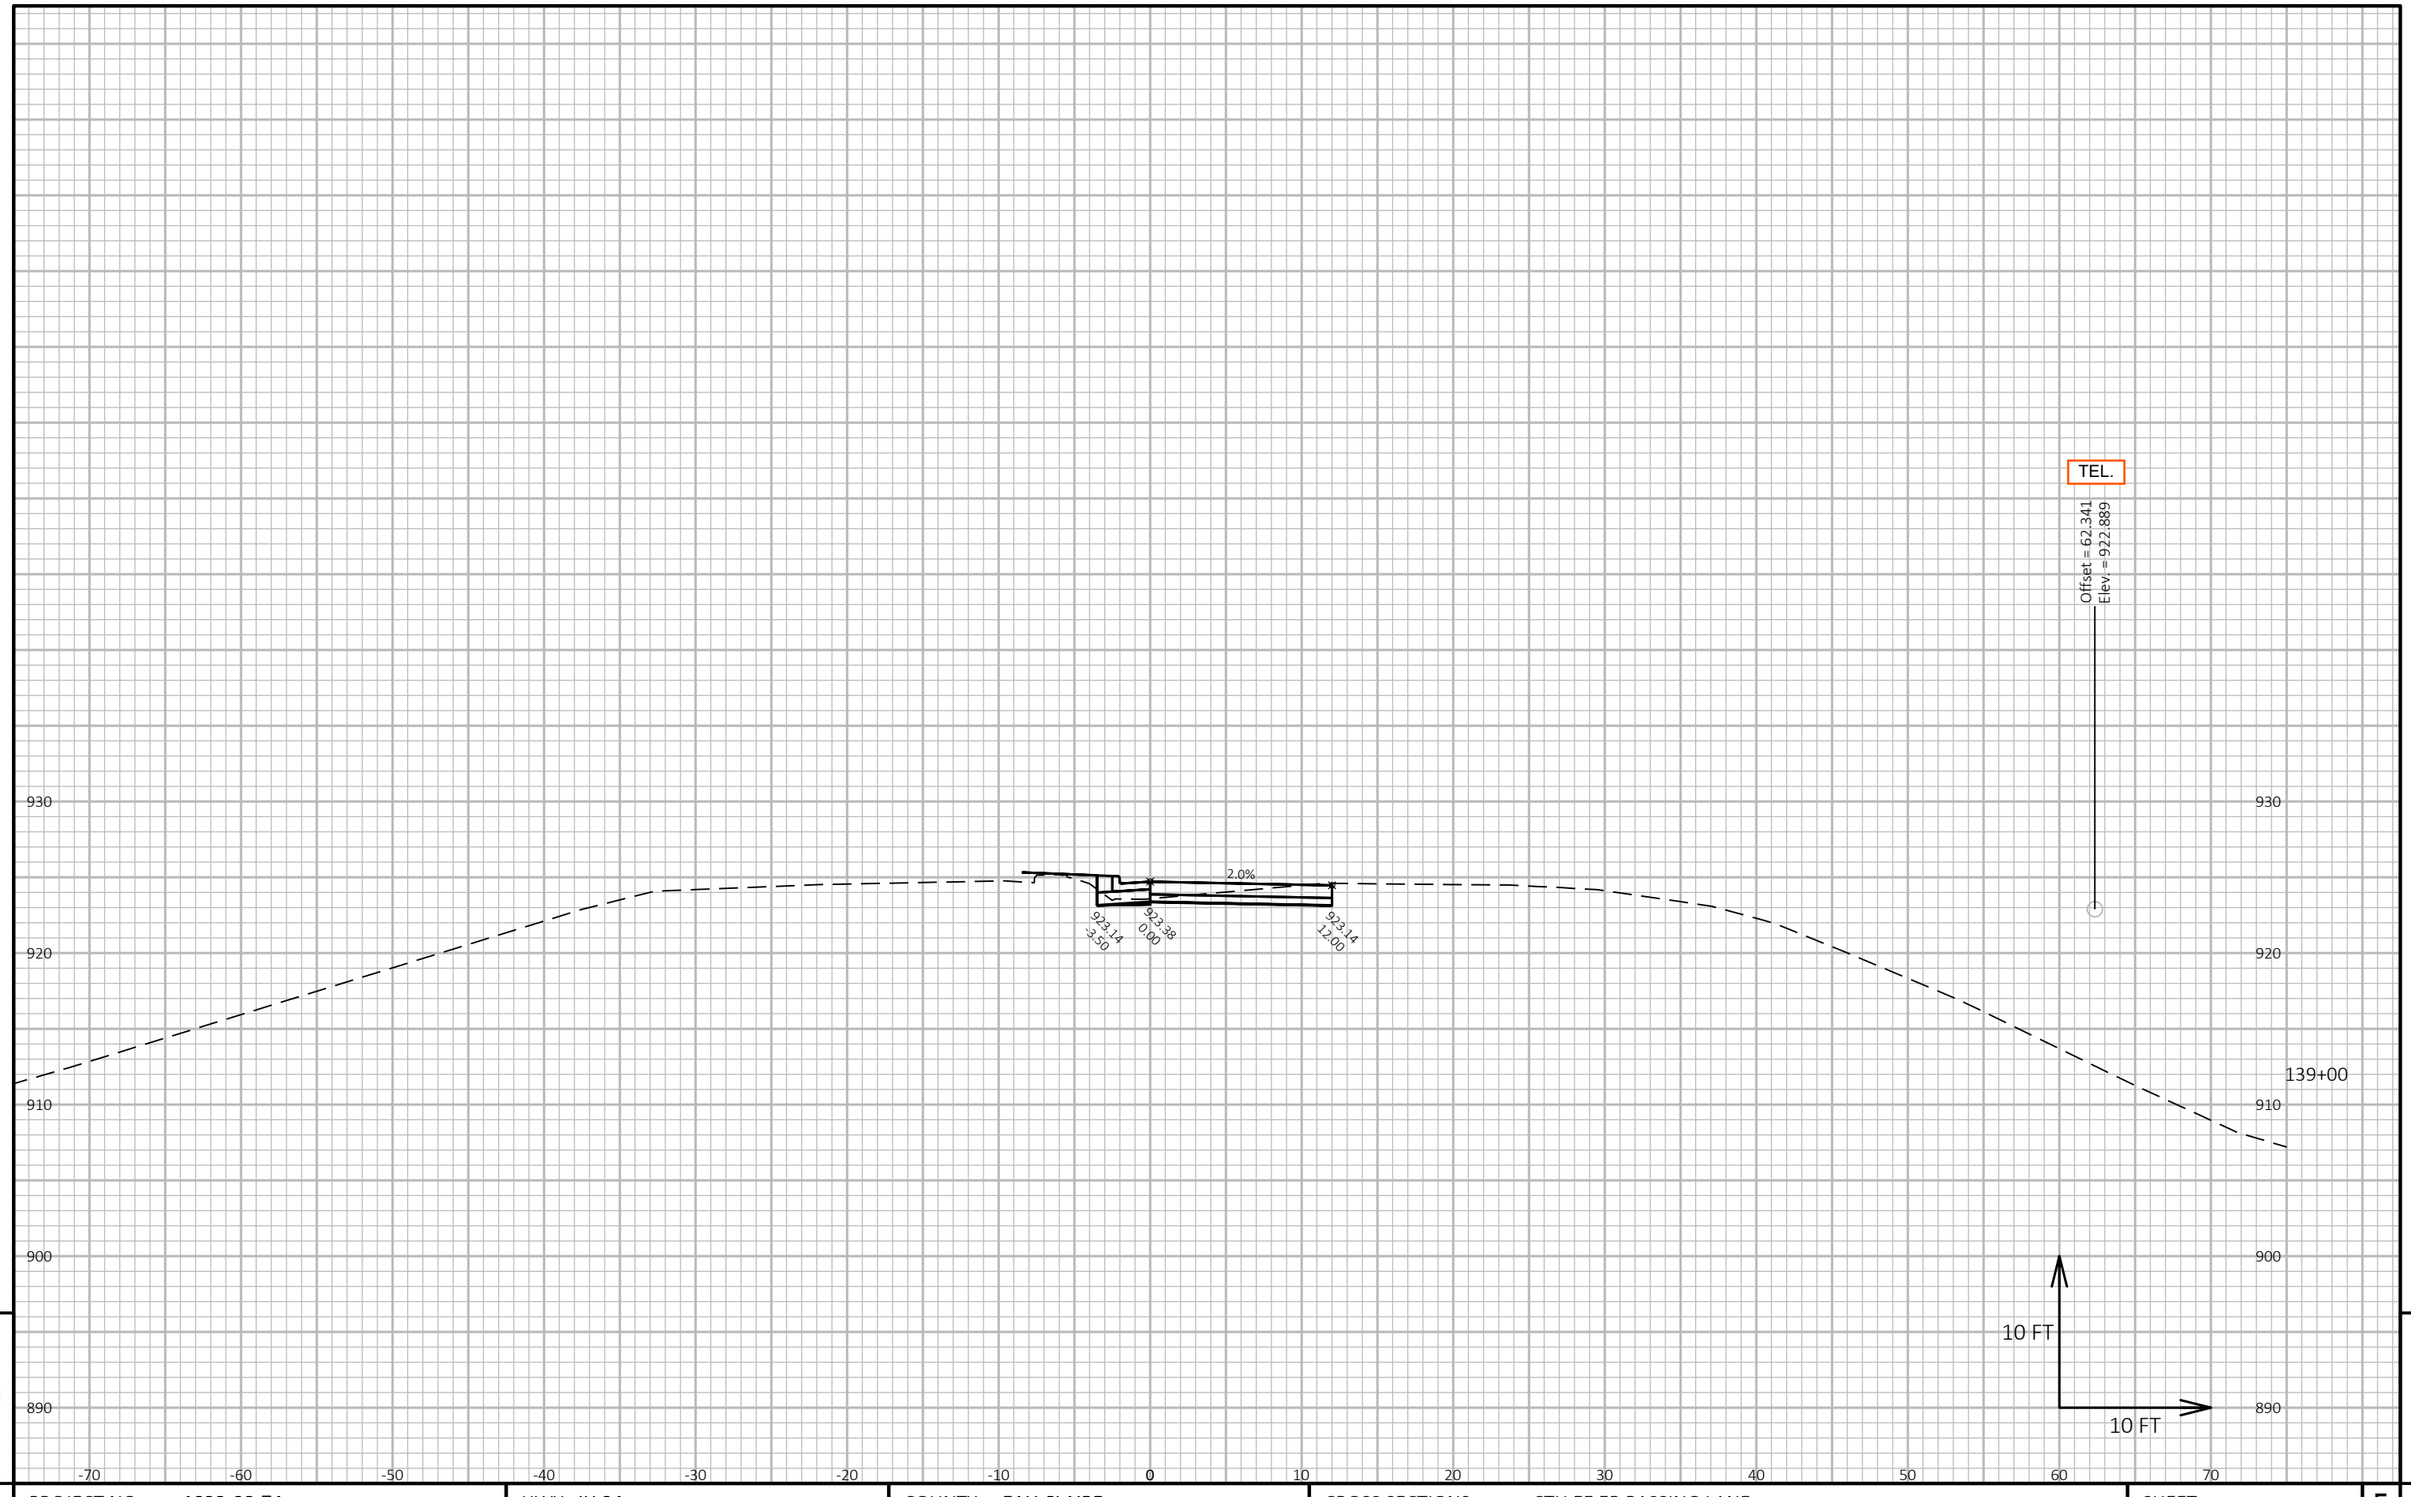

9

9

PROJECT NO: 1022-08-74	HWY: IH 94	COUNTY: EAU CLAIRE	CROSS SECTIONS: CTH EE EB PASSING LANE	SHEET	E


FILE NAME : N:\PDS\C3D\10220804\SHEETSPLAN\X-SECTIONS\090201_XS_CTH_EE_PASSING_LANE_EB_STAGE_5_10-14-20.DWG
LAYOUT NAME - CTH EE EB Passing Lane - (16)

PLOT DATE : 1/18/2021 6:26 AM

PLOT BY : CHRIST, AARON D

PLOT NAME :

PLOT SCALE : 1 IN:10 FT HORZ. / 1 IN:10 FT VERT.

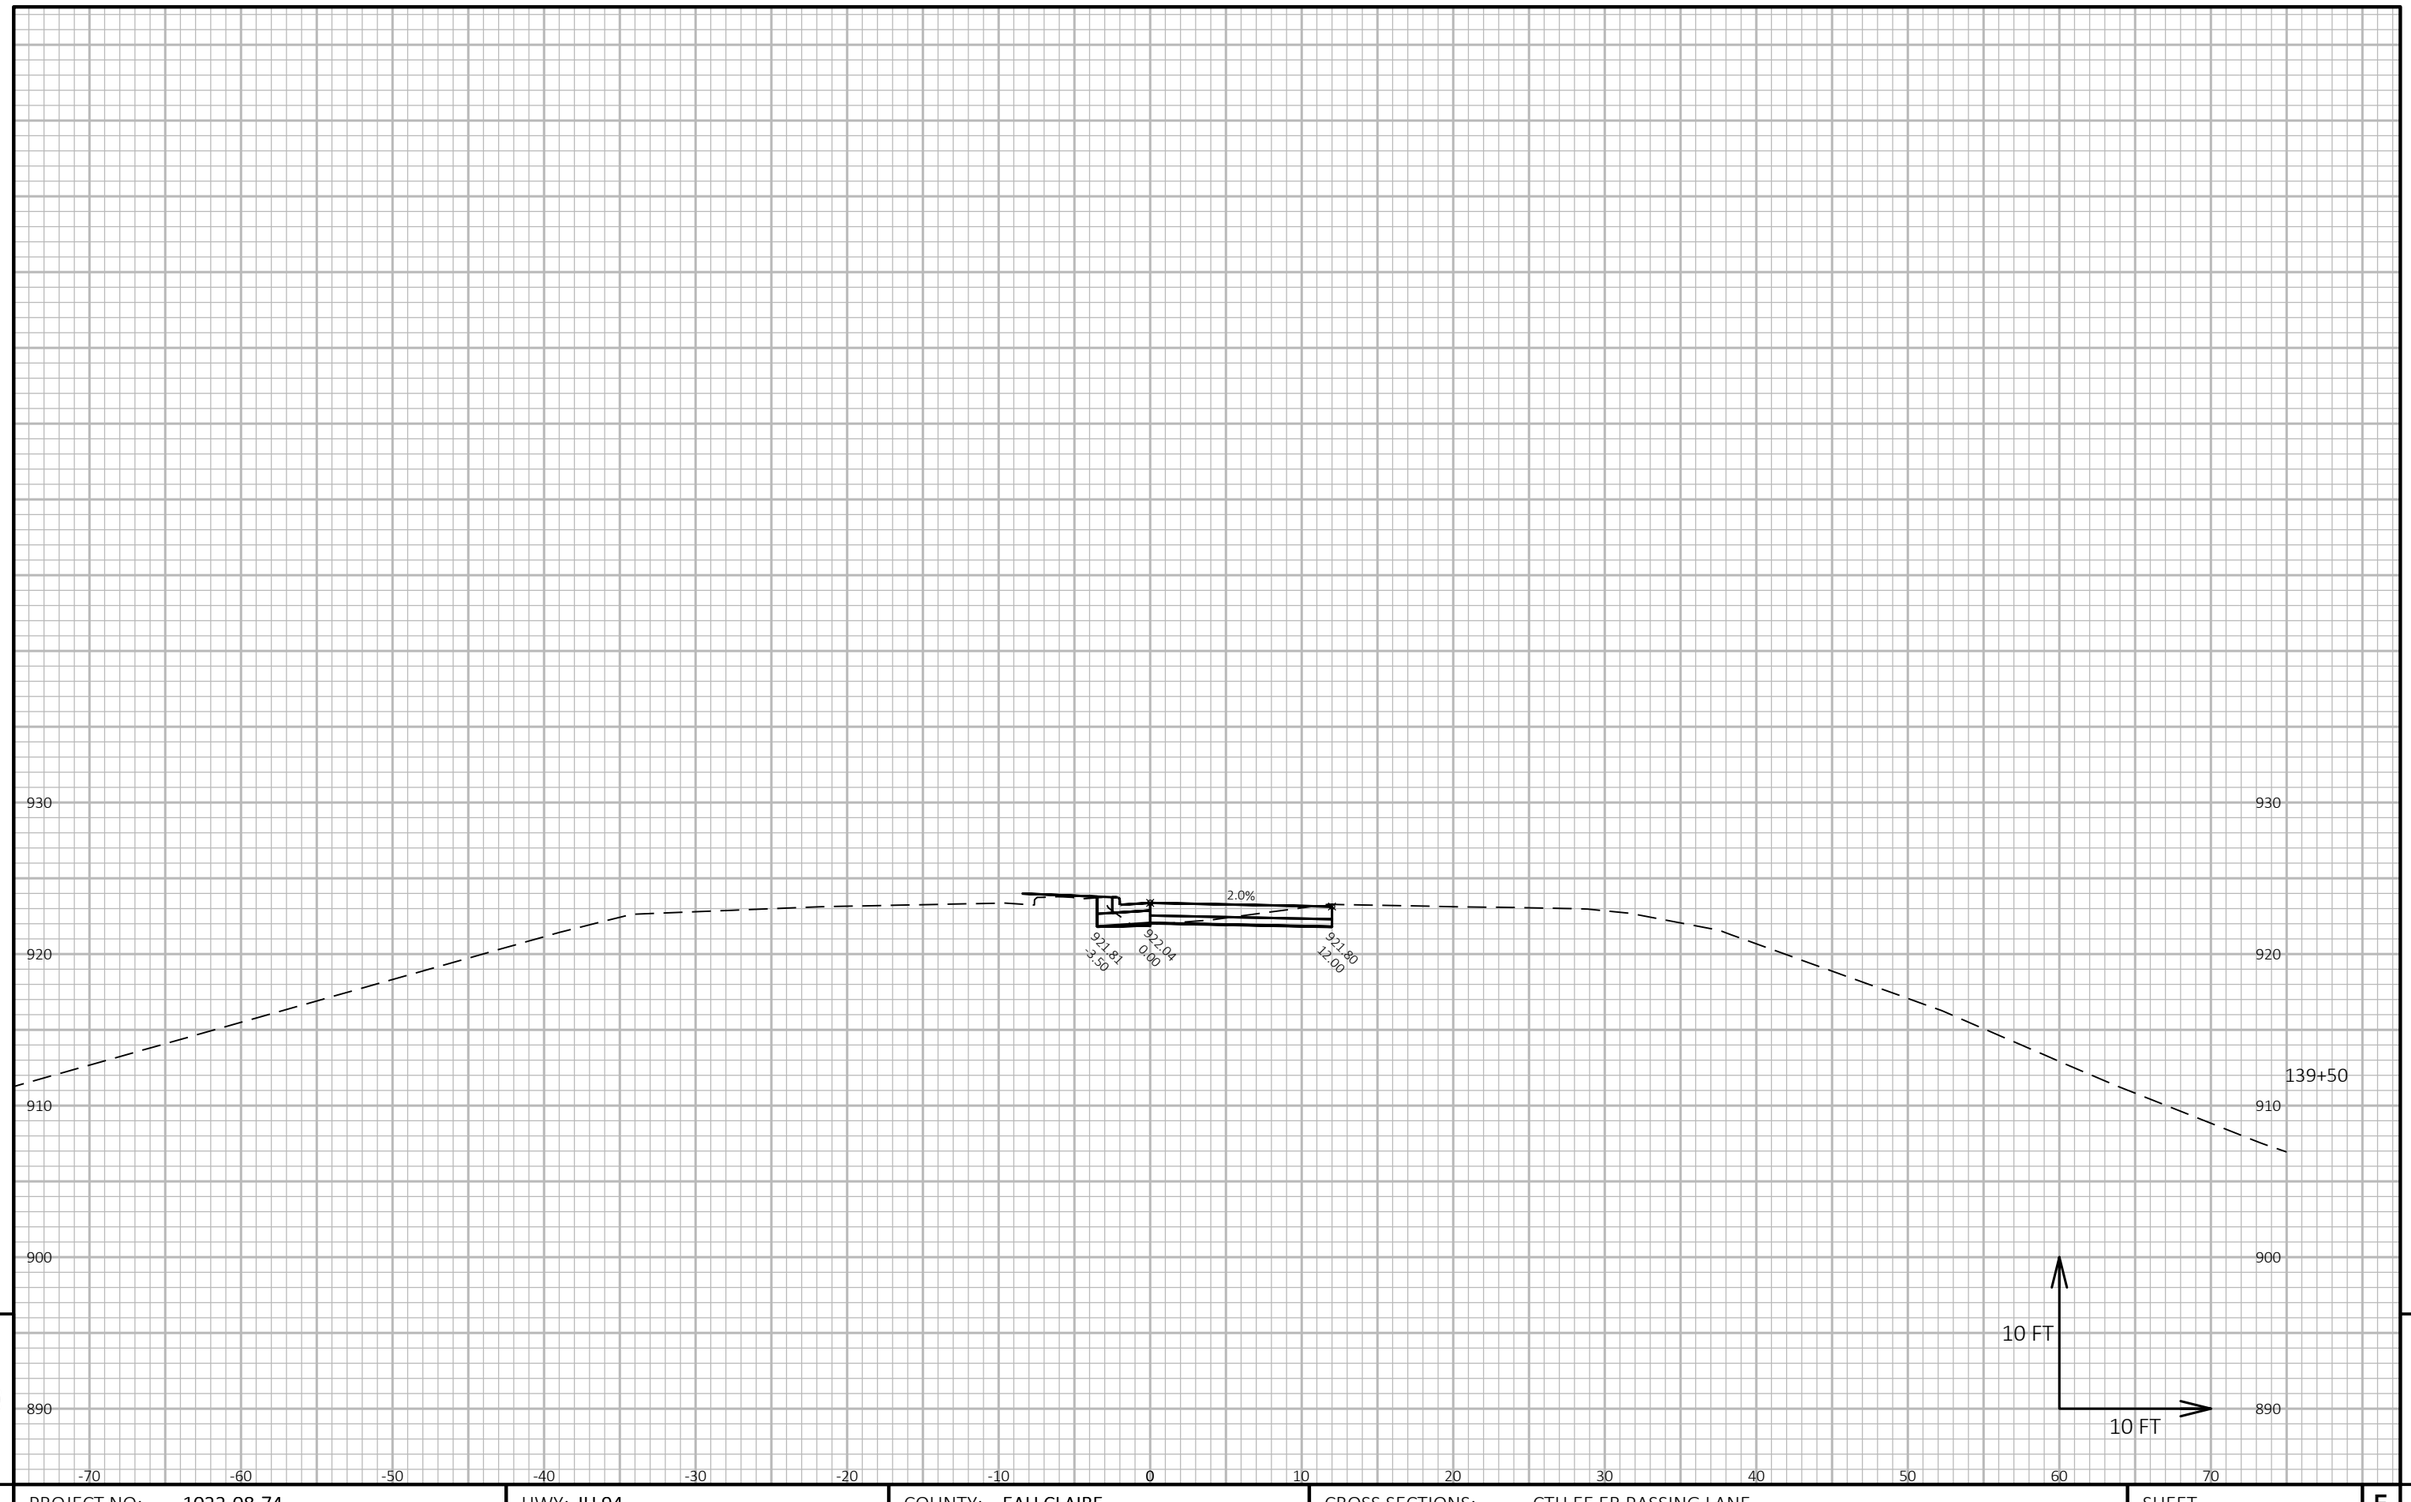


9

9

PROJECT NO: 1022-08-74	HWY: IH 94	COUNTY: EAU CLAIRE	CROSS SECTIONS: CTH EE EB PASSING LANE	SHEET	E

FILE NAME : N:\PDS\C3D\10220804\SHEETSPLAN\X-SECTIONS\090201_XS_CTH_EE_PASSING_LANE_EB_STAGE_5_10-14-20.DWG
LAYOUT NAME - CTH EE EB Passing Lane - (17)

PLOT DATE : 1/18/2021 6:27 AM PLOT BY : CHRIST, AARON D PLOT NAME : **PLOT SCALE :** 1 IN:10 FT HORZ. / 1 IN:10 FT VERT.

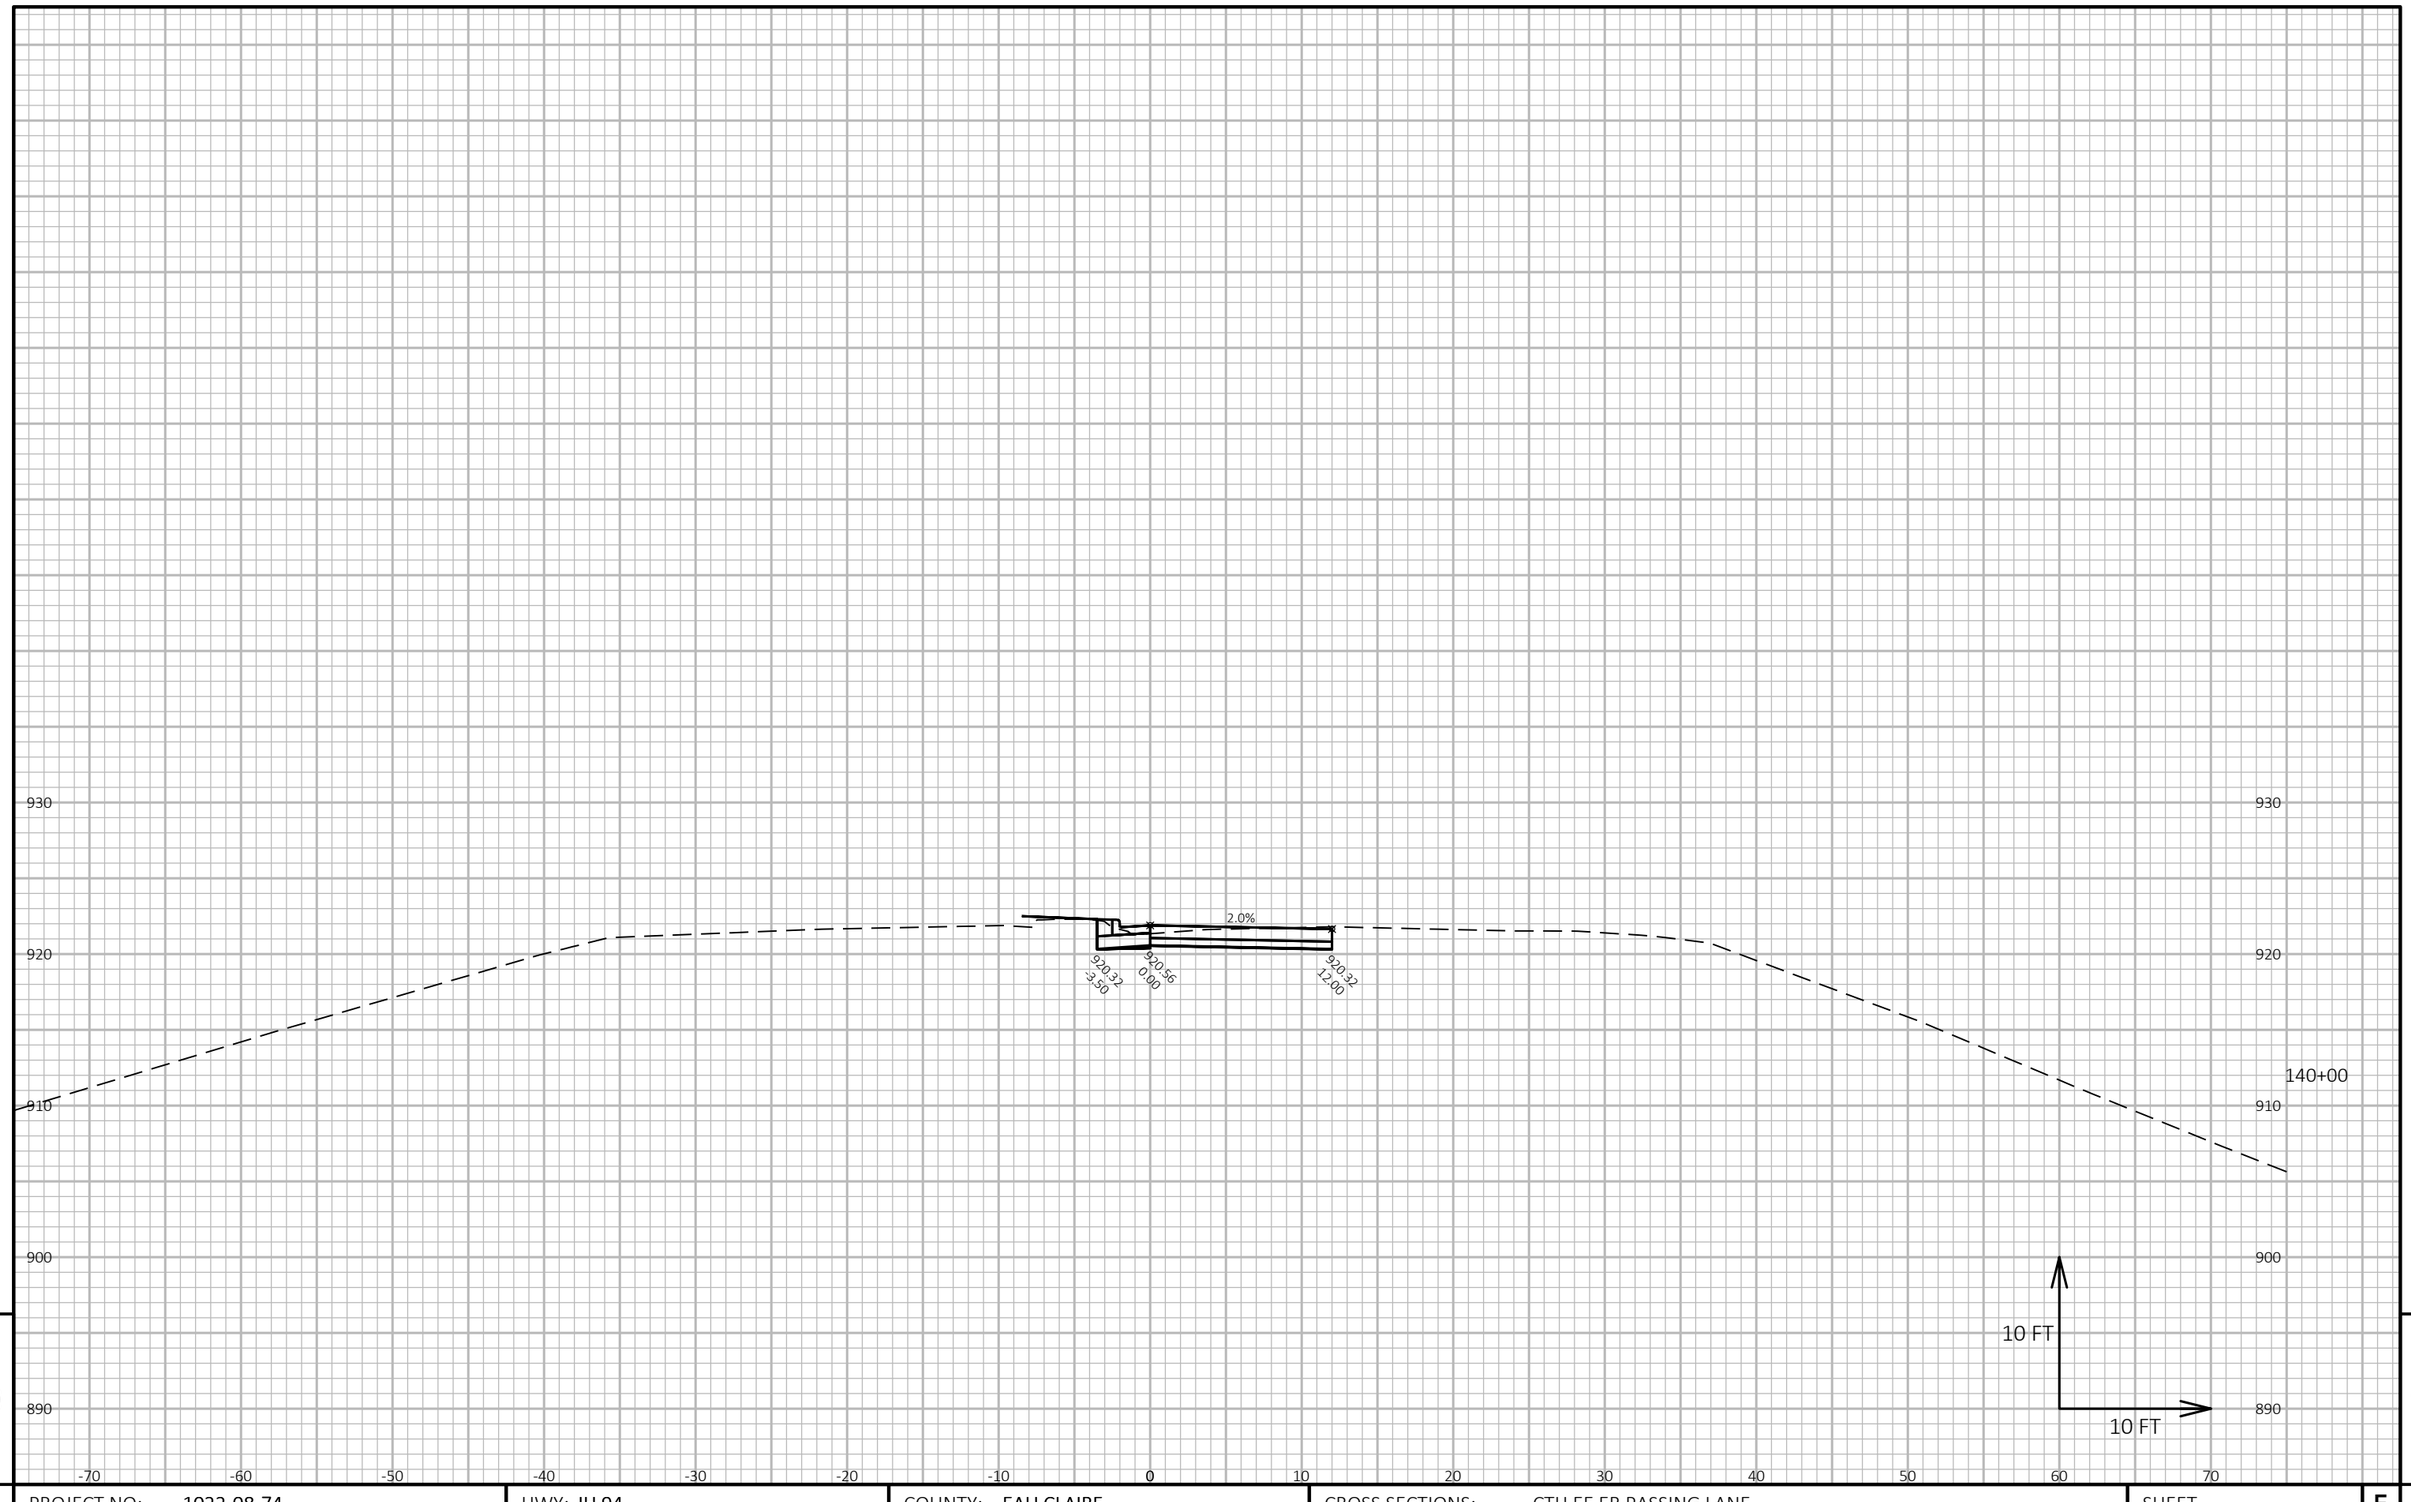


9

9

PROJECT NO: 1022-08-74	HWY: IH 94	COUNTY: EAU CLAIRE	CROSS SECTIONS: CTH EE EB PASSING LANE	SHEET	E

FILE NAME : N:\PDS\C3D\10220804\SHEETSPLAN\X-SECTIONS\090201_XS_CTH_EE_PASSING_LANE_EB_STAGE_5_10-14-20.DWG
LAYOUT NAME - CTH EE EB Passing Lane - (18)

PLOT DATE : 1/18/2021 6:27 AM PLOT BY : CHRIST, AARON D PLOT NAME : **PLOT SCALE :** 1 IN:10 FT HORZ. / 1 IN:10 FT VERT.

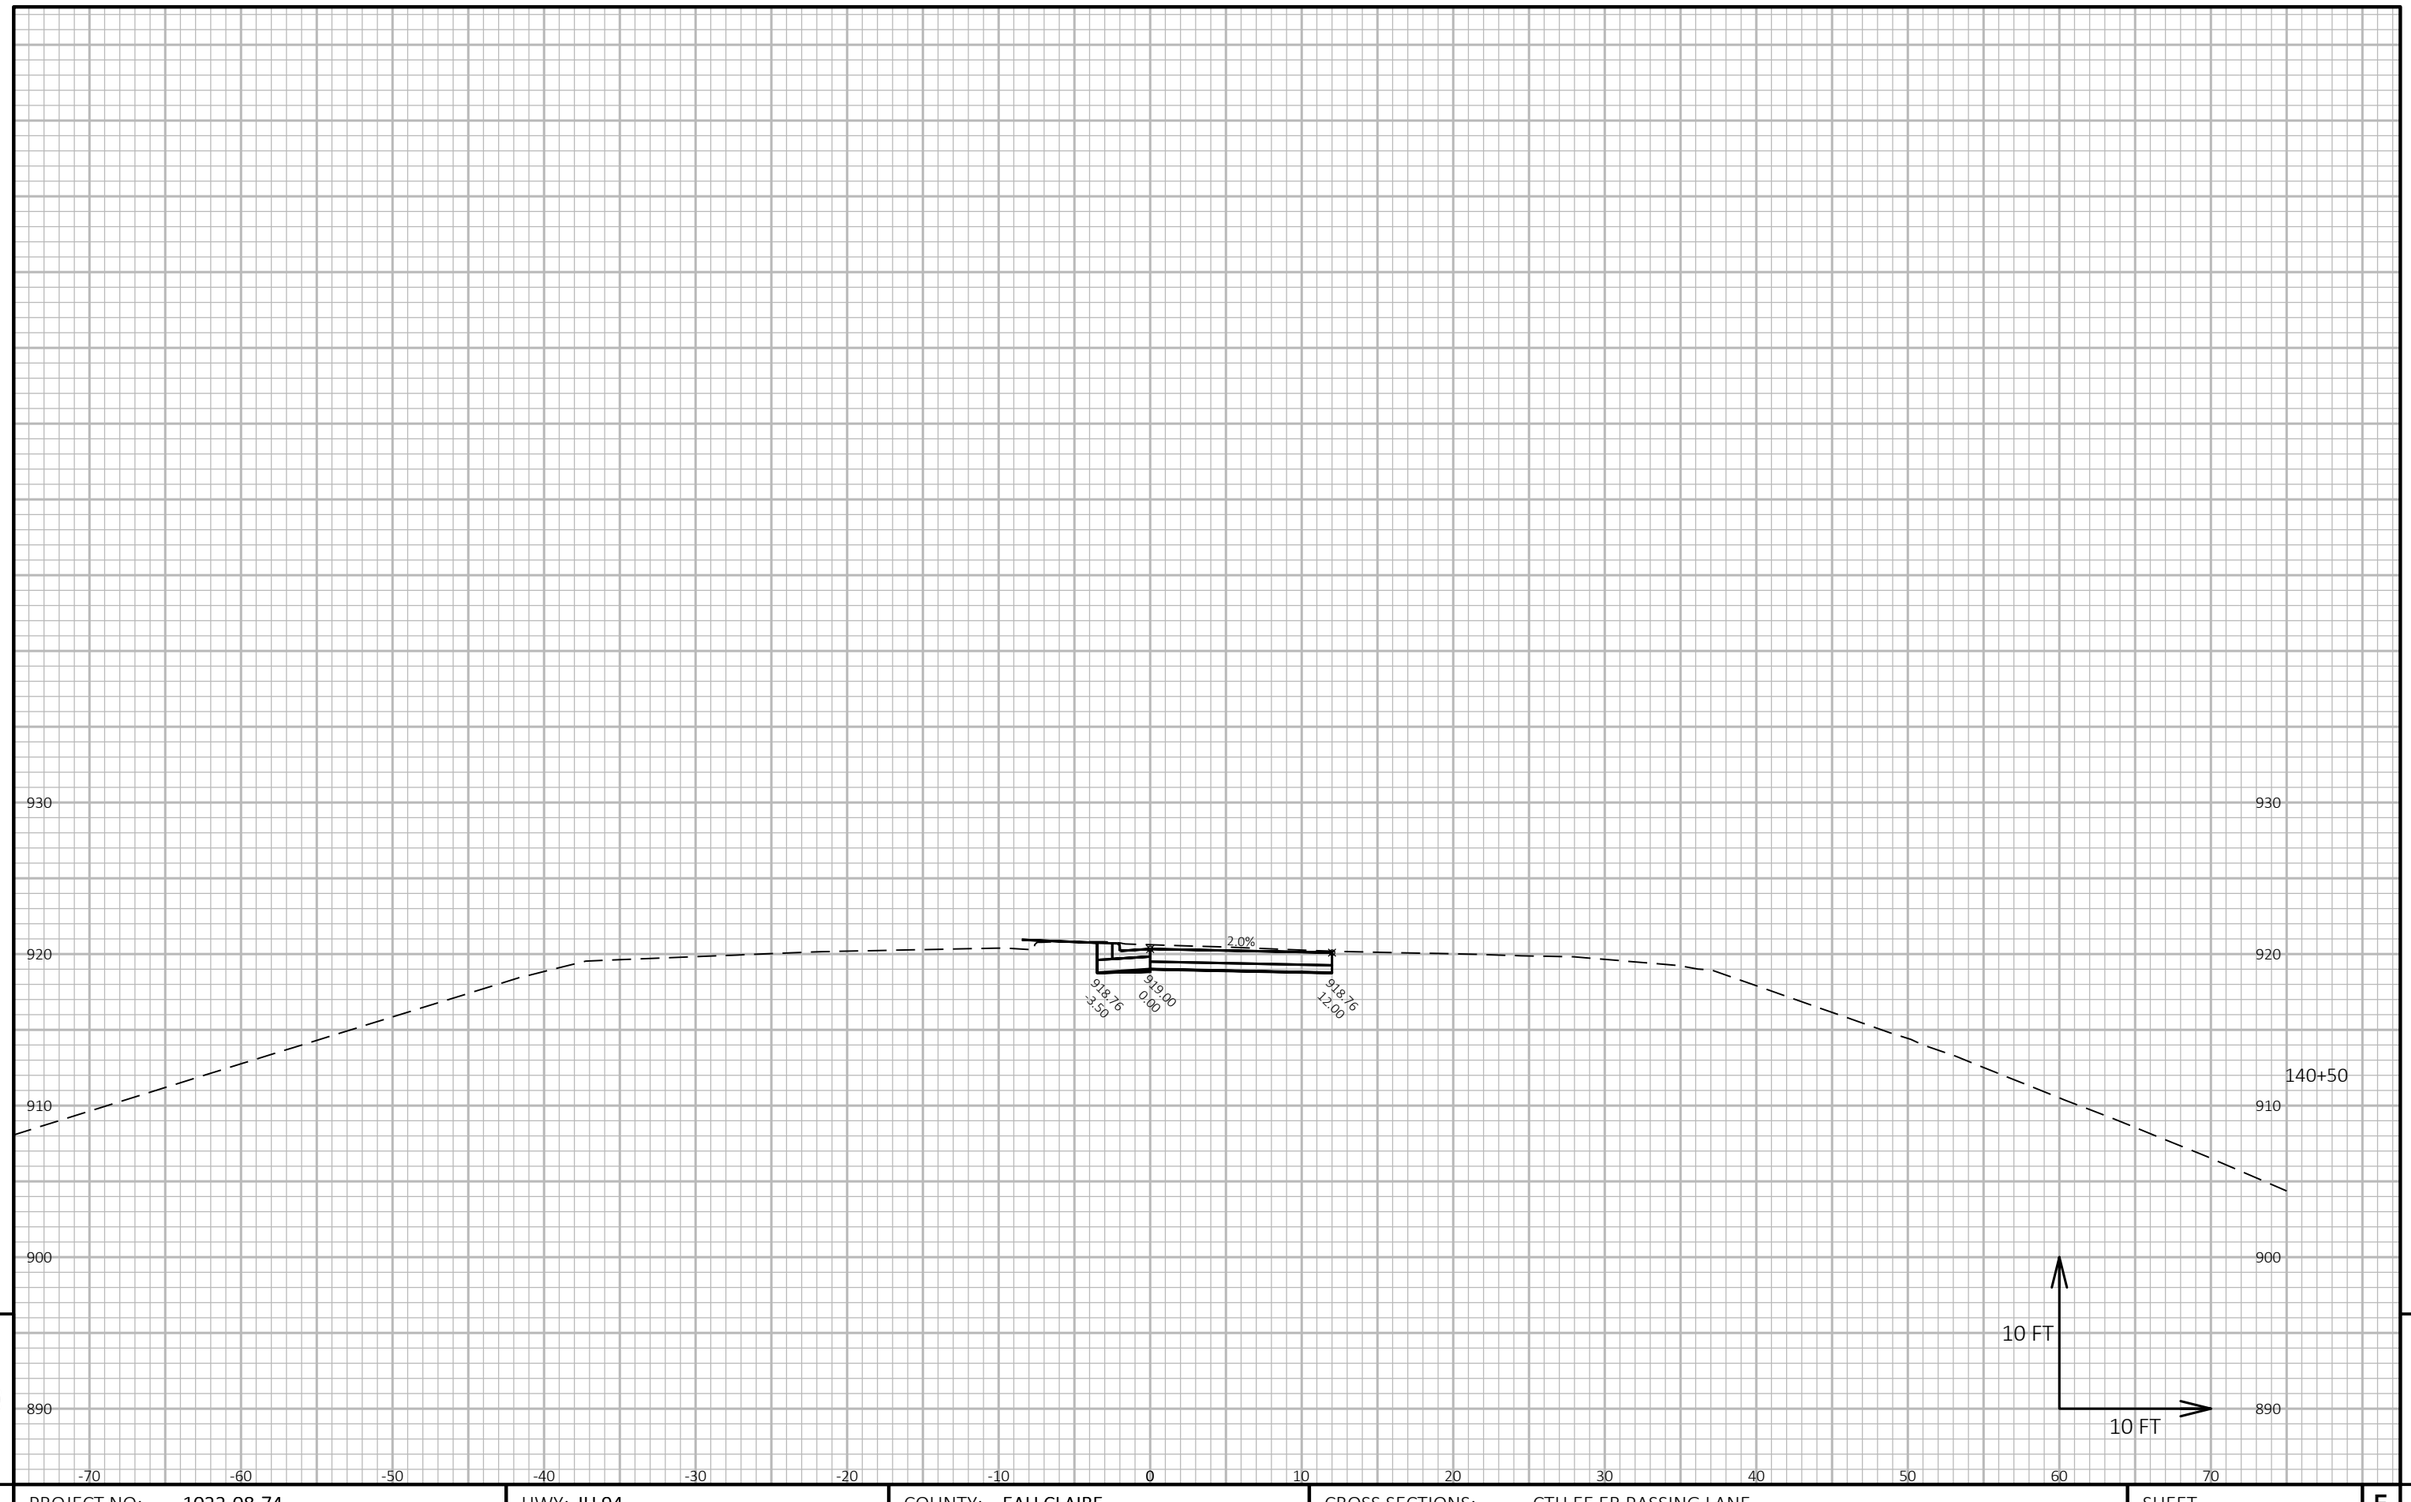


9

9

PROJECT NO: 1022-08-74	HWY: IH 94	COUNTY: EAU CLAIRE	CROSS SECTIONS: CTH EE EB PASSING LANE	SHEET	E

FILE NAME : N:\PDS\C3D\10220804\SHEETSPLAN\X-SECTIONS\090201_XS_CTH_EE_PASSING_LANE_EB_STAGE_5_10-14-20.DWG
LAYOUT NAME - CTH EE EB Passing Lane - (19)

PLOT DATE : 1/18/2021 6:28 AM PLOT BY : CHRIST, AARON D PLOT NAME : **PLOT SCALE :** 1 IN:10 FT HORZ. / 1 IN:10 FT VERT.

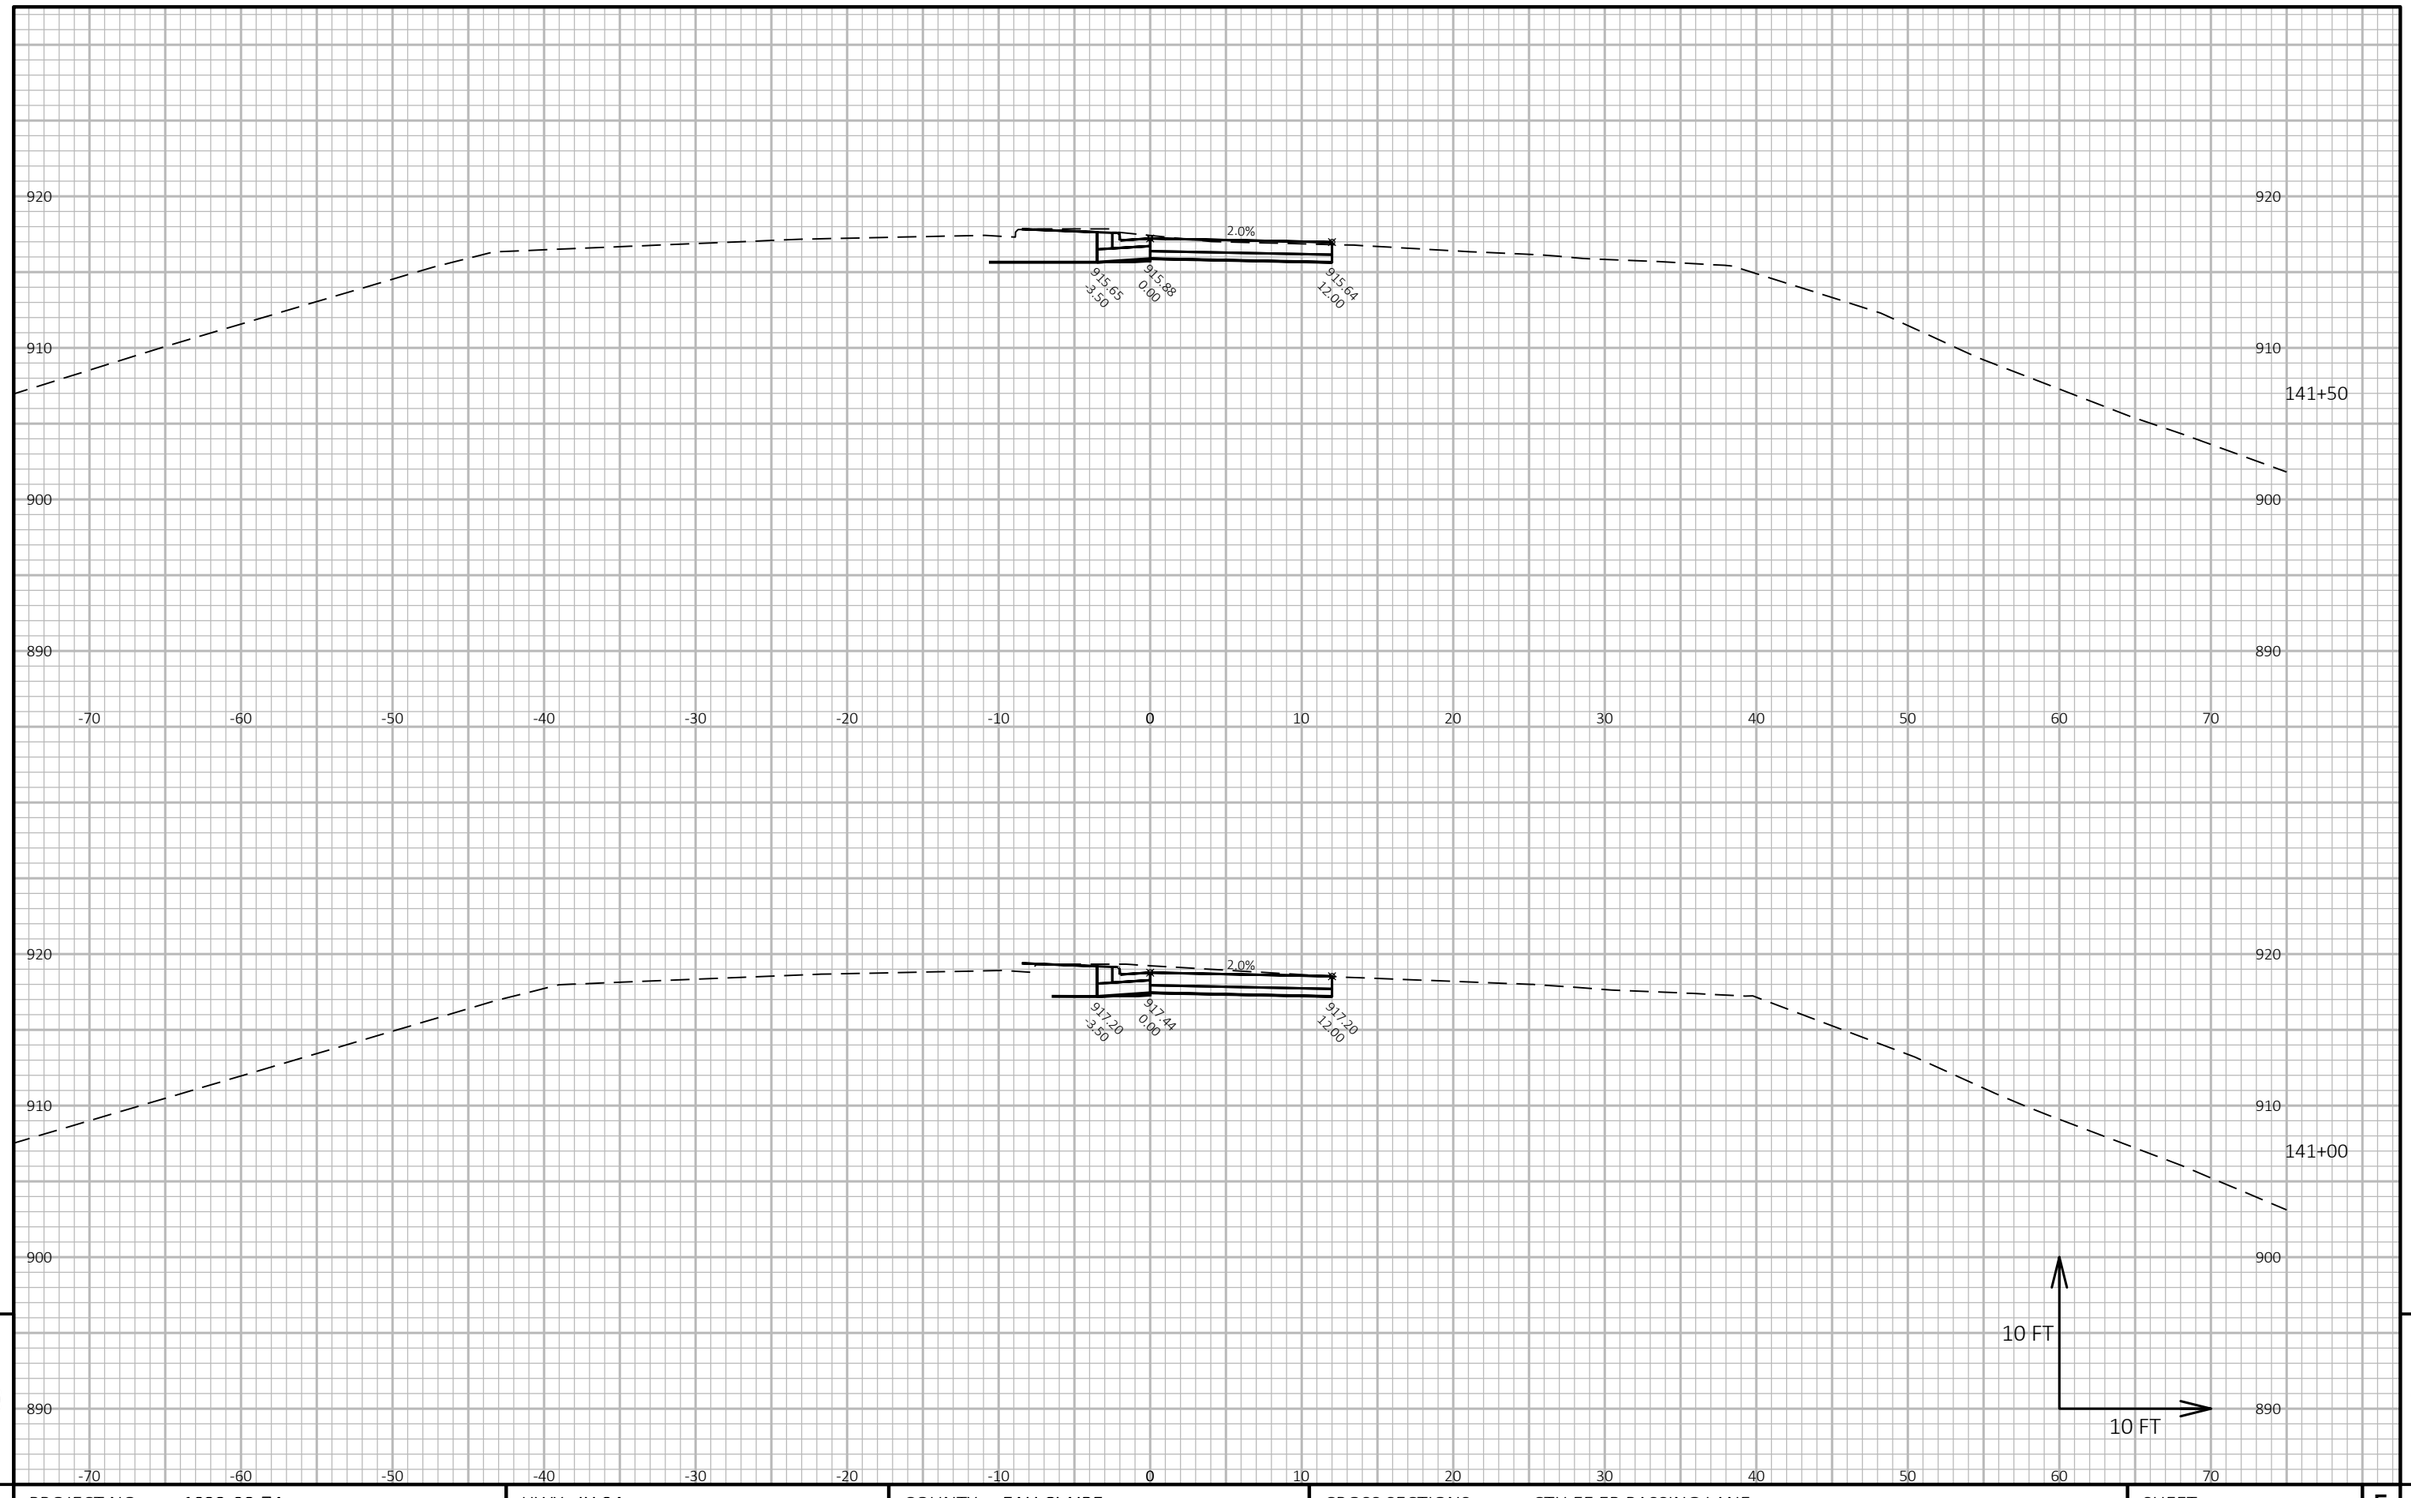

9

9

PROJECT NO: 1022-08-74	HWY: IH 94	COUNTY: EAU CLAIRE	CROSS SECTIONS: CTH EE EB PASSING LANE	SHEET	E

FILE NAME : N:\PDS\C3D\10220804\SHEETSPLAN\X-SECTIONS\090201_XS_CTH_EE_PASSING_LANE_EB_STAGE_5_10-14-20.DWG
LAYOUT NAME - CTH EE EB Passing Lane - (20)

PLOT DATE : 1/18/2021 6:29 AM

PLOT BY : CHRIST, AARON D

PLOT NAME :

PLOT SCALE : 1 IN:10 FT HORZ. / 1 IN:10 FT VERT.

CenturyLink

Offset = 72.678
Elev. = 900.302

142+50

912.36
-12.14

912.59
-9.64

912.77
0.00

912.53
12.00

2.0%

2.0%

920
910
900
890

-70 -60 -50 -40 -30 -20 -10 0 10 20 30 40 50 60 70

914.04
-5.95

914.28
-2.45

914.33
0.00

914.09
12.00

2.0%

2.0%

142+00

10 FT

10 FT

9

9

PROJECT NO: 1022-08-74	HWY: IH 94	COUNTY: EAU CLAIRE	CROSS SECTIONS: CTH EE EB PASSING LANE	SHEET	E


FILE NAME : N:\PDS\C3D\10220804\SHEETSPLAN\X-SECTIONS\090201_XS_CTH_EE_PASSING_LANE_EB_STAGE_5_10-14-20.DWG
LAYOUT NAME - CTH EE EB Passing Lane - (21)

PLOT DATE : 1/18/2021 6:29 AM

PLOT BY : CHRIST, AARON D

PLOT NAME :

PLOT SCALE : 1 IN:10 FT HORZ. / 1 IN:10 FT VERT.

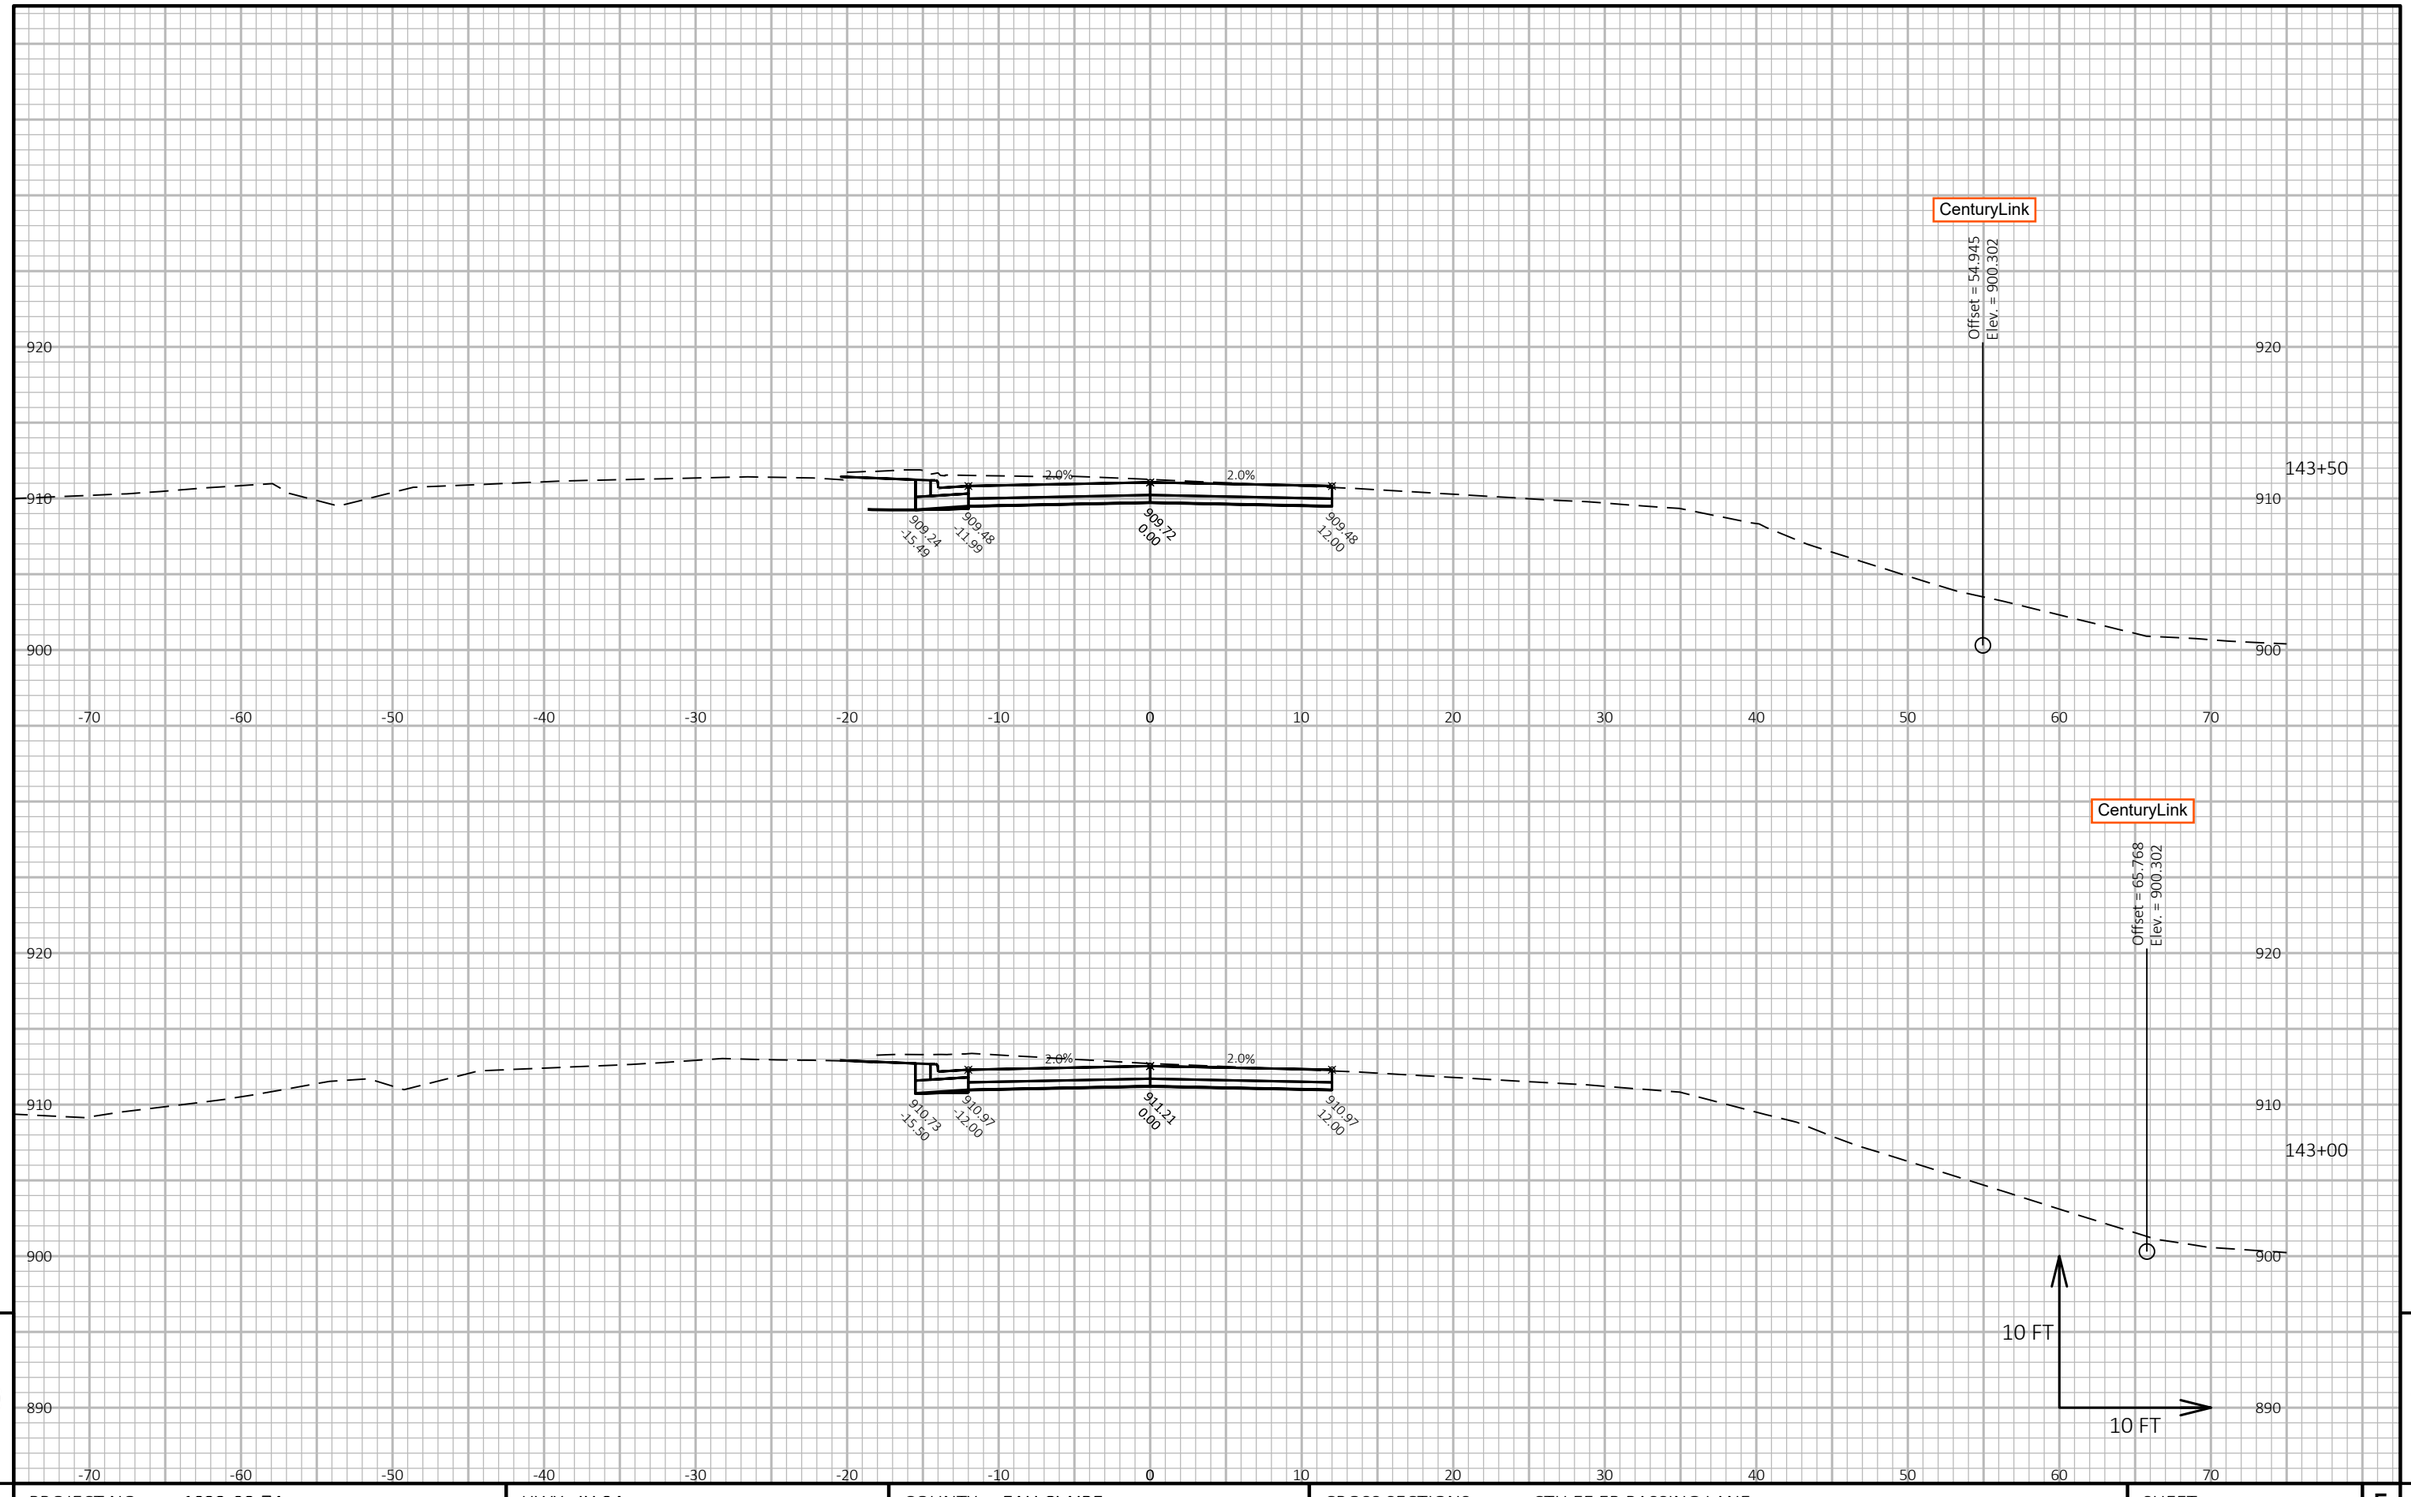

9

9

PROJECT NO: 1022-08-74	HWY: IH 94	COUNTY: EAU CLAIRE	CROSS SECTIONS: CTH EE EB PASSING LANE	SHEET	E


FILE NAME : N:\PDS\C3D\10220804\SHEETSPLAN\X-SECTIONS\090201_XS_CTH_EE_PASSING_LANE_EB_STAGE_5_10-14-20.DWG
LAYOUT NAME - CTH EE EB Passing Lane - (22)

PLOT DATE : 1/18/2021 6:30 AM

PLOT BY : CHRIST, AARON D

PLOT NAME :

PLOT SCALE : 1 IN:10 FT HORZ. / 1 IN:10 FT VERT.

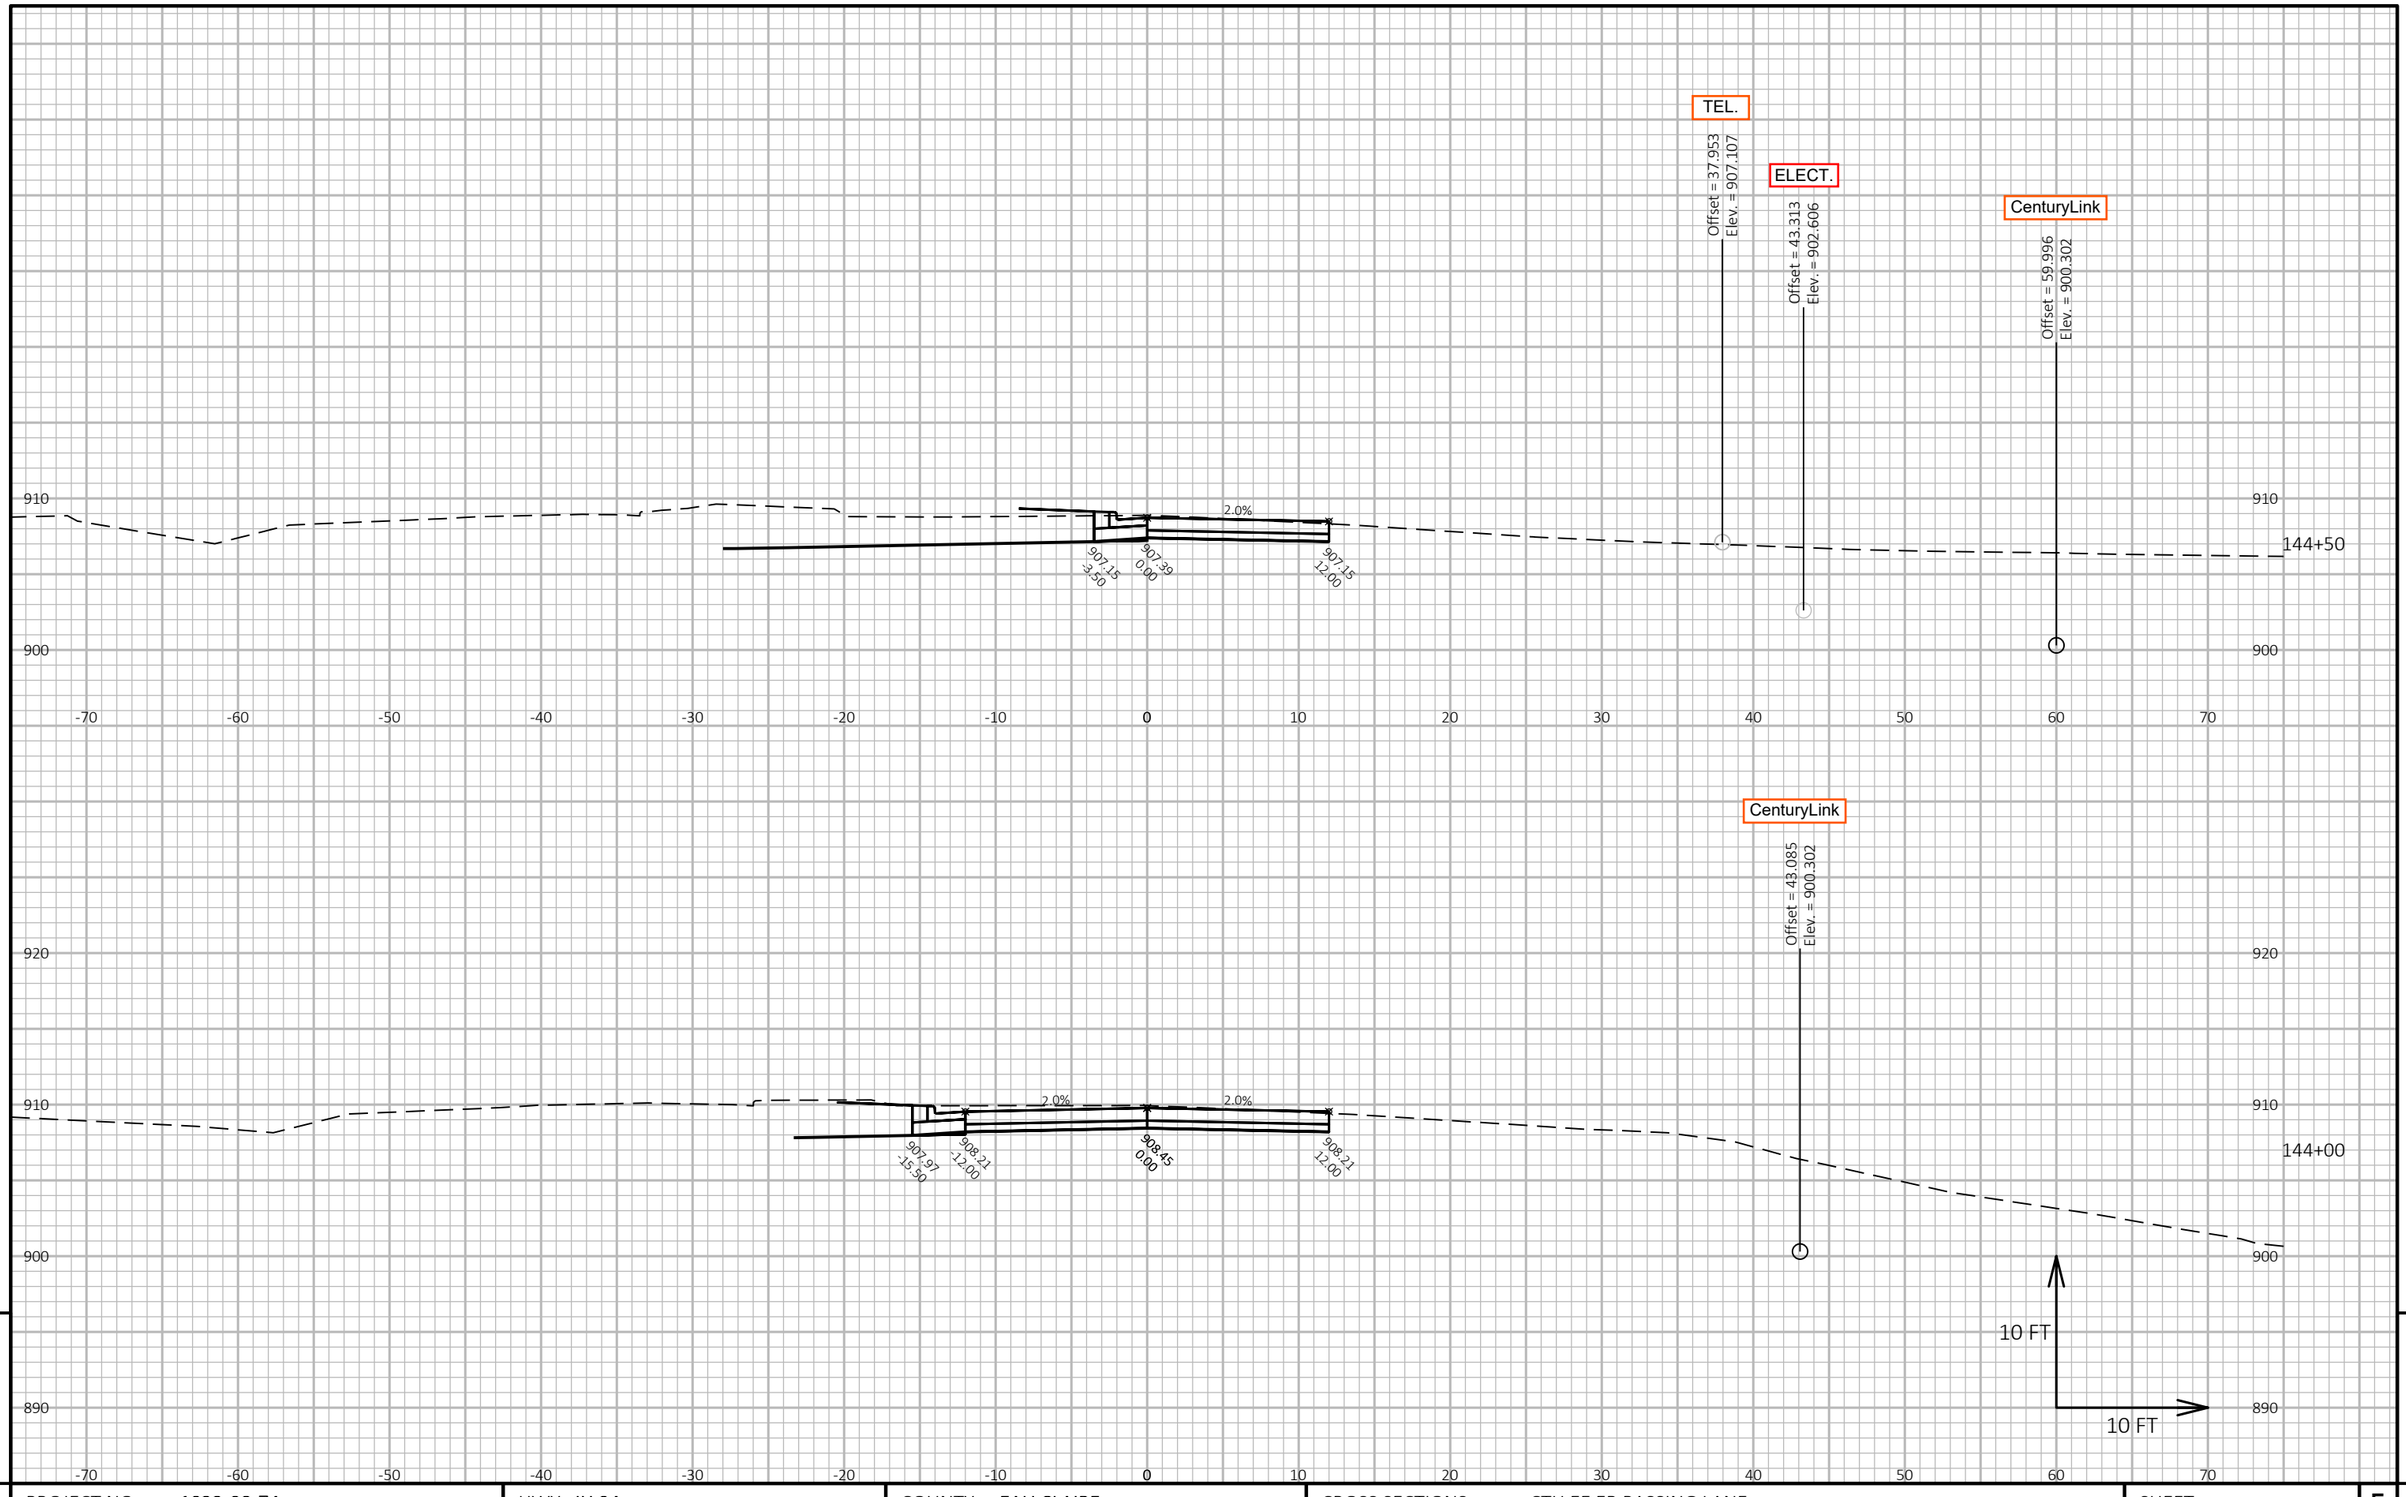

9

9

PROJECT NO: 1022-08-74	HWY: IH 94	COUNTY: EAU CLAIRE	CROSS SECTIONS: CTH EE EB PASSING LANE	SHEET	E


FILE NAME : N:\PDS\C3D\10220804\SHEETSPLAN\X-SECTIONS\090201_XS_CTH_EE_PASSING_LANE_EB_STAGE_5_10-14-20.DWG
LAYOUT NAME - CTH EE EB Passing Lane - (23)

PLOT DATE : 1/18/2021 6:30 AM

PLOT BY : CHRIST, AARON D

PLOT NAME :

PLOT SCALE : 1 IN:10 FT HORZ. / 1 IN:10 FT VERT.

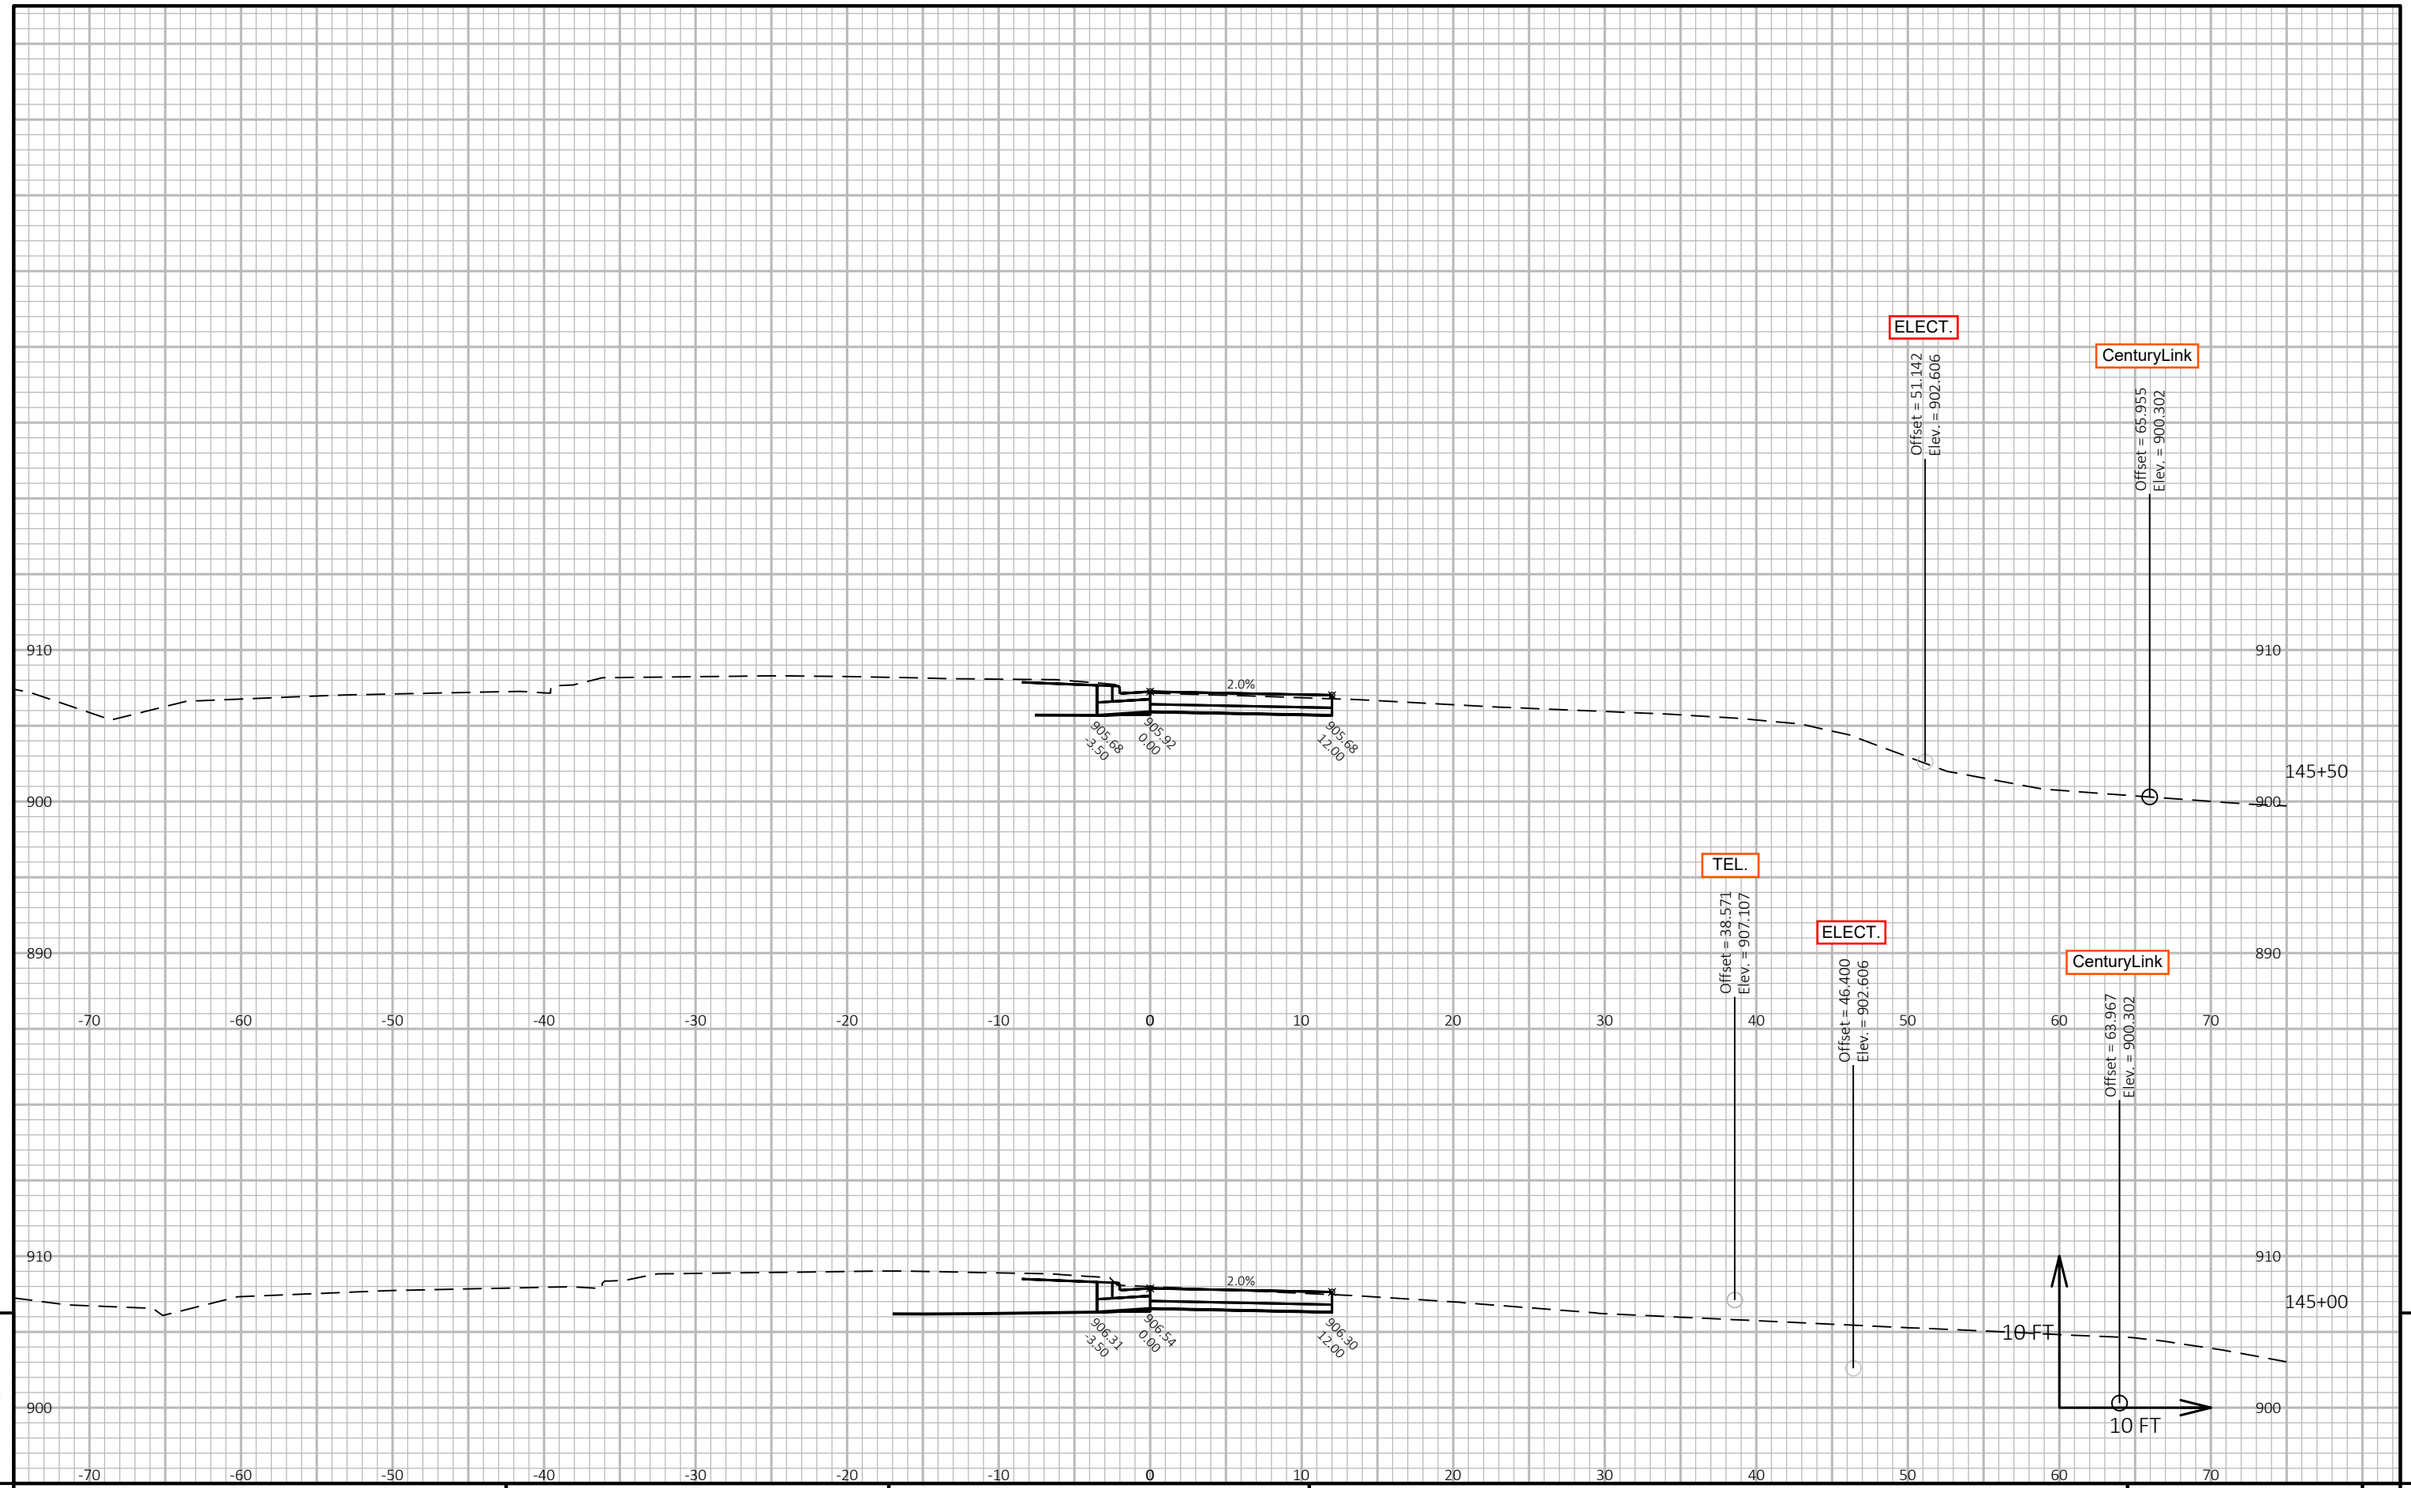


9

PROJECT NO: 1022-08-74	HWY: IH 94	COUNTY: EAU CLAIRE	CROSS SECTIONS: CTH EE EB PASSING LANE	SHEET	E

9

FILE NAME : N:\PDS\C3D\10220804\SHEETSPLAN\X-SECTIONS\090201_XS_CTH_EE_PASSING_LANE_EB_STAGE_5_10-14-20.DWG
LAYOUT NAME - CTH EE EB Passing Lane - (24)

PLOT DATE : 1/18/2021 6:31 AM PLOT BY : CHRIST, AARON D PLOT NAME : **PLOT SCALE :** 1 IN:10 FT HORZ. / 1 IN:10 FT VERT.

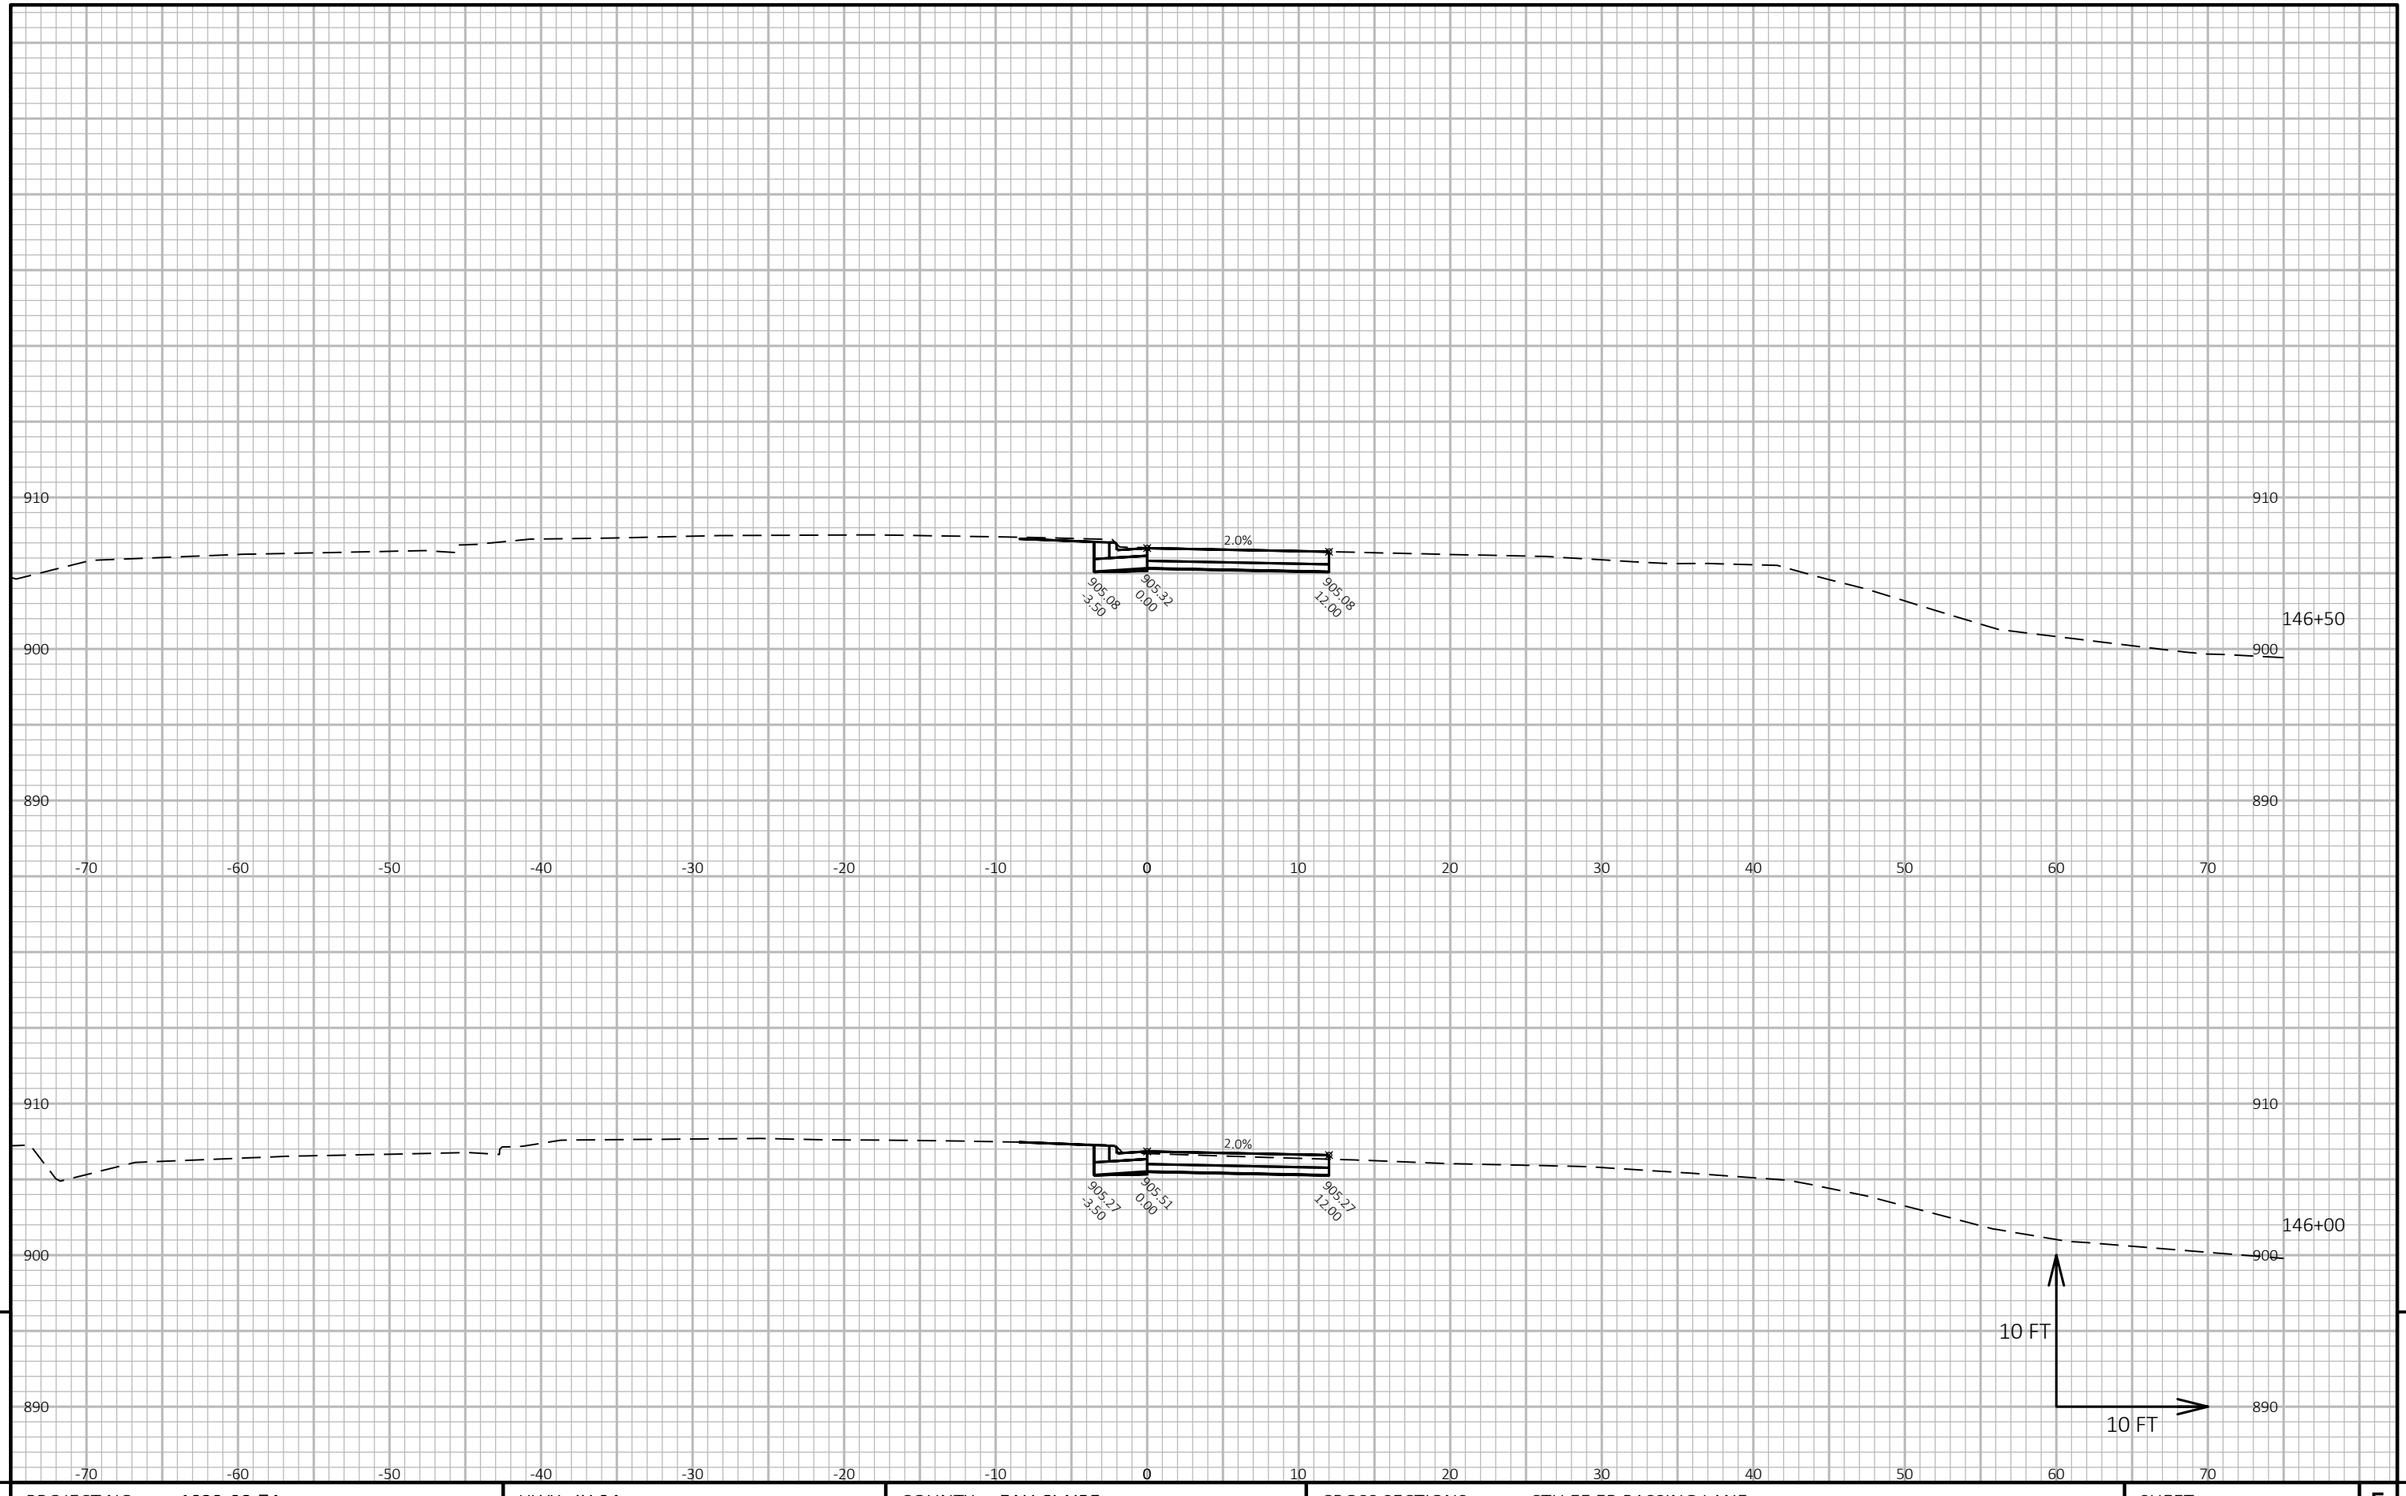

9

9

PROJECT NO: 1022-08-74	HWY: IH 94	COUNTY: EAU CLAIRE	CROSS SECTIONS: CTH EE EB PASSING LANE	SHEET	E


FILE NAME : N:\PDS\C3D\10220804\SHEETSPLAN\X-SECTIONS\090201_XS_CTH_EE_PASSING_LANE_EB_STAGE_5_10-14-20.DWG
LAYOUT NAME - CTH EE EB Passing Lane - (25)

PLOT DATE : 1/18/2021 6:32 AM

PLOT BY : CHRIST, AARON D

PLOT NAME :

PLOT SCALE : 1 IN:10 FT HORZ. / 1 IN:10 FT VERT.

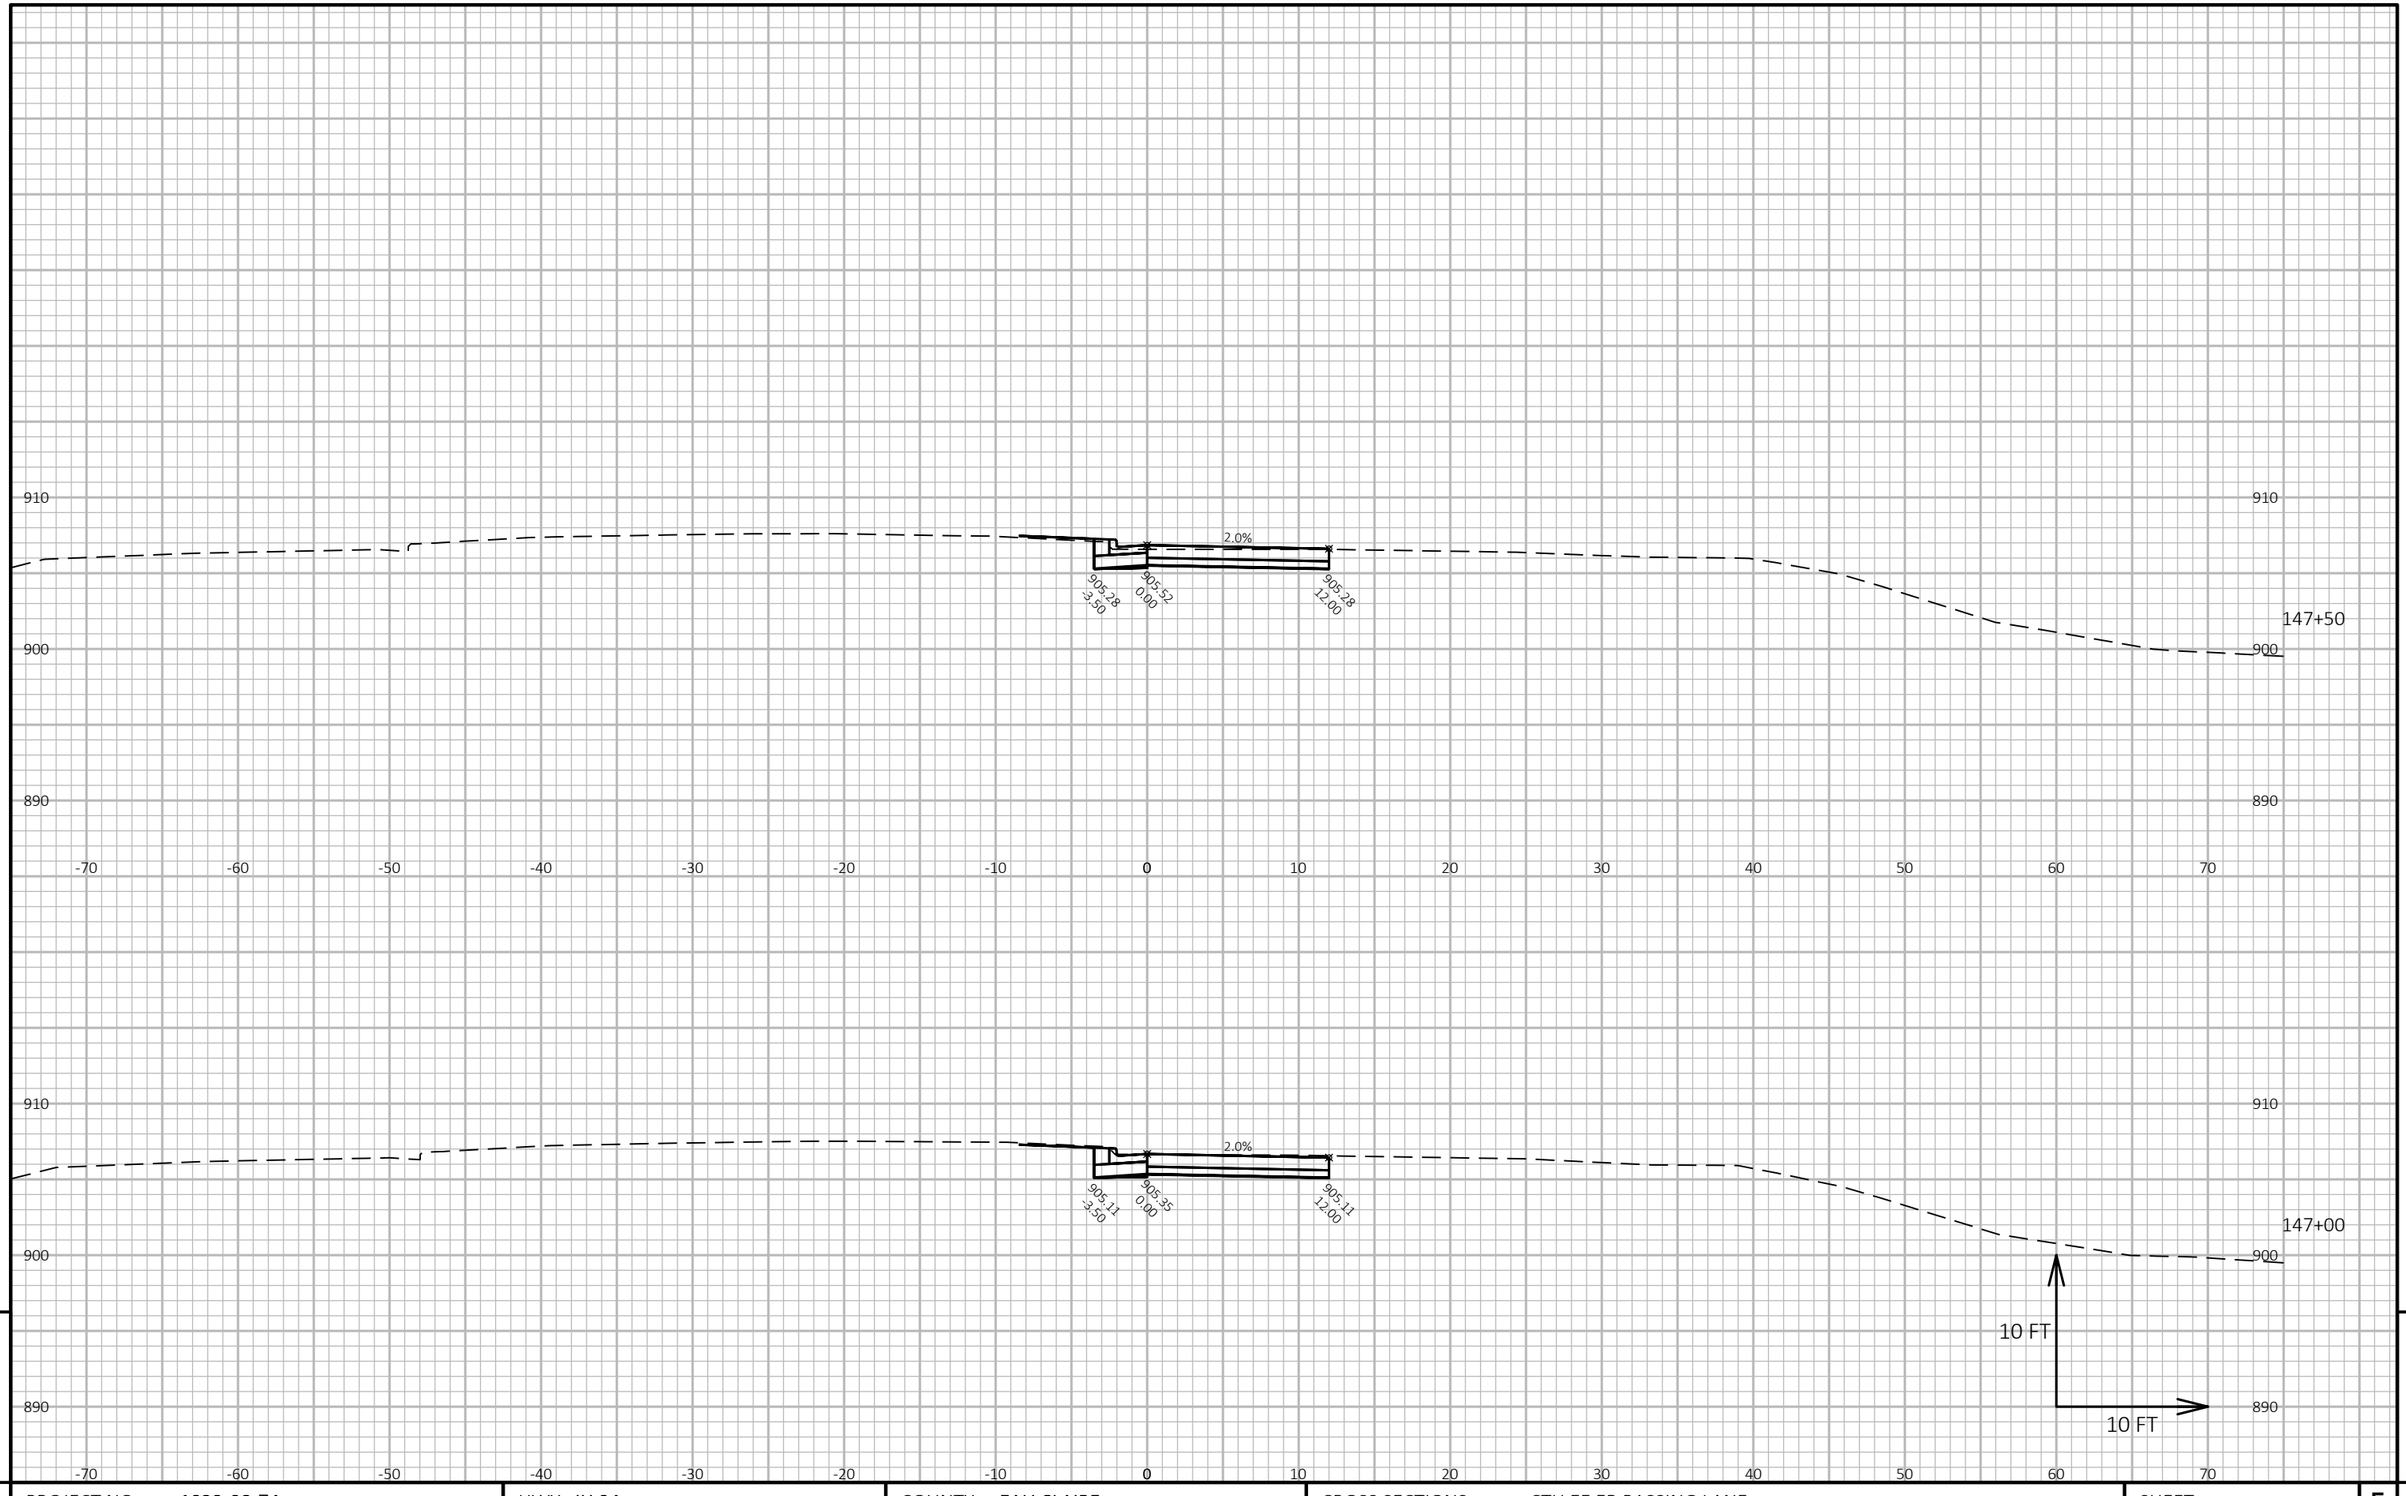

9

9

PROJECT NO: 1022-08-74	HWY: IH 94	COUNTY: EAU CLAIRE	CROSS SECTIONS: CTH EE EB PASSING LANE	SHEET	E


FILE NAME : N:\PDS\C3D\10220804\SHEETSPLAN\X-SECTIONS\090201_XS_CTH_EE_PASSING_LANE_EB_STAGE_5_10-14-20.DWG
LAYOUT NAME - CTH EE EB Passing Lane - (26)

PLOT DATE : 1/18/2021 6:32 AM

PLOT BY : CHRIST, AARON D

PLOT NAME :

PLOT SCALE : 1 IN:10 FT HORZ. / 1 IN:10 FT VERT.

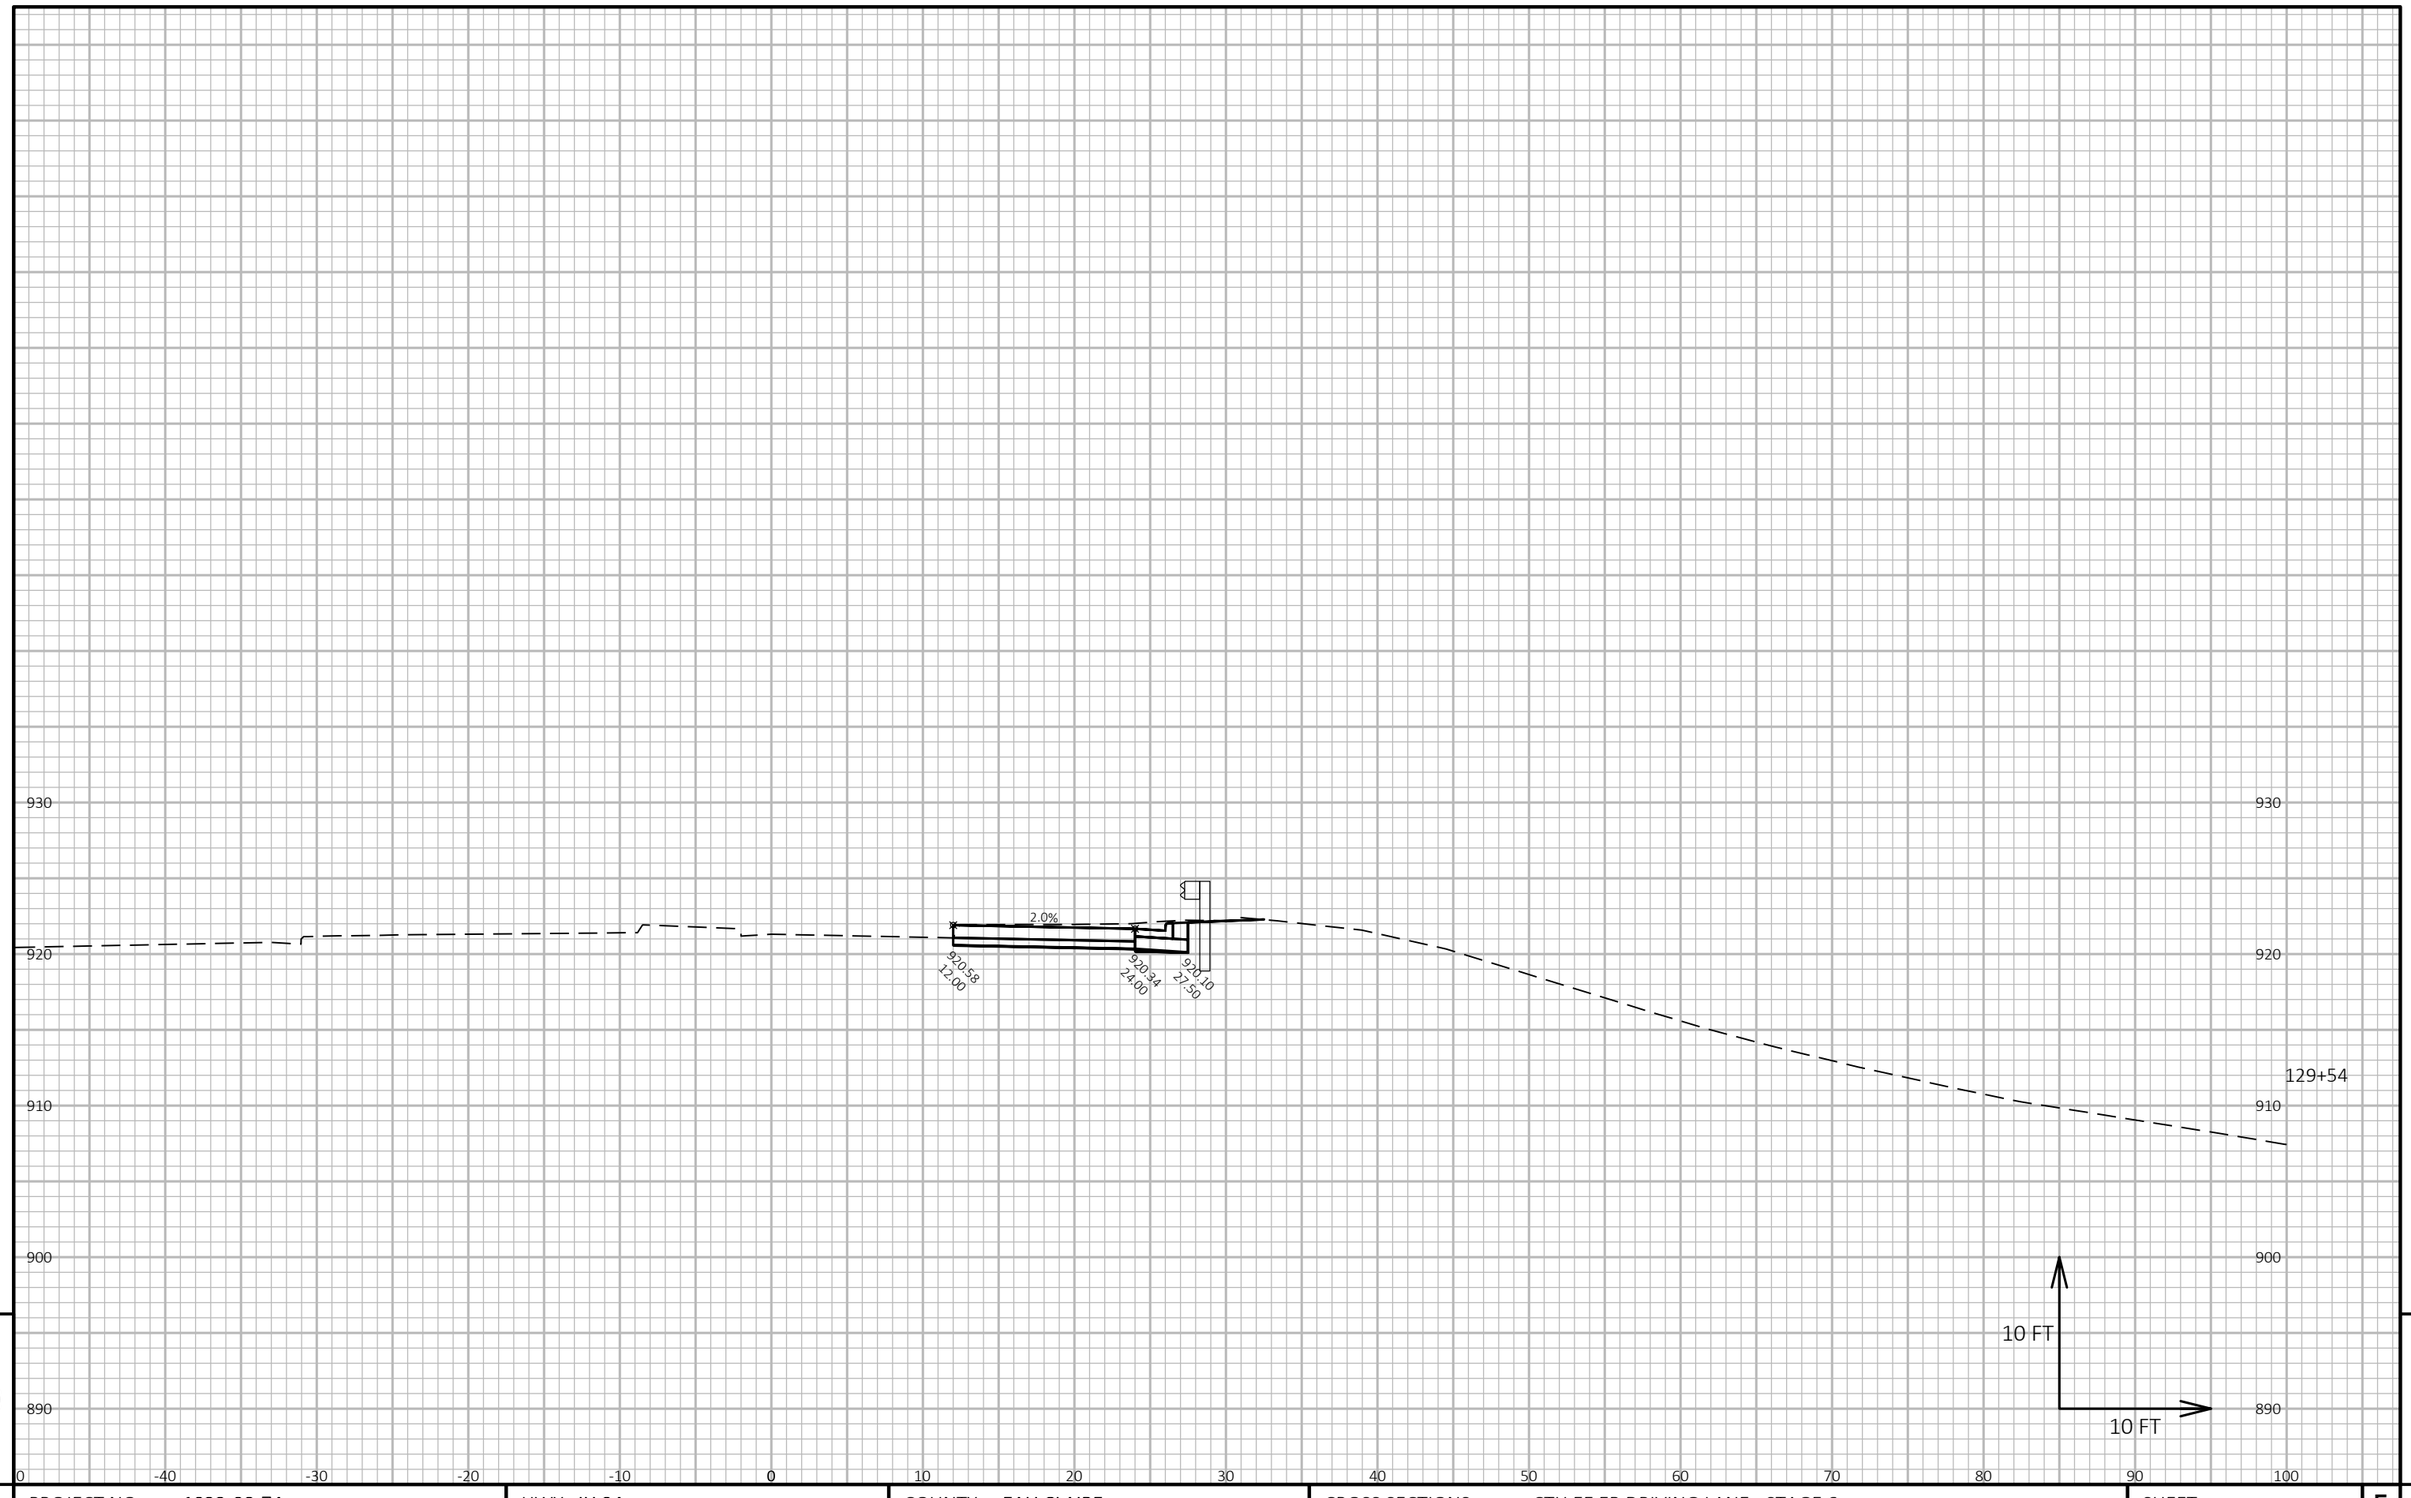


9 9

PROJECT NO: 1022-08-74	HWY: IH 94	COUNTY: EAU CLAIRE	CROSS SECTIONS: CTH EE EB DRIVING LANE - STAGE 6	SHEET E

FILE NAME : N:\PDS\C3D\10220804\SHEETSPLAN\X-SECTIONS\090201_XS_CTH_EE_DRIVING_LANE_EB_STAGE_6_10-14-20.DWG
LAYOUT NAME - CTH EE EB Driving Lane - (1)

PLOT DATE : 1/18/2021 5:55 AM PLOT BY : CHRIST, AARON D PLOT NAME : **PLOT SCALE :** 1 IN:10 FT HORZ. / 1 IN:10 FT VERT.

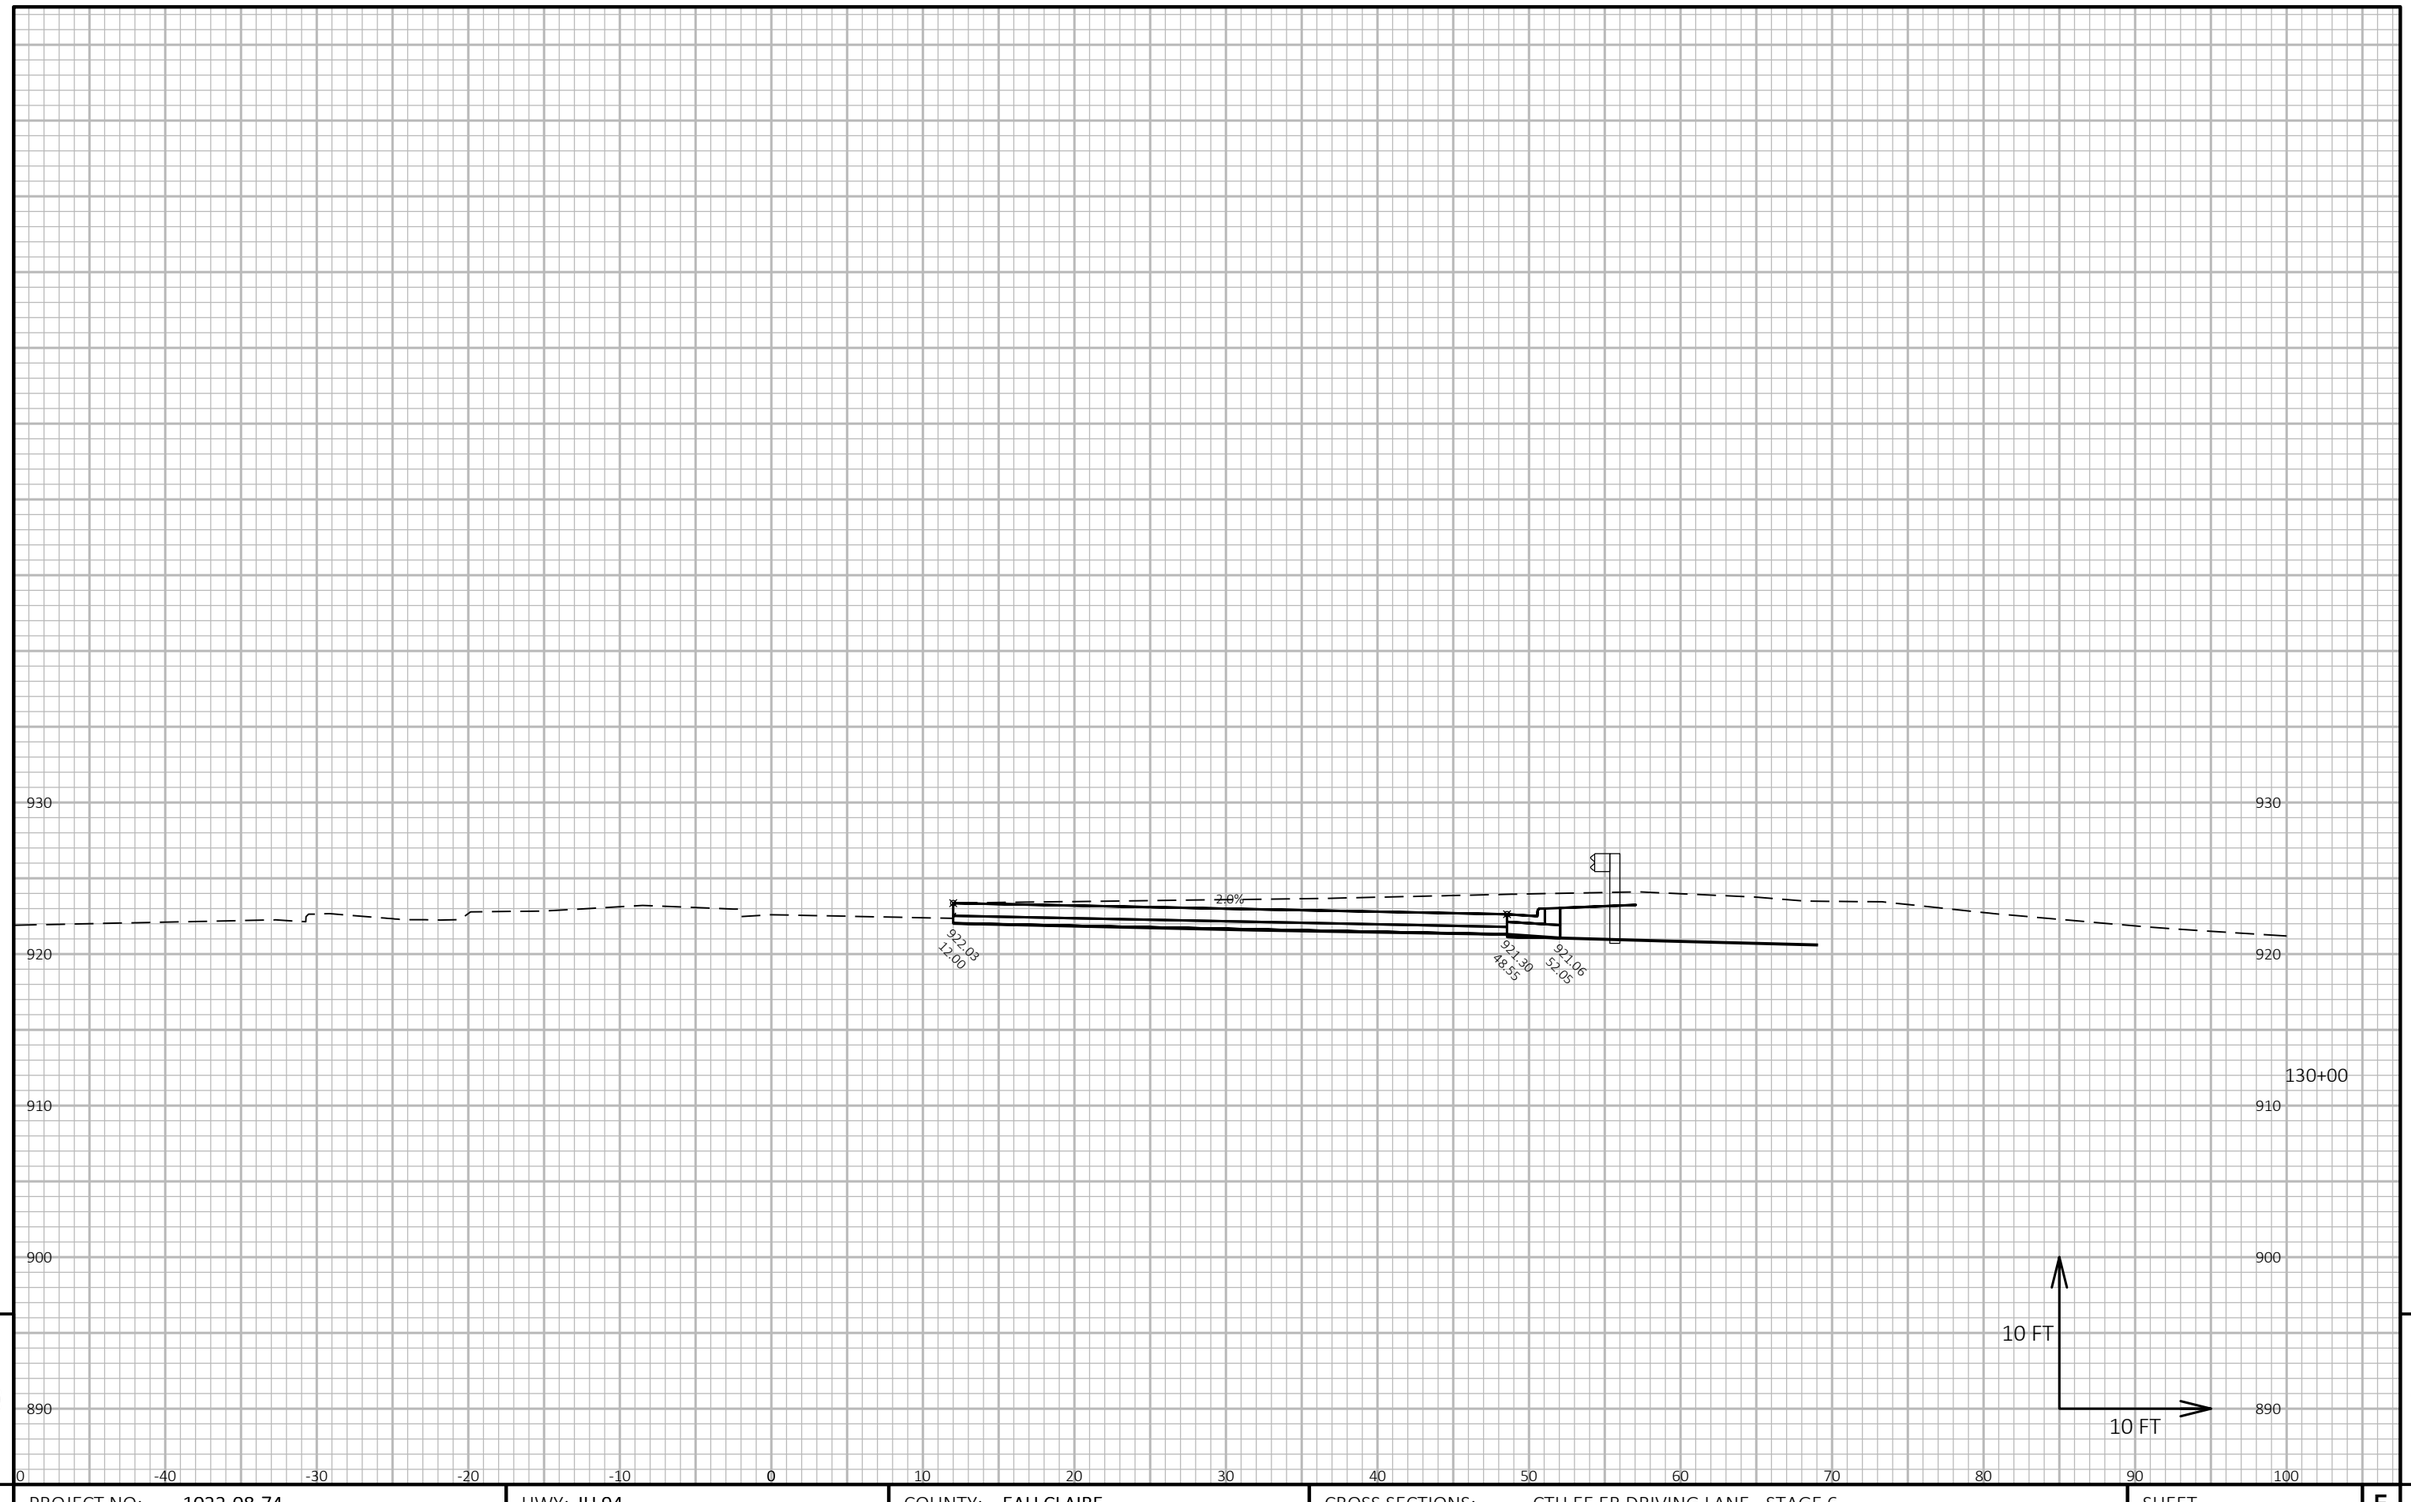


9

9

PROJECT NO: 1022-08-74	HWY: IH 94	COUNTY: EAU CLAIRE	CROSS SECTIONS: CTH EE EB DRIVING LANE - STAGE 6	SHEET E

FILE NAME : N:\PDS\C3D\10220804\SHEETSPLAN\X-SECTIONS\090201_XS_CTH_EE_DRIVING_LANE_EB_STAGE_6_10-14-20.DWG
LAYOUT NAME - CTH EE EB Driving Lane - (2)

PLOT DATE : 1/18/2021 5:56 AM PLOT BY : CHRIST, AARON D PLOT NAME : **PLOT SCALE :** 1 IN:10 FT HORZ. / 1 IN:10 FT VERT.

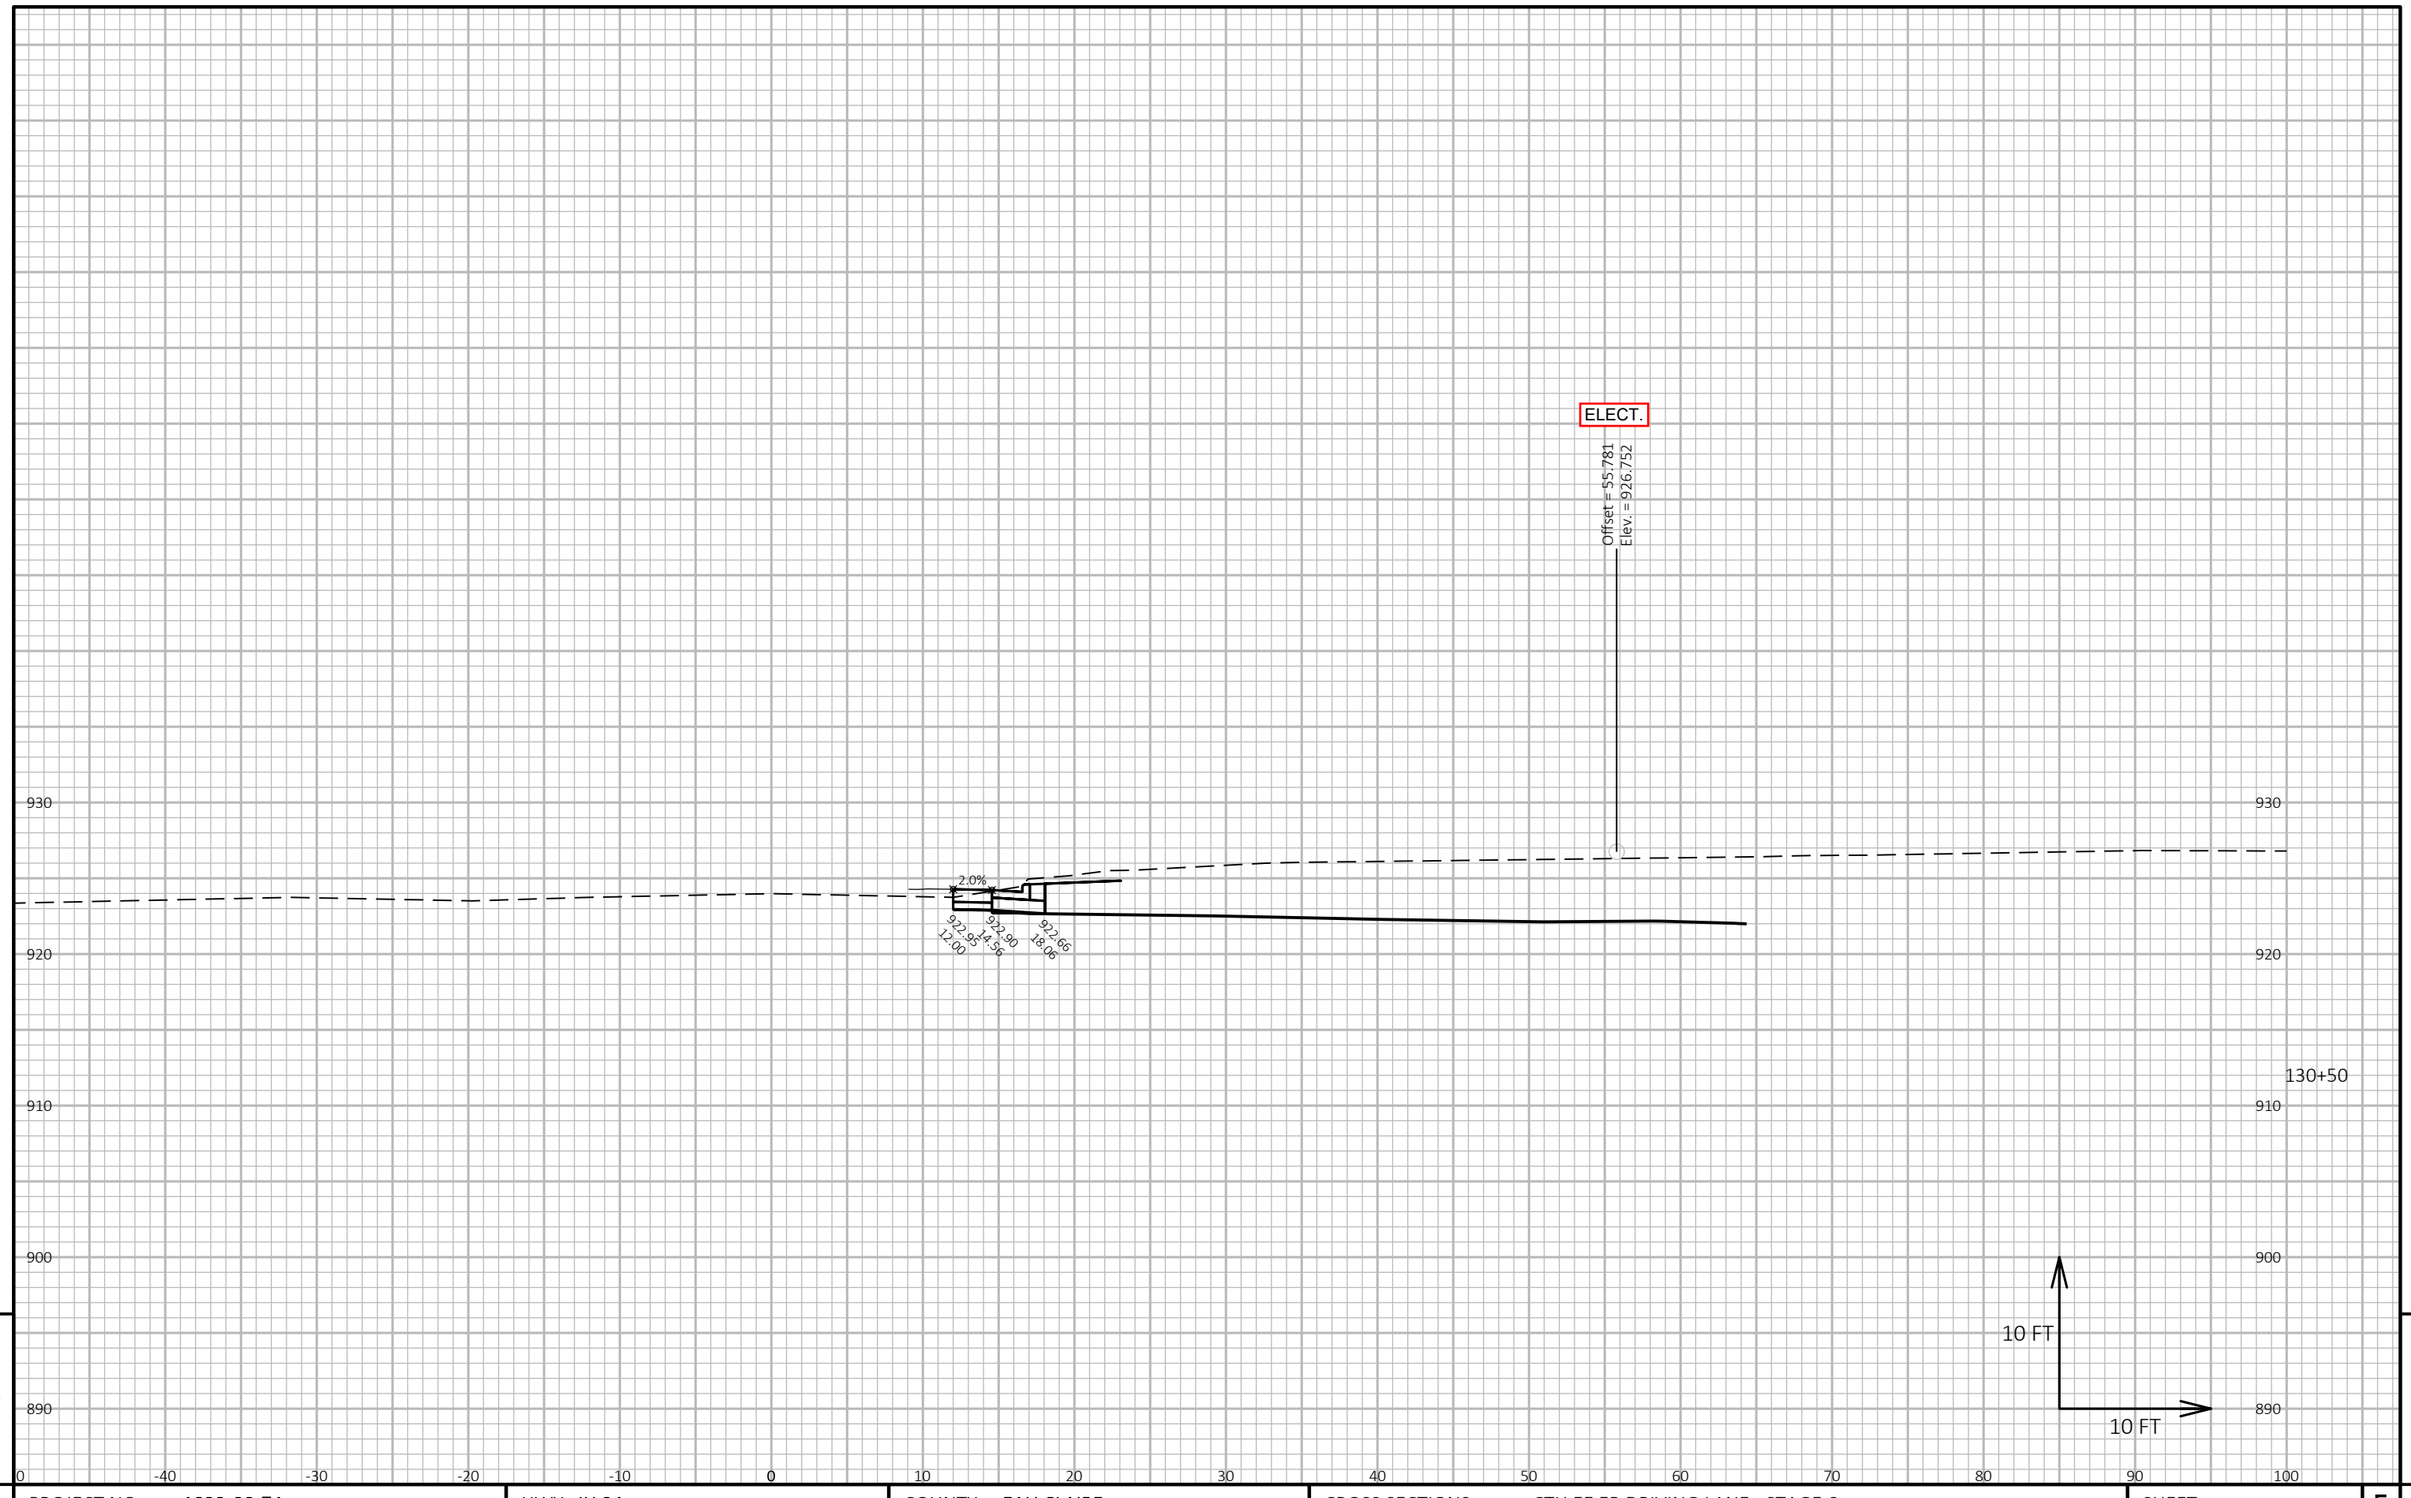


9

9

PROJECT NO: 1022-08-74	HWY: IH 94	COUNTY: EAU CLAIRE	CROSS SECTIONS: CTH EE EB DRIVING LANE - STAGE 6	SHEET E

FILE NAME : N:\PDS\C3D\10220804\SHEETSPLAN\X-SECTIONS\090201_XS_CTH_EE_DRIVING_LANE_EB_STAGE_6_10-14-20.DWG
LAYOUT NAME - CTH EE EB Driving Lane - (3)

PLOT DATE : 1/18/2021 5:57 AM PLOT BY : CHRIST, AARON D PLOT NAME : **PLOT SCALE :** 1 IN:10 FT HORZ. / 1 IN:10 FT VERT.

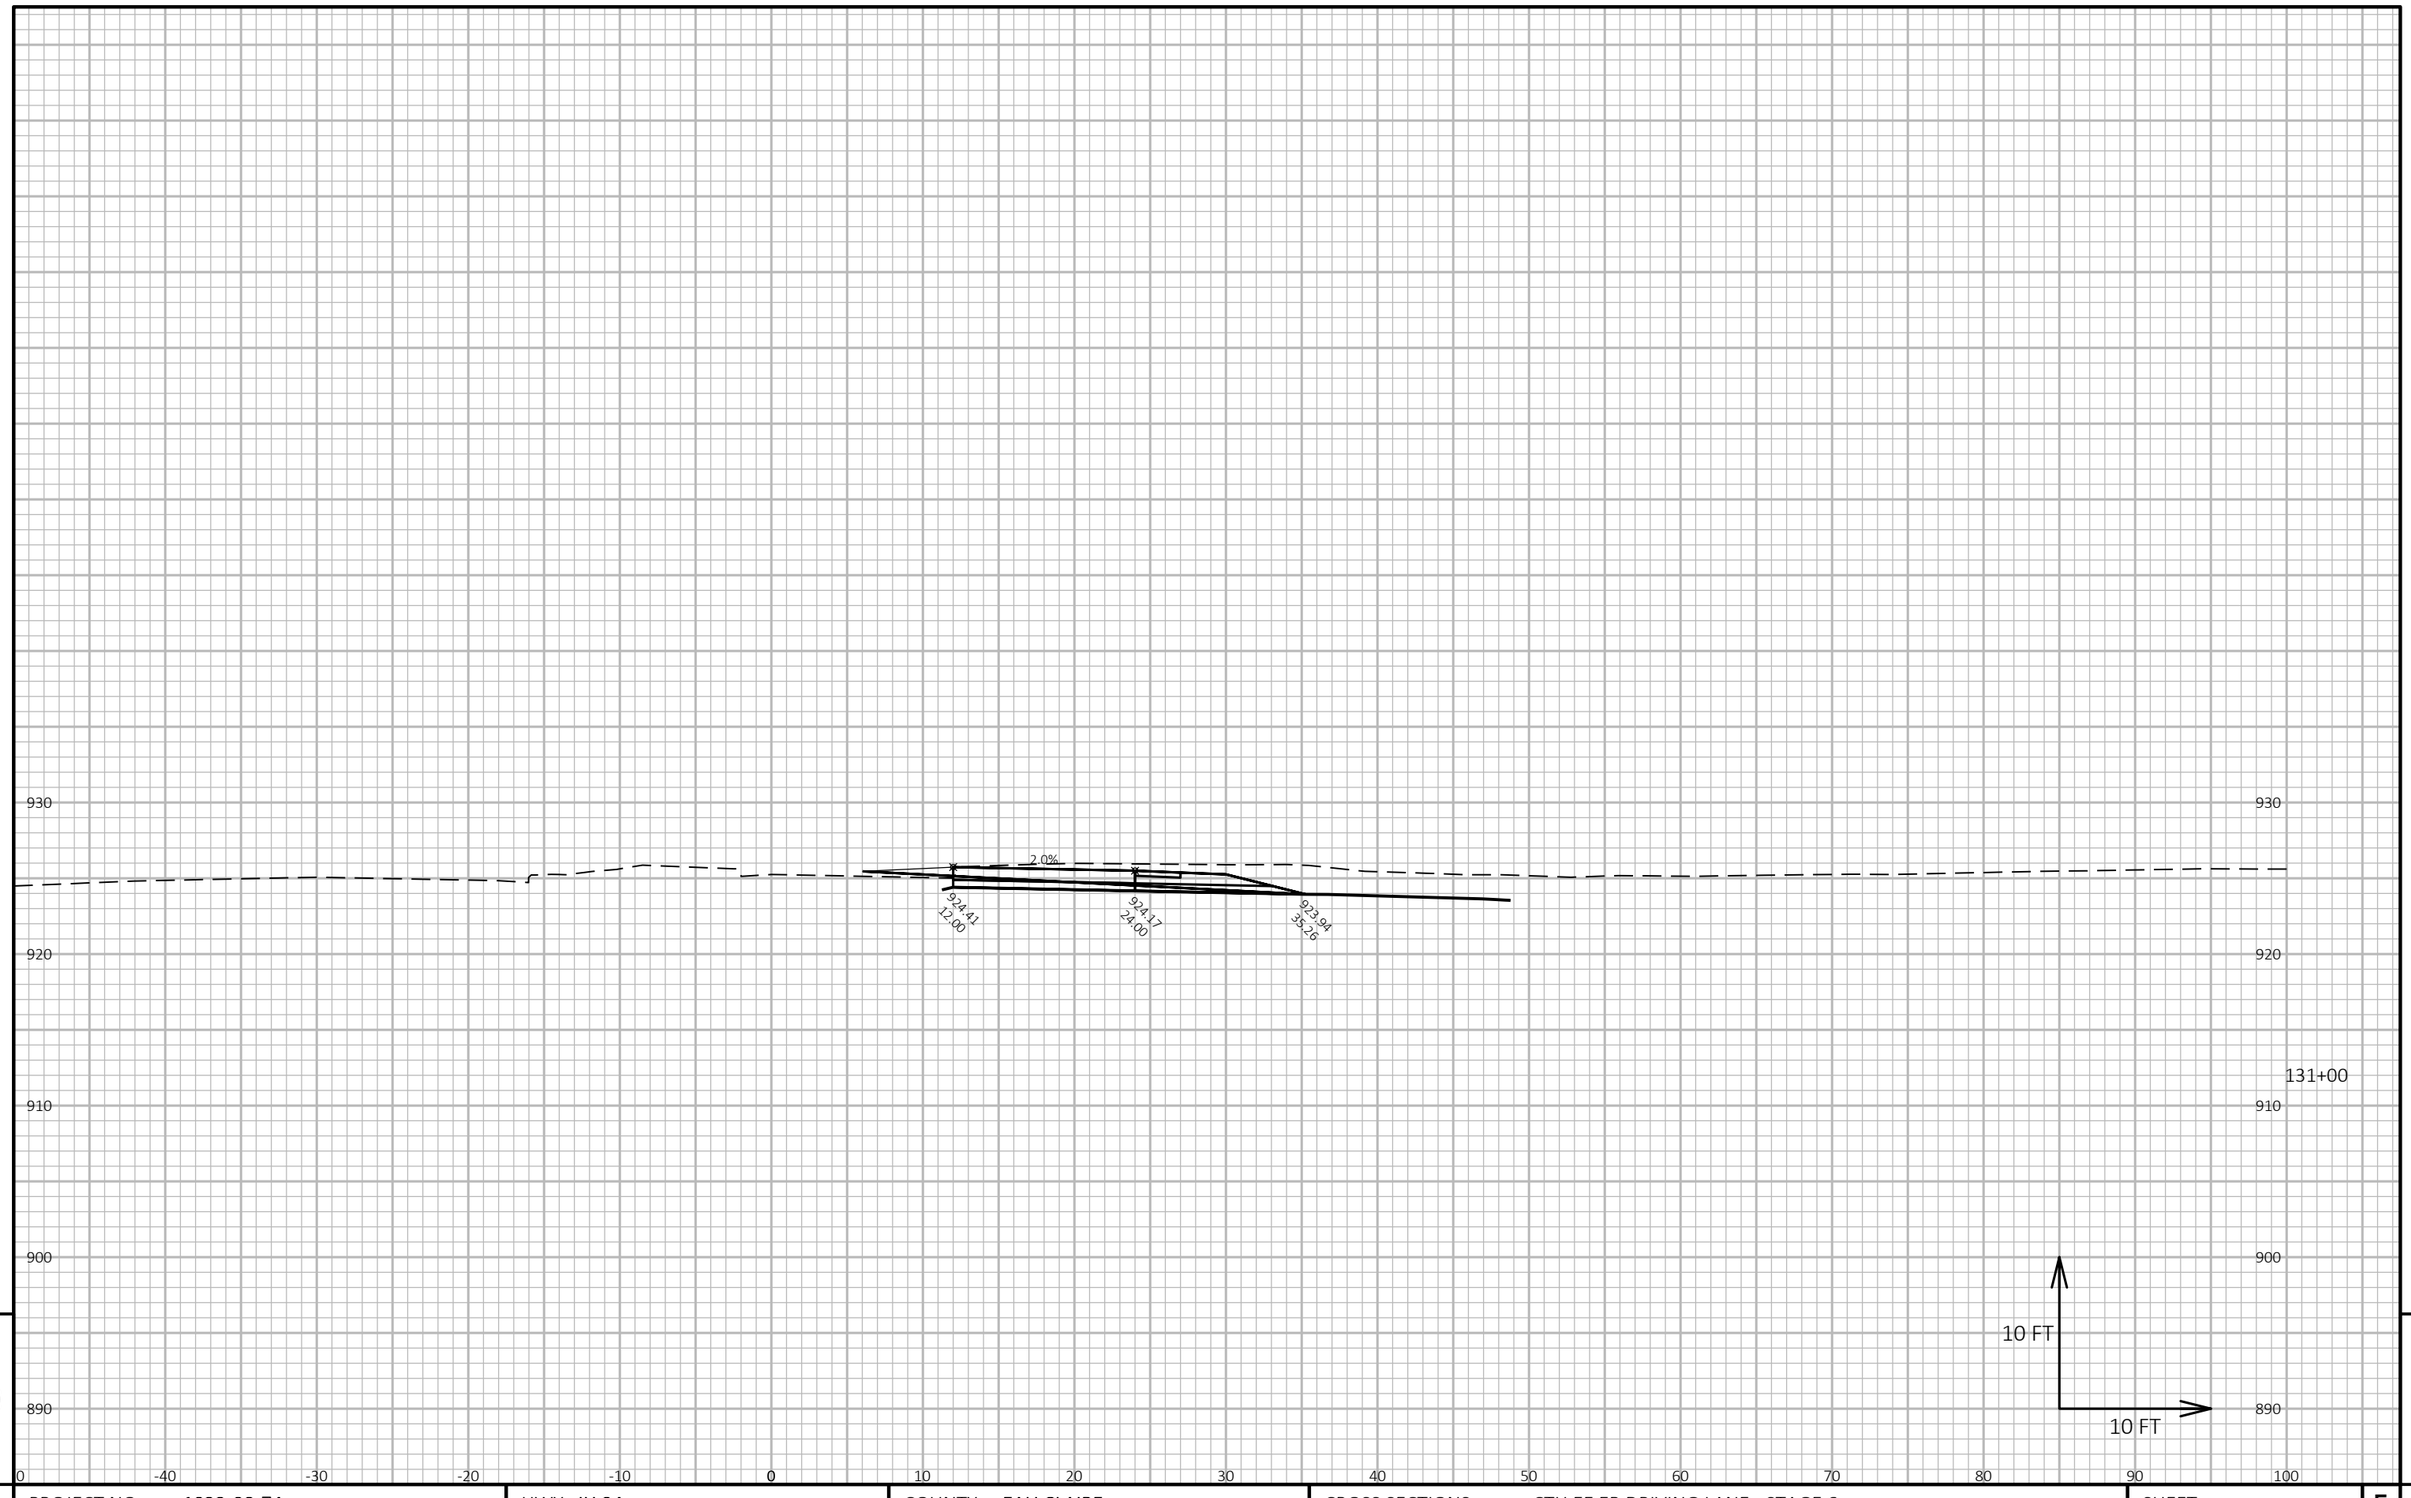


9

9

PROJECT NO: 1022-08-74	HWY: IH 94	COUNTY: EAU CLAIRE	CROSS SECTIONS: CTH EE EB DRIVING LANE - STAGE 6	SHEET E

FILE NAME : N:\PDS\C3D\10220804\SHEETSPLAN\X-SECTIONS\090201_XS_CTH_EE_DRIVING_LANE_EB_STAGE_6_10-14-20.DWG
LAYOUT NAME - CTH EE EB Driving Lane - (4)

PLOT DATE : 1/18/2021 5:58 AM PLOT BY : CHRIST, AARON D PLOT NAME : **PLOT SCALE :** 1 IN:10 FT HORZ. / 1 IN:10 FT VERT.

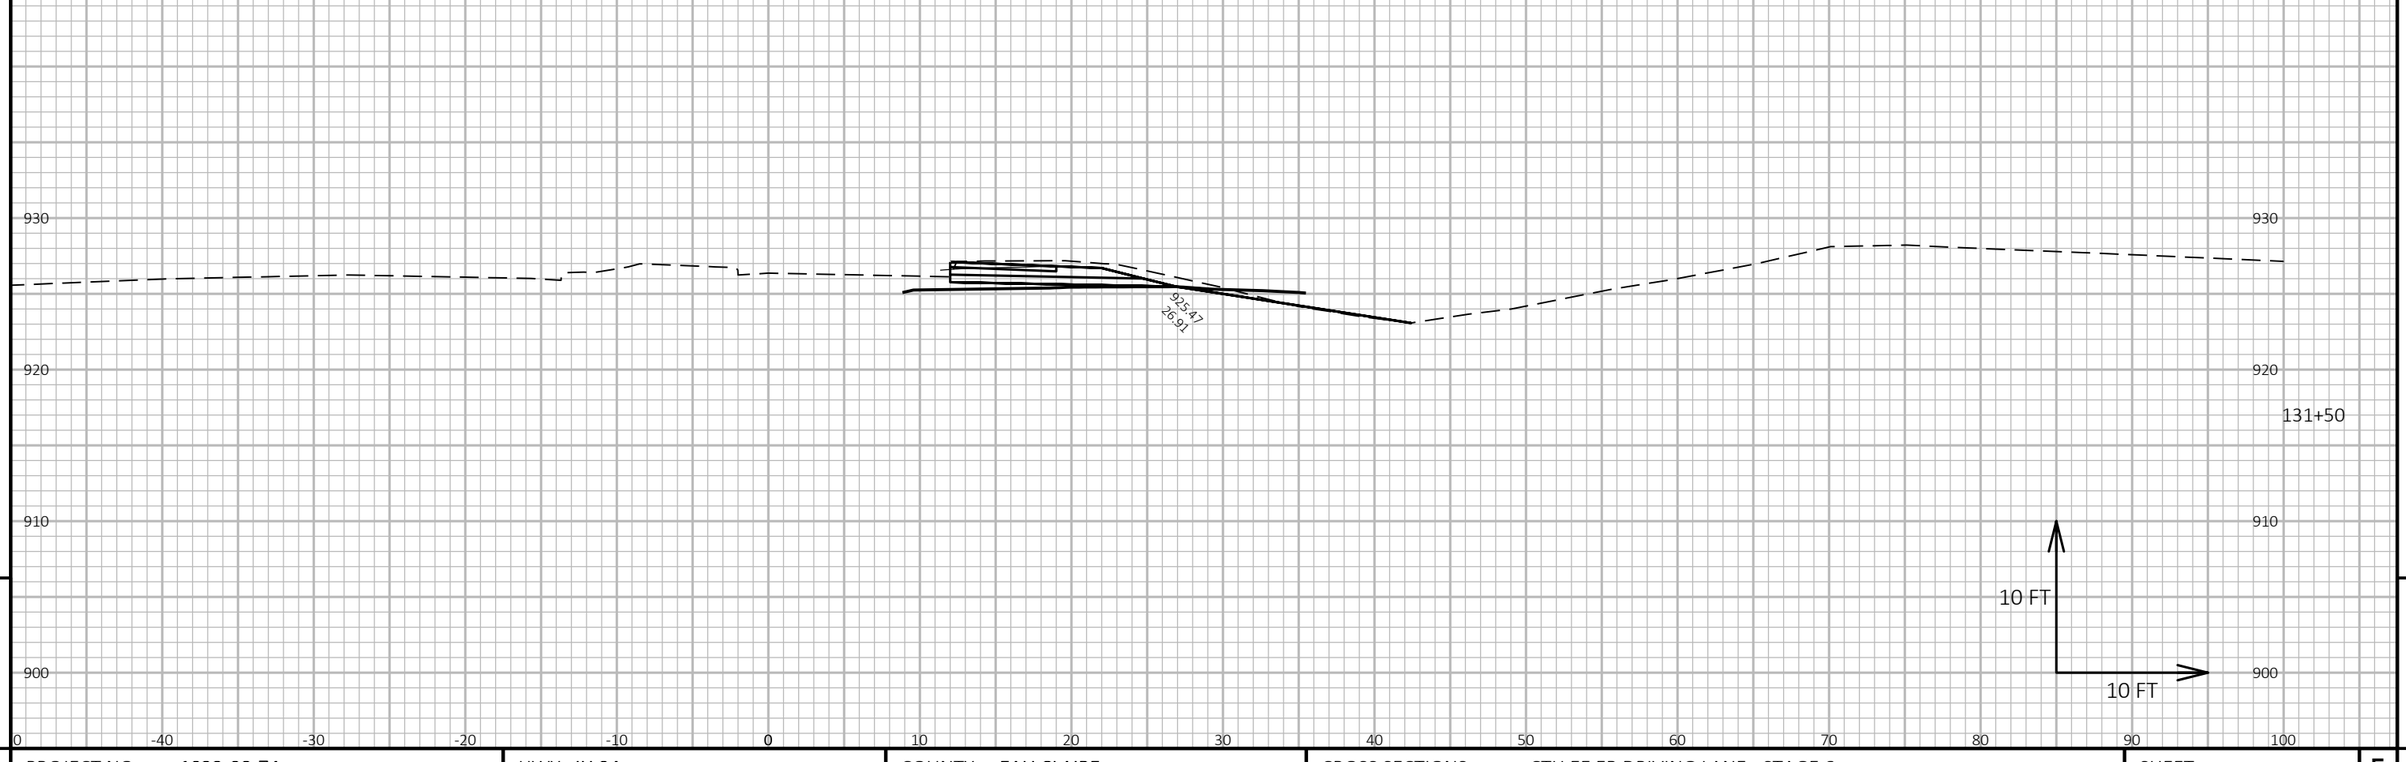


9

9

PROJECT NO: 1022-08-74	HWY: IH 94	COUNTY: EAU CLAIRE	CROSS SECTIONS: CTH EE EB DRIVING LANE - STAGE 6	SHEET	E

FILE NAME : N:\PDS\C3D\10220804\SHEETSPLAN\X-SECTIONS\090201_XS_CTH_EE_DRIVING_LANE_EB_STAGE_6_10-14-20.DWG
LAYOUT NAME - CTH EE EB Driving Lane - (5)

PLOT DATE : 1/18/2021 5:58 AM PLOT BY : CHRIST, AARON D PLOT NAME : **PLOT SCALE :** 1 IN:10 FT HORZ. / 1 IN:10 FT VERT.

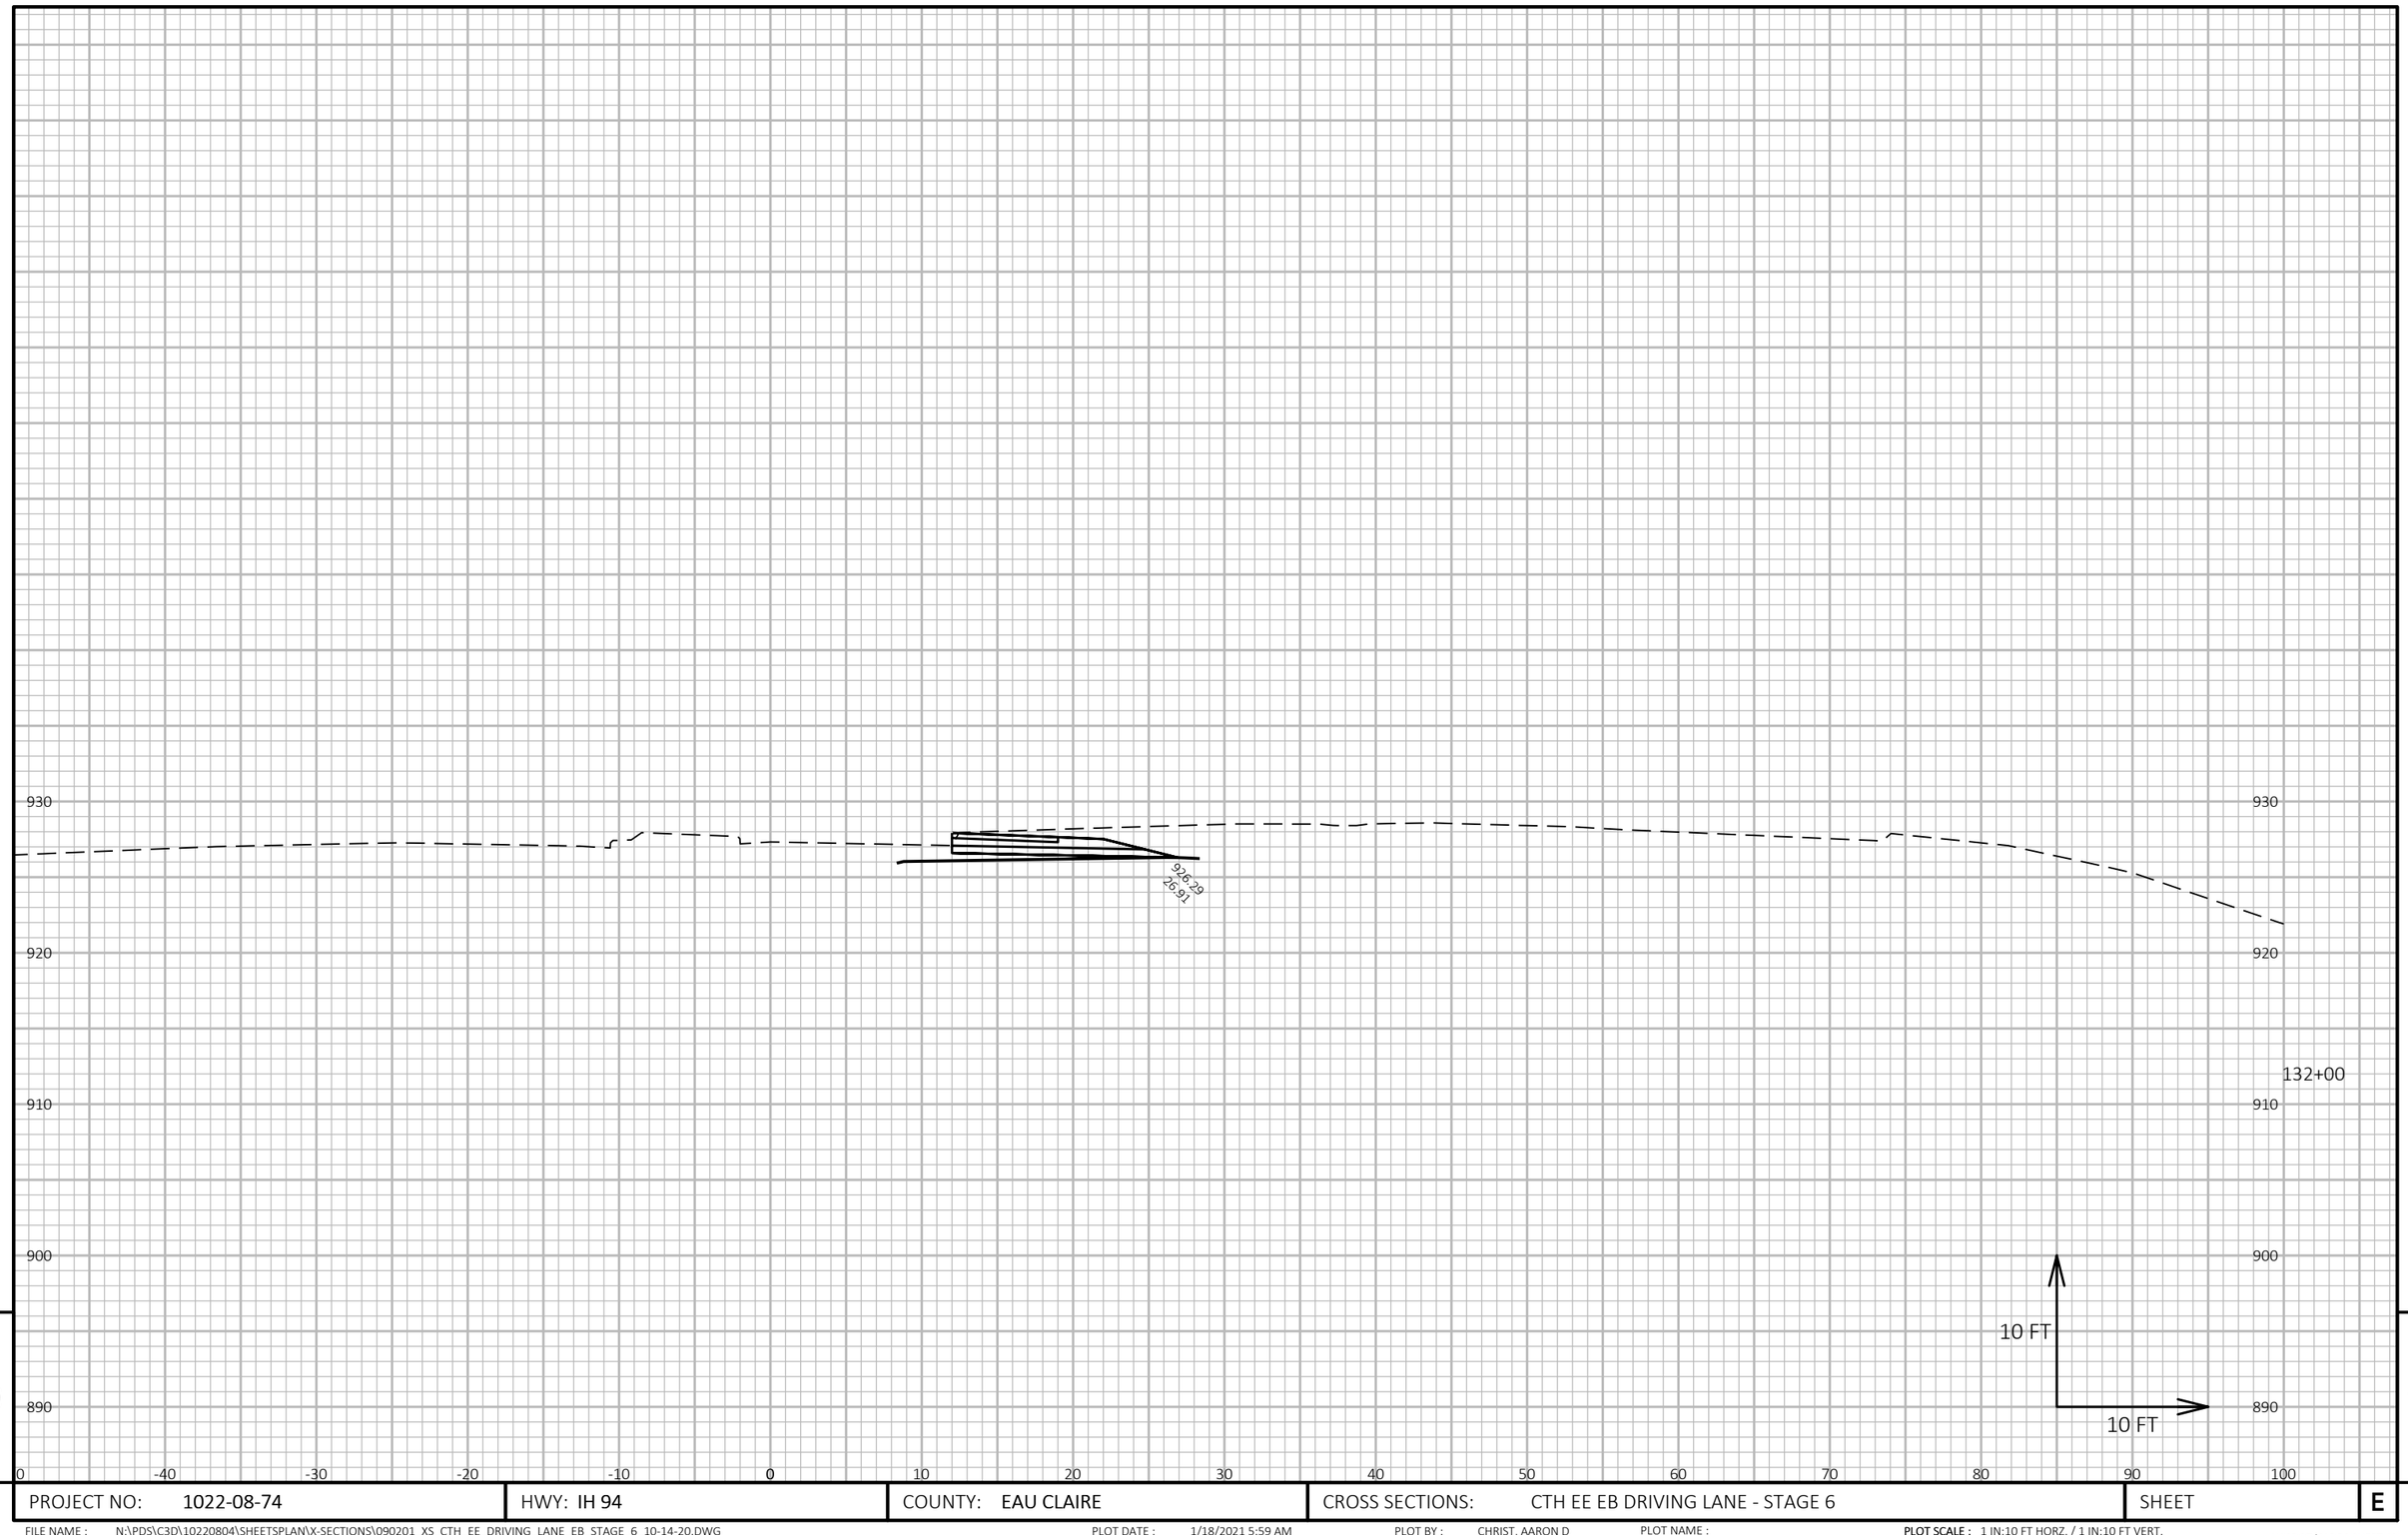


9

9

PROJECT NO: 1022-08-74	HWY: IH 94	COUNTY: EAU CLAIRE	CROSS SECTIONS: CTH EE EB DRIVING LANE - STAGE 6	SHEET E

FILE NAME : N:\PDS\C3D\10220804\SHEETSPLAN\X-SECTIONS\090201_XS_CTH_EE_DRIVING_LANE_EB_STAGE_6_10-14-20.DWG
LAYOUT NAME - CTH EE EB Driving Lane - (6)

PLOT DATE : 1/18/2021 5:59 AM PLOT BY : CHRIST, AARON D PLOT NAME : **PLOT SCALE :** 1 IN:10 FT HORZ. / 1 IN:10 FT VERT.

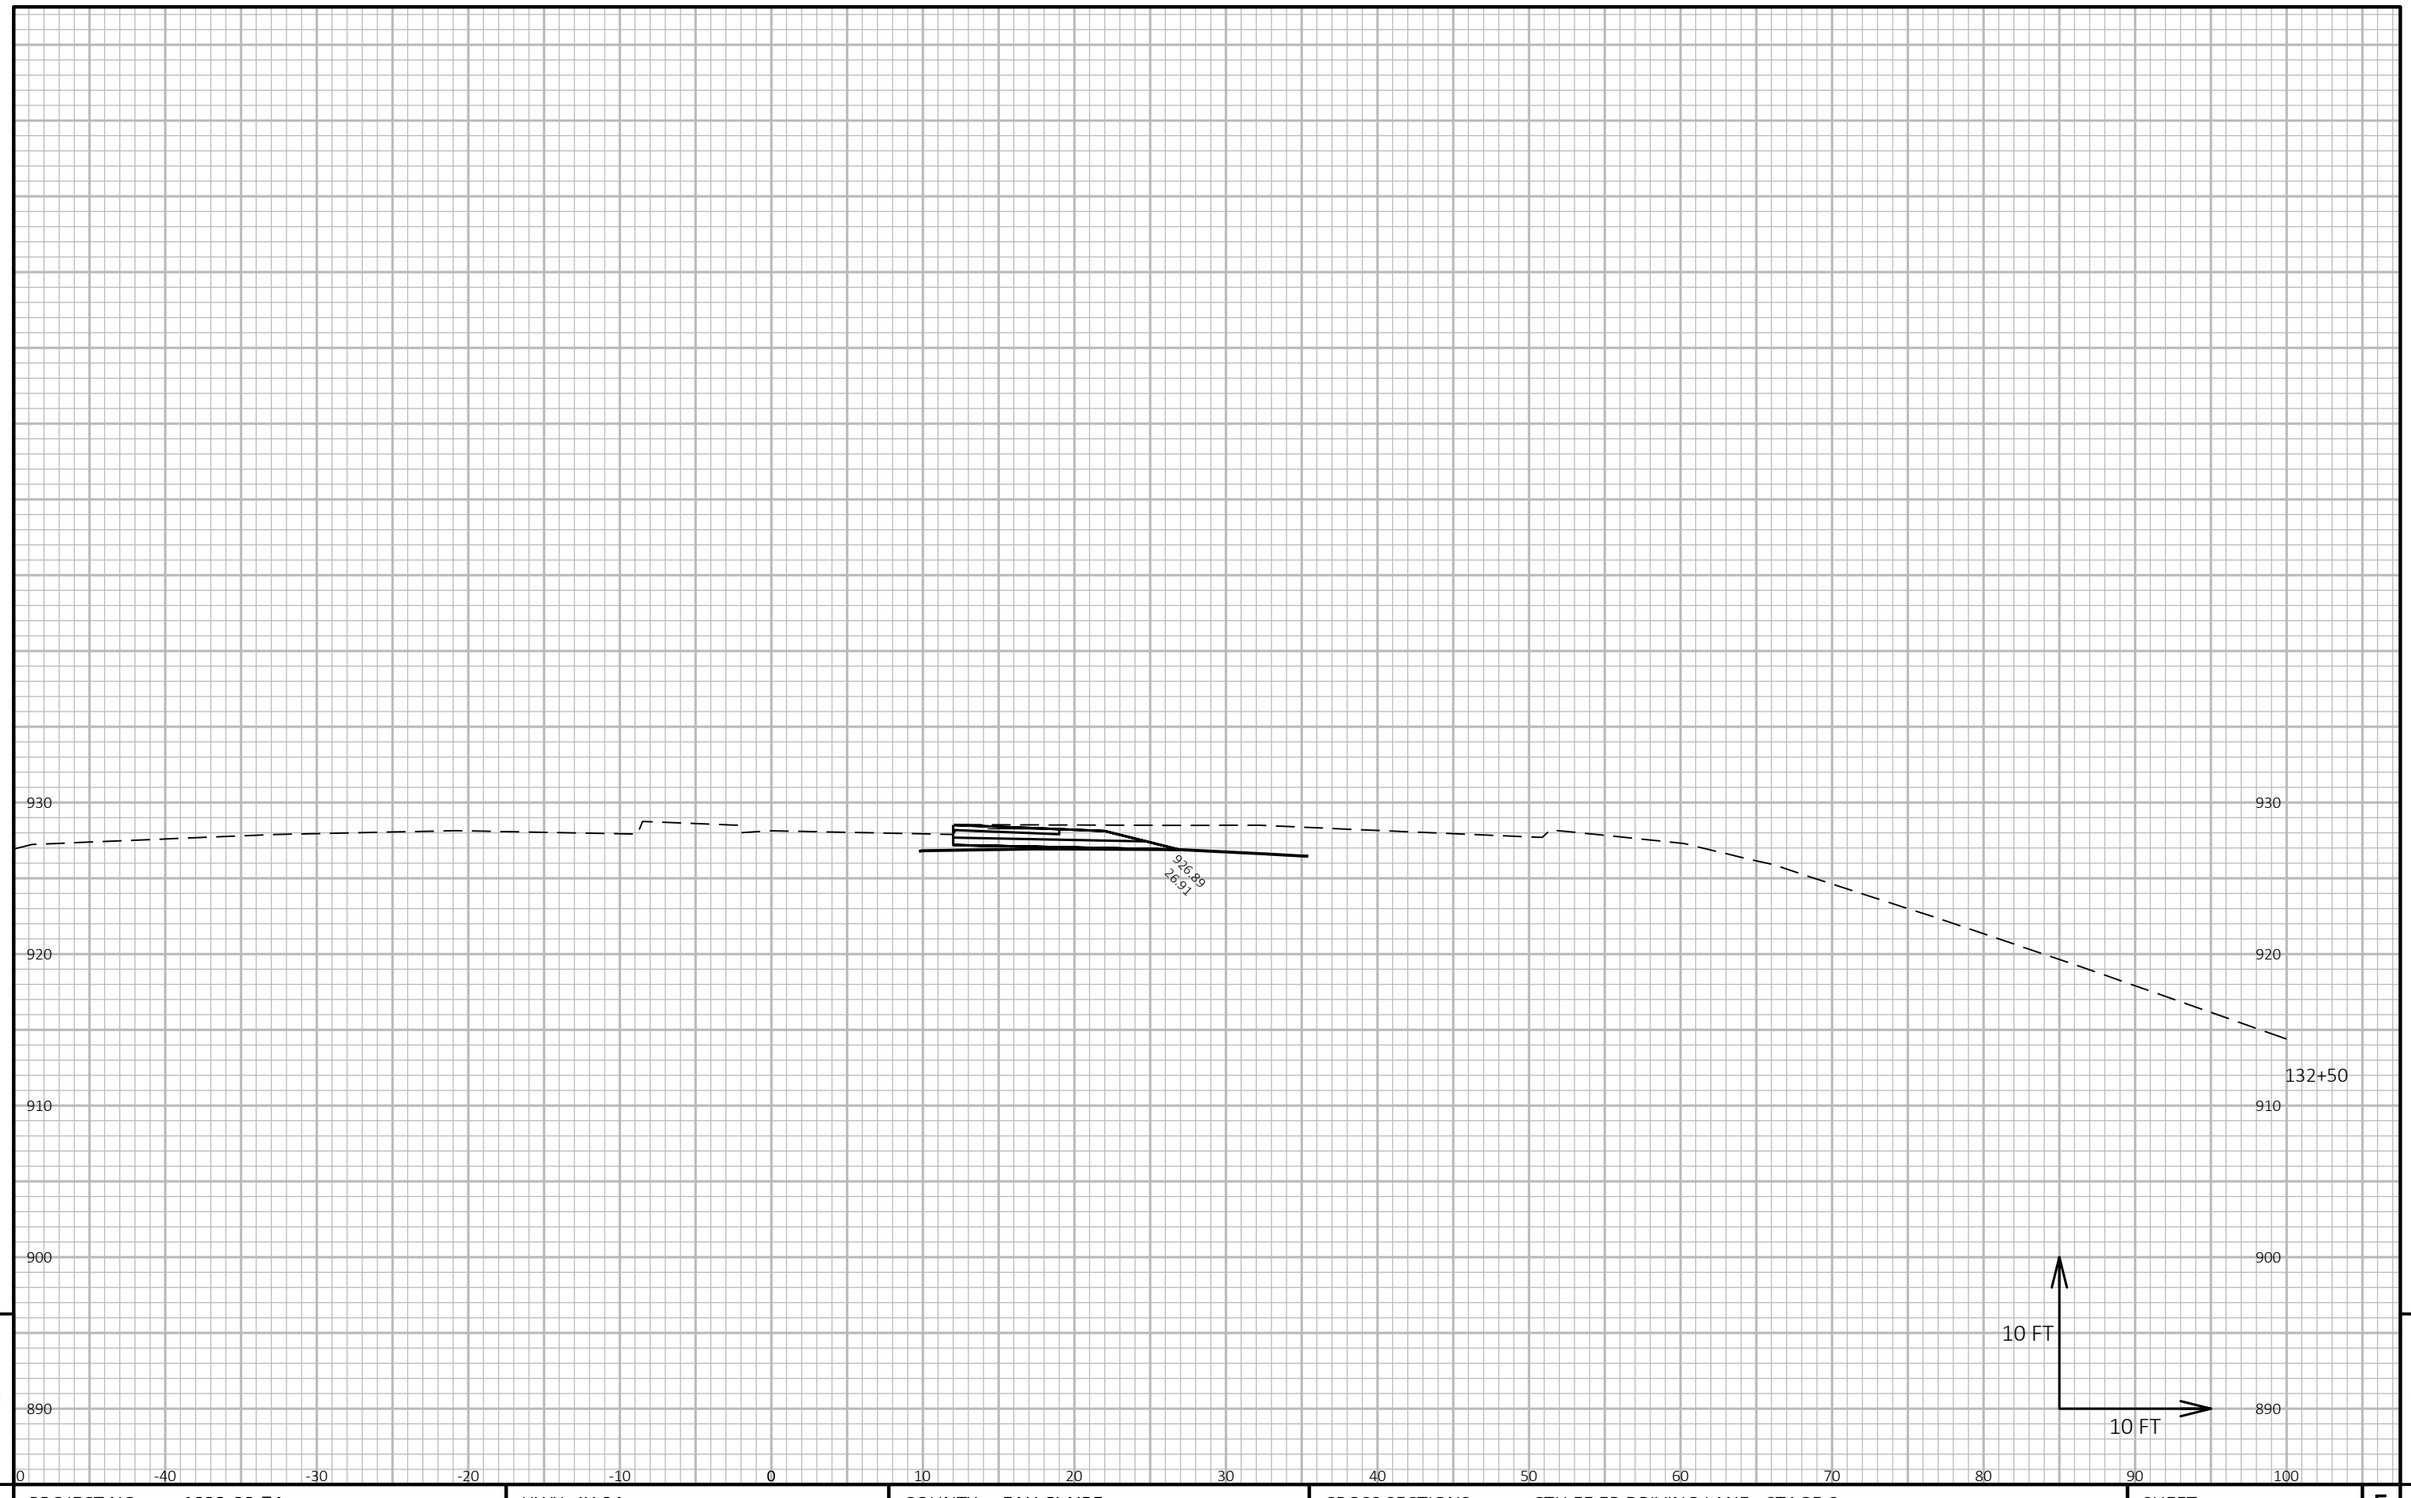


9

9

PROJECT NO: 1022-08-74	HWY: IH 94	COUNTY: EAU CLAIRE	CROSS SECTIONS: CTH EE EB DRIVING LANE - STAGE 6	SHEET E

FILE NAME : N:\PDS\C3D\10220804\SHEETSPLAN\X-SECTIONS\090201_XS_CTH_EE_DRIVING_LANE_EB_STAGE_6_10-14-20.DWG
LAYOUT NAME - CTH EE EB Driving Lane - (7)

PLOT DATE : 1/18/2021 6:00 AM PLOT BY : CHRIST, AARON D PLOT NAME : **PLOT SCALE :** 1 IN:10 FT HORZ. / 1 IN:10 FT VERT.

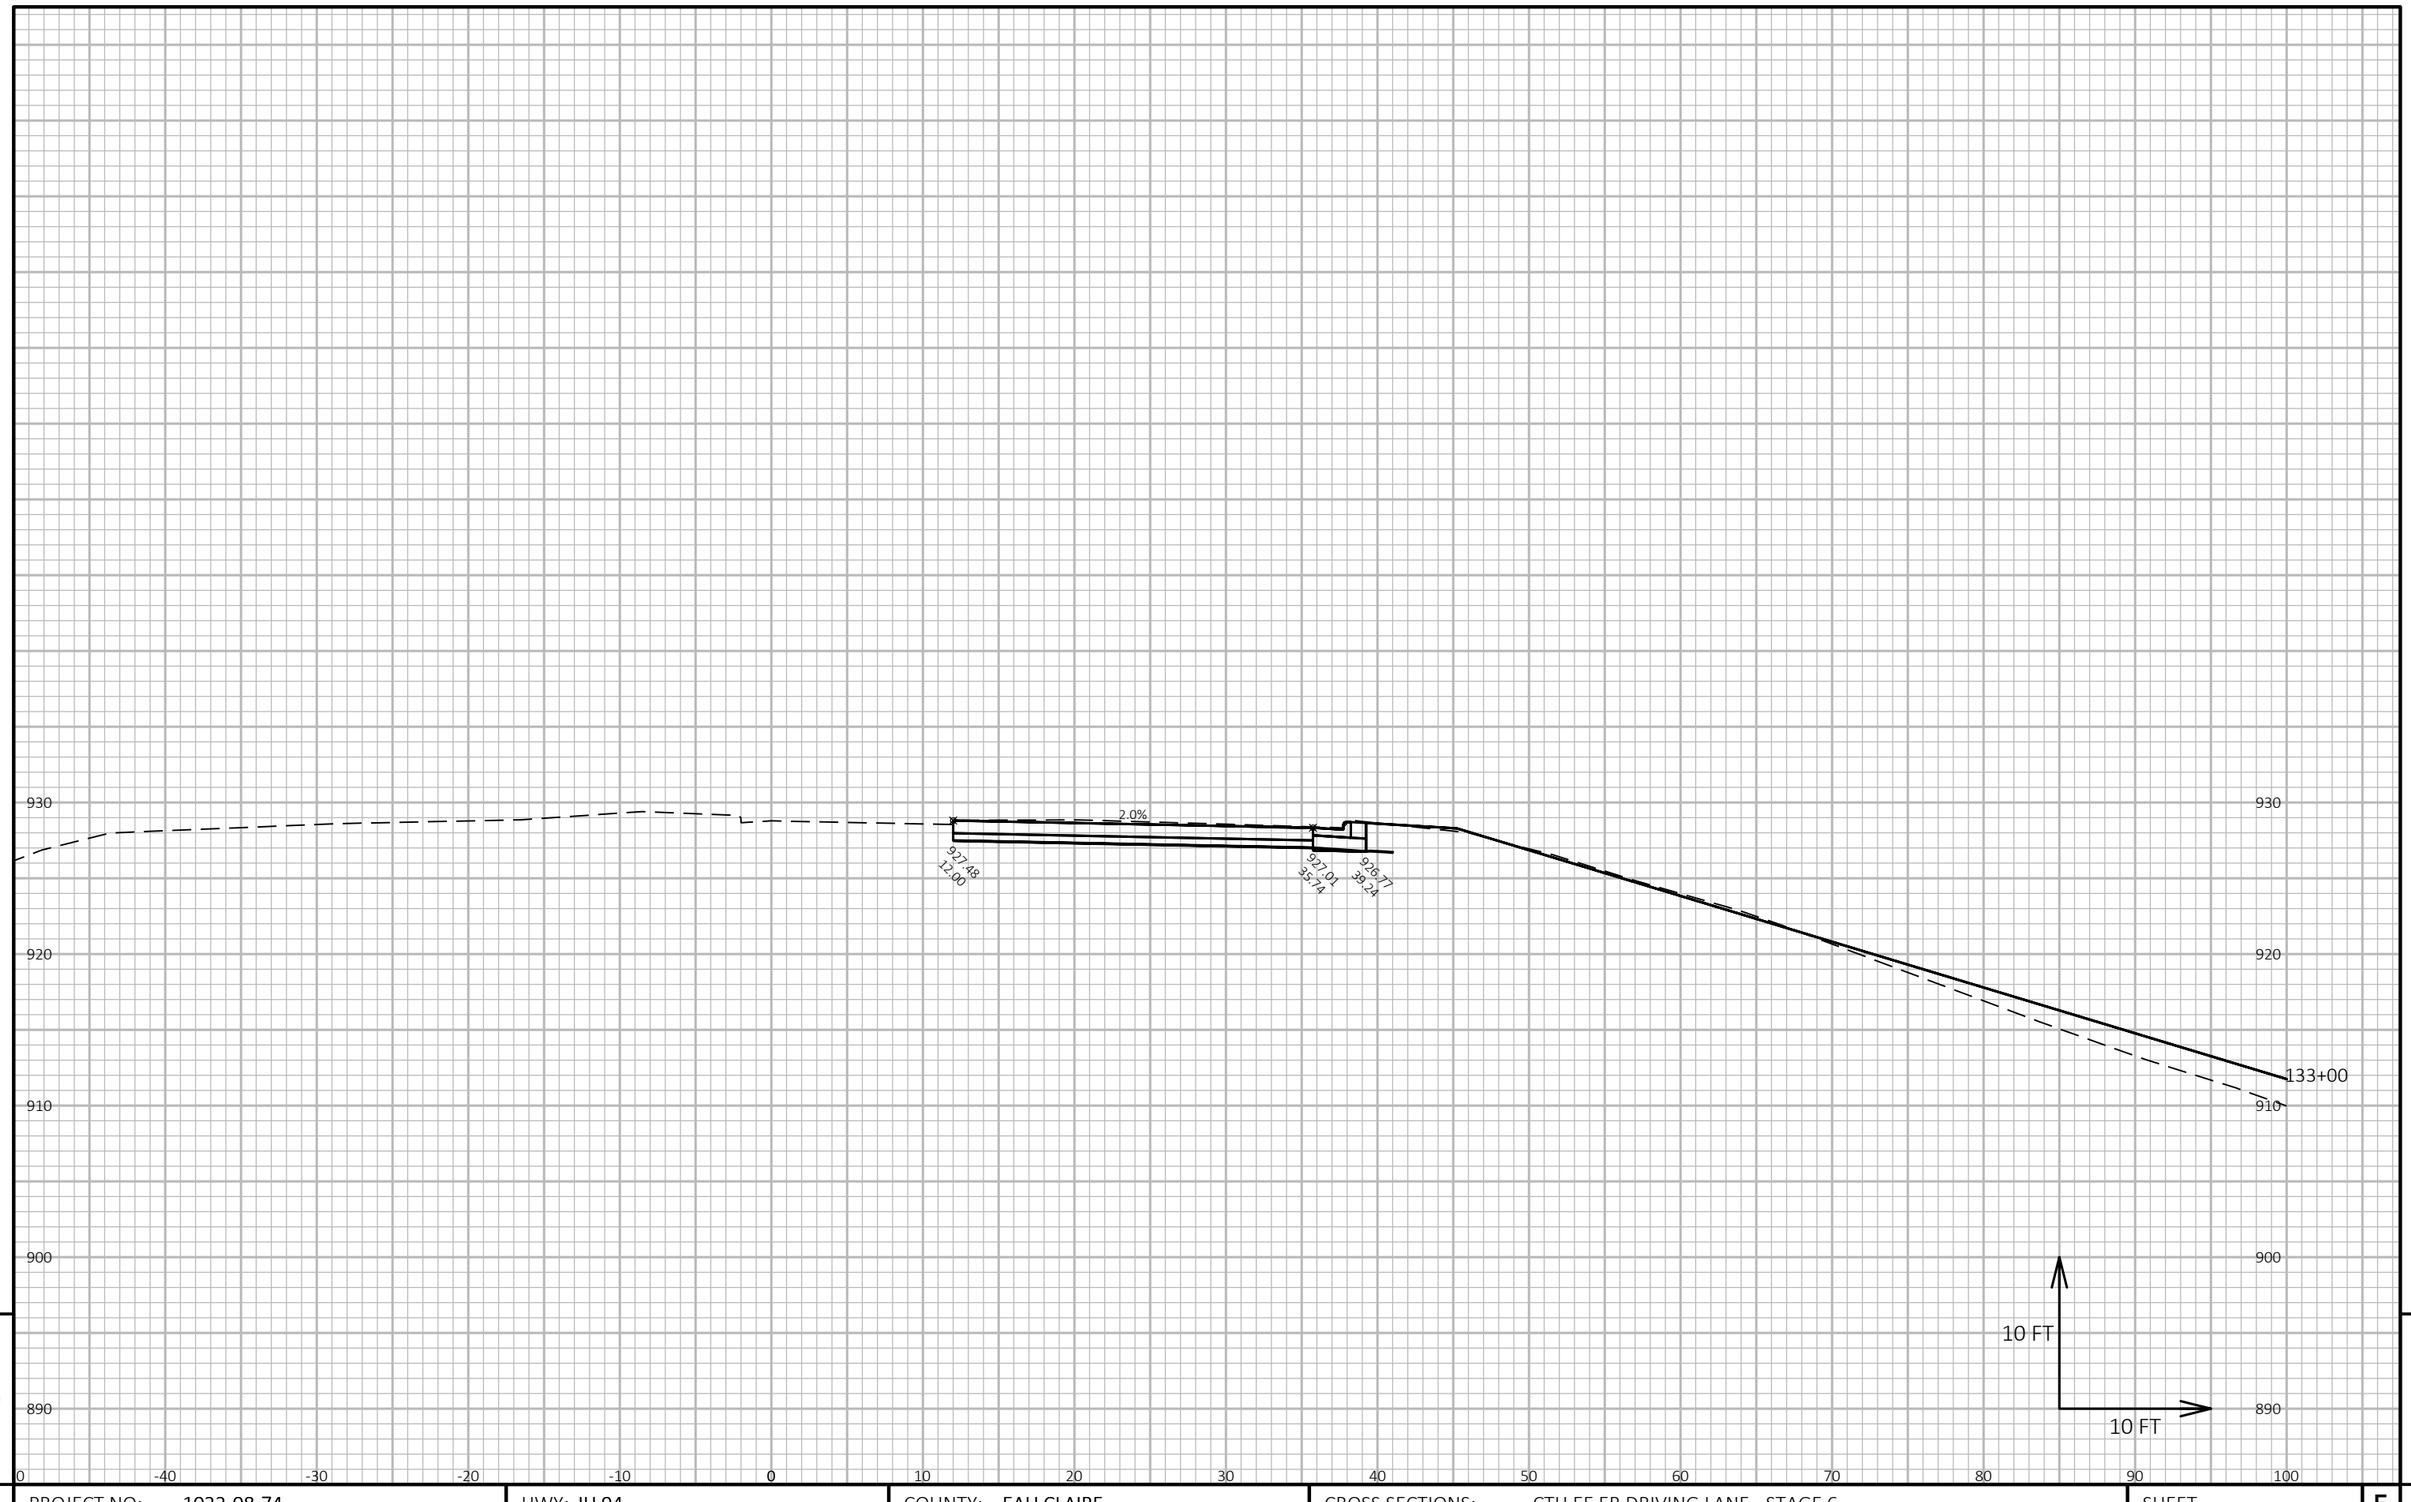


9 9

PROJECT NO: 1022-08-74	HWY: IH 94	COUNTY: EAU CLAIRE	CROSS SECTIONS: CTH EE EB DRIVING LANE - STAGE 6	SHEET E

FILE NAME : N:\PDS\C3D\10220804\SHEETSPLAN\X-SECTIONS\090201_XS_CTH_EE_DRIVING_LANE_EB_STAGE_6_10-14-20.DWG
LAYOUT NAME - CTH EE EB Driving Lane - (8)

PLOT DATE : 1/18/2021 6:01 AM PLOT BY : CHRIST, AARON D PLOT NAME : **PLOT SCALE :** 1 IN:10 FT HORZ. / 1 IN:10 FT VERT.

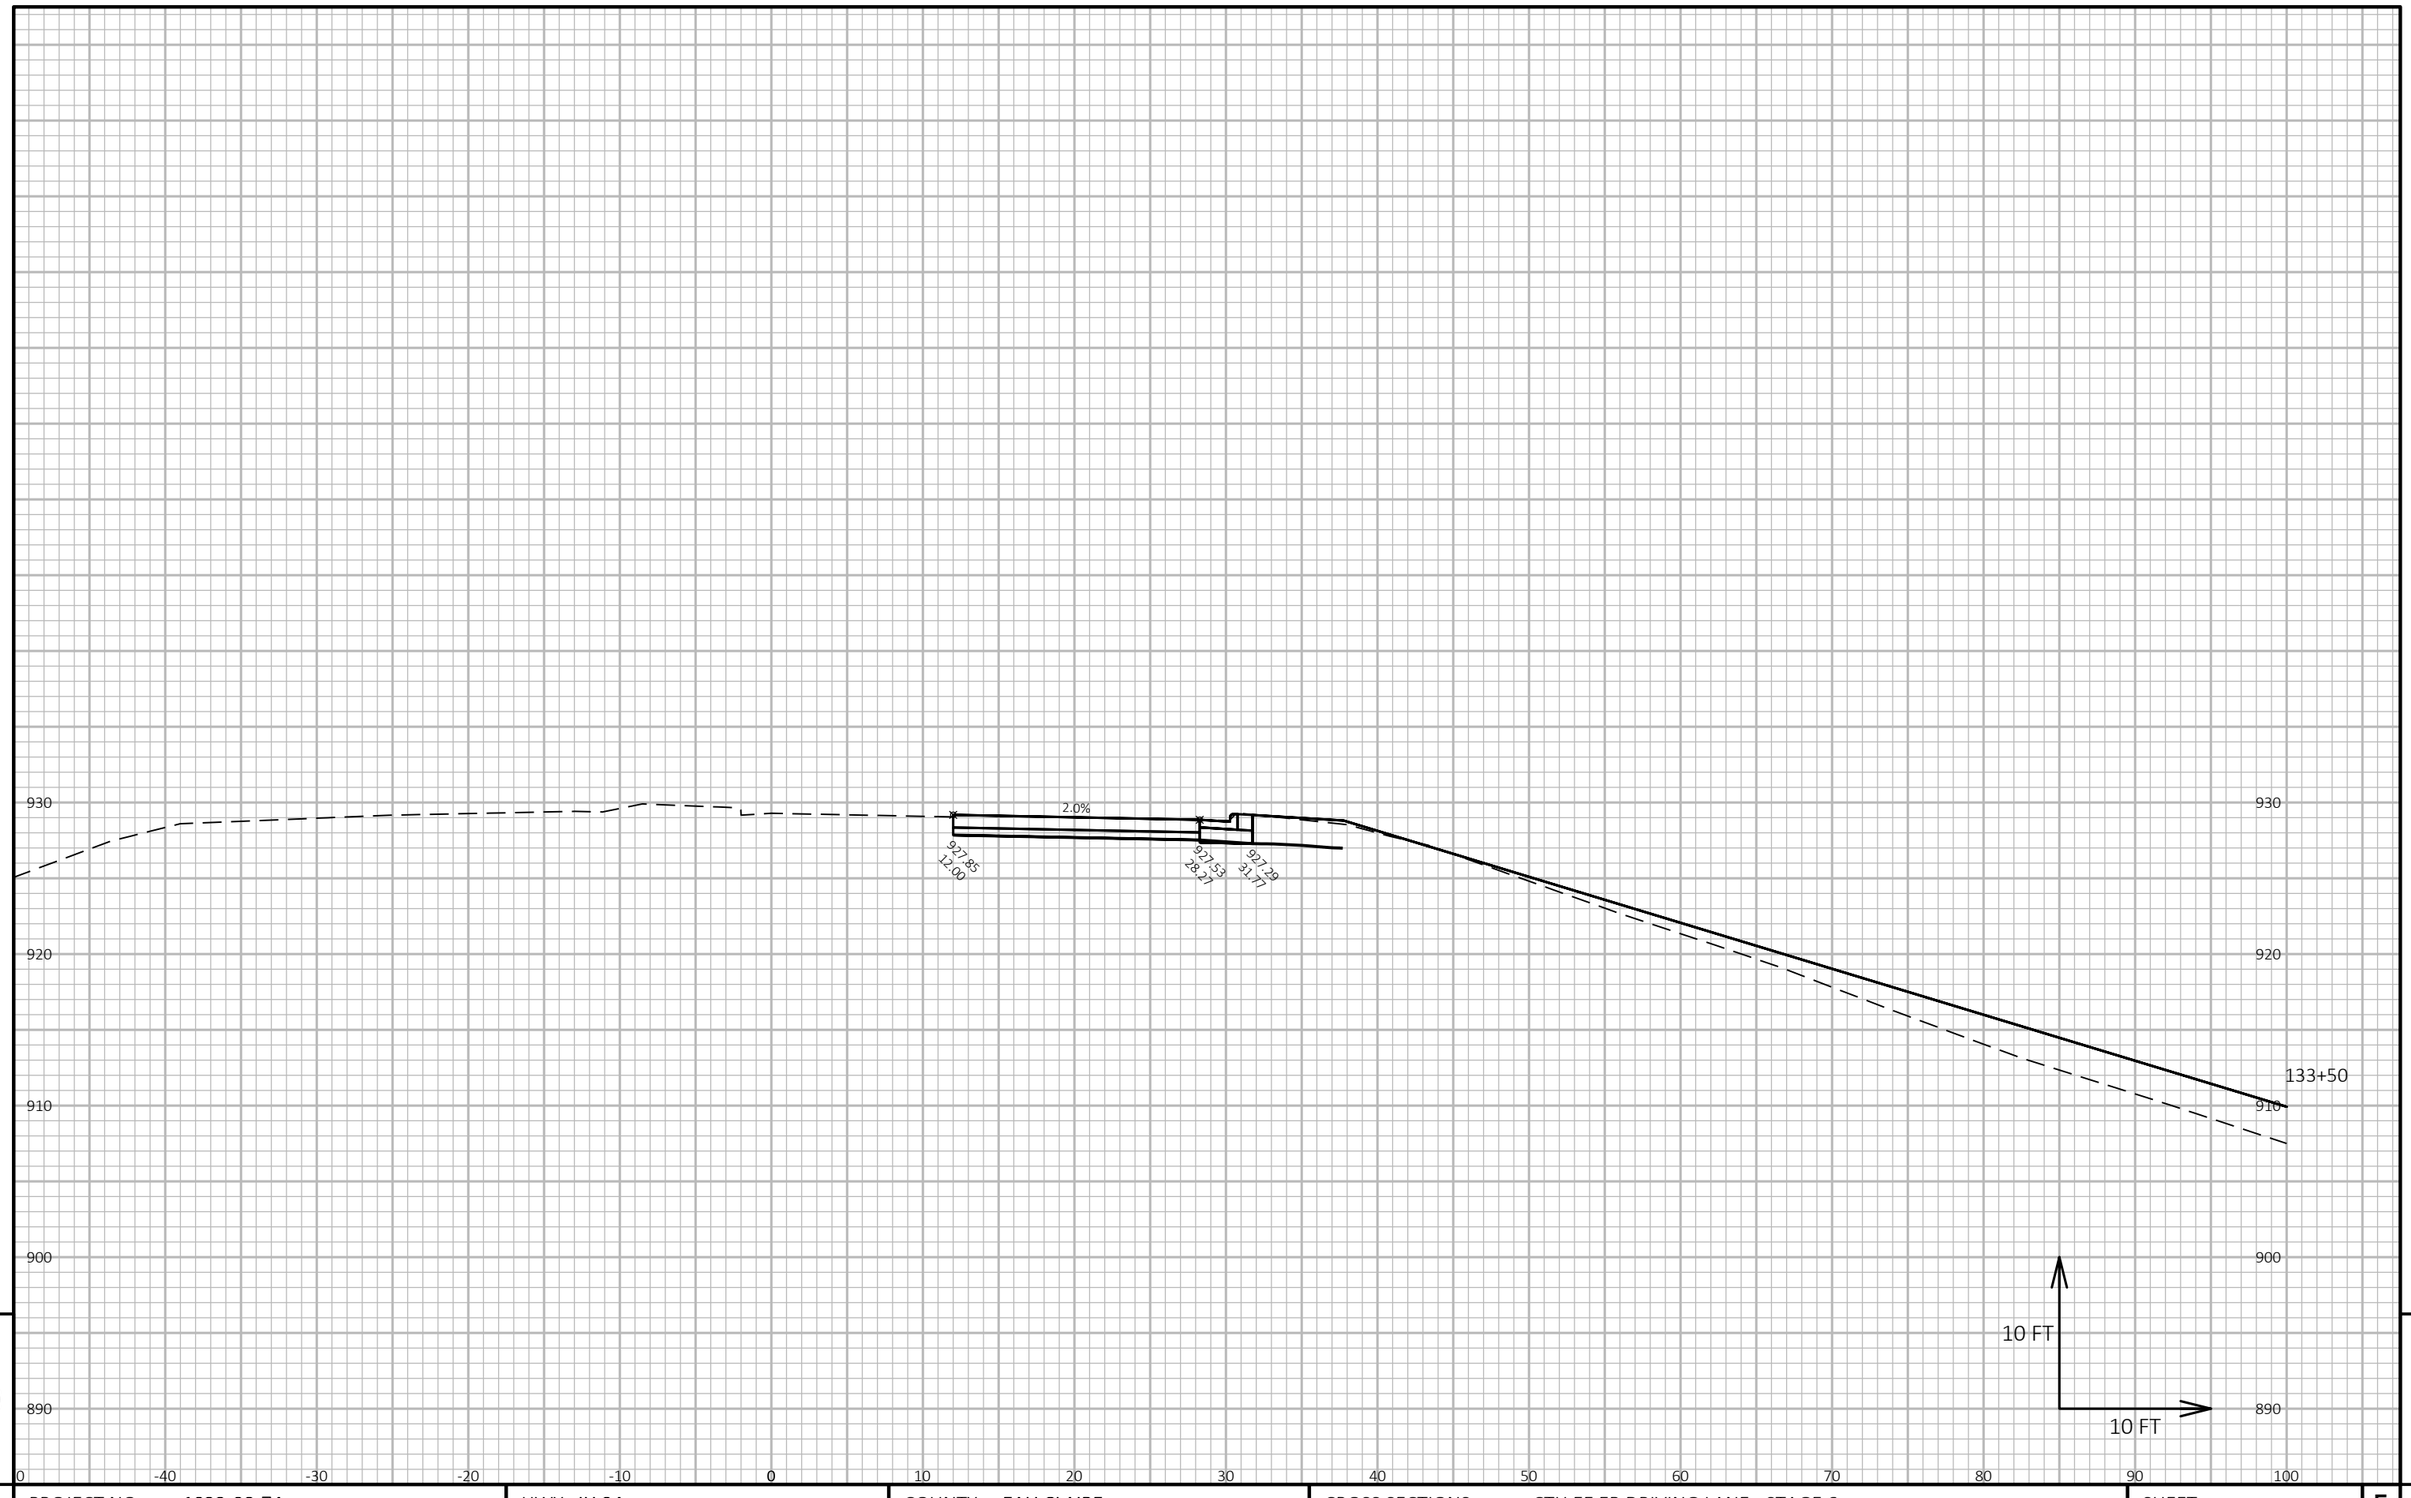

9

9

PROJECT NO: 1022-08-74	HWY: IH 94	COUNTY: EAU CLAIRE	CROSS SECTIONS: CTH EE EB DRIVING LANE - STAGE 6	SHEET	E

FILE NAME : N:\PDS\C3D\10220804\SHEETSPLAN\X-SECTIONS\090201_XS_CTH_EE_DRIVING_LANE_EB_STAGE_6_10-14-20.DWG
LAYOUT NAME - CTH EE EB Driving Lane - (9)


PLOT DATE : 1/18/2021 6:01 AM PLOT BY : CHRIST, AARON D PLOT NAME : **PLOT SCALE :** 1 IN:10 FT HORZ. / 1 IN:10 FT VERT.

940
930
920
910
900
0
-40
-30
-20
-10
0
10
20
30
40
50
60
70
80
90
100
2.0%
928.14
12.00
927.87
25.35
927.63
28.85
134+00
10 FT
10 FT
9
9

PROJECT NO: 1022-08-74	HWY: IH 94	COUNTY: EAU CLAIRE	CROSS SECTIONS: CTH EE EB DRIVING LANE - STAGE 6	SHEET E

FILE NAME : N:\PDS\C3D\10220804\SHEETSPLAN\X-SECTIONS\090201_XS_CTH_EE_DRIVING_LANE_EB_STAGE_6_10-14-20.DWG
LAYOUT NAME - CTH EE EB Driving Lane - (10)

PLOT DATE : 1/18/2021 6:02 AM PLOT BY : CHRIST, AARON D PLOT NAME : PLOT SCALE : 1 IN:10 FT HORZ. / 1 IN:10 FT VERT.

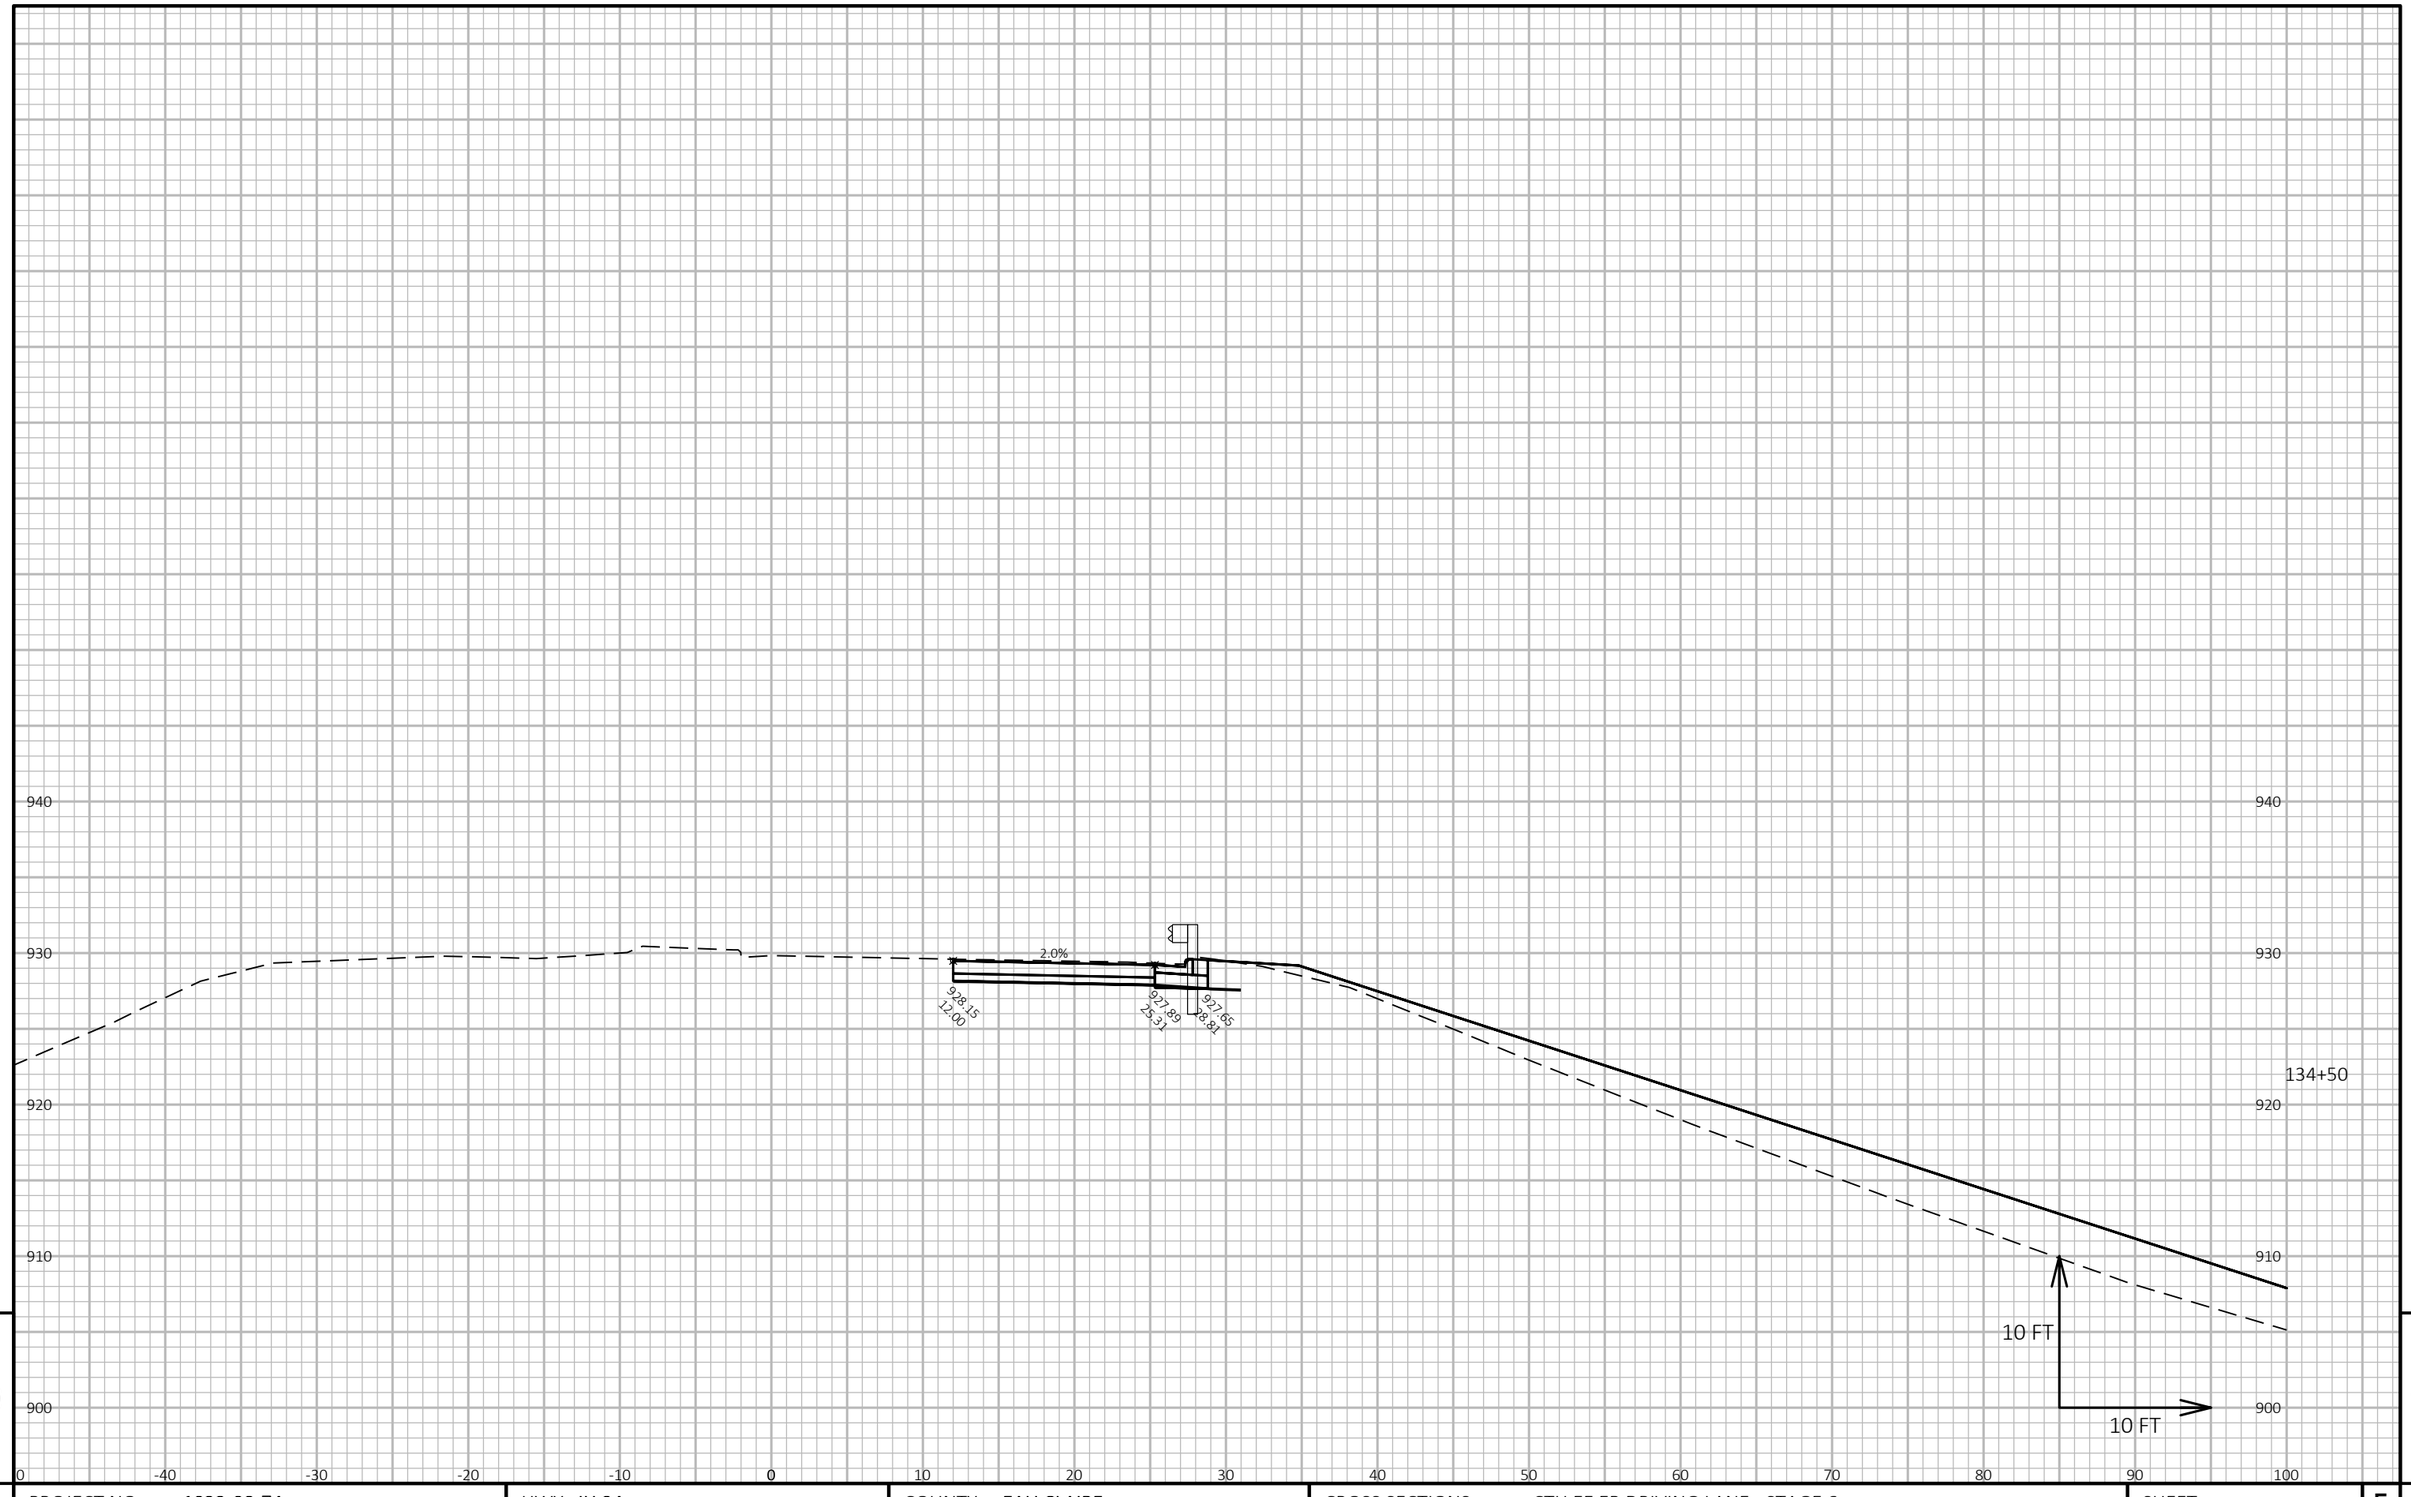

9

9

PROJECT NO: 1022-08-74	HWY: IH 94	COUNTY: EAU CLAIRE	CROSS SECTIONS: CTH EE EB DRIVING LANE - STAGE 6	SHEET	E


FILE NAME : N:\PDS\C3D\10220804\SHEETSPLAN\X-SECTIONS\090201_XS_CTH_EE_DRIVING_LANE_EB_STAGE_6_10-14-20.DWG
LAYOUT NAME - CTH EE EB Driving Lane - (11)

PLOT DATE : 1/18/2021 6:02 AM

PLOT BY : CHRIST, AARON D

PLOT NAME :

PLOT SCALE : 1 IN:10 FT HORZ. / 1 IN:10 FT VERT.

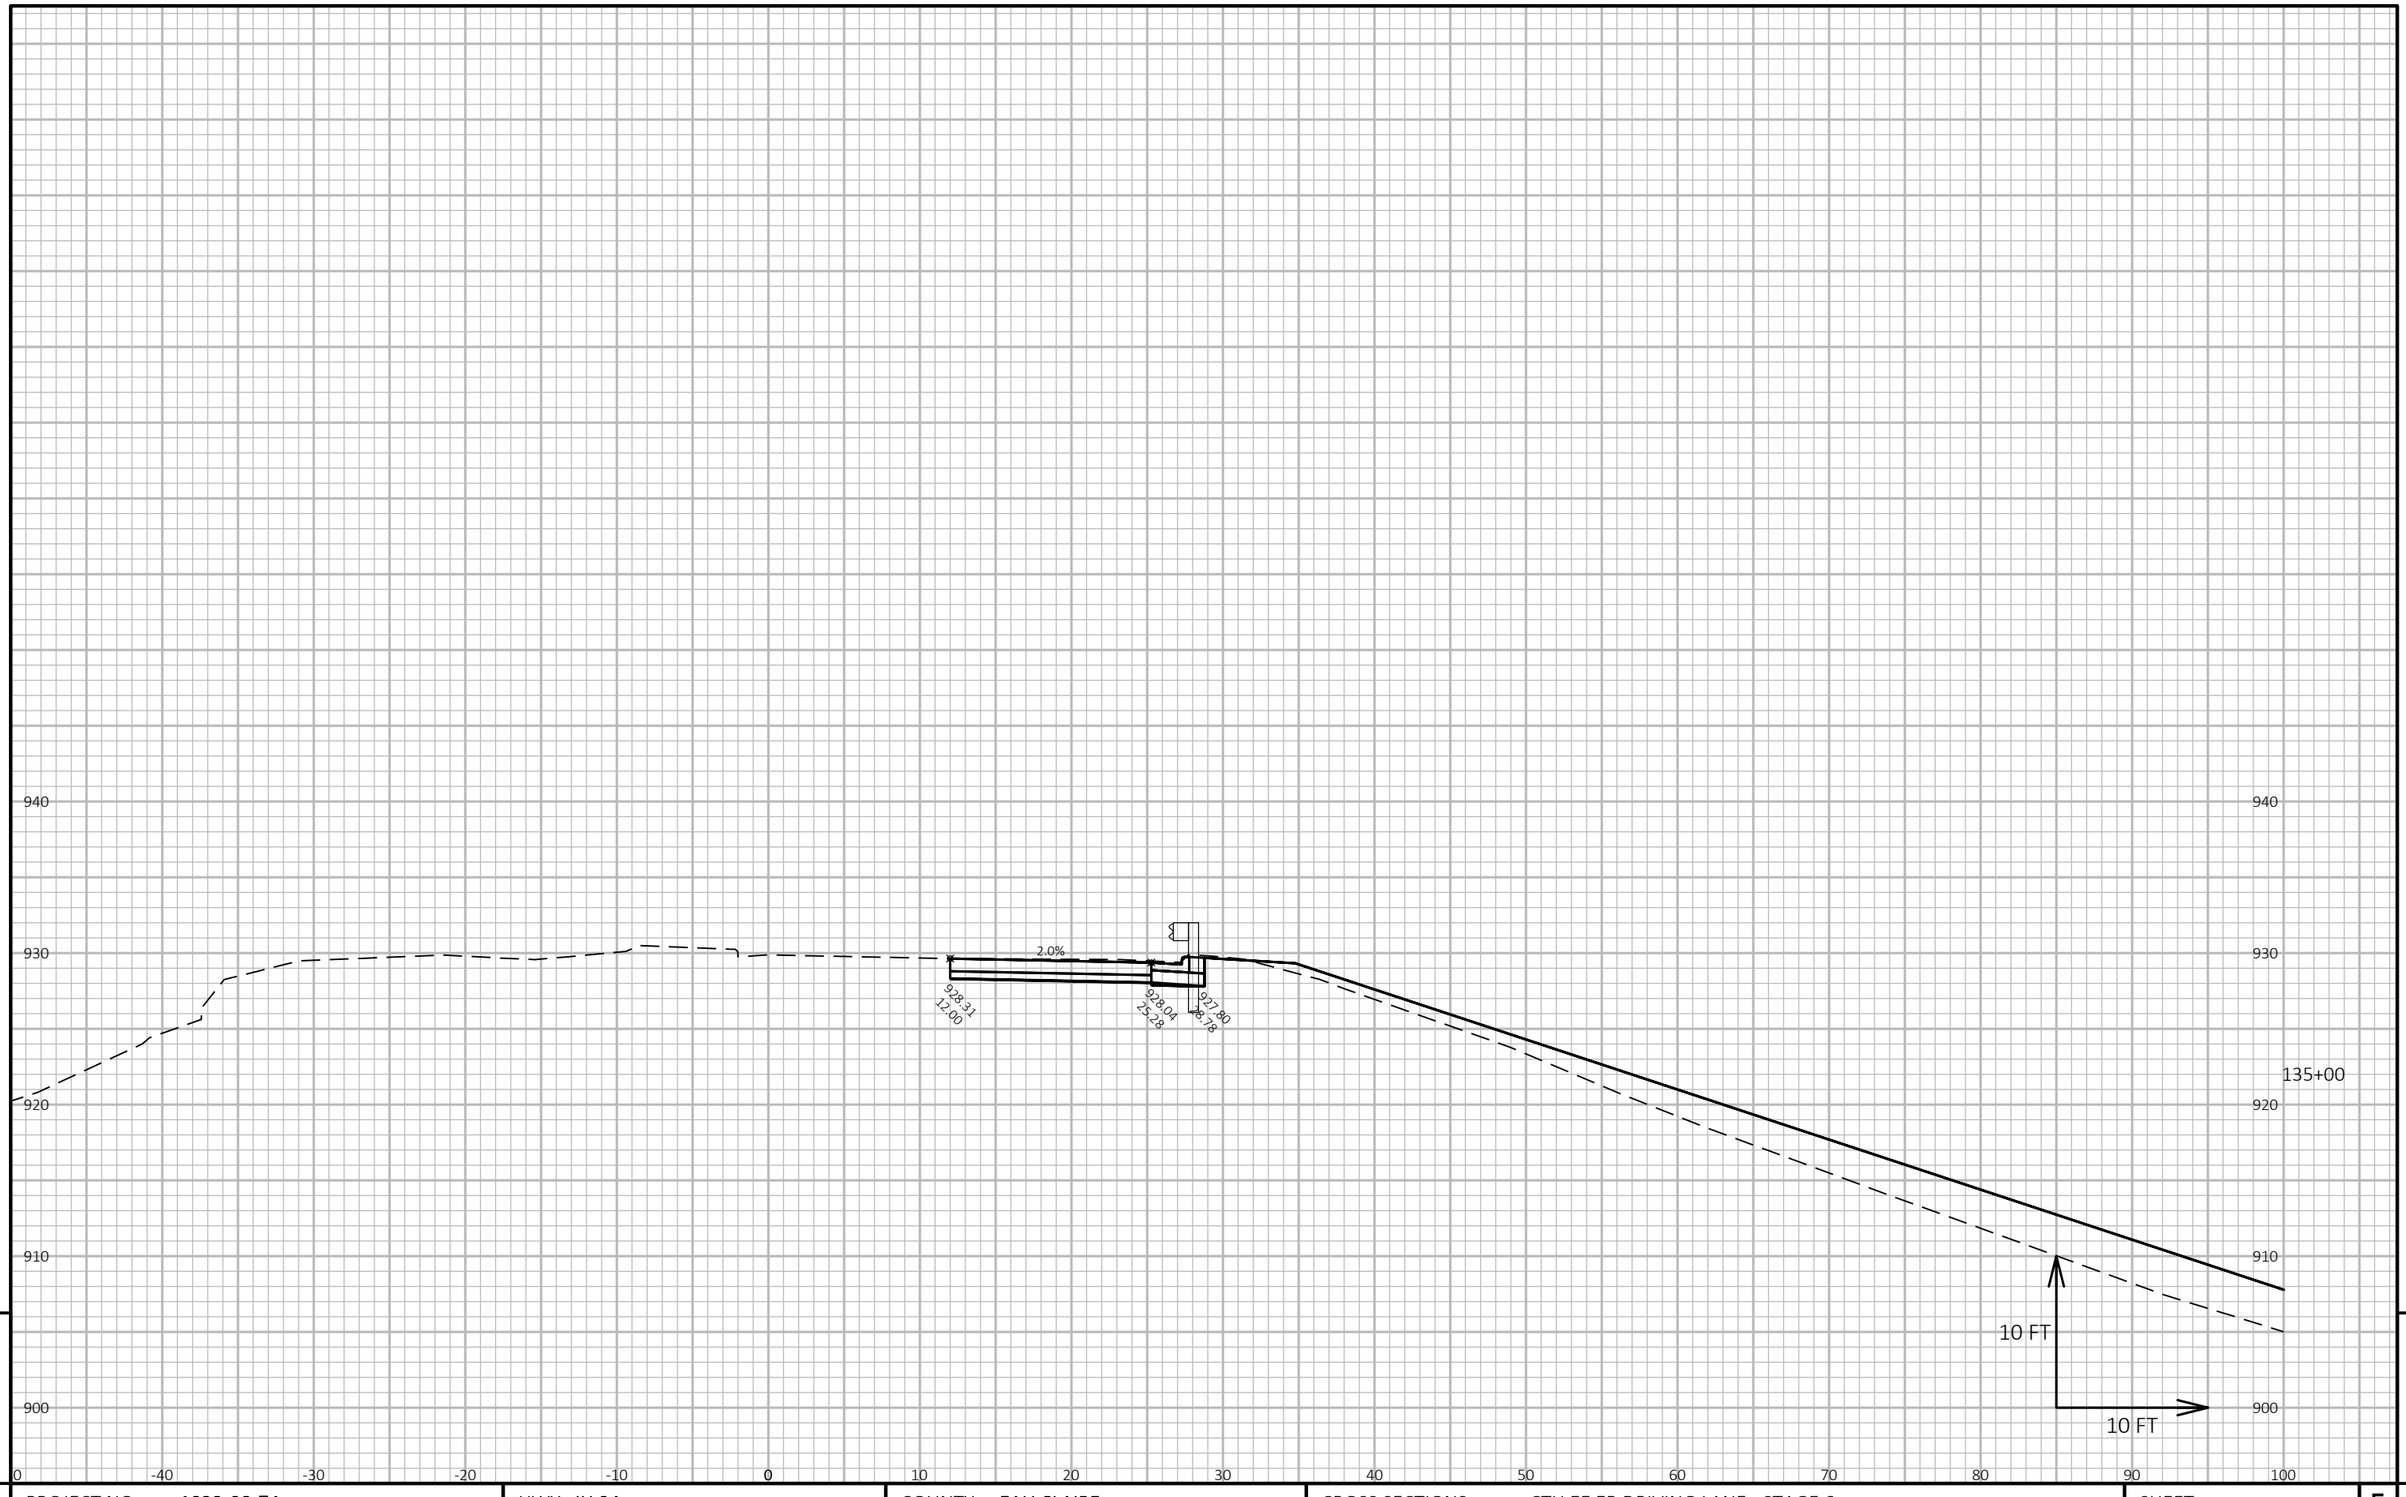


9

9

PROJECT NO: 1022-08-74	HWY: IH 94	COUNTY: EAU CLAIRE	CROSS SECTIONS: CTH EE EB DRIVING LANE - STAGE 6	SHEET E

FILE NAME : N:\PDS\C3D\10220804\SHEETSPLAN\X-SECTIONS\090201_XS_CTH_EE_DRIVING_LANE_EB_STAGE_6_10-14-20.DWG
LAYOUT NAME - CTH EE EB Driving Lane - (12)

PLOT DATE : 1/18/2021 6:03 AM PLOT BY : CHRIST, AARON D PLOT NAME : **PLOT SCALE :** 1 IN:10 FT HORZ. / 1 IN:10 FT VERT.

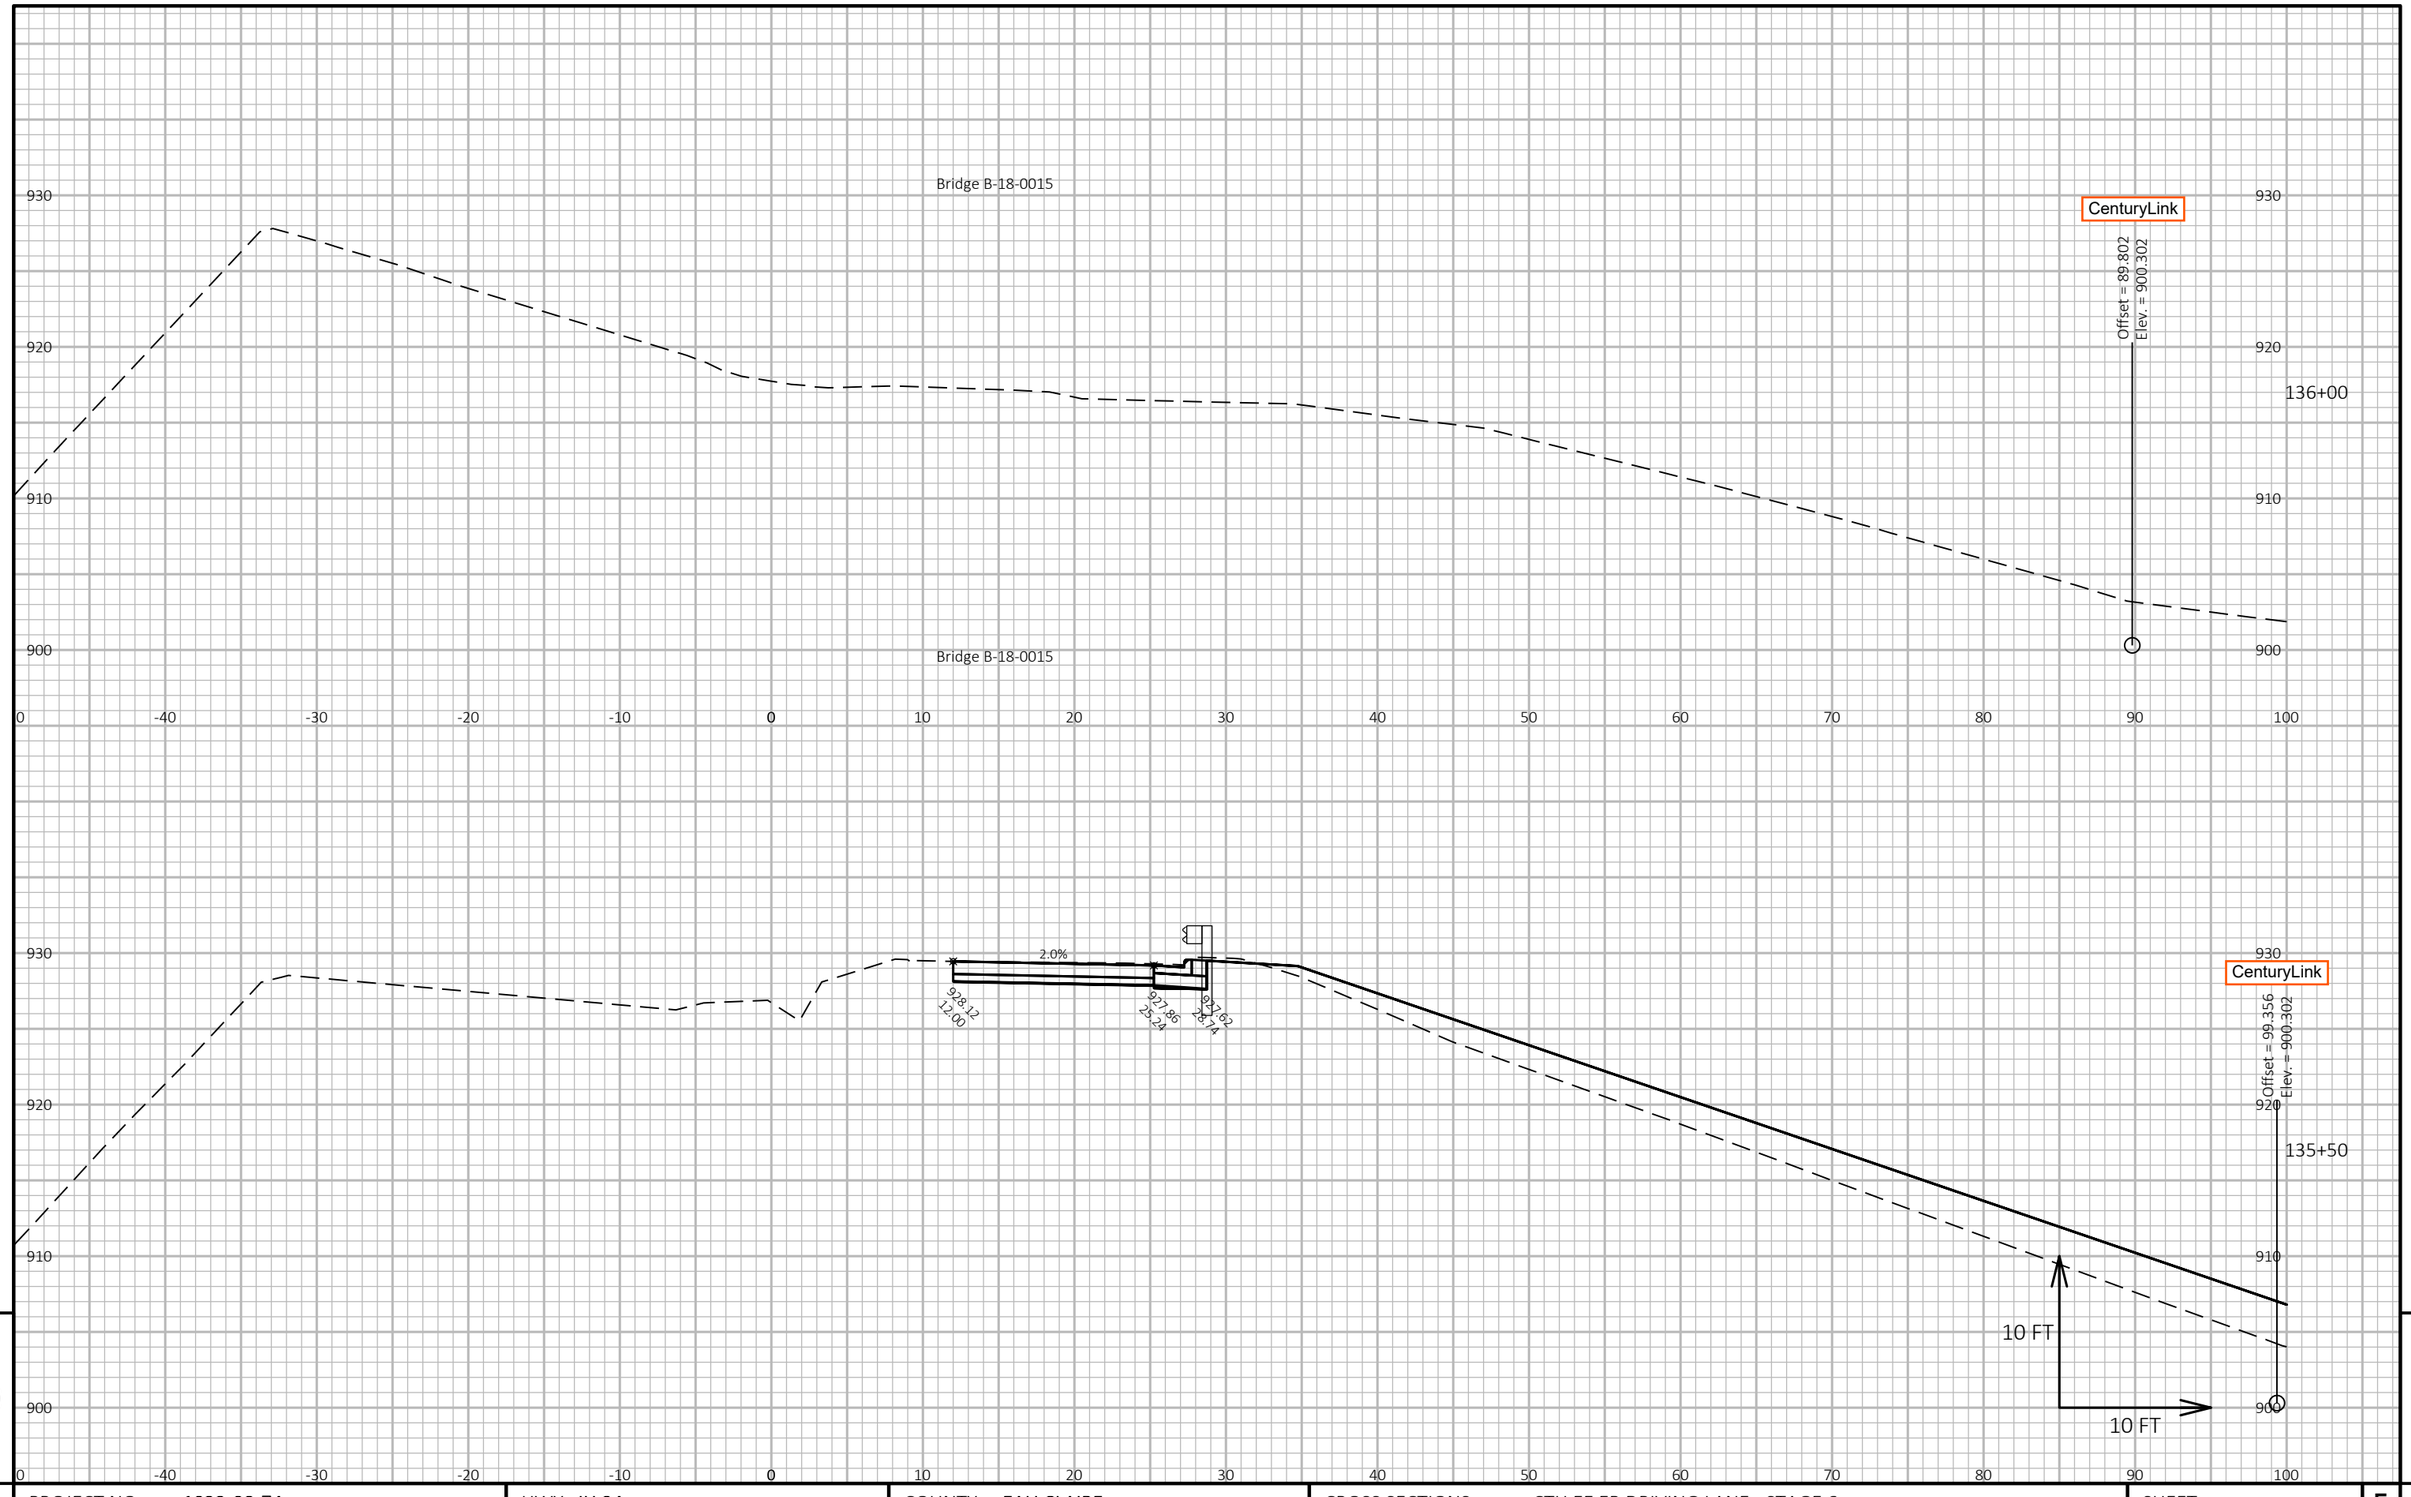


9

9

PROJECT NO: 1022-08-74	HWY: IH 94	COUNTY: EAU CLAIRE	CROSS SECTIONS: CTH EE EB DRIVING LANE - STAGE 6	SHEET	E

FILE NAME : N:\PDS\C3D\10220804\SHEETSPLAN\X-SECTIONS\090201_XS_CTH_EE_DRIVING_LANE_EB_STAGE_6_10-14-20.DWG
LAYOUT NAME - CTH EE EB Driving Lane - (13)

PLOT DATE : 1/18/2021 6:04 AM PLOT BY : CHRIST, AARON D PLOT NAME : **PLOT SCALE :** 1 IN:10 FT HORZ. / 1 IN:10 FT VERT.

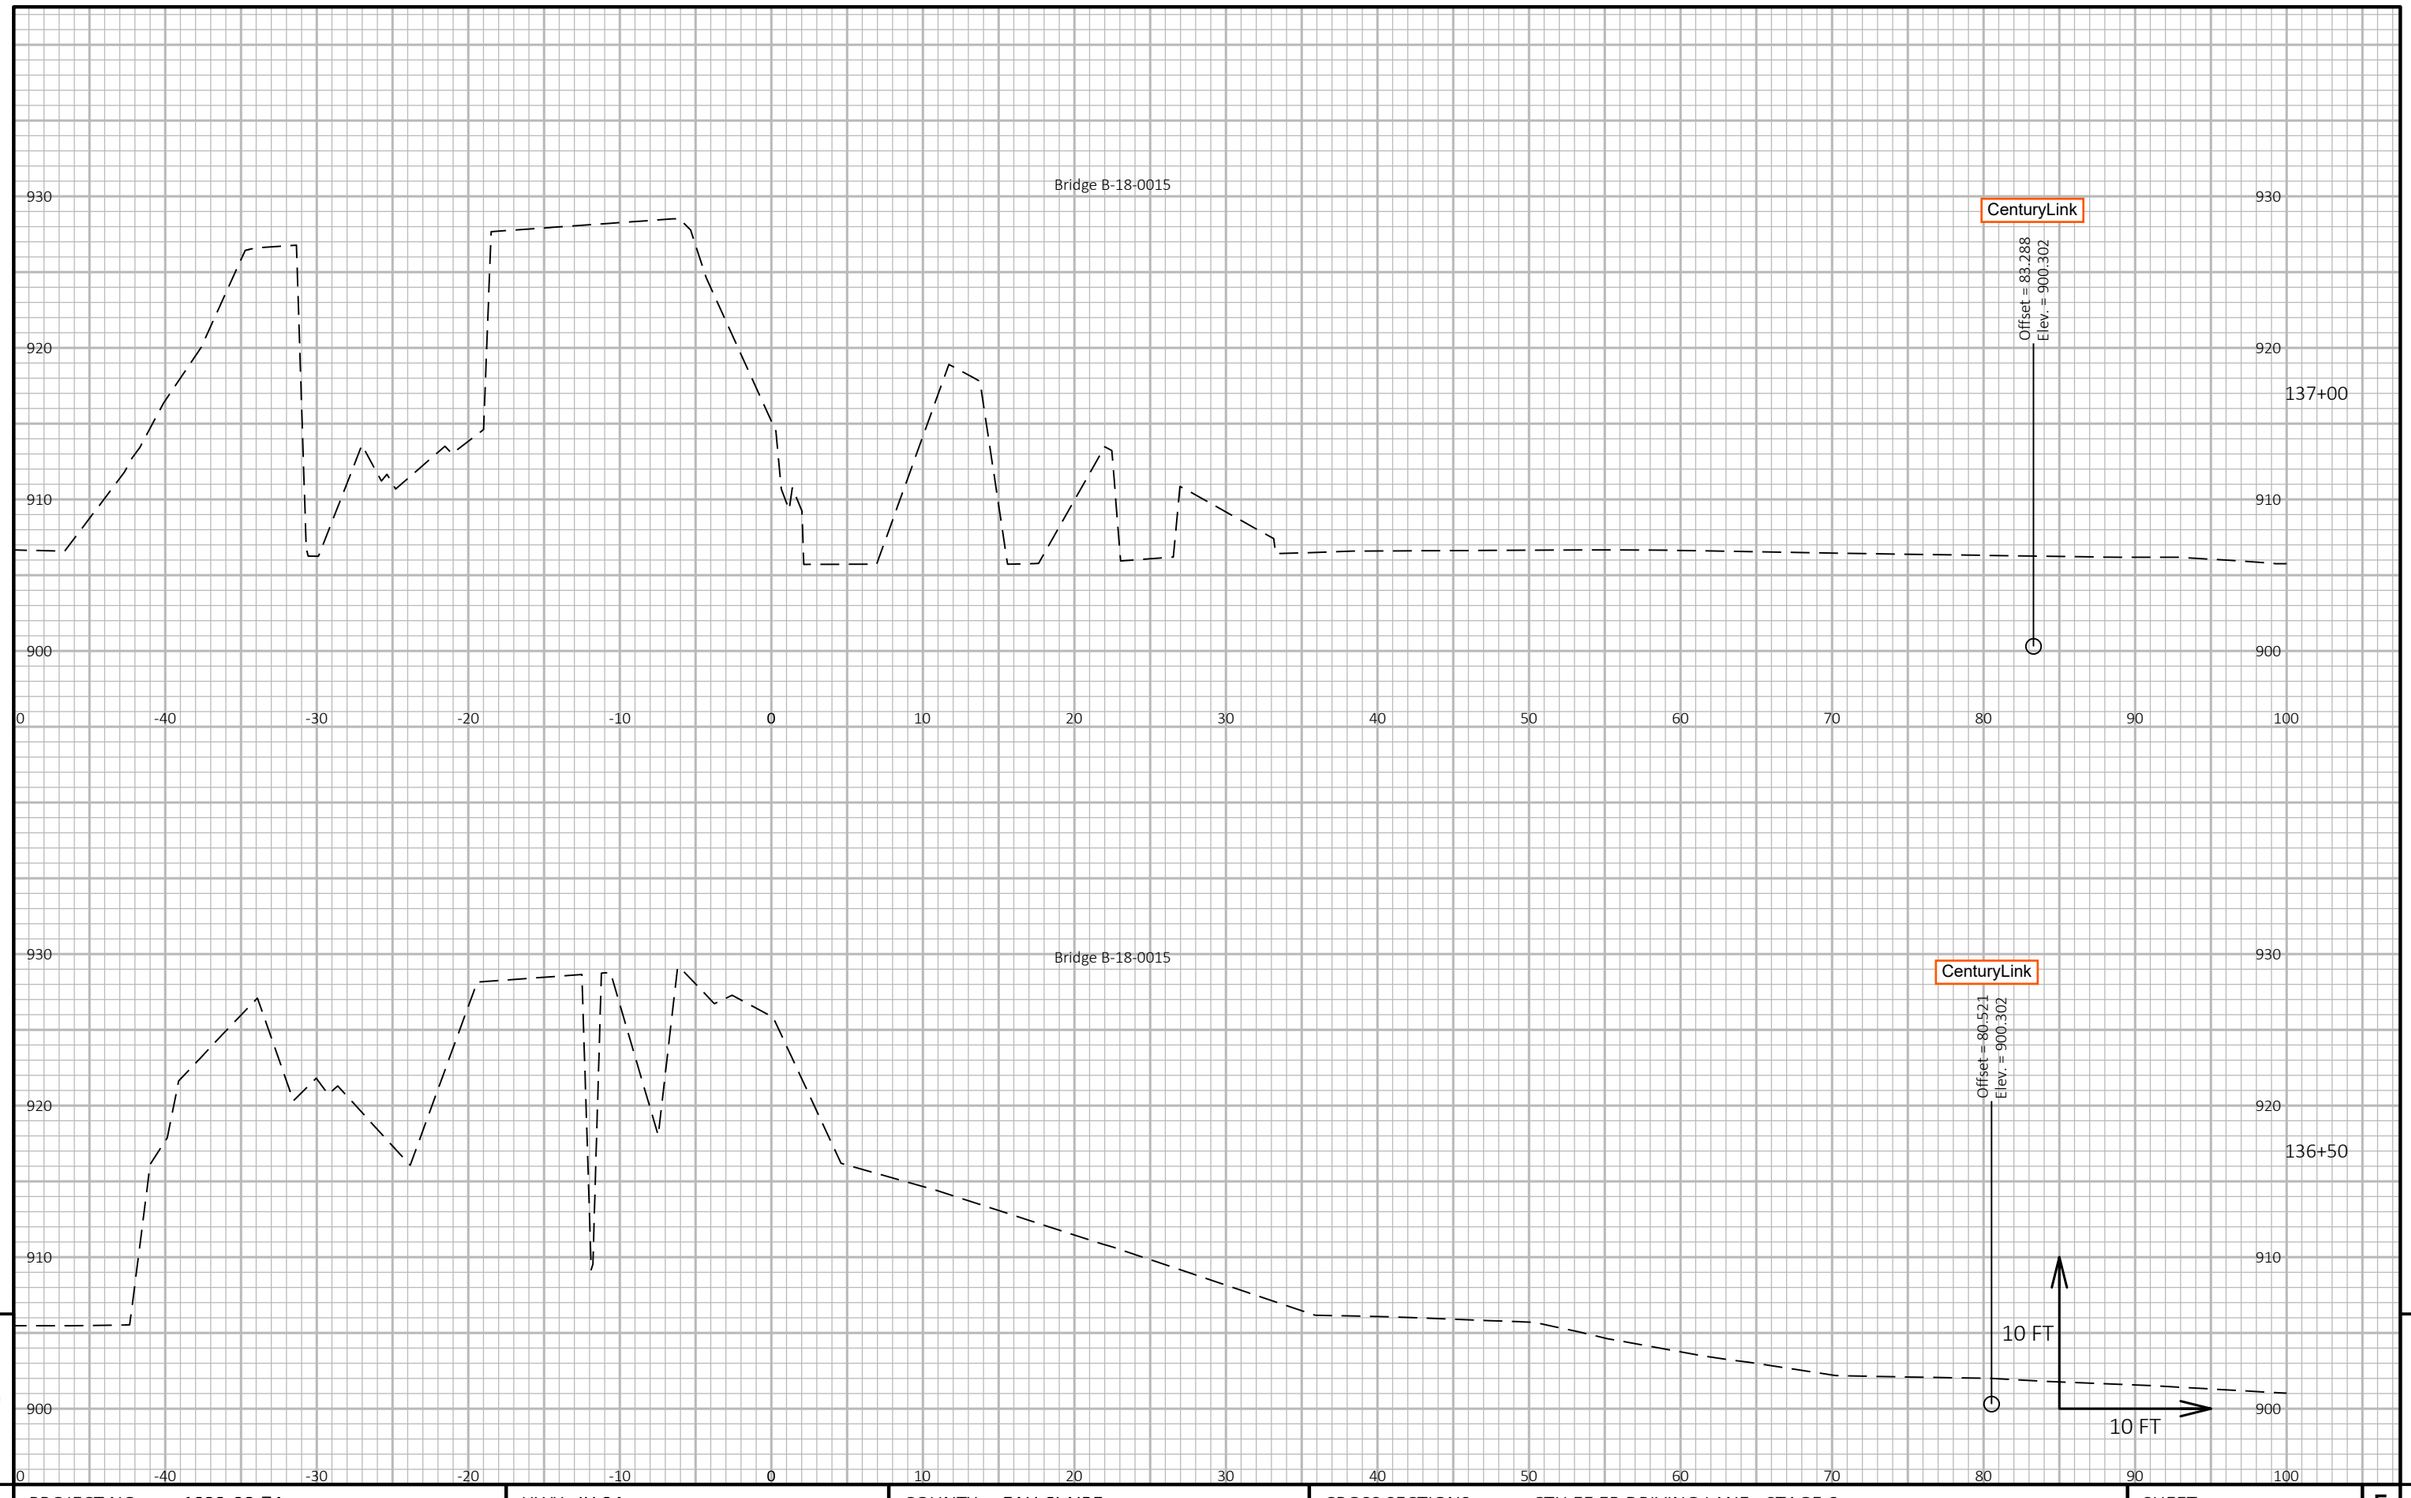


9

9

PROJECT NO: 1022-08-74	HWY: IH 94	COUNTY: EAU CLAIRE	CROSS SECTIONS: CTH EE EB DRIVING LANE - STAGE 6	SHEET	E

FILE NAME : N:\PDS\C3D\10220804\SHEETSPLAN\X-SECTIONS\090201_XS_CTH_EE_DRIVING_LANE_EB_STAGE_6_10-14-20.DWG
LAYOUT NAME - CTH EE EB Driving Lane - (14)

PLOT DATE : 1/18/2021 6:04 AM PLOT BY : CHRIST, AARON D PLOT NAME : **PLOT SCALE :** 1 IN:10 FT HORZ. / 1 IN:10 FT VERT.

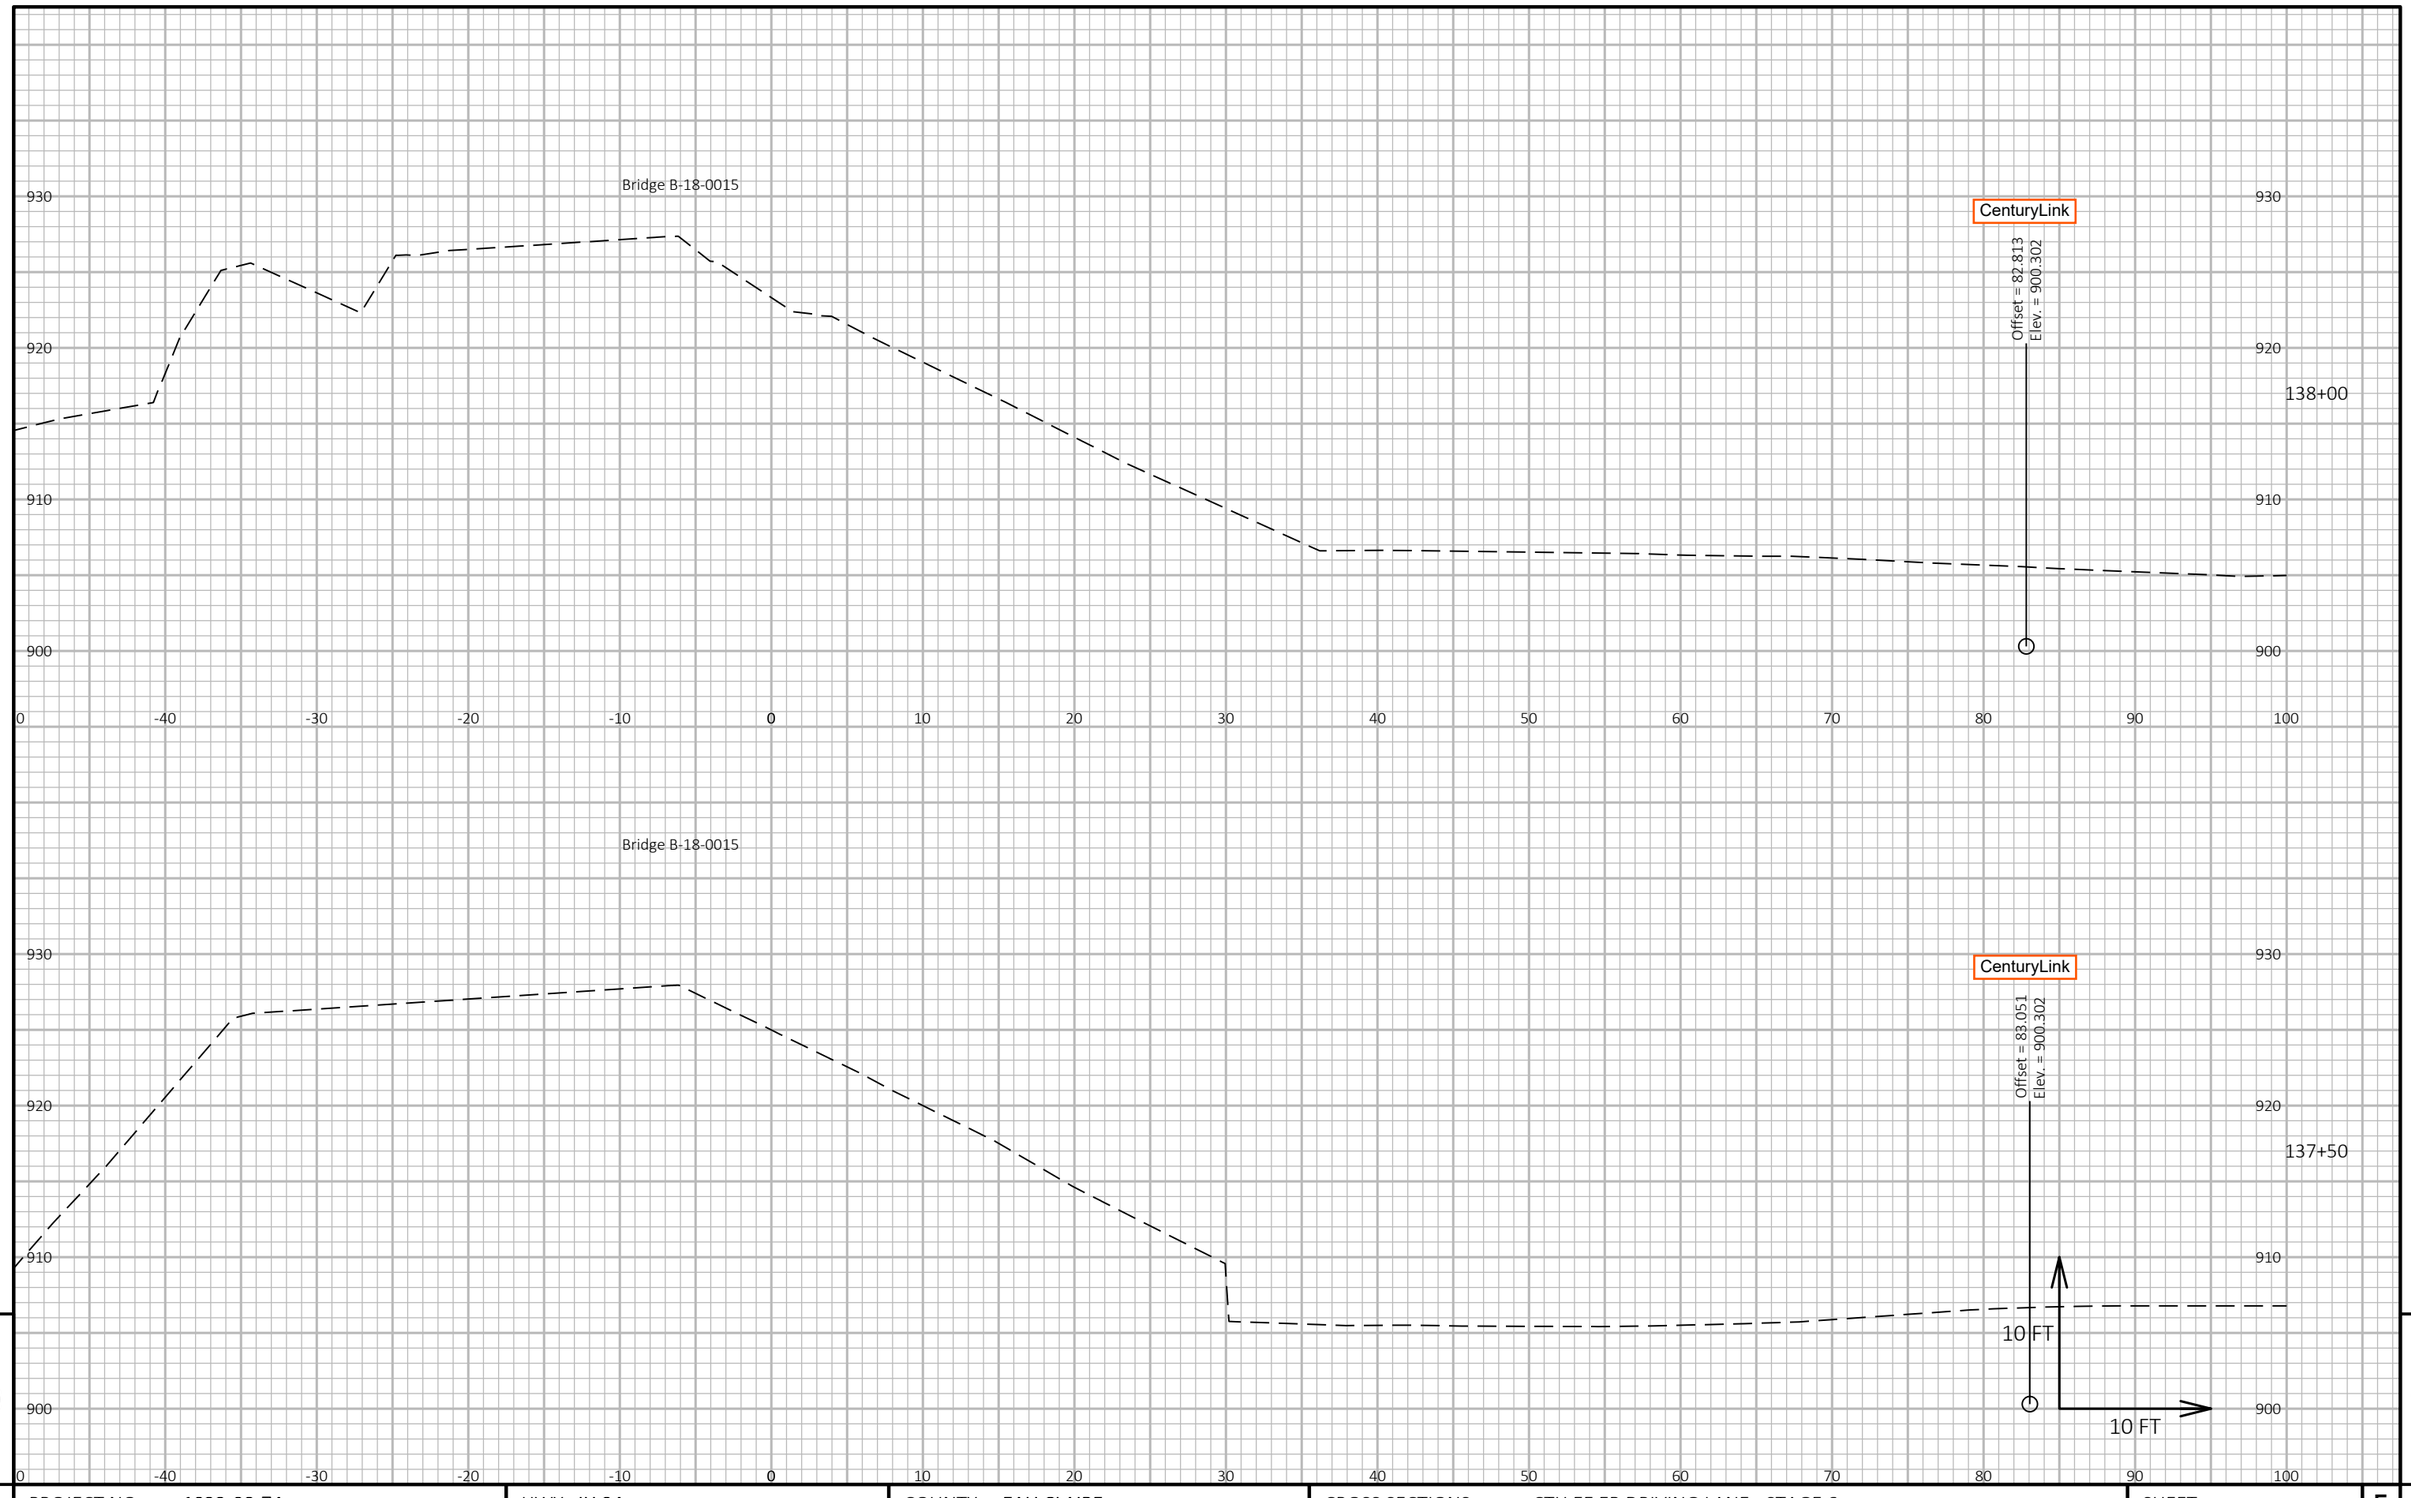

9

9

PROJECT NO: 1022-08-74	HWY: IH 94	COUNTY: EAU CLAIRE	CROSS SECTIONS: CTH EE EB DRIVING LANE - STAGE 6	SHEET E

FILE NAME : N:\PDS\C3D\10220804\SHEETSPLAN\X-SECTIONS\090201_XS_CTH_EE_DRIVING_LANE_EB_STAGE_6_10-14-20.DWG
LAYOUT NAME - CTH EE EB Driving Lane - (15)

PLOT DATE : 1/18/2021 6:05 AM

PLOT BY : CHRIST, AARON D

PLOT NAME :

PLOT SCALE : 1 IN:10 FT HORZ. / 1 IN:10 FT VERT.

Bridge B-18-0015

930
920
910
900

0 -40 -30 -20 -10 0 10 20 30 40 50 60 70 80 90 100

CenturyLink

Offset = 82.576
Elev. = 900.302

138+50

10 FT

10 FT

9


9

PROJECT NO: 1022-08-74	HWY: IH 94	COUNTY: EAU CLAIRE	CROSS SECTIONS: CTH EE EB DRIVING LANE - STAGE 6	SHEET E

FILE NAME : N:\PDS\C3D\10220804\SHEETSPLAN\X-SECTIONS\090201_XS_CTH_EE_DRIVING_LANE_EB_STAGE_6_10-14-20.DWG
LAYOUT NAME - CTH EE EB Driving Lane - (16)

PLOT DATE : 1/18/2021 6:05 AM PLOT BY : CHRIST, AARON D PLOT NAME :

PLOT SCALE : 1 IN:10 FT HORZ. / 1 IN:10 FT VERT.

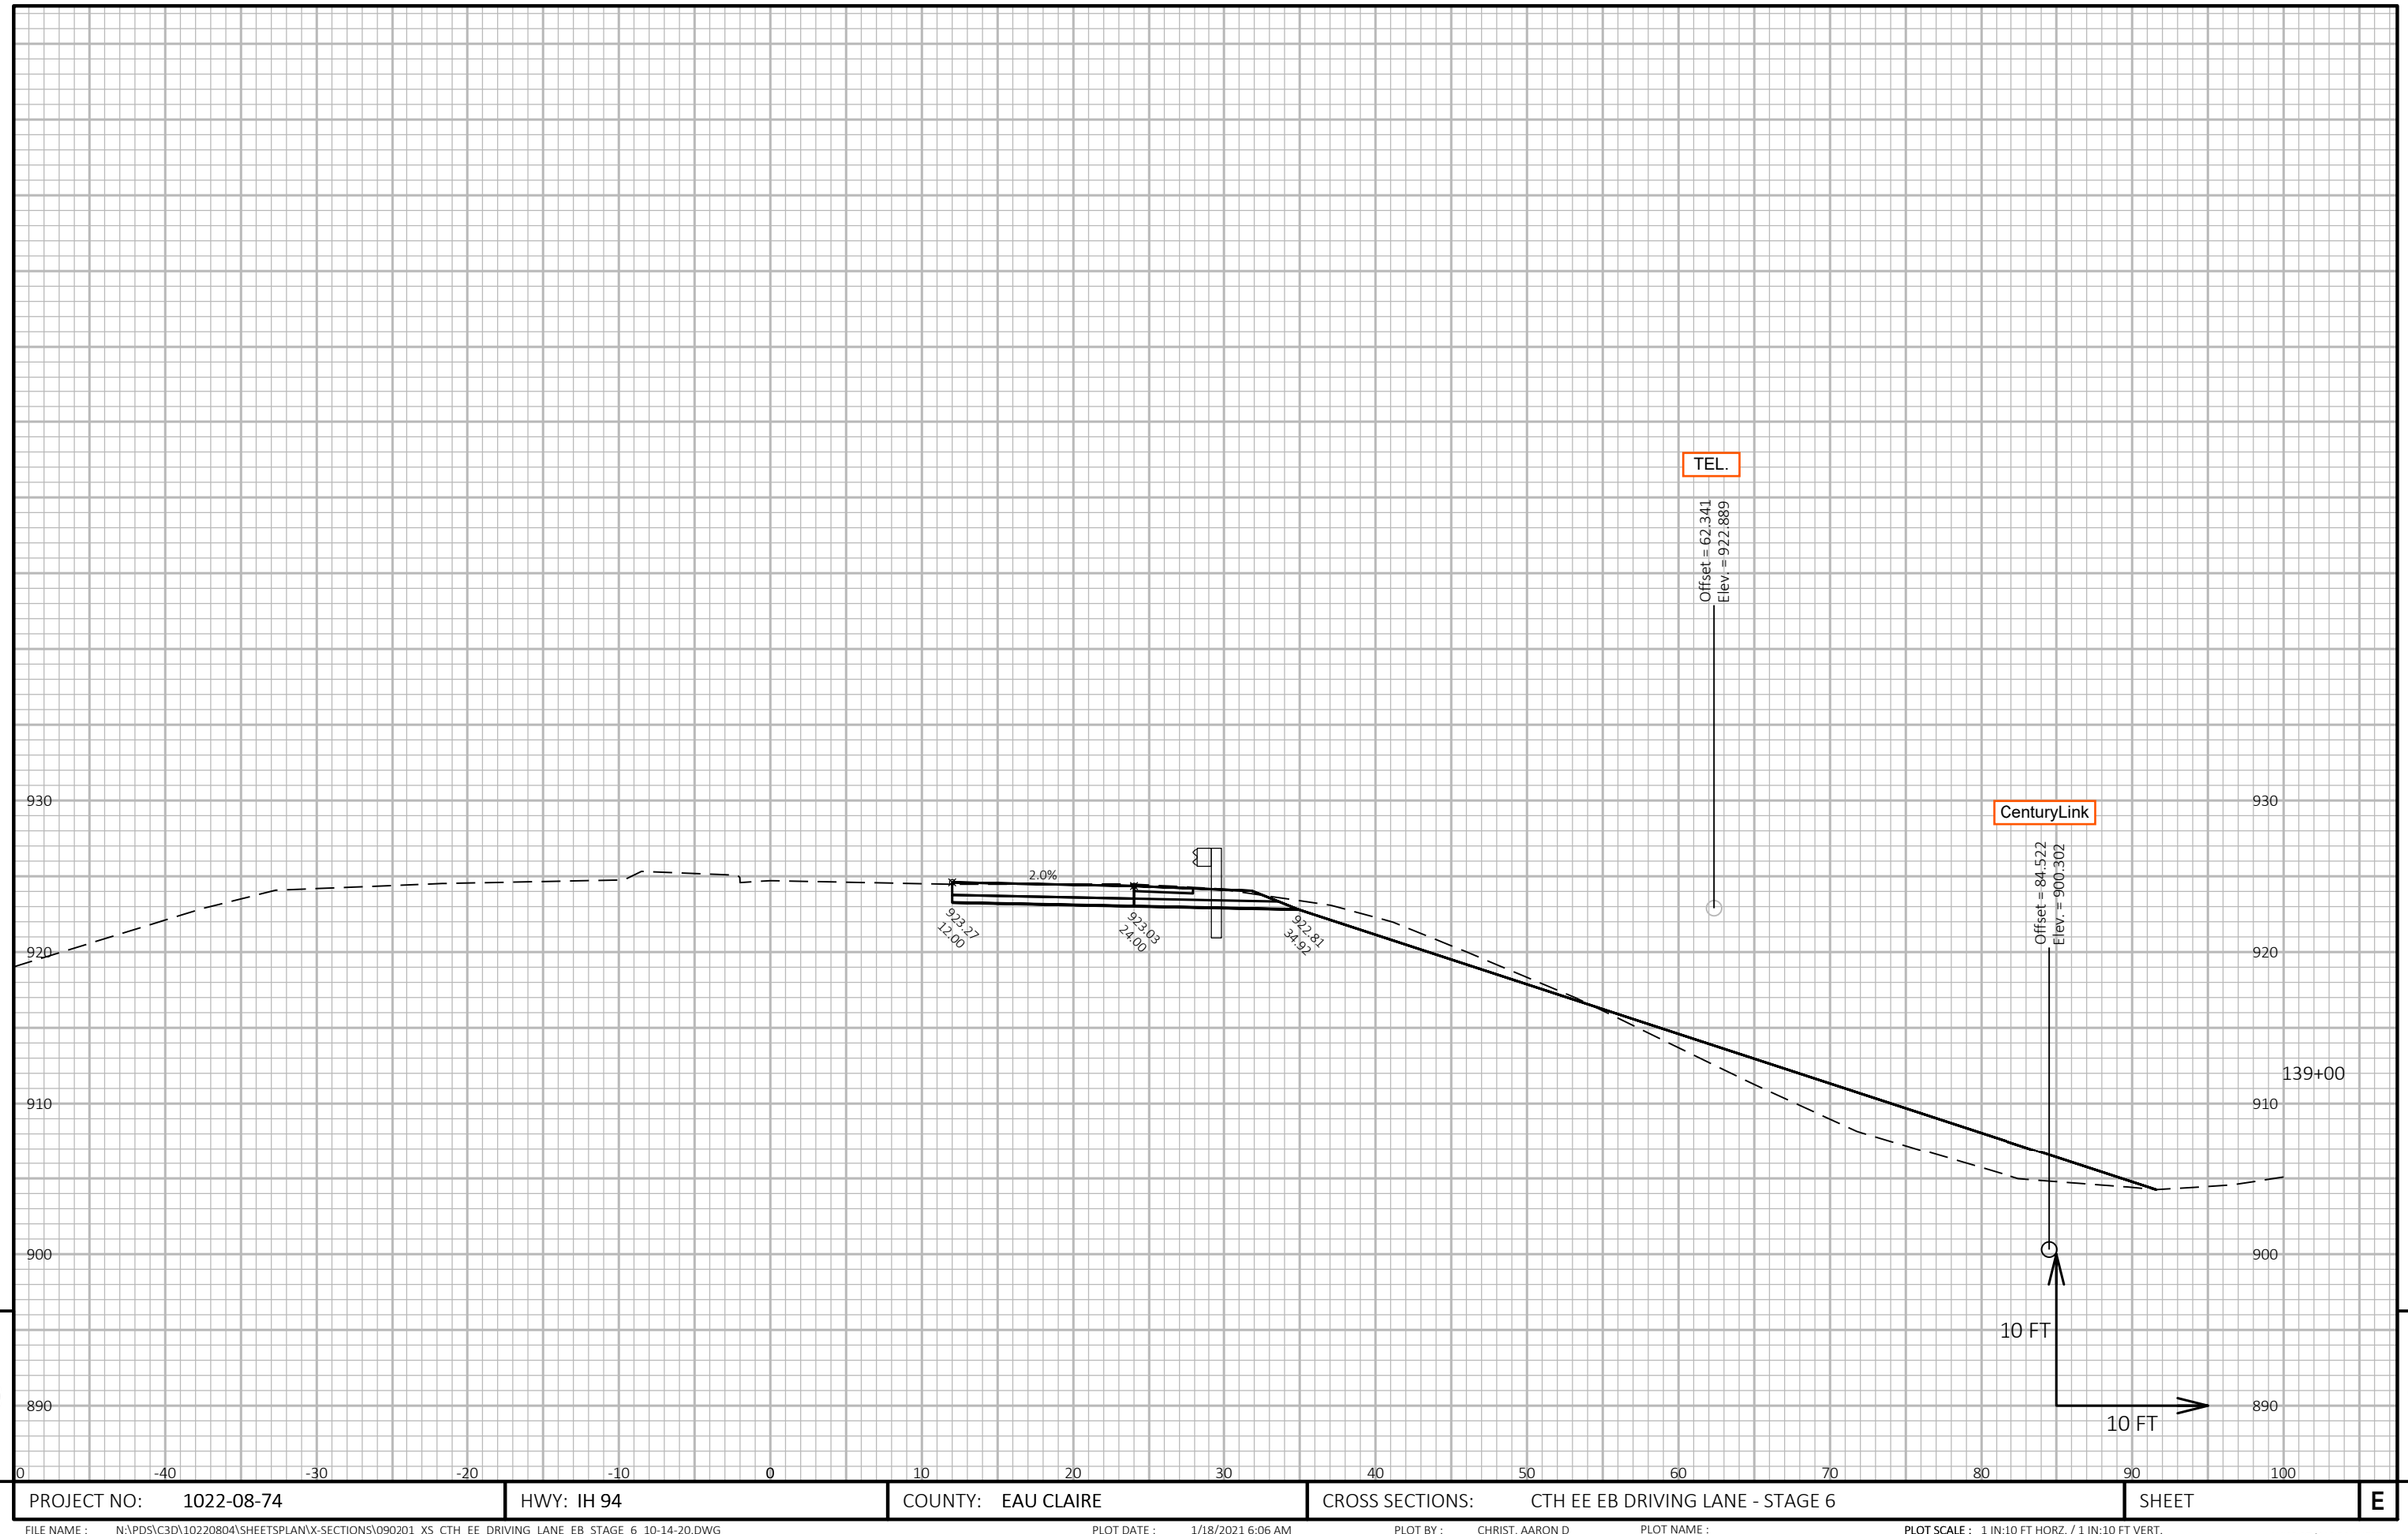


9 9

PROJECT NO: 1022-08-74	HWY: IH 94	COUNTY: EAU CLAIRE	CROSS SECTIONS: CTH EE EB DRIVING LANE - STAGE 6	SHEET E

FILE NAME : N:\PDS\C3D\10220804\SHEETSPLAN\X-SECTIONS\090201_XS_CTH_EE_DRIVING_LANE_EB_STAGE_6_10-14-20.DWG
LAYOUT NAME - CTH EE EB Driving Lane - (17)

PLOT DATE : 1/18/2021 6:06 AM PLOT BY : CHRIST, AARON D PLOT NAME : **PLOT SCALE :** 1 IN:10 FT HORZ. / 1 IN:10 FT VERT.

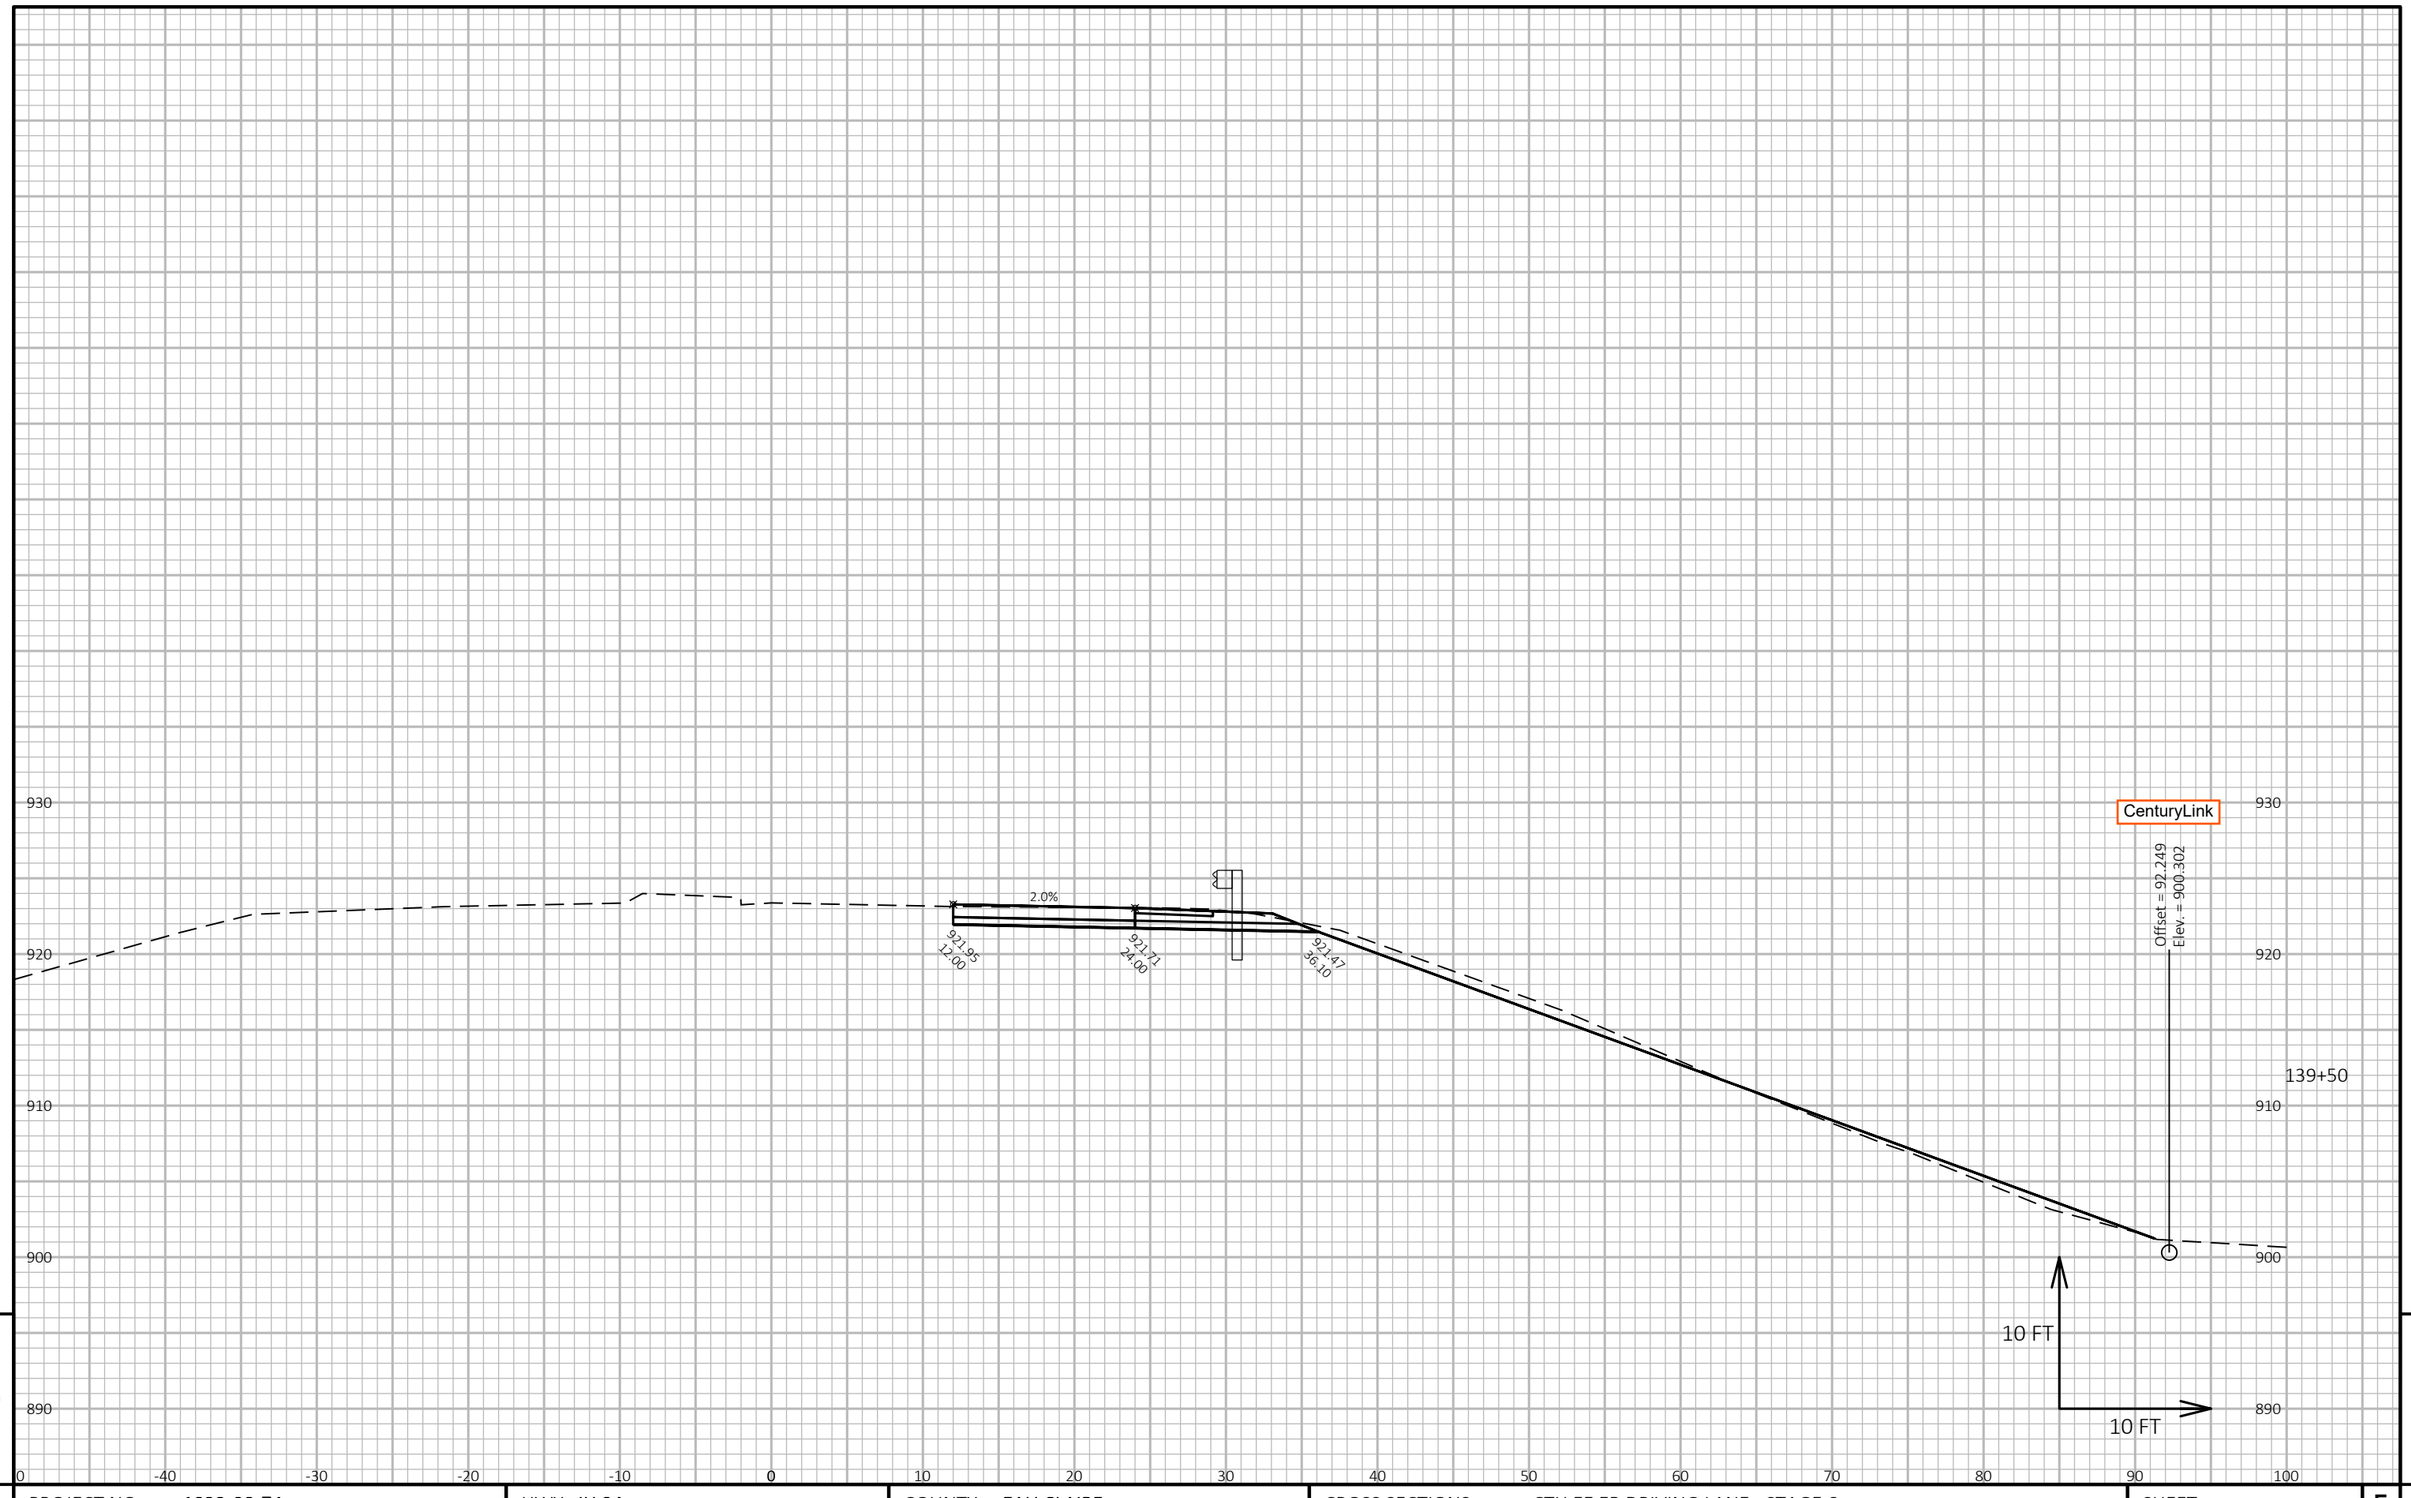


9

9

PROJECT NO: 1022-08-74	HWY: IH 94	COUNTY: EAU CLAIRE	CROSS SECTIONS: CTH EE EB DRIVING LANE - STAGE 6	SHEET	E

FILE NAME : N:\PDS\C3D\10220804\SHEETSPLAN\X-SECTIONS\090201_XS_CTH_EE_DRIVING_LANE_EB_STAGE_6_10-14-20.DWG
LAYOUT NAME - CTH EE EB Driving Lane - (18)

PLOT DATE : 1/18/2021 6:07 AM PLOT BY : CHRIST, AARON D PLOT NAME : **PLOT SCALE :** 1 IN:10 FT HORZ. / 1 IN:10 FT VERT.

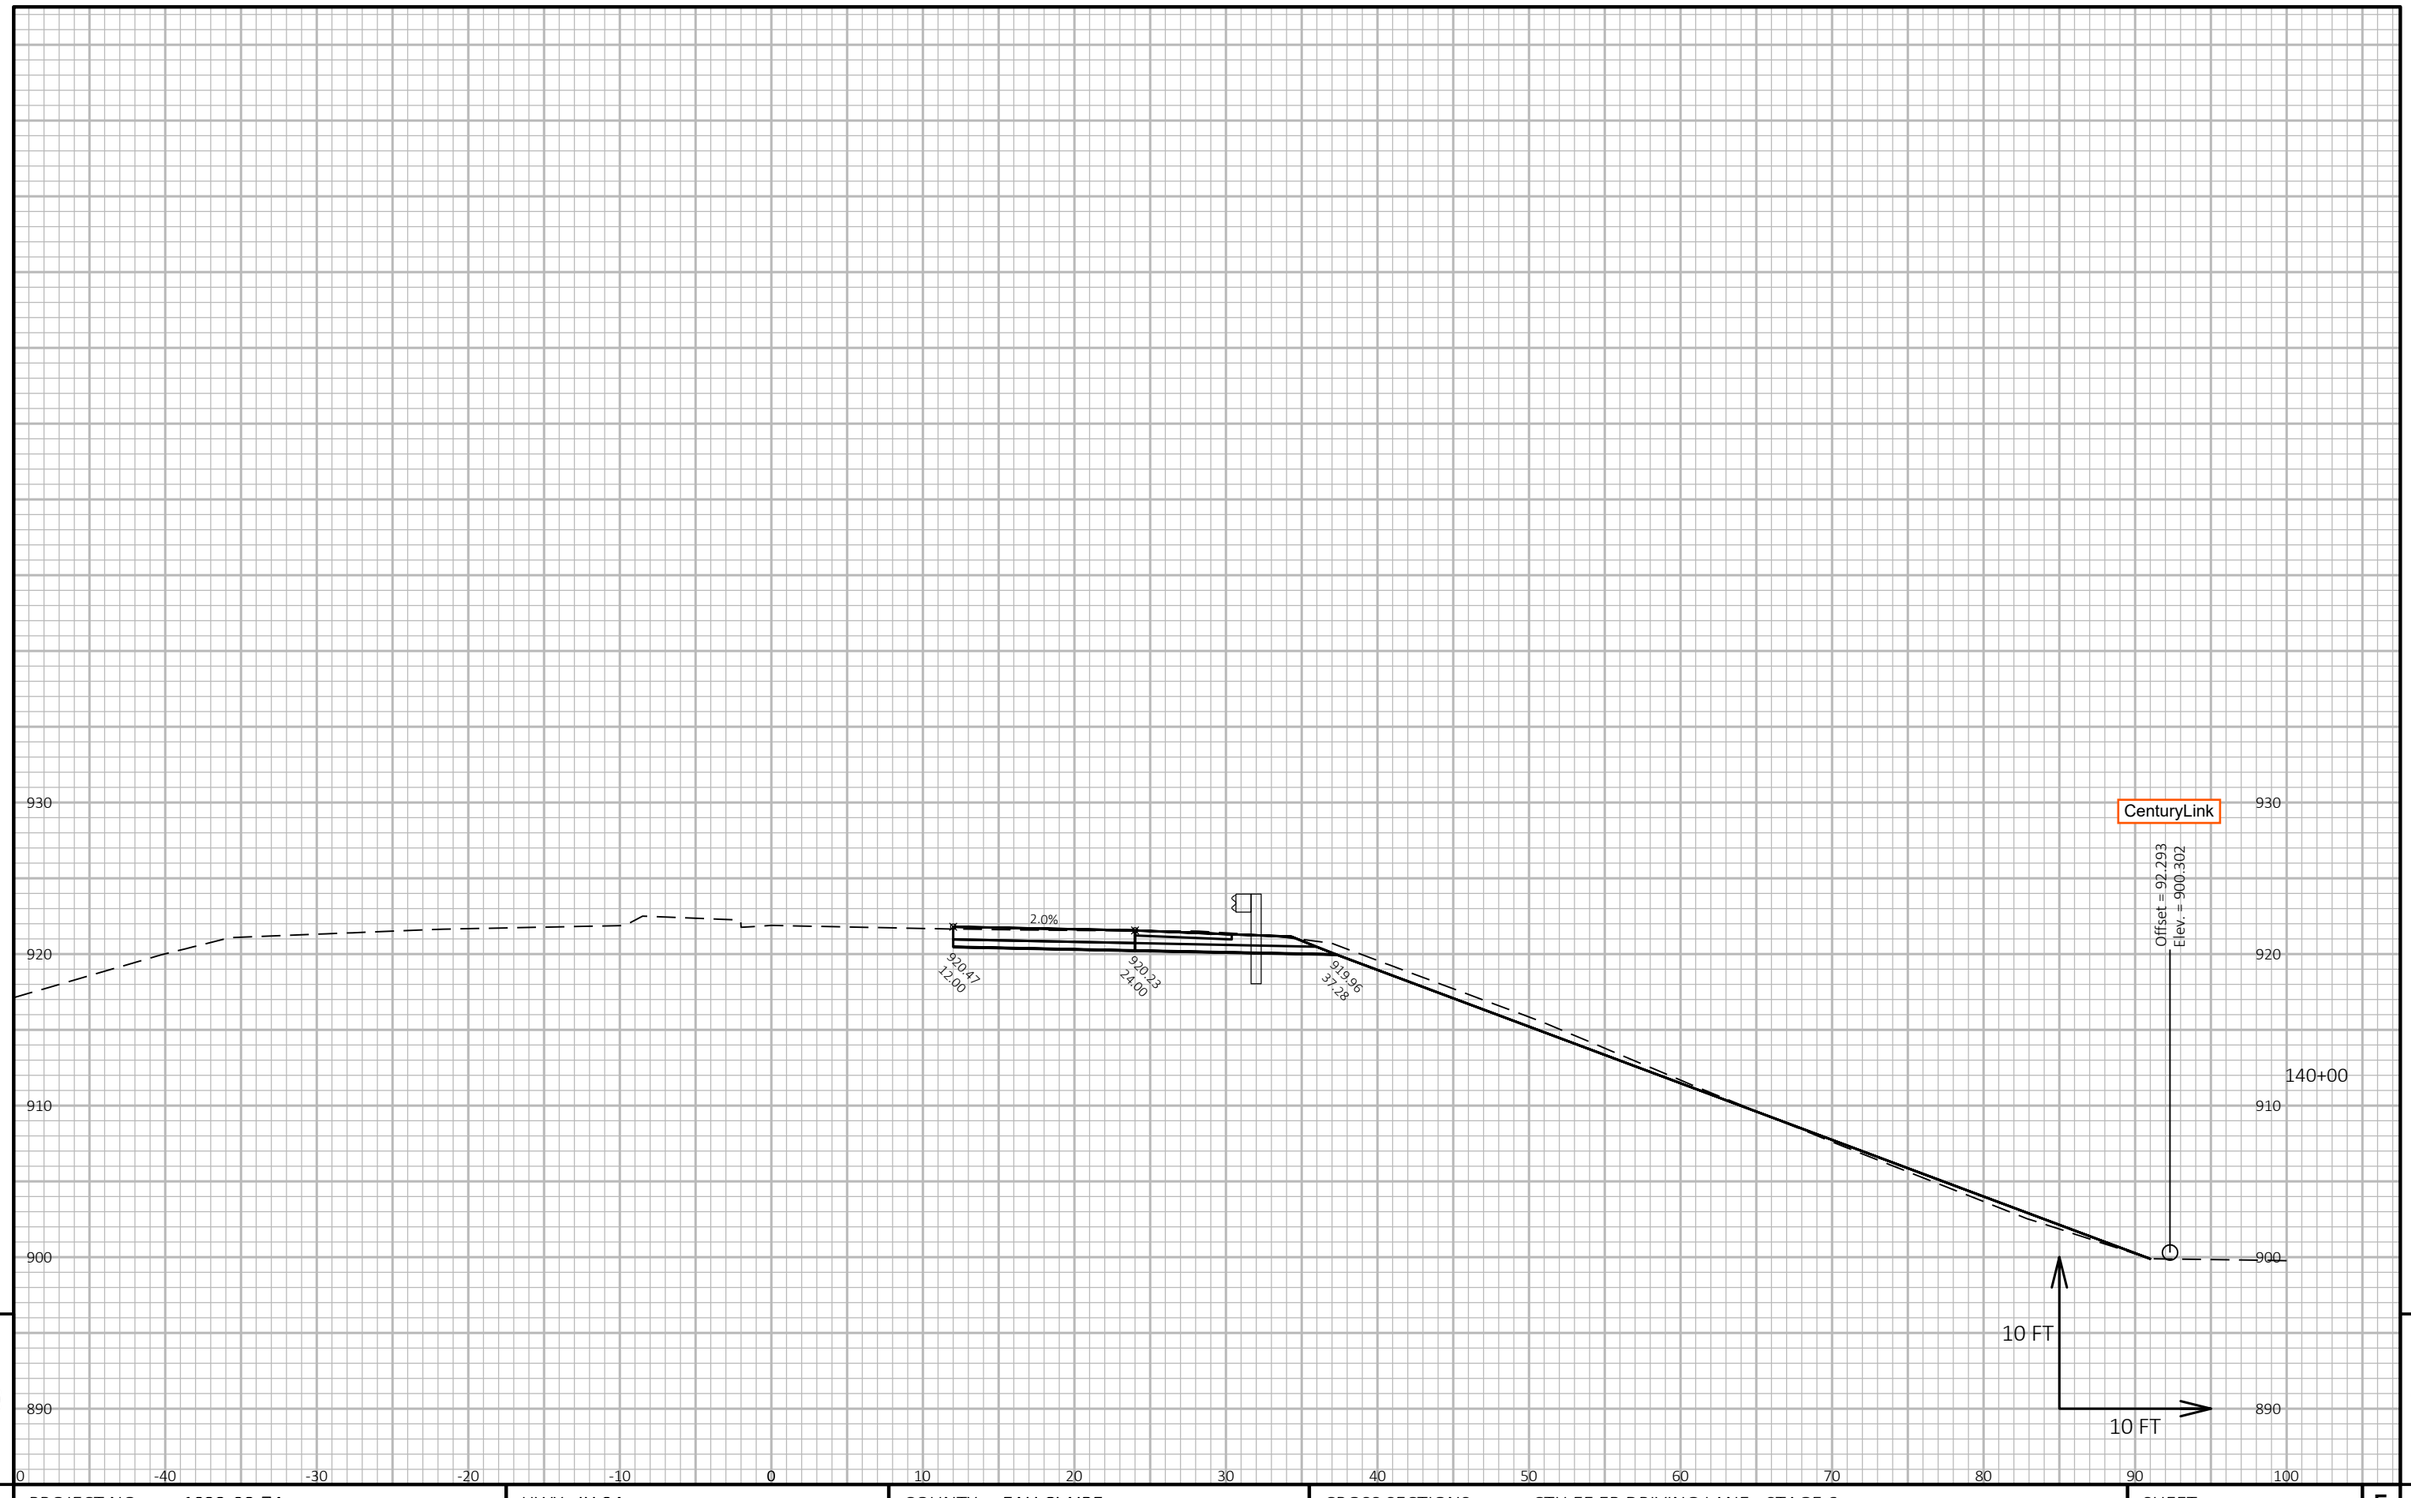


9

9

PROJECT NO: 1022-08-74	HWY: IH 94	COUNTY: EAU CLAIRE	CROSS SECTIONS: CTH EE EB DRIVING LANE - STAGE 6	SHEET E

FILE NAME : N:\PDS\C3D\10220804\SHEETSPLAN\X-SECTIONS\090201_XS_CTH_EE_DRIVING_LANE_EB_STAGE_6_10-14-20.DWG
LAYOUT NAME - CTH EE EB Driving Lane - (19)

PLOT DATE : 1/18/2021 6:07 AM PLOT BY : CHRIST, AARON D PLOT NAME : **PLOT SCALE :** 1 IN:10 FT HORZ. / 1 IN:10 FT VERT.

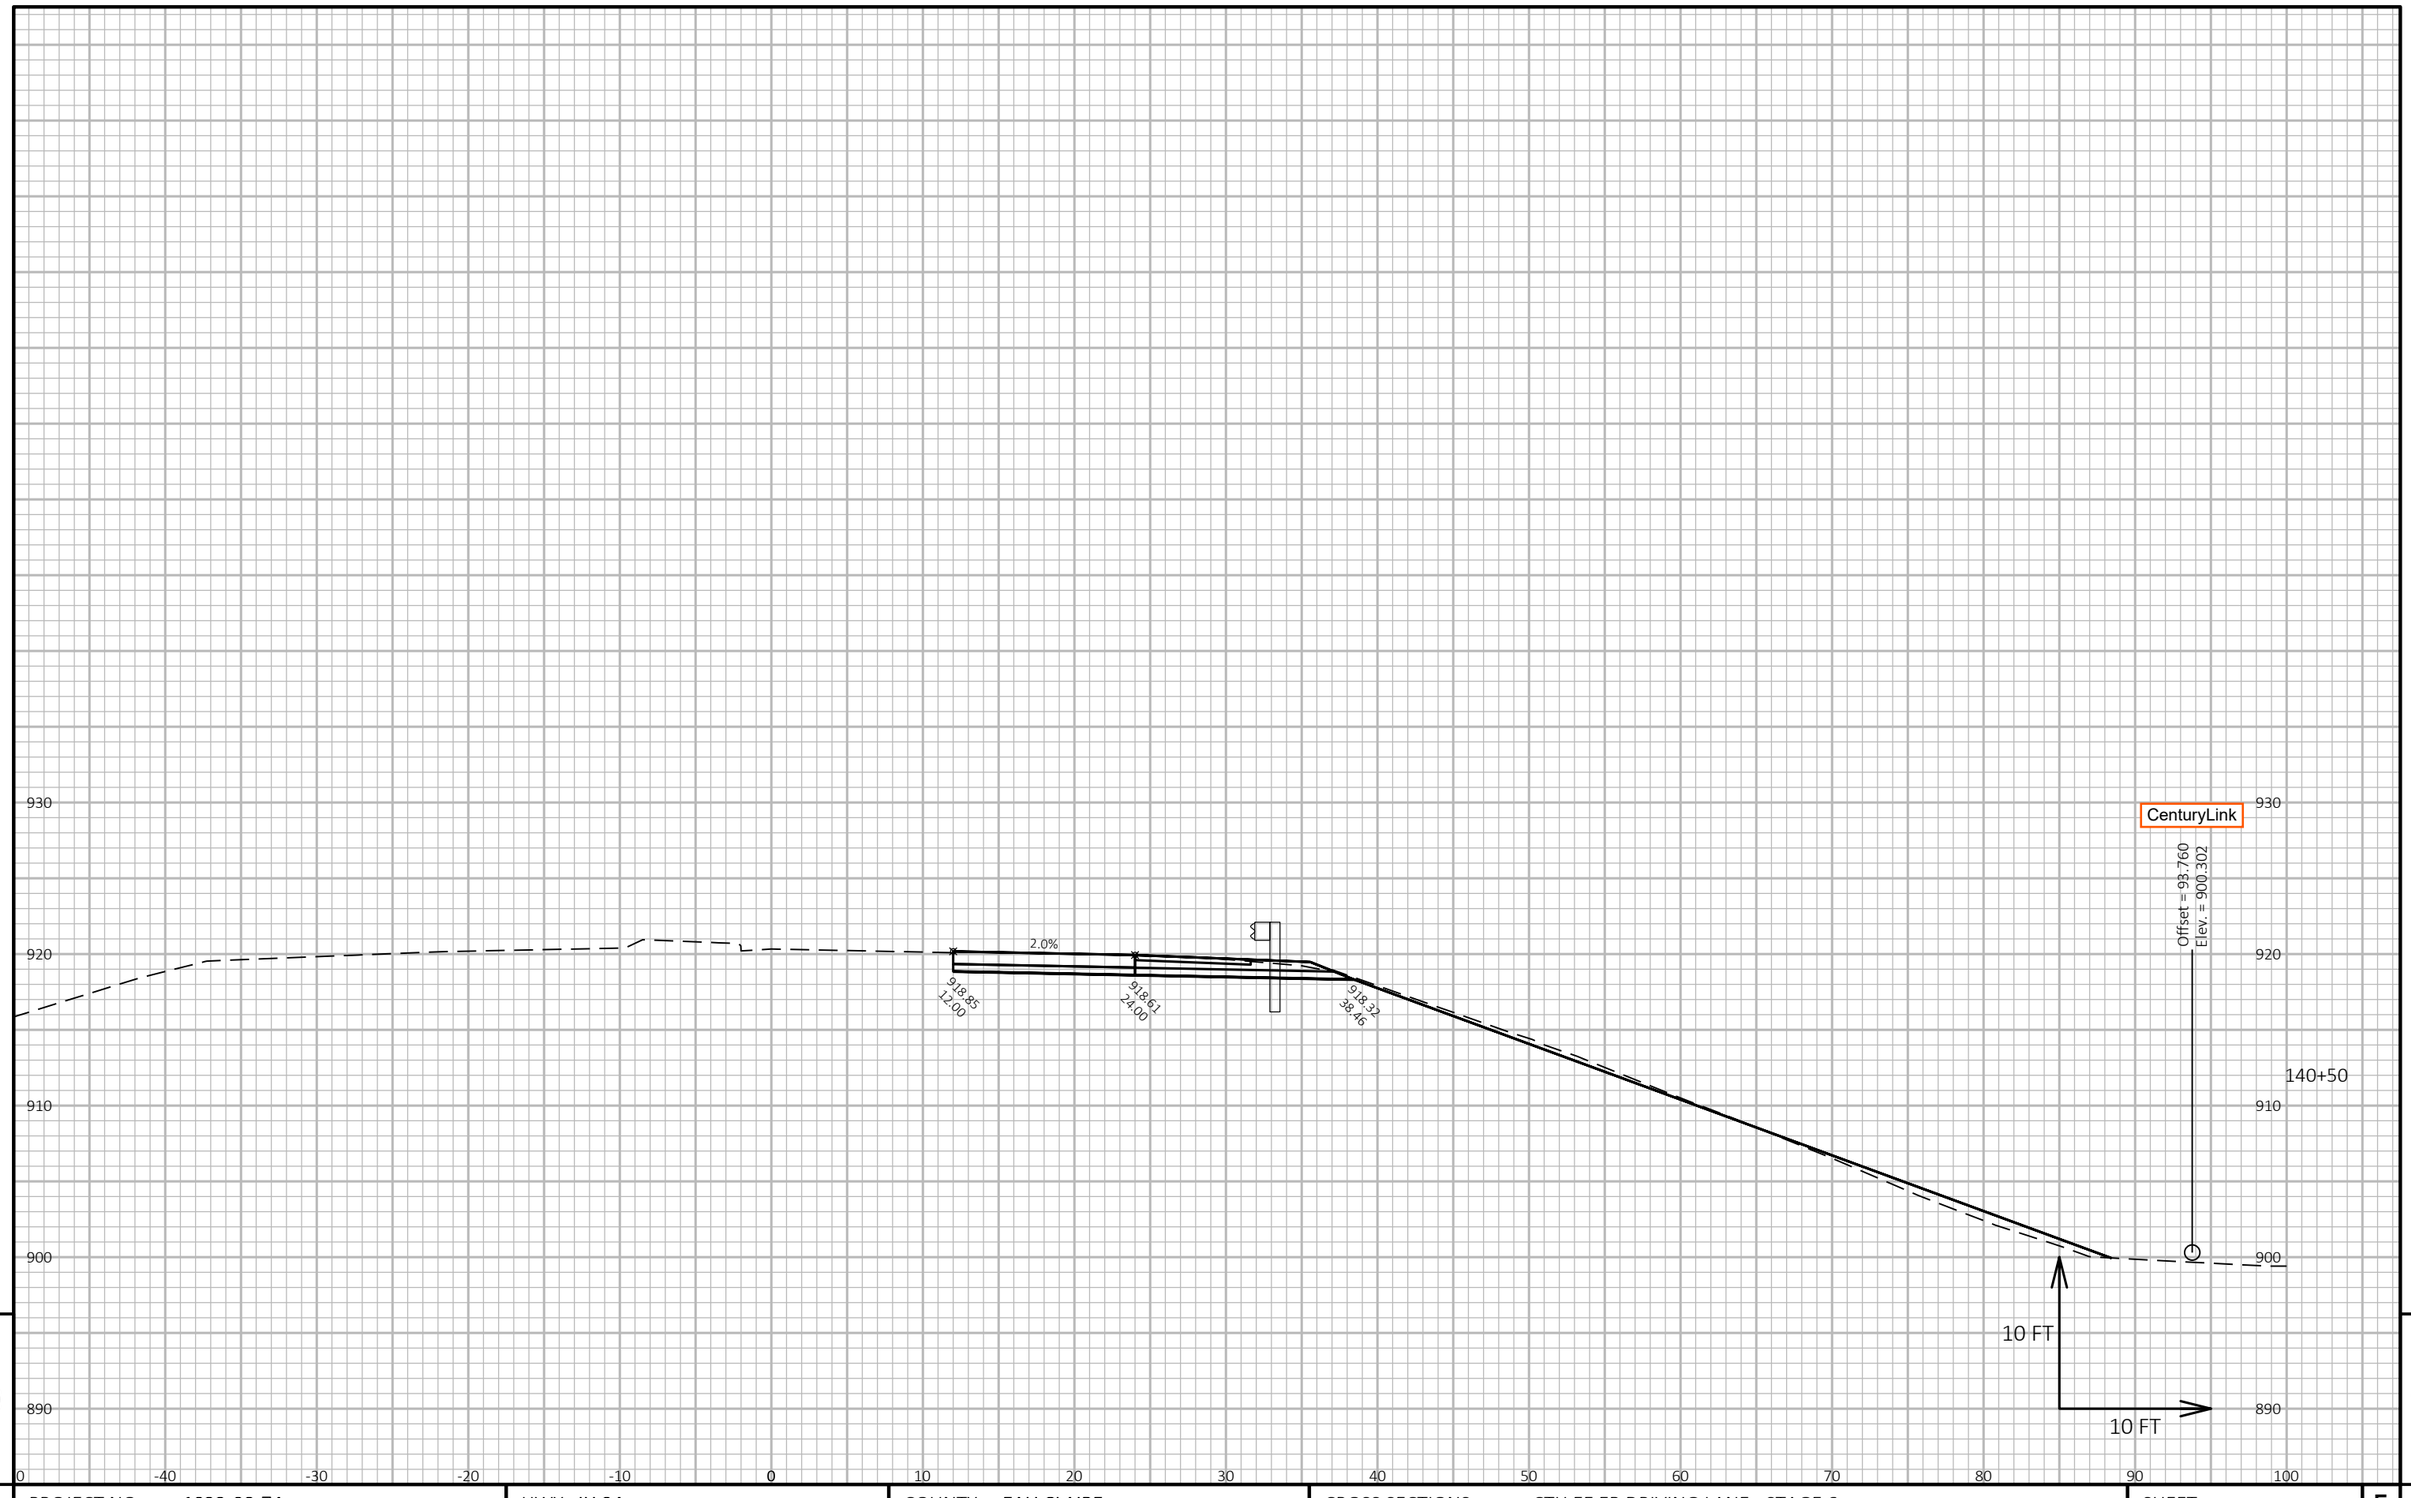


9

9

PROJECT NO: 1022-08-74	HWY: IH 94	COUNTY: EAU CLAIRE	CROSS SECTIONS: CTH EE EB DRIVING LANE - STAGE 6	SHEET E

FILE NAME : N:\PDS\C3D\10220804\SHEETSPLAN\X-SECTIONS\090201_XS_CTH_EE_DRIVING_LANE_EB_STAGE_6_10-14-20.DWG
LAYOUT NAME - CTH EE EB Driving Lane - (20)

PLOT DATE : 1/18/2021 6:08 AM PLOT BY : CHRIST, AARON D PLOT NAME : **PLOT SCALE :** 1 IN:10 FT HORZ. / 1 IN:10 FT VERT.

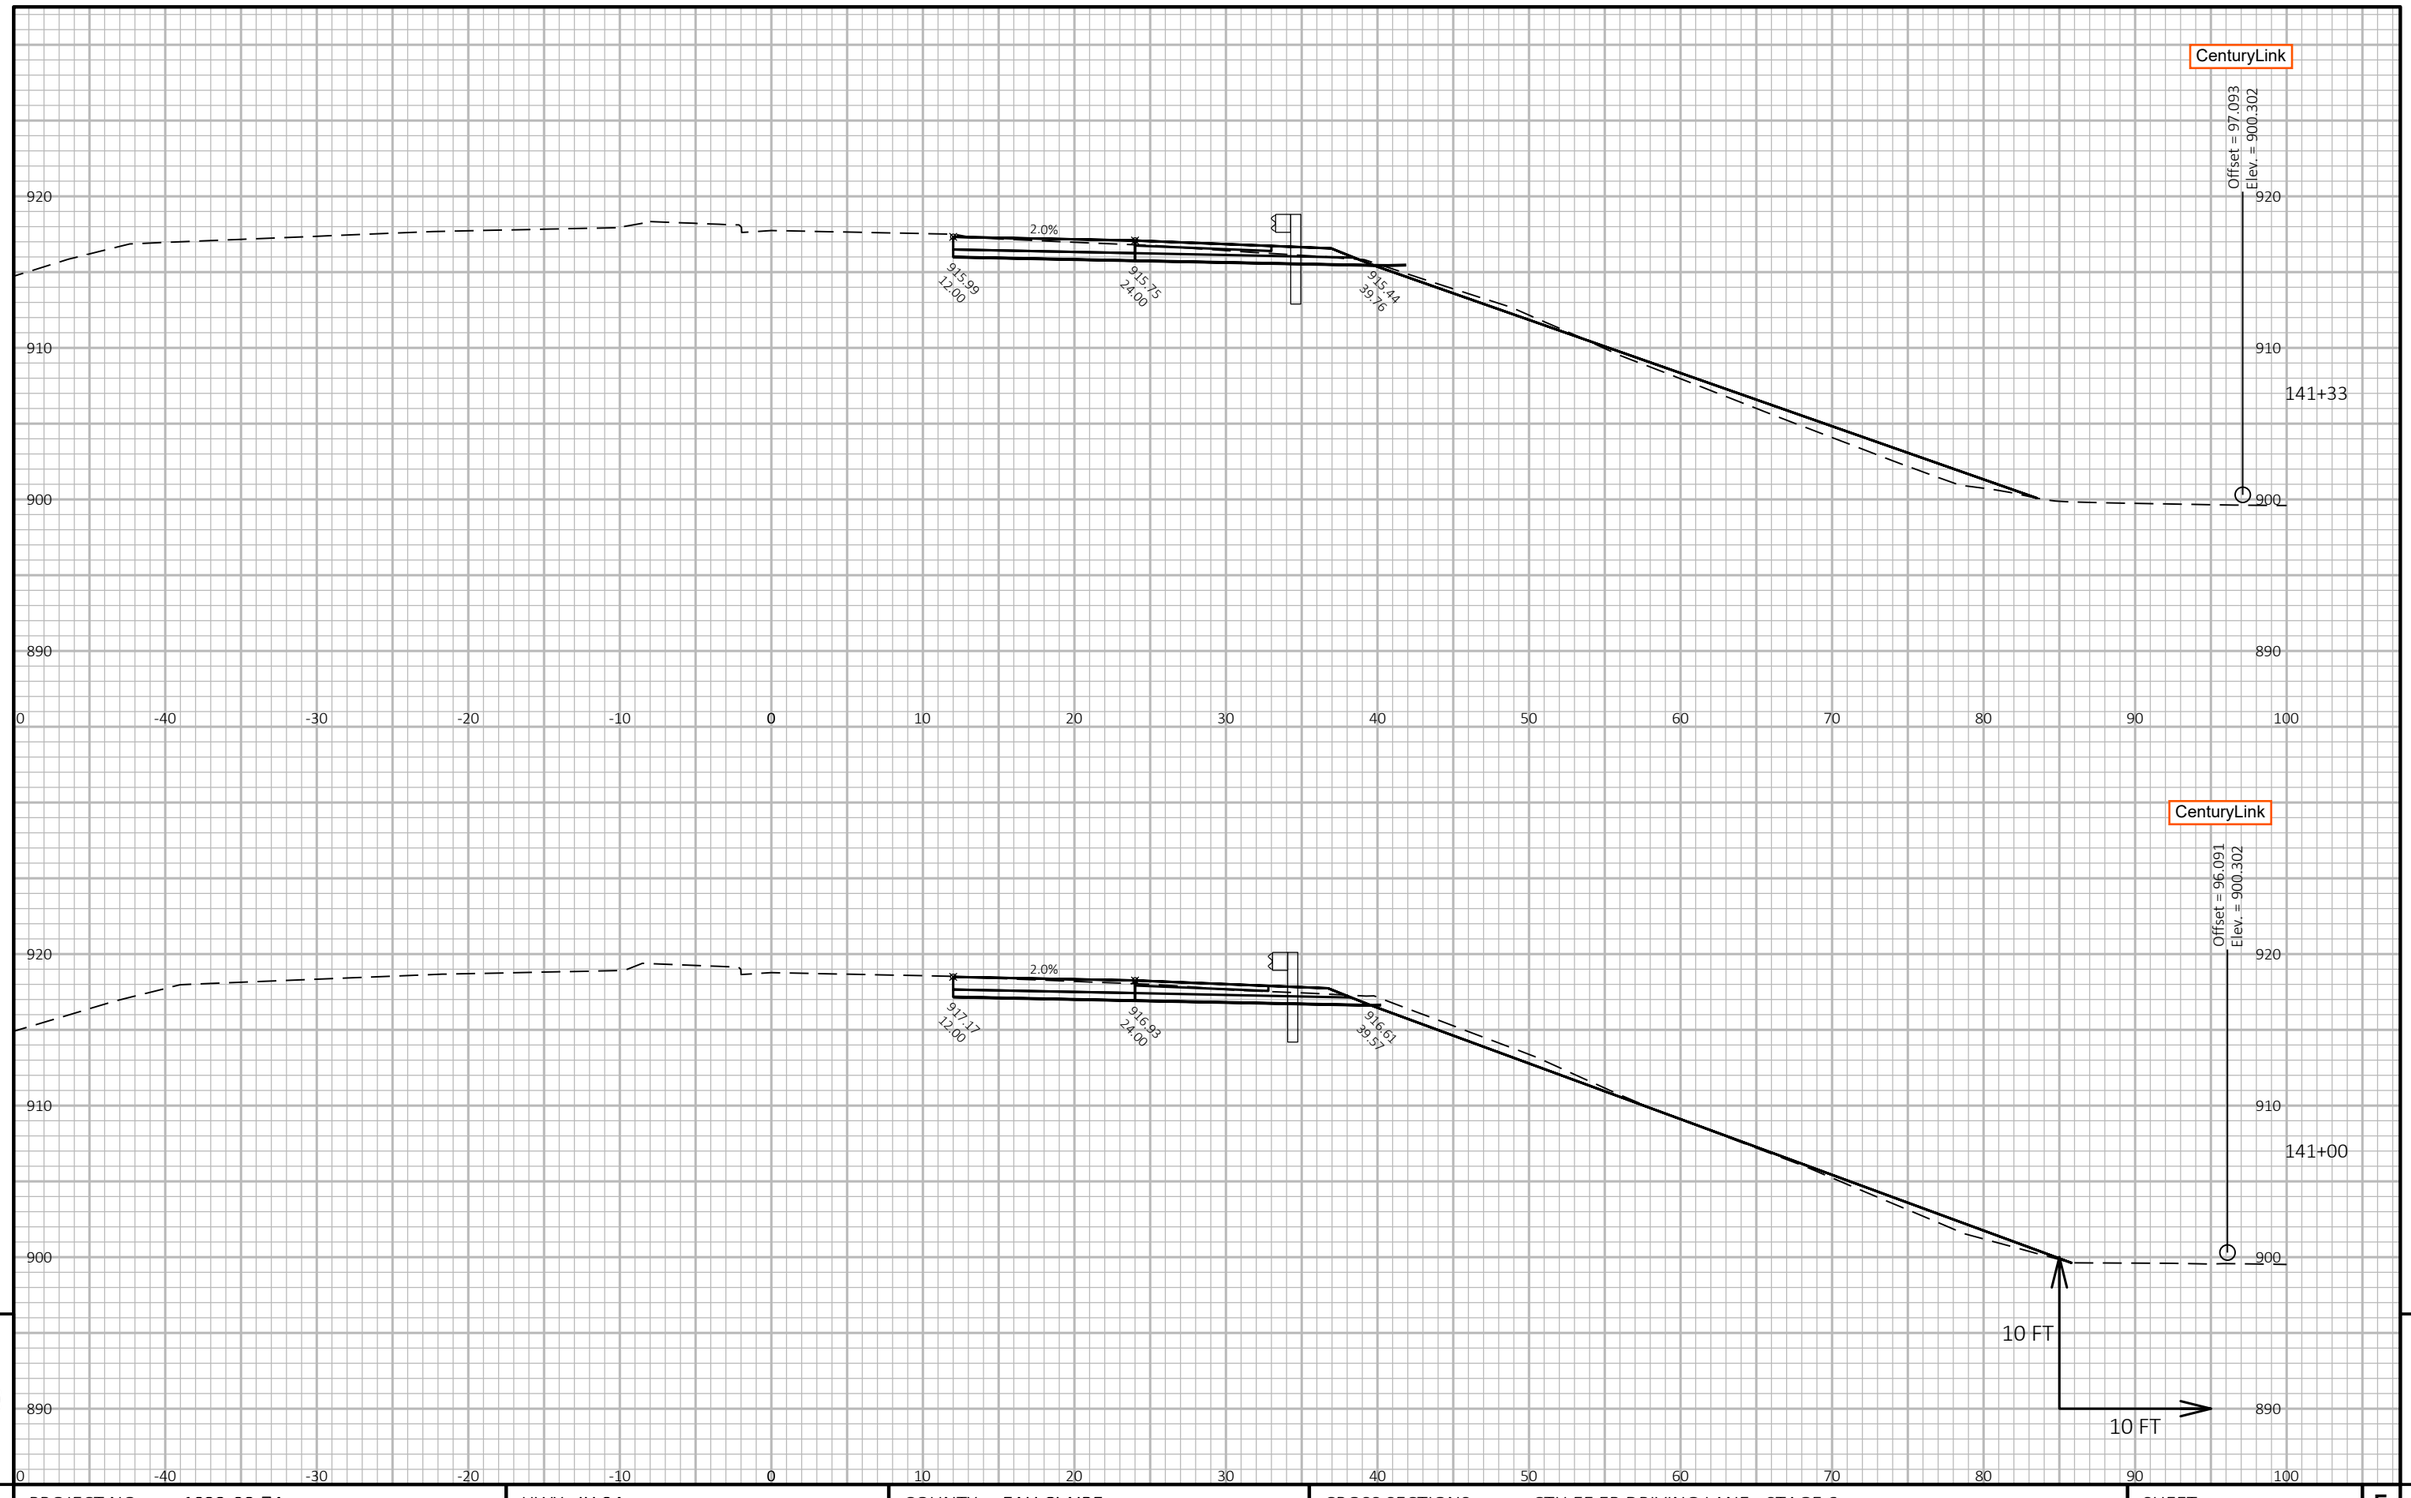

9

9

PROJECT NO: 1022-08-74	HWY: IH 94	COUNTY: EAU CLAIRE	CROSS SECTIONS: CTH EE EB DRIVING LANE - STAGE 6	SHEET	E


FILE NAME : N:\PDS\C3D\10220804\SHEETSPLAN\X-SECTIONS\090201_XS_CTH_EE_DRIVING_LANE_EB_STAGE_6_10-14-20.DWG
LAYOUT NAME - CTH EE EB Driving Lane - (21)

PLOT DATE : 1/18/2021 6:09 AM

PLOT BY : CHRIST, AARON D

PLOT NAME :

PLOT SCALE : 1 IN:10 FT HORZ. / 1 IN:10 FT VERT.

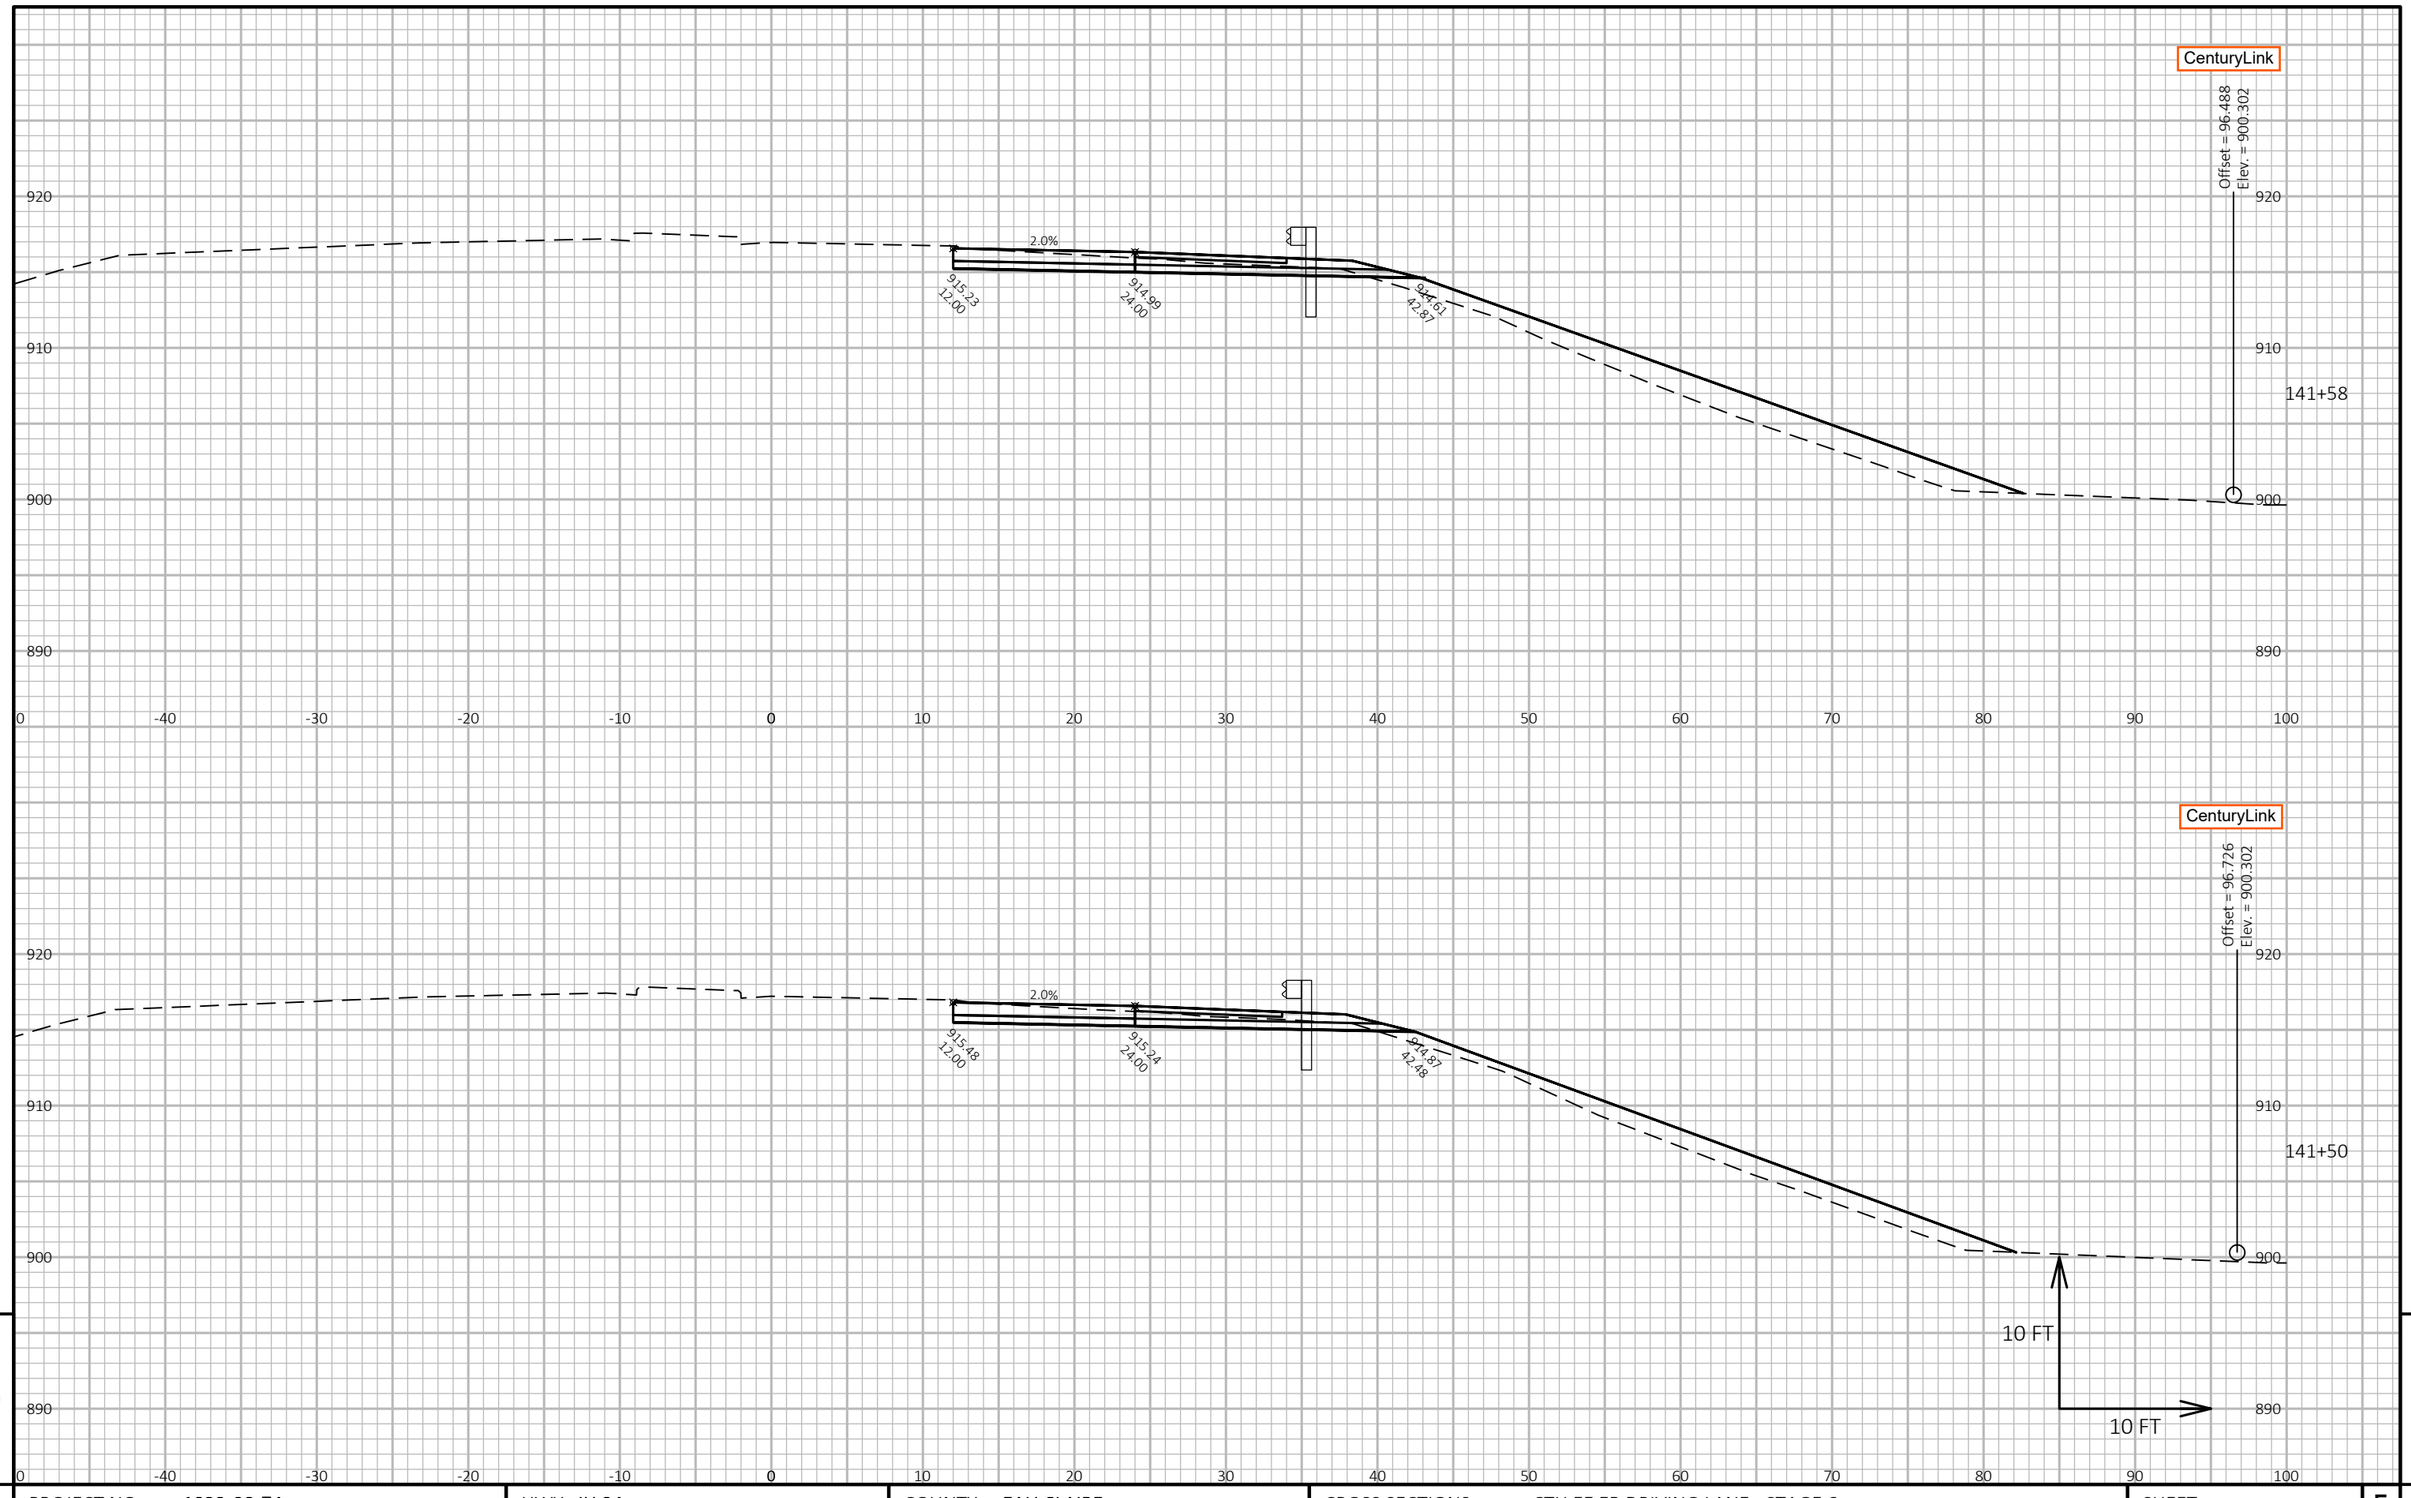


9 9

PROJECT NO: 1022-08-74	HWY: IH 94	COUNTY: EAU CLAIRE	CROSS SECTIONS: CTH EE EB DRIVING LANE - STAGE 6	SHEET E

FILE NAME : N:\PDS\C3D\10220804\SHEETSPLAN\X-SECTIONS\090201_XS_CTH_EE_DRIVING_LANE_EB_STAGE_6_10-14-20.DWG
LAYOUT NAME - CTH EE EB Driving Lane - (22)

PLOT DATE : 1/18/2021 6:09 AM PLOT BY : CHRIST, AARON D PLOT NAME : **PLOT SCALE :** 1 IN:10 FT HORZ. / 1 IN:10 FT VERT.

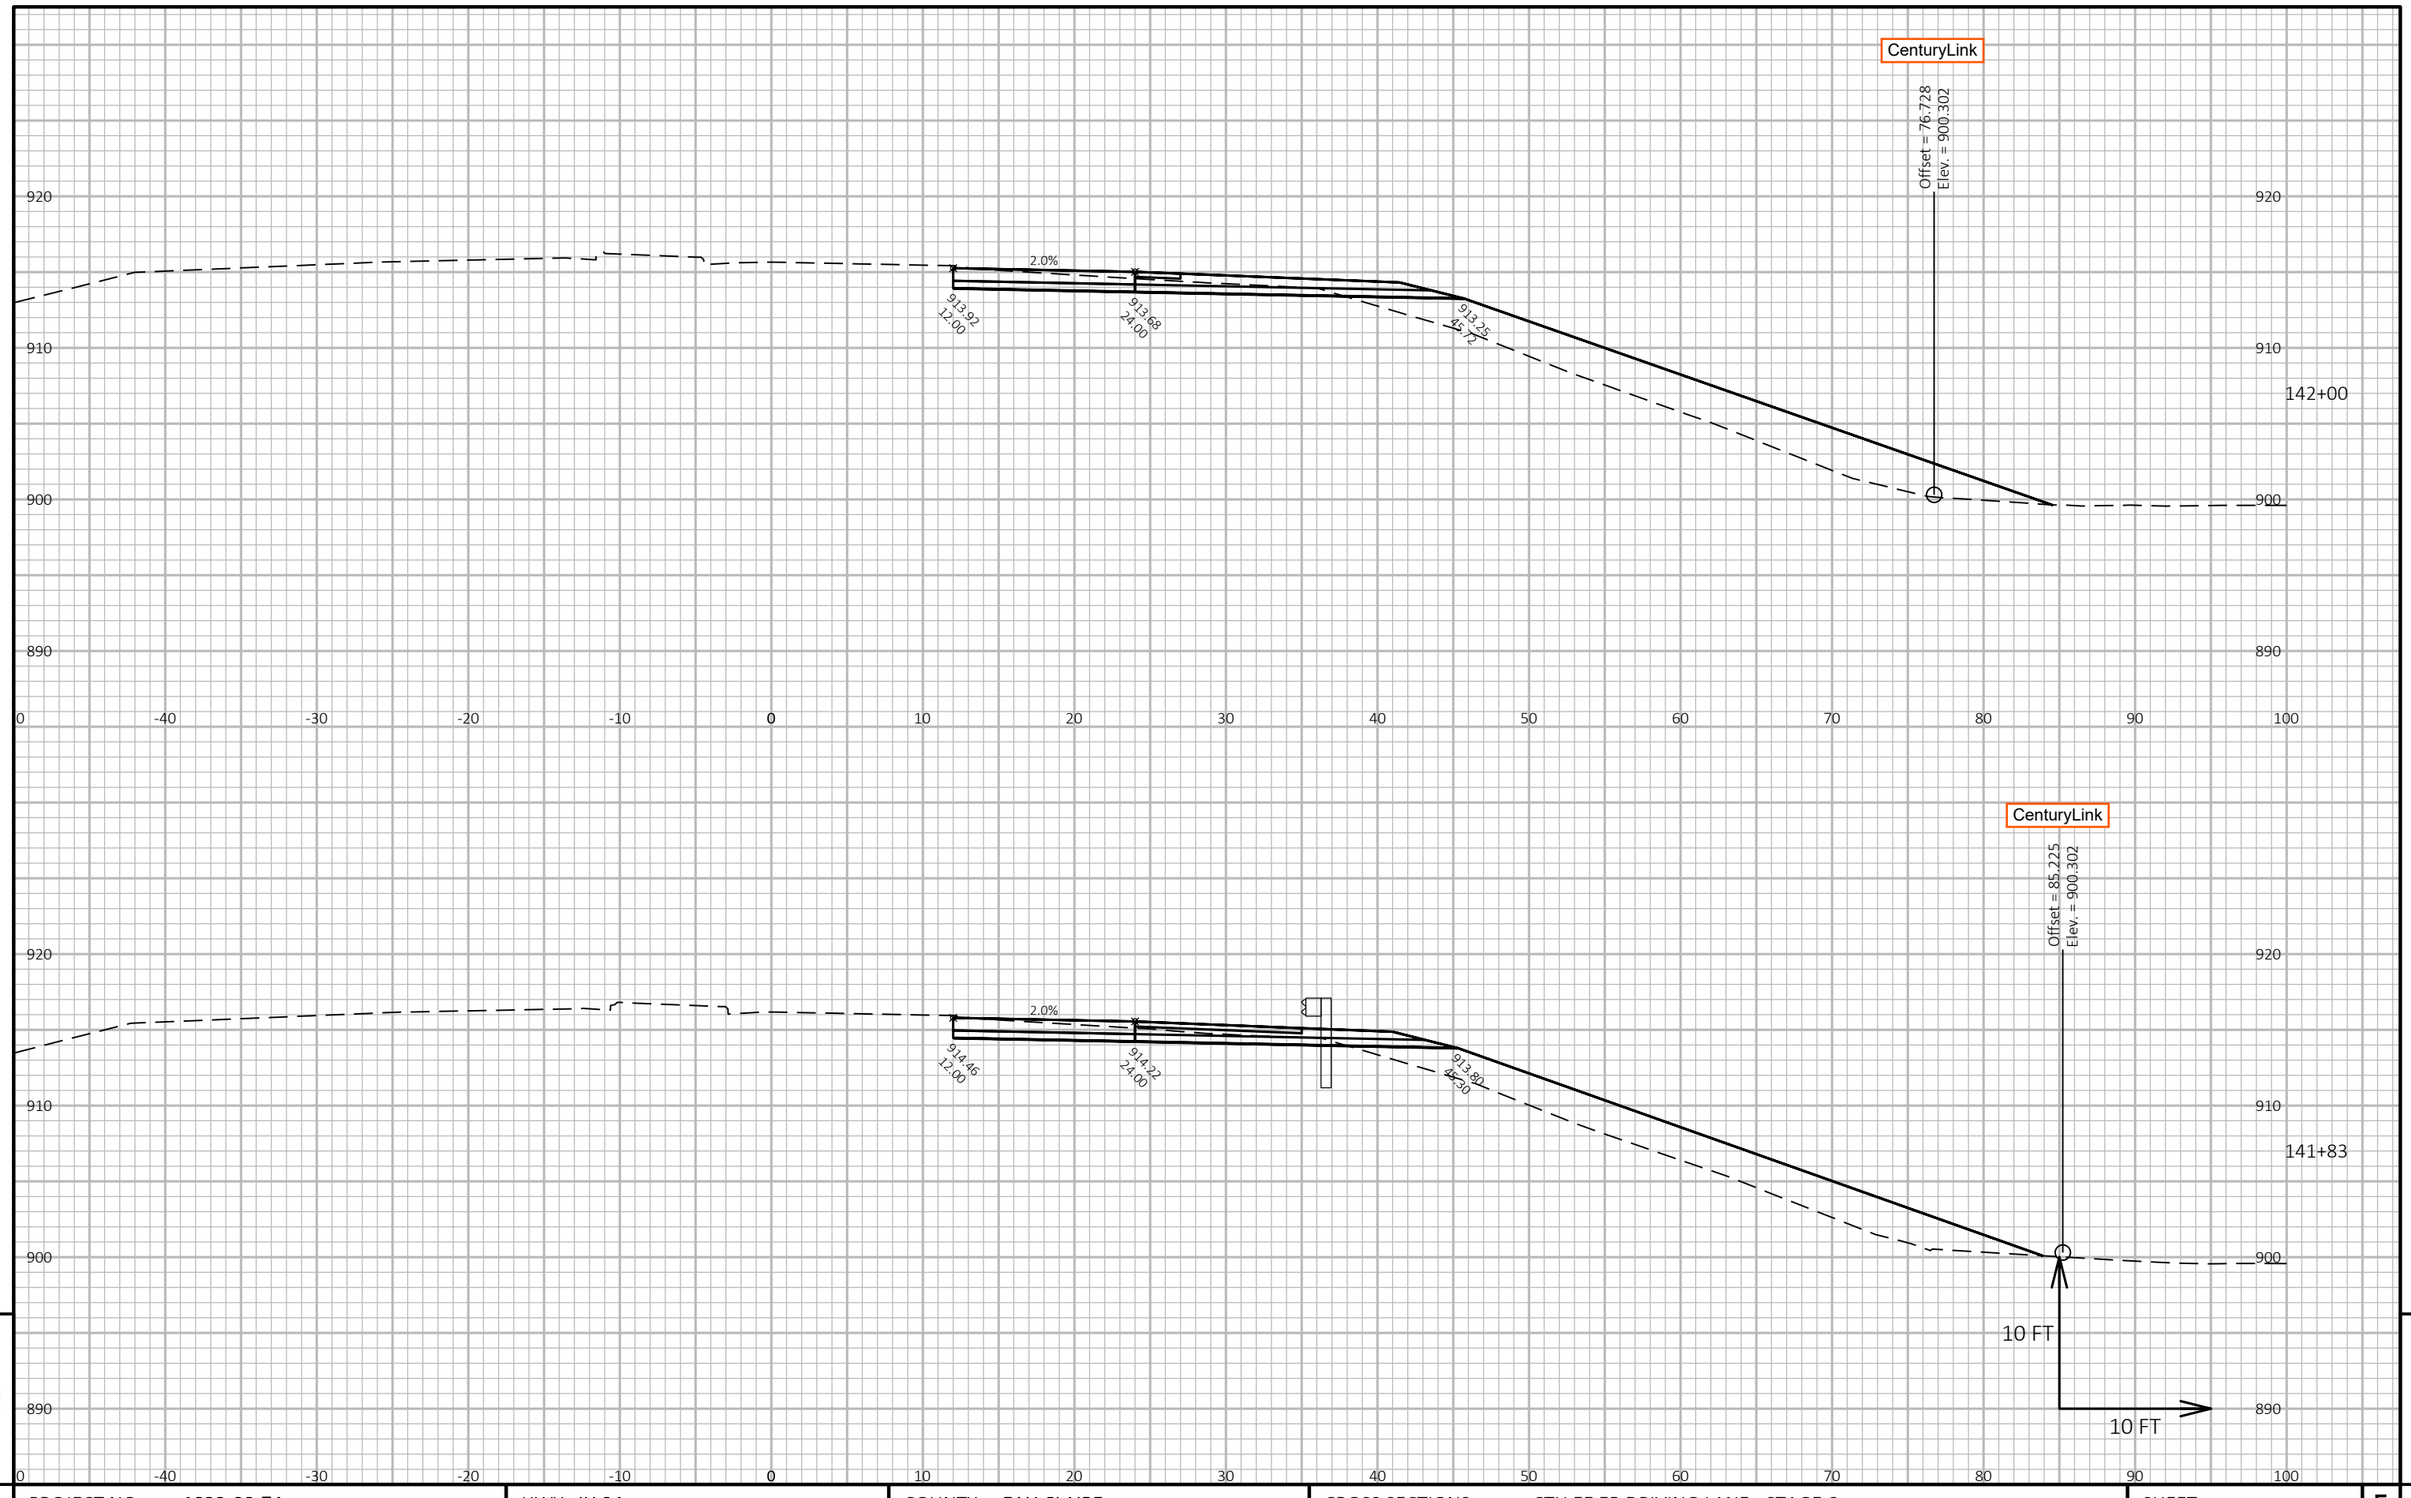


9

9

PROJECT NO: 1022-08-74	HWY: IH 94	COUNTY: EAU CLAIRE	CROSS SECTIONS: CTH EE EB DRIVING LANE - STAGE 6	SHEET	E

FILE NAME : N:\PDS\C3D\10220804\SHEETSPLAN\X-SECTIONS\090201_XS_CTH_EE_DRIVING_LANE_EB_STAGE_6_10-14-20.DWG
LAYOUT NAME - CTH EE EB Driving Lane - (23)

PLOT DATE : 1/18/2021 6:10 AM PLOT BY : CHRIST, AARON D PLOT NAME : **PLOT SCALE :** 1 IN:10 FT HORZ. / 1 IN:10 FT VERT.

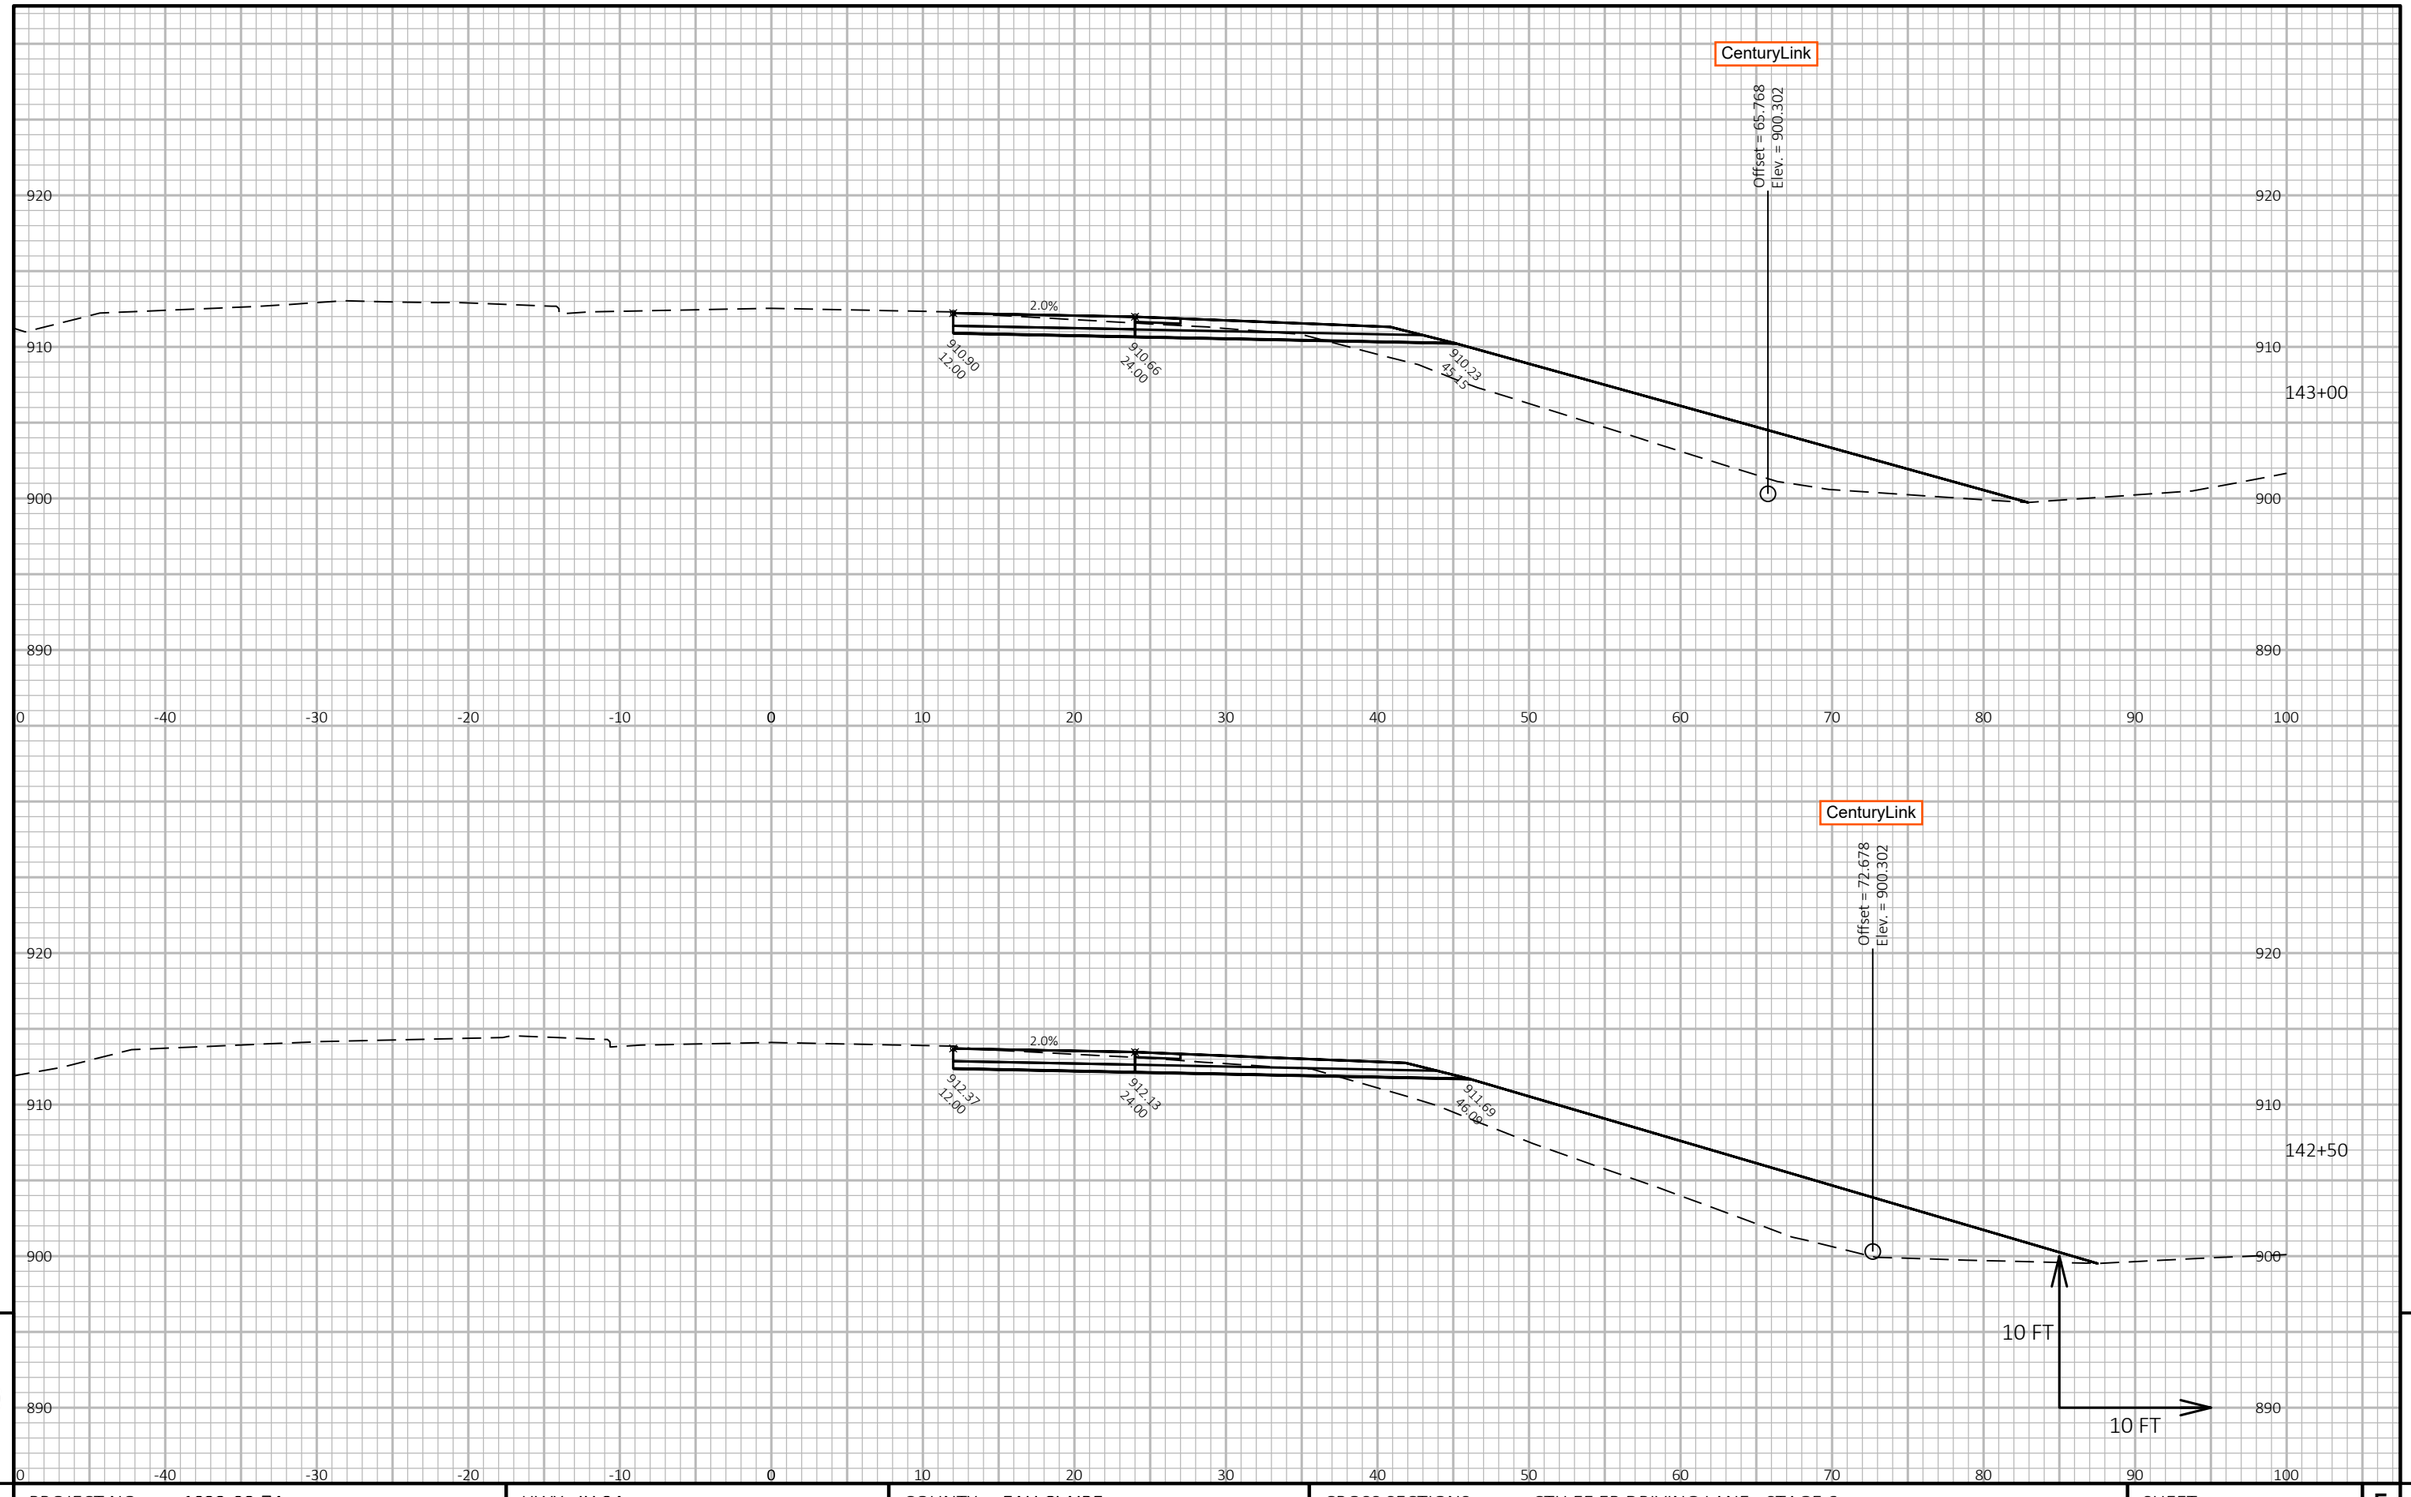

9

9

PROJECT NO: 1022-08-74	HWY: IH 94	COUNTY: EAU CLAIRE	CROSS SECTIONS: CTH EE EB DRIVING LANE - STAGE 6	SHEET	E


FILE NAME : N:\PDS\C3D\10220804\SHEETSPLAN\X-SECTIONS\090201_XS_CTH_EE_DRIVING_LANE_EB_STAGE_6_10-14-20.DWG
LAYOUT NAME - CTH EE EB Driving Lane - (24)

PLOT DATE : 1/18/2021 6:10 AM

PLOT BY : CHRIST, AARON D

PLOT NAME :

PLOT SCALE : 1 IN:10 FT HORZ. / 1 IN:10 FT VERT.

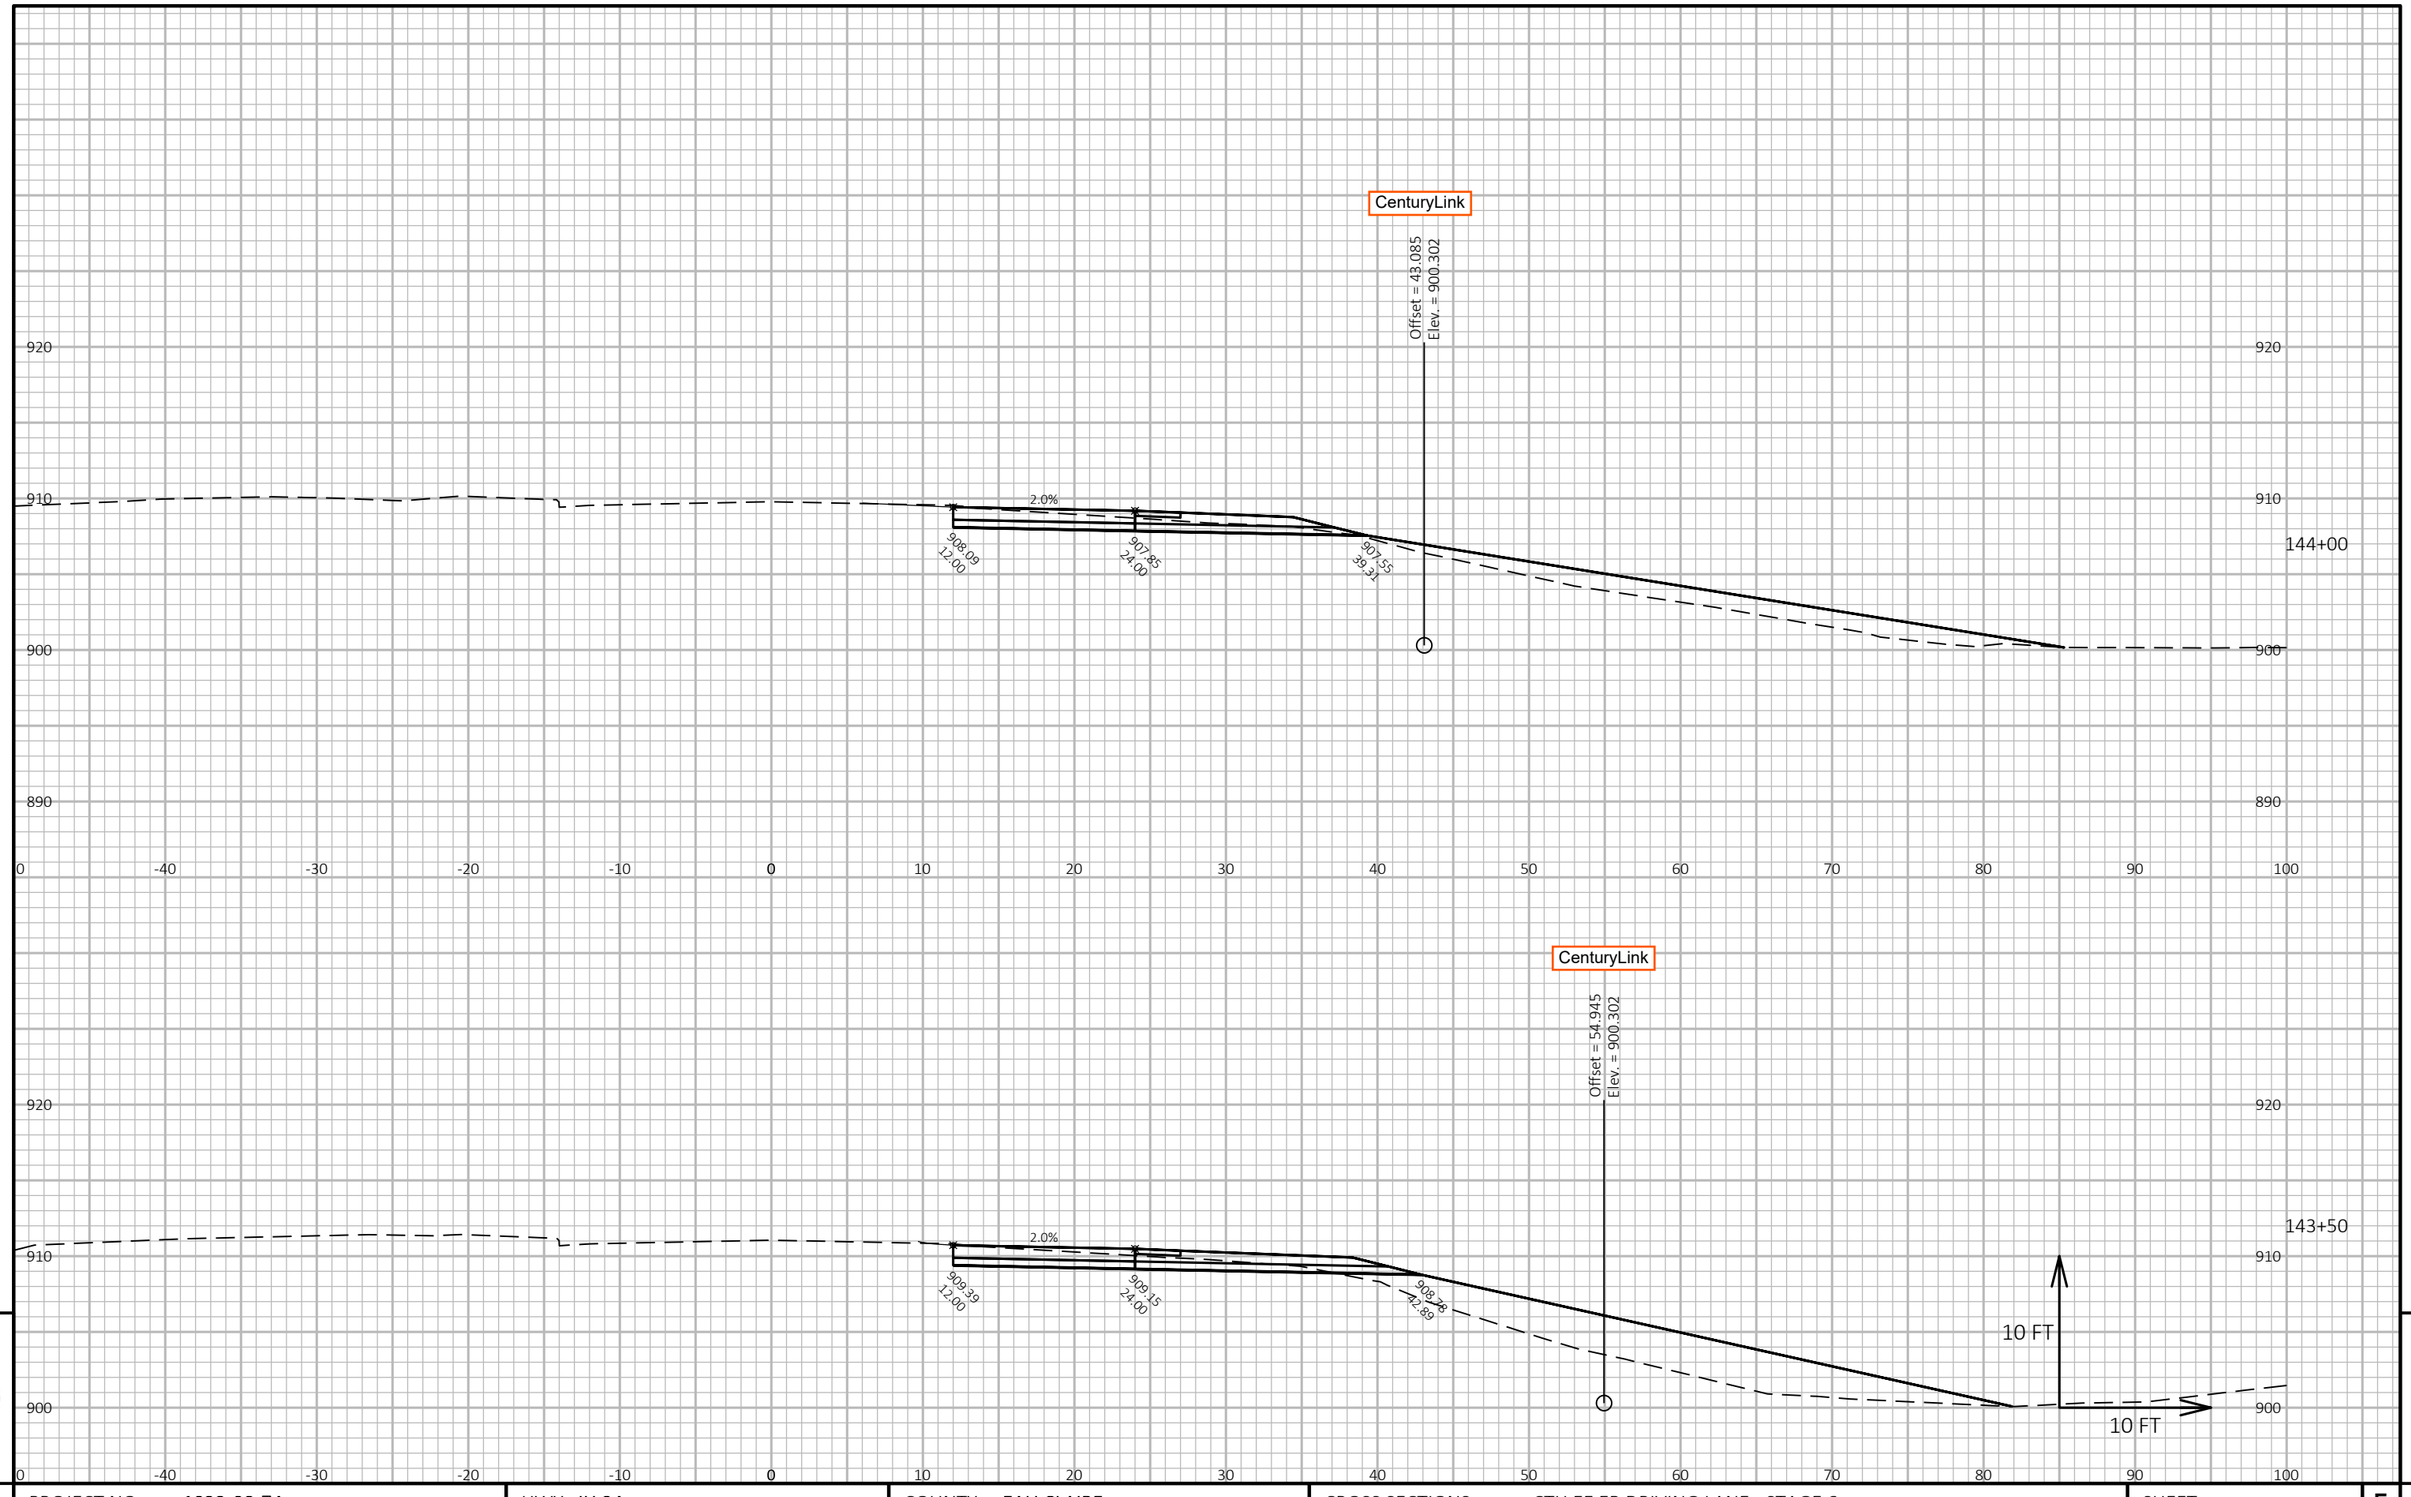


9

9

PROJECT NO: 1022-08-74	HWY: IH 94	COUNTY: EAU CLAIRE	CROSS SECTIONS: CTH EE EB DRIVING LANE - STAGE 6	SHEET	E

FILE NAME : N:\PDS\C3D\10220804\SHEETSPLAN\X-SECTIONS\090201_XS_CTH_EE_DRIVING_LANE_EB_STAGE_6_10-14-20.DWG
LAYOUT NAME - CTH EE EB Driving Lane - (25)


PLOT DATE : 1/18/2021 6:11 AM PLOT BY : CHRIST, AARON D PLOT NAME : **PLOT SCALE :** 1 IN:10 FT HORZ. / 1 IN:10 FT VERT.

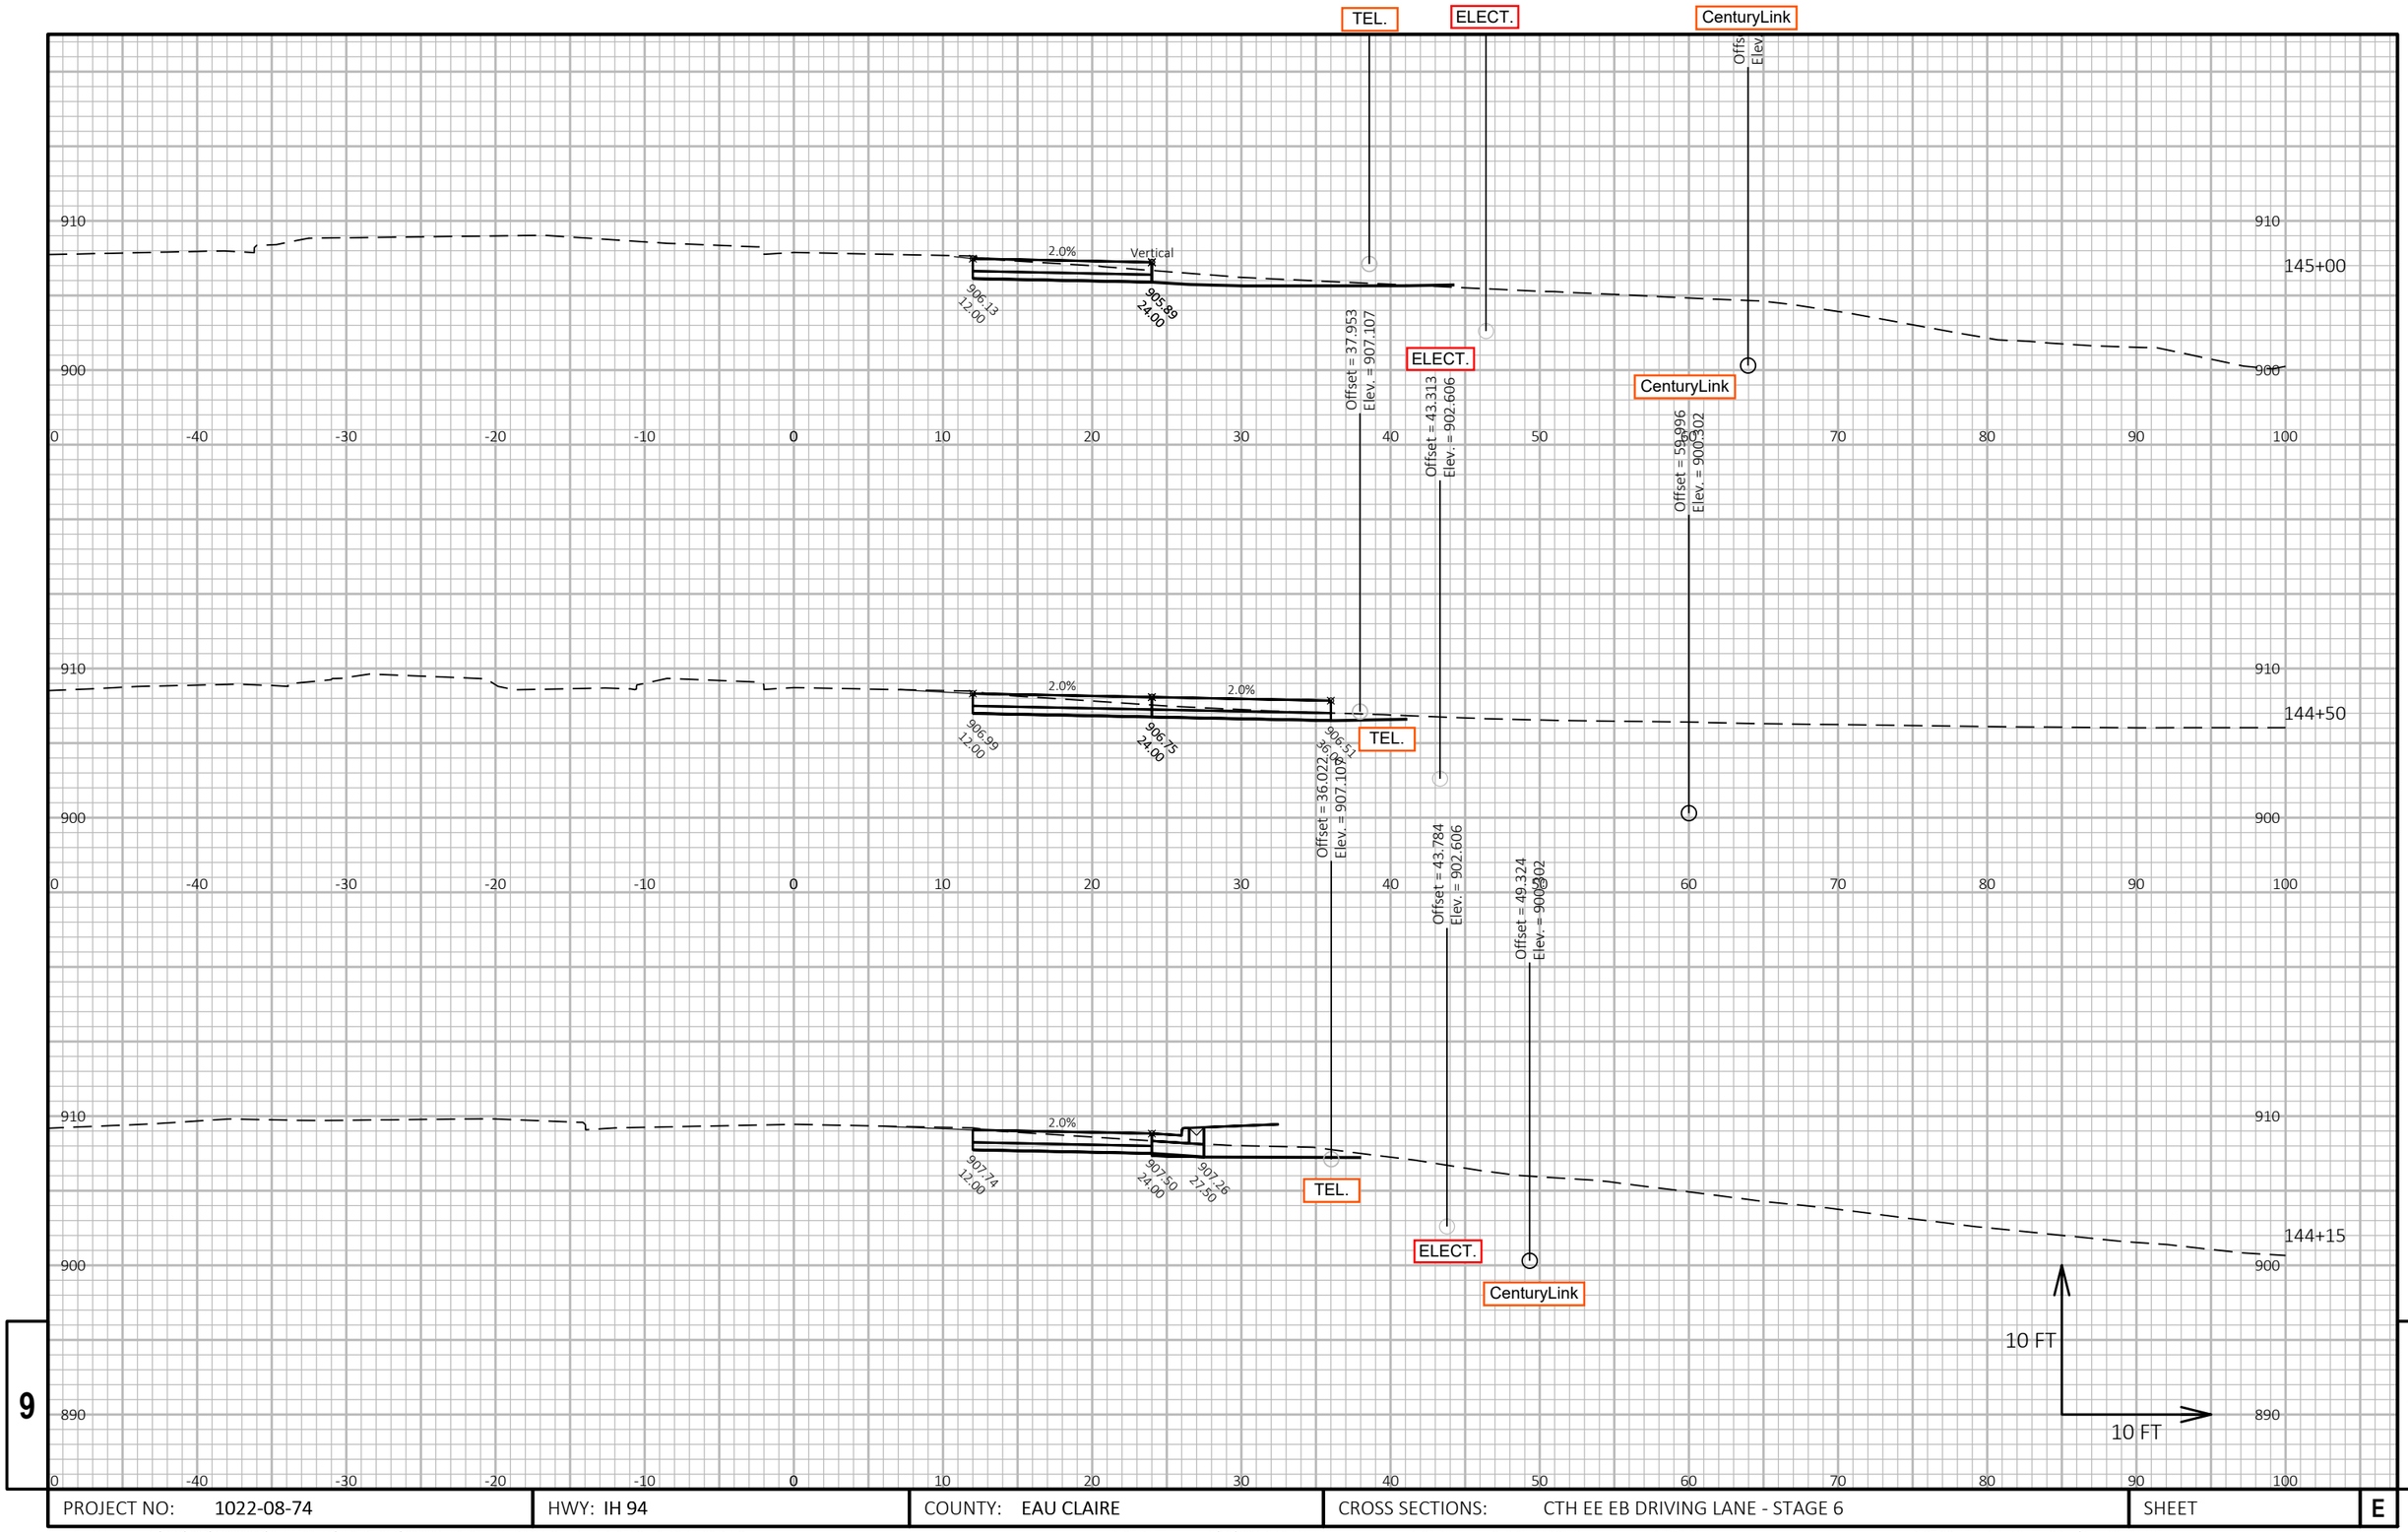

PROJECT NO: 1022-08-74	HWY: IH 94	COUNTY: EAU CLAIRE	CROSS SECTIONS: CTH EE EB DRIVING LANE - STAGE 6	SHEET E

FILE NAME : N:\PDS\C3D\10220804\SHEETSPLAN\X-SECTIONS\090201_XS_CTH_EE_DRIVING_LANE_EB_STAGE_6_10-14-20.DWG
LAYOUT NAME - CTH EE EB Driving Lane - (26)

PLOT DATE : 1/18/2021 6:12 AM PLOT BY : CHRIST, AARON D PLOT NAME : **PLOT SCALE :** 1 IN:10 FT HORZ. / 1 IN:10 FT VERT.

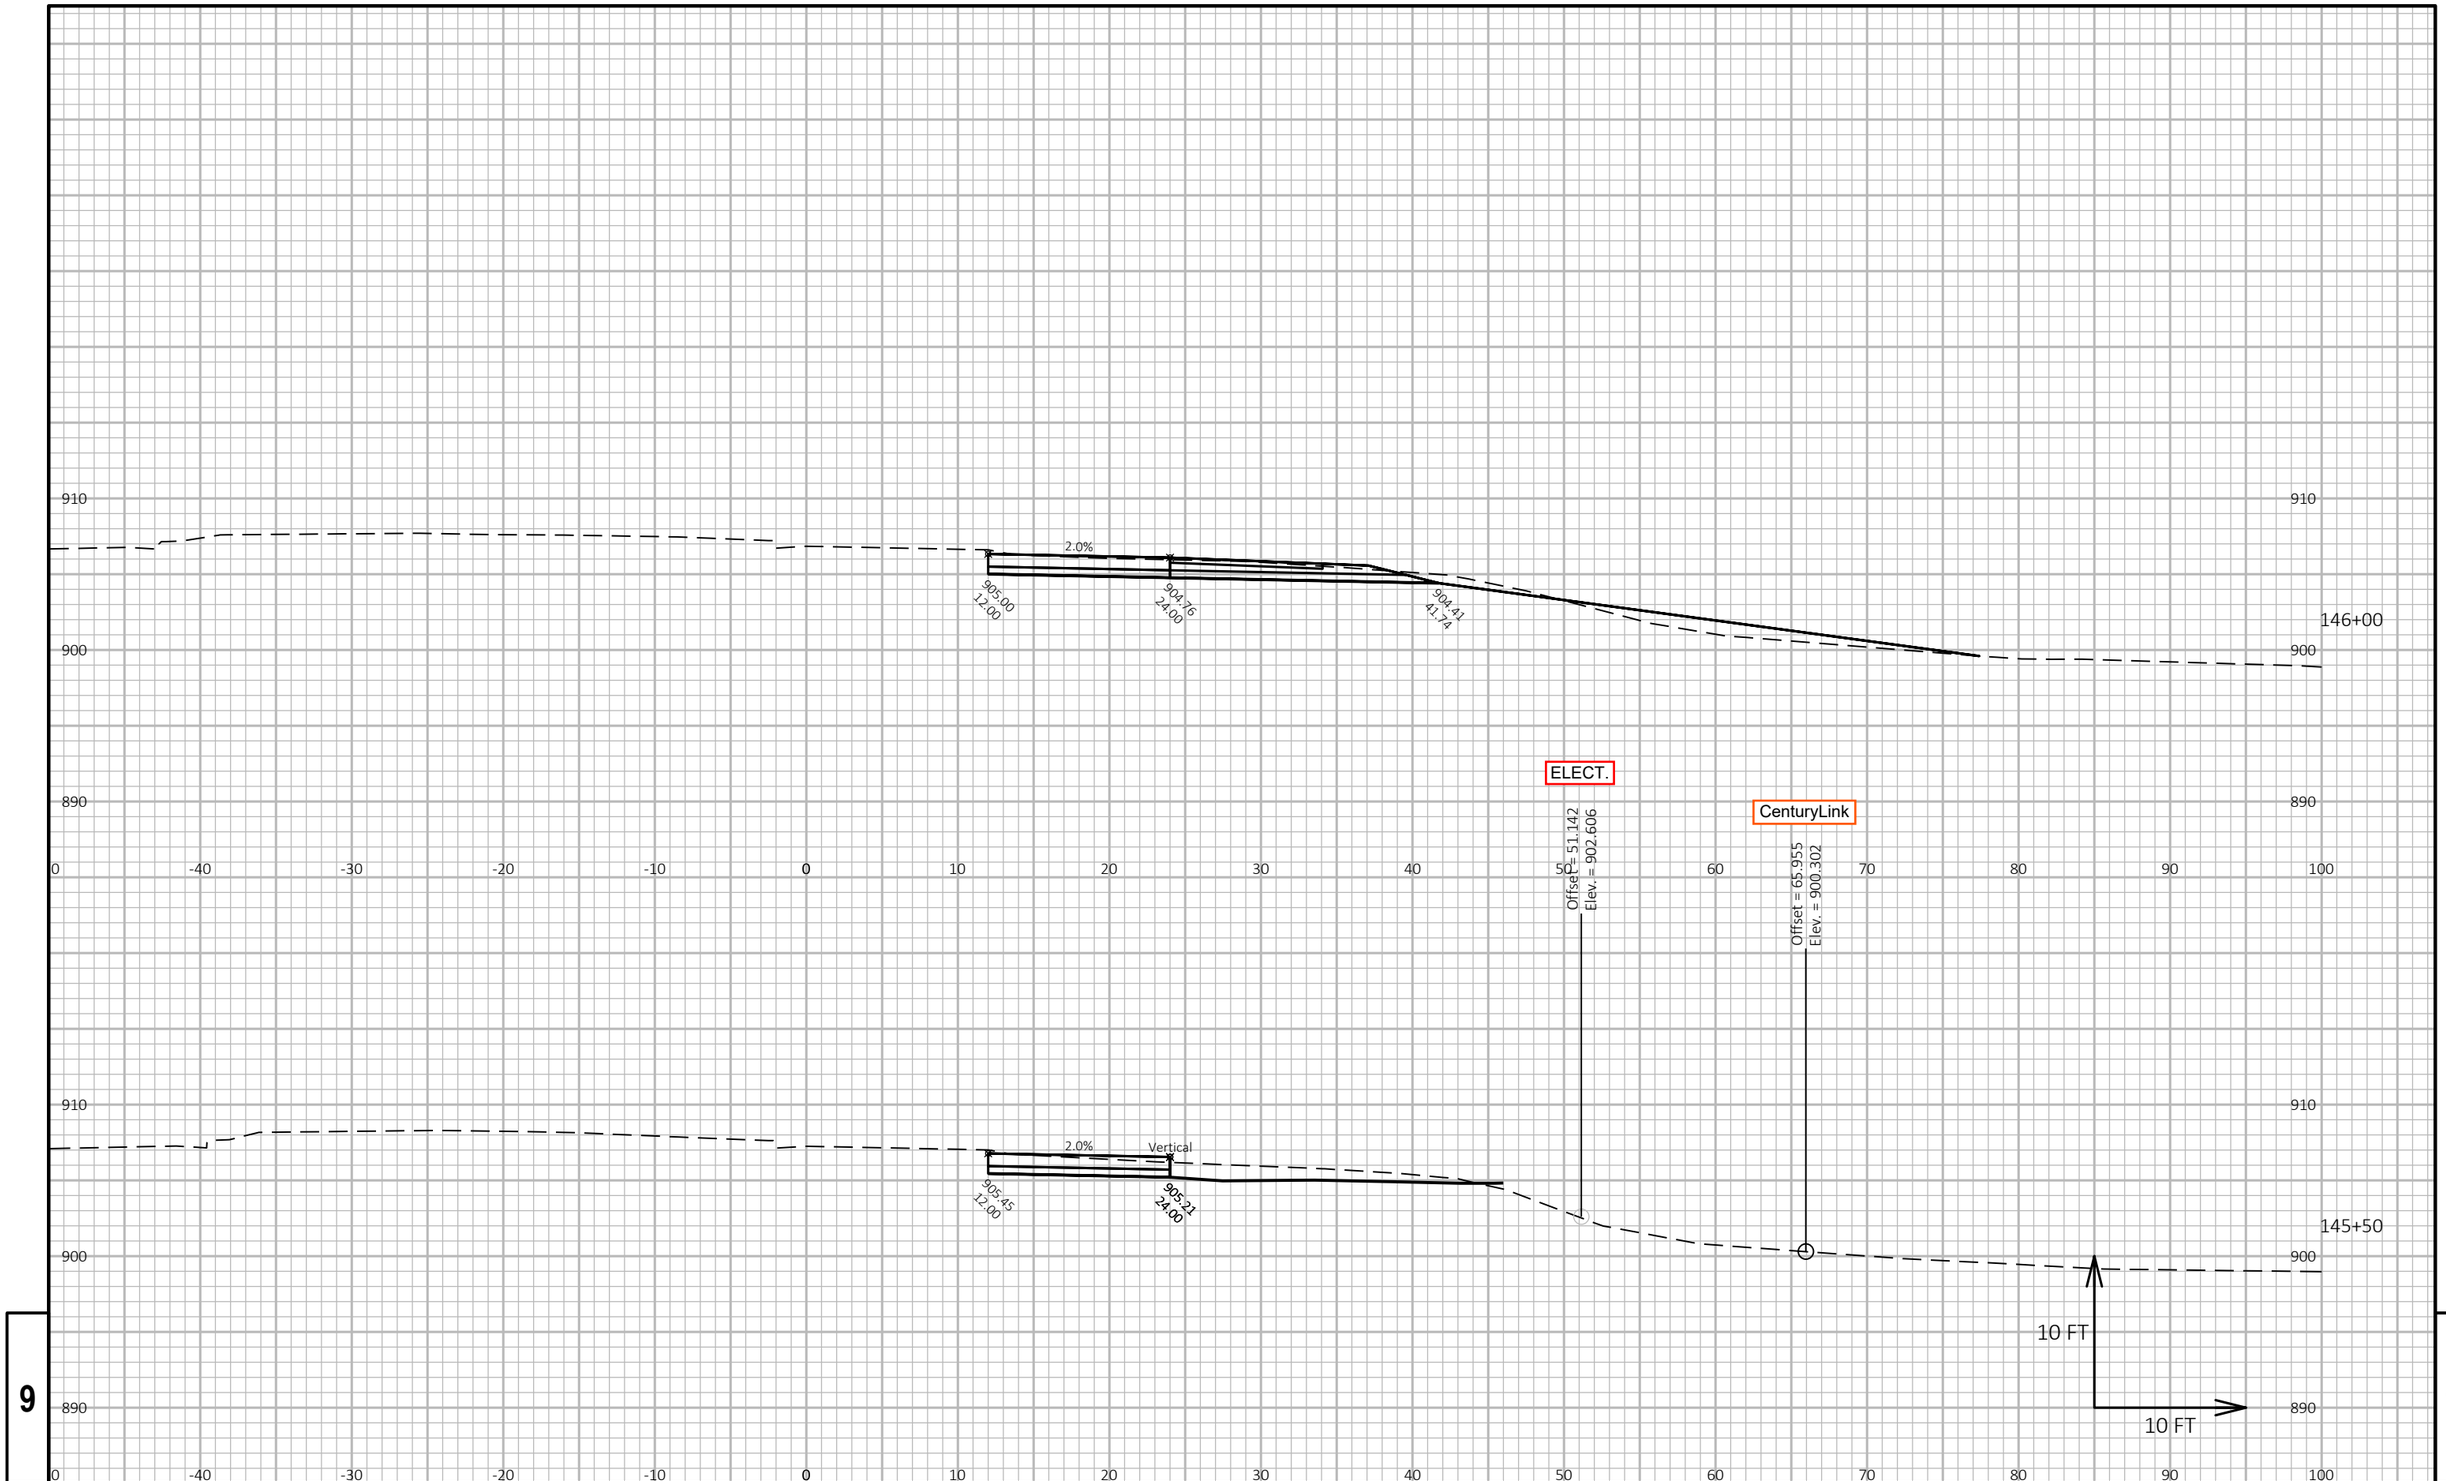

9

9

PROJECT NO: 1022-08-74	HWY: IH 94	COUNTY: EAU CLAIRE	CROSS SECTIONS: CTH EE EB DRIVING LANE - STAGE 6	SHEET	E


FILE NAME : N:\PDS\C3D\10220804\SHEETSPLAN\X-SECTIONS\090201_XS_CTH_EE_DRIVING_LANE_EB_STAGE_6_10-14-20.DWG
LAYOUT NAME - CTH EE EB Driving Lane - (27)

PLOT DATE : 1/18/2021 6:12 AM

PLOT BY : CHRIST, AARON D

PLOT NAME :

PLOT SCALE : 1 IN:10 FT HORZ. / 1 IN:10 FT VERT.

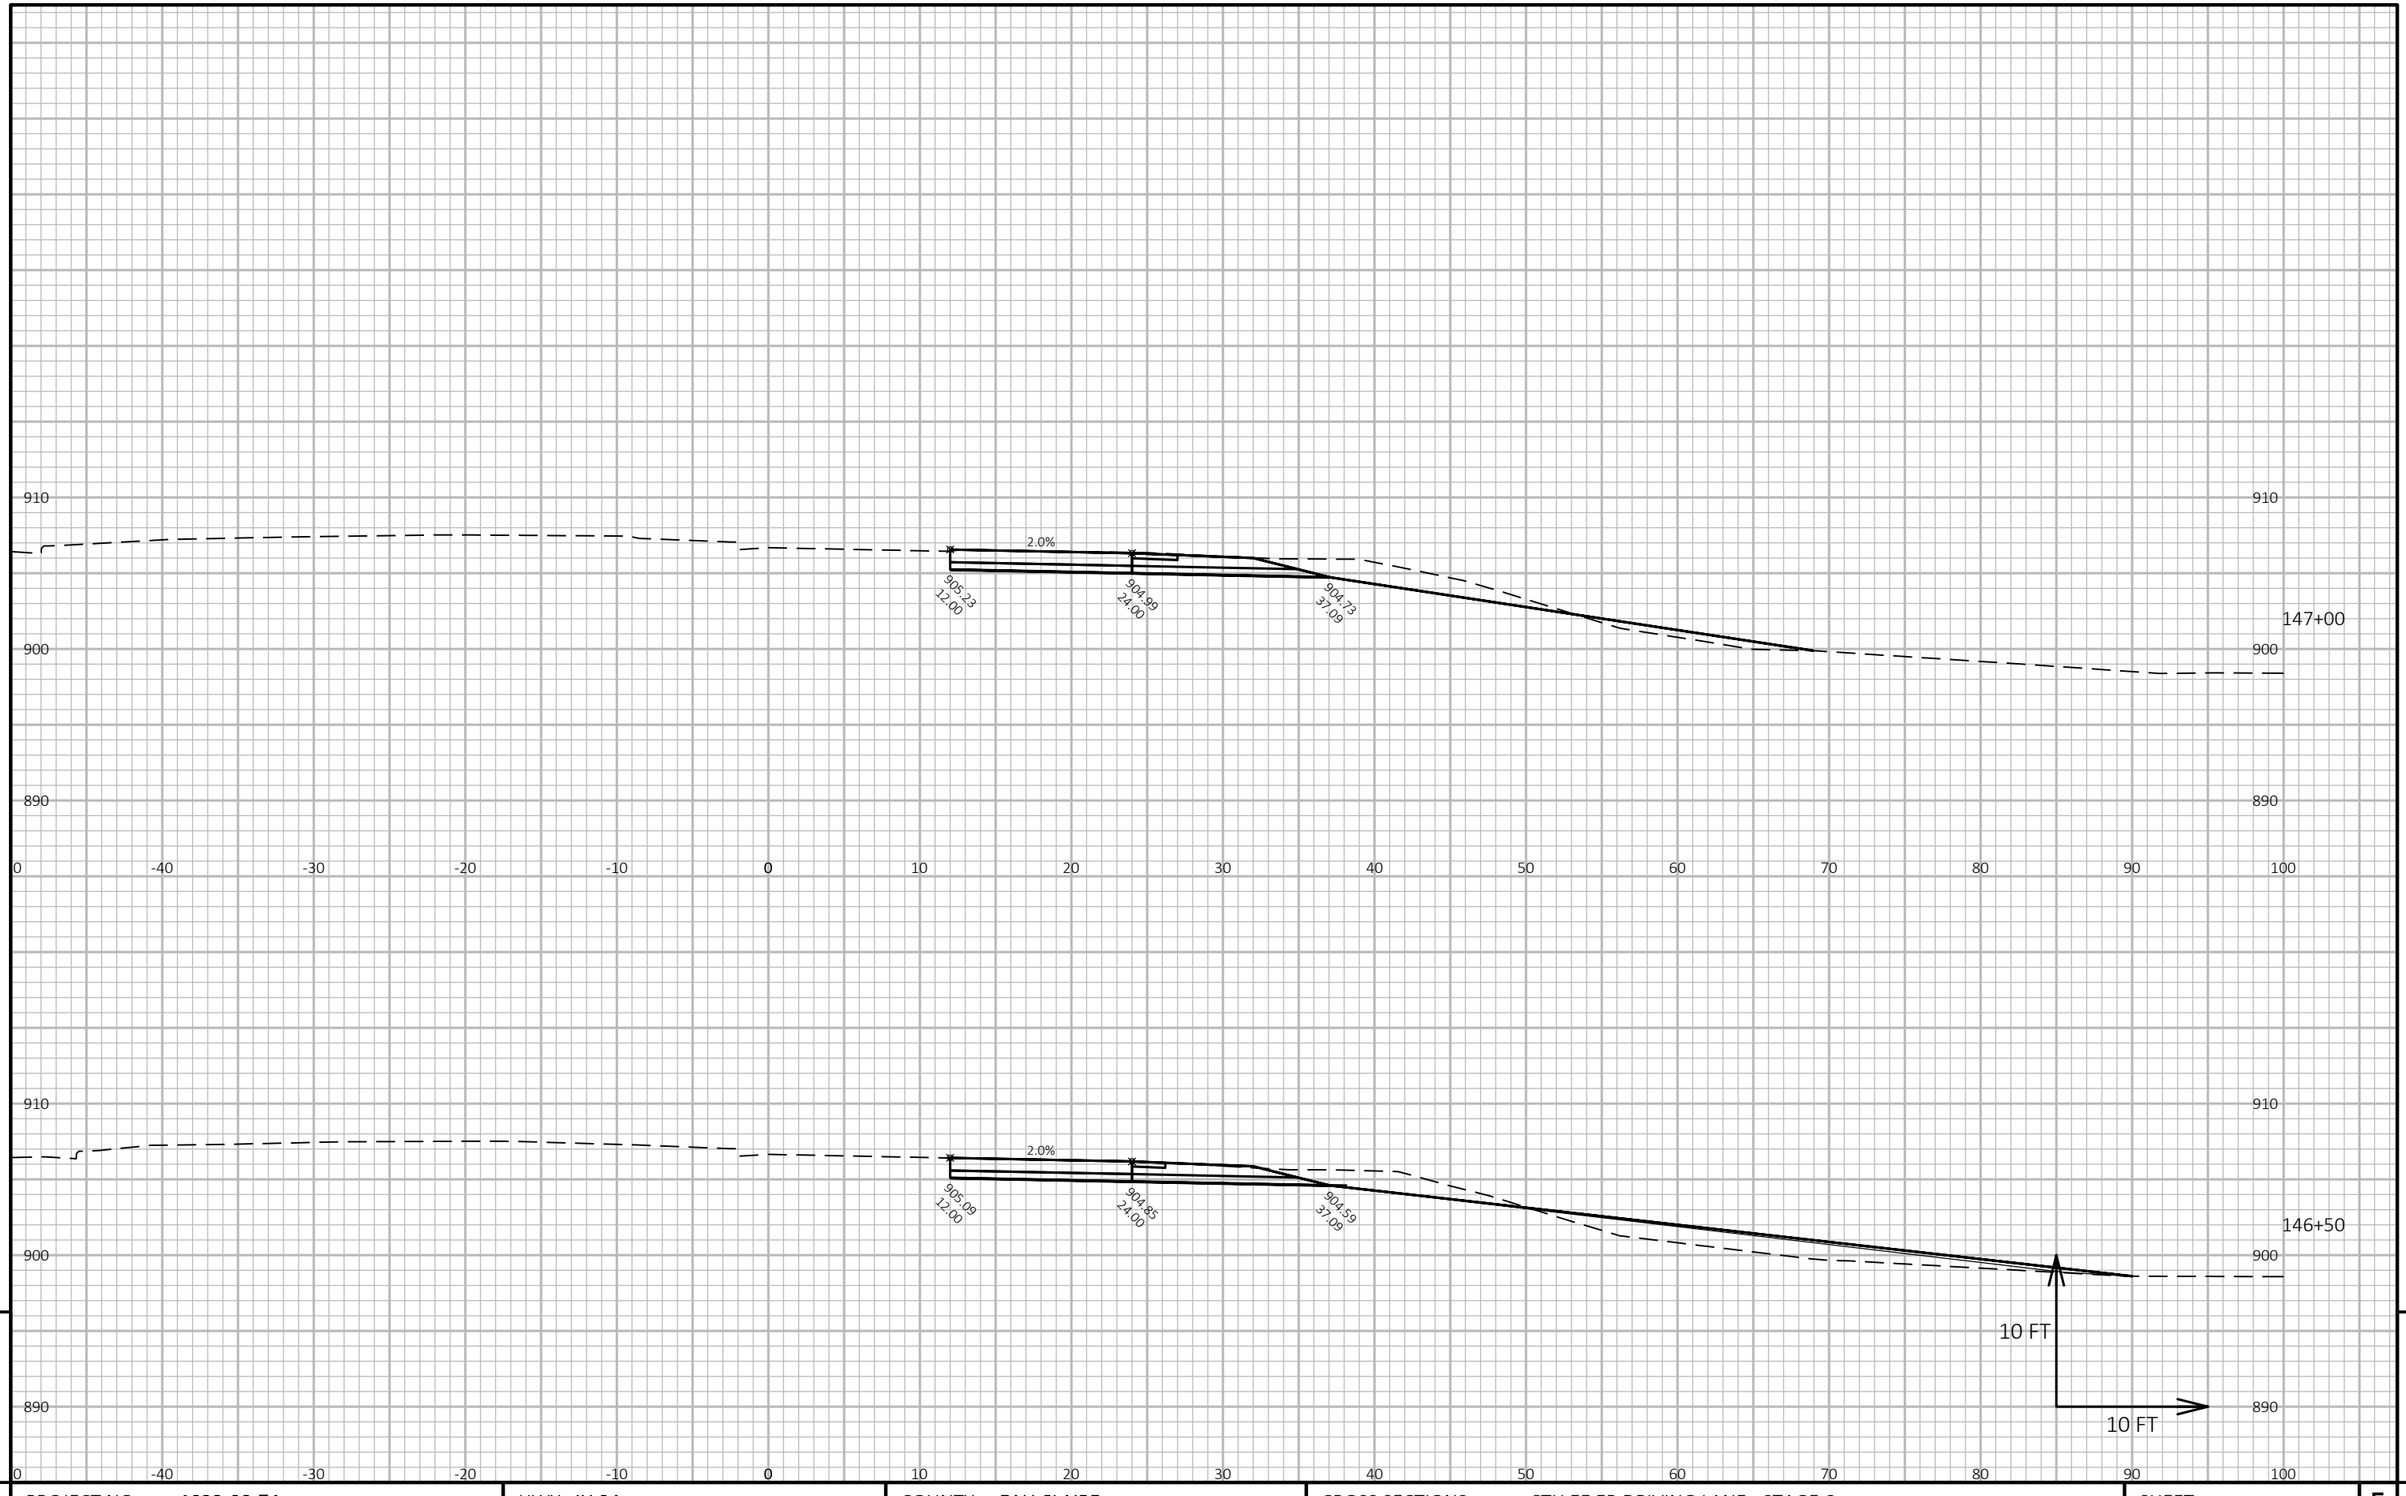


9

9

PROJECT NO: 1022-08-74	HWY: IH 94	COUNTY: EAU CLAIRE	CROSS SECTIONS: CTH EE EB DRIVING LANE - STAGE 6	SHEET E

FILE NAME : N:\PDS\C3D\10220804\SHEETSPLAN\X-SECTIONS\090201_XS_CTH_EE_DRIVING_LANE_EB_STAGE_6_10-14-20.DWG
LAYOUT NAME - CTH EE EB Driving Lane - (28)

PLOT DATE : 1/18/2021 6:13 AM PLOT BY : CHRIST, AARON D PLOT NAME : **PLOT SCALE :** 1 IN:10 FT HORZ. / 1 IN:10 FT VERT.

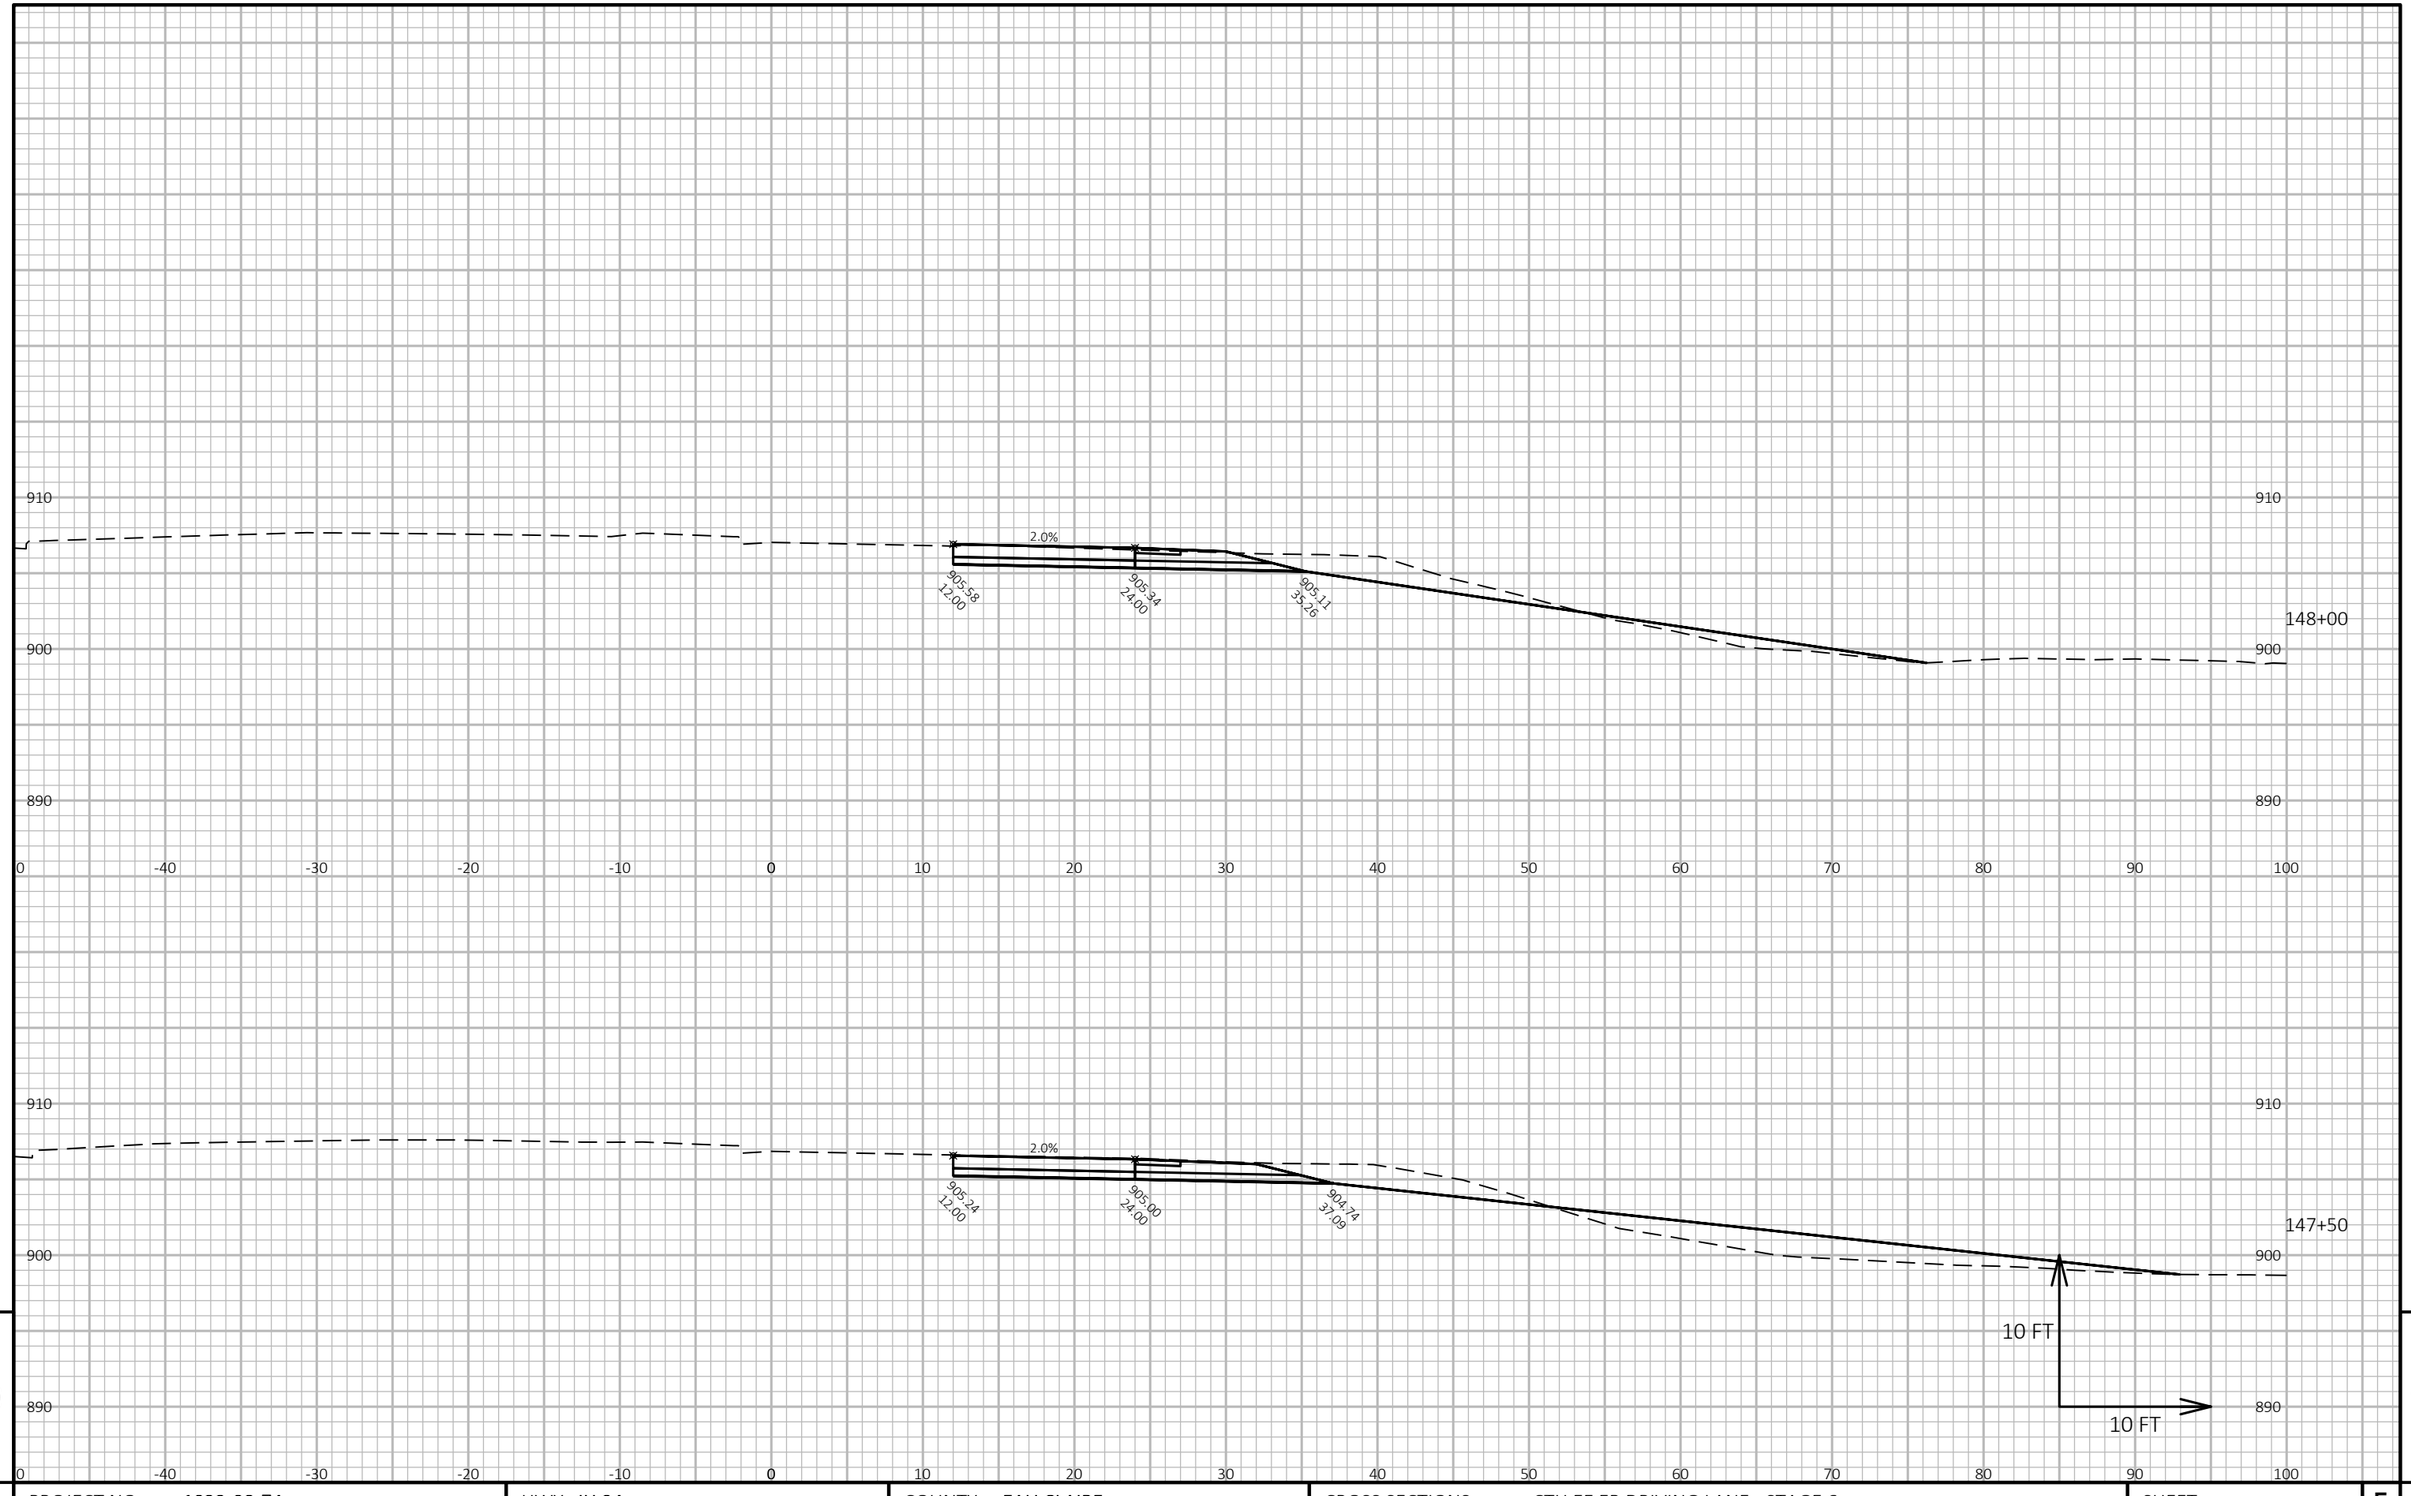

9

9

PROJECT NO: 1022-08-74	HWY: IH 94	COUNTY: EAU CLAIRE	CROSS SECTIONS: CTH EE EB DRIVING LANE - STAGE 6	SHEET E

FILE NAME : N:\PDS\C3D\10220804\SHEETSPLAN\X-SECTIONS\090201_XS_CTH_EE_DRIVING_LANE_EB_STAGE_6_10-14-20.DWG
LAYOUT NAME - CTH EE EB Driving Lane - (29)

PLOT DATE : 1/18/2021 6:13 AM PLOT BY : CHRIST, AARON D PLOT NAME : **PLOT SCALE :** 1 IN:10 FT HORZ. / 1 IN:10 FT VERT.