PROJECT ID: **1228-09-73**

WITH:

COUNTY: **MILWAUKEE**

ORDER OF SHEETS

Section No.	1	Title
Section No.	2	Typical Sections and Details
Section No.	3	Estimate of Quantities
Section No.	3	Miscellaneous Quantities
Section No.	4	Right of Way Plat
Section No.	5	Plan and Profile
Section No.	6	Standard Detail Drawings
Section No.	7	Sign Plates
Section No.	8	Structure Plans
Section No.	9	Computer Earthwork Data
Section No.	9	Cross Sections

TOTAL SHEETS =

N

DESIGN DESIGNATION

A.A.D.T.	(2019)	=	149,627
A.A.D.T.	(2037)	=	152,800
D.H.V.		=	
D.D.		=	
T.		=	7.3
DESIGN SPEED		=	
ESALS		=	

CONVENTIONAL SYMBOLS

PLAN

- CORPORATE LIMITS
- PROPERTY LINE
- LOT LINE
- LIMITED HIGHWAY EASEMENT
- EXISTING RIGHT OF WAY
- PROPOSED OR NEW R/W LINE
- SLOPE INTERCEPT
- REFERENCE LINE (300'EB')
- EXISTING CULVERT
- PROPOSED CULVERT (Box or Pipe)
- COMBUSTIBLE FLUIDS (CAUTION)
- MARSH AREA
- WOODED OR SHRUB AREA

PROFILE

- GRADE LINE
- ORIGINAL GROUND
- MARSH OR ROCK PROFILE (To be noted as such) (ROCK)
- SPECIAL DITCH (LABEL)
- GRADE ELEVATION (95.36)
- CULVERT (Profile View)

UTILITIES

- ELECTRIC (E)
- FIBER OPTIC (FO)
- GAS (G)
- SANITARY SEWER (SAN)
- STORM SEWER (SS)
- TELEPHONE (T)
- WATER (W)
- UTILITY PEDESTAL
- POWER POLE
- TELEPHONE POLE

STATE OF WISCONSIN
DEPARTMENT OF TRANSPORTATION

PLAN OF PROPOSED IMPROVEMENT

IH 43 NORTH SOUTH FREEWAY

MITCHELL I/C TO MARQUETTE I/C

IH 43

MILWAUKEE

STATE PROJECT NUMBER
1228-09-73

END PROJECT
STA 215+46

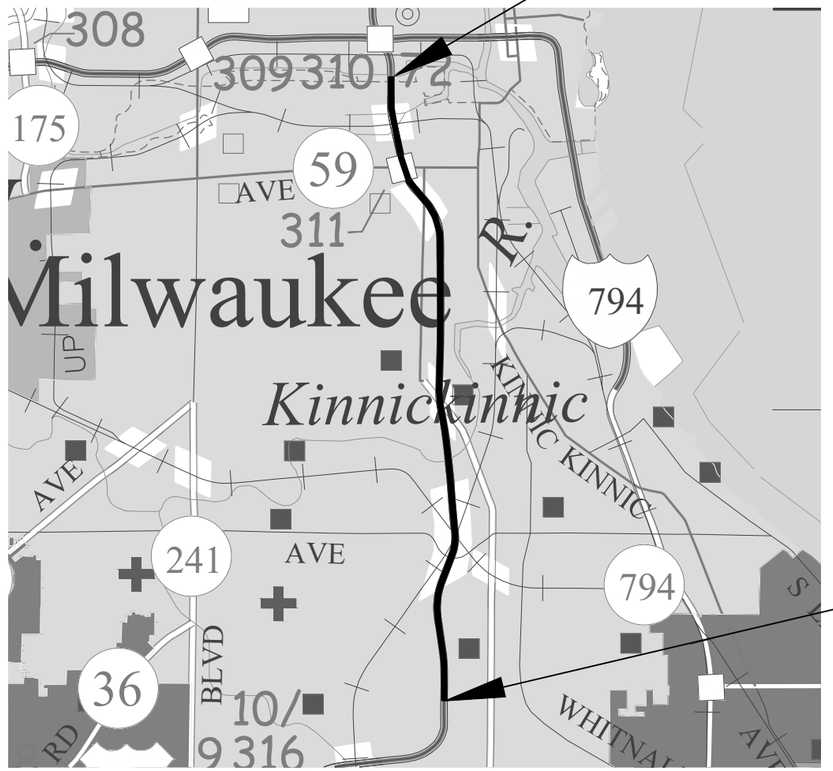

BEGIN PROJECT
STA 653+20
X: 604346.0357
Y: 275883.8683

LAYOUT
SCALE 0 1 MI

TOTAL NET LENGTH OF CENTERLINE = 4.19 MILES

HORIZONTAL POSITIONS SHOWN ON THIS PLAN ARE WISCONSIN COORDINATE REFERENCE SYSTEM (WISCRS), MILWAUKEE NAD83 (2011), IN U.S. SURVEY FEET. POSITIONS SHOWN ARE GRID COORDINATES, GRID BEARINGS, AND GRID DISTANCES. GRID DISTANCES ARE THE SAME AS GROUND DISTANCES.

ELEVATIONS ARE REFERENCED TO NAVD 88 (2012). GPS DERIVED ELEVATIONS ARE BASED ON GEOID 12A.

STATE PROJECT	FEDERAL PROJECT	
	PROJECT	CONTRACT
1228-09-73		

STRUCTURES:
B-40-285-022A & B
B-40-285-025C & D
B-40-285-027A, B, C, D, E1 & E2
B-40-285-027F1, F2, G, H, I & J
B-40-286-021
B-40-286-024A, B, C & D
B-40-286-026
B-40-170
B-40-172
B-40-173
B-40-174 & 177
B-40-175 & 176
B-40-178
B-40-180
B-40-181 & 182
B-40-183 & 184
B-40-260 & 263
B-40-261 & 262

STATE OF WISCONSIN
DEPARTMENT OF TRANSPORTATION

PREPARED BY

Surveyor	
Designer	WISDOT
Project Manager	SCOTT ANDERSON, P.E.
Regional Examiner	
Regional Supervisor	WAFA ELQAQ, P.E.

APPROVED FOR THE DEPARTMENT

DATE: _____ _____ (Signature)

E

FILE NAME : N:\PDS\C3D\12280903\SHEETSPLAN\010101_TI.DWG PLOT DATE : 8/5/2021 4:43 PM PLOT BY : SPAETH, MICHELE L PLOT NAME :

GENERAL NOTES

DO NO REMOVE ANY TREES OR SHRUBS WITHOUT APPROVAL OF THE ENGINEER.

THE LOCATION OF EXISTING AND PROPOSED UTILITY INSTALLATIONS AS SHOWN ON THE PLANS ARE APPROXIMATE. THERE MAY BE OTHER UTILITY INSTALLATIONS WITHIN THE PROJECT AREA THAT ARE NOT SHOWN.

THE CONTRACTOR IS RESPONSIBLE FOR COORDINATION WITH DIGGERS HOTLINE AND AFFECTED UTILITIES TO FIELD LOCATE UTILITIES PRIOR TO THE START OF WORK. THE CONTRACTOR IS RESPONSIBLE FOR CONTACTING ANY LOCAL MUNICPAL UTILITY WHICH IS NOT A MEMBER OF DIGGERS HOTLINE SEPARATELY.

WHEN THE QUANTITY OF HMA PAVEMENT OR BASE AGGREGATE IS MEASURED FOR PAYMENT BY THE TON, THE DEPTH OR THICKNESS OF THE LAYER SHOWN ON THE PLAN IS APPROXIMATE AND THE ACTUAL THICKNESS WILL DEPEND ON THE DISTRIBUTION OF THE MATERIAL AS DIRECTED BY THE ENGINEER.

REMOVAL OF EROSION CONTROL DEVICES IS INCLUDED IN THE COST OF THEIR RESPECTIVE BID ITEMS.

DISTURBED AREAS WITHIN THE RIGHT-OF-WAY SHALL BE RESTORED BY DIRECTION OF ENGINEER WITH THE FOLLOWING FINISHING TIEMS: TOPSOIL, SOD LAWN AND FERTILIZER. QUANTITES FOR FINISHING ITEMS INCLUDE RESTORATION EXTENDING 3 FEET BEYOND THE SLOPE INTERCEPT SHOWN ON THE PLANS.

A SAWED JOINT IS REQUIRED WHERE NEW HMA PAVEMENT MEETS EXISTING HMA PAVEMENT. MATCH EXISTING PAVEMENT ELEVATIONS AT SAWED JOINTS.

SAWCUT ASPHALTIC AND CONCRETE DRIVEWAYS AND/OR PARKING LOTS AT THE MATCHLINE AS SHOWN ON THE PAVING DETAILS OR AS DIRECTED BY THE ENGINEER.

INLET PROTECTION SHALL BE PLACED AT ALL INLET LOCATIONS ACCEPTING STORM WATER FROM THE PROJECT AREA OR AS DIRECTED BY THE ENGINEER.

CONTRACTOR TO FIELD VERIFY ALL INLET & CATCH BASIN LOCATIONS PRIOR TO EROSION CONTROL INSTALLATION.

ALL SIGNS, TEMPORARY OR EXISTING, WHICH CONFLICT WITH THE TRAFFIC CONTROL "IN USE" SHALL BE REMOVED AS NEEDED AND/OR DIRECTED BY THE ENGINEER. NO WORKING LIGHTS SHALL BE VISIBLE ON A LAID DOWN SIGN.

CONTRACTOR MUST CONTACT THE PROJECT ENGINEER AND SEWRPC AT LEAST TWO WEEKS PRIOR TO WORK NEAR ANY PUBLIC SURVEY MONUMENT.

OTHER CONTACTS

WISDOT DESIGN
SCOTT ANDERSON, PROJECT MANAGER
141 NW BARSTOW ST
WAUKESHA, WI 53187-0798
PHONE: (262) 548-6894
EMAIL: scottm.anderson@dot.wi.gov

CITY OF MILWAUKEE
DAVID J. TAPIA, PE
841 N BROADWAY, ROOM 902
MILWAUKEE, WI 53202
PHONE: (414) 286-2453
EMAIL: dtapia@milwaukee.gov

WISCONSIN DNR
KRISTINA BETZOLD
2300 N MARTIN LUTHER KING JR DR
MILWAUKEE, WI 53212
PHONE: (414) 507-4946
EMAIL: kristina.betzold@wisconsin.gov

MILWAUKEE COUNTY TRANSIT SYSTEM
DAVID LOCHER
1942 N 17TH STREET
MILWAUKEE, WI 53205
PHONE: (414) 343-1727
EMAIL: dlocher@mcts.org

DIGGERS HOTLINE
Dial 811 or (800) 242-8511
www.DiggersHotline.com

UTILITY CONTACTS

AT&T WISCONSIN - COMMUNICATION LINE
MATT DINNAUER
435 S 95th St.
MILWAUKEE, WI 53214
PHONE: (262) 237-0042
EMAIL: Md9542@att.com

ATC MANAGEMENT, INC. - ELECTRICITY-TRANSMISSION
JEFF VANDERWERFF
W234 N2000 RIDGEVIEW PKWY CT.
WAUKESHA, WI 53188
PHONE: (262) 206-4966
EMAIL: jvanderwerff@atcllc.com

AT&T LOCAL NETWORK - COMMUNICATION LINE
DALE DEFEVER
1000 TOWN CENTER, SUITE 150
SOUTHFIELD, MI 48075
PHONE: (586) 242-2671
EMAIL: dd2579@att.com

CITY OF MILWAUKEE - ELECTRICITY
MORGAN MONNOT
1540 WEST CANAL STREET
MILWAUKEE, WI 53233
PHONE: (414) 286-5942
EMAIL: mmonno@milwaukee.gov

CITY OF MILWAUKEE - SEWER
ZAFAR YOUSUF
841 N BROADWAY, 4TH FLOOR
MILWAUKEE, WI 53202
PHONE: (414) 286-2467
EMAIL: zyousu@milwaukee.gov

CITY OF MILWAUKEE - WATER
DAVE GOLDAPP
841 N BROADWAY, ROOM 409
MILWAUKEE, WI 53202
PHONE: (414) 286-6301
EMAIL: Dave.goldapp@milwaukee.gov

LEVEL 3 COMMUNICATIONS/CENTURY LINK LLC- COMMUNICATION LINE
BRAHIM GADDOUR
3235 INTERTECH DR., SUITE 600
BROOKFIELD, WI 53045
PHONE: (414) 908-1027
EMAIL: Brahim.gaddour@lumen.com

MIDWEST FIBER NETWORKS LLC - COMMUNICATION LINE
CORY SCHMUKI
6070 NORTH FLINT RD
GLENDALE, WI 53209
PHONE: (414) 459-3561
EMAIL: cschmuki@midwestfibernetworks.com

ROGERS TELECOM - COMMUNICATION LINE
VICKIE MORAN
4804 N 40TH ST
SHEBOYGAN, WI 53083
PHONE: (920) 495-2600
EMAIL: vmoran@gabes.com

SPECTRUM - COMMUNICATION LINE
BEAU ABUYA
1320 N DR MARTIN LUTHER KING JR DR
MILWAUKEE, WI 53212
PHONE: (414) 758-9241
EMAIL: beau.abuya@charter.com

SPRINT COMMUNICATIONS CO LP - COMMUNICATION LINE
DAN HILLIARD
849 EARL ST
SAINT PAUL, MN 55106
PHONE: (612) 217-3526
EMAIL: dan.j.hilliard@t-mobile.com

TDS METROCOM LLC - COMMUNICATION LINE
MATTHEW SCHULTE
16924 WEST VICTOR RD
NEW BERLIN, WI 53151
PHONE: (262) 754-3063
EMAIL:matt.schulte@tdstelecom.com

VERIZON BUSINESS - COMMUNICATION LINE
RJ CICATELLO JR.
15725 WEST RYERSON ROAD
NEW BERLIN, WI 53151
EMAIL: randy.cicatello@verizon.com

WISCONSIN DEPT OF TRANSPORTATION - COMMUNICATION LINE
JOHN MITTELSTADT
433 W ST. PAUL AVE, STE. 300
MILWAUKEE, WI 53203-3007
PHONE: (608) 205-7859
EMAIL:john.mittelstadt@dot.wi.gov

WISCONSIN DEPT OF TRANSPORTATION - STREET LIGHTING
ERIC PEREA
141 NW BARSTOW STREET
WAUKESHA, WI 53188
PHONE: (262) 574-5422

WE ENERGIES- ELECTRICITY
ALEX DANTINNE
500 S 116TH STREET
WEST ALLIS, WI 53214
PHONE: (920) 621-6903
ELECTRIC DISPATCH 1-800-662-4797
EMAIL:Alex.Dantinne@we-energies.com

WE ENERGIES- GAS/PETROLEUM
ALEX DANTINNE
500 S 116TH STREET
WEST ALLIS, WI 53214
PHONE: (920) 621-6903
GAS DISPATCH 1-8000-261-5325
EMAIL:Alex.Dantinne@we-enrgies.com

WE ENERGIES- STEAM
CHAD HOFFMAN
613 N. 35TH ST
MILWAUKEE, WI 53208
PHONE: (414) 221-2339
EMAIL:chad.hoffman@we-energies.com

ORDER OF SECTION 2 DETAIL SHEETS

GENERAL NOTES
PROJECT OVERVIEW
TYPICAL SECTIONS
CONSTRUCTION DETAILS
PLAN DETAILS
PERMANENT SIGNING
PAVEMENT MARKING
TRAFFIC CONTROL
DETOURS
ALIGNMENT DETAILS

2

STANDARD ABBREVIATIONS

AGG	AGGREGATE
ASPH	ASPHALTIC
BM	BENCHMARK
BP	BEGIN PROJECT
C/L	CENTER LINE OR CONSTRUCTION LINE
CONC	CONCRETE
CP	CONTROL POINT
CY	CUBIC YARD
D	DEGREE OF CURVE
DWF	DETECTABLE WARNING FIELD
EB	EASTBOUND
ELEV	ELEVATION
EP	END PROJECT
HMA	HOT MIX ASPHALT
L	LENGTH OF CURVE
LT	LEFT
MIN	MINIMUM
M/L	MATCHLINE
NB	NORTHBOUND
NC	NORMAL CROWN
PAVT	PAVEMENT
PC	POINT OF CURVE
PCC	POINT OF COMPOUND CURVE
PI	POINT OF INTERSECTION
PT	POINT OF TANGENT
R	RADIUS OF CURVE
R/L	REFERENCE LINE
R/W	RIGHT OF WAY
RC	REVERSE CROWN
RT	RIGHT
SB	SOUTHBOUND
SDD	STANDARD DETAIL DRAWING
SF	SQUARE FOOT
SI	SLOPE INTERCEPT
STA	STATION
SY	SQUARE YARD
T	TANGENT LENGTH
TYP	TYPICAL
WB	WESTBOUND

ALL TYPES OF HMA PAVEMENT SHALL BE CONSTRUCTED WITH THE FOLLOWING LAYERS AND GRADATIONS:

	PAVEMENT TYPE	TOTAL LAYER PAVEMENT	LAYERS
AP1	4 SMA 58-28 H	4 1/4"	1 3/4" UPPER LAYER
	3 HT 58-28 H		2 1/2" LOWER LAYER
AP2	4 MT 58-28 H	4 1/4"	4 1/4" LAYER
AP3	4 MT 58-28 S	3 1/2"	1 3/4" UPPER LAYER
	4 MT 58-28 S		1 3/4" LOWER LAYER

2

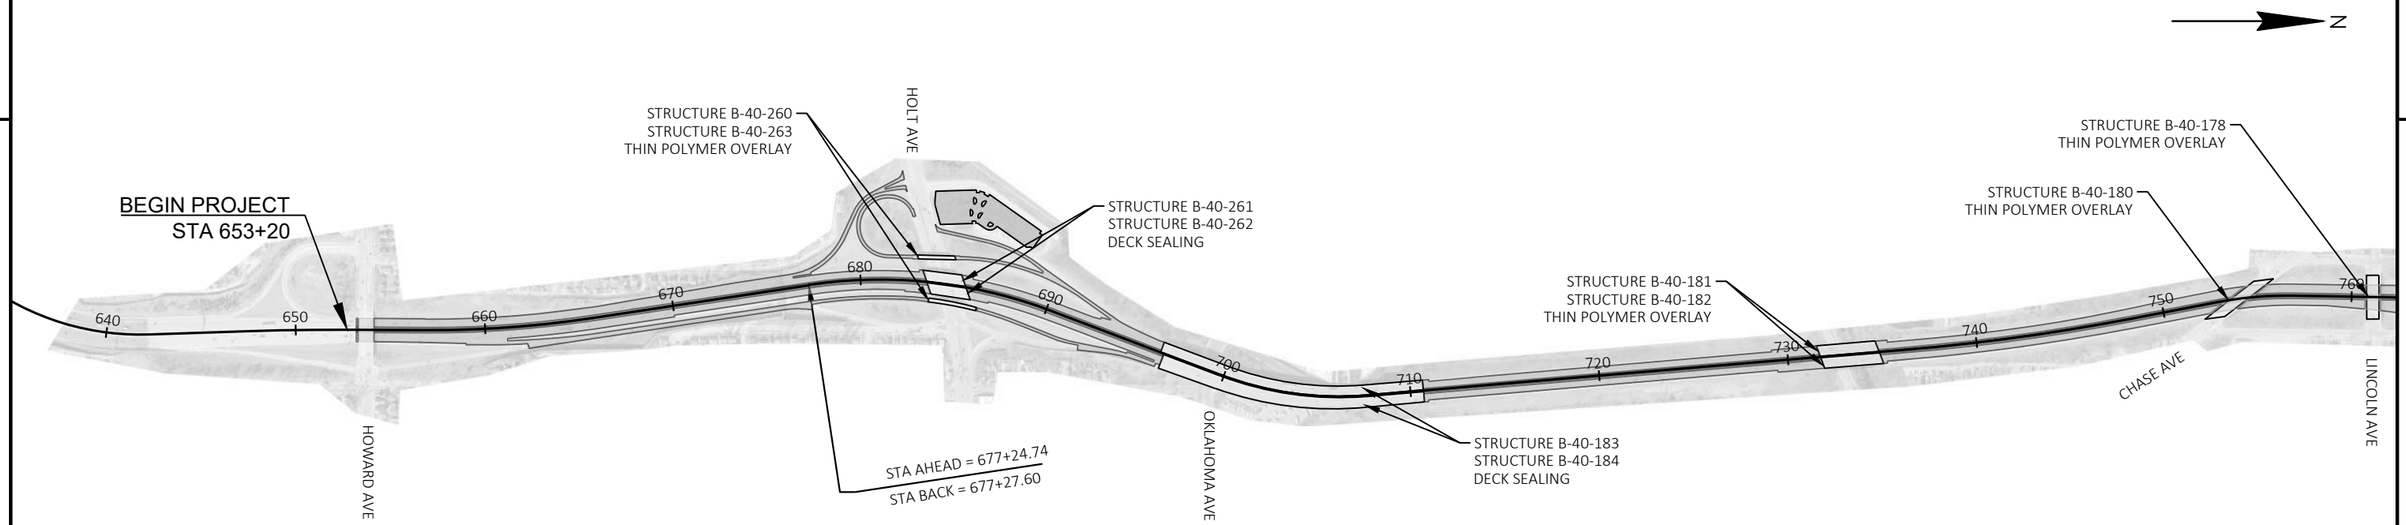

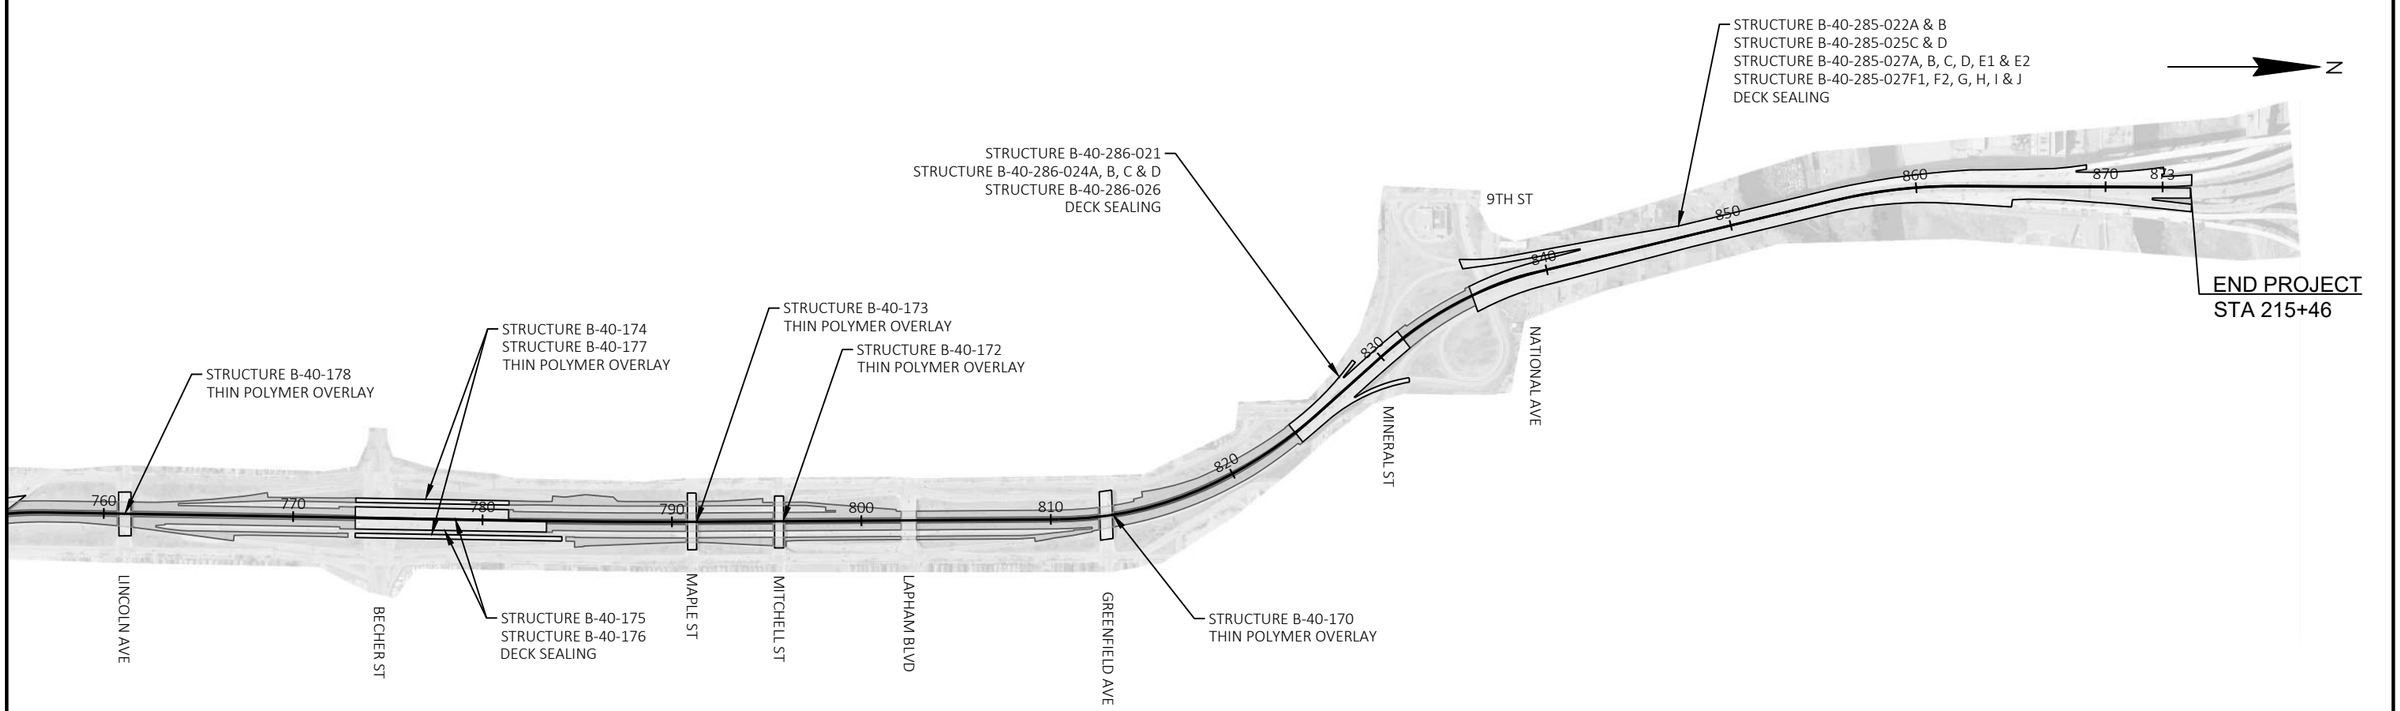

PROJECT NO: 1228-09-73	HWY: IH 43	COUNTY: MILWAUKEE	PROJECT OVERVIEW	SHEET	E

FILE NAME : N:\PDS\C3D\12280903\SHEETSPLAN\020201_PO.DWG
LAYOUT NAME - 020201_po

PLOT DATE : 8/5/2021 4:43 PM PLOT BY : SPAETH, MICHELE L PLOT NAME : PLOT SCALE : 1:800

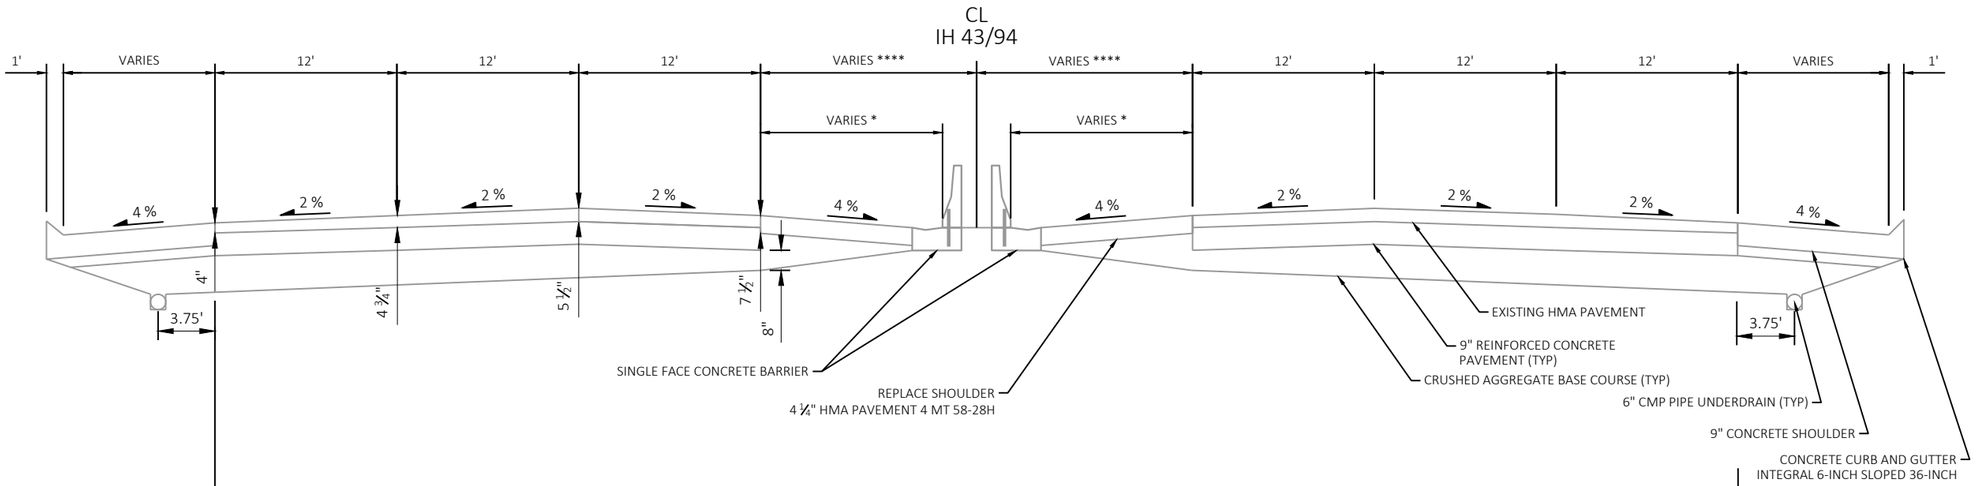

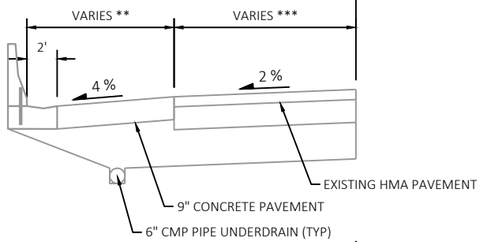

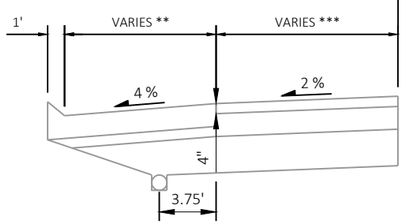

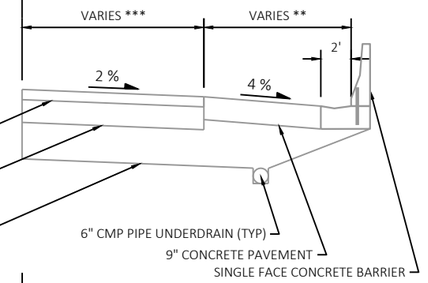

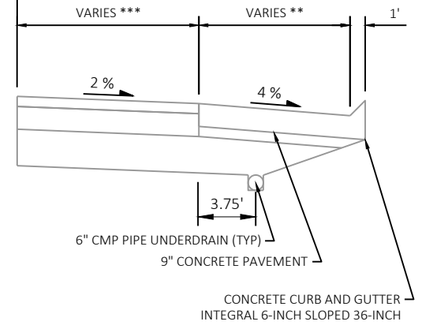

EXISTING TYPICAL SECTION
IH 43 / 94 MAINLINE

NORTHBOUND
STA 642+25.44 - STA 655+43.50
STA 666+51.50 - STA 675+15.67
STA 692+16.97 - STA 735+41.77
STA 761+16.77 - STA 809+16.77

SOUTHBOUND
STA 642+25.44 - STA 655+43.50
STA 666+51.50 - STA 675+15.67
STA 692+16.97 - STA 747+91.77
STA 761+16.77 - STA 809+16.77
STA 819+01.61 - END

FOOTNOTES:

* 10-11' AT OKLAHOMA AVENUE
10.6'-11.3' AT ROSEDALE AVENUE
7.8'-8.7' AT BECHER STREET

** 3.8'-10.7' AT OKLAHOMA AVENUE
9.8'-12' AT ROSEDALE AVENUE
9.9'-11.7' AT BECHER STREET

*** 12'-18.6' AT OKLAHOMA AVENUE
0' AT ROSEDALE AVENUE
0' AT BECHER STREET

**** 10.5'-11' LT/15'-16.5' RT AT OKLAHOMA AVENUE
12.5' LT/15.5' RT AT ROSEDALE AVENUE
10.75' LT/12.25' RT AT BECHER STREET

PROJECT NO: 1228-09-73	HWY: IH 43	COUNTY: MILWAUKEE	TYPICAL SECTIONS	SHEET	E

FILE NAME : N:\PDS\C3D\12280903\SHEETSPLAN\020301_TS.DWG
LAYOUT NAME - 020302-ts 1in-10ft
PLOT DATE : 8/5/2021 4:43 PM
PLOT BY : SPAETH, MICHELE L
PLOT NAME :
PLOT SCALE : 1 IN:10 FT
WISDOT/CADDS SHEET 42

2

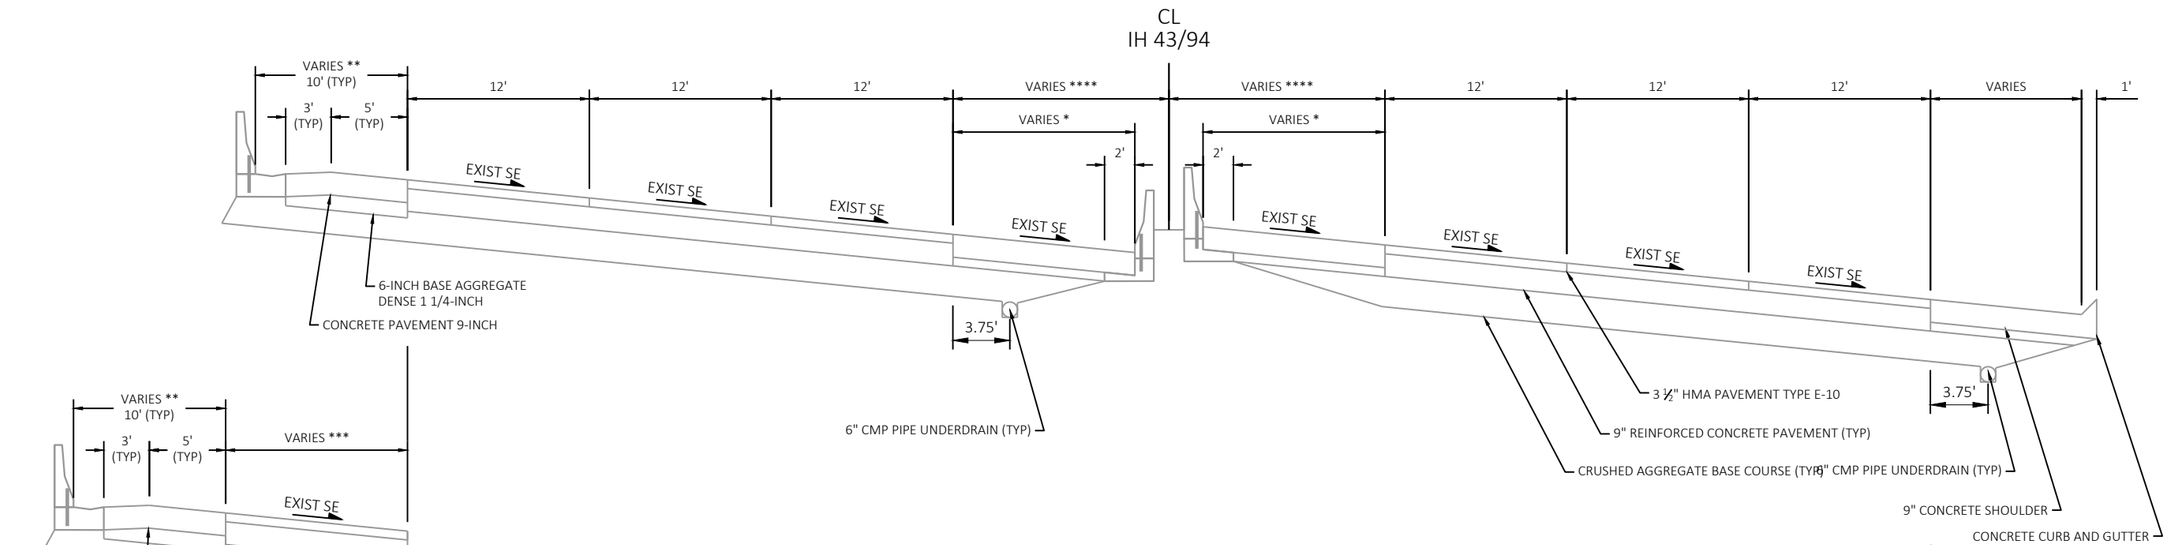

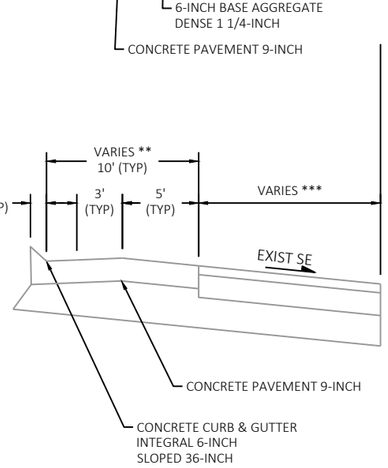

EXISTING TYPICAL SECTION
IH 43 / 94 MAINLINE SUPERELEVATED

NORTHBOUND	SOUTHBOUND
STA 655+43.50 - STA 666+51.50	STA 655+43.50 - STA 666+51.50
STA 675+15.67 - STA 692+16.97	STA 675+15.67 - STA 692+16.97
STA 735+41.77 - STA 761+16.77	STA 747+91.77 - STA 761+16.77
STA 809+16.77 - END	STA 809+16.77 - STA 819+01.61

FOOTNOTES:

* 10.3'-11.7' AT HOLT AVENUE
3.4'-3.9' AT WASHINGTON STREET
3.2'-4.0' AT VALLEY BRIDGE

** 9.8'-12.4' AT HOLT AVENUE
4'-10.5' AT WASHINGTON STREET
3'-11.9' AT VALLEY BRIDGE

*** 0' AT HOLT AVENUE
12' LT & 12' RT AT WASHINGTON STREET
0' LT & 12' RT AT VALLEY BRIDGE

**** 11.75' LT/16.25' RT AT HOLT AVENUE
3' LT/ 7' RT AT WASHINGTON STREET
3' LT/ 7' RT AT VALLEY BRIDGE

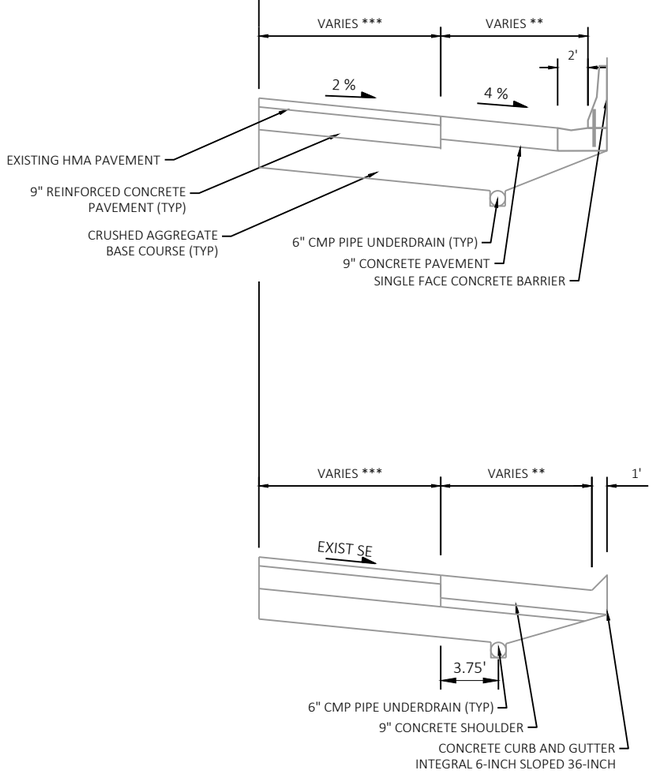

PROJECT NO: 1228-09-73	HWY: IH 43	COUNTY: MILWAUKEE	TYPICAL SECTIONS	SHEET	E

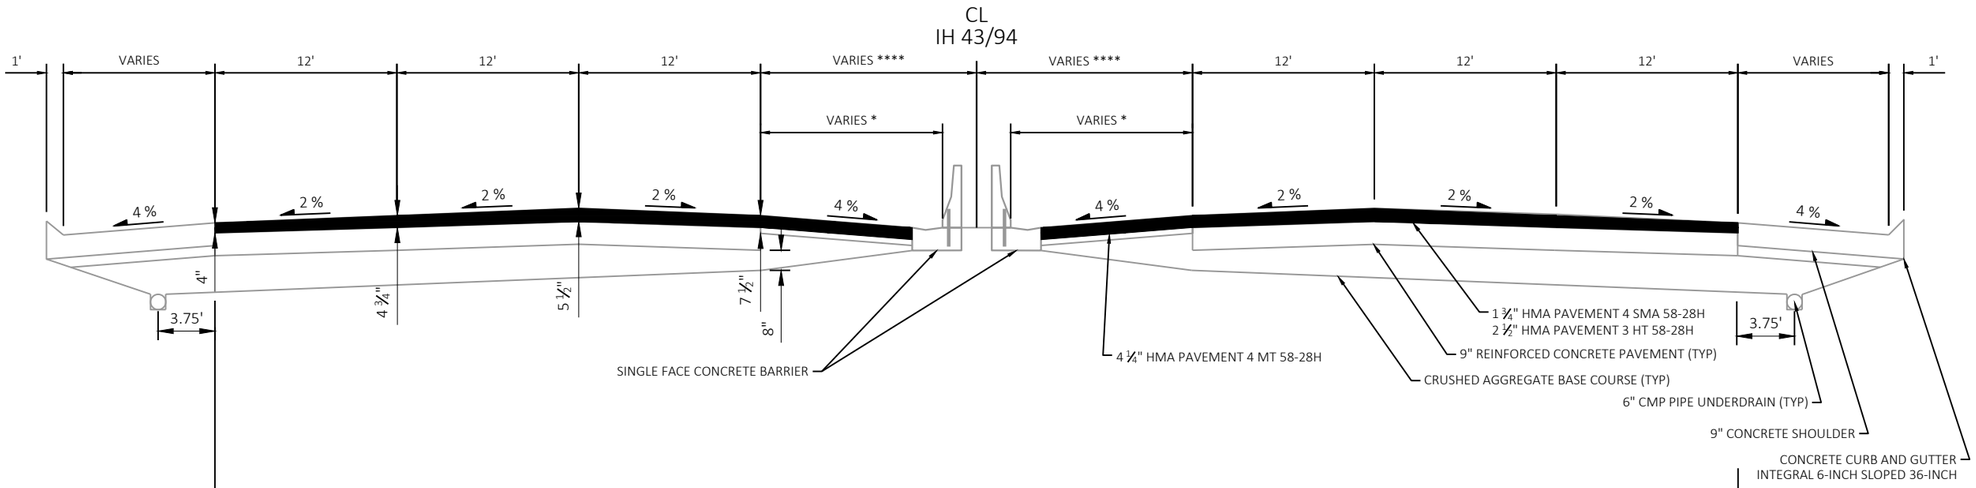

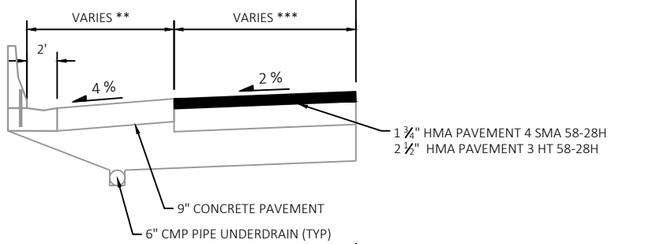

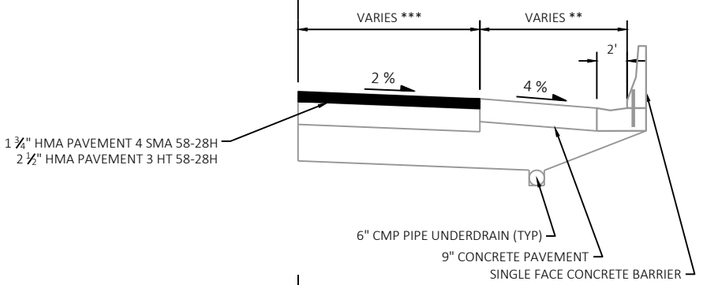

EXISTING TYPICAL SECTION
IH 43 / 94 MAINLINE

NORTHBOUND
STA 642+25.44 - STA 655+43.50
STA 666+51.50 - STA 675+15.67
STA 692+16.97 - STA 735+41.77
STA 761+16.77 - STA 809+16.77

SOUTHBOUND
STA 642+25.44 - STA 655+43.50
STA 666+51.50 - STA 675+15.67
STA 692+16.97 - STA 747+91.77
STA 761+16.77 - STA 809+16.77
STA 819+01.61 - END

FOOTNOTES:

* 10-11' AT OKLAHOMA AVENUE
10.6'-11.3' AT ROSEDALE AVENUE
7.8'-8.7' AT BECHER STREET

** 3.8'-10.7' AT OKLAHOMA AVENUE
9.8'-12' AT ROSEDALE AVENUE
9.9'-11.7' AT BECHER STREET

*** 12'-18.6' AT OKLAHOMA AVENUE
0' AT ROSEDALE AVENUE
0' AT BECHER STREET

**** 10.5'-11' LT/15'-16.5' RT AT OKLAHOMA AVENUE
12.5' LT/15.5' RT AT ROSEDALE AVENUE
10.75' LT/12.25' RT AT BECHER STREET

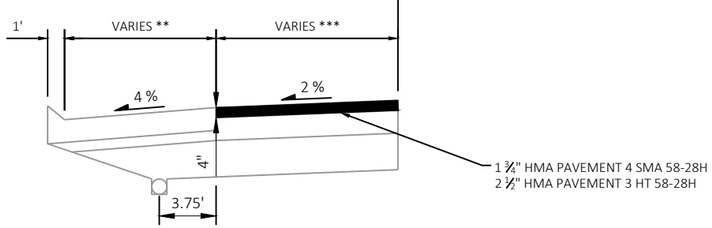

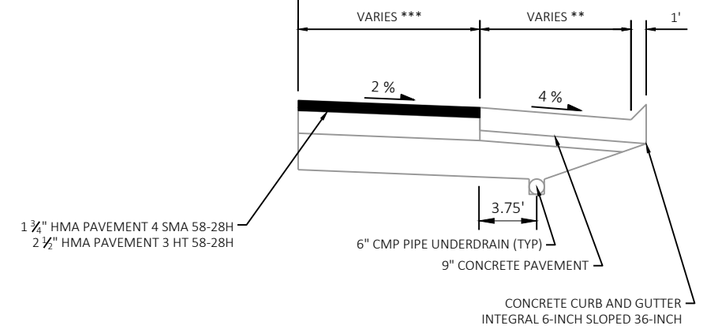

NOTE:
ALL CROSS SLOPE CORRECTION TO MAINTAIN 2% CROSS SLOPE SHOULD OCCUR IN THE LOWER LAYER OF HMA PAVEMENT. THE UPPER LAYER OF HMA PAVEMENT SHOULD BE A UNIFORM THICKNESS.

PROJECT NO: 1228-09-73	HWY: IH 43	COUNTY: MILWAUKEE	TYPICAL SECTIONS	SHEET	E

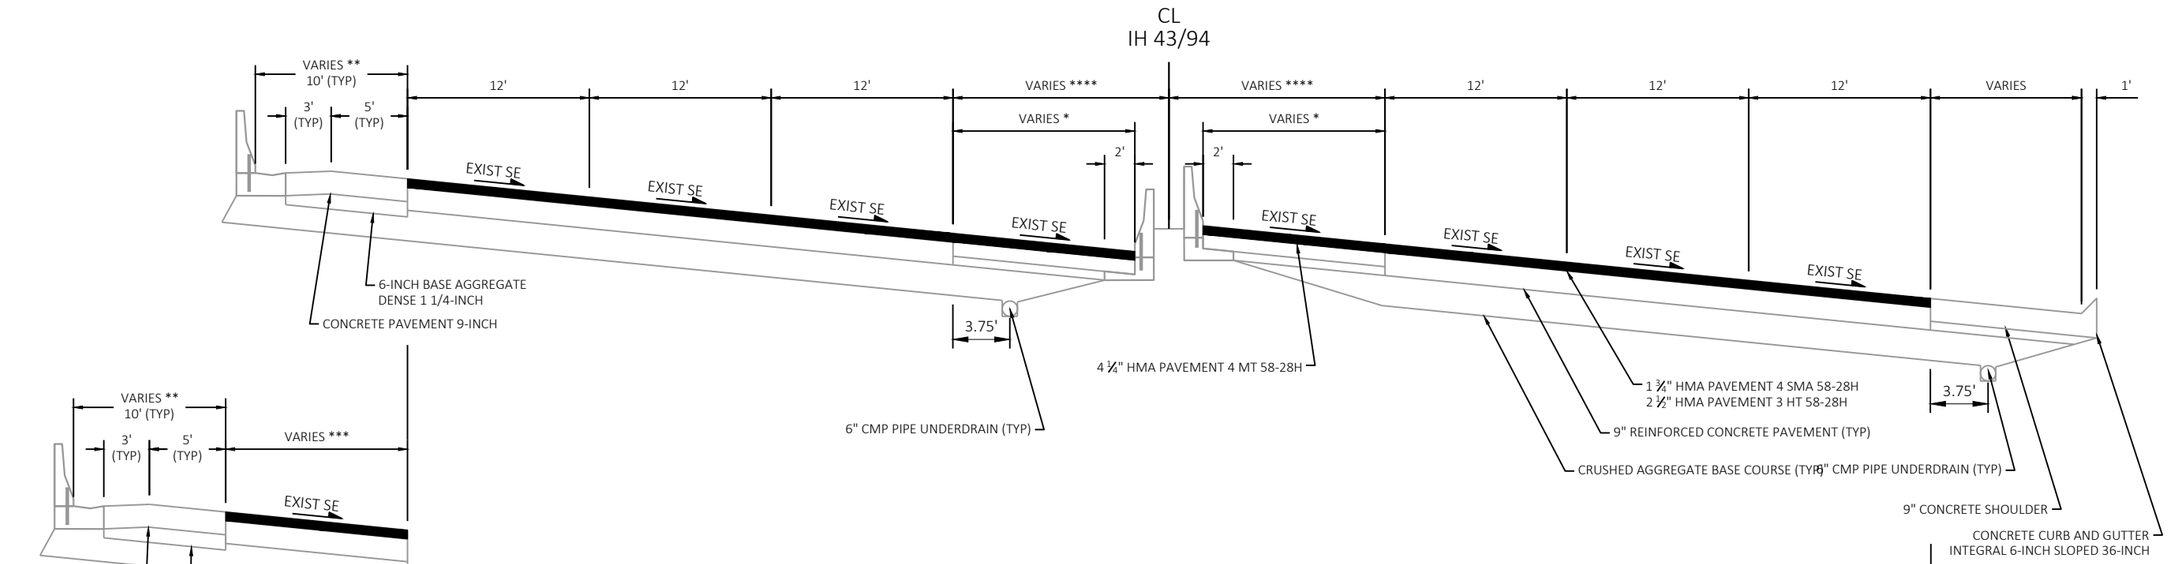

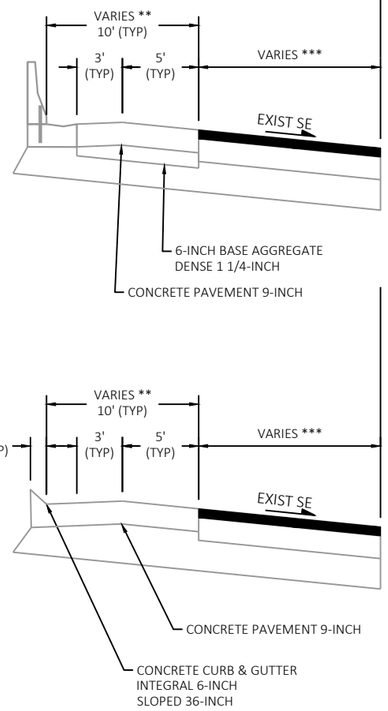

EXISTING TYPICAL SECTION
IH 43 / 94 MAINLINE SUPERELEVATED

NORTHBOUND	SOUTHBOUND
STA 655+43.50 - STA 666+51.50	STA 655+43.50 - STA 666+51.50
STA 675+15.67 - STA 692+16.97	STA 675+15.67 - STA 692+16.97
STA 735+41.77 - STA 761+16.77	STA 747+91.77 - STA 761+16.77
STA 809+16.77 - END	STA 809+16.77 - STA 819+01.61

FOOTNOTES:

* 10.3'-11.7' AT HOLT AVENUE
3.4'-3.9' AT WASHINGTON STREET
3.2'-4.0' AT VALLEY BRIDGE

** 9.8'-12.4' AT HOLT AVENUE
4'-10.5' AT WASHINGTON STREET
3'-11.9' AT VALLEY BRIDGE

*** 0' AT HOLT AVENUE
12' LT & 12' RT AT WASHINGTON STREET
0' LT & 12' RT AT VALLEY BRIDGE

**** 11.75' LT/16.25' RT AT HOLT AVENUE
3' LT/ 7' RT AT WASHINGTON STREET
3' LT/ 7' RT AT VALLEY BRIDGE

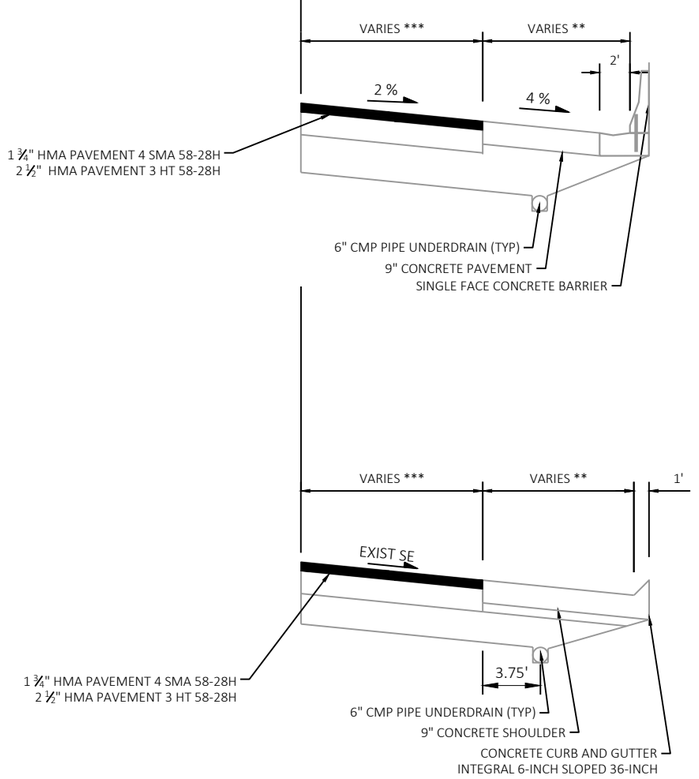

PROJECT NO: 1228-09-73	HWY: IH 43	COUNTY: MILWAUKEE	TYPICAL SECTIONS	SHEET	E

2

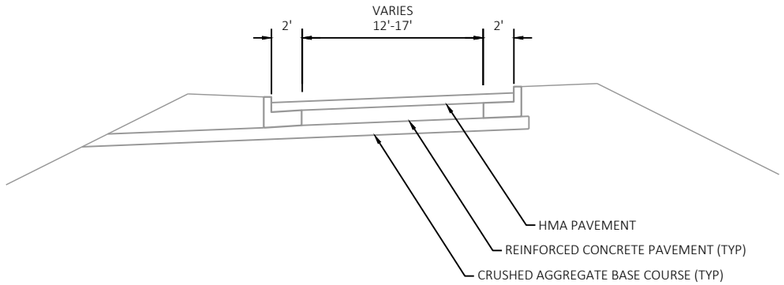

EXISTING TYPICAL SECTIONS - RAMPS

HOLT AVENUE SB OFF RAMP
HOLT AVENUE NB CD ROAD

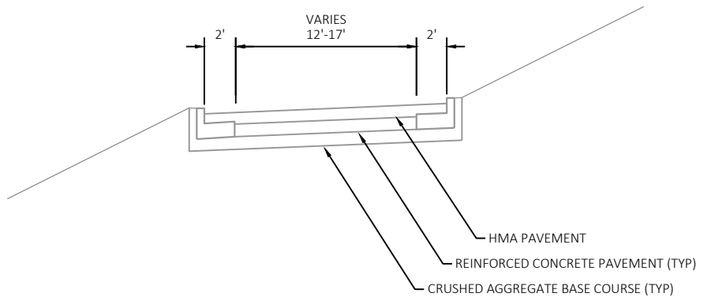

EXISTING TYPICAL SECTIONS - RAMPS

HOLT AVENUE SB ON RAMP
HOLT AVENUE SB OFF RAMP

2

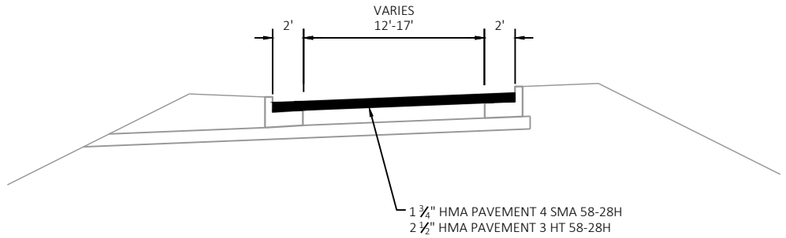

PROPOSED TYPICAL SECTIONS - RAMPS

HOLT AVENUE SB OFF RAMP
HOLT AVENUE NB CD ROAD

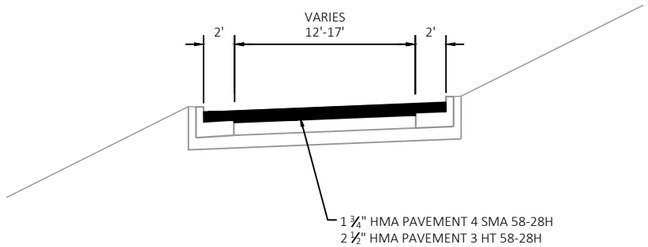

PROPOSED TYPICAL SECTIONS - RAMPS

HOLT AVENUE SB ON RAMP
HOLT AVENUE SB OFF RAMP

PROJECT NO: 1228-09-73	HWY: IH 43	COUNTY: MILWAUKEE	TYPICAL SECTIONS	SHEET	E

FILE NAME : N:\PDS\C3D\12280903\SHEETSPLAN\020301_TS.DWG
LAYOUT NAME - 020307-ts 1in-10ft

PLOT DATE : 8/5/2021 4:43 PM PLOT BY : SPAETH, MICHELE L PLOT NAME : PLOT SCALE : 1 IN:10 FT

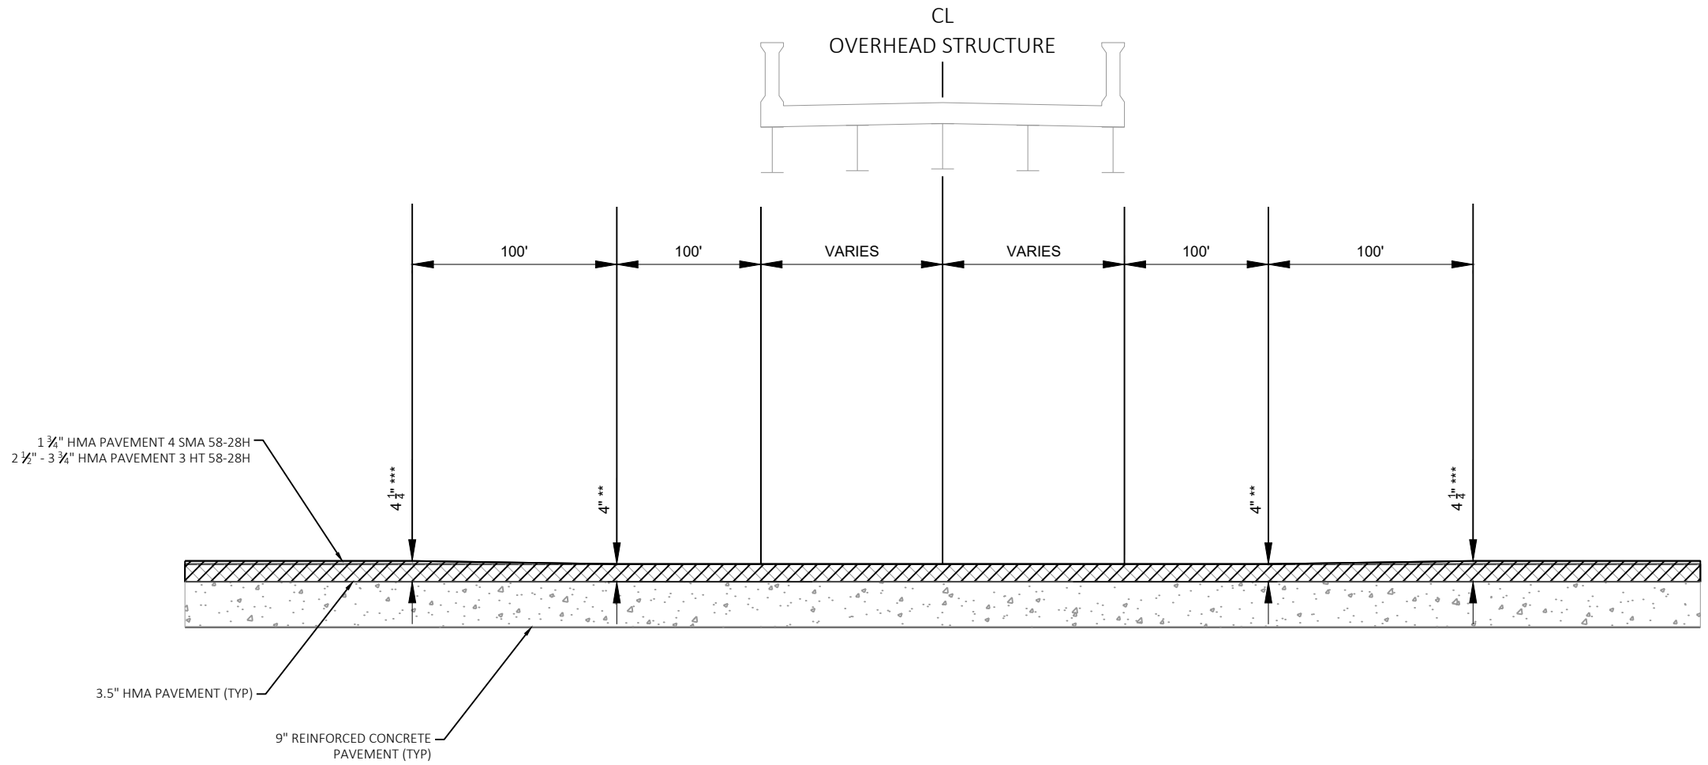

OVERHEAD STRUCTURES

B-40-170 (GREENFIELD AVE)
B-40-172 (MITCHELL ST)
B-40-173 (MAPLE ST)
B-40-178 (LINCOLN AVE)
B-40-180 (STH 38/CHASE AVE)

MILLING AND PAVING UNDER OVERHEAD STRUCTURES TO MAINTAIN EXISTING VERTICAL CLEARANCE

NOTE:

** REPLACE HMA PAVEMENT WITH SAME DEPTH AS EXISTING PAVEMENT, IN ORDER TO MAINTAIN EXISTING VERTICAL CLEARANCE UNDER STRUCTURES

*** PLACE HMA PAVEMENT AT DEPTHS SHOWN IN PROPOSED TYPICAL SECTIONS.

2

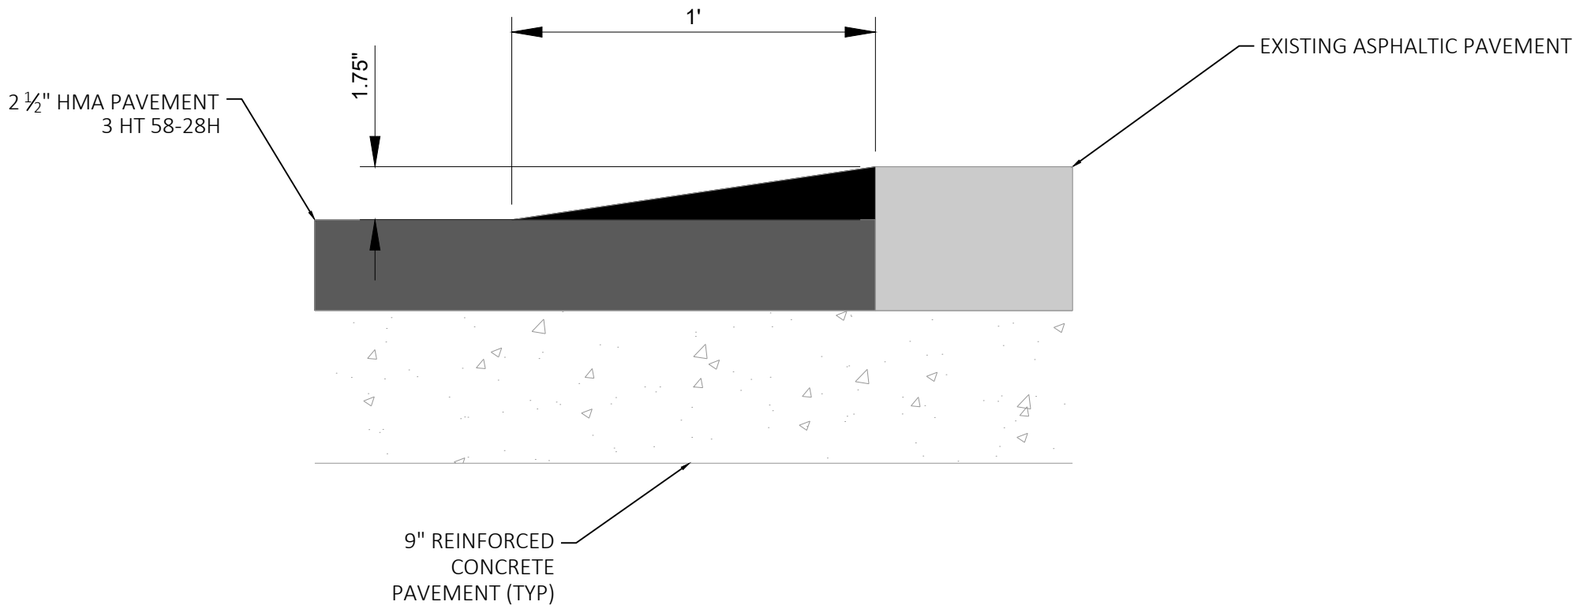

DAY END CONSTRUCTION - ASPHALT WEDGE
LONGITUDINAL JOINT DETAIL

NOTE:
REMOVAL OF ASPHALT WEDGE TO BE PAID FOR AS 'REMOVING ASPHALTIC SURFACE MILLING' BY THE TON.

2

N

HOLT AVE

PC: 677+02.74

+24.74, -49.14' LT

+24.74, -7.76' LT

STA AHEAD = 677+24.74

STA BACK = 677+27.60

+24.73, 10.84' RT

+24.12, 53.02' RT

680

IH 43 SB

IH 43 NB

685

RESIN BINDER HIGH FRICTION SURFACE TREATMENT

PT: 690+28.54

690

+28.49, -50.95' LT

+28.52, -9.58' LT

+28.53, 11.90' RT

+28.57, 54.08' RT

HIGH FRICTION SURFACE TREATMENT
NORTHBOUND & SOUTHBOUND IH 43
OVER HOLT AVE

RESIN BINDER HIGH FRICTION SURFACE TREATMENT
EXTENDS 3 FEET ONTO THE SHOULDERS.

PROJECT NO: 1228-09-73	HWY: IH 43	COUNTY: MILWAUKEE	CONSTRUCTION DETAIL	SHEET	E

FILE NAME : N:\PDS\C3D\12280903\SHEETSPLAN\021001_CD.DWG
LAYOUT NAME - 021001_cd
PLOT DATE : 8/5/2021 4:44 PM
PLOT BY : SPAETH, MICHELE L
PLOT NAME :
PLOT SCALE : 1 IN:100 FT
WISDOT/CADDS SHEET 42

2

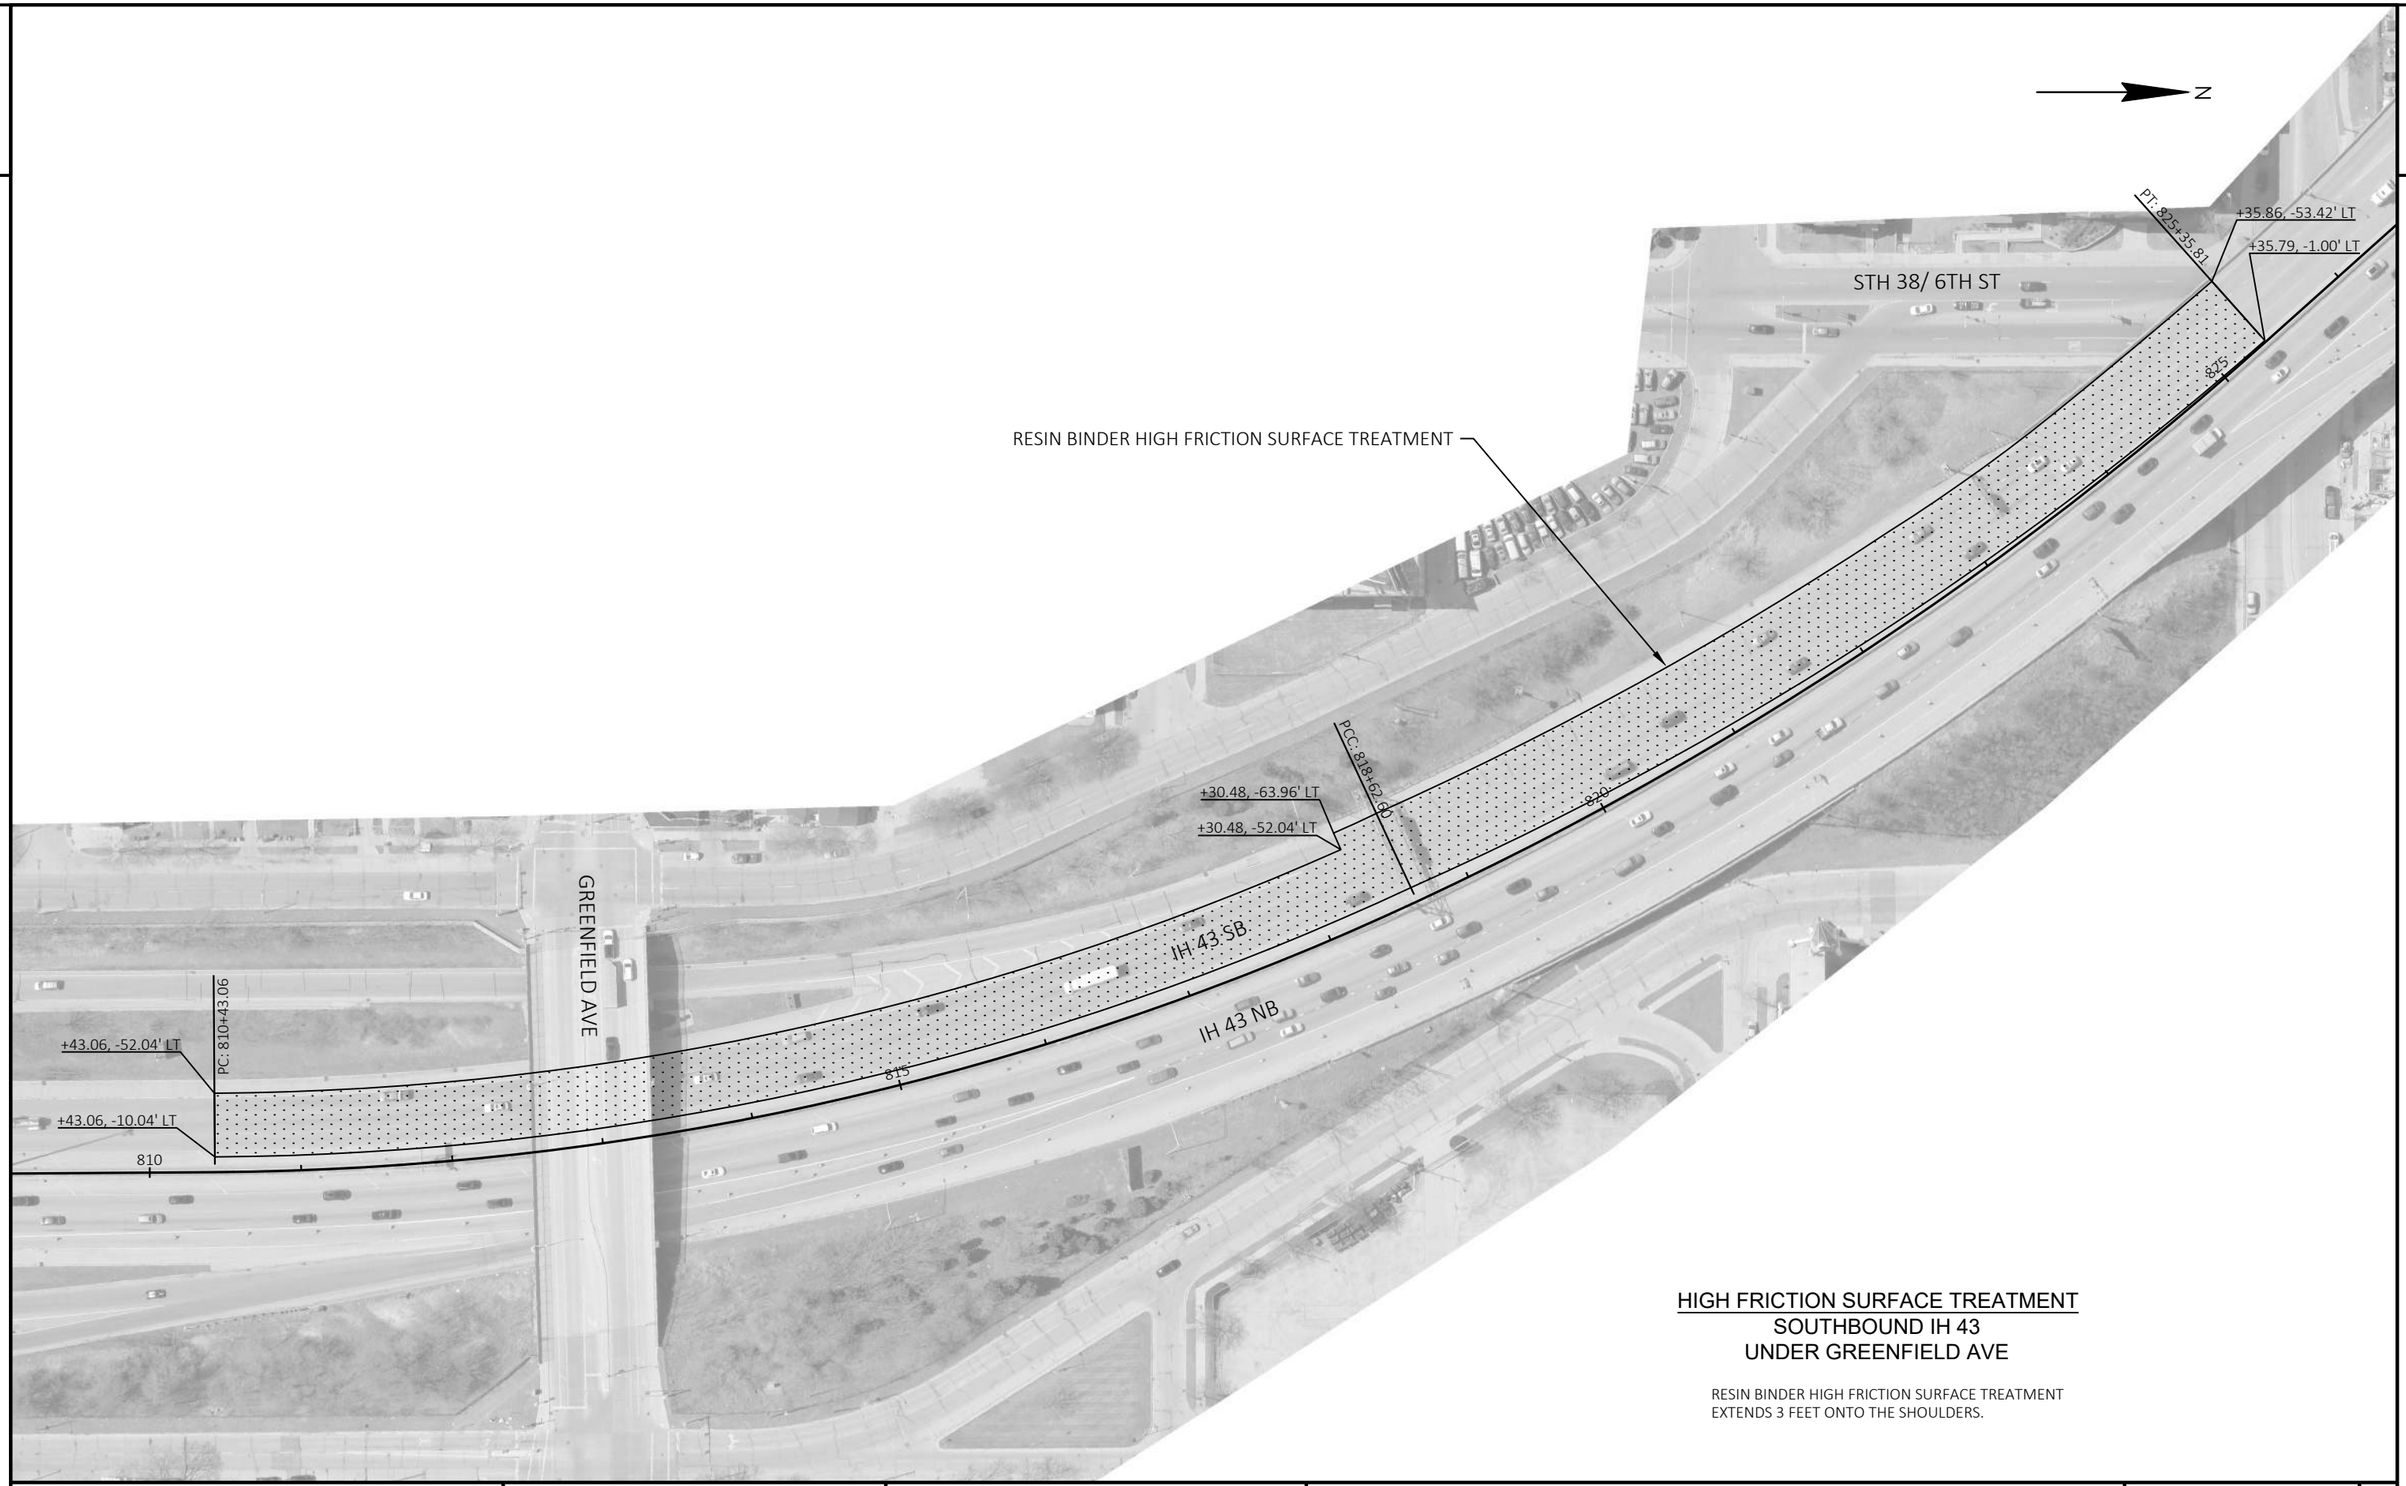

HIGH FRICTION SURFACE TREATMENT
SOUTHBOUND IH 43
UNDER GREENFIELD AVE

RESIN BINDER HIGH FRICTION SURFACE TREATMENT
EXTENDS 3 FEET ONTO THE SHOULDERS.

PROJECT NO: 1228-09-73	HWY: IH 43	COUNTY: MILWAUKEE	CONSTRUCTION DETAIL	SHEET	E

FILE NAME : N:\PDS\C3D\12280903\SHEETSPLAN\021001_CD.DWG
LAYOUT NAME - 021002_cd
PLOT DATE : 8/5/2021 4:44 PM
PLOT BY : SPAETH, MICHELE L
PLOT NAME :
PLOT SCALE : 1 IN:100 FT
WISDOT/CADDS SHEET 42

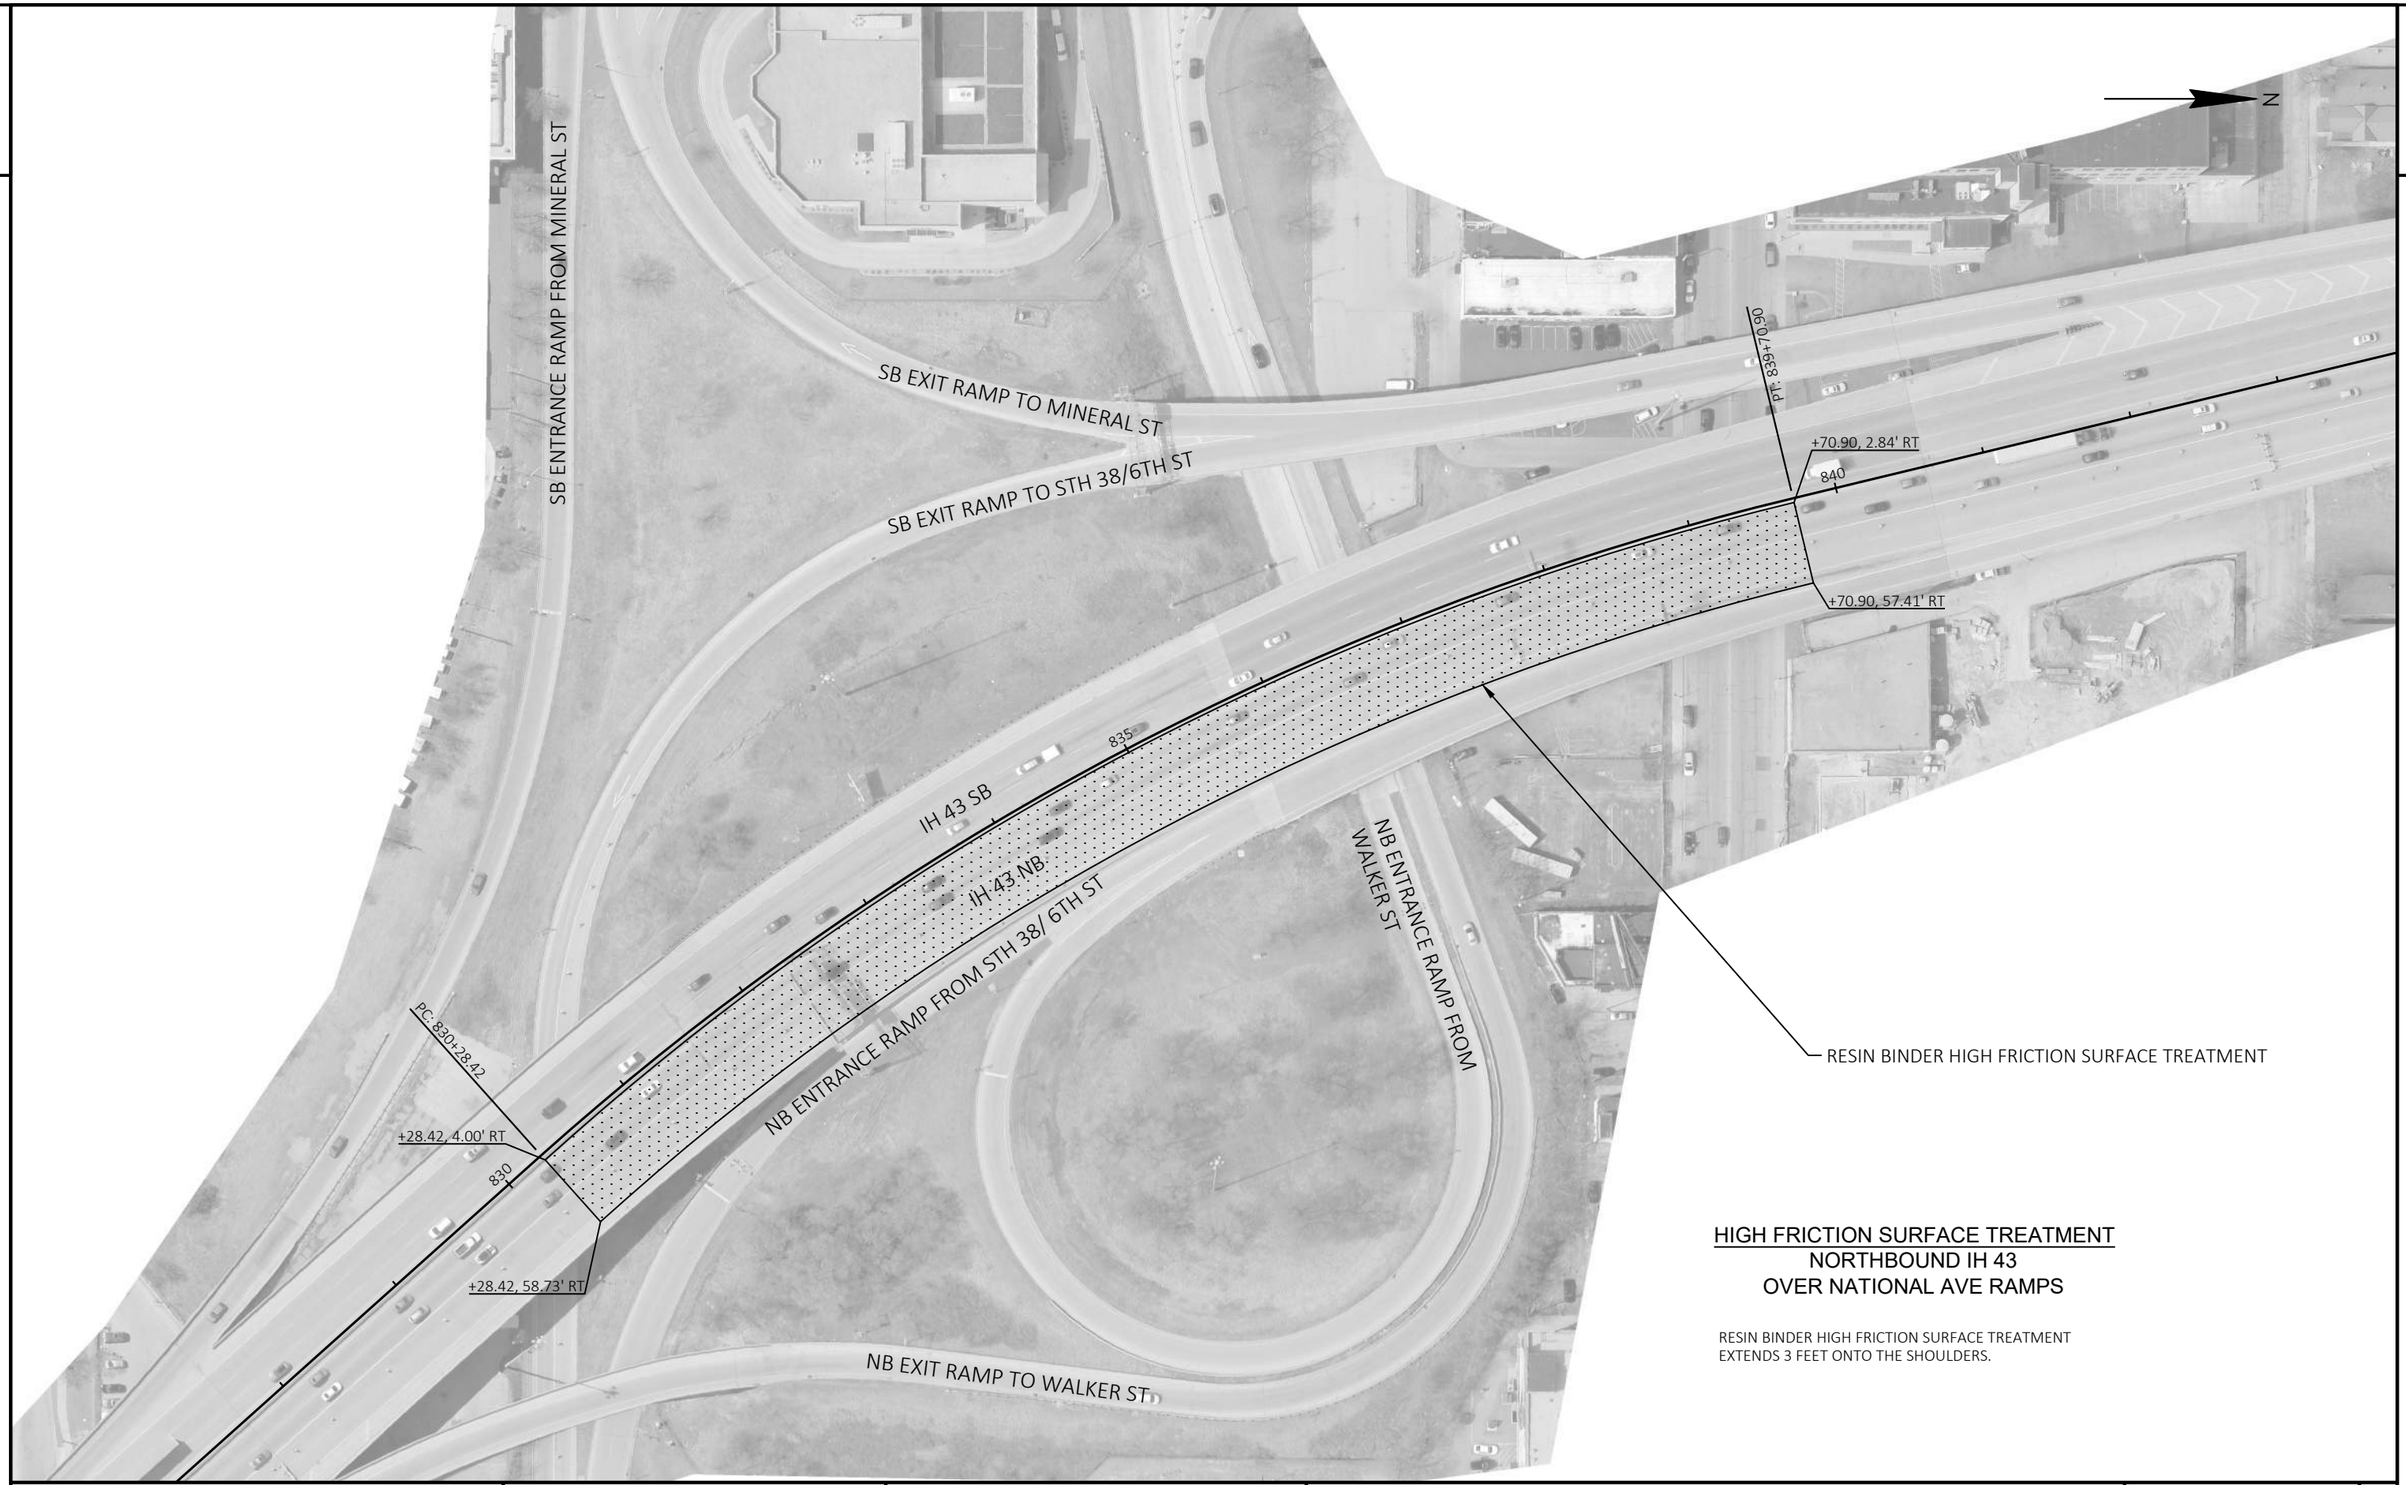

HIGH FRICTION SURFACE TREATMENT
NORTHBOUND IH 43
OVER NATIONAL AVE RAMPS

RESIN BINDER HIGH FRICTION SURFACE TREATMENT
EXTENDS 3 FEET ONTO THE SHOULDERS.

PROJECT NO: 1228-09-73	HWY: IH 43	COUNTY: MILWAUKEE	CONSTRUCTION DETAIL	SHEET	E

FILE NAME : N:\PDS\C3D\12280903\SHEETSPLAN\021001_CD.DWG
LAYOUT NAME - 021003_cd
PLOT DATE : 8/5/2021 4:44 PM PLOT BY : SPAETH, MICHELE L PLOT NAME : PLOT SCALE : 1 IN:100 FT

2

PROJECT NO: 1228-09-73	HWY: IH 43	COUNTY: MILWAUKEE	CONSTRUCTION DETAIL - HOLT AVE PARK & R PAVEMENT DETAILS	SHEET E

BACKGROUND GRAPHIC IS THE HISTORIC "ASBUILT" FILE AND IS FOR INFORMATION ONLY. ELEVATIONS GIVEN ARE FROM AN OLD DATUM NO LONGER IN USE

LEGEND

- INLET PROTECTION TYPE D
- APPROXIMATE FLOW PATH
- APPROXIMATE DRAINAGE AREA BOUNDARY

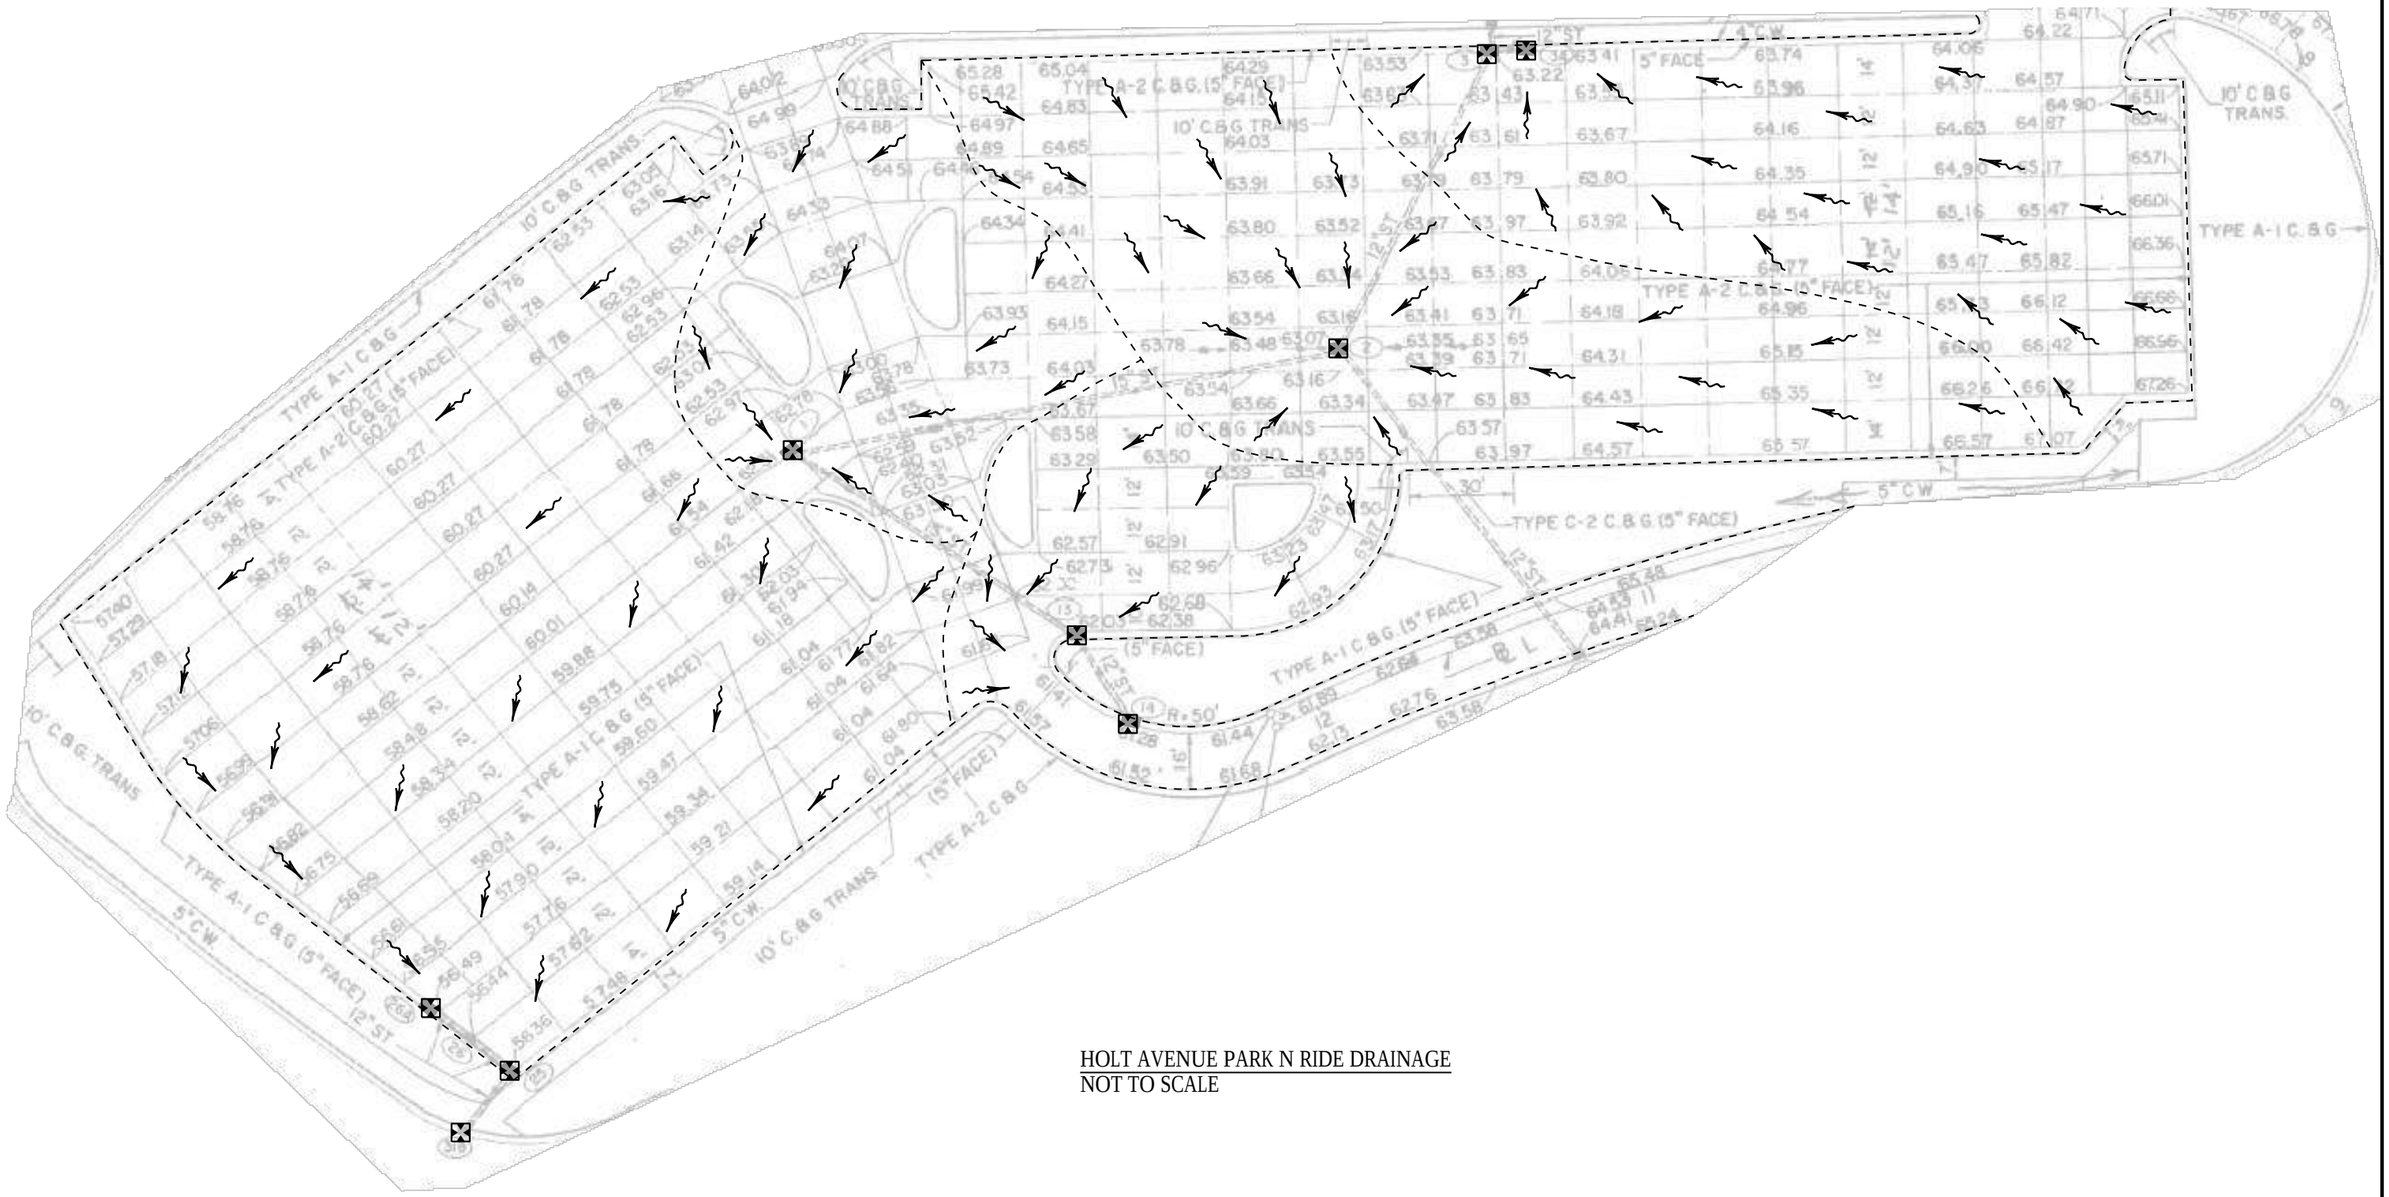

HOLT AVENUE PARK N RIDE DRAINAGE
NOT TO SCALE

PROJECT NO: 1228-09-73	HWY: IH 43	COUNTY: MILWAUKEE	PLAN DETAIL	SHEET	E

FILE NAME : N:\PDS\C3D\12280903\SHEETSPLAN\ZZ021218_PD.DWG
LAYOUT NAME - 021224_pd

PLOT DATE : 8/3/2021 7:34 AM PLOT BY : ANDERSON, SCOTT M PLOT NAME : PLOT SCALE : Custom

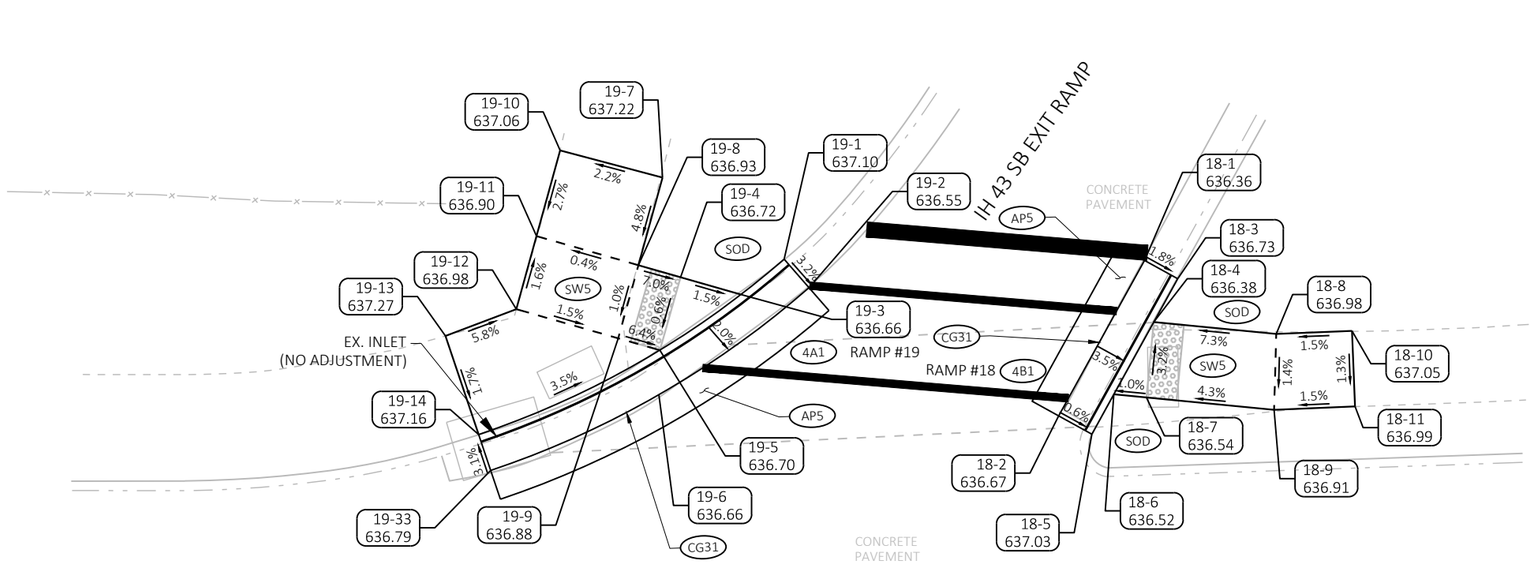

W HOLT AVE WB

POINT TABLE			
POINT	NORTHING	EASTING	ELEVATION
18-1	278968.669	603831.801	636.36
18-2	278957.229	603829.246	636.67
18-3	278968.124	603834.241	636.73
18-4	278964.934	603833.529	636.38
18-5	278956.684	603831.686	637.03
18-6	278959.618	603832.341	636.52
18-7	278960.022	603834.465	636.54
18-8	278966.454	603841.506	636.98
18-9	278961.607	603842.780	636.91
18-10	278968.055	603846.243	637.05
18-11	278963.328	603847.840	636.99
19-1	278962.057	603808.951	637.10
19-2	278960.712	603811.058	636.55
19-3	278959.016	603806.875	636.66
19-4	278958.988	603802.737	636.72

POINT TABLE			
POINT	NORTHING	EASTING	ELEVATION
19-5	278953.985	603802.771	636.70
19-6	278951.145	603803.537	636.66
19-7	278964.968	603799.742	637.22
19-8	278958.968	603799.838	636.93
19-9	278953.966	603799.918	636.88
19-10	278964.782	603792.746	637.06
19-11	278958.921	603792.842	636.90
19-12	278953.919	603792.923	636.98
19-13	278950.910	603788.930	637.27
19-14	278945.272	603792.873	637.16
19-33	278943.232	603794.293	636.79

LEGEND:

RAMP #X	X	CURB RAMP NUMBER & TYPE
	SOD	SOD
	SW5	CONCRETE SIDEWALK 5-INCH
	PED	CONCRETE CURB PEDESTRIAN
	CG31	CONCRETE CURB & GUTTER 31-INCH
	CG32	CONCRETE CURB & GUTTER 31-INCH (REVERSE SLOPE)
	CG33	CONCRETE CURB & GUTTER 31-INCH (INTEGRAL)
	CM2	CONCRETE MEDIAN SLOPED NOSE TYPE 2
	AP5	HMA PAVEMENT 5-INCH
	CP8	CONCRETE PAVEMENT 8-INCH
	XX YYY.YY	POINT NUMBER & ELEVATION

NOTES:

1. CONTRACTOR TO FIELD VERIFY ELEVATION, GRADES, SLOPES, LENGTHS AND MATCH POINTS PRIOR TO CURB RAMP AND SIDEWALK CONSTRUCTION.
2. THE ENGINEER MAY ADJUST ELEVATIONS TO FIT FIELD CONSTRUCTION.
3. DASHED LINES SHOWN FOR PROPOSED SIDEWALK ARE FOR INFORMATION ONLY AND DO NOT INDICATE JOINT LOCATIONS.
4. SEE STANDARD DETAIL DRAWINGS FOR COMPLETE CURB RAMP REQUIREMENTS.
5. ALL STATION AND OFFSET INFORMATION REFERENCES XXX.

PROJECT NO: 1228-09-73	HWY: IH 43	COUNTY: MILWAUKEE	CURB RAMP DETAILS - IH 43 & HOLT AVE	SHEET	E

FILE NAME : G:\12400 - IH-43 NS MITCHELL IC TO MARQUETTE IC\CAD\12280973\SHEETSPLAN\021301-CR.DWG
LAYOUT NAME - 021306 - HOLT
PLOT DATE : 3/26/2021 5:11 PM PLOT BY : MORGAN GRUBER PLOT NAME : PLOT SCALE : 1 IN:10 FT

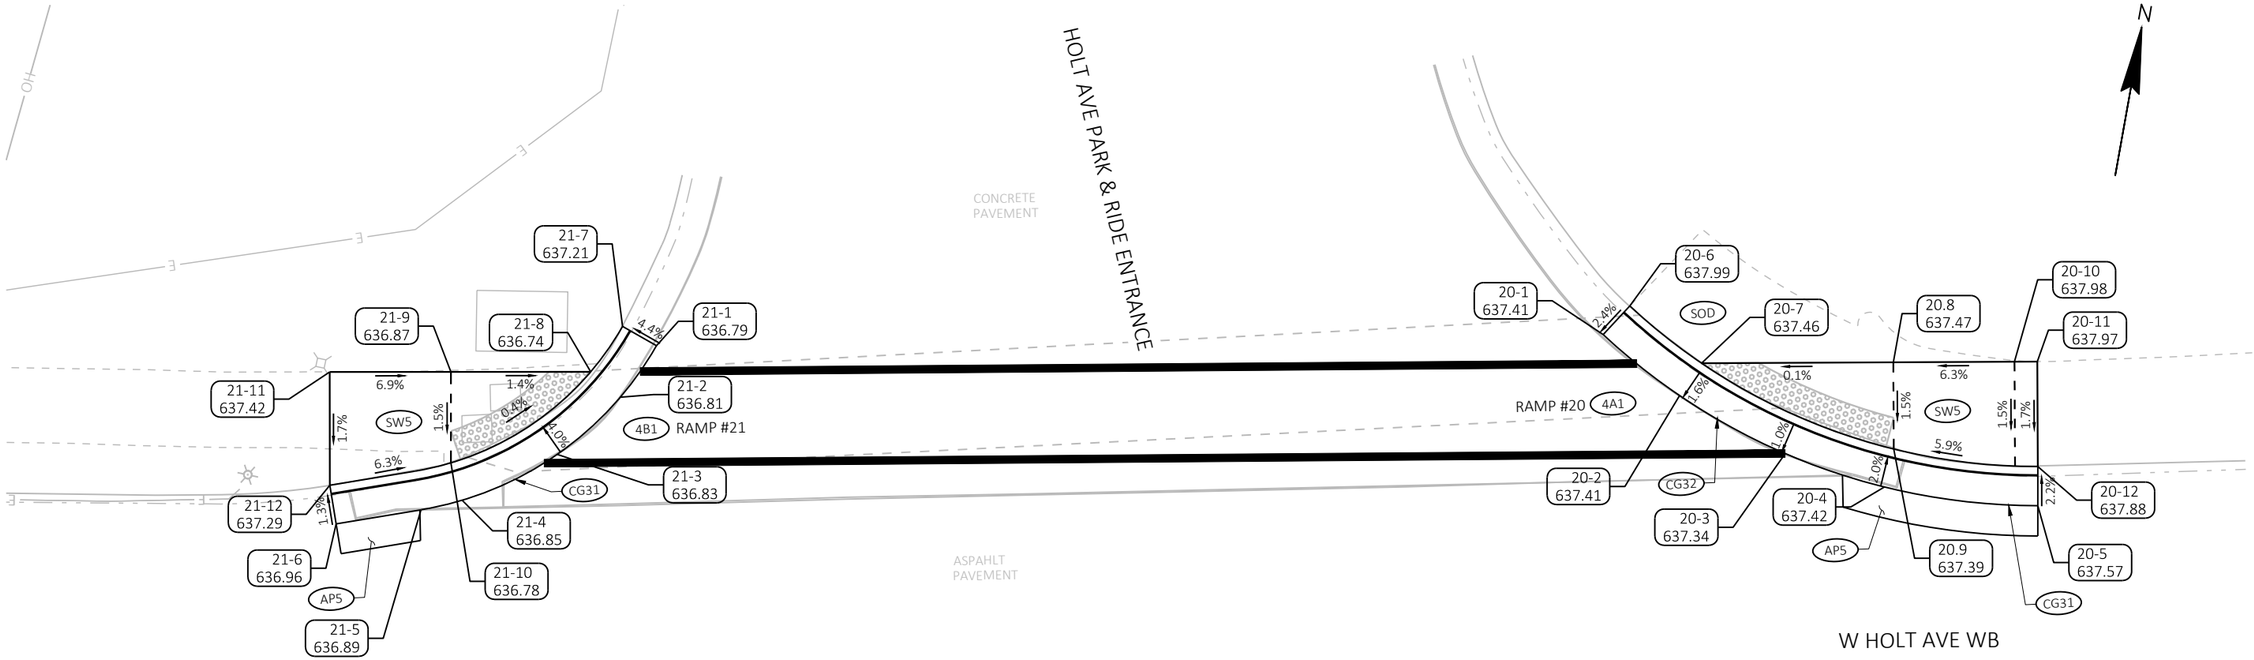

POINT TABLE			
POINT	NORTHING	EASTING	ELEVATION
20-1	278906.661	603625.527	637.41
20-2	278903.782	603631.302	637.41
20-3	278901.501	603638.925	637.34
20-4	278900.719	603645.784	637.42
20-5	278901.640	603655.945	637.57
20-6	278908.875	603626.852	637.99
20-7	278906.172	603632.273	637.46
20-10	278910.607	603652.447	637.98
20-11	278910.928	603653.914	637.97
20-12	278904.163	603655.402	637.88
21-1	278892.832	603564.601	636.79
21-2	278889.011	603562.985	636.81
21-3	278884.446	603559.707	636.83
21-4	278880.165	603554.201	636.85
21-5	278878.983	603551.680	636.89

POINT TABLE			
POINT	NORTHING	EASTING	ELEVATION
21-6	278876.902	603546.395	636.96
21-7	278893.609	603562.141	637.21
21-8	278890.235	603560.714	636.74
21-9	278888.294	603551.697	636.87
21-10	278882.427	603552.960	636.78
21-11	278886.610	603543.879	637.42
21-12	278879.303	603545.450	637.29

LEGEND:

RAMP #X	X	CURB RAMP NUMBER & TYPE
	SOD	SOD
	SW5	CONCRETE SIDEWALK 5-INCH
	PED	CONCRETE CURB PEDESTRIAN
	CG31	CONCRETE CURB & GUTTER 31-INCH
	CG32	CONCRETE CURB & GUTTER 31-INCH (REVERSE SLOPE)
	CG33	CONCRETE CURB & GUTTER 31-INCH (INTEGRAL)
	CM2	CONCRETE MEDIAN SLOPED NOSE TYPE 2
	AP5	HMA PAVEMENT 5-INCH
	CP8	CONCRETE PAVEMENT 8-INCH
	XX YYY.YY	POINT NUMBER & ELEVATION

NOTES:

1. CONTRACTOR TO FIELD VERIFY ELEVATION, GRADES, SLOPES, LENGTHS AND MATCH POINTS PRIOR TO CURB RAMP AND SIDEWALK CONSTRUCTION.
2. THE ENGINEER MAY ADJUST ELEVATIONS TO FIT FIELD CONSTRUCTION.
3. DASHED LINES SHOWN FOR PROPOSED SIDEWALK ARE FOR INFORMATION ONLY AND DO NOT INDICATE JOINT LOCATIONS.
4. SEE STANDARD DETAIL DRAWINGS FOR COMPLETE CURB RAMP REQUIREMENTS.
5. ALL STATION AND OFFSET INFORMATION REFERENCES XXX.

PROJECT NO: 1228-09-73	HWY: IH 43	COUNTY: MILWAUKEE	CURB RAMP DETAILS - IH 43 & HOLT AVE	SHEET	E

FILE NAME : G:\12400 - IH-43 NS MITCHELL IC TO MARQUETTE IC\CAD\12280973\SHEETSPLAN\021301-CR.DWG
LAYOUT NAME - 021307 - HOLT
PLOT DATE : 3/26/2021 5:11 PM PLOT BY : MORGAN GRUBER PLOT NAME : PLOT SCALE : 1 IN:10 FT

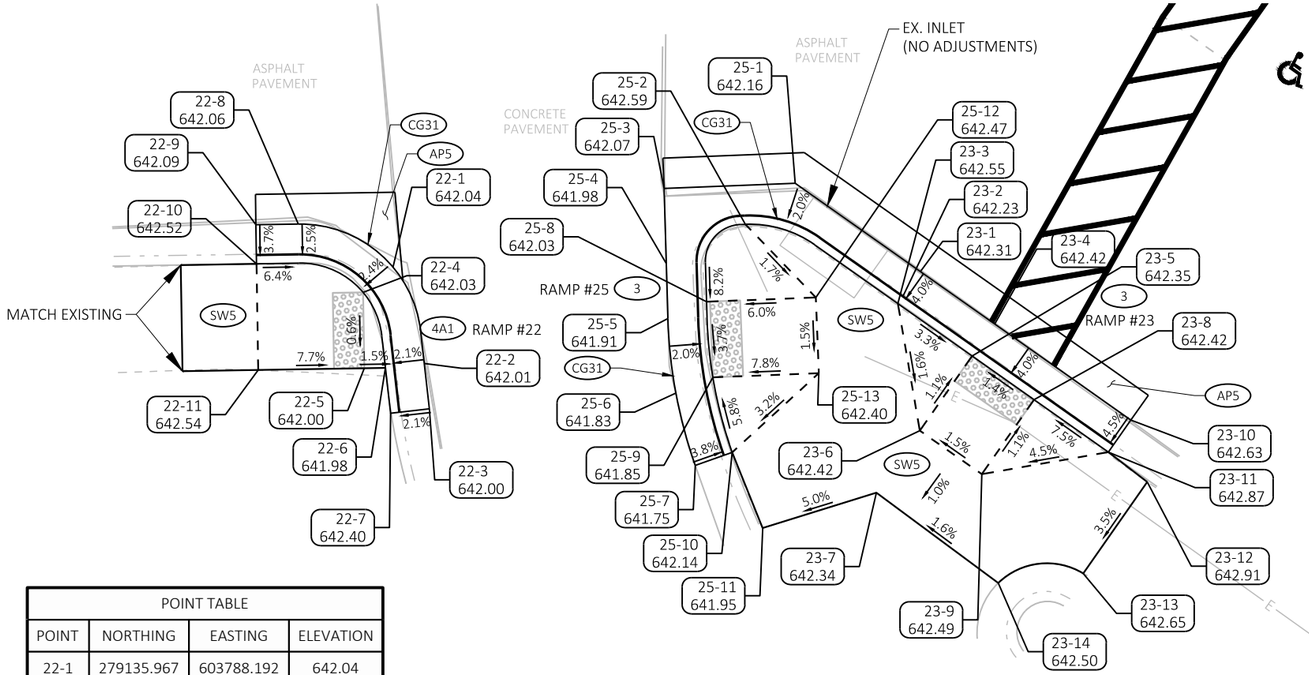

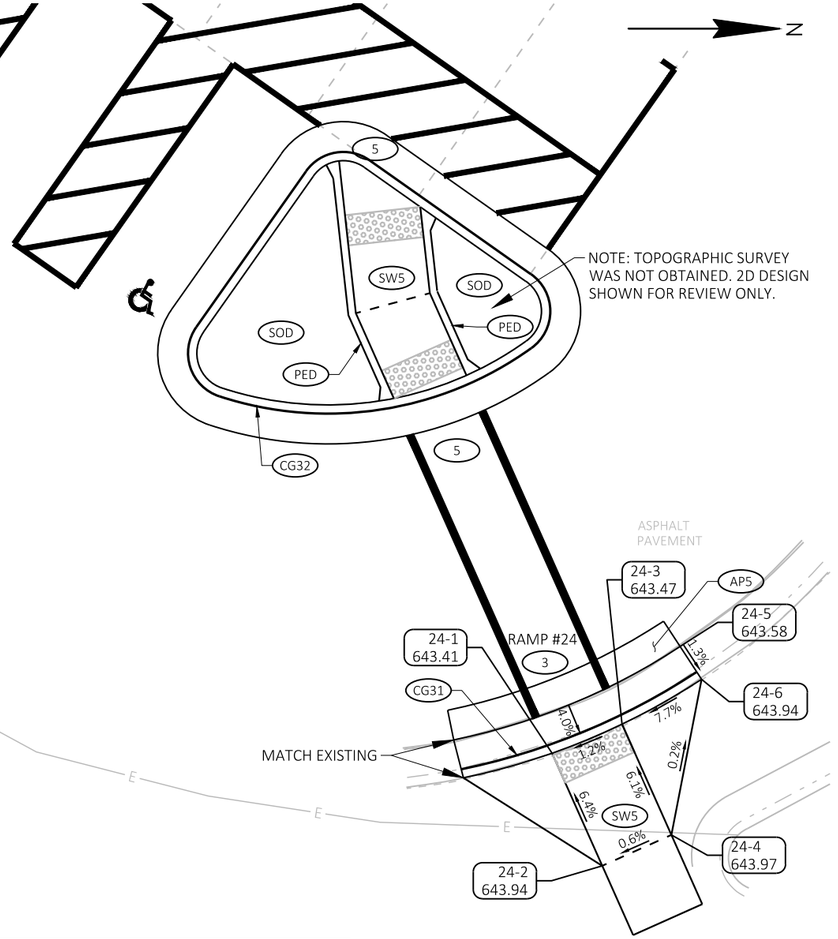

POINT TABLE			
POINT	NORTHING	EASTING	ELEVATION
22-1	279135.967	603788.192	642.04
22-2	279138.030	603794.538	642.01
22-3	279138.371	603797.530	642.00
22-4	279133.992	603789.852	642.03
22-5	279134.072	603794.852	642.00
22-6	279135.471	603794.829	641.98
22-7	279135.807	603797.801	642.40
22-8	279129.714	603785.340	642.06
22-9	279126.920	603785.382	642.09
22-10	279126.961	603787.964	642.52
22-11	279127.073	603794.964	642.54
23-1	279170.771	603788.478	642.31
23-2	279169.619	603790.113	642.23
23-3	279169.284	603790.587	642.55
23-4	279175.675	603791.936	642.42
23-5	279174.188	603794.045	642.35
23-6	279170.736	603798.972	642.42
23-7	279167.868	603803.068	642.34
23-8	279178.273	603796.927	642.42
23-9	279174.831	603801.841	642.49

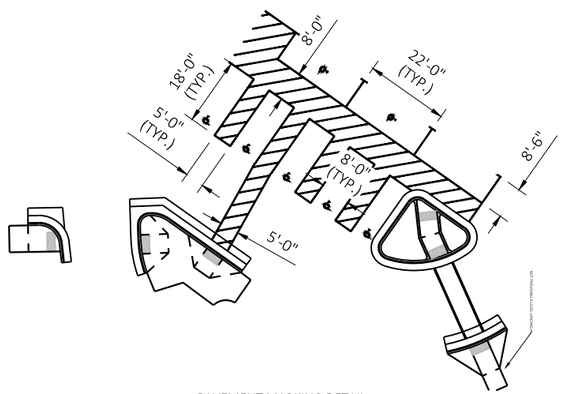

PAVEMENT MARKING DETAIL

LEGEND:

RAMP #X	X	CURB RAMP NUMBER & TYPE
	SOD	SOD
	SW5	CONCRETE SIDEWALK 5-INCH
	PED	CONCRETE CURB PEDESTRIAN
	CG31	CONCRETE CURB & GUTTER 31-INCH
	CG32	CONCRETE CURB & GUTTER 31-INCH (REVERSE SLOPE)
	CG33	CONCRETE CURB & GUTTER 31-INCH (INTEGRAL)
	CM2	CONCRETE MEDIAN SLOPED NOSE TYPE 2
	AP5	HMA PAVEMENT 5-INCH
	CP8	CONCRETE PAVEMENT 8-INCH
	XX YYY.YY	POINT NUMBER & ELEVATION

NOTES:

1. CONTRACTOR TO FIELD VERIFY ELEVATION, GRADES, SLOPES, LENGTHS AND MATCH POINTS PRIOR TO CURB RAMP AND SIDEWALK CONSTRUCTION.
2. THE ENGINEER MAY ADJUST ELEVATIONS TO FIT FIELD CONSTRUCTION.
3. DASHED LINES SHOWN FOR PROPOSED SIDEWALK ARE FOR INFORMATION ONLY AND DO NOT INDICATE JOINT LOCATIONS.
4. SEE STANDARD DETAIL DRAWINGS FOR COMPLETE CURB RAMP REQUIREMENTS.
5. ALL STATION AND OFFSET INFORMATION REFERENCES XXX.

PROJECT NO: 1228-09-73	HWY: IH 43	COUNTY: MILWAUKEE	CURB RAMP DETAILS - IH 43 & HOLT AVE	SHEET	E

2

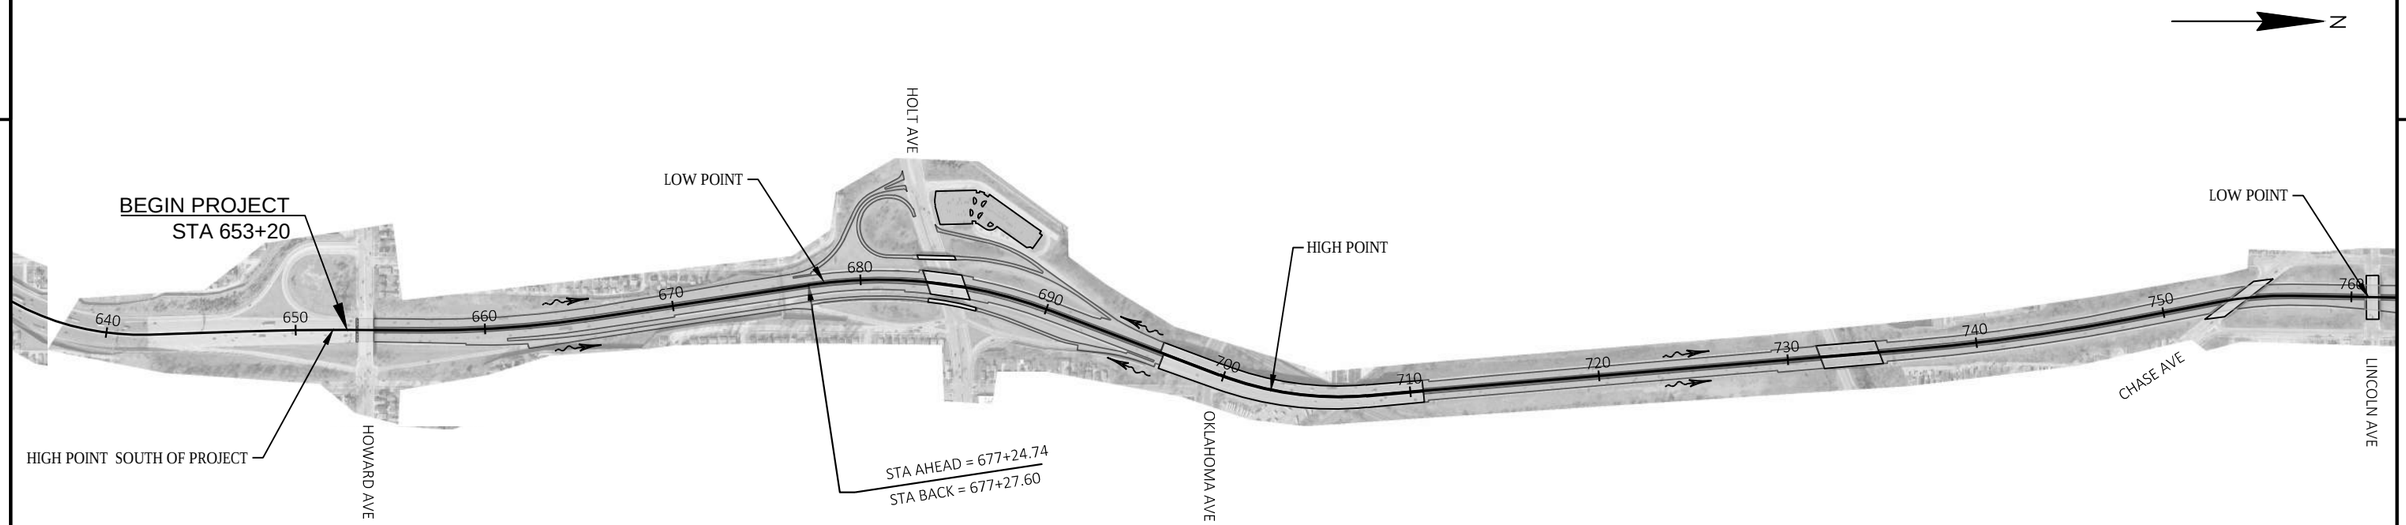

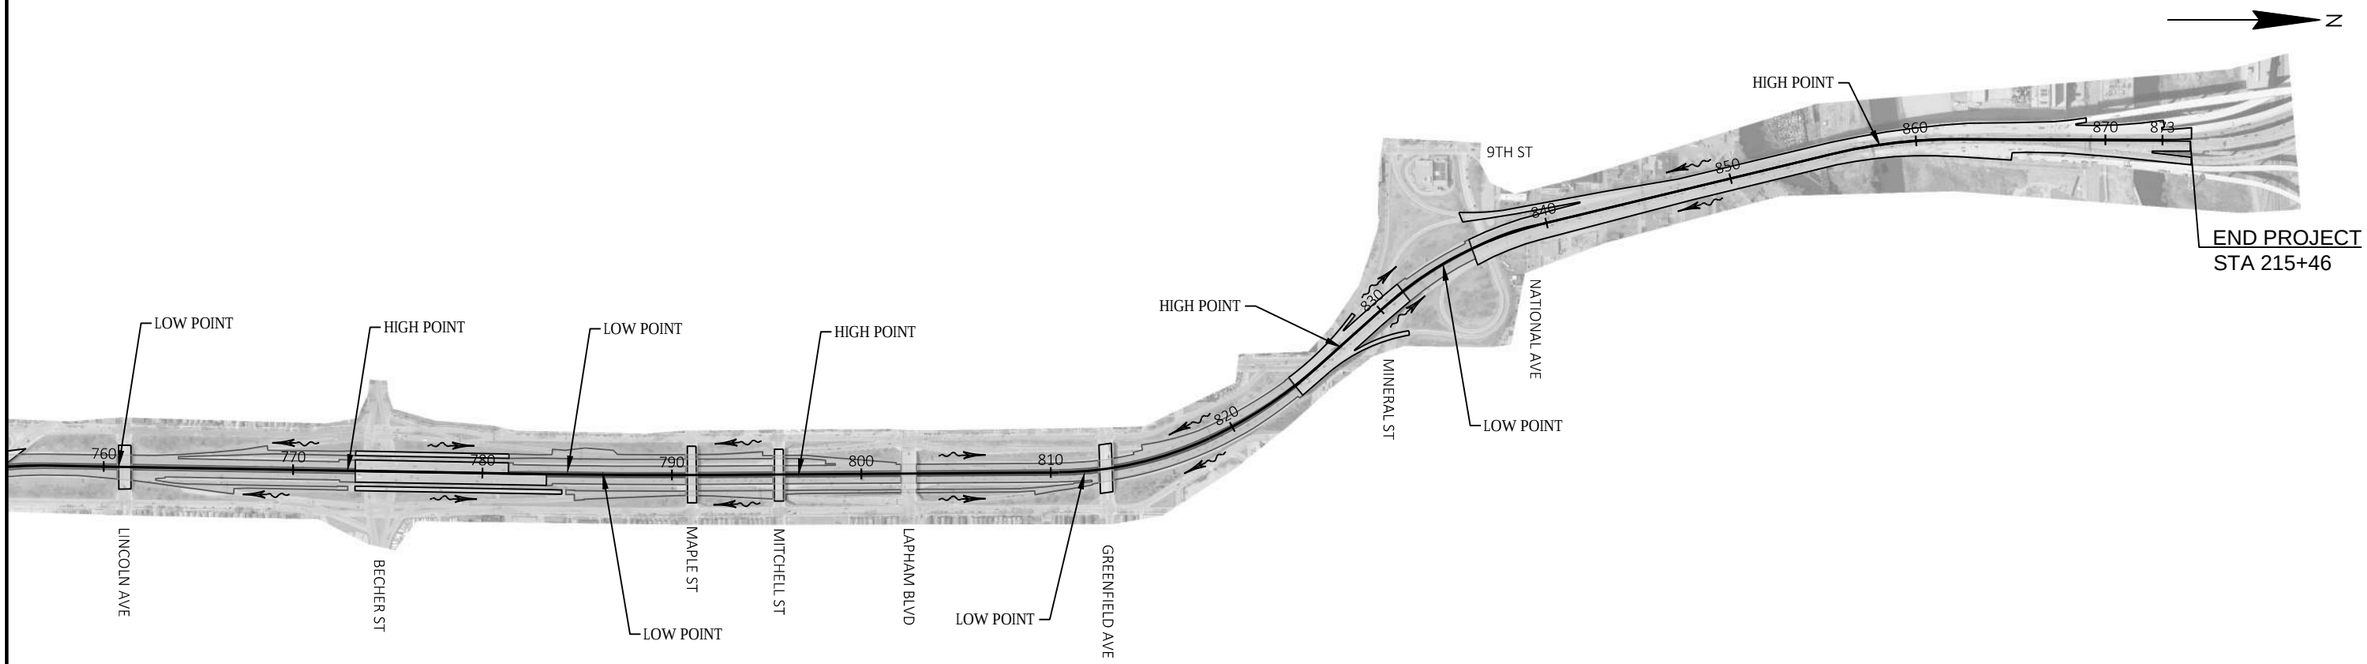

PROJECT NO: 1228-09-73	HWY: IH 43	COUNTY: MILWAUKEE	MAINTAINING DRAINAGE - EXISTING DRAINAGE PATTERNS	SHEET	E

FILE NAME : N:\PDS\C3D\12280903\SHEETSPLAN\022500A_SS.DWG
LAYOUT NAME - 020201_po

PLOT DATE : 8/7/2021 9:45 AM PLOT BY : ANDERSON, SCOTT M PLOT NAME : PLOT SCALE : 1:800

CONSTRUCTION NOTES

- PRIOR TO MILLING ADJACENT LANES. REMOVE CONCRETE SHOULDER AT LOW POINTS AND EVERY 150 FEET OF LONGITUNDINAL SLOPE.
- *LOWER INLET CASTING 3-INCHES.
- PAVE ASPHALTIC SURFACE TEMPORARY AT THE ELEVATION OF THE LOWER LAYER. FORM ASPHALTIC CURB TO MAINTAIN DRAINAGE TO THE INLET. (ASPHALTIC CURB INCIDENTAL TO ASPHALTIC SURFACE TEMPORARY)
- REMOVE ASPHALTIC SURFACE TEMPORARY AFTER UPPER LAYER HAS BEEN PAVED.
- *ADJUST INLET CASTING BACK TO ORIGINAL ELEVATION
- CONSTRUCT 9-INCH CONCRETE SHOULDER.(CONCRETE SHOULDER, TIEBARS AND RESTORATION ITEMS PAID UNDER SEPARATE BID ITEMS)

*ADJUSTING INLET FOR THE PURPOSE OF MAINTAINING DRAINAGE SHALL BE PAID AS ONE "ADJUSTING INLET". PAYMENT INCLUDES LOWERING AND RAISING THE INLET CASTING.

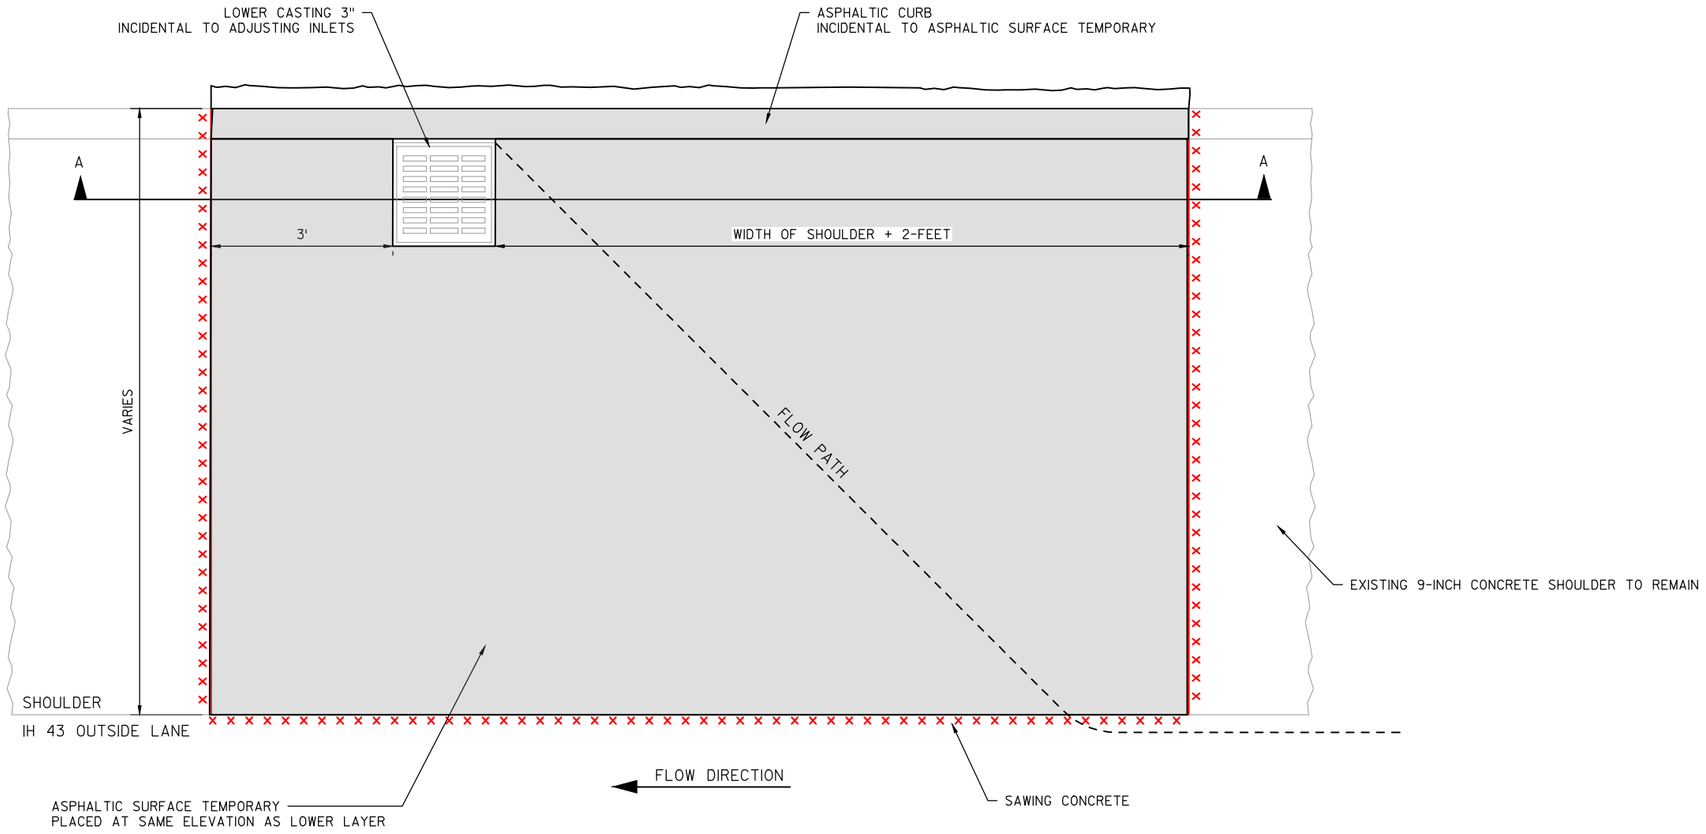

PLAN VIEW

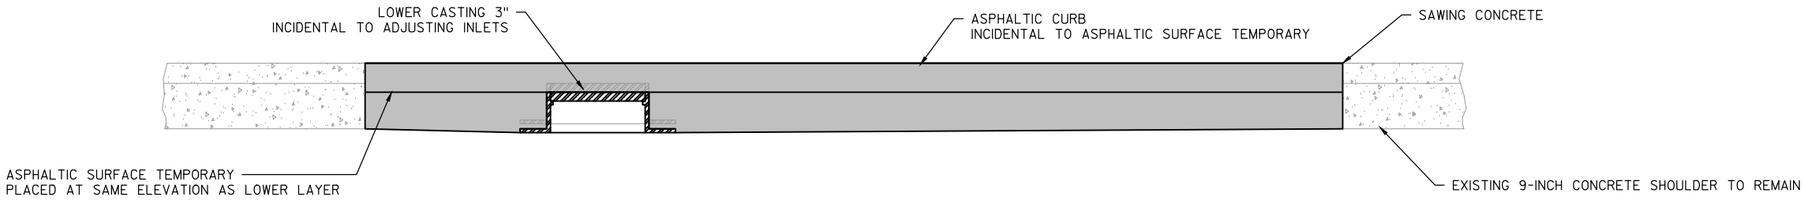

SECTION A-A

MAINTAINING DRAINAGE DURING CONSTRUCTION

PROJECT NO: 2030-13-70	HWY: STH 100	COUNTY: MILWAUKEE	CONSTRUCTION DETAILS	SHEET	E

2

2

N

BEGIN PROJECT
STA 653+20

645

650

655

IH 43 SB

IH 43 NB

AP1

AP2

AP1

MATCHLINE STA. 659+00

HOWARD AVE

LEGEND

- INLET PROTECTION TYPE D
- RESIN BINDER HIGH FRICTION SURFACE TREATMENT
- AP1 — 1 ¾" HMA PAVEMENT 4 SMA 58-28 H; 2 ½" HMA PAVEMENT 3 MT 58-28 H
- AP2 — 4 ¼" HMA PAVEMENT 4 MT 58-28 H
- THIN POLYMER OVERLAY
- METHACRYLATE FLOOD SEAL

PROJECT NO: 1228-09-73	HWY: IH 43	COUNTY: MILWAUKEE	PLAN DETAIL	SHEET	E

FILE NAME : N:\PDS\C3D\12280903\SHEETSPLAN\021201_PD.DWG
LAYOUT NAME - 021201_pd

PLOT DATE : 8/5/2021 4:45 PM PLOT BY : SPAETH, MICHELE L PLOT NAME : PLOT SCALE : 1 IN:100 FT

WISDOT/CADDS SHEET 42

2

LEGEND

- INLET PROTECTION TYPE D
- RESIN BINDER HIGH FRICTION SURFACE TREATMENT
- (AP1) 1 ¾" HMA PAVEMENT 4 SMA 58-28 H
  2 ½" HMA PAVEMENT 3 MT 58-28 H
- (AP2) 4 ¼" HMA PAVEMENT 4 MT 58-28 H
- THIN POLYMER OVERLAY
- METHACRYLATE FLOOD SEAL

PROJECT NO: 1228-09-73	HWY: IH 43	COUNTY: MILWAUKEE	PLAN DETAIL	SHEET	E

2

N

LEGEND

- INLET PROTECTION TYPE D
- RESIN BINDER HIGH FRICTION SURFACE TREATMENT
- AP1 — 1 ¾" HMA PAVEMENT 4 SMA 58-28 H; 2 ½" HMA PAVEMENT 3 MT 58-28 H
- AP2 — 4 ¼" HMA PAVEMENT 4 MT 58-28 H
- THIN POLYMER OVERLAY
- METHACRYLATE FLOOD SEAL

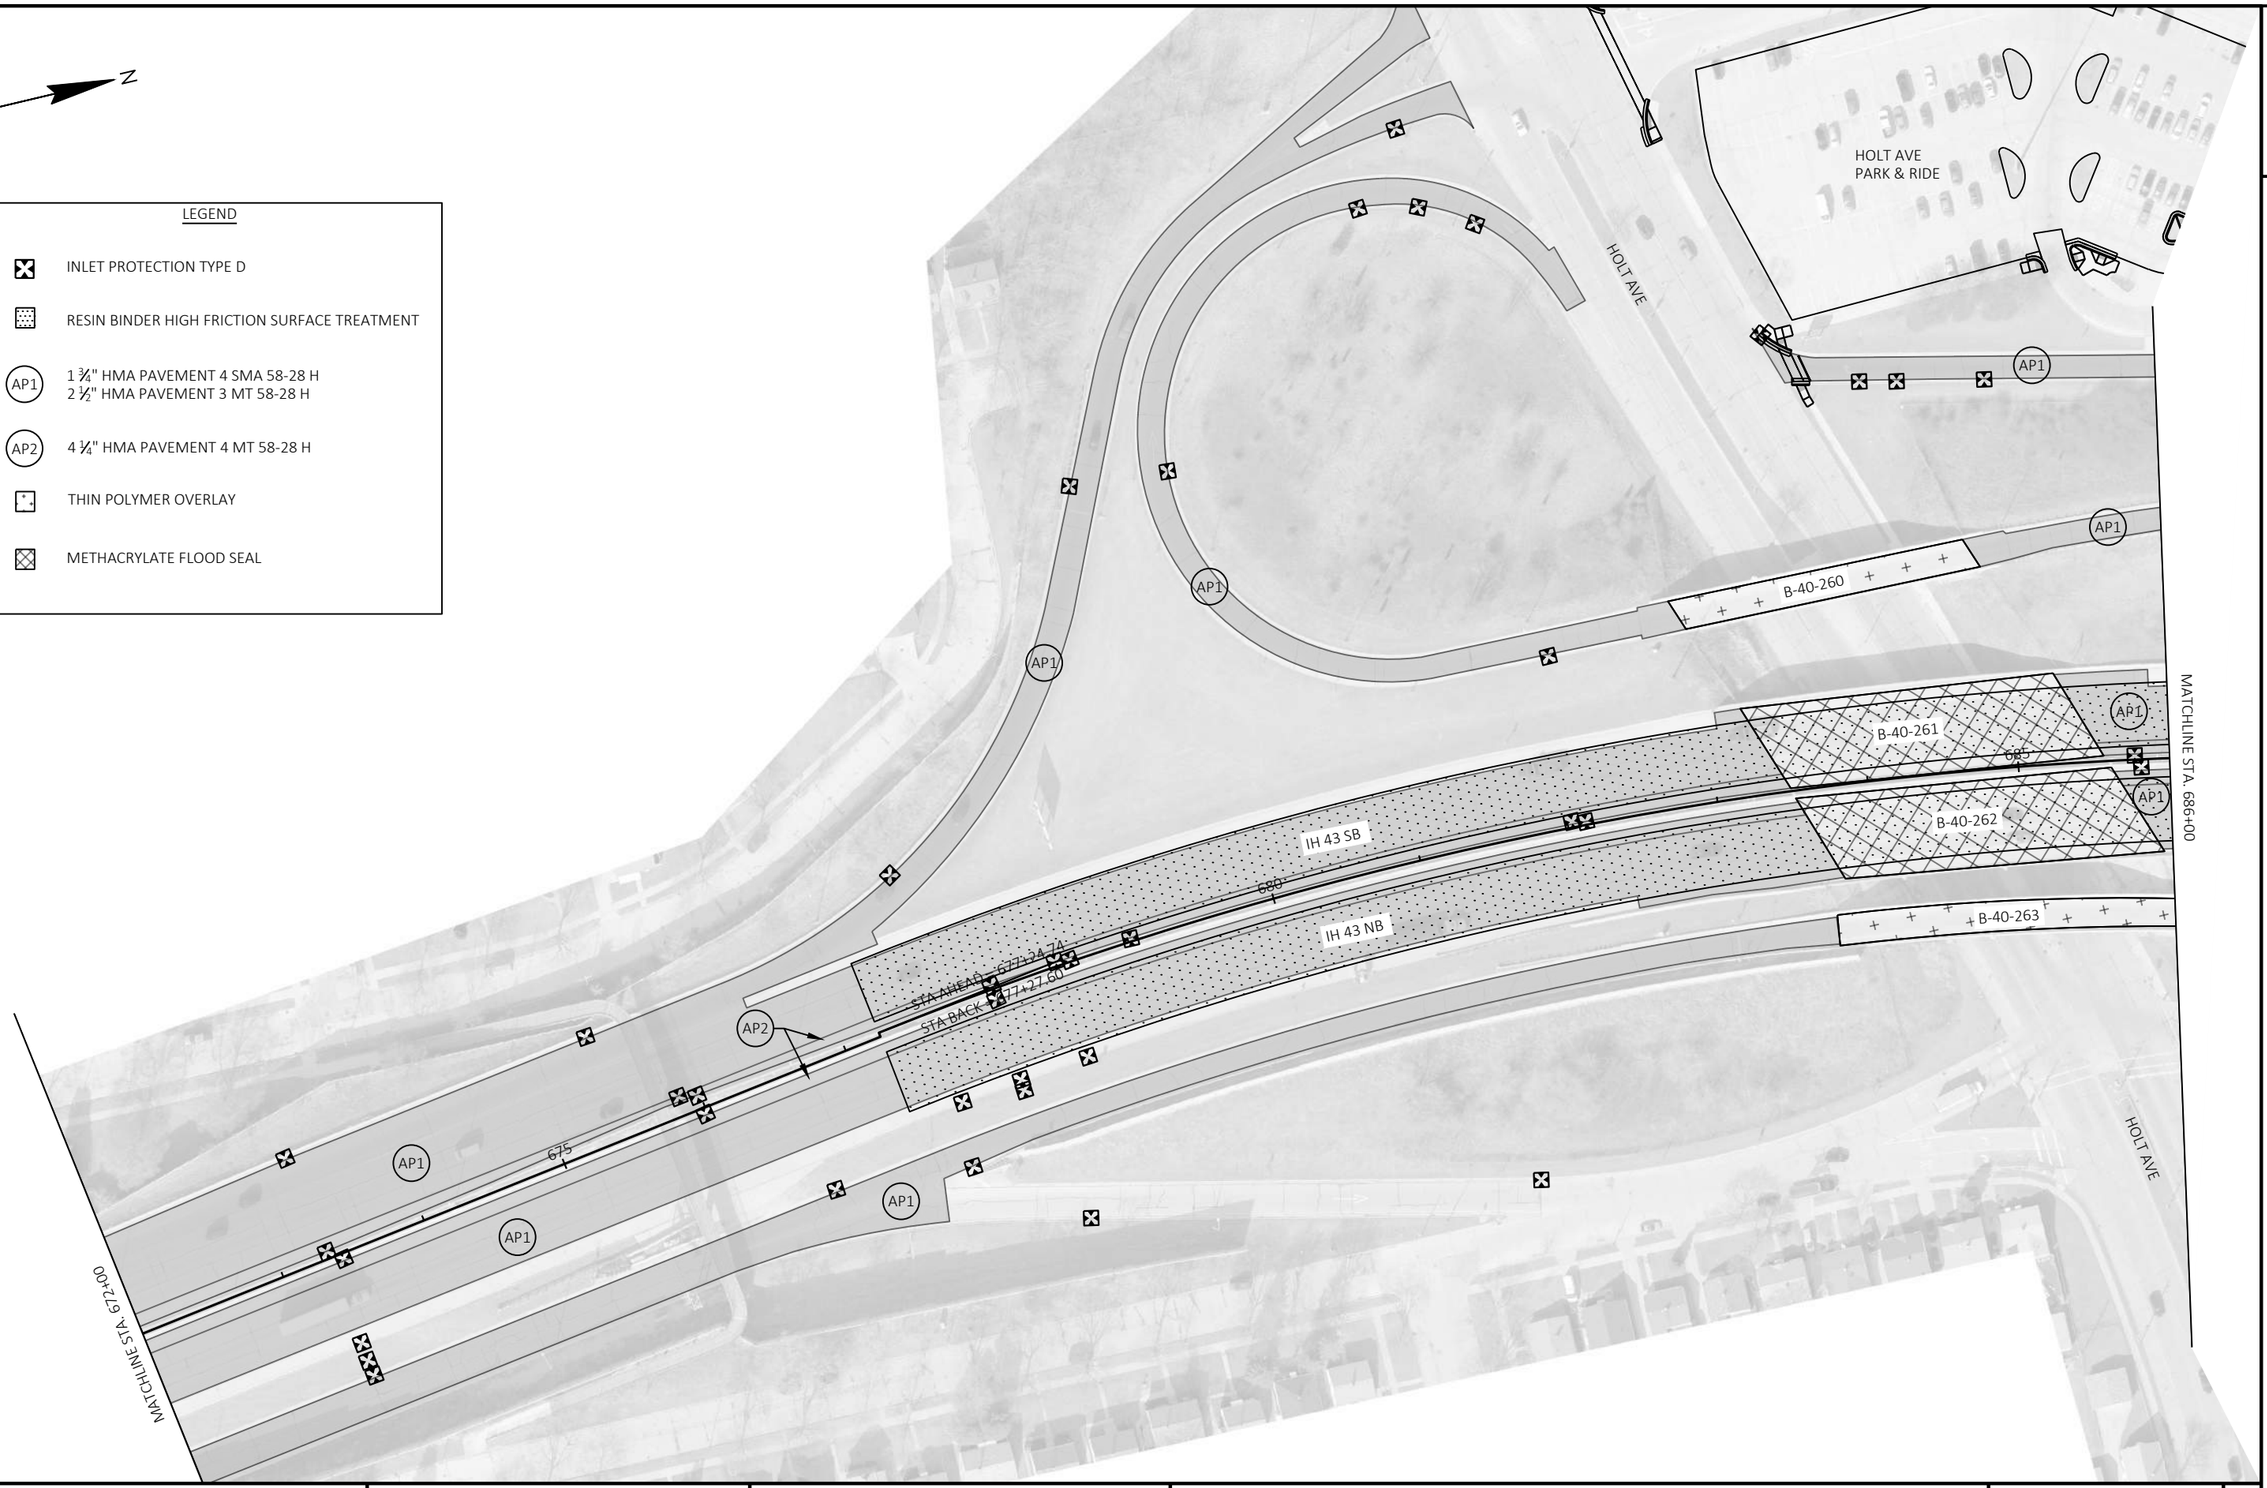

PROJECT NO: 1228-09-73	HWY: IH 43	COUNTY: MILWAUKEE	PLAN DETAIL	SHEET	E

FILE NAME : N:\PDS\C3D\12280903\SHEETSPLAN\021201_PD.DWG
LAYOUT NAME - 021203_pd

PLOT DATE : 8/5/2021 4:45 PM PLOT BY : SPAETH, MICHELE L PLOT NAME : PLOT SCALE : 1 IN:100 FT

2

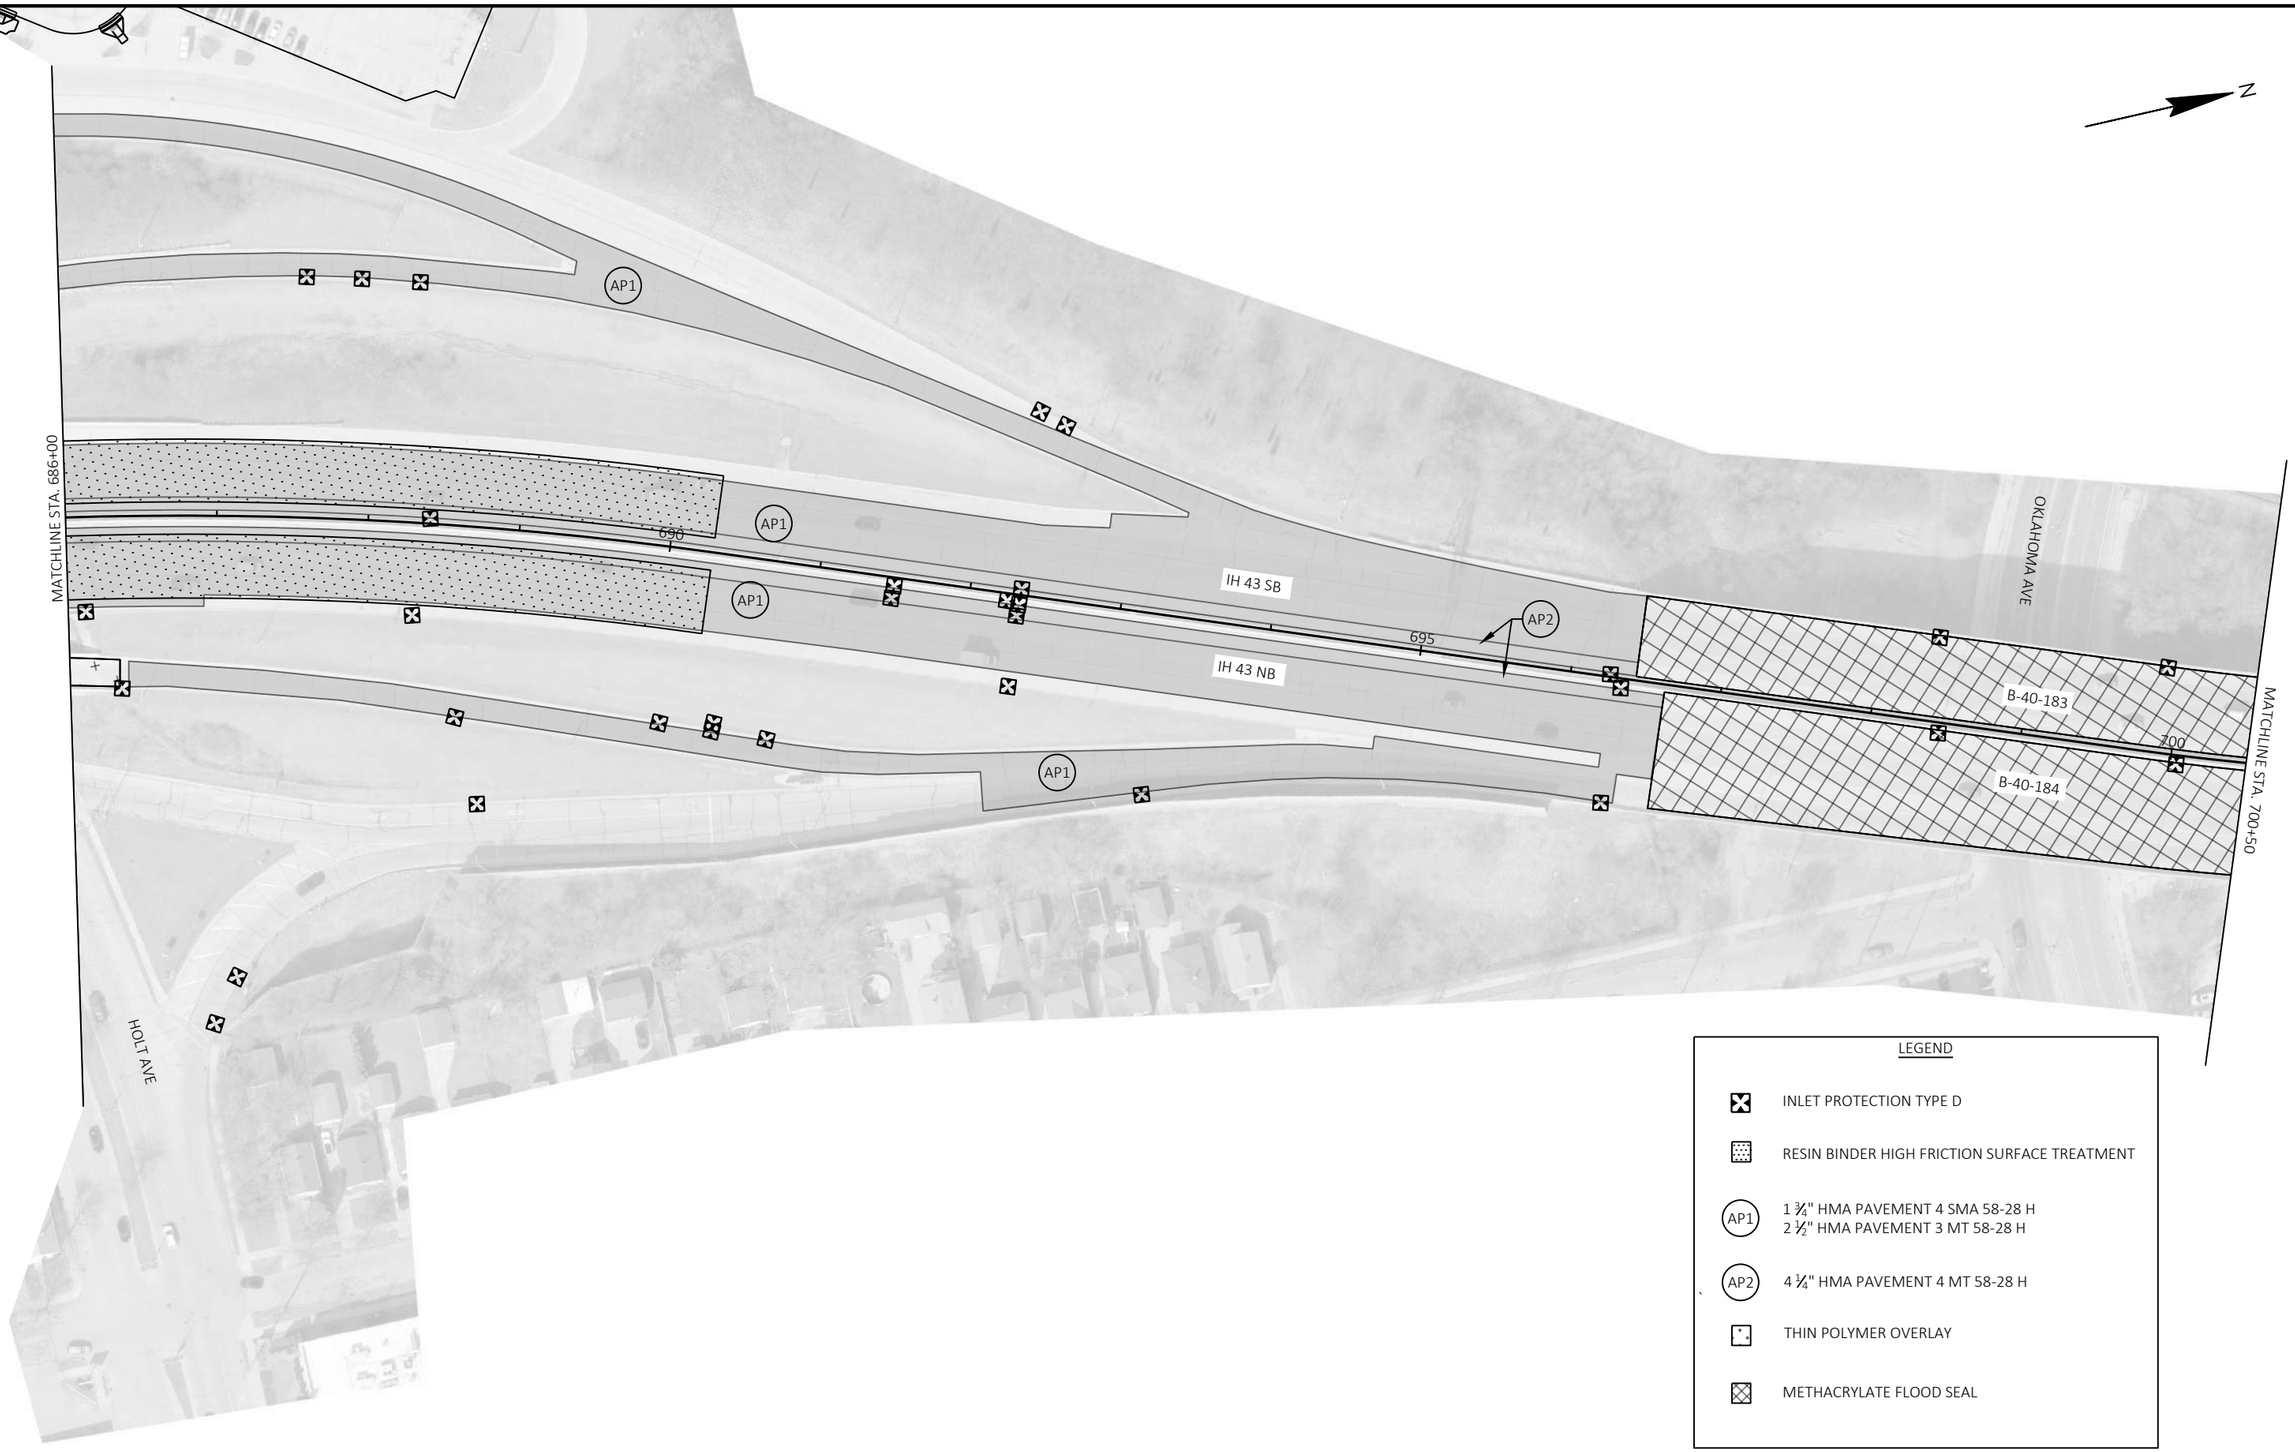

LEGEND

- INLET PROTECTION TYPE D
- RESIN BINDER HIGH FRICTION SURFACE TREATMENT
- AP1: 1 ¾" HMA PAVEMENT 4 SMA 58-28 H; 2 ½" HMA PAVEMENT 3 MT 58-28 H
- AP2: 4 ¼" HMA PAVEMENT 4 MT 58-28 H
- THIN POLYMER OVERLAY
- METHACRYLATE FLOOD SEAL

PROJECT NO: 1228-09-73	HWY: IH 43	COUNTY: MILWAUKEE	PLAN DETAIL	SHEET	E

2

N

MATCHLINE STA. 700+50

B-40-183

B-40-184

705

710

715

IH 43 SB

IH 43 NB

AP1

AP2

AP1

AP2

MATCHLINE STA. 715+50

LEGEND

- INLET PROTECTION TYPE D
- RESIN BINDER HIGH FRICTION SURFACE TREATMENT
- AP1 — 1 ¾" HMA PAVEMENT 4 SMA 58-28 H; 2 ½" HMA PAVEMENT 3 MT 58-28 H
- AP2 — 4 ¼" HMA PAVEMENT 4 MT 58-28 H
- THIN POLYMER OVERLAY
- METHACRYLATE FLOOD SEAL

PROJECT NO: 1228-09-73	HWY: IH 43	COUNTY: MILWAUKEE	PLAN DETAIL	SHEET	E

FILE NAME : N:\PDS\C3D\12280903\SHEETSPLAN\021201_PD.DWG
LAYOUT NAME - 021205_pd

PLOT DATE : 8/5/2021 4:45 PM PLOT BY : SPAETH, MICHELE L PLOT NAME : PLOT SCALE : 1 IN:100 FT

2

2

LEGEND

- INLET PROTECTION TYPE D
- RESIN BINDER HIGH FRICTION SURFACE TREATMENT
- AP1 — 1 ¾" HMA PAVEMENT 4 SMA 58-28 H; 2 ½" HMA PAVEMENT 3 MT 58-28 H
- AP2 — 4 ¼" HMA PAVEMENT 4 MT 58-28 H
- THIN POLYMER OVERLAY
- METHACRYLATE FLOOD SEAL

N

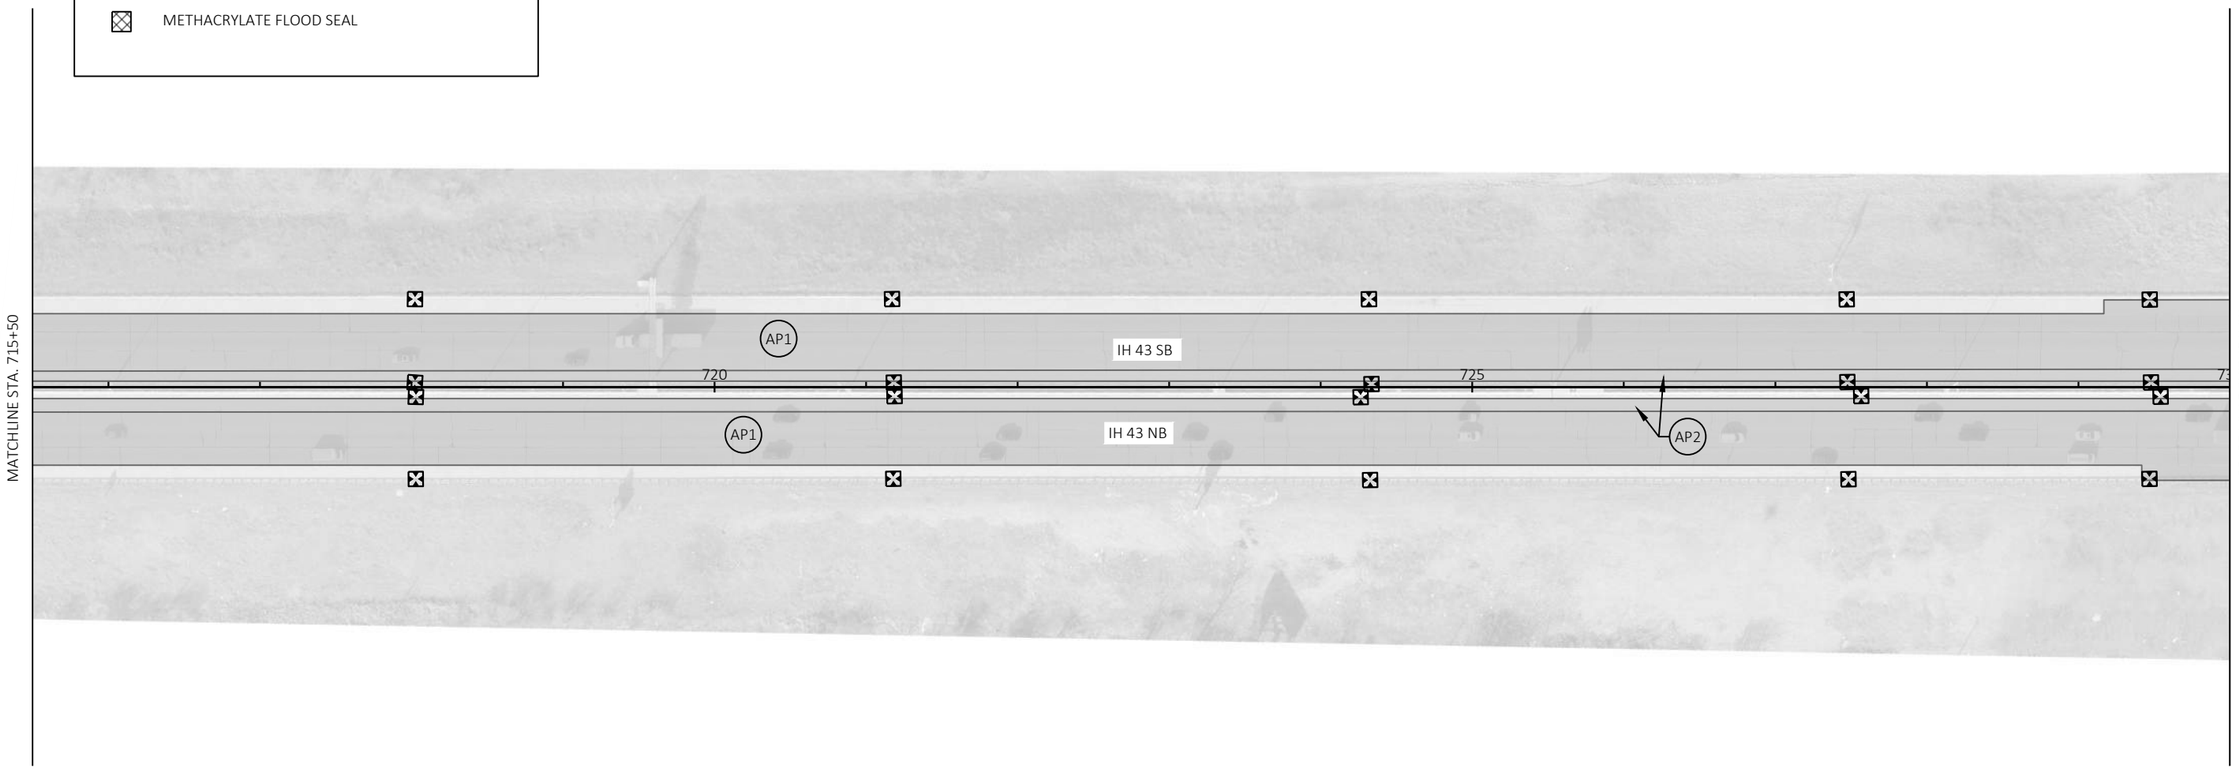

PROJECT NO: 1228-09-73	HWY: IH 43	COUNTY: MILWAUKEE	PLAN DETAIL	SHEET	E

FILE NAME : N:\PDS\C3D\12280903\SHEETSPLAN\021201_PD.DWG
LAYOUT NAME - 021206_pd

PLOT DATE : 8/5/2021 4:45 PM PLOT BY : SPAETH, MICHELE L PLOT NAME : PLOT SCALE : 1 IN:100 FT

2

2

N

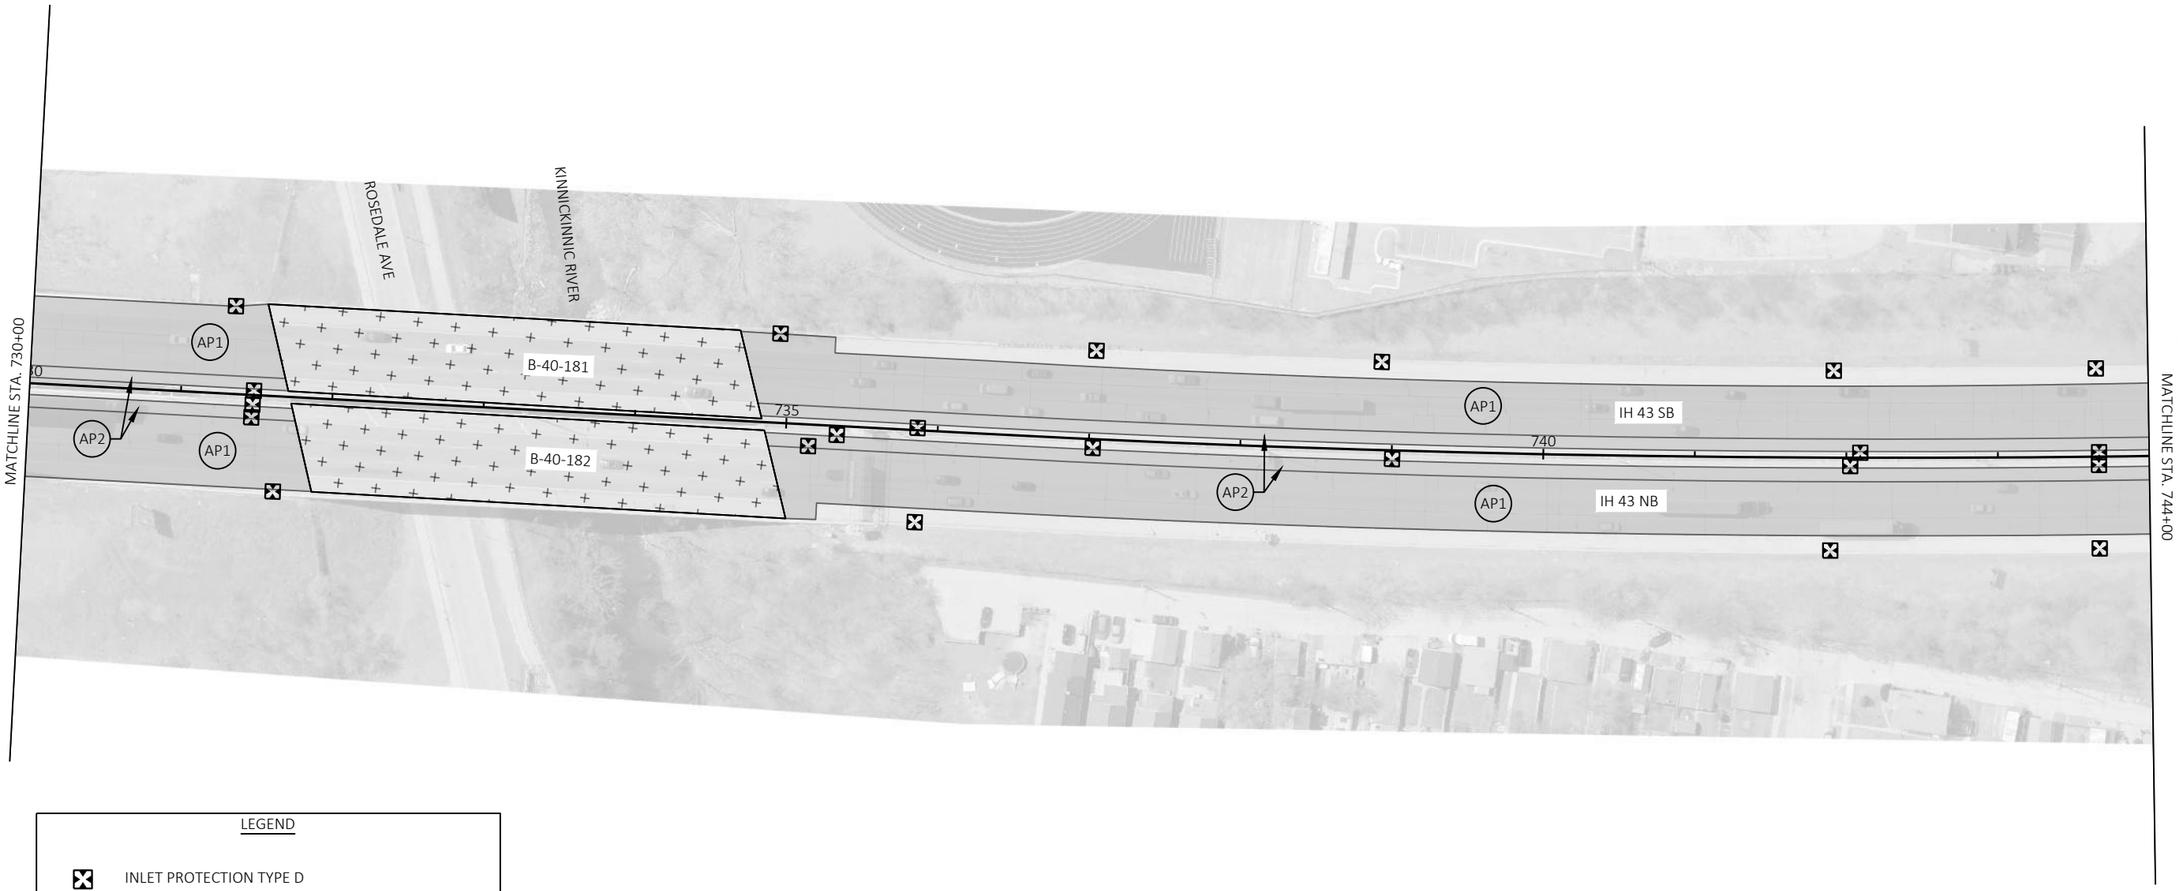

LEGEND

- INLET PROTECTION TYPE D
- RESIN BINDER HIGH FRICTION SURFACE TREATMENT
- AP1 — 1 ¾" HMA PAVEMENT 4 SMA 58-28 H; 2 ½" HMA PAVEMENT 3 MT 58-28 H
- AP2 — 4 ¼" HMA PAVEMENT 4 MT 58-28 H
- THIN POLYMER OVERLAY
- METHACRYLATE FLOOD SEAL

PROJECT NO: 1228-09-73	HWY: IH 43	COUNTY: MILWAUKEE	PLAN DETAIL	SHEET	E

FILE NAME : N:\PDS\C3D\12280903\SHEETSPLAN\021201_PD.DWG
LAYOUT NAME - 021207_pd

PLOT DATE : 8/5/2021 4:45 PM PLOT BY : SPAETH, MICHELE L PLOT NAME : PLOT SCALE : 1 IN:100 FT

2

2

LEGEND

- INLET PROTECTION TYPE D
- RESIN BINDER HIGH FRICTION SURFACE TREATMENT
- (AP1) 1 ¾" HMA PAVEMENT 4 SMA 58-28 H; 2 ½" HMA PAVEMENT 3 MT 58-28 H
- (AP2) 4 ¼" HMA PAVEMENT 4 MT 58-28 H
- THIN POLYMER OVERLAY
- METHACRYLATE FLOOD SEAL

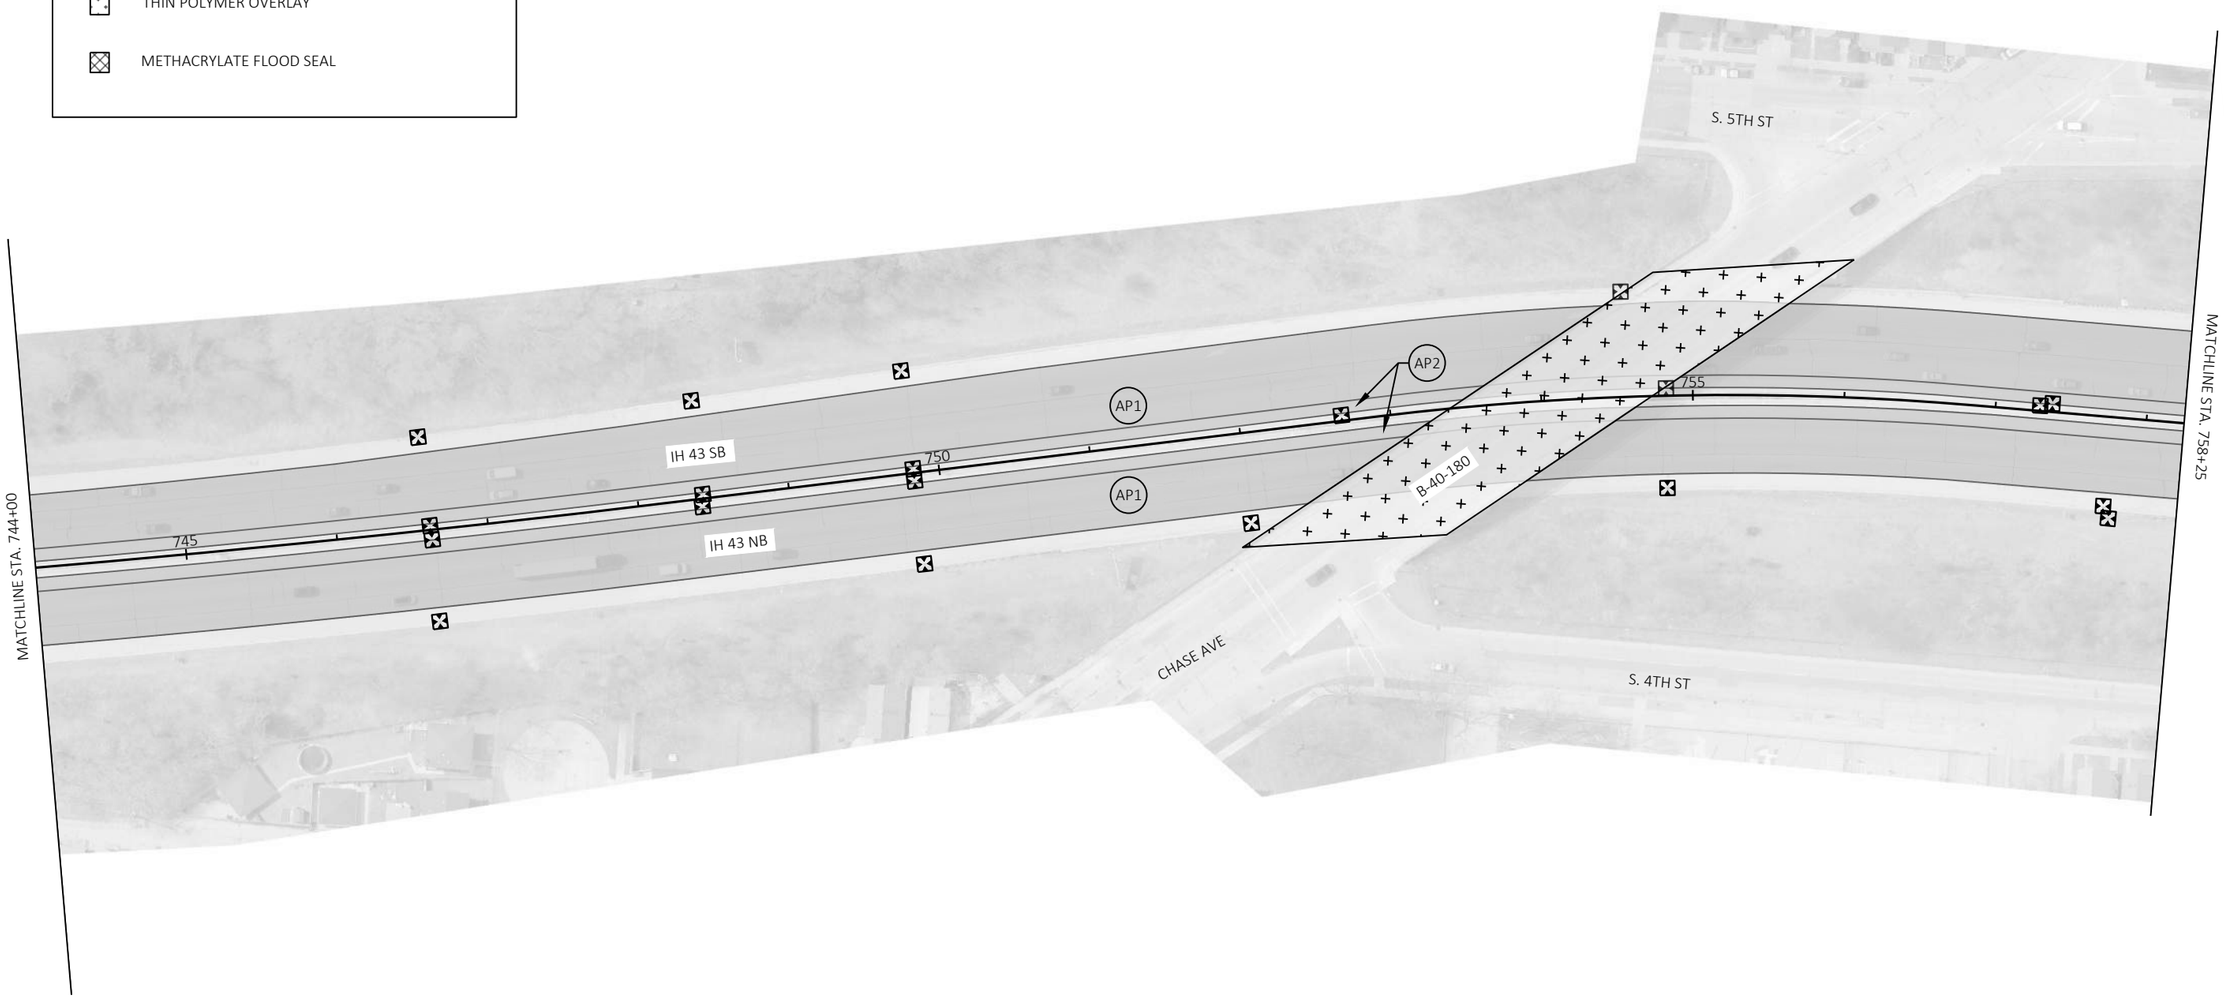

PROJECT NO: 1228-09-73	HWY: IH 43	COUNTY: MILWAUKEE	PLAN DETAIL	SHEET	E

FILE NAME : N:\PDS\C3D\12280903\SHEETSPLAN\021201_PD.DWG
LAYOUT NAME - 021208_pd

PLOT DATE : 8/5/2021 4:45 PM PLOT BY : SPAETH, MICHELE L PLOT NAME : PLOT SCALE : 1 IN:100 FT

WISDOT/CADDS SHEET 42

2

N

S. 5TH ST

MATCHLINE STA. 758+25

MATCHLINE STA. 773+00

B-40-178

760

765

770

AP1

AP1

IH 43 SB

AP2

AP1

IH 43 NB

AP1

LINCOLN AVE

S 4TH ST

LEGEND

- INLET PROTECTION TYPE D
- RESIN BINDER HIGH FRICTION SURFACE TREATMENT
- AP1 — 1 ¾" HMA PAVEMENT 4 SMA 58-28 H; 2 ½" HMA PAVEMENT 3 MT 58-28 H
- AP2 — 4 ¼" HMA PAVEMENT 4 MT 58-28 H
- THIN POLYMER OVERLAY
- METHACRYLATE FLOOD SEAL

PROJECT NO: 1228-09-73	HWY: IH 43	COUNTY: MILWAUKEE	PLAN DETAIL	SHEET	E

FILE NAME : N:\PDS\C3D\12280903\SHEETSPLAN\021201_PD.DWG
LAYOUT NAME - 021209_pd
PLOT DATE : 8/5/2021 4:46 PM
PLOT BY : SPAETH, MICHELE L
PLOT NAME :
PLOT SCALE : 1 IN:100 FT
WISDOT/CADDS SHEET 42

2

N

S. 5TH ST

B-40-174

B-40-175

B-40-176

B-40-177

775

780

785

IH 43 SB

IH 43 NB

AP1

AP2

MATCHLINE STA. 773+00

MATCHLINE STA. 788+00

BECHER ST

S. 4TH ST

CONCRETE PAVEMENT APPROACH SLAB
WAS REPLACED UNDER PROJECT 1228-25-70 IN 2015.

CONCRETE PAVEMENT APPROACH SLAB
WAS REPLACED UNDER PROJECT 1228-25-70 IN 2015.

LEGEND

- INLET PROTECTION TYPE D
- RESIN BINDER HIGH FRICTION SURFACE TREATMENT
- AP1 — 1 ¾" HMA PAVEMENT 4 SMA 58-28 H; 2 ½" HMA PAVEMENT 3 MT 58-28 H
- AP2 — 4 ¼" HMA PAVEMENT 4 MT 58-28 H
- THIN POLYMER OVERLAY
- METHACRYLATE FLOOD SEAL

PROJECT NO: 1228-09-73	HWY: IH 43	COUNTY: MILWAUKEE	PLAN DETAIL	SHEET	E

FILE NAME : N:\PDS\C3D\12280903\SHEETSPLAN\021201_PD.DWG
LAYOUT NAME - 021210_pd
PLOT DATE : 8/5/2021 4:46 PM
PLOT BY : SPAETH, MICHELE L
PLOT NAME :
PLOT SCALE : 1 IN:100 FT
WISDOT/CADDS SHEET 42

2

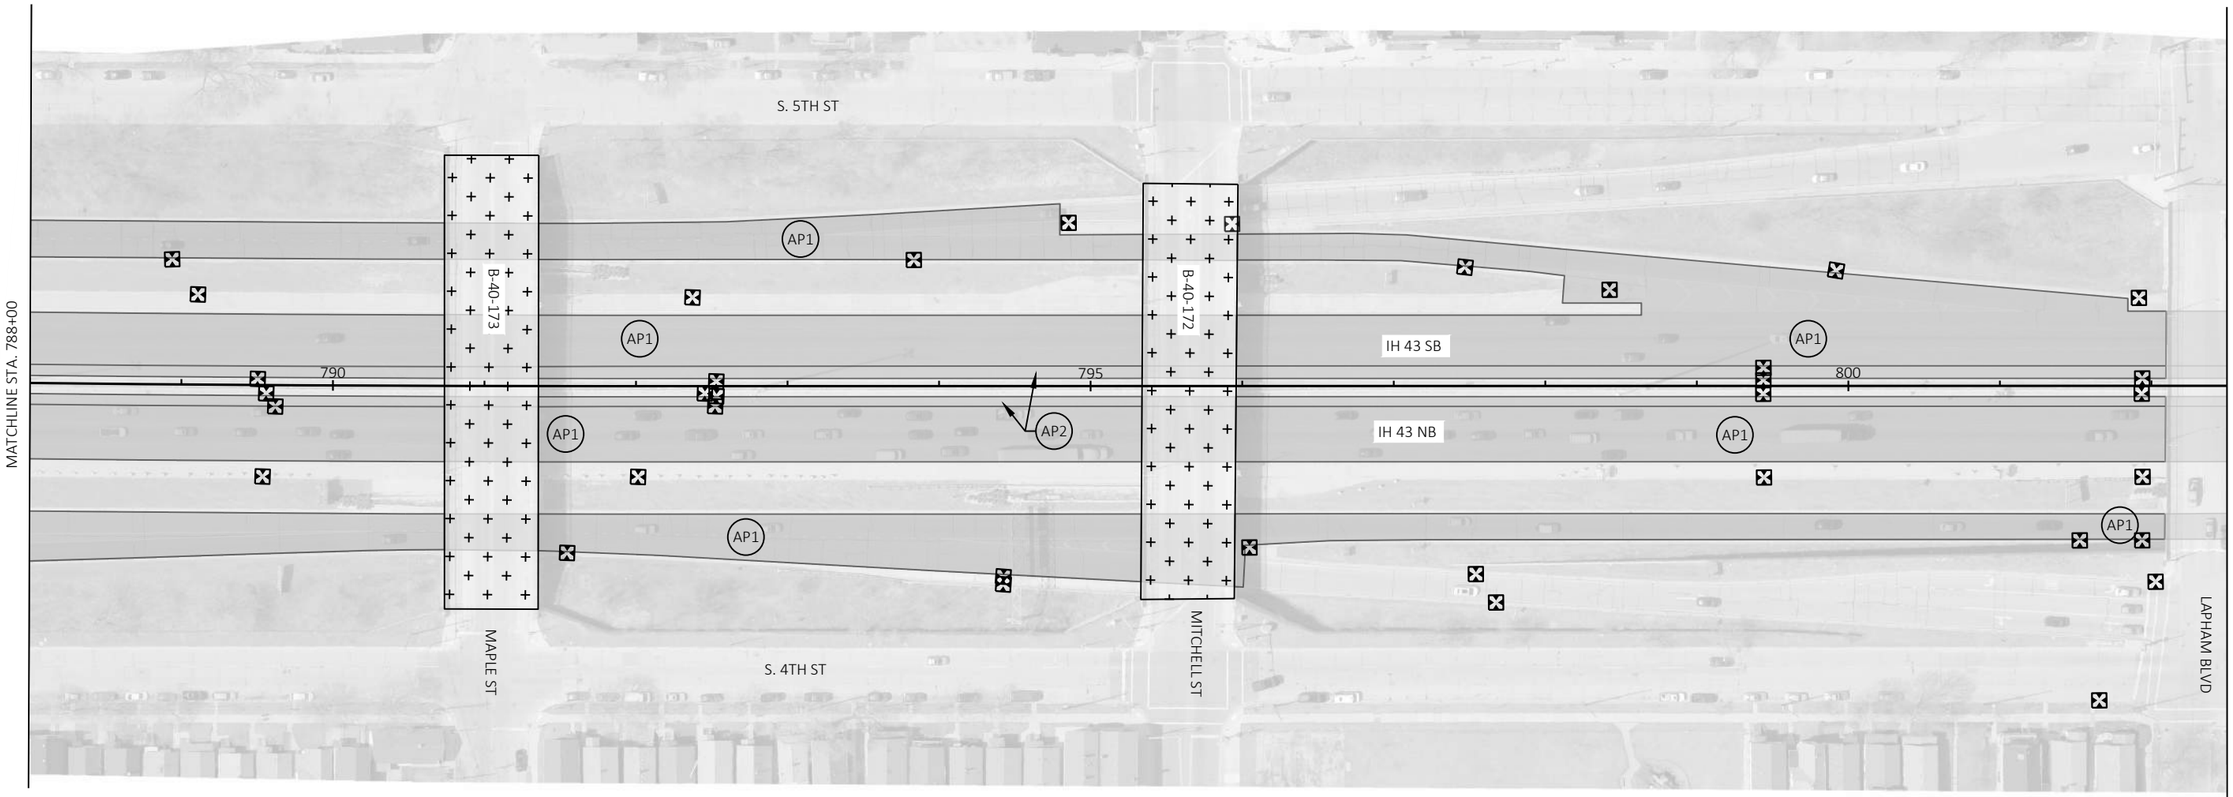

LEGEND

- INLET PROTECTION TYPE D
- RESIN BINDER HIGH FRICTION SURFACE TREATMENT
- (AP1) 1 ¾" HMA PAVEMENT 4 SMA 58-28 H
  2 ½" HMA PAVEMENT 3 MT 58-28 H
- (AP2) 4 ¼" HMA PAVEMENT 4 MT 58-28 H
- THIN POLYMER OVERLAY
- METHACRYLATE FLOOD SEAL

PROJECT NO: 1228-09-73	HWY: IH 43	COUNTY: MILWAUKEE	PLAN DETAIL	SHEET	E

FILE NAME : N:\PDS\C3D\12280903\SHEETSPLAN\021201_PD.DWG
LAYOUT NAME - 021211_pd

PLOT DATE : 8/5/2021 4:46 PM PLOT BY : SPAETH, MICHELE L PLOT NAME : PLOT SCALE : 1 IN:100 FT

2

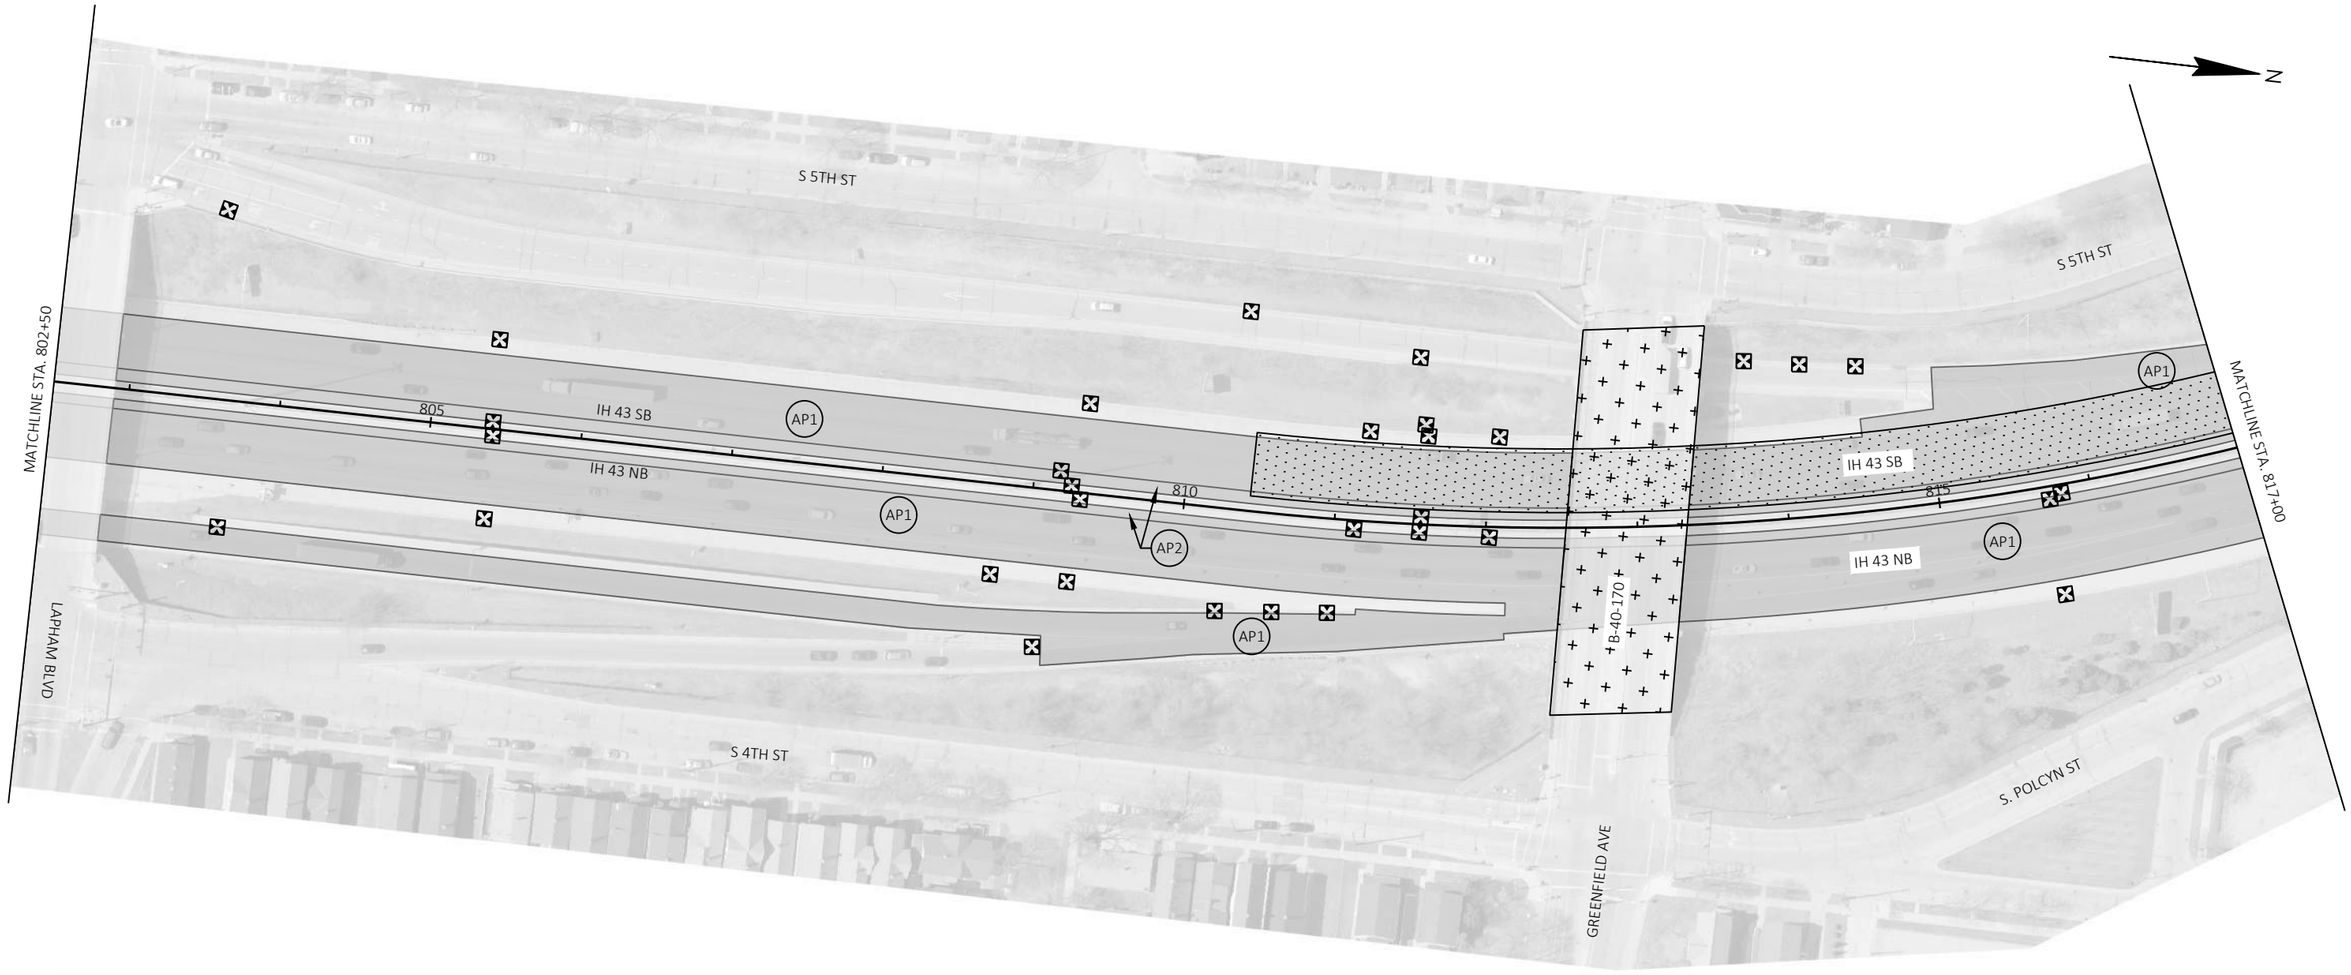

LEGEND

- INLET PROTECTION TYPE D
- RESIN BINDER HIGH FRICTION SURFACE TREATMENT
- (AP1) 1 ¾" HMA PAVEMENT 4 SMA 58-28 H
  2 ½" HMA PAVEMENT 3 MT 58-28 H
- (AP2) 4 ¼" HMA PAVEMENT 4 MT 58-28 H
- THIN POLYMER OVERLAY
- METHACRYLATE FLOOD SEAL

PROJECT NO: 1228-09-73	HWY: IH 43	COUNTY: MILWAUKEE	PLAN DETAIL	SHEET	E

FILE NAME : N:\PDS\C3D\12280903\SHEETSPLAN\021201_PD.DWG
LAYOUT NAME - 021212_pd
PLOT DATE : 8/5/2021 4:46 PM
PLOT BY : SPAETH, MICHELE L
PLOT NAME :
PLOT SCALE : 1 IN:100 FT
WISDOT/CADDS SHEET 42

2

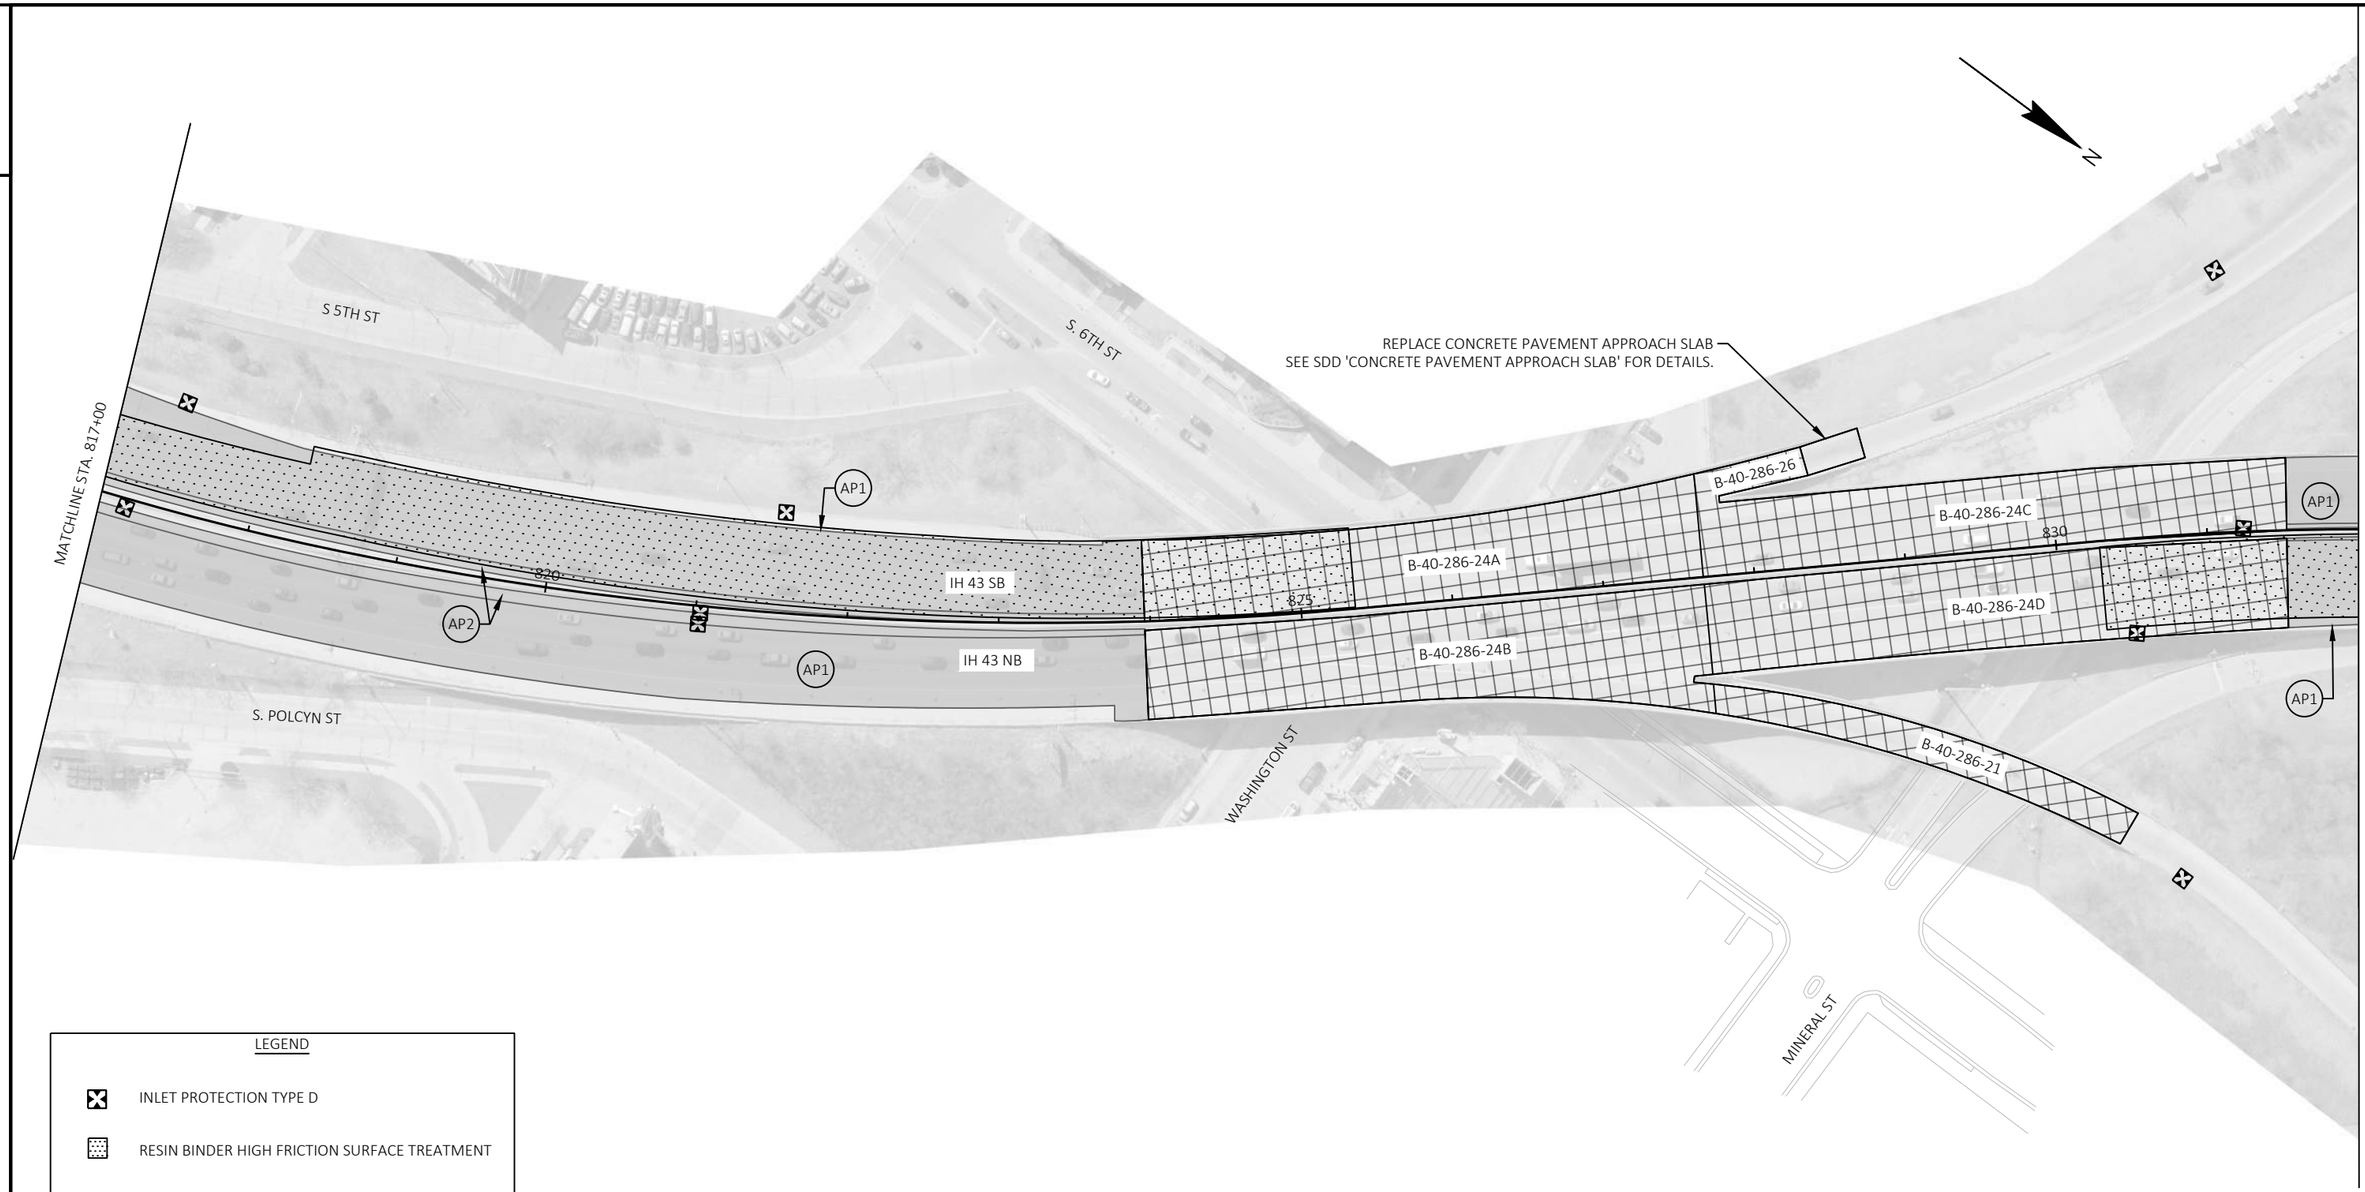

LEGEND

- INLET PROTECTION TYPE D
- RESIN BINDER HIGH FRICTION SURFACE TREATMENT
- (AP1) 1 ¾" HMA PAVEMENT 4 SMA 58-28 H
  2 ½" HMA PAVEMENT 3 MT 58-28 H
- (AP2) 4 ¼" HMA PAVEMENT 4 MT 58-28 H
- THIN POLYMER OVERLAY
- METHACRYLATE FLOOD SEAL

PROJECT NO: 1228-09-73	HWY: IH 43	COUNTY: MILWAUKEE	PLAN DETAIL	SHEET	E

FILE NAME : N:\PDS\C3D\12280903\SHEETSPLAN\021201_PD.DWG
LAYOUT NAME - 021213_pd
PLOT DATE : 8/5/2021 4:46 PM
PLOT BY : SPAETH, MICHELE L
PLOT NAME :
PLOT SCALE : 1 IN:100 FT

2

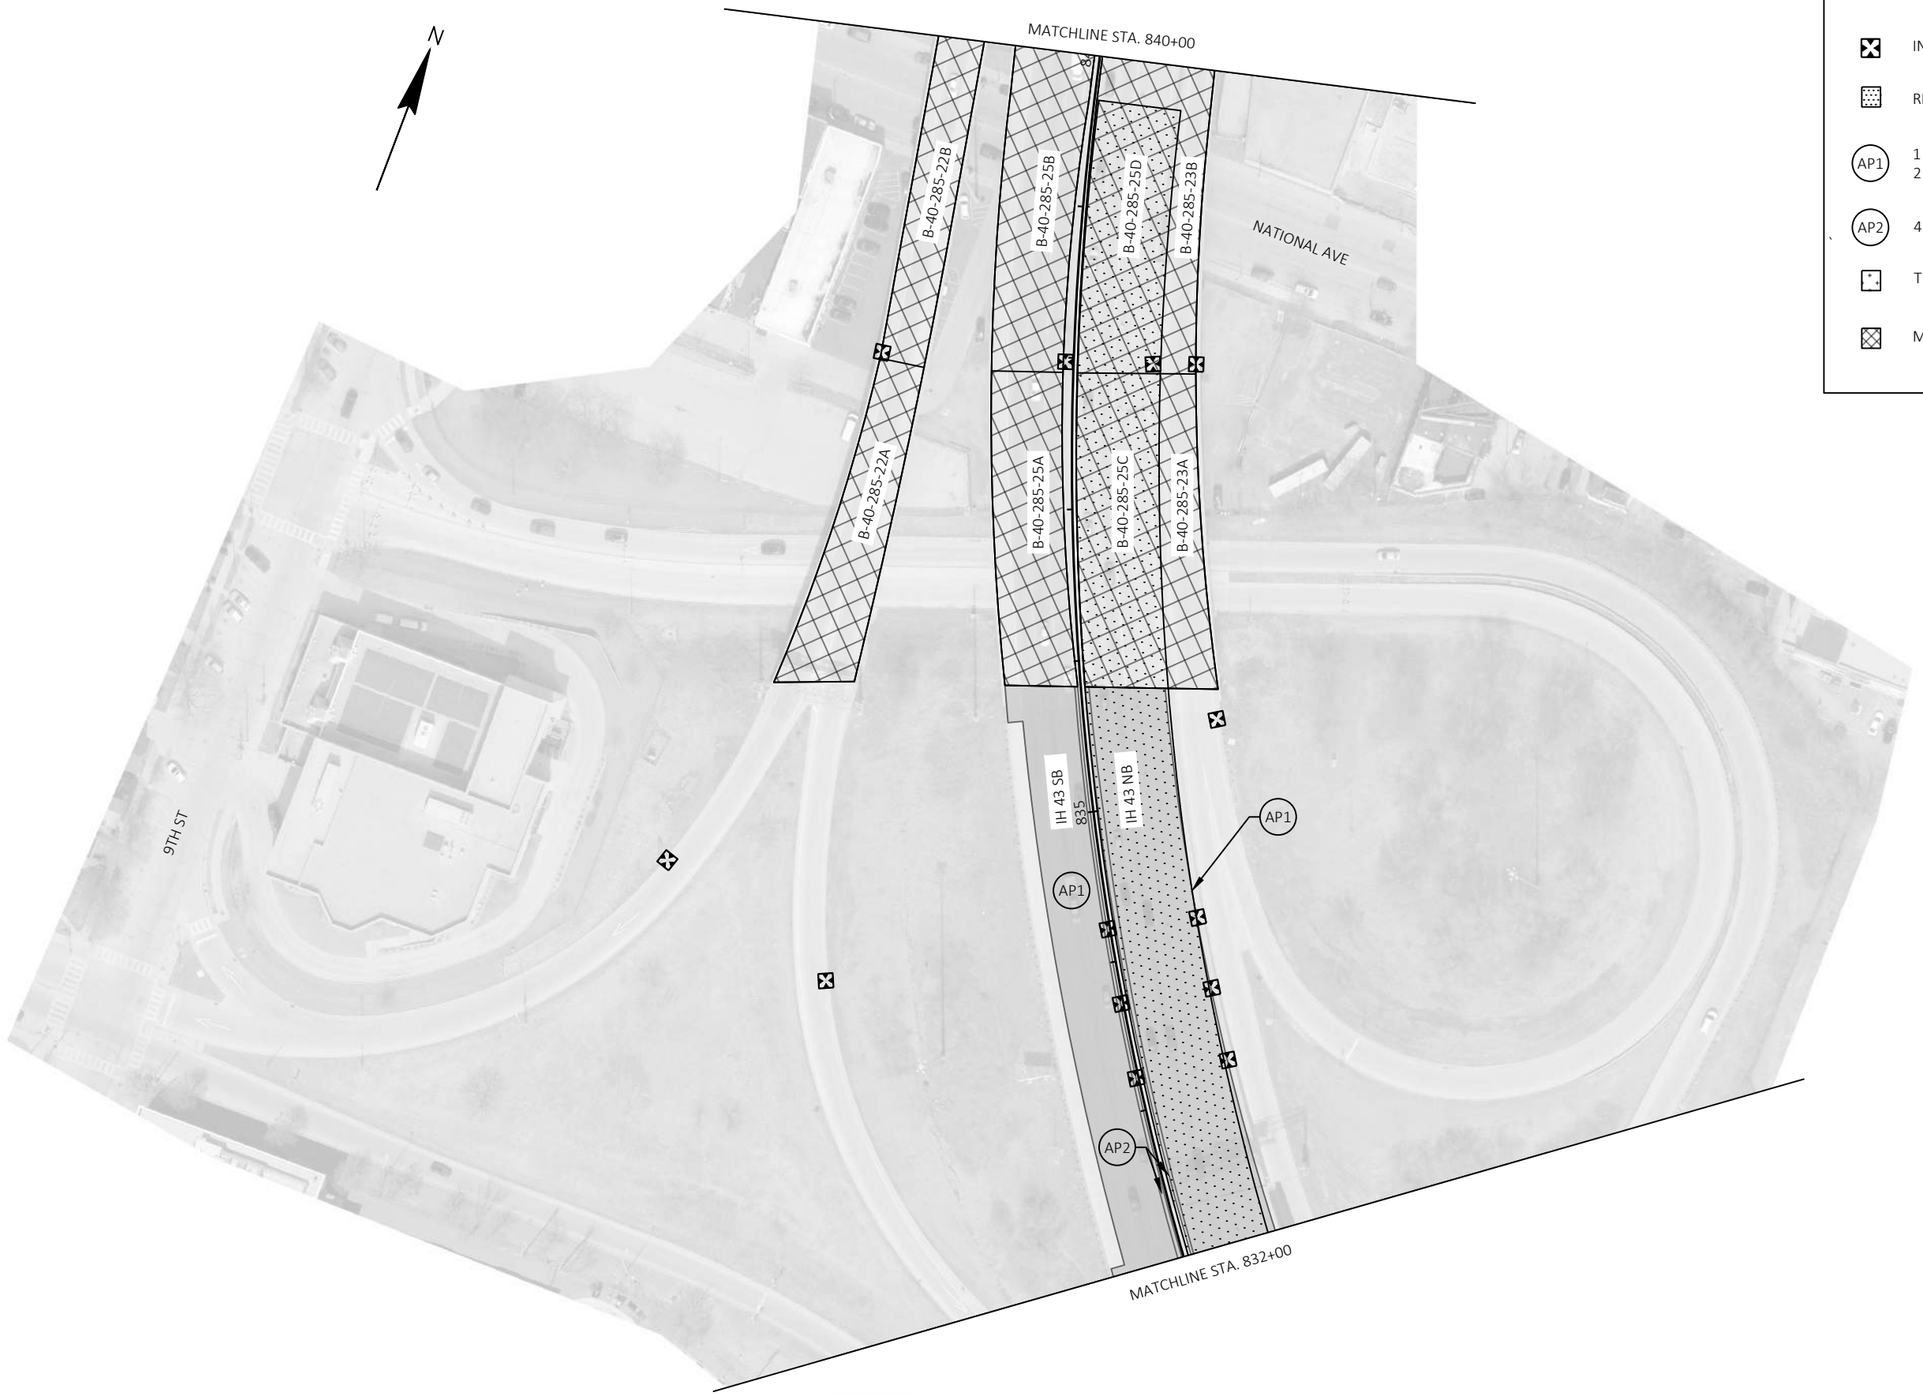

LEGEND

- INLET PROTECTION TYPE D
- RESIN BINDER HIGH FRICTION SURFACE TREATMENT
- (AP1) 1 ¾" HMA PAVEMENT 4 SMA 58-28 H
  2 ½" HMA PAVEMENT 3 MT 58-28 H
- (AP2) 4 ¼" HMA PAVEMENT 4 MT 58-28 H
- THIN POLYMER OVERLAY
- METHACRYLATE FLOOD SEAL

PROJECT NO: 1228-09-73	HWY: IH 43	COUNTY: MILWAUKEE	PLAN DETAIL	SHEET	E

FILE NAME : N:\PDS\C3D\12280903\SHEETSPLAN\021201_PD.DWG
LAYOUT NAME - 021214_pd

PLOT DATE : 8/5/2021 4:46 PM PLOT BY : SPAETH, MICHELE L PLOT NAME : PLOT SCALE : 1 IN:100 FT

2

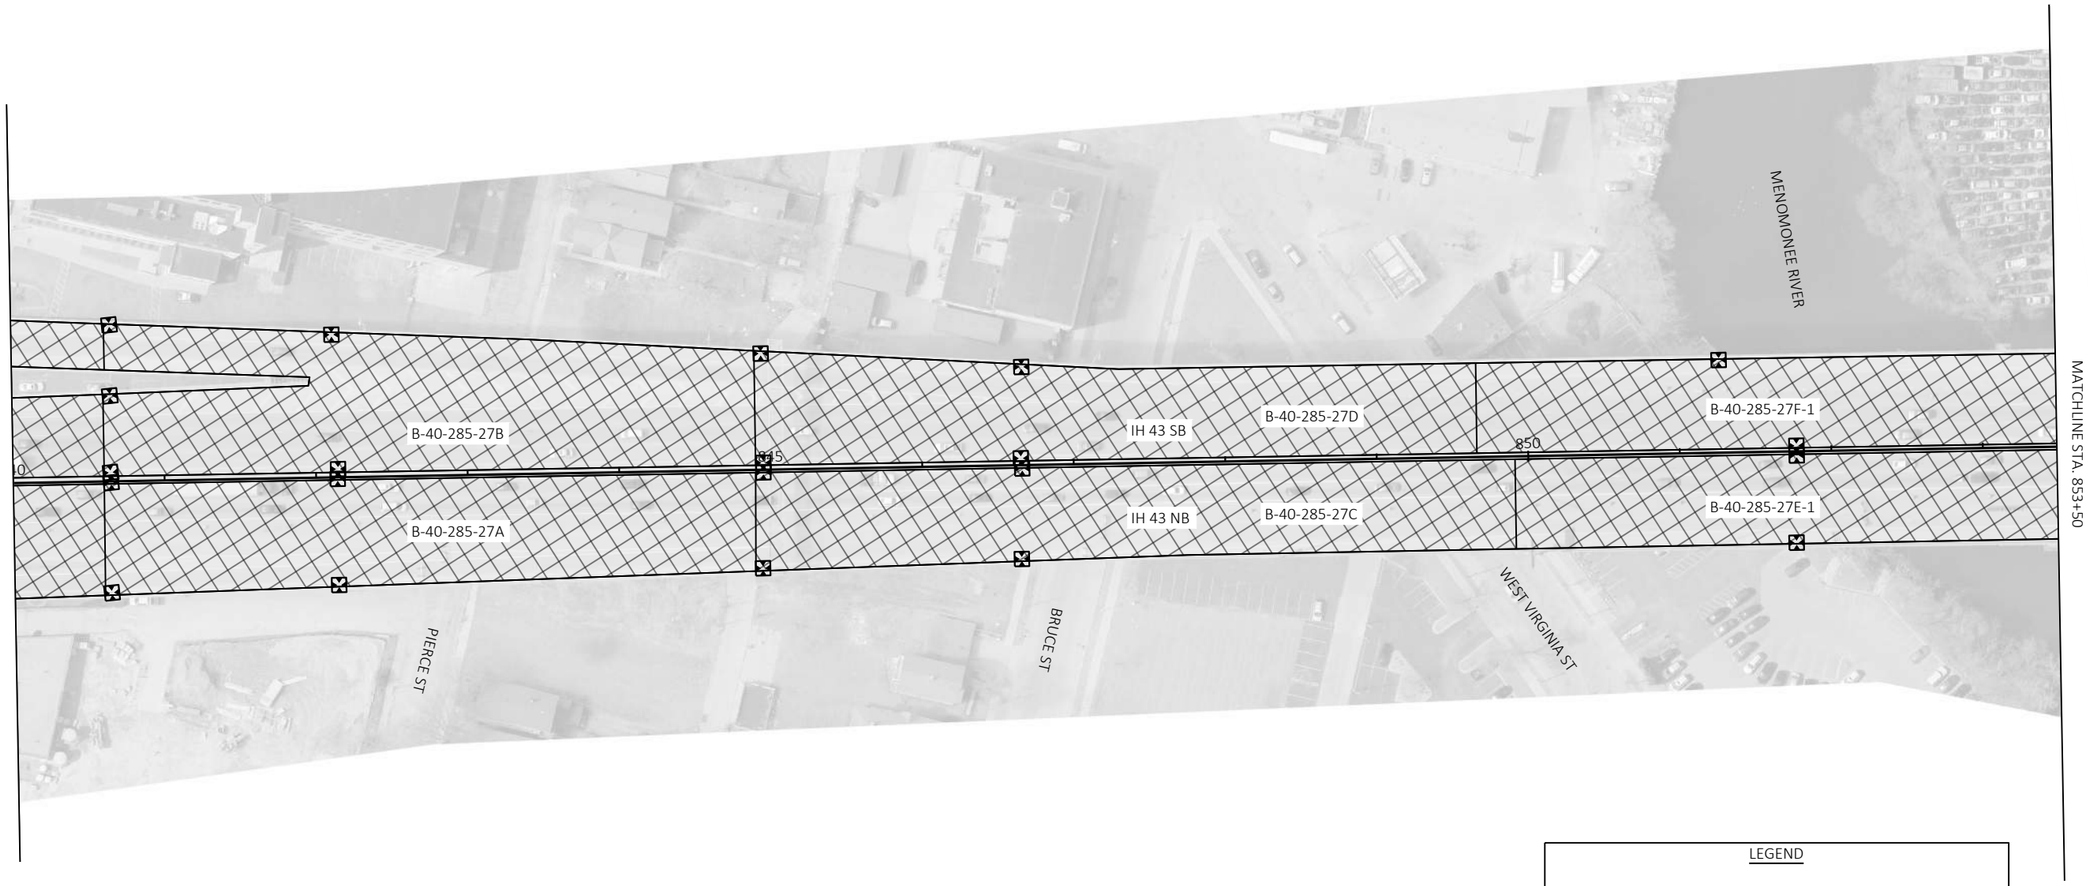

LEGEND

- INLET PROTECTION TYPE D
- RESIN BINDER HIGH FRICTION SURFACE TREATMENT
- (AP1) 1 ¾" HMA PAVEMENT 4 SMA 58-28 H
  2 ½" HMA PAVEMENT 3 MT 58-28 H
- (AP2) 4 ¼" HMA PAVEMENT 4 MT 58-28 H
- THIN POLYMER OVERLAY
- METHACRYLATE FLOOD SEAL

PROJECT NO: 1228-09-73	HWY: IH 43	COUNTY: MILWAUKEE	PLAN DETAIL	SHEET	E

2

LEGEND

- INLET PROTECTION TYPE D
- RESIN BINDER HIGH FRICTION SURFACE TREATMENT
- (AP1) 1 ¾" HMA PAVEMENT 4 SMA 58-28 H; 2 ½" HMA PAVEMENT 3 MT 58-28 H
- (AP2) 4 ¼" HMA PAVEMENT 4 MT 58-28 H
- THIN POLYMER OVERLAY
- METHACRYLATE FLOOD SEAL

PROJECT NO: 1228-09-73	HWY: IH 43	COUNTY: MILWAUKEE	PLAN DETAIL	SHEET	E

2

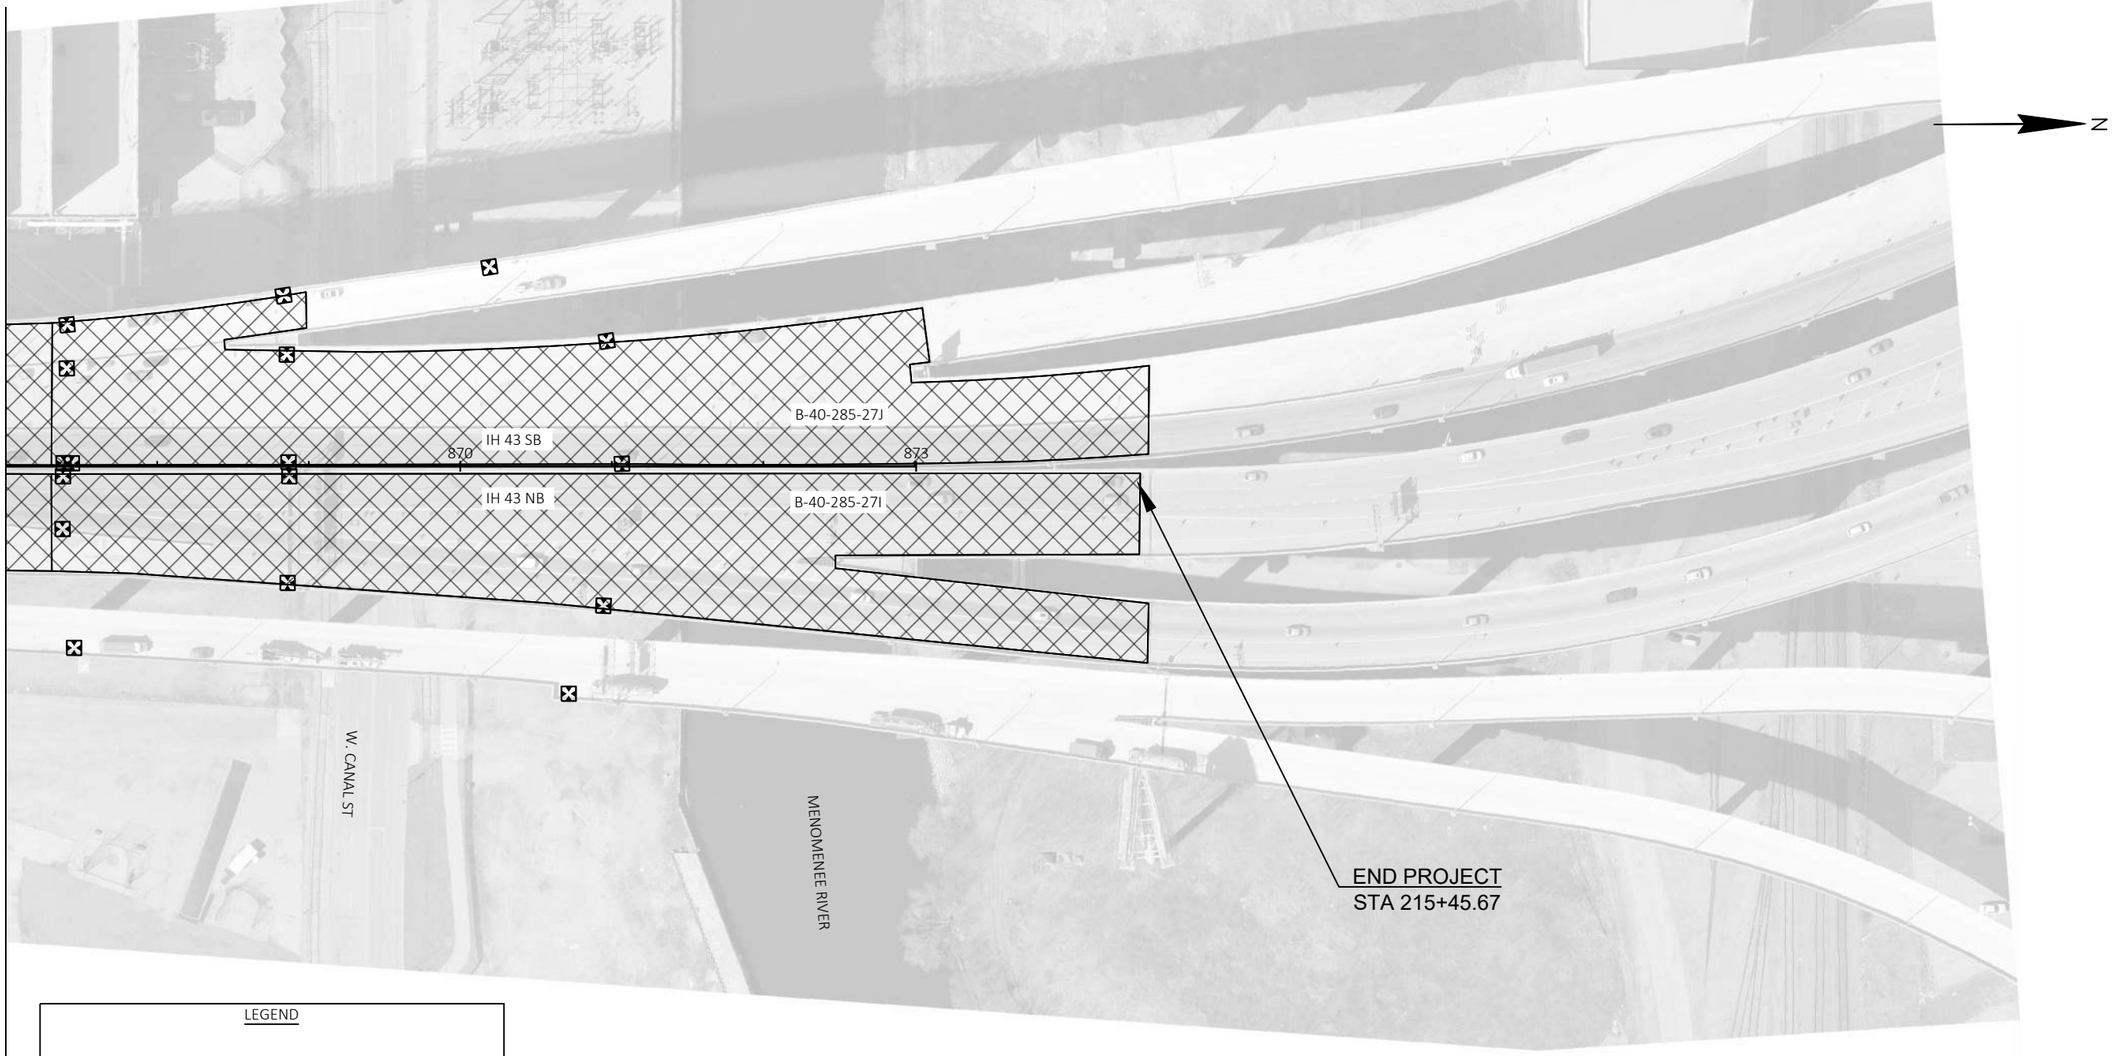

LEGEND

- INLET PROTECTION TYPE D
- RESIN BINDER HIGH FRICTION SURFACE TREATMENT
- AP1 — 1 ¾" HMA PAVEMENT 4 SMA 58-28 H; 2 ½" HMA PAVEMENT 3 MT 58-28 H
- AP2 — 4 ¼" HMA PAVEMENT 4 MT 58-28 H
- THIN POLYMER OVERLAY
- METHACRYLATE FLOOD SEAL

PROJECT NO: 1228-09-73	HWY: IH 43	COUNTY: MILWAUKEE	PLAN DETAIL	SHEET	E

FILE NAME : N:\PDS\C3D\12280903\SHEETSPLAN\021201_PD.DWG
LAYOUT NAME - 021217_pd
PLOT DATE : 8/5/2021 4:46 PM
PLOT BY : SPAETH, MICHELE L
PLOT NAME :
PLOT SCALE : 1 IN:100 FT
WISDOT/CADDS SHEET 42

2

2

PROJECT NO: 1228-09-73	HWY: IH 43	COUNTY: MILWAUKEE	PLAN DETAIL	SHEET	E

FILE NAME : N:\PDS\C3D\12280903\SHEETSPLAN\021218_PD.DWG
LAYOUT NAME - 021218_pd

PLOT DATE : 8/5/2021 4:46 PM PLOT BY : SPAETH, MICHELE L PLOT NAME : PLOT SCALE : 1 IN:40 FT

PROJECT NO: 1228-09-73	HWY: IH 43	COUNTY: MILWAUKEE	PLAN DETAIL	SHEET	E

FILE NAME : N:\PDS\C3D\12280903\SHEETSPLAN\021218_PD.DWG
LAYOUT NAME - 021219_pd

PLOT DATE : 8/5/2021 4:47 PM PLOT BY : SPAETH, MICHELE L PLOT NAME : PLOT SCALE : 1 IN:40 FT

2

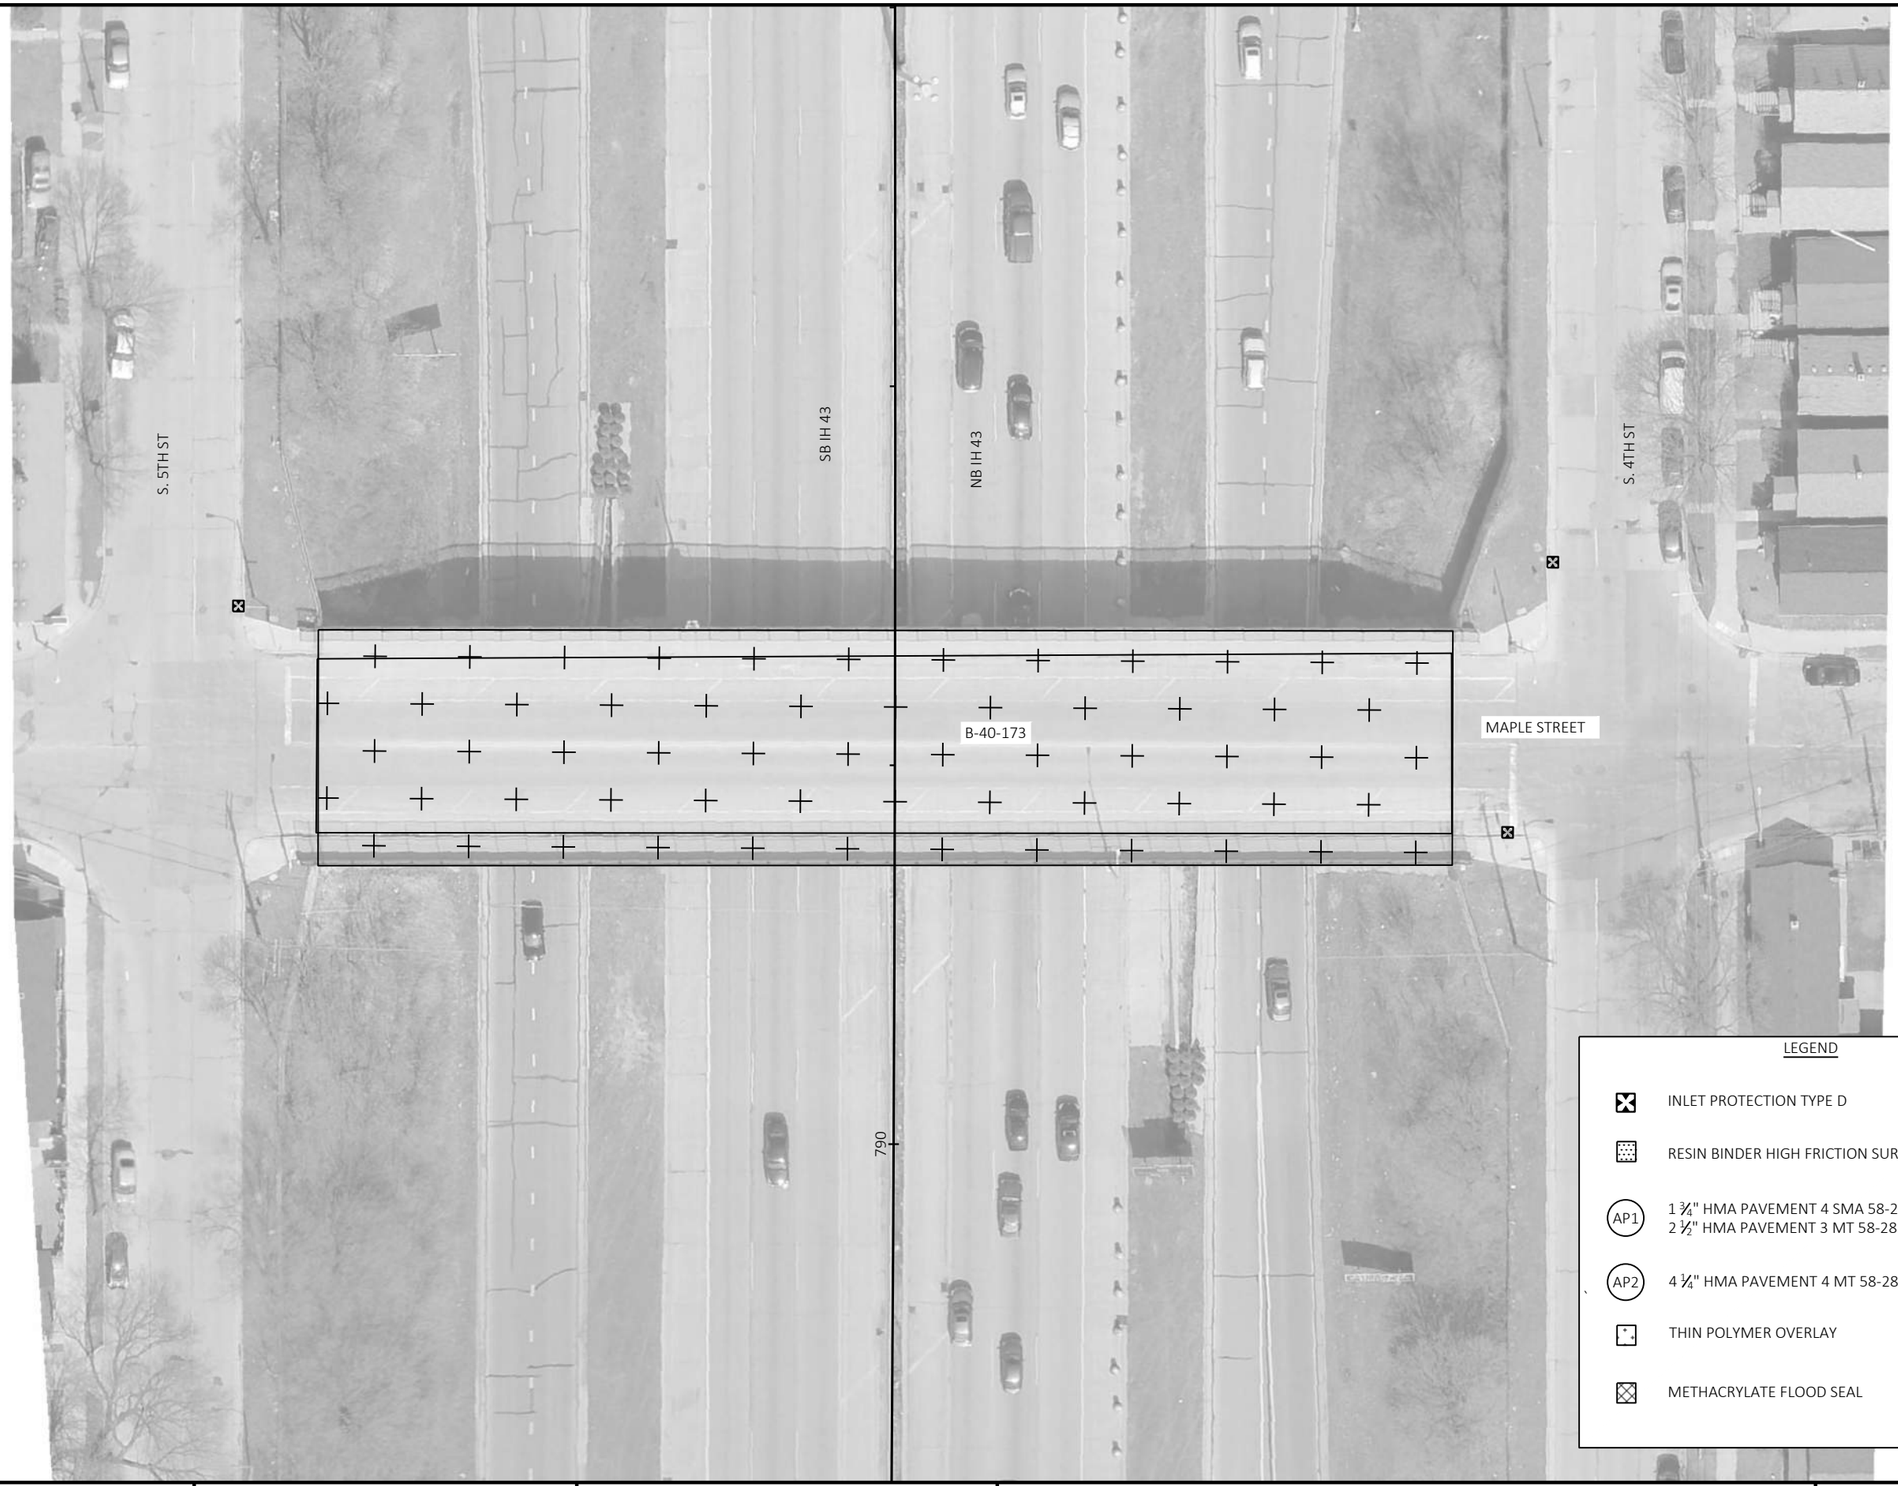

PROJECT NO: 1228-09-73	HWY: IH 43	COUNTY: MILWAUKEE	PLAN DETAIL	SHEET	E

FILE NAME : N:\PDS\C3D\12280903\SHEETSPLAN\021218_PD.DWG
LAYOUT NAME - 021220_pd

PLOT DATE : 8/5/2021 4:47 PM PLOT BY : SPAETH, MICHELE L PLOT NAME : PLOT SCALE : 1 IN:40 FT

2

2

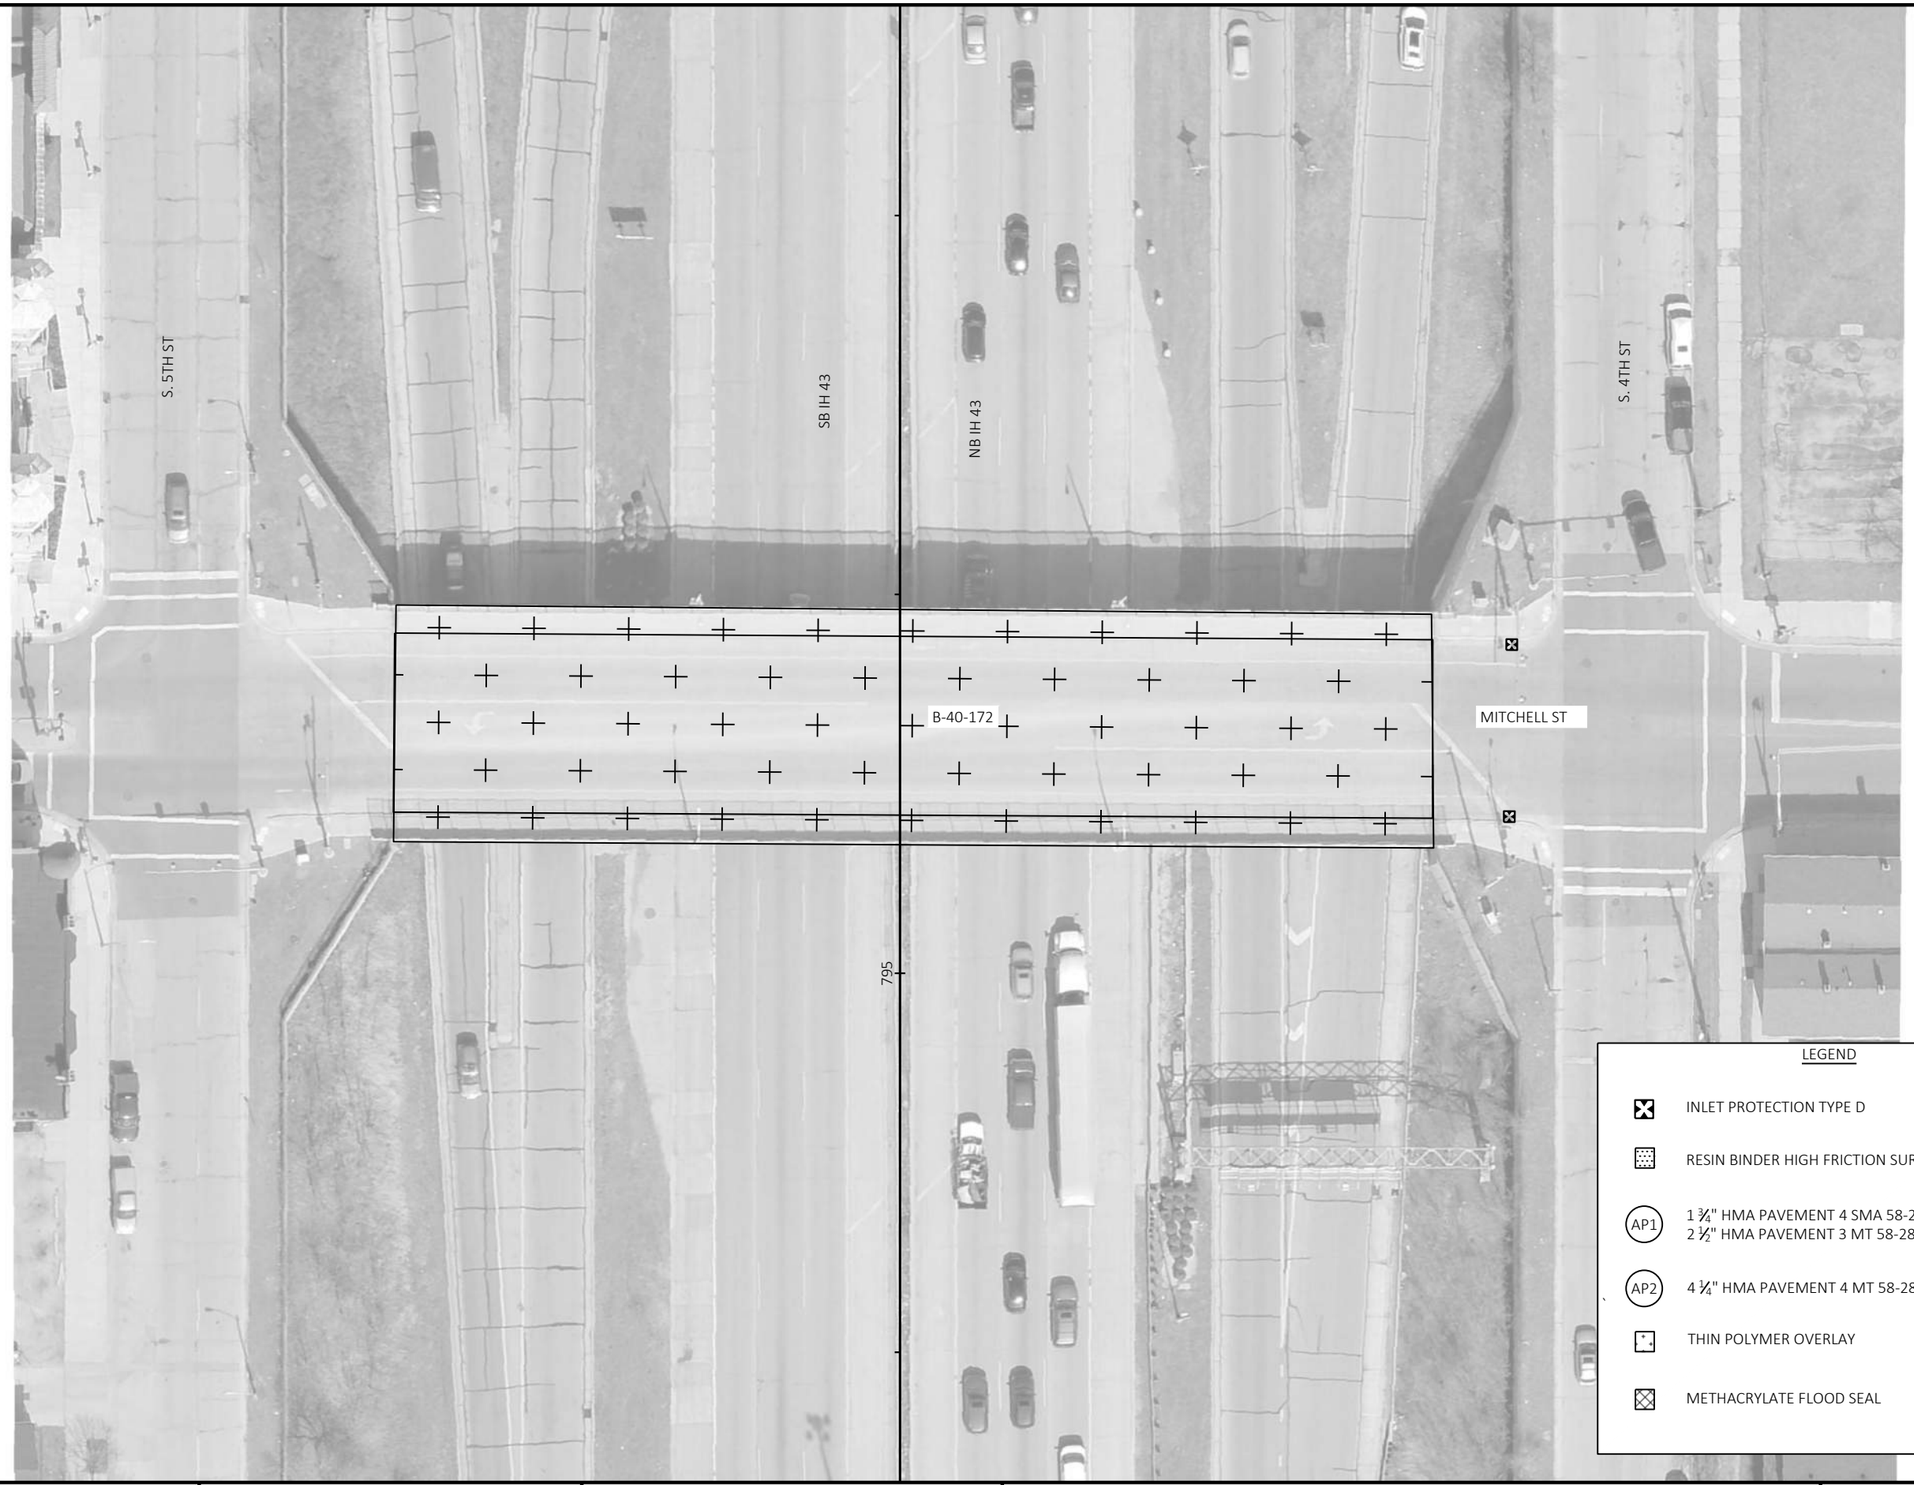

LEGEND

- INLET PROTECTION TYPE D
- RESIN BINDER HIGH FRICTION SURFACE TREATMENT
- AP1 — 1 ¾" HMA PAVEMENT 4 SMA 58-28 H; 2 ½" HMA PAVEMENT 3 MT 58-28 H
- AP2 — 4 ¼" HMA PAVEMENT 4 MT 58-28 H
- THIN POLYMER OVERLAY
- METHACRYLATE FLOOD SEAL

PROJECT NO: 1228-09-73	HWY: IH 43	COUNTY: MILWAUKEE	PLAN DETAIL	SHEET	E

FILE NAME : N:\PDS\C3D\12280903\SHEETSPLAN\021218_PD.DWG
LAYOUT NAME - 021221_pd

PLOT DATE : 8/5/2021 4:47 PM PLOT BY : SPAETH, MICHELE L PLOT NAME : PLOT SCALE : 1 IN:40 FT

WISDOT/CADDS SHEET 42

2

2

N

SB IH 43

NB IH 43

B-40-170

GREENFIELD AVE

S. 5TH ST

S. 4TH ST

LEGEND

- INLET PROTECTION TYPE D
- RESIN BINDER HIGH FRICTION SURFACE TREATMENT
- AP1 — 1 ¾" HMA PAVEMENT 4 SMA 58-28 H; 2 ½" HMA PAVEMENT 3 MT 58-28 H
- AP2 — 4 ¼" HMA PAVEMENT 4 MT 58-28 H
- THIN POLYMER OVERLAY
- METHACRYLATE FLOOD SEAL

PROJECT NO: 1228-09-73	HWY: IH 43	COUNTY: MILWAUKEE	PLAN DETAIL	SHEET	E

FILE NAME : N:\PDS\C3D\12280903\SHEETSPLAN\021218_PD.DWG
LAYOUT NAME - 021222_pd

PLOT DATE : 8/5/2021 4:47 PM PLOT BY : SPAETH, MICHELE L PLOT NAME : PLOT SCALE : 1 IN:40 FT

WISDOT/CADDS SHEET 42

2

LEGEND

- EXISTING SIGN MOUNTED ON POST(S)
- EXISTING SIGN MOUNTED ON BRIDGE OR SIGN BRIDGE
- PROPOSED SIGN MOUNTED ON POST(S)
- PROPOSED SIGN MOUNTED ON BRIDGE OR SIGN BRIDGE
- VMS — VARIABLE MESSAGE SIGN
- EXISTING LIGHT OR SIGNAL POLE
- SIGN BRIDGE
- CANTILEVER SIGN BRIDGE
- (XXX) — DENOTES SIGN NUMBER
- ESTR — EXISTING SIGN TO REMAIN
- L.P. — LIGHT POLE
- [XXXX] — DATE OF EXISTING SIGN

NOTE:
TYPE II SIGNS ON FREEWAY TO REMAIN

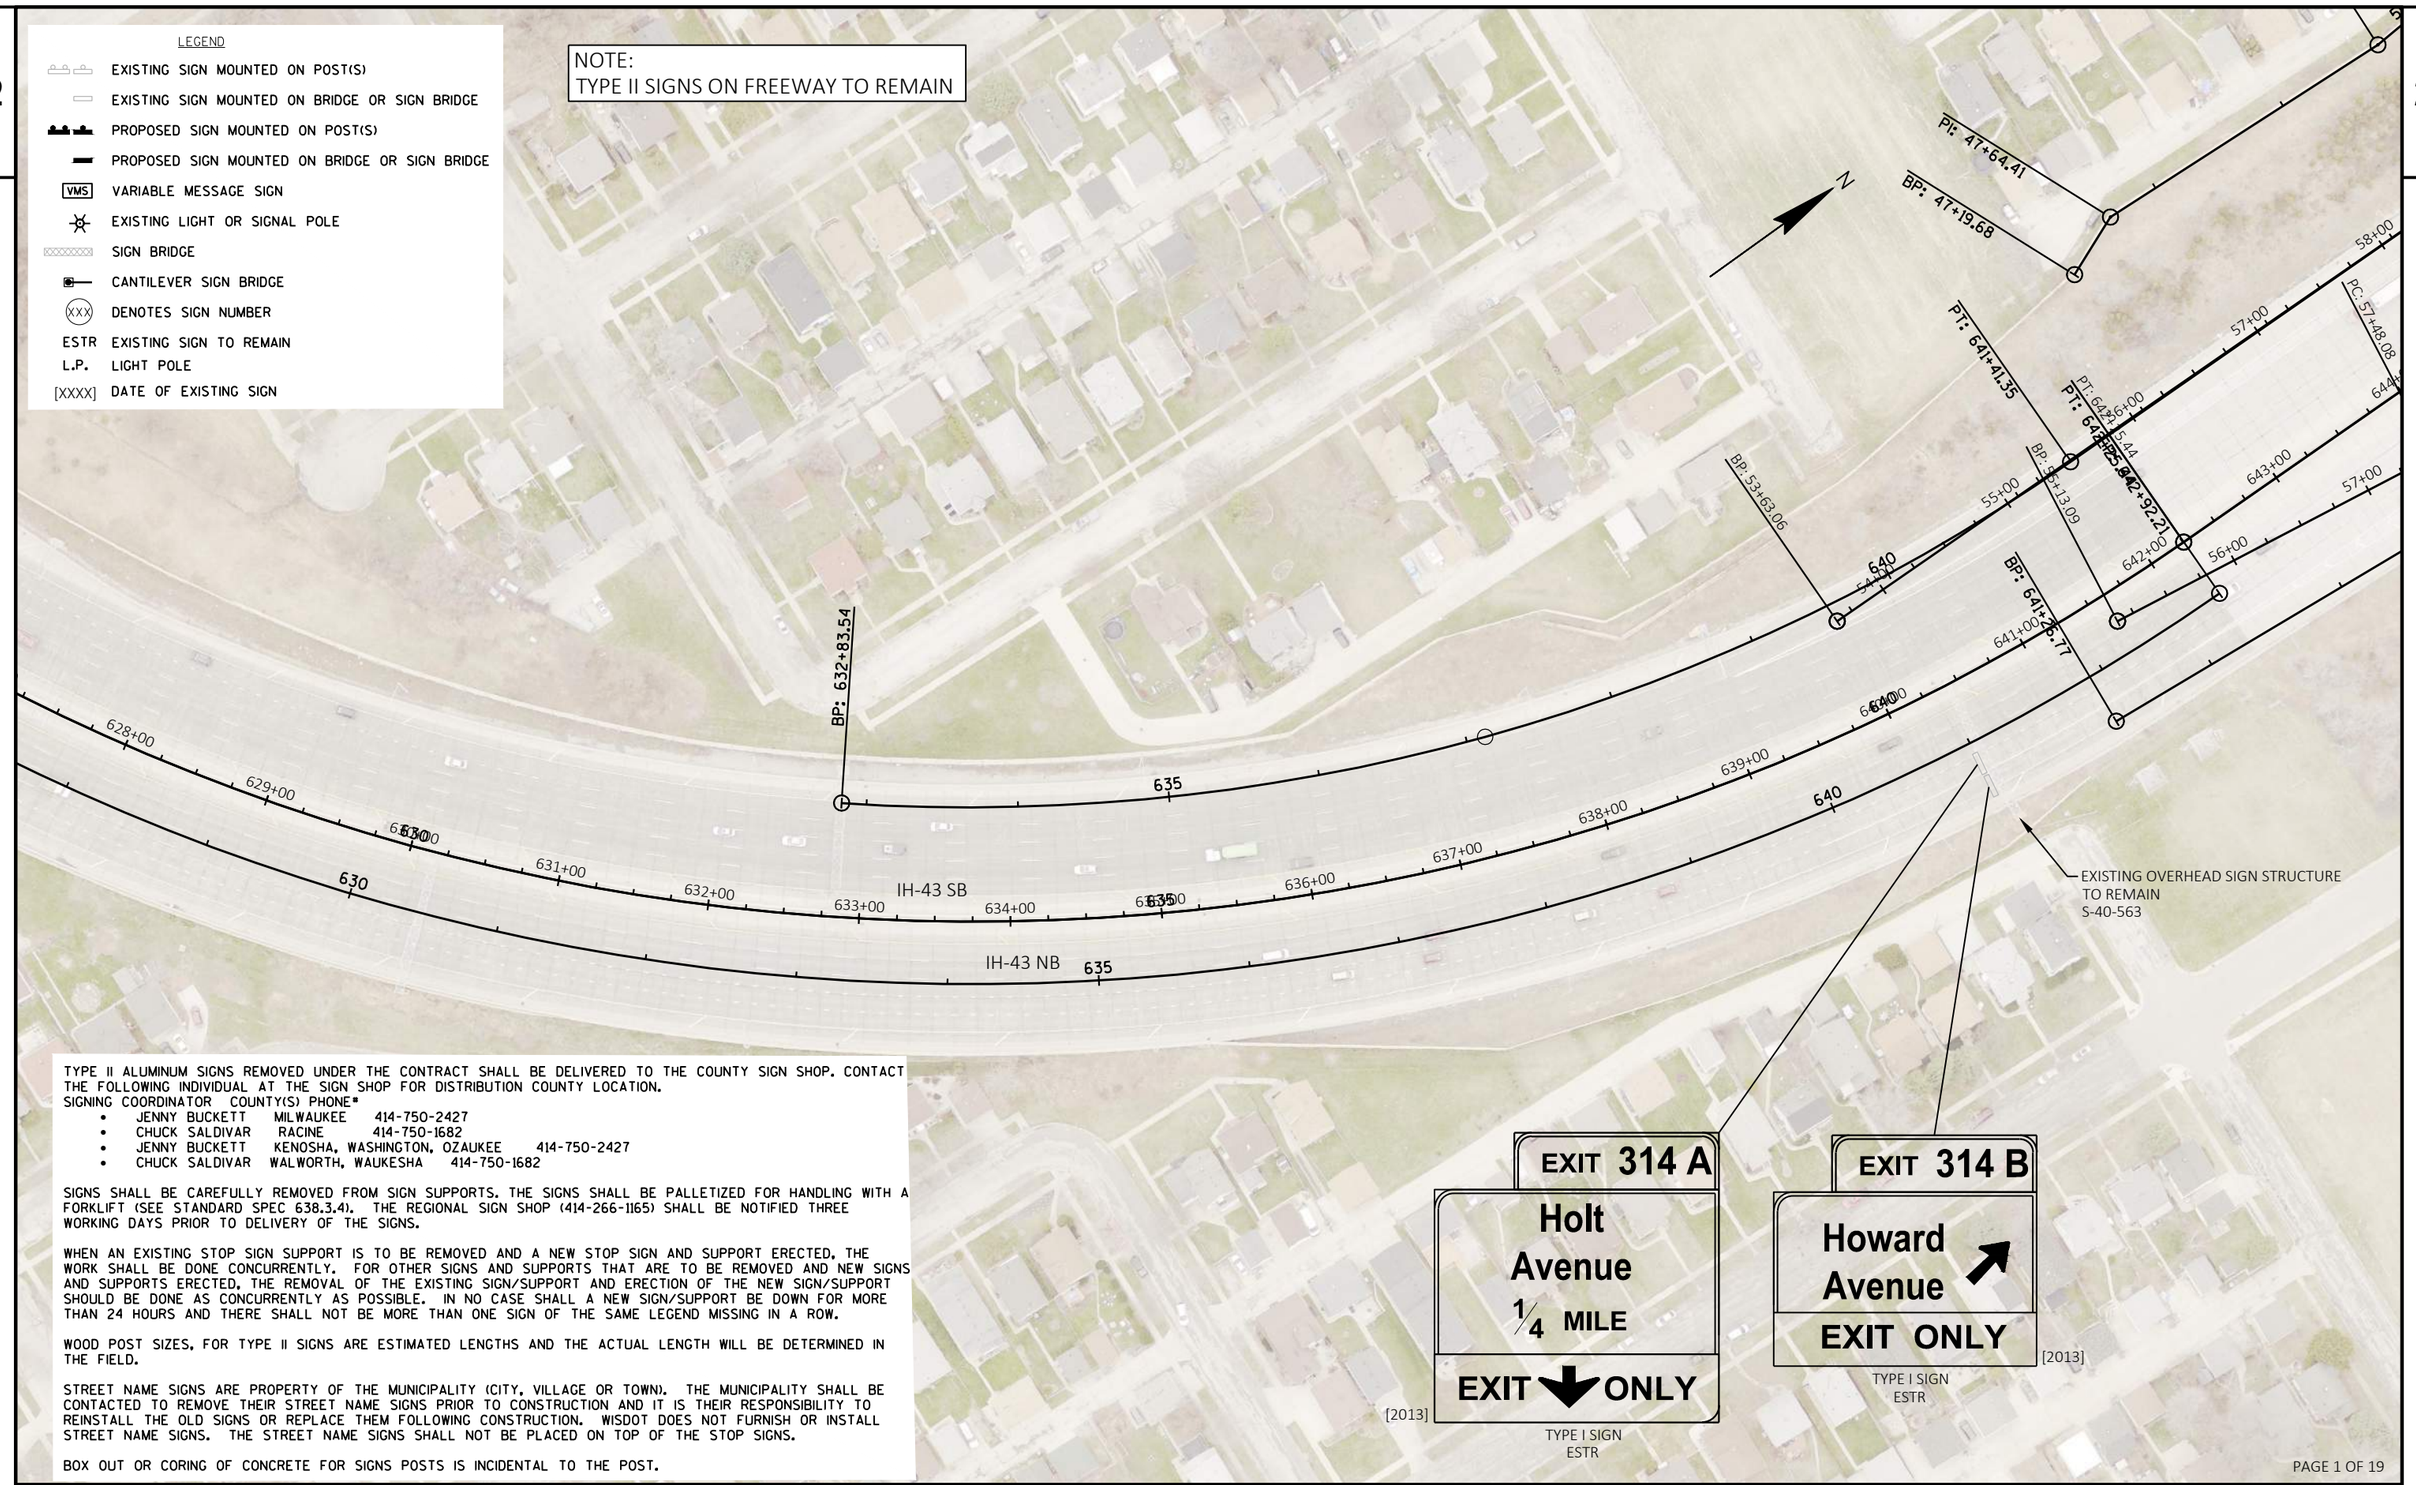

TYPE II ALUMINUM SIGNS REMOVED UNDER THE CONTRACT SHALL BE DELIVERED TO THE COUNTY SIGN SHOP. CONTACT THE FOLLOWING INDIVIDUAL AT THE SIGN SHOP FOR DISTRIBUTION COUNTY LOCATION.

SIGNING COORDINATOR	COUNTY(S)	PHONE#
• JENNY BUCKETT	MILWAUKEE	414-750-2427
• CHUCK SALDIVAR	RACINE	414-750-1682
• JENNY BUCKETT	KENOSHA, WASHINGTON, OZAUKEE	414-750-2427
• CHUCK SALDIVAR	WALWORTH, WAUKESHA	414-750-1682

SIGNS SHALL BE CAREFULLY REMOVED FROM SIGN SUPPORTS. THE SIGNS SHALL BE PALLETIZED FOR HANDLING WITH A FORKLIFT (SEE STANDARD SPEC 638.3.4). THE REGIONAL SIGN SHOP (414-266-1165) SHALL BE NOTIFIED THREE WORKING DAYS PRIOR TO DELIVERY OF THE SIGNS.

WHEN AN EXISTING STOP SIGN SUPPORT IS TO BE REMOVED AND A NEW STOP SIGN AND SUPPORT ERECTED, THE WORK SHALL BE DONE CONCURRENTLY. FOR OTHER SIGNS AND SUPPORTS THAT ARE TO BE REMOVED AND NEW SIGNS AND SUPPORTS ERECTED, THE REMOVAL OF THE EXISTING SIGN/SUPPORT AND ERECTION OF THE NEW SIGN/SUPPORT SHOULD BE DONE AS CONCURRENTLY AS POSSIBLE. IN NO CASE SHALL A NEW SIGN/SUPPORT BE DOWN FOR MORE THAN 24 HOURS AND THERE SHALL NOT BE MORE THAN ONE SIGN OF THE SAME LEGEND MISSING IN A ROW.

WOOD POST SIZES, FOR TYPE II SIGNS ARE ESTIMATED LENGTHS AND THE ACTUAL LENGTH WILL BE DETERMINED IN THE FIELD.

STREET NAME SIGNS ARE PROPERTY OF THE MUNICIPALITY (CITY, VILLAGE OR TOWN). THE MUNICIPALITY SHALL BE CONTACTED TO REMOVE THEIR STREET NAME SIGNS PRIOR TO CONSTRUCTION AND IT IS THEIR RESPONSIBILITY TO REINSTALL THE OLD SIGNS OR REPLACE THEM FOLLOWING CONSTRUCTION. WISDOT DOES NOT FURNISH OR INSTALL STREET NAME SIGNS. THE STREET NAME SIGNS SHALL NOT BE PLACED ON TOP OF THE STOP SIGNS.

BOX OUT OR CORING OF CONCRETE FOR SIGNS POSTS IS INCIDENTAL TO THE POST.

TYPE I SIGN
ESTR

TYPE I SIGN
ESTR

PROJECT NO: 1228-09-73	HWY: IH 43	COUNTY: MILWAUKEE	PERMANENT SIGNING PLAN	SHEET	E

FILE NAME : N:\PDS\C3D\CAD\12280903\SIGN\023201_PS_18.DWG
LAYOUT NAME - 023201_PS
PLOT DATE : 7/26/2021 10:15 AM
PLOT BY : MARTENS, KAREN L
PLOT NAME :
PLOT SCALE : 1 IN:100 FT
WISDOT/CADDS SHEET 42

LEGEND

- EXISTING SIGN MOUNTED ON POST(S)
- EXISTING SIGN MOUNTED ON BRIDGE OR SIGN BRIDGE
- PROPOSED SIGN MOUNTED ON POST(S)
- PROPOSED SIGN MOUNTED ON BRIDGE OR SIGN BRIDGE
- VMS — VARIABLE MESSAGE SIGN
- EXISTING LIGHT OR SIGNAL POLE
- SIGN BRIDGE
- CANTILEVER SIGN BRIDGE
- XXX — DENOTES SIGN NUMBER
- ESTR — EXISTING SIGN TO REMAIN
- L.P. — LIGHT POLE
- [XXXX] — DATE OF EXISTING SIGN

Gen Mitchell Int'l Airport EXIT 318
REMOVE

To Gen Mitchell Int'l Airport EXIT 318
TYPE I SIGN
REUSE STEEL POSTS

EXISTING OVERHEAD SIGN STRUCTURE TO REMAIN S-40-579

EXIT 314 B
Howard Avenue
REMOVE

EXIT 314 B
Howard Ave
TYPE I SIGN
REUSE STEEL POSTS

TO EXITS 316 - 319
SOUTH 41 94
Chicago
Layton Ave
College Ave
TYPE I SIGN
I-BEAMS INCIDENTAL

43 Beloit
41 894 WEST
1 MILE
TYPE I SIGN
I-BEAMS INCIDENTAL

[2015]
41 FOLLOW 41
TYPE I SIGN
ESTR

EXIT 314 A
Holt Ave
EXIT ONLY
TYPE I SIGN
I-BEAMS INCIDENTAL
MINIMUM 18'-6" CLEARANCE

EXISTING CANTILEVER SIGN STRUCTURE TO REMAIN S-40-564

DO NOT ENTER R5-1
WRONG WAY R5-1A
MOVE ON SIGNAL POLE

DO NOT ENTER R5-1
WRONG WAY R5-1A
MOVE

RAMP CLOSED USE ALT ROUTE R11-54F
MOVE

TO EXITS 316 - 319 — REMOVE

43 Beloit 41 894 WEST 1 MILE — REMOVE

EXIT 314 A Holt Avenue EXIT ONLY — REMOVE

IH-43 SB

IH-43 NB

HOWARD AVE

PAGE 2 OF 19

PROJECT NO: 1228-09-73	HWY: IH 43	COUNTY: MILWAUKEE	PERMANENT SIGNING PLAN	SHEET E

FILE NAME : N:\PDS\C3D\CAD\12280903\SIGN\023201_PS_18.DWG
LAYOUT NAME - 023202_PS
PLOT DATE : 7/26/2021 10:15 AM
PLOT BY : MARTENS, KAREN L
PLOT NAME :
PLOT SCALE : 1 IN:100 FT

WISDOT/CADDS SHEET 42

2

LEGEND

- EXISTING SIGN MOUNTED ON POST(S)
- EXISTING SIGN MOUNTED ON BRIDGE OR SIGN BRIDGE
- PROPOSED SIGN MOUNTED ON POST(S)
- PROPOSED SIGN MOUNTED ON BRIDGE OR SIGN BRIDGE
- VMS — VARIABLE MESSAGE SIGN
- EXISTING LIGHT OR SIGNAL POLE
- SIGN BRIDGE
- CANTILEVER SIGN BRIDGE
- (XXX) — DENOTES SIGN NUMBER
- ESTR — EXISTING SIGN TO REMAIN
- L.P. — LIGHT POLE
- [XXXX] — DATE OF EXISTING SIGN

Howard Ave 1/4
41 894 1
119 Airport-College 1 1/4

REMOVE

Howard Ave 1/4
41 894 1
119 Airport-College 1 1/4

TYPE I SIGN
I-BEAMS INCIDENTAL

EXISTING SIGN STRUCTURE
TO REMAIN
S-40-773

11

N

IH-43 SB

IH-43 NB

PC: 656+83.19
PC: 656+83.19

PT: 656+37.36

PC: 659+21.70

RT: 665+71.03
PT: 665+71.03

BP: 80+07.14

EP: 66[illegible]+33.99

EP: 665+40.13

RT: 665+40.13

STA BACK = 29+40.13
STA AHEAD = 29+26.66

Becher-Mitchell 1 3/4
National Ave 3
794 3 3/4

TYPE I SIGN
I-BEAMS INCIDENTAL

12

Holt Ave
RIGHT LANE

TYPE I SIGN
ESTR [2013]

Becher-Mitchell 1 3/4
National Ave 3
794 3 3/4

REMOVE

PAGE 3 OF 19

PROJECT NO: 1228-09-73	HWY: IH 43	COUNTY: MILWAUKEE	PERMANENT SIGNING PLAN	SHEET	E

FILE NAME : N:\PDS\C3D\CAD\12280903\SIGN\023201_PS_18.DWG
LAYOUT NAME - 023203_PS

PLOT DATE : 7/26/2021 10:16 AM PLOT BY : MARTENS, KAREN L PLOT NAME : PLOT SCALE : 1 IN:100 FT

WISDOT/CADDS SHEET 42

2

2

LEGEND

- EXISTING SIGN MOUNTED ON POST(S)
- EXISTING SIGN MOUNTED ON BRIDGE OR SIGN BRIDGE
- PROPOSED SIGN MOUNTED ON POST(S)
- PROPOSED SIGN MOUNTED ON BRIDGE OR SIGN BRIDGE
- VMS — VARIABLE MESSAGE SIGN
- EXISTING LIGHT OR SIGNAL POLE
- SIGN BRIDGE
- CANTILEVER SIGN BRIDGE
- (XXX) — DENOTES SIGN NUMBER
- ESTR — EXISTING SIGN TO REMAIN
- L.P. — LIGHT POLE
- [XXXX] — DATE OF EXISTING SIGN

SOUTH I-41 EAST I-94
Chicago
AHEAD

NORTH I-41 SOUTH I-43 WEST I-894
Beloit
RIGHT

1 1/2 MILE

TYPE I SIGN
ESTR
[2015]

EXISTING OVERHEAD SIGN STRUCTURE
TO REMAIN
S-40-50

I-43 I-94

TYPE I SIGN
ESTR
[2015]

Holt Ave

TYPE I SIGN
ESTR
[2013]

13 STOP R1-1 MOVE

14 DO NOT ENTER R5-1 MOVE

15 STOP R1-1 MOVE

16 R3-1 MOVE

17 ONE WAY R6-2L MOVE TO SEPARATE POST

W HOLT AVE

S 4TH ST

TH-43 SB

TH-43 NB

PAGE 4 OF 19

PROJECT NO: 1228-09-73	HWY: IH 43	COUNTY: MILWAUKEE	PERMANENT SIGNING PLAN	SHEET E

FILE NAME : N:\PDS\C3D\CAD\12280903\SIGN\023201_PS_18.DWG
LAYOUT NAME - 023204_PS

PLOT DATE : 7/26/2021 10:16 AM PLOT BY : MARTENS, KAREN L PLOT NAME : PLOT SCALE : 1 IN:100 FT

WISDOT/CADDS SHEET 42

2

LEGEND

- EXISTING SIGN MOUNTED ON POST(S)
- EXISTING SIGN MOUNTED ON BRIDGE OR SIGN BRIDGE
- PROPOSED SIGN MOUNTED ON POST(S)
- PROPOSED SIGN MOUNTED ON BRIDGE OR SIGN BRIDGE
- VMS — VARIABLE MESSAGE SIGN
- EXISTING LIGHT OR SIGNAL POLE
- SIGN BRIDGE
- CANTILEVER SIGN BRIDGE
- (XXX) — DENOTES SIGN NUMBER
- ESTR — EXISTING SIGN TO REMAIN
- L.P. — LIGHT POLE
- [XXXX] — DATE OF EXISTING SIGN

N

18 DO NOT ENTER R5-1 MOVE

19 ONE WAY R6-2R MOVE

RC: 99+04.61

PT: 101+89.40

EP: 105+19.43

PC: 106+50.

PT: 108+44.04

EXISTING OVERHEAD SIGN STRUCTURE TO REMAIN S-40-390

EP: 109+99.99

PT: 45+51.19

RP: 98+34.13

PT: 690+28.54

IH-43 SB

IH-43 NB

PT: 101+34.13

RP: 48+27.98

EP: 684+47.68

PC: 97+51.38

RAMP CLOSED USE ALT ROUTE 22 R11-54F MOVE

W HOLT AVE

20 ONE WAY R6-2L MOVE ON SIGNAL POLE

21 ONE WAY R6-2R MOVE ON SIGNAL POLE

RAMP CLOSED USE ALT ROUTE 23 R11-54F MOVE

24 W12-1D MOVE

PI: 52+93.43

PC: 98+80.43

PT: 52+93.14

RP: 98+30.50

EXIT 314 B
Howard Ave
3/4 MILE
TYPE I SIGN ESTR [2013]

EXIT 314 A
Holt Ave
TYPE I SIGN ESTR [2013]

PROJECT NO: 1228-09-73	HWY: IH 43	COUNTY: MILWAUKEE	PERMANENT SIGNING PLAN	SHEET	E

FILE NAME : N:\PDS\C3D\CAD\12280903\SIGN\023201_PS_18.DWG
LAYOUT NAME - 023205_PS
PLOT DATE : 7/26/2021 10:16 AM PLOT BY : MARTENS, KAREN L PLOT NAME : PLOT SCALE : 1 IN:100 FT
WISDOT/CADDS SHEET 42

2

2

LEGEND

- EXISTING SIGN MOUNTED ON POST(S)
- EXISTING SIGN MOUNTED ON BRIDGE OR SIGN BRIDGE
- PROPOSED SIGN MOUNTED ON POST(S)
- PROPOSED SIGN MOUNTED ON BRIDGE OR SIGN BRIDGE
- VMS — VARIABLE MESSAGE SIGN
- EXISTING LIGHT OR SIGNAL POLE
- SIGN BRIDGE
- CANTILEVER SIGN BRIDGE
- (XXX) — DENOTES SIGN NUMBER
- ESTR — EXISTING SIGN TO REMAIN
- L.P. — LIGHT POLE
- [XXXX] — DATE OF EXISTING SIGN

N

PT: 707+66.61

PC: 699+77.54

EP: 112+27.89

IH-43 SB

IH-43 NB

97+00 698+00 699+00 700+00 701+00 702+00 703+00 704+00 705+00 706+00 707+00 708+00 709+00 710+00

)+00 111+00 112+00

EXIT 312 A-B

Becher St
Mitchell St
1 MILE

TYPE I SIGN
ESTR

[2013]

PAGE 6 OF 19

PROJECT NO: 1228-09-73	HWY: IH 43	COUNTY: MILWAUKEE	PERMANENT SIGNING PLAN	SHEET	E

FILE NAME : N:\PDS\C3D\CAD\12280903\SIGN\023201_PS_18.DWG
LAYOUT NAME - 023206_PS

PLOT DATE : 7/26/2021 10:16 AM PLOT BY : MARTENS, KAREN L PLOT NAME : PLOT SCALE : 1 IN:100 FT

WISDOT/CADDS SHEET 42

LEGEND

- EXISTING SIGN MOUNTED ON POST(S)
- EXISTING SIGN MOUNTED ON BRIDGE OR SIGN BRIDGE
- PROPOSED SIGN MOUNTED ON POST(S)
- PROPOSED SIGN MOUNTED ON BRIDGE OR SIGN BRIDGE
- VMS — VARIABLE MESSAGE SIGN
- EXISTING LIGHT OR SIGNAL POLE
- SIGN BRIDGE
- CANTILEVER SIGN BRIDGE
- (XXX) — DENOTES SIGN NUMBER
- ESTR — EXISTING SIGN TO REMAIN
- L.P. — LIGHT POLE
- [XXXX] — DATE OF EXISTING SIGN

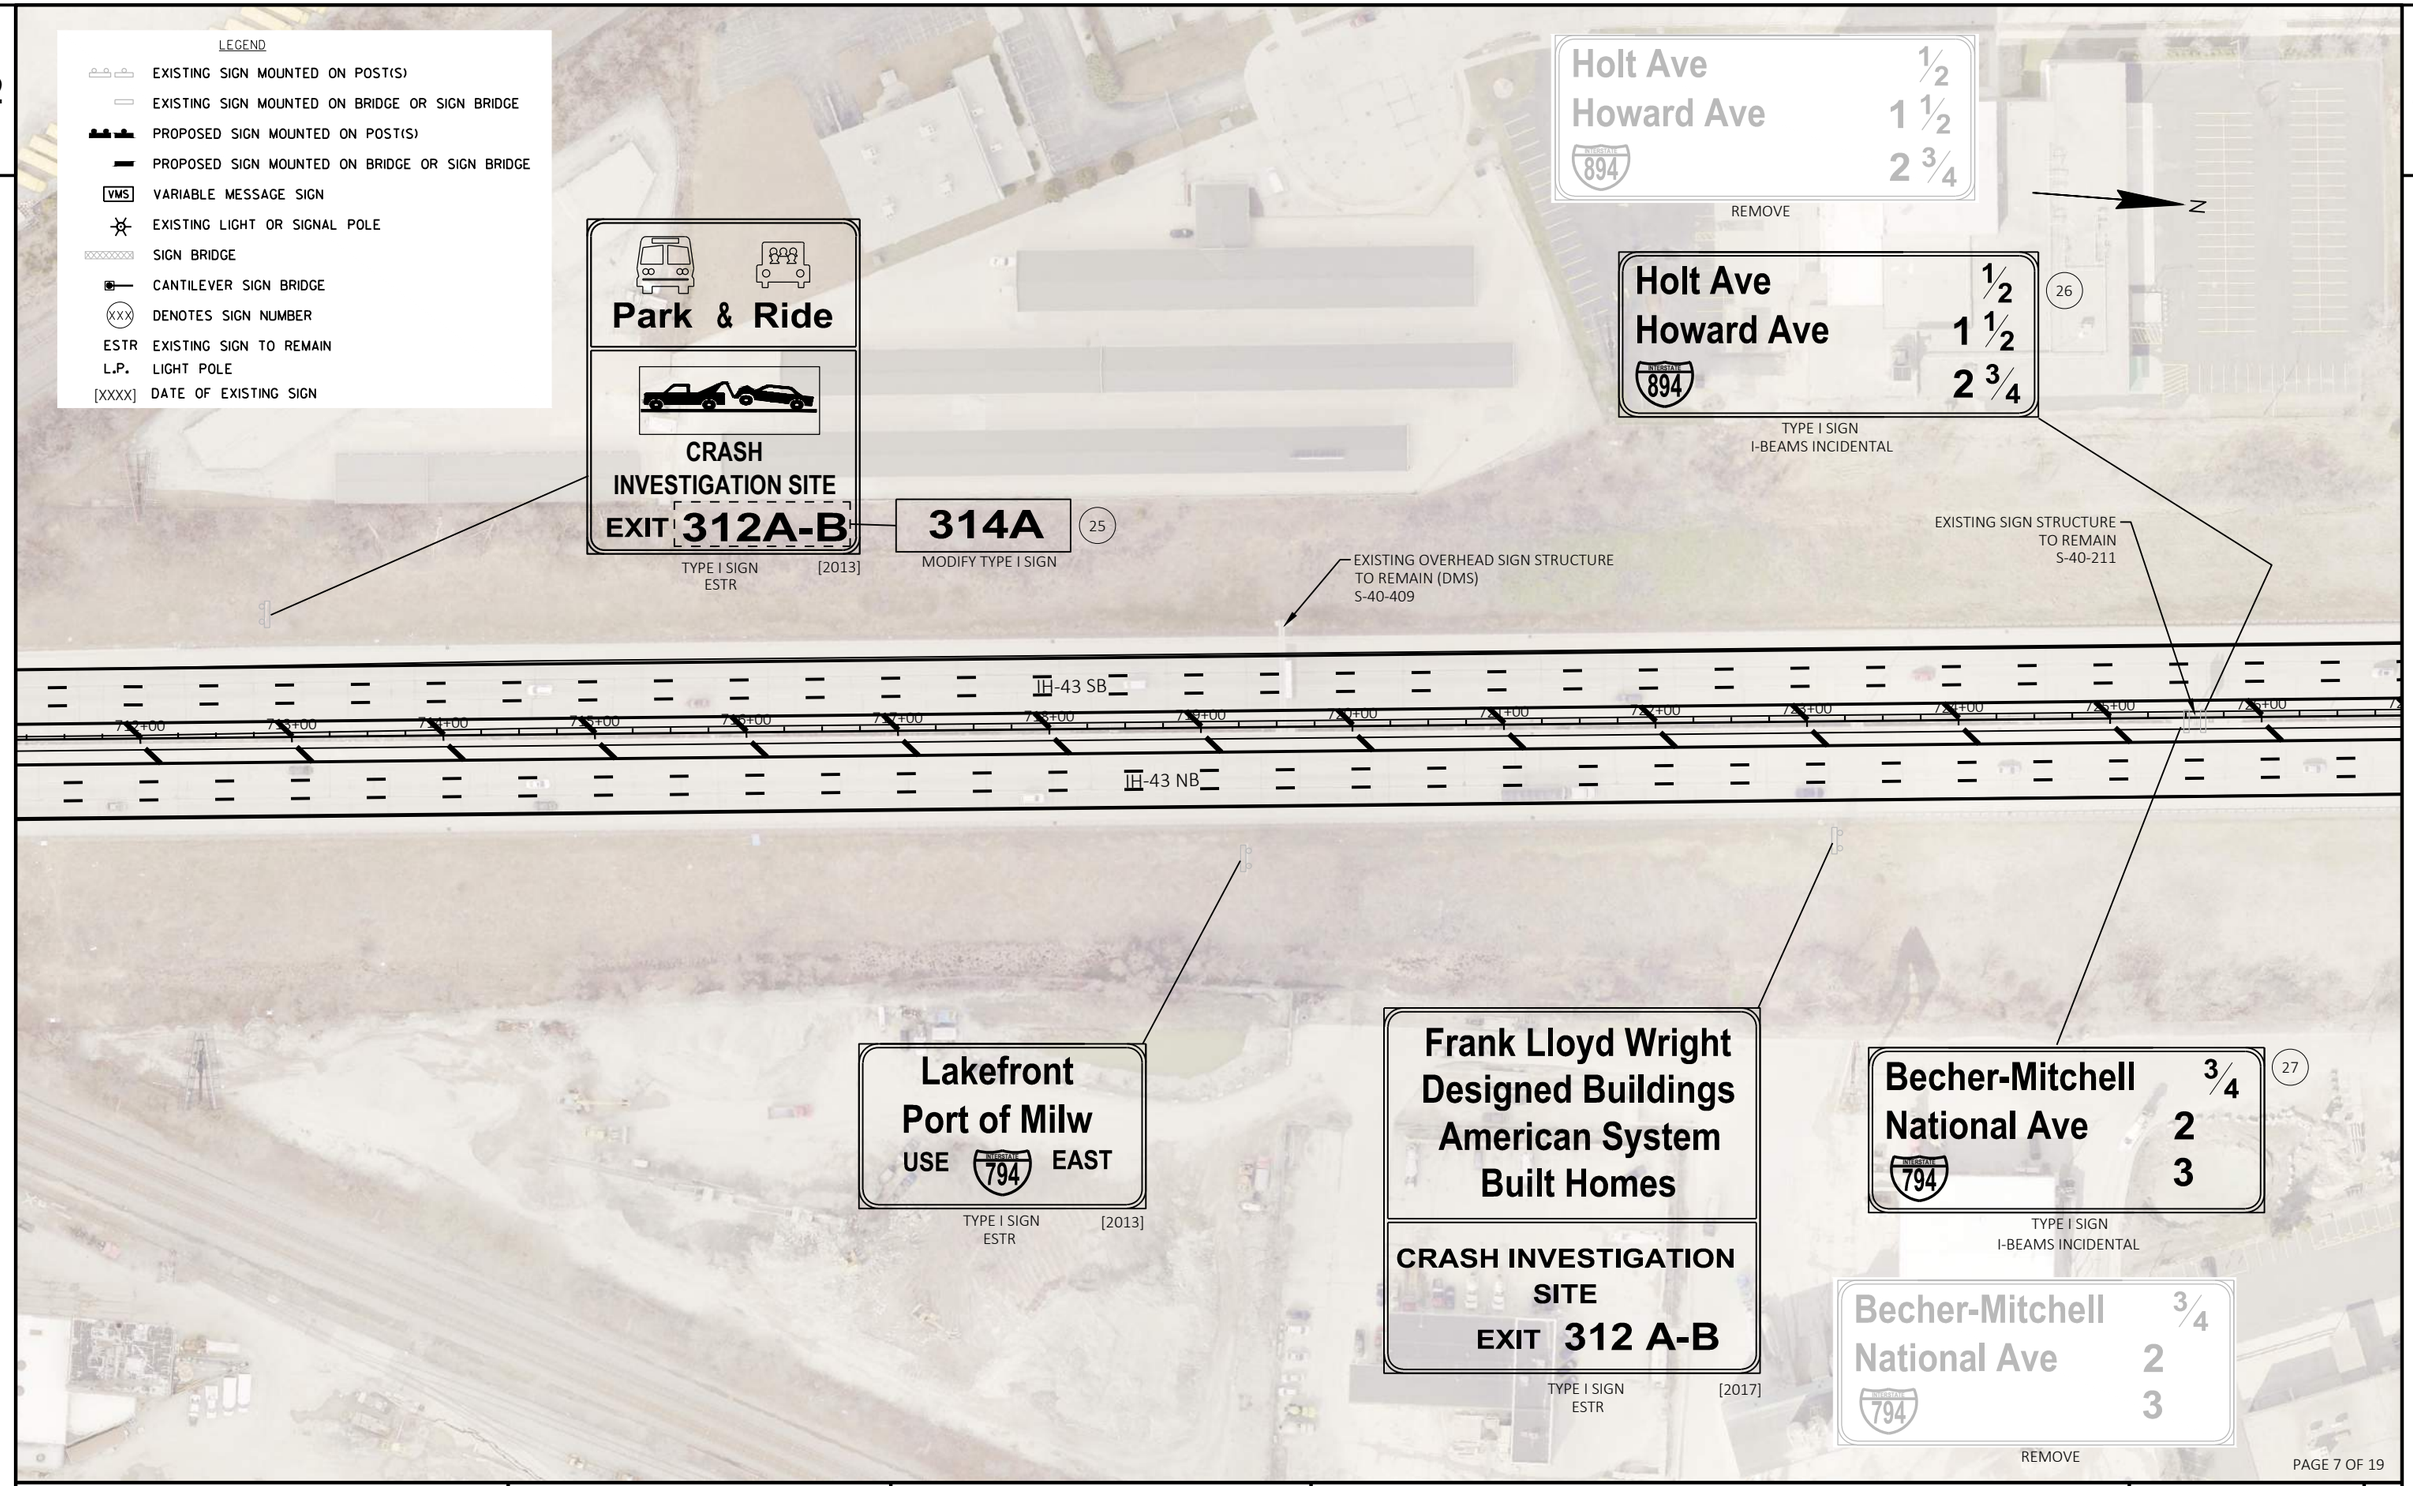

PROJECT NO: 1228-09-73	HWY: IH 43	COUNTY: MILWAUKEE	PERMANENT SIGNING PLAN	SHEET	E

FILE NAME : N:\PDS\C3D\CAD\12280903\SIGN\023201_PS_18.DWG
LAYOUT NAME - 023207_PS
PLOT DATE : 7/26/2021 10:17 AM PLOT BY : MARTENS, KAREN L PLOT NAME : PLOT SCALE : 1 IN:100 FT
WISDOT/CADDS SHEET 42

2

2

LEGEND

- EXISTING SIGN MOUNTED ON POST(S)
- EXISTING SIGN MOUNTED ON BRIDGE OR SIGN BRIDGE
- PROPOSED SIGN MOUNTED ON POST(S)
- PROPOSED SIGN MOUNTED ON BRIDGE OR SIGN BRIDGE
- VMS — VARIABLE MESSAGE SIGN
- EXISTING LIGHT OR SIGNAL POLE
- SIGN BRIDGE
- CANTILEVER SIGN BRIDGE
- XXX — DENOTES SIGN NUMBER
- ESTR — EXISTING SIGN TO REMAIN
- L.P. — LIGHT POLE
- [XXXX] — DATE OF EXISTING SIGN

N

W ROSEDALE AVE

HOSPITAL
EXIT 314A

E10-61
TYPE I SIGN
ESTR
[2013]

Alverno College
EXIT 314 A

TYPE I SIGN
ESTR
[2013]

PC: 736+27.19

IH-43 SB

IH-43 NB

732+00 733+00 734+00

EXISTING SIGN STRUCTURE
TO REMAIN
DMS
S-40-403

Basilica at
St Josaphat
Historic Site

Henry W Maier
Festival Park
EXIT 312 A-B

TYPE I SIGN
ESTR
[2015]

W ROSEDALE AVE

PROJECT NO: 1228-09-73	HWY: IH 43	COUNTY: MILWAUKEE	PERMANENT SIGNING PLAN	SHEET	E

FILE NAME : N:\PDS\C3D\CAD\12280903\SIGN\023201_PS_18.DWG
LAYOUT NAME - 023208_PS
PLOT DATE : 7/26/2021 10:17 AM PLOT BY : MARTENS, KAREN L PLOT NAME : PLOT SCALE : 1 IN:100 FT
WISDOT/CADDS SHEET 42

2

2

LEGEND

- EXISTING SIGN MOUNTED ON POST(S)
- EXISTING SIGN MOUNTED ON BRIDGE OR SIGN BRIDGE
- PROPOSED SIGN MOUNTED ON POST(S)
- PROPOSED SIGN MOUNTED ON BRIDGE OR SIGN BRIDGE
- VMS — VARIABLE MESSAGE SIGN
- EXISTING LIGHT OR SIGNAL POLE
- SIGN BRIDGE
- CANTILEVER SIGN BRIDGE
- (XXX) — DENOTES SIGN NUMBER
- ESTR — EXISTING SIGN TO REMAIN
- L.P. — LIGHT POLE
- [XXXX] — DATE OF EXISTING SIGN

N

TRAFFIC INFO
TUNE RADIO TO
1610 AM
IMPORTANT
WHEN FLASHING

TYPE I SIGN
ESTR [2013]

EXIT 314 A
Holt Ave
1 MILE

TYPE I SIGN
ESTR [2013]

PT: 748+27.18

PC: 752+92.99

TH-43 SB

TH-43 NB

S CHASE AVE

HWY 43
Performing Arts Ctr
Public Museum
EXIT 72 A
Milw School of Engr
EXIT 73 A

TYPE I SIGN
ESTR [2013]

Lapham Blvd
Greenfield Ave
EXIT 312 A-B

TYPE I SIGN
ESTR [2013]

PROJECT NO: 1228-09-73	HWY: IH 43	COUNTY: MILWAUKEE	PERMANENT SIGNING PLAN	SHEET	E

FILE NAME : N:\PDS\C3D\CAD\12280903\SIGN\023201_PS_18.DWG
LAYOUT NAME - 023209_PS
PLOT DATE : 7/26/2021 10:17 AM PLOT BY : MARTENS, KAREN L PLOT NAME : PLOT SCALE : 1 IN:100 FT
WISDOT/CADDS SHEET 42

2

2

LEGEND

- EXISTING SIGN MOUNTED ON POST(S)
- EXISTING SIGN MOUNTED ON BRIDGE OR SIGN BRIDGE
- PROPOSED SIGN MOUNTED ON POST(S)
- PROPOSED SIGN MOUNTED ON BRIDGE OR SIGN BRIDGE
- VMS — VARIABLE MESSAGE SIGN
- EXISTING LIGHT OR SIGNAL POLE
- SIGN BRIDGE
- CANTILEVER SIGN BRIDGE
- (XXX) — DENOTES SIGN NUMBER
- ESTR — EXISTING SIGN TO REMAIN
- L.P. — LIGHT POLE
- [XXXX] — DATE OF EXISTING SIGN

N

W LINCOLN AVE

PI: 756+86.90

BP: 757+33.58

PI: 759+40.37

EP: 759+42.55

BP: 762+76+31.21

IH-43 SB

IH-43 NB

BP: 179+14.57

BP: 180+93.03

PT: 182+56.01

EP: 182+29.46

PI: 182+78.07

74+00 75+00 76+00 77+00 78+00 79+00 80+00 81+00 82+00 83+00 84+00

180+00 181+00 182+00 183+00 184+00

EXISTING OVERHEAD SIGN STRUCTURE TO REMAIN S-40-977

EXISTING OVERHEAD SIGN STRUCTURE TO REMAIN S-40-814

EXIT 312 A-B
Becher St
Mitchell St
[2013] TYPE I SIGN ESTR

Lapham Blvd
Greenfield Ave
TYPE I SIGN ESTR [2013]

Becher St
Mitchell St
TYPE I SIGN ESTR [2013]

INTERSTATE 43 INTERSTATE 94
Downtown
Becher St - WEST
TYPE I SIGN ESTR [2015]

4th St
TYPE I SIGN ESTR [2013]

Becher St
EAST
TYPE I SIGN ESTR [2013]

PROJECT NO: 1228-09-73	HWY: IH 43	COUNTY: MILWAUKEE	PERMANENT SIGNING PLAN	SHEET E

FILE NAME : N:\PDS\C3D\CAD\12280903\SIGN\023201_PS_18.DWG
LAYOUT NAME - 023210_PS
PLOT DATE : 7/26/2021 10:17 AM PLOT BY : MARTENS, KAREN L PLOT NAME : PLOT SCALE : 1 IN:100 FT
WISDOT/CADDS SHEET 42

LEGEND

- EXISTING SIGN MOUNTED ON POST(S)
- EXISTING SIGN MOUNTED ON BRIDGE OR SIGN BRIDGE
- PROPOSED SIGN MOUNTED ON POST(S)
- PROPOSED SIGN MOUNTED ON BRIDGE OR SIGN BRIDGE
- VMS — VARIABLE MESSAGE SIGN
- EXISTING LIGHT OR SIGNAL POLE
- SIGN BRIDGE
- CANTILEVER SIGN BRIDGE
- (XXX) — DENOTES SIGN NUMBER
- ESTR — EXISTING SIGN TO REMAIN
- L.P. — LIGHT POLE
- [XXXX] — DATE OF EXISTING SIGN

28 ONE WAY R6-2L — MOVE ON SIGNAL POLE
29 ONE WAY R6-2R — MOVE ON SIGNAL POLE
30 NO TURN ON RED R10-11B — MOVE ON SIGNAL POLE
31 DO NOT ENTER R5-1
32 WRONG WAY R5-1A — MOVE ON SIGNAL POLE
37 R3-2 — MOVE ON SIGNAL POLE
36 YIELD R1-2 — MOVE ON LIGHT POLE
35 NO TURNS R3-3 — MOVE ON SIGNAL POLE
33 R3-1 — MOVE
34 Local Sign — MOVE ON SIGNAL POLE

Interstate 43 / 94 Beloit / Chicago
Becher St - EAST
TYPE I SIGN ESTR [2015]

5th St
TYPE I SIGN ESTR [2013]

Becher St WEST
TYPE I SIGN ESTR [2013]

EXISTING OVERHEAD SIGN STRUCTURE TO REMAIN S-40-978

EXISTING OVERHEAD SIGN STRUCTURE TO REMAIN S-40-979

W BECHER ST

IH-43 SB

IH-43 NB

38 ONE WAY R6-2L — MOVE ON SIGNAL POLE
39 ONE WAY R6-2R — MOVE ON SIGNAL POLE
40 NO TURNS R3-3 — MOVE ON SIGNAL POLE
44 Becher St WEST D1-60 — MOVE
45 DO NOT ENTER R5-1
46 WRONG WAY R5-1A — MOVE ON SIGNAL POLE
43 NO TURNS R3-3 — MOVE ON SIGNAL POLE
41 Local Sign
42 STOP R1-1 — MOVE ON LIGHT POLE

Becher St WEST
TYPE I SIGN ESTR [2013]

Interstate 43 / 94 Downtown 4th St Mitchell St
TYPE I SIGN ESTR [2015]

Becher St EAST
TYPE I SIGN ESTR [2013]

Becher St EAST
TYPE I SIGN ESTR [2013]

Interstate 43 / 94 5th St Lincoln Ave
[2013] TYPE I SIGN ESTR

Becher St WEST
TYPE I SIGN ESTR [2013]

PROJECT NO: 1228-09-73	HWY: IH 43	COUNTY: MILWAUKEE	PERMANENT SIGNING PLAN	SHEET E

FILE NAME : N:\PDS\C3D\CAD\12280903\SIGN\023201_PS_18.DWG
LAYOUT NAME - 023211_PS
PLOT DATE : 7/26/2021 10:17 AM
PLOT BY : MARTENS, KAREN L
PLOT NAME :
PLOT SCALE : 1 IN:100 FT
WISDOT/CADDS SHEET 42

2

2

LEGEND

- EXISTING SIGN MOUNTED ON POST(S)
- EXISTING SIGN MOUNTED ON BRIDGE OR SIGN BRIDGE
- PROPOSED SIGN MOUNTED ON POST(S)
- PROPOSED SIGN MOUNTED ON BRIDGE OR SIGN BRIDGE
- VMS — VARIABLE MESSAGE SIGN
- EXISTING LIGHT OR SIGNAL POLE
- SIGN BRIDGE
- CANTILEVER SIGN BRIDGE
- (XXX) — DENOTES SIGN NUMBER
- ESTR — EXISTING SIGN TO REMAIN
- L.P. — LIGHT POLE
- [XXXX] — DATE OF EXISTING SIGN

N

W MAPLE ST

EXISTING OVERHEAD SIGN STRUCTURE TO REMAIN S-40-89

PC: 198+18.28

PRI: 100+79.95

EP: 102+35.17

PT: 206+44.80

BP: 106+51.72

PT: 107+56.41

PC: 211+25.40

PT: 211+87.90

EP: 213+57.61

IH-43 SB

IH-43 NB

PC: 198+20.30

BP 100+50.00

PRI: 104+41.80

STA BACK = 206+42.18

STA AHEAD = 206+44.80

BP: 106+85.27

99+00 100+00 101+00 102+00 199+00 200+00 201+00 202+00 203+00 204+00 205+00 206+00 207+00 208+00 209+00 210+00 211+00 212+00 213+00

101+00 102+00 103+00 104+00 105+00 106+00 107+00 108+00 109+00 110+00 111+00 112+00 113+00

Becher St
Lincoln Ave
TYPE I SIGN ESTR [2013]

Becher St
Lincoln Ave
RIGHT LANE
TYPE I SIGN ESTR [2013]

INTERSTATE 43 INTERSTATE 94
TYPE I SIGN ESTR [2015]

EXIT 310 C 47A
INTERSTATE 794 **EAST** 47
2 MILES
TYPE I SIGN REUSE STEEL POSTS

EXIT 310 C
INTERSTATE 794 EAST
2 MILES
REMOVE

48A **EXIT 311** 48
59
National Ave
3/4 MILE
TYPE I SIGN REUSE STEEL POSTS

EXIT 311
59
National Ave
3/4 MILE
REMOVE

Lapham Blvd
Greenfield Ave
RIGHT LANE
TYPE I SIGN ESTR [2013]

INTERSTATE 43 INTERSTATE 94
TYPE I SIGN ESTR [2015]

Lapham Blvd
Greenfield Ave
TYPE I SIGN ESTR [2013]

EXISTING OVERHEAD SIGN STRUCTURE TO REMAIN S-40-816

PROJECT NO: 1228-09-73	HWY: IH 43	COUNTY: MILWAUKEE	PERMANENT SIGNING PLAN	SHEET	E

FILE NAME : N:\PDS\C3D\CAD\12280903\SIGN\023201_PS_18.DWG
LAYOUT NAME - 023212_PS
PLOT DATE : 7/26/2021 10:18 AM PLOT BY : MARTENS, KAREN L PLOT NAME : PLOT SCALE : 1 IN:100 FT
WISDOT/CADDS SHEET 42

LEGEND

- EXISTING SIGN MOUNTED ON POST(S)
- EXISTING SIGN MOUNTED ON BRIDGE OR SIGN BRIDGE
- PROPOSED SIGN MOUNTED ON POST(S)
- PROPOSED SIGN MOUNTED ON BRIDGE OR SIGN BRIDGE
- VMS — VARIABLE MESSAGE SIGN
- EXISTING LIGHT OR SIGNAL POLE
- SIGN BRIDGE
- CANTILEVER SIGN BRIDGE
- (XXX) — DENOTES SIGN NUMBER
- ESTR — EXISTING SIGN TO REMAIN
- L.P. — LIGHT POLE
- [XXXX] — DATE OF EXISTING SIGN

W LAPHAM BLVD

W GREENFIELD AVE

IH-43 SB

IH-43 NB

51 STOP R1-1 MOVE

52 ONE WAY R6-1L

53 R3-1 MOVE ON SIGNAL POLE

54 ONE WAY R6-1R

55 R3-2 MOVE ON SIGNAL POLE

56 Local Sign MOVE ON SIGNAL POLE

49 DO NOT ENTER R5-1

50 R9-3A MOVE ON SIGNAL POLE

EXIT 312B
Becher St
Lincoln Ave
TYPE I SIGN ESTR [2013]

Basilica at St Josaphat Historic Site
CRASH INVESTIGATION SITE
EXIT 312 B
[2015] TYPE I SIGN ESTR

EXISTING SIGN STRUCTURE TO REMAIN S-40-212

CONTACT CITY TO PLACE STREET NAME SIGN ON SEPARATE POST

57 ONE WAY R6-2L MOVE ON SIGNAL POLE

58 STOP R1-1 MOVE

59 DO NOT ENTER R5-1

60 WRONG WAY R5-1A MOVE

Harley-Davidson Museum
EXIT 311
TYPE I SIGN ESTR [2013]

61 National Ave 1/4 EAST 1 (I-794)
TYPE I SIGN I-BEAMS INCIDENTAL

National Ave 1/4 EAST 1 (I-794)
REMOVE

PROJECT NO: 1228-09-73	HWY: IH 43	COUNTY: MILWAUKEE	PERMANENT SIGNING PLAN	SHEET E

FILE NAME : N:\PDS\C3D\CAD\12280903\SIGN\023201_PS_18.DWG
LAYOUT NAME - 023213_PS
PLOT DATE : 7/26/2021 10:18 AM PLOT BY : MARTENS, KAREN L PLOT NAME : PLOT SCALE : 1 IN:100 FT

2

2

LEGEND

- EXISTING SIGN MOUNTED ON POST(S)
- EXISTING SIGN MOUNTED ON BRIDGE OR SIGN BRIDGE
- PROPOSED SIGN MOUNTED ON POST(S)
- PROPOSED SIGN MOUNTED ON BRIDGE OR SIGN BRIDGE
- VMS — VARIABLE MESSAGE SIGN
- EXISTING LIGHT OR SIGNAL POLE
- SIGN BRIDGE
- CANTILEVER SIGN BRIDGE
- (XXX) — DENOTES SIGN NUMBER
- ESTR — EXISTING SIGN TO REMAIN
- L.P. — LIGHT POLE
- [XXXX] — DATE OF EXISTING SIGN

EXIT 312 B
Becher St
Lincoln Ave
1/4 MILE
[2013] TYPE I SIGN ESTR

EXIT 312 A
Lapham Blvd
Mitchell St
EXIT ONLY
TYPE I SIGN ESTR [2013]

EXIT 312 A
Lapham Blvd
Mitchell St
EXIT ONLY
[2013] TYPE I SIGN ESTR

EXISTING OVERHEAD SIGN STRUCTURE TO REMAIN S-40-393

EXISTING CANTILEVER SIGN STRUCTURE TO REMAIN S-40-154

PC: 818+62.60

BP: 128+41.19

PI: 825+35.81

PC: 1+94.79

IH-43 SB

IH-43 NB

W GREENFIELD AVE

Downtown Exits
EAST 794 Plankinton Ave 3/4
Michigan St 1
McKinley Ave 1 3/4
62
TYPE I SIGN
REUSE STEEL POSTS

Downtown Exits
EAST 794 Plankinton Ave 3/4
Michigan St 1
McKinley Ave 1 3/4
REMOVE

EXIT 311
63A
59
National Ave
63
TYPE I SIGN
REUSE STEEL POSTS

EXIT 311
59
National Ave
REMOVE

PAGE 14 OF 19

PROJECT NO: 1228-09-73	HWY: IH 43	COUNTY: MILWAUKEE	PERMANENT SIGNING PLAN	SHEET	E

FILE NAME : N:\PDS\C3D\CAD\12280903\SIGN\023201_PS_18.DWG
LAYOUT NAME - 023214_PS

PLOT DATE : 7/26/2021 10:18 AM PLOT BY : MARTENS, KAREN L PLOT NAME : PLOT SCALE : 1 IN:100 FT

WISDOT/CADDS SHEET 42

2

LEGEND

- EXISTING SIGN MOUNTED ON POST(S)
- EXISTING SIGN MOUNTED ON BRIDGE OR SIGN BRIDGE
- PROPOSED SIGN MOUNTED ON POST(S)
- PROPOSED SIGN MOUNTED ON BRIDGE OR SIGN BRIDGE
- VMS — VARIABLE MESSAGE SIGN
- EXISTING LIGHT OR SIGNAL POLE
- SIGN BRIDGE
- CANTILEVER SIGN BRIDGE
- (XXX) — DENOTES SIGN NUMBER
- ESTR — EXISTING SIGN TO REMAIN
- L.P. — LIGHT POLE
- [XXXX] — DATE OF EXISTING SIGN

Frank Lloyd Wright Designed Buildings American System Built Homes
EXIT 312 A

[2017] TYPE I SIGN ESTR

EXISTING OVERHEAD SIGN STRUCTURE TO REMAIN S-40-549

6 th St

TYPE I SIGN ESTR [2013]

59 National Ave

TYPE I SIGN ESTR [2013]

EXISTING SIGN STRUCTURE TO REMAIN S-40-720

EXISTING SIGN STRUCTURE TO REMAIN S-40-719

EXISTING OVERHEAD SIGN STRUCTURE TO REMAIN S-40-549

IH-43 SB

IH-43 NB

W WALKER ST

S. 6TH ST

W MINERAL ST

64 — R4-7 (2S) MOUNT ON SIGNAL POLE

65 — NORTH 43 WEST 94 — J3-2 MOVE ON SIGNAL POLE

66 — NORTH 43 Green Bay — TYPE I SIGN I-BEAMS INCIDENTAL

67 — WEST 94 Madison 3/4 MILE — TYPE I SIGN I-BEAMS INCIDENTAL

68A — EXIT 310 C

68 — EAST 794 Lakefront RIGHT LANE — TYPE I SIGN I-BEAMS INCIDENTAL

69 — EAST 794 1/4 · WEST 94 1/2 · Michigan St 3/4 — TYPE I SIGN I-BEAMS INCIDENTAL

70 — Michigan St 10 th St FOLLOW 43 TO EXIT 72 A — TYPE I SIGN I-BEAMS INCIDENTAL

Michigan St 10 th Street FOLLOW 43 TO EXIT 72 A — REMOVE

EAST 794 1/4 · WEST 94 1/2 · Michigan St 3/4 — REMOVE

EXIT 310 C

NORTH 43 Green Bay — REMOVE

WEST 94 Madison 3/4 MILE — REMOVE

EAST 794 Lakefront RIGHT LANE — REMOVE

PAGE 15 OF 19

PROJECT NO: 1228-09-73	HWY: IH 43	COUNTY: MILWAUKEE	PERMANENT SIGNING PLAN	SHEET E

FILE NAME : N:\PDS\C3D\CAD\12280903\SIGN\023201_PS_18.DWG
LAYOUT NAME - 023215_PS

PLOT DATE : 7/26/2021 10:18 AM PLOT BY : MARTENS, KAREN L PLOT NAME : PLOT SCALE : 1 IN:100 FT

WISDOT/CADDS SHEET 42

2

LEGEND

- EXISTING SIGN MOUNTED ON POST(S)
- EXISTING SIGN MOUNTED ON BRIDGE OR SIGN BRIDGE
- PROPOSED SIGN MOUNTED ON POST(S)
- PROPOSED SIGN MOUNTED ON BRIDGE OR SIGN BRIDGE
- VMS — VARIABLE MESSAGE SIGN
- EXISTING LIGHT OR SIGNAL POLE
- SIGN BRIDGE
- CANTILEVER SIGN BRIDGE
- (XXX) — DENOTES SIGN NUMBER
- ESTR — EXISTING SIGN TO REMAIN
- L.P. — LIGHT POLE
- [XXXX] — DATE OF EXISTING SIGN

W MINERAL ST
BP: 10+00.00
S 9TH ST
PC: 12+28.70
W WALKER ST
PC: 15+87.86
PT: 9+68.23
PC: 17+54.14
PC: 8+18.07
Walker St
National Ave
9th Street
D1-61
MOVE
PT: 12+87.51
EP: 11+78.00
PT: 19+92.96
BC: 10+38.25
PC: 3+22.42
PC: 89+03.42
PT: 839+70.90
PT: 840+18.32
IH-43 SB
IH-43 NB
PC: 835+76.91
PCC: 14+00.74
PCC: 27+00.00
PAGE 15A OF 19

PROJECT NO: 1228-09-73	HWY: IH 43	COUNTY: MILWAUKEE	PERMANENT SIGNING PLAN	SHEET E

FILE NAME : N:\PDS\C3D\CAD\12280903\SIGN\023201_PS_18.DWG
LAYOUT NAME - 023215A_PS

PLOT DATE : 7/26/2021 10:19 AM PLOT BY : MARTENS, KAREN L PLOT NAME : PLOT SCALE : 1 IN:100 FT

WISDOT/CADDS SHEET 42

2

2

LEGEND

- EXISTING SIGN MOUNTED ON POST(S)
- EXISTING SIGN MOUNTED ON BRIDGE OR SIGN BRIDGE
- PROPOSED SIGN MOUNTED ON POST(S)
- PROPOSED SIGN MOUNTED ON BRIDGE OR SIGN BRIDGE
- VMS — VARIABLE MESSAGE SIGN
- EXISTING LIGHT OR SIGNAL POLE
- SIGN BRIDGE
- CANTILEVER SIGN BRIDGE
- XXX — DENOTES SIGN NUMBER
- ESTR — EXISTING SIGN TO REMAIN
- L.P. — LIGHT POLE
- [XXXX] — DATE OF EXISTING SIGN

EXIT 312 A
Lapham Blvd
Mitchell St
1/2 MILE
[2013] TYPE I SIGN ESTR

EXIT 311
59
National Ave
6 th Street
EXIT ONLY
[2013] TYPE I SIGN ESTR

N

EXISTING OVERHEAD SIGN STRUCTURE TO REMAIN S-40-1

EP: 29+99.52

25

841+00 842+00 843+00 844+00 845+00 846+00 847+00 848+00 849+00 850+00 851+00 852+00 853+00 854+00 855+00 856+00

IH-43 SB

EP: 41+06.52

PC: 855+47.45

IH-43 NB

31+00 32+00 33+00 34+00 35+00 36+00 37+00 38+00 39+00 40+00 41+00

EXISTING OVERHEAD SIGN STRUCTURE TO REMAIN S-40-1

EXISTING SIGN STRUCTURE TO REMAIN S-40-712

103
INTERSTATE 43 NORTH
Green Bay
TYPE I SIGN
I-BEAMS INCIDENTAL

104
INTERSTATE 94 WEST
Madison
TYPE I SIGN
I-BEAMS INCIDENTAL

EXIT 310 C
105A
INTERSTATE 794 EAST
105
Lakefront
RIGHT LANE
TYPE I SIGN
I-BEAMS INCIDENTAL

106
Plankinton Ave
USE INTERSTATE 794 EAST
TYPE I SIGN
I-BEAMS INCIDENTAL

INTERSTATE 43 NORTH
Green Bay
REMOVE

INTERSTATE 94 WEST
REMOVE
Madison
REMOVE

EXIT 310 C
INTERSTATE 794 EAST
Lakefront
RIGHT LANE
REMOVE

Plankinton Ave
USE INTERSTATE 794 EAST
REMOVE

PROJECT NO: 1228-09-73	HWY: IH 43	COUNTY: MILWAUKEE	PERMANENT SIGNING PLAN	SHEET E

FILE NAME : N:\PDS\C3D\CAD\12280903\SIGN\023201_PS_18.DWG
LAYOUT NAME - 023216_PS
PLOT DATE : 7/26/2021 10:19 AM
PLOT BY : MARTENS, KAREN L
PLOT NAME :
PLOT SCALE : 1 IN:100 FT
WISDOT/CADDS SHEET 42

LEGEND

- EXISTING SIGN MOUNTED ON POST(S)
- EXISTING SIGN MOUNTED ON BRIDGE OR SIGN BRIDGE
- PROPOSED SIGN MOUNTED ON POST(S)
- PROPOSED SIGN MOUNTED ON BRIDGE OR SIGN BRIDGE
- VMS — VARIABLE MESSAGE SIGN
- EXISTING LIGHT OR SIGNAL POLE
- SIGN BRIDGE
- CANTILEVER SIGN BRIDGE
- (XXX) — DENOTES SIGN NUMBER
- ESTR — EXISTING SIGN TO REMAIN
- L.P. — LIGHT POLE
- [XXXX] — DATE OF EXISTING SIGN

N

107A
EXIT 311
107
59
National Ave
6 th St
EXIT ONLY
TYPE I SIGN
I-BEAMS INCIDENTAL

EXIT 311
59
National Ave
6 th Street
EXIT ONLY
REMOVE

Marquette
10 th Street
EXIT 72 A
Michigan St
HOSPITAL
[2013] TYPE I SIGN
ESTR

Harley -
Davidson
Museum
EXIT 311
TYPE I SIGN
ESTR [2013]

National-6 th St ½
Lapham-Mitchell 1
Becher-Lincoln 1 ¼
REMOVE

National-6 th St ½
Lapham-Mitchell 1
Becher-Lincoln 1 ¼
115
TYPE I SIGN
I-BEAMS INCIDENTAL

EXISTING OVERHEAD SIGN STRUCTURE
TO REMAIN
S-40-522

EXISTING CANTILEVER SIGN STRUCTURE
TO REMAIN
S-40-520

PC: 855+47.45

PT: 862+39.50

IH-43 SB

IH-43 NB

855+00 856+00 857+00 858+00 859+00 860+00 861+00 862+00 863+00 864+00 865+00 866+00 867+00 868+00 869+00 870+00

EXISTING SIGN STRUCTURE
TO REMAIN
S-40-713

EXISTING OVERHEAD SIGN STRUCTURE
TO REMAIN
S-40-519

EXISTING OVERHEAD
SIGN STRUCTURE
TO REMAIN
S-40-521

EXISTING OVERHEAD
SIGN STRUCTURE
TO REMAIN
S-40-522

108
I-43 NORTH
Green Bay
TYPE I SIGN
I-BEAMS INCIDENTAL

109
I-94 WEST
Madison
ONLY
TYPE I SIGN
I-BEAMS INCIDENTAL

EXIT 310 C
110A
I-794 EAST
Lakefront
110
TYPE I SIGN
I-BEAMS INCIDENTAL

EXIT 1 D
111A
Plankinton
Ave
NEXT RIGHT
111
TYPE I SIGN
I-BEAMS INCIDENTAL

112
I-43 NORTH
Green Bay
TYPE I SIGN
I-BEAMS INCIDENTAL

113 113A
EXIT 72 A
Michigan St
10 th St
800 FT
EXIT ONLY
TYPE I SIGN
I-BEAMS INCIDENTAL

114
I-94 WEST
Madison
ONLY
TYPE I SIGN
I-BEAMS INCIDENTAL

I-43 NORTH
Green Bay
REMOVE

I-94 WEST
Madison
ONLY
REMOVE

EXIT 310 C
I-794 EAST
Lakefront
REMOVE

EXIT 1 D
Plankinton
Avenue
NEXT RIGHT
REMOVE

EXIT 72 A
I-43 NORTH
Green Bay
REMOVE

Michigan St
10 th Street
800 FT
EXIT ONLY
REMOVE

I-94 WEST
Madison
ONLY
REMOVE

PROJECT NO: 1228-09-73	HWY: IH 43	COUNTY: MILWAUKEE	PERMANENT SIGNING PLAN	SHEET E

FILE NAME : N:\PDS\C3D\CAD\12280903\SIGN\023201_PS_18.DWG
LAYOUT NAME - 023217_PS
PLOT DATE : 7/26/2021 10:19 AM
PLOT BY : MARTENS, KAREN L
PLOT NAME :
PLOT SCALE : 1 IN:100 FT
WISDOT/CADDS SHEET 42

2

2

LEGEND

- EXISTING SIGN MOUNTED ON POST(S)
- EXISTING SIGN MOUNTED ON BRIDGE OR SIGN BRIDGE
- PROPOSED SIGN MOUNTED ON POST(S)
- PROPOSED SIGN MOUNTED ON BRIDGE OR SIGN BRIDGE
- VMS — VARIABLE MESSAGE SIGN
- EXISTING LIGHT OR SIGNAL POLE
- SIGN BRIDGE
- CANTILEVER SIGN BRIDGE
- (XXX) — DENOTES SIGN NUMBER
- ESTR — EXISTING SIGN TO REMAIN
- L.P. — LIGHT POLE
- [XXXX] — DATE OF EXISTING SIGN

N

EXIT 311
59
National Ave
6 th St
1/2 MILE
116A
116
TYPE I SIGN
I-BEAMS INCIDENTAL

EXIT 311
59
National Ave
6 th Street
1/2 MILE
REMOVE

LANE ENDS 1000 FT
W9-63
ESTR

EXISTING CANTILEVER SIGN STRUCTURE TO REMAIN S-40-541

EXISTING SIGN STRUCTURE TO REMAIN S-40-520

L.P. 873+00.85

IH-43 SB

220

870+00 871+00 872+00 873+00

IH-43 NB

EXISTING CANTILEVER SIGN STRUCTURE TO REMAIN S-40-542

LANE ENDS 1000 FT
W9-63
ESTR

EXISTING OVERHEAD SIGN STRUCTURE TO REMAIN S-40-523

EXISTING CANTILEVER SIGN STRUCTURE TO REMAIN S-40-524

117
INTERSTATE 794 EAST
Lakefront
40 MPH
TYPE I SIGN
I-BEAMS INCIDENTAL

EXIT 1 D
Plankinton Ave
118A
118
TYPE I SIGN
I-BEAMS INCIDENTAL

INTERSTATE 794 EAST
Lakefront
40 MPH
REMOVE

EXIT 1 D
Plankinton Avenue
REMOVE

EXIT 72 A
Michigan St
10 th St
EXIT ONLY
119A
119
TYPE I SIGN
I-BEAMS INCIDENTAL

EXIT 72 A
Michigan St
10 th Street
EXIT ONLY
REMOVE

PROJECT NO: 1228-09-73	HWY: IH 43	COUNTY: MILWAUKEE	PERMANENT SIGNING PLAN	SHEET	E

FILE NAME : N:\PDS\C3D\CAD\12280903\SIGN\023201_PS_18.DWG
LAYOUT NAME - 023218_PS
PLOT DATE : 7/26/2021 10:19 AM
PLOT BY : MARTENS, KAREN L
PLOT NAME :
PLOT SCALE : 1 IN:100 FT
WISDOT/CADDS SHEET 42

2

LEGEND

- EXISTING SIGN MOUNTED ON POST(S)
- EXISTING SIGN MOUNTED ON BRIDGE OR SIGN BRIDGE
- PROPOSED SIGN MOUNTED ON POST(S)
- PROPOSED SIGN MOUNTED ON BRIDGE OR SIGN BRIDGE
- VMS — VARIABLE MESSAGE SIGN
- EXISTING LIGHT OR SIGNAL POLE
- SIGN BRIDGE
- CANTILEVER SIGN BRIDGE
- XXX — DENOTES SIGN NUMBER
- ESTR — EXISTING SIGN TO REMAIN
- L.P. — LIGHT POLE
- [XXXX] — DATE OF EXISTING SIGN

N

IH-794

IH-43 SB

IH-43 NB

IH-794

BP: 334+91.40

BP: 235+34.80

335

PCC: 101+64.97

PT: 102+29.48

BP: 7+13.91

PI: 103+41.63

PI: 104+22.62

PC: 239+16.32

PI: 105+68.26

PC: 9+82.18

10

105

PRC: 100+95.89

BP: 99+56.06

PC: 99+77.11

100

230

PROJECT NO: 1228-09-73	HWY: IH 43	COUNTY: MILWAUKEE	PERMANENT SIGNING PLAN	SHEET	E

FILE NAME : N:\PDS\C3D\CAD\12280903\SIGN\023201_PS_18.DWG
LAYOUT NAME - 023219_PS

PLOT DATE : 7/26/2021 10:20 AM PLOT BY : MARTENS, KAREN L PLOT NAME : PLOT SCALE : 1 IN:100 FT

WISDOT/CADDS SHEET 42

2

LEGEND

FTMS CONVENTIONAL SYMBOLS	PROPOSED	EXISTING
POLE MOUNTED CABINET		⊠
METER BREAKER PEDESTAL		⊠
CSCP PULL BOX		◑
FTMS (ITS) CONDUIT		—
BREAKER DISCONNECT BOX		⊞
TYPE 5 POLE AND MICROWAVE DETECTOR		◆●
SIGN BRIDGE AND DMS	▬▬▬	▬▬▬

FTMS STANDARD ABBREVIATIONS

CB	CONTROLLER CABINET
EX	EXISTING
S-F	STATE-FURNISHED
DMS	DYNAMIC MESSAGE SIGN

FTMS GENERAL NOTES

1. THESE PLANS AND THE ASSOCIATED SPECIAL PROVISIONS REFLECT CONDITIONS KNOWN DURING THE DEVELOPMENT OF THE PLANS AND TECHNICAL SPECIAL PROVISIONS. ALL SCALES, DIMENSIONS AND LOCATIONS SHOWN IN THESE PLANS ARE APPROXIMATE. ACTUAL PHYSICAL FIELD CONDITIONS SHALL PROVIDE THE BASIS FOR THE APPLICATION OF WORK SHOWN IN THE PLANS. THE CONTRACTOR IS FULLY RESPONSIBLE FOR THE APPLICATION OF ALL WORK SHOWN IN THE PLANS TO THE ACTUAL PHYSICAL FIELD CONDITIONS TO PROVIDE A COMPLETE AND ACCEPTED PROJECT. IN THE EVENT THAT ACTUAL PHYSICAL FIELD CONDITIONS AFFECT OR PREVENT THE APPLICATION OR PROGRESSION OF ANY WORK SHOWN IN THE PLANS OR TECHNICAL SPECIAL PROVISIONS, THE CONTRACTOR SHALL NOTIFY THE ENGINEER IMMEDIATELY, AND PRIOR TO ANY FURTHER WORK ACTIVITY. THE CONTRACTOR SHALL IMMEDIATELY NOTIFY THE ENGINEER OF ANY LOCATION CHANGES OTHER THAN MINOR ADJUSTMENTS.
2. BE AWARE THAT ALL EXISTING UNDERGROUND AND ABOVE GROUND STRUCTURES AND FACILITIES WITHIN THE SCOPE OF THIS PROJECT MAY NOT BE LOCATED IN THE PLANS. THE CONTRACTOR IS FULLY RESPONSIBLE FOR LOCATING AND AVOIDING ALL UNDERGROUND AND ABOVE GROUND STRUCTURES AND FACILITIES.
3. BE AWARE THAT NO TEST BORINGS WERE MADE WHERE CONDUITS, PULLBOXES, POLES, CABINET FOUNDATIONS, OR OTHER EQUIPMENT IS TO BE INSTALLED. THE CONTRACTOR IS FULLY RESPONSIBLE FOR EXAMINING THE JOB SITE CONDITIONS BEFORE SUBMITTING BID PROPOSALS.
4. NO TREES (AND/OR SHRUBS) SHALL BE REMOVED WITHOUT APPROVAL OF THE ENGINEER.
5. AREAS WITHIN THE RIGHT-OF-WAY DISTURBED SPECIFICALLY FOR FTMS CONSTRUCTION SHALL BE RESTORED TO THE ORIGINAL CONDITION WITH TOPSOIL, FERTILIZER, SEED, AND EROSION MAT, AND SHALL BE INCLUDED IN THE COST OF INSTALLING FTMS ITEMS. RESTORATION FOR AREAS DISTURBED FOR OTHER CONSTRUCTION OPERATIONS BUT ALSO CONTAINING FTMS CONSTRUCTION SHALL BE DONE ACCORDING TO REQUIREMENTS AND PAYMENT PROVISIONS FOR THE OTHER CONSTRUCTION OPERATIONS.
6. THE LOCATION OF EXISTING AND PROPOSED UTILITY INSTALLATIONS SHOWN ON THE PLANS ARE APPROXIMATE. THERE MAY BE OTHER UTILITY INSTALLATIONS WITHIN THE PROJECT AREA THAT ARE NOT SHOWN.
7. DUE TO RAMP, LANE, SHOULDER CLOSURE RESTRICTIONS, AND WORK UNDER OTHER CONTRACTS, SOME WORK MAY BE REQUIRED TO BE PERFORMED AT NIGHT.
8. THE CONTRACTOR IS FULLY RESPONSIBLE FOR COORDINATING RAMP, LANE, SHOULDER, AND ROADWAY CLOSURES WITH OTHER CONTRACTS IN THE AREA.
9. THE CONTRACTOR SHALL CONTACT THE WISDOT STATEWIDE TRAFFIC OPERATIONS CENTER AT (414) 227-2166 FIVE (5) WORKING DAYS PRIOR TO ENTERING ANY EXISTING WISDOT FTMS OR ITS CABINET.
10. ALL LOOP DETECTORS ARE STATIONED TO CENTER OF LEADING EDGE AS APPROACHED BY NORMAL VEHICLE PATH.
11. HAND DIG TRENCHES CROSSING EXISTING CONDUIT CONTAINING FIBER OPTIC CABLE.
12. VISUALLY VERIFY DEPTHS OF EXISTING CONDUITS CONTAINING FIBER OPTIC CABLE PRIOR TO CROSSING BY DIRECTIONAL BORE OR SPECIAL METHOD.

2

2

N

EX-CB-DMS-40-0016
BASE-MOUNTED CABINET CONTAINS ELECTRICAL
DISCONNECTS AND IS FOR POWER ONLY.

EX-CB-DMS-40-0016
POLE-MOUNTED CABINET IS FOR COMMUNICATIONS
AND DMS CONTROL ONLY.

EX-S-40-409 / EX-DMS-40-0016
(1) REMOVE OVERHEAD FREEWAY DMS
(EX-DMS-40-0016)
(1) INSTALL OVERHEAD FREEWAY DMS FULL MATRIX (S-F)
(DMS-40-0016)
(INSTALL NEW DMS CONTROL CABLE (S-F))
(RE-USE EXISTING POWER WIRES)

143/194/WSH4141

143/194/WSH4141

PROJECT NO: 1228-09-73	HWY: IH 43 / 94	COUNTY: MILWAUKEE	FTMS DESIGN SHEETS	SHEET	E

2

LEGEND

1. MARKING LINE GROOVED WET REF EPOXY 4-INCH (WHITE)
2. MARKING LINE GROOVED WET REF EPOXY 4-INCH (YELLOW)
3. MARKING LINE GROOVED CONTRAST PERMANENT TAPE 4-INCH (WHITE) (12.5 FT LINE 37.5 FT SKIP)
4. MARKING DIAGONAL EPOXY 12-INCH (WHITE)
5. MARKING DIAGONAL EPOXY 12-INCH (YELLOW)
6. MARKING ARROW EPOXY (TYPE 1)
7. MARKING ARROW EPOXY (TYPE 2)
8. MARKING ARROW EPOXY (TYPE 3)
9. MARKING ARROW EPOXY (TYPE 4)
10. MARKING ARROW EPOXY (TYPE 5 LANE DROP ARROW)
11. MARKING WORD EPOXY
12. MARKING CHEVRON EPOXY 24-INCH
13. MARKING LINE GROOVED CONTRAST PERMANENT TAPE 8-INCH (WHITE) (3 FT LINE 9 FT SKIP)
14. MARKING LINE GROOVED CONTRAST PERMANENT TAPE 4-INCH (WHITE) (3 FT LINE 9 FT SKIP)
15. MARKING LINE GROOVED CONTRAST PERMANENT TAPE 8-INCH (WHITE)
16. MARKING LINE EPOXY 4-INCH (WHITE)
17. MARKING LINE EPOXY 4-INCH (YELLOW)
18. MARKING CONTRAST EPOXY 4-INCH (12.5 FT LINE 37.5 FT SKIP)
19. MARKING CONTRAST EPOXY 4-INCH (3 FT LINE 9 FT SKIP)
20. MARKING CONTRAST EPOXY 8-INCH
21. MARKING SYMBOL EPOXY
22. MARKING CROSSWALK EPOXY 12-INCH (WHITE)
23. MARKING STOP LINE EPOXY 18-INCH (WHITE)
24. MARKING CONTRAST EPOXY 8-INCH (WHITE) (3 FT LINE 9 FT SKIP)
25. MARKING LINE EPOXY 4-INCH (WHITE) (12.5 FT LINE 37.5 FT SKIP)
26. MARKING LINE EPOXY 8-INCH (WHITE)
27. MARKING PARKING STALL EPOXY (WHITE)

2

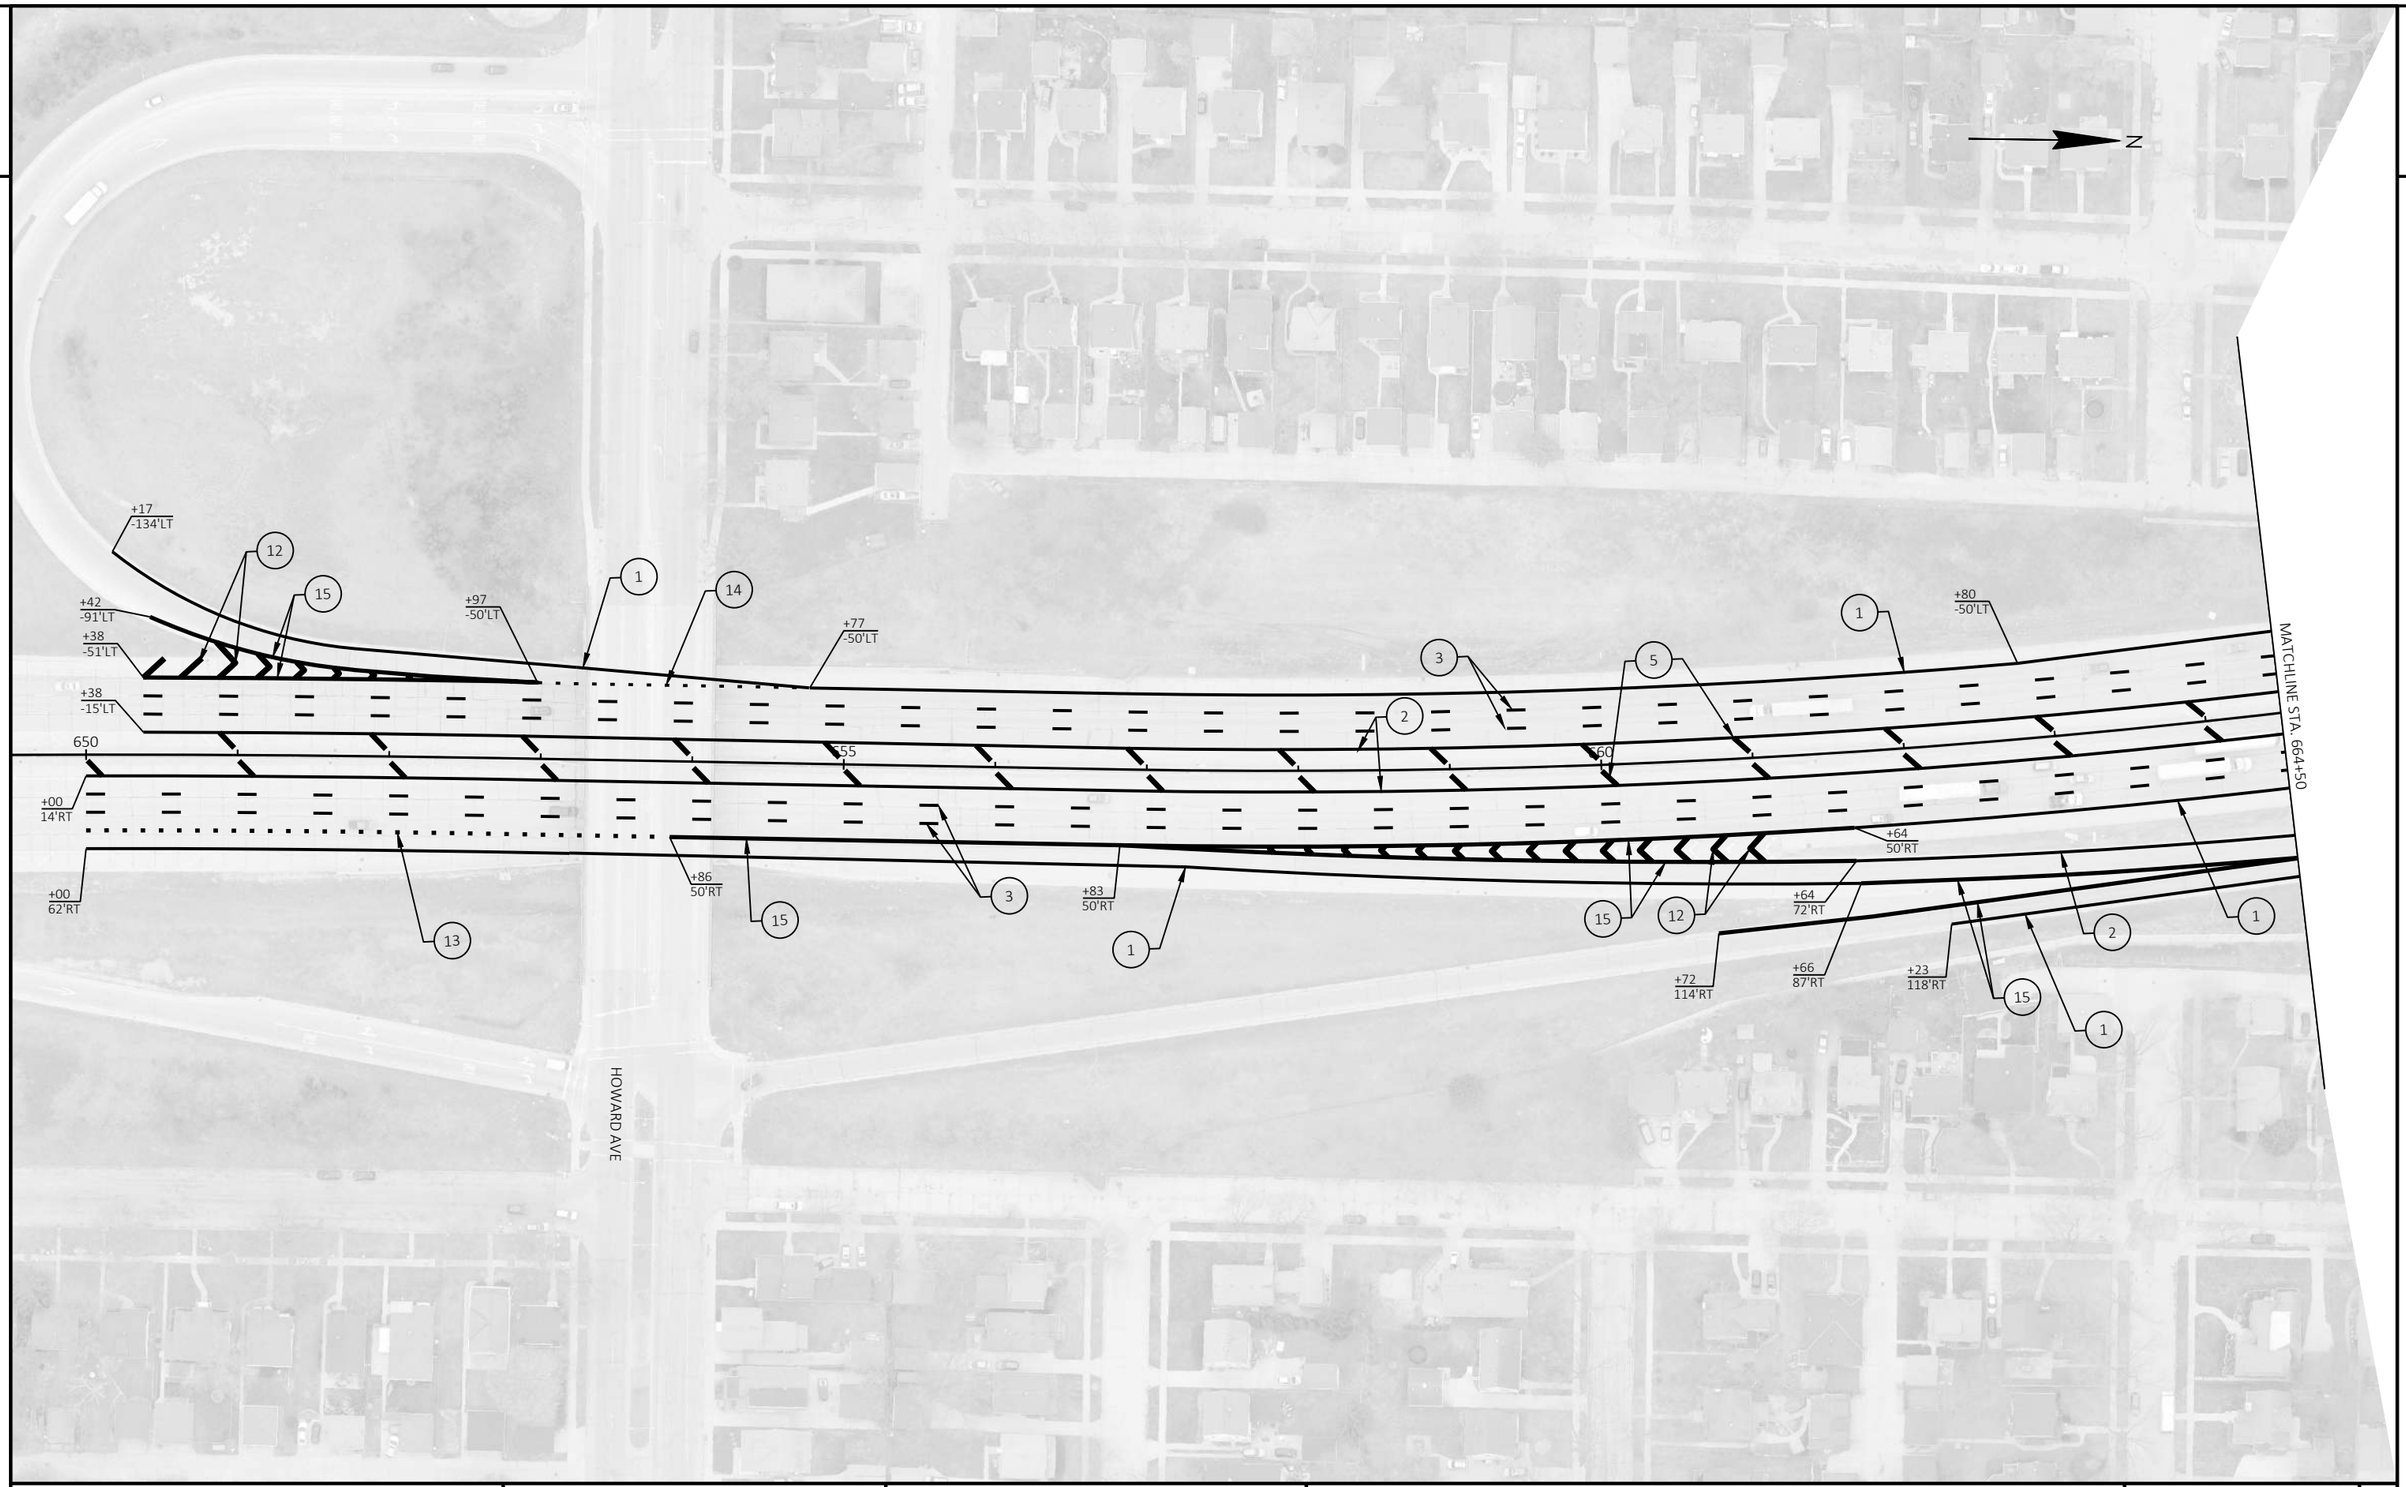

PROJECT NO: 1228-09-73	HWY: IH 43	COUNTY: MILWAUKEE	PAVEMENT MARKING	SHEET	E

FILE NAME : N:\PDS\C3D\12280903\SHEETSPLAN\024501_PM.DWG
LAYOUT NAME - 024501_pm

PLOT DATE : 8/5/2021 4:47 PM PLOT BY : SPAETH, MICHELE L PLOT NAME : PLOT SCALE : 1 IN:100 FT

2

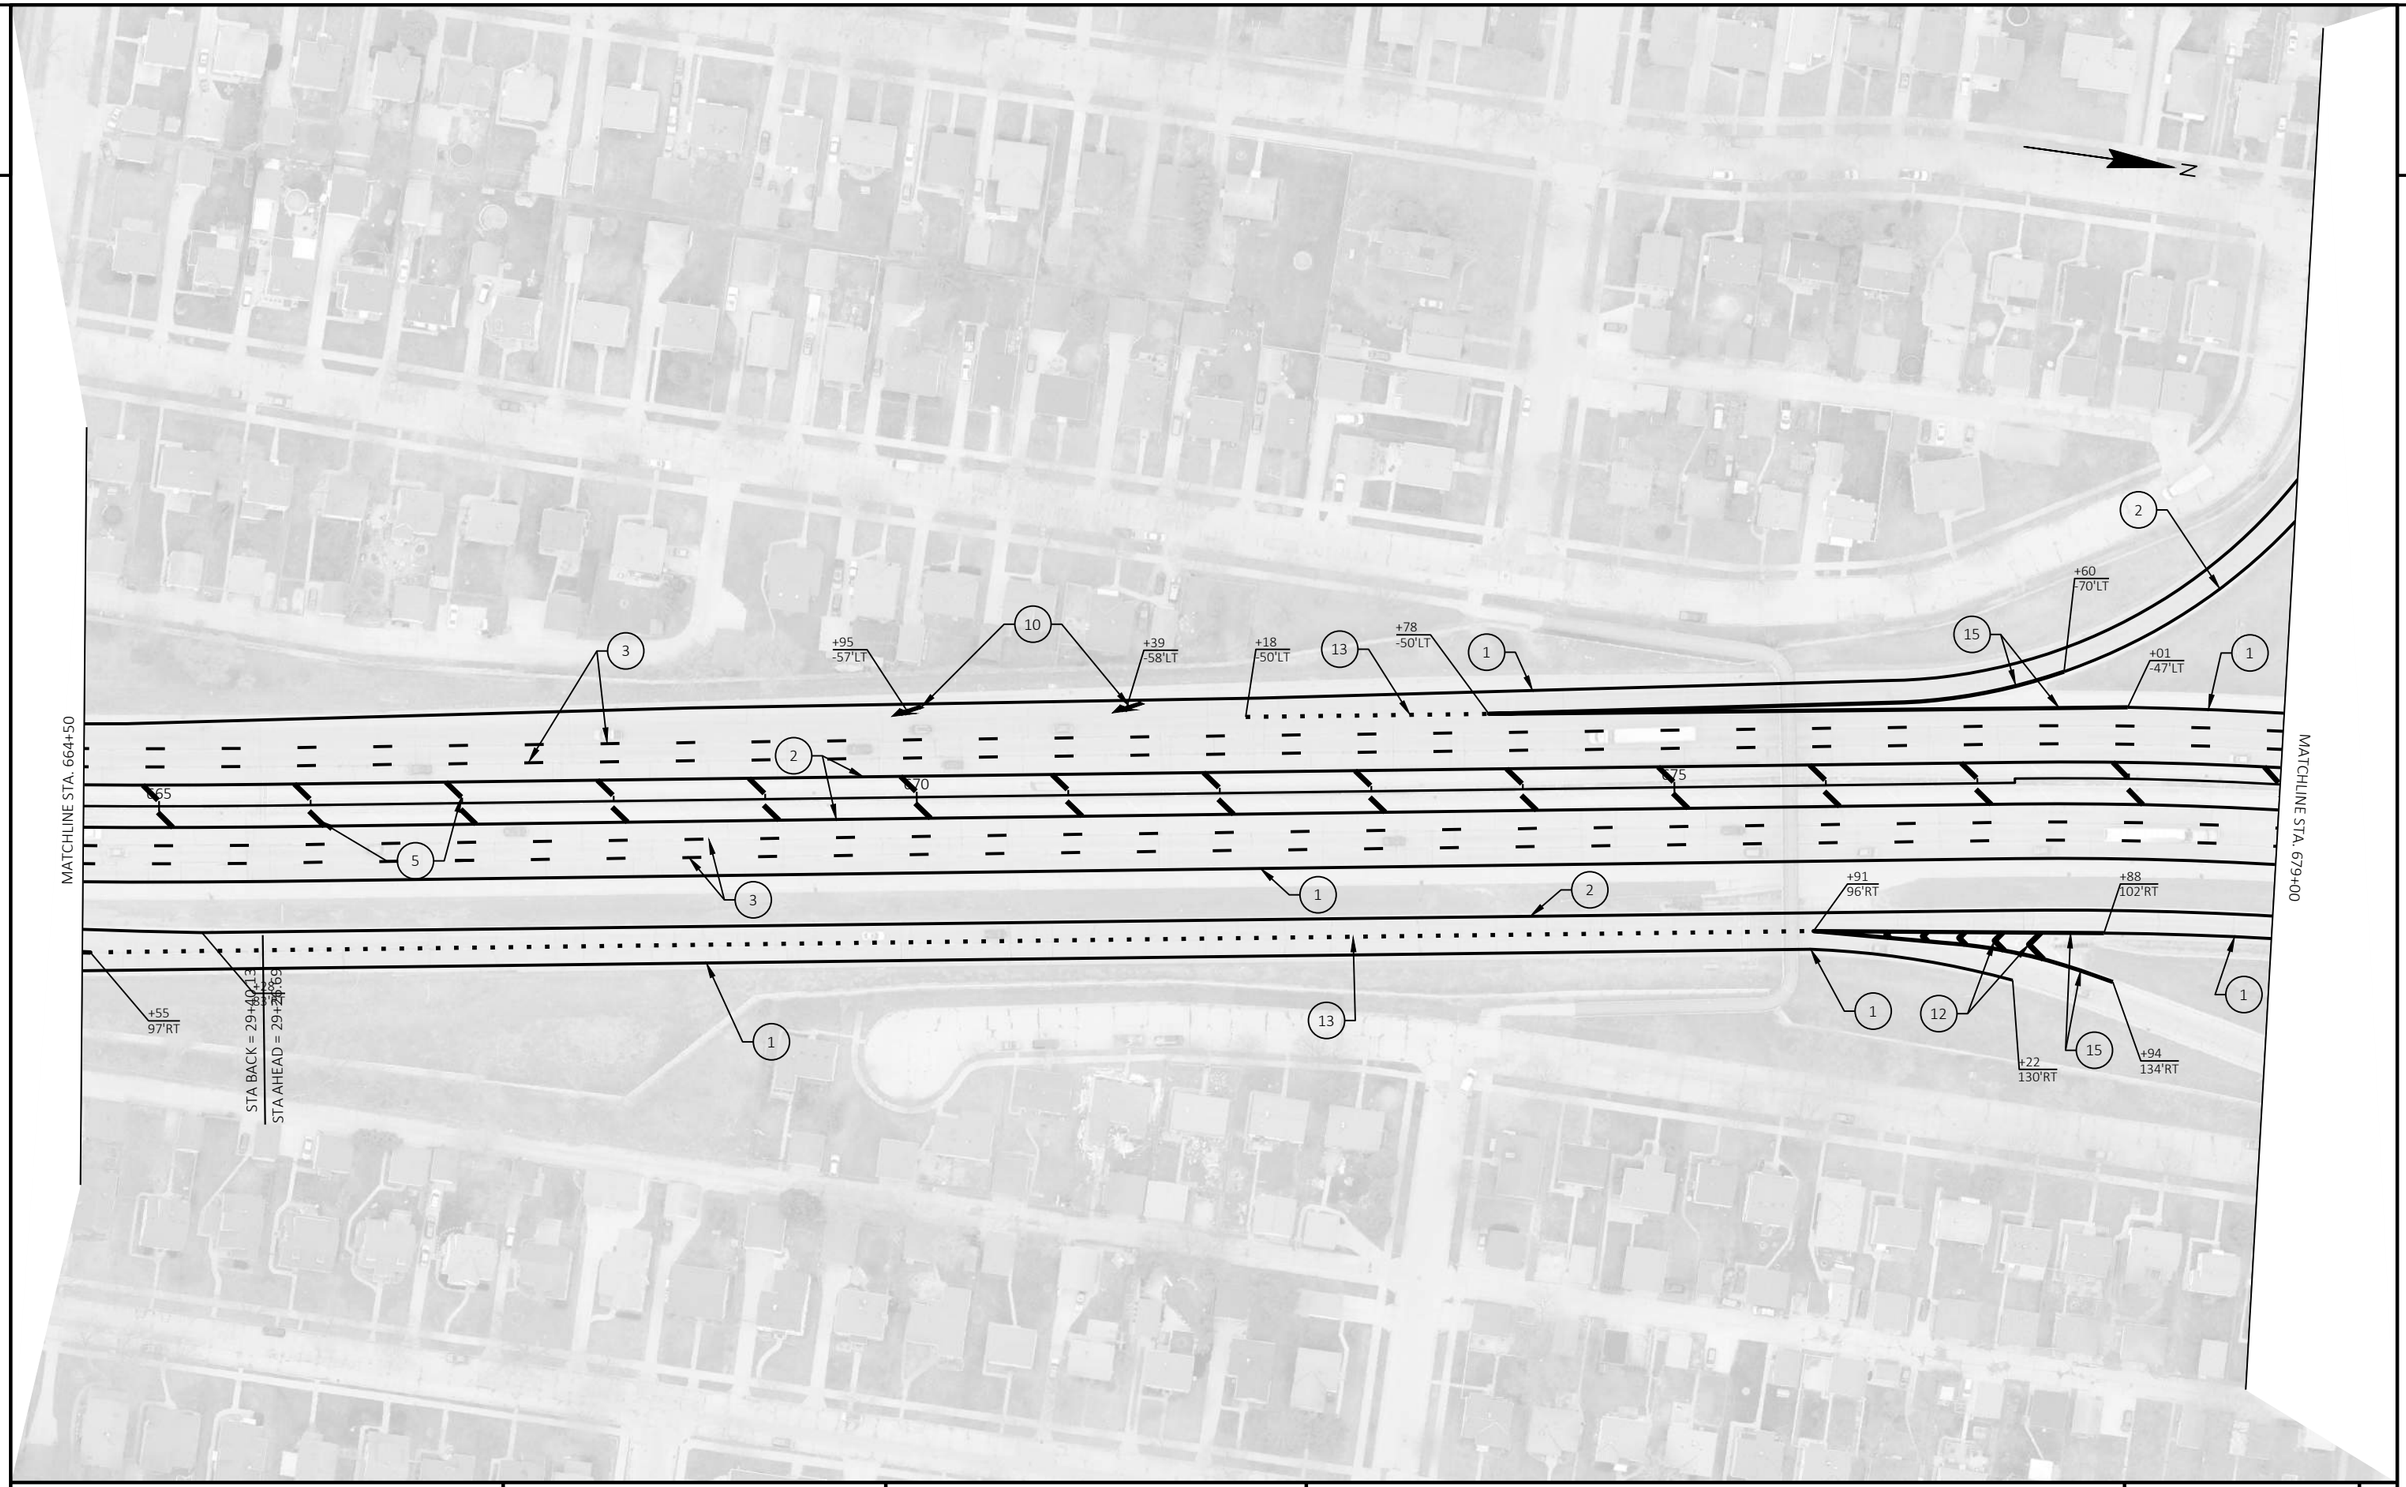

PROJECT NO: 1228-09-73	HWY: IH 43	COUNTY: MILWAUKEE	PAVEMENT MARKING	SHEET	E

2

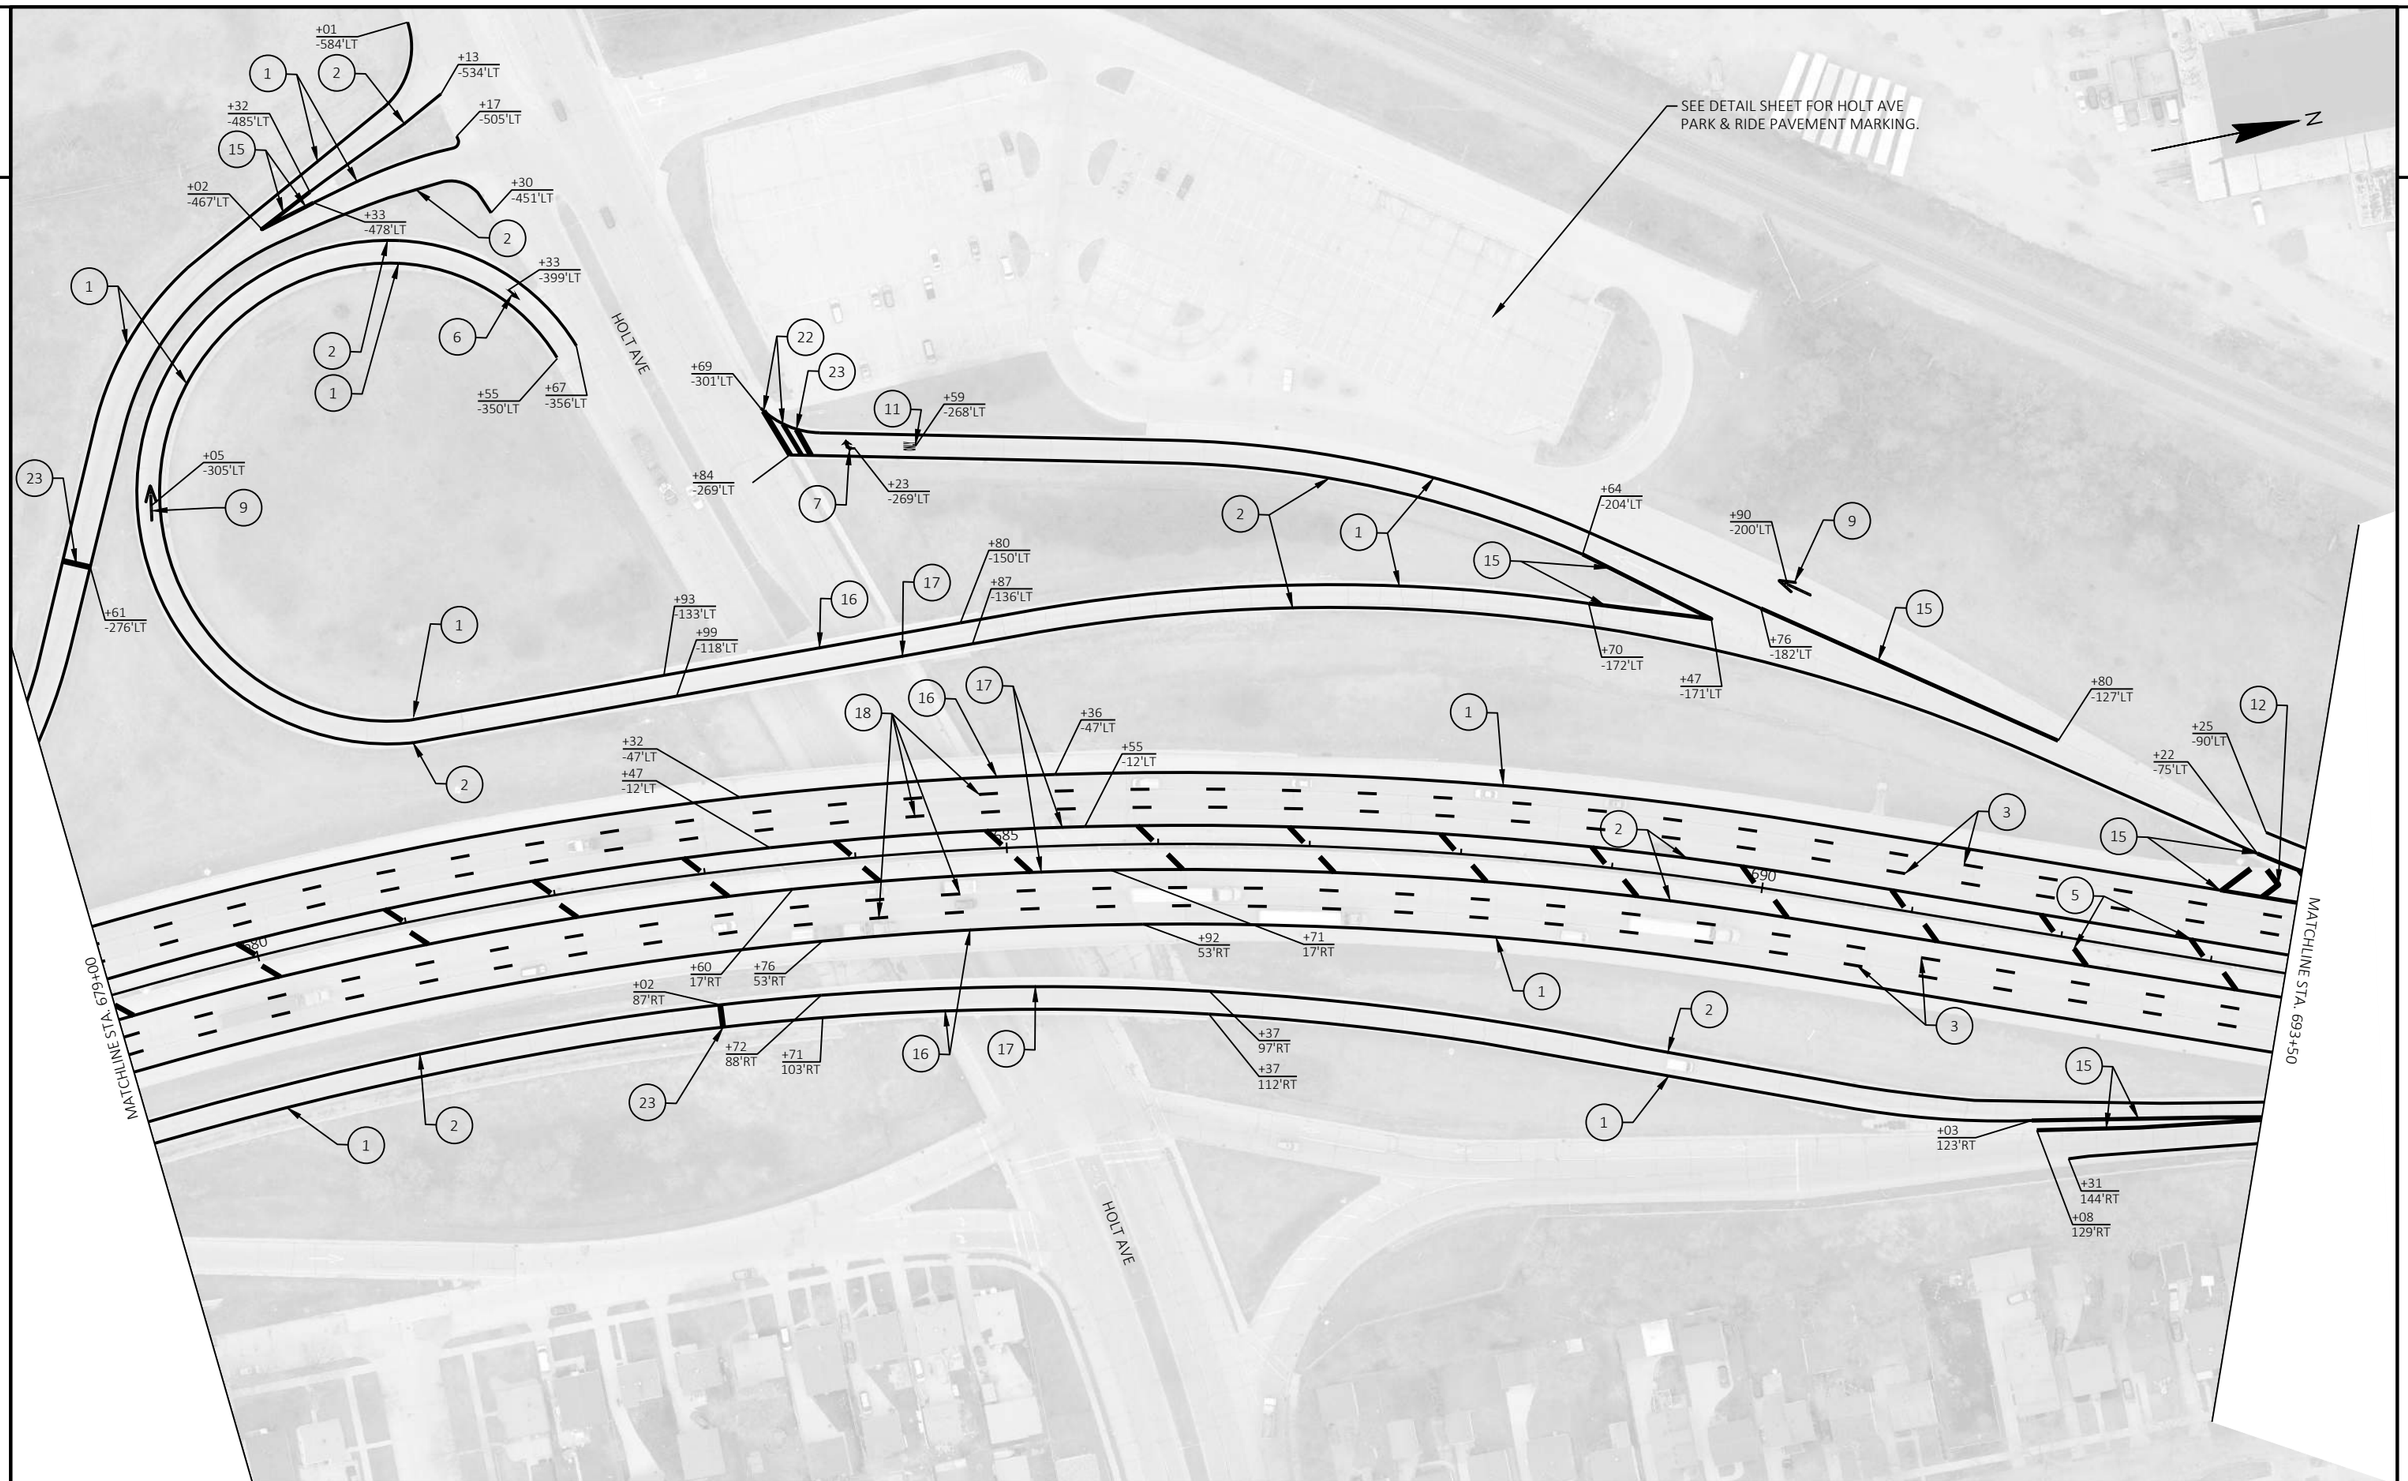

PROJECT NO: 1228-09-73	HWY: IH 43	COUNTY: MILWAUKEE	PAVEMENT MARKING	SHEET	E

FILE NAME : N:\PDS\C3D\12280903\SHEETSPLAN\024501_PM.DWG
LAYOUT NAME - 024503_pm

PLOT DATE : 8/5/2021 4:47 PM PLOT BY : SPAETH, MICHELE L PLOT NAME : PLOT SCALE : 1 IN:100 FT

2

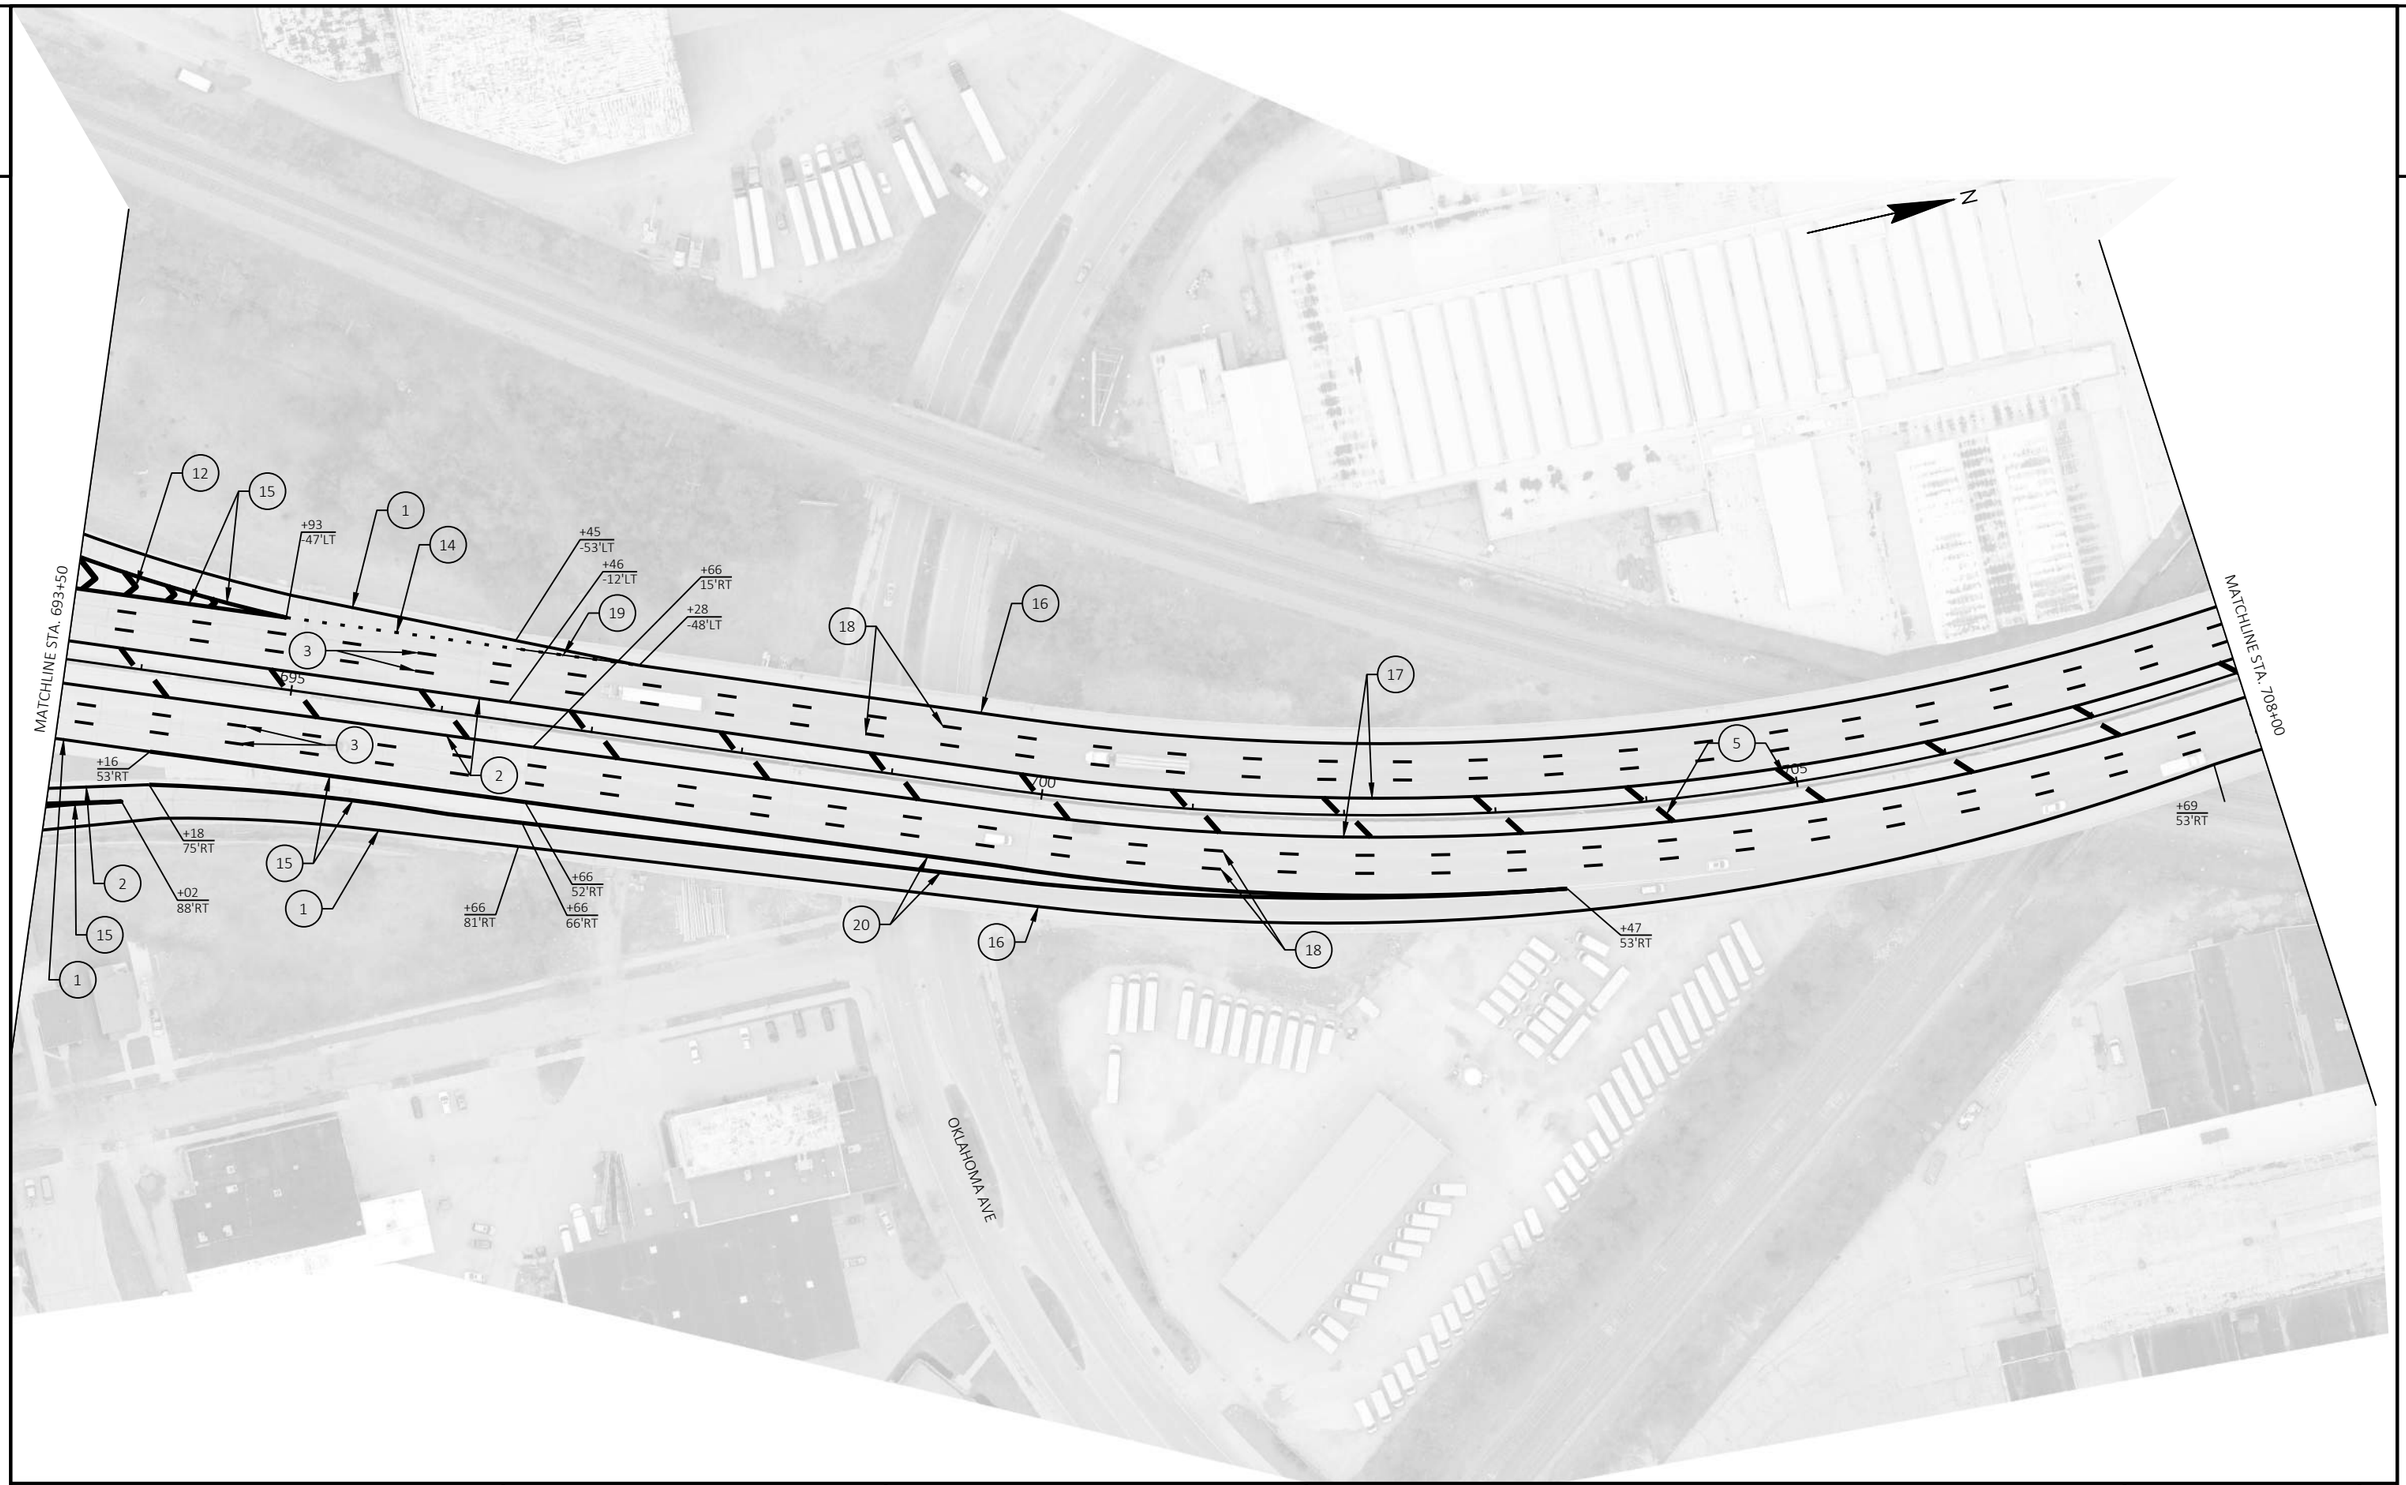

PROJECT NO: 1228-09-73	HWY: IH 43	COUNTY: MILWAUKEE	PAVEMENT MARKING	SHEET	E

FILE NAME : N:\PDS\C3D\12280903\SHEETSPLAN\024501_PM.DWG
LAYOUT NAME - 024504_pm

PLOT DATE : 8/5/2021 4:47 PM PLOT BY : SPAETH, MICHELE L PLOT NAME : PLOT SCALE : 1 IN:100 FT

2

N

MATCHLINE STA. 708+00

MATCHLINE STA. 722+00

16
18
17
+71
-46'LT
+72
-10'LT
2
1
3
5
10
15
20
+72
17'RT
+73
53'RT
18
16
1
3

PROJECT NO: 1228-09-73	HWY: IH 43	COUNTY: MILWAUKEE	PAVEMENT MARKING	SHEET	E

FILE NAME : N:\PDS\C3D\12280903\SHEETSPLAN\024501_PM.DWG
LAYOUT NAME - 024505_pm

PLOT DATE : 8/5/2021 4:48 PM PLOT BY : SPAETH, MICHELE L PLOT NAME : PLOT SCALE : 1 IN:100 FT

2

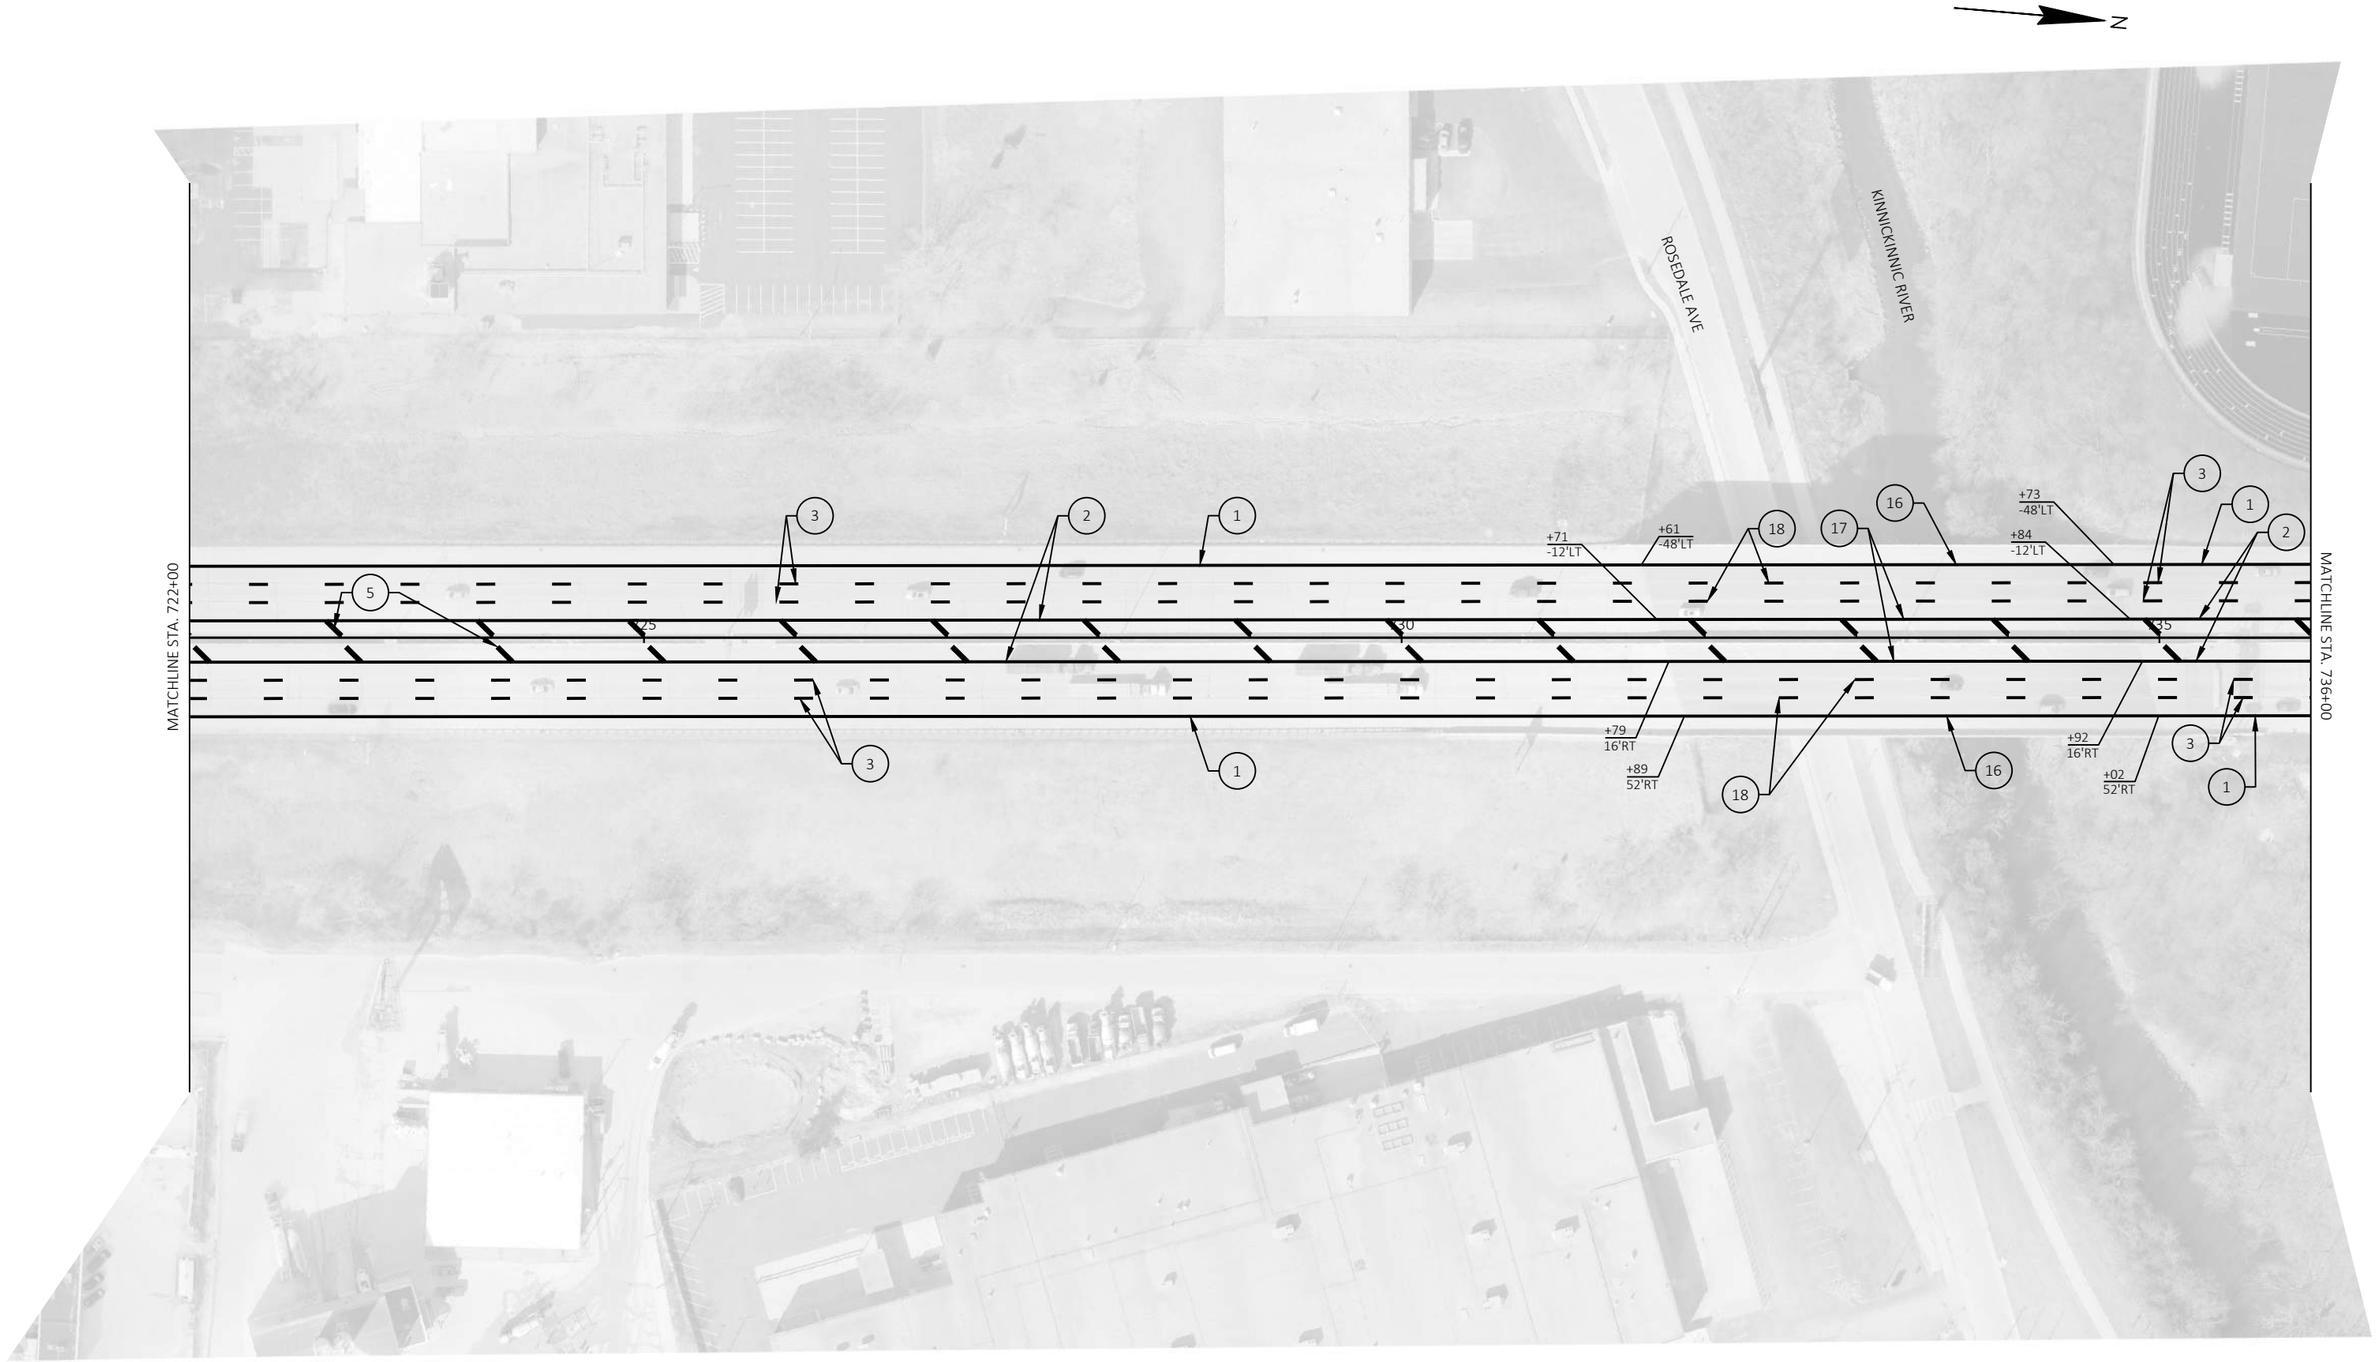

PROJECT NO: 1228-09-73	HWY: IH 43	COUNTY: MILWAUKEE	PAVEMENT MARKING	SHEET	E

FILE NAME : N:\PDS\C3D\12280903\SHEETSPLAN\024501_PM.DWG
LAYOUT NAME - 024506_pm

PLOT DATE : 8/5/2021 4:48 PM

PLOT BY : SPAETH, MICHELE L

PLOT NAME :

PLOT SCALE : 1 IN:100 FT

2

N

MATCHLINE STA. 736+00

MATCHLINE STA. 749+50

5

1

2

3

+37
-49'LT

40

45

3

1

CHASE AVE

PROJECT NO: 1228-09-73	HWY: IH 43	COUNTY: MILWAUKEE	PAVEMENT MARKING	SHEET	E

FILE NAME : N:\PDS\C3D\12280903\SHEETSPLAN\024501_PM.DWG
LAYOUT NAME - 024507_pm

PLOT DATE : 8/5/2021 4:48 PM PLOT BY : SPAETH, MICHELE L PLOT NAME : PLOT SCALE : 1 IN:100 FT

WISDOT/CADDS SHEET 42

2

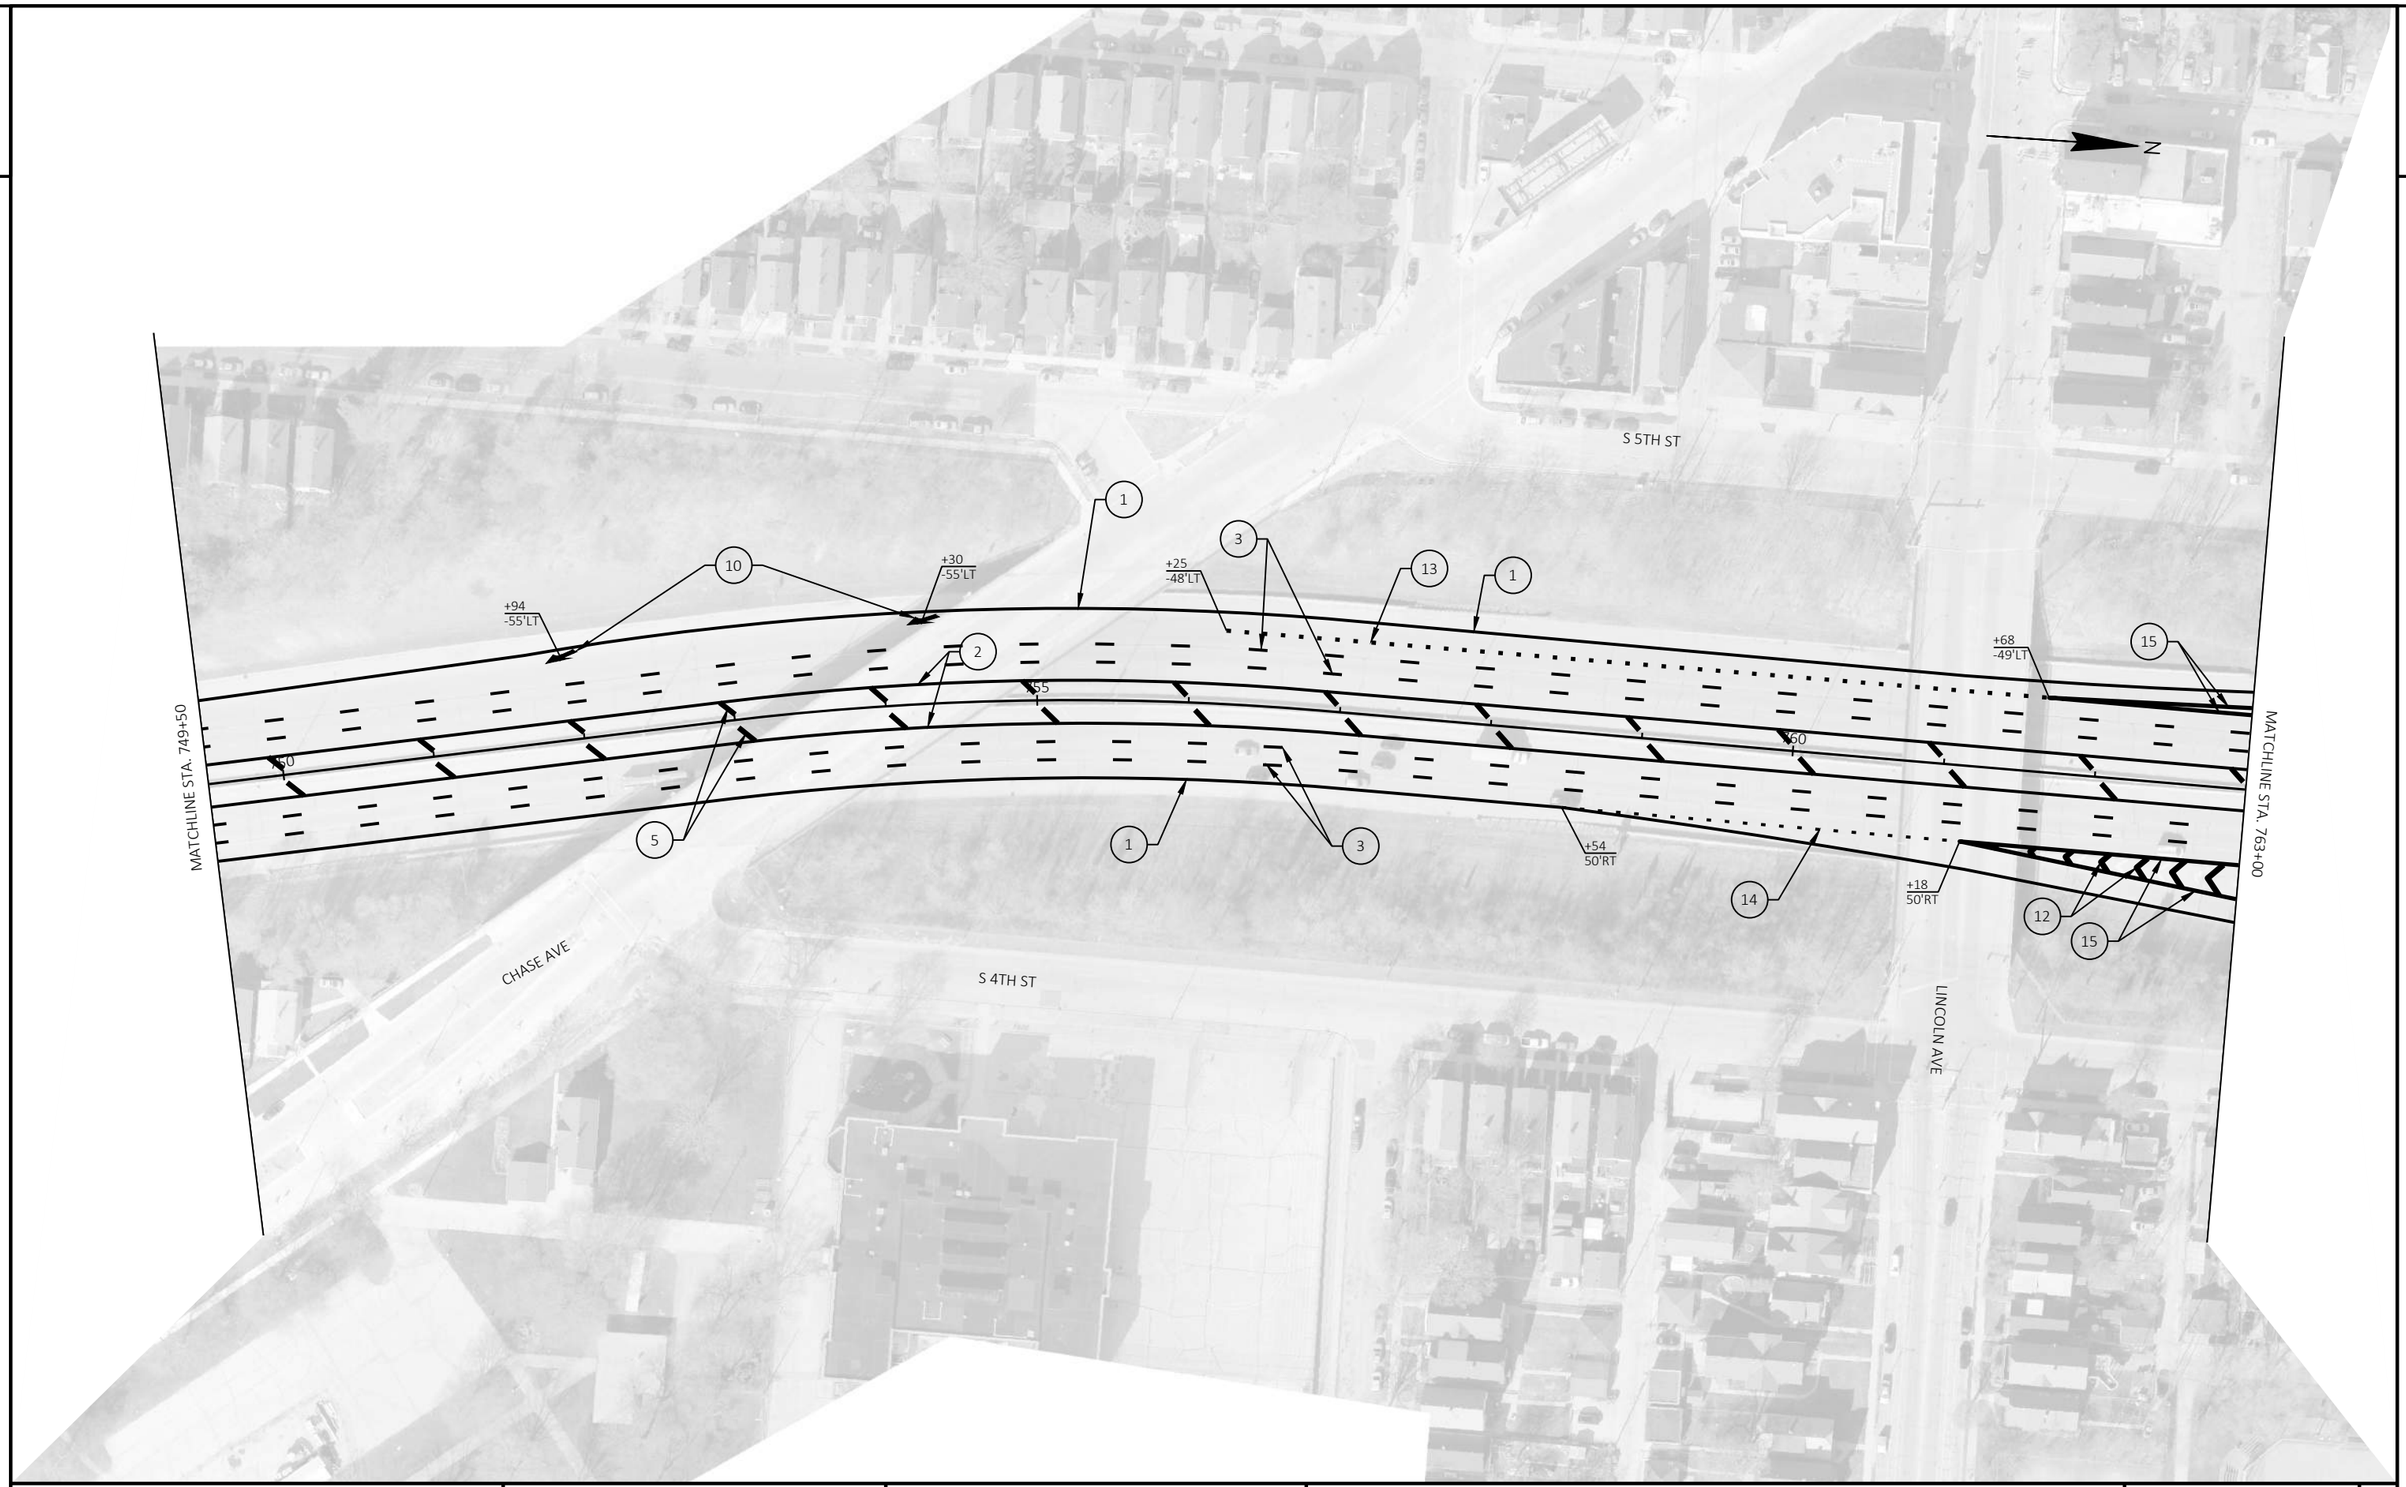

PROJECT NO: 1228-09-73	HWY: IH 43	COUNTY: MILWAUKEE	PAVEMENT MARKING	SHEET	E

FILE NAME : N:\PDS\C3D\12280903\SHEETSPLAN\024501_PM.DWG
LAYOUT NAME - 024508_pm

PLOT DATE : 8/5/2021 4:48 PM PLOT BY : SPAETH, MICHELE L PLOT NAME : PLOT SCALE : 1 IN:100 FT

2

2

N

MATCHLINE STA. 763+00

MATCHLINE STA. 777+00

S 5TH ST

S 4TH ST

BECHER ST

+65 -124'LT
+68 -109'LT
+12 -111'LT
+16 -100'LT
+27 -91'LT
+67 -65'LT
+53 -49'LT
+58 -84'LT
+45 -84'LT
+30 -47'LT
+31 -11'LT
+31 -100'LT
+32 -84'LT
+66 50'RT
+59 101'RT
+31 50'RT
+31 14'RT
+32 85'RT
+32 101'RT
+95 101'RT
+96 117'RT
+90 133'RT
+66 80'RT

PROJECT NO: 1228-09-73	HWY: IH 43	COUNTY: MILWAUKEE	PAVEMENT MARKING	SHEET	E

FILE NAME : N:\PDS\C3D\12280903\SHEETSPLAN\024501_PM.DWG
LAYOUT NAME - 024509_pm
PLOT DATE : 8/5/2021 4:48 PM
PLOT BY : SPAETH, MICHELE L
PLOT NAME :
PLOT SCALE : 1 IN:100 FT
WISDOT/CADDS SHEET 42

2

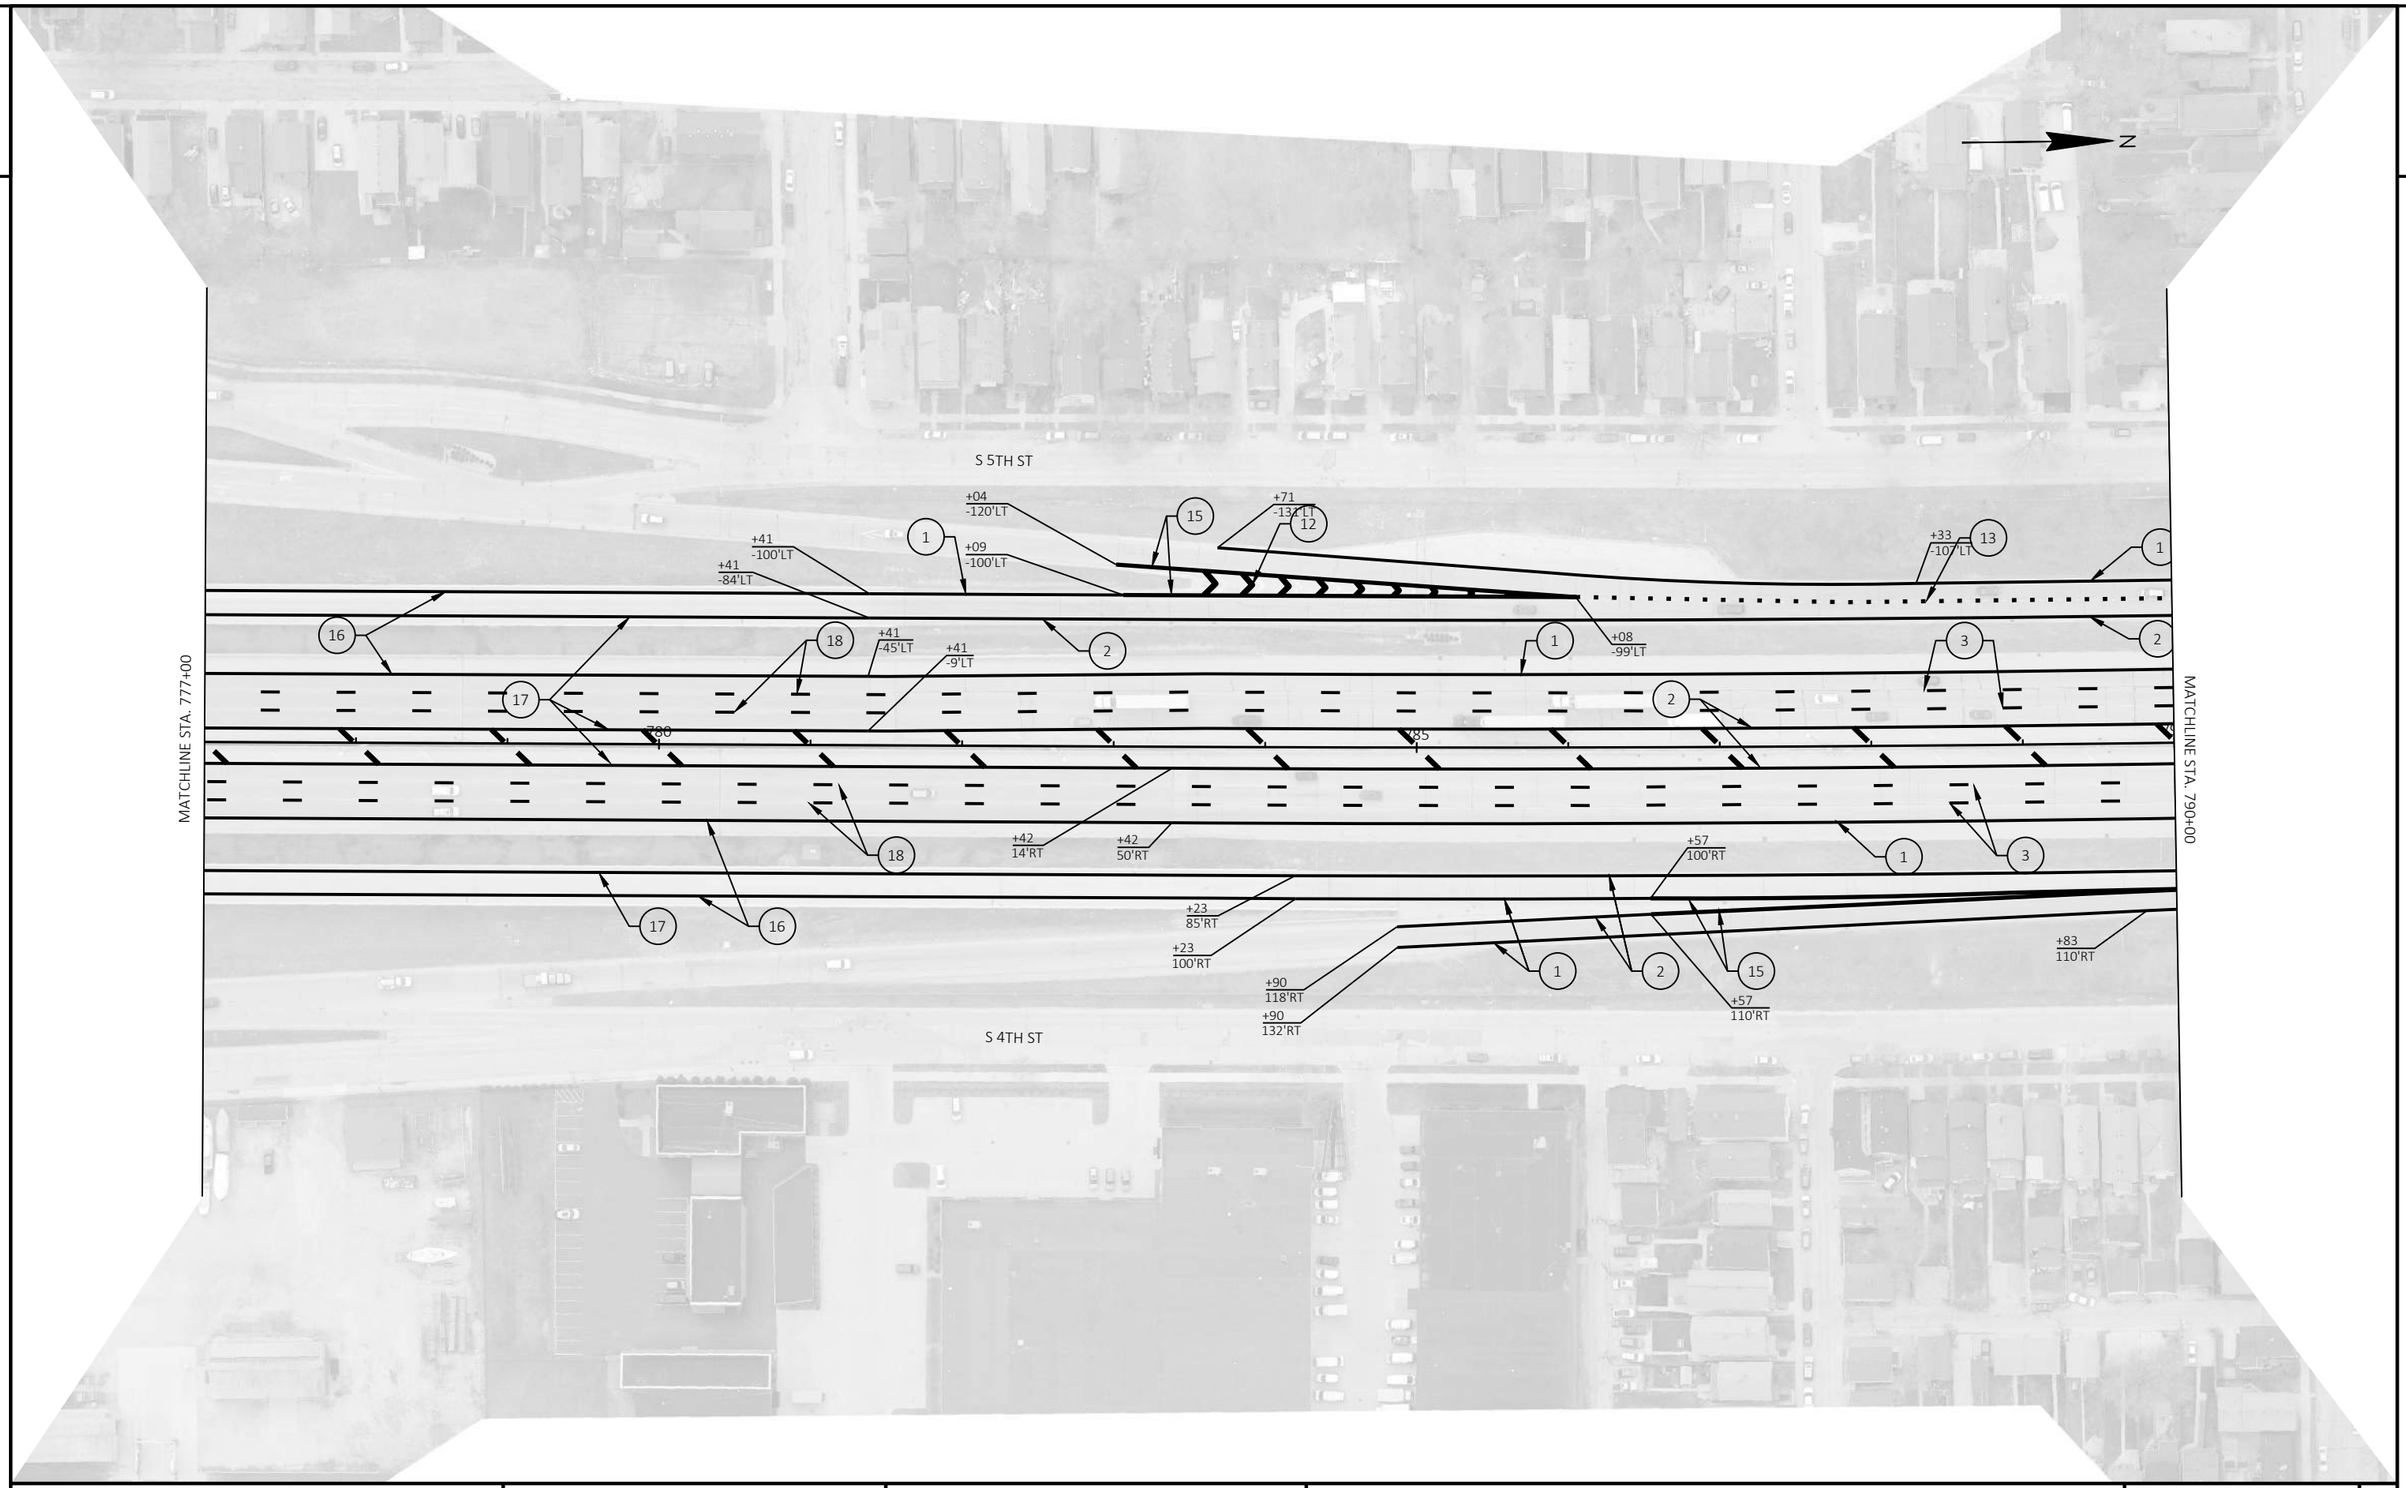

PROJECT NO: 1228-09-73	HWY: IH 43	COUNTY: MILWAUKEE	PAVEMENT MARKING	SHEET	E

2

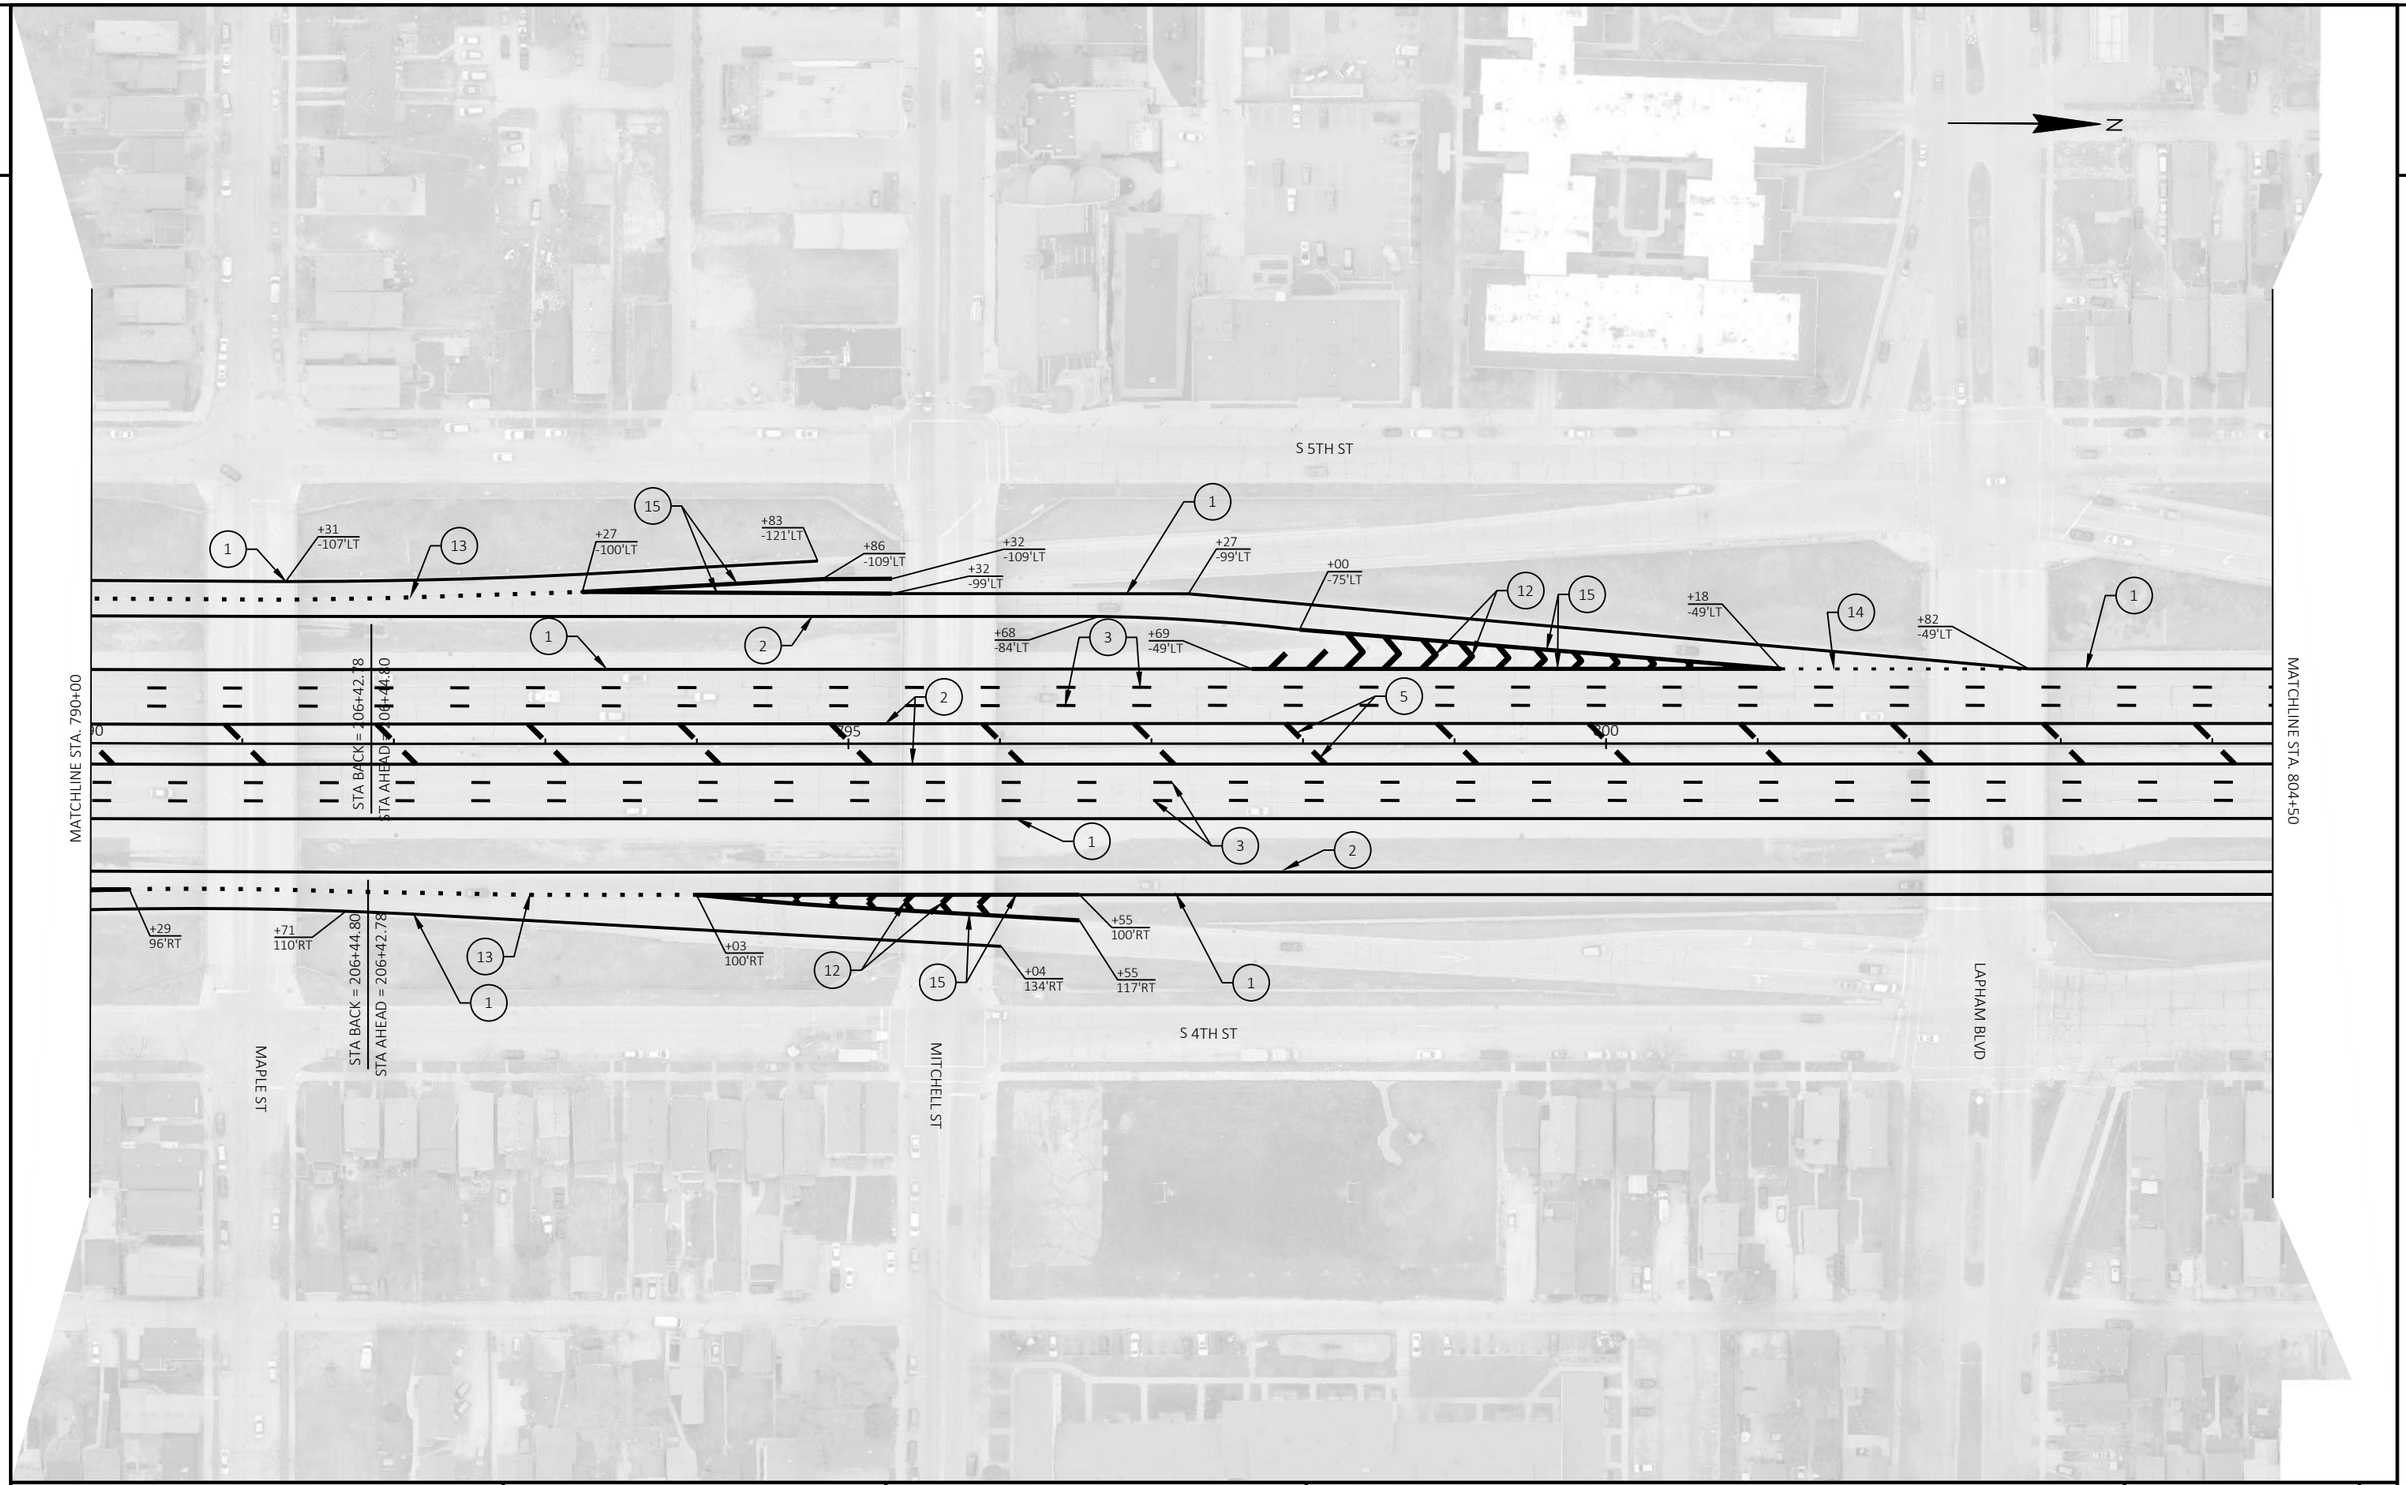

PROJECT NO: 1228-09-73	HWY: IH 43	COUNTY: MILWAUKEE	PAVEMENT MARKING	SHEET	E

FILE NAME : N:\PDS\C3D\12280903\SHEETSPLAN\024501_PM.DWG
LAYOUT NAME - 024511_pm

PLOT DATE : 8/5/2021 4:48 PM PLOT BY : SPAETH, MICHELE L PLOT NAME : PLOT SCALE : 1 IN:100 FT

WISDOT/CADDS SHEET 42

2

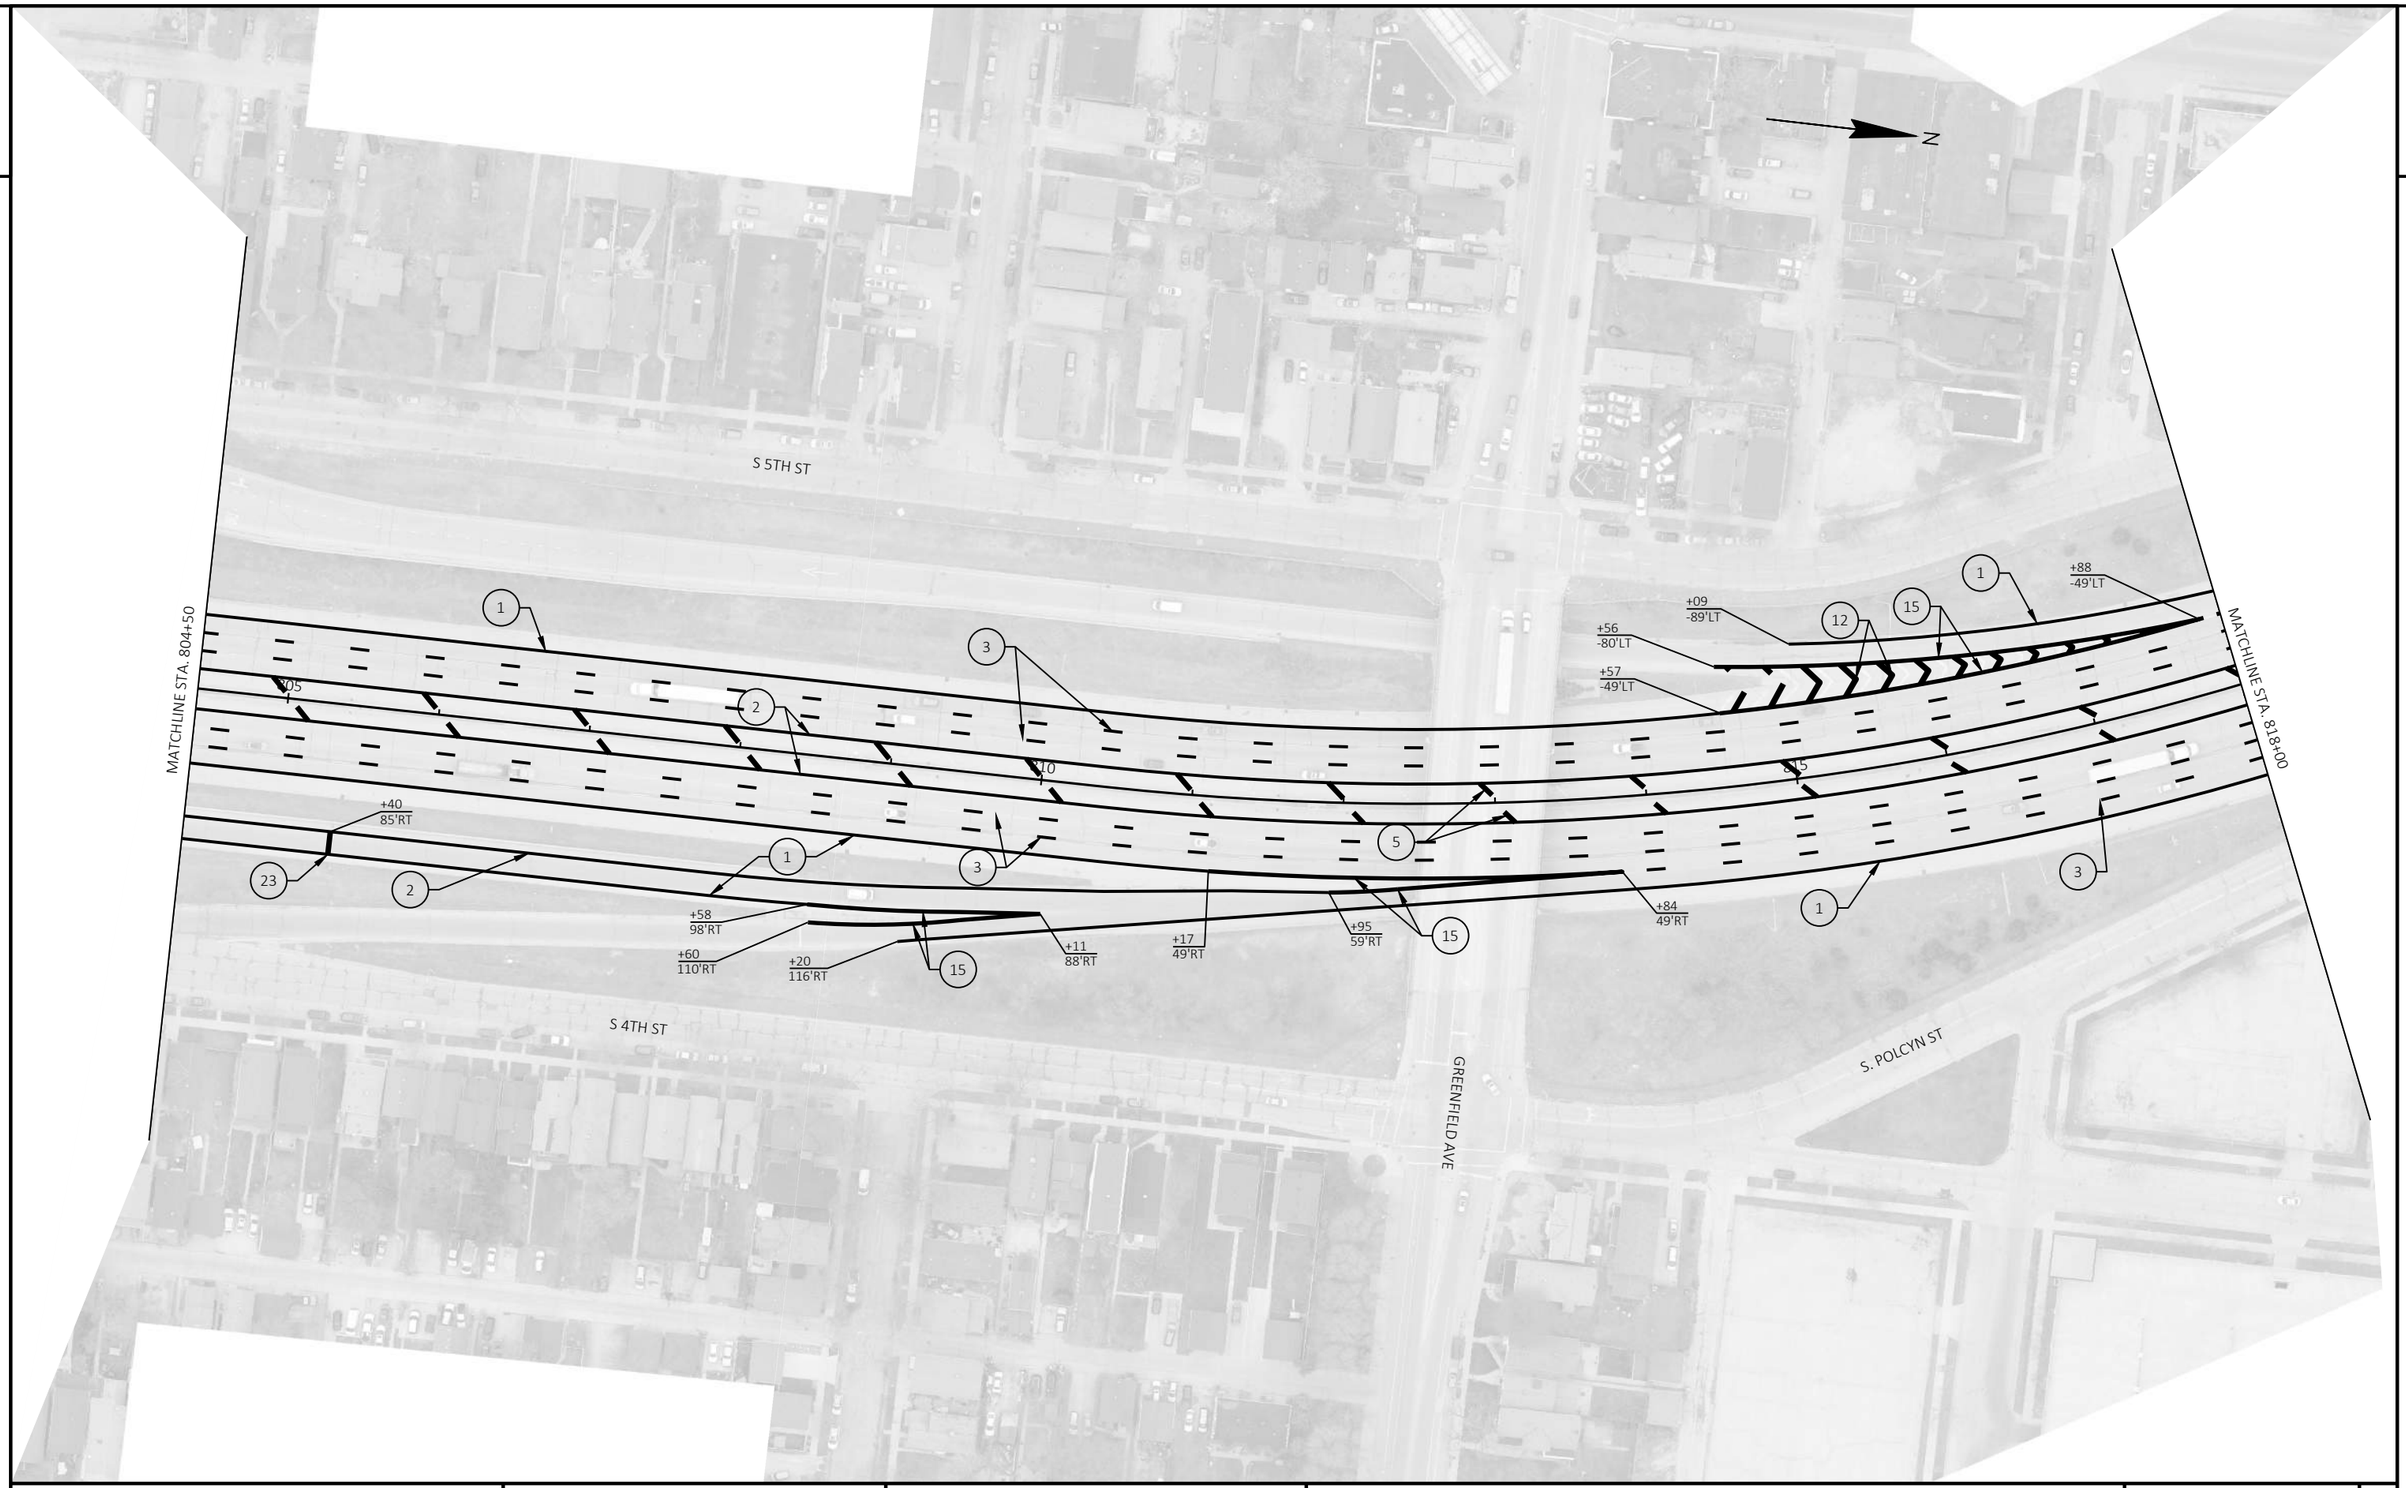

PROJECT NO: 1228-09-73	HWY: IH 43	COUNTY: MILWAUKEE	PAVEMENT MARKING	SHEET	E

FILE NAME : N:\PDS\C3D\12280903\SHEETSPLAN\024501_PM.DWG
LAYOUT NAME - 024512_pm

PLOT DATE : 8/5/2021 4:49 PM PLOT BY : SPAETH, MICHELE L PLOT NAME : PLOT SCALE : 1 IN:100 FT

2

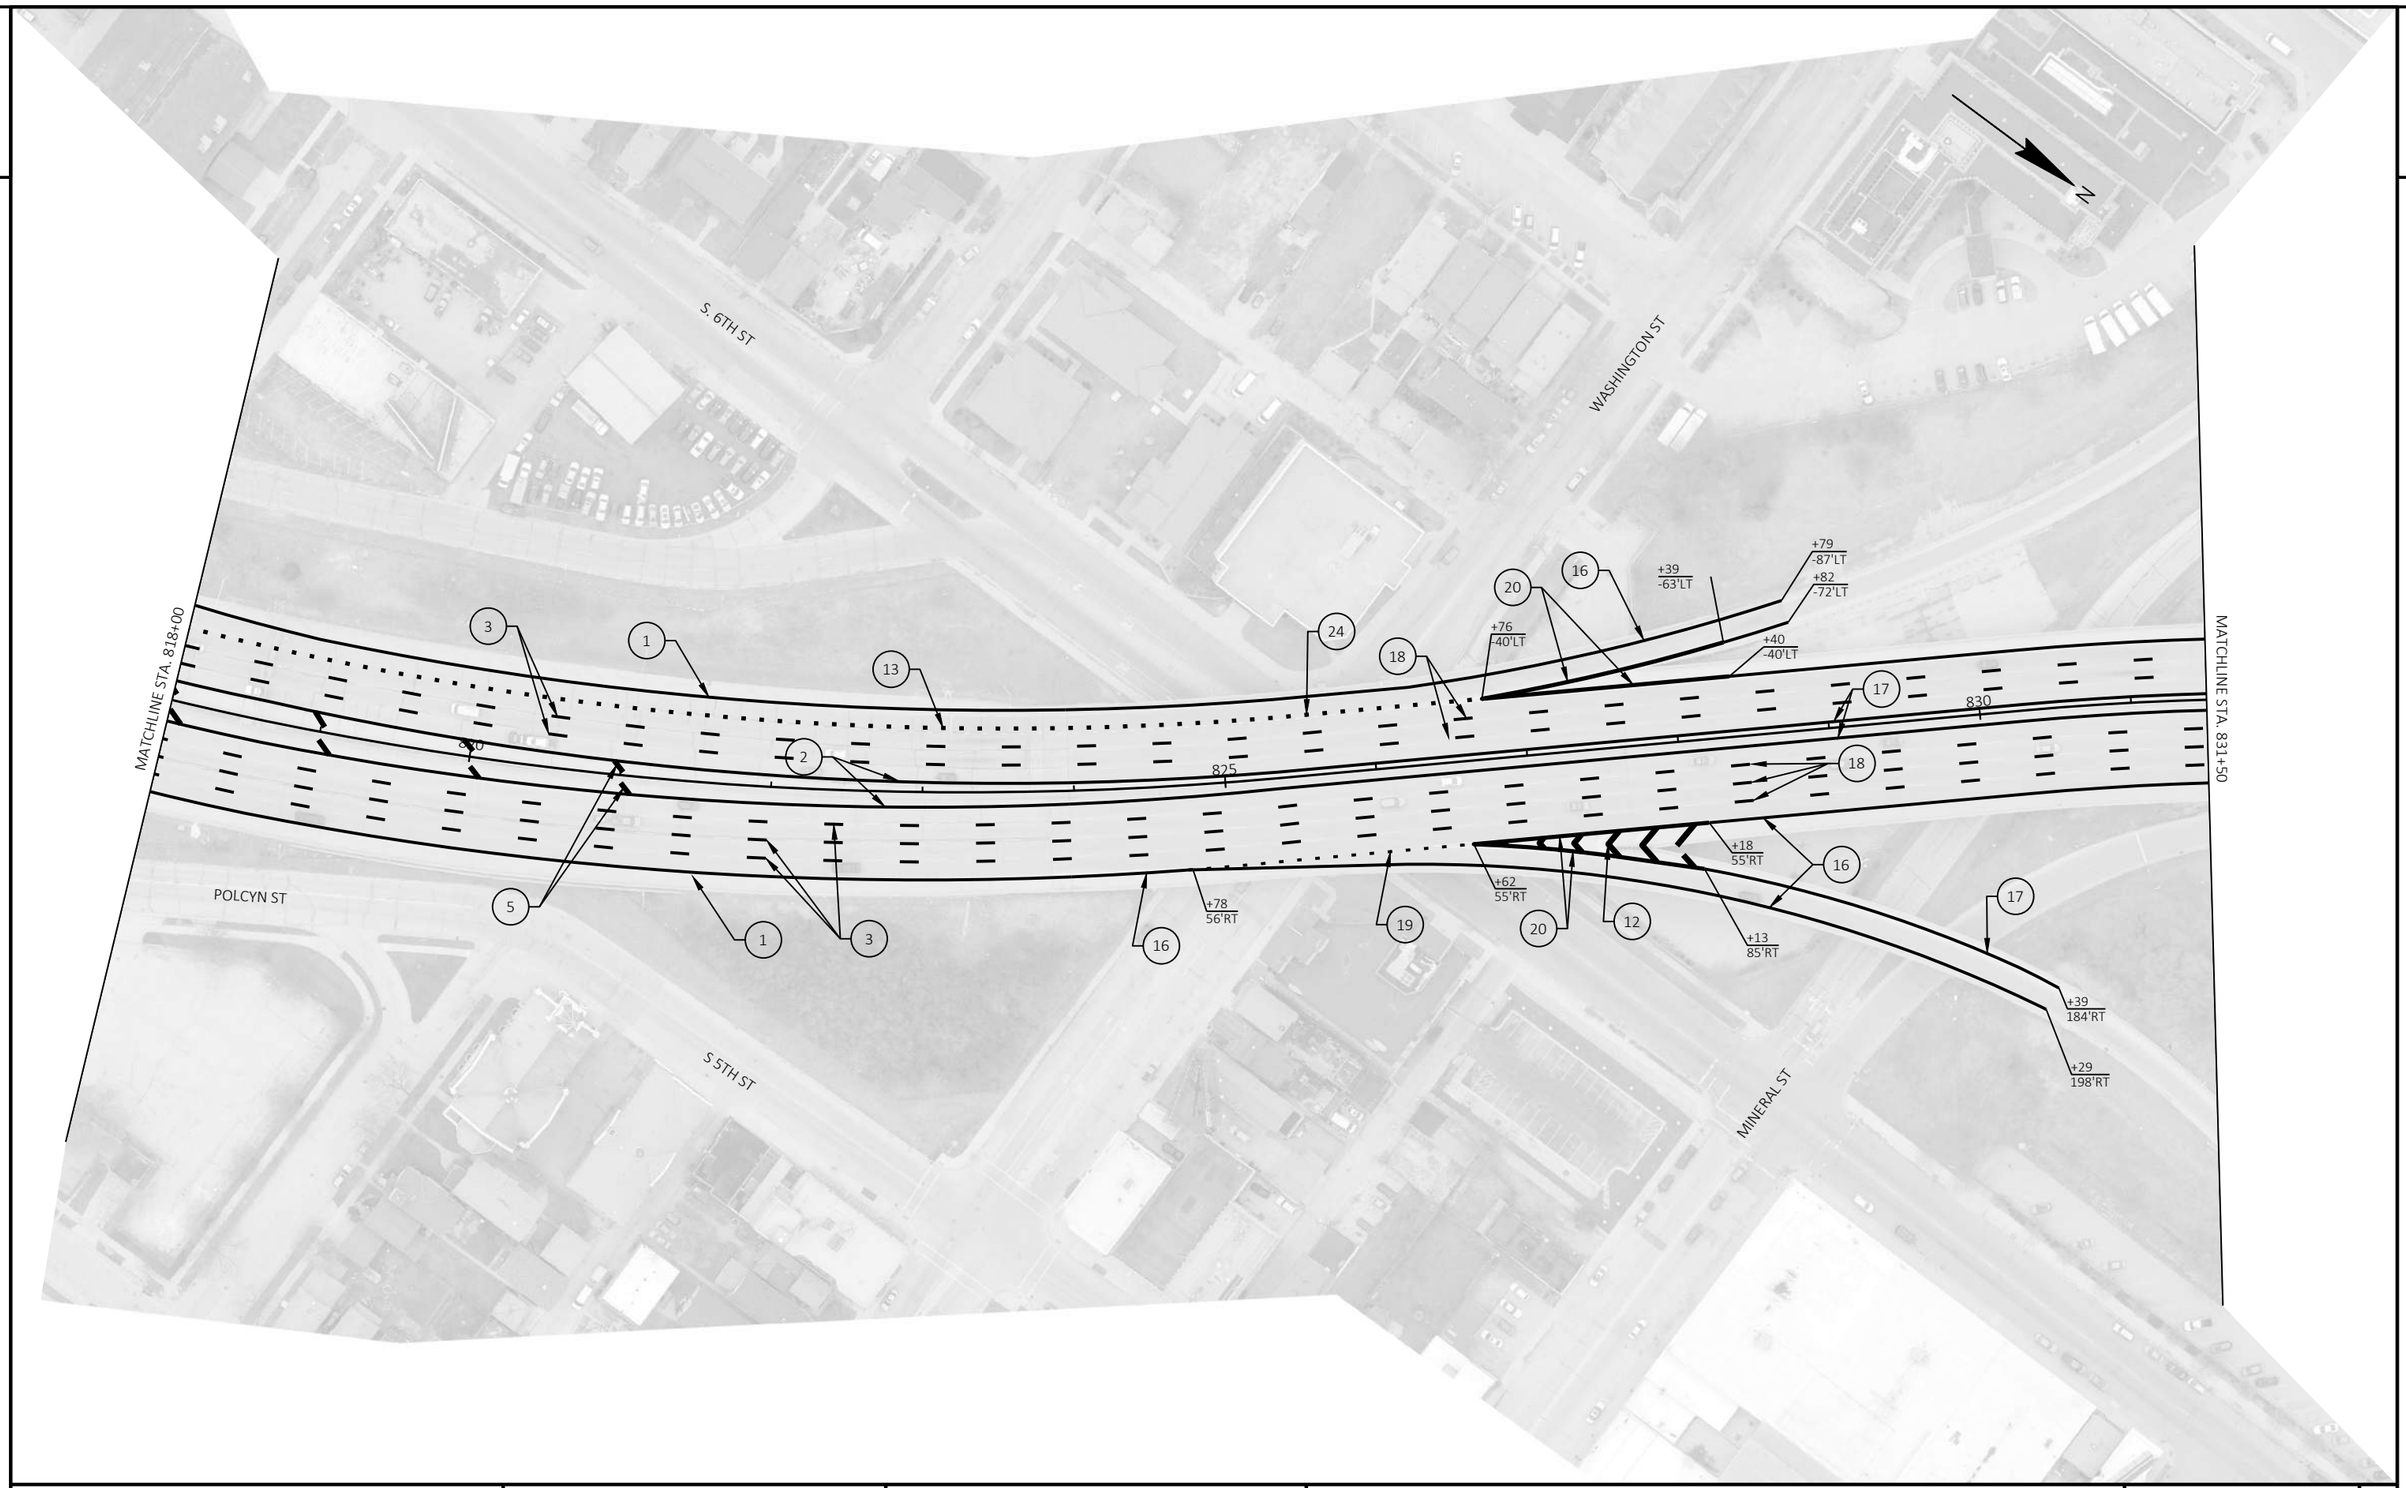

PROJECT NO: 1228-09-73	HWY: IH 43	COUNTY: MILWAUKEE	PAVEMENT MARKING	SHEET	E

2

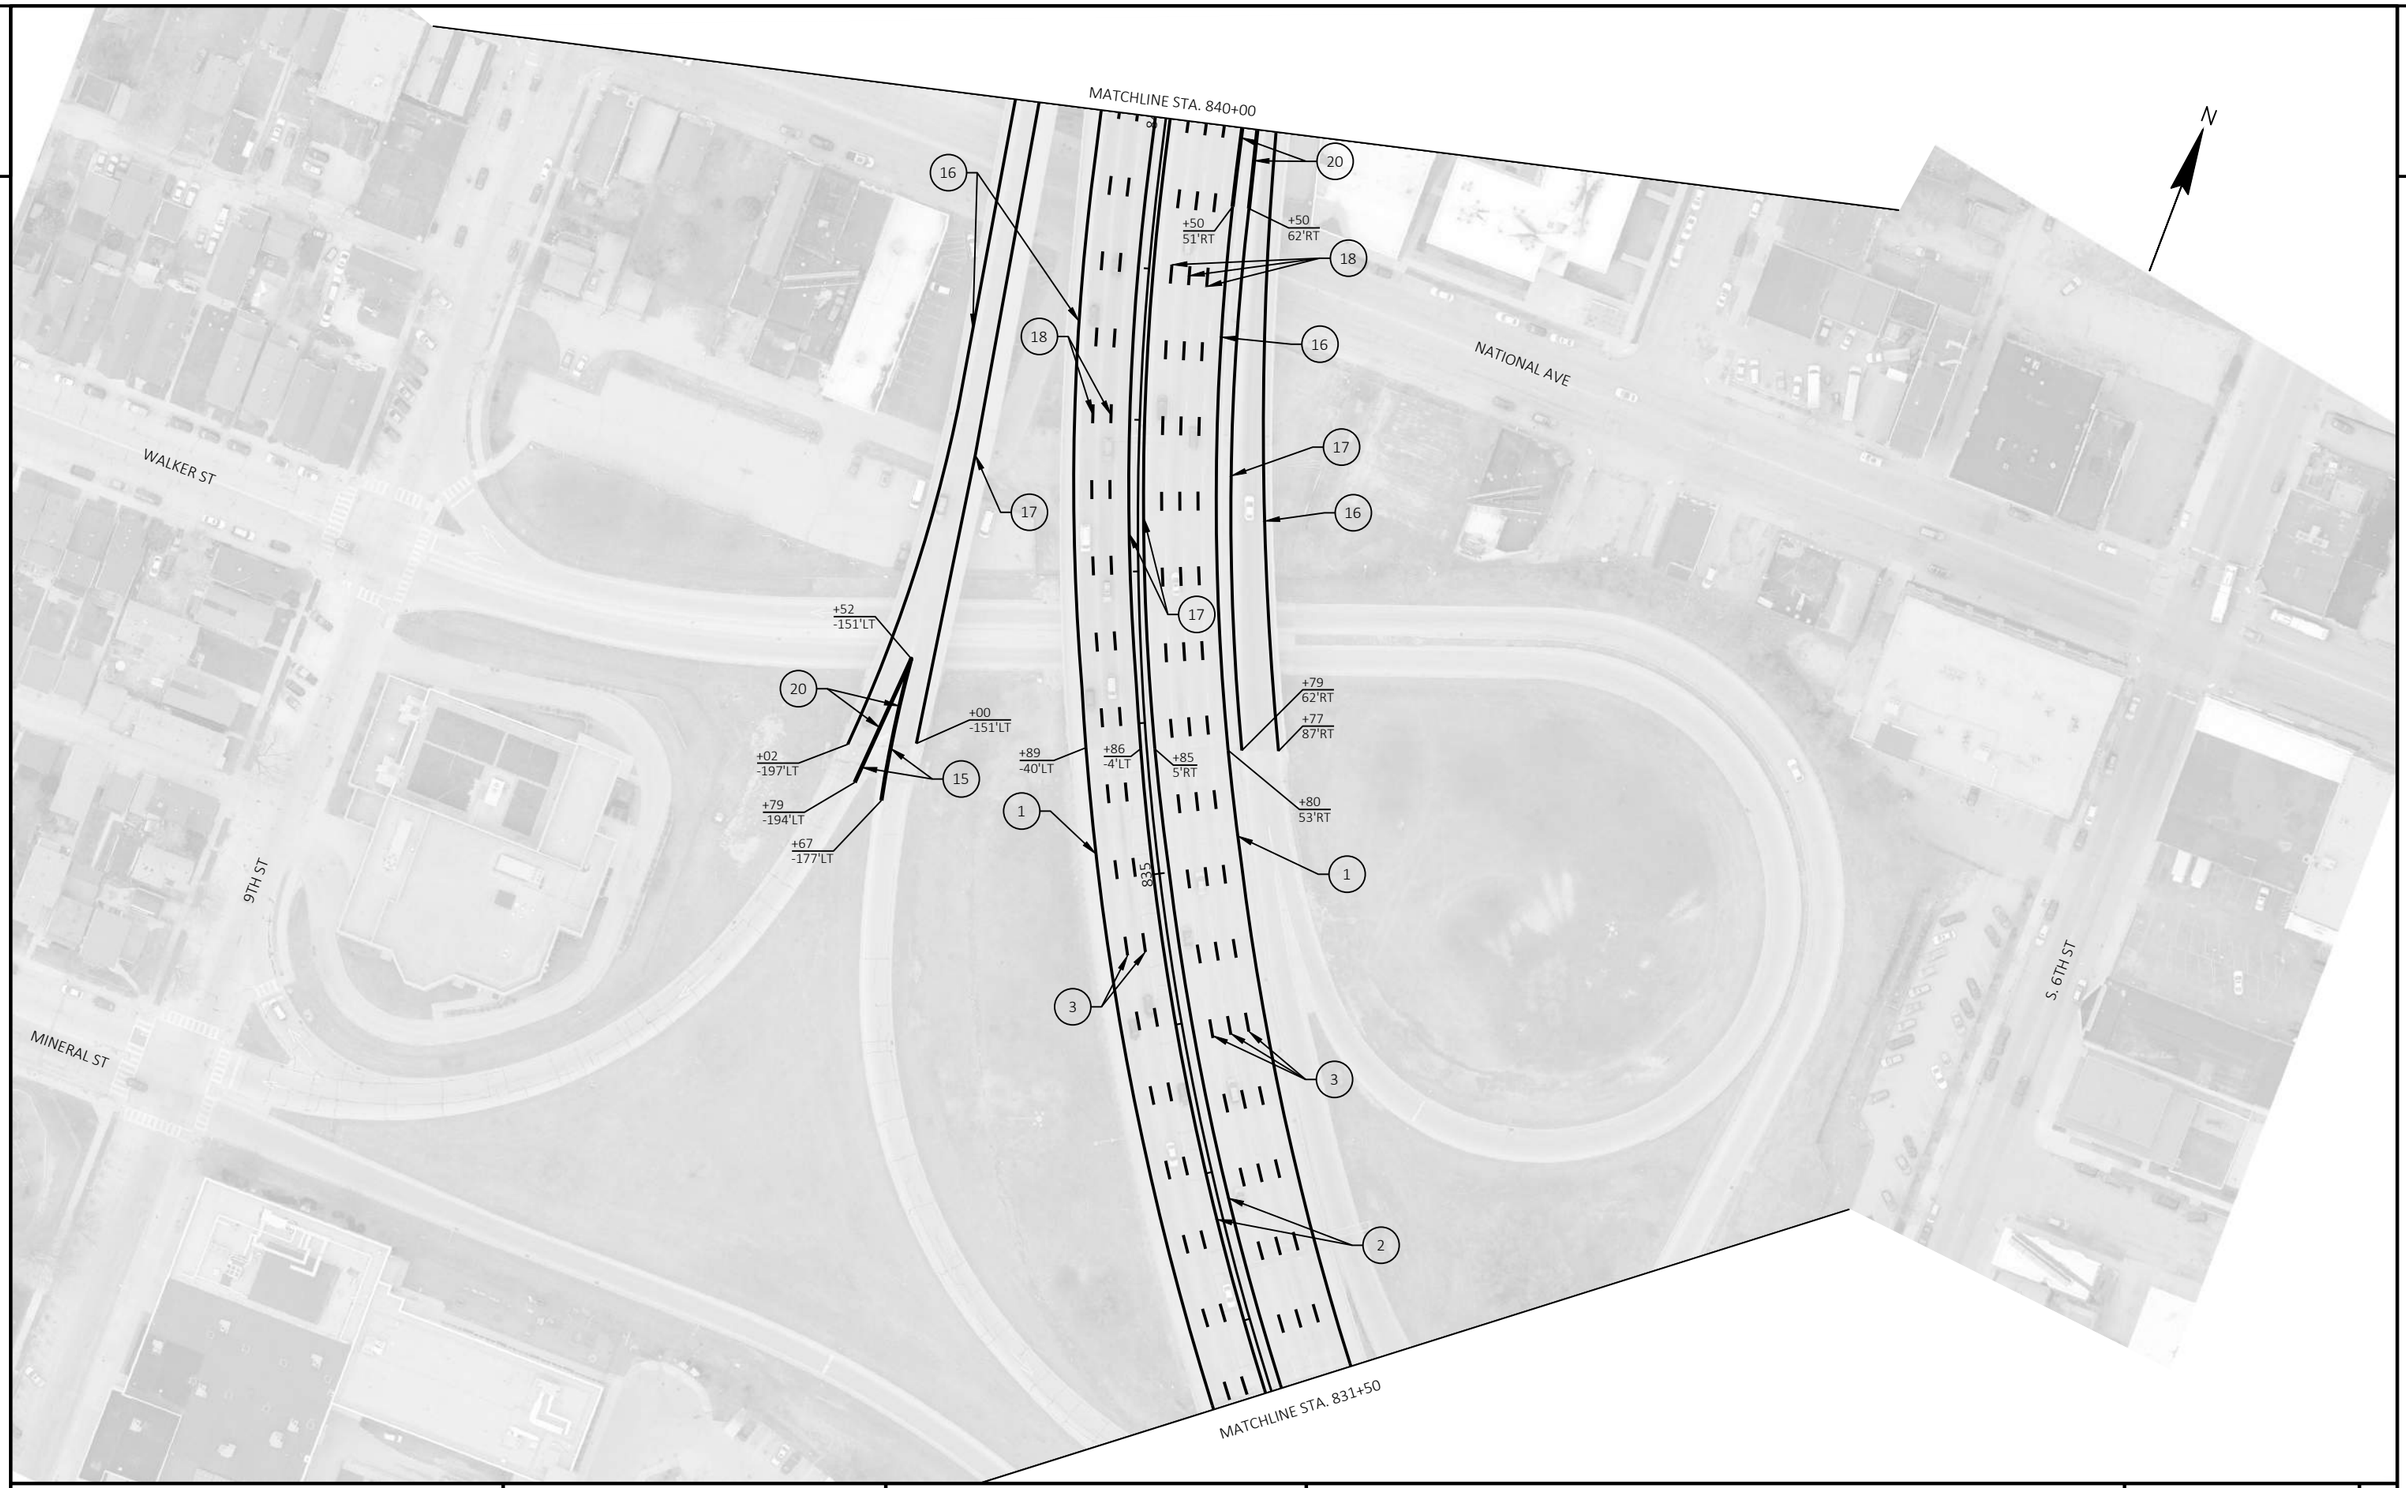

PROJECT NO: 1228-09-73	HWY: IH 43	COUNTY: MILWAUKEE	PAVEMENT MARKING	SHEET	E

2

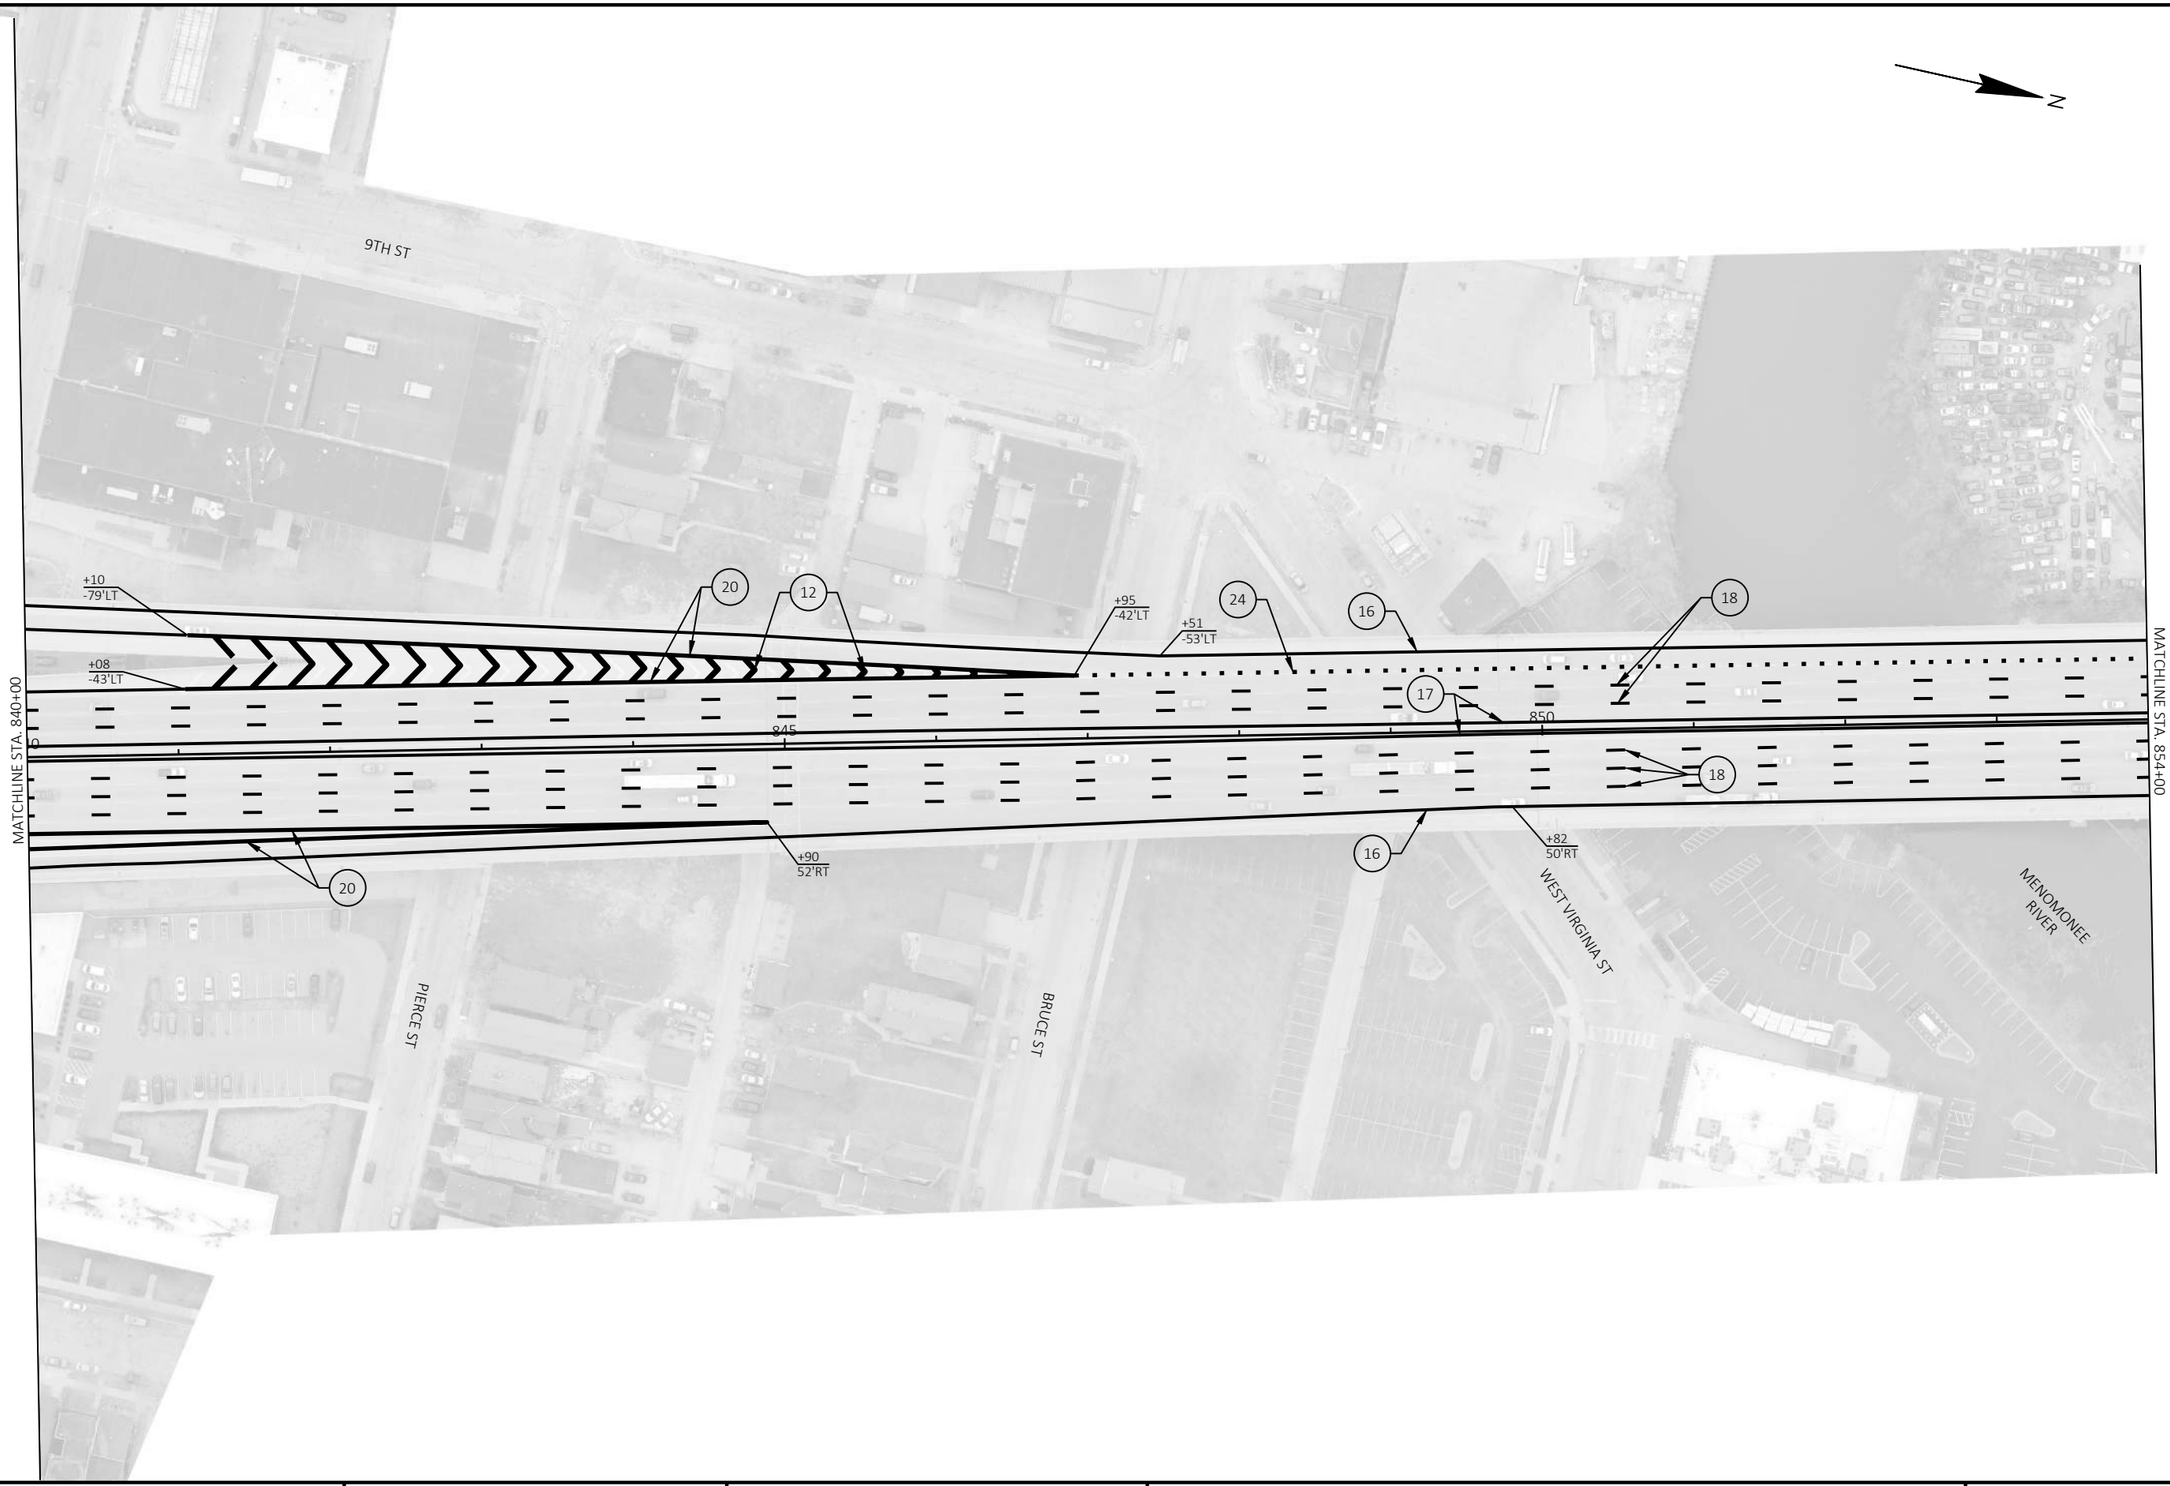

PROJECT NO: 1228-09-73	HWY: IH 43	COUNTY: MILWAUKEE	PAVEMENT MARKING	SHEET	E

FILE NAME : N:\PDS\C3D\12280903\SHEETSPLAN\024501_PM.DWG
LAYOUT NAME - 024515_pm

PLOT DATE : 8/5/2021 4:49 PM PLOT BY : SPAETH, MICHELE L PLOT NAME : PLOT SCALE : 1 IN:100 FT

WISDOT/CADDS SHEET 42

2

2

2

N

MATCHLINE STA. 854+00

855

860

865

MATCHLINE STA. 868+00

MENOMONEE RIVER

24
+21
-40'LT
16
17
18
20
12
+35
-46'LT
+69
-68'LT
+69
-52'LT
+82
-47'LT
10
17
16
+02
-39'LT
10
18
18
5
16
+24
52'RT
19
+05
57'RT
12
20
1
+64
60'RT
+63
106'RT
+64
90'RT
16

PROJECT NO: 1228-09-73	HWY: IH 43	COUNTY: MILWAUKEE	PAVEMENT MARKING	SHEET	E

FILE NAME : N:\PDS\C3D\12280903\SHEETSPLAN\024501_PM.DWG
LAYOUT NAME - 024516_pm

PLOT DATE : 8/5/2021 4:49 PM PLOT BY : SPAETH, MICHELE L PLOT NAME : PLOT SCALE : 1 IN:100 FT

2

N

MATCHLINE STA. 868+00

870

873

875

+01 -110'LT
+01 -96'LT
+65 -28'LT
+51 -118'LT
+54 -94'LT
+57 -55'LT
+83 -50'LT
+54 -65'LT
+26 -75'LT
+57 -72'LT
+76 -118'LT
+77 -103'LT
+80 -73'LT
+77 -45'LT
+03 0'
+08 24'RT
+06 69'RT
+05 83'RT
+79 24'RT
+39 36'RT
+08 36'RT
+14 72'RT
+60 49'RT
+51 87'RT
+51 111'RT

CANAL ST

MENOMONEE RIVER

ST. PAUL AVE

PROJECT NO: 1228-09-73	HWY: IH 43	COUNTY: MILWAUKEE	PAVEMENT MARKING	SHEET	E

FILE NAME : N:\PDS\C3D\12280903\SHEETSPLAN\024501_PM.DWG
LAYOUT NAME - 024517_pm

PLOT DATE : 8/5/2021 4:49 PM PLOT BY : SPAETH, MICHELE L PLOT NAME : PLOT SCALE : 1 IN:100 FT

2

PROJECT NO: 1228-09-73	HWY: IH 43	COUNTY: MILWAUKEE	PAVEMENT MARKING	SHEET	E

FILE NAME : N:\PDS\C3D\12280903\SHEETSPLAN\024518_PM.DWG
LAYOUT NAME - 024519_pm
PLOT DATE : 8/5/2021 4:49 PM
PLOT BY : SPAETH, MICHELE L
PLOT NAME :
PLOT SCALE : 1 IN:40 FT
WISDOT/CADDS SHEET 42

2

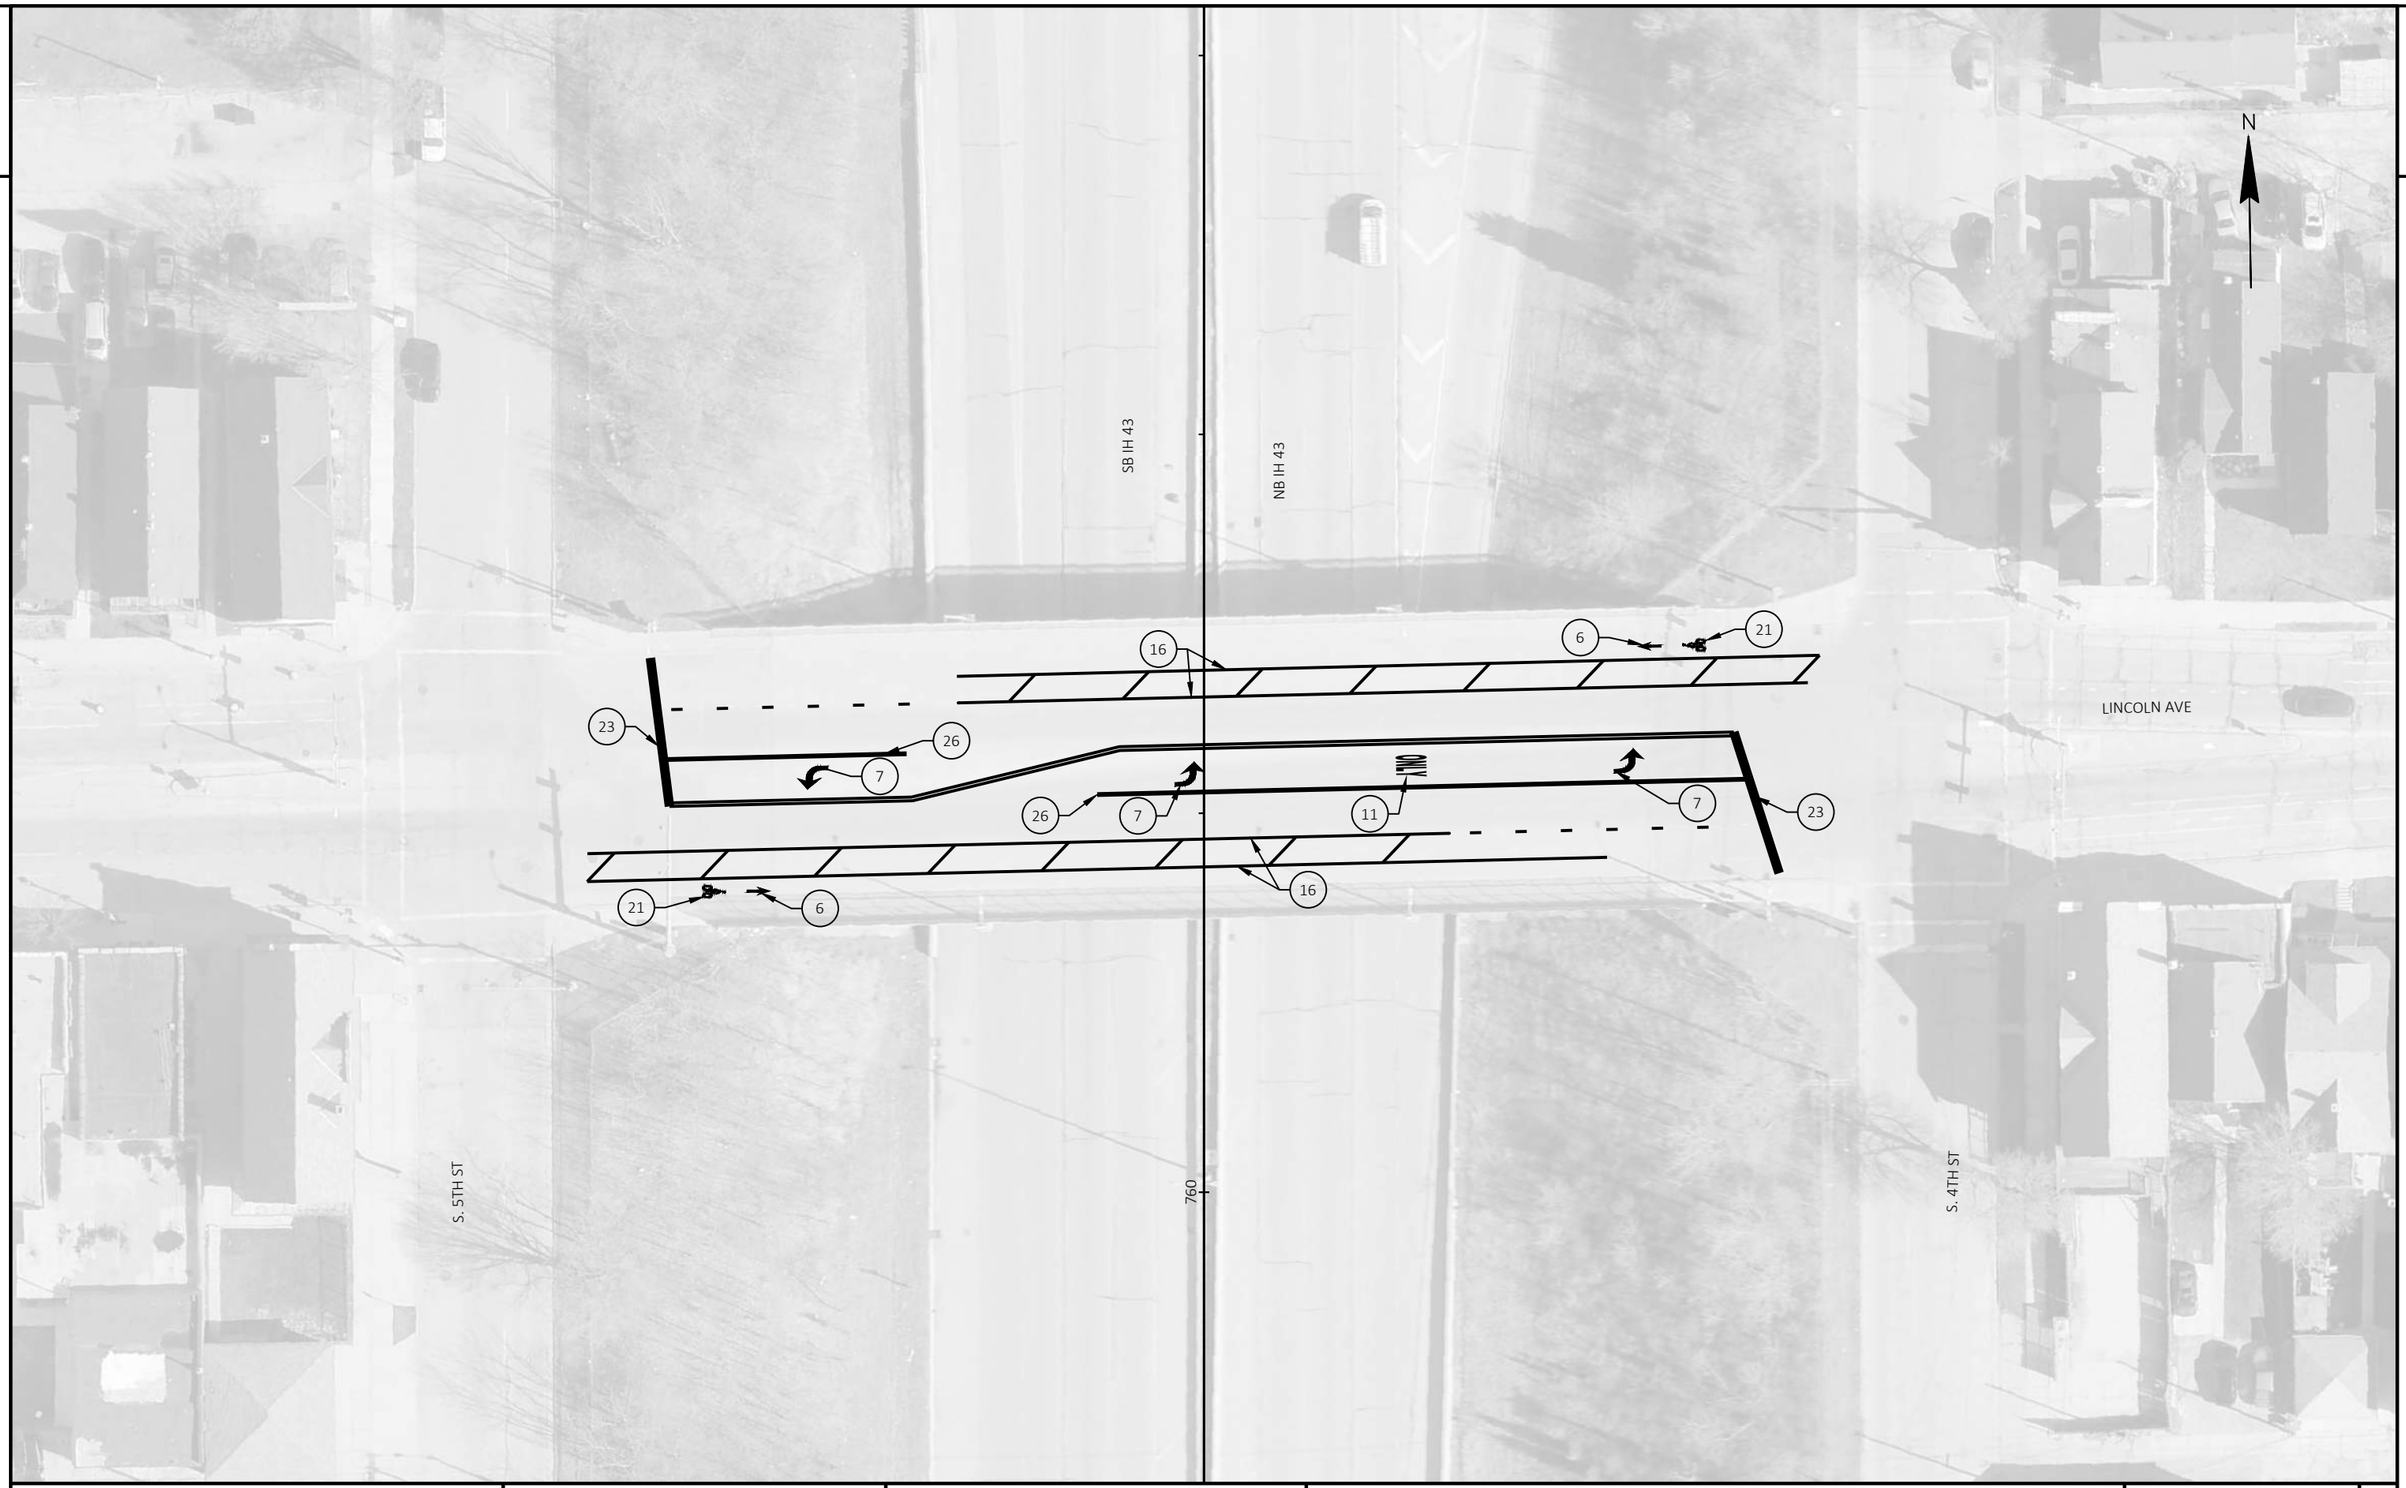

PROJECT NO: 1228-09-73	HWY: IH 43	COUNTY: MILWAUKEE	PAVEMENT MARKING	SHEET	E

2

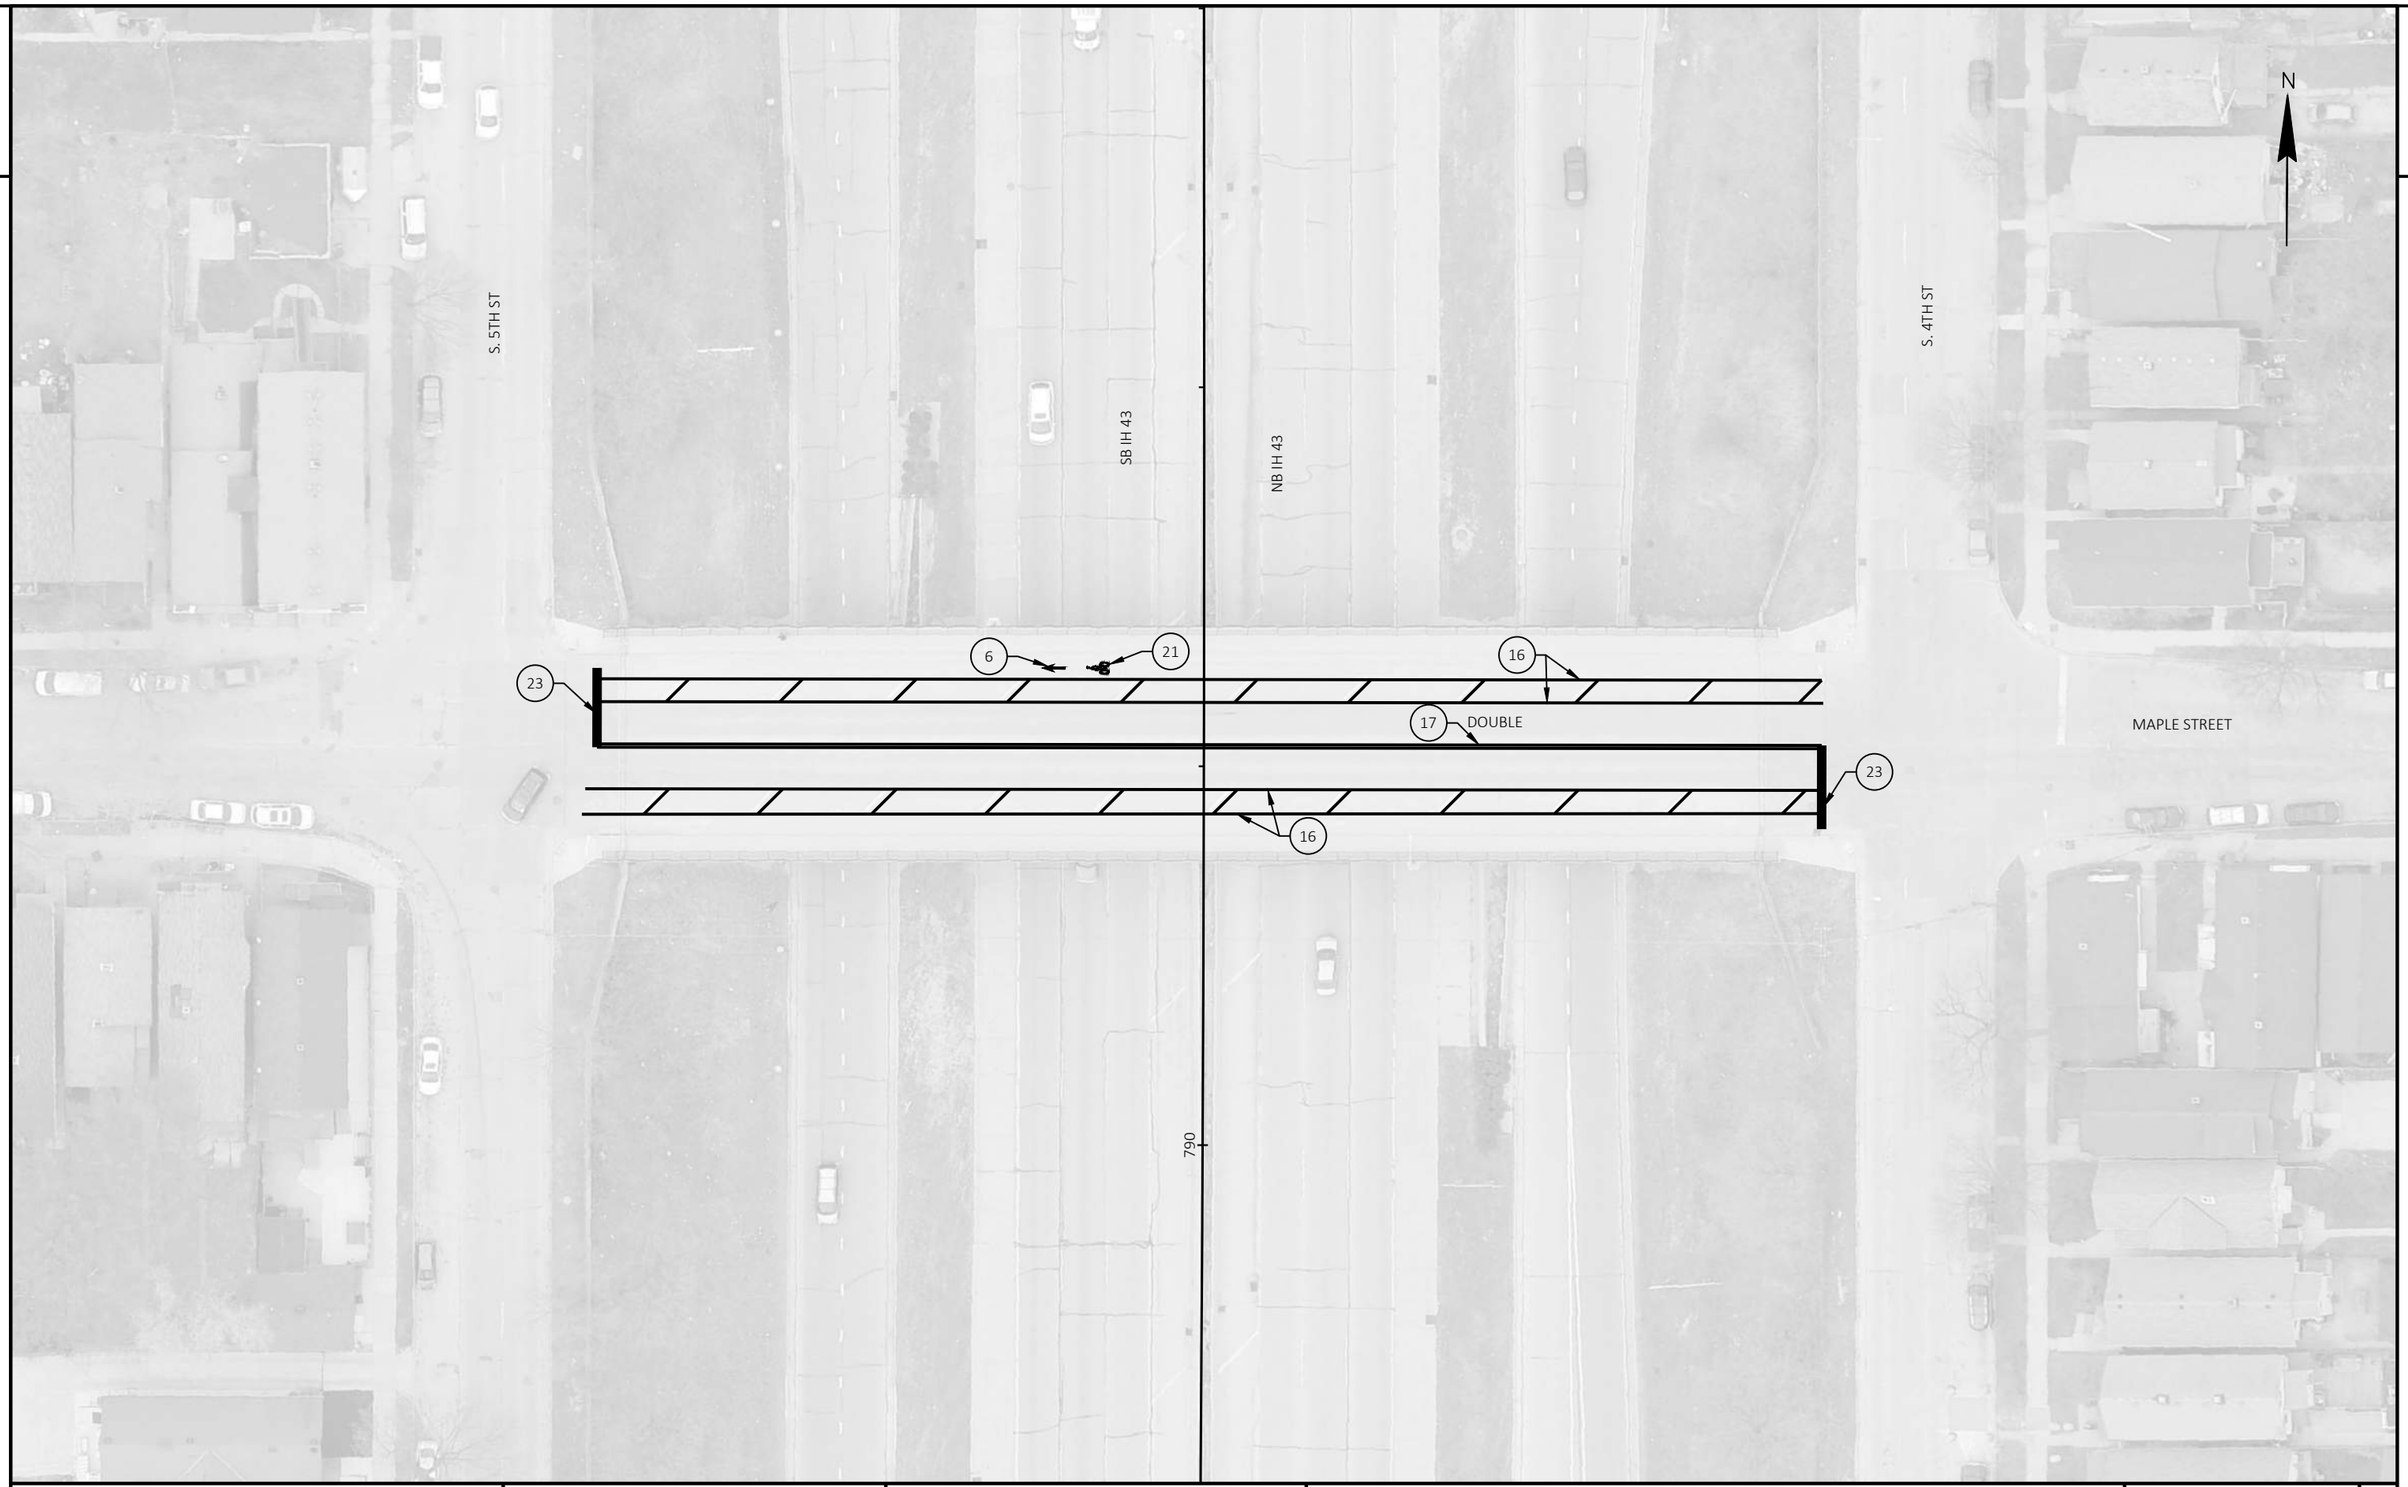

PROJECT NO: 1228-09-73	HWY: IH 43	COUNTY: MILWAUKEE	PAVEMENT MARKING	SHEET	E

FILE NAME : N:\PDS\C3D\12280903\SHEETSPLAN\024518_PM.DWG
LAYOUT NAME - 024521_pm

PLOT DATE : 8/5/2021 4:50 PM PLOT BY : SPAETH, MICHELE L PLOT NAME : PLOT SCALE : 1 IN:40 FT

2

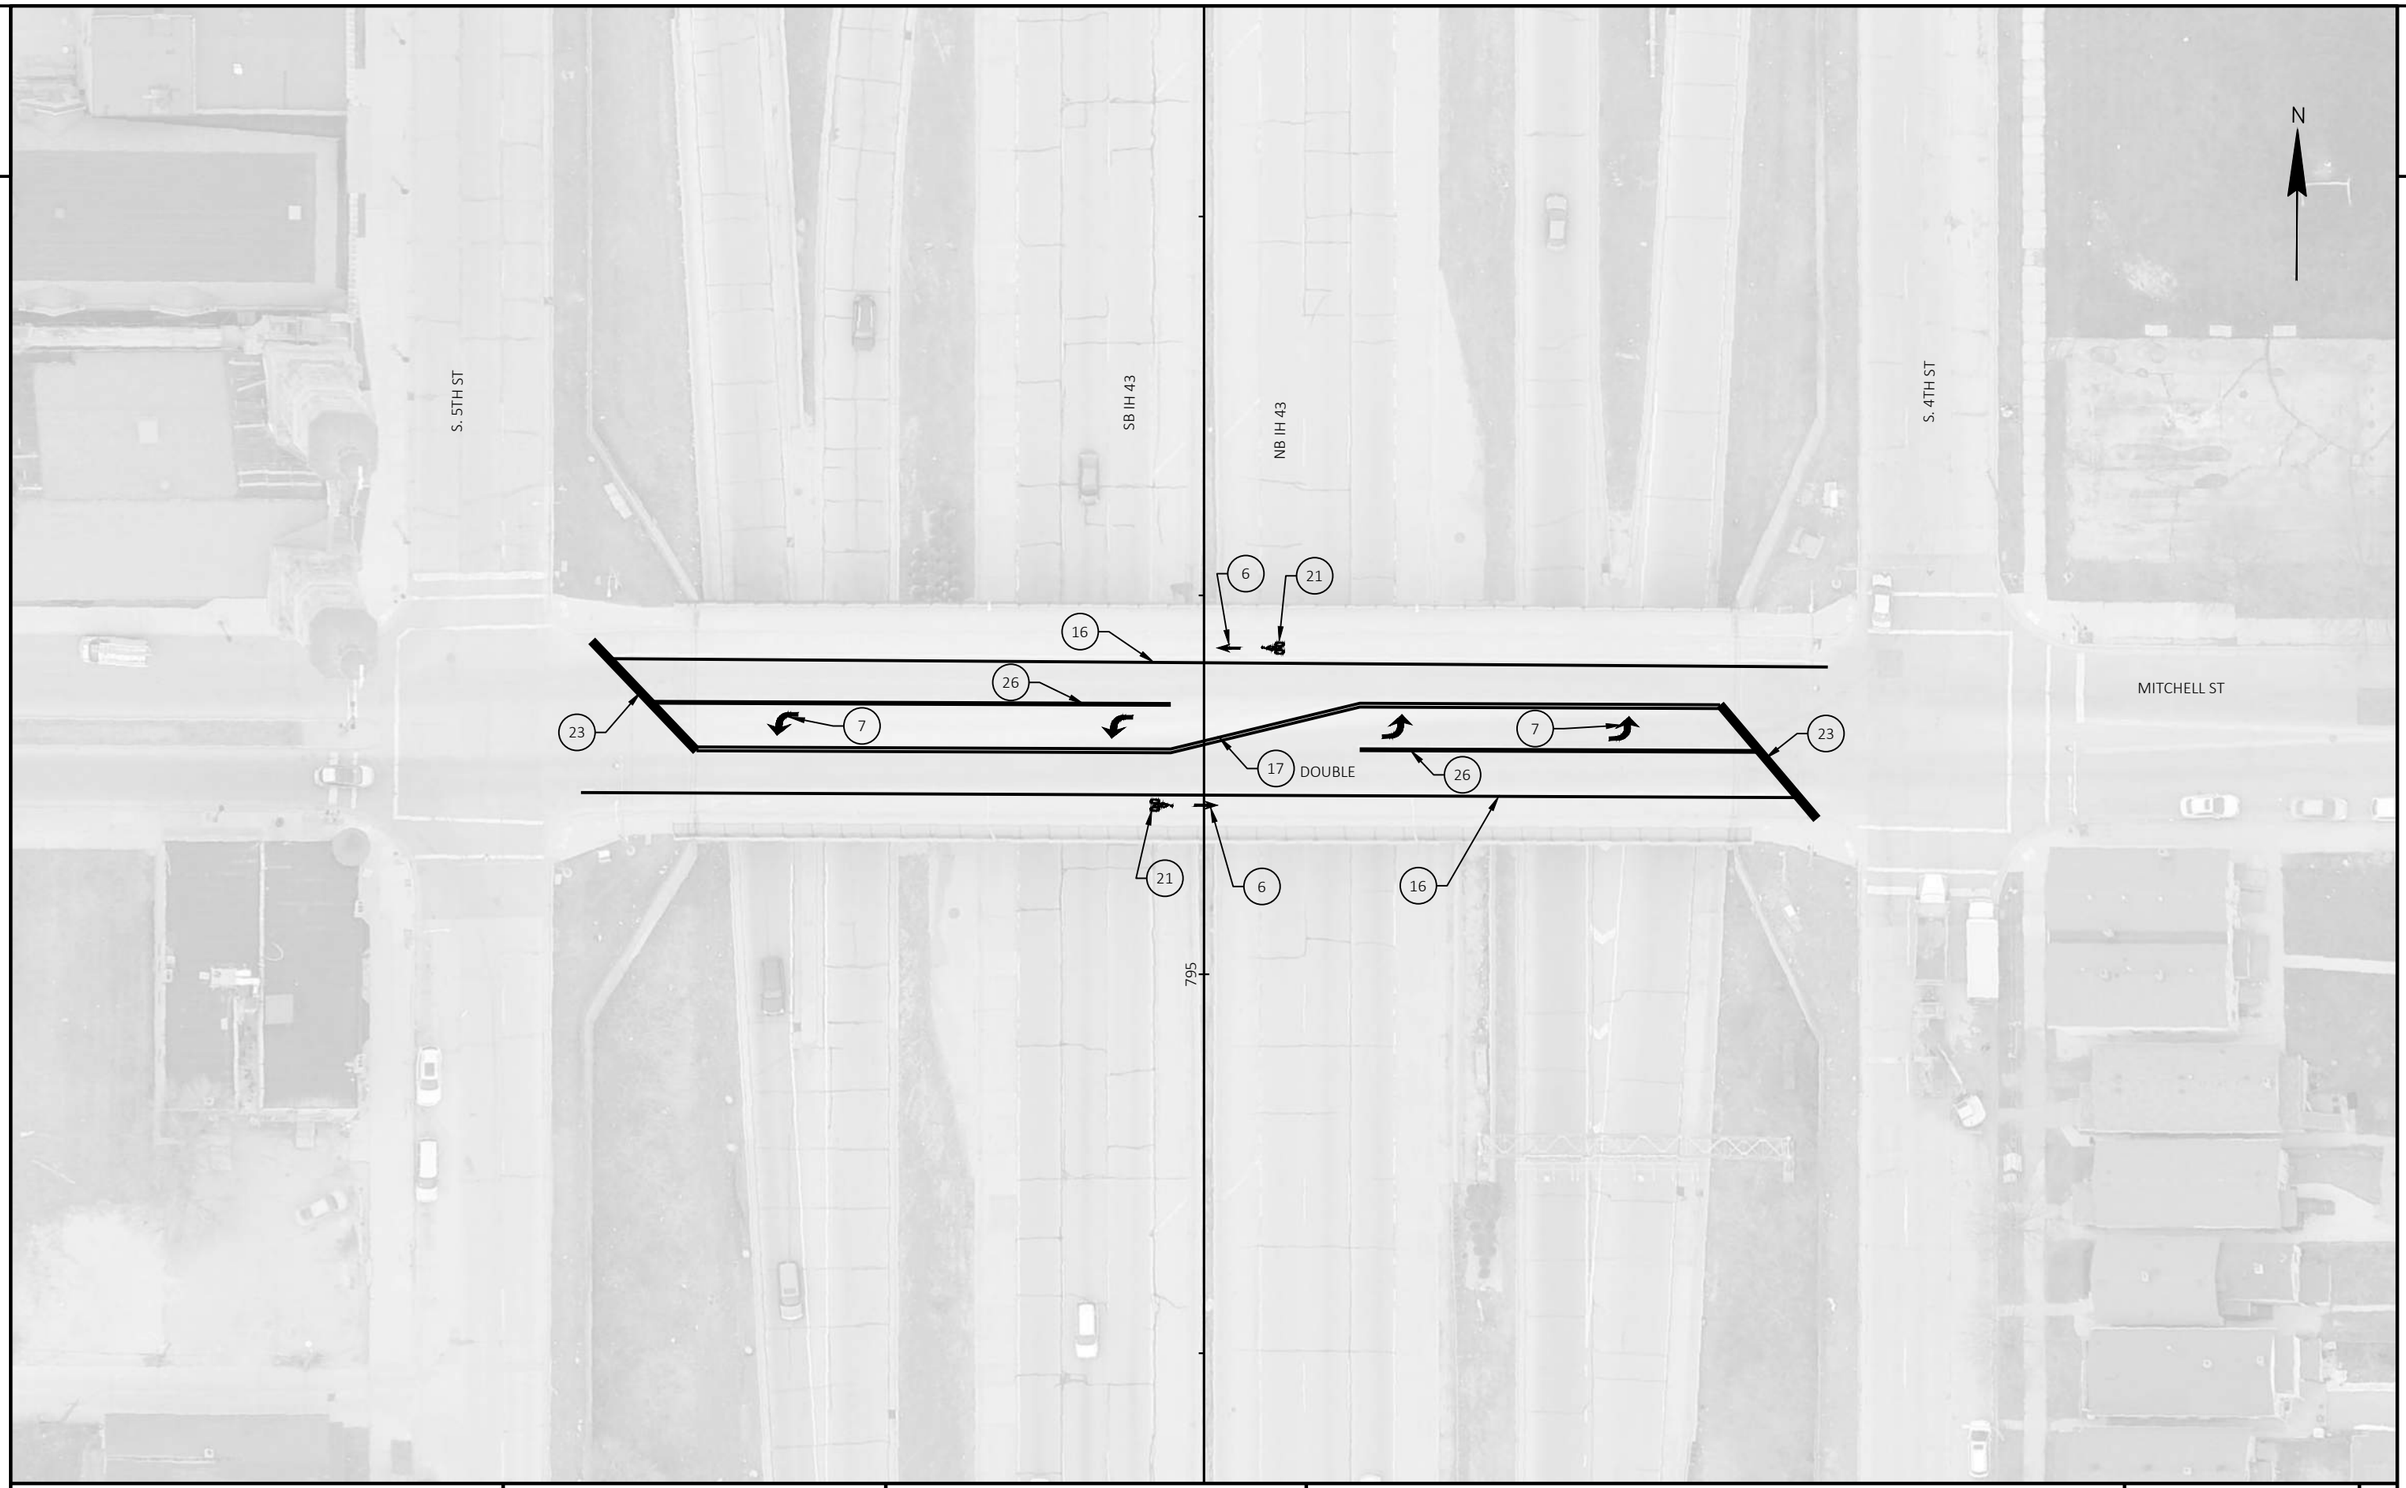

PROJECT NO: 1228-09-73	HWY: IH 43	COUNTY: MILWAUKEE	PAVEMENT MARKING	SHEET	E

FILE NAME : N:\PDS\C3D\12280903\SHEETSPLAN\024518_PM.DWG
LAYOUT NAME - 024522_pm

PLOT DATE : 8/5/2021 4:50 PM PLOT BY : SPAETH, MICHELE L PLOT NAME : PLOT SCALE : 1 IN:40 FT

2

N

SB IH 43

NB IH 43

GREENFIELD AVE

S. 5TH ST

S. 4TH ST

6 21 16 6 21

26 7 23

7 11 7

7 23

26

16

21 6

PROJECT NO: 1228-09-73	HWY: IH 43	COUNTY: MILWAUKEE	PAVEMENT MARKING	SHEET	E

FILE NAME : N:\PDS\C3D\12280903\SHEETSPLAN\024518_PM.DWG
LAYOUT NAME - 024524_pm

PLOT DATE : 8/5/2021 4:50 PM PLOT BY : SPAETH, MICHELE L PLOT NAME : PLOT SCALE : 1 IN:40 FT

2

2

NOTE: ALL MARKINGS IN HOLT AVE PARK AND RIDE WILL BE 4" WIDE, EXCEPT AS IDENTIFIED. ALL 4" WIDE MARKING WILL BE PAID FOR AS 'MARKING PARKING STALL EPOXY'.

SEE SDD 'PARKING STALL MARKING' FOR ADDITIONAL DETAILS.

N

21

21

21

BP: 95+83.28

PC: 99+04.61

100

RD: 98+39.13

+89.40

PROJECT NO: 1228-09-73	HWY: IH 43	COUNTY: MILWAUKEE	PAVEMENT MARKING	SHEET	E

FILE NAME : N:\PDS\C3D\12280903\SHEETSPLAN\024518_PM.DWG
LAYOUT NAME - 024525_pm

PLOT DATE : 8/5/2021 4:50 PM PLOT BY : SPAETH, MICHELE L PLOT NAME : PLOT SCALE : 1 IN:40 FT

2

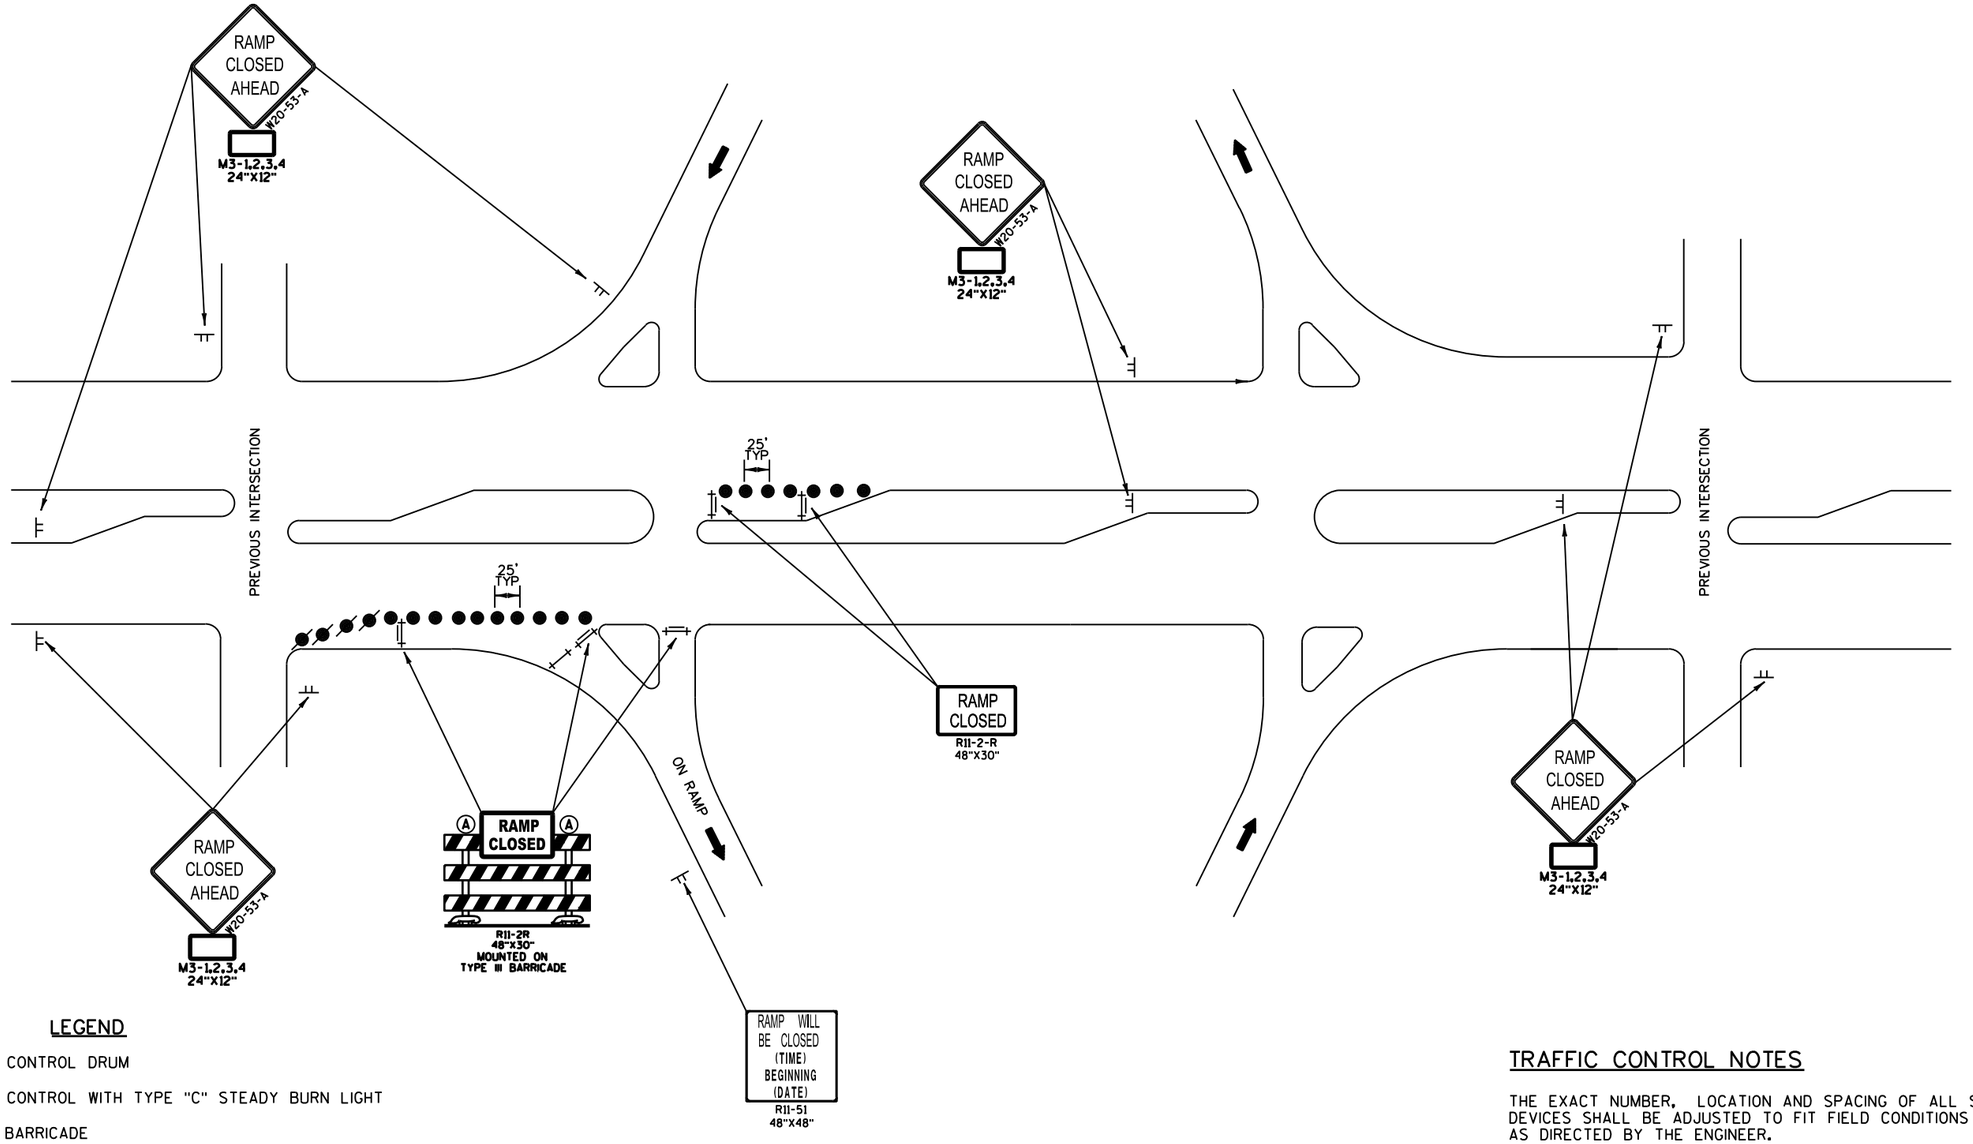

LEGEND

- TRAFFIC CONTROL DRUM
- TRAFFIC CONTROL WITH TYPE "C" STEADY BURN LIGHT
- TYPE III BARRICADE
- TYPE III BARRICADE WITH 2 TYPE "A" WARNING LIGHT (FLASHING)
- SIGN ON PERMANENT SUPPORT
- SIGN ON TEMPORARY SUPPORT
- DIRECTION OF TRAFFIC

TRAFFIC CONTROL FOR ENTRANCE RAMP CLOSURE
SHORT TERM ONLY

TRAFFIC CONTROL NOTES

THE EXACT NUMBER, LOCATION AND SPACING OF ALL SIGNS AND DEVICES SHALL BE ADJUSTED TO FIT FIELD CONDITIONS AS DIRECTED BY THE ENGINEER.

ALL SIGNS ARE 48" X 48" UNLESS OTHERWISE NOTED.

"WO" SIGNS ARE THE SAME AS "W" SIGNS EXCEPT THE BACKGROUND IS ORANGE.

SHORT TERM DEFINED AS 7 DAYS/NIGHTS OR LESS. FOR NIGHT TIME OPERATIONS ALL DRUMS IN TAPERS SHALL HAVE WARNING LIGHT, TYPE C (STEADY BURN). MAY BE APPLIED TO ARTERIALS OR LOCAL ROADS.

PROJECT NO: 1228-09-73	HWY: IH 43	COUNTY: MILWAUKEE	TRAFFIC CONTROL - CONSTRUCTION DETAILS	SHEET	E

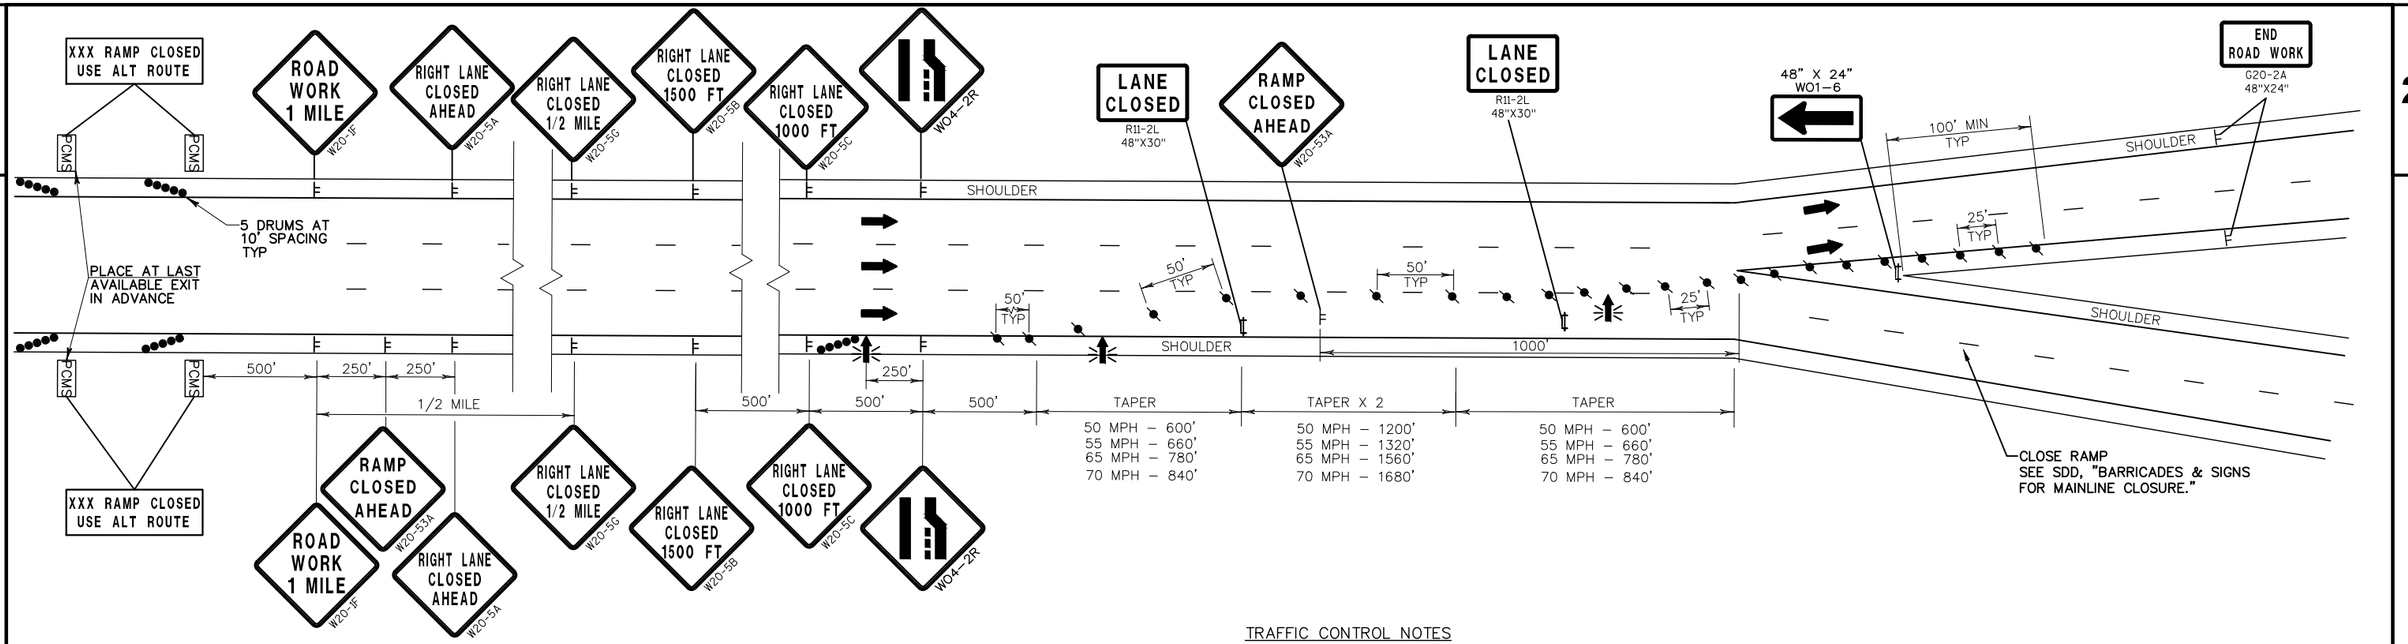

LEGEND

- TRAFFIC CONTROL DRUM
- TRAFFIC CONTROL WITH TYPE "C" STEADY BURN LIGHT
- TYPE III BARRICADE WITH TWO (2) TYPE "A" WARNING LIGHTS (FLASHING)
- TYPE III BARRICADE WITH SIGN WITH TWO (2) AND TYPE "A" WARNING LIGHTS (FLASHING)
- SIGN ON PERMANENT SUPPORT
- SIGN ON TEMPORARY SUPPORT
- FLASHING ARROW BOARD
- DIRECTION OF TRAFFIC
- PCMS TRAFFIC CONTROL SIGN PORTABLE CHANGEABLE MESSAGE BOARD

TRAFFIC CONTROL NOTES

THE EXACT NUMBER, LOCATION AND SPACING OF ALL SIGNS AND DEVICES SHALL BE ADJUSTED TO FIT FIELD CONDITIONS AS DIRECTED BY THE ENGINEER.

ALL DRUMS IN TAPERS SHALL HAVE A WARNING LIGHT, TYPE C (STEADY BURN).

ALL SIGNS ARE 48" X 48" UNLESS OTHERWISE NOTED.

"WO" SIGNS ARE THE SAME AS "W" SIGNS EXCEPT THE BACKGROUND IS ORANGE.

WHEN A RAMP INTERSECTS THE FACILITY ON WHICH THE WORK IS BEING PERFORMED, ADDITIONAL TRAFFIC CONTROLS SHALL BE PROVIDED AS SPECIFIED IN THE PLANS AND/OR THE SPECIAL PROVISIONS OR AS DIRECTED BY THE ENGINEER.

ALL SHORT-TERM LANE CLOSURE SIGNS SHALL BE COMPLETELY REMOVED OR COVERED AND ALL ARROW BOARDS AND DEVICES REMOVED BEYOND THE SHOULDER WHEN THE WORK IS NOT IN PROGRESS AND THE LANE IS RESTORED TO A SAFE OPERATING CONDITION.

REFER TO DETOUR ROUTES FOR TRAFFIC CLOSING SIGNS.

ADD FREEWAY SHIELD AND DIRECTION IF APPLICABLE
COVER EXISTING RAMP AND LANE SIGNS IF APPLICABLE

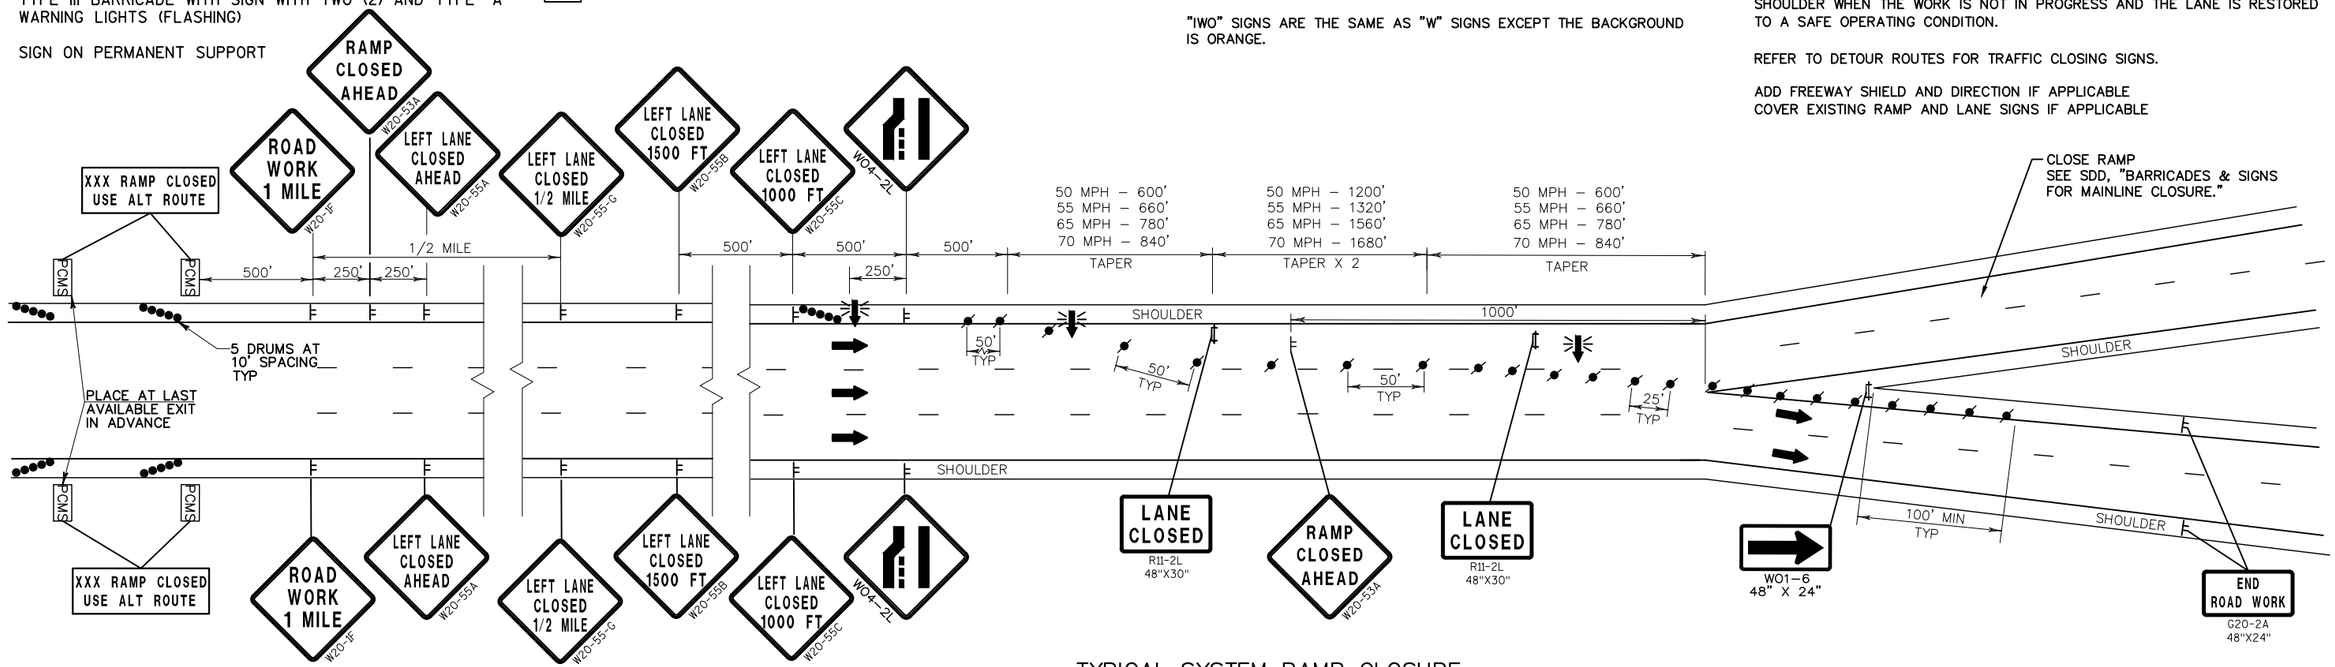

TYPICAL SYSTEM RAMP CLOSURE

PROJECT NO: 1228-09-73	HWY: IH 43	COUNTY: MILWAUKEE	TRAFFIC CONTROL - CONSTRUCTION DETAILS	SHEET	E

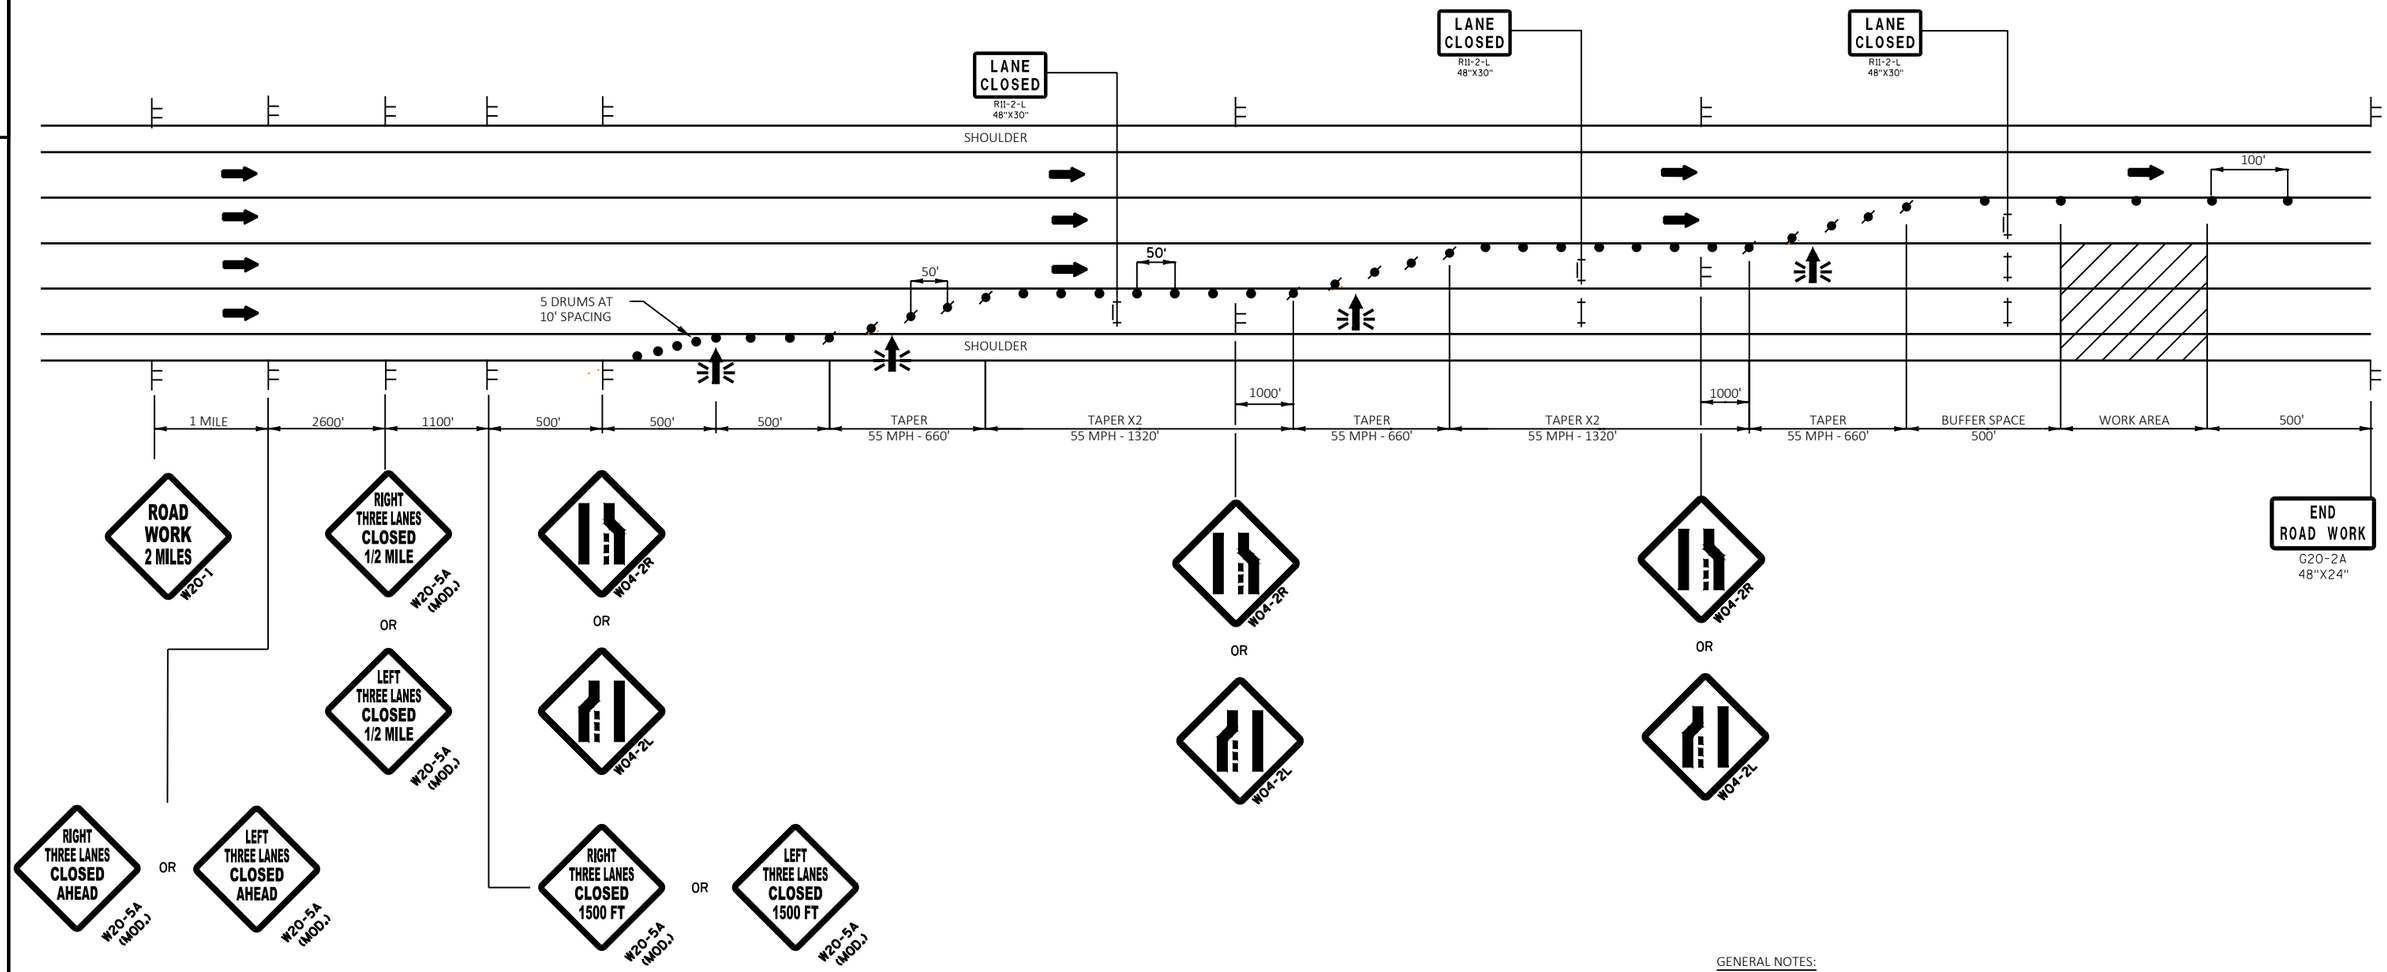

LEGEND

- TRAFFIC CONTROL DRUM
- TRAFFIC CONTROL DRUM WITH LIGHT TYPE "C"
- SIGN ON TEMPORARY SUPPORT
- TRAFFIC CONTROL ARROW BOARD
- DIRECTION OF TRAFFIC
- TYPE III BARRICADE WITH TWO (2) TYPE "A" WARNING LIGHTS (FLASHING)
- TYPE III BARRICADE WITH ATTACHED SIGN WITH TWO (2) TYPE "A" WARNING LIGHTS (FLASHING)

TYPICAL THREE-LANE CLOSURE ON FREEWAY, SHORT-TERM

GENERAL NOTES:

THIS DETAIL IS TYPICAL FOR CLOSING THE RIGHT THREE LANES. FOR CLOSING THE LEFT THREE LANES, REVERSE THE TRAFFIC CONTROL.

THE EXACT NUMBER, LOCATION, AND SPACING OF ALL SIGNS AND DEVICES SHALL BE ADJUSTED TO FIT FIELD CONDITIONS AS APPROVED BY THE ENGINEER.

THE SPACING BETWEEN TRAFFIC CONTROL SIGNS SHOULD BE ADJUSTED TO NOT CONFLICT WITH AND SHOULD PROVIDE A MINIMUM OF 200 FEET (500 FEET DESIRABLE) CLEARANCE TO EXISTING SIGNS THAT WILL REMAIN IN PLACE.

ALL SIGNS ARE 48" X 48" UNLESS OTHERWISE NOTED.

"WO" SIGNS ARE THE SAME AS "W" SIGNS EXCEPT THE BACKGROUND IS ORANGE.

CONSIDER GEOMETRICS WHEN LOCATING SIGNS AND ARROWBOARDS SO THE APPROACHING DRIVER HAS A CLEAR VIEW OF THE ARROWBOARDS AND LANE CLOSURE DRUMS FOR A MINIMUM 1500 FEET IN FRONT OF DRUMS.

WHEN A RAMP OR SIDE ROAD INTERSECTS THE FACILITY ON WHICH THE WORK IS BEING PERFORMED, ADDITIONAL TRAFFIC CONTROLS SHALL BE PROVIDED AS SPECIFIED IN THE PLANS AND/OR SPECIAL PROVISIONS OR AS APPROVED BY THE ENGINEER.

BARRICADES IN A CLOSED LANE THAT MUST BE MOVED FOR A WORK OPERATION SHALL BE IMMEDIATELY RE-ESTABLISHED UPON COMPLETION OF THE OPERATION OR, FOR CONTINUING OPERATIONS, AT THE END OF EACH WORKING DAY.

CHANNELIZING DEVICES PLACED ADJACENT TO WORK AREA SHALL BE PULLED BACK FROM THE TRAVEL LANE WHEN WORK IS NOT IN PROGRESS.

PROJECT NO: 1228-09-73	HWY: IH 43	COUNTY: MILWAUKEE	TRAFFIC CONTROL - CONSTRUCTION DETAILS	SHEET	E

2

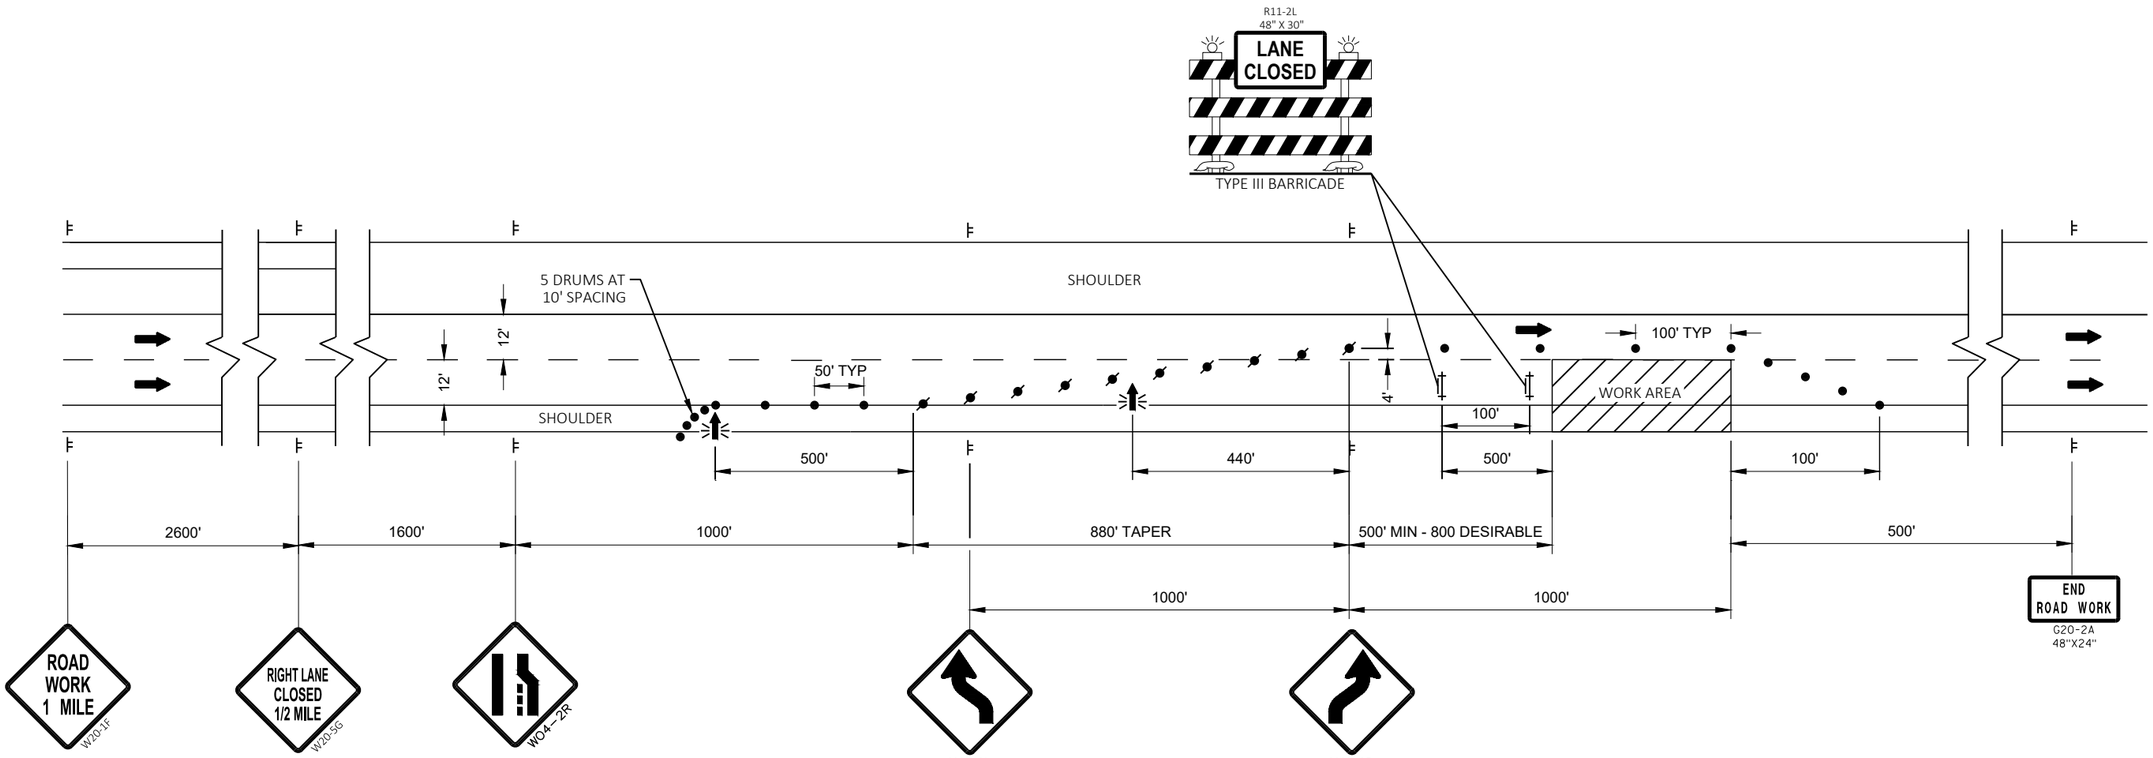

*

LEGEND

- TRAFFIC CONTROL DRUM
- TRAFFIC CONTROL WITH TYPE "C" STEADY BURN LIGHT
- TYPE III BARRICADE WITH TWO (2) TYPE "A" WARNING LIGHTS (FLASHING)
- TYPE III BARRICADE WITH SIGN WITH TWO (2) TYPE "A" WARNING LIGHTS (FLASHING)
- SIGN ON TEMPORARY SUPPORT
- FLASHING ARROW BOARD
- DIRECTION OF TRAFFIC
- WORK AREA

TRAFFIC CONTROL NOTES

THIS LANE CLOSURE IS TYPICAL FOR CLOSING THE RIGHT LANE. REVERSE FOR CLOSING LEFT LANE.

THE EXACT NUMBER, LOCATION AND SPACING OF ALL SIGNS AND DEVICES SHALL BE ADJUSTED TO FIT FIELD CONDITIONS AS DIRECTED BY THE ENGINEER.

ALL SIGNS ARE 48" X 48" UNLESS OTHERWISE NOTED.

"WO" SIGNS ARE THE SAME AS "W" SIGNS EXCEPT THE BACKGROUND IS ORANGE.

CONSIDER GEOMETRICS WHEN LOCATING SIGNS AND ARROWBOARDS SO THE DRIVER HAS A CLEAR VIEW OF THE ARROWBOARD AND LANE CLOSURE DRUMS.

* USE A MAX WIDTH SIGN IF THE WIDTH OF THE LEFT OVER THRU IS LESS THAN 16'.

NIGHT TIME LANE CLOSURE

PROJECT NO: 1228-09-73	HWY: IH 43	COUNTY: MILWAUKEE	TRAFFIC CONTROL - CONSTRUCTION DETAILS	SHEET	E

FILE NAME : N:\PDS\C3D\12280903\SHEETSPLAN\TRAFFIC CONTROL PLANS (DETAILED) - C3D\025000_TC-TC DETAILS_4.DWG
LAYOUT NAME - 025000D_tc
PLOT DATE : 8/5/2021 10:25 AM PLOT BY : SPAETH, MICHELE L PLOT NAME : PLOT SCALE : 1 IN:10 FT
WISDOT/CADDS SHEET 42

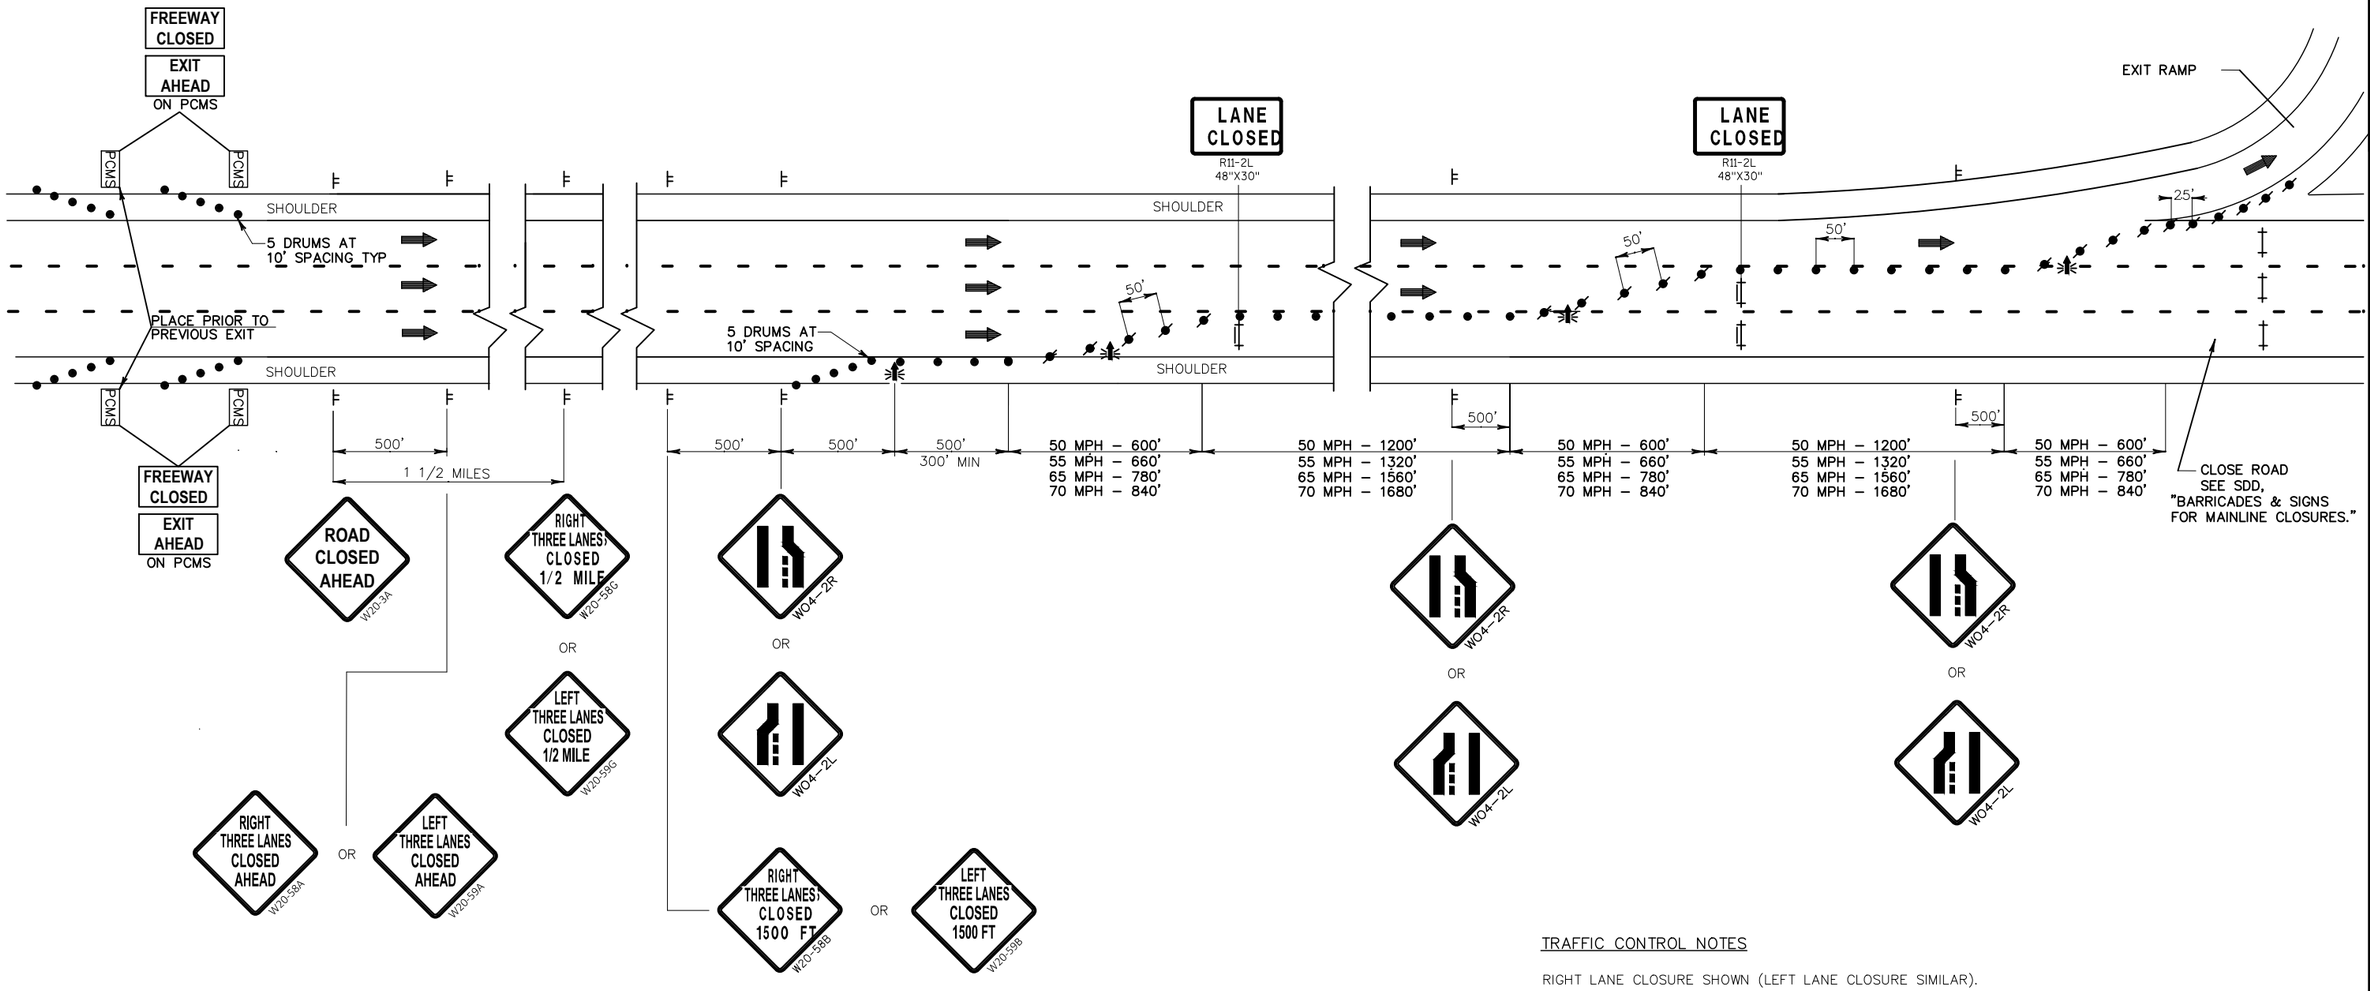

LEGEND

- TRAFFIC CONTROL DRUM
- TRAFFIC CONTROL WITH TYPE "C" STEADY BURN LIGHT
- TYPE III BARRICADE WITH TWO (2) TYPE "A" WARNING LIGHTS (FLASHING)
- TYPE III BARRICADE WITH SIGN WITH TWO (2) TYPE "A" WARNING LIGHTS (FLASHING)
- SIGN ON PERMANENT SUPPORT
- SIGN ON TEMPORARY SUPPORT
- FLASHING ARROW BOARD
- DIRECTION OF TRAFFIC
- PCMS TRAFFIC CONTROL SIGN PORTABLE CHANGEABLE MESSAGE BOARD
- WORK AREA

THREE LANE FULL FREEWAY CLOSURE

TRAFFIC CONTROL NOTES

RIGHT LANE CLOSURE SHOWN (LEFT LANE CLOSURE SIMILAR).

THE EXACT NUMBER, LOCATION AND SPACING OF ALL SIGNS AND DEVICES SHALL BE ADJUSTED TO FIT FIELD CONDITIONS AS DIRECTED BY THE ENGINEER.

FOR NIGHTTIME OPERATION ALL DRUMS IN TAPERS SHALL HAVE A WARNING LIGHT, TYPE C (STEADY BURN).

ALL SIGNS ARE 48" X 48" UNLESS OTHERWISE NOTED.

"WO" SIGNS ARE THE SAME AS "W" SIGNS EXCEPT THE BACKGROUND IS ORANGE.

WHEN A RAMP INTERSECTS THE FACILITY ON WHICH THE WORK IS BEING PERFORMED, ADDITIONAL TRAFFIC CONTROL SHALL BE PROVIDED AS SPECIFIED IN THE PLANS AND/OR THE SPECIAL PROVISIONS OR AS DIRECTED BY THE ENGINEER.

IF LANE CLOSURE IS MORE THAN 1 MILE, PLACE A TYPE III BARRICADE APPROXIMATELY EVERY 1000' ACROSS EACH CLOSED LANE TO HELP ENFORCE THE DRUM LINE.

CONSIDER GEOMETRICS WHEN LOCATING SIGNS AND ARROW BOARDS SO THE DRIVER HAS A CLEAR VIEW OF THE ARROW BOARD AND LANE CLOSURE DRUMS FOR A MINIMUM 1500' IN FRONT OF DRUMS, WITH LANE CLOSED SIGN.

REFER TO DETOUR ROUTES FOR TRAFFIC CLOSING SIGNS.

PROJECT NO: 1228-09-73	HWY: IH 43	COUNTY: MILWAUKEE	TRAFFIC CONTROL CONSTRUCTION DETAILS	SHEET	E

2

STAGE 0
*CONSTRUCTION
- MILL AND OVERLAY INSIDE SHOULDER
- MEDIAN DRAINAGE STRUCTURES

TRAFFIC
- TRAFFIC IN OUTSIDE LANES

*NOT ALL CONSTRUCTION OPERATIONS HAVE BEEN LISTED. REFER TO THE PLANS AND SPECIFICATIONS FOR MORE INFORMATION

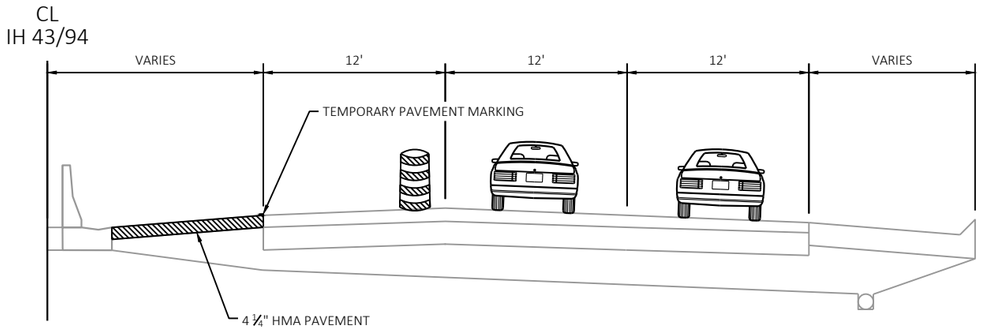

STAGE 0
NORTH BOUND SHOWN.
SOUTHBOUND SIMILAR.

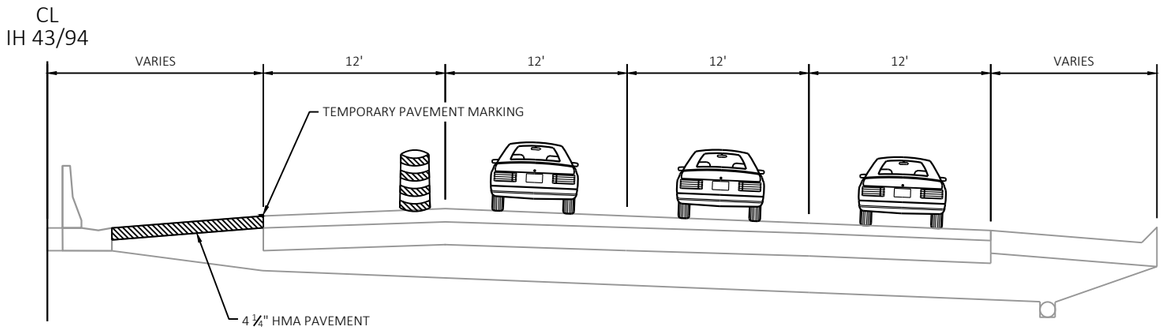

STAGE 0
NORTH BOUND SHOWN.
SOUTHBOUND SIMILAR.

2

STAGE 1
*CONSTRUCTION
- TEMPORARY DRAINAGE PREP WORK OUTSIDE SHOULDER
- BASE PATCH OUTSIDE LANES
- MILL AND OVERLAY LOWER LAYER ON OUTSIDE LANES

TRAFFIC
- TRAFFIC ON INSIDE SHOULDER

SIGNING
- PLACE "DIP" SIGNS AS NEEDED AT TEMPORARY DRAINAGE DEPRESSIONS WHEN TRAFFIC IS ON THE SHOULDER
- PLACE "BUMP" SIGNS AS NEEDED AT TRANSVERSE JOINTS
- PLACE "TRUCKS USE LEFT LANE" SIGNS WHEN ALL LANES ARE OPEN TO TRAFFIC
- PLACE "LOW SHOULDER" SIGNS AS NEEDED AT TEMPORARY DRAINAGE DEPRESSIONS WHEN THE ADJACENT LANE IS HIGHER THAN THE SHOULDER
- PLACE "UNEVEN LANE" SIGNS AS NEEDED WHEN ALL LANES ARE OPEN TO TRAFFIC

*NOT ALL CONSTRUCTION OPERATIONS HAVE BEEN LISTED. REFER TO THE PLANS AND SPECIFICATIONS FOR MORE INFORMATION

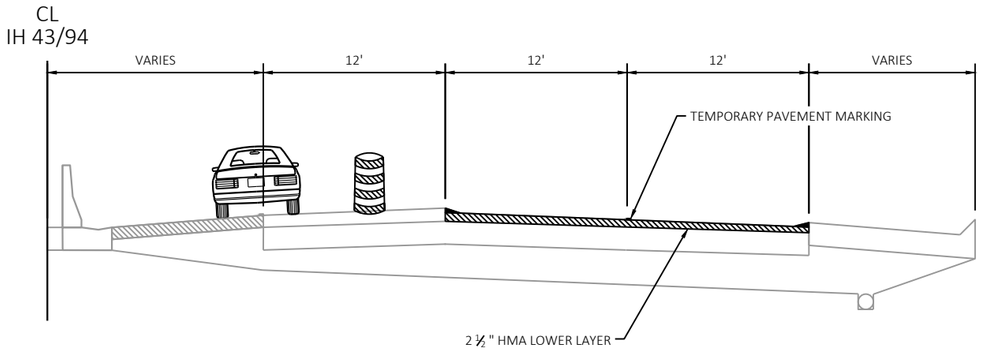

STAGE 1
NORTH BOUND SHOWN.
SOUTHBOUND SIMILAR.

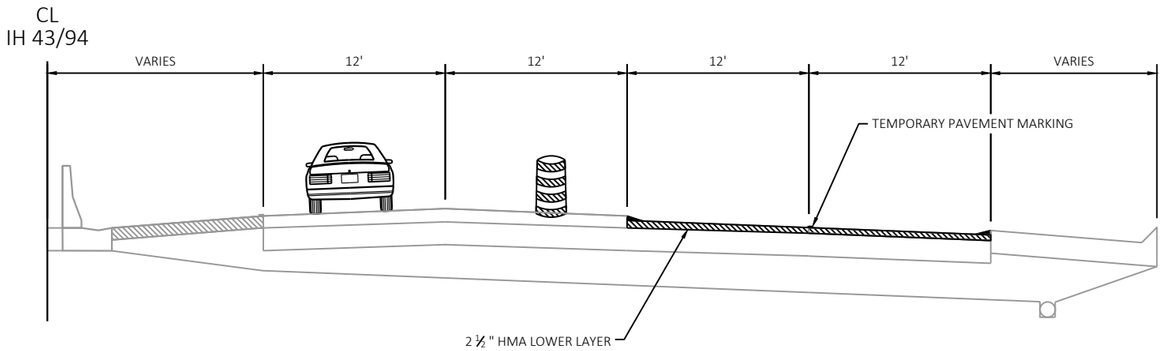

STAGE 1
NORTH BOUND SHOWN.
SOUTHBOUND SIMILAR.

2

STAGE 2

*CONSTRUCTION

- BASE PATCH INSIDE LANE(S)
- MILL AND OVERLAY LOWER LAYER ON INSIDE LANE(S)

TRAFFIC

- TRAFFIC IN OUTSIDE LANE

SIGNING

- PLACE "BUMP" SIGNS AS NEEDED AT TRANSVERSE JOINTS
- PLACE "UNEVEN LANE" SIGNS AS NEEDED WHEN ALL LANES ARE OPEN TO TRAFFIC

*NOT ALL CONSTRUCTION OPERATIONS HAVE BEEN LISTED. REFER TO THE PLANS AND SPECIFICATIONS FOR MORE INFORMATION

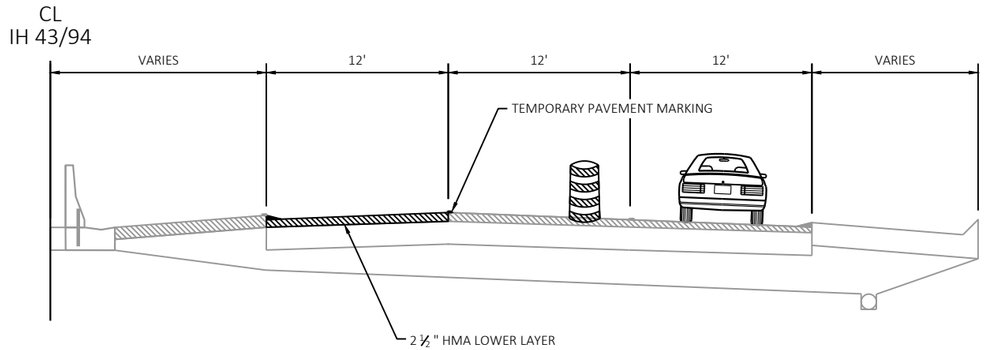

STAGE 2
NORTH BOUND SHOWN.
SOUTHBOUND SIMILAR.

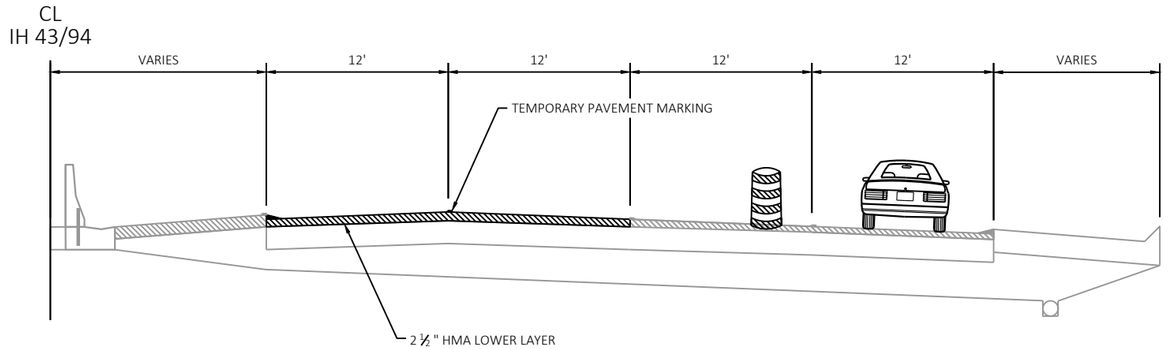

STAGE 2
NORTH BOUND SHOWN.
SOUTHBOUND SIMILAR.

2

STAGE 3

*CONSTRUCTION

- PAVE UPPER LAYER INSIDE LANE(S)
- PAVE UPPER LAYER OF SHOULDER AT TEMPORARY DRAINAGE DEPRESSIONS AFTER INSIDE LANE UPPER LAYER IS COMPLETE

TRAFFIC

- TRAFFIC IN OUTSIDE LANE

SIGNING

- PLACE "DIP" SIGNS AS NEEDED AT TEMPORARY DRAINAGE DEPRESSIONS WHEN TRAFFIC IS ON THE SHOULDER
- PLACE "BUMP" SIGNS AS NEEDED AT TRANSVERSE JOINTS
- PLACE "UNEVEN LANE" SIGNS AS NEEDED WHEN ALL LANES ARE OPEN TO TRAFFIC

*NOT ALL CONSTRUCTION OPERATIONS HAVE BEEN LISTED. REFER TO THE PLANS AND SPECIFICATIONS FOR MORE INFORMATION

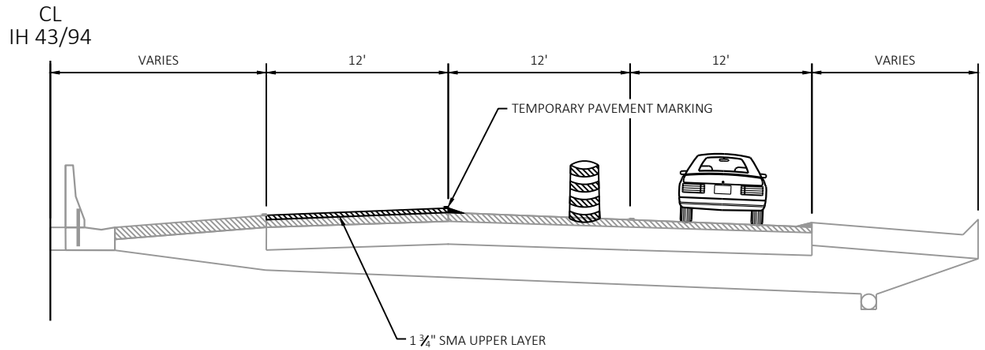

STAGE 3
NORTH BOUND SHOWN.
SOUTHBOUND SIMILAR.

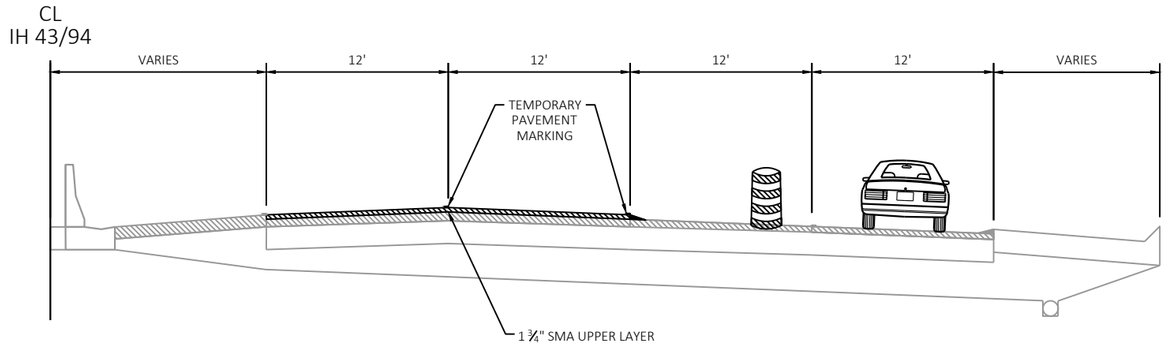

STAGE 3
NORTH BOUND SHOWN.
SOUTHBOUND SIMILAR.

2

STAGE 4
*CONSTRUCTION
- PAVE UPPER LAYER OUTSIDE LANE(S)
- REPLACE OUTSIDE SHOULDERS AT TEMPORARY DRAINAGE LOCATIONS AFTER OUTSIDE UPPER LAYER IS COMPLETE

TRAFFIC
- TRAFFIC ON INSIDE SHOULDER FOR OUTSIDE UPPER LAYER
- TRAFFIC IN INSIDE LANE FOR SHOULDER REPLACEMENT

SIGNING
- PLACE "DIP" SIGNS AS NEEDED AT TEMPORARY DRAINAGE DEPRESSIONS WHEN TRAFFIC IS ON THE SHOULDER
- PLACE "BUMP" SIGNS AS NEEDED AT TRANSVERSE JOINTS
- PLACE "TRUCKS USE LEFT LANE" SIGNS WHEN ALL LANES ARE OPEN TO TRAFFIC
- PLACE "LOW SHOULDER" SIGNS AS NEEDED AT TEMPORARY DRAINAGE DEPRESSIONS WHEN THE ADJACENT LANE IS HIGHER THAN THE SHOULDER
- PLACE "UNEVEN LANE" SIGNS AS NEEDED WHEN ALL LANES ARE OPEN TO TRAFFIC

*NOT ALL CONSTRUCTION OPERATIONS HAVE BEEN LISTED. REFER TO THE PLANS AND SPECIFICATIONS FOR MORE INFORMATION

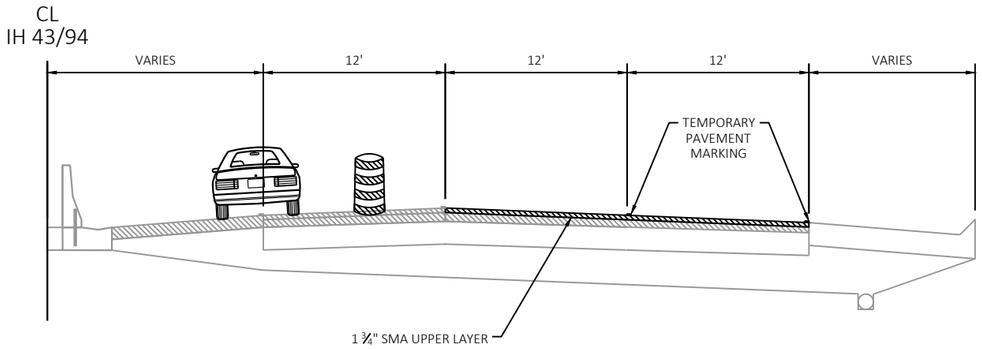

STAGE 4
NORTH BOUND SHOWN.
SOUTHBOUND SIMILAR.

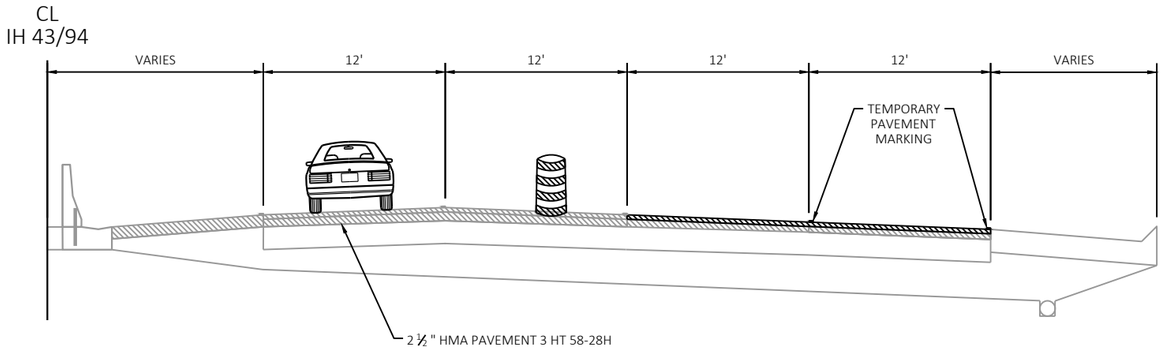

STAGE 4
NORTH BOUND SHOWN.
SOUTHBOUND SIMILAR.

PROJECT NO: 1228-09-73	HWY: IH 43	COUNTY: MILWAUKEE	TRAFFIC CONTROL	SHEET	E

2

GENERAL NOTES

- REFER TO CONSTRUCTION DETAIL "TYPICAL SYSTEM RAMP CLOSURE".
- REFER TO SDD "TRAFFIC CONTROL, PARALLEL EXIT RAMP WITHIN LANE CLOSURE".
- PLACE PCMS PRIOR TO EXIT 8 A-B (OFF RAMP TO LOOMIS RD/STH 36) ON BOTH SIDES TO ENHANCE VISIBILITY WITH A TAPER OF REFLECTORIZED DRUMS AHEAD OF PCMS (5 DRUMS AT 10' SPACING) USING THE FOLLOWING MESSAGE:

43N/94W RAMP CLOSED
FOLLOW DETOUR

LEGEND

- TRAFFIC CONTROL DRUM WITH TYPE C STEADY BURN LIGHT
- TRAFFIC CONTROL DRUM
- SIGN ON TEMPORARY SUPPORT
- DIRECTION OF TRAFFIC
- EXISTING SIGN
- TYPE III BARRICADE WTH ATTACHED SIGN WITH TWO TYPE "A" LIGHTS
- PCMS PORTABLE CHANGEABLE MESSAGE SIGN

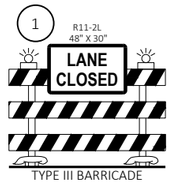

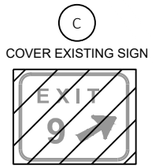

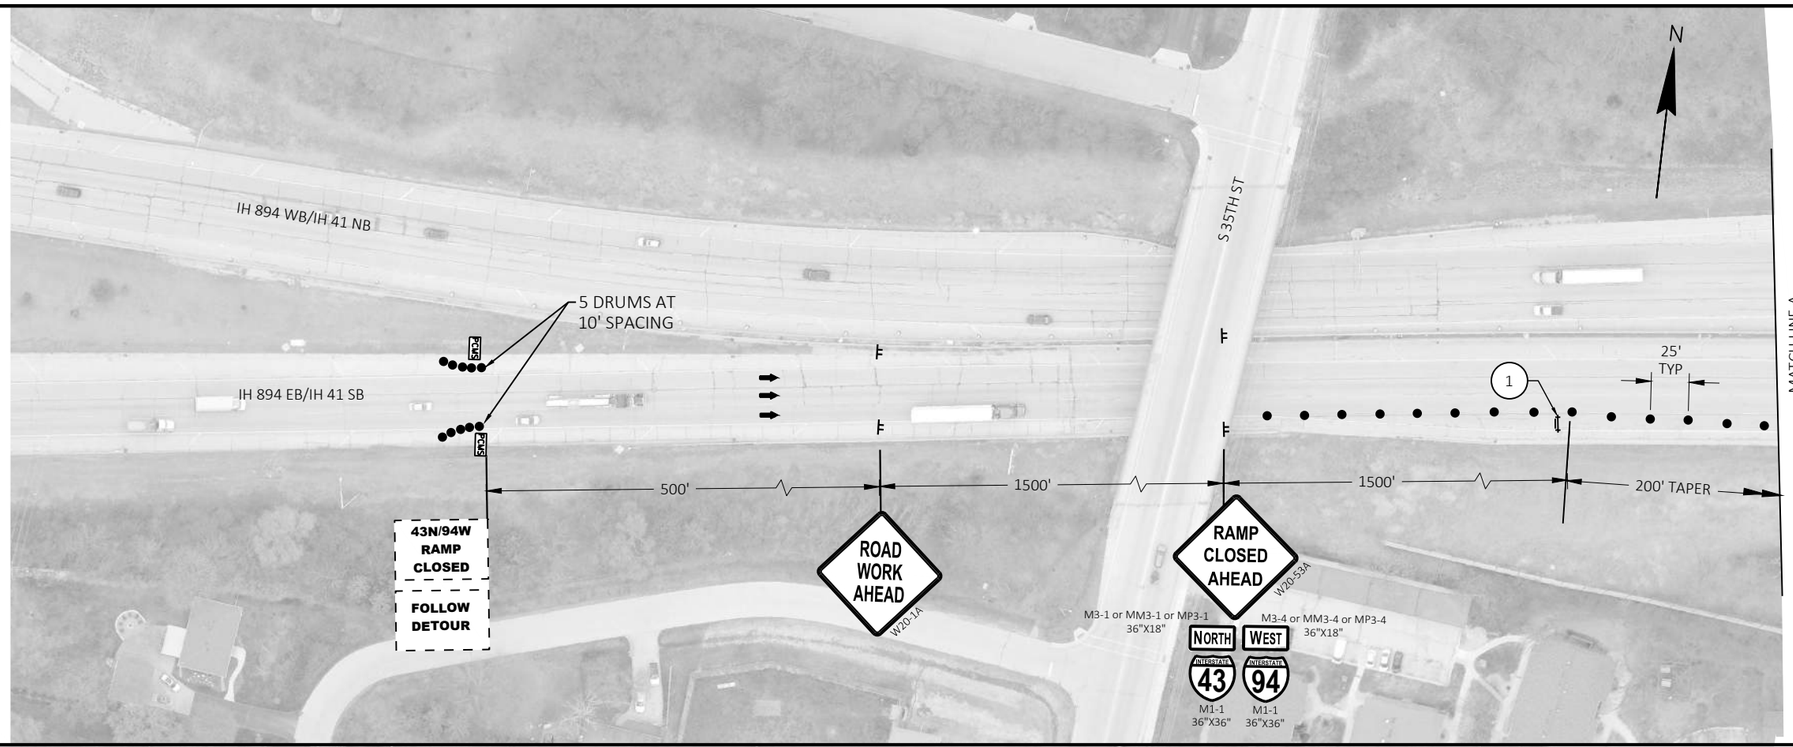

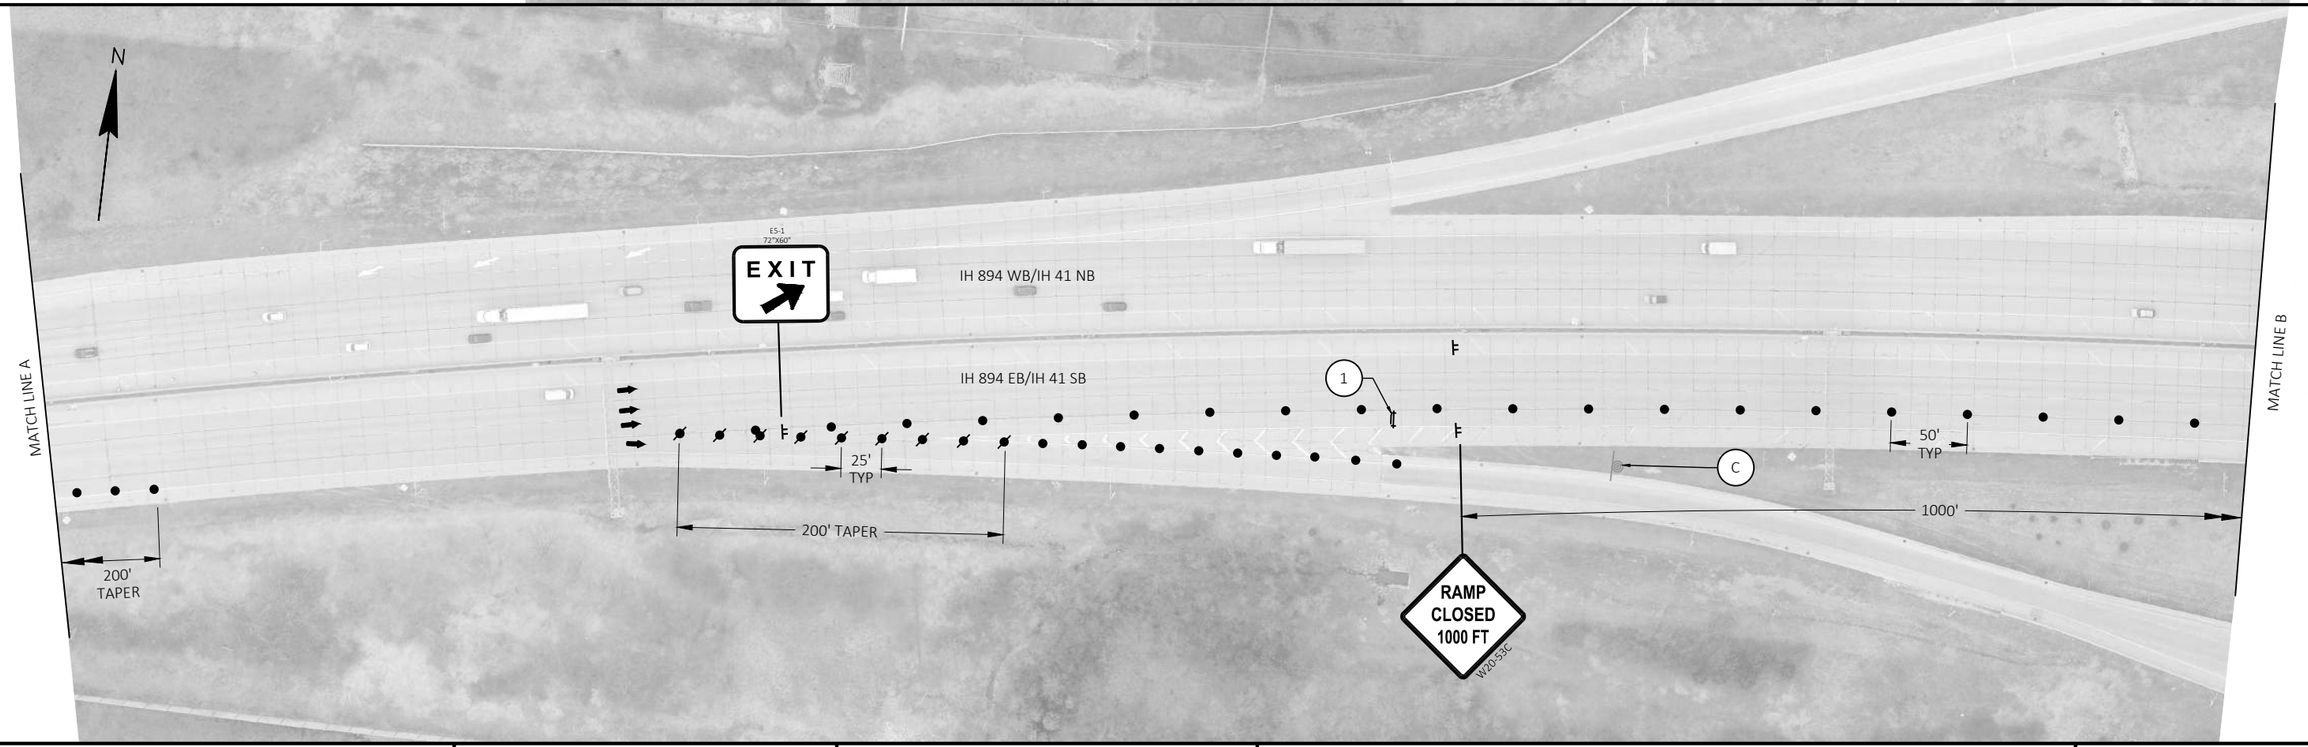

2

PROJECT NO: 1228-09-73	HWY: IH 43	COUNTY: MILWAUKEE	TRAFFIC CONTROL - NB - STAGE 1 & STAGE 4-A	SHEET	E

FILE NAME : N:\PDS\C3D\12280903\SHEETSPLAN\TRAFFIC CONTROL PLANS (DETAILED) - C3D\MOD_026001_S1A _NB_OUT.DWG
LAYOUT NAME - 1
PLOT DATE : 8/5/2021 10:25 AM
PLOT BY : SPAETH, MICHELE L
PLOT NAME :
PLOT SCALE : 1 IN:100 FT
WISDOT/CADDS SHEET 42

2

2

5 DRUMS AT
10' SPACING

43N/94W
RAMP
CLOSED

PCMS

25' TYP

2

RAMP WILL
BE CLOSED
(TIME)
BEGINNING
(DATE)

R11-51
48"X48"

PLACE SIGN 7 CALENDAR DAYS PRIOR TO THE RAMP CLOSURE.

N

IH 894 WB/IH 41 NB

S 27TH ST (STH 241) SB

S 27TH ST (STH 241) NB

MATCH LINE B

IH 894 EB/IH 41 SB

50'
TYP

1

1000'

25' TYP

2

5 DRUMS AT
10' SPACING

PCMS

*

RAMP
TO
CLOSE

XXXDAY
XX XX XX

2

25' TYP

2

PLACE SIGN 7 CALENDAR DAYS PRIOR TO THE RAMP CLOSURE.

RAMP WILL
BE CLOSED
(TIME)
BEGINNING
(DATE)

R11-51
48"X48"

5 DRUMS AT
10' SPACING

43N/94W
RAMP
CLOSED

PCMS

GENERAL NOTES

- REFER TO CONSTRUCTION DETAIL "TYPICAL SYSTEM RAMP CLOSURE".
- REFER TO CONSTRUCTION DETAIL "TRAFFIC CONTROL FOR ENRANCE RAMP CLOSURE SHORT TERM ONLY".
* PLACE PCMS 7 DAYS PRIOR TO THE W-N RAMP (EXIST 10 A) CLOSURE.

LEGEND

- TRAFFIC CONTROL DRUM
- SIGN ON TEMPORARY SUPPORT
- DIRECTION OF TRAFFIC
- TYPE III BARRICADE WITH TWO TYPE "A" LIGHTS
- TYPE III BARRICADE WTH ATTACHED SIGN WITH TWO TYPE "A" LIGHTS
- PCMS PORTABLE CHANGEABLE MESSAGE SIGN

1 R11-2L
48" X 30"

TYPE III BARRICADE

2 R11-2R
48" X 30"

TYPE III BARRICADE

PROJECT NO: 1228-09-73	HWY: IH 43	COUNTY: MILWAUKEE	TRAFFIC CONTROL - NB - STAGE 1 & STAGE 4-A	SHEET	E

FILE NAME : N:\PDS\C3D\12280903\SHEETSPLAN\TRAFFIC CONTROL PLANS (DETAILED) - C3D\MOD_026001_S1A _NB_OUT.DWG
LAYOUT NAME - 2

PLOT DATE : 8/5/2021 10:26 AM PLOT BY : SPAETH, MICHELE L PLOT NAME : PLOT SCALE : 1 IN:100 FT

2

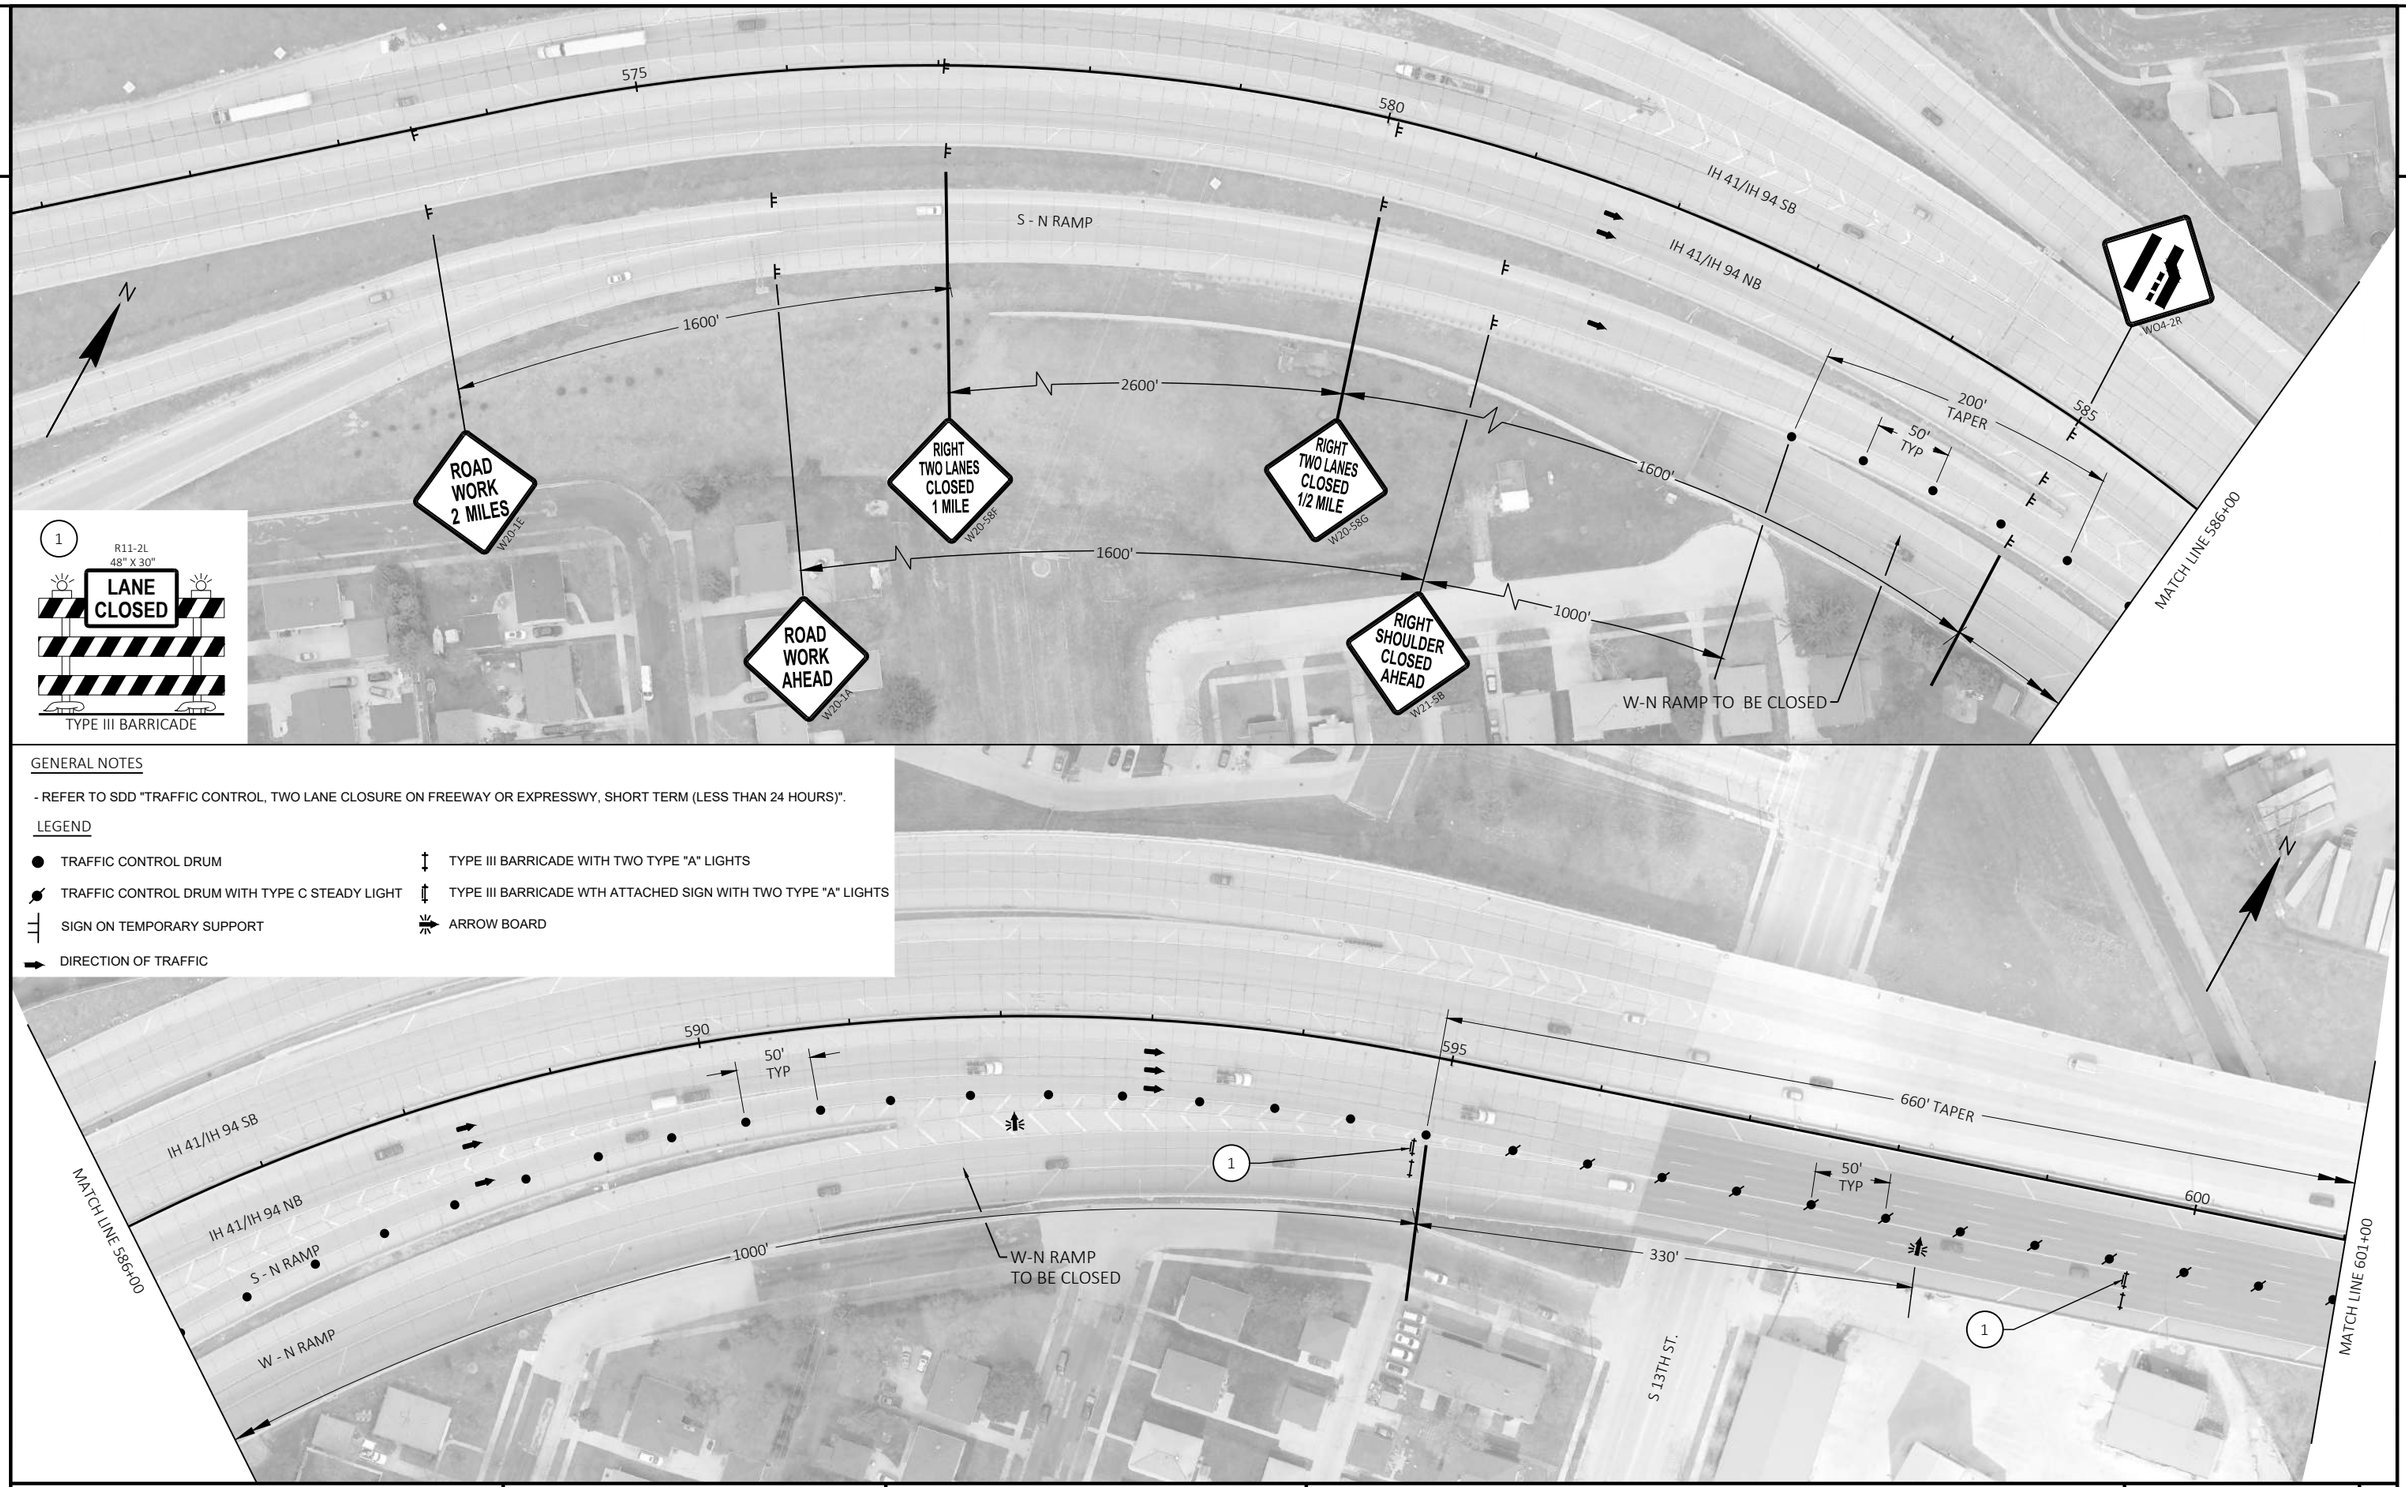

GENERAL NOTES

- REFER TO SDD "TRAFFIC CONTROL, TWO LANE CLOSURE ON FREEWAY OR EXPRESSWY, SHORT TERM (LESS THAN 24 HOURS)".

LEGEND

- TRAFFIC CONTROL DRUM
- TRAFFIC CONTROL DRUM WITH TYPE C STEADY LIGHT
- SIGN ON TEMPORARY SUPPORT
- DIRECTION OF TRAFFIC
- TYPE III BARRICADE WITH TWO TYPE "A" LIGHTS
- TYPE III BARRICADE WTH ATTACHED SIGN WITH TWO TYPE "A" LIGHTS
- ARROW BOARD

PROJECT NO: 1228-09-73	HWY: IH 43	COUNTY: MILWAUKEE	TRAFFIC CONTROL - NB - STAGE 1 & STAGE 4-A	SHEET	E

FILE NAME : N:\PDS\C3D\12280903\SHEETSPLAN\TRAFFIC CONTROL PLANS (DETAILED) - C3D\MOD_026001_S1A _NB_OUT.DWG
LAYOUT NAME - 3
PLOT DATE : 8/5/2021 10:26 AM
PLOT BY : SPAETH, MICHELE L
PLOT NAME :
PLOT SCALE : 1 IN:100 FT
WISDOT/CADDS SHEET 42

2

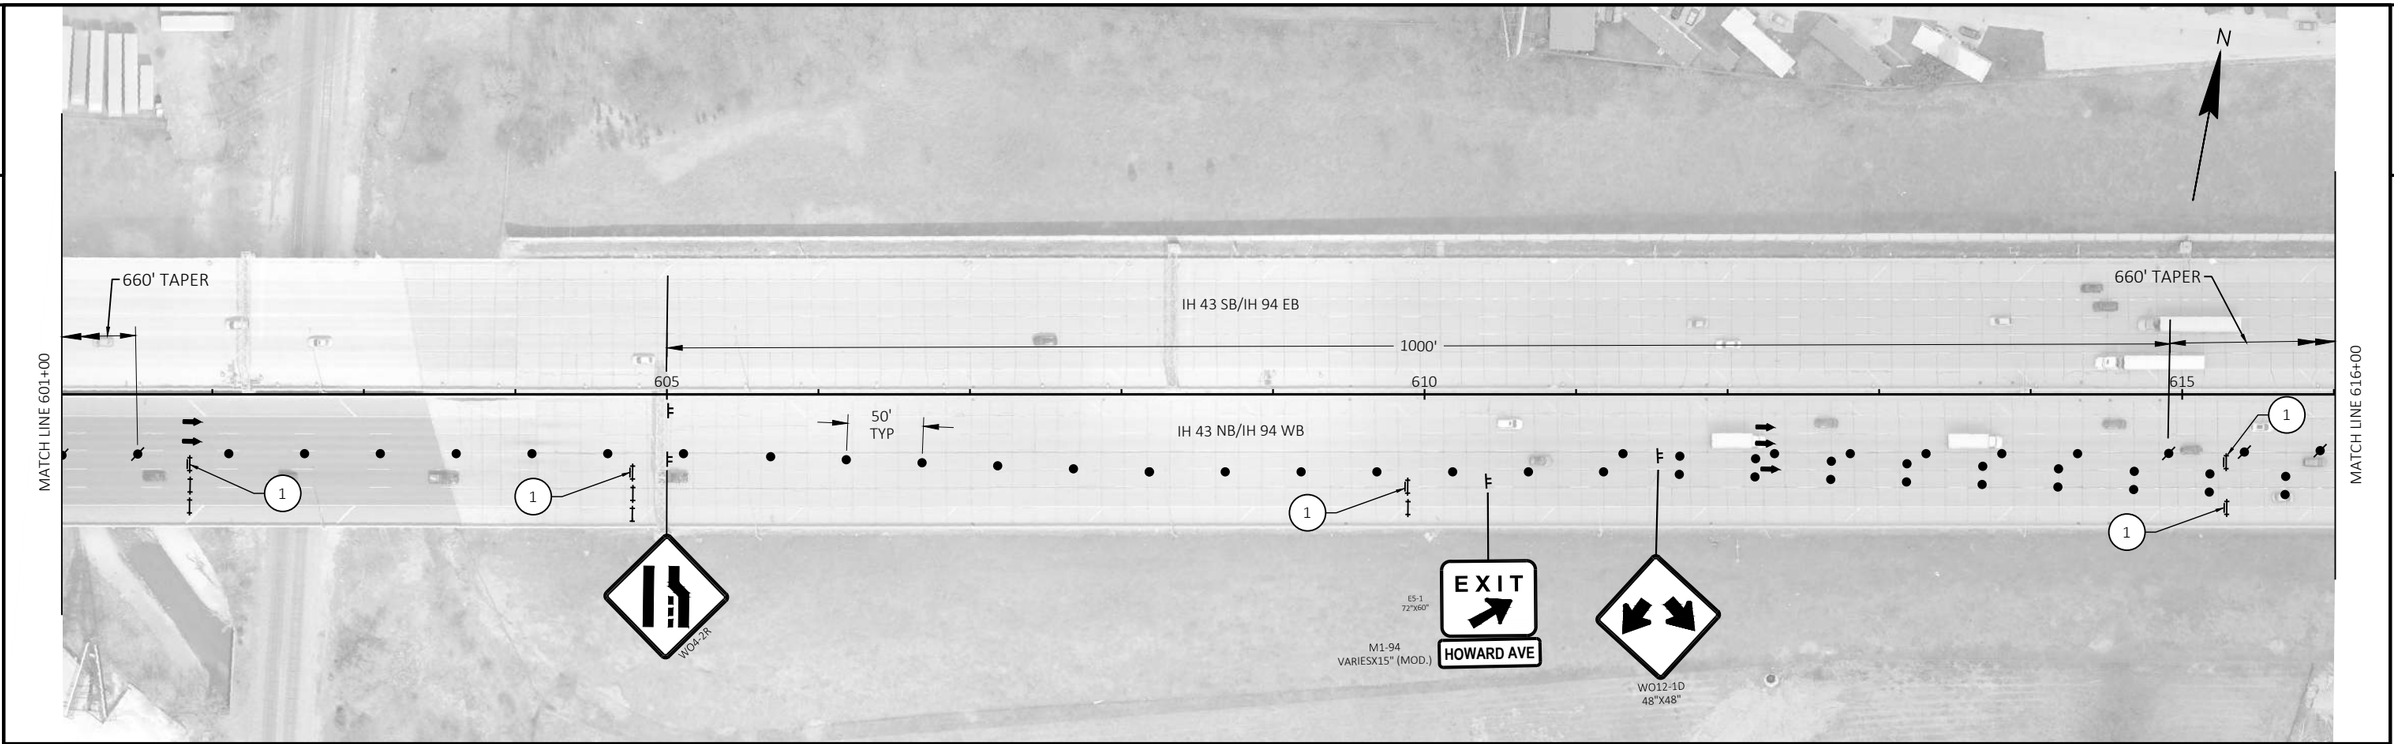

GENERAL NOTES

- REFER TO SDD "TRAFFIC CONTROL, TWO LANE CLOSURE ON FREEWAY OR EXPRESSWY, SHORT TERM (LESS THAN 24 HOURS)".

LEGEND

- TRAFFIC CONTROL DRUM
- TRAFFIC CONTROL DRUM WITH TYPE C STEADY LIGHT
- SIGN ON TEMPORARY SUPPORT
- DIRECTION OF TRAFFIC
- TYPE III BARRICADE WITH TWO TYPE "A" LIGHTS
- TYPE III BARRICADE WTH ATTACHED SIGN WITH TWO TYPE "A" LIGHTS
- ARROW BOARD

TYPE III BARRICADE

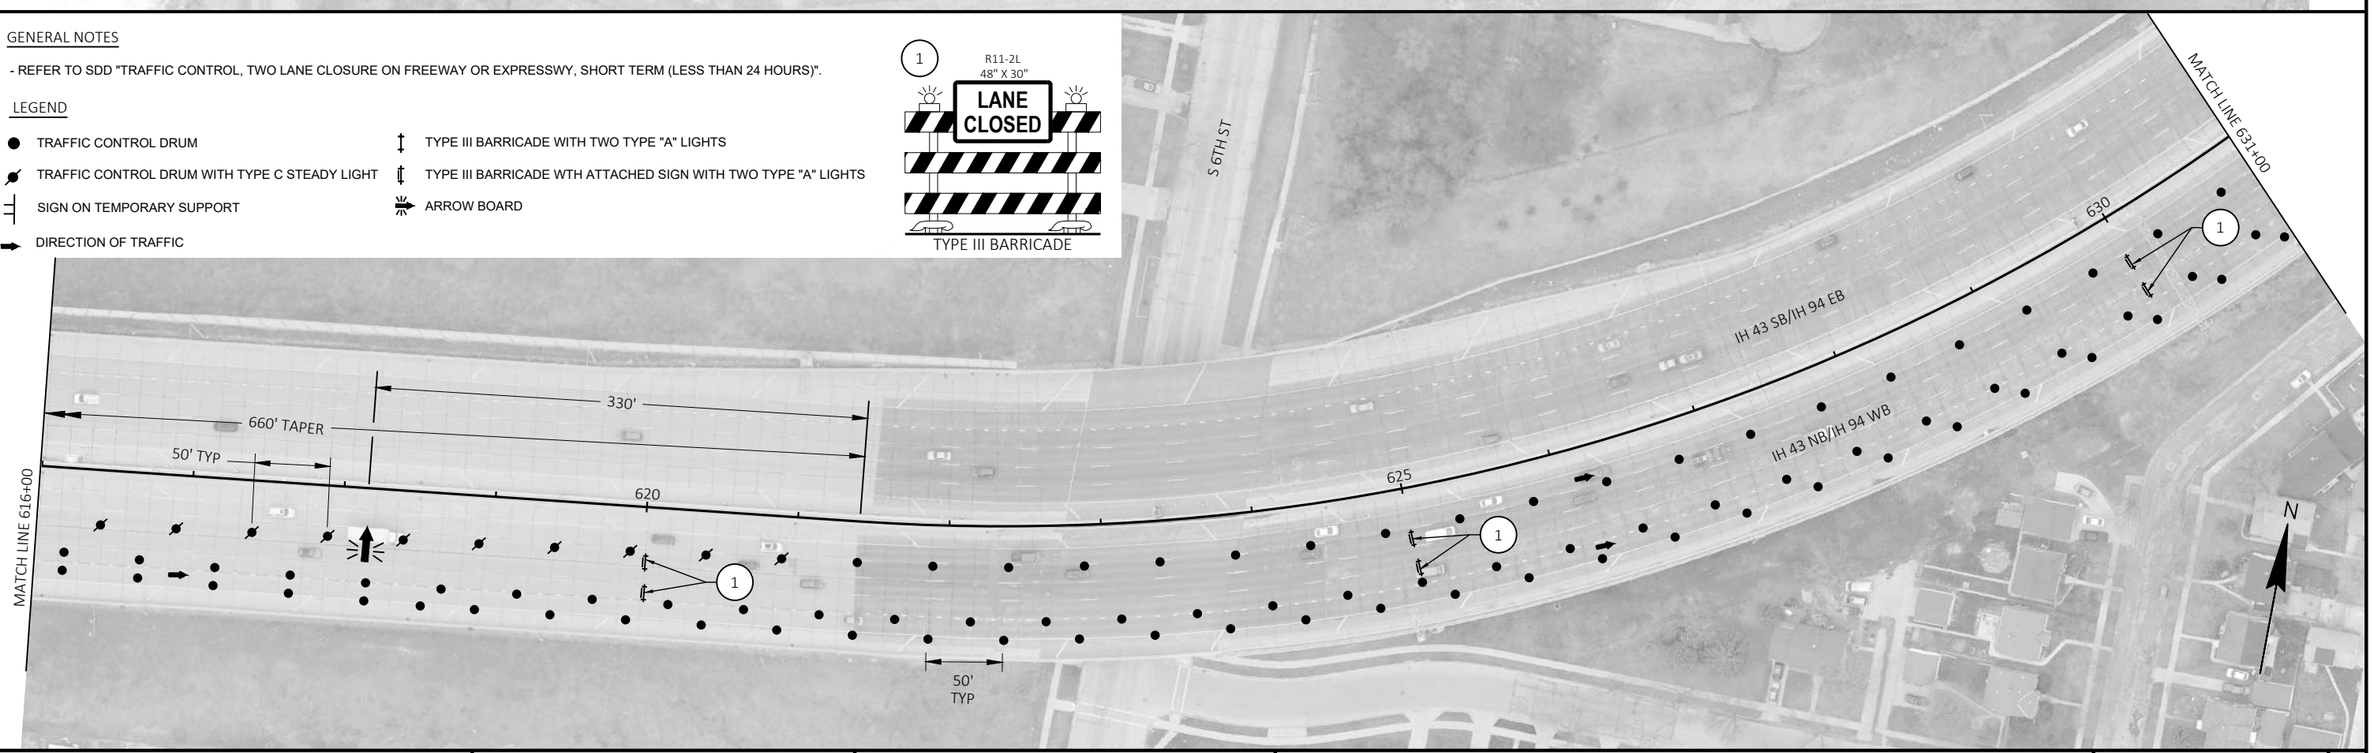

PROJECT NO: 1228-09-73	HWY: IH 43	COUNTY: MILWAUKEE	TRAFFIC CONTROL - NB - STAGE 1 & STAGE 4-A	SHEET	E

FILE NAME : N:\PDS\C3D\12280903\SHEETSPLAN\TRAFFIC CONTROL PLANS (DETAILED) - C3D\MOD_026001_S1A _NB_OUT.DWG
LAYOUT NAME - 4

PLOT DATE : 8/5/2021 10:26 AM PLOT BY : SPAETH, MICHELE L PLOT NAME : PLOT SCALE : 1 IN:100 FT

GENERAL NOTES

- REFER TO SDD "TRAFFIC CONTROL, TWO LANE CLOSURE ON FREEWAY OR EXPRESSWY, SHORT TERM (LESS THAN 24 HOURS)".

LEGEND

- TRAFFIC CONTROL DRUM
- TRAFFIC CONTROL DRUM WITH TYPE C STEADY LIGHT
- TYPE III BARRICADE WITH TWO TYPE "A" LIGHTS
- TYPE III BARRICADE WTH ATTACHED SIGN WITH TWO TYPE "A" LIGHTS
- SIGN ON TEMPORARY SUPPORT
- DIRECTION OF TRAFFIC
- ARROW BOARD

1 R11-2L 48" X 30" LANE CLOSED
TYPE III BARRICADE

3 WO1-6 48" X 24"
TYPE III BARRICADE

MATCH LINE 631+00
IH 43 SB/IH 94 EB
IH 43 NB/IH 94 WB
W1-4L 36"X36"
635
640
1000'
MATCH LINE 644+00
50' TYP
S 5TH ST
S 4TH ST
N

1000'
250' SHIFTING TAPER
50' TYP
645
650
655
IH 43 SB/IH 94 EB
IH 43 NB/IH 94 WB
100' TYP
W HOWARD AVE
W1-4R 36"X36"
1000'
MATCH LINE 644+00
MATCH LINE 659+00
WORKING AREA
OFF RAMP TO HOWARD AVE
END ROAD WORK G20-2A 48"X24"

PROJECT NO: 1228-09-73	HWY: IH 43	COUNTY: MILWAUKEE	TRAFFIC CONTROL - NB - STAGE 1 & STAGE 4-A	SHEET E

FILE NAME : N:\PDS\C3D\12280903\SHEETSPLAN\TRAFFIC CONTROL PLANS (DETAILED) - C3D\MOD_026001_S1A _NB_OUT.DWG
LAYOUT NAME - 5
PLOT DATE : 8/5/2021 10:26 AM PLOT BY : SPAETH, MICHELE L PLOT NAME : PLOT SCALE : 1 IN:100 FT

GENERAL NOTES

- REFER TO SDD "TRAFFIC CONTROL, TWO LANE CLOSURE ON FREEWAY OR EXPRESSWY, SHORT TERM (LESS THAN 24 HOURS)".

LEGEND

- TRAFFIC CONTROL DRUM
- TRAFFIC CONTROL DRUM WITH TYPE C STEADY LIGHT
- TYPE III BARRICADE WITH TWO TYPE "A" LIGHTS
- TYPE III BARRICADE WTH ATTACHED SIGN WITH TWO TYPE "A" LIGHTS
- SIGN ON TEMPORARY SUPPORT
- DIRECTION OF TRAFFIC
- ARROW BOARD

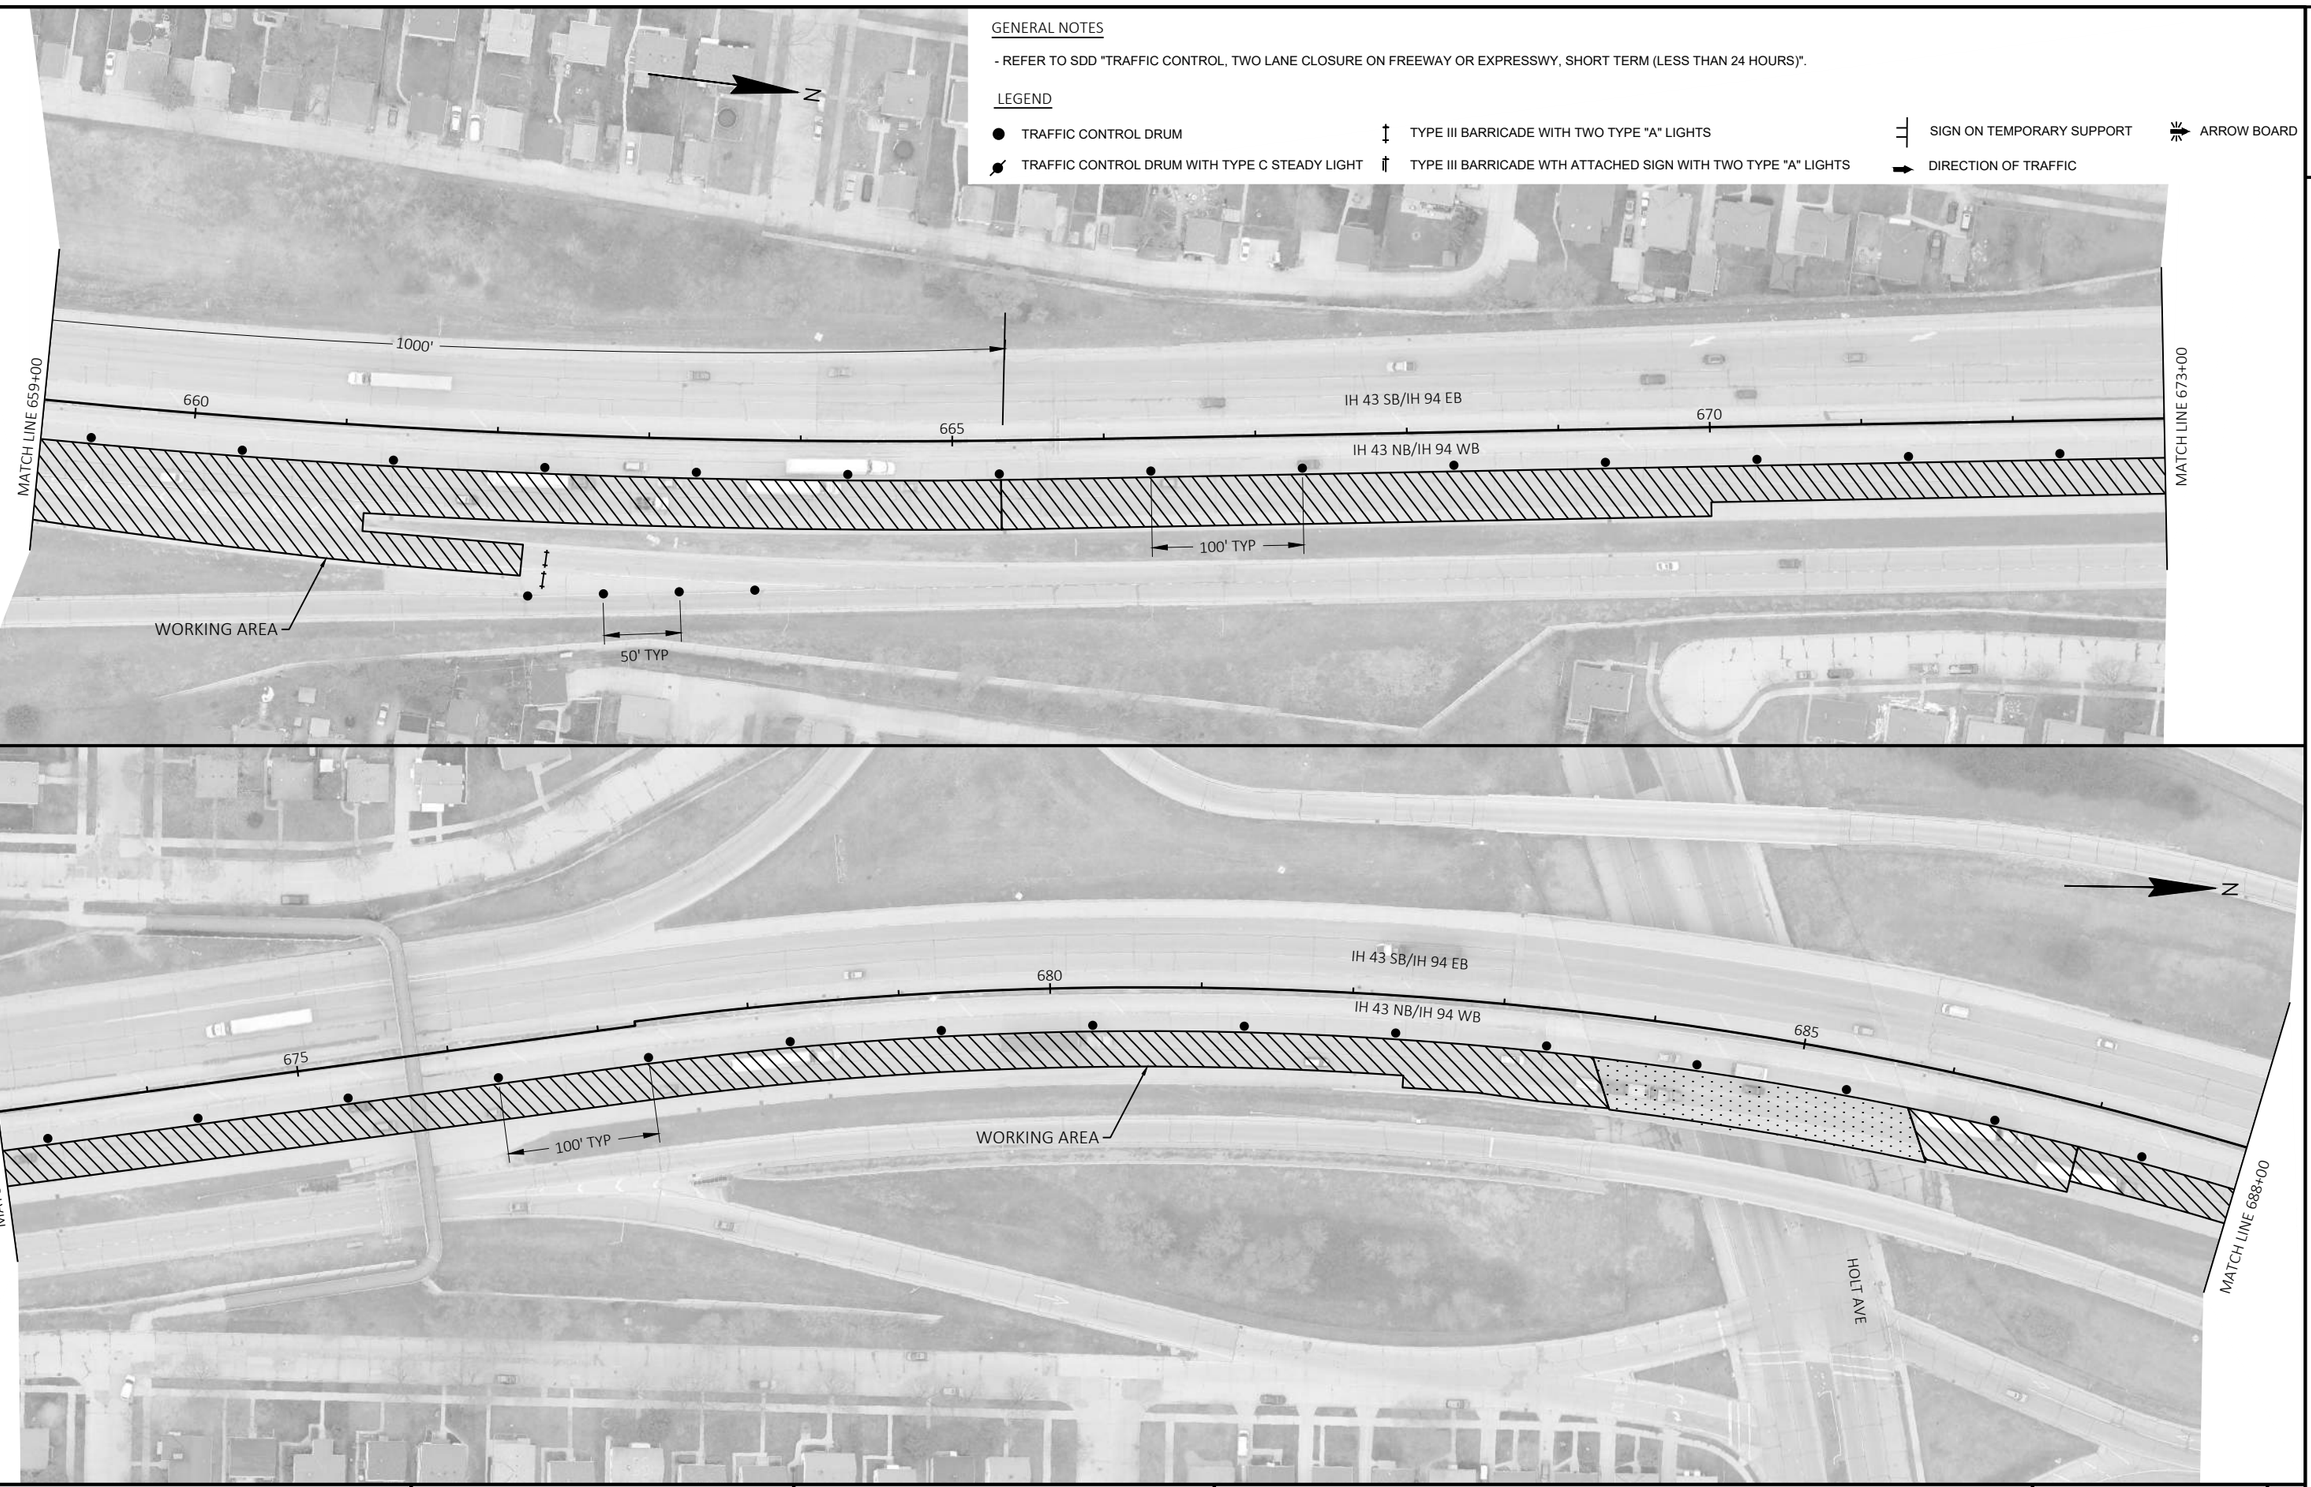

PROJECT NO: 1228-09-73	HWY: IH 43	COUNTY: MILWAUKEE	TRAFFIC CONTROL - NB - STAGE 1 & STAGE 4-A	SHEET	E

FILE NAME : N:\PDS\C3D\12280903\SHEETSPLAN\TRAFFIC CONTROL PLANS (DETAILED) - C3D\MOD_026001_S1A _NB_OUT.DWG
LAYOUT NAME - 6

PLOT DATE : 8/5/2021 10:26 AM PLOT BY : SPAETH, MICHELE L PLOT NAME : PLOT SCALE : 1 IN:100 FT

WISDOT/CADDS SHEET 42

2

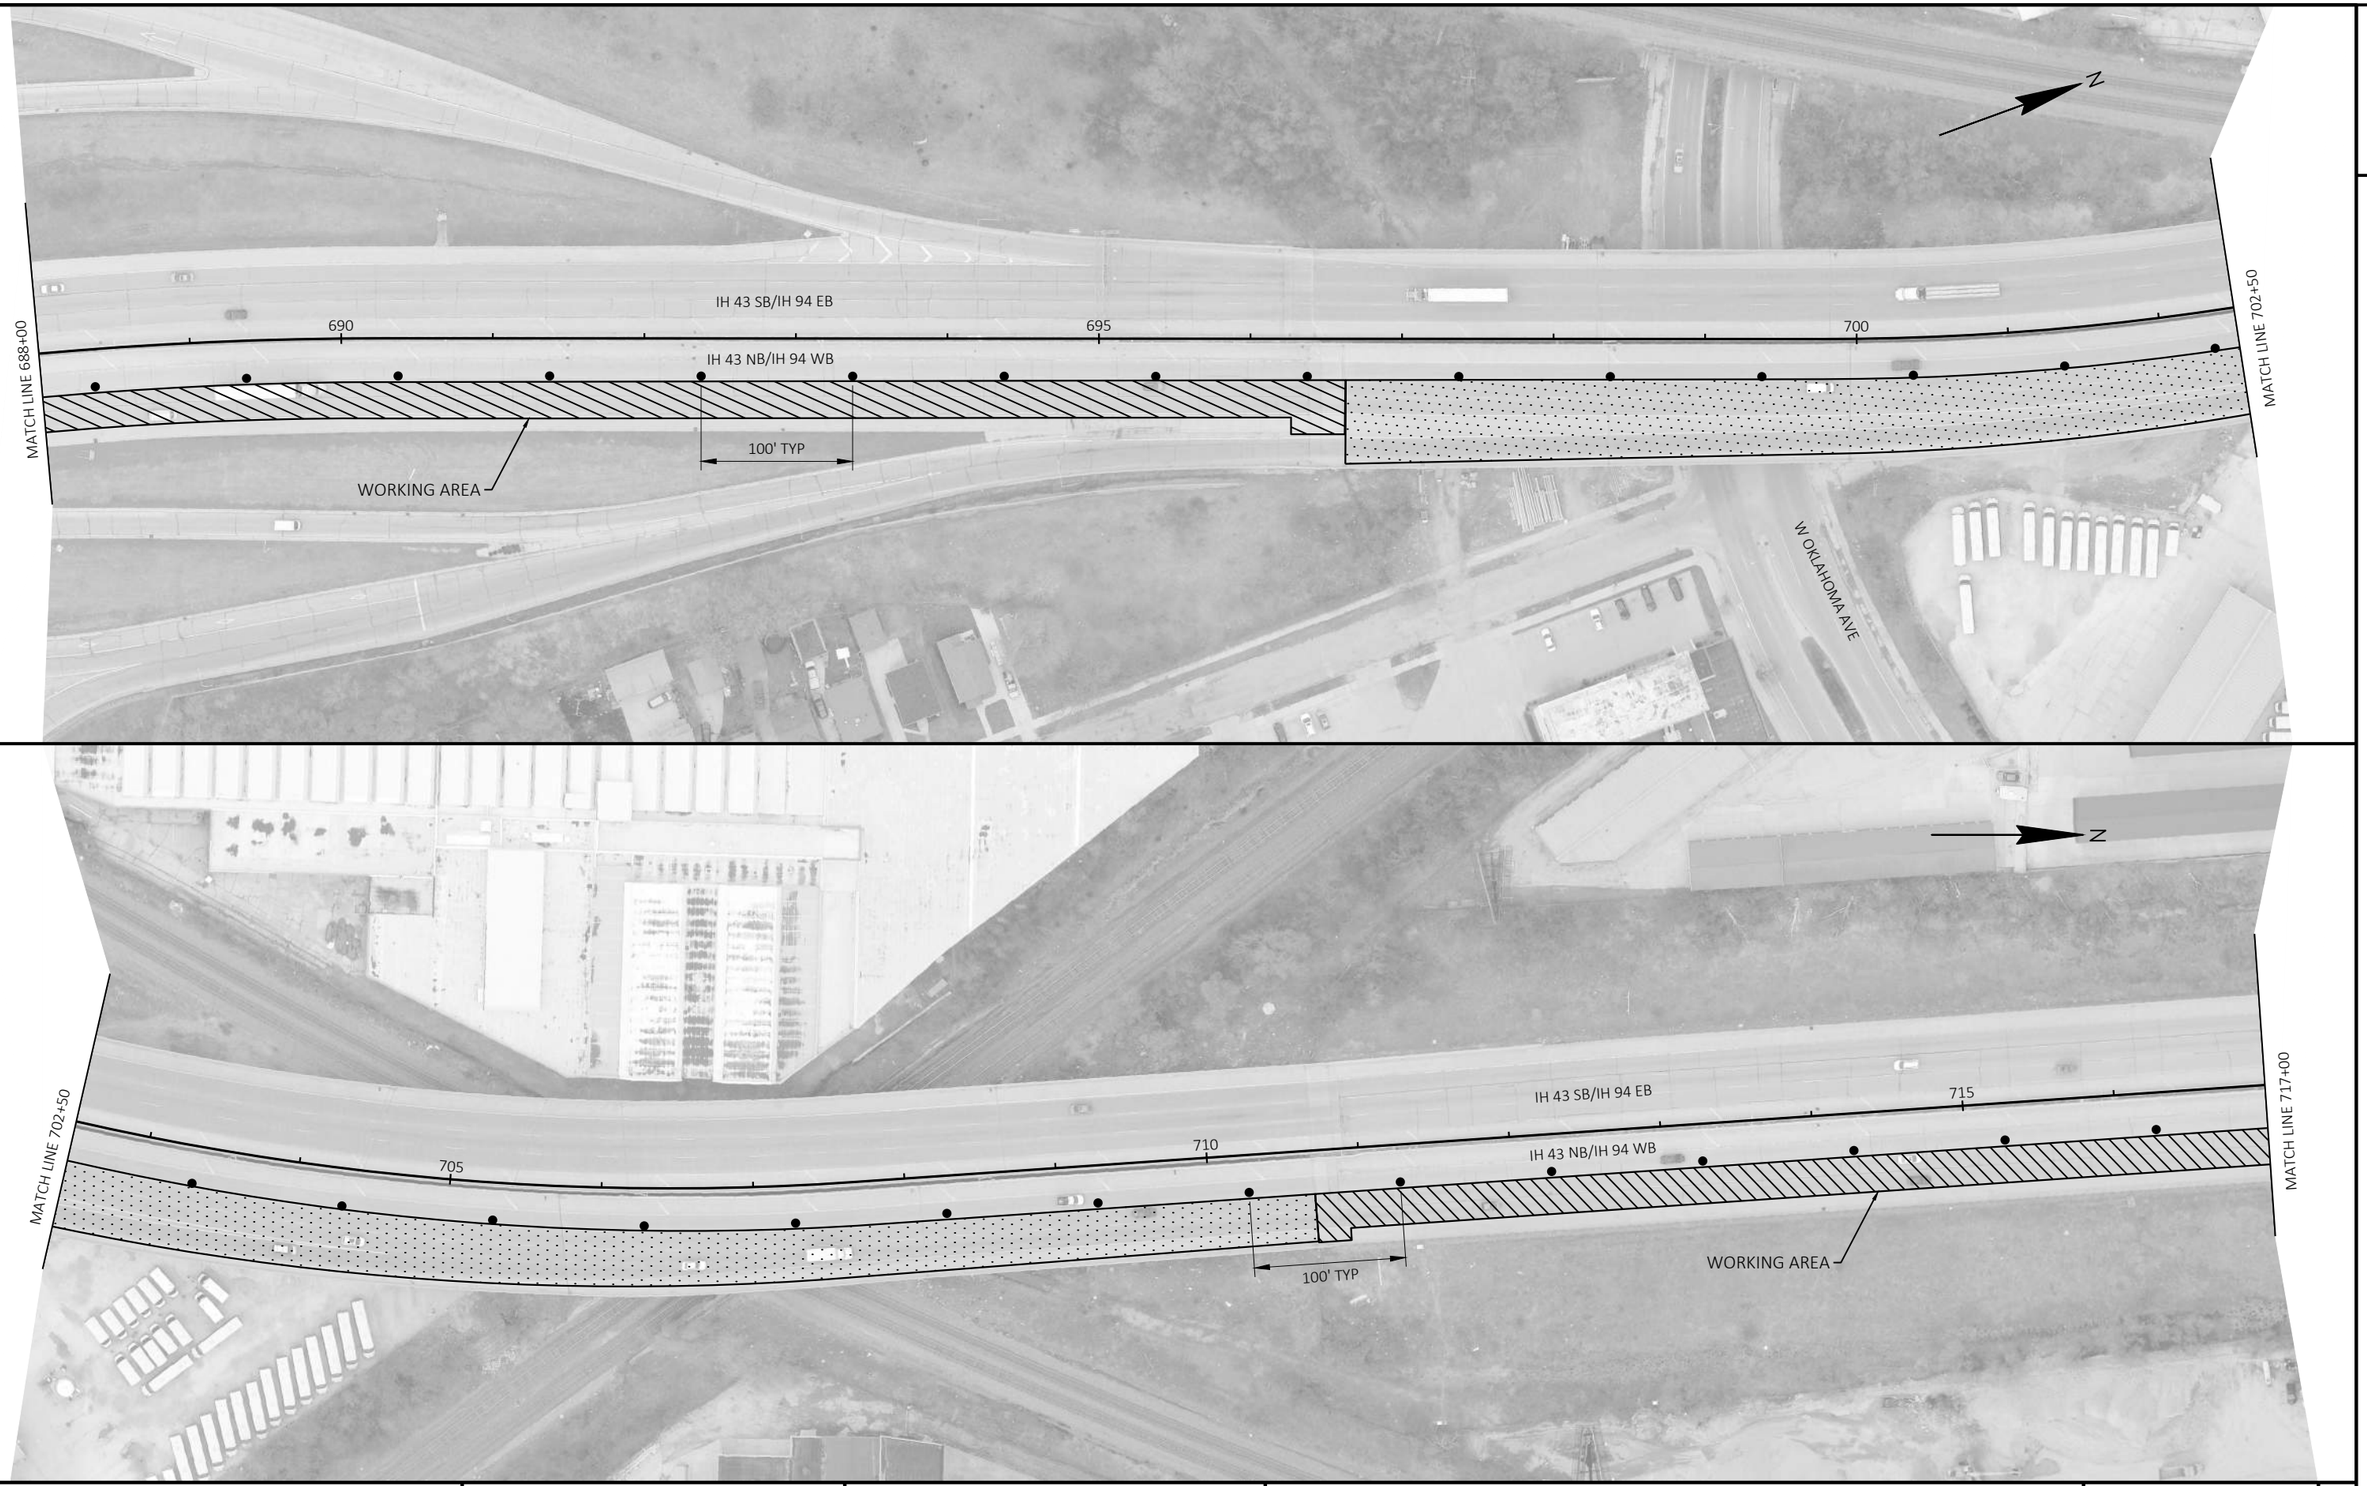

PROJECT NO: 1228-09-73	HWY: IH 43	COUNTY: MILWAUKEE	TRAFFIC CONTROL - NB - STAGE 1 & STAGE 4-A	SHEET	E

FILE NAME : N:\PDS\C3D\12280903\SHEETSPLAN\TRAFFIC CONTROL PLANS (DETAILED) - C3D\MOD_026001_S1A _NB_OUT.DWG
LAYOUT NAME - 7
PLOT DATE : 8/5/2021 10:26 AM
PLOT BY : SPAETH, MICHELE L
PLOT NAME :
PLOT SCALE : 1 IN:100 FT
WISDOT/CADDS SHEET 42

2

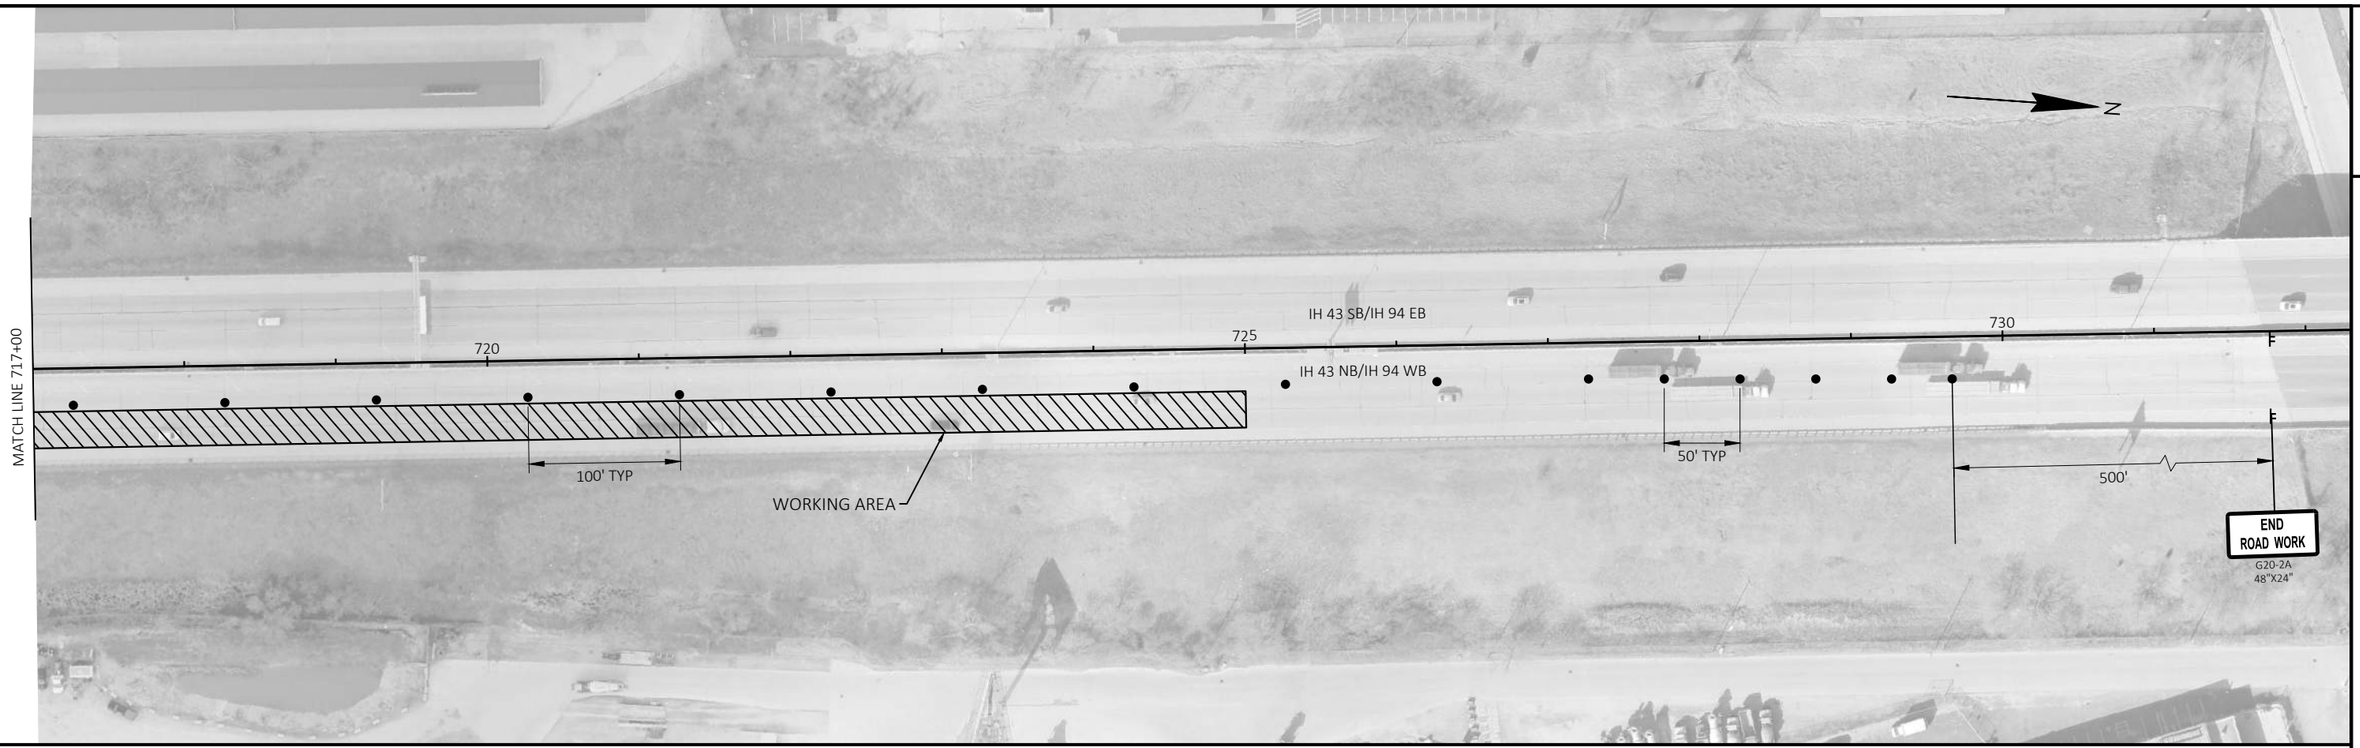

GENERAL NOTES

- REFER TO SDD "TRAFFIC CONTROL, TWO LANE CLOSURE ON FREEWAY OR EXPRESSWY, SHORT TERM (LESS THAN 24 HOURS)".

LEGEND

- TRAFFIC CONTROL DRUM
- TRAFFIC CONTROL DRUM WITH TYPE C STEADY LIGHT
- TYPE III BARRICADE WITH TWO TYPE "A" LIGHTS
- TYPE III BARRICADE WTH ATTACHED SIGN WITH TWO TYPE "A" LIGHTS
- SIGN ON TEMPORARY SUPPORT
- DIRECTION OF TRAFFIC
- ARROW BOARD

PROJECT NO: 1228-09-73	HWY: IH 43	COUNTY: MILWAUKEE	TRAFFIC CONTROL - NB - STAGE 1 & STAGE 4-A	SHEET	E

FILE NAME : N:\PDS\C3D\12280903\SHEETSPLAN\TRAFFIC CONTROL PLANS (DETAILED) - C3D\MOD_026001_S1A _NB_OUT.DWG
LAYOUT NAME - 8
PLOT DATE : 8/5/2021 10:26 AM PLOT BY : SPAETH, MICHELE L PLOT NAME : PLOT SCALE : ##########
WISDOT/CADDS SHEET 42

2

GENERAL NOTES

- REFER TO SDD "TRAFFIC CONTROL, EXIT RAMP CLOSURE".

LEGEND

- TRAFFIC CONTROL DRUM
- TRAFFIC CONTROL DRUM WITH TYPE C STEADY LIGHT
- SIGN ON TEMPORARY SUPPORT
- DIRECTION OF TRAFFIC
- ARROW BOARD

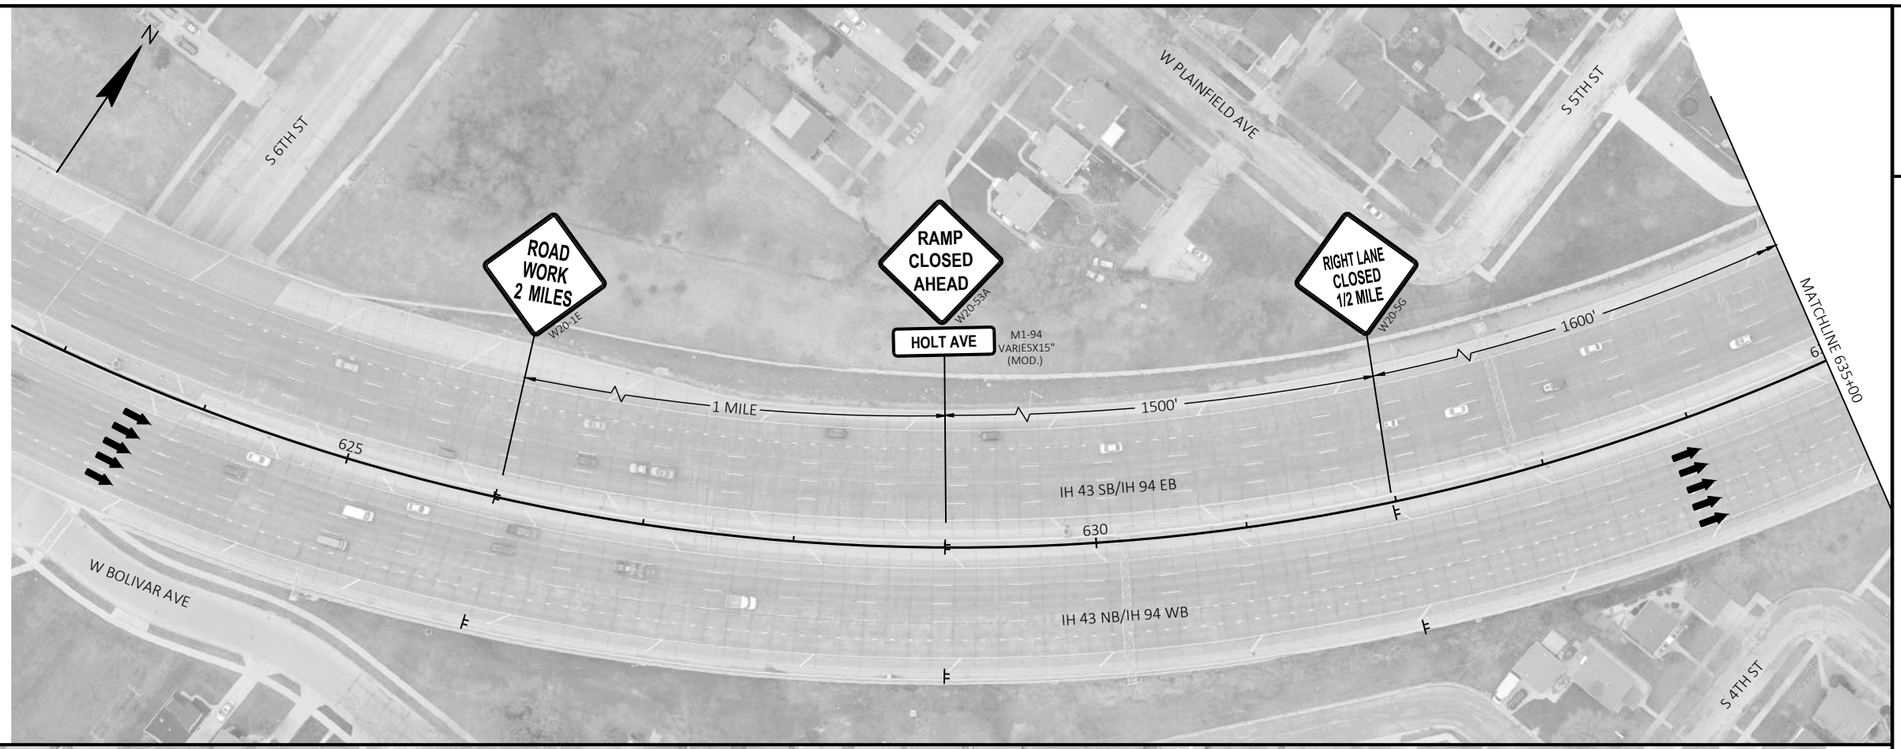

PROJECT NO: 1228-09-73	HWY: IH 43	COUNTY: MILWAUKEE	TRAFFIC CONTROL - NB - STAGE 1 & STAGE 4-B	SHEET	E

FILE NAME : N:\PDS\C3D\12280903\SHEETSPLAN\TRAFFIC CONTROL PLANS (DETAILED) - C3D\026001_S1F_NB_OUT.DWG
LAYOUT NAME - 1

PLOT DATE : 8/5/2021 10:27 AM PLOT BY : SPAETH, MICHELE L PLOT NAME : PLOT SCALE : 1 IN:100 FT

WISDOT/CADDS SHEET 42

2

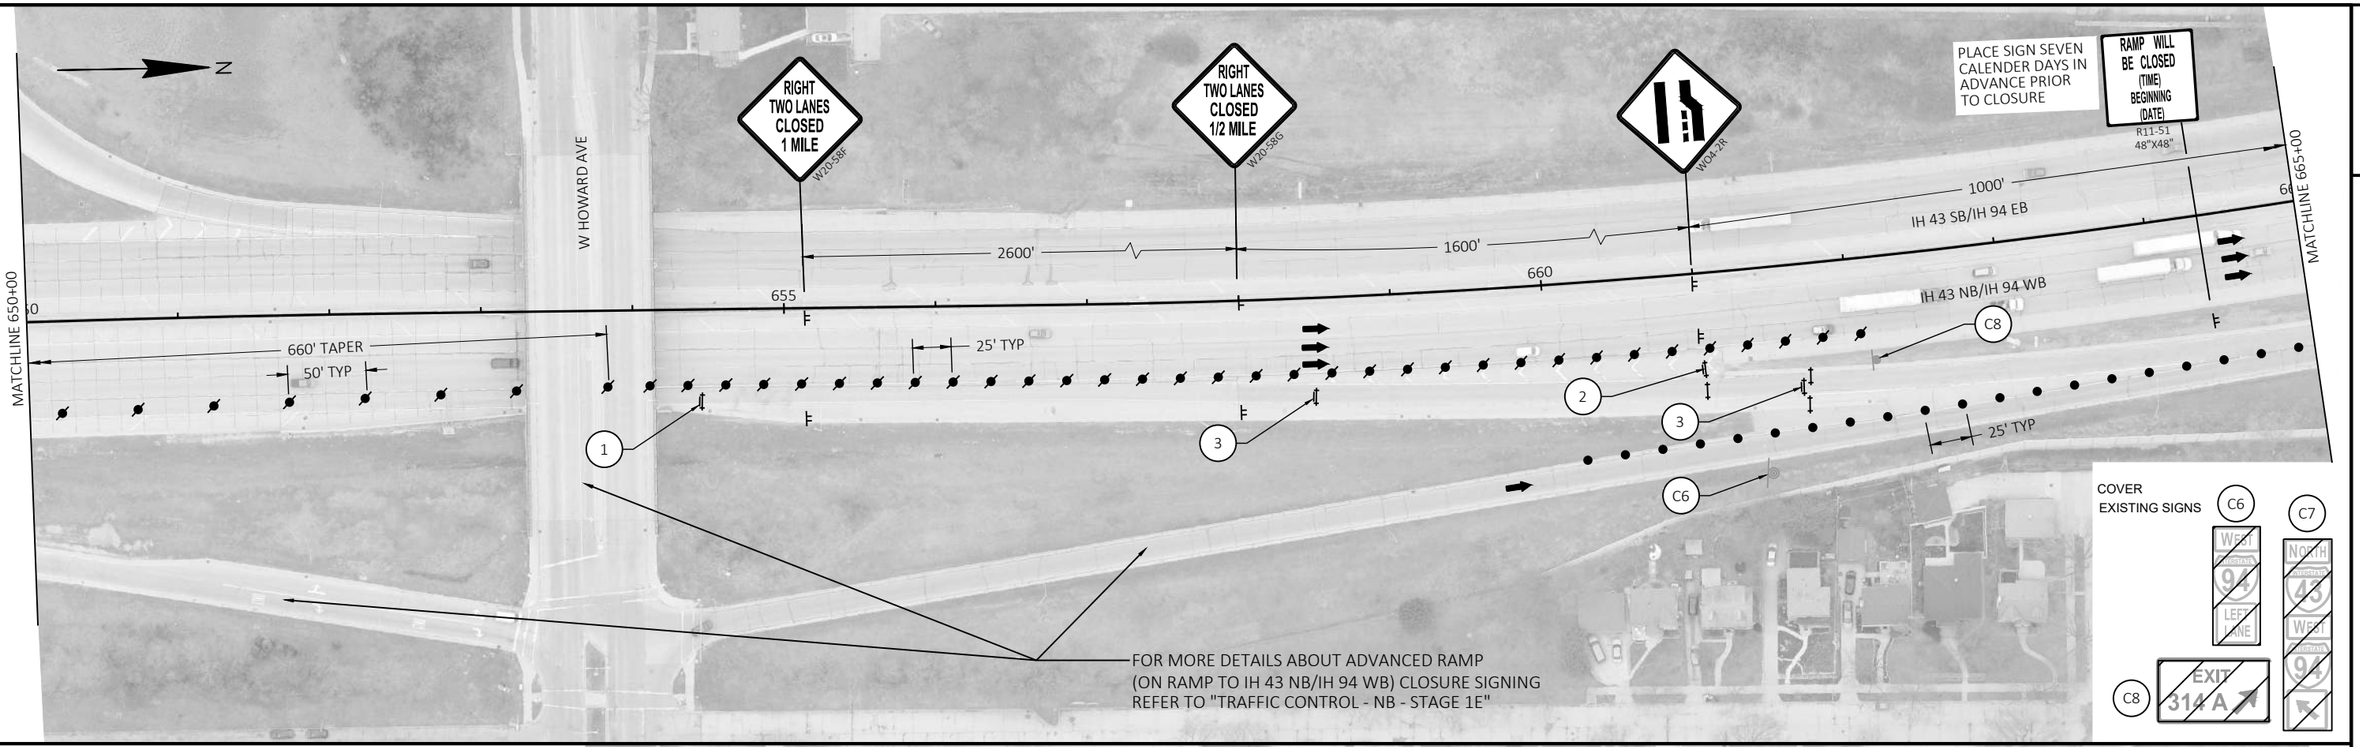

GENERAL NOTES:

- REFER TO SDD "TRAFFIC CONTROL, EXIT RAMP CLOSURE".
- REFER TO SDD "TRAFFIC CONTROL, TWO LANE CLOSURE ON FREEWAY OR EXPRESSWAY, SHORT TERM (LESS THAN 24 HOURS)".

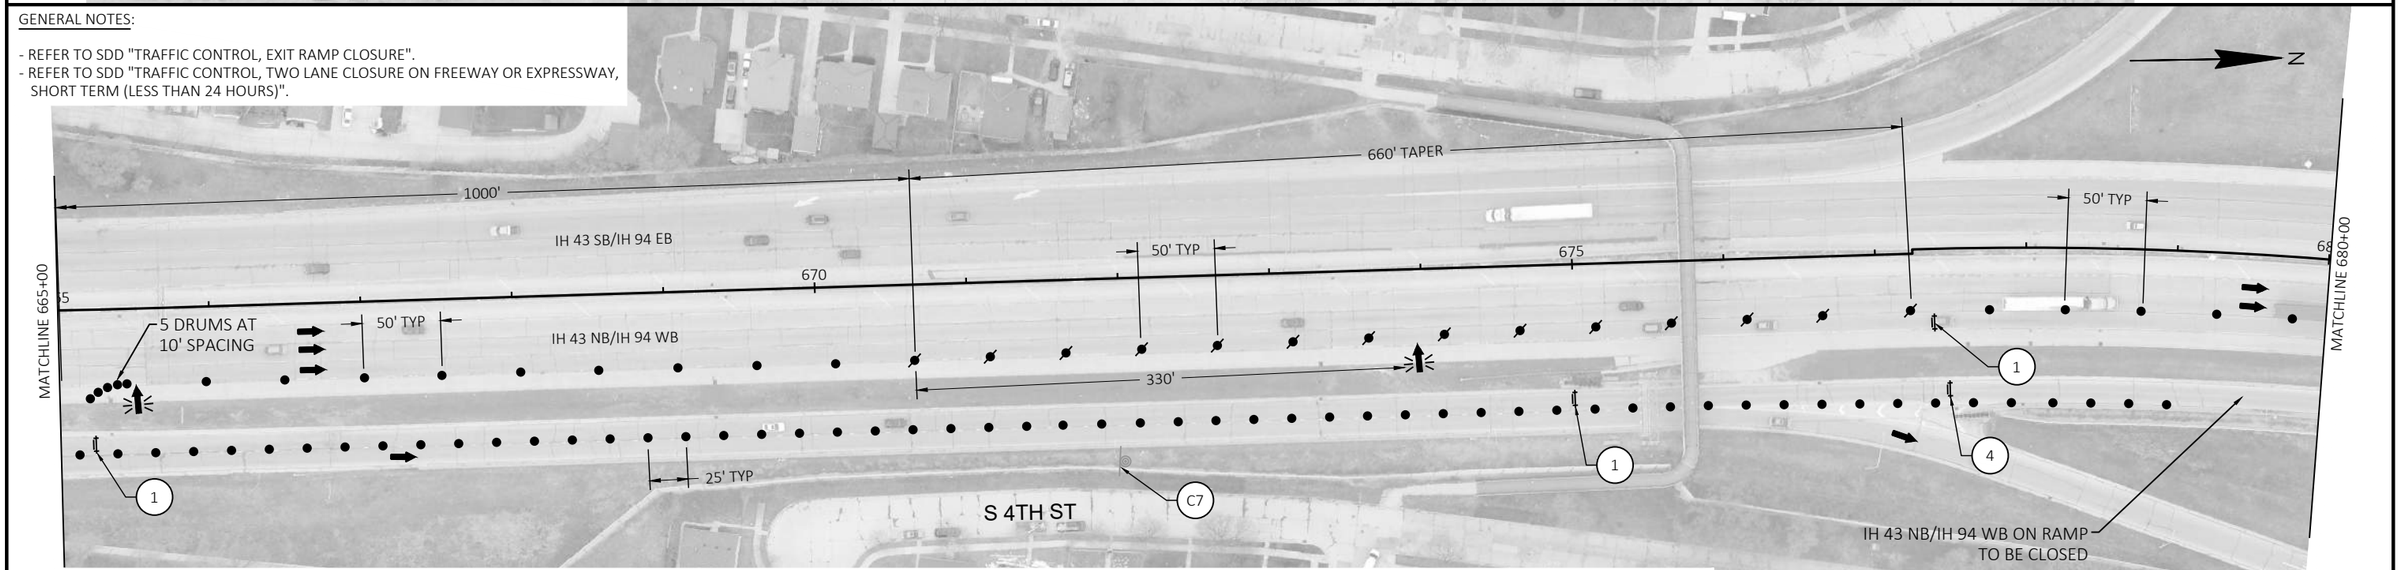

LEGEND

- TRAFFIC CONTROL DRUM
- TRAFFIC CONTROL DRUM WITH TYPE C STEADY LIGHT
- SIGN ON TEMPORARY SUPPORT
- DIRECTION OF TRAFFIC
- ARROW BOARD
- TYPE III BARRICADE WTH ATTACHED SIGN WITH TWO TYPE "A" LIGHTS
- TYPE III BARRICADE WITH TWO TYPE "A" LIGHTS
- EXISTING SIGN

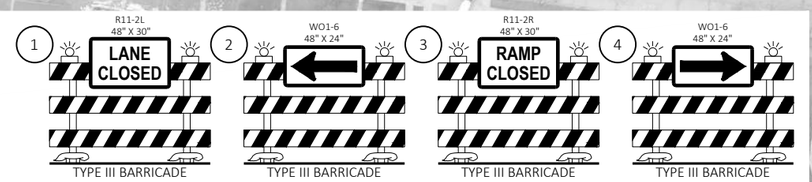

PROJECT NO: 1228-09-73	HWY: IH 43	COUNTY: MILWAUKEE	TRAFFIC CONTROL - NB - STAGE 1 & STAGE 4-B	SHEET E

2

2

N

W040-2R

1000'

685

690

IH 43 SB/IH 94 EB

660' TAPER

50' TYP

IH 43 NB/IH 94 WB

50' TYP

1

MATCHLINE 695+00

MATCHLINE 680+00

IH 43 NB/IH 94 WB ON RAMP
TO BE CLOSED

W HOLT AVE

R11-51
48"X48"

RAMP WILL BE CLOSED (TIME) BEGINNING (DATE)

PLACE SIGN SEVEN CALENDER DAYS IN ADVANCE PRIOR TO CLOSURE

RAMP WILL BE CLOSED (TIME) BEGINNING (DATE)

R11-51
48"X48"

PLACE SIGN SEVEN CALENDER DAYS IN ADVANCE PRIOR TO CLOSURE

IH 43 NB/IH 94 WB ON RAMP FROM W HOLT AVE CLOSED.
REFER TO "TRAFFIC CONTROL - NB - STAGE 1E" FOR DETAILS.

RAMP CLOSED AHEAD

W20-3A

NORTH

M3-1
24"X12"

S 4TH ST

N

W OKLAHOMA AVE

W1-4L
36"X36"

1000'

MATCHLINE 710+00

MATCHLINE 695+00

IH 43 SB/IH 94 EB

IH 43 NB/IH 94 WB

700

705

50' TYP

660' TAPER

330'

50' TYP

1

S 3RD ST

GENERAL NOTES

- REFER TO SDD "TRAFFIC CONTROL, TWO LANE CLOSURE ON FREEWAY OR EXPRESSWAY, SHORT TERM (LESS THAN 24 HOURS)".

LEGEND

- TRAFFIC CONTROL DRUM
- TRAFFIC CONTROL DRUM WITH TYPE C STEADY BURN LIGHT
- DIRECTION OF TRAFFIC
- SIGN ON TEMPORARY SUPPORT
- ARROW BOARD
- TYPE III BARRICADE WITH TWO TYPE "A" LIGHTS
- TYPE III BARRICADE WTH ATTACHED SIGN WITH TWO TYPE "A" LIGHTS

1

R11-2L
48" X 30"

LANE CLOSED

TYPE III BARRICADE

PROJECT NO: 1228-09-73	HWY: IH 43	COUNTY: MILWAUKEE	TRAFFIC CONTROL - NB - STAGE 1 & STAGE 4-B	SHEET	E

FILE NAME : N:\PDS\C3D\12280903\SHEETSPLAN\TRAFFIC CONTROL PLANS (DETAILED) - C3D\026001_S1F_NB_OUT.DWG
LAYOUT NAME - 3

PLOT DATE : 8/5/2021 10:27 AM PLOT BY : SPAETH, MICHELE L PLOT NAME : PLOT SCALE : 1 IN:100 FT

WISDOT/CADDS SHEET 42

GENERAL NOTES

- REFER TO SDD "TRAFFIC CONTROL, TWO LANE CLOSURE ON FREEWAY OR EXPRESSWAY, SHORT TERM (LESS THAN 24 HOURS)".

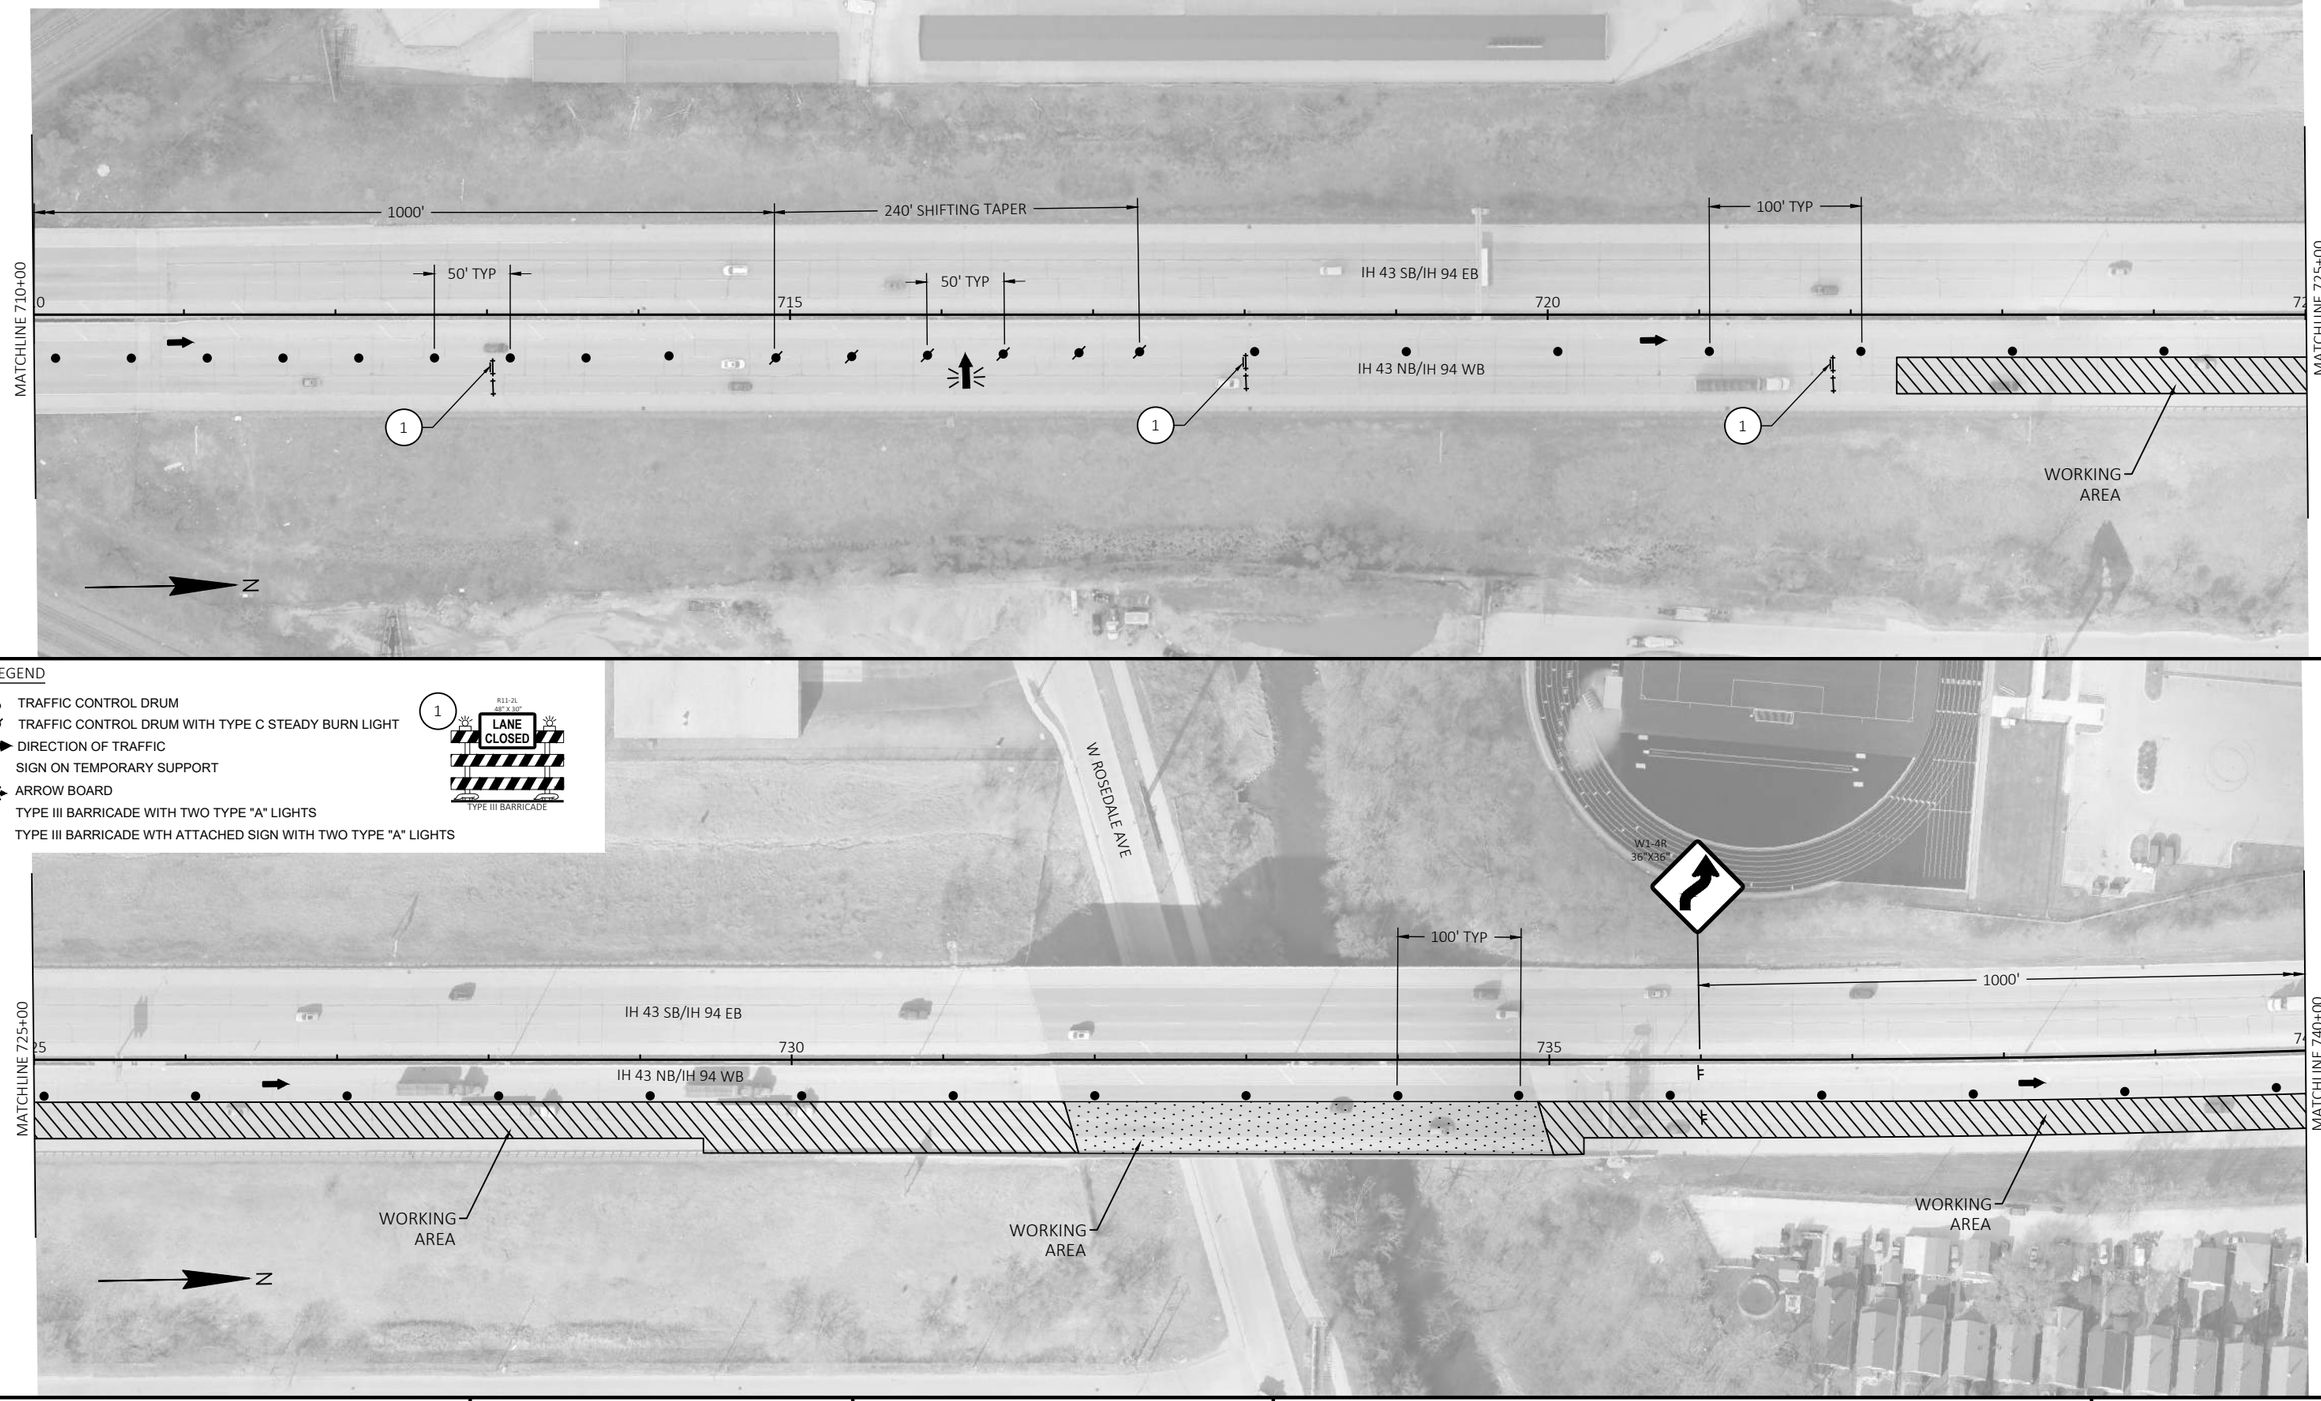

LEGEND

- TRAFFIC CONTROL DRUM
- TRAFFIC CONTROL DRUM WITH TYPE C STEADY BURN LIGHT
- DIRECTION OF TRAFFIC
- SIGN ON TEMPORARY SUPPORT
- ARROW BOARD
- TYPE III BARRICADE WITH TWO TYPE "A" LIGHTS
- TYPE III BARRICADE WTH ATTACHED SIGN WITH TWO TYPE "A" LIGHTS

PROJECT NO: 1228-09-73	HWY: IH 43	COUNTY: MILWAUKEE	TRAFFIC CONTROL - NB - STAGE 1 & STAGE 4-B	SHEET	E

FILE NAME : N:\PDS\C3D\12280903\SHEETSPLAN\TRAFFIC CONTROL PLANS (DETAILED) - C3D\026001_S1F_NB_OUT.DWG
LAYOUT NAME - 4

PLOT DATE : 8/5/2021 10:27 AM PLOT BY : SPAETH, MICHELE L PLOT NAME : PLOT SCALE : 1 IN:100 FT

2

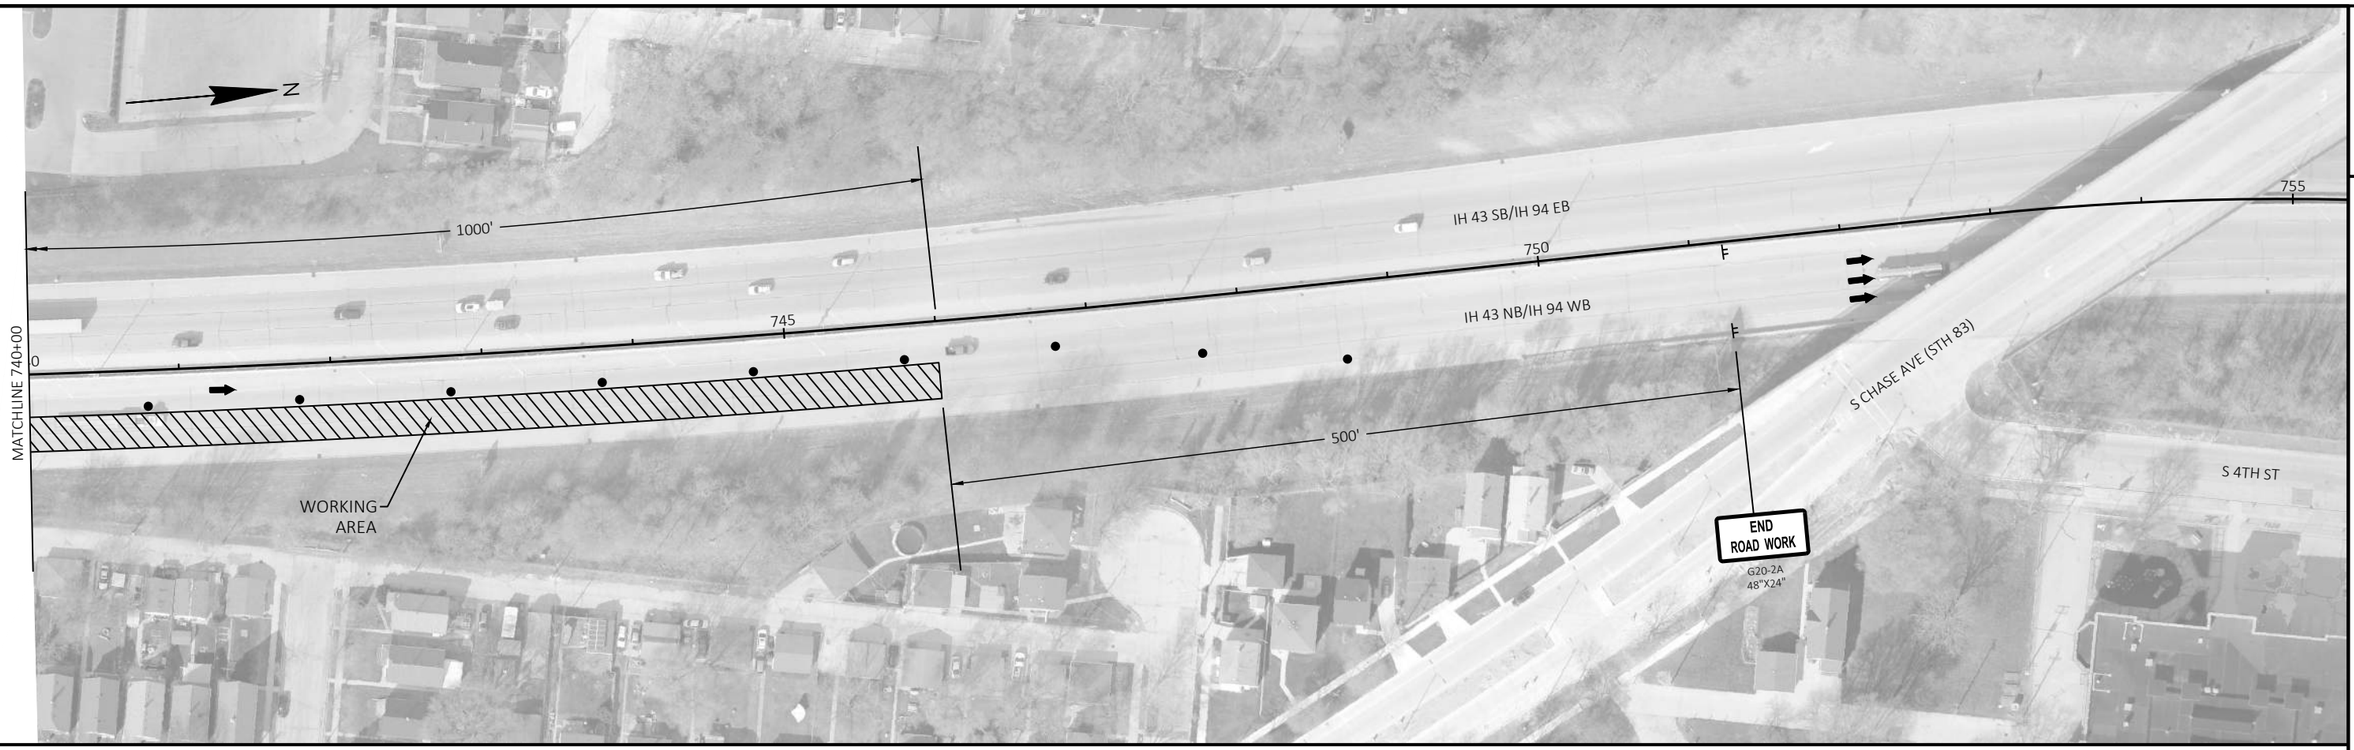

GENERAL NOTES:

- REFER TO SDD "TRAFFIC CONTROL, TWO LANE CLOSURE ON FREEWAY OR EXPRESSWAY, SHORT TERM (LESS THAN 24 HOURS)".

LEGEND

- TRAFFIC CONTROL DRUM
- DIRECTION OF TRAFFIC
- SIGN ON TEMPORARY SUPPORT

PROJECT NO: 1228-09-73	HWY: IH 43	COUNTY: MILWAUKEE	TRAFFIC CONTROL - NB - STAGE 1 & STAGE 4-B	SHEET	E

FILE NAME : N:\PDS\C3D\12280903\SHEETSPLAN\TRAFFIC CONTROL PLANS (DETAILED) - C3D\026001_S1F_NB_OUT.DWG
LAYOUT NAME - 5
PLOT DATE : 8/5/2021 10:27 AM PLOT BY : SPAETH, MICHELE L PLOT NAME : PLOT SCALE : 1 IN:100 FT
WISDOT/CADDS SHEET 42

2

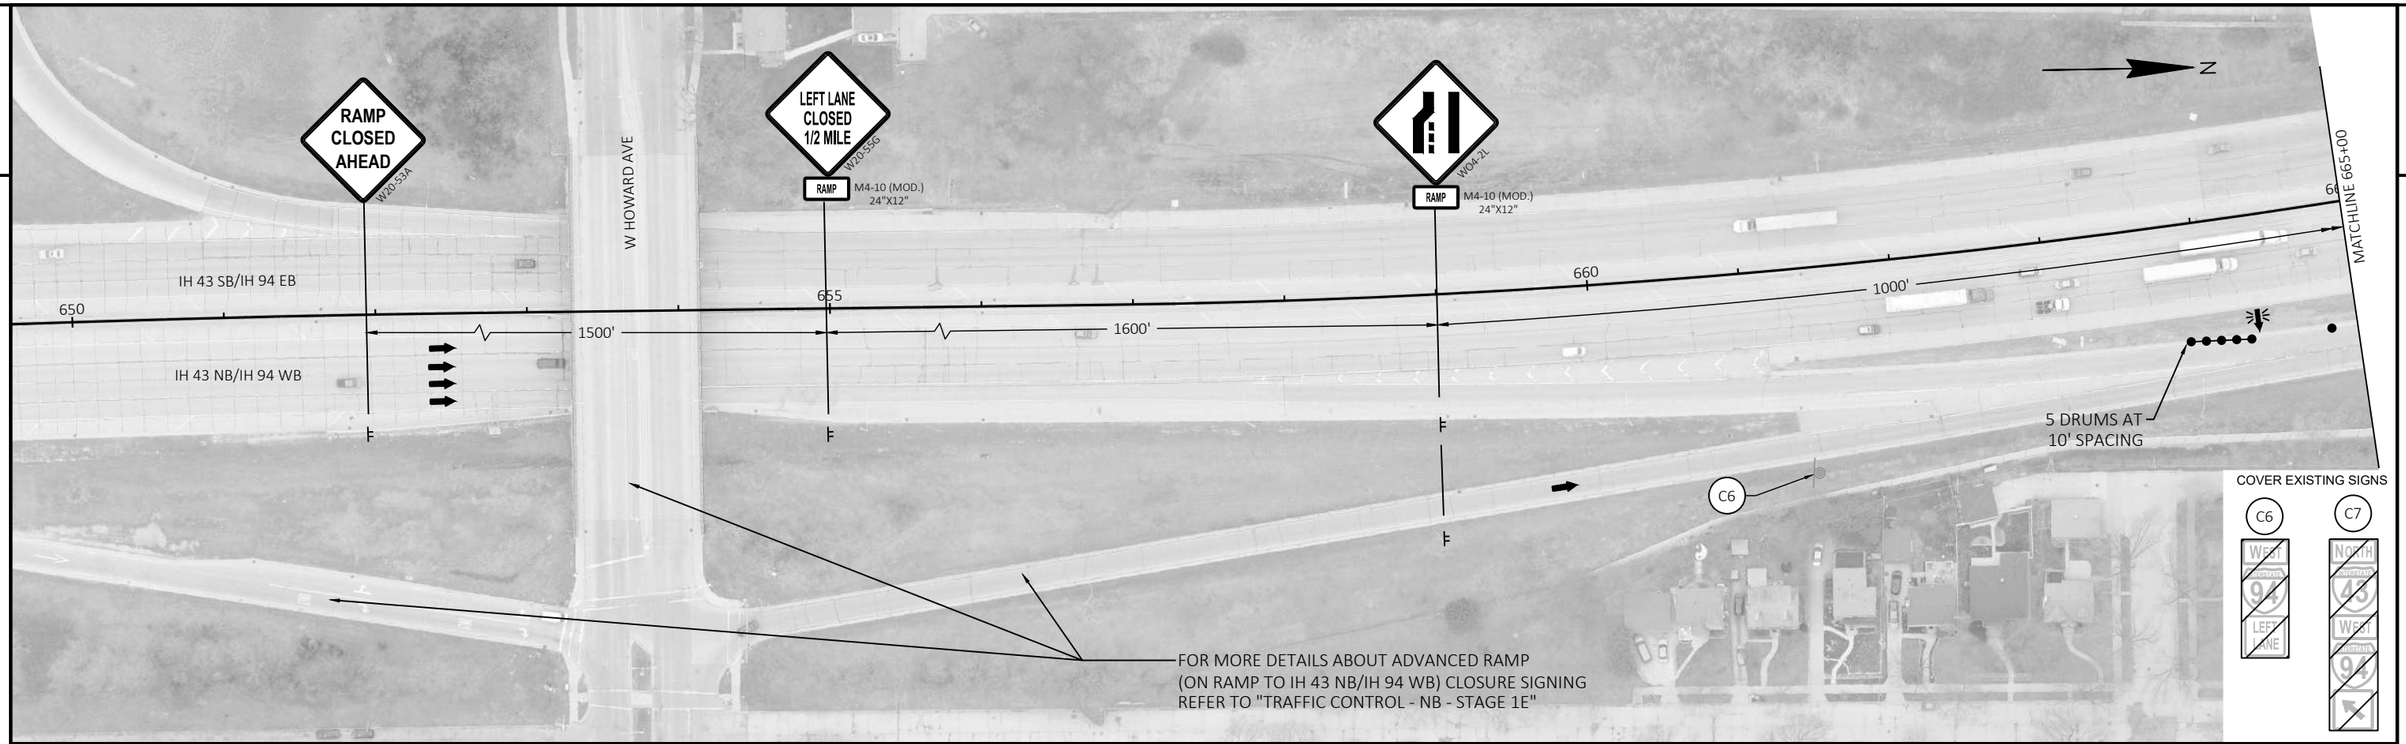

GENERAL NOTES:

- REFER TO SDD "TRAFFIC CONTROL LANE CLOSURE".

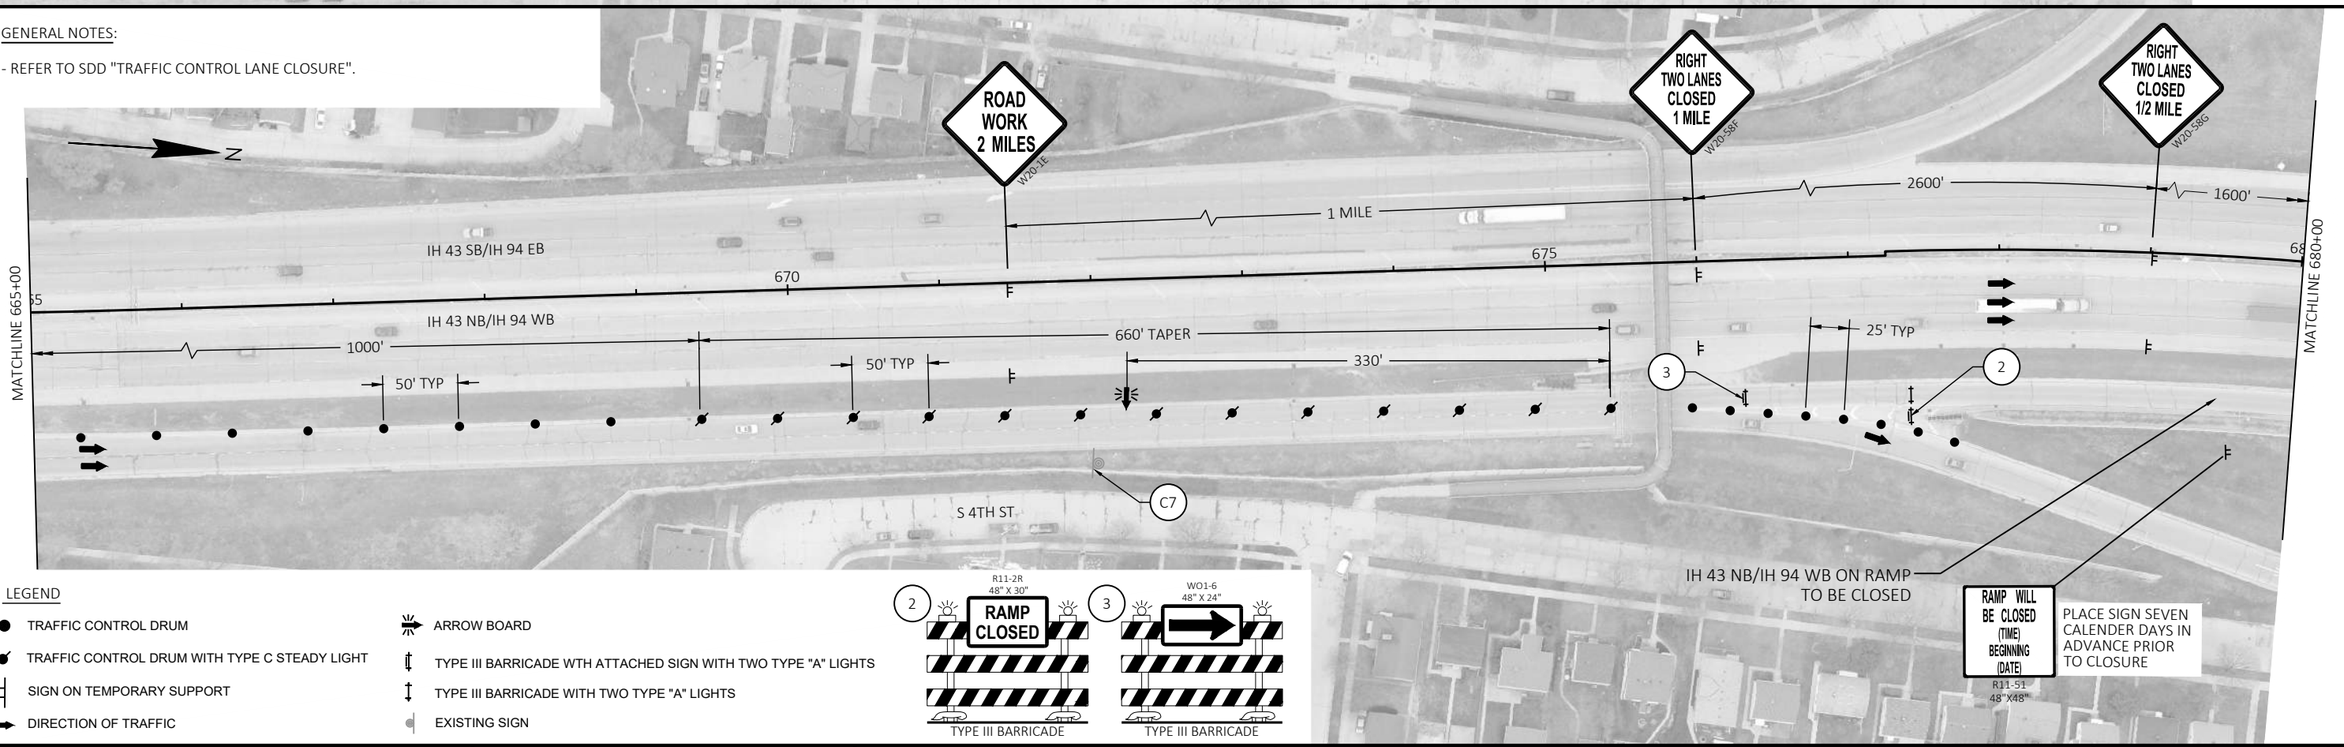

LEGEND

- TRAFFIC CONTROL DRUM
- TRAFFIC CONTROL DRUM WITH TYPE C STEADY LIGHT
- SIGN ON TEMPORARY SUPPORT
- DIRECTION OF TRAFFIC
- ARROW BOARD
- TYPE III BARRICADE WTH ATTACHED SIGN WITH TWO TYPE "A" LIGHTS
- TYPE III BARRICADE WITH TWO TYPE "A" LIGHTS
- EXISTING SIGN

PROJECT NO: 1228-09-73	HWY: IH 43	COUNTY: MILWAUKEE	TRAFFIC CONTROL - NB - STAGE 1 & STAGE 4-C	SHEET	E

FILE NAME : N:\PDS\C3D\12280903\SHEETSPLAN\TRAFFIC CONTROL PLANS (DETAILED) - C3D\026001_S1G_NB_OUT.DWG
LAYOUT NAME - 1
PLOT DATE : 8/5/2021 10:27 AM
PLOT BY : SPAETH, MICHELE L
PLOT NAME :
PLOT SCALE : 1 IN:100 FT
WISDOT/CADDS SHEET 42

2

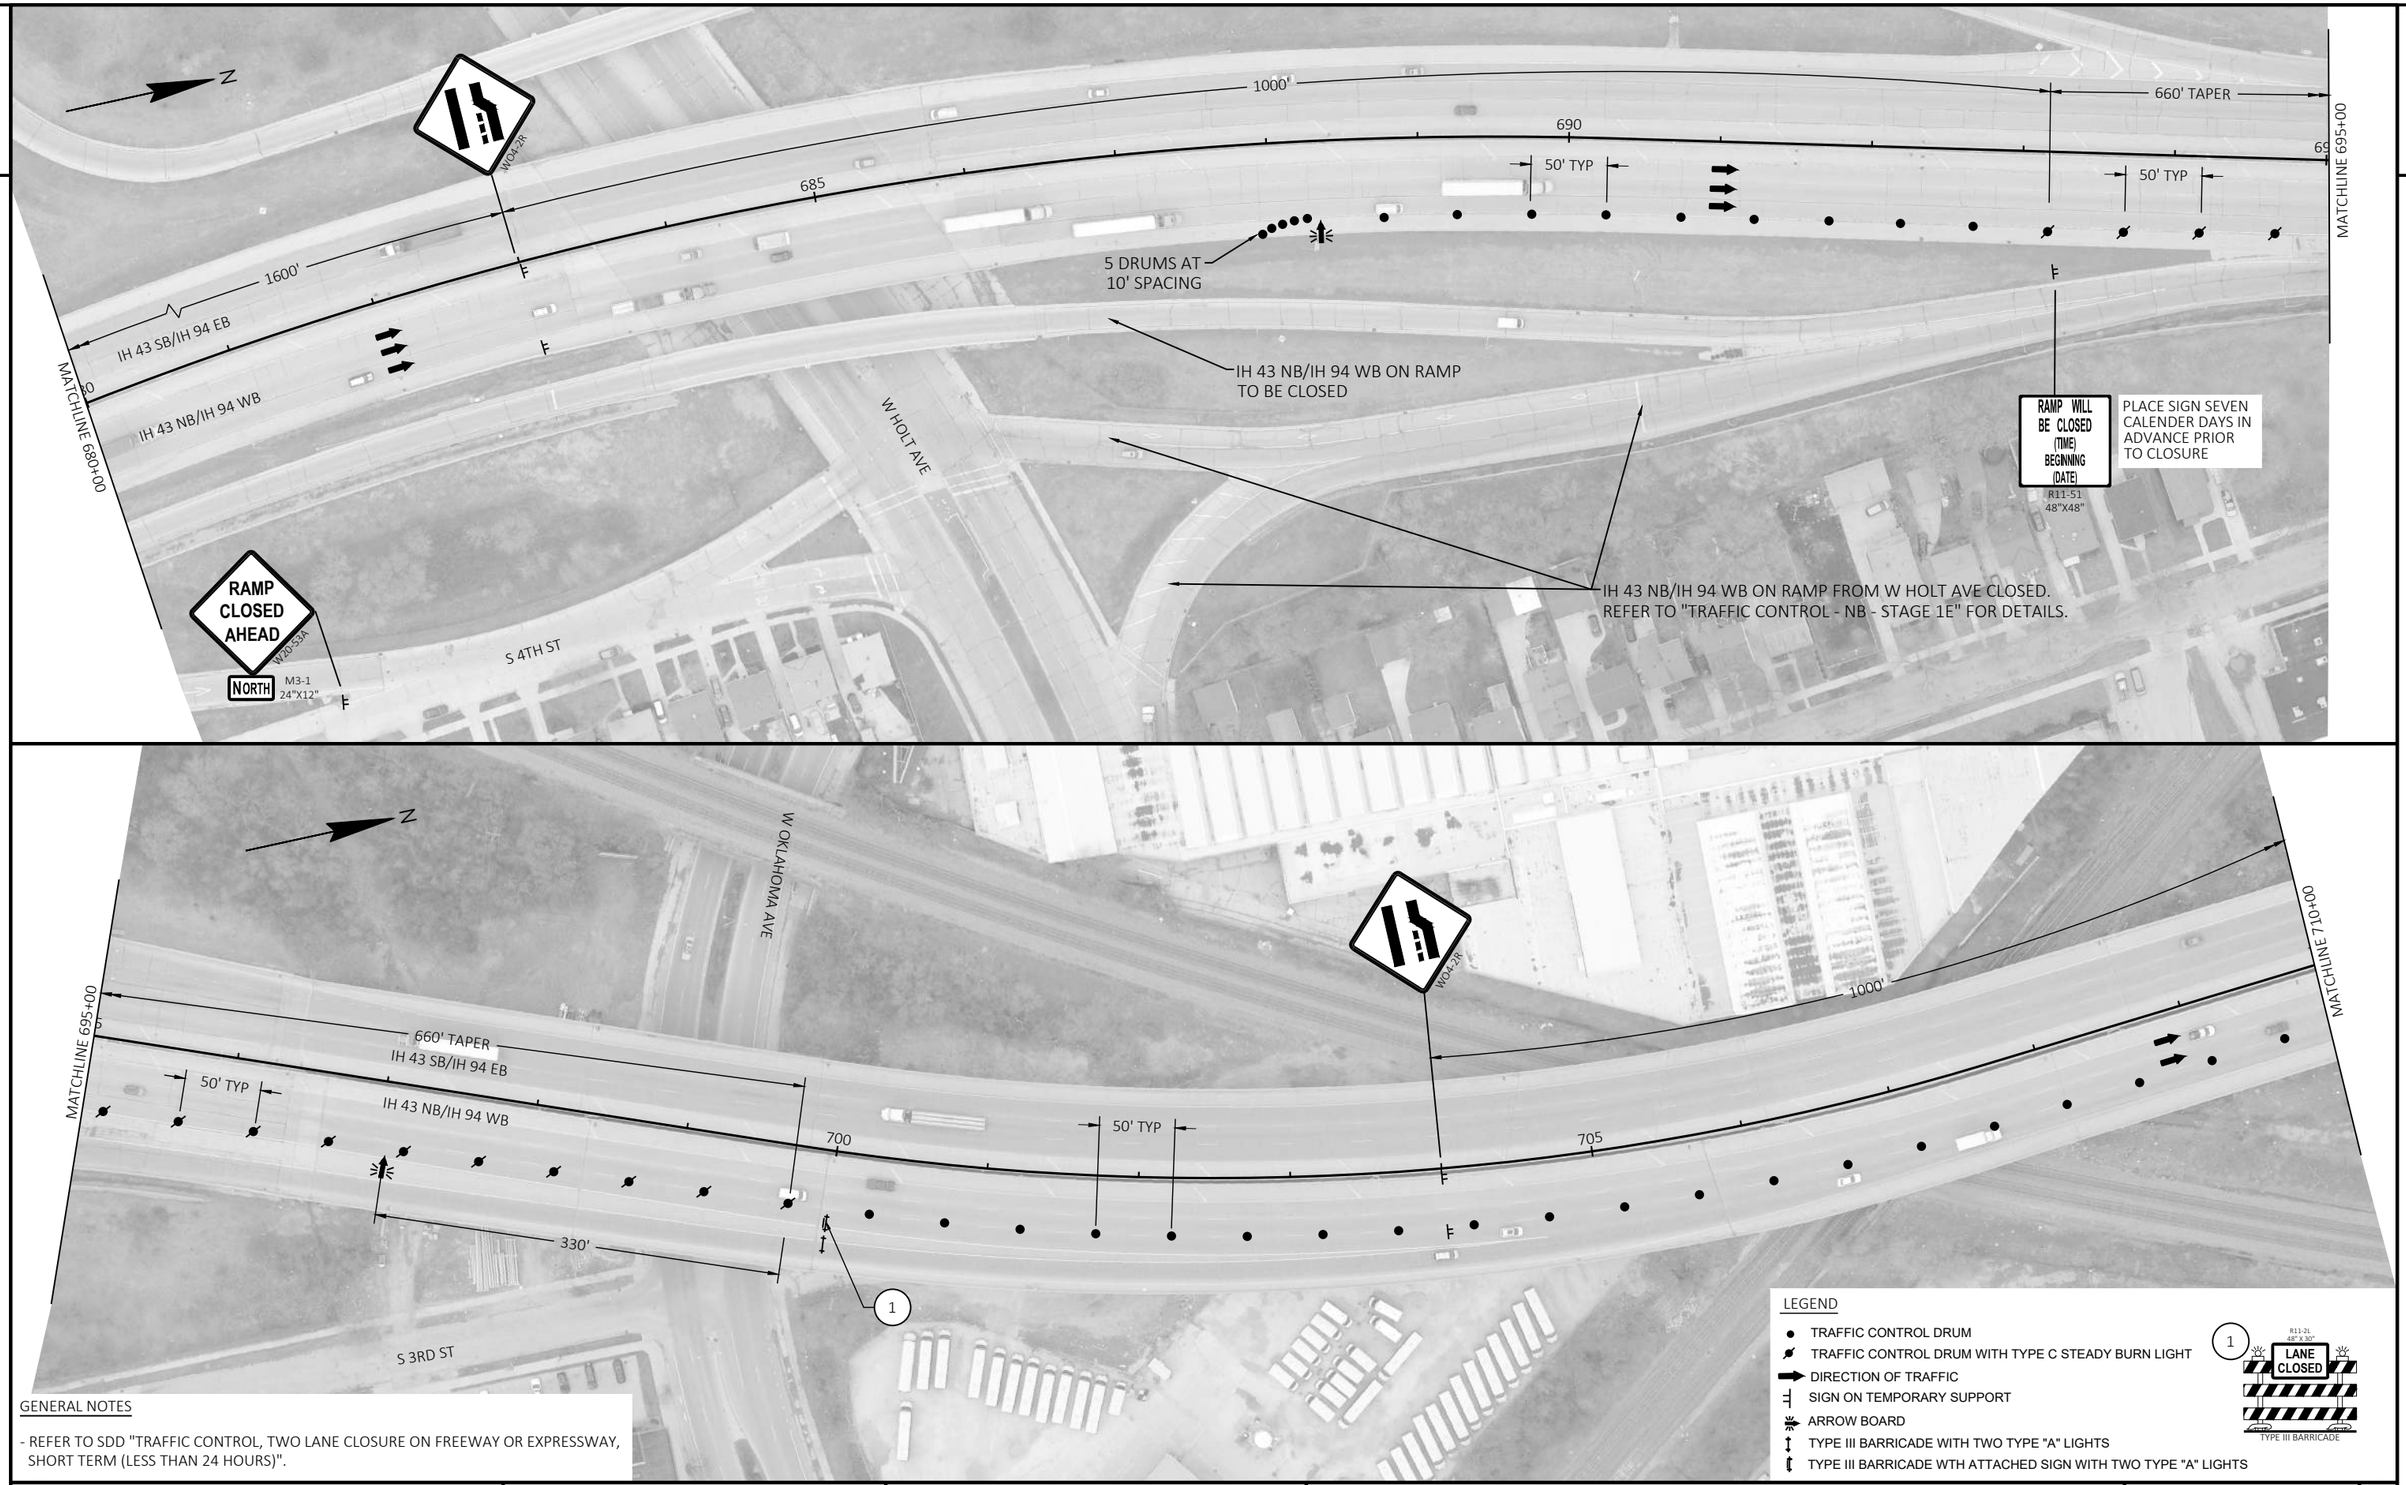

GENERAL NOTES

- REFER TO SDD "TRAFFIC CONTROL, TWO LANE CLOSURE ON FREEWAY OR EXPRESSWAY, SHORT TERM (LESS THAN 24 HOURS)".

LEGEND

- TRAFFIC CONTROL DRUM
- TRAFFIC CONTROL DRUM WITH TYPE C STEADY BURN LIGHT
- DIRECTION OF TRAFFIC
- SIGN ON TEMPORARY SUPPORT
- ARROW BOARD
- TYPE III BARRICADE WITH TWO TYPE "A" LIGHTS
- TYPE III BARRICADE WTH ATTACHED SIGN WITH TWO TYPE "A" LIGHTS

1 — R11-2I, 48" X 30", LANE CLOSED, TYPE III BARRICADE

PROJECT NO: 1228-09-73	HWY: IH 43	COUNTY: MILWAUKEE	TRAFFIC CONTROL - NB - STAGE 1 & STAGE 4-C	SHEET E

FILE NAME : N:\PDS\C3D\12280903\SHEETSPLAN\TRAFFIC CONTROL PLANS (DETAILED) - C3D\026001_S1G_NB_OUT.DWG
LAYOUT NAME - 2

PLOT DATE : 8/5/2021 10:27 AM PLOT BY : SPAETH, MICHELE L PLOT NAME : PLOT SCALE : 1 IN:100 FT

WISDOT/CADDS SHEET 42

2

GENERAL NOTES

- REFER TO SDD "TRAFFIC CONTROL, TWO LANE CLOSURE ON FREEWAY OR EXPRESSWAY, SHORT TERM (LESS THAN 24 HOURS)".

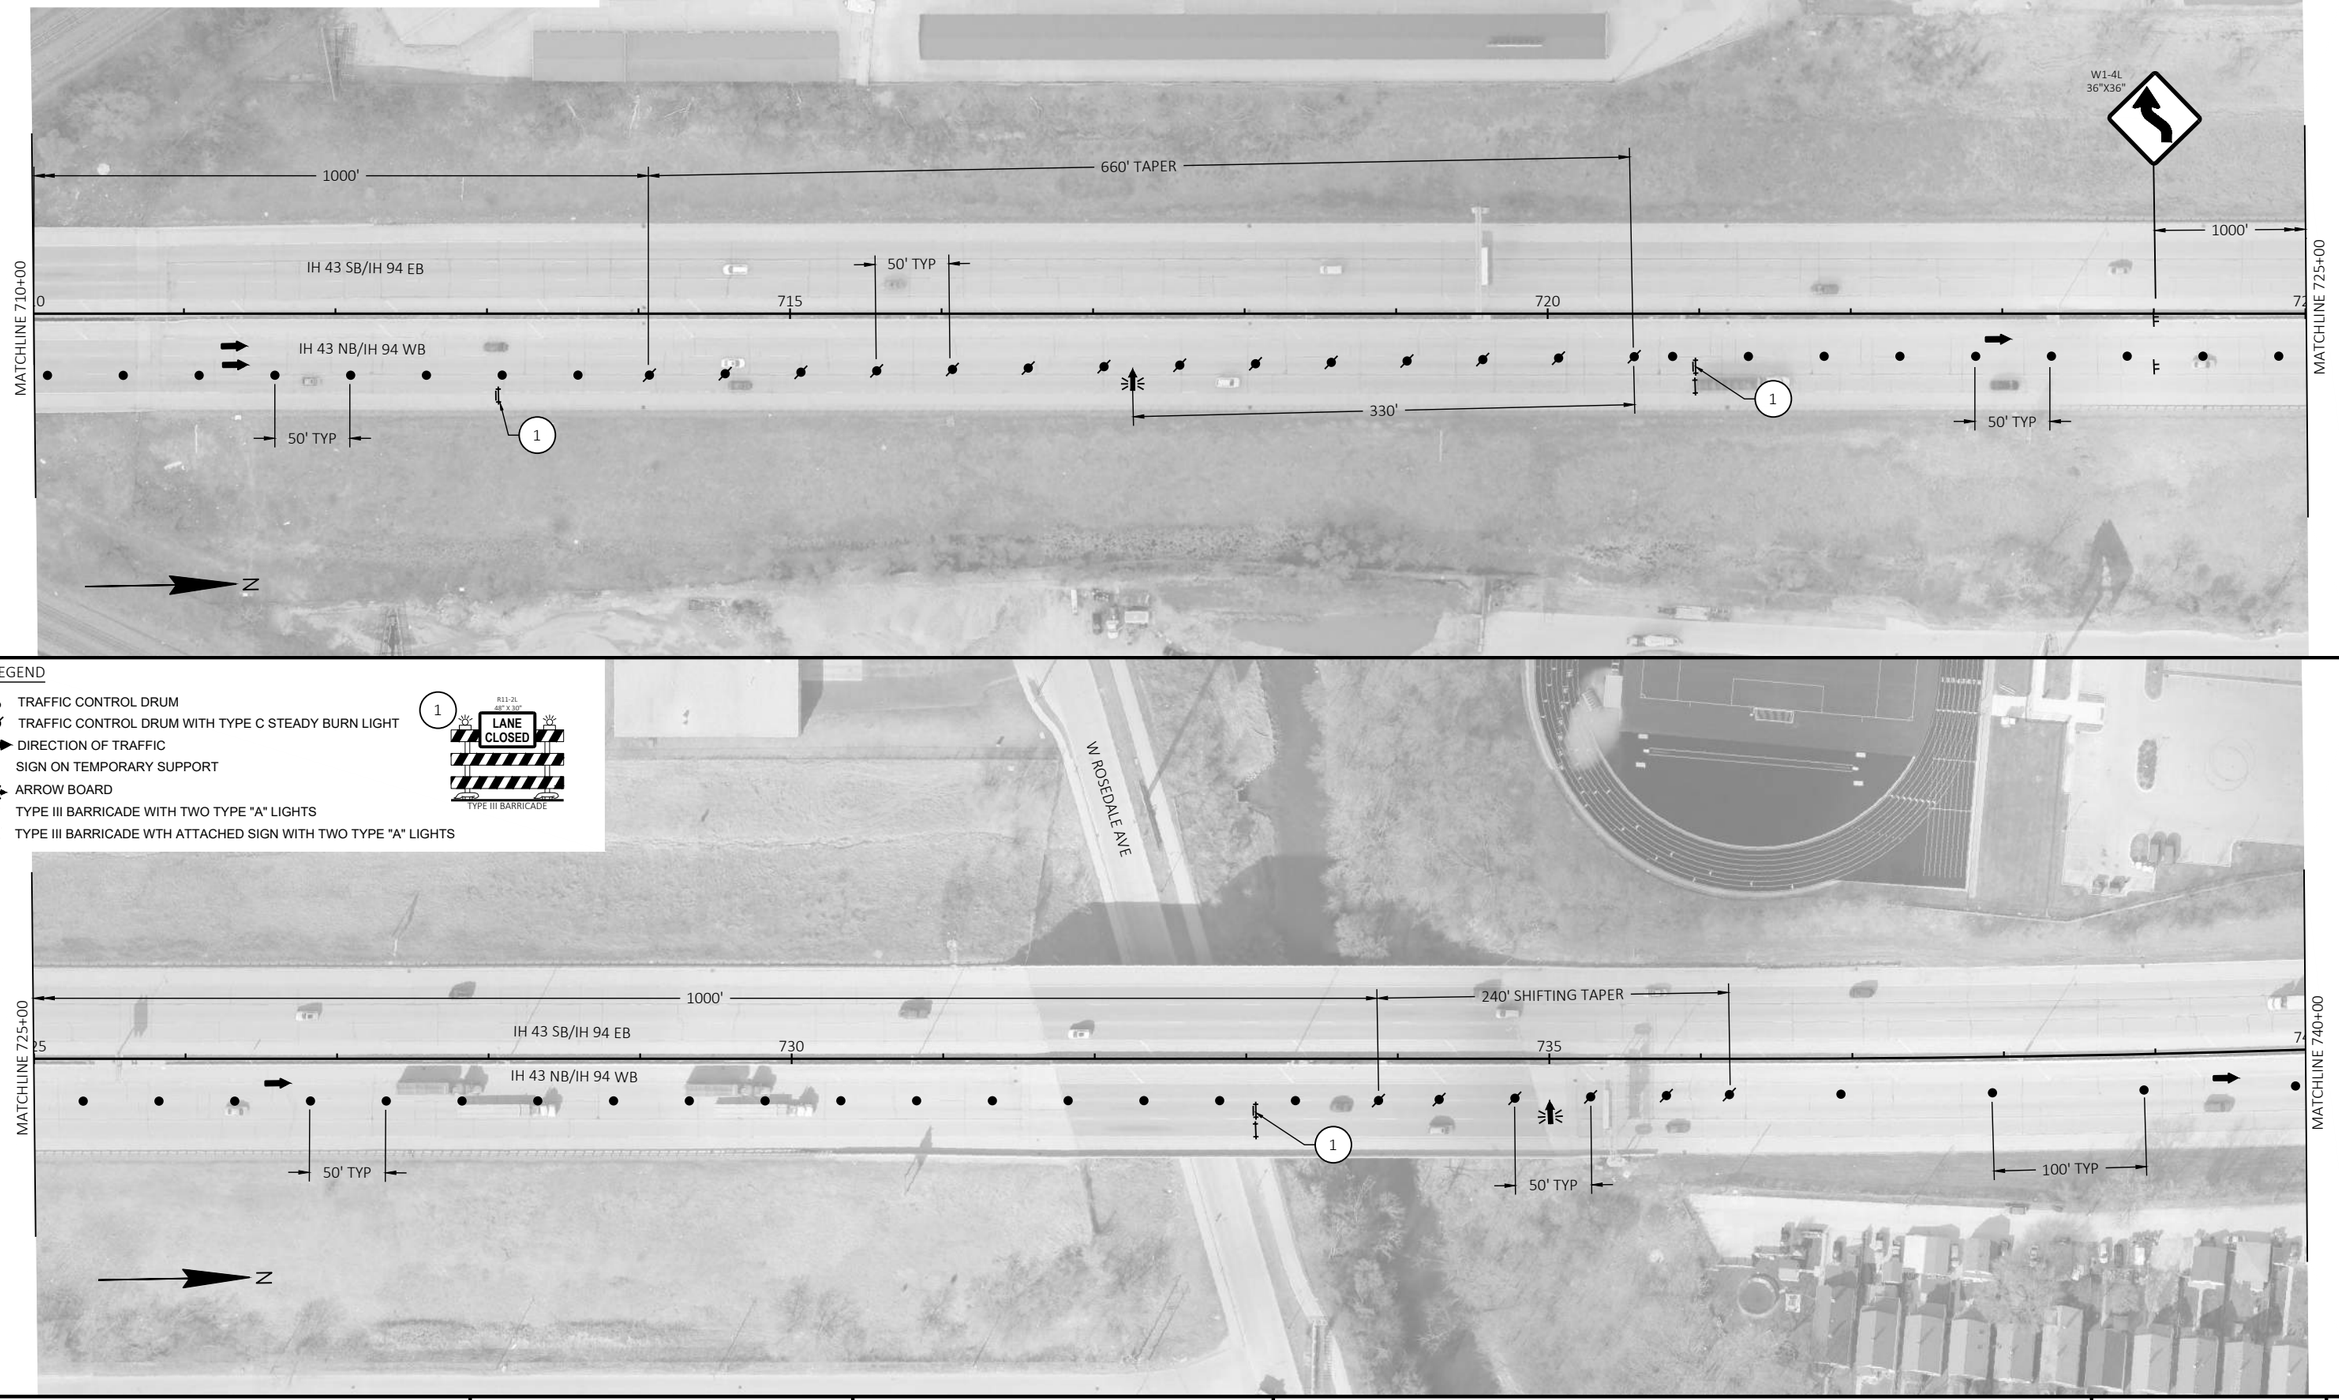

LEGEND

- TRAFFIC CONTROL DRUM
- TRAFFIC CONTROL DRUM WITH TYPE C STEADY BURN LIGHT
- DIRECTION OF TRAFFIC
- SIGN ON TEMPORARY SUPPORT
- ARROW BOARD
- TYPE III BARRICADE WITH TWO TYPE "A" LIGHTS
- TYPE III BARRICADE WTH ATTACHED SIGN WITH TWO TYPE "A" LIGHTS

1 R11-2L 48" X 30" LANE CLOSED TYPE III BARRICADE

PROJECT NO: 1228-09-73	HWY: IH 43	COUNTY: MILWAUKEE	TRAFFIC CONTROL - NB - STAGE 1 & STAGE 4-C	SHEET E

FILE NAME : N:\PDS\C3D\12280903\SHEETSPLAN\TRAFFIC CONTROL PLANS (DETAILED) - C3D\026001_S1G_NB_OUT.DWG
LAYOUT NAME - 3

PLOT DATE : 8/5/2021 10:27 AM PLOT BY : SPAETH, MICHELE L PLOT NAME : PLOT SCALE : 1 IN:100 FT

2

GENERAL NOTES:

- REFER TO SDD "TRAFFIC CONTROL, TWO LANE CLOSURE ON FREEWAY OR EXPRESSWAY, SHORT TERM (LESS THAN 24 HOURS)".

LEGEND

- TRAFFIC CONTROL DRUM
- DIRECTION OF TRAFFIC
- SIGN ON TEMPORARY SUPPORT
- TYPE III BARRICADE WITH TWO TYPE "A" LIGHTS
- TYPE III BARRICADE WTH ATTACHED SIGN WITH TWO TYPE "A" LIGHTS

1 R11-2L 48" X 30" LANE CLOSED TYPE III BARRICADE

PROJECT NO: 1228-09-73	HWY: IH 43	COUNTY: MILWAUKEE	TRAFFIC CONTROL - NB - STAGE 1 & STAGE 4-C	SHEET	E

FILE NAME : N:\PDS\C3D\12280903\SHEETSPLAN\TRAFFIC CONTROL PLANS (DETAILED) - C3D\026001_S1G_NB_OUT.DWG
LAYOUT NAME - 4

PLOT DATE : 8/5/2021 10:27 AM PLOT BY : SPAETH, MICHELE L PLOT NAME : PLOT SCALE : 1 IN:100 FT

WISDOT/CADDS SHEET 42

2

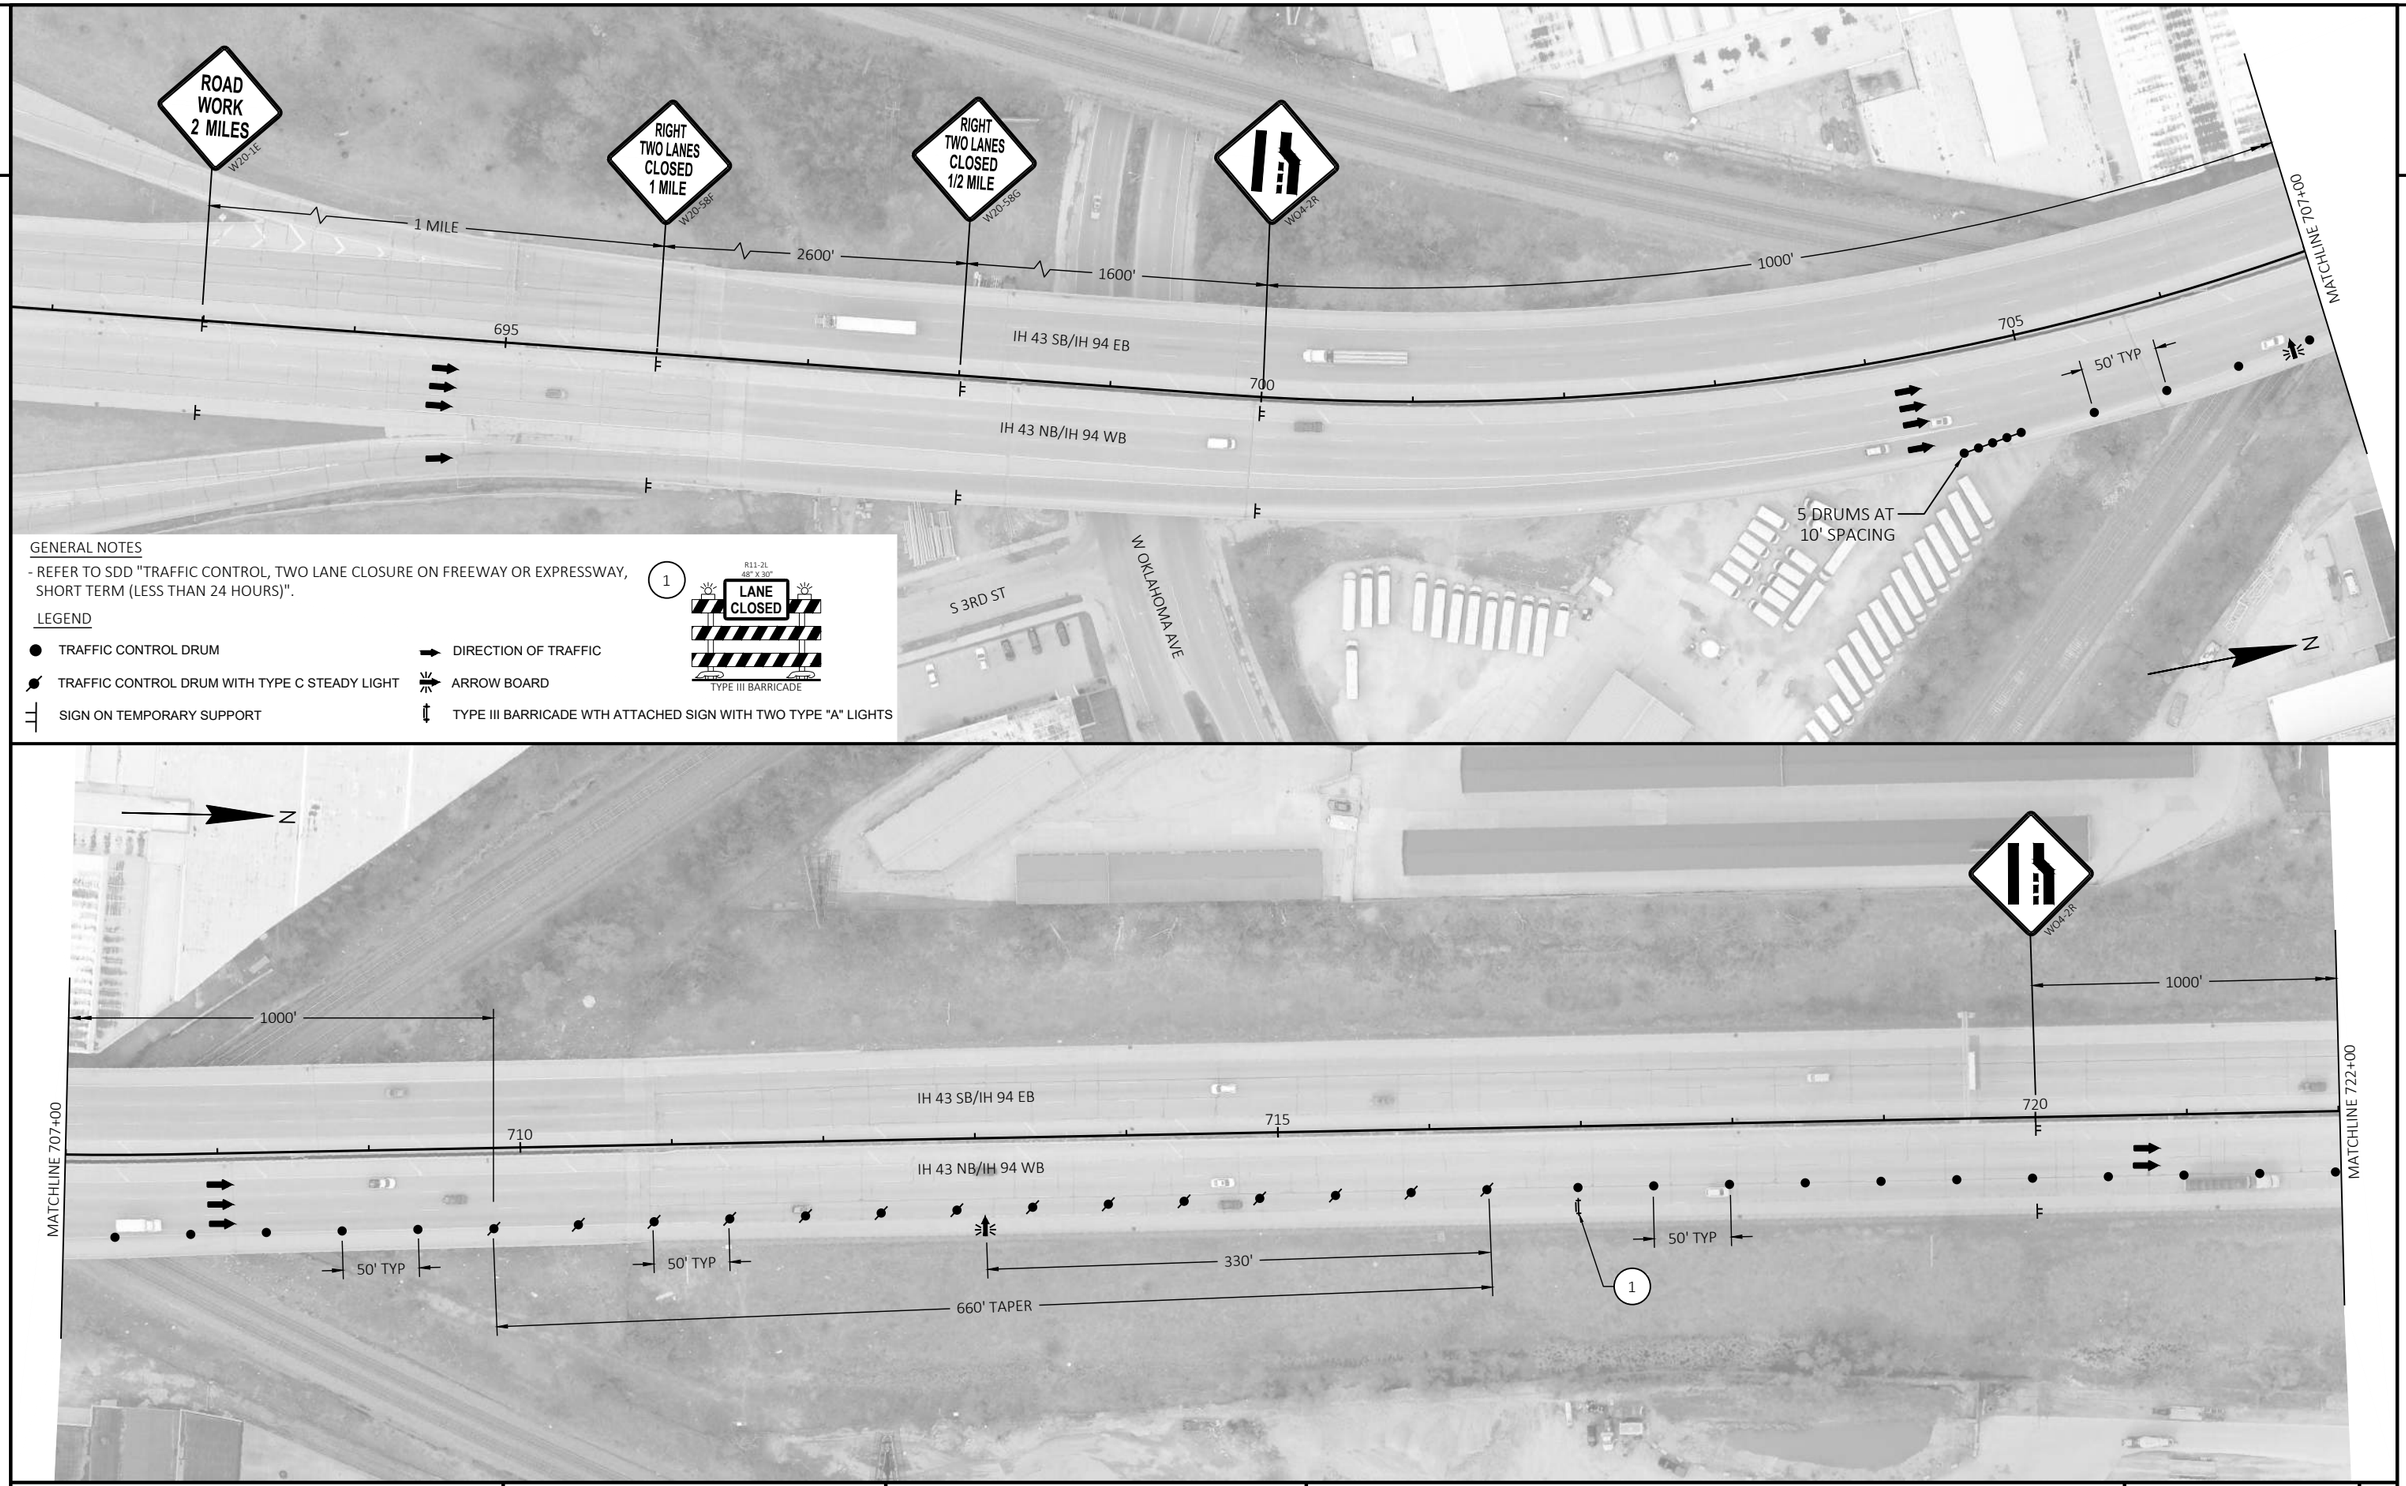

PROJECT NO: 1228-09-73	HWY: IH 43	COUNTY: MILWAUKEE	TRAFFIC CONTROL - NB - STAGE 1 & STAGE 4-D	SHEET	E

FILE NAME : N:\PDS\C3D\12280903\SHEETSPLAN\TRAFFIC CONTROL PLANS (DETAILED) - C3D\026001_S1I_NB_OUT.DWG
LAYOUT NAME - 1
PLOT DATE : 8/5/2021 10:28 AM
PLOT BY : SPAETH, MICHELE L
PLOT NAME :
PLOT SCALE : 1 IN:100 FT
WISDOT/CADDS SHEET 42

2

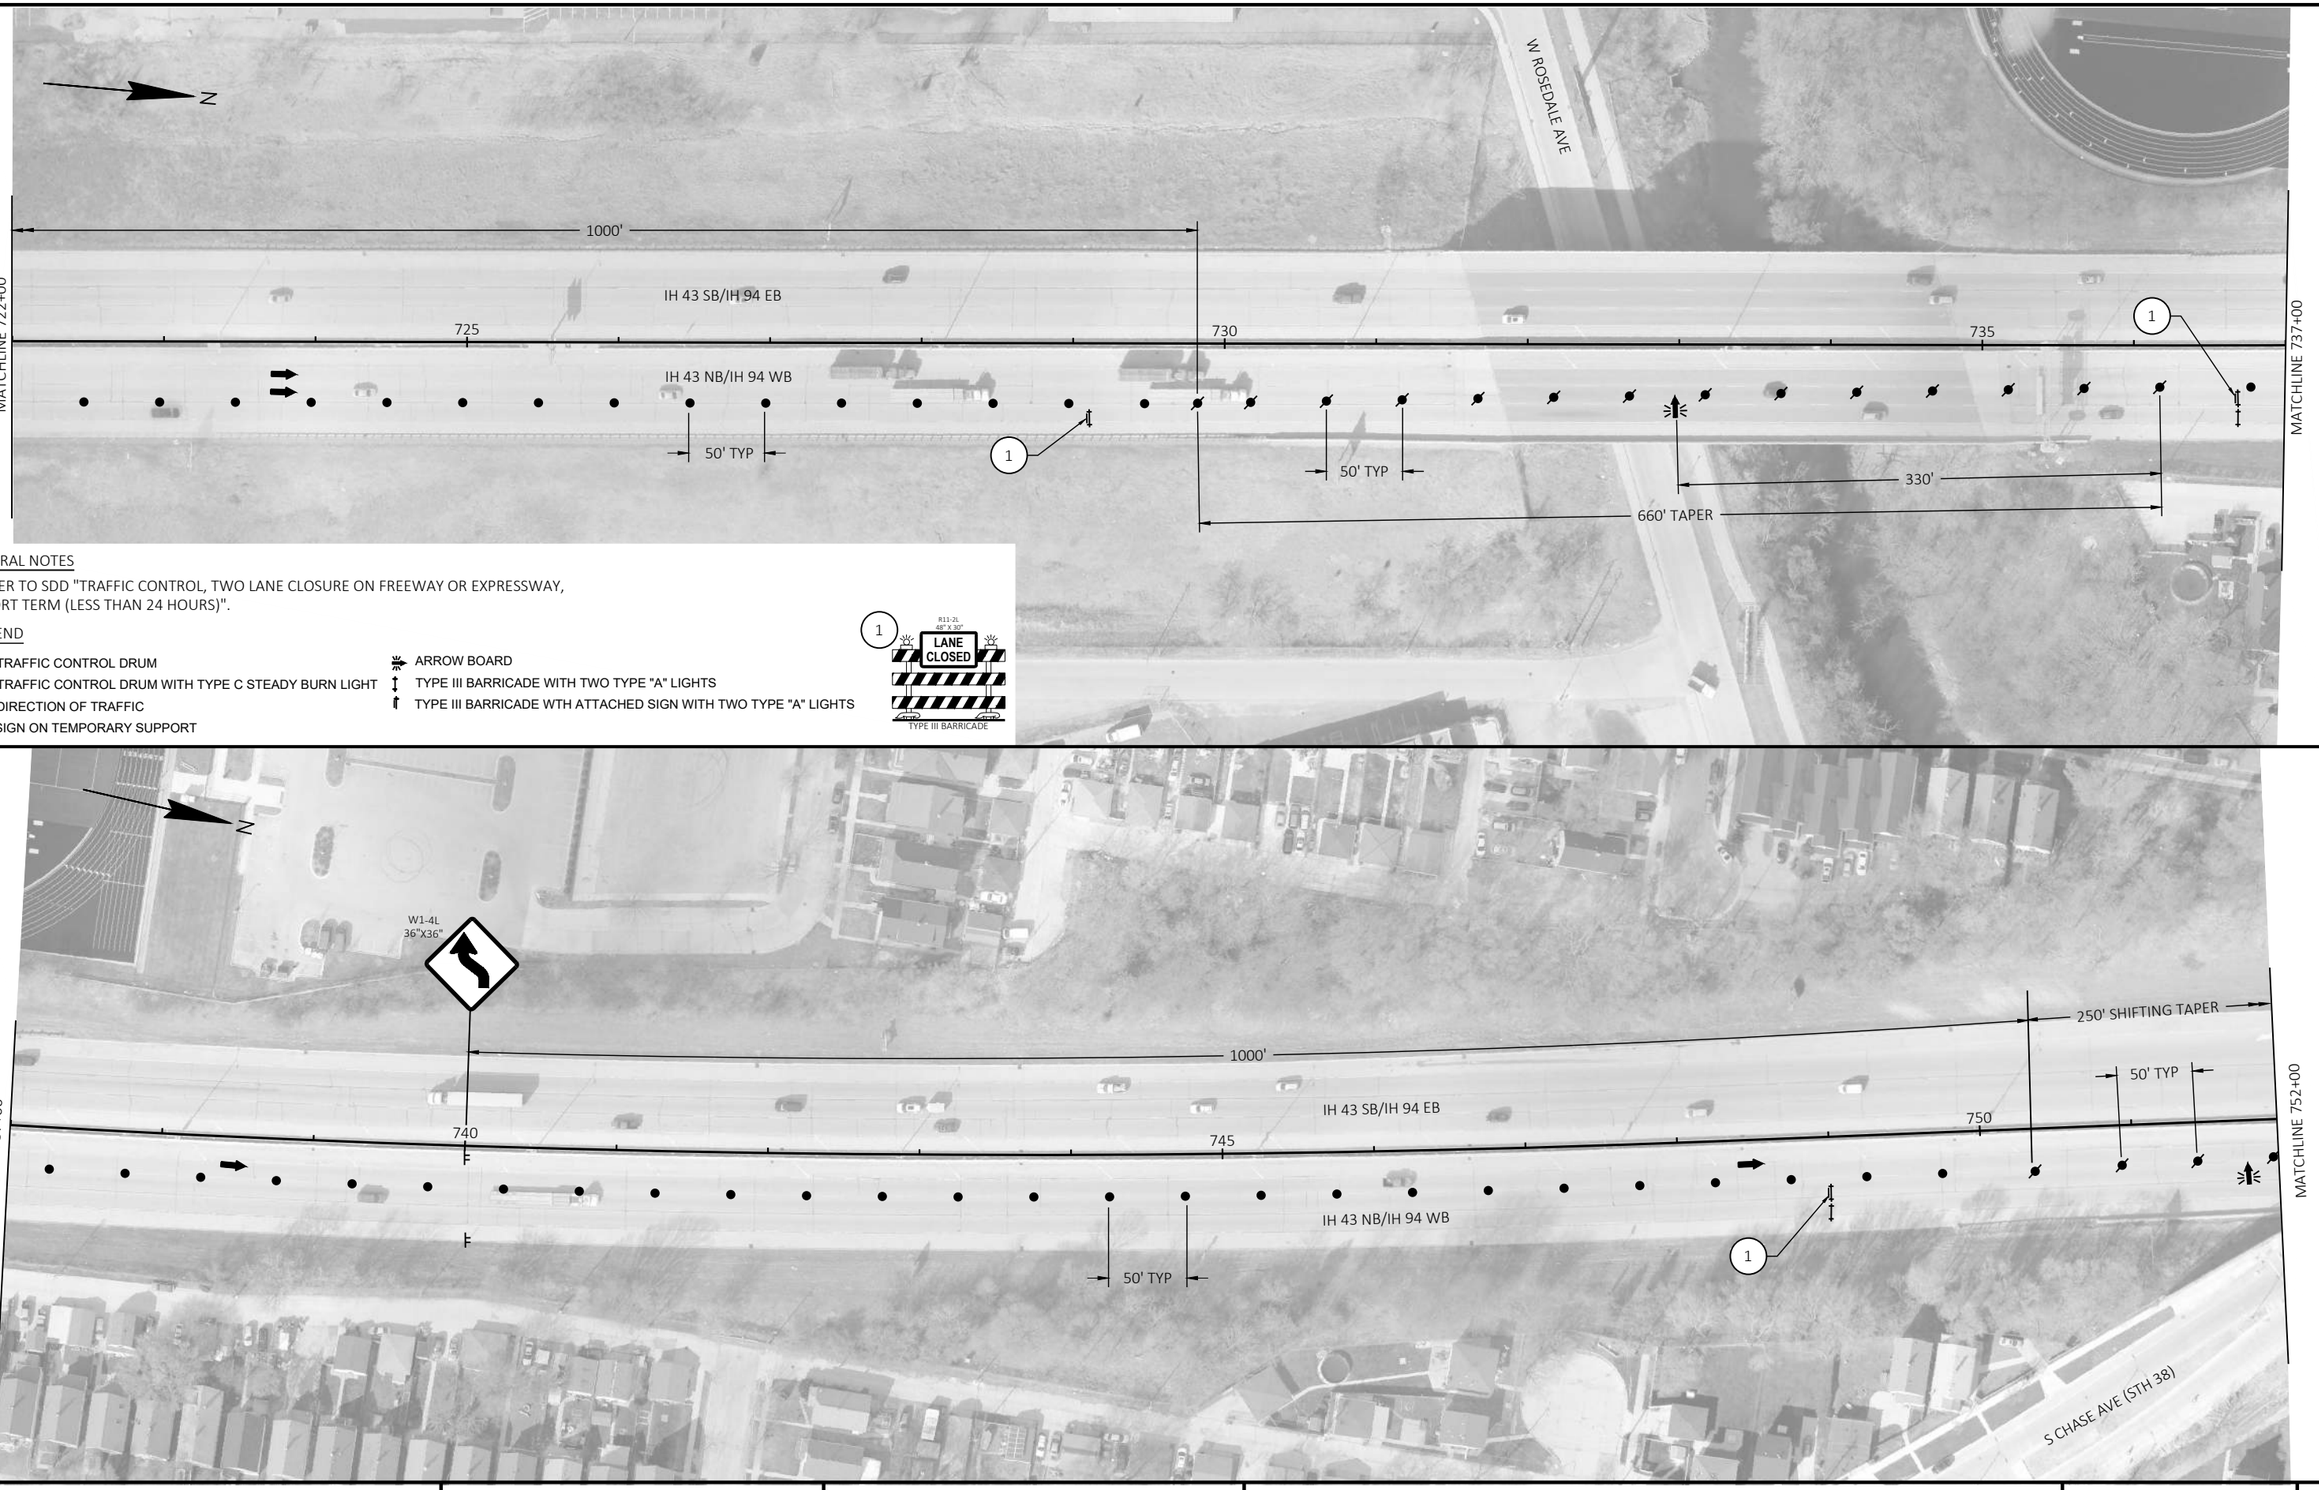

GENERAL NOTES

- REFER TO SDD "TRAFFIC CONTROL, TWO LANE CLOSURE ON FREEWAY OR EXPRESSWAY, SHORT TERM (LESS THAN 24 HOURS)".

LEGEND

- TRAFFIC CONTROL DRUM
- TRAFFIC CONTROL DRUM WITH TYPE C STEADY BURN LIGHT
- DIRECTION OF TRAFFIC
- SIGN ON TEMPORARY SUPPORT
- ARROW BOARD
- TYPE III BARRICADE WITH TWO TYPE "A" LIGHTS
- TYPE III BARRICADE WTH ATTACHED SIGN WITH TWO TYPE "A" LIGHTS

1

PROJECT NO: 1228-09-73	HWY: IH 43	COUNTY: MILWAUKEE	TRAFFIC CONTROL - NB - STAGE 1 & STAGE 4-D	SHEET	E

FILE NAME : N:\PDS\C3D\12280903\SHEETSPLAN\TRAFFIC CONTROL PLANS (DETAILED) - C3D\026001_S1I_NB_OUT.DWG
LAYOUT NAME - 2

PLOT DATE : 8/5/2021 10:28 AM PLOT BY : SPAETH, MICHELE L PLOT NAME : PLOT SCALE : 1 IN:100 FT

2

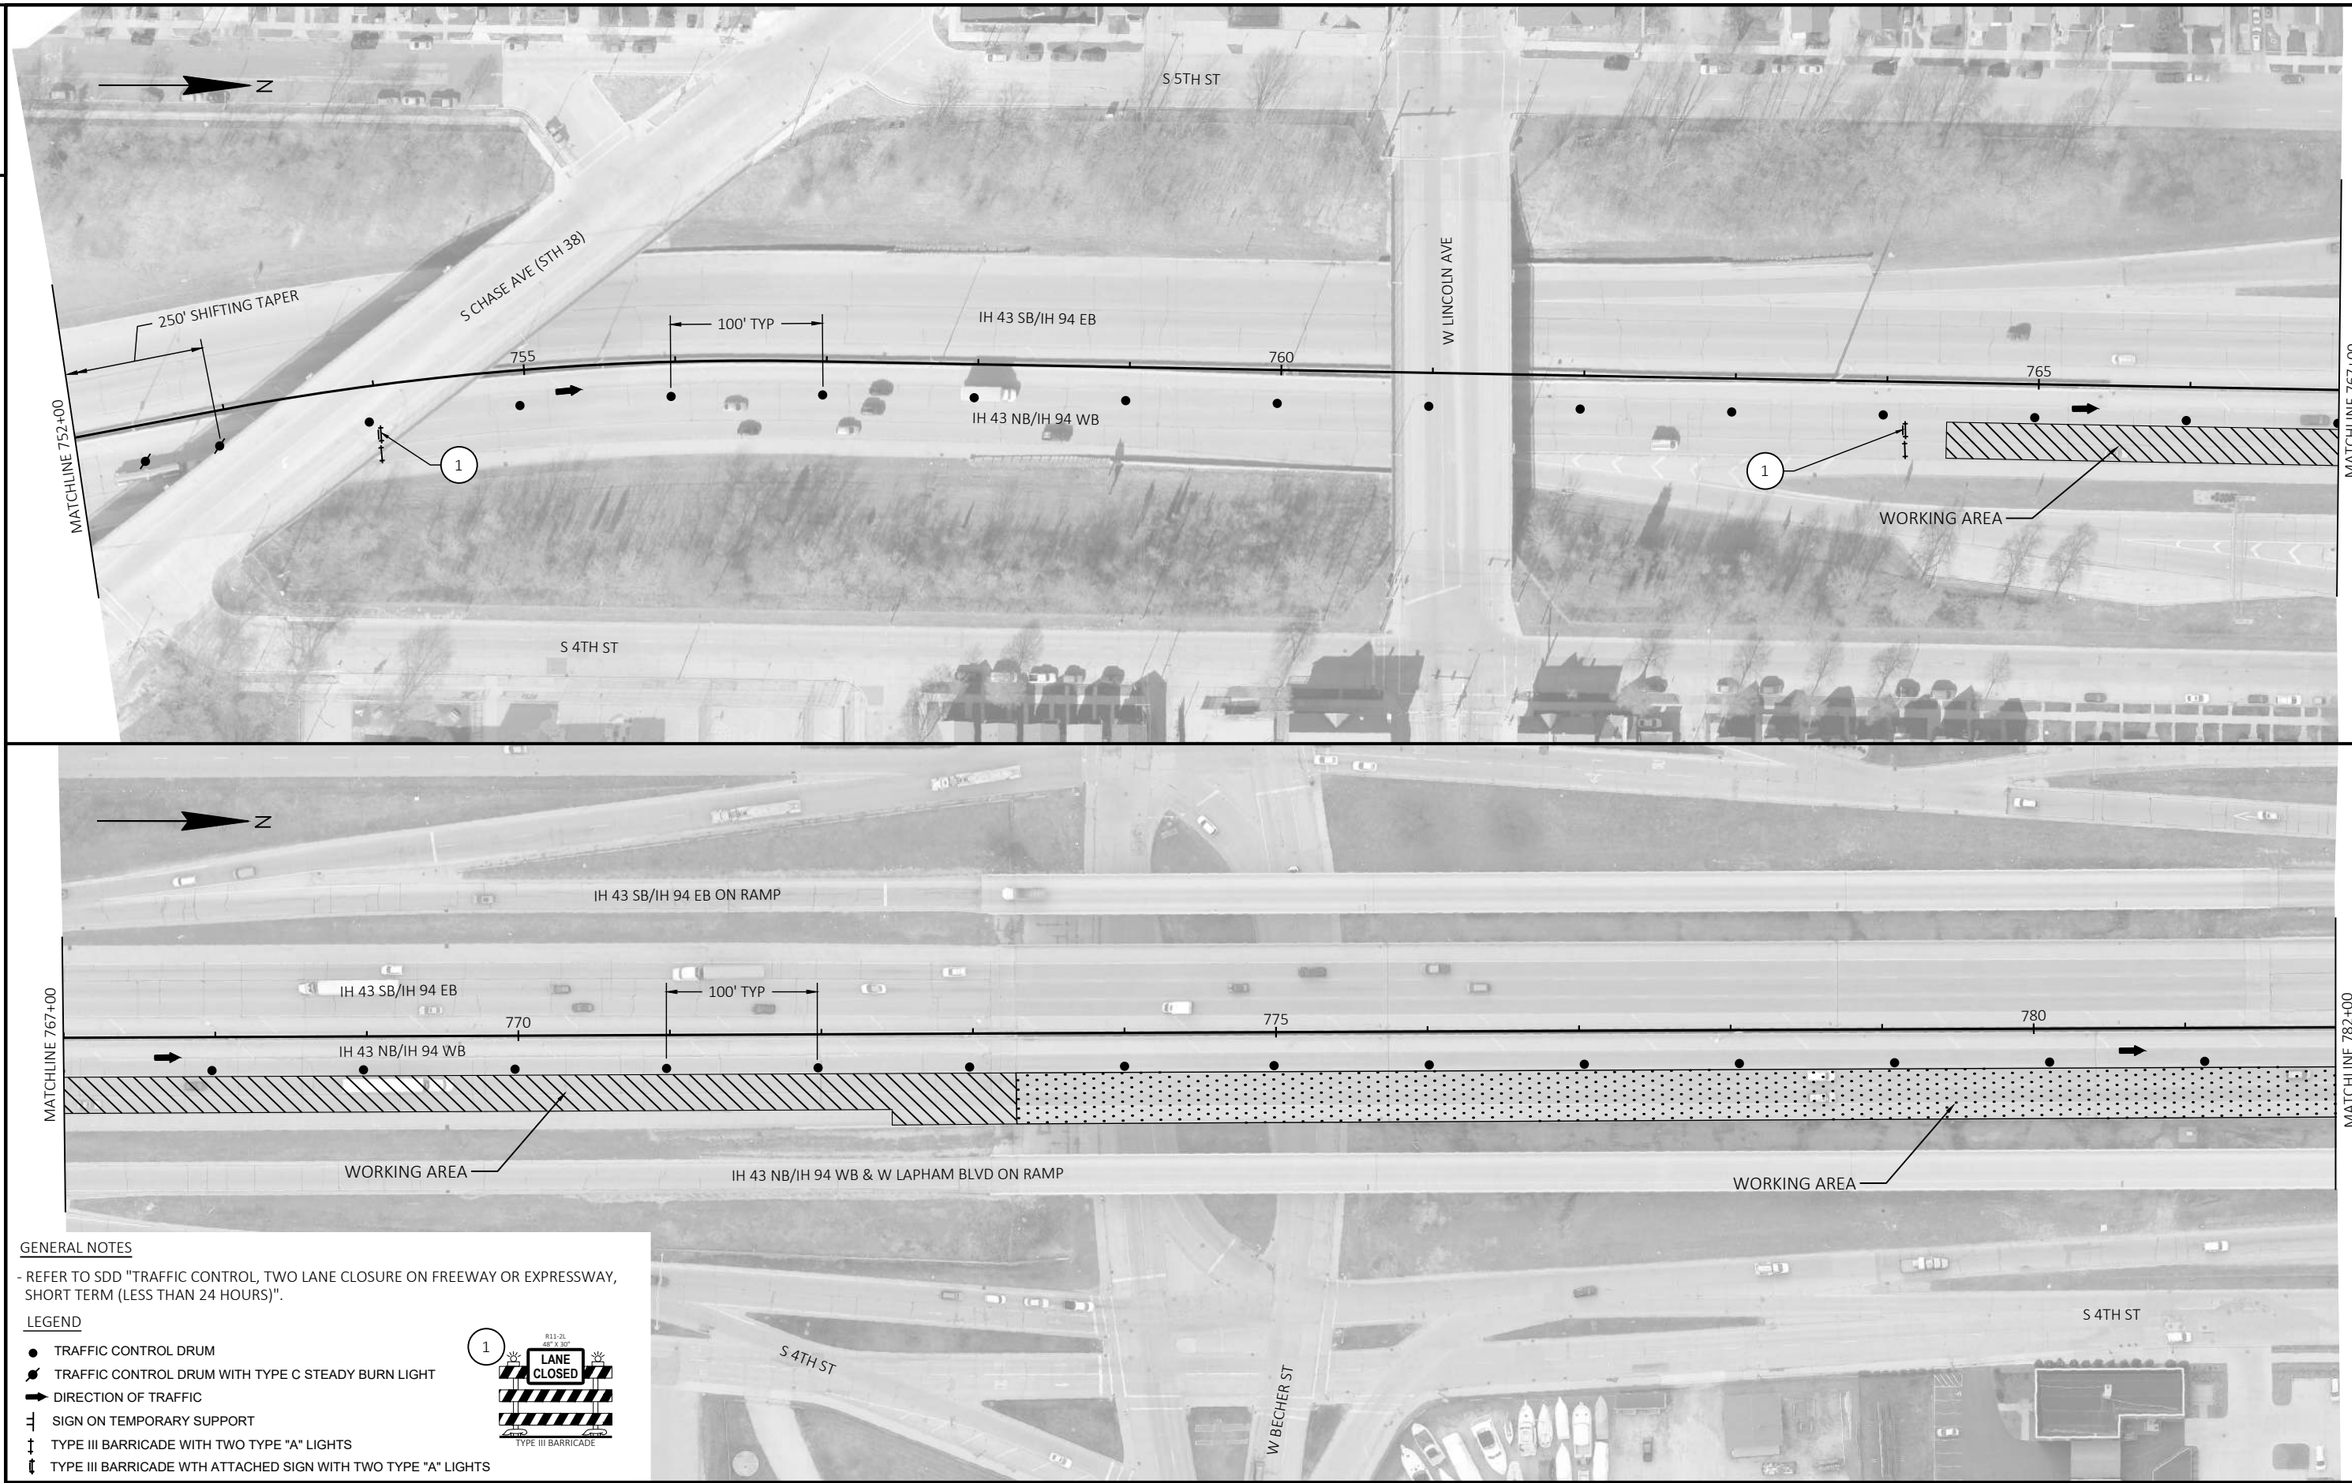

GENERAL NOTES

- REFER TO SDD "TRAFFIC CONTROL, TWO LANE CLOSURE ON FREEWAY OR EXPRESSWAY, SHORT TERM (LESS THAN 24 HOURS)".

LEGEND

- TRAFFIC CONTROL DRUM
- TRAFFIC CONTROL DRUM WITH TYPE C STEADY BURN LIGHT
- DIRECTION OF TRAFFIC
- SIGN ON TEMPORARY SUPPORT
- TYPE III BARRICADE WITH TWO TYPE "A" LIGHTS
- TYPE III BARRICADE WTH ATTACHED SIGN WITH TWO TYPE "A" LIGHTS

1

PROJECT NO: 1228-09-73	HWY: IH 43	COUNTY: MILWAUKEE	TRAFFIC CONTROL - NB - STAGE 1 & STAGE 4-D	SHEET	E

FILE NAME : N:\PDS\C3D\12280903\SHEETSPLAN\TRAFFIC CONTROL PLANS (DETAILED) - C3D\026001_S1I_NB_OUT.DWG
LAYOUT NAME - 3
PLOT DATE : 8/5/2021 10:28 AM
PLOT BY : SPAETH, MICHELE L
PLOT NAME :
PLOT SCALE : 1 IN:100 FT
WISDOT/CADDS SHEET 42

2

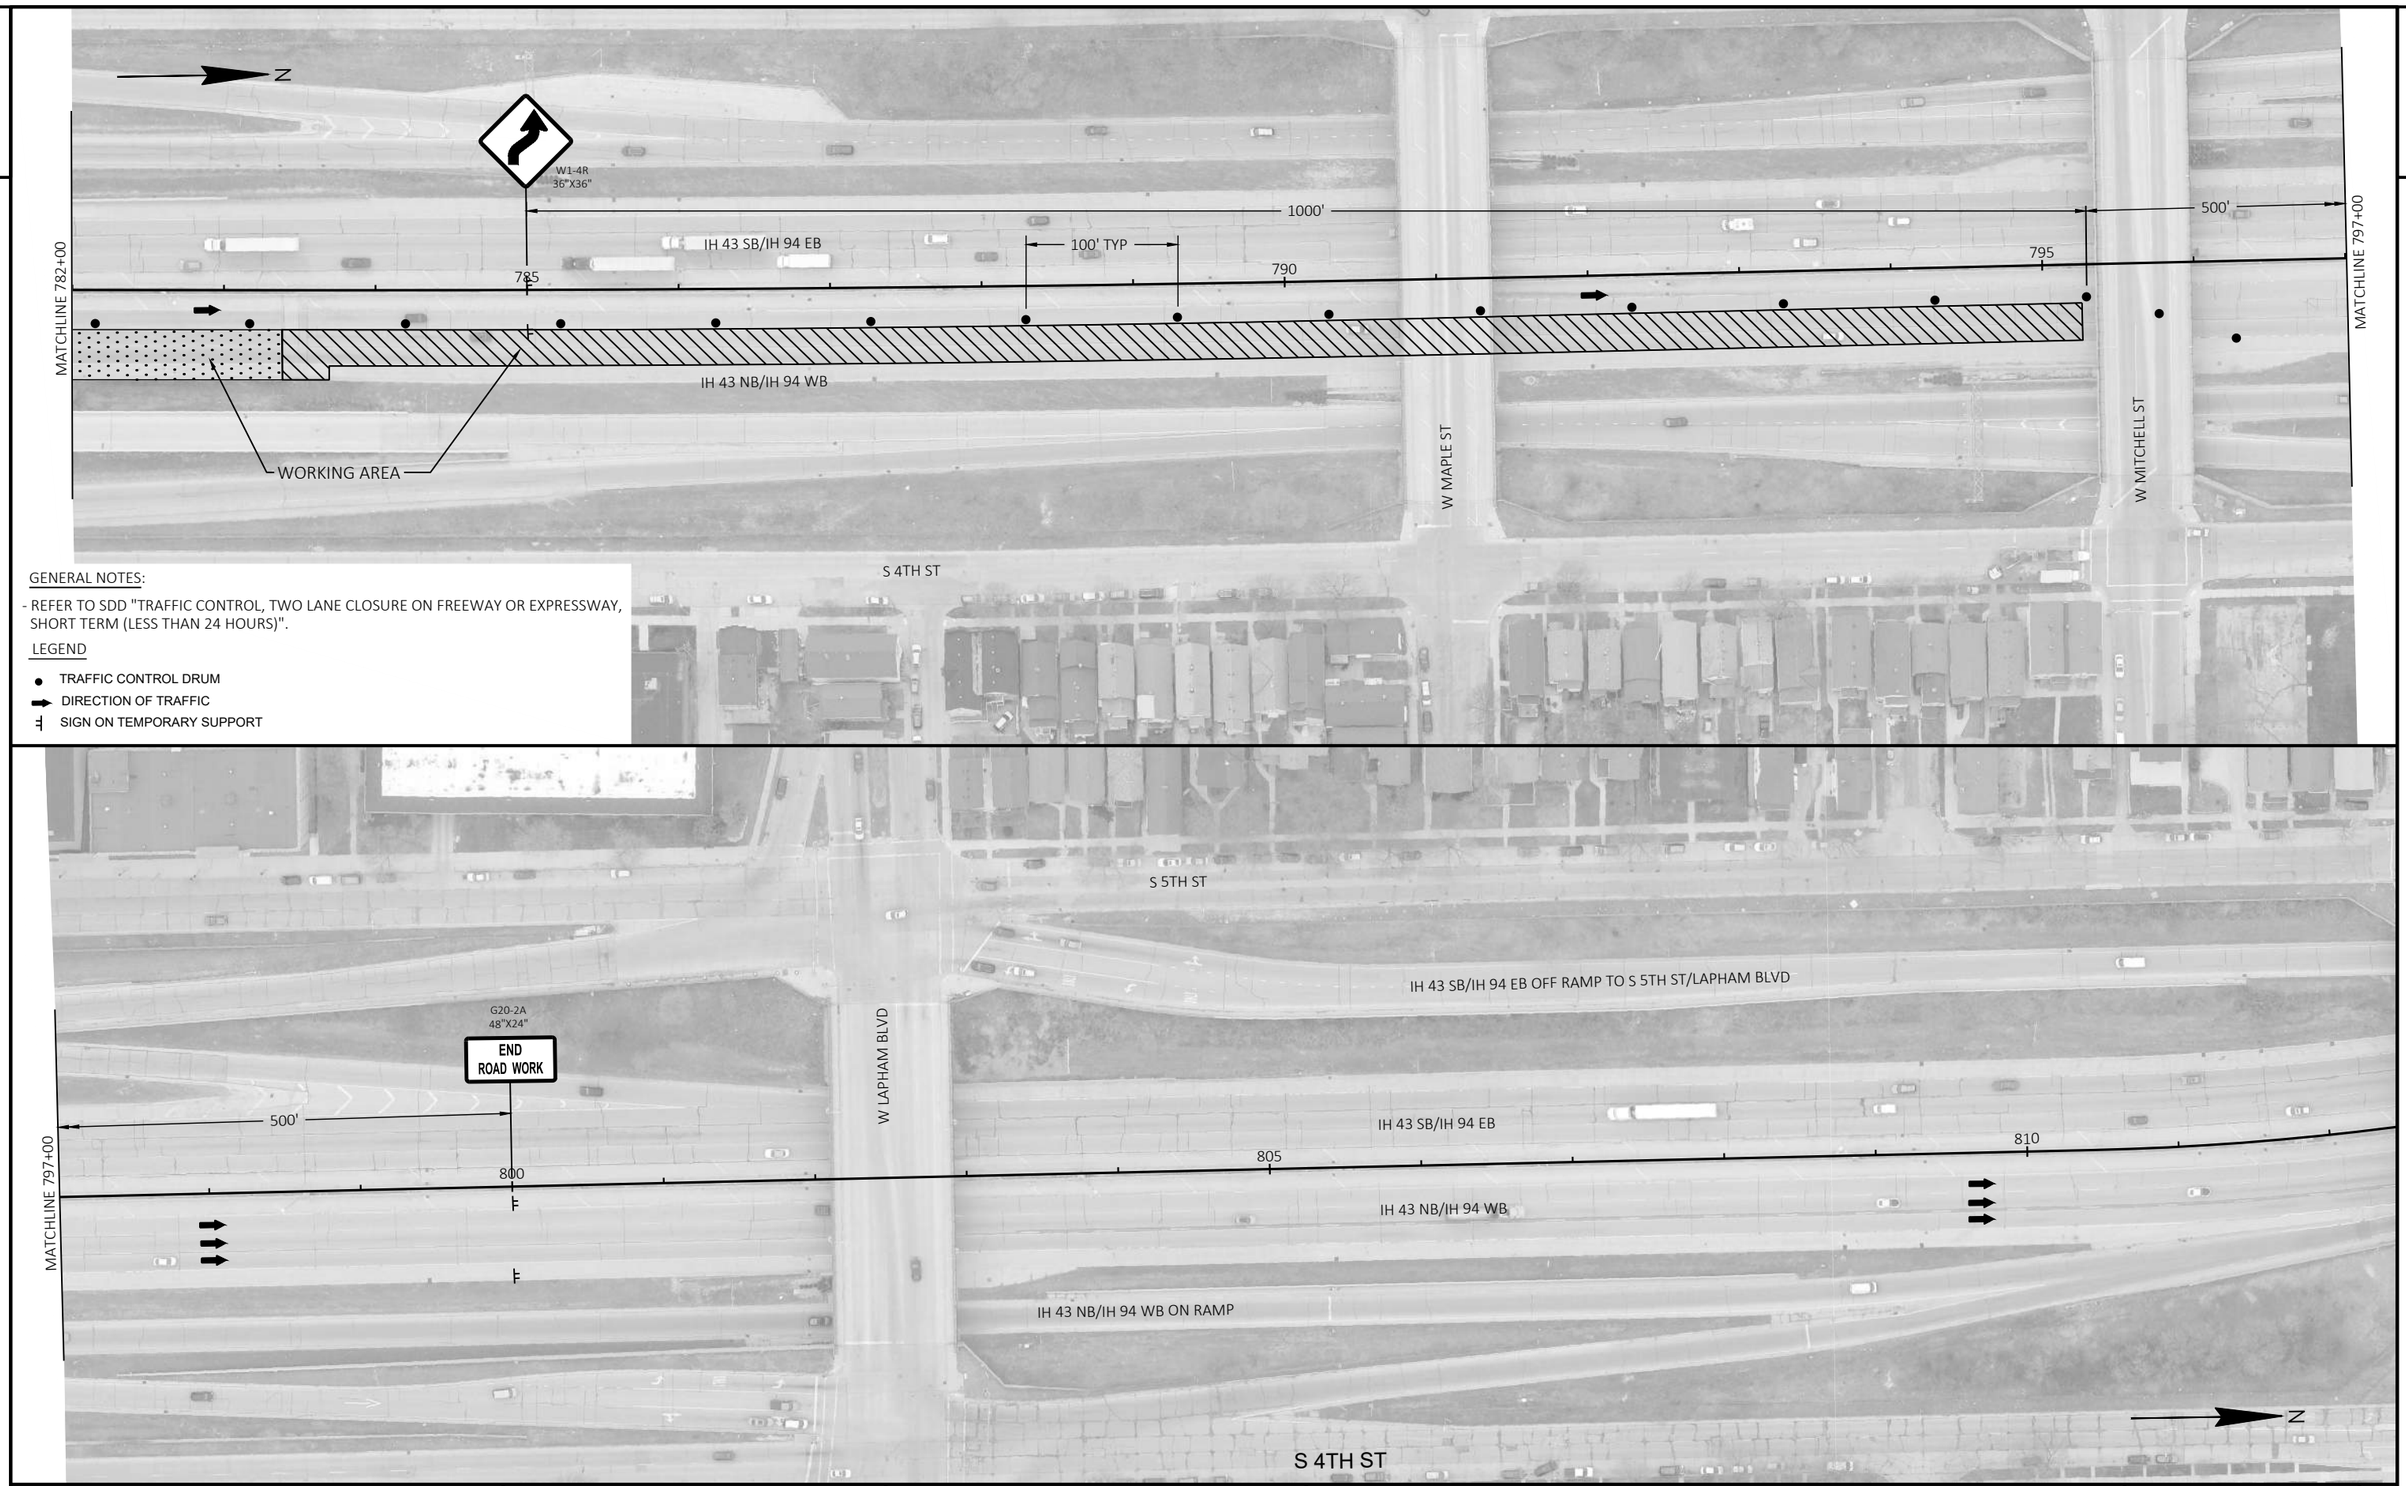

GENERAL NOTES:

- REFER TO SDD "TRAFFIC CONTROL, TWO LANE CLOSURE ON FREEWAY OR EXPRESSWAY, SHORT TERM (LESS THAN 24 HOURS)".

LEGEND

- TRAFFIC CONTROL DRUM
- DIRECTION OF TRAFFIC
- SIGN ON TEMPORARY SUPPORT

PROJECT NO: 1228-09-73	HWY: IH 43	COUNTY: MILWAUKEE	TRAFFIC CONTROL - NB - STAGE 1 & STAGE 4-D	SHEET	E

FILE NAME : N:\PDS\C3D\12280903\SHEETSPLAN\TRAFFIC CONTROL PLANS (DETAILED) - C3D\026001_S1I_NB_OUT.DWG
LAYOUT NAME - 4
PLOT DATE : 8/5/2021 10:28 AM PLOT BY : SPAETH, MICHELE L PLOT NAME : PLOT SCALE : 1 IN:100 FT
WISDOT/CADDS SHEET 42

2

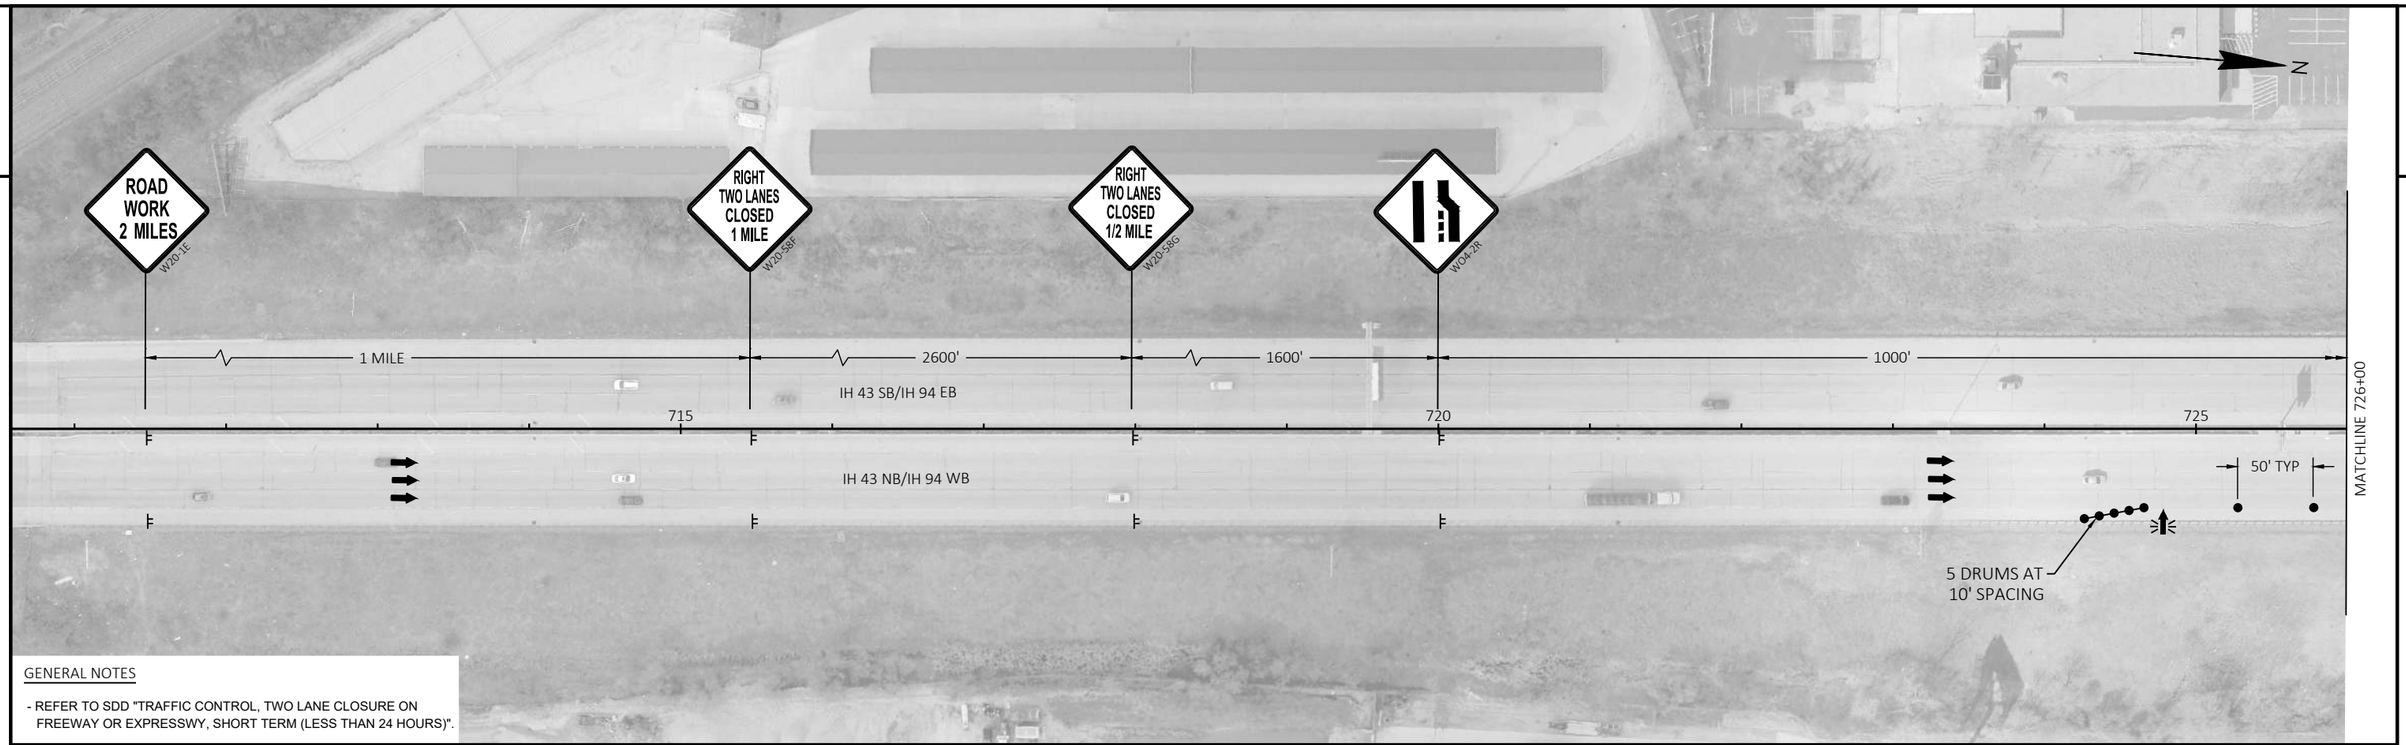

GENERAL NOTES

- REFER TO SDD "TRAFFIC CONTROL, TWO LANE CLOSURE ON FREEWAY OR EXPRESSWY, SHORT TERM (LESS THAN 24 HOURS)".

LEGEND

- TRAFFIC CONTROL DRUM
- TRAFFIC CONTROL DRUM WITH TYPE C STEADY LIGHT
- SIGN ON TEMPORARY SUPPORT
- DIRECTION OF TRAFFIC
- TYPE III BARRICADE WTH ATTACHED SIGN WITH TWO TYPE "A" LIGHTS
- ARROW BOARD

1

TYPE III BARRICADE

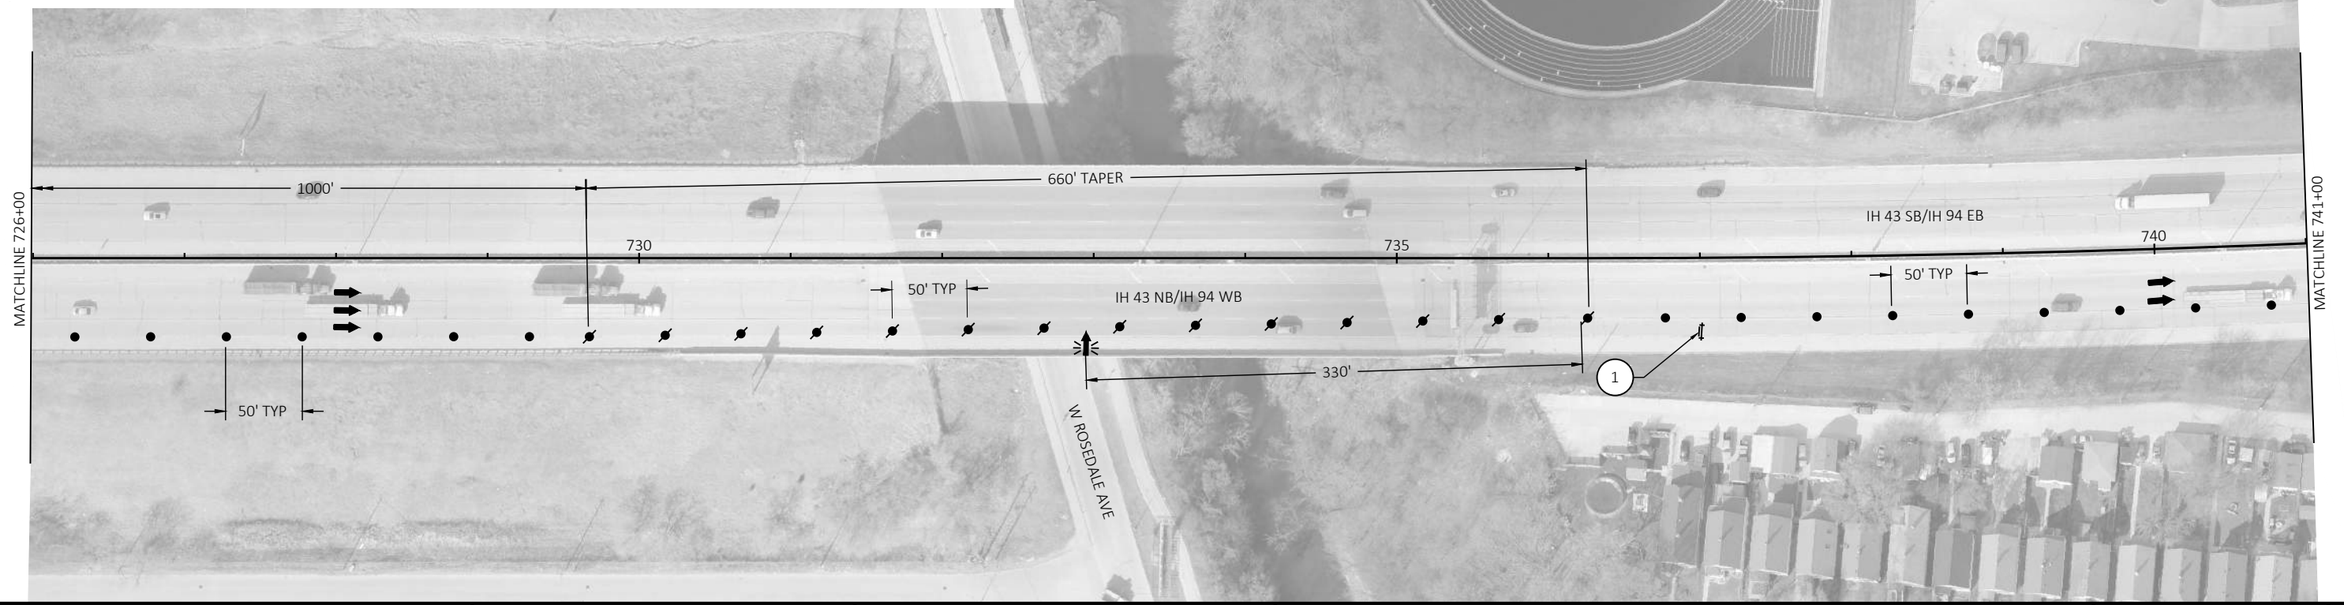

PROJECT NO: 1228-09-73	HWY: IH 43	COUNTY: MILWAUKEE	TRAFFIC CONTROL - NB - STAGE 1 & STAGE 4-E	SHEET E

FILE NAME : N:\PDS\C3D\12280903\SHEETSPLAN\TRAFFIC CONTROL PLANS (DETAILED) - C3D\MOD_026001_S1J_NB_OUT.DWG
LAYOUT NAME - 1
PLOT DATE : 8/5/2021 10:29 AM
PLOT BY : SPAETH, MICHELE L
PLOT NAME :
PLOT SCALE : 1 IN:100 FT
WISDOT/CADDS SHEET 42

GENERAL NOTES

- REFER TO SDD "TRAFFIC CONTROL, TWO LANE CLOSURE ON FREEWAY OR EXPRESSWY, SHORT TERM (LESS THAN 24 HOURS)".
- REFER TO SDD "TRAFFIC CONTROL, SINGLE LANE CLOSURE, DIVIDED NON-FREEWAY/EXPRESSWAY".
- REFER TO SDD "TRAFFIC CONTROL, PARALLEL EXIT RAMP WITHIN LANE CLOSURE".

LEGEND

- TRAFFIC CONTROL DRUM
- TRAFFIC CONTROL DRUM WITH TYPE C STEADY LIGHT
- SIGN ON TEMPORARY SUPPORT
- DIRECTION OF TRAFFIC
- TYPE III BARRICADE WITH TWO TYPE "A" LIGHTS
- TYPE III BARRICADE WTH ATTACHED SIGN WITH TWO TYPE "A" LIGHTS
- ARROW BOARD
- EXISTING SIGN

1 — R11-2L 48" X 30" — LANE CLOSED — TYPE III BARRICADE

2 — W01-6 48" X 24" — TYPE III BARRICADE

C — EXIT 312 A-B — COVER EXISTING SIGN

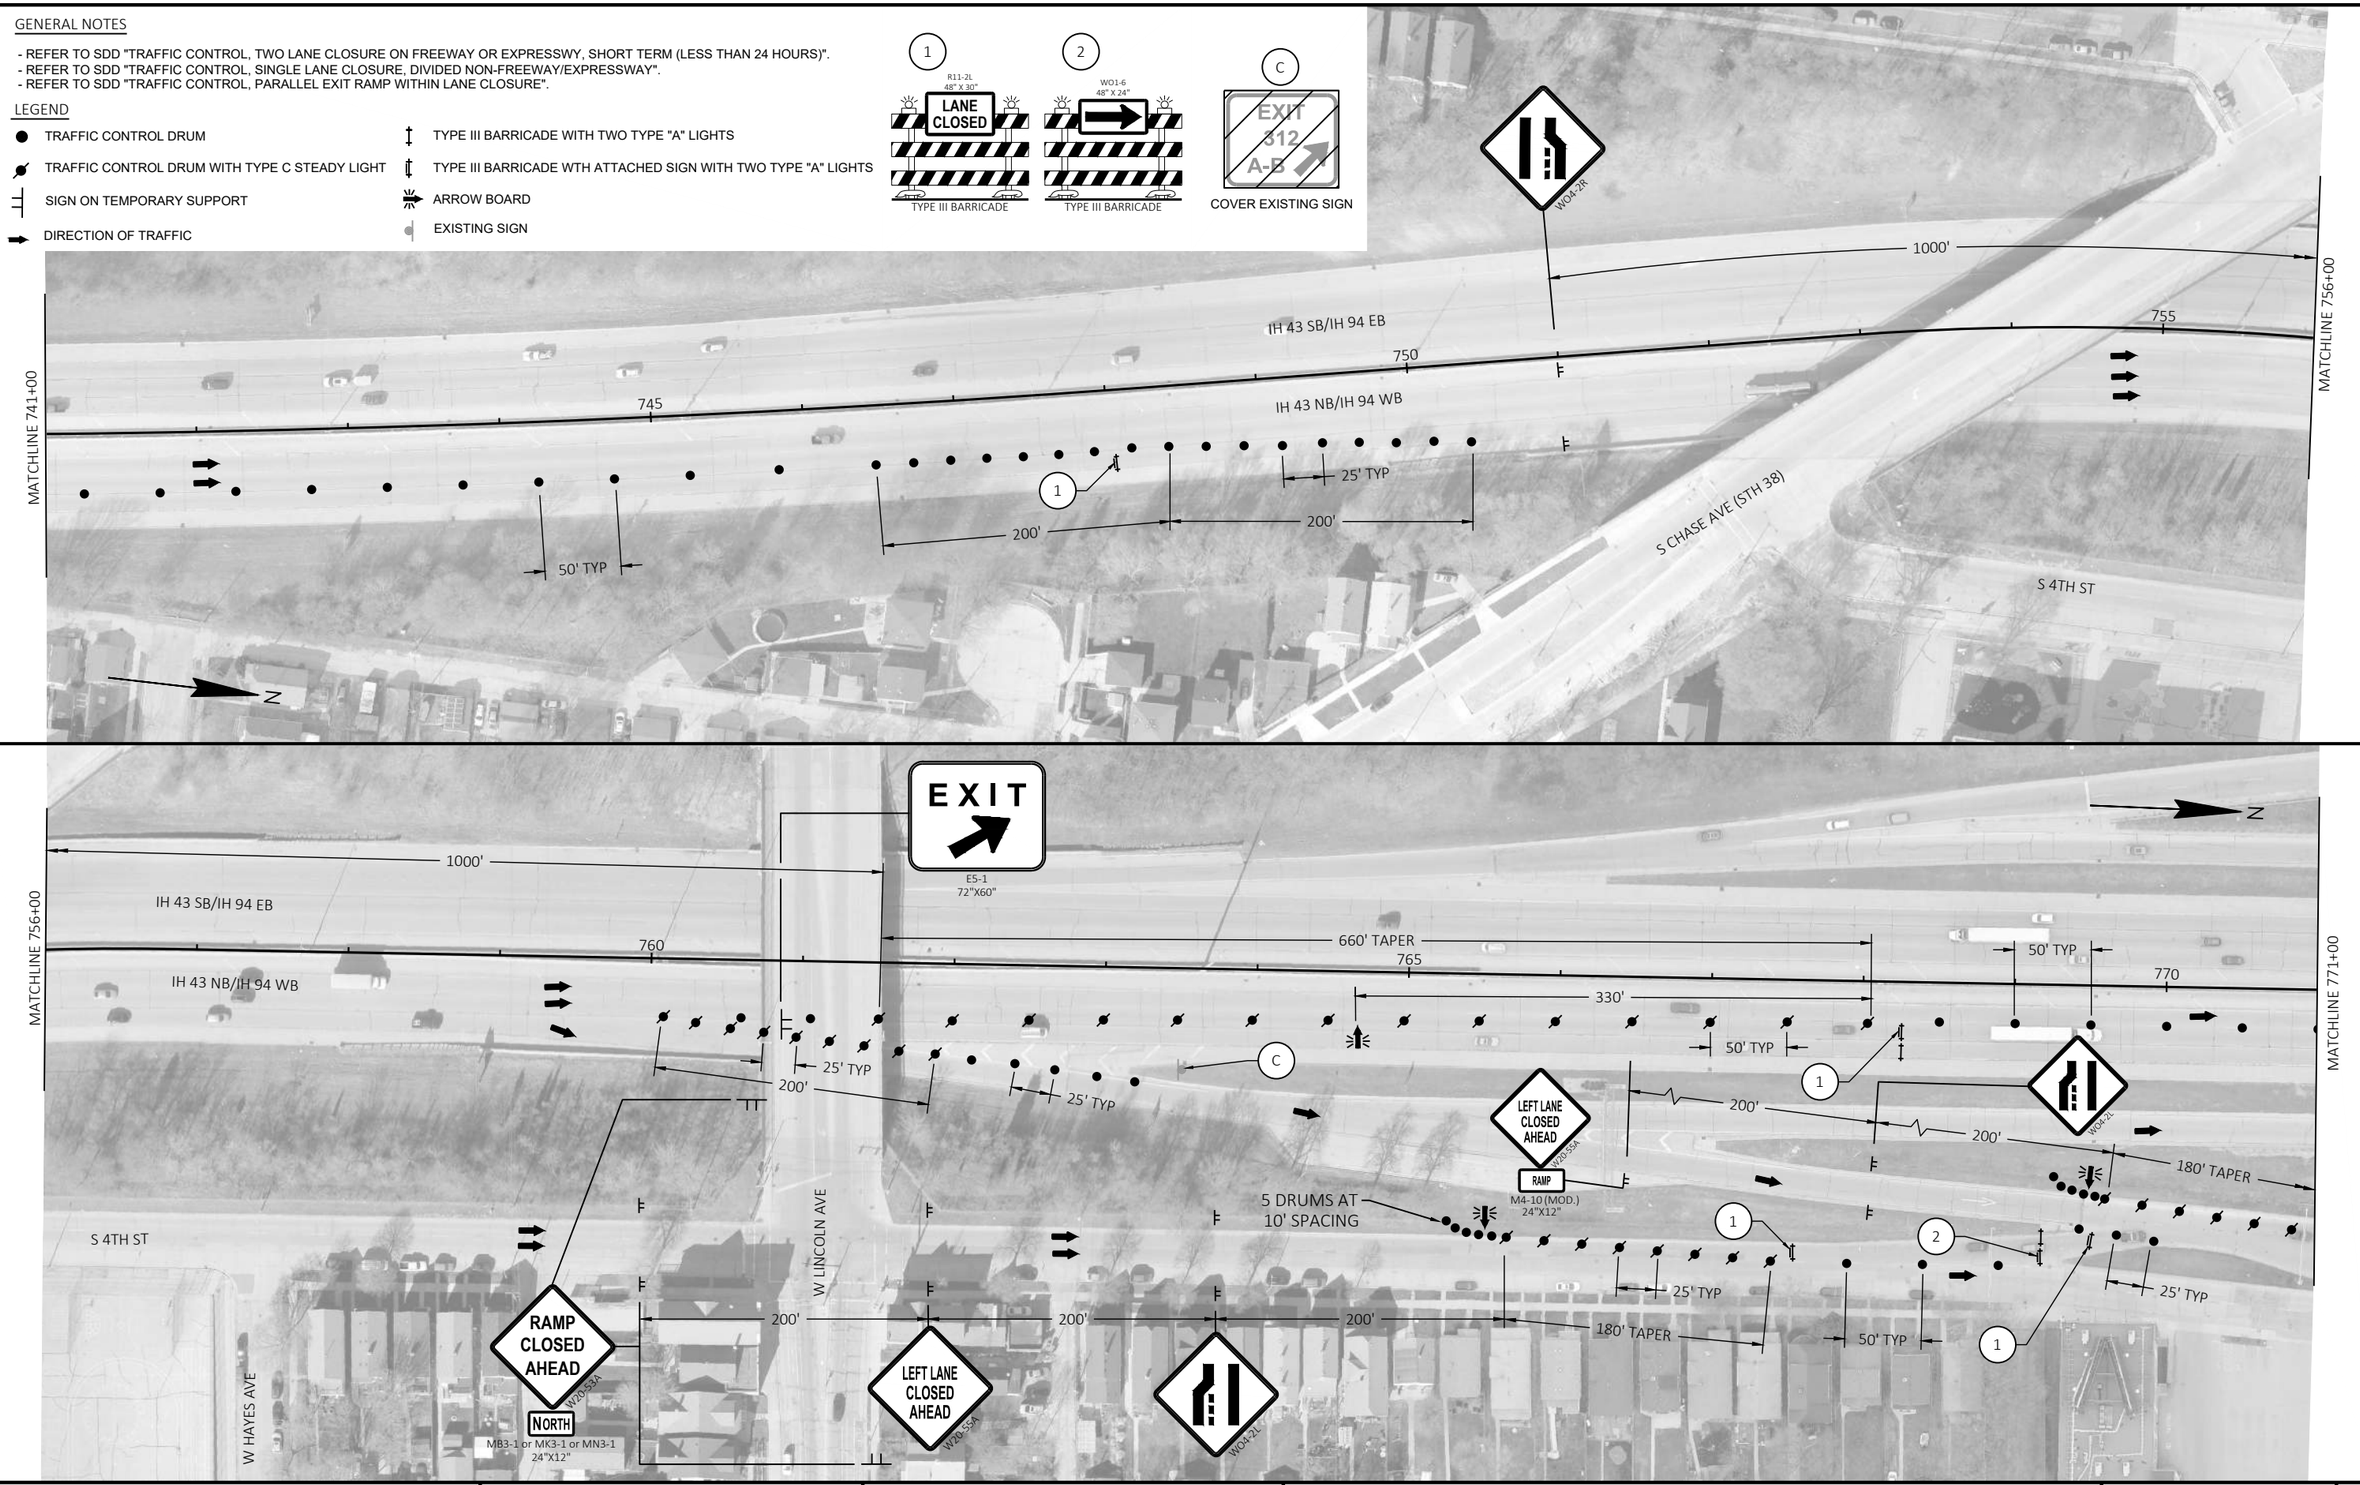

PROJECT NO: 1228-09-73	HWY: IH 43	COUNTY: MILWAUKEE	TRAFFIC CONTROL - NB - STAGE 1 & STAGE 4-E	SHEET E

FILE NAME : N:\PDS\C3D\12280903\SHEETSPLAN\TRAFFIC CONTROL PLANS (DETAILED) - C3D\MOD_026001_S1J_NB_OUT.DWG
LAYOUT NAME - 2
PLOT DATE : 8/5/2021 10:29 AM
PLOT BY : SPAETH, MICHELE L
PLOT NAME :
PLOT SCALE : 1 IN:100 FT
WISDOT/CADDS SHEET 42

GENERAL NOTES

- REFER TO SDD "TRAFFIC CONTROL, TWO LANE CLOSURE ON FREEWAY OR EXPRESSWY, SHORT TERM (LESS THAN 24 HOURS)".
- REFER TO CONSTRUCTION DETAIL "TRAFFIC CONTROL FOR ENTRANCE RAMP CLOSURE SHORT TERM ONLY".

LEGEND

- TRAFFIC CONTROL DRUM
- TRAFFIC CONTROL DRUM WITH TYPE C STEADY LIGHT
- SIGN ON TEMPORARY SUPPORT
- DIRECTION OF TRAFFIC
- TYPE III BARRICADE WITH TWO TYPE "A" LIGHTS
- TYPE III BARRICADE WTH ATTACHED SIGN WITH TWO TYPE "A" LIGHTS
- ARROW BOARD
- EXISTING SIGN

1 R11-2L 48" X 30" LANE CLOSED — TYPE III BARRICADE

2 W01-6 48" X 24" — TYPE III BARRICADE

3 R11-2R 48" X 30" RAMP CLOSED — TYPE III BARRICADE

COVER EXISTING SIGNS

C1 C2 C3 C4 C5 C6

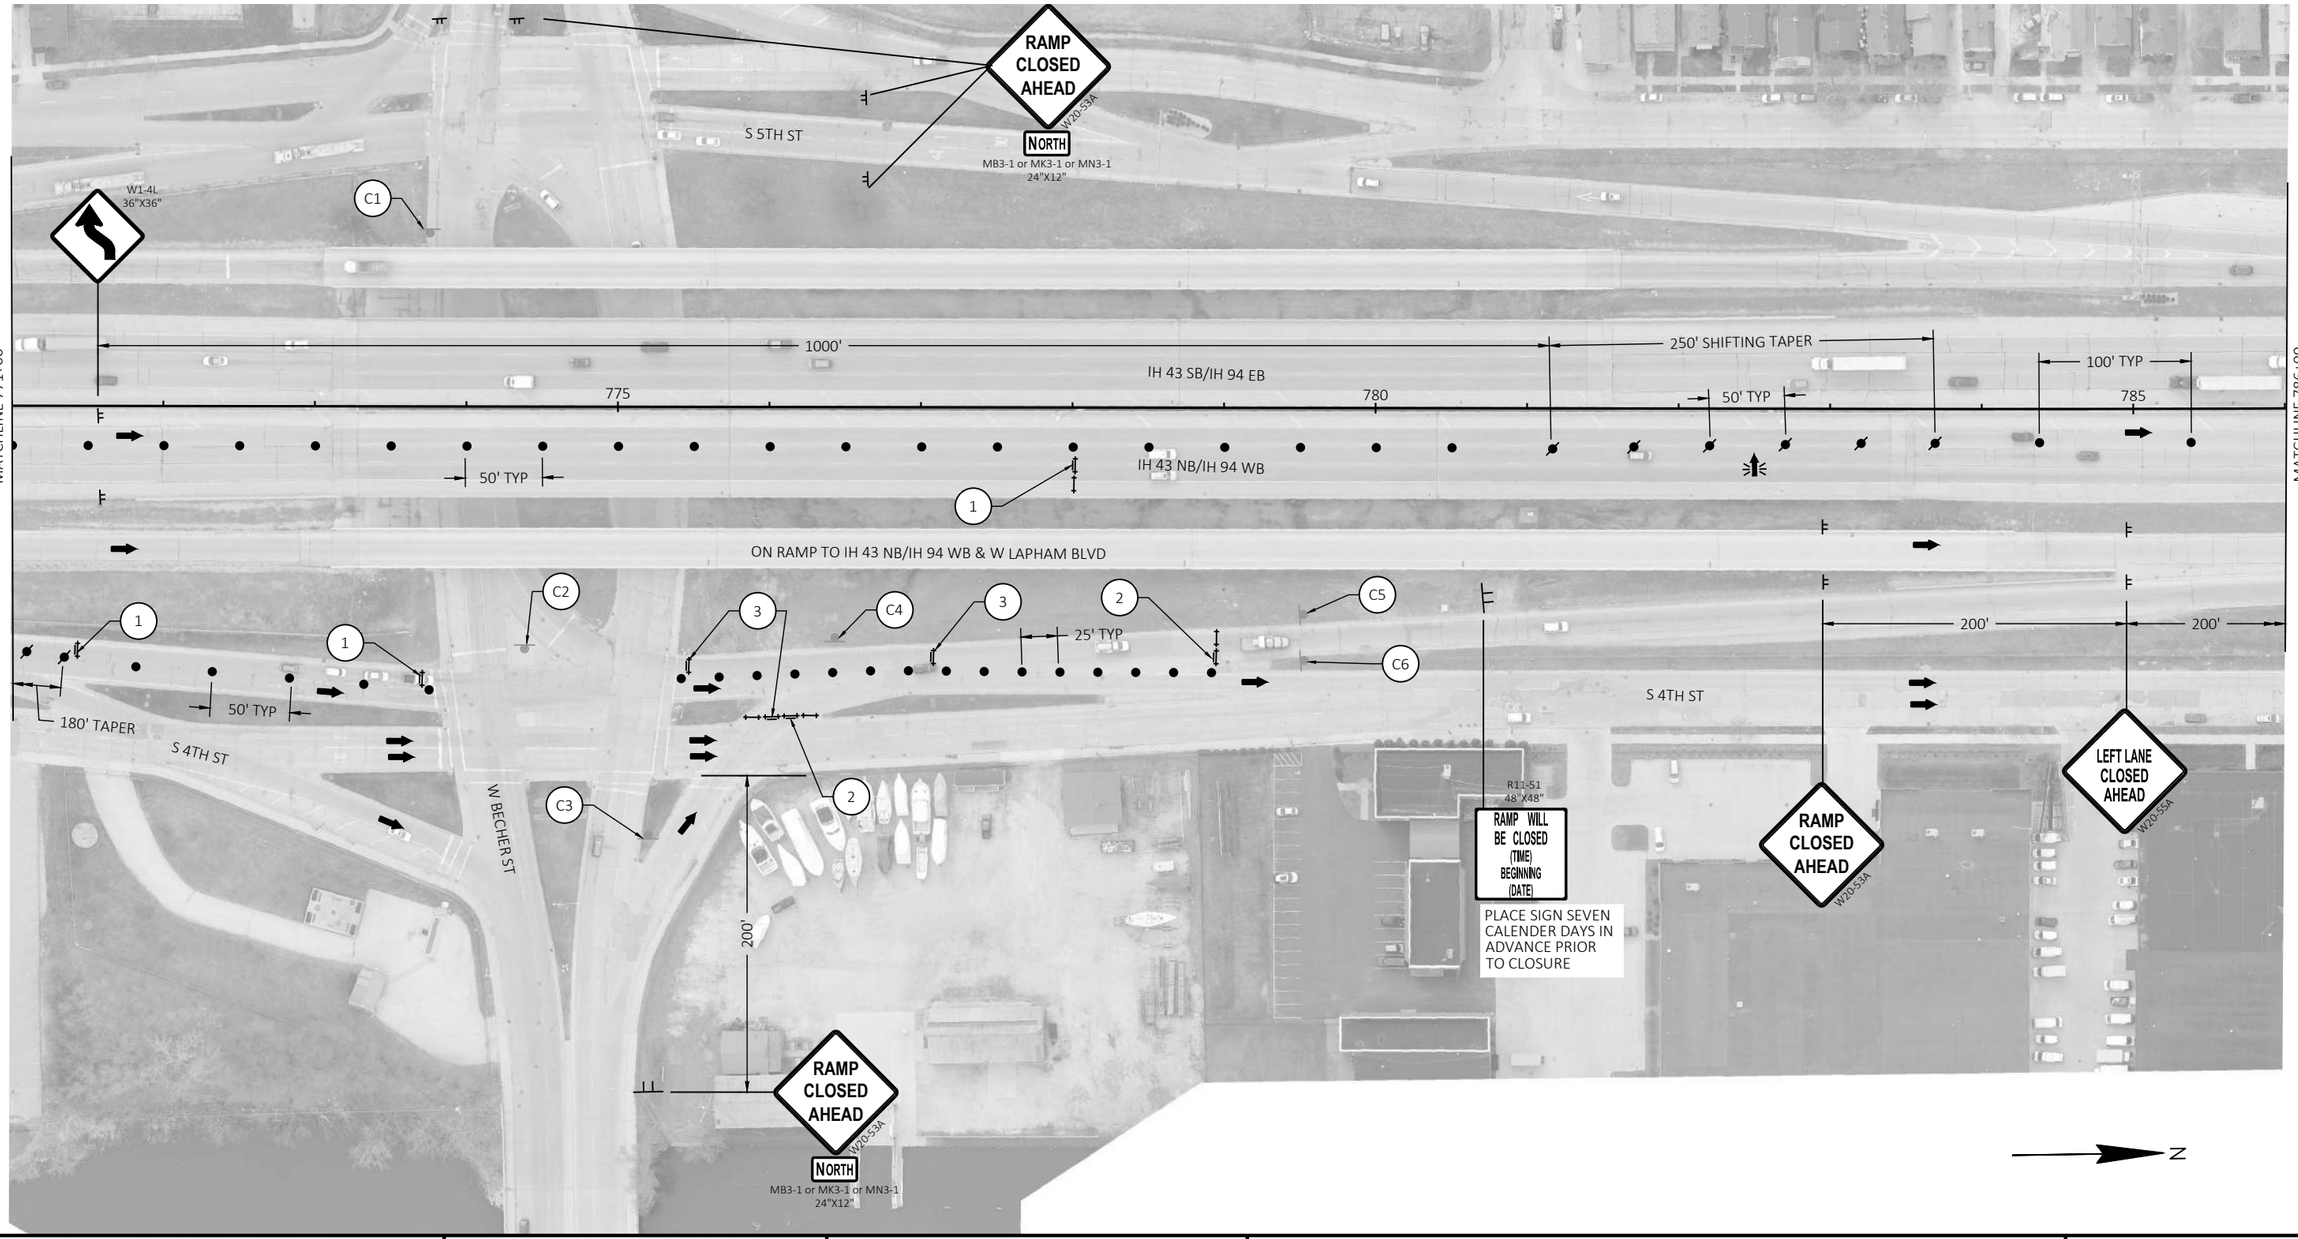

PROJECT NO: 1228-09-73	HWY: IH 43	COUNTY: MILWAUKEE	TRAFFIC CONTROL - NB - STAGE 1 & STAGE 4-E	SHEET	E

GENERAL NOTES

- REFER TO SDD "TRAFFIC CONTROL, TWO LANE CLOSURE ON FREEWAY OR EXPRESSWY, SHORT TERM (LESS THAN 24 HOURS)".
- REFER TO SDD "TRAFFIC CONTROL, SINGLE LANE CLOSURE, DIVIDED NON-FREEWAY/EXPRESSWAY".

LEGEND

- TRAFFIC CONTROL DRUM
- TRAFFIC CONTROL DRUM WITH TYPE C STEADY LIGHT
- SIGN ON TEMPORARY SUPPORT
- DIRECTION OF TRAFFIC
- TYPE III BARRICADE WITH TWO TYPE "A" LIGHTS
- TYPE III BARRICADE WTH ATTACHED SIGN WITH TWO TYPE "A" LIGHTS
- ARROW BOARD

1 R11-2L 48" X 30" LANE CLOSED TYPE III BARRICADE

2 W01-6 48" X 24" TYPE III BARRICADE

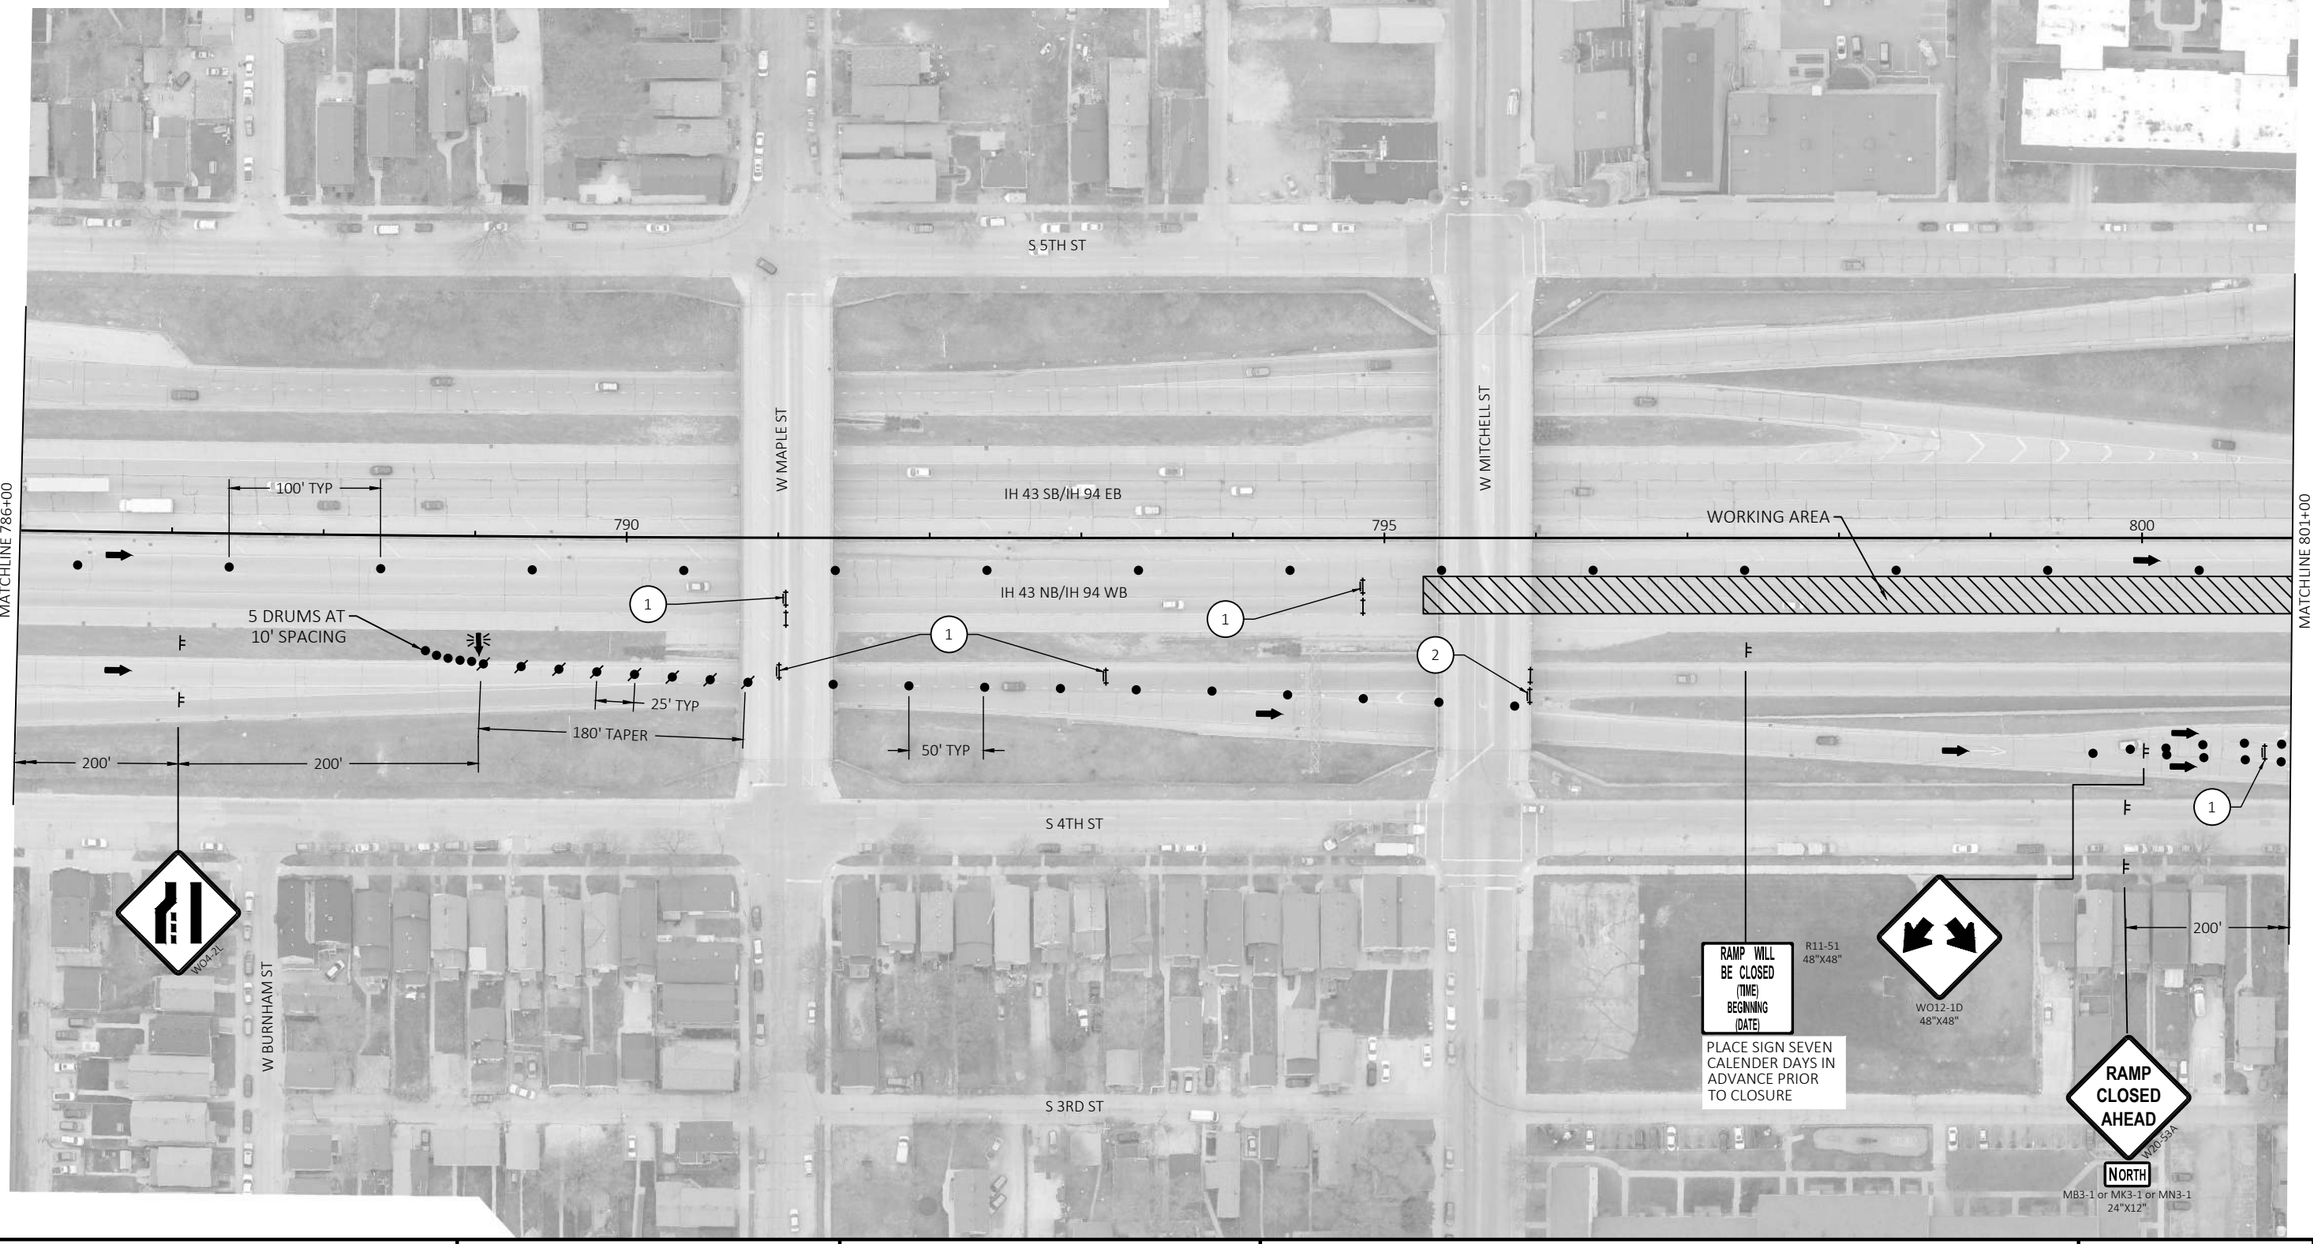

PROJECT NO: 1228-09-73	HWY: IH 43	COUNTY: MILWAUKEE	TRAFFIC CONTROL - NB - STAGE 1 & STAGE 4-E	SHEET E

FILE NAME : N:\PDS\C3D\12280903\SHEETSPLAN\TRAFFIC CONTROL PLANS (DETAILED) - C3D\MOD_026001_S1J_NB_OUT.DWG
LAYOUT NAME - 4

PLOT DATE : 8/5/2021 10:29 AM PLOT BY : SPAETH, MICHELE L PLOT NAME : PLOT SCALE : 1 IN:100 FT

2

C5

RAMP CLOSED AHEAD
W20-53A
NORTH
MB3-1 or MK3-1 or MN3-1
24"X12"

200'

C7

S 5TH ST

W GREENFIELD AVE

MATCHLINE 815+50

815

MATCHLINE 801+00

805

810

IH 43 SB/IH 94 EB

IH 43 NB/IH 94 WB

WORKING AREA

1

C2

3

2

C6

25' TYP

S 4TH ST

200'

RAMP WILL BE CLOSED (TIME) BEGINNING (DATE)
R11-51
48"X48"

PLACE SIGN SEVEN CALENDER DAYS IN ADVANCE PRIOR TO CLOSURE

W ORCHARD ST

W LAPHAM BLVD

200'

RAMP CLOSED AHEAD
W20-53A
NORTH
MB3-1 or MK3-1 or MN3-1
24"X12"

C3

N

GENERAL NOTES

- REFER TO SDD "TRAFFIC CONTROL, TWO LANE CLOSURE ON FREEWAY OR EXPRESSWY, SHORT TERM (LESS THAN 24 HOURS)".
- REFER TO CONSTRUCTION DETAIL "TRAFFIC CONTROL FOR ENTRANCE RAMP CLOSURE SHORT TERM ONLY".

LEGEND

- TRAFFIC CONTROL DRUM
- SIGN ON TEMPORARY SUPPORT
- DIRECTION OF TRAFFIC
- EXISTING SIGN
- TYPE III BARRICADE WITH TWO TYPE "A" LIGHTS
- TYPE III BARRICADE WTH ATTACHED SIGN WITH TWO TYPE "A" LIGHTS

1 — R11-2L 48" x 30" — LANE CLOSED — TYPE III BARRICADE

2 — W01-6 48" X 24" — TYPE III BARRICADE

3 — R11-2R 48" x 30" — RAMP CLOSED — TYPE III BARRICADE

C2 C3 C5 C6 C7

COVER EXISTING SIGNS

PROJECT NO: 1228-09-73	HWY: IH 43	COUNTY: MILWAUKEE	TRAFFIC CONTROL - NB - STAGE 1 & STAGE 4-E	SHEET E

FILE NAME : N:\PDS\C3D\12280903\SHEETSPLAN\TRAFFIC CONTROL PLANS (DETAILED) - C3D\MOD_026001_S1J_NB_OUT.DWG
LAYOUT NAME - 5

PLOT DATE : 8/5/2021 10:29 AM PLOT BY : SPAETH, MICHELE L PLOT NAME : PLOT SCALE : 1 IN:100 FT

WISDOT/CADDS SHEET 42

2

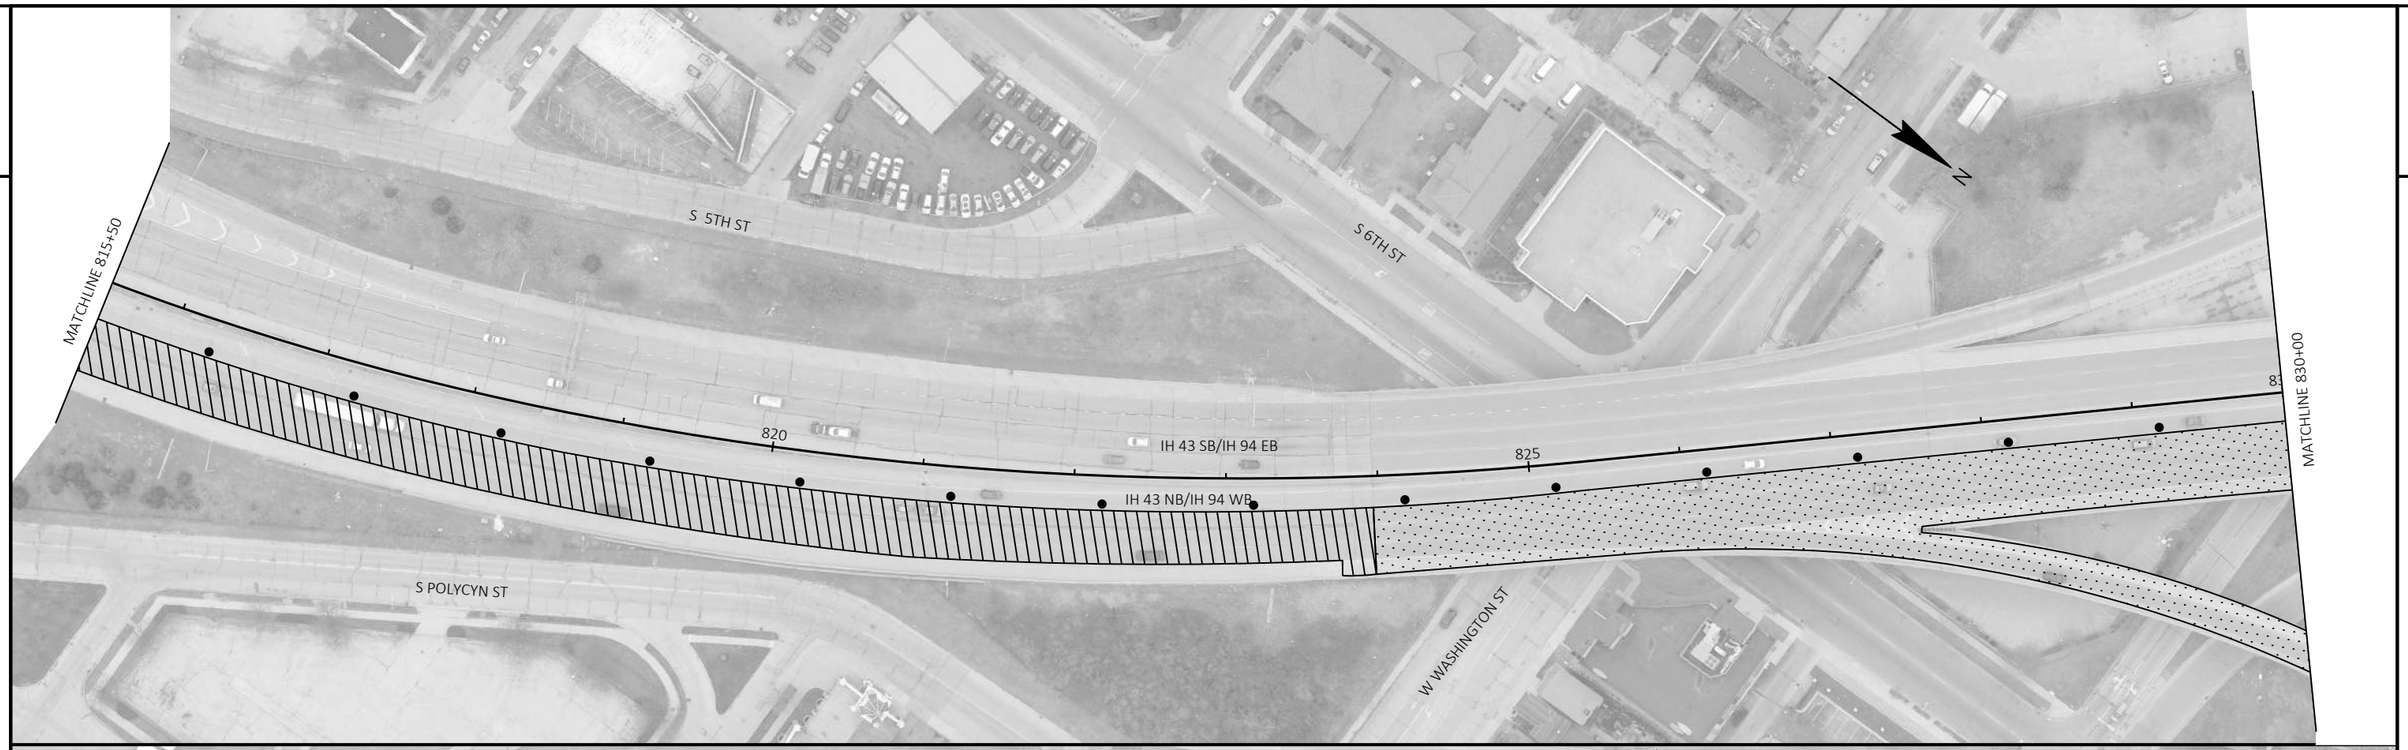

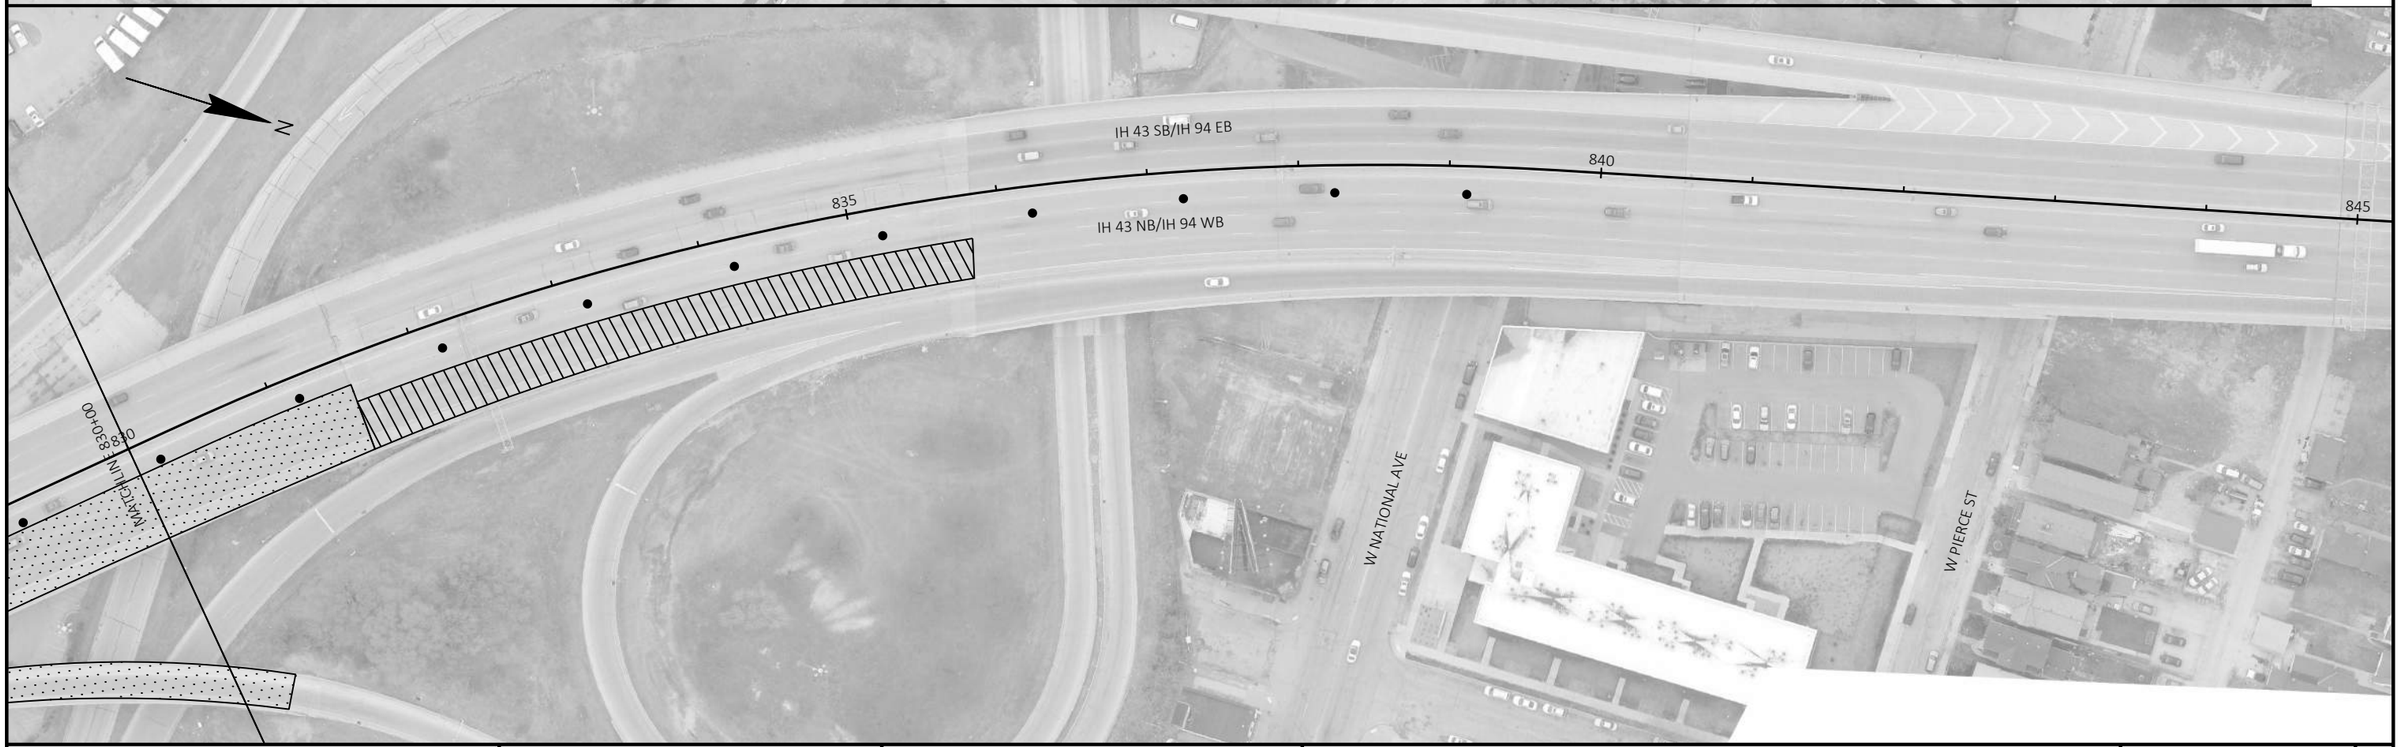

PROJECT NO: 1228-09-73	HWY: IH 43	COUNTY: MILWAUKEE	TRAFFIC CONTROL - NB - STAGE 1 & STAGE 4-E	SHEET	E

FILE NAME : N:\PDS\C3D\12280903\SHEETSPLAN\TRAFFIC CONTROL PLANS (DETAILED) - C3D\MOD_026001_S1J_NB_OUT.DWG
LAYOUT NAME - 6
PLOT DATE : 8/5/2021 10:29 AM
PLOT BY : SPAETH, MICHELE L
PLOT NAME :
PLOT SCALE : 1 IN:100 FT
WISDOT/CADDS SHEET 42

2

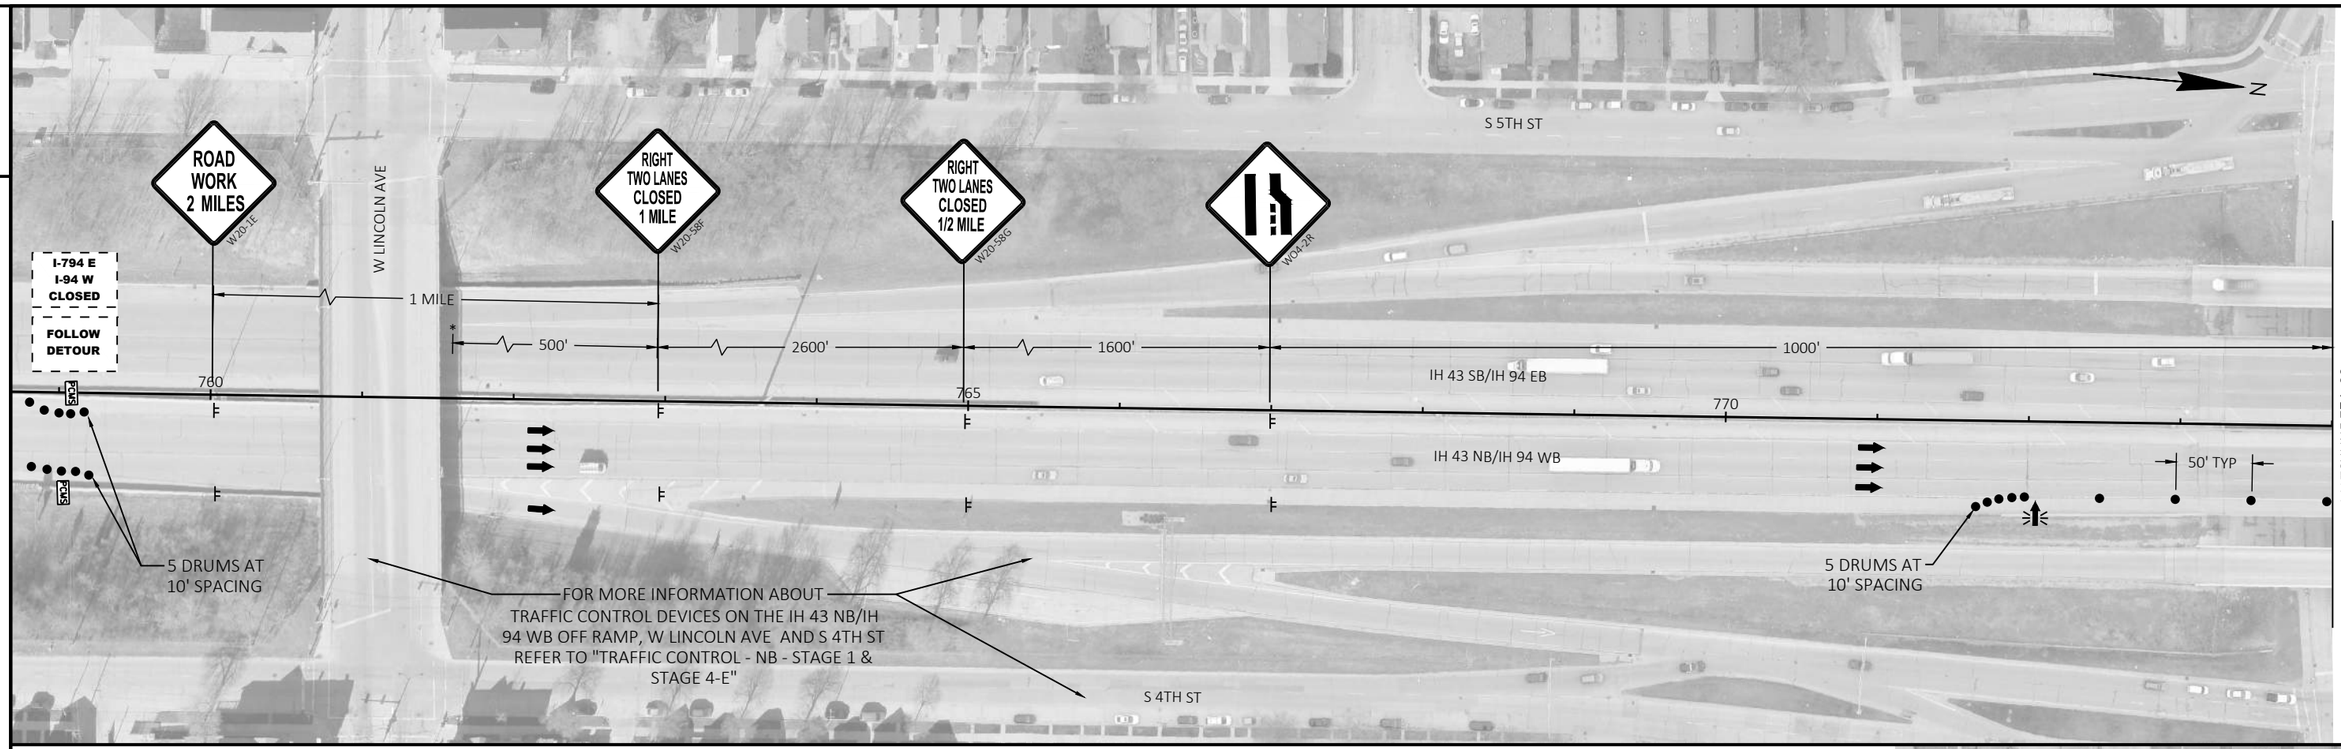

GENERAL NOTES

- REFER TO SDD "TRAFFIC CONTROL, TWO LANE CLOSURE ON FREEWAY OR EXPRESSWY, SHORT TERM (LESS THAN 24 HOURS)".
- REFER TO "TRAFFIC CONTROL - NB - STAGE 1 & STAGE 4-E".
* PLACE PCMS ON BOTH SIDES TO ENHANCE VISIBILITY WITH A TAPER OF REFLECTORIZED DRUMS AHEAD OF PCMS (5 DRUMS AT 10' SPACING) USING THE FOLLOWING MESSAGE:

I-794 E
I-94 W
CLOSED

FOLLOW
DETOUR

LEGEND

- TRAFFIC CONTROL DRUM
- TRAFFIC CONTROL DRUM WITH TYPE C STEADY LIGHT
- SIGN ON TEMPORARY SUPPORT
- DIRECTION OF TRAFFIC
- TYPE III BARRICADE WTH ATTACHED SIGN WITH TWO TYPE "A" LIGHTS
- ARROW BOARD
- PCMS PORTABLE CHANGEABLE MESSAGE SIGN

1 — R11-2L 48" X 30" — LANE CLOSED — TYPE III BARRICADE

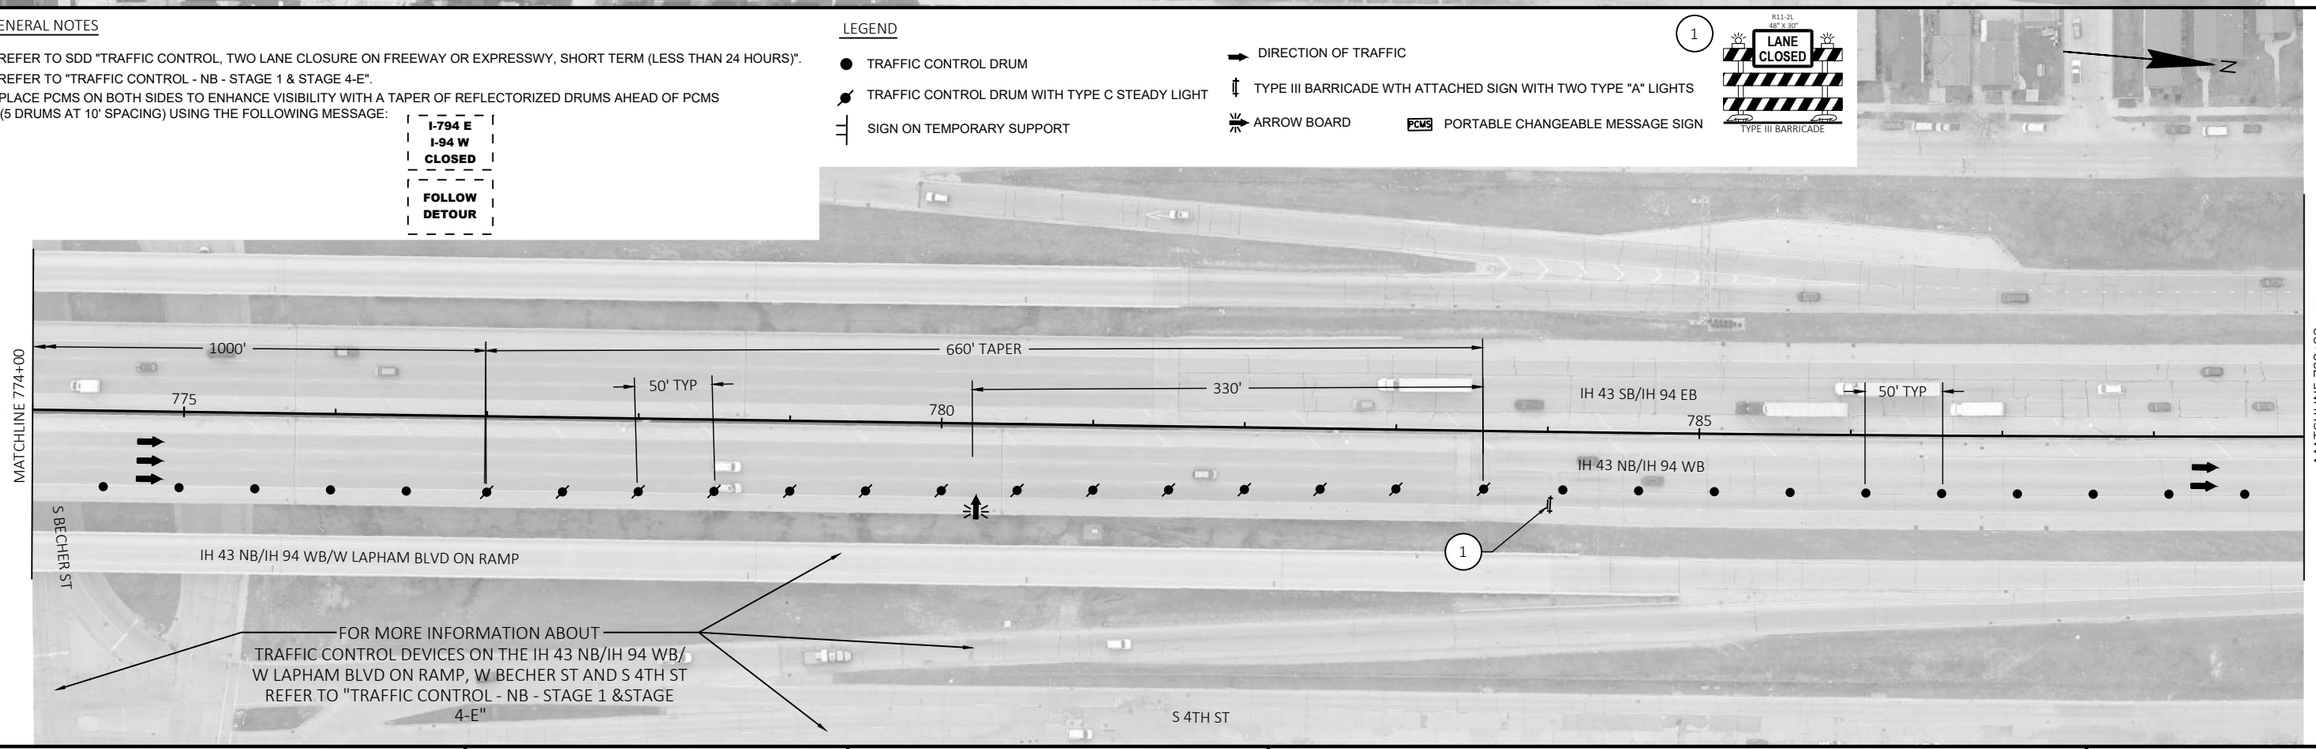

PROJECT NO: 1228-09-73	HWY: IH 43	COUNTY: MILWAUKEE	TRAFFIC CONTROL - NB - STAGE 1 & STAGE 4-F	SHEET E

FILE NAME : N:\PDS\C3D\12280903\SHEETSPLAN\TRAFFIC CONTROL PLANS (DETAILED) - C3D\026001_S1M_NB_OUT.DWG
LAYOUT NAME - 1
PLOT DATE : 8/5/2021 10:29 AM
PLOT BY : SPAETH, MICHELE L
PLOT NAME :
PLOT SCALE : 1 IN:100 FT
WISDOT/CADDS SHEET 42

2

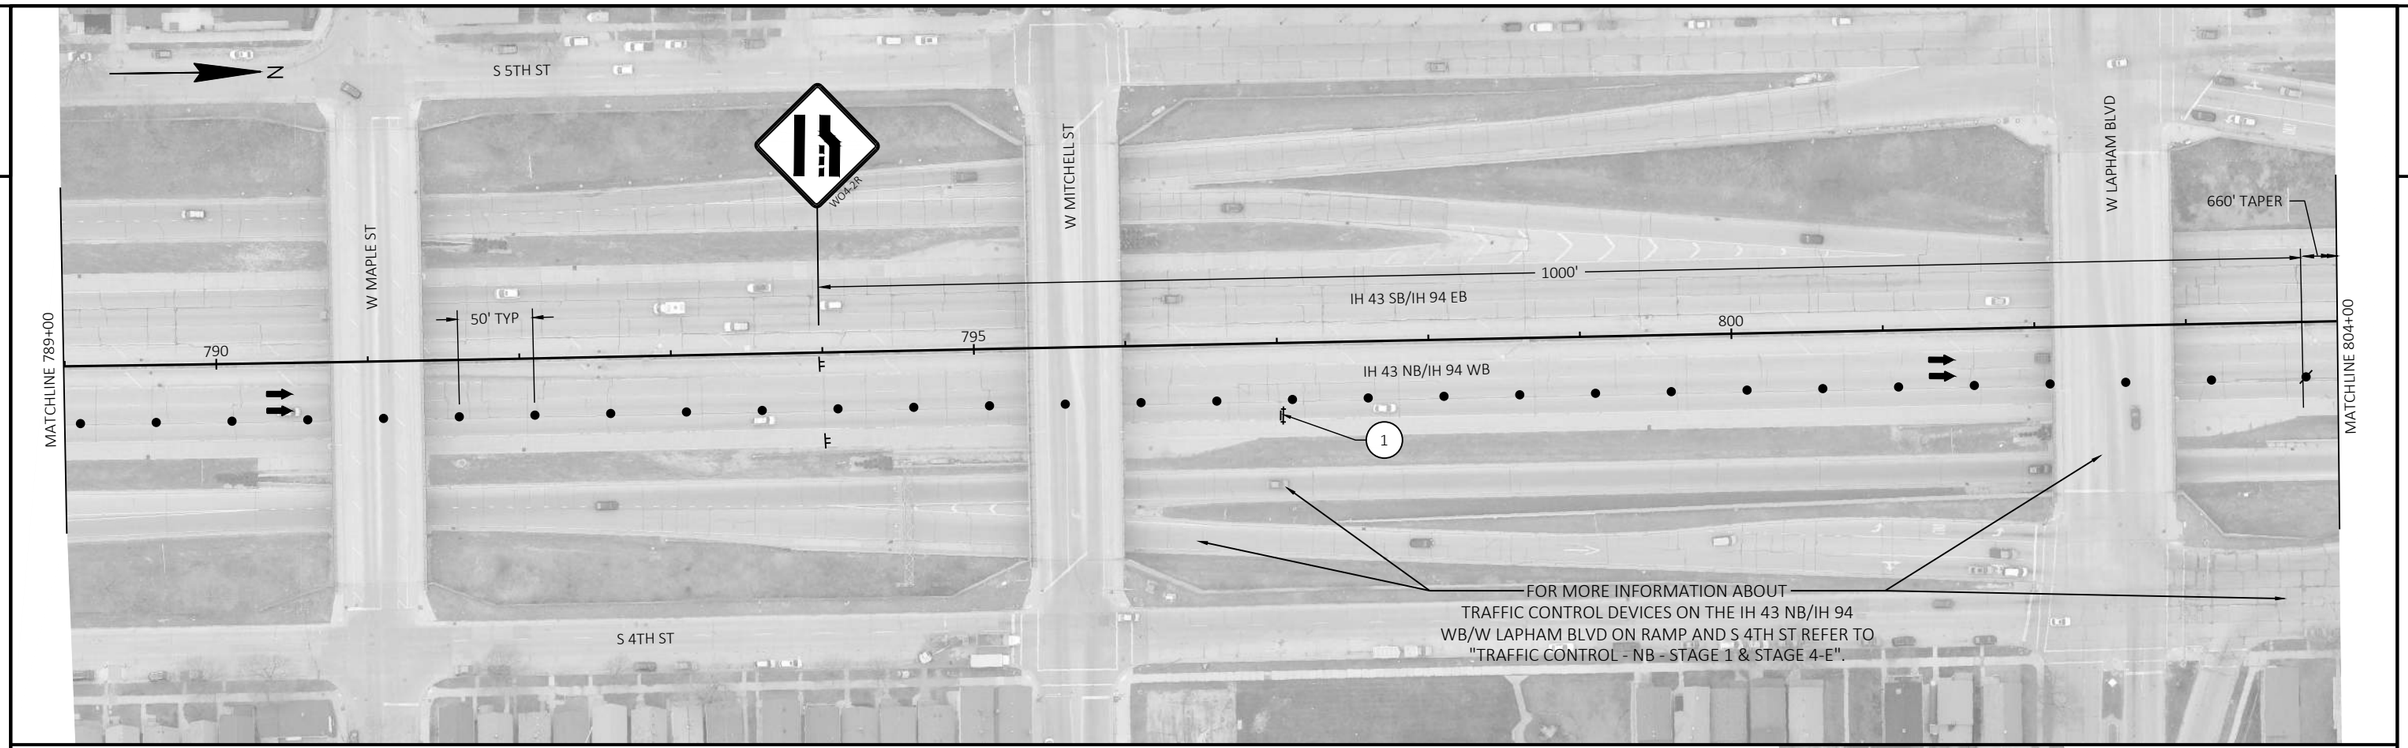

GENERAL NOTES

- REFER TO SDD "TRAFFIC CONTROL, TWO LANE CLOSURE ON FREEWAY OR EXPRESSWY, SHORT TERM (LESS THAN 24 HOURS)".
- REFER TO "TRAFFIC CONTROL - NB - STAGE 1 & STAGE 4-E".

LEGEND

- TRAFFIC CONTROL DRUM
- TRAFFIC CONTROL DRUM WITH TYPE C STEADY LIGHT
- SIGN ON TEMPORARY SUPPORT
- TYPE III BARRICADE WITH TWO TYPE "A" LIGHTS
- TYPE III BARRICADE WTH ATTACHED SIGN WITH TWO TYPE "A" LIGHTS
- ARROW BOARD
- DIRECTION OF TRAFFIC

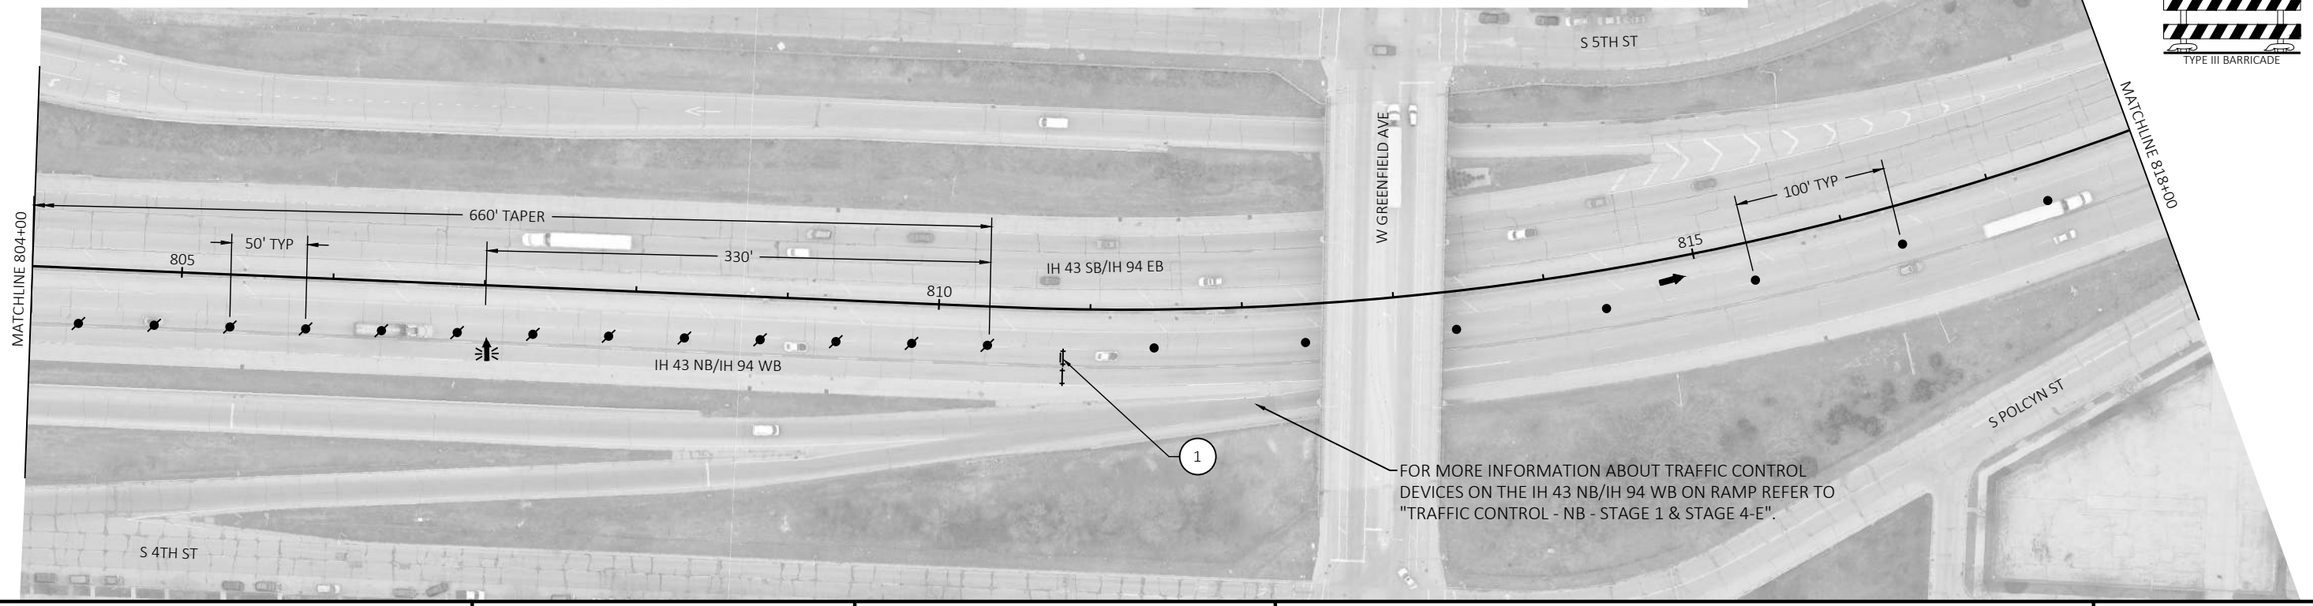

PROJECT NO: 1228-09-73	HWY: IH 43	COUNTY: MILWAUKEE	TRAFFIC CONTROL - NB - STAGE 1 & STAGE 4-F	SHEET E

FILE NAME : N:\PDS\C3D\12280903\SHEETSPLAN\TRAFFIC CONTROL PLANS (DETAILED) - C3D\026001_S1M_NB_OUT.DWG
LAYOUT NAME - 2
PLOT DATE : 8/5/2021 10:30 AM
PLOT BY : SPAETH, MICHELE L
PLOT NAME :
PLOT SCALE : 1 IN:100 FT
WISDOT/CADDS SHEET 42

2

GENERAL NOTES

- REFER TO SDD "TRAFFIC CONTROL, TWO LANE CLOSURE ON FREEWAY OR EXPRESSWY, SHORT TERM (LESS THAN 24 HOURS)".
- REFER TO SDD "TRAFFIC CONTROL, PARALLEL EXIT RAMP WITHIN LANE CLOSURE".

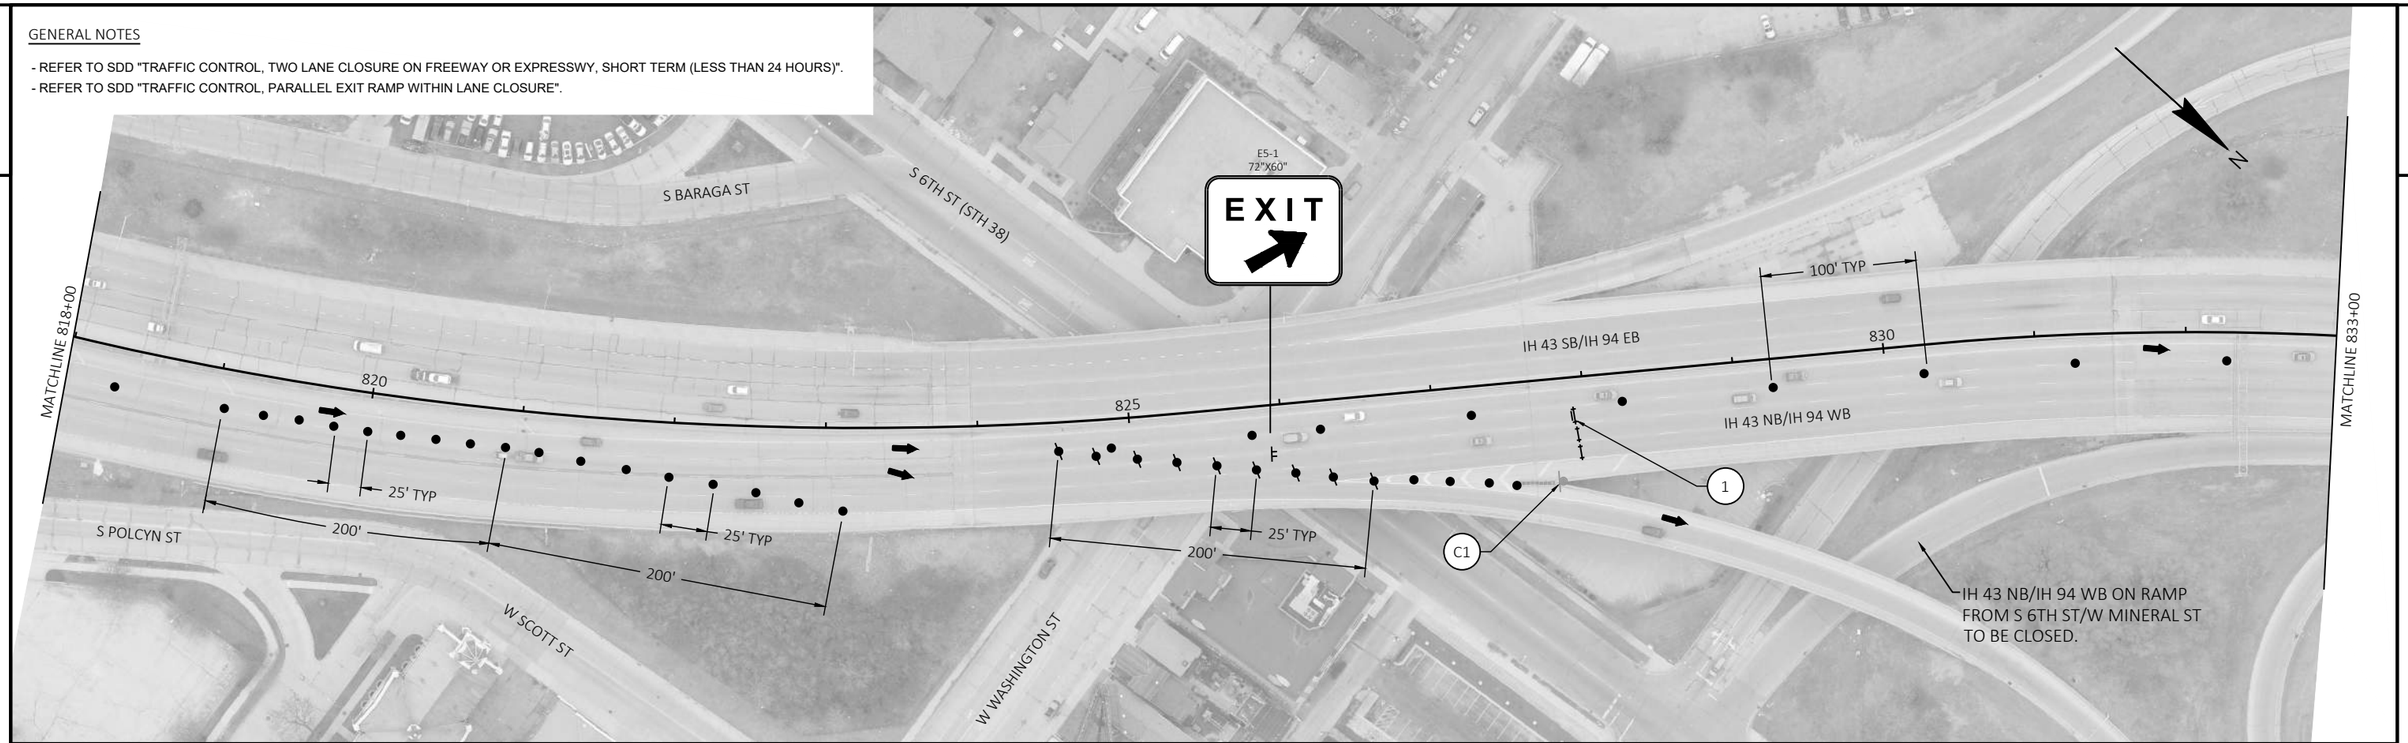

LEGEND

- TRAFFIC CONTROL DRUM
- TRAFFIC CONTROL DRUM WITH TYPE C STEADY LIGHT
- SIGN ON TEMPORARY SUPPORT
- EXISTING SIGN
- TYPE III BARRICADE WITH TWO TYPE "A" LIGHTS
- TYPE III BARRICADE WTH ATTACHED SIGN WITH TWO TYPE "A" LIGHTS
- DIRECTION OF TRAFFIC

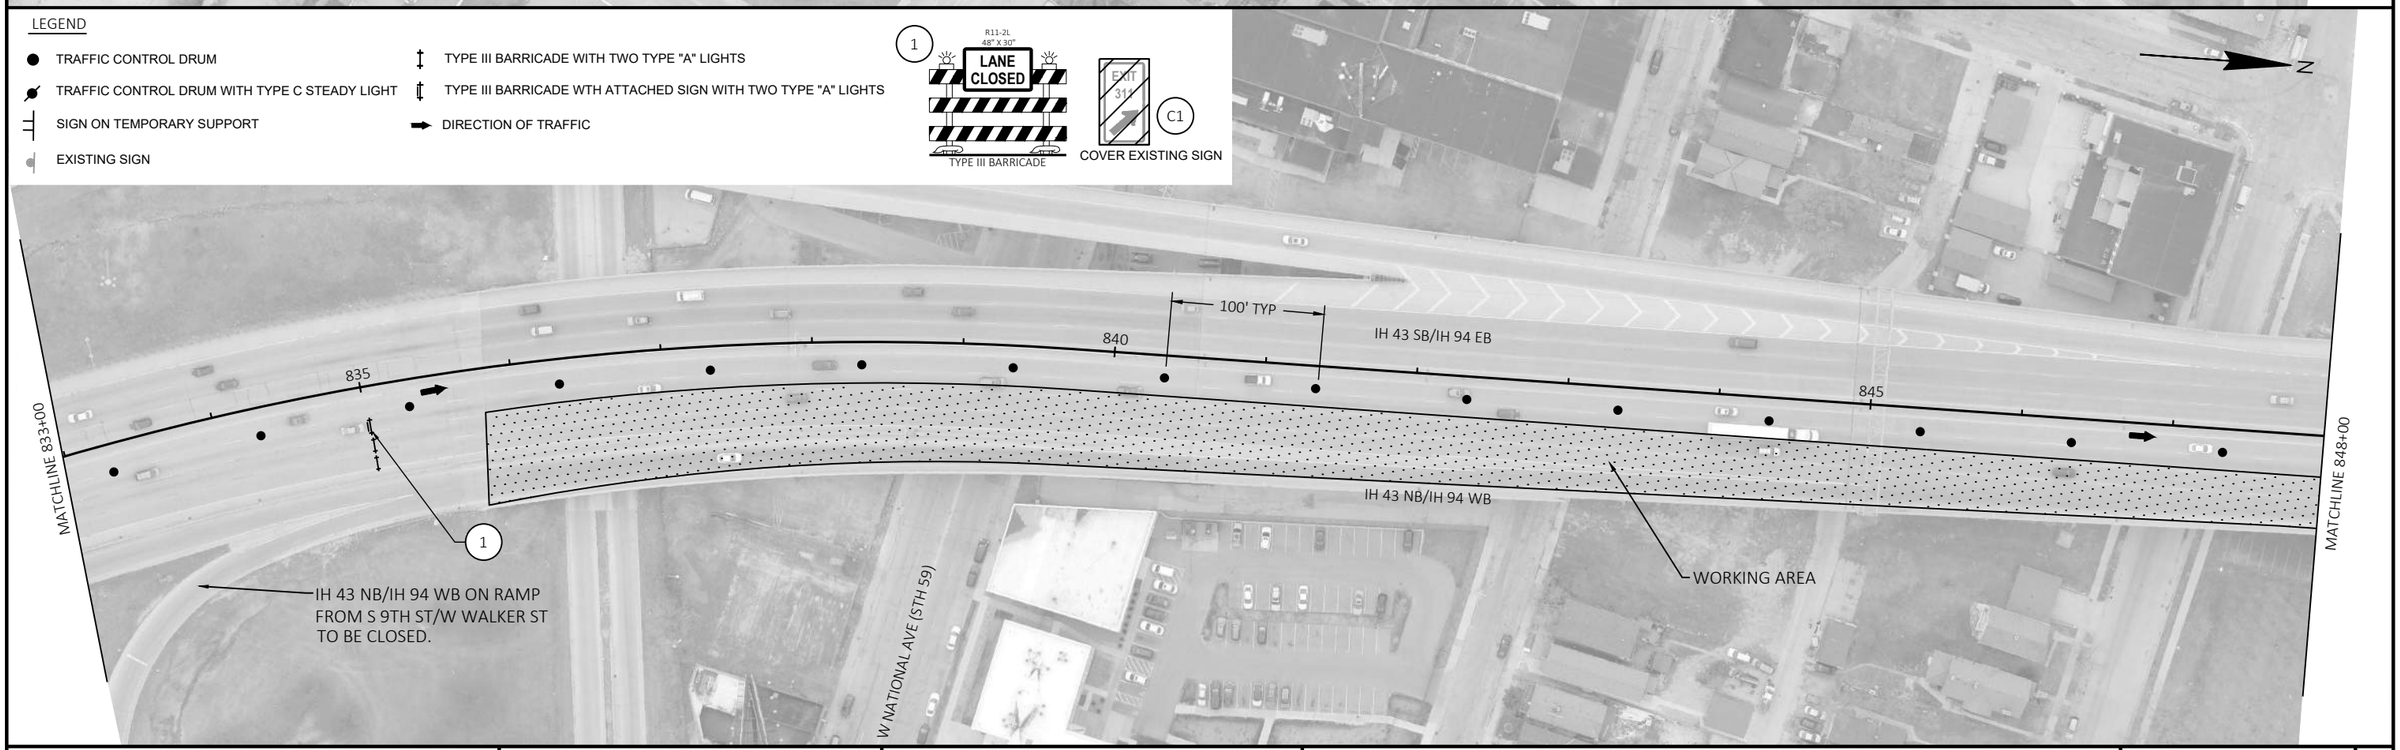

PROJECT NO: 1228-09-73	HWY: IH 43	COUNTY: MILWAUKEE	TRAFFIC CONTROL - NB - STAGE 1 & STAGE 4-F	SHEET E

FILE NAME : N:\PDS\C3D\12280903\SHEETSPLAN\TRAFFIC CONTROL PLANS (DETAILED) - C3D\026001_S1M_NB_OUT.DWG
LAYOUT NAME - 3

PLOT DATE : 8/5/2021 10:30 AM PLOT BY : SPAETH, MICHELE L PLOT NAME : PLOT SCALE : 1 IN:100 FT

WISDOT/CADDS SHEET 42

2

2

MATCHLINE 848+00

IH 43 SB/IH 94 EB

100' TYP

850

855

860

IH 43 NB/IH 94 WB

W VIRGINIA ST

WORKING AREA

MENOMONEE RIVER

MATCHLINE 863+00

N

GENERAL NOTES

- REFER TO SDD "TRAFFIC CONTROL, TWO LANE CLOSURE ON FREEWAY OR EXPRESSWY, SHORT TERM (LESS THAN 24 HOURS)".

LEGEND

- TRAFFIC CONTROL DRUM
- SIGN ON TEMPORARY SUPPORT
- DIRECTION OF TRAFFIC

MATCHLINE 863+00

865

100' TYP

IH 43 SB/IH 94 EB

870

IH 43 NB/IH 94 WB

873

END ROAD WORK

G20-2A 48"X24"

500'

WORKING AREA

S - E SYSTEM RAMP TO BE CLOSED
(IH 794 EB ON RAMP)
REFER TO "DETOUR PLAN - S-E SYSTEM RAMP CLOSURE".

S - W SYSTEM RAMP TO BE CLOSED
(IH 94 WB ON RAMP)
REFER TO "DETOUR PLAN - S-W SYSTEM RAMP CLOSURE".

S - E RAMP

S - W RAMP

N

PROJECT NO: 1228-09-73	HWY: IH 43	COUNTY: MILWAUKEE	TRAFFIC CONTROL - NB - STAGE 1 & STAGE 4-F	SHEET	E

FILE NAME : N:\PDS\C3D\12280903\SHEETSPLAN\TRAFFIC CONTROL PLANS (DETAILED) - C3D\026001_S1M_NB_OUT.DWG
LAYOUT NAME - 4

PLOT DATE : 8/5/2021 10:30 AM PLOT BY : SPAETH, MICHELE L PLOT NAME : PLOT SCALE : 1 IN:100 FT

WISDOT/CADDS SHEET 42

2

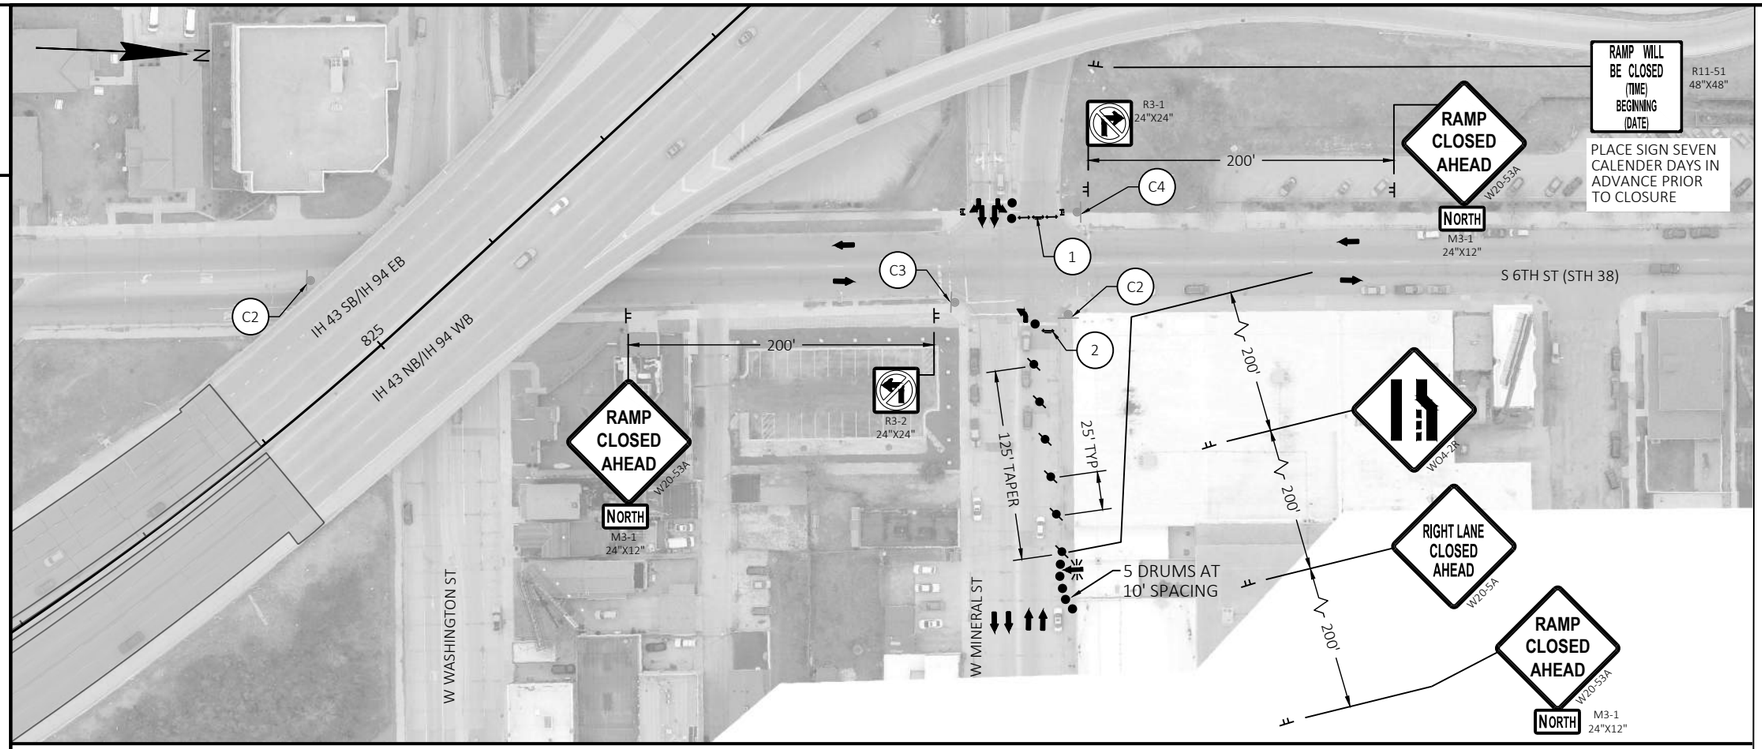

GENERAL NOTES

- REFER TO CONSTRUCTION DETAIL "TRAFFIC CONTROL FOR ENTRANCE RAMP CLOSURE SHORT TERM ONLY".
- REFER TO SDD "TRAFFIC CONTROL, SINGLE LANE CLOSURE, DIVIDED NON-FREEWAY/EXPRESSWAY".
- ALL WORK WILL BE COMPLETED OVERNIGHT.
- COVER ALL THE EXISTING SIGNS IN CONFLICT WITH THE TRAFFIC CONTROL AS APPROVED BY THE ENGINEER.

LEGEND

- TYPE III BARRICADE WITH TWO TYPE "A" LIGHTS
- TYPE III BARRICADE WTH ATTACHED SIGN WITH TWO TYPE "A" LIGHTS
- TRAFFIC CONTROL DRUM
- TRAFFIC CONTROL DRUM WITH TYPE C STEADY BURN LIGHT
- DIRECTION OF TRAFFIC
- SIGN ON TEMPORARY SUPPORT
- EXISTING SIGN
- ARROW BOARD

COVER EXISTING SIGNS

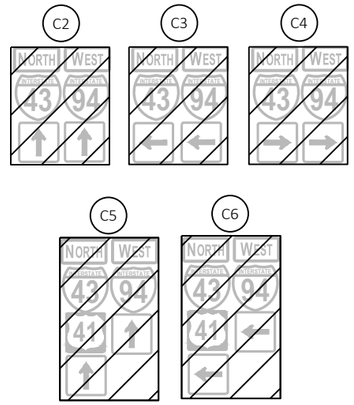

PROJECT NO: 1228-09-73	HWY: IH 43	COUNTY: MILWAUKEE	TRAFFIC CONTROL - NB - STAGE 1 & STAGE 4-F	SHEET	E

2

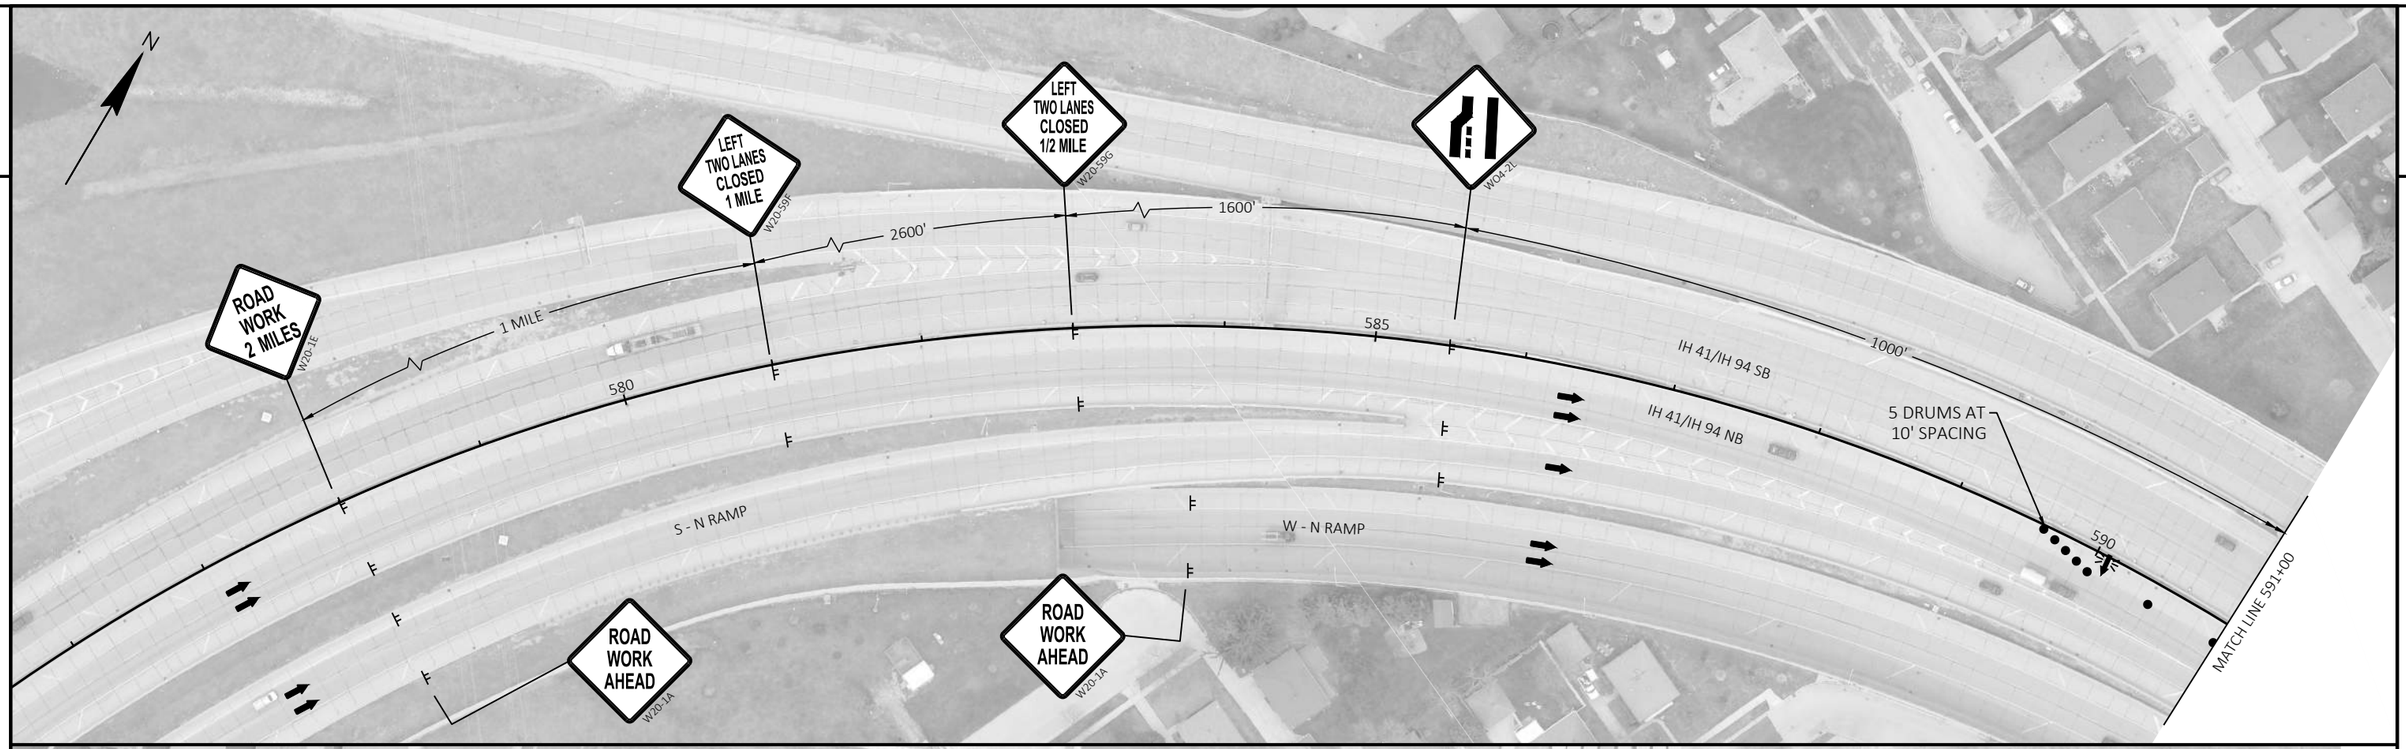

GENERAL NOTES

- REFER TO SDD " TRAFFIC CONTROL, TWO LANE CLOSURE ON FREEEWAY OR EXPRESSWAY, SHORT TERM (LESS THAN 24 HOURS)".

LEGEND

- TRAFFIC CONTROL DRUM
- TRAFFIC CONTROL DRUM WITH TYPE C STEADY LIGHT
- SIGN ON TEMPORARY SUPPORT
- TYPE III BARRICADE WTH ATTACHED SIGN WITH TWO TYPE "A" LIGHTS
- ARROW BOARD
- DIRECTION OF TRAFFIC

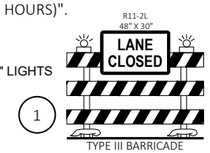

PROJECT NO: 1228-09-73	HWY: IH 43	COUNTY: MILWAUKEE	TRAFFIC CONTROL - NB - STAGE 2 & STAGE 3-A1	SHEET E

FILE NAME : N:\PDS\C3D\12280903\SHEETSPLAN\TRAFFIC CONTROL PLANS (DETAILED) - C3D\026201_S3A_NB_IN.DWG
LAYOUT NAME - 1
PLOT DATE : 8/5/2021 10:41 AM
PLOT BY : SPAETH, MICHELE L
PLOT NAME :
PLOT SCALE : 1 IN:100 FT
WISDOT/CADDS SHEET 42

2

2

MATCH LINE 606+00

1000'

50' TYP

610

IH 43 SB/IH 94 EB

IH 43 NB/IH 94 WB

615

660' TAPER

50' TYP

330'

620

MATCH LINE 621+00

1

N

GENERAL NOTES

- REFER TO SDD " TRAFFIC CONTROL, TWO LANE CLOSURE ON FREEEWAY OR EXPRESSWAY, SHORT TERM (LESS THAN 24 HOURS)".

LEGEND

- TRAFFIC CONTROL DRUM
- TRAFFIC CONTROL DRUM WITH TYPE C STEADY LIGHT
- SIGN ON TEMPORARY SUPPORT
- TYPE III BARRICADE WTH ATTACHED SIGN WITH TWO TYPE "A" LIGHTS
- ARROW BOARD
- DIRECTION OF TRAFFIC

R11-2L 48" X 30"

LANE CLOSED

1 TYPE III BARRICADE

MATCH LINE 621+00

660' TAPER

330'

S 6TH ST

1

625

100' TYP

W BOLIVAR AVE

630

IH 43 SB/IH 94 EB

IH 43 NB/IH 94 WB

635

1

MATCH LINE 636+00

S 4TH ST

S 5TH ST

N

PROJECT NO: 1228-09-73	HWY: IH 43	COUNTY: MILWAUKEE	TRAFFIC CONTROL - NB - STAGE 2 & STAGE 3-A1	SHEET	E

FILE NAME : N:\PDS\C3D\12280903\SHEETSPLAN\TRAFFIC CONTROL PLANS (DETAILED) - C3D\026201_S3A_NB_IN.DWG
LAYOUT NAME - 2

PLOT DATE : 8/5/2021 10:41 AM PLOT BY : SPAETH, MICHELE L PLOT NAME : PLOT SCALE : 1 IN:100 FT

2

MATCH LINE 636+00

IH 43 SB/IH 94 EB ON RAMP FROM W HOWARD AVE

IH 43 SB/IH 94 EB

640

645

650

100' TYP

IH 43 NB/IH 94 WB

1

W WATERFORD AVE

IH 43 NB/IH 94 WB OFF RAMP TO W HOWARD AVE

MATCH LINE 651+00

N

MATCH LINE 651+00

655

660

665

IH 43 SB/IH 94 EB

IH 43 NB/IH 94 WB

MATCH LINE 666+00

1

100' TYP

W HOWARD AVE

WORKING AREA

IH 43 NB/IH 94 WB ON RAMP FROM W HOWARD AVE

N

GENERAL NOTES

- REFER TO SDD " TRAFFIC CONTROL, TWO LANE CLOSURE ON FREEEWAY OR EXPRESSWAY, SHORT TERM (LESS THAN 24 HOURS)".

LEGEND

- TRAFFIC CONTROL DRUM
- SIGN ON TEMPORARY SUPPORT
- DIRECTION OF TRAFFIC
- TYPE III BARRICADE WITH TWO TYPE "A" LIGHTS
- TYPE III BARRICADE WTH ATTACHED SIGN WITH TWO TYPE "A" LIGHTS

1 R11-2L 48" X 30" LANE CLOSED

TYPE III BARRICADE

PROJECT NO: 1228-09-73	HWY: IH 43	COUNTY: MILWAUKEE	TRAFFIC CONTROL - NB - STAGE 2 & STAGE 3-A1	SHEET	E

FILE NAME : N:\PDS\C3D\12280903\SHEETSPLAN\TRAFFIC CONTROL PLANS (DETAILED) - C3D\026201_S3A_NB_IN.DWG
LAYOUT NAME - 3

PLOT DATE : 8/5/2021 10:41 AM PLOT BY : SPAETH, MICHELE L PLOT NAME : PLOT SCALE : 1 IN:100 FT

2

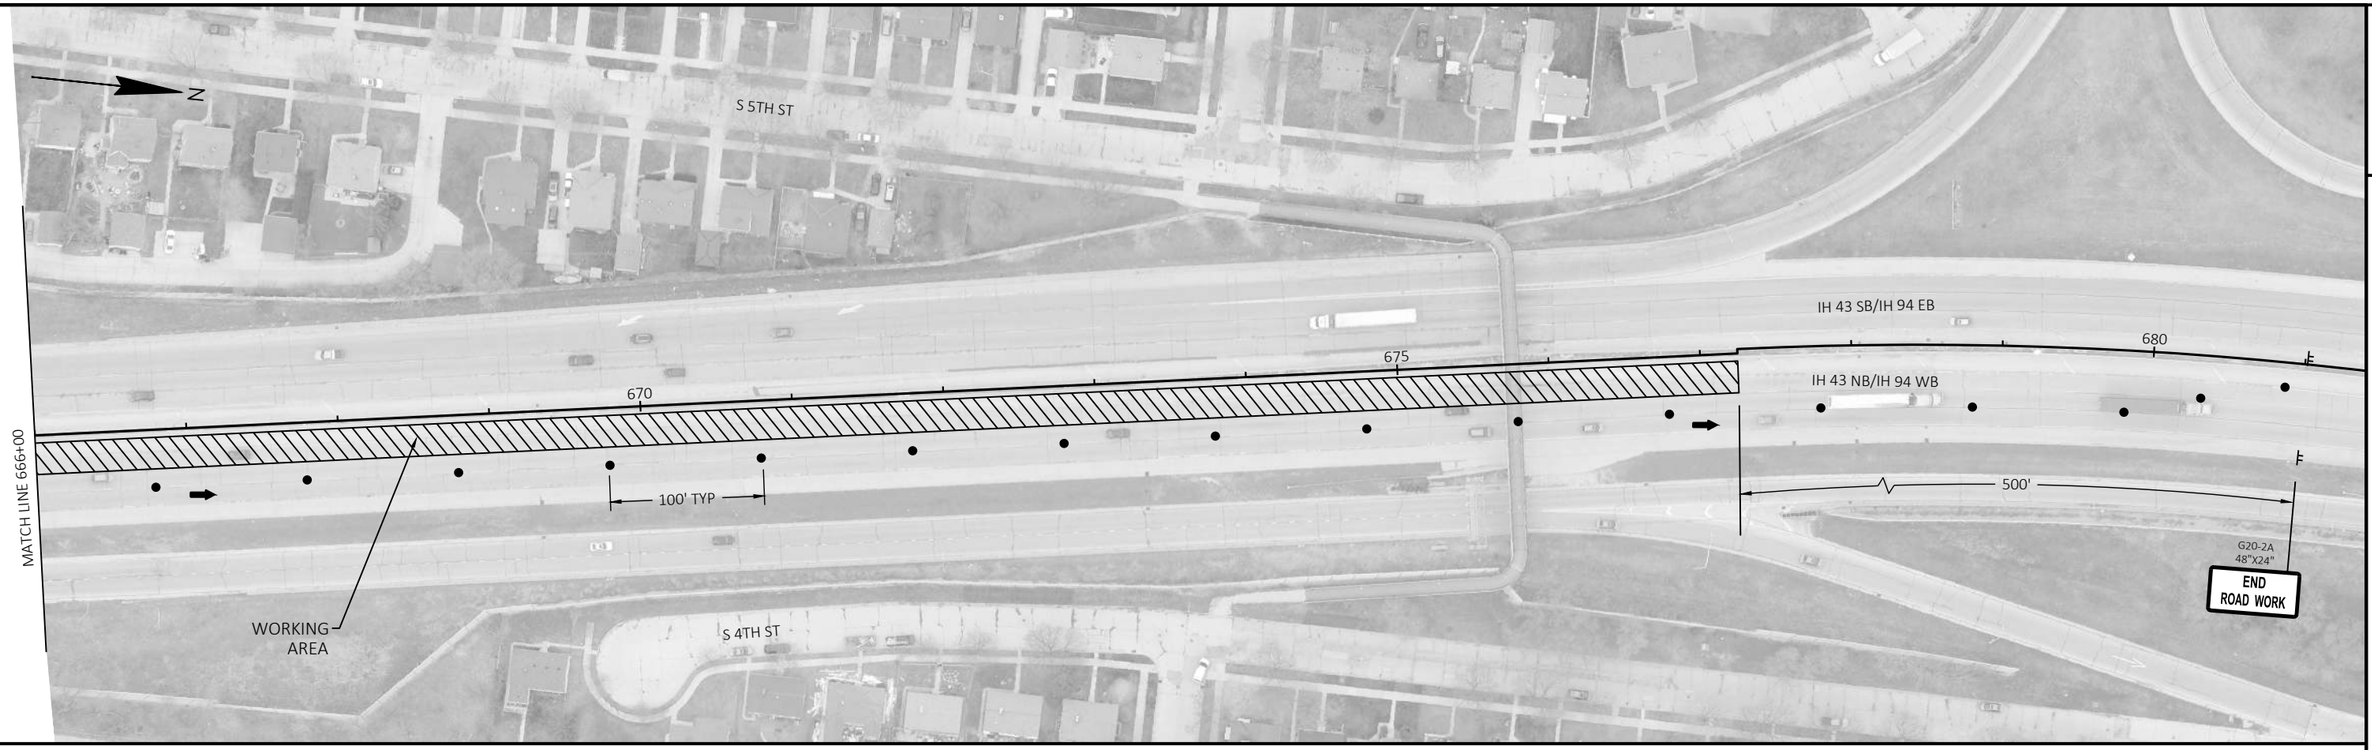

GENERAL NOTES

- REFER TO SDD " TRAFFIC CONTROL, TWO LANE CLOSURE ON FREEEWAY OR EXPRESSWAY, SHORT TERM (LESS THAN 24 HOURS)".

LEGEND

- TRAFFIC CONTROL DRUM
- SIGN ON TEMPORARY SUPPORT
- DIRECTION OF TRAFFIC

PROJECT NO: 1228-09-73	HWY: IH 43	COUNTY: MILWAUKEE	TRAFFIC CONTROL - NB - STAGE 2 & STAGE 3-A1	SHEET	E

FILE NAME : N:\PDS\C3D\12280903\SHEETSPLAN\TRAFFIC CONTROL PLANS (DETAILED) - C3D\026201_S3A_NB_IN.DWG
LAYOUT NAME - 4
PLOT DATE : 8/5/2021 10:41 AM PLOT BY : SPAETH, MICHELE L PLOT NAME : PLOT SCALE : 1 IN:100 FT
WISDOT/CADDS SHEET 42

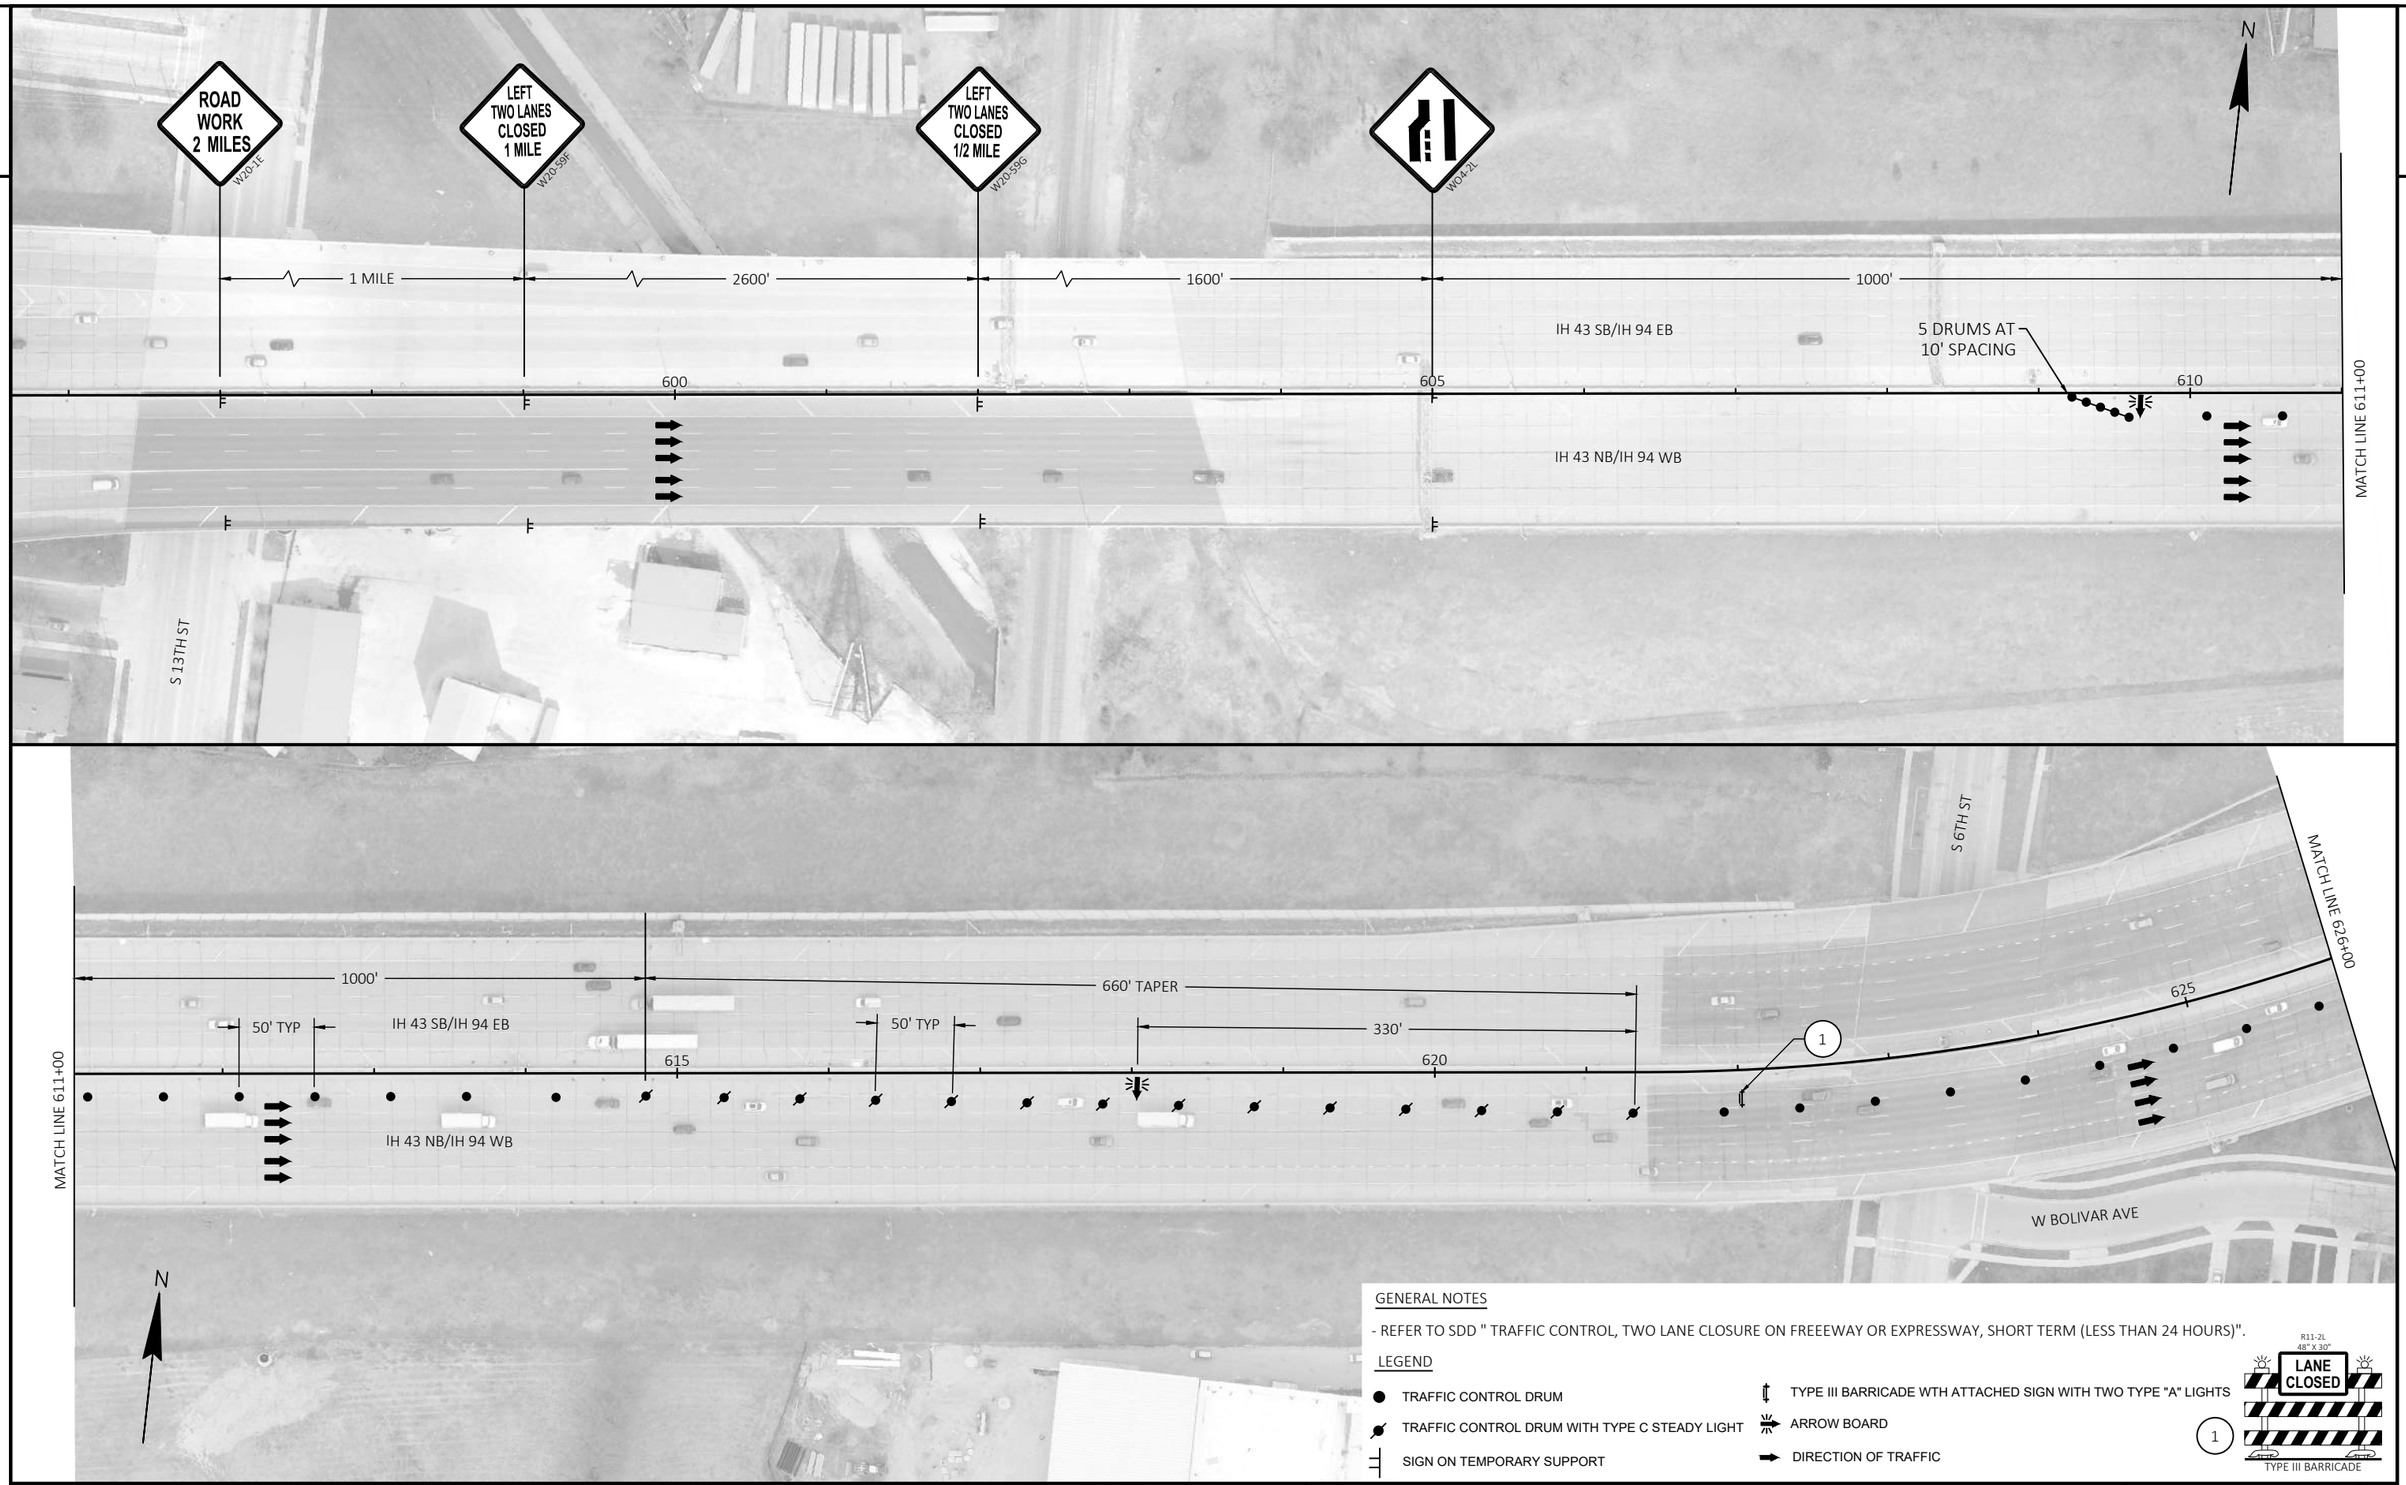

GENERAL NOTES

- REFER TO SDD " TRAFFIC CONTROL, TWO LANE CLOSURE ON FREEEWAY OR EXPRESSWAY, SHORT TERM (LESS THAN 24 HOURS)".

LEGEND

- TRAFFIC CONTROL DRUM
- TRAFFIC CONTROL DRUM WITH TYPE C STEADY LIGHT
- SIGN ON TEMPORARY SUPPORT
- TYPE III BARRICADE WTH ATTACHED SIGN WITH TWO TYPE "A" LIGHTS
- ARROW BOARD
- DIRECTION OF TRAFFIC

R11-2L 48" X 30" LANE CLOSED

1 TYPE III BARRICADE

PROJECT NO: 1228-09-73	HWY: IH 43	COUNTY: MILWAUKEE	TRAFFIC CONTROL - NB - STAGE 2 & STAGE 3-A2	SHEET E

FILE NAME : N:\PDS\C3D\12280903\SHEETSPLAN\TRAFFIC CONTROL PLANS (DETAILED) - C3D\026201_S3B_NB_IN.DWG
LAYOUT NAME - 1

PLOT DATE : 8/5/2021 10:42 AM PLOT BY : SPAETH, MICHELE L PLOT NAME : PLOT SCALE : 1 IN:100 FT

2

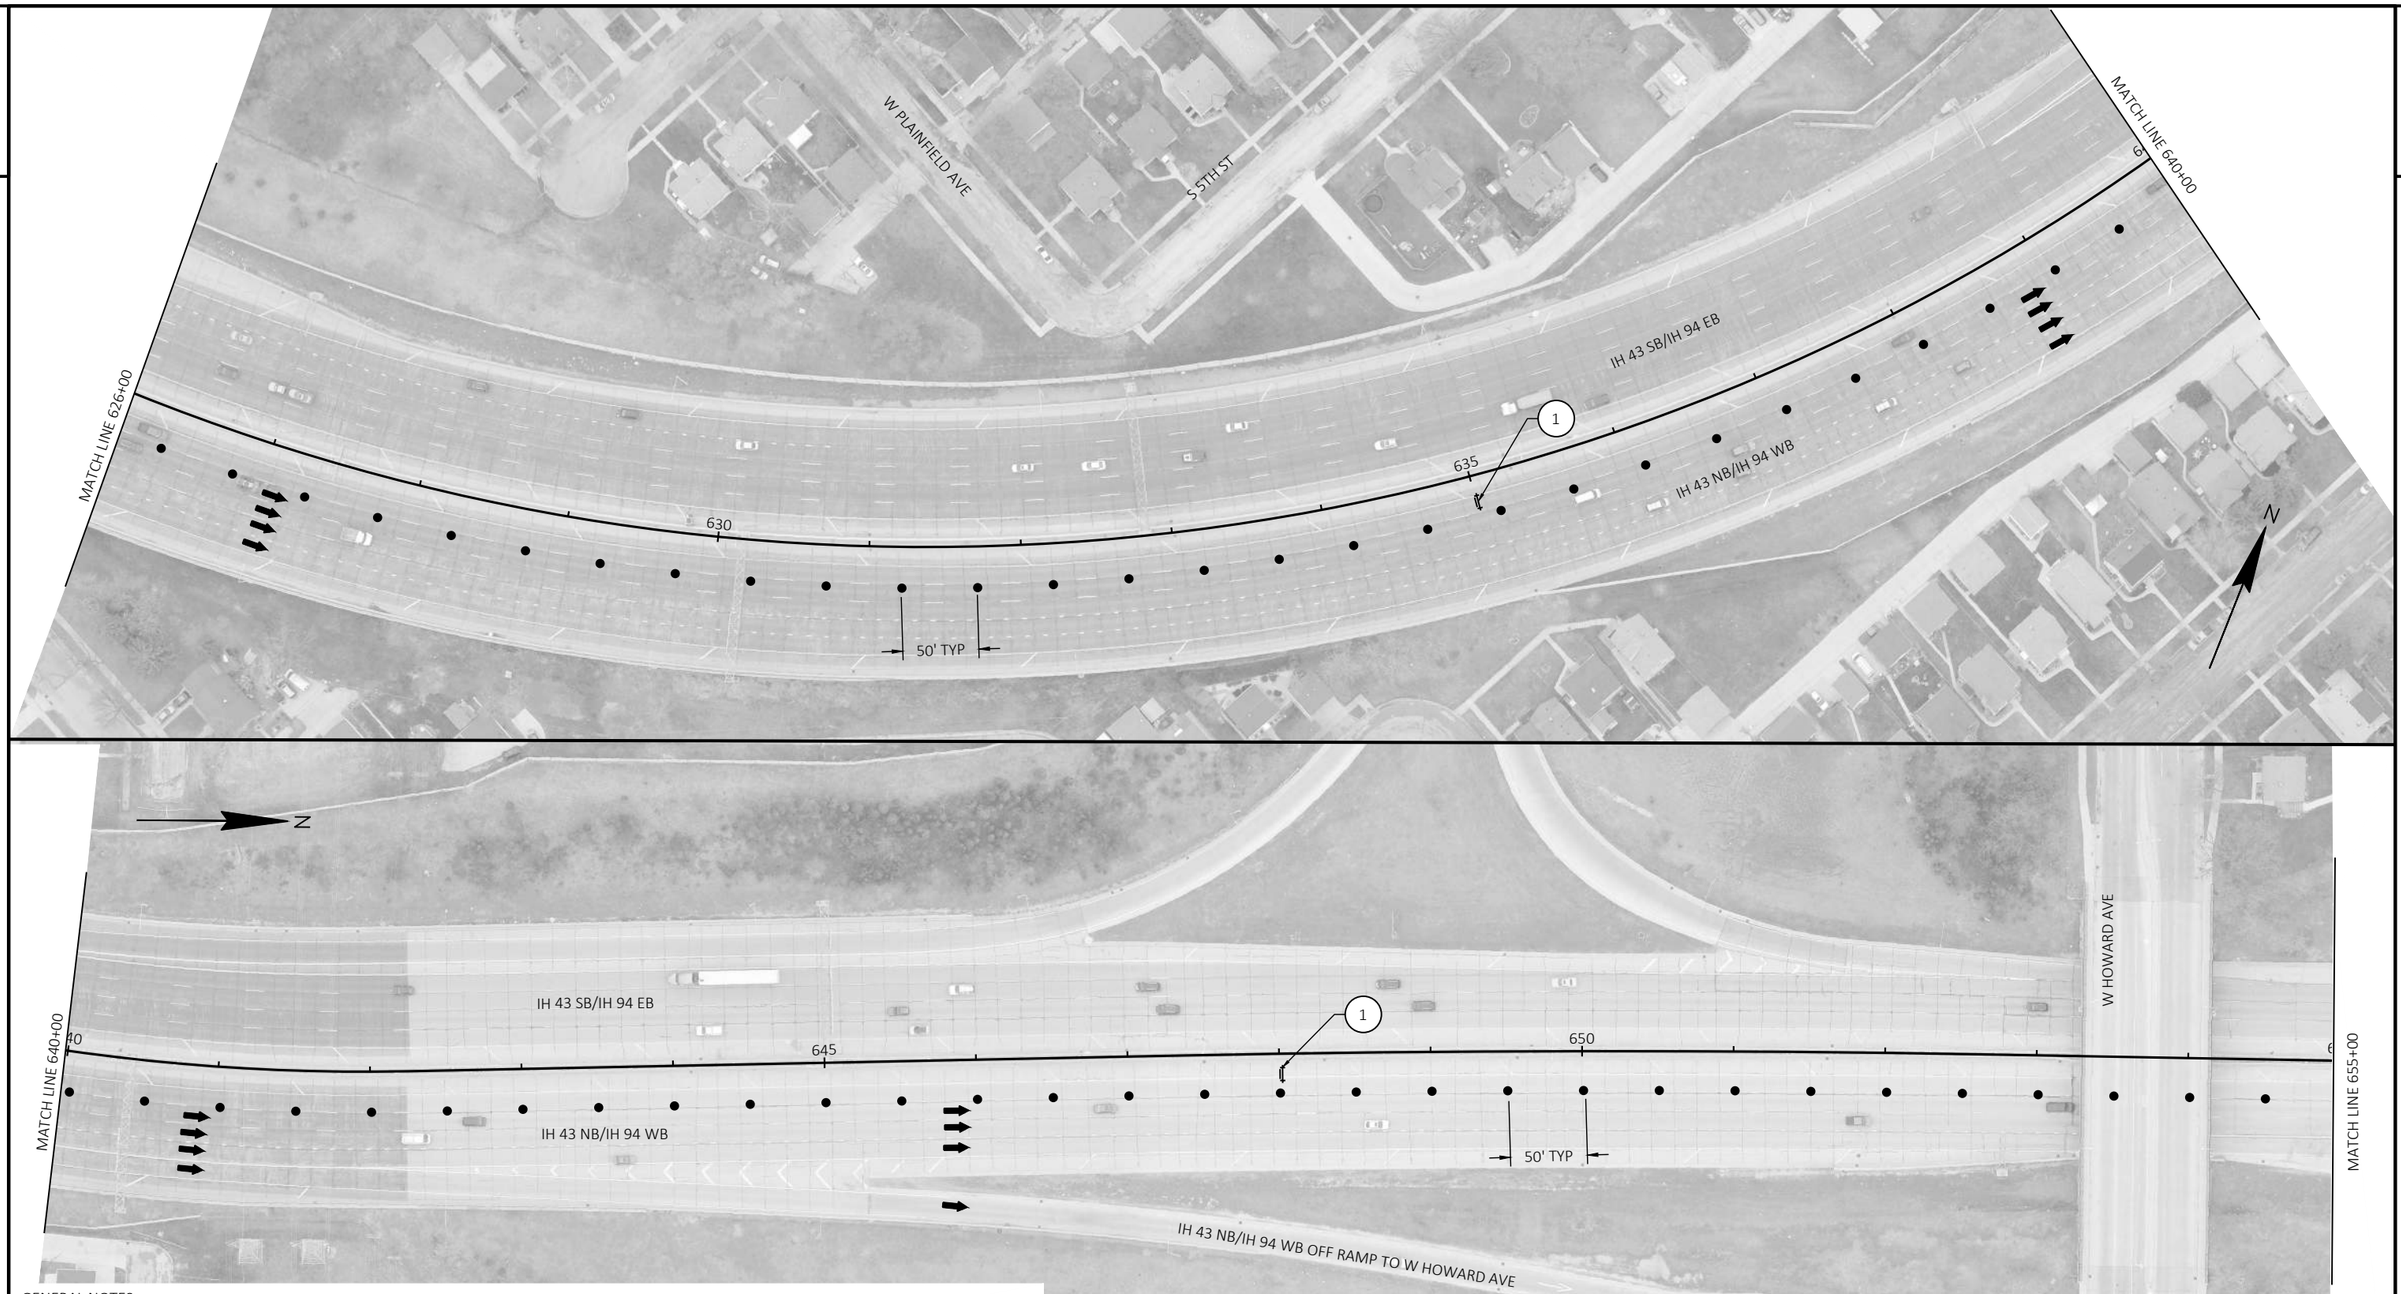

GENERAL NOTES

- REFER TO SDD " TRAFFIC CONTROL, TWO LANE CLOSURE ON FREEEWAY OR EXPRESSWAY, SHORT TERM (LESS THAN 24 HOURS)".

LEGEND

- TRAFFIC CONTROL DRUM
- DIRECTION OF TRAFFIC
- TYPE III BARRICADE WTH ATTACHED SIGN WITH TWO TYPE "A" LIGHTS

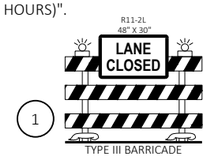

PROJECT NO: 1228-09-73	HWY: IH 43	COUNTY: MILWAUKEE	TRAFFIC CONTROL - NB - STAGE 2 & STAGE 3-A2	SHEET	E

FILE NAME : N:\PDS\C3D\12280903\SHEETSPLAN\TRAFFIC CONTROL PLANS (DETAILED) - C3D\026201_S3B_NB_IN.DWG
LAYOUT NAME - 2
PLOT DATE : 8/5/2021 10:42 AM
PLOT BY : SPAETH, MICHELE L
PLOT NAME :
PLOT SCALE : 1 IN:100 FT
WISDOT/CADDS SHEET 42

2

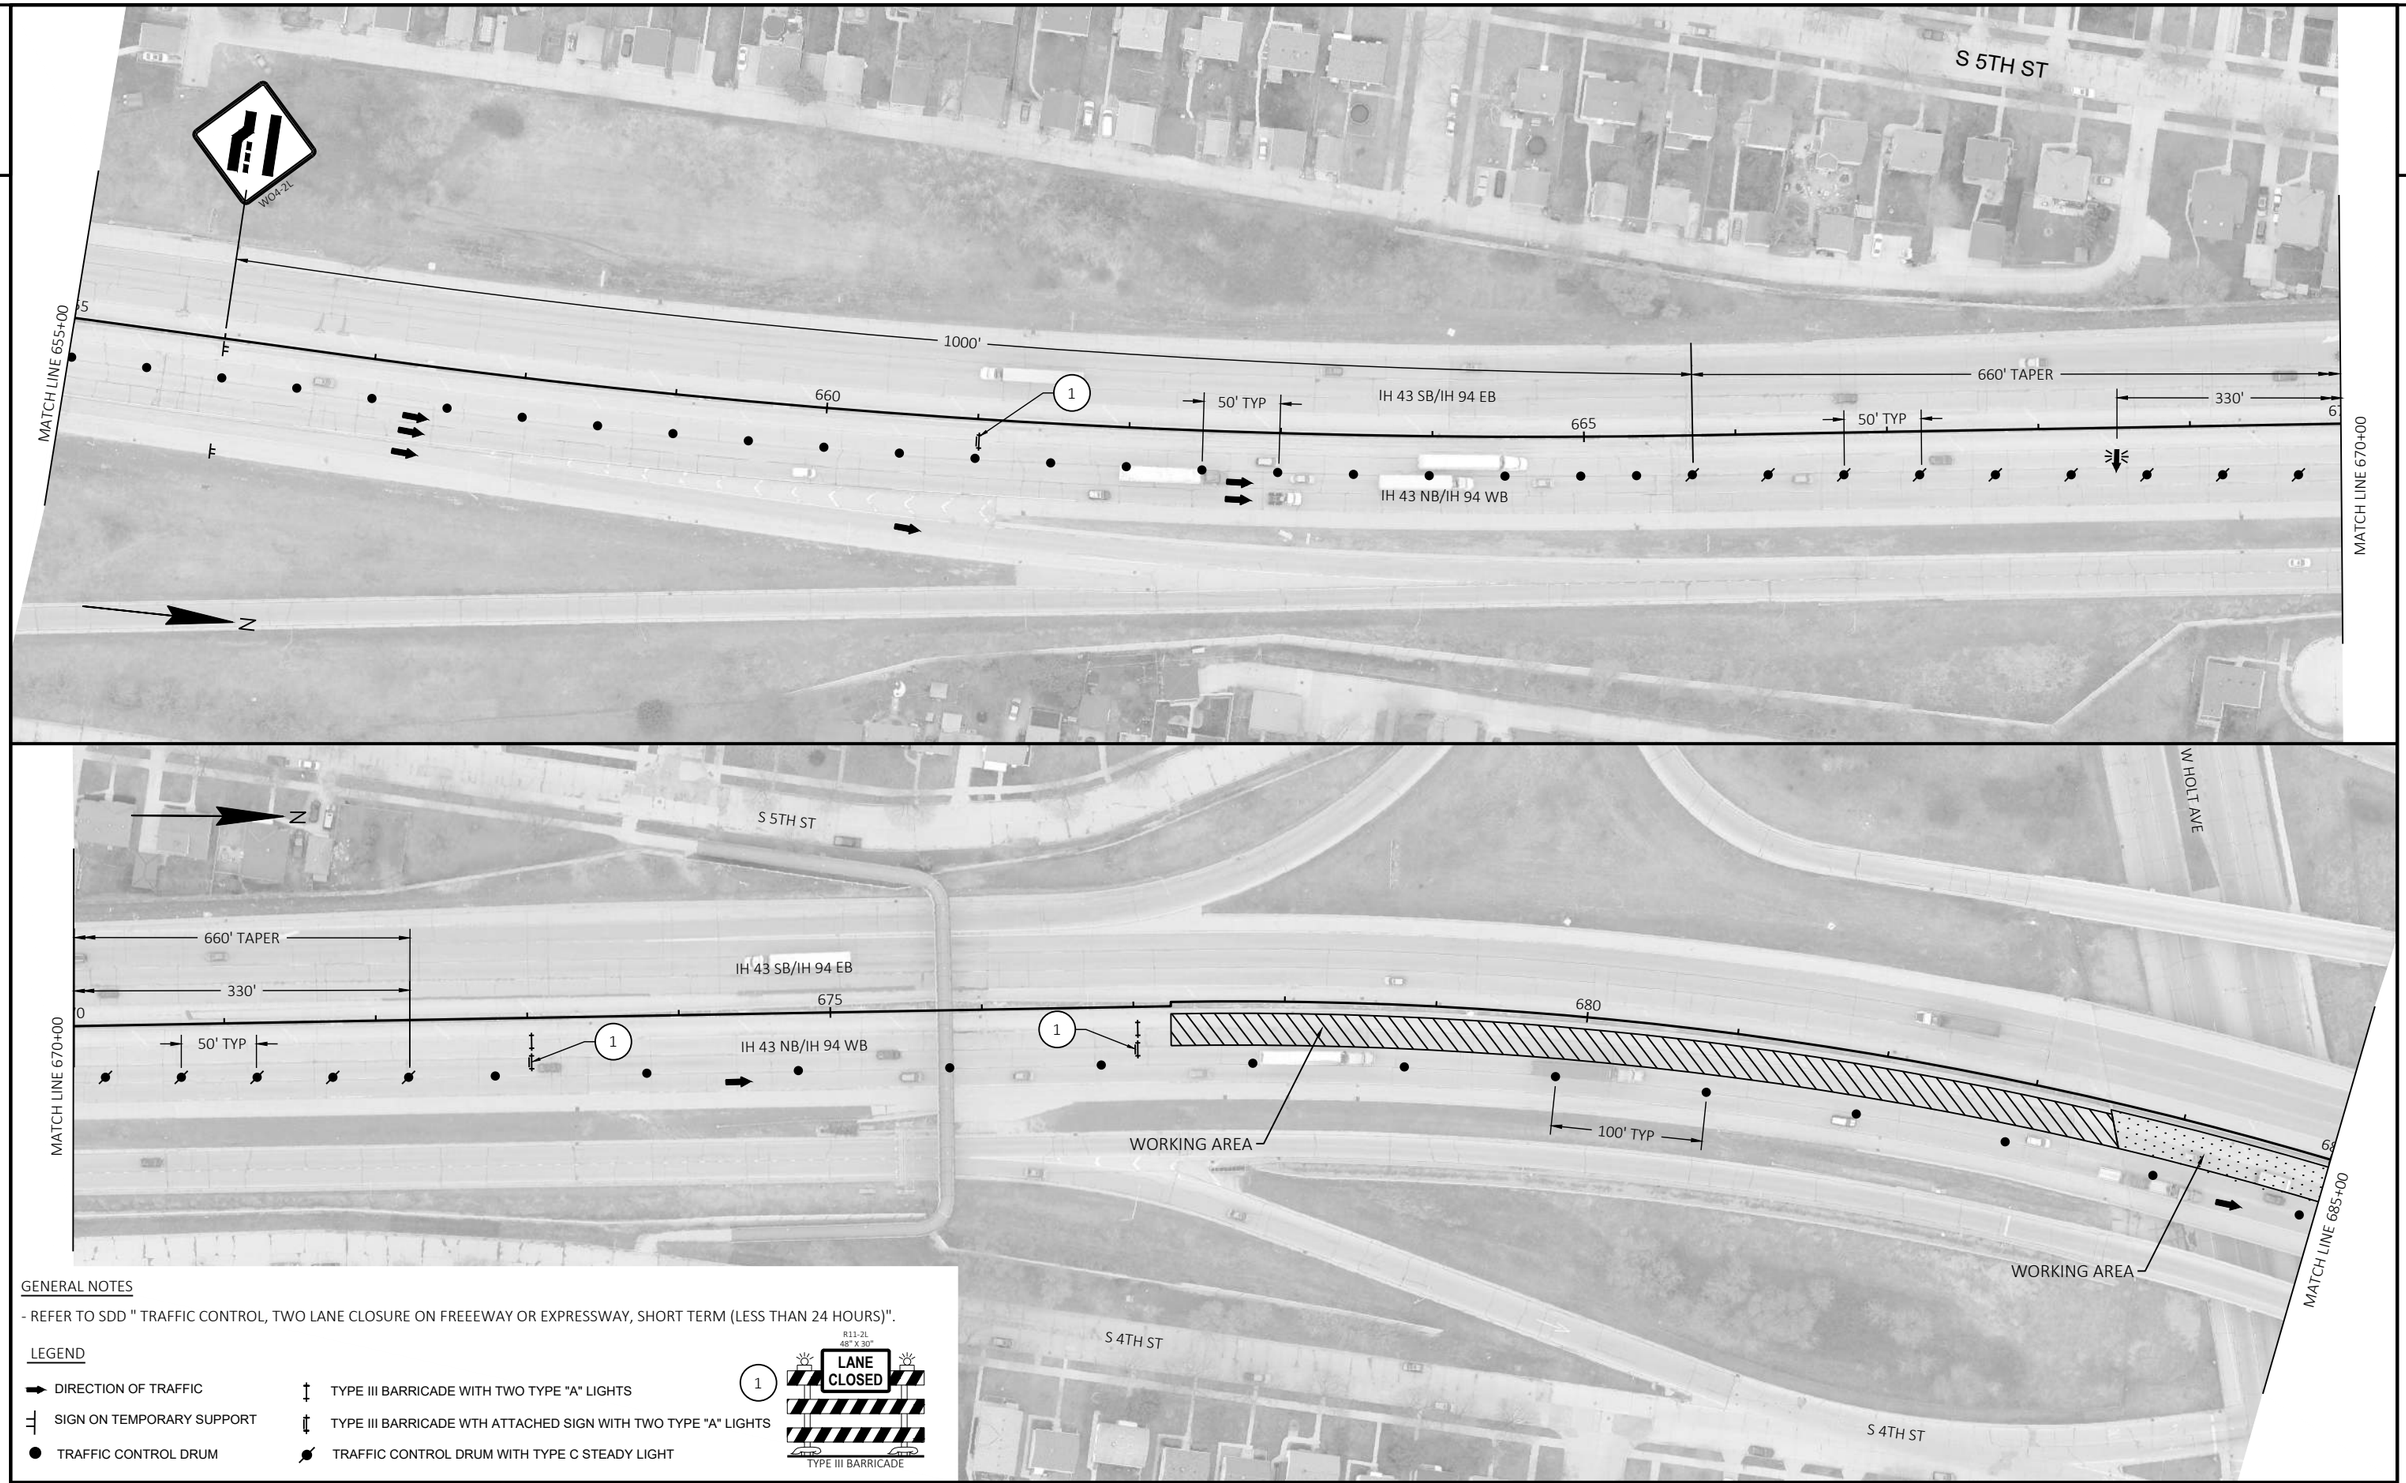

GENERAL NOTES

- REFER TO SDD " TRAFFIC CONTROL, TWO LANE CLOSURE ON FREEEWAY OR EXPRESSWAY, SHORT TERM (LESS THAN 24 HOURS)".

LEGEND

- DIRECTION OF TRAFFIC
- SIGN ON TEMPORARY SUPPORT
- TRAFFIC CONTROL DRUM
- TYPE III BARRICADE WITH TWO TYPE "A" LIGHTS
- TYPE III BARRICADE WTH ATTACHED SIGN WITH TWO TYPE "A" LIGHTS
- TRAFFIC CONTROL DRUM WITH TYPE C STEADY LIGHT

1 — R11-2L 48" X 30" — LANE CLOSED — TYPE III BARRICADE

PROJECT NO: 1228-09-73	HWY: IH 43	COUNTY: MILWAUKEE	TRAFFIC CONTROL - NB - STAGE 2 & STAGE 3-A2	SHEET	E

FILE NAME : N:\PDS\C3D\12280903\SHEETSPLAN\TRAFFIC CONTROL PLANS (DETAILED) - C3D\026201_S3B_NB_IN.DWG
LAYOUT NAME - 3

PLOT DATE : 8/5/2021 10:42 AM PLOT BY : SPAETH, MICHELE L PLOT NAME : PLOT SCALE : 1 IN:100 FT

2

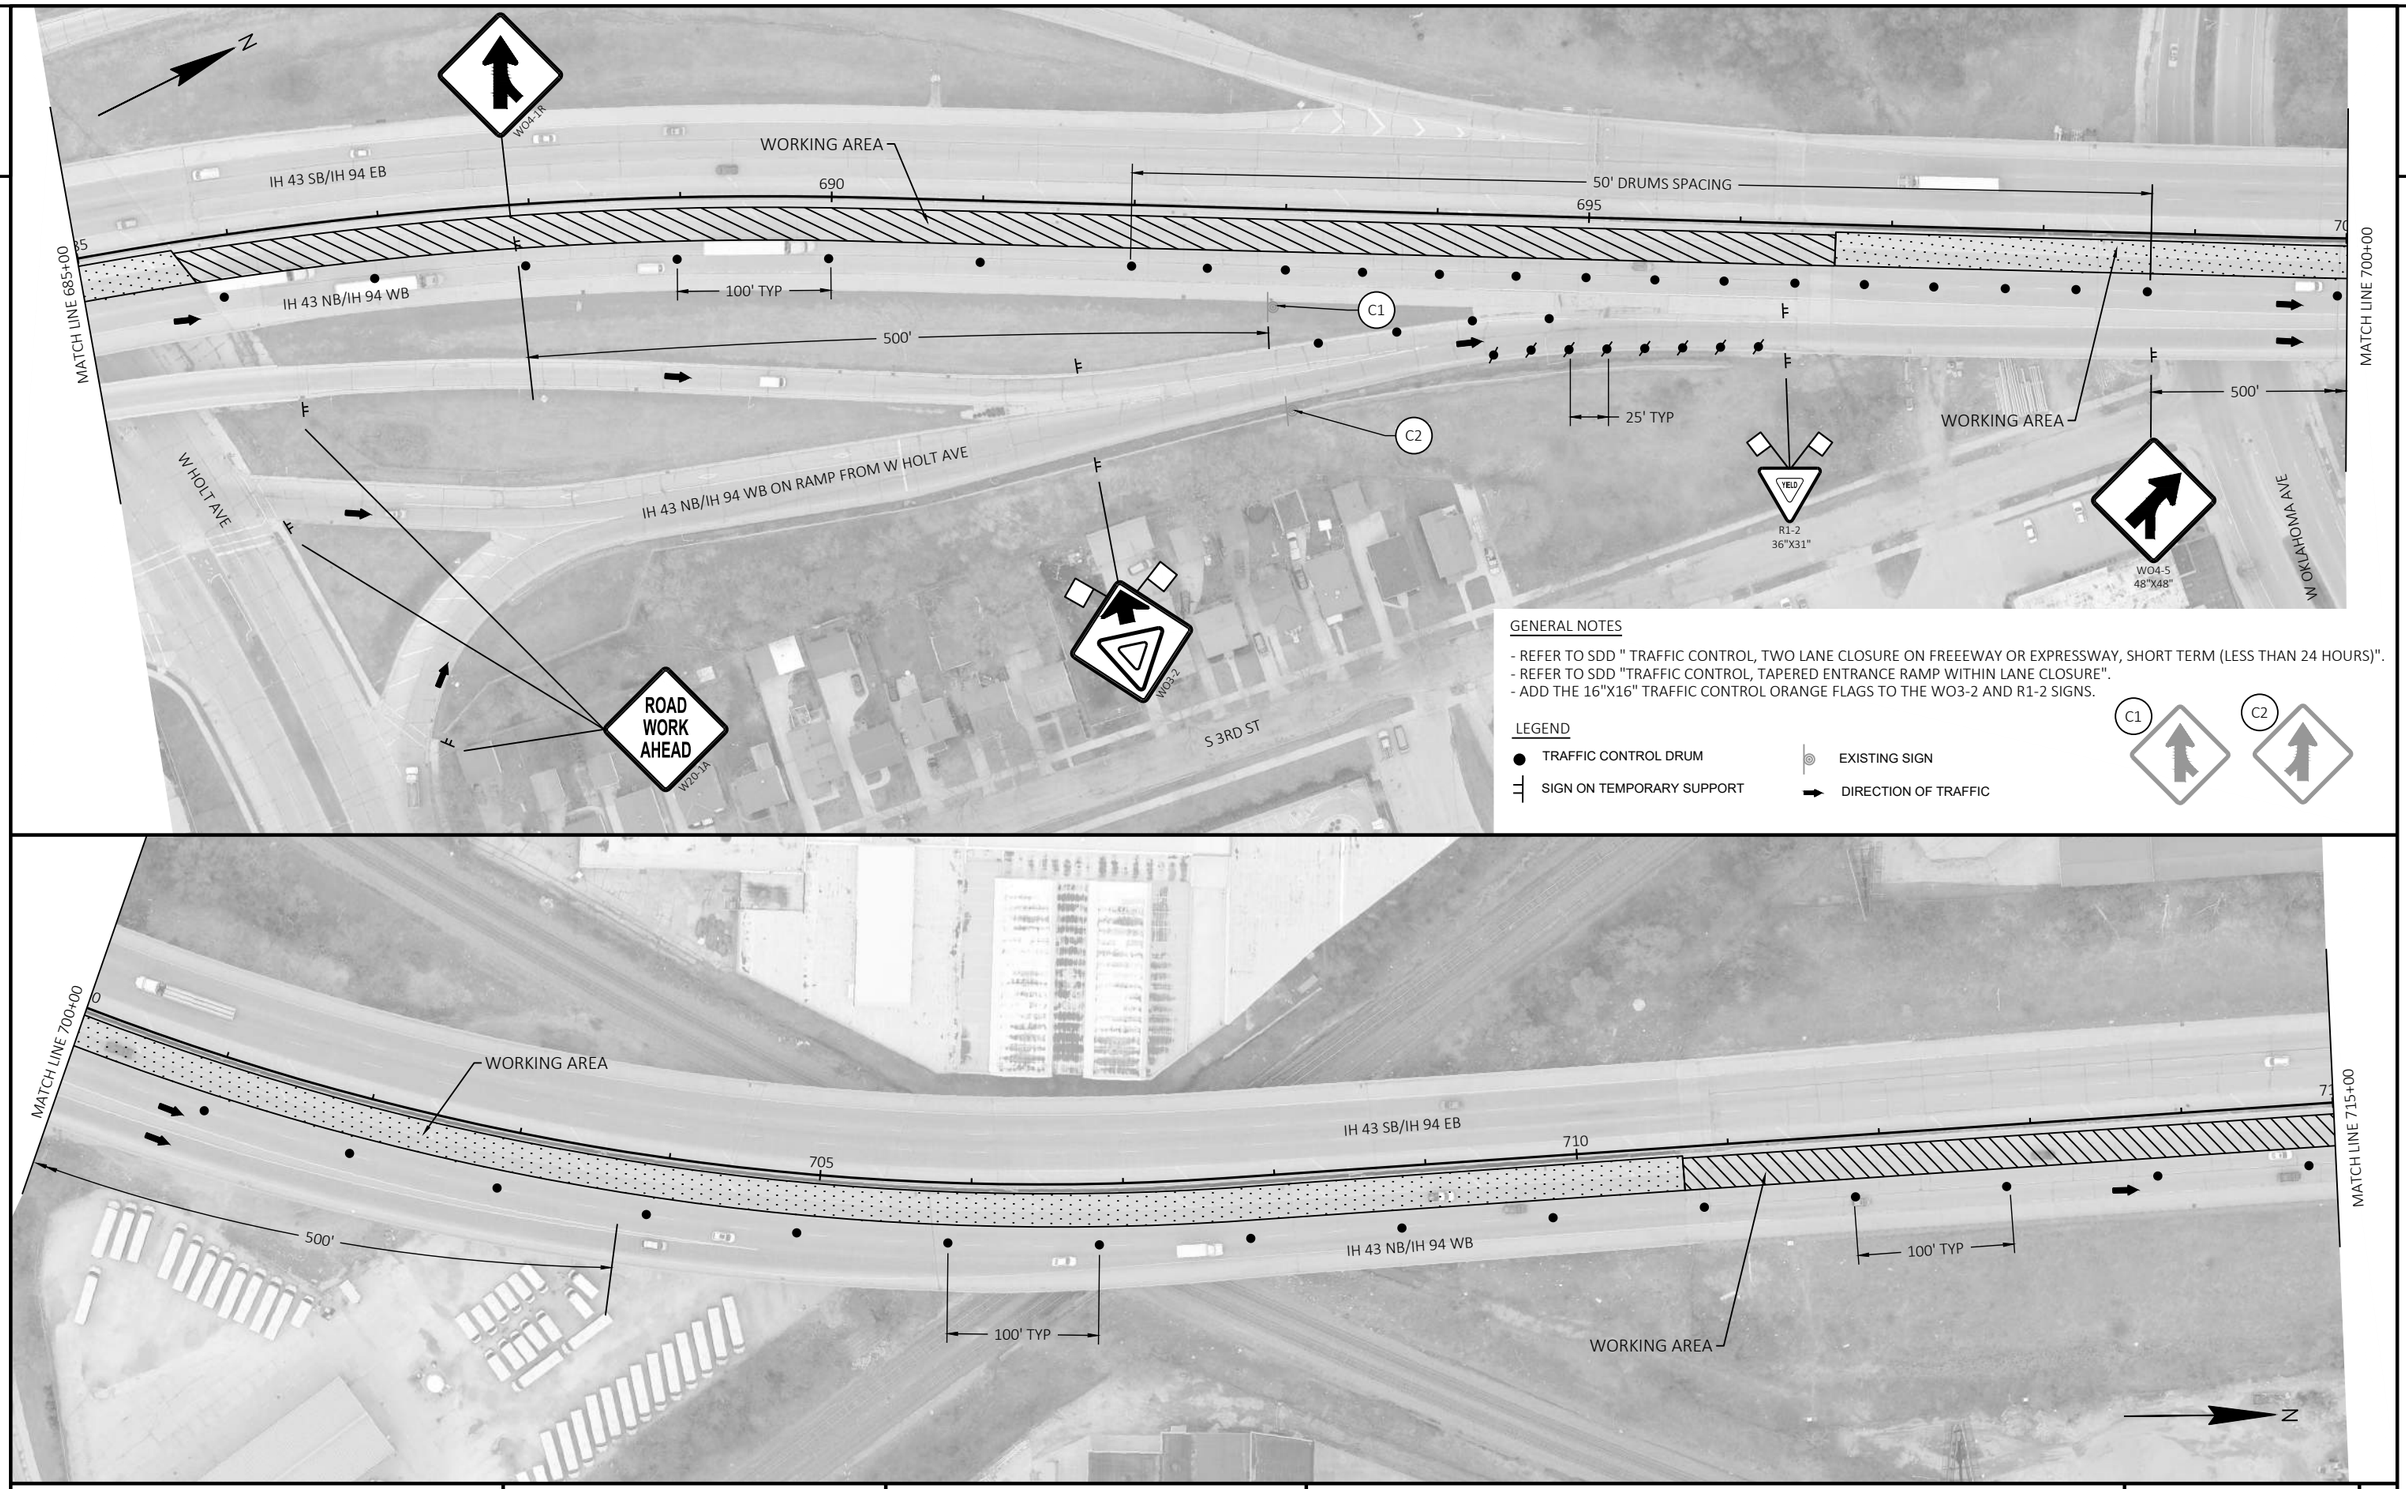

PROJECT NO: 1228-09-73	HWY: IH 43	COUNTY: MILWAUKEE	TRAFFIC CONTROL - NB - STAGE 2 & STAGE 3-A2	SHEET	E

FILE NAME : N:\PDS\C3D\12280903\SHEETSPLAN\TRAFFIC CONTROL PLANS (DETAILED) - C3D\026201_S3B_NB_IN.DWG
LAYOUT NAME - 4
PLOT DATE : 8/5/2021 10:42 AM
PLOT BY : SPAETH, MICHELE L
PLOT NAME :
PLOT SCALE : 1 IN:100 FT
WISDOT/CADDS SHEET 42

2

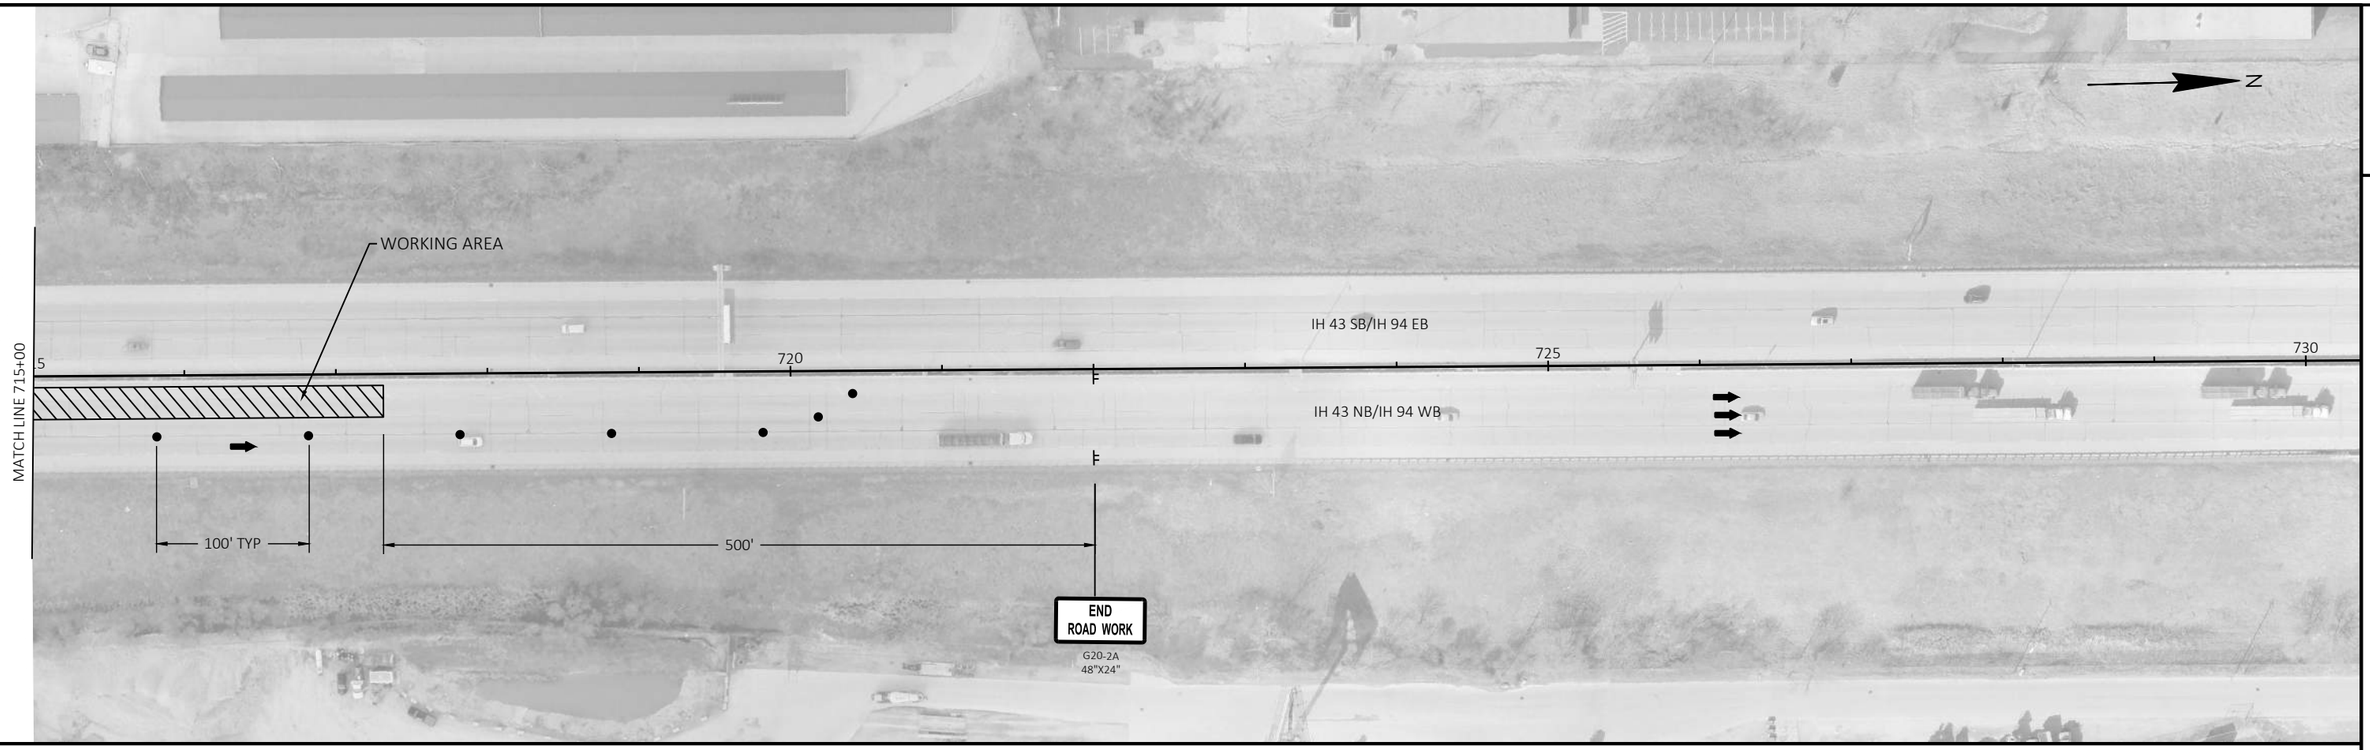

GENERAL NOTES

- REFER TO SDD " TRAFFIC CONTROL, TWO LANE CLOSURE ON FREEEWAY OR EXPRESSWAY, SHORT TERM (LESS THAN 24 HOURS)".

LEGEND

- TRAFFIC CONTROL DRUM
- SIGN ON TEMPORARY SUPPORT
- DIRECTION OF TRAFFIC

PROJECT NO: 1228-09-73	HWY: IH 43	COUNTY: MILWAUKEE	TRAFFIC CONTROL - NB - STAGE 2 & STAGE 3-A2	SHEET	E

FILE NAME : N:\PDS\C3D\12280903\SHEETSPLAN\TRAFFIC CONTROL PLANS (DETAILED) - C3D\026201_S3B_NB_IN.DWG
LAYOUT NAME - 5
PLOT DATE : 8/5/2021 10:42 AM PLOT BY : SPAETH, MICHELE L PLOT NAME : PLOT SCALE : 1 IN:100 FT
WISDOT/CADDS SHEET 42

2

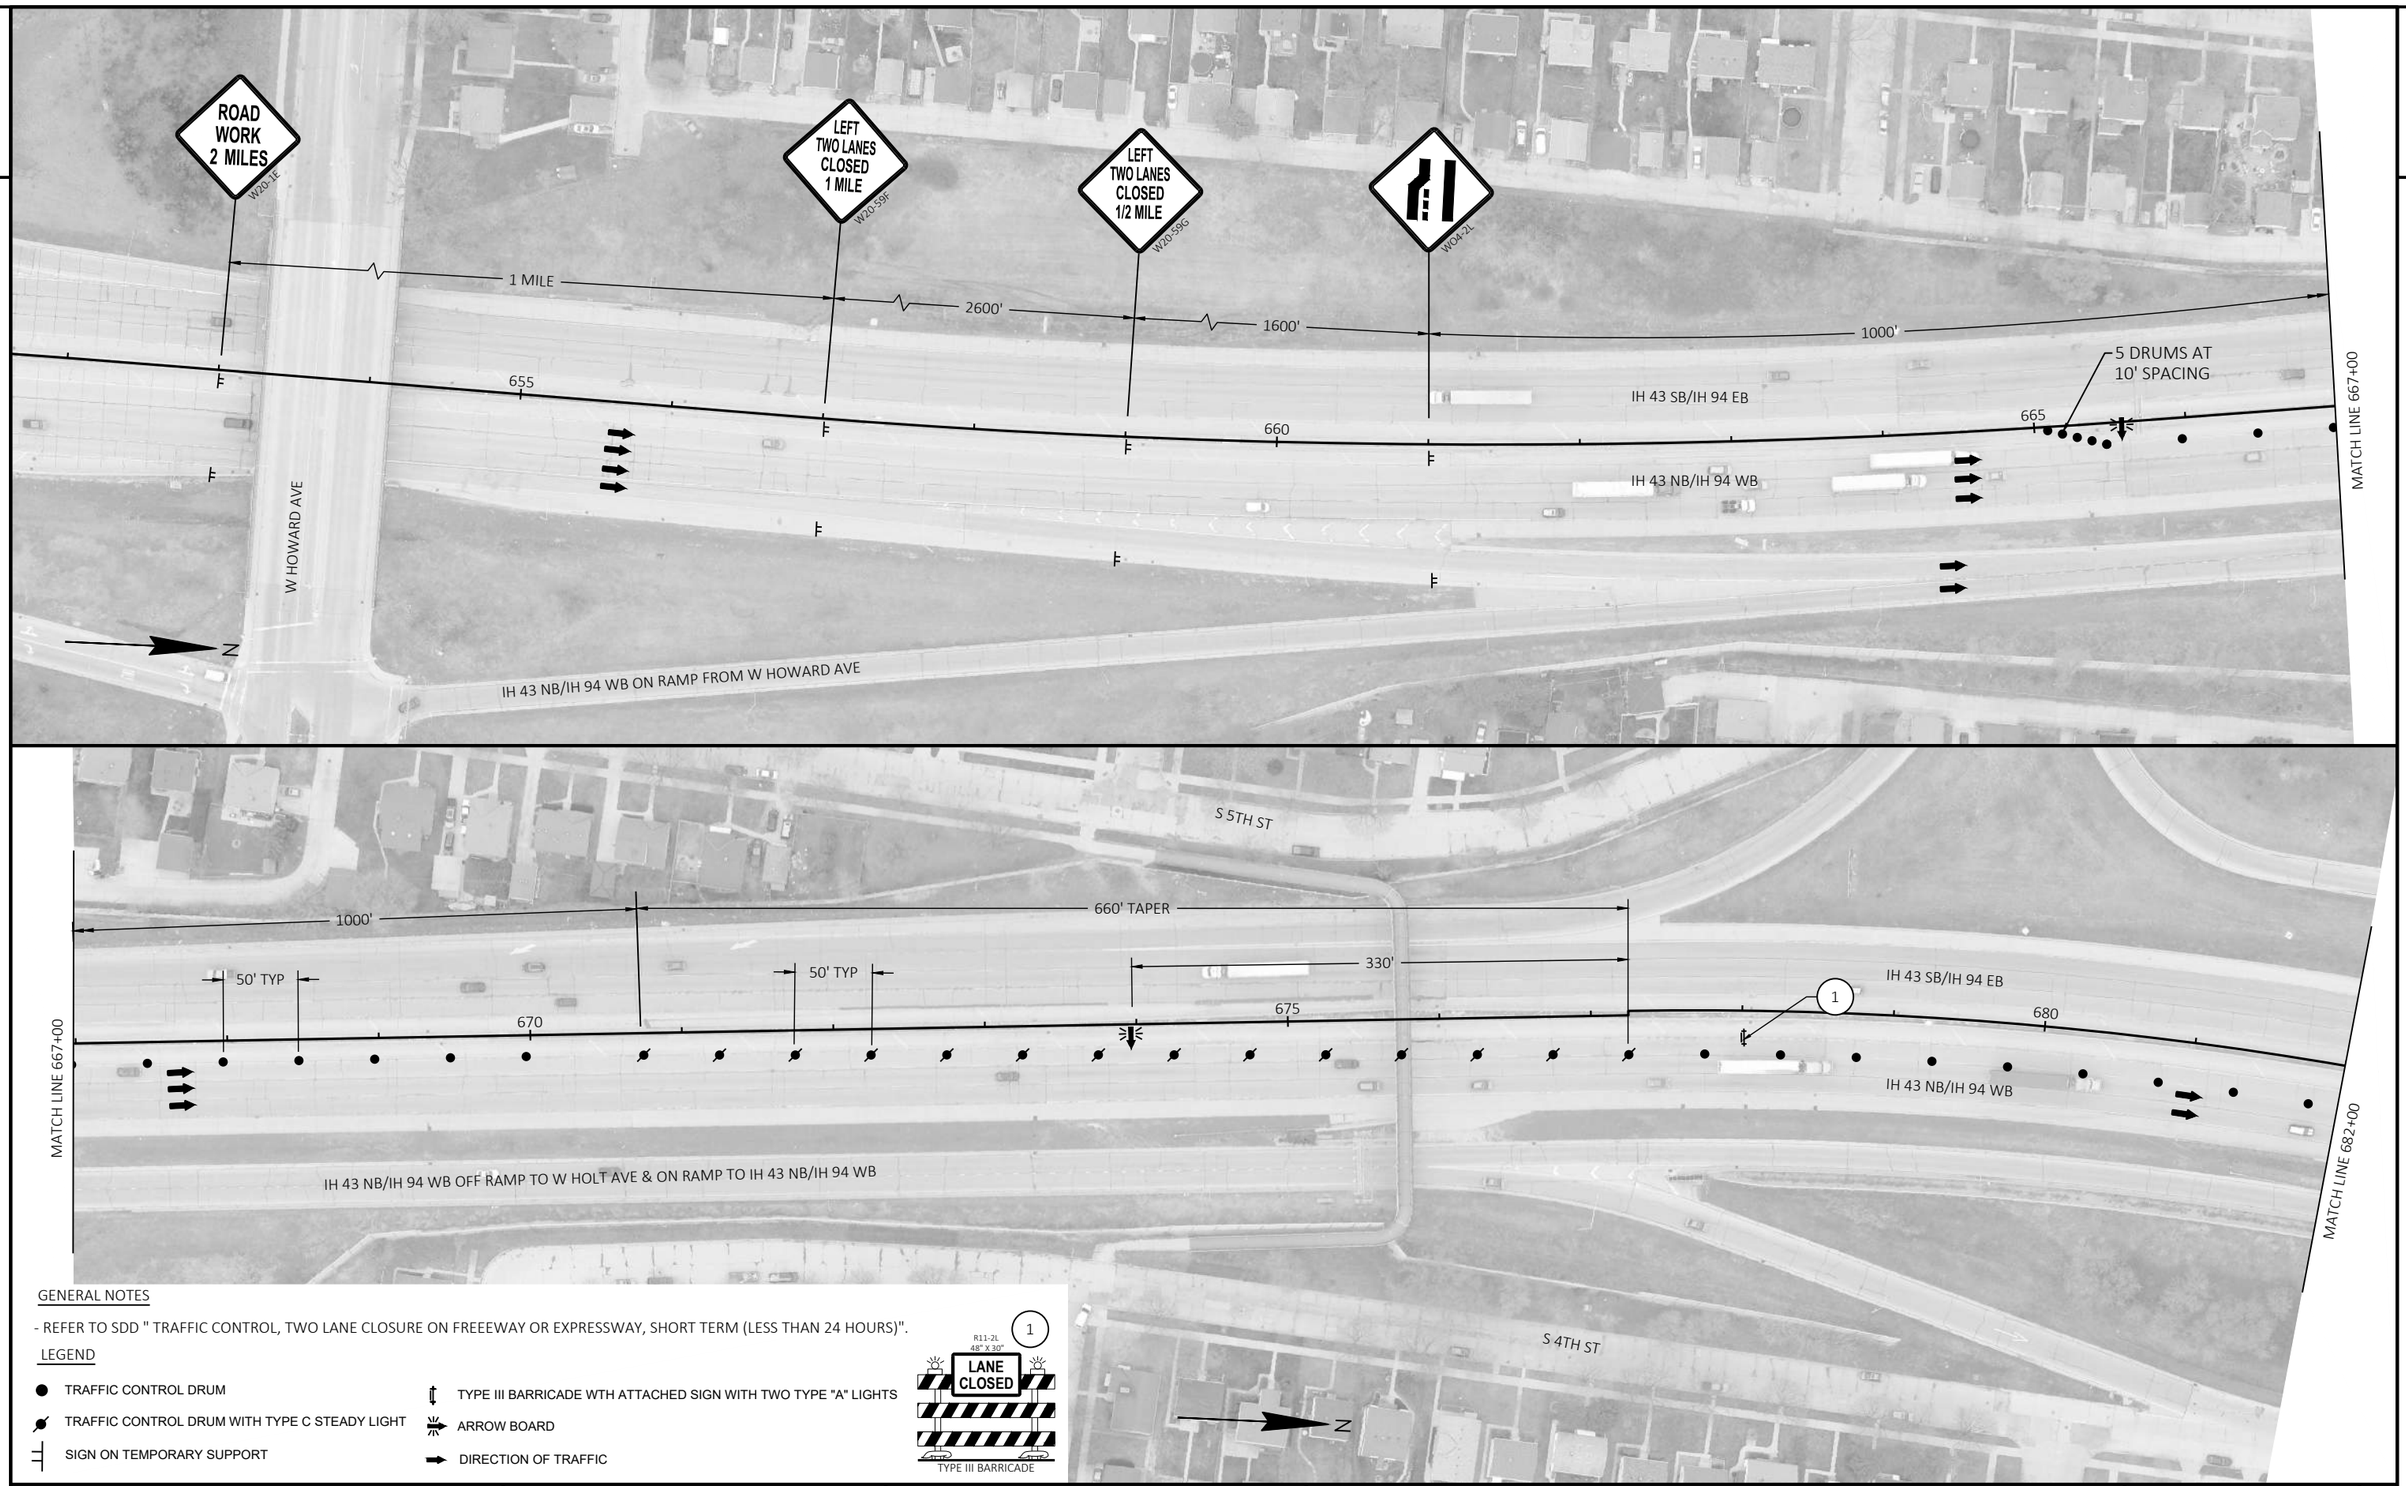

GENERAL NOTES

- REFER TO SDD " TRAFFIC CONTROL, TWO LANE CLOSURE ON FREEEWAY OR EXPRESSWAY, SHORT TERM (LESS THAN 24 HOURS)".

LEGEND

- TRAFFIC CONTROL DRUM
- TRAFFIC CONTROL DRUM WITH TYPE C STEADY LIGHT
- SIGN ON TEMPORARY SUPPORT
- TYPE III BARRICADE WTH ATTACHED SIGN WITH TWO TYPE "A" LIGHTS
- ARROW BOARD
- DIRECTION OF TRAFFIC

1

R11-2L
48" X 30"
LANE CLOSED

TYPE III BARRICADE

PROJECT NO: 1228-09-73	HWY: IH 43	COUNTY: MILWAUKEE	TRAFFIC CONTROL - NB - STAGE 2 & STAGE 3-B	SHEET	E

FILE NAME : N:\PDS\C3D\12280903\SHEETSPLAN\TRAFFIC CONTROL PLANS (DETAILED) - C3D\026201_S3C_NB_IN.DWG
LAYOUT NAME - 1
PLOT DATE : 8/5/2021 10:42 AM
PLOT BY : SPAETH, MICHELE L
PLOT NAME :
PLOT SCALE : 1 IN:100 FT
WISDOT/CADDS SHEET 42

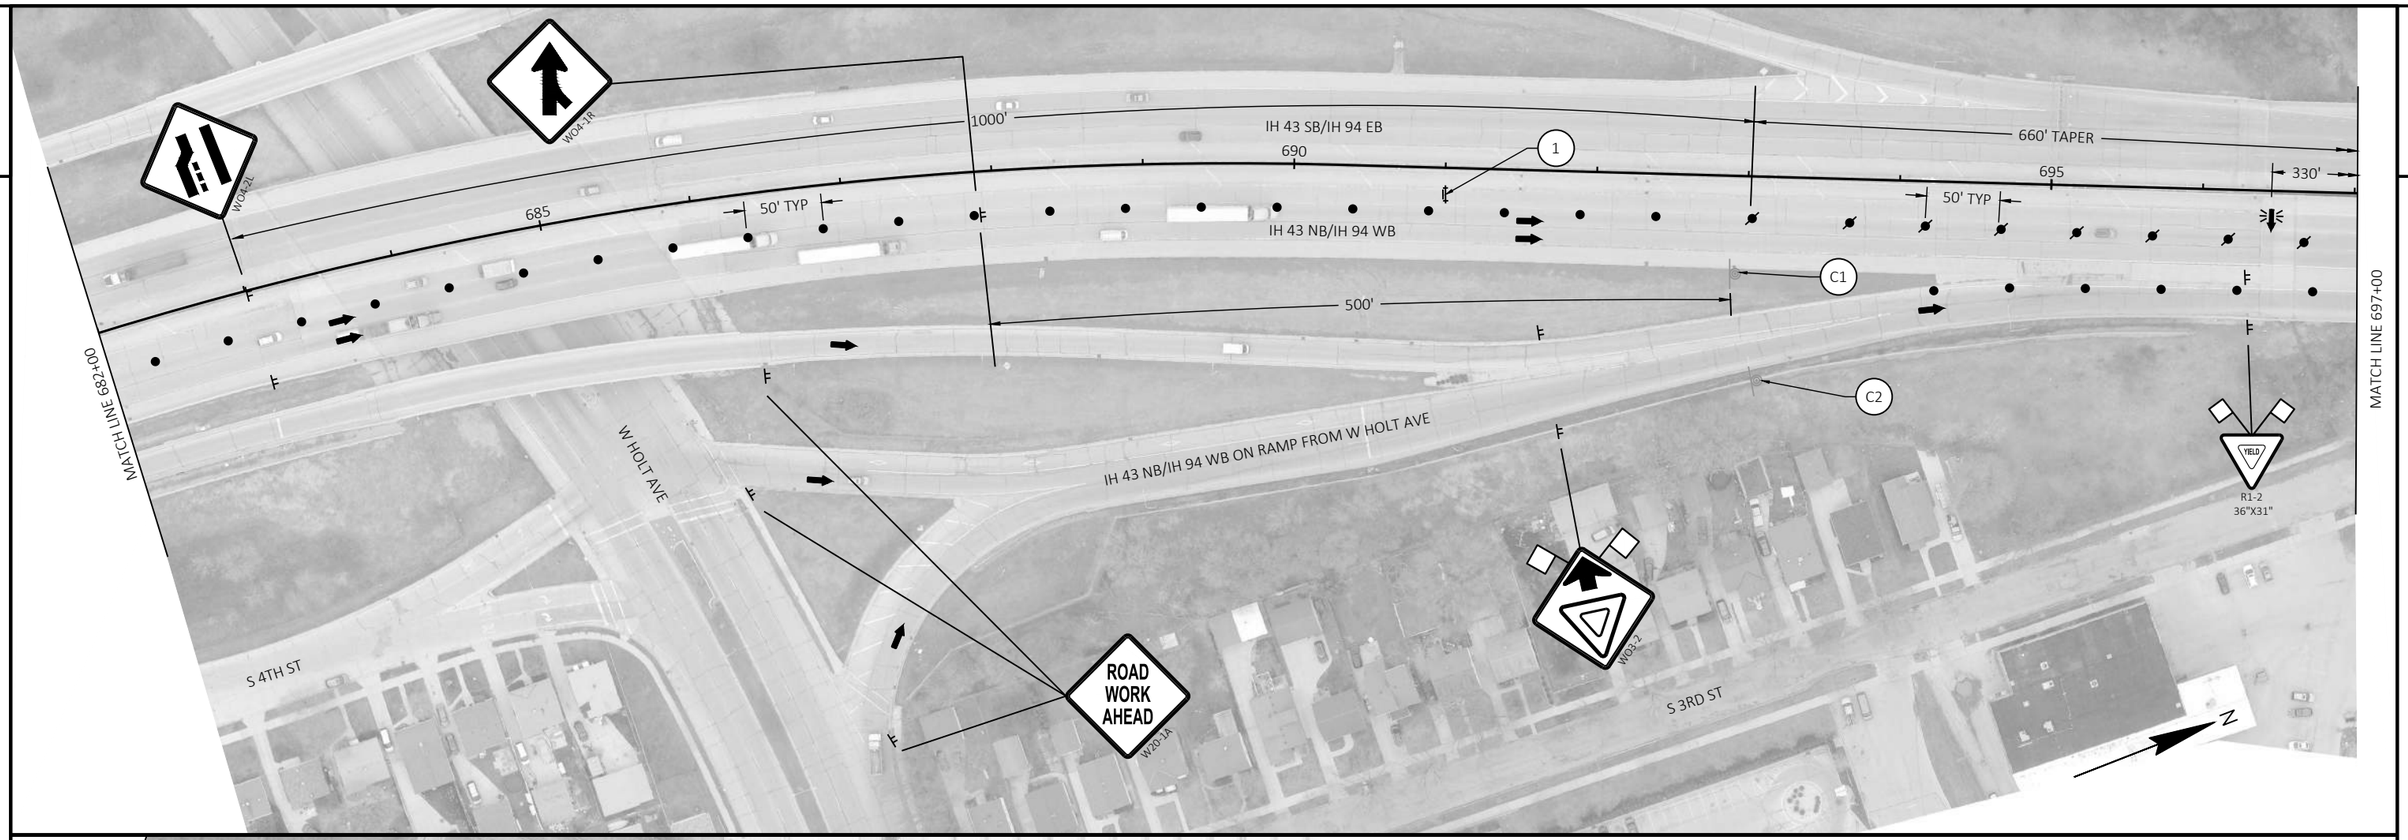

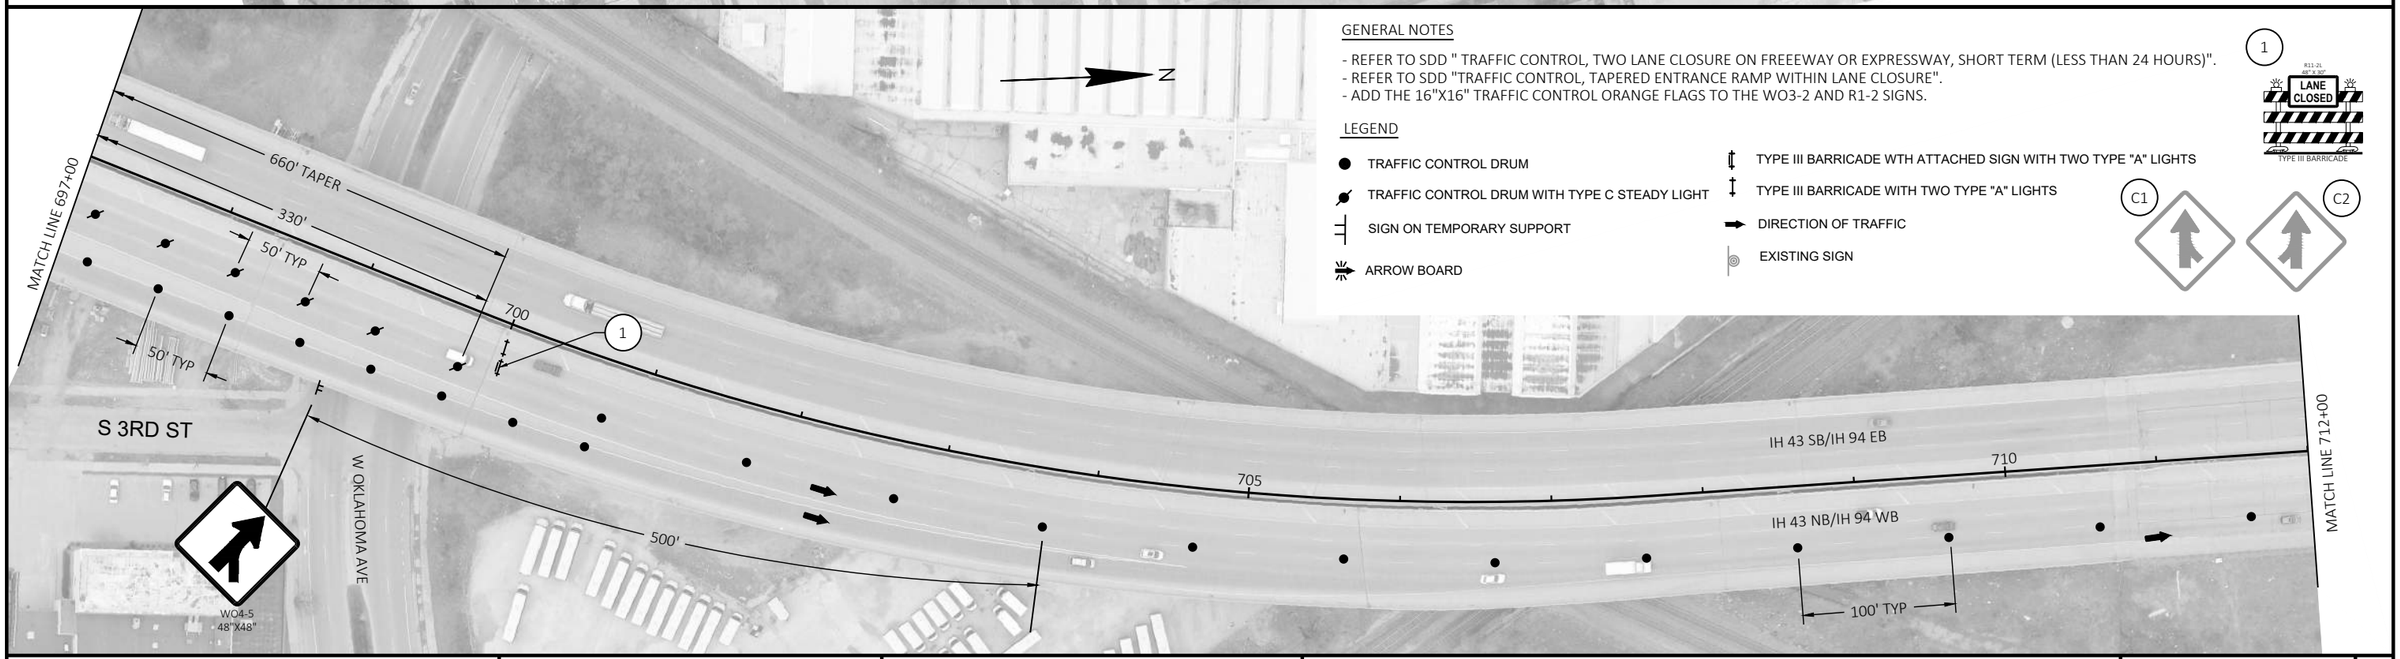

GENERAL NOTES

- REFER TO SDD " TRAFFIC CONTROL, TWO LANE CLOSURE ON FREEEWAY OR EXPRESSWAY, SHORT TERM (LESS THAN 24 HOURS)".
- REFER TO SDD "TRAFFIC CONTROL, TAPERED ENTRANCE RAMP WITHIN LANE CLOSURE".
- ADD THE 16"X16" TRAFFIC CONTROL ORANGE FLAGS TO THE WO3-2 AND R1-2 SIGNS.

LEGEND

- TRAFFIC CONTROL DRUM
- TRAFFIC CONTROL DRUM WITH TYPE C STEADY LIGHT
- SIGN ON TEMPORARY SUPPORT
- ARROW BOARD
- TYPE III BARRICADE WTH ATTACHED SIGN WITH TWO TYPE "A" LIGHTS
- TYPE III BARRICADE WITH TWO TYPE "A" LIGHTS
- DIRECTION OF TRAFFIC
- EXISTING SIGN

1 — R11-2L 48" X 30" — LANE CLOSED — TYPE III BARRICADE

C1 — C2

PROJECT NO: 1228-09-73	HWY: IH 43	COUNTY: MILWAUKEE	TRAFFIC CONTROL - NB - STAGE 2 & STAGE 3-B	SHEET E

2

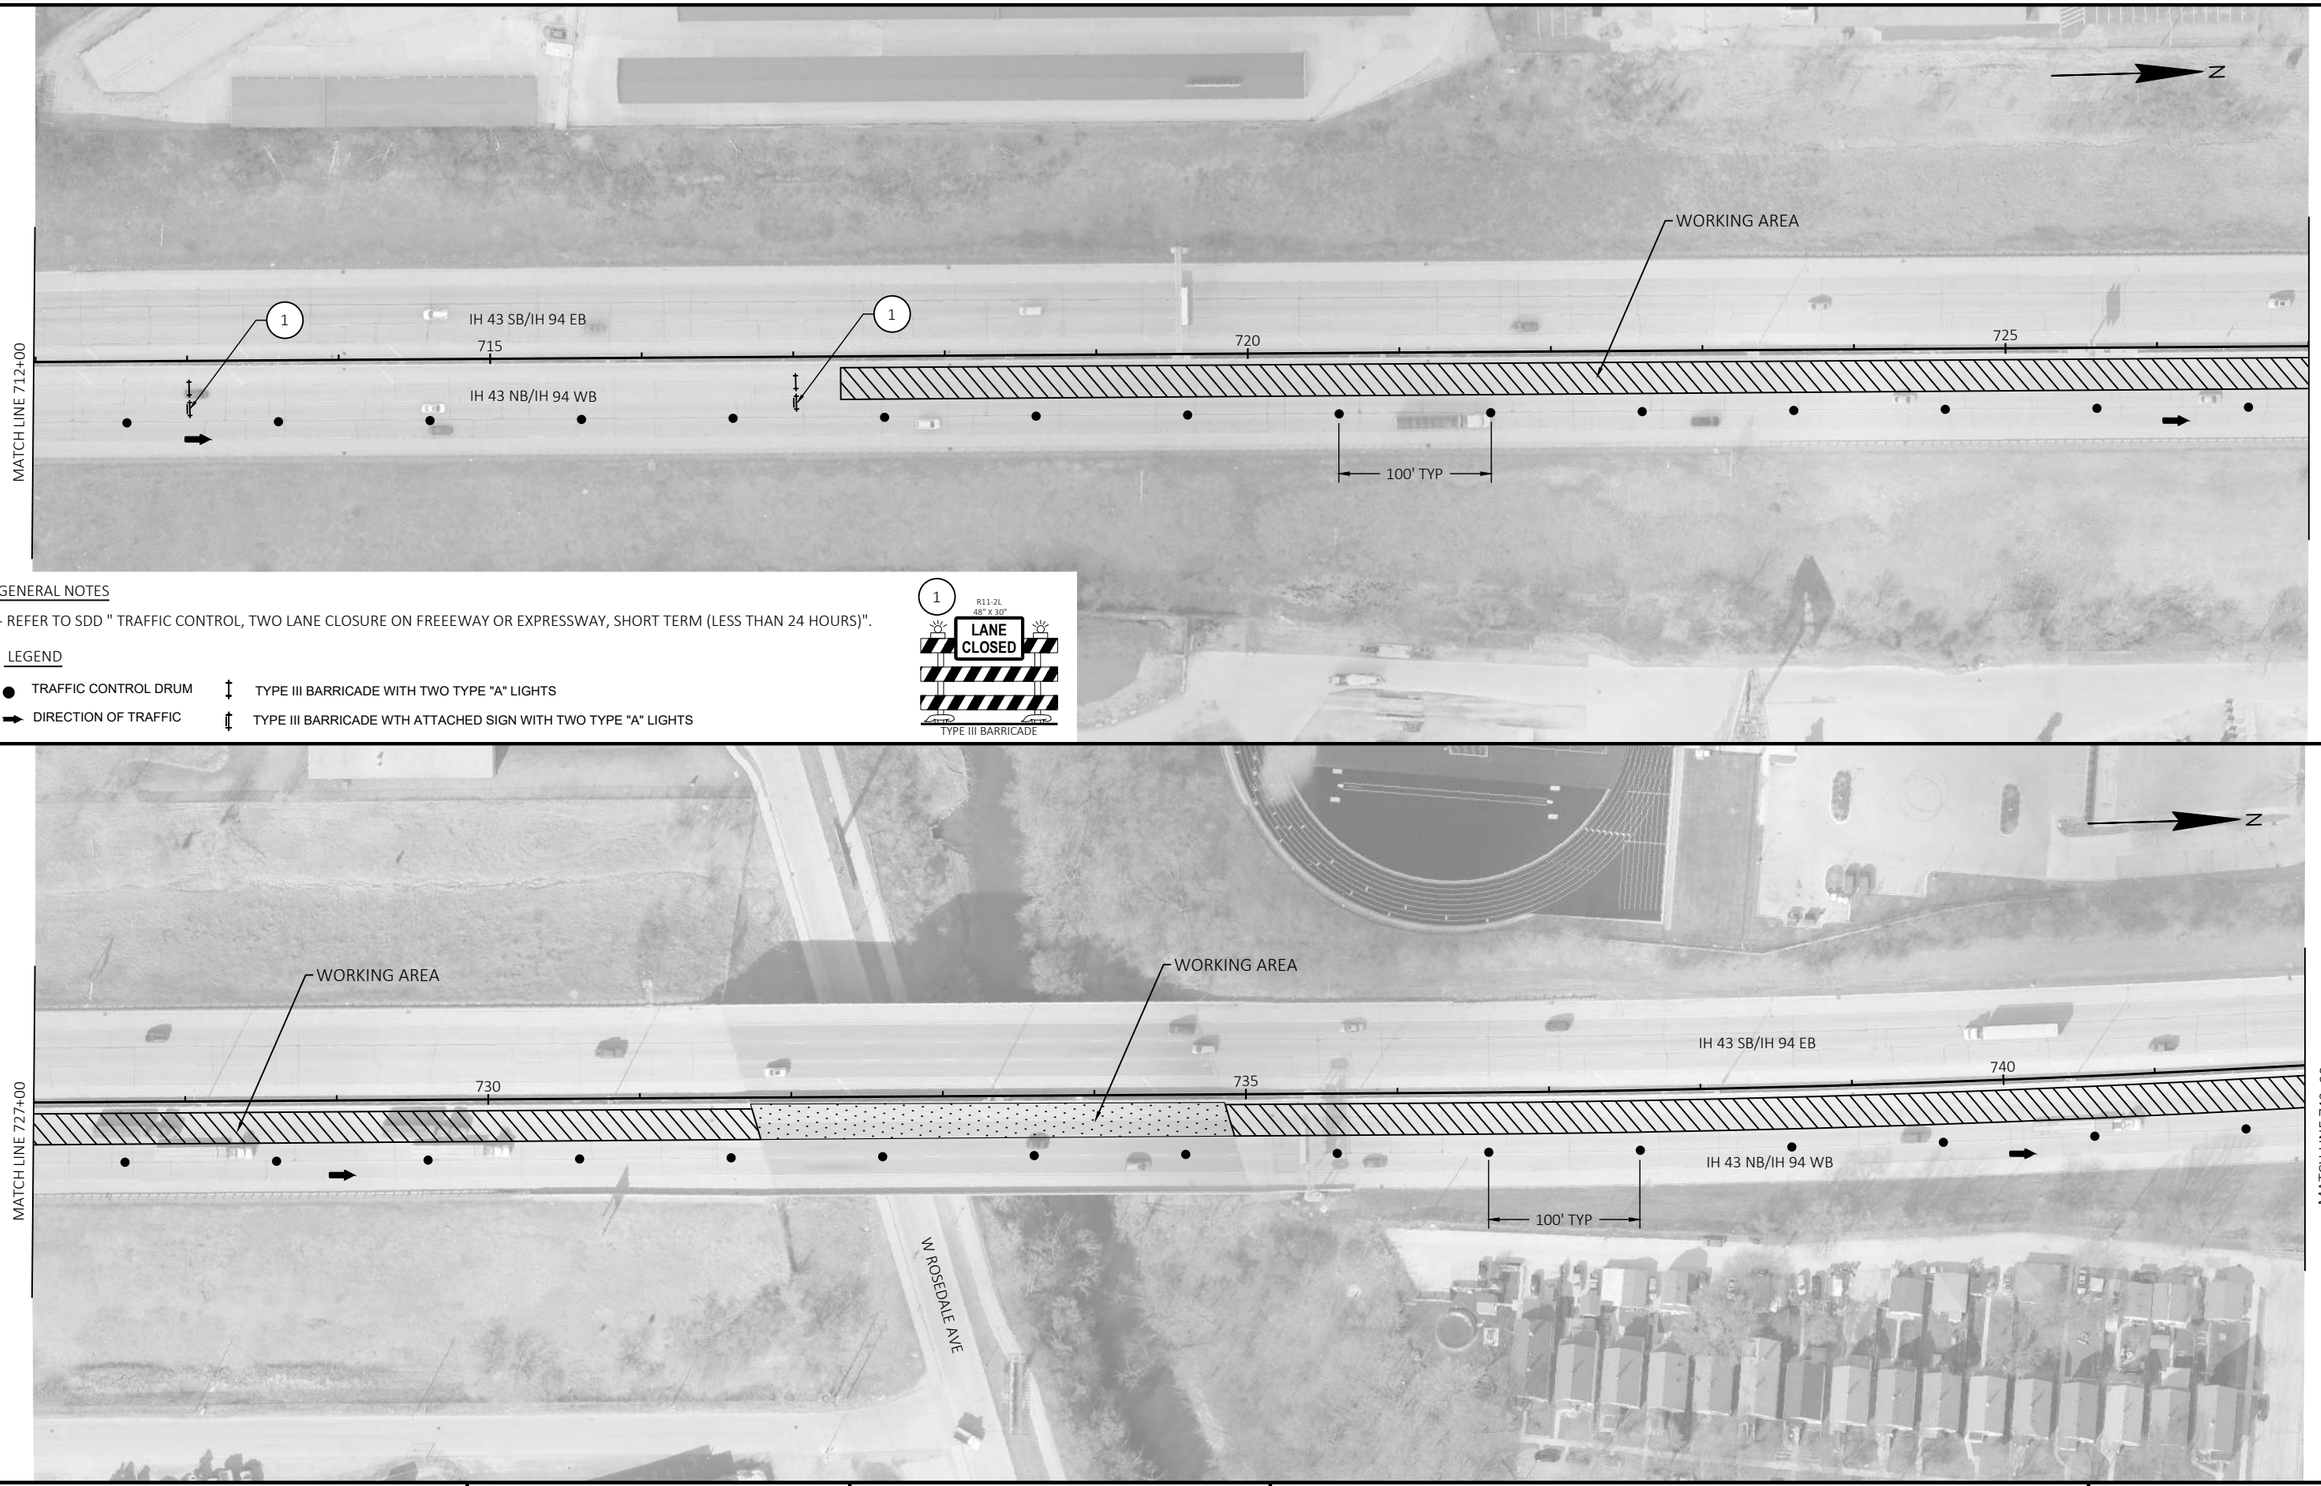

GENERAL NOTES

- REFER TO SDD " TRAFFIC CONTROL, TWO LANE CLOSURE ON FREEEWAY OR EXPRESSWAY, SHORT TERM (LESS THAN 24 HOURS)".

LEGEND

- TRAFFIC CONTROL DRUM
- DIRECTION OF TRAFFIC
- TYPE III BARRICADE WITH TWO TYPE "A" LIGHTS
- TYPE III BARRICADE WTH ATTACHED SIGN WITH TWO TYPE "A" LIGHTS

PROJECT NO: 1228-09-73	HWY: IH 43	COUNTY: MILWAUKEE	TRAFFIC CONTROL - NB - STAGE 2 & STAGE 3-B	SHEET	E

FILE NAME : N:\PDS\C3D\12280903\SHEETSPLAN\TRAFFIC CONTROL PLANS (DETAILED) - C3D\026201_S3C_NB_IN.DWG
LAYOUT NAME - 3

PLOT DATE : 8/5/2021 10:43 AM PLOT BY : SPAETH, MICHELE L PLOT NAME : PLOT SCALE : 1 IN:100 FT

2

GENERAL NOTES

- REFER TO SDD " TRAFFIC CONTROL, TWO LANE CLOSURE ON FREEEWAY OR EXPRESSWAY, SHORT TERM (LESS THAN 24 HOURS)".

LEGEND

- TRAFFIC CONTROL DRUM
- SIGN ON TEMPORARY SUPPORT
- DIRECTION OF TRAFFIC

PROJECT NO: 1228-09-73	HWY: IH 43	COUNTY: MILWAUKEE	TRAFFIC CONTROL - NB - STAGE 2 & STAGE 3-B	SHEET	E

FILE NAME : N:\PDS\C3D\12280903\SHEETSPLAN\TRAFFIC CONTROL PLANS (DETAILED) - C3D\026201_S3C_NB_IN.DWG
LAYOUT NAME - 4
PLOT DATE : 8/5/2021 10:43 AM
PLOT BY : SPAETH, MICHELE L
PLOT NAME :
PLOT SCALE : 1 IN:100 FT
WISDOT/CADDS SHEET 42

2

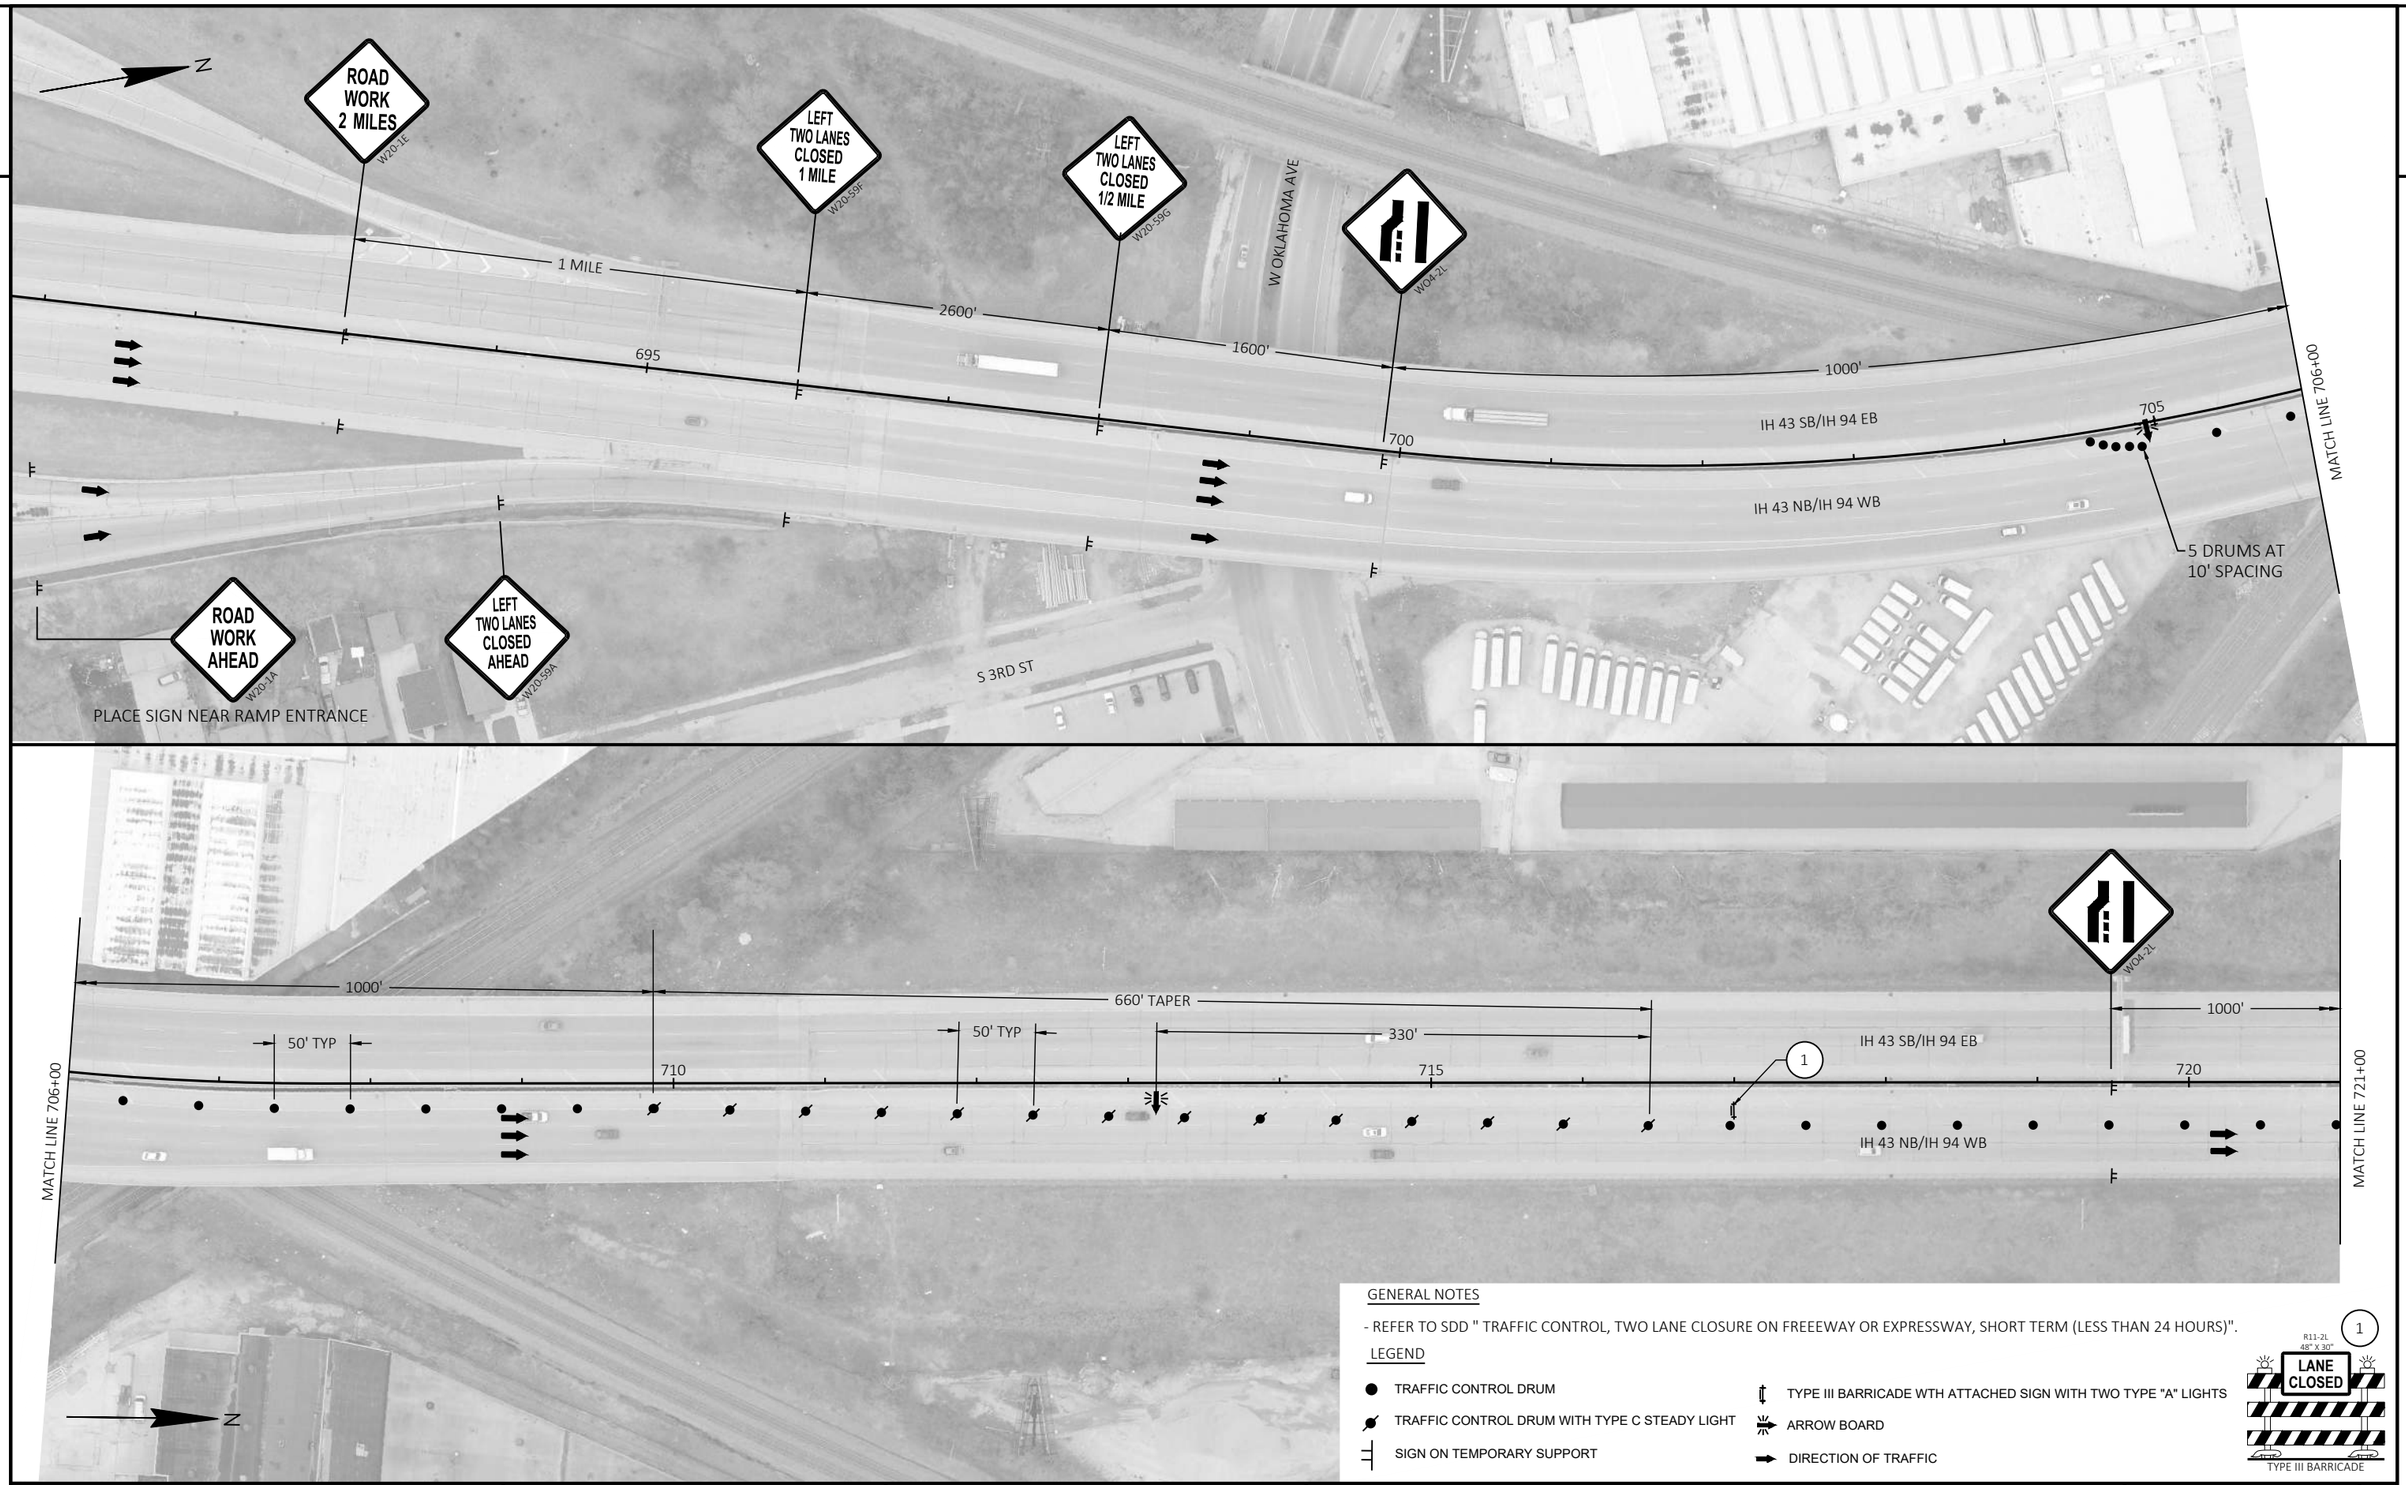

GENERAL NOTES

- REFER TO SDD " TRAFFIC CONTROL, TWO LANE CLOSURE ON FREEEWAY OR EXPRESSWAY, SHORT TERM (LESS THAN 24 HOURS)".

LEGEND

- TRAFFIC CONTROL DRUM
- TRAFFIC CONTROL DRUM WITH TYPE C STEADY LIGHT
- SIGN ON TEMPORARY SUPPORT
- TYPE III BARRICADE WTH ATTACHED SIGN WITH TWO TYPE "A" LIGHTS
- ARROW BOARD
- DIRECTION OF TRAFFIC

1

R11-2L
48" X 30"
LANE CLOSED

TYPE III BARRICADE

PROJECT NO: 1228-09-73	HWY: IH 43	COUNTY: MILWAUKEE	TRAFFIC CONTROL - NB - STAGE 2 & STAGE 3-C	SHEET E

FILE NAME : N:\PDS\C3D\12280903\SHEETSPLAN\TRAFFIC CONTROL PLANS (DETAILED) - C3D\026201_S3D_NB_IN.DWG
LAYOUT NAME - 1
PLOT DATE : 8/5/2021 10:43 AM PLOT BY : SPAETH, MICHELE L PLOT NAME : PLOT SCALE : 1 IN:100 FT

2

GENERAL NOTES

- REFER TO SDD " TRAFFIC CONTROL, TWO LANE CLOSURE ON FREEEWAY OR EXPRESSWAY, SHORT TERM (LESS THAN 24 HOURS)".

LEGEND

- TRAFFIC CONTROL DRUM
- TRAFFIC CONTROL DRUM WITH TYPE C STEADY LIGHT
- SIGN ON TEMPORARY SUPPORT
- TYPE III BARRICADE WTH ATTACHED SIGN WITH TWO TYPE "A" LIGHTS
- TYPE III BARRICADE WITH TWO TYPE "A" LIGHTS
- DIRECTION OF TRAFFIC
- ARROW BOARD

1

PROJECT NO: 1228-09-73	HWY: IH 43	COUNTY: MILWAUKEE	TRAFFIC CONTROL - NB - STAGE 2 & STAGE 3-C	SHEET E

FILE NAME : N:\PDS\C3D\12280903\SHEETSPLAN\TRAFFIC CONTROL PLANS (DETAILED) - C3D\026201_S3D_NB_IN.DWG
LAYOUT NAME - 2

PLOT DATE : 8/5/2021 10:43 AM PLOT BY : SPAETH, MICHELE L PLOT NAME : PLOT SCALE : 1 IN:100 FT

WISDOT/CADDS SHEET 42

2

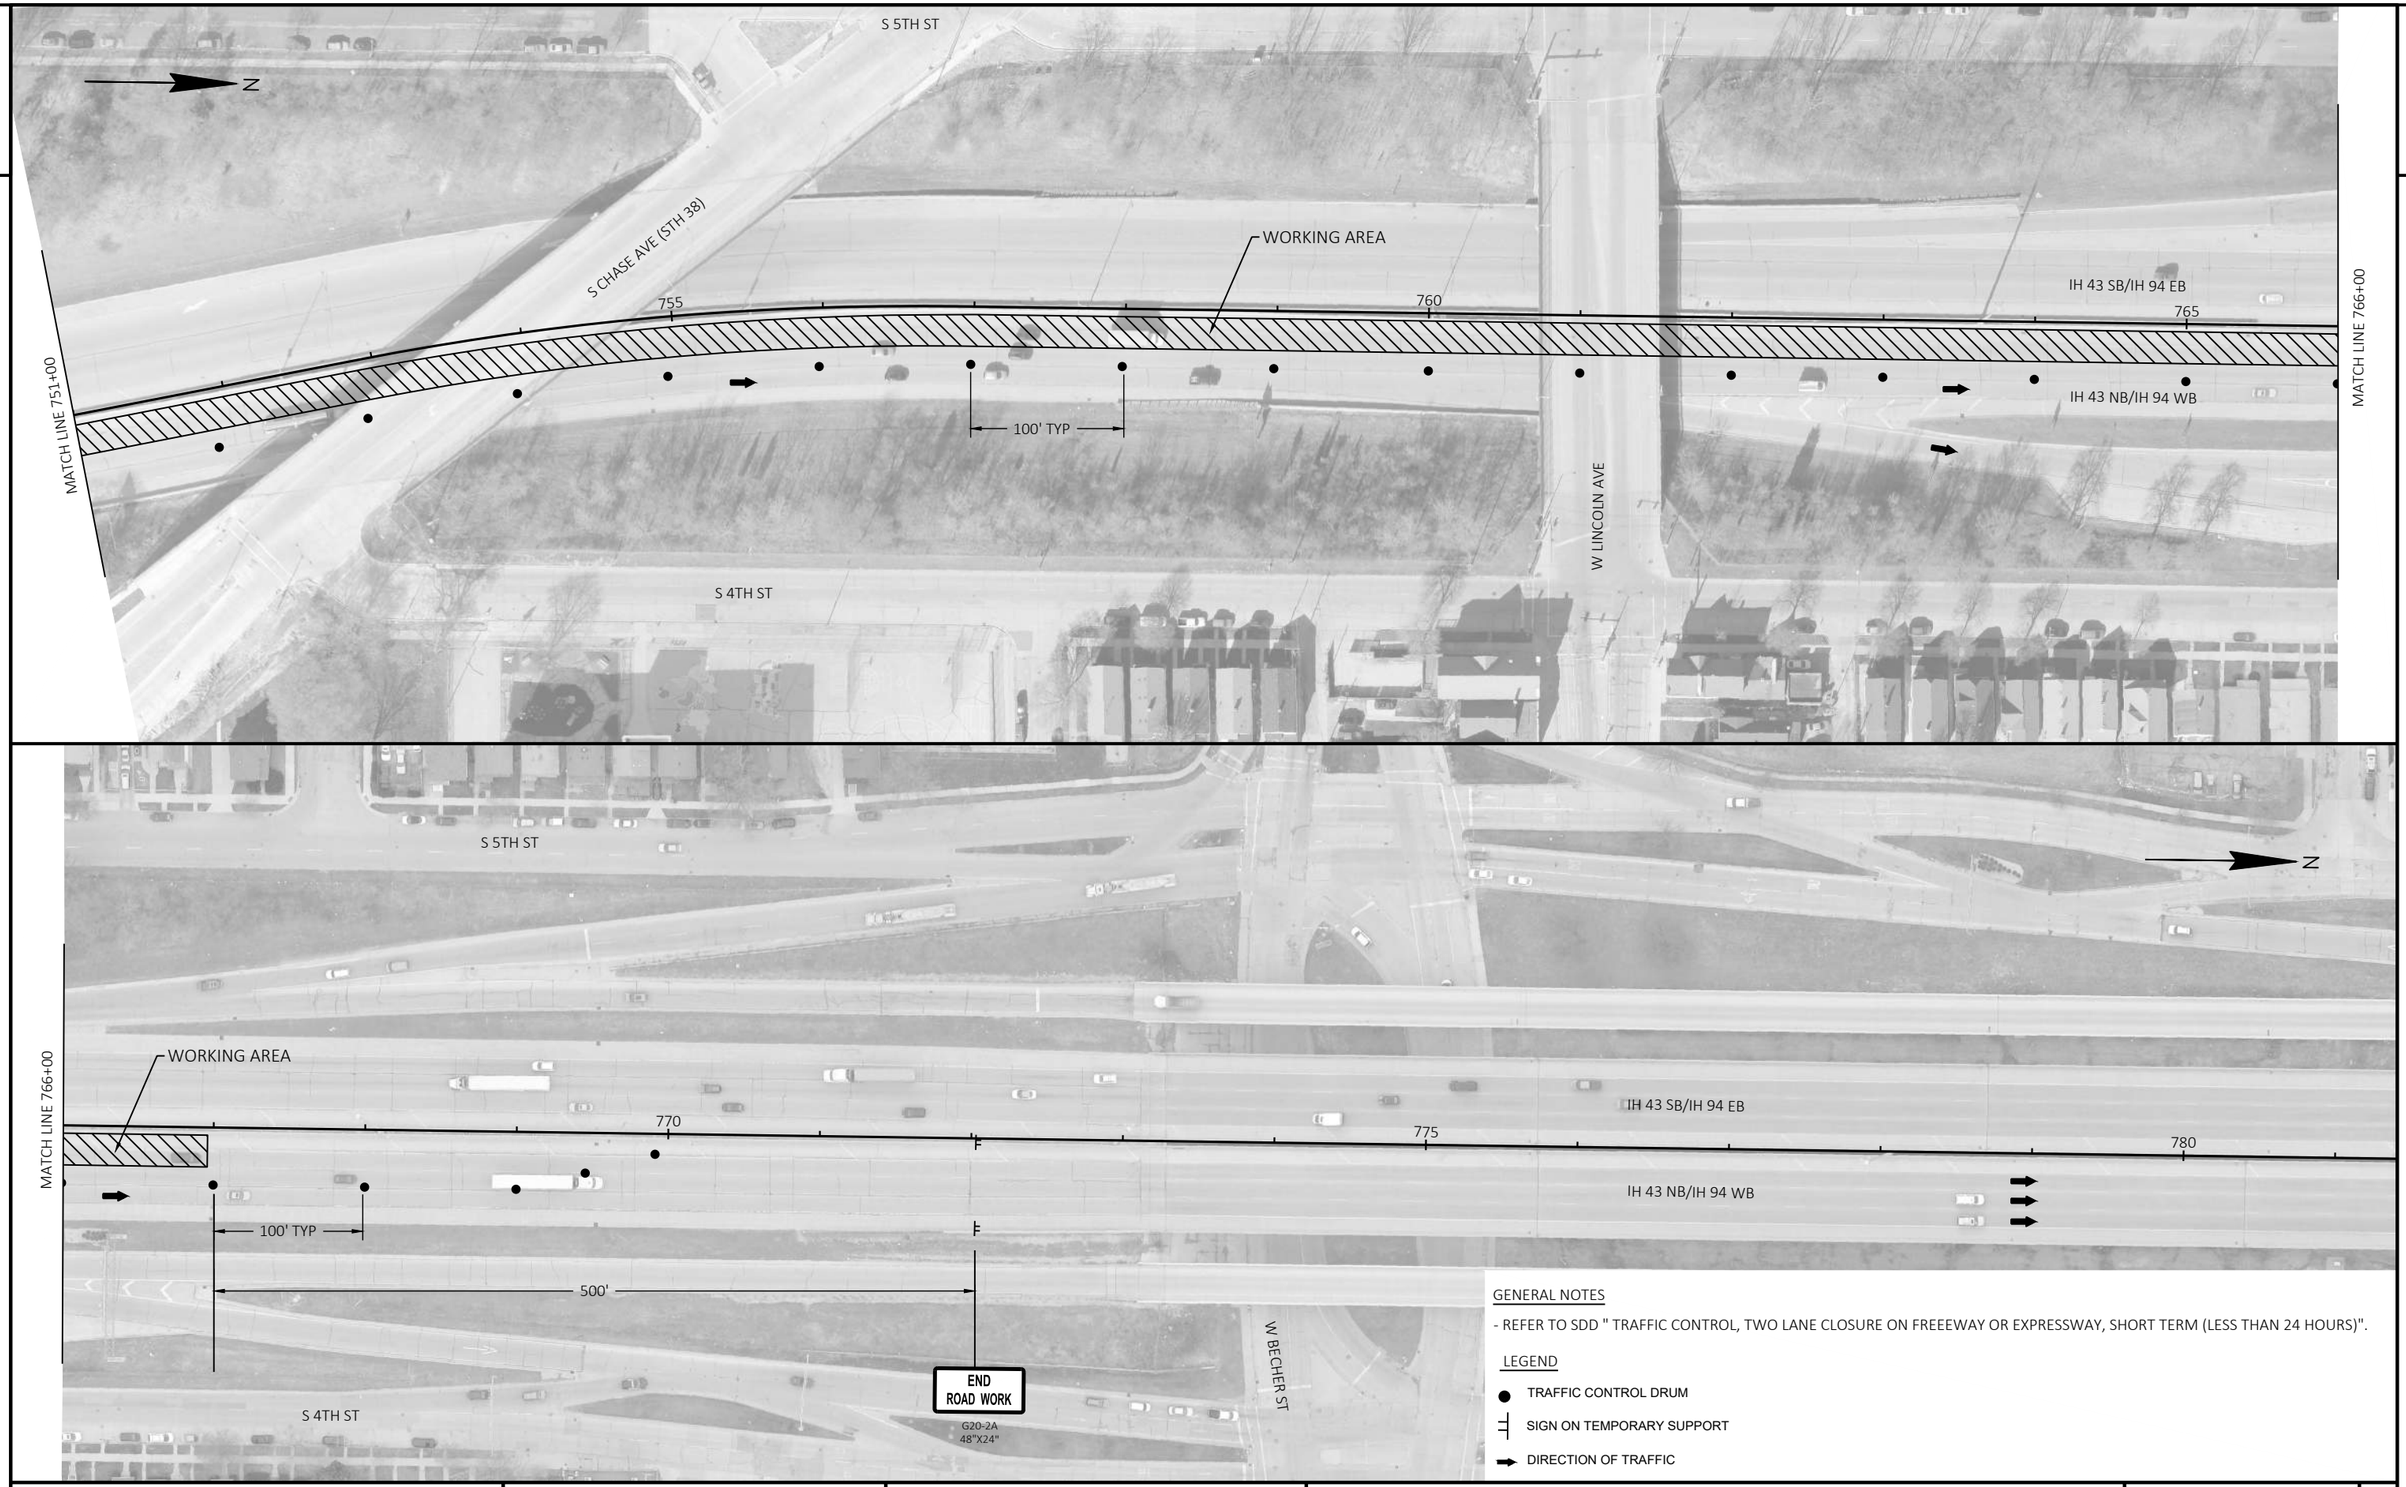

GENERAL NOTES

- REFER TO SDD " TRAFFIC CONTROL, TWO LANE CLOSURE ON FREEEWAY OR EXPRESSWAY, SHORT TERM (LESS THAN 24 HOURS)".

LEGEND

- TRAFFIC CONTROL DRUM
- SIGN ON TEMPORARY SUPPORT
- DIRECTION OF TRAFFIC

PROJECT NO: 1228-09-73	HWY: IH 43	COUNTY: MILWAUKEE	TRAFFIC CONTROL - NB - STAGE 2 & STAGE 3-C	SHEET	E

FILE NAME : N:\PDS\C3D\12280903\SHEETSPLAN\TRAFFIC CONTROL PLANS (DETAILED) - C3D\026201_S3D_NB_IN.DWG
LAYOUT NAME - 3

PLOT DATE : 8/5/2021 10:43 AM PLOT BY : SPAETH, MICHELE L PLOT NAME : PLOT SCALE : 1 IN:100 FT

2

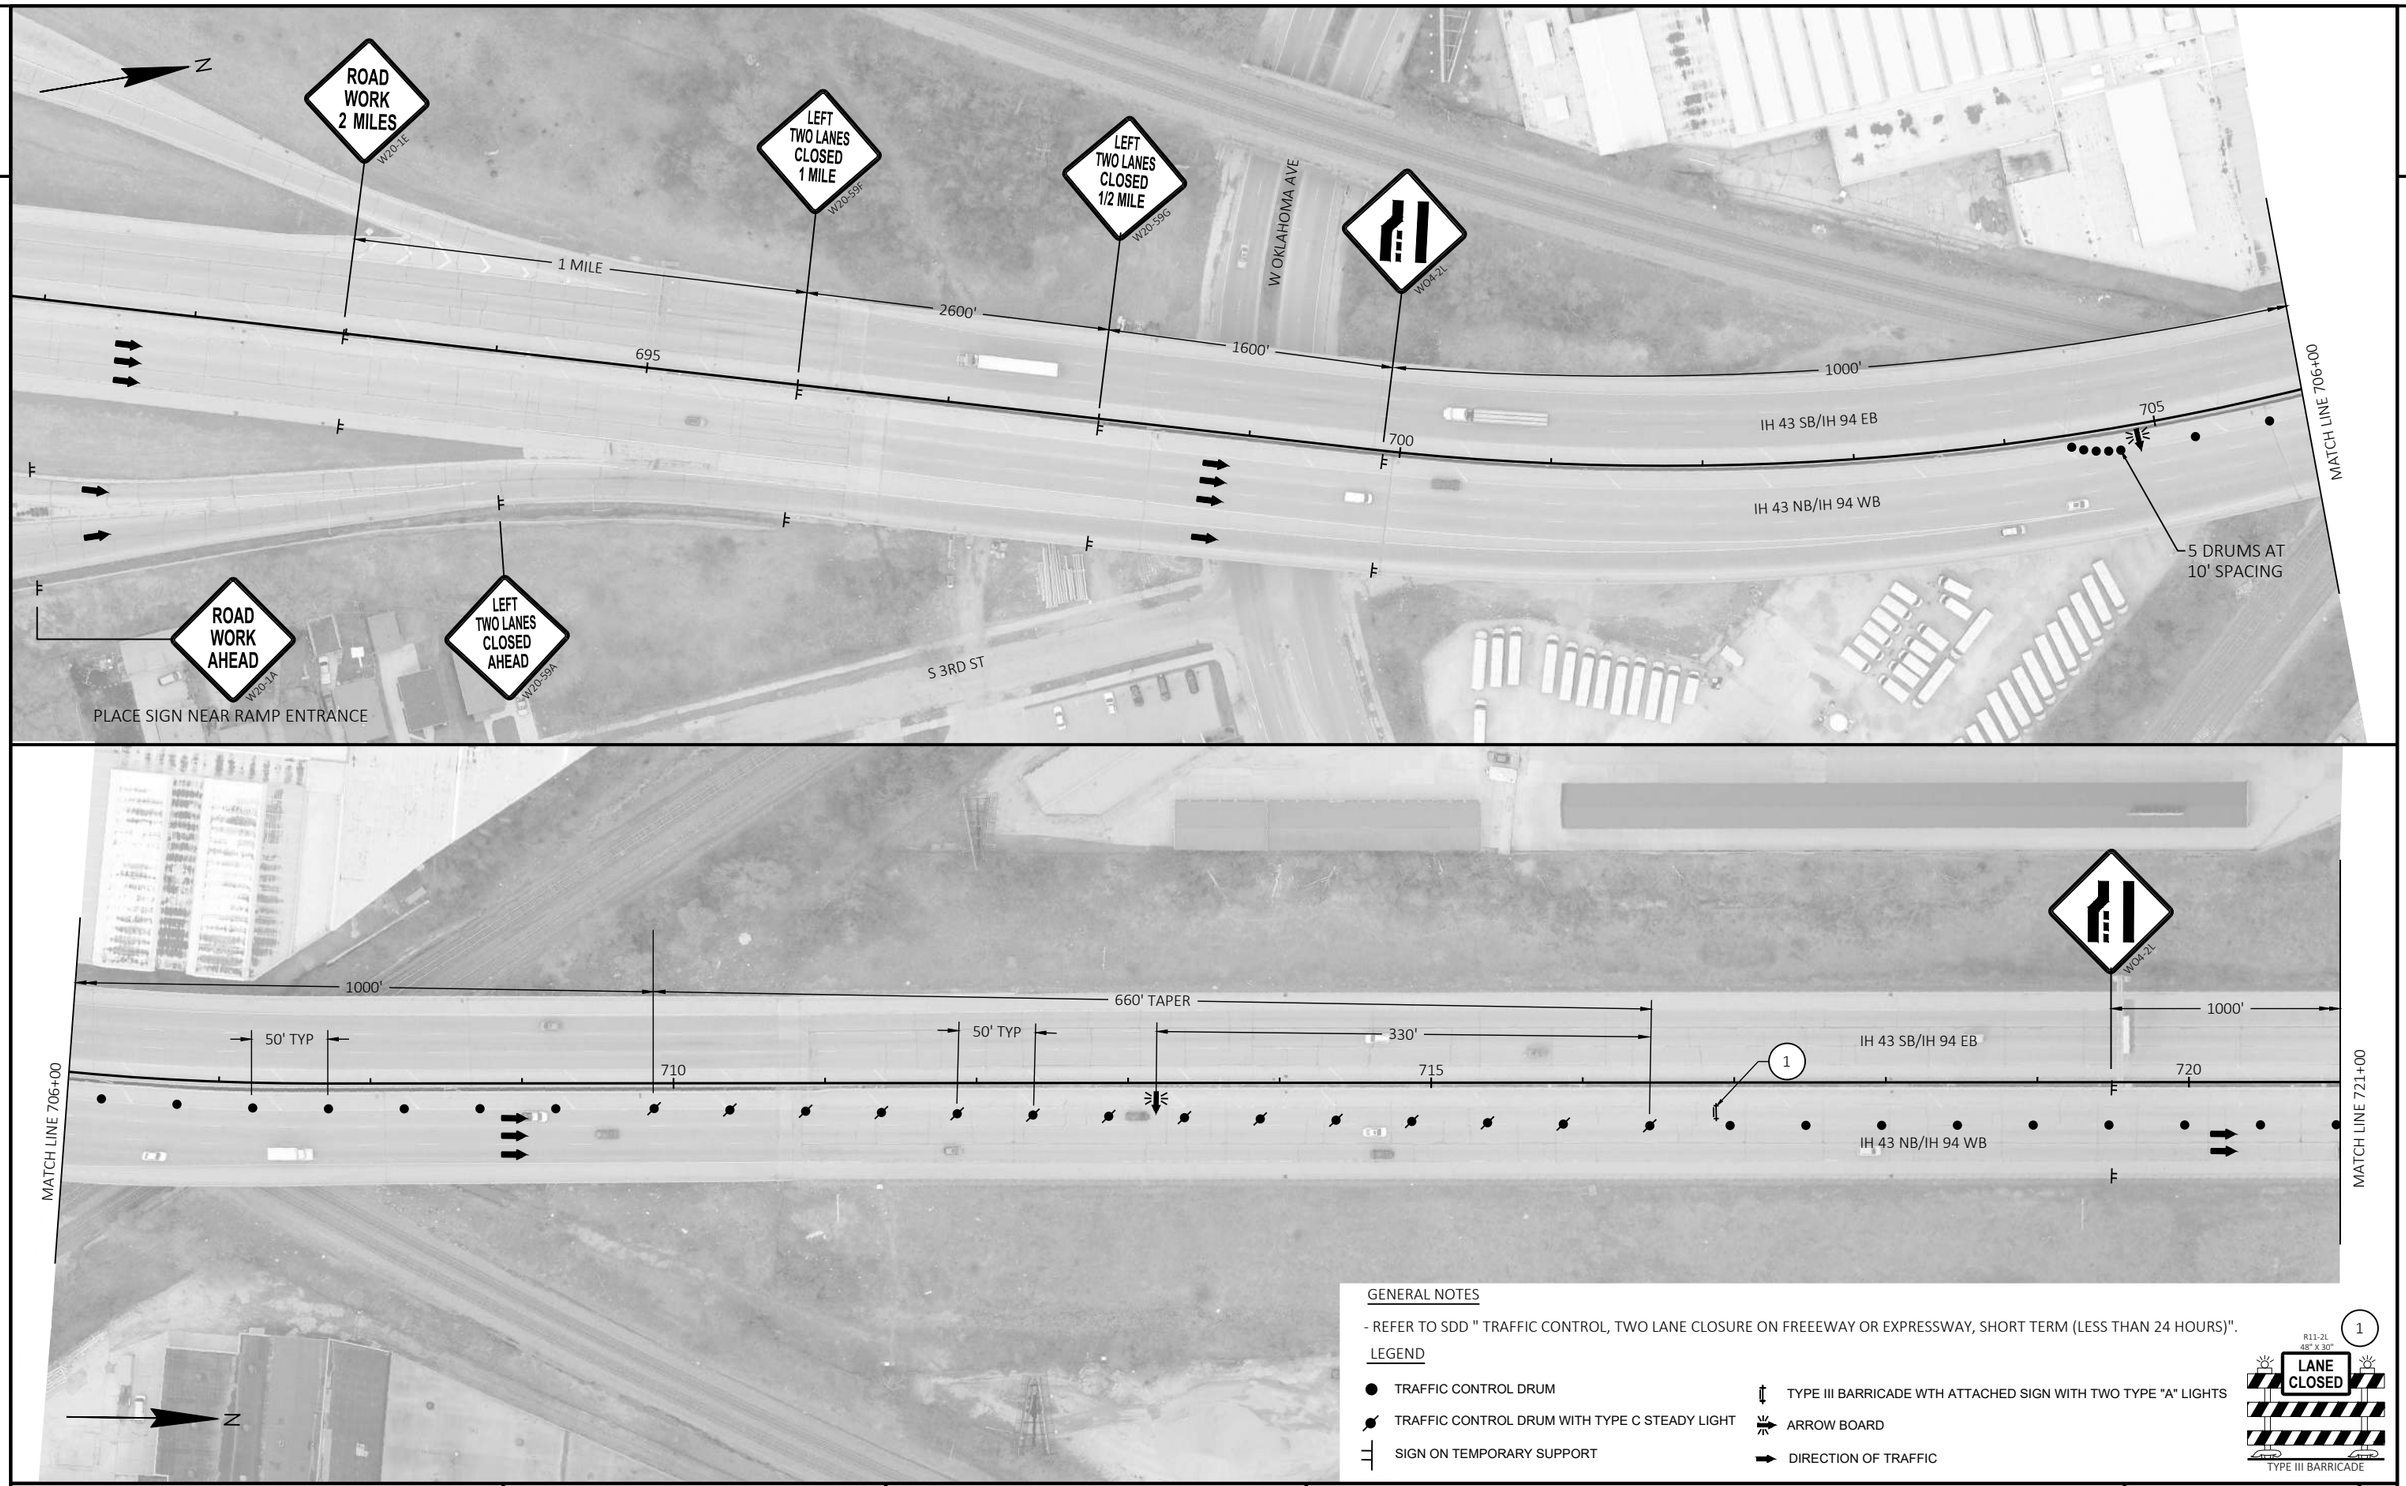

GENERAL NOTES

- REFER TO SDD " TRAFFIC CONTROL, TWO LANE CLOSURE ON FREEEWAY OR EXPRESSWAY, SHORT TERM (LESS THAN 24 HOURS)".

LEGEND

- TRAFFIC CONTROL DRUM
- TRAFFIC CONTROL DRUM WITH TYPE C STEADY LIGHT
- SIGN ON TEMPORARY SUPPORT
- TYPE III BARRICADE WTH ATTACHED SIGN WITH TWO TYPE "A" LIGHTS
- ARROW BOARD
- DIRECTION OF TRAFFIC

1

R11-2L
48" X 30"
LANE CLOSED

TYPE III BARRICADE

PROJECT NO: 1228-09-73	HWY: IH 43	COUNTY: MILWAUKEE	TRAFFIC CONTROL - NB - STAGE 2 & STAGE 3-D	SHEET E

FILE NAME : N:\PDS\C3D\12280903\SHEETSPLAN\TRAFFIC CONTROL PLANS (DETAILED) - C3D\026201_S3E_NB_IN.DWG
LAYOUT NAME - 1
PLOT DATE : 8/5/2021 10:43 AM
PLOT BY : SPAETH, MICHELE L
PLOT NAME :
PLOT SCALE : 1 IN:100 FT
WISDOT/CADDS SHEET 42

2

GENERAL NOTES

- REFER TO SDD " TRAFFIC CONTROL, TWO LANE CLOSURE ON FREEEWAY OR EXPRESSWAY, SHORT TERM (LESS THAN 24 HOURS)".

LEGEND

- TRAFFIC CONTROL DRUM
- TRAFFIC CONTROL DRUM WITH TYPE C STEADY LIGHT
- SIGN ON TEMPORARY SUPPORT
- TYPE III BARRICADE WTH ATTACHED SIGN WITH TWO TYPE "A" LIGHTS
- TYPE III BARRICADE WITH TWO TYPE "A" LIGHTS
- DIRECTION OF TRAFFIC
- ARROW BOARD

1

PROJECT NO: 1228-09-73	HWY: IH 43	COUNTY: MILWAUKEE	TRAFFIC CONTROL - NB - STAGE 2 & STAGE 3-D	SHEET E

FILE NAME : N:\PDS\C3D\12280903\SHEETSPLAN\TRAFFIC CONTROL PLANS (DETAILED) - C3D\026201_S3E_NB_IN.DWG
LAYOUT NAME - 2

PLOT DATE : 8/5/2021 10:43 AM PLOT BY : SPAETH, MICHELE L PLOT NAME : PLOT SCALE : 1 IN:100 FT

WISDOT/CADDS SHEET 42

2

S 5TH ST

S CHASE AVE (STH 38)

IH 43 SB/IH 94 EB

IH 43 NB/IH 94 WB

755

760

765

MATCH LINE 751+00

MATCH LINE 766+00

100' TYP

W LINCOLN AVE

S 4TH ST

GENERAL NOTES

- REFER TO SDD " TRAFFIC CONTROL, TWO LANE CLOSURE ON FREEEWAY OR EXPRESSWAY, SHORT TERM (LESS THAN 24 HOURS)".

LEGEND

- TRAFFIC CONTROL DRUM
- DIRECTION OF TRAFFIC
- TYPE III BARRICADE WITH TWO TYPE "A" LIGHTS
- TYPE III BARRICADE WTH ATTACHED SIGN WITH TWO TYPE "A" LIGHTS

1

R11-2L
48" X 30"

LANE CLOSED

TYPE III BARRICADE

WORKING AREA

770

775

780

MATCH LINE 766+00

MATCH LINE 781+00

W BECHER ST

PROJECT NO: 1228-09-73	HWY: IH 43	COUNTY: MILWAUKEE	TRAFFIC CONTROL - NB - STAGE 2 & STAGE 3-D	SHEET	E

FILE NAME : N:\PDS\C3D\12280903\SHEETSPLAN\TRAFFIC CONTROL PLANS (DETAILED) - C3D\026201_S3E_NB_IN.DWG
LAYOUT NAME - 3

PLOT DATE : 8/5/2021 10:44 AM PLOT BY : SPAETH, MICHELE L PLOT NAME : PLOT SCALE : 1 IN:100 FT

2

GENERAL NOTES

- REFER TO SDD " TRAFFIC CONTROL, TWO LANE CLOSURE ON FREEEWAY OR EXPRESSWAY, SHORT TERM (LESS THAN 24 HOURS)".

LEGEND

- TRAFFIC CONTROL DRUM
- SIGN ON TEMPORARY SUPPORT
- DIRECTION OF TRAFFIC

2

PROJECT NO: 1228-09-73	HWY: IH 43	COUNTY: MILWAUKEE	TRAFFIC CONTROL - NB - STAGE 2 & STAGE 3-D	SHEET E

FILE NAME : N:\PDS\C3D\12280903\SHEETSPLAN\TRAFFIC CONTROL PLANS (DETAILED) - C3D\026201_S3E_NB_IN.DWG
LAYOUT NAME - 4

PLOT DATE : 8/5/2021 10:44 AM PLOT BY : SPAETH, MICHELE L PLOT NAME : PLOT SCALE : 1 IN:100 FT

WISDOT/CADDS SHEET 42

2

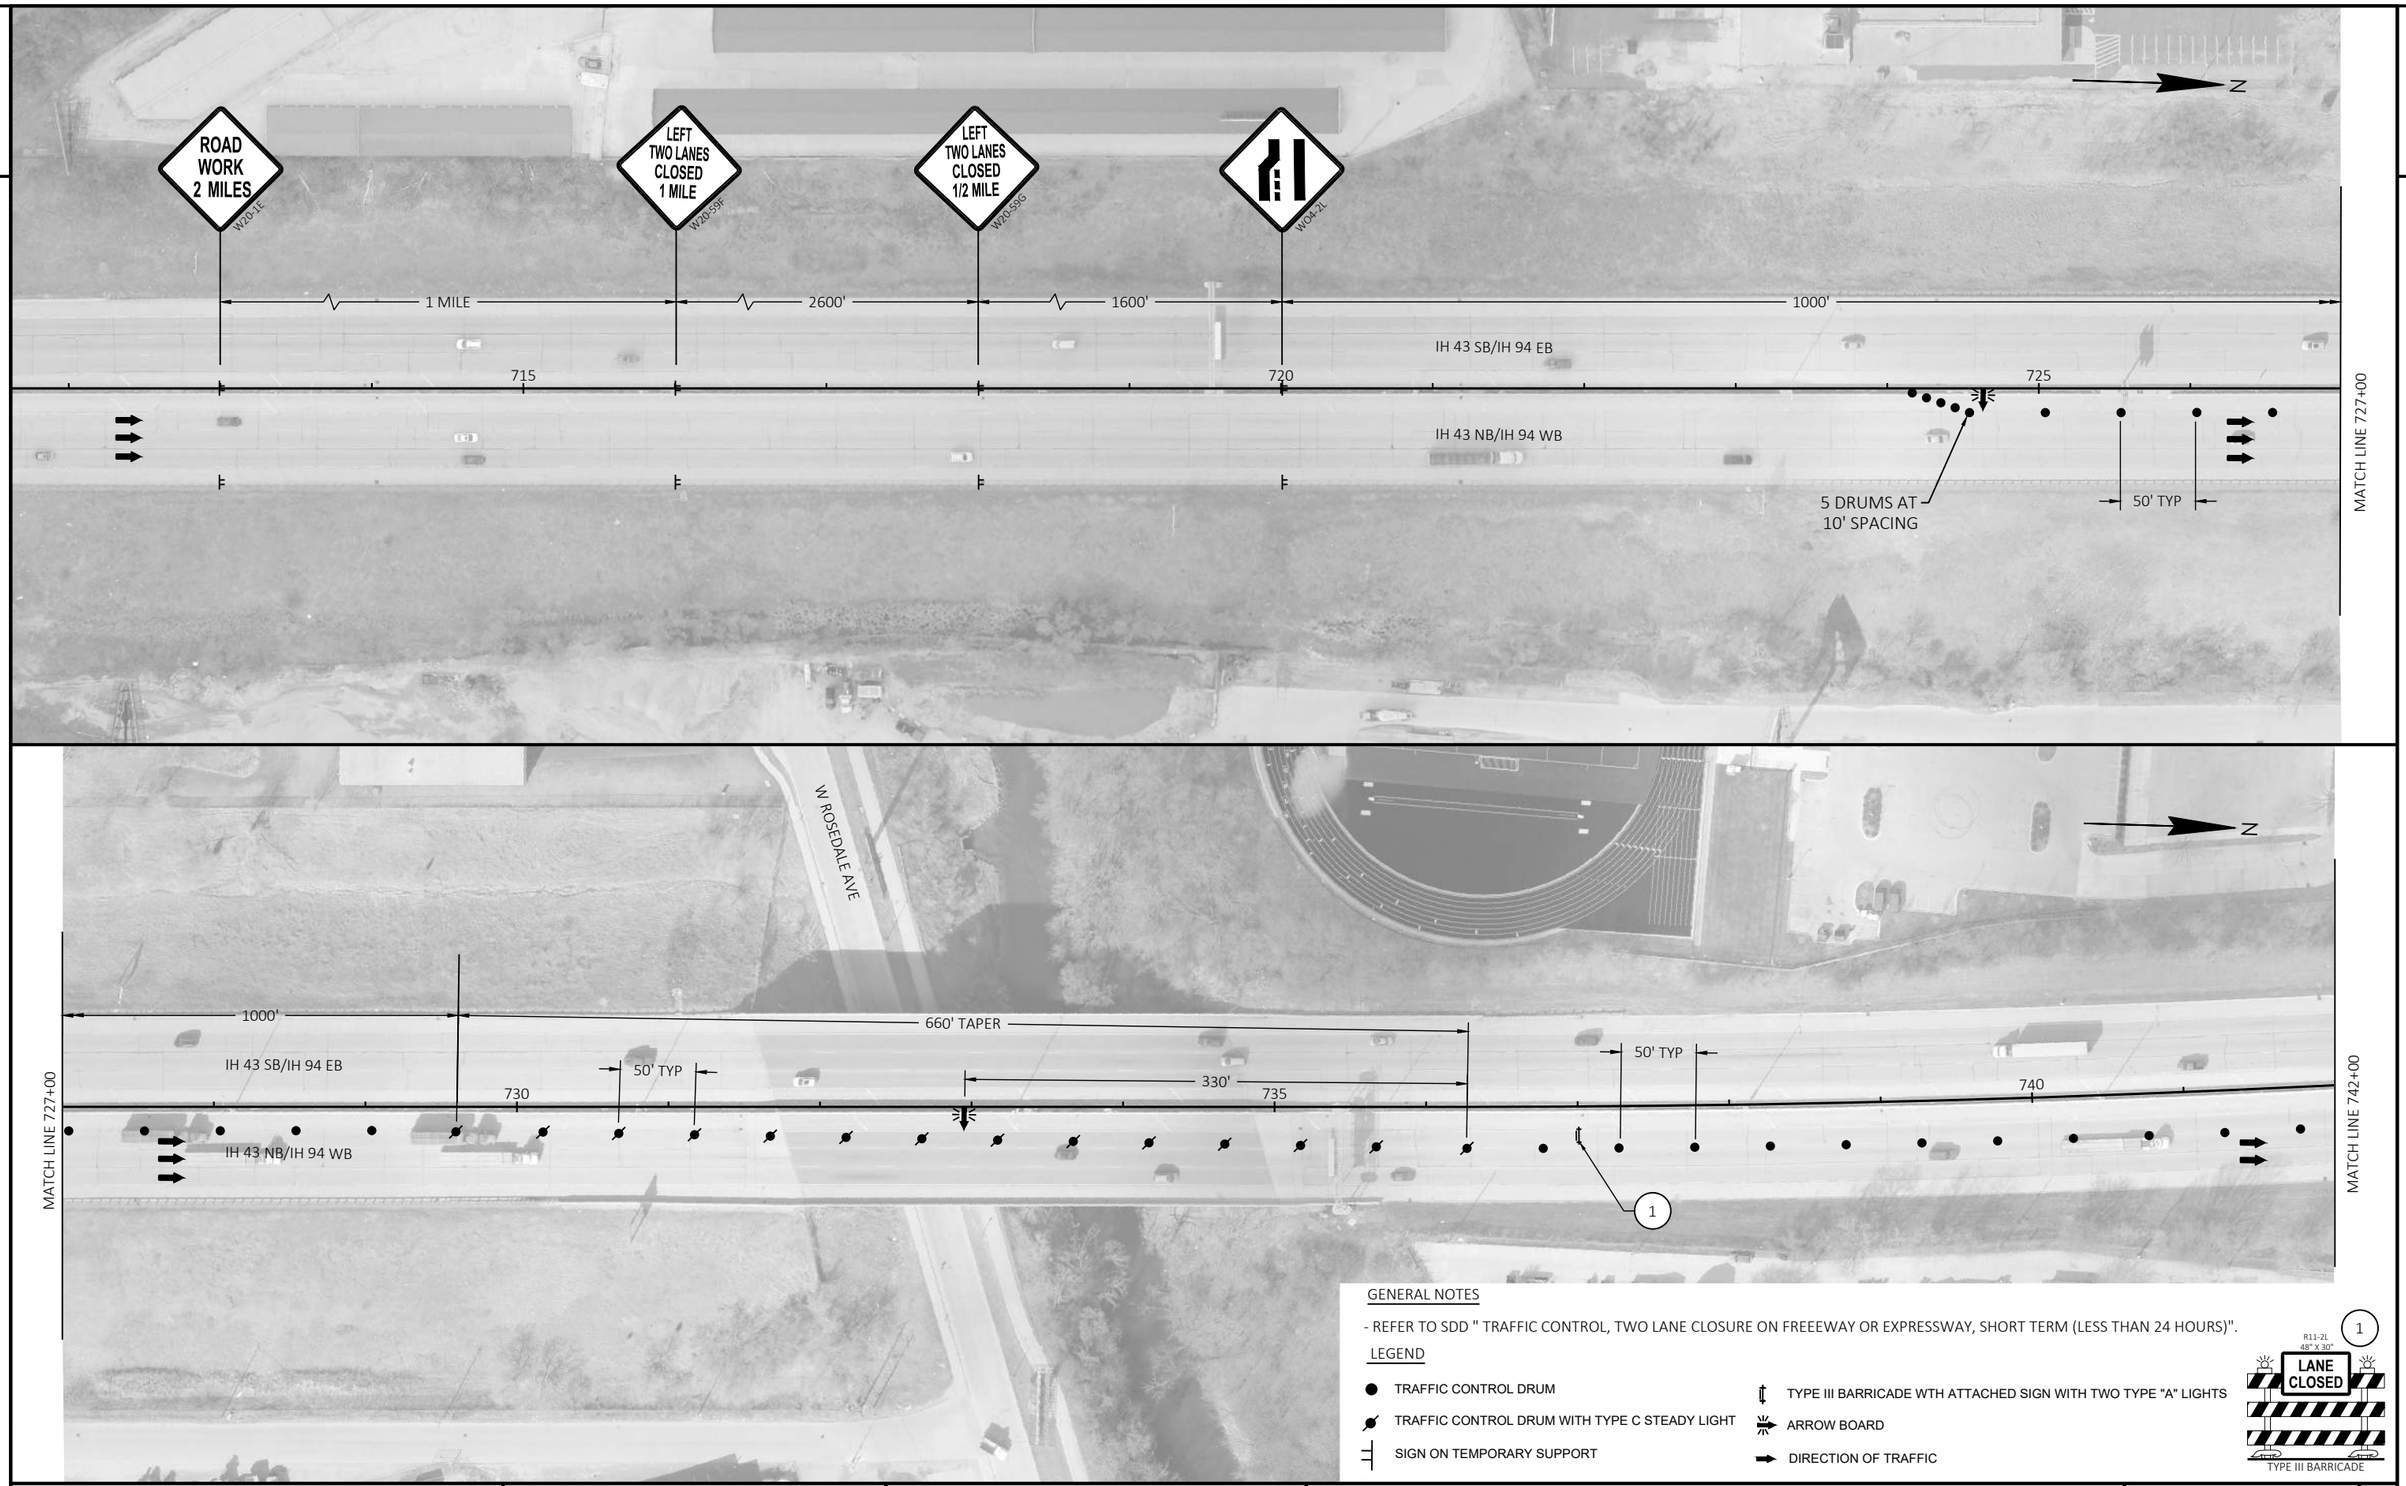

GENERAL NOTES

- REFER TO SDD " TRAFFIC CONTROL, TWO LANE CLOSURE ON FREEEWAY OR EXPRESSWAY, SHORT TERM (LESS THAN 24 HOURS)".

LEGEND

- TRAFFIC CONTROL DRUM
- TRAFFIC CONTROL DRUM WITH TYPE C STEADY LIGHT
- SIGN ON TEMPORARY SUPPORT
- TYPE III BARRICADE WTH ATTACHED SIGN WITH TWO TYPE "A" LIGHTS
- ARROW BOARD
- DIRECTION OF TRAFFIC

1

R11-2L 48" X 30"

LANE CLOSED

TYPE III BARRICADE

PROJECT NO: 1228-09-73	HWY: IH 43	COUNTY: MILWAUKEE	TRAFFIC CONTROL - NB - STAGE 2 & STAGE 3-E	SHEET E

FILE NAME : N:\PDS\C3D\12280903\SHEETSPLAN\TRAFFIC CONTROL PLANS (DETAILED) - C3D\026201_S3F_NB_IN.DWG
LAYOUT NAME - 1
PLOT DATE : 8/5/2021 10:44 AM PLOT BY : SPAETH, MICHELE L PLOT NAME : PLOT SCALE : 1 IN:100 FT

2

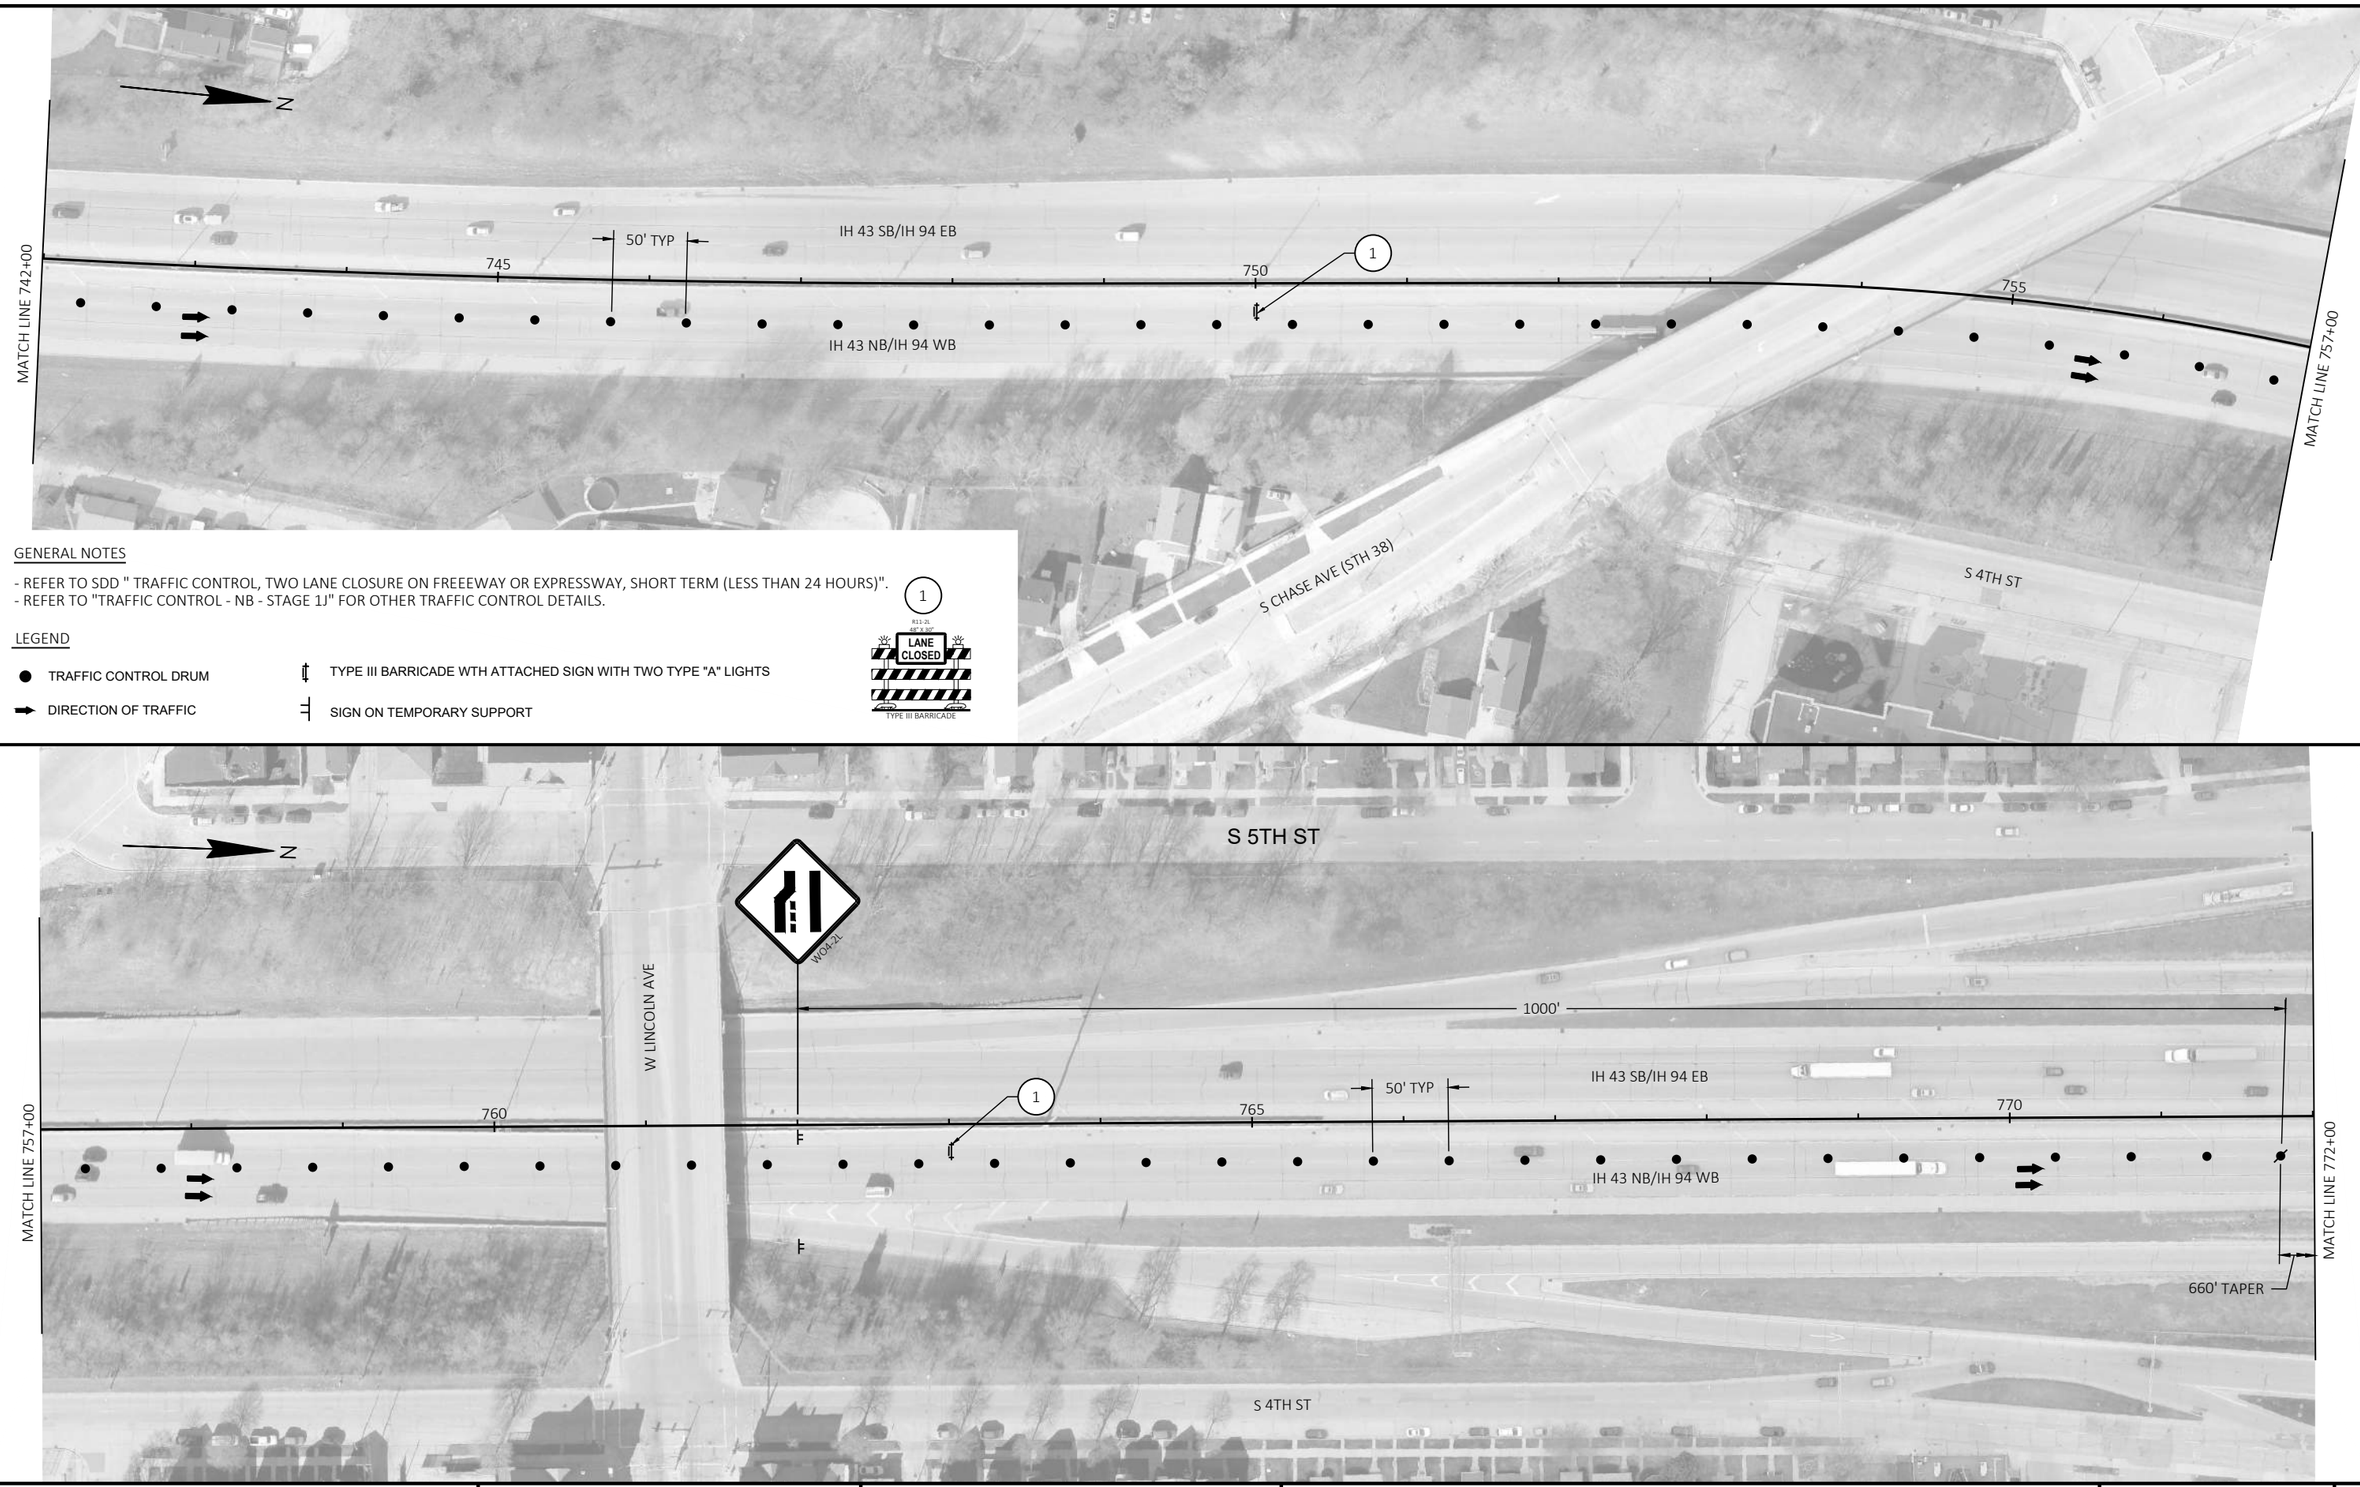

GENERAL NOTES

- REFER TO SDD " TRAFFIC CONTROL, TWO LANE CLOSURE ON FREEEWAY OR EXPRESSWAY, SHORT TERM (LESS THAN 24 HOURS)".
- REFER TO "TRAFFIC CONTROL - NB - STAGE 1J" FOR OTHER TRAFFIC CONTROL DETAILS.

LEGEND

- TRAFFIC CONTROL DRUM
- DIRECTION OF TRAFFIC
- TYPE III BARRICADE WTH ATTACHED SIGN WITH TWO TYPE "A" LIGHTS
- SIGN ON TEMPORARY SUPPORT

1

R11-21
48" X 30"
LANE CLOSED
TYPE III BARRICADE

PROJECT NO: 1228-09-73	HWY: IH 43	COUNTY: MILWAUKEE	TRAFFIC CONTROL - NB - STAGE 2 & STAGE 3-E	SHEET	E

FILE NAME : N:\PDS\C3D\12280903\SHEETSPLAN\TRAFFIC CONTROL PLANS (DETAILED) - C3D\026201_S3F_NB_IN.DWG
LAYOUT NAME - 2
PLOT DATE : 8/5/2021 10:44 AM
PLOT BY : SPAETH, MICHELE L
PLOT NAME :
PLOT SCALE : 1 IN:100 FT
WISDOT/CADDS SHEET 42

2

GENERAL NOTES

- REFER TO SDD " TRAFFIC CONTROL, TWO LANE CLOSURE ON FREEEWAY OR EXPRESSWAY, SHORT TERM (LESS THAN 24 HOURS)".
- REFER TO "TRAFFIC CONTROL - NB - STAGE 1J" FOR OTHER TRAFFIC CONTROL DETAILS.

LEGEND

- TRAFFIC CONTROL DRUM
- TRAFFIC CONTROL DRUM WITH TYPE C STEADY LIGHT
- TYPE III BARRICADE WITH TWO TYPE "A" LIGHTS
- TYPE III BARRICADE WTH ATTACHED SIGN WITH TWO TYPE "A" LIGHTS
- ARROW BOARD
- DIRECTION OF TRAFFIC

1

R11-2L
48" X 30"
LANE CLOSED

TYPE III BARRICADE

PROJECT NO: 1228-09-73	HWY: IH 43	COUNTY: MILWAUKEE	TRAFFIC CONTROL - NB - STAGE 2 & STAGE 3-E	SHEET E

FILE NAME : N:\PDS\C3D\12280903\SHEETSPLAN\TRAFFIC CONTROL PLANS (DETAILED) - C3D\026201_S3F_NB_IN.DWG
LAYOUT NAME - 3
PLOT DATE : 8/5/2021 10:44 AM
PLOT BY : SPAETH, MICHELE L
PLOT NAME :
PLOT SCALE : 1 IN:100 FT

2

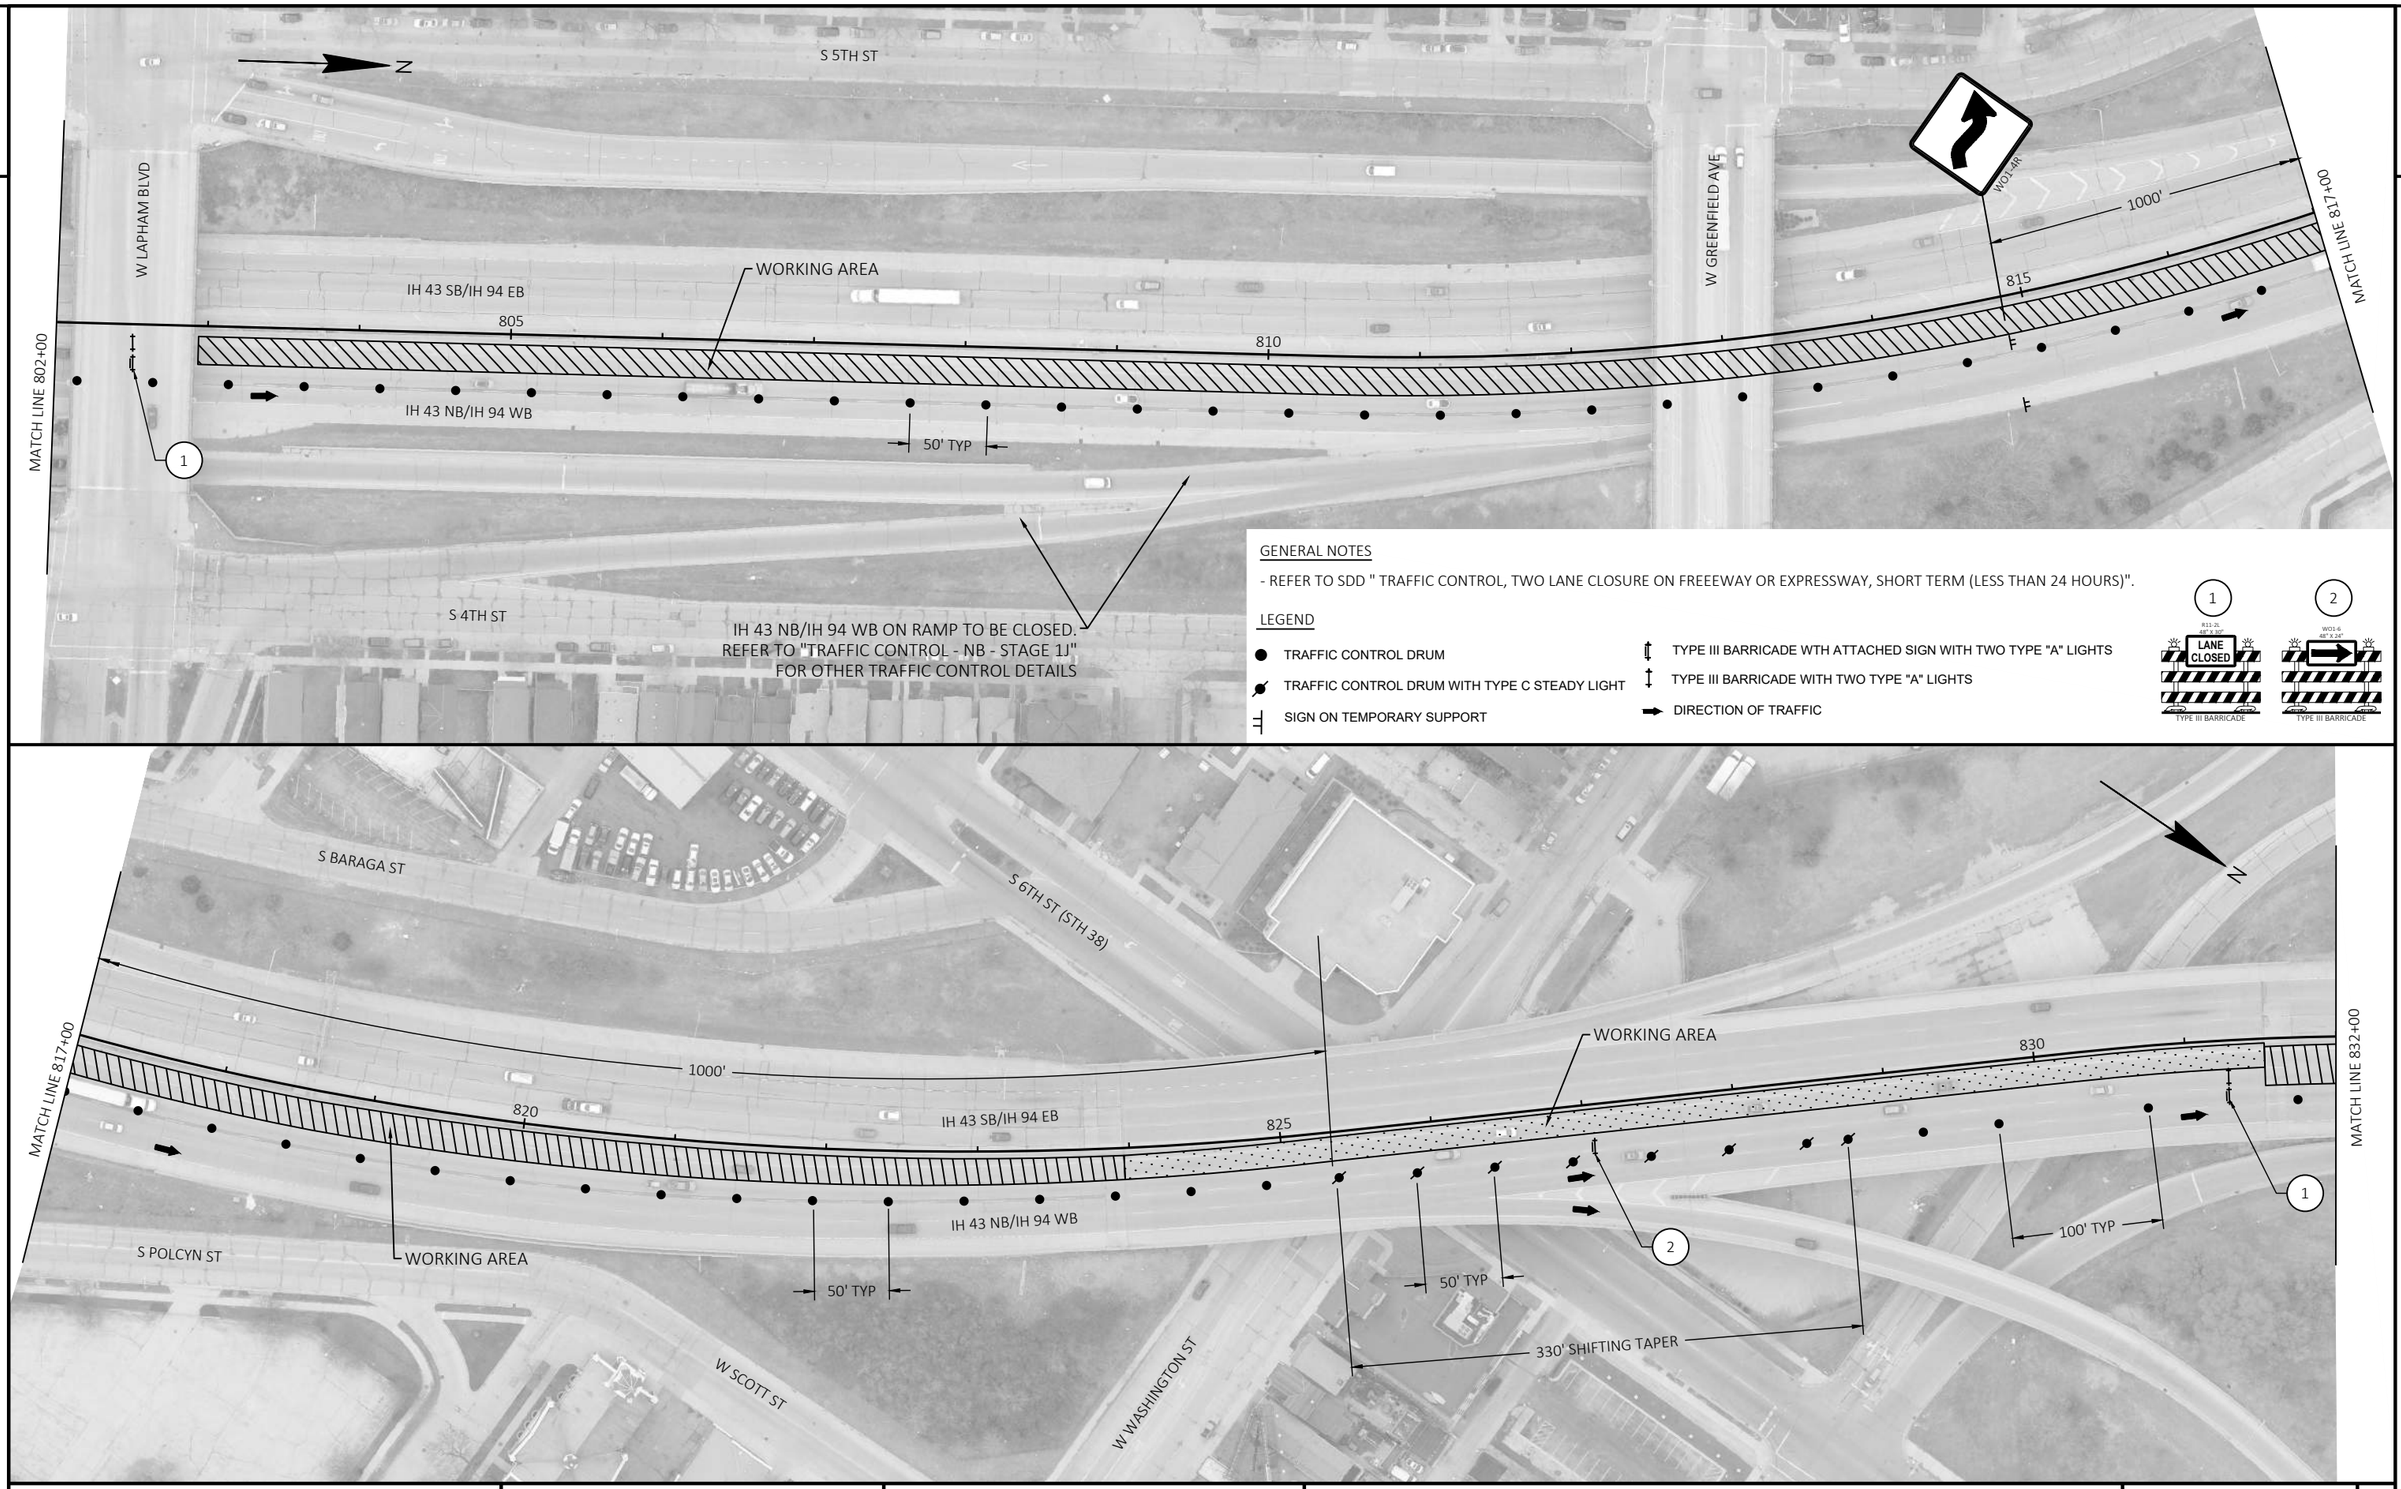

GENERAL NOTES

- REFER TO SDD " TRAFFIC CONTROL, TWO LANE CLOSURE ON FREEEWAY OR EXPRESSWAY, SHORT TERM (LESS THAN 24 HOURS)".

LEGEND

- TRAFFIC CONTROL DRUM
- TRAFFIC CONTROL DRUM WITH TYPE C STEADY LIGHT
- SIGN ON TEMPORARY SUPPORT
- TYPE III BARRICADE WTH ATTACHED SIGN WITH TWO TYPE "A" LIGHTS
- TYPE III BARRICADE WITH TWO TYPE "A" LIGHTS
- DIRECTION OF TRAFFIC

PROJECT NO: 1228-09-73	HWY: IH 43	COUNTY: MILWAUKEE	TRAFFIC CONTROL - NB - STAGE 2 & STAGE 3-E	SHEET	E

FILE NAME : N:\PDS\C3D\12280903\SHEETSPLAN\TRAFFIC CONTROL PLANS (DETAILED) - C3D\026201_S3F_NB_IN.DWG
LAYOUT NAME - 4

PLOT DATE : 8/5/2021 10:44 AM PLOT BY : SPAETH, MICHELE L PLOT NAME : PLOT SCALE : 1 IN:100 FT

WISDOT/CADDS SHEET 42

2

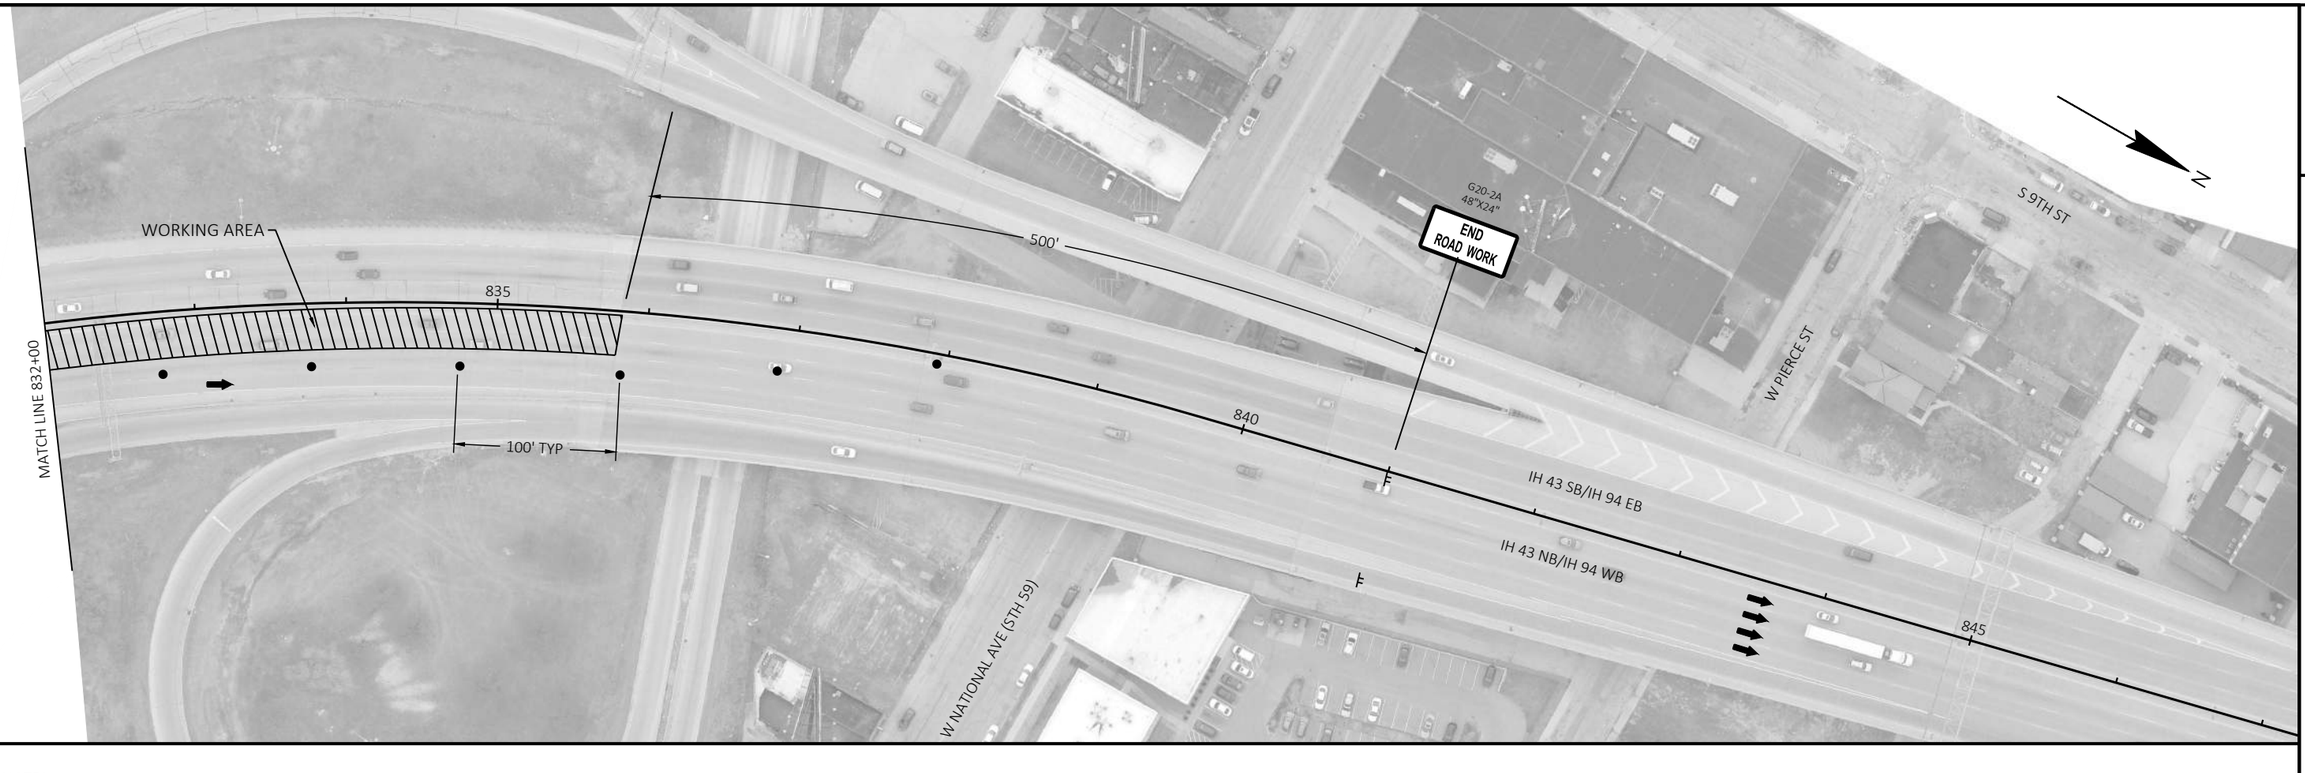

GENERAL NOTES

- REFER TO SDD " TRAFFIC CONTROL, TWO LANE CLOSURE ON FREEEWAY OR EXPRESSWAY, SHORT TERM (LESS THAN 24 HOURS)".

LEGEND

- TRAFFIC CONTROL DRUM
- SIGN ON TEMPORARY SUPPORT
- DIRECTION OF TRAFFIC

PROJECT NO: 1228-09-73	HWY: IH 43	COUNTY: MILWAUKEE	TRAFFIC CONTROL - NB - STAGE 2 & STAGE 3-E	SHEET	E

FILE NAME : N:\PDS\C3D\12280903\SHEETSPLAN\TRAFFIC CONTROL PLANS (DETAILED) - C3D\026201_S3F_NB_IN.DWG
LAYOUT NAME - 5
PLOT DATE : 8/5/2021 10:44 AM
PLOT BY : SPAETH, MICHELE L
PLOT NAME :
PLOT SCALE : 1 IN:100 FT
WISDOT/CADDS SHEET 42

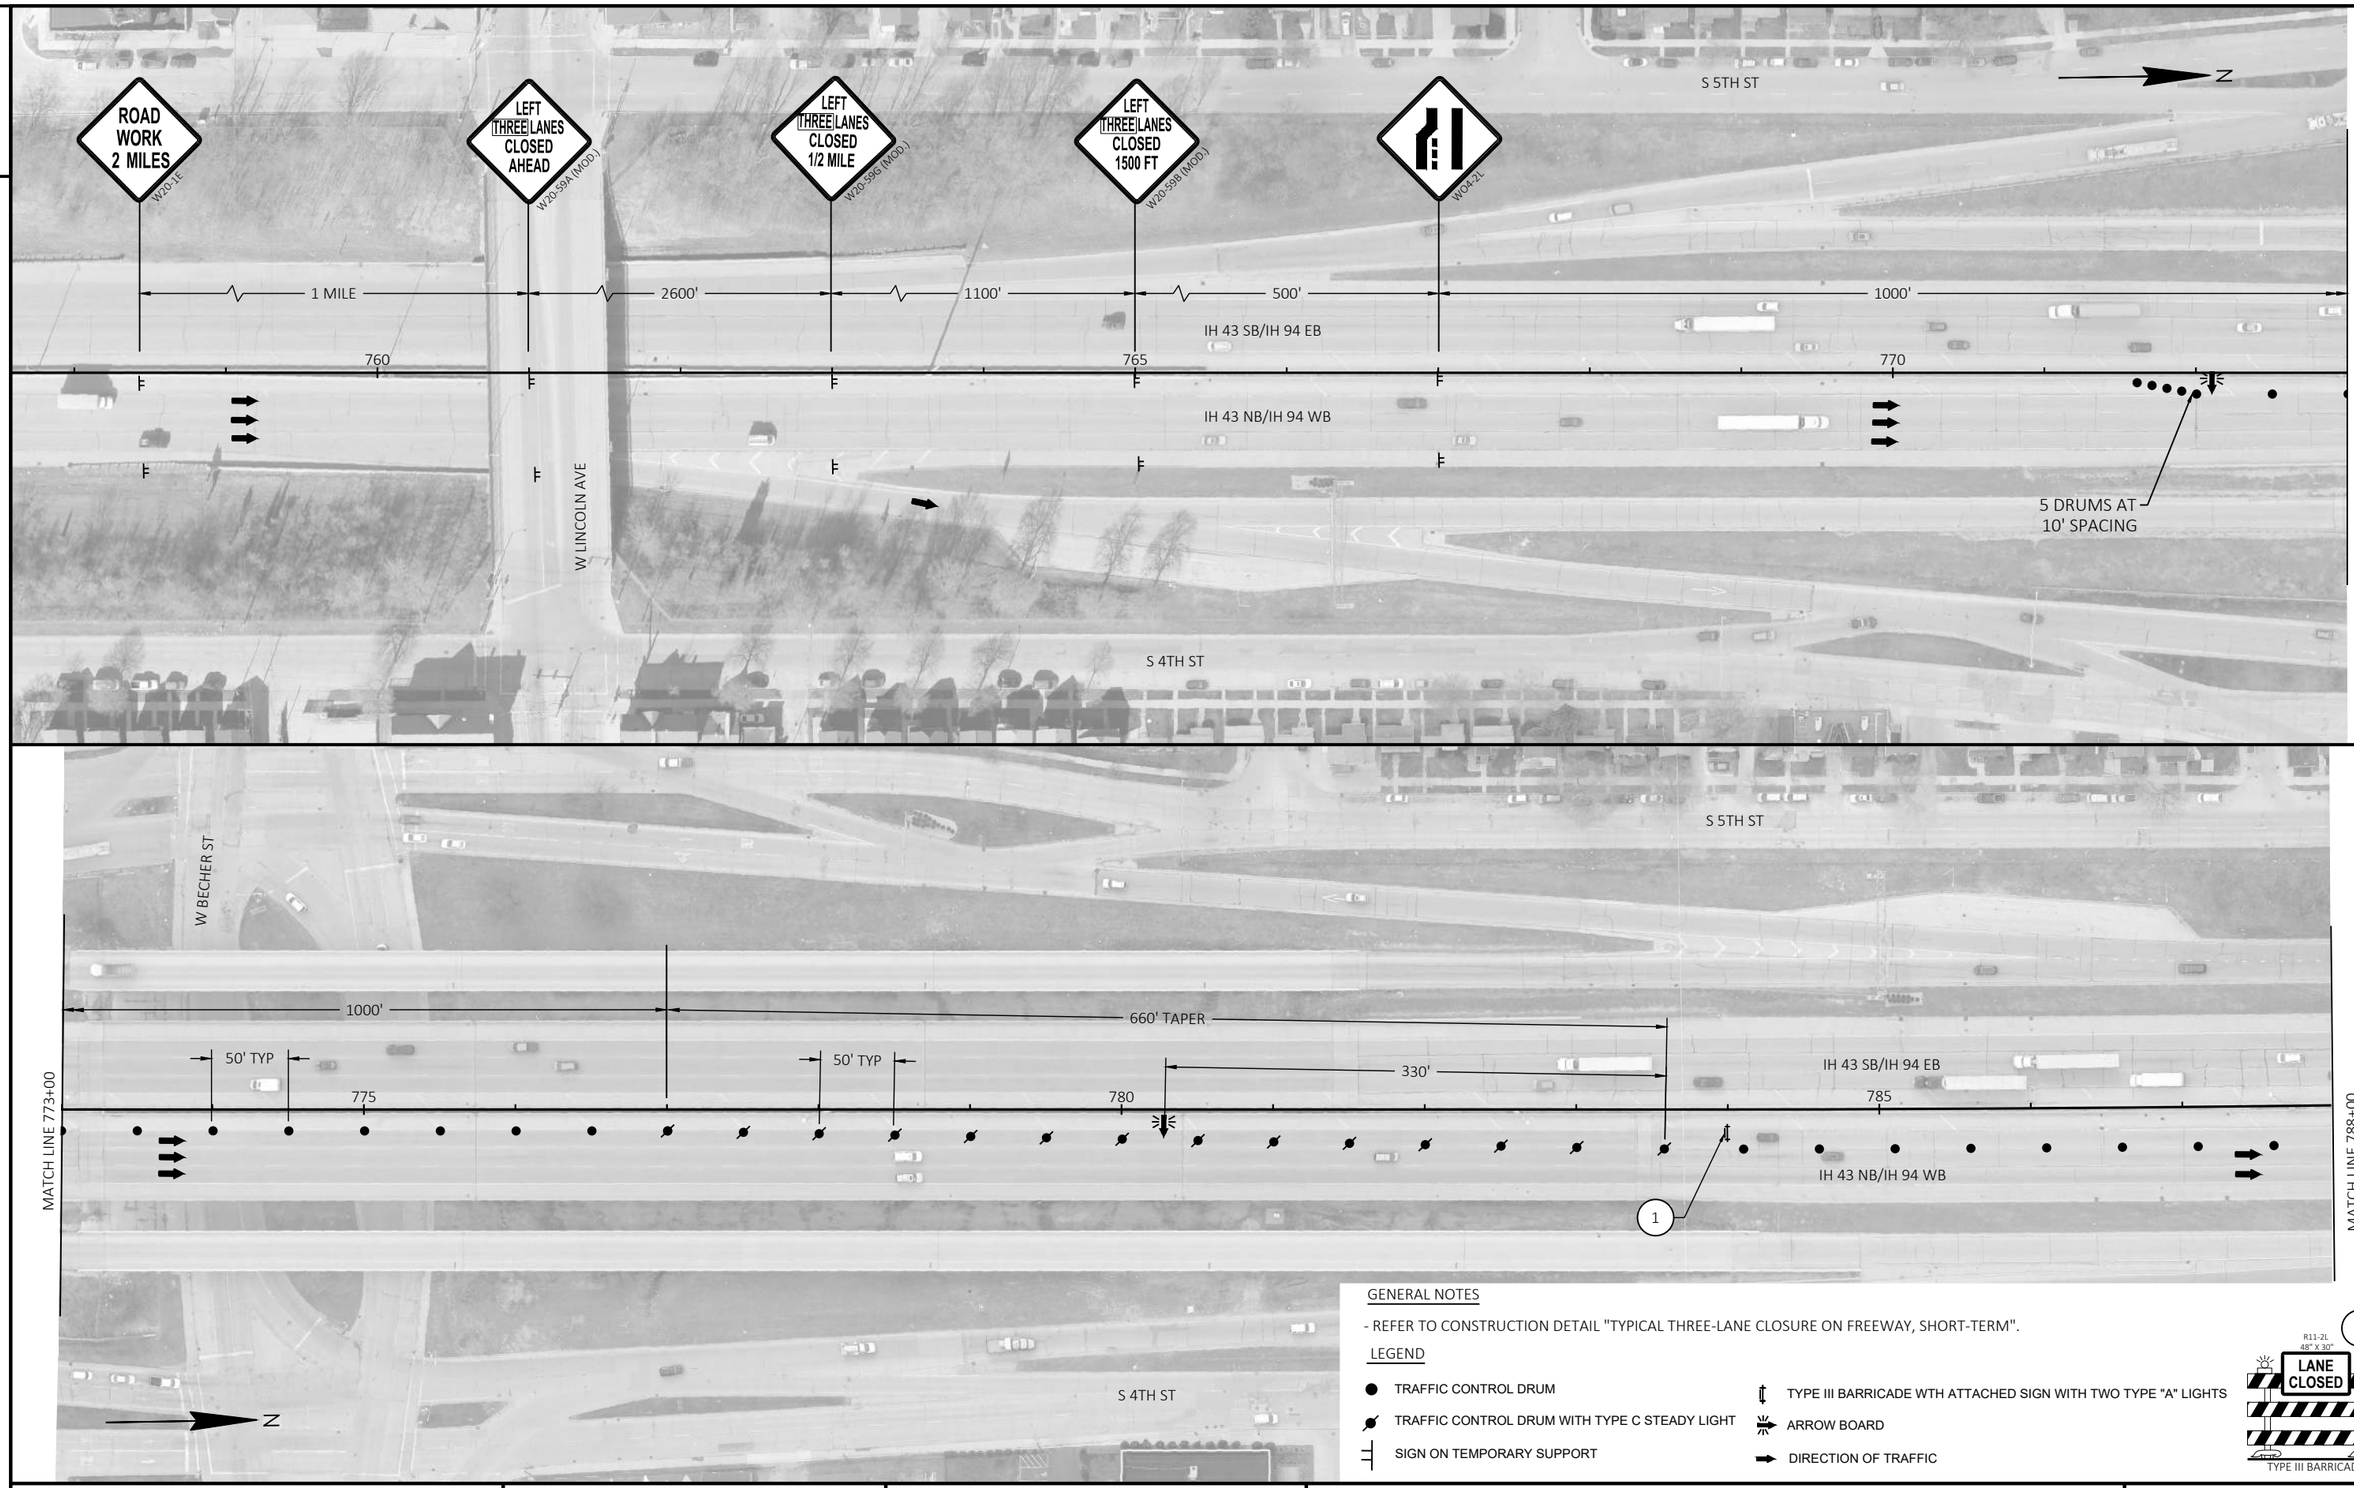

PROJECT NO: 1228-09-73	HWY: IH 43	COUNTY: MILWAUKEE	TRAFFIC CONTROL - NB - STAGE 2 & STAGE 3-F	SHEET E

FILE NAME : N:\PDS\C3D\12280903\SHEETSPLAN\TRAFFIC CONTROL PLANS (DETAILED) - C3D\026201_S3G_NB_IN.DWG
LAYOUT NAME - 1
PLOT DATE : 8/5/2021 10:45 AM
PLOT BY : SPAETH, MICHELE L
PLOT NAME :
PLOT SCALE : 1 IN:100 FT
WISDOT/CADDS SHEET 42

2

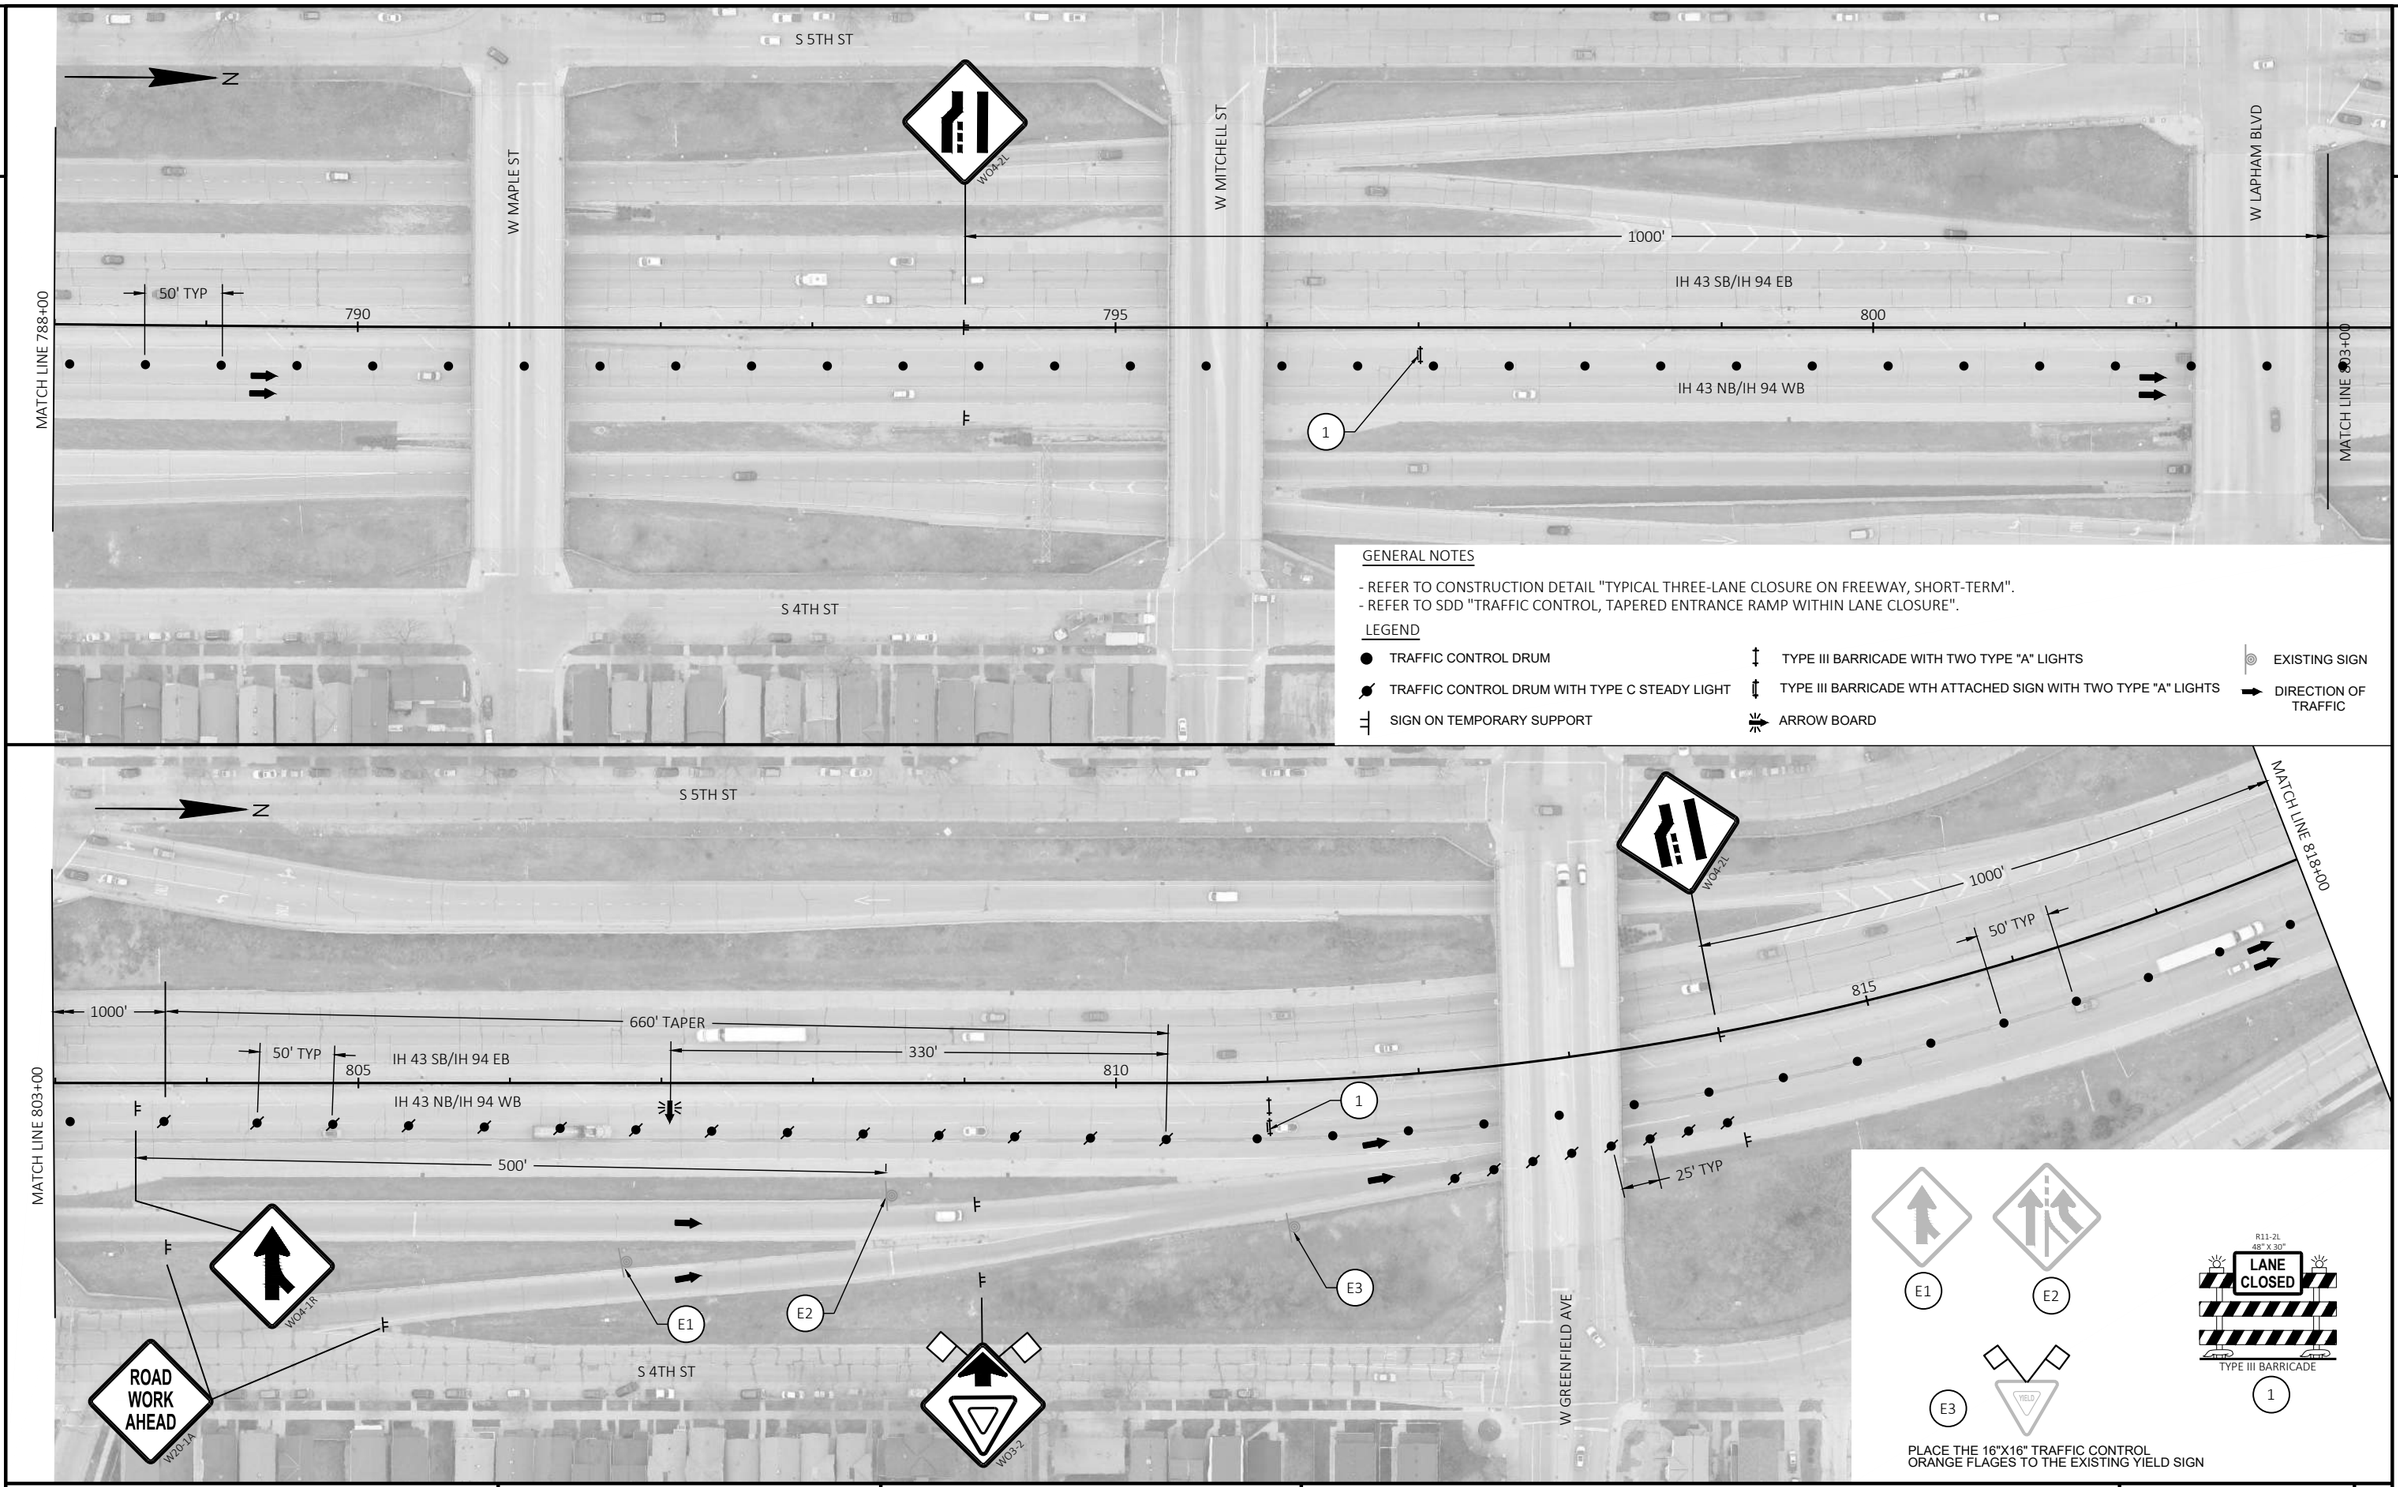

GENERAL NOTES

- REFER TO CONSTRUCTION DETAIL "TYPICAL THREE-LANE CLOSURE ON FREEWAY, SHORT-TERM".
- REFER TO SDD "TRAFFIC CONTROL, TAPERED ENTRANCE RAMP WITHIN LANE CLOSURE".

LEGEND

- TRAFFIC CONTROL DRUM
- TRAFFIC CONTROL DRUM WITH TYPE C STEADY LIGHT
- SIGN ON TEMPORARY SUPPORT
- TYPE III BARRICADE WITH TWO TYPE "A" LIGHTS
- TYPE III BARRICADE WTH ATTACHED SIGN WITH TWO TYPE "A" LIGHTS
- ARROW BOARD
- EXISTING SIGN
- DIRECTION OF TRAFFIC

PROJECT NO: 1228-09-73	HWY: IH 43	COUNTY: MILWAUKEE	TRAFFIC CONTROL - NB - STAGE 2 & STAGE 3-F	SHEET E

FILE NAME : N:\PDS\C3D\12280903\SHEETSPLAN\TRAFFIC CONTROL PLANS (DETAILED) - C3D\026201_S3G_NB_IN.DWG
LAYOUT NAME - 2
PLOT DATE : 8/5/2021 10:45 AM
PLOT BY : SPAETH, MICHELE L
PLOT NAME :
PLOT SCALE : 1 IN:100 FT

2

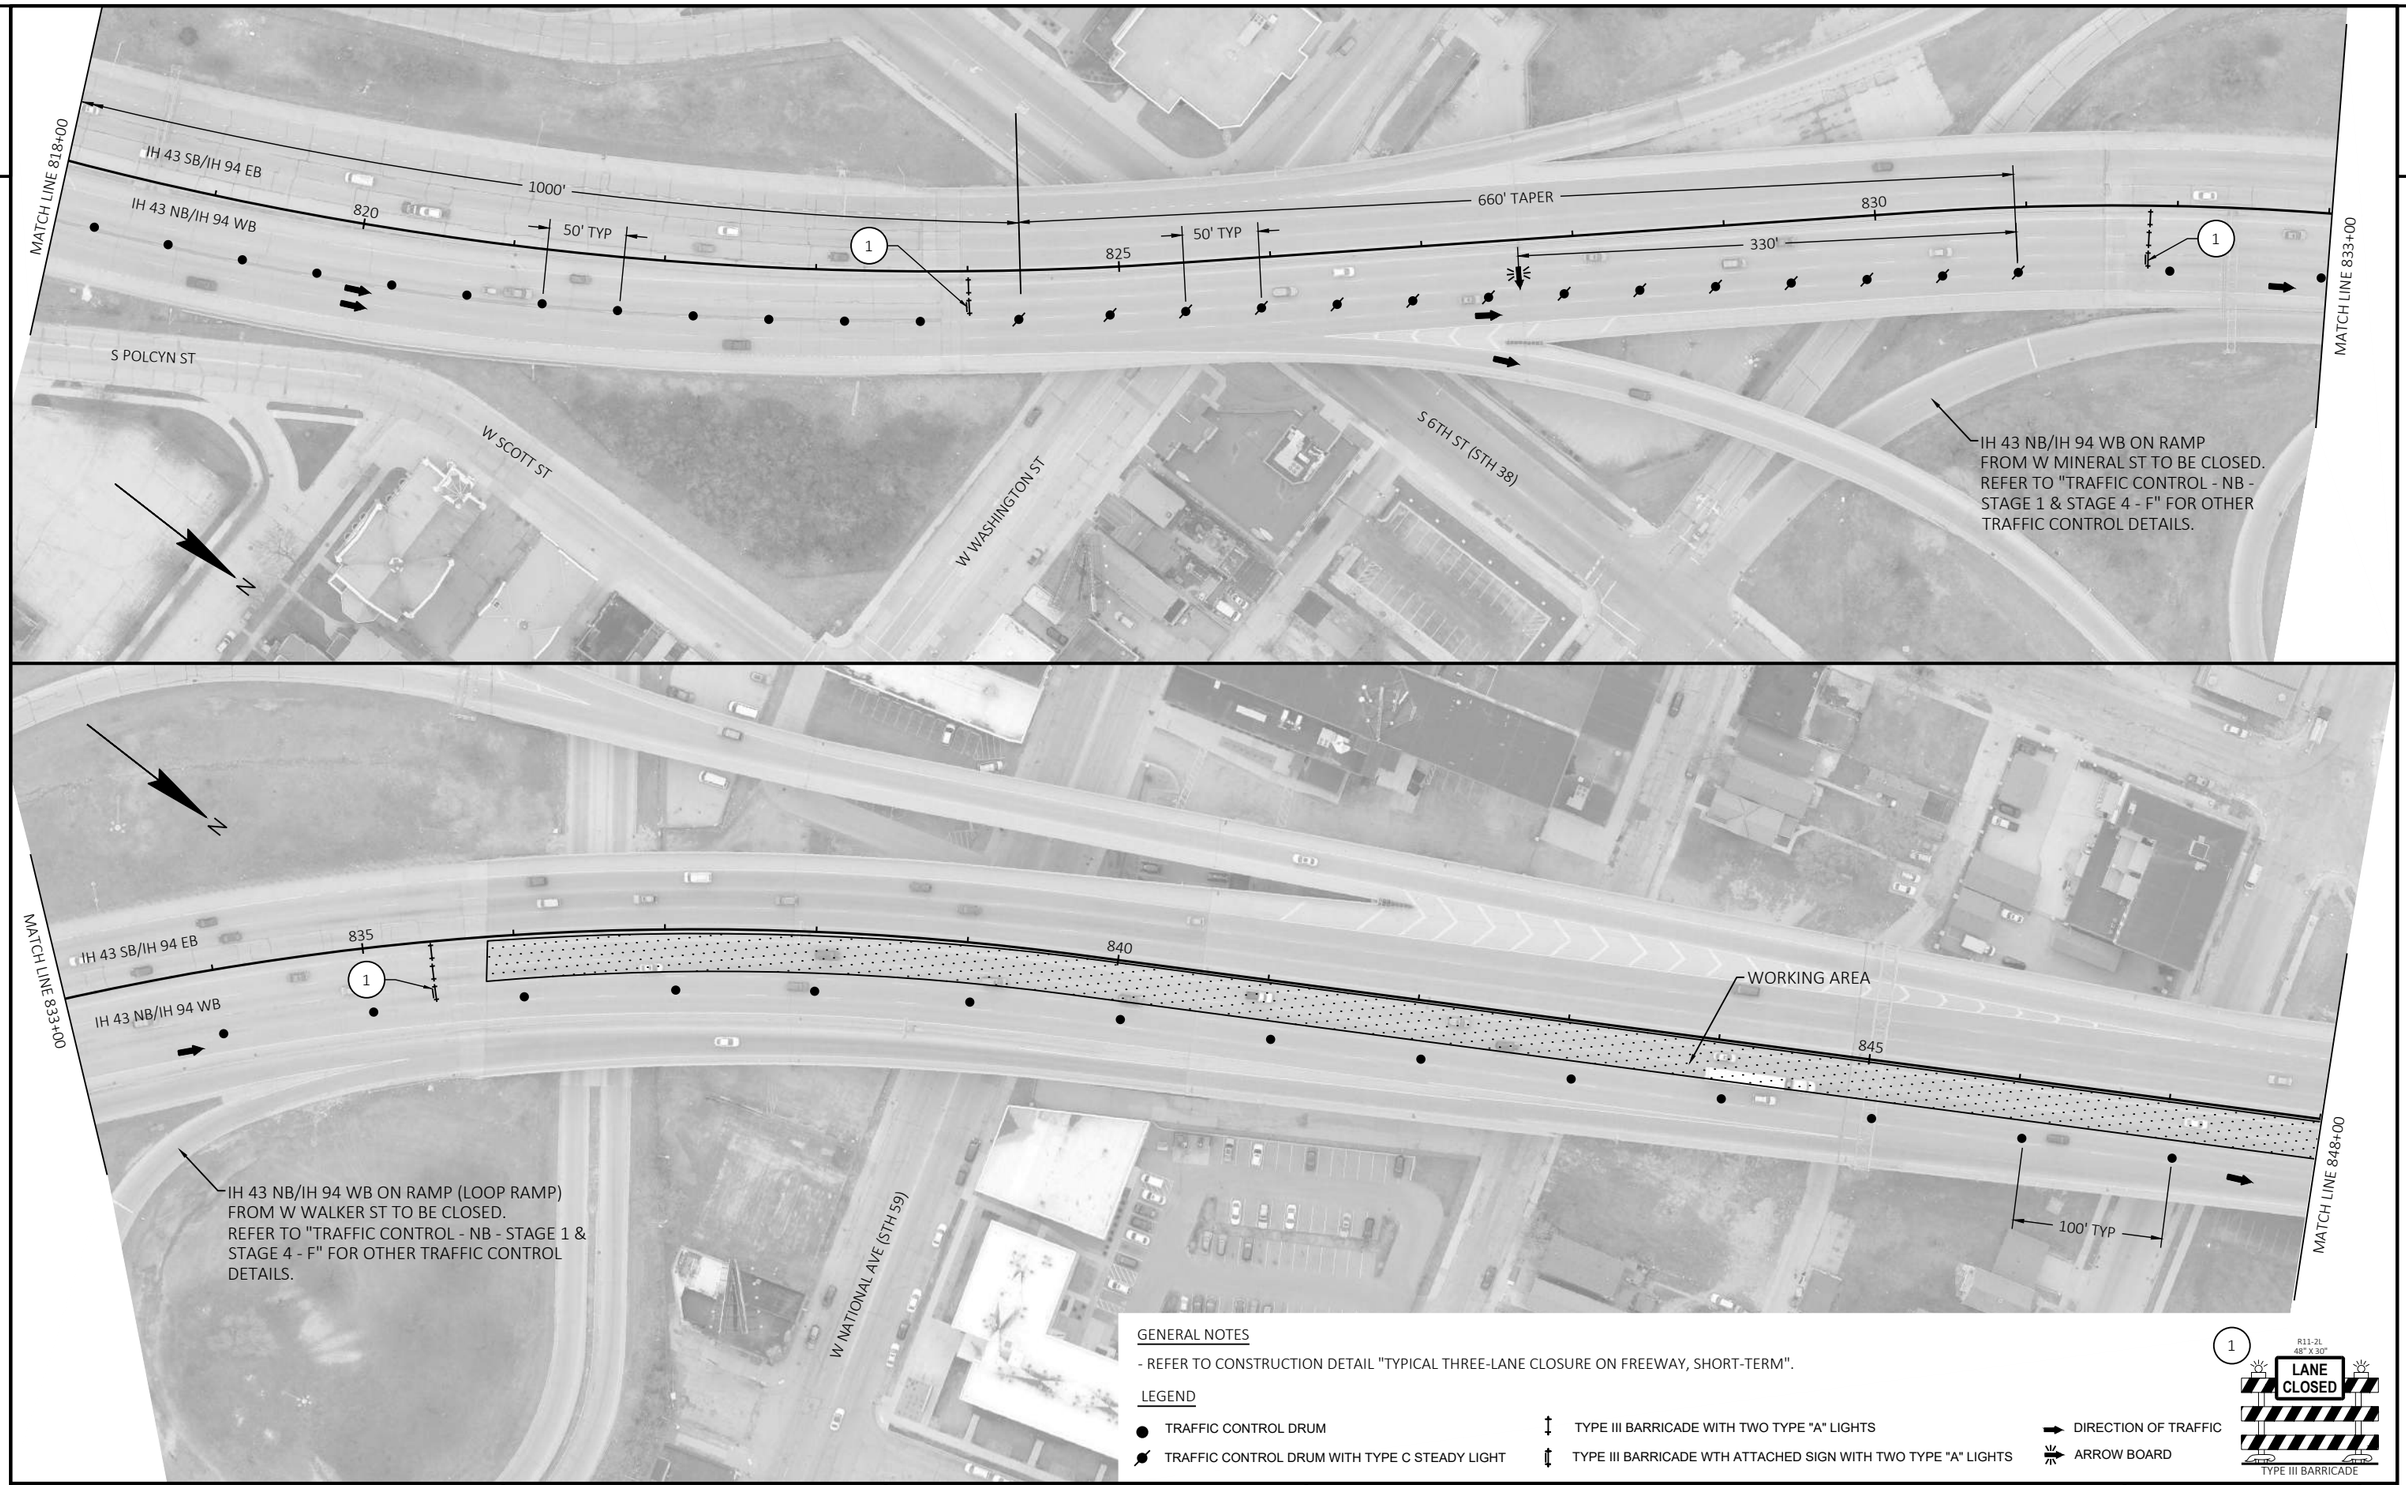

2

GENERAL NOTES

- REFER TO CONSTRUCTION DETAIL "TYPICAL THREE-LANE CLOSURE ON FREEWAY, SHORT-TERM".

LEGEND

- TRAFFIC CONTROL DRUM
- TRAFFIC CONTROL DRUM WITH TYPE C STEADY LIGHT
- TYPE III BARRICADE WITH TWO TYPE "A" LIGHTS
- TYPE III BARRICADE WTH ATTACHED SIGN WITH TWO TYPE "A" LIGHTS
- DIRECTION OF TRAFFIC
- ARROW BOARD

1 — R11-2L 48" X 30" — LANE CLOSED — TYPE III BARRICADE

PROJECT NO: 1228-09-73	HWY: IH 43	COUNTY: MILWAUKEE	TRAFFIC CONTROL - NB - STAGE 2 & STAGE 3-F	SHEET E

FILE NAME : N:\PDS\C3D\12280903\SHEETSPLAN\TRAFFIC CONTROL PLANS (DETAILED) - C3D\026201_S3G_NB_IN.DWG
LAYOUT NAME - 3

PLOT DATE : 8/5/2021 10:45 AM PLOT BY : SPAETH, MICHELE L PLOT NAME : PLOT SCALE : 1 IN:100 FT

2

GENERAL NOTES

- REFER TO CONSTRUCTION DETAIL "TYPICAL THREE-LANE CLOSURE ON FREEWAY, SHORT-TERM".

LEGEND

- TRAFFIC CONTROL DRUM
- SIGN ON TEMPORARY SUPPORT
- DIRECTION OF TRAFFIC

PROJECT NO: 1228-09-73	HWY: IH 43	COUNTY: MILWAUKEE	TRAFFIC CONTROL - NB - STAGE 2 & STAGE 3-F	SHEET E

FILE NAME : N:\PDS\C3D\12280903\SHEETSPLAN\TRAFFIC CONTROL PLANS (DETAILED) - C3D\026201_S3G_NB_IN.DWG
LAYOUT NAME - 4

PLOT DATE : 8/5/2021 10:45 AM PLOT BY : SPAETH, MICHELE L PLOT NAME : PLOT SCALE : 1 IN:100 FT

2

GENERAL NOTES

- REFER TO SDD "TRAFFIC CONTROL, EXIT RAMP CLOSURE".

LEGEND

- TRAFFIC CONTROL DRUM
- TRAFFIC CONTROL DRUM WITH TYPE C STEADY LIGHT
- TYPE III BARRICADE WTH ATTACHED SIGN WITH TWO TYPE "A" LIGHTS
- SIGN ON TEMPORARY SUPPORT
- DIRECTION OF TRAFFIC
- ARROW BOARD

(2) WO1-6 48" X 24"

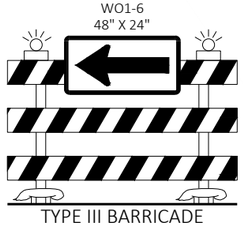

TYPE III BARRICADE

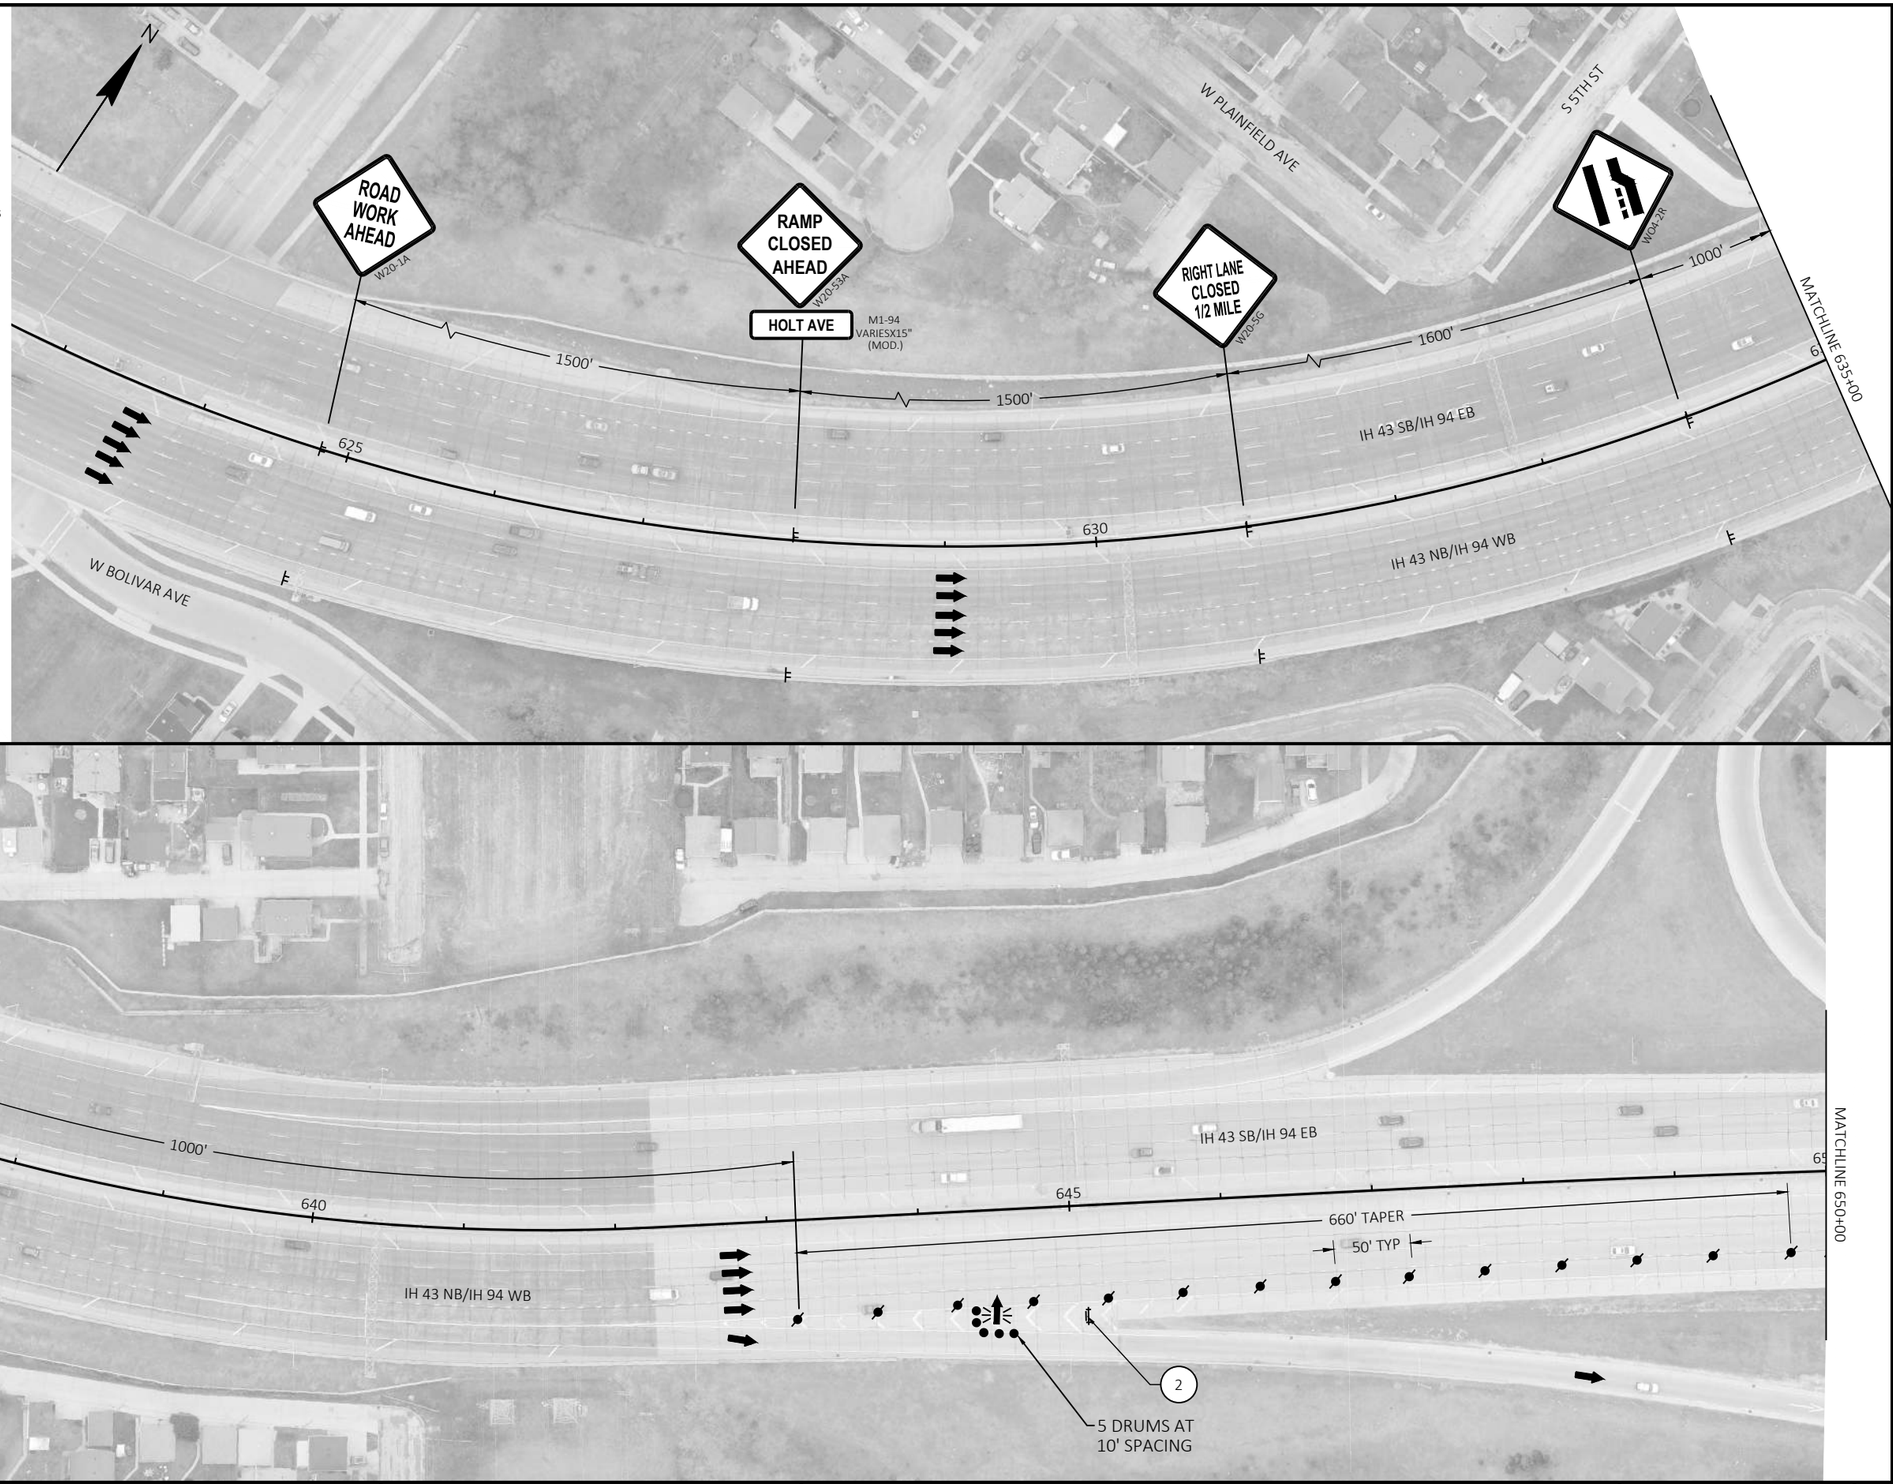

PROJECT NO: 1228-09-73	HWY: IH 43	COUNTY: MILWAUKEE	TRAFFIC CONTROL - NB - STAGE 5A	SHEET	E

FILE NAME : N:\PDS\C3D\12280903\SHEETSPLAN\TRAFFIC CONTROL PLANS (DETAILED) - C3D\026001_S1B_NB_OUT.DWG
LAYOUT NAME - 1

PLOT DATE : 8/5/2021 10:31 AM PLOT BY : SPAETH, MICHELE L PLOT NAME : PLOT SCALE : 1 IN:100 FT

WISDOT/CADDS SHEET 42

2

GENERAL NOTES

- REFER TO CONSTRUCTION DETAIL "TRAFFIC CONTROL FOR ENTRANCE RAMP CLOSURE SHORT TERM ONLY".
- PLACE SIGNS W20-53A AND M3-1 200' PRIOR TO S HOWELL AVE ALONG W HOWARD AVE WB.
- PLACE SIGNS W20-53A AND M3-1 200' PRIOR TO S 6TH ST ALONG W HOWARD AVE EB.
- COVER ALL THE EXISTING SIGNS IN CONFLICT WITH THE TRAFFIC CONTROL AS APPROVED BY THE ENGINEER.

LEGEND

- TRAFFIC CONTROL DRUM
- TRAFFIC CONTROL DRUM WITH TYPE C STEADY BURN LIGHT
- TYPE III BARRICADE WTH ATTACHED SIGN WITH TWO TYPE "A" LIGHTS
- TYPE III BARRICADE WITH TWO TYPE "A" LIGHTS
- SIGN ON TEMPORARY SUPPORT
- DIRECTION OF TRAFFIC
- EXISTING SIGN

1 R11-2L 48" X 30" — LANE CLOSED — TYPE III BARRICADE

2 W01-6 48" X 24" — TYPE III BARRICADE

3 R11-2R 48" X 30" — RAMP CLOSED — TYPE III BARRICADE

S RAMP CLOSED AHEAD W20-53A — NORTH — M3-1 24"X12"

COVER EXISTING SIGNS

C1 C2 C3 C4 C5

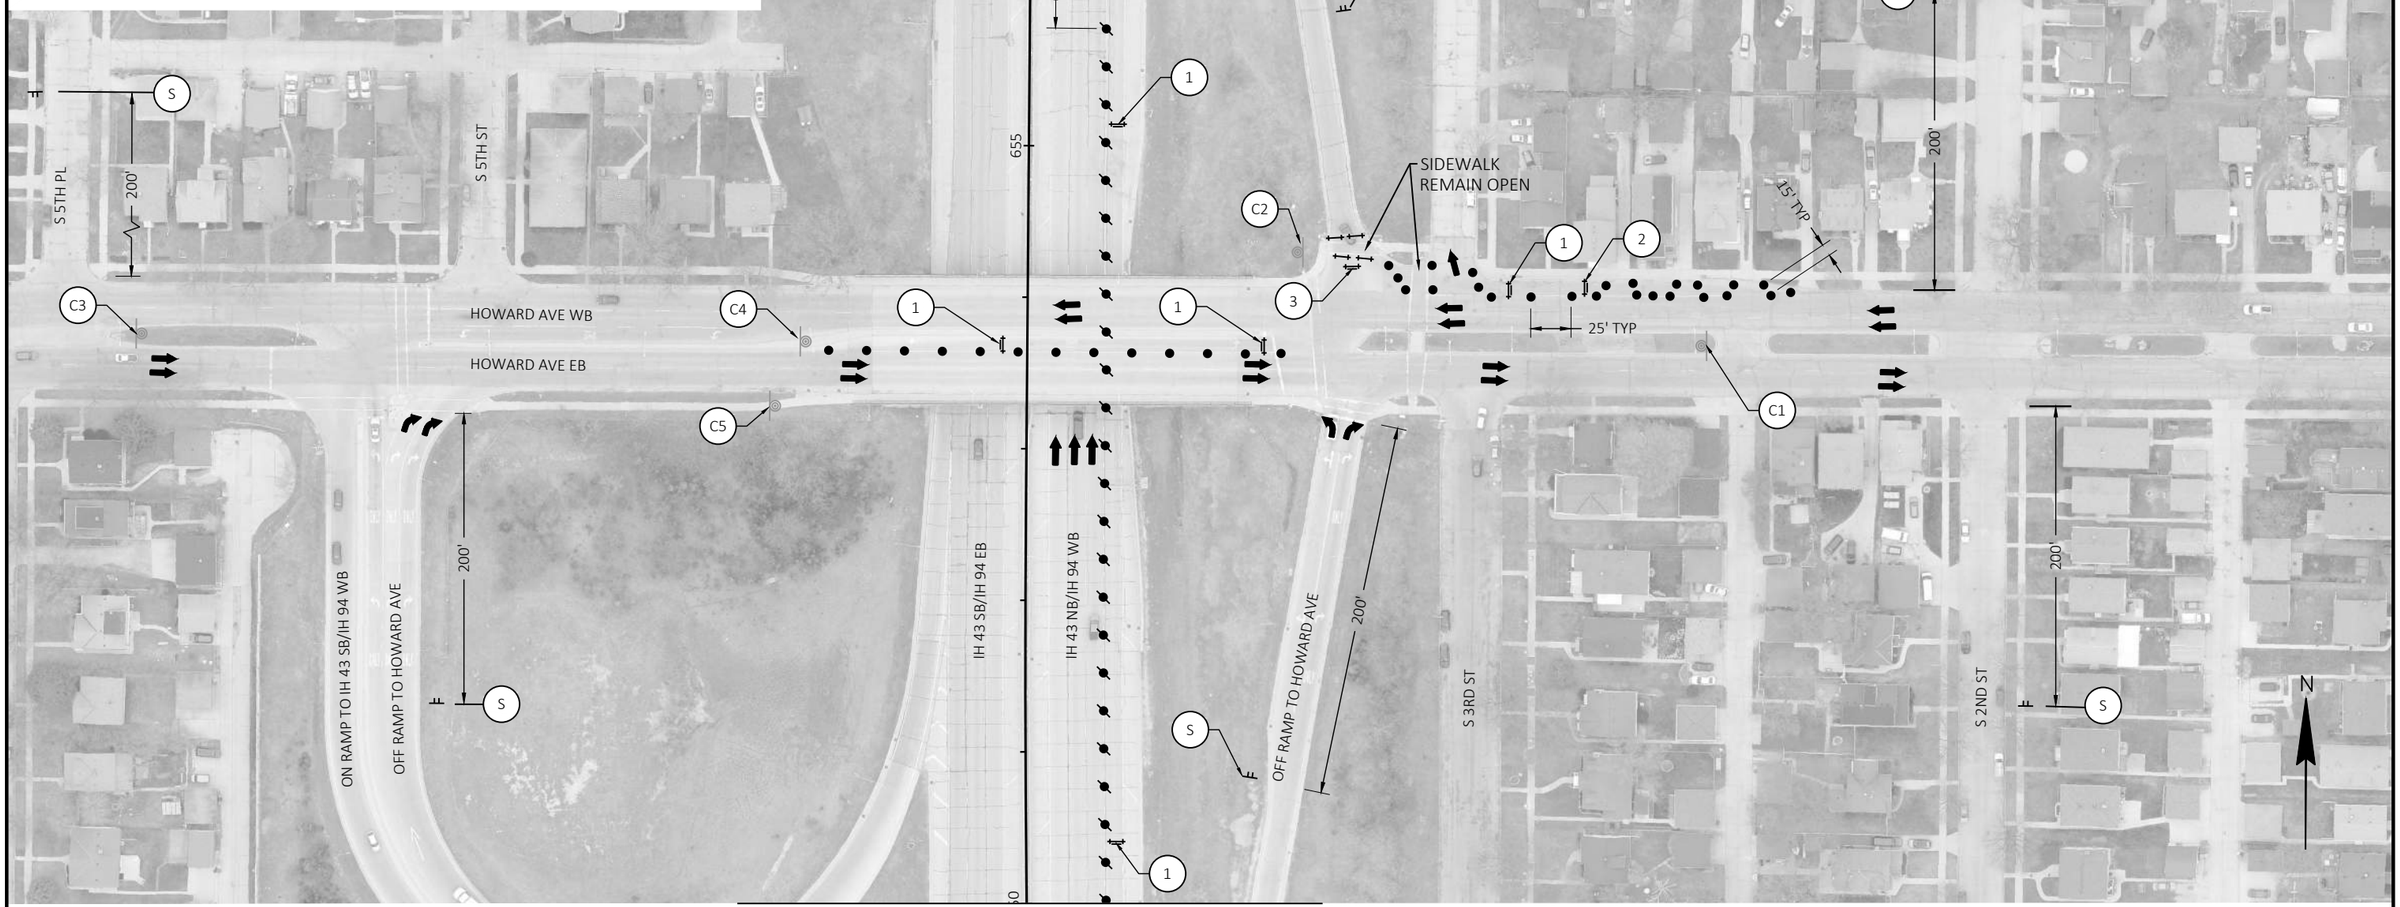

PROJECT NO: 1228-09-73	HWY: IH 43	COUNTY: MILWAUKEE	TRAFFIC CONTROL - NB - STAGE 5A	SHEET	E

FILE NAME : N:\PDS\C3D\12280903\SHEETSPLAN\TRAFFIC CONTROL PLANS (DETAILED) - C3D\026001_S1B_NB_OUT.DWG
LAYOUT NAME - 2

PLOT DATE : 8/5/2021 10:31 AM PLOT BY : SPAETH, MICHELE L PLOT NAME : PLOT SCALE : 1 IN:100 FT

WISDOT/CADDS SHEET 42

GENERAL NOTES

- REFER TO SDD "TRAFFIC CONTROL, EXIT RAMP CLOSURE".

LEGEND

- TRAFFIC CONTROL DRUM
- TYPE III BARRICADE WITH TWO TYPE "A" LIGHTS
- TYPE III BARRICADE WTH ATTACHED SIGN WITH TWO TYPE "A" LIGHTS
- EXISTING SIGN
- SIGN ON TEMPORARY SUPPORT
- DIRECTION OF TRAFFIC

2 WO1-6 48" X 24" TYPE III BARRICADE

3 R11-2R 48" X 30" RAMP CLOSED TYPE III BARRICADE

C6 EXIT 314 A COVER EXISTING SIGN

RAMP WILL BE CLOSED (TIME) BEGINNING (DATE) R11-51 48"X48"

PLACE SIGN SEVEN CALENDER DAYS IN ADVANCE PRIOR TO CLOSURE

5TH ST

IH 43 SB/IH 94 EB

IH 43 NB/IH 94 WB

MATCHLINE 659+00

660

665

670

MATCHLINE 674+00

25' TYP

C6

2

3

WORKING AREA

4TH ST

N

MATCHLINE 674+00

675

680

685

IH 43 SB/IH 94 EB

IH 43 NB/IH 94 WB

WORKING AREA

WORKING AREA

G20-2A 48"X24" END ROAD WORK

S 4TH ST

200'

50' TYP

ROAD WORK AHEAD W20-1A

ROAD WORK AHEAD W20-1A

200'

25'

W MORGAN AVE

W HOLT AVE EB

W HOLT AVE WB

PROJECT NO: 1228-09-73	HWY: IH 43	COUNTY: MILWAUKEE	TRAFFIC CONTROL - NB - STAGE 5A	SHEET	E

FILE NAME : N:\PDS\C3D\12280903\SHEETSPLAN\TRAFFIC CONTROL PLANS (DETAILED) - C3D\026001_S1B_NB_OUT.DWG
LAYOUT NAME - 3

PLOT DATE : 8/5/2021 10:31 AM PLOT BY : SPAETH, MICHELE L PLOT NAME : PLOT SCALE : 1 IN:100 FT

WISDOT/CADDS SHEET 42

2

GENERAL NOTES

- REFER TO SDD "TRAFFIC CONTROL, EXIT RAMP CLOSURE".

LEGEND

- TRAFFIC CONTROL DRUM
- TRAFFIC CONTROL DRUM WITH TYPE C STEADY LIGHT
- SIGN ON TEMPORARY SUPPORT
- DIRECTION OF TRAFFIC
- ARROW BOARD

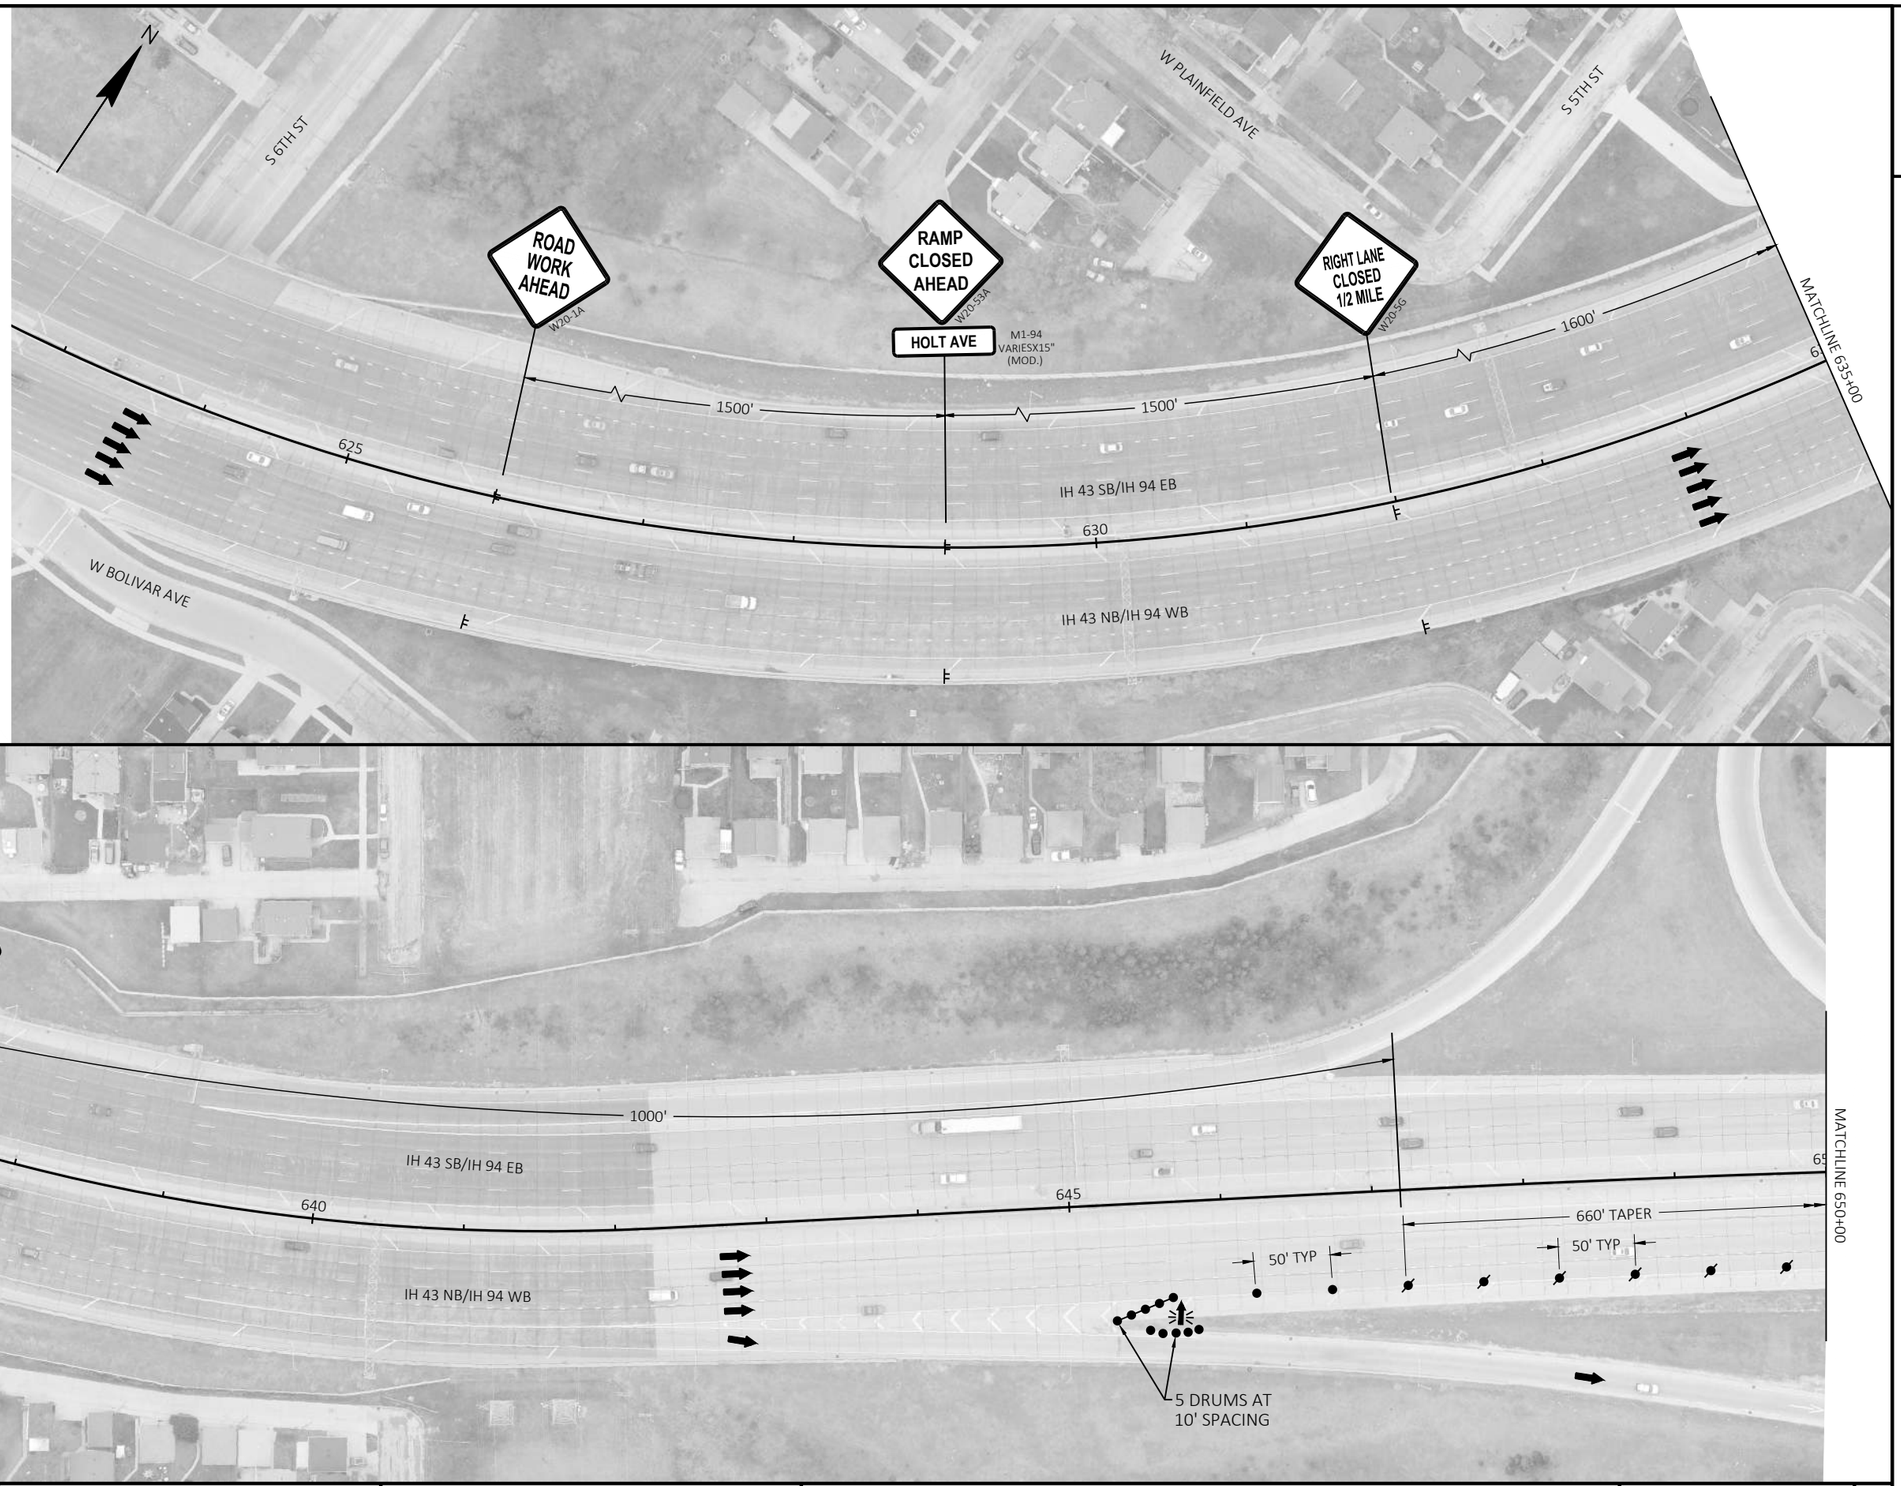

PROJECT NO: 1228-09-73	HWY: IH 43	COUNTY: MILWAUKEE	TRAFFIC CONTROL - NB - STAGE 5B	SHEET	E

FILE NAME : N:\PDS\C3D\12280903\SHEETSPLAN\TRAFFIC CONTROL PLANS (DETAILED) - C3D\026001_S1E_NB_OUT.DWG
LAYOUT NAME - 1

PLOT DATE : 8/5/2021 10:31 AM PLOT BY : SPAETH, MICHELE L PLOT NAME : PLOT SCALE : 1 IN:100 FT

WISDOT/CADDS SHEET 42

2

GENERAL NOTES

- REFER TO CONSTRUCTION DETAIL "TRAFFIC CONTROL FOR ENTRANCE RAMP CLOSURE SHORT TERM ONLY".
- PLACE SIGNS W20-53A AND M3-1 200' PRIOR TO S HOWELL AVE ALONG W HOWARD AVE WB.
- PLACE SIGNS W20-53A AND M3-1 200' PRIOR TO S 6TH ST ALONG W HOWARD AVE EB.
- COVER ALL THE EXISTING SIGNS IN CONFLICT WITH THE TRAFFIC CONTROL AS APPROVED BY THE ENGINEER.

LEGEND

- TRAFFIC CONTROL DRUM WITH TYPE C STEADY BURN LIGHT
- TYPE III BARRICADE WTH ATTACHED SIGN WITH TWO TYPE "A" LIGHTS
- SIGN ON TEMPORARY SUPPORT
- DIRECTION OF TRAFFIC
- EXISTING SIGN

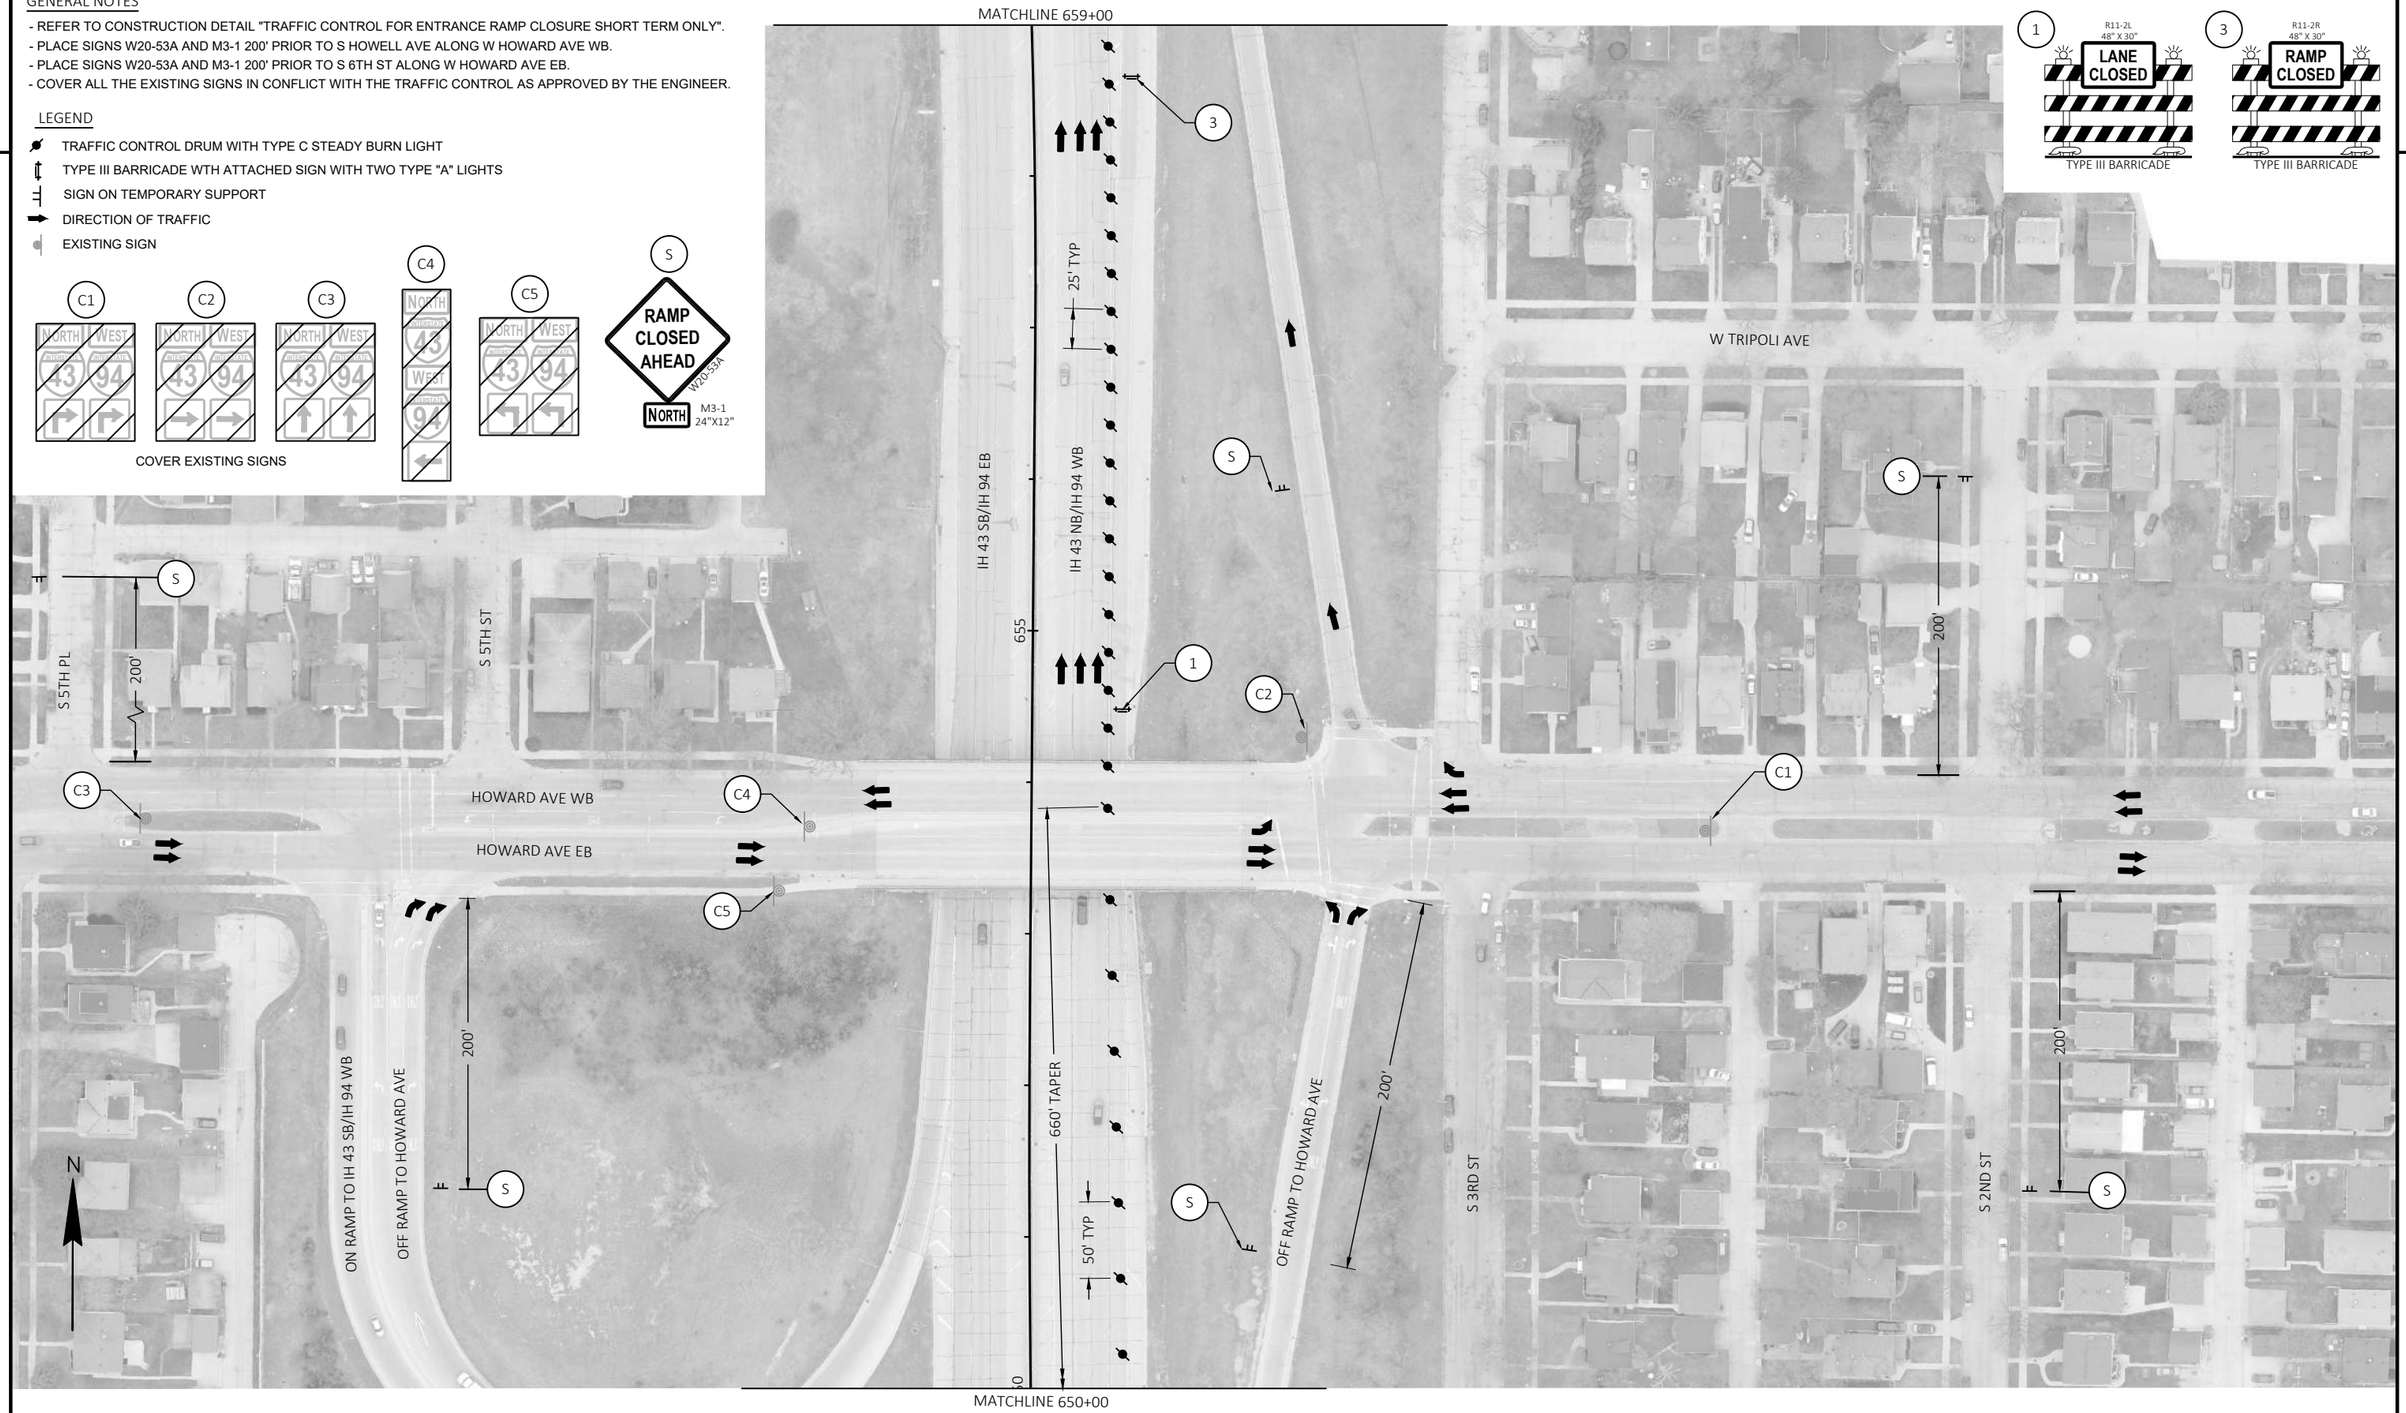

PROJECT NO: 1228-09-73	HWY: IH 43	COUNTY: MILWAUKEE	TRAFFIC CONTROL - NB - STAGE 5B	SHEET E

FILE NAME : N:\PDS\C3D\12280903\SHEETSPLAN\TRAFFIC CONTROL PLANS (DETAILED) - C3D\026001_S1E_NB_OUT.DWG
LAYOUT NAME - 2
PLOT DATE : 8/5/2021 10:31 AM
PLOT BY : SPAETH, MICHELE L
PLOT NAME :
PLOT SCALE : 1 IN:100 FT
WISDOT/CADDS SHEET 42

2

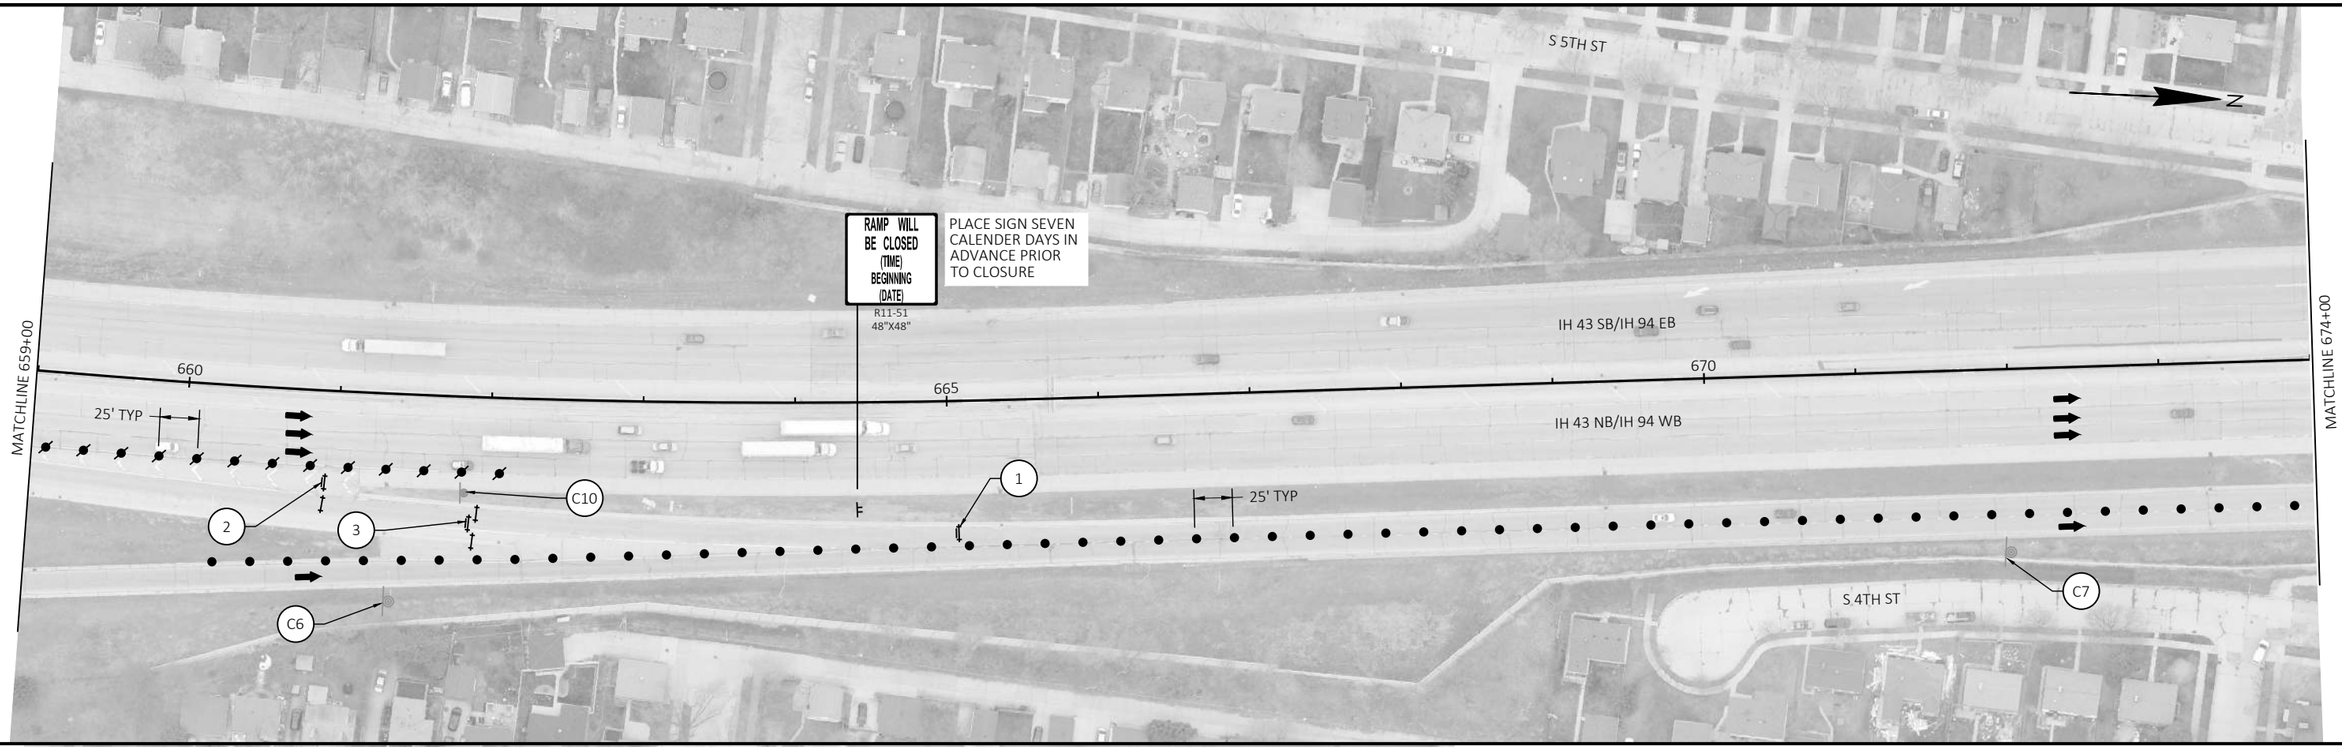

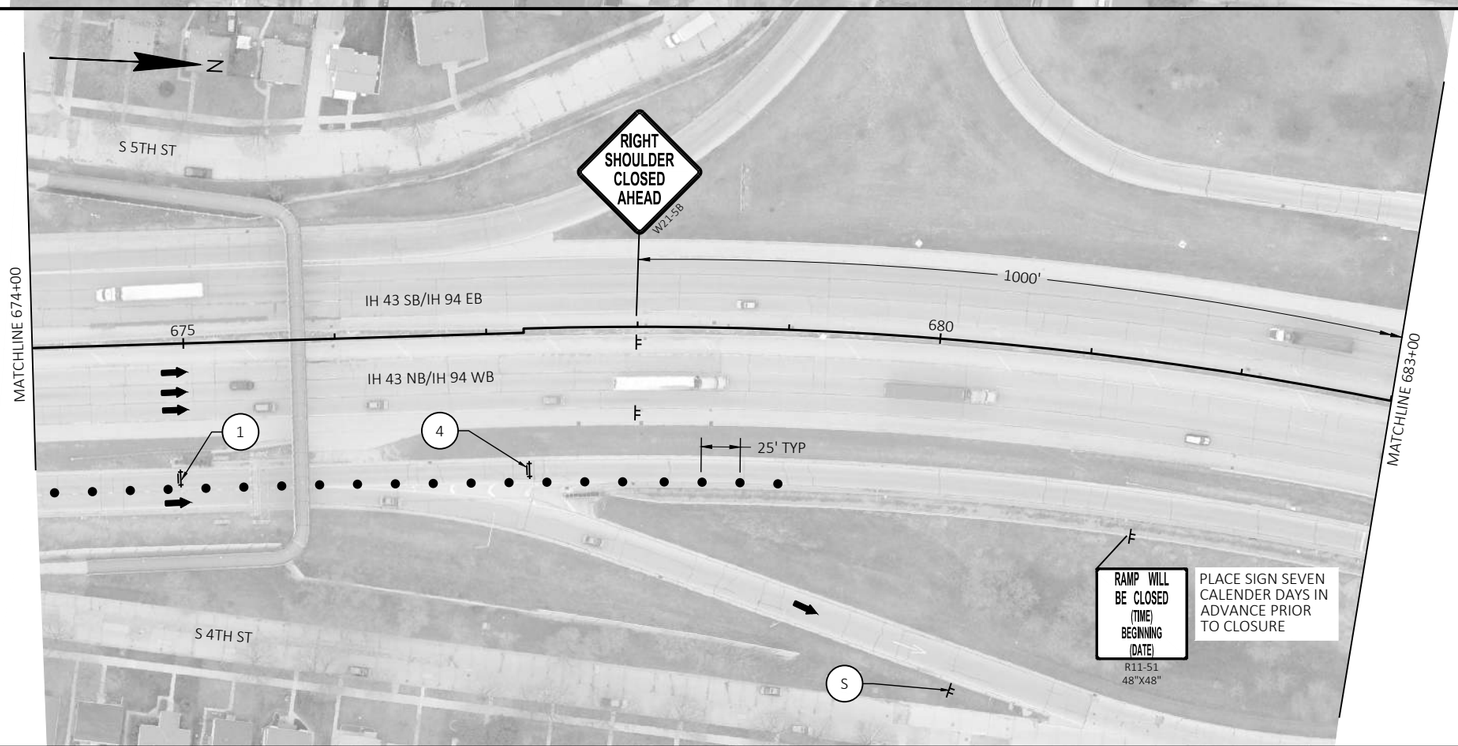

GENERAL NOTES

- REFER TO SDD "TRAFFIC CONTROL, EXIT RAMP CLOSURE".

LEGEND

- TRAFFIC CONTROL DRUM
- TRAFFIC CONTROL DRUM WITH TYPE C STEADY BURN LIGHT
- DIRECTION OF TRAFFIC
- TYPE III BARRICADE WITH TWO TYPE "A" LIGHTS
- TYPE III BARRICADE WTH ATTACHED SIGN WITH TWO TYPE "A" LIGHTS
- SIGN ON TEMPORARY SUPPORT
- EXISTING SIGN

1 R11-2L 48" X 30" — LANE CLOSED — TYPE III BARRICADE

2 W01-6 48" X 24" — TYPE III BARRICADE

3 R11-2R 48" X 30" — RAMP CLOSED — TYPE III BARRICADE

4 W01-6 48" X 24" — TYPE III BARRICADE

S RAMP CLOSED AHEAD W20-5SA — NORTH M3-1 24"X12"

COVER EXISTING SIGNS

C6 — WEST WISCONSIN 94 1 LEFT LANE

C7 — NORTH 43 WEST WISCONSIN 94

C10 — EXIT 314 A

PROJECT NO: 1228-09-73	HWY: IH 43	COUNTY: MILWAUKEE	TRAFFIC CONTROL - NB - STAGE 5B	SHEET	E

FILE NAME : N:\PDS\C3D\12280903\SHEETSPLAN\TRAFFIC CONTROL PLANS (DETAILED) - C3D\026001_S1E_NB_OUT.DWG
LAYOUT NAME - 3
PLOT DATE : 8/5/2021 10:31 AM
PLOT BY : SPAETH, MICHELE L
PLOT NAME :
PLOT SCALE : 1 IN:100 FT
WISDOT/CADDS SHEET 42

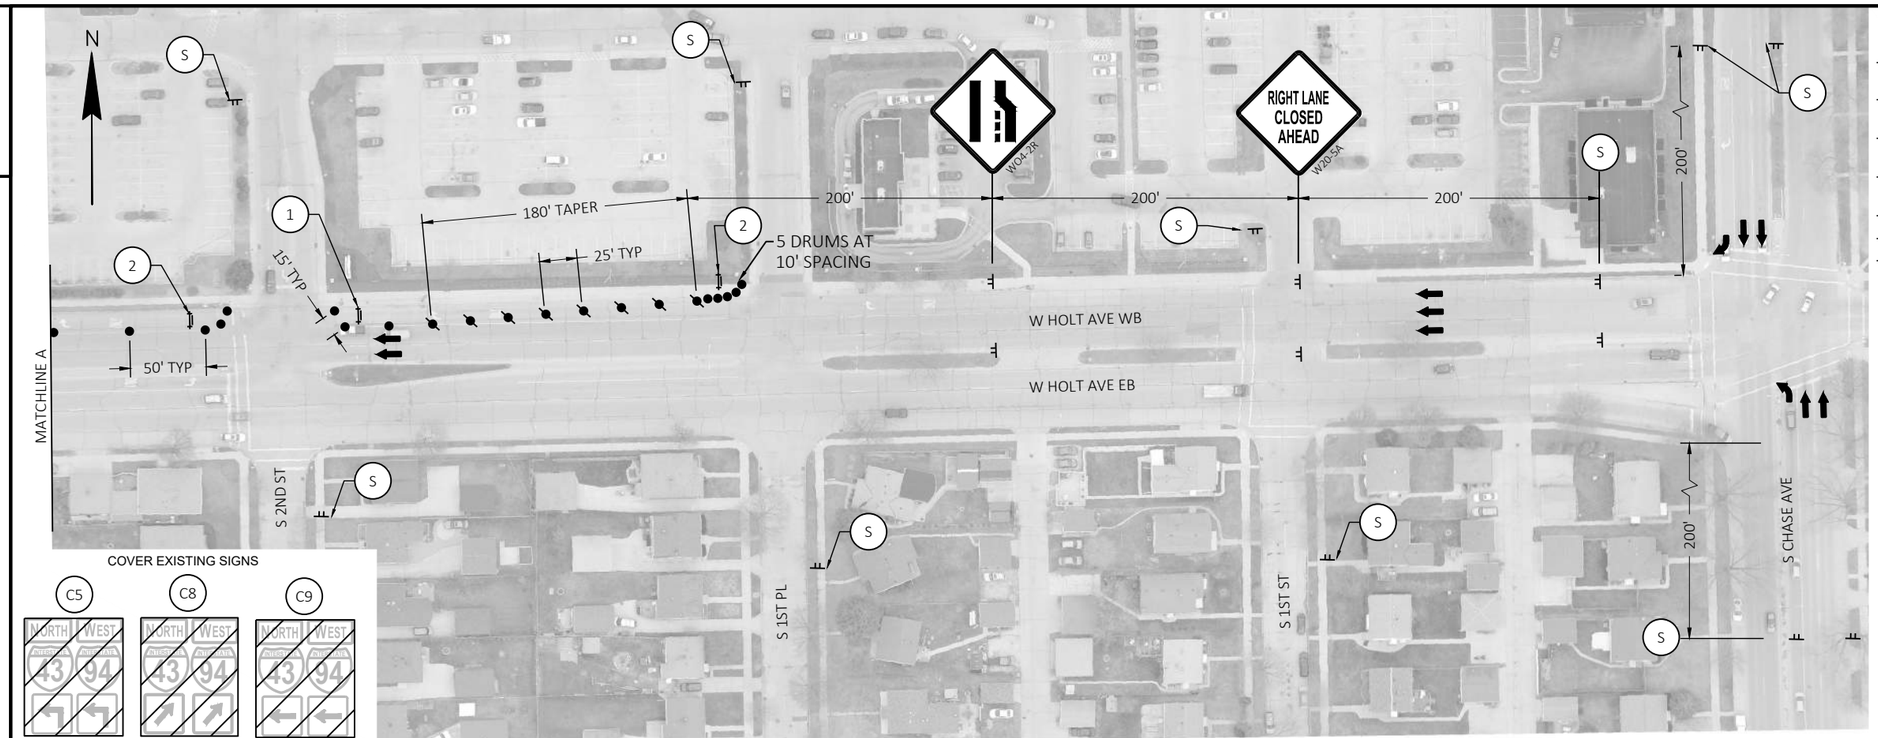

GENERAL NOTES

- REFER TO SDD "TRAFFIC CONTROL, SINGLE RIGHT LANE CLOSURE, UNDIVIDED NON-FREEWAY/EXPRESSWAY".
- REFER TO SDD "TRAFFIC CONTROL, INTERSECTION WITHIN SINGLE RIGHT LANE CLOSURE".
- REFER TO CONSTRUCTION DETAIL "TRAFFIC CONTROL FOR ENTRANCE RAMP CLOSURE SHORT TERM ONLY".
- PLACE SIGNS W20-53A AND M3-1 200' PRIOR TO S CHASE AVE ALONG W HOLT AVE WB.
- PLACE SIGNS W20-53A AND M3-1 200' PRIOR TO S 6TH ST ALONG W HOLT AVE EB.
- ALL CROSSWALKS WILL REMAIN OPEN.
- COVER ALL THE EXISTING SIGNS IN CONFLICT WITH THE TRAFFIC CONTROL AS APPROVED BY THE ENGINEER.

LEGEND

- TRAFFIC CONTROL DRUM
- TRAFFIC CONTROL DRUM WITH TYPE C STEADY BURN LIGHT
- DIRECTION OF TRAFFIC
- SIGN ON TEMPORARY SUPPORT
- EXISTING SIGN
- TYPE III BARRICADE WITH TWO TYPE "A" LIGHTS
- TYPE III BARRICADE WTH ATTACHED SIGN WITH TWO TYPE "A" LIGHTS

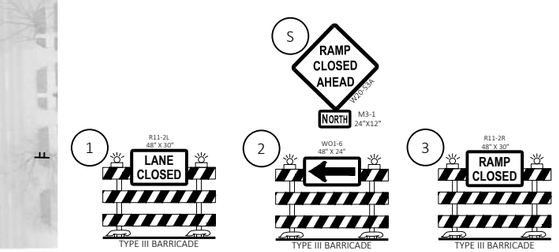

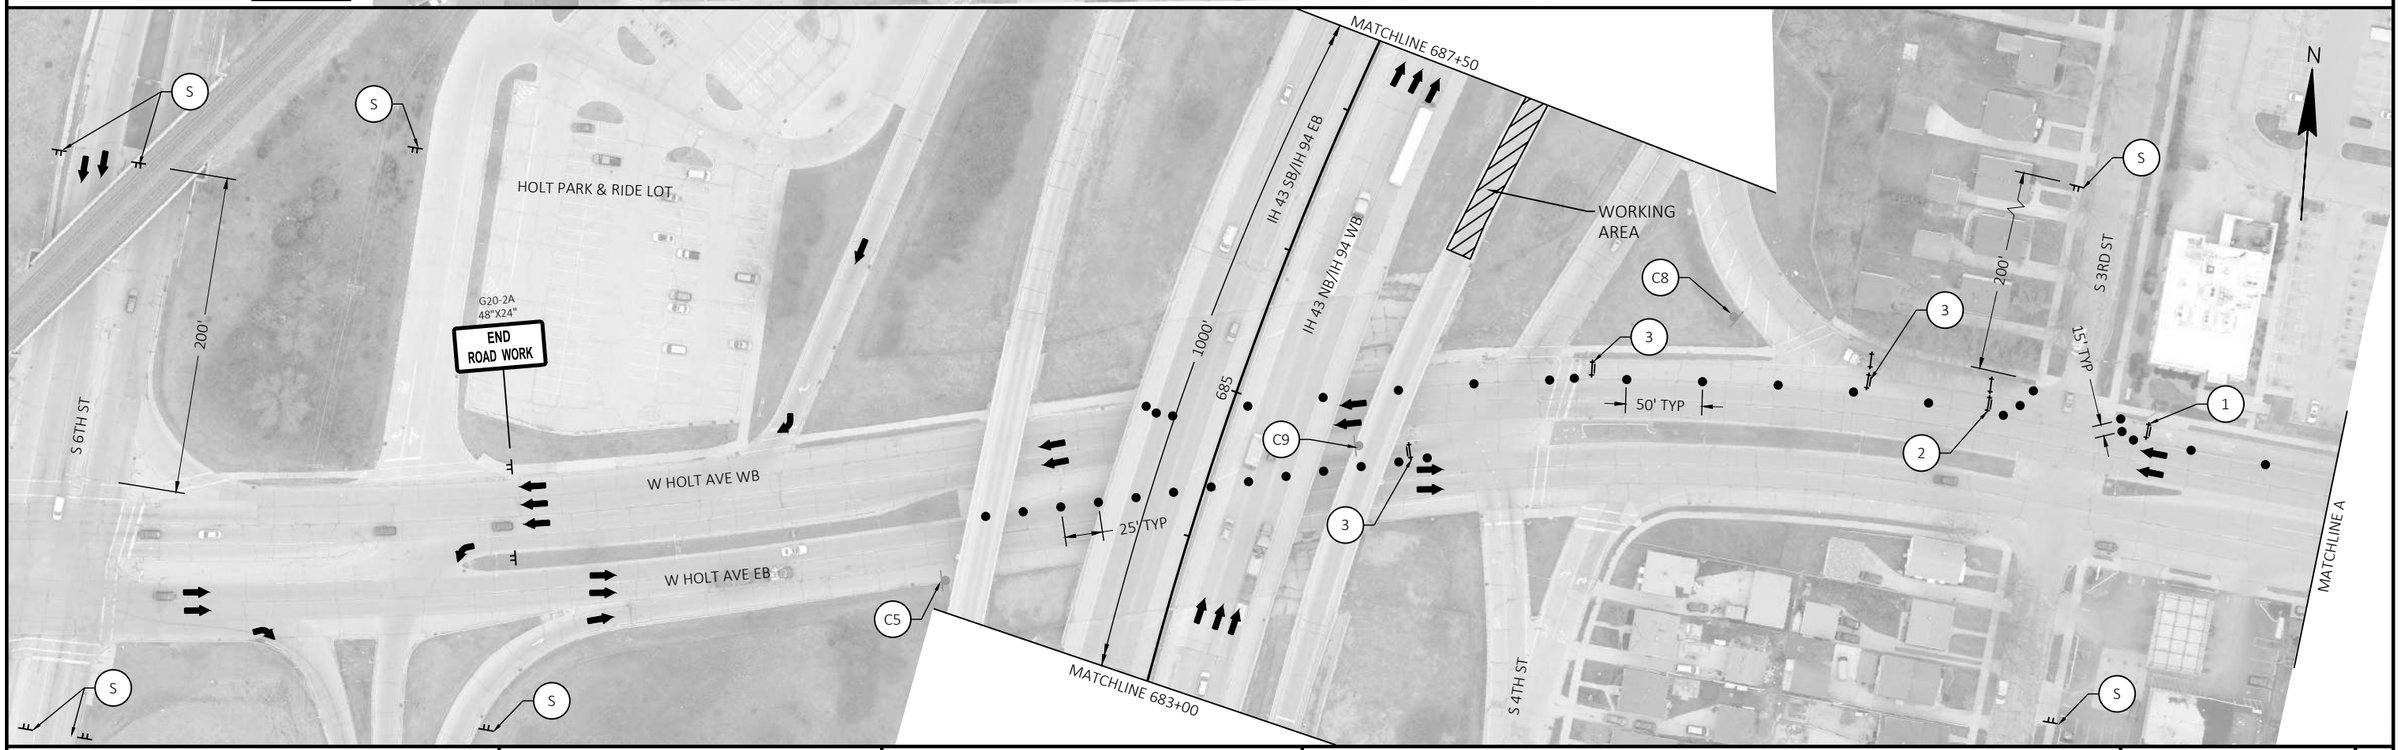

PROJECT NO: 1228-09-73	HWY: IH 43	COUNTY: MILWAUKEE	TRAFFIC CONTROL - NB - STAGE 5B	SHEET E

FILE NAME : N:\PDS\C3D\12280903\SHEETSPLAN\TRAFFIC CONTROL PLANS (DETAILED) - C3D\026001_S1E_NB_OUT.DWG
LAYOUT NAME - 4
PLOT DATE : 8/5/2021 10:31 AM
PLOT BY : SPAETH, MICHELE L
PLOT NAME :
PLOT SCALE : 1 IN:100 FT
WISDOT/CADDS SHEET 42

2

N

OFF RAMP TO W HOLT AVE

G20-2A
48"X24"
END
ROAD WORK

500'

1000'

200' TAPER

MATCHLINE 687+50

690

695

700

IH 43 SB/IH 94 EB

IH 43 NB/IH 94 WB

50' TYP

100' TYP

ON RAMP FROM W HOLT AVE

WORKING AREA

RAMP WILL BE CLOSED (TIME) BEGINNING (DATE)
R11-51
48"X48"

PLACE SIGN SEVEN CALENDER DAYS IN ADVANCE PRIOR TO CLOSURE

W OKLAHOMA AVE

S 3RD ST

GENERAL NOTES

- REFER TO SDD "TRAFFIC CONTROL, SHOULDER CLOSURE ON DIVIDED ROADWAY, SPEEDS GREATER THEN 40 MPH".

LEGEND

- TRAFFIC CONTROL DRUM
- DIRECTION OF TRAFFIC
- SIGN ON TEMPORARY SUPPORT

PROJECT NO: 1228-09-73	HWY: IH 43	COUNTY: MILWAUKEE	TRAFFIC CONTROL - NB - STAGE 5B	SHEET	E

FILE NAME : N:\PDS\C3D\12280903\SHEETSPLAN\TRAFFIC CONTROL PLANS (DETAILED) - C3D\026001_S1E_NB_OUT.DWG
LAYOUT NAME - 5

PLOT DATE : 8/5/2021 10:32 AM PLOT BY : SPAETH, MICHELE L PLOT NAME : PLOT SCALE : 1 IN:100 FT

WISDOT/CADDS SHEET 42

2

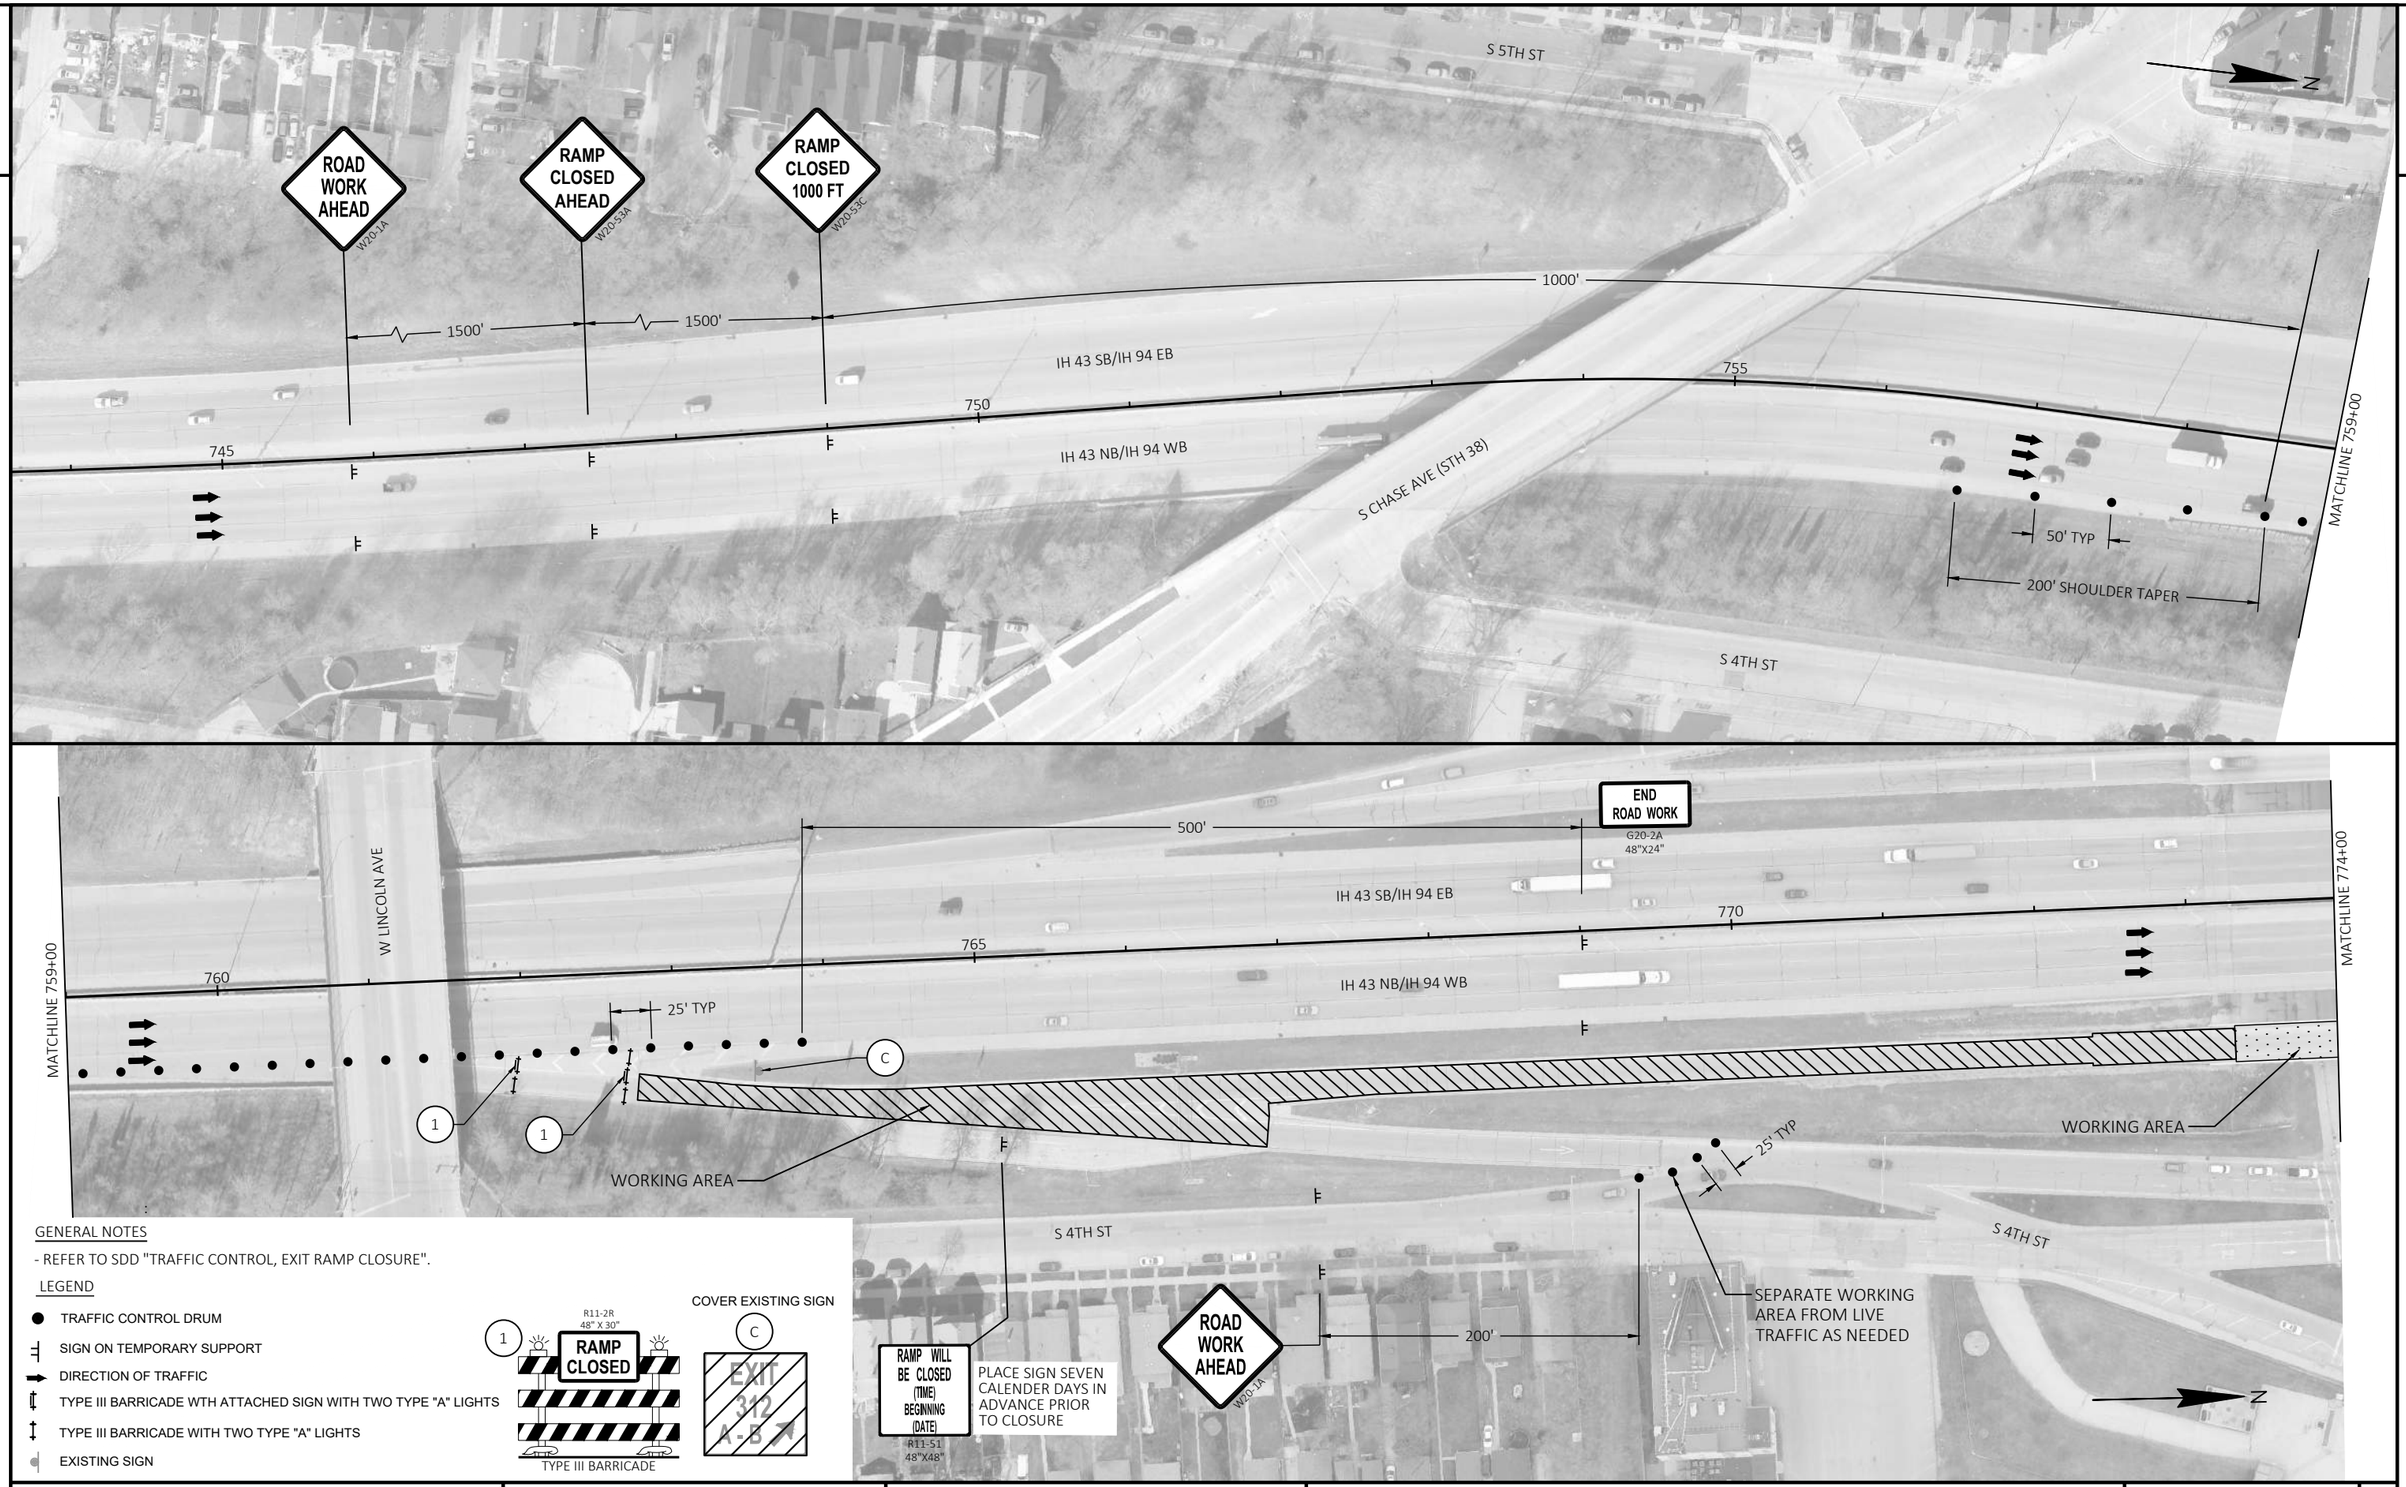

GENERAL NOTES

- REFER TO SDD "TRAFFIC CONTROL, EXIT RAMP CLOSURE".

LEGEND

- TRAFFIC CONTROL DRUM
- SIGN ON TEMPORARY SUPPORT
- DIRECTION OF TRAFFIC
- TYPE III BARRICADE WTH ATTACHED SIGN WITH TWO TYPE "A" LIGHTS
- TYPE III BARRICADE WITH TWO TYPE "A" LIGHTS
- EXISTING SIGN

PROJECT NO: 1228-09-73	HWY: IH 43	COUNTY: MILWAUKEE	TRAFFIC CONTROL - NB - STAGE 6A	SHEET E

2

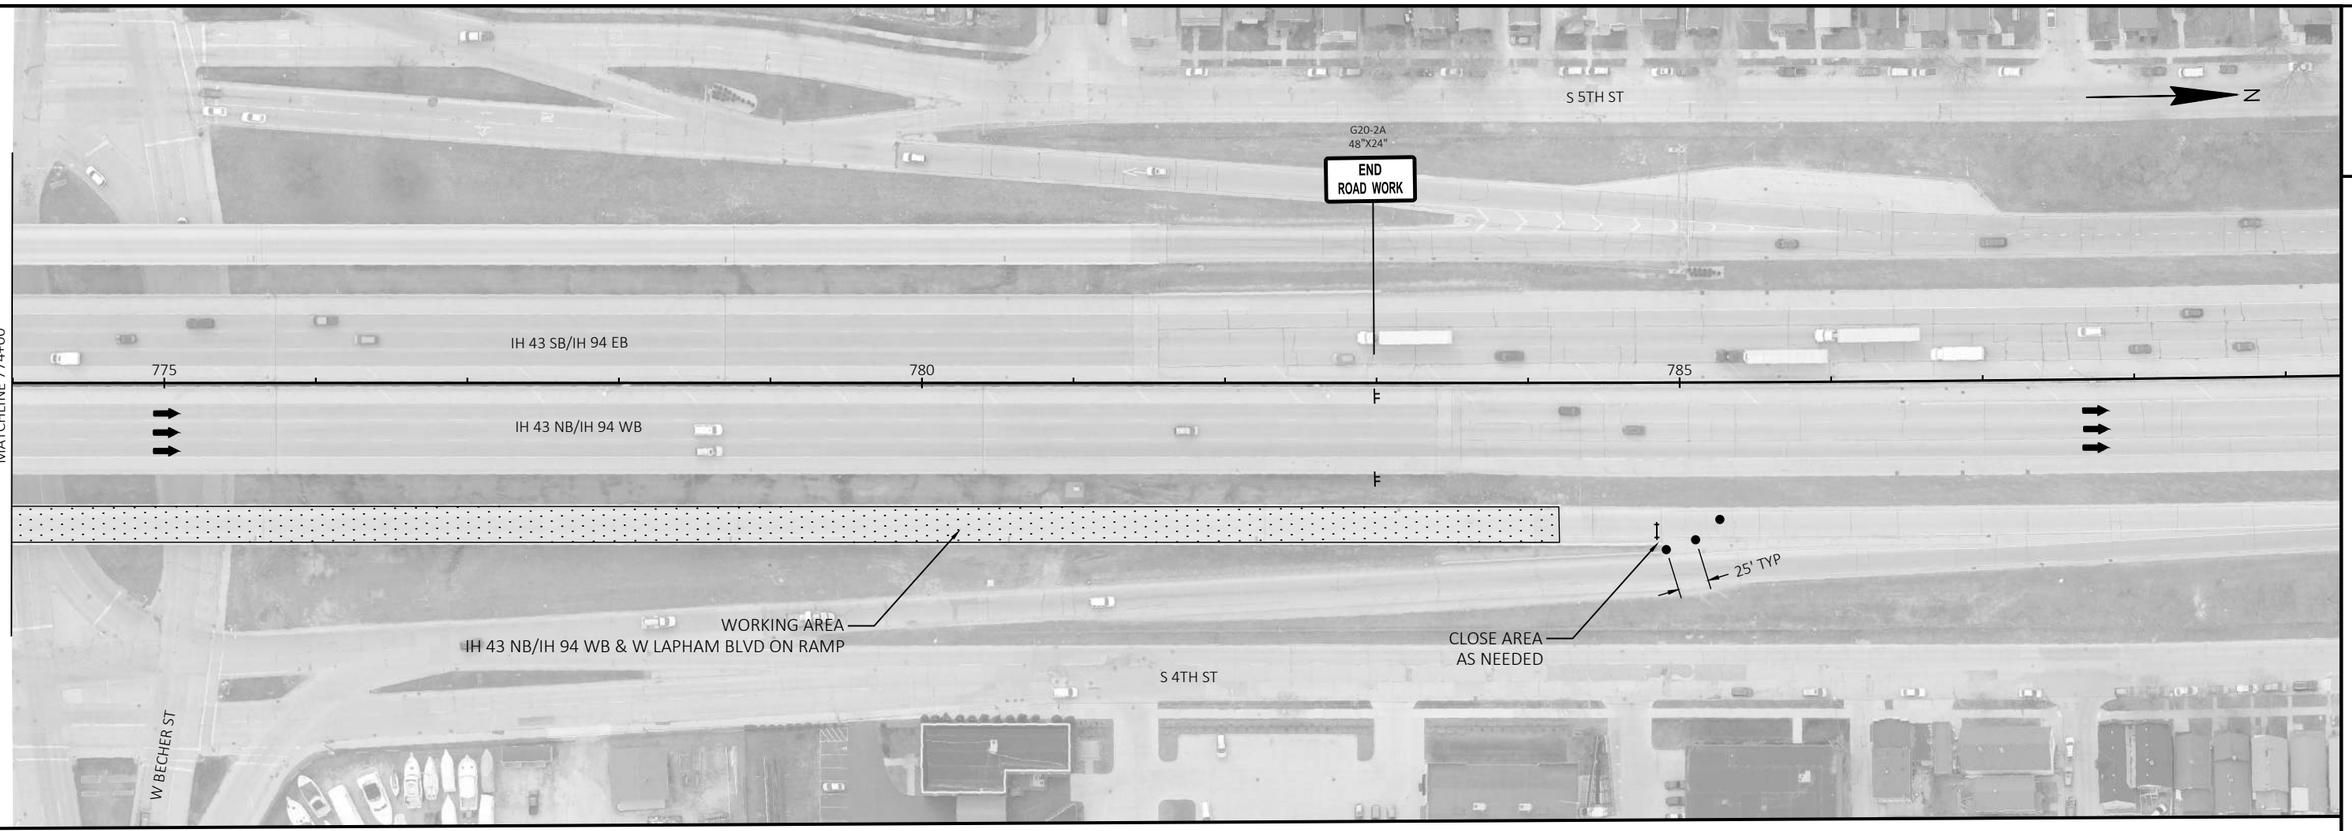

GENERAL NOTES

- REFER TO SDD "TRAFFIC CONTROL, EXIT RAMP CLOSURE".

LEGEND

- TRAFFIC CONTROL DRUM
- SIGN ON TEMPORARY SUPPORT
- DIRECTION OF TRAFFIC
- TYPE III BARRICADE WITH TWO TYPE "A" LIGHTS

PROJECT NO: 1228-09-73	HWY: IH 43	COUNTY: MILWAUKEE	TRAFFIC CONTROL - NB - STAGE 6A	SHEET	E

FILE NAME : N:\PDS\C3D\12280903\SHEETSPLAN\TRAFFIC CONTROL PLANS (DETAILED) - C3D\026001_S1H_NB_OUT.DWG
LAYOUT NAME - 2
PLOT DATE : 8/5/2021 10:32 AM
PLOT BY : SPAETH, MICHELE L
PLOT NAME :
PLOT SCALE : 1 IN:100 FT
WISDOT/CADDS SHEET 42

2

GENERAL NOTES

- REFER TO SDD "TRAFFIC CONTROL, EXIT RAMP CLOSURE".
- REFER TO SDD "TRAFFIC CONTROL, SINGLE LANE CLOSURE, DIVIDED NON-FREEWAY/EXPRESSWAY".

LEGEND

- TRAFFIC CONTROL DRUM
- TRAFFIC CONTROL DRUM WITH TYPE C STEADY LIGHT
- SIGN ON TEMPORARY SUPPORT
- DIRECTION OF TRAFFIC
- TYPE III BARRICADE WITH TWO TYPE "A" LIGHTS
- TYPE III BARRICADE WTH ATTACHED SIGN WITH TWO TYPE "A" LIGHTS
- ARROW BOARD

2 R11-2R 48" X 30" RAMP CLOSED — TYPE III BARRICADE

3 W01-6 48" X 24" — TYPE III BARRICADE

RAMP WORK AHEAD W20-1A (MOD.)

RAMP CLOSED AHEAD W20-53A — LAPHAM BLVD M1-94 VARIESX15" (MOD.)

RAMP CLOSED 1000 FT W20-53C — LAPHAM BLVD M1-94 VARIESX15" (MOD.)

S 5TH ST

N

1000'

1500'

1500'

755

750

745

IH 43 SB/IH 94 EB

IH 43 NB/IH 94 WB

MATCHLINE 756+00

S CHASE AVE (STH 38)

S 4TH ST

MATCHLINE 756+00

1000'

760

765

770

IH 43 SB/IH 94 EB

IH 43 NB/IH 94 WB

25' TYP

IH 43 NB/IH 94 WB OFF RAMP TO BE CLOSED

5 DRUMS AT 10' SPACING

WO12-1D 48"X48"

RAMP CLOSED AHEAD W20-53A NORTH MB3-1 or MK3-1 or MN3-1 24"X12"

W LINCOLN AVE

S 4TH ST

W HAYES AVE

RAMP CLOSED AHEAD W20-53A NORTH MB3-1 or MK3-1 or MN3-1 24"X12"

LEFT LANE CLOSED AHEAD W20-5GA — M4-10 (MOD.) 24"X12" RAMP

200'

200'

25' TYP

150' TAPER

WO4-2L

MATCHLINE 771+00

N

PROJECT NO: 1228-09-73	HWY: IH 43	COUNTY: MILWAUKEE	TRAFFIC CONTROL - NB - STAGE 6B	SHEET E

FILE NAME : N:\PDS\C3D\12280903\SHEETSPLAN\TRAFFIC CONTROL PLANS (DETAILED) - C3D\026001_S1K_NB_OUT.DWG
LAYOUT NAME - 1

PLOT DATE : 8/5/2021 10:32 AM PLOT BY : SPAETH, MICHELE L PLOT NAME : PLOT SCALE : 1 IN:100 FT

WISDOT/CADDS SHEET 42

GENERAL NOTES

- REFER TO CONSTRUCTION DETAIL "TRAFFIC CONTROL FOR ENTRANCE RAMP CLOSURE SHORT TERM ONLY".
- COVER ALL THE EXISTING SIGNS IN CONFLICT WITH TRAFFIC CONTROL AS APPROVED BY THE ENGINEER.

LEGEND

- TRAFFIC CONTROL DRUM
- EXISTING SIGN
- SIGN ON TEMPORARY SUPPORT
- DIRECTION OF TRAFFIC
- TYPE III BARRICADE WITH TWO TYPE "A" LIGHTS
- TYPE III BARRICADE WTH ATTACHED SIGN WITH TWO TYPE "A" LIGHTS

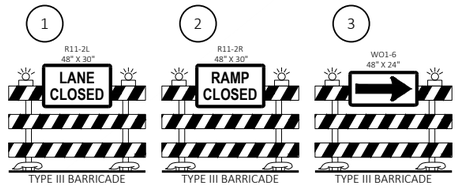

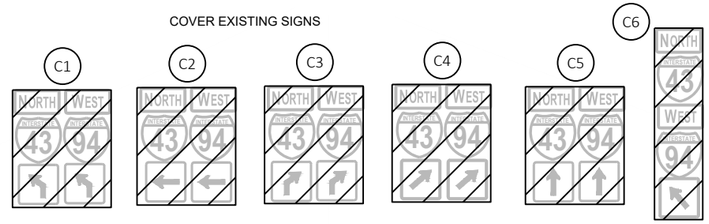

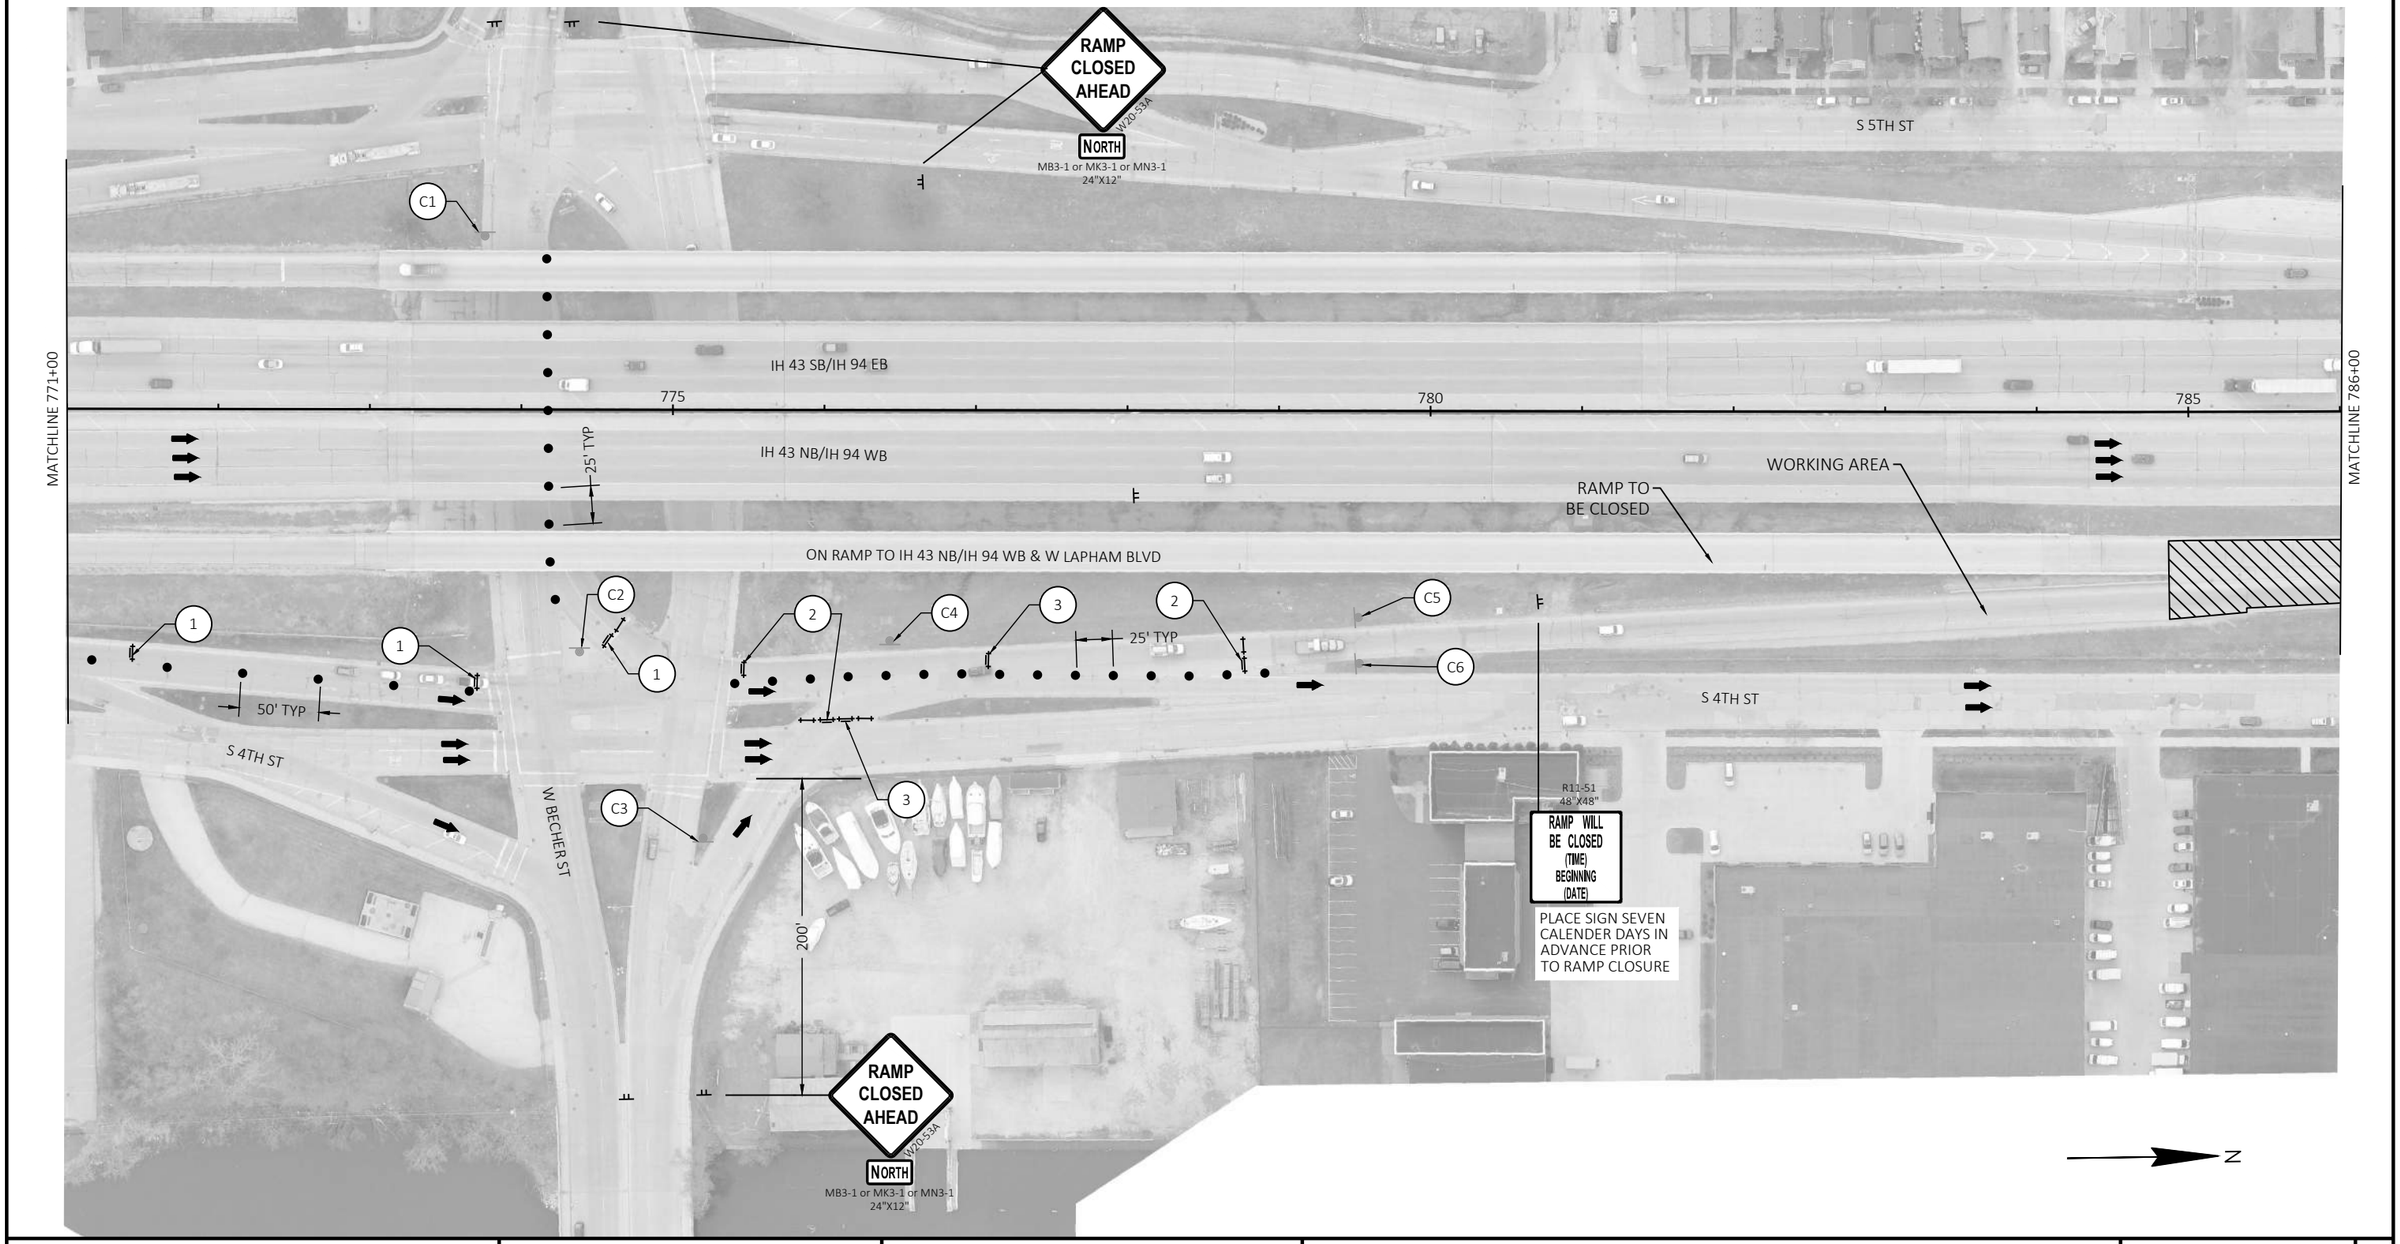

PROJECT NO: 1228-09-73	HWY: IH 43	COUNTY: MILWAUKEE	TRAFFIC CONTROL - NB - STAGE 6B	SHEET	E

FILE NAME : N:\PDS\C3D\12280903\SHEETSPLAN\TRAFFIC CONTROL PLANS (DETAILED) - C3D\026001_S1K_NB_OUT.DWG
LAYOUT NAME - 2
PLOT DATE : 8/5/2021 10:32 AM
PLOT BY : SPAETH, MICHELE L
PLOT NAME :
PLOT SCALE : 1 IN:100 FT

2

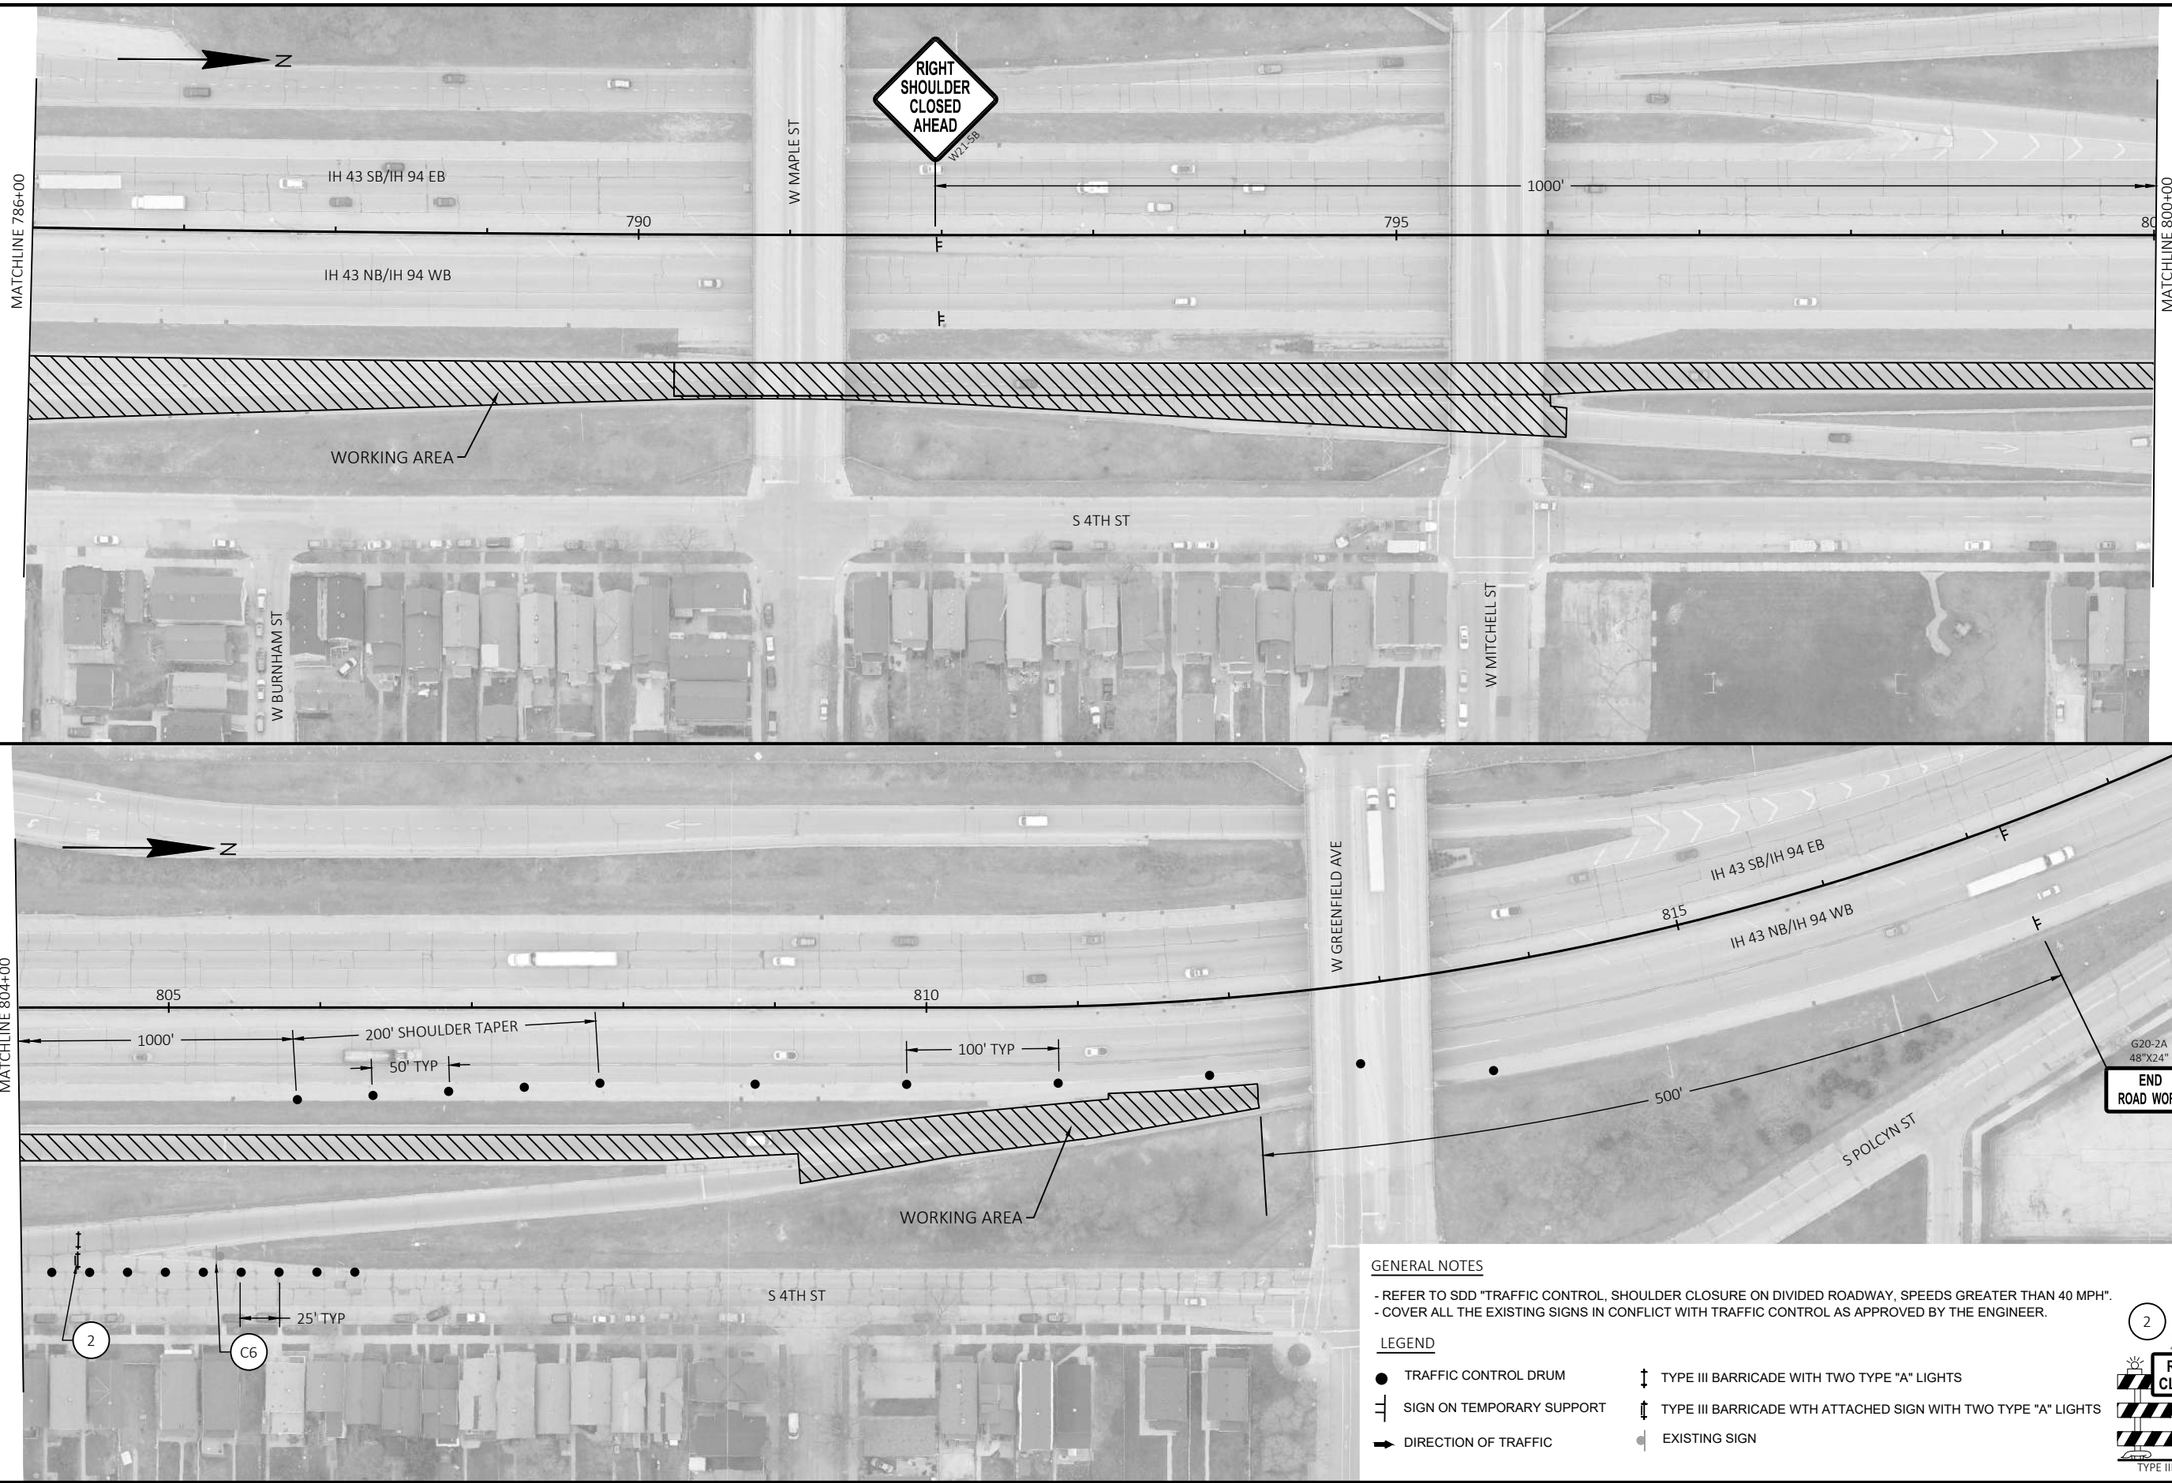

GENERAL NOTES

- REFER TO SDD "TRAFFIC CONTROL, SHOULDER CLOSURE ON DIVIDED ROADWAY, SPEEDS GREATER THAN 40 MPH".
- COVER ALL THE EXISTING SIGNS IN CONFLICT WITH TRAFFIC CONTROL AS APPROVED BY THE ENGINEER.

LEGEND

- TRAFFIC CONTROL DRUM
- SIGN ON TEMPORARY SUPPORT
- DIRECTION OF TRAFFIC
- TYPE III BARRICADE WITH TWO TYPE "A" LIGHTS
- TYPE III BARRICADE WTH ATTACHED SIGN WITH TWO TYPE "A" LIGHTS
- EXISTING SIGN

2

R11-2R
48" X 30"
RAMP CLOSED
TYPE III BARRICADE

C6

NORTH
INTERSTATE
43
WEST
INTERSTATE
94

PROJECT NO: 1228-09-73	HWY: IH 43	COUNTY: MILWAUKEE	TRAFFIC CONTROL - NB - STAGE 6B	SHEET	E

FILE NAME : N:\PDS\C3D\12280903\SHEETSPLAN\TRAFFIC CONTROL PLANS (DETAILED) - C3D\026001_S1K_NB_OUT.DWG
LAYOUT NAME - 3

PLOT DATE : 8/5/2021 10:33 AM PLOT BY : SPAETH, MICHELE L PLOT NAME : PLOT SCALE : 1 IN:100 FT

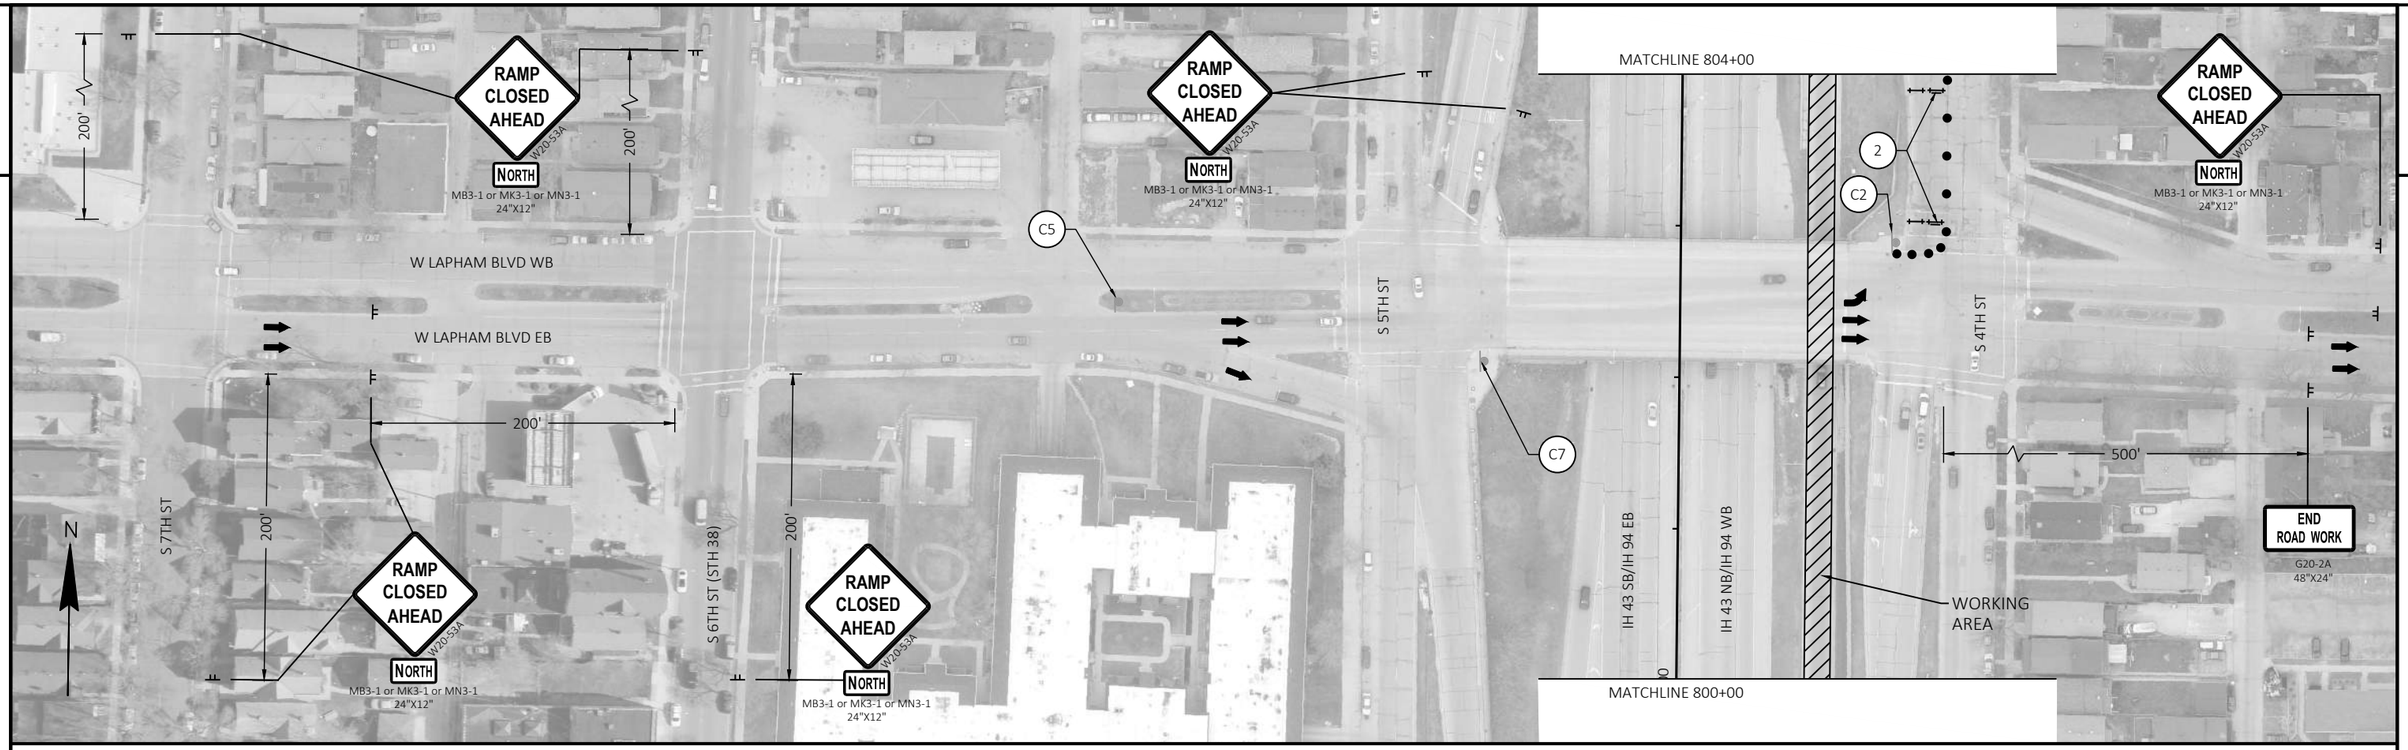

GENERAL NOTES

- REFER TO CONSTRUCTION DETAIL "TRAFFIC CONTROL FOR ENTRANCE RAMP CLOSURE SHORT TERM ONLY".
- COVER ALL THE EXISTING SIGNS IN CONFLICT WITH TRAFFIC CONTROL AS APPROVED BY THE ENGINEER.

LEGEND

- TRAFFIC CONTROL DRUM
- SIGN ON TEMPORARY SUPPORT
- DIRECTION OF TRAFFIC
- TYPE III BARRICADE WITH TWO TYPE "A" LIGHTS
- TYPE III BARRICADE WTH ATTACHED SIGN WITH TWO TYPE "A" LIGHTS
- EXISTING SIGN

COVER EXISTING SIGNS

PROJECT NO: 1228-09-73	HWY: IH 43	COUNTY: MILWAUKEE	TRAFFIC CONTROL - NB - STAGE 6B	SHEET	E

2

2

PROJECT NO: 1228-09-73	HWY: IH 43	COUNTY: MILWAUKEE	TRAFFIC CONTROL - SB - STAGE 1 & STAGE 4-A	SHEET	E

FILE NAME : N:\PDS\C3D\12280903\SHEETSPLAN\TRAFFIC CONTROL PLANS (DETAILED) - C3D\MOD_026101_S2A_SB_OUT.DWG
LAYOUT NAME - 5

PLOT DATE : 8/5/2021 10:33 AM PLOT BY : SPAETH, MICHELE L PLOT NAME : PLOT SCALE : 1 IN:100 FT

2

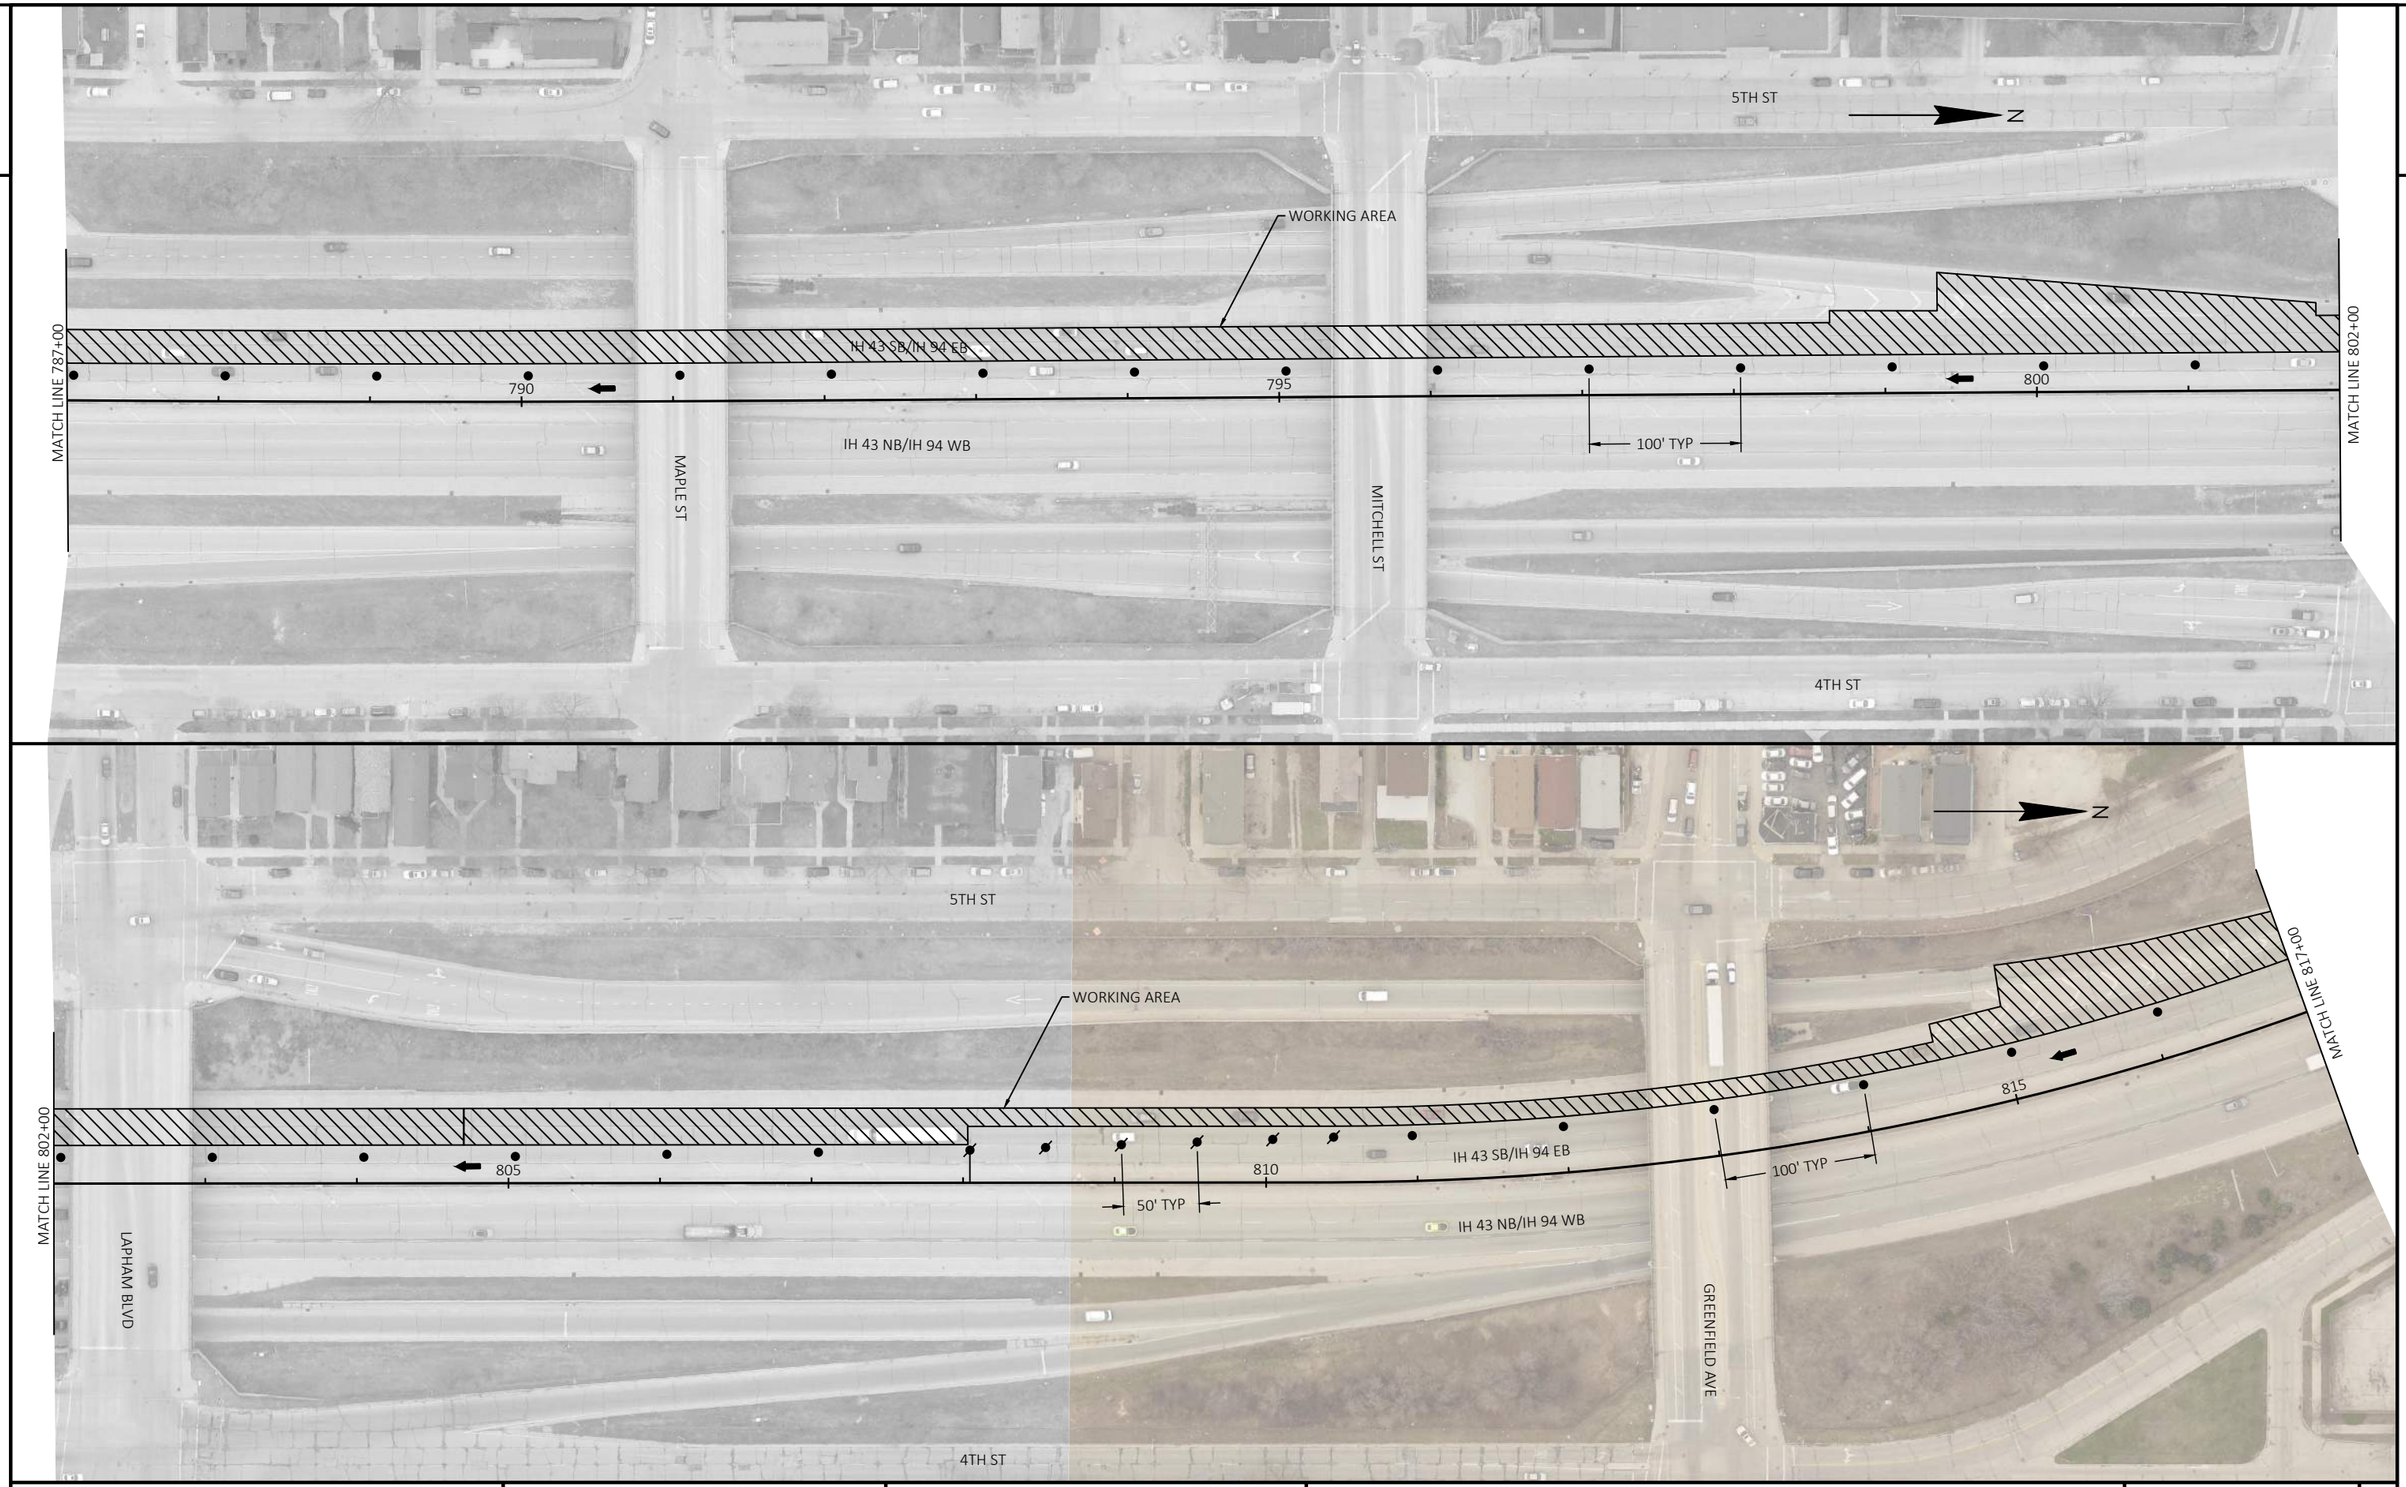

PROJECT NO: 1228-09-73	HWY: IH 43	COUNTY: MILWAUKEE	TRAFFIC CONTROL - SB - STAGE 1 & STAGE 4-A	SHEET	E

2

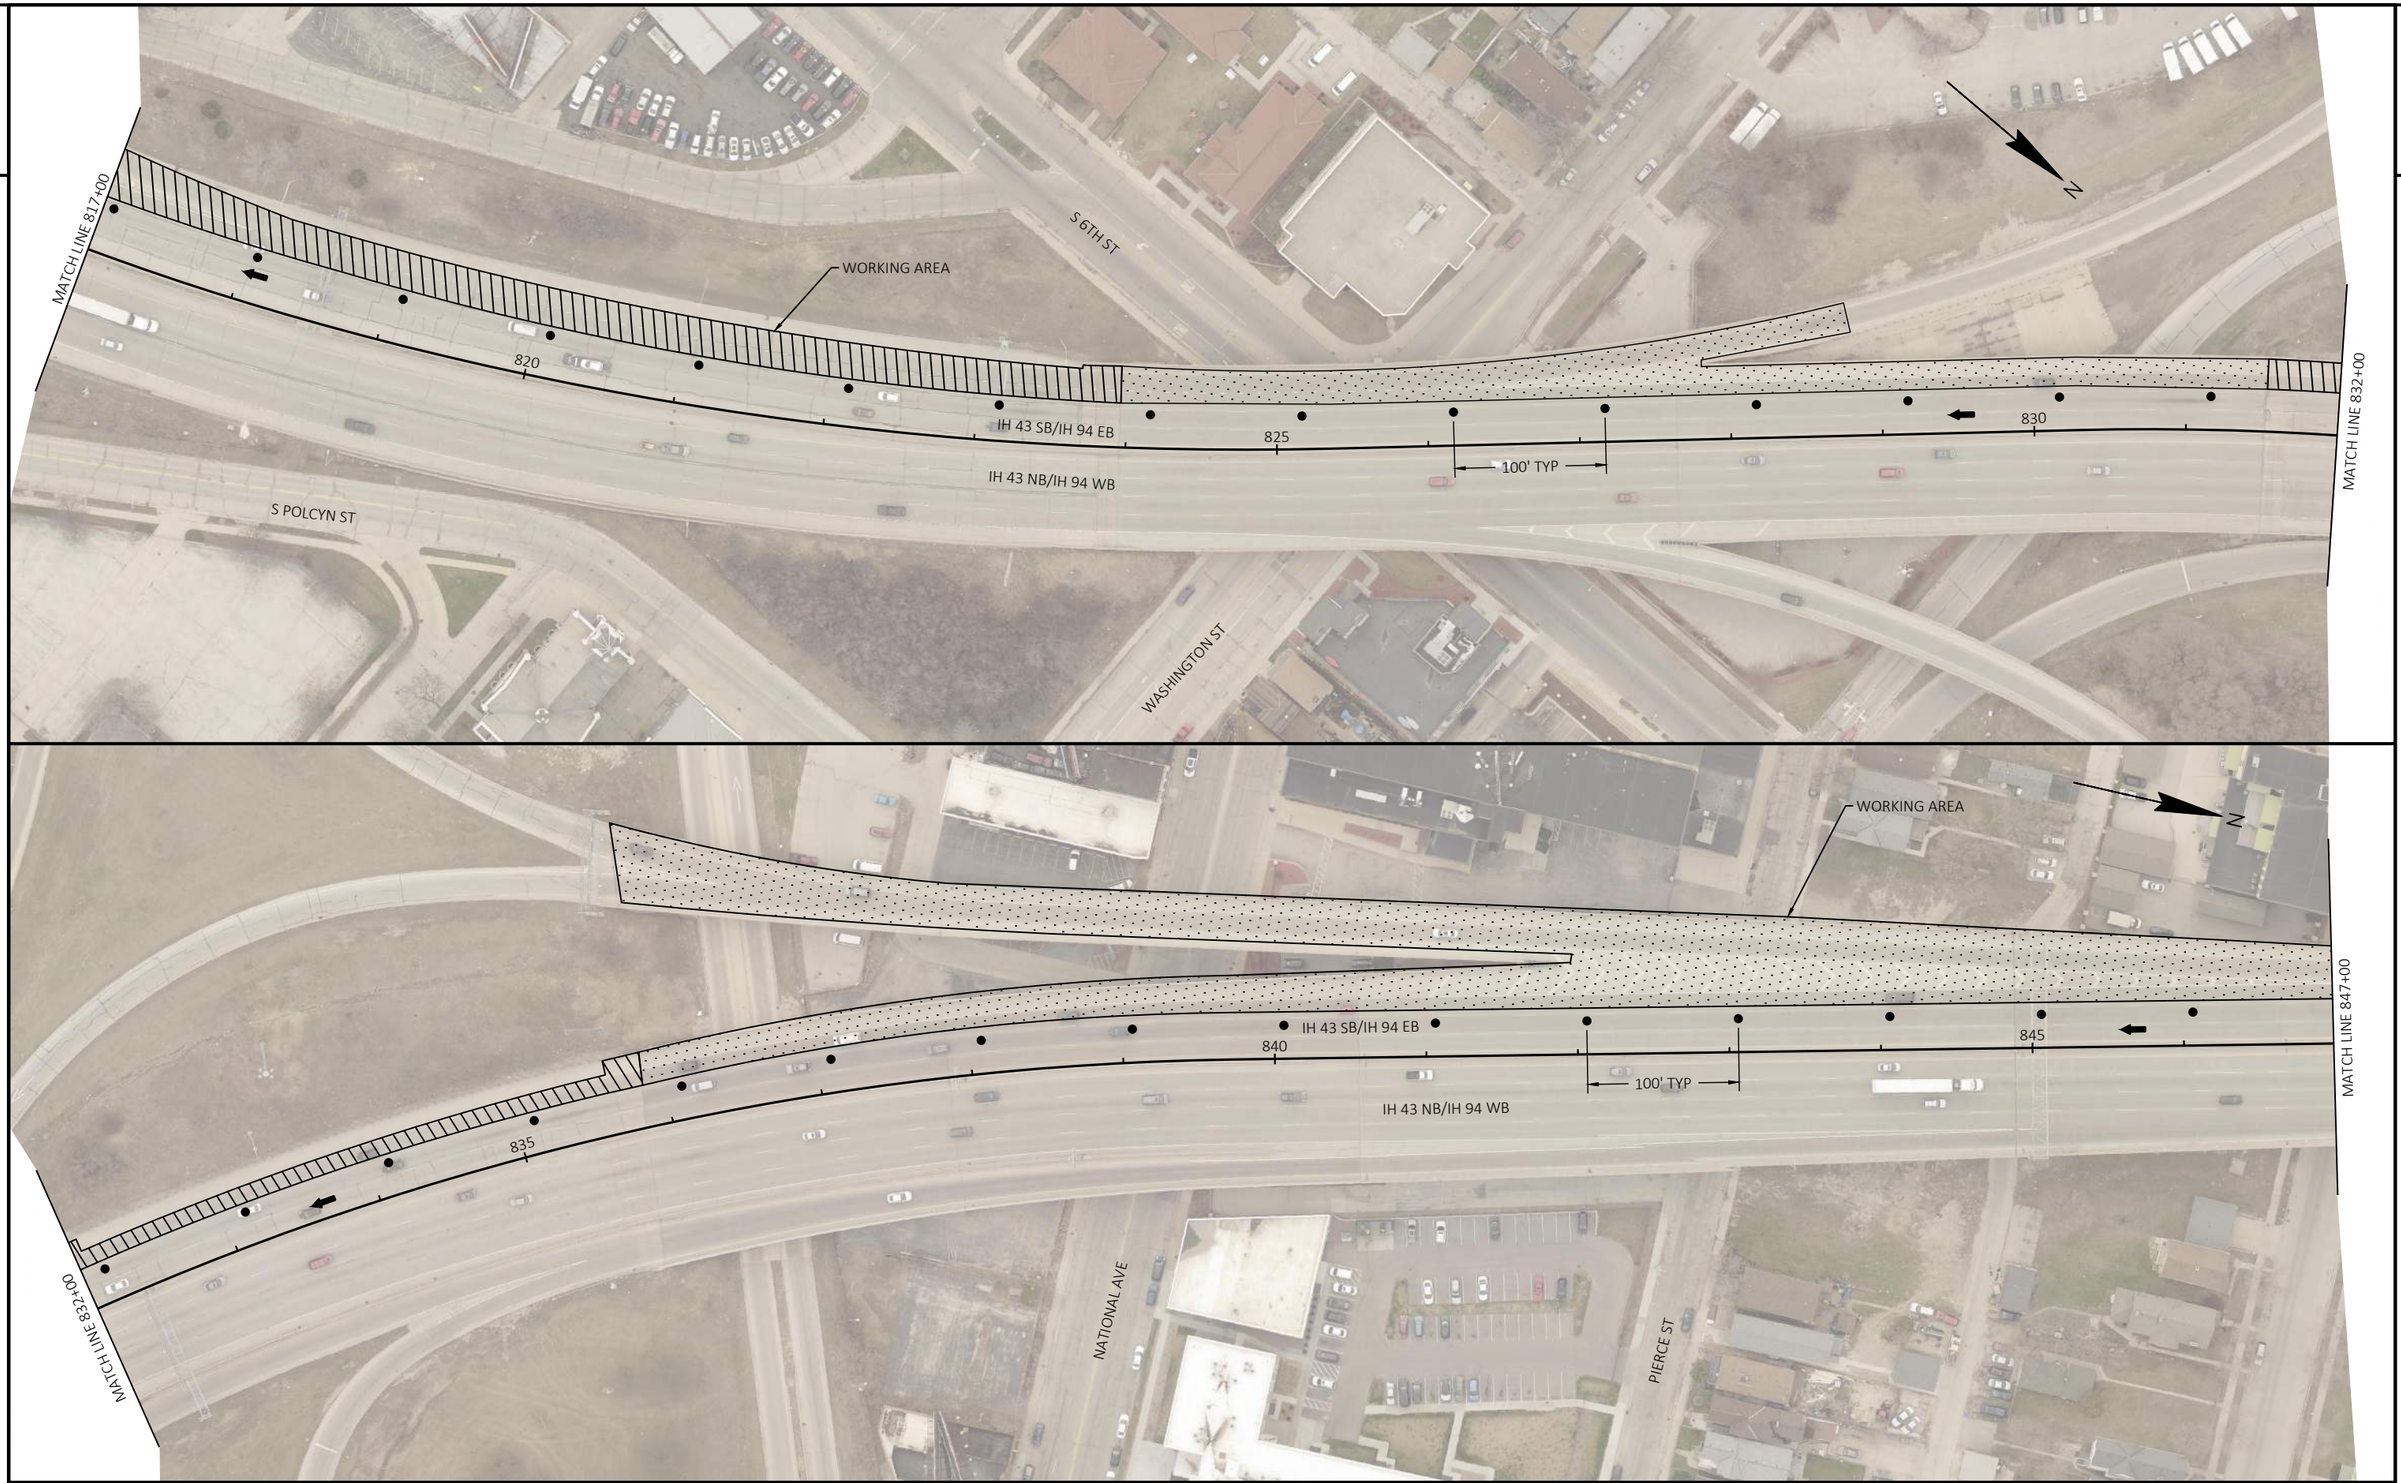

2

PROJECT NO: 1228-09-73	HWY: IH 43	COUNTY: MILWAUKEE	TRAFFIC CONTROL - SB - STAGE 1 & STAGE 4-A	SHEET	E

FILE NAME : N:\PDS\C3D\12280903\SHEETSPLAN\TRAFFIC CONTROL PLANS (DETAILED) - C3D\MOD_026101_S2A_SB_OUT.DWG
LAYOUT NAME - 3

PLOT DATE : 8/5/2021 10:33 AM PLOT BY : SPAETH, MICHELE L PLOT NAME : PLOT SCALE : 1 IN:100 FT

2

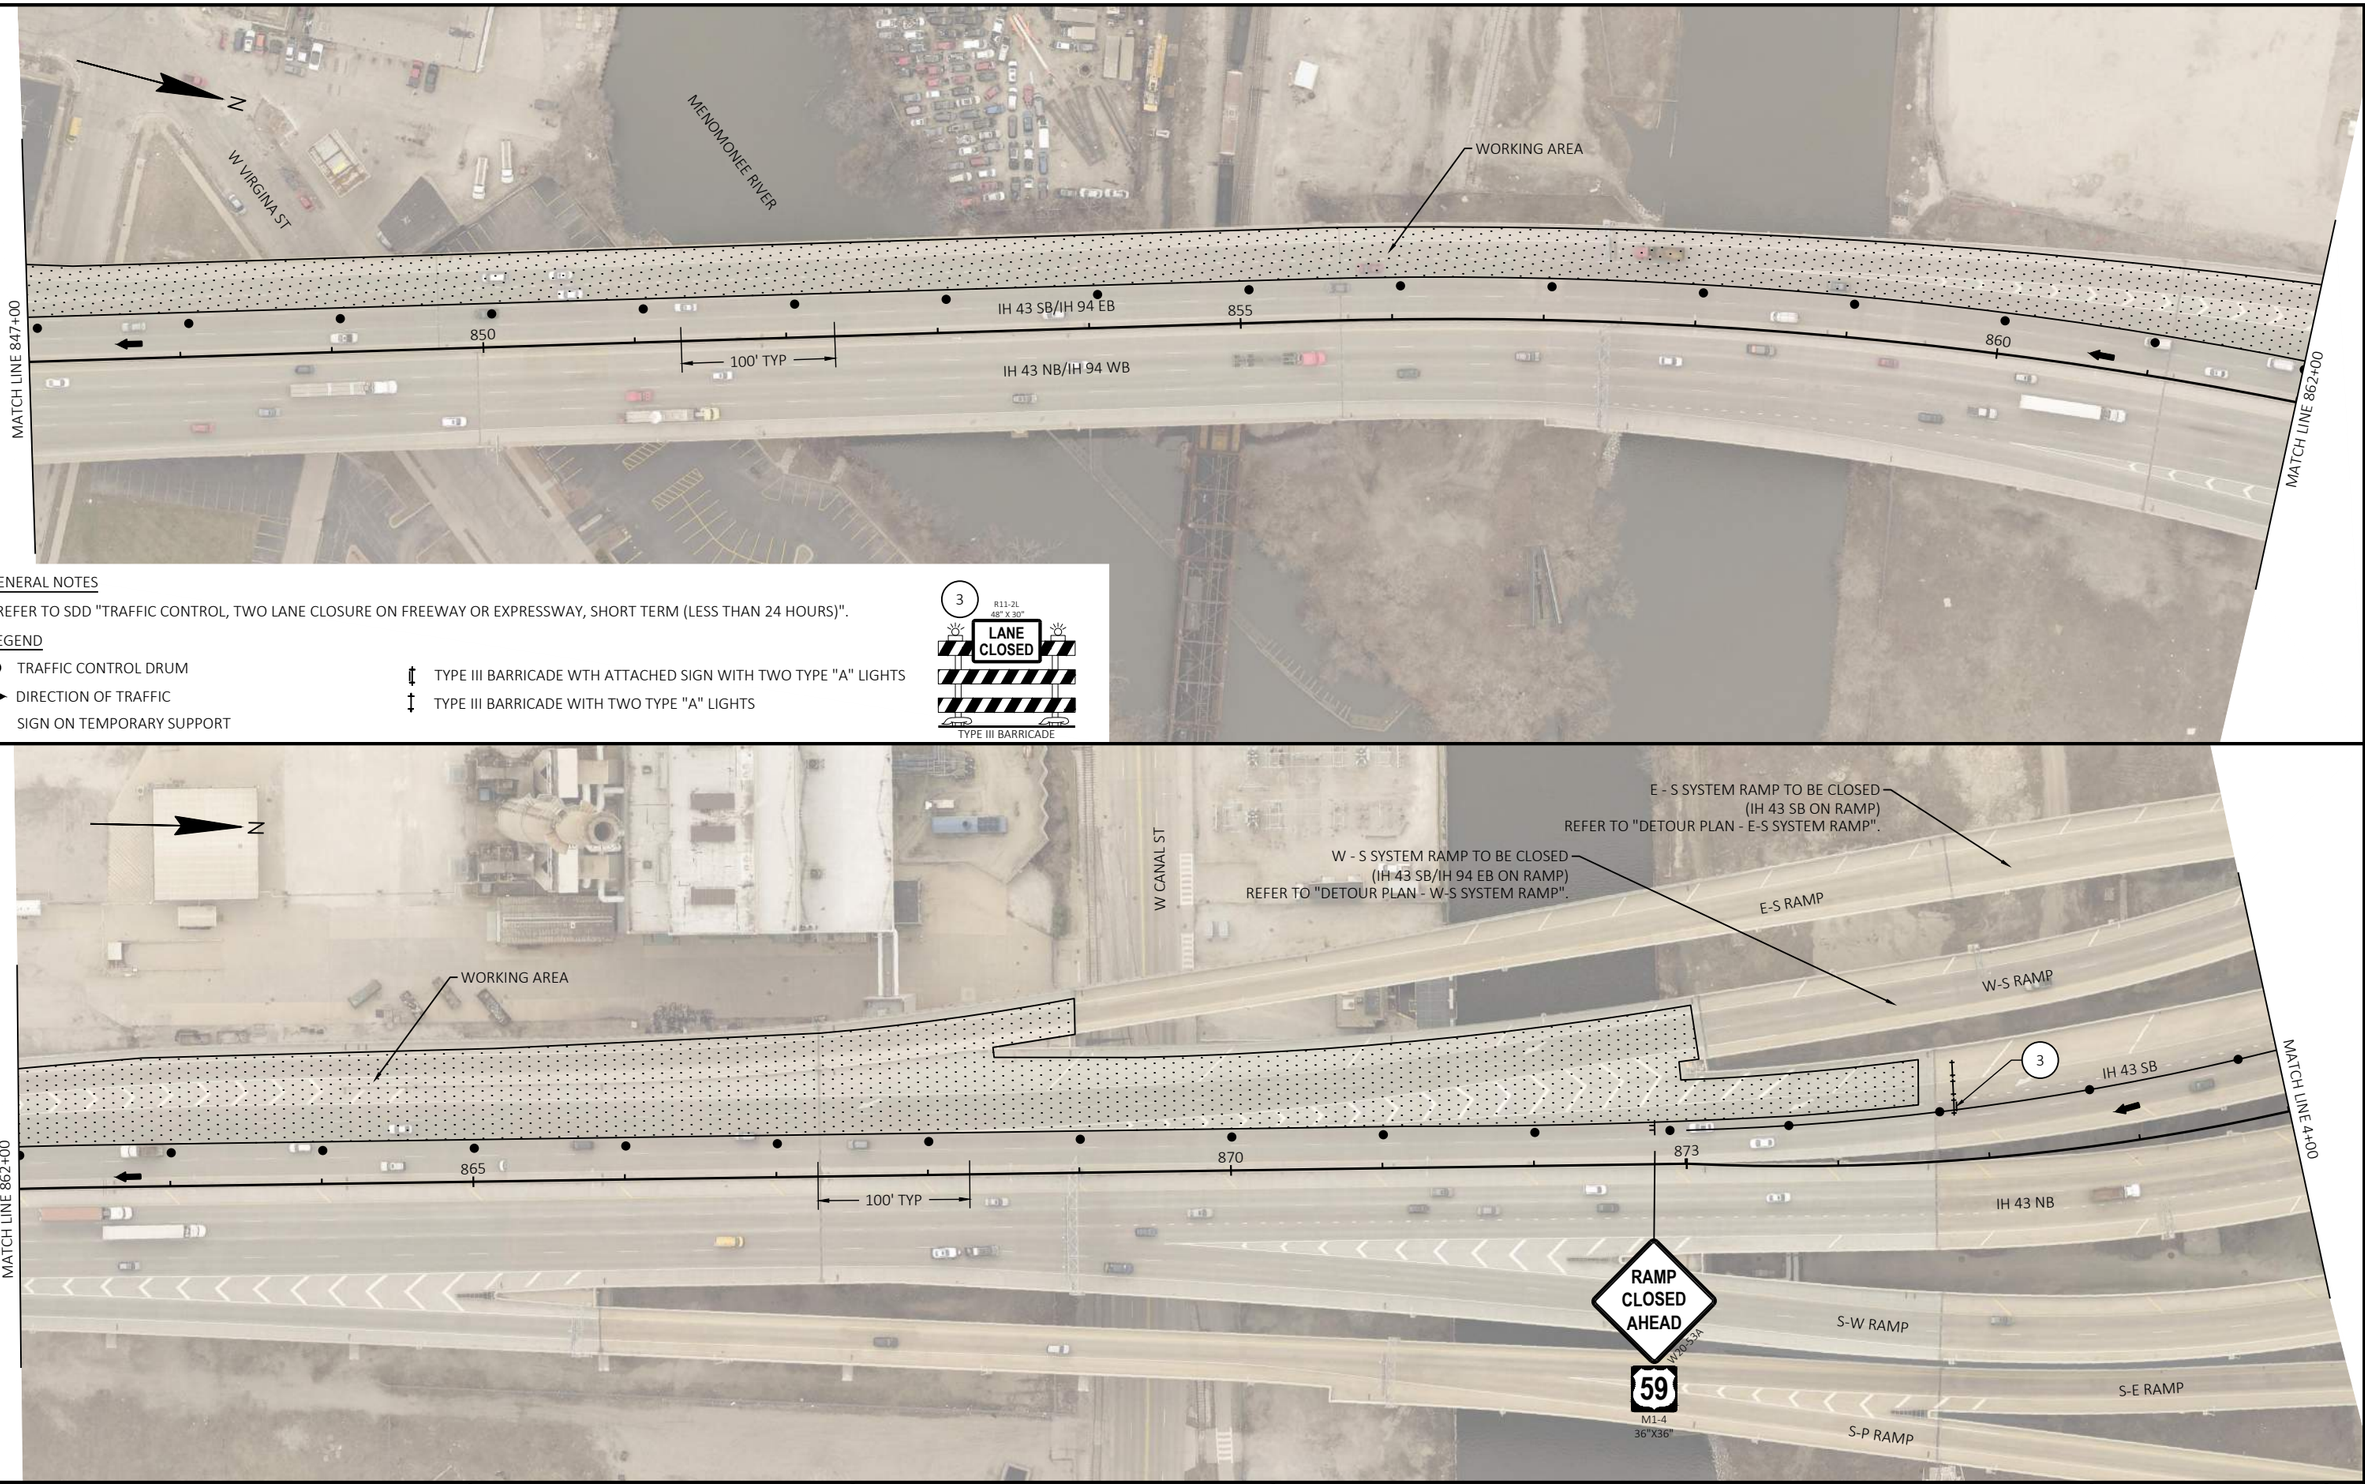

GENERAL NOTES

- REFER TO SDD "TRAFFIC CONTROL, TWO LANE CLOSURE ON FREEWAY OR EXPRESSWAY, SHORT TERM (LESS THAN 24 HOURS)".

LEGEND

- TRAFFIC CONTROL DRUM
- DIRECTION OF TRAFFIC
- SIGN ON TEMPORARY SUPPORT
- TYPE III BARRICADE WTH ATTACHED SIGN WITH TWO TYPE "A" LIGHTS
- TYPE III BARRICADE WITH TWO TYPE "A" LIGHTS

PROJECT NO: 1228-09-73	HWY: IH 43	COUNTY: MILWAUKEE	TRAFFIC CONTROL - SB - STAGE 1 & STAGE 4-A	SHEET E

FILE NAME : N:\PDS\C3D\12280903\SHEETSPLAN\TRAFFIC CONTROL PLANS (DETAILED) - C3D\MOD_026101_S2A_SB_OUT.DWG
LAYOUT NAME - 2
PLOT DATE : 8/5/2021 10:34 AM PLOT BY : SPAETH, MICHELE L PLOT NAME : PLOT SCALE : 1 IN:100 FT
WISDOT/CADDS SHEET 42

2

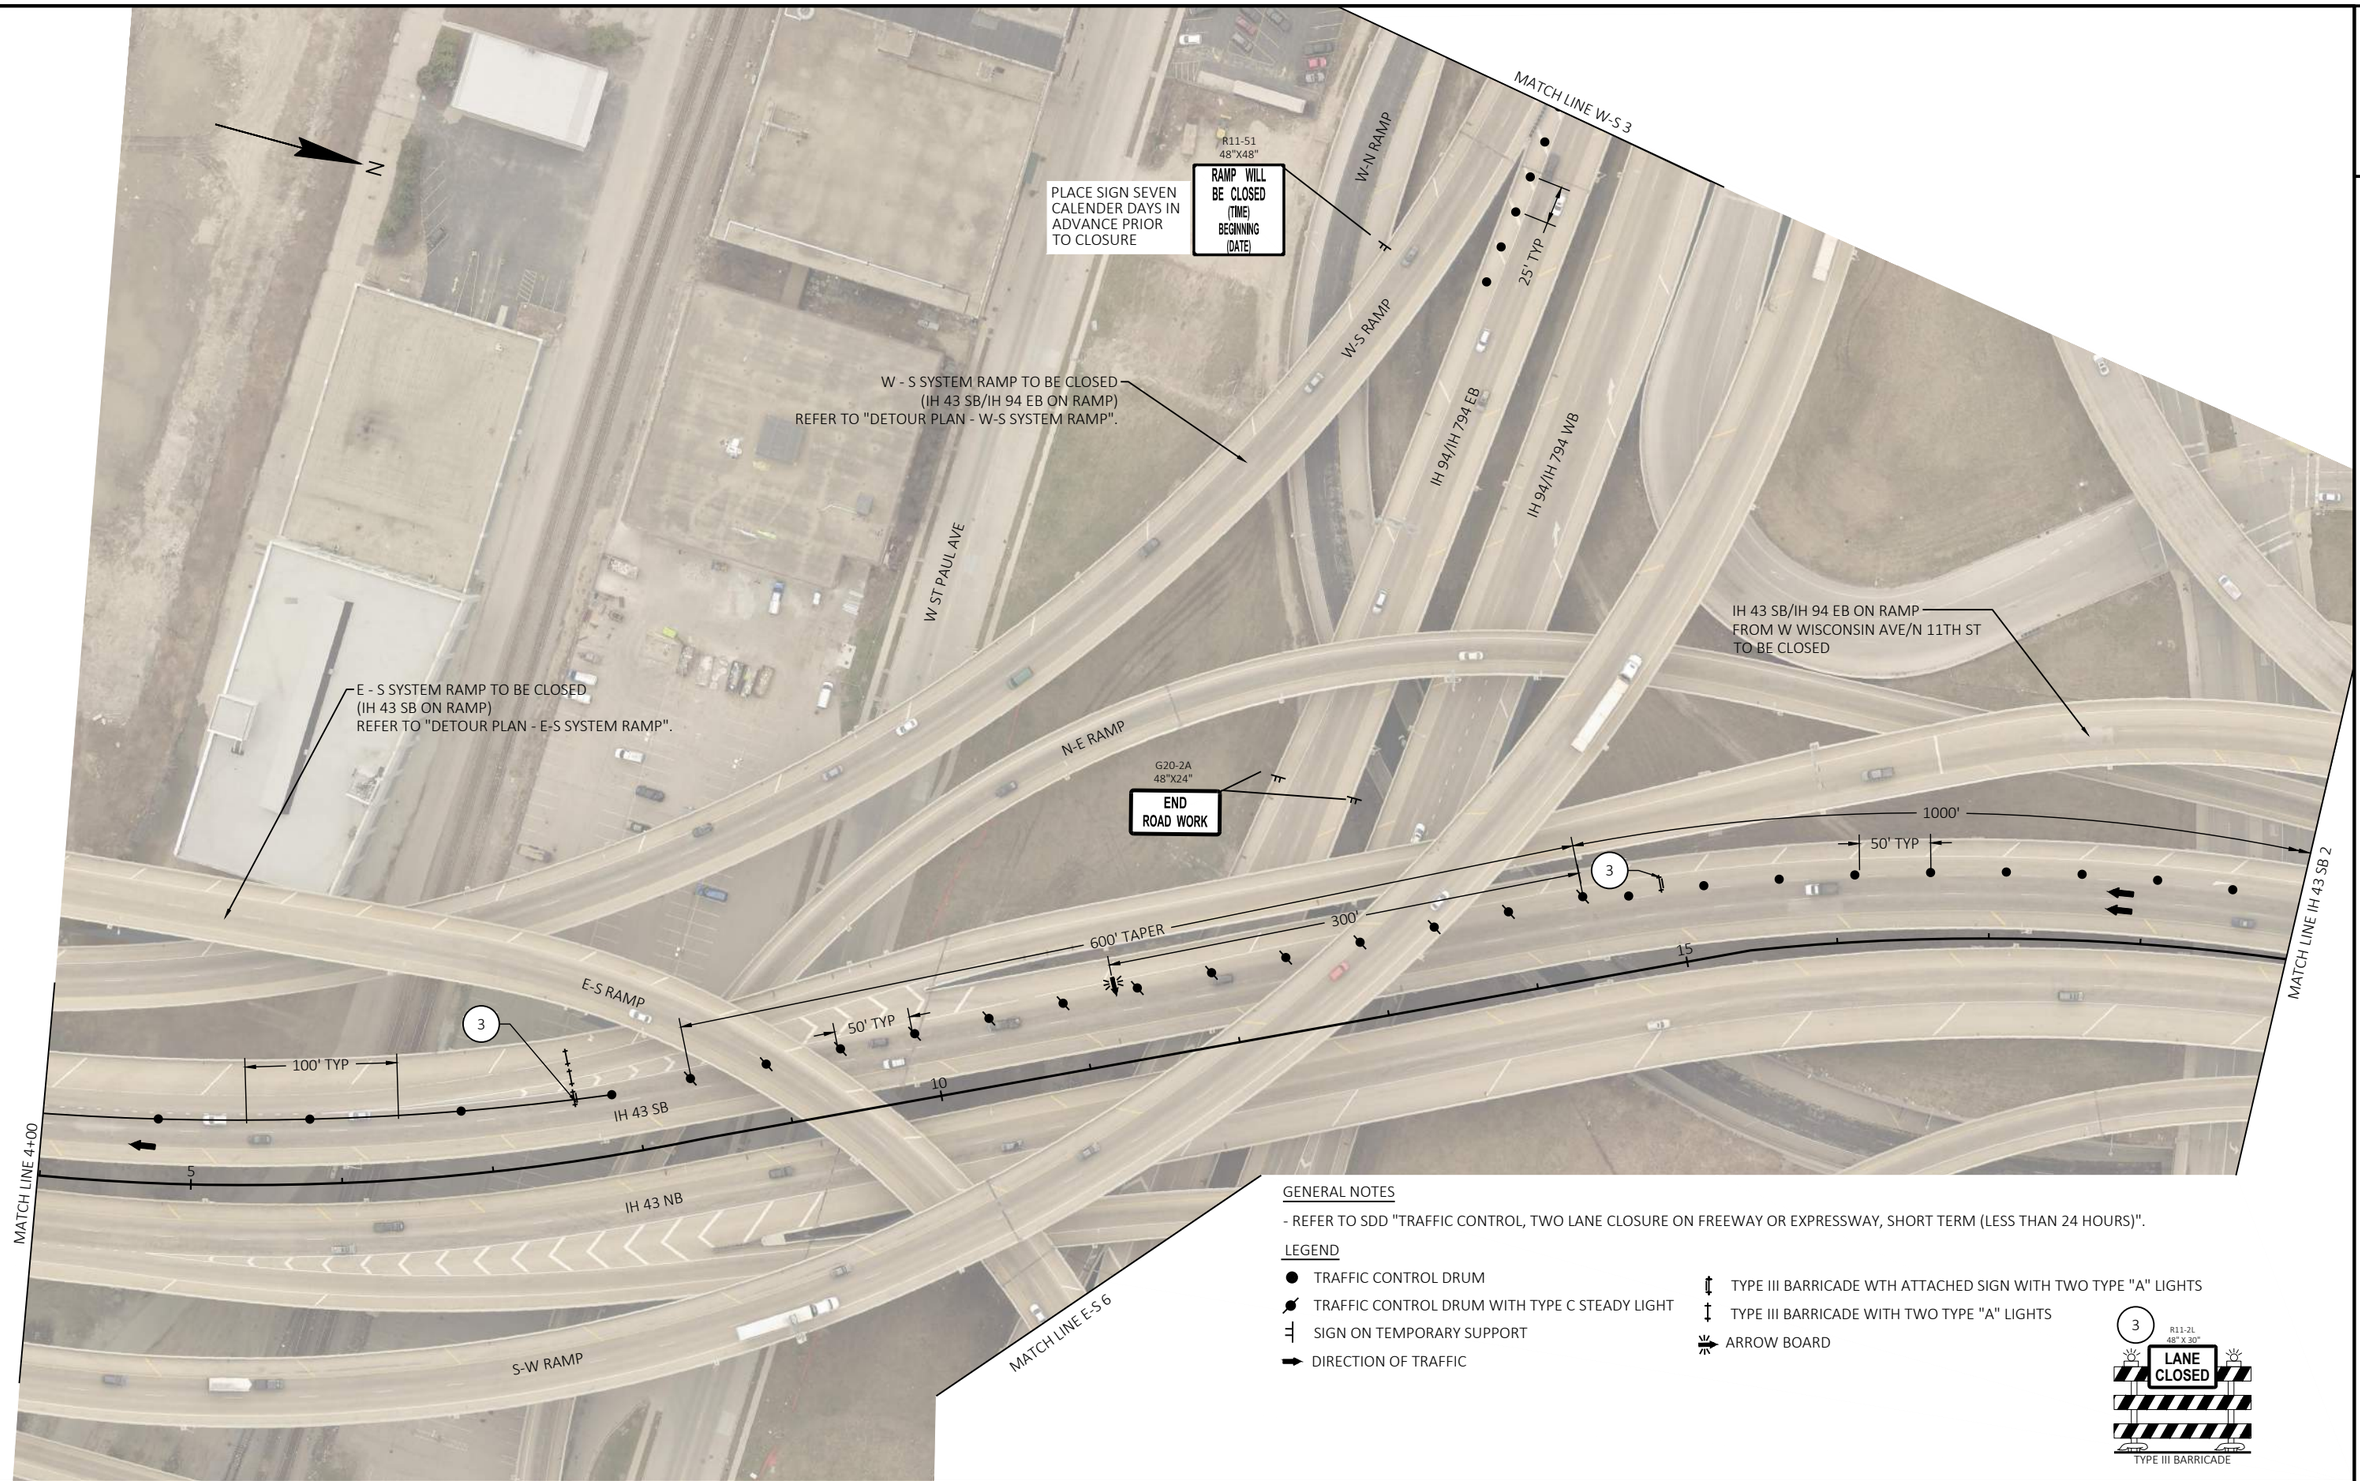

GENERAL NOTES

- REFER TO SDD "TRAFFIC CONTROL, TWO LANE CLOSURE ON FREEWAY OR EXPRESSWAY, SHORT TERM (LESS THAN 24 HOURS)".

LEGEND

- TRAFFIC CONTROL DRUM
- TRAFFIC CONTROL DRUM WITH TYPE C STEADY LIGHT
- SIGN ON TEMPORARY SUPPORT
- DIRECTION OF TRAFFIC
- TYPE III BARRICADE WTH ATTACHED SIGN WITH TWO TYPE "A" LIGHTS
- TYPE III BARRICADE WITH TWO TYPE "A" LIGHTS
- ARROW BOARD

3 R11-2L 48" X 30" LANE CLOSED
TYPE III BARRICADE

PROJECT NO: 1228-09-73	HWY: IH 43	COUNTY: MILWAUKEE	TRAFFIC CONTROL - SB - STAGE 1 & STAGE 4-A	SHEET	E

FILE NAME : N:\PDS\C3D\12280903\SHEETSPLAN\TRAFFIC CONTROL PLANS (DETAILED) - C3D\MOD_026101_S2A_SB_OUT.DWG
LAYOUT NAME - 1
PLOT DATE : 8/5/2021 10:34 AM
PLOT BY : SPAETH, MICHELE L
PLOT NAME :
PLOT SCALE : 1 IN:100 FT
WISDOT/CADDS SHEET 42

2

GENERAL NOTES

- REFER TO CONSTRUCTION DETAIL "TRAFFIC CONTROL FOR ENTRANCE RAMP CLOSURE SHORT TERM ONLY".
- COVER ALL EXISTING SINGS THAT IN CONFLICT WITH THE TRAFFIC CONTROL AS APPROVED BY THE ENGINEER.

LEGEND

- TRAFFIC CONTROL DRUM
- TRAFFIC CONTROL DRUM WITH TYPE C STEADY LIGHT
- SIGN ON TEMPORARY SUPPORT
- EXISTING SIGN
- TYPE III BARRICADE WTH ATTACHED SIGN WITH TWO TYPE "A" LIGHTS
- TYPE III BARRICADE WITH TWO TYPE "A" LIGHTS
- DIRECTION OF TRAFFIC
- ARROW BOARD

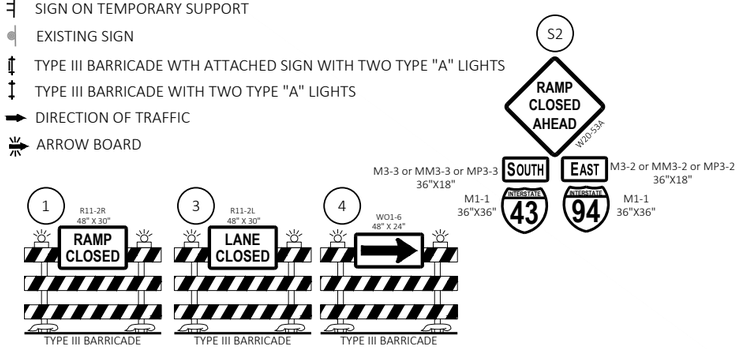

PLACE SIGN SEVEN CALENDER DAYS IN ADVANCE PRIOR TO CLOSURE

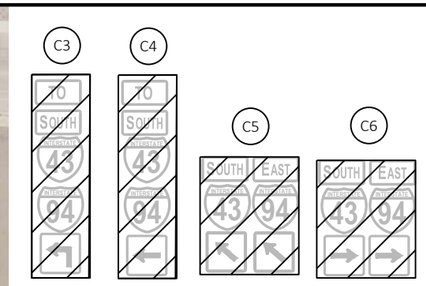

COVER EXISTING SIGNS

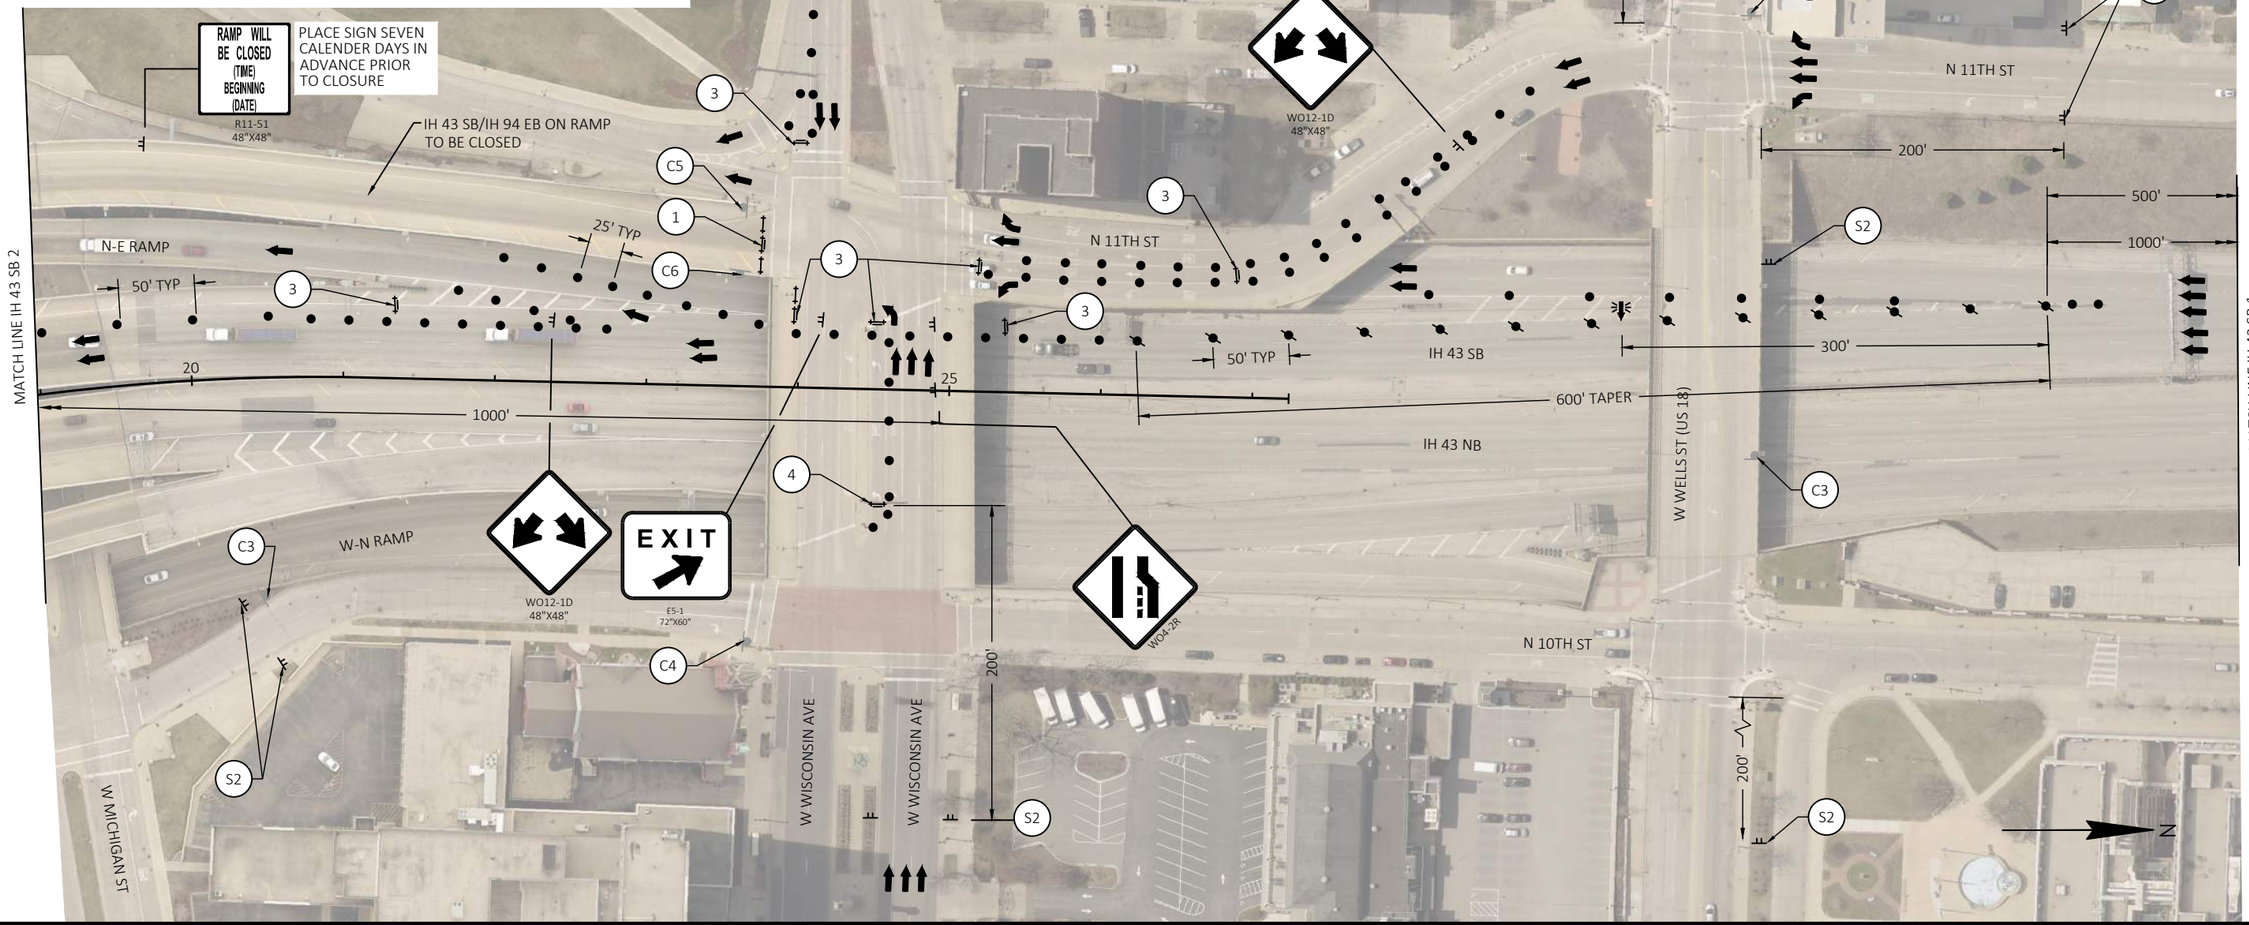

PROJECT NO: 1228-09-73	HWY: IH 43	COUNTY: MILWAUKEE	TRAFFIC CONTROL - SB - STAGE 1 & STAGE 4-A	SHEET	E

FILE NAME : N:\PDS\C3D\12280903\SHEETSPLAN\TRAFFIC CONTROL PLANS (DETAILED) - C3D\MOD_026101_S2A_SB_OUT.DWG
LAYOUT NAME - IH 43 SB 2

PLOT DATE : 8/5/2021 10:34 AM PLOT BY : SPAETH, MICHELE L PLOT NAME : PLOT SCALE : 1 IN:100 FT

WISDOT/CADDS SHEET 42

2

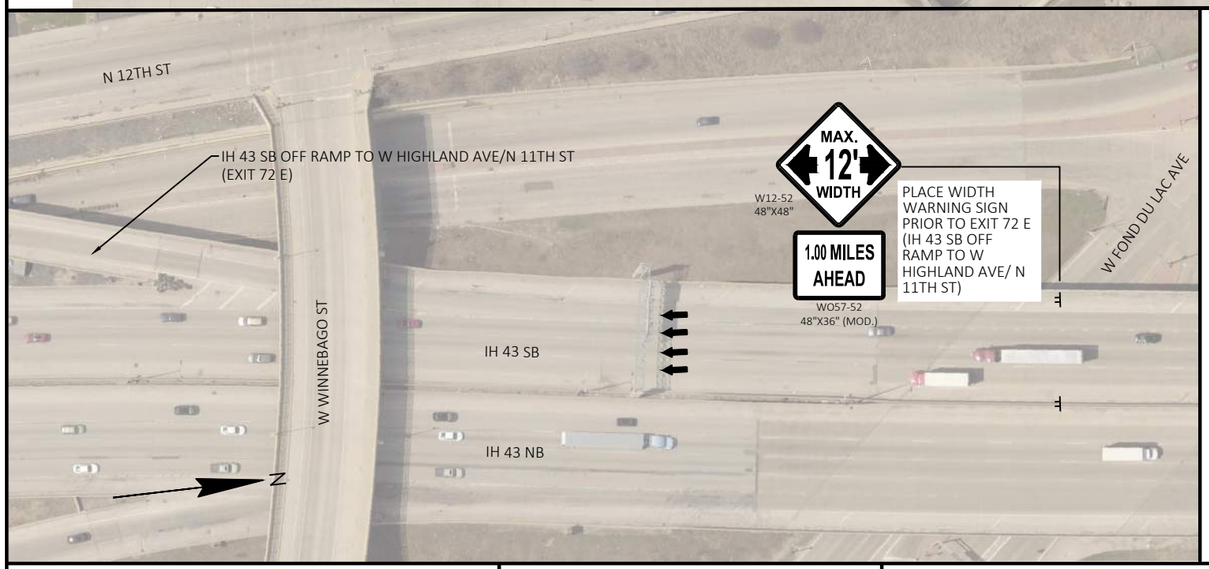

GENERAL NOTES

- REFER TO SDD "TRAFFIC CONTROL, TWO LANE CLOSURE ON FREEWAY OR EXPRESSWAY, SHORT TERM (LESS THAN 24 HOURS)".

LEGEND

SIGN ON TEMPORARY SUPPORT

DIRECTION OF TRAFFIC

PROJECT NO: 1228-09-73	HWY: IH 43	COUNTY: MILWAUKEE	TRAFFIC CONTROL - SB - STAGE 1 & STAGE 4-A	SHEET	E

FILE NAME : N:\PDS\C3D\12280903\SHEETSPLAN\TRAFFIC CONTROL PLANS (DETAILED) - C3D\MOD_026101_S2A_SB_OUT.DWG
LAYOUT NAME - IH 43 SB 1
PLOT DATE : 8/5/2021 10:34 AM
PLOT BY : SPAETH, MICHELE L
PLOT NAME :
PLOT SCALE : 1 IN:100 FT
WISDOT/CADDS SHEET 42

2

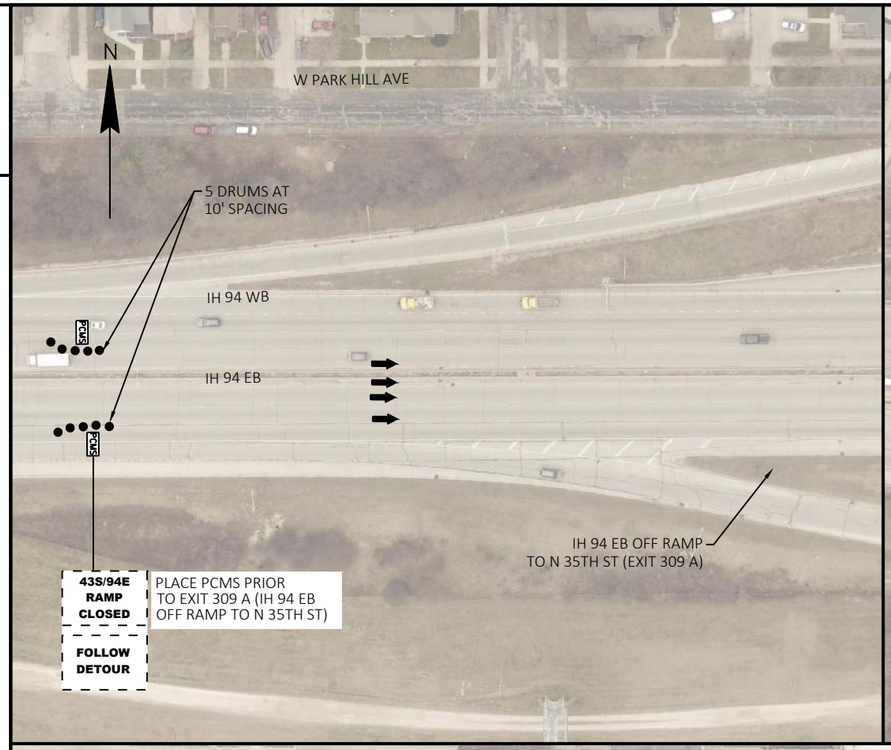

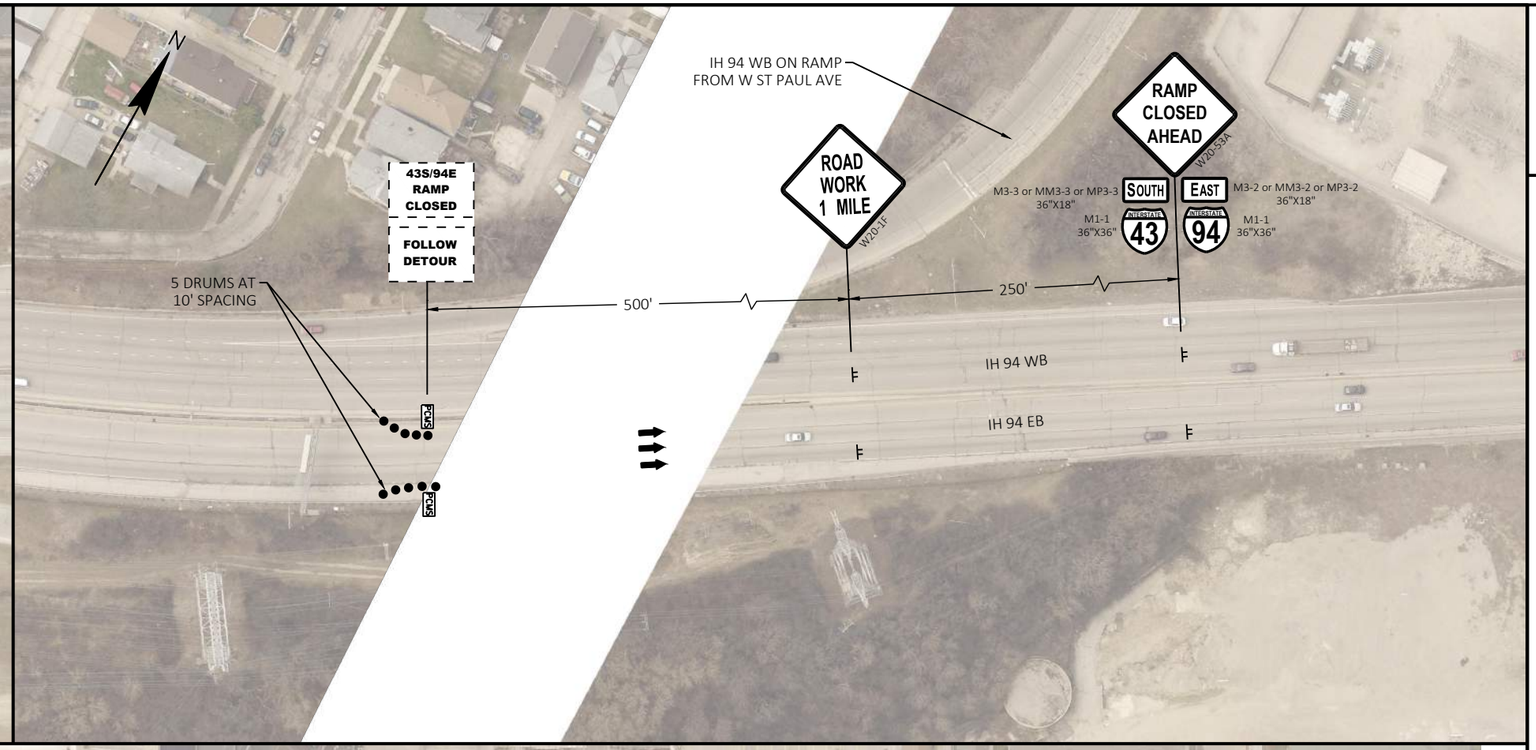

GENERAL NOTES

- REFER TO CONSTRUCTION DETAIL "TYPICAL SYSTEM RAMP CLOSURE".

LEGEND

- TRAFFIC CONTROL DRUM
- SIGN ON TEMPORARY SUPPORT
- DIRECTION OF TRAFFIC
- PCMS PORTABLE CHANGEABLE MESSAGE SIGN

PROJECT NO: 1228-09-73	HWY: IH 43	COUNTY: MILWAUKEE	TRAFFIC CONTROL - SB - STAGE 1 & STAGE 4-A - (W-S SYSTEM RAMP CLOSURE)	SHEET E

FILE NAME : N:\PDS\C3D\12280903\SHEETSPLAN\TRAFFIC CONTROL PLANS (DETAILED) - C3D\MOD_026101_S2A_SB_OUT.DWG
LAYOUT NAME - WS 1

PLOT DATE : 8/5/2021 10:35 AM PLOT BY : SPAETH, MICHELE L PLOT NAME : PLOT SCALE : 1 IN:100 FT

2

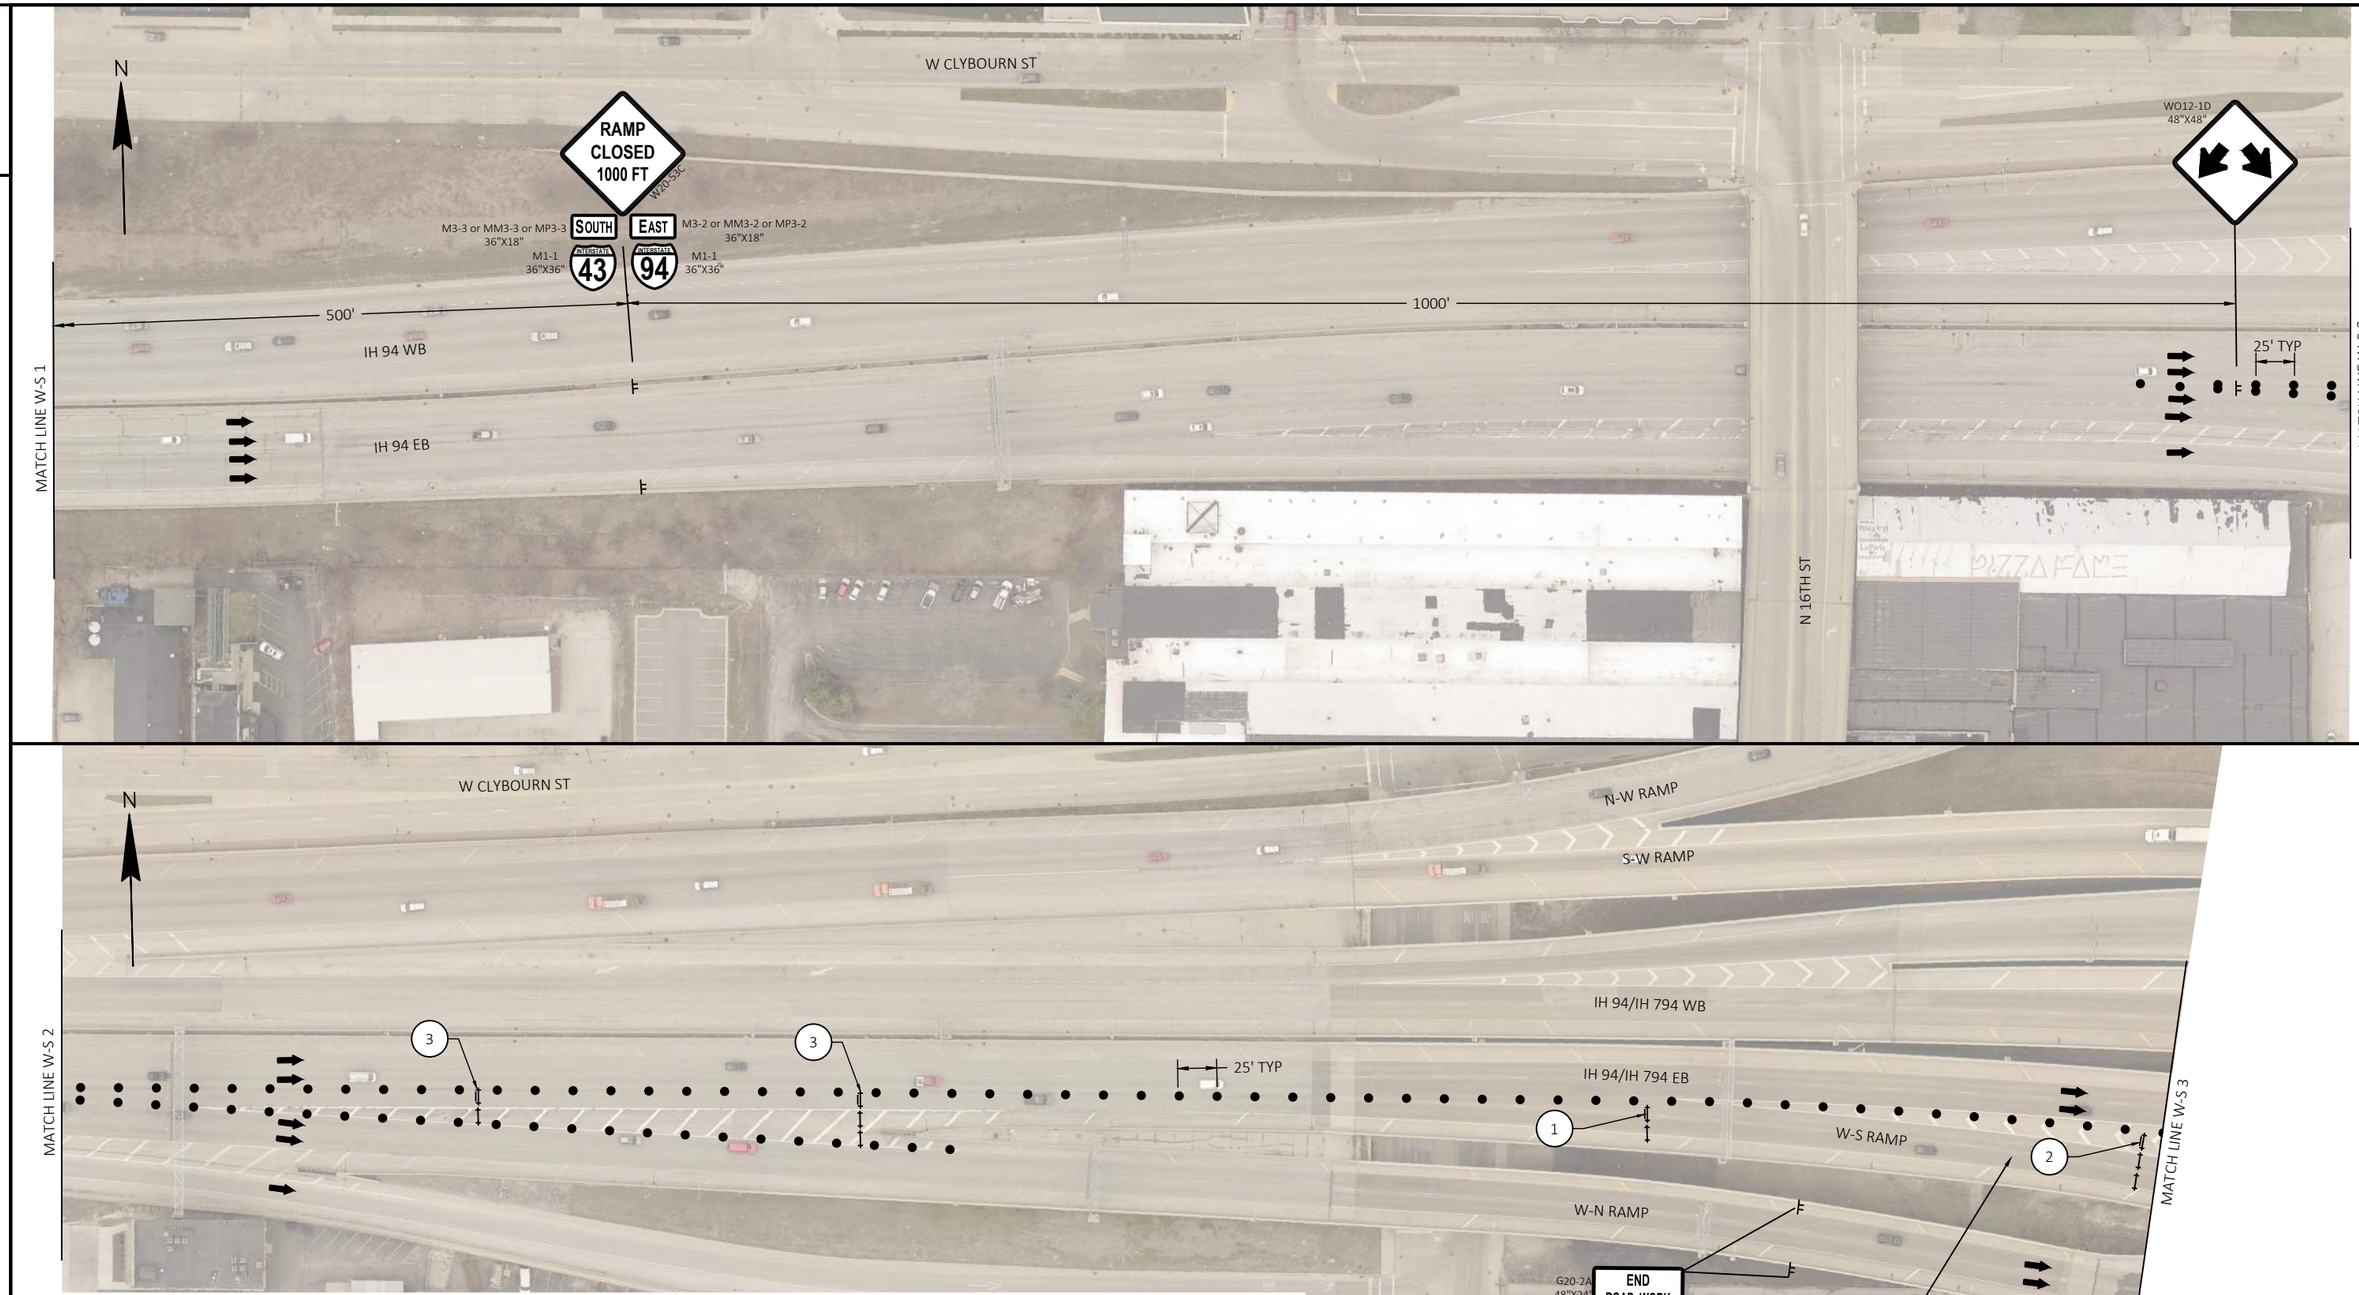

GENERAL NOTES

- REFER TO CONSTRUCTION DETAIL "TYPICAL SYSTEM RAMP CLOSURE".

LEGEND

- TRAFFIC CONTROL DRUM
- SIGN ON TEMPORARY SUPPORT
- DIRECTION OF TRAFFIC
- TYPE III BARRICADE WTH ATTACHED SIGN WITH TWO TYPE "A" LIGHTS
- TYPE III BARRICADE WITH TWO TYPE "A" LIGHTS

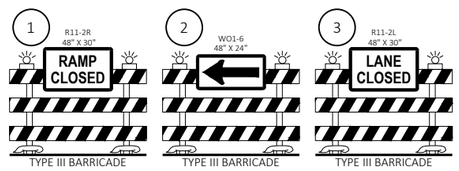

PROJECT NO: 1228-09-73	HWY: IH 43	COUNTY: MILWAUKEE	TRAFFIC CONTROL - SB - STAGE 1 & STAGE 4-A - (W-S SYSTEM RAMP CLOSURE)	SHEET E

FILE NAME : N:\PDS\C3D\12280903\SHEETSPLAN\TRAFFIC CONTROL PLANS (DETAILED) - C3D\MOD_026101_S2A_SB_OUT.DWG
LAYOUT NAME - WS 2

PLOT DATE : 8/5/2021 10:35 AM PLOT BY : SPAETH, MICHELE L PLOT NAME : PLOT SCALE : 1 IN:100 FT

WISDOT/CADDS SHEET 42

2

2

N

END ROAD WORK

G20-2A 48"X24"

R11-51 48"X48"

PLACE SIGN SEVEN CALENDER DAYS IN ADVANCE PRIOR TO CLOSURE

RAMP WILL BE CLOSED (TIME) BEGINNING (DATE)

E - N RAMP

E - S RAMP

W CLYBOURN ST

600' TAPER

50' TYP

300'

25' TYP

1000'

IH 794 WB

IH 794 EB

MATCH LINE E-S 5

E - S SYSTEM RAMP TO BE CLOSED (IH 43 SB ON RAMP) REFER TO "DETOUR PLAN - E-S SYSTEM RAMP".

MATCH LINE E-S 6

GENERAL NOTES

- REFER TO CONSTRUCTION DETAIL "TYPICAL SYSTEM RAMP CLOSURE".

LEGEND

- TRAFFIC CONTROL DRUM
- TRAFFIC CONTROL DRUM WITH TYPE C STEADY LIGHT
- SIGN ON TEMPORARY SUPPORT
- DIRECTION OF TRAFFIC
- TYPE III BARRICADE WTH ATTACHED SIGN WITH TWO TYPE "A" LIGHTS
- TYPE III BARRICADE WITH TWO TYPE "A" LIGHTS
- ARROW BOARD
- PCMS PORTABLE CHANGEABLE MESSAGE SIGN

1 R11-2R 48" X 30" — RAMP CLOSED — TYPE III BARRICADE

3 R11-2L 48" X 30" — LANE CLOSED — TYPE III BARRICADE

4 W01-6 48" X 24" — TYPE III BARRICADE

RAMP CLOSED AHEAD W20-53A

SOUTH

M3-3 or MM3-3 or MP3-3 36"X18"

INTERSTATE 43 M1-1 36"X36"

N 2ND ST

LEFT LANE CLOSED 1000 FT W20-55C

W04-2L

500'

500'

600' TAPER

300'

3

1000'

IH 794 WB

IH 794 EB

MATCH LINE E-S 5

N

RAMP CLOSED AHEAD W20-53A

SOUTH

M3-3 or MM3-3 or MP3-3 36"X18"

INTERSTATE 43 M1-1 36"X36"

VEL R.PHILLIPS AVE

N 3RD ST

W CLYBOURN ST

ON RAMP (LOOP) FROM N 2ND ST/W CLYBOURN ST

3

50' TYP

PCMS

I-43 S RAMP CLOSED

FOLLOW DETOUR

WO12-1D 48"X48"

MATCH LINE E-S 4

PROJECT NO: 1228-09-73	HWY: IH 43	COUNTY: MILWAUKEE	TRAFFIC CONTROL - SB - STAGE 1 & STAGE 4-A - (E-S SYSTEM RAMP CLOSURE)	SHEET E

FILE NAME : N:\PDS\C3D\12280903\SHEETSPLAN\TRAFFIC CONTROL PLANS (DETAILED) - C3D\MOD_026101_S2A_SB_OUT.DWG
LAYOUT NAME - ES 4

PLOT DATE : 8/5/2021 10:35 AM PLOT BY : SPAETH, MICHELE L PLOT NAME : PLOT SCALE : 1 IN:100 FT

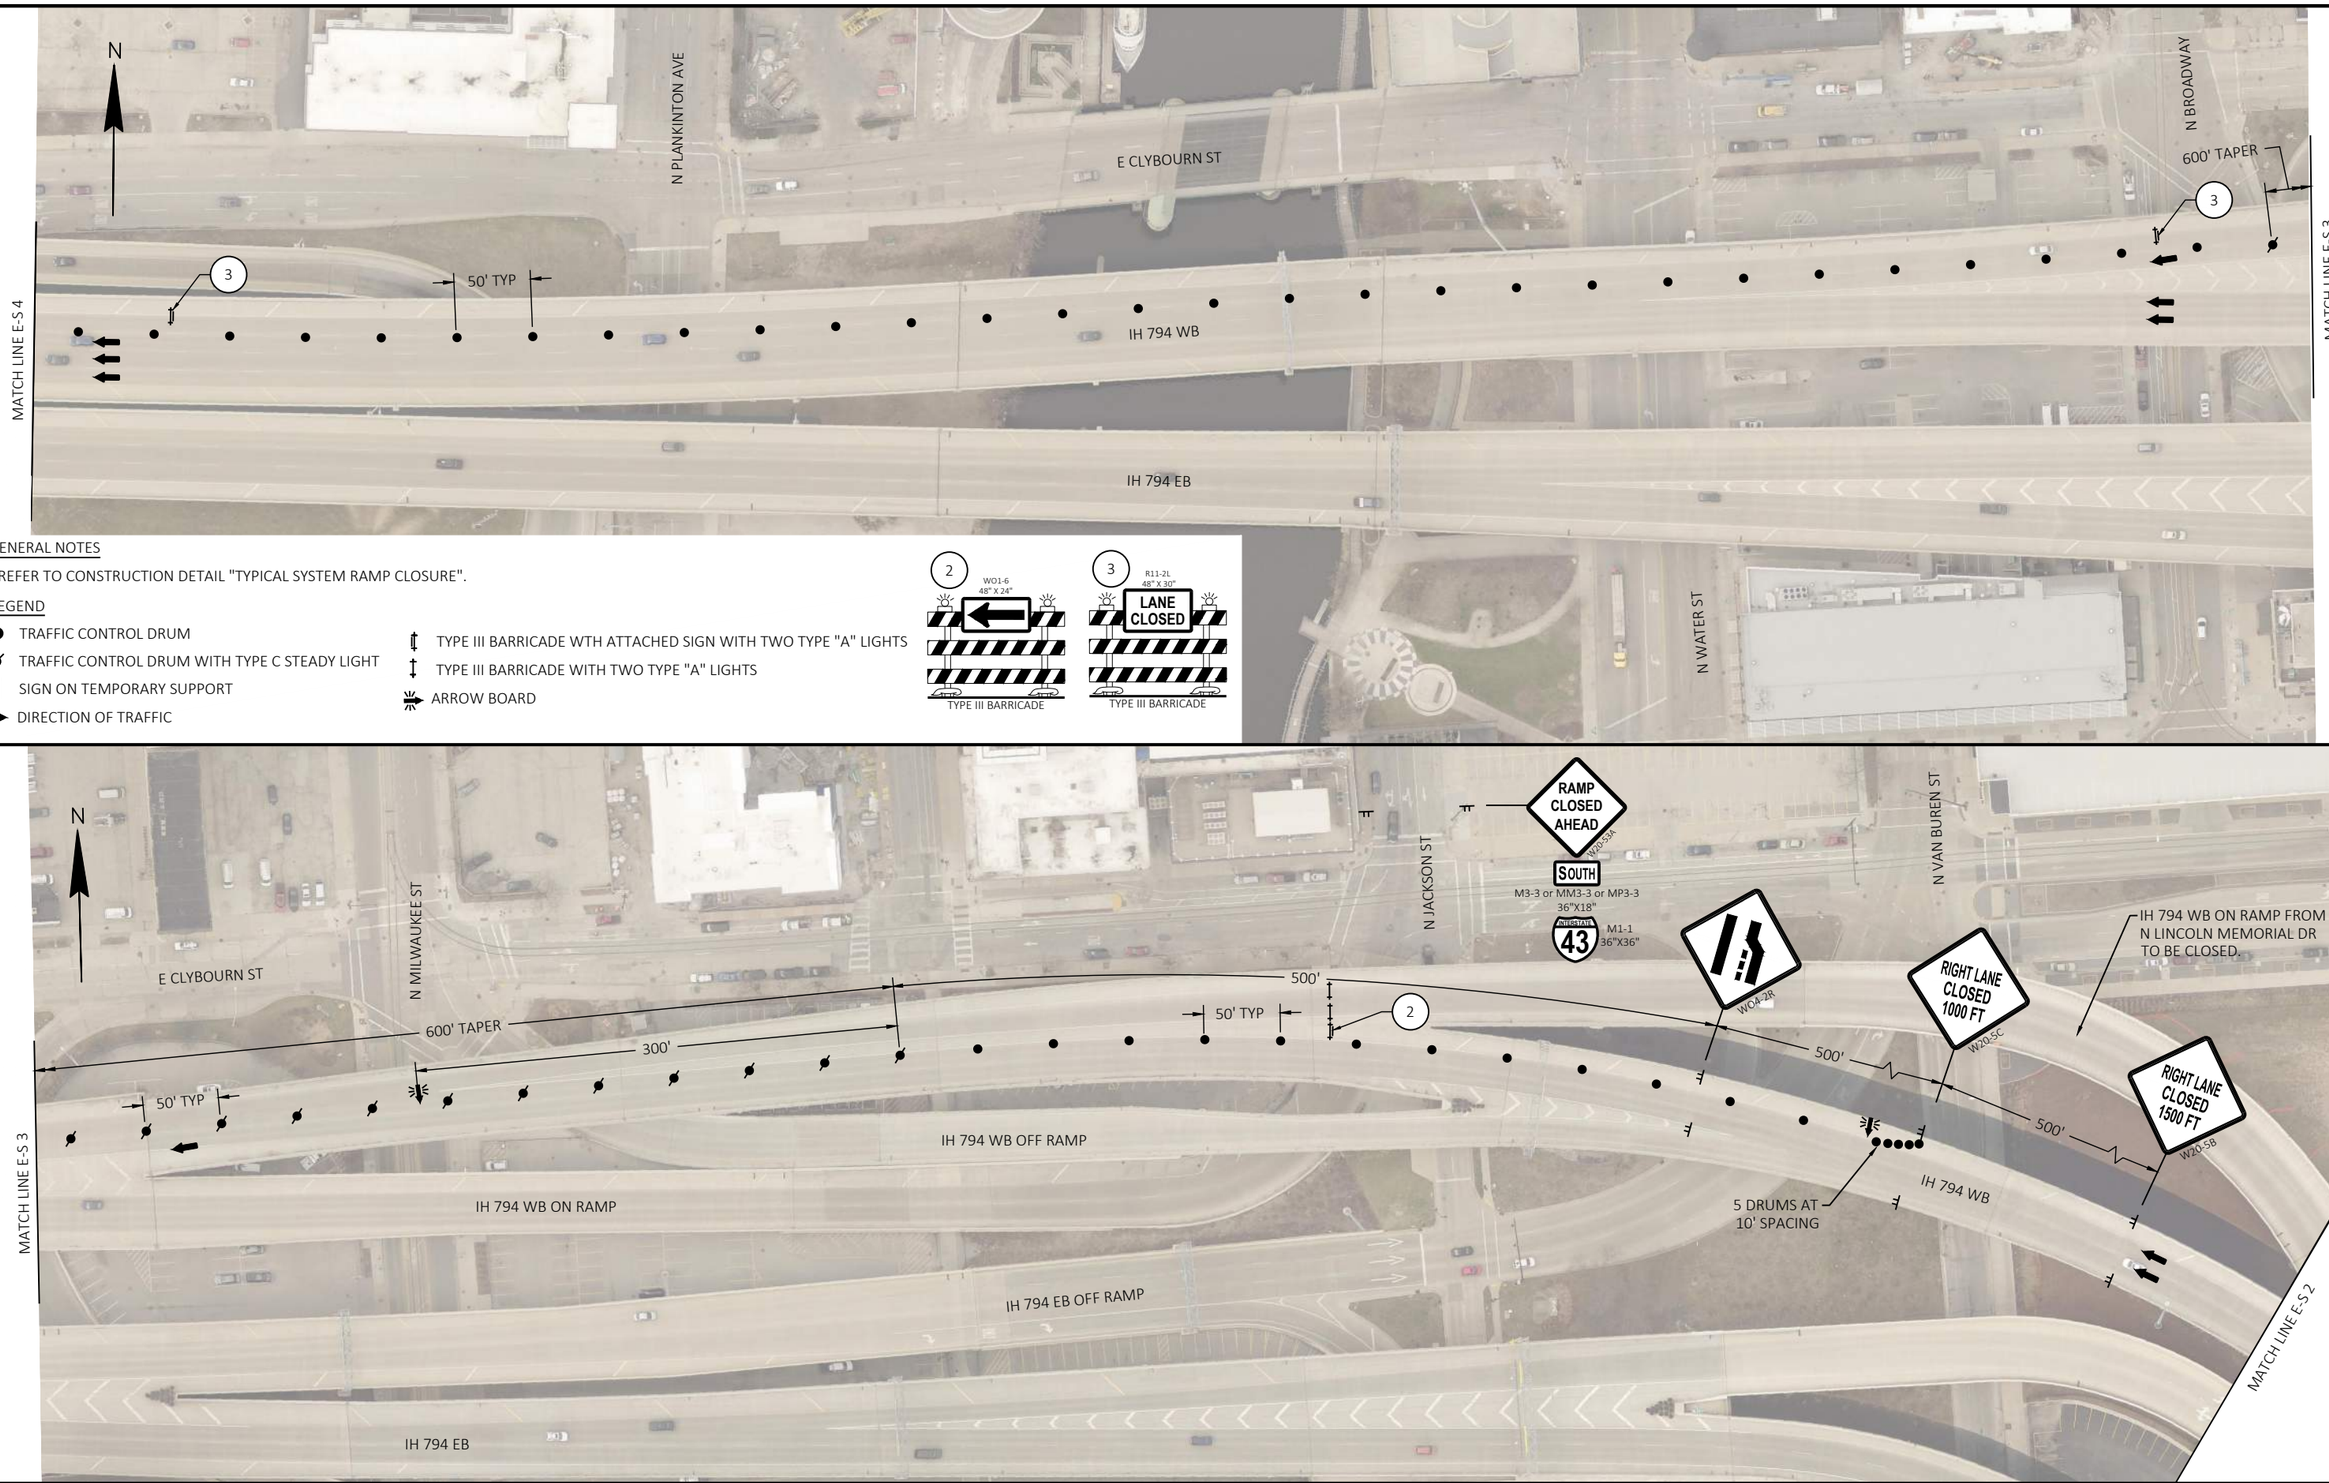

GENERAL NOTES

- REFER TO CONSTRUCTION DETAIL "TYPICAL SYSTEM RAMP CLOSURE".

LEGEND

- TRAFFIC CONTROL DRUM
- TRAFFIC CONTROL DRUM WITH TYPE C STEADY LIGHT
- SIGN ON TEMPORARY SUPPORT
- DIRECTION OF TRAFFIC
- TYPE III BARRICADE WTH ATTACHED SIGN WITH TWO TYPE "A" LIGHTS
- TYPE III BARRICADE WITH TWO TYPE "A" LIGHTS
- ARROW BOARD

PROJECT NO: 1228-09-73	HWY: IH 43	COUNTY: MILWAUKEE	TRAFFIC CONTROL - SB - STAGE 1 & STAGE 4-A - (E-S SYSTEM RAMP CLOSURE)	SHEET E

FILE NAME : N:\PDS\C3D\12280903\SHEETSPLAN\TRAFFIC CONTROL PLANS (DETAILED) - C3D\MOD_026101_S2A_SB_OUT.DWG
LAYOUT NAME - ES 3
PLOT DATE : 8/5/2021 10:35 AM
PLOT BY : SPAETH, MICHELE L
PLOT NAME :
PLOT SCALE : 1 IN:100 FT
WISDOT/CADDS SHEET 42

2

2

N

IH 794 EB

MATCH LINE E-S 2

IH 794 WB ON RAMP FROM
N LINCOLN MEMORIAL DR TO BE CLOSED

E CHICAGO ST

E CLYBOURN ST

N LINCOLN MEMORIAL DR

N HARBOR DR

IH 794 WB

MATCH LINE E-S 1

PLACE SIGN SEVEN CALENDER DAYS IN ADVANCE PRIOR TO CLOSURE

R11-51
48"X48"
RAMP WILL BE CLOSED (TIME) BEGINNING (DATE)

W04-2R

RIGHT LANE CLOSED AHEAD
W20-5A

200'

S1

C1

C2

1

2

25' TYP

300' TAPER

5 DRUMS AT 10' SPACING

PLACE PCMS PRIOR TO E MICHIGAN ST

I-794 W RAMP CLOSED

USE ALT ROUTE

PCMS

GENERAL NOTES

- REFER TO CONSTRUCTION DETAIL "TRAFFIC CONTROL FOR ENTRANCE RAMP CLOSURE SHORT TERM ONLY".
- REFER TO SDD "TRAFFIC CONTROL, SINGLE RIGHT LANE CLOSURE, UNDIVIDED NON-FREEWAT/EXPRESSWAY".
- COVER ALL EXISTING SINGS THAT IN CONFLICT WITH THE TRAFFIC CONTROL AS APPROVED BY THE ENGINEER.

LEGEND

- TRAFFIC CONTROL DRUM
- TRAFFIC CONTROL DRUM WITH TYPE C STEADY LIGHT
- SIGN ON TEMPORARY SUPPORT
- EXISTING SIGN
- PCMS PORTABLE CHANGEABLE MESSAGE SIGN
- TYPE III BARRICADE WTH ATTACHED SIGN WITH TWO TYPE "A" LIGHTS
- TYPE III BARRICADE WITH TWO TYPE "A" LIGHTS
- DIRECTION OF TRAFFIC
- ARROW BOARD

1 R11-2R 48" X 30" RAMP CLOSED
TYPE III BARRICADE

2 W01-6 48" X 24"
TYPE III BARRICADE

S1 RAMP CLOSED AHEAD W20-23A
WEST
MB3-4 or MK3-4 or MN3-4 24"X12"
M1-1A 30"X24"
INTERSTATE 794

COVER EXISTING SIGNS

C1 TO WEST 794

C2 TO 43 MILWAUKEE 94 CHICAGO

PROJECT NO: 1228-09-73	HWY: IH 43	COUNTY: MILWAUKEE	TRAFFIC CONTROL - SB - STAGE 1 & STAGE 4-A - (E-S SYSTEM RAMP CLOSURE)	SHEET	E

FILE NAME : N:\PDS\C3D\12280903\SHEETSPLAN\TRAFFIC CONTROL PLANS (DETAILED) - C3D\MOD_026101_S2A_SB_OUT.DWG
LAYOUT NAME - ES 2

PLOT DATE : 8/5/2021 10:35 AM PLOT BY : SPAETH, MICHELE L PLOT NAME : PLOT SCALE : 1 IN:100 FT

WISDOT/CADDS SHEET 42

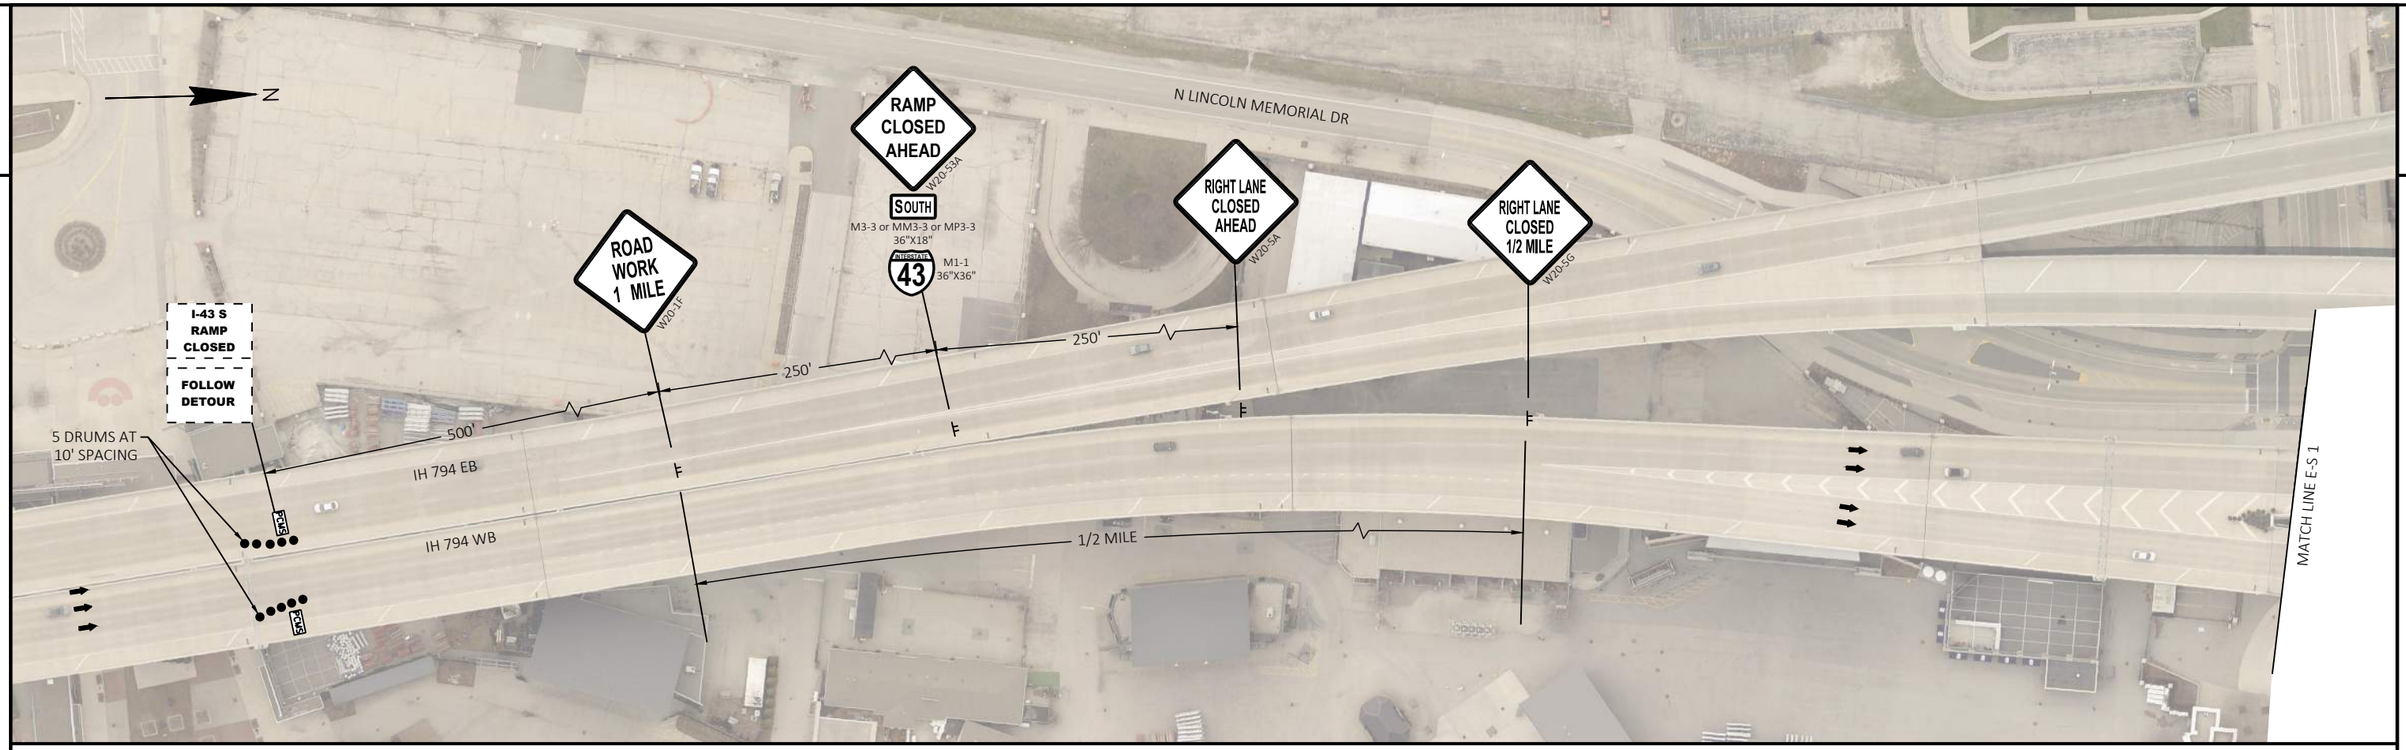

2

GENERAL NOTES

- REFER TO CONSTRUCTION DETAIL "TYPICAL SYSTEM RAMP CLOSURE".

LEGEND

- SIGN ON TEMPORARY SUPPORT
- DIRECTION OF TRAFFIC
- TRAFFIC CONTROL DRUM
- PCMS PORTABLE CHANGEABLE MESSAGE SIGN

PROJECT NO: 1228-09-73	HWY: IH 43	COUNTY: MILWAUKEE	TRAFFIC CONTROL - SB - STAGE 1 & STAGE 4-A - (E-S SYSTEM RAMP CLOSURE)	SHEET	E

FILE NAME : N:\PDS\C3D\12280903\SHEETSPLAN\TRAFFIC CONTROL PLANS (DETAILED) - C3D\MOD_026101_S2A_SB_OUT.DWG
LAYOUT NAME - ES 1
PLOT DATE : 8/5/2021 10:35 AM PLOT BY : SPAETH, MICHELE L PLOT NAME : PLOT SCALE : 1 IN:100 FT
WISDOT/CADDS SHEET 42

2

GENERAL NOTES

- REFER TO SDD " BARRICADES AND SIGNS FOR MAINLINE CLOSURES".
- REFER TO SDD "TRAFFIC CONTROL, SINGLE RIGHT LANE CLOSURE, UNDIVIDED NON-FREEWAY/EXPRESSWAY".
- REFER TO CONSTRUCTION DETAIL "TRAFFIC CONTROL FOR ENTRANCE RAMP CLOSURE SHORT TERM ONLY".

LEGEND

- TRAFFIC CONTROL DRUM
- TRAFFIC CONTROL DRUM WITH TYPE C STEADY LIGHT
- DIRECTION OF TRAFFIC
- TYPE III BARRICADE WITH TWO TYPE "A" LIGHTS
- TYPE III BARRICADE WTH ATTACHED SIGN WITH TWO TYPE "A" LIGHTS
- EXISTING SIGN

N

S 10TH ST

W SCOTT ST

W WASHINGTON ST

W MINERAL ST

W WALKER ST

S 9TH ST

S 8TH ST

RAMP CLOSED AHEAD
W20-53A
SOUTH
MB3-3 or MK3-3 or MN3-3
24"X12"

RAMP CLOSED 1000 FT
W20-53C
SOUTH
MB3-3 or MK3-3 or MN3-3
24"X12"

RAMP CLOSED 500 FT
W20-53D
SOUTH
MB3-3 or MK3-3 or MN3-3
24"X12"

DISTANCE TO BE DETERMINED IN THE FIELD

C2

3

C3

500'

500'

2

50'

1

5 DRUMS AT 10' SPACING

4

C4

25' TYP

50' TYP

125' TAPER

200'

200'

200'

500'

RAMP CLOSED AHEAD
W20-53A
SOUTH
MB3-3 or MK3-3 or MN3-3
24"X12"

RIGHT LANE CLOSED AHEAD
W20-5A

W04-2R

RAMP CLOSED AHEAD
W20-53A
SOUTH
MB3-3 or MK3-3 or MN3-3
24"X12"

RAMP CLOSED AHEAD
W20-53A
SOUTH
MB3-3 or MK3-3 or MN3-3
24"X12"

R11-51
48"X48"
RAMP WILL BE CLOSED (TIME) BEGINNING (DATE)

PLACE SIGN SEVEN CALENDER DAYS IN ADVANCE PRIOR TO CLOSURE

END ROAD WORK
G20-2A
48"X24"

1 R11-2R 48" X 30" RAMP CLOSED — TYPE III BARRICADE

2 R11-2 48" X 30" ROAD CLOSED — TYPE III BARRICADE

3 R11-3 (MOD.) R11-3-SIZE ROAD CLOSED 400 FEET AHEAD LOCAL TRAFFIC ONLY — TYPE III BARRICADE

4 WO1-6 48" X 24" — TYPE III BARRICADE

C2 C3 C4 — COVER EXISTING SIGNS

PROJECT NO: 1228-09-73	HWY: IH 43	COUNTY: MILWAUKEE	TRAFFIC CONTROL - SB - STAGE 2B	SHEET E

2

GENERAL NOTES

- REFER TO SDD "TRAFFIC CONTROL, TWO LANE CLOSURE ON FREEWAY OR EXPRESSWAY, SHORT TERM (LESS THAN 24 HOURS)".

LEGEND

- TRAFFIC CONTROL DRUM
- TRAFFIC CONTROL DRUM WITH TYPE C STEADY LIGHT
- SIGN ON TEMPORARY SUPPORT
- TYPE III BARRICADE WTH ATTACHED SIGN WITH TWO TYPE "A" LIGHTS
- TYPE III BARRICADE WITH TWO TYPE "A" LIGHTS
- DIRECTION OF TRAFFIC

1 R11-2L 48" X 30"
LANE CLOSED
TYPE III BARRICADE

G20-2A 48"X24"
END ROAD WORK

500'

WORKING AREA

100' TYP

1000'

50'

240' SHIFTING TAPER

735 740 745

IH 43 SB/IH 94 EB

IH 43 NB/IH 94 WB

MATCH LINE 749+00

N

S 5TH ST

S CHASE AVE (STH 38)

WORKING AREA

1

755 760

IH 43 SB/IH 94 EB

IH 43 NB/IH 94 WB

100' TYP

MATCH LINE 764+00

750

1000'

MATCH LINE 749+00

W LINCOLN AVE

W01-4R

S 4TH ST

2

PROJECT NO: 1228-09-73	HWY: IH 43	COUNTY: MILWAUKEE	TRAFFIC CONTROL - SB - STAGE 1 & STAGE 4-E	SHEET E

FILE NAME : N:\PDS\C3D\12280903\SHEETSPLAN\TRAFFIC CONTROL PLANS (DETAILED) - C3D\026101_S2G_SB_OUT.DWG
LAYOUT NAME - 3

PLOT DATE : 8/5/2021 10:36 AM PLOT BY : SPAETH, MICHELE L PLOT NAME : PLOT SCALE : 1 IN:100 FT

WISDOT/CADDS SHEET 42

2

N

S 5TH ST

RAMP TO BE CLOSED
REFER TO "TRAFFIC CONTROL - SB - STAGE 5B"

REFER TO "TRAFFIC CONTROL - SB - STAGE 5B"
FOR ADDITIONAL TRAFFIC CONTROL DEVICES
WITHIN THE INTERCHANGE

S 5TH ST

WO1-4L

240' SHIFTING TAPER

1000'

660' TAPER

50' TYP

50' TYP

MATCH LINE 764+00

765

770

775

IH 43 SB/IH 94 EB

IH 43 NB/IH 94 WB

MATCH LINE 779+00

S 4TH ST

W BECHER ST

S 4TH ST

N

RAMP TO BE CLOSED
REFER TO "TRAFFIC CONTROL - SB - STAGE 5B"

S 5TH ST

REFER TO "TRAFFIC CONTROL - SB - STAGE 5B"
FOR ADDITIONAL TRAFFIC CONTROL DEVICES
ALONG THE RAMP

660' TAPER

330'

1000'

50' TYP

50' TYP

MATCH LINE 779+00

780

785

790

IH 43 SB/IH 94 EB

IH 43 NB/IH 94 WB

MATCH LINE 794+00

W MAPLE ST

S 4TH ST

GENERAL NOTES

- REFER TO SDD "TRAFFIC CONTROL, TWO LANE CLOSURE ON FREEWAY OR EXPRESSWAY, SHORT TERM (LESS THAN 24 HOURS)".

LEGEND

- TRAFFIC CONTROL DRUM
- TRAFFIC CONTROL DRUM WITH TYPE C STEADY LIGHT
- SIGN ON TEMPORARY SUPPORT
- ARROW BOARD
- TYPE III BARRICADE WTH ATTACHED SIGN WITH TWO TYPE "A" LIGHTS
- TYPE III BARRICADE WITH TWO TYPE "A" LIGHTS
- DIRECTION OF TRAFFIC

1 R11-2L 48" X 30" LANE CLOSED TYPE III BARRICADE

2 WO1-6 48" X 24" TYPE III BARRICADE

PROJECT NO: 1228-09-73	HWY: IH 43	COUNTY: MILWAUKEE	TRAFFIC CONTROL - SB - STAGE 1 & STAGE 4-E	SHEET E

FILE NAME : N:\PDS\C3D\12280903\SHEETSPLAN\TRAFFIC CONTROL PLANS (DETAILED) - C3D\026101_S2G_SB_OUT.DWG
LAYOUT NAME - 2

PLOT DATE : 8/5/2021 10:36 AM PLOT BY : SPAETH, MICHELE L PLOT NAME : PLOT SCALE : 1 IN:100 FT

WISDOT/CADDS SHEET 42

2

PLACE SIGN SEVEN CALENDER DAYS IN ADVANCE PRIOR TO CLOSURE

R11-51 48"X48"
RAMP WILL BE CLOSED (TIME) BEGINNING (DATE)

RAMP TO BE CLOSED
REFER TO "TRAFFIC CONTROL - SB - STAGE 5B" FOR ADDITIONAL TRAFFIC CONTROL DEVICES

W4-2R

W MITCHELL ST

S 5TH ST

N

MATCH LINE 794+00

1000'

795

C1

1

50' TYP

800

660' TAPER

330'

1000'

50' TYP

805

IH 43 SB/IH 94 EB

IH 43 NB/IH 94 WB

W LAPHAM BLVD

MATCH LINE 809+00

GENERAL NOTES

- REFER TO SDD "TRAFFIC CONTROL, TWO LANE CLOSURE ON FREEWAY OR EXPRESSWAY, SHORT TERM (LESS THAN 24 HOURS)".

LEGEND

- TRAFFIC CONTROL DRUM
- TRAFFIC CONTROL DRUM WITH TYPE C STEADY LIGHT
- SIGN ON TEMPORARY SUPPORT
- EXISTING SIGN
- TYPE III BARRICADE WTH ATTACHED SIGN WITH TWO TYPE "A" LIGHTS
- TYPE III BARRICADE WITH TWO TYPE "A" LIGHTS
- DIRECTION OF TRAFFIC
- ARROW BOARD

1 R11-2L 48" X 30" LANE CLOSED — TYPE III BARRICADE

C1 COVER EXISTING SIGN — EXIT 312 B

S 5TH ST

MATCH LINE 809+00

50' TYP

810

1000'

5 DRUMS AT 10' SPACING

815

W GREENFIELD AVE

N

W4-2R

W MADISON ST

S BARAGA ST

RIGHT TWO LANES CLOSED 1/2 MILE W20-5RG

2600'

RAMP CLOSED AHEAD W20-53A

M1-94 VARIESX15" (MOD.)

BECHER ST

500'

1600'

RIGHT TWO LANES CLOSED 1 MILE W20-5R

1 MILE

ROAD WORK 2 MILES W20-1E

S 6TH ST (STH 38)

IH 43 SB/IH 94 EB

820

IH 43 NB/IH 94 WB

PROJECT NO: 1228-09-73	HWY: IH 43	COUNTY: MILWAUKEE	TRAFFIC CONTROL - SB - STAGE 1 & STAGE 4-E	SHEET E

FILE NAME : N:\PDS\C3D\12280903\SHEETSPLAN\TRAFFIC CONTROL PLANS (DETAILED) - C3D\026101_S2G_SB_OUT.DWG
LAYOUT NAME - 1
PLOT DATE : 8/5/2021 10:36 AM
PLOT BY : SPAETH, MICHELE L
PLOT NAME :
PLOT SCALE : 1 IN:100 FT
WISDOT/CADDS SHEET 42

2

GENERAL NOTES

- REFER TO SDD "TRAFFIC CONTROL, TWO LANE CLOSURE ON FREEWAY OR EXPRESSWAY, SHORT TERM (LESS THAN 24 HOURS)".

LEGEND

- TRAFFIC CONTROL DRUM
- TRAFFIC CONTROL DRUM WITH TYPE C STEADY LIGHT
- SIGN ON TEMPORARY SUPPORT
- DIRECTION OF TRAFFIC

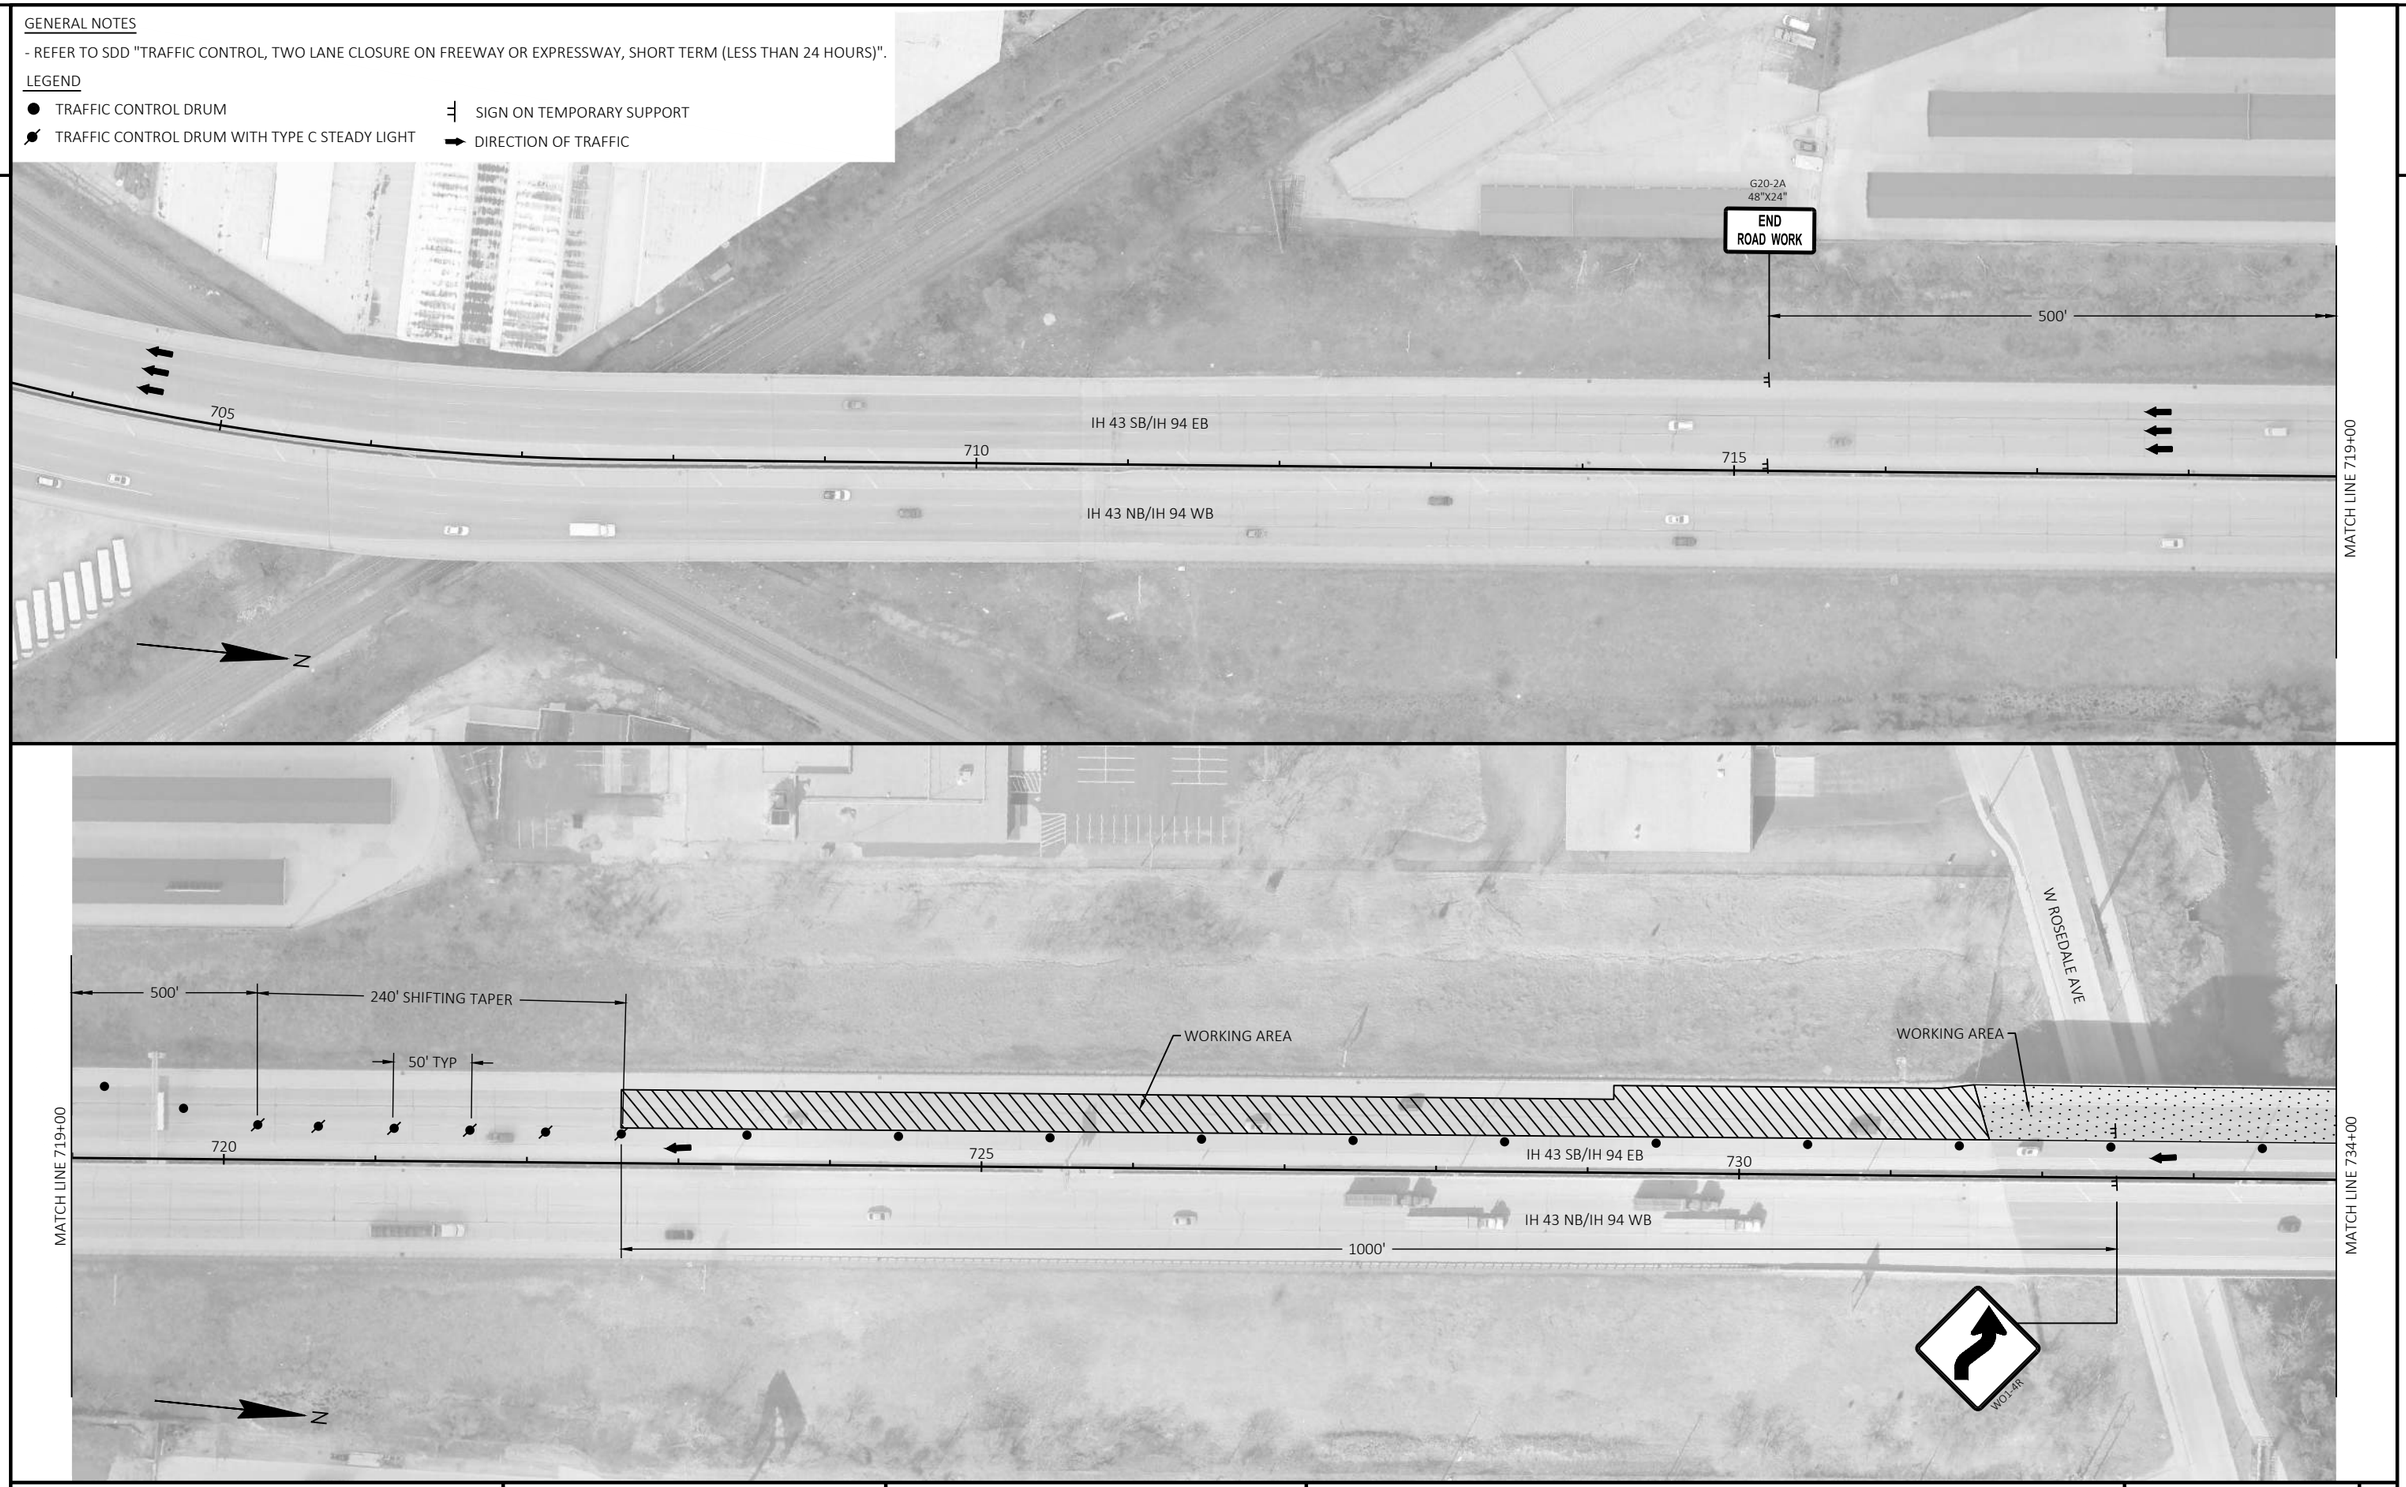

2

PROJECT NO: 1228-09-73	HWY: IH 43	COUNTY: MILWAUKEE	TRAFFIC CONTROL - SB - STAGE 1 & STAGE 4-F	SHEET E

FILE NAME : N:\PDS\C3D\12280903\SHEETSPLAN\TRAFFIC CONTROL PLANS (DETAILED) - C3D\026101_S2H_SB_OUT.DWG
LAYOUT NAME - 4

PLOT DATE : 8/5/2021 10:36 AM PLOT BY : SPAETH, MICHELE L PLOT NAME : PLOT SCALE : 1 IN:100 FT

GENERAL NOTES

- REFER TO SDD "TRAFFIC CONTROL, TWO LANE CLOSURE ON FREEWAY OR EXPRESSWAY, SHORT TERM (LESS THAN 24 HOURS)".

LEGEND

- TRAFFIC CONTROL DRUM
- TRAFFIC CONTROL DRUM WITH TYPE C STEADY LIGHT
- SIGN ON TEMPORARY SUPPORT
- TYPE III BARRICADE WTH ATTACHED SIGN WITH TWO TYPE "A" LIGHTS
- TYPE III BARRICADE WITH TWO TYPE "A" LIGHTS
- DIRECTION OF TRAFFIC

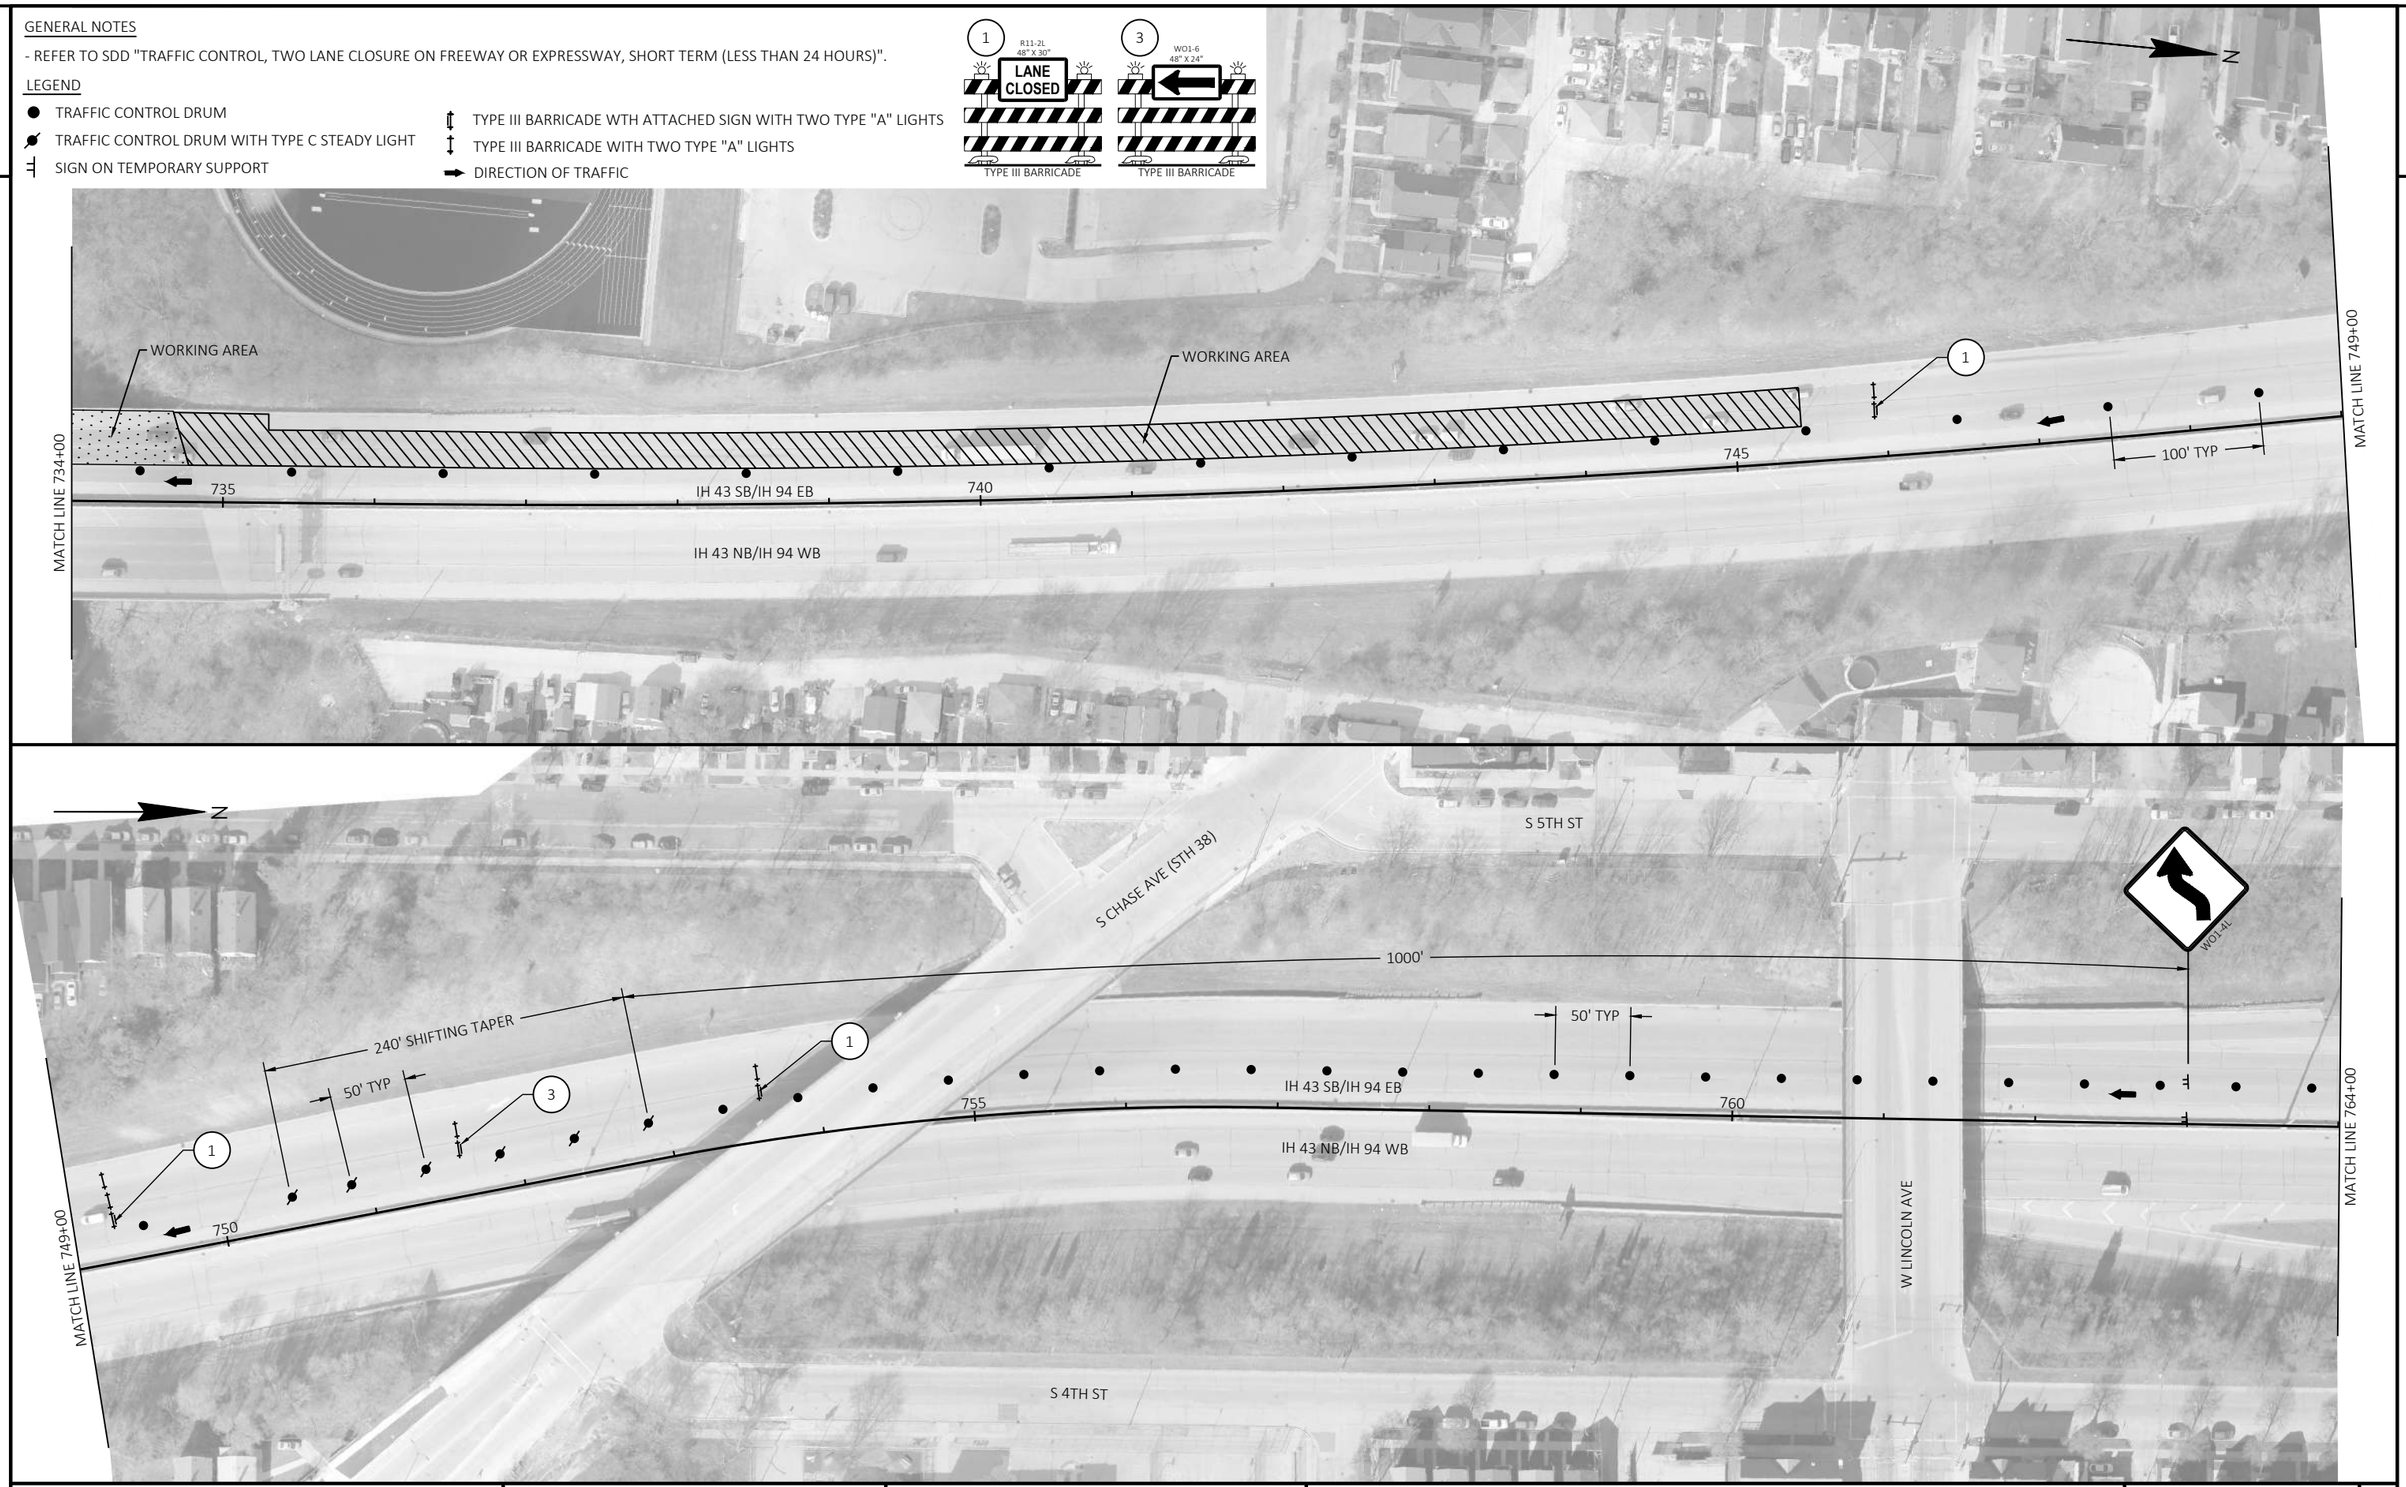

PROJECT NO: 1228-09-73	HWY: IH 43	COUNTY: MILWAUKEE	TRAFFIC CONTROL - SB - STAGE 1 & STAGE 4-F	SHEET E

FILE NAME : N:\PDS\C3D\12280903\SHEETSPLAN\TRAFFIC CONTROL PLANS (DETAILED) - C3D\026101_S2H_SB_OUT.DWG
LAYOUT NAME - 3

PLOT DATE : 8/5/2021 10:36 AM PLOT BY : SPAETH, MICHELE L PLOT NAME : PLOT SCALE : 1 IN:100 FT

2

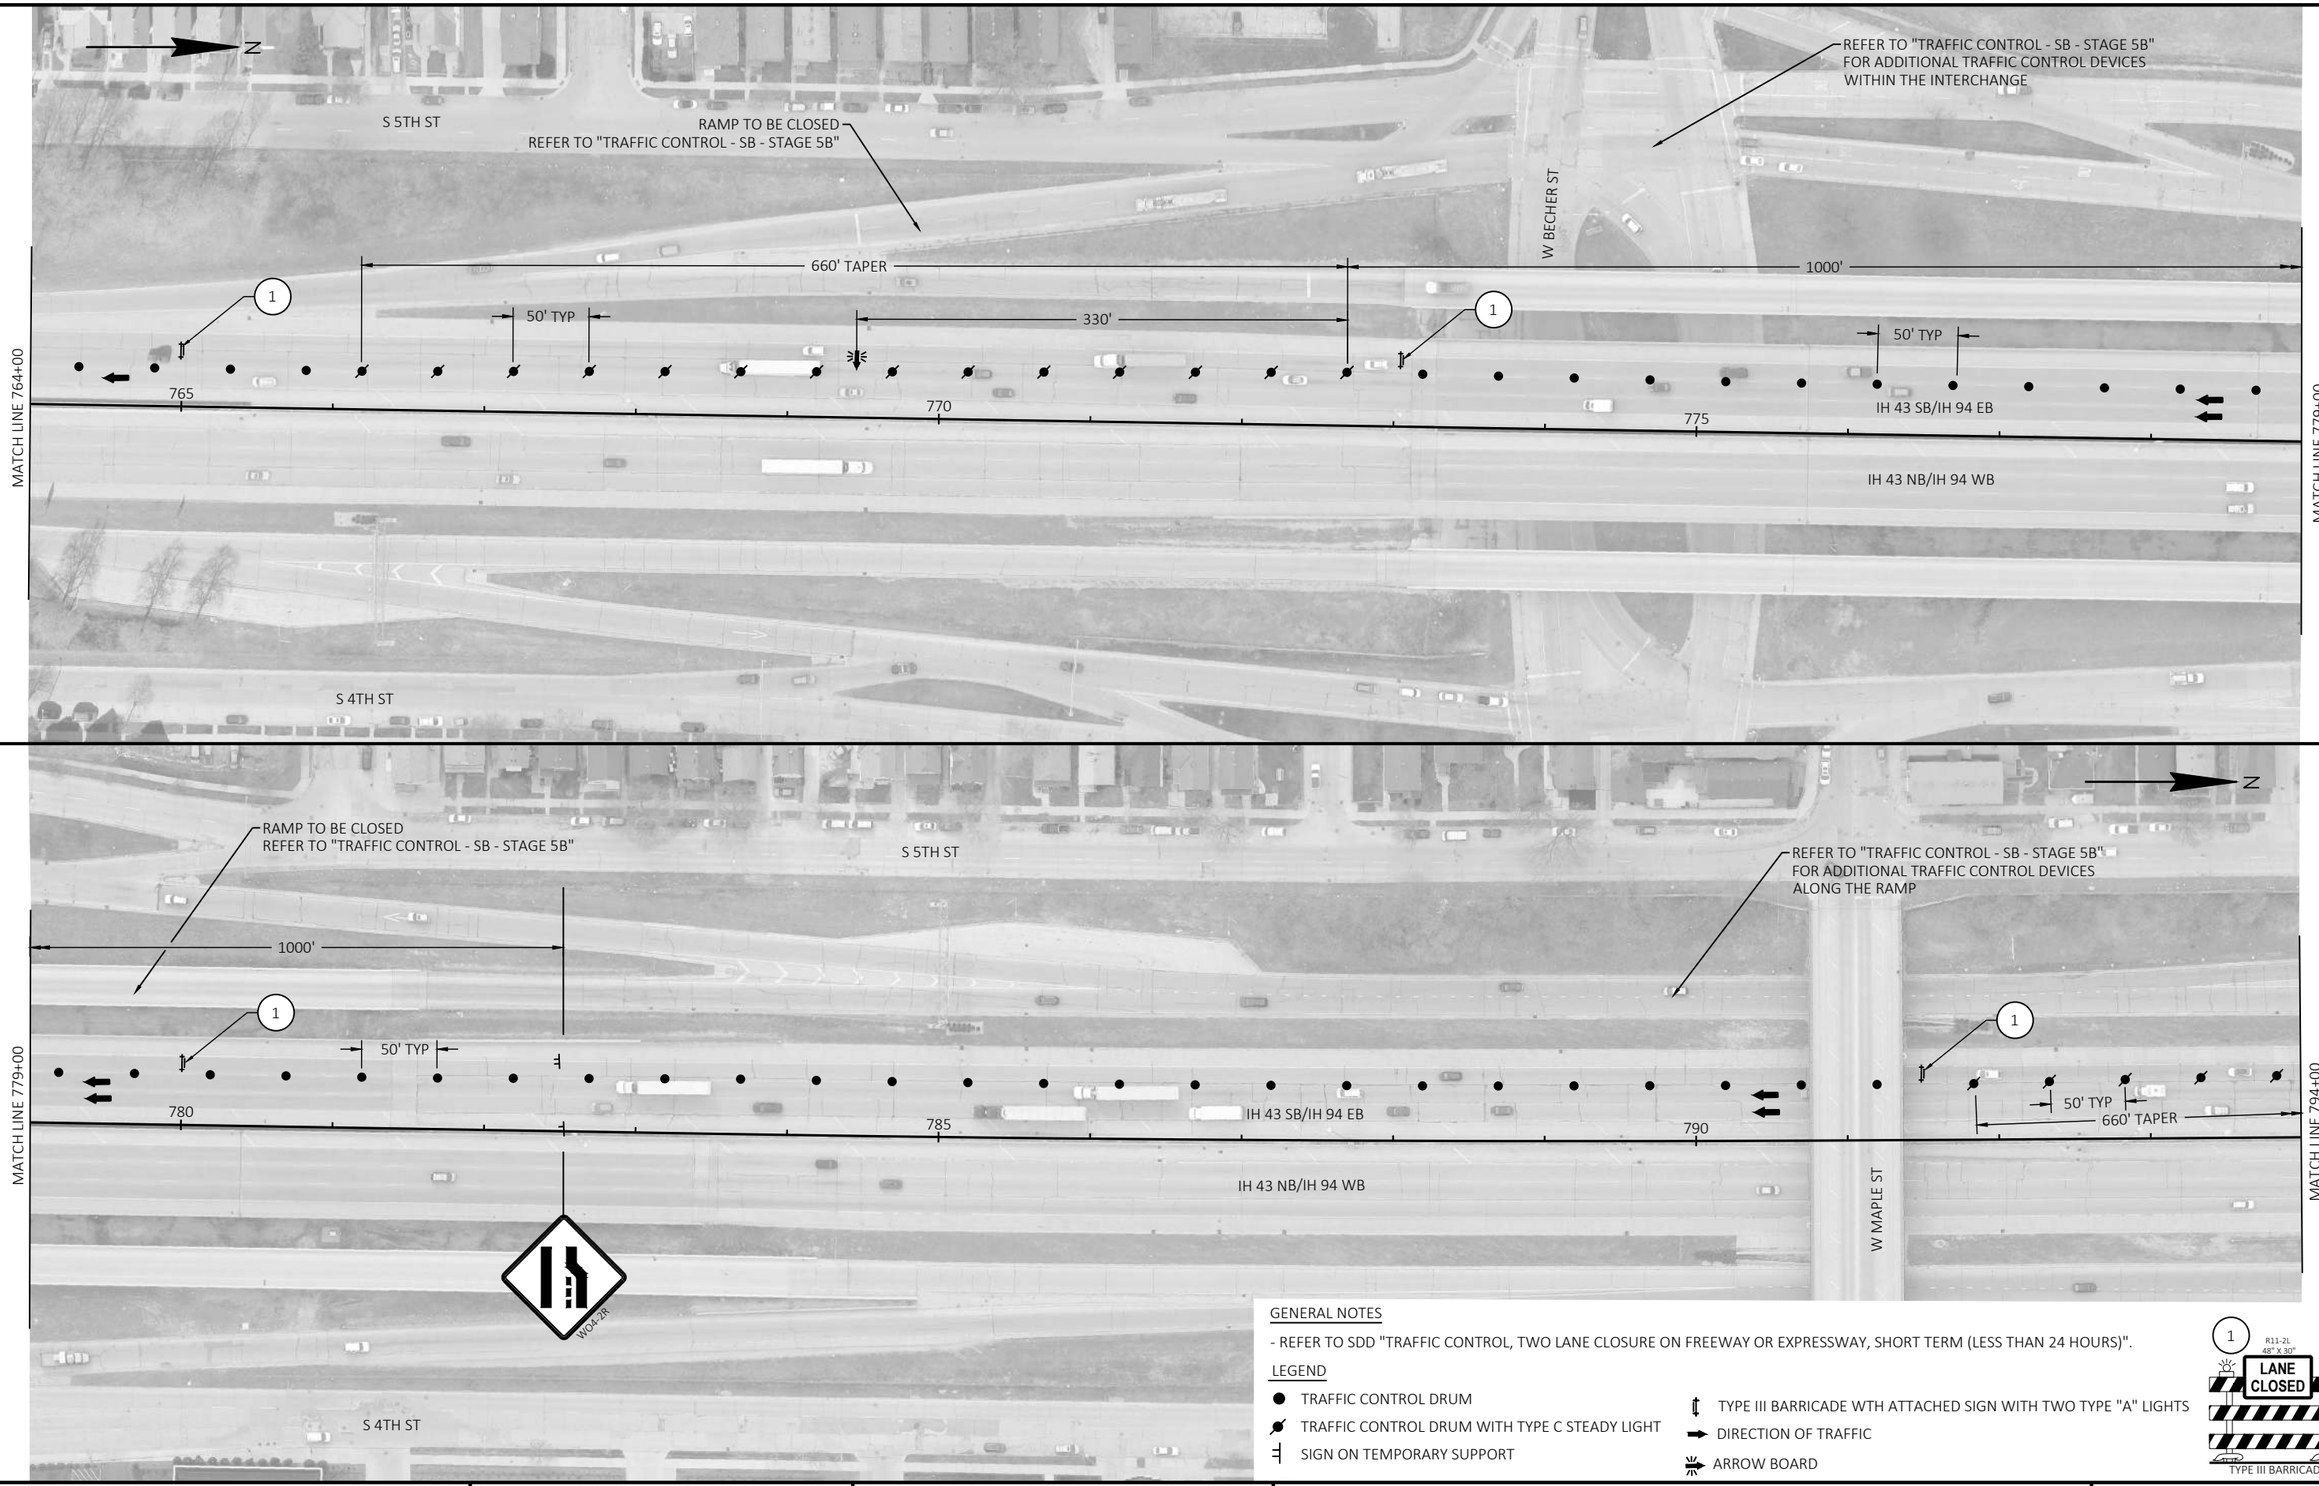

GENERAL NOTES

- REFER TO SDD "TRAFFIC CONTROL, TWO LANE CLOSURE ON FREEWAY OR EXPRESSWAY, SHORT TERM (LESS THAN 24 HOURS)".

LEGEND

- TRAFFIC CONTROL DRUM
- TRAFFIC CONTROL DRUM WITH TYPE C STEADY LIGHT
- SIGN ON TEMPORARY SUPPORT
- TYPE III BARRICADE WTH ATTACHED SIGN WITH TWO TYPE "A" LIGHTS
- DIRECTION OF TRAFFIC
- ARROW BOARD

1 R11-2L 48" X 30" LANE CLOSED
TYPE III BARRICADE

PROJECT NO: 1228-09-73	HWY: IH 43	COUNTY: MILWAUKEE	TRAFFIC CONTROL - SB - STAGE 1 & STAGE 4-F	SHEET E

FILE NAME : N:\PDS\C3D\12280903\SHEETSPLAN\TRAFFIC CONTROL PLANS (DETAILED) - C3D\026101_S2H_SB_OUT.DWG
LAYOUT NAME - 2
PLOT DATE : 8/5/2021 10:37 AM PLOT BY : SPAETH, MICHELE L PLOT NAME : PLOT SCALE : 1 IN:100 FT
WISDOT/CADDS SHEET 42

2

PLACE SIGN SEVEN CALENDER DAYS IN ADVANCE PRIOR TO CLOSURE

R11-51
48"X48"
RAMP WILL BE CLOSED (TIME) BEGINNING (DATE)

RAMP TO BE CLOSED
REFER TO "TRAFFIC CONTROL - SB - STAGE 5B" FOR ADDITIONAL TRAFFIC CONTROL DEVICES

C1

2

2

330'

50' TYP

50' TYP

660' TAPER

1000'

1600'

5 DRUMS AT 10' SPACING

W9-4-2R

S 5TH ST

MATCH LINE 794+00

795

800

805

MATCH LINE 809+00

W MITCHELL ST

W LAPHAM BLVD

IH 43 SB/IH 94 EB

IH 43 NB/IH 94 WB

N

GENERAL NOTES

- REFER TO SDD "TRAFFIC CONTROL, TWO LANE CLOSURE ON FREEWAY OR EXPRESSWAY, SHORT TERM (LESS THAN 24 HOURS)".

LEGEND

- TRAFFIC CONTROL DRUM
- TRAFFIC CONTROL DRUM WITH TYPE C STEADY LIGHT
- SIGN ON TEMPORARY SUPPORT
- EXISTING SIGN
- TYPE III BARRICADE WTH ATTACHED SIGN WITH TWO TYPE "A" LIGHTS
- TYPE III BARRICADE WITH TWO TYPE "A" LIGHTS
- DIRECTION OF TRAFFIC
- ARROW BOARD

2 R11-2R 48" X 30" RAMP CLOSED — TYPE III BARRICADE

C1 COVER EXISTING SIGN — EXIT 312 B

RIGHT TWO LANES CLOSED 1/2 MILE
W20-58G

RAMP CLOSED AHEAD
W20-53A

M1-94
VARIESX15"
(MOD.)

BECHER ST

2600'

1600'

500'

RIGHT TWO LANES CLOSED 1 MILE
W20-58F

1 MILE

ROAD WORK 2 MILES
W20-1E

S BARAGA ST

MATCH LINE 809+00

810

815

820

W GREENFIELD AVE

IH 43 SB/IH 94 EB

IH 43 NB/IH 94 WB

N

PROJECT NO: 1228-09-73	HWY: IH 43	COUNTY: MILWAUKEE	TRAFFIC CONTROL - SB - STAGE 1 & STAGE 4-F	SHEET	E

FILE NAME : N:\PDS\C3D\12280903\SHEETSPLAN\TRAFFIC CONTROL PLANS (DETAILED) - C3D\026101_S2H_SB_OUT.DWG
LAYOUT NAME - 1

PLOT DATE : 8/5/2021 10:37 AM PLOT BY : SPAETH, MICHELE L PLOT NAME : PLOT SCALE : 1 IN:100 FT

GENERAL NOTES

- REFER TO SDD "TRAFFIC CONTROL, TWO LANE CLOSURE ON FREEWAY OR EXPRESSWAY, SHORT TERM (LESS THAN 24 HOURS)".

LEGEND

- TRAFFIC CONTROL DRUM
- TRAFFIC CONTROL DRUM WITH TYPE C STEADY LIGHT
- SIGN ON TEMPORARY SUPPORT
- DIRECTION OF TRAFFIC
- EXISTING SIGN

C2 COVER EXISTING SIGN

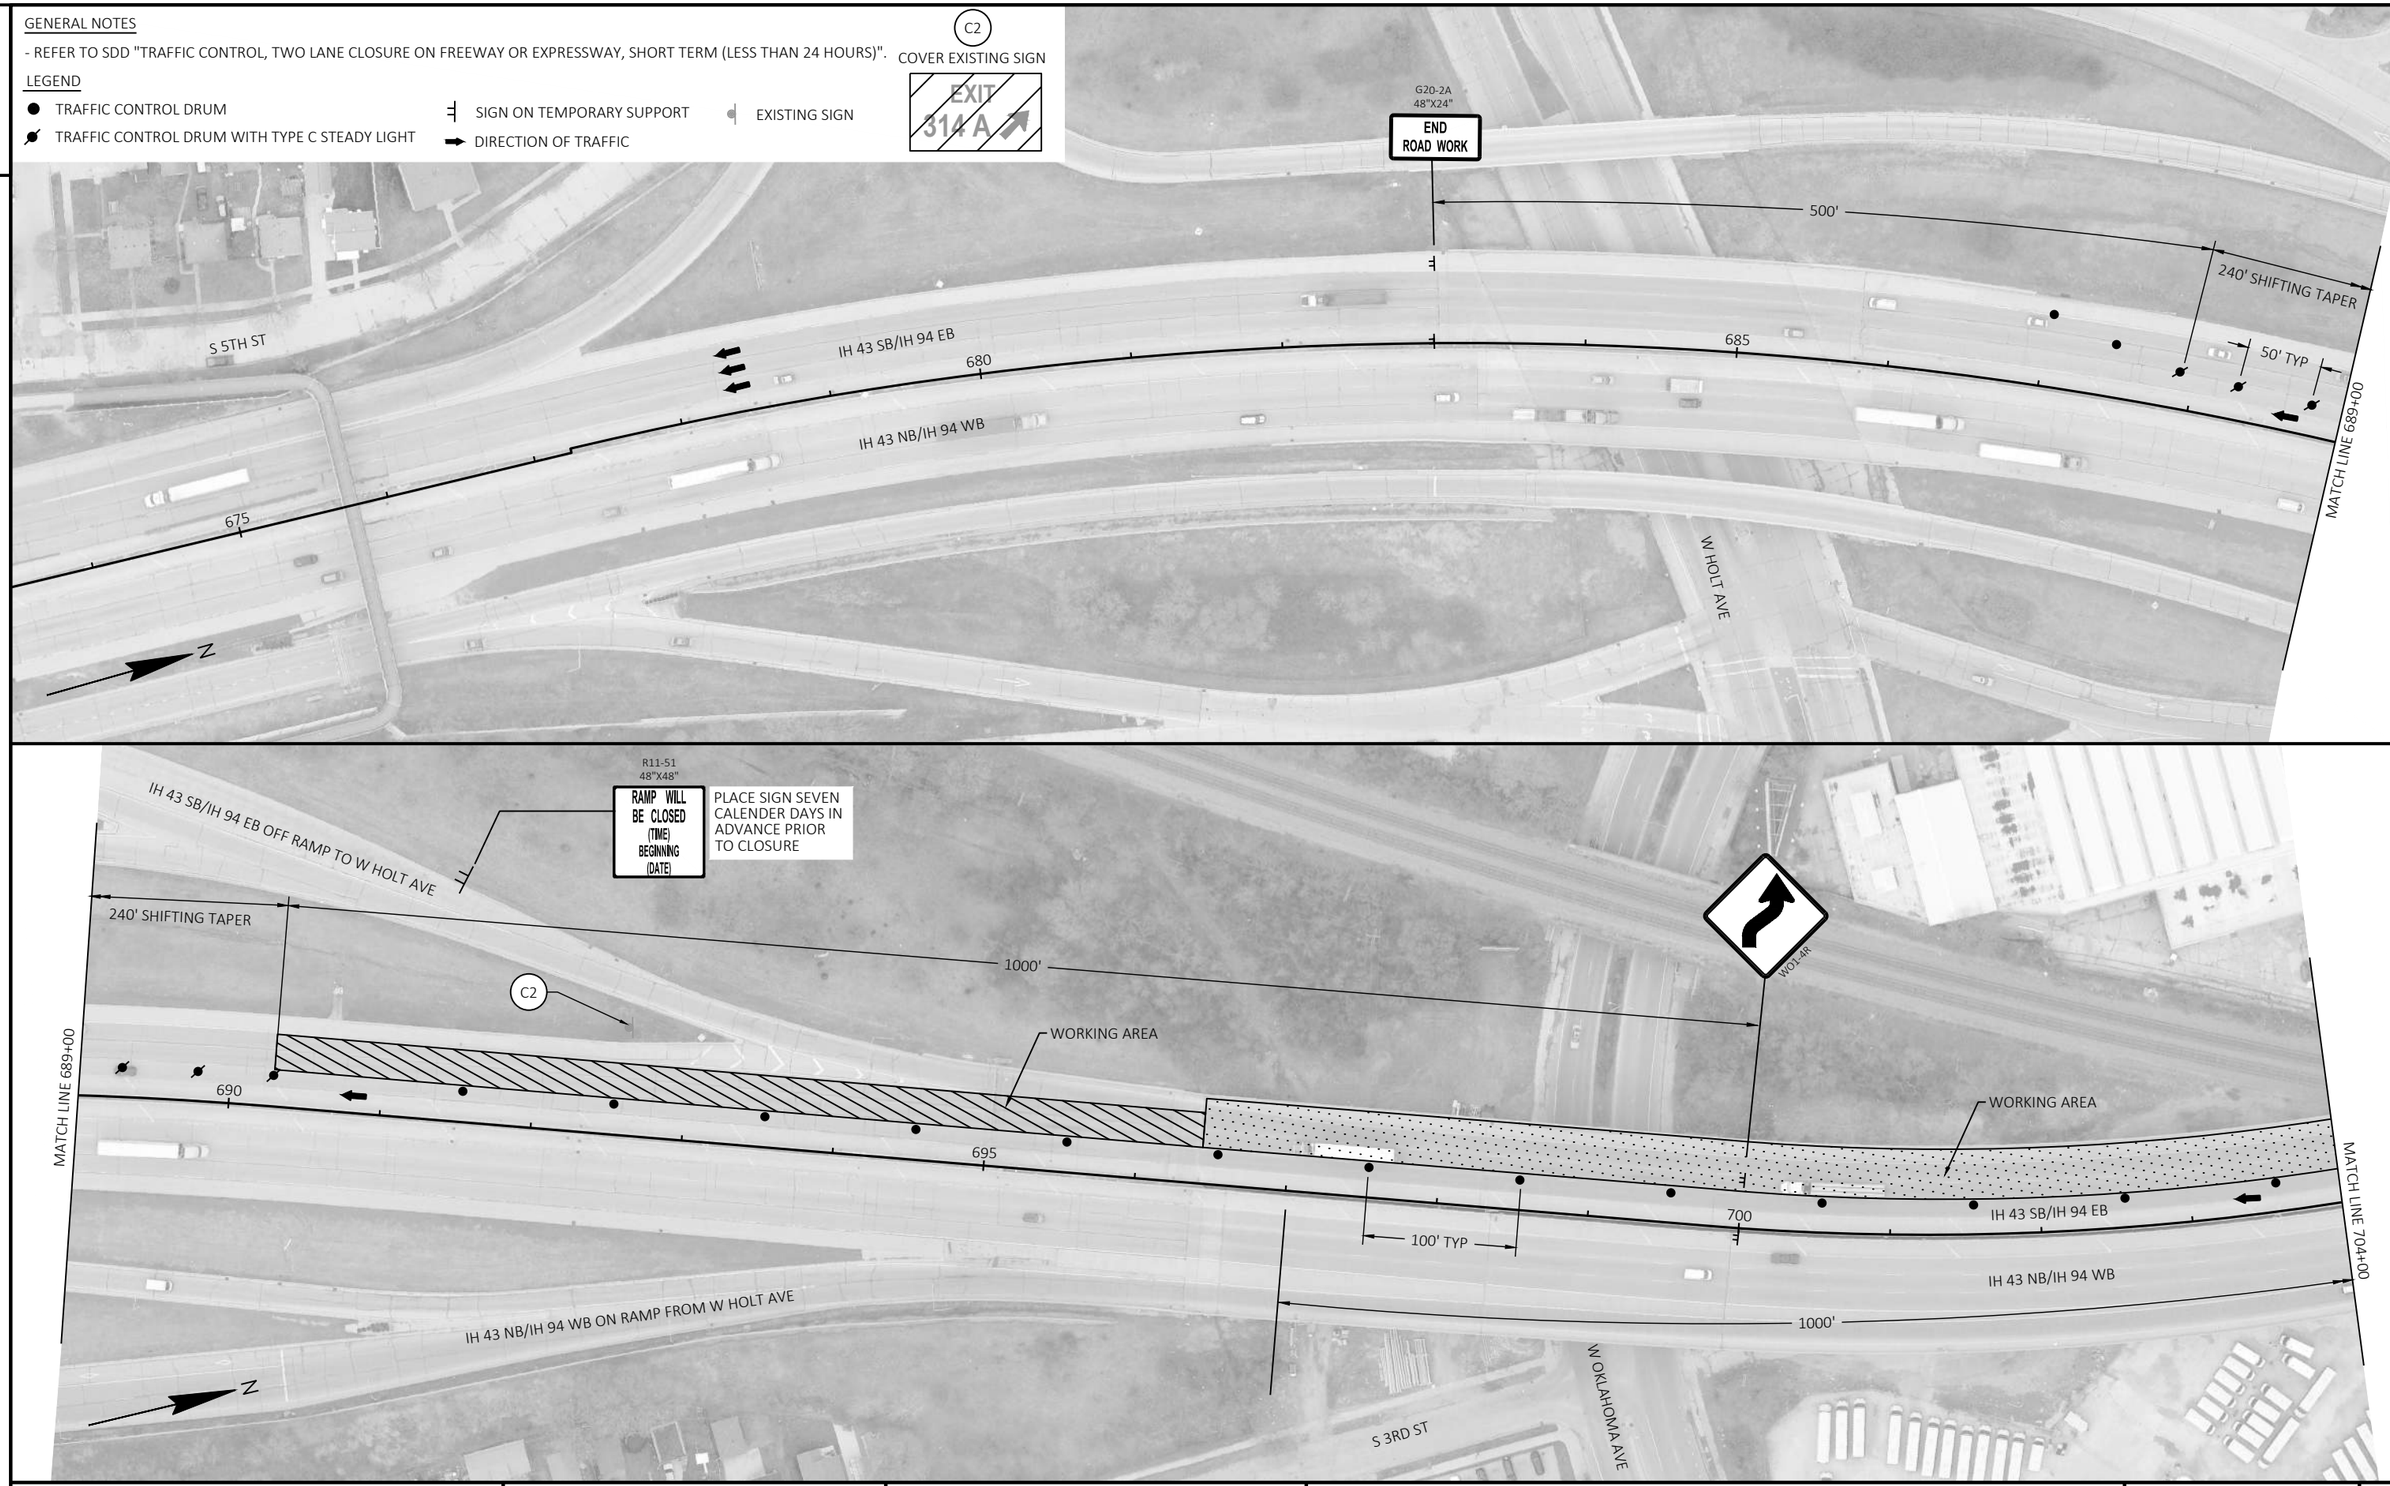

PROJECT NO: 1228-09-73	HWY: IH 43	COUNTY: MILWAUKEE	TRAFFIC CONTROL - SB - STAGE 1 & STAGE 4-G	SHEET E

FILE NAME : N:\PDS\C3D\12280903\SHEETSPLAN\TRAFFIC CONTROL PLANS (DETAILED) - C3D\026101_S2I_SB_OUT.DWG
LAYOUT NAME - 5

PLOT DATE : 8/5/2021 10:37 AM PLOT BY : SPAETH, MICHELE L PLOT NAME : PLOT SCALE : 1 IN:100 FT

WISDOT/CADDS SHEET 42

GENERAL NOTES

- REFER TO SDD "TRAFFIC CONTROL, TWO LANE CLOSURE ON FREEWAY OR EXPRESSWAY, SHORT TERM (LESS THAN 24 HOURS)".

LEGEND

- TRAFFIC CONTROL DRUM
- TRAFFIC CONTROL DRUM WITH TYPE C STEADY LIGHT
- SIGN ON TEMPORARY SUPPORT
- TYPE III BARRICADE WTH ATTACHED SIGN WITH TWO TYPE "A" LIGHTS
- TYPE III BARRICADE WITH TWO TYPE "A" LIGHTS
- DIRECTION OF TRAFFIC

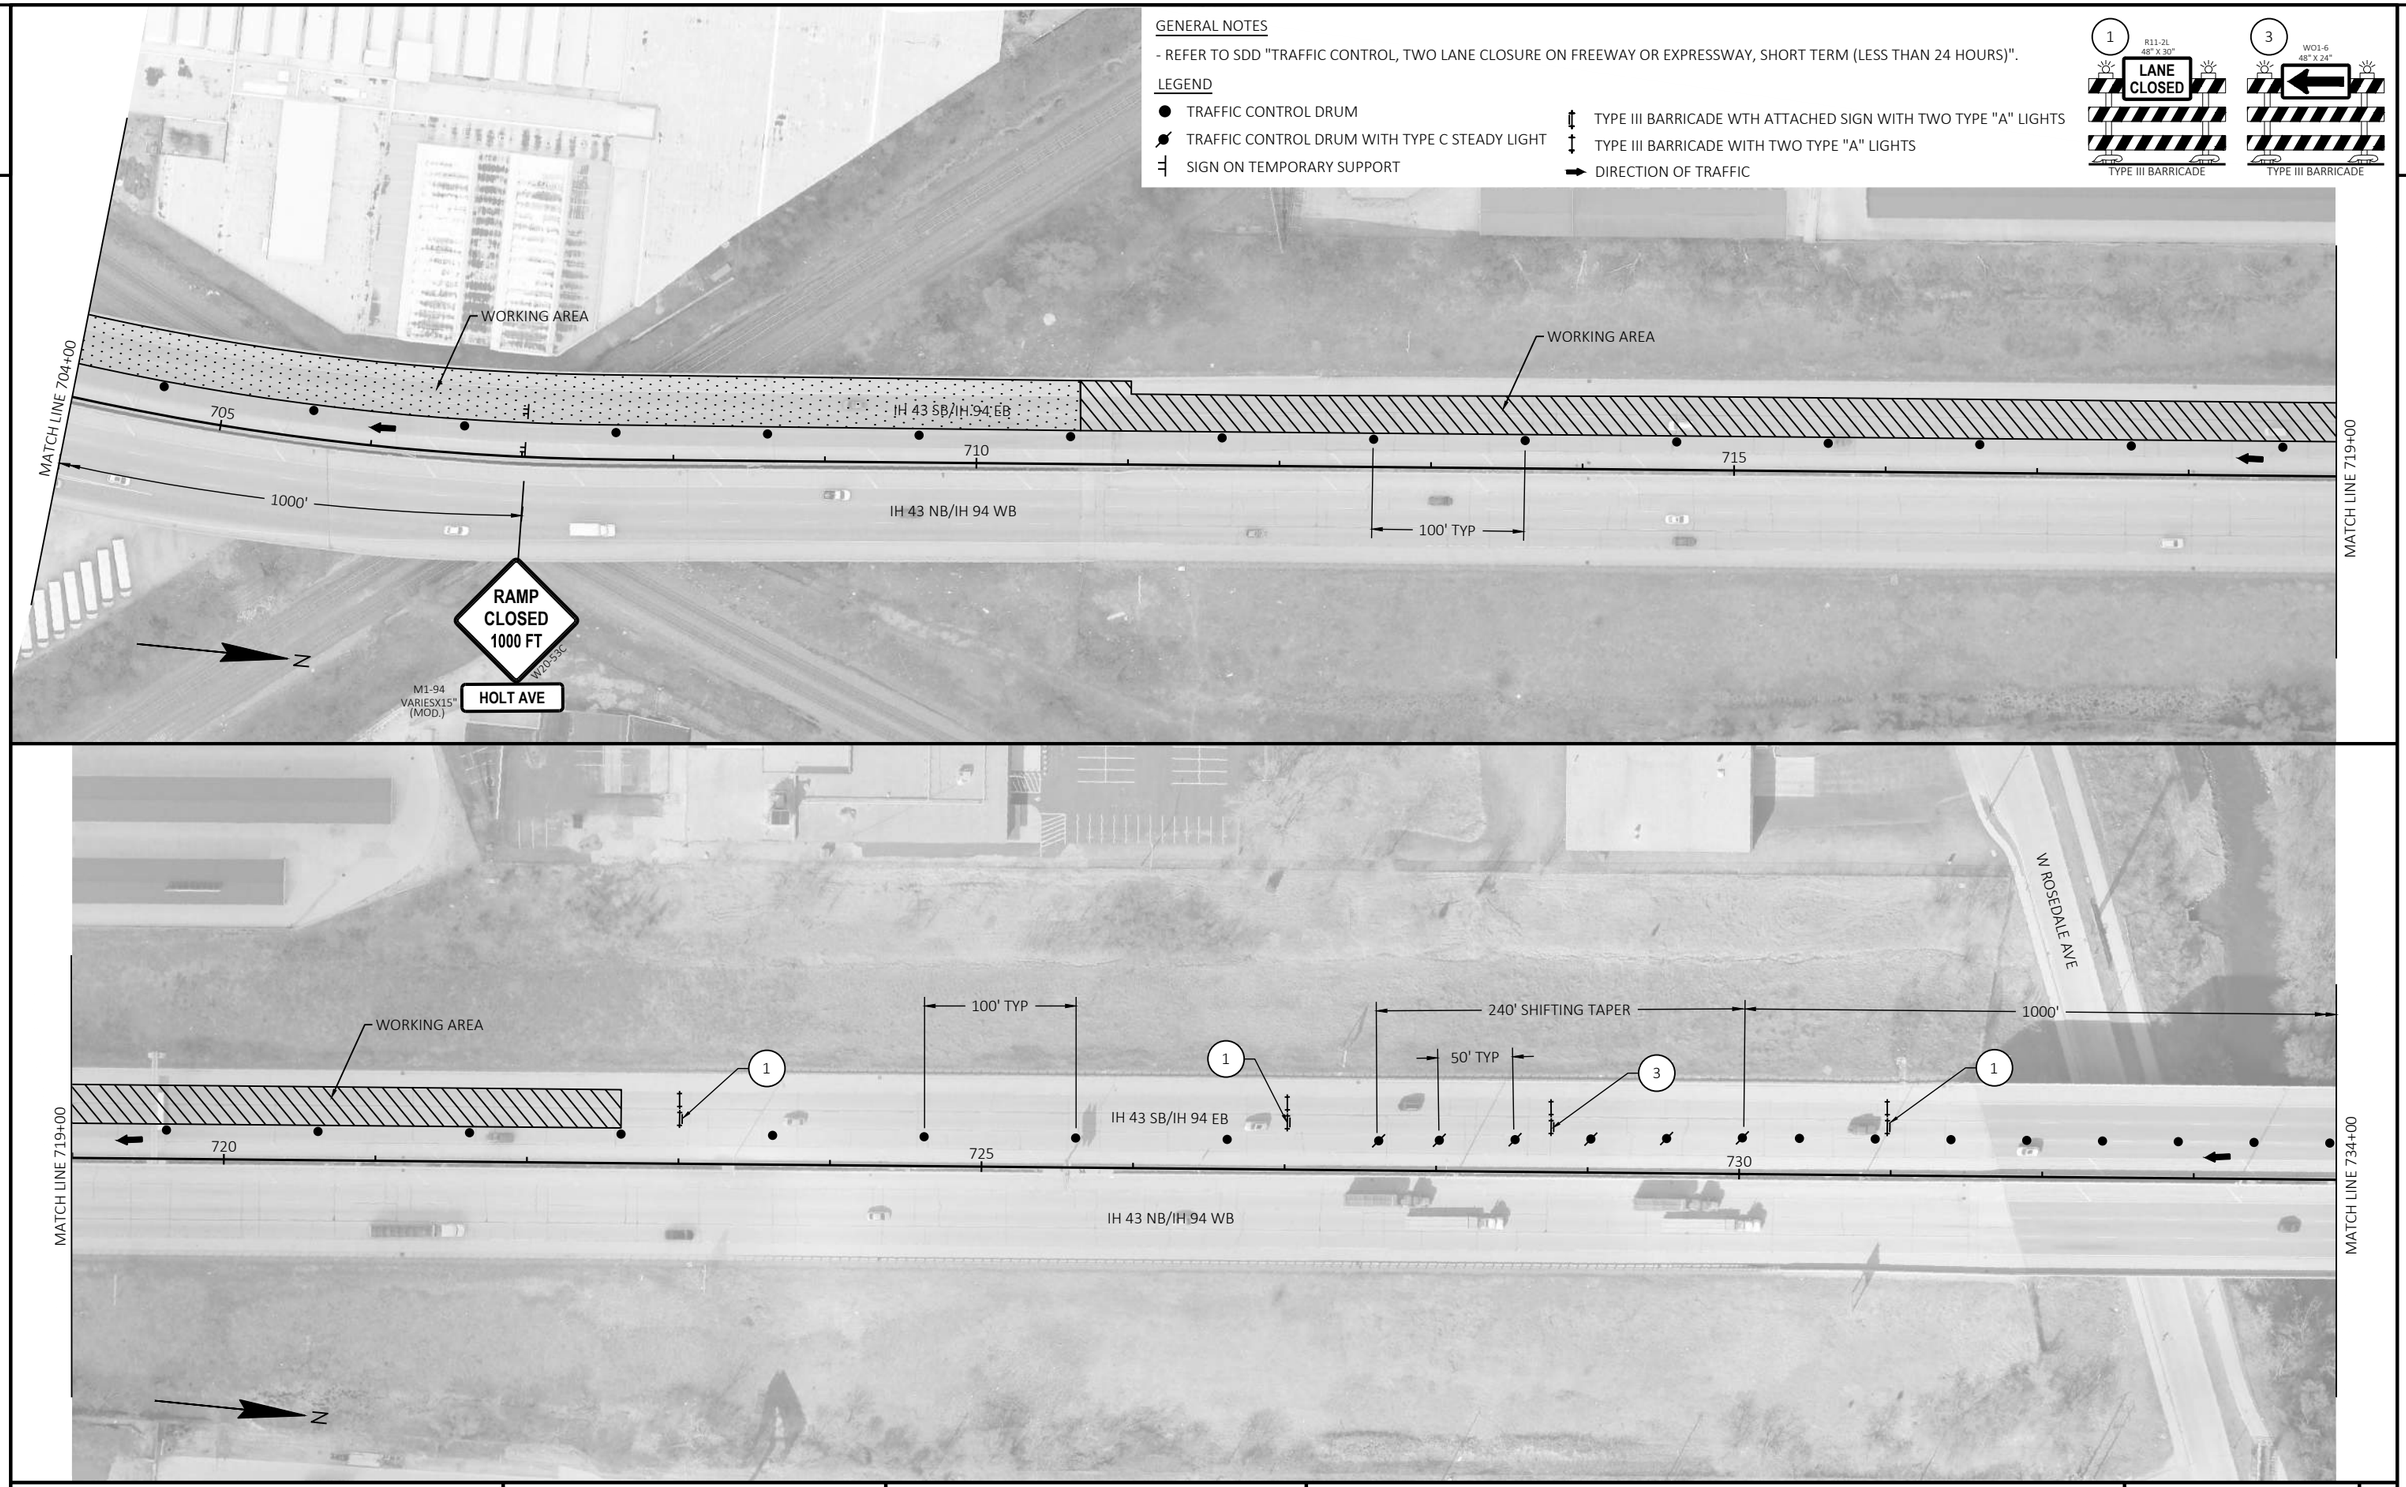

PROJECT NO: 1228-09-73	HWY: IH 43	COUNTY: MILWAUKEE	TRAFFIC CONTROL - SB - STAGE 1 & STAGE 4-G	SHEET E

FILE NAME : N:\PDS\C3D\12280903\SHEETSPLAN\TRAFFIC CONTROL PLANS (DETAILED) - C3D\026101_S2I_SB_OUT.DWG
LAYOUT NAME - 4

PLOT DATE : 8/5/2021 10:37 AM PLOT BY : SPAETH, MICHELE L PLOT NAME : PLOT SCALE : 1 IN:100 FT

WISDOT/CADDS SHEET 42

GENERAL NOTES

- REFER TO SDD "TRAFFIC CONTROL, TWO LANE CLOSURE ON FREEWAY OR EXPRESSWAY, SHORT TERM (LESS THAN 24 HOURS)".

LEGEND

- TRAFFIC CONTROL DRUM
- TRAFFIC CONTROL DRUM WITH TYPE C STEADY LIGHT
- SIGN ON TEMPORARY SUPPORT
- TYPE III BARRICADE WTH ATTACHED SIGN WITH TWO TYPE "A" LIGHTS
- TYPE III BARRICADE WITH TWO TYPE "A" LIGHTS
- DIRECTION OF TRAFFIC
- ARROW BOARD

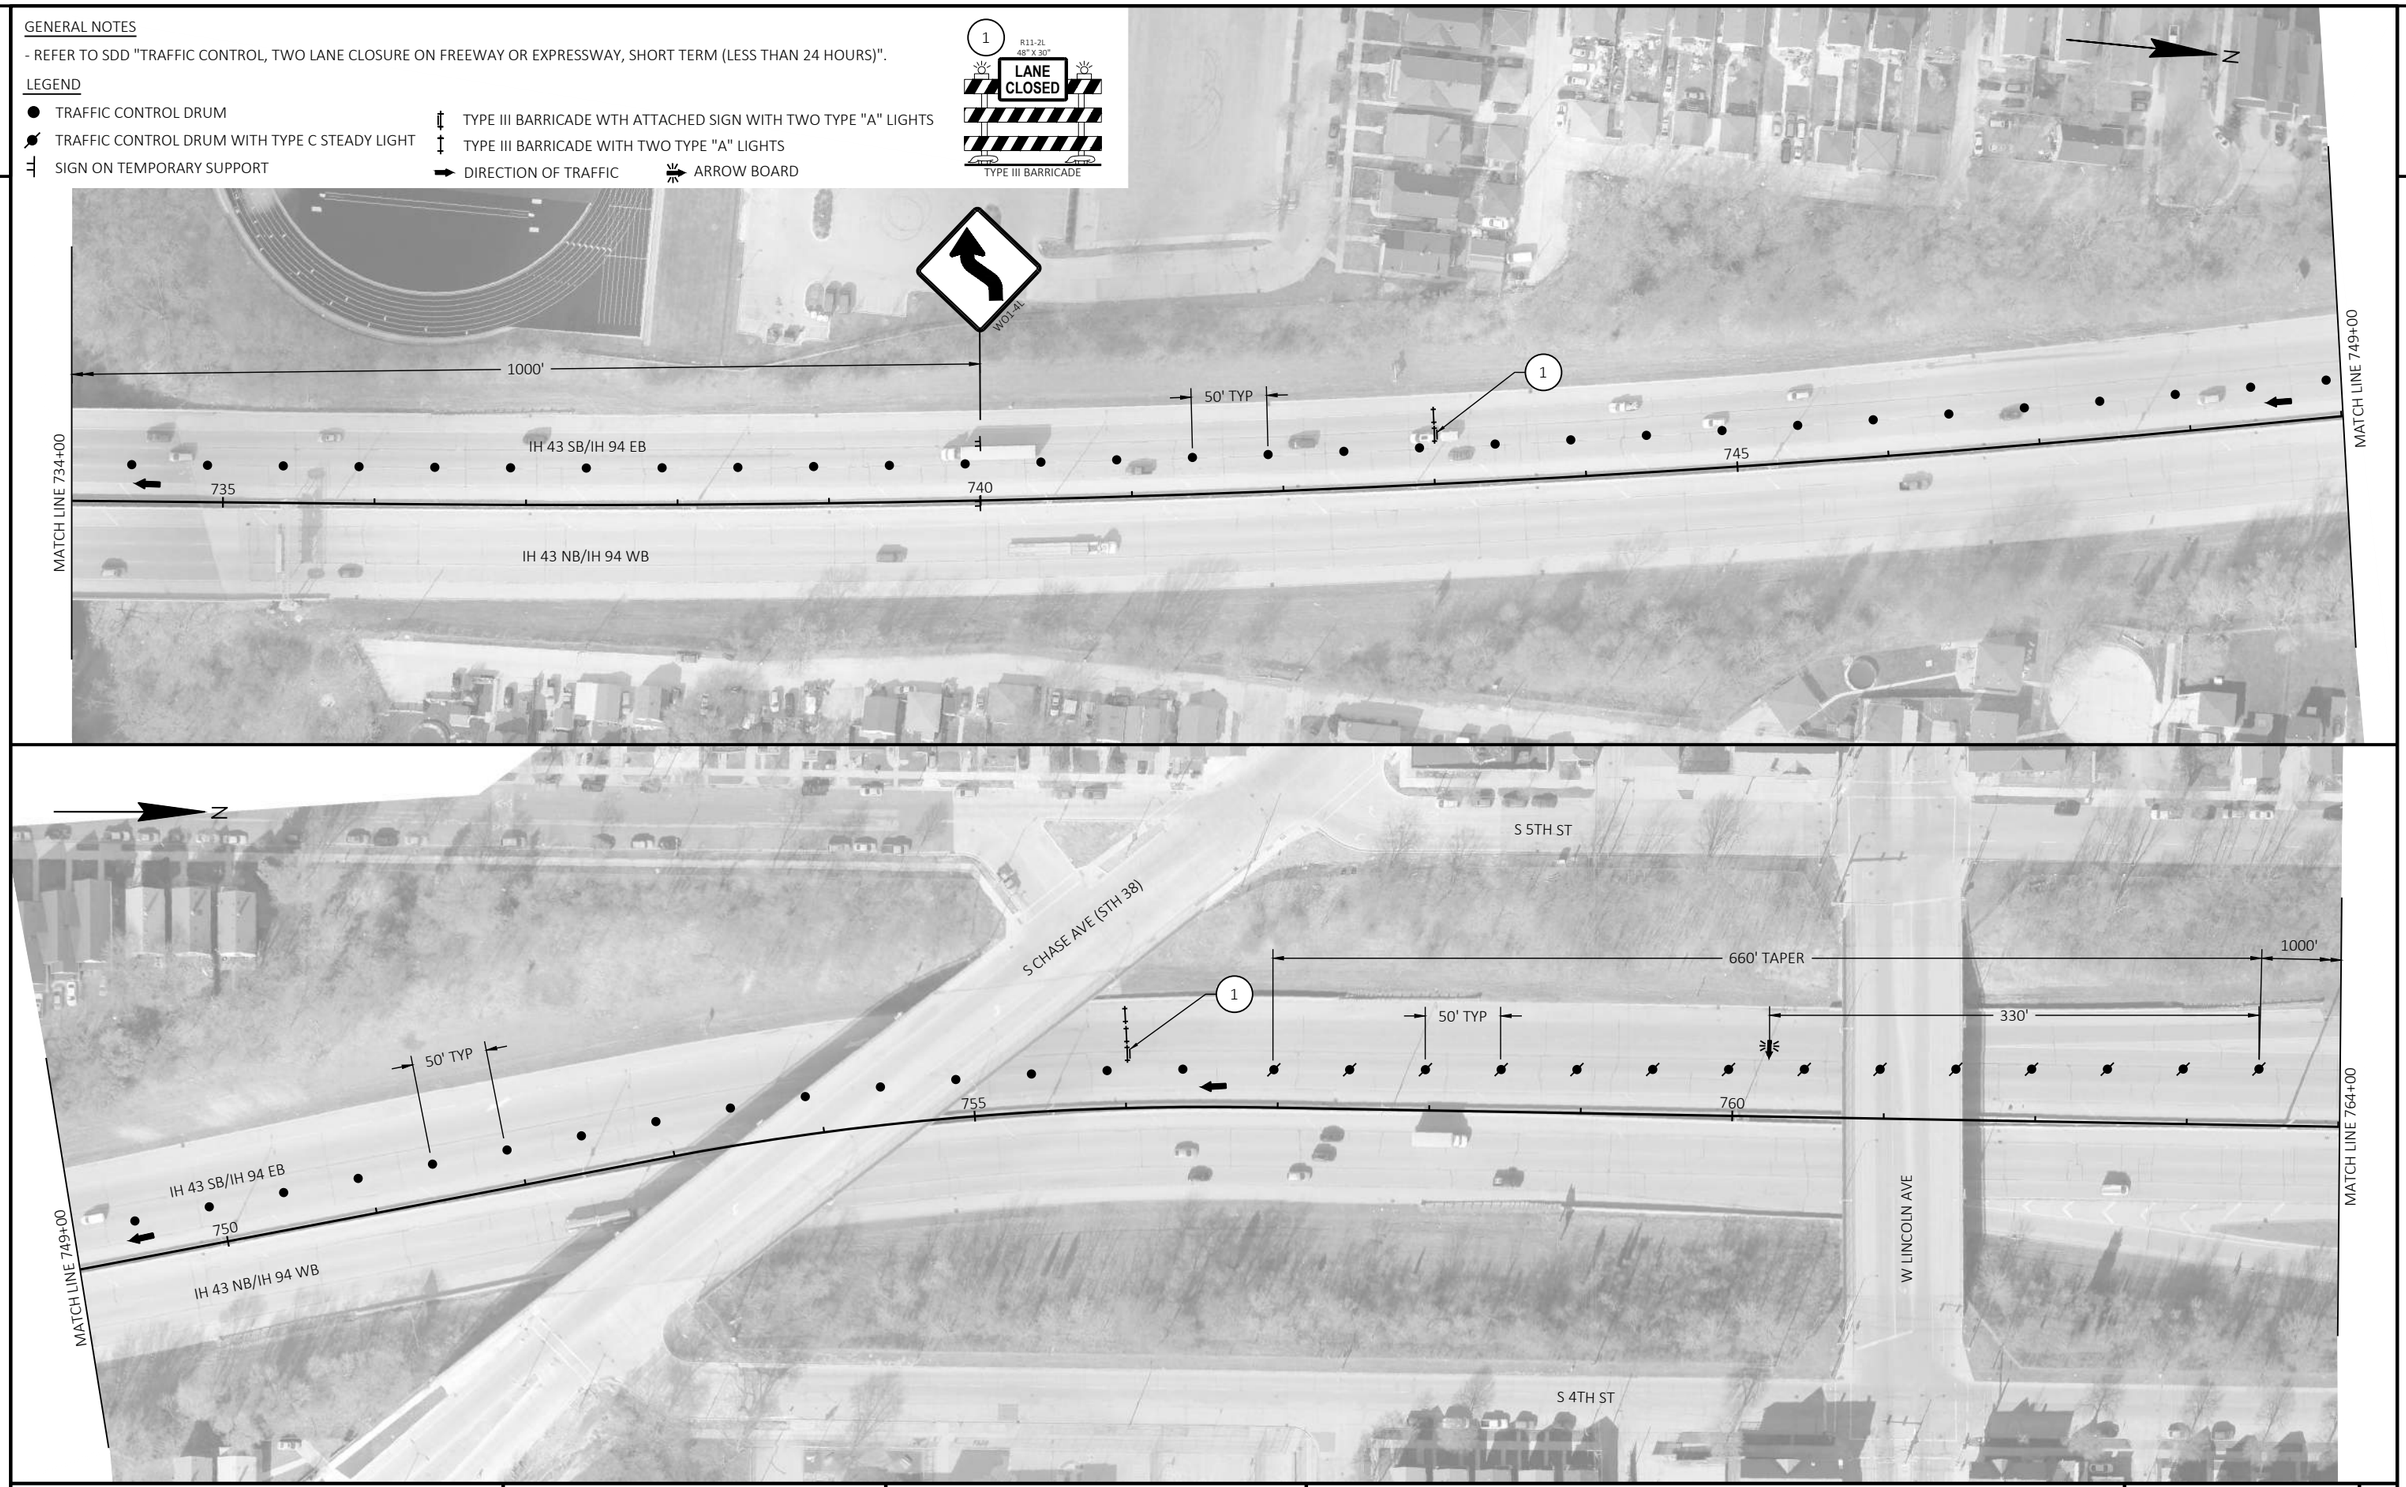

PROJECT NO: 1228-09-73	HWY: IH 43	COUNTY: MILWAUKEE	TRAFFIC CONTROL - SB - STAGE 1 & STAGE 4-G	SHEET E

FILE NAME : N:\PDS\C3D\12280903\SHEETSPLAN\TRAFFIC CONTROL PLANS (DETAILED) - C3D\026101_S2I_SB_OUT.DWG
LAYOUT NAME - 3

PLOT DATE : 8/5/2021 10:37 AM PLOT BY : SPAETH, MICHELE L PLOT NAME : PLOT SCALE : 1 IN:100 FT

WISDOT/CADDS SHEET 42

2

N

S 5TH ST

RAMP TO BE CLOSED
REFER TO "TRAFFIC CONTROL - SB - STAGE 5B"

REFER TO "TRAFFIC CONTROL - SB - STAGE 5B"
FOR ADDITIONAL TRAFFIC CONTROL DEVICES
WITHIN THE INTERCHANGE

W04-2R

1000'

660' TAPER

1

50' TYP

MATCH LINE 764+00

765

770

775

IH 43 SB/IH 94 EB

IH 43 NB/IH 94 WB

MATCH LINE 779+00

S 4TH ST

W BECHER ST

S 5TH ST

RAMP TO BE CLOSED
REFER TO "TRAFFIC CONTROL - SB - STAGE 5B"

REFER TO "TRAFFIC CONTROL - SB - STAGE 5B"
FOR ADDITIONAL TRAFFIC CONTROL DEVICES
ALONG THE RAMP

W04-2R

660' TAPER

330'

50' TYP

1000'

1600'

50' TYP

MATCH LINE 779+00

780

785

790

IH 43 SB/IH 94 EB

IH 43 NB/IH 94 WB

MATCH LINE 794+00

W MAPLE ST

N

S 4TH ST

GENERAL NOTES

- REFER TO SDD "TRAFFIC CONTROL, TWO LANE CLOSURE ON FREEWAY OR EXPRESSWAY, SHORT TERM (LESS THAN 24 HOURS)".

LEGEND

- TRAFFIC CONTROL DRUM
- TRAFFIC CONTROL DRUM WITH TYPE C STEADY LIGHT
- SIGN ON TEMPORARY SUPPORT
- DIRECTION OF TRAFFIC
- TYPE III BARRICADE WTH ATTACHED SIGN WITH TWO TYPE "A" LIGHTS
- TYPE III BARRICADE WITH TWO TYPE "A" LIGHTS
- ARROW BOARD

1 R11-2L 48" X 30"
LANE CLOSED
TYPE III BARRICADE

PROJECT NO: 1228-09-73	HWY: IH 43	COUNTY: MILWAUKEE	TRAFFIC CONTROL - SB - STAGE 1 & STAGE 4-G	SHEET E

FILE NAME : N:\PDS\C3D\12280903\SHEETSPLAN\TRAFFIC CONTROL PLANS (DETAILED) - C3D\026101_S2I_SB_OUT.DWG
LAYOUT NAME - 2

PLOT DATE : 8/5/2021 10:37 AM PLOT BY : SPAETH, MICHELE L PLOT NAME : PLOT SCALE : 1 IN:100 FT

2

2

R11-51
48"X48"

PLACE SIGN SEVEN CALENDER DAYS IN ADVANCE PRIOR TO CLOSURE

RAMP WILL BE CLOSED (TIME) BEGINNING (DATE)

RAMP TO BE CLOSED
REFER TO "TRAFFIC CONTROL - SB - STAGE 5B" FOR ADDITIONAL TRAFFIC CONTROL DEVICES

RIGHT TWO LANES CLOSED 1/2 MILE
W20-5BG

S 5TH ST

1600'

2600'

C1

2

2

5 DRUMS AT 10' SPACING

50' TYP

MATCH LINE 794+00

795

800

805

IH 43 SB/IH 94 EB

IH 43 NB/IH 94 WB

1000'

MATCH LINE 809+00

W MITCHELL ST

W LAPHAM BLVD

N

S 5TH ST

RIGHT TWO LANES CLOSED 1 MILE
W20-5BF

2600'

W GREENFIELD AVE

ROAD WORK 2 MILES
W20-1E

W MADISON ST

S 6TH ST (STH 38)

S BARAGA ST

MATCH LINE 809+00

810

1 MILE

1000'

815

820

IH 43 SB/IH 94 EB

IH 43 NB/IH 94 WB

1500'

RAMP CLOSED 1000 FT
W20-53C

M1-94
VARIESX15"
(MOD.)

BECHER ST

RAMP CLOSED AHEAD
W20-53A

M1-94
VARIESX15"
(MOD.)

BECHER ST

M1-94
VARIESX15"
(MOD.)

HOLT AVE

S 4TH ST

N

GENERAL NOTES

- REFER TO SDD "TRAFFIC CONTROL, TWO LANE CLOSURE ON FREEWAY OR EXPRESSWAY, SHORT TERM (LESS THAN 24 HOURS)".
- REFER TO SDD "TRAFFIC CONTROL, EXIT RAMP CLOSURE".

LEGEND

- TRAFFIC CONTROL DRUM
- TRAFFIC CONTROL DRUM WITH TYPE C STEADY LIGHT
- SIGN ON TEMPORARY SUPPORT
- EXISTING SIGN
- TYPE III BARRICADE WTH ATTACHED SIGN WITH TWO TYPE "A" LIGHTS
- TYPE III BARRICADE WITH TWO TYPE "A" LIGHTS
- DIRECTION OF TRAFFIC
- ARROW BOARD

2 R11-2R 48" X 30" RAMP CLOSED — TYPE III BARRICADE

C1 COVER EXISTING SIGN — EXIT 312 B

PROJECT NO: 1228-09-73	HWY: IH 43	COUNTY: MILWAUKEE	TRAFFIC CONTROL - SB - STAGE 1 & STAGE 4-G	SHEET	E

FILE NAME : N:\PDS\C3D\12280903\SHEETSPLAN\TRAFFIC CONTROL PLANS (DETAILED) - C3D\026101_S2I_SB_OUT.DWG
LAYOUT NAME - 1
PLOT DATE : 8/5/2021 10:37 AM
PLOT BY : SPAETH, MICHELE L
PLOT NAME :
PLOT SCALE : 1 IN:100 FT

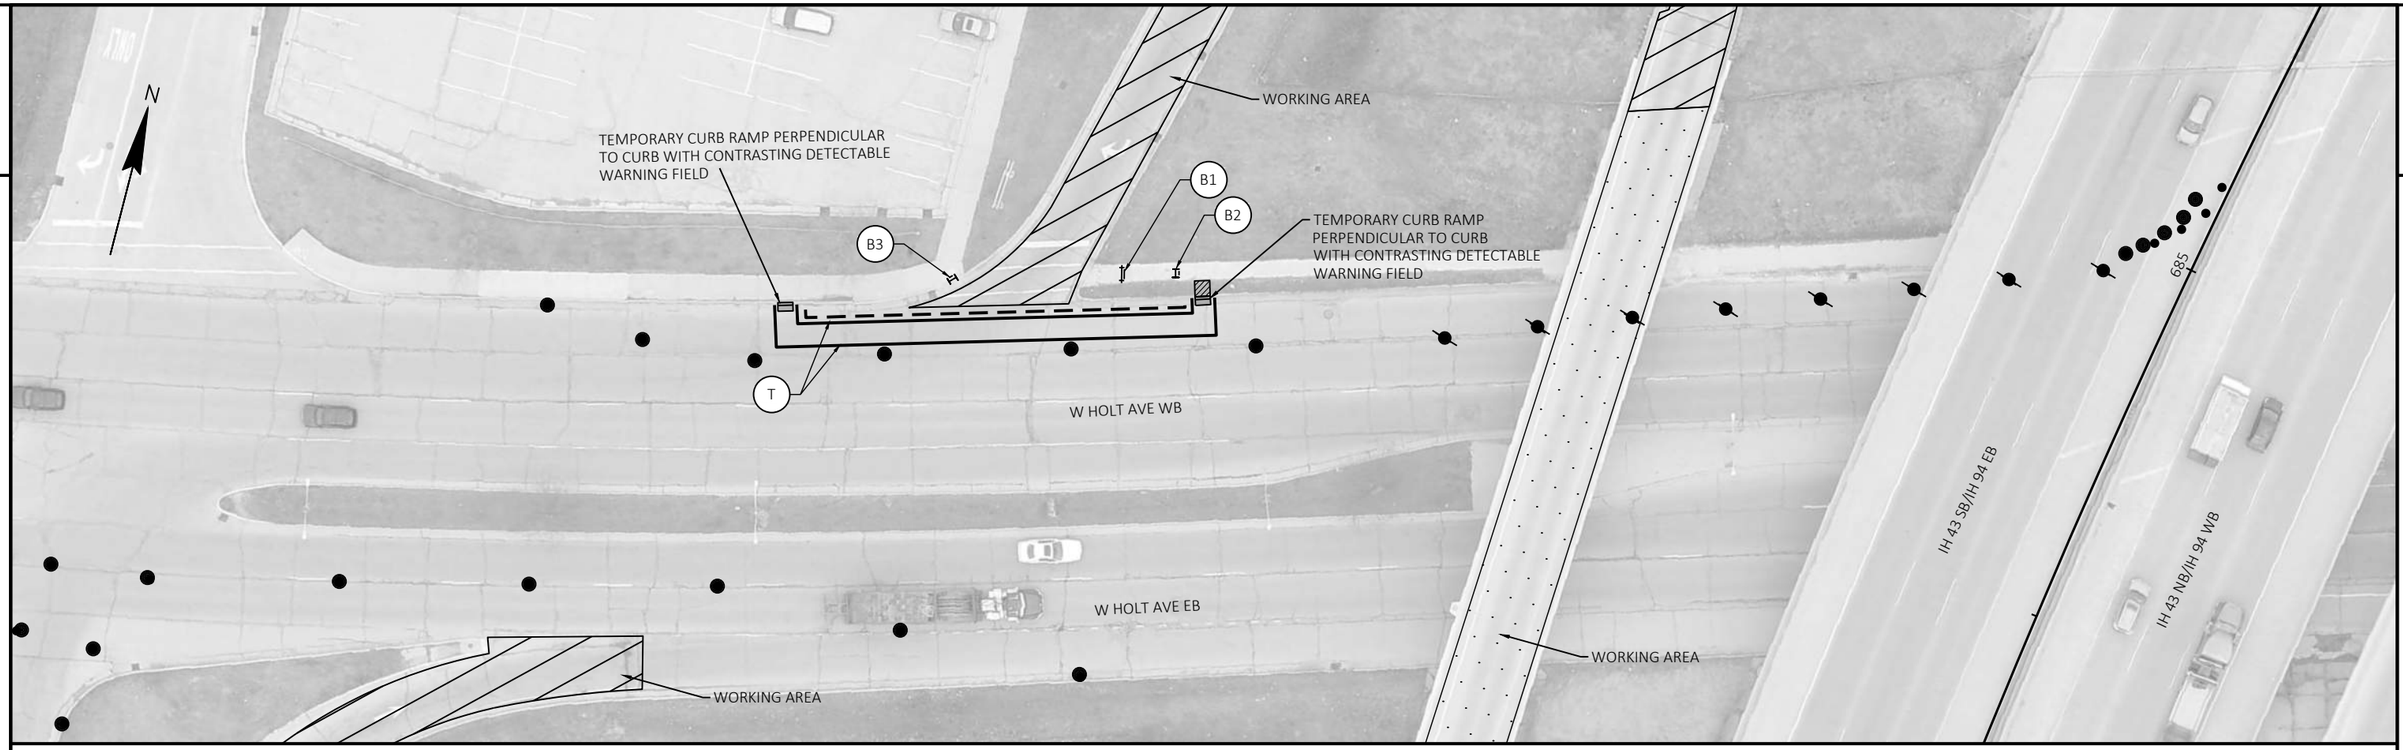

GENERAL NOTES

- ALL WORK WILL BE COMPLETED OVERNIGHT.
- PROVIDE PEDESTRIAN SIGNAGE AND TEMPORARY DEVICES IN ACCORDANCE WITH SDD, "TRAFFIC CONTROL, PEDESTRIAN ACCOMMODATION".

LEGEND

- TYPE III BARRICADE WTH ATTACHED SIGN WITH TWO TYPE "A" LIGHTS
- TRAFFIC CONTROL DRUM
- TRAFFIC CONTROL DRUM WITH TYPE C STEADY LIGHT
- TEMPORARY PEDESTRIAN BARRICADE
- TYPE II BARRICADE WTH ATTACHED SIGN WITH ONE WARNING LIGHT TYPE "A" LOW INTENSITY FLASHING
- (T) TEMPORARY PEDESTRIAN CROSSWALK LINES REMOVABLE TAPE 4-INCH (WHITE) - 6' APART
- TEMPORARY PEDESTRIAN SURFACE PLYWOOD - 4' WIDE

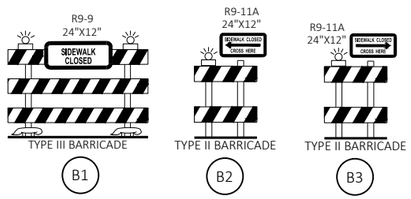

PROJECT NO: 1228-09-73	HWY: IH 43	COUNTY: MILWAUKEE	TRAFFIC CONTROL - SB - STAGE 1 & STAGE 4-H - PEDESTRIAN ACCOMMODATION	SHEET	E

FILE NAME : N:\PDS\C3D\12280903\SHEETSPLAN\TRAFFIC CONTROL PLANS (DETAILED) - C3D\026101_S2J_SB_OUT.DWG
LAYOUT NAME - 4
PLOT DATE : 8/5/2021 10:38 AM PLOT BY : SPAETH, MICHELE L PLOT NAME : PLOT SCALE : 1 IN:40 FT
WISDOT/CADDS SHEET 42

2

GENERAL NOTES

- REFER TO SDD "TRAFFIC CONTROL, SINGLE RIGHT LANE CLOSURE, UNDIVIDED NON-FREEWAY/EXPRESSWAY".
- REFER TO SDD "TRAFFIC CONTROL, INTERSECTION WITHIN SINGLE RIGHT LANE CLOSURE".

LEGEND

- TRAFFIC CONTROL DRUM
- TRAFFIC CONTROL DRUM WITH TYPE C STEADY LIGHT
- SIGN ON TEMPORARY SUPPORT
- TYPE III BARRICADE WTH ATTACHED SIGN WITH TWO TYPE "A" LIGHTS
- TYPE III BARRICADE WITH TWO TYPE "A" LIGHTS
- DIRECTION OF TRAFFIC

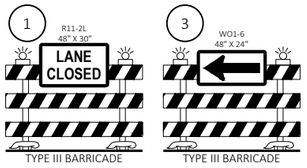

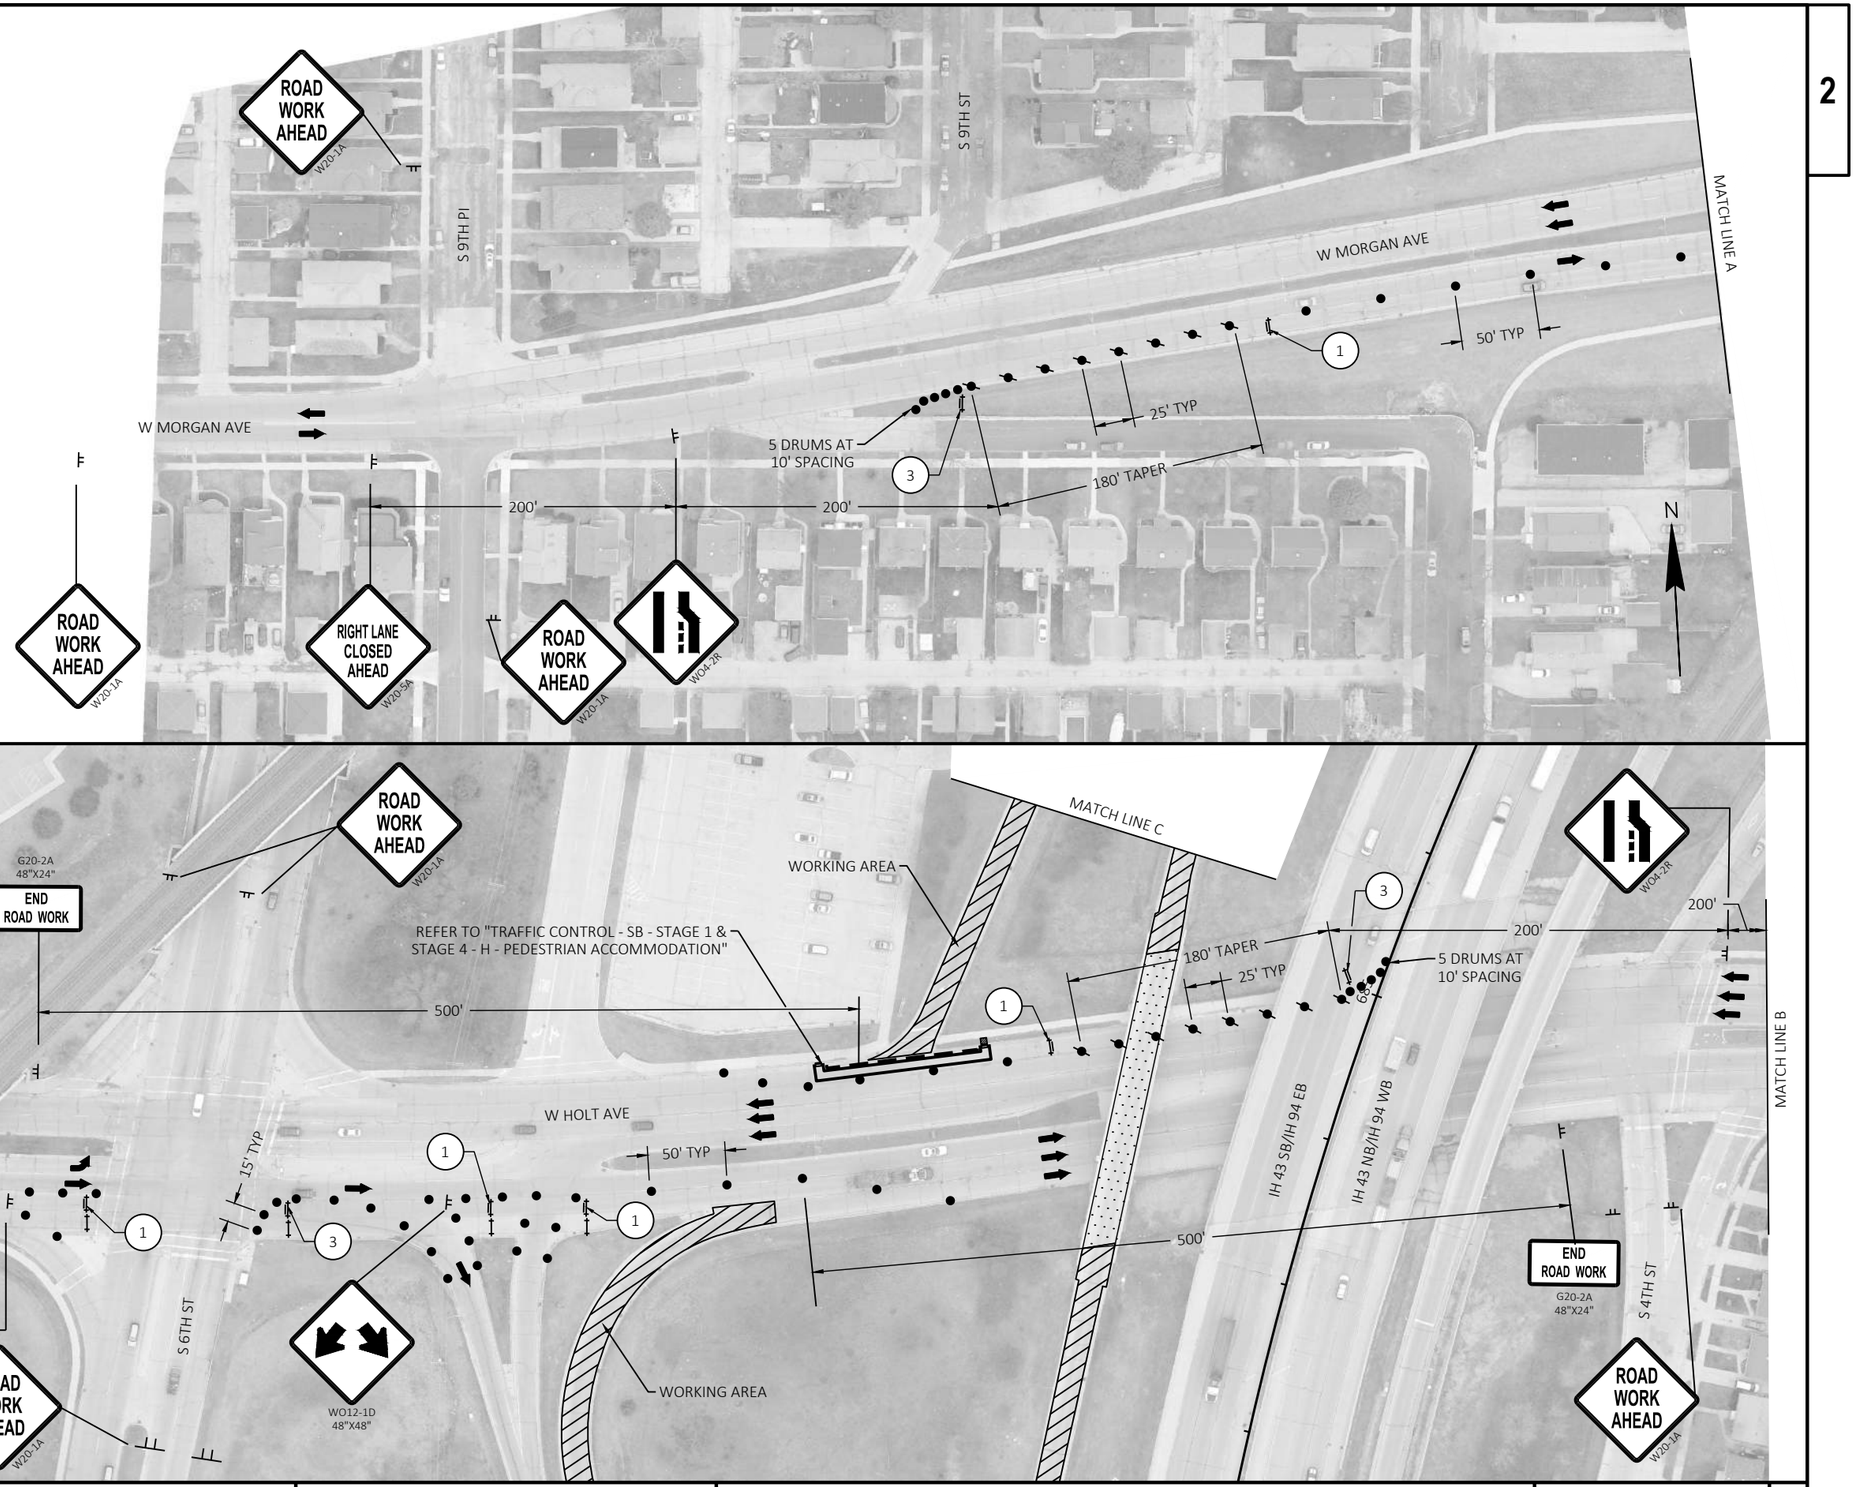

PROJECT NO: 1228-09-73	HWY: IH 43	COUNTY: MILWAUKEE	TRAFFIC CONTROL - SB - STAGE 1 & STAGE 4-H	SHEET E

FILE NAME : N:\PDS\C3D\12280903\SHEETSPLAN\TRAFFIC CONTROL PLANS (DETAILED) - C3D\026101_S2J_SB_OUT.DWG
LAYOUT NAME - 3
PLOT DATE : 8/5/2021 10:38 AM PLOT BY : SPAETH, MICHELE L PLOT NAME : PLOT SCALE : 1 IN:100 FT
WISDOT/CADDS SHEET 42

2

2

GENERAL NOTES

- REFER TO SDD "TRAFFIC CONTROL, EXIT RAMP CLOSURE".
- REFER TO SDD "TRAFFIC CONTROL, SINGLE RIGHT LANE CLOSURE, UNDIVIDED NON-FREEWAY/EXPRESSWAY".

LEGEND

- TRAFFIC CONTROL DRUM
- SIGN ON TEMPORARY SUPPORT
- EXISTING SIGN
- TYPE III BARRICADE WTH ATTACHED SIGN WITH TWO TYPE "A" LIGHTS
- TYPE III BARRICADE WITH TWO TYPE "A" LIGHTS
- DIRECTION OF TRAFFIC

1 — R11-2L 48" X 30" — LANE CLOSED — TYPE III BARRICADE

2 — R11-2R 48" X 30" — RAMP CLOSED — TYPE III BARRICADE

COVER EXISTING SIGN

C1 — EXIT 314 A

RIGHT LANE CLOSED AHEAD W20-5A

ROAD WORK AHEAD W20-1A

200'

200'

MATCH LINE B

N

W HOLT AVE WB

W HOLT AVE EB

S 3RD ST

S 2ND ST

S 1ST PL

S 1ST ST

MATCH LINE C

IH 43 SB/IH 94 EB OFF RAMP TO W HOLT AVE

WORKING AREA

R11-51 48"X48" — RAMP WILL BE CLOSED (TIME) BEGINNING (DATE)

PLACE SIGN SEVEN CALENDER DAYS IN ADVANCE PRIOR TO CLOSURE

C1

1

2

1000'

100' TYP

690

695

IH 43 SB/IH 94 EB

IH 43 NB/IH 94 WB

500'

END ROAD WORK G20-2A 48"X24"

W OKLAHOMA AVE

MATCH LINE 700+00

S 3RD ST

PROJECT NO: 1228-09-73	HWY: IH 43	COUNTY: MILWAUKEE	TRAFFIC CONTROL - SB - STAGE 1 & STAGE 4-H	SHEET	E

FILE NAME : N:\PDS\C3D\12280903\SHEETSPLAN\TRAFFIC CONTROL PLANS (DETAILED) - C3D\026101_S2J_SB_OUT.DWG
LAYOUT NAME - 2

PLOT DATE : 8/5/2021 10:38 AM PLOT BY : SPAETH, MICHELE L PLOT NAME : PLOT SCALE : 1 IN:100 FT

WISDOT/CADDS SHEET 42

2

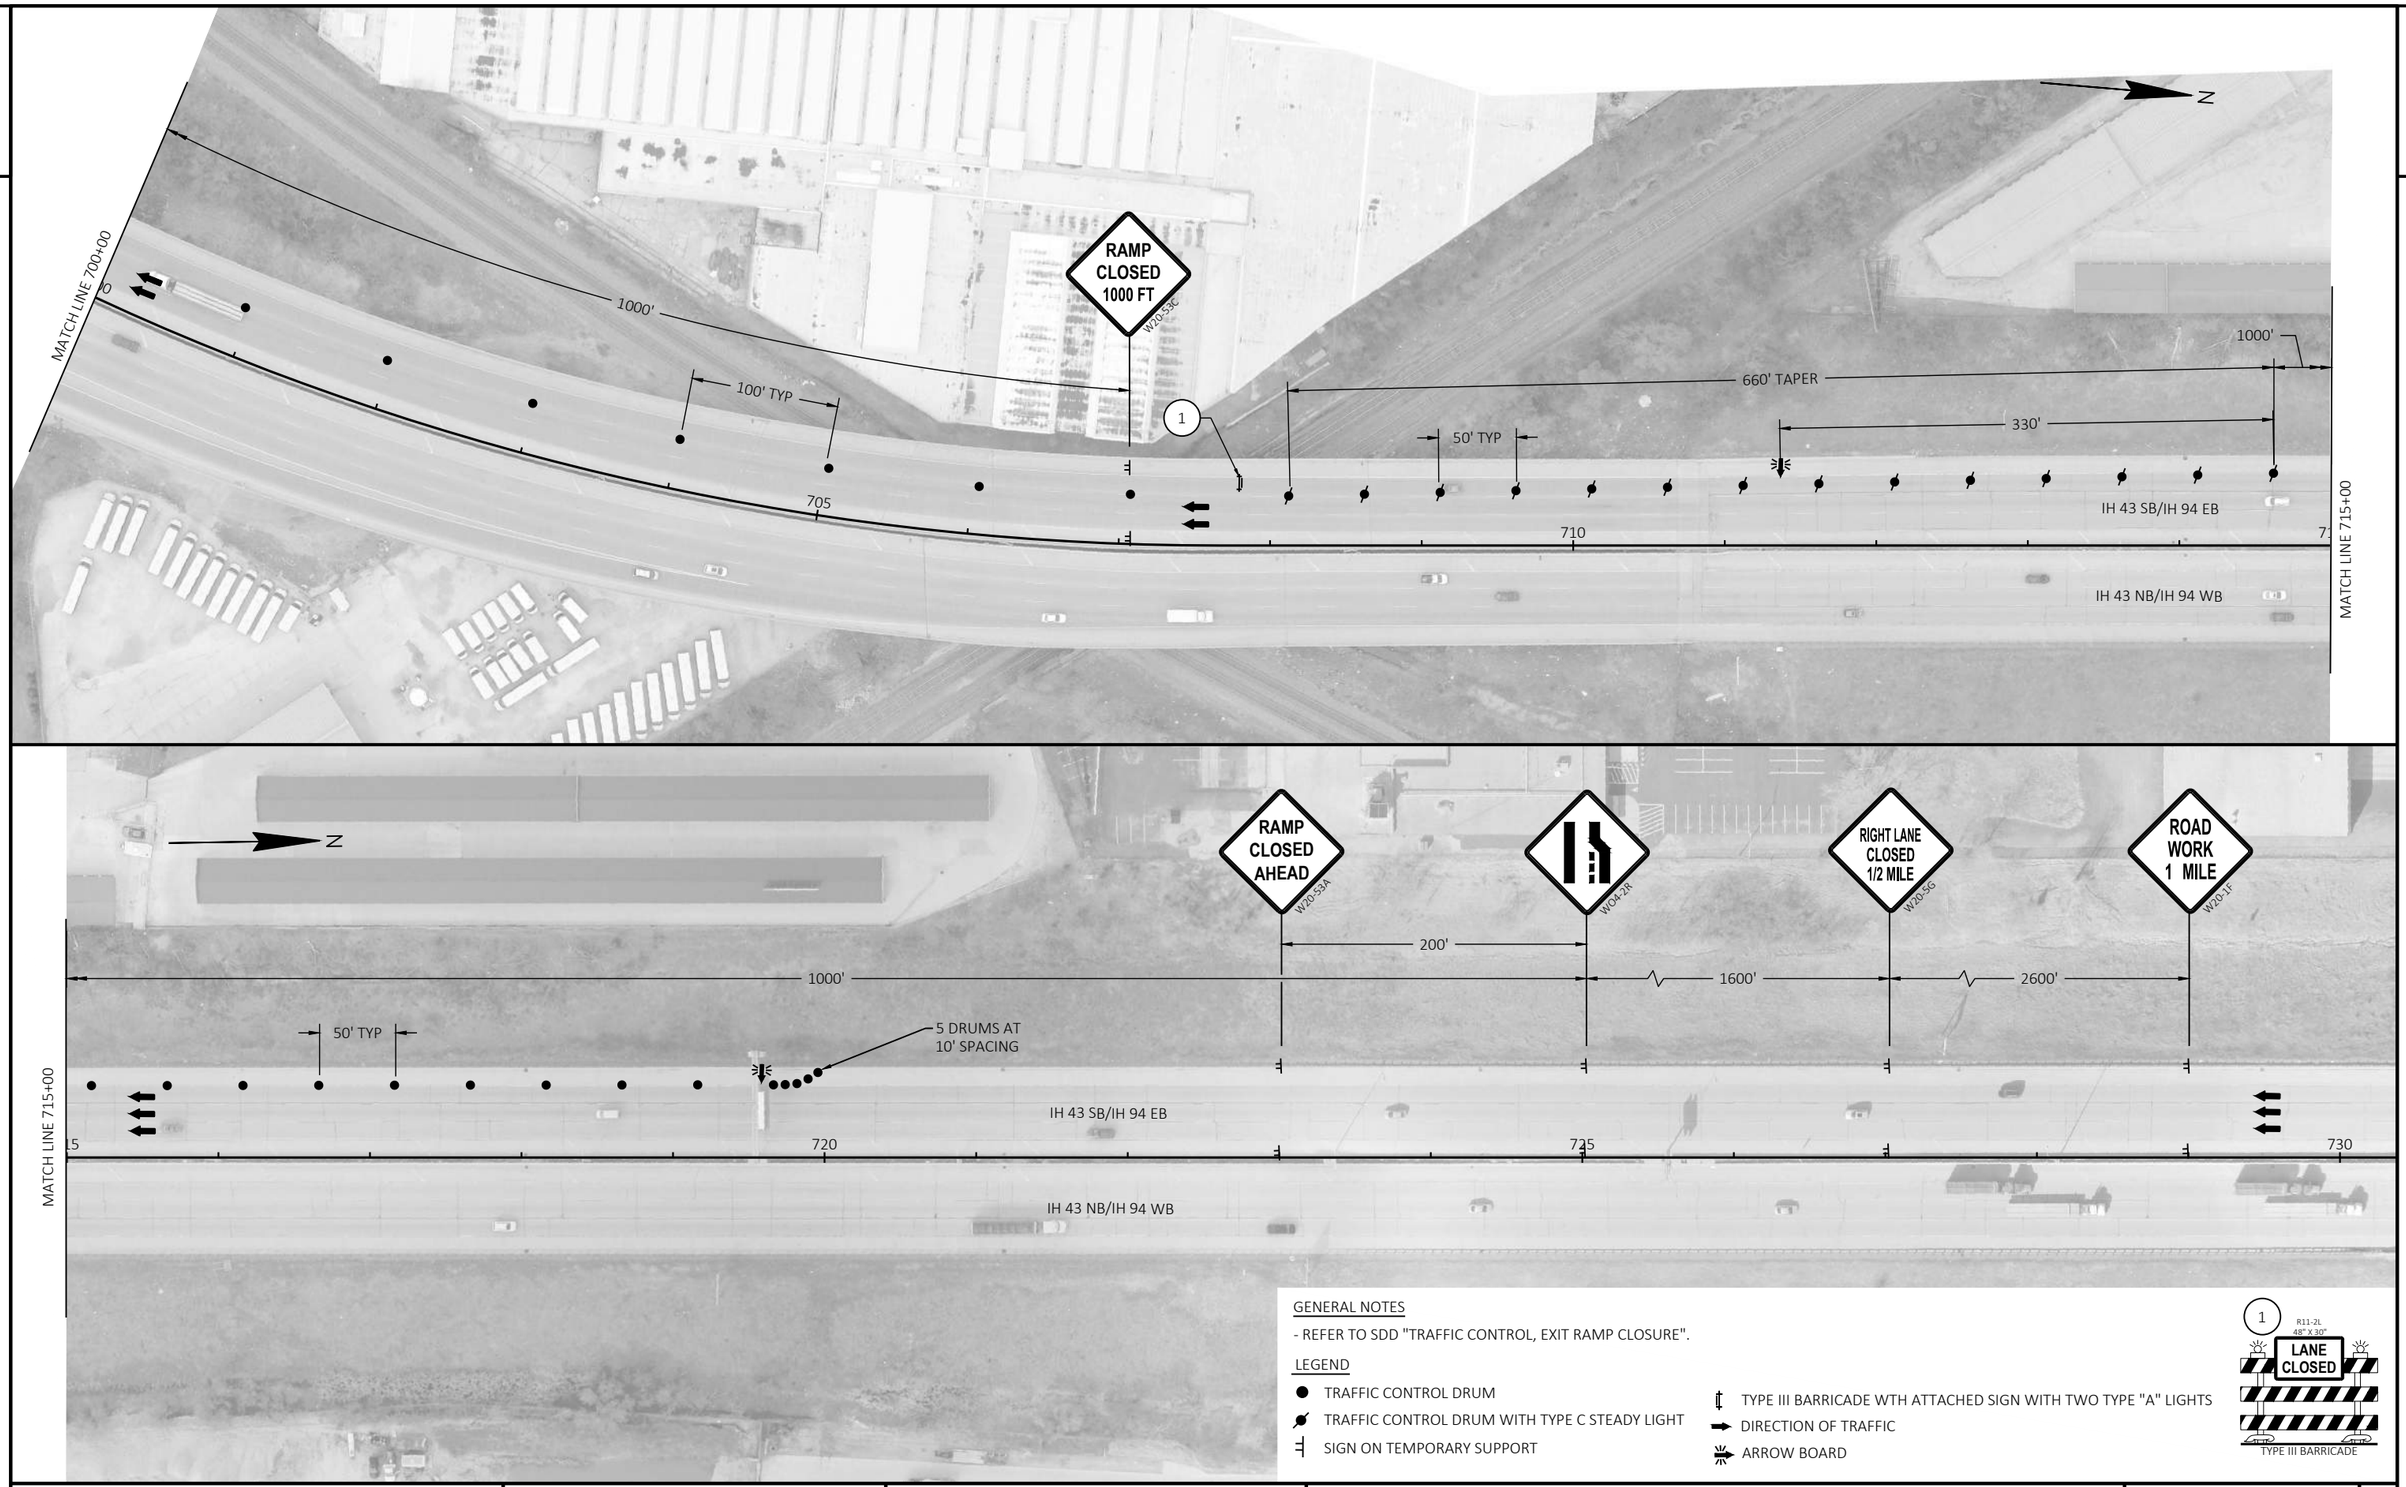

GENERAL NOTES

- REFER TO SDD "TRAFFIC CONTROL, EXIT RAMP CLOSURE".

LEGEND

- TRAFFIC CONTROL DRUM
- TRAFFIC CONTROL DRUM WITH TYPE C STEADY LIGHT
- SIGN ON TEMPORARY SUPPORT
- TYPE III BARRICADE WTH ATTACHED SIGN WITH TWO TYPE "A" LIGHTS
- DIRECTION OF TRAFFIC
- ARROW BOARD

PROJECT NO: 1228-09-73	HWY: IH 43	COUNTY: MILWAUKEE	TRAFFIC CONTROL - SB - STAGE 1 & STAGE 4-H	SHEET E

FILE NAME : N:\PDS\C3D\12280903\SHEETSPLAN\TRAFFIC CONTROL PLANS (DETAILED) - C3D\026101_S2J_SB_OUT.DWG
LAYOUT NAME - 1
PLOT DATE : 8/5/2021 10:38 AM PLOT BY : SPAETH, MICHELE L PLOT NAME : PLOT SCALE : 1 IN:100 FT
WISDOT/CADDS SHEET 42

GENERAL NOTES

- REFER TO SDD "TRAFFIC CONTROL, TWO LANE CLOSURE ON FREEWAY OR EXPRESSWAY, SHORT TERM (LESS THAN 24 HOURS)".

LEGEND

- TRAFFIC CONTROL DRUM
- TRAFFIC CONTROL DRUM WITH TYPE C STEADY LIGHT
- SIGN ON TEMPORARY SUPPORT
- TYPE III BARRICADE WTH ATTACHED SIGN WITH TWO TYPE "A" LIGHTS
- TYPE III BARRICADE WITH TWO TYPE "A" LIGHTS
- DIRECTION OF TRAFFIC

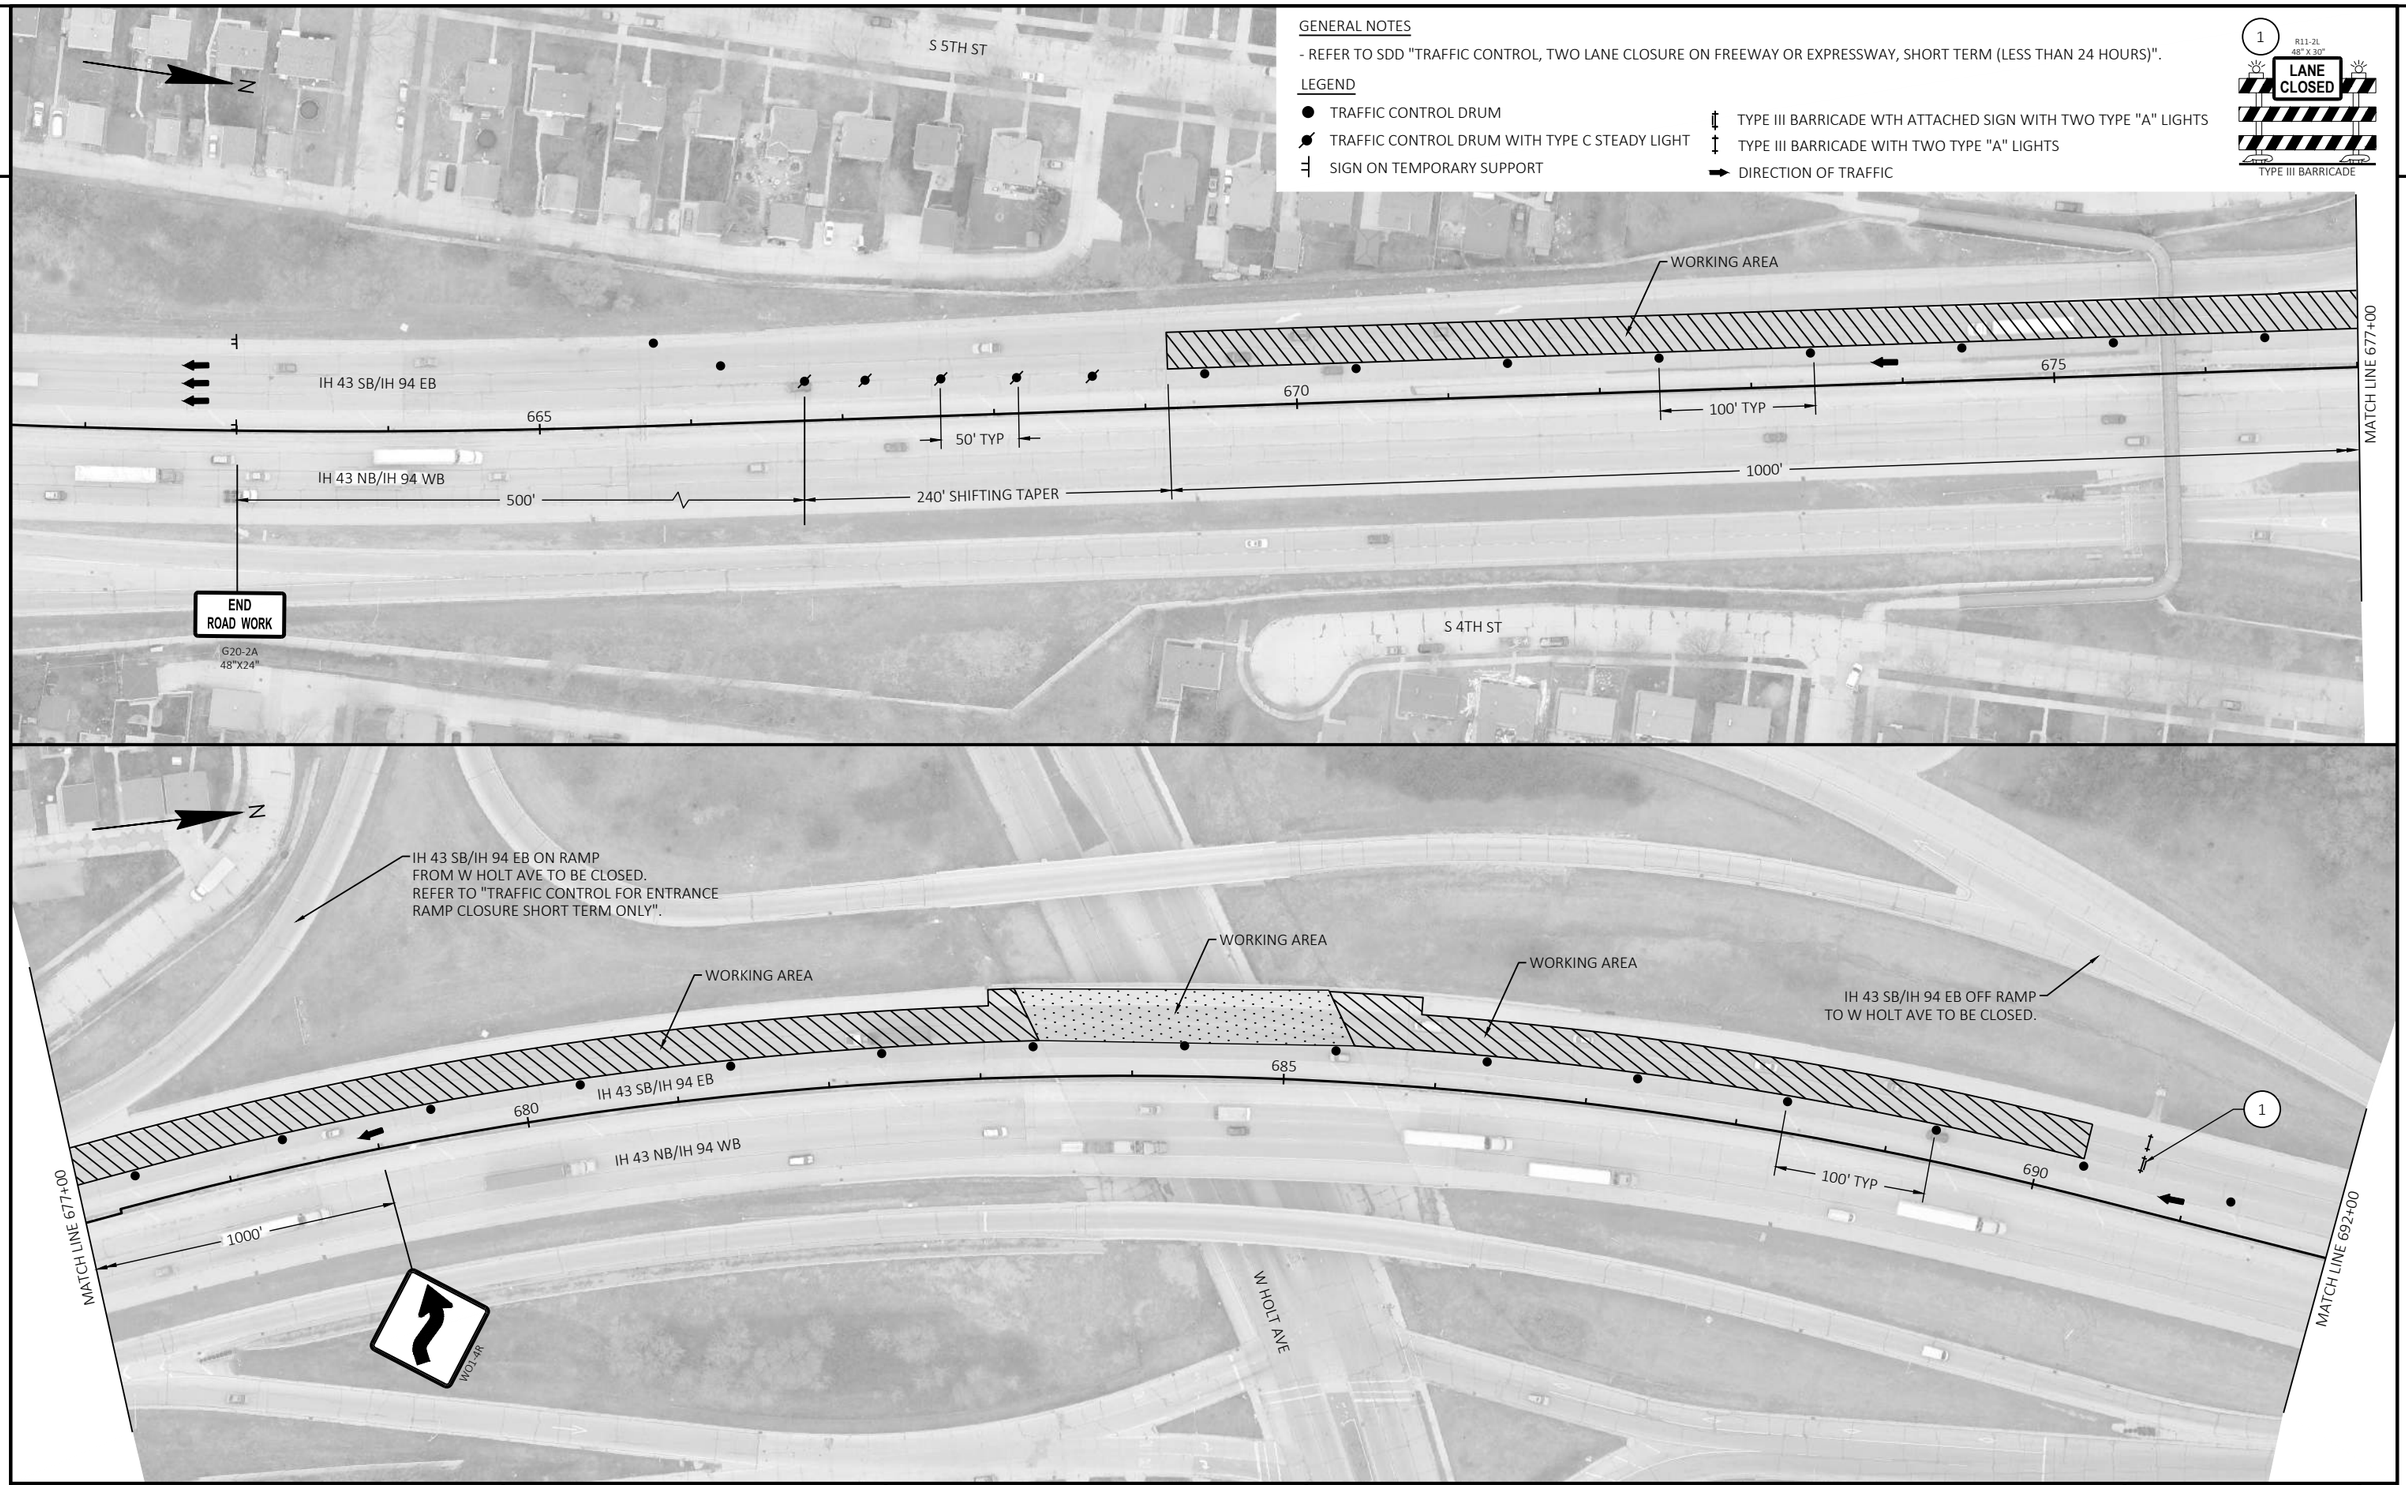

PROJECT NO: 1228-09-73	HWY: IH 43	COUNTY: MILWAUKEE	TRAFFIC CONTROL - SB - STAGE 1 & STAGE 4-I	SHEET E

FILE NAME : N:\PDS\C3D\12280903\SHEETSPLAN\TRAFFIC CONTROL PLANS (DETAILED) - C3D\026101_S2K_SB_OUT.DWG
LAYOUT NAME - 5

PLOT DATE : 8/5/2021 10:38 AM PLOT BY : SPAETH, MICHELE L PLOT NAME : PLOT SCALE : 1 IN:100 FT

WISDOT/CADDS SHEET 42

2

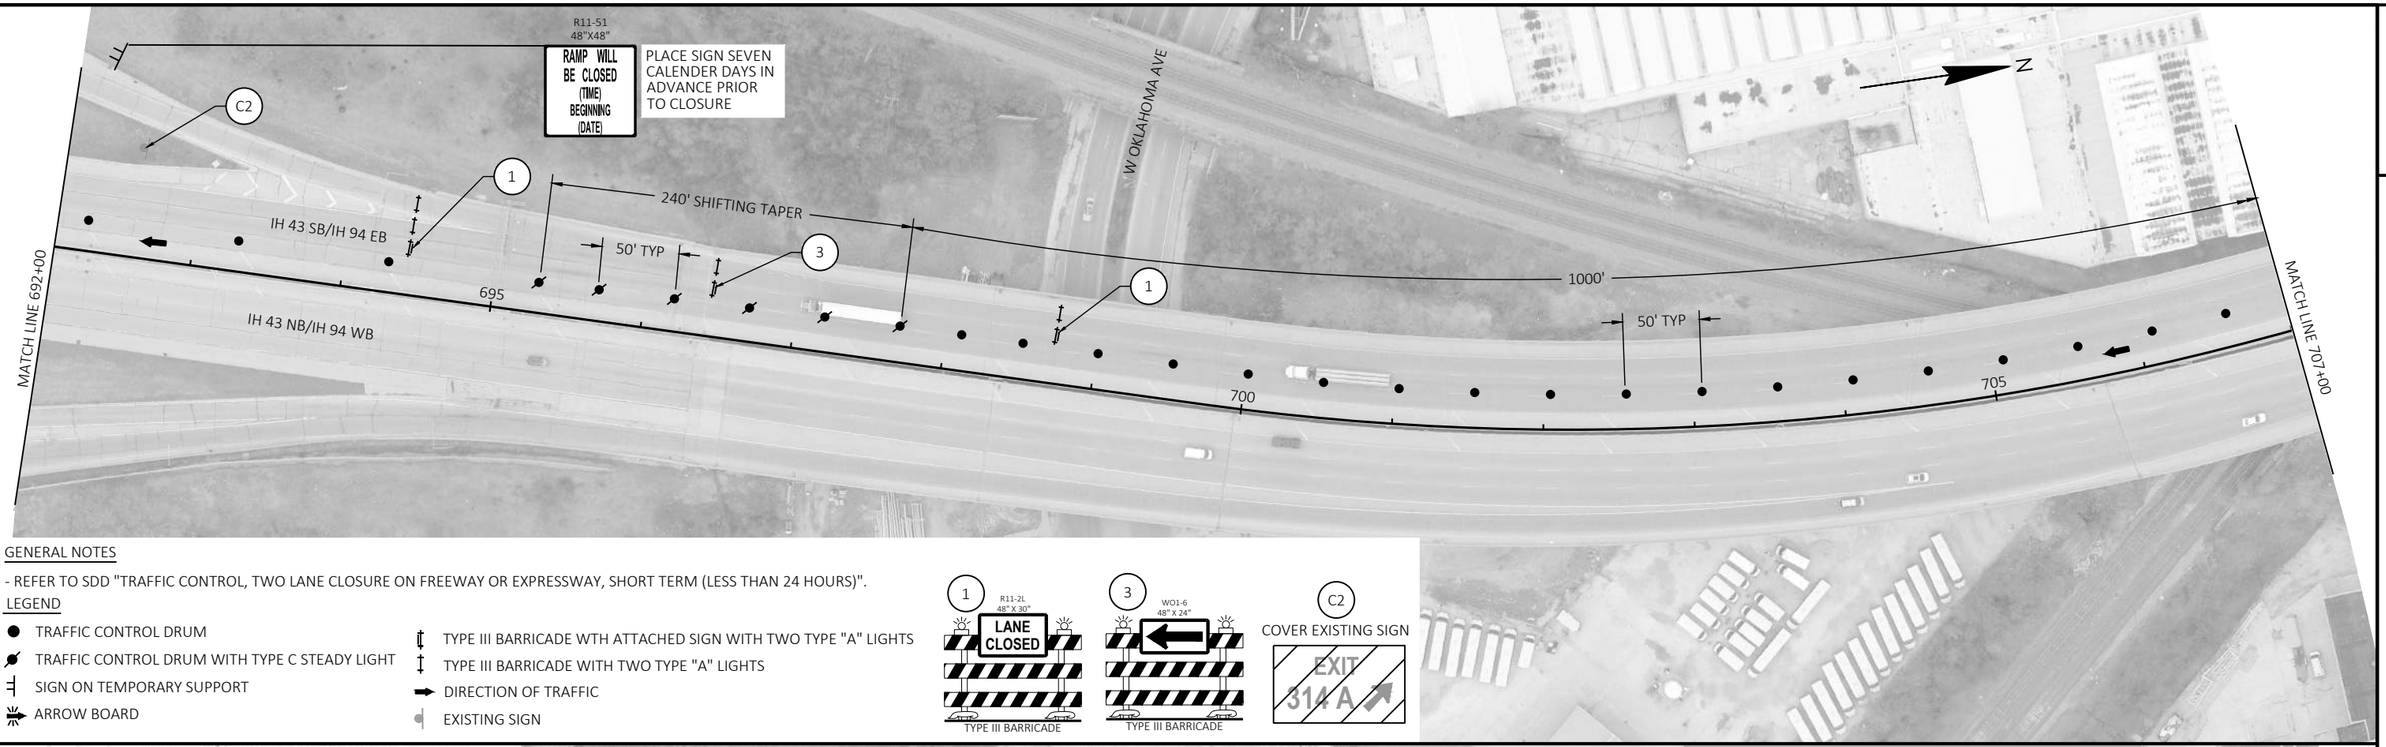

GENERAL NOTES

- REFER TO SDD "TRAFFIC CONTROL, TWO LANE CLOSURE ON FREEWAY OR EXPRESSWAY, SHORT TERM (LESS THAN 24 HOURS)".

LEGEND

- TRAFFIC CONTROL DRUM
- TRAFFIC CONTROL DRUM WITH TYPE C STEADY LIGHT
- SIGN ON TEMPORARY SUPPORT
- ARROW BOARD
- TYPE III BARRICADE WTH ATTACHED SIGN WITH TWO TYPE "A" LIGHTS
- TYPE III BARRICADE WITH TWO TYPE "A" LIGHTS
- DIRECTION OF TRAFFIC
- EXISTING SIGN

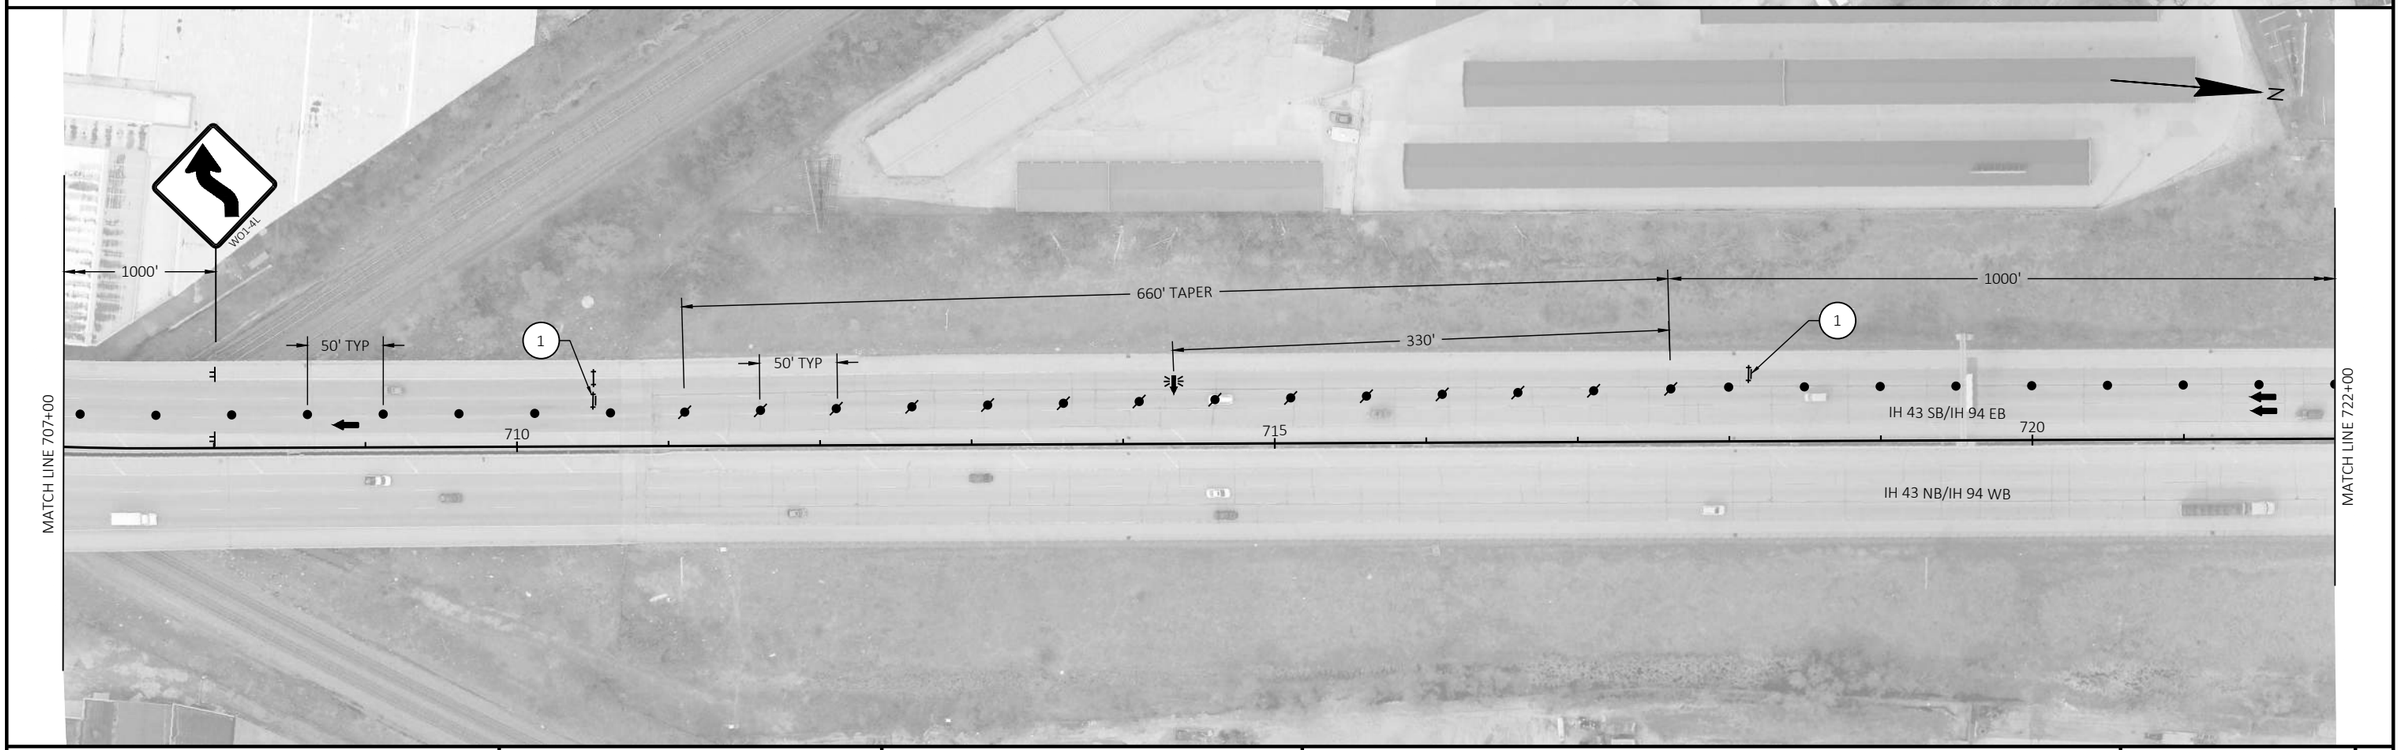

PROJECT NO: 1228-09-73	HWY: IH 43	COUNTY: MILWAUKEE	TRAFFIC CONTROL - SB - STAGE 1 & STAGE 4-I	SHEET	E

FILE NAME : N:\PDS\C3D\12280903\SHEETSPLAN\TRAFFIC CONTROL PLANS (DETAILED) - C3D\026101_S2K_SB_OUT.DWG
LAYOUT NAME - 4
PLOT DATE : 8/5/2021 10:38 AM
PLOT BY : SPAETH, MICHELE L
PLOT NAME :
PLOT SCALE : 1 IN:100 FT
WISDOT/CADDS SHEET 42

2

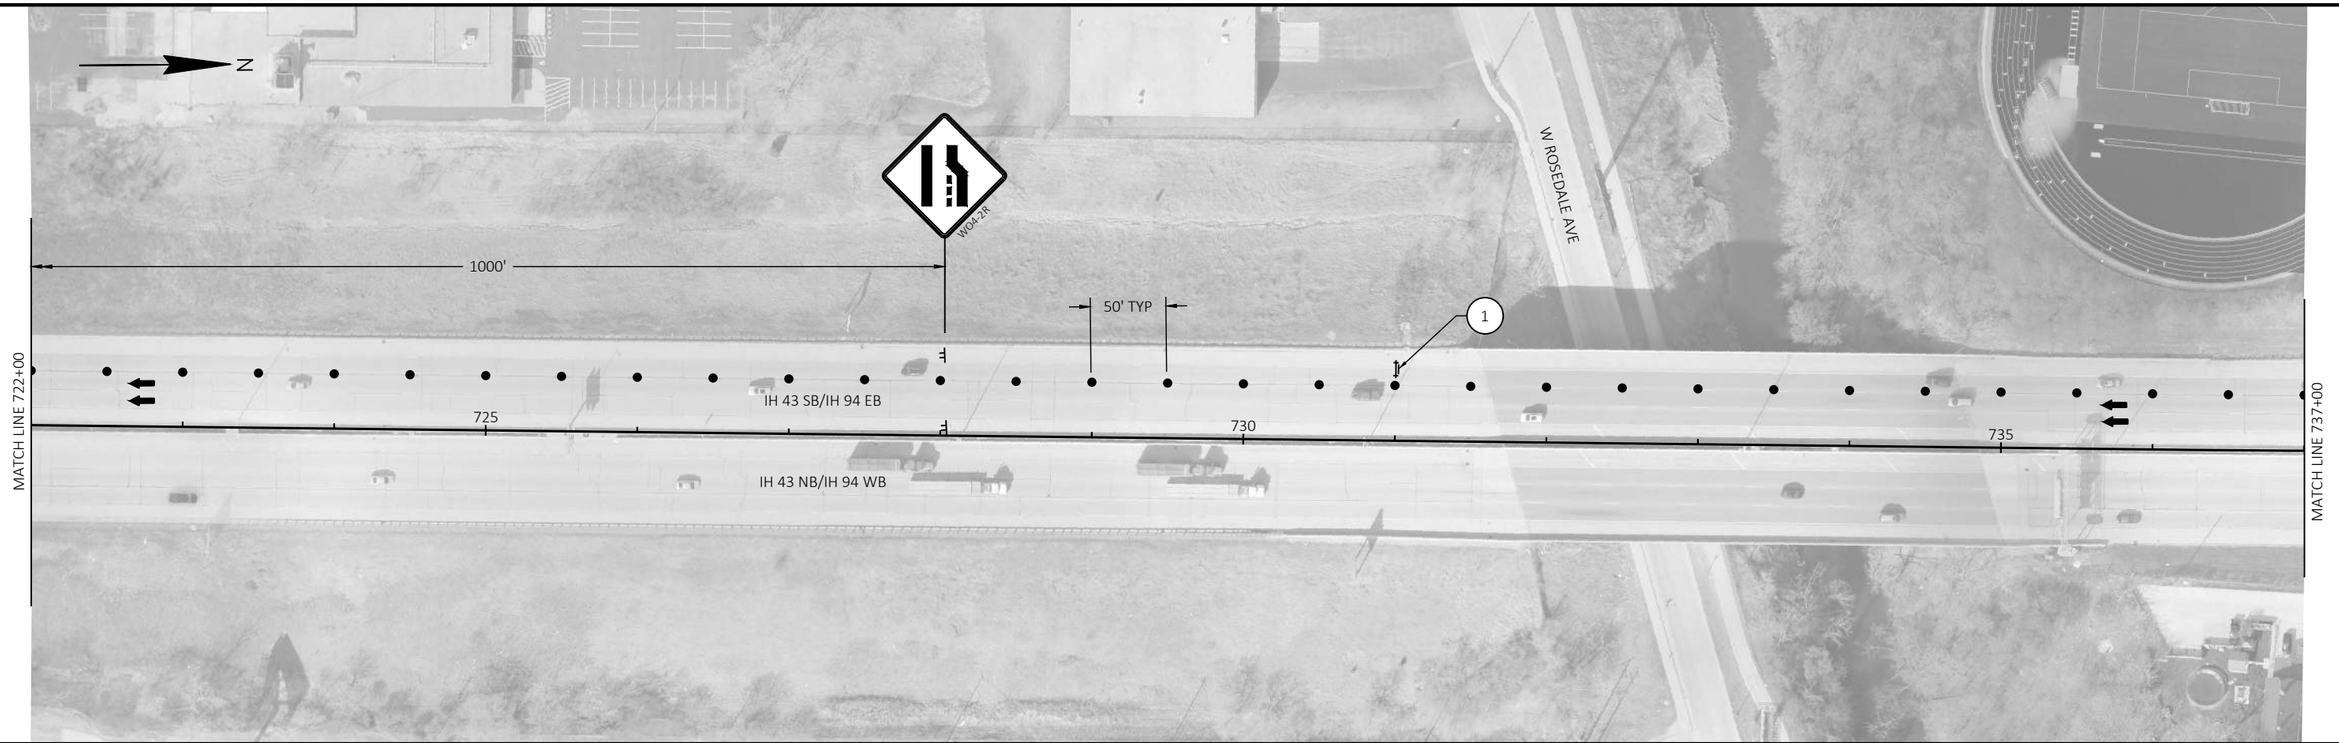

GENERAL NOTES

- REFER TO SDD "TRAFFIC CONTROL, TWO LANE CLOSURE ON FREEWAY OR EXPRESSWAY, SHORT TERM (LESS THAN 24 HOURS)".

LEGEND

- TRAFFIC CONTROL DRUM
- TYPE III BARRICADE WTH ATTACHED SIGN WITH TWO TYPE "A" LIGHTS
- SIGN ON TEMPORARY SUPPORT
- DIRECTION OF TRAFFIC

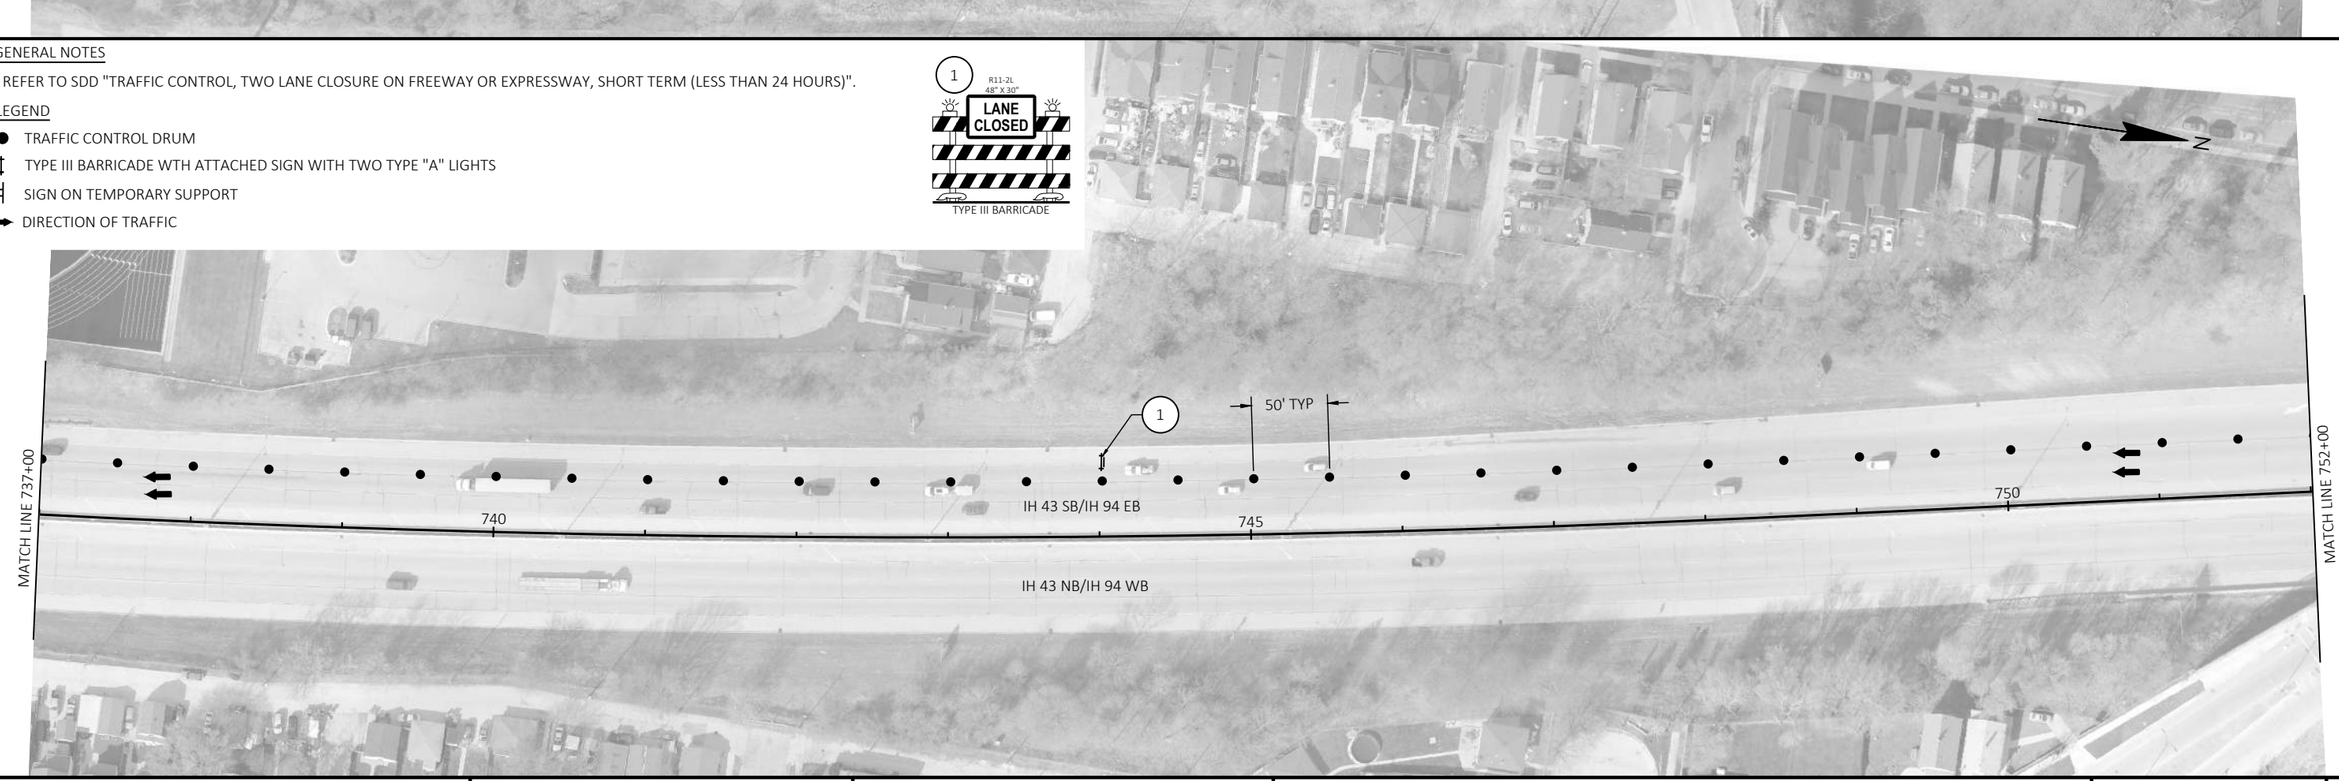

PROJECT NO: 1228-09-73	HWY: IH 43	COUNTY: MILWAUKEE	TRAFFIC CONTROL - SB - STAGE 1 & STAGE 4-I	SHEET	E

FILE NAME : N:\PDS\C3D\12280903\SHEETSPLAN\TRAFFIC CONTROL PLANS (DETAILED) - C3D\026101_S2K_SB_OUT.DWG
LAYOUT NAME - 3

PLOT DATE : 8/5/2021 10:38 AM PLOT BY : SPAETH, MICHELE L PLOT NAME : PLOT SCALE : 1 IN:100 FT

2

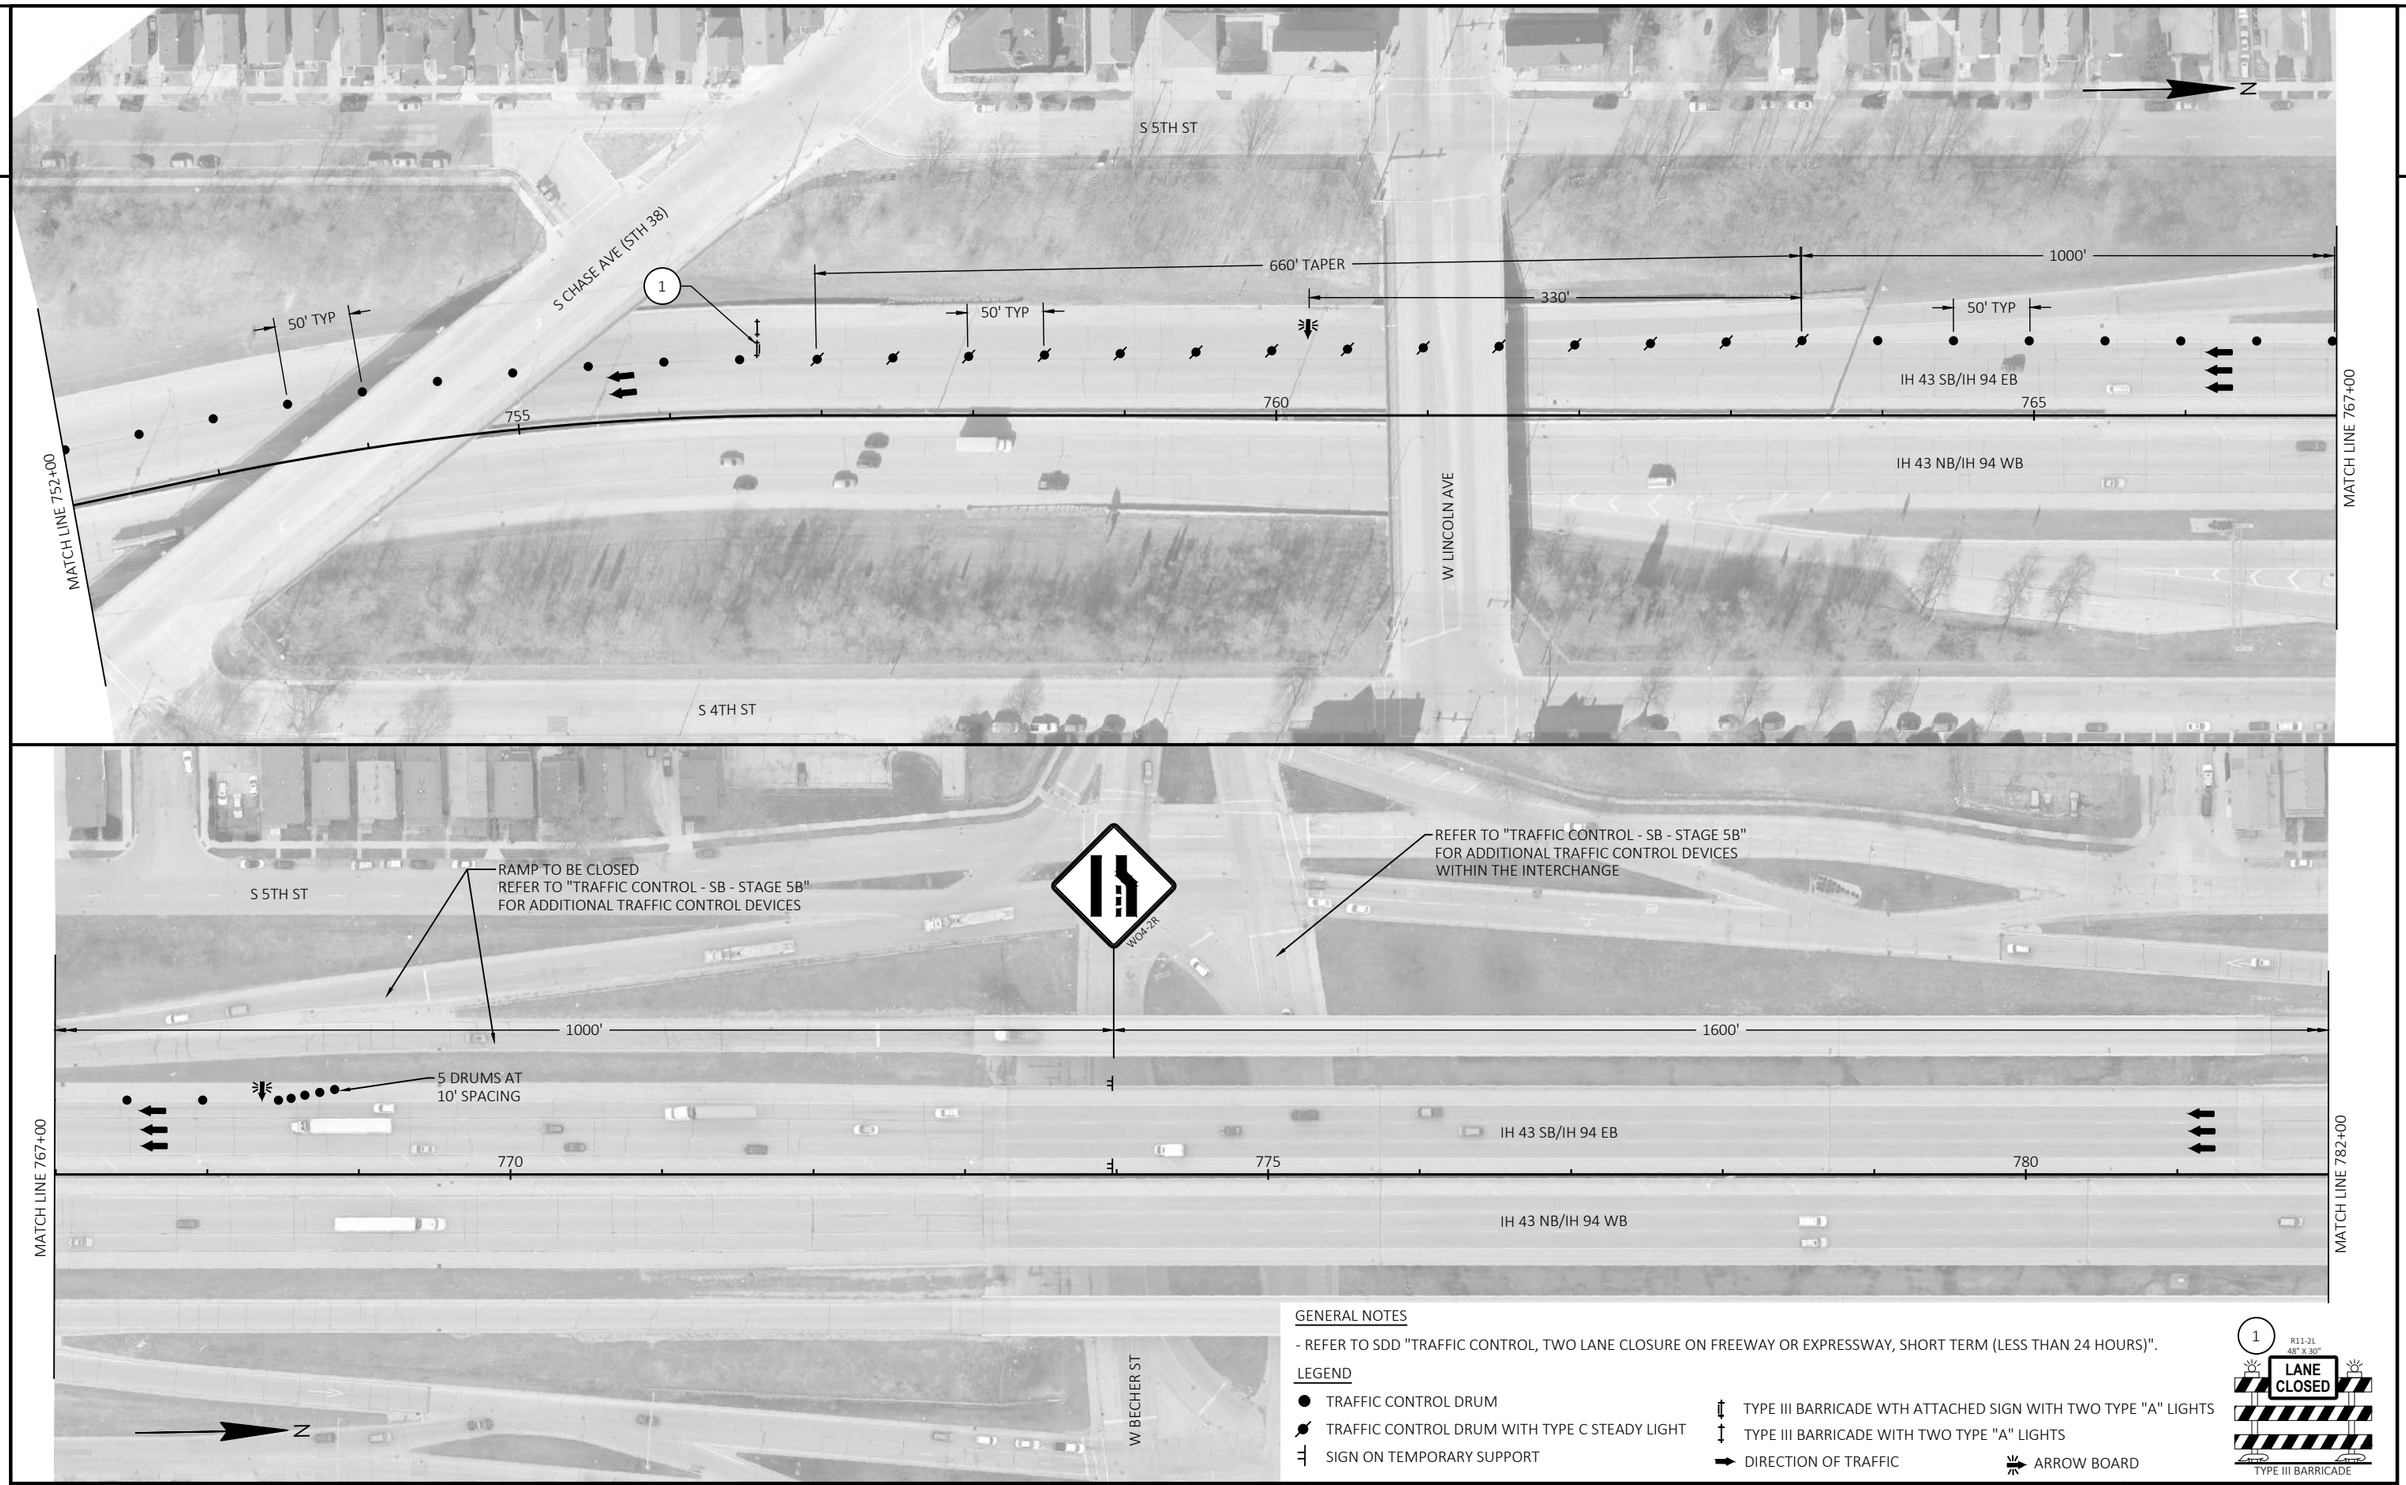

GENERAL NOTES

- REFER TO SDD "TRAFFIC CONTROL, TWO LANE CLOSURE ON FREEWAY OR EXPRESSWAY, SHORT TERM (LESS THAN 24 HOURS)".

LEGEND

- TRAFFIC CONTROL DRUM
- TRAFFIC CONTROL DRUM WITH TYPE C STEADY LIGHT
- SIGN ON TEMPORARY SUPPORT
- TYPE III BARRICADE WTH ATTACHED SIGN WITH TWO TYPE "A" LIGHTS
- TYPE III BARRICADE WITH TWO TYPE "A" LIGHTS
- DIRECTION OF TRAFFIC
- ARROW BOARD

PROJECT NO: 1228-09-73	HWY: IH 43	COUNTY: MILWAUKEE	TRAFFIC CONTROL - SB - STAGE 1 & STAGE 4-I	SHEET	E

FILE NAME : N:\PDS\C3D\12280903\SHEETSPLAN\TRAFFIC CONTROL PLANS (DETAILED) - C3D\026101_S2K_SB_OUT.DWG
LAYOUT NAME - 2
PLOT DATE : 8/5/2021 10:38 AM
PLOT BY : SPAETH, MICHELE L
PLOT NAME :
PLOT SCALE : 1 IN:100 FT
WISDOT/CADDS SHEET 42

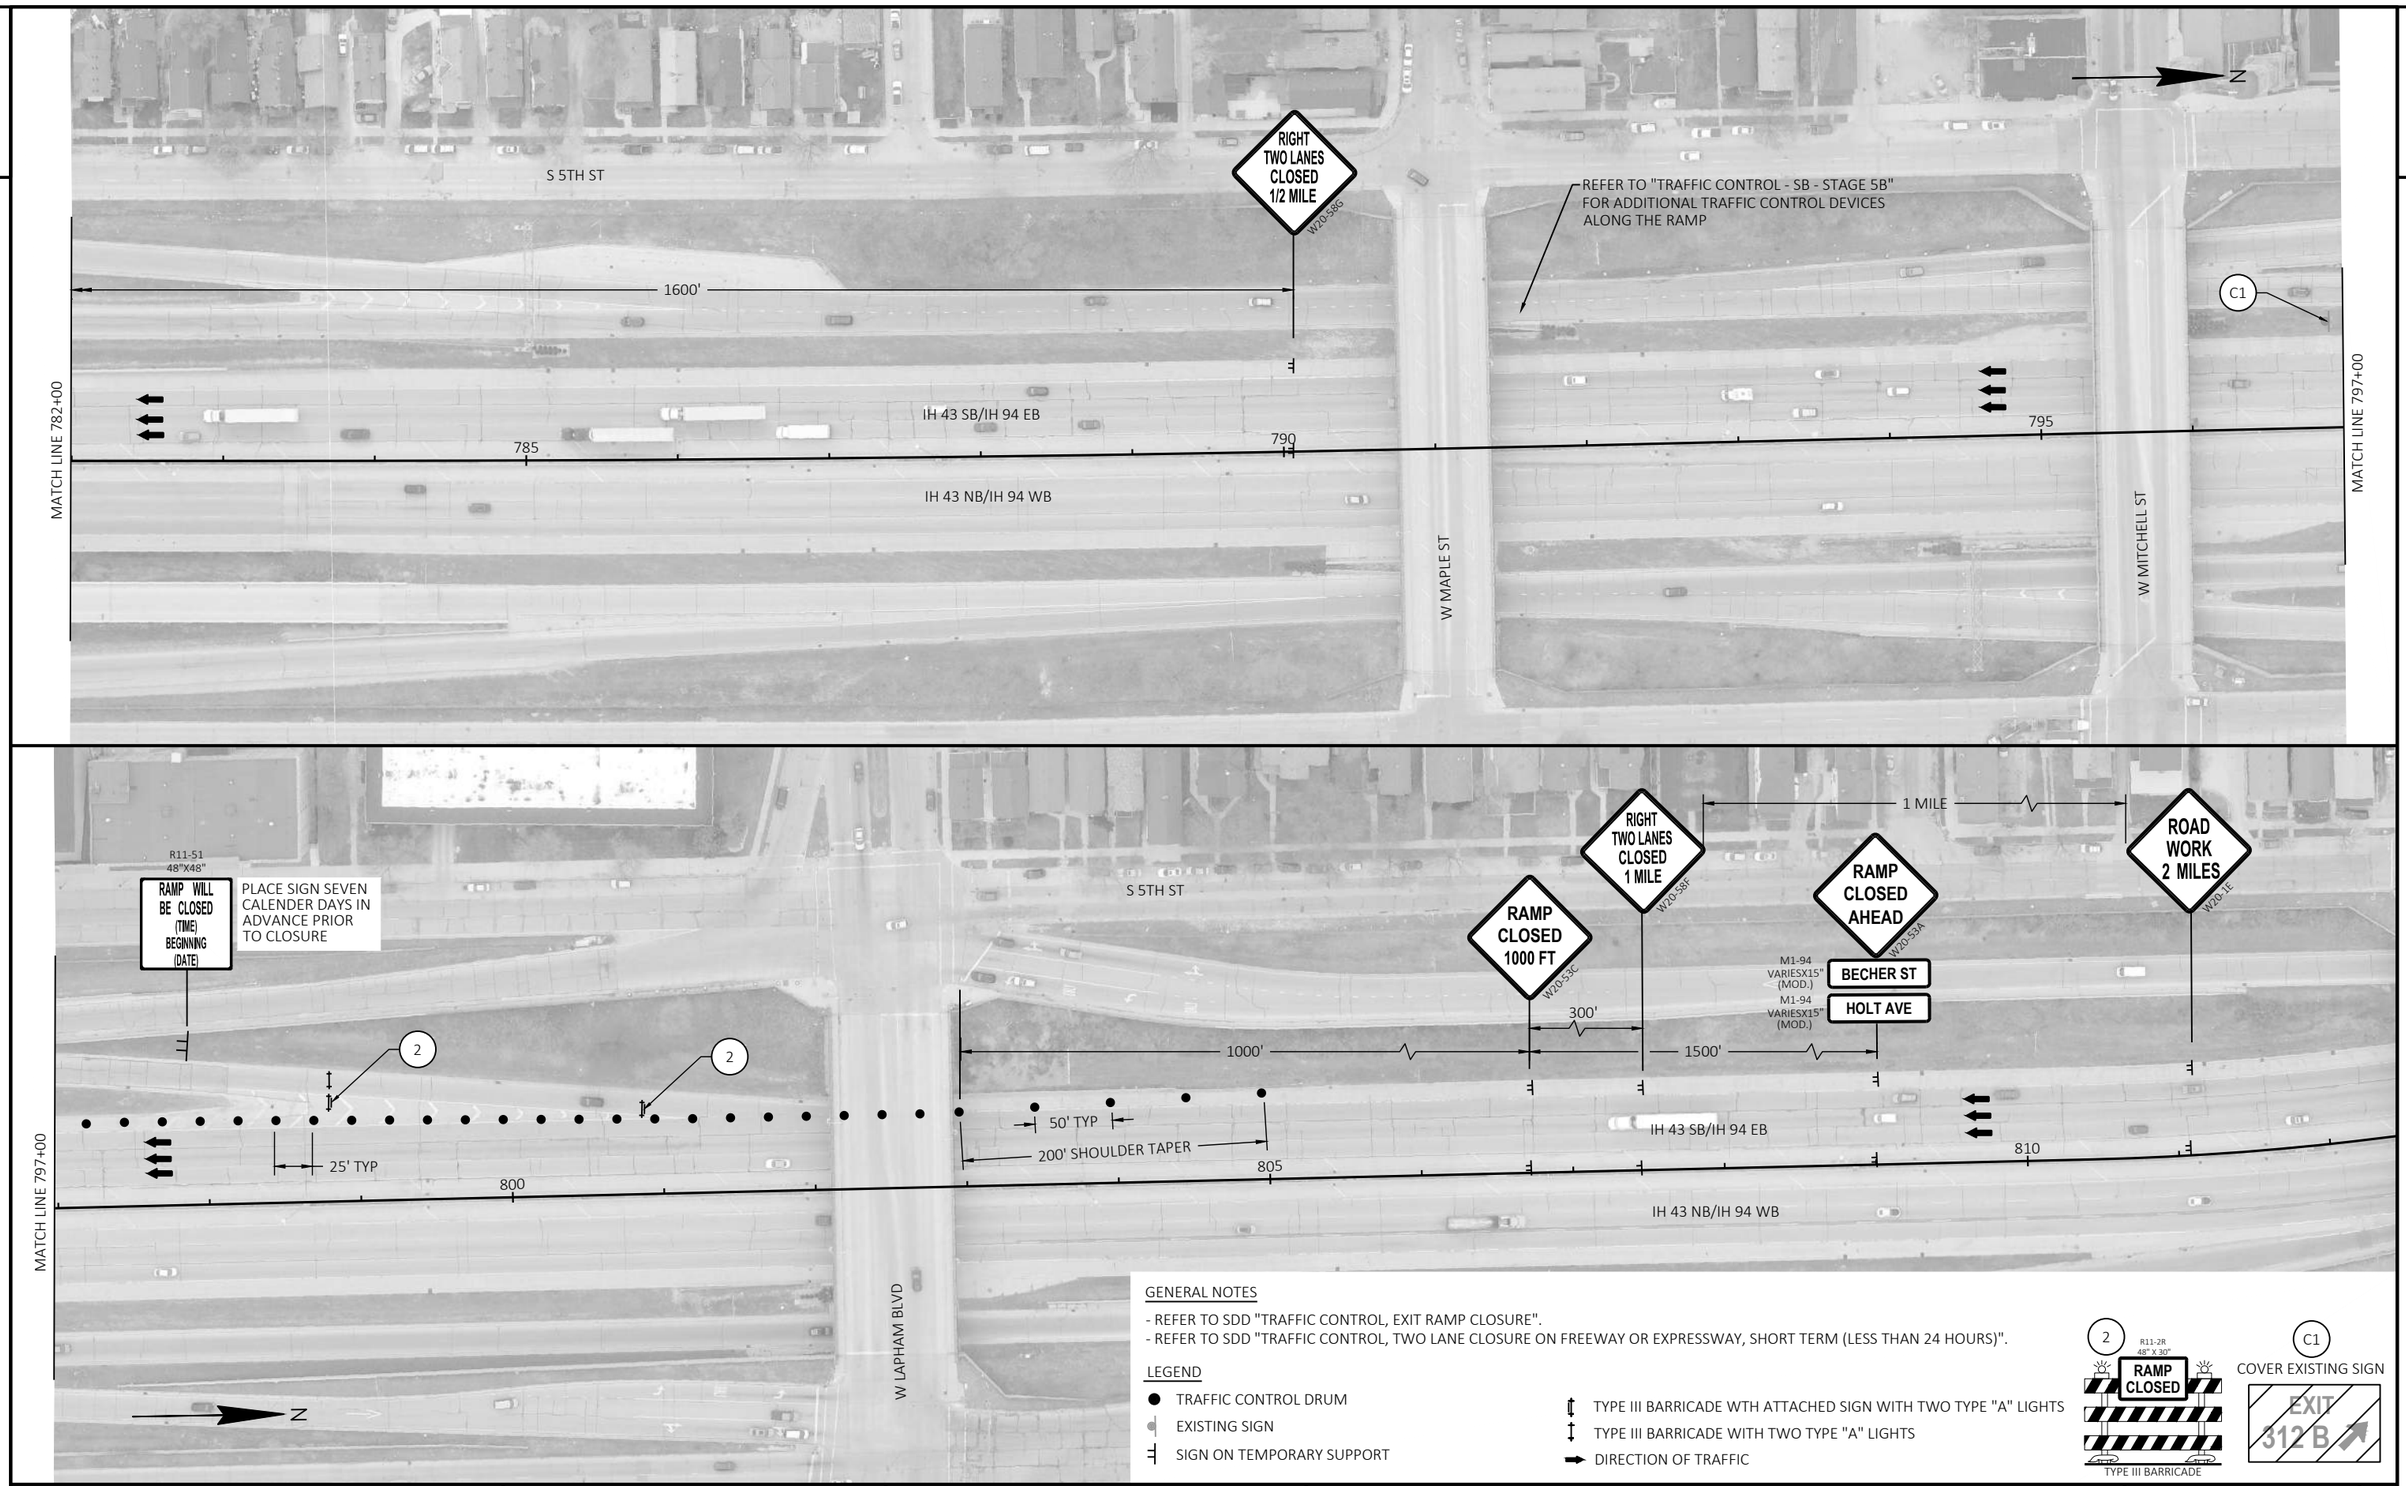

GENERAL NOTES

- REFER TO SDD "TRAFFIC CONTROL, EXIT RAMP CLOSURE".
- REFER TO SDD "TRAFFIC CONTROL, TWO LANE CLOSURE ON FREEWAY OR EXPRESSWAY, SHORT TERM (LESS THAN 24 HOURS)".

LEGEND

- TRAFFIC CONTROL DRUM
- EXISTING SIGN
- SIGN ON TEMPORARY SUPPORT
- TYPE III BARRICADE WTH ATTACHED SIGN WITH TWO TYPE "A" LIGHTS
- TYPE III BARRICADE WITH TWO TYPE "A" LIGHTS
- DIRECTION OF TRAFFIC

2 — R11-2R 48" X 30" — RAMP CLOSED — TYPE III BARRICADE

C1 — COVER EXISTING SIGN — EXIT 312 B

PROJECT NO: 1228-09-73	HWY: IH 43	COUNTY: MILWAUKEE	TRAFFIC CONTROL - SB - STAGE 1 & STAGE 4-I	SHEET E

FILE NAME : N:\PDS\C3D\12280903\SHEETSPLAN\TRAFFIC CONTROL PLANS (DETAILED) - C3D\026101_S2K_SB_OUT.DWG
LAYOUT NAME - 1

PLOT DATE : 8/5/2021 10:39 AM PLOT BY : SPAETH, MICHELE L PLOT NAME : PLOT SCALE : 1 IN:100 FT

2

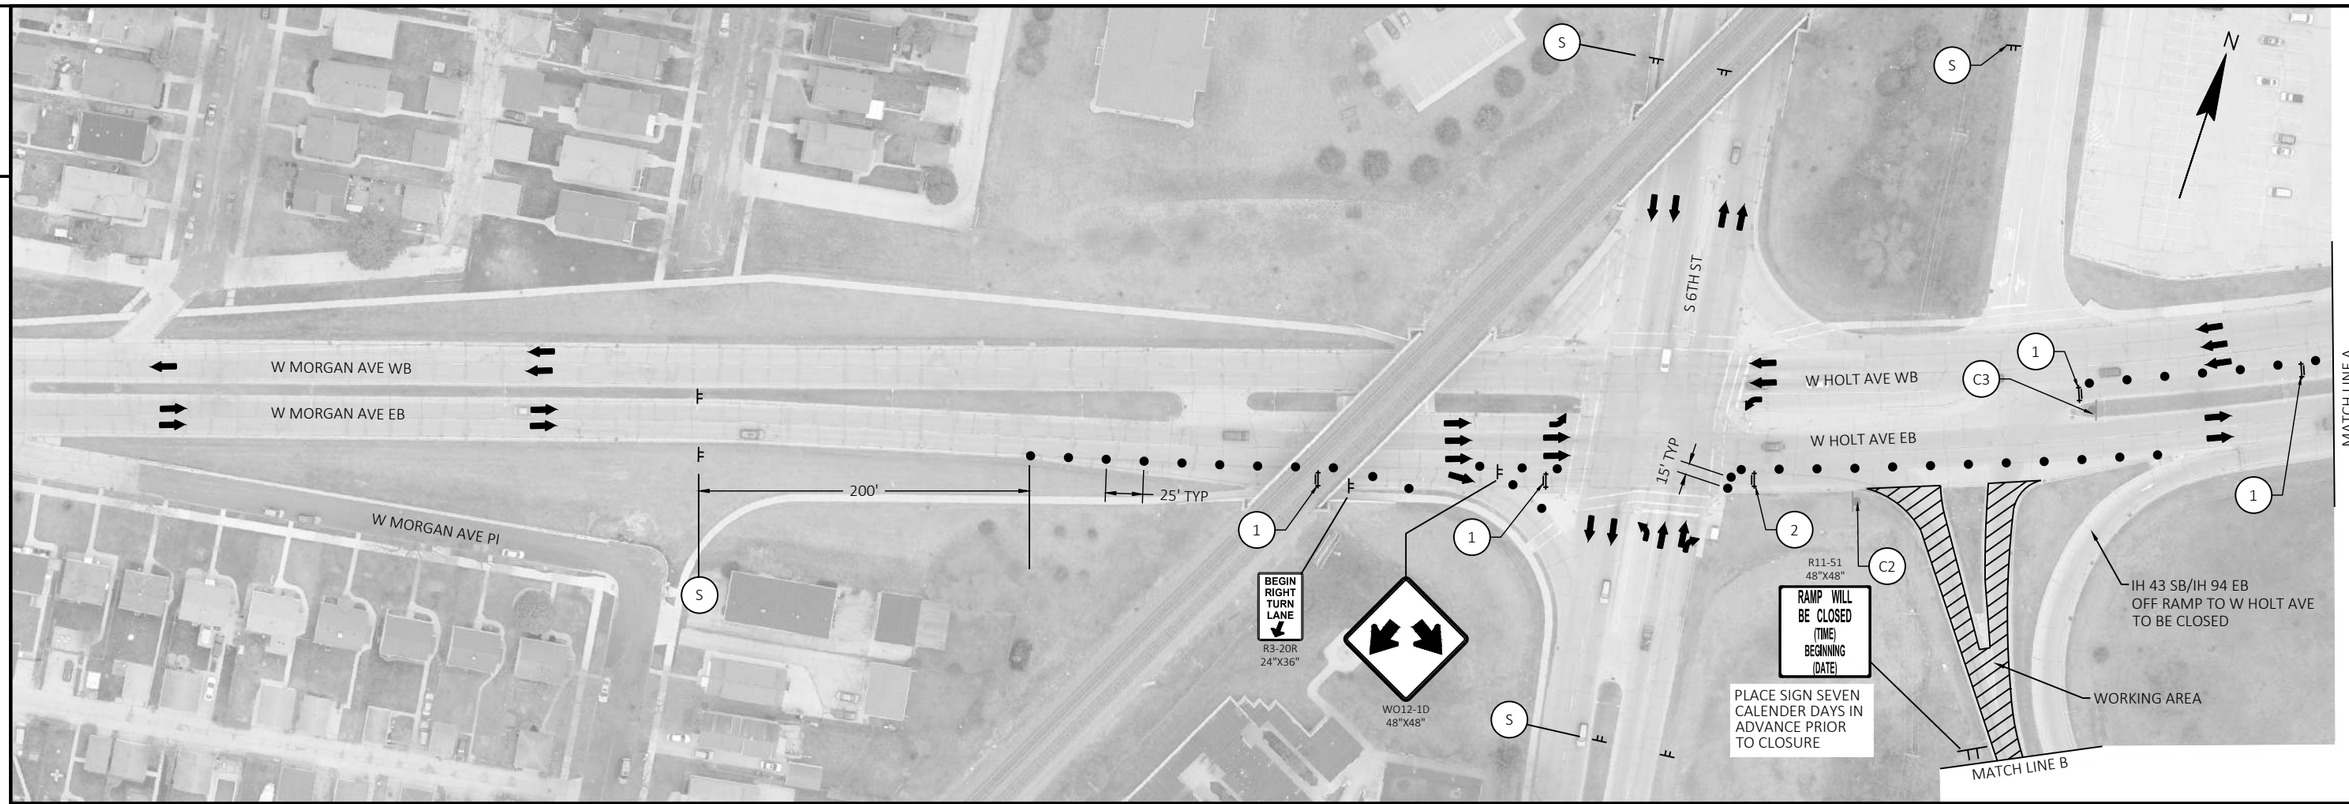

GENERAL NOTES

- REFER TO CONSTRUCTION DETIAL "TRAFFIC CNTROL FOR ENRANCE RAMP CLOSURE SHORT TERM ONLY".
- REFER TO SDD "TRAFFIC CONTROL, INTERSECTION WITHIN SINGLE RIGHT LANE CLOSURE".

LEGEND

- TRAFFIC CONTROL DRUM
- SIGN ON TEMPORARY SUPPORT
- EXISTING SIGN
- TYPE III BARRICADE WTH ATTACHED SIGN WITH TWO TYPE "A" LIGHTS
- DIRECTION OF TRAFFIC

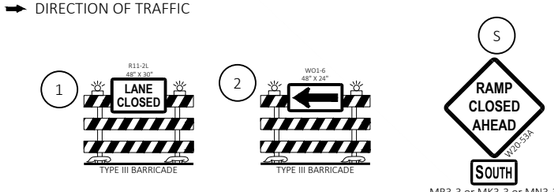

PROJECT NO: 1228-09-73	HWY: IH 43	COUNTY: MILWAUKEE	TRAFFIC CONTROL - SB - STAGE 1 & STAGE 4-J	SHEET	E

FILE NAME : N:\PDS\C3D\12280903\SHEETSPLAN\TRAFFIC CONTROL PLANS (DETAILED) - C3D\026101_S2L_SB_OUT.DWG
LAYOUT NAME - 3

PLOT DATE : 8/5/2021 10:39 AM PLOT BY : SPAETH, MICHELE L PLOT NAME : PLOT SCALE : 1 IN:100 FT

2

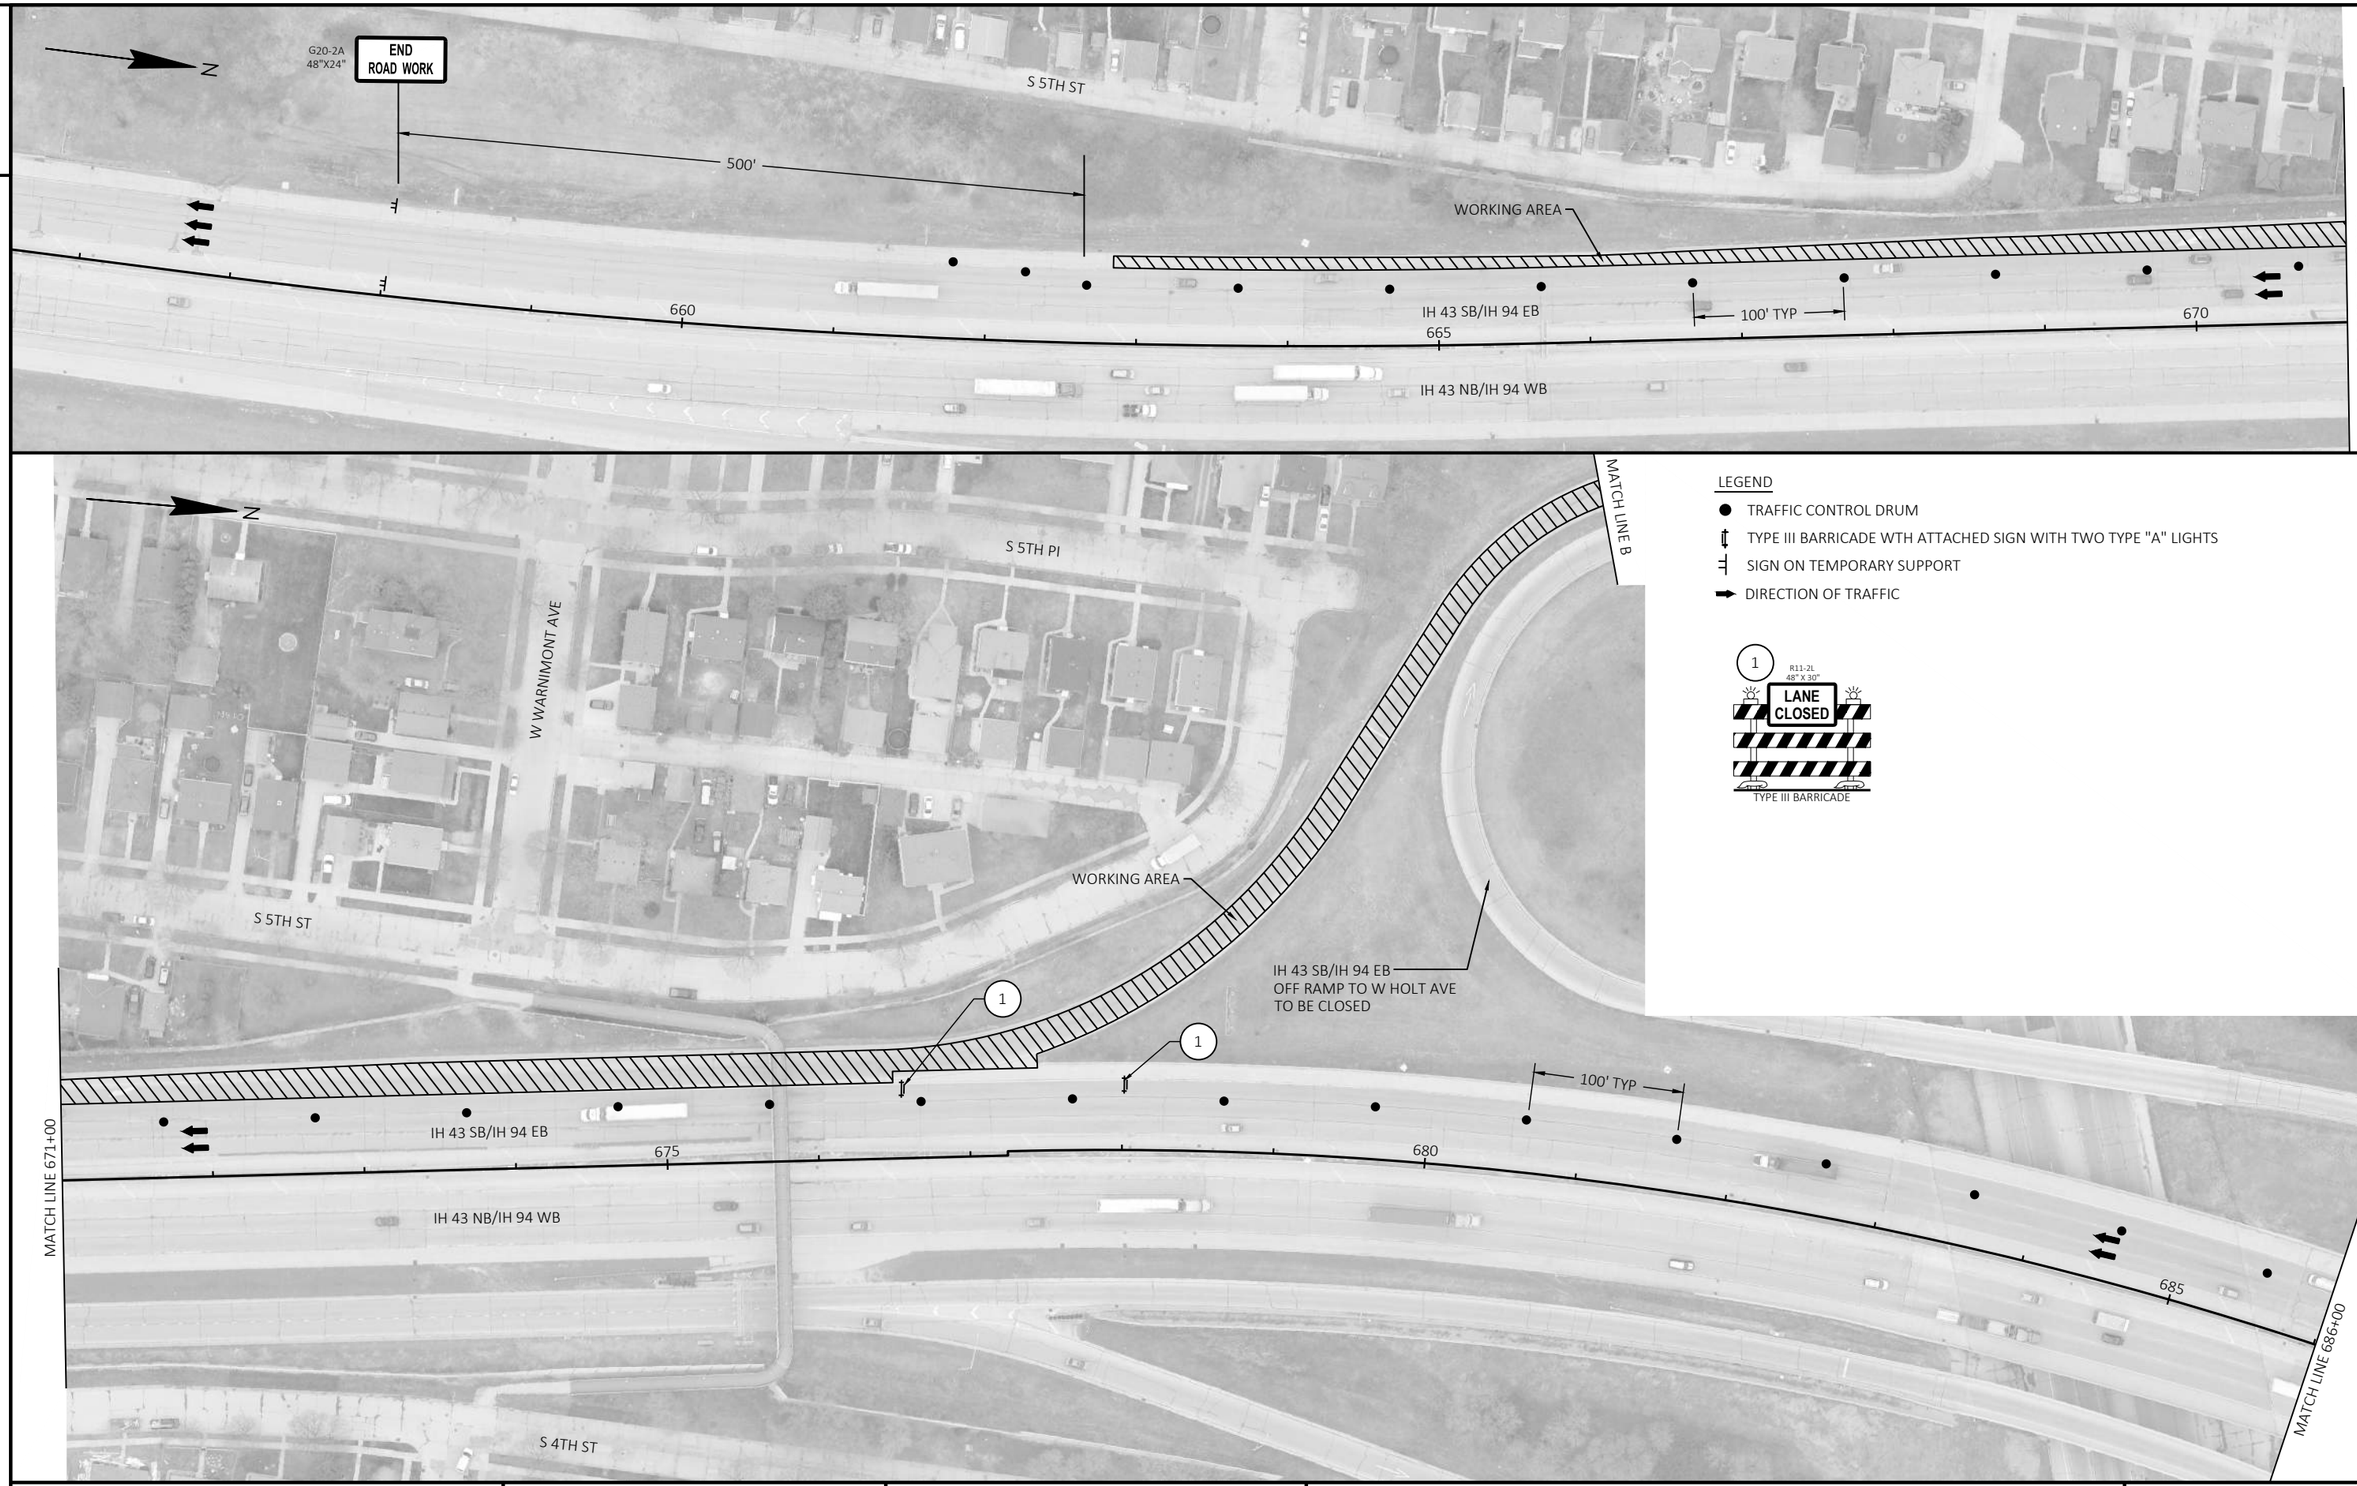

LEGEND

- TRAFFIC CONTROL DRUM
- TYPE III BARRICADE WTH ATTACHED SIGN WITH TWO TYPE "A" LIGHTS
- SIGN ON TEMPORARY SUPPORT
- DIRECTION OF TRAFFIC

2

PROJECT NO: 1228-09-73	HWY: IH 43	COUNTY: MILWAUKEE	TRAFFIC CONTROL - SB - STAGE 1 & STAGE 4-J	SHEET	E

FILE NAME : N:\PDS\C3D\12280903\SHEETSPLAN\TRAFFIC CONTROL PLANS (DETAILED) - C3D\026101_S2L_SB_OUT.DWG
LAYOUT NAME - 2

PLOT DATE : 8/5/2021 10:39 AM PLOT BY : SPAETH, MICHELE L PLOT NAME : PLOT SCALE : 1 IN:100 FT

WISDOT/CADDS SHEET 42

2

N

PLACE SIGN SEVEN CALENDER DAYS IN ADVANCE PRIOR TO CLOSURE

R11-51
48"X48"
RAMP WILL BE CLOSED
(TIME)
BEGINNING
(DATE)

LEGEND

- TRAFFIC CONTROL DRUM
- TRAFFIC CONTROL DRUM WITH TYPE C STEADY LIGHT
- SIGN ON TEMPORARY SUPPORT
- EXISTING SIGN
- TYPE III BARRICADE WTH ATTACHED SIGN WITH TWO TYPE "A" LIGHTS
- DIRECTION OF TRAFFIC
- ARROW BOARD

1 — R11-2L 48" X 30" — LANE CLOSED — TYPE III BARRICADE

C1 — COVER EXISTING SIGN — EXIT 314 A

IH 43 SB/IH 94 EB OFF RAMP TO W HOLT AVE

W OKLAHOMA AVE

MATCH LINE 686+00

100' TYP

1

660' TAPER

50' TYP

C1

330'

1000'

690

695

700

IH 43 SB/IH 94 EB

IH 43 NB/IH 94 WB

MATCH LINE 701+00

N

MATCH LINE 701+00

1000'

5 DRUMS AT 10' SPACING

W4-2R

RAMP CLOSED AHEAD — W20-5A

RIGHT LANE CLOSED 1/2 MILE — W20-5G

ROAD WORK 1 MILE — W20-1F

1600'

100'

2600'

705

710

715

IH 43 SB/IH 94 EB

IH 43 NB/IH 94 WB

PROJECT NO: 1228-09-73	HWY: IH 43	COUNTY: MILWAUKEE	TRAFFIC CONTROL - SB - STAGE 1 & STAGE 4-J	SHEET	E

FILE NAME : N:\PDS\C3D\12280903\SHEETSPLAN\TRAFFIC CONTROL PLANS (DETAILED) - C3D\026101_S2L_SB_OUT.DWG
LAYOUT NAME - 1

PLOT DATE : 8/5/2021 10:39 AM PLOT BY : SPAETH, MICHELE L PLOT NAME : PLOT SCALE : 1 IN:100 FT

2

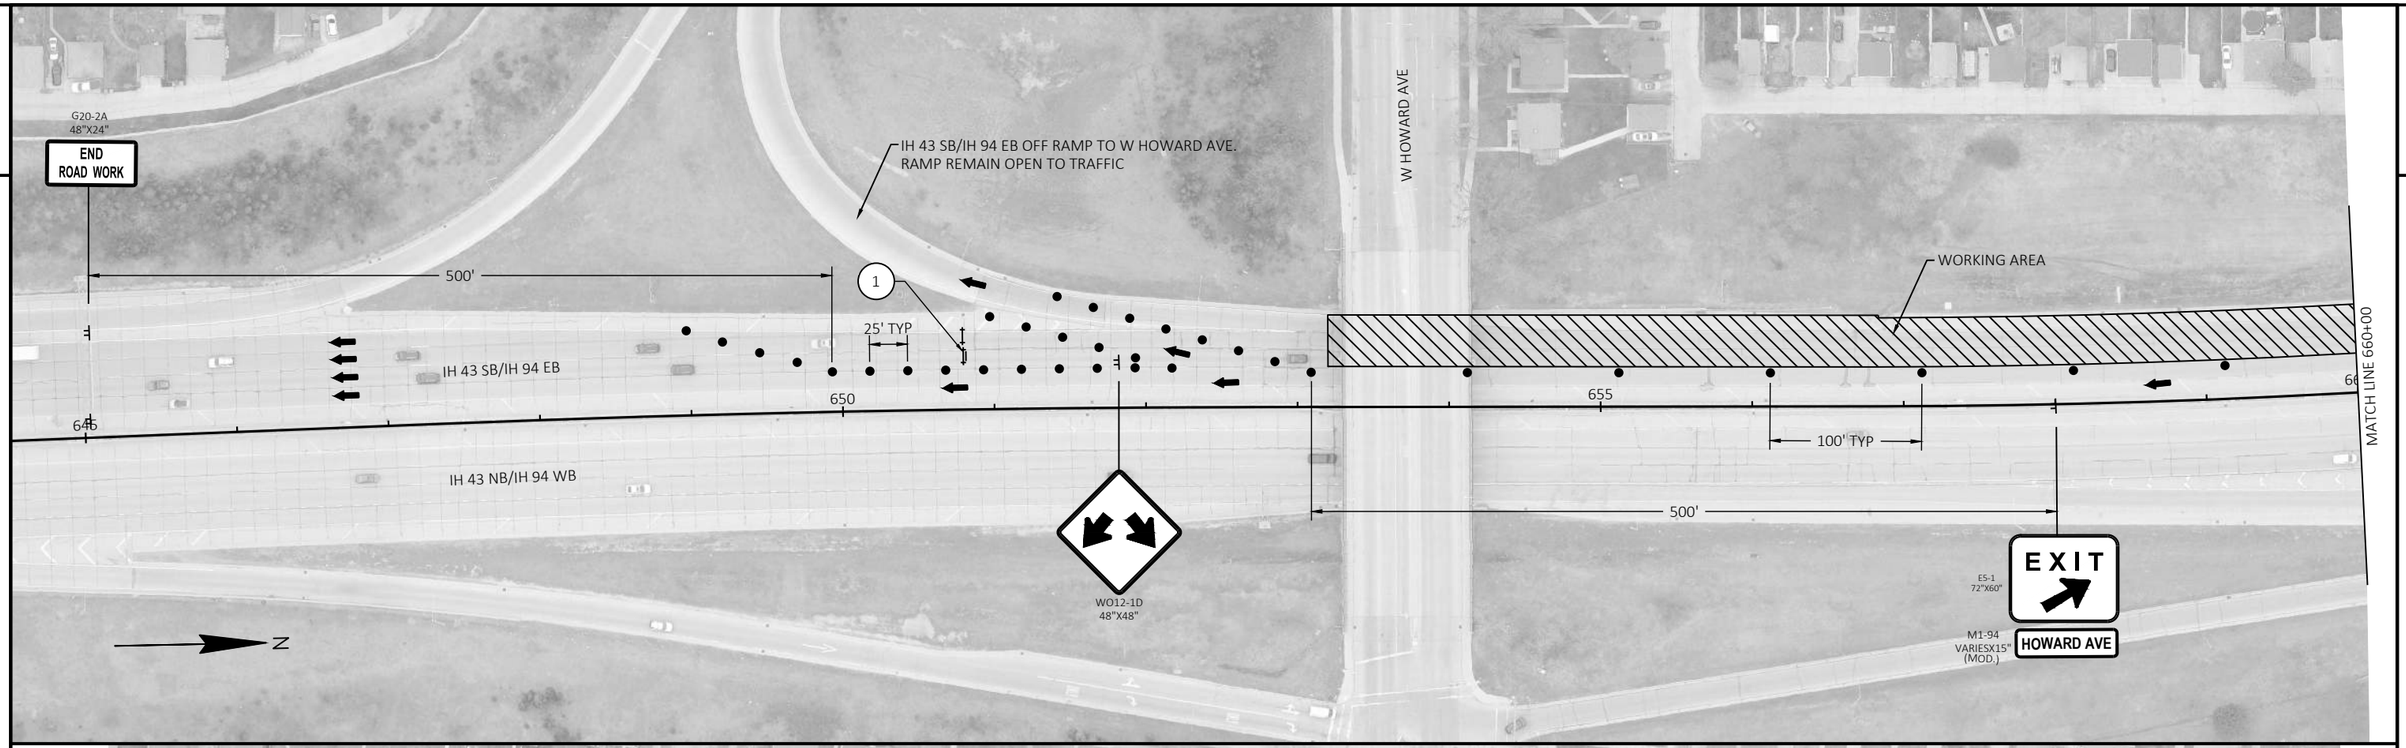

GENERAL NOTES

- REFER TO SDD "TRAFFIC CONTROL, TWO LANE CLOSURE ON FREEWAY OR EXPRESSWAY, SHORT TERM (LESS THAN 24 HOURS)".

LEGEND

- TRAFFIC CONTROL DRUM
- TRAFFIC CONTROL DRUM WITH TYPE C STEADY LIGHT
- SIGN ON TEMPORARY SUPPORT
- TYPE III BARRICADE WTH ATTACHED SIGN WITH TWO TYPE "A" LIGHTS
- TYPE III BARRICADE WITH TWO TYPE "A" LIGHTS
- DIRECTION OF TRAFFIC

1 R11-2L 48" X 30" LANE CLOSED
TYPE III BARRICADE

PROJECT NO: 1228-09-73	HWY: IH 43	COUNTY: MILWAUKEE	TRAFFIC CONTROL - SB - STAGE 1 & STAGE 4-K	SHEET E

FILE NAME : N:\PDS\C3D\12280903\SHEETSPLAN\TRAFFIC CONTROL PLANS (DETAILED) - C3D\026101_S2M_SB_OUT.DWG
LAYOUT NAME - 3

PLOT DATE : 8/5/2021 10:39 AM PLOT BY : SPAETH, MICHELE L PLOT NAME : PLOT SCALE : 1 IN:100 FT

WISDOT/CADDS SHEET 42

2

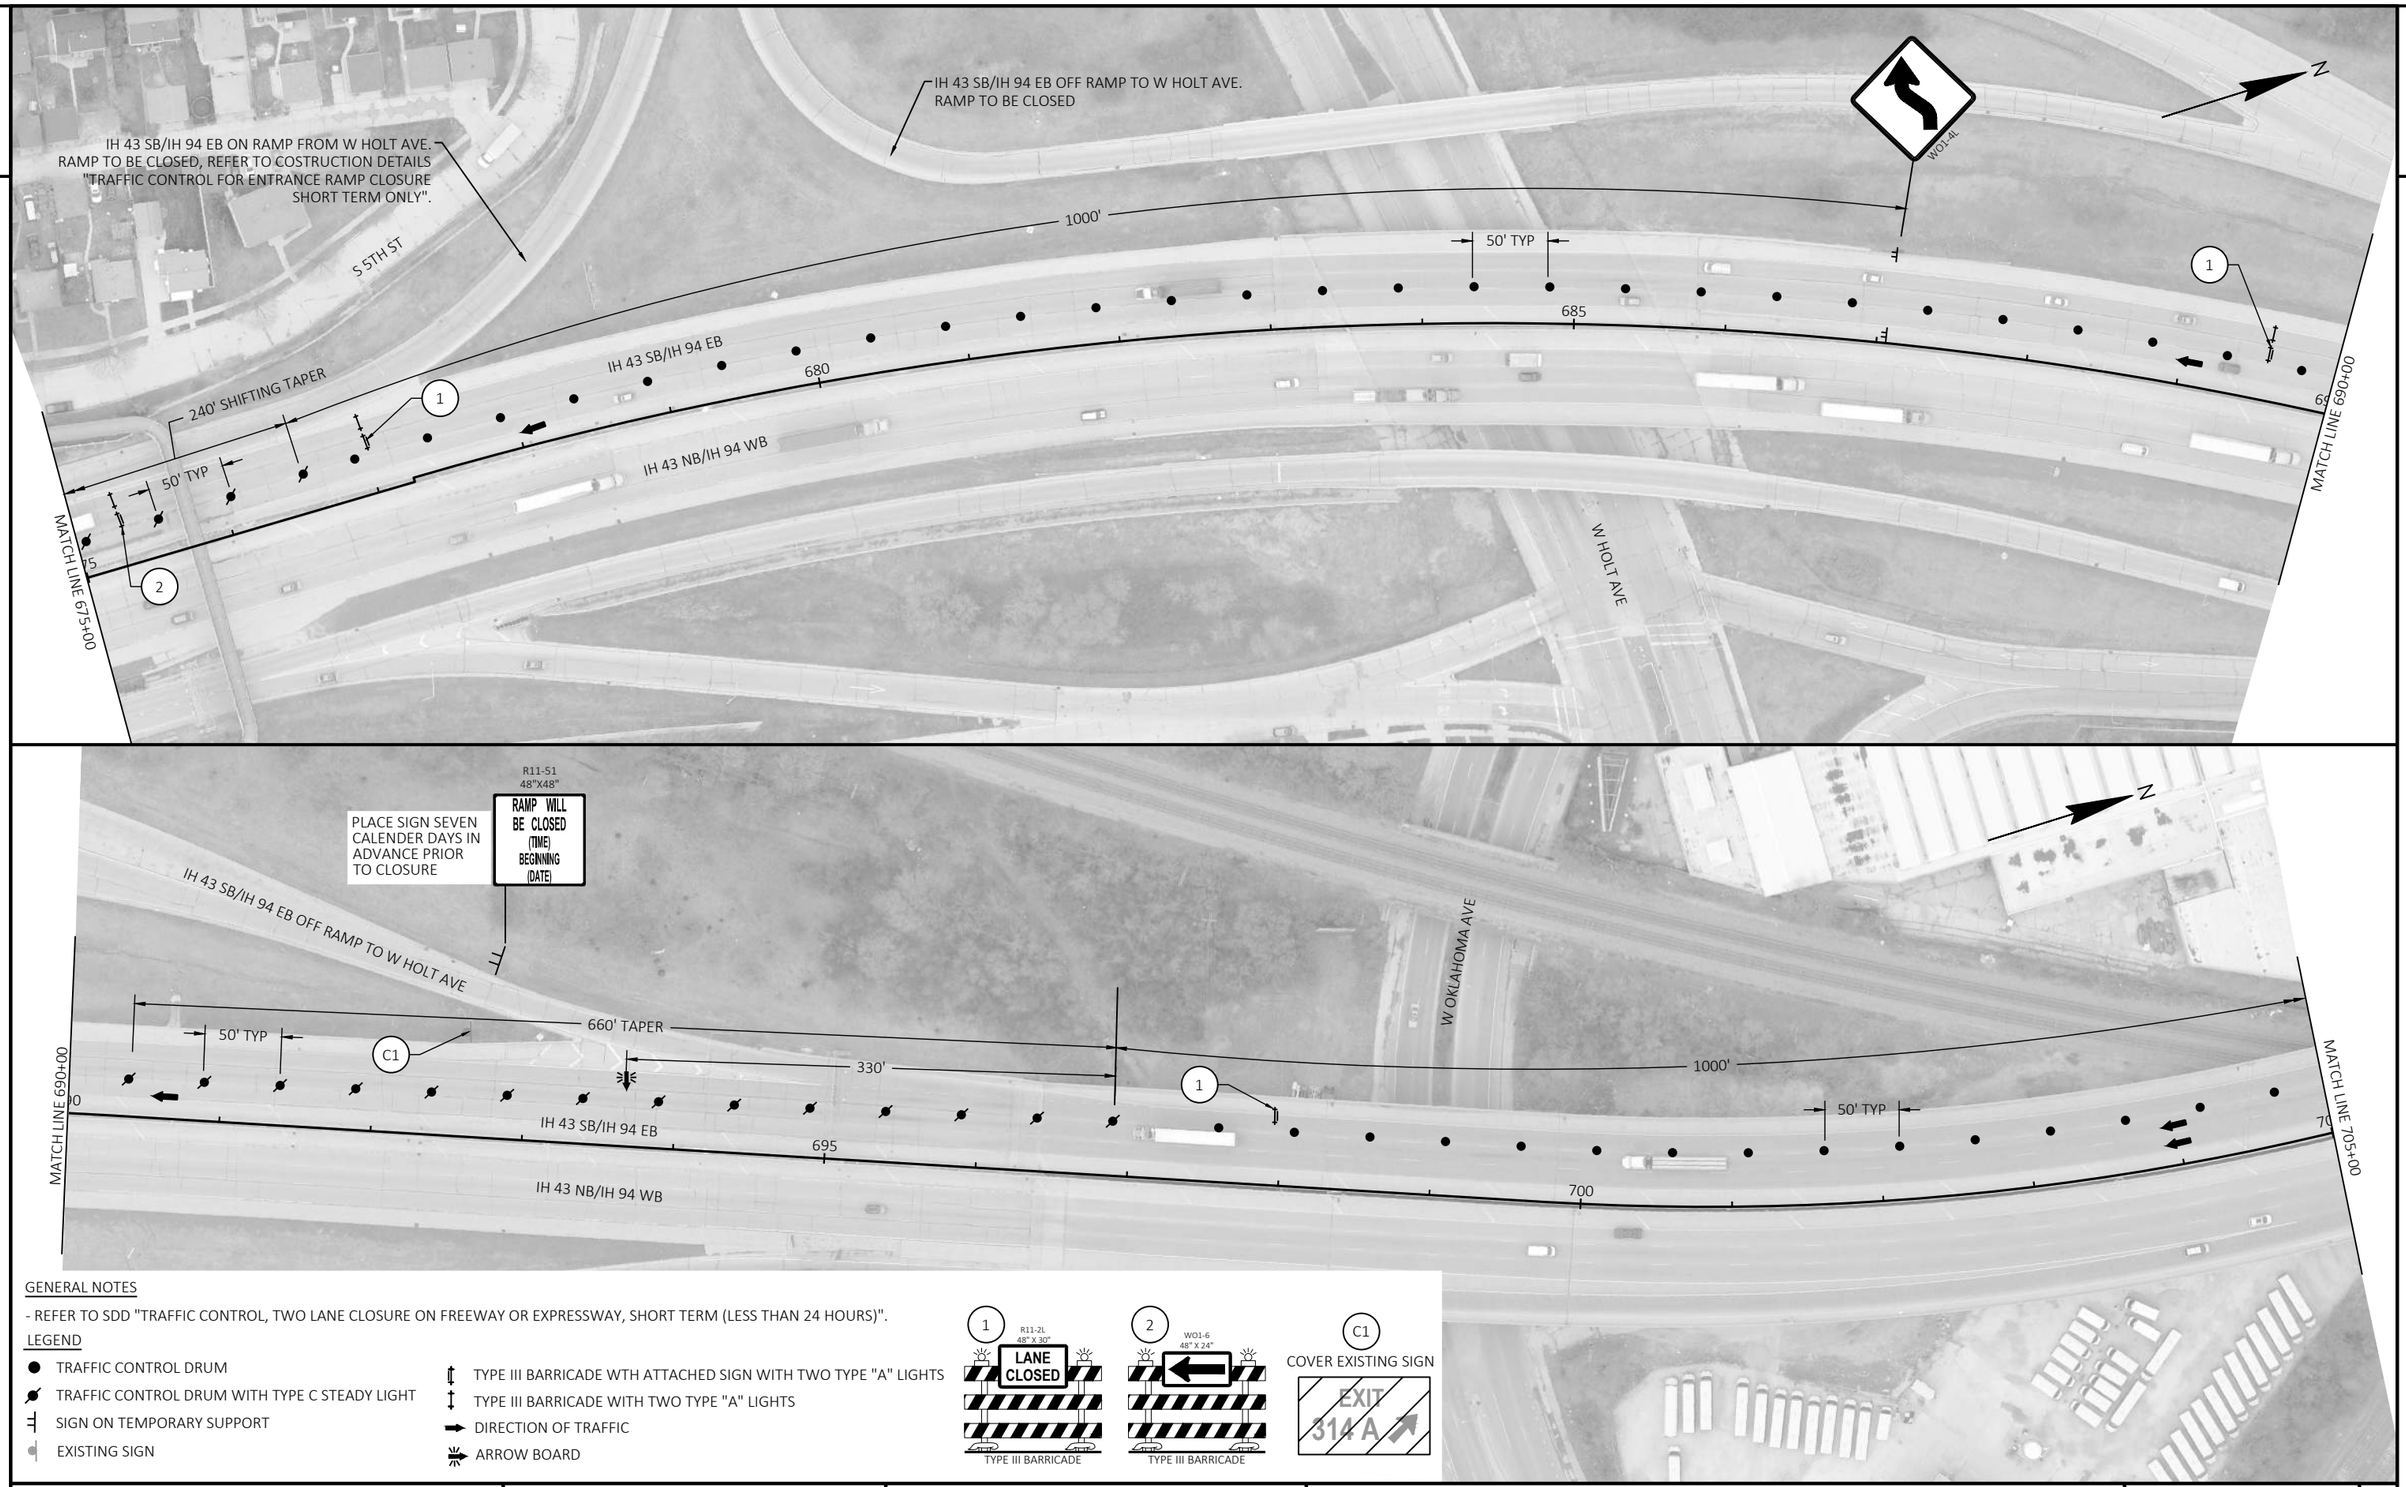

GENERAL NOTES

- REFER TO SDD "TRAFFIC CONTROL, TWO LANE CLOSURE ON FREEWAY OR EXPRESSWAY, SHORT TERM (LESS THAN 24 HOURS)".

LEGEND

- TRAFFIC CONTROL DRUM
- TRAFFIC CONTROL DRUM WITH TYPE C STEADY LIGHT
- SIGN ON TEMPORARY SUPPORT
- EXISTING SIGN
- TYPE III BARRICADE WTH ATTACHED SIGN WITH TWO TYPE "A" LIGHTS
- TYPE III BARRICADE WITH TWO TYPE "A" LIGHTS
- DIRECTION OF TRAFFIC
- ARROW BOARD

PROJECT NO: 1228-09-73	HWY: IH 43	COUNTY: MILWAUKEE	TRAFFIC CONTROL - SB - STAGE 1 & STAGE 4-K	SHEET	E

FILE NAME : N:\PDS\C3D\12280903\SHEETSPLAN\TRAFFIC CONTROL PLANS (DETAILED) - C3D\026101_S2M_SB_OUT.DWG
LAYOUT NAME - 2
PLOT DATE : 8/5/2021 10:40 AM
PLOT BY : SPAETH, MICHELE L
PLOT NAME :
PLOT SCALE : 1 IN:100 FT
WISDOT/CADDS SHEET 42

GENERAL NOTES

- REFER TO SDD "TRAFFIC CONTROL, TWO LANE CLOSURE ON FREEWAY OR EXPRESSWAY, SHORT TERM (LESS THAN 24 HOURS)".

LEGEND

- TRAFFIC CONTROL DRUM
- TRAFFIC CONTROL DRUM WITH TYPE C STEADY LIGHT
- SIGN ON TEMPORARY SUPPORT
- TYPE III BARRICADE WTH ATTACHED SIGN WITH TWO TYPE "A" LIGHTS
- DIRECTION OF TRAFFIC
- ARROW BOARD

1 R11-2L 48" X 30" LANE CLOSED
TYPE III BARRICADE

N

W04-2R

1000'

50' TYP

1

660' TAPER

50' TYP

330'

1000'

MATCH LINE 705+00

IH 43 SB/IH 94 EB

710

715

IH 43 NB/IH 94 WB

MATCH LINE 720+00

RAMP CLOSED AHEAD W20-53A

W04-2R

RIGHT TWO LANES CLOSED 1/2 MILE W20-58G

RIGHT TWO LANES CLOSED 1 MILE W20-58F

ROAD WORK 2 MILES W20-1E

W ROSEDALE AVE

1000'

500'

1600'

2600'

1 MILE

5 DRUMS AT 10' SPACING

50' TYP

MATCH LINE 720+00

IH 43 SB/IH 94 EB

725

730

735

IH 43 NB/IH 94 WB

N

PROJECT NO: 1228-09-73	HWY: IH 43	COUNTY: MILWAUKEE	TRAFFIC CONTROL - SB - STAGE 1 & STAGE 4-K	SHEET E

FILE NAME : N:\PDS\C3D\12280903\SHEETSPLAN\TRAFFIC CONTROL PLANS (DETAILED) - C3D\026101_S2M_SB_OUT.DWG
LAYOUT NAME - 1

PLOT DATE : 8/5/2021 10:40 AM PLOT BY : SPAETH, MICHELE L PLOT NAME : PLOT SCALE : 1 IN:100 FT

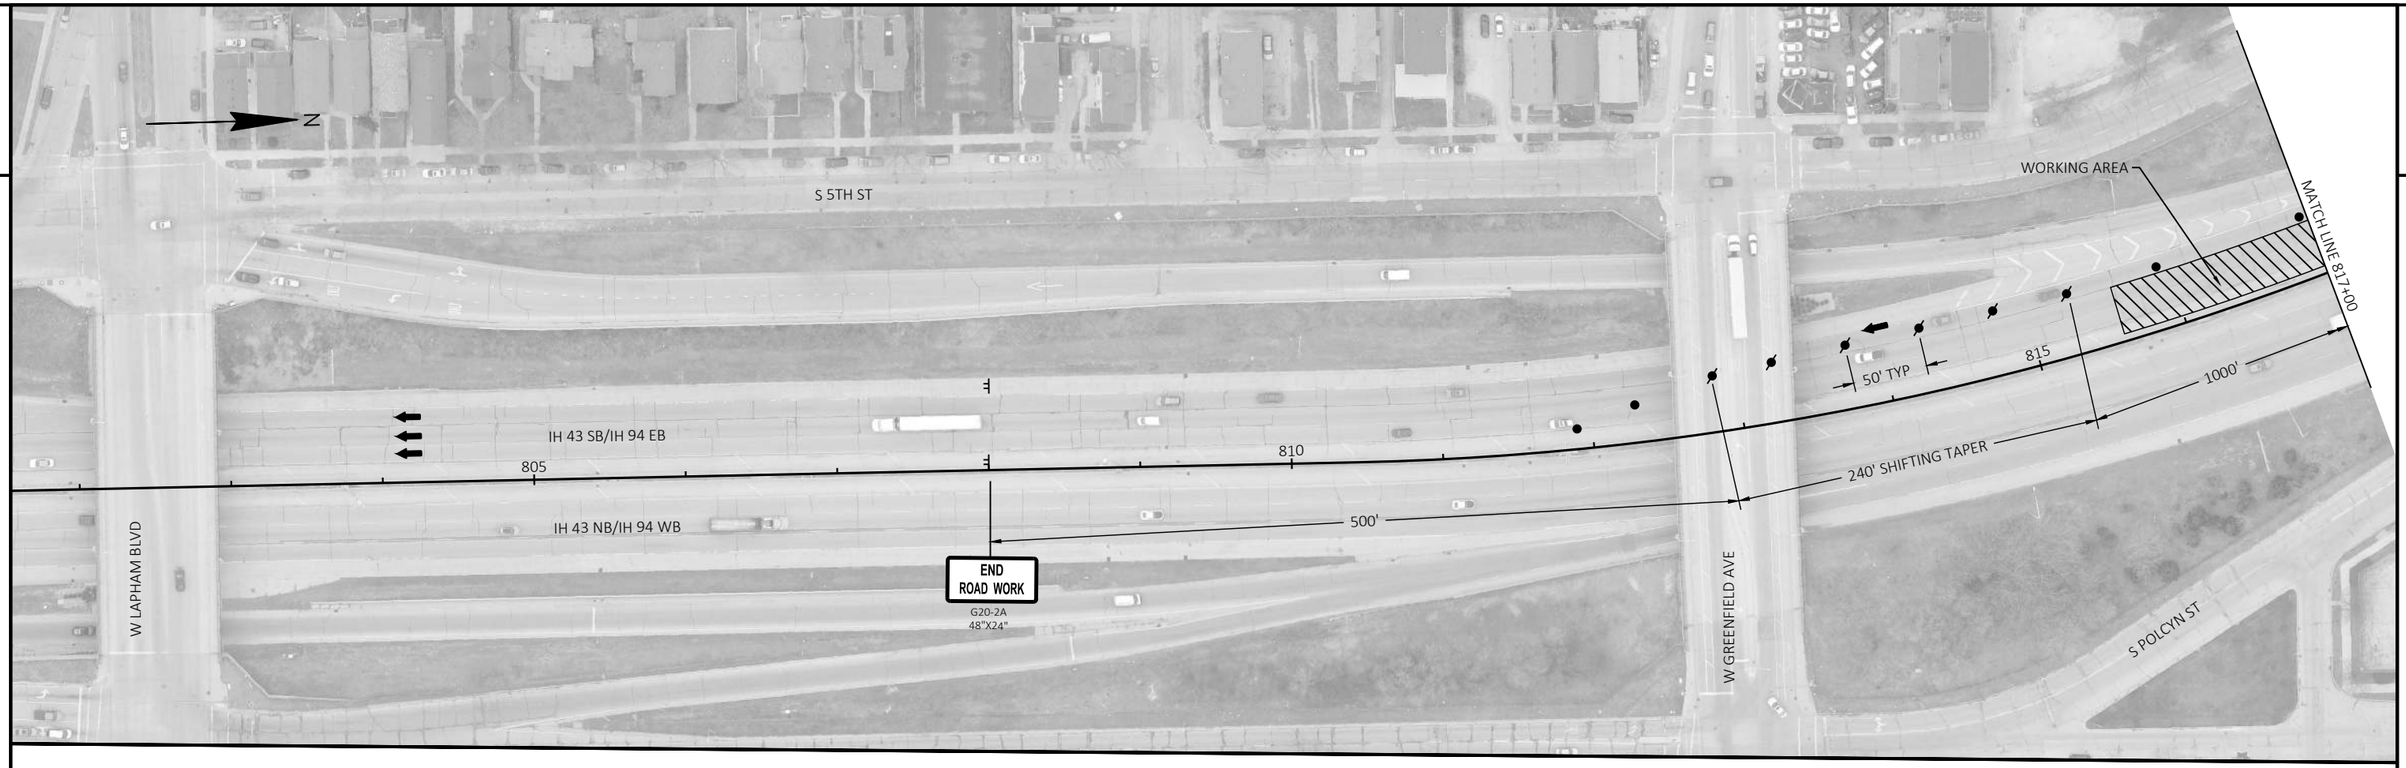

2

GENERAL NOTES

- REFER TO SDD "TRAFFIC CONTROL, TWO LANE CLOSURE ON FREEWAY OR EXPRESSWAY, SHORT TERM (LESS THAN 24 HOURS)".

LEGEND

- ● TRAFFIC CONTROL DRUM
- TRAFFIC CONTROL DRUM WITH TYPE C STEADY LIGHT
- SIGN ON TEMPORARY SUPPORT
- DIRECTION OF TRAFFIC

PROJECT NO: 1228-09-73	HWY: IH 43	COUNTY: MILWAUKEE	TRAFFIC CONTROL - SB - STAGE 2 & STAGE 3-A	SHEET	E

FILE NAME : N:\PDS\C3D\12280903\SHEETSPLAN\TRAFFIC CONTROL PLANS (DETAILED) - C3D\026301_S4A_SB_IN.DWG
LAYOUT NAME - 4
PLOT DATE : 8/5/2021 10:45 AM PLOT BY : SPAETH, MICHELE L PLOT NAME : PLOT SCALE : 1 IN:100 FT
WISDOT/CADDS SHEET 42

2

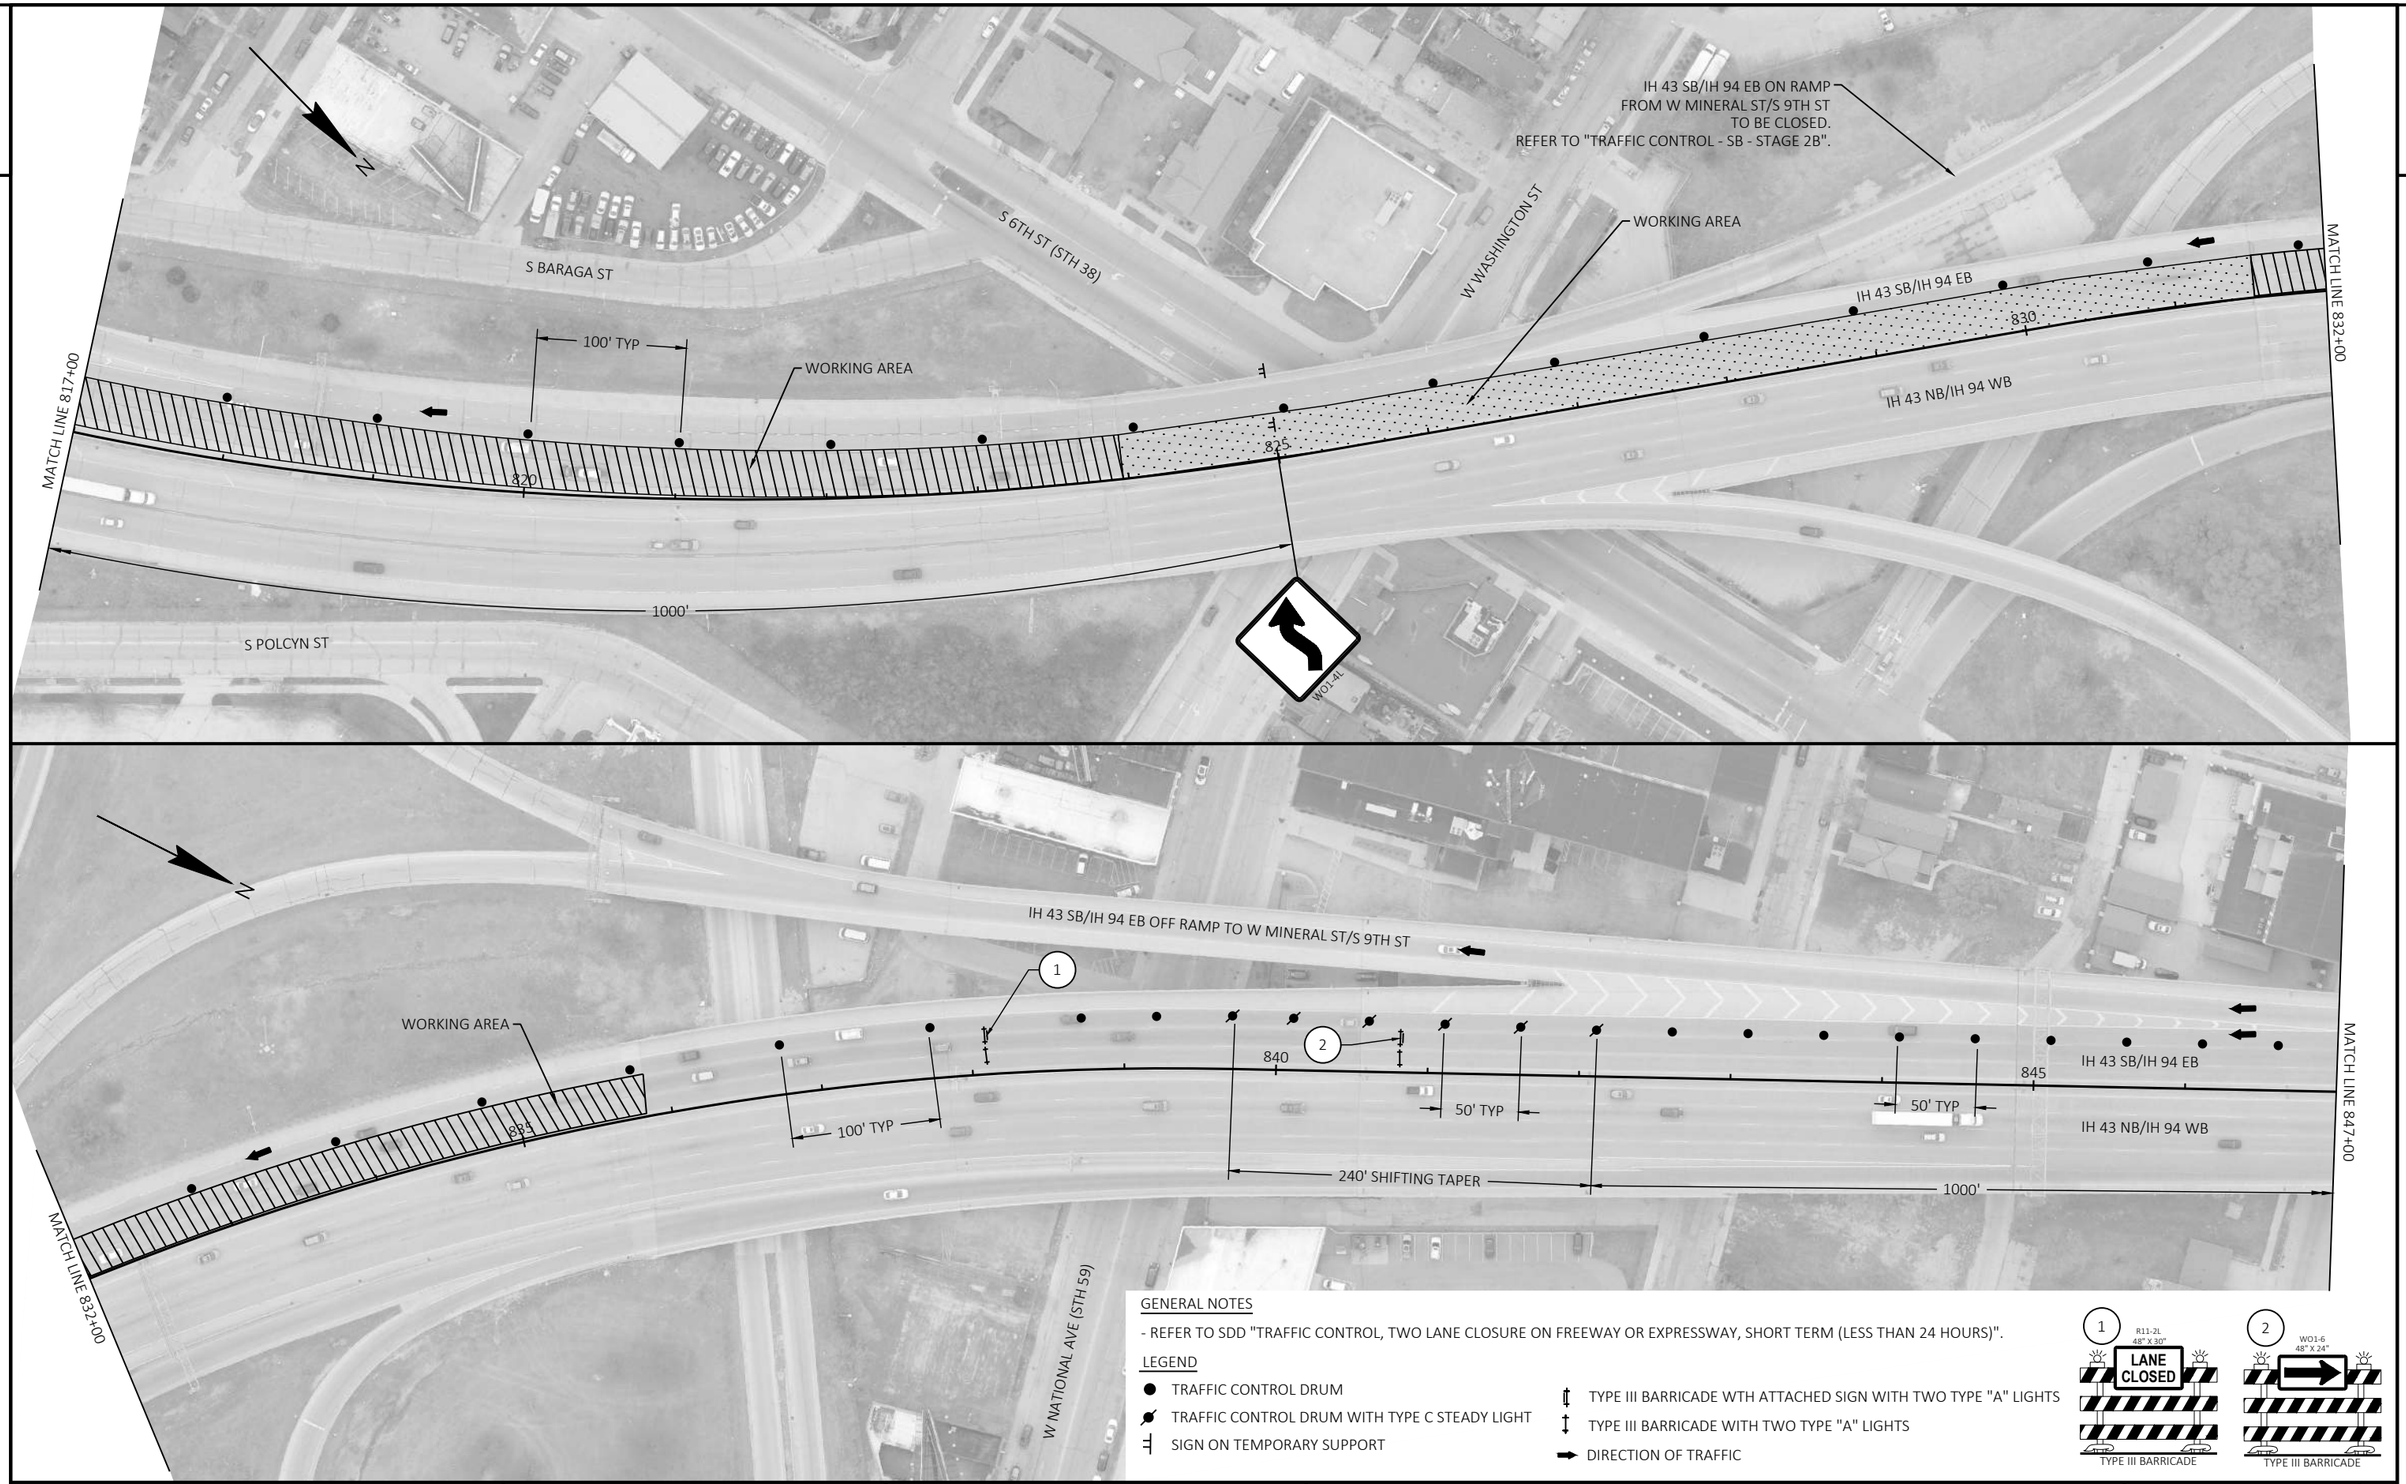

GENERAL NOTES

- REFER TO SDD "TRAFFIC CONTROL, TWO LANE CLOSURE ON FREEWAY OR EXPRESSWAY, SHORT TERM (LESS THAN 24 HOURS)".

LEGEND

- TRAFFIC CONTROL DRUM
- TRAFFIC CONTROL DRUM WITH TYPE C STEADY LIGHT
- SIGN ON TEMPORARY SUPPORT
- TYPE III BARRICADE WTH ATTACHED SIGN WITH TWO TYPE "A" LIGHTS
- TYPE III BARRICADE WITH TWO TYPE "A" LIGHTS
- DIRECTION OF TRAFFIC

PROJECT NO: 1228-09-73	HWY: IH 43	COUNTY: MILWAUKEE	TRAFFIC CONTROL - SB - STAGE 2 & STAGE 3-A	SHEET E

FILE NAME : N:\PDS\C3D\12280903\SHEETSPLAN\TRAFFIC CONTROL PLANS (DETAILED) - C3D\026301_S4A_SB_IN.DWG
LAYOUT NAME - 3
PLOT DATE : 8/5/2021 10:46 AM
PLOT BY : SPAETH, MICHELE L
PLOT NAME :
PLOT SCALE : 1 IN:100 FT
WISDOT/CADDS SHEET 42

GENERAL NOTES

- REFER TO SDD "TRAFFIC CONTROL, TWO LANE CLOSURE ON FREEWAY OR EXPRESSWAY, SHORT TERM (LESS THAN 24 HOURS)".

LEGEND

- TRAFFIC CONTROL DRUM
- TRAFFIC CONTROL DRUM WITH TYPE C STEADY LIGHT
- SIGN ON TEMPORARY SUPPORT
- DIRECTION OF TRAFFIC
- TYPE III BARRICADE WTH ATTACHED SIGN WITH TWO TYPE "A" LIGHTS
- TYPE III BARRICADE WITH TWO TYPE "A" LIGHTS
- ARROW BOARD

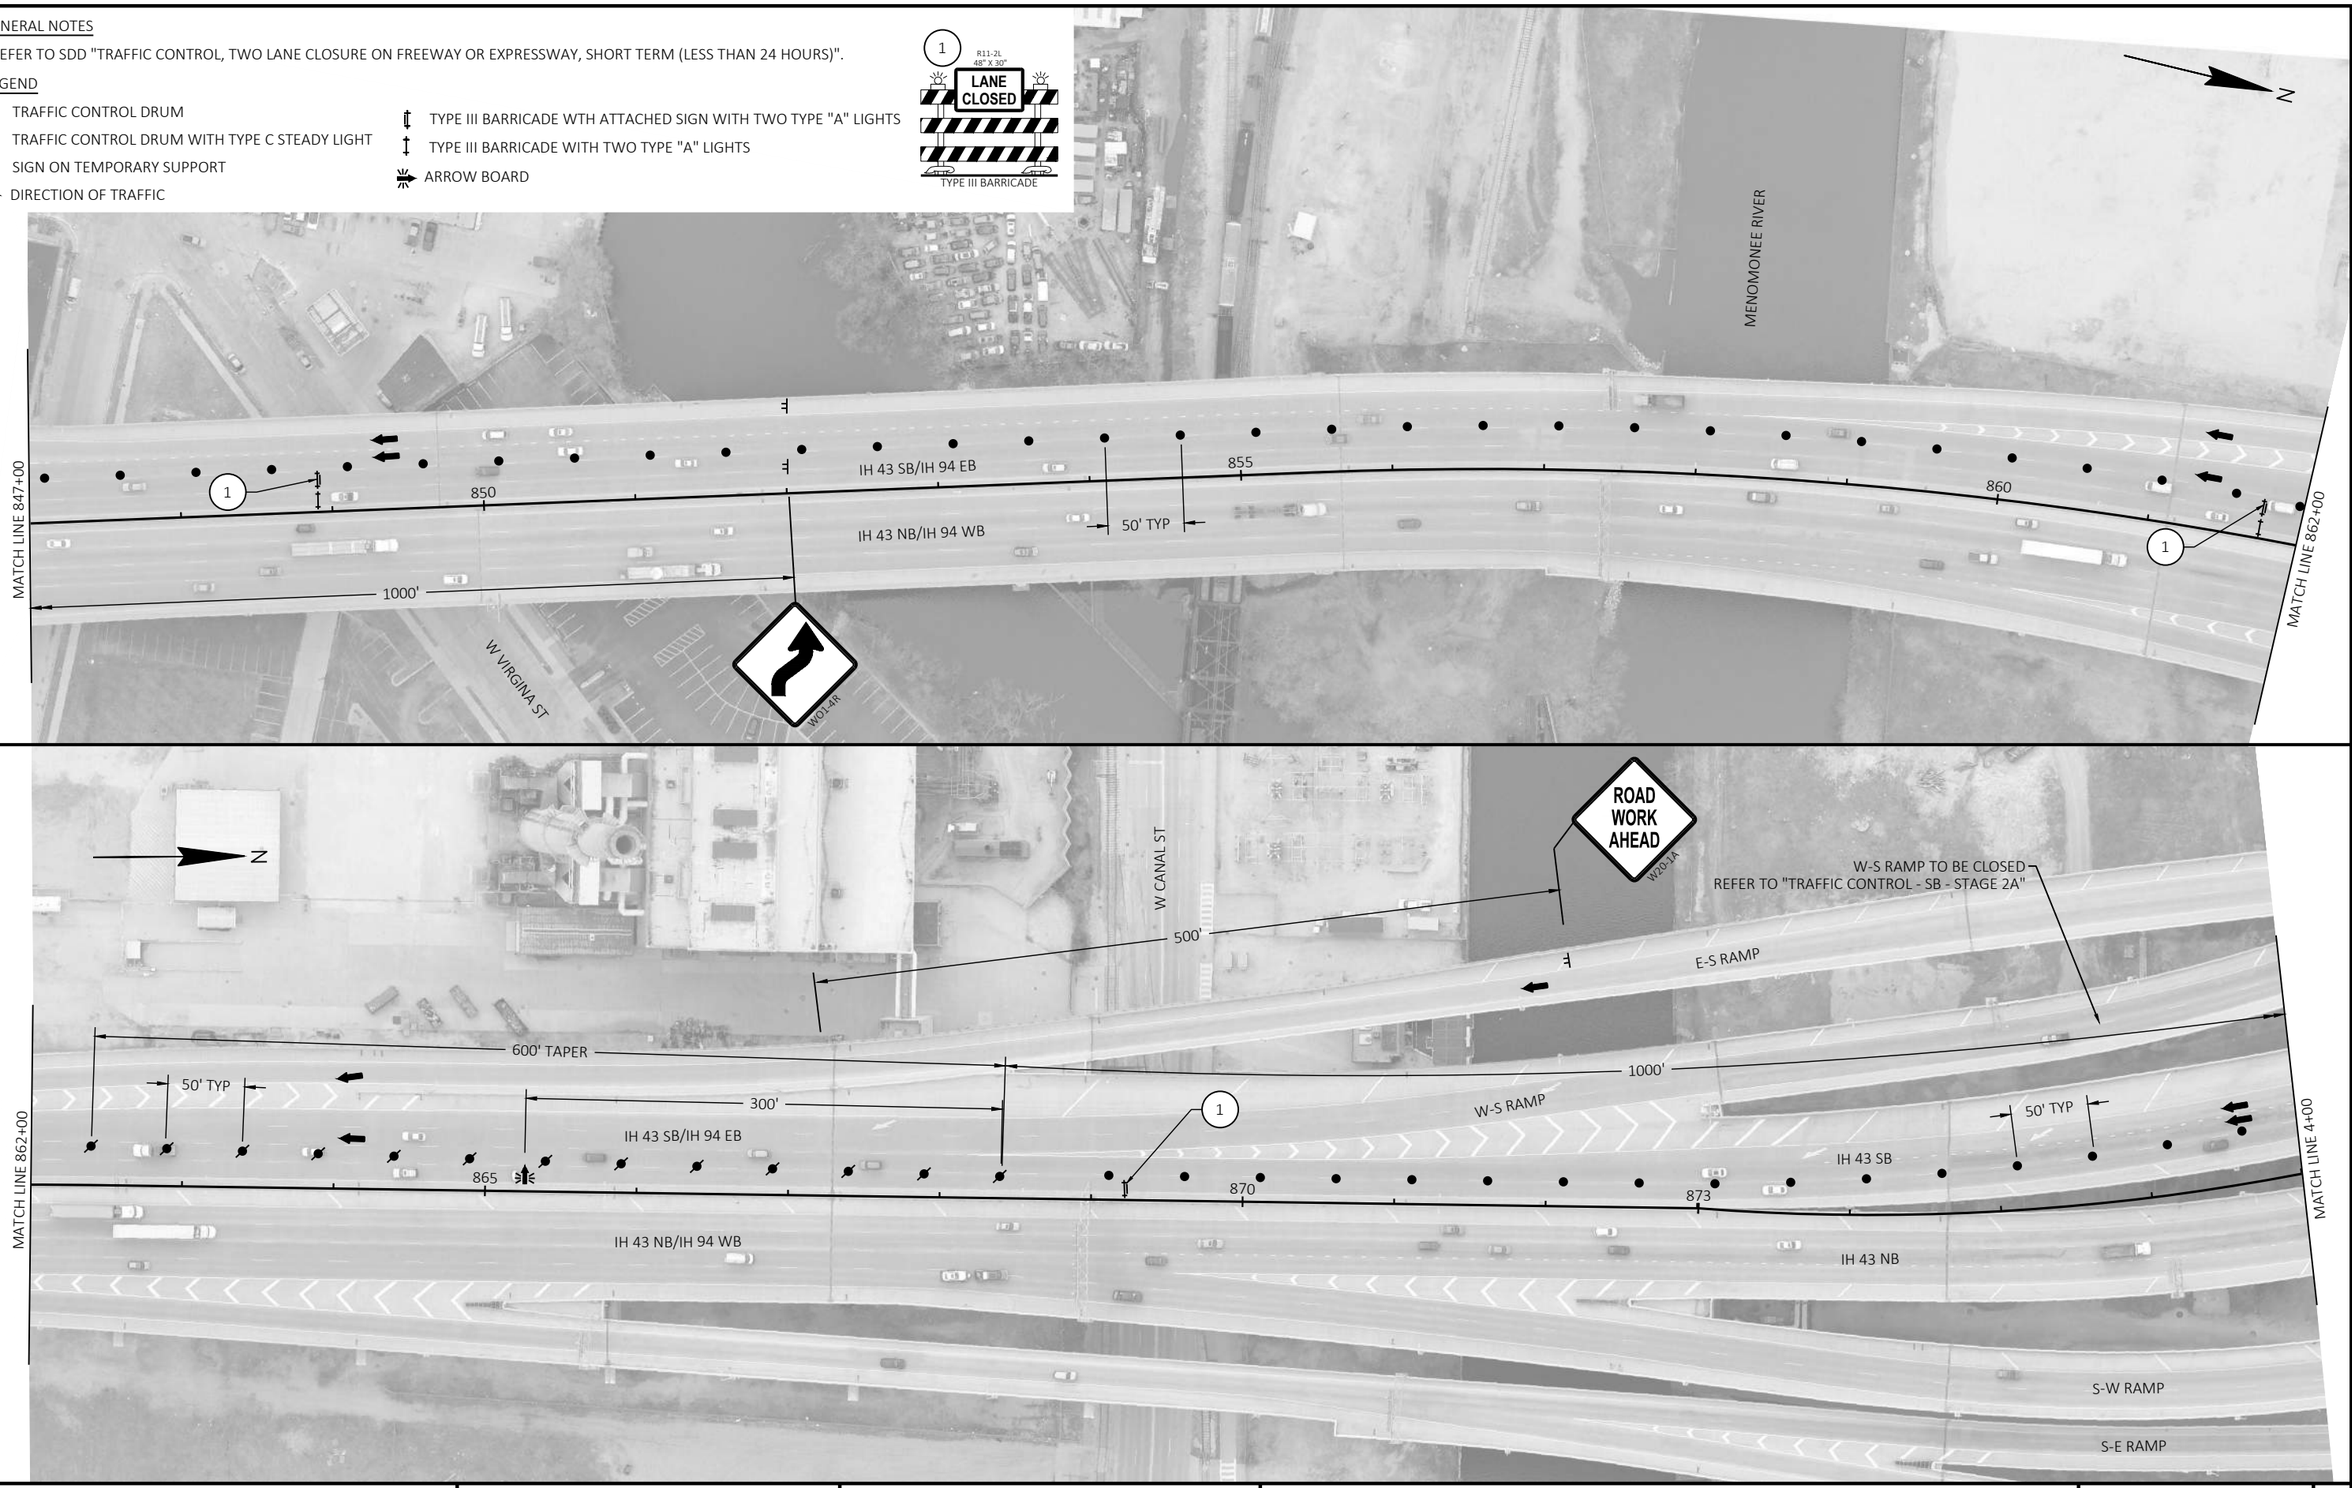

PROJECT NO: 1228-09-73	HWY: IH 43	COUNTY: MILWAUKEE	TRAFFIC CONTROL - SB - STAGE 2 & STAGE 3-A	SHEET	E

FILE NAME : N:\PDS\C3D\12280903\SHEETSPLAN\TRAFFIC CONTROL PLANS (DETAILED) - C3D\026301_S4A_SB_IN.DWG
LAYOUT NAME - 2
PLOT DATE : 8/5/2021 10:46 AM
PLOT BY : SPAETH, MICHELE L
PLOT NAME :
PLOT SCALE : 1 IN:100 FT
WISDOT/CADDS SHEET 42

2

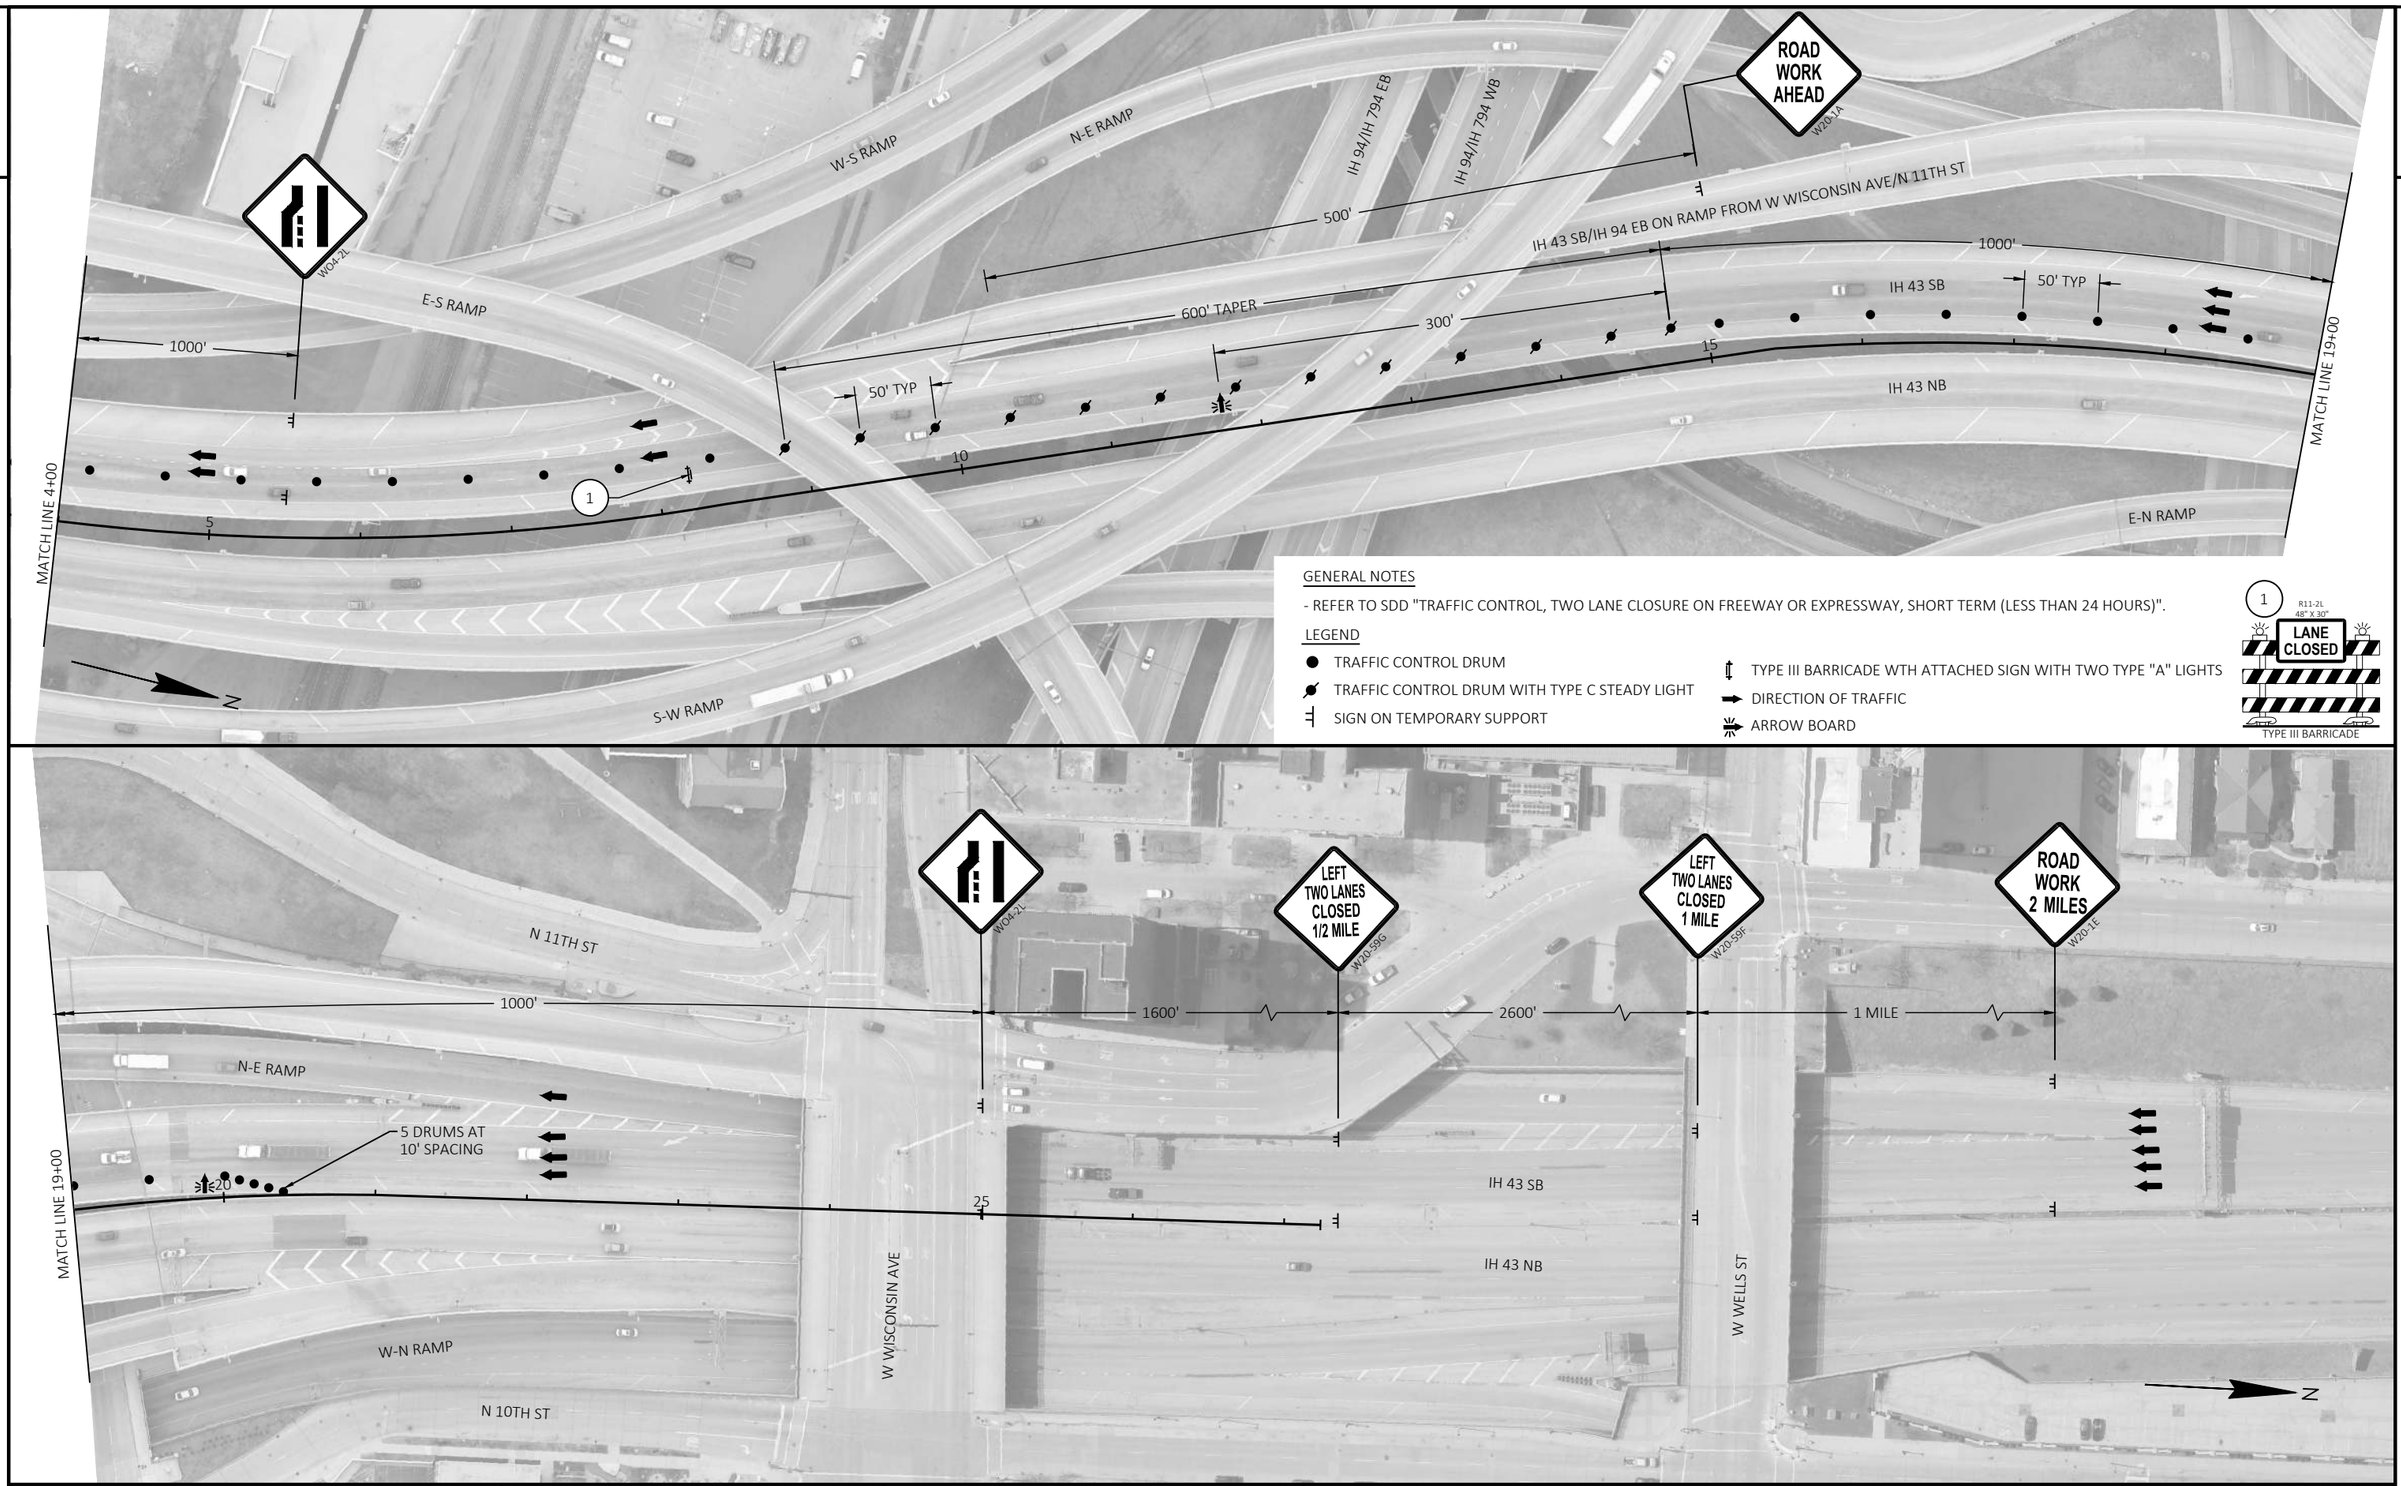

PROJECT NO: 1228-09-73	HWY: IH 43	COUNTY: MILWAUKEE	TRAFFIC CONTROL - SB - STAGE 2 & STAGE 3-A	SHEET	E

FILE NAME : N:\PDS\C3D\12280903\SHEETSPLAN\TRAFFIC CONTROL PLANS (DETAILED) - C3D\026301_S4A_SB_IN.DWG
LAYOUT NAME - 1
PLOT DATE : 8/5/2021 10:46 AM
PLOT BY : SPAETH, MICHELE L
PLOT NAME :
PLOT SCALE : 1 IN:100 FT
WISDOT/CADDS SHEET 42

2

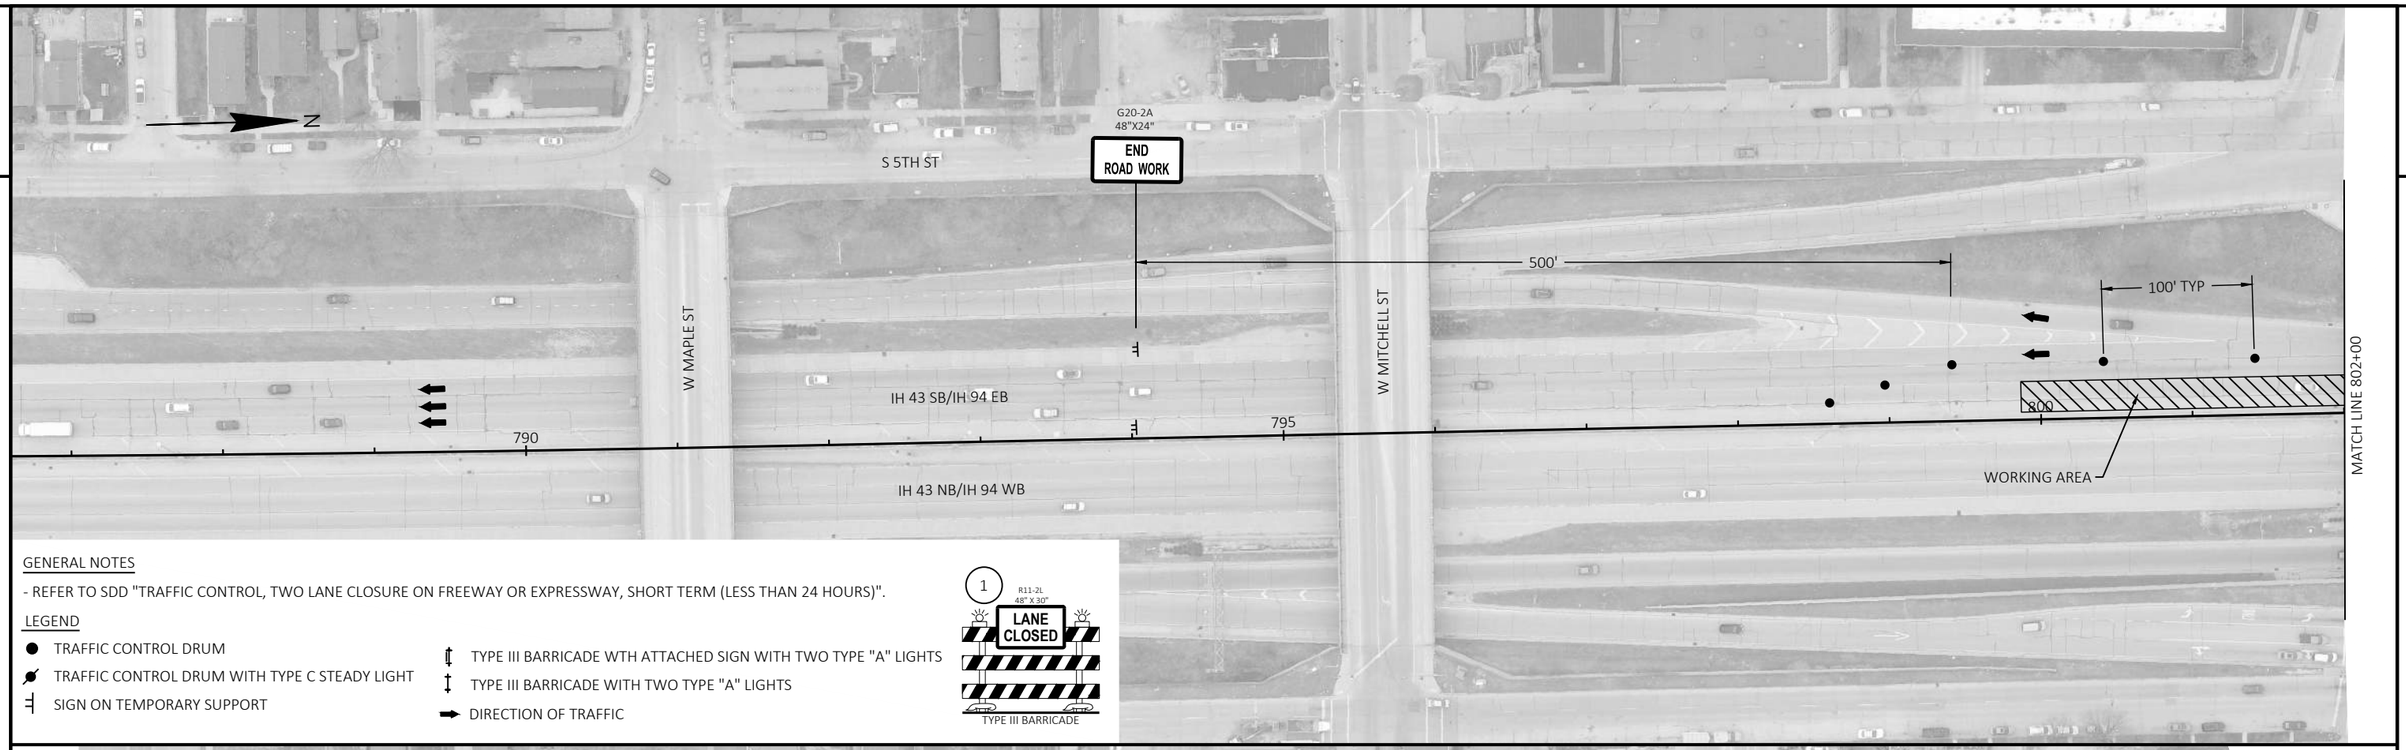

GENERAL NOTES

- REFER TO SDD "TRAFFIC CONTROL, TWO LANE CLOSURE ON FREEWAY OR EXPRESSWAY, SHORT TERM (LESS THAN 24 HOURS)".

LEGEND

- TRAFFIC CONTROL DRUM
- TRAFFIC CONTROL DRUM WITH TYPE C STEADY LIGHT
- SIGN ON TEMPORARY SUPPORT
- TYPE III BARRICADE WTH ATTACHED SIGN WITH TWO TYPE "A" LIGHTS
- TYPE III BARRICADE WITH TWO TYPE "A" LIGHTS
- DIRECTION OF TRAFFIC

PROJECT NO: 1228-09-73	HWY: IH 43	COUNTY: MILWAUKEE	TRAFFIC CONTROL - SB - STAGE 2 & STAGE 3-B	SHEET	E

FILE NAME : N:\PDS\C3D\12280903\SHEETSPLAN\TRAFFIC CONTROL PLANS (DETAILED) - C3D\026301_S4B_SB_IN.DWG
LAYOUT NAME - 4

PLOT DATE : 8/5/2021 10:46 AM PLOT BY : SPAETH, MICHELE L PLOT NAME : PLOT SCALE : 1 IN:100 FT

WISDOT/CADDS SHEET 42

2

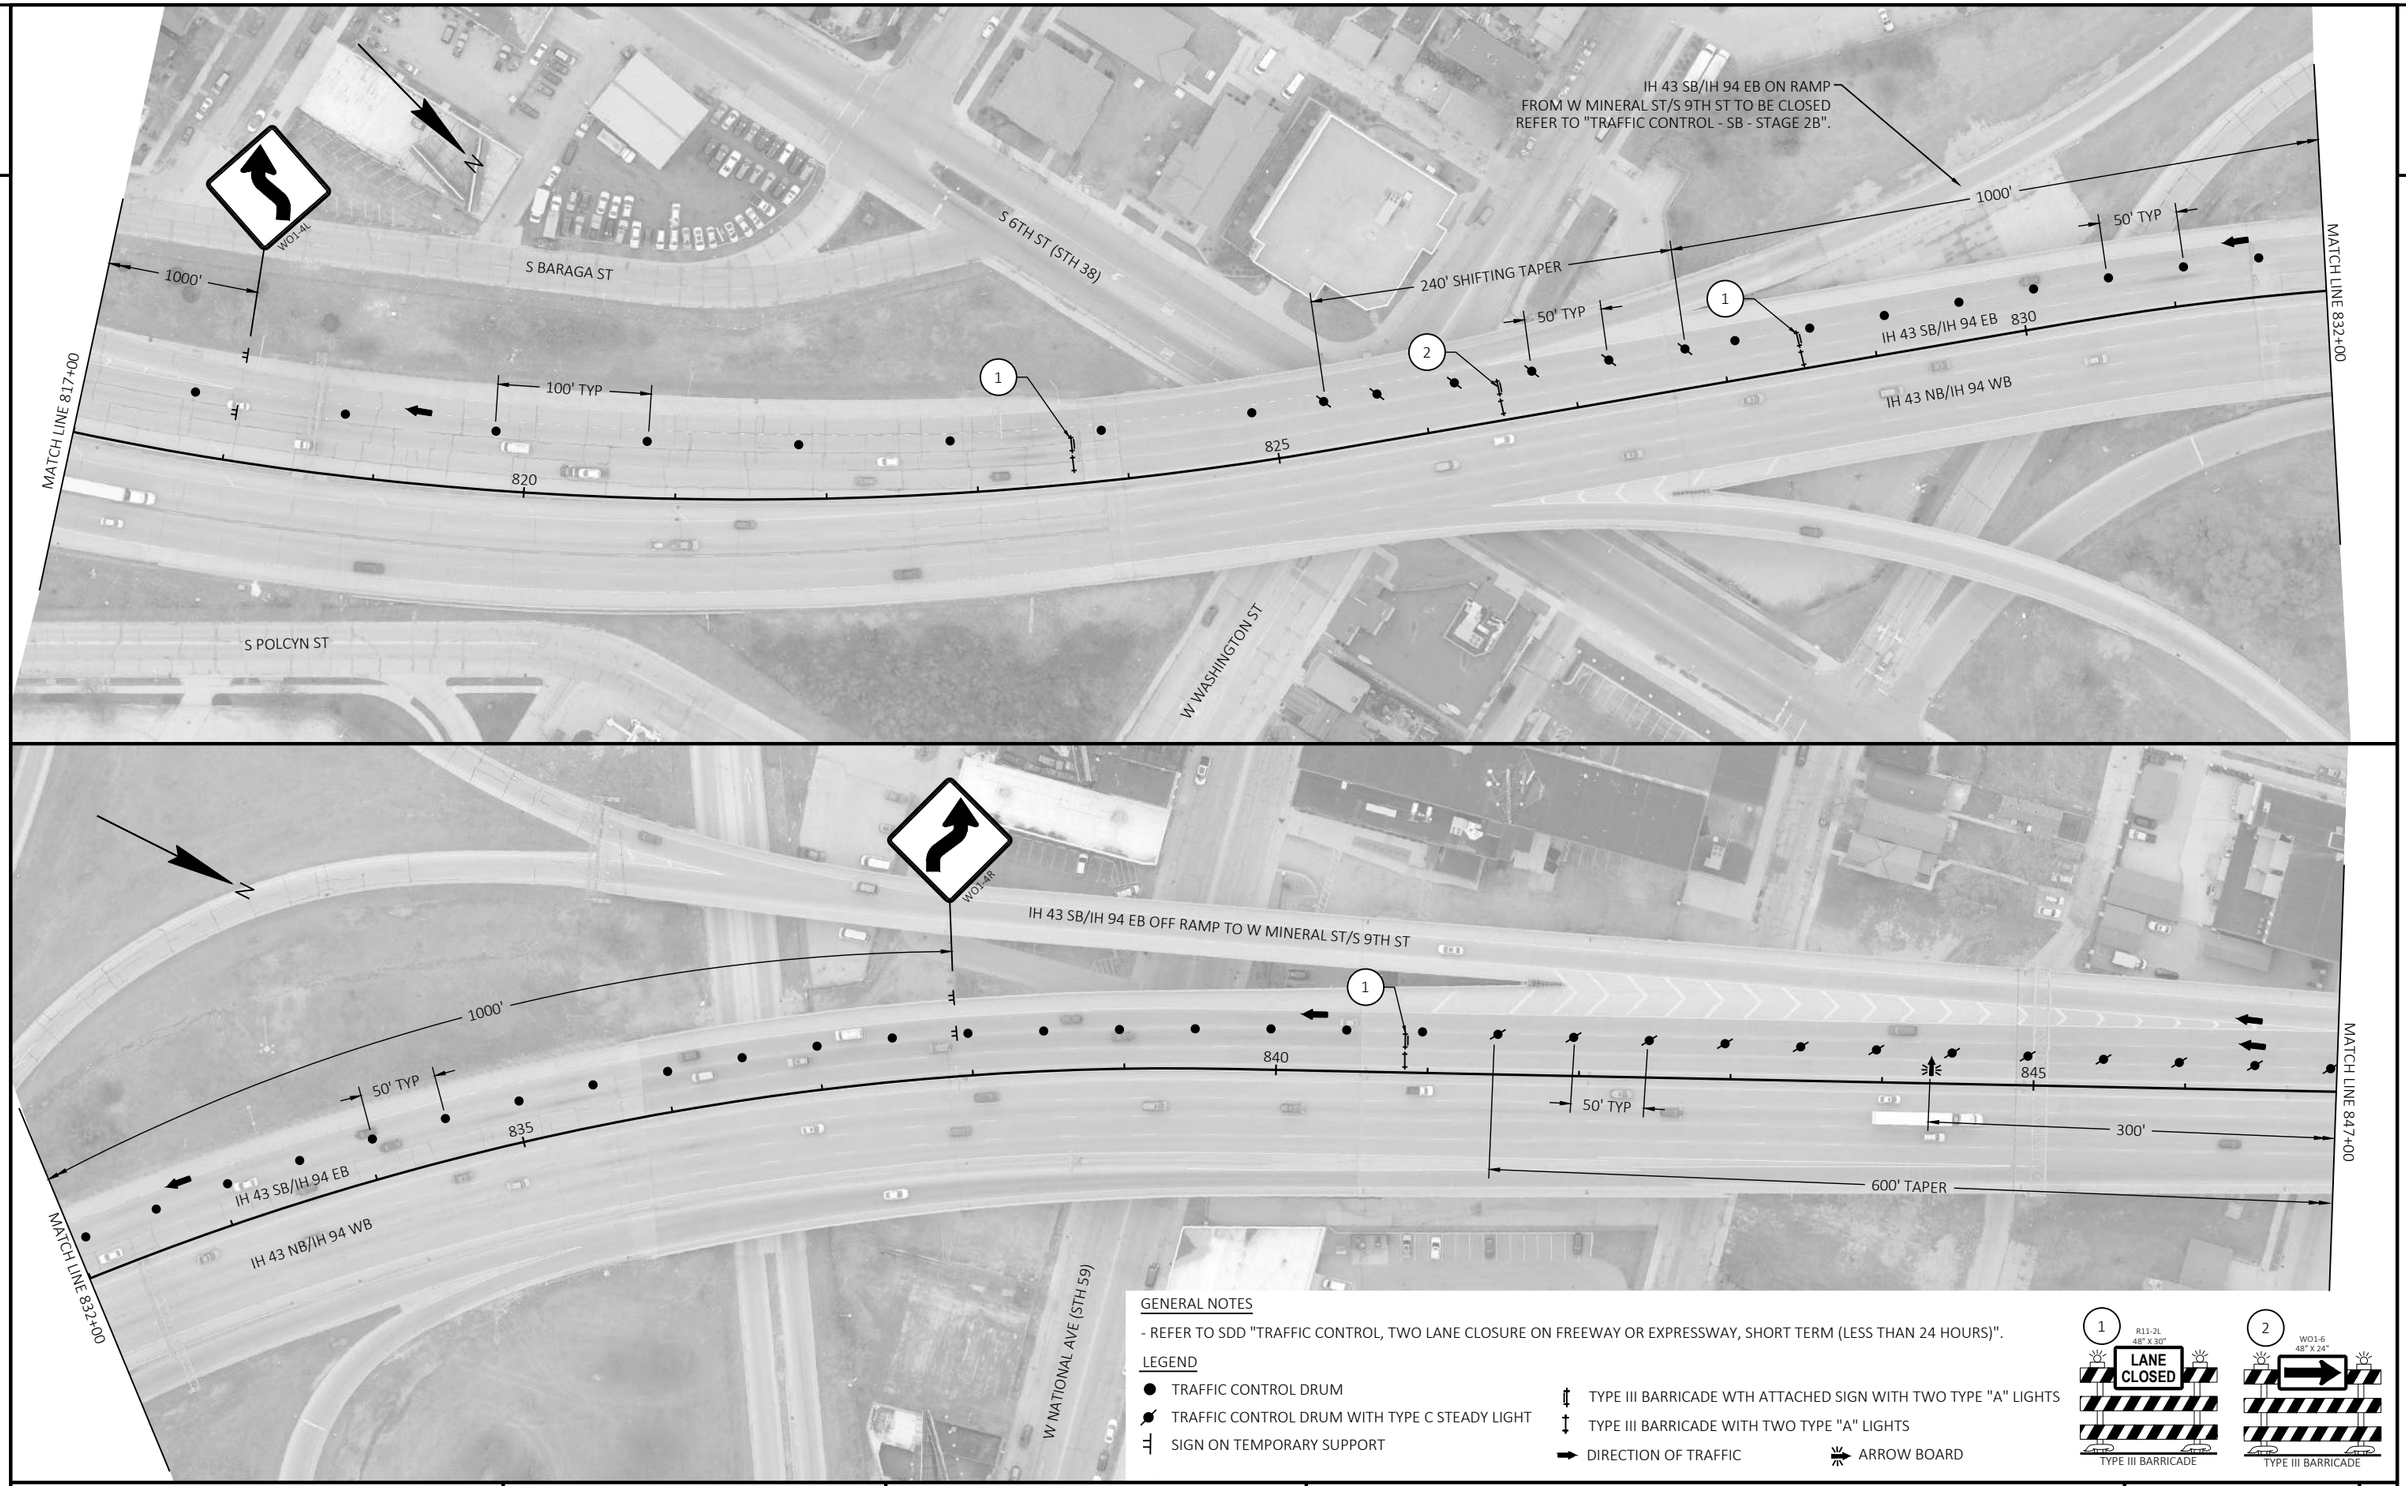

GENERAL NOTES

- REFER TO SDD "TRAFFIC CONTROL, TWO LANE CLOSURE ON FREEWAY OR EXPRESSWAY, SHORT TERM (LESS THAN 24 HOURS)".

LEGEND

- TRAFFIC CONTROL DRUM
- TRAFFIC CONTROL DRUM WITH TYPE C STEADY LIGHT
- SIGN ON TEMPORARY SUPPORT
- TYPE III BARRICADE WTH ATTACHED SIGN WITH TWO TYPE "A" LIGHTS
- TYPE III BARRICADE WITH TWO TYPE "A" LIGHTS
- DIRECTION OF TRAFFIC
- ARROW BOARD

PROJECT NO: 1228-09-73	HWY: IH 43	COUNTY: MILWAUKEE	TRAFFIC CONTROL - SB - STAGE 2 & STAGE 3-B	SHEET E

FILE NAME : N:\PDS\C3D\12280903\SHEETSPLAN\TRAFFIC CONTROL PLANS (DETAILED) - C3D\026301_S4B_SB_IN.DWG
LAYOUT NAME - 3
PLOT DATE : 8/5/2021 10:46 AM PLOT BY : SPAETH, MICHELE L PLOT NAME : PLOT SCALE : 1 IN:100 FT
WISDOT/CADDS SHEET 42

2

GENERAL NOTES

- REFER TO SDD "TRAFFIC CONTROL, TWO LANE CLOSURE ON FREEWAY OR EXPRESSWAY, SHORT TERM (LESS THAN 24 HOURS)".

LEGEND

- TRAFFIC CONTROL DRUM
- TRAFFIC CONTROL DRUM WITH TYPE C STEADY LIGHT
- SIGN ON TEMPORARY SUPPORT
- TYPE III BARRICADE WTH ATTACHED SIGN WITH TWO TYPE "A" LIGHTS
- DIRECTION OF TRAFFIC
- ARROW BOARD

1 R11-2L 48" X 30" LANE CLOSED
TYPE III BARRICADE

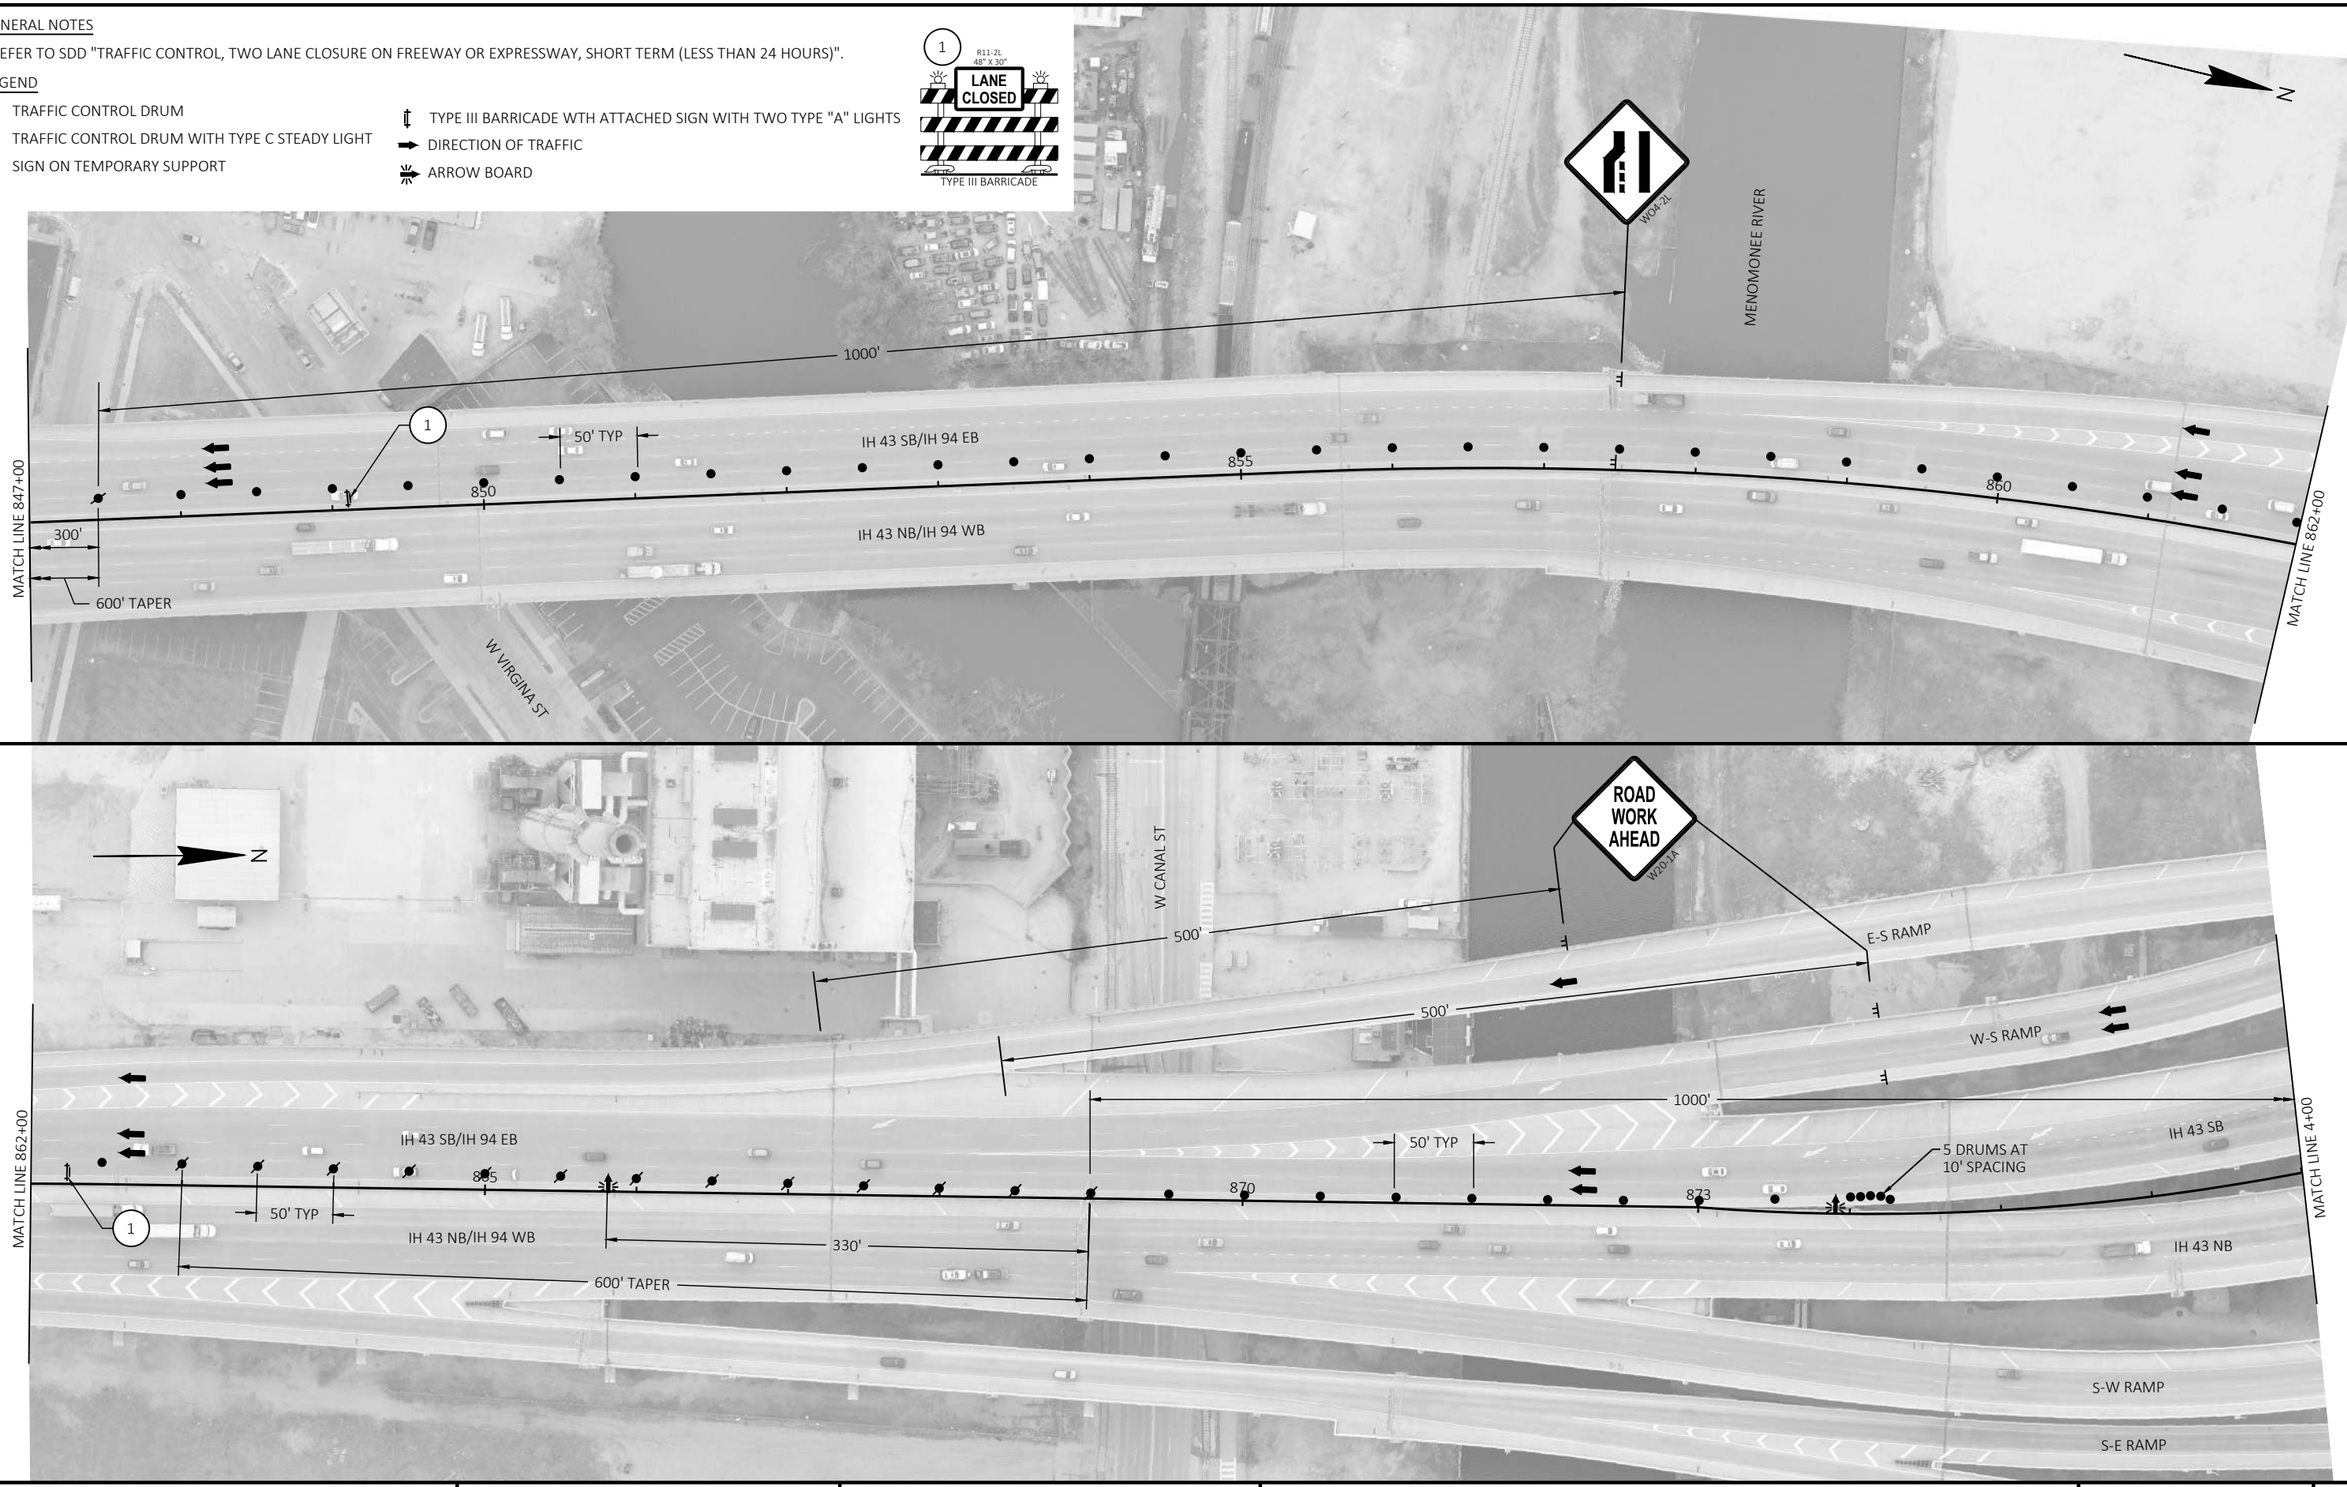

PROJECT NO: 1228-09-73	HWY: IH 43	COUNTY: MILWAUKEE	TRAFFIC CONTROL - SB - STAGE 2 & STAGE 3-B	SHEET	E

FILE NAME : N:\PDS\C3D\12280903\SHEETSPLAN\TRAFFIC CONTROL PLANS (DETAILED) - C3D\026301_S4B_SB_IN.DWG
LAYOUT NAME - 2

PLOT DATE : 8/5/2021 10:46 AM PLOT BY : SPAETH, MICHELE L PLOT NAME : PLOT SCALE : 1 IN:100 FT

WISDOT/CADDS SHEET 42

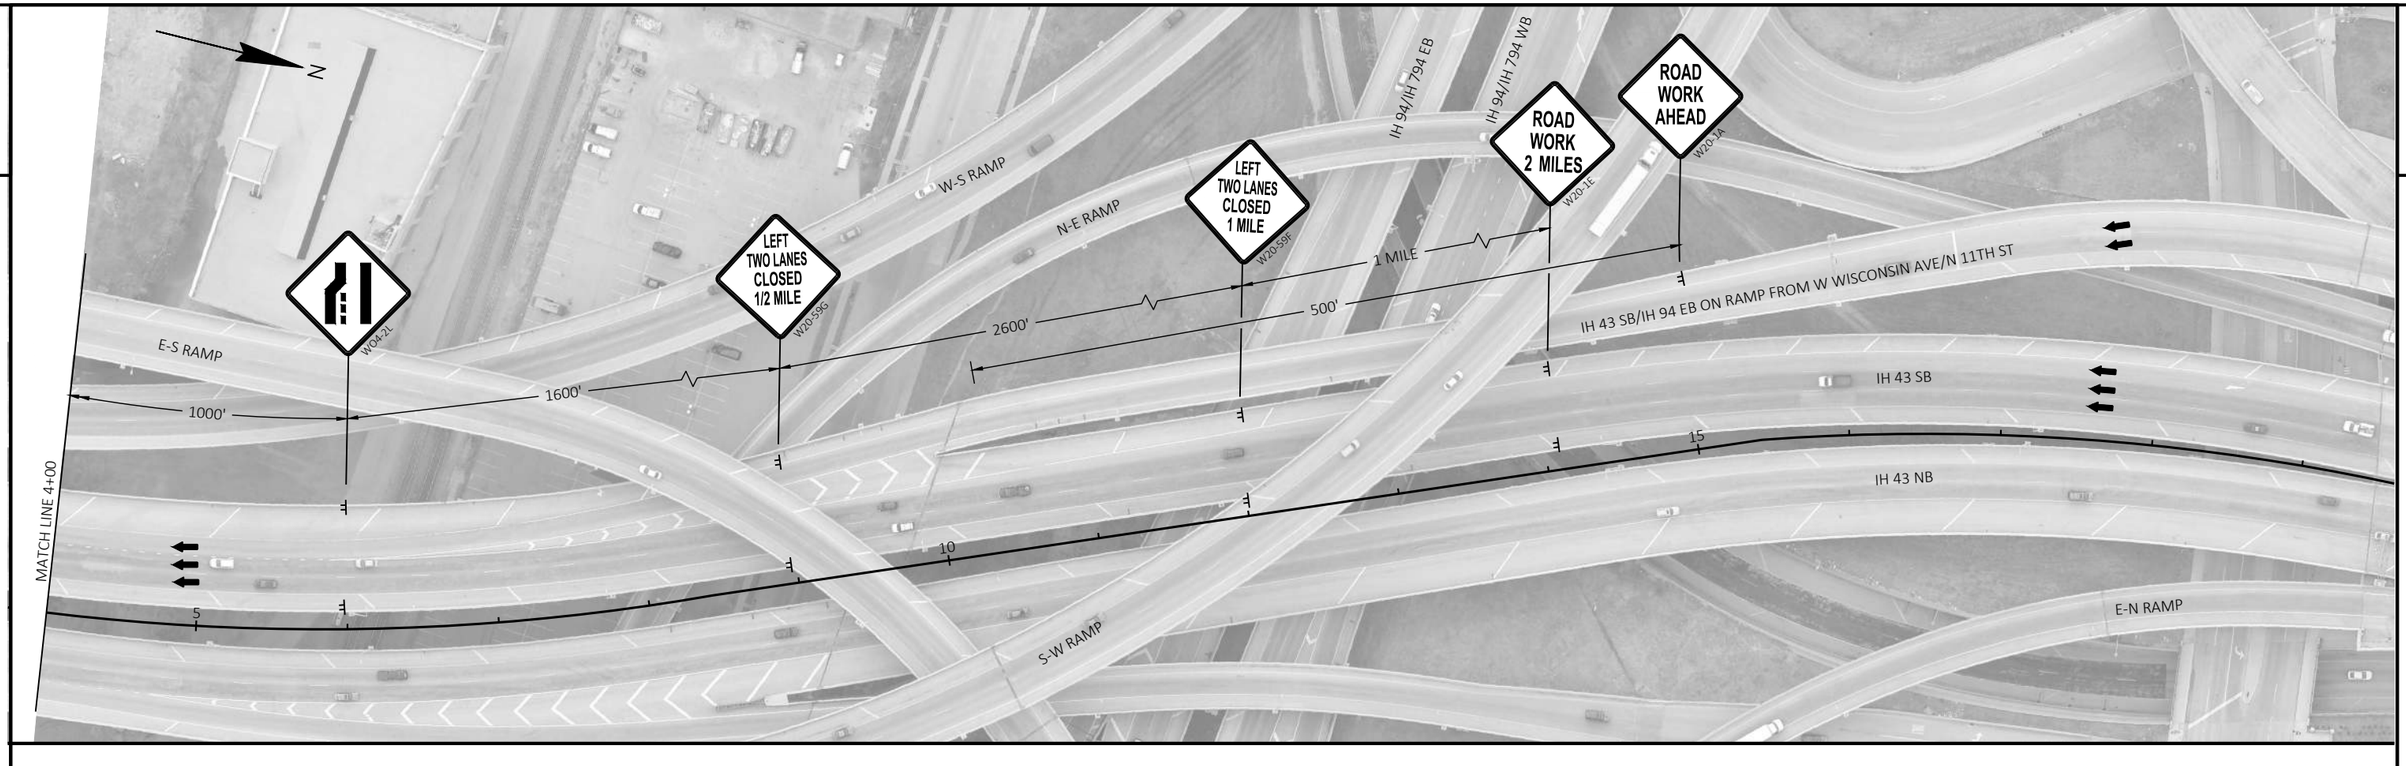

GENERAL NOTES

- REFER TO SDD "TRAFFIC CONTROL, TWO LANE CLOSURE ON FREEWAY OR EXPRESSWAY, SHORT TERM (LESS THAN 24 HOURS)".

LEGEND

SIGN ON TEMPORARY SUPPORT

DIRECTION OF TRAFFIC

PROJECT NO: 1228-09-73	HWY: IH 43	COUNTY: MILWAUKEE	TRAFFIC CONTROL - SB - STAGE 2 & STAGE 3-B	SHEET	E

FILE NAME : N:\PDS\C3D\12280903\SHEETSPLAN\TRAFFIC CONTROL PLANS (DETAILED) - C3D\026301_S4B_SB_IN.DWG
LAYOUT NAME - 1
PLOT DATE : 8/5/2021 10:46 AM PLOT BY : SPAETH, MICHELE L PLOT NAME : PLOT SCALE : 1 IN:100 FT
WISDOT/CADDS SHEET 42

2

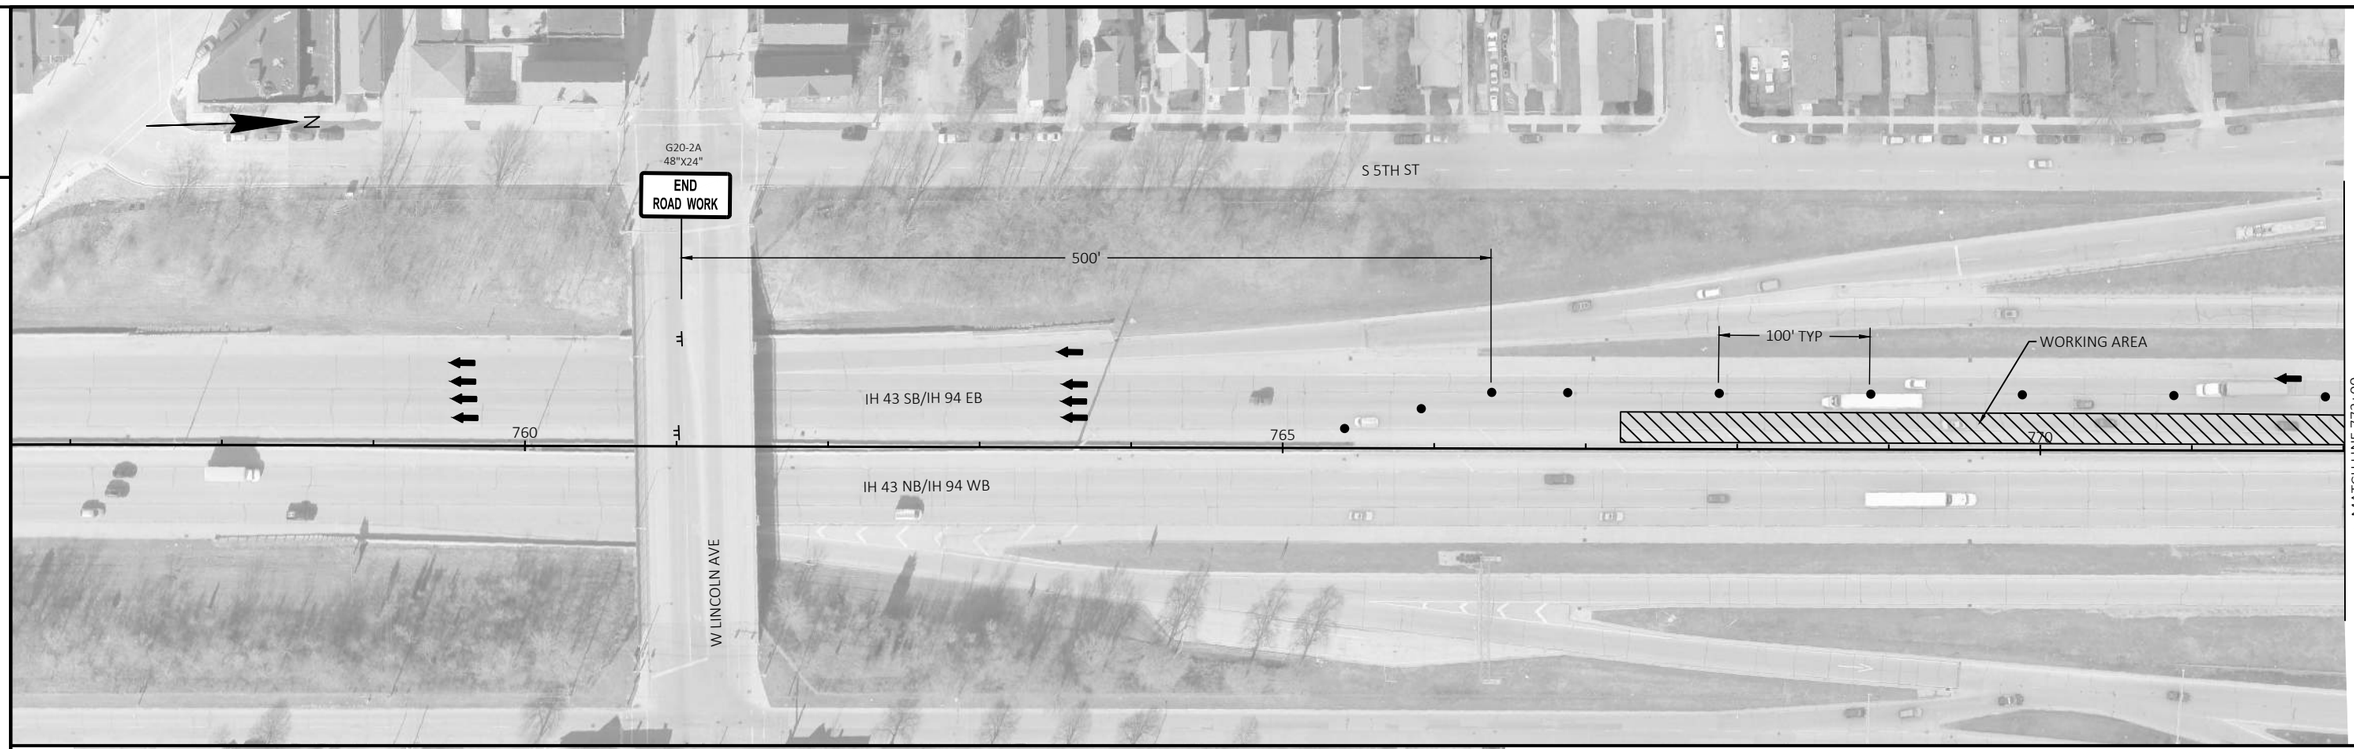

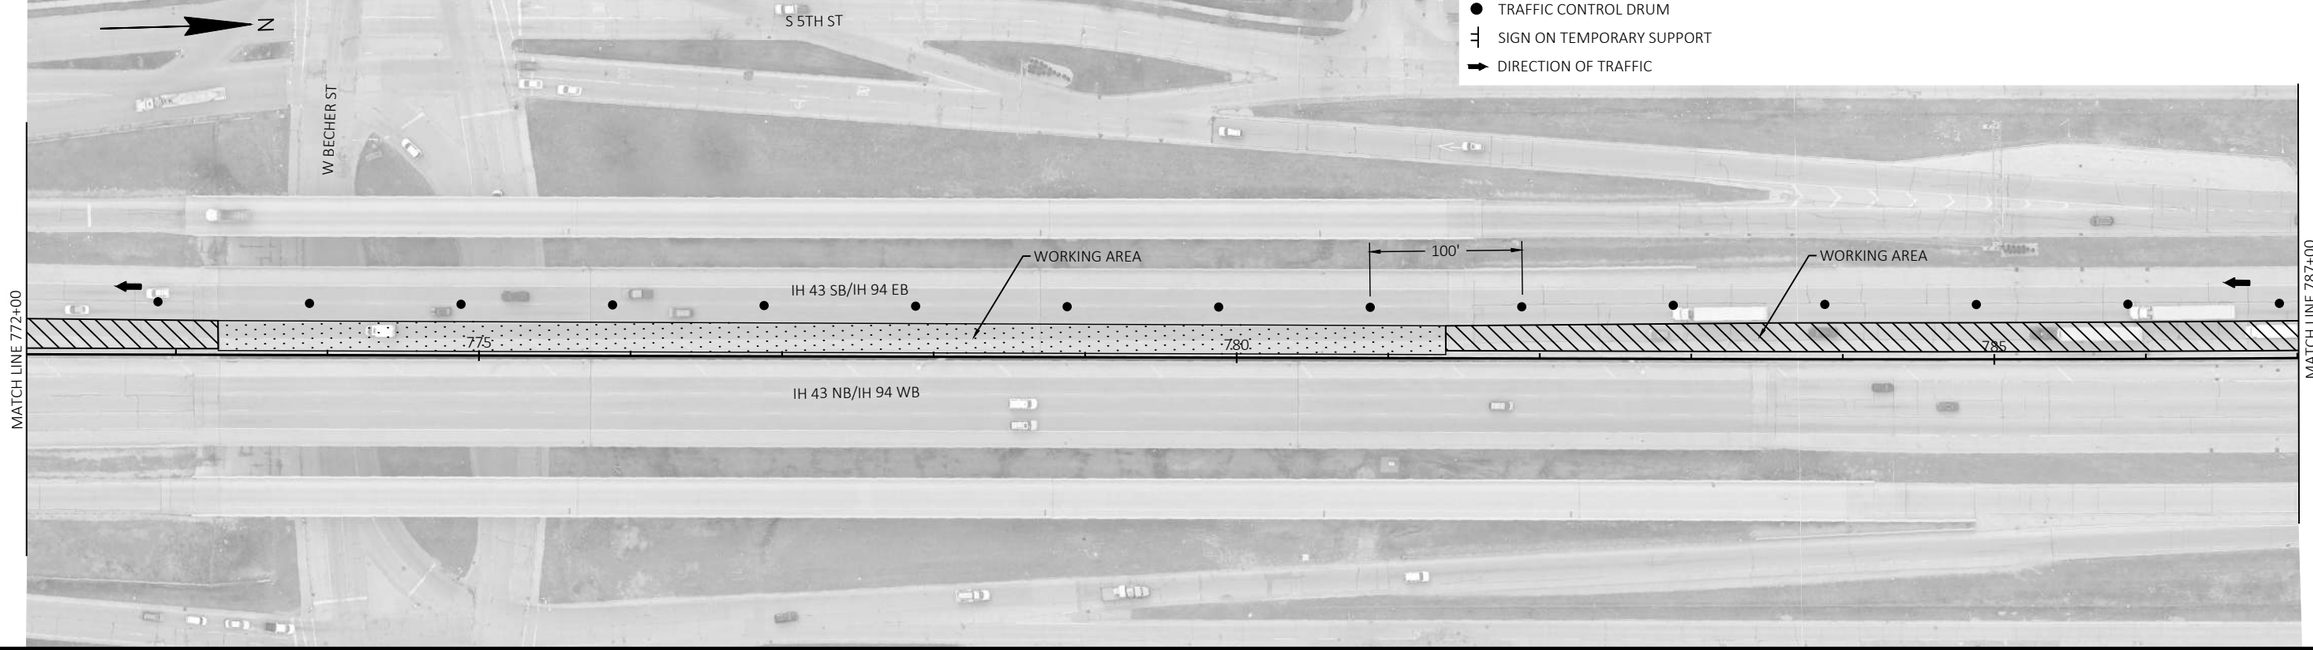

GENERAL NOTES

- REFER TO SDD "TRAFFIC CONTROL, TWO LANE CLOSURE ON FREEWAY OR EXPRESSWAY, SHORT TERM (LESS THAN 24 HOURS)".

LEGEND

- TRAFFIC CONTROL DRUM
- SIGN ON TEMPORARY SUPPORT
- DIRECTION OF TRAFFIC

PROJECT NO: 1228-09-73	HWY: IH 43	COUNTY: MILWAUKEE	TRAFFIC CONTROL - SB - STAGE 2 & STAGE 3-C	SHEET E

FILE NAME : N:\PDS\C3D\12280903\SHEETSPLAN\TRAFFIC CONTROL PLANS (DETAILED) - C3D\026301_S4C_SB_IN.DWG
LAYOUT NAME - 4

PLOT DATE : 8/5/2021 10:47 AM PLOT BY : SPAETH, MICHELE L PLOT NAME : PLOT SCALE : 1 IN:100 FT

2

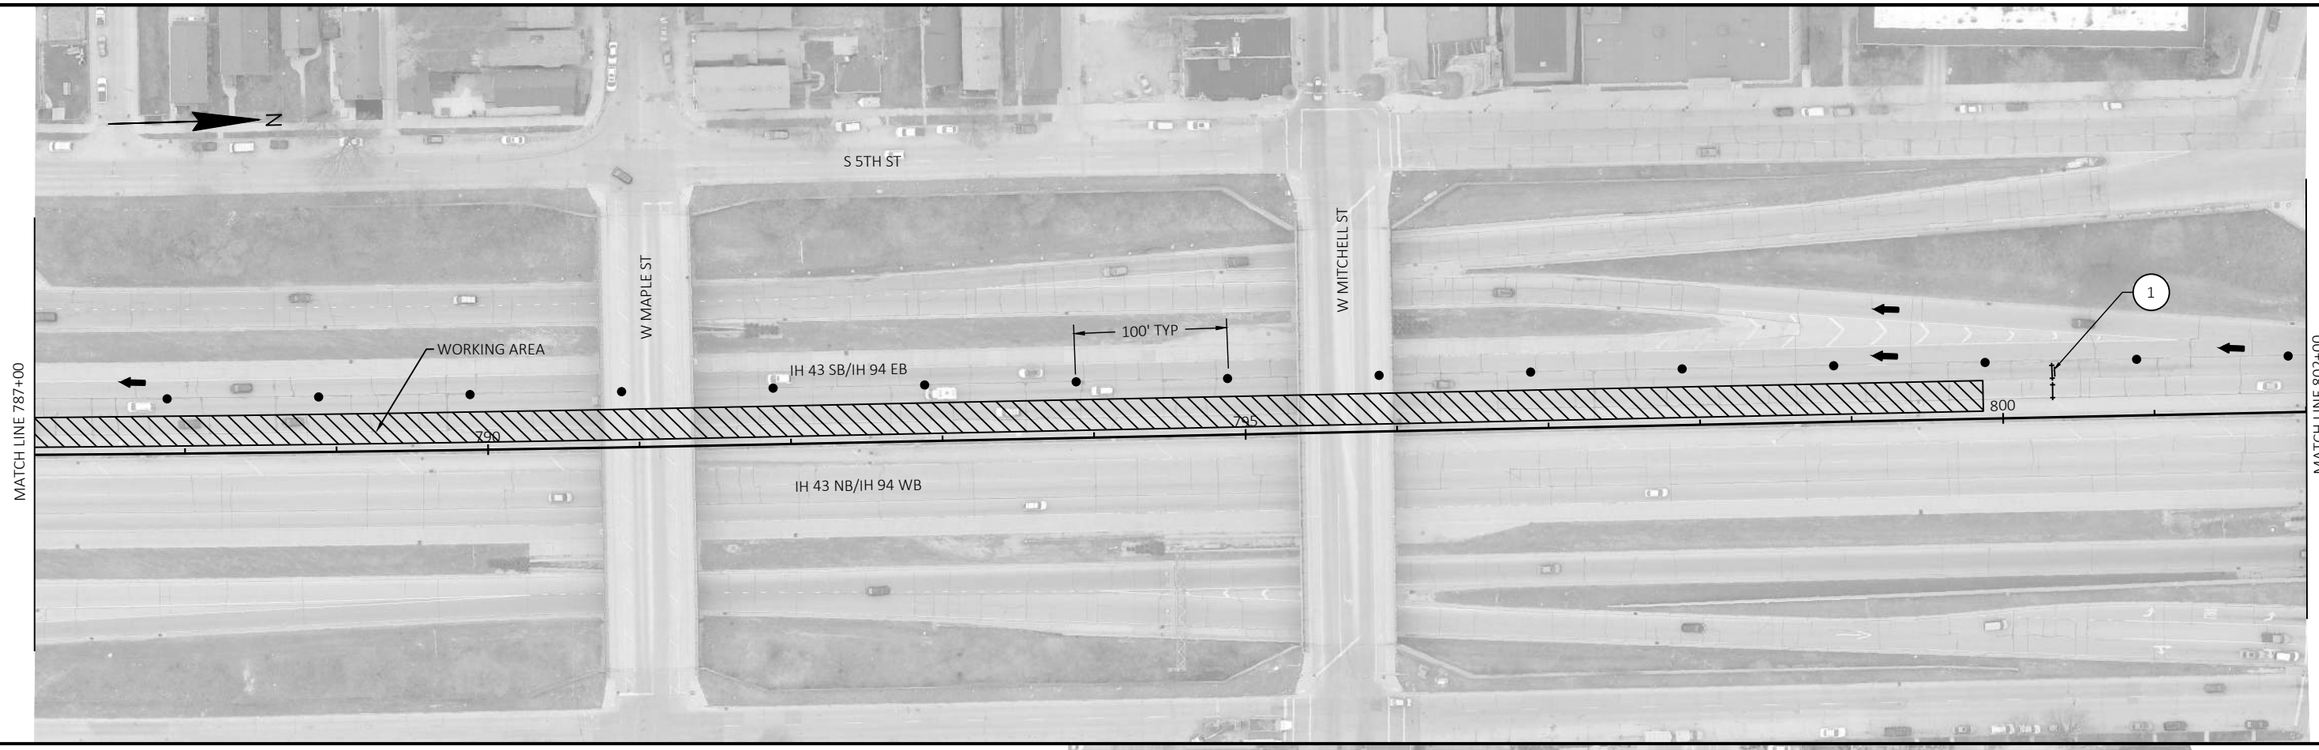

GENERAL NOTES

- REFER TO SDD "TRAFFIC CONTROL, TWO LANE CLOSURE ON FREEWAY OR EXPRESSWAY, SHORT TERM (LESS THAN 24 HOURS)".

LEGEND

- TRAFFIC CONTROL DRUM
- TRAFFIC CONTROL DRUM WITH TYPE C STEADY LIGHT
- SIGN ON TEMPORARY SUPPORT
- TYPE III BARRICADE WTH ATTACHED SIGN WITH TWO TYPE "A" LIGHTS
- TYPE III BARRICADE WITH TWO TYPE "A" LIGHTS
- DIRECTION OF TRAFFIC
- ARROW BOARD

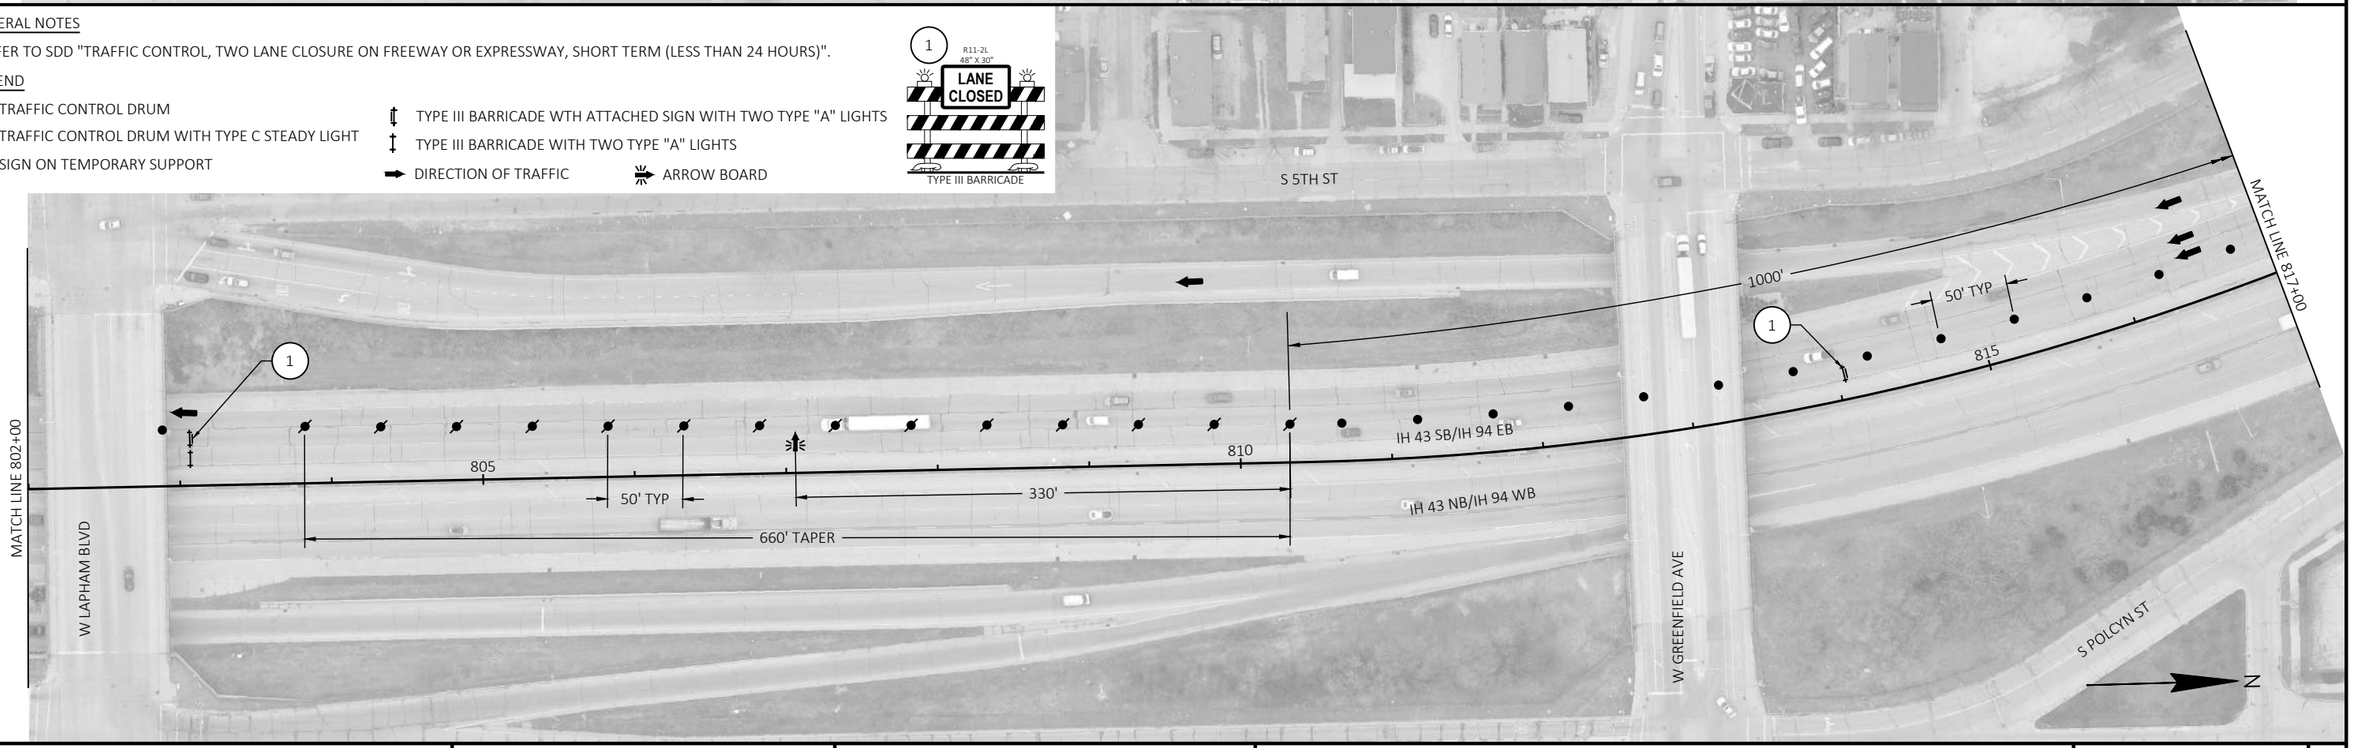

PROJECT NO: 1228-09-73	HWY: IH 43	COUNTY: MILWAUKEE	TRAFFIC CONTROL - SB - STAGE 2 & STAGE 3-C	SHEET	E

FILE NAME : N:\PDS\C3D\12280903\SHEETSPLAN\TRAFFIC CONTROL PLANS (DETAILED) - C3D\026301_S4C_SB_IN.DWG
LAYOUT NAME - 3

PLOT DATE : 8/5/2021 10:47 AM PLOT BY : SPAETH, MICHELE L PLOT NAME : PLOT SCALE : 1 IN:100 FT

2

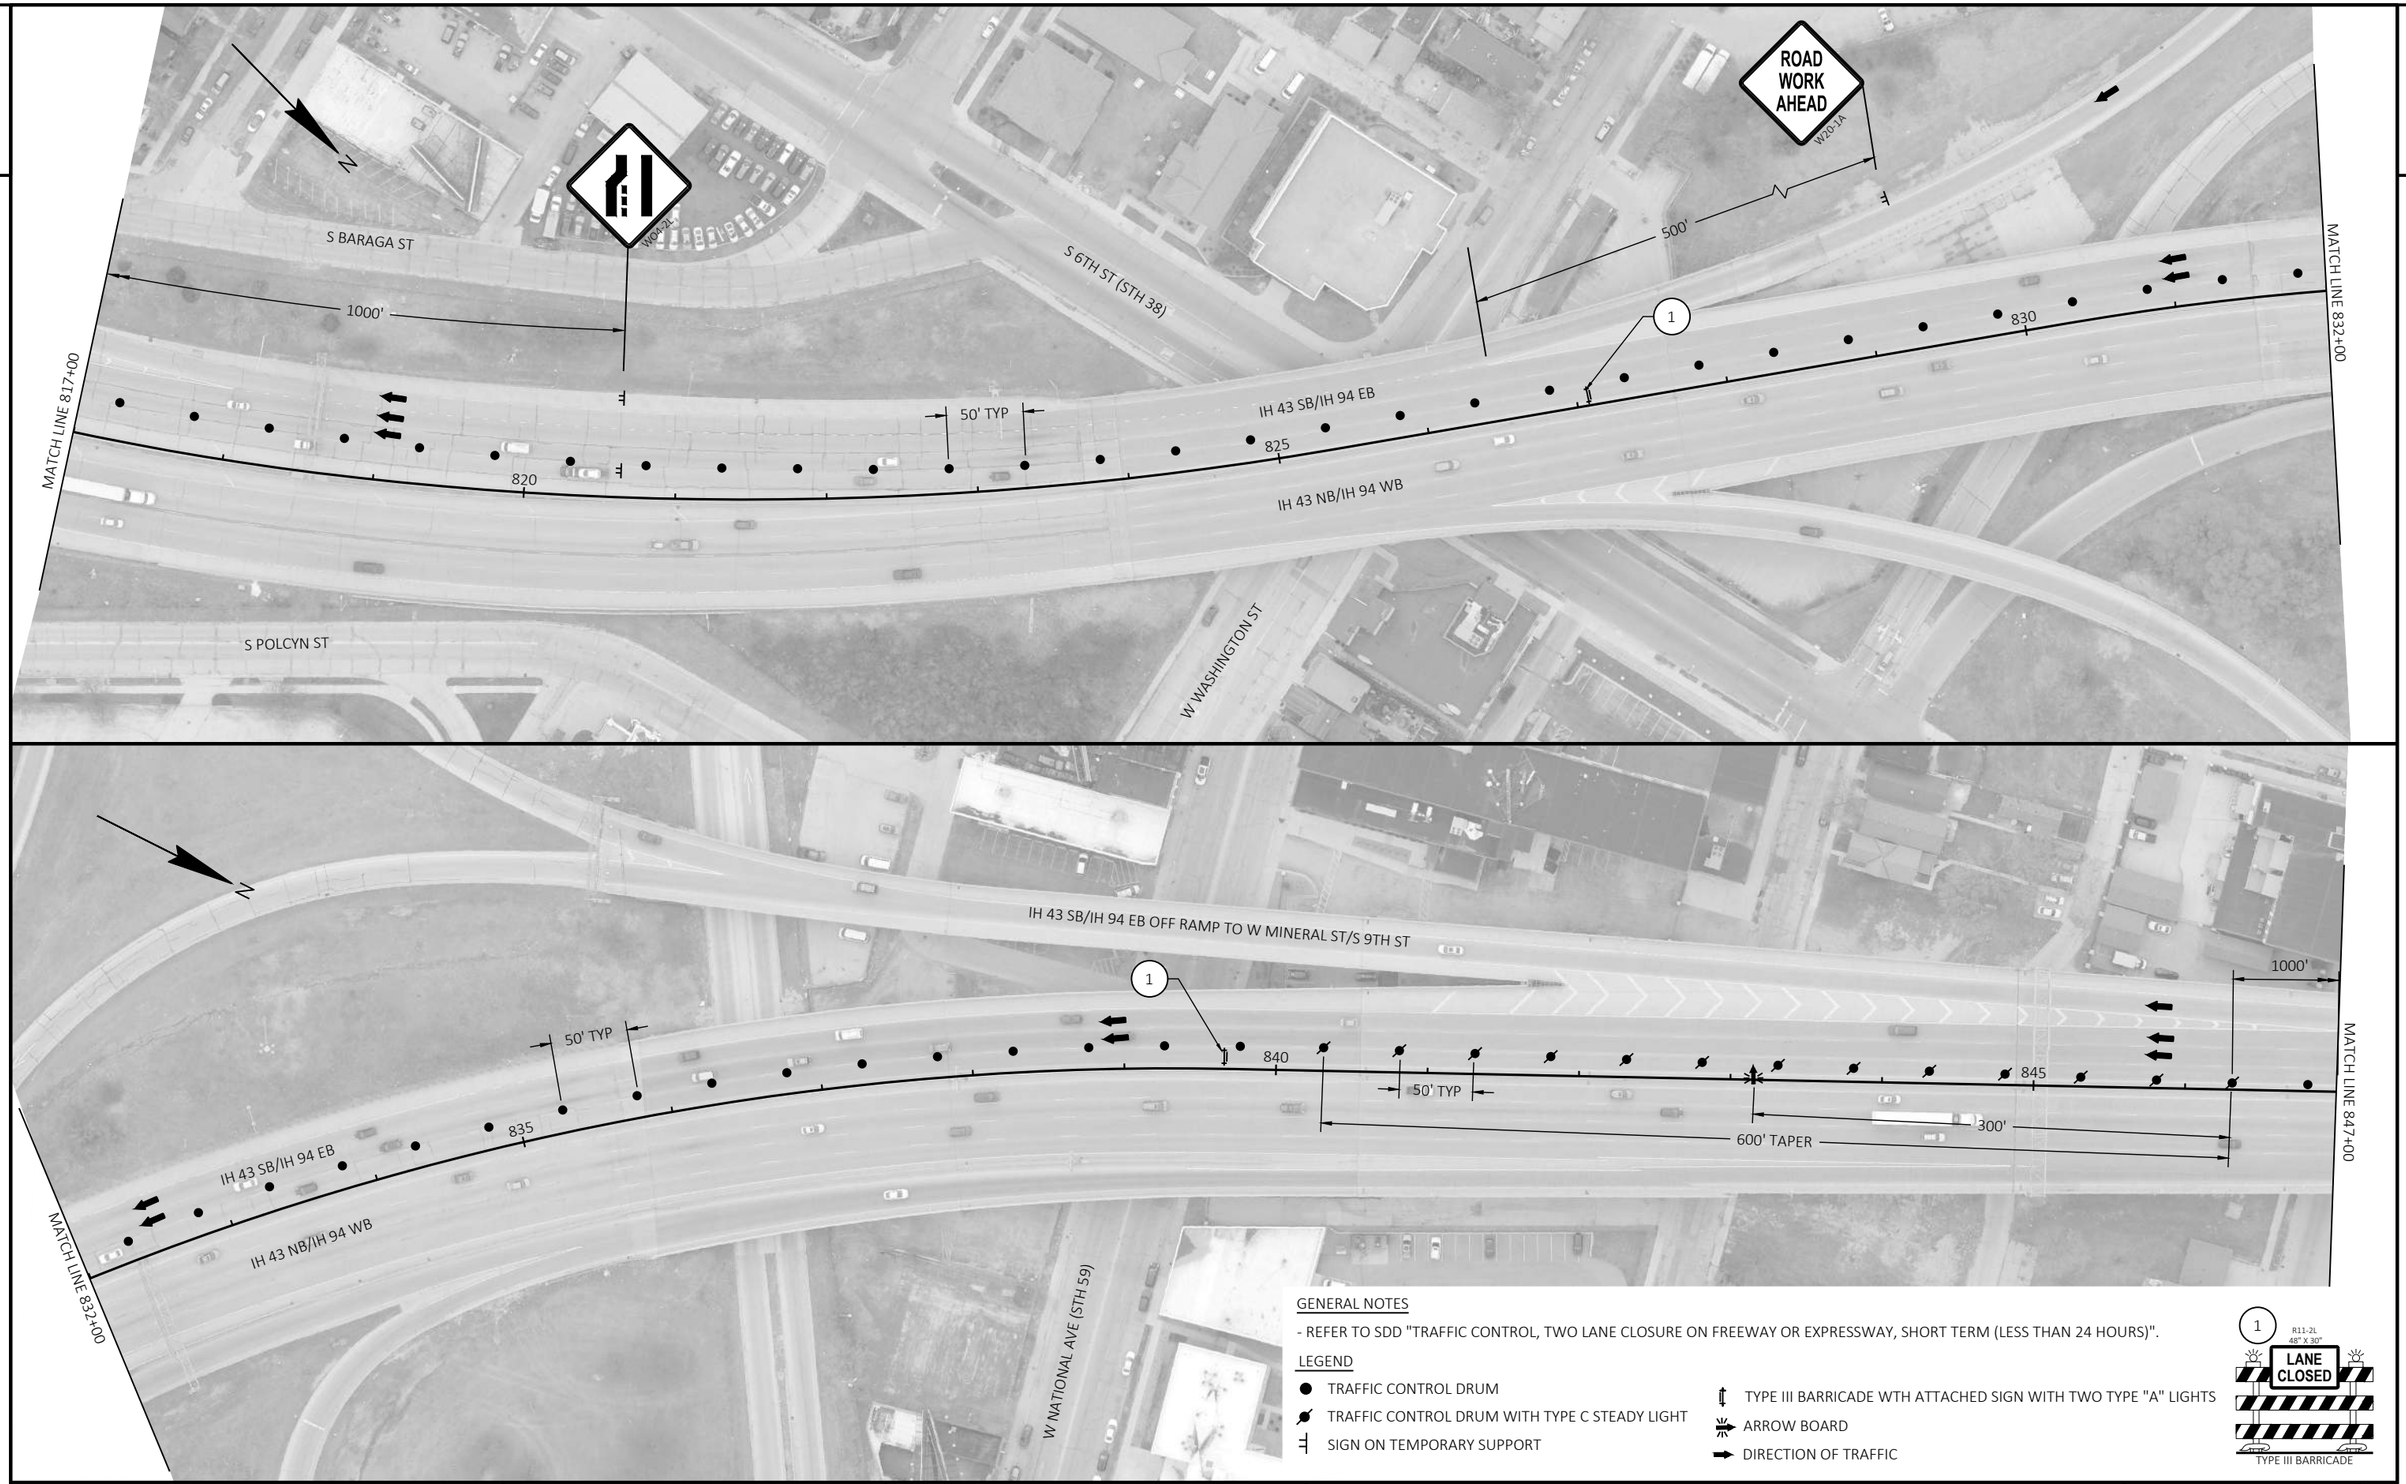

GENERAL NOTES

- REFER TO SDD "TRAFFIC CONTROL, TWO LANE CLOSURE ON FREEWAY OR EXPRESSWAY, SHORT TERM (LESS THAN 24 HOURS)".

LEGEND

- TRAFFIC CONTROL DRUM
- TRAFFIC CONTROL DRUM WITH TYPE C STEADY LIGHT
- SIGN ON TEMPORARY SUPPORT
- TYPE III BARRICADE WTH ATTACHED SIGN WITH TWO TYPE "A" LIGHTS
- ARROW BOARD
- DIRECTION OF TRAFFIC

PROJECT NO: 1228-09-73	HWY: IH 43	COUNTY: MILWAUKEE	TRAFFIC CONTROL - SB - STAGE 2 & STAGE 3-C	SHEET E

FILE NAME : N:\PDS\C3D\12280903\SHEETSPLAN\TRAFFIC CONTROL PLANS (DETAILED) - C3D\026301_S4C_SB_IN.DWG
LAYOUT NAME - 2
PLOT DATE : 8/5/2021 10:47 AM PLOT BY : SPAETH, MICHELE L PLOT NAME : PLOT SCALE : 1 IN:100 FT
WISDOT/CADDS SHEET 42

GENERAL NOTES

- REFER TO SDD "TRAFFIC CONTROL, TWO LANE CLOSURE ON FREEWAY OR EXPRESSWAY, SHORT TERM (LESS THAN 24 HOURS)".

LEGEND

DIRECTION OF TRAFFIC
TRAFFIC CONTROL DRUM
SIGN ON TEMPORARY SUPPORT
ARROW BOARD

PROJECT NO: 1228-09-73	HWY: IH 43	COUNTY: MILWAUKEE	TRAFFIC CONTROL - SB - STAGE 2 & STAGE 3-C	SHEET	E

2

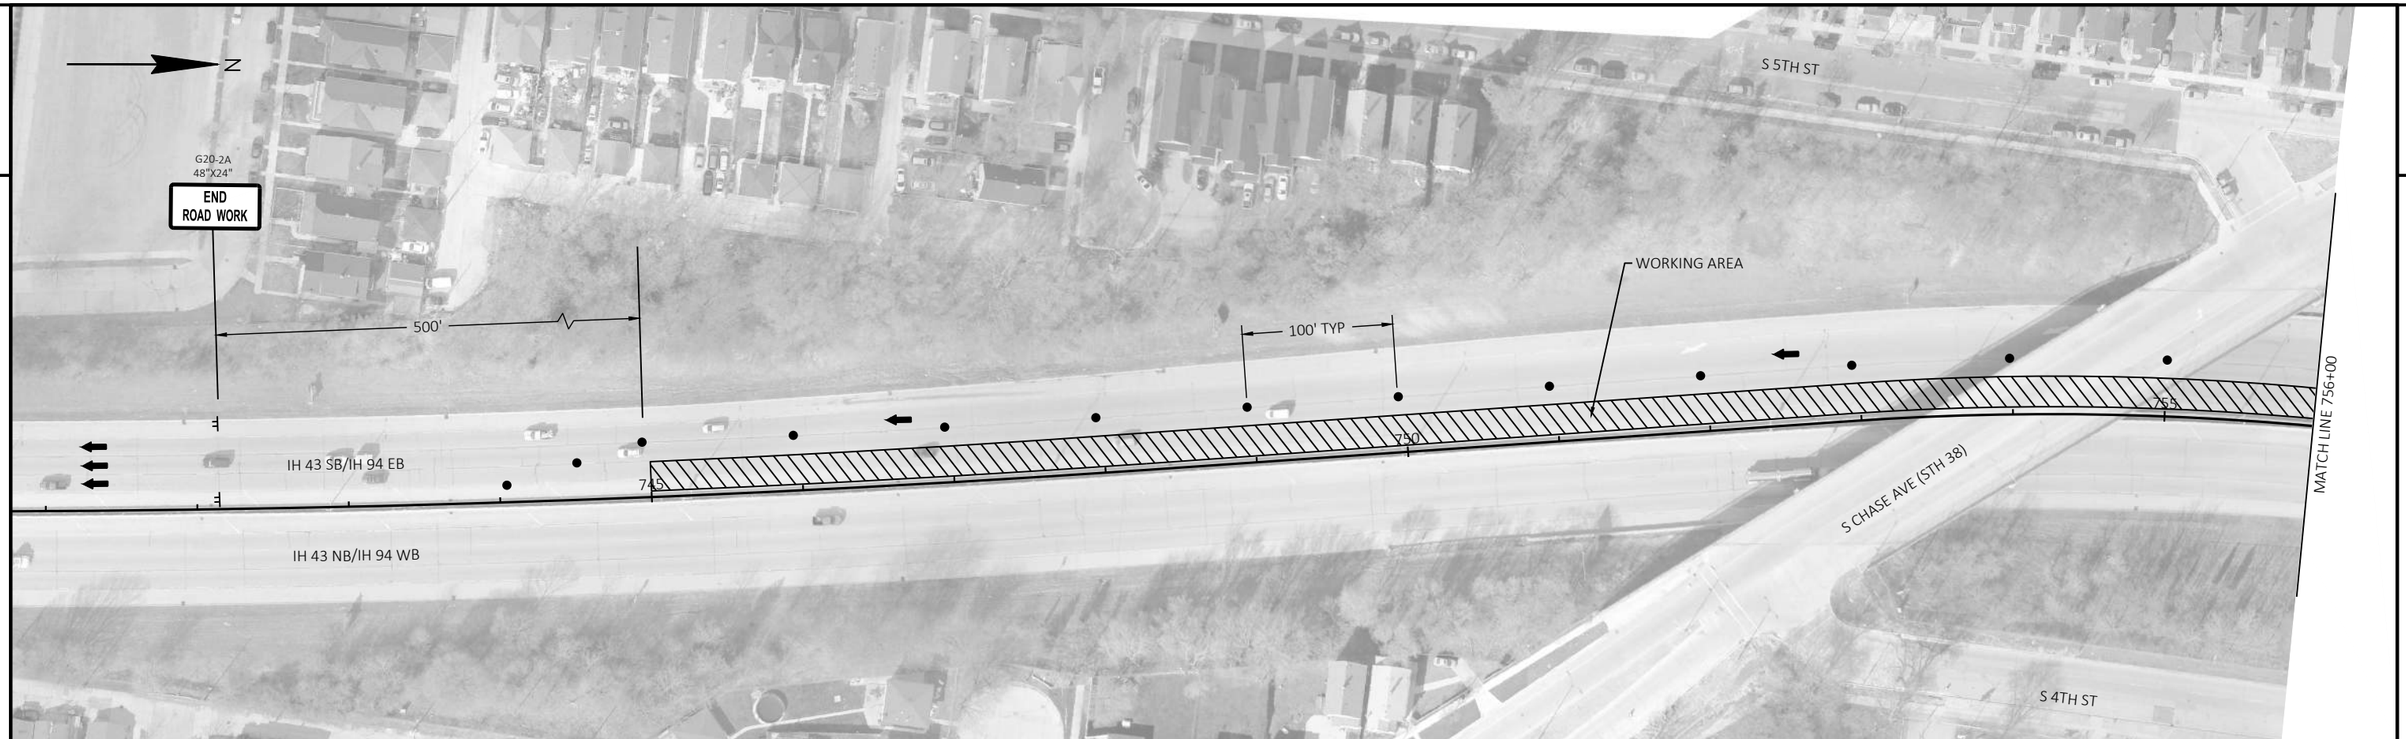

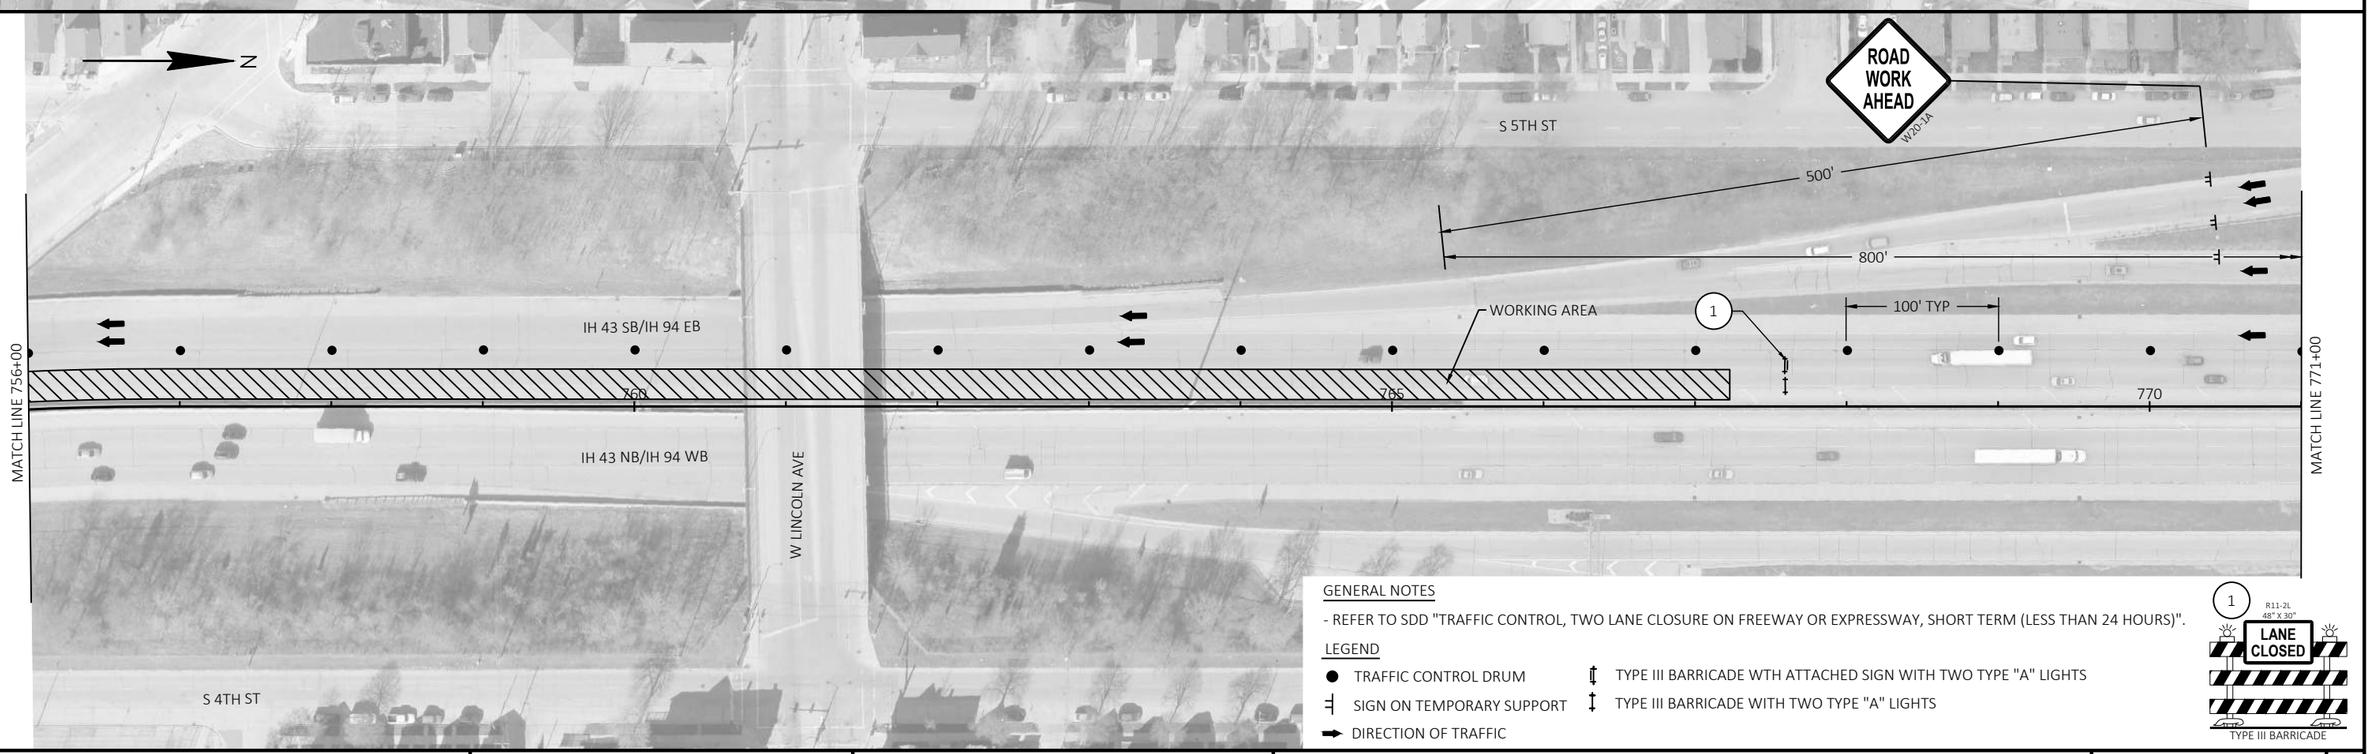

GENERAL NOTES

- REFER TO SDD "TRAFFIC CONTROL, TWO LANE CLOSURE ON FREEWAY OR EXPRESSWAY, SHORT TERM (LESS THAN 24 HOURS)".

LEGEND

- TRAFFIC CONTROL DRUM
- SIGN ON TEMPORARY SUPPORT
- DIRECTION OF TRAFFIC
- TYPE III BARRICADE WTH ATTACHED SIGN WITH TWO TYPE "A" LIGHTS
- TYPE III BARRICADE WITH TWO TYPE "A" LIGHTS

1 R11-2L 48" X 30"
LANE CLOSED
TYPE III BARRICADE

PROJECT NO: 1228-09-73	HWY: IH 43	COUNTY: MILWAUKEE	TRAFFIC CONTROL - SB - STAGE 2 & STAGE 3-D	SHEET E

FILE NAME : N:\PDS\C3D\12280903\SHEETSPLAN\TRAFFIC CONTROL PLANS (DETAILED) - C3D\026301_S4D_SB_IN.DWG
LAYOUT NAME - 3
PLOT DATE : 8/5/2021 10:47 AM PLOT BY : SPAETH, MICHELE L PLOT NAME : PLOT SCALE : 1 IN:100 FT

2

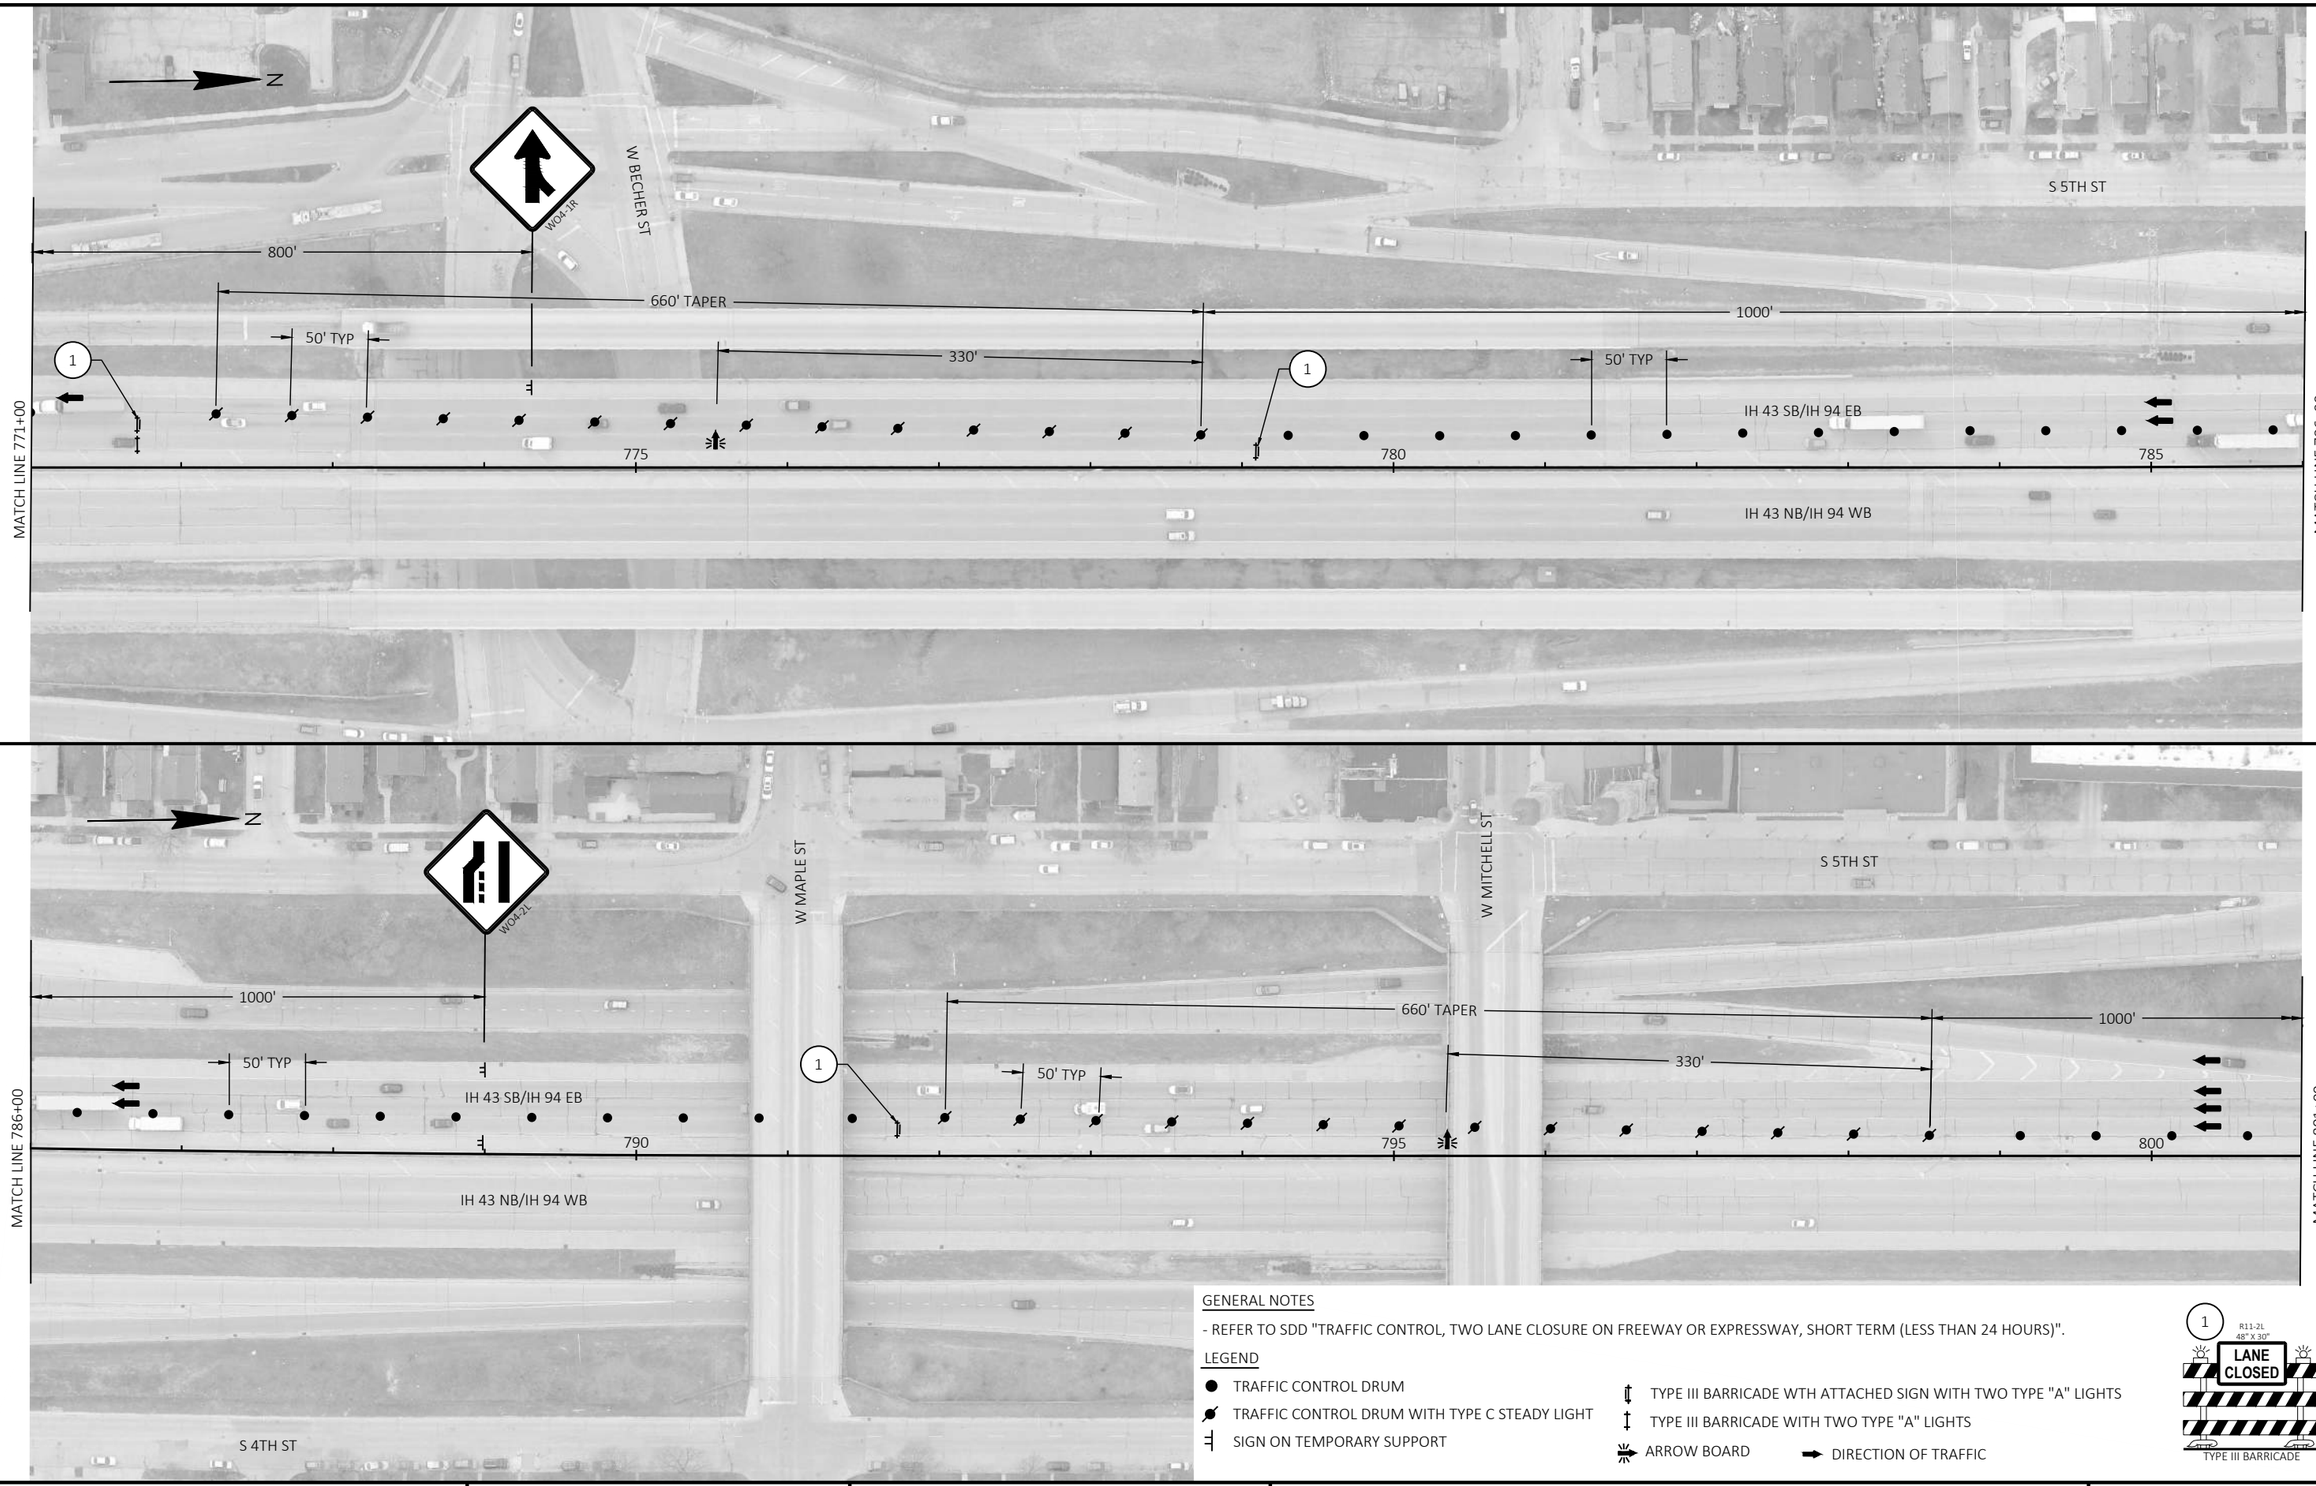

GENERAL NOTES

- REFER TO SDD "TRAFFIC CONTROL, TWO LANE CLOSURE ON FREEWAY OR EXPRESSWAY, SHORT TERM (LESS THAN 24 HOURS)".

LEGEND

- TRAFFIC CONTROL DRUM
- TRAFFIC CONTROL DRUM WITH TYPE C STEADY LIGHT
- SIGN ON TEMPORARY SUPPORT
- TYPE III BARRICADE WTH ATTACHED SIGN WITH TWO TYPE "A" LIGHTS
- TYPE III BARRICADE WITH TWO TYPE "A" LIGHTS
- ARROW BOARD
- DIRECTION OF TRAFFIC

1 R11-2L 48" X 30"
LANE CLOSED
TYPE III BARRICADE

PROJECT NO: 1228-09-73	HWY: IH 43	COUNTY: MILWAUKEE	TRAFFIC CONTROL - SB - STAGE 2 & STAGE 3-D	SHEET E

FILE NAME : N:\PDS\C3D\12280903\SHEETSPLAN\TRAFFIC CONTROL PLANS (DETAILED) - C3D\026301_S4D_SB_IN.DWG
LAYOUT NAME - 2
PLOT DATE : 8/5/2021 10:48 AM PLOT BY : SPAETH, MICHELE L PLOT NAME : PLOT SCALE : 1 IN:100 FT
WISDOT/CADDS SHEET 42

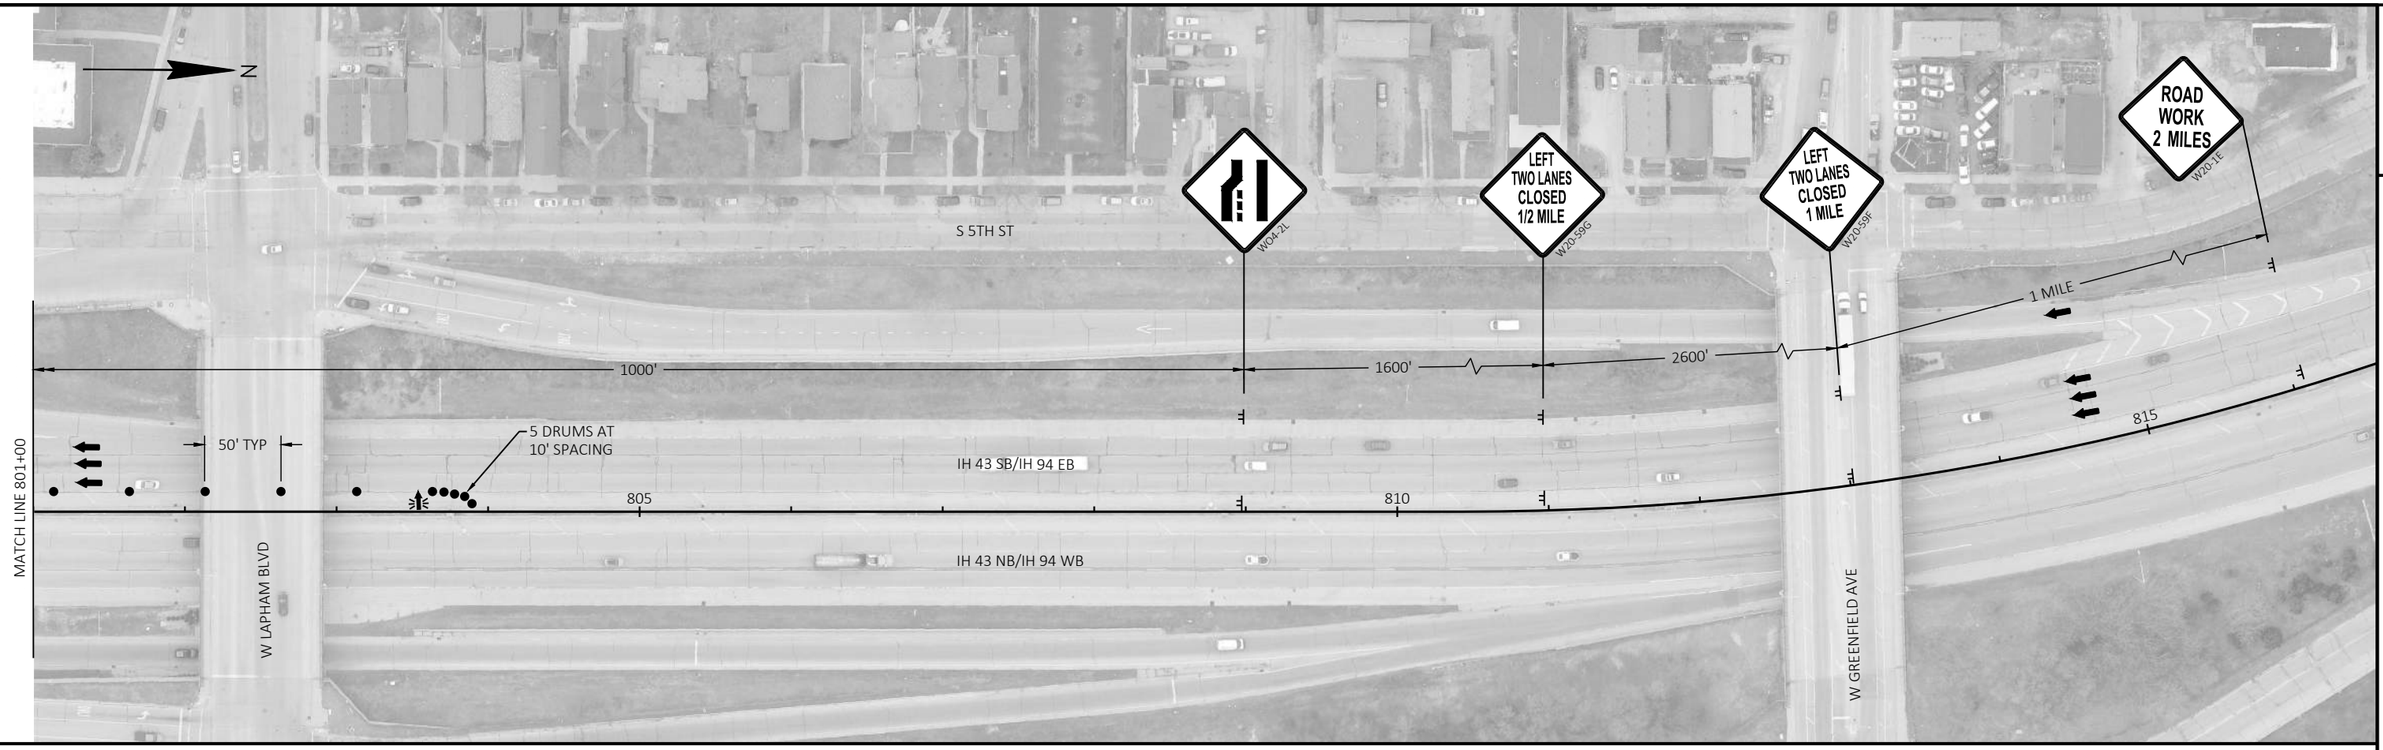

2

GENERAL NOTES

- REFER TO SDD "TRAFFIC CONTROL, TWO LANE CLOSURE ON FREEWAY OR EXPRESSWAY, SHORT TERM (LESS THAN 24 HOURS)".

LEGEND

- ● TRAFFIC CONTROL DRUM
- ┤ SIGN ON TEMPORARY SUPPORT
- ➡ DIRECTION OF TRAFFIC
- ⇛ ARROW BOARD

PROJECT NO: 1228-09-73	HWY: IH 43	COUNTY: MILWAUKEE	TRAFFIC CONTROL - SB - STAGE 2 & STAGE 3-D	SHEET	E

FILE NAME : N:\PDS\C3D\12280903\SHEETSPLAN\TRAFFIC CONTROL PLANS (DETAILED) - C3D\026301_S4D_SB_IN.DWG
LAYOUT NAME - 1
PLOT DATE : 8/5/2021 10:48 AM PLOT BY : SPAETH, MICHELE L PLOT NAME : PLOT SCALE : 1 IN:100 FT
WISDOT/CADDS SHEET 42

2

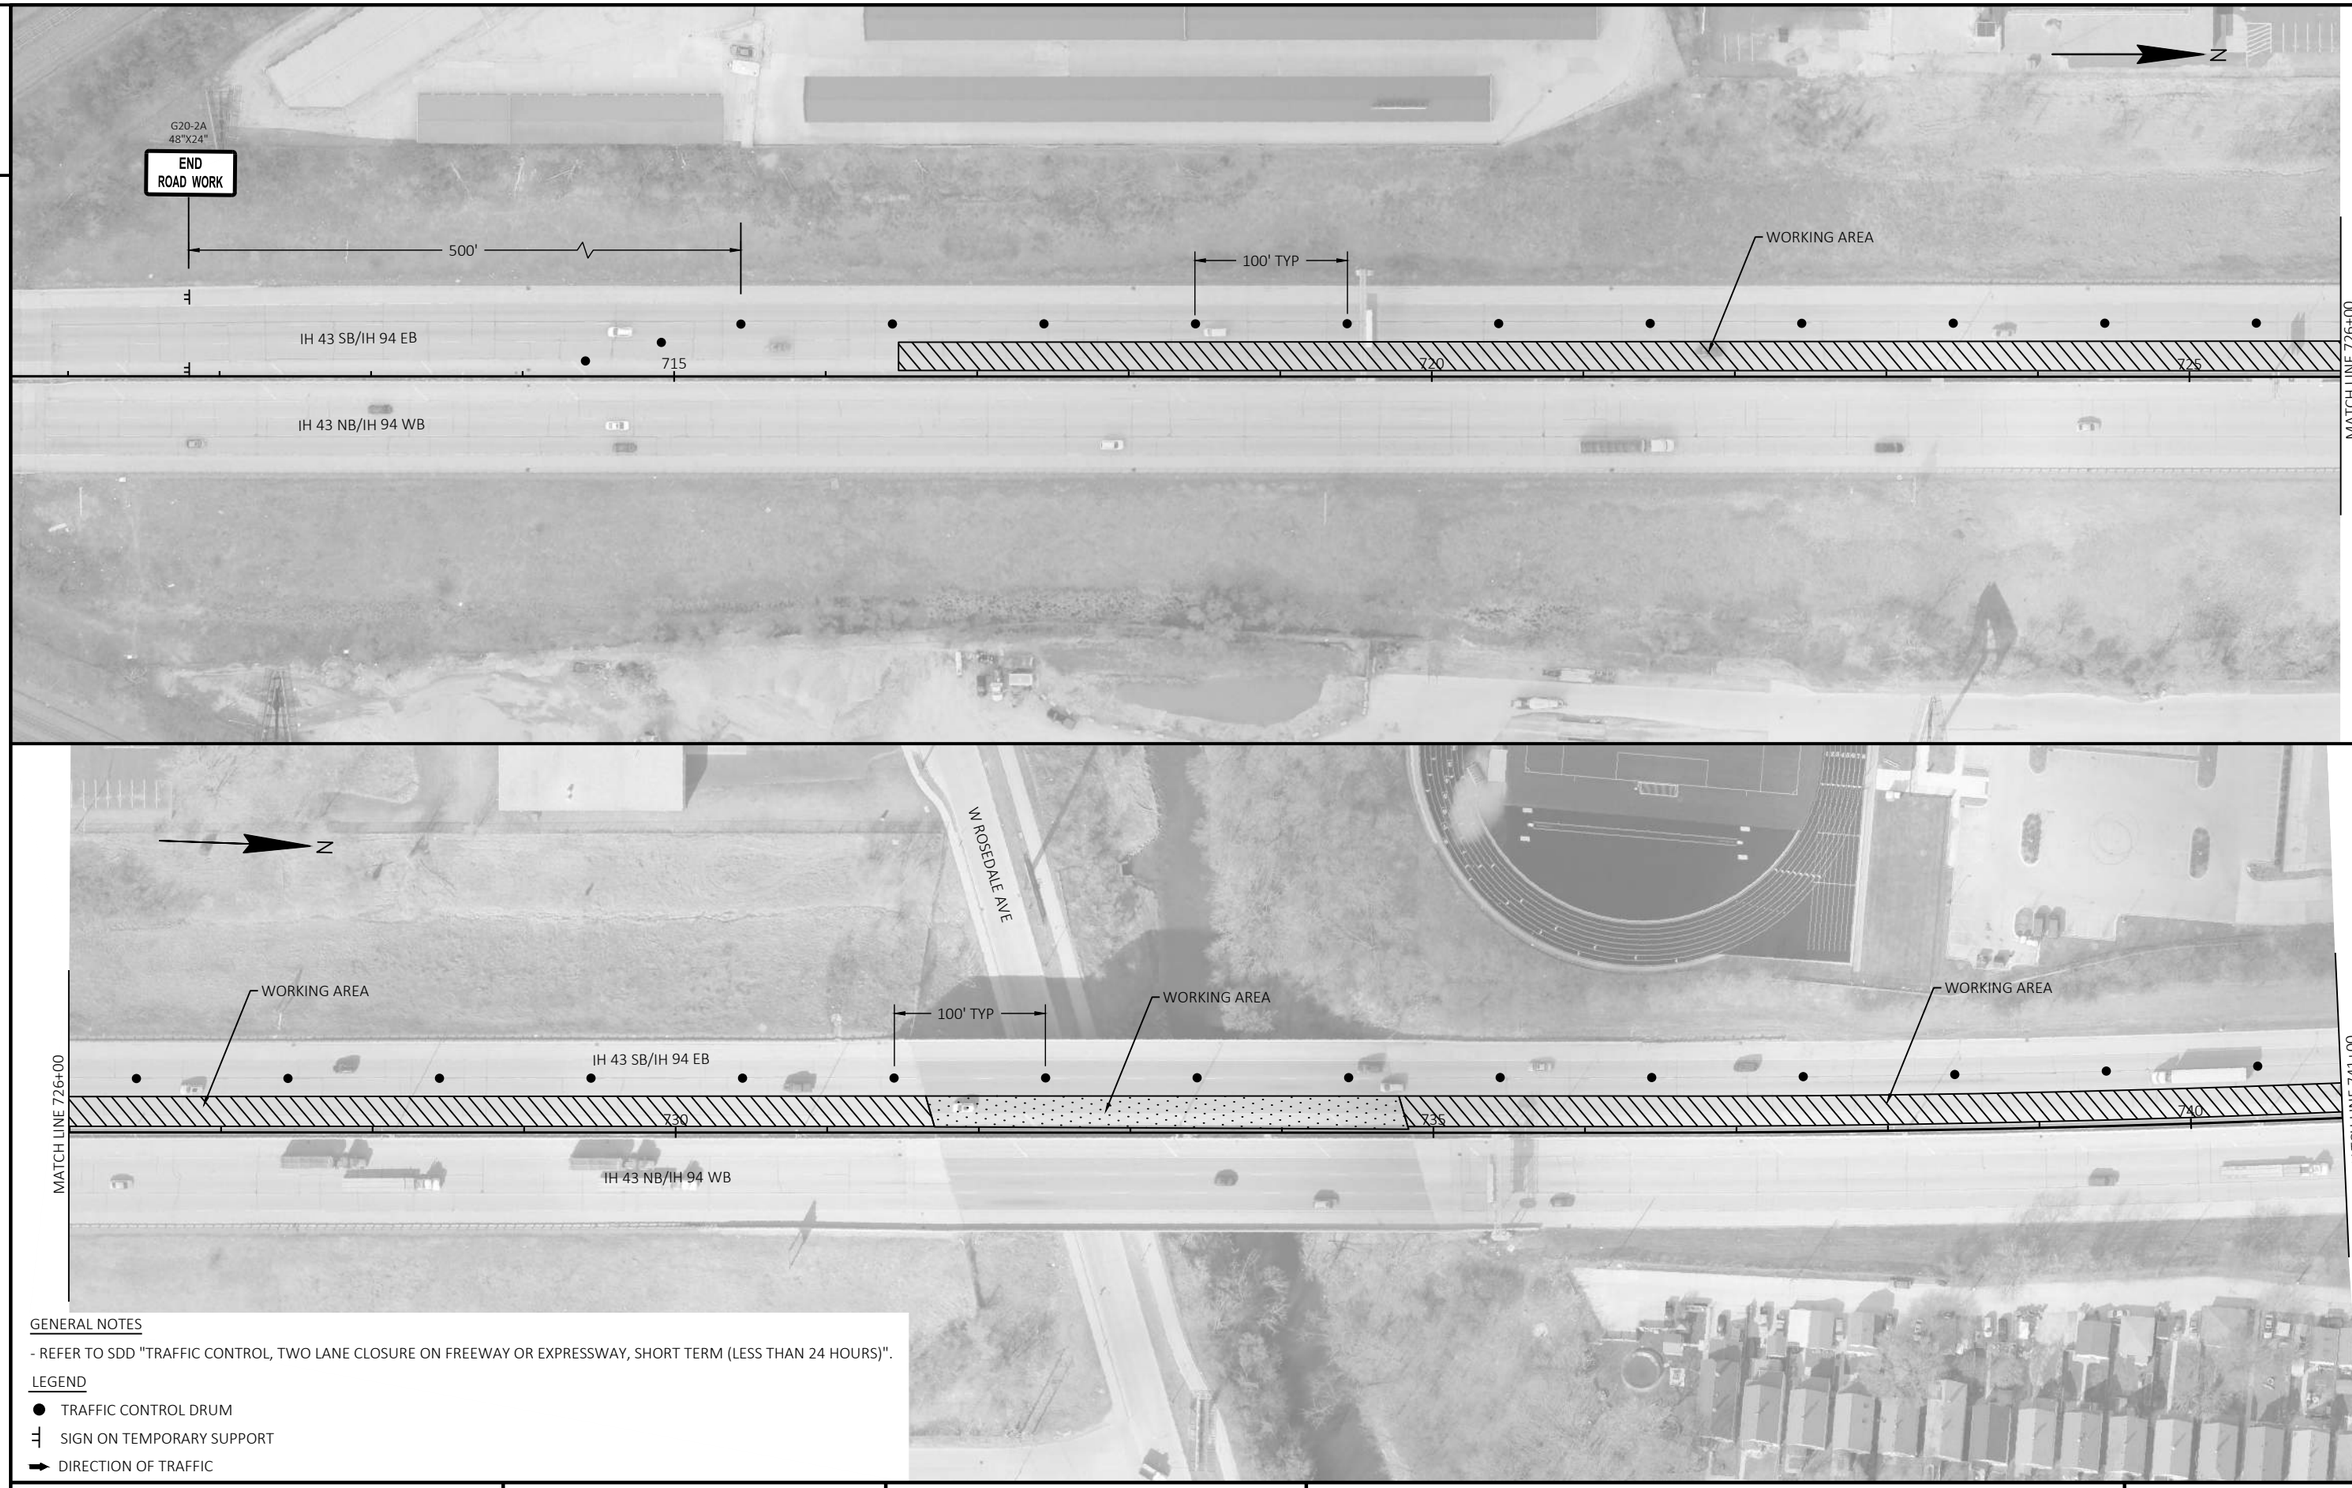

GENERAL NOTES

- REFER TO SDD "TRAFFIC CONTROL, TWO LANE CLOSURE ON FREEWAY OR EXPRESSWAY, SHORT TERM (LESS THAN 24 HOURS)".

LEGEND

- ● TRAFFIC CONTROL DRUM
- ⊣ SIGN ON TEMPORARY SUPPORT
- ➡ DIRECTION OF TRAFFIC

PROJECT NO: 1228-09-73	HWY: IH 43	COUNTY: MILWAUKEE	TRAFFIC CONTROL - SB - STAGE 2 & STAGE 3-E	SHEET	E

FILE NAME : N:\PDS\C3D\12280903\SHEETSPLAN\TRAFFIC CONTROL PLANS (DETAILED) - C3D\026301_S4E_SB_IN.DWG
LAYOUT NAME - 4

PLOT DATE : 8/5/2021 10:48 AM PLOT BY : SPAETH, MICHELE L PLOT NAME : PLOT SCALE : 1 IN:100 FT

2

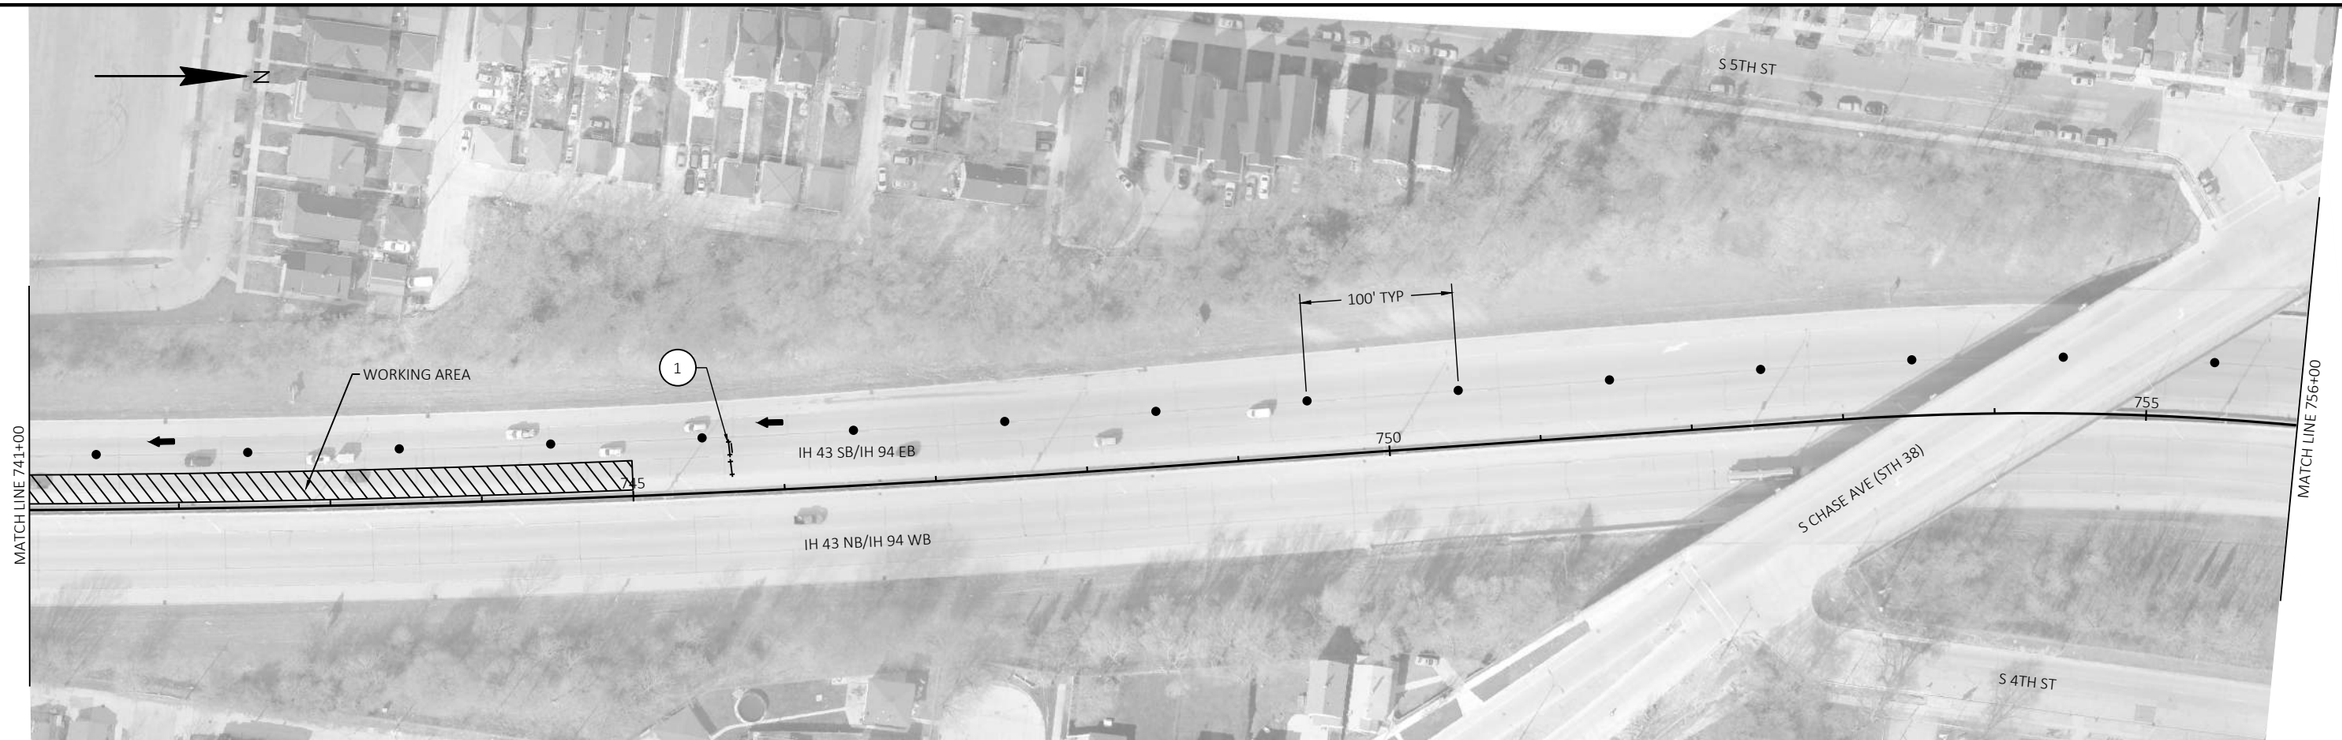

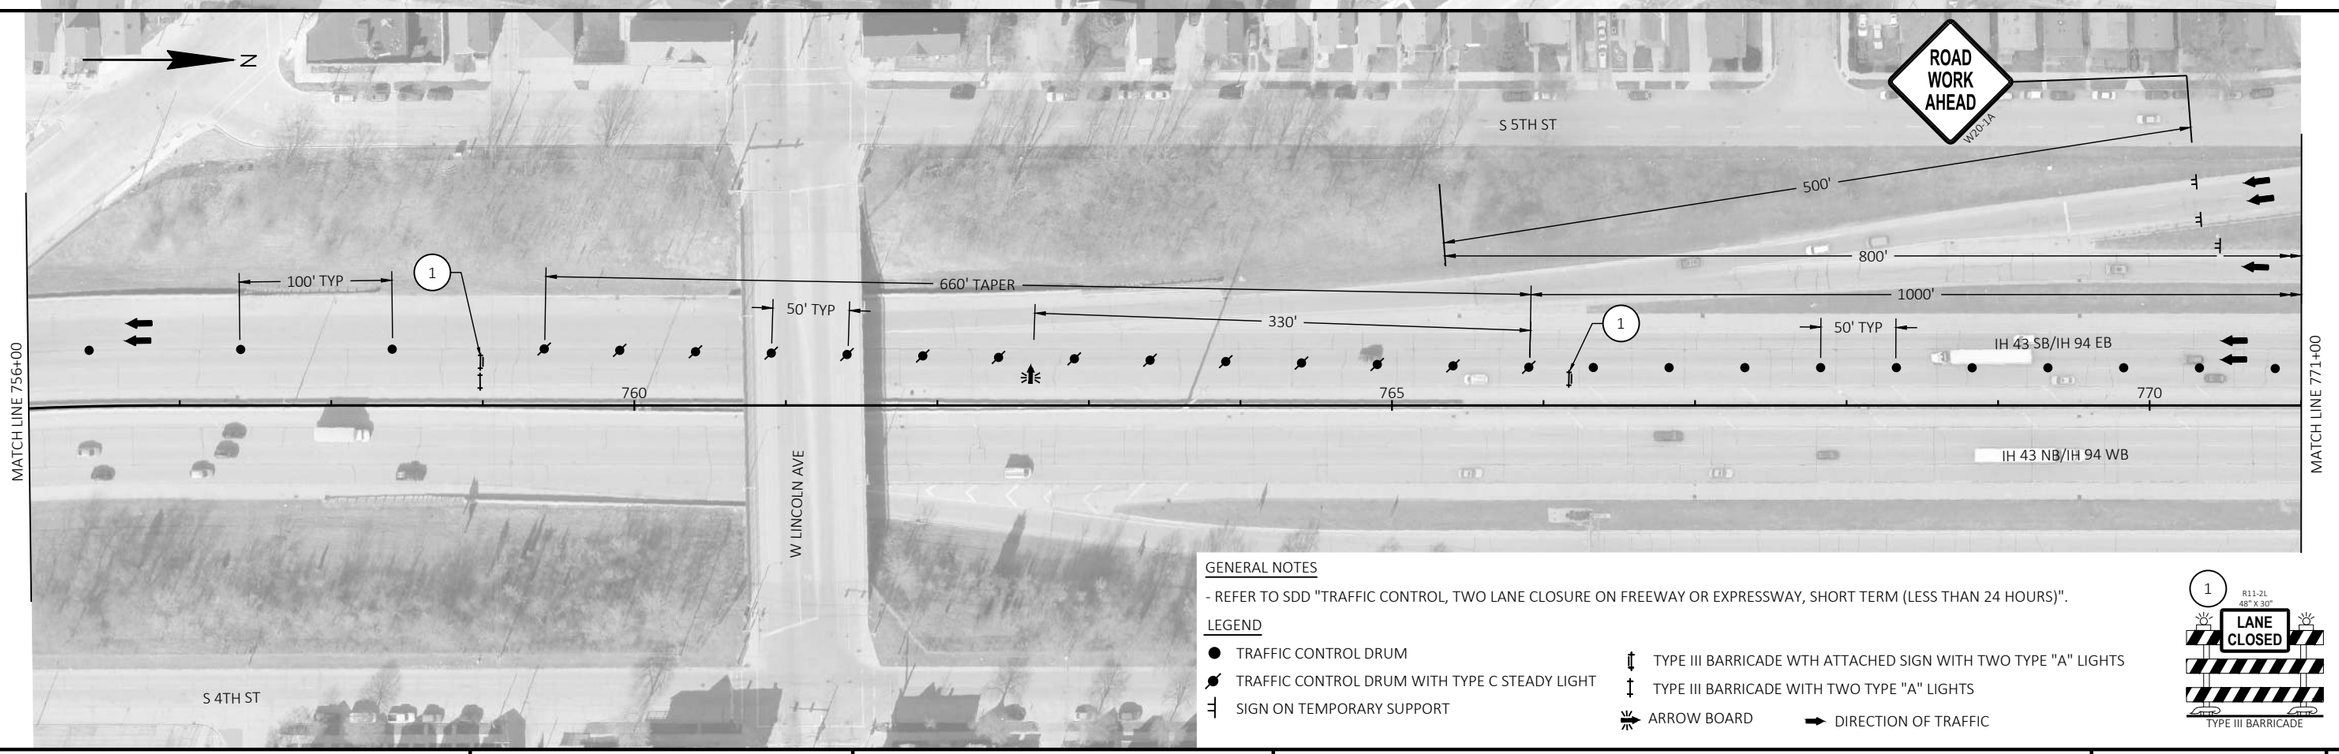

GENERAL NOTES

- REFER TO SDD "TRAFFIC CONTROL, TWO LANE CLOSURE ON FREEWAY OR EXPRESSWAY, SHORT TERM (LESS THAN 24 HOURS)".

LEGEND

- TRAFFIC CONTROL DRUM
- TRAFFIC CONTROL DRUM WITH TYPE C STEADY LIGHT
- SIGN ON TEMPORARY SUPPORT
- TYPE III BARRICADE WTH ATTACHED SIGN WITH TWO TYPE "A" LIGHTS
- TYPE III BARRICADE WITH TWO TYPE "A" LIGHTS
- ARROW BOARD
- DIRECTION OF TRAFFIC

PROJECT NO: 1228-09-73	HWY: IH 43	COUNTY: MILWAUKEE	TRAFFIC CONTROL - SB - STAGE 2 & STAGE 3-E	SHEET E

FILE NAME : N:\PDS\C3D\12280903\SHEETSPLAN\TRAFFIC CONTROL PLANS (DETAILED) - C3D\026301_S4E_SB_IN.DWG
LAYOUT NAME - 3
PLOT DATE : 8/5/2021 10:48 AM PLOT BY : SPAETH, MICHELE L PLOT NAME : PLOT SCALE : 1 IN:100 FT
WISDOT/CADDS SHEET 42

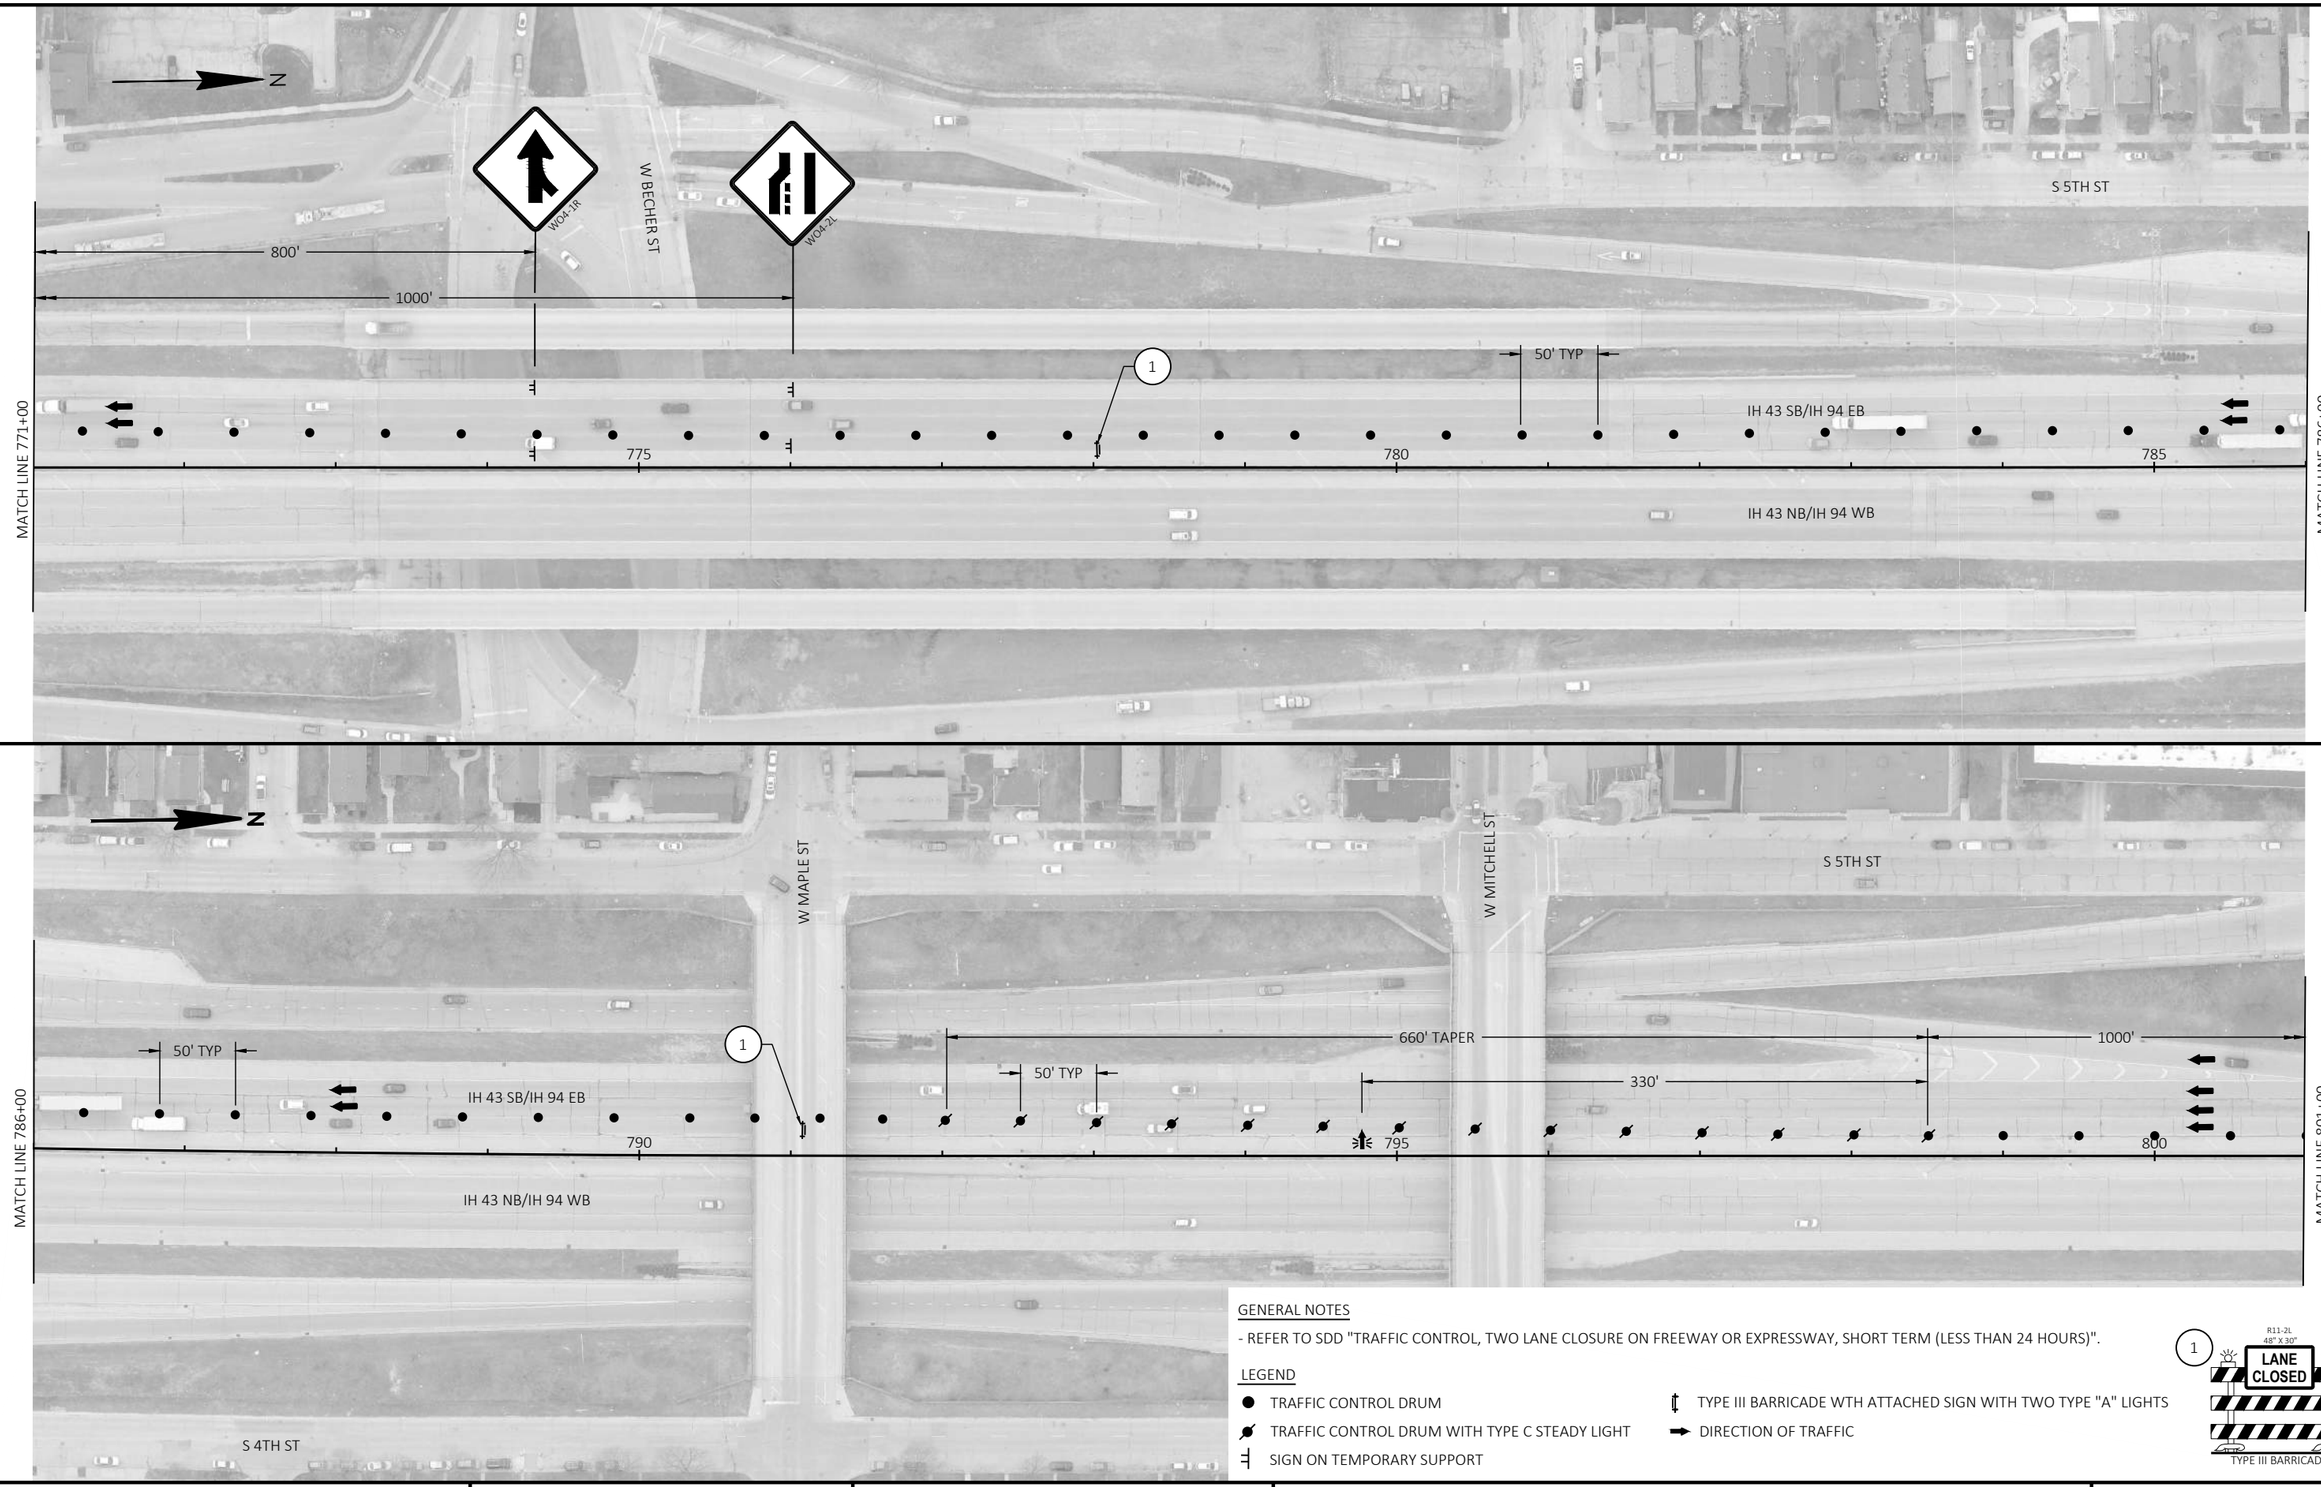

GENERAL NOTES

- REFER TO SDD "TRAFFIC CONTROL, TWO LANE CLOSURE ON FREEWAY OR EXPRESSWAY, SHORT TERM (LESS THAN 24 HOURS)".

LEGEND

- TRAFFIC CONTROL DRUM
- TRAFFIC CONTROL DRUM WITH TYPE C STEADY LIGHT
- SIGN ON TEMPORARY SUPPORT
- TYPE III BARRICADE WTH ATTACHED SIGN WITH TWO TYPE "A" LIGHTS
- DIRECTION OF TRAFFIC

1 R11-2L 48" X 30" LANE CLOSED TYPE III BARRICADE

PROJECT NO: 1228-09-73	HWY: IH 43	COUNTY: MILWAUKEE	TRAFFIC CONTROL - SB - STAGE 2 & STAGE 3-E	SHEET E

FILE NAME : N:\PDS\C3D\12280903\SHEETSPLAN\TRAFFIC CONTROL PLANS (DETAILED) - C3D\026301_S4E_SB_IN.DWG
LAYOUT NAME - 2
PLOT DATE : 8/5/2021 10:48 AM PLOT BY : SPAETH, MICHELE L PLOT NAME : PLOT SCALE : 1 IN:100 FT
WISDOT/CADDS SHEET 42

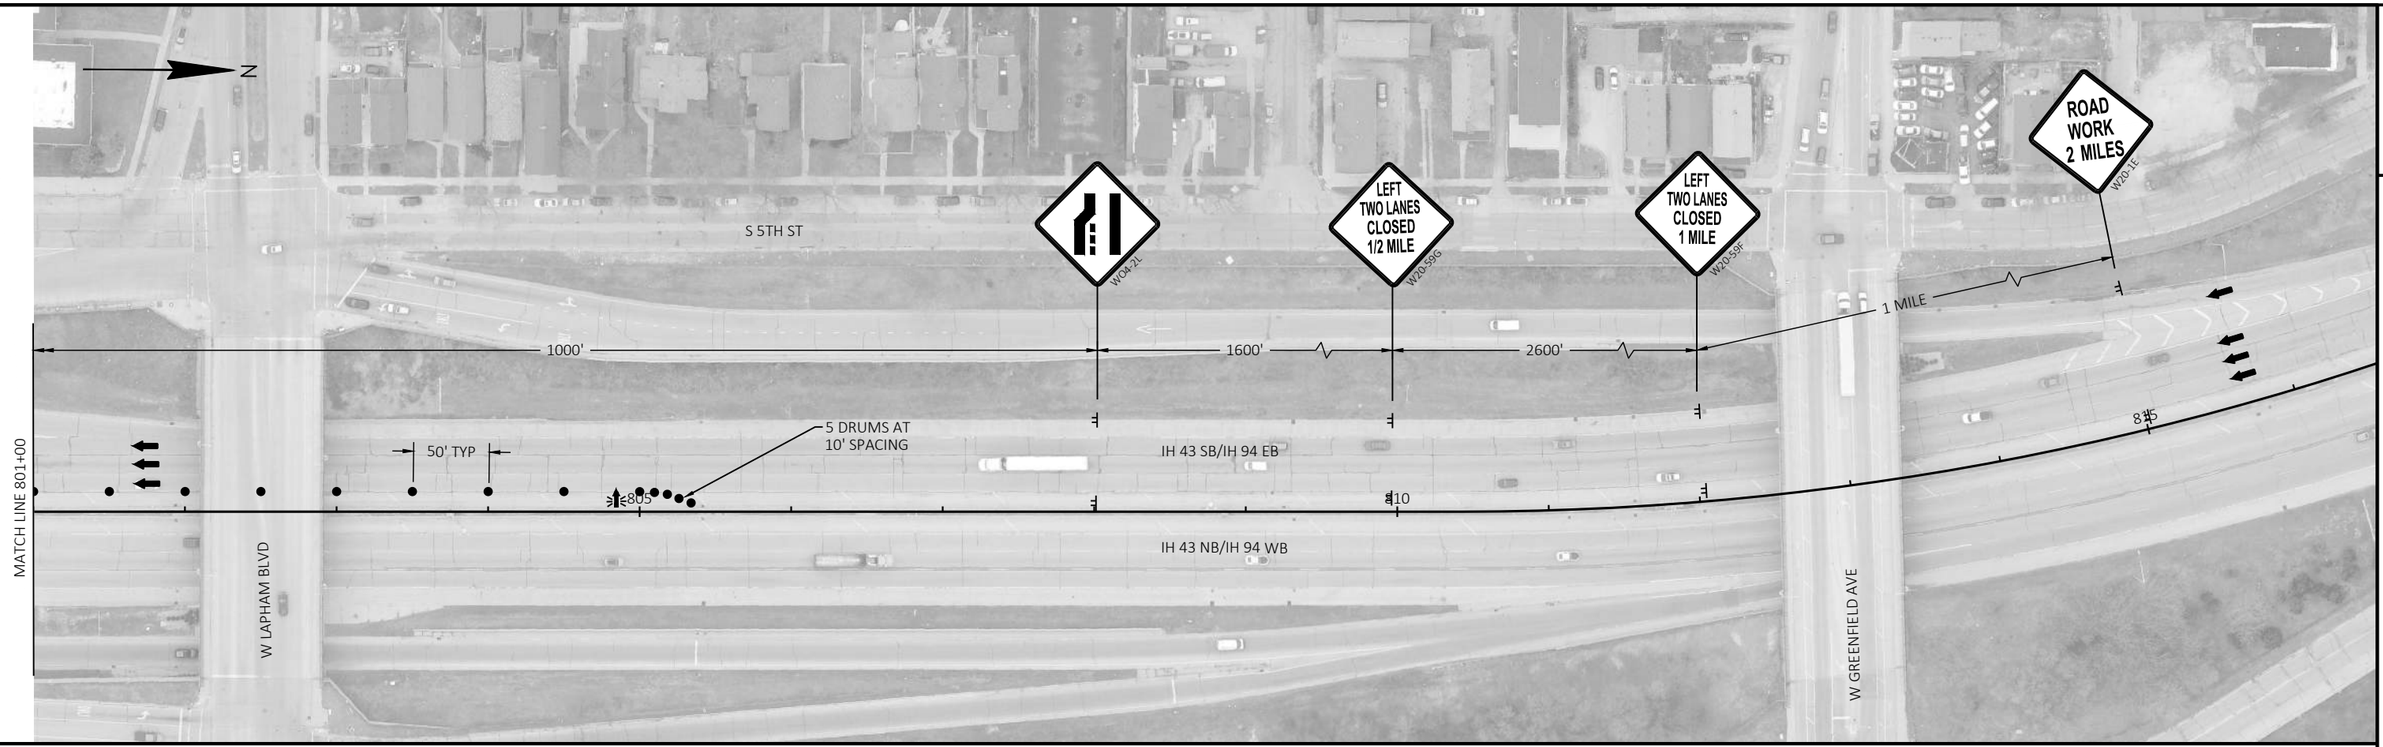

2

GENERAL NOTES

- REFER TO SDD "TRAFFIC CONTROL, TWO LANE CLOSURE ON FREEWAY OR EXPRESSWAY, SHORT TERM (LESS THAN 24 HOURS)".

LEGEND

- TRAFFIC CONTROL DRUM
- SIGN ON TEMPORARY SUPPORT
- DIRECTION OF TRAFFIC
- ARROW BOARD

PROJECT NO: 1228-09-73	HWY: IH 43	COUNTY: MILWAUKEE	TRAFFIC CONTROL - SB - STAGE 2 & STAGE 3-E	SHEET	E

FILE NAME : N:\PDS\C3D\12280903\SHEETSPLAN\TRAFFIC CONTROL PLANS (DETAILED) - C3D\026301_S4E_SB_IN.DWG
LAYOUT NAME - 1
PLOT DATE : 8/5/2021 10:48 AM PLOT BY : SPAETH, MICHELE L PLOT NAME : PLOT SCALE : 1 IN:100 FT
WISDOT/CADDS SHEET 42

2

GENERAL NOTES

- REFER TO SDD "TRAFFIC CONTROL, TWO LANE CLOSURE ON FREEWAY OR EXPRESSWAY, SHORT TERM (LESS THAN 24 HOURS)".

LEGEND

- TRAFFIC CONTROL DRUM
- SIGN ON TEMPORARY SUPPORT
- DIRECTION OF TRAFFIC

PROJECT NO: 1228-09-73	HWY: IH 43	COUNTY: MILWAUKEE	TRAFFIC CONTROL - SB - STAGE 2 & STAGE 3-F	SHEET	E

FILE NAME : N:\PDS\C3D\12280903\SHEETSPLAN\TRAFFIC CONTROL PLANS (DETAILED) - C3D\026301_S4F_SB_IN.DWG
LAYOUT NAME - 4

PLOT DATE : 8/5/2021 10:49 AM PLOT BY : SPAETH, MICHELE L PLOT NAME : PLOT SCALE : 1 IN:100 FT

2

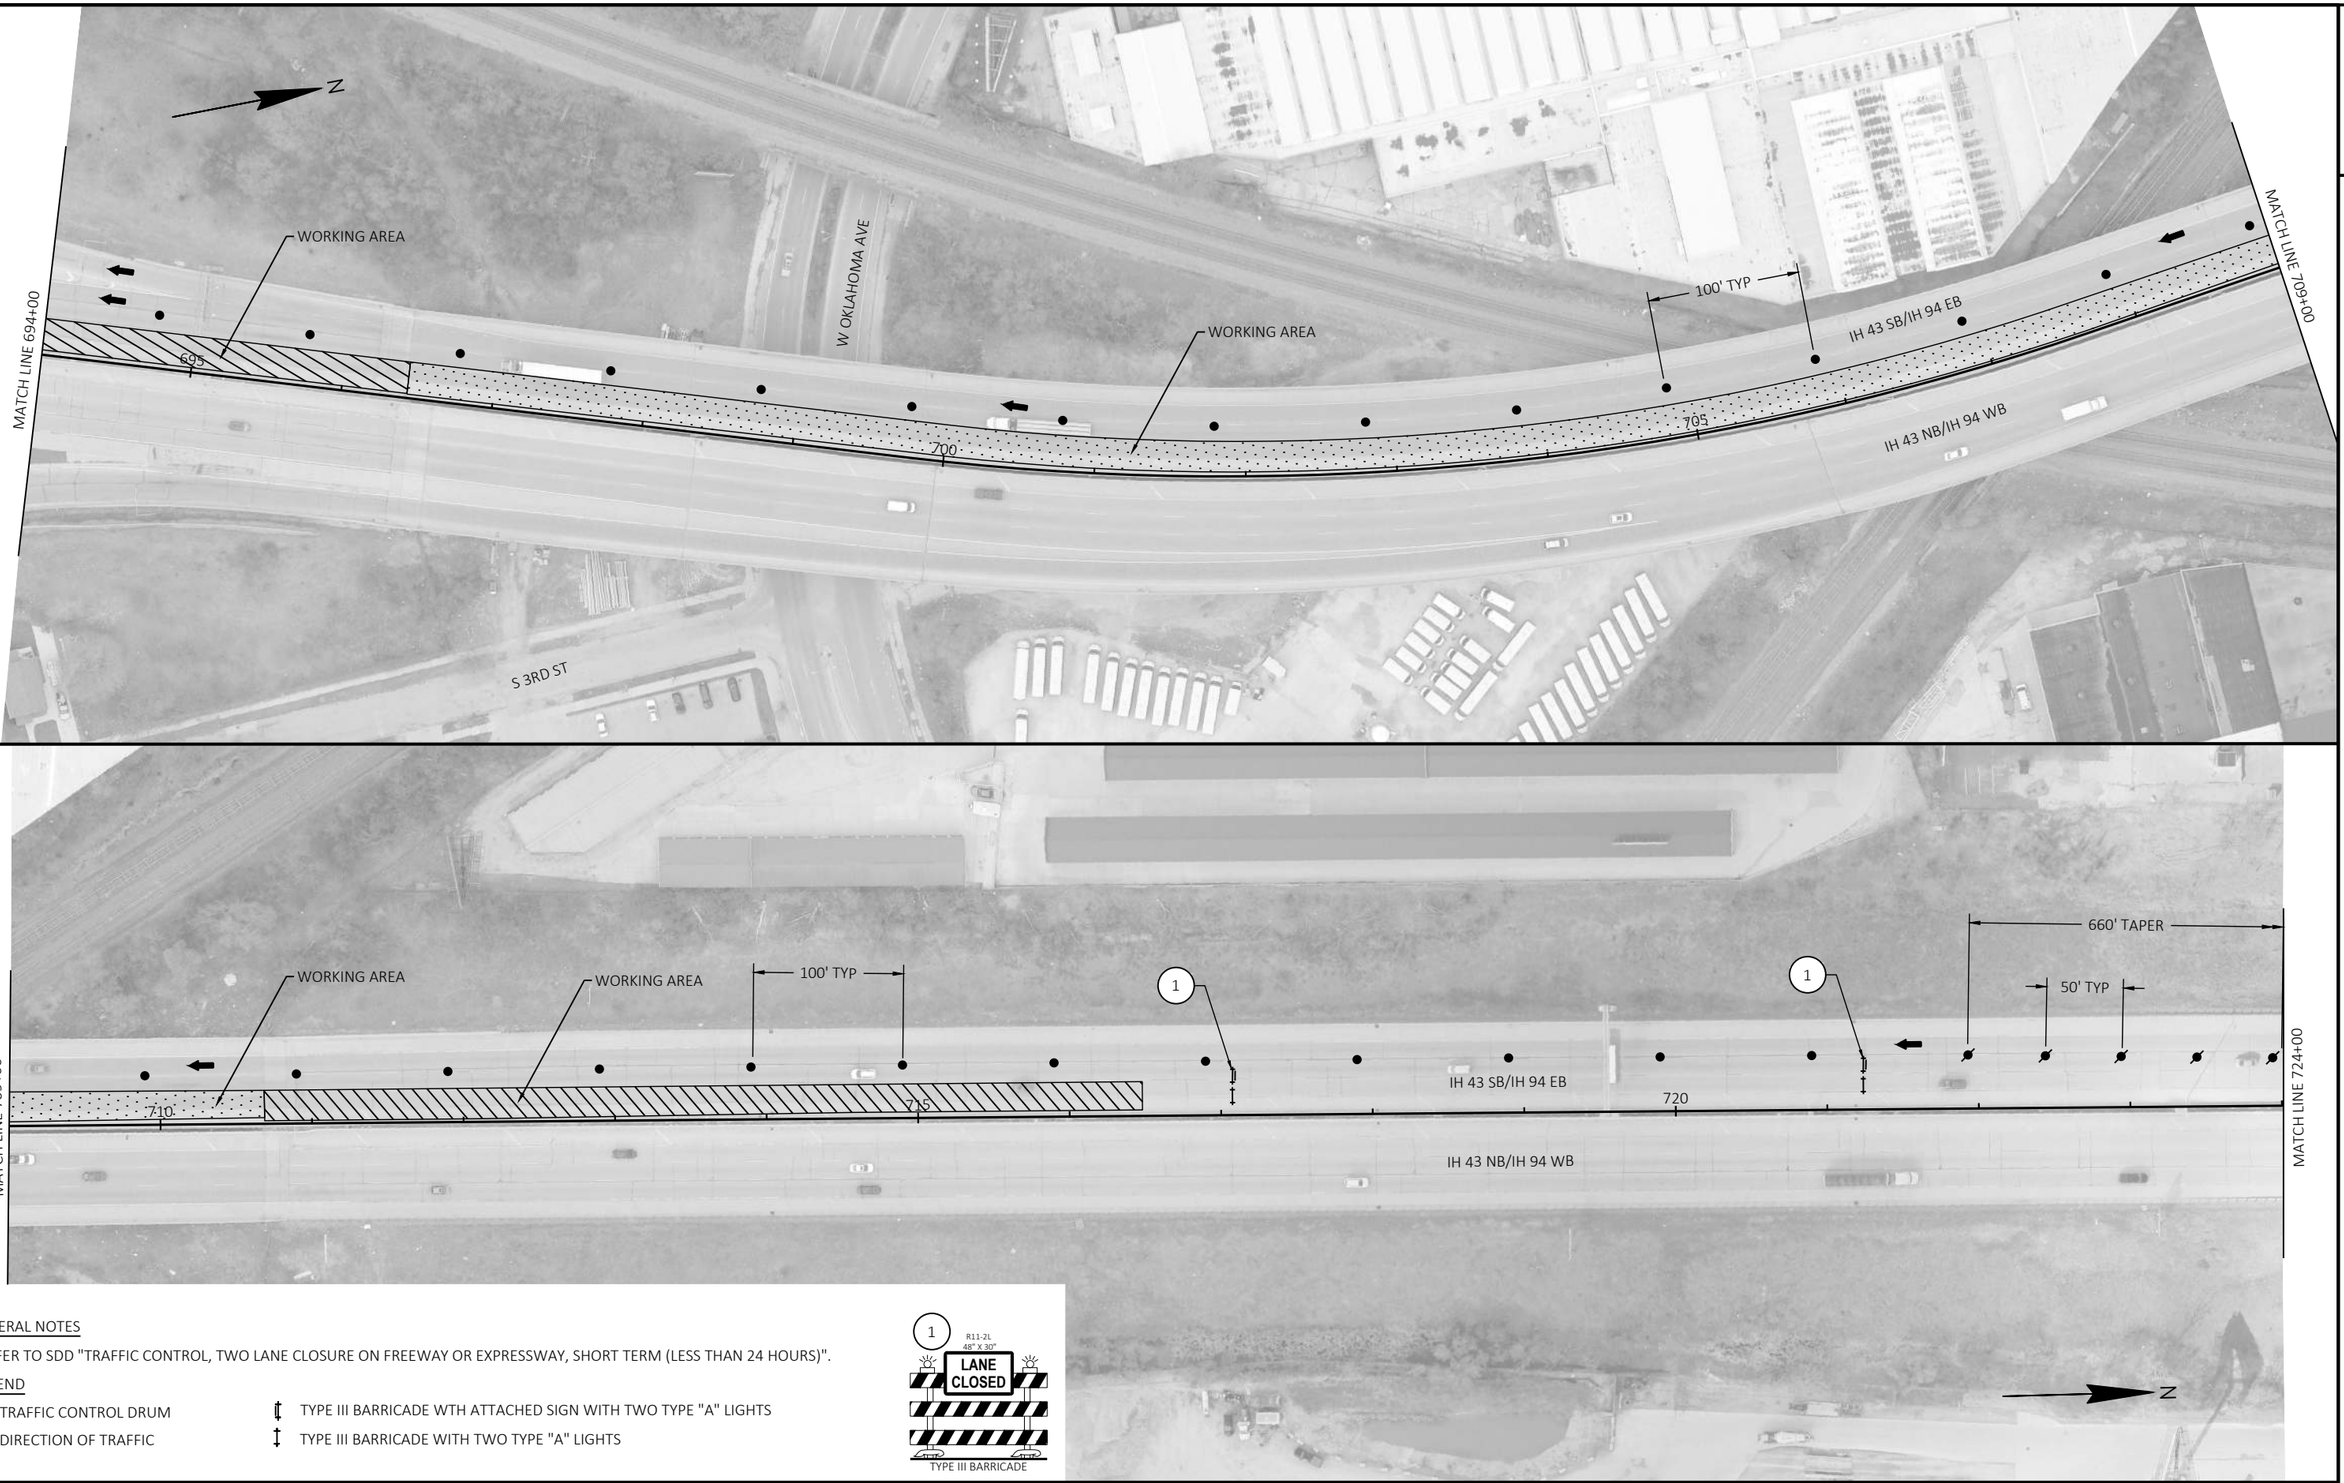

GENERAL NOTES

- REFER TO SDD "TRAFFIC CONTROL, TWO LANE CLOSURE ON FREEWAY OR EXPRESSWAY, SHORT TERM (LESS THAN 24 HOURS)".

LEGEND

- TRAFFIC CONTROL DRUM
- DIRECTION OF TRAFFIC
- TYPE III BARRICADE WTH ATTACHED SIGN WITH TWO TYPE "A" LIGHTS
- TYPE III BARRICADE WITH TWO TYPE "A" LIGHTS

PROJECT NO: 1228-09-73	HWY: IH 43	COUNTY: MILWAUKEE	TRAFFIC CONTROL - SB - STAGE 2 & STAGE 3-F	SHEET E

FILE NAME : N:\PDS\C3D\12280903\SHEETSPLAN\TRAFFIC CONTROL PLANS (DETAILED) - C3D\026301_S4F_SB_IN.DWG
LAYOUT NAME - 3
PLOT DATE : 8/5/2021 10:49 AM
PLOT BY : SPAETH, MICHELE L
PLOT NAME :
PLOT SCALE : 1 IN:100 FT
WISDOT/CADDS SHEET 42

2

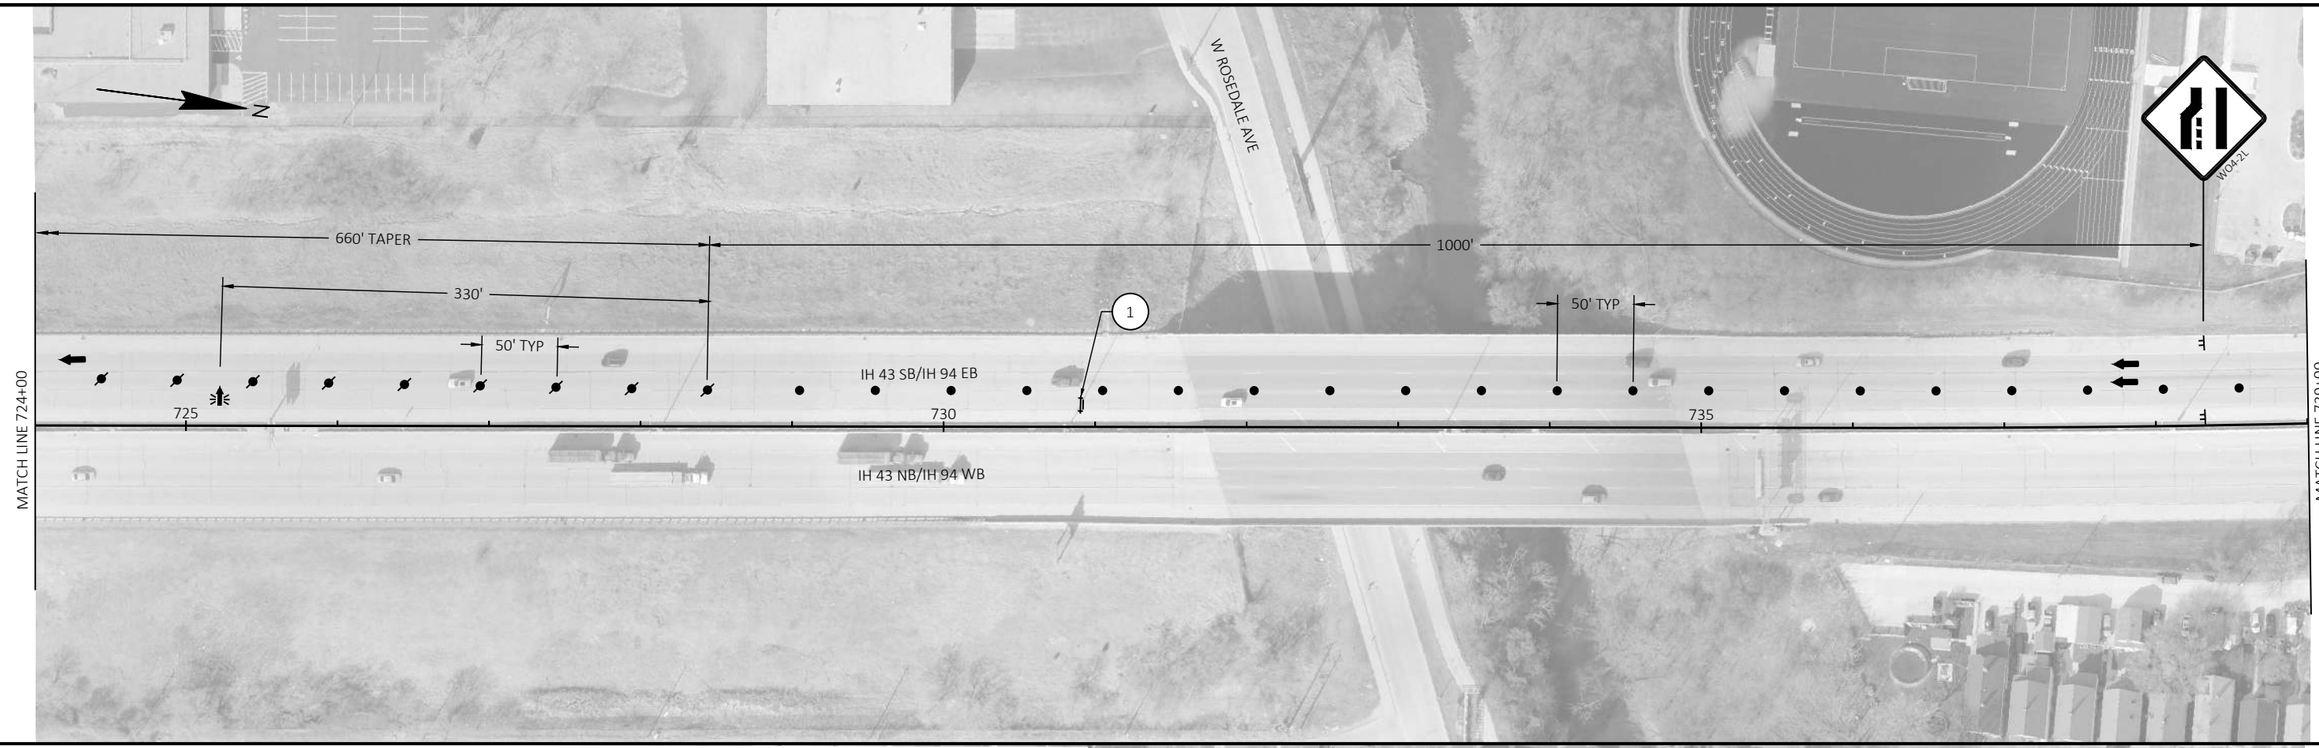

GENERAL NOTES

- REFER TO SDD "TRAFFIC CONTROL, TWO LANE CLOSURE ON FREEWAY OR EXPRESSWAY, SHORT TERM (LESS THAN 24 HOURS)".

LEGEND

- TRAFFIC CONTROL DRUM
- TRAFFIC CONTROL DRUM WITH TYPE C STEADY LIGHT
- SIGN ON TEMPORARY SUPPORT
- TYPE III BARRICADE WTH ATTACHED SIGN WITH TWO TYPE "A" LIGHTS
- DIRECTION OF TRAFFIC
- ARROW BOARD

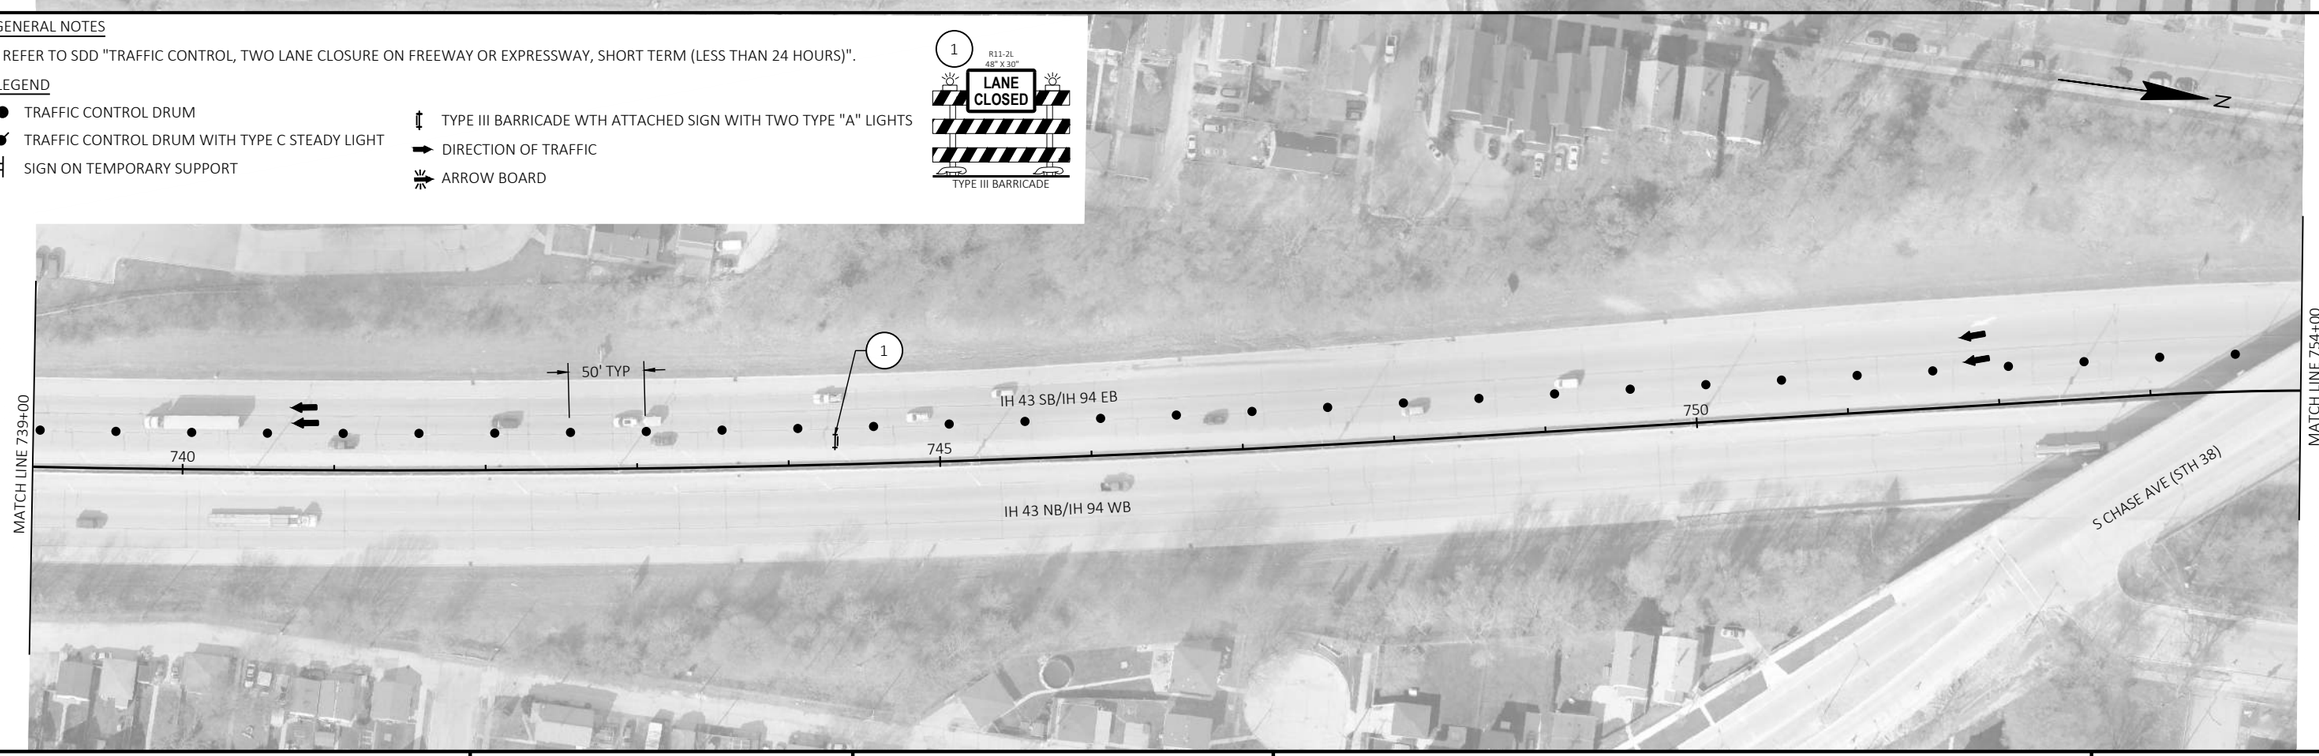

PROJECT NO: 1228-09-73	HWY: IH 43	COUNTY: MILWAUKEE	TRAFFIC CONTROL - SB - STAGE 2 & STAGE 3-F	SHEET E

FILE NAME : N:\PDS\C3D\12280903\SHEETSPLAN\TRAFFIC CONTROL PLANS (DETAILED) - C3D\026301_S4F_SB_IN.DWG
LAYOUT NAME - 2

PLOT DATE : 8/5/2021 10:49 AM PLOT BY : SPAETH, MICHELE L PLOT NAME : PLOT SCALE : 1 IN:100 FT

WISDOT/CADDS SHEET 42

2

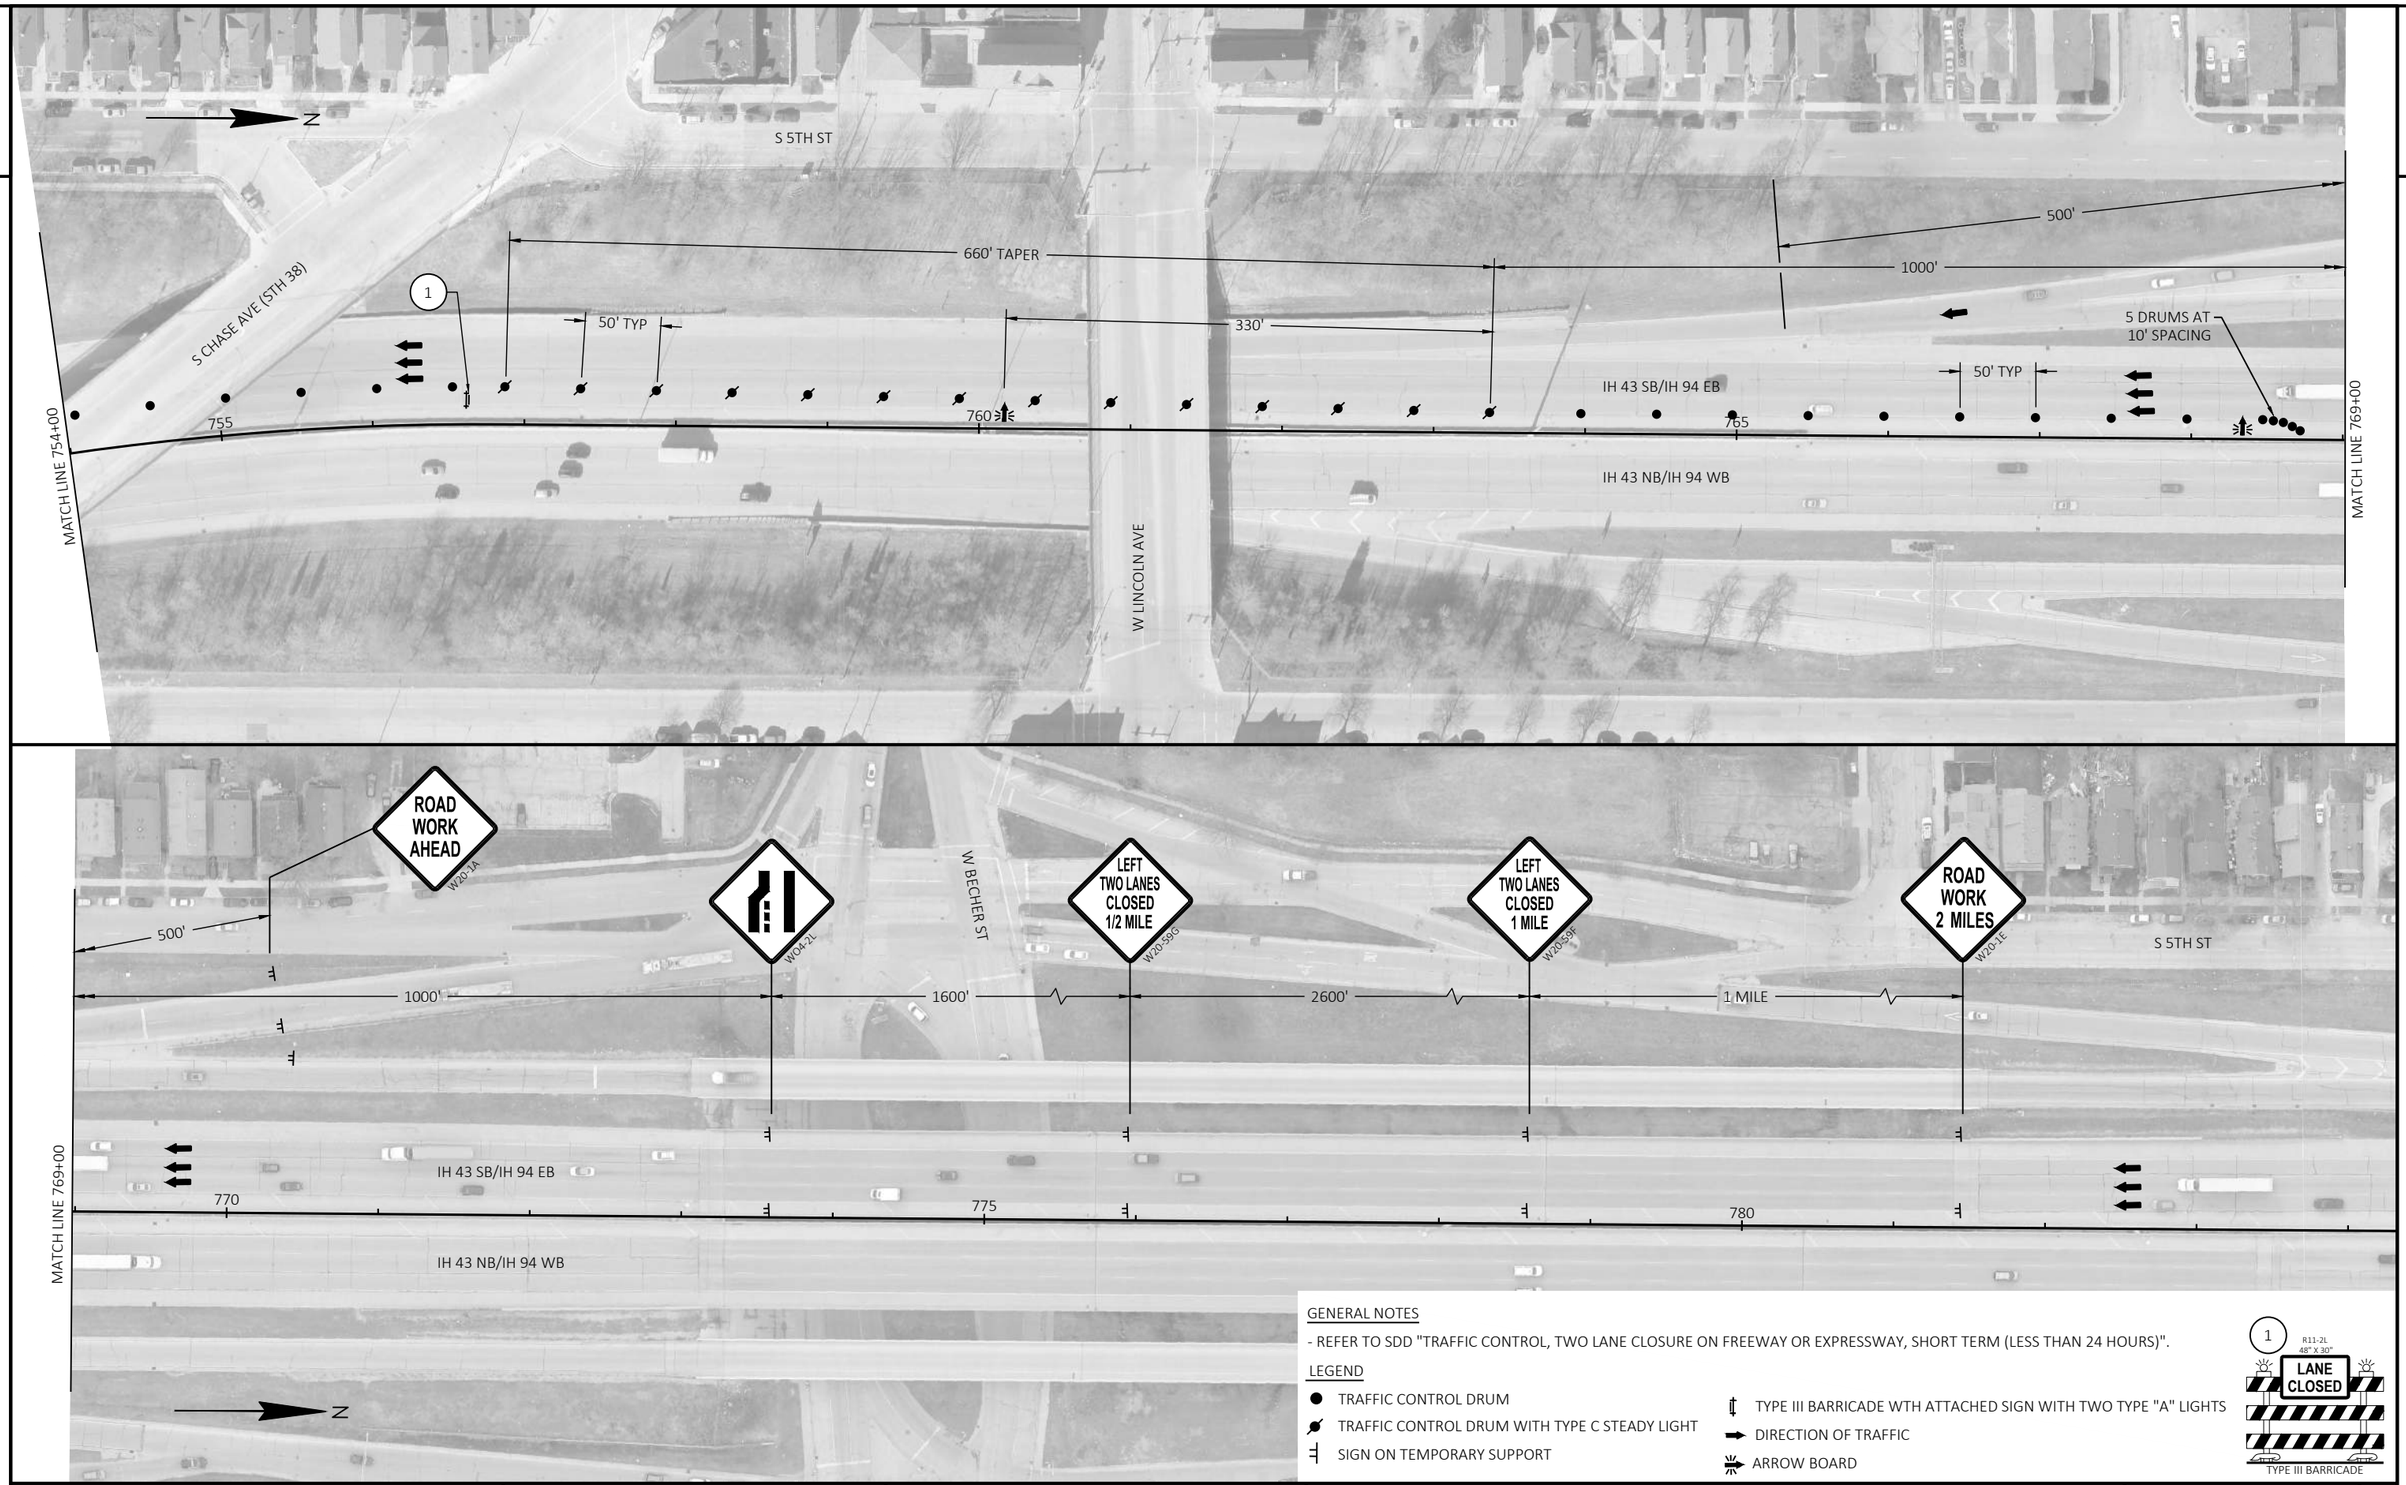

GENERAL NOTES

- REFER TO SDD "TRAFFIC CONTROL, TWO LANE CLOSURE ON FREEWAY OR EXPRESSWAY, SHORT TERM (LESS THAN 24 HOURS)".

LEGEND

- TRAFFIC CONTROL DRUM
- TRAFFIC CONTROL DRUM WITH TYPE C STEADY LIGHT
- SIGN ON TEMPORARY SUPPORT
- TYPE III BARRICADE WTH ATTACHED SIGN WITH TWO TYPE "A" LIGHTS
- DIRECTION OF TRAFFIC
- ARROW BOARD

PROJECT NO: 1228-09-73	HWY: IH 43	COUNTY: MILWAUKEE	TRAFFIC CONTROL - SB - STAGE 2 & STAGE 3-F	SHEET E

FILE NAME : N:\PDS\C3D\12280903\SHEETSPLAN\TRAFFIC CONTROL PLANS (DETAILED) - C3D\026301_S4F_SB_IN.DWG
LAYOUT NAME - 1
PLOT DATE : 8/5/2021 10:49 AM
PLOT BY : SPAETH, MICHELE L
PLOT NAME :
PLOT SCALE : 1 IN:100 FT
WISDOT/CADDS SHEET 42

2

2

G20-2A
48"X24"
END
ROAD WORK

500'

650

IH 43 SB/IH 94 EB

IH 43 NB/IH 94 WB

W HOWARD AVE

655

100' TYP

650

WORKING AREA

MATCH LINE 664+00

N

S 5TH ST

PLACE W20-1A SIGN
500' PRIOR TO THE
EXISTING MERGE SIGN

ROAD
WORK
AHEAD
W20-1A

WORKING AREA

100' TYP

MATCH LINE 664+00

665

670

675

IH 43 SB/IH 94 EB

IH 43 NB/IH 94 WB

1

MATCH LINE 679+00

S 4TH ST

N

GENERAL NOTES

- REFER TO SDD "TRAFFIC CONTROL, TWO LANE CLOSURE ON FREEWAY OR EXPRESSWAY, SHORT TERM (LESS THAN 24 HOURS)".

LEGEND

- TRAFFIC CONTROL DRUM
- SIGN ON TEMPORARY SUPPORT
- DIRECTION OF TRAFFIC
- TYPE III BARRICADE WTH ATTACHED SIGN WITH TWO TYPE "A" LIGHTS
- TYPE III BARRICADE WITH TWO TYPE "A" LIGHTS
- EXISTING SIGN

1
R11-2L
48" X 30"
LANE
CLOSED
TYPE III BARRICADE

PROJECT NO: 1228-09-73	HWY: IH 43	COUNTY: MILWAUKEE	TRAFFIC CONTROL - SB - STAGE 2 & STAGE 3-G	SHEET	E

FILE NAME : N:\PDS\C3D\12280903\SHEETSPLAN\TRAFFIC CONTROL PLANS (DETAILED) - C3D\026301_S4G_SB_IN.DWG
LAYOUT NAME - 3

PLOT DATE : 8/5/2021 10:49 AM PLOT BY : SPAETH, MICHELE L PLOT NAME : PLOT SCALE : 1 IN:100 FT

WISDOT/CADDS SHEET 42

2

GENERAL NOTES

- REFER TO SDD "TRAFFIC CONTROL, TWO LANE CLOSURE ON FREEWAY OR EXPRESSWAY, SHORT TERM (LESS THAN 24 HOURS)".

LEGEND

- TRAFFIC CONTROL DRUM
- TRAFFIC CONTROL DRUM WITH TYPE C STEADY LIGHT
- SIGN ON TEMPORARY SUPPORT
- TYPE III BARRICADE WTH ATTACHED SIGN WITH TWO TYPE "A" LIGHTS
- TYPE III BARRICADE WITH TWO TYPE "A" LIGHTS
- DIRECTION OF TRAFFIC
- ARROW BOARD

1 R11-2L 48" X 30" LANE CLOSED
TYPE III BARRICADE

PROJECT NO: 1228-09-73	HWY: IH 43	COUNTY: MILWAUKEE	TRAFFIC CONTROL - SB - STAGE 2 & STAGE 3-G	SHEET E

FILE NAME : N:\PDS\C3D\12280903\SHEETSPLAN\TRAFFIC CONTROL PLANS (DETAILED) - C3D\026301_S4G_SB_IN.DWG
LAYOUT NAME - 2

PLOT DATE : 8/5/2021 10:49 AM PLOT BY : SPAETH, MICHELE L PLOT NAME : PLOT SCALE : 1 IN:100 FT

WISDOT/CADDS SHEET 42

2

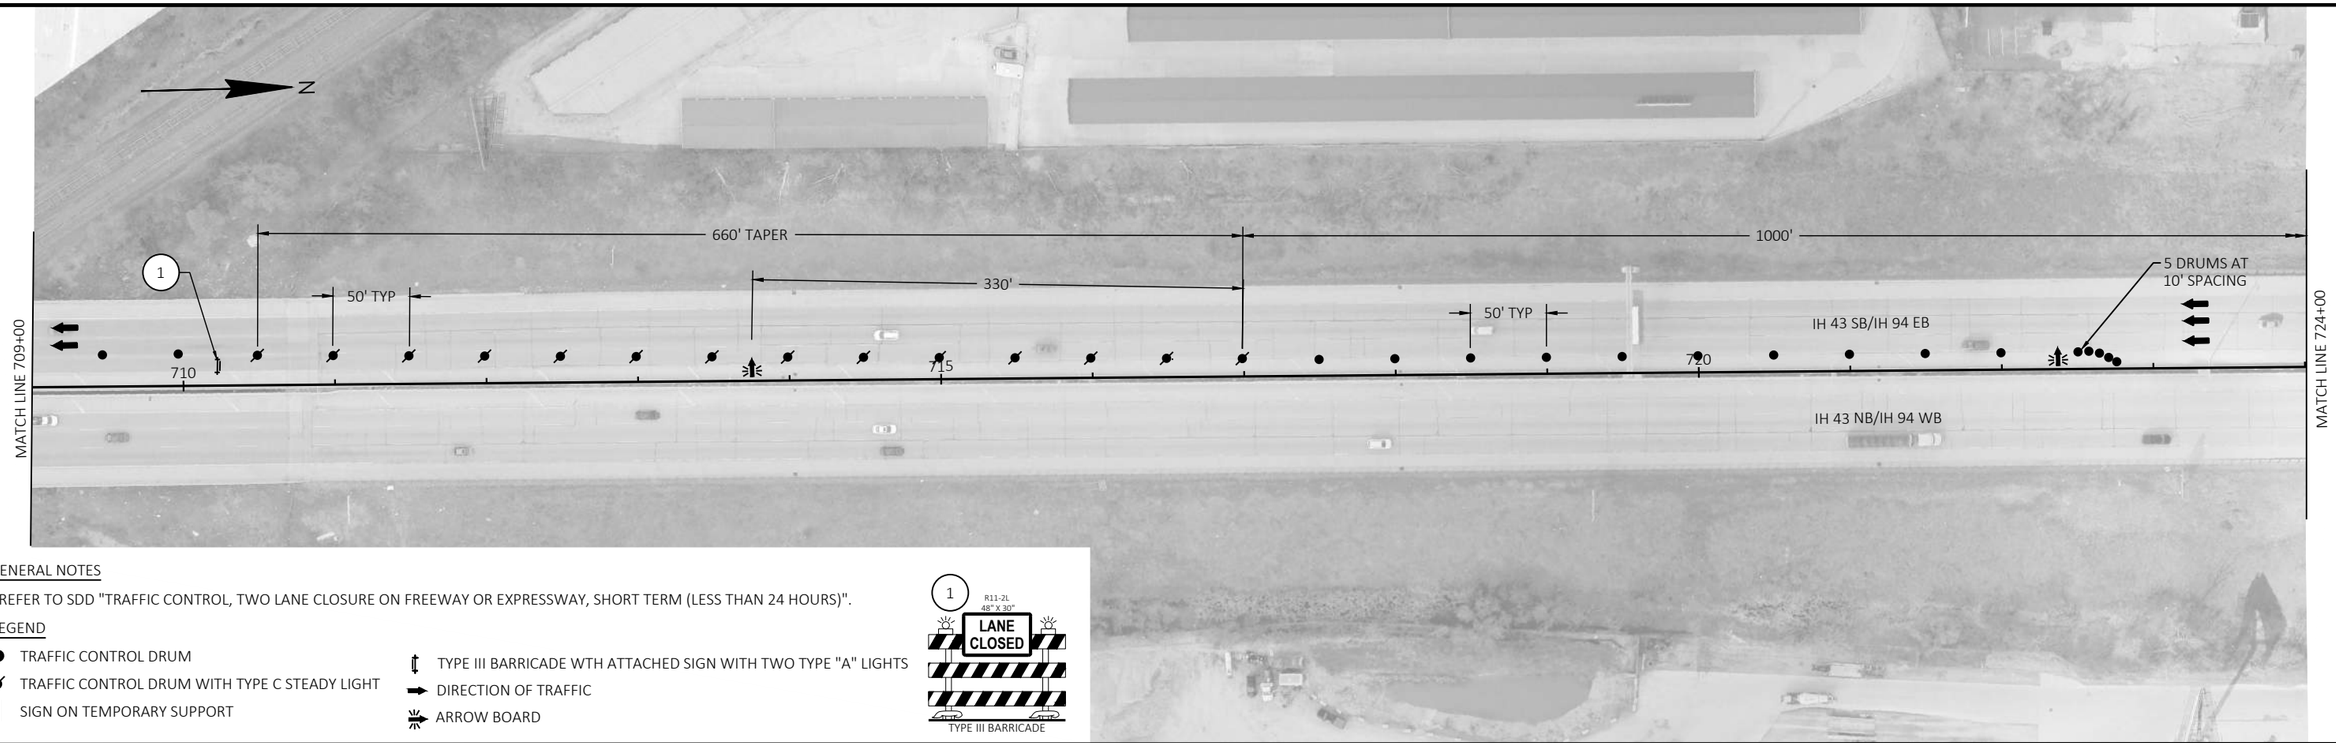

GENERAL NOTES

- REFER TO SDD "TRAFFIC CONTROL, TWO LANE CLOSURE ON FREEWAY OR EXPRESSWAY, SHORT TERM (LESS THAN 24 HOURS)".

LEGEND

- TRAFFIC CONTROL DRUM
- TRAFFIC CONTROL DRUM WITH TYPE C STEADY LIGHT
- SIGN ON TEMPORARY SUPPORT
- TYPE III BARRICADE WTH ATTACHED SIGN WITH TWO TYPE "A" LIGHTS
- DIRECTION OF TRAFFIC
- ARROW BOARD

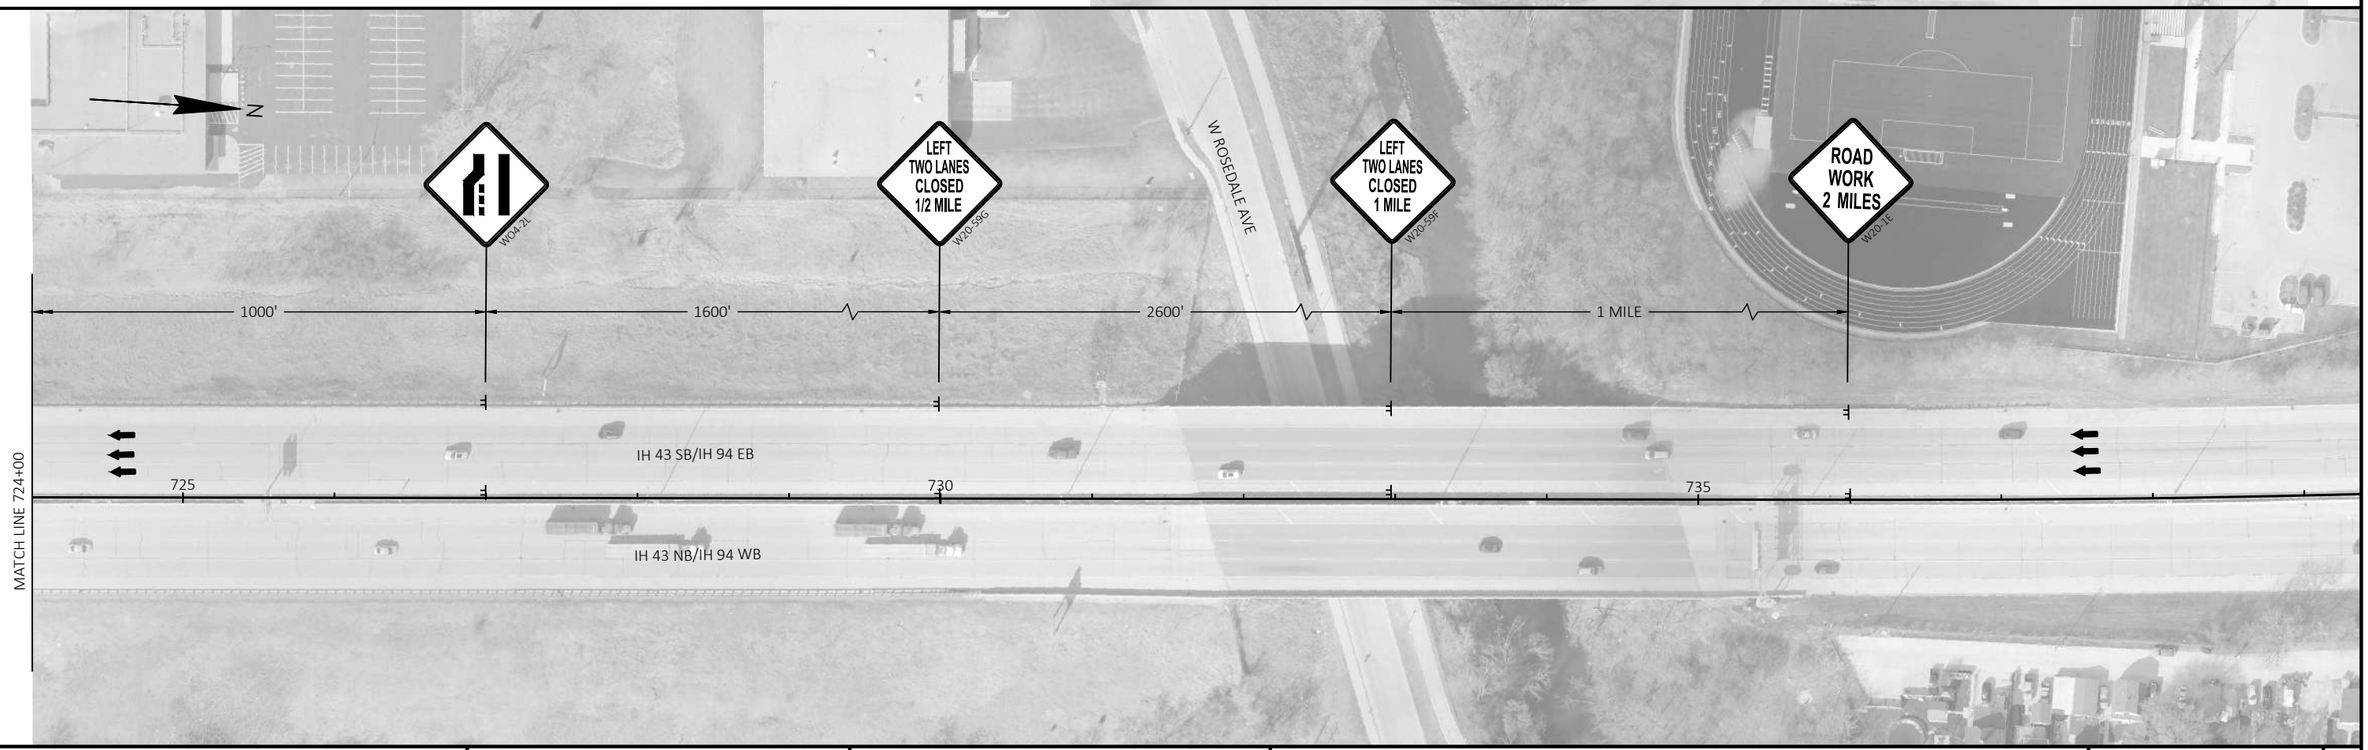

PROJECT NO: 1228-09-73	HWY: IH 43	COUNTY: MILWAUKEE	TRAFFIC CONTROL - SB - STAGE 2 & STAGE 3-G	SHEET	E

FILE NAME : N:\PDS\C3D\12280903\SHEETSPLAN\TRAFFIC CONTROL PLANS (DETAILED) - C3D\026301_S4G_SB_IN.DWG
LAYOUT NAME - 1

PLOT DATE : 8/5/2021 10:49 AM PLOT BY : SPAETH, MICHELE L PLOT NAME : PLOT SCALE : 1 IN:100 FT

2

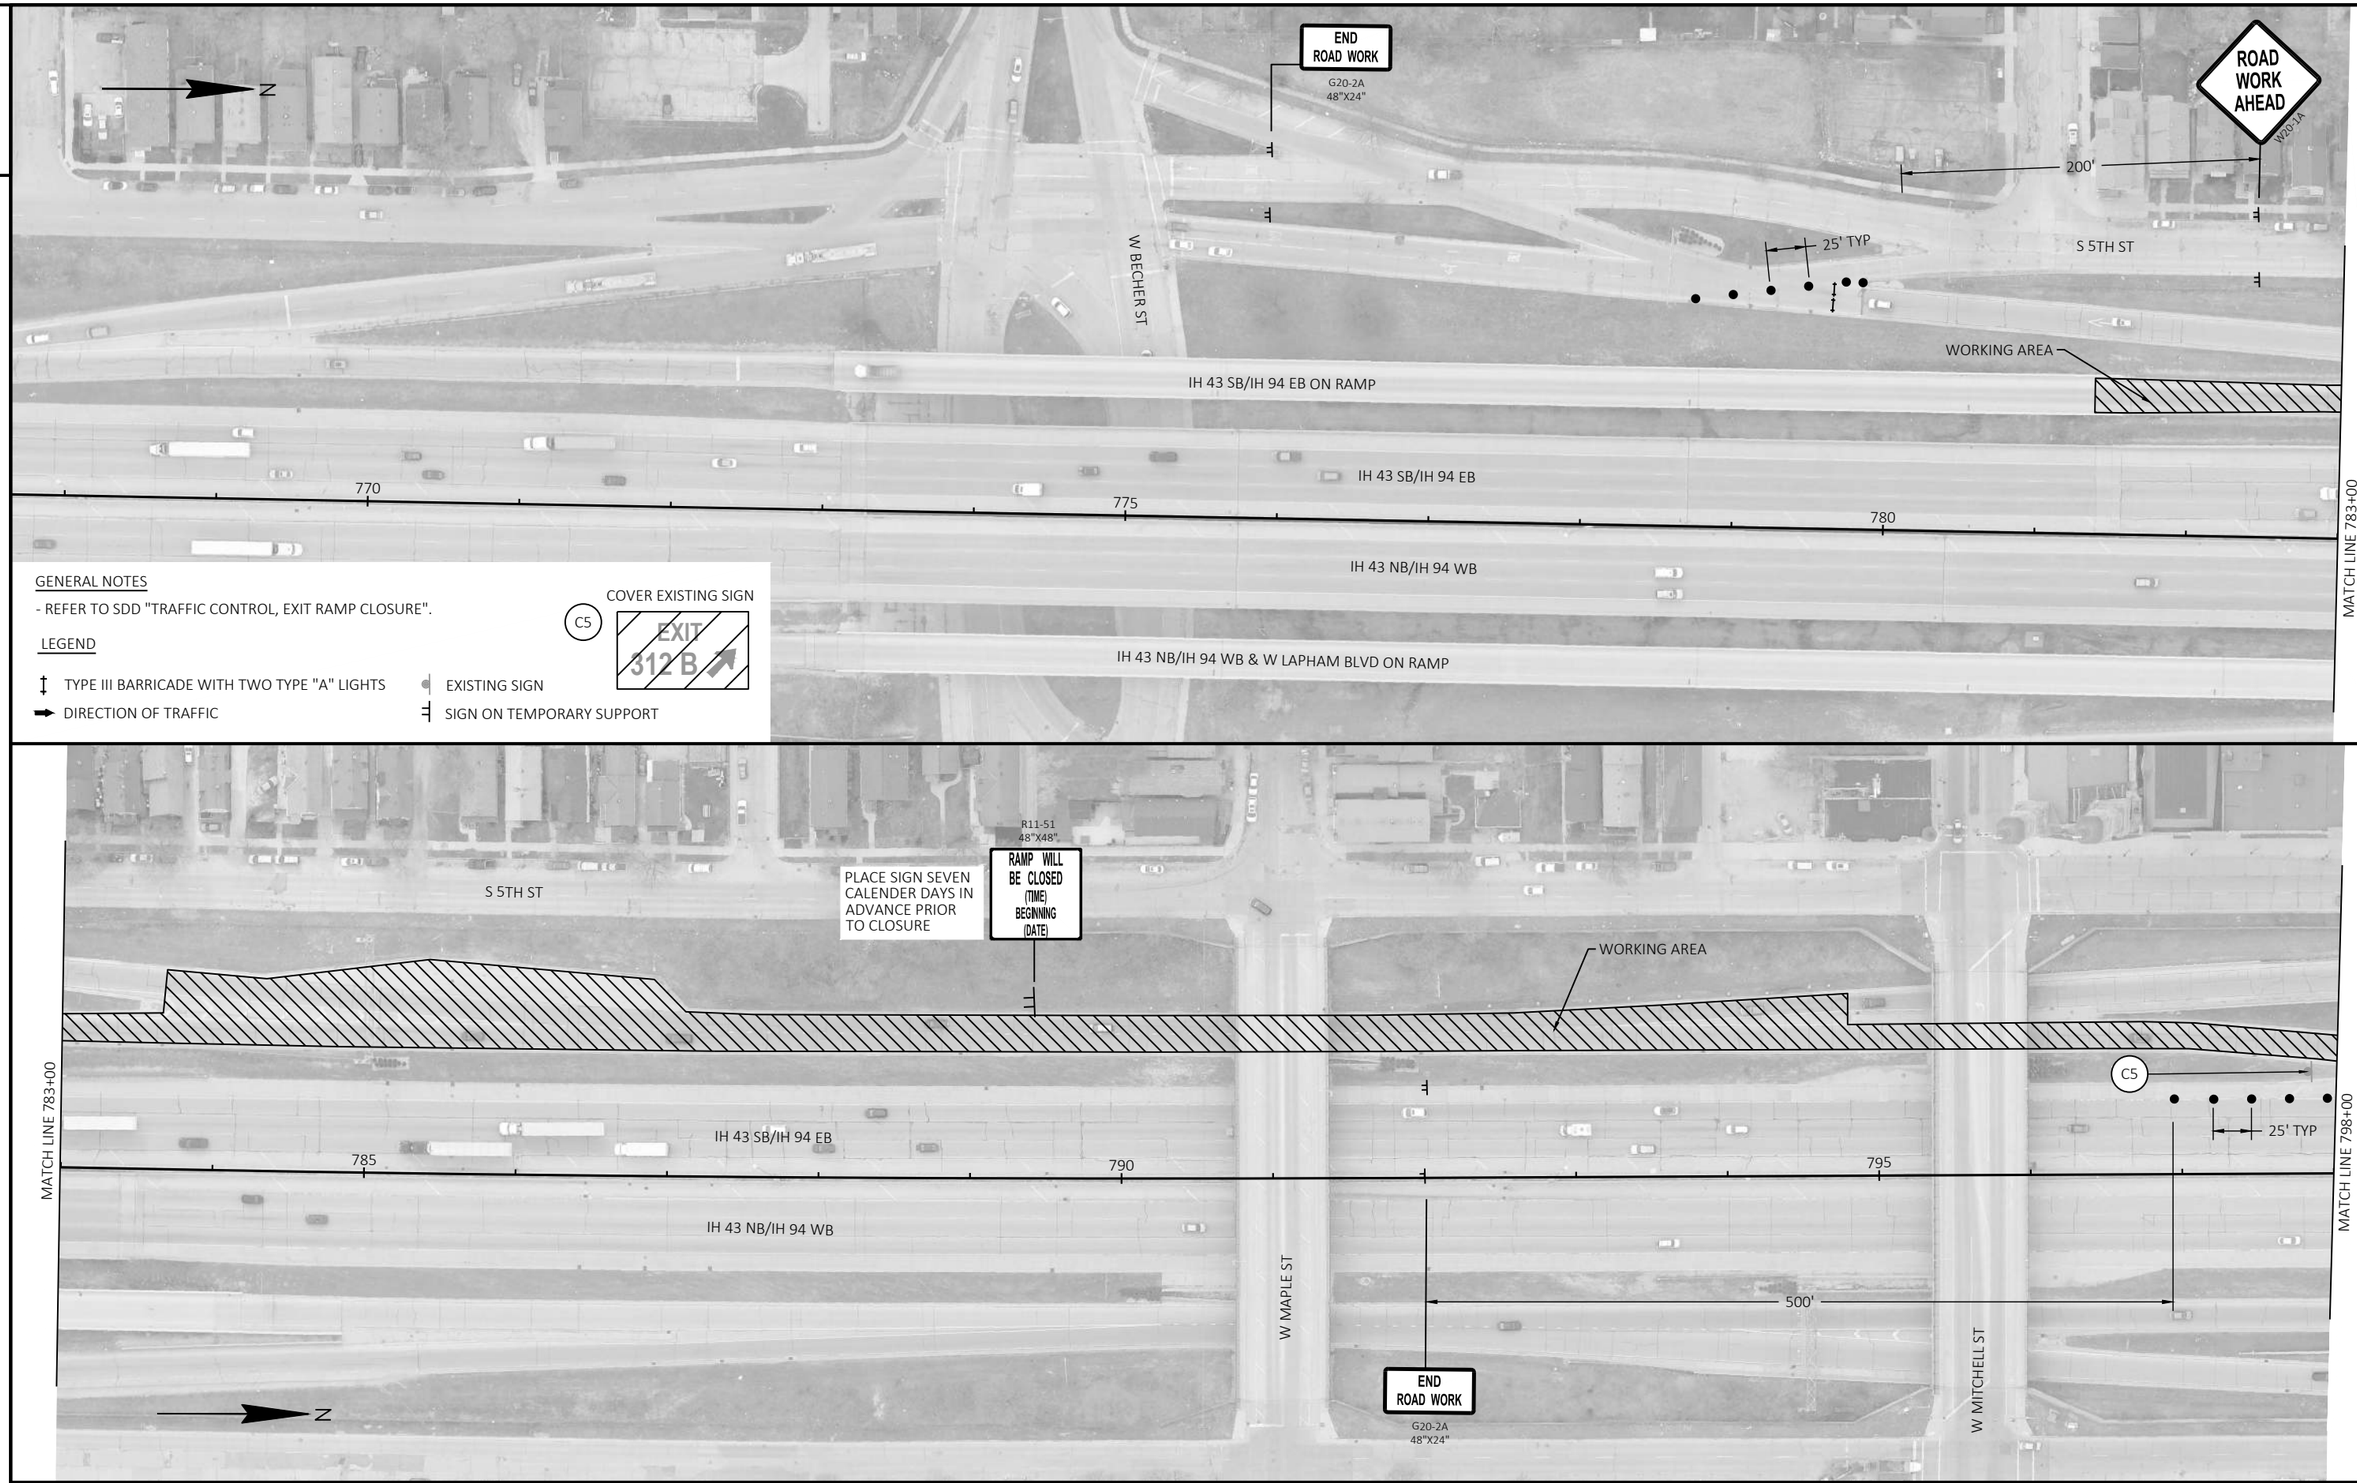

2

PROJECT NO: 1228-09-73	HWY: IH 43	COUNTY: MILWAUKEE	TRAFFIC CONTROL - SB - STAGE 5A	SHEET	E

FILE NAME : N:\PDS\C3D\12280903\SHEETSPLAN\TRAFFIC CONTROL PLANS (DETAILED) - C3D\026101_S2D_SB_OUT.DWG
LAYOUT NAME - 3

PLOT DATE : 8/5/2021 10:40 AM PLOT BY : SPAETH, MICHELE L PLOT NAME : PLOT SCALE : 1 IN:100 FT

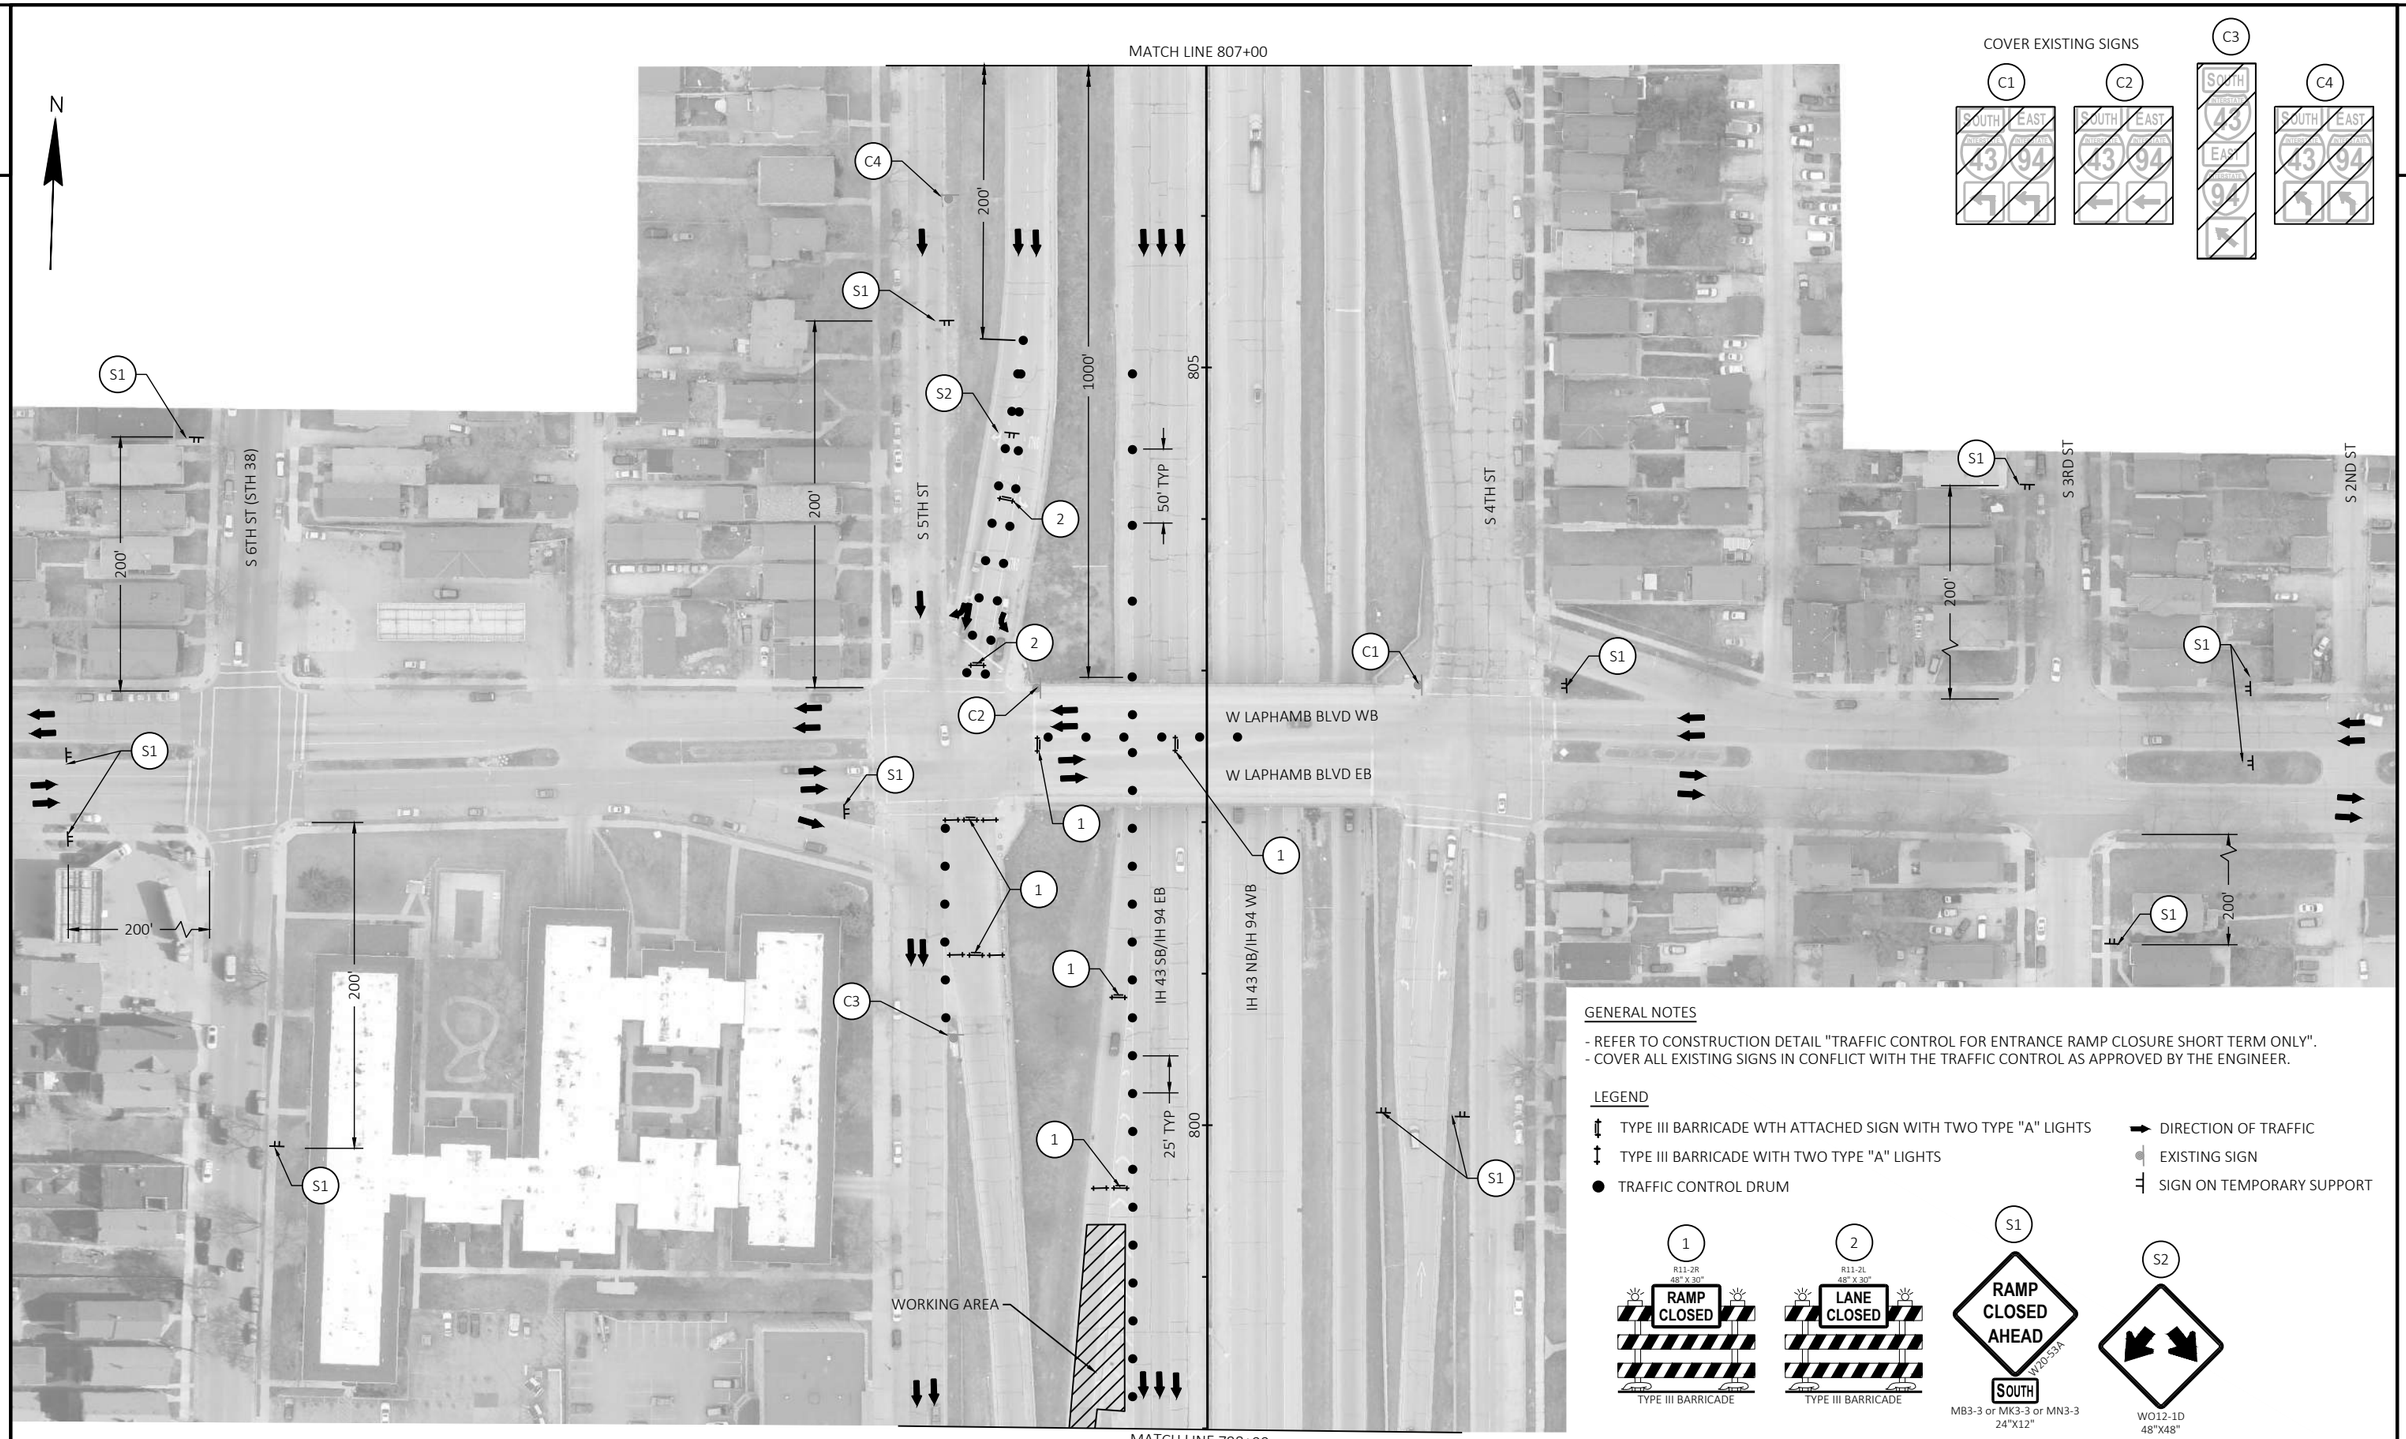

GENERAL NOTES

- REFER TO CONSTRUCTION DETAIL "TRAFFIC CONTROL FOR ENTRANCE RAMP CLOSURE SHORT TERM ONLY".
- COVER ALL EXISTING SIGNS IN CONFLICT WITH THE TRAFFIC CONTROL AS APPROVED BY THE ENGINEER.

LEGEND

- TYPE III BARRICADE WTH ATTACHED SIGN WITH TWO TYPE "A" LIGHTS
- TYPE III BARRICADE WITH TWO TYPE "A" LIGHTS
- TRAFFIC CONTROL DRUM
- DIRECTION OF TRAFFIC
- EXISTING SIGN
- SIGN ON TEMPORARY SUPPORT

1 — R11-2R 48" X 30" — RAMP CLOSED — TYPE III BARRICADE

2 — R11-2L 48" X 30" — LANE CLOSED — TYPE III BARRICADE

S1 — RAMP CLOSED AHEAD — W20-5SA — SOUTH — MB3-3 or MK3-3 or MN3-3 24"X12"

S2 — WO12-1D 48"X48"

PROJECT NO: 1228-09-73	HWY: IH 43	COUNTY: MILWAUKEE	TRAFFIC CONTROL - SB - STAGE 5A	SHEET	E

FILE NAME : N:\PDS\C3D\12280903\SHEETSPLAN\TRAFFIC CONTROL PLANS (DETAILED) - C3D\026101_S2D_SB_OUT.DWG
LAYOUT NAME - 2
PLOT DATE : 8/5/2021 10:40 AM
PLOT BY : SPAETH, MICHELE L
PLOT NAME :
PLOT SCALE : 1 IN:100 FT
WISDOT/CADDS SHEET 42

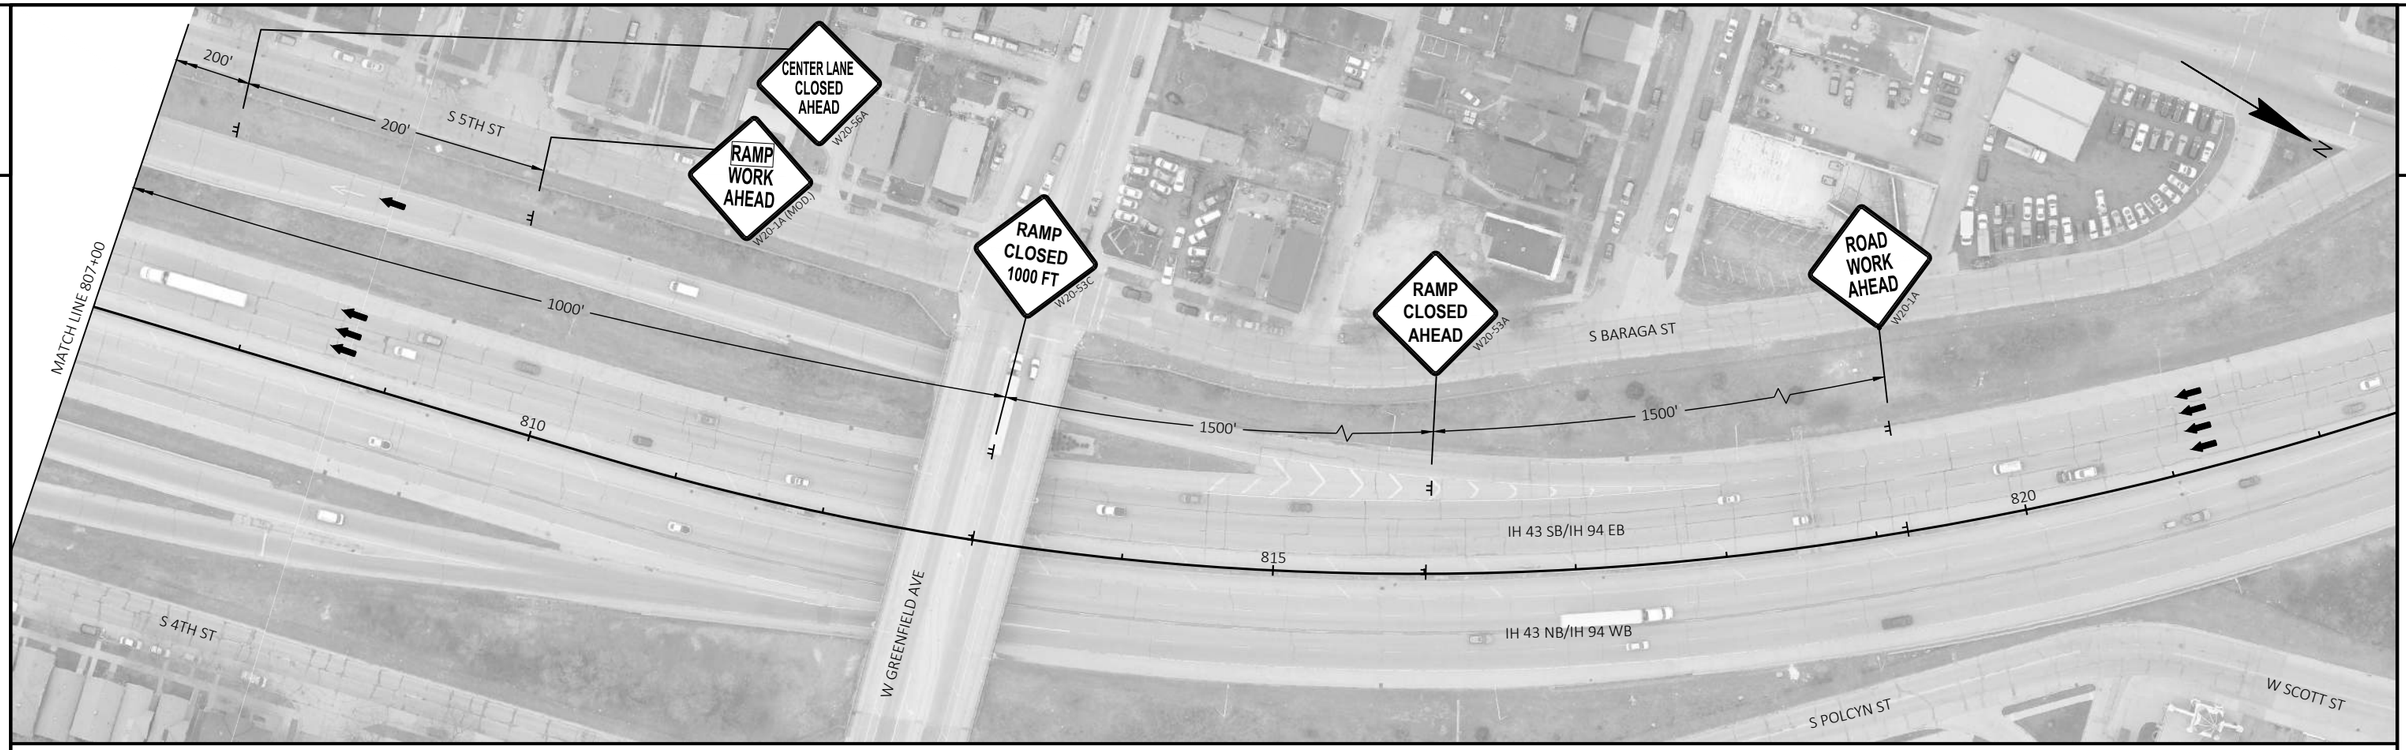

GENERAL NOTES

- REFER TO SDD "TRAFFIC CONTROL, EXIT RAMP CLOSURE".

LEGEND

SIGN ON TEMPORARY SUPPORT

DIRECTION OF TRAFFIC

PROJECT NO: 1228-09-73	HWY: IH 43	COUNTY: MILWAUKEE	TRAFFIC CONTROL - SB - STAGE 5A	SHEET	E

FILE NAME : N:\PDS\C3D\12280903\SHEETSPLAN\TRAFFIC CONTROL PLANS (DETAILED) - C3D\026101_S2D_SB_OUT.DWG
LAYOUT NAME - 1
PLOT DATE : 8/5/2021 10:40 AM
PLOT BY : SPAETH, MICHELE L
PLOT NAME :
PLOT SCALE : 1 IN:100 FT
WISDOT/CADDS SHEET 42

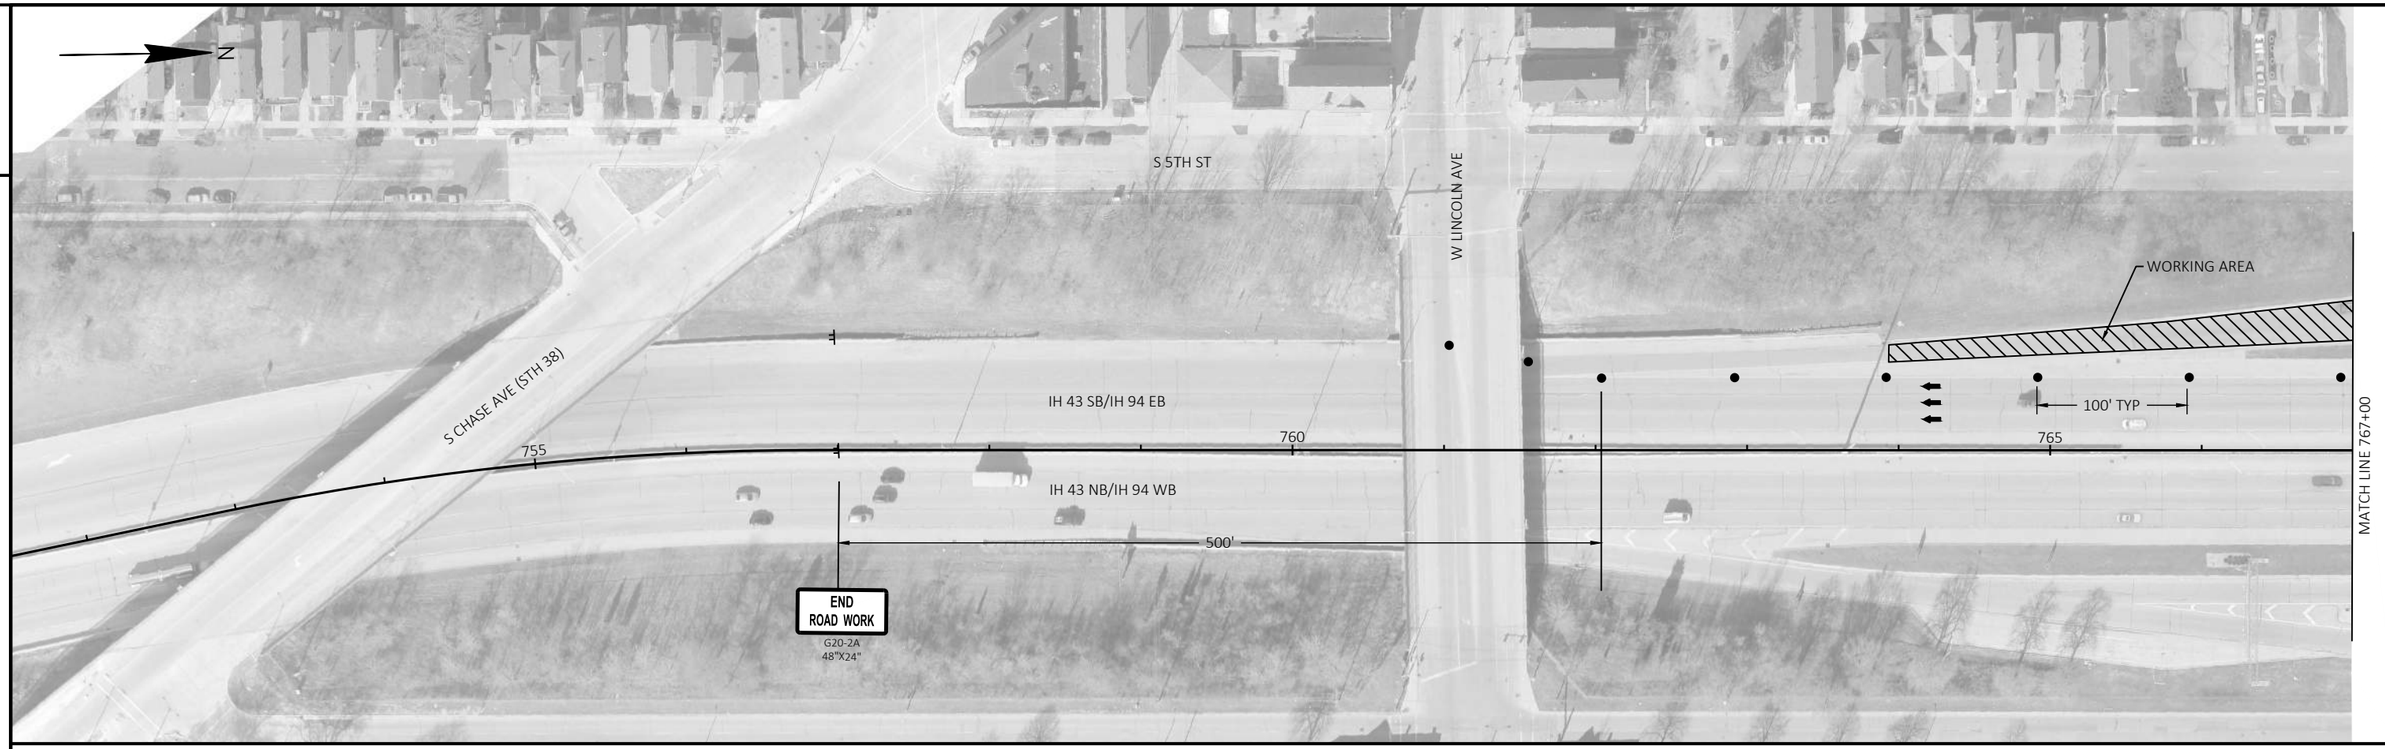

GENERAL NOTES

- REFER TO SDD "TRAFFIC CONTROL, SHOULDER CLOSURE ON DIVIDED ROADWAY, SPEEDS GREATER THAN 40 MPH".

LEGEND

- ● TRAFFIC CONTROL DRUM
- ⊣ SIGN ON TEMPORARY SUPPORT
- ➡ DIRECTION OF TRAFFIC

PROJECT NO: 1228-09-73	HWY: IH 43	COUNTY: MILWAUKEE	TRAFFIC CONTROL - SB - STAGE 5B	SHEET	E

FILE NAME : N:\PDS\C3D\12280903\SHEETSPLAN\TRAFFIC CONTROL PLANS (DETAILED) - C3D\026101_S2F_SB_OUT.DWG
LAYOUT NAME - 3

PLOT DATE : 8/5/2021 10:40 AM PLOT BY : SPAETH, MICHELE L PLOT NAME : PLOT SCALE : 1 IN:100 FT

WISDOT/CADDS SHEET 42

2

GENERAL NOTES

- REFER TO SDD "TRAFFIC CONTROL, SINGLE LANE CLOSURE, DIVIDED NON-FREEWAY/EXPRESSWAY".
- REFER TO CONSTRUCTION DETAIL "TRAFFIC CONTROL FOR ENTRANCE RAMP CLOSURE SHORT TERM ONLY".
- COVER ALL EXISITNG SINGS THAT IN CONFLICT WITH TRAFFIC CONTROL AS APPROVED BY THE ENGINEER.

LEGEND

- TRAFFIC CONTROL DRUM
- TRAFFIC CONTROL DRUM WITH TYPE C STEADY LIGHT
- SIGN ON TEMPORARY SUPPORT
- EXISTING SIGN
- TYPE III BARRICADE WTH ATTACHED SIGN WITH TWO TYPE "A" LIGHTS
- TYPE III BARRICADE WITH TWO TYPE "A" LIGHTS
- DIRECTION OF TRAFFIC
- ARROW BOARD

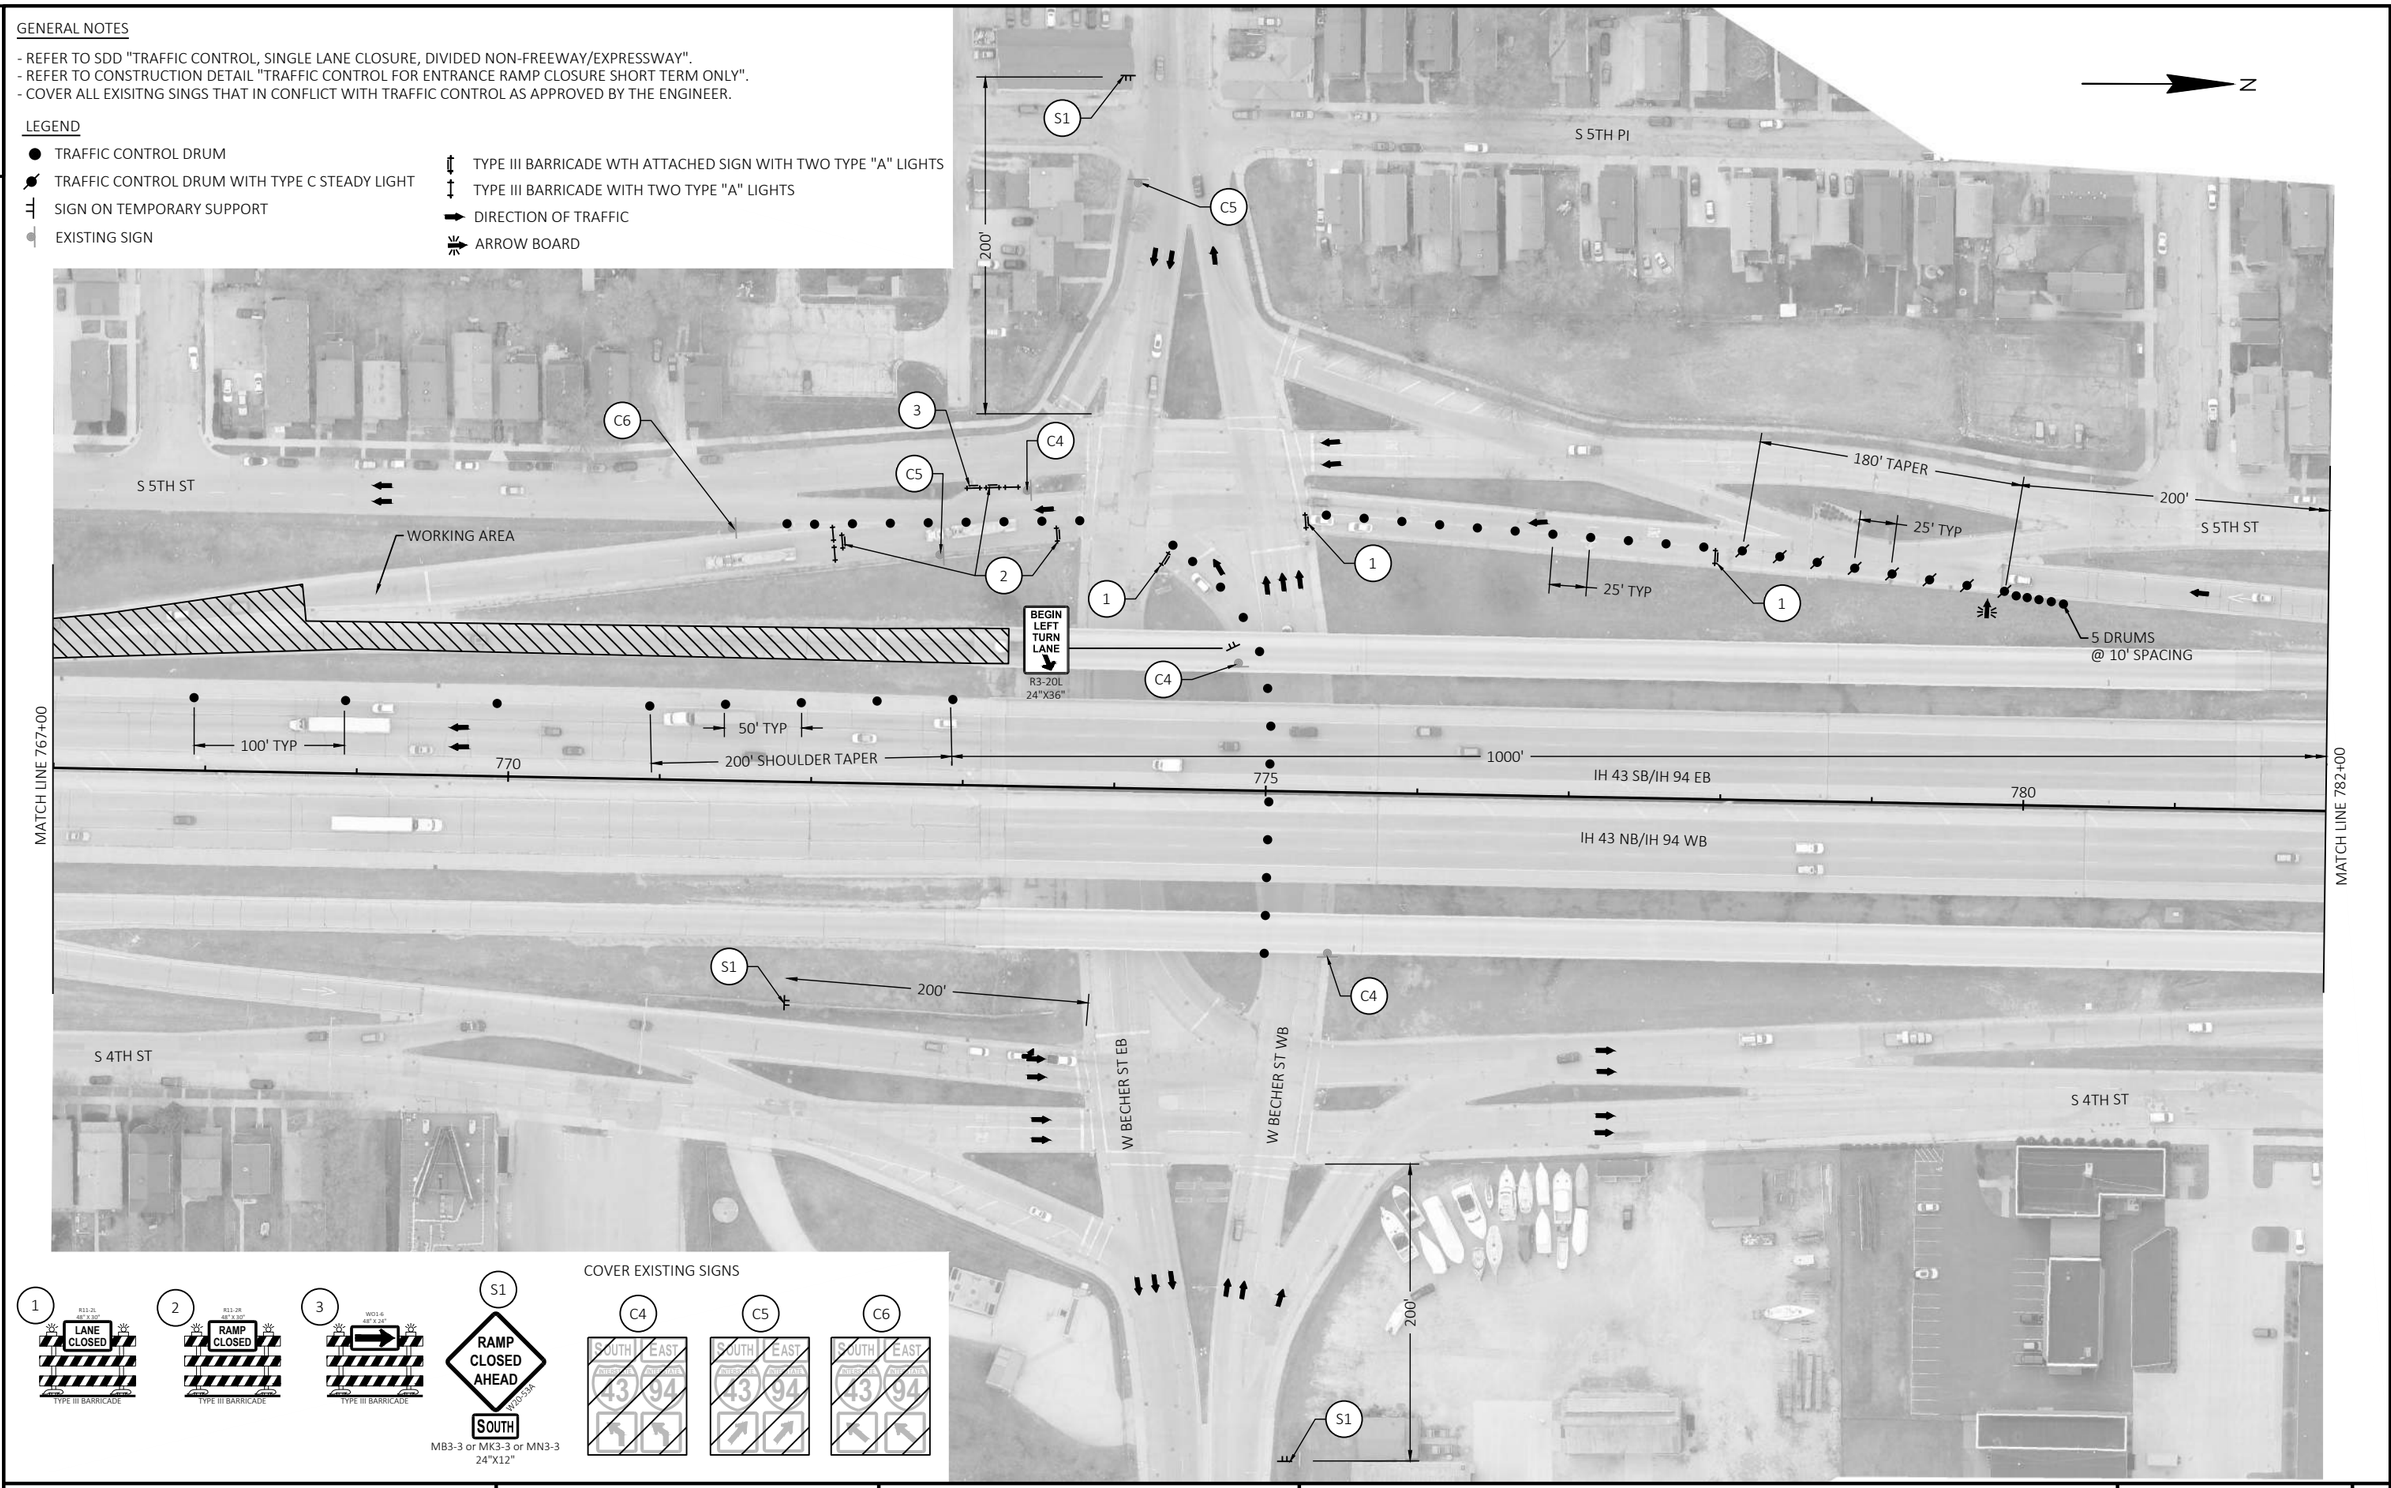

1 R11-2L 48" X 30" LANE CLOSED TYPE III BARRICADE

2 R11-2R 48" X 30" RAMP CLOSED TYPE III BARRICADE

3 W01-6 48" X 24" TYPE III BARRICADE

S1 RAMP CLOSED AHEAD W20-4-24" SOUTH MB3-3 or MK3-3 or MN3-3 24"X12"

COVER EXISTING SIGNS

C4 SOUTH EAST 43 94

C5 SOUTH EAST 43 94

C6 SOUTH EAST 43 94

PROJECT NO: 1228-09-73	HWY: IH 43	COUNTY: MILWAUKEE	TRAFFIC CONTROL - SB - STAGE 5B	SHEET	E

FILE NAME : N:\PDS\C3D\12280903\SHEETSPLAN\TRAFFIC CONTROL PLANS (DETAILED) - C3D\026101_S2F_SB_OUT.DWG
LAYOUT NAME - 2

PLOT DATE : 8/5/2021 10:40 AM PLOT BY : SPAETH, MICHELE L PLOT NAME : PLOT SCALE : 1 IN:100 FT

WISDOT/CADDS SHEET 42

2

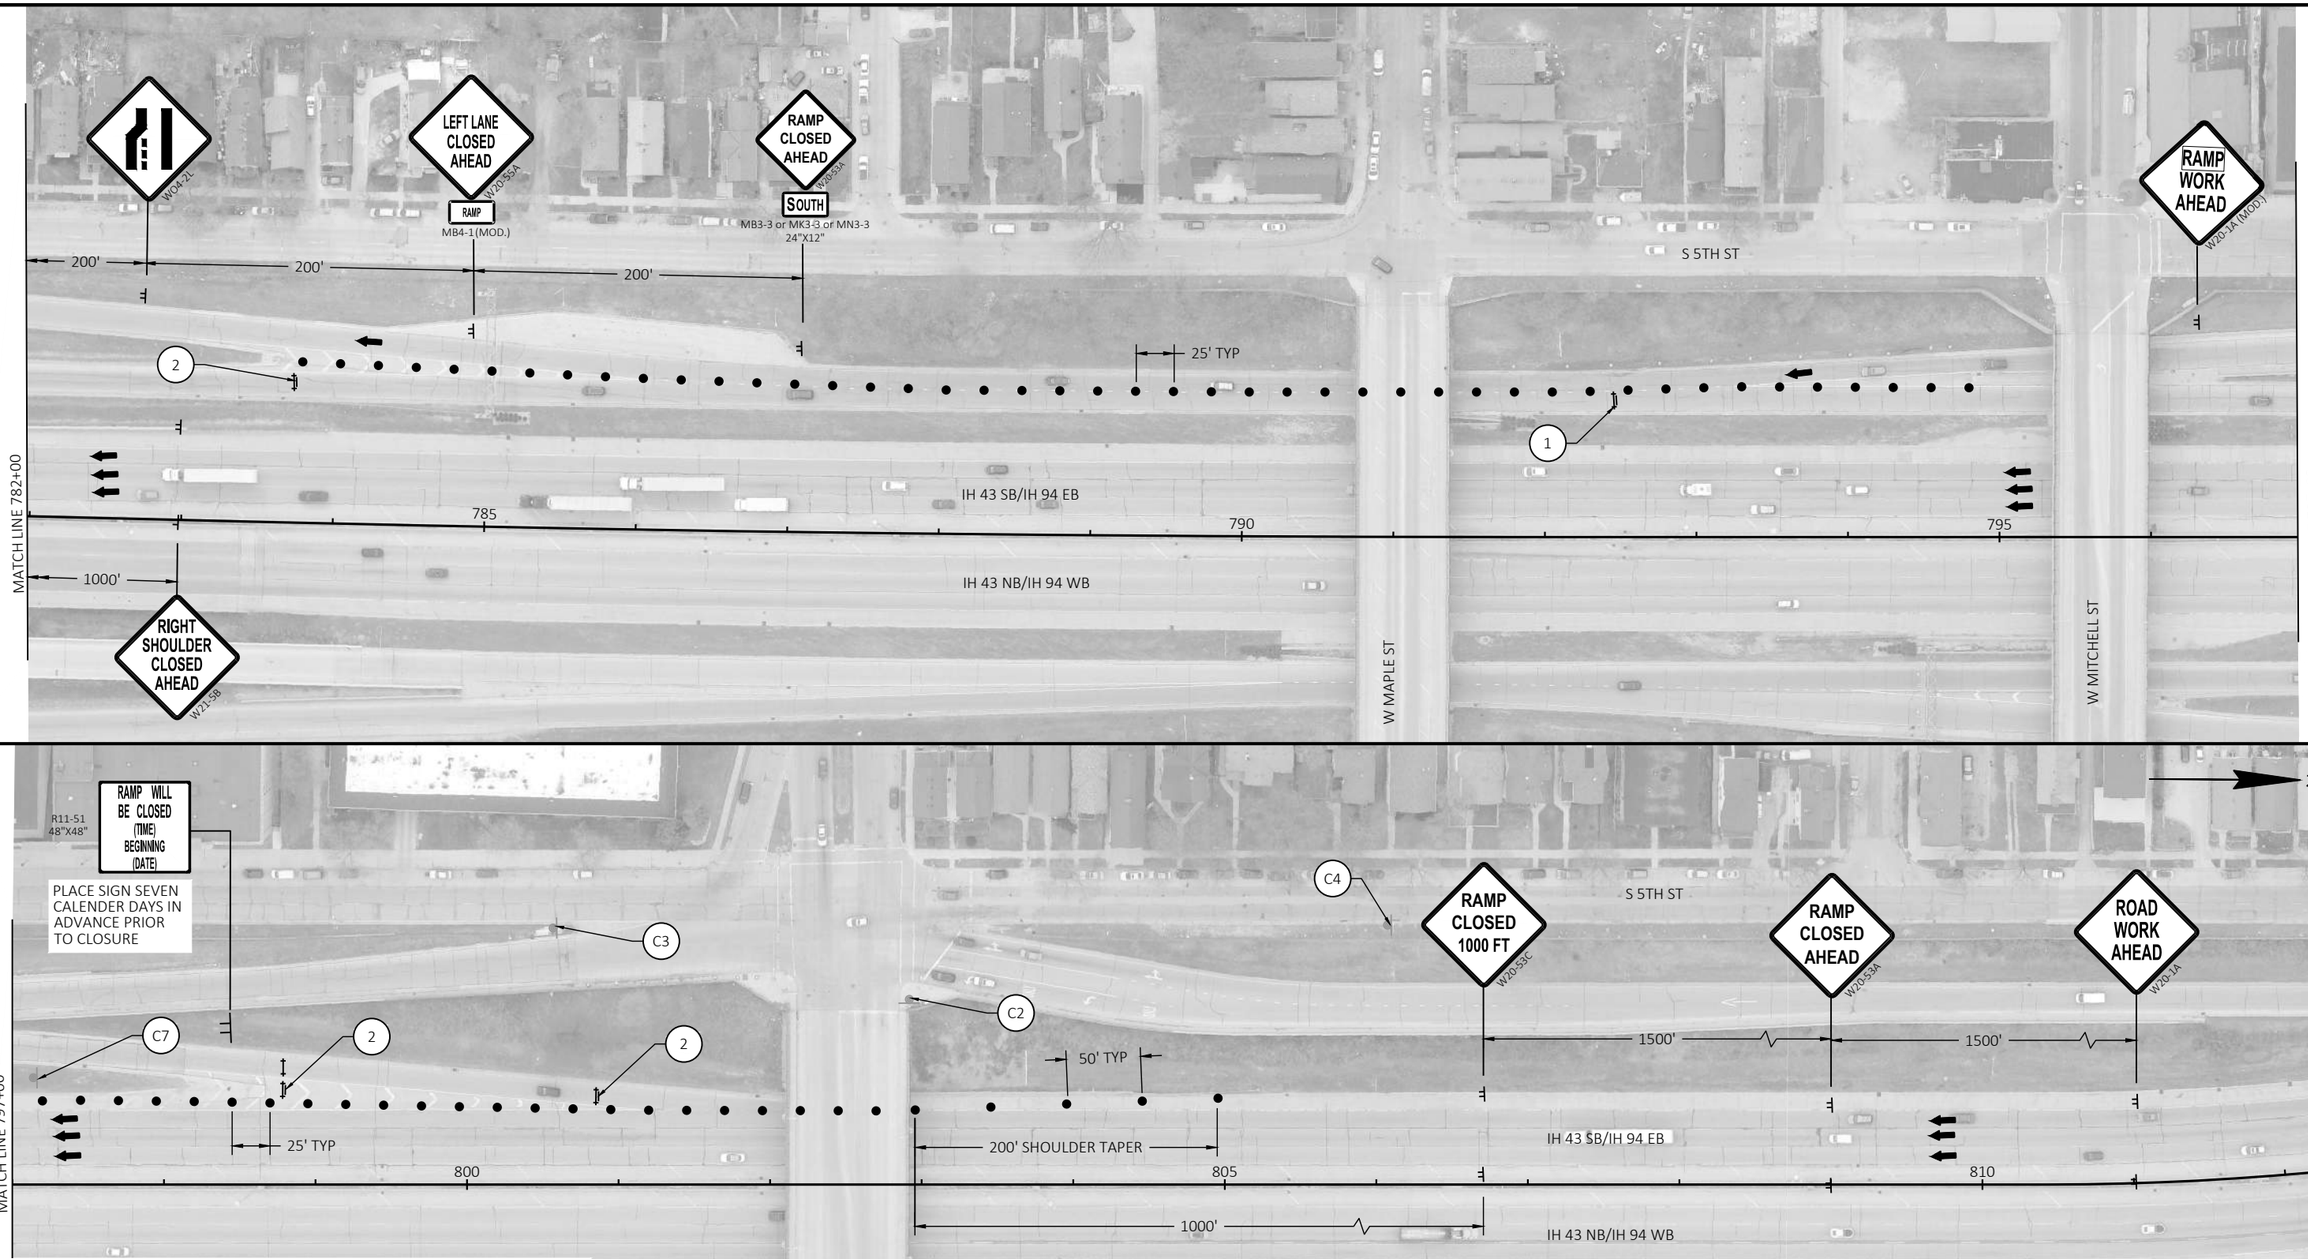

COVER EXISTING SIGNS

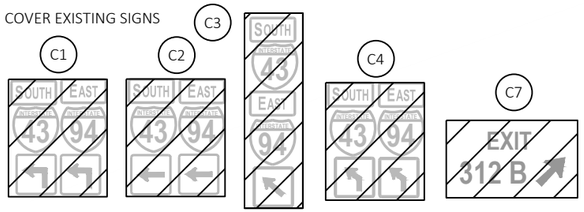

GENERAL NOTES

- REFER TO SDD "TRAFFIC CONTROL, EXIST RAMP CLOSURE".
- COVER ALL EXISITNG SINGS THAT IN CONFLICT WITH TRAFFIC CONTROL AS APPROVED BY THE ENGINEER.

LEGEND

- TRAFFIC CONTROL DRUM
- EXISTING SIGN
- SIGN ON TEMPORARY SUPPORT
- TYPE III BARRICADE WTH ATTACHED SIGN WITH TWO TYPE "A" LIGHTS
- TYPE III BARRICADE WITH TWO TYPE "A" LIGHTS
- DIRECTION OF TRAFFIC

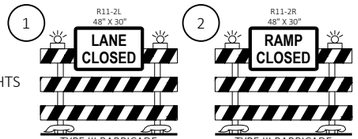

PROJECT NO: 1228-09-73	HWY: IH 43	COUNTY: MILWAUKEE	TRAFFIC CONTROL - SB - STAGE 5B	SHEET E

FILE NAME : N:\PDS\C3D\12280903\SHEETSPLAN\TRAFFIC CONTROL PLANS (DETAILED) - C3D\026101_S2F_SB_OUT.DWG
LAYOUT NAME - 1
PLOT DATE : 8/5/2021 10:41 AM
PLOT BY : SPAETH, MICHELE L
PLOT NAME :
PLOT SCALE : 1 IN:100 FT
WISDOT/CADDS SHEET 42

2

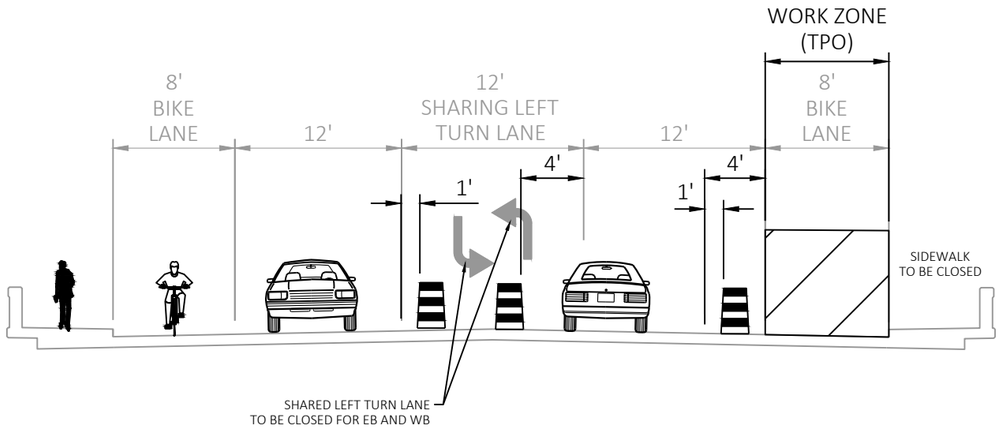

STAGE 5A
S CHASE AVE/STH 38 (B-40-180)
LOOKING EAST

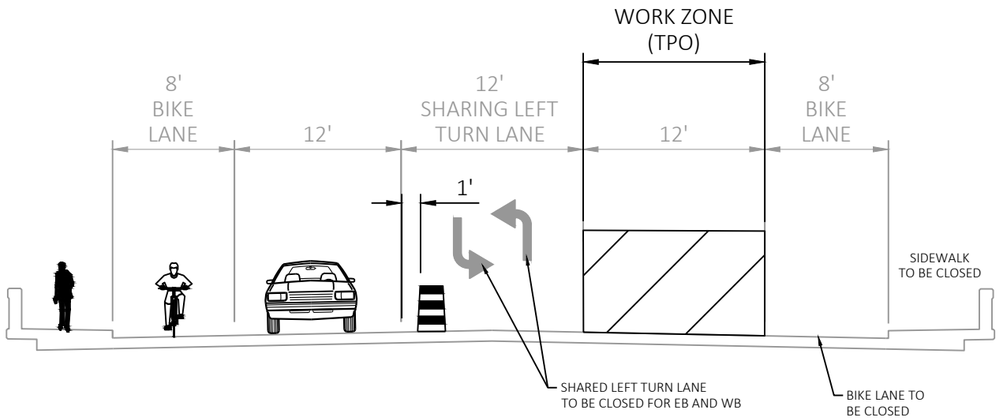

STAGE 5B
S CHASE AVE/STH 38 (B-40-180)
LOOKING EAST

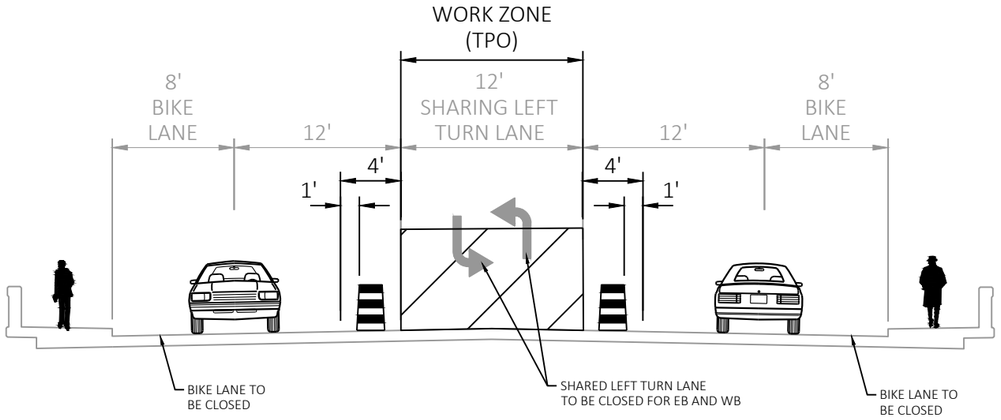

STAGE 5C
S CHASE AVE/STH 38 (B-40-180)
LOOKING EAST

PROJECT NO: 1228-09-73	HWY: IH 43	COUNTY: MILWAUKEE	STRUCTURE STAGING - W CHASE AVE/STH 38 (B-40-180)	SHEET	E

FILE NAME : N:\PDS\C3D\12280903\SHEETSPLAN\TRAFFIC CONTROL PLANS (DETAILED) - C3D\IH 43 OVERPASS STAGING TYPICALS.DWG
LAYOUT NAME - 3OP
PLOT DATE : 8/5/2021 10:50 AM
PLOT BY : SPAETH, MICHELE L
PLOT NAME :
PLOT SCALE : 1 IN:10 FT
WISDOT/CADDS SHEET 42

2

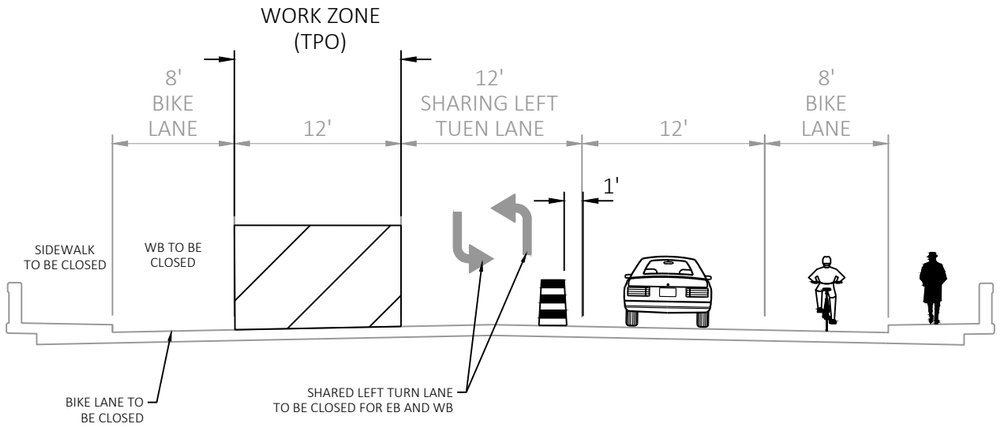

STAGE 5D
S CHASE AVE/STH 38 (B-40-180)
LOOKING EAST

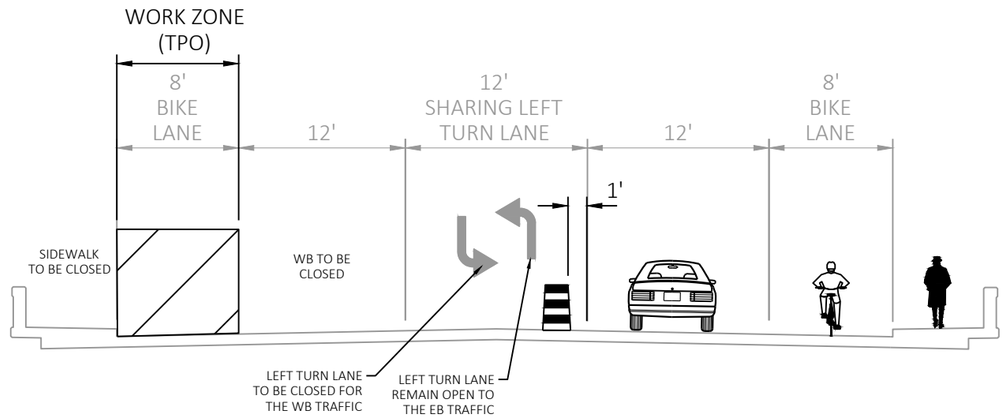

STAGE 5E
S CHASE AVE/STH 38 (B-40-180)
LOOKING EAST

2

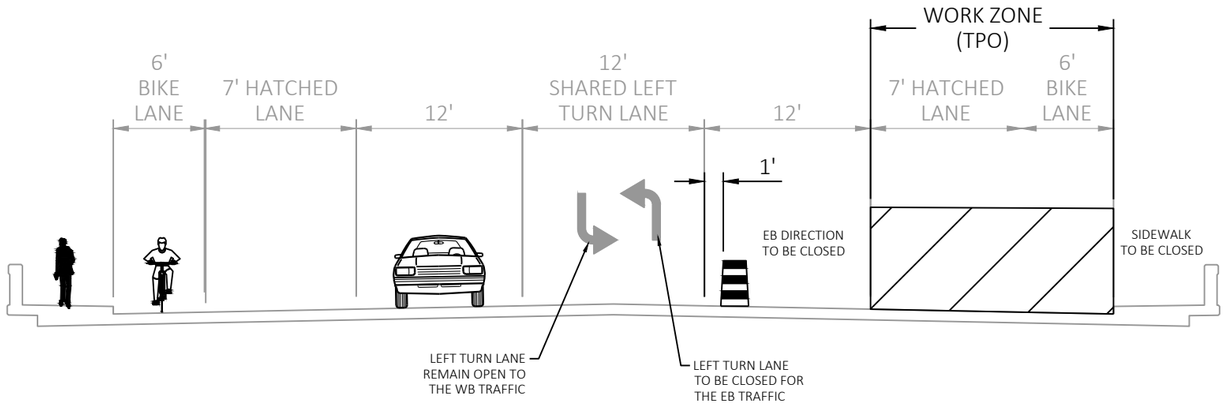

STAGE 5A
W LINCOLN AVE (B-40-178)
LOOKING EAST

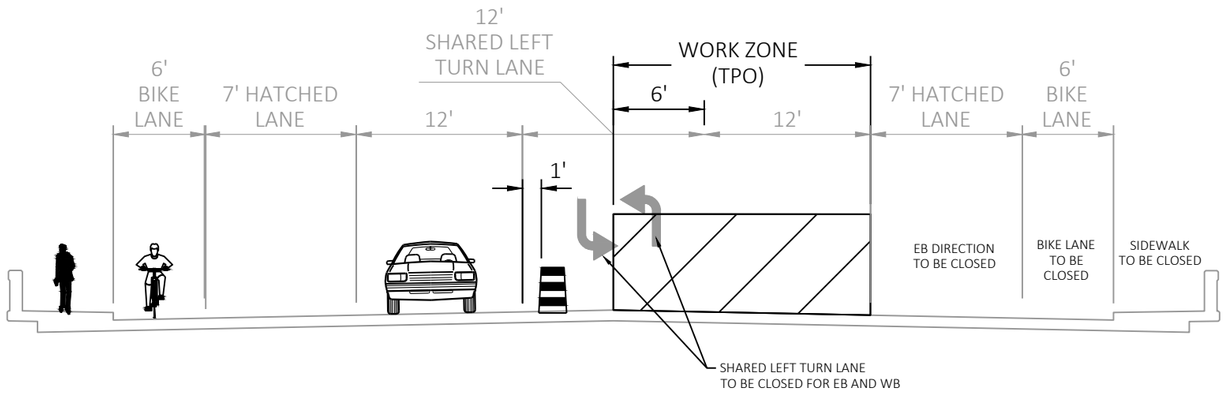

STAGE 5B
W LINCOLN AVE (B-40-178)
LOOKING EAST

PROJECT NO: 1228-09-73	HWY: IH 43	COUNTY: MILWAUKEE	STRUCTURE STAGING - W LINCOLN AVE (B-40-178)	SHEET	E

FILE NAME : N:\PDS\C3D\12280903\SHEETSPLAN\TRAFFIC CONTROL PLANS (DETAILED) - C3D\IH 43 OVERPASS STAGING TYPICALS.DWG
LAYOUT NAME - 5OP
PLOT DATE : 8/5/2021 10:50 AM PLOT BY : SPAETH, MICHELE L PLOT NAME : PLOT SCALE : 1 IN:10 FT
WISDOT/CADDS SHEET 42

2

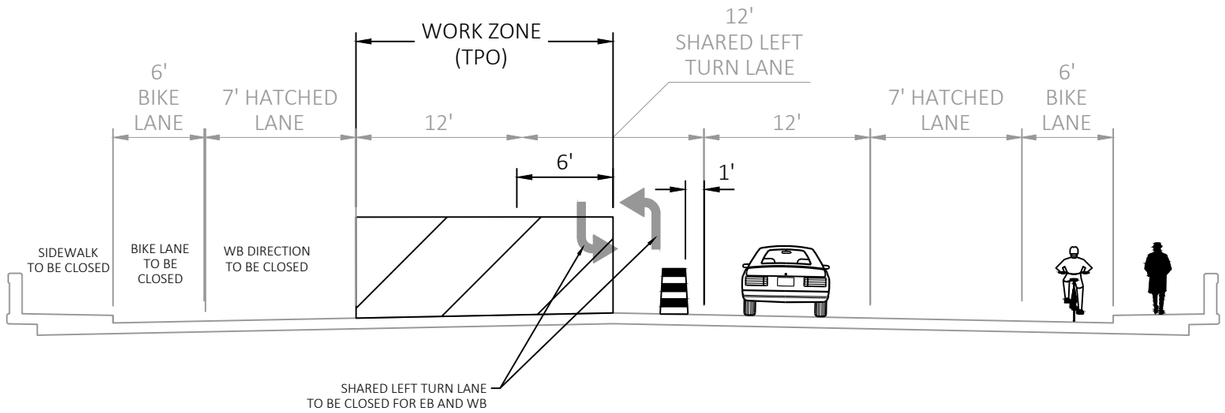

STAGE 5C
W LINCOLN AVE (B-40-178)
LOOKING EAST

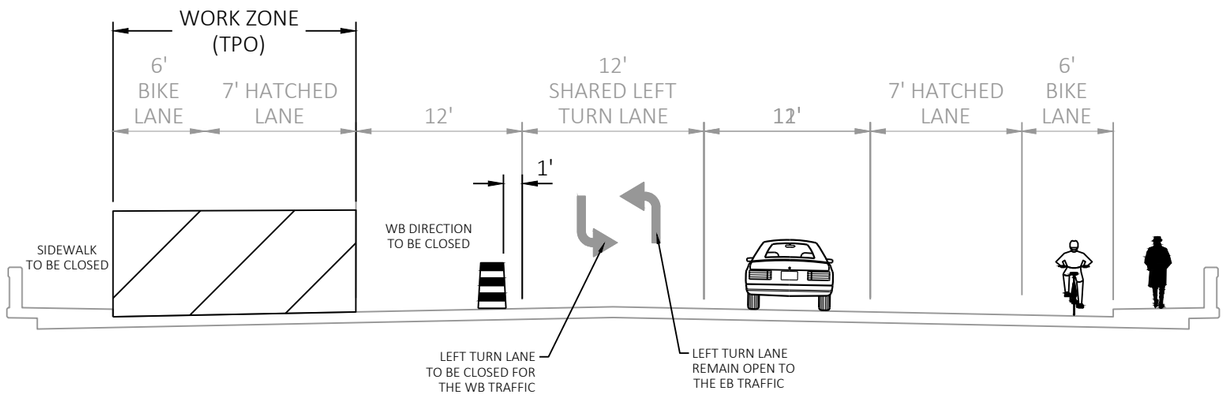

STAGE 5D
W LINCOLN AVE (B-40-178)
LOOKING EAST

PROJECT NO: 1228-09-73	HWY: IH 43	COUNTY: MILWAUKEE	STRUCTURE STAGING - W LINCOLN AVE (B-40-178)	SHEET	E

FILE NAME : N:\PDS\C3D\12280903\SHEETSPLAN\TRAFFIC CONTROL PLANS (DETAILED) - C3D\IH 43 OVERPASS STAGING TYPICALS.DWG
LAYOUT NAME - 6OP
PLOT DATE : 8/5/2021 10:50 AM
PLOT BY : SPAETH, MICHELE L
PLOT NAME :
PLOT SCALE : 1 IN:10 FT
WISDOT/CADDS SHEET 42

2

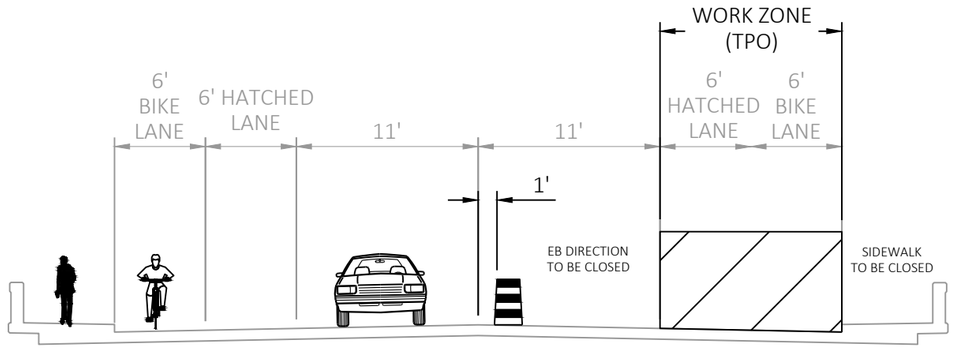

STAGE 5A
W MAPLE ST (B-40-173)
LOOKING EAST

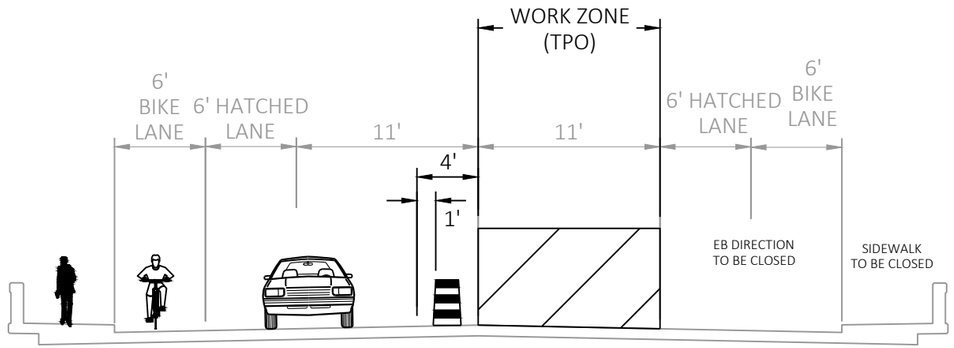

STAGE 5B
W MAPLE ST (B-40-173)
LOOKING EAST

PROJECT NO: 1228-09-73	HWY: IH 43	COUNTY: MILWAUKEE	STRUCTURE STAGING - W MAPLE ST (B-40-173)	SHEET	E

FILE NAME : N:\PDS\C3D\12280903\SHEETSPLAN\TRAFFIC CONTROL PLANS (DETAILED) - C3D\IH 43 OVERPASS STAGING TYPICALS.DWG
LAYOUT NAME - 7OP
PLOT DATE : 8/5/2021 10:50 AM PLOT BY : SPAETH, MICHELE L PLOT NAME : PLOT SCALE : 1 IN:10 FT
WISDOT/CADDS SHEET 42

2

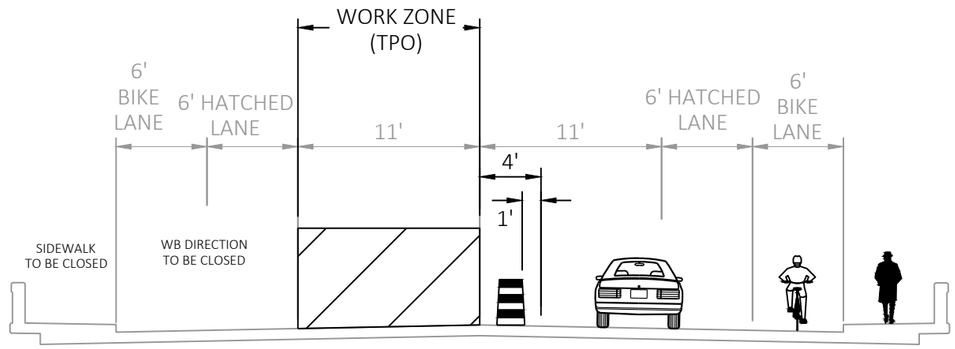

STAGE 5C
W MAPLE ST (B-40-173)
LOOKING EAST

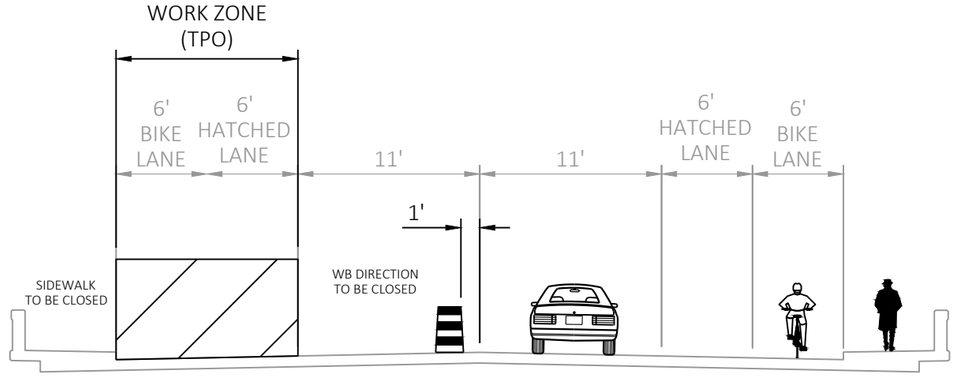

STAGE 5D
W MAPLE ST (B-40-173)
LOOKING EAST

PROJECT NO: 1228-09-73	HWY: IH 43	COUNTY: MILWAUKEE	STRUCTURE STAGING - W MAPLE ST (B-40-173)	SHEET	E

FILE NAME : N:\PDS\C3D\12280903\SHEETSPLAN\TRAFFIC CONTROL PLANS (DETAILED) - C3D\IH 43 OVERPASS STAGING TYPICALS.DWG
LAYOUT NAME - 80P
PLOT DATE : 8/5/2021 10:50 AM
PLOT BY : SPAETH, MICHELE L
PLOT NAME :
PLOT SCALE : 1 IN:10 FT
WISDOT/CADDS SHEET 42

2

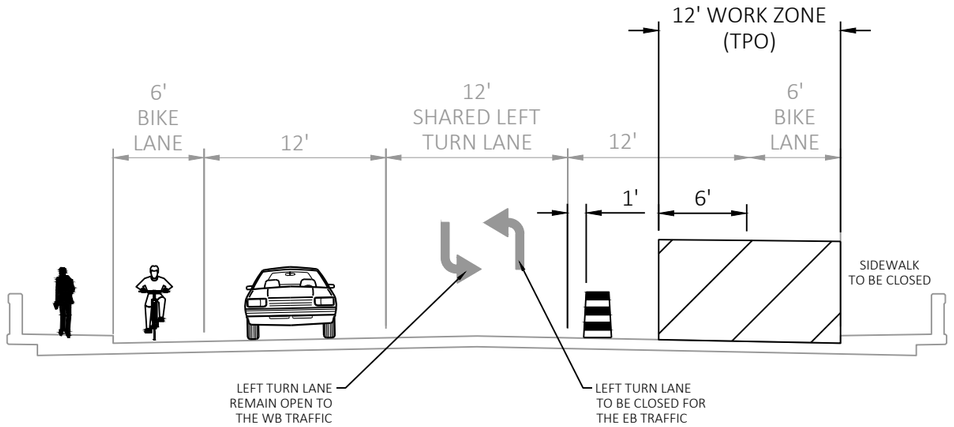

STAGE 5A
W MITCHELL ST (B-40-172)
LOOKING EAST

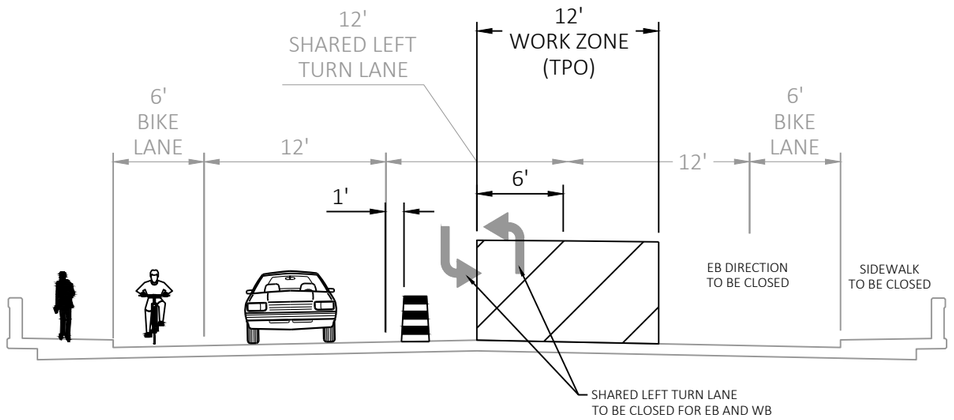

STAGE 5B
W MITCHELL ST (B-40-172)
LOOKING EAST

PROJECT NO: 1228-09-73	HWY: IH 43	COUNTY: MILWAUKEE	STRUCTURE STAGING - W MITCHELL ST (B-40-172)	SHEET	E

FILE NAME : N:\PDS\C3D\12280903\SHEETSPLAN\TRAFFIC CONTROL PLANS (DETAILED) - C3D\IH 43 OVERPASS STAGING TYPICALS.DWG
LAYOUT NAME - 9OP
PLOT DATE : 8/5/2021 10:50 AM
PLOT BY : SPAETH, MICHELE L
PLOT NAME :
PLOT SCALE : 1 IN:10 FT
WISDOT/CADDS SHEET 42

2

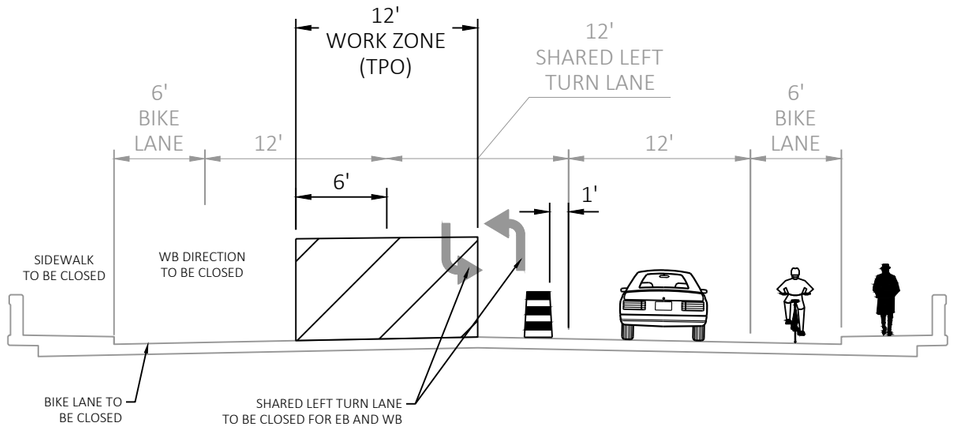

STAGE 5C
W MITCHELL ST (B-40-172)
LOOKING EAST

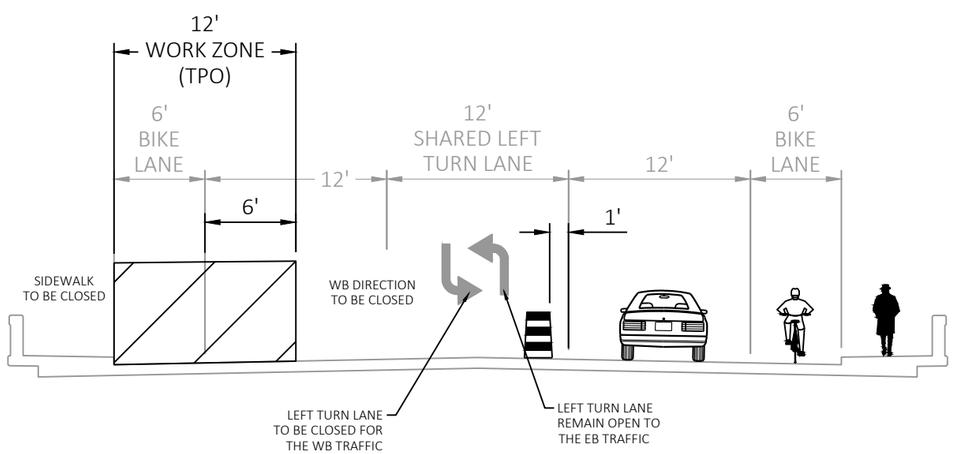

STAGE 5D
W MITCHELL ST (B-40-172)
LOOKING EAST

PROJECT NO: 1228-09-73	HWY: IH 43	COUNTY: MILWAUKEE	STRUCTURE STAGING - W MITCHELL ST (B-40-172)	SHEET	E

FILE NAME : N:\PDS\C3D\12280903\SHEETSPLAN\TRAFFIC CONTROL PLANS (DETAILED) - C3D\IH 43 OVERPASS STAGING TYPICALS.DWG
LAYOUT NAME - 10OP
PLOT DATE : 8/5/2021 10:50 AM
PLOT BY : SPAETH, MICHELE L
PLOT NAME :
PLOT SCALE : 1 IN:10 FT
WISDOT/CADDS SHEET 42

2

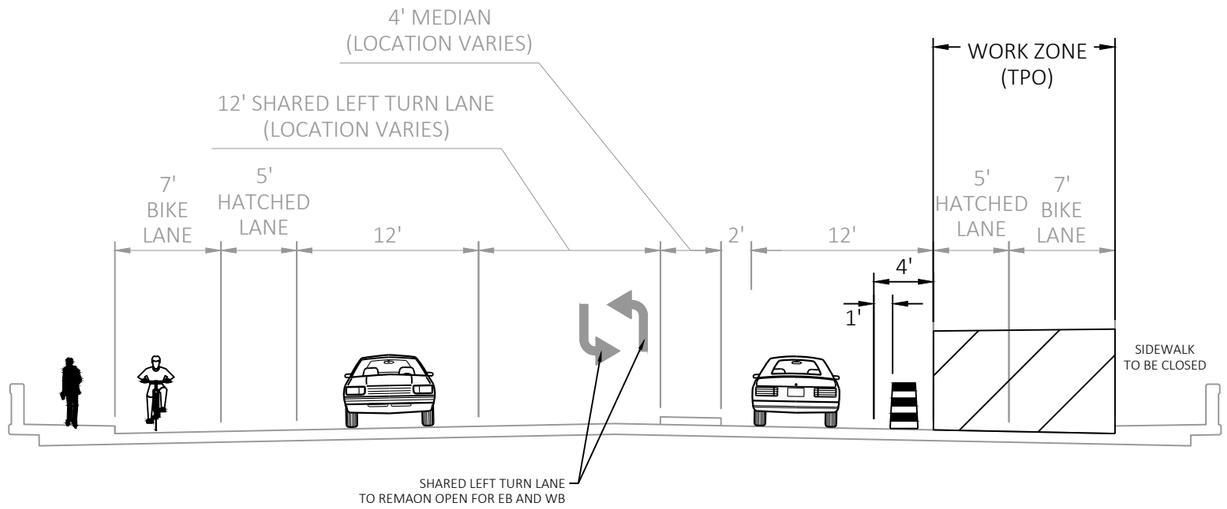

STAGE 5A
W GREENFIELD AVE (B-40-170)
LOOKING EAST

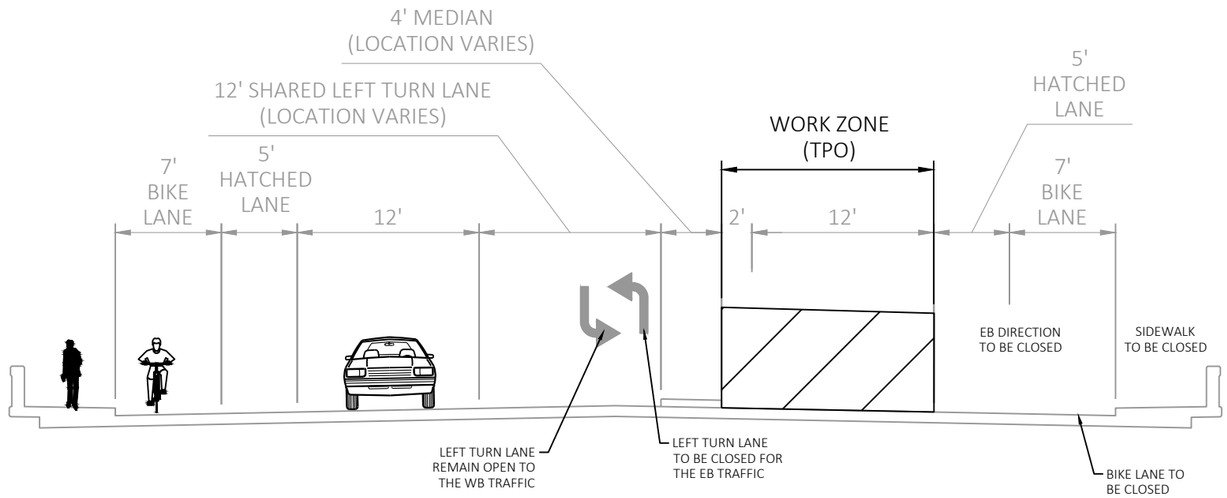

STAGE 5B
W GREENFIELD AVE (B-40-170)
LOOKING EAST

PROJECT NO: 1228-09-73	HWY: IH 43	COUNTY: MILWAUKEE	STRUCTURE STAGING - W GREENFIELD AVE (B-40-170)	SHEET	E

FILE NAME : N:\PDS\C3D\12280903\SHEETSPLAN\TRAFFIC CONTROL PLANS (DETAILED) - C3D\IH 43 OVERPASS STAGING TYPICALS.DWG
LAYOUT NAME - 13OP
PLOT DATE : 8/5/2021 10:50 AM
PLOT BY : SPAETH, MICHELE L
PLOT NAME :
PLOT SCALE : 1 IN:10 FT
WISDOT/CADDS SHEET 42

2

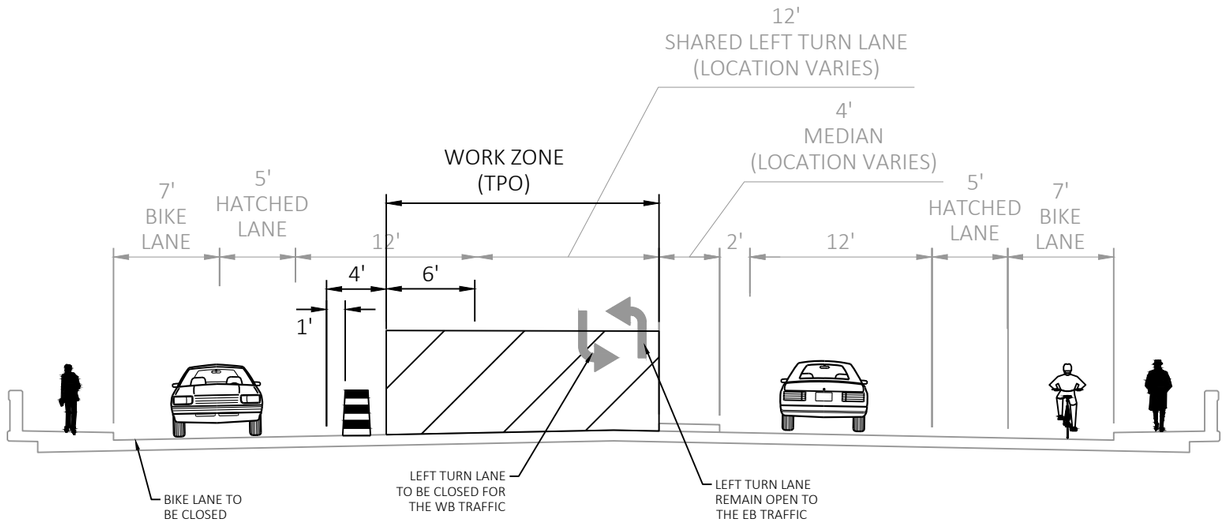

STAGE 5C
W GREENFIELD AVE (B-40-170)
LOOKING EAST

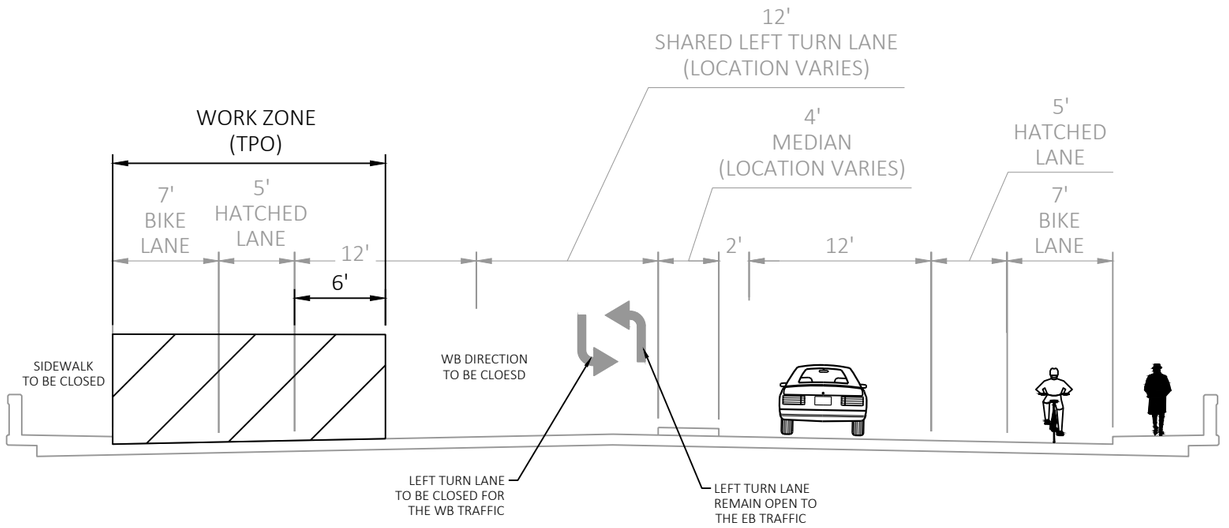

STAGE 5D
W GREENFIELD AVE (B-40-170)
LOOKING EAST

PROJECT NO: 1228-09-73	HWY: IH 43	COUNTY: MILWAUKEE	STRUCTURE STAGING - W GREENFIELD AVE (B-40-170)	SHEET	E

FILE NAME : N:\PDS\C3D\12280903\SHEETSPLAN\TRAFFIC CONTROL PLANS (DETAILED) - C3D\IH 43 OVERPASS STAGING TYPICALS.DWG
LAYOUT NAME - 14OP
PLOT DATE : 8/5/2021 10:50 AM
PLOT BY : SPAETH, MICHELE L
PLOT NAME :
PLOT SCALE : 1 IN:10 FT
WISDOT/CADDS SHEET 42

2

ROAD CLOSED AHEAD W20-3A
200'
S 7TH ST
ROAD CLOSED 1000 FT W20-3C
500'
ROAD CLOSED 500 FT W20-3D
500'
ROAD CLOSED AHEAD W20-3A
S 6TH ST (STH 38)
W01-4R
S CHASE AVE (STH 38)
S 5TH PL
REFER TO TRAFFIC CONTROL STAGING PLANS "TRAFFIC CONTROL - STAGE 1 - S CHASE AVE (STH 38) - PEDESTRIAN" FOR ADDITIONAL DETAILS AND TRAFFIC CONTROL ITEMS.
200'
ROAD CLOSED AHEAD W20-3A
S 5TH ST
IH 43 SB/ IH 94 EB
IH 43 NB/ IH 94 WB
S 4TH ST
N
R3-2 24"X24"
W LINCOLN AVE WB
W LINCOLN AVE EB
PCMS
5 DRUMS AT 10' SPACING AHEAD OF PCMS
ROAD CLOSED AHEAD
USE ALT ROUTE
ROAD CLOSED AHEAD W20-3A
200'
BIKE LANE CLOSED AHEAD W20-40A
ROAD CLOSED AHEAD W20-3A
WO12-1D 48"X48"
ROAD WORK AHEAD W20-1A
1
15' TYP
2
25' TYP
100' SHIFTING TAPER
MATCH LINE 3+00
ROAD CLOSED AHEAD W20-3A
GARAGE ACCESS REMAIN OPEN
LINCOLN AVE TO CLOSE
XXXDAY XX XX XX
PLACE PCMS SEVEN CALENDAR DAYS PRIOR TO CLOSURE
STRUCTURE B-40-178
WORKING AREA
500'
W01-1R
ROAD WORK AHEAD W20-1A
END ROAD WORK
G20-2A 48"X24"

S 5TH ST
ROAD WORK AHEAD W20-1A
S 4TH ST
REFER TO TRAFFIC CONTROL STAGING PLANS "TRAFFIC CONTROL - STAGE 1 - S CHASE AVE (STH 38) - PEDESTRIAN" FOR ADDITIONAL DETAILS AND TRAFFIC CONTROL ITEMS.
ROAD WORK AHEAD W20-1A
MATCH LINE 3+00
25' TYP
15' TYP
STRUCTURE B-40-180
S CHASE AVE (STH 38) NB
S CHASE AVE (STH 38) SB
S 5TH PL
W HAYES AVE
WORKING AREA
500'
ROAD WORK AHEAD W20-1A
ROAD WORK AHEAD W20-1A
IH 43 NB/ IH 94 WB
IH 43 SB/ IH 94 EB
END ROAD WORK
G20-2A 48"X24"
N

GENERAL NOTES

- REFER TO SDD "BARRICADES AND SIGNS FOR MAINLINE CLOSURES".
- REFER TO SDD "TRAFFIC CONTROL, INTERSECTION WITHIN SINGLE RIGHT LANE CLOSURE".

LEGEND

- TRAFFIC CONTROL DRUM
- TRAFFIC CONTROL DRUM WITH TYPE C STEADY LIGHT
- SIGN ON TEMPORARY SUPPORT
- DIRECTION OF TRAFFIC
- TYPE III BARRICADE WTH ATTACHED SIGN WITH TWO TYPE "A" LIGHTS
- TYPE III BARRICADE WITH TWO TYPE "A" LIGHTS
- PCMS PORTABLE CHANGEABLE MESSAGE SIGN

1 R11-2L 48" X 36" LANE CLOSED TYPE III BARRICADE

2 W01-6 48" X 24" TYPE III BARRICADE

3 W01-6 48" X 24" TYPE III BARRICADE

PROJECT NO: 1228-09-73	HWY: IH 43	COUNTY: MILWAUKEE	TRAFFIC CONTROL - STAGE 1 - W LINCOLN AVE & S CHASE AVE (STH 38)	SHEET E

FILE NAME : N:\PDS\C3D\12280903\SHEETSPLAN\TRAFFIC CONTROL PLANS (DETAILED) - C3D\026401_S5A_OVERPASSES.DWG
LAYOUT NAME - 1-LINCOLN&CHASEAVE
PLOT DATE : 8/5/2021 10:50 AM
PLOT BY : SPAETH, MICHELE L
PLOT NAME :
PLOT SCALE : 1 IN:100 FT

2

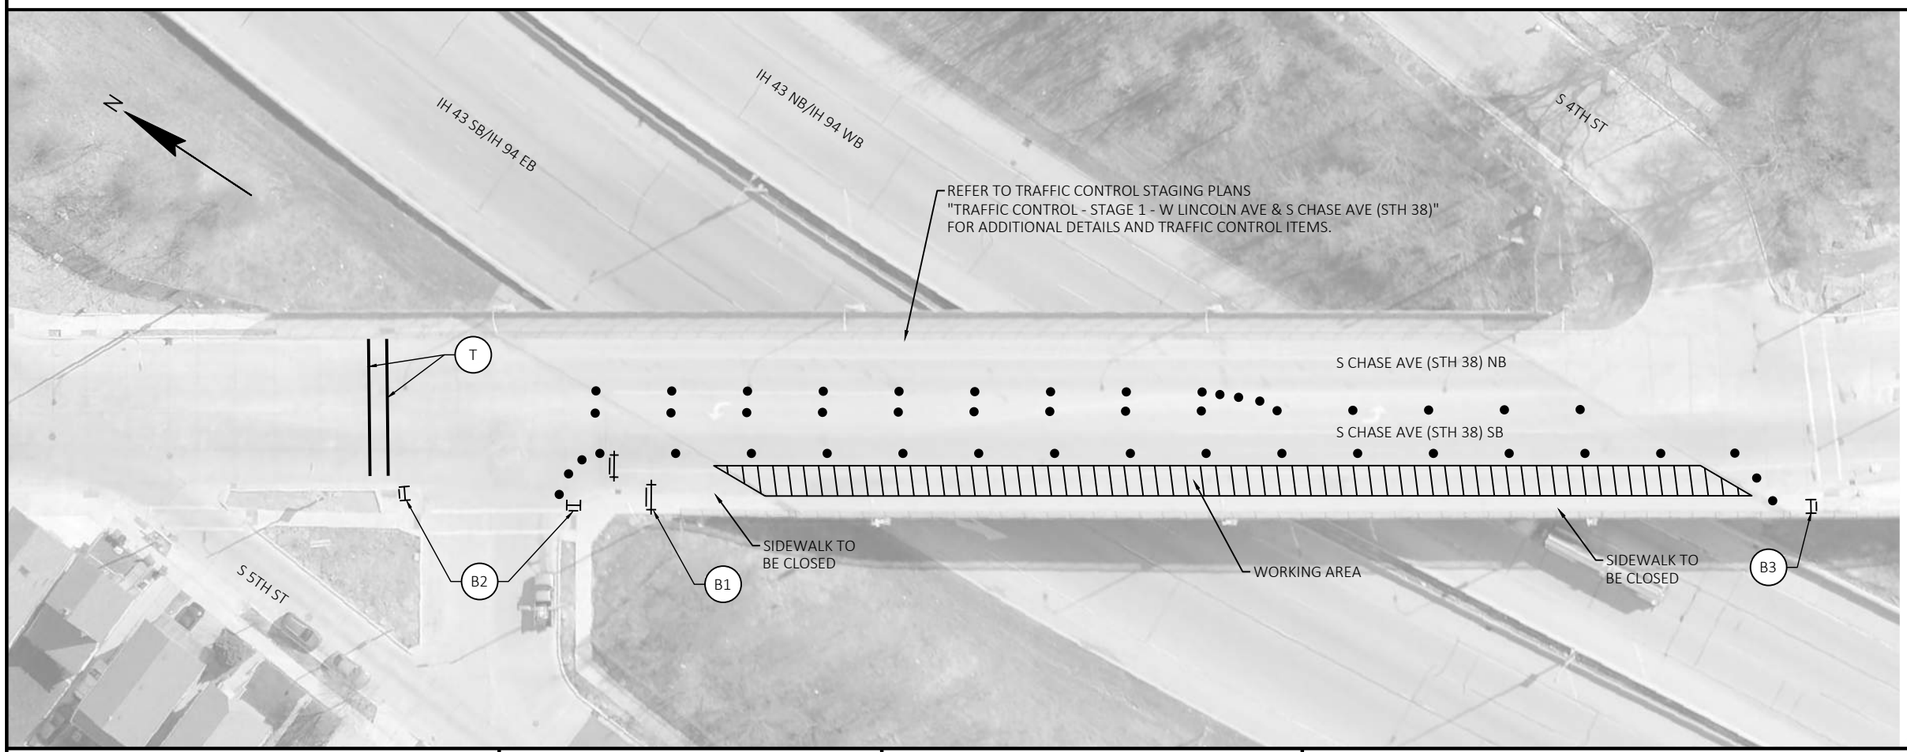

GENERAL NOTES

- ALL WORK WILL BE COMPLETED OVERNIGHT.
- PROVIDE PEDESTRIAN SIGNAGE AND TEMPORARY DEVICES IN ACCORDANCE WITH SDD, "TRAFFIC CONTROL, PEDESTRIAN ACCOMMODATION".
- REFER TO TRAFFIC CONTROL STAGING PLANS "TRAFFIC CONTROL - STAGE 1 - W LINCOLN AVE & S CHASE AVE (STH 38)".

LEGEND

- TYPE III BARRICADE WITH TWO TYPE "A" LIGHTS
- TYPE III BARRICADE WTH ATTACHED SIGN WITH TWO TYPE "A" LIGHTS
- TRAFFIC CONTROL DRUM
- TYPE II BARRICADE WTH ATTACHED SIGN WITH ONE WARNING LIGHT TYPE "A" LOW INTENSITY FLASHING
- (T) TEMPORARY PEDESTRIAN CROSSWALK LINES REMOVABLE TAPE 4-INCH (WHITE) - 6' APART

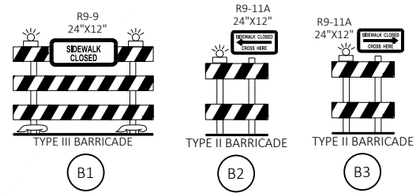

PROJECT NO: 1228-09-73	HWY: IH 43	COUNTY: MILWAUKEE	TRAFFIC CONTROL - STAGE 1 - S CHASE AVE (STH 38) - PEDESTRIAN	SHEET	E

FILE NAME : N:\PDS\C3D\12280903\SHEETSPLAN\TRAFFIC CONTROL PLANS (DETAILED) - C3D\026401_S5A_OVERPASSES_PED_ACC.DWG
LAYOUT NAME - 1-CHASEAVE
PLOT DATE : 8/5/2021 10:51 AM PLOT BY : SPAETH, MICHELE L PLOT NAME : PLOT SCALE : 1 IN:50 FT
WISDOT/CADDS SHEET 42

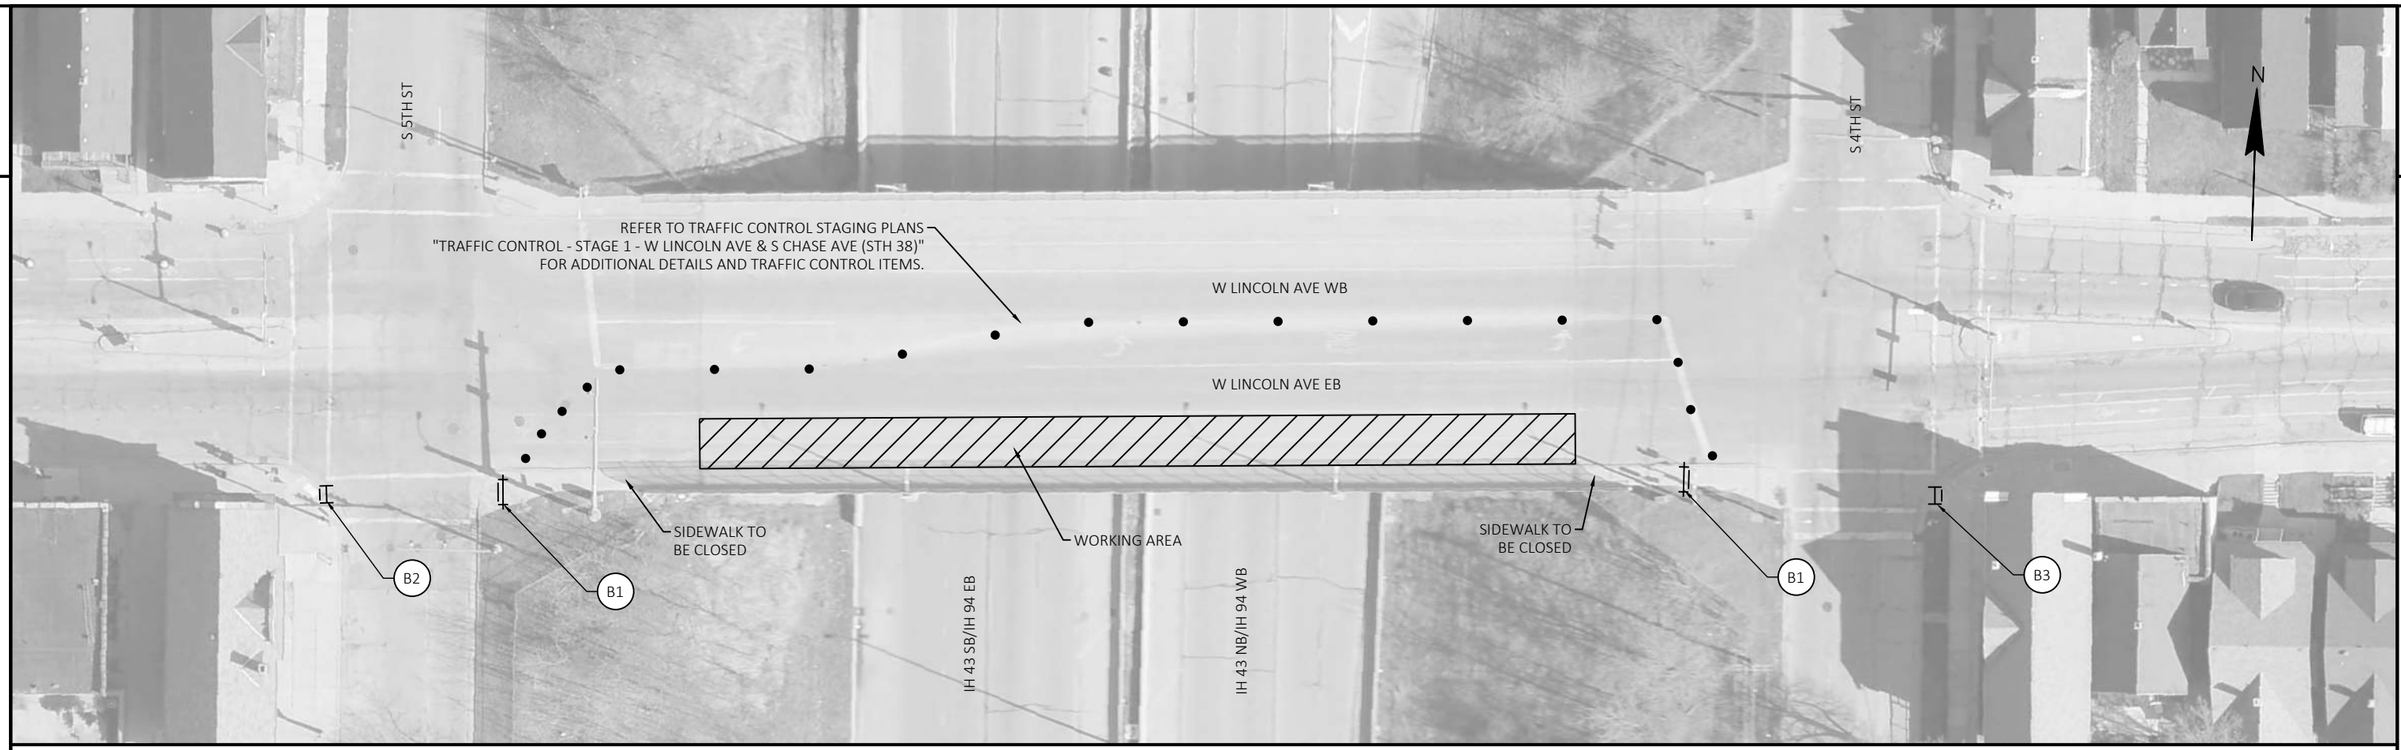

GENERAL NOTES

- ALL WORK WILL BE COMPLETED OVERNIGHT.
- PROVIDE PEDESTRIAN SIGNAGE AND TEMPORARY DEVICES IN ACCORDANCE WITH SDD, "TRAFFIC CONTROL, PEDESTRIAN ACCOMMODATION".
- REFER TO TRAFFIC CONTROL STAGING PLANS "TRAFFIC CONTROL - STAGE 1 - W LINCOLN AVE & S CHASE AVE (STH 38)"

LEGEND

- TYPE III BARRICADE WITH TWO TYPE "A" LIGHTS
- TYPE III BARRICADE WTH ATTACHED SIGN WITH TWO TYPE "A" LIGHTS
- TRAFFIC CONTROL DRUM
- TYPE II BARRICADE WTH ATTACHED SIGN WITH ONE WARNING LIGHT TYPE "A" LOW INTENSITY FLASHING
- (T) TEMPORARY PEDESTRIAN CROSSWALK LINES REMOVABLE TAPE 4-INCH (WHITE) - 6' APART

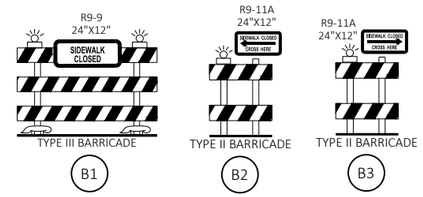

PROJECT NO: 1228-09-73	HWY: IH 43	COUNTY: MILWAUKEE	TRAFFIC CONTROL - STAGE 1 - W LINCOLN AVE - PEDESTRIAN	SHEET	E

2

ROAD CLOSED AHEAD W20-3A
200'
S 7TH ST
ROAD CLOSED 1000 FT W20-3C
500'
ROAD CLOSED 500 FT W20-3D
500'
ROAD CLOSED AHEAD W20-3A
W01-4R
S CHASE AVE (STH 38)
200'
S 5TH PL
S 5TH ST
ROAD WORK AHEAD W20-1A
200'
200'
200'
W04-2L
LEFT LANE CLOSED AHEAD W20-5SA
N
S 4TH ST
ROAD WORK AHEAD W20-1A
200'
R3-2 24"X24"
LEFT TURN LANE TO BE CLOSED
STRUCTURE B-40-178
W LINCOLN AVE WB
W LINCOLN AVE EB
PCMS
5 DRUMS AT 10' SPACING AHEAD OF PCMS
ROAD CLOSED AHEAD
USE ALT ROUTE
ROAD CLOSED AHEAD W20-3A
200'
BIKE LANE CLOSED AHEAD W20-40A
ROAD CLOSED AHEAD W20-3A
S 6TH ST (STH 38)
W012-1D 48"X48"
ROAD CLOSED AHEAD W20-3A
1
15' TYP
1
25' TYP
2
4
100' SHIFTING TAPER
PCMS*
5 DRUMS AT 10' SPACING
GARAGE ACCESS REMAIN OPEN
MATCH LINE 3+00
MATCH LINE A
25' TYP
180' TAPER
W01-1R
IH 43 SB/ IH 94 EB
IH 43 NB/ IH 94 WB
1
3
WORKING AREA
500'
END ROAD WORK G20-2A 48"X24"
ROAD WORK AHEAD W20-1A

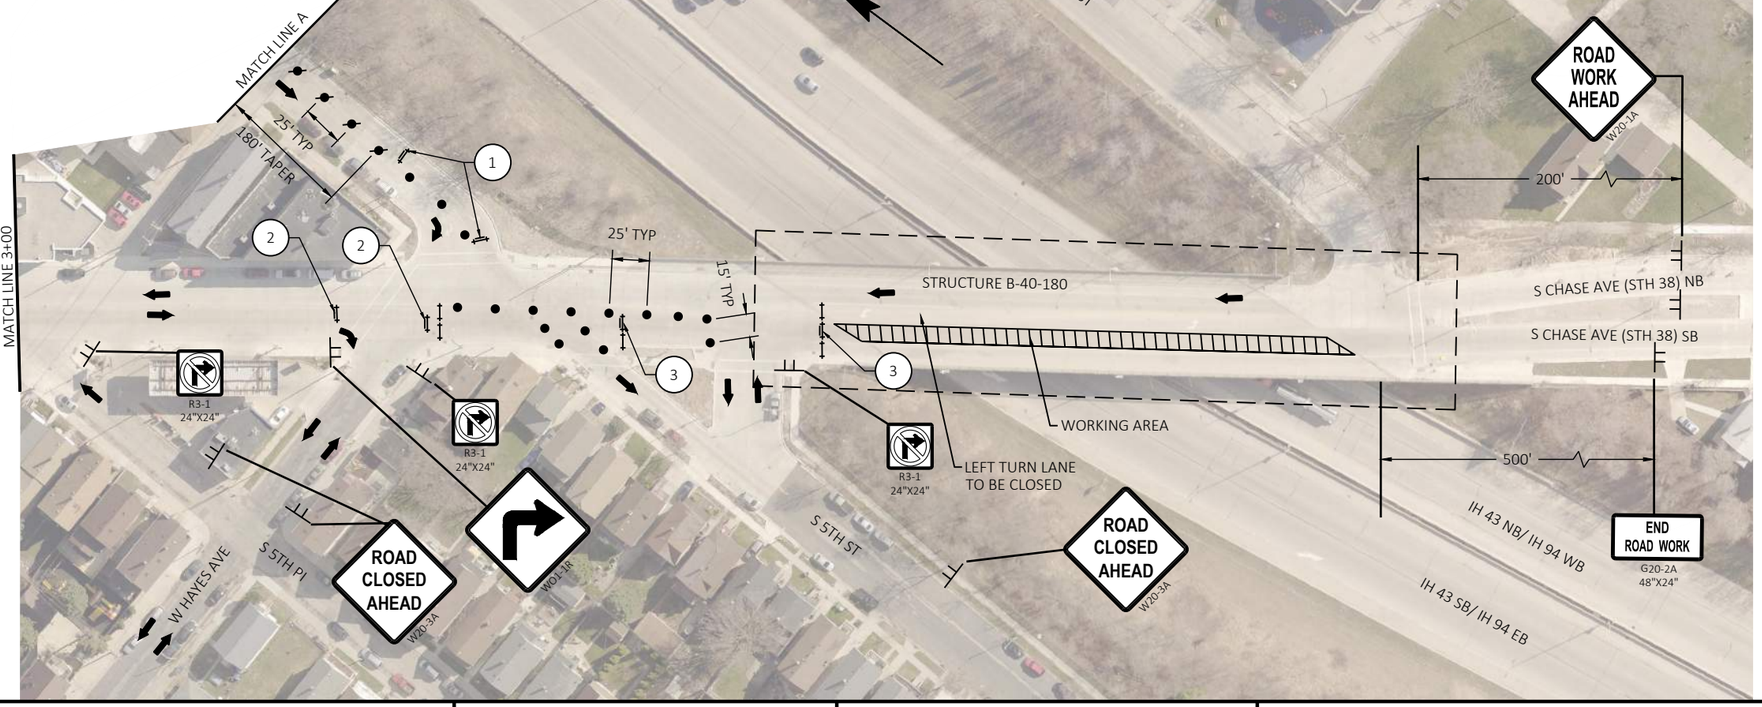

GENERAL NOTES

- REFER TO THE FOLLOWING SDD:
  "BARRICADES AND SIGNS FOR MAINLINE CLOSURES"
  "TRAFFIC CONTROL, SINGLE LANE CLOSURE, DIVIDED NON-FREEWAY/EXPRESSWAY"
  "TRAFFIC CONTROL, INTERSECTION WITHIN SINGLE RIGHT LANE CLOSURE"
- FOR PEDESTRIAN ACCOMMODATION ON W LINCOLN AVE AND S CHASE AVE REFER TO THE FOLLOWING PLANS:
  "TRAFFIC CONTROL - STAGE 2 - W LINCOLN AVE - PEDESTRIAN"
  AND "TRAFFIC CONTROL - STAGE 2 - S CHASE AVE (STH 38) - PEDESTRIAN"

LEGEND

- TRAFFIC CONTROL DRUM
- TRAFFIC CONTROL DRUM WITH TYPE C STEADY LIGHT
- SIGN ON TEMPORARY SUPPORT
- DIRECTION OF TRAFFIC
- TYPE III BARRICADE WTH ATTACHED SIGN WITH TWO TYPE "A" LIGHTS
- TYPE III BARRICADE WITH TWO TYPE "A" LIGHTS
- PCMS PORTABLE CHANGEABLE MESSAGE SIGN

1 R11-2L 48" X 30" LANE CLOSED TYPE III BARRICADE

2 W01-6 48" X 24" TYPE III BARRICADE

3 R11-2 48" X 30" ROAD CLOSED TYPE III BARRICADE

4 R11-3 (MOD.) 60"X36" ROAD CLOSED AHEAD LOCAL TRAFFIC ONLY TYPE III BARRICADE

* PLACE PCMS SEVEN CALENDAR DAYS PRIOR TO CLOSURE

LINCOLN AVE TO CLOSE
XXXDAY XX XX XX

PROJECT NO: 1228-09-73	HWY: IH 43	COUNTY: MILWAUKEE	TRAFFIC CONTROL - STAGE 2 - W LINCOLN AVE & S CHASE AVE (STH 38)	SHEET E

FILE NAME : N:\PDS\C3D\12280903\SHEETSPLAN\TRAFFIC CONTROL PLANS (DETAILED) - C3D\026501_S5B_OVERPASSES.DWG
LAYOUT NAME - 2-LINCOLN&CHASEAVE
PLOT DATE : 8/5/2021 10:51 AM PLOT BY : SPAETH, MICHELE L PLOT NAME : PLOT SCALE : 1 IN:100 FT
WISDOT/CADDS SHEET 42

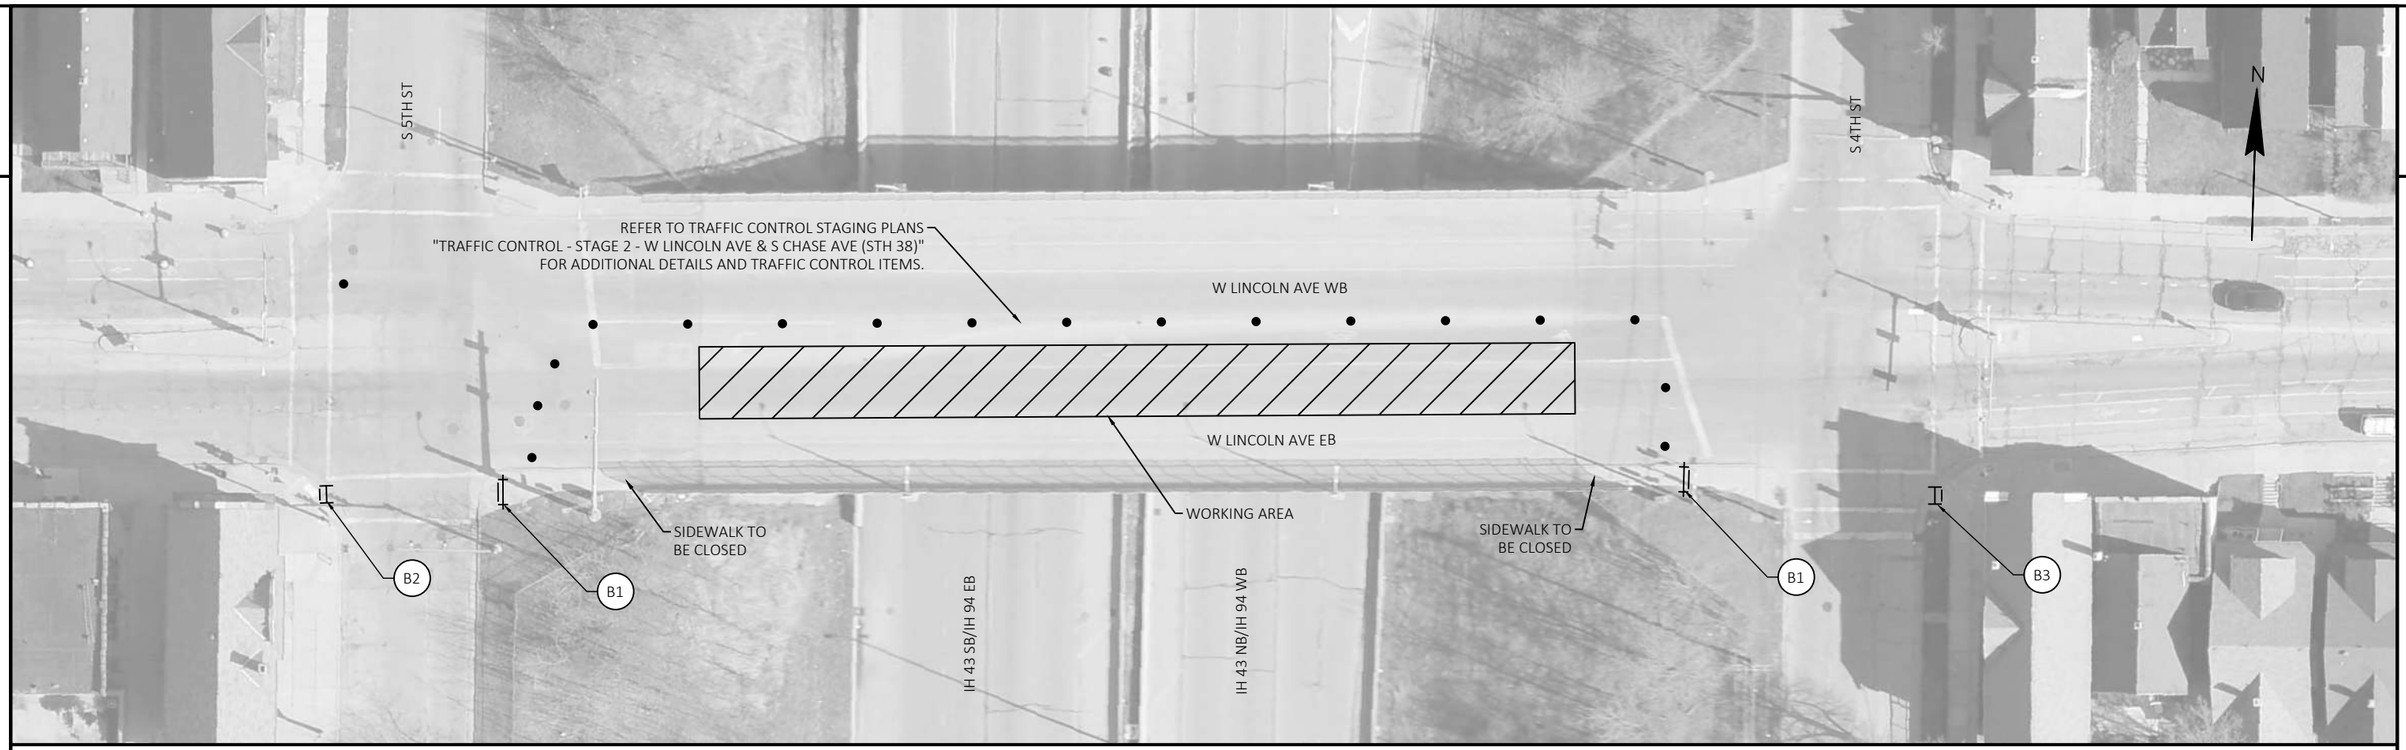

GENERAL NOTES

- ALL WORK WILL BE COMPLETED OVERNIGHT.
- PROVIDE PEDESTRIAN SIGNAGE AND TEMPORARY DEVICES IN ACCORDANCE WITH SDD, "TRAFFIC CONTROL, PEDESTRIAN ACCOMMODATION".

LEGEND

- TYPE III BARRICADE WITH TWO TYPE "A" LIGHTS
- TYPE III BARRICADE WTH ATTACHED SIGN WITH TWO TYPE "A" LIGHTS
- TRAFFIC CONTROL DRUM
- TYPE II BARRICADE WTH ATTACHED SIGN WITH ONE WARNING LIGHT TYPE "A" LOW INTENSITY FLASHING
- (T) TEMPORARY PEDESTRIAN CROSSWALK LINES REMOVABLE TAPE 4-INCH (WHITE) - 6' APART

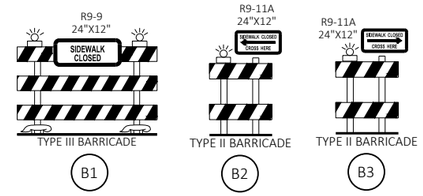

PROJECT NO: 1228-09-73	HWY: IH 43	COUNTY: MILWAUKEE	TRAFFIC CONTROL - STAGE 2 - W LINCOLN AVE - PEDESTRIAN	SHEET	E

FILE NAME : N:\PDS\C3D\12280903\SHEETSPLAN\TRAFFIC CONTROL PLANS (DETAILED) - C3D\026501_S5B_OVERPASSES_PED_ACC.DWG
LAYOUT NAME - 2-LINCOLN
PLOT DATE : 8/5/2021 10:51 AM PLOT BY : SPAETH, MICHELE L PLOT NAME : PLOT SCALE : 1 IN:40 FT

2

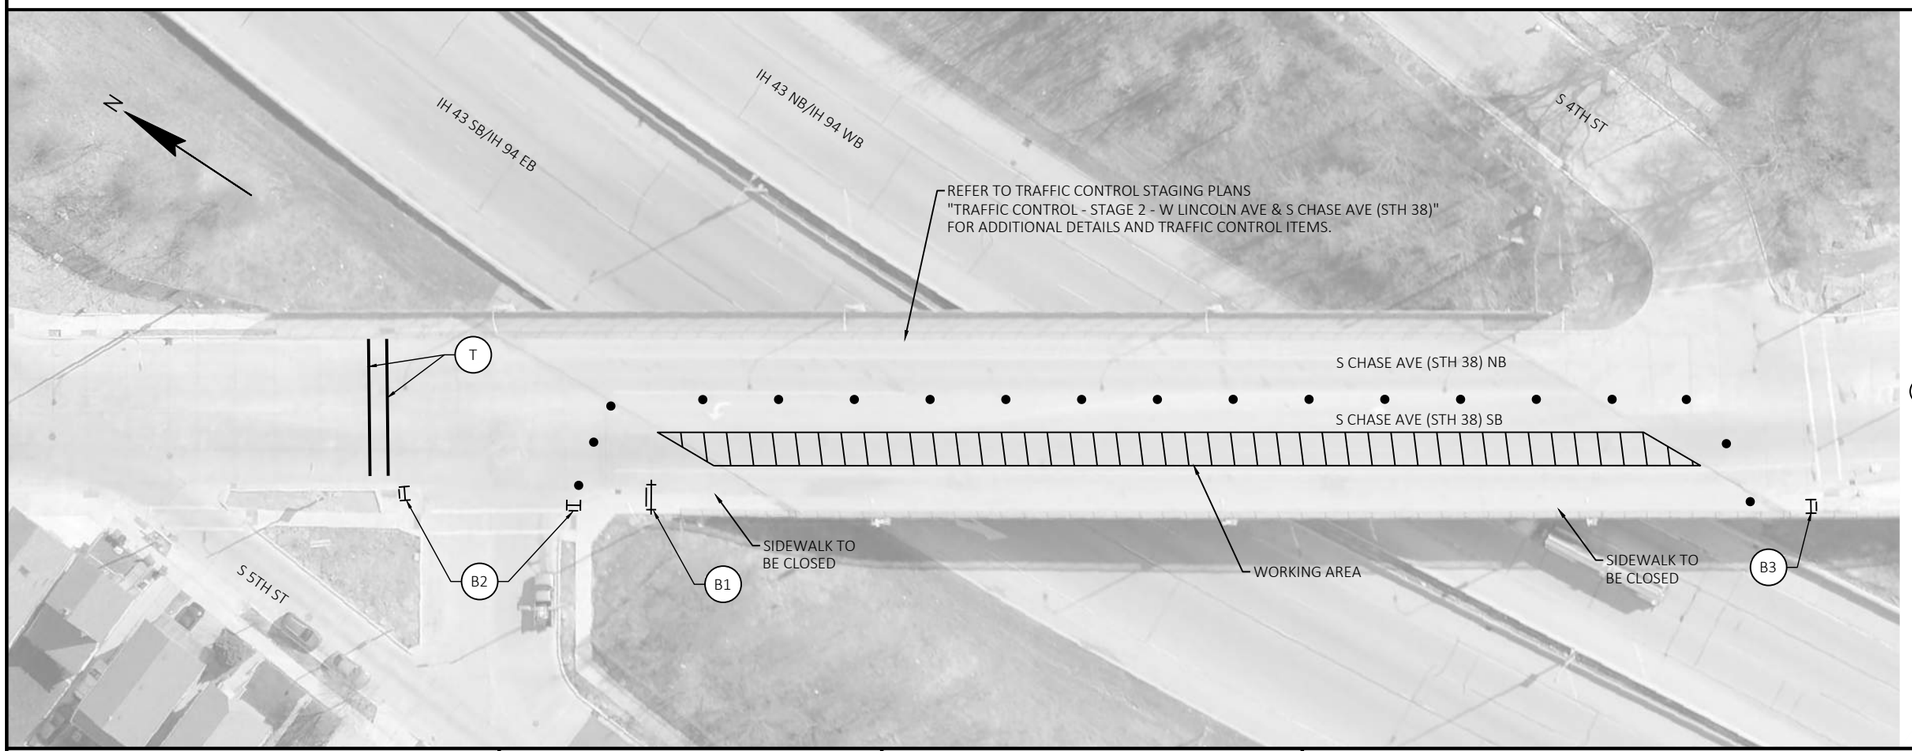

GENERAL NOTES

- ALL WORK WILL BE COMPLETED OVERNIGHT.
- PROVIDE PEDESTRIAN SIGNAGE AND TEMPORARY DEVICES IN ACCORDANCE WITH SDD, "TRAFFIC CONTROL, PEDESTRIAN ACCOMMODATION".

LEGEND

- TYPE III BARRICADE WITH TWO TYPE "A" LIGHTS
- TYPE III BARRICADE WTH ATTACHED SIGN WITH TWO TYPE "A" LIGHTS
- TRAFFIC CONTROL DRUM
- TYPE II BARRICADE WTH ATTACHED SIGN WITH ONE WARNING LIGHT TYPE "A" LOW INTENSITY FLASHING
- (T) TEMPORARY PEDESTRIAN CROSSWALK LINES REMOVABLE TAPE 4-INCH (WHITE) - 6' APART

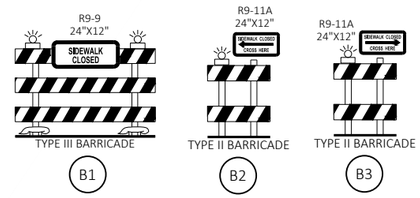

PROJECT NO: 1228-09-73	HWY: IH 43	COUNTY: MILWAUKEE	TRAFFIC CONTROL - STAGE 2 - S CHASE AVE (STH 38) - PEDESTRIAN	SHEET	E

FILE NAME : N:\PDS\C3D\12280903\SHEETSPLAN\TRAFFIC CONTROL PLANS (DETAILED) - C3D\026501_S5B_OVERPASSES_PED_ACC.DWG
LAYOUT NAME - 2-CHASEAVE

PLOT DATE : 8/5/2021 10:51 AM PLOT BY : SPAETH, MICHELE L PLOT NAME : PLOT SCALE : 1 IN:50 FT

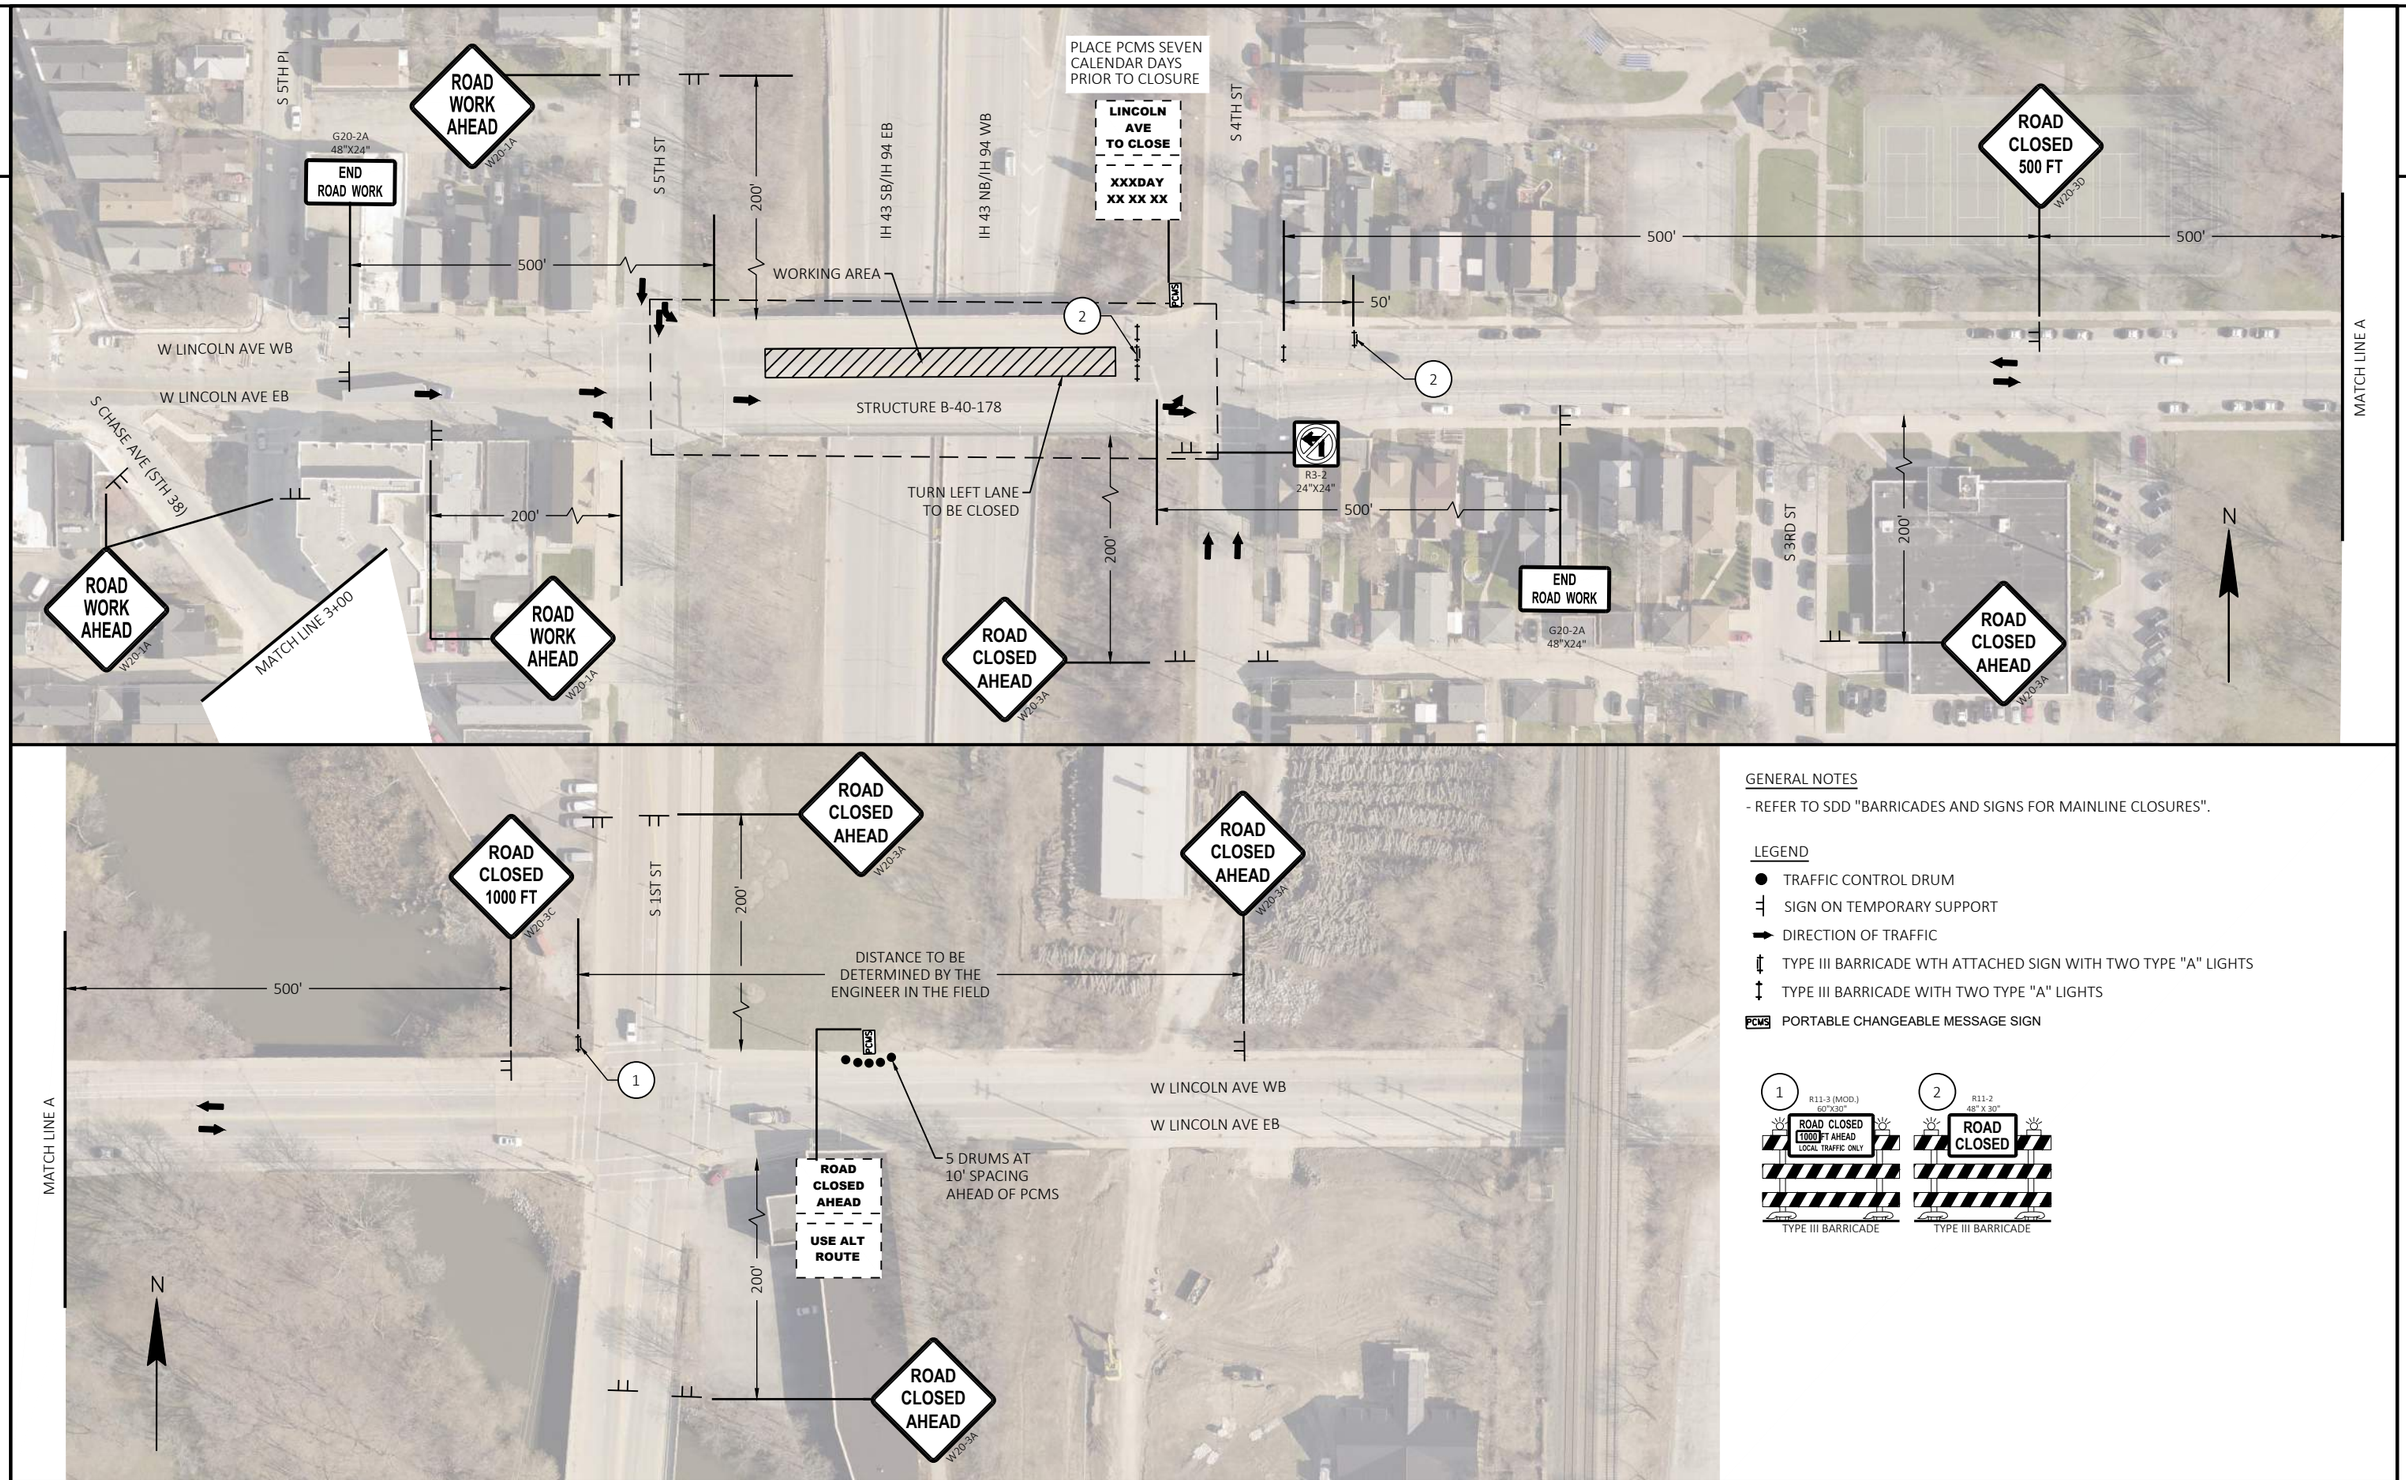

GENERAL NOTES

- REFER TO SDD "BARRICADES AND SIGNS FOR MAINLINE CLOSURES".

LEGEND

- TRAFFIC CONTROL DRUM
- SIGN ON TEMPORARY SUPPORT
- DIRECTION OF TRAFFIC
- TYPE III BARRICADE WTH ATTACHED SIGN WITH TWO TYPE "A" LIGHTS
- TYPE III BARRICADE WITH TWO TYPE "A" LIGHTS
- PCMS PORTABLE CHANGEABLE MESSAGE SIGN

PROJECT NO: 1228-09-73	HWY: IH 43	COUNTY: MILWAUKEE	TRAFFIC CONTROL - STAGE 3 - W LINCOLN AVE & S CHASE AVE (STH 38)	SHEET	E

FILE NAME : N:\PDS\C3D\12280903\SHEETSPLAN\TRAFFIC CONTROL PLANS (DETAILED) - C3D\026601_S5C_OVERPASSES.DWG
LAYOUT NAME - 3-LINCOLN&CHASEAVE (1)

PLOT DATE : 8/5/2021 10:52 AM PLOT BY : SPAETH, MICHELE L PLOT NAME : PLOT SCALE : 1 IN:100 FT

WISDOT/CADDS SHEET 42

2

LEGEND

- TRAFFIC CONTROL DRUM
- TRAFFIC CONTROL DRUM WITH TYPE C STEADY LIGHT
- SIGN ON TEMPORARY SUPPORT
- DIRECTION OF TRAFFIC
- TYPE III BARRICADE WTH ATTACHED SIGN WITH TWO TYPE "A" LIGHTS

1 W01-6 48" X 24" TYPE III BARRICADE

S 5TH ST
G20-2A 48"X24" END ROAD WORK
ROAD WORK AHEAD W20-1A
IH 43 NB/IH 94 WB
IH 43 SB/IH 94 EB
S 4TH ST
N
W05-1 48"X48" ROAD NARROWS
200'
200'
500'
MATCH LINE 3+00
S CHASE AVE (STH 38) NB
S CHASE AVE (STH 38) SB
WORKING AREA
STRUCTURE B-40-180
1
1
1
25' TYP
LEFT TURN LANE TO BE CLOSED
LEFT TURN LANE TO BE CLOSED
500'
MATCH LINE 15+50
S 5TH PL
200'
200'
ROAD WORK AHEAD W20-1A
BIKE LANE CLOSED AHEAD W20-40A
W HAYES AVE
ROAD NARROWS
W05-1 48"X48"
ROAD WORK AHEAD W20-1A
ROAD WORK AHEAD W20-1A
END ROAD WORK G20-2A 48"X24"

BIKE LANE CLOSED AHEAD W20-40A
ROAD WORK AHEAD W20-1A
200'
200'
MATCH LINE 15+50
S CHASE AVE (STH 38) NB
S CHASE AVE (STH 38) SB
W ARTHUR AVE
S 3RD ST
S 1ST ST
N

PROJECT NO: 1228-09-73	HWY: IH 43	COUNTY: MILWAUKEE	TRAFFIC CONTROL - STAGE 3 - W LINCOLN AVE & S CHASE AVE (STH 38)	SHEET E

FILE NAME : N:\PDS\C3D\12280903\SHEETSPLAN\TRAFFIC CONTROL PLANS (DETAILED) - C3D\026601_S5C_OVERPASSES.DWG
LAYOUT NAME - 3-LINCOLN&CHASEAVE (2)
PLOT DATE : 8/5/2021 10:52 AM PLOT BY : SPAETH, MICHELE L PLOT NAME : PLOT SCALE : 1 IN:100 FT

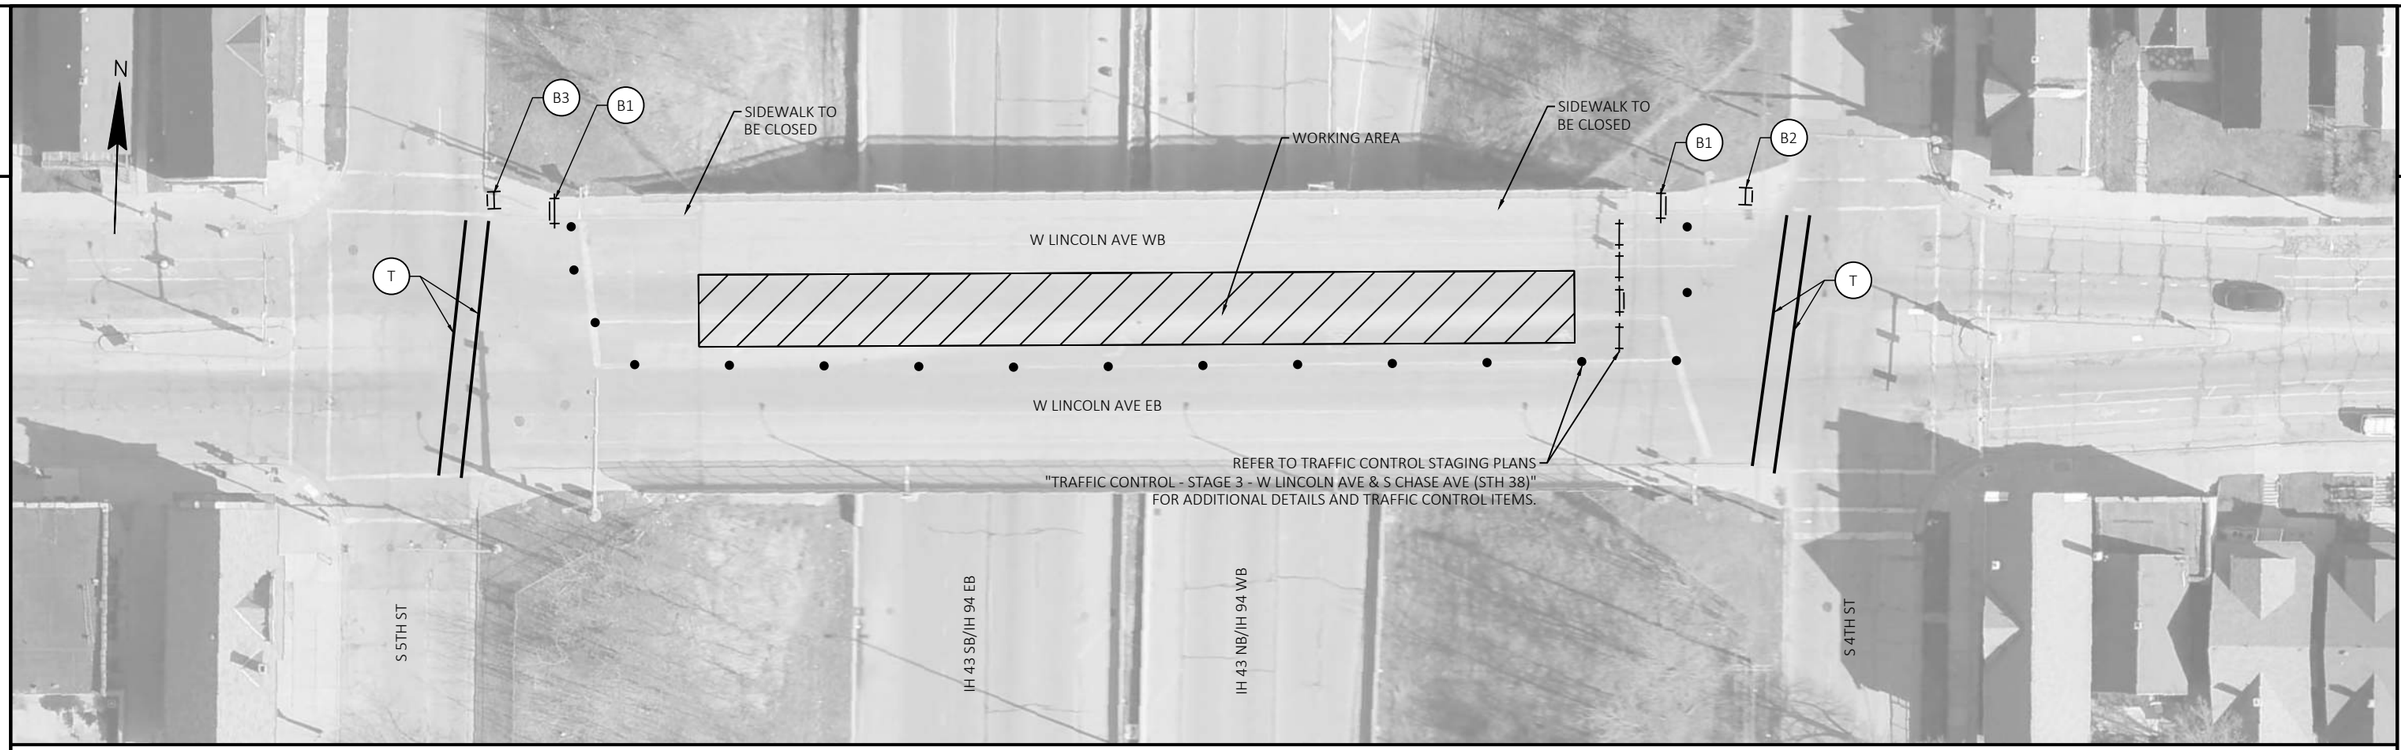

2

2

GENERAL NOTES

- ALL WORK WILL BE COMPLETED OVERNIGHT.
- PROVIDE PEDESTRIAN SIGNAGE AND TEMPORARY DEVICES IN ACCORDANCE WITH SDD, "TRAFFIC CONTROL, PEDESTRIAN ACCOMMODATION".
- REFER TO TRAFFIC CONTROL STAGING PLANS "TRAFFIC CONTROL - STAGE 3 - W LINCOLN AVE & S CHASE AVE (STH 38)".

LEGEND

- TYPE III BARRICADE WITH TWO TYPE "A" LIGHTS
- TYPE III BARRICADE WTH ATTACHED SIGN WITH TWO TYPE "A" LIGHTS
- TRAFFIC CONTROL DRUM
- TYPE II BARRICADE WTH ATTACHED SIGN WITH ONE WARNING LIGHT TYPE "A" LOW INTENSITY FLASHING
- (T) TEMPORARY PEDESTRIAN CROSSWALK LINES REMOVABLE TAPE 4-INCH (WHITE) - 6' APART

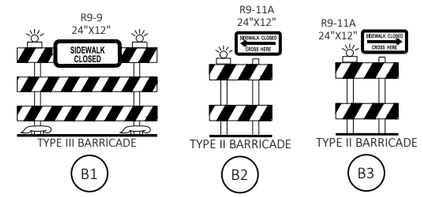

PROJECT NO: 1228-09-73	HWY: IH 43	COUNTY: MILWAUKEE	TRAFFIC CONTROL - STAGE 3 - W LINCOLN AVE - PEDESTRIAN	SHEET	E

FILE NAME : N:\PDS\C3D\12280903\SHEETSPLAN\TRAFFIC CONTROL PLANS (DETAILED) - C3D\026401_S5C_OVERPASSES_PED_ACC.DWG
LAYOUT NAME - 3-LINCOLN
PLOT DATE : 8/5/2021 10:52 AM PLOT BY : SPAETH, MICHELE L PLOT NAME : PLOT SCALE : 1 IN:40 FT
WISDOT/CADDS SHEET 42

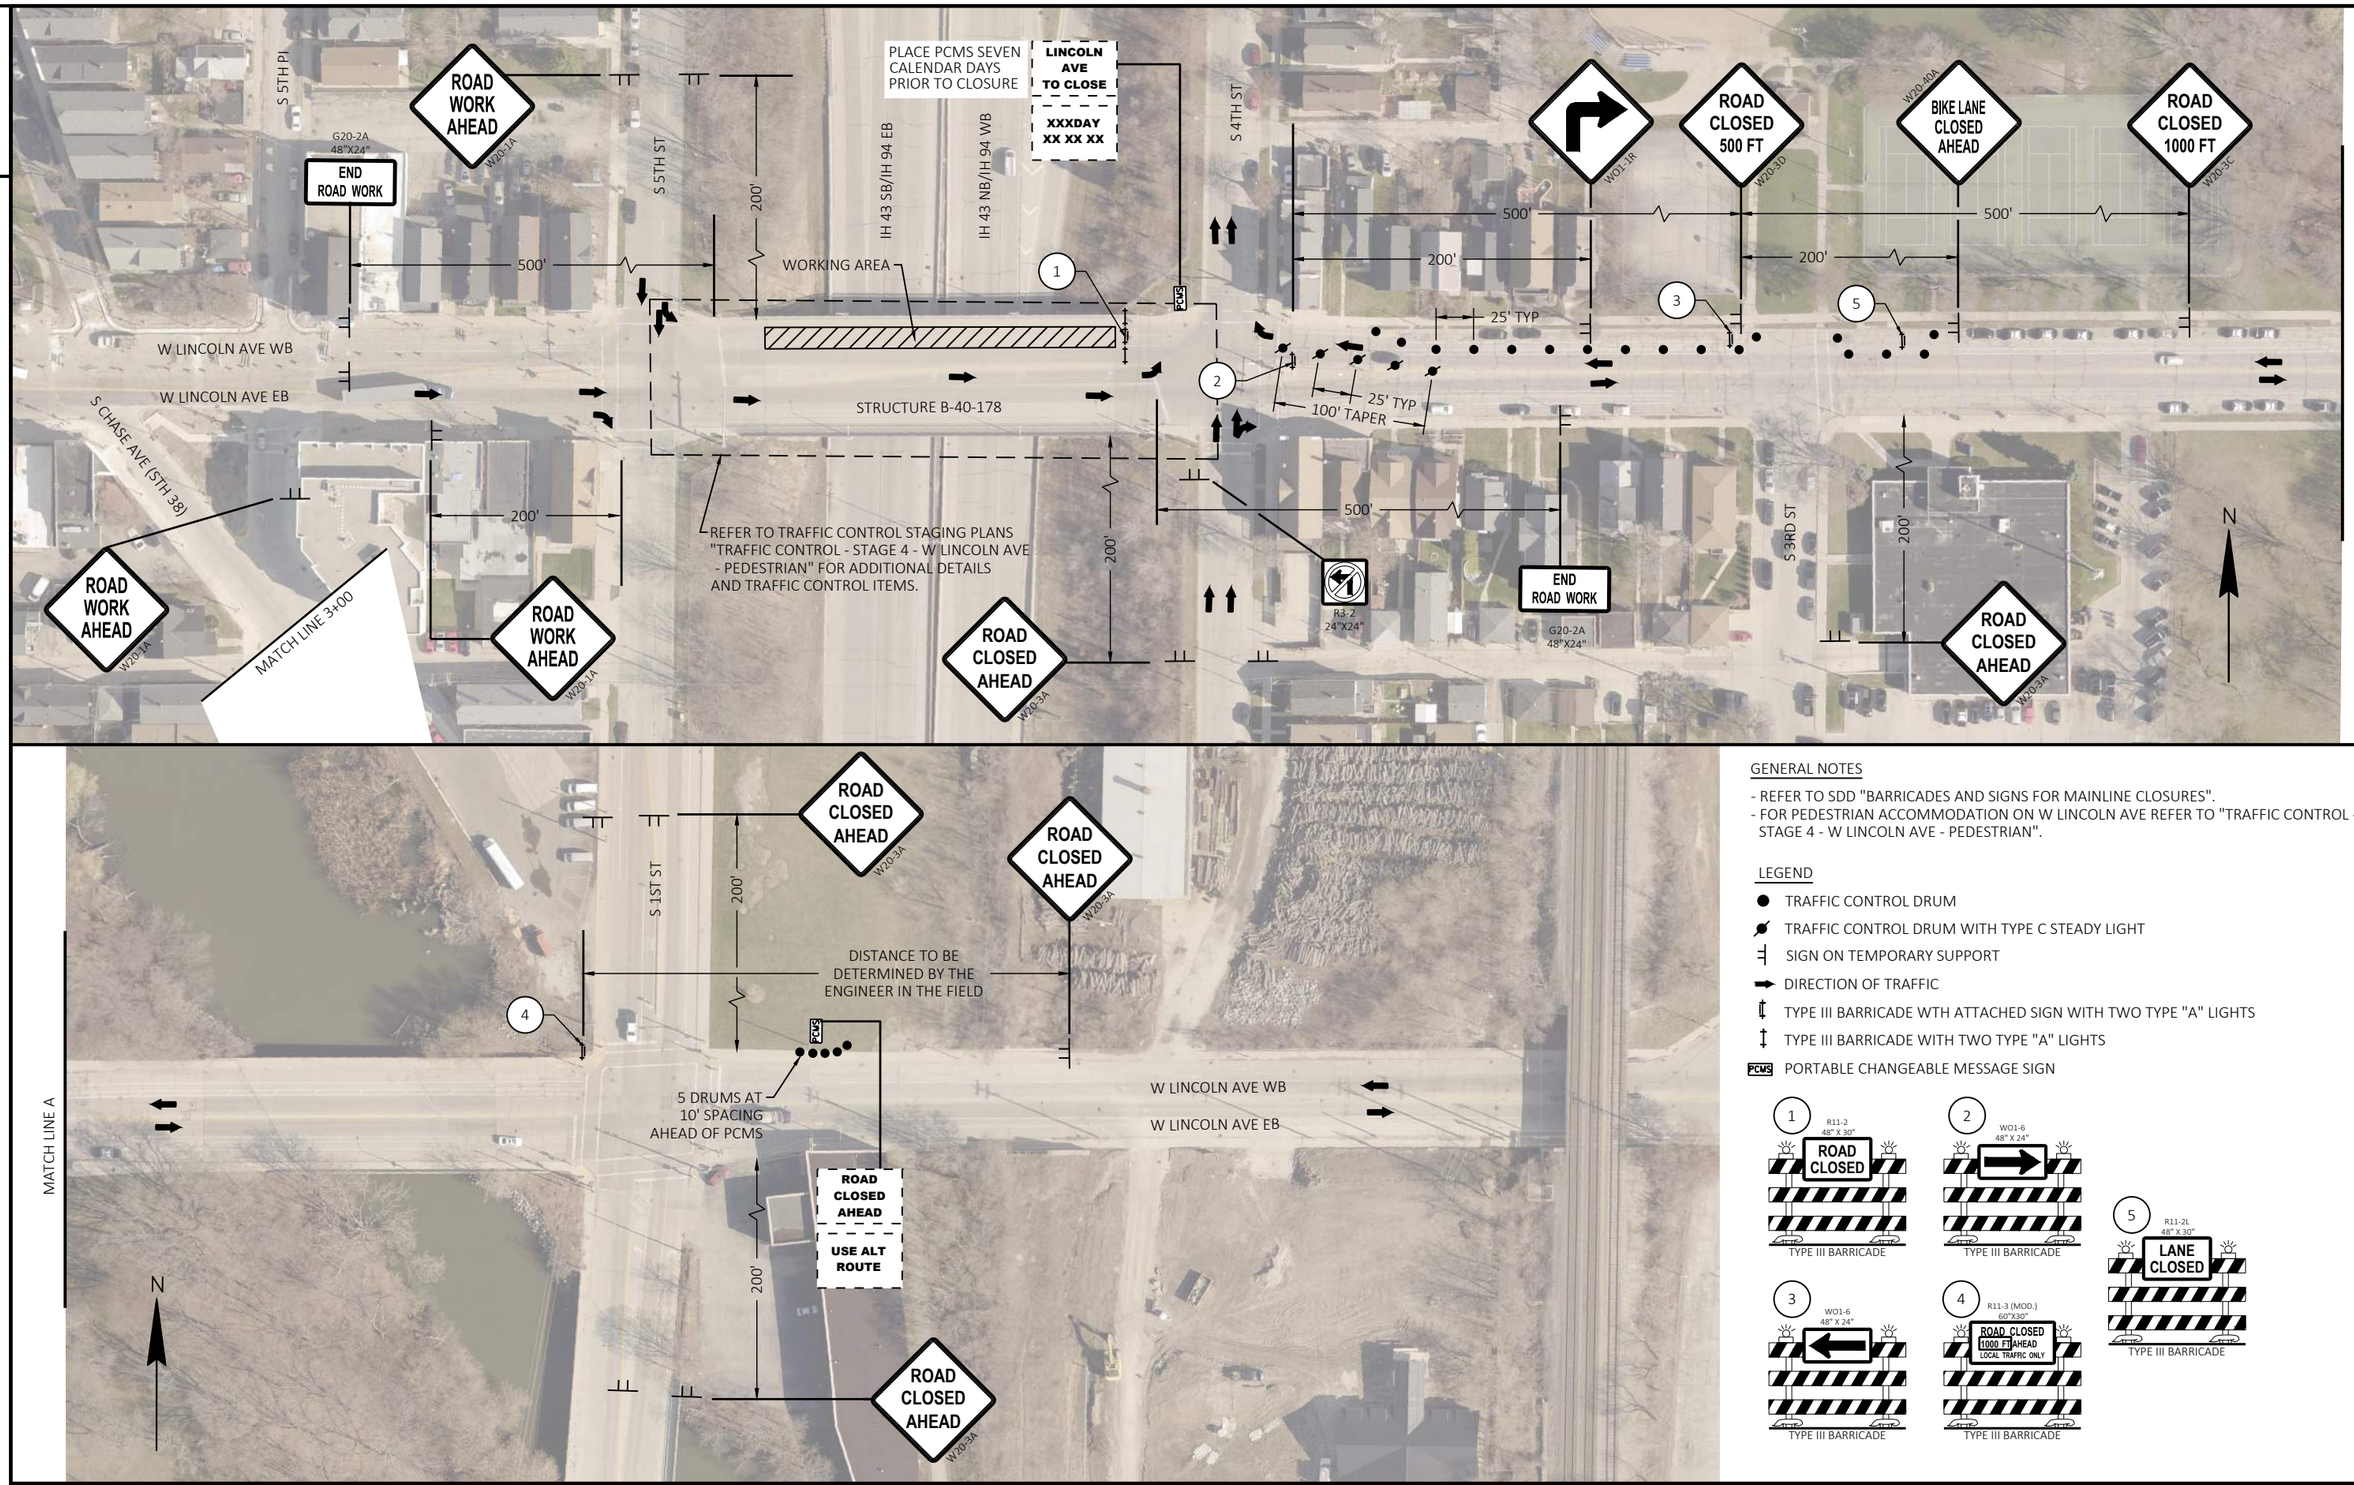

GENERAL NOTES

- REFER TO SDD "BARRICADES AND SIGNS FOR MAINLINE CLOSURES".
- FOR PEDESTRIAN ACCOMMODATION ON W LINCOLN AVE REFER TO "TRAFFIC CONTROL - STAGE 4 - W LINCOLN AVE - PEDESTRIAN".

LEGEND

- TRAFFIC CONTROL DRUM
- TRAFFIC CONTROL DRUM WITH TYPE C STEADY LIGHT
- SIGN ON TEMPORARY SUPPORT
- DIRECTION OF TRAFFIC
- TYPE III BARRICADE WTH ATTACHED SIGN WITH TWO TYPE "A" LIGHTS
- TYPE III BARRICADE WITH TWO TYPE "A" LIGHTS
- PCMS PORTABLE CHANGEABLE MESSAGE SIGN

PROJECT NO: 1228-09-73	HWY: IH 43	COUNTY: MILWAUKEE	TRAFFIC CONTROL - STAGE 4 - W LINCOLN AVE & S CHASE AVE (STH 38)	SHEET E

FILE NAME : N:\PDS\C3D\12280903\SHEETSPLAN\TRAFFIC CONTROL PLANS (DETAILED) - C3D\026701_S5D_OVERPASSES.DWG
LAYOUT NAME - 4-LINCOLN&CHASEAVE (1)

PLOT DATE : 8/5/2021 10:53 AM PLOT BY : SPAETH, MICHELE L PLOT NAME : PLOT SCALE : 1 IN:100 FT

WISDOT/CADDS SHEET 42

2

GENERAL NOTES

- REFER TO SDD "BARRICADES AND SIGNS FOR MAINLINE CLOSURES".

LEGEND

- TRAFFIC CONTROL DRUM
- TRAFFIC CONTROL DRUM WITH TYPE C STEADY LIGHT
- SIGN ON TEMPORARY SUPPORT
- DIRECTION OF TRAFFIC
- TYPE III BARRICADE WTH ATTACHED SIGN WITH TWO TYPE "A" LIGHTS
- TYPE III BARRICADE WITH TWO TYPE "A" LIGHTS
- PCMS PORTABLE CHANGEABLE MESSAGE SIGN

1 R11-2 48" X 30" ROAD CLOSED — TYPE III BARRICADE

2 W01-6 48" X 24" — TYPE III BARRICADE

3 R11-3 (MOD.) 60"X30" ROAD CLOSED 1000 FT AHEAD LOCAL TRAFFIC ONLY — TYPE III BARRICADE

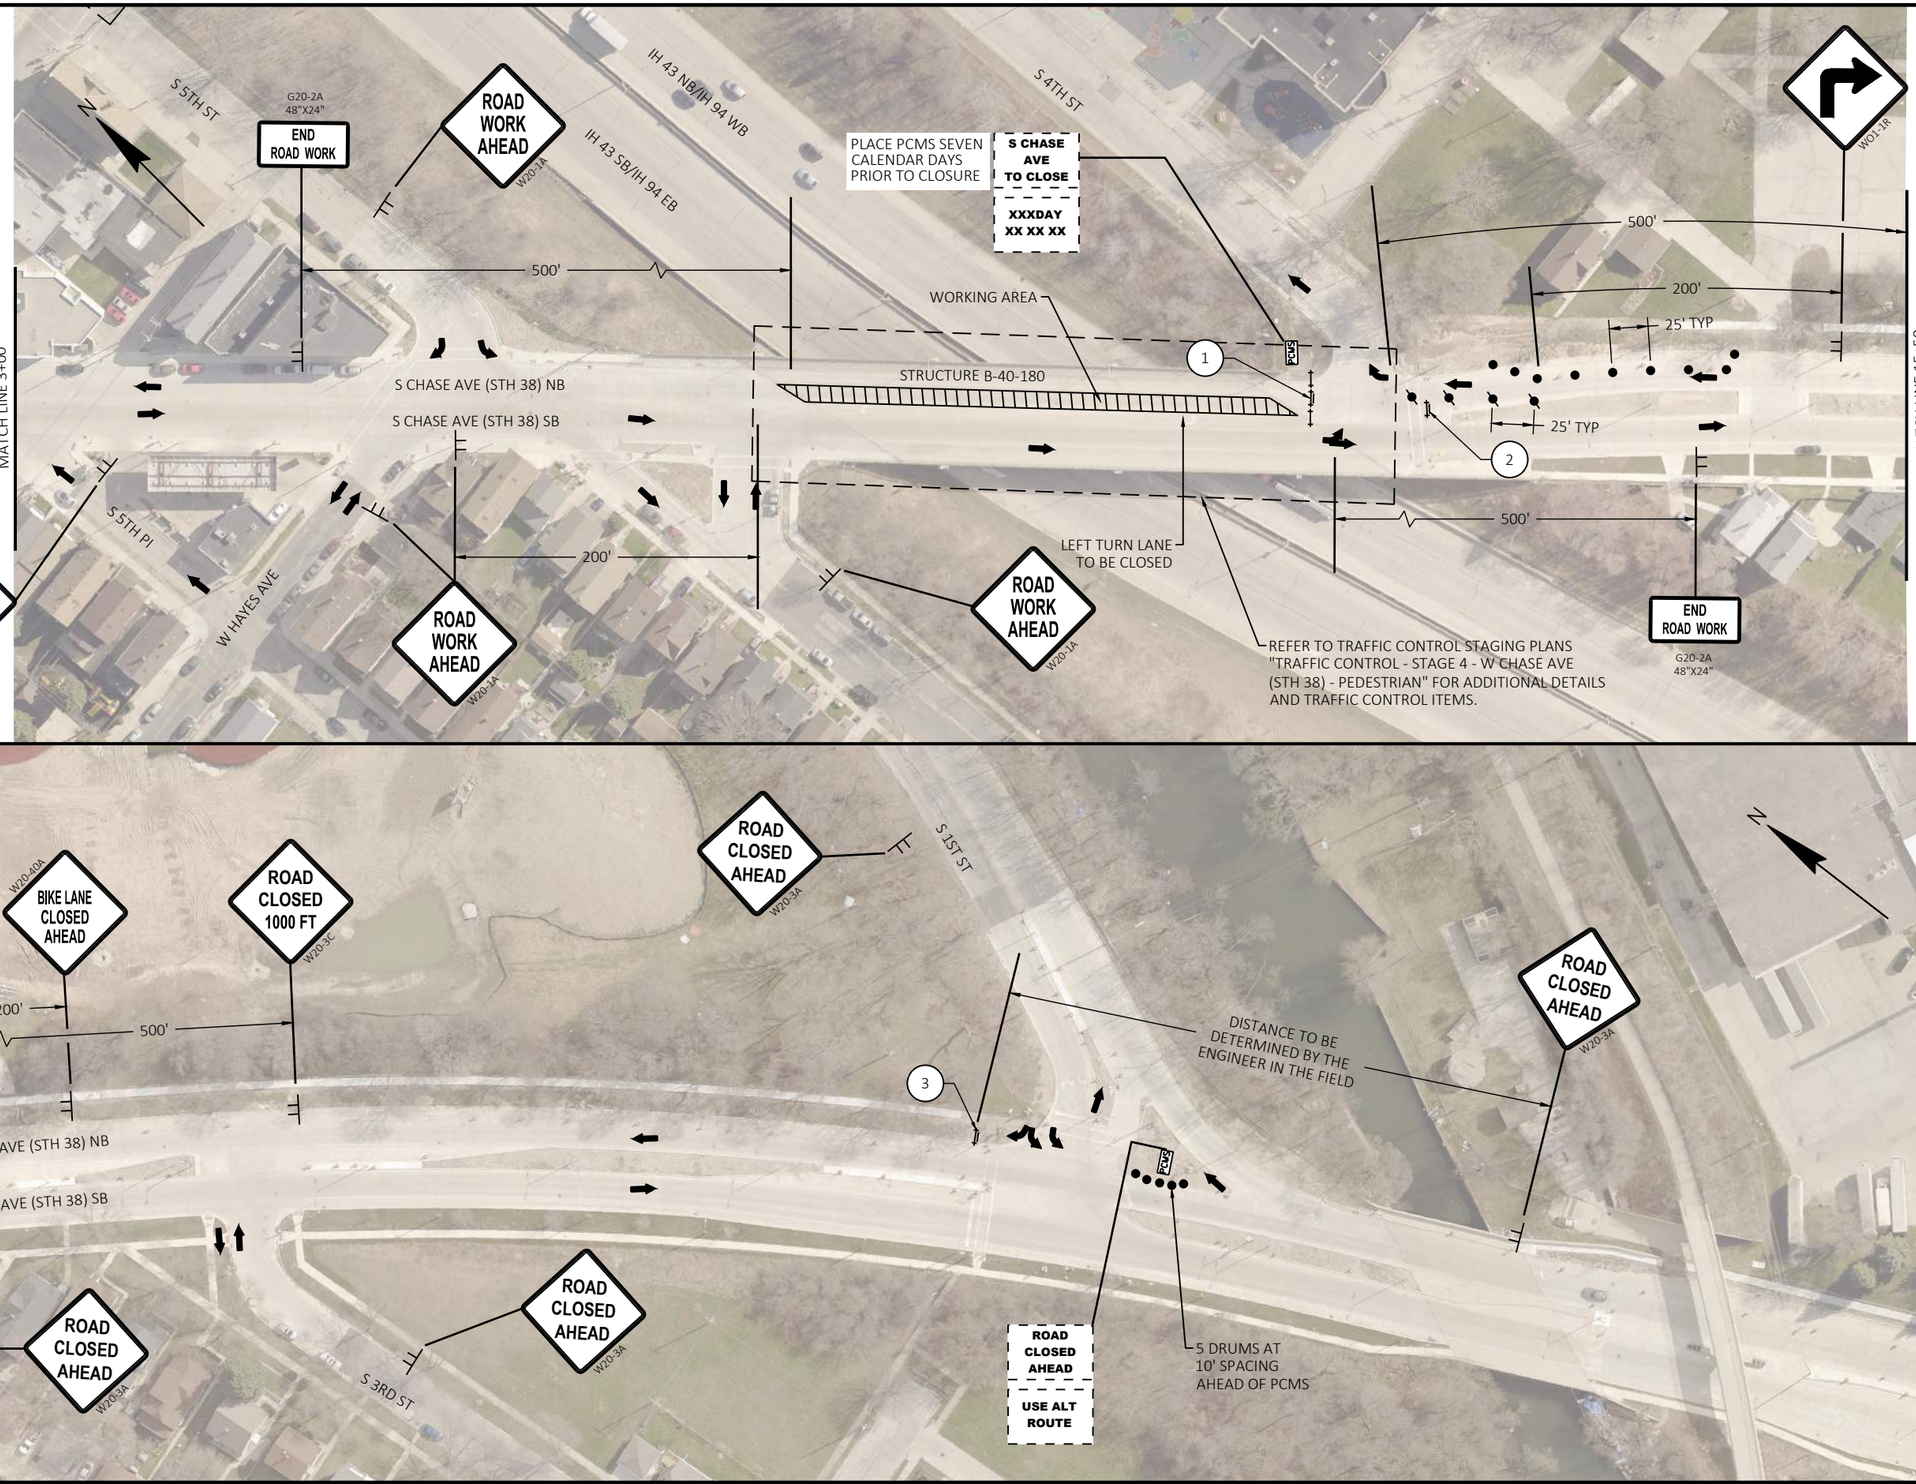

PROJECT NO: 1228-09-73	HWY: IH 43	COUNTY: MILWAUKEE	TRAFFIC CONTROL - STAGE 4 - W LINCOLN AVE & S CHASE AVE (STH 38)	SHEET E

FILE NAME : N:\PDS\C3D\12280903\SHEETSPLAN\TRAFFIC CONTROL PLANS (DETAILED) - C3D\026701_S5D_OVERPASSES.DWG
LAYOUT NAME - 4-LINCOLN&CHASEAVE (2)
PLOT DATE : 8/5/2021 10:53 AM PLOT BY : SPAETH, MICHELE L PLOT NAME : PLOT SCALE : 1 IN:100 FT
WISDOT/CADDS SHEET 42

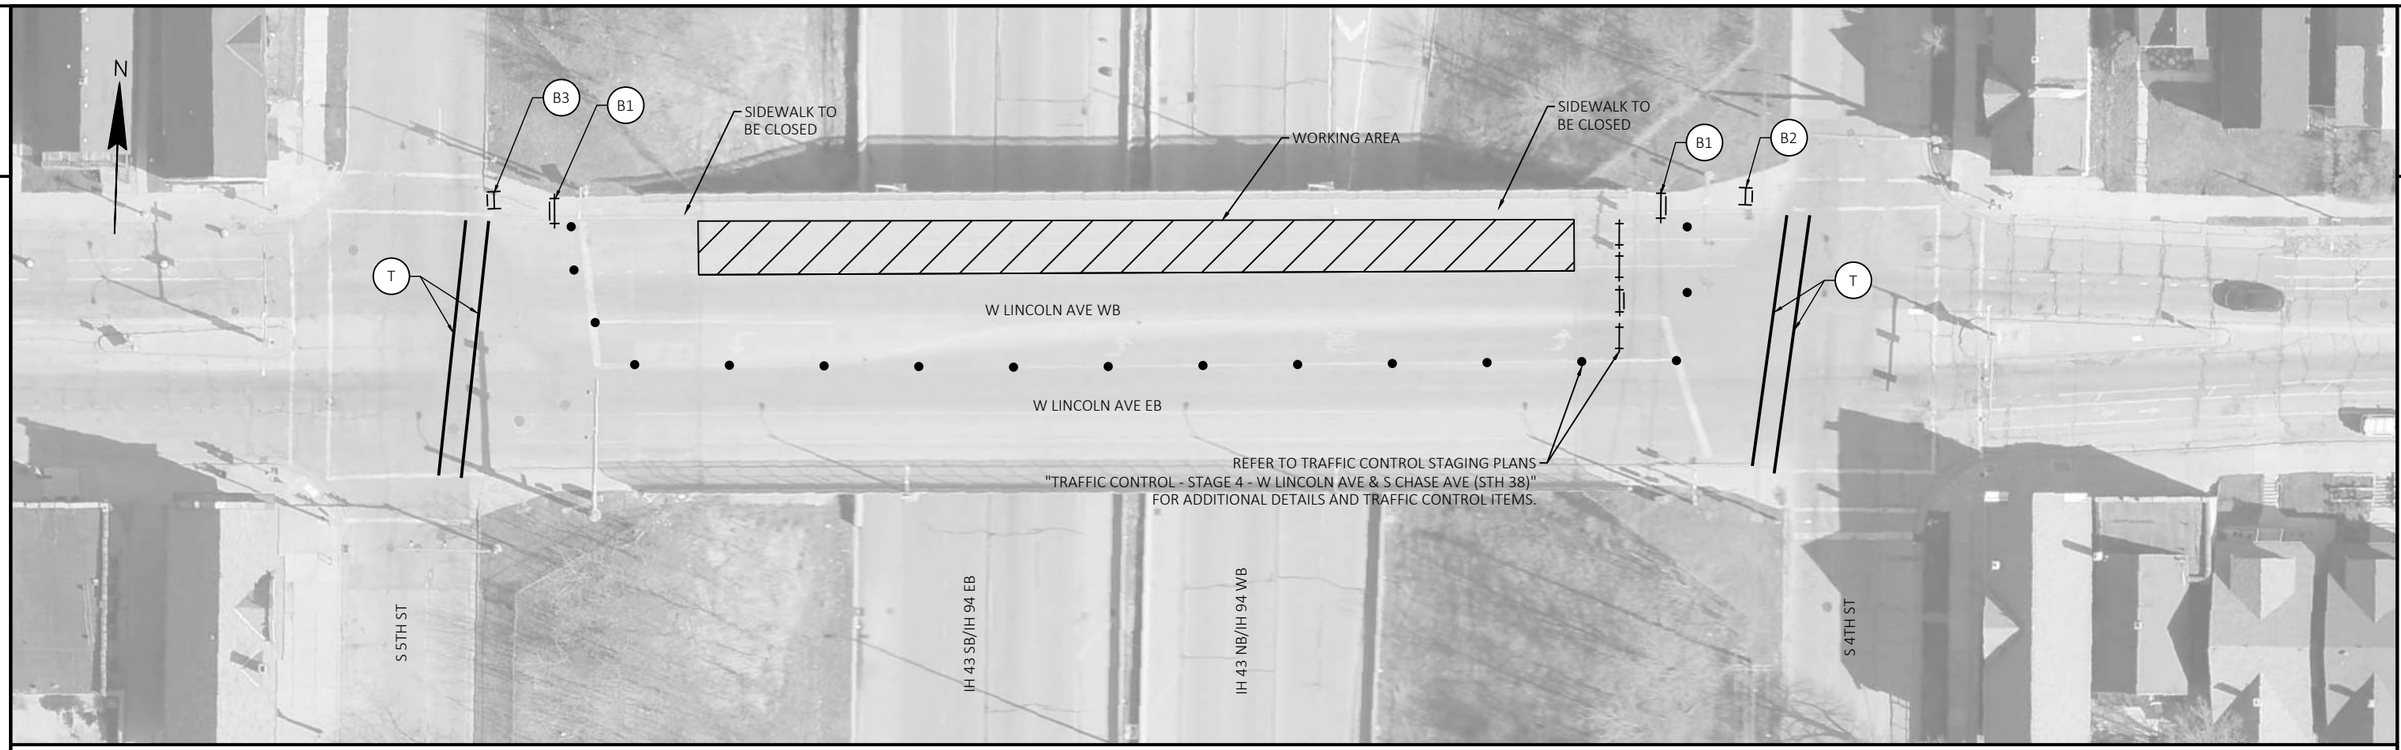

2

2

GENERAL NOTES

- ALL WORK WILL BE COMPLETED OVERNIGHT.
- PROVIDE PEDESTRIAN SIGNAGE AND TEMPORARY DEVICES IN ACCORDANCE WITH SDD, "TRAFFIC CONTROL, PEDESTRIAN ACCOMMODATION".
- REFER TO TRAFFIC CONTROL STAGING PLANS "TRAFFIC CONTROL - STAGE 4 - W LINCOLN AVE & S CHASE AVE (STH 38)".

LEGEND

- TYPE III BARRICADE WITH TWO TYPE "A" LIGHTS
- TYPE III BARRICADE WTH ATTACHED SIGN WITH TWO TYPE "A" LIGHTS
- TRAFFIC CONTROL DRUM
- TYPE II BARRICADE WTH ATTACHED SIGN WITH ONE WARNING LIGHT TYPE "A" LOW INTENSITY FLASHING
- (T) TEMPORARY PEDESTRIAN CROSSWALK LINES REMOVABLE TAPE 4-INCH (WHITE) - 6' APART

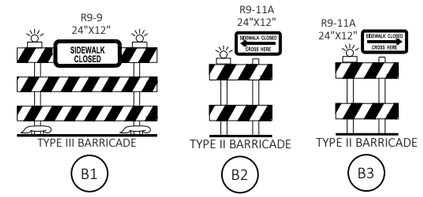

PROJECT NO: 1228-09-73	HWY: IH 43	COUNTY: MILWAUKEE	TRAFFIC CONTROL - STAGE 4 - W LINCOLN AVE - PEDESTRIAN	SHEET	E

FILE NAME : N:\PDS\C3D\12280903\SHEETSPLAN\TRAFFIC CONTROL PLANS (DETAILED) - C3D\026701_S5D_OVERPASSES_PED_ACC.DWG
LAYOUT NAME - 4-LINCOLN
PLOT DATE : 8/5/2021 10:54 AM PLOT BY : SPAETH, MICHELE L PLOT NAME : PLOT SCALE : 1 IN:40 FT
WISDOT/CADDS SHEET 42

SCALE 1 IN:50 FT

GENERAL NOTES

- ALL WORK WILL BE COMPLETED OVERNIGHT.
- PROVIDE PEDESTRIAN SIGNAGE AND TEMPORARY DEVICES IN ACCORDANCE WITH SDD, "TRAFFIC CONTROL, PEDESTRIAN ACCOMMODATION".
- REFER TO TRAFFIC CONTROL STAGING PLANS "TRAFFIC CONTROL - STAGE 4 - W LINCOLN AVE & S CHASE AVE (STH 38)".

LEGEND

- TYPE III BARRICADE WITH TWO TYPE "A" LIGHTS
- TYPE III BARRICADE WTH ATTACHED SIGN WITH TWO TYPE "A" LIGHTS
- TRAFFIC CONTROL DRUM
- TRAFFIC CONTROL DRUM WITH TYPE C STEADY LIGHT
- TYPE II BARRICADE WTH ATTACHED SIGN WITH ONE WARNING LIGHT TYPE "A" LOW INTENSITY FLASHING
- (T) TEMPORARY PEDESTRIAN CROSSWALK LINES REMOVABLE TAPE 4-INCH (WHITE) - 6' APART

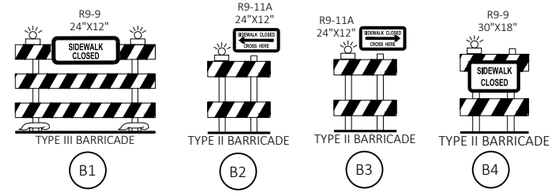

SCALE 1 IN:40 FT

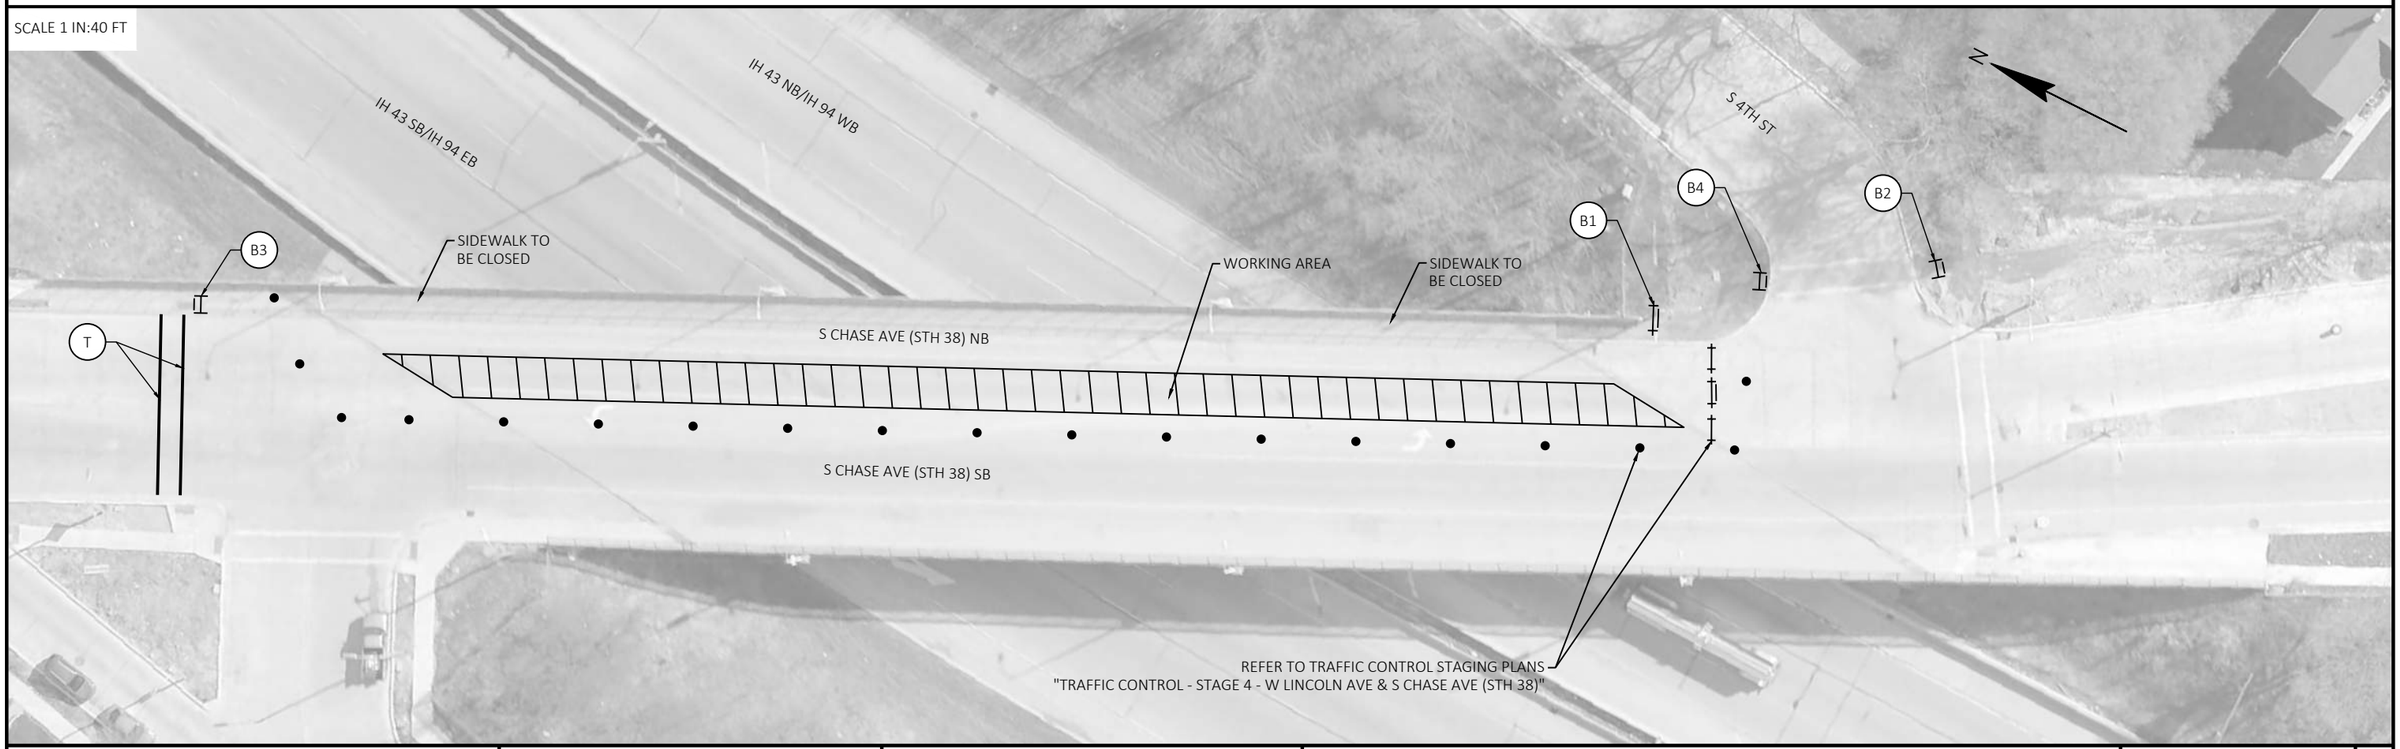

PROJECT NO: 1228-09-73	HWY: IH 43	COUNTY: MILWAUKEE	TRAFFIC CONTROL - STAGE 4 - S CHASE AVE (STH 38) - PEDESTRIAN	SHEET	E

FILE NAME : N:\PDS\C3D\12280903\SHEETSPLAN\TRAFFIC CONTROL PLANS (DETAILED) - C3D\026401_S5D_OVERPASSES_PED_ACC.DWG
LAYOUT NAME - 4-CHASE

PLOT DATE : 8/5/2021 10:54 AM PLOT BY : SPAETH, MICHELE L PLOT NAME : PLOT SCALE : VARIES

2

GENERAL NOTES

- REFER TO SDD "BARRICADES AND SIGNS FOR MAINLINE CLOSURES".
- FOR PEDESTRIAN ACCOMMODATION REFER TO "TRAFFIC CONTROL - STAGE 5 - S CHASE AVE (STH 38) - PEDESTRIAN".

LEGEND

- TRAFFIC CONTROL DRUM
- TRAFFIC CONTROL DRUM WITH TYPE C STEADY LIGHT
- SIGN ON TEMPORARY SUPPORT
- DIRECTION OF TRAFFIC
- TYPE III BARRICADE WTH ATTACHED SIGN WITH TWO TYPE "A" LIGHTS
- TYPE III BARRICADE WITH TWO TYPE "A" LIGHTS
- PCMS PORTABLE CHANGEABLE MESSAGE SIGN

1 R11-2 48" X 30" ROAD CLOSED — TYPE III BARRICADE

2 W01-6 48" X 24" — TYPE III BARRICADE

3 R11-3 (MOD.) 60"X30" ROAD CLOSED 1000 FT AHEAD LOCAL TRAFFIC ONLY — TYPE III BARRICADE

4 R11-2L 48" X 30" LANE CLOSED — TYPE III BARRICADE

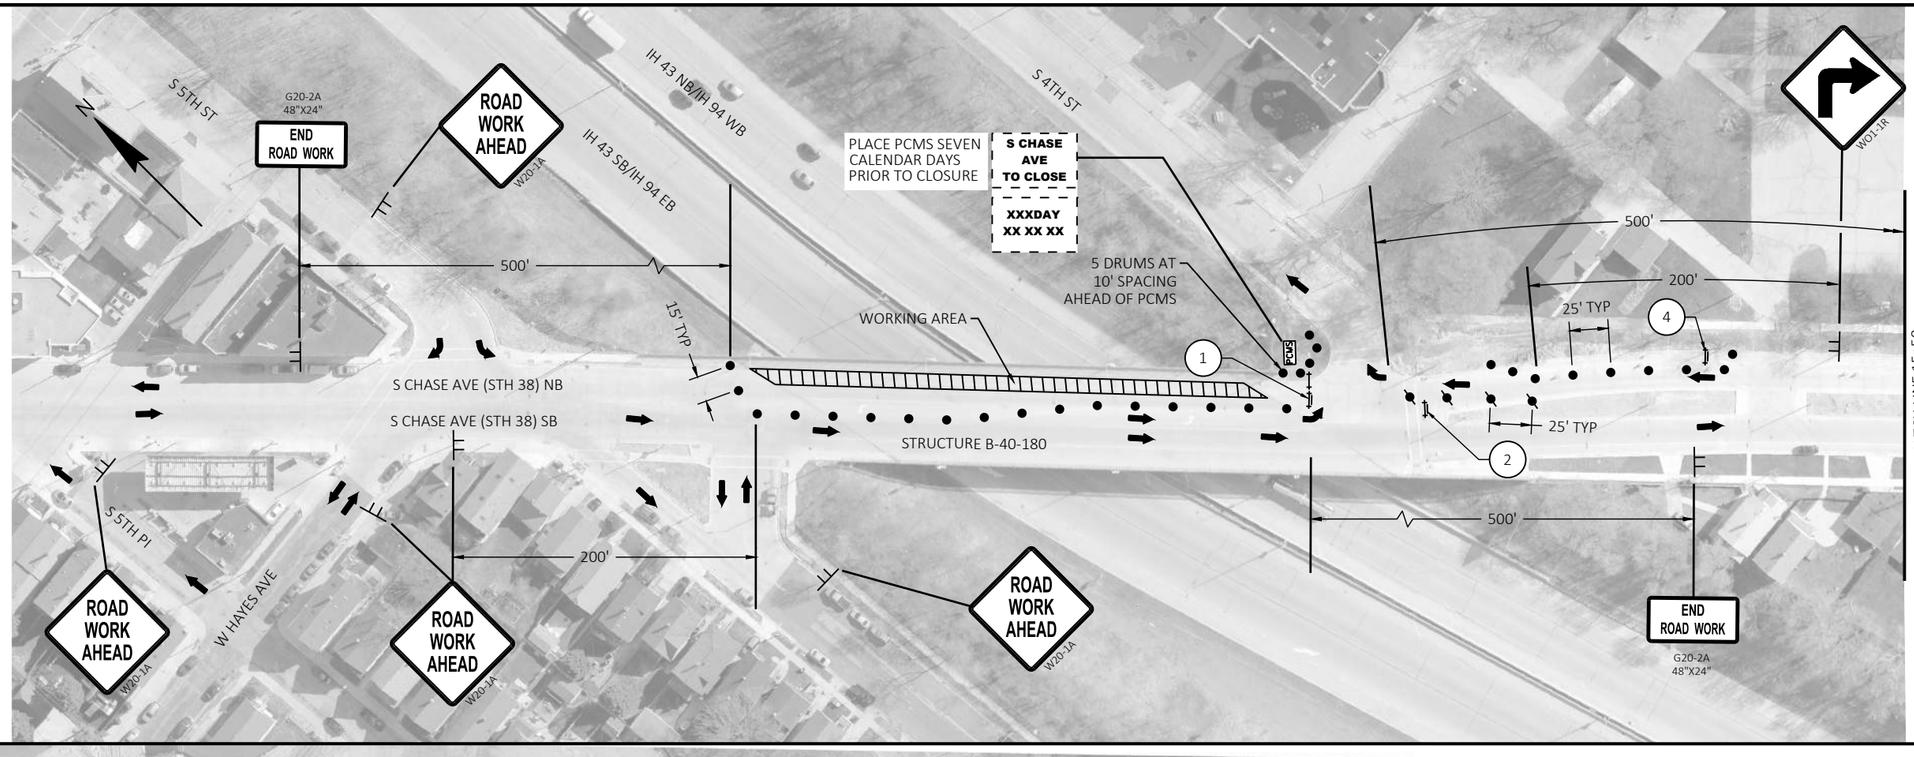

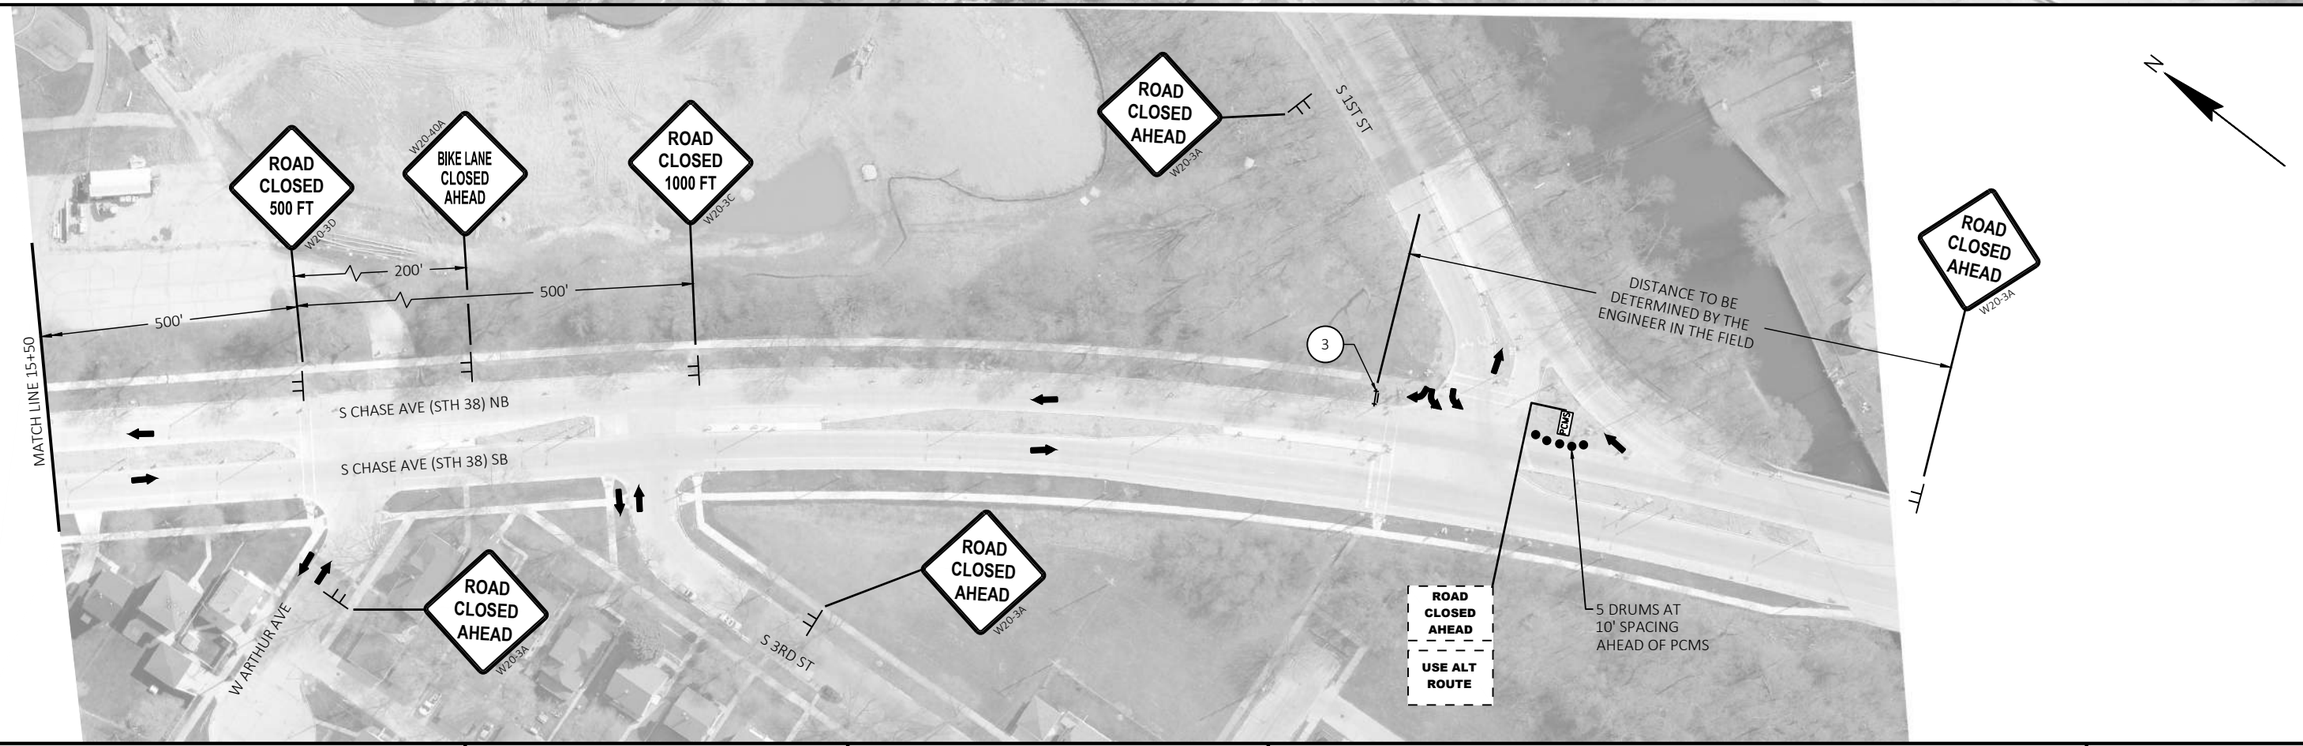

PROJECT NO: 1228-09-73	HWY: IH 43	COUNTY: MILWAUKEE	TRAFFIC CONTROL - STAGE 5 - S CHASE AVE (STH 38)	SHEET	E

FILE NAME : N:\PDS\C3D\12280903\SHEETSPLAN\TRAFFIC CONTROL PLANS (DETAILED) - C3D\026801_S5E_OVERPASSES.DWG
LAYOUT NAME - 5-CHASEAVE

PLOT DATE : 8/5/2021 10:54 AM PLOT BY : SPAETH, MICHELE L PLOT NAME : PLOT SCALE : 1 IN:100 FT

WISDOT/CADDS SHEET 42

SCALE 1 IN:50 FT

GENERAL NOTES

- ALL WORK WILL BE COMPLETED OVERNIGHT.
- PROVIDE PEDESTRIAN SIGNAGE AND TEMPORARY DEVICES IN ACCORDANCE WITH SDD, "TRAFFIC CONTROL, PEDESTRIAN ACCOMMODATION".
- REFER TO TRAFFIC CONTROL STAGING PLANS "TRAFFIC CONTROL - STAGE 5 - S CHASE AVE (STH 38)".

LEGEND

- TYPE III BARRICADE WITH TWO TYPE "A" LIGHTS
- TYPE III BARRICADE WTH ATTACHED SIGN WITH TWO TYPE "A" LIGHTS
- TRAFFIC CONTROL DRUM
- TRAFFIC CONTROL DRUM WITH TYPE C STEADY LIGHT
- TYPE II BARRICADE WTH ATTACHED SIGN WITH ONE WARNING LIGHT TYPE "A" LOW INTENSITY FLASHING
- (T) TEMPORARY PEDESTRIAN CROSSWALK LINES REMOVABLE TAPE 4-INCH (WHITE) - 6' APART

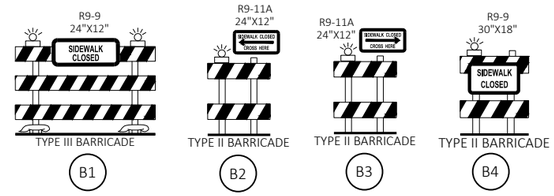

SCALE 1 IN:40 FT

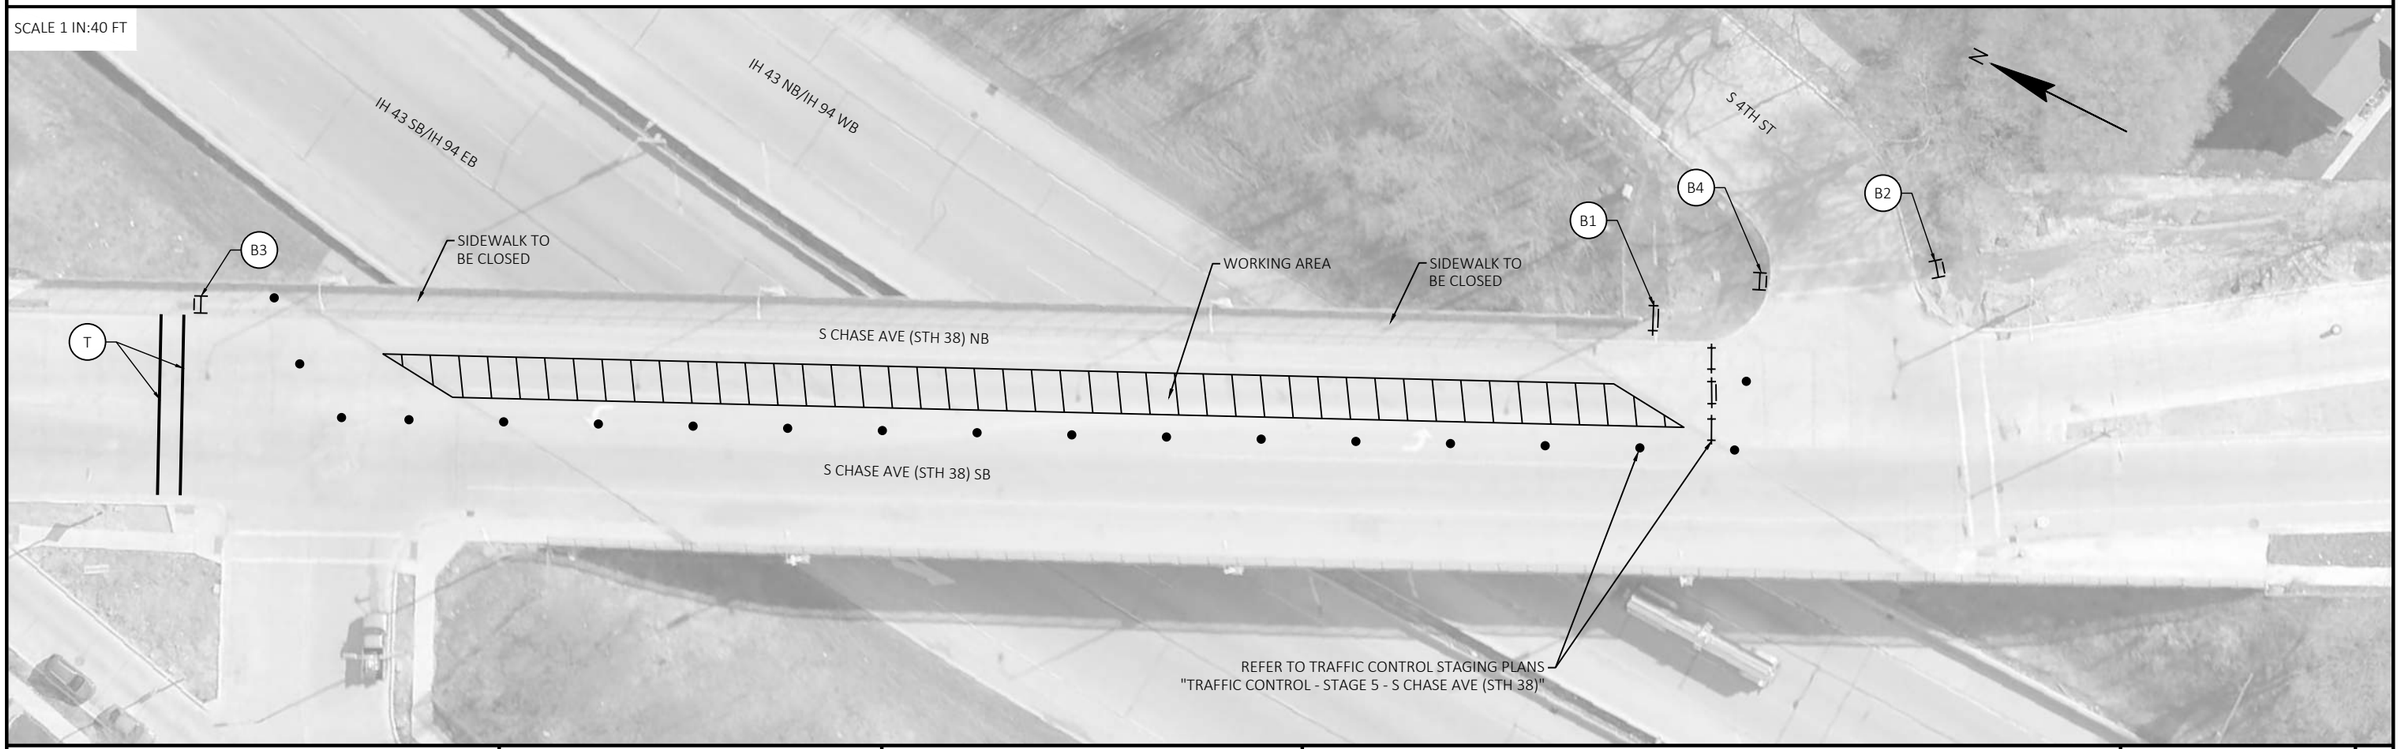

PROJECT NO: 1228-09-73	HWY: IH 43	COUNTY: MILWAUKEE	TRAFFIC CONTROL - STAGE 5 - S CHASE AVE (STH 38) - PEDESTRIAN	SHEET E

FILE NAME : N:\PDS\C3D\12280903\SHEETSPLAN\TRAFFIC CONTROL PLANS (DETAILED) - C3D\026801_S5E_OVERPASSES_PED_ACC.DWG
LAYOUT NAME - 5-CHASE

PLOT DATE : 8/5/2021 10:54 AM PLOT BY : SPAETH, MICHELE L PLOT NAME : PLOT SCALE : VARIES

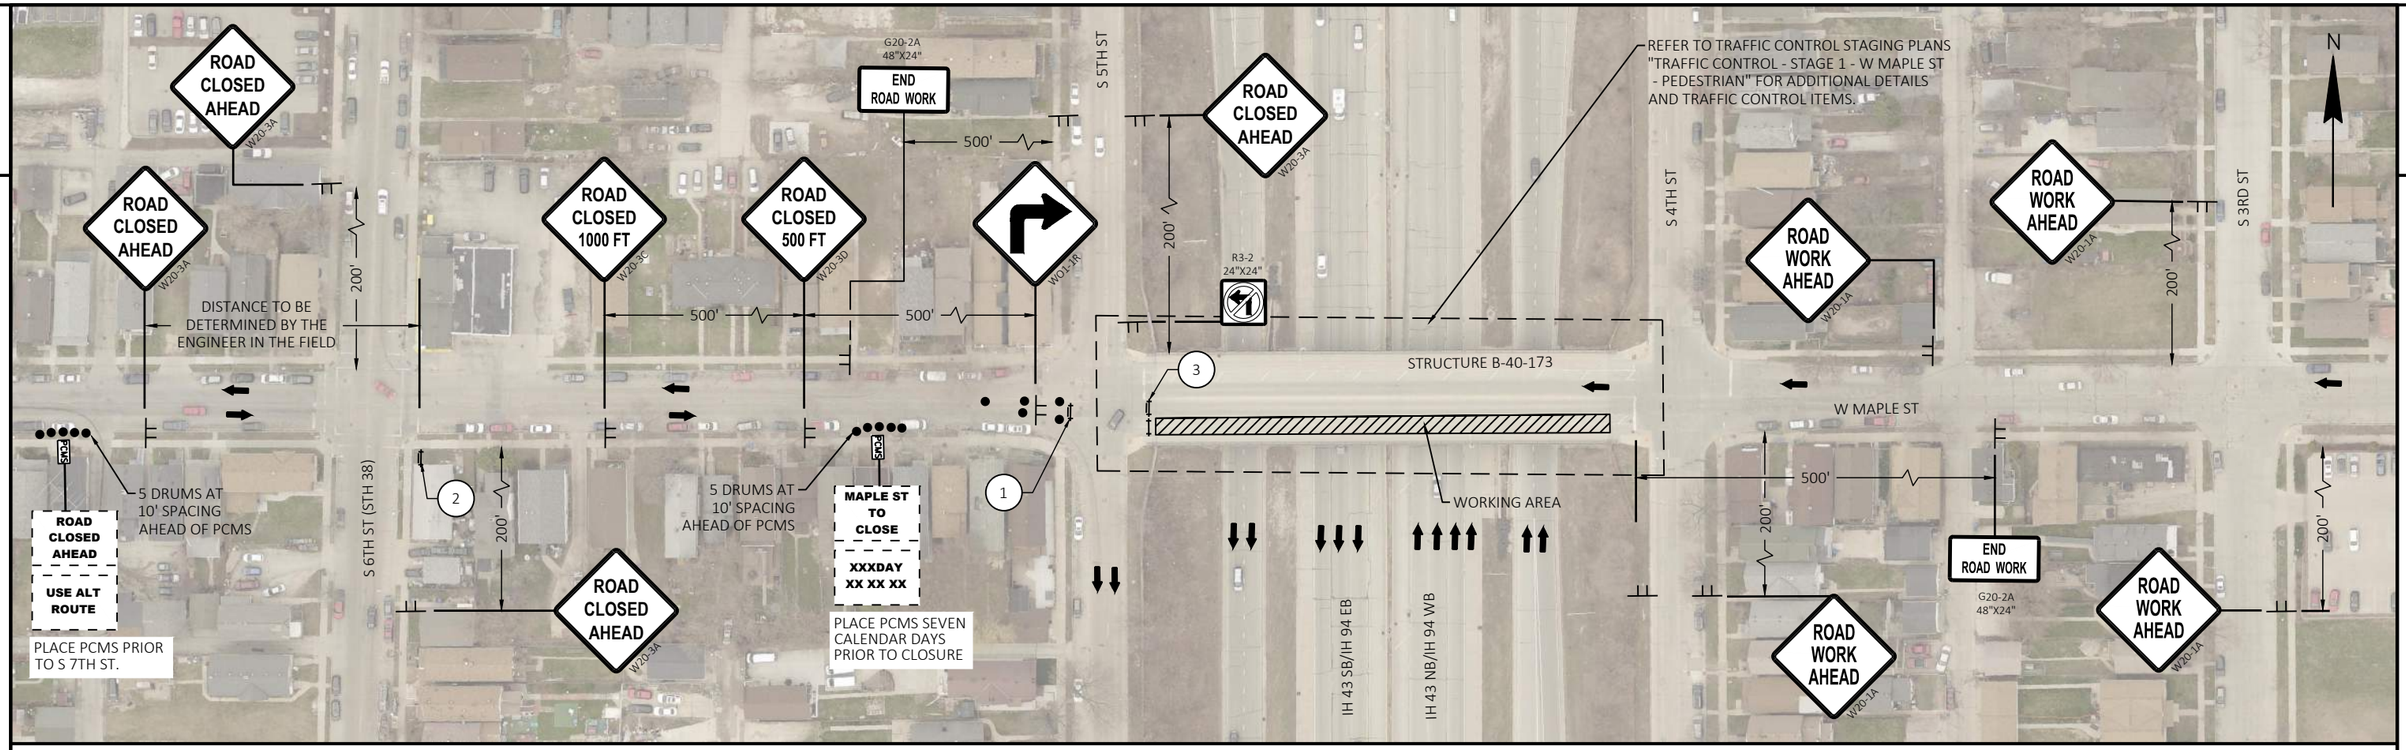

GENERAL NOTES

- REFER TO SDD "BARRICADES AND SIGNS FOR MAINLINE CLOSURES".

LEGEND

- TRAFFIC CONTROL DRUM
- SIGN ON TEMPORARY SUPPORT
- DIRECTION OF TRAFFIC
- TYPE III BARRICADE WTH ATTACHED SIGN WITH TWO TYPE "A" LIGHTS
- TYPE III BARRICADE WITH TWO TYPE "A" LIGHTS
- PCMS PORTABLE CHANGEABLE MESSAGE SIGN

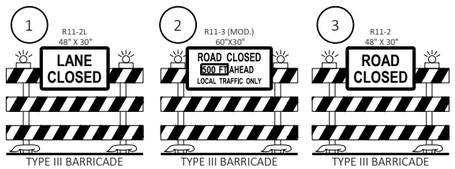

PROJECT NO: 1228-09-73	HWY: IH 43	COUNTY: MILWAUKEE	TRAFFIC CONTROL - STAGE 1 - W MAPLE ST	SHEET	E

FILE NAME : N:\PDS\C3D\12280903\SHEETSPLAN\TRAFFIC CONTROL PLANS (DETAILED) - C3D\026401_S5A_OVERPASSES.DWG
LAYOUT NAME - 1-MAPLE

PLOT DATE : 8/5/2021 10:55 AM PLOT BY : SPAETH, MICHELE L PLOT NAME : PLOT SCALE : 1 IN:100 FT

WISDOT/CADDS SHEET 42

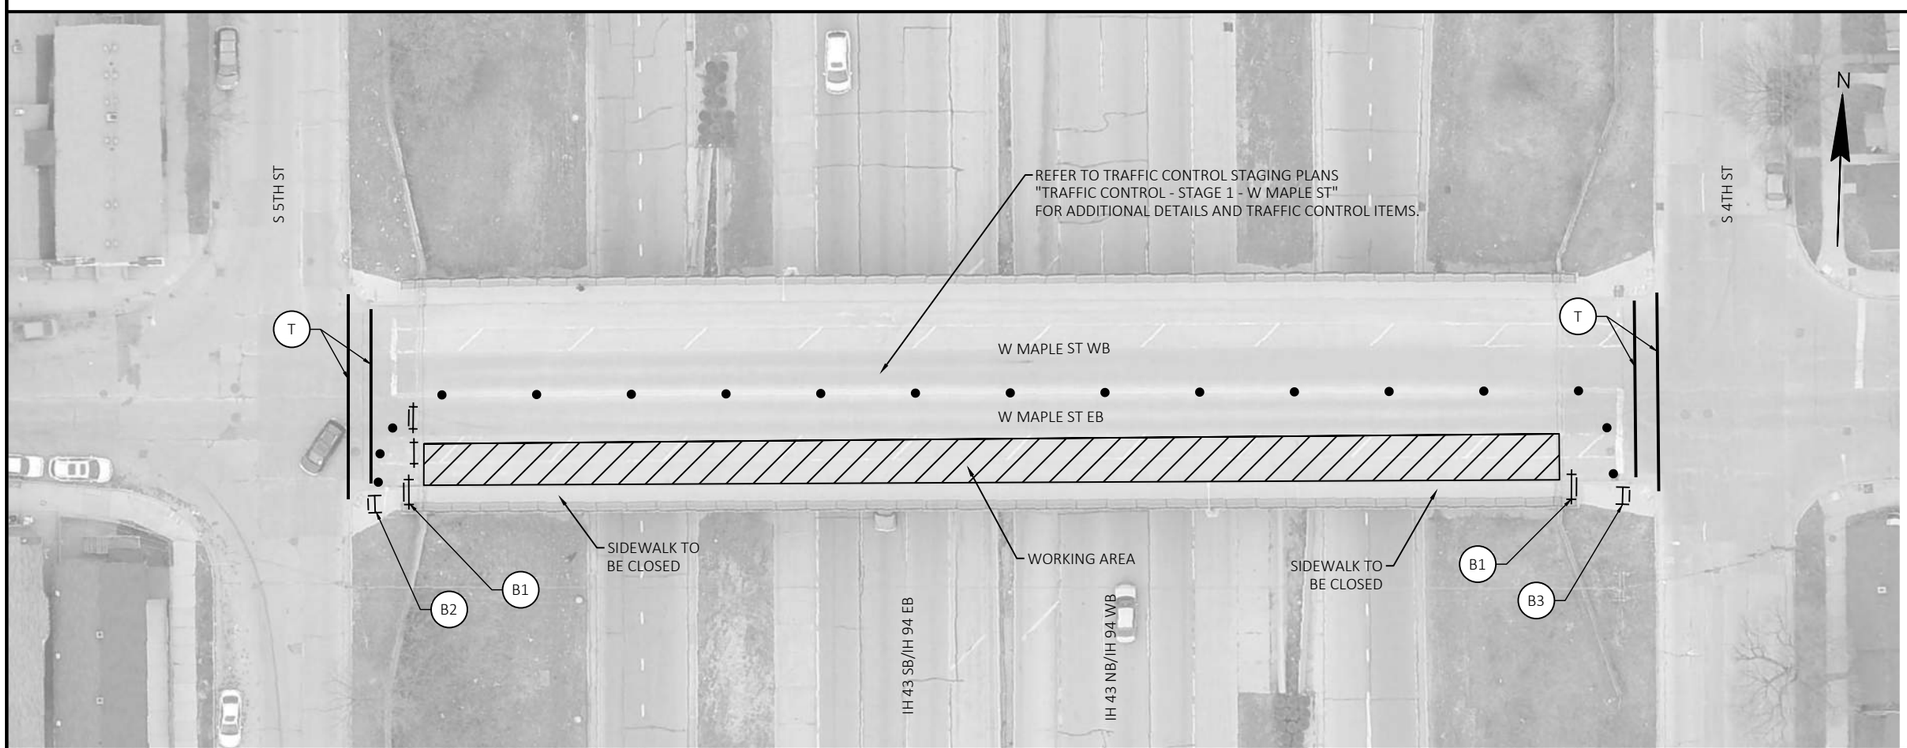

GENERAL NOTES

- ALL WORK WILL BE COMPLETED OVERNIGHT.
- PROVIDE PEDESTRIAN SIGNAGE AND TEMPORARY DEVICES IN ACCORDANCE WITH SDD, "TRAFFIC CONTROL, PEDESTRIAN ACCOMMODATION".
- REFER TO TRAFFIC CONTROL STAGING PLANS "TRAFFIC CONTROL - STAGE 1 - W MAPLE ST".

LEGEND

- TYPE III BARRICADE WITH TWO TYPE "A" LIGHTS
- TYPE III BARRICADE WTH ATTACHED SIGN WITH TWO TYPE "A" LIGHTS
- TRAFFIC CONTROL DRUM
- TYPE II BARRICADE WTH ATTACHED SIGN WITH ONE WARNING LIGHT TYPE "A" LOW INTENSITY FLASHING
- (T) TEMPORARY PEDESTRIAN CROSSWALK LINES REMOVABLE TAPE 4-INCH (WHITE) - 6' APART

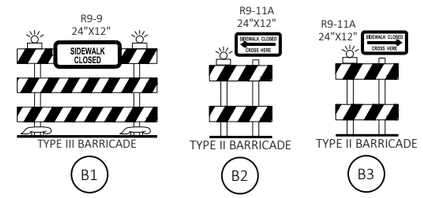

PROJECT NO: 1228-09-73	HWY: IH 43	COUNTY: MILWAUKEE	TRAFFIC CONTROL - STAGE 1 - W MAPLE ST - PEDESTRIAN	SHEET	E

FILE NAME : N:\PDS\C3D\12280903\SHEETSPLAN\TRAFFIC CONTROL PLANS (DETAILED) - C3D\026401_S5A_OVERPASSES_PED_ACC.DWG
LAYOUT NAME - 1-MAPLE

PLOT DATE : 8/5/2021 10:55 AM PLOT BY : SPAETH, MICHELE L PLOT NAME : PLOT SCALE : 1 IN:40 FT

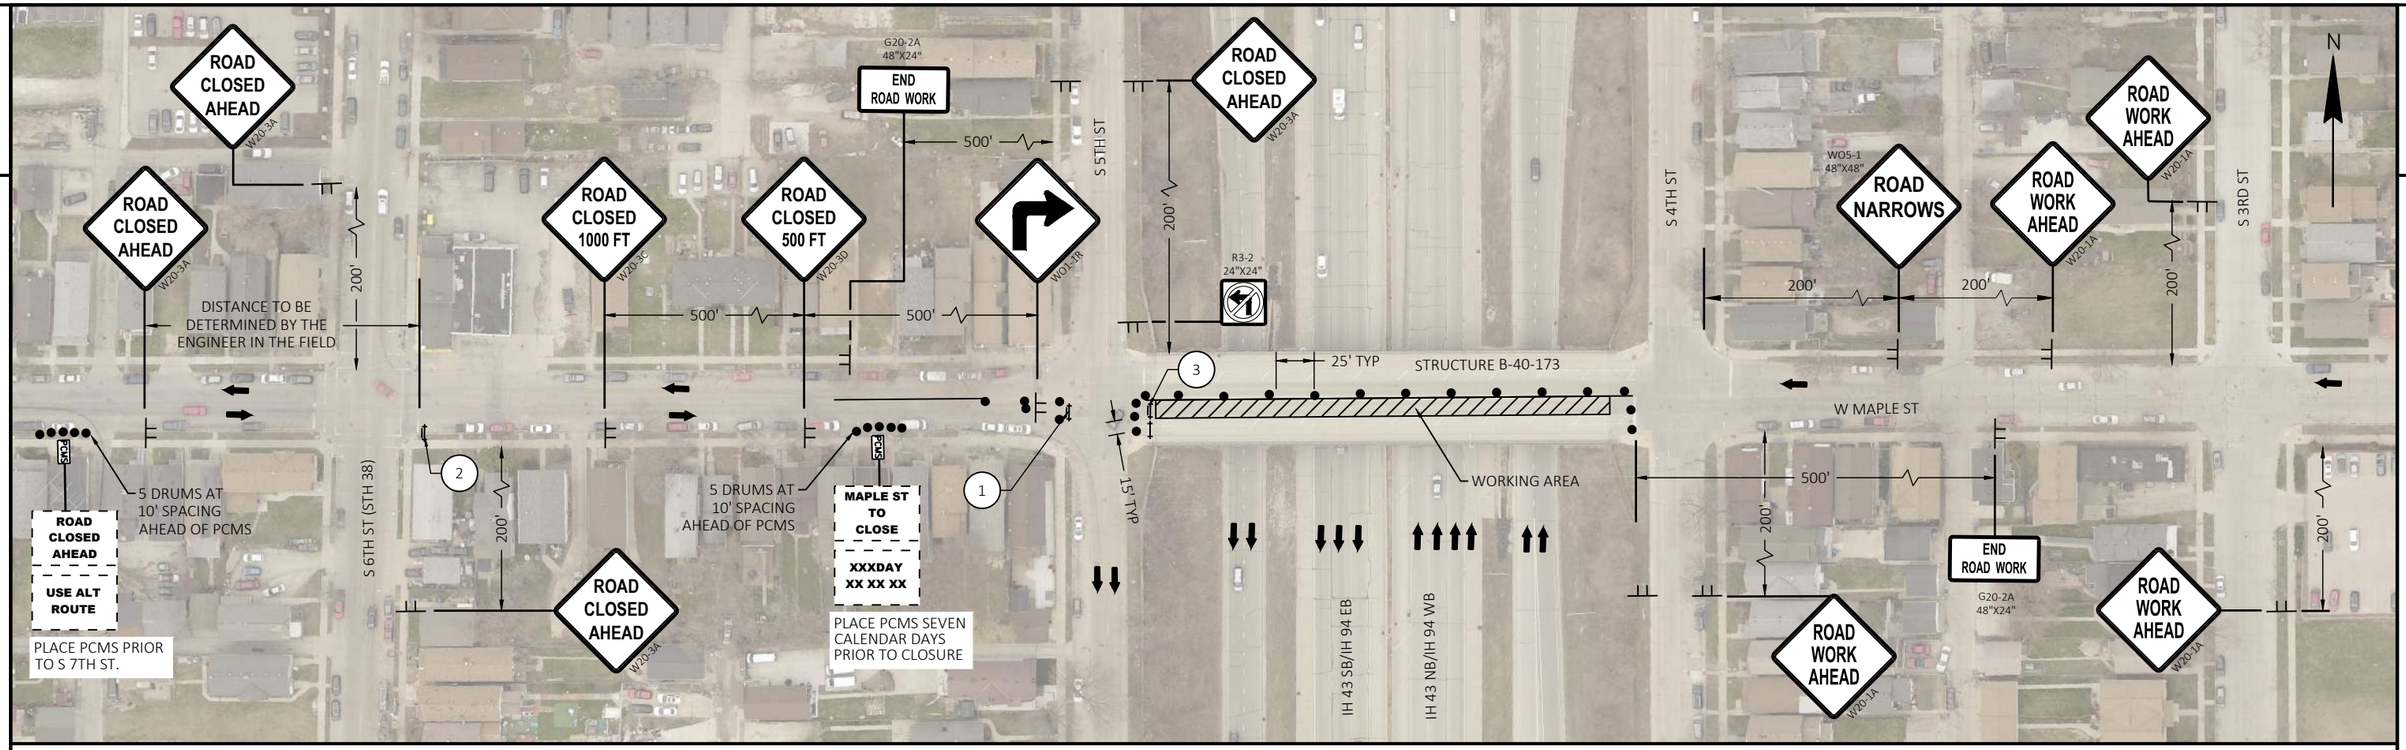

GENERAL NOTES

- REFER TO SDD "BARRICADES AND SIGNS FOR MAINLINE CLOSURES".
- FOR PEDESTRIAN ACCOMMODATION ON W MAPLE ST REFERT TO "TRAFFIC CONTROL - STAGE 2 - W MAPLE ST - PEDESTRIAN".

LEGEND

- TRAFFIC CONTROL DRUM
- SIGN ON TEMPORARY SUPPORT
- DIRECTION OF TRAFFIC
- TYPE III BARRICADE WTH ATTACHED SIGN WITH TWO TYPE "A" LIGHTS
- TYPE III BARRICADE WITH TWO TYPE "A" LIGHTS
- PCMS PORTABLE CHANGEABLE MESSAGE SIGN

PROJECT NO: 1228-09-73	HWY: IH 43	COUNTY: MILWAUKEE	TRAFFIC CONTROL - STAGE 2 - W MAPLE ST	SHEET	E

FILE NAME : N:\PDS\C3D\12280903\SHEETSPLAN\TRAFFIC CONTROL PLANS (DETAILED) - C3D\026501_S5B_OVERPASSES.DWG
LAYOUT NAME - 2-MAPLE
PLOT DATE : 8/5/2021 10:55 AM PLOT BY : SPAETH, MICHELE L PLOT NAME : PLOT SCALE : 1 IN:100 FT
WISDOT/CADDS SHEET 42

2

N

G20-2A
48"X24"
END
ROAD WORK

500'

S 5TH ST

ROAD
WORK
AHEAD
W20-1A

200'

PLACE PCMS SEVEN
CALENDAR DAYS
PRIOR TO CLOSURE

MAPLE ST
TO
CLOSE

XXXDAY
XX XX XX

S 4TH ST

WORKING AREA

PCMS

2

STRUCTURE B-40-173

W01-1R

ROAD
CLOSED
AHEAD
W20-3A

ROAD
CLOSED
500 FT
W20-3D

BIKE LANE
CLOSED
AHEAD
W20-40A

ROAD
CLOSED
1000 FT
W20-3C

500'

200'

500'

W MAPLE ST WB
W MAPLE ST EB

MATCH LINE 18+00

200'

200'

ROAD
WORK
AHEAD
W20-1A

WO5-1
48"X48"

ROAD
NARROWS

IH 43 SB/IH 94 EB

IH 43 NB/IH 94 WB

R3-2
24"X24"

500'

200'

ROAD
CLOSED
AHEAD
W20-3A

END
ROAD WORK
G20-2A
48"X24"

S 3RD ST

200'

ROAD
CLOSED
AHEAD
W20-3A

ROAD
CLOSED
AHEAD
W20-3A

S 2ND ST

200'

S 1ST ST

ROAD
CLOSED
AHEAD
W20-3A

S KINNICKINNIC AVE (STH 32)

N

DISTANCE TO BE
DETERMINED BY THE
ENGINEER IN THE FIELD

1

MATCH LINE 18+00

W MAPLE ST WB

W MAPLE ST EB

PCMS

ROAD
CLOSED
AHEAD

USE ALT
ROUTE

5 DRUMS AT
10' SPACING
AHEAD OF PCMS

200'

ROAD
CLOSED
AHEAD
W20-3A

GENERAL NOTES

- REFER TO SDD "BARRICADES AND SIGNS FOR MAINLINE CLOSURES".

LEGEND

- TRAFFIC CONTROL DRUM
- SIGN ON TEMPORARY SUPPORT
- DIRECTION OF TRAFFIC
- TYPE III BARRICADE WTH ATTACHED SIGN WITH TWO TYPE "A" LIGHTS
- TYPE III BARRICADE WITH TWO TYPE "A" LIGHTS
- PCMS PORTABLE CHANGEABLE MESSAGE SIGN

1 R11-3 (MOD.) 60"X30"

ROAD CLOSED
1000 FT AHEAD
LOCAL TRAFFIC ONLY

TYPE III BARRICADE

2 R11-2 48" X 30"

ROAD
CLOSED

TYPE III BARRICADE

PROJECT NO: 1228-09-73	HWY: IH 43	COUNTY: MILWAUKEE	TRAFFIC CONTROL - STAGE 3 - W MAPLE ST	SHEET	E

FILE NAME : N:\PDS\C3D\12280903\SHEETSPLAN\TRAFFIC CONTROL PLANS (DETAILED) - C3D\026601_S5C_OVERPASSES.DWG
LAYOUT NAME - 3-MAPLE

PLOT DATE : 8/5/2021 10:56 AM PLOT BY : SPAETH, MICHELE L PLOT NAME : PLOT SCALE : 1 IN:100 FT

2

N

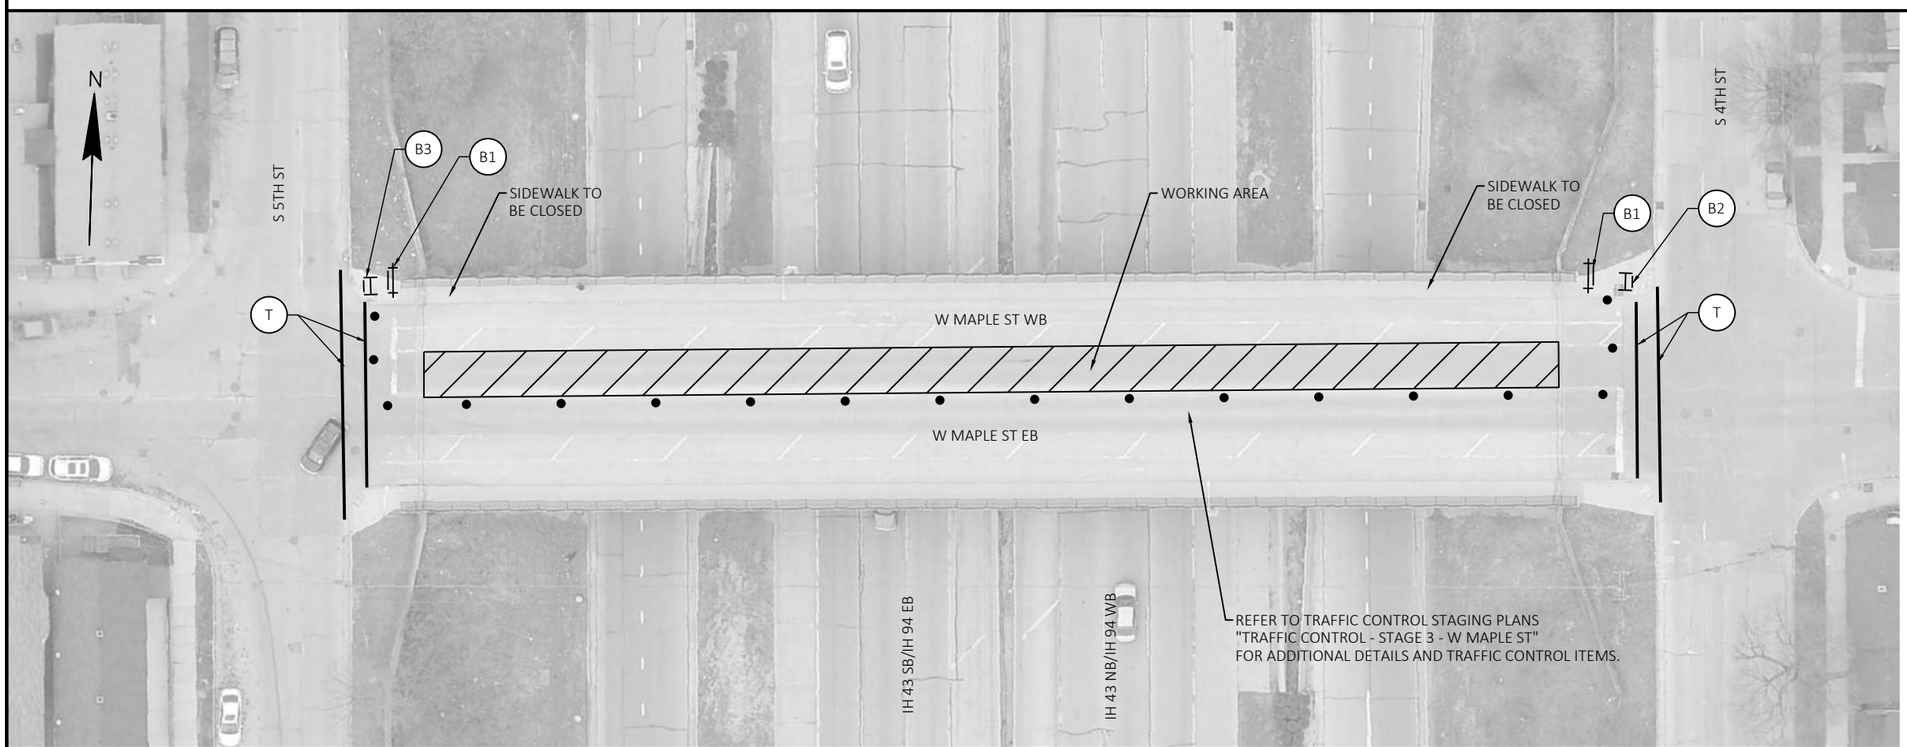

GENERAL NOTES

- ALL WORK WILL BE COMPLETED OVERNIGHT.
- PROVIDE PEDESTRIAN SIGNAGE AND TEMPORARY DEVICES IN ACCORDANCE WITH SDD, "TRAFFIC CONTROL, PEDESTRIAN ACCOMMODATION".
- REFER TO TRAFFIC CONTROL STAGING PLANS "TRAFFIC CONTROL - STAGE 3 - W MAPLE ST".

LEGEND

- TYPE III BARRICADE WITH TWO TYPE "A" LIGHTS
- TYPE III BARRICADE WTH ATTACHED SIGN WITH TWO TYPE "A" LIGHTS
- TRAFFIC CONTROL DRUM
- TYPE II BARRICADE WTH ATTACHED SIGN WITH ONE WARNING LIGHT TYPE "A" LOW INTENSITY FLASHING
- (T) TEMPORARY PEDESTRIAN CROSSWALK LINES REMOVABLE TAPE 4-INCH (WHITE) - 6' APART

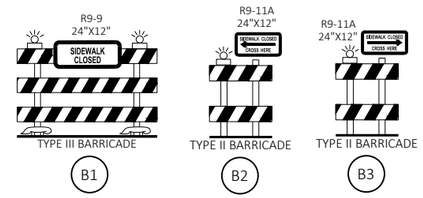

PROJECT NO: 1228-09-73	HWY: IH 43	COUNTY: MILWAUKEE	TRAFFIC CONTROL - STAGE 3 - W MAPLE ST - PEDESTRIAN	SHEET	E

FILE NAME : N:\PDS\C3D\12280903\SHEETSPLAN\TRAFFIC CONTROL PLANS (DETAILED) - C3D\026401_S5C_OVERPASSES_PED_ACC.DWG
LAYOUT NAME - 3-MAPLE
PLOT DATE : 8/5/2021 10:56 AM
PLOT BY : SPAETH, MICHELE L
PLOT NAME :
PLOT SCALE : 1 IN:40 FT
WISDOT/CADDS SHEET 42

2

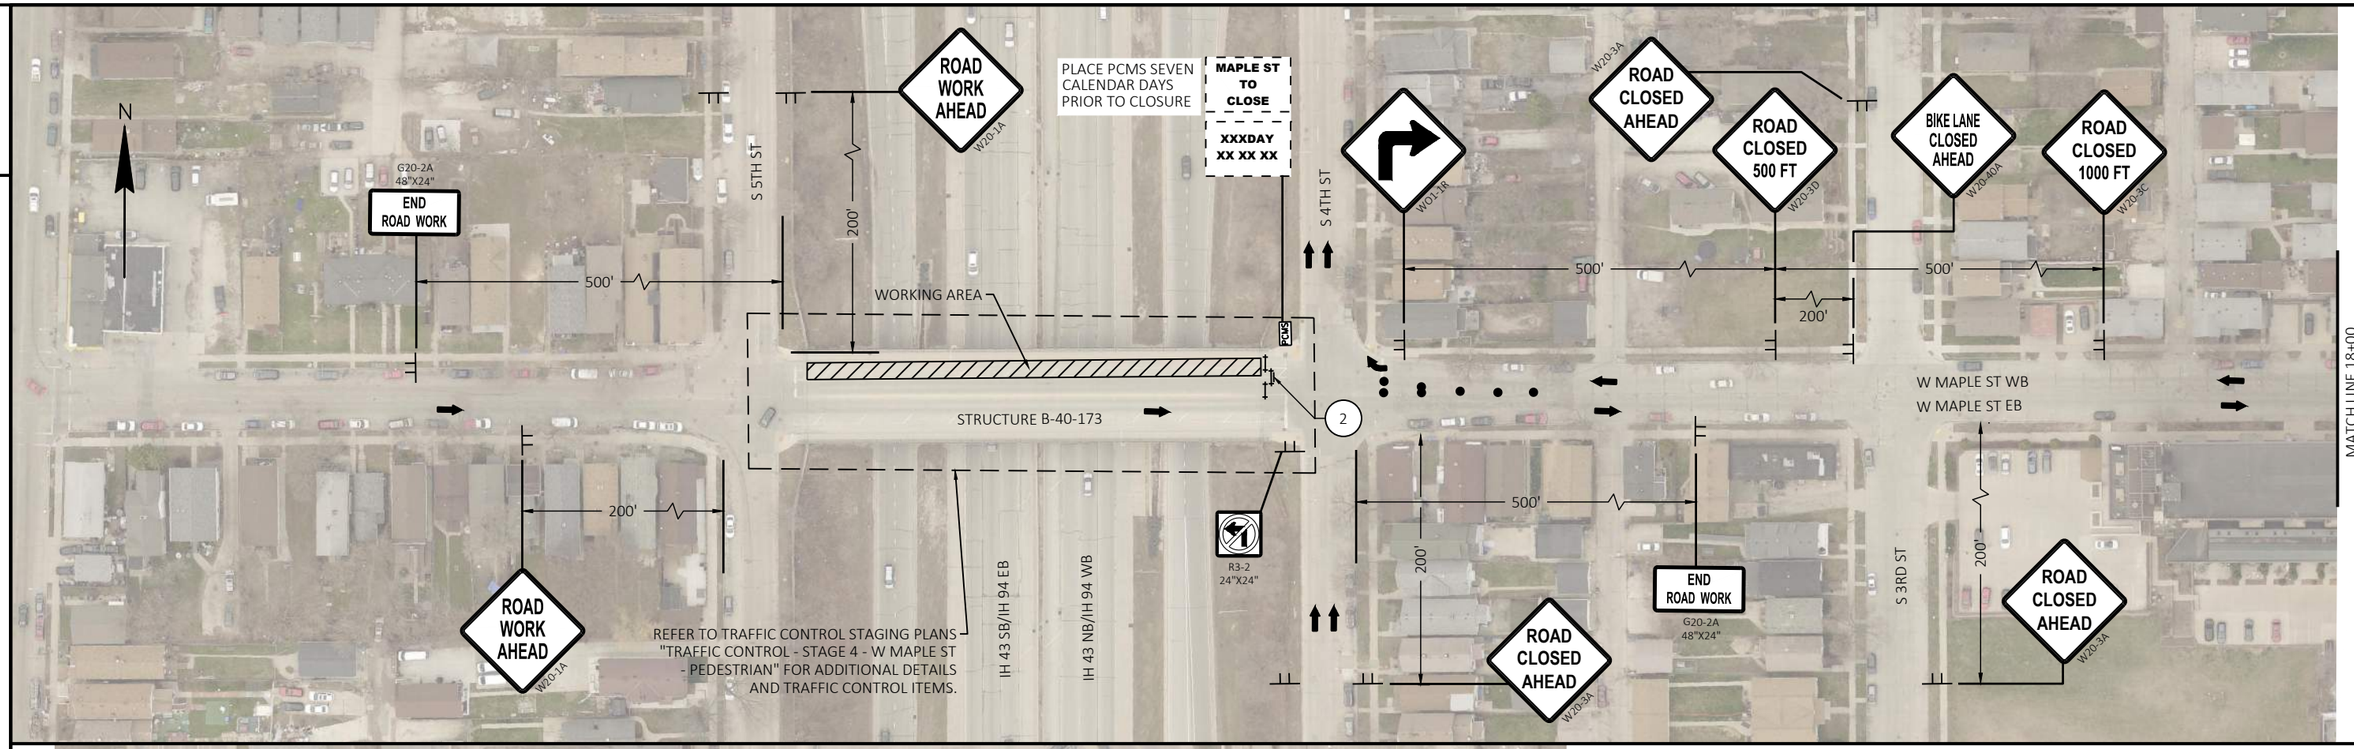

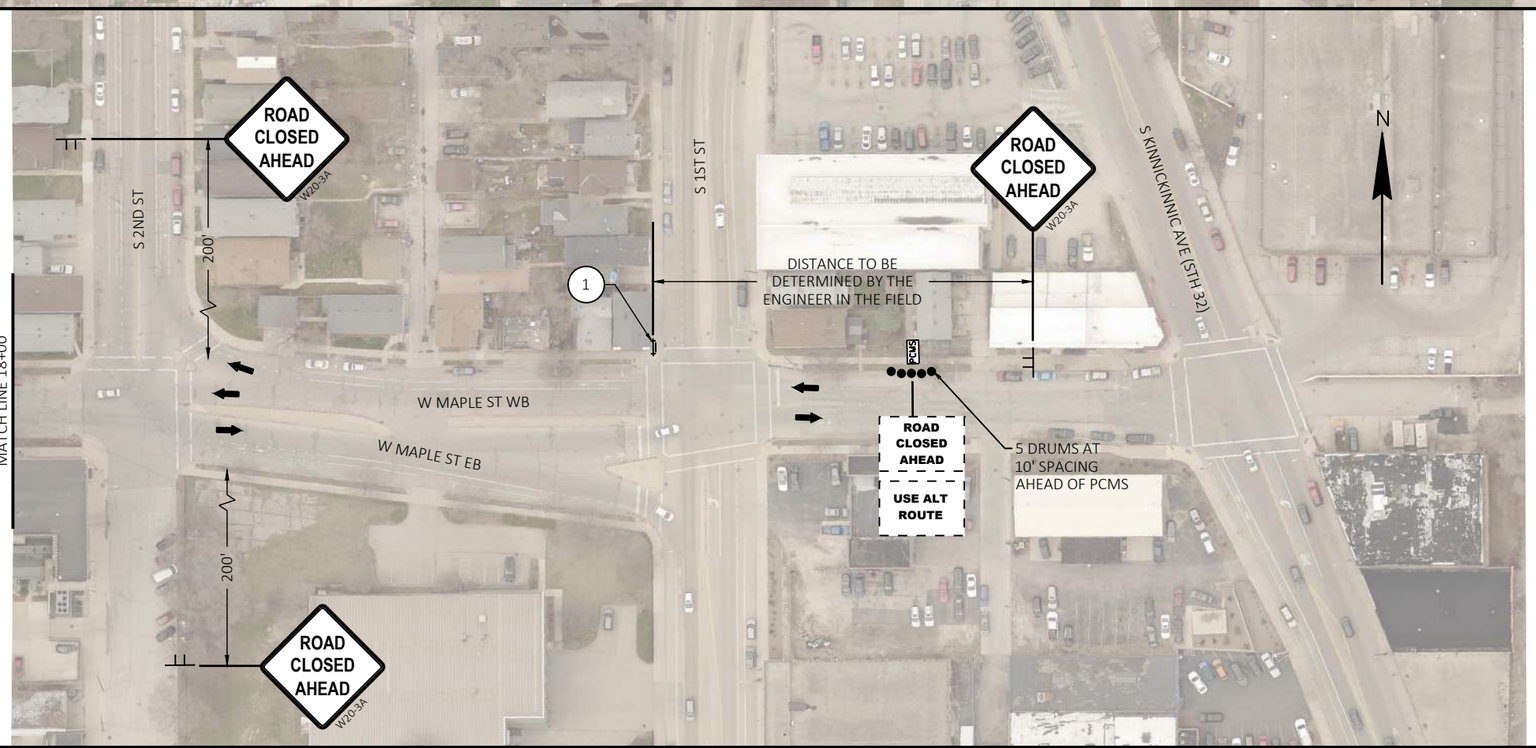

GENERAL NOTES

- REFER TO SDD "BARRICADES AND SIGNS FOR MAINLINE CLOSURES".
- FOR PEDESTRIAN ACCOMMODATION ON W MAPLE ST REFER TO "TRAFFIC CONTROL - STAGE 4 - W MAPLE ST - PEDESTRIAN".

LEGEND

- TRAFFIC CONTROL DRUM
- SIGN ON TEMPORARY SUPPORT
- DIRECTION OF TRAFFIC
- TYPE III BARRICADE WTH ATTACHED SIGN WITH TWO TYPE "A" LIGHTS
- TYPE III BARRICADE WITH TWO TYPE "A" LIGHTS
- PCMS PORTABLE CHANGEABLE MESSAGE SIGN

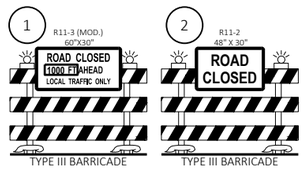

PROJECT NO: 1228-09-73	HWY: IH 43	COUNTY: MILWAUKEE	TRAFFIC CONTROL - STAGE 4 - W MAPLE ST	SHEET	E

FILE NAME : N:\PDS\C3D\12280903\SHEETSPLAN\TRAFFIC CONTROL PLANS (DETAILED) - C3D\026701_S5D_OVERPASSES.DWG
LAYOUT NAME - 4-MAPLE
PLOT DATE : 8/5/2021 10:56 AM PLOT BY : SPAETH, MICHELE L PLOT NAME : PLOT SCALE : 1 IN:100 FT
WISDOT/CADDS SHEET 42

2

N

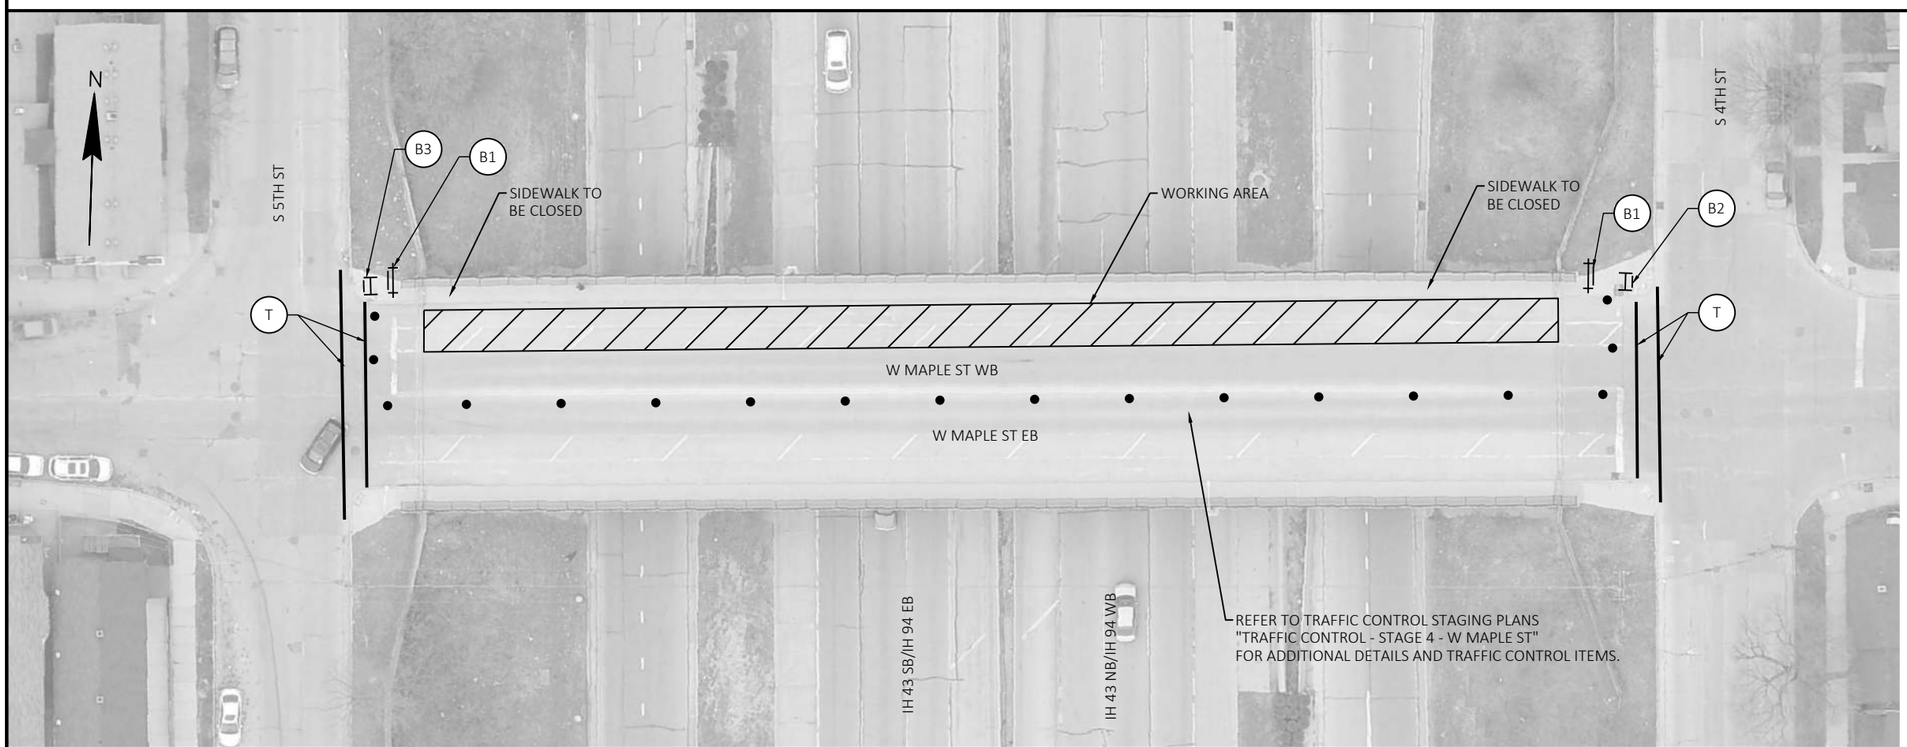

GENERAL NOTES

- ALL WORK WILL BE COMPLETED OVERNIGHT.
- PROVIDE PEDESTRIAN SIGNAGE AND TEMPORARY DEVICES IN ACCORDANCE WITH SDD, "TRAFFIC CONTROL, PEDESTRIAN ACCOMMODATION".
- REFER TO TRAFFIC CONTROL STAGING PLANS "TRAFFIC CONTROL - STAGE 4 - W MAPLE ST".

LEGEND

- TYPE III BARRICADE WITH TWO TYPE "A" LIGHTS
- TYPE III BARRICADE WTH ATTACHED SIGN WITH TWO TYPE "A" LIGHTS
- TRAFFIC CONTROL DRUM
- TYPE II BARRICADE WTH ATTACHED SIGN WITH ONE WARNING LIGHT TYPE "A" LOW INTENSITY FLASHING
- (T) TEMPORARY PEDESTRIAN CROSSWALK LINES REMOVABLE TAPE 4-INCH (WHITE) - 6' APART

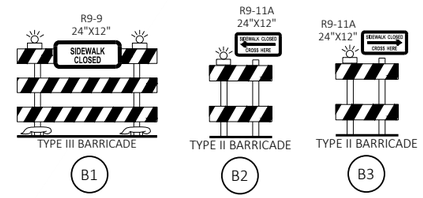

PROJECT NO: 1228-09-73	HWY: IH 43	COUNTY: MILWAUKEE	TRAFFIC CONTROL - STAGE 4 - W MAPLE ST - PEDESTRIAN	SHEET	E

FILE NAME : N:\PDS\C3D\12280903\SHEETSPLAN\TRAFFIC CONTROL PLANS (DETAILED) - C3D\026701_S5D_OVERPASSES_PED_ACC.DWG
LAYOUT NAME - 4-MAPLE
PLOT DATE : 8/5/2021 10:57 AM
PLOT BY : SPAETH, MICHELE L
PLOT NAME :
PLOT SCALE : 1 IN:40 FT
WISDOT/CADDS SHEET 42

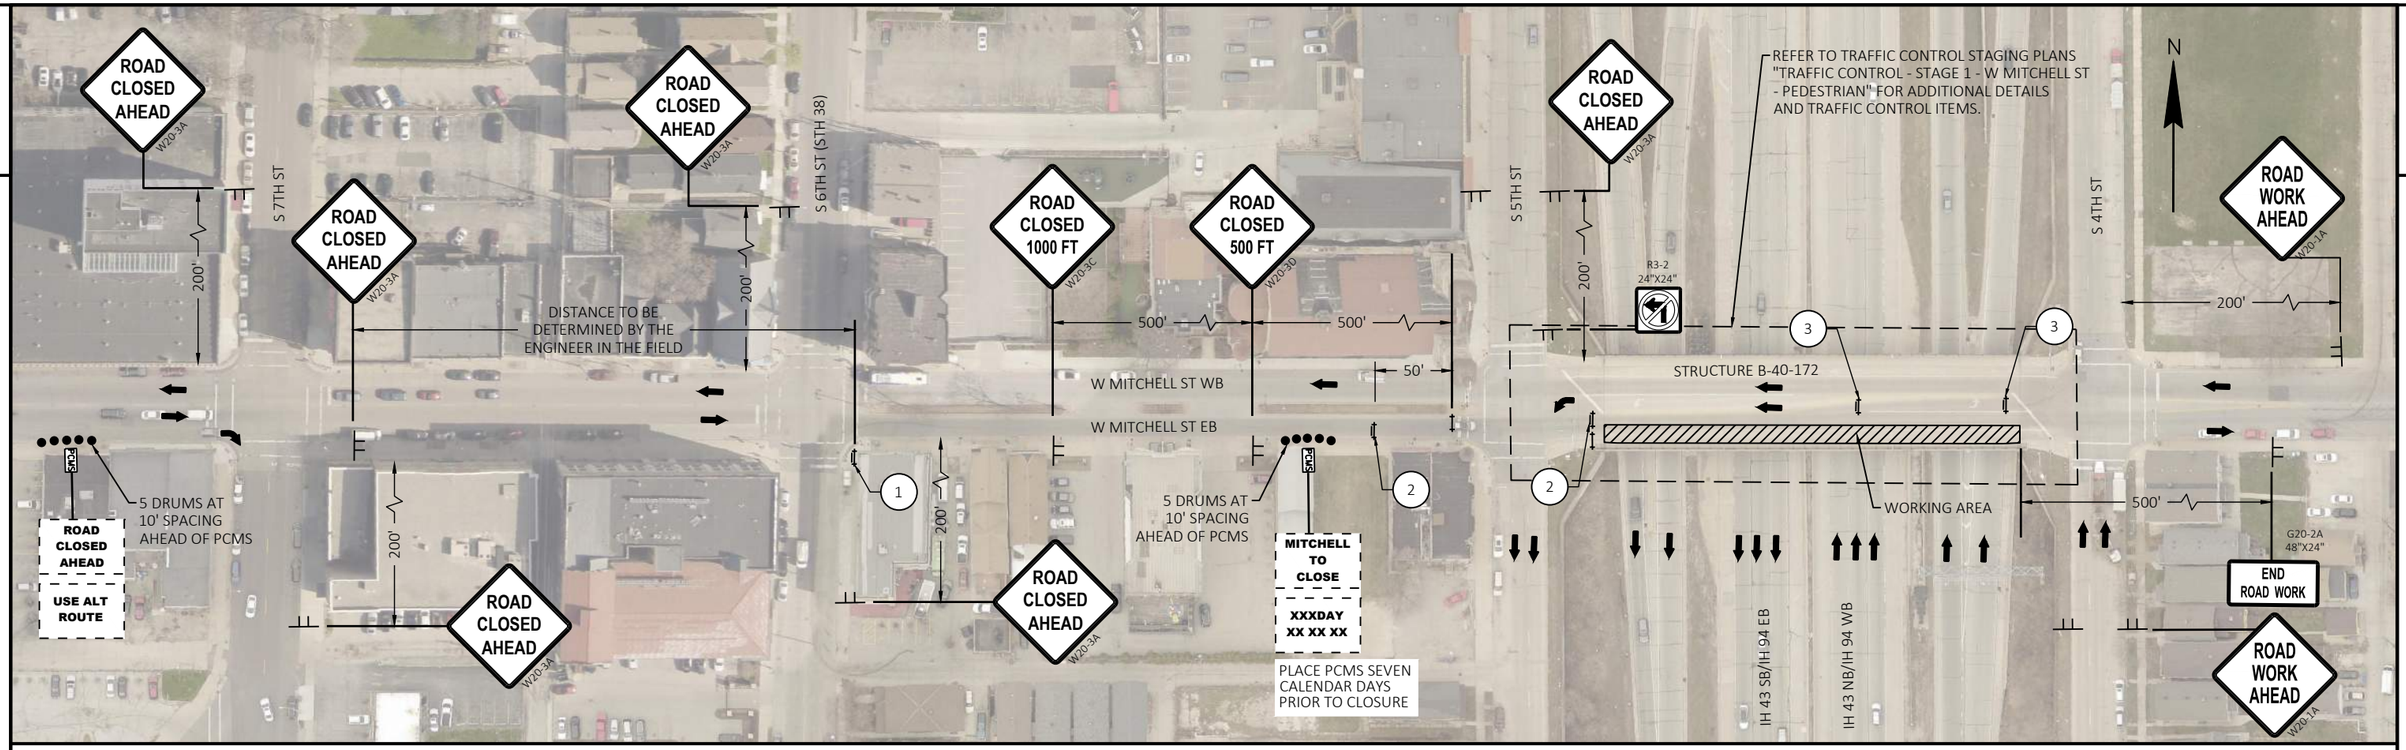

2

GENERAL NOTES

- REFER TO SDD "BARRICADES AND SIGNS FOR MAINLINE CLOSURES".

LEGEND

- TRAFFIC CONTROL DRUM
- SIGN ON TEMPORARY SUPPORT
- DIRECTION OF TRAFFIC
- TYPE III BARRICADE WTH ATTACHED SIGN WITH TWO TYPE "A" LIGHTS
- TYPE III BARRICADE WITH TWO TYPE "A" LIGHTS
- PCMS PORTABLE CHANGEABLE MESSAGE SIGN

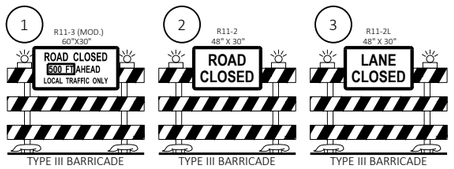

PROJECT NO: 1228-09-73	HWY: IH 43	COUNTY: MILWAUKEE	TRAFFIC CONTROL - STAGE 1 - W MITCHELL ST	SHEET	E

FILE NAME : N:\PDS\C3D\12280903\SHEETSPLAN\TRAFFIC CONTROL PLANS (DETAILED) - C3D\026401_S5A_OVERPASSES.DWG
LAYOUT NAME - 1-MITCHELL

PLOT DATE : 8/5/2021 10:57 AM PLOT BY : SPAETH, MICHELE L PLOT NAME : PLOT SCALE : 1 IN:100 FT

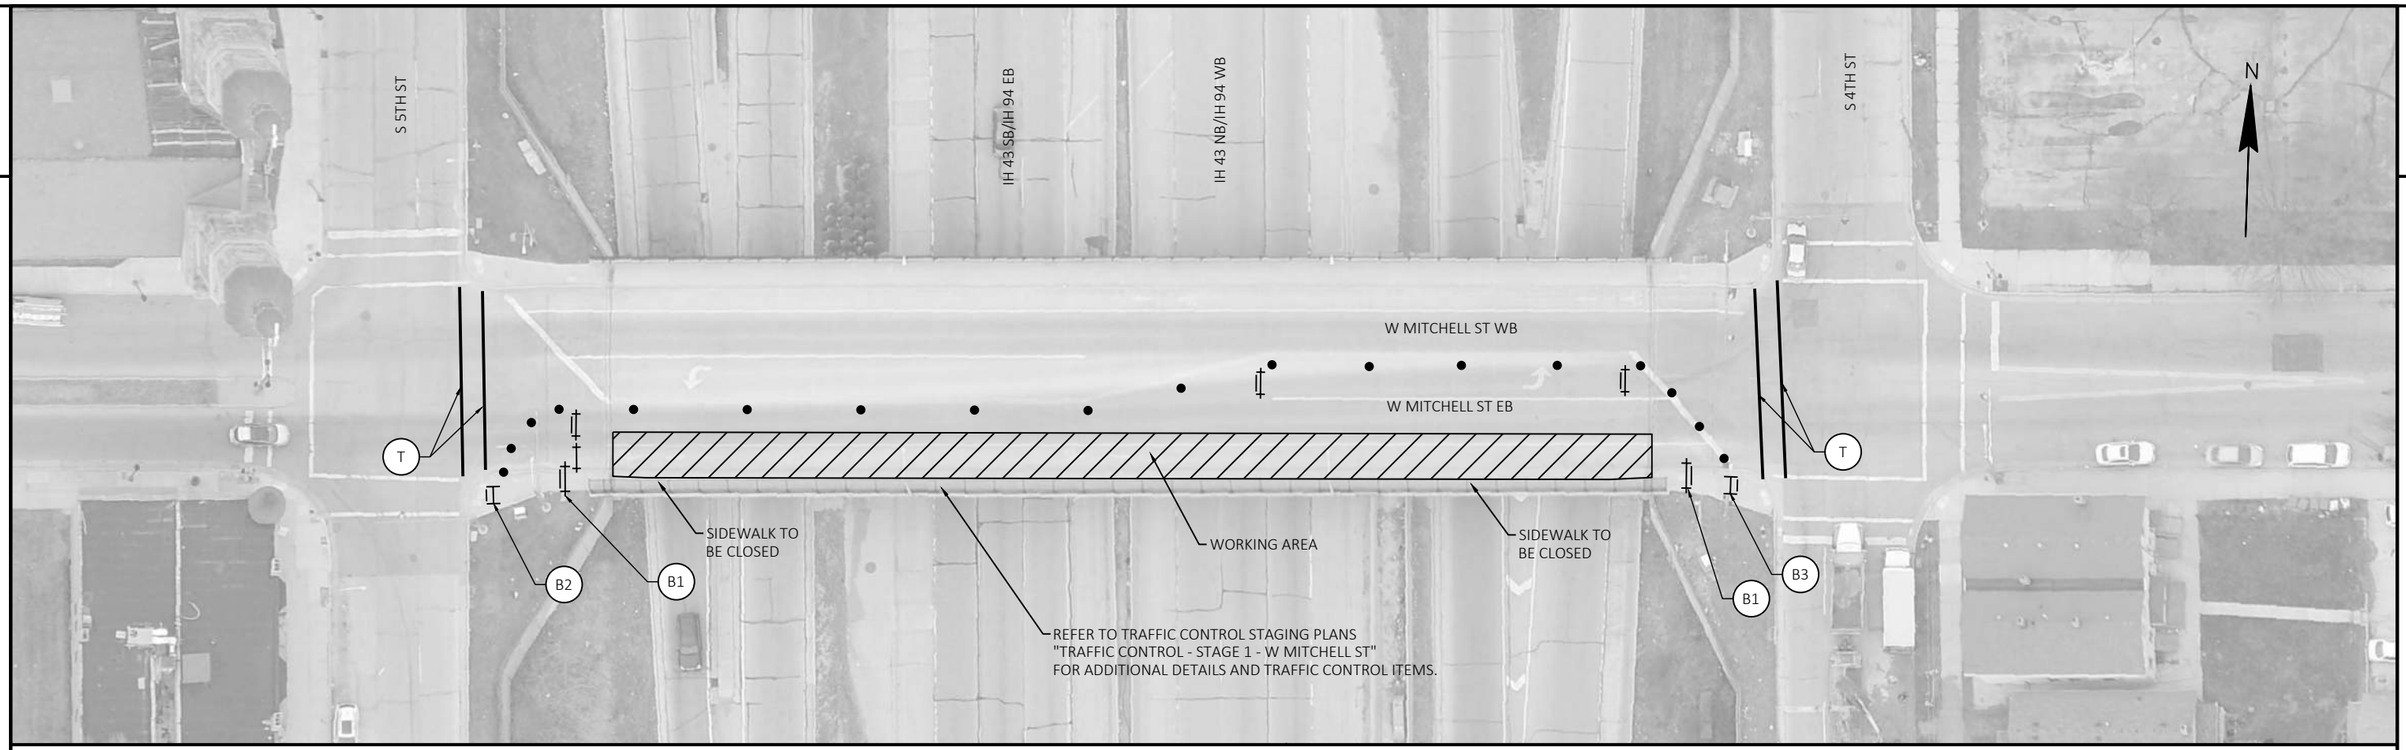

2

2

GENERAL NOTES

- ALL WORK WILL BE COMPLETED OVERNIGHT.
- PROVIDE PEDESTRIAN SIGNAGE AND TEMPORARY DEVICES IN ACCORDANCE WITH SDD, "TRAFFIC CONTROL, PEDESTRIAN ACCOMMODATION".
- REFER TO TRAFFIC CONTROL STAGING PLANS "TRAFFIC CONTROL - STAGE 1 - W MITCHELL ST"

LEGEND

- TYPE III BARRICADE WITH TWO TYPE "A" LIGHTS
- TYPE III BARRICADE WTH ATTACHED SIGN WITH TWO TYPE "A" LIGHTS
- TRAFFIC CONTROL DRUM
- TYPE II BARRICADE WTH ATTACHED SIGN WITH ONE WARNING LIGHT TYPE "A" LOW INTENSITY FLASHING
- (T) TEMPORARY PEDESTRIAN CROSSWALK LINES REMOVABLE TAPE 4-INCH (WHITE) - 6' APART

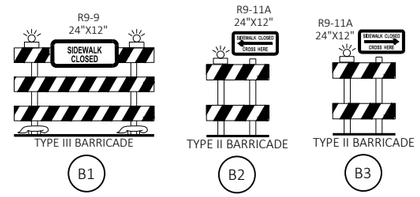

PROJECT NO: 1228-09-73	HWY: IH 43	COUNTY: MILWAUKEE	TRAFFIC CONTROL - STAGE 1 - W MITCHELL ST - PEDESTRIAN	SHEET	E

FILE NAME : N:\PDS\C3D\12280903\SHEETSPLAN\TRAFFIC CONTROL PLANS (DETAILED) - C3D\026401_S5A_OVERPASSES_PED_ACC.DWG
LAYOUT NAME - 1-MITCHELL
PLOT DATE : 8/5/2021 10:57 AM PLOT BY : SPAETH, MICHELE L PLOT NAME : PLOT SCALE : 1 IN:40 FT
WISDOT/CADDS SHEET 42

2

GENERAL NOTES

- REFER TO SDD "BARRICADES AND SIGNS FOR MAINLINE CLOSURES".
- FOR PEDESTRIAN ACCOMMODATION ON W MITCHELL ST REFER TO "TRAFFIC CONTROL - STAGE 2 - W MITCHELL ST - PEDESTRIAN".

LEGEND

- TRAFFIC CONTROL DRUM
- SIGN ON TEMPORARY SUPPORT
- DIRECTION OF TRAFFIC
- TYPE III BARRICADE WTH ATTACHED SIGN WITH TWO TYPE "A" LIGHTS
- TYPE III BARRICADE WITH TWO TYPE "A" LIGHTS
- PCMS PORTABLE CHANGEABLE MESSAGE SIGN

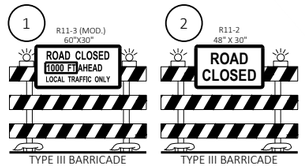

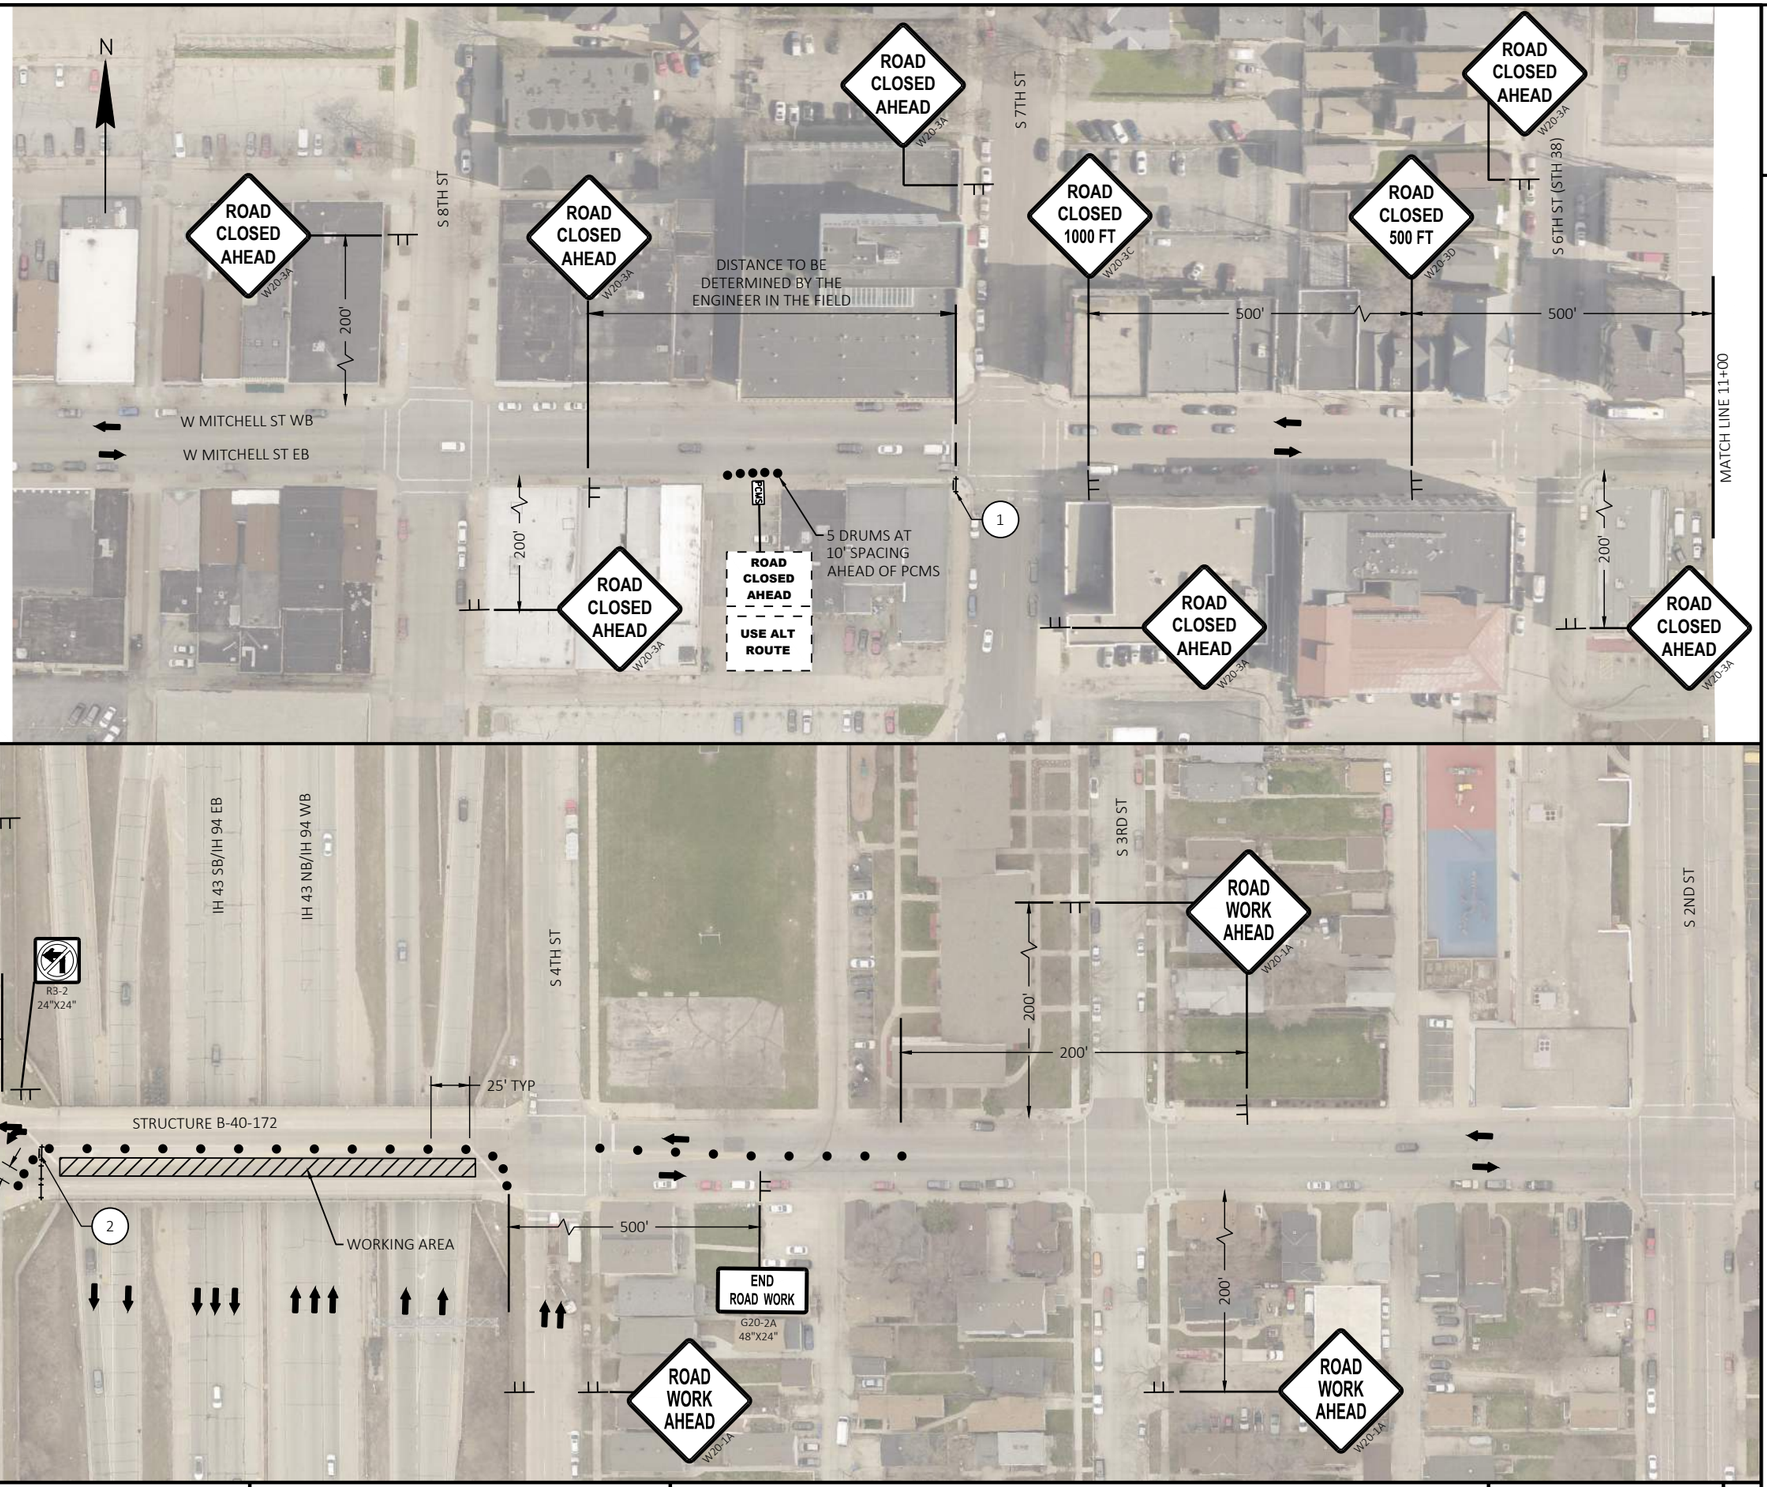

PROJECT NO: 1228-09-73	HWY: IH 43	COUNTY: MILWAUKEE	TRAFFIC CONTROL - STAGE 2 - W MITCHELL ST	SHEET E

FILE NAME : N:\PDS\C3D\12280903\SHEETSPLAN\TRAFFIC CONTROL PLANS (DETAILED) - C3D\026501_S5B_OVERPASSES.DWG
LAYOUT NAME - 2-MITCHELL
PLOT DATE : 8/5/2021 10:58 AM PLOT BY : SPAETH, MICHELE L PLOT NAME : PLOT SCALE : 1 IN:100 FT
WISDOT/CADDS SHEET 42

2

PLACE PCMS SEVEN CALENDAR DAYS PRIOR TO CLOSURE

MITCHELL TO CLOSE

XXXDAY XX XX XX

S 6TH ST (STH 38)

S 5TH ST

S 4TH ST

S 3RD ST

S 2ND ST

S 1ST ST

S KINNICKINNIC AVE (STH 32)

IH 43 SB/IH 94 EB

IH 43 NB/IH 94 WB

W MITCHELL ST WB

W MITCHELL ST EB

WORKING AREA

STRUCTURE B-40-172

LEFT TURN LANE TO BE CLOSED

DISTANCE TO BE DETERMINED BY THE ENGINEER IN THE FIELD

5 DRUMS AT 10' SPACING AHEAD OF PCMS

MATCH LINE 24+00

MATCH LINE 24+00

N

N

ROAD WORK AHEAD W20-1A

G20-2A 48"X24" END ROAD WORK

W01-1R

ROAD CLOSED 500 FT W20-3D

BIKE LANE CLOSED AHEAD W20-4A

ROAD CLOSED AHEAD W20-3A

ROAD CLOSED 1000 FT W20-3C

WO5-1 48"X48" ROAD NARROWS

R3-2 24"X24"

ROAD CLOSED AHEAD W20-3A

G20-2A 48"X24" END ROAD WORK

ROAD CLOSED AHEAD W20-3A

ROAD CLOSED AHEAD W20-3A

ROAD CLOSED AHEAD W20-3A

ROAD CLOSED AHEAD

USE ALT ROUTE

ROAD CLOSED AHEAD W20-3A

200'

500'

GENERAL NOTES

- REFER TO SDD "BARRICADES AND SIGNS FOR MAINLINE CLOSURES".

LEGEND

- TRAFFIC CONTROL DRUM
- SIGN ON TEMPORARY SUPPORT
- DIRECTION OF TRAFFIC
- TYPE III BARRICADE WTH ATTACHED SIGN WITH TWO TYPE "A" LIGHTS
- TYPE III BARRICADE WITH TWO TYPE "A" LIGHTS
- PCMS PORTABLE CHANGEABLE MESSAGE SIGN

1 R11-3 (MOD.) 60"X30" ROAD CLOSED 800 FT AHEAD LOCAL TRAFFIC ONLY — TYPE III BARRICADE

2 R11-2 48" X 30" ROAD CLOSED — TYPE III BARRICADE

PROJECT NO: 1228-09-73	HWY: IH 43	COUNTY: MILWAUKEE	TRAFFIC CONTROL - STAGE 3 - W MITCHELL ST	SHEET E

FILE NAME : N:\PDS\C3D\12280903\SHEETSPLAN\TRAFFIC CONTROL PLANS (DETAILED) - C3D\026601_S5C_OVERPASSES.DWG
LAYOUT NAME - 3-MITCHELL
PLOT DATE : 8/5/2021 10:58 AM PLOT BY : SPAETH, MICHELE L PLOT NAME : PLOT SCALE : 1 IN:100 FT
WISDOT/CADDS SHEET 42

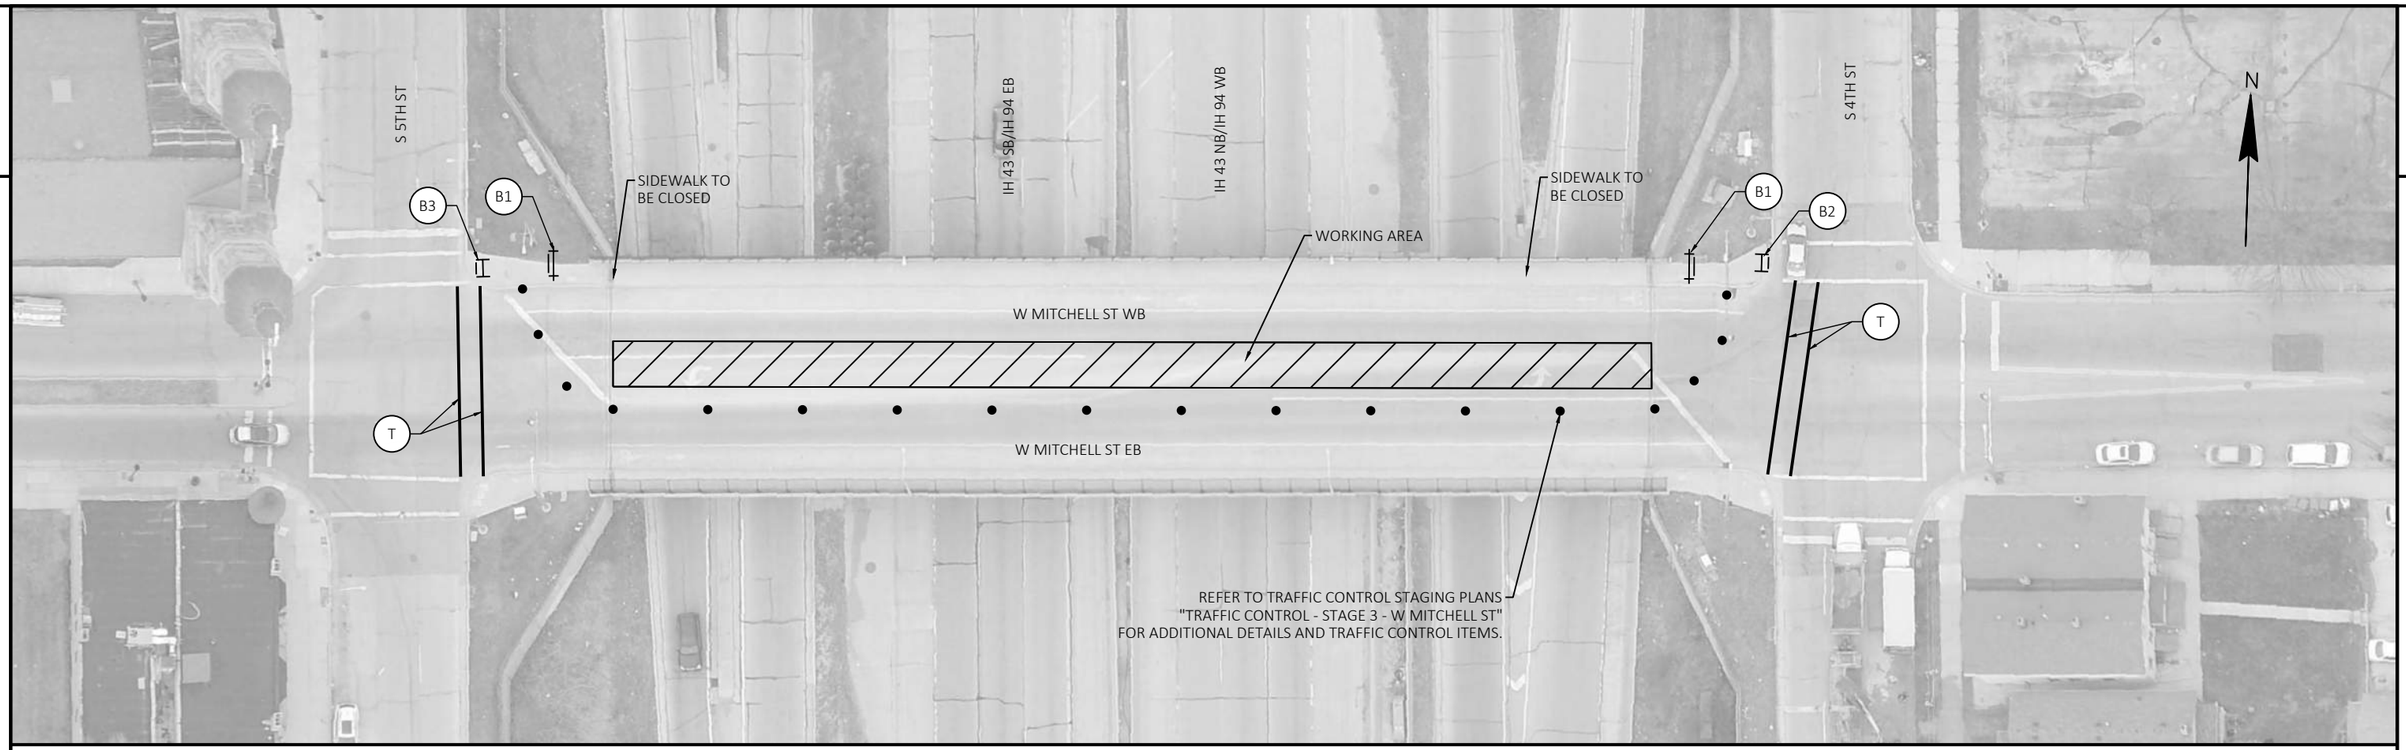

GENERAL NOTES

- ALL WORK WILL BE COMPLETED OVERNIGHT.
- PROVIDE PEDESTRIAN SIGNAGE AND TEMPORARY DEVICES IN ACCORDANCE WITH SDD, "TRAFFIC CONTROL, PEDESTRIAN ACCOMMODATION".
- REFER TO TRAFFIC CONTROL STAGING PLANS "TRAFFIC CONTROL - STAGE 3 - W MITCHELL ST".

LEGEND

- TYPE III BARRICADE WITH TWO TYPE "A" LIGHTS
- TYPE III BARRICADE WTH ATTACHED SIGN WITH TWO TYPE "A" LIGHTS
- TRAFFIC CONTROL DRUM
- TYPE II BARRICADE WTH ATTACHED SIGN WITH ONE WARNING LIGHT TYPE "A" LOW INTENSITY FLASHING
- (T) TEMPORARY PEDESTRIAN CROSSWALK LINES REMOVABLE TAPE 4-INCH (WHITE) - 6' APART

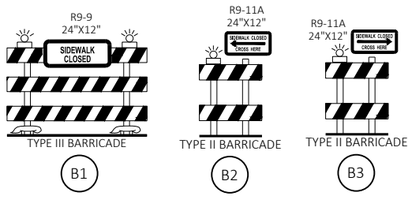

PROJECT NO: 1228-09-73	HWY: IH 43	COUNTY: MILWAUKEE	TRAFFIC CONTROL - STAGE 3 - W MITCHELL ST - PEDESTRIAN	SHEET	E

FILE NAME : N:\PDS\C3D\12280903\SHEETSPLAN\TRAFFIC CONTROL PLANS (DETAILED) - C3D\026401_S5C_OVERPASSES_PED_ACC.DWG
LAYOUT NAME - 3-MITCHELL
PLOT DATE : 8/5/2021 10:58 AM PLOT BY : SPAETH, MICHELE L PLOT NAME : PLOT SCALE : 1 IN:40 FT

2

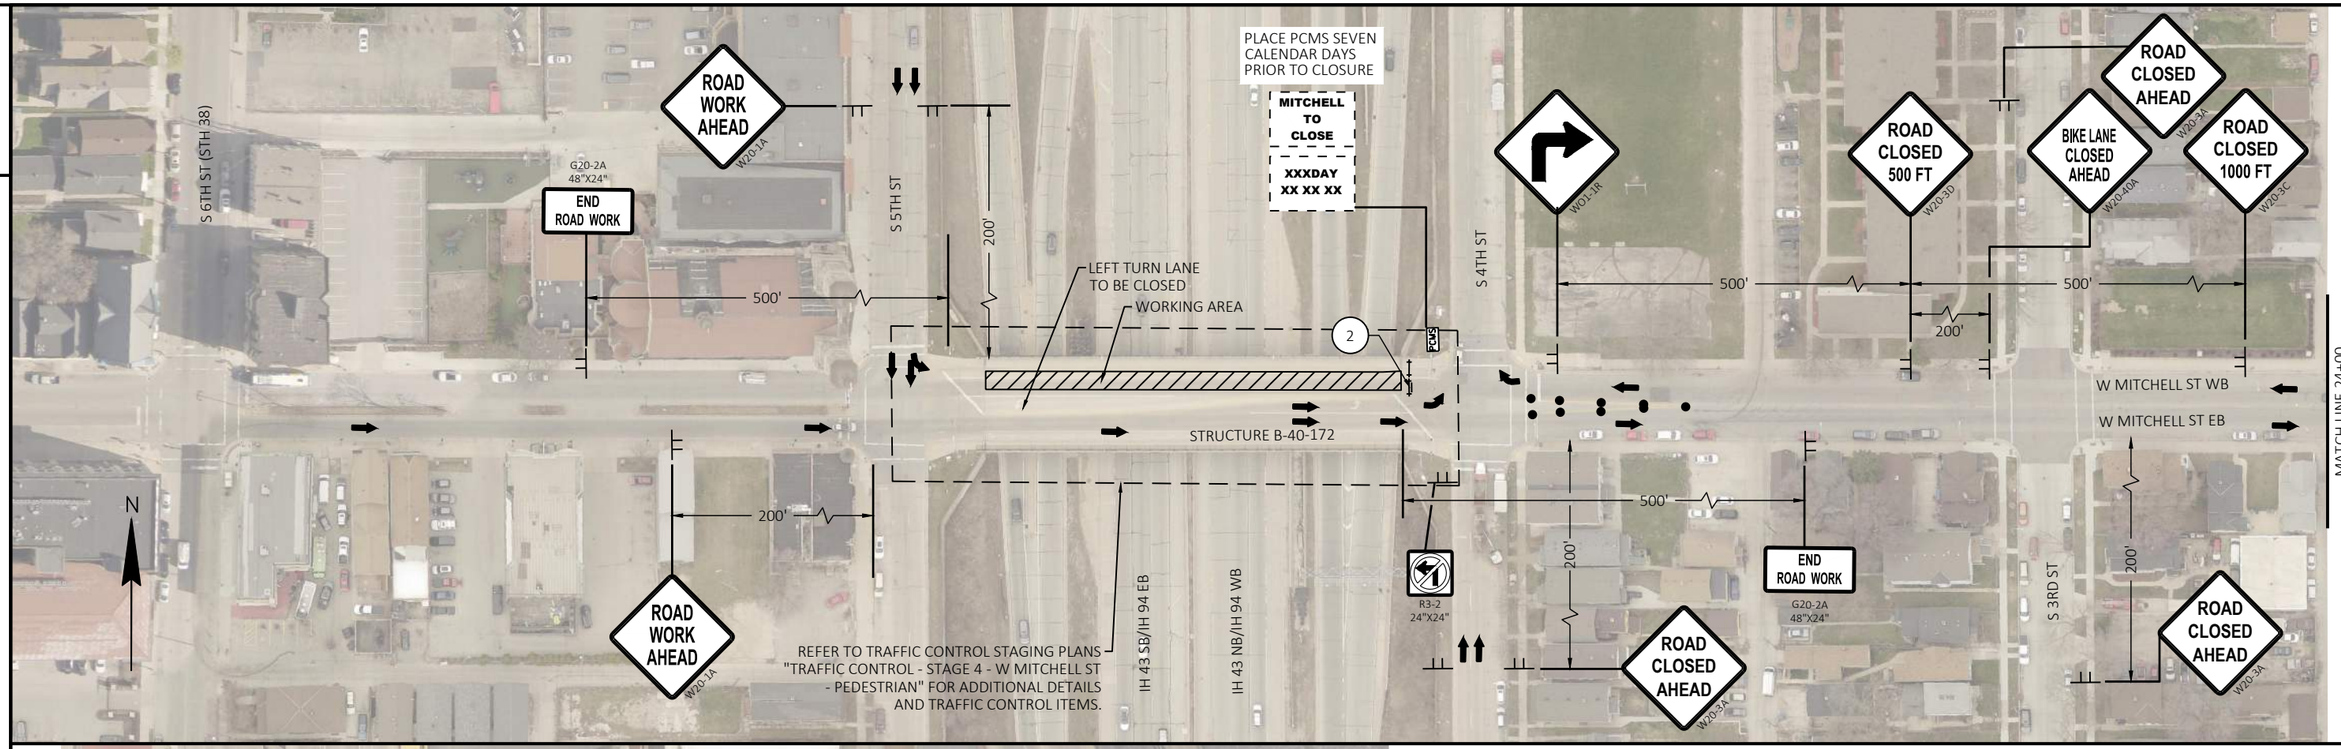

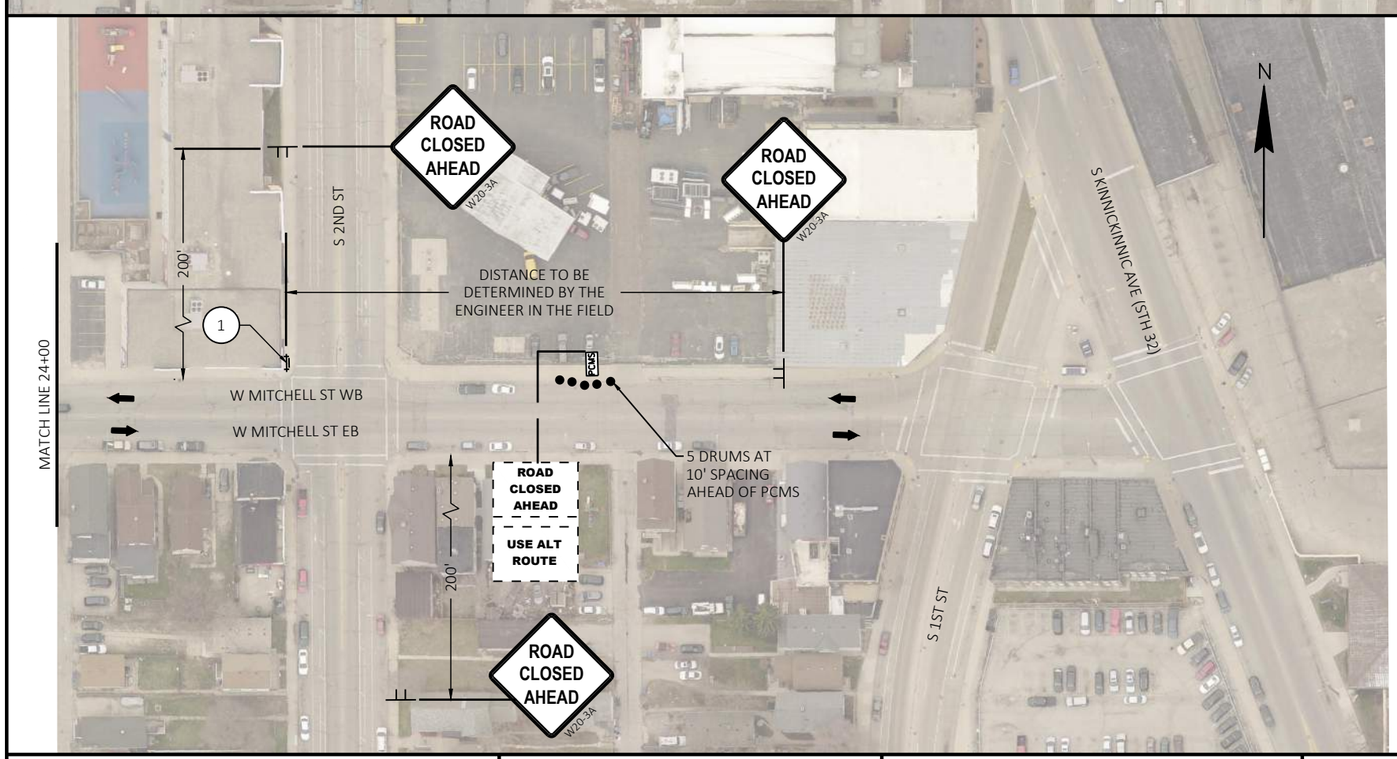

GENERAL NOTES

- REFER TO SDD "BARRICADES AND SIGNS FOR MAINLINE CLOSURES".

LEGEND

- TRAFFIC CONTROL DRUM
- SIGN ON TEMPORARY SUPPORT
- DIRECTION OF TRAFFIC
- TYPE III BARRICADE WTH ATTACHED SIGN WITH TWO TYPE "A" LIGHTS
- TYPE III BARRICADE WITH TWO TYPE "A" LIGHTS
- PCMS PORTABLE CHANGEABLE MESSAGE SIGN

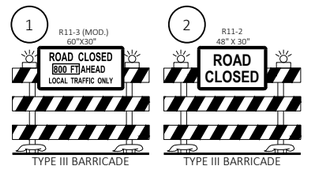

PROJECT NO: 1228-09-73	HWY: IH 43	COUNTY: MILWAUKEE	TRAFFIC CONTROL - STAGE 4 - W MITCHELL ST	SHEET	E

FILE NAME : N:\PDS\C3D\12280903\SHEETSPLAN\TRAFFIC CONTROL PLANS (DETAILED) - C3D\026701_S5D_OVERPASSES.DWG
LAYOUT NAME - 4-MITCHELL
PLOT DATE : 8/5/2021 10:59 AM
PLOT BY : SPAETH, MICHELE L
PLOT NAME :
PLOT SCALE : 1 IN:100 FT
WISDOT/CADDS SHEET 42

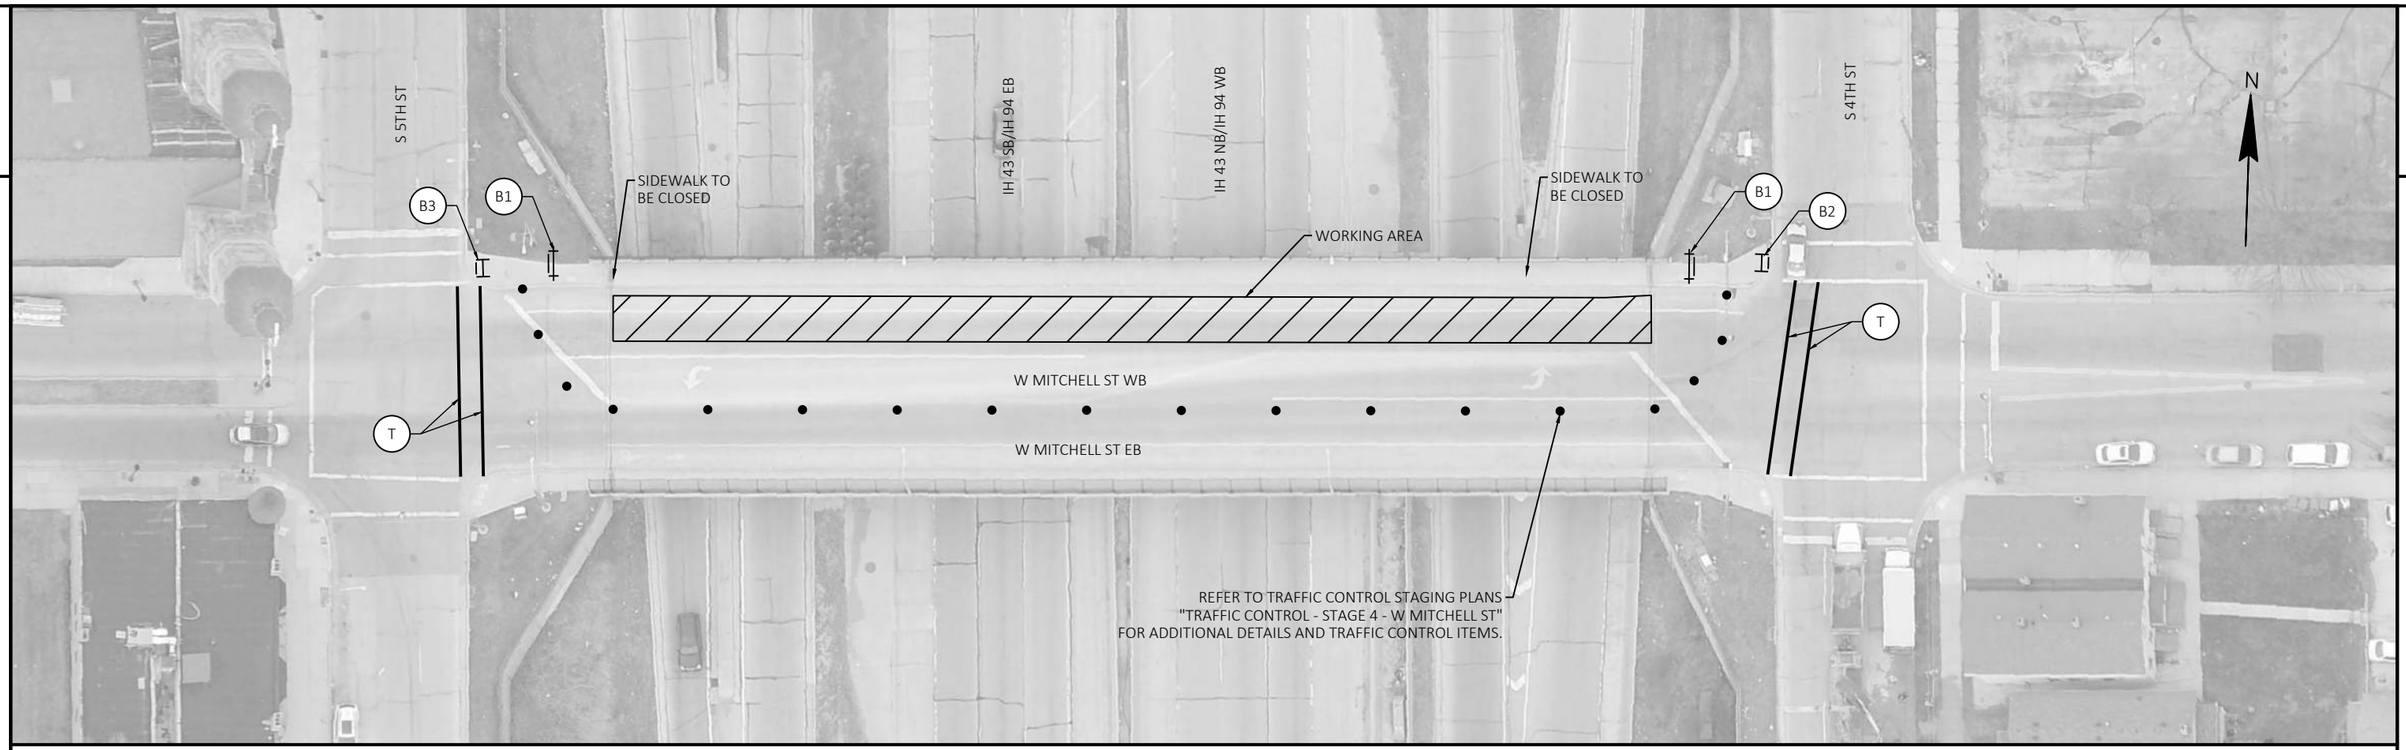

2

2

GENERAL NOTES

- ALL WORK WILL BE COMPLETED OVERNIGHT.
- PROVIDE PEDESTRIAN SIGNAGE AND TEMPORARY DEVICES IN ACCORDANCE WITH SDD, "TRAFFIC CONTROL, PEDESTRIAN ACCOMMODATION".
- REFER TO TRAFFIC CONTROL STAGING PLANS "TRAFFIC CONTROL - STAGE 4 - W MITCHELL ST".

LEGEND

- TYPE III BARRICADE WITH TWO TYPE "A" LIGHTS
- TYPE III BARRICADE WTH ATTACHED SIGN WITH TWO TYPE "A" LIGHTS
- TRAFFIC CONTROL DRUM
- TYPE II BARRICADE WTH ATTACHED SIGN WITH ONE WARNING LIGHT TYPE "A" LOW INTENSITY FLASHING
- (T) TEMPORARY PEDESTRIAN CROSSWALK LINES REMOVABLE TAPE 4-INCH (WHITE) - 6' APART

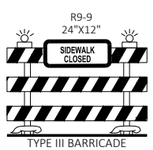

TYPE III BARRICADE

B1

TYPE II BARRICADE

B2

TYPE II BARRICADE

B3

PROJECT NO: 1228-09-73	HWY: IH 43	COUNTY: MILWAUKEE	TRAFFIC CONTROL - STAGE 4 - W MITCHELL ST - PEDESTRIAN	SHEET	E

FILE NAME : N:\PDS\C3D\12280903\SHEETSPLAN\TRAFFIC CONTROL PLANS (DETAILED) - C3D\026701_S5D_OVERPASSES_PED_ACC.DWG
LAYOUT NAME - 4-MITCHELL

PLOT DATE : 8/5/2021 10:59 AM PLOT BY : SPAETH, MICHELE L PLOT NAME : PLOT SCALE : 1 IN:40 FT

WISDOT/CADDS SHEET 42

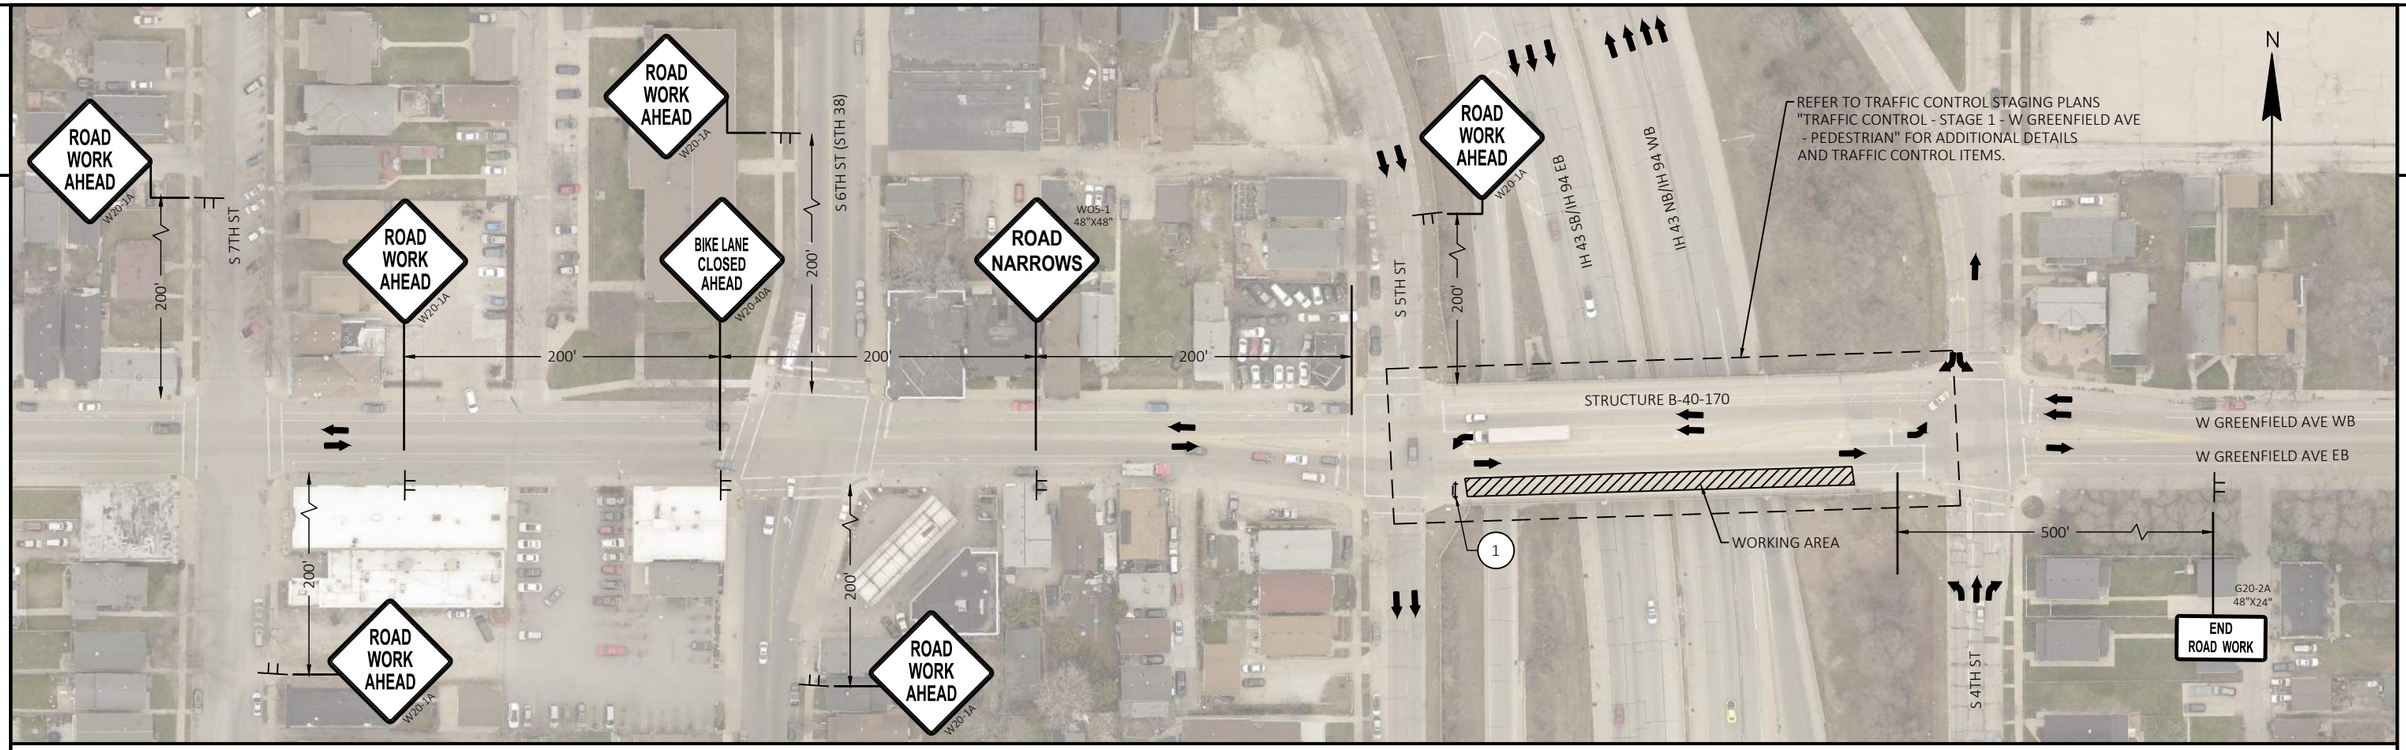

2

LEGEND

- TRAFFIC CONTROL DRUM
- SIGN ON TEMPORARY SUPPORT
- DIRECTION OF TRAFFIC
- TYPE III BARRICADE WTH ATTACHED SIGN WITH TWO TYPE "A" LIGHTS

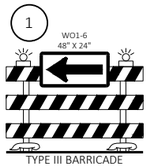

PROJECT NO: 1228-09-73	HWY: IH 43	COUNTY: MILWAUKEE	TRAFFIC CONTROL - STAGE 1 - W GREENFIELD AVE	SHEET	E

FILE NAME : N:\PDS\C3D\12280903\SHEETSPLAN\TRAFFIC CONTROL PLANS (DETAILED) - C3D\026401_S5A_OVERPASSES.DWG
LAYOUT NAME - 1-GREENFIELD
PLOT DATE : 8/5/2021 11:00 AM PLOT BY : SPAETH, MICHELE L PLOT NAME : PLOT SCALE : 1 IN:100 FT
WISDOT/CADDS SHEET 42

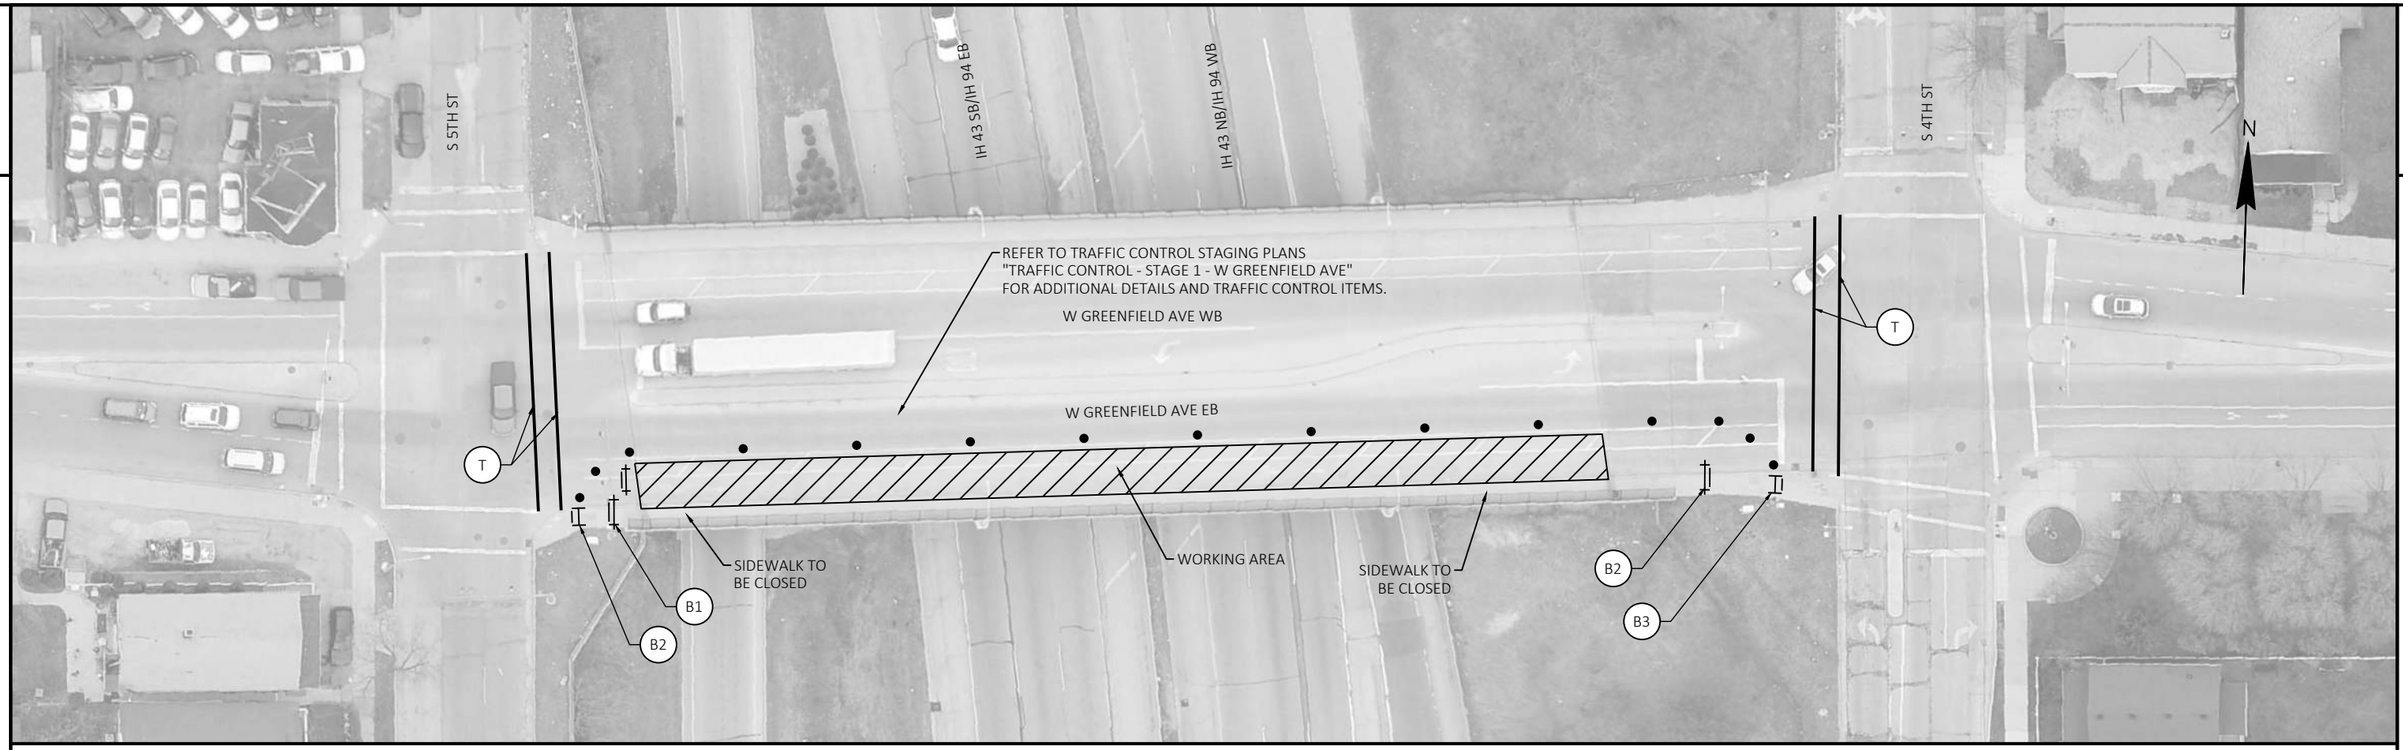

2

GENERAL NOTES

- ALL WORK WILL BE COMPLETED OVERNIGHT.
- PROVIDE PEDESTRIAN SIGNAGE AND TEMPORARY DEVICES IN ACCORDANCE WITH SDD, "TRAFFIC CONTROL, PEDESTRIAN ACCOMMODATION".
- REFER TO TRAFFIC CONTROL STAGING PLANS "TRAFFIC CONTROL - STAGE 1 - W GREENFIELD AVE".

LEGEND

- TYPE III BARRICADE WITH TWO TYPE "A" LIGHTS
- TYPE III BARRICADE WTH ATTACHED SIGN WITH TWO TYPE "A" LIGHTS
- TRAFFIC CONTROL DRUM
- TYPE II BARRICADE WTH ATTACHED SIGN WITH ONE WARNING LIGHT TYPE "A" LOW INTENSITY FLASHING
- (T) TEMPORARY PEDESTRIAN CROSSWALK LINES REMOVABLE TAPE 4-INCH (WHITE) - 6' APART

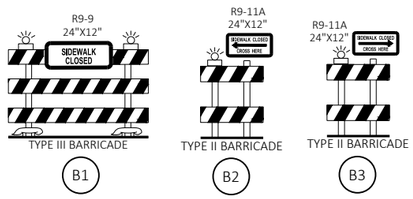

PROJECT NO: 1228-09-73	HWY: IH 43	COUNTY: MILWAUKEE	TRAFFIC CONTROL - STAGE 1 - W GREENFIELD AVE - PEDESTRIAN	SHEET	E

FILE NAME : N:\PDS\C3D\12280903\SHEETSPLAN\TRAFFIC CONTROL PLANS (DETAILED) - C3D\026401_S5A_OVERPASSES_PED_ACC.DWG
LAYOUT NAME - 1-GREENFIELD
PLOT DATE : 8/5/2021 11:00 AM PLOT BY : SPAETH, MICHELE L PLOT NAME : PLOT SCALE : 1 IN:40 FT
WISDOT/CADDS SHEET 42

2

GENERAL NOTES

- REFER TO SDD "BARRICADES AND SIGNS FOR MAINLINE CLOSURES".
- FOR PEDESTRIAN ACCOMMODATION ON W GREENFIELD AVE REFER TO "TRAFFIC CONTROL - STAGE 2 - W GREENFIELD AVE - PEDESTRIAN".

LEGEND

- TRAFFIC CONTROL DRUM
- TRAFFIC CONTROL DRUM WITH TYPE C STEADY LIGHT
- SIGN ON TEMPORARY SUPPORT
- DIRECTION OF TRAFFIC
- TYPE III BARRICADE WTH ATTACHED SIGN WITH TWO TYPE "A" LIGHTS
- TYPE III BARRICADE WITH TWO TYPE "A" LIGHTS
- PCMS PORTABLE CHANGEABLE MESSAGE SIGN

1 R11-3 (MOD.) 60"X30" — ROAD CLOSED 1000 FT AHEAD LOCAL TRAFFIC ONLY — TYPE III BARRICADE

2 W01-6 48" X 24" — TYPE III BARRICADE

3 R11-2 48" X 30" — ROAD CLOSED — TYPE III BARRICADE

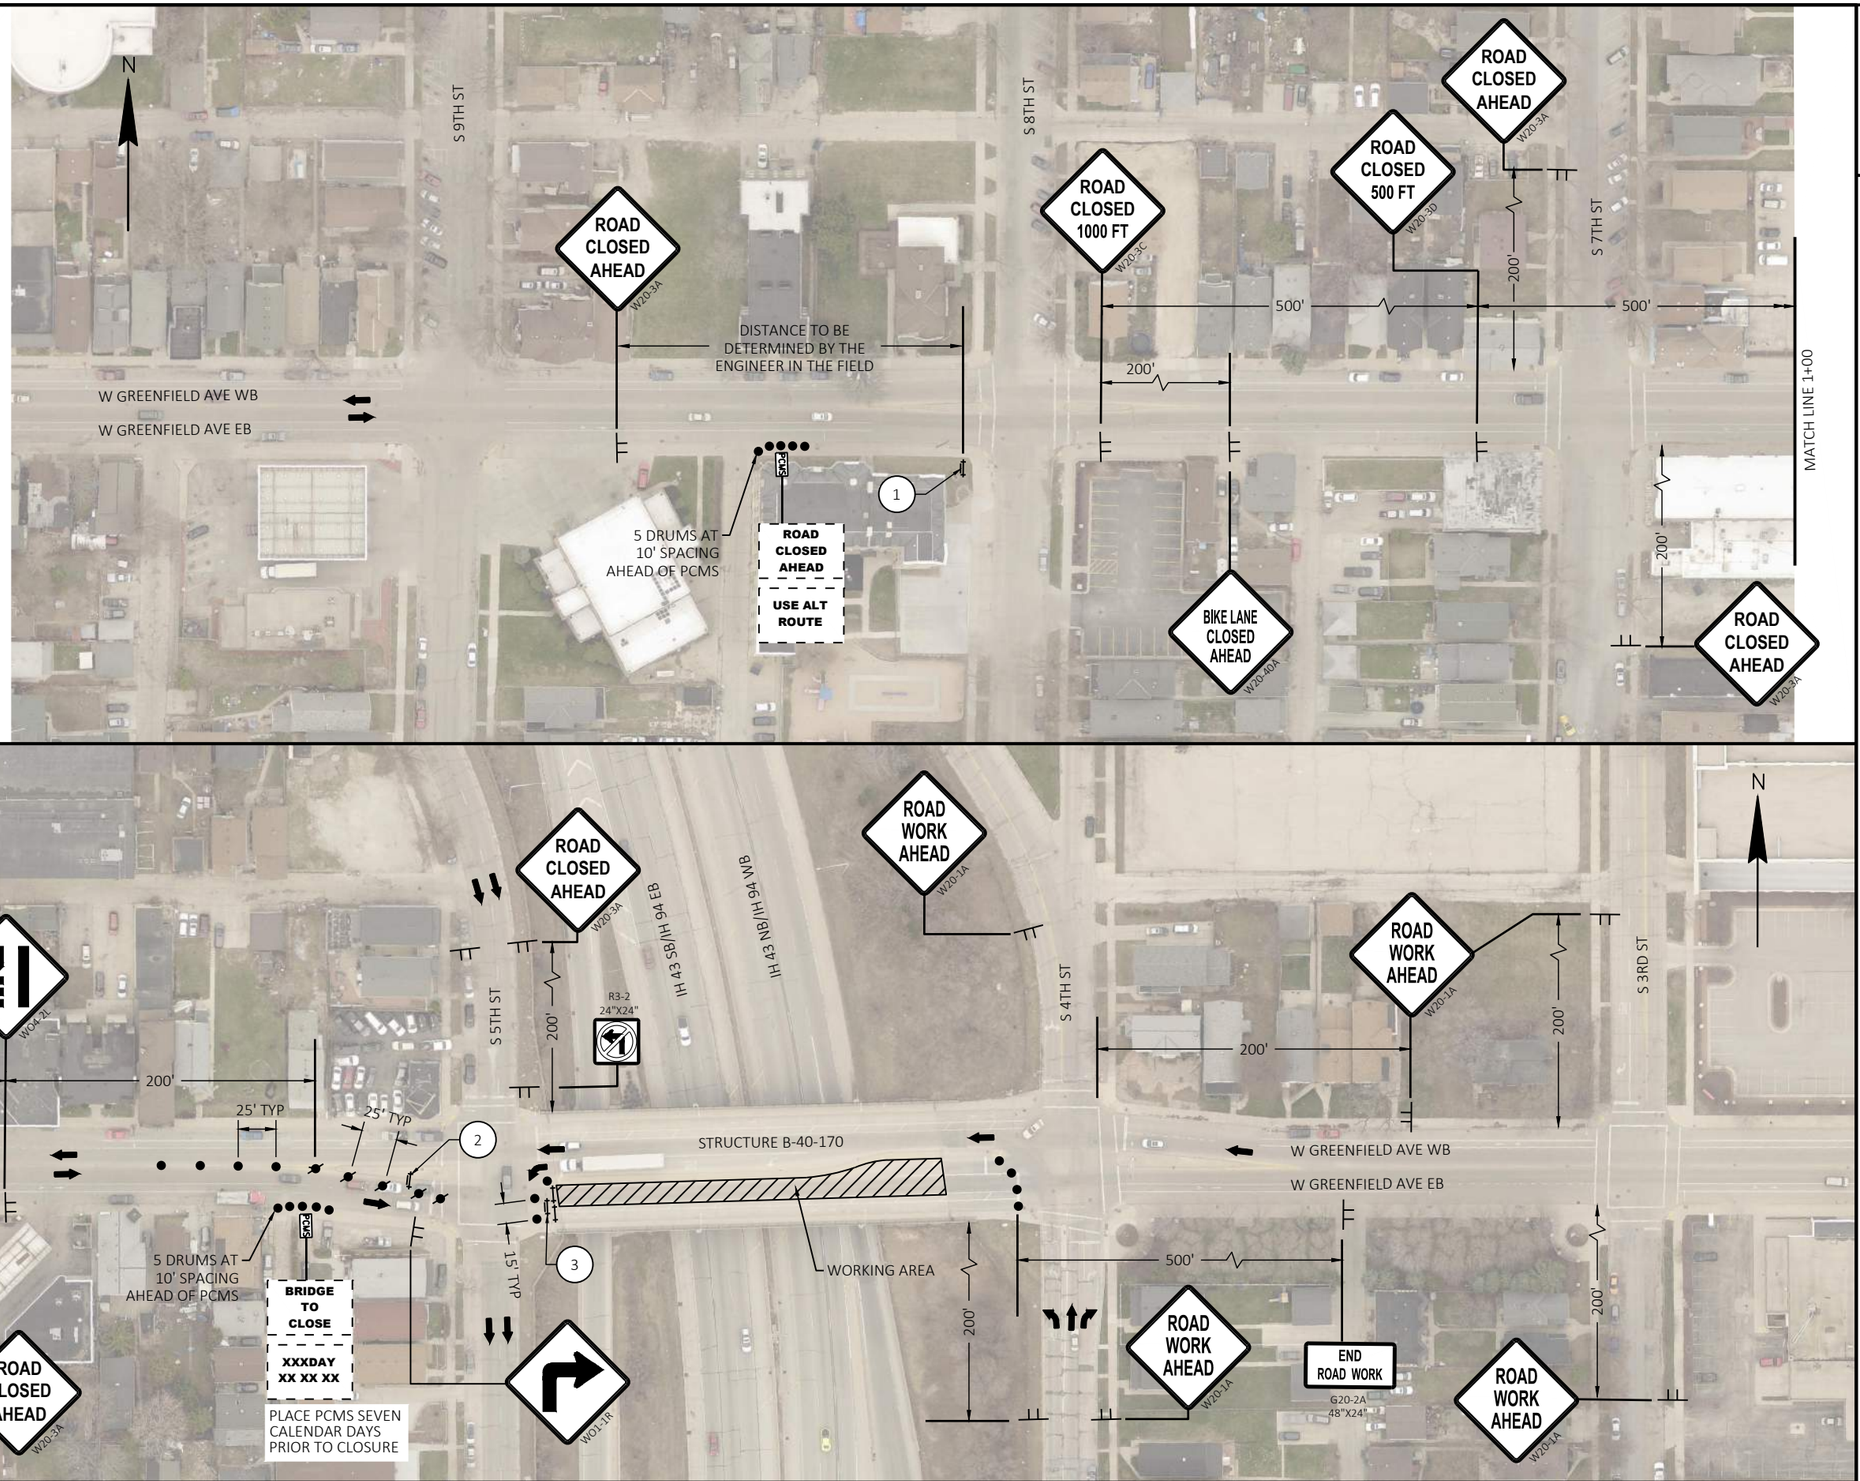

PROJECT NO: 1228-09-73	HWY: IH 43	COUNTY: MILWAUKEE	TRAFFIC CONTROL - STAGE 2 - W GREENFIELD AVE	SHEET E

FILE NAME : N:\PDS\C3D\12280903\SHEETSPLAN\TRAFFIC CONTROL PLANS (DETAILED) - C3D\026501_S5B_OVERPASSES.DWG
LAYOUT NAME - 2-GREENFIELD
PLOT DATE : 8/5/2021 11:00 AM PLOT BY : SPAETH, MICHELE L PLOT NAME : PLOT SCALE : 1 IN:100 FT
WISDOT/CADDS SHEET 42

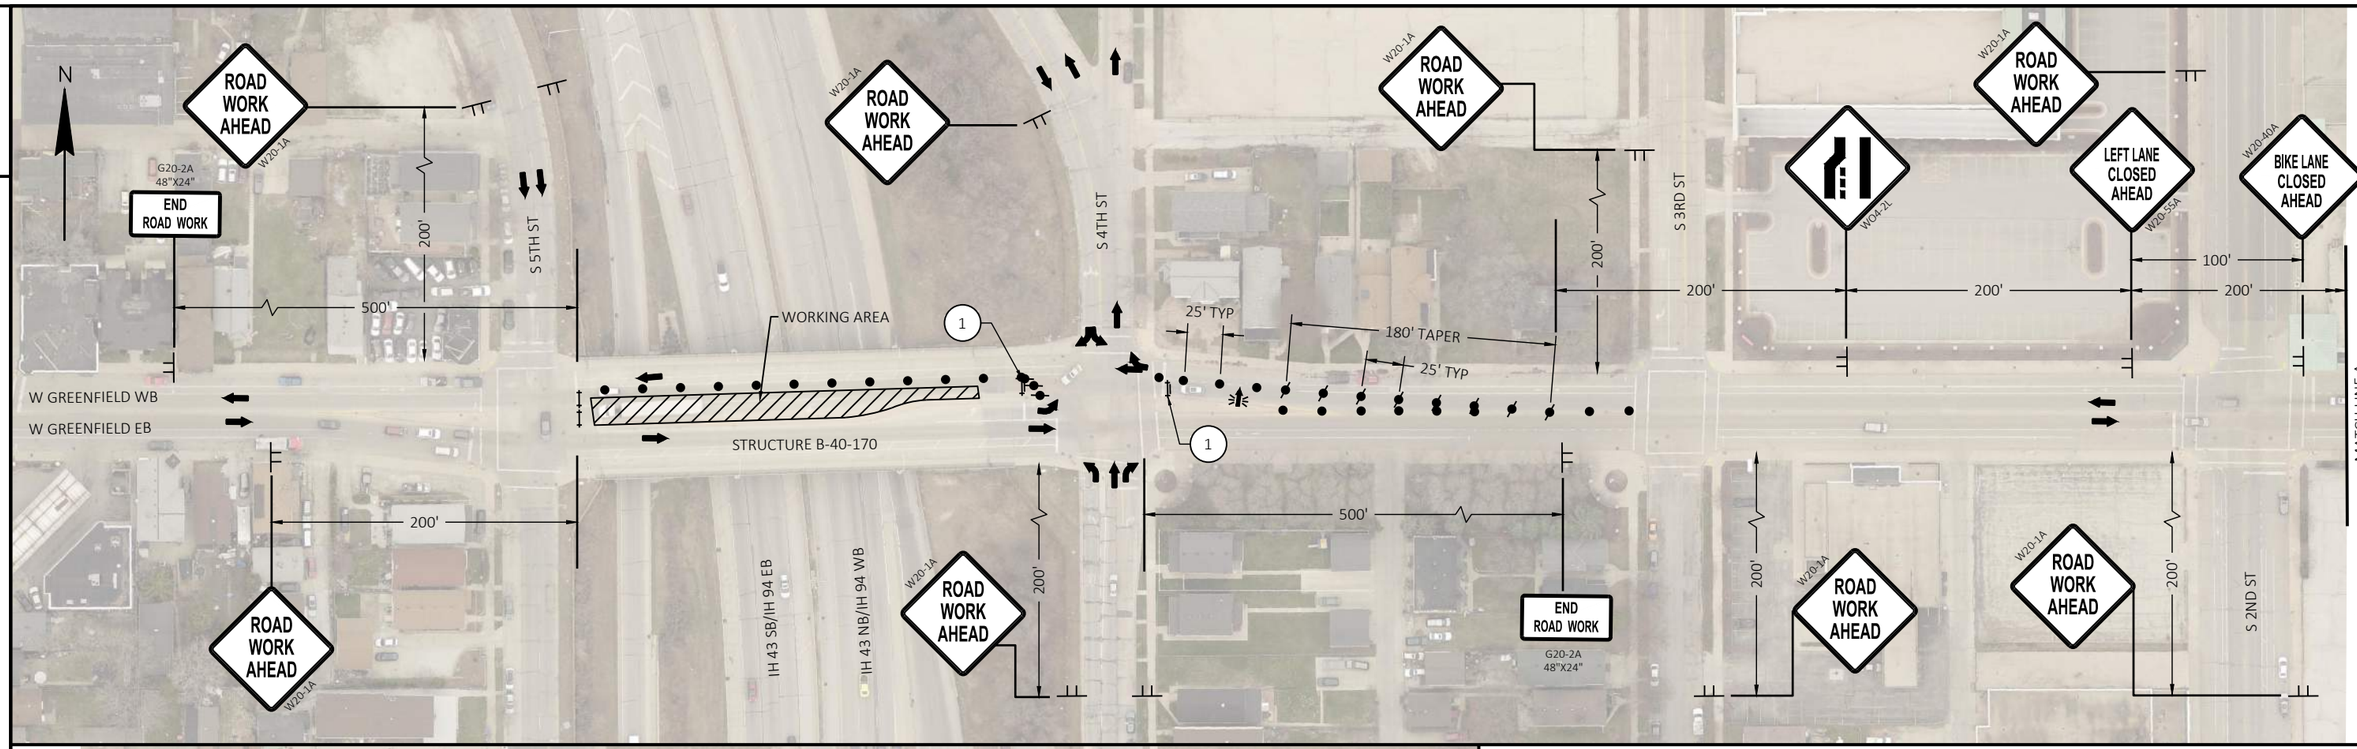

GENERAL NOTES

- REFER TO SDD "TRAFFIC CONTROL, SINGLE LANE CLOSURE, DIVIDED NON-FREEWAY/EXPRESSWAY".

LEGEND

- TRAFFIC CONTROL DRUM
- TRAFFIC CONTROL DRUM WITH TYPE C STEADY LIGHT
- SIGN ON TEMPORARY SUPPORT
- DIRECTION OF TRAFFIC
- TYPE III BARRICADE WTH ATTACHED SIGN WITH TWO TYPE "A" LIGHTS
- TYPE III BARRICADE WITH TWO TYPE "A" LIGHTS

1 R11-2L 48" X 30"
LANE CLOSED
TYPE III BARRICADE

PROJECT NO: 1228-09-73	HWY: IH 43	COUNTY: MILWAUKEE	TRAFFIC CONTROL - STAGE 3 - W GREENFIELD AVE	SHEET E

FILE NAME : N:\PDS\C3D\12280903\SHEETSPLAN\TRAFFIC CONTROL PLANS (DETAILED) - C3D\026601_S5C_OVERPASSES.DWG
LAYOUT NAME - 3-GREENFIELD
PLOT DATE : 8/5/2021 11:01 AM PLOT BY : SPAETH, MICHELE L PLOT NAME : PLOT SCALE : 1 IN:100 FT
WISDOT/CADDS SHEET 42

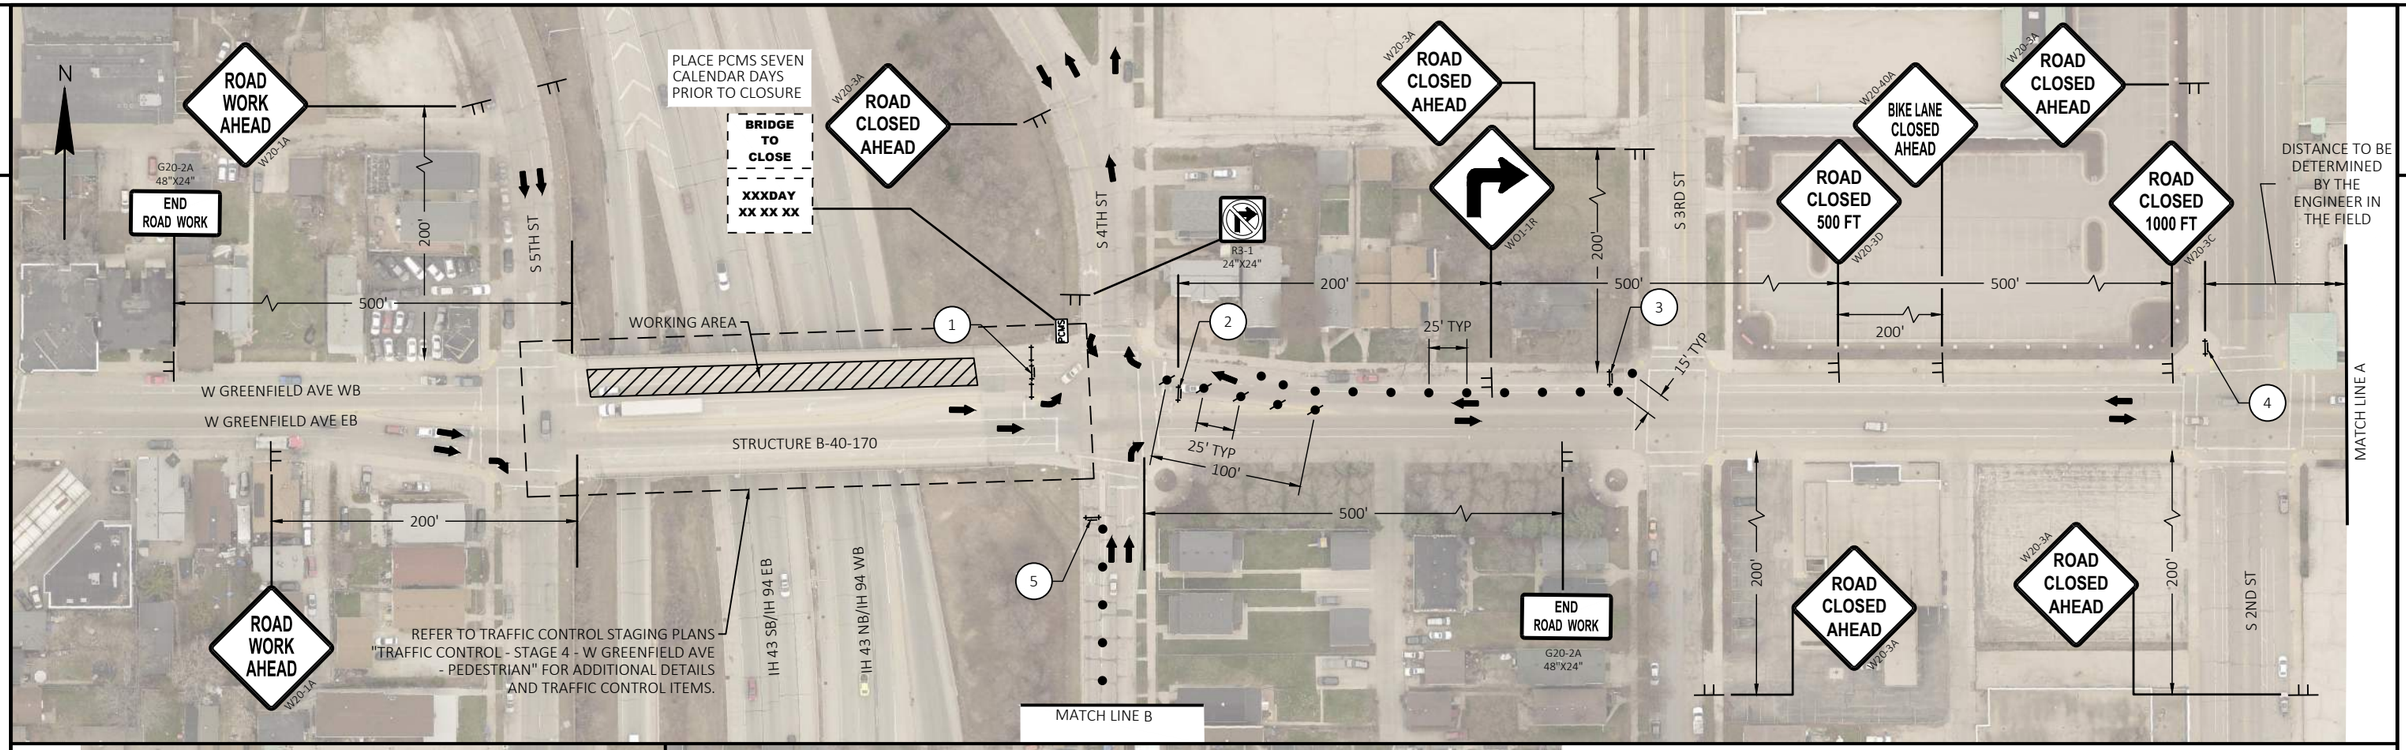

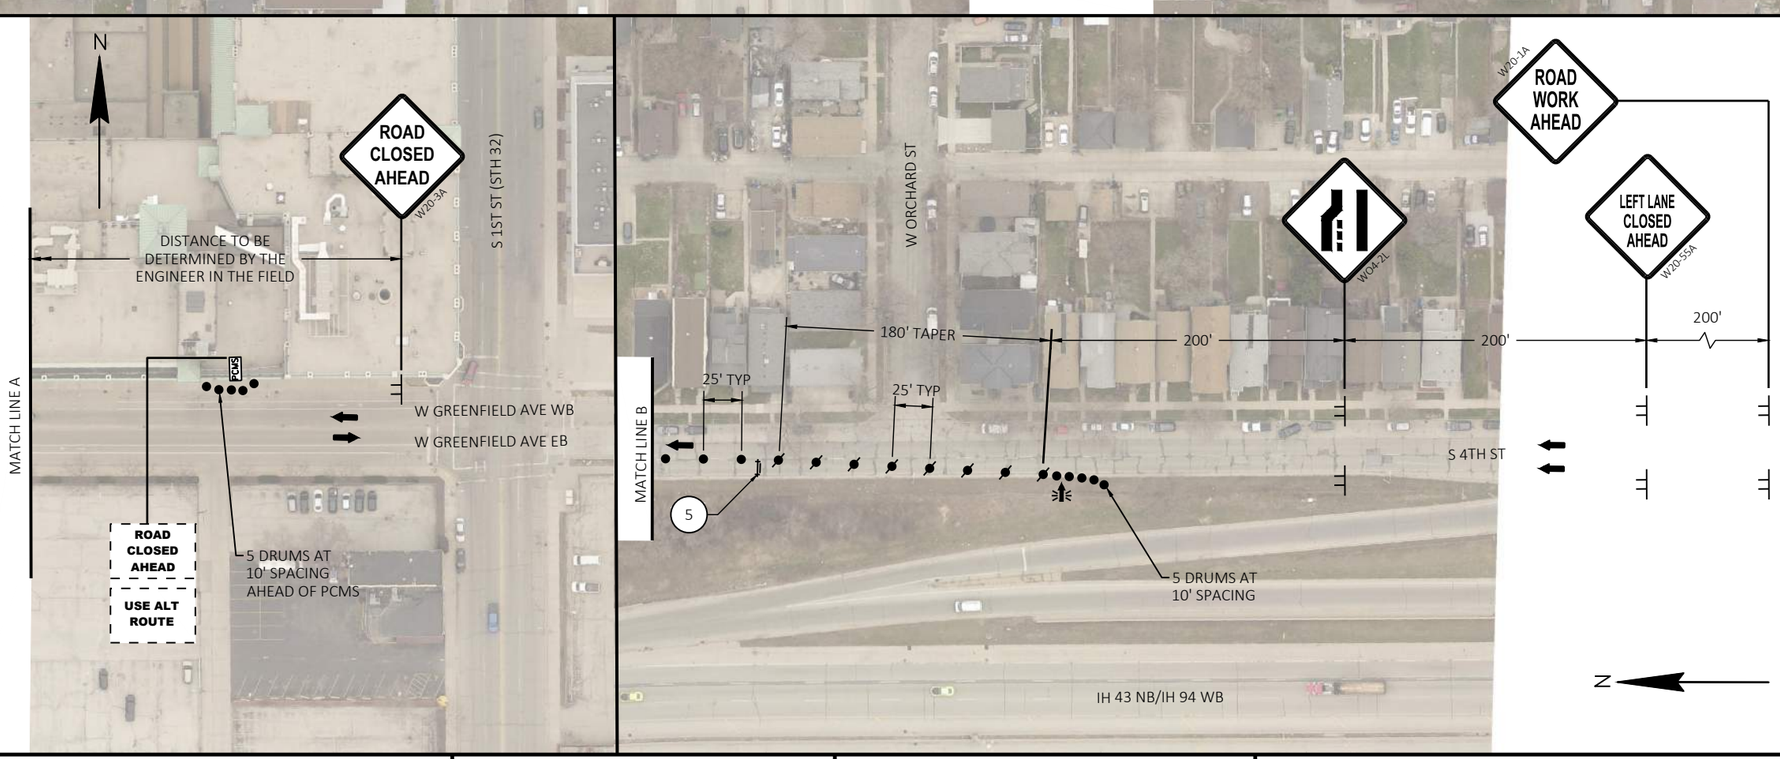

GENERAL NOTES

- REFER TO SDD "BARRICADES AND SIGNS FOR MAINLINE CLOSURES".
- REFER TO SDD "TRAFFIC CONTROL, SINGLE LANE CLOSURE, DIVIDED NON-FREEWAY/EXPRESSWAY".

LEGEND

- TRAFFIC CONTROL DRUM
- TRAFFIC CONTROL DRUM WITH TYPE C STEADY LIGHT
- SIGN ON TEMPORARY SUPPORT
- DIRECTION OF TRAFFIC
- TYPE III BARRICADE WTH ATTACHED SIGN WITH TWO TYPE "A" LIGHTS
- TYPE III BARRICADE WITH TWO TYPE "A" LIGHTS
- PCMS PORTABLE CHANGEABLE MESSAGE SIGN
- ARROW BOARD

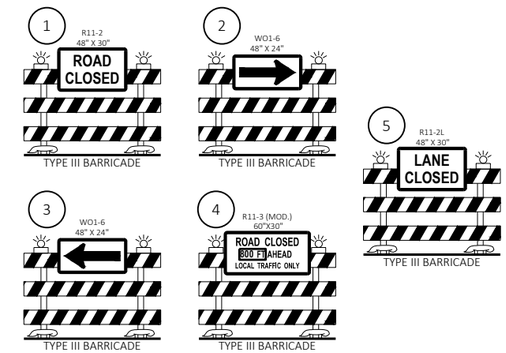

PROJECT NO: 1228-09-73	HWY: IH 43	COUNTY: MILWAUKEE	TRAFFIC CONTROL - STAGE 4 - W GREENFIELD AVE	SHEET E

FILE NAME : N:\PDS\C3D\12280903\SHEETSPLAN\TRAFFIC CONTROL PLANS (DETAILED) - C3D\026701_S5D_OVERPASSES.DWG
LAYOUT NAME - 4-GREENFIELD
PLOT DATE : 8/5/2021 11:01 AM
PLOT BY : SPAETH, MICHELE L
PLOT NAME :
PLOT SCALE : 1 IN:100 FT
WISDOT/CADDS SHEET 42

2

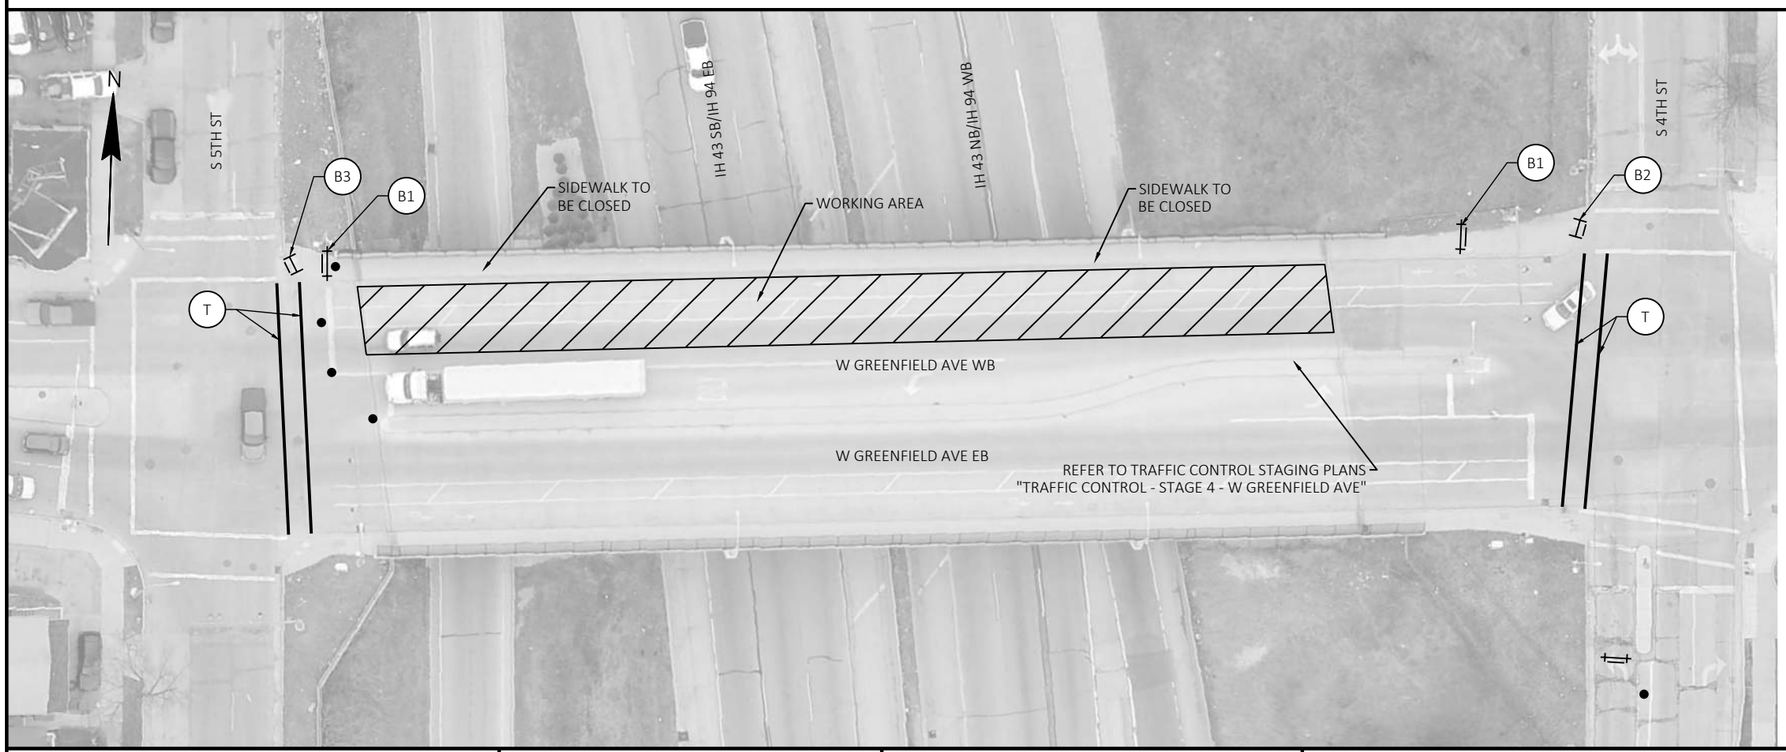

GENERAL NOTES

- ALL WORK WILL BE COMPLETED OVERNIGHT.
- PROVIDE PEDESTRIAN SIGNAGE AND TEMPORARY DEVICES IN ACCORDANCE WITH SDD, "TRAFFIC CONTROL, PEDESTRIAN ACCOMMODATION".
- REFER TO TRAFFIC CONTROL STAGING PLANS "TRAFFIC CONTROL - STAGE 4 - W GREENFIELD AVE".

LEGEND

- TYPE III BARRICADE WITH TWO TYPE "A" LIGHTS
- TYPE III BARRICADE WTH ATTACHED SIGN WITH TWO TYPE "A" LIGHTS
- TRAFFIC CONTROL DRUM
- TRAFFIC CONTROL DRUM WITH TYPE C STEADY LIGHT
- TYPE II BARRICADE WTH ATTACHED SIGN WITH ONE WARNING LIGHT TYPE "A" LOW INTENSITY FLASHING
- (T) TEMPORARY PEDESTRIAN CROSSWALK LINES REMOVABLE TAPE 4-INCH (WHITE) - 6' APART

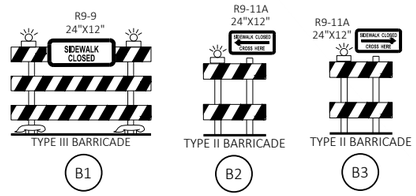

PROJECT NO: 1228-09-73	HWY: IH 43	COUNTY: MILWAUKEE	TRAFFIC CONTROL - STAGE 4 - W GREENFIELD AVE - PEDESTRIAN	SHEET	E

FILE NAME : N:\PDS\C3D\12280903\SHEETSPLAN\TRAFFIC CONTROL PLANS (DETAILED) - C3D\026401_S5D_OVERPASSES_PED_ACC.DWG
LAYOUT NAME - 4-GREENFIELD
PLOT DATE : 8/5/2021 11:01 AM
PLOT BY : SPAETH, MICHELE L
PLOT NAME :
PLOT SCALE : 1 IN:40 FT

2

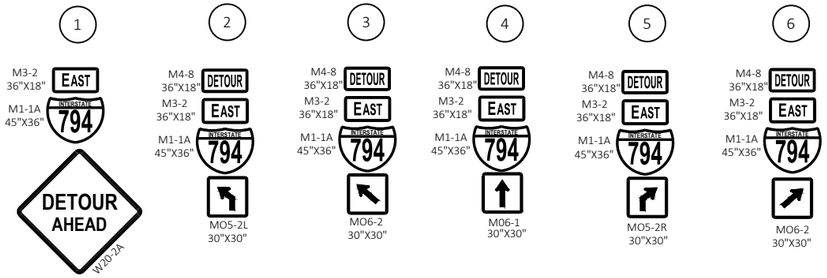

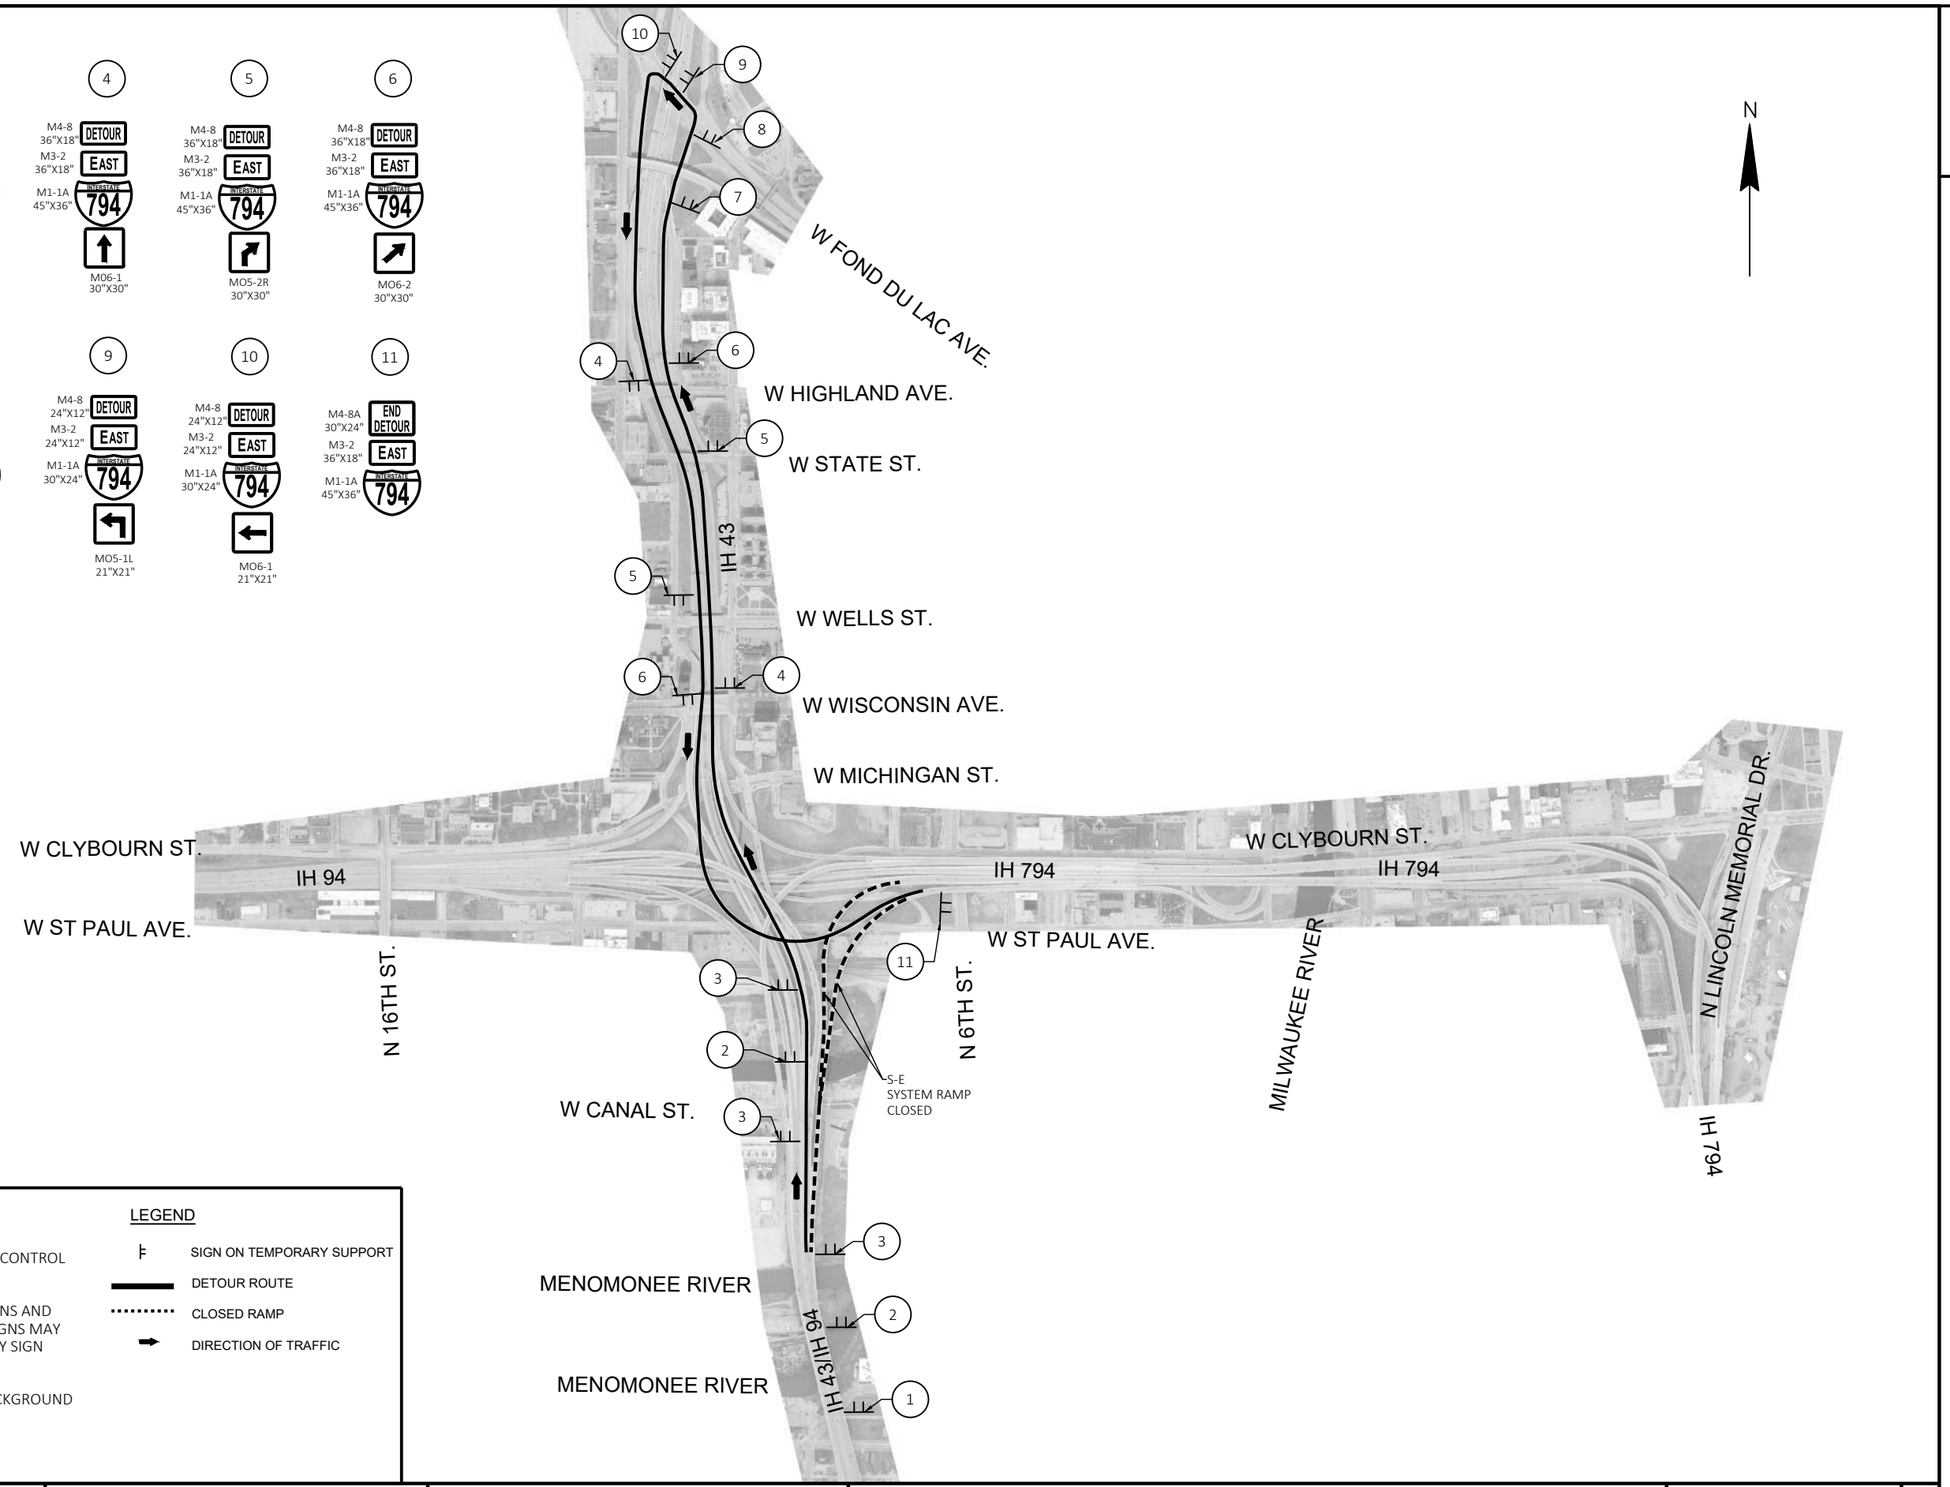

GENERAL NOTES

- ALL EXISTING SIGN MESSAGES IN CONFLICT WITH TRAFFIC CONTROL DETOUR SIGNS SHALL BE COVERED OR REMOVED.
- THE EXACT NUMBER, LOCATION, AND SPACING OF ALL SIGNS AND DEVICES SHALL BE ADJUSTED TO FIT FIELD CONDITIONS. SIGNS MAY BE MOUNTED ON EXISTING POSTS, LIGHTS, OR TEMPORARY SIGN SUPPORTS AS APPROVED BY THE ENGINEER.
- "WO" SIGNS ARE THE SAME AS "W" SIGNS EXCEPT THE BACKGROUND IS REFLECTIVE ORANGE.

LEGEND

- SIGN ON TEMPORARY SUPPORT
- DETOUR ROUTE
- CLOSED RAMP
- DIRECTION OF TRAFFIC

PROJECT NO: 1228-09-73	HWY: IH 43	COUNTY: MILWAUKEE	DETOUR PLAN - S-E SYSTEM RAMP CLOSURE	SHEET	E

FILE NAME : N:\PDS\C3D\12280903\SHEETSPLAN\DETOUR SHEETS - C3D\027001_DT_S-E RAMP CLOSURE.DWG
LAYOUT NAME - 027002_dt
PLOT DATE : 8/5/2021 11:01 AM
PLOT BY : SPAETH, MICHELE L
PLOT NAME :
PLOT SCALE : 1 IN:1000 FT
WISDOT/CADDS SHEET 42

2

1

M3-4 36"X18" WEST
M1-1 36"X36" INTERSTATE 94
DETOUR AHEAD W20-2A

2

M4-8 36"X18" DETOUR
M3-4 36"X18" WEST
M1-1 36"X36" INTERSTATE 94
MO5-2L 30"X30"

3

M4-8 36"X18" DETOUR
M3-4 36"X18" WEST
M1-1 36"X36" INTERSTATE 94
MO6-2 30"X30"

4

M4-8 36"X18" DETOUR
M3-4 36"X18" WEST
M1-1 36"X36" INTERSTATE 94
M06-1 30"X30"

5

M4-8 36"X18" DETOUR
M3-4 36"X18" WEST
M1-1 36"X36" INTERSTATE 94
MO5-2R 30"X30"

6

M4-8 36"X18" DETOUR
M3-4 36"X18" WEST
M1-1 36"X36" INTERSTATE 94
MO6-2 30"X30"

7

M4-8 36"X18" DETOUR
M3-4 36"X18" WEST
M1-1 36"X36" INTERSTATE 94
MO5-1L 30"X30"

8

M4-8 36"X18" DETOUR
M3-4 36"X18" WEST
M1-1 36"X36" INTERSTATE 94
MO6-1 30"X30"

9

M4-8 24"X12" DETOUR
M3-4 24"X12" WEST
M1-1 24"X24" INTERSTATE 94
MO5-1L 21"X21"

10

M4-8 24"X12" DETOUR
M3-4 24"X12" WEST
M1-1 24"X24" INTERSTATE 94
MO6-1 21"X21"

11

M4-8A 30"X24" END DETOUR
M3-4 36"X18" WEST
M1-1 36"X36" INTERSTATE 94

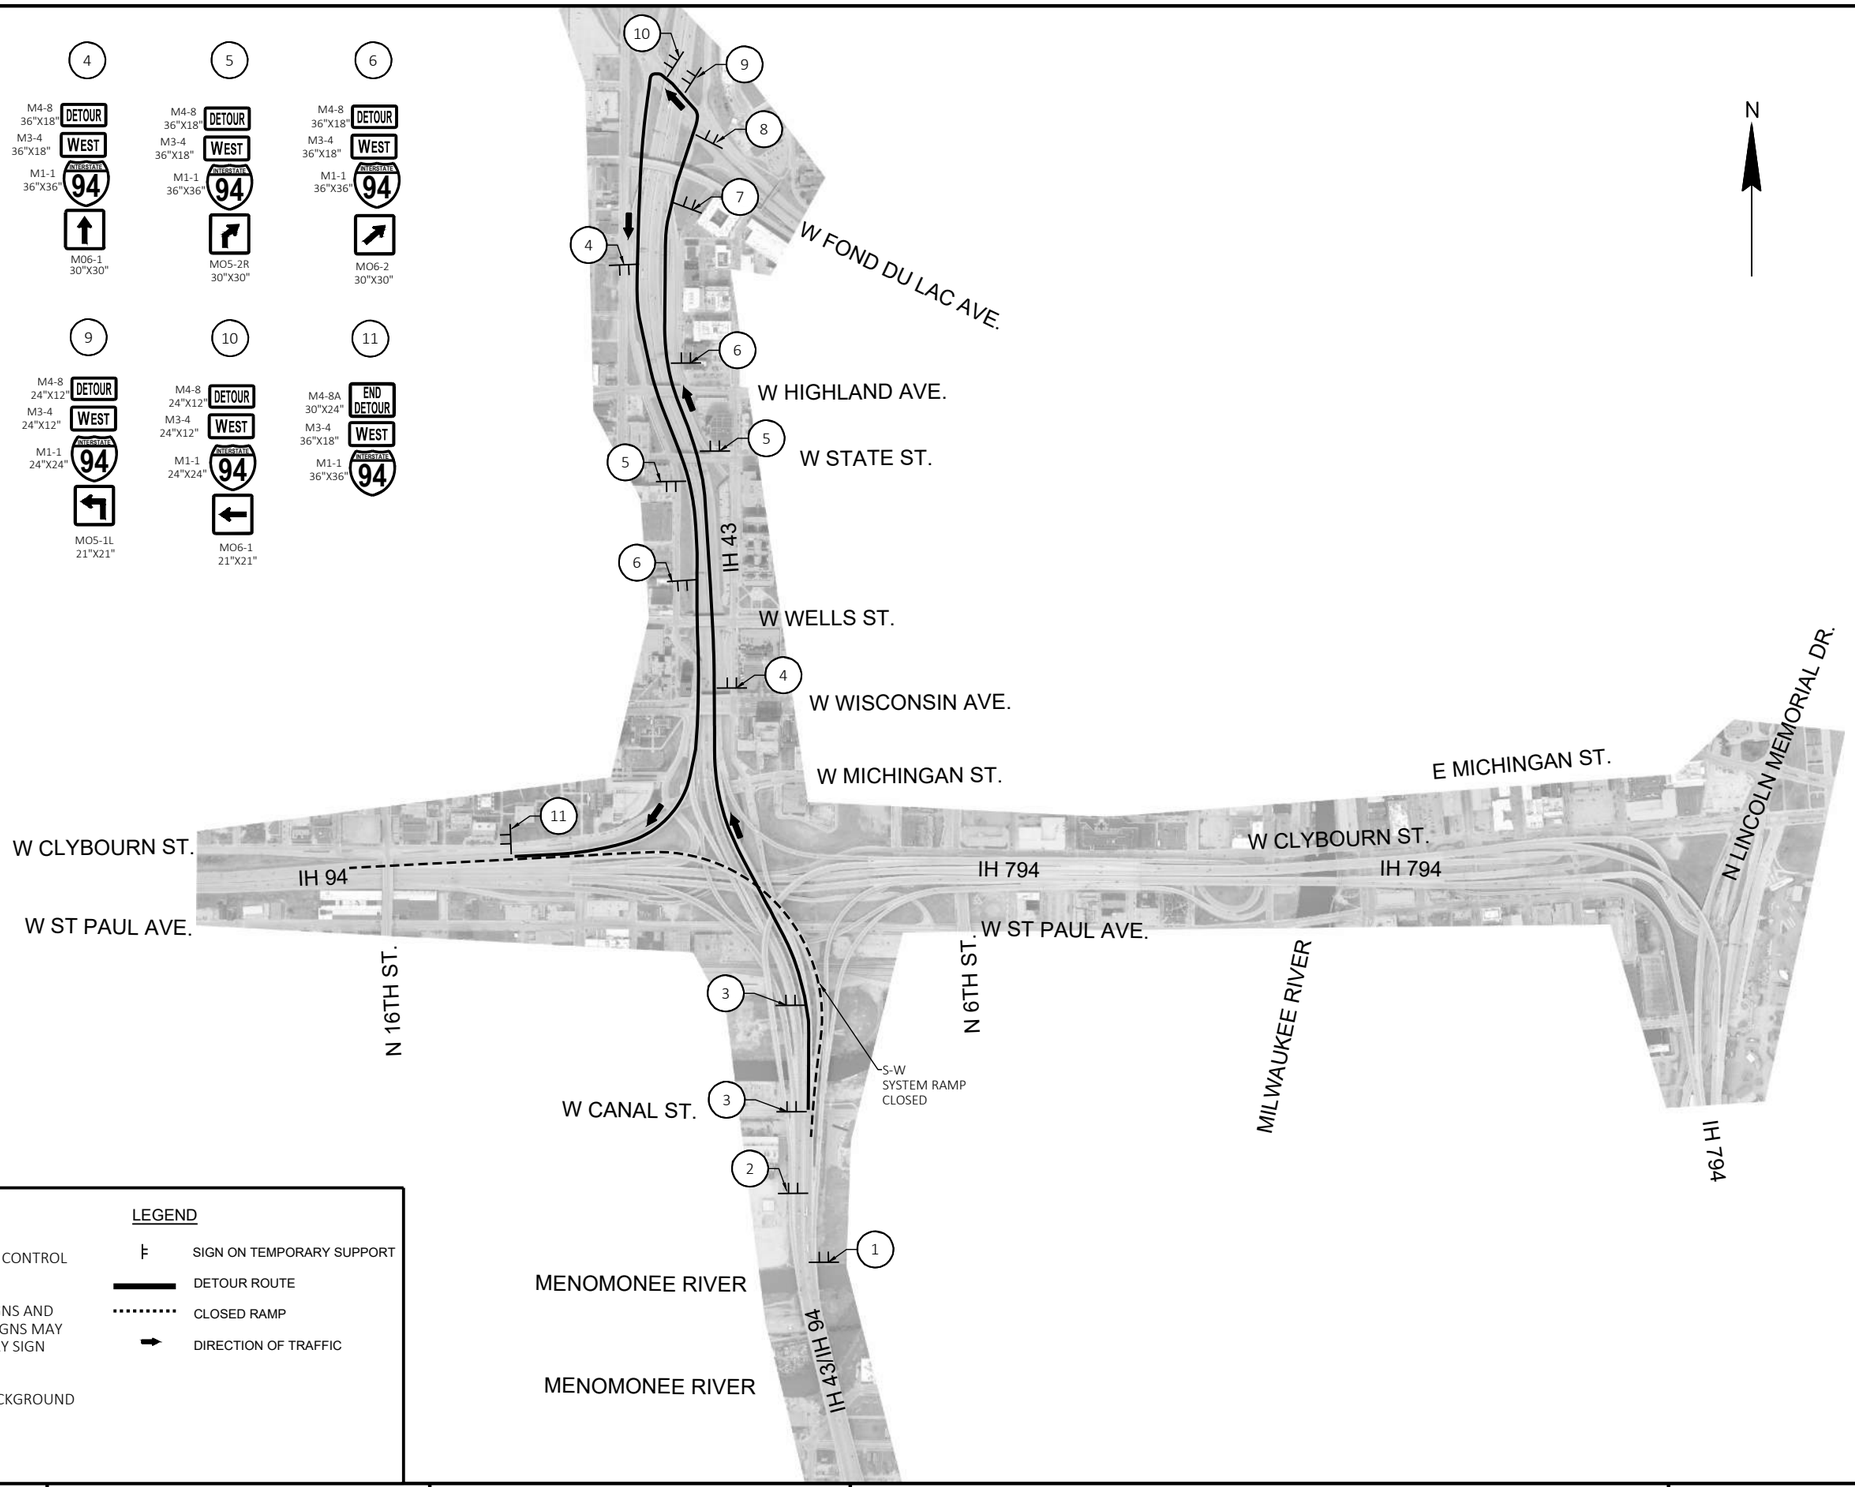

GENERAL NOTES

- ALL EXISTING SIGN MESSAGES IN CONFLICT WITH TRAFFIC CONTROL DETOUR SIGNS SHALL BE COVERED OR REMOVED.
- THE EXACT NUMBER, LOCATION, AND SPACING OF ALL SIGNS AND DEVICES SHALL BE ADJUSTED TO FIT FIELD CONDITIONS. SIGNS MAY BE MOUNTED ON EXISTING POSTS, LIGHTS, OR TEMPORARY SIGN SUPPORTS AS APPROVED BY THE ENGINEER.
- "WO" SIGNS ARE THE SAME AS "W" SIGNS EXCEPT THE BACKGROUND IS REFLECTIVE ORANGE.

LEGEND

- SIGN ON TEMPORARY SUPPORT
- DETOUR ROUTE
- CLOSED RAMP
- DIRECTION OF TRAFFIC

PROJECT NO: 1228-09-73	HWY: IH 43	COUNTY: MILWAUKEE	DETOUR PLAN - S-W SYSTEM RAMP	SHEET	E

FILE NAME : N:\PDS\C3D\12280903\SHEETSPLAN\DETOUR SHEETS - C3D\027002_DT_S-W RAMP CLOSURE.DWG
LAYOUT NAME - 027002_dt
PLOT DATE : 8/5/2021 11:02 AM
PLOT BY : SPAETH, MICHELE L
PLOT NAME :
PLOT SCALE : 1 IN:1000 FT
WISDOT/CADDS SHEET 42

2

1

M3-3 24"X12" SOUTH
M1-1 36"X36" INTERSTATE 43
DETOUR AHEAD W20-2A

2

M4-8 36"X18" DETOUR
M3-3 24"X12" SOUTH
M1-1 36"X36" INTERSTATE 43
MO5-2R 30"X30"

3

M4-8 36"X18" DETOUR
M3-3 24"X12" SOUTH
M1-1 36"X36" INTERSTATE 43
MO6-2 30"X30"

4

M4-8 36"X18" DETOUR
M3-3 24"X12" SOUTH
M1-1 36"X36" INTERSTATE 43
MO6-1 30"X30"

5

M4-8 36"X18" DETOUR
M3-3 24"X12" SOUTH
M1-1 36"X36" INTERSTATE 43
MO5-1L 30"X30"

6

M4-8 36"X18" DETOUR
M3-3 24"X12" SOUTH
M1-1 36"X36" INTERSTATE 43
MO6-1 30"X30"

7

M4-8 24"X12" DETOUR
M3-3 24"X12" SOUTH
M1-1 24"X24" INTERSTATE 43
MO5-1L 21"X21"

8

M4-8 24"X12" DETOUR
M3-3 24"X12" SOUTH
M1-1 24"X24" INTERSTATE 43
MO6-1 21"X21"

9

M4-8A 30"X24" END DETOUR
M3-3 24"X12" SOUTH
M1-1 36"X36" INTERSTATE 43

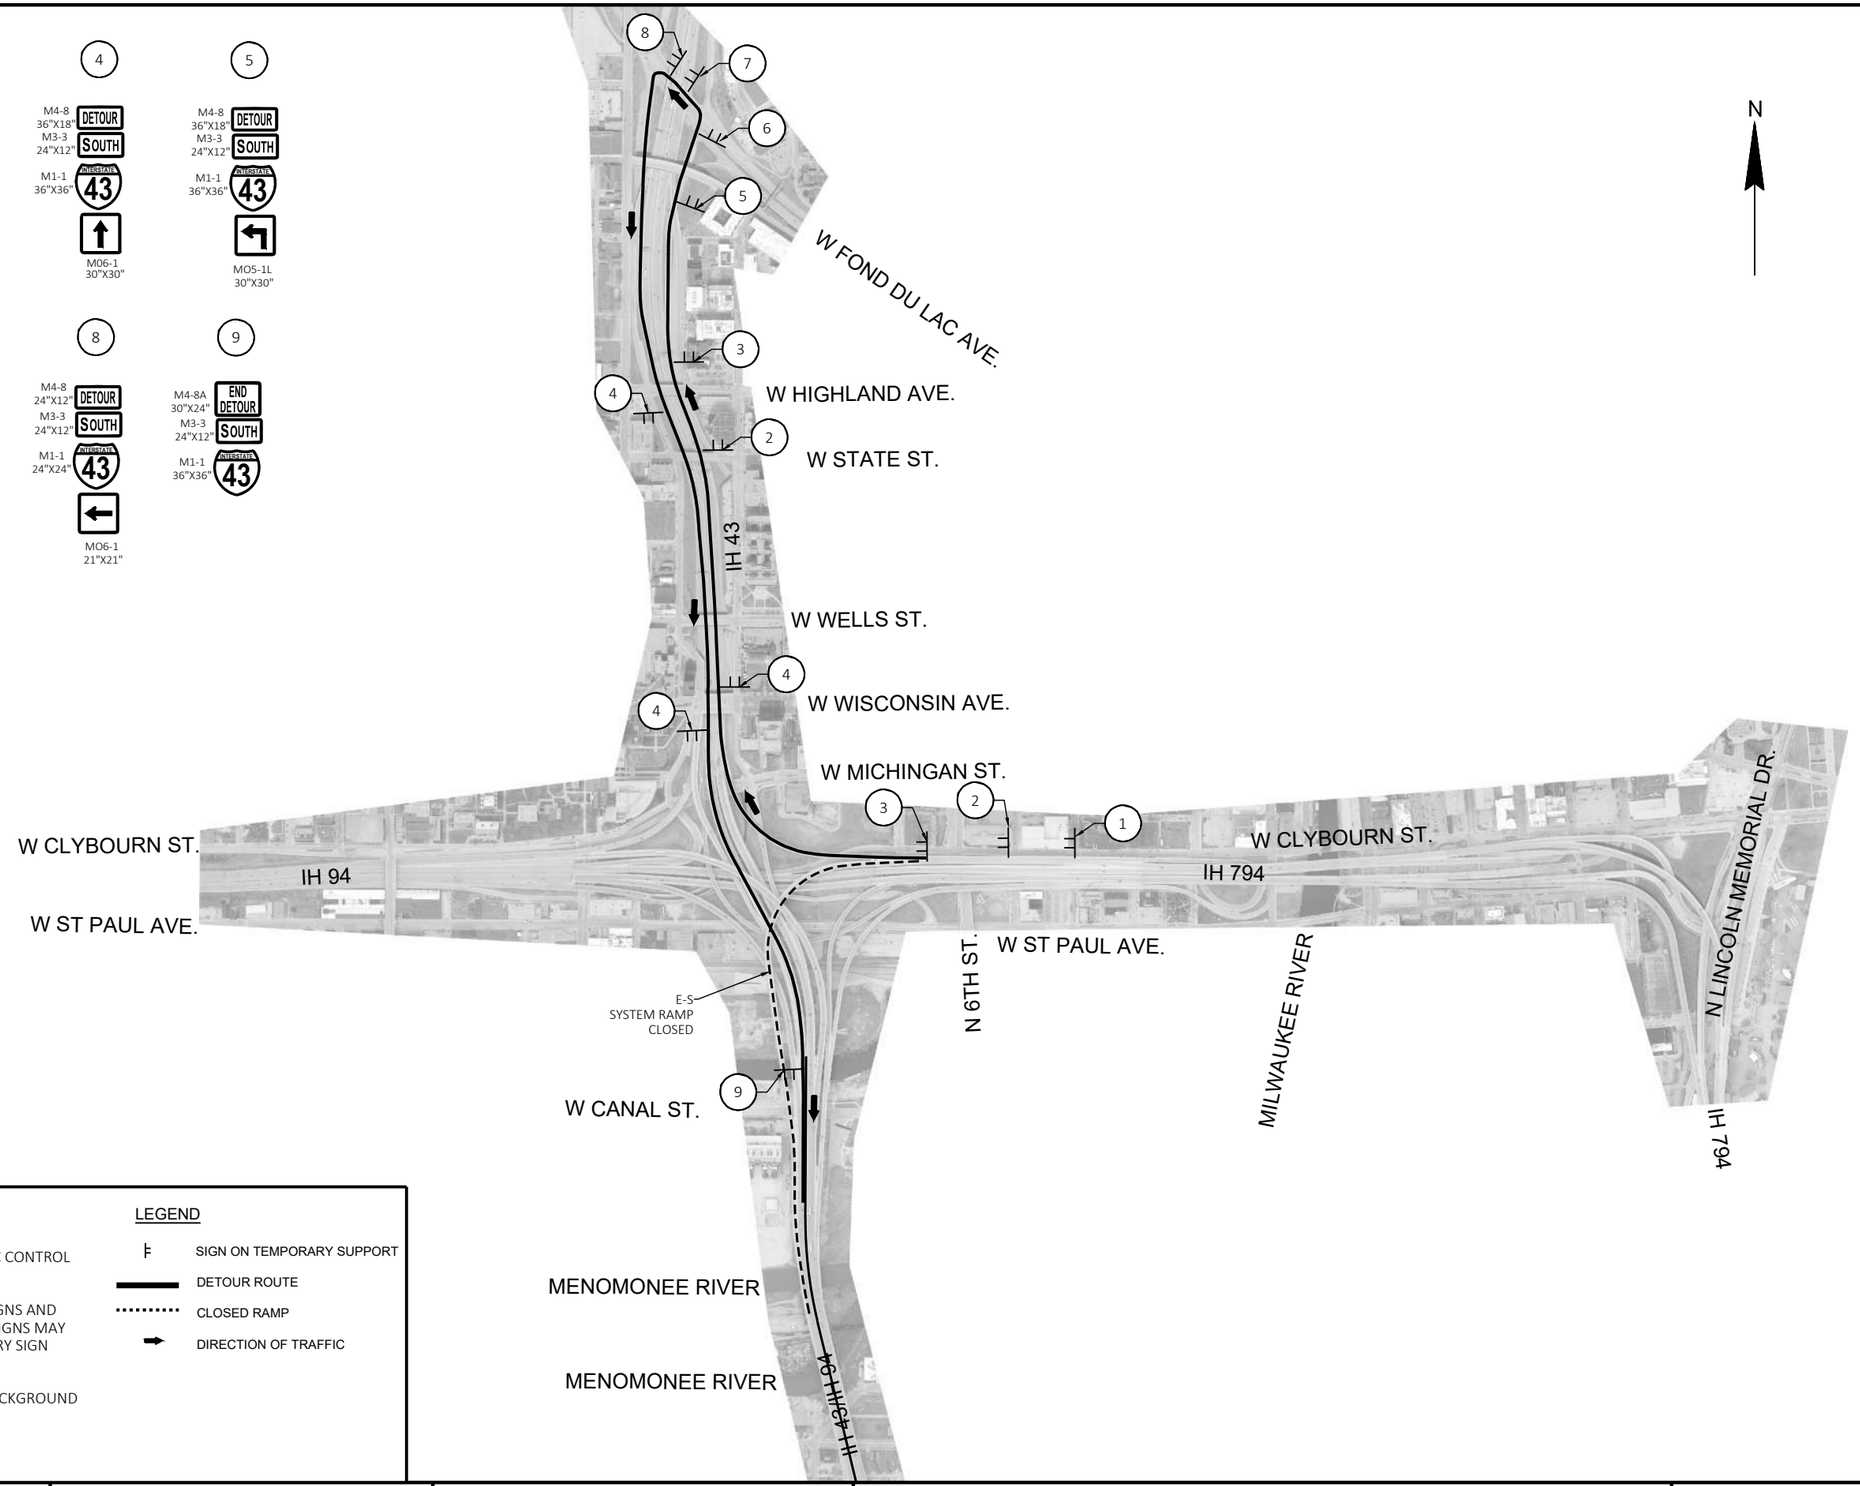

GENERAL NOTES

- ALL EXISTING SIGN MESSAGES IN CONFLICT WITH TRAFFIC CONTROL DETOUR SIGNS SHALL BE COVERED OR REMOVED.
- THE EXACT NUMBER, LOCATION, AND SPACING OF ALL SIGNS AND DEVICES SHALL BE ADJUSTED TO FIT FIELD CONDITIONS. SIGNS MAY BE MOUNTED ON EXISTING POSTS, LIGHTS, OR TEMPORARY SIGN SUPPORTS AS APPROVED BY THE ENGINEER.
- "WO" SIGNS ARE THE SAME AS "W" SIGNS EXCEPT THE BACKGROUND IS REFLECTIVE ORANGE.

LEGEND

- SIGN ON TEMPORARY SUPPORT
- DETOUR ROUTE
- CLOSED RAMP
- DIRECTION OF TRAFFIC

PROJECT NO: 1228-09-73	HWY: IH 43	COUNTY: MILWAUKEE	DETOUR PLAN - E-S SYSTEM RAMP	SHEET	E

FILE NAME : N:\PDS\C3D\12280903\SHEETSPLAN\DETOUR SHEETS - C3D\027003_DT_E-S RAMP CLOSURE.DWG
LAYOUT NAME - 027002_dt
PLOT DATE : 8/5/2021 11:02 AM
PLOT BY : SPAETH, MICHELE L
PLOT NAME :
PLOT SCALE : 1 IN:1000 FT
WISDOT/CADDS SHEET 42

2

1

M3-3 24"X12" SOUTH
M1-1 36"X36" INTERSTATE 43
DETOUR AHEAD W20-2A

2

M4-8 36"X18" DETOUR
M3-3 24"X12" SOUTH
M1-1 36"X36" INTERSTATE 43
MO5-2R 30"X30"

3

M4-8 36"X18" DETOUR
M3-3 24"X12" SOUTH
M1-1 36"X36" INTERSTATE 43
MO6-2 30"X30"

4

M4-8 36"X18" DETOUR
M3-3 24"X12" SOUTH
M1-1 36"X36" INTERSTATE 43
MO6-1 30"X30"

5

M4-8 36"X18" DETOUR
M3-3 24"X12" SOUTH
M1-1 36"X36" INTERSTATE 43
MO5-1L 30"X30"

6

M4-8 36"X18" DETOUR
M3-3 24"X12" SOUTH
M1-1 36"X36" INTERSTATE 43
MO6-1 30"X30"

7

M4-8 24"X12" DETOUR
M3-3 24"X12" SOUTH
M1-1 24"X24" INTERSTATE 43
MO5-1L 21"X21"

8

M4-8 24"X12" DETOUR
M3-3 24"X12" SOUTH
M1-1 24"X24" INTERSTATE 43
MO6-1 21"X21"

9

M4-8A 30"X24" END DETOUR
M3-3 24"X12" SOUTH
M1-1 36"X36" INTERSTATE 43

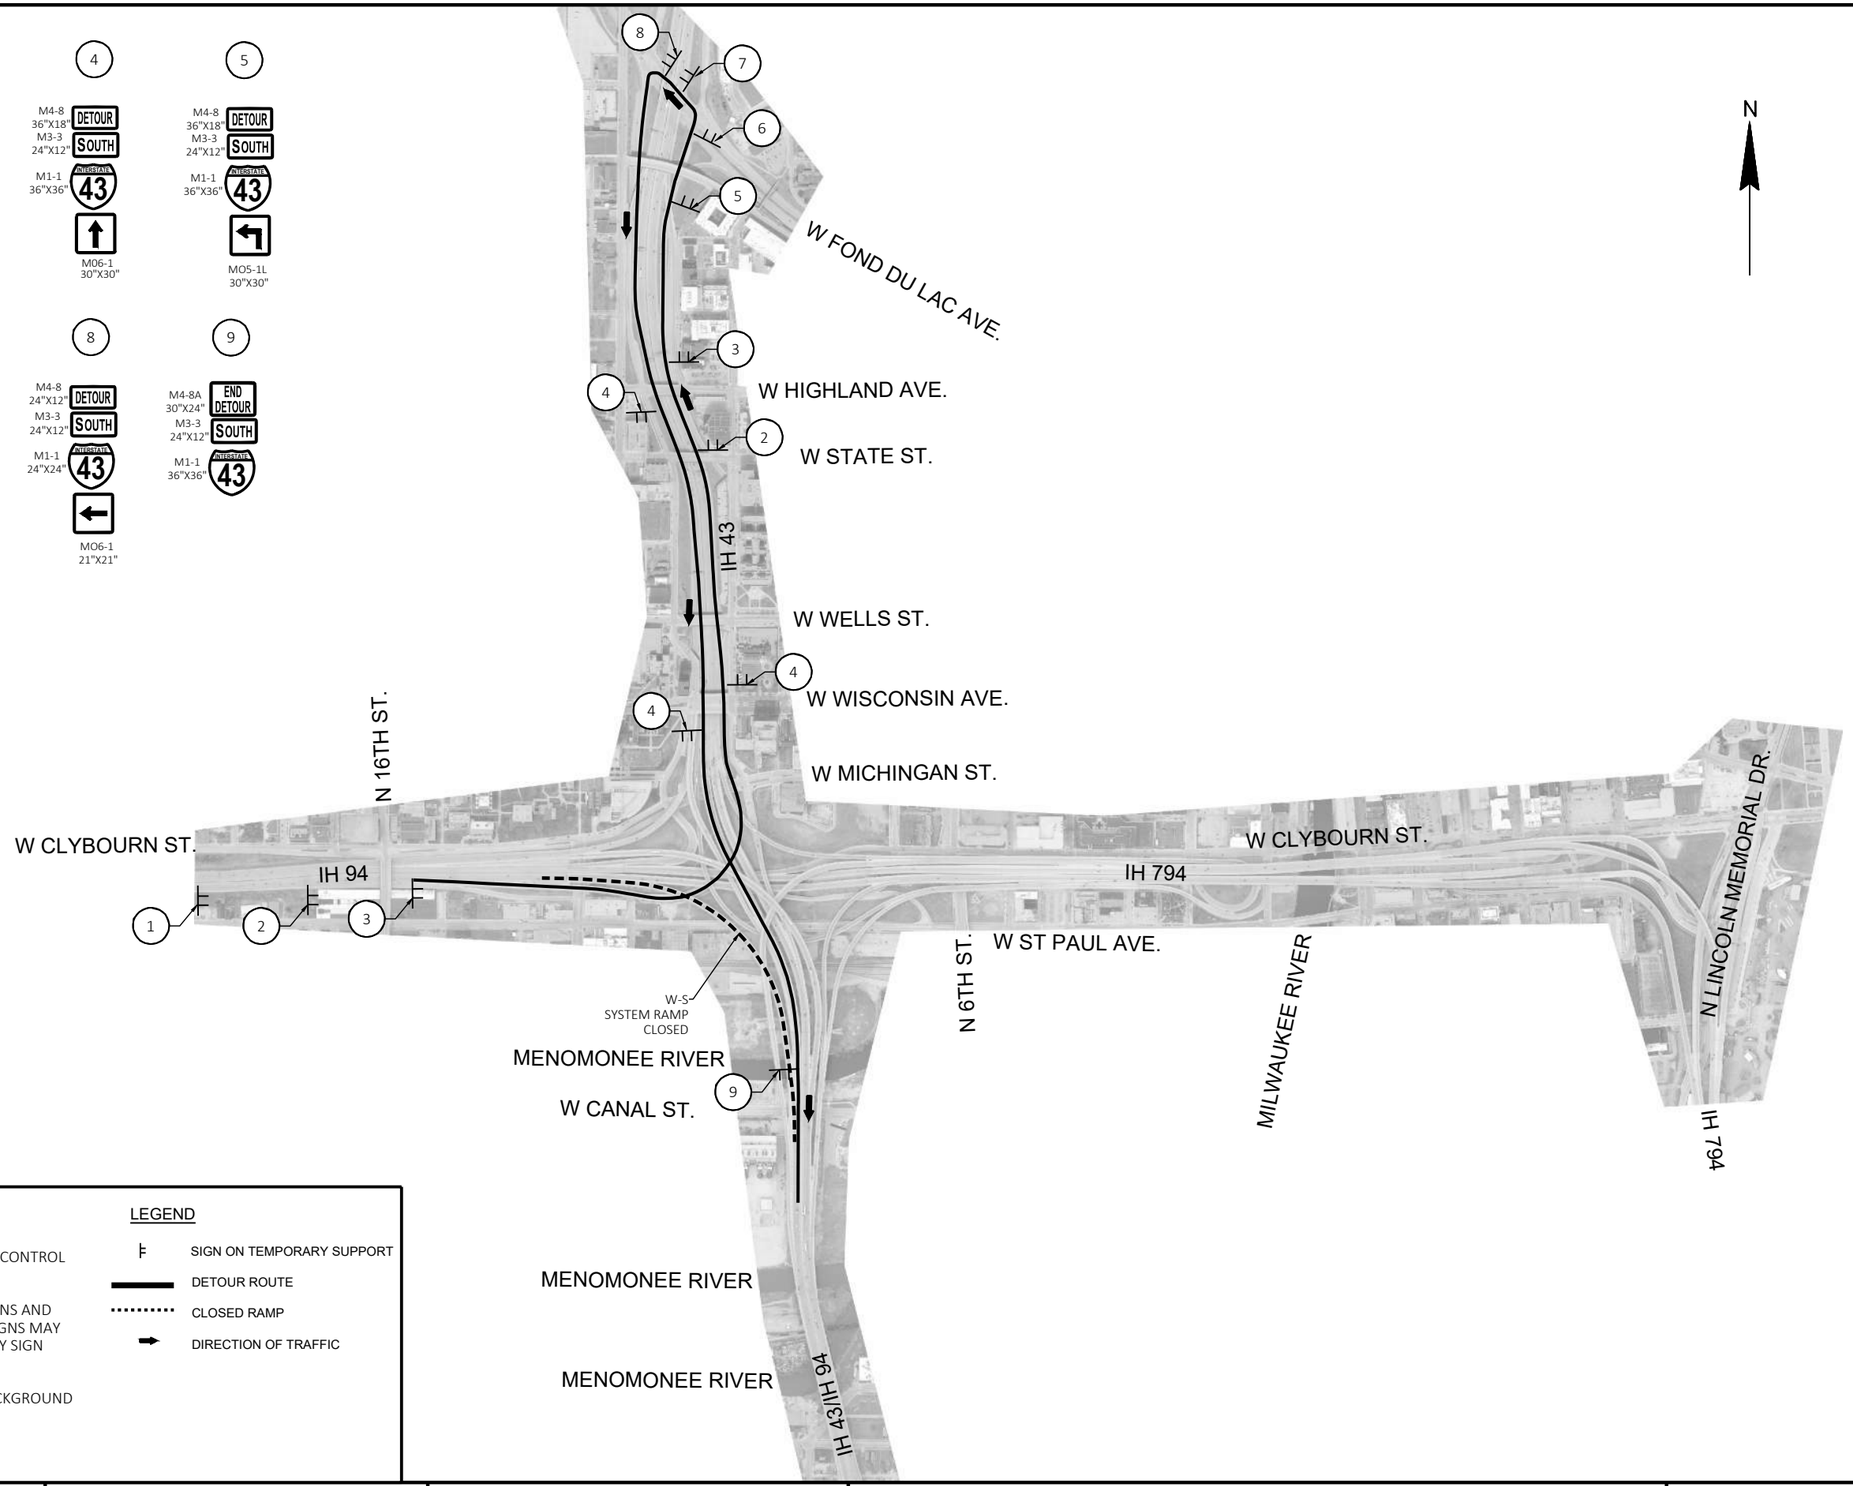

GENERAL NOTES

- ALL EXISTING SIGN MESSAGES IN CONFLICT WITH TRAFFIC CONTROL DETOUR SIGNS SHALL BE COVERED OR REMOVED.
- THE EXACT NUMBER, LOCATION, AND SPACING OF ALL SIGNS AND DEVICES SHALL BE ADJUSTED TO FIT FIELD CONDITIONS. SIGNS MAY BE MOUNTED ON EXISTING POSTS, LIGHTS, OR TEMPORARY SIGN SUPPORTS AS APPROVED BY THE ENGINEER.
- "WO" SIGNS ARE THE SAME AS "W" SIGNS EXCEPT THE BACKGROUND IS REFLECTIVE ORANGE.

LEGEND

- SIGN ON TEMPORARY SUPPORT
- DETOUR ROUTE
- CLOSED RAMP
- DIRECTION OF TRAFFIC

PROJECT NO: 1228-09-73	HWY: IH 43	COUNTY: MILWAUKEE	DETOUR PLAN - W-S SYSTEM RAMP	SHEET	E

FILE NAME : N:\PDS\C3D\12280903\SHEETSPLAN\DETOUR SHEETS - C3D\027004_DT_W-S RAMP CLOSURE.DWG
LAYOUT NAME - 027002_dt
PLOT DATE : 8/5/2021 11:02 AM
PLOT BY : SPAETH, MICHELE L
PLOT NAME :
PLOT SCALE : 1 IN:1000 FT
WISDOT/CADDS SHEET 42

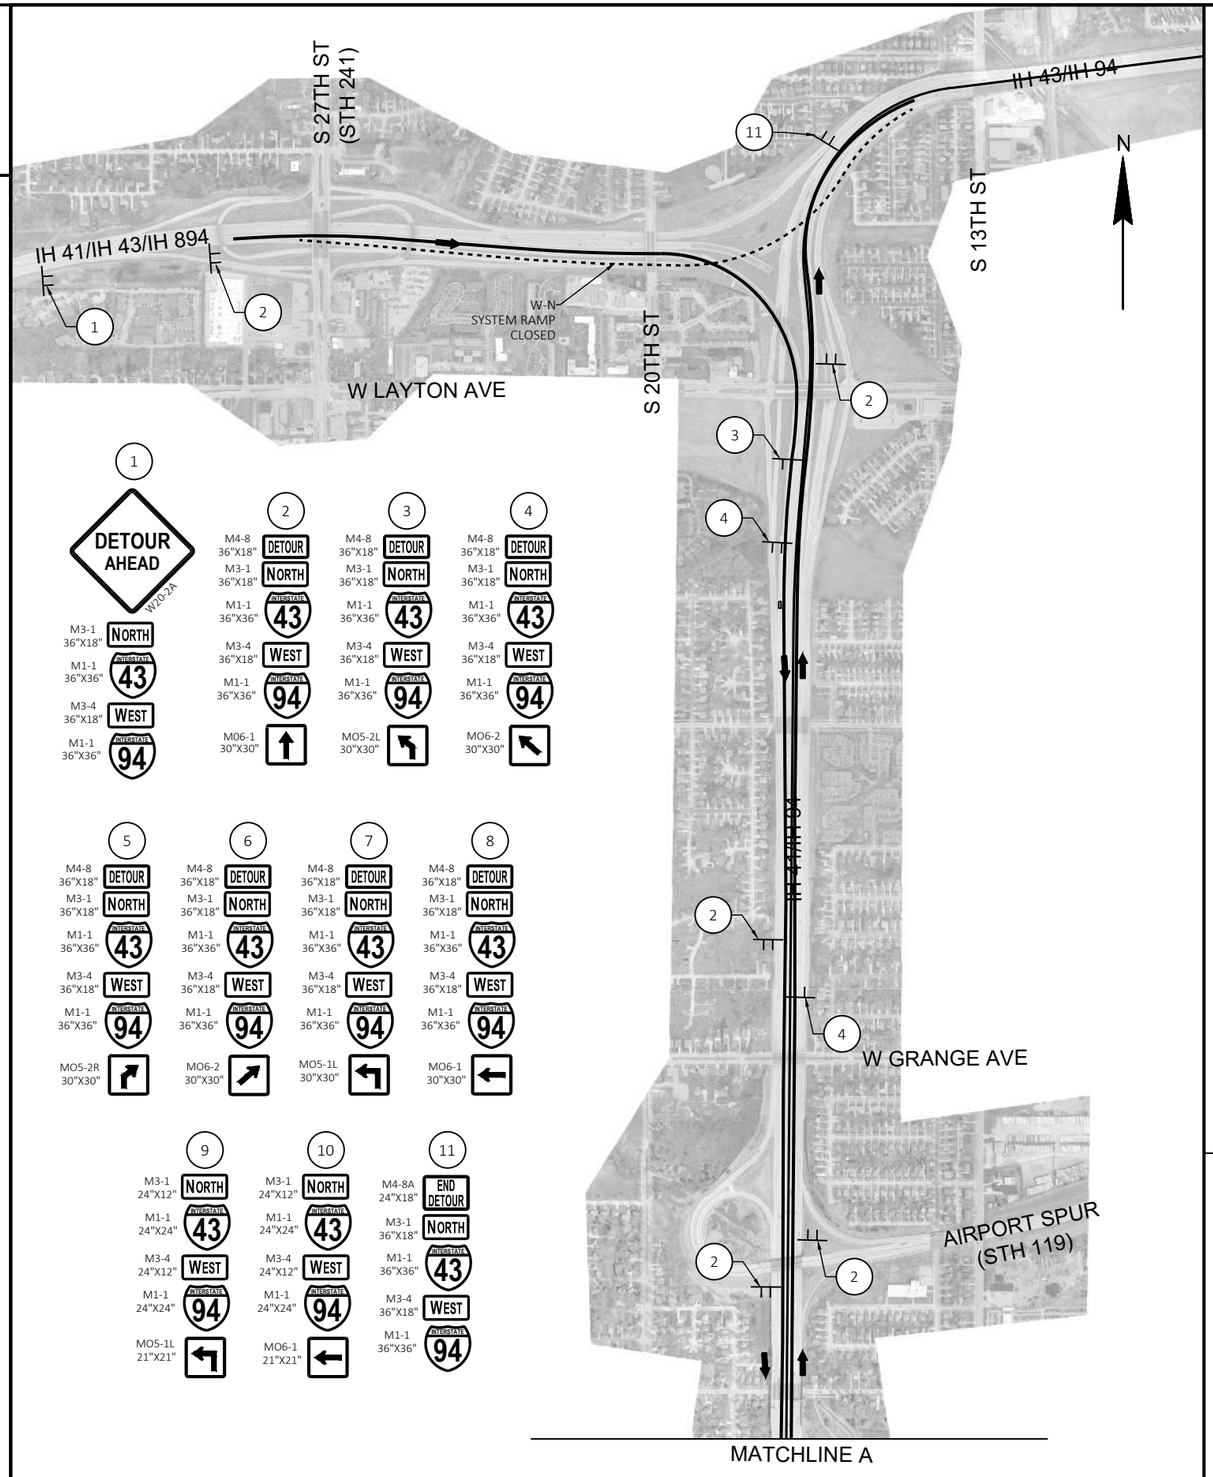

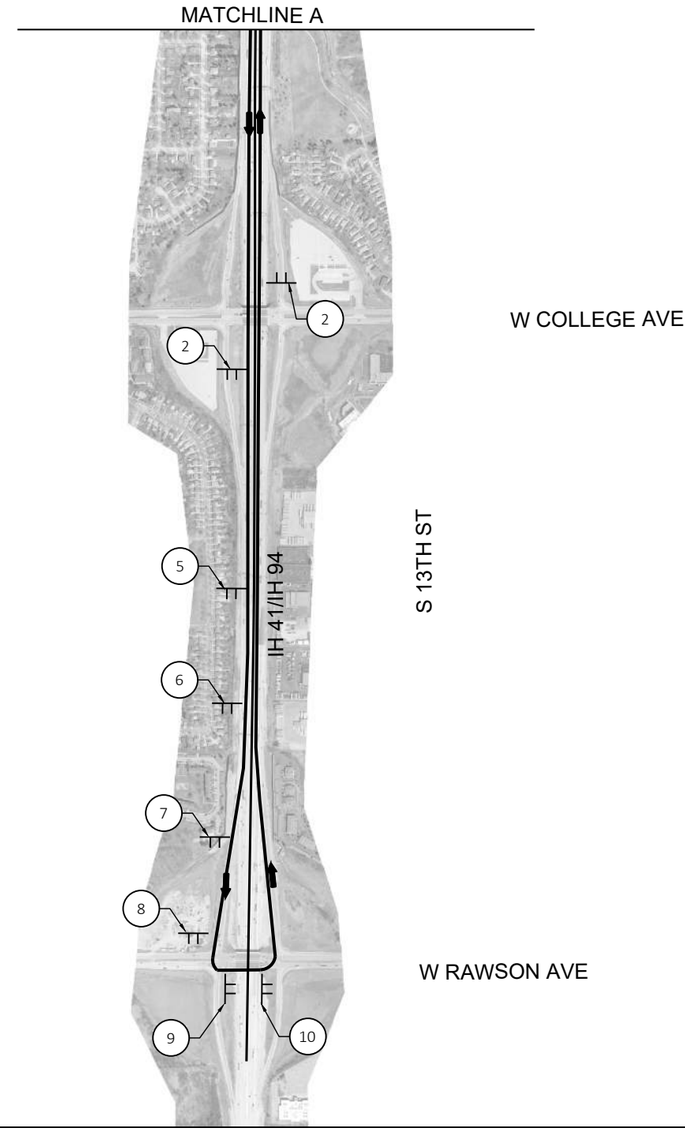

GENERAL NOTES

- ALL EXISTING SIGN MESSAGES IN CONFLICT WITH TRAFFIC CONTROL DETOUR SIGNS SHALL BE COVERED OR REMOVED.
- THE EXACT NUMBER, LOCATION, AND SPACING OF ALL SIGNS AND DEVICES SHALL BE ADJUSTED TO FIT FIELD CONDITIONS. SIGNS MAY BE MOUNTED ON EXISTING POSTS, LIGHTS, OR TEMPORARY SIGN SUPPORTS AS APPROVED BY THE ENGINEER.
- "WO" SIGNS ARE THE SAME AS "W" SIGNS EXCEPT THE BACKGROUND IS REFLECTIVE ORANGE.

LEGEND

- SIGN ON TEMPORARY SUPPORT
- DETOUR ROUTE
- CLOSED RAMP
- DIRECTION OF TRAFFIC

PROJECT NO: 1228-09-73	HWY: IH 43	COUNTY: MILWAUKEE	DETOUR PLAN - W-N SYSTEM RAMP	SHEET E

2

N

W OKLAHOMA AVE

S 6TH ST

W HAYES AVE

W LINCOLN AVE

W WINDLAKE AVE

W BECHER ST

W MAPLE ST

W MITCHELL ST

W LAPHAM BLVD

W GREENFIELD AVE

S 6TH ST

IH 43/IH 94

PLACE SIGN AT THE MEDIAN

WORKING AREA

S CHASE AVE (STH 38)

S 1ST ST

W HOLT AVE

S HOWELL AVE

1 2 3 4 5 6 7 8 9 10 11 12

1

DETOUR AHEAD

W20-2A

M3-3 36"X18" | SOUTH | EAST | M3-2 36"X18"

M1-1 36"X36" | 43 | 94 | M1-1 36"X36"

2

M4-8 36"X18" | DETOUR | DETOUR | M4-8 36"X18"

M3-3 36"X18" | SOUTH | EAST | M3-2 36"X18"

M1-1 36"X36" | 43 | 94 | M1-1 36"X36"

MO5-2R 30"X30" | MO5-2R 30"X30"

3

M4-8 36"X18" | DETOUR | DETOUR | M4-8 36"X18"

M3-3 36"X18" | SOUTH | EAST | M3-2 36"X18"

M1-1 36"X36" | 43 | 94 | M1-1 36"X36"

MO6-2 30"X30" | MO6-2 30"X30"

4

M4-8 24"X12" | DETOUR | DETOUR | M4-8 24"X12"

M3-3 24"X12" | SOUTH | EAST | M3-2 24"X12"

M1-1 24"X24" | 43 | 94 | M1-1 24"X24"

MO5-2R 21"X21" | MO5-2R 21"X21"

5

M4-8 24"X12" | DETOUR | DETOUR | M4-8 24"X12"

M3-3 24"X12" | SOUTH | EAST | M3-2 24"X12"

M1-1 24"X24" | 43 | 94 | M1-1 24"X24"

MO6-2 21"X21" | MO6-2 21"X21"

6

M4-8 24"X12" | DETOUR | DETOUR | M4-8 24"X12"

M3-3 24"X12" | SOUTH | EAST | M3-2 24"X12"

M1-1 24"X24" | 43 | 94 | M1-1 24"X24"

MO5-1L 21"X21" | MO5-1L 21"X21"

7

M4-8 24"X12" | DETOUR | DETOUR | M4-8 24"X12"

M3-3 24"X12" | SOUTH | EAST | M3-2 24"X12"

M1-1 24"X24" | 43 | 94 | M1-1 24"X24"

MO6-1 21"X21" | MO6-1 21"X21"

8

M4-8 24"X12" | DETOUR | DETOUR | M4-8 24"X12"

M3-3 24"X12" | SOUTH | EAST | M3-2 24"X12"

M1-1 24"X24" | 43 | 94 | M1-1 24"X24"

MO6-1 21"X21" | MO6-1 21"X21"

9

M4-8 24"X12" | DETOUR | DETOUR | M4-8 24"X12"

M3-3 24"X12" | SOUTH | EAST | M3-2 24"X12"

M1-1 24"X24" | 43 | 94 | M1-1 24"X24"

MO6-1 21"X21" | MO6-1 21"X21"

10

M4-8 24"X12" | DETOUR | DETOUR | M4-8 24"X12"

M3-3 24"X12" | SOUTH | EAST | M3-2 24"X12"

M1-1 24"X24" | 43 | 94 | M1-1 24"X24"

MO5-1R 21"X21" | MO5-1R 21"X21"

11

END DETOUR | M4-8A 30"X24"

SOUTH | EAST | 43 | 94

12

END DETOUR | M4-8A 30"X24"

SOUTH | EAST | 43 | 94

GENERAL NOTES

- ALL EXISTING SIGN MESSAGES IN CONFLICT WITH TRAFFIC CONTROL DETOUR SIGNS SHALL BE COVERED OR REMOVED.
- THE EXACT NUMBER, LOCATION, AND SPACING OF ALL SIGNS AND DEVICES SHALL BE ADJUSTED TO FIT FIELD CONDITIONS. SIGNS MAY BE MOUNTED ON EXISTING POSTS, LIGHTS, OR TEMPORARY SIGN SUPPORTS AS APPROVED BY THE ENGINEER.
- "WO" SIGNS ARE THE SAME AS "W" SIGNS EXCEPT THE BACKGROUND IS REFLECTIVE ORANGE.

LEGEND

- SIGN ON TEMPORARY SUPPORT
- DETOUR ROUTE
- DIRECTION OF TRAFFIC
- EXISTING SIGN

PROJECT NO: 1228-09-73	HWY: IH 43	COUNTY: MILWAUKEE	DETOUR PLAN - IH 43 SB/IH 94 EB CLOSURE	SHEET E

FILE NAME : N:\PDS\C3D\12280903\SHEETSPLAN\DETOUR SHEETS - C3D\027006_DT_IH 43 SB CLOSURE.DWG
LAYOUT NAME - 027006_dt

PLOT DATE : 8/5/2021 11:03 AM PLOT BY : SPAETH, MICHELE L PLOT NAME : PLOT SCALE : 1 IN:1000 FT

WISDOT/CADDS SHEET 42

2

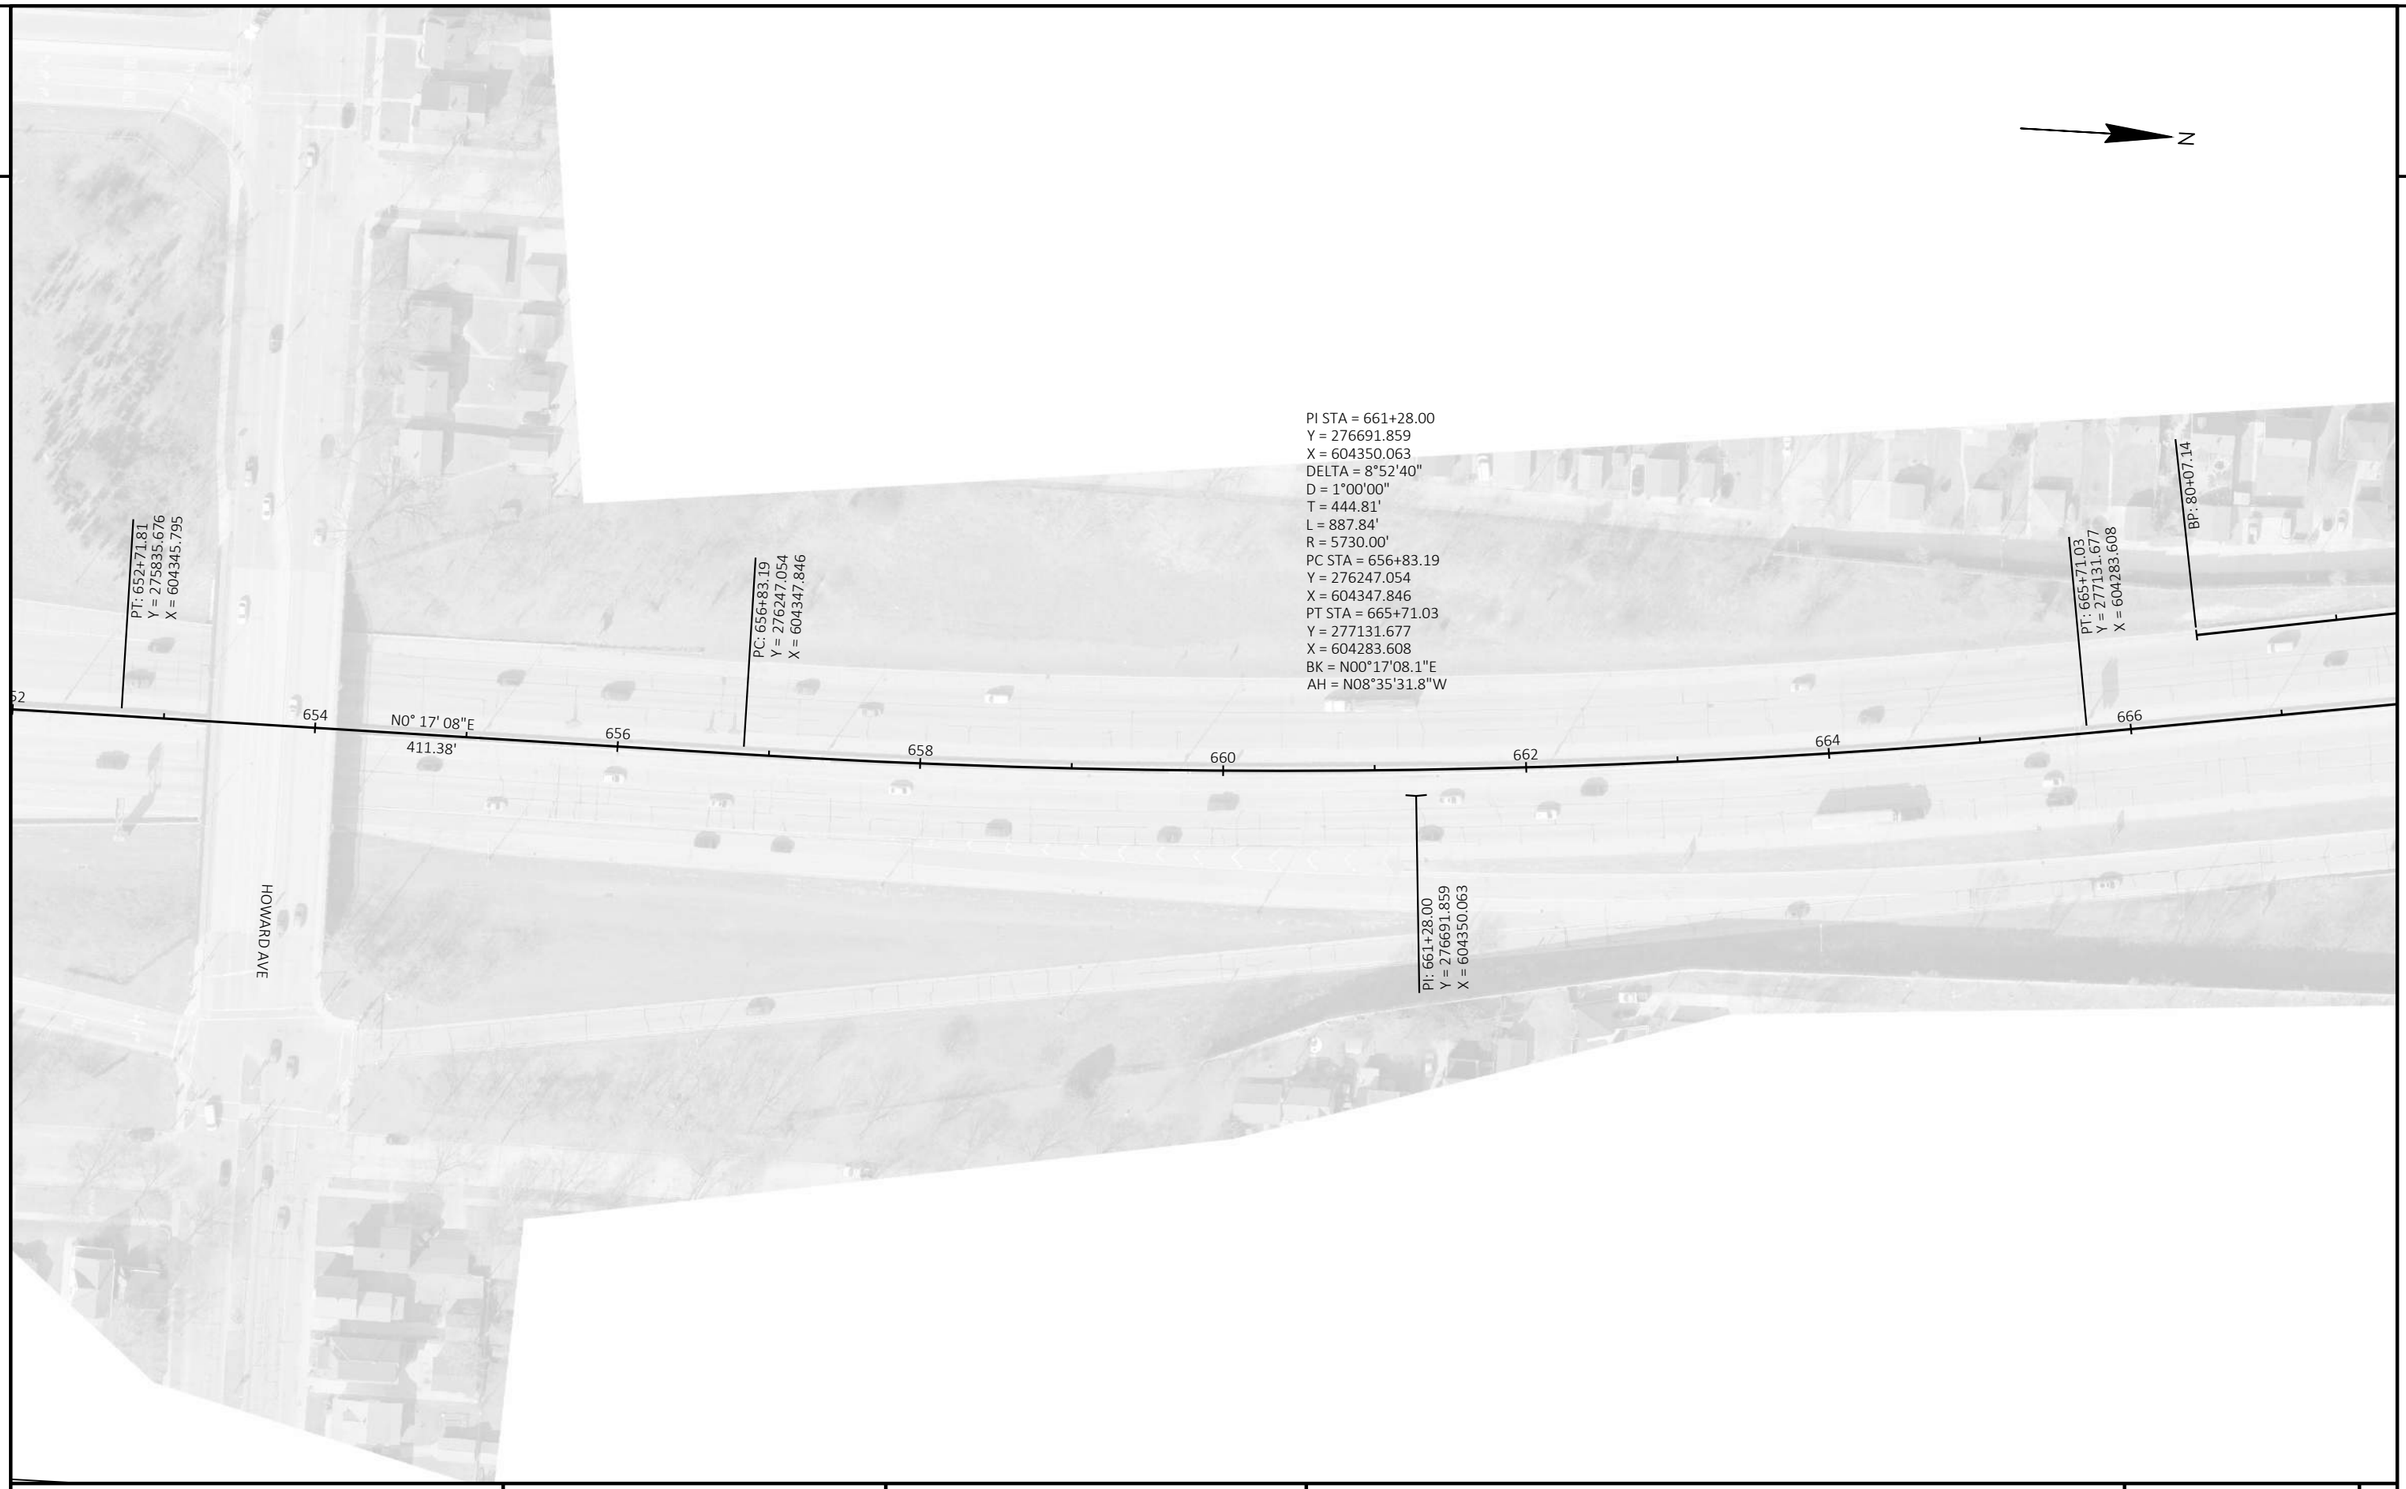

PROJECT NO: 1228-09-73	HWY: IH 43	COUNTY: MILWAUKEE	ALIGNMENT DETAILS	SHEET	E

FILE NAME : N:\PDS\C3D\12280903\SHEETSPLAN\027201_AD.DWG
LAYOUT NAME - 027201_ad

PLOT DATE : 8/5/2021 4:50 PM PLOT BY : SPAETH, MICHELE L PLOT NAME : PLOT SCALE : 1 IN:100 FT

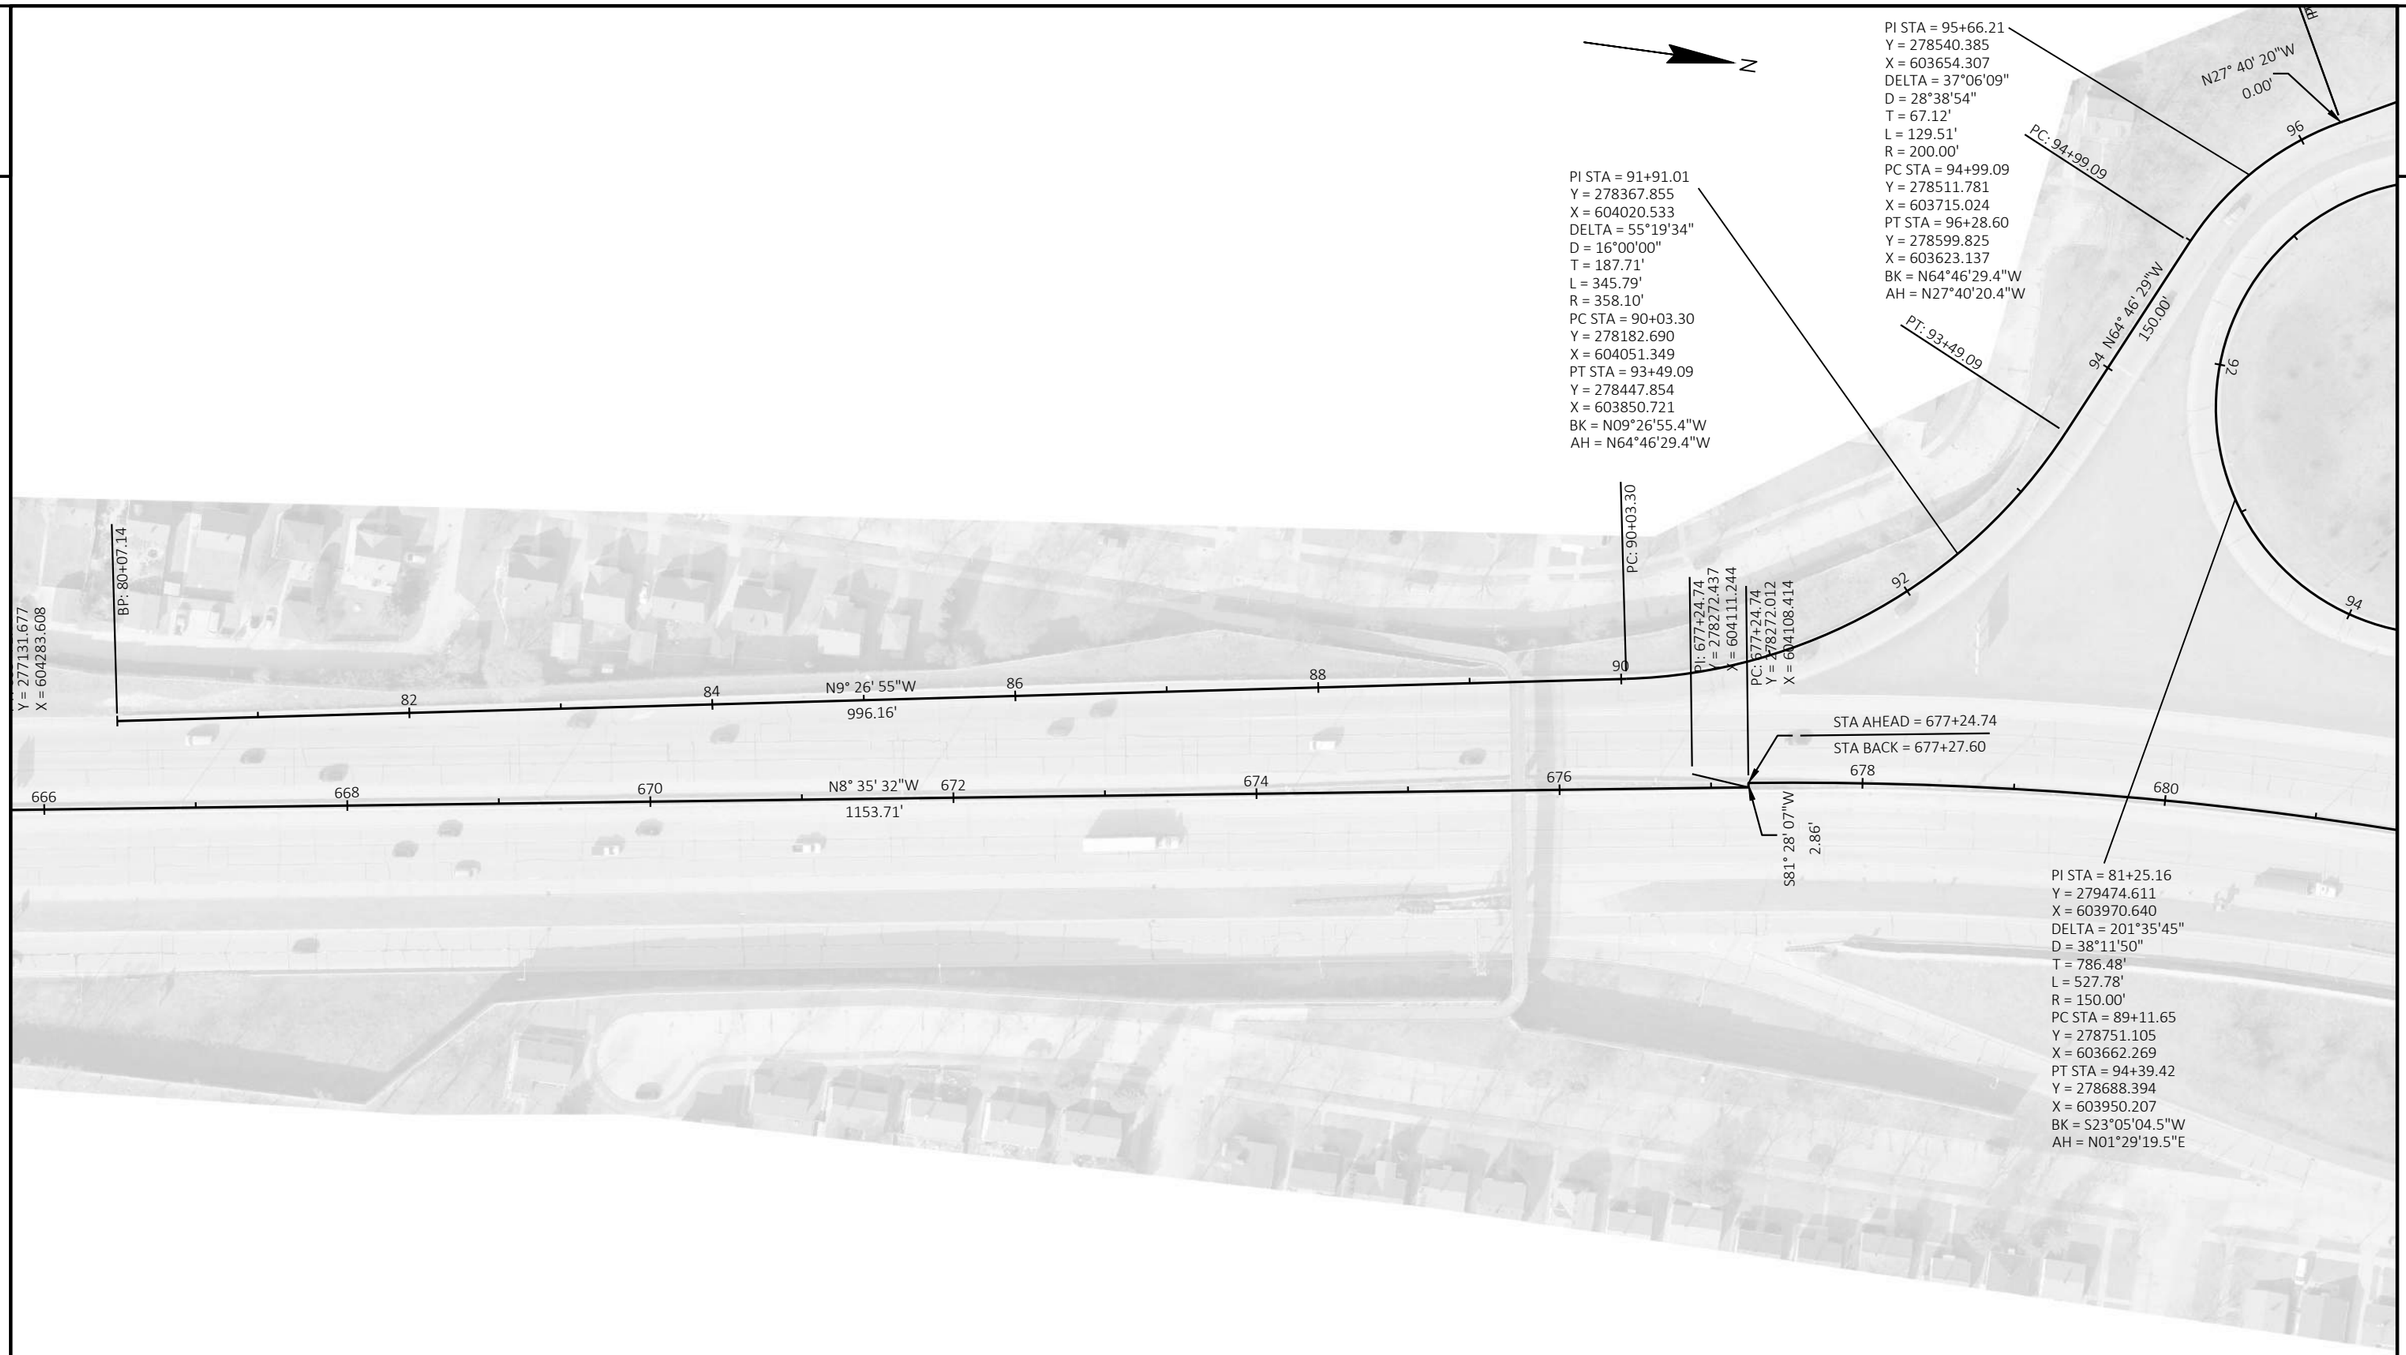

PROJECT NO: 1228-09-73	HWY: IH 43	COUNTY: MILWAUKEE	ALIGNMENT DETAILS	SHEET	E

2

N

PI STA = 88+63.84
Y = 278801.214
X = 603683.626
DELTA = 48°48'56"
D = 47°44'48"
T = 54.45'
L = 102.24'
R = 120.00'
PC STA = 88+09.39
Y = 278818.131
X = 603735.385
PT STA = 89+11.63
Y = 278751.121
X = 603662.275
BK = S71°54'00.5"W
AH = S23°05'04.6"W

PI STA = 100+48.91
Y = 279347.569
X = 603901.459
DELTA = 22°46'58"
D = 8°00'00"
T = 144.30'
L = 284.78'
R = 716.20'
PC STA = 99+04.61
Y = 279206.812
X = 603869.684
PT STA = 101+89.40
Y = 279465.039
X = 603985.261
BK = N12°43'15.0"E
AH = N35°30'13.0"E

PI STA = 107+47.40
Y = 279919.297
X = 604309.322
DELTA = 9°41'16"
D = 5°00'00"
T = 97.11'
L = 193.76'
R = 1145.92'
PC STA = 106+50.29
Y = 279840.242
X = 604252.926
PT STA = 108+44.04
Y = 280006.714
X = 604351.611
BK = N35°30'13.0"E
AH = N25°48'57.0"E

PI STA = 81+25.16
Y = 279474.611
X = 603970.640
DELTA = 201°35'45"
D = 38°11'50"
T = 786.48'
L = 527.78'
R = 150.00'
PC STA = 89+11.65
Y = 278751.105
X = 603662.269
PT STA = 94+39.42
Y = 278688.394
X = 603950.207
BK = S23°05'04.5"W
AH = N01°29'19.5"E

PI STA = 683+91.26
Y = 278931.160
X = 604009.537
DELTA = 29°20'07"
D = 2°15'00"
T = 666.52'
L = 1303.80'
R = 2546.48'
PC STA = 677+24.74
Y = 278272.012
X = 604108.414
PT STA = 690+28.54
Y = 279554.225
X = 604246.269
BK = N08°31'52.4"W
AH = N20°48'15.1"E

PI STA = 101+89.64
Y = 279438.431
X = 603984.705
DELTA = 34°00'54"
D = 5°00'00"
T = 350.50'
L = 680.30'
R = 1145.92'
PC STA = 98+39.13
Y = 279088.046
X = 603975.599
PT STA = 105+19.43
Y = 279723.770
X = 604188.262
BK = N01°29'19.4"E
AH = N35°30'13.0"E

PROJECT NO: 1228-09-73	HWY: IH 43	COUNTY: MILWAUKEE	ALIGNMENT DETAILS	SHEET	E

FILE NAME : N:\PDS\C3D\12280903\SHEETSPLAN\027201_AD.DWG
LAYOUT NAME - 027203_ad
PLOT DATE : 8/5/2021 4:50 PM
PLOT BY : SPAETH, MICHELE L
PLOT NAME :
PLOT SCALE : 1 IN:100 FT
WISDOT/CADDS SHEET 42

2

N

PI STA = 107+47.40
Y = 279919.297
X = 604309.322
DELTA = 9°41'16"
D = 5°00'00"
T = 97.11'
L = 193.76'
R = 1145.92'
PC STA = 106+50.29
Y = 279840.242
X = 604252.926
PT STA = 108+44.04
Y = 280006.714
X = 604351.611
BK = N35°30'13.0"E
AH = N25°48'57.0"E

PC: 106+50.29

PT: 108+44.04

EP: 109+99.99

108

N25° 48' 57"E
155.95'

694

696

N20° 48' 15"E
949.00'

698

PC: 699+77.54
Y = 280441.351
X = 604583.330

700

702

PI STA = 703+78.80
Y = 280816.449
X = 604725.847
DELTA = 25°38'42"
D = 3°15'00"
T = 401.26'
L = 789.08'
R = 1762.95'
PC STA = 699+77.54
Y = 280441.351
X = 604583.330
PT STA = 707+66.61
Y = 281216.277
X = 604691.986
BK = N20°48'15.0"E
AH = N04°50'26.9"W

704

706

PT: 707+66.61
Y = 281216.277
X = 604691.986

708

OKLAHOMA AVE

PI: 703+78.80
Y = 280816.449
X = 604725.847

PROJECT NO: 1228-09-73	HWY: IH 43	COUNTY: MILWAUKEE	ALIGNMENT DETAILS	SHEET	E

FILE NAME : N:\PDS\C3D\12280903\SHEETSPLAN\027201_AD.DWG
LAYOUT NAME - 027204_ad

PLOT DATE : 8/5/2021 4:50 PM PLOT BY : SPAETH, MICHELE L PLOT NAME : PLOT SCALE : 1 IN:100 FT

2

2

N

PT: 707+66.61
Y = 281216.277
X = 604691.986

708 710 712 714 N4° 50' 27"W 716 718 720 722

2860.58'

PROJECT NO: 1228-09-73	HWY: IH 43	COUNTY: MILWAUKEE	ALIGNMENT DETAILS	SHEET	E

FILE NAME : N:\PDS\C3D\12280903\SHEETSPLAN\027201_AD.DWG
LAYOUT NAME - 027205_ad

PLOT DATE : 8/5/2021 4:50 PM PLOT BY : SPAETH, MICHELE L PLOT NAME : PLOT SCALE : 1 IN:100 FT

2

2

N

PC: 736+27.19

722 724 726 728 730 732 734 736

N4° 50' 27"W
2860.58'

PROJECT NO: 1228-09-73	HWY: IH 43	COUNTY: MILWAUKEE	ALIGNMENT DETAILS	SHEET	E

FILE NAME : N:\PDS\C3D\12280903\SHEETSPLAN\027201_AD.DWG
LAYOUT NAME - 027206_ad

PLOT DATE : 8/5/2021 4:51 PM PLOT BY : SPAETH, MICHELE L PLOT NAME : PLOT SCALE : 1 IN:100 FT

WISDOT/CADDS SHEET 42

2

2

N

PI STA = 742+27.73
Y = 284665.050
X = 604399.910
DELTA = 6°00'00"
D = 0°30'00"
T = 600.54'
L = 1199.99'
R = 11459.16'
PC STA = 736+27.19
Y = 284066.649
X = 604450.589
PT STA = 748+27.18
Y = 285254.874
X = 604286.960
BK = N04°50'26.9"W
AH = N10°50'26.7"W

PC: 736+27.19
Y = 284066.649
X = 604450.589

PT: 748+27.18
Y = 285254.874
X = 604286.960

736 738 740 742 744 746 748 750

PI: 742+27.73
Y = 284665.050
X = 604399.910

PROJECT NO: 1228-09-73	HWY: IH 43	COUNTY: MILWAUKEE	ALIGNMENT DETAILS	SHEET	E

FILE NAME : N:\PDS\C3D\12280903\SHEETSPLAN\027201_AD.DWG
LAYOUT NAME - 027207_ad

PLOT DATE : 8/5/2021 4:51 PM PLOT BY : SPAETH, MICHELE L PLOT NAME : PLOT SCALE : 1 IN:100 FT

2

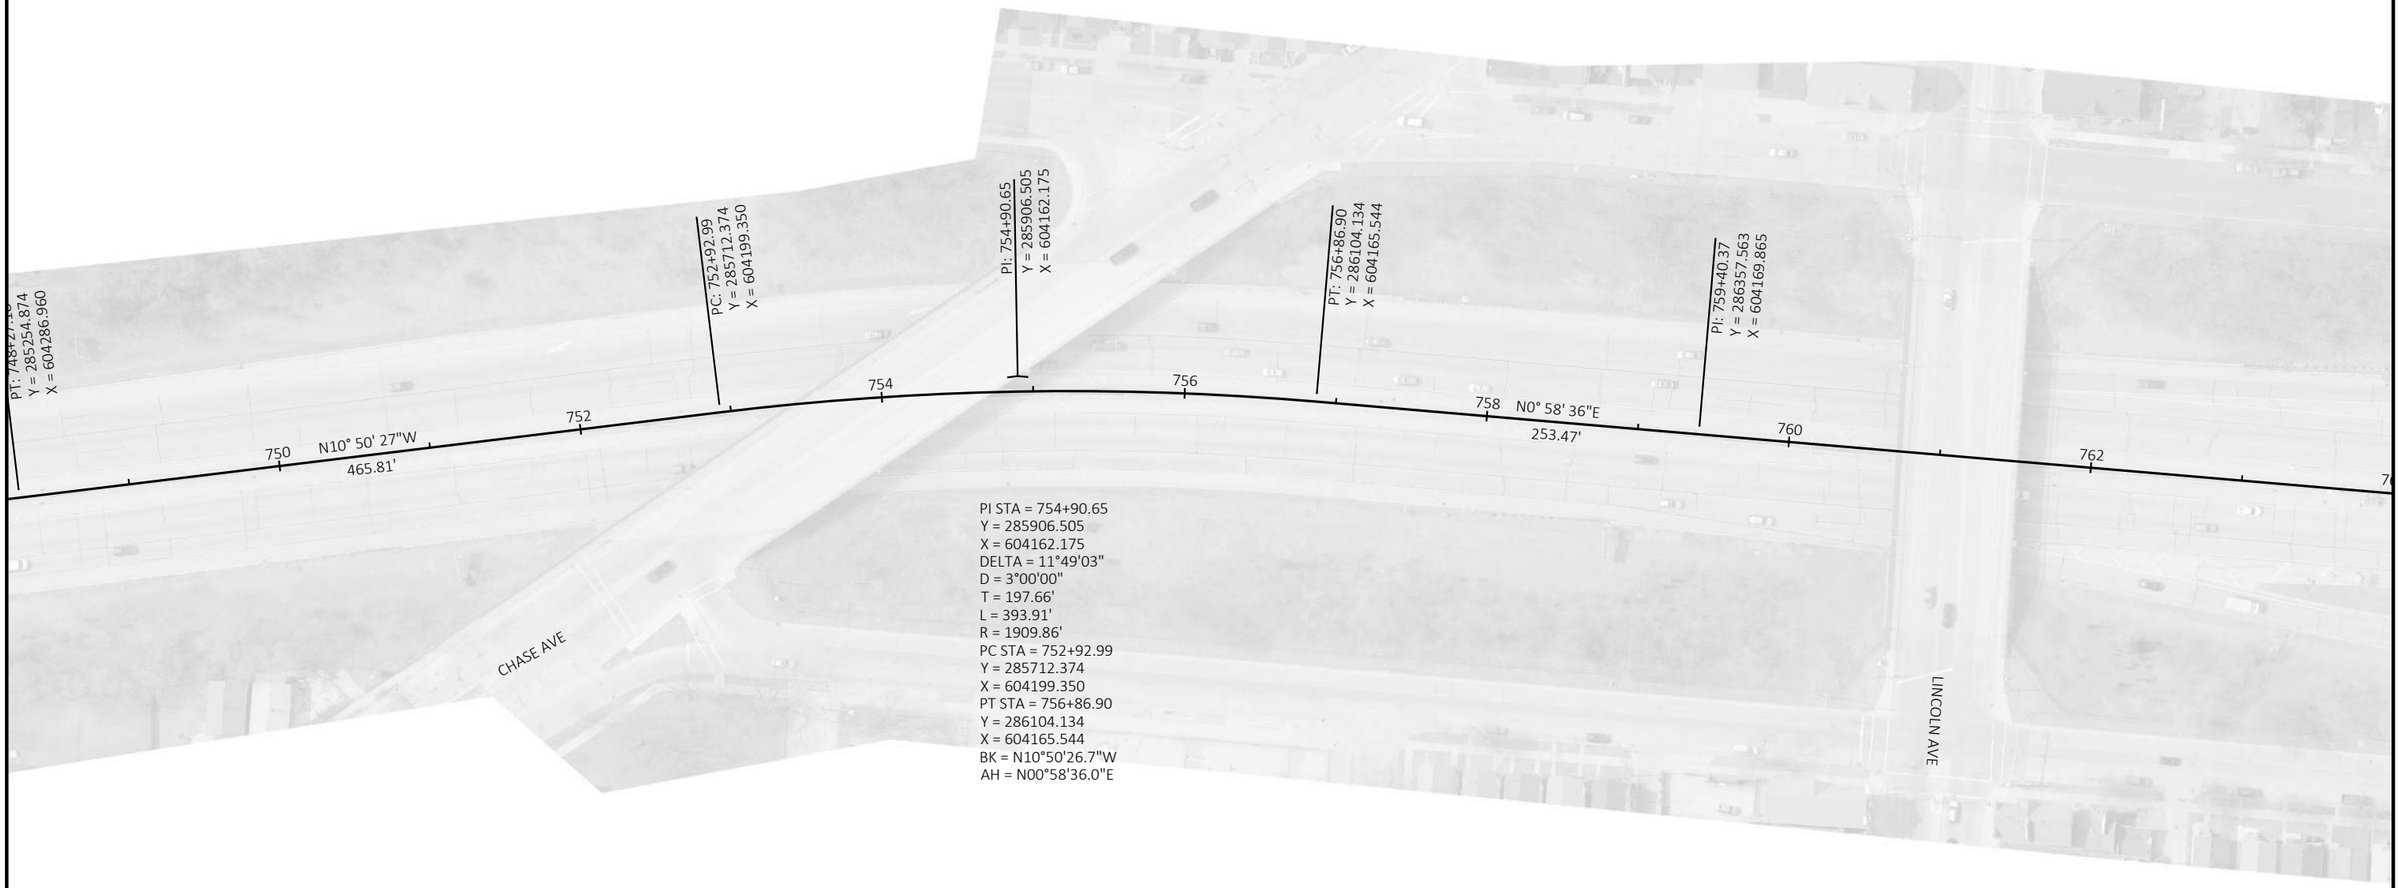

PROJECT NO: 1228-09-73	HWY: IH 43	COUNTY: MILWAUKEE	ALIGNMENT DETAILS	SHEET	E

FILE NAME : N:\PDS\C3D\12280903\SHEETSPLAN\027201_AD.DWG
LAYOUT NAME - 027208_ad
PLOT DATE : 8/5/2021 4:51 PM
PLOT BY : SPAETH, MICHELE L
PLOT NAME :
PLOT SCALE : 1 IN:100 FT
WISDOT/CADDS SHEET 42

2

2

N

762 764 766 768 770 N0° 58' 36"E 772 774 776

2420.06'

BECHER ST

PROJECT NO: 1228-09-73	HWY: IH 43	COUNTY: MILWAUKEE	ALIGNMENT DETAILS	SHEET	E

FILE NAME : N:\PDS\C3D\12280903\SHEETSPLAN\027201_AD.DWG
LAYOUT NAME - 027209_ad

PLOT DATE : 8/5/2021 4:51 PM PLOT BY : SPAETH, MICHELE L PLOT NAME : PLOT SCALE : 1 IN:100 FT

2

2

N

PI STA = 787+71.92
Y = 289188.707
X = 604218.134
DELTA = 1°22'18"
D = 0°10'00"
T = 411.50'
L = 822.95'
R = 34377.47'
PC STA = 783+60.43
Y = 288777.271
X = 604211.119
PT STA = 791+83.38
Y = 289600.193
X = 604215.299
BK = N00°58'36.4"E
AH = N00°23'41.3"W

PC: 783+60.43
Y = 288777.271
X = 604211.119

776 778 780 782 784 786 788 790

PI: 787+71.92
Y = 289188.707
X = 604218.134

MAPLE ST

PROJECT NO: 1228-09-73	HWY: IH 43	COUNTY: MILWAUKEE	ALIGNMENT DETAILS	SHEET	E

FILE NAME : N:\PDS\C3D\12280903\SHEETSPLAN\027201_AD.DWG
LAYOUT NAME - 027210_ad

PLOT DATE : 8/5/2021 4:51 PM PLOT BY : SPAETH, MICHELE L PLOT NAME : PLOT SCALE : 1 IN:100 FT

2

2

N

PT: 791+83.38
Y = 289600.193
X = 604215.299

790 792 794 796 798 800 802 804

N0° 23' 41"W
1859.68'

MAPLE ST

MITCHELL ST

LAPHAM BLVD

PROJECT NO: 1228-09-73	HWY: IH 43	COUNTY: MILWAUKEE	ALIGNMENT DETAILS	SHEET	E

FILE NAME : N:\PDS\C3D\12280903\SHEETSPLAN\027201_AD.DWG
LAYOUT NAME - 027211_ad

PLOT DATE : 8/5/2021 4:51 PM PLOT BY : SPAETH, MICHELE L PLOT NAME : PLOT SCALE : 1 IN:100 FT

2

N

PI STA = 814+59.23
Y = 291875.991
X = 604199.617
DELTA = 24°35'10"
D = 3°00'00"
T = 416.17'
L = 819.54'
R = 1909.86'
PC STA = 810+43.06
Y = 291459.826
X = 604202.485
PT STA = 818+62.60
Y = 292253.231
X = 604023.860
BK = N00°23'41.3"W
AH = N24°58'51.3"W

PC: 810+43.06
Y = 291459.826
X = 604202.485

PC: 818+62.60
Y = 292253.231
X = 604023.860

PI: 814+59.23
Y = 291875.991
X = 604199.617

804 806 808 810 812 814 816 818

GREENFIELD AVE

PROJECT NO: 1228-09-73	HWY: IH 43	COUNTY: MILWAUKEE	ALIGNMENT DETAILS	SHEET	E

FILE NAME : N:\PDS\C3D\12280903\SHEETSPLAN\027201_AD.DWG
LAYOUT NAME - 027212_ad

PLOT DATE : 8/5/2021 4:51 PM PLOT BY : SPAETH, MICHELE L PLOT NAME : PLOT SCALE : 1 IN:100 FT

2

2

PI STA = 822+01.65
Y = 292560.568
X = 603880.671
DELTA = 16°51'01"
D = 2°30'11"
T = 339.06'
L = 673.22'
R = 2289.14'
PC STA = 818+62.60
Y = 292253.231
X = 604023.860
PT STA = 825+35.81
Y = 292813.204
X = 603654.542
BK = N24°58'51.3"W
AH = N41°49'52.1"W

PCC: 818+62.60
Y = 292253.231
X = 604023.860

PT: 825+35.81
Y = 292813.204
X = 603654.542

PC: 830+28.42
Y = 293180.252
X = 603326.004

PI: 822+01.65
Y = 292560.568
X = 603880.671

818 820 822 824 826 828 830 832

N41° 49' 52"W
492.61'

N

MINERAL ST

PROJECT NO: 1228-09-73	HWY: IH 43	COUNTY: MILWAUKEE	ALIGNMENT DETAILS	SHEET	E

FILE NAME : N:\PDS\C3D\12280903\SHEETSPLAN\027201_AD.DWG
LAYOUT NAME - 027213_ad

PLOT DATE : 8/5/2021 4:51 PM PLOT BY : SPAETH, MICHELE L PLOT NAME : PLOT SCALE : 1 IN:100 FT

2

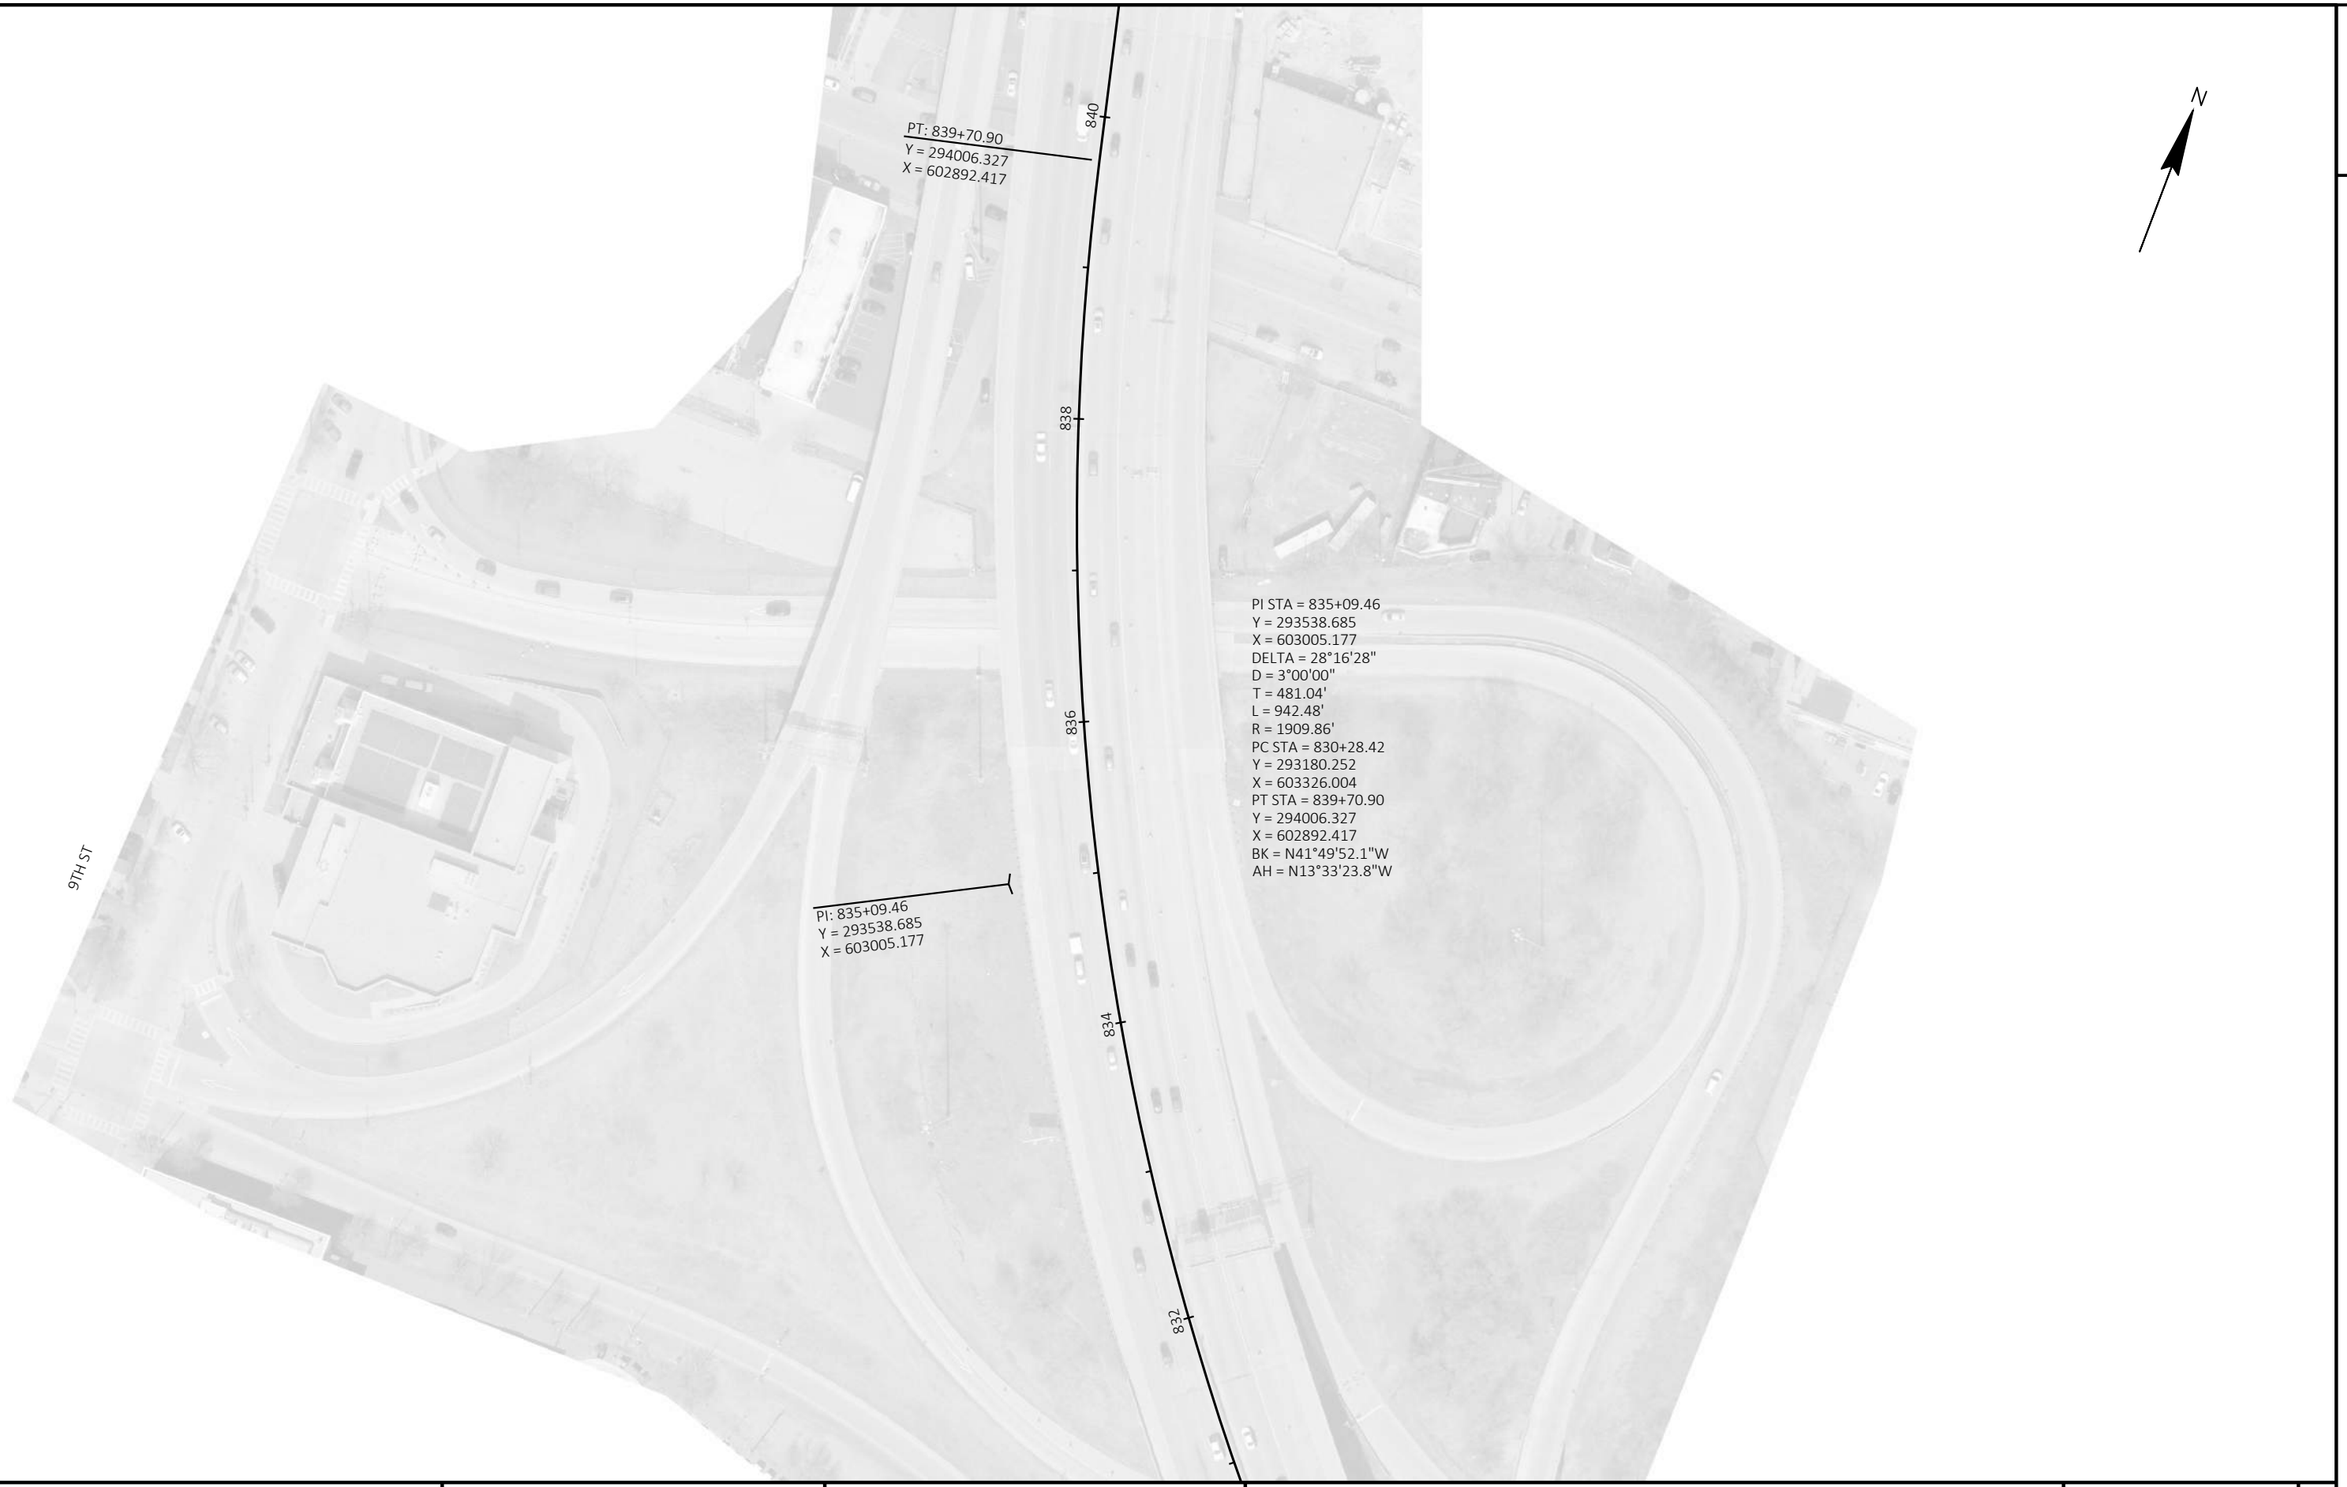

PROJECT NO: 1228-09-73	HWY: IH 43	COUNTY: MILWAUKEE	ALIGNMENT DETAILS	SHEET	E

FILE NAME : N:\PDS\C3D\12280903\SHEETSPLAN\027201_AD.DWG
LAYOUT NAME - 027214_ad
PLOT DATE : 8/5/2021 4:51 PM
PLOT BY : SPAETH, MICHELE L
PLOT NAME :
PLOT SCALE : 1 IN:100 FT
WISDOT/CADDS SHEET 42

2

N

Y = 294006.327
X = 602892.417
PT. 839+70.90

840 842 844 846 N13° 33' 24"W 848 850 852 854

1576.55'

PROJECT NO: 1228-09-73	HWY: IH 43	COUNTY: MILWAUKEE	ALIGNMENT DETAILS	SHEET	E

FILE NAME : N:\PDS\C3D\12280903\SHEETSPLAN\027201_AD.DWG
LAYOUT NAME - 027215_ad

PLOT DATE : 8/5/2021 4:51 PM PLOT BY : SPAETH, MICHELE L PLOT NAME : PLOT SCALE : 1 IN:100 FT

2

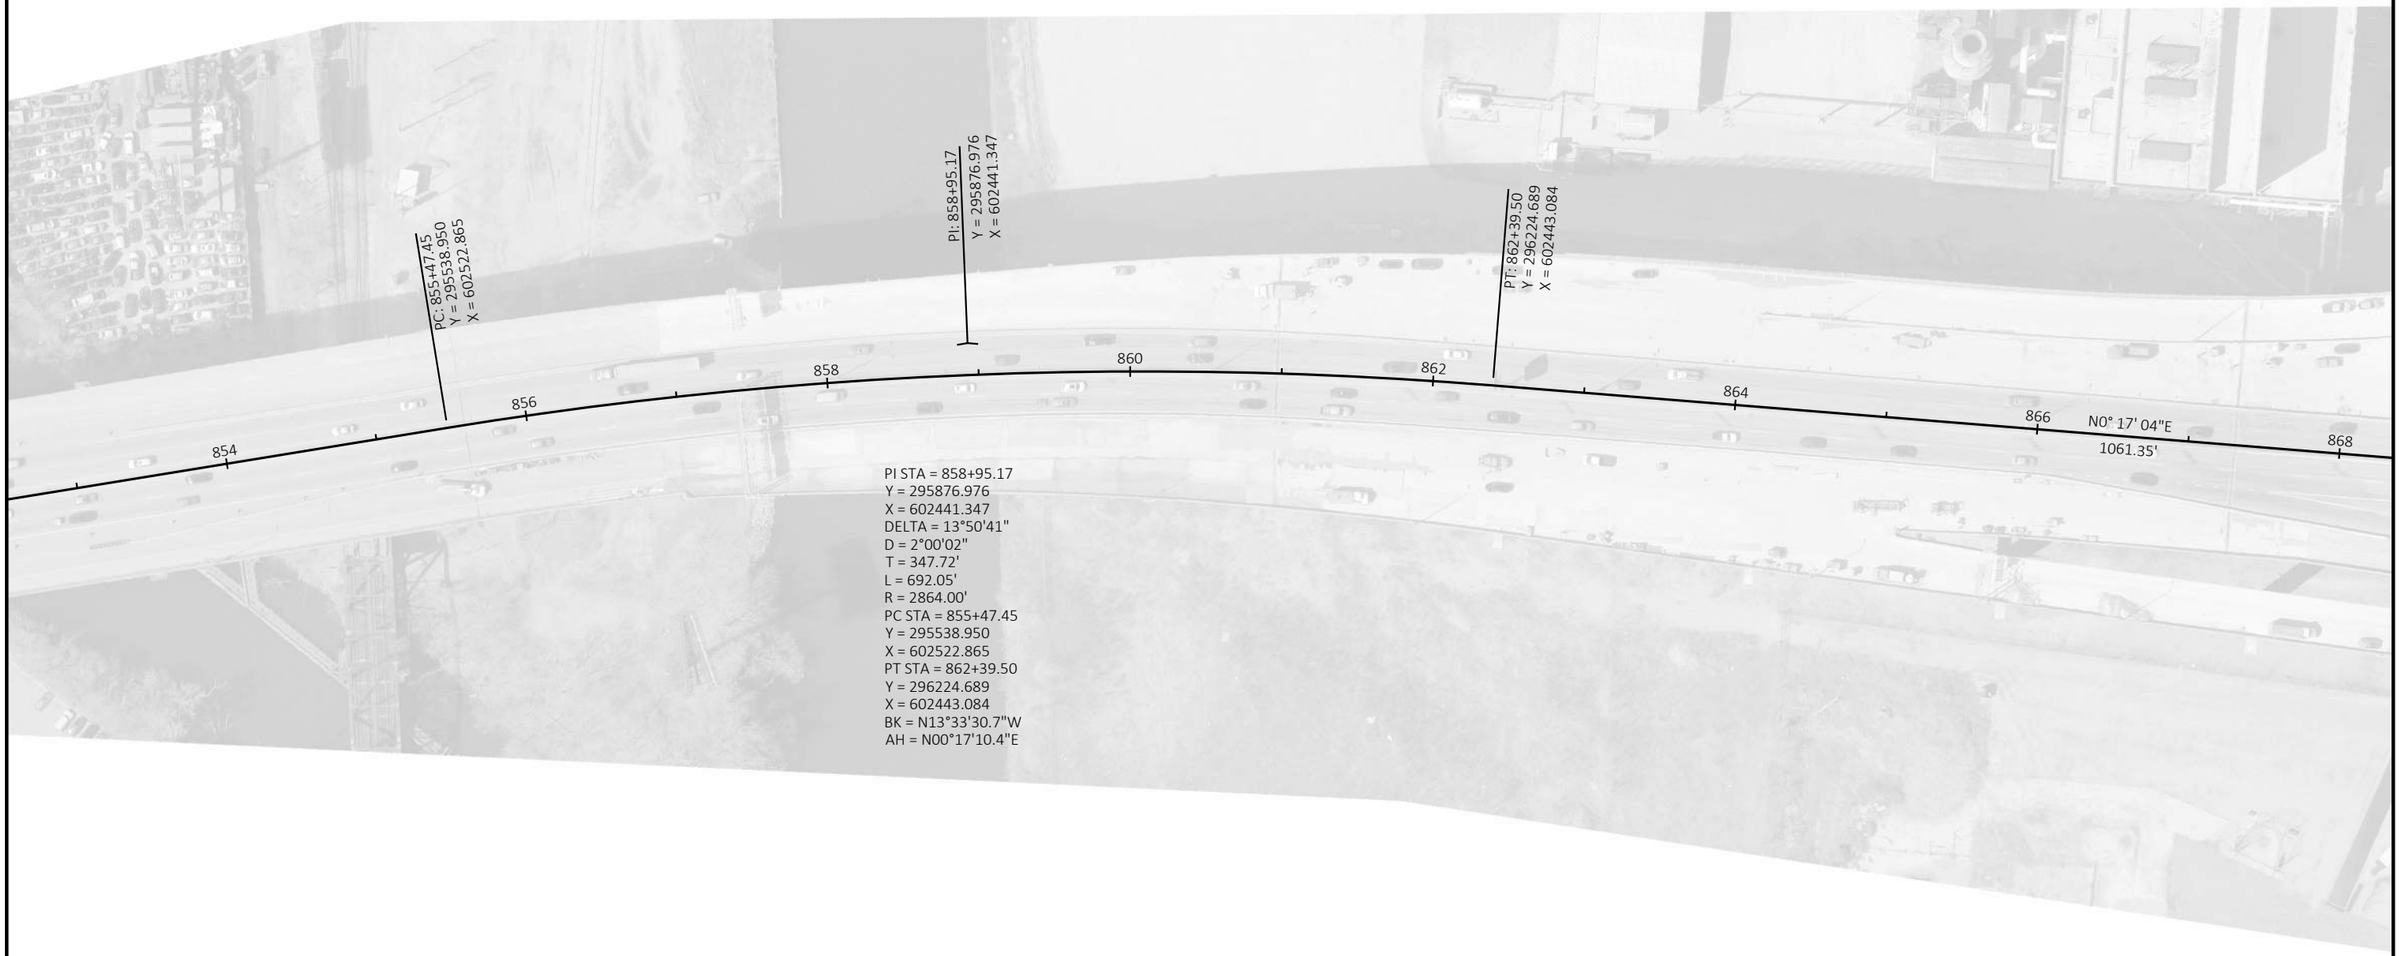

PI STA = 858+95.17
Y = 295876.976
X = 602441.347
DELTA = 13°50'41"
D = 2°00'02"
T = 347.72'
L = 692.05'
R = 2864.00'
PC STA = 855+47.45
Y = 295538.950
X = 602522.865
PT STA = 862+39.50
Y = 296224.689
X = 602443.084
BK = N13°33'30.7"W
AH = N00°17'10.4"E

PROJECT NO: 1228-09-73	HWY: IH 43	COUNTY: MILWAUKEE	ALIGNMENT DETAILS	SHEET	E

FILE NAME : N:\PDS\C3D\12280903\SHEETSPLAN\027201_AD.DWG
LAYOUT NAME - 027216_ad
PLOT DATE : 8/5/2021 4:51 PM
PLOT BY : SPAETH, MICHELE L
PLOT NAME :
PLOT SCALE : 1 IN:100 FT
WISDOT/CADDS SHEET 42

2

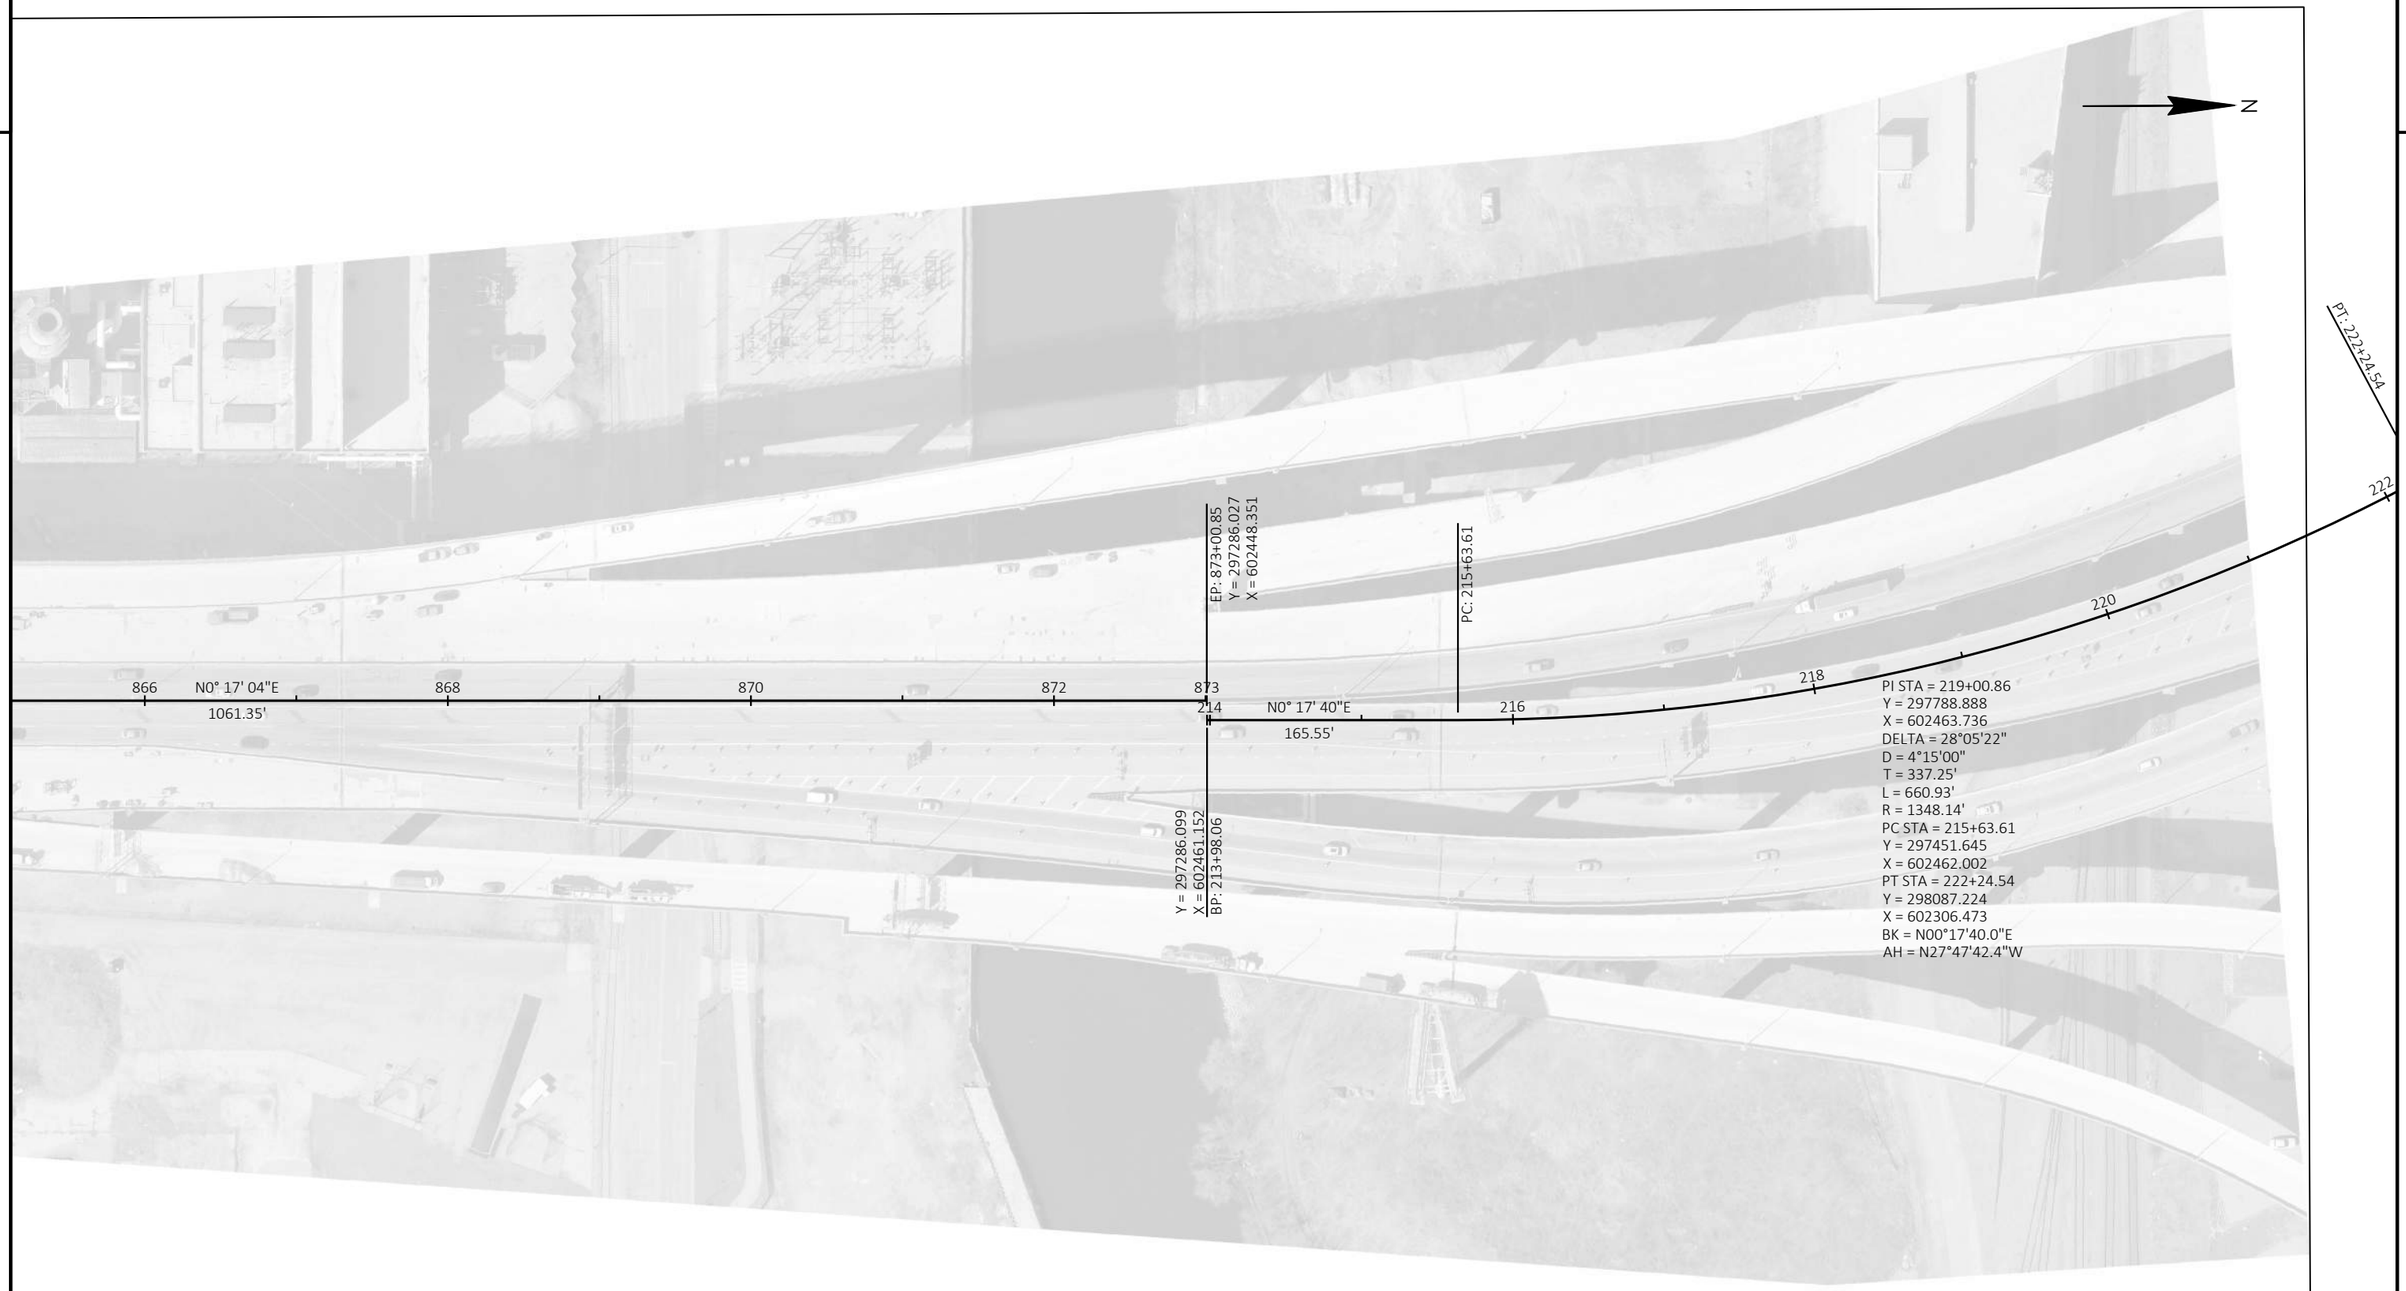

PROJECT NO: 1228-09-73	HWY: IH 43	COUNTY: MILWAUKEE	ALIGNMENT DETAILS	SHEET	E

REMOVING ASPHALTIC SURFACE

CATEGORY	STAGE	LOCATION	STATION	TO STATION	AREA (SF)	204.0120 REMOVING ASPHALTIC SURFACE MILLING SY	204.0125 REMOVING ASPHALTIC SURFACE MILLING TON
1000	1	NB INSIDE SHOULDER	653+20	683+57	26522	2947	--
	1	NB INSIDE SHOULDER	685+63	696+63	10093	1121	--
	1	NB INSIDE SHOULDER	710+70	731+76	18320	2036	--
	1	NB INSIDE SHOULDER	734+86	773+28	33862	3762	--
	1	NB INSIDE SHOULDER	783+38	823+97	27055	3006	--
	1	NB INSIDE SHOULDER	831+52	835+83	6238	693	--
	1	SB INSIDE SHOULDER	653+20	683+49	25736	2860	--
	1	SB INSIDE SHOULDER	685+52	696+43	9395	1044	--
	1	SB INSIDE SHOULDER	710+69	731+71	15302	1700	--
	1	SB INSIDE SHOULDER	734+81	773+28	31741	3527	--
	1	SB INSIDE SHOULDER	781+38	823+96	32748	3639	--
	1	SB INSIDE SHOULDER	831+53	835+83	6187	687	--
	2	NB OUTSIDE	653+20	683+77	97844	10872	--
	2	NB OUTSIDE	685+75	696+63	26300	2922	--
	2	NB OUTSIDE	710+70	731+89	51907	5767	--
	2	NB OUTSIDE	734+92	773+28	99197	11022	--
	2	NB OUTSIDE	783+38	823+97	114961	12773	--
	2	NB OUTSIDE	831+52	835+80	11915	1324	--
		NB LT/RT			27973	--	156
	2	SB OUTSIDE	653+20	683+39	101307	11256	--
	2	SB OUTSIDE	685+27	696+43	33111	3679	--
	2	SB OUTSIDE	710+69	731+65	55315	6146	--
	2	SB OUTSIDE	734+67	773+28	112228	12470	--
	2	SB OUTSIDE	781+38	823+96	104150	11572	--
	2	SB OUTSIDE	831+53	835+86	5682	631	--
		SB LT/RT			29705	--	166
	3	NB INSIDE LANE	653+20	683+62	35917	3991	--
	3	NB INSIDE LANE	685+68	696+63	13043	1449	--
	3	NB INSIDE LANE	710+70	731+80	25300	2811	--
	3	NB INSIDE LANE	734+89	773+28	46025	5114	--
	3	NB INSIDE LANE	783+38	823+97	48856	5428	--
	3	NB INSIDE LANE	831+52	835+81	5032	559	--
		NB LT			26087	--	145
	3	SB INSIDE LANE	653+20	683+45	36275	4031	--
	3	SB INSIDE LANE	685+45	696+43	13177	1464	--
	3	SB INSIDE LANE	710+69	731+68	25174	2797	--
	3	SB INSIDE LANE	734+77	773+28	46211	5135	--
	3	SB INSIDE LANE	781+38	823+96	69837	7760	--
	3	SB INSIDE LANE	831+53	835+86	5228	581	--
		SB LT			29501	--	164
				SUBTOTAL:		158,577	467
				(CONT'D)			

REMOVING ASPHALTIC SURFACE (CONT'D)

CATEGORY	STAGE	LOCATION	STATION	TO STATION	AREA (SF)	204.0120 REMOVING ASPHALTIC SURFACE MILLING SY	204.0125 REMOVING ASPHALTIC SURFACE MILLING TON
1000	2	HOWARD TO HOLT C-D ROAD	661+15	683+68	52165	5796	--
	2	HOLT AVE NB ENTRANCE RAMP	686+41	696+27	18980	2109	--
	2	BECHER ST EXIT & C-D ROAD	762+76	772+90	21968	2441	--
	2	BECHER ST ENTRANCE & C-D ROAD	784+87	812+13	69004	7667	--
	2	HOLT AVE SB ENTRANCE RAMP	676+50	682+24	16862	1874	--
	2	HOLT AVE SB EXIT RAMP - LOOP	682+97	682+69	13893	1544	--
	2	HOLT AVE SB EXIT RAMP	683+63	693+38	25955	2884	--
	2	BECHER ST SB ENTRANCE RAMP	763+93	773+29	20382	2265	--
	2	BECHER ST SB EXIT RAMP	781+38	798+13	47309	5257	--
				SUBTOTAL:		31835	0
				CATEGORY 1000 TOTALS:		190412	467
1010		HOLT AVE PARK & RIDE			83022	9225	--
				CATEGORY 1010 TOTALS:		9,225	--
				PROJECT TOTALS:		199,637	467

FINISHING ROADWAY PROJECT ID 1228-09-73

CATEGORY	STAGE	LOCATION	213.0100 FINISHING ROADWAY (1228-09-73) EACH
1000	ALL	PROJECT	1
	TOTAL:		1

HMA PAVEMENT

CATEGORY	STAGE	LOCATION	STATION	TO	STATION	AREA (SF)	460.6224 HMA PAVEMENT 4 MT 58-28 S TON	460.6424 HMA PAVEMENT 4 MT 58-28 H TON	460.7423 HMA PAVEMENT 3 HT 58-28 H TON	460.8424 HMA PAVEMENT 4 SMA 58-28 H TON	455.0605 TACK COAT GAL	465.0110 ASPHALTIC SURFACE PATCHING TON	460.0115.S HMA PAVEMENT TEST STRIP VOLUMETRICS EACH	460.0120.S HMA PAVEMENT TEST STRIP DENSITY EACH	460.2000 INCENTIVE DENSITY HMA PAVEMENT DOL
1000	1	NB INSIDE SHOULDER	653+20		683+57	26522	--	701	--	--	206	--	--	--	--
	1	NB INSIDE SHOULDER	685+63		696+63	10093	--	267	--	--	79	--	--	--	--
	1	NB INSIDE SHOULDER	710+70		731+76	18320	--	484	--	--	142	--	--	--	--
	1	NB INSIDE SHOULDER	734+86		773+28	33862	--	895	--	--	263	--	--	--	--
	1	NB INSIDE SHOULDER	783+38		823+97	27055	--	715	--	--	210	--	--	--	--
	1	NB INSIDE SHOULDER	831+52		835+83	6238	--	165	--	--	49	--	--	--	--
	1	SB INSIDE SHOULDER	653+20		683+49	25736	--	681	--	--	200	--	--	--	--
	1	SB INSIDE SHOULDER	685+52		696+43	9395	--	248	--	--	73	--	--	--	--
	1	SB INSIDE SHOULDER	710+69		731+71	15302	--	405	--	--	119	--	--	--	--
	1	SB INSIDE SHOULDER	734+81		773+28	31741	--	839	--	--	247	--	--	--	--
	1	SB INSIDE SHOULDER	781+38		823+96	32748	--	866	--	--	255	--	--	--	--
	1	SB INSIDE SHOULDER	831+53		835+83	6187	--	164	--	--	48	--	--	--	--
	2	NB OUTSIDE	653+20		683+77	97844	--	--	2283	1065	1305	--	--	--	690
	2	NB OUTSIDE	685+75		696+63	26300	--	--	614	286	351	--	--	--	190
	2	NB OUTSIDE	710+70		731+89	51907	--	--	1211	565	692	--	--	--	370
	2	NB OUTSIDE	734+92		773+28	99197	--	--	2315	1080	1323	--	--	--	700
	2	NB OUTSIDE	783+38		823+97	114961	--	--	2682	1252	1533	--	--	--	810
	2	NB OUTSIDE	831+52		835+80	11915	--	--	278	130	159	--	--	--	90
		NB LT/RT				27973	--	--	156	--	373	--	--	--	--
	2	SB OUTSIDE	653+20		683+39	101307	--	--	2364	1103	1351	--	--	--	710
	2	SB OUTSIDE	685+27		696+43	33111	--	--	773	361	441	--	--	--	240
	2	SB OUTSIDE	710+69		731+65	55315	--	--	1291	602	738	--	--	--	390
	2	SB OUTSIDE	734+67		773+28	112228	--	--	2619	1222	1496	--	--	--	790
	2	SB OUTSIDE	781+38		823+96	104150	--	--	2430	1134	1389	--	--	--	730
	2	SB OUTSIDE	831+53		835+86	5682	--	--	133	62	76	--	--	--	40
		SB LT/RT				29705	--	--	166	--	396	--	--	--	--
	3	NB INSIDE LANE	653+20		683+62	35917	--	--	838	391	479	--	--	--	250
	3	NB INSIDE LANE	685+68		696+63	13043	--	--	304	142	174	--	--	--	100
	3	NB INSIDE LANE	710+70		731+80	25300	--	--	590	275	337	--	--	--	180
	3	NB INSIDE LANE	734+89		773+28	46025	--	--	1074	501	614	--	--	--	330
	3	NB INSIDE LANE	783+38		823+97	48856	--	--	1140	532	651	--	--	--	340
	3	NB INSIDE LANE	831+52		835+81	5032	--	--	117	55	67	--	--	--	40
		NB LT				26087	--	--	145	--	348	--	--	--	--
	3	SB INSIDE LANE	653+20		683+45	36275	--	--	846	395	484	--	--	--	260
	3	SB INSIDE LANE	685+45		696+43	13177	--	--	307	143	176	--	--	--	100
	3	SB INSIDE LANE	710+69		731+68	25174	--	--	587	274	336	--	--	--	180
	3	SB INSIDE LANE	734+77		773+28	46211	--	--	1078	503	616	--	--	--	330
	3	SB INSIDE LANE	781+38		823+96	69837	--	--	1630	760	931	--	--	--	490
	3	SB INSIDE LANE	831+53		835+86	5228	--	--	122	57	70	--	--	--	40
		SB LT				29501	--	--	164	--	393	--	--	--	--
		CATEGORY 1000 SUBTOTALS:					0	6431	28257	12892	19188	0	0	0	8390

(CONT'D)

HMA PAVEMENT (CONT'D)

CATEGORY	STAGE	LOCATION	STATION	TO STATION	AREA (SF)	460.6224 HMA PAVEMENT 4 MT 58-28 S TON	460.6424 HMA PAVEMENT 4 MT 58-28 H TON	460.7423 HMA PAVEMENT 3 HT 58-28 H TON	460.8424 HMA PAVEMENT 4 SMA 58-28 H TON	455.0605 TACK COAT GAL	465.0110 ASPHALTIC SURFACE PATCHING TON	460.0115.S HMA PAVEMENT TEST STRIP VOLUMETRICS EACH	460.0120.S HMA PAVEMENT TEST STRIP DENSITY EACH	460.2000 INCENTIVE DENSITY HMA PAVEMENT DOL
	2	HOWARD TO HOLT C-D ROAD	661+15	683+68	52165	--	--	1217	568	696	--	--	--	370
	2	HOLT AVE NB ENTRANCE RAMP	686+41	696+27	18980	--	--	443	207	253	--	--	--	140
	2	BECHER ST EXIT & C-D ROAD	762+76	772+90	21968	--	--	513	239	293	--	--	--	160
	2	BECHER ST ENTRANCE & C-D ROAD	784+87	812+13	69004	--	--	1610	751	920	--	--	--	490
	2	HOLT AVE SB ENTRANCE RAMP	676+50	682+24	16862	--	--	393	184	225	--	--	--	120
	2	HOLT AVE SB EXIT RAMP - LOOP	682+97	682+69	13893	--	--	324	151	185	--	--	--	100
	2	HOLT AVE SB EXIT RAMP	683+63	693+38	25955	--	--	606	283	346	--	--	--	190
	2	BECHER ST SB ENTRANCE RAMP	763+93	773+29	20382	--	--	476	222	272	--	--	--	150
	2	BECHER ST SB EXIT RAMP	781+38	798+13	47309	--	--	1104	515	631	--	--	--	330
		UNDISTRIBUTED				--	--	--	--	--	100	1	1	--
		CATEGORY 1000 SUBTOTALS:				0	0	6685	3120	3820	100	1	1	2050
		CATEGORY 1000 TOTALS:				0	6431	34943	16012	23009	100	1	1	10440
1010		HOLT AVE PARK & RIDE			83022	1808	--	--	--	1107	--	--	--	--
		CATEGORY 1010 TOTALS:				1808	--	--	--	1107	--	--	--	--
		PROJECT TOTALS:					6,431	34,943	16,012	24,116	100	1	1	10,440

3

BASE PATCHING CONCRETE

CATEGORY	LOCATION	390.0403 BASE PATCHING CONCRETE SHES SY
1000	UNDISTRIBUTED - IH 43	15,900
	TOTAL:	15,900

HOLT AVE PARK & RIDE - CONCRETE BASE

CATEGORY	LOCATION	204.0100 REMOVING PAVEMENT SY	320.0125 CONCRETE BASE 6-INCH SY	320.0135 CONCRETE BASE 7-INCH SY
1010	HOLT AVE PARK & RIDE	1784	1127	657
	TOTAL:	1784	1127	657

HIGH FRICTION SURFACE TREATMENT

CATEGORY	STAGE	LOCATION	STATION	TO STATION	AREA (SF)	SPV.0180.0001 RESIN BINDER HIGH FRICTION SURFACE TREATMENT SY
1000		NB	677+24.71	690+28.53	54279	6031
		NB	830+28.42	839+70.90	50712	5635
		SB	677+24.71	690+28.53	54572	6064
		SB	810+43.06	825+35.81	69544	7727
				TOTALS:		25,456

SAWING CONCRETE

CATEGORY	LOCATION	STATION, OFFSET	690.0250 SAWING CONCRETE LF
1010	HOLT AVE PARK & RIDE	96+34.30, 60.16' LT	98
	HOLT AVE PARK & RIDE	97+50.70, 216.34' LT	58
	HOLT AVE PARK & RIDE	97+74.64, 222.53' LT	42
	HOLT AVE PARK & RIDE	98+07.37, 65.27' LT	116
	HOLT AVE PARK & RIDE	98+12.94, 80.58' LT	414
	HOLT AVE PARK & RIDE	98+33.87, 72.88' LT	340
	HOLT AVE PARK & RIDE	99+50.44, 79.61' LT	174
	HOLT AVE PARK & RIDE	99+99.90, 63.03' LT	214
	HOLT AVE PARK & RIDE	100+99.77, 98.85' LT	96
	HOLT AVE PARK & RIDE	100+96.43, 127.95' LT	193
	TOTAL:		1746

MOBILIZATIONS EMERGENCY PAVEMENT REPAIR

CATEGORY	STAGE	LOCATION	SPV.0060.0001 MOBILIZATIONS EMERGENCY PAVEMENT REPAIR EACH
1000	ALL	PROJECT	4
		TOTAL:	4

MOBILIZATION

CATEGORY	STAGE	LOCATION	619.1000 MOBILIZATION EACH
1000	ALL	PROJECT	1
		TOTAL:	1

EROSION CONTROL

CATEGORY	ROADWAY	STATION	OFFSET	* 628.7020 INLET PROTECTION TYPE D EACH
1000	IH 43 NB	651+61	4' RT	1
		651+82	75' RT	1
		653+15	4' RT	1
		653+15	66' RT	1
		653+25	65' RT	1
		653+40	65' RT	1
		654+50	67' RT	1
		655+50	74' RT	1
		656+00	4' RT	1
		656+00	74' RT	1
		659+03	80' RT	1
		659+11	4' RT	1
		659+21	81' RT	1
		661+33	59' RT	1
		661+33	92' RT	1
		661+40	4' RT	1
		665+33	59' RT	1
		665+40	4' RT	1
		668+00	0' RT	1
		669+40	4' RT	1
		669+35	59' RT	1
		673+31	72' RT	1
		673+32	59' RT	1
		673+40	4' RT	1
		675+98	4' RT	1
		677+60	64' RT	1
		678+02	63' RT	1
		678+02	70' RT	1
		678+05	7' RT	1
		678+50	63' RT	1
		683+61	63' RT	1
		685+80	5' RT	1
		686+12	63' RT	1
		688+33	61' RT	1
		691+50	5' RT	1
		691+50	13' RT	1
		692+25	6' RT	1
		692+33	6' RT	1
		692+33	14' RT	1
		692+34	61' RT	1
		696+32	83' RT	1
		696+34	6' RT	1
		698+46	7' RT	1
		700+05	6' RT	1
		705+67	7' RT	1
		708+10	8' RT	1
		709+90	8' RT	1
		714+04	5' RT	1
		714+04	62' RT	1
		718+02	6' RT	1

(CONT'D)

EROSION CONTROL (CONT'D)

CATEGORY	ROADWAY	STATION	OFFSET	* 628.7020 INLET PROTECTION TYPE D EACH
		718+02	60' RT	1
		721+18	6' RT	1
		721+18	60' RT	1
		724+27	6' RT	1
		724+33	61' RT	1
		727+50	60' RT	1
		727+56	6' RT	1
		729+50	60' RT	1
		729+55	6' RT	1
		731+48	6' RT	1
		731+48	14' RT	1
		731+64	62' RT	1
		735+15	13' RT	1
		735+34	6' RT	1
		735+89	60' RT	1
		737+03	6' RT	1
		739+00	6' RT	1
		741+90	61' RT	1
		742+03	6' RT	1
		743+67	6' RT	1
		743+67	60' RT	1
		746+62	6' RT	1
		746+62	61' RT	1
		748+43	6' RT	1
		749+83	6' RT	1
		749+83	60' RT	1
		752+00	60' RT	1
		754+82	61' RT	1
		757+76	59' RT	1
		757+80	66' RT	1
		760+67	6' RT	1
		761+08	67' RT	1
		761+37	8' RT	1
		761+37	70' RT	1
		761+76	6' RT	1
		761+78	13' RT	1
		761+87	76' RT	1
		763+52	62' RT	1
		763+92	7' RT	1
		764+00	5' RT	1
		765+40	6' RT	1
		765+48	5' RT	1
		767+00	60' RT	1
		769+53	7' RT	1
		769+53	60' RT	1
		769+61	5' RT	1
		775+69	6' RT	1
		775+69	58' RT	1
		778+83	6' RT	1
		778+83	57' RT	1

(CONT'D)

EROSION CONTROL (CONT'D)

CATEGORY	ROADWAY	STATION	OFFSET	* 628.7020 INLET PROTECTION TYPE D EACH
		780+32	6' RT	1
		780+32	58' RT	1
		782+07	6' RT	1
		782+07	57' RT	1
		786+43	60' RT	1
		786+46	6' RT	1
		786+46	14' RT	1
		786+75	6' RT	1
		786+86	7' RT	1
		786+85	60' RT	1
		787+29	5' RT	1
		787+28	60' RT	1
		789+54	60' RT	1
		789+56	5' RT	1
		789+62	13' RT	1
		792+00	60' RT	1
		792+45	5' RT	1
		792+53	7' RT	1
		792+52	13' RT	1
		799+44	6' RT	1
		799+44	60' RT	1
		801+95	6' RT	1
		801+94	60' RT	1
		805+42	4' RT	1
		805+42	60' RT	1
		808+77	60' RT	1
		809+29	60' RT	1
		809+32	5' RT	1
		811+13	5' RT	1
		811+57	6' RT	1
		812+02	7' RT	1
		815+72	9' RT	1
		815+72	72' RT	1
		815+80	7' RT	1
		817+18	6' RT	1
		821+03	4' RT	1
		821+02	12' RT	1
		830+49	64' RT	1
		833+21	60' RT	1
		833+70	60' RT	1
		834+20	59' RT	1
		837+98	54' RT	1
		840+64	1' RT	1
		840+64	74' RT	1
		842+14	1' RT	1
		842+15	71' RT	1
		844+95	2' RT	1
		844+94	65' RT	1
		846+66	1' RT	1
		846+65	62' RT	1

(CONT'D)

EROSION CONTROL (CONT'D)

CATEGORY	ROADWAY	STATION	OFFSET	* 628.7020 INLET PROTECTION TYPE D EACH
		851+77	3' RT	1
		851+76	60' RT	1
		853+89	2' RT	1
		853+92	60' RT	1
		855+65	59' RT	1
		857+50	66' RT	1
		859+40	76' RT	1
		860+99	86' RT	1
		862+52	6' RT	1
		862+52	94' RT	1
		864+10	5' RT	1
		864+11	102' RT	1
		865+32	70' RT	1
		865+85	6' RT	1
		865+85	68' RT	1
		867+41	7' RT	1
		867+41	69' RT	1
		868+85	7' RT	1
		868+86	77' RT	1
		870+95	92' RT	1
			NB TOTAL:	170

(CONT'D)

EROSION CONTROL

CATEGORY	ROADWAY	STATION	OFFSET	* 628.7020 INLET PROTECTION TYPE D EACH
1000	IH 43 SB	650+90	92' LT	1
		651+08	86' LT	1
		651+65	4' LT	1
		656+00	61' LT	1
		656+10	4' LT	1
		656+15	1' LT	1
		658+85	59' LT	1
		661+32	60' LT	1
		665+15	60' LT	1
		668+02	62' LT	1
		669+30	4' LT	1
		671+02	68' LT	1
		673+33	4' LT	1
		673+33	72' LT	1
		675+44	73' LT	1
		675+86	13' LT	1
		675+98	9' LT	1
		678+05	2' LT	1
		678+50	3' LT	1
		678+60	1' LT	1
		679+02	2' LT	1
		682+03	4' LT	1
		682+12	2' LT	1
		683+06	59' LT	1
		685+77	3' LT	1
		688+41	3' LT	1
		692+33	4' LT	1
		696+20	57' LT	1
		696+26	2' LT	1
		698+38	56' LT	1
		699+90	56' LT	1
		704+50	56' LT	1
		708+78	54' LT	1
		714+04	5' LT	1
		714+04	58' LT	1
		718+02	3' LT	1
		718+02	58' LT	1
		721+18	3' LT	1
		721+18	58' LT	1
		724+33	2' LT	1
		724+33	58' LT	1
		727+50	4' LT	1
		727+50	57' LT	1
		729+50	3' LT	1
		729+50	58' LT	1
		731+33	58' LT	1
		731+48	3' LT	1
		734+90	59' LT	1
		735+87	2' LT	1
		737+03	58' LT	1

(CONT'D)

EROSION CONTROL (CONT'D)

CATEGORY	ROADWAY	STATION	OFFSET	* 628.7020 INLET PROTECTION TYPE D EACH
		738+93	58' LT	1
		741+92	57' LT	1
		742+09	3' LT	1
		743+65	58' LT	1
		743+67	3' LT	1
		746+60	62' LT	1
		746+60	3' LT	1
		748+43	65' LT	1
		748+43	3' LT	1
		749+83	67' LT	1
		749+83	3' LT	1
		752+67	4' LT	1
		754+55	70' LT	1
		754+82	5' LT	1
		757+30	3' LT	1
		757+37	6' LT	1
		759+90	3' LT	1
		759+90	72' LT	1
		760+40	5' LT	1
		760+40	72' LT	1
		760+81	70' LT	1
		760+81	5' LT	1
		763+91	4' LT	1
		763+89	71' LT	1
		765+42	3' LT	1
		765+44	59' LT	1
		767+04	59' LT	1
		769+53	3' LT	1
		769+53	59' LT	1
		775+69	3' LT	1
		775+70	55' LT	1
		778+61	56' LT	1
		778+61	3' LT	1
		780+54	3' LT	1
		780+55	56' LT	1
		785+15	60' LT	1
		785+15	3' LT	1
		785+57	60' LT	1
		785+65	4' LT	1
		786+00	60' LT	1
		786+00	4' LT	1
		789+10	59' LT	1
		789+50	4' LT	1
		792+37	58' LT	1
		792+53	3' LT	1
		798+43	63' LT	1
		799+44	4' LT	1
		799+44	12' LT	1
		799+92	76' LT	1
		801+91	58' LT	1

(CONT'D)

EROSION CONTROL (CONT'D)

CATEGORY	ROADWAY	STATION	OFFSET	* 628.7020 INLET PROTECTION TYPE D EACH
		801+95	5' LT	1
		805+40	58' LT	1
		805+42	4' LT	1
		809+17	13' LT	1
		809+25	3' LT	1
		809+31	59' LT	1
		811+20	59' LT	1
		811+57	4' LT	1
		811+59	59' LT	1
		812+08	59' LT	1
		817+39	71' LT	1
		821+55	66' LT	1
		831+24	2' LT	1
		833+22	2' LT	1
		833+72	2' LT	1
		834+21	2' LT	1
		837+97	5' LT	1
		840+64	6' LT	1
		840+65	56' LT	1
		842+12	94' LT	1
		842+15	5' LT	1
		844+95	5' LT	1
		844+95	76' LT	1
		846+65	4' LT	1
		846+66	65' LT	1
		851+27	61' LT	1
		851+77	4' LT	1
		853+89	4' LT	1
		855+64	4' LT	1
		857+47	3' LT	1
		859+40	3' LT	1
		861+02	3' LT	1
		862+50	3' LT	1
		864+10	3' LT	1
		864+11	56' LT	1
		864+11	85' LT	1
		864+20	85' LT	1
		864+25	85' LT	1
		864+53	57' LT	1
		865+85	1' LT	1
		865+85	56' LT	1
		867+38	3' LT	1
		867+40	65' LT	1
		867+41	93' LT	1
		868+85	3' LT	1
		868+85	74' LT	1
		868+83	112' LT	1
		871+01	82' LT	1
		871+05	2' LT	1

SB SUBTOTAL: 149

EROSION CONTROL (CONT'D)

CATEGORY	ROADWAY	STATION	OFFSET	* 628.7020 INLET PROTECTION TYPE D EACH
1000	NB Ramp/CD Road - Howard Ave to Holt Ave			9
	NB Ramp/CD Road - Holt Ave to IH 43			10
	NB Ramp/CD Road - IH 43 to Becher St			4
	NB Ramp/CD Road - Becher St to Lapham St			19
	NB Ramp/CD Road - Lapham St to IH 43			5
	NB Exit Ramp to Walker St/9th St			1
	NB Entrance Ramp from Mineral St & Walker St			2
	NB S-E Ramp/Plankinton Ramp			2
	SB E-S Ramp			1
	SB Exit Ramp to Mineral St			4
	SB Entrance Ramp from Mineral St			1
	SB Exit Ramp to Lapham St			6
	SB Ramp/CD Road - Lapham St to Becher St			15
	SB Ramp/CD Road - Becher St to IH 43			3
	SB Ramp/CD Road - IH 43 to Holt Ave			9
	SB Exit Ramp to Holt Ave EB			5
	SB Entrance Ramp from Holt Ave			3

RAMP/CD ROAD SUBTOTAL: 99

UNDISTRIBUTED: 42

PROJECT TOTAL: 460

3

3

TRAFFIC CONTROL (PROJECT)

CATEGORY	STAGE	LOCATION	643.5000 TRAFFIC CONTROL EACH
1000	ALL	PROJECT	1
		TOTAL:	1

TRAFFIC CONTROL ITEMS (DETOUR)

CATEGORY	STAGE	LOCATION	STAGE DURATION DAYS	* 643.1050 TRAFFIC CONTROL SIGNS PCMS EACH	PCMS DAYS	* 643.0900 TRAFFIC CONTROL SIGNS EACH	SIGNS DAYS
1000	1 & 4-A NB	WN RAMP	16	2	224	62	992
	1 & 4-F NB	SE RAMP	30	2	420	42	1260
	1 & 4-F NB	SW RAMP	30	2	420	42	1260
	STAGE 1 & 4 NB SUBTOTALS:				1064		3512
	1 & 4-A SB	WS RAMP	51	2	714	34	1734
	1 & 4-A SB	ES RAMP	51	2	714	34	1734
	1 & 4-F SB	IH 43	2	2	4	79	158
	STAGE 1 & 4 SB SUBTOTALS:				1428		3626
	2 & 3-A SB	WS RAMP	24	2	336	34	816
	2 & 3-A SB	ES RAMP	24	2	336	34	816
	STAGE 2 & 3 SB SUBTOTALS:				672		1632
	PROJECT TOTALS:				3164		8770

TRAFFIC CONTROL - CLOSURES

CATEGORY	STAGE	ROADWAY	STAGE DURATION DAYS	SPV.0060.0002 TRAFFIC CONTROL CLOSE-OPEN FREEWAY ENTRANCE RAMP PER STAGE	SPV.0060.0002 TRAFFIC CONTROL CLOSE-OPEN FREEWAY ENTRANCE RAMP EACH	SPV.0060.0003 TRAFFIC CONTROL CLOSE-OPEN FREEWAY TO FREEWAY SYSTEM RAMP PER STAGE	SPV.0060.0003 TRAFFIC CONTROL CLOSE-OPEN FREEWAY TO FREEWAY SYSTEM RAMP EACH	SPV.0060.0004 TRAFFIC CONTROL FULL FREEWAY CLOSURE PER STAGE	SPV.0060.0004 TRAFFIC CONTROL FULL FREEWAY CLOSURE EACH	SPV.0060.0006* TRAFFIC CONTROL LOCAL ROAD LANE CLOSURES PER STAGE	SPV.0060.0006* TRAFFIC CONTROL LOCAL ROAD LANE CLOSURES EACH	643.4100.S TRAFFIC CONTROL INTERIM LANE CLOSURE PER STAGE	643.4100.S TRAFFIC CONTROL INTERIM LANE CLOSURE EACH
1000	1 & 4-A	NB	16	4	64	1	16	--	--	--	--	3	48
	1 & 4-B	NB	7	1	7	--	--	--	--	--	--	3	21
	1 & 4-C	NB	3	1	3	--	--	--	--	--	--	3	9
	1 & 4-D	NB	8	--	--	--	--	--	--	--	--	2	16
	1 & 4-E	NB	12	2	24	--	--	--	--	4	48	3	36
	1 & 4-F	NB	30	4	120	2	60	--	--	--	--	2	60
	5A	NB	4	1	4	--	--	--	--	--	--	1	4
	5B	NB	3	1	3	--	--	--	--	--	--	1	3
	6A	NB	12	--	--	--	--	--	--	--	--	--	--
	6B	NB	5	2	10	--	--	--	--	--	--	1	5
STAGE 1 & 4 NB SUBTOTALS:					235		76		0		48		202
	1 & 4-A	SB	51	9	459	2	102	--	--	3	153	5	255
	1 & 4-E	SB	3	2	6	--	--	--	--	--	--	4	12
	1 & 4-F	SB	6	1	6	--	--	2	2	--	--	2	12
	1 & 4-G	SB	11	1	11	--	--	--	--	--	--	2	22
	1 & 4-H	SB	4	--	--	--	--	--	--	--	--	3	12
	1 & 4-I	SB	4	2	8	--	--	--	--	--	--	2	8
	1 & 4-J	SB	3	1	3	--	--	--	--	--	--	1	3
	1 & 4-K	SB	3	1	3	--	--	--	--	--	--	2	6
	5A	SB	9	1	9	--	--	--	--	--	--	--	--
	5B	SB	3	1	3	--	--	--	--	--	--	1	3
STAGE 1 & 4 SB SUBTOTALS:					496		102		2		153		330
	2 & 3-A1	NB	3	--	--	--	--	--	--	--	--	2	6
	2 & 3-A2	NB	9	--	--	--	--	--	--	--	--	3	27
	2 & 3-B	NB	5	--	--	--	--	--	--	--	--	2	10
	2 & 3-C	NB	3	--	--	--	--	--	--	--	--	2	6
	2 & 3-D	NB	6	--	--	--	--	--	--	--	--	2	12
	2 & 3-E	NB	5	2	10	--	--	--	--	--	--	3	15
	2 & 3-F	NB	18	2	36	--	--	--	--	--	--	4	72
STAGE 2 & 3 NB SUBTOTALS:					46		0		0		0		148
	2 & 3-A	SB	24	3	72	2	48	--	--	--	--	5	120
	2 & 3-B	SB	3	1	3	--	--	--	--	--	--	2	6
	2 & 3-C	SB	6	--	--	--	--	--	--	--	--	2	12
	2 & 3-D	SB	3	--	--	--	--	--	--	--	--	2	6
	2 & 3-E	SB	5	--	--	--	--	--	--	--	--	2	10
	2 & 3-F	SB	10	--	--	--	--	--	--	--	--	2	20
	2 & 3-G	SB	3	--	--	--	--	--	--	--	--	2	6
STAGE 2 & 3 SB SUBTOTALS:					75		48		0		0		180
TOTALS:					852		226		2		201		860

TRAFFIC CONTROL - LOCAL ROAD CLOSURES

CATEGORY	STAGE	ROADWAY	STAGE DURATION DAYS	SPV.0060.0006* TRAFFIC CONTROL LOCAL ROAD LANE CLOSURES PER STAGE	SPV.0060.0006* TRAFFIC CONTROL LOCAL ROAD LANE CLOSURES EACH
1000	1	CHASE AVE/LINCOLN	1	4	4
	2	CHASE AVE/LINCOLN	1	4	4
	3	CHASE AVE/LINCOLN	1	4	4
	4	CHASE AVE/LINCOLN	1	4	4
	5	CHASE AVE/LINCOLN	1	4	4
	1	MAPLE ST	1	1	1
	2	MAPLE ST	1	1	1
	3	MAPLE ST	1	1	1
	4	MAPLE ST	1	1	1
	1	MITCHELL	1	1	1
	2	MITCHELL	1	1	1
	3	MITCHELL	1	1	1
	4	MITCHELL	1	1	1
	1	GREENFIELD AVE	1	1	1
	2	GREENFIELD AVE	1	2	2
	3	GREENFIELD AVE	1	2	2
	4	GREENFIELD AVE	1	2	2
TOTAL:					35

TRAFFIC CONTROL ITEMS

CATEGORY	STAGE	LOCATION	STAGE DURATION DAYS	643.0300 * TRAFFIC CONTROL DRUMS EACH	643.0300 * TRAFFIC CONTROL DRUMS DAYS	643.0715 TRAFFIC CONTROL WARNING LIGHTS TYPE C EACH	643.0715 TRAFFIC CONTROL WARNING LIGHTS TYPE C DAYS	643.0420 * TRAFFIC CONTROL BARRICADES TYPE III EACH	643.0420 * TRAFFIC CONTROL BARRICADES TYPE III DAYS	643.0705 * TRAFFIC CONTROL WARNING LIGHTS TYPE A EACH	643.0705 * TRAFFIC CONTROL WARNING LIGHTS TYPE A DAYS	643.0800 TRAFFIC CONTROL ARROW BOARDS EACH	643.0800 TRAFFIC CONTROL ARROW BOARDS DAYS	643.0900 * TRAFFIC CONTROL SIGNS EACH	643.0900 * TRAFFIC CONTROL SIGNS DAYS	643.1050 * TRAFFIC CONTROL SIGNS PCMS EACH	643.1050 * TRAFFIC CONTROL SIGNS PCMS DAYS	643.1000 TRAFFIC CONTROL SIGNS FIXED MESSAGE SF
1000	1 & 4-A	NB	16	541	8656	41	656	47	752	94	1504	4	64	71	1136	5	560	32.0
	1 & 4-B	NB	7	330	2310	89	623	31	217	62	434	5	35	105	735	0	0	48.0
	1 & 4-C	NB	3	224	672	55	165	22	66	44	132	6	18	97	291	0	0	32.0
	1 & 4-D	NB	8	144	1152	34	272	10	80	20	160	4	32	22	176	0	0	--
	1 & 4-E	NB	12	290	3480	65	780	33	396	66	792	7	84	86	1032	0	0	48.0
	1 & 4-F	NB	30	298	8940	73	2190	46	1380	92	2760	6	180	98	2940	2	420	80.0
	5A	NB	4	113	452	61	244	21	84	42	168	1	4	35	140	0	0	32.0
	5B	NB	3	205	615	55	165	20	60	40	120	1	3	89	267	0	0	48.0
	6A	NB	12	33	396	0	0	6	72	12	144	0	0	14	168	0	0	16.0
	6B	NB	5	113	565	7	35	23	115	46	230	1	5	72	360	0	0	16.0
NB OUTSIDE STAGES SUBTOTALS:					27238		5130		3222		6444		425		7245		980	352.0
	1 & 4-A	SB	51	553	28203	52	2652	40	2040	98	4998	6	306	213	10863	9	3213	80.0
	1 & 4-E	SB	3	217	651	48	144	26	78	52	156	4	12	44	132	0	0	32.0
	1 & 4-F	SB	6	236	1416	47	282	28	168	56	336	4	24	47	282	0	0	32.0
	1 & 4-G	SB	11	289	3179	48	528	31	341	62	682	4	44	57	627	0	0	48.0
	1 & 4-H	SB	4	161	644	37	148	18	72	36	144	2	8	51	204	0	0	16.0
	1 & 4-I	SB	4	303	1212	47	188	30	120	60	240	4	16	52	208	0	0	48.0
	1 & 4-J	SB	3	101	303	14	42	8	24	16	48	2	6	44	132	0	0	32.0
	1 & 4-K	SB	3	148	444	34	102	16	48	32	96	3	9	27	81	0	0	16.0
	5A	SB	9	66	594	0	0	15	135	30	270	0	0	49	441	0	0	16.0
	5B	SB	3	135	405	8	24	14	42	28	84	1	3	30	90	0	0	16.0
SB OUTSIDE STAGES SUBTOTALS:					36052		4086		2891		6700		425		12529		3213	304.0
	2 & 3-A1	NB	3	128	384	28	84	10	30	20	60	3	9	23	69	0	0	--
	2 & 3-A2	NB	9	133	1197	28	252	8	72	16	144	3	27	27	243	0	0	--
	2 & 3-B	NB	5	133	665	28	140	8	40	16	80	3	15	26	130	0	0	--
	2 & 3-C	NB	3	102	306	28	84	6	18	12	36	3	9	19	57	0	0	--
	2 & 3-D	NB	6	137	822	28	168	10	60	20	120	3	18	21	126	0	0	--
	2 & 3-E	NB	5	315	1575	60	300	36	180	72	360	6	30	79	395	0	0	48.0
	2 & 3-F	NB	18	211	3798	62	1116	24	432	48	864	4	72	55	990	0	0	32.0
NB INSIDE STAGES SUBTOTALS:					8747		2144		832		1664		180		2010		0	80.0
	2 & 3-A	SB	24	275	6600	63	1512	28	672	56	1344	3	72	22	528	0	0	32.0
	2 & 3-B	SB	3	150	450	44	132	20	60	40	120	3	9	27	81	0	0	16.0
	2 & 3-C	SB	6	140	840	27	162	8	48	16	96	3	18	21	126	0	0	--
	2 & 3-D	SB	3	95	285	28	84	6	18	12	36	3	9	20	60	0	0	--
	2 & 3-E	SB	5	143	715	28	140	7	35	14	70	2	10	22	110	0	0	--
	2 & 3-F	SB	10	145	1450	28	280	7	70	14	140	3	30	20	200	0	0	--
	2 & 3-G	SB	3	108	324	28	84	6	18	12	36	3	9	17	51	0	0	--
NB INSIDE STAGES SUBTOTALS:					10664		2394		921		1842		157		1156		0	48.0

(CONT'D)

PROJECT NO: 1228-09-73	HWY: IH 43	COUNTY: MILWAUKEE	MISCELLANEOUS QUANTITIES	SHEET:	E

FILE NAME : _____ PLOT DATE : _____ PLOT BY : _____ PLOT NAME : _____ PLOT SCALE : 1:1

TRAFFIC CONTROL ITEMS (CONT'D)

CATEGORY	STAGE	LOCATION	STAGE DURATION DAYS	643.0300 TRAFFIC CONTROL DRUMS EACH	643.0300 TRAFFIC CONTROL DRUMS DAYS	643.0715 TRAFFIC CONTROL WARNING LIGHTS TYPE C EACH	643.0715 TRAFFIC CONTROL WARNING LIGHTS TYPE C DAYS	643.0420 TRAFFIC CONTROL BARRICADES TYPE III EACH	643.0420 TRAFFIC CONTROL BARRICADES TYPE III DAYS	643.0705 TRAFFIC CONTROL WARNING LIGHTS TYPE A EACH	643.0705 TRAFFIC CONTROL WARNING LIGHTS TYPE A DAYS	643.0800 TRAFFIC CONTROL ARROW BOARDS EACH	643.0800 TRAFFIC CONTROL ARROW BOARDS DAYS	643.0900 * TRAFFIC CONTROL SIGNS EACH	643.0900 * TRAFFIC CONTROL SIGNS DAYS	643.1050 * TRAFFIC CONTROL SIGNS PCMS EACH	643.1050 * TRAFFIC CONTROL SIGNS PCMS DAYS	643.1000 TRAFFIC CONTROL SIGNS FIXED MESSAGE SF
	1	CHASE AVE/LINCOLN	1	156	156	10	10	16	16	32	32	0	0	40	40	2	2	--
	2	CHASE AVE/LINCOLN	1	105	105	18	18	20	20	40	40	1	1	46	46	2	2	--
	3	CHASE AVE/LINCOLN	1	60	60	4	4	9	9	18	18	0	0	35	35	2	2	--
	4	CHASE AVE/LINCOLN	1	64	64	9	9	11	11	22	22	0	0	43	43	4	4	--
	5	CHASE AVE/LINCOLN	1	40	40	4	4	5	5	10	10	0	0	19	19	2	2	--
	1	MAPLE ST	1	33	33	0	0	4	4	8	8	0	0	19	19	2	2	--
	2	MAPLE ST	1	32	32	0	0	4	4	8	8	0	0	20	20	2	2	--
	3	MAPLE ST	1	35	35	0	0	4	4	8	8	0	0	20	20	2	2	--
	4	MAPLE ST	1	30	30	0	0	4	4	8	8	0	0	18	18	2	2	--
	1	MITCHELL	1	28	28	0	0	7	7	14	14	0	0	19	19	2	2	--
	2	MITCHELL	1	37	37	0	0	6	6	12	12	0	0	21	21	2	2	--
	3	MITCHELL	1	32	32	0	0	4	4	8	8	0	0	20	20	2	2	--
	4	MITCHELL	1	32	32	0	0	3	3	6	6	0	0	19	19	2	2	--
	1	GREENFIELD AVE	1	15	15	0	0	1	1	2	2	0	0	10	10	0	0	--
	2	GREENFIELD AVE	1	26	26	5	5	5	5	10	10	0	0	23	23	2	2	--
	3	GREENFIELD AVE	1	35	35	12	12	4	4	8	8	1	1	18	18	0	0	--
	4	GREENFIELD AVE	1	48	48	13	13	8	8	16	16	1	1	28	28	2	2	--
		UNDISTRIBUTED			20877		3457		1995		4220		298		5840		1056	196
		TOTALS:			104,386		17,286		9,976		#####		1,488		29,198		5,281	980

* ADDITIONAL QUANTITIES LISTED ELSEWHERE IN PLAN.

3

TRAFFIC CONTROL ITEMS - PEDESTRIAN

CATEGORY	STAGE	LOCATION	STAGE DURATION DAYS	643.0410 * TRAFFIC CONTROL BARRICADES TYPE II EACH	643.0410 * TRAFFIC CONTROL BARRICADES TYPE II DAYS	643.0420 * TRAFFIC CONTROL BARRICADES TYPE III EACH	643.0420 * TRAFFIC CONTROL BARRICADES TYPE III DAYS	643.0705 * TRAFFIC CONTROL WARNING LIGHTS TYPE A EACH	643.0705 * TRAFFIC CONTROL WARNING LIGHTS TYPE A DAYS	643.0900 * TRAFFIC CONTROL SIGNS EACH	643.0900 * TRAFFIC CONTROL SIGNS DAYS	649.0150 * TEMPORARY MARKING LINE REMOVABLE TAPE 4-INCH (WHITE) LF	644.1601 TEMPORARY PEDESTRIAN CURB RAMP DAYS	644.1810 TEMPORARY PEDESTRIAN BARRICADE LF
1000	1 & 4-H	SB	3	2	6	1	3	4	12	3	9	250	14	103
	1	CHASE AVE/LINCOLN	1	5	5	4	4	13	13	8	8	90	--	--
	2	CHASE AVE/LINCOLN	1	5	5	3	3	11	11	8	8	90	--	--
	3	CHASE AVE/LINCOLN	1	2	2	6	6	14	14	8	8	272	--	--
	4	CHASE AVE/LINCOLN	1	3	3	4	4	11	11	4	4	95	--	--
	5	CHASE AVE/LINCOLN	1	3	3	4	4	11	11	4	4	95	--	--
	1	MAPLE ST	1	2	2	4	4	10	10	4	4	199	--	--
	3	MAPLE ST	1	2	2	2	2	6	6	4	4	218	--	--
	4	MAPLE ST	1	2	2	2	2	6	6	4	4	218	--	--
	1	MITCHELL	1	2	2	6	6	14	14	4	4	200	--	--
	3	MITCHELL	1	2	2	2	2	6	6	4	4	204	--	--
	4	MITCHELL	1	2	2	2	2	6	6	4	4	204	--	--
	1	GREENFIELD AVE	1	2	2	3	3	8	8	4	4	273	--	--
	4	GREENFIELD AVE	1	2	2	2	2	8	8	4	4	268	--	--
TOTALS:				40	47			136	73			2,677	14	103

* ADDITIONAL QUANTITIES LISTED ELSEWHERE IN PLAN.

PAVEMENT MARKING ITEMS

CATEGORY	STAGE	LOCATION	STATION	TO	STATION	646.1040 MARKING LINE GROOVED WET REF EPOXY 4-INCH WHITE LF	646.1040 MARKING LINE GROOVED WET REF EPOXY 4-INCH YELLOW LF	646.1020 MARKING LINE EPOXY 4-INCH (12.5 FT LINE, 37.5 FT SKIP) WHITE LF	646.1020 MARKING LINE EPOXY 4-INCH (12.5 FT LINE, 37.5 FT SKIP) YELLOW LF	646.1020 MARKING LINE EPOXY 4-INCH (3 FT LINE, 9 FT SKIP) WHITE LF	646.1020 MARKING LINE EPOXY 4-INCH (3 FT LINE, 9 FT SKIP) WHITE LF	646.3020 MARKING LINE EPOXY 8-INCH (3 FT LINE, 9 FT SKIP) WHITE LF	646.1555 MARKING LINE GROOVED CONTRAST PERMANENT TAPE 4-INCH (12.5 FT LINE, 37.5 FT SKIP) WHITE LF	646.1555 MARKING LINE GROOVED CONTRAST PERMANENT TAPE 4-INCH (3 FT LINE, 9 FT SKIP) WHITE LF
1000		NB/SB	650+00	TO	670+00	4,788	4,804	-	-	-	-	-	2,000	43
		NB/SB	670+00	TO	690+00	7,895	8,036	873	873	-	-	-	1,787	-
		NB/SB	690+00	TO	710+00	1,684	2,064	2,697	2,690	-	-	-	656	38
		NB/SB	710+00	TO	730+00	3,856	3,856	144	144	-	-	-	1,928	-
		NB/SB	730+00	TO	750+00	3,376	3,375	625	625	-	-	-	1,688	-
		NB/SB	750+00	TO	770+00	4,734	5,069	-	-	-	-	-	2,000	66
		NB/SB	770+00	TO	790+00	4,383	4,447	3,722	3,722	-	-	-	1,090	-
		NB/SB	790+00	TO	810+00	6,613	6,801	-	-	-	-	-	2,000	41
		NB/SB	810+00	TO	830+00	2,874	2,999	1,446	1,450	-	47	-	1,660	-
		NB/SB	830+00	TO	850+00	856	860	4,076	4,081	-	-	-	534	-
		NB/SB	850+00	TO	870+00	-	-	4,435	4,433	-	-	-	-	-
		NB/SB	870+00	TO	224+80	-	-	2,822	2,811	-	-	-	-	-
		STH 38/CHASE AVE				-	-	652	650	163	-	-	-	-
		LINCOLN AVE				-	-	1,273	566	-	41	59	-	-
		MAPLE ST				-	-	1,476	646	-	-	-	-	-
		MITCHELL ST				-	-	643	545	-	-	61	-	-
		GREENFIELD AVE				-	-	1,423	-	-	-	64	-	-
		TOTALS:				41,059	42,311	26,307	23,236	163	88	184	15,341	188
						83,370		49,793				184	15,529	

PAVEMENT MARKING ITEMS

CATEGORY	STAGE	LOCATION	STATION	TO	STATION	646.7120 MARKING DIAGONAL EPOXY 12-INCH		646.7220 MARKING CHEVRON EPOXY 24-INCH	646.3555 MARKING LINE GROOVED CONTRAST PERMANENT TAPE 8-INCH (3 FT LINE, 9 FT SKIP)		SPV.0090.0001 MARKING LINE CONTRAST EPOXY 4-INCH (12.5 FT LINE, 37.5 FT SKIP)	SPV.0090.0002 MARKING LINE CONTRAST EPOXY 8-INCH (3 FT LINE, 9 FT SKIP)		SPV.0090.0003 MARKING CROSSWALK EPOXY 12-INCH	646.6120 MARKING STOP LINE EPOXY 18-INCH
						WHITE	YELLOW	WHITE	WHITE	WHITE	WHITE	WHITE	WHITE	WHITE	WHITE
						LF	LF	LF	LF	LF	LF	LF	LF	LF	LF
1000		NB/SB	650+00	TO	670+00	-	567	356	2,474	231	-	-	-	-	-
		NB/SB	670+00	TO	690+00	-	564	69	1,478	188	210	-	-	58	54
		NB/SB	690+00	TO	710+00	-	564	124	1,451	-	1,345	1,385	-	-	-
		NB/SB	710+00	TO	730+00	-	568	-	-	-	72	-	-	-	-
		NB/SB	730+00	TO	750+00	-	558	-	-	-	-	-	-	-	-
		NB/SB	750+00	TO	770+00	-	520	208	2,232	136	-	-	-	-	-
		NB/SB	770+00	TO	790+00	-	488	118	1,290	98	910	-	-	-	16
		NB/SB	790+00	TO	810+00	-	505	313	1,924	175	-	-	-	-	15
		NB/SB	810+00	TO	830+00	-	266	327	1,136	150	752	637	69	-	-
		NB/SB	830+00	TO	850+00	-	-	573	-	-	1,960	2,438	76	-	-
		NB/SB	850+00	TO	870+00	28	118	802	-	-	2,541	2,954	267	-	-
		NB/SB	870+00	TO	224+80	296	321	1,254	-	-	872	3,266	355	-	-
		STH 38/CHASE AVE				-	-	-	-	-	-	-	-	-	-
		LINCOLN AVE				-	-	-	-	-	-	-	-	-	79
		MAPLE ST				-	-	-	-	-	-	-	-	-	43
		MITCHELL ST				-	-	-	-	-	-	-	-	-	80
		GREENFIELD AVE				-	-	-	-	-	-	-	-	-	67
		TOTALS:				324	5,040	4,144	11,985	977	8,661	10,680	766	58	354
						5,364		4,144	12,962		8,661	11,446		58	354

PAVEMENT MARKING ITEMS

CATEGORY	STAGE	LOCATION	STATION	TO	STATION	646.5020 MARKING ARROW EPOXY STRAIGHT TYPE 1 EACH	RIGHT TYPE 2 EACH	LEFT TYPE 2 EACH	MERGE TYPE 5 EACH	STRAIGHT TYPE 4 EACH	646.5220 MARKING SYMBOL EPOXY EACH	646.5120 MARKING WORD EPOXY EACH	649.0960 TEMPORARY REMOVABLE MASKOUT TAPE 6-INCH LF	649.0970 MARKING REMOVABLE MASKOUT TAPE 10-INCH LF
1000		NB/SB	650+00	TO	670+00	-	-	-	1	-	-	-	-	-
		NB/SB	670+00	TO	690+00	1	1	-	1	2	-	1	6,279	211
			690+00	TO	710+00	-	-	-	-	-	-	-	158	-
		NB/SB	750+00	TO	770+00	-	-	-	2	-	-	-	-	-
			810+00	TO	830+00	-	-	-	-	-	-	-	4,794	594
			830+00	TO	850+00	-	-	-	-	-	-	-	2,528	23
		NB/SB	850+00	TO	870+00	-	-	-	3	-	-	-	-	-
		NB/SB	870+00	TO	224+80	-	-	-	3	-	-	-	-	-
		LINCOLN AVE				2	-	3	-	-	2	1	-	-
		MAPLE ST				1	-	-	-	-	1	-	-	-
		MITCHELL ST				2	-	4	-	-	2	-	-	-
		GREENFIELD AVE				3	-	3	-	-	3	1	-	-
		TOTALS:				9	1	10	10	2	8	3	13,759	828
								32			8	3		

PAVEMENT MARKING - HOLT AVE PARK & RIDE

CATEGORY	LOCATION	646.8320 MARKING PARKING STALL EPOXY LF
1010	HOLT AVE PARK AND RIDE	5,935
	TOTALS:	5,935

TEMPORARY MARKING LINE

					649.0105 TEMPORARY MARKING LINE PAINT 4-INCH (12.5 FT LINE, 37.5 FT SKIP)		649.0105 TEMPORARY MARKING LINE PAINT 4-INCH (3 FT LINE, 9 FT SKIP)		649.0205 TEMPORARY MARKING LINE PAINT 8-INCH (3 FT LINE, 9 FT SKIP)		* 649.0150 TEMPORARY MARKING LINE REMOVABLE TAPE 4-INCH		649.0250 TEMPORARY MARKING LINE REMOVABLE TAPE 8-INCH
					WHITE	YELLOW	WHITE	WHITE	WHITE	WHITE	WHITE	YELLOW	WHITE
CATEGORY	LOCATION	STATION		STATION	LF	LF	LF	LF	LF	LF	LF	LF	LF
1000	NB/SB	650+00	TO	670+00	9,576	9,608	4,000	86	4,948	461	-	-	-
	NB/SB	670+00	TO	690+00	15,790	16,072	3,573	-	2,956	376	1,083	873	-
	NB/SB	690+00	TO	710+00	3,368	4,128	1,312	77	2,902	-	4,042	2,690	1,385
	NB/SB	710+00	TO	730+00	7,712	7,712	3,856	-	-	-	216	144	-
	NB/SB	730+00	TO	750+00	6,752	6,750	3,376	-	-	-	625	625	-
	NB/SB	750+00	TO	770+00	9,468	10,138	4,000	132	4,464	272	-	-	-
	NB/SB	770+00	TO	790+00	8,766	8,894	2,180	-	2,580	196	4,632	3,722	-
	NB/SB	790+00	TO	810+00	13,226	13,602	4,000	82	3,848	351	-	-	-
	NB/SB	810+00	TO	830+00	5,748	5,998	3,319	-	2,272	300	2,245	1,450	706
	NB/SB	830+00	TO	850+00	1,712	1,720	1,068	-	-	-	6,036	4,081	2,514
	NB/SB	850+00	TO	870+00	-	-	-	-	-	-	6,976	4,433	3,221
	NB/SB	870+00	TO	224+80	-	-	-	-	-	-	3,694	2,811	3,621
					72,542	75,014	26,683	376	23,970	1,954	29,548	20,829	11,446
TOTALS:							174,615			25,924		50,377	

FIELD FACILITIES

CATEGORY	STAGE	LOCATION	SPV.0060.0005 FIELD FACILITIES OFFICE SPACE EACH
1000	ALL	PROJECT	1
	TOTAL:		1

PAVEMENT CLEANUP PROJECT

CATEGORY	STAGE	LOCATION	SPV.0075.0001 PAVEMENT CLEANUP PROJECT 1228-09-73 HR
1000	ALL	PROJECT	100
		TOTAL:	100

ADJUSTING INLETS

CATEGORY	ROADWAY	STATION	OFFSET	611.8115 ADJUSTING INLET COVERS EACH	611.0430 RECONSTRUCTING INLETS EACH
1000	IH 43 NB	651+61	4' RT	1	--
		653+15	4' RT	1	--
		656+00	4' RT	1	--
		659+11	4' RT	1	--
		661+40	4' RT	1	--
		665+40	4' RT	1	--
		668+00	0' RT	1	--
		669+40	4' RT	1	--
		673+40	4' RT	1	--
		675+98	4' RT	1	--
		678+05	7' RT	--	1
		685+80	5' RT	1	--
		691+50	5' RT	1	--
		691+50	13' RT	--	1
		692+25	6' RT	1	--
		692+33	6' RT	1	--
		692+33	14' RT	--	1
		696+34	6' RT	1	--
		698+46	7' RT	1	--
		700+05	6' RT	1	--
		705+67	7' RT	1	--
		708+10	8' RT	1	--
		709+90	8' RT	1	--
		714+04	5' RT	1	--
		718+02	6' RT	1	--
		721+18	6' RT	1	--
		724+27	6' RT	1	--
		727+56	6' RT	1	--
		729+55	6' RT	1	--
		731+48	6' RT	1	--
		731+48	14' RT	--	1
		735+15	13' RT	--	1
		735+34	6' RT	1	--
		737+03	6' RT	1	--
		739+00	6' RT	1	--
		742+03	6' RT	1	--
		743+67	6' RT	1	--
		746+62	6' RT	1	--
		748+43	6' RT	1	--
		749+83	6' RT	1	--
		760+67	6' RT	1	--
		761+37	8' RT	1	--
		761+76	6' RT	1	--
		761+78	13' RT	--	1
		763+92	7' RT	1	--
		764+00	5' RT	1	--
		765+40	6' RT	1	--
		765+48	5' RT	1	--
		769+53	7' RT	1	--
		769+61	5' RT	1	--
		775+69	6' RT	1	--
		778+83	6' RT	1	--
		780+32	6' RT	1	--
		782+07	6' RT	1	--
		786+46	6' RT	1	--
		786+46	14' RT	--	1
		786+75	6' RT	1	--
		786+86	7' RT	1	--
		787+29	5' RT	1	--
		789+56	5' RT	1	--
		789+62	13' RT	--	1
		792+45	5' RT	1	--
		792+53	7' RT	1	--
		792+52	13' RT	--	1
		799+44	6' RT	1	--
		801+95	6' RT	1	--
		805+42	4' RT	1	--
		809+32	5' RT	1	--
		811+13	5' RT	1	--
		811+57	6' RT	1	--
		812+02	7' RT	1	--
		815+72	9' RT	1	--
		815+80	7' RT	1	--
		817+18	6' RT	1	--
		821+03	4' RT	1	--
		821+02	12' RT	--	1
		840+64	1' RT	1	--
		842+14	1' RT	1	--
		844+95	2' RT	1	--
		846+66	1' RT	1	--
		851+77	3' RT	1	--
		853+89	2' RT	1	--
		862+52	6' RT	1	--
		864+10	5' RT	1	--
		865+85	6' RT	1	--
		867+41	7' RT	1	--
		868+85	7' RT	1	--
		NB SUBTOTAL: (CONT'D)		77	10

ADJUSTING INLETS (CONT'D)

CATEGORY	ROADWAY	STATION	OFFSET	611.8115 ADJUSTING INLET COVERS EACH	611.0430 RECONSTRUCTING INLETS EACH
	IH 43 SB	651+65	4' LT	1	--
		656+10	4' LT	1	--
		656+15	1' LT	1	--
		669+30	4' LT	1	--
		673+33	4' LT	1	--
		675+86	13' LT	--	1
		675+98	9' LT	--	1
		678+05	2' LT	1	--
		678+50	3' LT	1	--
		678+60	1' LT	1	--
		679+02	2' LT	1	--
		682+03	4' LT	1	--
		682+12	2' LT	1	--
		685+77	3' LT	1	--
		688+41	3' LT	1	--
		692+33	4' LT	1	--
		696+26	2' LT	1	--
		714+04	5' LT	1	--
		718+02	3' LT	1	--
		721+18	3' LT	1	--
		724+33	2' LT	1	--
		727+50	4' LT	1	--
		729+50	3' LT	1	--
		731+48	3' LT	1	--
		735+87	2' LT	1	--
		742+09	3' LT	1	--
		743+67	3' LT	1	--
		746+60	3' LT	1	--
		748+43	3' LT	1	--
		749+83	3' LT	1	--
		752+67	4' LT	1	--
		754+82	5' LT	1	--
		757+30	3' LT	1	--
		757+37	6' LT	1	--
		759+90	3' LT	1	--
		760+40	5' LT	1	--
		760+81	5' LT	1	--
		763+91	4' LT	1	--
		765+42	3' LT	1	--
		769+53	3' LT	1	--
		775+69	3' LT	1	--
		778+61	3' LT	1	--
		780+54	3' LT	1	--
		785+15	3' LT	1	--
		785+65	4' LT	1	--
		786+00	4' LT	1	--
		789+50	4' LT	1	--
		792+53	3' LT	1	--
		799+44	4' LT	1	--
		799+44	12' LT	--	1
		801+95	5' LT	1	--
		805+42	4' LT	1	--
		809+17	13' LT	--	1
		809+25	3' LT	1	--
		811+57	4' LT	1	--
		831+24	2' LT	1	--
		833+22	2' LT	1	--
		833+72	2' LT	1	--
		834+21	2' LT	1	--
		837+97	5' LT	1	--
		840+64	6' LT	1	--
		842+15	5' LT	1	--
		844+95	5' LT	1	--
		846+65	4' LT	1	--
		851+77	4' LT	1	--
		853+89	4' LT	1	--
		855+64	4' LT	1	--
		857+47	3' LT	1	--
		859+40	3' LT	1	--
		861+02	3' LT	1	--
		862+50	3' LT	1	--
		864+10	3' LT	1	--
		865+85	1' LT	1	--
		867+38	3' LT	1	--
		868+85	3' LT	1	--
		871+05	2' LT	1	--
		SB SUBTOTAL:		72	4
		UNDISTRIBUTED:		30	3
		TOTAL:		179	17

SIGN NO.	SIGN CODE & SIZE	SIGN TYPE	SIGN MESSAGE	TYPE II SIGN SIZE W [IN.] x H [IN.]	637.2210 SIGNS TYPE II REFLC H [SF]	638.3000 REMOVING SMALL SIGN SUPPORTS [EA]	634.0618 POSTS WOOD 4"X 6"X18' [EA]	634.0814 POSTS TUBULAR STEEL 2"X2"X14' [EA]	638.2102 MOVE SIGNS TYPE II [EA]	MOUNT ON SAME POST AS SIGN #	REMARKS / NEW SIGN LOCATION	TYPE I SIGN SIZE W [FT.] x H [FT.]	637.1220 SIGNS TYPE I REFLC SH [SF]	638.2601 REMOVING SIGNS TYPE I [EA]	638.3210 REVISING SIGNS TYPE I DEMOUNTABLE [EA]	635.9020.S SIGN SUPPORTS REPLACING BASE CONN BOLTS LEGACY SYSTEM [EA]
1	E3-1	I	TO GEN MITCHELL INT'L AIRPORT EXIT 318	-- x --	--	--	--	--	--	--	REUSE STEEL POSTS	15 x 7	105.000	1	--	2
2	E7-3	I	[PLANE] [41 SOUTH [94] LAYTON AVE CHICAGO COLLEGE AVE [DA] [DA] [DA]	-- x --	--	--	--	--	--	--	INSTALL ON S-40-579 I-BEAMS INCIDENTAL	29 x 11.5	333.50	1	--	--
2A	E1-5P	I	TO EXITS 316-319	-- x --	--	--	--	--	--	2	--	16 x 2.5	40.00	--	--	--
3	E6-51	I	[43] BELOIT [41] [894] WEST 1 MILE [DA]	-- x --	--	--	--	--	--	--	INSTALL ON S-40-579 I-BEAMS INCIDENTAL	14 x 13	182.00	1	--	--
4	E6-1	I	HOLT AVENUE EXIT [TA] ONLY	-- x --	--	--	--	--	--	--	INSTALL ON S-40-564 I-BEAMS INCIDENTAL	14 x 7	98.00	1	--	--
4A	E1-5P	I	EXIT 314A	-- x --	--	--	--	--	--	4	--	11 x 2.5	27.50	--	--	--
5	E4-1A	I	HOWARD [TA] AVENUE	-- x --	--	--	--	--	--	--	REUSE STEEL POSTS	15 x 7	105.00	--	--	2
5A	E1-5P	I	EXIT 314 B	-- x --	--	--	--	--	--	5	--	11 x 2.5	27.50	--	--	--
6	R5-1	II	--	-- x --	--	--	--	--	1	--	ON SIGNAL POLE	-- x --	--	--	--	--
7	R5-1A	II	--	-- x --	--	--	--	--	1	6	ON SIGNAL POLE	-- x --	--	--	--	--
8	R5-1	II	--	-- x --	--	1	1	--	1	--	--	-- x --	--	--	--	--
9	R5-1A	II	--	-- x --	--	--	--	--	1	8	3' MOUNT HEIGHT	-- x --	--	--	--	--
10	R11-54F	II	--	-- x --	--	2	2	--	1	--	--	-- x --	--	--	--	--
11	E8-1	I	HOWARD AVE 1/4 [41] [894] 1 [119] AIRPORT-COLLEGE 1 1/4	-- x --	--	--	--	--	--	--	INSTALL ON S-40-773 I-BEAMS INCIDENTAL	24 x 7.5	180.00	1	--	--
12	E8-1	I	BECHER-MITCHELL 1 3/4 NATIONAL AVE 3 [794] 3 3/4	-- x --	--	--	--	--	--	--	INSTALL ON S-40-773 I-BEAMS INCIDENTAL	21 x 7.5	157.50	1	--	--
13	R1-1	II	--	-- x --	--	1	1	--	1	--	--	-- x --	--	--	--	--
14	R5-1	II	--	-- x --	--	1	1	--	1	--	--	-- x --	--	--	--	--
15	R1-1	II	--	-- x --	--	1	1	--	1	--	--	-- x --	--	--	--	--
16	R3-1	II	--	-- x --	--	1	1	--	1	--	--	-- x --	--	--	--	--
17	R6-2L	II	--	-- x --	--	--	1	--	1	--	--	-- x --	--	--	--	--
18	R5-1	II	--	-- x --	--	1	1	--	1	--	--	-- x --	--	--	--	--
19	R6-2R	II	--	-- x --	--	--	--	--	1	18	--	-- x --	--	--	--	--
20	R6-2L	II	--	-- x --	--	--	--	--	1	--	ON SIGNAL POLE	-- x --	--	--	--	--
21	R6-2R	II	--	-- x --	--	--	--	--	1	--	ON SIGNAL POLE	-- x --	--	--	--	--
22	R11-54F	II	--	-- x --	--	2	2	--	1	--	--	-- x --	--	--	--	--

3

SIGN NO.	SIGN CODE & SIZE	SIGN TYPE	SIGN MESSAGE	TYPE II SIGN SIZE W [IN.] x H [IN.]	637.2210 SIGNS TYPE II REFLC H [SF]	638.3000 REMOVING SMALL SIGN SUPPORTS [EA]	634.0618 POSTS WOOD 4"X 6"X18' [EA]	634.0814 POSTS TUBULAR STEEL 2"X2"X14' [EA]	638.2102 MOVE SIGNS TYPE II [EA]	MOUNT ON SAME POST AS SIGN #	REMARKS / NEW SIGN LOCATION	TYPE I SIGN SIZE W [FT.] x H [FT.]	637.1220 SIGNS TYPE I REFLC SH [SF]	638.2601 REMOVING SIGNS TYPE I [EA]	638.3210 REVISING SIGNS TYPE I DEMOUNTABLE [EA]	635.9020.S SIGN SUPPORTS REPLACING BASE CONN BOLTS LEGACY SYSTEM [EA]
23	R11-54F	II	--	-- x --	--	2	2	--	1	--	--	-- x --	--	--	--	--
24	W12-1D	II	--	-- x --	--	--	--	--	1	23	--	-- x --	--	--	--	--
25	--	I	314A	-- x --	--	--	--	--	--	--	--	8 x 1.5	12.00	--	1	--
26	E8-1	I	HOLT AVE 1/2 HOWARD AVE 1 1/2 [894] 2 3/4	-- x --	--	--	--	--	--	--	INSTALL ON S-40-211 I-BEAMS INCIDENTAL	18 x 7.5	135.00	1	--	--
27	E8-1	I	BECHER-MITCHELL 3/4 NATIONAL AVE 2 [794] 3	-- x --	--	--	--	--	--	--	INSTALL ON S-40-211 I-BEAMS INCIDENTAL	20 x 7.5	150.00	1	--	--
28	R6-2L	II	--	-- x --	--	--	--	--	1	--	ON SIGNAL POLE	-- x --	--	--	--	--
29	R6-2R	II	--	-- x --	--	--	--	--	1	--	ON SIGNAL POLE	-- x --	--	--	--	--
30	R10-11B	II	--	-- x --	--	--	--	--	1	--	ON SIGNAL POLE	-- x --	--	--	--	--
31	R5-1	II	--	-- x --	--	--	--	--	1	--	ON SIGNAL POLE	-- x --	--	--	--	--
32	R5-1A	II	--	-- x --	--	--	--	--	1	--	ON SIGNAL POLE	-- x --	--	--	--	--
33	R3-1	II	--	-- x --	--	1	1	--	1	--	--	-- x --	--	--	--	--
34	--	II	LOCAL SIGN	-- x --	--	--	--	--	1	--	ON SIGNAL POLE	-- x --	--	--	--	--
35	R3-3	II	--	-- x --	--	--	--	--	1	--	ON SIGNAL POLE	-- x --	--	--	--	--
36	R1-2	II	--	-- x --	--	--	--	--	1	--	ON LIGHT POLE	-- x --	--	--	--	--
37	R3-2	II	--	-- x --	--	--	--	--	1	--	ON SIGNAL POLE	-- x --	--	--	--	--
38	R6-2L	II	--	-- x --	--	--	--	--	1	--	ON SIGNAL POLE	-- x --	--	--	--	--
39	R6-2R	II	--	-- x --	--	--	--	--	1	--	ON SIGNAL POLE	-- x --	--	--	--	--
40	R3-3	II	--	-- x --	--	--	--	--	1	--	ON SIGNAL POLE	-- x --	--	--	--	--
41	--	II	LOCAL SIGN	-- x --	--	--	--	--	1	--	ON LIGHT POLE	-- x --	--	--	--	--
42	R1-1	II	--	-- x --	--	--	--	--	1	--	ON LIGHT POLE	-- x --	--	--	--	--
43	R3-3	II	--	-- x --	--	--	--	--	1	--	ON SIGNAL POLE	-- x --	--	--	--	--
44	D1-60	II	--	-- x --	--	2	2	--	1	--	--	-- x --	--	--	--	--
45	R5-1	II	--	-- x --	--	--	--	--	1	--	ON SIGNAL POLE	-- x --	--	--	--	--
46	R5-1A	II	--	-- x --	--	--	--	--	1	--	ON SIGNAL POLE	-- x --	--	--	--	--
47	E1-1A	I	[794] EAST 2 MILES	-- x --	--	--	--	--	--	--	REUSE STEEL POSTS	14 x 7.5	105.00	1	--	2
47A	E1-5P	I	EXIT 310 C	-- x --	--	--	--	--	--	47	--	11 x 2.5	27.50	--	--	--
48	E1-1A	I	[59] NATIONAL AVE 3/4 MILE	-- x --	--	--	--	--	--	--	REUSE STEEL POSTS	16 x 9.5	152.00	1	--	2
48A	E1-5P	I	EXIT 311	-- x --	--	--	--	--	--	48	--	9 x 2.5	22.50	--	--	--
49	R5-1	II	--	-- x --	--	--	--	--	1	--	ON SIGNAL POLE	-- x --	--	--	--	--
50	R9-3A	II	--	-- x --	--	--	--	--	1	--	ON SIGNAL POLE	-- x --	--	--	--	--
51	R1-1	II	--	-- x --	--	1	--	1	1	--	--	-- x --	--	--	--	--
52	R6-1L	II	--	-- x --	--	--	--	--	1	--	ON SIGNAL POLE	-- x --	--	--	--	--

SIGN NO.	SIGN CODE & SIZE	SIGN TYPE	SIGN MESSAGE	TYPE II SIGN SIZE W [IN.] x H [IN.]	637.2210 SIGNS TYPE II REFLC H [SF]	638.3000 REMOVING SMALL SIGN SUPPORTS [EA]	634.0618 POSTS WOOD 4"X 6"X18' [EA]	634.0814 POSTS TUBULAR STEEL 2"X2"X14' [EA]	638.2102 MOVE SIGNS TYPE II [EA]	MOUNT ON SAME POST AS SIGN #	REMARKS / NEW SIGN LOCATION	TYPE I SIGN SIZE W [FT.] x H [FT.]	637.1220 SIGNS TYPE I REFLC SH [SF]	638.2601 REMOVING SIGNS TYPE I [EA]	638.3210 REVISING SIGNS TYPE I DEMOUNTABLE [EA]	635.9020.S SIGN SUPPORTS REPLACING BASE CONN BOLTS LEGACY SYSTEM [EA]
53	R3-1	II	--	-- x --	--	--	--	--	1	--	ON SIGNAL POLE	-- x --	--	--	--	--
54	R6-1R	II	--	-- x --	--	--	--	--	1	--	ON SIGNAL POLE	-- x --	--	--	--	--
55	R3-2	II	--	-- x --	--	--	--	--	1	--	ON SIGNAL POLE	-- x --	--	--	--	--
56	--	II	LOCAL SIGN	-- x --	--	--	--	--	1	--	ON SIGNAL POLE	-- x --	--	--	--	--
57	R6-2L	II	--	-- x --	--	--	--	--	1	--	ON SIGNAL POLE	-- x --	--	--	--	--
58	R1-1	II	--	-- x --	--	--	--	1	1	--	--	-- x --	--	--	--	--
59	R5-1	II	--	-- x --	--	1	1	--	1	--	--	-- x --	--	--	--	--
60	R5-1A	II	--	-- x --	--	--	--	--	1	59	--	-- x --	--	--	--	--
61	E8-1	I	NATIONAL AVE 1/4 [794] EAST 1	-- x --	--	--	--	--	--	--	INSTALL ON S-40-212 I-BEAMS INCIDENTAL	17 x 5.5	93.50	1	--	--
62	E8-1A	I	DOWNTOWN EXITS [794] EAST PLANKINTON AVE 3/4 MICHIGAN ST 1 MCKINLEY AVE 1 3/4	-- x --	--	--	--	--	--	--	REUSE STEEL POSTS	27 x 10.5	283.50	1	--	2
63	E4-1A	I	[59] [TA] NATIONAL AVE	-- x --	--	--	--	--	--	--	REUSE STEEL POSTS	23 x 8	184.00	1	--	2
63A	E1-5P	I	EXIT 311	-- x --	--	--	--	--	--	63	--	9 x 2.5	22.50	--	--	--
64	R4-7(2S)	II	--	24 x 30	5.000	--	--	--	--	--	MOUNT ON SIGNAL POLE	-- x --	--	--	--	--
65	J3-2	II	--	-- x --	--	--	--	--	1	--	ON SIGNAL POLE	-- x --	--	--	--	--
66	E6-51	I	[43] NORTH GREEN BAY [DA] [DA]	-- x --	--	--	--	--	--	--	INSTALL ON S-40-549 I-BEAMS INCIDENTAL	17 x 10	170.00	1	--	--
67	E6-51	I	[94] WEST MADISON [DA] 3/4 MILE [DA]	-- x --	--	--	--	--	--	--	INSTALL ON S-40-549 I-BEAMS INCIDENTAL	17 x 10	170.00	1	--	--
68	E6-1	I	[794] EAST LAKEFRONT RIGHT LANE	-- x --	--	--	--	--	--	--	INSTALL ON S-40-549 I-BEAMS INCIDENTAL	14 x 9	126.00	1	--	--
68A	E1-5P	I	EXIT 310 C	-- x --	--	--	--	--	--	68	--	11 x 2.5	27.50	--	--	--
69	E8-1	I	[794] EAST 1/4 [94] WEST 1/2 MICHIGAN ST 3/4	-- x --	--	--	--	--	--	--	INSTALL ON S-40-720 I-BEAMS INCIDENTAL	17 x 7.5	127.50	1	--	--
70	E6-51	I	MICHIGAN ST 10TH ST FOLLOW [43] TO EXIT 72A	-- x --	--	--	--	--	--	--	INSTALL ON S-40-719 I-BEAMS INCIDENTAL	15 x 12	180.00	1	--	--
71	R1-1	II	--	-- x --	--	1	1	--	1	--	--	-- x --	--	--	--	--
72	R1-3P	II	--	-- x --	--	--	--	--	1	71	--	-- x --	--	--	--	--
73	R4-7(2S)	II	--	24 x 30	5.000	--	--	--	--	71	--	-- x --	--	--	--	--
74	R5-1	II	--	-- x --	--	--	--	--	--	101	MOVE TO RIGHT IN PORK CHOP ISLAND	-- x --	--	--	--	--
75	R1-1	II	--	-- x --	--	1	--	1	1	--	--	-- x --	--	--	--	--

3

SIGN NO.	SIGN CODE & SIZE	SIGN TYPE	SIGN MESSAGE	TYPE II SIGN SIZE W [IN.] x H [IN.]	637.2210 SIGNS TYPE II REFLC H [SF]	638.3000 REMOVING SMALL SIGN SUPPORTS [EA]	634.0618 POSTS WOOD 4"X 6"X18' [EA]	634.0814 POSTS TUBULAR STEEL 2"X2"X14' [EA]	638.2102 MOVE SIGNS TYPE II [EA]	MOUNT ON SAME POST AS SIGN #	REMARKS / NEW SIGN LOCATION	TYPE I SIGN SIZE W [FT.] x H [FT.]	637.1220 SIGNS TYPE I REFLC SH [SF]	638.2601 REMOVING SIGNS TYPE I [EA]	638.3210 REVISING SIGNS TYPE I DEMOUNTABLE [EA]	635.9020.S SIGN SUPPORTS REPLACING BASE CONN BOLTS LEGACY SYSTEM [EA]
76	R6-1R	II	--	-- x --	--	--	--	--	1	78	--	-- x --	--	--	--	--
77	R6-1L	II	--	-- x --	--	--	--	--	1	78	--	-- x --	--	--	--	--
78	R1-1	II	--	-- x --	--	1	--	1	1	--	--	-- x --	--	--	--	--
79	R1-1	II	--	-- x --	--	1	--	1	1	--	--	-- x --	--	--	--	--
80	R5-1A	II	--	-- x --	--	--	--	--	1	79	--	-- x --	--	--	--	--
81	R6-2L	II	--	-- x --	--	1	1	--	1	--	--	-- x --	--	--	--	--
82	R6-2R	II	--	-- x --	--	--	--	--	1	81	--	-- x --	--	--	--	--
83	R6-1R	II	--	-- x --	--	--	--	--	1	85	--	-- x --	--	--	--	--
84	R6-1L	II	--	-- x --	--	--	--	--	1	85	--	-- x --	--	--	--	--
85	R1-1	II	--	-- x --	--	1	--	1	1	--	--	-- x --	--	--	--	--
86	R1-3P	II	--	-- x --	--	--	--	--	1	85	--	-- x --	--	--	--	--
87	R4-7	II	--	-- x --	--	1	1	--	1	--	--	-- x --	--	--	--	--
88	W5-52L	II	--	-- x --	--	--	--	--	1	87	--	-- x --	--	--	--	--
89	R5-1	II	--	-- x --	--	1	1	--	1	--	--	-- x --	--	--	--	--
90	R5-1A	II	--	-- x --	--	1	--	1	1	--	--	-- x --	--	--	--	--
91	R5-1A	II	--	-- x --	--	--	--	--	1	93	--	-- x --	--	--	--	--
92	R1-1	II	--	-- x --	--	1	1	--	1	--	--	-- x --	--	--	--	--
93	D1-61	II	--	-- x --	--	2	2	--	1	--	--	-- x --	--	--	--	--
94	R1-1	II	--	-- x --	--	--	--	--	1	89	--	-- x --	--	--	--	--
95	R1-3P	II	--	-- x --	--	--	--	--	1	89	--	-- x --	--	--	--	--
96	R1-1	II	--	-- x --	--	1	1	--	1	--	--	-- x --	--	--	--	--
97	R1-3P	II	--	-- x --	--	--	--	--	1	96	--	-- x --	--	--	--	--
98	R1-1	II	--	-- x --	--	1	--	1	1	--	--	-- x --	--	--	--	--
99	R1-1	II	--	-- x --	--	1	1	--	1	--	--	-- x --	--	--	--	--
100	R1-3P	II	--	-- x --	--	--	--	--	1	99	--	-- x --	--	--	--	--
101	R1-1	II	--	-- x --	--	1	1	--	1	--	--	-- x --	--	--	--	--
102	R1-3P	II	--	-- x --	--	--	--	--	1	101	--	-- x --	--	--	--	--
103	E6-51	I	[43] NORTH GREEN BAY [DA] [DA]	-- x --	--	--	--	--	--	--	INSTALL ON S-40-1 I-BEAMS INCIDENTAL	17 x 10	170.00	1	--	--
104	E6-51	I	[94] WEST MADISON [DA] [DA]	-- x --	--	--	--	--	--	--	INSTALL ON S-40-1 I-BEAMS INCIDENTAL	17 x 10	170.00	1	--	--
105	E6-1	I	[794] EAST LAKEFRONT RIGHT LANE	-- x --	--	--	--	--	--	--	INSTALL ON S-40-1 I-BEAMS INCIDENTAL	14 x 9	126.00	1	--	--
105A	E1-5P	I	EXIT 310C	-- x --	--	--	--	--	--	105	--	11 x 2.5	27.50	--	--	--
106	E6-51	I	PLANKINTON AVE USE [794] EAST	-- x --	--	--	--	--	--	--	INSTALL ON S-40-712 I-BEAMS INCIDENTAL	19 x 7.5	142.50	1	--	--

SIGN NO.	SIGN CODE & SIZE	SIGN TYPE	SIGN MESSAGE	TYPE II SIGN SIZE W [IN.] x H [IN.]	637.2210 SIGNS TYPE II REFLC H [SF]	638.3000 REMOVING SMALL SIGN SUPPORTS [EA]	634.0618 POSTS WOOD 4"X 6"X18' [EA]	634.0814 POSTS TUBULAR STEEL 2"X2"X14' [EA]	638.2102 MOVE SIGNS TYPE II [EA]	MOUNT ON SAME POST AS SIGN #	REMARKS / NEW SIGN LOCATION	TYPE I SIGN SIZE W [FT.] x H [FT.]	637.1220 SIGNS TYPE I REFLC SH [SF]	638.2601 REMOVING SIGNS TYPE I [EA]	638.3210 REVISING SIGNS TYPE I DEMOUNTABLE [EA]	635.9020.S SIGN SUPPORTS REPLACING BASE CONN BOLTS LEGACY SYSTEM [EA]
107	E6-1	I	[59] NATIONAL AVE 6TH ST EXIT [DA] ONLY	-- x --	--	--	--	--	--	--	INSTALL ON S-40-520 I-BEAMS INCIDENTAL	16 x 12.5	200.00	1	--	--
107A	E1-5P	I	EXIT 311	-- x --	--	--	--	--	--	107	--	9 x 2.5	22.50	--	--	--
108	E6-51	I	[43] NORTH GREEN BAY [DA] [DA]	-- x --	--	--	--	--	--	--	INSTALL ON S-40-519 I-BEAMS INCIDENTAL	17 x 10	170.00	1	--	--
109	E6-51	I	[94] WEST MADISON ONLY [DA] [DA]	-- x --	--	--	--	--	--	--	INSTALL ON S-40-519 I-BEAMS INCIDENTAL	17 x 10	170.00	1	--	--
110	E6-1	I	[794] EAST LAKEFRONT [TA]	-- x --	--	--	--	--	--	--	INSTALL ON S-40-519 I-BEAMS INCIDENTAL	16 x 7	112.00	1	--	--
110A	E1-5P	I	--	-- x --	--	--	--	--	--	110	--	11 x 2.5	27.50	--	--	--
111	E6-1	I	PLANKINTON AVE NEXT RIGHT	-- x --	--	--	--	--	--	--	INSTALL ON S-40-521 I-BEAMS INCIDENTAL	14 x 7.5	105.00	1	--	--
111A	E1-5P	I	EXIT 1D	-- x --	--	--	--	--	--	111	--	8 x 2.5	20.00	--	--	--
112	E6-51	I	[43] NORTH GREEN BAY [DA] [DA]	-- x --	--	--	--	--	--	--	INSTALL ON S-40-522 I-BEAMS INCIDENTAL	17 x 10	170.00	1	--	--
113	E6-1	I	MICHIGAN ST 10TH ST 800 FT EXIT [DA] ONLY	-- x --	--	--	--	--	--	--	INSTALL ON S-40-522 I-BEAMS INCIDENTAL	15 x 10.5	157.50	1	--	--
113A	E1-5P	I	EXIT 72A	-- x --	--	--	--	--	--	113	--	10 x 2.5	25.00	--	--	--
114	E6-51	I	[94] WEST MADISON [TA] [TA] ONLY	-- x --	--	--	--	--	--	--	INSTALL ON S-40-522 I-BEAMS INCIDENTAL	17 x 10.5	178.50	1	--	--
115	E8-1	I	NATIONAL - 6TH ST 1/2 LAPHAM - MITCHELL 1 BECHER - LINCOLN 1 1/4	-- x --	--	--	--	--	--	--	INSTALL ON S-40-522 I-BEAMS INCIDENTAL	22 x 7.5	165.00	1	--	--
116	E6-51	I	[59] NATIONAL AVE 6TH ST 1/2 MILE	-- x --	--	--	--	--	--	--	INSTALL ON S-40-541 I-BEAMS INCIDENTAL	16 x 12	192.00	--	--	--
116A	E1-5P	I	EXIT 311	-- x --	--	--	--	--	--	116	--	9 x 2.5	22.50	--	--	--
117	E6-51	I	[794] EAST LAKEFRONT [DA] 40 MPH	-- x --	--	--	--	--	--	--	INSTALL ON S-40-523 I-BEAMS INCIDENTAL	13 x 10	130.00	1	--	--

3

SIGN NO.	SIGN CODE & SIZE	SIGN TYPE	SIGN MESSAGE	TYPE II SIGN SIZE W [IN.] x H [IN.]	637.2210 SIGNS TYPE II REFLC H [SF]	638.3000 REMOVING SMALL SIGN SUPPORTS [EA]	634.0618 POSTS WOOD 4"X 6"X18' [EA]	634.0814 POSTS TUBULAR STEEL 2"X2"X14' [EA]	638.2102 MOVE SIGNS TYPE II [EA]	MOUNT ON SAME POST AS SIGN #	REMARKS / NEW SIGN LOCATION	TYPE I SIGN SIZE W [FT.] x H [FT.]	637.1220 SIGNS TYPE I REFLC SH [SF]	638.2601 REMOVING SIGNS TYPE I [EA]	638.3210 REVISING SIGNS TYPE I DEMOUNTABLE [EA]	635.9020.S SIGN SUPPORTS REPLACING BASE CONN BOLTS LEGACY SYSTEM [EA]
118	E6-1	I	PLANKINTON AVE [TA]	-- x --	--	--	--	--	--	--	INSTALL ON S-40-523 I-BEAMS INCIDENTAL	17 x 6	102.00	1	--	--
118A	E1-5P	I	EXIT 1D	-- x --	--	--	--	--	--	118	--	8 x 2.5	20.00	--	--	--
119	E6-1	I	MICHIGAN ST 10TH ST EXIT [TA] ONLY	-- x --	--	--	--	--	--	--	INSTALL ON S-40-524 I-BEAMS INCIDENTAL	15 x 9.5	142.50	1	--	--
119A	E1-5P	I	EXIT 72A	-- x --	--	--	--	--	--	119	--	10 x 2.5	25.00	--	--	--
120	W1-8(4)	II	--	30 x 36	7.500	--	1	--	--	--	4 FT MOUNT HEIGHT	-- x --	--	--	--	--
121	W1-8(4)	II	--	30 x 36	7.500	--	1	--	--	--	4 FT MOUNT HEIGHT	-- x --	--	--	--	--
122	W1-8(4)	II	--	30 x 36	7.500	--	1	--	--	--	4 FT MOUNT HEIGHT	-- x --	--	--	--	--
123	W1-8(4)	II	--	30 x 36	7.500	--	1	--	--	--	4 FT MOUNT HEIGHT	-- x --	--	--	--	--
124	W1-8(4)	II	--	30 x 36	7.500	--	1	--	--	--	4 FT MOUNT HEIGHT	-- x --	--	--	--	--
125	W1-8(4)	II	--	30 x 36	7.500	--	1	--	--	--	4 FT MOUNT HEIGHT	-- x --	--	--	--	--
126	W1-8(4)	II	--	30 x 36	7.500	--	1	--	--	--	4 FT MOUNT HEIGHT	-- x --	--	--	--	--
127	W1-8(4)	II	--	30 x 36	7.500	--	1	--	--	--	4 FT MOUNT HEIGHT	-- x --	--	--	--	--
128	W1-8(4)	II	--	30 x 36	7.500	--	1	--	--	--	4 FT MOUNT HEIGHT	-- x --	--	--	--	--
129	W1-8(4)	II	--	30 x 36	7.500	--	1	--	--	--	4 FT MOUNT HEIGHT	-- x --	--	--	--	--
TOTALS					85.000	33	37	8	79				6037.500	34	1	12

3

FTMS ITEMS

CATEGORY	ROADWAY	670.0100 FIELD SYSTEM INTEGRATOR LS	204.9060.S.2001 REMOVING OVERHEAD FREEWAY DMS EACH	SPV.0060.2001 INSTALL OVERHEAD FREEWAY DMS EACH	SPV.0060.2002 REFOCUS VEHICLE DETECTOR ASSEMBLY EACH
1300	IH 43 / 94				
	EX-DMS-40-0016	--	1	1	--
	PROJECT	1	--	--	20
	TOTALS	1	1	1	20

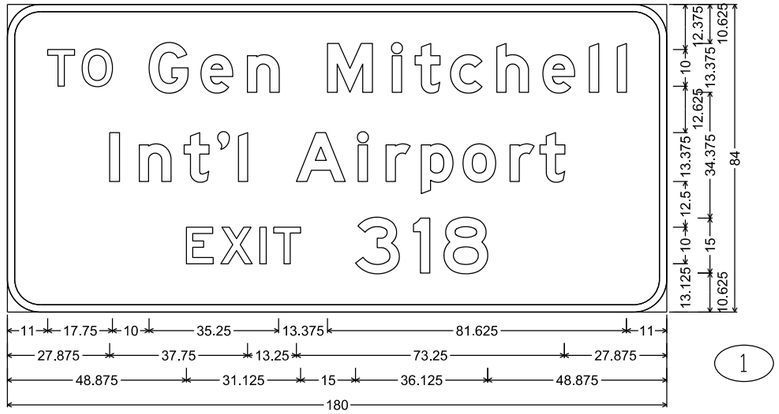

E3-1; 9.000" Radius, 2.000" Border

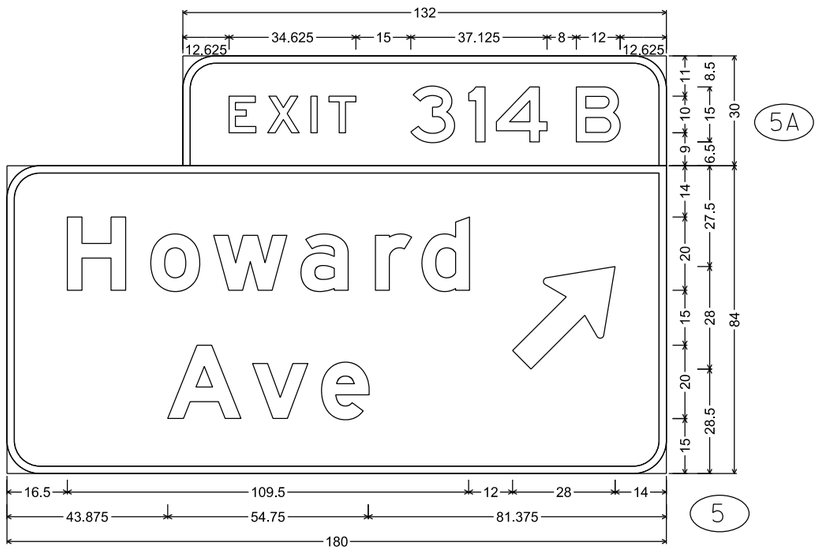

E1-5P; 9.000" Radius, 2.000" Border
E4-1A; 9.000" Radius, 2.000" Border

NOTES

1. All Signs Type I - Type SH Reflective
2. Color:
   Background - Green
   Message - White
3. Message Series - E Modified except all CAP words Series E
4. EXIT ONLY Panel on Yellow Type F Reflective Sheeting with Black Non-Reflective Message

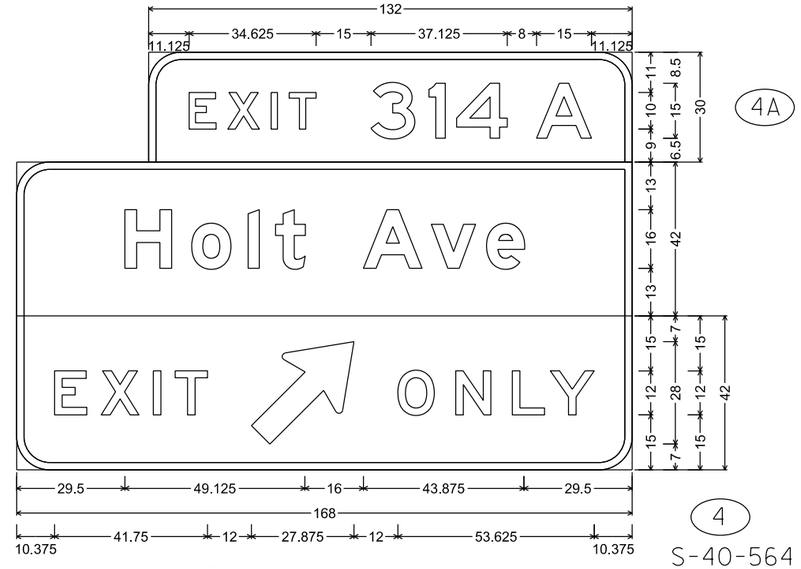

E1-5P; 9.000" Radius, 2.000" Border, White on, Green;
E6-1; 9.000" Radius, 2.000" Border, White on, Green;
E11-1D; 9.000" Radius, 2.000" Border, Black on, Yellow

NOTES

1. All Signs Type I - Type SH Reflective
2. Color:
   Background - Green
   Message - White
3. Message Series - E Modified except all CAP words Series E

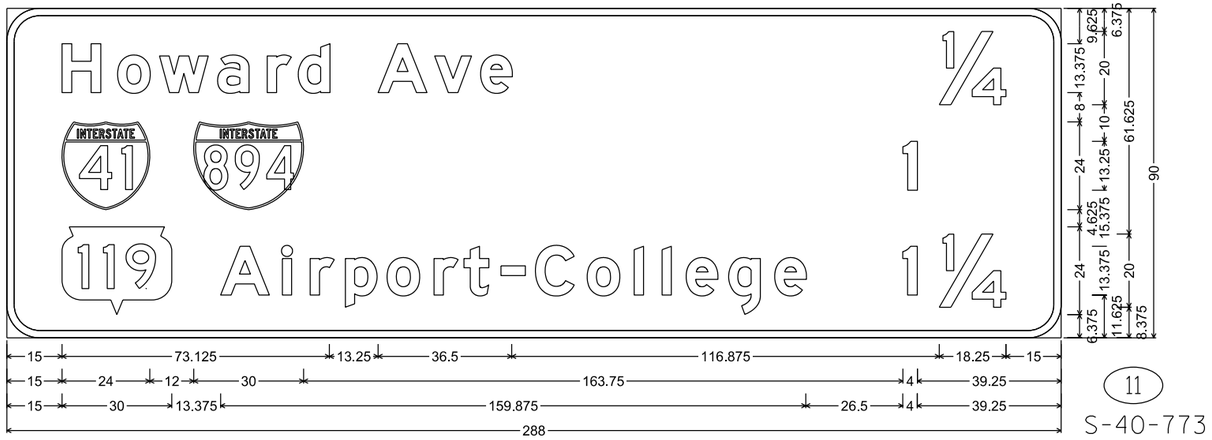

11
S-40-773

E8-1; 9.000" Radius, 2.000" Border

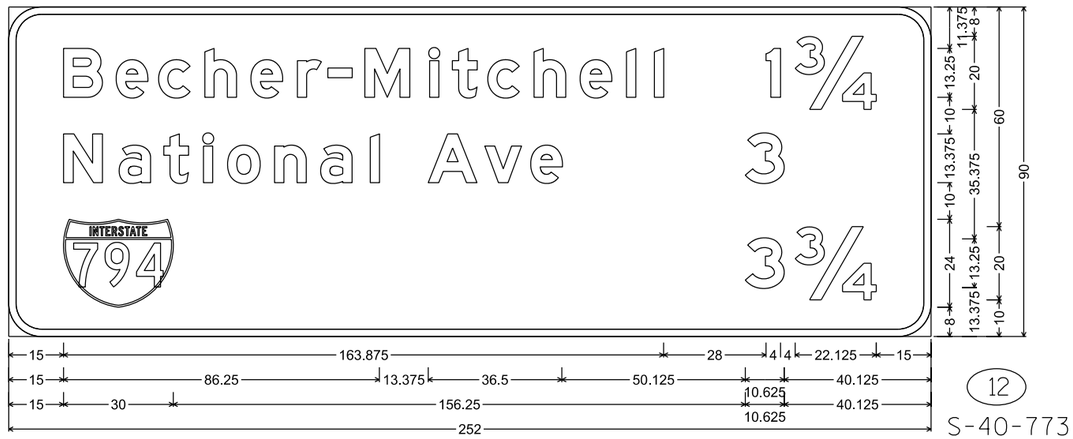

12
S-40-773

E8-1; 9.000" Radius, 2.000" Border

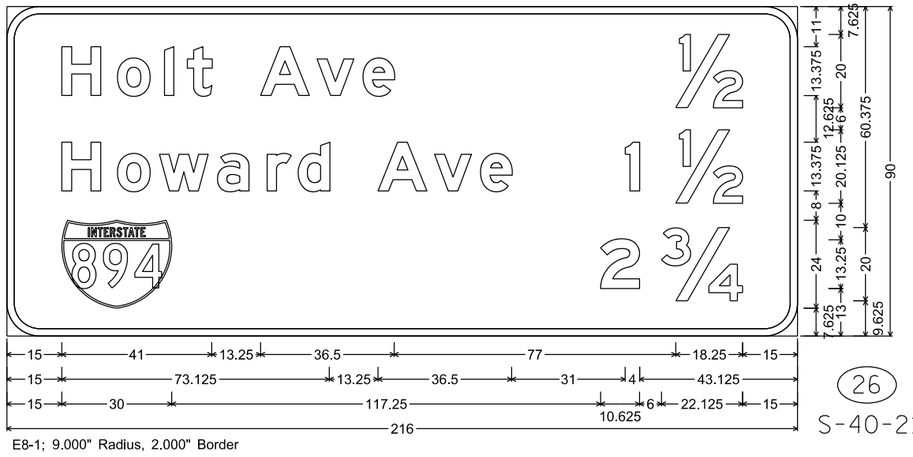

26
S-40-211

E8-1; 9.000" Radius, 2.000" Border

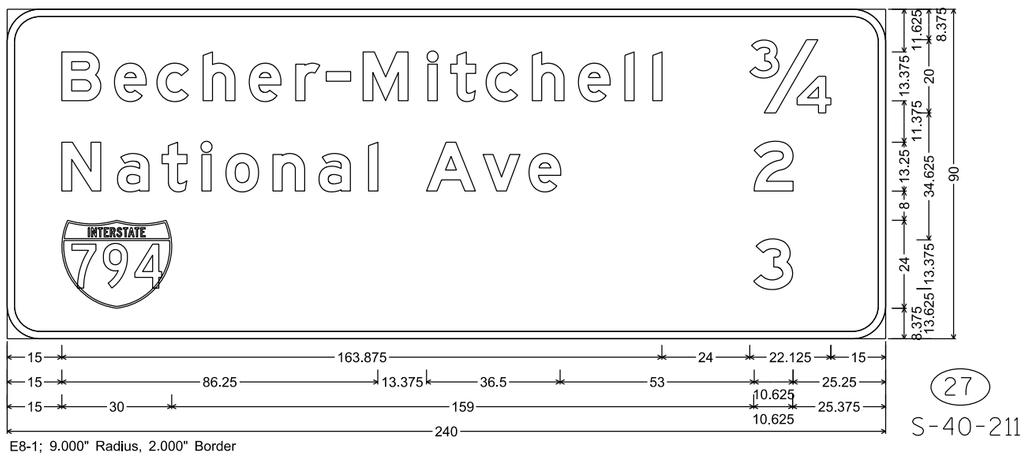

27
S-40-211

E8-1; 9.000" Radius, 2.000" Border

PROJECT NO: 1228-09-73	HWY: IH 43	COUNTY: MILWAUKEE	PERMANENT SIGNING	SHEET NO:	E

NOTES

1. All Signs Type I - Type SH Reflective
2. Color:
   Background - Green
   Message - White
3. Message Series - E Modified except all CAP words Series E

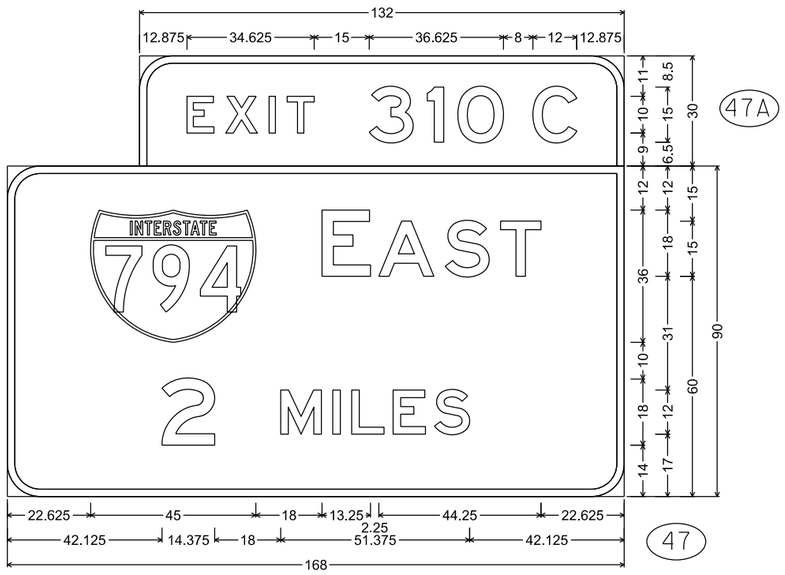

E1-5P; 9.000" Radius, 2.000" Border,
E1-1A; 9.000" Radius, 2.000" Border

E8-1; 9.000" Radius, 2.000" Border

S-40-212

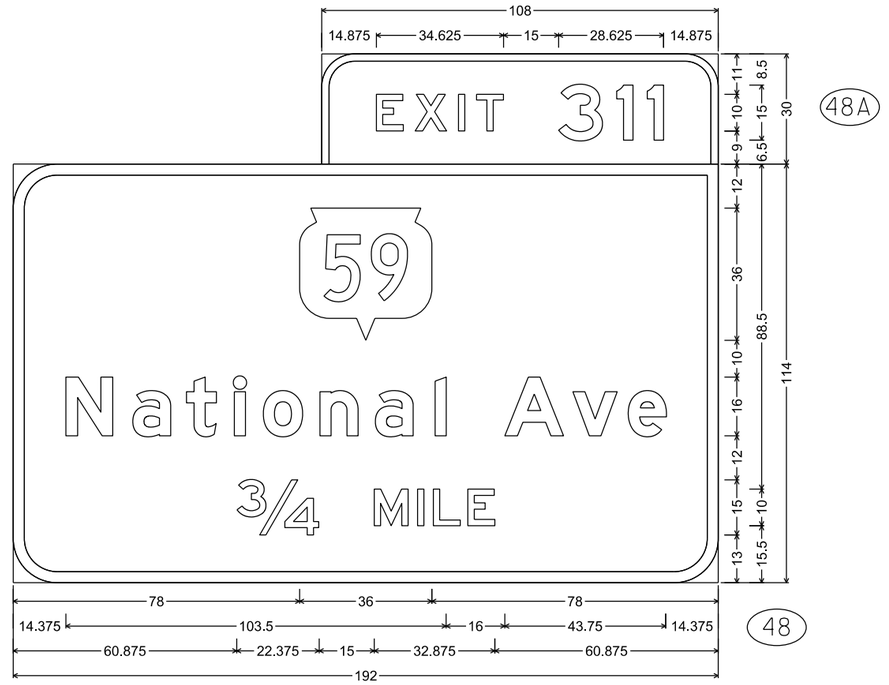

E1-5P; 9.000" Radius, 2.000" Border,
E1-1A; 12.000" Radius, 3.000" Border

7

7

PROJECT NO: 1228-09-73	HWY: IH 43	COUNTY: MILWAUKEE	PERMANENT SIGNING	SHEET NO:	E

NOTES

1. All Signs Type I - Type SH Reflective
2. Color:
   Background - Green
   Message - White
3. Message Series - E Modified except all CAP words Series E

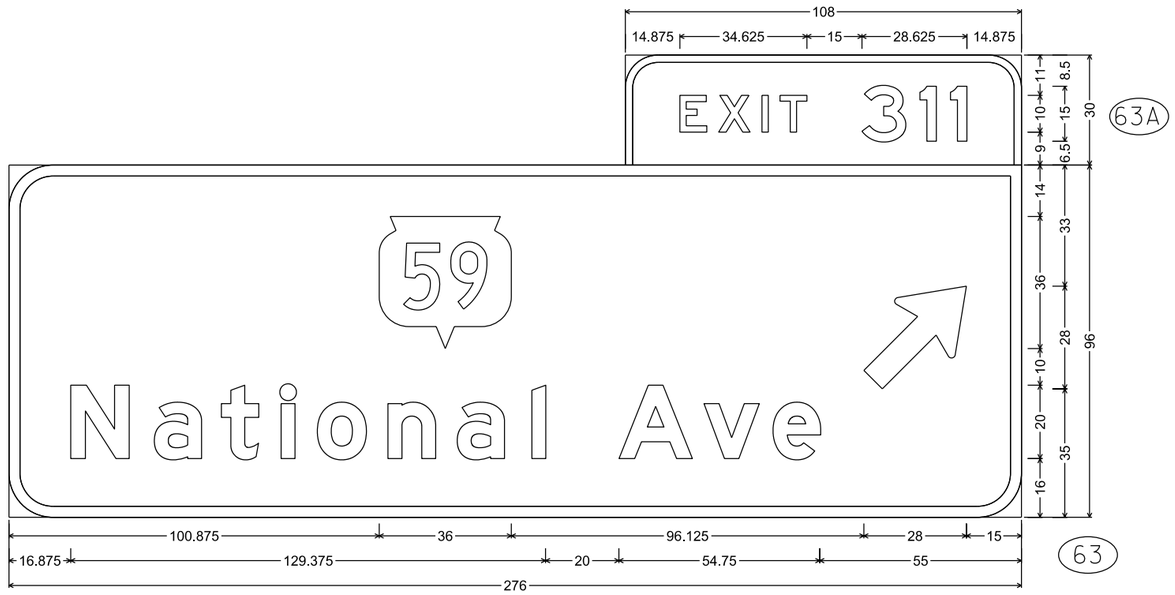

E1-5P; 9.000" Radius, 2.000" Border
E4-1A; 12.000" Radius, 3.000" Border

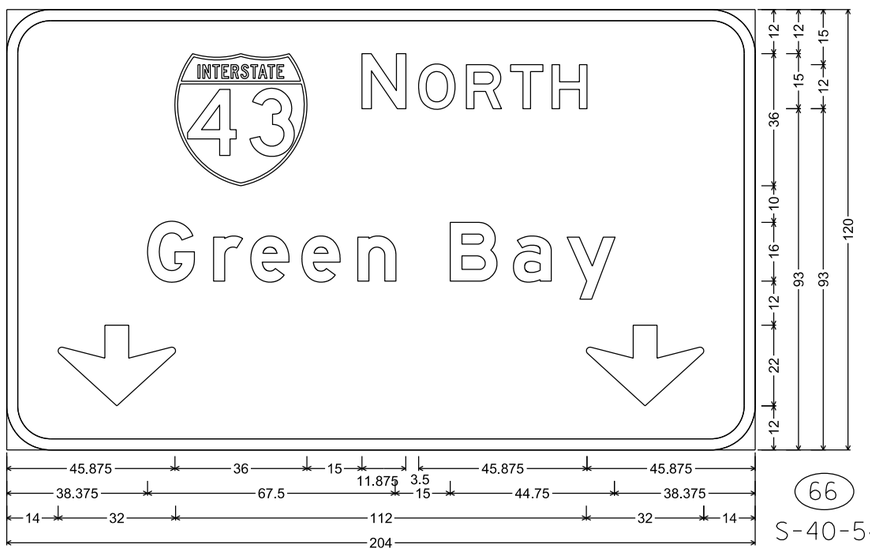

E6-51; 12.000" Radius, 3.000" Border

66
S-40-549

108
S-40-519

103
S-40-1

112
S-40-522

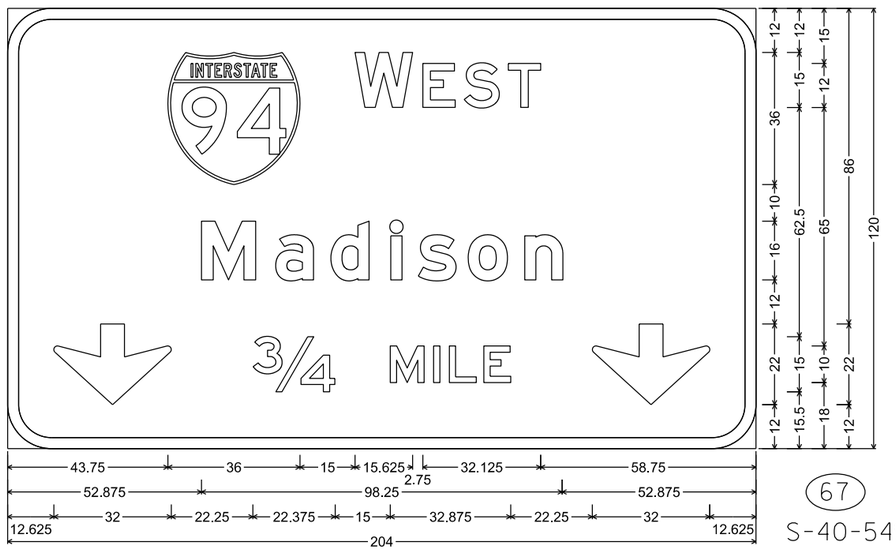

E6-51; 12.000" Radius, 3.000" Border

67
S-40-549

NOTES

1. All Signs Type I - Type SH Reflective
2. Color:
   Background - Green
   Message - White
3. Message Series - E Modified except all CAP words Series E

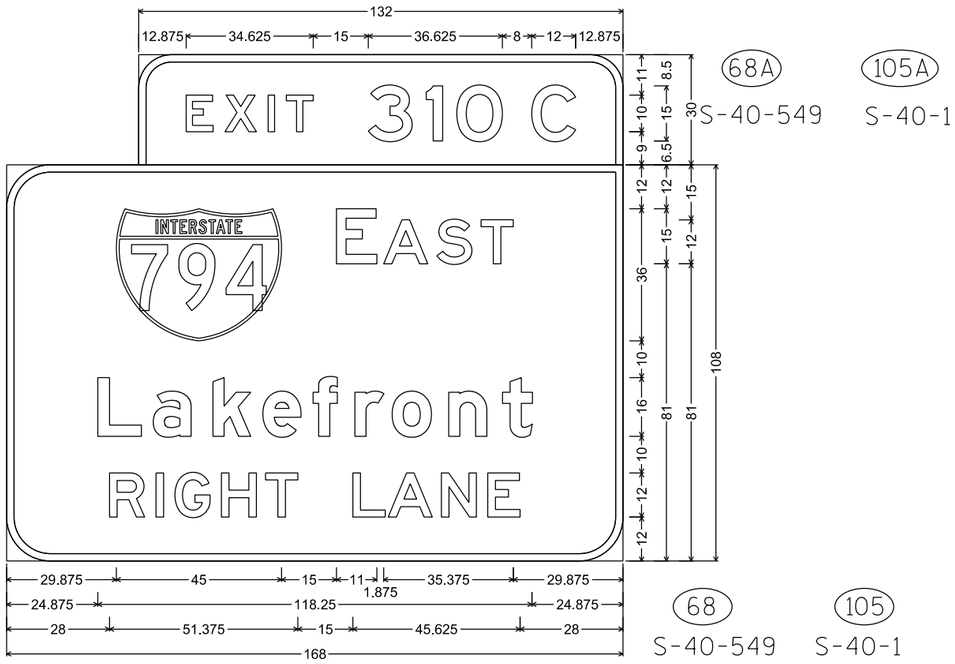

E1-5P; 9.000" Radius, 2.000" Border
E6-1; 12.000" Radius, 2.000" Border

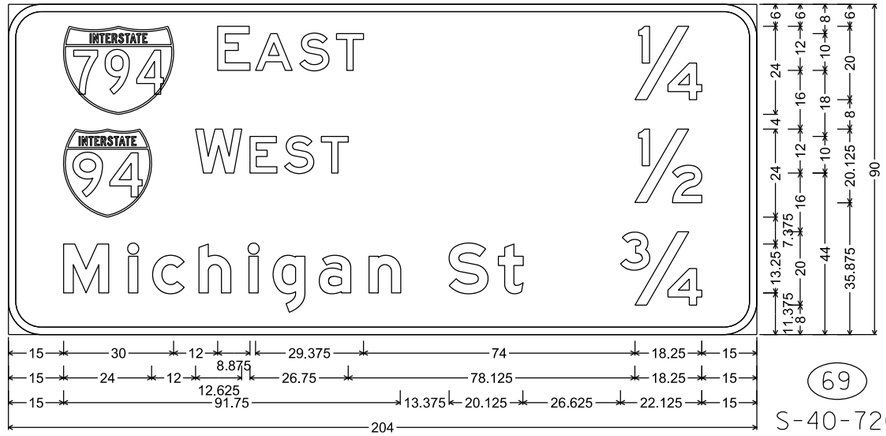

E8-1; 9.000" Radius, 2.000" Border

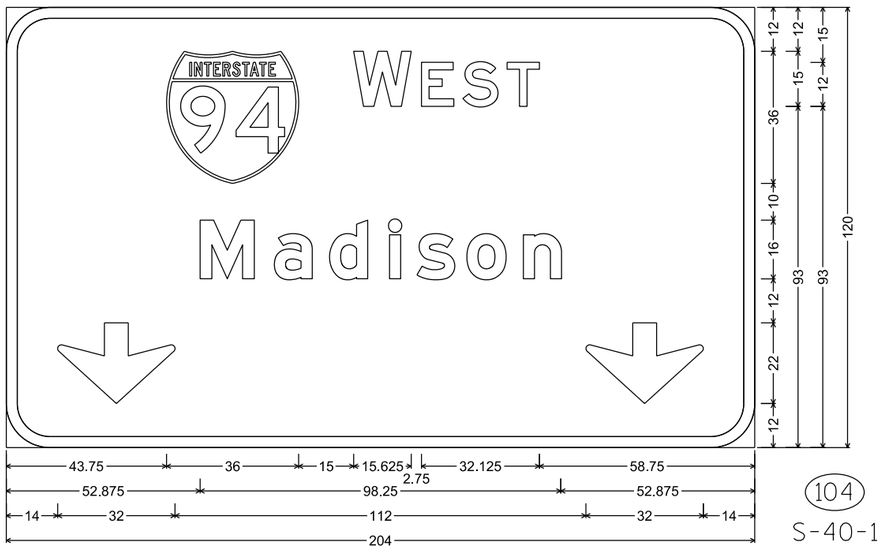

E6-51; 12.000" Radius, 3.000" Border

7

7

PROJECT NO: 1228-09-73	HWY: IH 43	COUNTY: MILWAUKEE	PERMANENT SIGNING	SHEET NO:	E

NOTES

1. All Signs Type I - Type SH Reflective
2. Color:
   Background - Green
   Message - White
3. Message Series - E Modified except all CAP words Series E
4. EXIT ONLY Panel on Yellow Type F Reflective Sheeting with Black Non-Reflective Message

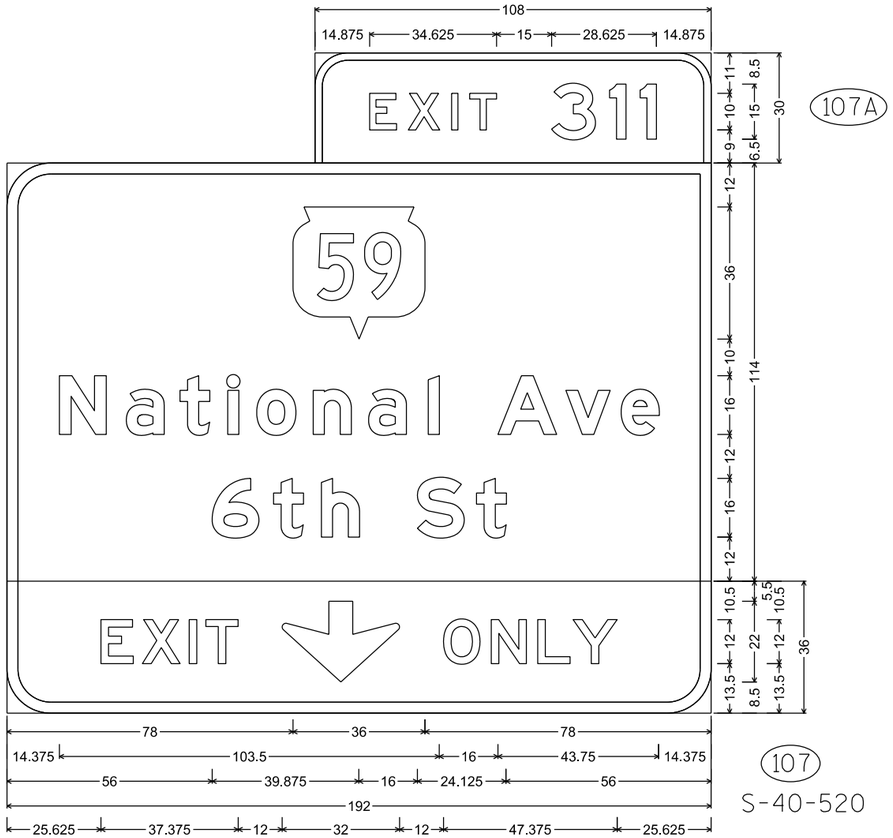

107A

107

S-40-520

E1-5P; 9.000" Radius, 2.000" Border, White on, Green;
E6-1; 9.000" Radius, 2.000" Border, White on, Green;
E11-1; 9.000" Radius, 2.000" Border, Black on, Yellow

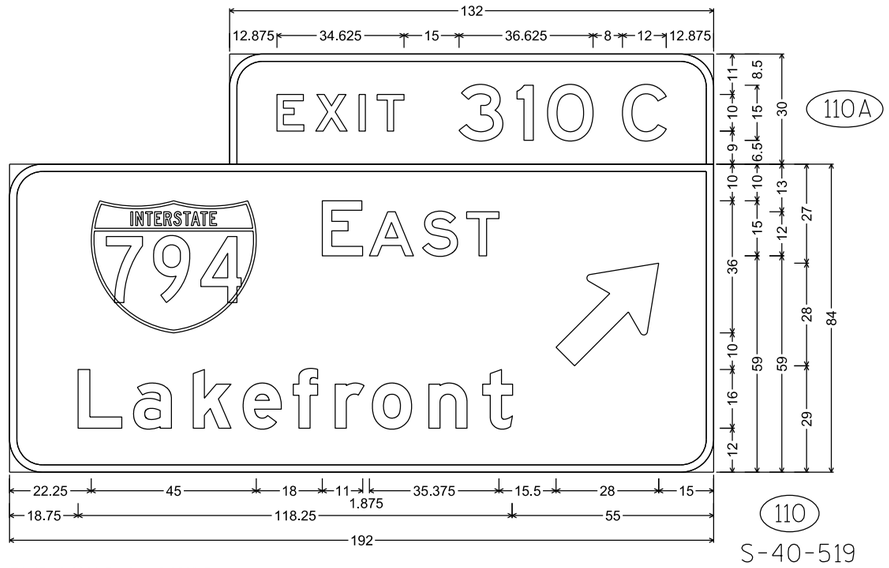

110A

110

S-40-519

E1-5P; 9.000" Radius, 2.000" Border
E6-1; 9.000" Radius, 2.000" Border

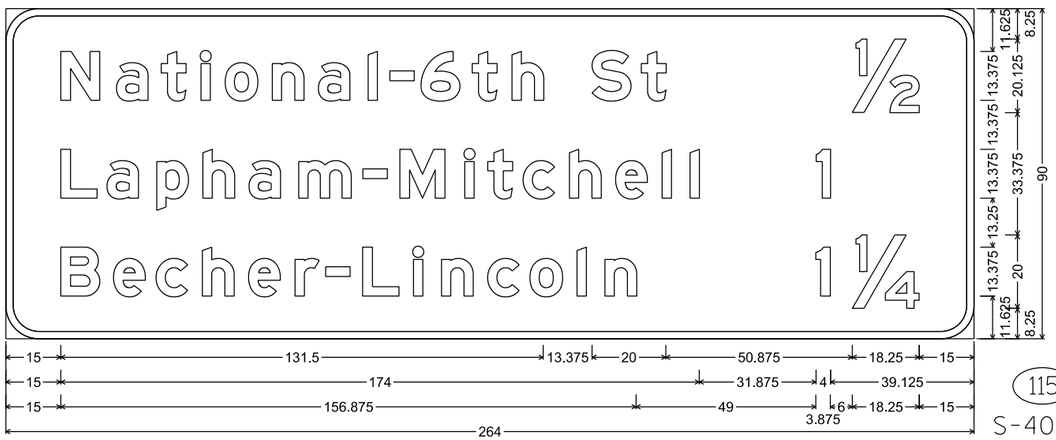

115

S-40-522

E8-1; 9.000" Radius, 2.000" Border

PROJECT NO: 1228-09-73	HWY: IH 43	COUNTY: MILWAUKEE	PERMANENT SIGNING	SHEET NO:	E

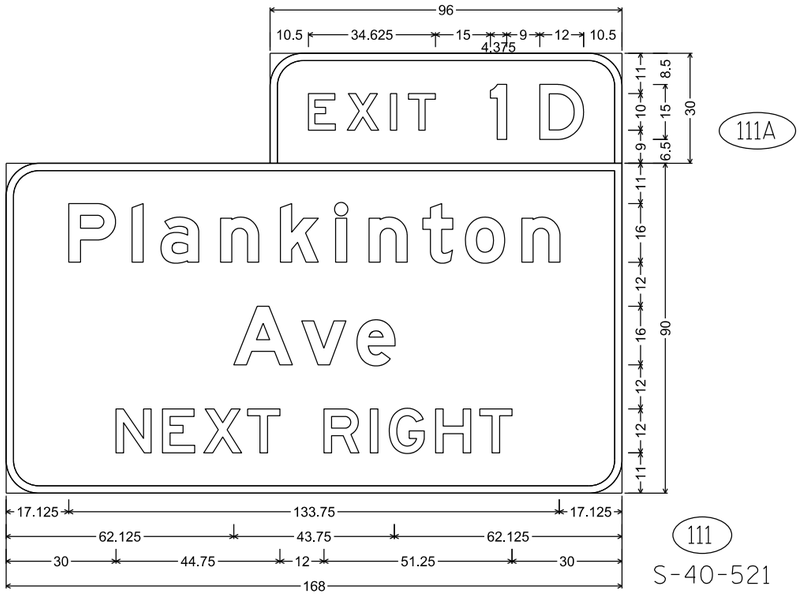

111A

111

S-40-521

E1-5P; 9.000" Radius, 2.000" Border,
E6-1; 9.000" Radius, 2.000" Border

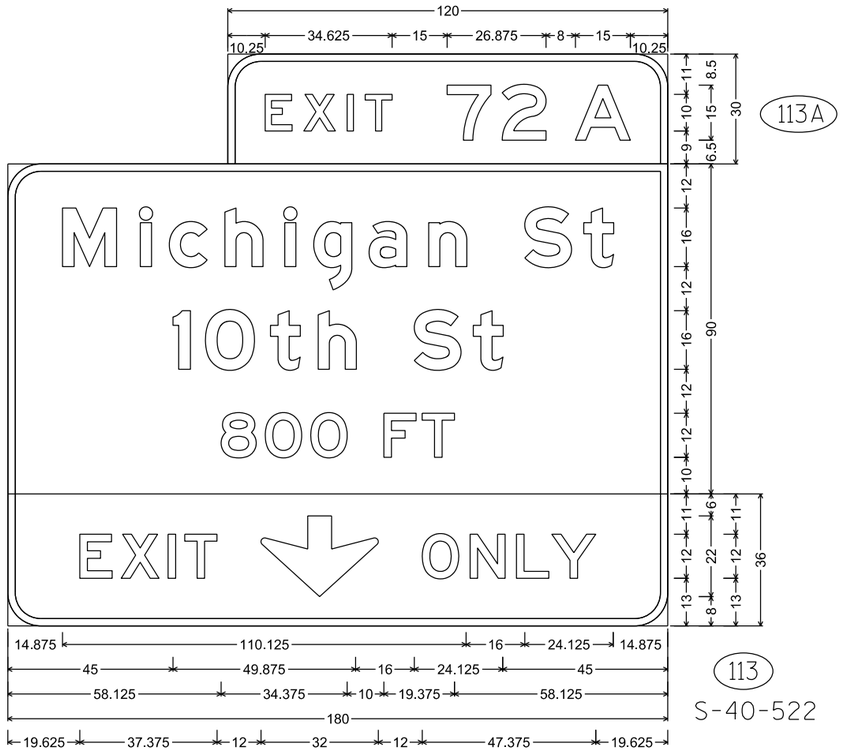

113A

113

S-40-522

E1-5P; 9.000" Radius, 2.000" Border, White on, Green;
E6-1; 9.000" Radius, 2.000" Border, White on, Green;
E11-1; 9.000" Radius, 2.000" Border, Black on, Yellow

NOTES

1. All Signs Type I - Type SH Reflective
2. Color:
   Background - Green
   Message - White
3. Message Series - E Modified except all CAP words Series E
4. EXIT ONLY Panel on Yellow Type F Reflective Sheeting
   with Black Non-Reflective Message

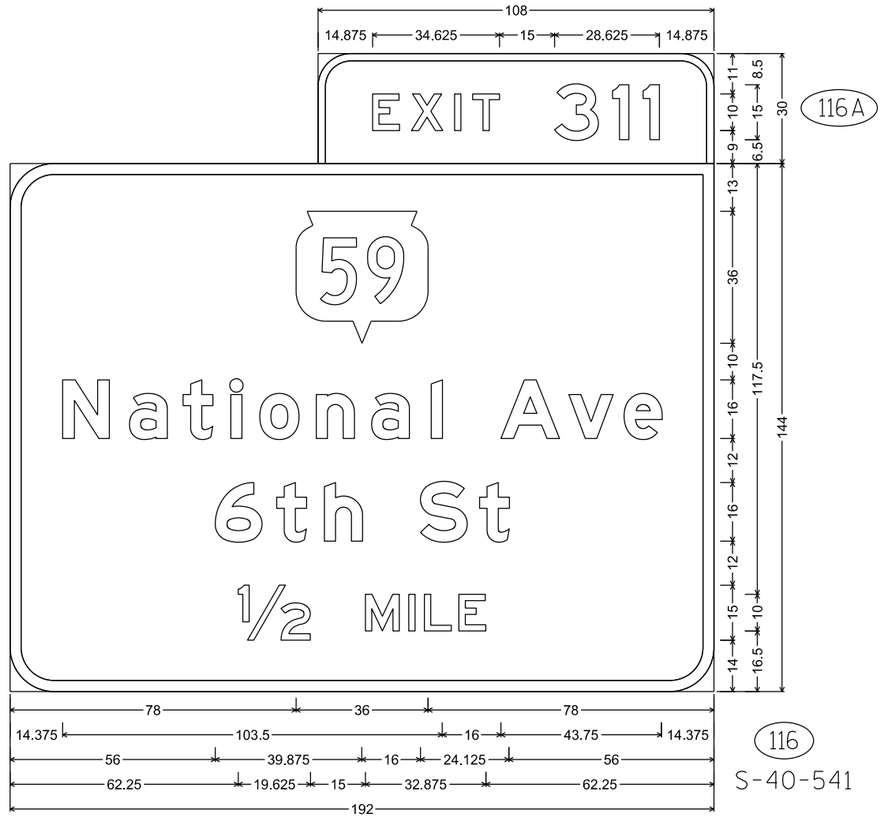

116A

116

S-40-541

E1-5P; 9.000" Radius, 2.000" Border
E6-51; 12.000" Radius, 3.000" Border

7

7

PROJECT NO: 1228-09-73	HWY: IH 43	COUNTY: MILWAUKEE	PERMANENT SIGNING	SHEET NO:	E

NOTES

1. All Signs Type I - Type SH Reflective
2. Color:
   Background - Green
   Message - White
3. Message Series - E Modified except all CAP words Series E
4. EXIT ONLY Panel on Yellow Type F Reflective Sheeting with Black Non-Reflective Message

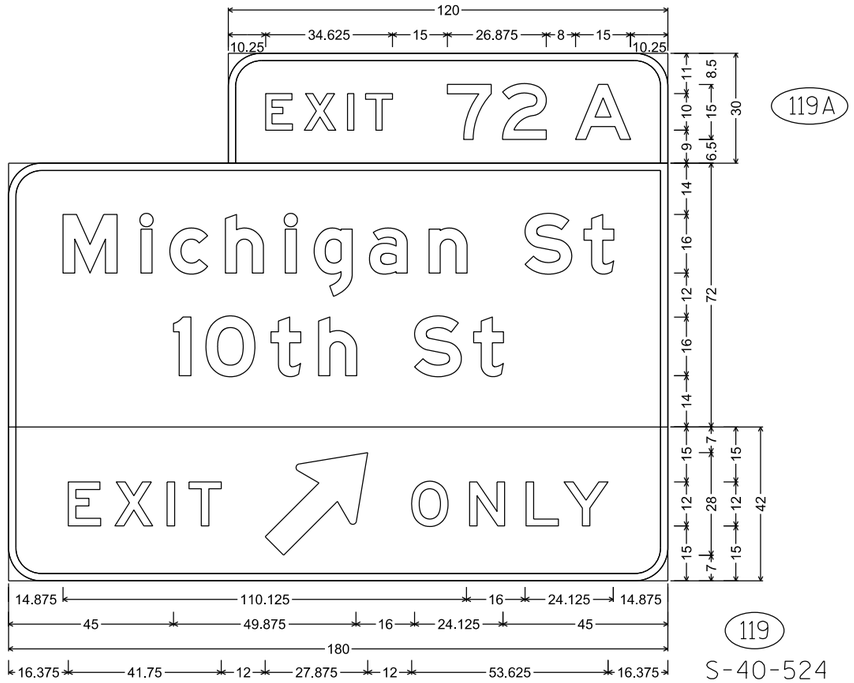

119A

119

S-40-524

E1-5P; 9.000" Radius, 2.000" Border
E6-1; 9.000" Radius, 2.000" Border
E11-1D; 9.000" Radius, 2.000" Border

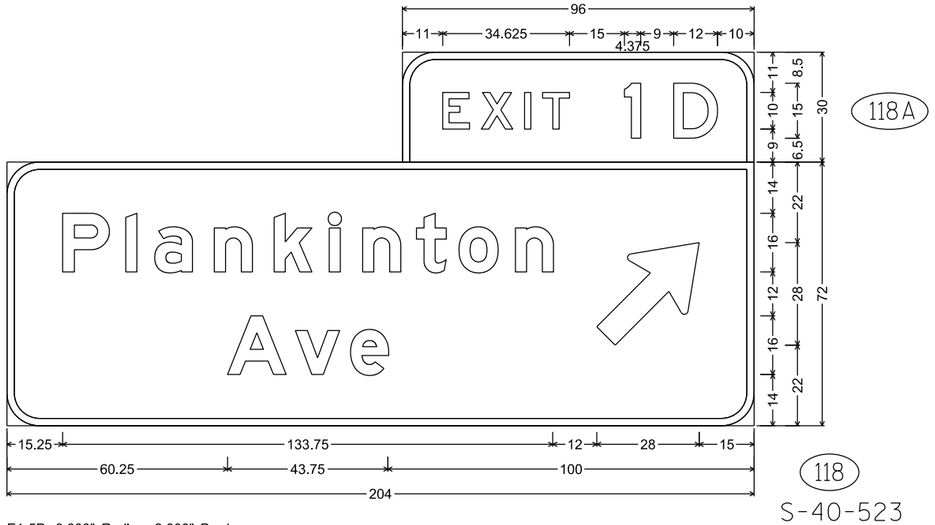

118A

118

S-40-523

E1-5P; 9.000" Radius, 2.000" Border
E6-1; 9.000" Radius, 2.000" Border

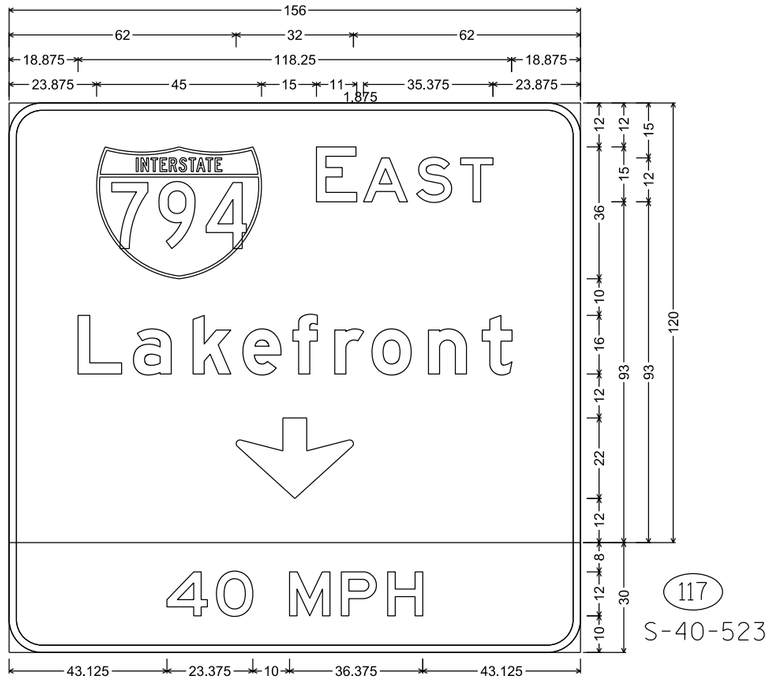

117

S-40-523

E6-51; 9.000" Radius, 2.000" Border, White on, Green;
E11-1 MOD; 9.000" Radius, 2.000" Border, Black on, Yellow

7

7

PROJECT NO: 1228-09-73	HWY: IH 43	COUNTY: MILWAUKEE	PERMANENT SIGNING	SHEET NO:	E

NOTES

1. All Signs Type I - Type SH Reflective
2. Color:
   Background - Green
   Message - White
3. Message Series - E Modified except all CAP words Series E

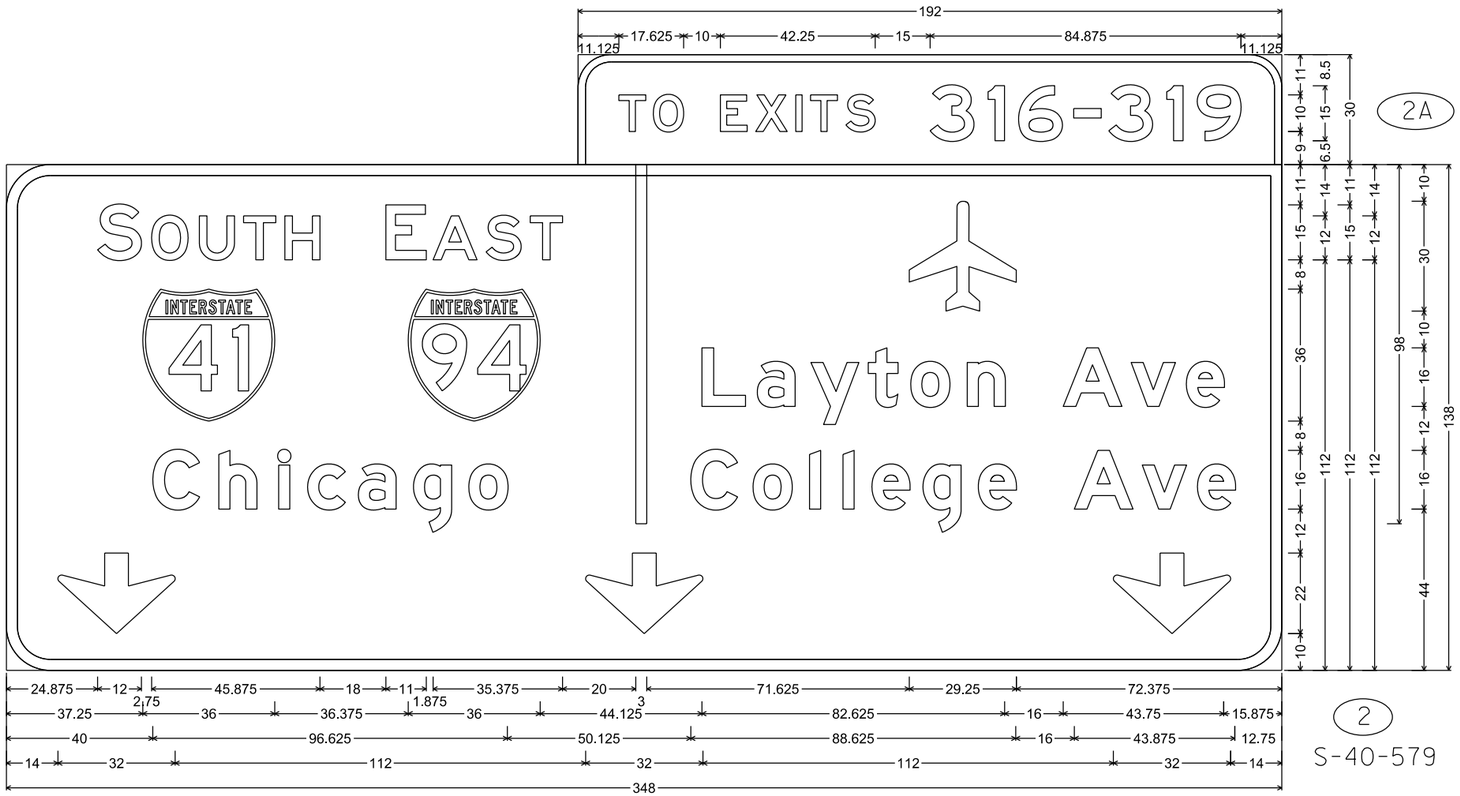

E1-5P; 9.000" Radius, 2.000" Border,
E7-3; 12.000" Radius, 3.000" Border

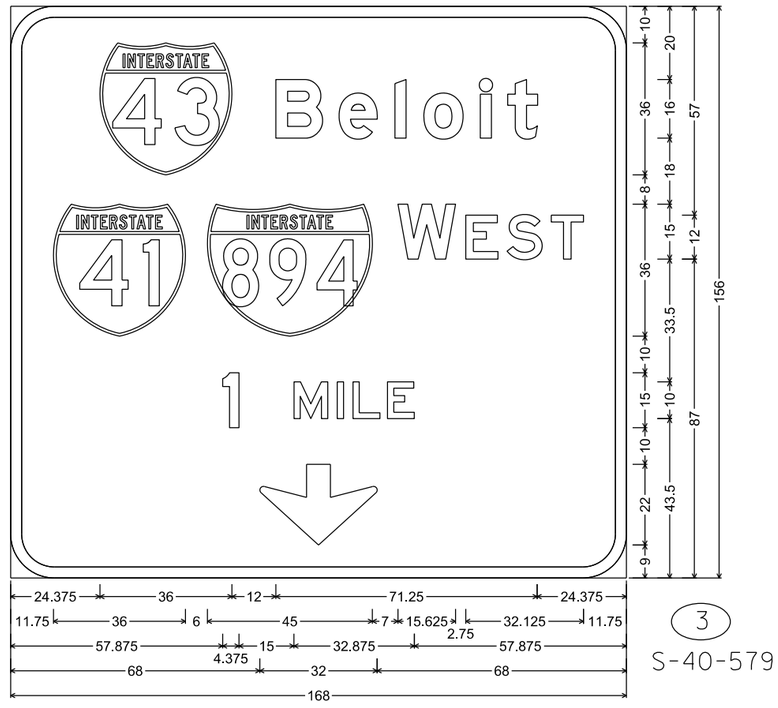

E6-51; 12.000" Radius, 3.000" Border

PROJECT NO: 1228-09-73	HWY: IH 43	COUNTY: MILWAUKEE	PERMANENT SIGNING	SHEET NO:	E

NOTES

1. All Signs Type I - Type SH Reflective
2. Color:
   Background - Green
   Message - White
3. Message Series - E Modified except all CAP words Series E
4. ONLY Plaque on Yellow Type F Reflective Sheeting
   with Black Non-Reflective Message

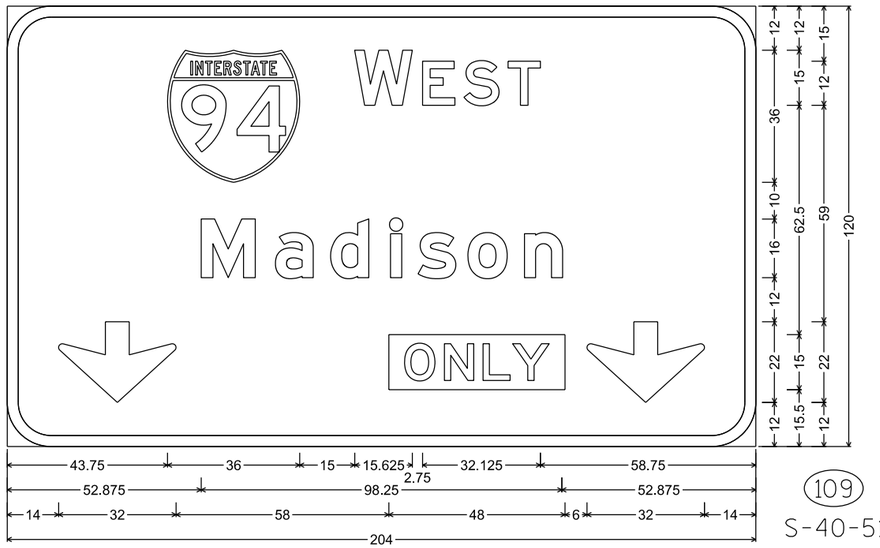

109
S-40-519

E6-51; 12.000" Radius, 3.000" Border

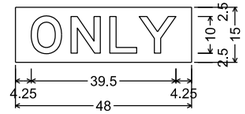

No border, Black on, Fluorescent yellow;
"ONLY", E;

106
S-40-712

E6-51; 12.000" Radius, 3.000" Border

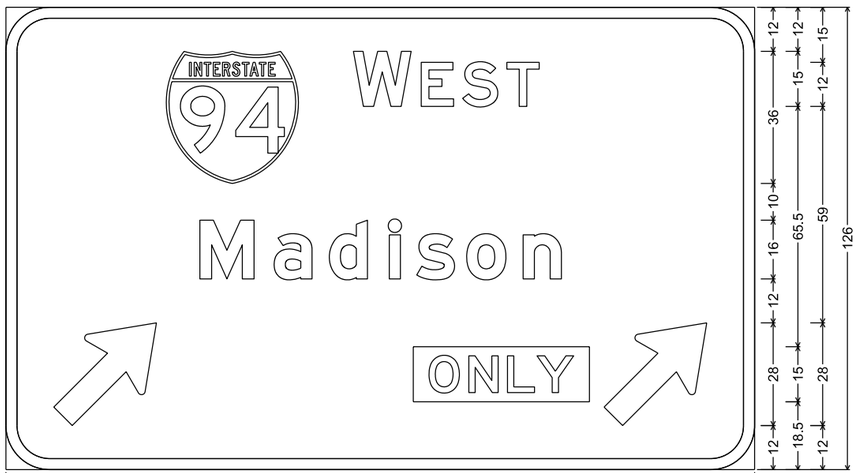

114
S-40-522

E6-51; 12.000" Radius, 3.000" Border

7

7

PROJECT NO: 1228-09-73	HWY: IH 43	COUNTY: MILWAUKEE	PERMANENT SIGNING	SHEET NO:	E

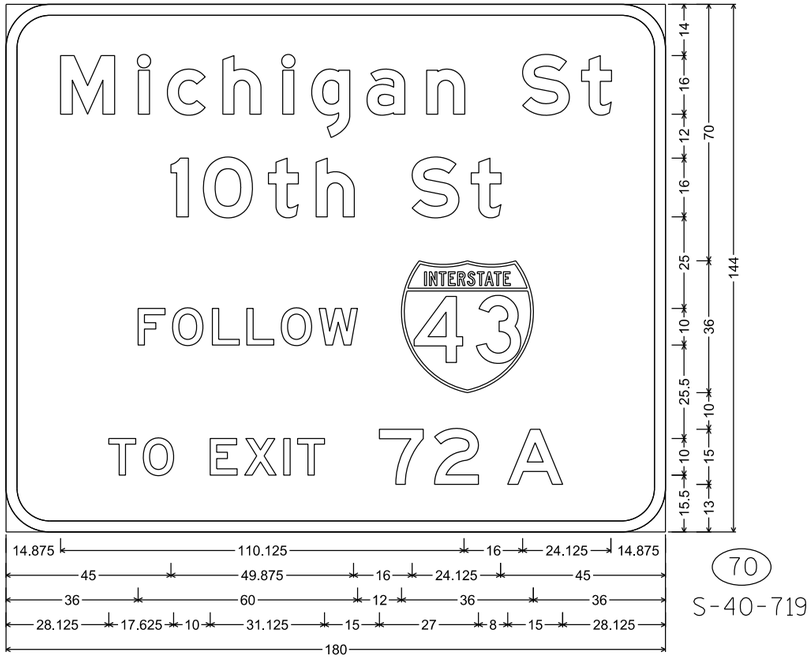

70

S-40-719

E6-51; 12.000" Radius, 3.000" Border

NOTES

1. All Signs Type I - Type SH Reflective
2. Color:
   Background - Green
   Message - White
3. Message Series - E Modified except all CAP words Series E

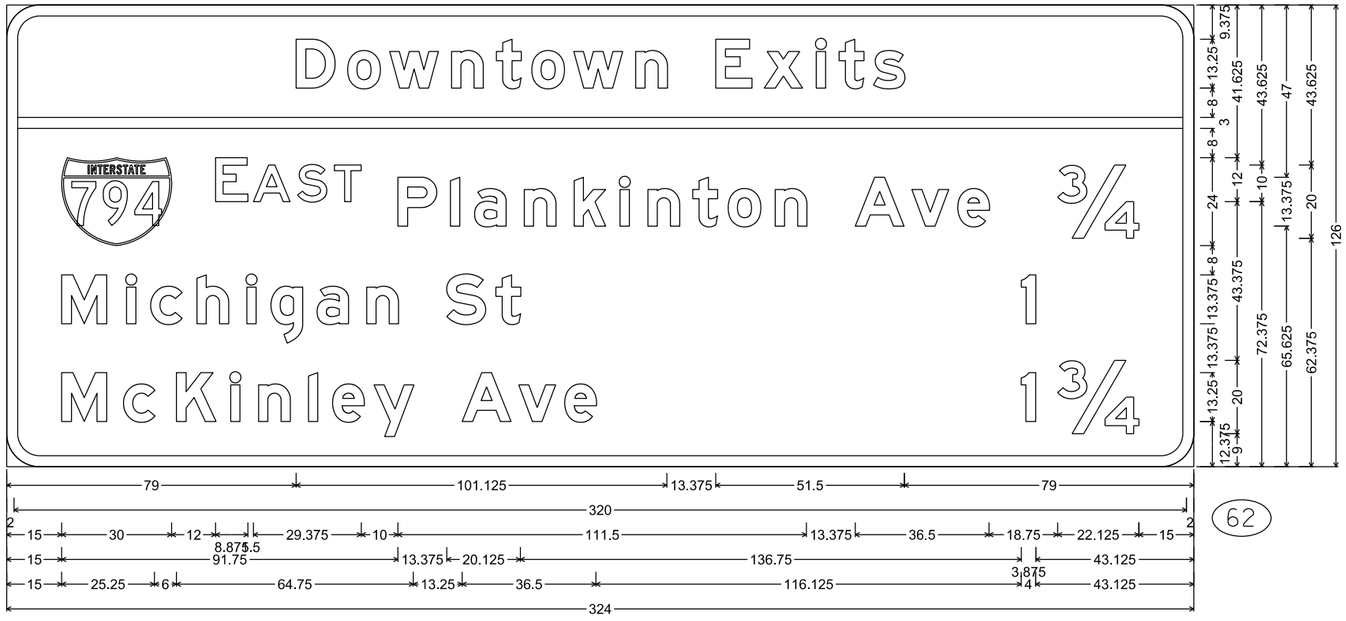

62

E8-1A; 12.000" Radius, 3.000" Border

7

7

PROJECT NO: 1228-09-73	HWY: IH 43	COUNTY: MILWAUKEE	PERMANENT SIGNING	SHEET NO:	E

NOTES

1. Sign is Type II - Type SH Reflective
2. Color:
   Background - Blue
   Message - White
3. Message Series - E Modified

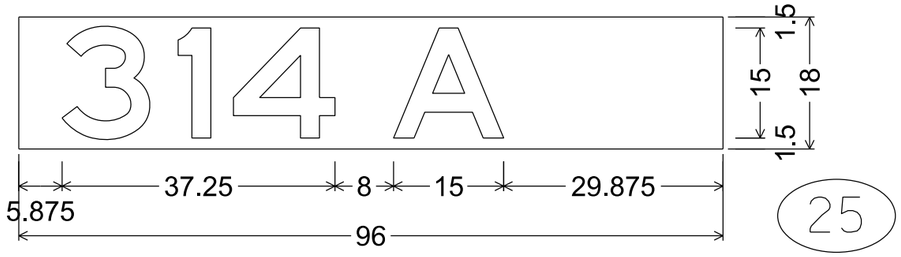

Signs on .040" Aluminum blank

7

7

PROJECT NO:1228-09-73	HWY: IH 43	COUNTY:MILWAUKEE	PERMANENT SIGNING	SHEET NO:	E

STATE PROJECT NUMBER

1228-09-73

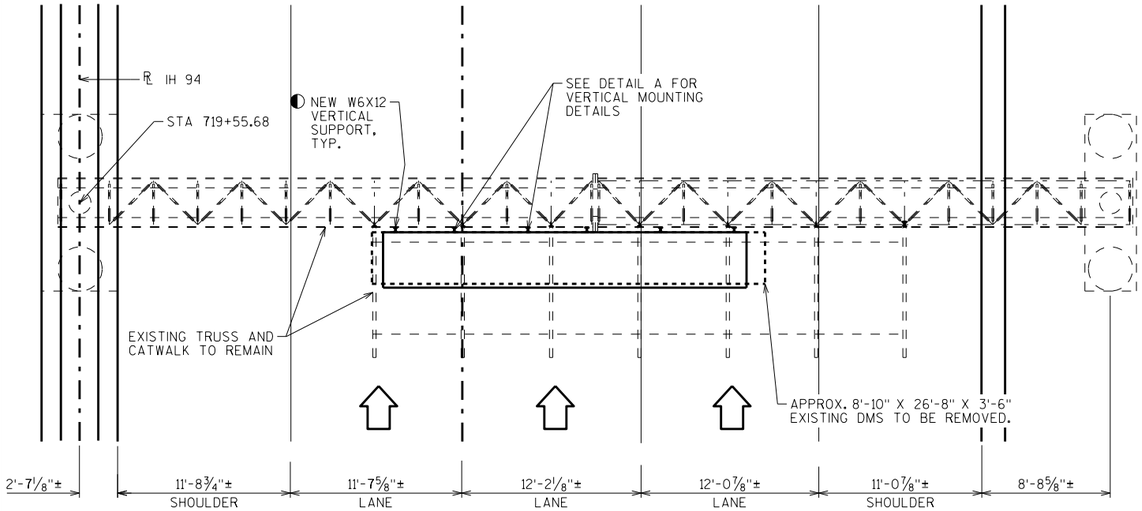

PLAN

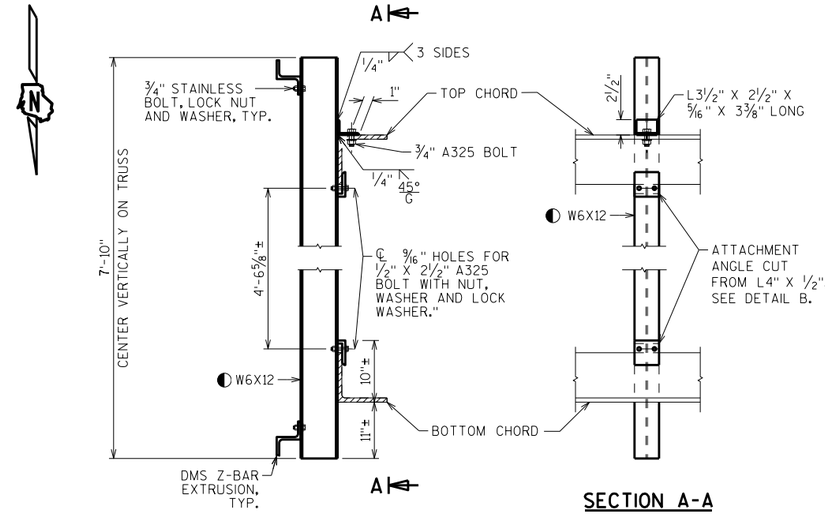

DETAIL A

SECTION A-A

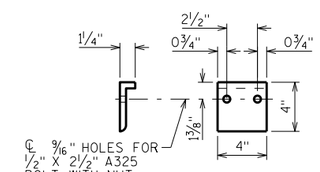

DETAIL B

◐ W6X12 SUPPORTS AND HARDWARE TO BE PROVIDED BY THE CONTRACTOR.

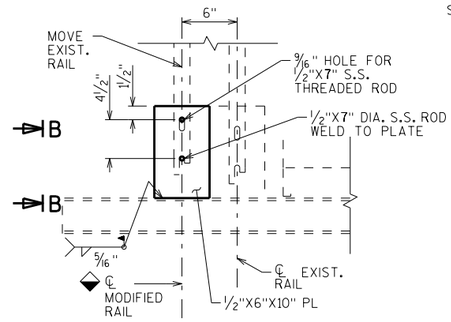

DETAIL C

REUSE EXISTING PLATE IF POSSIBLE, IF NOT USE DIMENSIONS SHOWN AND GALVANIZED PER ASTM A123.

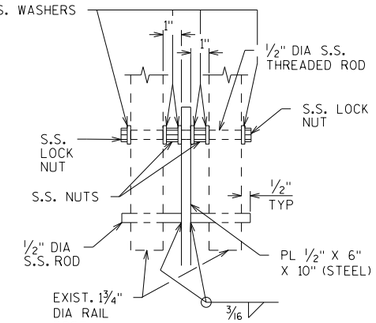

SECTION B-B

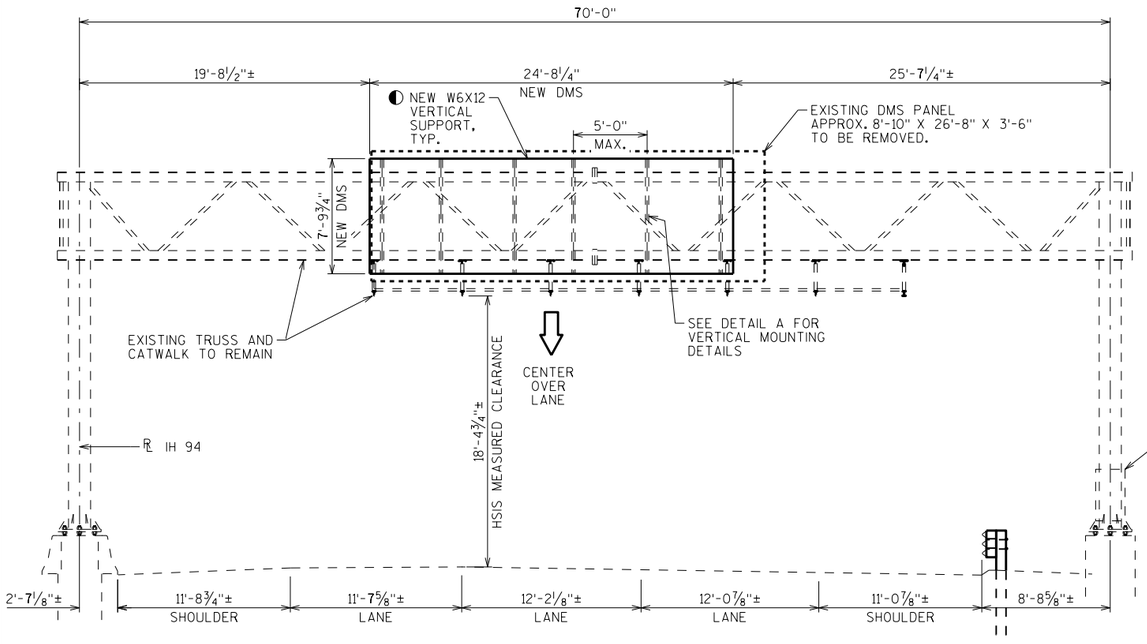

ELEVATION

STA 719+55.68
(LOOKING SOUTH AT FRONT OF SIGN)

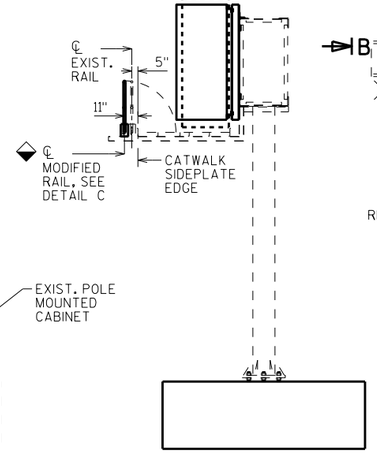

END VIEW

LOOKING EAST

◆ CUT EXISTING RAILING PLATE AND MOVE 6" SO RAILING IS FUNCTIONAL WITH NEW SIGN.

STRUCTURE DESIGN DATA

SIGN STR	DESIGN SIGN AREA	MAX. SIGN DEPTH	DESIGN DMS WEIGHT
S-40-409	260 SF	8'-10" MAX.	4800 LBS MAX.

NEW DMS SIGN DIMENSIONS
7.82' X 24.68' X 3.42'
AREA = 193 SF
WEIGHT = 3,864 LBS (INCLUDES W6X12 SUPPORTS)

TOTAL ESTIMATED QUANTITIES

BID ITEM NO.	BID ITEM	UNIT	S-40-409
SPV.0060	REPLACE DMS	EA	1

GENERAL NOTES

DRAWINGS SHALL NOT BE SCALED.

ALTERNATE DESIGNS ARE NOT ALLOWED.

UNLESS DETAILED OTHERWISE IN THE PLANS, ALL H.S. BOLTED CONNECTIONS SHALL BE MADE WITH ¾ " DIA A325 GALVANIZED BOLTS. FIELD CONNECTIONS SHALL BE INSTALLED WITH DTIWASHERS.

TRAFFIC VOLUME

A.D.T. (2040) = 145,724
R.D.S. = 60 MPH

MATERIAL PROPERTIES

STRUCTURAL SHAPES,
W6X12 - ASTM A709 GRADE 50
PLATES AND ANGLES - ASTM A36 GRADE 36

HIGH STRENGTH BOLTS - A325

HEAVY HEX NUTS- ASTM A563A

WASHERS - ASTM F436

STAINLESS BOLTS - ASTM F593 GROUP 2

STAINLESS NUTS - ASTM A594 GROUP 2

STAINLESS WASHERS - ASTM A240

LIST OF DRAWINGS

1. S-40-409 DMS REPLACEMENT

STRUCTURE DESIGN CONTACTS:
STEVE DOOCY (608) 261-6063
LAURA SHADEWALD (608) 267-9592

NO.	DATE	REVISION	BY

WISCONSIN DEPARTMENT OF TRANSPORTATION
BUREAU OF STRUCTURES

ACCEPTED _____ _____
CHIEF STRUCTURES DESIGN ENGINEER DATE

STRUCTURE S-40-409

DMS SIGN OVER IH 43 SB

COUNTY	CITY
MILWAUKEE	MILWAUKEE

DESIGN SPEC. REHABILITATION

DESIGNED BY	DESIGNED CK'D.	DRAWN BY	PLANS CK'D.
SAD	ARC	SAD	ARC

S-40-409 DMS REPLACEMENT

SHEET 1 OF 1

I.D. 1228-09-03 DATE: MAY 2021

SCALE = 5.00

8

8