Division 2 (NS-NB)

STATION	Real Station	Distance	AREA (SF)				Incremental Vol (CY) (Unadjusted)				Cumulative Vol (CY)				Mass Ordinate
			Cut	Salvaged/ Unusable Pavement Material	Fill	EBS	Cut	Salvaged/ Unusable Pavement Material	Fill	EBS	Cut 1.0	Expanded Fill 1.1	Expanded EBS Backfill 1.3	Reduced EBS In Fill 0.8	
							Note 1	Note 2	Note 3		Note 1	Note 4			
385+89.93	38590	0	273	0	1	0	0	0	0	0	0	0	0	0	0
386+00	38600	10	274	0	3	0	102	0	1	0	102	1	0	0	101
386+50	38650	50	234	0	28	0	470	0	29	0	572	33	0	0	540
387+00	38700	50	183	0	35	0	386	0	58	0	958	97	0	0	862
387+50	38750	50	159	0	30	0	317	0	60	0	1,275	163	0	0	1,112
388+00	38800	50	149	0	26	0	285	0	52	0	1,560	221	0	0	1,340
388+50	38850	50	133	0	42	0	261	0	63	0	1,821	290	0	0	1,531
389+00	38900	50	126	0	53	0	240	0	88	0	2,061	388	0	0	1,673
389+50	38950	50	135	0	37	0	242	0	83	0	2,303	479	0	0	1,824
390+00	39000	50	159	0	9	0	273	0	43	0	2,576	526	0	0	2,050
390+50	39050	50	201	0	4	0	334	0	12	0	2,910	540	0	0	2,370
391+00	39100	50	238	0	14	0	407	0	17	0	3,317	558	0	0	2,759
391+50	39150	50	252	0	20	0	454	0	31	0	3,771	593	0	0	3,178
392+00	39200	50	246	0	17	0	461	0	34	0	4,232	630	0	0	3,602
392+50	39250	50	278	0	0	0	485	0	16	0	4,716	647	0	0	4,069
393+00	39300	50	377	0	0	0	606	0	0	0	5,323	647	0	0	4,675
393+50	39350	50	423	0	0	0	740	0	0	0	6,063	647	0	0	5,416
394+00	39400	50	422	0	0	0	782	0	0	0	6,845	647	0	0	6,198
394+50	39450	50	398	0	0	0	760	0	0	0	7,605	647	0	0	6,957
395+00	39500	50	390	0	0	0	730	0	0	0	8,335	647	0	0	7,687
395+50	39550	50	458	0	0	0	785	0	0	0	9,120	647	0	0	8,472
396+00	39600	50	548	0	0	0	931	0	0	0	10,051	647	0	0	9,404
396+50	39650	50	591	0	0	0	1,054	0	0	0	11,105	647	0	0	10,457
397+00	39700	50	609	0	0	0	1,110	0	0	0	12,215	647	0	0	11,568
397+50	39750	50	538	0	0	0	1,062	0	0	0	13,277	647	0	0	12,630
398+00	39800	50	525	0	0	0	984	0	0	0	14,261	647	0	0	13,614
398+50	39850	50	513	0	0	0	962	0	0	0	15,223	647	0	0	14,576
399+00	39900	50	421	0	0	0	865	0	0	0	16,088	647	0	0	15,441
399+50	39950	50	299	0	0	0	666	0	0	0	16,754	647	0	0	16,107
400+00	40000	50	143	0	1	0	409	0	1	0	17,163	649	0	0	16,514
400+50	40050	50	1	0	52	0	133	0	50	0	17,296	703	0	0	16,593
401+00	40100	50	0	0	231	0	1	0	262	0	17,297	991	0	0	16,306
401+50	40150	50	0	0	416	0	0	0	599	0	17,297	1,650	0	0	15,647
402+00	40200	50	0	0	569	0	0	0	912	0	17,297	2,654	0	0	14,644
402+50	40250	50	0	0	632	0	0	0	1,112	0	17,297	3,877	0	0	13,421
403+00	40300	50	0	0	337	0	0	0	897	0	17,297	4,863	0	0	12,434

Notes:	
1 - Cut	Cut includes Salvaged/Unusable Pavement material
2 - Salvaged/Unusable Pavement Material	This does not show up in cross sections nor is it shown in these sheets. Refer to Summary Table for this roadway's quantity.
3 - Fill	Does not include Unusable Pavement Exc volume
4 - Expanded Fill	Expanded Fill Factor- 1.10 Expanded Fill= Unexpanded Fill * Fill Factor
	A soil expansion factor of 1.1 was used to generate estimated earthwork quantities. Due to potential soil variability, actual quantities may vary.
	No quantity adjustments will be made for differing soil expansion factors encountered in the field.

Division 2 (NS-NB) (continued)

STATION	Real Station	Distance	AREA (SF) Cut	AREA (SF) Salvaged/ Unusable Pavement Material	AREA (SF) Fill	AREA (SF) EBS	Incremental Vol (CY) (Unadjusted) Cut Note 1	Incremental Vol (CY) (Unadjusted) Salvaged/ Unusable Pavement Material Note 2	Incremental Vol (CY) (Unadjusted) Fill Note 3	Incremental Vol (CY) (Unadjusted) EBS	Cumulative Vol (CY) Cut 1.0 Note 1	Cumulative Vol (CY) Expanded Fill 1.1 Note 4	Cumulative Vol (CY) Expanded EBS Backfill 1.3	Cumulative Vol (CY) Reduced EBS In Fill 0.8	Mass Ordinate
403+50	40350	50	0	0	98	0	0	0	403	0	17,297	5,306	0	0	11,991
403+52.04	40352	2	0	0	28	0	0	0	5	0	17,297	5,312	0	0	11,986
412+56.61	41257	905	8	0	0	0	131	0	464	0	17,428	5,822	0	0	11,606
412+89.93	41290	33	89	0	10	0	60	0	6	0	17,488	5,829	0	0	11,659
442+75	44275	0	0	0	0	0	0	0	0	0	17,488	5,829	0	0	11,659
443+00	44300	25	288	0	0	0	133	0	0	0	17,622	5,829	0	0	11,793
443+50	44350	50	292	0	0	0	536	0	0	0	18,158	5,829	0	0	12,329
444+00	44400	50	324	0	0	0	570	0	0	0	18,728	5,829	0	0	12,899
444+50	44450	50	369	0	0	0	642	0	0	0	19,370	5,829	0	0	13,542
445+00	44500	50	1,058	0	0	0	1,322	0	0	0	20,692	5,829	0	0	14,864
445+50	44550	50	798	0	0	0	1,719	0	0	0	22,411	5,829	0	0	16,582
446+00	44600	50	698	0	0	0	1,385	0	0	0	23,796	5,829	0	0	17,967
446+50	44650	50	641	0	0	0	1,240	0	0	0	25,036	5,829	0	0	19,208
447+00	44700	50	601	0	0	0	1,150	0	0	0	26,186	5,829	0	0	20,357
447+50	44750	50	563	0	0	0	1,078	0	0	0	27,264	5,829	0	0	21,435
448+00	44800	50	542	0	0	0	1,024	0	0	0	28,288	5,829	0	0	22,459
448+50	44850	50	531	0	0	0	994	0	0	0	29,282	5,829	0	0	23,453
449+00	44900	50	518	0	0	0	972	0	0	0	30,254	5,829	0	0	24,425
449+50	44950	50	516	0	0	0	957	0	0	0	31,211	5,829	0	0	25,382
450+00	45000	50	513	0	0	0	953	0	0	0	32,164	5,829	0	0	26,335
450+50	45050	50	537	0	0	0	973	0	0	0	33,137	5,829	0	0	27,308
451+00	45100	50	570	0	0	0	1,025	0	0	0	34,161	5,829	0	0	28,332
451+50	45150	50	595	0	0	0	1,078	0	0	0	35,240	5,829	0	0	29,411
452+00	45200	50	625	0	0	0	1,129	0	0	0	36,368	5,829	0	0	30,540
452+50	45250	50	682	0	0	0	1,210	0	0	0	37,578	5,829	0	0	31,749
453+00	45300	50	987	0	0	0	1,545	0	0	0	39,123	5,829	0	0	33,295
453+50	45350	50	945	0	0	0	1,789	0	0	0	40,912	5,829	0	0	35,083
454+00	45400	50	899	0	0	0	1,707	0	0	0	42,619	5,829	0	0	36,790
454+50	45450	50	855	0	0	0	1,624	0	0	0	44,242	5,829	0	0	38,413
455+00	45500	50	405	0	1	0	1,166	0	1	0	45,409	5,830	0	0	39,579
455+50	45550	50	393	0	1	0	738	0	2	0	46,147	5,832	0	0	40,315
456+00	45600	50	377	0	1	0	713	0	2	0	46,860	5,835	0	0	41,025
456+50	45650	50	349	0	0	0	672	0	2	0	47,532	5,836	0	0	41,696
457+00	45700	50	350	0	0	0	647	0	1	0	48,179	5,837	0	0	42,342
457+50	45750	50	356	0	0	0	653	0	0	0	48,832	5,838	0	0	42,994
458+00	45800	50	361	0	0	0	664	0	0	0	49,496	5,838	0	0	43,658
458+50	45850	50	362	0	0	0	670	0	0	0	50,166	5,838	0	0	44,327
459+00	45900	50	375	0	0	0	683	0	0	0	50,849	5,838	0	0	45,010

Notes:	
1 - Cut	Cut includes Salvaged/Unusable Pavement material
2 - Salvaged/Unusable Pavement Material	This does not show up in cross sections nor is it shown in these sheets. Refer to Summary Table for this roadway's quantity.
3 - Fill	Does not include Unusable Pavement Exc volume
4 - Expanded Fill	Expanded Fill Factor- 1.10 Expanded Fill= Unexpanded Fill * Fill Factor
	A soil expansion factor of 1.1 was used to generate estimated earthwork quantities. Due to potential soil variability, actual quantities may vary.
	No quantity adjustments will be made for differing soil expansion factors encountered in the field.

9

9

PROJECT NO: 1060-33-84	HWY: IH -41	COUNTY: MILWAUKEE	EARTHWORK	SHEET:	E

FILE NAME : _____ PLOT DATE : _____ PLOT BY : _____ PLOT NAME : _____ PLOT SCALE : 1:1

Division 2 (NS-NB) (continued)

STATION	Real Station	Distance	AREA (SF)				Incremental Vol (CY) (Unadjusted)				Cumulative Vol (CY)				Mass Ordinate
			Cut	Salvaged/ Unusable Pavement Material	Fill	EBS	Cut	Salvaged/ Unusable Pavement Material	Fill	EBS	Cut 1.0	Expanded Fill 1.1	Expanded EBS Backfill 1.3	Reduced EBS In Fill 0.8	
							Note 1	Note 2	Note 3		Note 1	Note 4			
459+50	45950	50	409	0	0	0	726	0	0	0	51,575	5,838	0	0	45,737
460+00	46000	50	454	0	0	0	800	0	0	0	52,375	5,838	0	0	46,536
460+50	46050	50	507	0	0	0	890	0	0	0	53,265	5,838	0	0	47,426
461+00	46100	50	544	0	0	0	973	0	0	0	54,238	5,838	0	0	48,400
461+50	46150	50	563	0	0	0	1,026	0	0	0	55,264	5,838	0	0	49,425
462+00	46200	50	582	0	0	0	1,060	0	0	0	56,324	5,838	0	0	50,486
462+50	46250	50	581	0	0	0	1,076	0	0	0	57,400	5,838	0	0	51,562
463+00	46300	50	522	0	7	0	1,021	0	7	0	58,421	5,846	0	0	52,575
463+50	46350	50	498	0	0	0	945	0	7	0	59,365	5,853	0	0	53,512
464+00	46400	50	433	0	0	0	862	0	0	0	60,227	5,854	0	0	54,373
464+50	46450	50	382	0	1	0	754	0	2	0	60,982	5,856	0	0	55,126
465+00	46500	50	363	0	1	0	690	0	2	0	61,671	5,858	0	0	55,813
465+50	46550	50	314	0	12	0	626	0	12	0	62,297	5,871	0	0	56,426
466+00	46600	50	311	0	4	0	579	0	14	0	62,876	5,887	0	0	56,989
466+50	46650	50	282	0	4	0	549	0	8	0	63,425	5,895	0	0	57,530
467+00	46700	50	250	0	5	0	492	0	8	0	63,917	5,904	0	0	58,013
467+50	46750	50	229	0	3	0	443	0	7	0	64,360	5,912	0	0	58,448
468+00	46800	50	215	0	1	0	411	0	4	0	64,771	5,917	0	0	58,854
468+50	46850	50	199	0	1	0	383	0	3	0	65,154	5,919	0	0	59,235
469+00	46900	50	185	0	2	0	356	0	3	0	65,510	5,923	0	0	59,587
469+50	46950	50	175	0	3	0	333	0	5	0	65,843	5,928	0	0	59,915
470+00	47000	50	168	0	4	0	318	0	6	0	66,161	5,935	0	0	60,226
470+50	47050	50	167	0	4	0	310	0	7	0	66,472	5,942	0	0	60,529
471+00	47100	50	170	0	42	0	312	0	43	0	66,784	5,989	0	0	60,795
471+50	47150	50	172	0	101	0	317	0	133	0	67,101	6,135	0	0	60,965
472+00	47200	50	176	0	99	0	322	0	185	0	67,422	6,339	0	0	61,084
472+50	47250	50	174	0	98	0	324	0	182	0	67,747	6,539	0	0	61,208
473+00	47300	50	174	0	90	0	322	0	174	0	68,069	6,730	0	0	61,339
473+50	47350	50	174	0	83	0	322	0	160	0	68,390	6,906	0	0	61,484
474+00	47400	50	176	0	78	0	324	0	148	0	68,714	7,069	0	0	61,645
474+50	47450	50	186	0	75	0	335	0	141	0	69,050	7,224	0	0	61,825
475+00	47500	50	197	0	72	0	355	0	136	0	69,405	7,374	0	0	62,031

Notes:	
1 - Cut	Cut includes Salvaged/Unusable Pavement material
2 - Salvaged/Unusable Pavement Material	This does not show up in cross sections nor is it shown in these sheets. Refer to Summary Table for this roadway's quantity.
3 - Fill	Does not include Unusable Pavement Exc volume
4 - Expanded Fill	Expanded Fill Factor- 1.10 Expanded Fill= Unexpanded Fill * Fill Factor
	A soil expansion factor of 1.1 was used to generate estimated earthwork quantities. Due to potential soil variability, actual quantities may vary.
	No quantity adjustments will be made for differing soil expansion factors encountered in the field.

9

9

PROJECT NO: 1060-33-84	HWY: IH -41	COUNTY: MILWAUKEE	EARTHWORK	SHEET:	E

FILE NAME : _____ PLOT DATE : _____ PLOT BY : _____ PLOT NAME : _____ PLOT SCALE : 1:1

Division 2 (NS-NB) (continued)

STATION	Real Station	Distance	AREA (SF) Cut	AREA (SF) Salvaged/ Unusable Pavement Material	AREA (SF) Fill	AREA (SF) EBS	Incremental Vol (CY) (Unadjusted) Cut Note 1	Incremental Vol (CY) (Unadjusted) Salvaged/ Unusable Pavement Material Note 2	Incremental Vol (CY) (Unadjusted) Fill Note 3	Incremental Vol (CY) (Unadjusted) EBS	Cumulative Vol (CY) Cut 1.0 Note 1	Cumulative Vol (CY) Expanded Fill 1.1 Note 4	Cumulative Vol (CY) Expanded EBS Backfill 1.3	Cumulative Vol (CY) Reduced EBS In Fill 0.8	Mass Ordinate
475+50	47550	50	212	0	42	0	379	0	106	0	69,784	7,490	0	0	62,294
476+00	47600	50	217	0	37	0	398	0	73	0	70,182	7,571	0	0	62,611
476+50	47650	50	232	0	26	0	417	0	59	0	70,599	7,635	0	0	62,963
477+00	47700	50	245	0	14	0	442	0	37	0	71,041	7,676	0	0	63,365
477+50	47750	50	102	0	6	0	321	0	18	0	71,362	7,696	0	0	63,666
478+00	47800	50	103	0	6	0	190	0	10	0	71,552	7,707	0	0	63,845
478+50	47850	50	114	0	16	0	201	0	20	0	71,753	7,729	0	0	64,024
479+00	47900	50	118	0	0	0	214	0	14	0	71,967	7,745	0	0	64,223
479+50	47950	50	126	0	0	0	226	0	0	0	72,193	7,745	0	0	64,448
480+00	48000	50	131	0	0	0	238	0	0	0	72,431	7,745	0	0	64,686
480+50	48050	50	139	0	0	0	250	0	0	0	72,681	7,745	0	0	64,936
481+00	48100	50	110	0	0	0	231	0	0	0	72,912	7,745	0	0	65,167
481+50	48150	50	120	0	0	0	213	0	0	0	73,125	7,745	0	0	65,380
481+81.48	48181	31	0	0	0	0	70	0	0	0	73,195	7,745	0	0	65,450
					Column totals		73,195	0	7,041	0					

Notes:	
1 - Cut	Cut includes Salvaged/Unusable Pavement material
2 - Salvaged/Unusable Pavement Material	This does not show up in cross sections nor is it shown in these sheets. Refer to Summary Table for this roadway's quantity.
3 - Fill	Does not include Unusable Pavement Exc volume
4 - Expanded Fill	Expanded Fill Factor- 1.10 Expanded Fill= Unexpanded Fill * Fill Factor
	A soil expansion factor of 1.1 was used to generate estimated earthwork quantities. Due to potential soil variability, actual quantities may vary.
	No quantity adjustments will be made for differing soil expansion factors encountered in the field.

9

9

PROJECT NO: 1060-33-84	HWY: IH -41	COUNTY: MILWAUKEE	EARTHWORK	SHEET:	E

FILE NAME : _____ PLOT DATE : _____ PLOT BY : _____ PLOT NAME : _____ PLOT SCALE : 1:1

Division 2 (NSNB-NB)

STATION	Real Station	Distance	AREA (SF)				Incremental Vol (CY) (Unadjusted)				Cumulative Vol (CY)				Mass Ordinate
			Cut	Salvaged/ Unusable Pavement Material	Fill	EBS	Cut	Salvaged/ Unusable Pavement Material	Fill	EBS	Cut 1.0	Expanded Fill 1.1	Expanded EBS Backfill 1.3	Reduced EBS In Fill 0.8	
							Note 1	Note 2	Note 3		Note 1	Note 4			
600+00	60000	0	89	0	10	0	0	0	0	0	0	0	0	0	0
600+50	60050	50	153	0	0	0	225	0	10	0	225	11	0	0	214
601+00	60100	50	170	0	0	0	300	0	0	0	524	11	0	0	514
601+50	60150	50	216	0	10	0	357	0	10	0	882	21	0	0	861
602+00	60200	50	316	0	0	0	492	0	10	0	1,374	32	0	0	1,342
602+50	60250	50	413	0	0	0	674	0	0	0	2,048	32	0	0	2,017
603+00	60300	50	530	0	0	0	873	0	0	0	2,921	32	0	0	2,890
603+50	60350	50	686	0	0	0	1,126	0	0	0	4,047	32	0	0	4,015
604+00	60400	50	1,147	0	0	0	1,697	0	0	0	5,744	32	0	0	5,712
604+50	60450	50	1,548	0	6	0	2,496	0	5	0	8,240	38	0	0	8,202
605+00	60500	50	1,186	0	0	0	2,532	0	5	0	10,772	44	0	0	10,728
605+50	60550	50	825	0	0	0	1,863	0	0	0	12,635	44	0	0	12,591
606+00	60600	50	1,359	0	0	0	2,023	0	0	0	14,657	44	0	0	14,614
606+50	60650	50	774	0	0	0	1,975	0	0	0	16,633	44	0	0	16,589
607+00	60700	50	869	0	0	0	1,521	0	0	0	18,154	44	0	0	18,110
607+50	60750	50	926	0	0	0	1,662	0	0	0	19,816	44	0	0	19,772
608+00	60800	50	940	0	0	0	1,728	0	0	0	21,544	44	0	0	21,500
608+50	60850	50	942	0	0	0	1,742	0	0	0	23,286	44	0	0	23,242
609+00	60900	50	977	0	0	0	1,777	0	0	0	25,063	44	0	0	25,019
609+50	60950	50	982	0	0	0	1,814	0	0	0	26,877	44	0	0	26,833
610+00	61000	50	974	0	0	0	1,811	0	0	0	28,688	44	0	0	28,644
610+50	61050	50	963	0	0	0	1,793	0	0	0	30,481	44	0	0	30,437
611+00	61100	50	934	0	0	0	1,756	0	0	0	32,238	44	0	0	32,194
611+50	61150	50	911	0	0	0	1,708	0	0	0	33,946	44	0	0	33,902
612+00	61200	50	870	0	0	0	1,649	0	0	0	35,595	44	0	0	35,551
612+50	61250	50	842	0	0	0	1,585	0	0	0	37,179	44	0	0	37,136
613+00	61300	50	825	0	0	0	1,544	0	0	0	38,723	44	0	0	38,679
613+50	61350	50	840	0	0	0	1,542	0	0	0	40,265	44	0	0	40,221
614+00	61400	50	838	0	0	0	1,554	0	0	0	41,819	44	0	0	41,775
614+50	61450	50	808	0	0	0	1,524	0	0	0	43,343	44	0	0	43,299
615+00	61500	50	755	0	0	0	1,447	0	0	0	44,790	44	0	0	44,746

Notes:	
1 - Cut	Cut includes Salvaged/Unusable Pavement material
2 - Salvaged/Unusable Pavement Material	This does not show up in cross sections nor is it shown in these sheets. Refer to Summary Table for this roadway's quantity.
3 - Fill	Does not include Unusable Pavement Exc volume
4 - Expanded Fill	Expanded Fill Factor- 1.10 Expanded Fill= Unexpanded Fill * Fill Factor
	A soil expansion factor of 1.1 was used to generate estimated earthwork quantities. Due to potential soil variability, actual quantities may vary.
	No quantity adjustments will be made for differing soil expansion factors encountered in the field.

9

9

PROJECT NO: 1060-33-84	HWY: IH -41	COUNTY: MILWAUKEE	EARTHWORK	SHEET:	E

FILE NAME : _____ PLOT DATE : _____ PLOT BY : _____ PLOT NAME : _____ PLOT SCALE : 1:1

Division 2 (NSNB-NB) (continued)

STATION	Real Station	Distance	AREA (SF)				Incremental Vol (CY) (Unadjusted)				Cumulative Vol (CY)				Mass Ordinate
			Cut	Salvaged/ Unusable Pavement Material	Fill	EBS	Cut	Salvaged/ Unusable Pavement Material	Fill	EBS	Cut	Expanded Fill	Expanded EBS Backfill	Reduced EBS In Fill	
							Note 1	Note 2	Note 3		1.0 Note 1	1.1 Note 4	1.3	0.8	
615+50	61550	50	702	0	0	0	1,349	0	0	0	46,139	44	0	0	46,095
616+00	61600	50	648	0	0	0	1,250	0	0	0	47,389	44	0	0	47,345
616+50	61650	50	598	0	0	0	1,154	0	0	0	48,543	45	0	0	48,498
617+00	61700	50	550	0	0	0	1,063	0	0	0	49,606	45	0	0	49,561
617+50	61750	50	617	0	0	0	1,080	0	0	0	50,686	45	0	0	50,641
618+00	61800	50	523	0	0	0	1,055	0	0	0	51,741	45	0	0	51,696
618+50	61850	50	286	0	0	0	749	0	0	0	52,490	45	0	0	52,445
619+00	61900	50	216	0	0	0	465	0	0	0	52,955	45	0	0	52,910
619+50	61950	50	166	0	0	0	354	0	0	0	53,310	46	0	0	53,264
620+00	62000	50	175	0	24	0	316	0	23	0	53,626	71	0	0	53,555
620+50	62050	50	141	0	30	0	293	0	50	0	53,920	126	0	0	53,794
620+68.68	62069	19	0	0	71	0	49	0	35	0	53,968	164	0	0	53,805
622+42.06	62242	173	0	0	0	0	0	0	228	0	53,969	415	0	0	53,553
622+50	62250	8	127	0	0	0	19	0	0	0	53,987	415	0	0	53,572
623+00	62300	50	621	0	0	0	692	0	0	0	54,679	415	0	0	54,264
623+50	62350	50	658	0	0	0	1,184	0	0	0	55,863	415	0	0	55,448
624+00	62400	50	692	0	0	0	1,250	0	0	0	57,113	415	0	0	56,698
624+50	62450	50	747	0	0	0	1,332	0	0	0	58,445	415	0	0	58,030
625+00	62500	50	876	0	0	0	1,503	0	0	0	59,948	415	0	0	59,533
625+50	62550	50	818	0	0	0	1,569	0	0	0	61,517	415	0	0	61,102
626+00	62600	50	763	0	73	0	1,464	0	67	0	62,981	489	0	0	62,492
626+50	62650	50	673	0	1,054	0	1,330	0	1,043	0	64,311	1,636	0	0	62,675
627+00	62700	50	803	0	915	0	1,367	0	1,823	0	65,678	3,641	0	0	62,037
627+50	62750	50	654	0	396	0	1,349	0	1,214	0	67,027	4,976	0	0	62,050
628+00	62800	50	543	0	117	0	1,108	0	474	0	68,135	5,498	0	0	62,637
628+50	62850	50	461	0	15	0	930	0	122	0	69,064	5,632	0	0	63,433
629+00	62900	50	394	0	0	0	792	0	14	0	69,857	5,647	0	0	64,210
629+50	62950	50	325	0	0	0	666	0	0	0	70,522	5,647	0	0	64,875
629+60.09	62960	10	313	0	0	0	119	0	0	0	70,641	5,647	0	0	64,994
					Column totals		70,641	0	5,134	0					

Notes:	
1 - Cut	Cut includes Salvaged/Unusable Pavement material
2 - Salvaged/Unusable Pavement Material	This does not show up in cross sections nor is it shown in these sheets. Refer to Summary Table for this roadway's quantity.
3 - Fill	Does not include Unusable Pavement Exc volume
4 - Expanded Fill	Expanded Fill Factor- 1.10 Expanded Fill= Unexpanded Fill * Fill Factor
	A soil expansion factor of 1.1 was used to generate estimated earthwork quantities. Due to potential soil variability, actual quantities may vary.
	No quantity adjustments will be made for differing soil expansion factors encountered in the field.

9

9

PROJECT NO: 1060-33-84	HWY: IH -41	COUNTY: MILWAUKEE	EARTHWORK	SHEET:	E

FILE NAME : _____ PLOT DATE : _____ PLOT BY : _____ PLOT NAME : _____ PLOT SCALE : 1:1

Division 4 (NS-SB)

STATION	Real Station	Distance	AREA (SF)				Incremental Vol (CY) (Unadjusted)				Cumulative Vol (CY)				Mass Ordinate
			Cut	Salvaged/ Unusable Pavement Material	Fill	EBS	Cut	Salvaged/ Unusable Pavement Material	Fill	EBS	Cut 1.0	Expanded Fill 1.1	Expanded EBS Backfill 1.3	Reduced EBS In Fill 0.8	
							Note 1	Note 2	Note 3		Note 1	Note 4			
385+50	38550	0	0	0	0	0	0	0	0	0	0	0	0	0	0.00
386+00	38600	50	224	0	13	0	208	0	12	0	208	14	0	0	194.08
386+50	38650	50	221	0	22	0	413	0	33	0	620	49	0	0	570.85
387+00	38700	50	216	0	20	0	405	0	38	0	1,025	92	0	0	933.67
387+50	38750	50	212	0	22	0	396	0	39	0	1,422	134	0	0	1,287.56
388+00	38800	50	219	0	20	0	399	0	39	0	1,821	177	0	0	1,644.10
416+75.47	41675	0	0	0	0	0	0	0	0	0	1,821	177	0	0	1,644.10
417+00	41700	25	594.42	0	0	0	540	0	0	0	2,361	177	0	0	2,184.14
417+50	41750	50	761.7	0	0	0	1,256	0	0	0	3,616	177	0	0	3,439.72
418+00	41800	50	593.39	0	0	0	1,255	0	0	0	4,871	177	0	0	4,694.36
418+50	41850	50	625.66	0	0	0	1,129	0	0	0	6,000	177	0	0	5,823.11
419+00	41900	50	639.36	0	0	0	1,171	0	0	0	7,171	177	0	0	6,994.39
419+50	41950	50	644.32	0	0	0	1,189	0	0	0	8,360	177	0	0	8,182.93
420+00	42000	50	640.69	0	0	0	1,190	0	0	0	9,550	177	0	0	9,372.74
420+50	42050	50	628.29	0	0	0	1,175	0	0	0	10,725	177	0	0	10,547.72
421+00	42100	50	613.2	0	14	0	1,150	0	13	0	11,874	192	0	0	11,682.56
421+50	42150	50	646.98	0	20	0	1,167	0	32	0	13,041	227	0	0	12,814.15
422+00	42200	50	604.03	0	47	0	1,158	0	62	0	14,199	295	0	0	13,904.09
422+50	42250	50	594.24	0	38	0	1,110	0	79	0	15,309	382	0	0	14,926.70
423+00	42300	50	544.48	0	37	0	1,054	0	70	0	16,363	459	0	0	15,904.31
423+50	42350	50	487.67	0	38	0	956	0	69	0	17,319	535	0	0	16,784.09
424+00	42400	50	424.54	0	44	0	845	0	75	0	18,163	617	0	0	17,546.19
424+50	42450	50	384.96	0	43	0	750	0	80	0	18,913	705	0	0	18,207.56
425+00	42500	50	366.87	0	43	0	696	0	79	0	19,609	793	0	0	18,816.47
425+50	42550	50	361.16	0	35	0	674	0	72	0	20,283	872	0	0	19,411.30
426+00	42600	50	382.77	0	20	0	689	0	51	0	20,972	928	0	0	20,044.32
426+50	42650	50	372.01	0	6	0	699	0	24	0	21,671	954	0	0	20,717.01
427+00	42700	50	222.69	0	0	0	551	0	6	0	22,222	960	0	0	21,261.39
427+50	42750	50	143.72	0	0	0	339	0	0	0	22,561	960	0	0	21,600.64
428+00	42800	50	116.35	0	0	0	241	0	0	0	22,802	960	0	0	21,841.42
428+50	42850	50	94.04	0	0	0	195	0	0	0	22,996	960	0	0	22,036.22
429+00	42900	50	69.18	0	0	0	151	0	0	0	23,148	960	0	0	22,187.20
429+50	42950	50	57.58	0	1	0	117	0	1	0	23,265	962	0	0	22,303.40
430+00	43000	50	55.4	0	1	0	105	0	2	0	23,370	964	0	0	22,405.47

Notes:	
1 - Cut	Cut includes Salvaged/Unusable Pavement material
2 - Salvaged/Unusable Pavement Material	This does not show up in cross sections nor is it shown in these sheets. Refer to Summary Table for this roadway's quantity.
3 - Fill	Does not include Unusable Pavement Exc volume
4 - Expanded Fill	Expanded Fill Factor- 1.10 Expanded Fill= Unexpanded Fill * Fill Factor
	A soil expansion factor of 1.1 was used to generate estimated earthwork quantities. Due to potential soil variability, actual quantities may vary.
	No quantity adjustments will be made for differing soil expansion factors encountered in the field.

9

9

PROJECT NO: 1060-33-84	HWY: IH -41	COUNTY: MILWAUKEE	EARTHWORK	SHEET:	E

FILE NAME : _____ PLOT DATE : _____ PLOT BY : _____ PLOT NAME : _____ PLOT SCALE : 1:1

Division 4 (NS-SB) (continued)

STATION	Real Station	Distance	AREA (SF)				Incremental Vol (CY) (Unadjusted)				Cumulative Vol (CY)				Mass Ordinate
			Cut	Salvaged/ Unusable Pavement Material	Fill	EBS	Cut	Salvaged/ Unusable Pavement Material	Fill	EBS	Cut 1.0	Expanded Fill 1.1	Expanded EBS Backfill 1.3	Reduced EBS In Fill 0.8	
							Note 1	Note 2	Note 3		Note 1	Note 4			
430+50	43050	50	54.44	0	1	0	102	0	2	0	23,471	966	0	0	22,504.79
431+00	43100	50	63.37	0	0	0	109	0	1	0	23,580	967	0	0	22,612.90
431+50	43150	50	87.09	0	0	0	139	0	0	0	23,720	968	0	0	22,752.09
432+00	43200	50	116.34	0	0	0	188	0	0	0	23,908	968	0	0	22,940.42
432+50	43250	50	146.52	0	0	0	243	0	0	0	24,151	968	0	0	23,183.79
433+00	43300	50	185.21	0	0	0	307	0	0	0	24,459	968	0	0	23,490.94
433+50	43350	50	246.65	0	0	0	400	0	0	0	24,858	968	0	0	23,890.81
434+00	43400	50	111.88	0	79	0	332	0	74	0	25,190	1,048	0	0	24,141.93
434+50	43450	50	0	0	0	0	104	0	74	0	25,294	1,129	0	0	24,164.67
435+50	43550	100	0	0	0	0	0	0	0	0	25,294	1,129	0	0	24,164.67
436+00	43600	50	433.15	0	0	0	401	0	0	0	25,695	1,129	0	0	24,565.74
436+50	43650	50	591.29	0	0	0	949	0	0	0	26,644	1,129	0	0	25,514.29
437+00	43700	50	617.73	0	0	0	1,119	0	0	0	27,763	1,129	0	0	26,633.75
437+50	43750	50	639.54	0	0	0	1,164	0	0	0	28,927	1,129	0	0	27,797.89
438+00	43800	50	644.66	0	0	0	1,189	0	0	0	30,116	1,129	0	0	28,986.97
438+50	43850	50	653.13	0	0	0	1,202	0	0	0	31,318	1,129	0	0	30,188.62
439+00	43900	50	640.66	0	0	0	1,198	0	0	0	32,516	1,129	0	0	31,386.58
439+50	43950	50	616.15	0	0	0	1,164	0	0	0	33,680	1,129	0	0	32,550.29
440+00	44000	50	572.84	0	0	0	1,101	0	0	0	34,781	1,129	0	0	33,651.21
440+50	44050	50	512.87	0	0	0	1,005	0	0	0	35,786	1,129	0	0	34,656.50
441+00	44100	50	451.61	0	0	0	893	0	0	0	36,679	1,129	0	0	35,549.53
441+50	44150	50	390.86	0	0	0	780	0	0	0	37,459	1,129	0	0	36,329.60
442+00	44200	50	333.32	0	0	0	671	0	0	0	38,129	1,129	0	0	37,000.13
442+50	44250	50	302.07	0	0	0	588	0	0	0	38,718	1,129	0	0	37,588.46
443+00	44300	50	291.38	0	0	0	549	0	0	0	39,267	1,129	0	0	38,137.95
443+50	44350	50	306.87	0	0	0	554	0	0	0	39,821	1,129	0	0	38,691.88
444+00	44400	50	332.76	0	0	0	592	0	0	0	40,413	1,129	0	0	39,284.13
444+50	44450	50	384.75	0	0	0	664	0	0	0	41,078	1,129	0	0	39,948.50
445+00	44500	50	440.5	0	0	0	764	0	0	0	41,842	1,129	0	0	40,712.62
445+50	44550	50	477.08	0	0	0	850	0	0	0	42,692	1,129	0	0	41,562.23
446+00	44600	50	495.64	0	0	0	901	0	0	0	43,592	1,129	0	0	42,462.89
446+50	44650	50	497.51	0	0	0	920	0	0	0	44,512	1,129	0	0	43,382.48
447+00	44700	50	497.67	0	0	0	921	0	0	0	45,433	1,129	0	0	44,303.94
447+50	44750	50	496.51	0	0	0	921	0	0	0	46,354	1,129	0	0	45,224.48
448+00	44800	50	500.09	0	0	0	923	0	0	0	47,277	1,129	0	0	46,147.25

Notes:	
1 - Cut	Cut includes Salvaged/Unusable Pavement material
2 - Salvaged/Unusable Pavement Material	This does not show up in cross sections nor is it shown in these sheets. Refer to Summary Table for this roadway's quantity.
3 - Fill	Does not include Unusable Pavement Exc volume
4 - Expanded Fill	Expanded Fill Factor- 1.10 Expanded Fill= Unexpanded Fill * Fill Factor
	A soil expansion factor of 1.1 was used to generate estimated earthwork quantities. Due to potential soil variability, actual quantities may vary.
	No quantity adjustments will be made for differing soil expansion factors encountered in the field.

Division 4 (NS-SB) (continued)

STATION	Real Station	Distance	AREA (SF)				Incremental Vol (CY) (Unadjusted)				Cumulative Vol (CY)				Mass Ordinate
			Cut	Salvaged/ Unusable Pavement Material	Fill	EBS	Cut Note 1	Salvaged/ Unusable Pavement Material Note 2	Fill Note 3	EBS	Cut 1.0 Note 1	Expanded Fill 1.1 Note 4	Expanded EBS Backfill 1.3	Reduced EBS In Fill 0.8	
448+50	44850	50	503.46	0	0	0	929	0	0	0	48,206	1,129	0	0	47,076.47
449+00	44900	50	751.06	0	0	0	1,162	0	0	0	49,367	1,129	0	0	48,238.06
449+50	44950	50	736.06	0	0	0	1,377	0	0	0	50,744	1,129	0	0	49,615.02
450+00	45000	50	739.37	0	0	0	1,366	0	0	0	52,110	1,129	0	0	50,981.16
450+50	45050	50	757.33	0	0	0	1,386	0	0	0	53,496	1,129	0	0	52,367.00
451+00	45100	50	812.2	0	0	0	1,453	0	0	0	54,950	1,129	0	0	53,820.26
451+50	45150	50	797.68	0	0	0	1,491	0	0	0	56,440	1,129	0	0	55,310.89
452+00	45200	50	776.04	0	0	0	1,457	0	0	0	57,897	1,129	0	0	56,768.04
452+50	45250	50	743.94	0	0	0	1,407	0	0	0	59,305	1,129	0	0	58,175.43
453+00	45300	50	715.64	0	0	0	1,351	0	0	0	60,656	1,129	0	0	59,526.89
453+50	45350	50	658.62	0	0	0	1,272	0	0	0	61,929	1,129	0	0	60,799.36
454+00	45400	50	605.03	0	0	0	1,170	0	0	0	63,099	1,129	0	0	61,969.40
454+50	45450	50	552.67	0	0	0	1,072	0	0	0	64,171	1,129	0	0	63,041.35
455+00	45500	50	505.38	0	0	0	980	0	0	0	65,150	1,129	0	0	64,021.02
455+50	45550	50	469.46	0	0	0	903	0	0	0	66,053	1,129	0	0	64,923.65
456+00	45600	50	436.17	0	0	0	839	0	0	0	66,892	1,129	0	0	65,762.20
456+50	45650	50	409.21	0	0	0	783	0	0	0	67,674	1,129	0	0	66,544.96
457+00	45700	50	384.77	0	0	0	735	0	0	0	68,409	1,129	0	0	67,280.12
457+50	45750	50	360.57	0	0	0	690	0	0	0	69,100	1,130	0	0	67,970.03
458+00	45800	50	333.86	0	0	0	643	0	0	0	69,743	1,130	0	0	68,612.80
458+50	45850	50	309.65	0	0	0	596	0	0	0	70,338	1,130	0	0	69,208.64
459+00	45900	50	286.51	0	0	0	552	0	0	0	70,890	1,130	0	0	69,760.64
459+50	45950	50	265.26	0	0	0	511	0	0	0	71,401	1,130	0	0	70,271.54
460+00	46000	50	272.35	0	0	0	498	0	0	0	71,899	1,130	0	0	70,769.32
460+50	46050	50	291.5	0	0	0	522	0	0	0	72,421	1,130	0	0	71,291.41
461+00	46100	50	316.97	0	0	0	563	0	0	0	72,985	1,130	0	0	71,854.81
461+50	46150	50	326.68	0	0	0	596	0	0	0	73,581	1,130	0	0	72,450.77
462+00	46200	50	327.9	0	0	0	606	0	0	0	74,187	1,130	0	0	73,056.85
462+50	46250	50	319.16	0	0	0	599	0	0	0	74,786	1,130	0	0	73,655.98
463+00	46300	50	275.81	0	0	0	551	0	0	0	75,337	1,130	0	0	74,206.85
463+50	46350	50	232.79	0	1	0	471	0	1	0	75,808	1,131	0	0	74,676.76
464+00	46400	50	194.54	0	0	0	396	0	1	0	76,203	1,132	0	0	75,071.27
464+50	46450	50	173.25	0	1	0	341	0	1	0	76,544	1,133	0	0	75,410.37
465+00	46500	50	155.42	0	2	0	304	0	3	0	76,848	1,137	0	0	75,711.47
465+50	46550	50	146.77	0	2	0	280	0	4	0	77,128	1,141	0	0	75,986.97
466+00	46600	50	145.69	0	2	0	271	0	4	0	77,399	1,146	0	0	76,252.96

Notes:	
1 - Cut	Cut includes Salvaged/Unusable Pavement material
2 - Salvaged/Unusable Pavement Material	This does not show up in cross sections nor is it shown in these sheets. Refer to Summary Table for this roadway's quantity.
3 - Fill	Does not include Unusable Pavement Exc volume
4 - Expanded Fill	Expanded Fill Factor- 1.10 Expanded Fill= Unexpanded Fill * Fill Factor
	A soil expansion factor of 1.1 was used to generate estimated earthwork quantities. Due to potential soil variability, actual quantities may vary.
	No quantity adjustments will be made for differing soil expansion factors encountered in the field.

9

9

PROJECT NO: 1060-33-84	HWY: IH -41	COUNTY: MILWAUKEE	EARTHWORK	SHEET:	E

FILE NAME : _____ PLOT DATE : _____ PLOT BY : _____ PLOT NAME : _____ PLOT SCALE : 1:1

Division 4 (NS-SB) (continued)

STATION	Real Station	Distance	AREA (SF)				Incremental Vol (CY) (Unadjusted)				Cumulative Vol (CY)				Mass Ordinate
			Cut	Salvaged/ Unusable Pavement Material	Fill	EBS	Cut	Salvaged/ Unusable Pavement Material	Fill	EBS	Cut	Expanded Fill	Expanded EBS Backfill	Reduced EBS In Fill	
							Note 1	Note 2	Note 3		1.0 Note 1	1.1 Note 4	1.3	0.8	
466+50	46650	50	139.66	0	3	0	264	0	5	0	77,663	1,151	0	0	76,512.10
467+00	46700	50	142.05	0	3	0	261	0	5	0	77,924	1,157	0	0	76,766.91
467+50	46750	50	143.61	0	8	0	265	0	11	0	78,188	1,169	0	0	77,019.76
468+00	46800	50	153.96	0	8	0	276	0	15	0	78,464	1,185	0	0	77,279.33
468+50	46850	50	167.71	0	2	0	298	0	9	0	78,762	1,195	0	0	77,567.13
469+00	46900	50	200.62	0	2	0	341	0	4	0	79,103	1,199	0	0	77,903.93
469+50	46950	50	178.18	0	1	0	351	0	3	0	79,453	1,202	0	0	78,251.62
470+00	47000	50	185.72	0	0	0	337	0	1	0	79,790	1,203	0	0	78,587.07
470+50	47050	50	188.27	0	0	0	346	0	0	0	80,137	1,204	0	0	78,932.94
471+00	47100	50	186.61	0	1	0	347	0	1	0	80,484	1,204	0	0	79,279.49
471+50	47150	50	181.61	0	1	0	341	0	1	0	80,825	1,206	0	0	79,618.86
472+00	47200	50	186.25	0	3	0	341	0	4	0	81,165	1,210	0	0	79,955.30
472+50	47250	50	193.54	0	3	0	352	0	6	0	81,517	1,216	0	0	80,300.87
473+00	47300	50	210.94	0	9	0	375	0	11	0	81,892	1,229	0	0	80,662.80
473+50	47350	50	225.82	0	7	0	404	0	15	0	82,296	1,245	0	0	81,050.89
474+00	47400	50	235.77	0	5	0	427	0	11	0	82,723	1,257	0	0	81,466.18
474+50	47450	50	236.19	0	5	0	437	0	10	0	83,160	1,268	0	0	81,892.44
475+00	47500	50	237.77	0	5	0	439	0	9	0	83,599	1,278	0	0	82,320.87
475+50	47550	50	236	0	5	0	439	0	9	0	84,038	1,289	0	0	82,749.10
476+00	47600	50	236.48	0	5	0	437	0	10	0	84,475	1,300	0	0	83,175.73
476+50	47650	50	238.92	0	5	0	440	0	10	0	84,916	1,311	0	0	83,605.03
477+00	47700	50	246.17	0	5	0	449	0	10	0	85,365	1,321	0	0	84,043.68
477+50	47750	50	104.58	0	3	0	325	0	8	0	85,689	1,329	0	0	84,360.13
478+00	47800	50	100.02	0	0	0	189	0	3	0	85,879	1,333	0	0	84,546.35
478+50	47850	50	108.97	0	0	0	194	0	0	0	86,072	1,333	0	0	84,739.81
479+00	47900	50	119.37	0	0	0	211	0	0	0	86,284	1,333	0	0	84,951.24
479+50	47950	50	130.4	0	0	0	231	0	0	0	86,515	1,333	0	0	85,182.51
480+00	48000	50	0	0	0	0	121	0	0	0	86,636	1,333	0	0	85,303.25
					Column totals		86,636	0	1,211	0					

Notes:	
1 - Cut	Cut includes Salvaged/Unusable Pavement material
2 - Salvaged/Unusable Pavement Material	This does not show up in cross sections nor is it shown in these sheets. Refer to Summary Table for this roadway's quantity.
3 - Fill	Does not include Unusable Pavement Exc volume
4 - Expanded Fill	Expanded Fill Factor- 1.10 Expanded Fill= Unexpanded Fill * Fill Factor
	A soil expansion factor of 1.1 was used to generate estimated earthwork quantities. Due to potential soil variability, actual quantities may vary.
	No quantity adjustments will be made for differing soil expansion factors encountered in the field.

Division 4 (NS-RL3 SB)

STATION	Real Station	Distance	AREA (SF) Cut	Salvaged/ Unusable Pavement Material	Fill	EBS	Incremental Vol (CY) (Unadjusted) Cut Note 1	Salvaged/ Unusable Pavement Material Note 2	Fill Note 3	EBS	Cumulative Vol (CY) Cut 1.0 Note 1	Expanded Fill 1.1 Note 4	Expanded EBS Backfill 1.3	Reduced EBS In Fill 0.8	Mass Ordinate
200+00	20000	0	219	0	20	0	0	0	0	0	0	0	0	0	0
200+50	20050	50	217	0	13	0	404	0	30	0	404	33	0	0	370
201+00	20100	50	212	0	2	0	397	0	15	0	801	49	0	0	752
201+50	20150	50	233	0	3	0	412	0	5	0	1,213	55	0	0	1,158
202+00	20200	50	253	0	0	0	450	0	3	0	1,664	59	0	0	1,604
202+50	20250	50	235	0	1	0	452	0	1	0	2,116	60	0	0	2,056
203+00	20300	50	199	0	3	0	402	0	4	0	2,518	64	0	0	2,454
203+50	20350	50	200	0	1	0	370	0	4	0	2,888	69	0	0	2,820
204+00	20400	50	211	0	1	0	380	0	2	0	3,269	71	0	0	3,198
204+50	20450	50	206	0	1	0	385	0	1	0	3,654	72	0	0	3,582
205+00	20500	50	203	0	1	0	378	0	1	0	4,032	73	0	0	3,959
205+50	20550	50	201	0	1	0	374	0	1	0	4,406	75	0	0	4,331
206+00	20600	50	192	0	1	0	363	0	2	0	4,770	77	0	0	4,693
206+50	20650	50	184	0	1	0	348	0	2	0	5,117	79	0	0	5,038
207+00	20700	50	179	0	1	0	336	0	2	0	5,453	82	0	0	5,371
207+50	20750	50	174	0	2	0	326	0	3	0	5,780	85	0	0	5,695
208+00	20800	50	168	0	3	0	317	0	4	0	6,096	90	0	0	6,006
208+50	20850	50	163	0	2	0	307	0	4	0	6,403	94	0	0	6,309
209+00	20900	50	161	0	2	0	300	0	3	0	6,703	98	0	0	6,606
209+50	20950	50	185	0	1	0	320	0	3	0	7,023	101	0	0	6,922
210+00	21000	50	295	0	0	0	445	0	1	0	7,468	102	0	0	7,366
210+50	21050	50	466	0	0	0	705	0	0	0	8,172	102	0	0	8,070
211+00	21100	50	416	0	0	0	816	0	0	0	8,989	102	0	0	8,887
211+50	21150	50	327	0	0	0	688	0	0	0	9,677	102	0	0	9,575

Notes:	
1 - Cut	Cut includes Salvaged/Unusable Pavement material
2 - Salvaged/Unusable Pavement Material	This does not show up in cross sections nor is it shown in these sheets. Refer to Summary Table for this roadway's quantity.
3 - Fill	Does not include Unusable Pavement Exc volume
4 - Expanded Fill	Expanded Fill Factor- 1.10 Expanded Fill= Unexpanded Fill * Fill Factor
	A soil expansion factor of 1.1 was used to generate estimated earthwork quantities. Due to potential soil variability, actual quantities may vary.
	No quantity adjustments will be made for differing soil expansion factors encountered in the field.

9

9

PROJECT NO: 1060-33-84	HWY: IH -41	COUNTY: MILWAUKEE	EARTHWORK	SHEET:	E

FILE NAME : _____ PLOT DATE : _____ PLOT BY : _____ PLOT NAME : _____ PLOT SCALE : 1:1

Division 4 (NS-RL3 SB) (continued)

STATION	Real Station	Distance	AREA (SF) Cut	AREA (SF) Salvaged/ Unusable Pavement Material	AREA (SF) Fill	AREA (SF) EBS	Incremental Vol (CY) (Unadjusted) Cut Note 1	Incremental Vol (CY) (Unadjusted) Salvaged/ Unusable Pavement Material Note 2	Incremental Vol (CY) (Unadjusted) Fill Note 3	Incremental Vol (CY) (Unadjusted) EBS	Cumulative Vol (CY) Cut 1.0 Note 1	Cumulative Vol (CY) Expanded Fill 1.1 Note 4	Cumulative Vol (CY) Expanded EBS Backfill 1.3	Cumulative Vol (CY) Reduced EBS In Fill 0.8	Mass Ordinate
212+00	21200	50	231	0	0	0	516	0	0	0	10,193	102	0	0	10,091
212+50	21250	50	139	0	0	0	342	0	0	0	10,535	102	0	0	10,433
213+00	21300	50	56	0	23	0	180	0	22	0	10,716	126	0	0	10,590
213+50	21350	50	12	0	63	0	63	0	80	0	10,779	214	0	0	10,564
214+00	21400	50	2	0	114	0	13	0	165	0	10,792	396	0	0	10,396
214+50	21450	50	0	0	132	0	2	0	228	0	10,794	646	0	0	10,148
215+00	21500	50	0	0	222	0	0	0	327	0	10,794	1,006	0	0	9,788
215+50	21550	50	0	0	0	0	0	0	205	0	10,794	1,232	0	0	9,562
223+50	22350	800	0	0	0	0	0	0	0	0	10,794	1,232	0	0	9,562
224+05	22405	55	0	0	5	0	0	0	5	0	10,794	1,238	0	0	9,556
224+50	22450	45	264	0	0	0	220	0	4	0	11,014	1,242	0	0	9,772
225+00	22500	50	292	0	59	0	515	0	55	0	11,529	1,303	0	0	10,226
225+50	22550	50	348	0	1	0	592	0	56	0	12,121	1,364	0	0	10,758
226+00	22600	50	384	0	2	0	678	0	3	0	12,799	1,367	0	0	11,432
226+50	22650	50	441	0	1	0	764	0	3	0	13,563	1,370	0	0	12,193
227+00	22700	50	488	0	0	0	860	0	1	0	14,423	1,371	0	0	13,052
227+50	22750	50	496	0	1	0	910	0	1	0	15,333	1,372	0	0	13,962
228+00	22800	50	502	0	2	0	923	0	2	0	16,257	1,374	0	0	14,883
228+50	22850	50	617	0	0	0	1,036	0	1	0	17,293	1,375	0	0	15,917
228+61.88	22862	12	522	0	0	0	251	0	0	0	17,544	1,375	0	0	16,168
					Column totals		17,544	0	1,250	0					

Notes:	
1 - Cut	Cut includes Salvaged/Unusable Pavement material
2 - Salvaged/Unusable Pavement Material	This does not show up in cross sections nor is it shown in these sheets. Refer to Summary Table for this roadway's quantity.
3 - Fill	Does not include Unusable Pavement Exc volume
4 - Expanded Fill	Expanded Fill Factor- 1.10 Expanded Fill= Unexpanded Fill * Fill Factor
	A soil expansion factor of 1.1 was used to generate estimated earthwork quantities. Due to potential soil variability, actual quantities may vary.
	No quantity adjustments will be made for differing soil expansion factors encountered in the field.

Division 2 (RL- MA)

STATION	Real Station	Distance	AREA (SF)				Incremental Vol (CY) (Unadjusted)				Cumulative Vol (CY)				Mass Ordinate
			Cut	Salvaged/Unusable Pavement Material	Fill	EBS	Cut	Salvaged/Unusable Pavement Material	Fill	EBS	Cut	Expanded Fill	Expanded EBS Backfill	Reduced EBS in Fill	
											1.0	1.1	1.3	0.8	
							Note 1	Note 2	Note 3		Note 1	Note 4			
801+21	80121	0	0	0	0	0	0	0	0	0	0	0	0	0	0
801+50	80150	29	0	0	0	0	0	0	0	0	0	0	0	0	0
802+00	80200	50	0	0	0	0	0	0	0	0	0	0	0	0	0
802+50	80250	50	0	0	0	0	0	0	0	0	0	0	0	0	0
803+00	80300	50	0	0	0	0	0	0	0	0	0	0	0	0	0
803+50	80350	50	0	0	398	0	0	0	369	0	0	406	0	0	-406
804+00	80400	50	0	0	488	0	0	0	821	0	0	1,309	0	0	-1,309
810+89	81089	0	0	0	0	0	0	0	0	0	0	1,309	0	0	-1,309
811+00	81100	11	42	0	21	0	9	0	4	0	9	1,313	0	0	-1,305
811+50	81150	50	58	0	75	0	93	0	89	0	101	1,411	0	0	-1,310
812+00	81200	50	71	0	26	0	120	0	93	0	221	1,513	0	0	-1,292
812+50	81250	50	0	0	0	0	66	0	24	0	287	1,539	0	0	-1,252
813+00	81300	50	0	0	0	0	0	0	0	0	287	1,539	0	0	-1,252
813+50	81350	50	0	0	0	0	0	0	0	0	287	1,539	0	0	-1,252
814+00	81400	50	0	0	0	0	0	0	0	0	287	1,539	0	0	-1,252
814+28	81428	28	0	0	0	0	0	0	0	0	287	1,539	0	0	-1,252
					Column Totals		287	0	1,400	0					

Notes:	
1 - Cut	Cut includes Salvaged/Unusable Pavement material
2 - Salvaged/Unusable Pavement Material	This does not show up in cross sections nor is it shown in these sheets. Refer to Summary Table for this roadway's quantity.
3 - Fill	Does not include Unusable Pavement Exc volume
4 - Expanded Fill	Expanded Fill Factor- 1.10 Expanded Fill= Unexpanded Fill * Fill Factor
	A soil expansion factor of 1.1 was used to generate estimated earthwork quantities. Due to potential soil variability, actual quantities may vary.
	No quantity adjustments will be made for differing soil expansion factors encountered in the field.

Division 2 (RL- NOA)

STATION	Real Station	Distance	AREA (SF)				Incremental Vol (CY) (Unadjusted)				Cumulative Vol (CY)				Mass Ordinate
			Cut	Salvaged/ Unusable Pavement Material	Fill	EBS	Cut Note 1	Salvaged/ Unusable Pavement Material Note 2	Fill Note 3	EBS	Cut 1.0 Note 1	Expanded Fill 1.1 Note 4	Expanded EBS Backfill 1.3	Reduced EBS In Fill 1	
733+50	73350	50	110	0	30	0	101	0	27	0	101	30	0	0	71
734+00	73400	50	3	0	291	0	104	0	297	0	206	357	0	0	-151
734+50	73450	50	1	0	233	0	3	0	485	0	209	891	0	0	-682
735+00	73500	50	10	0	82	0	9	0	292	0	218	1,212	0	0	-993
735+50	73550	50	1	0	76	0	10	0	147	0	229	1,373	0	0	-1,145
736+00	73600	50	64	0	53	0	60	0	120	0	289	1,505	0	0	-1,216
736+50	73650	50	0	0	76	0	59	0	119	0	348	1,636	0	0	-1,288
737+00	73700	50	0	0	159	0	0	0	217	0	348	1,875	0	0	-1,527
737+50	73750	50	10	0	192	0	10	0	325	0	358	2,233	0	0	-1,875
738+00	73800	50	47	0	257	0	53	0	416	0	411	2,690	0	0	-2,279
738+50	73850	50	108	0	353	0	144	0	565	0	555	3,312	0	0	-2,757
739+00	73900	50	187	0	361	0	273	0	661	0	828	4,039	0	0	-3,211
739+50	73950	50	275	0	370	0	427	0	677	0	1,255	4,783	0	0	-3,528
740+00	74000	50	332	0	325	0	562	0	644	0	1,817	5,492	0	0	-3,675
741+00	74100	100	358	0	62	0	1,278	0	717	0	3,095	6,280	0	0	-3,185
741+50	74150	50	292	0	18	0	602	0	74	0	3,697	6,362	0	0	-2,665
742+00	74200	50	266	0	33	0	517	0	48	0	4,214	6,414	0	0	-2,200
742+50	74250	50	372	0	2	0	590	0	33	0	4,804	6,450	0	0	-1,646
743+00	74300	50	465	0	0	0	775	0	2	0	5,579	6,452	0	0	-873
743+50	74350	50	612	0	0	0	997	0	0	0	6,576	6,452	0	0	124
744+00	74400	50	735	0	0	0	1,246	0	0	0	7,822	6,452	0	0	1,370
744+50	74450	50	734	0	0	0	1,359	0	0	0	9,182	6,452	0	0	2,730
745+00	74500	50	0	0	0	0	679	0	0	0	9,861	6,452	0	0	3,409
745+50	74550	50	0	0	0	0	0	0	0	0	9,861	6,452	0	0	3,409
748+44.17	74844	44	0	0	0	0	0	0	0	0	9,861	6,452	0	0	3,409
					Column totals		9,861	0	5,866	0					

Notes:	
1 - Cut	Cut includes Salvaged/Unusable Pavement material
2 - Salvaged/Unusable Pavement Material	This does not show up in cross sections nor is it shown in these sheets. Refer to Summary Table for this roadway's quantity.
3 - Fill	Does not include Unusable Pavement Exc volume
4 - Expanded Fill	Expanded Fill Factor- 1.10 Expanded Fill= Unexpanded Fill * Fill Factor
	A soil expansion factor of 1.1 was used to generate estimated earthwork quantities. Due to potential soil variability, actual quantities may vary.
	No quantity adjustments will be made for differing soil expansion factors encountered in the field.

9

9

PROJECT NO: 1060-33-84	HWY: IH -41	COUNTY: MILWAUKEE	EARTHWORK	SHEET:	E

FILE NAME : _____ PLOT DATE : _____ PLOT BY : _____ PLOT NAME : _____ PLOT SCALE : 1:1

Division 2 (RL- NOB)

STATION	Real Station	Distance	AREA (SF) Cut	AREA (SF) Salvaged/ Unusable Pavement Material	AREA (SF) Fill	AREA (SF) EBS	Incremental Vol (CY) (Unadjusted) Cut Note 1	Incremental Vol (CY) (Unadjusted) Salvaged/ Unusable Pavement Material Note 2	Incremental Vol (CY) (Unadjusted) Fill Note 3	Incremental Vol (CY) (Unadjusted) EBS	Cumulative Vol (CY) Cut 1.0 Note 1	Cumulative Vol (CY) Expanded Fill 1.10 Note 4	Cumulative Vol (CY) Expanded EBS Backfill 1.3	Cumulative Vol (CY) Reduced EBS In Fill 0.8	Mass Ordinate
725+00	72500	0	0	0	0	0	0	0	0	0	0	0	0	0	0
725+50	72550	50	88	0	0	0	81	0	0	0	81	0	0	0	81
726+00	72600	50	38	0	0	0	116	0	0	0	197	0	0	0	197
726+50	72650	50	36	0	2	0	69	0	2	0	266	3	0	0	263
727+00	72700	50	25	0	2	0	56	0	3	0	322	6	0	0	316
727+50	72750	50	8	0	10	0	30	0	11	0	352	18	0	0	334
728+00	72800	50	3	0	16	0	10	0	24	0	362	44	0	0	318
728+50	72850	50	1	0	21	0	4	0	35	0	366	82	0	0	284
729+00	72900	50	2	0	11	0	3	0	30	0	369	115	0	0	254
729+50	72950	50	11	0	11	0	12	0	20	0	380	137	0	0	243
730+00	73000	50	19	0	26	0	28	0	34	0	408	175	0	0	234
730+50	73050	50	21	0	27	0	38	0	49	0	446	229	0	0	217
731+00	73100	50	19	0	20	0	38	0	44	0	483	277	0	0	206
731+50	73150	50	12	0	47	0	29	0	63	0	512	346	0	0	166
732+00	73200	50	9	0	30	0	20	0	72	0	532	425	0	0	107
732+50	73250	50	46	0	19	0	51	0	45	0	583	475	0	0	108
733+00	73300	50	169	0	3	0	199	0	20	0	782	497	0	0	285
733+50	73350	50	188	0	0	0	331	0	3	0	1,114	500	0	0	613
734+00	73400	50	0	0	0	0	174	0	0	0	1,288	500	0	0	788
734+50	73450	50	0	0	0	0	0	0	0	0	1,288	500	0	0	788
735+00	73500	50	0	0	0	0	0	0	0	0	1,288	500	0	0	788
					Column totals		1,288	0	455	0					

Notes:	
1 - Cut	Cut includes Salvaged/Unusable Pavement material
2 - Salvaged/Unusable Pavement Material	This does not show up in cross sections nor is it shown in these sheets. Refer to Summary Table for this roadway's quantity.
3 - Fill	Does not include Unusable Pavement Exc volume
4 - Expanded Fill	Expanded Fill Factor- 1.10 Expanded Fill= Unexpanded Fill * Fill Factor
	A soil expansion factor of 1.1 was used to generate estimated earthwork quantities. Due to potential soil variability, actual quantities may vary.
	No quantity adjustments will be made for differing soil expansion factors encountered in the field.

9

9

PROJECT NO: 1060-33-84	HWY: IH -41	COUNTY: MILWAUKEE	EARTHWORK	SHEET:	E

FILE NAME : _____ PLOT DATE : _____ PLOT BY : _____ PLOT NAME : _____ PLOT SCALE : 1:1

Division 4 (RL- NOC)

STATION	Real Station	Distance	AREA (SF)				Incremental Vol (CY) (Unadjusted)				Cumulative Vol (CY)				Mass Ordinate
			Cut	Salvaged/ Unusable Pavement Material	Fill	EBS	Cut	Salvaged/ Unusable Pavement Material	Fill	EBS	Cut 1.0	Expanded Fill 1.10	Expanded EBS Backfill 1.3	Reduced EBS In Fill 0.8	
							Note 1	Note 2	Note 3		Note 1	Note 4			
728+00	72800	0	377	0	0	0	0	0	0	0	0	0	0	0	0
728+50	72850	50	316	0	0	0	642	0	0	0	642	0	0	0	642
729+00	72900	50	174	0	0	0	453	0	0	0	1,095	0	0	0	1,095
729+50	72950	50	57	0	0	0	214	0	0	0	1,309	0	0	0	1,309
730+00	73000	50	17	0	0	0	69	0	0	0	1,378	0	0	0	1,378
730+50	73050	50	0	0	0	0	16	0	0	0	1,395	0	0	0	1,395
731+00	73100	50	1	0	0	0	1	0	0	0	1,396	0	0	0	1,396
731+50	73150	50	17	0	0	0	17	0	0	0	1,412	0	0	0	1,412
732+00	73200	50	130	0	0	0	135	0	0	0	1,548	0	0	0	1,548
732+50	73250	50	9	0	0	0	128	0	0	0	1,676	0	0	0	1,676
					Column totals		1,700	0	0	0					

Notes:	
1 - Cut	Cut includes Salvaged/Unusable Pavement material
2 - Salvaged/Unusable Pavement Material	This does not show up in cross sections nor is it shown in these sheets. Refer to Summary Table for this roadway's quantity.
3 - Fill	Does not include Unusable Pavement Exc volume
4 - Expanded Fill	Expanded Fill Factor- 1.10 Expanded Fill= Unexpanded Fill * Fill Factor
	A soil expansion factor of 1.1 was used to generate estimated earthwork quantities. Due to potential soil variability, actual quantities may vary.
	No quantity adjustments will be made for differing soil expansion factors encountered in the field.

9

9

PROJECT NO: 1060-33-84	HWY: IH -41	COUNTY: MILWAUKEE	EARTHWORK	SHEET:	E

FILE NAME : _____ PLOT DATE : _____ PLOT BY : _____ PLOT NAME : _____ PLOT SCALE : 1:1

Division 4 (RL -NOC-Grading)

STATION	Real Station	Distance	AREA (SF)				Incremental Vol (CY) (Unadjusted)				Cumulative Vol (CY)				Mass Ordinate
			Cut	Salvaged/ Unusable Pavement Material	Fill	EBS	Cut	Salvaged/ Unusable Pavement Material	Fill	EBS	Cut	Expanded Fill	Expanded EBS Backfill	Reduced EBS In Fill	
											1.0	1.1	1.3	0.8	
							Note 1	Note 2	Note 3		Note 1	Note 4			
728+00	72800	0	0	0	8	0	0	0	0	0	0	0	0	0	0
728+50	72850	50	4	0	8	0	4	0	15	0	4	17	0	0	-13
729+00	72900	50	5	0	22	0	9	0	28	0	13	47	0	0	-35
729+50	72950	50	0	0	89	0	5	0	103	0	17	160	0	0	-143
730+00	73000	50	0	0	221	0	0	0	287	0	17	476	0	0	-459
730+50	73050	50	0	0	496	0	0	0	664	0	17	1,207	0	0	-1,189
731+00	73100	50	0	0	1,061	0	0	0	1,442	0	17	2,793	0	0	-2,775
731+50	73150	50	0	0	1,271	0	0	0	2,159	0	17	5,168	0	0	-5,151
732+00	73200	50	1	0	1,070	0	1	0	2,167	0	18	7,552	0	0	-7,534
732+50	73250	50	0	0	501	0	1	0	1,454	0	19	9,152	0	0	-9,133
733+00	73300	50	0	0	0	0	0	0	464	0	19	9,662	0	0	-9,643
					Column totals		19	0	8,784	0					

Notes:	
1 - Cut	Cut includes Salvaged/Unusable Pavement material
2 - Salvaged/Unusable Pavement Material	This does not show up in cross sections nor is it shown in these sheets. Refer to Summary Table for this roadway's quantity.
3 - Fill	Does not include Unusable Pavement Exc volume
4 - Expanded Fill	Expanded Fill Factor- 1.10 Expanded Fill= Unexpanded Fill * Fill Factor
	A soil expansion factor of 1.1 was used to generate estimated earthwork quantities. Due to potential soil variability, actual quantities may vary.
	No quantity adjustments will be made for differing soil expansion factors encountered in the field.

9

9

PROJECT NO: 1060-33-84	HWY: IH -41	COUNTY: MILWAUKEE	EARTHWORK	SHEET:	E

FILE NAME : _____ PLOT DATE : _____ PLOT BY : _____ PLOT NAME : _____ PLOT SCALE : 1:1

Division 4 (RL- NOC-N40)

STATION	Real Station	Distance	AREA (SF)				Incremental Vol (CY) (Unadjusted)				Cumulative Vol (CY)				Mass Ordinate
			Cut	Salvaged/ Unusable Pavement Material	Fill	EBS	Cut	Salvaged/ Unusable Pavement Material	Fill	EBS	Cut	Expanded Fill	Expanded EBS Backfill	Reduced EBS In Fill	
							Note 1	Note 2	Note 3		1.0 Note 1	1.10 Note 4	1.3	0.8	
728+00	72800	0	1	0	0	0	0	0	0	0	0	0	0	0	0
728+50	72850	50	5	0	0	0	5	0	0	0	5	0	0	0	5
729+00	72900	50	10	0	0	0	14	0	0	0	19	1	0	0	18
729+50	72950	50	4	0	0	0	13	0	0	0	32	1	0	0	31
730+00	73000	50	1	0	8	0	5	0	8	0	37	9	0	0	27
730+50	73050	50	12	0	22	0	12	0	28	0	49	40	0	0	9
731+00	73100	50	27	0	40	0	37	0	58	0	85	104	0	0	-18
731+50	73150	50	0	0	75	0	25	0	107	0	110	221	0	0	-111
732+00	73200	50	1	0	101	0	1	0	163	0	111	401	0	0	-289
732+50	73250	50	8	0	69	0	9	0	157	0	120	573	0	0	-453
733+00	73300	50	48	0	83	0	52	0	141	0	172	728	0	0	-556
733+50	73350	50	56	0	89	0	96	0	160	0	268	904	0	0	-636
734+00	73400	50	42	0	109	0	90	0	183	0	358	1,105	0	0	-747
734+50	73450	50	0	0	202	0	39	0	288	0	397	1,422	0	0	-1,025
735+00	73500	50	0	0	13	0	0	0	199	0	397	1,641	0	0	-1,245
735+50	73550	50	0	0	13	0	0	0	25	0	397	1,668	0	0	-1,272
736+00	73600	50	0	0	0	0	0	0	12	0	397	1,682	0	0	-1,285
736+50	73650	50	0	0	0	0	0	0	0	0	397	1,682	0	0	-1,285
737+00	73700	50	0	0	0	0	0	0	0	0	397	1,682	0	0	-1,285
737+50	73750	50	0	0	0	0	0	0	0	0	397	1,682	0	0	-1,285
738+00	73800	50	0	0	0	0	0	0	0	0	397	1,682	0	0	-1,285
		Column totals					397	0	1,529	0					

Notes:	
1 - Cut	Cut includes Salvaged/Unusable Pavement material
2 - Salvaged/Unusable Pavement Material	This does not show up in cross sections nor is it shown in these sheets. Refer to Summary Table for this roadway's quantity.
3 - Fill	Does not include Unusable Pavement Exc volume
4 - Expanded Fill	Expanded Fill Factor- 1.10 Expanded Fill= Unexpanded Fill * Fill Factor
	A soil expansion factor of 1.1 was used to generate estimated earthwork quantities. Due to potential soil variability, actual quantities may vary.
	No quantity adjustments will be made for differing soil expansion factors encountered in the field.

Division 4 (RL- NOD)

STATION	Real Station	Distance	AREA (SF)				Incremental Vol (CY) (Unadjusted)				Cumulative Vol (CY)				Mass Ordinate
			Cut	Salvaged/ Unusable Pavement Material	Fill	EBS	Cut	Salvaged/ Unusable Pavement Material	Fill	EBS	Cut 1.0	Expanded Fill 1.10	Expanded EBS Backfill 1.3	Reduced EBS In Fill 0.8	
							Note 1	Note 2	Note 3		Note 1	Note 4			
736+00	73600	0	0	0	0	0	0	0	0	0	0	0	0	0	0
736+50	73650	50	0	0	0	0	0	0	0	0	0	0	0	0	0
737+00	73700	50	0	0	0	0	0	0	0	0	0	0	0	0	0
737+50	73750	50	340	0	0	0	314	0	0	0	314	0	0	0	314
738+00	73800	50	365	0	0	0	652	0	0	0	966	0	0	0	966
738+50	73850	50	358	0	0	0	669	0	0	0	1,636	0	0	0	1,636
739+00	73900	50	327	0	0	0	634	0	0	0	2,269	0	0	0	2,269
739+50	73950	50	302	0	0	0	582	0	0	0	2,852	0	0	0	2,852
740+00	74000	50	280	0	0	0	539	0	0	0	3,391	0	0	0	3,391
740+50	74050	50	291	0	0	0	528	0	0	0	3,919	0	0	0	3,919
741+00	74100	50	331	0	0	0	576	0	0	0	4,495	0	0	0	4,495
741+50	74150	50	387	0	0	0	665	0	0	0	5,160	0	0	0	5,160
742+00	74200	50	464	0	0	0	788	0	0	0	5,948	0	0	0	5,948
742+50	74250	50	525	0	0	0	916	0	0	0	6,864	0	0	0	6,864
743+00	74300	50	242	0	0	0	711	0	0	0	7,574	0	0	0	7,574
743+50	74350	50	313	0	0	0	515	0	0	0	8,089	0	0	0	8,089
744+00	74400	50	294	0	0	0	562	0	0	0	8,652	0	0	0	8,652
		Column totals					8,652	0	0	0					

Notes:	
1 - Cut	Cut includes Salvaged/Unusable Pavement material
2 - Salvaged/Unusable Pavement Material	This does not show up in cross sections nor is it shown in these sheets. Refer to Summary Table for this roadway's quantity.
3 - Fill	Does not include Unusable Pavement Exc volume
4 - Expanded Fill	Expanded Fill Factor- 1.10 Expanded Fill= Unexpanded Fill * Fill Factor
	A soil expansion factor of 1.1 was used to generate estimated earthwork quantities. Due to potential soil variability, actual quantities may vary.
	No quantity adjustments will be made for differing soil expansion factors encountered in the field.

9

9

PROJECT NO: 1060-33-84	HWY: IH -41	COUNTY: MILWAUKEE	EARTHWORK	SHEET:	E

FILE NAME : _____ PLOT DATE : _____ PLOT BY : _____ PLOT NAME : _____ PLOT SCALE : 1:1

Division 4 (RL- NOG)

STATION	Real Station	Distance	AREA (SF) Cut	AREA (SF) Salvaged/ Unusable Pavement Material	AREA (SF) Fill	AREA (SF) EBS	Incremental Vol (CY) (Unadjusted) Cut Note 1	Incremental Vol (CY) (Unadjusted) Salvaged/ Unusable Pavement Material Note 2	Incremental Vol (CY) (Unadjusted) Fill Note 3	Incremental Vol (CY) (Unadjusted) EBS	Cumulative Vol (CY) Cut 1.0 Note 1	Cumulative Vol (CY) Expanded Fill 1.10 Note 4	Cumulative Vol (CY) Expanded EBS Backfill 1.3	Cumulative Vol (CY) Reduced EBS In Fill 0.8	Mass Ordinate
724+50	72450	0	0	0	0	0	0	0	0	0	0	0	0	0	0
725+00	72500	50	0	0	0	0	0	0	0	0	0	0	0	0	0
725+50	72550	50	0	0	0	0	0	0	0	0	0	0	0	0	0
726+00	72600	50	0	0	0	0	0	0	0	0	0	0	0	0	0
726+50	72650	50	92	0	52	0	85	0	49	0	85	53	0	0	32
727+00	72700	50	28	0	105	0	111	0	145	0	196	213	0	0	-17
727+50	72750	50	4	0	191	0	29	0	273	0	225	514	0	0	-289
728+00	72800	50	0	0	335	0	4	0	487	0	229	1,050	0	0	-821
728+50	72850	50	0	0	477	0	0	0	752	0	229	1,877	0	0	-1,648
729+00	72900	50	0	0	622	0	0	0	1,018	0	229	2,996	0	0	-2,767
729+50	72950	50	0	0	702	0	0	0	1,227	0	229	4,346	0	0	-4,117
730+00	73000	50	0	0	797	0	0	0	1,389	0	229	5,873	0	0	-5,644
730+50	73050	50	0	0	849	0	0	0	1,525	0	229	7,550	0	0	-7,321
731+00	73100	50	0	0	965	0	0	0	1,680	0	229	9,398	0	0	-9,170
731+50	73150	50	0	0	849	0	0	0	1,680	0	229	11,246	0	0	-11,017
732+00	73200	50	0	0	629	0	0	0	1,368	0	229	12,751	0	0	-12,522
732+50	73250	50	0	0	445	0	0	0	994	0	229	13,844	0	0	-13,616
733+00	73300	50	31	0	325	0	29	0	713	0	258	14,629	0	0	-14,371
733+50	73350	50	79	0	437	0	102	0	705	0	360	15,404	0	0	-15,045
734+00	73400	50	21	0	947	0	93	0	1,281	0	452	16,813	0	0	-16,361
736+00	73600	200	3	0	44	0	88	0	3,670	0	541	20,851	0	0	-20,310
736+50	73650	50	149	0	0	0	140	0	41	0	681	20,896	0	0	-20,215
737+00	73700	50	149	0	0	0	275	0	0	0	956	20,896	0	0	-19,940
737+50	73750	50	153	0	0	0	279	0	0	0	1,235	20,896	0	0	-19,661
738+00	73800	50	159	0	0	0	289	0	0	0	1,524	20,896	0	0	-19,372
738+50	73850	50	155	0	0	0	291	0	0	0	1,815	20,896	0	0	-19,081
739+00	73900	50	151	0	0	0	283	0	0	0	2,098	20,896	0	0	-18,798
739+50	73950	50	146	0	0	0	275	0	0	0	2,373	20,896	0	0	-18,523
740+00	74000	50	133	0	0	0	258	0	0	0	2,630	20,896	0	0	-18,266
740+50	74050	50	114	0	0	0	228	0	0	0	2,859	20,896	0	0	-18,037

Notes:	
1 - Cut	Cut includes Salvaged/Unusable Pavement material
2 - Salvaged/Unusable Pavement Material	This does not show up in cross sections nor is it shown in these sheets. Refer to Summary Table for this roadway's quantity.
3 - Fill	Does not include Unusable Pavement Exc volume
4 - Expanded Fill	Expanded Fill Factor- 1.10 Expanded Fill= Unexpanded Fill * Fill Factor
	A soil expansion factor of 1.1 was used to generate estimated earthwork quantities. Due to potential soil variability, actual quantities may vary.
	No quantity adjustments will be made for differing soil expansion factors encountered in the field.

Division 4 (RL- NOG) (continued)

STATION	Real Station	Distance	AREA (SF) Cut	Salvaged/ Unusable Pavement Material	Fill	EBS	Incremental Vol (CY) (Unadjusted) Cut Note 1	Salvaged/ Unusable Pavement Material Note 2	Fill Note 3	EBS	Cumulative Vol (CY) Cut 1.0 Note 1	Expanded Fill 1.10 Note 4	Expanded EBS Backfill 1.3	Reduced EBS In Fill 0.8	Mass Ordinate
741+00	74100	50	105	0	0	0	203	0	0	0	3,062	20,896	0	0	-17,834
741+50	74150	50	103	0	0	0	192	0	0	0	3,254	20,896	0	0	-17,642
742+00	74200	50	105	0	0	0	193	0	0	0	3,447	20,896	0	0	-17,449
742+50	74250	50	130	0	0	0	218	0	0	0	3,665	20,896	0	0	-17,231
743+00	74300	50	0	0	0	0	120	0	0	0	3,785	20,896	0	0	-17,111
743+50	74350	50	183	0	0	0	169	0	0	0	3,954	20,896	0	0	-16,942
744+00	74400	50	186	0	0	0	341	0	0	0	4,296	20,896	0	0	-16,600
744+50	74450	50	187	0	0	0	346	0	0	0	4,641	20,896	0	0	-16,255
745+00	74500	50	224	0	0	0	381	0	0	0	5,022	20,896	0	0	-15,874
745+50	74550	50	206	0	0	0	399	0	0	0	5,421	20,896	0	0	-15,475
746+00	74600	50	188	0	0	0	366	0	0	0	5,787	20,896	0	0	-15,109
746+50	74650	50	168	0	0	0	330	0	0	0	6,117	20,896	0	0	-14,779
747+00	74700	50	153	0	0	0	298	0	0	0	6,415	20,896	0	0	-14,481
747+50	74750	50	142	0	0	0	274	0	0	0	6,688	20,896	0	0	-14,208
748+00	74800	50	132	0	0	0	254	0	0	0	6,942	20,896	0	0	-13,954
748+50	74850	50	119	0	0	0	232	0	0	0	7,174	20,896	0	0	-13,722
749+00	74900	50	0	0	0	0	110	0	0	0	7,284	20,896	0	0	-13,611
					Column totals		7,284	0	18,996	0					

Notes:	
1 - Cut	Cut includes Salvaged/Unusable Pavement material
2 - Salvaged/Unusable Pavement Material	This does not show up in cross sections nor is it shown in these sheets. Refer to Summary Table for this roadway's quantity.
3 - Fill	Does not include Unusable Pavement Exc volume
4 - Expanded Fill	Expanded Fill Factor- 1.10 Expanded Fill= Unexpanded Fill * Fill Factor
	A soil expansion factor of 1.1 was used to generate estimated earthwork quantities. Due to potential soil variability, actual quantities may vary.
	No quantity adjustments will be made for differing soil expansion factors encountered in the field.

9

9

Division 4 (RL- NOG-Grading)

STATION	Real Station	Distance	AREA (SF)				Incremental Vol (CY) (Unadjusted)				Cumulative Vol (CY)				Mass Ordinate
			Cut	Salvaged/ Unusable Pavement Material	Fill	EBS	Cut	Salvaged/ Unusable Pavement Material	Fill	EBS	Cut	Expanded Fill	Expanded EBS Backfill	Reduced EBS In Fill	
							Note 1	Note 2	Note 3		1.0 Note 1	1.10 Note 4	1.3	0.8	
724+50	72450	0	0	0	0	0	0	0	0	0	0	0	0	0	0
730+50	73050	50	0	0	85	0	0	0	79	0	0	87	0	0	-87
731+00	73100	50	7.46	0	780	0	7	0	801	0	7	967	0	0	-961
731+50	73150	50	0	0	2,106	0	7	0	2,672	0	14	3,906	0	0	-3,892
732+00	73200	50	0.19	0	559	0	0	0	2,467	0	14	6,620	0	0	-6,606
732+50	73250	50	3.11	0	35	0	3	0	550	0	17	7,225	0	0	-7,207
733+00	73300	50	0	0	0	0	3	0	32	0	20	7,260	0	0	-7,240
					Column totals		20	0	6,600	0					

Notes:	
1 - Cut 2 - Salvaged/Unusable Pavement Material 3 - Fill 4 - Expanded Fill	Cut includes Salvaged/Unusable Pavement material This does not show up in cross sections nor is it shown in these sheets. Refer to Summary Table for this roadway's quantity. Does not include Unusable Pavement Exc volume
	Expanded Fill Factor- 1.10 Expanded Fill= Unexpanded Fill * Fill Factor A soil expansion factor of 1.1 was used to generate estimated earthwork quantities. Due to potential soil variability, actual quantities may vary. No quantity adjustments will be made for differing soil expansion factors encountered in the field.

9

9

PROJECT NO: 1060-33-84	HWY: IH -41	COUNTY: MILWAUKEE	EARTHWORK	SHEET:	E

FILE NAME : _____ PLOT DATE : _____ PLOT BY : _____ PLOT NAME : _____ PLOT SCALE : 1:1

Division 4 (RL - BUC)

STATION	Real Station	Distance	AREA (SF) Cut	AREA (SF) Salvaged/Unusable Pavement Material	AREA (SF) Fill	AREA (SF) EBS	Incremental Vol (CY) (Unadjusted) Cut Note 1	Incremental Vol (CY) (Unadjusted) Salvaged/Unusable Pavement Material Note 2	Incremental Vol (CY) (Unadjusted) Fill Note 3	Incremental Vol (CY) (Unadjusted) EBS	Cumulative Vol (CY) Cut 1.0 Note 1	Cumulative Vol (CY) Expanded Fill 1.1 Note 4	Cumulative Vol (CY) Expanded EBS Backfill 1.0	Cumulative Vol (CY) Reduced EBS in Fill 0.8	Mass Ordinate
779+62.45	77962	0	84	0	0	0	0	0	0	0	0	0	0	0	0
780+00	78000	38	91	0	0	0	122	0	0	0	122	0	0	0	122
780+50	78050	50	100	0	1	0	177	0	1	0	299	1	0	0	298
781+00	78100	50	109	0	3	0	194	0	3	0	493	4	0	0	488
781+50	78150	50	121	0	9	0	213	0	11	0	706	16	0	0	690
782+00	78200	50	135	0	14	0	237	0	21	0	942	39	0	0	903
782+50	78250	50	133	0	0	0	248	0	13	0	1,190	53	0	0	1,137
783+00	78300	50	160	0	0	0	271	0	0	0	1,461	53	0	0	1,408
783+50	78350	50	189	0	0	0	324	0	0	0	1,785	53	0	0	1,732
784+00	78400	50	214	0	0	0	374	0	0	0	2,158	53	0	0	2,105
784+50	78450	50	240	0	0	0	420	0	0	0	2,579	53	0	0	2,526
785+00	78500	50	249	0	0	0	453	0	0	0	3,031	53	0	0	2,978
785+50	78550	50	229	0	0	0	443	0	0	0	3,474	53	0	0	3,421
786+00	78600	50	189	0	0	0	387	0	0	0	3,861	53	0	0	3,808
786+50	78650	50	156	0	0	0	319	0	0	0	4,180	53	0	0	4,127
787+00	78700	50	165	0	105	0	297	0	97	0	4,478	160	0	0	4,318
787+50	78750	50	162	0	84	0	303	0	175	0	4,780	352	0	0	4,428
788+00	78800	50	162	0	58	0	300	0	131	0	5,080	496	0	0	4,584
788+50	78850	50	157	0	31	0	295	0	82	0	5,375	587	0	0	4,789
789+00	78900	50	139	0	28	0	274	0	54	0	5,650	647	0	0	5,003
789+50	78950	50	135	0	22	0	254	0	46	0	5,904	697	0	0	5,207
790+00	79000	50	156	0	14	0	269	0	33	0	6,173	733	0	0	5,440
790+50	79050	50	148	0	72	0	281	0	79	0	6,455	821	0	0	5,634
791+00	79100	50	154	0	73	0	280	0	135	0	6,735	969	0	0	5,766
791+50	79150	50	156	0	86	0	288	0	148	0	7,023	1,131	0	0	5,891
792+00	79200	50	186	0	8	0	317	0	87	0	7,340	1,227	0	0	6,113
792+50	79250	50	212	0	0	0	369	0	7	0	7,709	1,235	0	0	6,474
						Column Totals	7,709	0	1,123	0					

Notes:	
1 - Cut	Cut includes Salvaged/Unusable Pavement material
2 - Salvaged/Unusable Pavement Material	This does not show up in cross sections nor is it shown in these sheets. Refer to Summary Table for this roadway's quantity.
3 - Fill	Does not include Unusable Pavement Exc volume
4 - Expanded Fill	Expanded Fill Factor- 1.10 Expanded Fill= Unexpanded Fill * Fill Factor
	A soil expansion factor of 1.1 was used to generate estimated earthwork quantities. Due to potential soil variability, actual quantities may vary.
	No quantity adjustments will be made for differing soil expansion factors encountered in the field.

9

9

PROJECT NO: 1060-33-84 | HWY: IH -41 | COUNTY: MILWAUKEE | EARTHWORK | SHEET: E

FILE NAME : _____ PLOT DATE : _____ PLOT BY : _____ PLOT NAME : _____ PLOT SCALE : 1:1

Division 2 (RL-NO - North Ave)

STATION	Real Station	Distance	AREA (SF) Cut	Salvaged/ Unusable Pavement Material	Fill	EBS	Incremental Vol (CY) (Unadjusted) Cut Note 1	Salvaged/ Unusable Pavement Material Note 2	Fill Note 3	EBS	Cumulative Vol (CY) Cut 1.0 Note 1	Expanded Fill 1.1 Note 4	Expanded EBS Backfill 1.3	Reduced EBS In Fill 0.8	Mass Ordinate
97+19	9719	0	0	0	0	0	0	0	0	0	0	0	0	0	0
97+50	9750	31	12	0	0	0	7	0	0	0	7	0	0	0	7
98+00	9800	50	38	0	0	0	47	0	0	0	54	0	0	0	54
98+50	9850	50	60	0	0	0	91	0	0	0	145	0	0	0	145
99+00	9900	50	65	0	0	0	116	0	0	0	261	0	0	0	261
99+50	9950	50	317	0	9	0	354	0	8	0	615	9	0	0	606
100+00	10000	50	590	0	0	0	840	0	8	0	1,455	17	0	0	1,438
					Column totals		2,002	0	16	0					

Notes:	
1 - Cut 2 - Salvaged/Unusable Pavement Material 3 - Fill 4 - Expanded Fill	Cut includes Salvaged/Unusable Pavement material This does not show up in cross sections nor is it shown in these sheets. Refer to Summary Table for this roadway's quantity. Does not include Unusable Pavement Exc volume
	Expanded Fill Factor- 1.10 Expanded Fill= Unexpanded Fill * Fill Factor A soil expansion factor of 1.1 was used to generate estimated earthwork quantities. Due to potential soil variability, actual quantities may vary. No quantity adjustments will be made for differing soil expansion factors encountered in the field.

9

9

PROJECT NO: 1060-33-84	HWY: IH -41	COUNTY: MILWAUKEE	EARTHWORK	SHEET:	E

FILE NAME : _____ PLOT DATE : _____ PLOT BY : _____ PLOT NAME : _____ PLOT SCALE : 1:1

Division 2 (RL-NO - North Ave EB)

STATION	Real Station	Distance	AREA (SF)				Incremental Vol (CY) (Unadjusted)				Cumulative Vol (CY)				Mass Ordinate
			Cut	Salvaged/ Unusable Pavement Material	Fill	EBS	Cut Note 1	Salvaged/ Unusable Pavement Material Note 2	Fill Note 3	EBS	Cut 1.0 Note 1	Expanded Fill 1.1 Note 4	Expanded EBS Backfill 1.3	Reduced EBS In Fill 0.8	
100+50	10050	50	123	0	0	0	114	0	0	0	114	0	0	0	113
101+00	10100	50	115	0	0	0	220	0	0	0	334	1	0	0	333
101+50	10150	50	118	0	0	0	216	0	0	0	549	1	0	0	549
102+00	10200	50	142	0	0	0	241	0	0	0	790	1	0	0	789
102+37	10237	37	151	0	0	0	201	0	0	0	991	1	0	0	990
102+50	10237	0	148	0	0	0	0	0	0	0	991	1	0	0	990
103+00	10237	0	144	0	0	0	0	0	0	0	991	1	0	0	990
103+50	10237	0	311	0	0	0	0	0	0	0	991	1	0	0	990
104+00	10237	0	111	0	0	0	0	0	0	0	991	1	0	0	990
104+50	10237	0	112	0	0	0	0	0	0	0	991	1	0	0	990
105+00	10237	0	118	0	0	0	0	0	0	0	991	1	0	0	990
105+50	10237	0	130	0	0	0	0	0	0	0	991	1	0	0	990
106+00	10237	0	161	0	4	0	0	0	0	0	991	1	0	0	990
106+50	10237	0	84	0	0	0	0	0	0	0	991	1	0	0	990
107+00	10237	0	96	0	0	0	0	0	0	0	991	1	0	0	990
107+50	10237	0	149	0	0	0	0	0	0	0	991	1	0	0	990
108+00	10237	0	108	0	0	0	0	0	0	0	991	1	0	0	990
108+50	10237	0	142	0	0	0	0	0	0	0	991	1	0	0	990
109+00	10237	0	131	0	0	0	0	0	0	0	991	1	0	0	990
109+50	10237	0	460	0	0	0	0	0	0	0	991	1	0	0	990
110+00	10237	0	302	0	0	0	0	0	0	0	991	1	0	0	990
110+50	10237	0	327	0	0	0	0	0	0	0	991	1	0	0	990
111+00	10237	0	364	0	0	0	0	0	0	0	991	1	0	0	990
111+50	10237	0	386	0	0	0	0	0	0	0	991	1	0	0	990
112+00	10237	0	401	0	0	0	0	0	0	0	991	1	0	0	990

Notes:	
1 - Cut	Cut includes Salvaged/Unusable Pavement material
2 - Salvaged/Unusable Pavement Material	This does not show up in cross sections nor is it shown in these sheets. Refer to Summary Table for this roadway's quantity.
3 - Fill	Does not include Unusable Pavement Exc volume
4 - Expanded Fill	Expanded Fill Factor- 1.10 Expanded Fill= Unexpanded Fill * Fill Factor
	A soil expansion factor of 1.1 was used to generate estimated earthwork quantities. Due to potential soil variability, actual quantities may vary.
	No quantity adjustments will be made for differing soil expansion factors encountered in the field.

Division 2 (RL-NO - North Ave EB) (continued)

STATION	Real Station	Distance	AREA (SF) Cut	Salvaged/ Unusable Pavement Material	Fill	EBS	Incremental Vol (CY) (Unadjusted) Cut Note 1	Salvaged/ Unusable Pavement Material Note 2	Fill Note 3	EBS	Cumulative Vol (CY) Cut 1.0 Note 1	Expanded Fill 1.1 Note 4	Expanded EBS Backfill 1.3	Reduced EBS In Fill 0.8	Mass Ordinate
112+50	10237	0	409	0	0	0	0	0	0	0	991	1	0	0	990
113+00	10237	0	460	0	0	0	0	0	0	0	991	1	0	0	990
113+50	10237	0	507	0	0	0	0	0	0	0	991	1	0	0	990
114+00	10237	0	531	0	0	0	0	0	0	0	991	1	0	0	990
114+50	10237	0	434	0	0	0	0	0	0	0	991	1	0	0	990
115+00	10237	0	388	0	0	0	0	0	0	0	991	1	0	0	990
115+50	10237	0	336	0	0	0	0	0	0	0	991	1	0	0	990
116+00	10237	0	283	0	0	0	0	0	0	0	991	1	0	0	990
116+50	10237	0	237	0	0	0	0	0	0	0	991	1	0	0	990
116+82	10237	0	220	0	0	0	0	0	0	0	991	1	0	0	990
117+00	10237	0	353	0	0	0	0	0	0	0	991	1	0	0	990
117+50	10237	0	136	0	0	0	0	0	0	0	991	1	0	0	990
118+00	10237	0	107	0	2	0	0	0	0	0	991	1	0	0	990
118+50	10237	0	87	0	3	0	0	0	0	0	991	1	0	0	990
119+00	10237	0	89	0	3	0	0	0	0	0	991	1	0	0	990
119+50	10237	0	107	0	1	0	0	0	0	0	991	1	0	0	990
120+00	10237	0	112	0	0	0	0	0	0	0	991	1	0	0	990
120+50	10237	0	0	0	0	0	0	0	0	0	991	1	0	0	990
					Column totals		991	0	1	0					

Notes:	
1 - Cut	Cut includes Salvaged/Unusable Pavement material
2 - Salvaged/Unusable Pavement Material	This does not show up in cross sections nor is it shown in these sheets. Refer to Summary Table for this roadway's quantity.
3 - Fill	Does not include Unusable Pavement Exc volume
4 - Expanded Fill	Expanded Fill Factor- 1.10 Expanded Fill= Unexpanded Fill * Fill Factor
	A soil expansion factor of 1.1 was used to generate estimated earthwork quantities. Due to potential soil variability, actual quantities may vary.
	No quantity adjustments will be made for differing soil expansion factors encountered in the field.

9

9

PROJECT NO: 1060-33-84	HWY: IH -41	COUNTY: MILWAUKEE	EARTHWORK	SHEET:	E

FILE NAME : _____ PLOT DATE : _____ PLOT BY : _____ PLOT NAME : _____ PLOT SCALE : 1:1

Division 2 (RL-NO - North Ave WB)

STATION	Real Station	Distance	AREA (SF)				Incremental Vol (CY) (Unadjusted)				Cumulative Vol (CY)				Mass Ordinate
			Cut	Salvaged/ Unusable Pavement Material	Fill	EBS	Cut	Salvaged/ Unusable Pavement Material	Fill	EBS	Cut 1.0	Expanded Fill 1.1	Expanded EBS Backfill 1.3	Reduced EBS In Fill 0.8	
							Note 1	Note 2	Note 3		Note 1	Note 4			
100+50	10050	50	162	0	0	0	150	0	0	0	150	0	0	0	150
101+00	10100	50	173	0	0	0	310	0	0	0	460	0	0	0	460
101+50	10150	50	203	0	0	0	349	0	0	0	809	0	0	0	809
102+00	10200	50	167	0	0	0	342	0	0	0	1,151	0	0	0	1,151
102+37	10237	37	139	0	0	0	209	0	0	0	1,360	0	0	0	1,360
102+50	10250	13	130	0	0	0	65	0	0	0	1,425	1	0	0	1,425
103+00	10300	50	153	0	0	0	262	0	0	0	1,687	1	0	0	1,686
103+50	10350	50	328	0	0	0	445	0	0	0	2,132	1	0	0	2,131
104+00	10400	50	167	0	0	0	458	0	0	0	2,590	1	0	0	2,588
104+50	10450	50	166	0	0	0	308	0	0	0	2,898	2	0	0	2,896
105+00	10500	50	166	0	0	0	308	0	0	0	3,206	2	0	0	3,204
105+50	10550	50	148	0	0	0	291	0	0	0	3,497	2	0	0	3,495
106+00	10600	50	135	0	0	0	263	0	0	0	3,760	3	0	0	3,757
106+50	10650	50	114	0	0	0	231	0	0	0	3,991	3	0	0	3,988
107+00	10700	50	130	0	1	0	227	0	1	0	4,218	3	0	0	4,214
107+50	10750	50	193	0	2	0	300	0	2	0	4,517	5	0	0	4,512
108+00	10800	50	195	0	2	0	360	0	4	0	4,877	9	0	0	4,868
108+50	10850	50	201	0	3	0	367	0	4	0	5,244	14	0	0	5,230
109+00	10900	50	240	0	0	0	409	0	2	0	5,653	17	0	0	5,636
109+50	10950	50	230	0	0	0	436	0	0	0	6,089	17	0	0	6,072
110+00	11000	50	267	0	0	0	460	0	0	0	6,549	17	0	0	6,532
110+50	11050	50	402	0	0	0	619	0	0	0	7,168	17	0	0	7,151
111+00	11100	50	469	0	0	0	807	0	0	0	7,974	17	0	0	7,958
111+50	11150	50	514	0	0	0	911	0	0	0	8,885	17	0	0	8,868
112+00	11200	50	539	0	0	0	976	0	0	0	9,861	17	0	0	9,844

Notes:	
1 - Cut	Cut includes Salvaged/Unusable Pavement material
2 - Salvaged/Unusable Pavement Material	This does not show up in cross sections nor is it shown in these sheets. Refer to Summary Table for this roadway's quantity.
3 - Fill	Does not include Unusable Pavement Exc volume
4 - Expanded Fill	Expanded Fill Factor- 1.10 Expanded Fill= Unexpanded Fill * Fill Factor
	A soil expansion factor of 1.1 was used to generate estimated earthwork quantities. Due to potential soil variability, actual quantities may vary.
	No quantity adjustments will be made for differing soil expansion factors encountered in the field.

Division 2 (RL-NO - North Ave WB) (continued)

STATION	Real Station	Distance	AREA (SF)				Incremental Vol (CY) (Unadjusted)				Cumulative Vol (CY)				Mass Ordinate
			Cut	Salvaged/ Unusable Pavement Material	Fill	EBS	Cut	Salvaged/ Unusable Pavement Material	Fill	EBS	Cut 1.0	Expanded Fill 1.1	Expanded EBS Backfill 1.3	Reduced EBS In Fill 0.8	
							Note 1	Note 2	Note 3		Note 1	Note 4			
112+50	11250	50	547	0	0	0	1,006	0	0	0	10,867	17	0	0	10,850
113+00	11300	50	427	0	0	0	902	0	0	0	11,769	17	0	0	11,752
113+50	11350	50	381	0	0	0	748	0	0	0	12,517	17	0	0	12,500
114+00	11400	50	380	0	0	0	705	0	0	0	13,221	17	0	0	13,204
114+50	11450	50	169	0	0	0	508	0	0	0	13,729	17	0	0	13,712
115+00	11500	50	225	0	0	0	365	0	0	0	14,094	17	0	0	14,077
115+50	11550	50	148	0	0	0	346	0	0	0	14,440	17	0	0	14,423
116+00	11600	50	127	0	0	0	255	0	0	0	14,694	17	0	0	14,677
116+50	11650	50	196	0	0	0	299	0	0	0	14,993	17	0	0	14,977
116+82	11682	32	189	0	0	0	228	0	0	0	15,222	17	0	0	15,205
117+00	11700	18	176	0	0	0	122	0	0	0	15,343	17	0	0	15,327
117+50	11750	50	154	0	0	0	306	0	0	0	15,649	17	0	0	15,632
118+00	11800	50	138	0	0	0	271	0	0	0	15,920	17	0	0	15,904
118+50	11850	50	1,076	0	2	0	1,125	0	2	0	17,045	19	0	0	17,026
119+00	11900	50	625	0	0	0	1,576	0	2	0	18,621	21	0	0	18,600
119+50	11950	50	538	0	0	0	1,077	0	0	0	19,698	21	0	0	19,677
120+00	12000	50	435	0	0	0	900	0	0	0	20,598	21	0	0	20,577
120+50	12050	50	0	0	0	0	402	0	0	0	21,001	21	0	0	20,980
					Column totals		21,001	0	19	0					

Notes:	
1 - Cut	Cut includes Salvaged/Unusable Pavement material
2 - Salvaged/Unusable Pavement Material	This does not show up in cross sections nor is it shown in these sheets. Refer to Summary Table for this roadway's quantity.
3 - Fill	Does not include Unusable Pavement Exc volume
4 - Expanded Fill	Expanded Fill Factor- 1.10 Expanded Fill= Unexpanded Fill * Fill Factor
	A soil expansion factor of 1.1 was used to generate estimated earthwork quantities. Due to potential soil variability, actual quantities may vary.
	No quantity adjustments will be made for differing soil expansion factors encountered in the field.

Division 2 (RL- ZM -Private Drive)

STATION	Real Station	Distance	AREA (SF) Cut	Salvaged/ Unusable Pavement Material	Fill	EBS	Incremental Vol (CY) (Unadjusted) Cut Note 1	Salvaged/ Unusable Pavement Material Note 2	Fill Note 3	EBS	Cumulative Vol (CY) Cut 1.0 Note 1	Expanded Fill 1.10 Note 4	Expanded EBS Backfill 1.3	Reduced EBS In Fill 0.8	Mass Ordinate
88+75	8875	0	101	0	0	0	0	0	0	0	0	0	0	0	0
89+00	8900	25	92	0	0	0	89	0	0	0	89	0	0	0	89
						Column totals	89	0	0	0					

Notes:	
1 - Cut	Cut includes Salvaged/Unusable Pavement material
2 - Salvaged/Unusable Pavement Material	This does not show up in cross sections nor is it shown in these sheets. Refer to Summary Table for this roadway's quantity.
3 - Fill	Does not include Unusable Pavement Exc volume
4 - Expanded Fill	Expanded Fill Factor- 1.10 Expanded Fill= Unexpanded Fill * Fill Factor
	A soil expansion factor of 1.1 was used to generate estimated earthwork quantities. Due to potential soil variability, actual quantities may vary.
	No quantity adjustments will be made for differing soil expansion factors encountered in the field.

9

9

PROJECT NO: 1060-33-84	HWY: IH -41	COUNTY: MILWAUKEE	EARTHWORK	SHEET:	E

FILE NAME : _____ PLOT DATE : _____ PLOT BY : _____ PLOT NAME : _____ PLOT SCALE : 1:1

Division 2 (RL- ME - Meinecke Ave- West)

STATION	Real Station	Distance	AREA (SF)				Incremental Vol (CY) (Unadjusted)				Cumulative Vol (CY)				Mass Ordinate
			Cut	Salvaged/ Unusable Pavement Material	Fill	EBS	Cut	Salvaged/ Unusable Pavement Material	Fill	EBS	Cut	Expanded Fill	Expanded EBS Backfill	Reduced EBS In Fill	
							Note 1	Note 2	Note 3		1.00 Note 1	1.10 Note 4	1.3	0.80	
16+80	1680	0	36	0	0	0	0	0	0	0	0	0	0	0	0
17+00	1700	20	38	0	1	0	27	0	1	0	27	1	0	0	27
17+09	1709	9	52	0	0	0	15	0	0	0	42	1	0	0	41
17+50	1750	41	49	0	0	0	77	0	0	0	119	1	0	0	118
18+00	1800	50	118	0	8	0	155	0	7	0	274	9	0	0	265
					Column totals		1,148	0	64	0					

Notes:	
1 - Cut	Cut includes Salvaged/Unusable Pavement material
2 - Salvaged/Unusable Pavement Material	This does not show up in cross sections nor is it shown in these sheets. Refer to Summary Table for this roadway's quantity.
3 - Fill	Does not include Unusable Pavement Exc volume
4 - Expanded Fill	Expanded Fill Factor- 1.10 Expanded Fill= Unexpanded Fill * Fill Factor
	A soil expansion factor of 1.1 was used to generate estimated earthwork quantities. Due to potential soil variability, actual quantities may vary.
	No quantity adjustments will be made for differing soil expansion factors encountered in the field.

9

9

PROJECT NO: 1060-33-84	HWY: IH -41	COUNTY: MILWAUKEE	EARTHWORK	SHEET:	E

FILE NAME : _____ PLOT DATE : _____ PLOT BY : _____ PLOT NAME : _____ PLOT SCALE : 1:1

Division 2 (RL- ME - Meinecke Ave -East)

STATION	Real Station	Distance	AREA (SF) Cut	Salvaged/ Unusable Pavement Material	Fill	EBS	Incremental Vol (CY) (Unadjusted) Cut Note 1	Salvaged/ Unusable Pavement Material Note 2	Fill Note 3	EBS	Cumulative Vol (CY) Cut 1.0 Note 1	Expanded Fill 1.1 Note 4	Expanded EBS Backfill 1.3	Reduced EBS In Fill 0.80	Mass Ordinate
22+00	2200	400	61	0	3	0	454	0	25	0	454	27	0	0	426
22+50	2250	50	62	0	0	0	115	0	3	0	568	31	0	0	537
23+00	2300	50	0	0	0	0	58	0	0	0	626	31	0	0	595
23+50	2350	50	0	0	0	0	0	0	0	0	626	31	0	0	595
					Column totals		626	0	28	0					

Notes:	
1 - Cut	Cut includes Salvaged/Unusable Pavement material
2 - Salvaged/Unusable Pavement Material	This does not show up in cross sections nor is it shown in these sheets. Refer to Summary Table for this roadway's quantity.
3 - Fill	Does not include Unusable Pavement Exc volume
4 - Expanded Fill	Expanded Fill Factor- 1.10 Expanded Fill= Unexpanded Fill * Fill Factor
	A soil expansion factor of 1.1 was used to generate estimated earthwork quantities. Due to potential soil variability, actual quantities may vary.
	No quantity adjustments will be made for differing soil expansion factors encountered in the field.

9

9

PROJECT NO: 1060-33-84	HWY: IH -41	COUNTY: MILWAUKEE	EARTHWORK	SHEET:	E

FILE NAME : _____ PLOT DATE : _____ PLOT BY : _____ PLOT NAME : _____ PLOT SCALE : 1:1

Division 2 (RL-TB - 112th Street)

STATION	Real Station	Distance	AREA (SF)				Incremental Vol (CY) (Unadjusted)				Cumulative Vol (CY)				Mass Ordinate
			Cut	Salvaged/ Unusable Pavement Material	Fill	EBS	Cut Note 1	Salvaged/Unusable Unusable Pavement Material Note 2	Fill Note 3	EBS	Cut 1.0 Note 1	Expanded Fill 1.10 Note 4	Expanded EBS Backfill 1.3	Reduced EBS In Fill 0.8	
17+50.33	1750	0	29	0	3	0	0	0	0	0	0	0	0	0	0
17+65.08	1765	15	43	0	2	0	20	0	2	0	20	2	0	0	18
18+00	1800	35	30	0	4	0	47	0	4	0	67	6	0	0	60
18+50	1850	50	18	0	9	0	44	0	12	0	111	20	0	0	91
19+00	1900	50	104	0	1	0	113	0	10	0	224	31	0	0	193
19+50	1950	50	12	0	20	0	108	0	20	0	332	52	0	0	280
19+57.87	1958	8	18	0	10	0	4	0	4	0	336	57	0	0	279
19+96.95	1997	39	46	0	6	0	47	0	12	0	383	70	0	0	313
20+00	2000	3	47	0	6	0	5	0	1	0	388	71	0	0	318
20+50	2050	50	46	0	17	0	86	0	22	0	475	95	0	0	380
20+79.98	2080	30	37	0	61	0	46	0	43	0	521	142	0	0	379
21+00	2100	20	0	0	56	0	14	0	43	0	535	190	0	0	345
21+50	2150	50	0	0	64	0	0	0	111	0	535	312	0	0	223
22+00	2200	50	0	0	81	0	0	0	134	0	535	459	0	0	76
22+50	2250	50	3	0	42	0	3	0	114	0	538	585	0	0	-47
23+00	2300	50	17	0	25	0	18	0	63	0	556	654	0	0	-98
23+50	2350	50	70	0	6	0	80	0	29	0	636	686	0	0	-50
24+00	2400	50	107	0	5	0	163	0	10	0	799	697	0	0	102
24+50	2450	50	129	0	0	0	218	0	5	0	1,017	702	0	0	315
25+00	2500	50	163	0	3	0	270	0	3	0	1,287	705	0	0	581
25+50	2550	50	197	0	3	0	333	0	5	0	1,620	711	0	0	909
26+00	2600	50	254	0	0	0	418	0	2	0	2,038	714	0	0	1,325
26+50	2650	50	349	0	0	0	559	0	0	0	2,597	714	0	0	1,883
27+00	2700	50	418	0	0	0	710	0	0	0	3,307	714	0	0	2,594
27+50	2750	50	9	0	0	0	396	0	0	0	3,703	714	0	0	2,990
28+00	2800	50	13	0	0	0	20	0	0	0	3,724	714	0	0	3,010
28+50	2850	50	9	0	0	0	20	0	0	0	3,744	714	0	0	3,030
29+00	2900	50	8	0	0	0	15	0	0	0	3,759	714	0	0	3,045
29+50	2950	50	3	0	0	0	10	0	0	0	3,769	714	0	0	3,055
30+00	3000	50	5	0	0	0	8	0	0	0	3,777	714	0	0	3,063
30+26.72	3027	27	6	0	0	0	6	0	0	0	3,782	714	0	0	3,068
						Column totals	3,782	0	649	0					

Notes:	
1 - Cut	Cut includes Salvaged/Unusable Pavement material
2 - Salvaged/Unusable Pavement Material	This does not show up in cross sections nor is it shown in these sheets. Refer to Summary Table for this roadway's quantity.
3 - Fill	Does not include Unusable Pavement Exc volume
4 - Expanded Fill	Expanded Fill Factor- 1.10 Expanded Fill= Unexpanded Fill * Fill Factor
	A soil expansion factor of 1.1 was used to generate estimated earthwork quantities. Due to potential soil variability, actual quantities may vary.
	No quantity adjustments will be made for differing soil expansion factors encountered in the field.

Division 2 (RL- TA - 113th Street)

STATION	Real Station	Distance	AREA (SF)				Incremental Vol (CY) (Unadjusted)				Cumulative Vol (CY)				Mass Ordinate
			Cut	Salvaged/ Unusable Pavement Material	Fill	EBS	Cut Note 1	Salvaged/ Unusable Pavement Material Note 2	Fill Note 3	EBS	Cut 1.0 Note 1	Expanded Fill 1.10 Note 4	Expanded EBS Backfill 1.3	Reduced EBS In Fill 0.8	
11+60	1160	0	58	0	0	0	0	0	0	0	0	0	0	0	0
11+85	1185	25	68	0	0	0	58	0	0	0	58	0	0	0	58
12+00	1200	15	68	0	0	0	38	0	0	0	96	0	0	0	96
12+50	1250	50	46	0	0	0	106	0	0	0	202	0	0	0	202
12+81.86	1282	32	55	0	0	0	59	0	0	0	261	0	0	0	261
13+00	1300	18	47	0	0	0	34	0	0	0	295	0	0	0	295
13+06.18	1306	6	55	0	0	0	12	0	0	0	307	0	0	0	307
13+50	1350	44	46	0	0	0	82	0	0	0	389	0	0	0	388
13+95.46	1395	45	62	0	0	0	91	0	0	0	479	0	0	0	479
14+00	1400	5	63	0	0	0	11	0	0	0	490	0	0	0	490
14+19.79	1420	20	67	0	0	0	48	0	0	0	538	0	0	0	537
14+50	1450	30	55	0	1	0	68	0	0	0	606	1	0	0	605
14+72.48	1472	22	62	0	0	0	48	0	0	0	654	1	0	0	653
15+00	1500	28	55	0	0	0	59	0	0	0	714	1	0	0	713
15+27.95	1528	28	65	0	0	0	62	0	0	0	776	1	0	0	775
15+50	1550	22	53	0	0	0	48	0	0	0	824	1	0	0	823
15+71.24	1571	21	60	0	0	0	44	0	0	0	868	1	0	0	867
16+00	1600	29	44	0	0	0	55	0	0	0	923	1	0	0	922
16+50	1650	50	42	0	0	0	79	0	0	0	1,002	1	0	0	1,001
17+00	1700	50	41	0	0	0	77	0	0	0	1,079	1	0	0	1,078
17+40.99	1741	41	53	0	0	0	72	0	0	0	1,151	1	0	0	1,150
17+50	1750	9	52	0	0	0	18	0	0	0	1,169	1	0	0	1,168
17+83.74	1784	34	42	0	0	0	58	0	0	0	1,227	1	0	0	1,226
18+00	1800	16	29	0	0	0	21	0	0	0	1,248	1	0	0	1,247
18+50	1850	50	11	0	12	0	37	0	11	0	1,286	13	0	0	1,272
19+00	1900	50	205	0	0	0	201	0	11	0	1,487	26	0	0	1,461
19+50	1950	50	22	0	5	0	211	0	5	0	1,697	31	0	0	1,666
19+98.4	1998	48	41	0	0	0	57	0	5	0	1,754	37	0	0	1,718
20+00	2000	2	42	0	0	0	2	0	0	0	1,757	37	0	0	1,720
20+50	2050	50	38	0	0	0	74	0	0	0	1,830	37	0	0	1,793
20+83.46	2083	33	52	0	0	0	56	0	0	0	1,886	37	0	0	1,849
21+00	2100	17	38	0	1	0	27	0	0	0	1,913	38	0	0	1,876
21+50	2150	50	38	0	2	0	70	0	3	0	1,984	40	0	0	1,943
21+75.12	2175	25	53	0	3	0	42	0	2	0	2,026	43	0	0	1,983

Notes:	
1 - Cut	Cut includes Salvaged/Unusable Pavement material
2 - Salvaged/Unusable Pavement Material	This does not show up in cross sections nor is it shown in these sheets. Refer to Summary Table for this roadway's quantity.
3 - Fill	Does not include Unusable Pavement Exc volume
4 - Expanded Fill	Expanded Fill Factor- 1.10 Expanded Fill= Unexpanded Fill * Fill Factor
	A soil expansion factor of 1.1 was used to generate estimated earthwork quantities. Due to potential soil variability, actual quantities may vary.
	No quantity adjustments will be made for differing soil expansion factors encountered in the field.

Division 2 (RL- TA - 113th Street) (continued)

STATION	Real Station	Distance	AREA (SF)				Incremental Vol (CY) (Unadjusted)				Cumulative Vol (CY)				Mass Ordinate
			Cut	Salvaged/ Unusable Pavement Material	Fill	EBS	Cut Note 1	Salvaged/ Unusable Pavement Material Note 2	Fill Note 3	EBS	Cut 1.0 Note 1	Expanded Fill 1.10 Note 4	Expanded EBS Backfill 1.3	Reduced EBS In Fill 0.8	
22+00	2200	25	41	0	8	0	43	0	5	0	2,070	49	0	0	2,021
22+33.17	2233	33	57	0	13	0	60	0	12	0	2,130	62	0	0	2,067
22+50	2250	17	48	0	12	0	33	0	8	0	2,162	71	0	0	2,092
23+00	2300	50	57	0	7	0	97	0	18	0	2,259	90	0	0	2,169
23+01.49	2301	1	57	0	7	0	3	0	0	0	2,262	91	0	0	2,171
23+17.18	2317	16	57	0	2	0	33	0	2	0	2,295	93	0	0	2,202
23+50	2350	33	57	0	2	0	69	0	2	0	2,365	96	0	0	2,268
23+63.15	2363	13	73	0	3	0	32	0	1	0	2,396	97	0	0	2,299
24+00	2400	37	99	0	3	0	117	0	4	0	2,514	102	0	0	2,412
24+02.29	2402	2	101	0	3	0	8	0	0	0	2,522	102	0	0	2,420
24+44.9	2445	43	146	0	2	0	194	0	3	0	2,716	106	0	0	2,611
24+50	2450	5	145	0	2	0	27	0	0	0	2,744	106	0	0	2,638
25+00	2500	50	209	0	0	0	328	0	1	0	3,072	108	0	0	2,964
25+11.25	2511	11	244	0	0	0	94	0	0	0	3,166	108	0	0	3,059
25+37.22	2537	26	280	0	0	0	252	0	0	0	3,418	108	0	0	3,311
25+50	2550	13	287	0	0	0	134	0	0	0	3,553	108	0	0	3,445
25+94.76	2595	45	343	0	0	0	523	0	0	0	4,075	108	0	0	3,968
26+00	2600	5	352	0	0	0	67	0	0	0	4,143	108	0	0	4,035
26+46.62	2647	47	346	0	0	0	602	0	0	0	4,745	108	0	0	4,638
26+50	2650	3	347	0	0	0	43	0	0	0	4,788	108	0	0	4,681
26+85.29	2685	35	354	0	0	0	458	0	0	0	5,247	108	0	0	5,139
27+00	2700	15	339	0	0	0	189	0	0	0	5,435	108	0	0	5,328
27+19.91	2720	20	336	0	5	0	249	0	2	0	5,684	110	0	0	5,575
27+50	2750	30	285	0	9	0	347	0	7	0	6,031	118	0	0	5,913
28+00	2800	50	280	0	9	0	523	0	17	0	6,554	136	0	0	6,418
28+50	2850	50	286	0	8	0	524	0	16	0	7,078	154	0	0	6,924
29+00	2900	50	294	0	7	0	537	0	14	0	7,615	169	0	0	7,446
29+50	2950	50	305	0	1	0	555	0	7	0	8,170	177	0	0	7,993
30+00	3000	50	278	0	0	0	540	0	1	0	8,710	178	0	0	8,531
30+50	3050	50	216	0	0	0	457	0	0	0	9,167	178	0	0	8,988
31+00	3100	50	283	0	0	0	462	0	0	0	9,629	178	0	0	9,450
31+50	3150	50	360	0	0	0	596	0	0	0	10,224	178	0	0	10,046
32+00	3200	50	10	0	0	0	343	0	0	0	10,567	178	0	0	10,389
32+03.15	3203	3	1	0	0	0	1	0	0	0	10,568	178	0	0	10,390
							10,568	0	162	0					

Notes:	
1 - Cut	Cut includes Salvaged/Unusable Pavement material
2 - Salvaged/Unusable Pavement Material	This does not show up in cross sections nor is it shown in these sheets. Refer to Summary Table for this roadway's quantity.
3 - Fill	Does not include Unusable Pavement Exc volume
4 - Expanded Fill	Expanded Fill Factor- 1.10 Expanded Fill= Unexpanded Fill * Fill Factor
	A soil expansion factor of 1.1 was used to generate estimated earthwork quantities. Due to potential soil variability, actual quantities may vary.
	No quantity adjustments will be made for differing soil expansion factors encountered in the field.

9

9

Division 2 (RL- TX - 116th Street)

STATION	Real Station	Distance	AREA (SF)				Incremental Vol (CY) (Unadjusted)				Cumulative Vol (CY)				Mass Ordinate
			Cut	Salvaged/ Unusable Pavement Material	Fill	EBS	Cut	Salvaged/ Unusable Pavement Material	Fill	EBS	Cut	Expanded Fill	Expanded EBS Backfill	Reduced EBS In Fill	
											1.0	1.1	1.3	0.8	
							Note 1	Note 2	Note 3		Note 1	Note 4			
160+00	16000	0	1	0	0	0	0	0	0	0	0	0	0	0	0
160+50	16050	50	141	0	0	0	132	0	1	0	132	1	0	0	131
161+00	16100	50	164	0	0	0	283	0	0	0	415	1	0	0	414
161+50	16150	50	170	0	1	0	309	0	1	0	724	2	0	0	722
162+00	16200	50	168	0	3	0	312	0	4	0	1,036	6	0	0	1,030
162+50	16250	50	161	0	0	0	304	0	3	0	1,341	10	0	0	1,331
163+00	16300	50	215	0	0	0	348	0	0	0	1,689	10	0	0	1,680
163+50	16350	50	214	0	0	0	398	0	0	0	2,087	10	0	0	2,077
164+00	16400	50	160	0	0	0	347	0	0	0	2,434	10	0	0	2,425
164+50	16450	50	61	0	0	0	205	0	0	0	2,640	10	0	0	2,630
165+00	16500	50	75	0	0	0	127	0	1	0	2,767	11	0	0	2,756
165+50	16550	50	62	0	0	0	127	0	1	0	2,894	11	0	0	2,882
166+00	16600	50	64	0	0	0	116	0	0	0	3,010	11	0	0	2,998
166+50	16650	50	45	0	1	0	101	0	1	0	3,110	13	0	0	3,098
167+00	16700	50	37	0	0	0	76	0	1	0	3,186	14	0	0	3,172
167+50	16750	50	15	0	0	0	48	0	0	0	3,234	14	0	0	3,221
168+00	16800	50	0	0	0	0	14	0	0	0	3,248	14	0	0	3,234
		Column totals					3,248	0	12	0					

Notes:	
1 - Cut	Cut includes Salvaged/Unusable Pavement material
2 - Salvaged/Unusable Pavement Material	This does not show up in cross sections nor is it shown in these sheets. Refer to Summary Table for this roadway's quantity.
3 - Fill	Does not include Unusable Pavement Exc volume
4 - Expanded Fill	Expanded Fill Factor- 1.10 Expanded Fill= Unexpanded Fill * Fill Factor
	A soil expansion factor of 1.1 was used to generate estimated earthwork quantities. Due to potential soil variability, actual quantities may vary.
	No quantity adjustments will be made for differing soil expansion factors encountered in the field.

Division 5 (RL- UC - Underwood Parkway)

STATION	Real Station	Distance	AREA (SF)				Incremental Vol (CY) (Unadjusted)				Cumulative Vol (CY)				Mass Ordinate
			Cut	Salvaged/Unusable Pavement Material	Fill	EBS	Cut	Salvaged/Unusable Pavement Material	Fill	EBS	Cut	Expanded Fill	Expanded EBS Backfill	Reduced EBS in Fill	
											1.0	1.1	1.3	0.8	
							Note 1	Note 2	Note 3		Note 1	Note 4			
48+80	4880	0	49	0	0	0	0	0	0	0	0	0	0	0	0
49+00	4900	20	52	0	0	0	37	0	0	0	37	0	0	0	37
49+50	4950	50	47	0	10	0	91	0	10	0	129	11	0	0	118
50+00	5000	50	43	0	15	0	83	0	23	0	211	36	0	0	175
50+50	5050	50	44	0	4	0	80	0	17	0	292	55	0	0	237
51+00	5100	50	44	0	1	0	82	0	4	0	374	60	0	0	314
51+50	5150	50	44	0	1	0	82	0	2	0	455	62	0	0	394
51+65	5165	15	45	0	1	0	25	0	0	0	480	62	0	0	418
					Column Totals		480	0	56	0					

Notes:	
1 - Cut 2 - Salvaged/Unusable Pavement Material 3 - Fill 4 - Expanded Fill	Cut includes Salvaged/Unusable Pavement material This does not show up in cross sections nor is it shown in these sheets. Refer to Summary Table for this roadway's quantity. Does not include Unusable Pavement Exc volume
	Expanded Fill Factor- 1.10 Expanded Fill= Unexpanded Fill * Fill Factor A soil expansion factor of 1.1 was used to generate estimated earthwork quantities. Due to potential soil variability, actual quantities may vary. No quantity adjustments will be made for differing soil expansion factors encountered in the field.

Division 5 (RL - STH100 - Mayfair Rd)

STATION	Real Station	Distance	AREA (SF)				Incremental Vol (CY) (Unadjusted)				Cumulative Vol (CY)				Mass Ordinate
			Cut	Salvaged/Unusable Pavement Material	Fill	EBS	Cut	Salvaged/Unusable Pavement Material	Fill	EBS	Cut	Expanded Fill	Expanded EBS Backfill	Reduced EBS in Fill	
							Note 1	Note 2	Note 3		1.0 Note 1	1.1 Note 4	1.3	0.8	
591+80.05	59180	0	15	0	0	0	0	0	0	0	0	0	0	0	0
592+00	59200	20	13	0	0	0	11	0	0	0	11	0	0	0	11
592+50	59250	50	39	0	0	0	48	0	0	0	59	0	0	0	59
593+00	59300	50	78	0	0	0	108	0	0	0	166	0	0	0	166
593+50	59350	50	76	0	0	0	142	0	0	0	309	0	0	0	309
594+00	59400	50	88	0	0	0	152	0	0	0	460	0	0	0	460
594+50	59450	50	144	0	0	0	214	0	0	0	675	0	0	0	675
595+00	59500	50	156	0	0	0	278	0	0	0	953	0	0	0	953
595+50	59550	50	149	0	0	0	283	0	0	0	1,235	0	0	0	1,235
596+00	59600	50	24	0	0	0	160	0	0	0	1,396	0	0	0	1,396
596+50	59650	50	34	0	0	0	54	0	0	0	1,450	0	0	0	1,450
597+00	59700	50	130	0	0	0	153	0	0	0	1,602	0	0	0	1,602
597+50	59750	50	93	0	0	0	207	0	0	0	1,809	0	0	0	1,809
598+00	59800	50	71	0	0	0	153	0	0	0	1,962	0	0	0	1,962
598+50	59850	50	47	0	0	0	110	0	0	0	2,072	0	0	0	2,072
598+99.81	59900	50	47	0	0	0	87	0	0	0	2,159	0	0	0	2,159
					Column Totals		2,159	0	0	0					

Notes:	
1 - Cut	Cut includes Salvaged/Unusable Pavement material
2 - Salvaged/Unusable Pavement Material	This does not show up in cross sections nor is it shown in these sheets. Refer to Summary Table for this roadway's quantity.
3 - Fill	Does not include Unusable Pavement Exc volume
4 - Expanded Fill	Expanded Fill Factor- 1.10 Expanded Fill= Unexpanded Fill * Fill Factor
	A soil expansion factor of 1.1 was used to generate estimated earthwork quantities. Due to potential soil variability, actual quantities may vary.
	No quantity adjustments will be made for differing soil expansion factors encountered in the field.

9

9

PROJECT NO: 1060-33-84	HWY: IH -41	COUNTY: MILWAUKEE	EARTHWORK	SHEET:	E

FILE NAME : _____ PLOT DATE : _____ PLOT BY : _____ PLOT NAME : _____ PLOT SCALE : 1:1

PROJECT ID 1060-33-84

DIVISION 1 - PHASE 1 TEMP SHOOFLY

STATION		Real Station	Distance	AREA (SF) Cut	AREA (SF) Fill	Incremental Vol (CY) (Unadjusted) Cut	Incremental Vol (CY) (Unadjusted) Fill	Cumulative Vol (CY) Cut	Cumulative Vol (CY) Fill	Mass Ordinate
7+55	AH	755.00	0.00	0.00	0.00	0.00	0.00	0.00	0.00	0.00
8+00		800.00	45.00	0.00	0.00	0.00	0.00	0.00	0.00	0.00
8+50		850.00	50.00	1.30	12.10	1.20	11.20	1.20	11.20	-10.00
9+00		900.00	50.00	1.50	12.20	2.59	22.50	3.80	33.70	-29.91
9+50		950.00	50.00	0.30	21.80	1.67	31.48	5.46	65.19	-59.72
10+00		1000.00	50.00	0.50	43.50	0.74	60.46	6.20	125.65	-119.44
10+50		1050.00	50.00	13.90	56.30	13.33	92.41	19.54	218.06	-198.52
11+00		1100.00	50.00	39.50	45.20	49.44	93.98	68.98	312.04	-243.06
11+50		1150.00	50.00	73.90	80.30	105.00	116.20	173.98	428.24	-254.26
12+00		1200.00	50.00	84.60	38.50	146.76	110.00	320.74	538.24	-217.50
12+50		1250.00	50.00	159.30	78.10	225.83	107.96	546.57	646.20	-99.63
13+00		1300.00	50.00	120.40	149.60	258.98	210.83	805.56	857.04	-51.48
13+50		1350.00	50.00	20.60	149.60	130.56	277.04	936.11	1134.07	-197.96
14+00		1400.00	50.00	23.10	221.80	40.46	343.89	976.57	1477.96	-501.39
14+50		1450.00	50.00	23.90	253.00	43.52	439.63	1020.09	1917.59	-897.50
15+00		1500.00	50.00	25.00	318.20	45.28	528.89	1065.37	2446.48	-1381.11
15+50		1550.00	50.00	0.00	1113.40	23.15	1325.56	1088.52	3772.04	-2683.52
16+00		1600.00	50.00	14.80	426.80	13.70	1426.11	1102.22	5198.15	-4095.93
16+50		1650.00	50.00	10.10	500.50	23.06	858.61	1125.28	6056.76	-4931.48
16+55		1655.00	5.00	10.10	500.50	1.87	92.69	1127.15	6149.44	-5022.30
17+00		1700.00	45.00	16.20	42.60	21.92	452.58	1149.06	6602.03	-5452.96
17+45		1745.00	45.00	16.20	42.60	27.00	71.00	1176.06	6673.03	-5496.96
18+00	BK	1800.00	55.00							
						1,176.06	6,673.03			

PROJECT NO: 1060-33-84	HWY: IH 41	COUNTY: MILWAUKEE	EARTHWORK	SHEET: 2504	E

FILE NAME: \\milw00\ingrproj\1060-33-84\ti\cds\090101_ew.ppt PLOT DATE : 8/8/2020 9:26:47 AM PLOT BY : HNTB. CORP PLOT NAME : 090101_ew1 PLOT SCALE : 1:1

PROJECT ID 1060-33-84
DIVISION 1 - PHASE 2 FINAL CONFIG

STATION		Real Station	Distance	AREA (SF) Cut	AREA (SF) Fill	Incremental Vol (CY) (Unadjusted) Cut	Incremental Vol (CY) (Unadjusted) Fill	Cumulative Vol (CY) Cut	Cumulative Vol (CY) Fill	Mass Ordinate
7+55	AH	755.00	0.00	0.00	0.00	0.00	0.00	0.00	0.00	0.00
8+00		800.00	45.00	0.00	0.00	0.00	0.00	0.00	0.00	0.00
8+50		850.00	50.00	0.00	0.00	0.00	0.00	0.00	0.00	0.00
9+00		900.00	50.00	0.00	0.00	0.00	0.00	0.00	0.00	0.00
9+50		950.00	50.00	0.00	0.00	0.00	0.00	0.00	0.00	0.00
10+00		1000.00	50.00	0.00	0.00	0.00	0.00	0.00	0.00	0.00
10+50		1050.00	50.00	0.00	0.00	0.00	0.00	0.00	0.00	0.00
11+00		1100.00	50.00	0.00	0.00	0.00	0.00	0.00	0.00	0.00
11+50		1150.00	50.00	51.80	0.00	47.96	0.00	47.96	0.00	47.96
12+00		1200.00	50.00	57.30	136.80	101.02	126.67	148.98	126.67	22.31
12+50		1250.00	50.00	60.10	233.40	108.70	342.78	257.69	469.44	-211.76
13+00		1300.00	50.00	55.50	272.80	107.04	468.70	364.72	938.15	-573.43
13+50		1350.00	50.00	52.50	98.00	100.00	343.33	464.72	1281.48	-816.76
14+00		1400.00	50.00	51.80	110.90	96.57	193.43	561.30	1474.91	-913.61
14+50		1450.00	50.00	51.90	117.50	96.02	211.48	657.31	1686.39	-1029.07
15+00		1500.00	50.00	48.90	85.80	93.33	188.24	750.65	1874.63	-1123.98
15+50		1550.00	50.00	44.60	240.30	86.57	301.94	837.22	2176.57	-1339.35
16+00		1600.00	50.00	44.70	74.20	82.69	291.20	919.91	2467.78	-1547.87
16+50		1650.00	50.00	45.10	59.50	83.15	123.80	1003.06	2591.57	-1588.52
16+55		1655.00	5.00	45.10	59.50	8.35	11.02	1011.41	2602.59	-1591.19
17+00		1700.00	45.00	0.00	0.00	37.58	49.58	1048.99	2652.18	-1603.19
17+50		1750.00	50.00	0.00	0.00	0.00	0.00	1048.99	2652.18	-1603.19
18+00	BK	1800.00	50.00							
						1,048.99	2,652.18			

9

PROJECT ID 1060-33-84
DIVISION 1 - PHASE 3 FINAL CONFIG

STATION		Real Station	Distance	AREA (SF) Cut	AREA (SF) Fill	Incremental Vol (CY) (Unadjusted) Cut	Incremental Vol (CY) (Unadjusted) Fill	Cumulative Vol (CY) Cut	Cumulative Vol (CY) Fill	Mass Ordinate
7+55	AH	755.00	0.00			0.00	0.00	0.00	0.00	0.00
8+00		800.00	45.00	0.00	0.00	0.00	0.00	0.00	0.00	0.00
8+50		850.00	50.00	0.00	0.00	0.00	0.00	0.00	0.00	0.00
9+00		900.00	50.00	0.00	0.00	0.00	0.00	0.00	0.00	0.00
9+50		950.00	50.00	21.20	0.00	19.63	0.00	19.63	0.00	19.63
10+00		1000.00	50.00	26.50	0.00	44.17	0.00	63.80	0.00	63.80
10+50		1050.00	50.00	50.90	0.00	71.67	0.00	135.46	0.00	135.46
11+00		1100.00	50.00	63.70	0.00	106.11	0.00	241.57	0.00	241.57
11+50		1150.00	50.00	99.60	0.00	151.20	0.00	392.78	0.00	392.78
12+00		1200.00	50.00	308.70	0.00	378.06	0.00	770.83	0.00	770.83
12+50		1250.00	50.00	324.40	0.00	586.20	0.00	1357.04	0.00	1357.04
13+00		1300.00	50.00	336.60	0.00	612.04	0.00	1969.07	0.00	1969.07
13+50		1350.00	50.00	149.00	0.00	449.63	0.00	2418.70	0.00	2418.70
14+00		1400.00	50.00	158.10	0.00	284.35	0.00	2703.06	0.00	2703.06
14+50		1450.00	50.00	163.80	0.00	298.06	0.00	3001.11	0.00	3001.11
15+00		1500.00	50.00	166.40	0.00	305.74	0.00	3306.85	0.00	3306.85
15+50		1550.00	50.00	168.20	0.00	309.81	0.00	3616.67	0.00	3616.67
16+00		1600.00	50.00	169.40	0.00	312.59	0.00	3929.26	0.00	3929.26
16+50		1650.00	50.00	169.20	0.00	313.52	0.00	4242.78	0.00	4242.78
16+55		1655.00	5.00	169.20	0.00	31.33	0.00	4274.11	0.00	4274.11
17+00		1700.00	45.00	178.50	0.00	289.75	0.00	4563.86	0.00	4563.86
17+50		1750.00	50.00	178.50	0.00	330.56	0.00	4894.42	0.00	4894.42
18+00	BK	1800.00	50.00	0.00	0.00	165.28	0.00	5059.69	0.00	5059.69
						5,059.69	0.00			

PROJECT ID 1060-33-84
DIVISION 2 - PHASE 1 TEMP SHOOFLY

STATION		Real Station	Distance	AREA (SF) Cut	AREA (SF) Fill	Incremental Vol (CY) (Unadjusted) Cut	Incremental Vol (CY) (Unadjusted) Fill	Cumulative Vol (CY) Cut	Cumulative Vol (CY) Fill	Mass Ordinate
19+00	AH	1900.00	0.00							
19+25		1925.00	25.00							
19+50		1950.00	25.00	1.70	62.17					
20+00		2000.00	50.00	49.99	0.00	47.86	57.56	47.86	57.56	-9.70
20+50		2050.00	50.00	256.39	0.00	283.69	0.00	331.55	57.56	273.98
21+00		2100.00	50.00	566.10	0.00	761.56	0.00	1093.11	57.56	1035.55
21+50		2150.00	50.00	461.60	3.70	951.57	3.43	2044.69	60.99	1983.69
22+00		2200.00	50.00	350.10	17.10	751.57	19.26	2796.26	80.25	2716.01
22+25		2225.00	25.00	188.24	78.40	249.23	44.21	3045.49	124.46	2921.03
22+50		2250.00	25.00	83.90	83.10	125.99	74.77	3171.48	199.23	2972.25
22+75		2275.00	25.00	17.70	6.60	47.04	41.53	3218.52	240.76	2977.76
23+00		2300.00	25.00	36.10	0.00	24.91	3.06	3243.42	243.81	2999.61
23+50		2350.00	50.00	103.10	0.00	128.89	0.00	3372.31	243.81	3128.50
24+00		2400.00	50.00	203.10	0.00	283.52	0.00	3655.83	243.81	3412.02
24+50		2450.00	50.00	262.10	0.00	430.74	0.00	4086.57	243.81	3842.76
24+75		2475.00	25.00	203.90	0.00	215.74	0.00	4302.31	243.81	4058.50
25+00		2500.00	25.00	106.50	0.00	143.70	0.00	4446.02	243.81	4202.20
25+50		2550.00	50.00	52.20	0.00	146.94	0.00	4592.96	243.81	4349.15
26+00		2600.00	50.00	16.00	2.30	63.15	2.13	4656.11	245.94	4410.17
26+50		2650.00	50.00	4.90	1.50	19.35	3.52	4675.46	249.46	4426.00
27+00		2700.00	50.00	0.00	0.00	4.54	1.39	4680.00	250.85	4429.15
27+50		2750.00	50.00	0.00	0.00	0.00	0.00	4680.00	250.85	4429.15
28+00		2800.00	50.00	0.00	0.00	0.00	0.00	4680.00	250.85	4429.15
28+50		2850.00	50.00	0.00	0.00	0.00	0.00	4680.00	250.85	4429.15
29+00		2900.00	50.00	0.00	0.00	0.00	0.00	4680.00	250.85	4429.15
29+50		2950.00	50.00	0.00	0.00	0.00	0.00	4680.00	250.85	4429.15
29+90	BK	2990.00	40.00	0.00	0.00	0.00	0.00	4680.00	250.85	4429.15
						4,680.00	250.85			

PROJECT ID 1060-33-84

DIVISION 2 - PHASE 2 FINAL CONFIG

STATION		Real Station	Distance	AREA (SF)		Incremental Vol (CY) (Unadjusted)		Cumulative Vol (CY)		Mass Ordinate
				Cut	Fill	Cut	Fill	Cut	Fill	
19+00	AH	1900.00	0.00	--	--					
19+25		1925.00	25.00	0.00	0.00	0.00	0.00	0.00	0.00	0.00
19+50		1950.00	25.00	0.00	0.00	0.00	0.00	0.00	0.00	0.00
20+00		2000.00	50.00	0.00	0.00	0.00	0.00	0.00	0.00	0.00
20+20		2020.00	20.00	104.40	0.00	38.67	0.00	38.67	0.00	38.67
20+50		2050.00	50.00	104.40	0.00	193.33	0.00	232.00	0.00	232.00
21+00		2100.00	50.00	96.20	0.00	185.74	0.00	417.74	0.00	417.74
21+50		2150.00	50.00	77.10	0.10	160.46	0.09	578.20	0.09	578.11
22+00		2200.00	50.00	74.80	0.00	140.65	0.09	718.85	0.19	718.67
22+25		2225.00	25.00	56.80	0.00	60.93	0.00	779.78	0.19	779.59
22+50		2250.00	25.00	59.10	19.50	53.66	9.03	833.44	9.21	824.22
22+75		2275.00	25.00	68.50	0.00	59.07	9.03	892.51	18.24	874.27
23+00		2300.00	25.00	73.30	0.00	65.65	0.00	958.16	18.24	939.92
23+50		2350.00	50.00	88.00	0.00	149.35	0.00	1107.51	18.24	1089.27
24+00		2400.00	50.00	88.69	0.00	163.60	0.00	1271.11	18.24	1252.87
24+25		2425.00	25.00	0.00	0.00	41.06	0.00	1312.17	18.24	1293.93
24+50		2450.00	25.00							
25+00		2500.00	50.00							
25+50		2550.00	50.00							
26+00		2600.00	50.00							
26+50		2650.00	50.00							
27+00		2700.00	50.00							
27+50		2750.00	50.00							
28+00		2800.00	50.00							
28+50		2850.00	50.00							
29+00		2900.00	50.00							
29+50	BK	2950.00	50.00							
						1,312.17	18.24			

PROJECT NO: 1060-33-84	HWY: IH 41	COUNTY: MILWAUKEE	EARTHWORK	SHEET: 2508	E

FILE NAME: \\milw00\ingrproj\1060-33-84\ti\cds\090101_ew.ppt PLOT DATE : 8/8/2020 9:26:47 AM PLOT BY : HNTB. CORP PLOT NAME : 090101_ew5 PLOT SCALE : 1:1

PROJECT ID 1060-33-84

DIVISION 2 - PHASE 3 FINAL CONFIG

STATION		Real Station	Distance	AREA (SF)		Incremental Vol (CY) (Unadjusted)		Cumulative Vol (CY)		Mass Ordinate
				Cut	Fill	Cut	Fill	Cut	Fill	
19+00	AH	1900.00	0.00	0.00	0.00					
19+25		1925.00	25.00	779.60	0.00	360.93	0.00	360.93	0.00	360.93
19+50		1950.00	25.00	779.60	0.00	721.85	0.00	1082.78	0.00	1082.78
20+00		2000.00	50.00	270.50	0.00	972.31	0.00	2055.09	0.00	2055.09
20+20		2020.00	20.00	229.55	0.00	185.20	0.00	2240.30	0.00	2240.30
20+50		2050.00	30.00	188.60	0.00	232.31	0.00	2472.60	0.00	2472.60
21+00		2100.00	50.00	176.40	0.00	337.96	0.00	2810.56	0.00	2810.56
21+50		2150.00	50.00	184.00	0.00	333.70	0.00	3144.27	0.00	3144.27
22+00		2200.00	50.00	178.90	153.80	336.02	142.41	3480.29	142.41	3337.88
22+25		2225.00	25.00	128.00	183.20	142.08	156.02	3622.37	298.43	3323.94
22+50		2250.00	25.00	123.90	91.10	116.62	126.99	3738.99	425.42	3313.57
22+75		2275.00	25.00	121.20	0.00	113.47	42.18	3852.46	467.59	3384.87
23+00		2300.00	25.00	110.10	0.00	107.08	0.00	3959.55	467.59	3491.95
23+50		2350.00	50.00	103.30	0.00	197.59	0.00	4157.14	467.59	3689.55
24+00		2400.00	50.00	79.50	61.30	169.26	56.76	4326.40	524.35	3802.05
24+50		2450.00	50.00	56.80	76.60	126.20	127.69	4452.60	652.04	3800.56
24+75		2475.00	25.00	100.60	18.70	72.87	44.12	4525.47	696.16	3829.31
25+00		2500.00	25.00	87.70	6.50	87.18	11.67	4612.65	707.82	3904.82
25+50		2550.00	50.00	56.30	0.00	133.33	6.02	4745.98	713.84	4032.14
26+00		2600.00	50.00	42.20	0.00	91.20	0.00	4837.19	713.84	4123.34
26+50		2650.00	50.00	26.90	0.00	63.98	0.00	4901.17	713.84	4187.32
27+00		2700.00	50.00	14.90	0.00	38.70	0.00	4939.87	713.84	4226.03
27+50		2750.00	50.00	22.40	0.00	34.54	0.00	4974.41	713.84	4260.56
28+00		2800.00	50.00	22.40	0.00	41.48	0.00	5015.89	713.84	4302.05
28+50		2850.00	50.00	0.00	0.00	20.74	0.00	5036.63	713.84	4322.79
29+00		2900.00	50.00							
29+50	BK	2950.00	50.00							
						5,036.63	713.84			

PROJECT ID 1060-33-84
TEMPORARY WIDENING

STATION	Real Station	Distance	AREA (SF) Cut	AREA (SF) Salvaged/ Unusable Pavement Material	AREA (SF) Fill	AREA (SF) EBS	Incremental Vol (CY) (Unadjusted) Cut	Incremental Vol (CY) (Unadjusted) Salvaged/ Unusable Pavement Material	Incremental Vol (CY) (Unadjusted) Fill	Incremental Vol (CY) (Unadjusted) EBS	Cumulative Vol (CY) Cut	Cumulative Vol (CY) Expanded Fill 1.10	Cumulative Vol (CY) Expanded EBS Backfill	Cumulative Vol (CY) Reduced EBS In Fill	Mass Ordinate
386+00	38,600	0.00	15.87	0.00	0.65	0.00	0.00	0.00	0.00	0.00	0.00	0.00	0.00	0.00	0.00
386+50	38,650	50.00	0.00	0.00	37.70	0.00	14.69	0.00	35.51	0.00	14.69	39.06	0.00	0.00	-24.37
387+00	38,700	50.00	0.57	0.00	36.18	0.00	0.53	0.00	68.41	0.00	15.22	114.31	0.00	0.00	-99.09
387+50	38,750	50.00	3.79	0.00	33.10	0.00	4.04	0.00	64.15	0.00	19.26	184.87	0.00	0.00	-165.61
388+00	38,800	50.00	4.15	0.00	22.66	0.00	7.35	0.00	51.63	0.00	26.61	241.66	0.00	0.00	-215.05
388+50	38,850	50.00	5.13	0.00	14.48	0.00	8.59	0.00	34.39	0.00	35.20	279.49	0.00	0.00	-244.29
389+00	38,900	50.00	44.46	0.00	3.04	0.00	45.92	0.00	16.22	0.00	81.12	297.34	0.00	0.00	-216.22
389+50	38,950	50.00	110.34	0.00	0.00	0.00	143.33	0.00	2.81	0.00	224.45	300.43	0.00	0.00	-75.98
390+00	39,000	50.00	200.32	0.00	0.00	0.00	287.65	0.00	0.00	0.00	512.10	300.43	0.00	0.00	211.67
390+50	39,050	50.00	304.89	0.00	0.00	0.00	467.79	0.00	0.00	0.00	979.89	300.43	0.00	0.00	679.46
391+00	39,100	50.00	382.65	0.00	0.19	0.00	636.61	0.00	0.18	0.00	1616.50	300.63	0.00	0.00	1315.87
391+50	39,150	50.00	400.72	0.00	0.33	0.00	725.34	0.00	0.48	0.00	2341.84	301.16	0.00	0.00	2040.69
392+00	39,200	50.00	466.78	0.00	0.00	0.00	803.24	0.00	0.31	0.00	3145.08	301.49	0.00	0.00	2843.59
392+50	39,250	50.00	511.36	0.00	0.00	0.00	905.69	0.00	0.00	0.00	4050.77	301.49	0.00	0.00	3749.28
393+00	39,300	50.00	540.54	0.00	0.00	0.00	973.98	0.00	0.00	0.00	5024.75	301.49	0.00	0.00	4723.26
393+50	39,350	50.00	563.20	0.00	0.00	0.00	1021.98	0.00	0.00	0.00	6046.73	301.49	0.00	0.00	5745.24
394+00	39,400	50.00	569.03	0.00	0.00	0.00	1048.36	0.00	0.00	0.00	7095.09	301.49	0.00	0.00	6793.60
394+50	39,450	50.00	535.71	0.00	2.45	0.00	1022.91	0.00	2.27	0.00	8118.00	303.99	0.00	0.00	7814.01
395+00	39,500	50.00	535.94	0.00	0.00	0.00	992.27	0.00	2.27	0.00	9110.27	306.48	0.00	0.00	8803.79
395+50	39,550	50.00	514.41	0.00	0.00	0.00	972.55	0.00	0.00	0.00	10082.81	306.48	0.00	0.00	9776.33
396+00	39,600	50.00	500.86	0.00	0.00	0.00	940.06	0.00	0.00	0.00	11022.88	306.48	0.00	0.00	10716.40
396+50	39,650	50.00	499.40	0.00	0.01	0.00	926.17	0.00	0.01	0.00	11949.05	306.49	0.00	0.00	11642.55
397+00	39,700	50.00	521.47	0.00	0.00	0.00	945.25	0.00	0.01	0.00	12894.30	306.50	0.00	0.00	12587.79
397+50	39,750	50.00	482.53	0.00	0.01	0.00	929.63	0.00	0.01	0.00	13823.93	306.51	0.00	0.00	13517.41
398+00	39,800	50.00	393.29	0.00	0.00	0.00	810.94	0.00	0.01	0.00	14634.87	306.52	0.00	0.00	14328.35
					Column totals		14,634.87	0	279	0					

9

PROJECT ID 1060-33-84
TEMPORARY WIDENING

STATION	Real Station	Distance	AREA (SF) Cut	AREA (SF) Salvaged/ Unusable Pavement Material	AREA (SF) Fill	AREA (SF) EBS	Incremental Vol (CY) (Unadjusted) Cut	Incremental Vol (CY) (Unadjusted) Salvaged/ Unusable Pavement Material	Incremental Vol (CY) (Unadjusted) Fill	Incremental Vol (CY) (Unadjusted) EBS	Cumulative Vol (CY) Cut	Cumulative Vol (CY) Expanded Fill 1.10	Cumulative Vol (CY) Expanded EBS Backfill	Cumulative Vol (CY) Reduced EBS In Fill	Mass Ordinate Note 6
413+50	41,350	0.00	117.88	0.00	47.39	0.00	0.00	0.00	0.00	0.00	0.00	0.00	0.00	0.00	0.00
414+00	41,400	50.00	101.86	0.00	52.32	0.00	203.46	0.00	92.32	0.00	203.46	101.56	0.00	0.00	101.91
414+50	41,450	50.00	89.08	0.00	28.54	0.00	176.80	0.00	74.87	0.00	380.26	183.91	0.00	0.00	196.35
415+00	41,500	50.00	79.02	0.00	9.02	0.00	155.65	0.00	34.78	0.00	535.91	222.17	0.00	0.00	313.74
415+50	41,550	50.00	149.81	0.00	0.00	0.00	211.88	0.00	8.35	0.00	747.79	231.36	0.00	0.00	516.43
416+00	41,600	50.00	242.52	0.00	0.00	0.00	363.27	0.00	0.00	0.00	1,111.06	231.36	0.00	0.00	879.70
416+50	41,650	50.00	435.09	0.00	0.00	0.00	627.42	0.00	0.00	0.00	1,738.47	231.36	0.00	0.00	1,507.12
417+00	41,700	50.00	624.86	0.00	0.00	0.00	981.44	0.00	0.00	0.00	2,719.91	231.36	0.00	0.00	2,488.55
417+50	41,750	50.00	431.40	0.00	0.00	0.00	978.02	0.00	0.00	0.00	3,697.93	231.36	0.00	0.00	3,466.57
418+00	41,800	50.00	386.29	0.00	0.00	0.00	757.12	0.00	0.00	0.00	4,455.05	231.36	0.00	0.00	4,223.69
418+50	41,850	50.00	325.26	0.00	0.00	0.00	658.84	0.00	0.00	0.00	5,113.89	231.36	0.00	0.00	4,882.53
419+00	41,900	50.00	261.67	0.00	0.00	0.00	543.45	0.00	0.00	0.00	5,657.34	231.36	0.00	0.00	5,425.99
419+50	41,950	50.00	249.26	0.00	0.00	0.00	473.08	0.00	0.00	0.00	6,130.43	231.36	0.00	0.00	5,899.07
420+00	42,000	50.00	238.22	0.00	0.00	0.00	451.37	0.00	0.00	0.00	6,581.80	231.36	0.00	0.00	6,350.44
420+50	42,050	50.00	243.45	0.00	0.00	0.00	445.99	0.00	0.00	0.00	7,027.79	231.36	0.00	0.00	6,796.43
421+00	42,100	50.00	196.03	0.00	0.00	0.00	406.93	0.00	0.00	0.00	7,434.71	231.36	0.00	0.00	7,203.36
421+50	42,150	50.00	200.47	0.00	0.00	0.00	367.13	0.00	0.00	0.00	7,801.84	231.36	0.00	0.00	7,570.49
422+00	42,200	50.00	192.45	0.00	0.00	0.00	363.81	0.00	0.00	0.00	8,165.66	231.36	0.00	0.00	7,934.30
422+50	42,250	50.00	168.27	0.00	0.00	0.00	334.00	0.00	0.00	0.00	8,499.66	231.36	0.00	0.00	8,268.30
423+00	42,300	50.00	139.94	0.00	0.00	0.00	285.38	0.00	0.00	0.00	8,785.04	231.36	0.00	0.00	8,553.68
423+50	42,350	50.00	112.22	0.00	0.00	0.00	233.48	0.00	0.00	0.00	9,018.52	231.36	0.00	0.00	8,787.16
424+00	42,400	50.00	99.41	0.00	0.00	0.00	195.95	0.00	0.00	0.00	9,214.47	231.36	0.00	0.00	8,983.12
424+50	42,450	50.00	101.26	0.00	0.00	0.00	185.81	0.00	0.00	0.00	9,400.28	231.36	0.00	0.00	9,168.92
425+00	42,500	50.00	102.00	0.00	0.00	0.00	188.20	0.00	0.00	0.00	9,588.48	231.36	0.00	0.00	9,357.13
425+50	42,550	50.00	109.57	0.00	0.00	0.00	195.90	0.00	0.00	0.00	9,784.38	231.36	0.00	0.00	9,553.02
426+00	42,600	50.00	107.17	0.00	0.00	0.00	200.69	0.00	0.00	0.00	9,985.06	231.36	0.00	0.00	9,753.71
426+50	42,650	50.00	92.37	0.00	0.00	0.00	184.76	0.00	0.00	0.00	10,169.82	231.36	0.00	0.00	9,938.47
427+00	42,700	50.00	69.85	0.00	0.00	0.00	150.20	0.00	0.00	0.00	10,320.03	231.36	0.00	0.00	10,088.67
427+50	42,750	50.00	95.27	0.00	0.27	0.00	152.89	0.00	0.25	0.00	10,472.92	231.63	0.00	0.00	10,241.29
428+00	42,800	50.00	70.37	0.00	3.83	0.00	153.37	0.00	3.80	0.00	10,626.29	235.81	0.00	0.00	10,390.48
428+50	42,850	50.00	62.39	0.00	38.54	0.00	122.93	0.00	39.23	0.00	10,749.21	278.96	0.00	0.00	10,470.25
429+00	42,900	50.00	68.45	0.00	15.49	0.00	121.15	0.00	50.03	0.00	10,870.36	333.99	0.00	0.00	10,536.37
429+50	42,950	50.00	84.47	0.00	3.56	0.00	141.59	0.00	17.64	0.00	11,011.95	353.40	0.00	0.00	10,658.56
430+00	43,000	50.00	76.83	0.00	5.64	0.00	149.35	0.00	8.52	0.00	11,161.31	362.77	0.00	0.00	10,798.54
430+50	43,050	50.00	73.14	0.00	9.10	0.00	138.86	0.00	13.65	0.00	11,300.17	377.78	0.00	0.00	10,922.39
431+00	43,100	50.00	73.90	0.00	9.55	0.00	136.15	0.00	17.27	0.00	11,436.31	396.77	0.00	0.00	11,039.54
431+50	43,150	50.00	75.34	0.00	7.98	0.00	138.19	0.00	16.23	0.00	11,574.50	414.63	0.00	0.00	11,159.87
432+00	43,200	50.00	72.36	0.00	6.69	0.00	136.76	0.00	13.58	0.00	11,711.26	429.57	0.00	0.00	11,281.69
432+50	43,250	50.00	83.70	0.00	5.09	0.00	144.50	0.00	10.91	0.00	11,855.76	441.57	0.00	0.00	11,414.19
433+00	43,300	50.00	82.66	0.00	5.78	0.00	154.04	0.00	10.06	0.00	12,009.80	452.64	0.00	0.00	11,557.16
433+50	43,350	50.00	78.36	0.00	18.44	0.00	149.09	0.00	22.43	0.00	12,158.89	477.31	0.00	0.00	11,681.58
434+00	43,400	50.00	79.34	0.00	282.63	0.00	146.02	0.00	278.77	0.00	12,304.91	783.95	0.00	0.00	11,520.95
					Column totals		12,304.91	0.00	712.69	0.00					

9

FILE NAME: \\milw00\ingrproj\1060-33-84\ti\cds\090101_ew.ppt PLOT DATE : 7/8/2020 2:59:33 PM PLOT BY : HNTB. CORP PLOT NAME : 090101_ew2 PLOT SCALE : 1:1

PROJECT ID 1060-33-84
TEMPORARY WIDENING

STATION	Real Station	Distance	AREA (SF)				Incremental Vol (CY) (Unadjusted)				Cumulative Vol (CY)				Mass Ordinate
			Cut	Salvaged/ Unusable Pavement Material	Fill	EBS	Cut	Salvaged/ Unusable Pavement Material	Fill	EBS	Cut	Expanded Fill 1.10	Expanded EBS Backfill	Reduced EBS In Fill	
436+07	43,607	0.00	59	0	533	0	0	0	0.0	0	0	0	0	0.00	0
436+50	43,650	43.32	68	0	367	0	101	0	722.0	0	101	794	0	0	-693
437+00	43,700	50.00	74	0	316	0	131	0	632.3	0	232	1,490	0	0	-1,257
437+50	43,750	50.00	73	0	291	0	136	0	561.9	0	368	2,108	0	0	-1,739
438+00	43,800	50.00	75	0	325	0	137	0	570.2	0	506	2,735	0	0	-2,229
438+50	43,850	50.00	29	0	305	0	96	0	583.5	0	602	3,377	0	0	-2,775
439+00	43,900	50.00	31	0	250	0	56	0	513.8	0	657	3,942	0	0	-3,284
439+50	43,950	50.00	37	0	208	0	64	0	424.2	0	721	4,409	0	0	-3,687
440+00	44,000	50.00	48	0	157	0	79	0	338.0	0	800	4,780	0	0	-3,980
440+50	44,050	50.00	63	0	96	0	103	0	233.5	0	903	5,037	0	0	-4,134
441+00	44,100	50.00	69	0	52	0	123	0	136.3	0	1,026	5,187	0	0	-4,161
441+50	44,150	50.00	71	0	22	0	130	0	68.1	0	1,156	5,262	0	0	-4,106
442+00	44,200	50.00	79	0	4	0	139	0	24.2	0	1,295	5,289	0	0	-3,993
442+50	44,250	50.00	79	0	0	0	147	0	4.5	0	1,442	5,294	0	0	-3,851
443+00	44,300	50.00	539	0	0	0	572	0	0.5	0	2,014	5,294	0	0	-3,280
443+50	44,350	50.00	517	0	0	0	978	0	0.0	0	2,992	5,294	0	0	-2,303
444+00	44,400	50.00	696	0	0	0	1,123	0	0.0	0	4,115	5,294	0	0	-1,179
444+50	44,450	50.00	858	0	0	0	1,439	0	0.0	0	5,553	5,294	0	0	259
445+00	44,500	50.00	849	0	1	0	1,581	0	1.0	0	7,134	5,295	0	0	1,839
445+50	44,550	50.00	876	0	0	0	1,598	0	1.3	0	8,732	5,297	0	0	3,435
446+00	44,600	50.00	886	0	0	0	1,632	0	0.3	0	10,364	5,297	0	0	5,067
446+50	44,650	50.00	875	0	0	0	1,631	0	0.0	0	11,995	5,297	0	0	6,698
447+00	44,700	50.00	848	0	0	0	1,596	0	0.0	0	13,591	5,297	0	0	8,294
447+50	44,750	50.00	935	0	0	0	1,651	0	0.0	0	15,242	5,297	0	0	9,945
448+00	44,800	50.00	906	0	0	0	1,705	0	0.0	0	16,947	5,297	0	0	11,650
448+50	44,850	50.00	800	0	0	0	1,579	0	0.0	0	18,526	5,297	0	0	13,229
449+00	44,900	50.00	705	0	0	0	1,393	0	0.0	0	19,919	5,297	0	0	14,622
449+50	44,950	50.00	580	0	0	0	1,190	0	0.0	0	21,108	5,297	0	0	15,811
450+00	45,000	50.00	501	0	0	0	1,001	0	0.0	0	22,109	5,297	0	0	16,812
450+50	45,050	50.00	343	0	0	0	782	0	0.0	0	22,891	5,297	0	0	17,594
451+00	45,100	50.00	305	0	0	0	600	0	0.0	0	23,491	5,297	0	0	18,195
451+50	45,150	50.00	269	0	0	0	532	0	0.0	0	24,023	5,297	0	0	18,726
452+00	45,200	50.00	207	0	0	0	441	0	0.0	0	24,464	5,297	0	0	19,167
452+50	45,250	50.00	208	0	0	0	385	0	0.0	0	24,848	5,297	0	0	19,551
453+00	45,300	50.00	165	0	0	0	346	0	0.0	0	25,194	5,297	0	0	19,897
453+50	45,350	50.00	144	0	0	0	287	0	0.0	0	25,481	5,297	0	0	20,184
454+00	45,400	50.00	135	0	0	0	259	0	0.0	0	25,739	5,297	0	0	20,442
454+50	45,450	50.00	142	0	0	0	256	0	0.0	0	25,996	5,297	0	0	20,699
455+00	45,500	50.00	150	0	0	0	270	0	0.0	0	26,266	5,297	0	0	20,969
455+50	45,550	50.00	145	0	0	0	273	0	0.0	0	26,540	5,297	0	0	21,243
456+00	45,600	50.00	135	0	0	0	259	0	0.0	0	26,798	5,297	0	0	21,502
456+50	45,650	50.00	128	0	0	0	243	0	0.0	0	27,042	5,297	0	0	21,745
457+00	45,700	50.00	123	0	0	1	233	1	0.0	1	27,274	5,297	0	0	21,977
457+50	45,750	50.00	237	0	0	2	333	2	0.0	2	27,608	5,297	0	0	22,311
458+00	45,800	50.00	83	0	2	3	296	3	2.1	3	27,903	5,299	0	0	22,604
458+50	45,850	50.00	86	0	0	4	156	4	2.1	4	28,059	5,302	0	0	22,758
459+00	45,900	50.00	87	0	0	5	160	5	0.0	5	28,219	5,302	0	0	22,917

STATION	Real Station	Distance	AREA (SF)				Incremental Vol (CY) (Unadjusted)				Cumulative Vol (CY)				Mass Ordinate
			Cut	Salvaged/ Unusable Pavement Material	Fill	EBS	Cut	Salvaged/ Unusable Pavement Material	Fill	EBS	Cut	Expanded Fill 1.10	Expanded EBS Backfill	Reduced EBS In Fill	
459+50	45,950	50.00	90	0	0	6	163	6	0.0	6	28,382	5,302	0	0	23,081
460+00	46,000	50.00	88	0	0	7	165	7	0.0	7	28,547	5,302	0	0	23,245
460+50	46,050	50.00	89	0	0	8	164	8	0.0	8	28,711	5,302	0	0	23,409
461+00	46,100	50.00	90	0	0	9	166	9	0.0	9	28,876	5,302	0	0	23,575
461+50	46,150	50.00	83	0	0	10	160	10	0.0	10	29,036	5,302	0	0	23,735
462+00	46,200	50.00	78	0	2	11	149	11	1.4	11	29,186	5,303	0	0	23,883
462+50	46,250	50.00	80	0	1	12	147	12	2.6	12	29,332	5,306	0	0	24,026
463+00	46,300	50.00	82	0	1	13	150	13	2.5	13	29,482	5,309	0	0	24,173
463+50	46,350	50.00	85	0	8	14	154	14	8.8	14	29,636	5,319	0	0	24,318
464+00	46,400	50.00	127	0	0	15	196	15	7.5	15	29,832	5,327	0	0	24,506
464+50	46,450	50.00	135	0	0	16	243	16	0.0	16	30,075	5,327	0	0	24,748
465+00	46,500	50.00	134	0	0	17	249	17	0.0	17	30,325	5,327	0	0	24,998
465+50	46,550	50.00	133	0	0	18	247	18	0.0	18	30,572	5,327	0	0	25,245
466+00	46,600	50.00	124	0	0	19	239	19	0.0	19	30,810	5,327	0	0	25,483
466+50	46,650	50.00	104	0	0	20	211	20	0.0	20	31,022	5,327	0	0	25,695
467+00	46,700	50.00	72	0	8	21	163	21	7.2	21	31,184	5,335	0	0	25,849
467+50	46,750	50.00	76	0	2	22	137	22	8.8	22	31,321	5,344	0	0	25,976
468+00	46,800	50.00	81	0	1	23	145	23	2.4	23	31,466	5,347	0	0	26,119
468+50	46,850	50.00	81	0	1	24	150	24	1.3	24	31,617	5,348	0	0	26,268
469+00	46,900	50.00	84	0	0	25	153	25	0.7	25	31,770	5,349	0	0	26,421
469+50	46,950	50.00	81	0	0	26	153	26	0.3	26	31,923	5,350	0	0	26,573
470+00	47,000	50.00	77	0	1	27	146	27	0.7	27	32,069	5,350	0	0	26,719
470+50	47,050	50.00	79	0	0	28	144	28	0.6	28	32,213	5,351	0	0	26,862
471+00	47,100	50.00	81	0	9	29	148	29	8.8	29	32,362	5,361	0	0	27,001
471+50	47,150	50.00	84	0	9	30	153	30	17.3	30	32,515	5,380	0	0	27,135
472+00	47,200	50.00	87	0	1	31	159	31	9.8	31	32,673	5,390	0	0	27,283
472+50	47,250	50.00	85	0	1	32	160	32	2.3	32	32,833	5,393	0	0	27,440
473+00	47,300	50.00	88	0	0	33	161	33	1.1	33	32,993	5,394	0	0	27,599
473+50	47,350	50.00	79	0	1	34	155	34	0.8	34	33,148	5,395	0	0	27,753
474+00	47,400	50.00	77	0	1	35	144	35	1.8	35	33,292	5,397	0	0	27,895
474+50	47,450	50.00	74	0	1	36	139	36	2.1	36	33,432	5,399	0	0	28,032
475+00	47,500	50.00	72	0	1	37	135	37	2.1	37	33,567	5,402	0	0	28,165
475+50	47,550	50.00	70	0	1	38	132	38	1.9	38	33,699	5,404	0	0	28,295
476+00	47,600	50.00	71	0	1	39	131	39	1.6	39	33,830	5,405	0	0	28,425
476+50	47,650	50.00	69	0	1	40	130	40	1.4	40	33,960	5,407	0	0	28,553
477+00	47,700	50.00	71	0	1	41	130	41	1.3	41	34,090	5,409	0	0	28,681
477+50	47,750	50.00	69	0	0	42	130	42	0.7	42	34,220	5,409	0	0	28,811
478+00	47,800	50.00	68	0	0	43	127	43	0.0	43	34,347	5,409	0	0	28,938
478+50	47,850	50.00	62	0	5	44	120	44	4.5	44	34,467	5,414	0	0	29,053
479+00	47,900	50.00	55	0	13	45	109	45	16.6	45	34,576	5,433	0	0	29,144
479+50	47,950	50.00	49	0	21	46	97	46	31.4	46	34,673	5,467	0	0	29,206
480+00	48,000	50.00	41	0	26	47	83	47	43.8	47	34,756	5,515	0	0	29,241
480+50	48,050	50.00	34	0	29	48	69	48	51.2	48	34,825	5,572	0	0	29,253
481+00	48,100	50.00	27	0	27	49	56	49	51.9	49	34,881	5,629	0	0	29,252
481+50	48,150	50.00	23	0	13	50	47	50	37.5	50	34,928	5,670	0	0	29,258
482+00	48,200	50.00	34	0	5	51	53	51	16.9	51	34,981	5,688	0	0	29,292
						Column totals	34,980.83	1,326.00	5,171.33	1,326.00					

PROJECT ID 1060-33-84
TEMPORARY MEDIAN

STATION	Real Station	Distance	AREA (SF) Cut	AREA (SF) Salvaged/ Unusable Pavement Material	AREA (SF) Fill	AREA (SF) EBS	Incremental Vol (CY) (Unadjusted) Cut Note 1	Incremental Vol (CY) (Unadjusted) Salvaged/ Unusable Pavement Material Note 2	Incremental Vol (CY) (Unadjusted) Fill Note 3	Incremental Vol (CY) (Unadjusted) EBS	Cumulative Vol (CY) Cut	Cumulative Vol (CY) Expanded Fill 1.10	Cumulative Vol (CY) Expanded EBS Backfill Note 4	Cumulative Vol (CY) Reduced EBS In Fill Note 5	Mass Ordinate Note 6
385+00	38,500	0.00	19.94	0.00	0.00	0.00	0.00	0.00	0.00	0.00	0.00	0.00	0.00	0.00	0.00
385+50	38,550	50.00	19.90	0.00	0.00	0.00	36.89	0.00	0.00	0.00	36.89	0.00	0.00	0.00	36.89
386+00	38,600	50.00	91.70	0.00	0.00	0.00	103.33	0.00	0.00	0.00	140.22	0.00	0.00	0.00	140.22
386+50	38,650	50.00	93.60	0.00	0.00	0.00	171.57	0.00	0.00	0.00	311.80	0.00	0.00	0.00	311.80
387+00	38,700	50.00	92.19	0.00	0.00	0.00	172.03	0.00	0.00	0.00	483.82	0.00	0.00	0.00	483.82
387+50	38,750	50.00	89.18	0.00	0.00	0.00	167.94	0.00	0.00	0.00	651.76	0.00	0.00	0.00	651.76
388+00	38,800	50.00	88.31	0.00	0.00	0.00	164.34	0.00	0.00	0.00	816.10	0.00	0.00	0.00	816.10
388+50	38,850	50.00	87.66	0.00	0.00	0.00	162.94	0.00	0.00	0.00	979.04	0.00	0.00	0.00	979.04
389+00	38,900	50.00	86.06	0.00	0.00	0.00	160.85	0.00	0.00	0.00	1139.89	0.00	0.00	0.00	1139.89
389+50	38,950	50.00	86.92	0.00	0.00	0.00	160.17	0.00	0.00	0.00	1300.06	0.00	0.00	0.00	1300.06
390+00	39,000	50.00	85.56	0.00	0.00	0.00	159.70	0.00	0.00	0.00	1459.76	0.00	0.00	0.00	1459.76
390+50	39,050	50.00	76.52	0.00	0.00	0.00	150.07	0.00	0.00	0.00	1609.83	0.00	0.00	0.00	1609.83
391+00	39,100	50.00	63.80	0.00	0.00	0.00	129.93	0.00	0.00	0.00	1739.76	0.00	0.00	0.00	1739.76
391+50	39,150	50.00	55.78	0.00	0.00	0.00	110.72	0.00	0.00	0.00	1850.48	0.00	0.00	0.00	1850.48
392+00	39,200	50.00	50.85	0.00	0.00	0.00	98.73	0.00	0.00	0.00	1949.21	0.00	0.00	0.00	1949.21
392+50	39,250	50.00	45.88	0.00	5.61	0.00	89.56	0.00	5.20	0.00	2038.78	5.71	0.00	0.00	2033.06
393+00	39,300	50.00	43.30	0.00	5.89	0.00	82.57	0.00	10.65	0.00	2121.35	17.43	0.00	0.00	2103.92
393+50	39,350	50.00	41.94	0.00	5.92	0.00	78.93	0.00	10.94	0.00	2200.28	29.46	0.00	0.00	2170.82
394+00	39,400	50.00	42.21	0.00	5.78	0.00	77.92	0.00	10.83	0.00	2278.19	41.37	0.00	0.00	2236.82
394+50	39,450	50.00	42.71	0.00	6.06	0.00	78.63	0.00	10.96	0.00	2356.82	53.43	0.00	0.00	2303.39
395+00	39,500	50.00	43.39	0.00	5.50	0.00	79.72	0.00	10.70	0.00	2436.55	65.21	0.00	0.00	2371.34
395+50	39,550	50.00	42.99	0.00	5.22	0.00	79.98	0.00	9.93	0.00	2516.53	76.13	0.00	0.00	2440.40
396+00	39,600	50.00	42.89	0.00	5.36	0.00	79.52	0.00	9.80	0.00	2596.05	86.90	0.00	0.00	2509.14
396+50	39,650	50.00	42.96	0.00	5.38	0.00	79.49	0.00	9.94	0.00	2675.54	97.84	0.00	0.00	2577.70
397+00	39,700	50.00	43.12	0.00	5.86	0.00	79.70	0.00	10.41	0.00	2755.24	109.29	0.00	0.00	2645.95
397+50	39,750	50.00	43.10	0.00	5.98	0.00	79.83	1.00	10.96	1.00	2835.07	121.35	0.00	0.00	2713.73
398+00	39,800	50.00	43.08	0.00	5.63	0.00	79.80	2.00	10.75	2.00	2914.87	133.17	0.00	0.00	2781.70
398+50	39,850	50.00	43.59	0.00	5.49	0.00	80.25	3.00	10.30	3.00	2995.12	144.50	0.00	0.00	2850.62
399+00	39,900	50.00	43.93	0.00	5.53	0.00	81.04	4.00	10.20	4.00	3076.16	155.72	0.00	0.00	2920.43
399+50	39,950	50.00	43.87	0.00	5.61	0.00	81.30	5.00	10.31	5.00	3157.45	167.07	0.00	0.00	2990.38
400+00	40,000	50.00	43.88	0.00	5.79	0.00	81.25	6.00	10.56	6.00	3238.70	178.68	0.00	0.00	3060.02
400+50	40,050	50.00	43.35	0.00	6.01	0.00	80.77	7.00	10.93	7.00	3319.47	190.70	0.00	0.00	3128.77
401+00	40,100	50.00	42.95	0.00	5.55	0.00	79.91	8.00	10.70	8.00	3399.38	202.47	0.00	0.00	3196.91
401+50	40,150	50.00	41.27	0.00	6.17	0.00	77.98	9.00	10.85	9.00	3477.36	214.41	0.00	0.00	3262.95
402+00	40,200	50.00	43.07	0.00	5.75	0.00	78.09	10.00	11.04	10.00	3555.45	226.55	0.00	0.00	3328.90
402+50	40,250	50.00	45.23	0.00	81.76	0.00	81.76	11.00	81.03	11.00	3637.21	315.68	0.00	0.00	3321.53
403+00	40,300	50.00	2.40	0.00	49.21	0.00	44.10	12.00	121.27	12.00	3681.31	449.08	0.00	0.00	3232.24
					Column totals		2,755.24	0.00	99.35	0.00					

PROJECT ID 1060-33-84
TEMPORARY MEDIAN

STATION	Real Station	Distance	AREA (SF) Cut	AREA (SF) Salvaged/ Unusable Pavement Material	AREA (SF) Fill	AREA (SF) EBS	Incremental Vol (CY) (Unadjusted) Cut Note 1	Incremental Vol (CY) (Unadjusted) Salvaged/ Unusable Pavement Material Note 2	Incremental Vol (CY) (Unadjusted) Fill Note 3	Incremental Vol (CY) (Unadjusted) EBS	Cumulative Vol (CY) Cut	Cumulative Vol (CY) Expanded Fill 1.10	Cumulative Vol (CY) Expanded EBS Backfill Note 4	Cumulative Vol (CY) Reduced EBS In Fill Note 5	Mass Ordinate Note 6
418+00	41,800	0.00	88.04	0.00	0.00	0.00	0.00	0.00	0.00	0.00	0.00	0.00	0.00	0.00	0.00
418+50	41,850	50.00	85.61	0.00	0.00	0.00	160.79	0.00	0.00	0.00	160.79	0.00	0.00	0.00	160.79
419+00	41,900	50.00	85.05	0.00	0.00	0.00	158.02	0.00	0.00	0.00	318.81	0.00	0.00	0.00	318.81
419+50	41,950	50.00	85.11	0.00	0.00	0.00	157.56	0.00	0.00	0.00	476.36	0.00	0.00	0.00	476.36
420+00	42,000	50.00	85.06	0.00	0.00	0.00	157.56	0.00	0.00	0.00	633.93	0.00	0.00	0.00	633.93
420+50	42,050	50.00	84.66	0.00	0.00	0.00	157.15	0.00	0.00	0.00	791.07	0.00	0.00	0.00	791.07
421+00	42,100	50.00	85.66	0.00	0.00	0.00	157.70	0.00	0.00	0.00	948.78	0.00	0.00	0.00	948.78
421+50	42,150	50.00	85.75	0.00	0.00	0.00	158.71	0.00	0.00	0.00	1,107.49	0.00	0.00	0.00	1,107.49
422+00	42,200	50.00	84.57	0.00	0.00	0.00	157.70	0.00	0.00	0.00	1,265.19	0.00	0.00	0.00	1,265.19
422+50	42,250	50.00	84.23	0.00	0.00	0.00	156.30	0.00	0.00	0.00	1,421.49	0.00	0.00	0.00	1,421.49
423+00	42,300	50.00	86.13	0.00	0.00	0.00	157.74	0.00	0.00	0.00	1,579.23	0.00	0.00	0.00	1,579.23
423+50	42,350	50.00	86.99	0.00	0.00	0.00	160.30	0.00	0.00	0.00	1,739.53	0.00	0.00	0.00	1,739.53
424+00	42,400	50.00	84.43	0.00	0.00	0.00	158.72	0.00	0.00	0.00	1,898.25	0.00	0.00	0.00	1,898.25
424+50	42,450	50.00	85.27	0.00	0.00	0.00	157.13	0.00	0.00	0.00	2,055.38	0.00	0.00	0.00	2,055.38
425+00	42,500	50.00	85.04	0.00	0.00	0.00	157.69	0.00	0.00	0.00	2,213.07	0.00	0.00	0.00	2,213.07
425+50	42,550	50.00	85.50	0.00	0.00	0.00	157.91	0.00	0.00	0.00	2,370.98	0.00	0.00	0.00	2,370.98
426+00	42,600	50.00	85.19	0.00	0.00	0.00	158.05	0.00	0.00	0.00	2,529.03	0.00	0.00	0.00	2,529.03
426+50	42,650	50.00	84.10	0.00	0.00	0.00	156.75	0.00	0.00	0.00	2,685.78	0.00	0.00	0.00	2,685.78
427+00	42,700	50.00	85.07	0.00	0.00	0.00	156.64	0.00	0.00	0.00	2,842.42	0.00	0.00	0.00	2,842.42
427+50	42,750	50.00	84.48	0.00	0.00	0.00	156.99	0.00	0.00	0.00	2,999.41	0.00	0.00	0.00	2,999.41
428+00	42,800	50.00	84.46	0.00	0.00	0.00	156.43	0.00	0.00	0.00	3,155.83	0.00	0.00	0.00	3,155.83
428+50	42,850	50.00	86.42	0.00	0.00	0.00	158.22	0.00	0.00	0.00	3,314.06	0.00	0.00	0.00	3,314.06
429+00	42,900	50.00	85.74	0.00	0.00	0.00	159.41	0.00	0.00	0.00	3,473.46	0.00	0.00	0.00	3,473.46
429+50	42,950	50.00	85.67	0.00	0.00	0.00	158.71	0.00	0.00	0.00	3,632.18	0.00	0.00	0.00	3,632.18
430+00	43,000	50.00	86.19	0.00	0.00	0.00	159.13	0.00	0.00	0.00	3,791.31	0.00	0.00	0.00	3,791.31
430+50	43,050	50.00	86.38	0.00	0.00	0.00	159.79	0.00	0.00	0.00	3,951.09	0.00	0.00	0.00	3,951.09
431+00	43,100	50.00	86.23	0.00	0.00	0.00	159.82	0.00	0.00	0.00	4,110.92	0.00	0.00	0.00	4,110.92
431+50	43,150	50.00	86.11	0.00	0.00	0.00	159.57	0.00	0.00	0.00	4,270.49	0.00	0.00	0.00	4,270.49
432+00	43,200	50.00	89.38	0.00	0.00	0.00	162.49	0.00	0.00	0.00	4,432.98	0.00	0.00	0.00	4,432.98
432+50	43,250	50.00	85.74	0.00	0.00	0.00	158.78	0.00	0.00	0.00	4,591.76	0.00	0.00	0.00	4,591.76
					Column totals		4,591.76	0.00	0.00	0.00					

PROJECT ID 1060-33-84

TEMPORARY MEDIAN

STATION	Real Station	Distance	AREA (SF) Cut	AREA (SF) Salvaged/ Unusable Pavement Material	AREA (SF) Fill	AREA (SF) EBS	Incremental Vol (CY) (Unadjusted) Cut Note 1	Incremental Vol (CY) (Unadjusted) Salvaged/ Unusable Pavement Material Note 2	Incremental Vol (CY) (Unadjusted) Fill Note 3	Incremental Vol (CY) (Unadjusted) EBS	Cumulative Vol (CY) Cut	Cumulative Vol (CY) Expanded Fill 1.10	Cumulative Vol (CY) Expanded EBS Backfill Note 4	Cumulative Vol (CY) Reduced EBS In Fill Note 5	Mass Ordinate Note 6
442+00	44,200	0.00	49.50	0.00	0.00	0.00	0.00	0.00	0.00	0.00	0.00	0.00	0.00	0.00	0.00
442+50	44,250	50.00	49.36	0.00	0.00	0.00	91.54	0.00	0.00	0.00	91.54	0.00	0.00	0.00	91.54
443+00	44,300	50.00	52.05	0.00	0.00	0.00	93.90	0.00	0.00	0.00	185.44	0.00	0.00	0.00	185.44
443+50	44,350	50.00	52.26	0.00	0.00	0.00	96.58	0.00	0.00	0.00	282.02	0.00	0.00	0.00	282.02
444+00	44,400	50.00	52.42	0.00	0.00	0.00	96.93	0.00	0.00	0.00	378.94	0.00	0.00	0.00	378.94
444+50	44,450	50.00	54.21	0.00	0.00	0.00	98.73	0.00	0.00	0.00	477.68	0.00	0.00	0.00	477.68
445+00	44,500	50.00	57.22	0.00	0.00	0.00	103.18	0.00	0.00	0.00	580.85	0.00	0.00	0.00	580.85
445+50	44,550	50.00	57.57	0.00	0.00	0.00	106.29	0.00	0.00	0.00	687.14	0.00	0.00	0.00	687.14
446+00	44,600	50.00	57.27	0.00	0.00	0.00	106.33	0.00	0.00	0.00	793.47	0.00	0.00	0.00	793.47
446+50	44,650	50.00	56.30	0.00	0.00	0.00	105.16	0.00	0.00	0.00	898.63	0.00	0.00	0.00	898.63
447+00	44,700	50.00	57.46	0.00	0.00	0.00	105.33	0.00	0.00	0.00	1,003.96	0.00	0.00	0.00	1,003.96
447+50	44,750	50.00	56.70	0.00	0.00	0.00	105.70	0.00	0.00	0.00	1,109.67	0.00	0.00	0.00	1,109.67
					Column totals		1,109.67	0.00	0.00	0.00					

PROJECT ID 1060-33-84
TEMPORARY MEDIAN

STATION	Real Station	Distance	AREA (SF) Cut	AREA (SF) Salvaged/ Unusable Pavement Material	AREA (SF) Fill	AREA (SF) EBS	Incremental Vol (CY) (Unadjusted) Cut Note 1	Incremental Vol (CY) (Unadjusted) Salvaged/ Unusable Pavement Material Note 2	Incremental Vol (CY) (Unadjusted) Fill Note 3	Incremental Vol (CY) (Unadjusted) EBS	Cumulative Vol (CY) Cut	Cumulative Vol (CY) Expanded Fill 1.10	Cumulative Vol (CY) Expanded EBS Backfill Note 4	Cumulative Vol (CY) Reduced EBS In Fill Note 5	Mass Ordinate Note 6
471+00	47,100	0.00	55.76	0.00	2.24	0.00	0.00	0.00	0.00	0.00	0.00	0.00	0.00	0.00	0.00
471+50	47,150	50.00	60.24	0.00	3.09	0.00	107.41	0.00	4.94	-2.00	107.41	5.43	0.00	0.00	101.98
472+00	47,200	50.00	65.16	0.00	3.09	0.00	116.11	0.00	5.72	-1.00	223.52	11.72	0.00	0.00	211.80
472+50	47,250	50.00	70.29	0.00	3.09	0.00	125.42	0.00	5.72	0.00	348.94	18.02	0.00	0.00	330.92
473+00	47,300	50.00	72.84	0.00	2.63	0.00	132.53	0.00	5.30	0.00	481.46	23.84	0.00	0.00	457.62
473+50	47,350	50.00	78.38	0.00	2.92	0.00	140.02	0.00	5.14	0.00	621.48	29.50	0.00	0.00	591.99
474+00	47,400	50.00	89.88	0.00	0.00	0.00	155.80	0.00	2.70	0.00	777.28	32.47	0.00	0.00	744.81
474+50	47,450	50.00	88.11	0.00	0.00	0.00	164.81	0.00	0.00	0.00	942.08	32.47	0.00	0.00	909.61
475+00	47,500	50.00	86.52	0.00	0.00	0.00	161.69	0.00	0.00	0.00	1,103.78	32.47	0.00	0.00	1,071.31
475+50	47,550	50.00	87.26	0.00	0.00	0.00	160.91	0.00	0.00	0.00	1,264.69	32.47	0.00	0.00	1,232.21
476+00	47,600	50.00	85.31	0.00	0.00	0.00	159.79	0.00	0.00	0.00	1,424.47	32.47	0.00	0.00	1,392.00
476+50	47,650	50.00	85.36	0.00	0.00	0.00	158.03	0.00	0.00	0.00	1,582.50	32.47	0.00	0.00	1,550.03
477+00	47,700	50.00	85.68	0.00	0.00	0.00	158.37	0.00	0.00	0.00	1,740.87	32.47	0.00	0.00	1,708.40
477+50	47,750	50.00	89.04	0.00	0.00	0.00	161.78	0.00	0.00	0.00	1,902.65	32.47	0.00	0.00	1,870.18
478+00	47,800	50.00	90.74	0.00	0.00	0.00	166.46	0.00	0.00	0.00	2,069.11	32.47	0.00	0.00	2,036.64
478+50	47,850	50.00	95.11	0.00	0.00	0.00	172.08	0.00	0.00	0.00	2,241.19	32.47	0.00	0.00	2,208.72
479+00	47,900	50.00	106.07	0.00	0.00	0.00	186.28	0.00	0.00	0.00	2,427.47	32.47	0.00	0.00	2,395.00
479+50	47,950	50.00	106.07	0.00	0.00	0.00	196.43	0.00	0.00	0.00	2,623.90	32.47	0.00	0.00	2,591.43
480+00	48,000	50.00	105.35	0.00	0.00	0.00	195.76	0.00	0.00	0.00	2,819.66	32.47	0.00	0.00	2,787.19
480+50	48,050	50.00	105.30	0.00	0.00	0.00	195.05	0.00	0.00	0.00	3,014.70	32.47	0.00	0.00	2,982.23
481+00	48,100	50.00	107.47	0.00	0.00	0.00	197.01	0.00	0.00	0.00	3,211.71	32.47	0.00	0.00	3,179.24
481+50	48,150	50.00	100.33	0.00	0.00	0.00	192.41	0.00	0.00	0.00	3,404.12	32.47	0.00	0.00	3,371.65
482+00	48,200	50.00	94.53	0.00	0.13	0.00	180.43	0.00	0.12	0.00	3,584.55	32.60	0.00	0.00	3,551.94
482+50	48,250	50.00	84.10	0.00	1.00	0.00	165.40	0.00	1.05	0.00	3,749.94	33.75	0.00	0.00	3,716.19
483+00	48,300	50.00	80.83	0.00	2.66	0.00	152.71	0.00	3.39	0.00	3,902.66	37.48	0.00	0.00	3,865.18
483+50	48,350	50.00	76.77	0.00	2.83	0.00	145.93	0.00	5.08	0.00	4,048.58	43.07	0.00	0.00	4,005.51
484+00	48,400	50.00	74.64	0.00	4.78	0.00	140.19	0.00	7.05	0.00	4,188.78	50.82	0.00	0.00	4,137.95
484+50	48,450	50.00	74.23	0.00	3.78	0.00	137.84	0.00	7.93	0.00	4,326.62	59.54	0.00	0.00	4,267.08
485+00	48,500	50.00	73.11	0.00	2.35	0.00	136.43	0.00	5.68	0.00	4,463.05	65.79	0.00	0.00	4,397.26
					Column totals		4,463.05	0.00	59.81	-3.00					

PROJECT ID 1060-33-84

TEMPORARY MEDIAN - STAGE 4

STATION	Real Station	Distance	AREA (SF) Cut	AREA (SF) Salvaged/ Unusable Pavement Material	AREA (SF) Fill	AREA (SF) EBS	Incremental Vol (CY) (Unadjusted) Cut Note 1	Incremental Vol (CY) (Unadjusted) Salvaged/ Unusable Pavement Material Note 2	Incremental Vol (CY) (Unadjusted) Fill Note 3	Incremental Vol (CY) (Unadjusted) EBS	Cumulative Vol (CY) Cut	Cumulative Vol (CY) Expanded Fill 1.10	Cumulative Vol (CY) Expanded EBS Backfill Note 4	Cumulative Vol (CY) Reduced EBS In Fill Note 5	Mass Ordinate Note 6
472+00	47,200	0.00	1.71	0.00	2.24	0.00	0.00	0.00	0.00	0.00	0.00	0.00	0.00	0.00	0.00
472+50	47,250	50.00	1.56	0.00	2.97	0.00	3.03	0.00	4.82	0.00	3.03	5.31	0.00	0.00	-2.28
473+00	47,300	50.00	3.96	0.00	3.09	0.00	5.11	0.00	5.61	0.00	8.14	11.48	0.00	0.00	-3.34
473+50	47,350	50.00	6.17	0.00	2.63	0.00	9.38	0.00	5.30	0.00	17.52	17.30	0.00	0.00	0.21
474+00	47,400	50.00	7.16	0.00	2.92	0.00	12.34	0.00	5.14	0.00	29.86	22.96	0.00	0.00	6.90
474+50	47,450	50.00	6.26	0.00	0.00	0.00	12.43	0.00	2.70	0.00	42.29	25.93	0.00	0.00	16.36
475+00	47,500	50.00	5.68	0.00	0.00	0.00	11.06	0.00	0.00	0.00	53.34	25.93	0.00	0.00	27.41
475+50	47,550	50.00	5.87	0.00	0.00	0.00	10.69	0.00	0.00	0.00	64.04	25.93	0.00	0.00	38.11
476+00	47,600	50.00	5.90	0.00	0.00	0.00	10.90	0.00	0.00	0.00	74.94	25.93	0.00	0.00	49.00
476+50	47,650	50.00	9.12	0.00	0.00	0.00	13.91	0.00	0.00	0.00	88.84	25.93	0.00	0.00	62.91
477+00	47,700	50.00	9.24	0.00	0.00	0.00	17.00	0.00	0.00	0.00	105.84	25.93	0.00	0.00	79.91
					Column totals		105.84	0.00	23.57	0.00					

9

PROJECT ID 1060-33-84

TEMPORARY PAVMENT - BURLEIGH EXIT

STATION	Real Station	Distance	AREA (SF) Cut	AREA (SF) Salvaged/ Unusable Pavement Material	AREA (SF) Fill	AREA (SF) EBS	Incremental Vol (CY) (Unadjusted) Cut	Incremental Vol (CY) (Unadjusted) Salvaged/ Unusable Pavement Material	Incremental Vol (CY) (Unadjusted) Fill	Incremental Vol (CY) (Unadjusted) EBS	Cumulative Vol (CY) Cut	Cumulative Vol (CY) Expanded Fill 1.10	Cumulative Vol (CY) Expanded EBS Backfill	Cumulative Vol (CY) Reduced EBS In Fill	Mass Ordinate
481+50	48,150	0.00	10.70	0.00	0.00	0.00	0.00	0.00	0.00	0.00	0.00	0.00	0.00	0.00	0.00
482+00	48,200	50.00	4.48	0.00	0.00	0.00	14.06	38.00	0.00	38.00	14.06	0.00	0.00	0.00	14.06
482+50	48,250	50.00	31.59	0.00	0.00	0.00	33.40	39.00	0.00	39.00	47.45	0.00	0.00	0.00	47.45
483+00	48,300	50.00	19.72	0.00	0.00	0.00	47.51	40.00	0.00	40.00	94.96	0.00	0.00	0.00	94.96
483+50	48,350	50.00	10.70	0.00	0.00	0.00	28.17	41.00	0.00	41.00	123.13	0.00	0.00	0.00	123.13
484+00	48,400	50.00	4.48	0.00	0.00	0.00	14.06	42.00	0.00	42.00	137.19	0.00	0.00	0.00	137.19
					Column totals		137.19	200.00	0.00	200.00					

APPROXIMATE EXTENT OF CONTAMINATED SOIL FROM 1 TO 16' BGS AND FROM 28' TO 32' BGS

SOIL FROM 0' TO APPROXIMATELY 4' COULD POTENTIALLY BE REUSED WITH WDNR CONCURRENCE

APPROXIMATE EXTENT OF CONTAMINATED SOIL FROM 1' TO 12" BGS AND 27' TO 31' BGS

SOIL FROM 0' TO 12+' COULD POTENTIALLY BE REUSED WITH WDNR CONCURRENCE. IF REUSE IS NOT POSSIBLE, THE SOIL WILL REQUIRE LANDFILL DISPOSAL

SOIL FROM APPROXIMATELY 4' TO 6+' BGS IS CONTAMINATED WITH PETROLEUM VOCs AND WILL REQUIRE LANDFILL DISPOSAL (BIOREMEDIATION)

SOIL FROM 0' TO 6+' BGS IS CONTAMINATED WITH SVOVs AND WILL REQUIRE LANDFILL DISPOSAL

STAGE 1 TEMPORARY WIDENING

9

9

PROJECT NO: 1060-34-78	HWY: IH 41	COUNTY: MILWAUKEE	CROSS SECTIONS: CROSS SECTION HAZMAT LEGEND	SHEET 2520	E

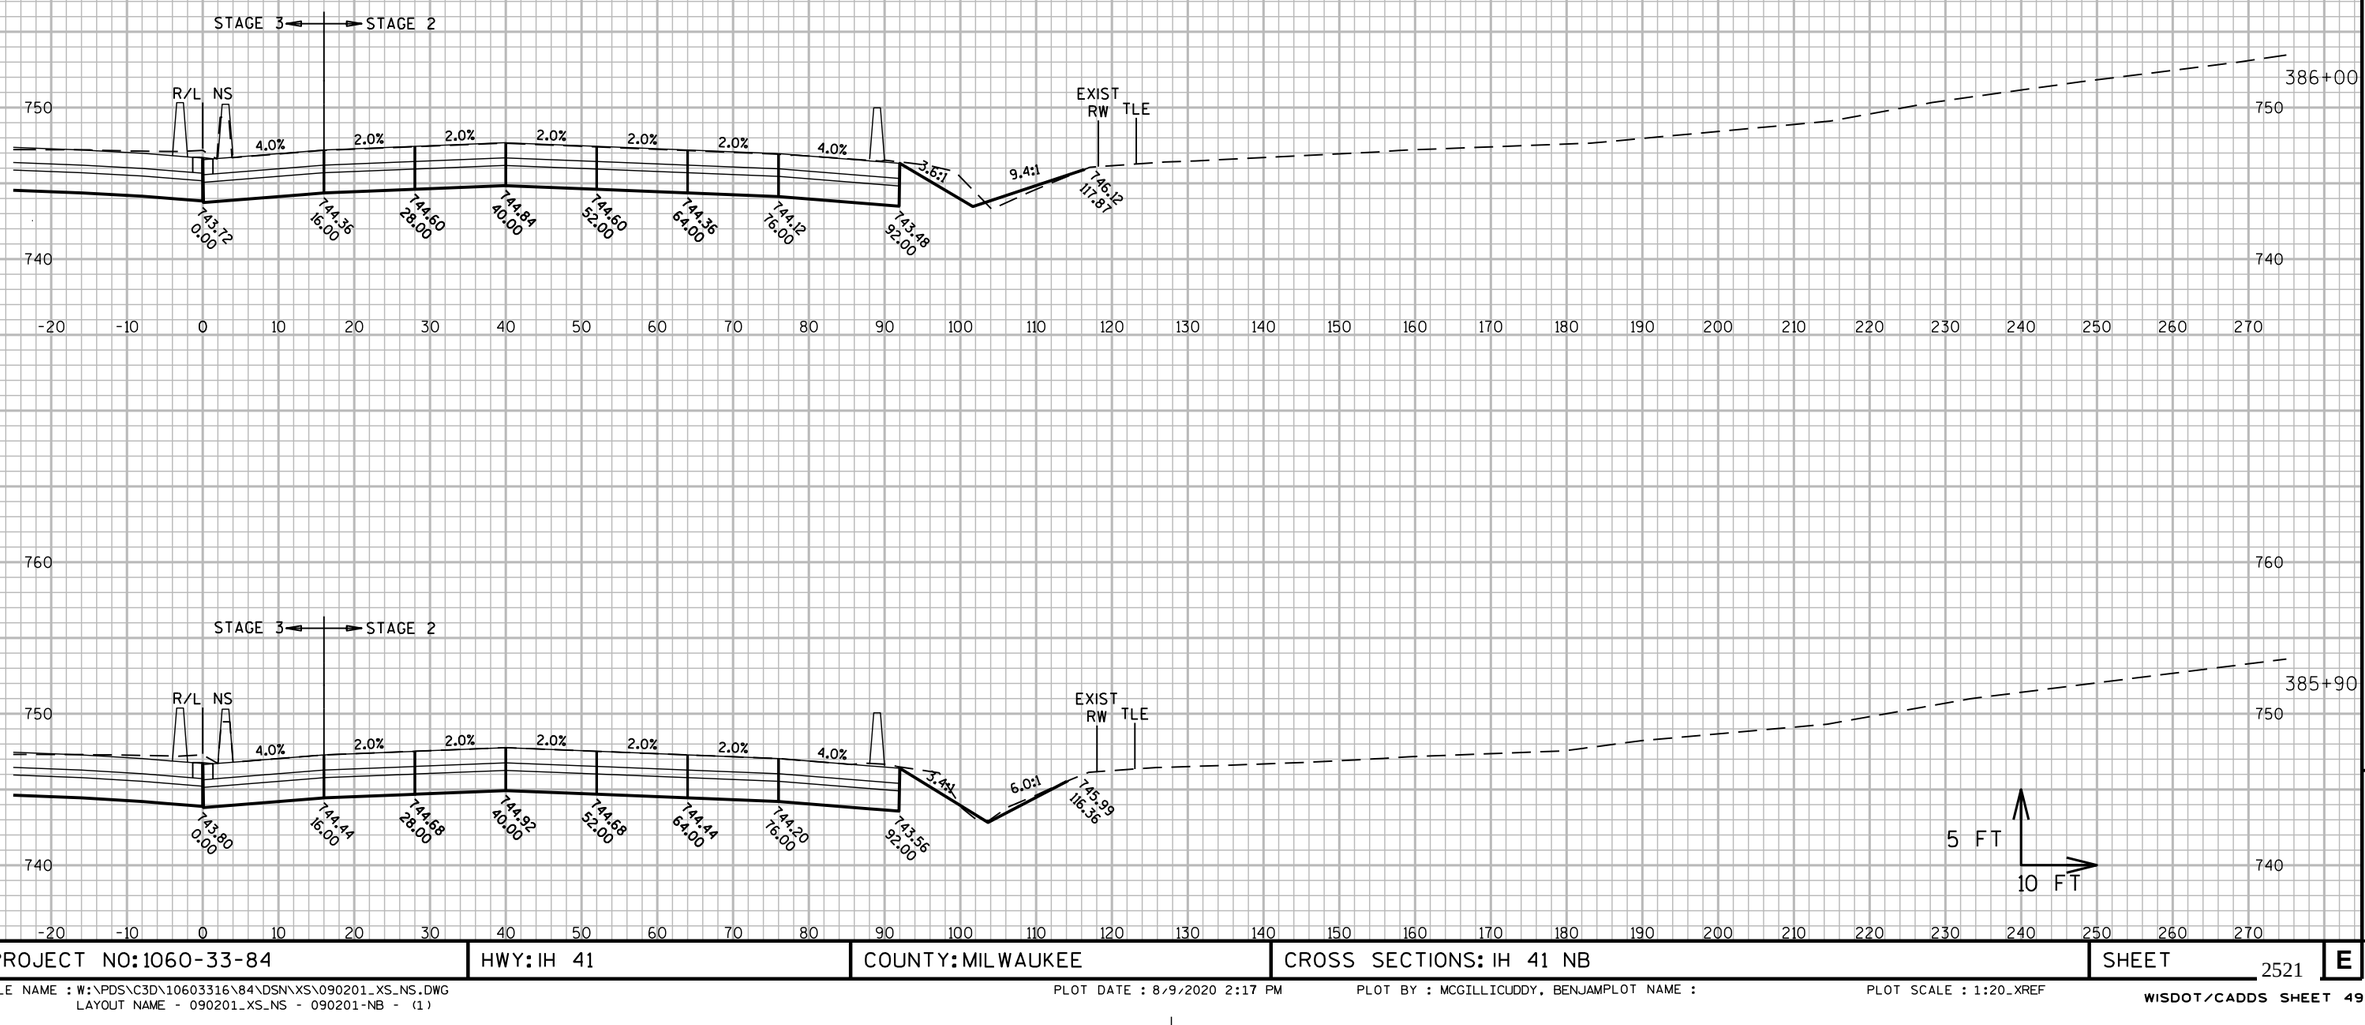

9

9

PROJECT NO: 1060-33-84	HWY: IH 41	COUNTY: MILWAUKEE	CROSS SECTIONS: IH 41 NB	SHEET 2521	E

FILE NAME : W:\PDS\C3D\10603316\84\DSN\XS\090201_XS_NS.DWG
LAYOUT NAME - 090201_XS_NS - 090201-NB - (1)

PLOT DATE : 8/9/2020 2:17 PM PLOT BY : MCGILLICUDDY, BENJAMPLOT NAME : PLOT SCALE : 1:20_XREF

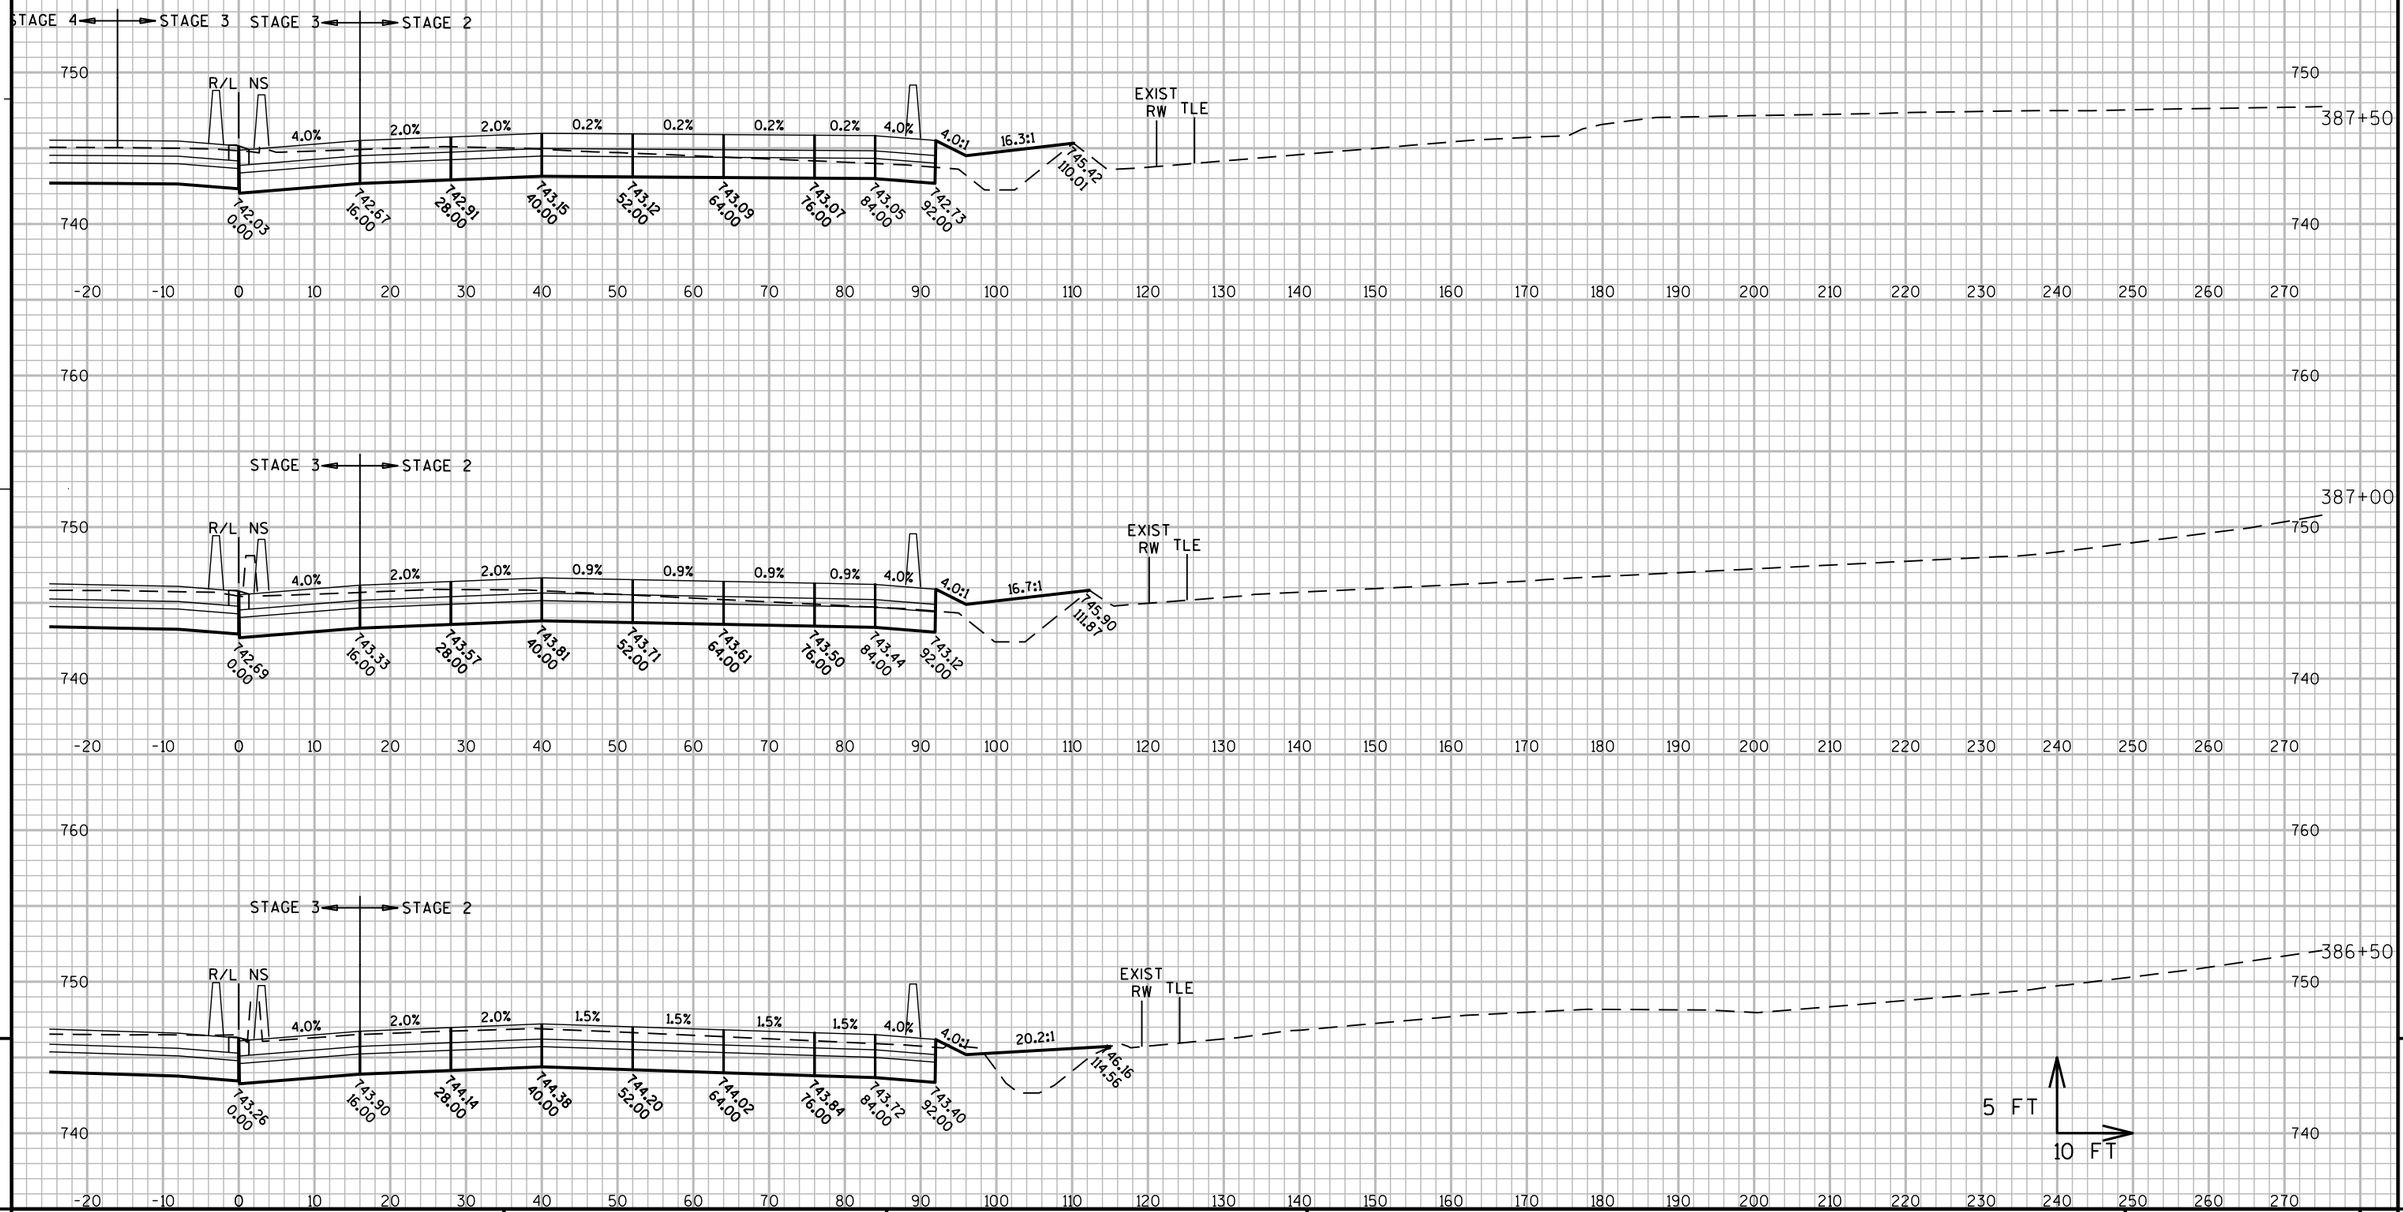

PROJECT NO: 1060-33-84	HWY: IH 41	COUNTY: MILWAUKEE	CROSS SECTIONS: IH 41 NB	SHEET 2522	E

FILE NAME : W:\PDS\C3D\10603316\84\DSN\XS\090201_XS_NS.DWG
LAYOUT NAME - 090201_XS_NS - 090201-NB - (2)
PLOT DATE : 8/9/2020 2:17 PM
PLOT BY : MCGILLICUDDY, BENJAMPLOT NAME :
PLOT SCALE : 1:20_XREF
WISDOT/CADDS SHEET 49

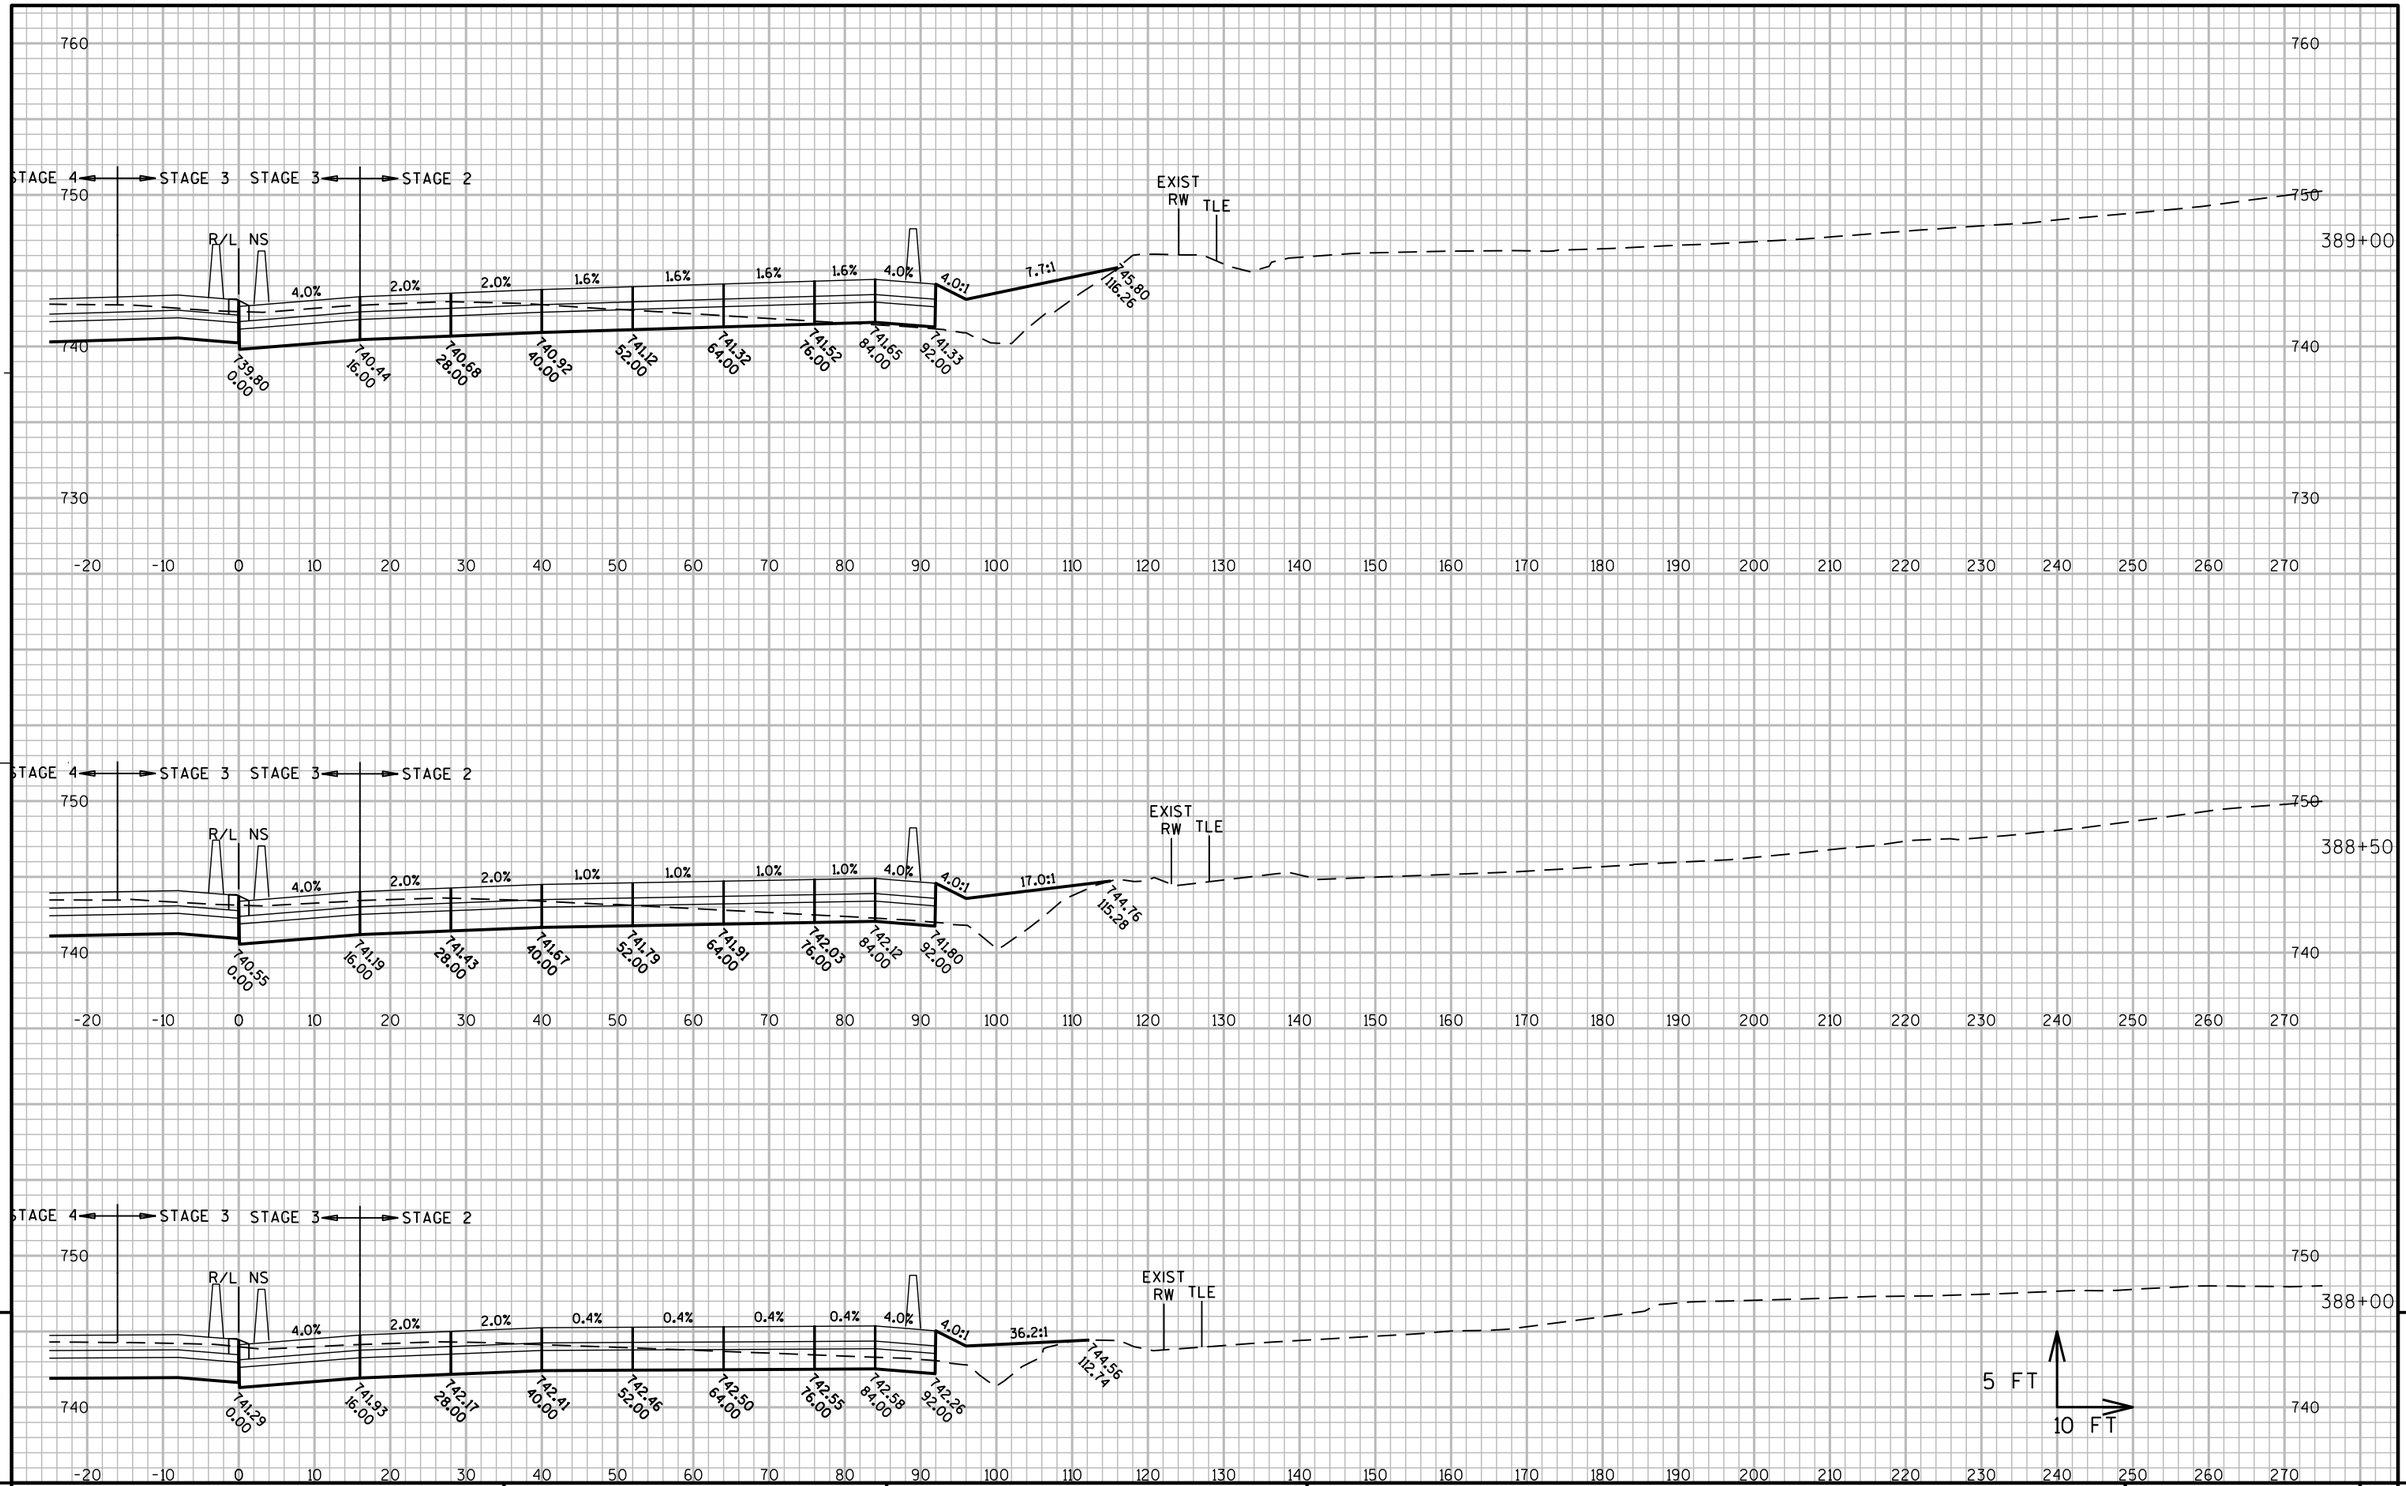

PROJECT NO: 1060-33-84	HWY: IH 41	COUNTY: MILWAUKEE	CROSS SECTIONS: IH 41 NB	SHEET 2523	E

FILE NAME : W:\PDS\C3D\10603316\84\DSN\XS\090201_XS_NS.DWG
LAYOUT NAME - 090201_XS_NS - 090201-NB - (3)

PLOT DATE : 8/9/2020 2:17 PM PLOT BY : MCGILLICUDDY, BENJAMPLOT NAME : PLOT SCALE : 1:20_XREF

WISDOT/CADDS SHEET 49

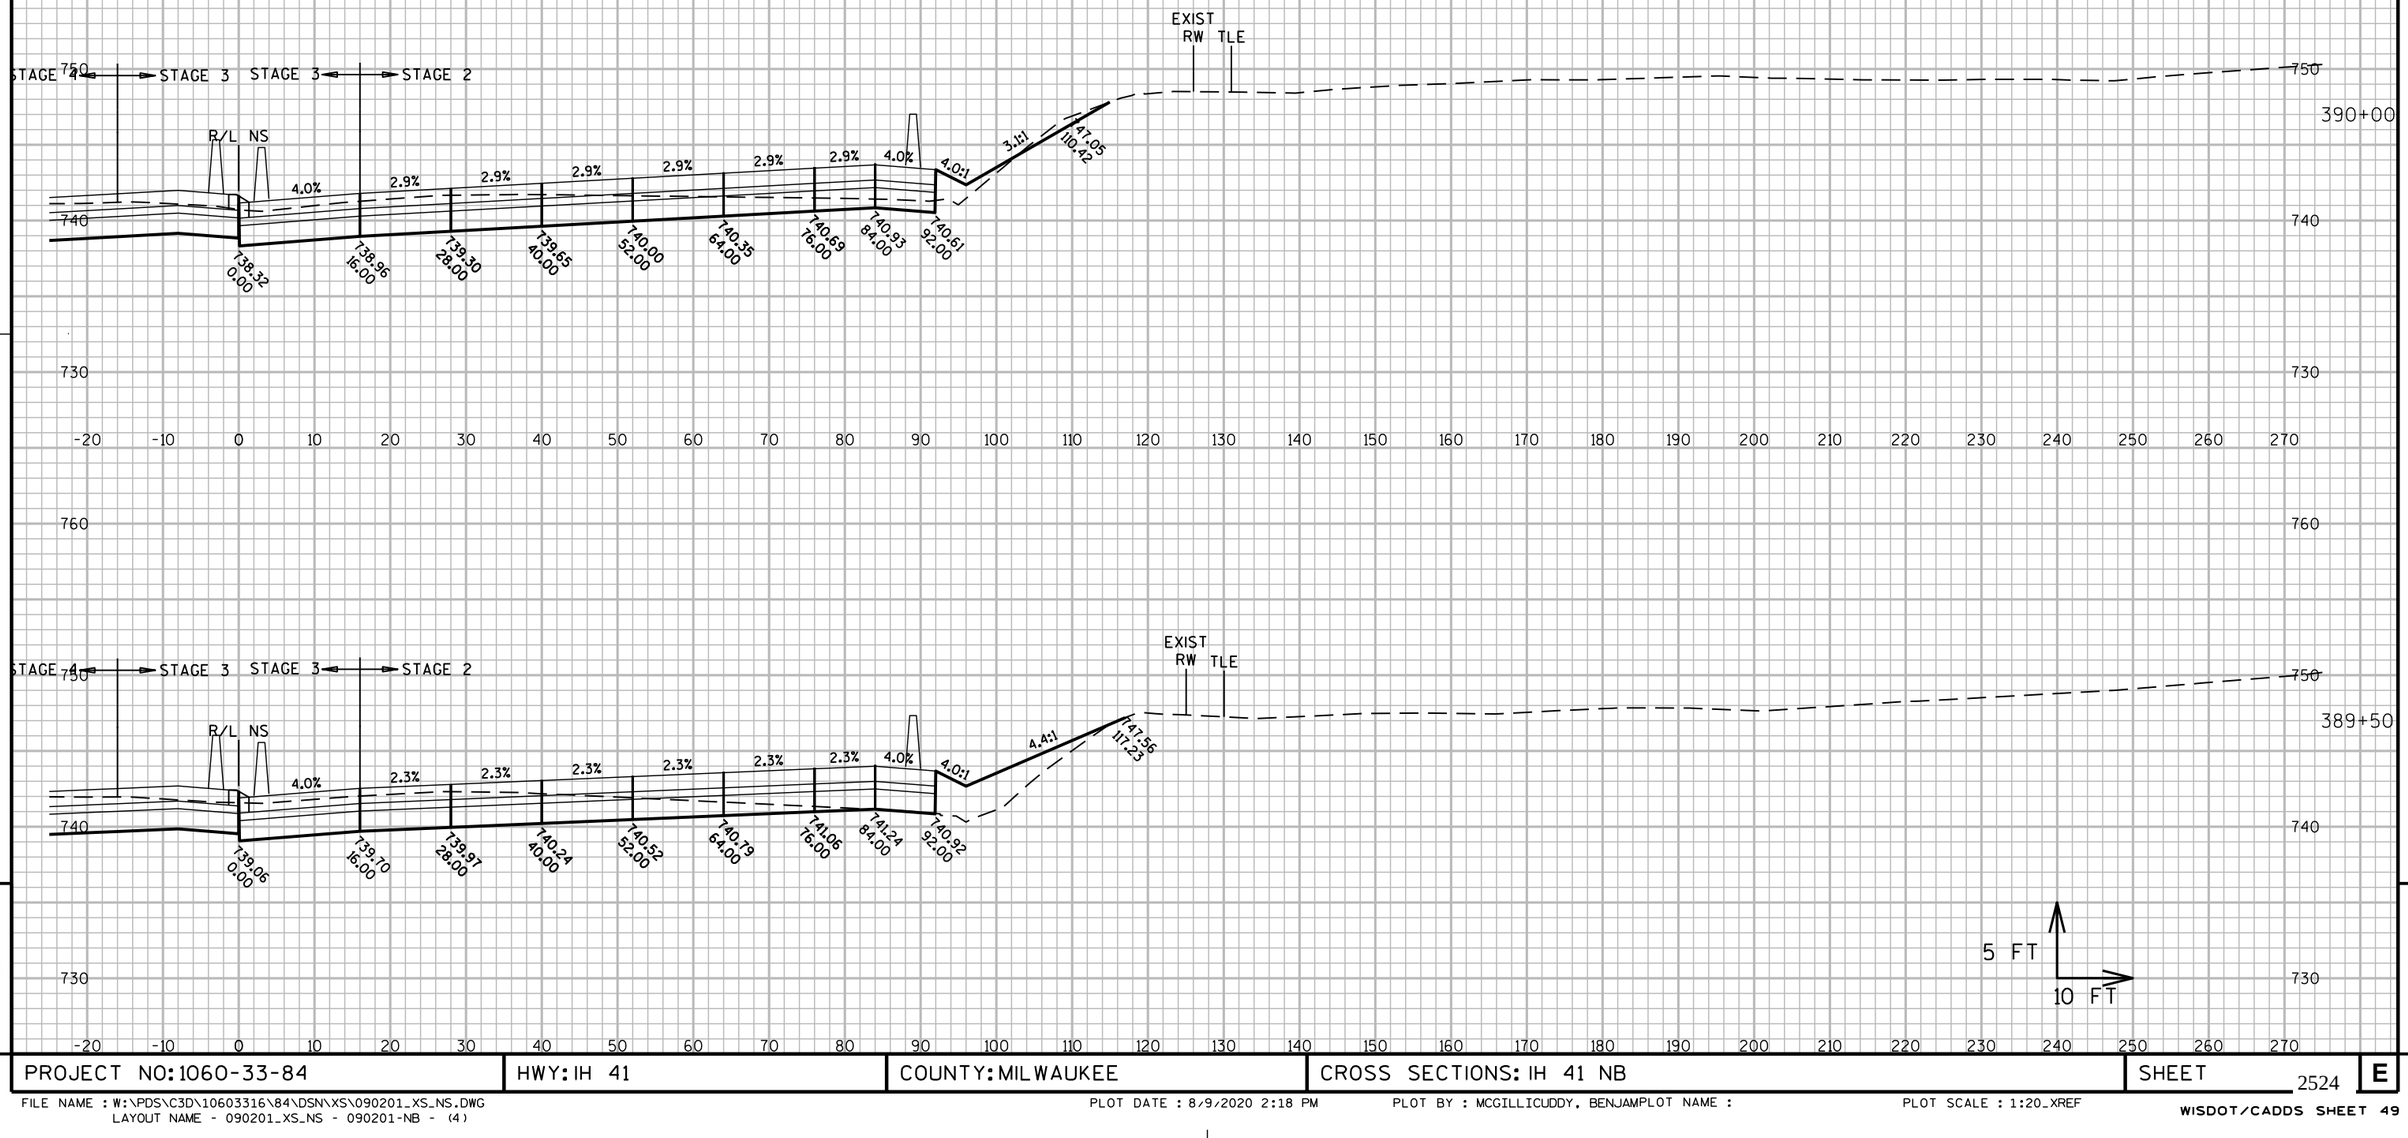

PROJECT NO: 1060-33-84	HWY: IH 41	COUNTY: MILWAUKEE	CROSS SECTIONS: IH 41 NB	SHEET 2524	E

FILE NAME : W:\PDS\C3D\10603316\84\DSN\XS\090201_XS_NS.DWG
LAYOUT NAME - 090201_XS_NS - 090201-NB - (4)
PLOT DATE : 8/9/2020 2:18 PM
PLOT BY : MCGILLICUDDY, BENJAMPLOT NAME :
PLOT SCALE : 1:20_XREF
WISDOT/CADDS SHEET 49

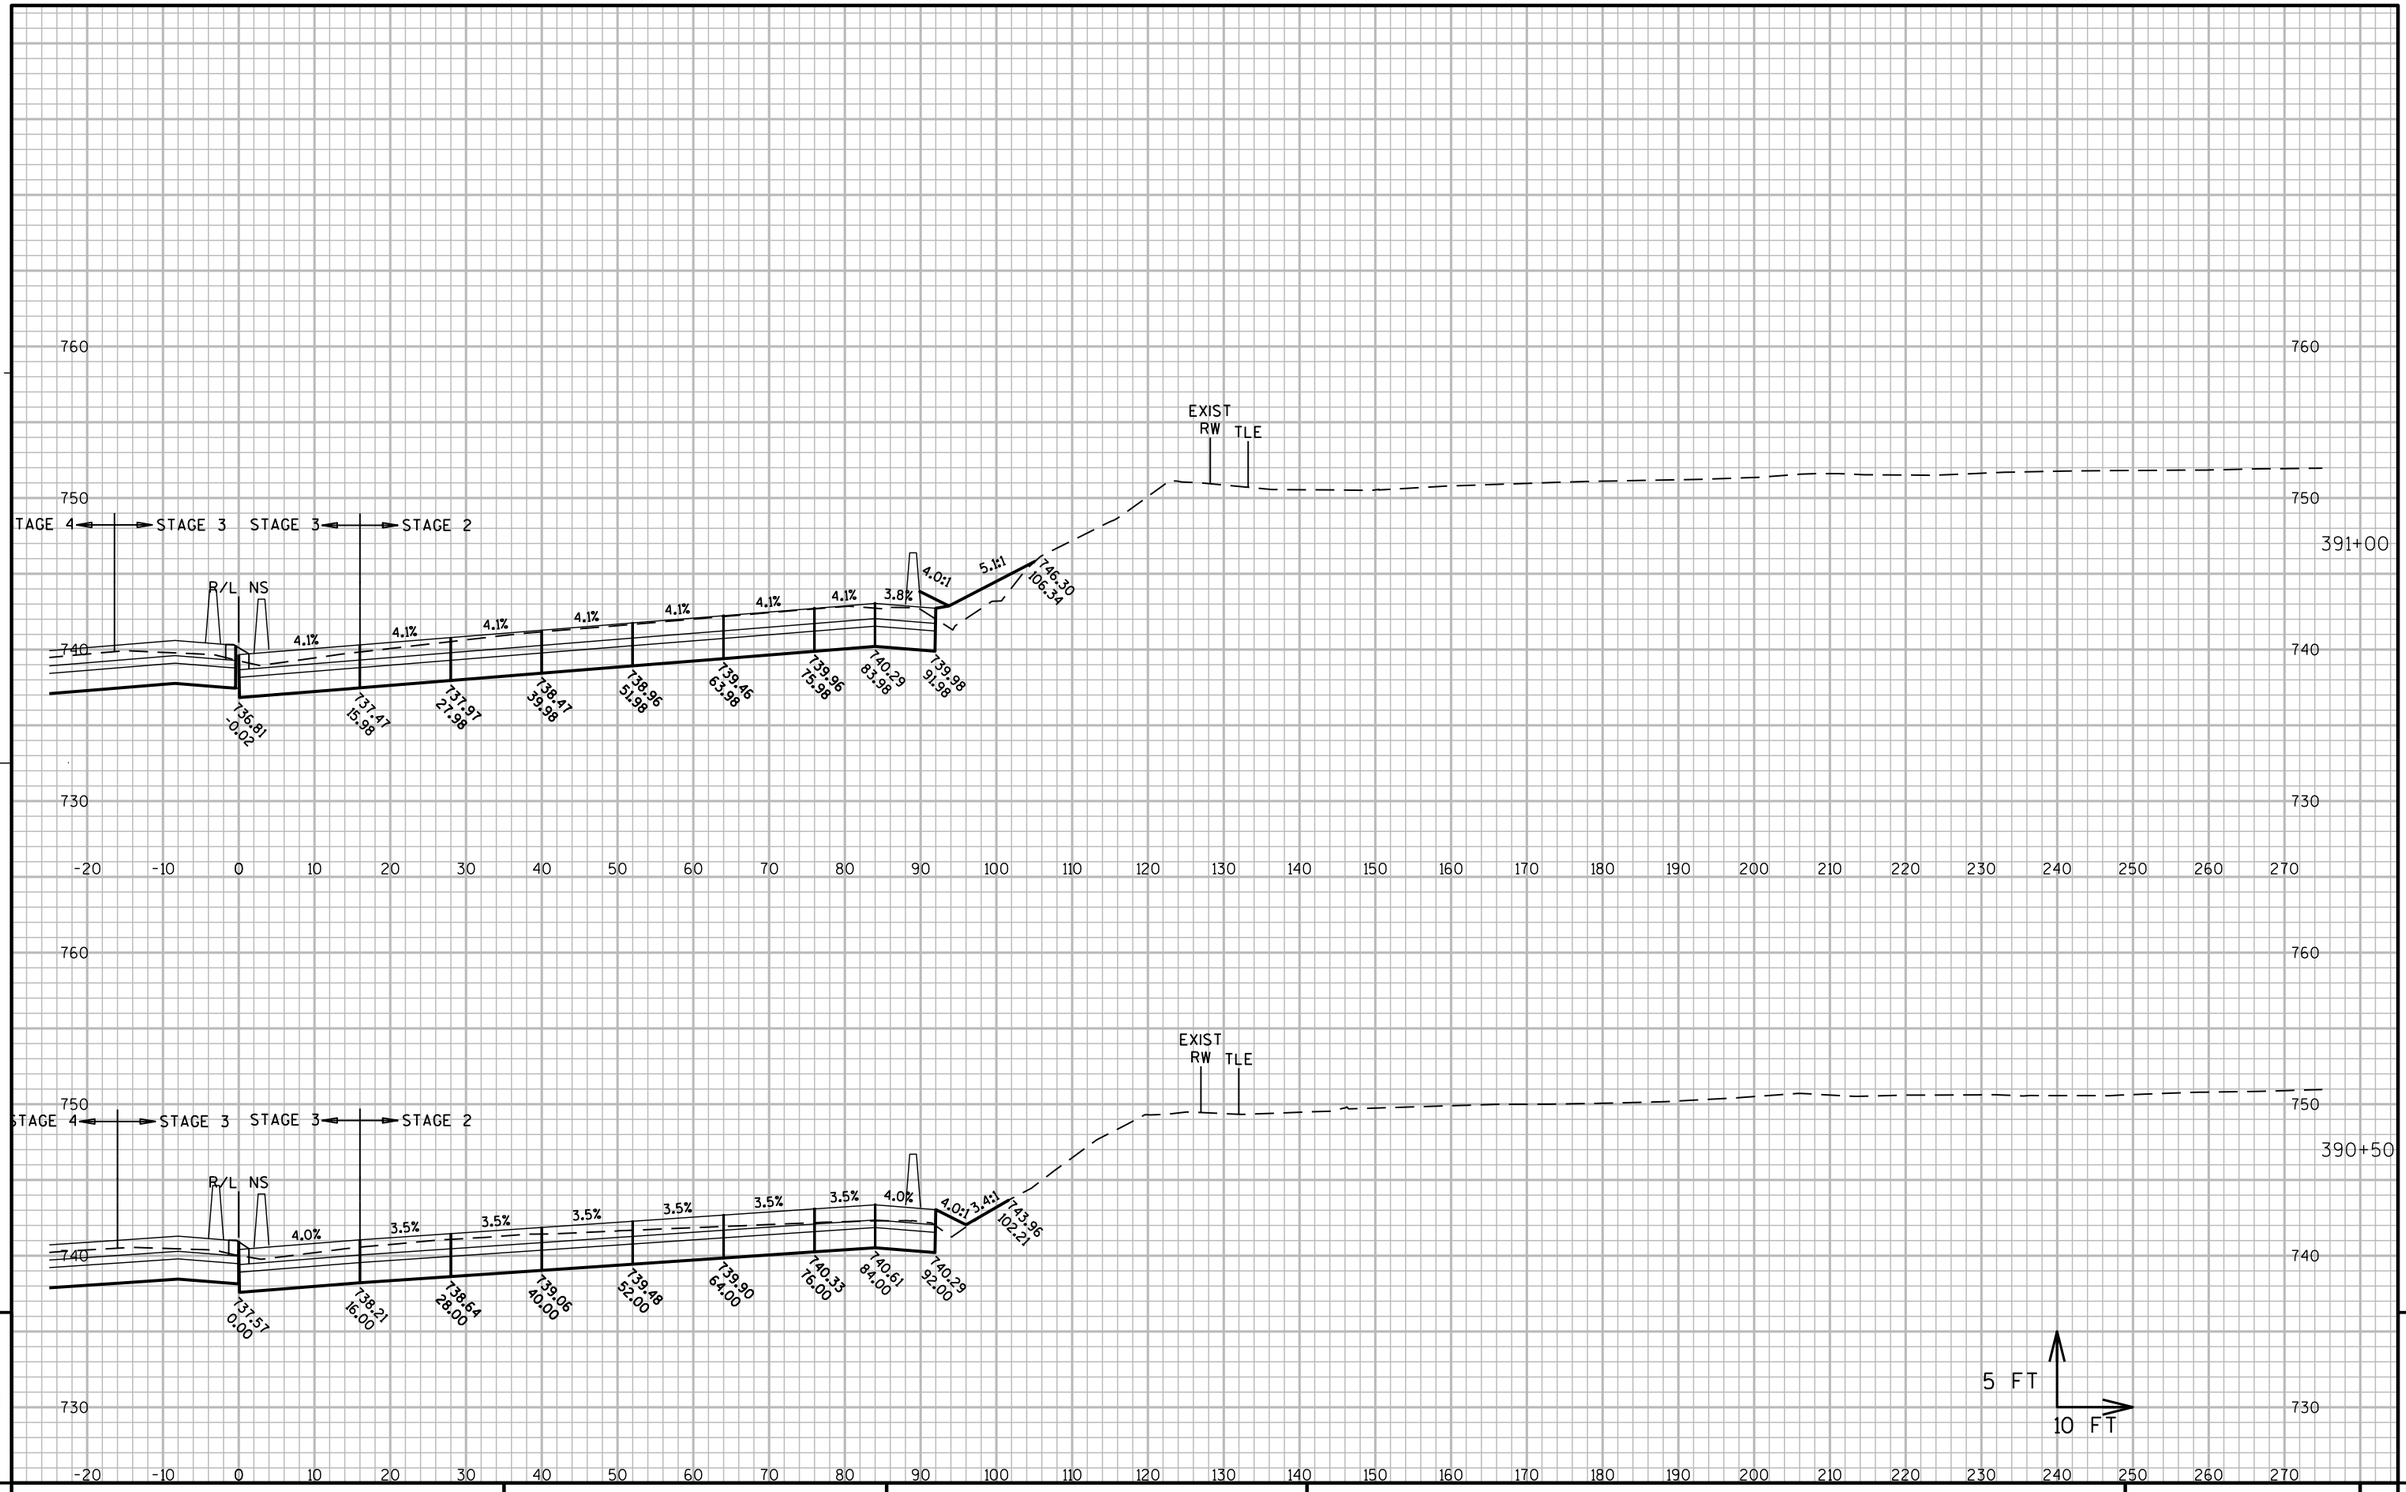

PROJECT NO: 1060-33-84	HWY: IH 41	COUNTY: MILWAUKEE	CROSS SECTIONS: IH 41 NB	SHEET 2525	E

FILE NAME : W:\PDS\C3D\10603316\84\DSN\XS\090201_XS_NS.DWG
LAYOUT NAME - 090201_XS_NS - 090201-NB - (5)

PLOT DATE : 8/9/2020 2:18 PM PLOT BY : MCGILLICUDDY, BENJAMPLOT NAME : PLOT SCALE : 1:20_XREF

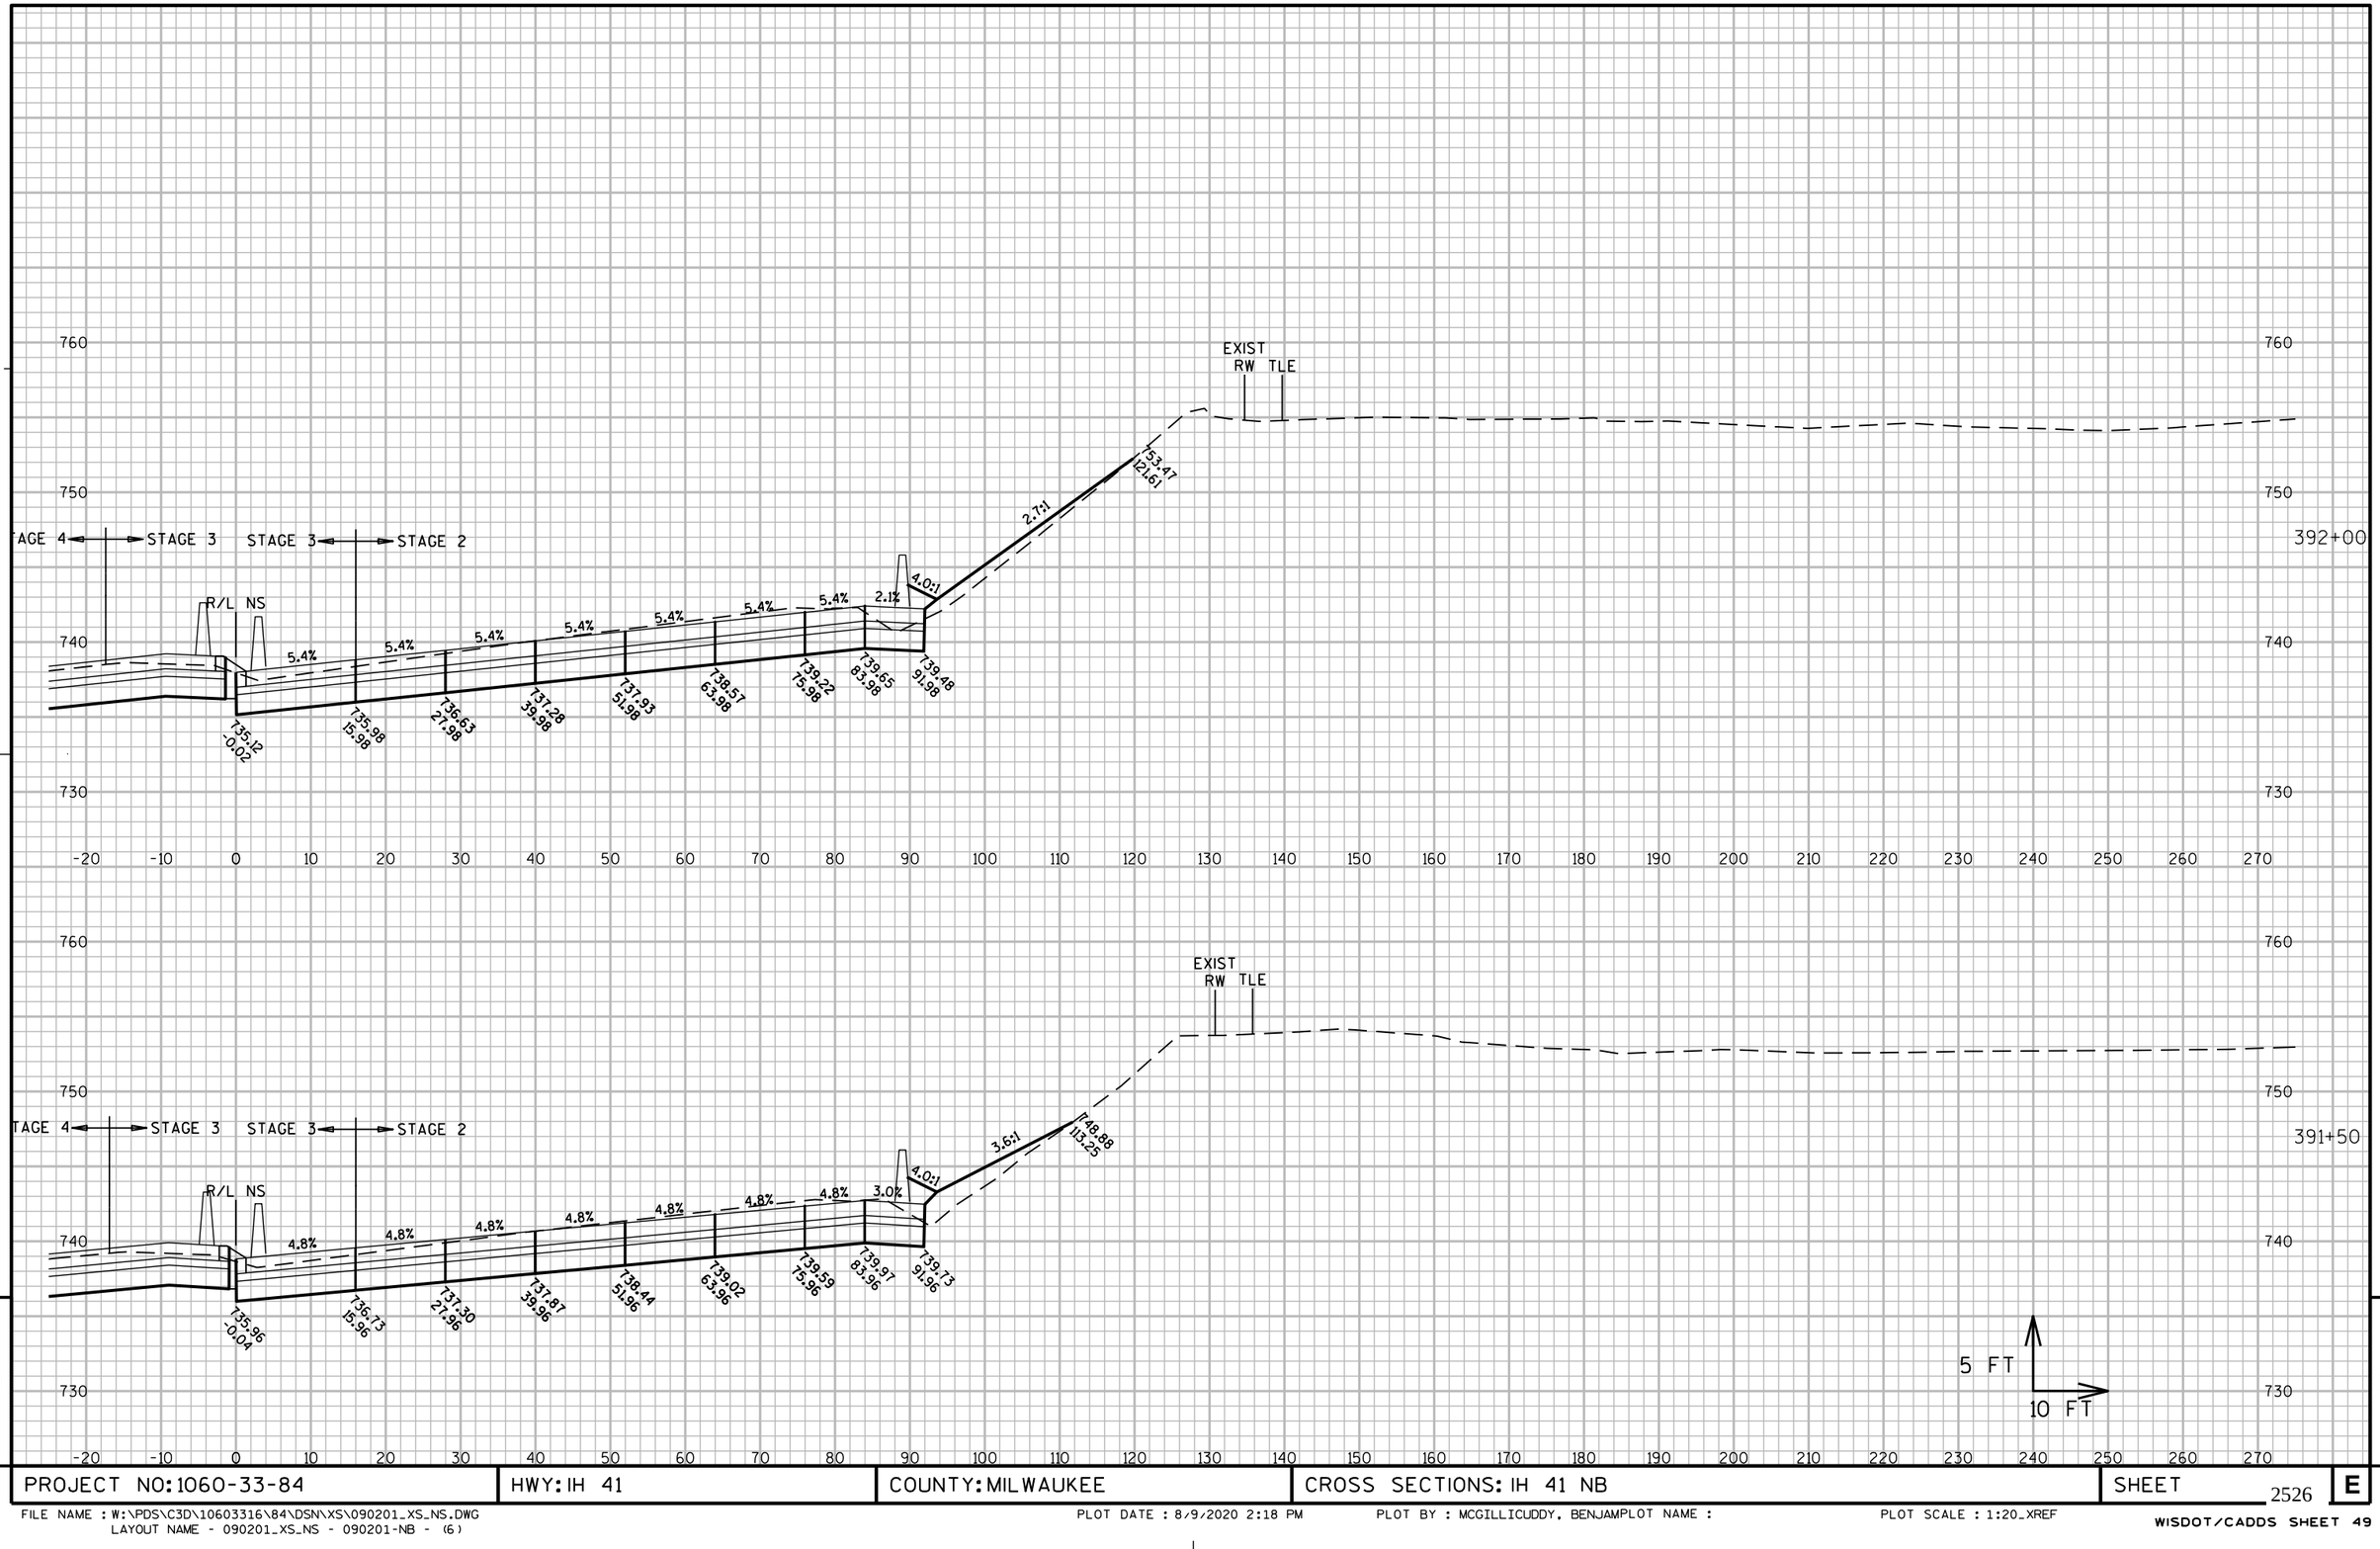

PROJECT NO: 1060-33-84	HWY: IH 41	COUNTY: MILWAUKEE	CROSS SECTIONS: IH 41 NB	SHEET 2526	E

FILE NAME : W:\PDS\C3D\10603316\84\DSN\XS\090201_XS_NS.DWG
LAYOUT NAME - 090201_XS_NS - 090201-NB - (6)

PLOT DATE : 8/9/2020 2:18 PM PLOT BY : MCGILLICUDDY, BENJAMPLOT NAME : PLOT SCALE : 1:20_XREF

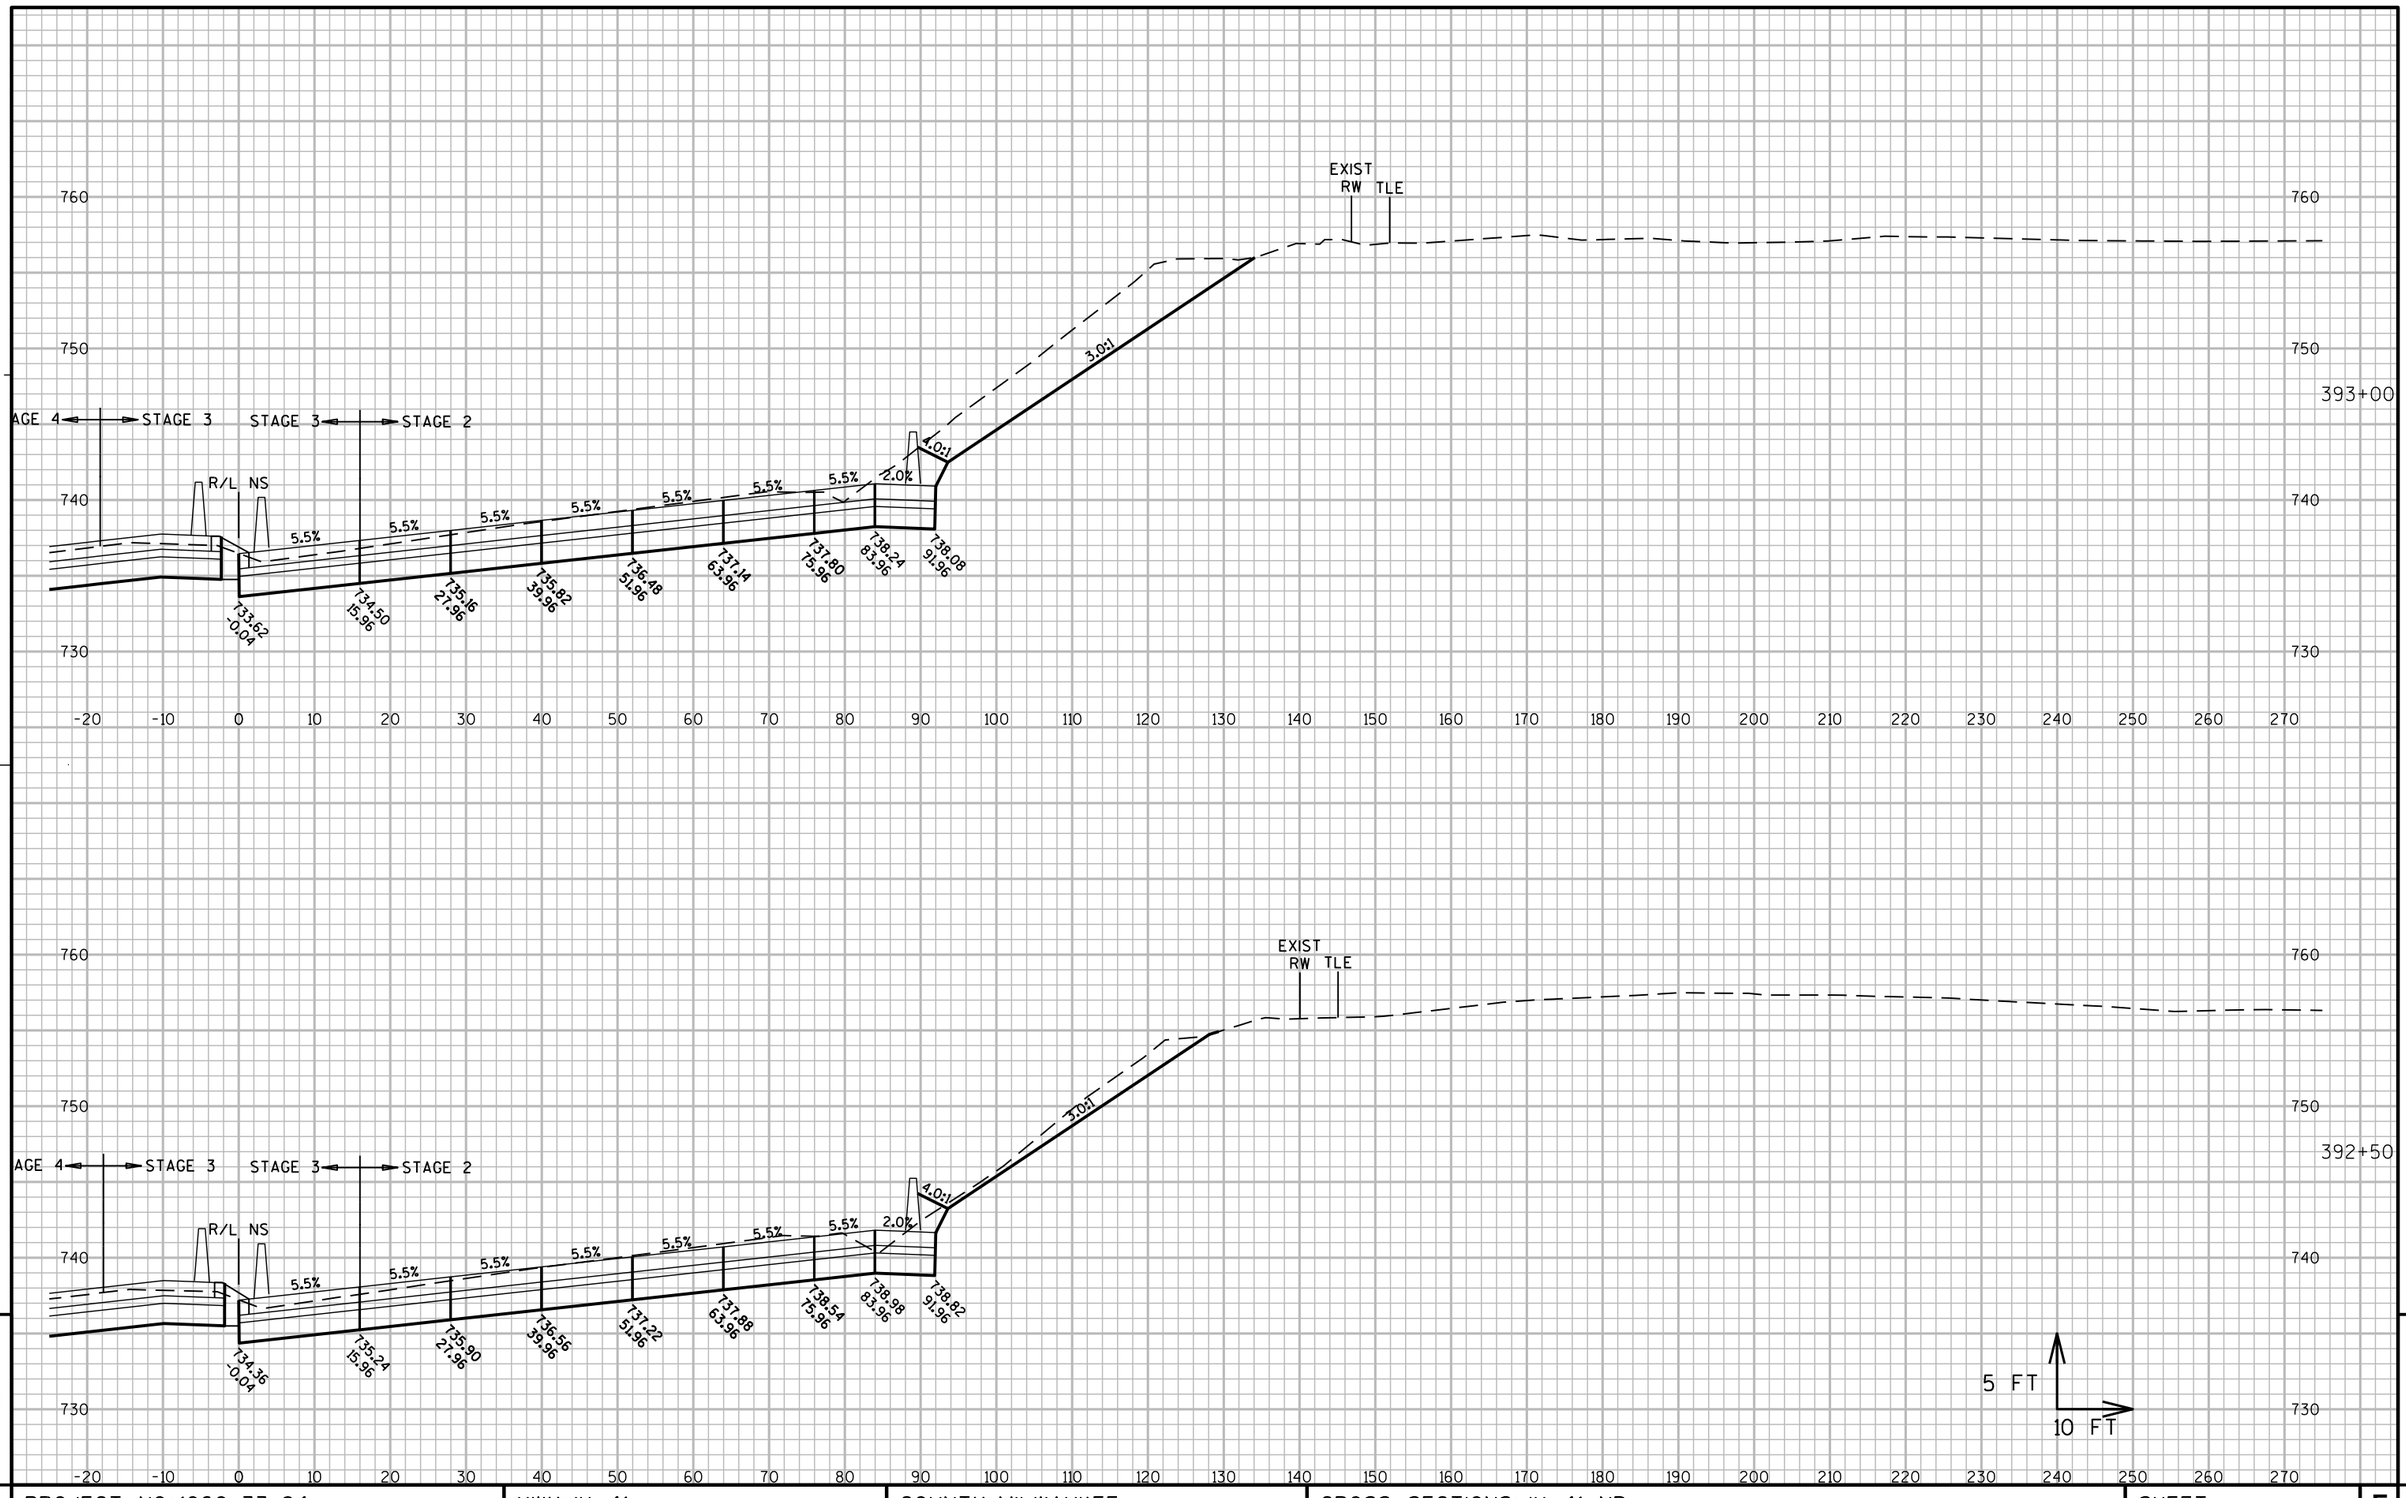

9

9

PROJECT NO: 1060-33-84	HWY: IH 41	COUNTY: MILWAUKEE	CROSS SECTIONS: IH 41 NB	SHEET 2527	E

FILE NAME : W:\PDS\C3D\10603316\84\DSN\XS\090201_XS_NS.DWG
LAYOUT NAME - 090201_XS_NS - 090201-NB - (7)

PLOT DATE : 8/9/2020 2:18 PM

PLOT BY : MCGILLICUDDY, BENJAMPLOT NAME :

PLOT SCALE : 1:20_XREF

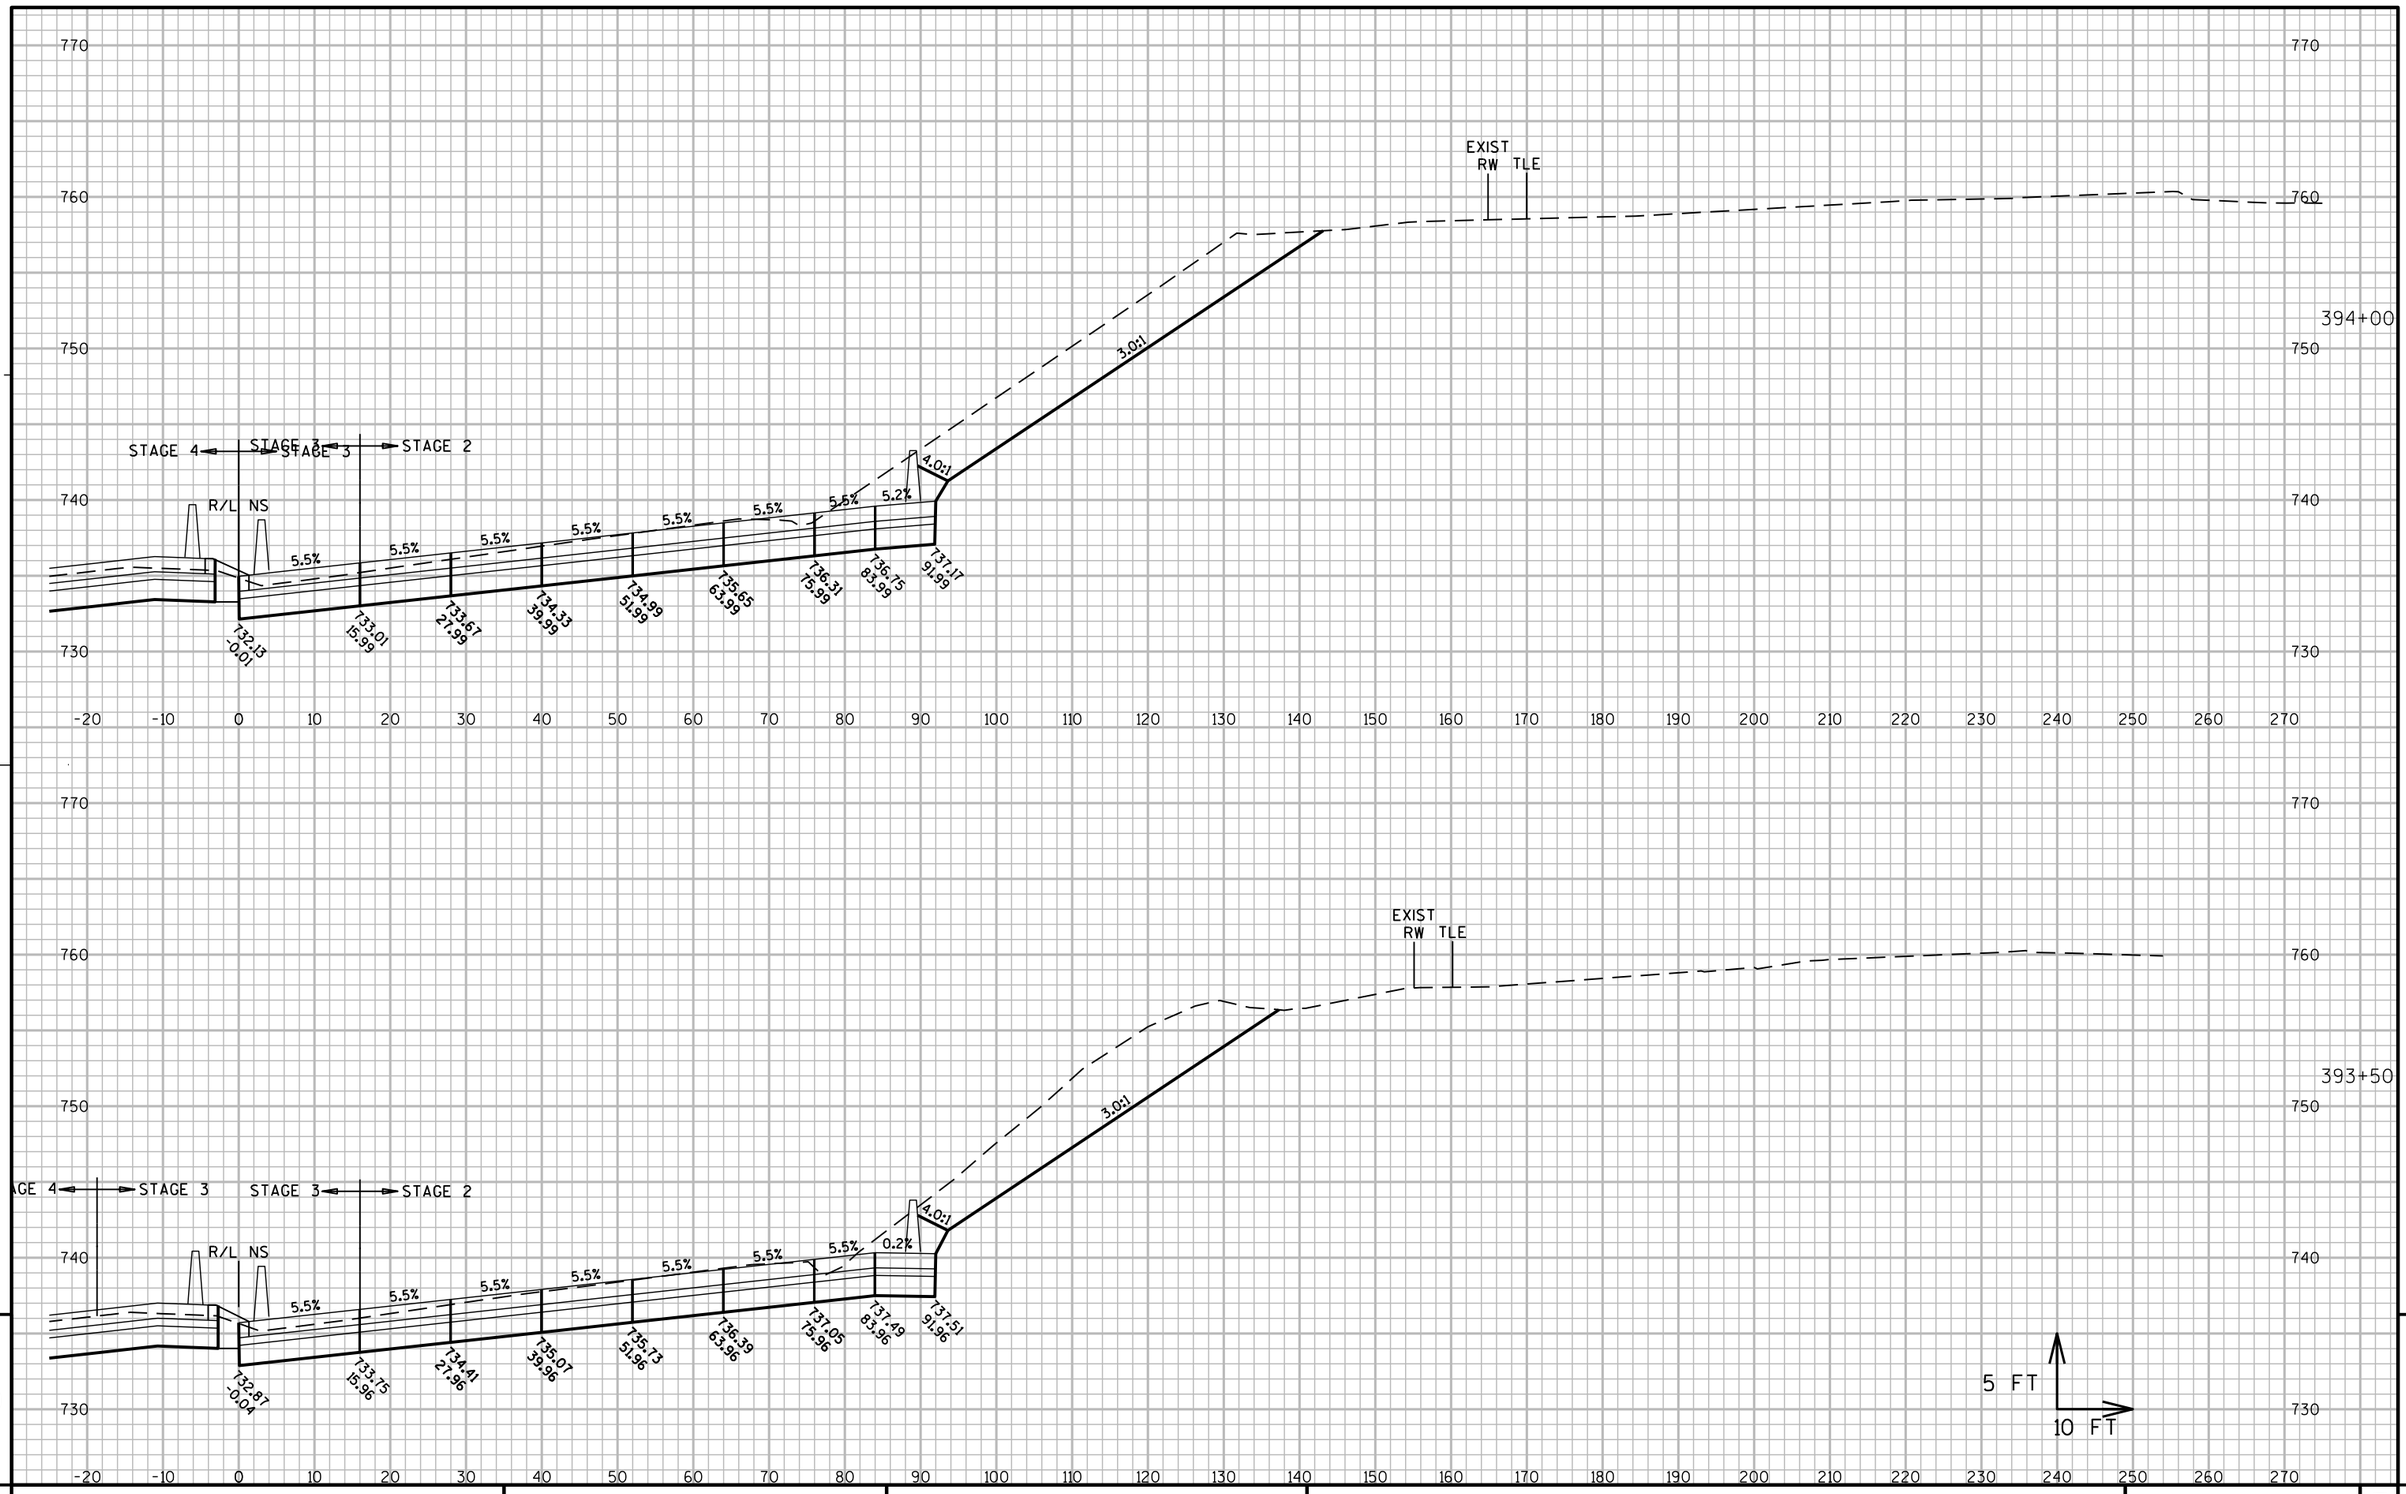

PROJECT NO: 1060-33-84	HWY: IH 41	COUNTY: MILWAUKEE	CROSS SECTIONS: IH 41 NB	SHEET 2528	E

FILE NAME : W:\PDS\C3D\10603316\84\DSN\XS\090201_XS_NS.DWG
LAYOUT NAME - 090201_XS_NS - 090201-NB - (8)

PLOT DATE : 8/9/2020 2:18 PM PLOT BY : MCGILLICUDDY, BENJAMPLOT NAME : PLOT SCALE : 1:20_XREF

WISDOT/CADDS SHEET 49

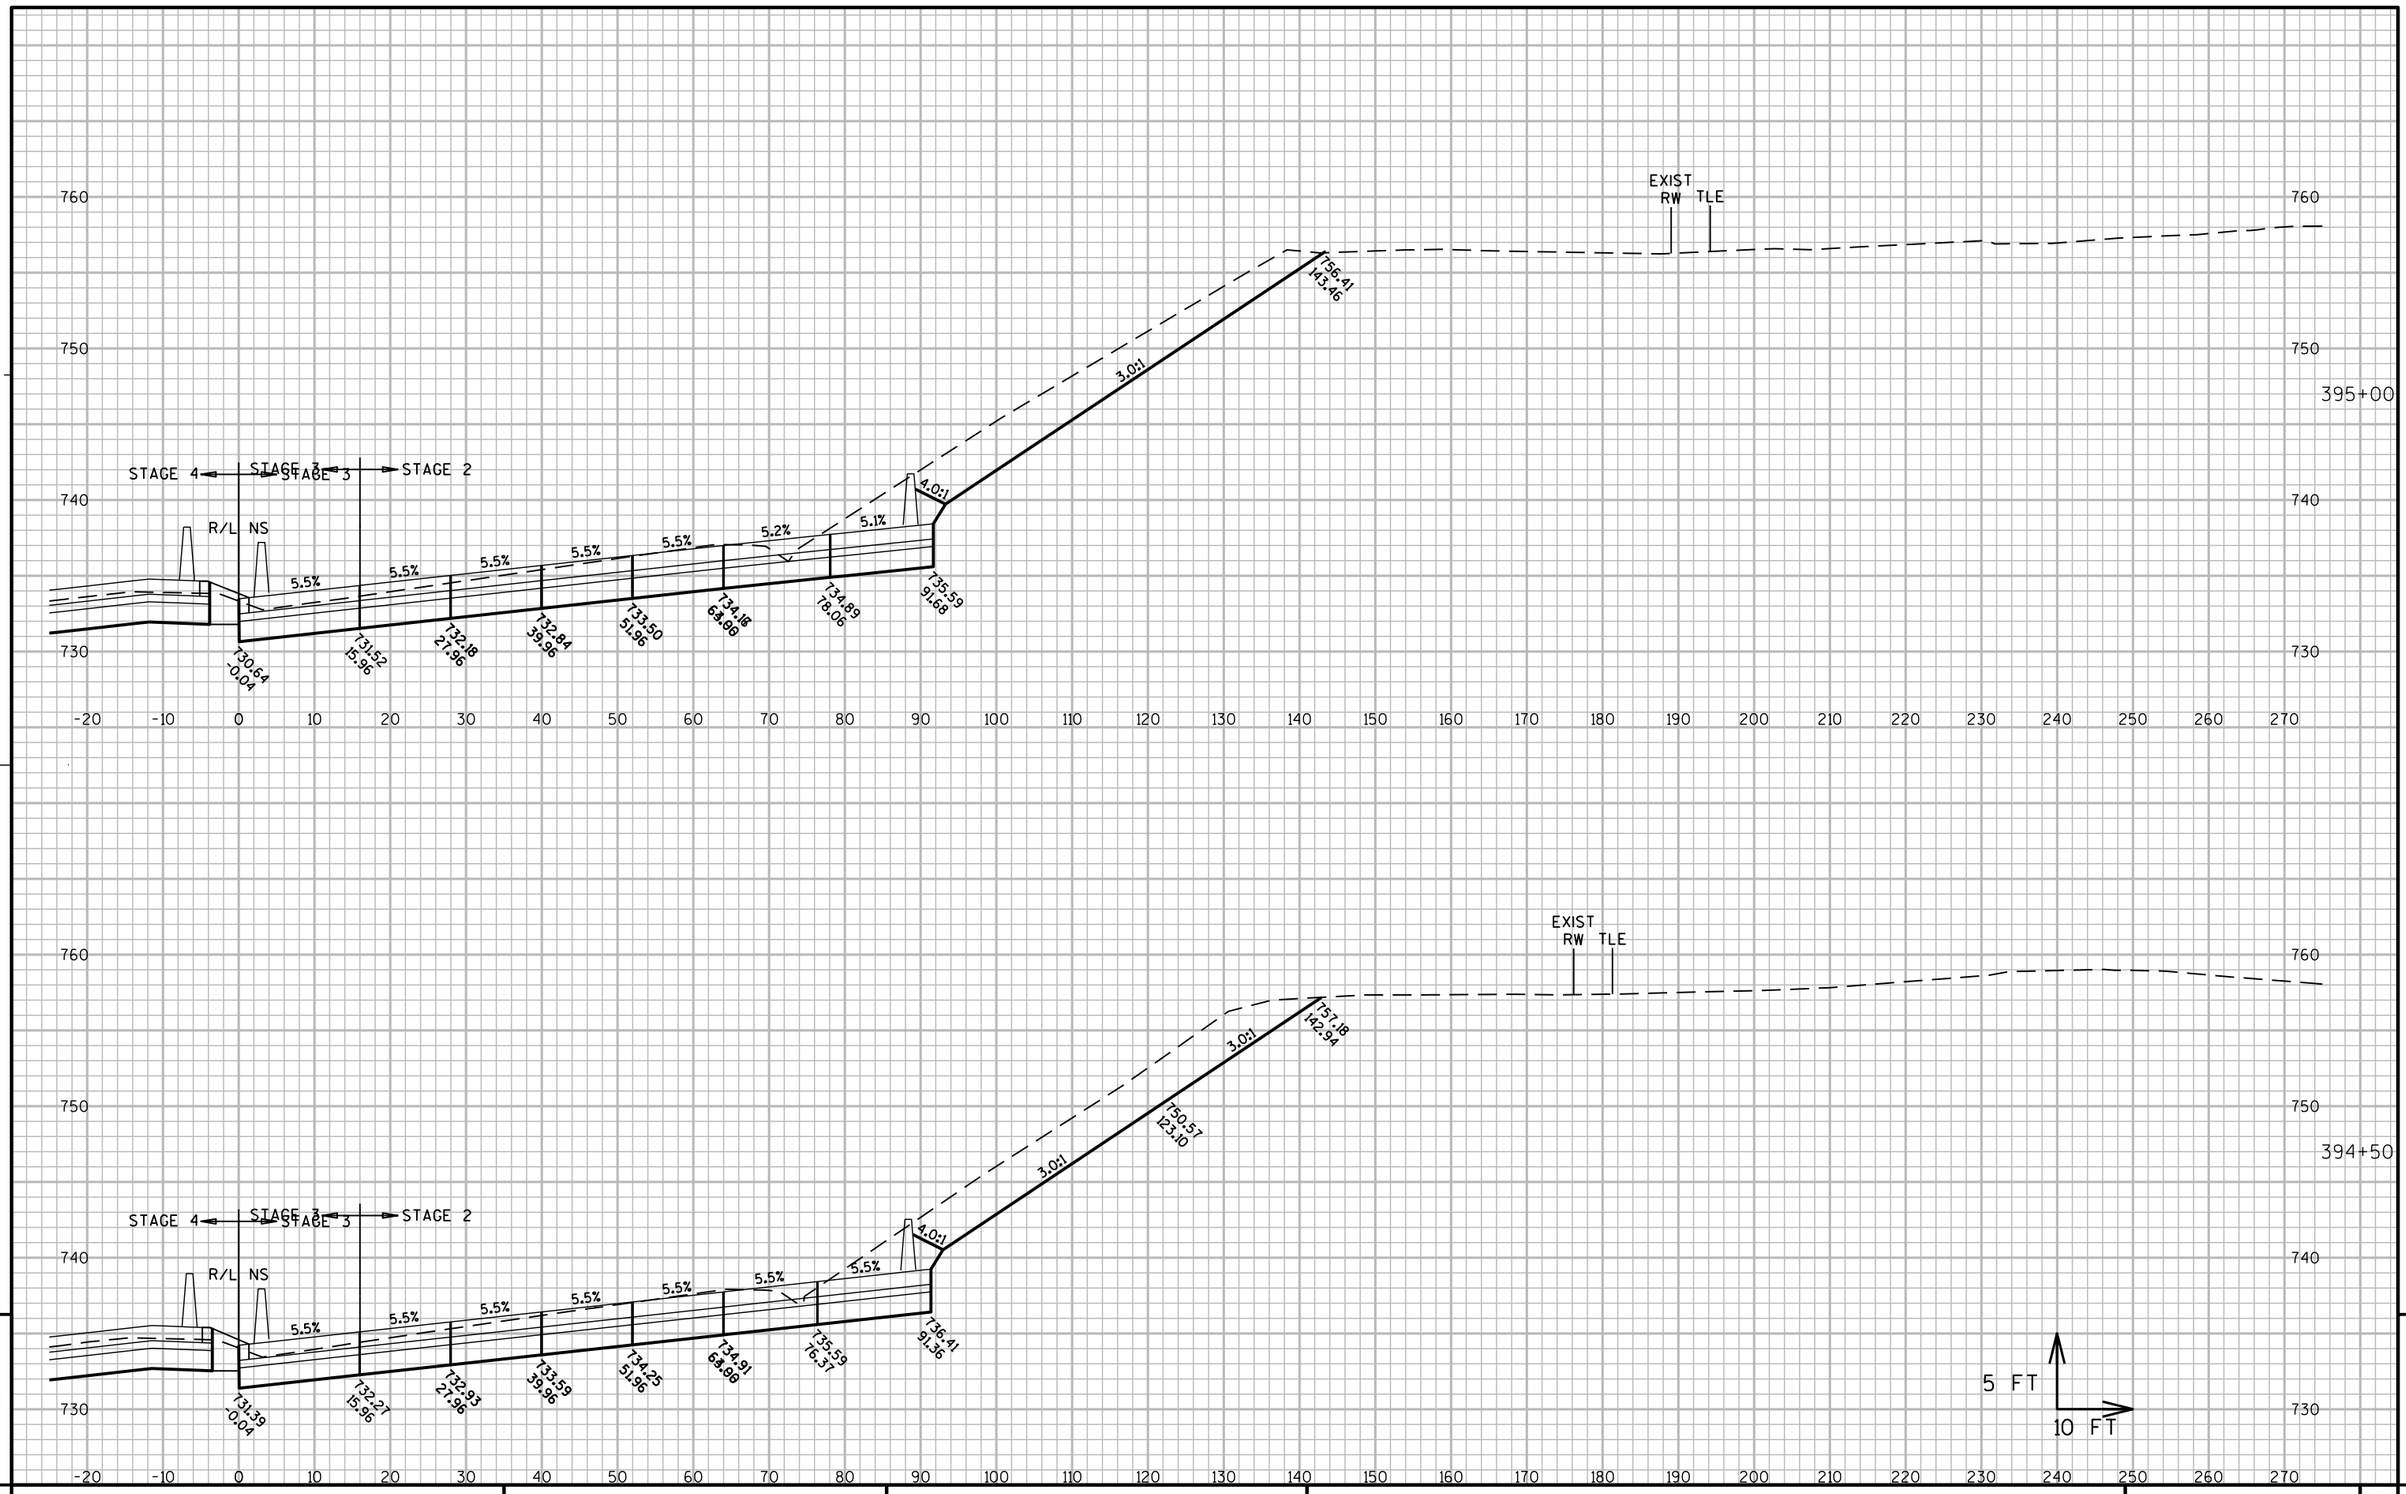

PROJECT NO: 1060-33-84	HWY: IH 41	COUNTY: MILWAUKEE	CROSS SECTIONS: IH 41 NB	SHEET 2529 E

FILE NAME : W:\PDS\C3D\10603316\84\DSN\XS\090201_XS_NS.DWG
LAYOUT NAME - 090201_XS_NS - 090201-NB - (9)

PLOT DATE : 8/9/2020 2:18 PM PLOT BY : MCGILLICUDDY, BENJAMPLOT NAME : PLOT SCALE : 1:20_XREF

WISDOT/CADDS SHEET 49

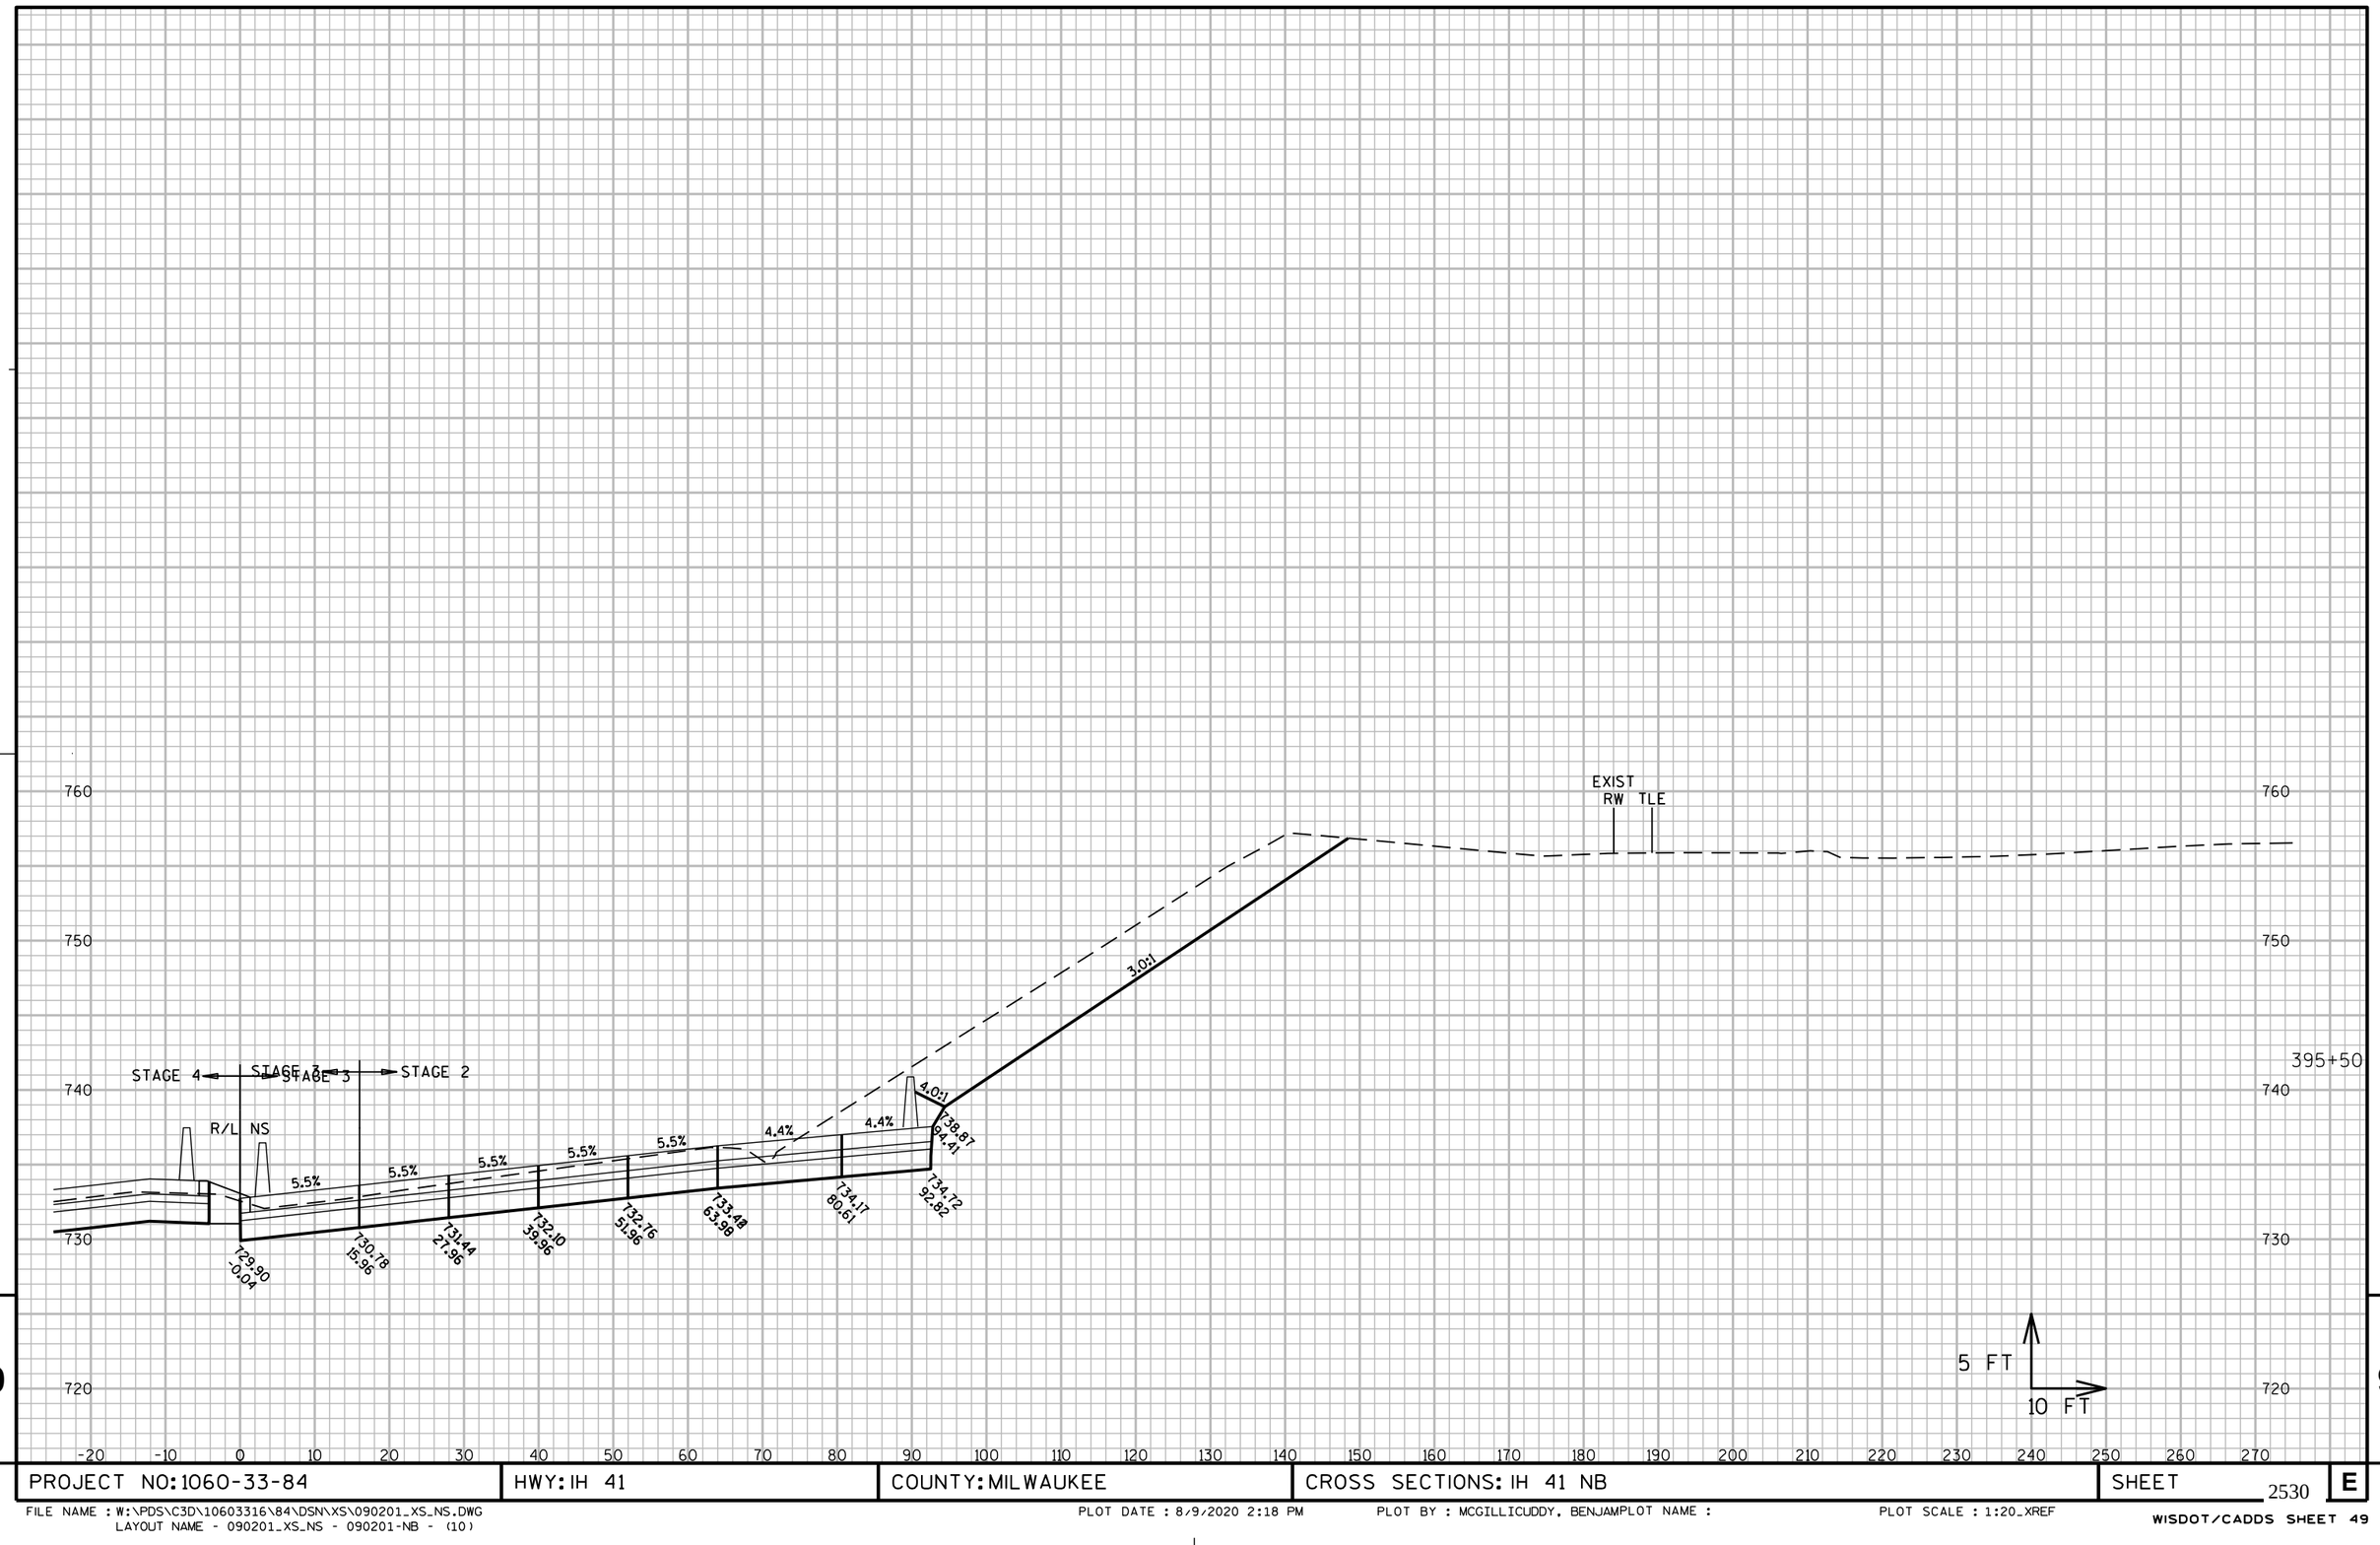

9

9

PROJECT NO: 1060-33-84	HWY: IH 41	COUNTY: MILWAUKEE	CROSS SECTIONS: IH 41 NB	SHEET 2530	E

FILE NAME : W:\PDS\C3D\10603316\84\DSN\XS\090201_XS_NS.DWG
LAYOUT NAME - 090201_XS_NS - 090201-NB - (10)

PLOT DATE : 8/9/2020 2:18 PM

PLOT BY : MCGILLICUDDY, BENJAMPLOT NAME :

PLOT SCALE : 1:20_XREF

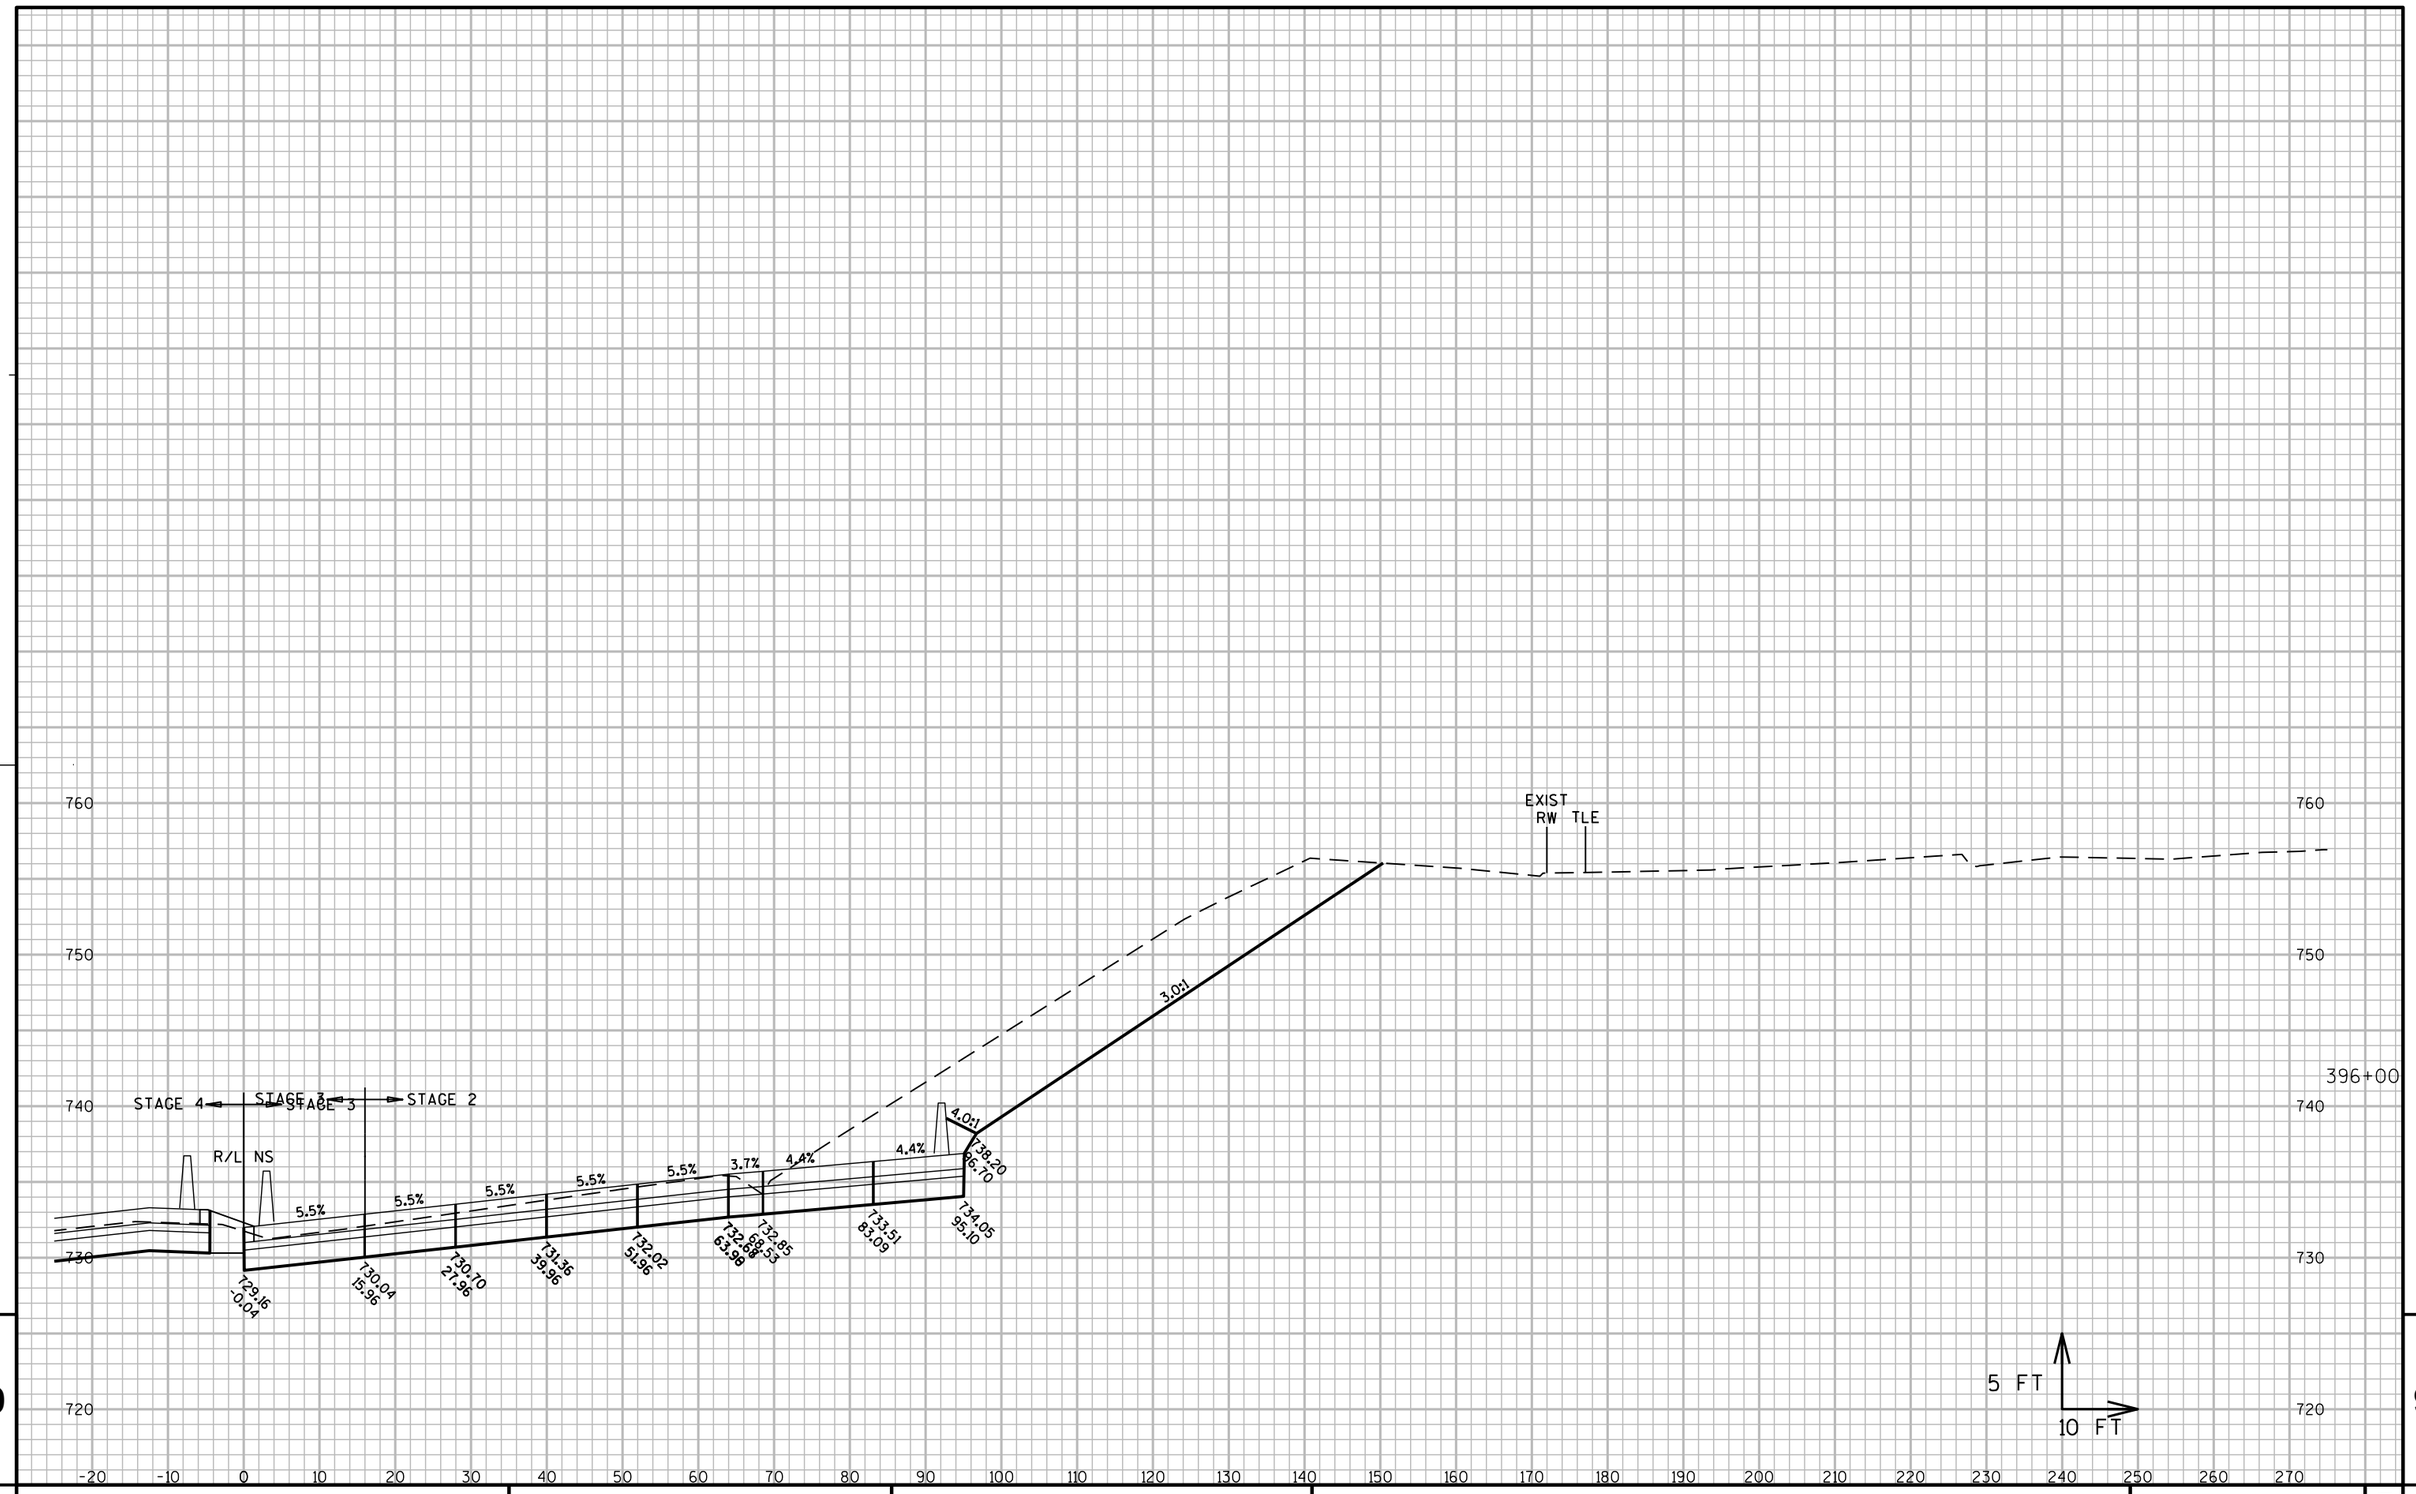

9

9

PROJECT NO: 1060-33-84	HWY: IH 41	COUNTY: MILWAUKEE	CROSS SECTIONS: IH 41 NB	SHEET 2531	E

FILE NAME : W:\PDS\C3D\10603316\84\DSN\XS\090201_XS_NS.DWG
LAYOUT NAME - 090201_XS_NS - 090201-NB - (11)

PLOT DATE : 8/9/2020 2:18 PM PLOT BY : MCGILLICUDDY, BENJAMPLOT NAME : PLOT SCALE : 1:20_XREF

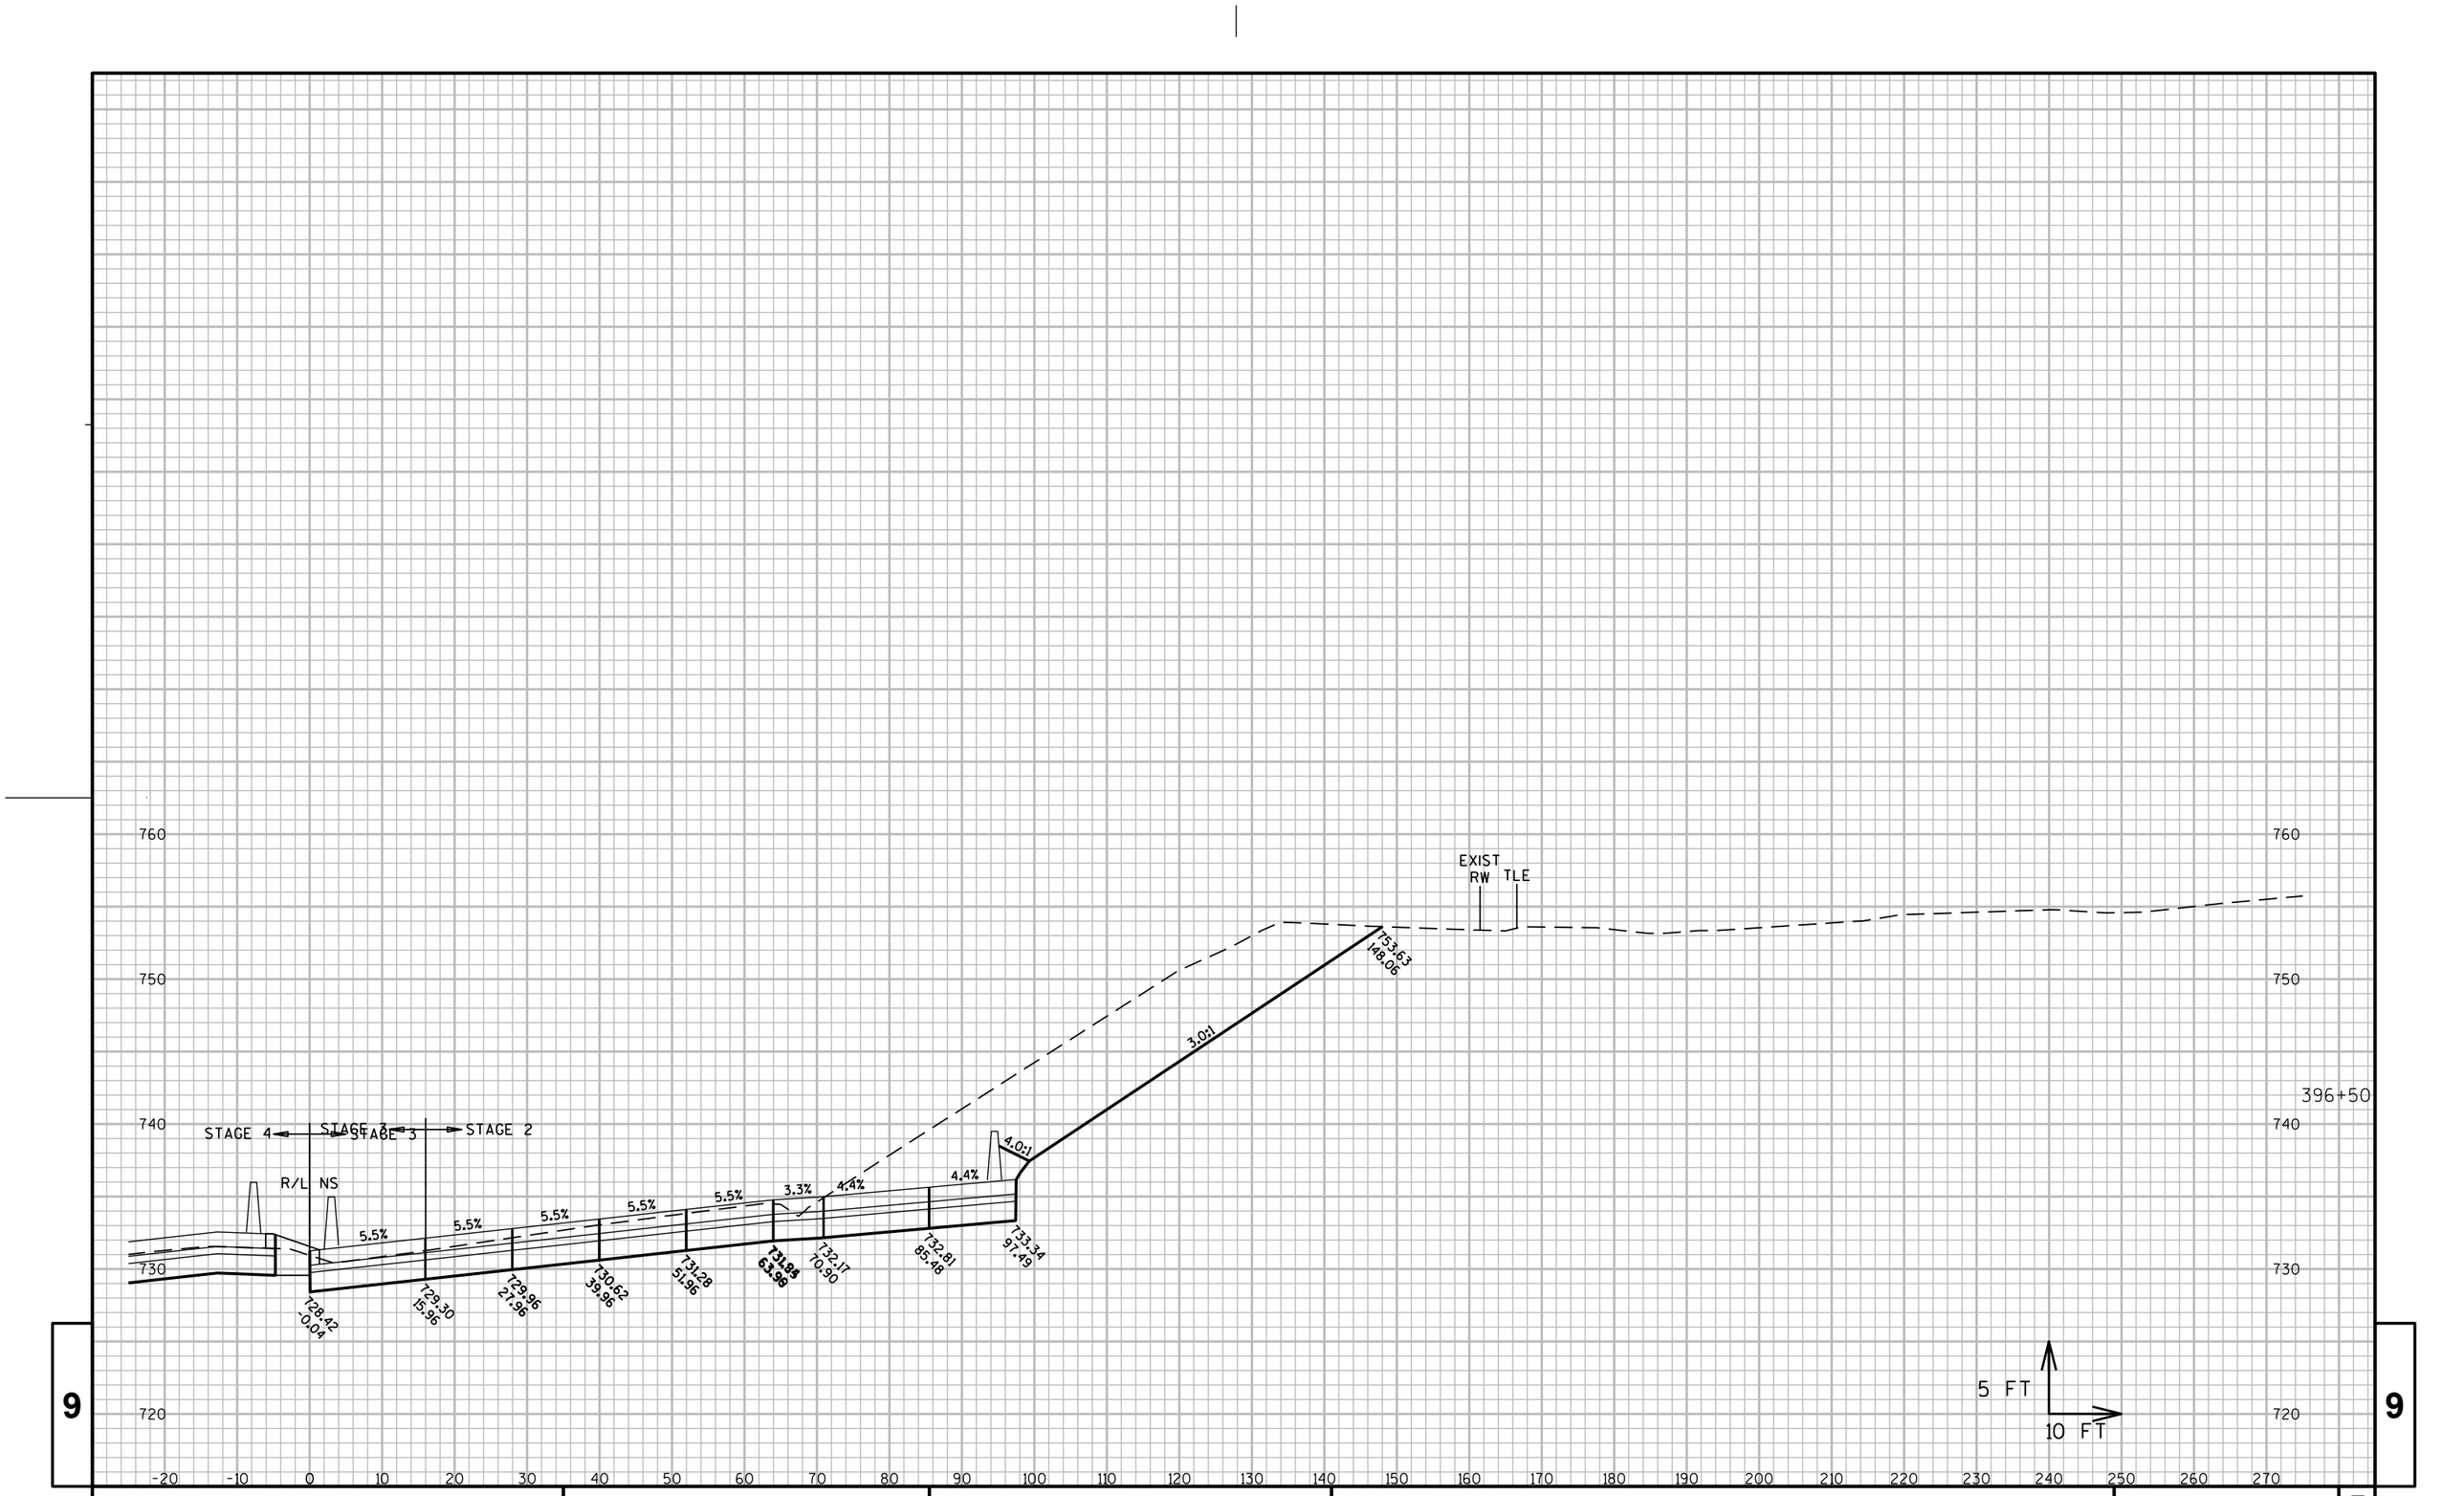

PROJECT NO: 1060-33-84	HWY: IH 41	COUNTY: MILWAUKEE	CROSS SECTIONS: IH 41 NB	SHEET 2532	E

FILE NAME : W:\PDS\C3D\10603316\84\DSN\XS\090201_XS_NS.DWG
LAYOUT NAME - 090201_XS_NS - 090201-NB - (12)

PLOT DATE : 8/9/2020 2:18 PM PLOT BY : MCGILLICUDDY, BENJAMPLOT NAME : PLOT SCALE : 1:20_XREF

WISDOT/CADDS SHEET 49

760
750
740
730
720

STAGE 4 ← STAGE 3 → STAGE 2

R/L NS

EXIST RW TLE

3.0:1

4.0:1

5.5% 5.5% 5.5% 5.5% 5.5% 3.8% 4.4% 4.4%

727.67 -0.03
728.55 15.97
729.21 27.91
729.87 39.97
730.53 51.97
731.19 63.97
732.19 87.78
732.72 99.80
736.37 103.40

397+00

5 FT
10 FT

-20 -10 0 10 20 30 40 50 60 70 80 90 100 110 120 130 140 150 160 170 180 190 200 210 220 230 240 250 260 270

9

9

PROJECT NO: 1060-33-84	HWY: IH 41	COUNTY: MILWAUKEE	CROSS SECTIONS: IH 41 NB	SHEET 2533	E

FILE NAME : W:\PDS\C3D\10603316\84\DSN\XS\090201_XS_NS.DWG
LAYOUT NAME - 090201_XS_NS - 090201-NB - (13)

PLOT DATE : 8/9/2020 2:18 PM PLOT BY : MCGILLICUDDY, BENJAMPLOT NAME : PLOT SCALE : 1:20_XREF

WISDOT/CADDS SHEET 49

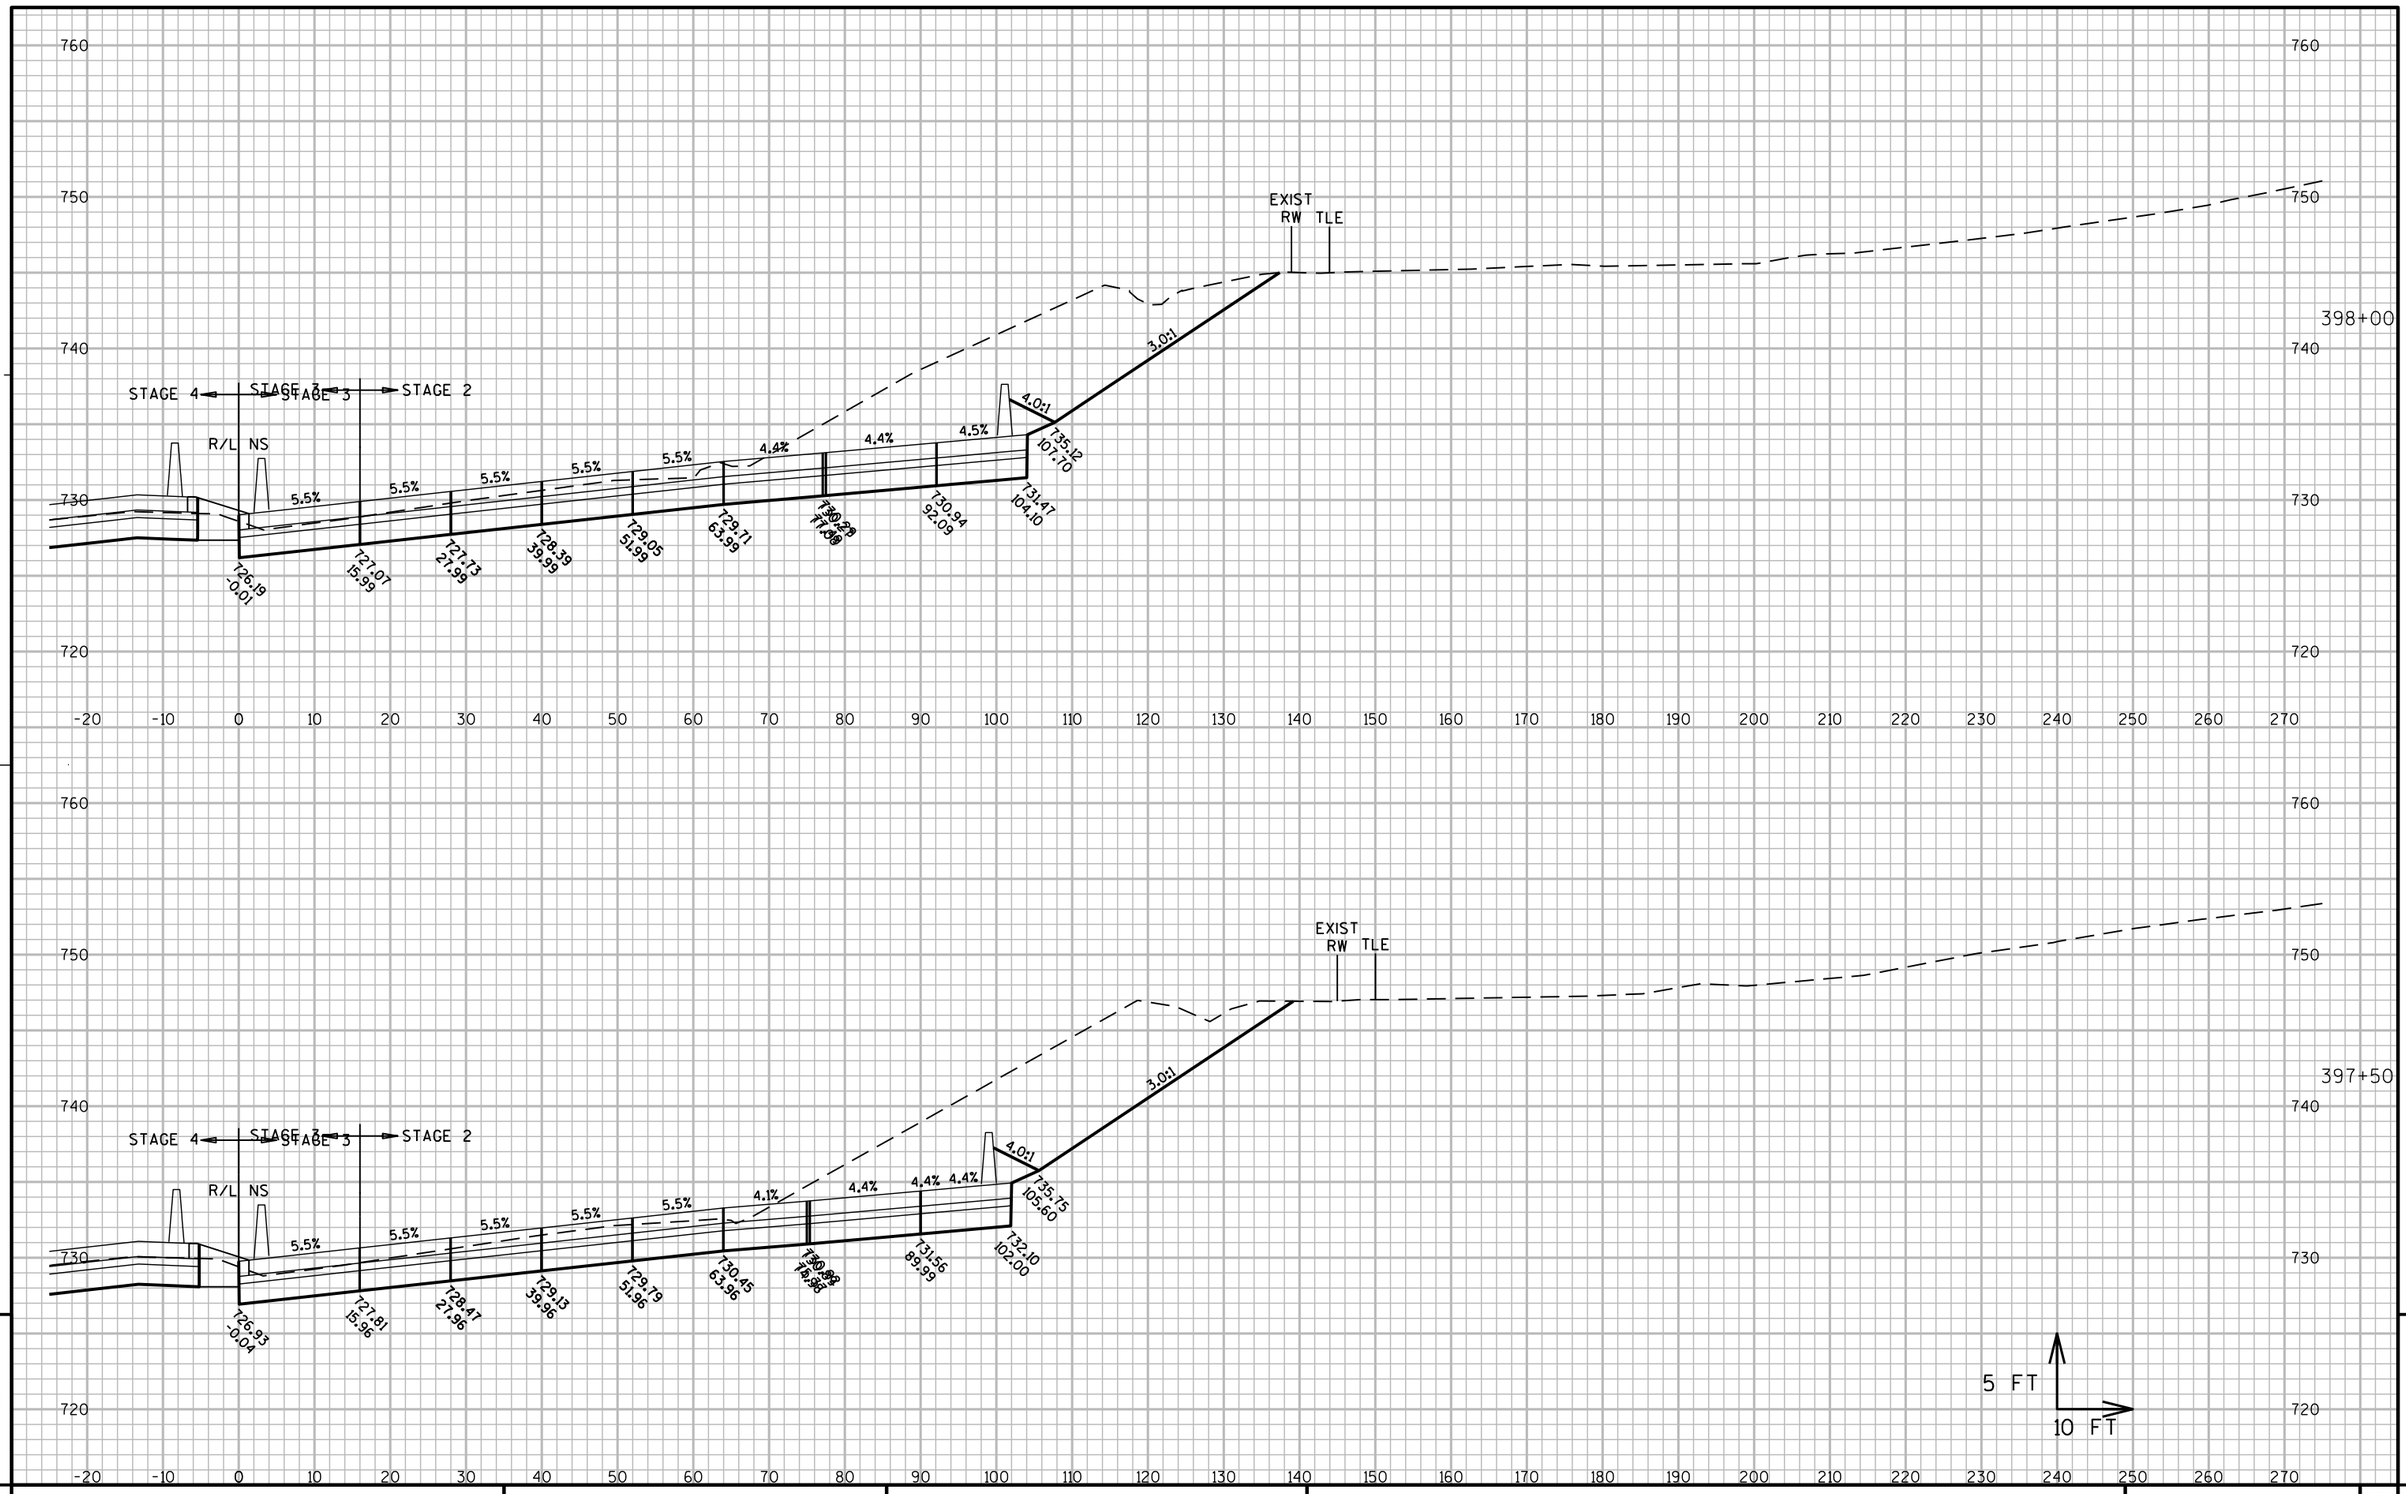

9

9

PROJECT NO: 1060-33-84	HWY: IH 41	COUNTY: MILWAUKEE	CROSS SECTIONS: IH 41 NB	SHEET 2534	E

FILE NAME : W:\PDS\C3D\10603316\84\DSN\XS\090201_XS_NS.DWG
LAYOUT NAME - 090201_XS_NS - 090201-NB - (14)

PLOT DATE : 8/9/2020 2:18 PM PLOT BY : MCGILLICUDDY, BENJAMPLOT NAME : PLOT SCALE : 1:20_XREF

WISDOT/CADDS SHEET 49

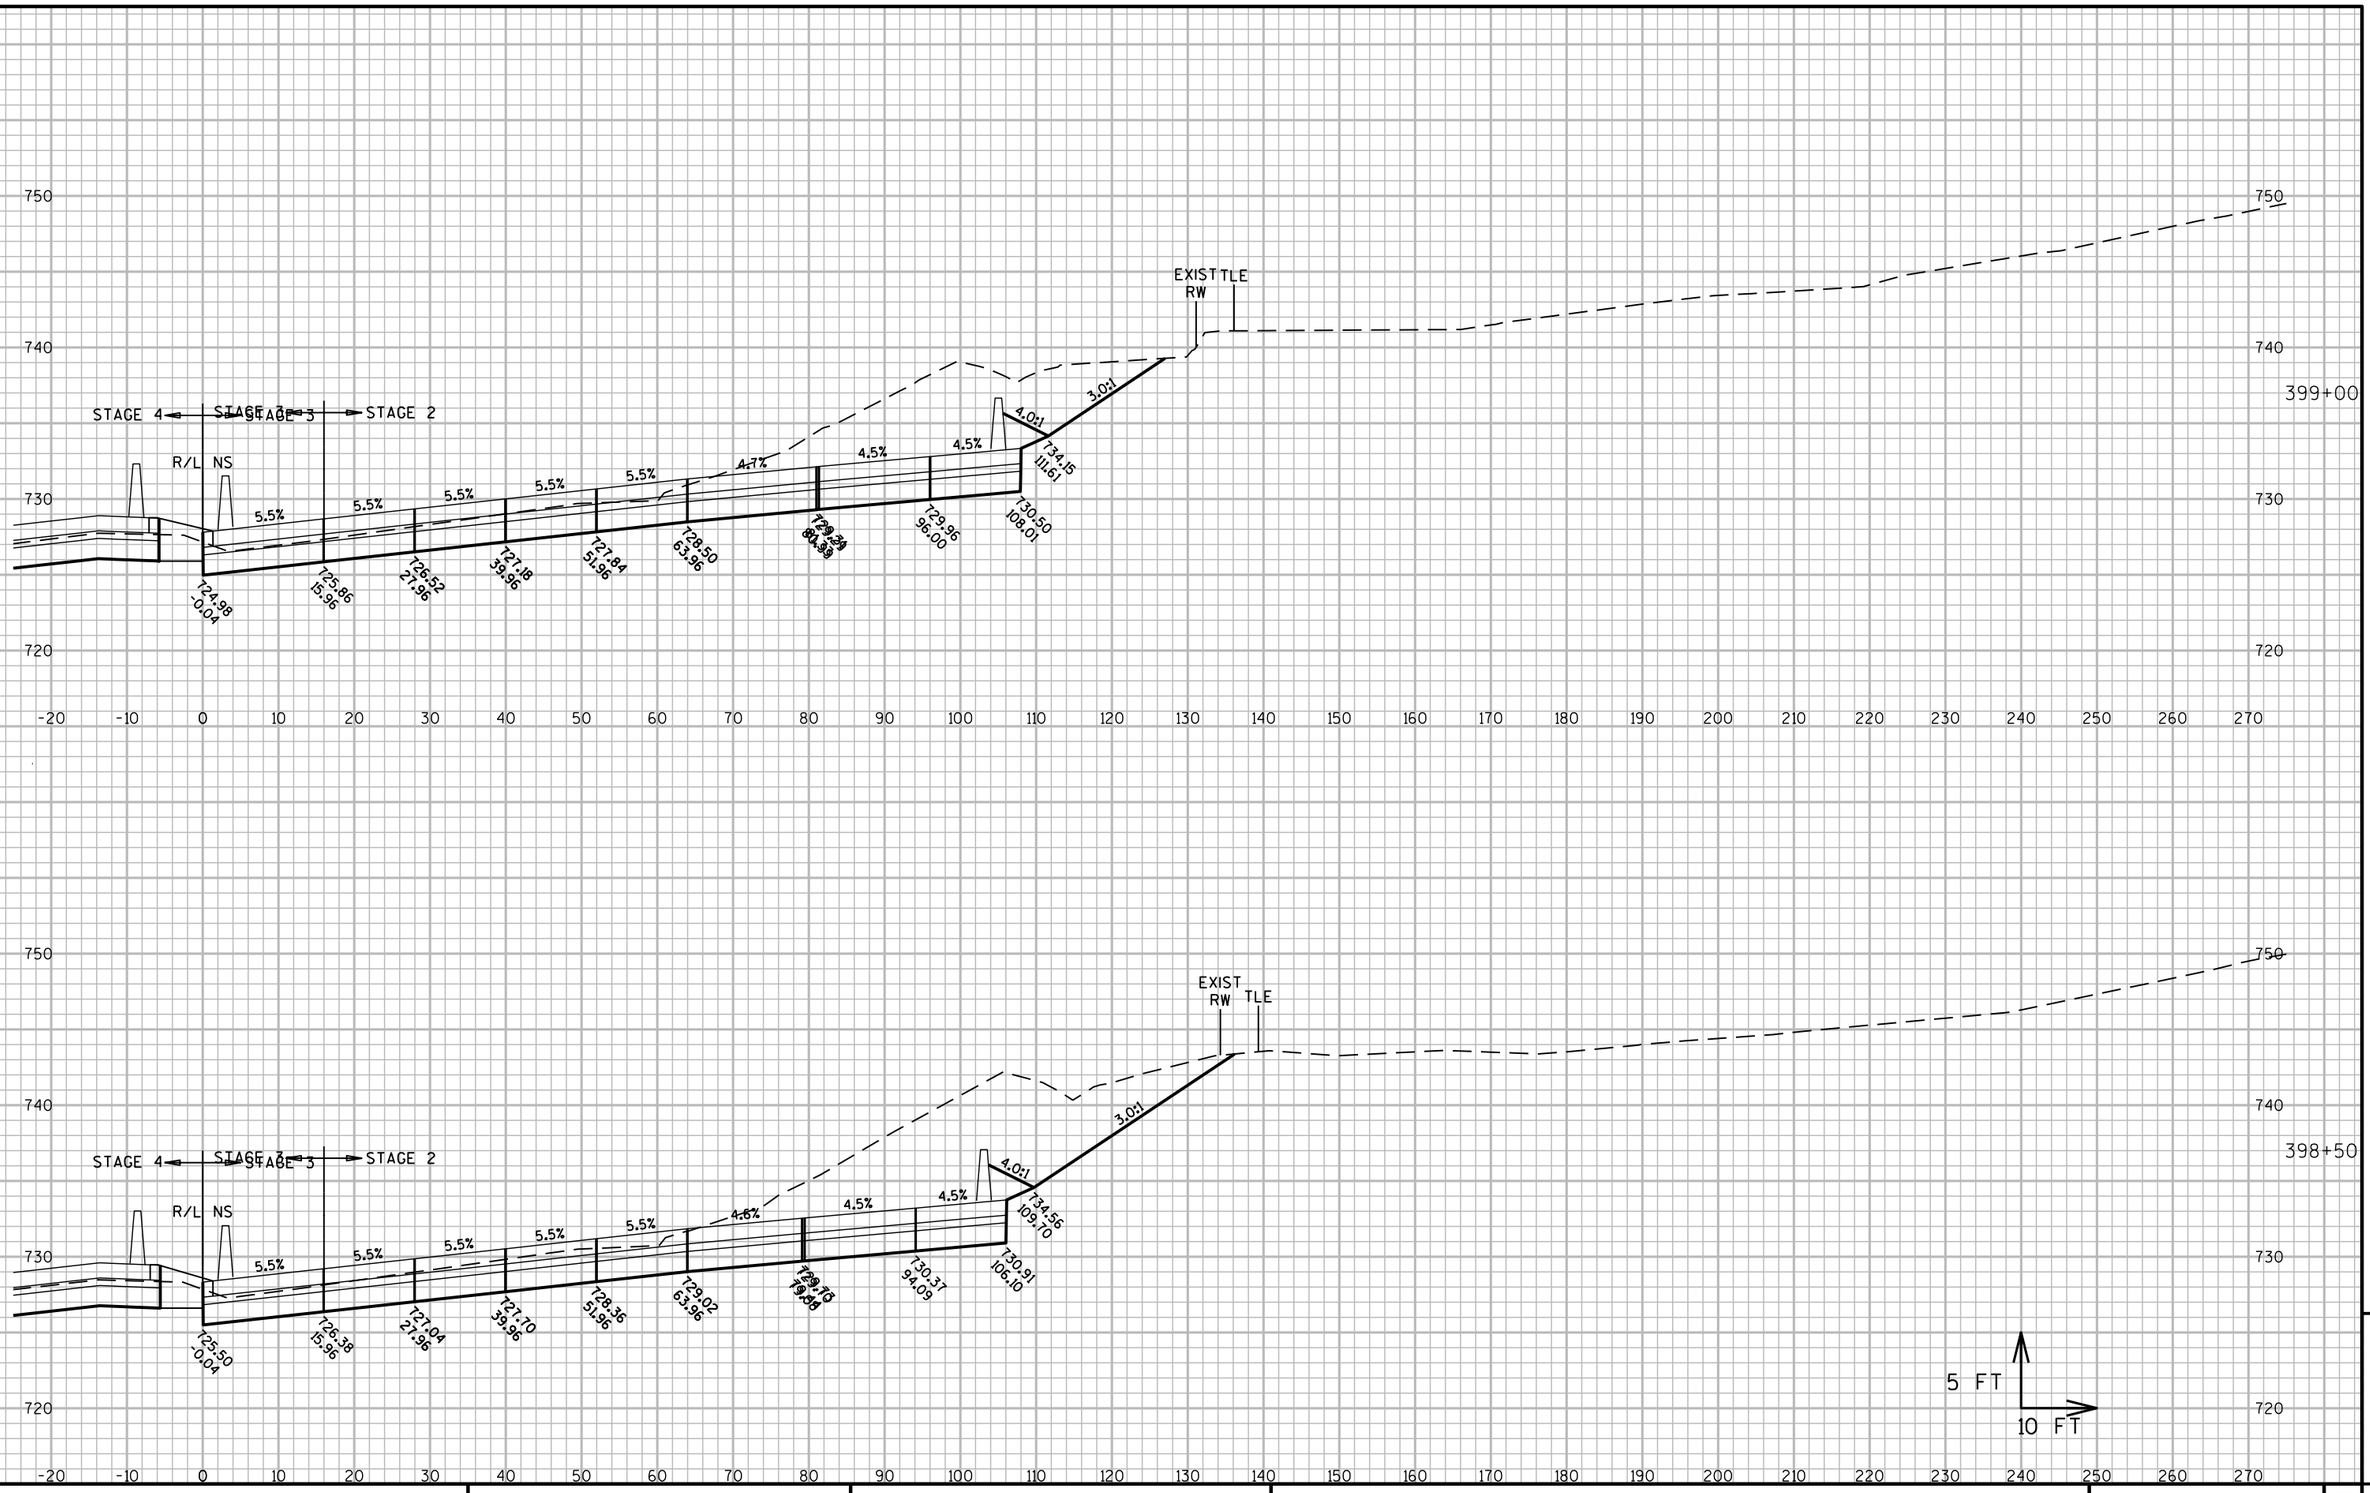

PROJECT NO: 1060-33-84	HWY: IH 41	COUNTY: MILWAUKEE	CROSS SECTIONS: IH 41 NB	SHEET 2535 E

FILE NAME : W:\PDS\C3D\10603316\84\DSN\XS\090201_XS_NS.DWG
LAYOUT NAME - 090201_XS_NS - 090201-NB - (15)

PLOT DATE : 8/9/2020 2:18 PM PLOT BY : MCGILLICUDDY, BENJAMPLOT NAME : PLOT SCALE : 1:20_XREF

WISDOT/CADDS SHEET 49

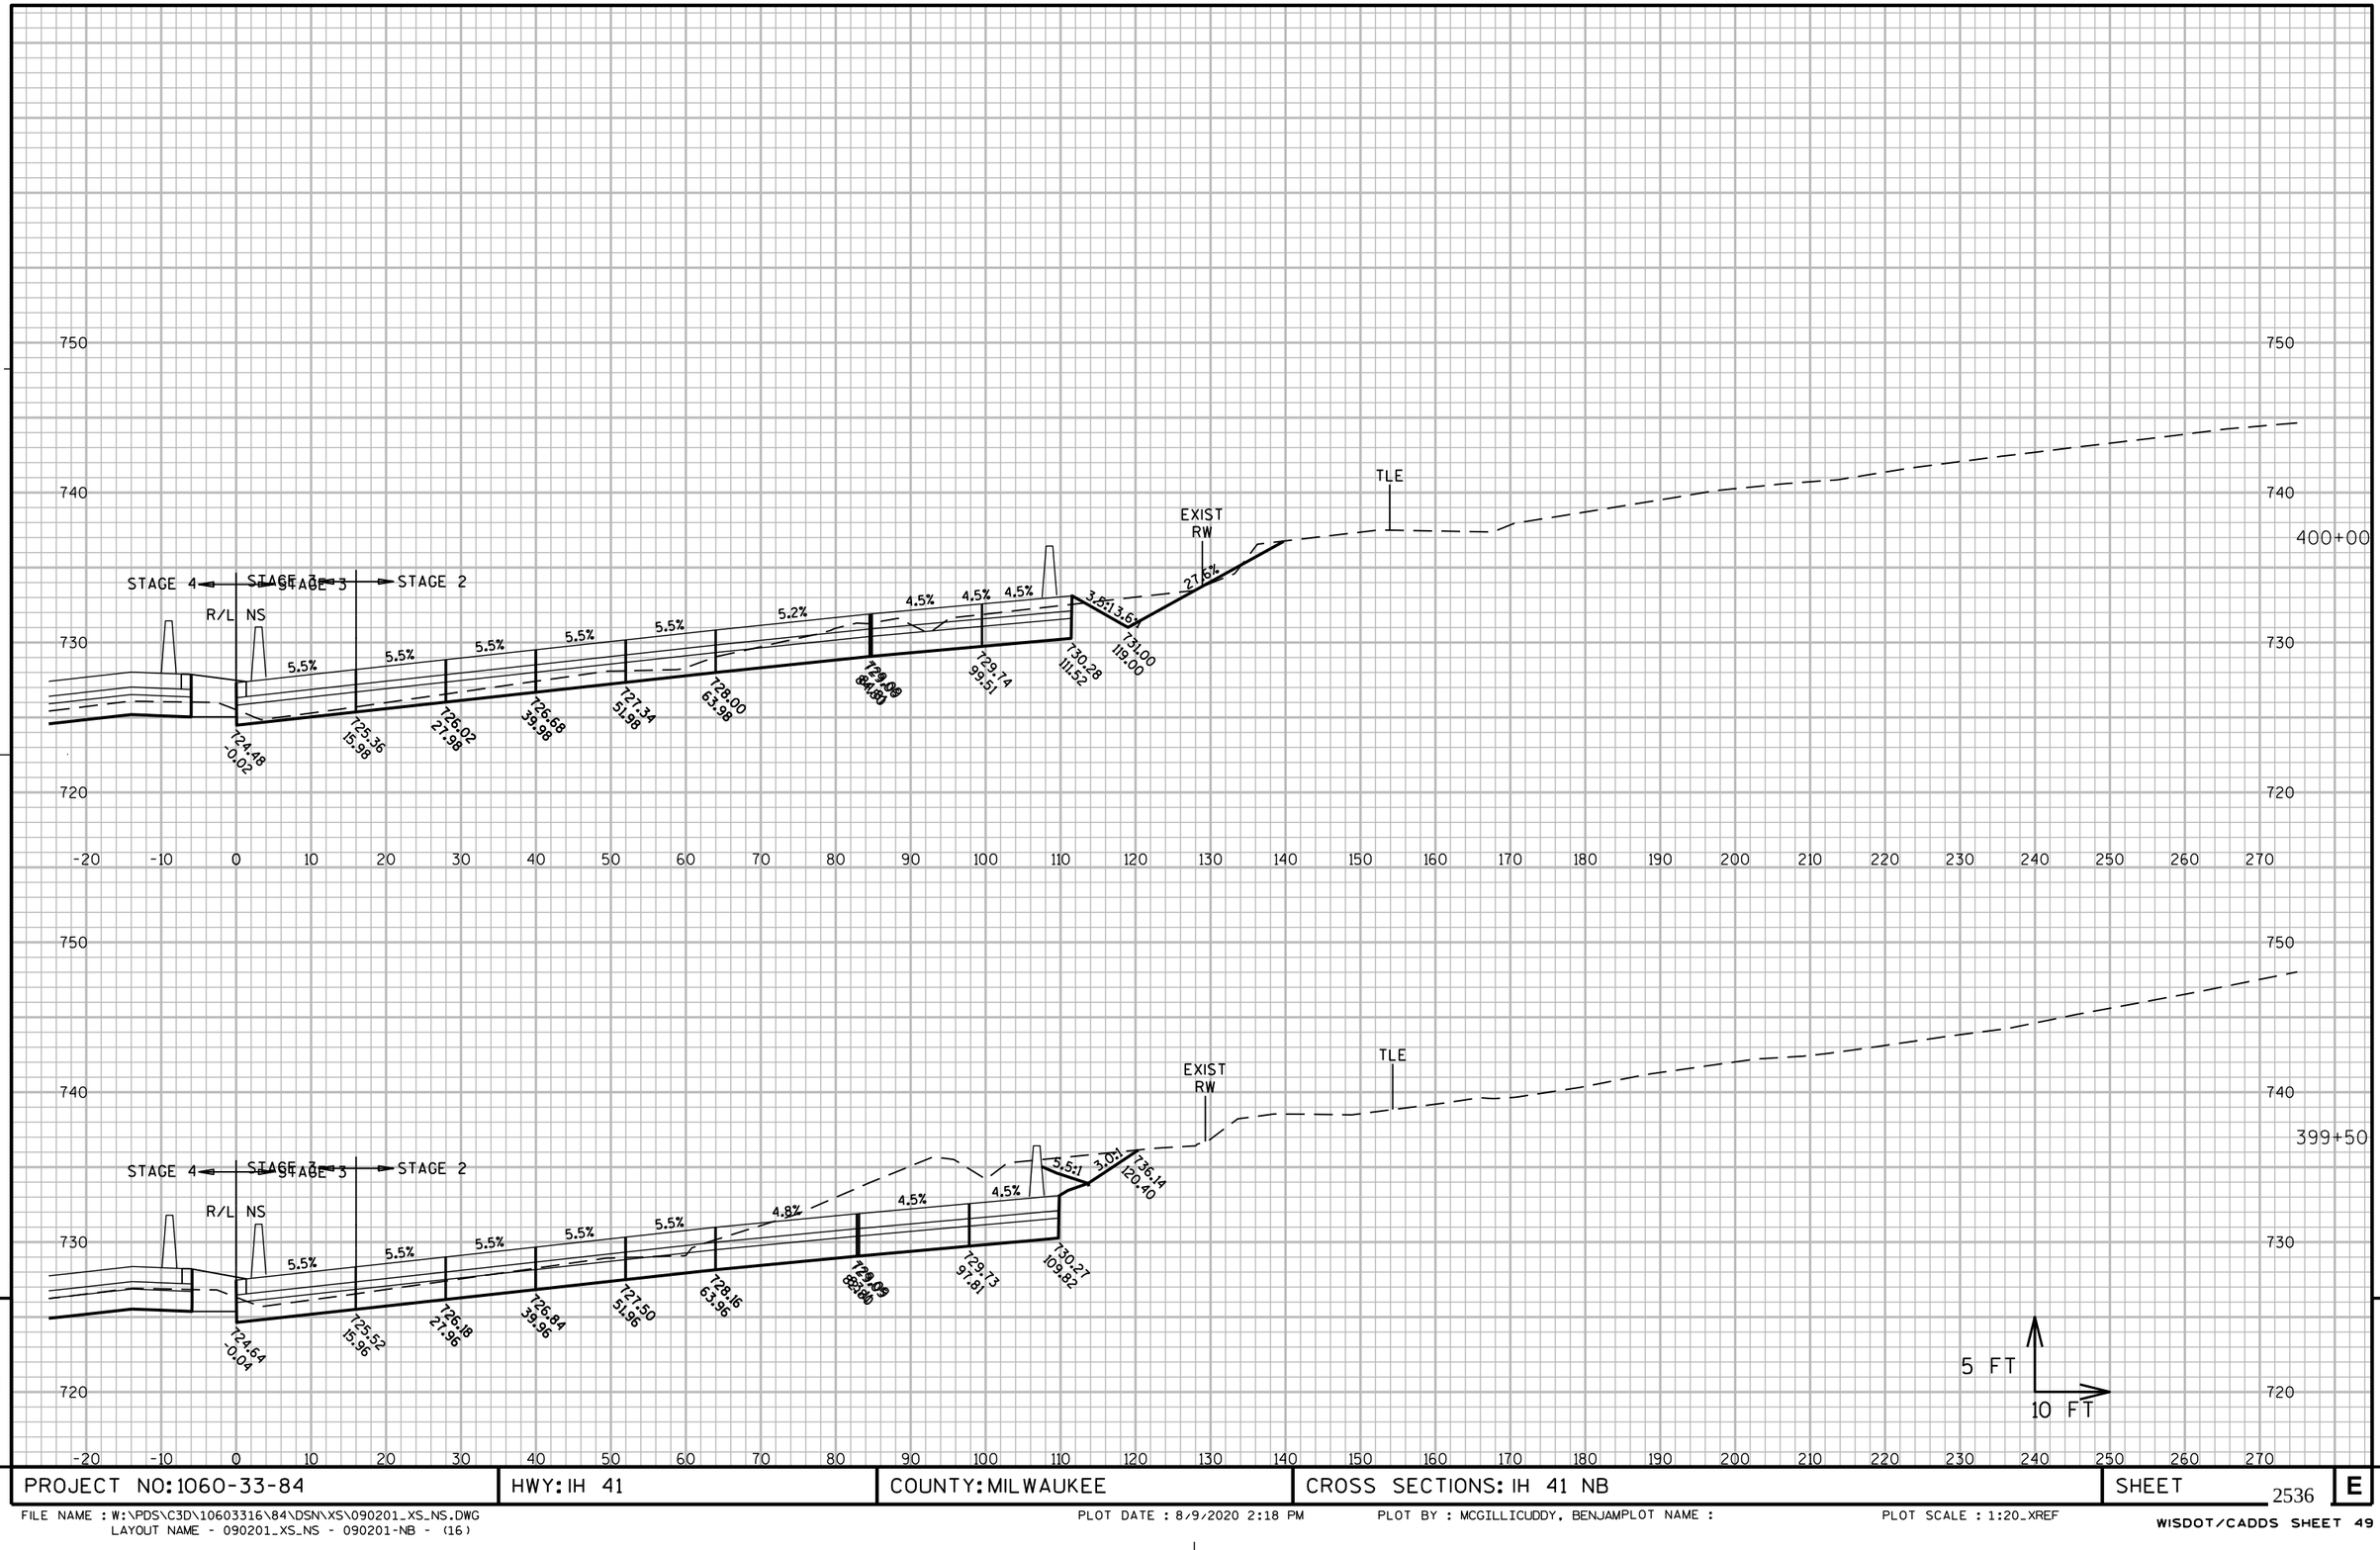

PROJECT NO: 1060-33-84	HWY: IH 41	COUNTY: MILWAUKEE	CROSS SECTIONS: IH 41 NB	SHEET 2536	E

FILE NAME : W:\PDS\C3D\10603316\84\DSN\XS\090201_XS_NS.DWG
LAYOUT NAME - 090201_XS_NS - 090201-NB - (16)

PLOT DATE : 8/9/2020 2:18 PM PLOT BY : MCGILLICUDDY, BENJAMPLOT NAME : PLOT SCALE : 1:20_XREF

WISDOT/CADDS SHEET 49

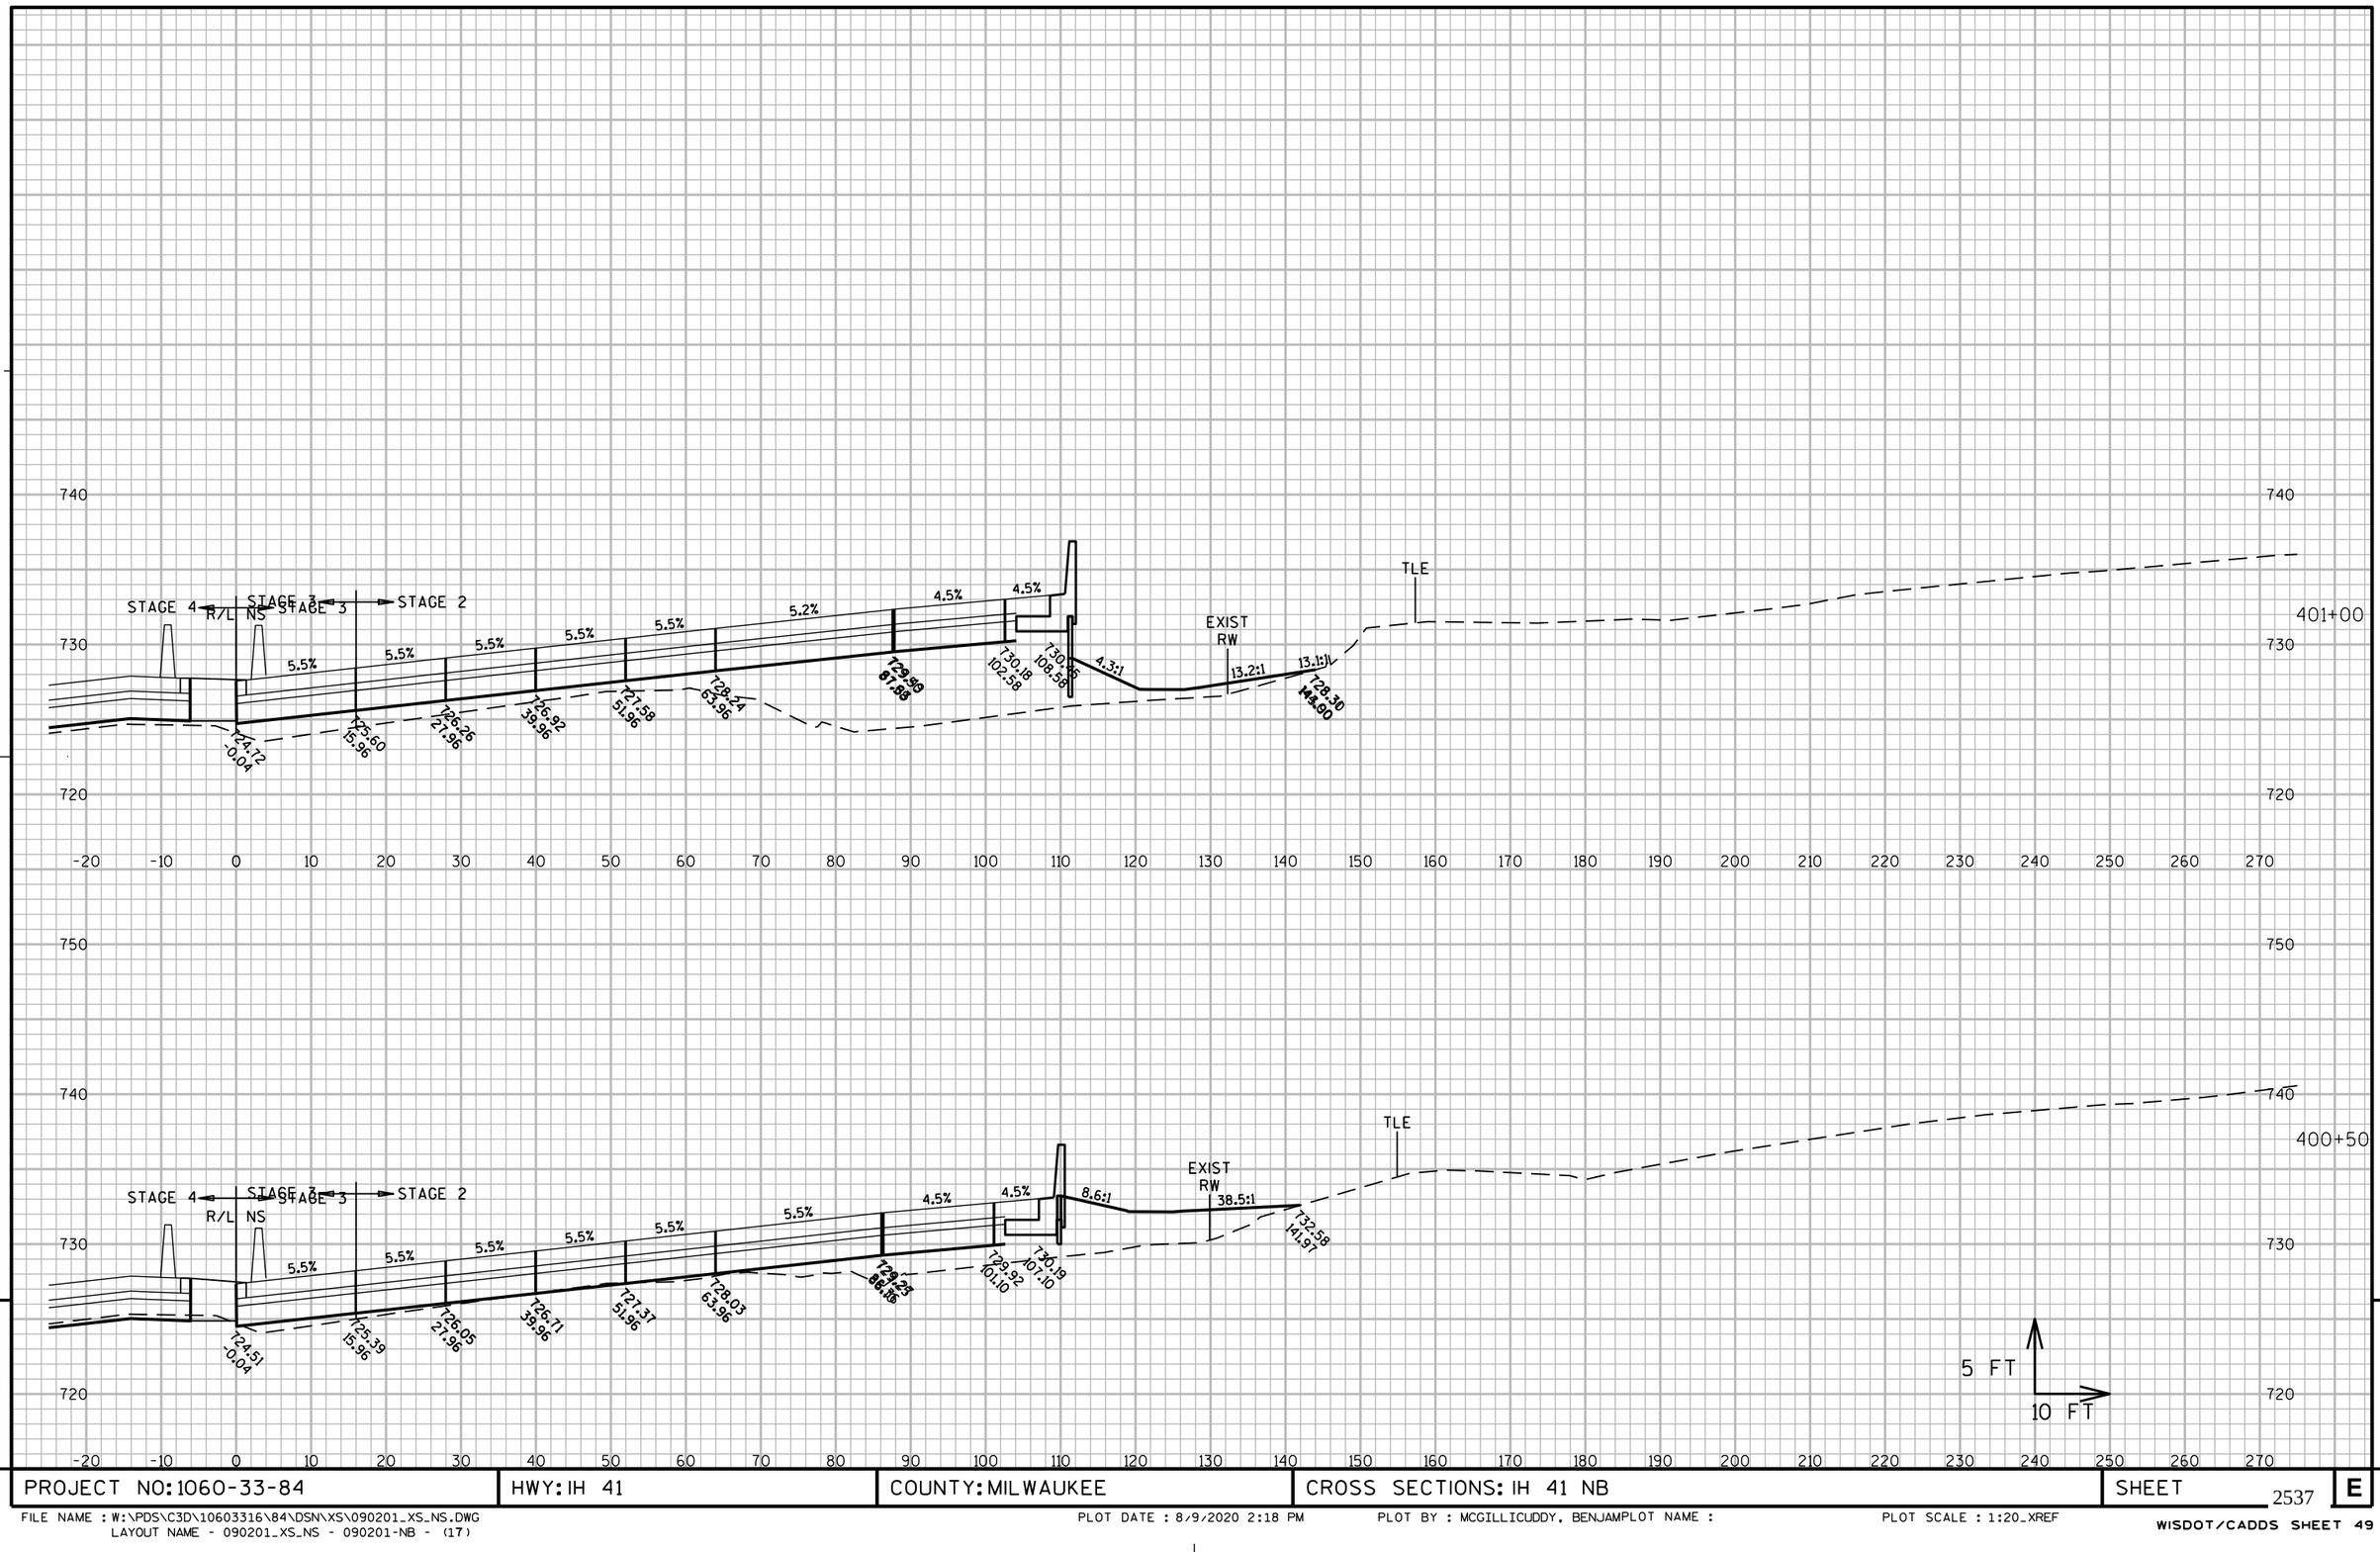

PROJECT NO: 1060-33-84	HWY: IH 41	COUNTY: MILWAUKEE	CROSS SECTIONS: IH 41 NB	SHEET 2537	E

FILE NAME : W:\PDS\C3D\10603316\84\DSN\XS\090201_XS_NS.DWG
LAYOUT NAME - 090201_XS_NS - 090201-NB - (17)

PLOT DATE : 8/9/2020 2:18 PM PLOT BY : MCGILLICUDDY, BENJAMPLOT NAME : PLOT SCALE : 1:20_XREF

WISDOT/CADDS SHEET 49

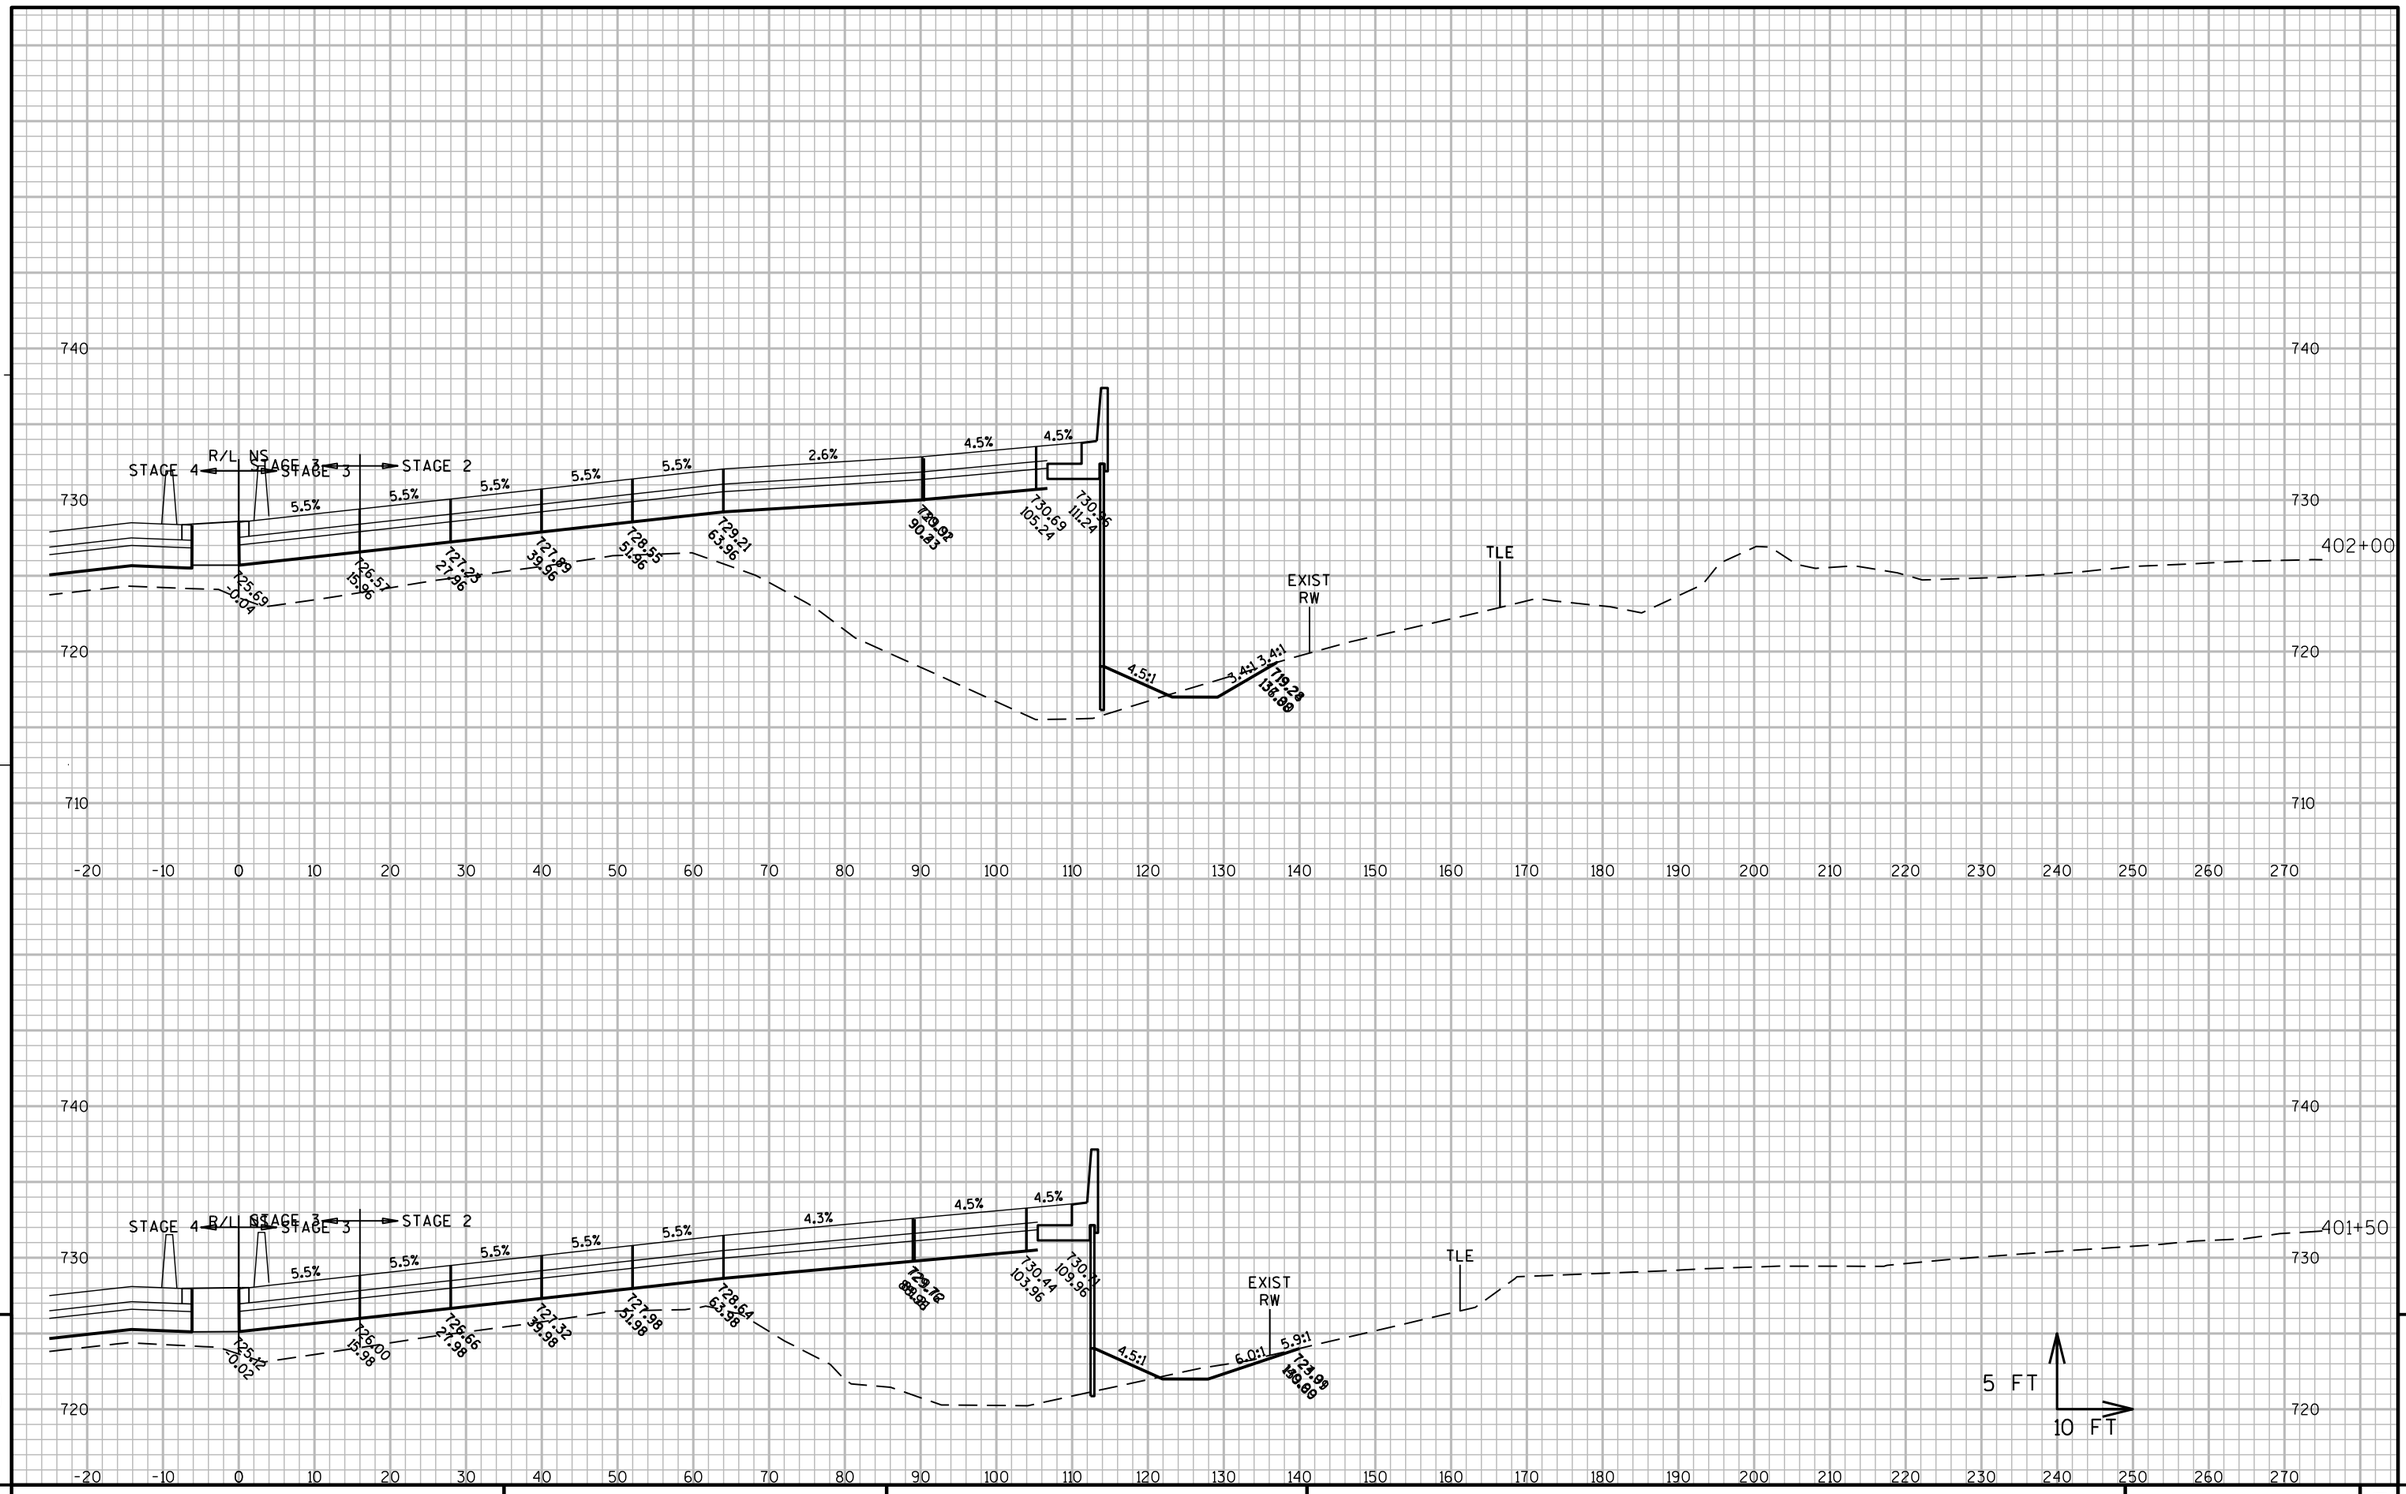

9

9

PROJECT NO: 1060-33-84	HWY: IH 41	COUNTY: MILWAUKEE	CROSS SECTIONS: IH 41 NB	SHEET 2538 E

FILE NAME : W:\PDS\C3D\10603316\84\DSN\XS\090201_XS_NS.DWG
LAYOUT NAME - 090201_XS_NS - 090201-NB - (18)

PLOT DATE : 8/9/2020 2:18 PM PLOT BY : MCGILLICUDDY, BENJAMPLOT NAME : PLOT SCALE : 1:20_XREF

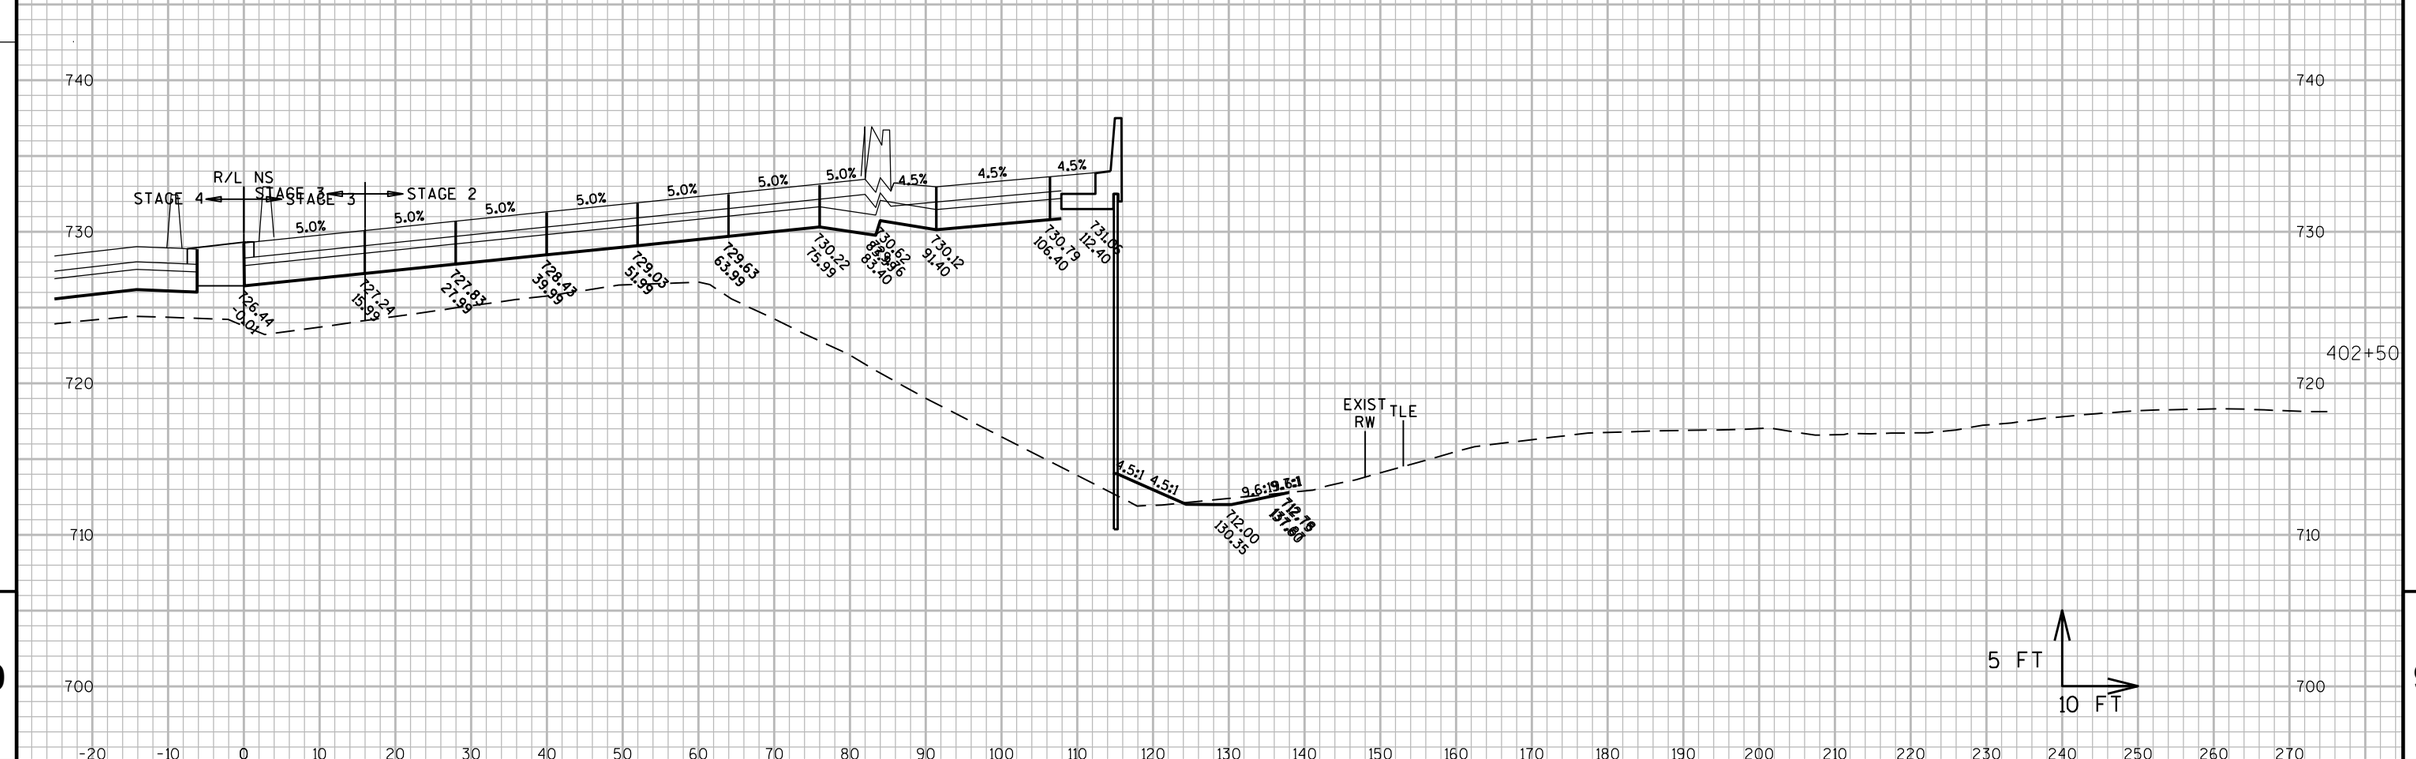

9

9

PROJECT NO: 1060-33-84	HWY: IH 41	COUNTY: MILWAUKEE	CROSS SECTIONS: IH 41 NB	SHEET 2539	E

FILE NAME : W:\PDS\C3D\10603316\84\DSN\XS\090201_XS_NS.DWG
LAYOUT NAME - 090201_XS_NS - 090201-NB - (19)

PLOT DATE : 8/9/2020 2:23 PM

PLOT BY : MCGILLICUDDY, BENJAMPLOT NAME :

PLOT SCALE : 1 IN:20 FT_1

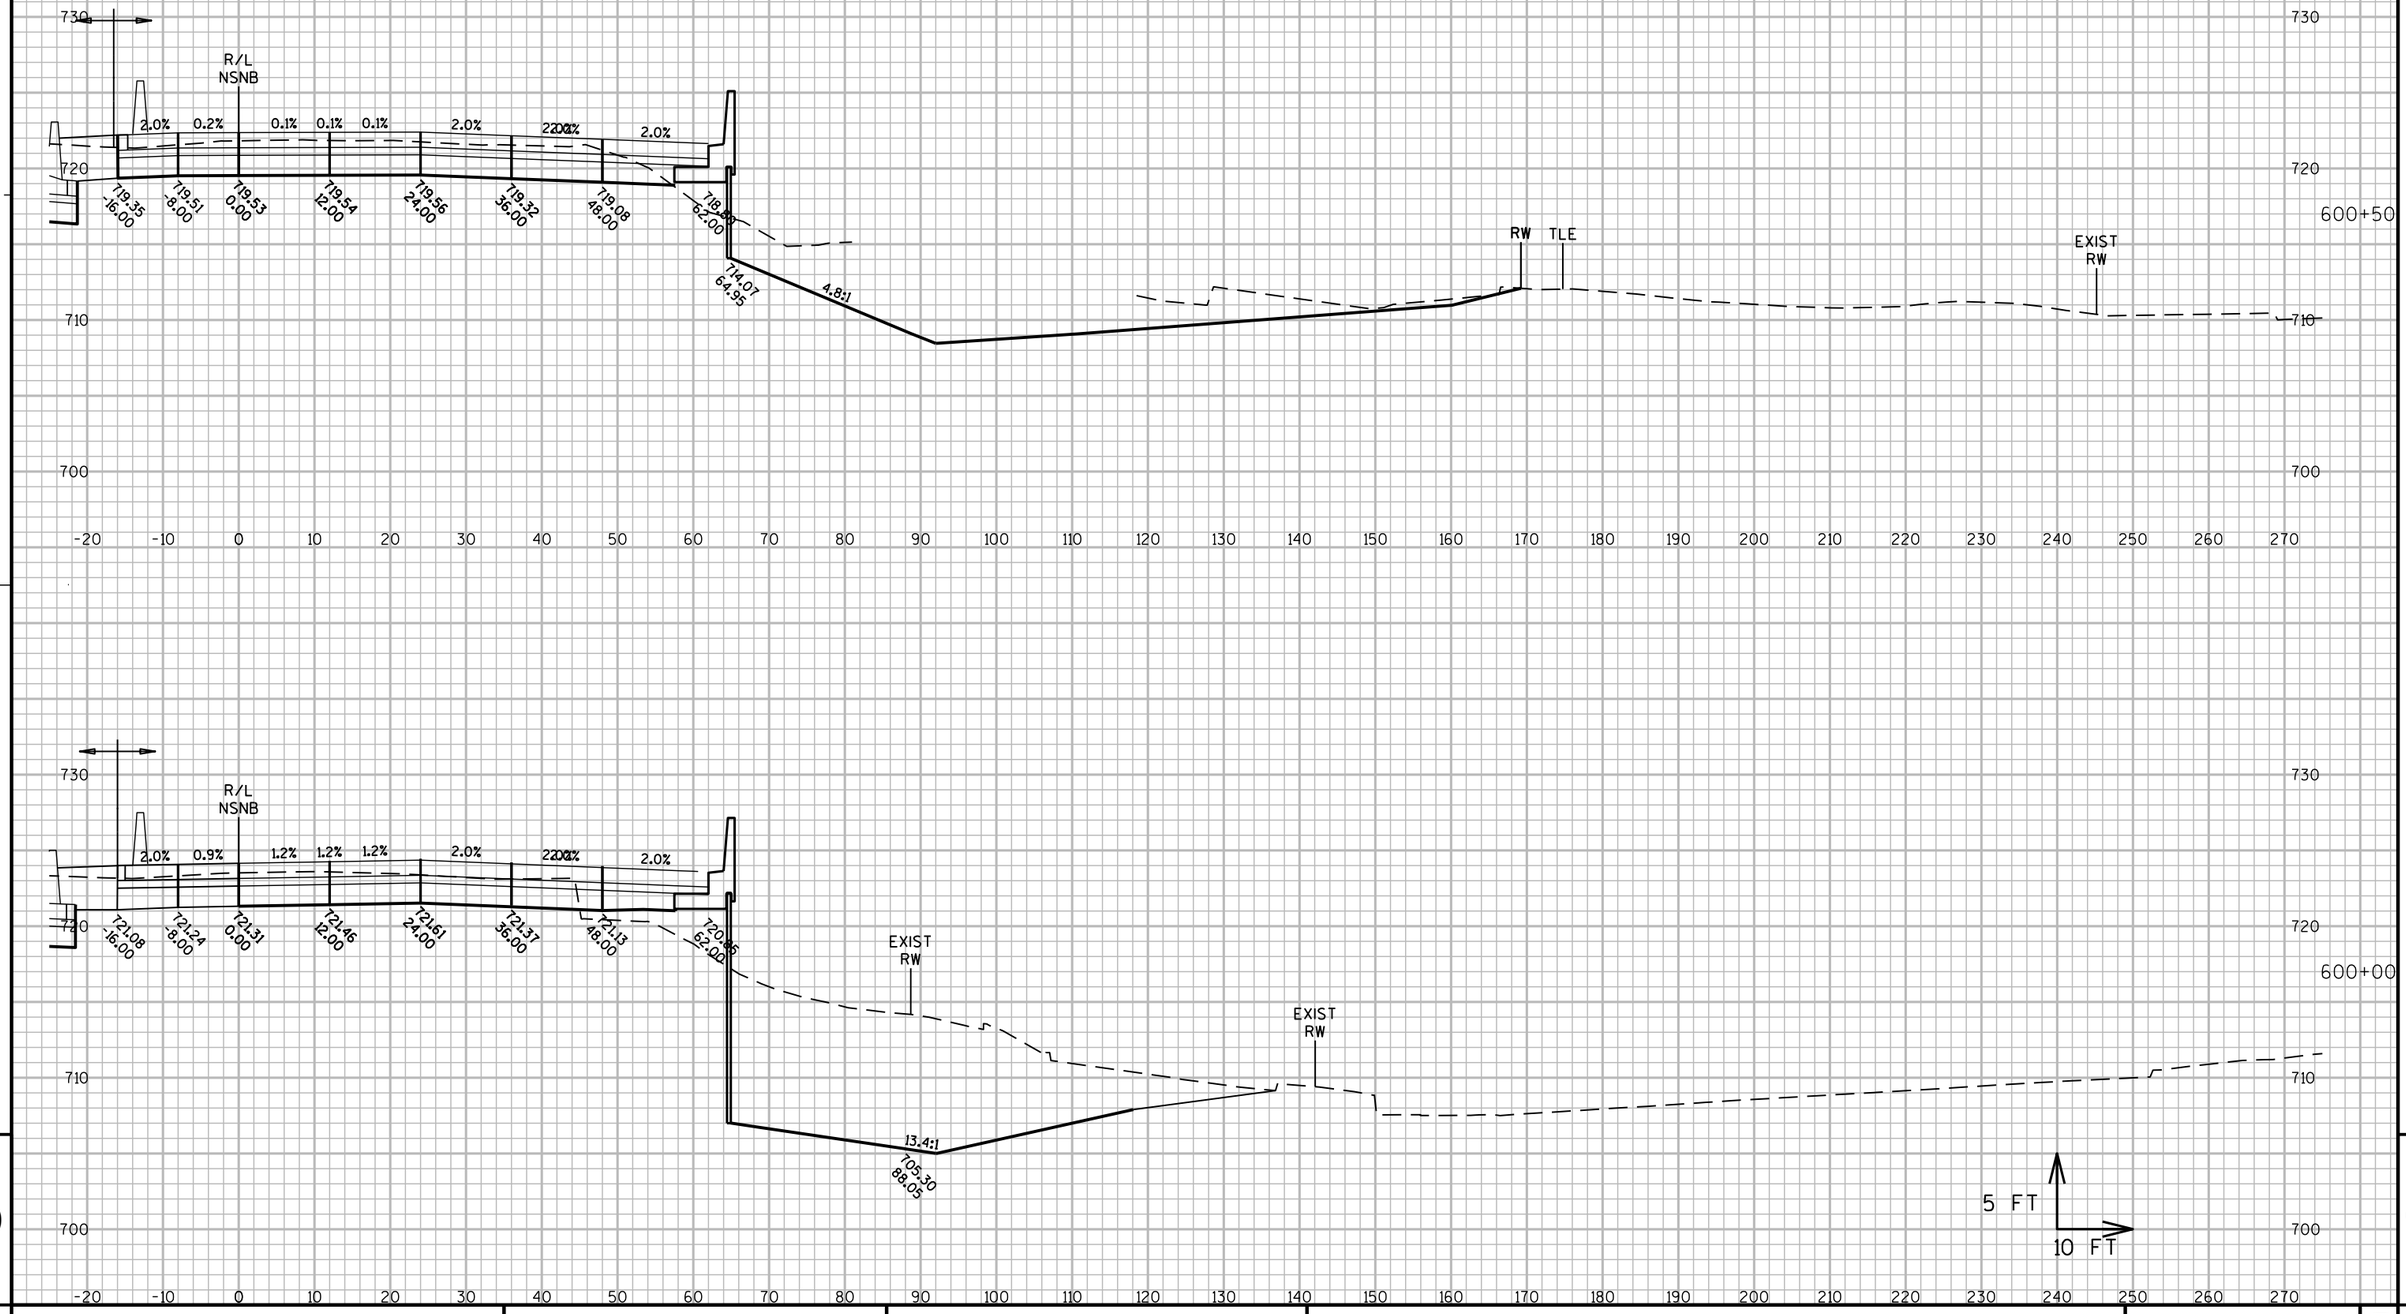

9

9

PROJECT NO: 1060-33-84	HWY: IH 41	COUNTY: MILWAUKEE	CROSS SECTIONS: IH 41 NB	SHEET 2540	E

FILE NAME : W:\PDS\C3D\10603316\84\DSN\XS\090202_XS_NS.DWG
LAYOUT NAME - 090202_XS_NS - NSNB - (1)

PLOT DATE : 8/9/2020 3:06 PM

PLOT BY : MCGILLICUDDY, BENJAMPLOT NAME :

PLOT SCALE : 1 IN:20 FT_1

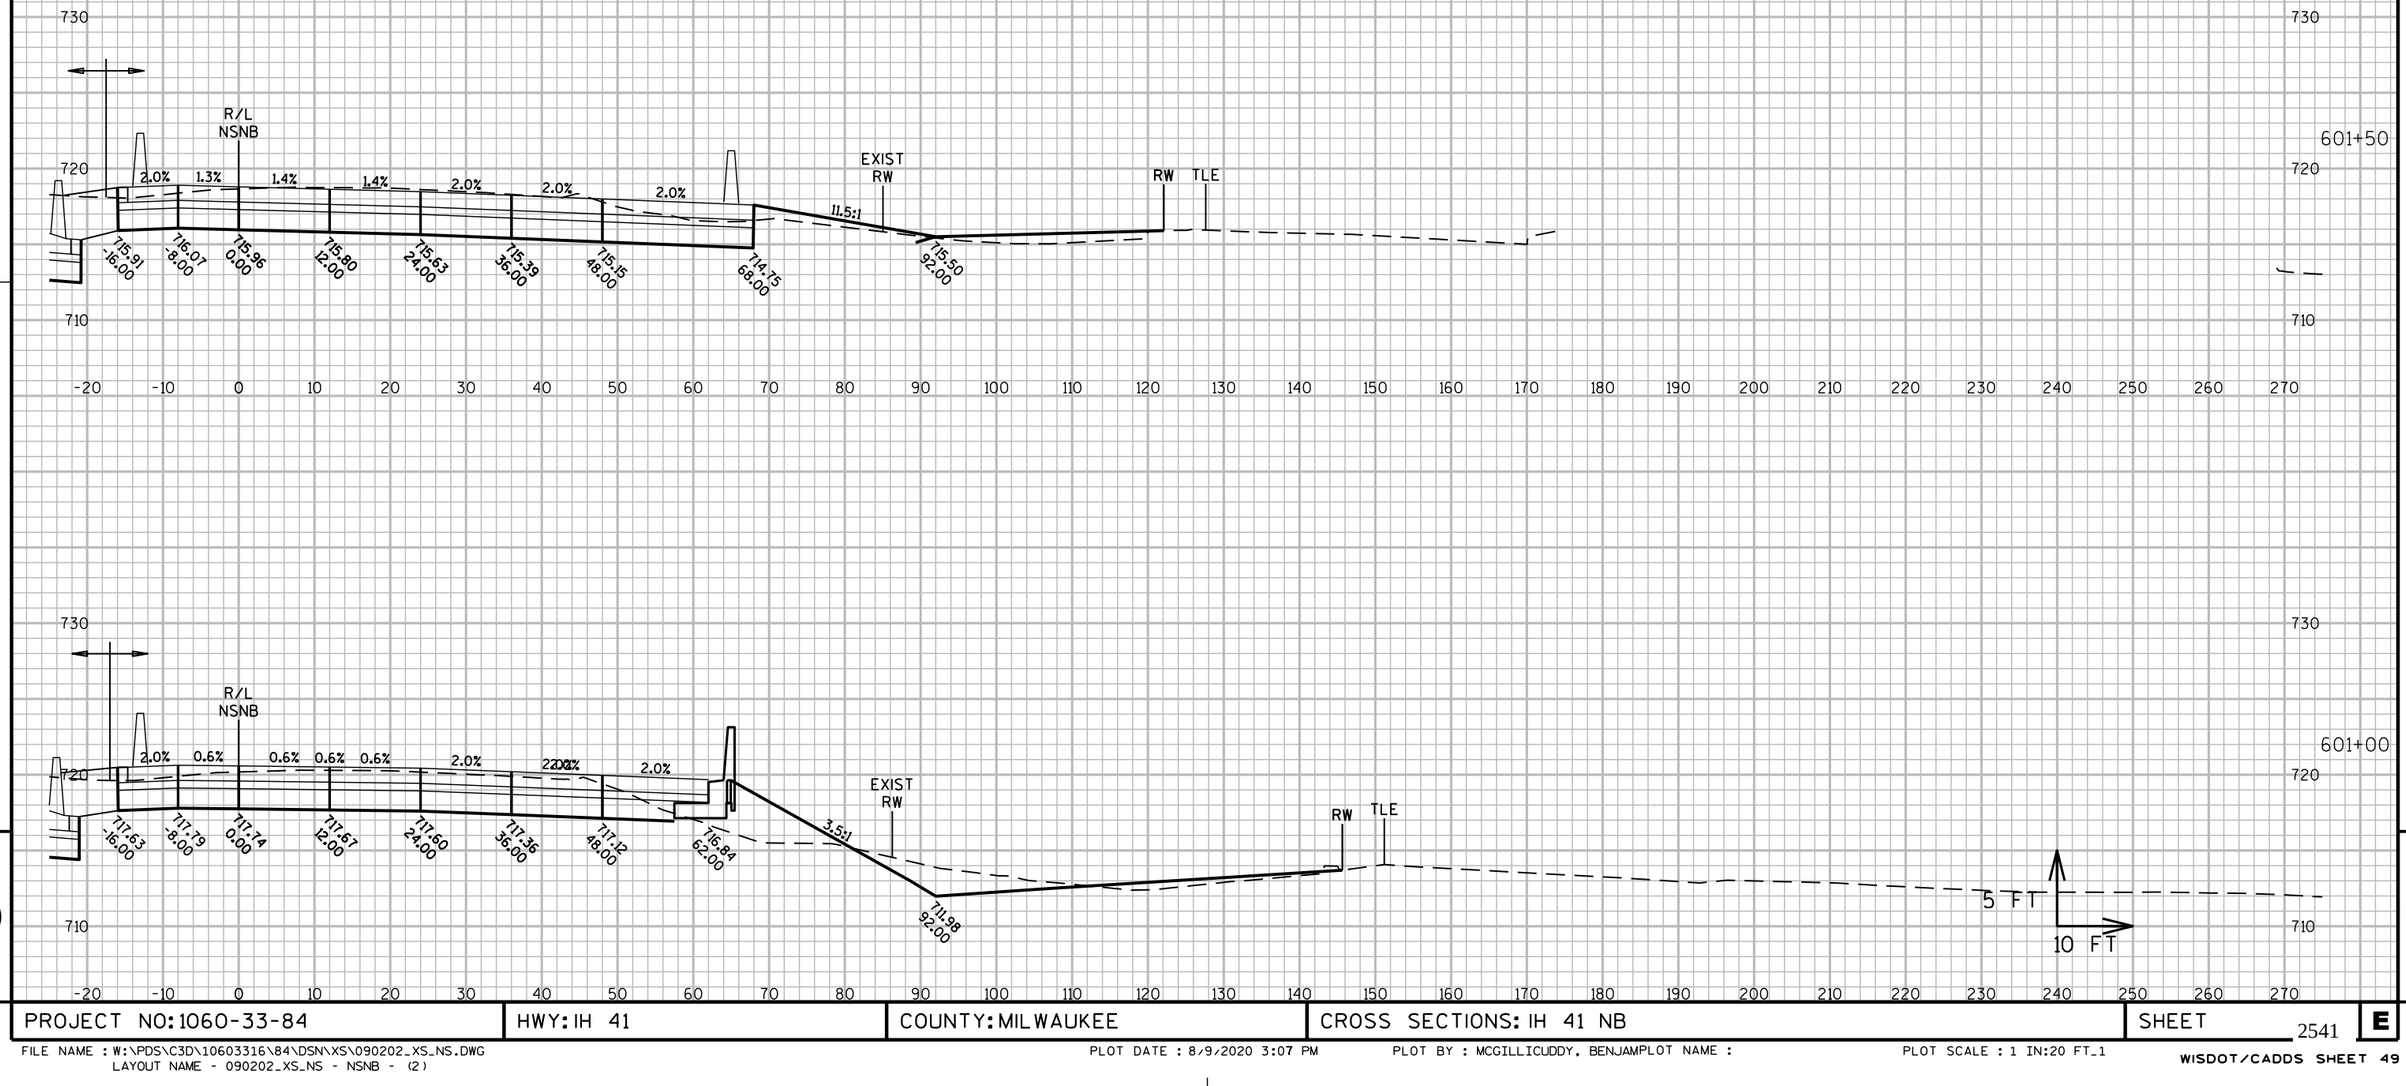

9

9

PROJECT NO: 1060-33-84	HWY: IH 41	COUNTY: MILWAUKEE	CROSS SECTIONS: IH 41 NB	SHEET 2541	E

FILE NAME : W:\PDS\C3D\10603316\84\DSN\XS\090202_XS_NS.DWG
LAYOUT NAME - 090202_XS_NS - NSNB - (2)
PLOT DATE : 8/9/2020 3:07 PM PLOT BY : MCGILLICUDDY, BENJAMPLOT NAME :
PLOT SCALE : 1 IN:20 FT_1
WISDOT/CADDS SHEET 49

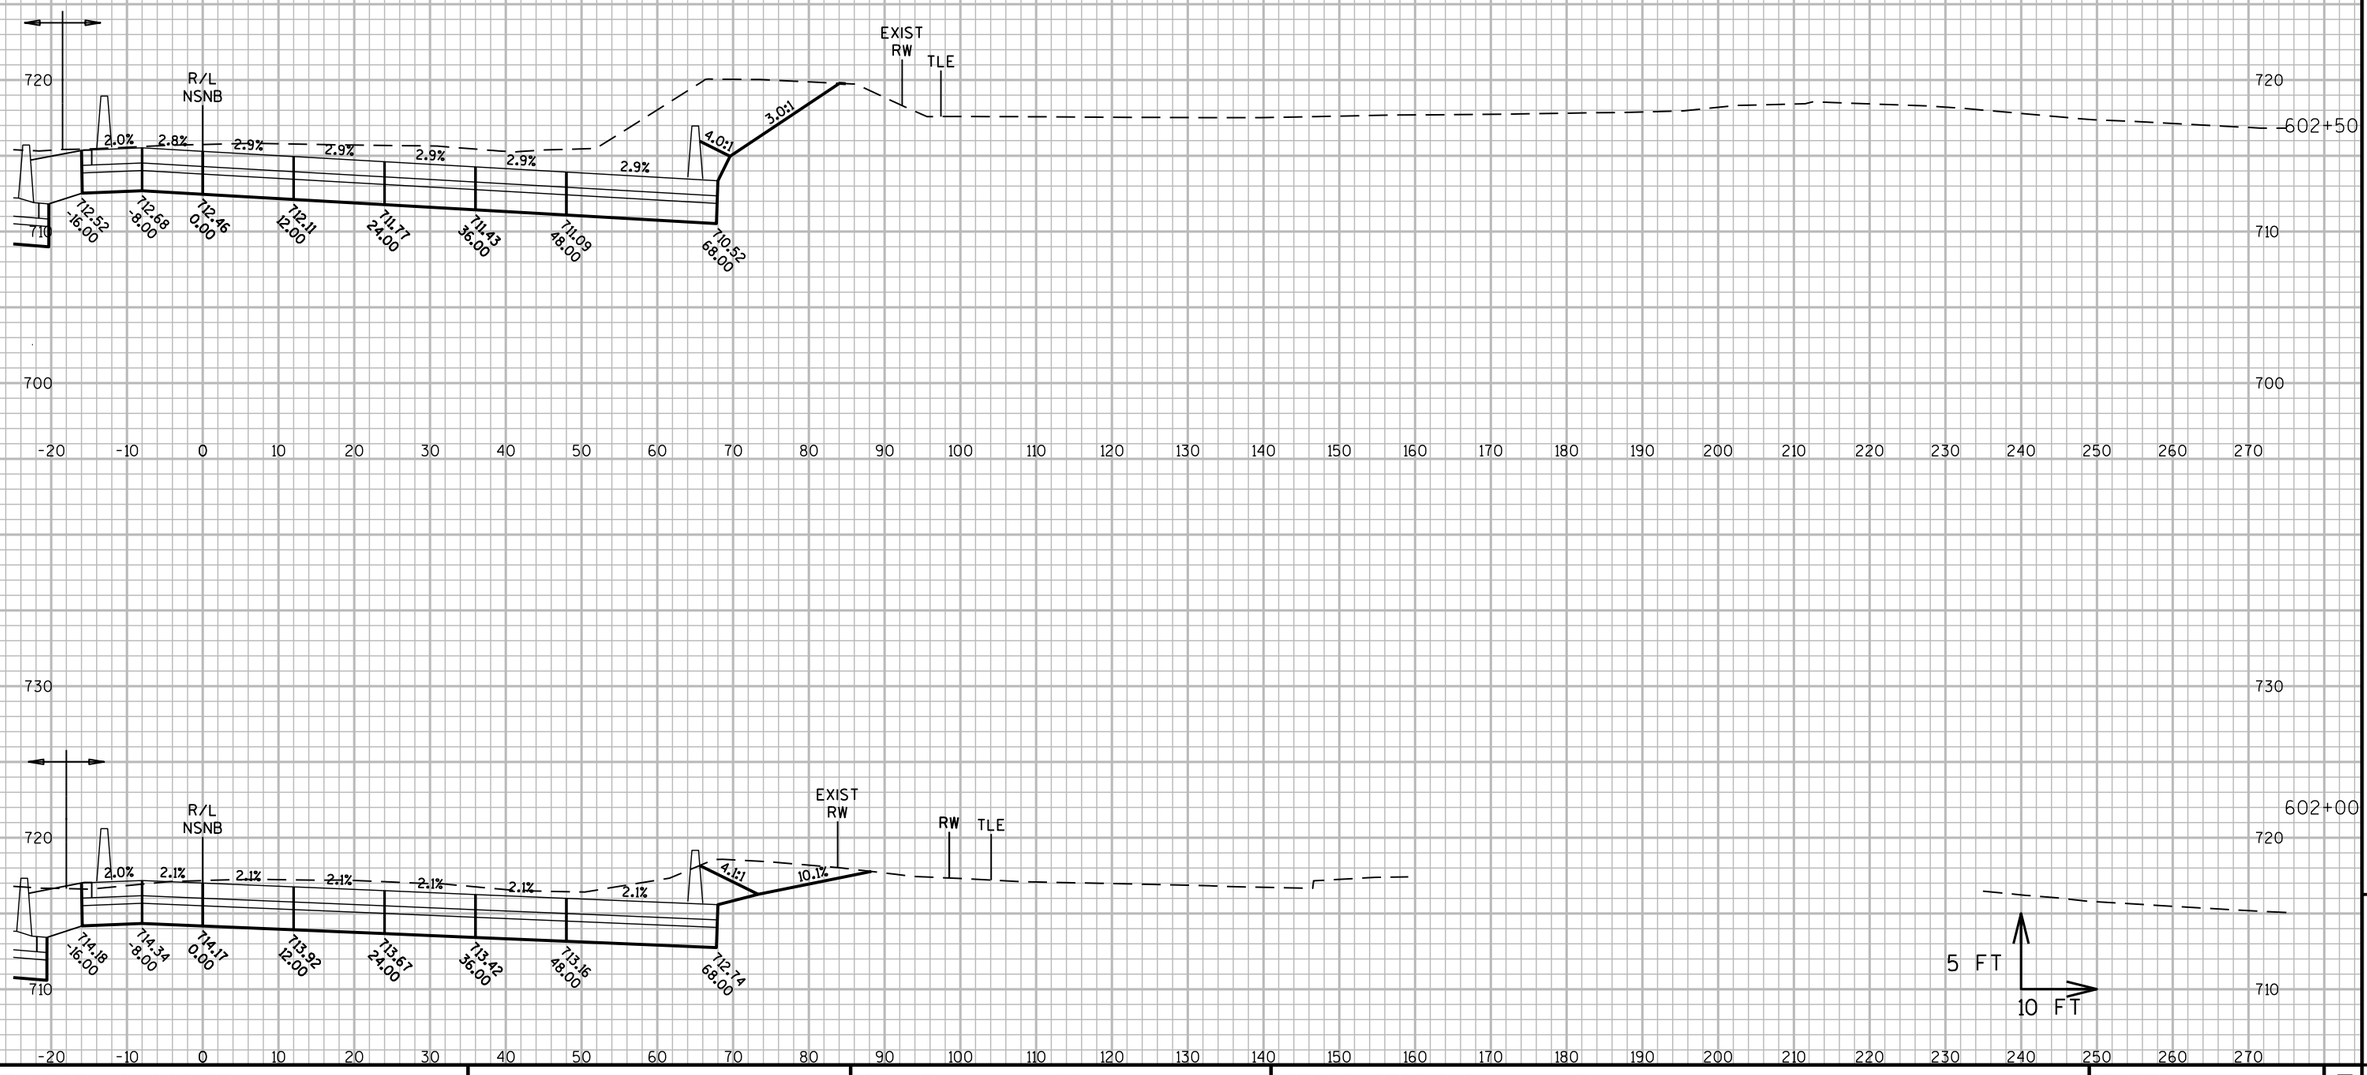

PROJECT NO: 1060-33-84	HWY: IH 41	COUNTY: MILWAUKEE	CROSS SECTIONS: IH 41 NB	SHEET 2542	E

FILE NAME : W:\PDS\C3D\10603316\84\DSN\XS\090202_XS_NS.DWG
LAYOUT NAME - 090202_XS_NS - NSNB - (3)

PLOT DATE : 8/9/2020 3:07 PM PLOT BY : MCGILLICUDDY, BENJAMPLOT NAME : PLOT SCALE : 1 IN:20 FT_1

WISDOT/CADDS SHEET 49

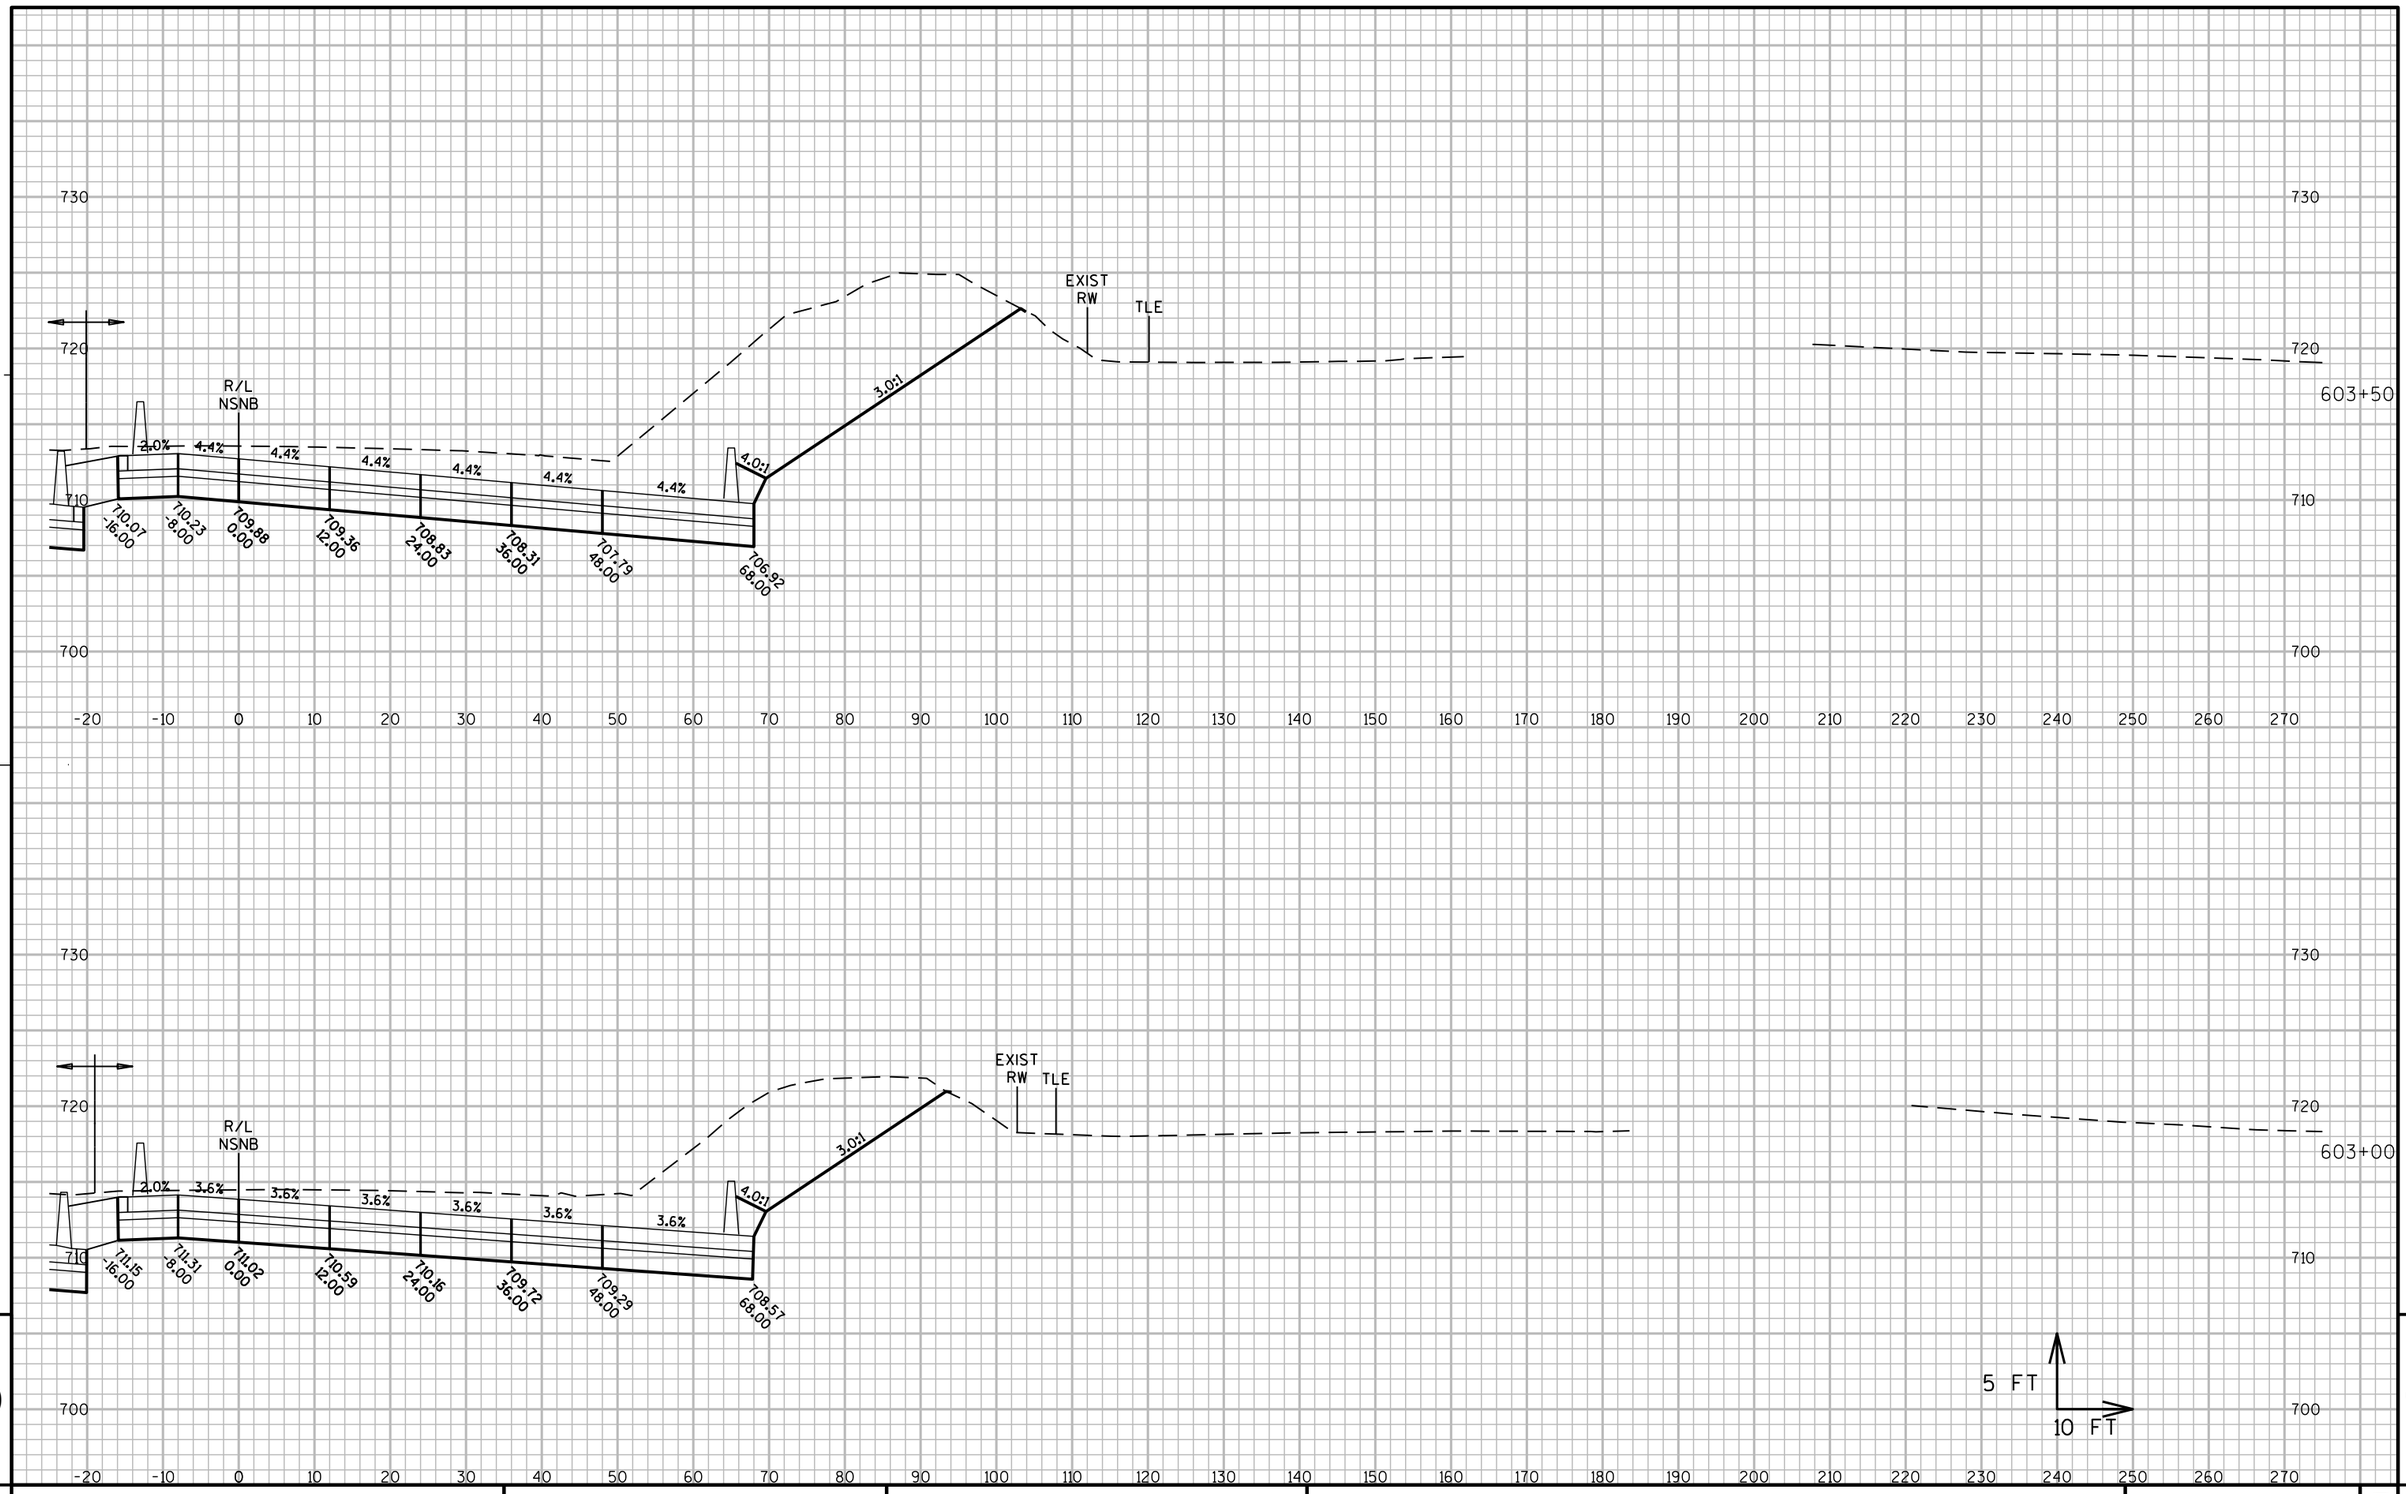

9

9

PROJECT NO: 1060-33-84	HWY: IH 41	COUNTY: MILWAUKEE	CROSS SECTIONS: IH 41 NB	SHEET 2543	E

FILE NAME : W:\PDS\C3D\10603316\84\DSN\XS\090202_XS_NS.DWG
LAYOUT NAME - 090202_XS_NS - NSNB - (4)

PLOT DATE : 8/9/2020 3:07 PM

PLOT BY : MCGILLICUDDY, BENJAMPLOT NAME :

PLOT SCALE : 1 IN:20 FT_1

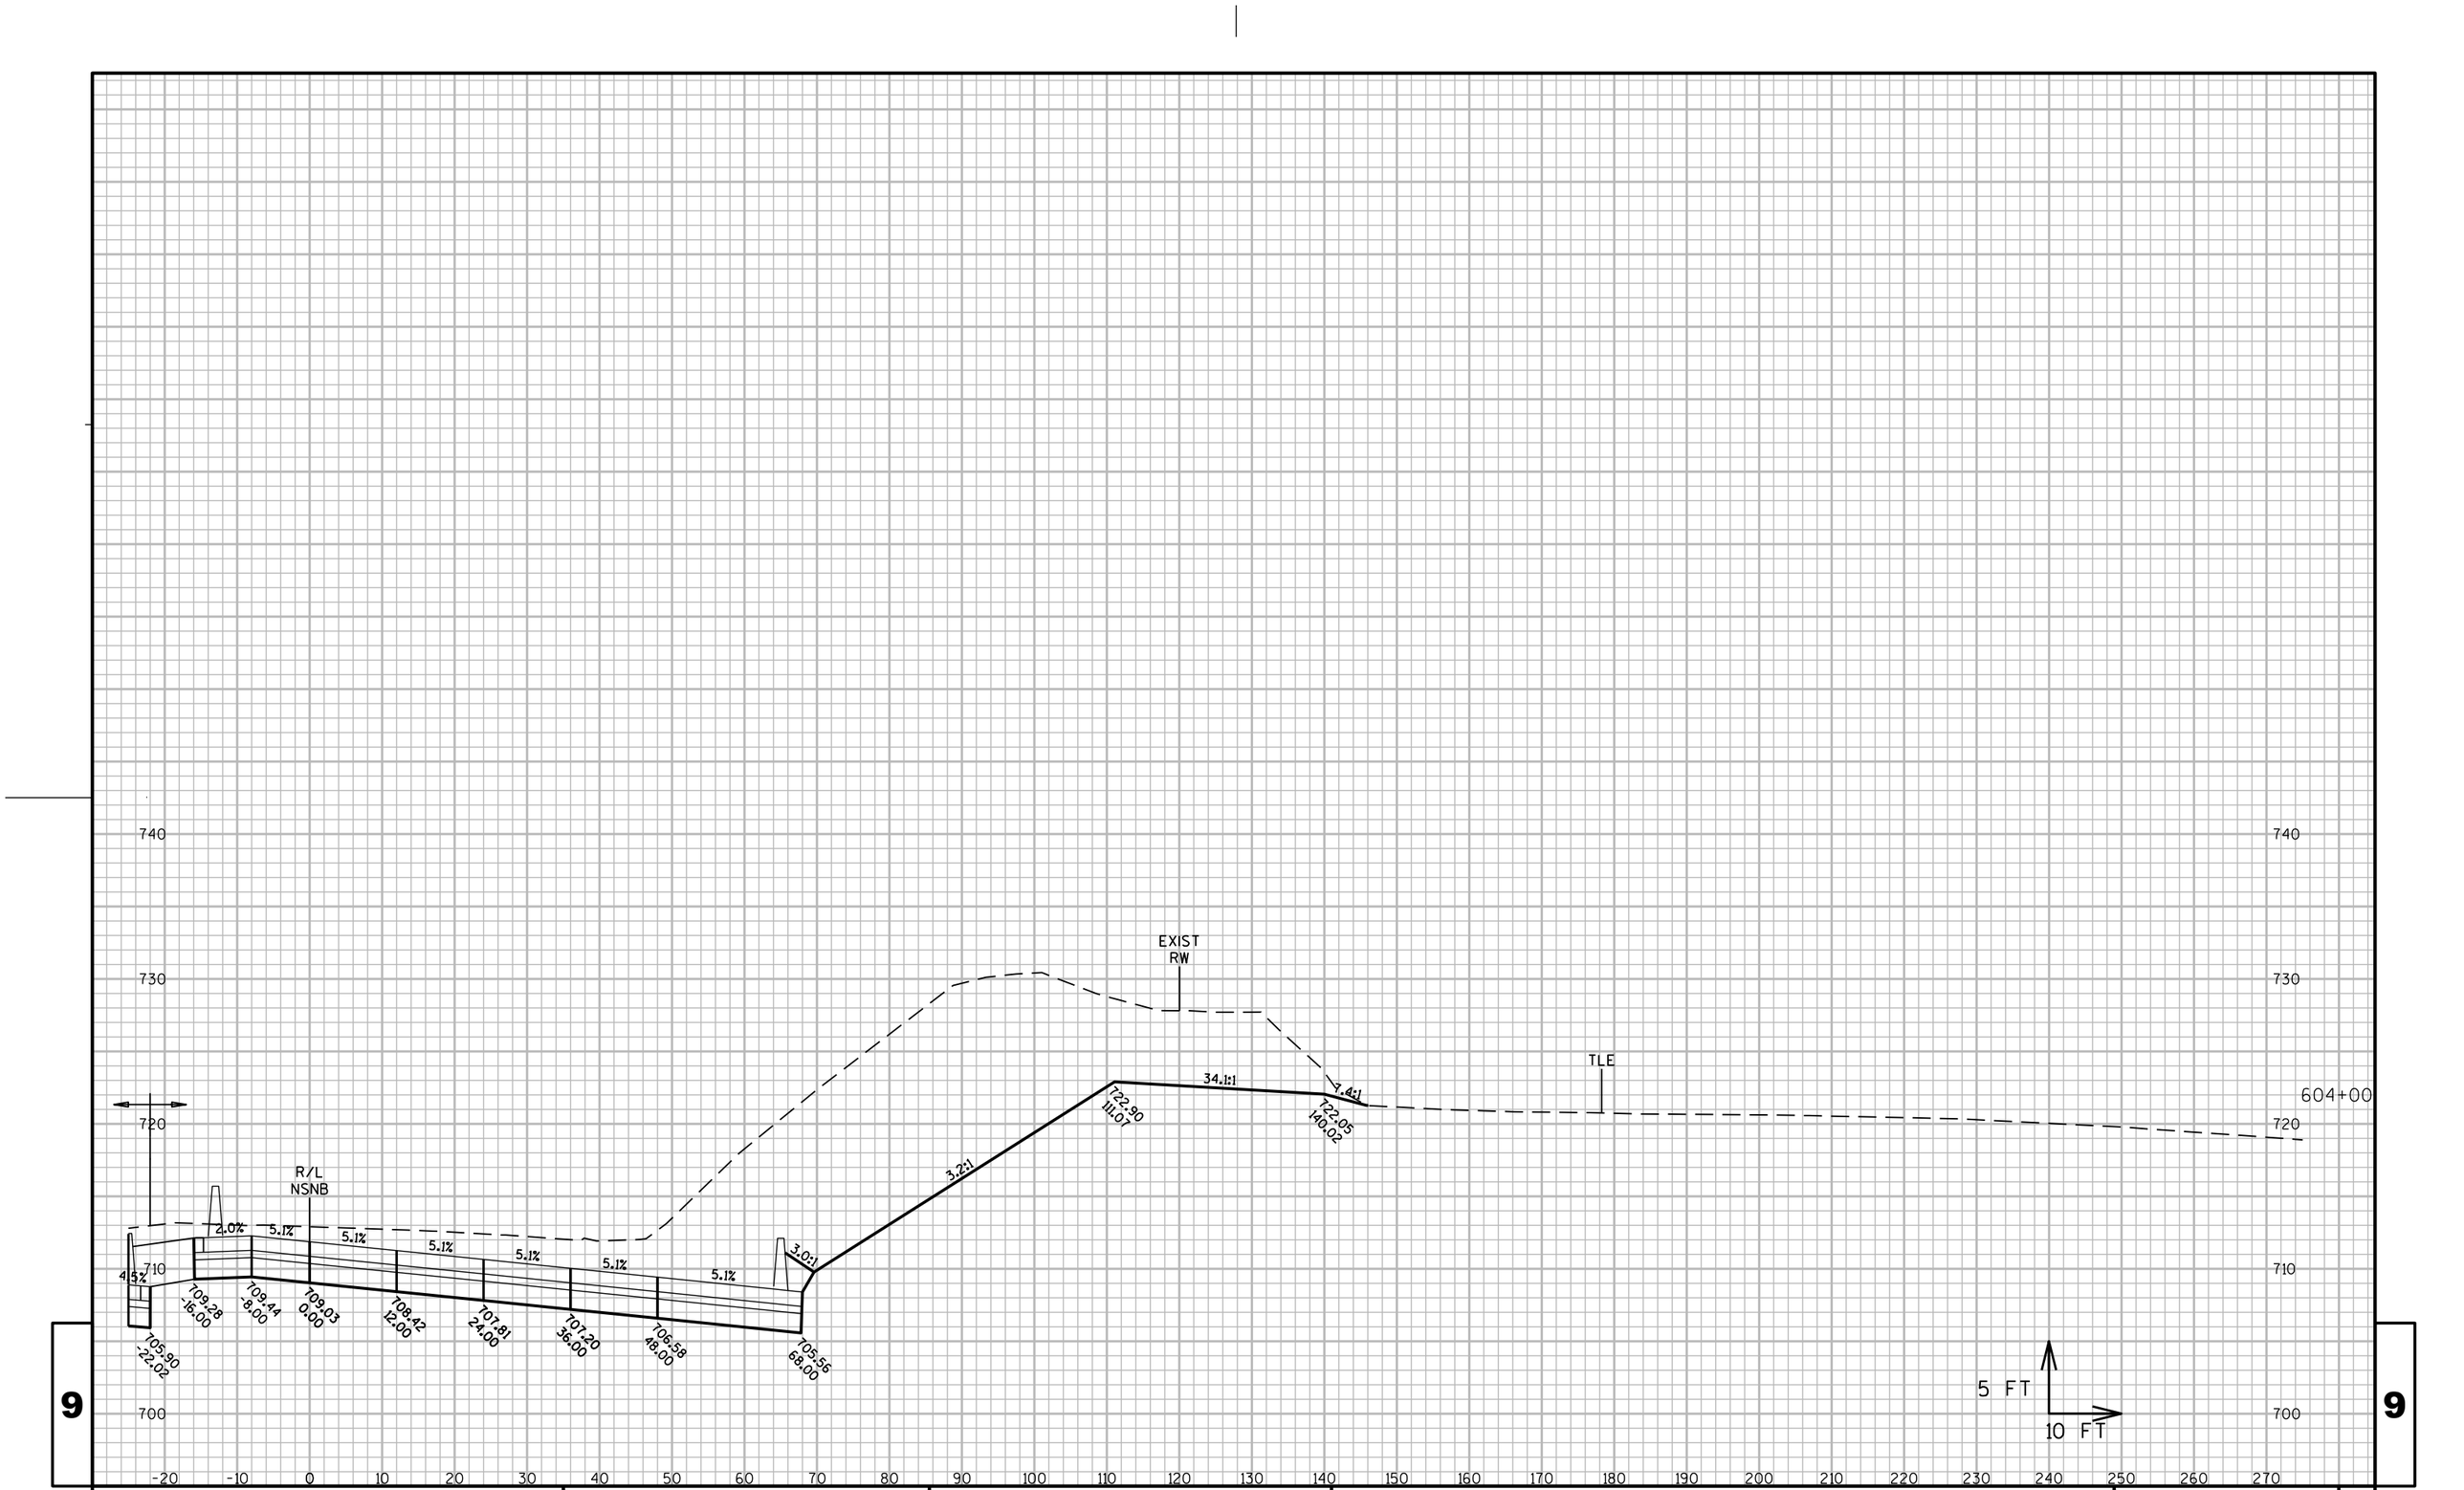

9

9

PROJECT NO: 1060-33-84	HWY: IH 41	COUNTY: MILWAUKEE	CROSS SECTIONS: IH 41 NB	SHEET 2544 E

FILE NAME : W:\PDS\C3D\10603316\84\DSN\XS\090202_XS_NS.DWG
LAYOUT NAME - 090202_XS_NS - NSNB - (5)
PLOT DATE : 8/9/2020 3:08 PM
PLOT BY : MCGILLICUDDY, BENJAMPLOT NAME :
PLOT SCALE : 1 IN:20 FT_1

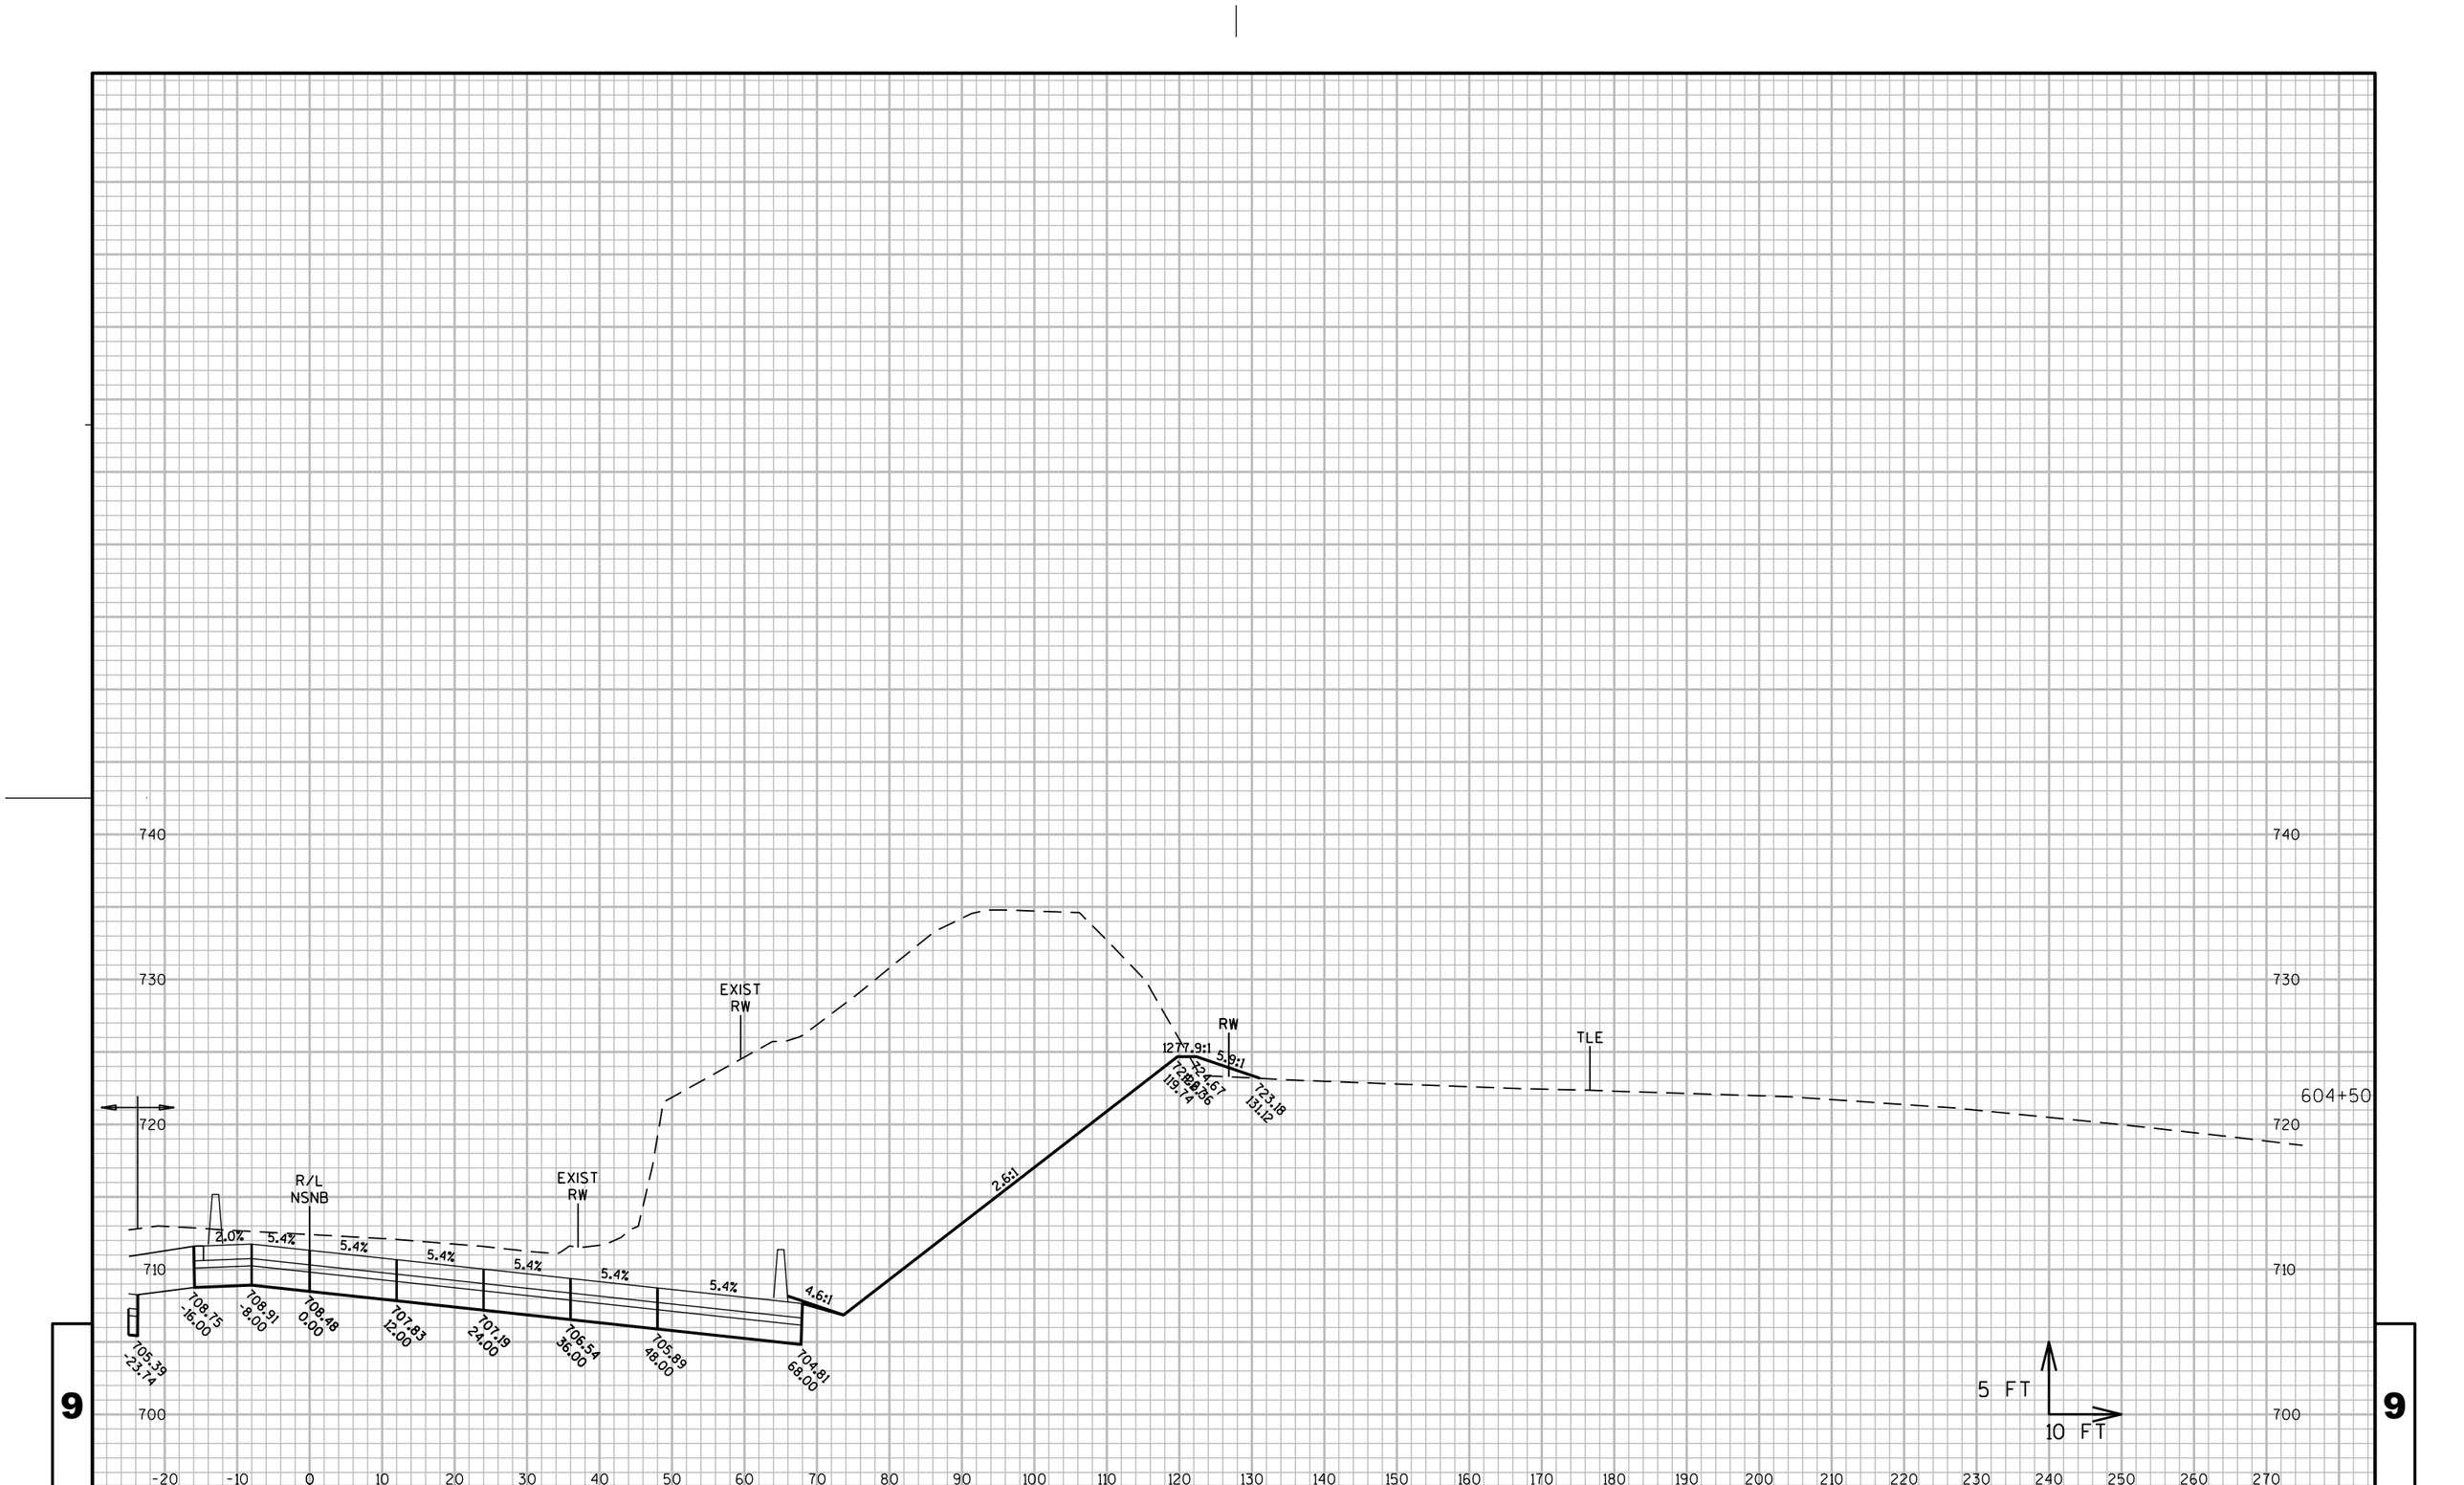

9 9

PROJECT NO: 1060-33-84	HWY: IH 41	COUNTY: MILWAUKEE	CROSS SECTIONS: IH 41 NB	SHEET 2545 E

FILE NAME : W:\PDS\C3D\10603316\84\DSN\XS\090202_XS_NS.DWG
LAYOUT NAME - 090202_XS_NS - NSNB - (6)

PLOT DATE : 8/9/2020 3:08 PM PLOT BY : MCGILLICUDDY, BENJAMPLOT NAME : PLOT SCALE : 1 IN:20 FT_1

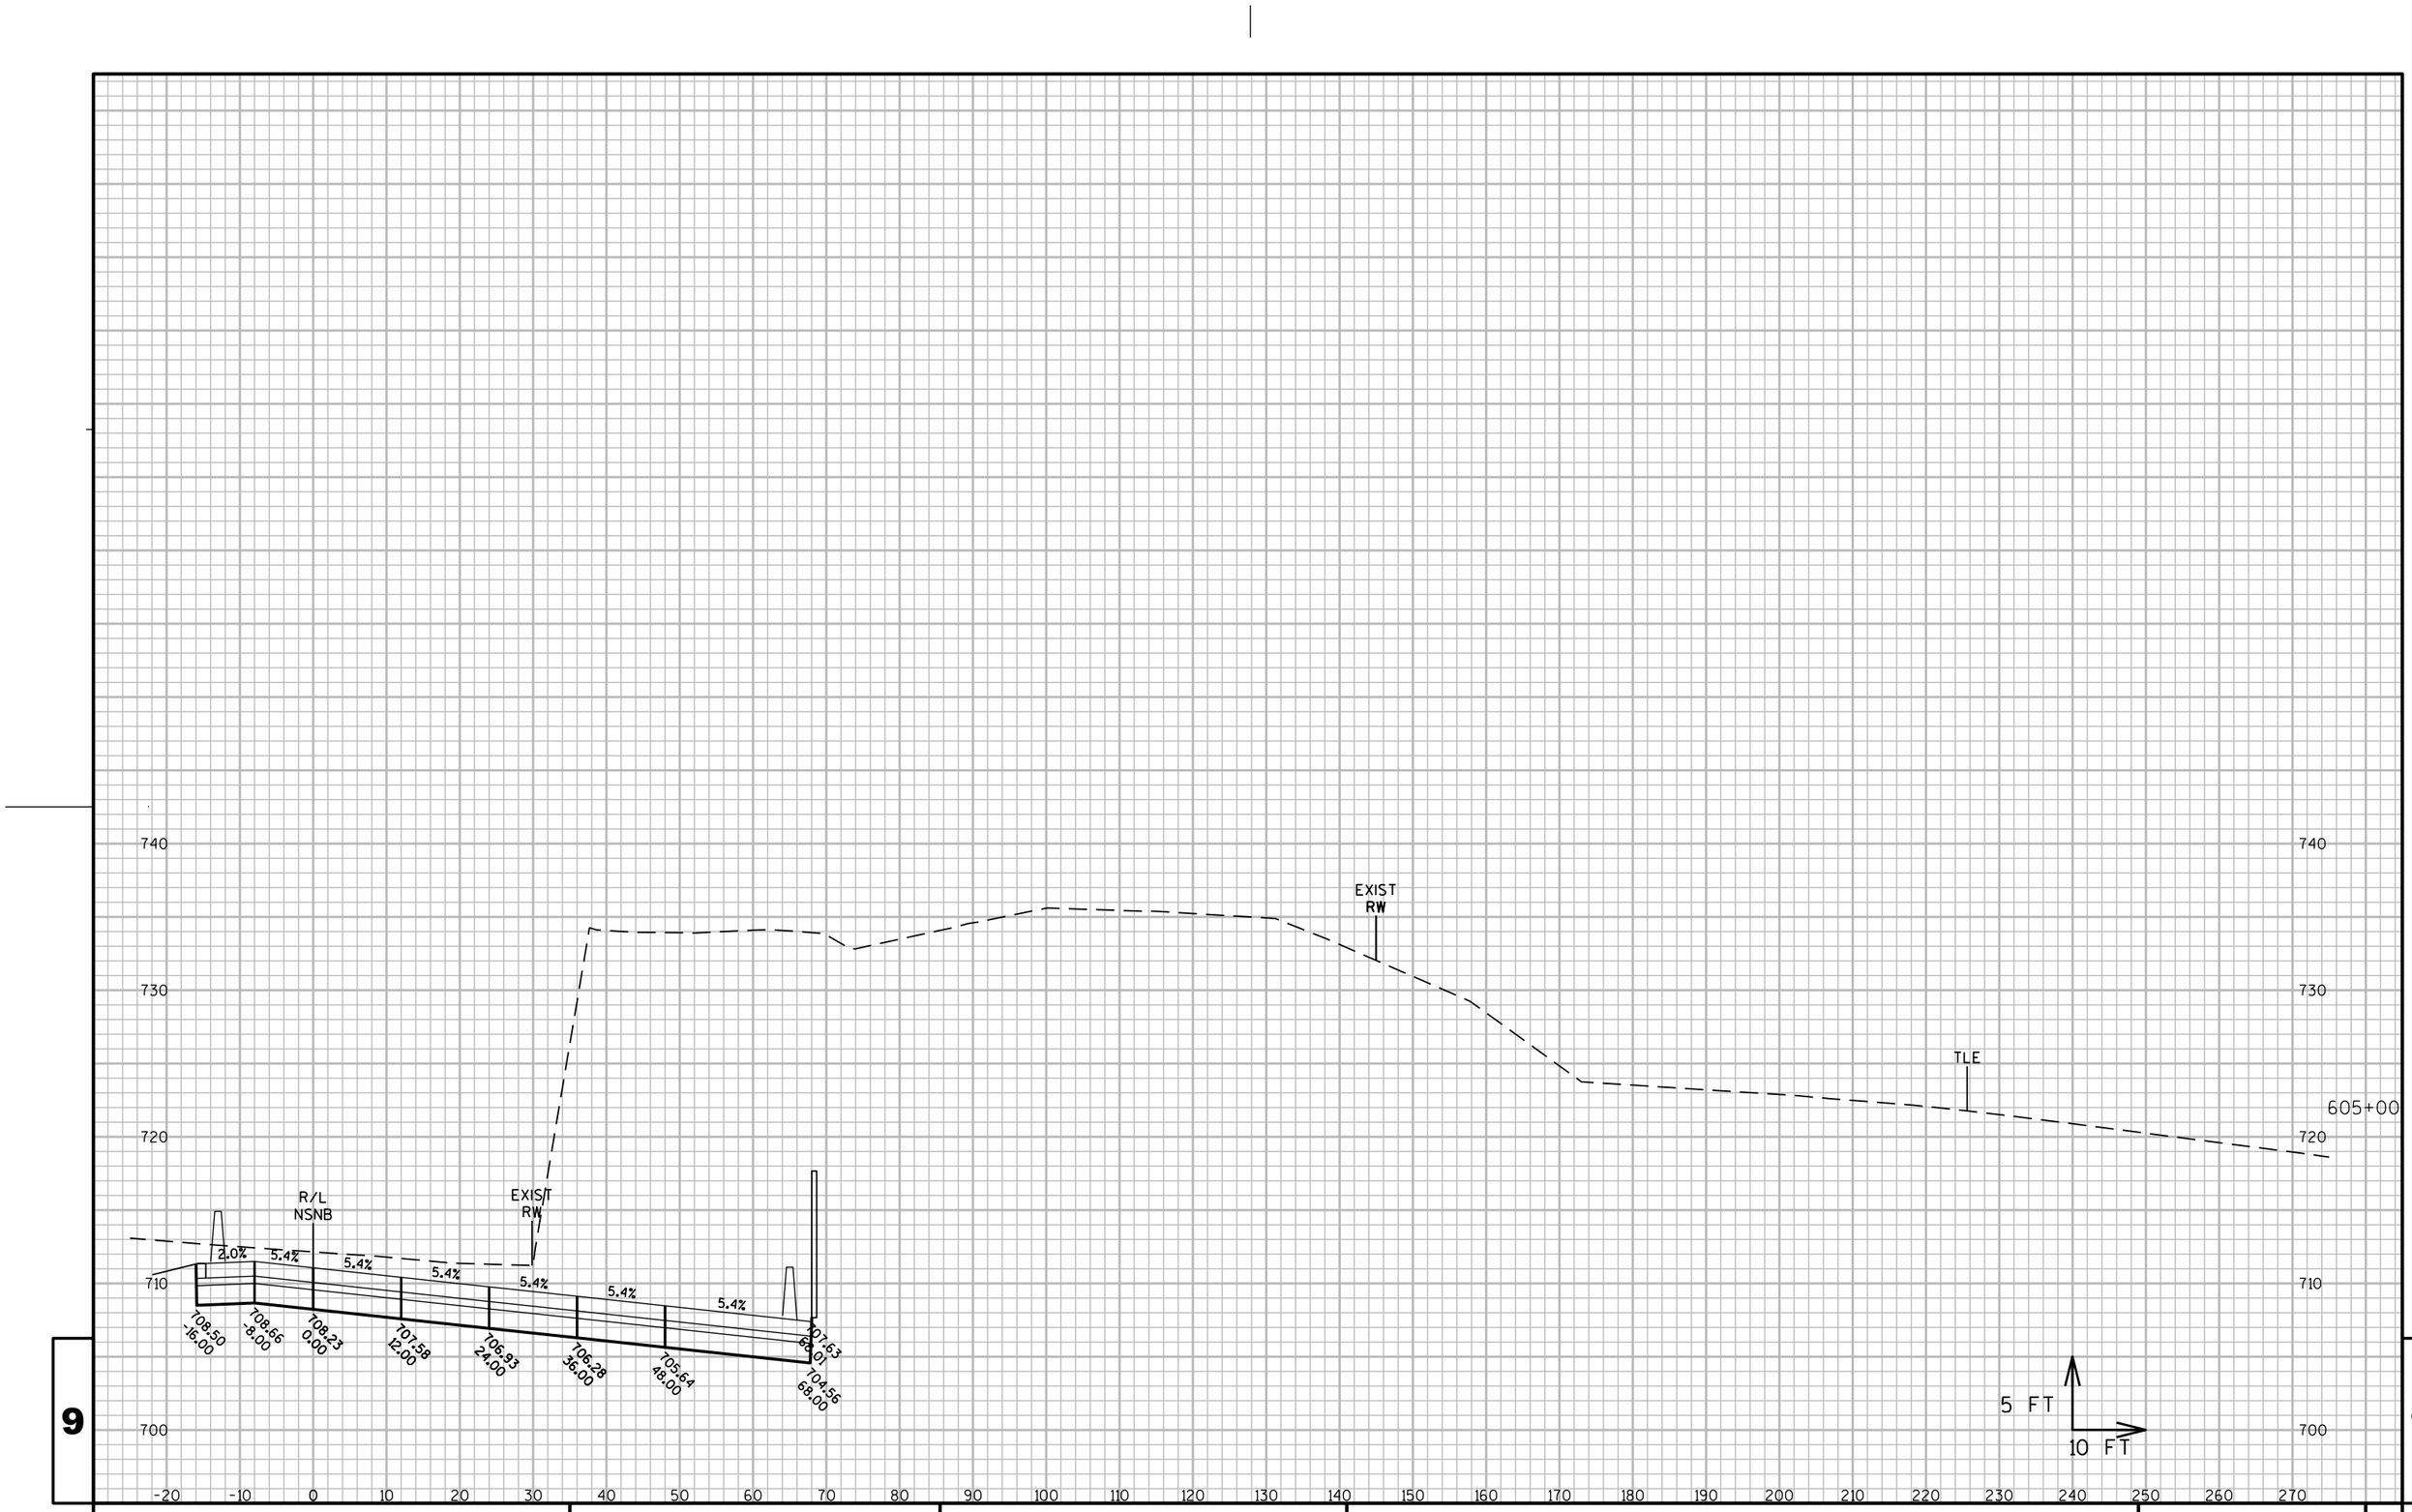

PROJECT NO: 1060-33-84	HWY: IH 41	COUNTY: MILWAUKEE	CROSS SECTIONS: IH 41 NB	SHEET 2546 E

FILE NAME : W:\PDS\C3D\10603316\84\DSN\XS\090202_XS_NS.DWG
LAYOUT NAME - 090202_XS_NS - NSNB - (7)

PLOT DATE : 7/8/2020 10:39 AM PLOT BY : ANGUIANO, CARLOS E PLOT NAME : PLOT SCALE : 1 IN:800 FT_XREF

WISDOT/CADDS SHEET 49

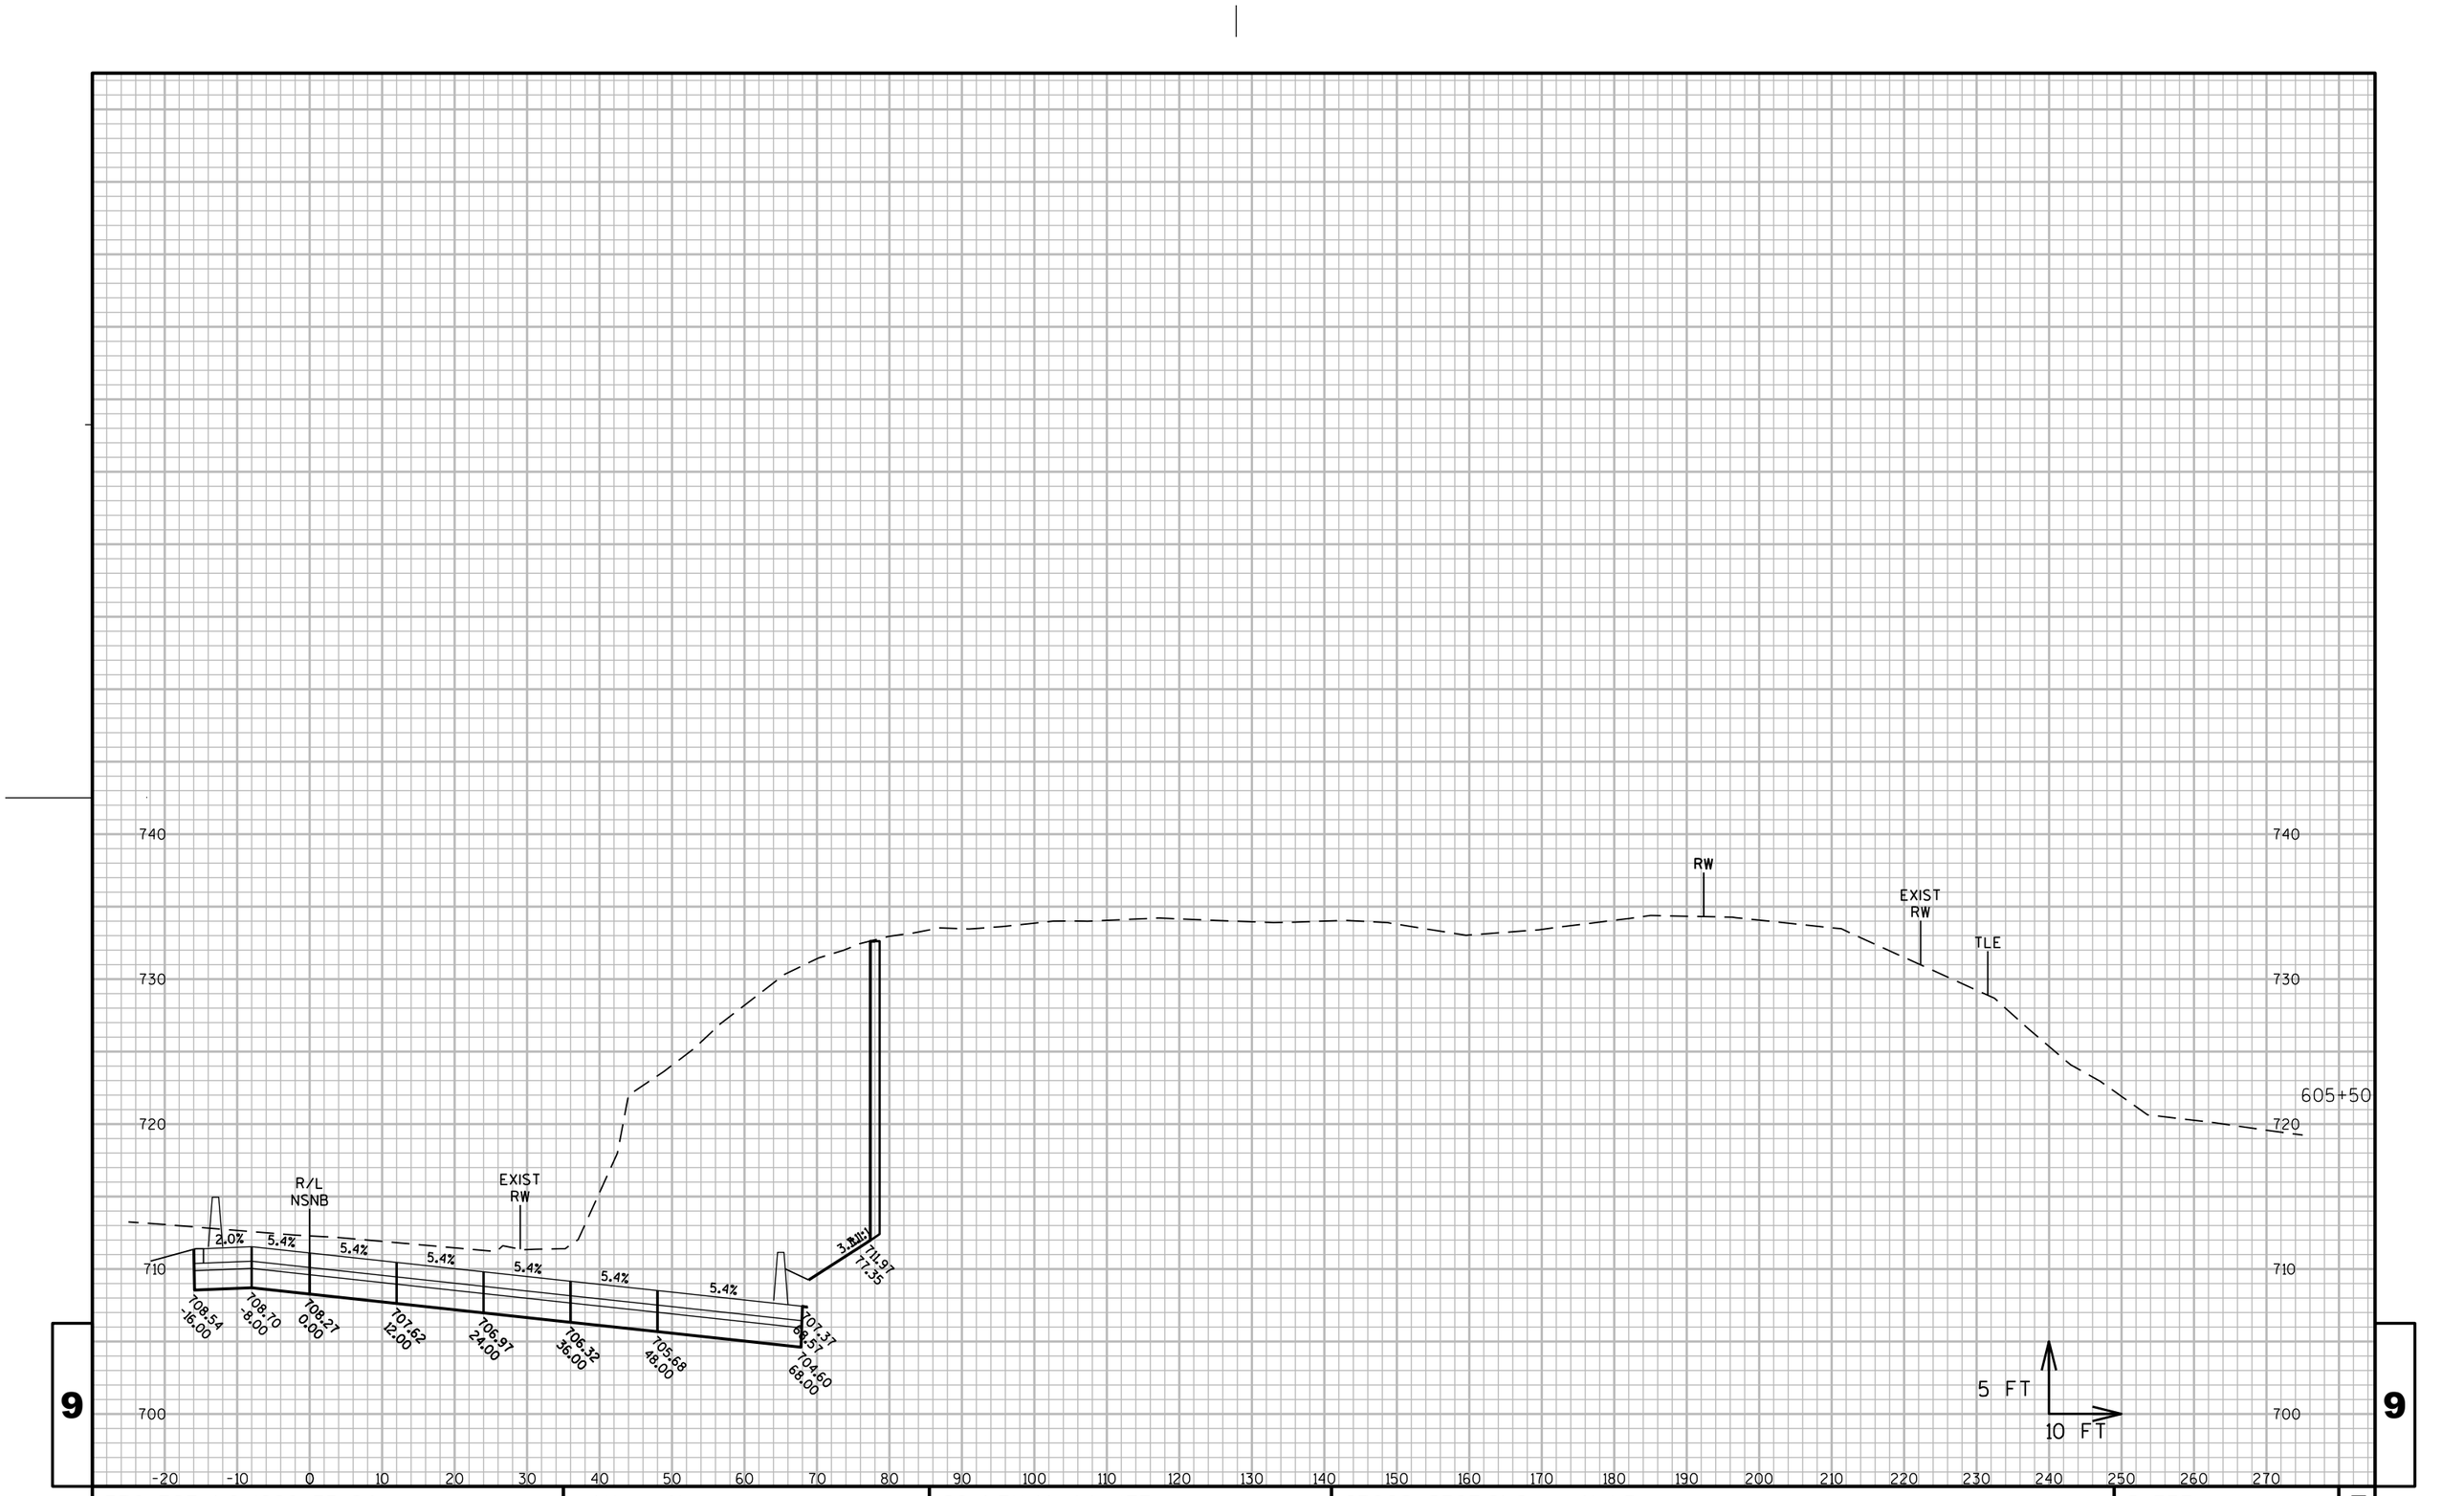

PROJECT NO: 1060-33-84	HWY: IH 41	COUNTY: MILWAUKEE	CROSS SECTIONS: IH 41 NB	SHEET 2547 E

FILE NAME : W:\PDS\C3D\10603316\84\DSN\XS\090202_XS_NS.DWG
LAYOUT NAME - 090202_XS_NS - NSNB - (8)

PLOT DATE : 7/8/2020 10:40 AM PLOT BY : ANGUIANO, CARLOS E PLOT NAME : PLOT SCALE : 1 IN:800 FT_XREF

WISDOT/CADDS SHEET 49

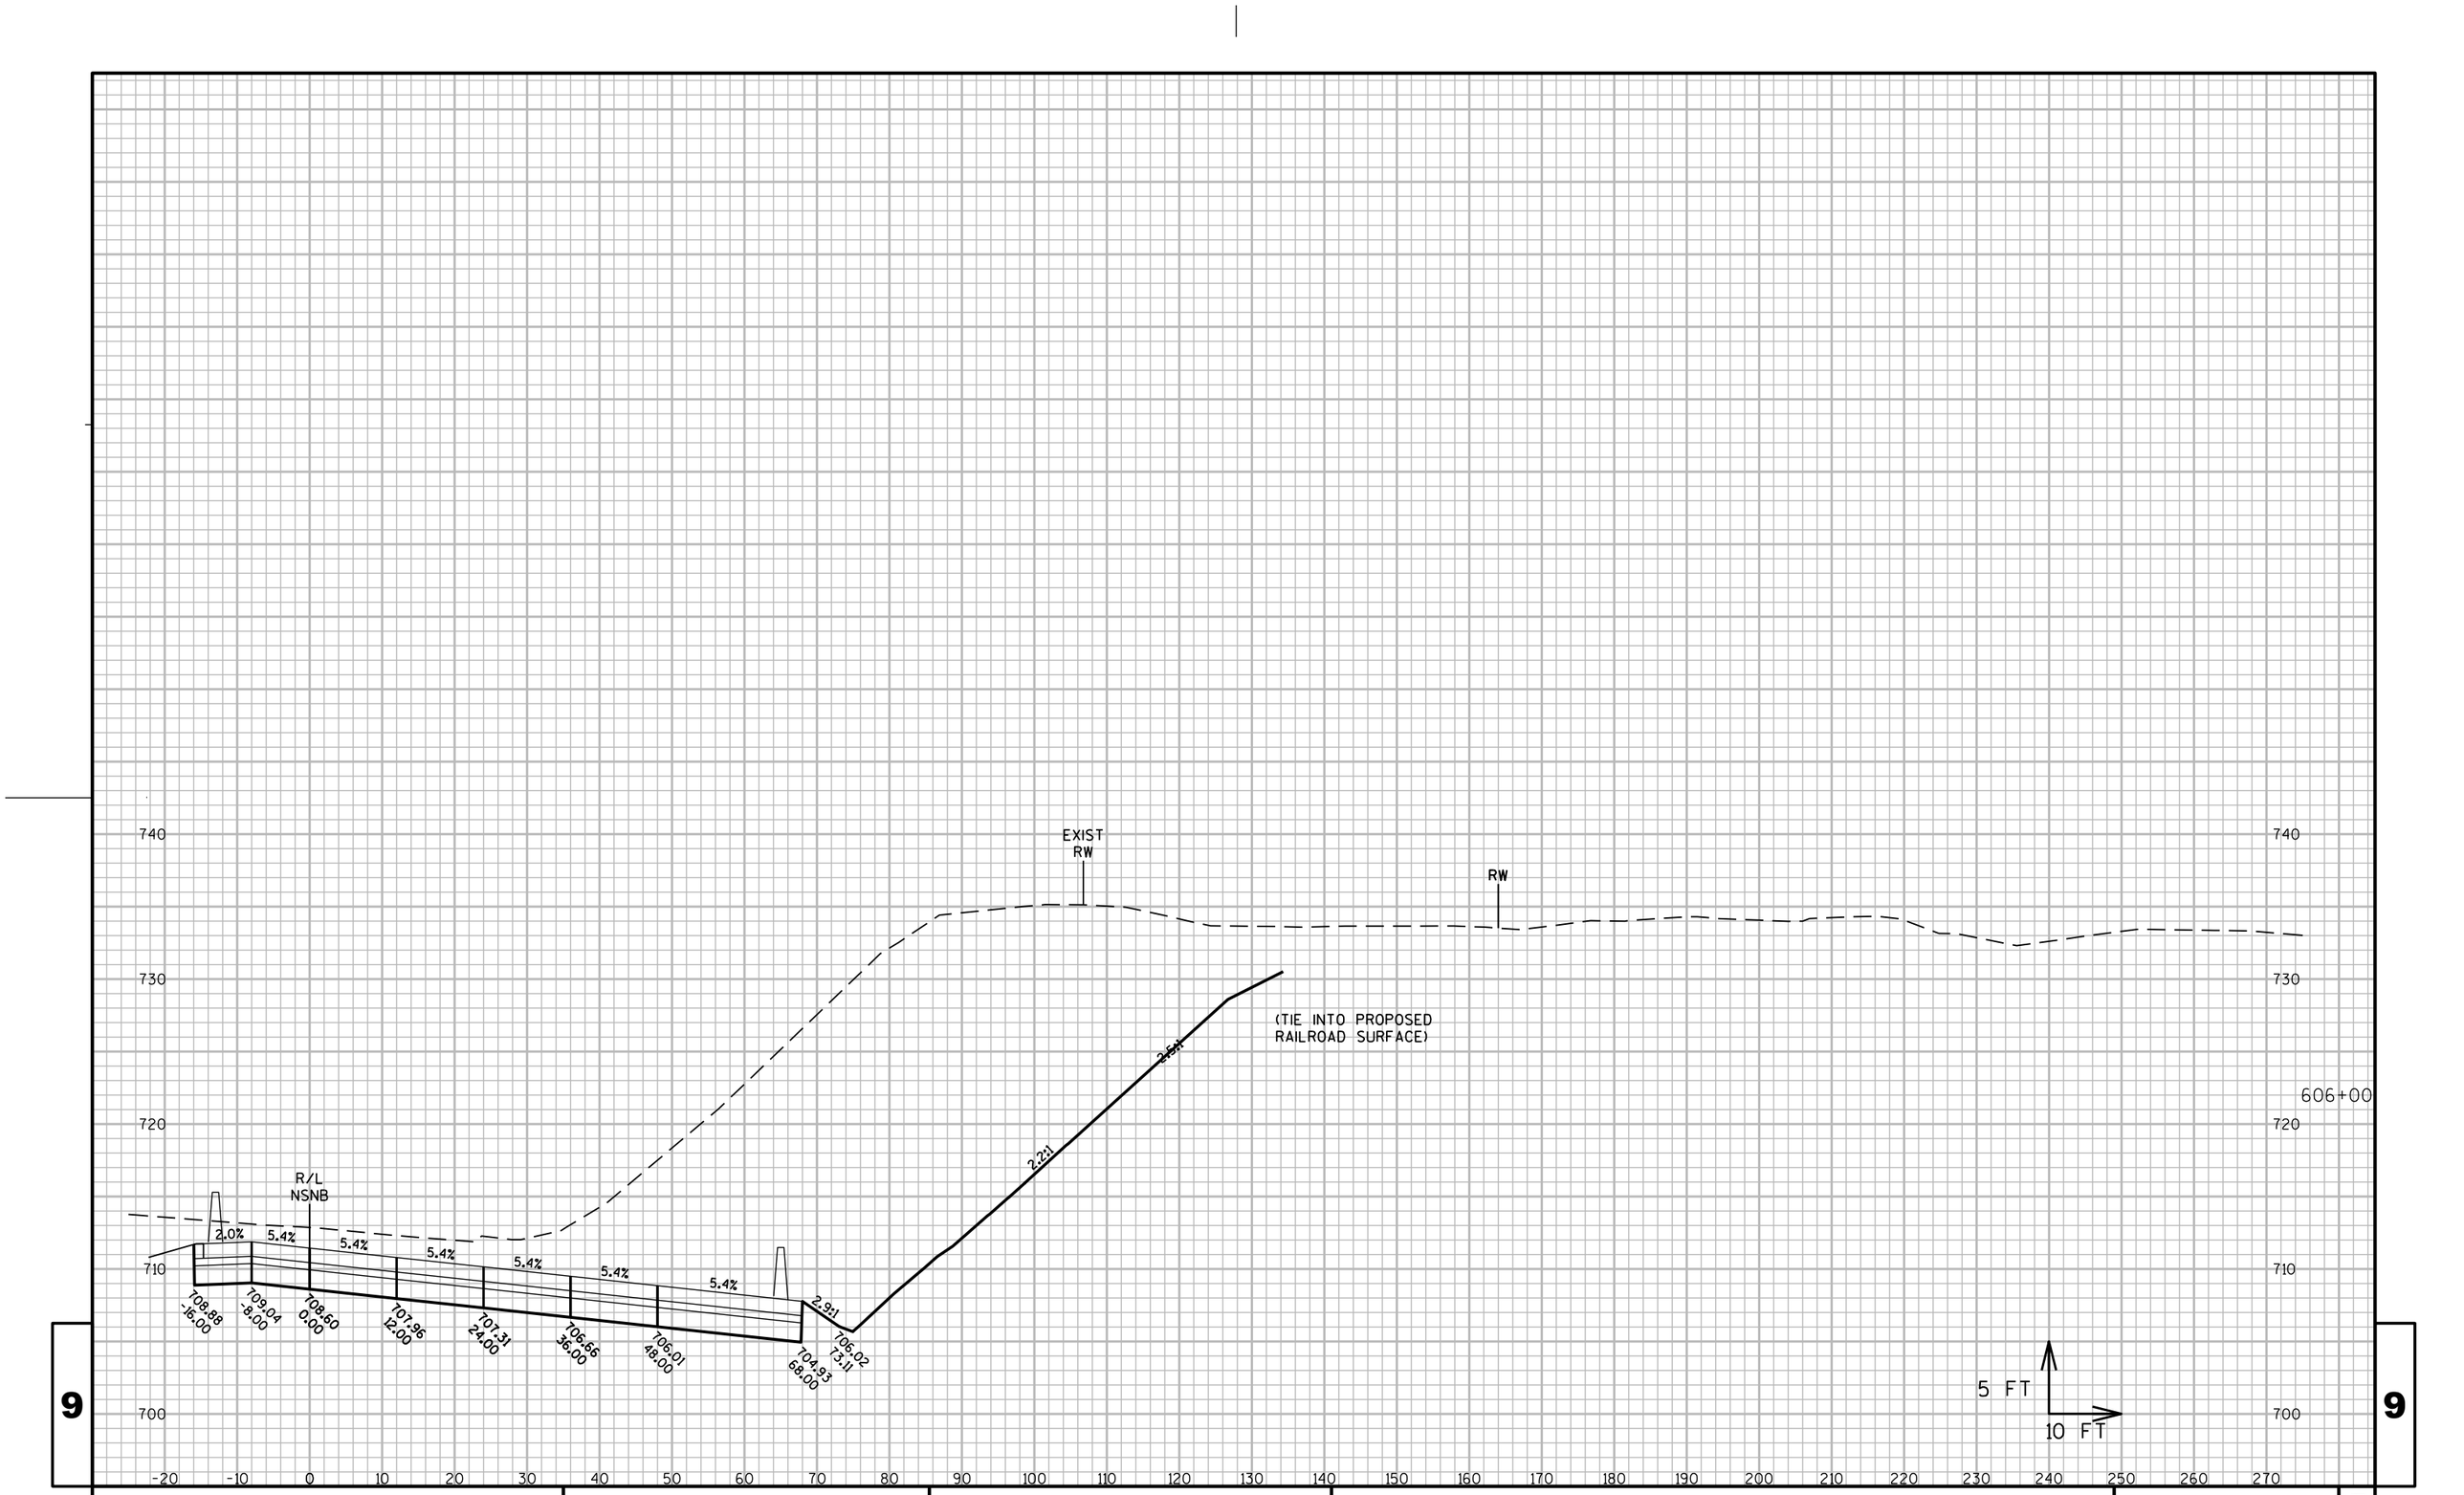

9

9

PROJECT NO: 1060-33-84	HWY: IH 41	COUNTY: MILWAUKEE	CROSS SECTIONS: IH 41 NB	SHEET 2548	E

FILE NAME : W:\PDS\C3D\10603316\84\DSN\XS\090202_XS_NS.DWG
LAYOUT NAME - 090202_XS_NS - NSNB - (9)

PLOT DATE : 7/8/2020 10:40 AM PLOT BY : ANGUIANO, CARLOS E PLOT NAME : PLOT SCALE : 1 IN:800 FT_XREF

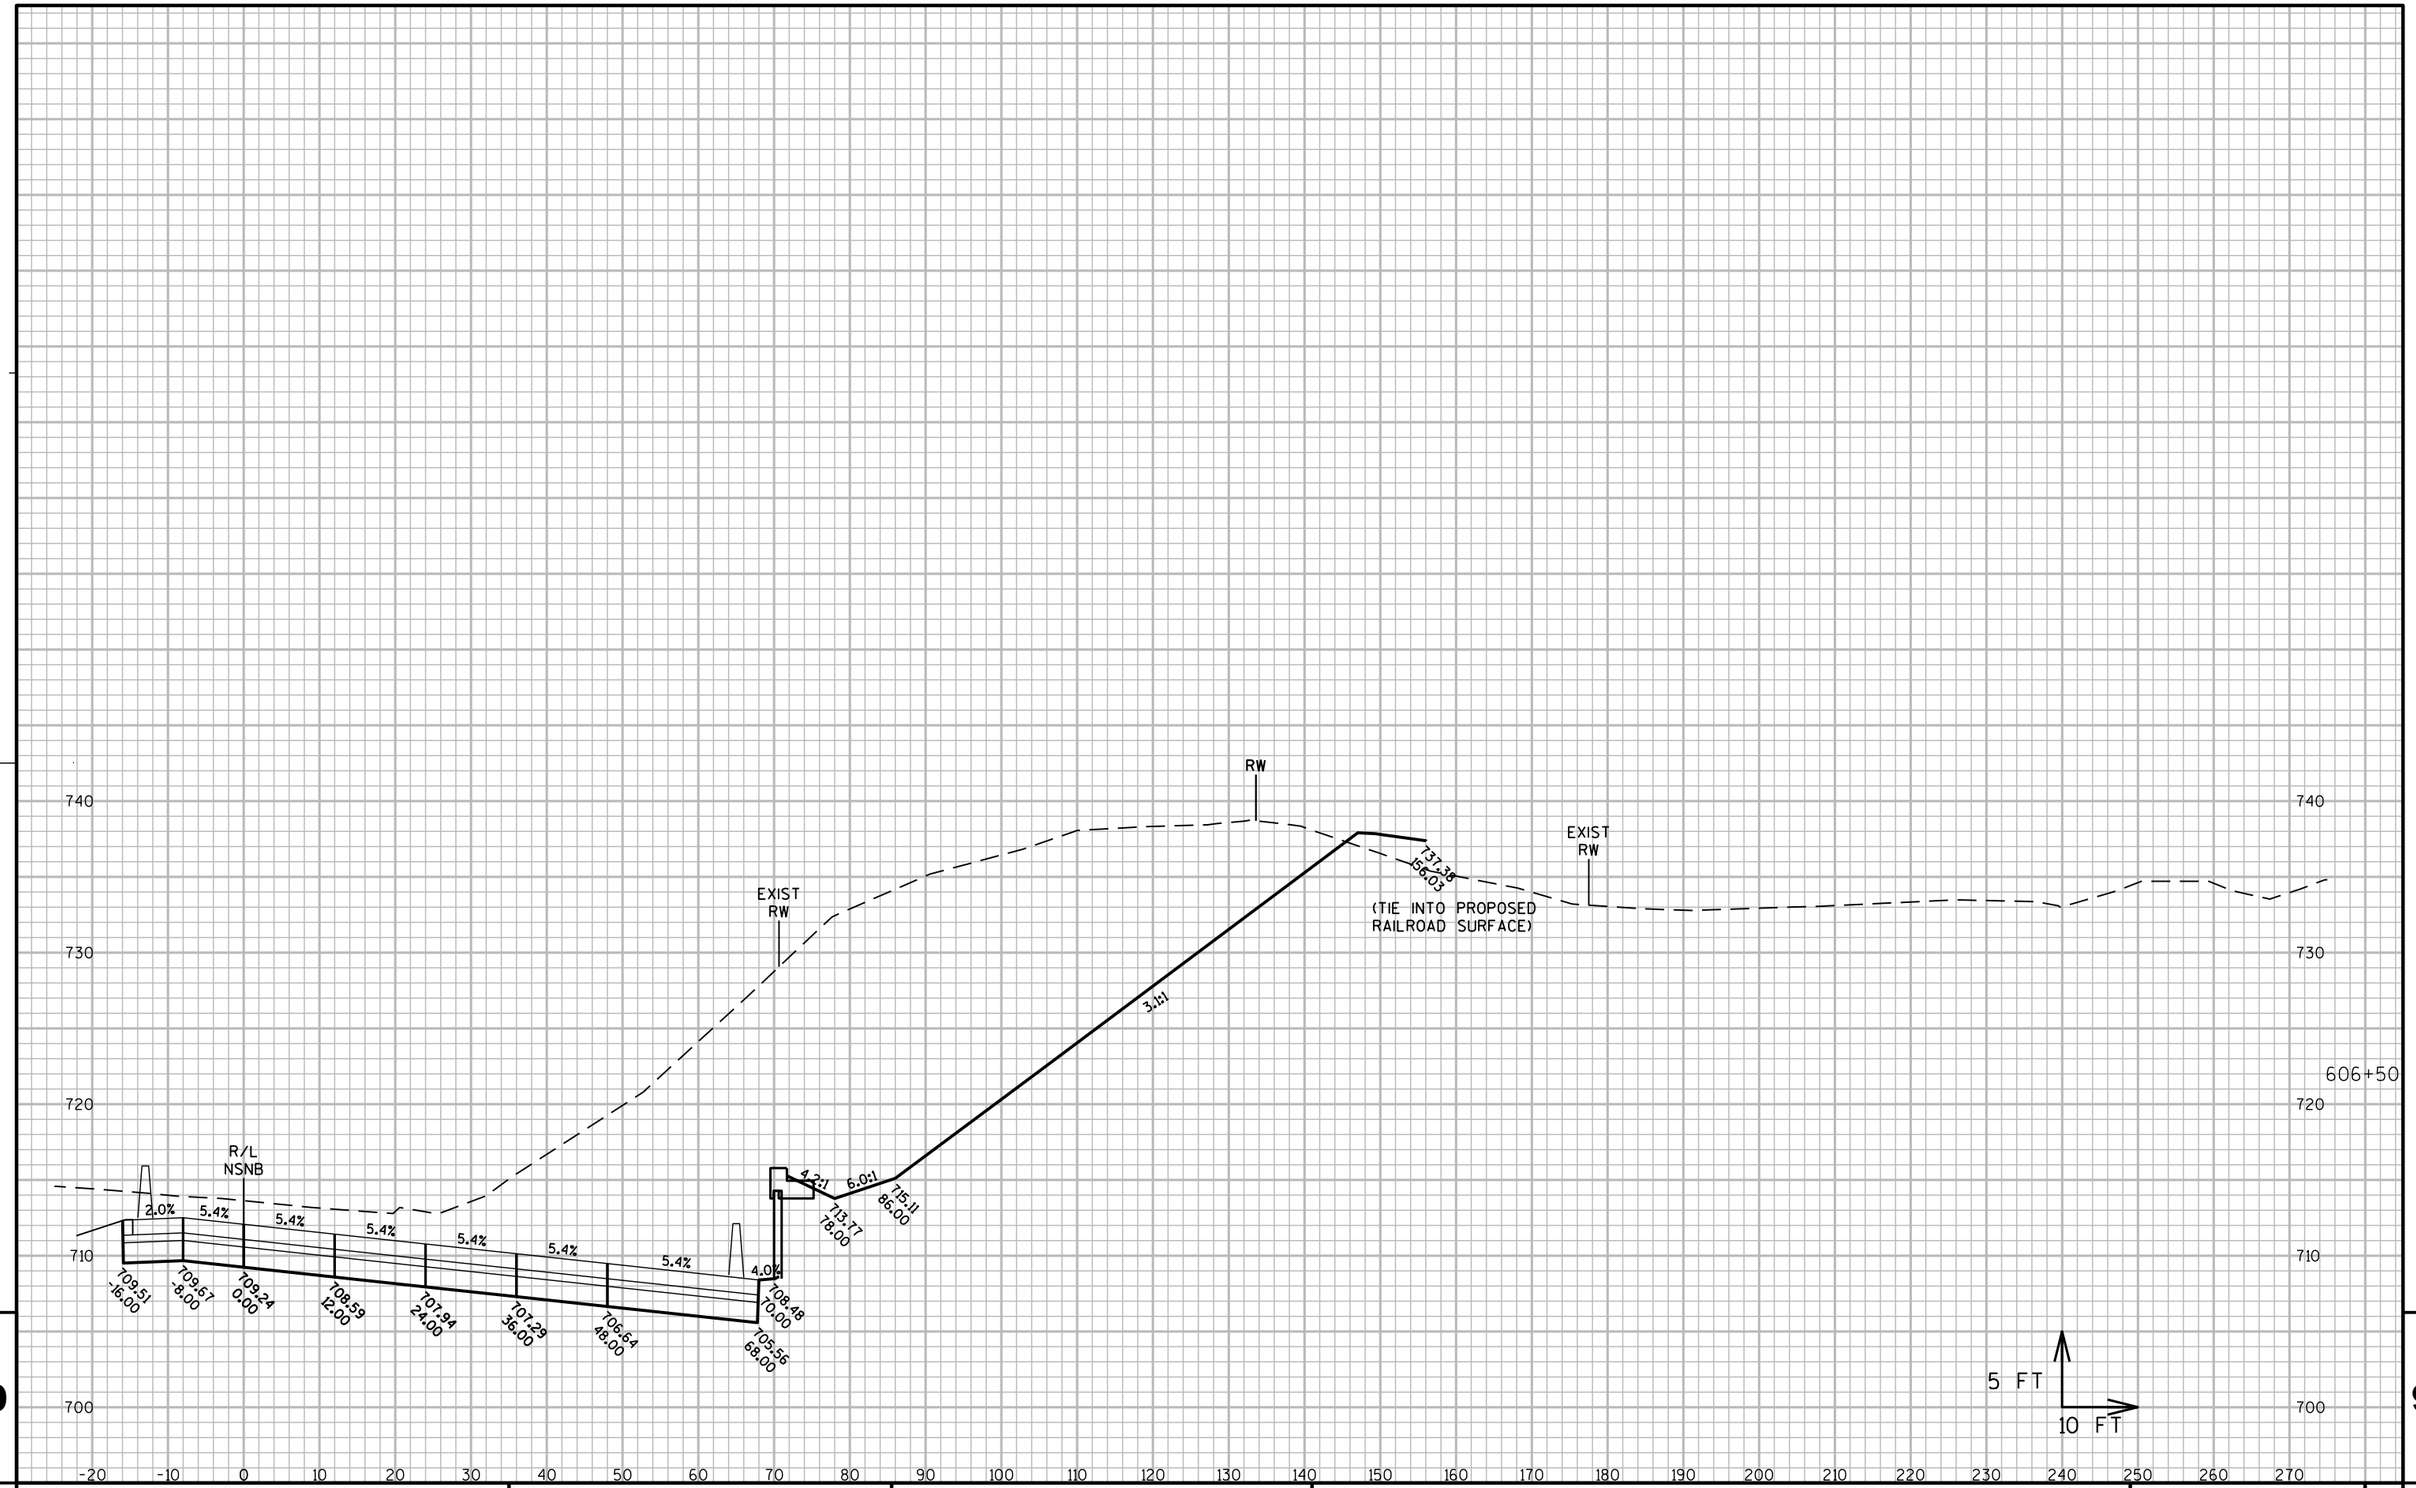

9

9

PROJECT NO: 1060-33-84	HWY: IH 41	COUNTY: MILWAUKEE	CROSS SECTIONS: IH 41 NB	SHEET 2549	E

FILE NAME : W:\PDS\C3D\10603316\84\DSN\XS\090202_XS_NS.DWG
LAYOUT NAME - 090202_XS_NS - NSNB - (10)

PLOT DATE : 7/8/2020 10:40 AM PLOT BY : ANGUIANO, CARLOS E PLOT NAME :

PLOT SCALE : 1 IN:800 FT_XREF

WISDOT/CADDS SHEET 49

750

750

PLE

RW

EXIST RW

3:1

4.2:1

6.0:1

726.51
78.00

727.84
86.00

EXIST RW

740

730

720

710

700

607+00

R/L NSNB

2.0%

5.4%

5.4%

5.4%

5.4%

5.4%

5.4%

5.4%

4.0%

710.44
-16.00

710.60
-8.00

710.16
0.00

709.52
12.00

708.87
24.00

708.22
36.00

707.57
48.00

706.49
68.00

709.40
70.00

5 FT

10 FT

-20 -10 0 10 20 30 40 50 60 70 80 90 100 110 120 130 140 150 160 170 180 190 200 210 220 230 240 250 260 270

9

9

PROJECT NO: 1060-33-84	HWY: IH 41	COUNTY: MILWAUKEE	CROSS SECTIONS: IH 41 NB	SHEET 2550	E

FILE NAME : W:\PDS\C3D\10603316\84\DSN\XS\090202_XS_NS.DWG
LAYOUT NAME - 090202_XS_NS - NSNB - (11)

PLOT DATE : 7/8/2020 10:41 AM PLOT BY : ANGUIANO, CARLOS E PLOT NAME :

PLOT SCALE : 1 IN:800 FT_XREF

WISDOT/CADDS SHEET 49

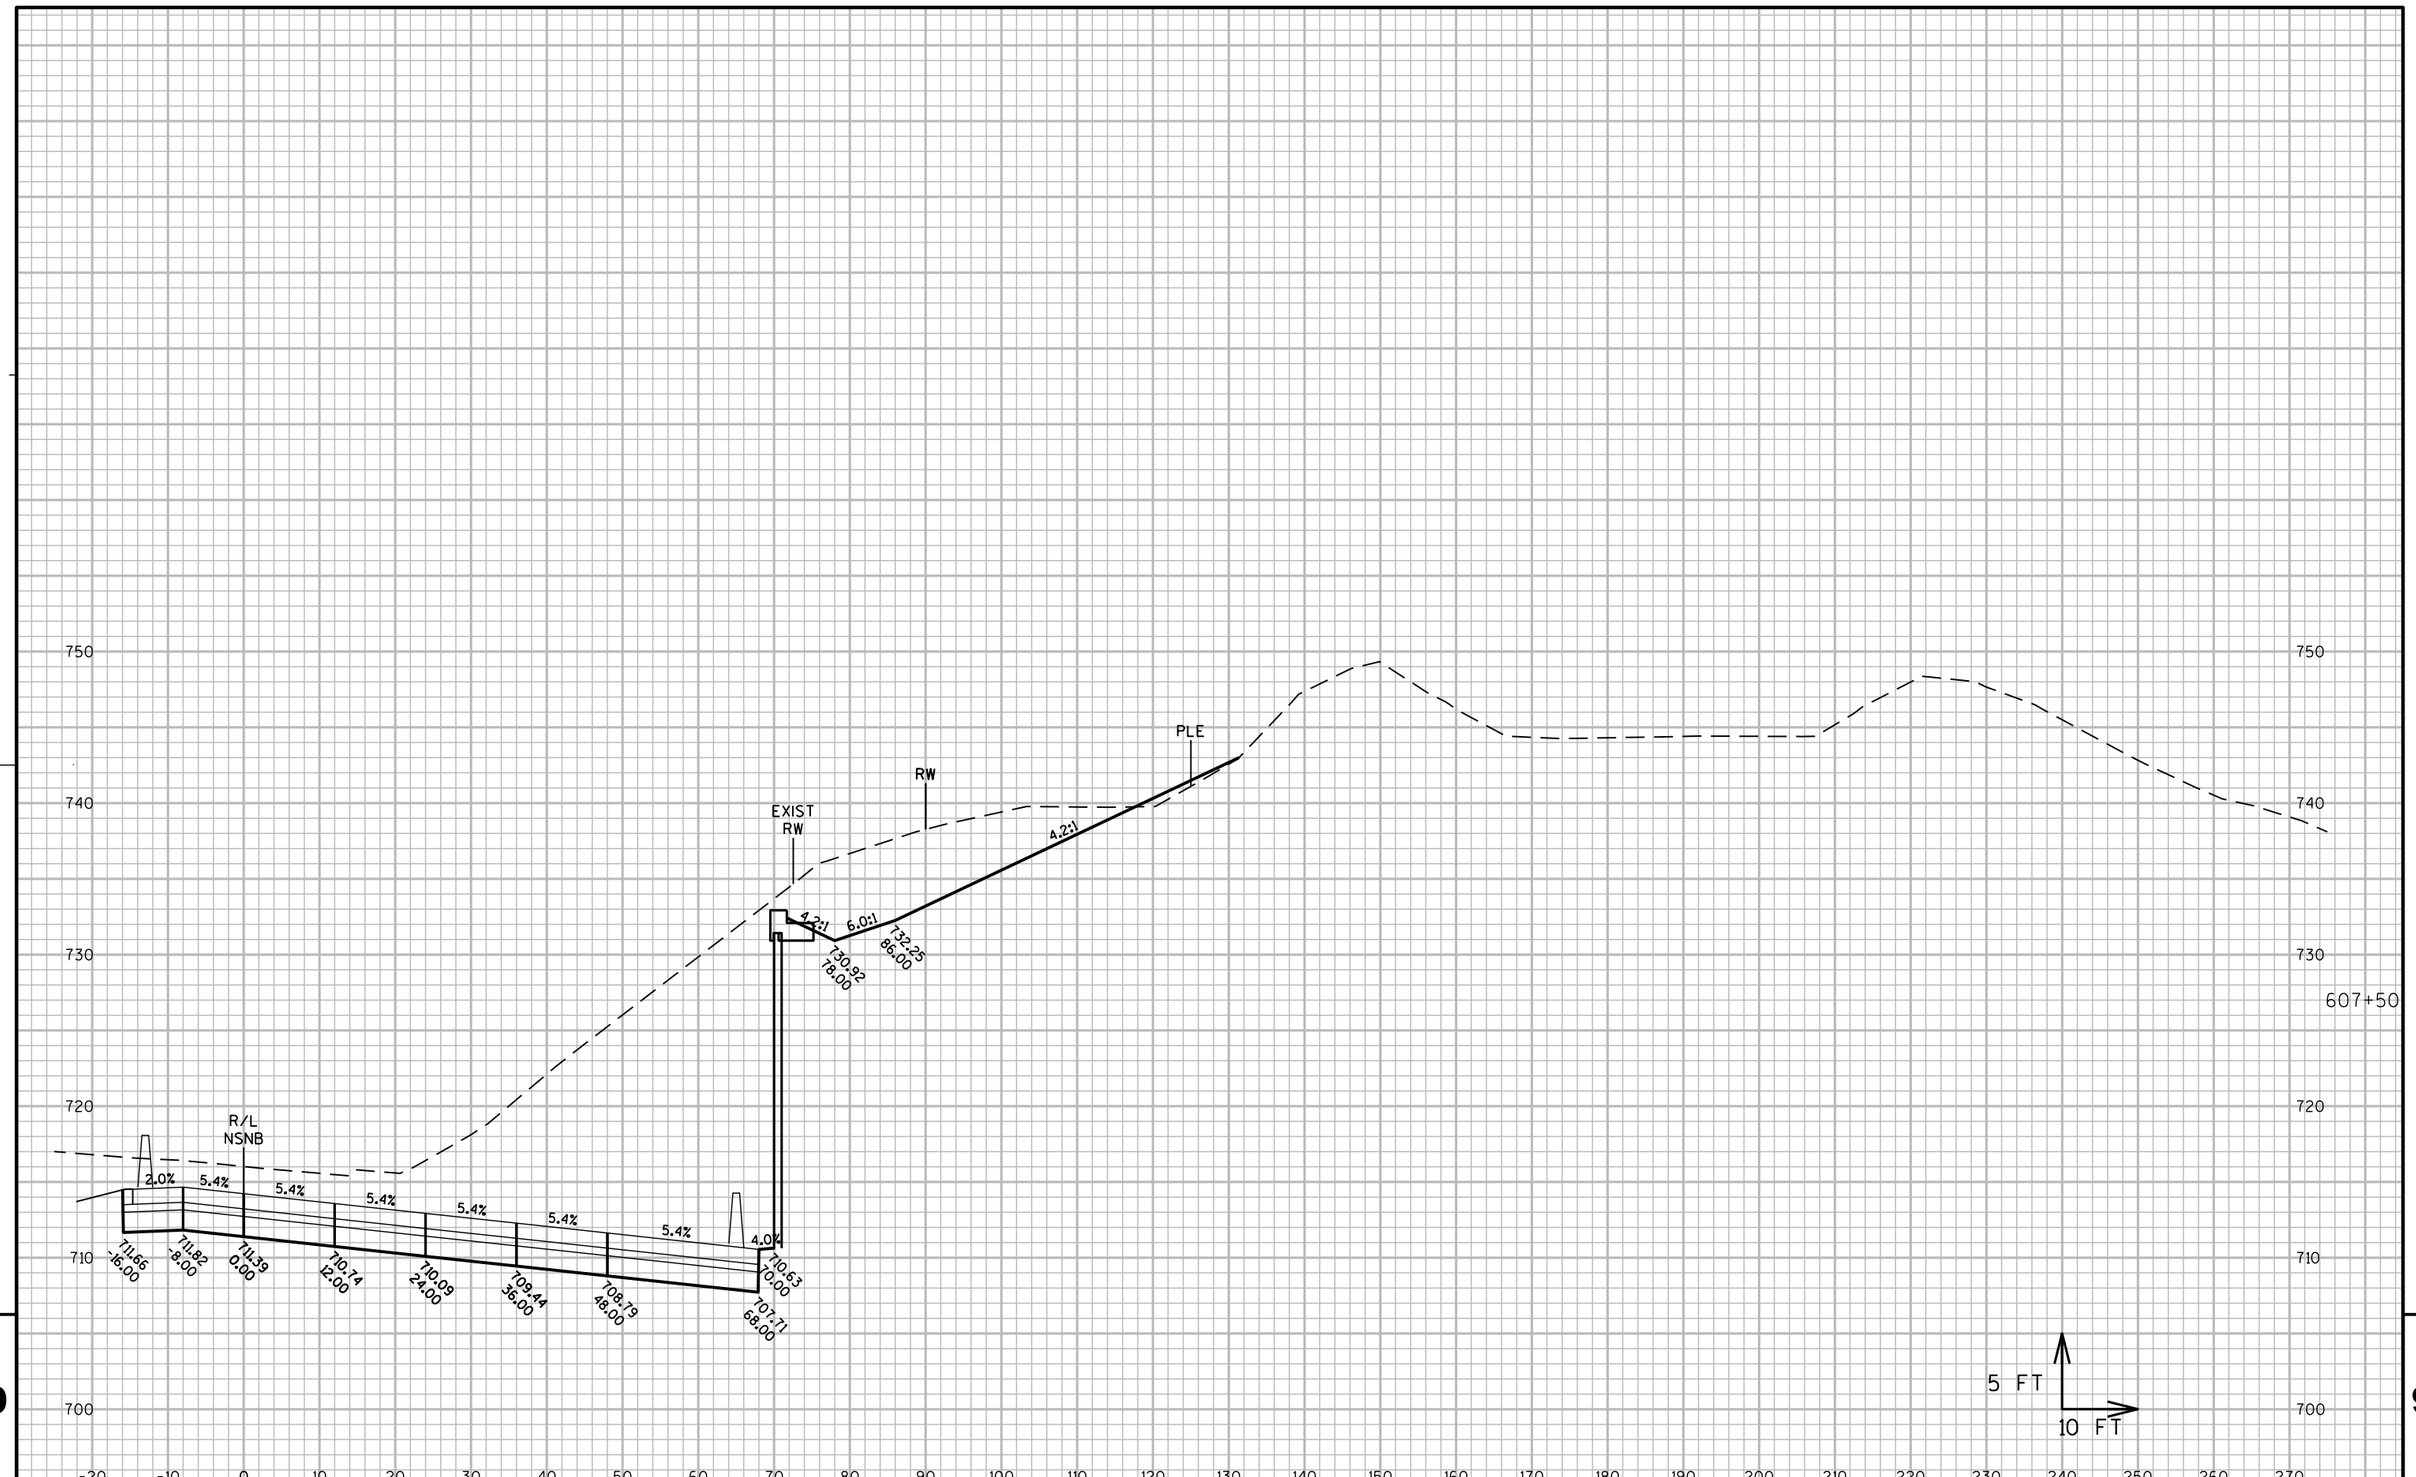

9

9

PROJECT NO: 1060-33-84	HWY: IH 41	COUNTY: MILWAUKEE	CROSS SECTIONS: IH 41 NB	SHEET 2551	E

FILE NAME : W:\PDS\C3D\10603316\84\DSN\XS\090202_XS_NS.DWG
LAYOUT NAME - 090202_XS_NS - NSNB - (12)
PLOT DATE : 7/8/2020 10:41 AM PLOT BY : ANGUIANO, CARLOS E PLOT NAME :
PLOT SCALE : 1 IN:800 FT_XREF
WISDOT/CADDS SHEET 49

760

750

740

730

720

710

700

PLE

RW

EXIST
RW

4.0%

6.0:1

3.8:1

735.67
86.00

735.33
76.00

608+00

R/L
NSNB

2.0%

5.4%

5.4%

5.4%

5.4%

5.4%

5.4%

5.4%

4.0%

713.18
-16.00

713.34
-8.00

712.90
0.00

712.26
12.00

711.61
24.00

710.95
36.00

710.31
48.00

709.23
68.00

712.15
70.00

5 FT

10 FT

-20 -10 0 10 20 30 40 50 60 70 80 90 100 110 120 130 140 150 160 170 180 190 200 210 220 230 240 250 260 270

9

9

PROJECT NO: 1060-33-84	HWY: IH 41	COUNTY: MILWAUKEE	CROSS SECTIONS: IH 41 NB	SHEET 2552	E

FILE NAME : W:\PDS\C3D\10603316\84\DSN\XS\090202_XS_NS.DWG
LAYOUT NAME - 090202_XS_NS - NSNB - (13)

PLOT DATE : 7/8/2020 10:41 AM PLOT BY : ANGUIANO, CARLOS E PLOT NAME :

PLOT SCALE : 1 IN:800 FT_XREF

WISDOT/CADDS SHEET 49

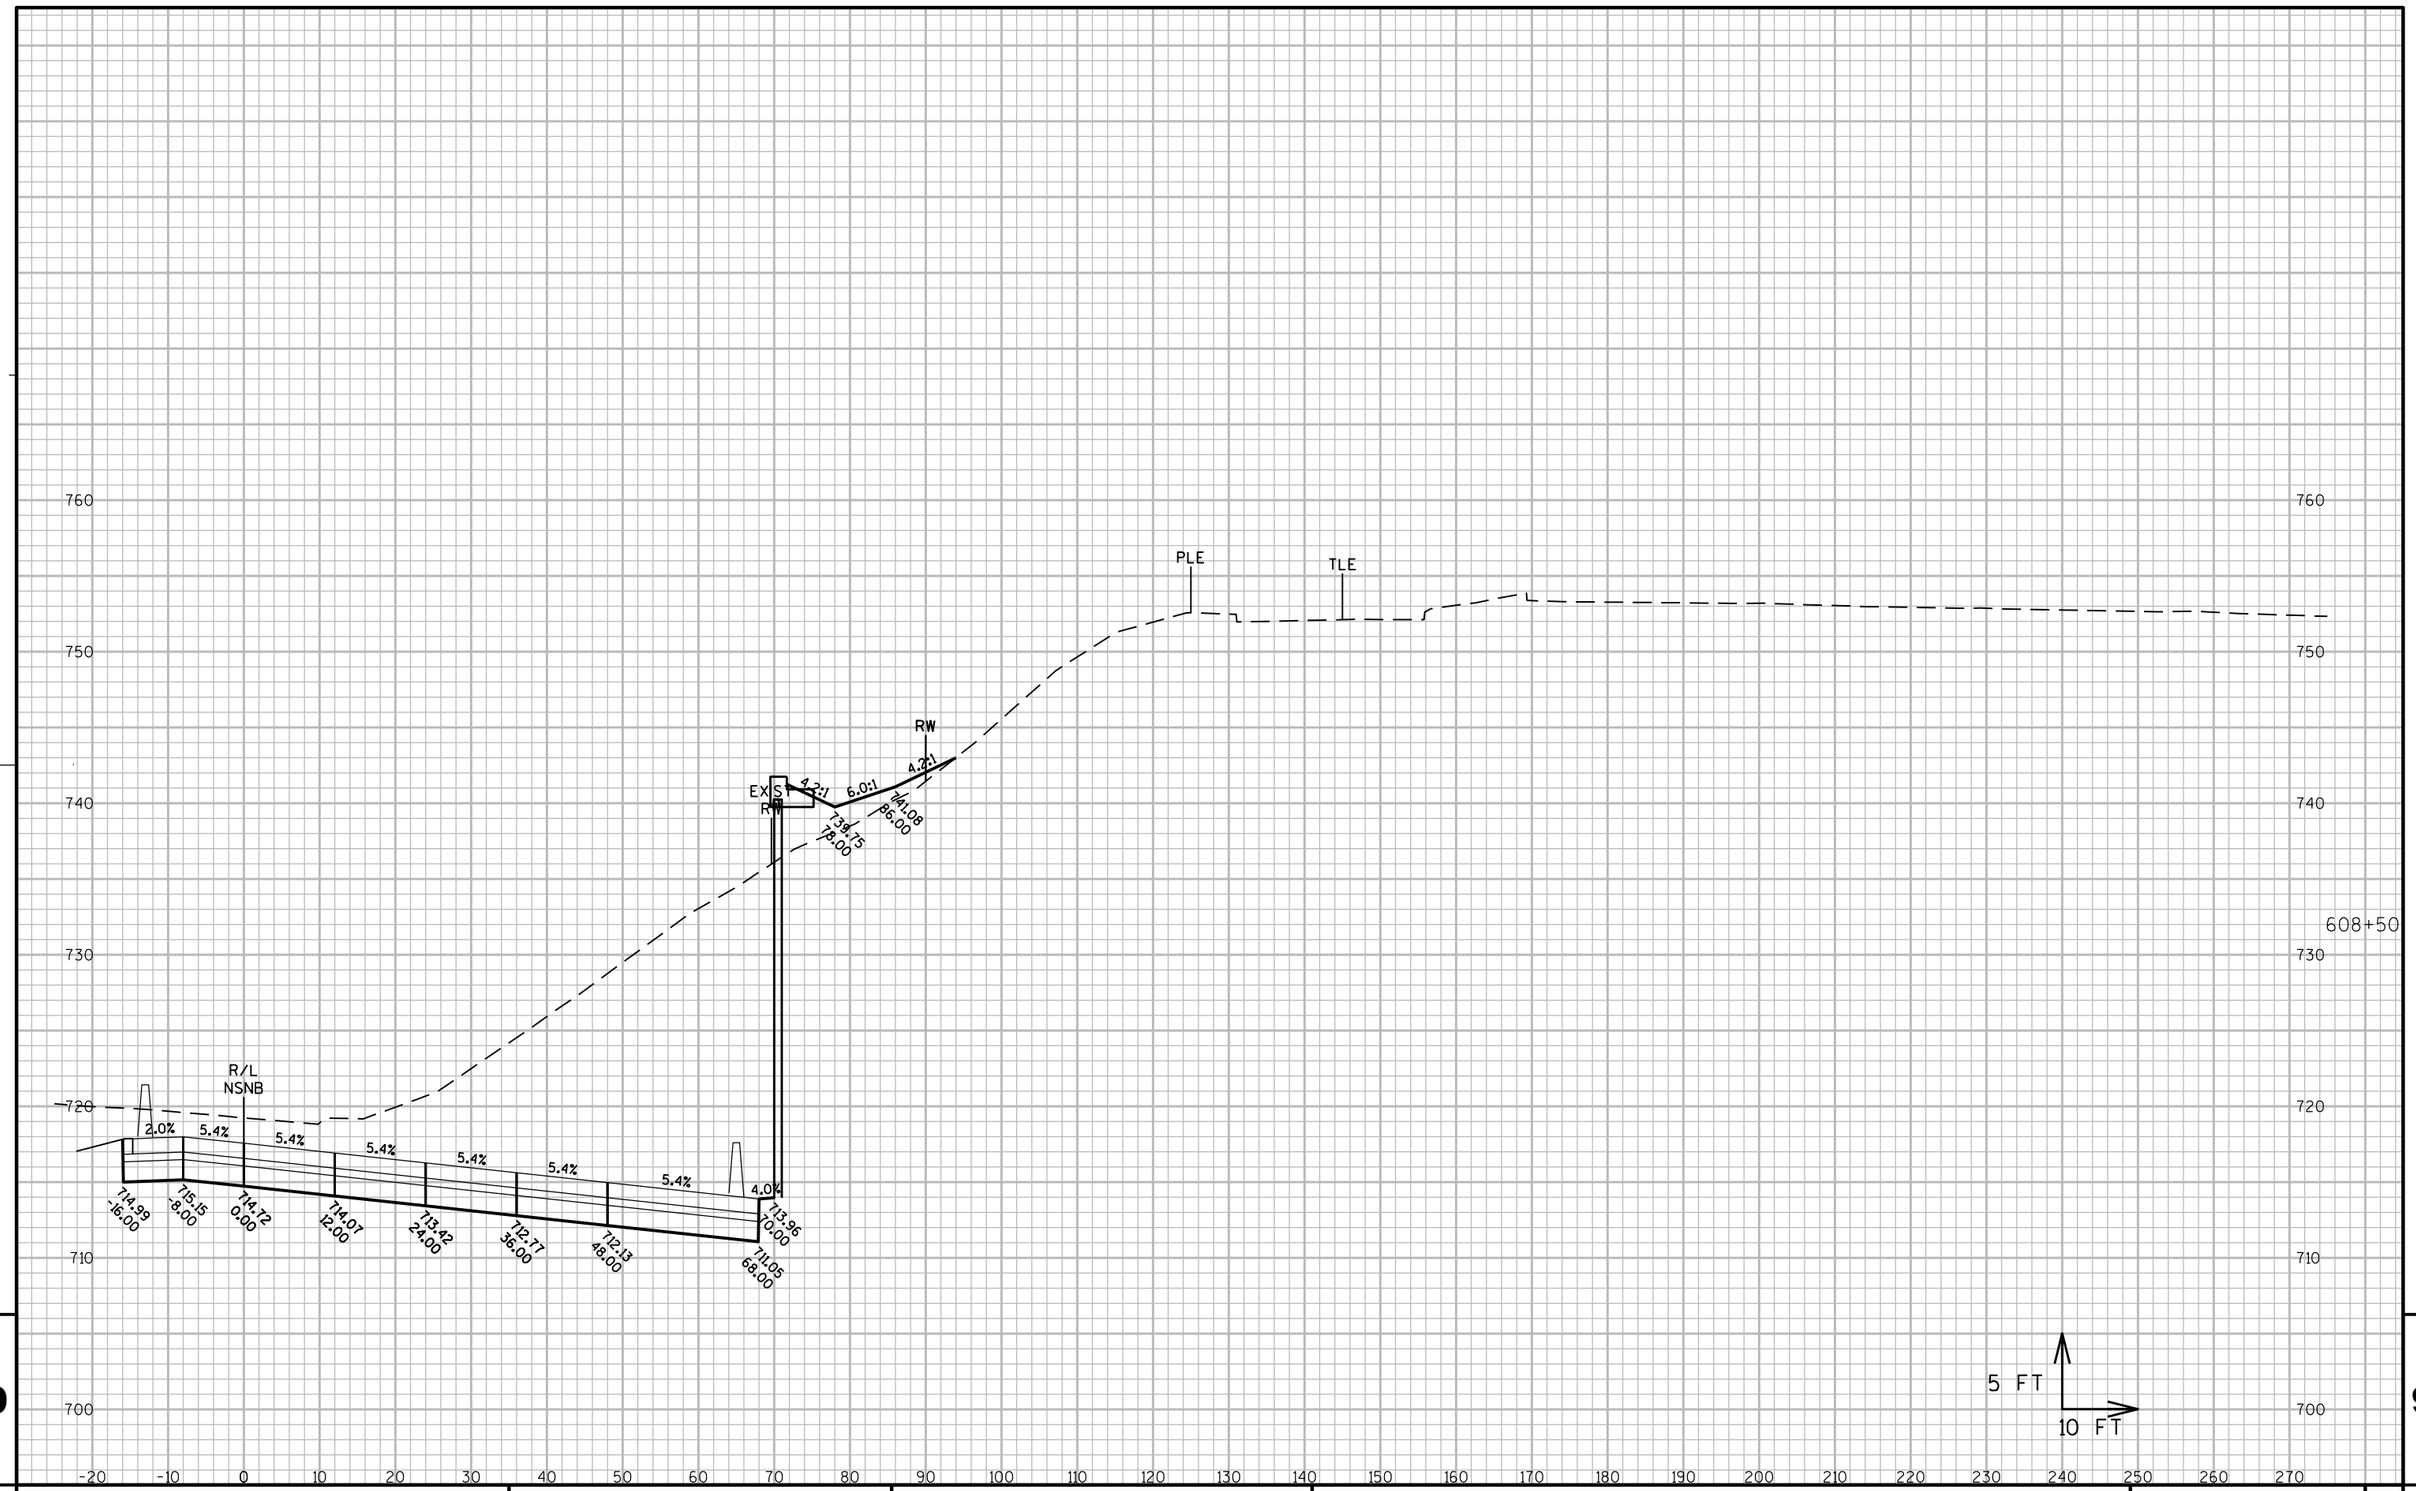

9

PROJECT NO: 1060-33-84	HWY: IH 41	COUNTY: MILWAUKEE	CROSS SECTIONS: IH 41 NB	SHEET 2553	E

FILE NAME : W:\PDS\C3D\10603316\84\DSN\XS\090202_XS_NS.DWG
LAYOUT NAME - 090202_XS_NS - NSNB - (14)

PLOT DATE : 7/9/2020 8:56 PM PLOT BY : MCGILLICUDDY, BENJAMPLOT NAME : PLOT SCALE : 1 IN:800 FT_XREF

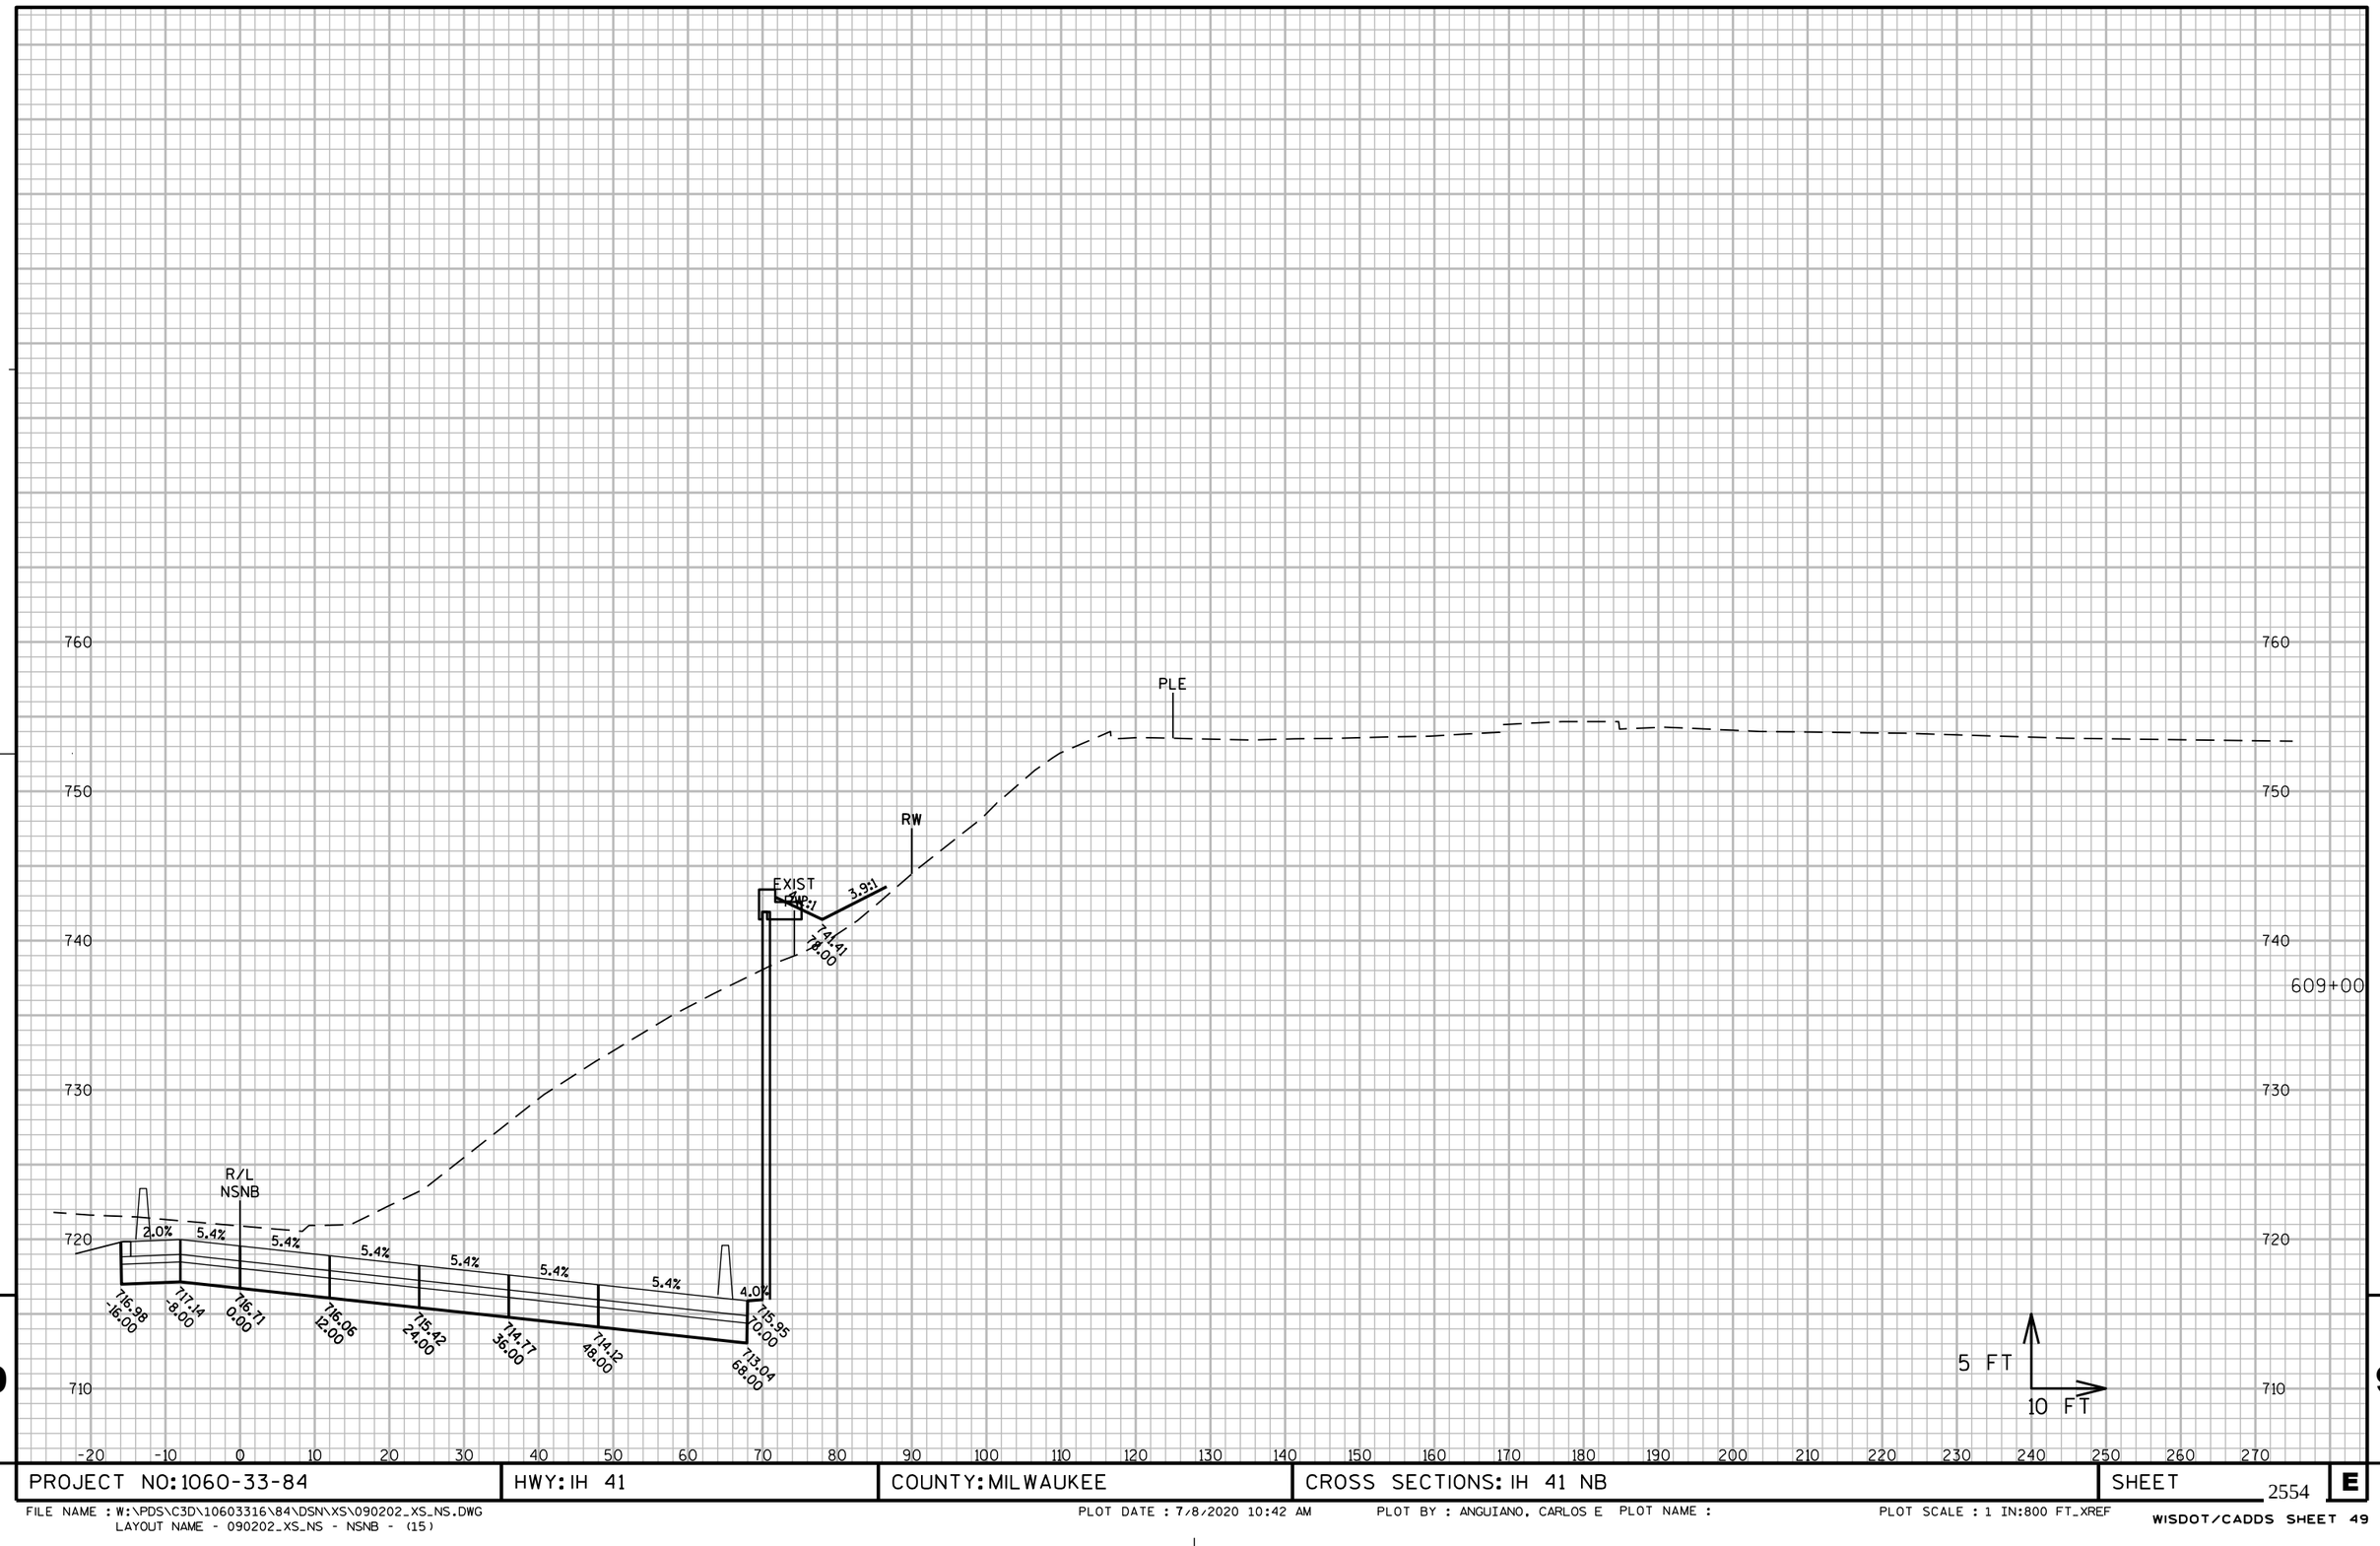

9

9

PROJECT NO: 1060-33-84	HWY: IH 41	COUNTY: MILWAUKEE	CROSS SECTIONS: IH 41 NB	SHEET 2554	E

FILE NAME : W:\PDS\C3D\10603316\84\DSN\XS\090202_XS_NS.DWG
LAYOUT NAME - 090202_XS_NS - NSNB - (15)

PLOT DATE : 7/8/2020 10:42 AM PLOT BY : ANGUIANO, CARLOS E PLOT NAME : PLOT SCALE : 1 IN:800 FT_XREF

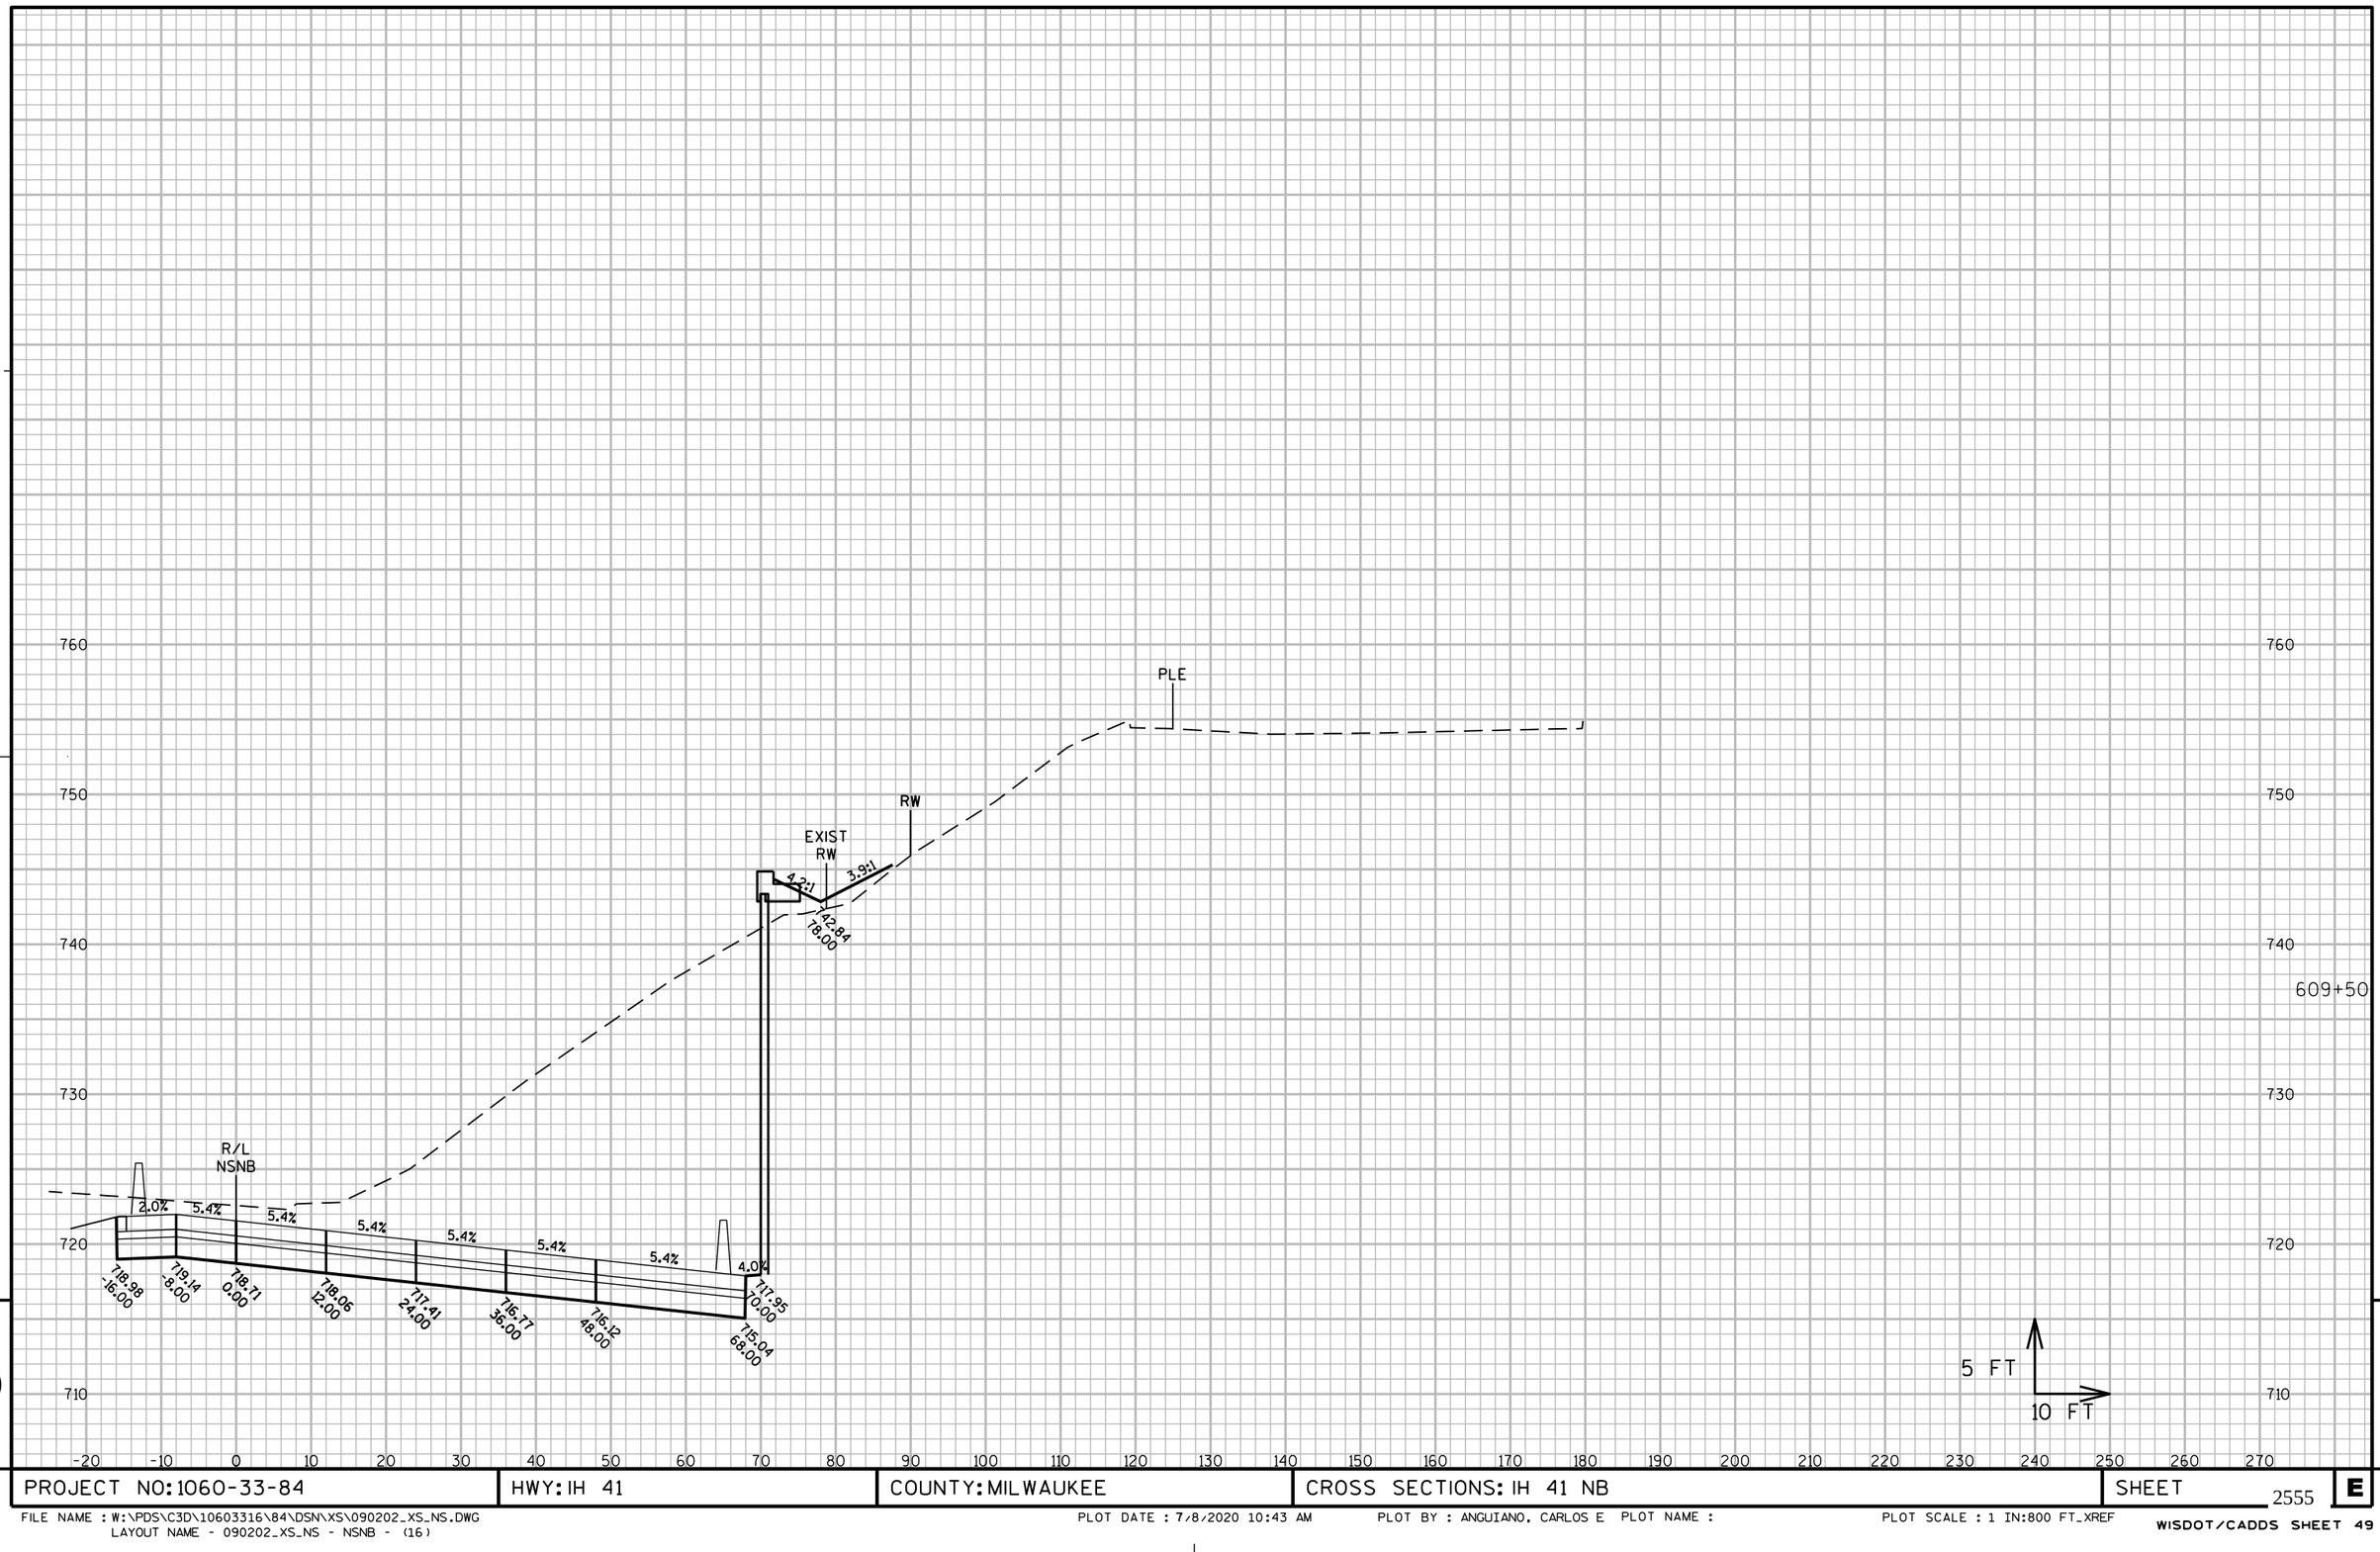

9

9

PROJECT NO: 1060-33-84	HWY: IH 41	COUNTY: MILWAUKEE	CROSS SECTIONS: IH 41 NB	SHEET 2555	E

FILE NAME : W:\PDS\C3D\10603316\84\DSN\XS\090202_XS_NS.DWG
LAYOUT NAME - 090202_XS_NS - NSNB - (16)

PLOT DATE : 7/8/2020 10:43 AM PLOT BY : ANGUIANO, CARLOS E PLOT NAME :

PLOT SCALE : 1 IN:800 FT_XREF

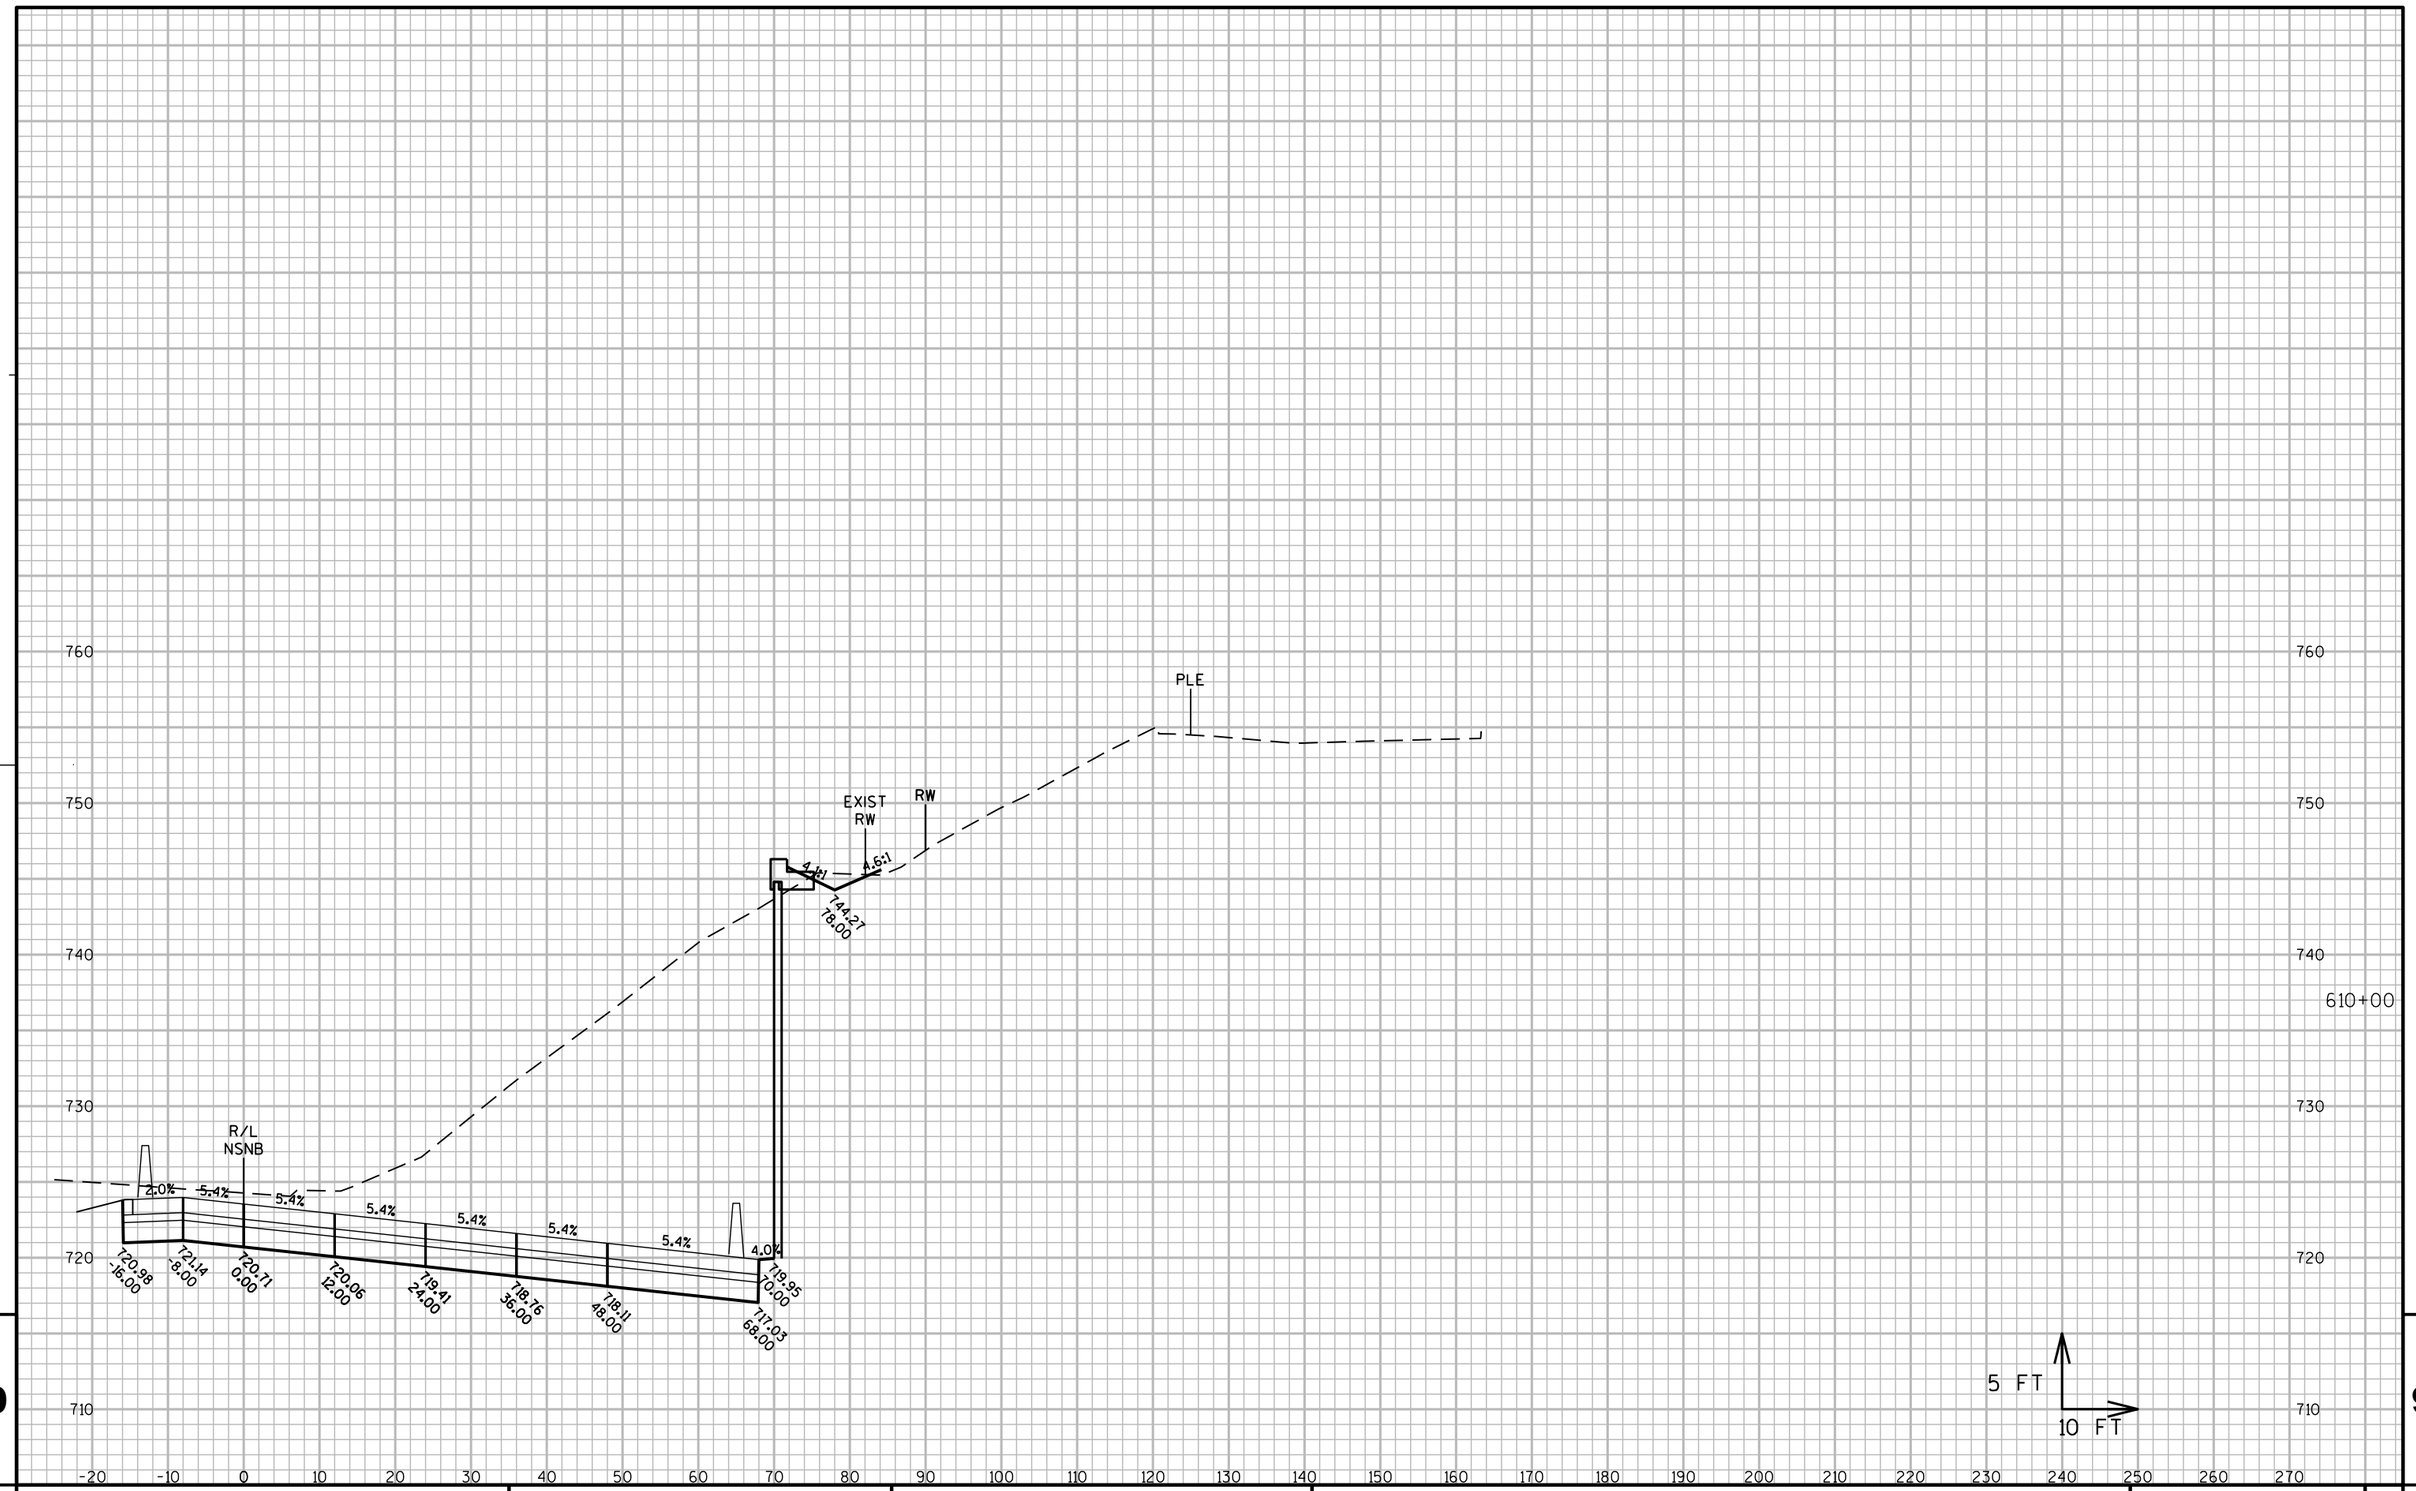

PROJECT NO: 1060-33-84	HWY: IH 41	COUNTY: MILWAUKEE	CROSS SECTIONS: IH 41 NB	SHEET 2556 E

FILE NAME : W:\PDS\C3D\10603316\84\DSN\XS\090202_XS_NS.DWG
LAYOUT NAME - 090202_XS_NS - NSNB - (17)

PLOT DATE : 7/8/2020 10:43 AM PLOT BY : ANGUIANO, CARLOS E PLOT NAME : PLOT SCALE : 1 IN:800 FT_XREF

760

750

740

730

720

710

PLE

EXIST RW

RW

4:1

4.5%

745.69
78.00

R/L
NSNB

2.0%

5.4%

5.4%

5.4%

5.4%

5.4%

5.4%

5.4%

4.0%

722.98
-16.00

723.14
-8.00

722.70
0.00

722.06
12.00

721.41
24.00

720.76
36.00

720.11
48.00

719.03
68.00

721.95
10.00

-20 -10 0 10 20 30 40 50 60 70 80 90 100 110 120 130 140 150 160 170 180 190 200 210 220 230 240 250 260 270

610+50

5 FT

10 FT

9

9

PROJECT NO: 1060-33-84	HWY: IH 41	COUNTY: MILWAUKEE	CROSS SECTIONS: IH 41 NB	SHEET 2557	E

FILE NAME : W:\PDS\C3D\10603316\84\DSN\XS\090202_XS_NS.DWG
LAYOUT NAME - 090202_XS_NS - NSNB - (18)

PLOT DATE : 7/8/2020 10:43 AM PLOT BY : ANGUIANO, CARLOS E PLOT NAME :

PLOT SCALE : 1 IN:800 FT_XREF

WISDOT/CADDS SHEET 49

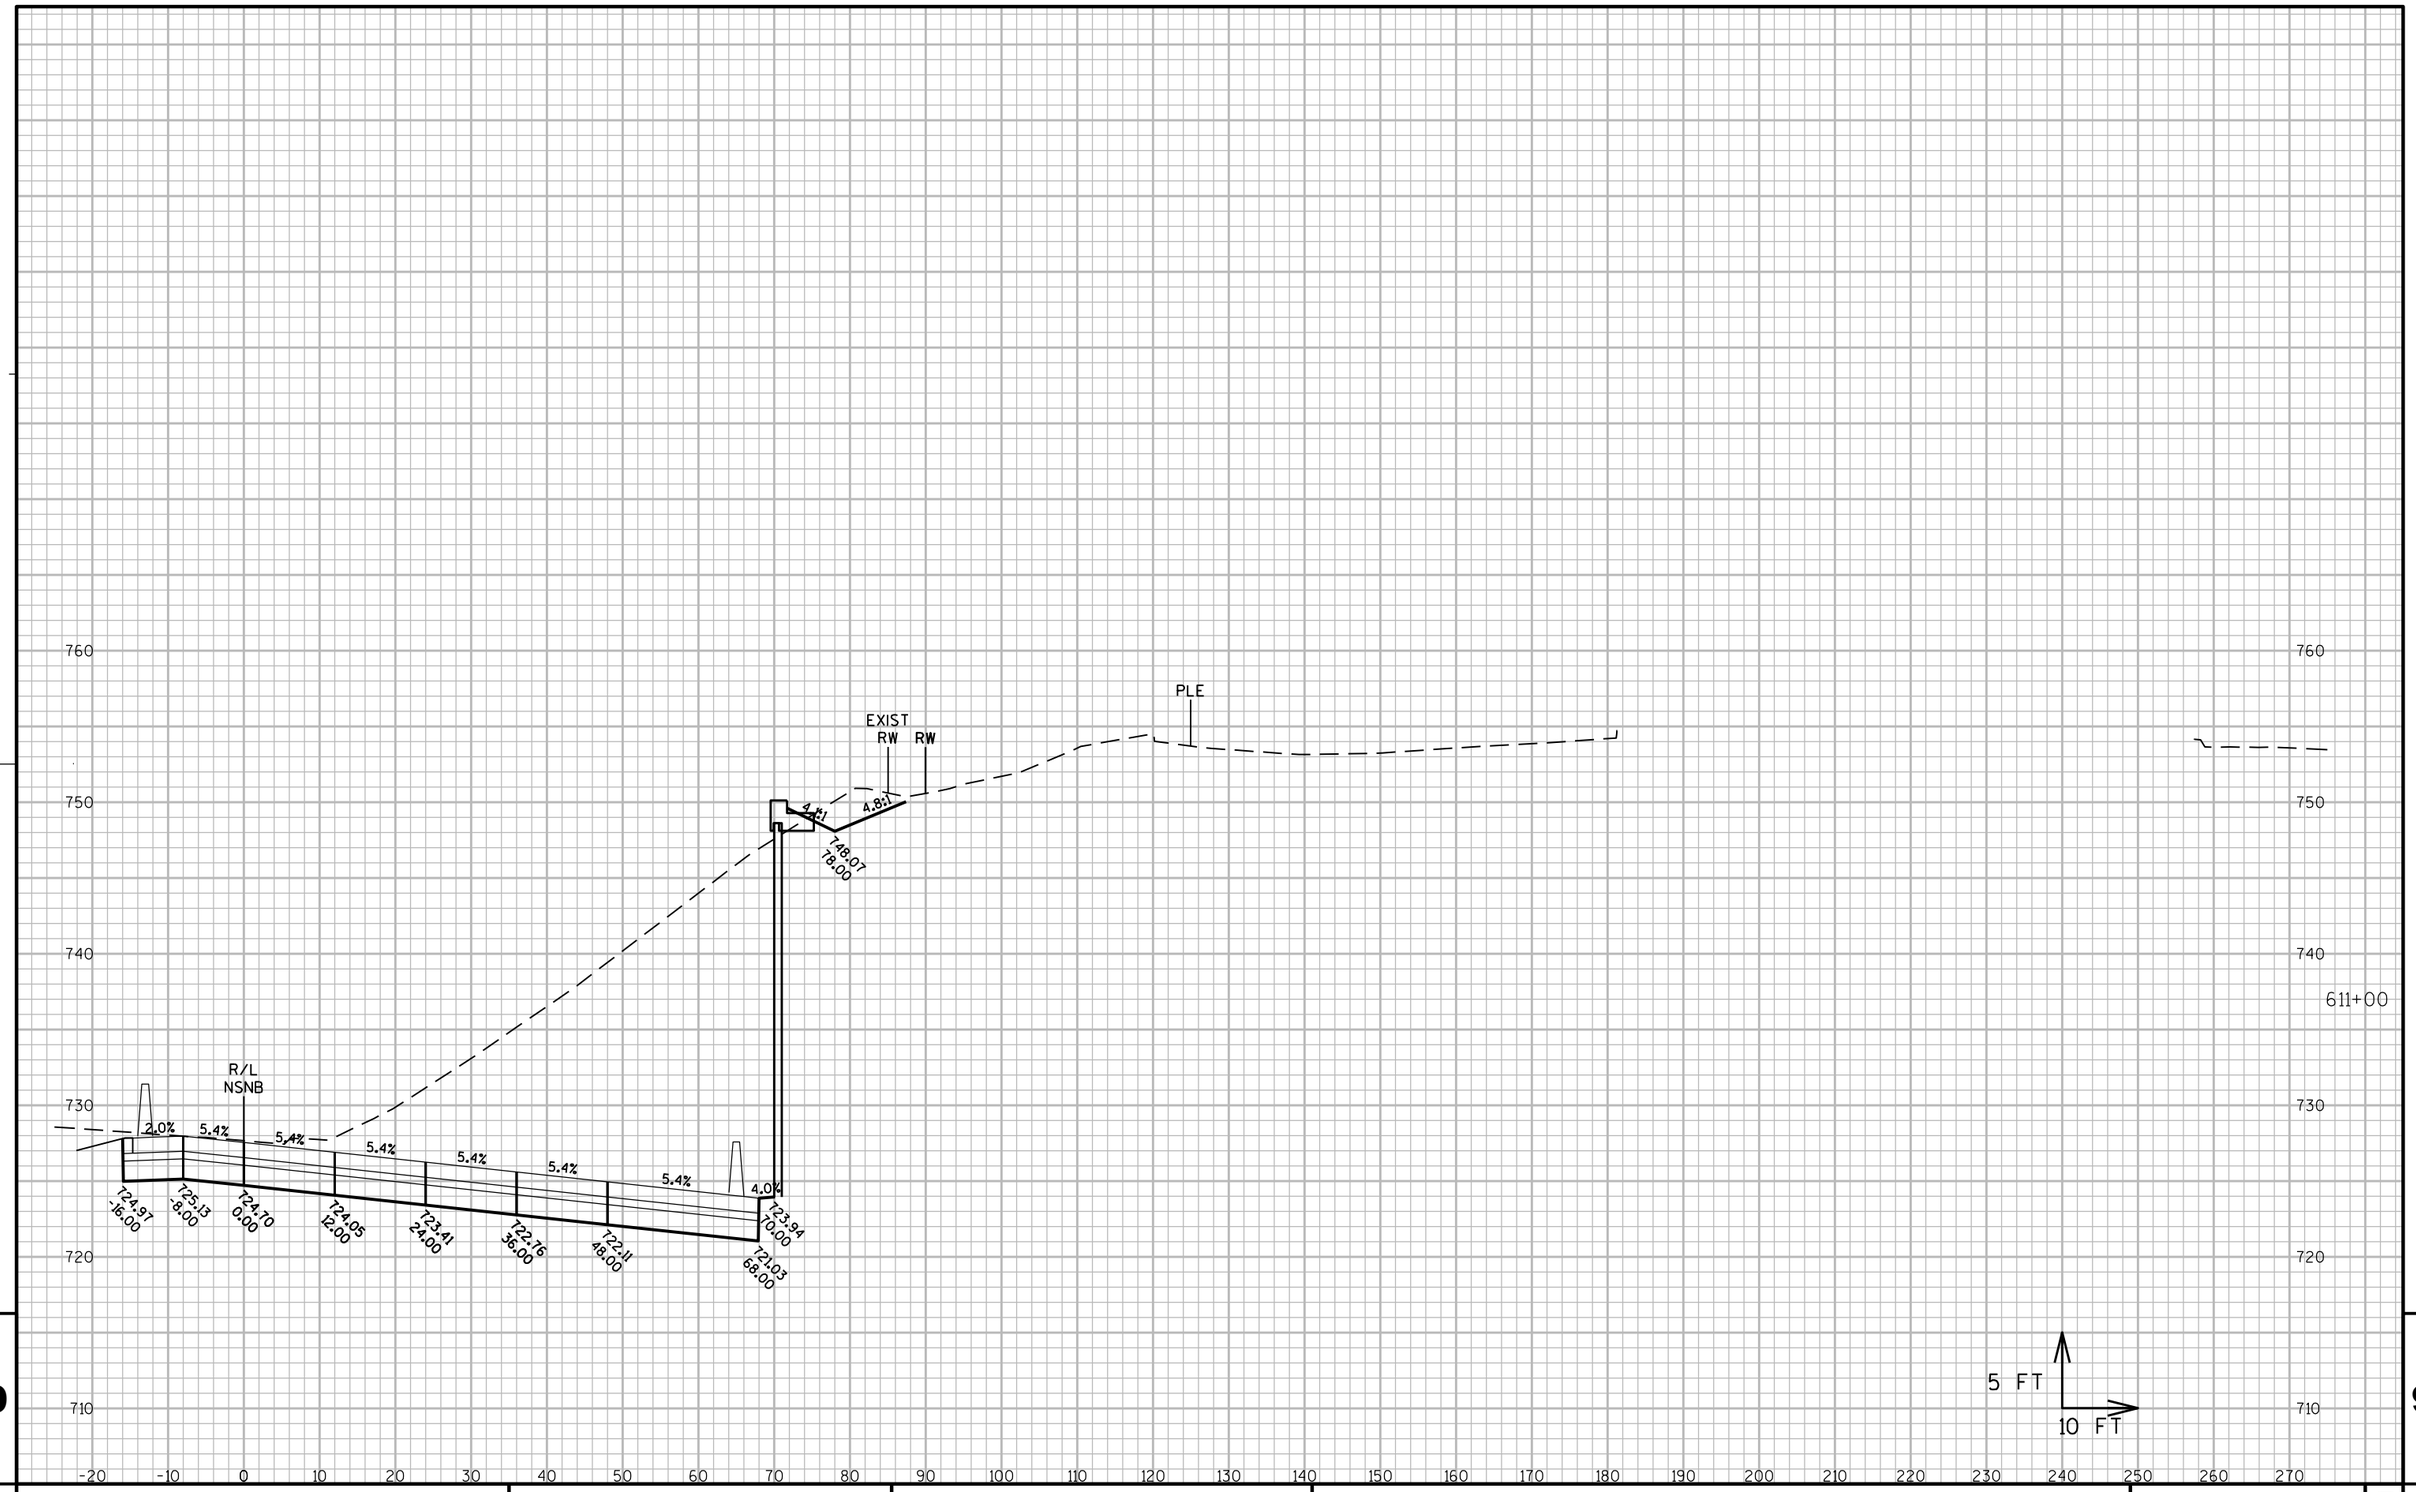

PROJECT NO: 1060-33-84	HWY: IH 41	COUNTY: MILWAUKEE	CROSS SECTIONS: IH 41 NB	SHEET 2558 E

FILE NAME : W:\PDS\C3D\10603316\84\DSN\XS\090202_XS_NS.DWG
LAYOUT NAME - 090202_XS_NS - NSNB - (19)

PLOT DATE : 7/9/2020 8:57 PM PLOT BY : MCGILLICUDDY, BENJAMPLOT NAME : PLOT SCALE : 1 IN:800 FT_XREF

WISDOT/CADDS SHEET 49

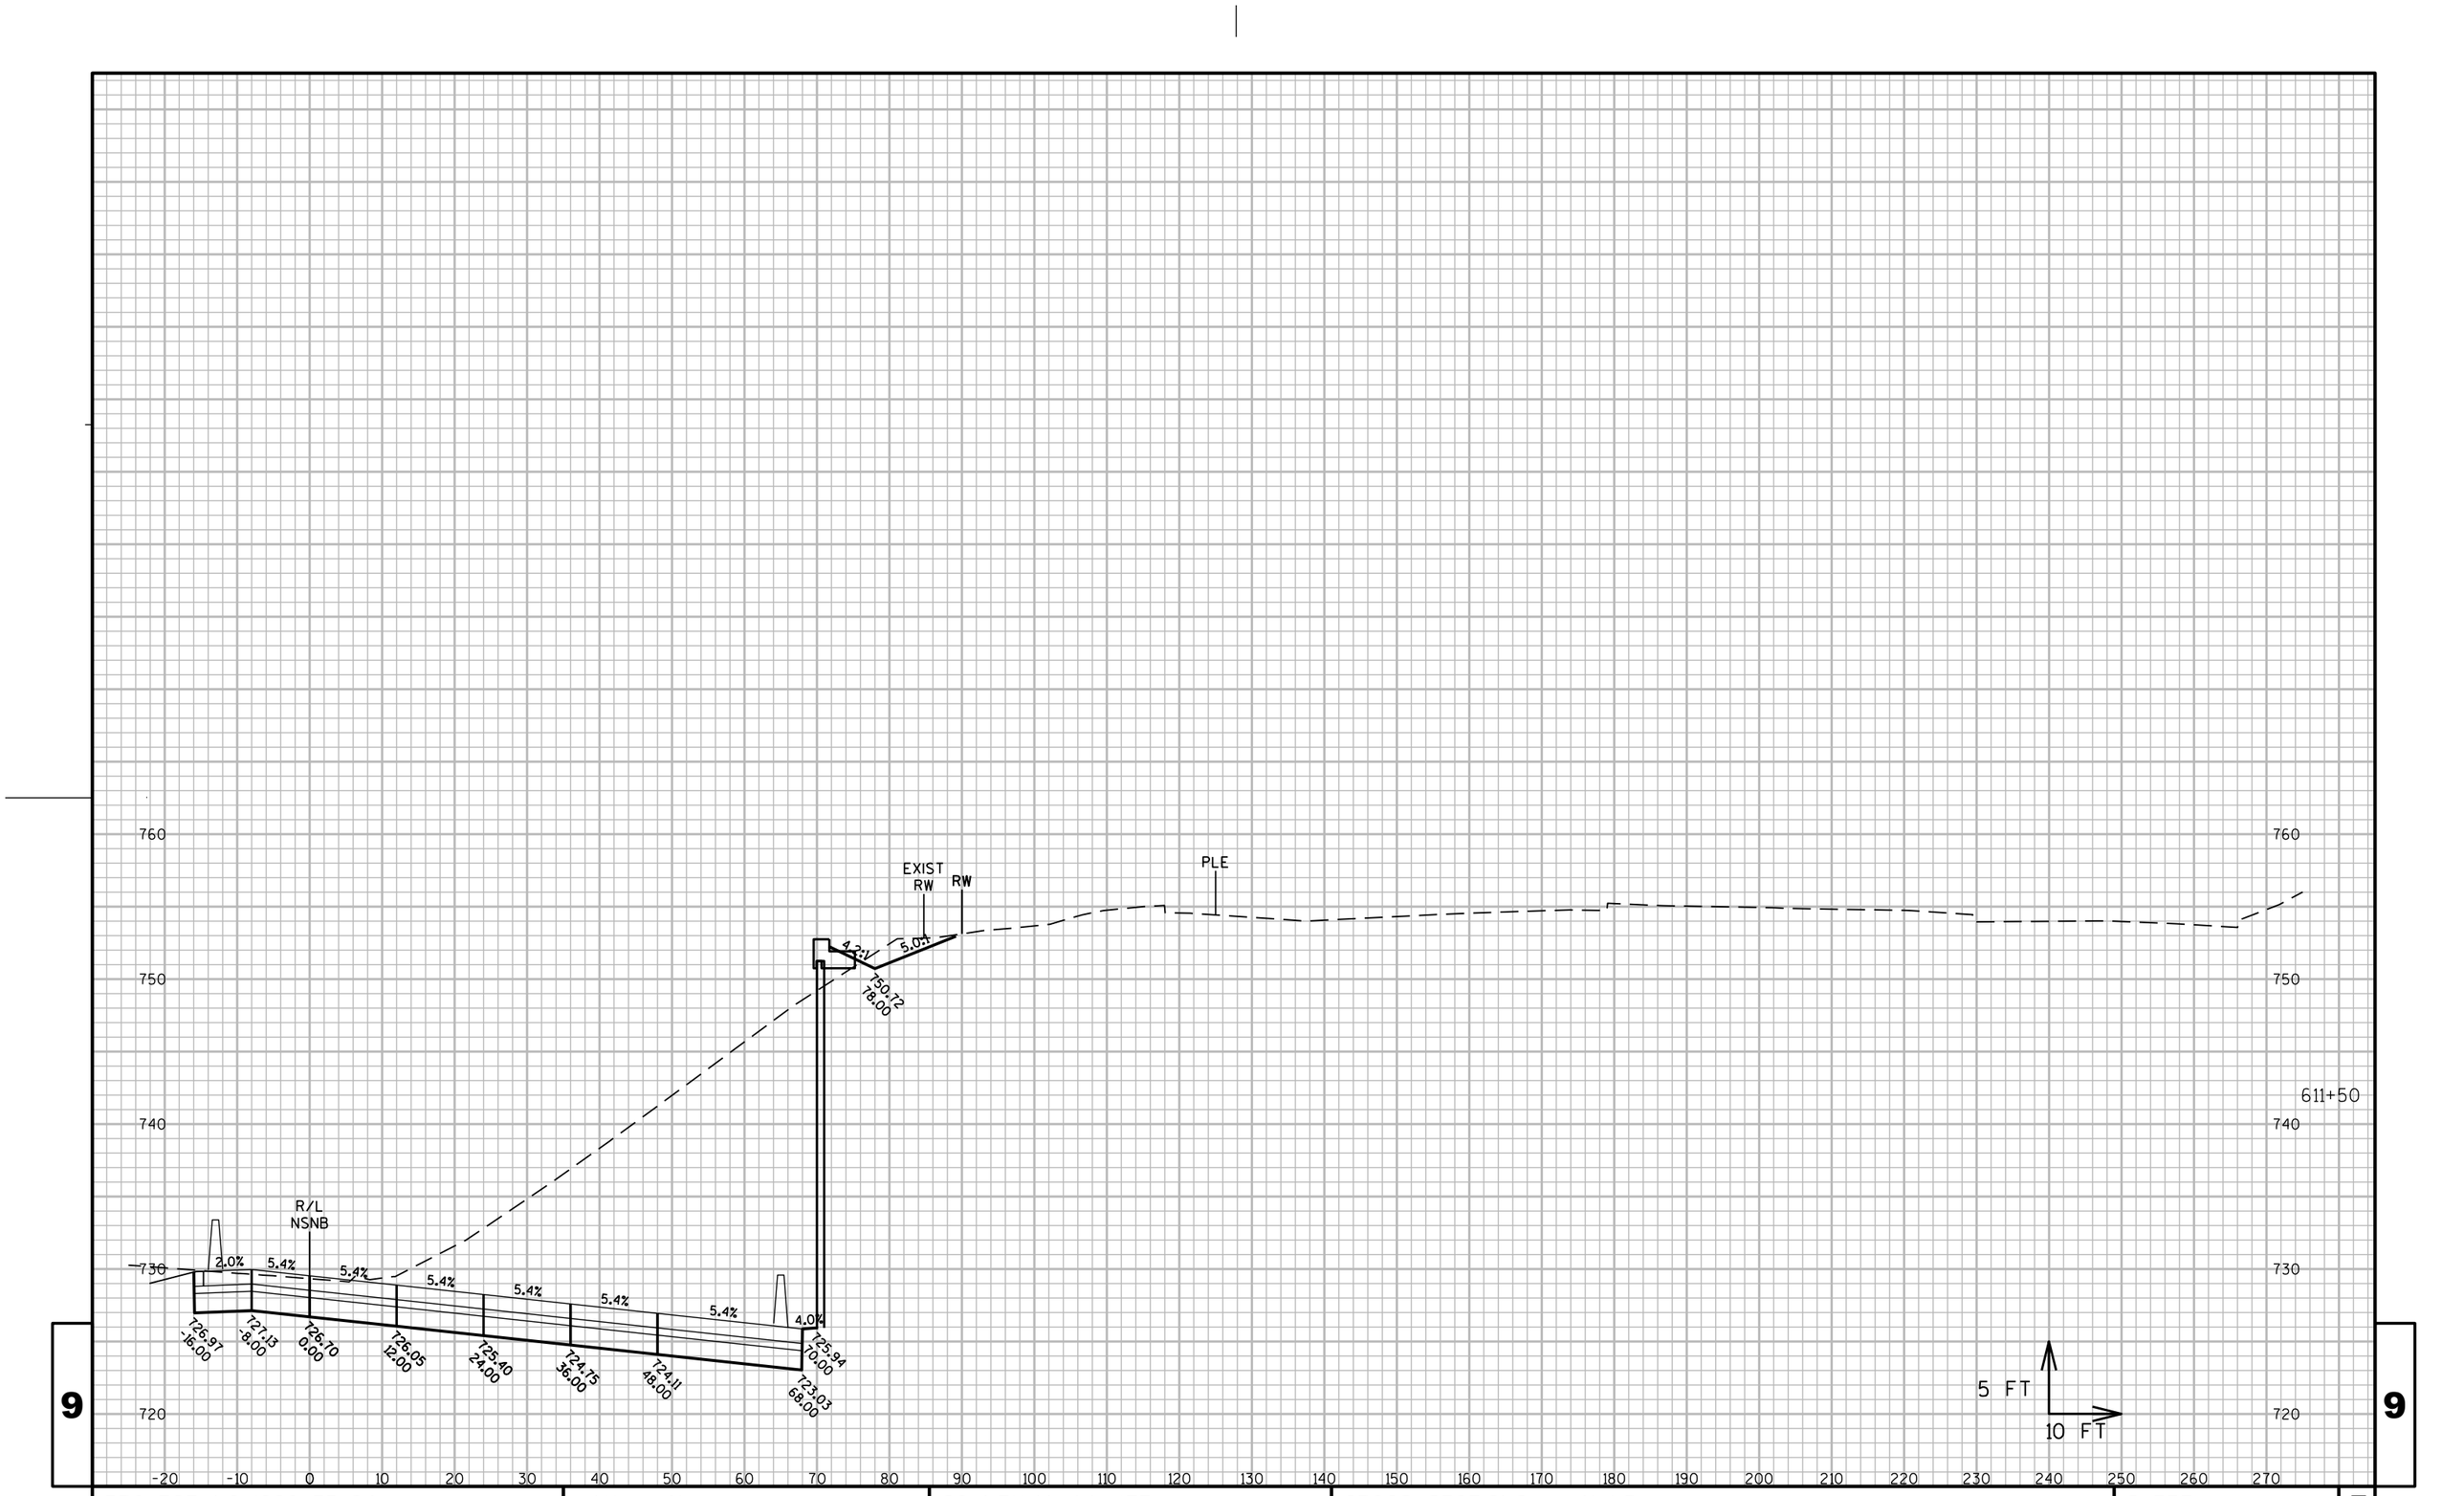

9

9

PROJECT NO: 1060-33-84	HWY: IH 41	COUNTY: MILWAUKEE	CROSS SECTIONS: IH 41 NB	SHEET 2559	E

FILE NAME : W:\PDS\C3D\10603316\84\DSN\XS\090202_XS_NS.DWG
LAYOUT NAME - 090202_XS_NS - NSNB - (20)

PLOT DATE : 7/8/2020 10:44 AM

PLOT BY : ANGUIANO, CARLOS E PLOT NAME :

PLOT SCALE : 1 IN:800 FT_XREF

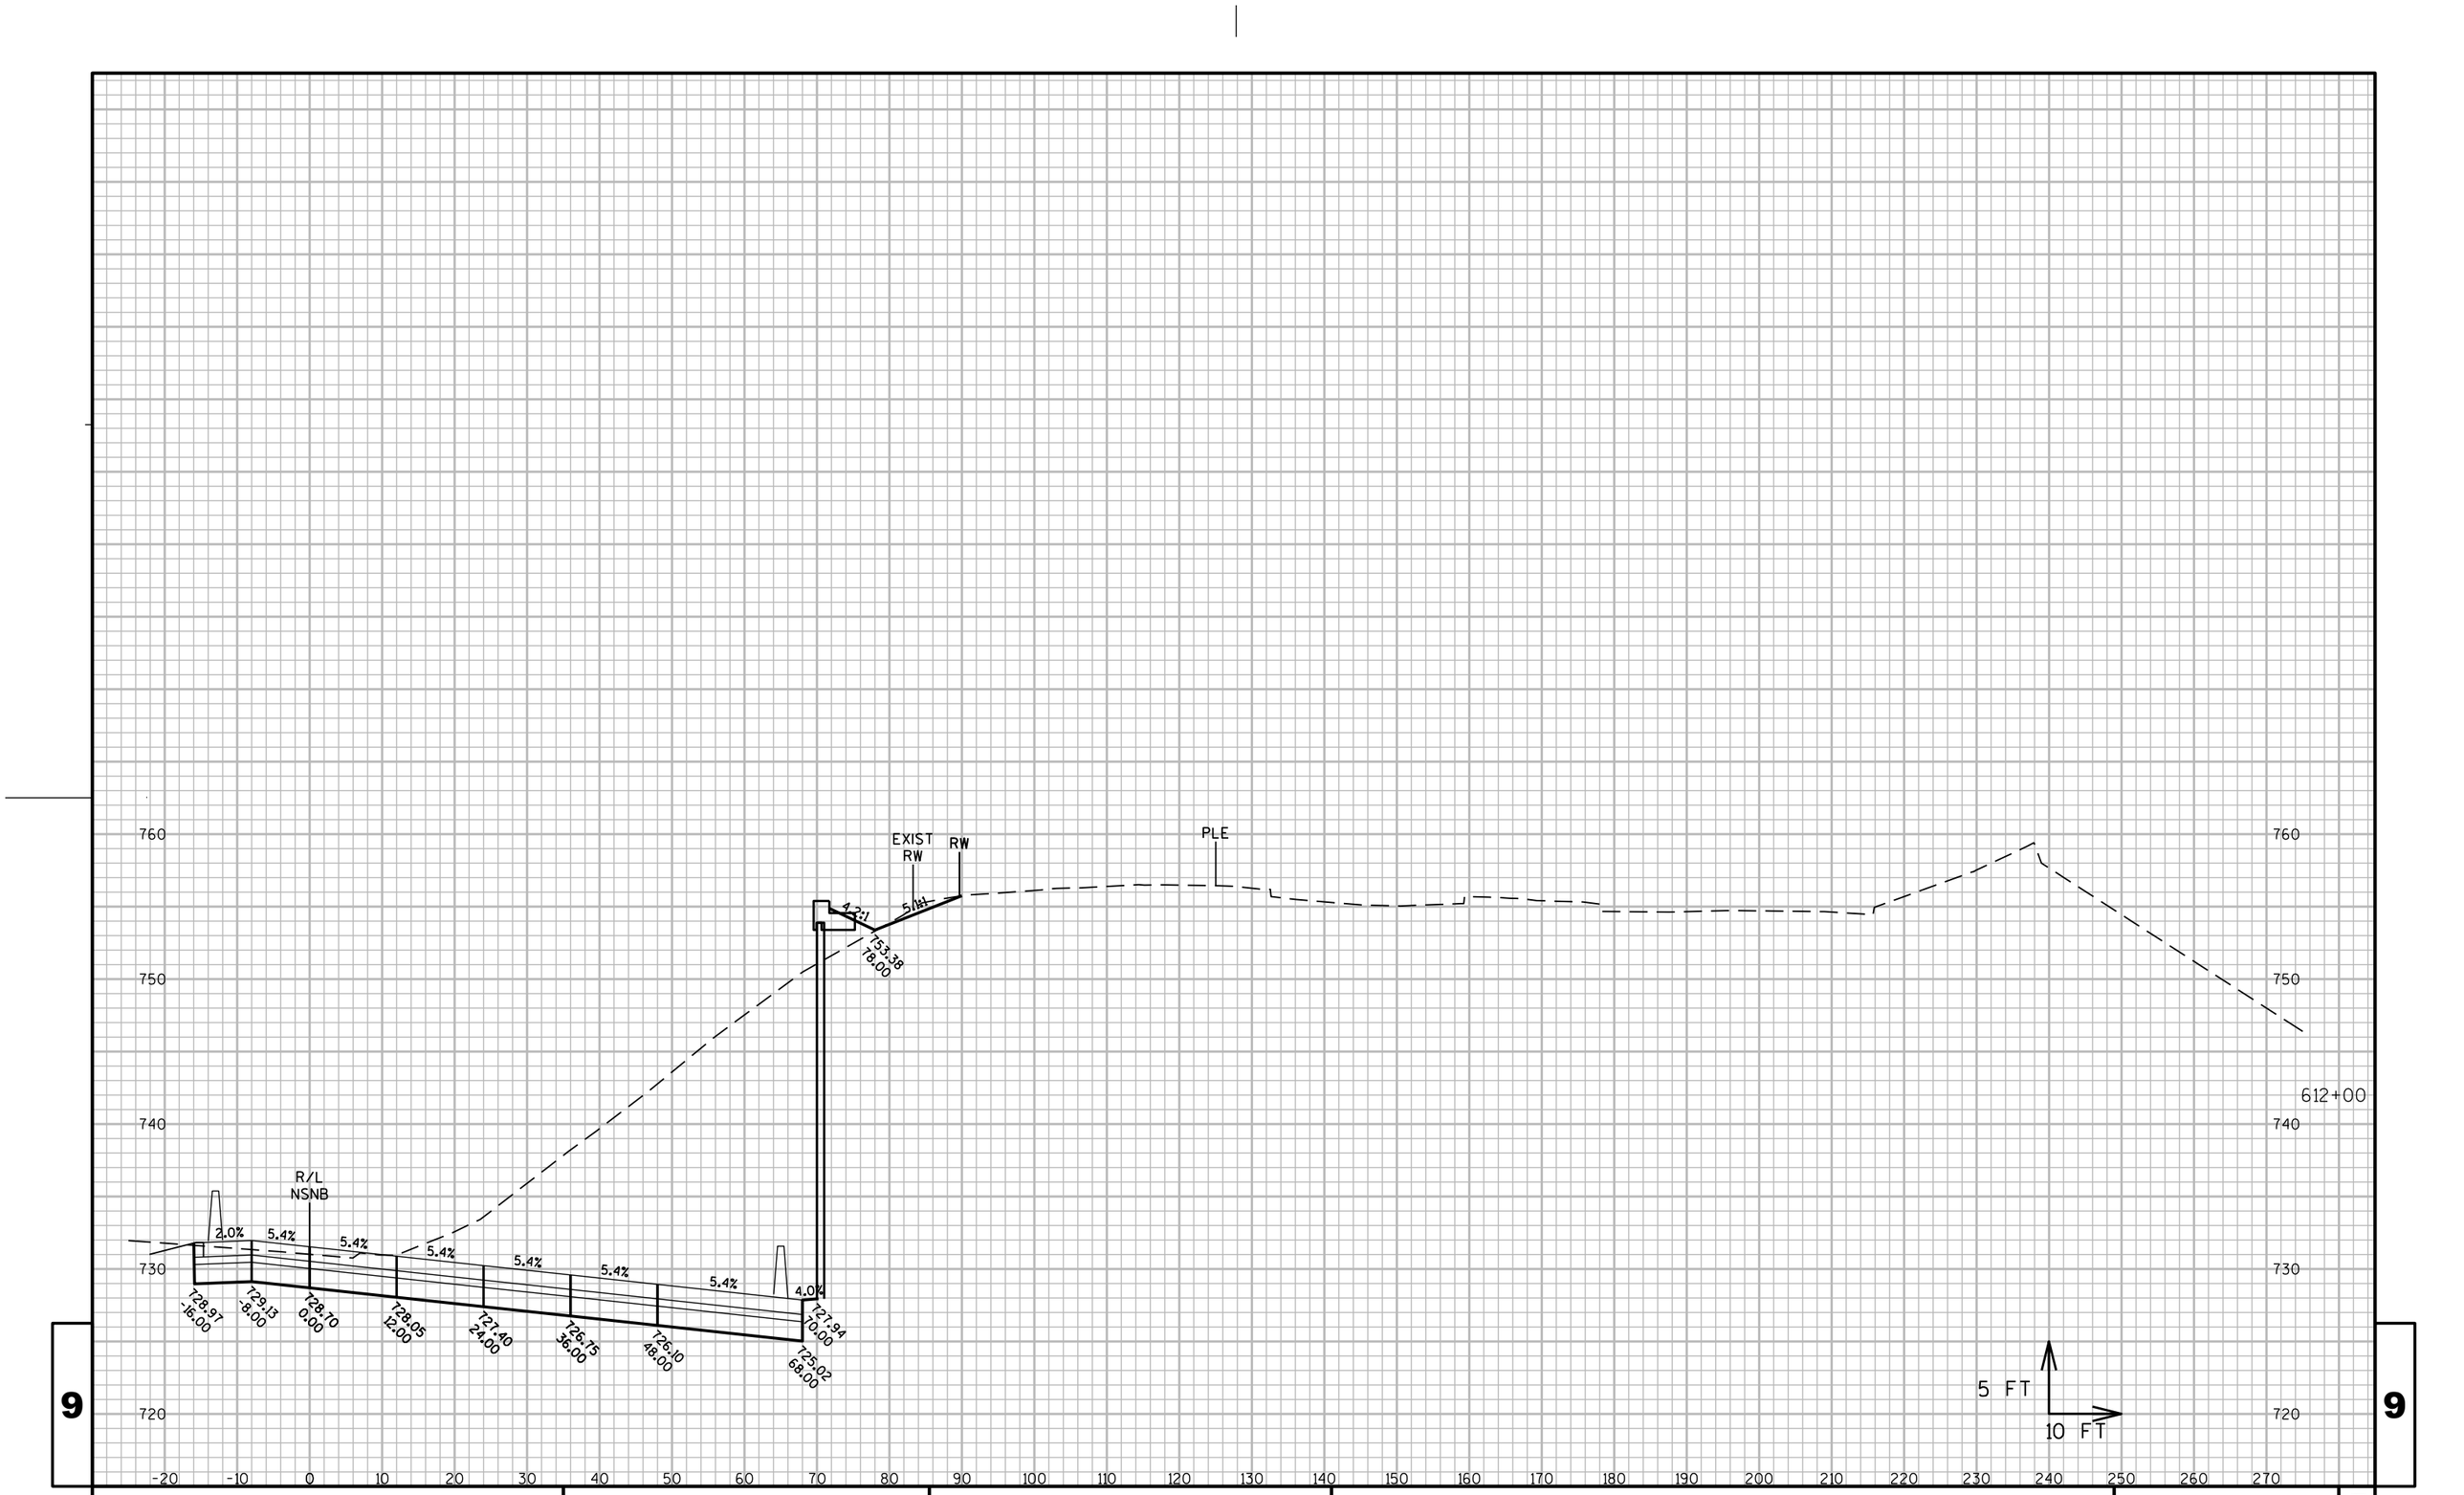

9

9

PROJECT NO: 1060-33-84	HWY: IH 41	COUNTY: MILWAUKEE	CROSS SECTIONS: IH 41 NB	SHEET 2560 E

FILE NAME : W:\PDS\C3D\10603316\84\DSN\XS\090202_XS_NS.DWG
LAYOUT NAME - 090202_XS_NS - NSNB - (21)

PLOT DATE : 7/8/2020 10:44 AM PLOT BY : ANGUIANO, CARLOS E PLOT NAME :

PLOT SCALE : 1 IN:800 FT_XREF

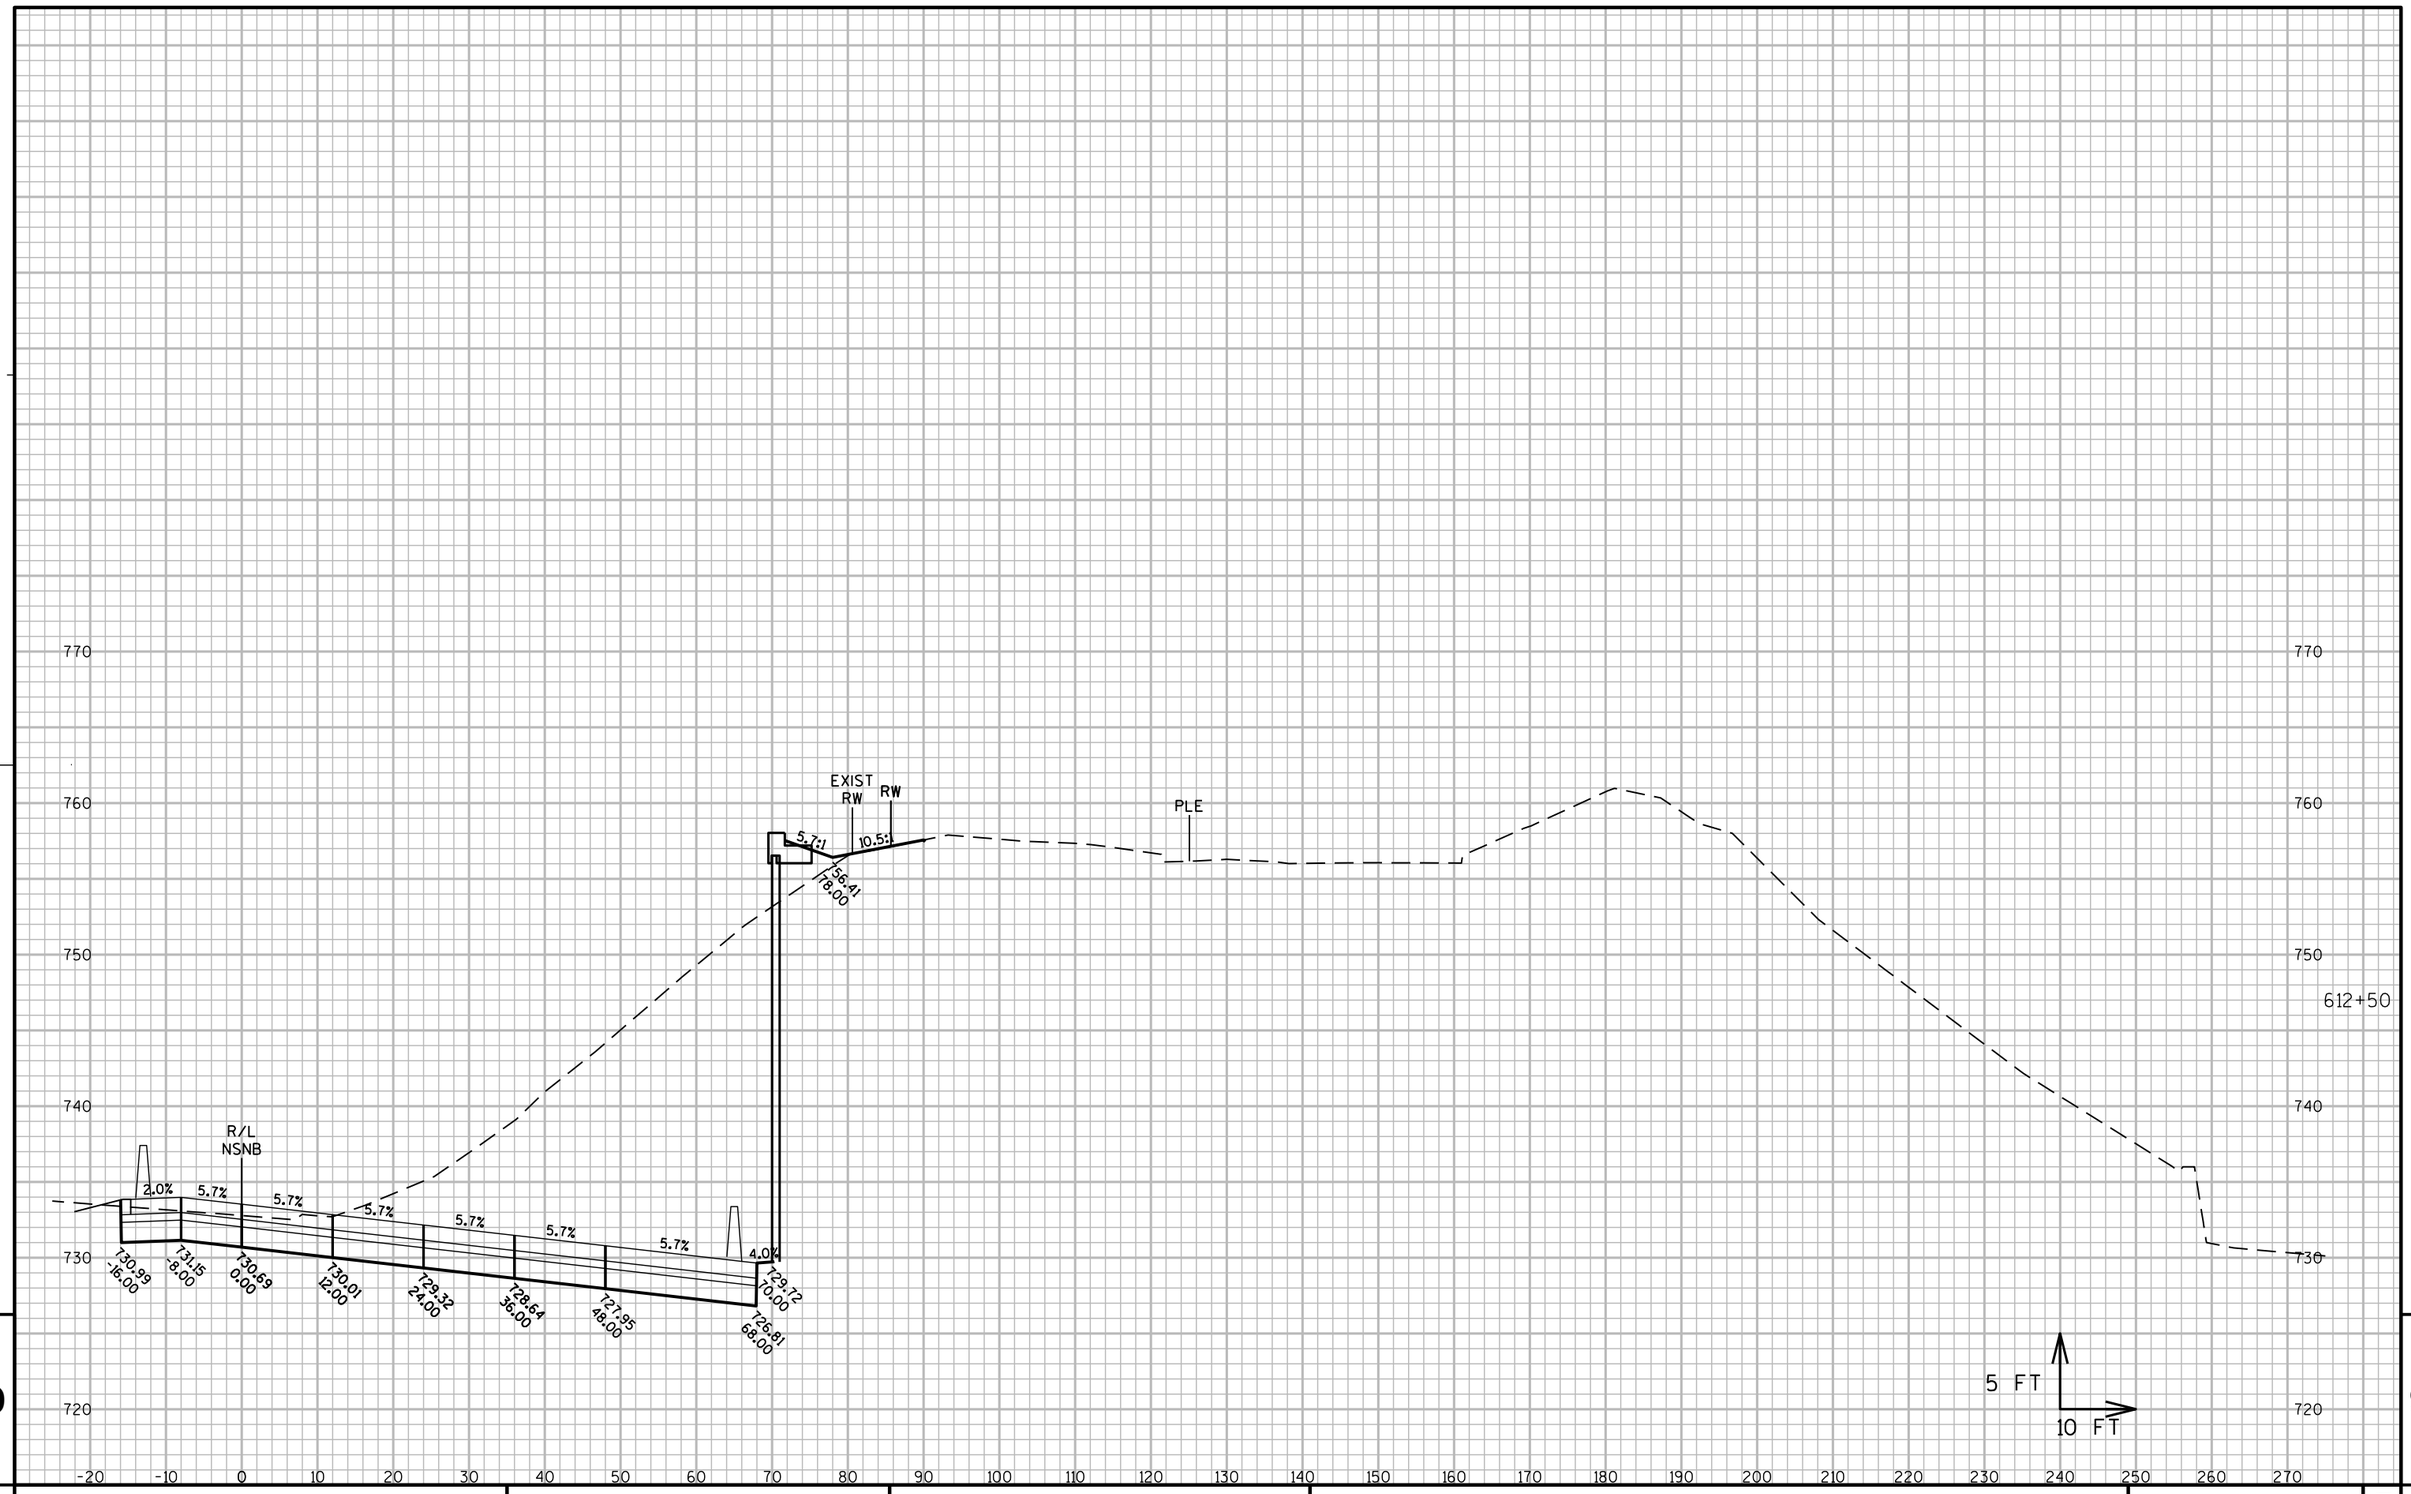

9

9

PROJECT NO: 1060-33-84	HWY: IH 41	COUNTY: MILWAUKEE	CROSS SECTIONS: IH 41 NB	SHEET 2561	E

FILE NAME : W:\PDS\C3D\10603316\84\DSN\XS\090202_XS_NS.DWG
LAYOUT NAME - 090202_XS_NS - NSNB - (22)

PLOT DATE : 7/8/2020 10:45 AM PLOT BY : ANGUIANO, CARLOS E PLOT NAME :

PLOT SCALE : 1 IN:800 FT_XREF

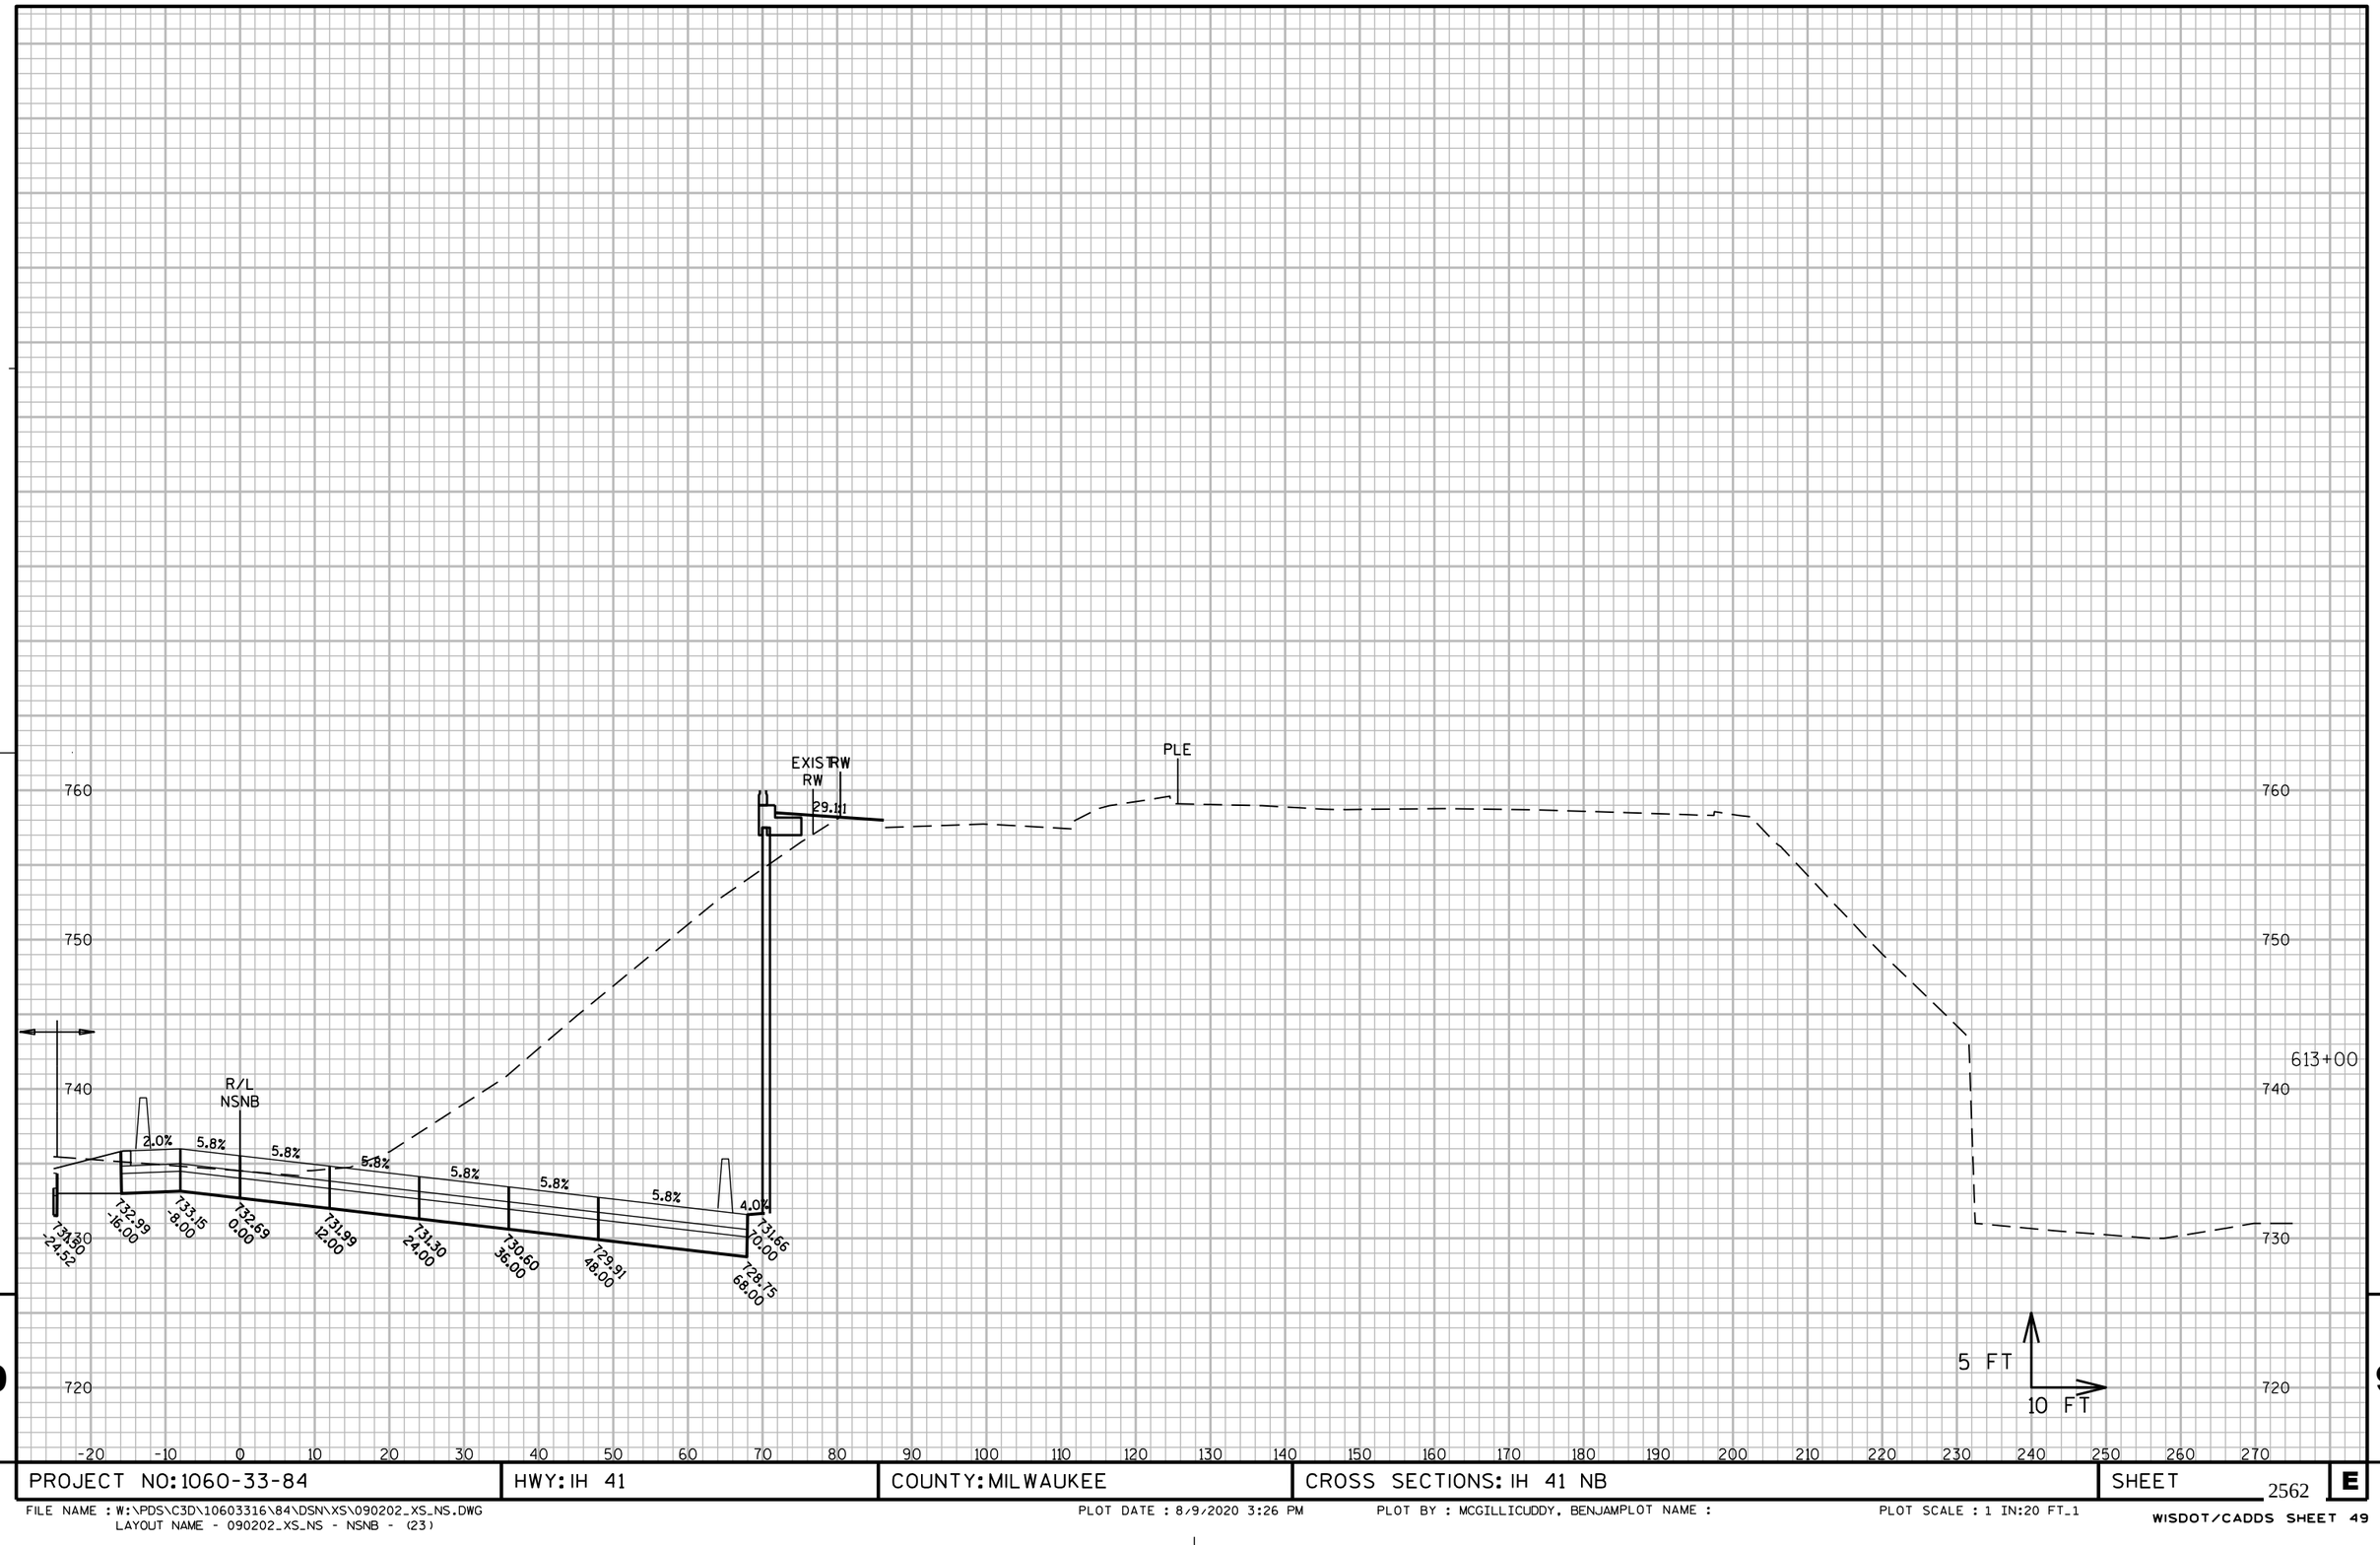

9

9

PROJECT NO: 1060-33-84	HWY: IH 41	COUNTY: MILWAUKEE	CROSS SECTIONS: IH 41 NB	SHEET 2562	E

FILE NAME : W:\PDS\C3D\10603316\84\DSN\XS\090202_XS_NS.DWG
LAYOUT NAME - 090202_XS_NS - NSNB - (23)

PLOT DATE : 8/9/2020 3:26 PM PLOT BY : MCGILLICUDDY, BENJAMPLOT NAME : PLOT SCALE : 1 IN:20 FT_1

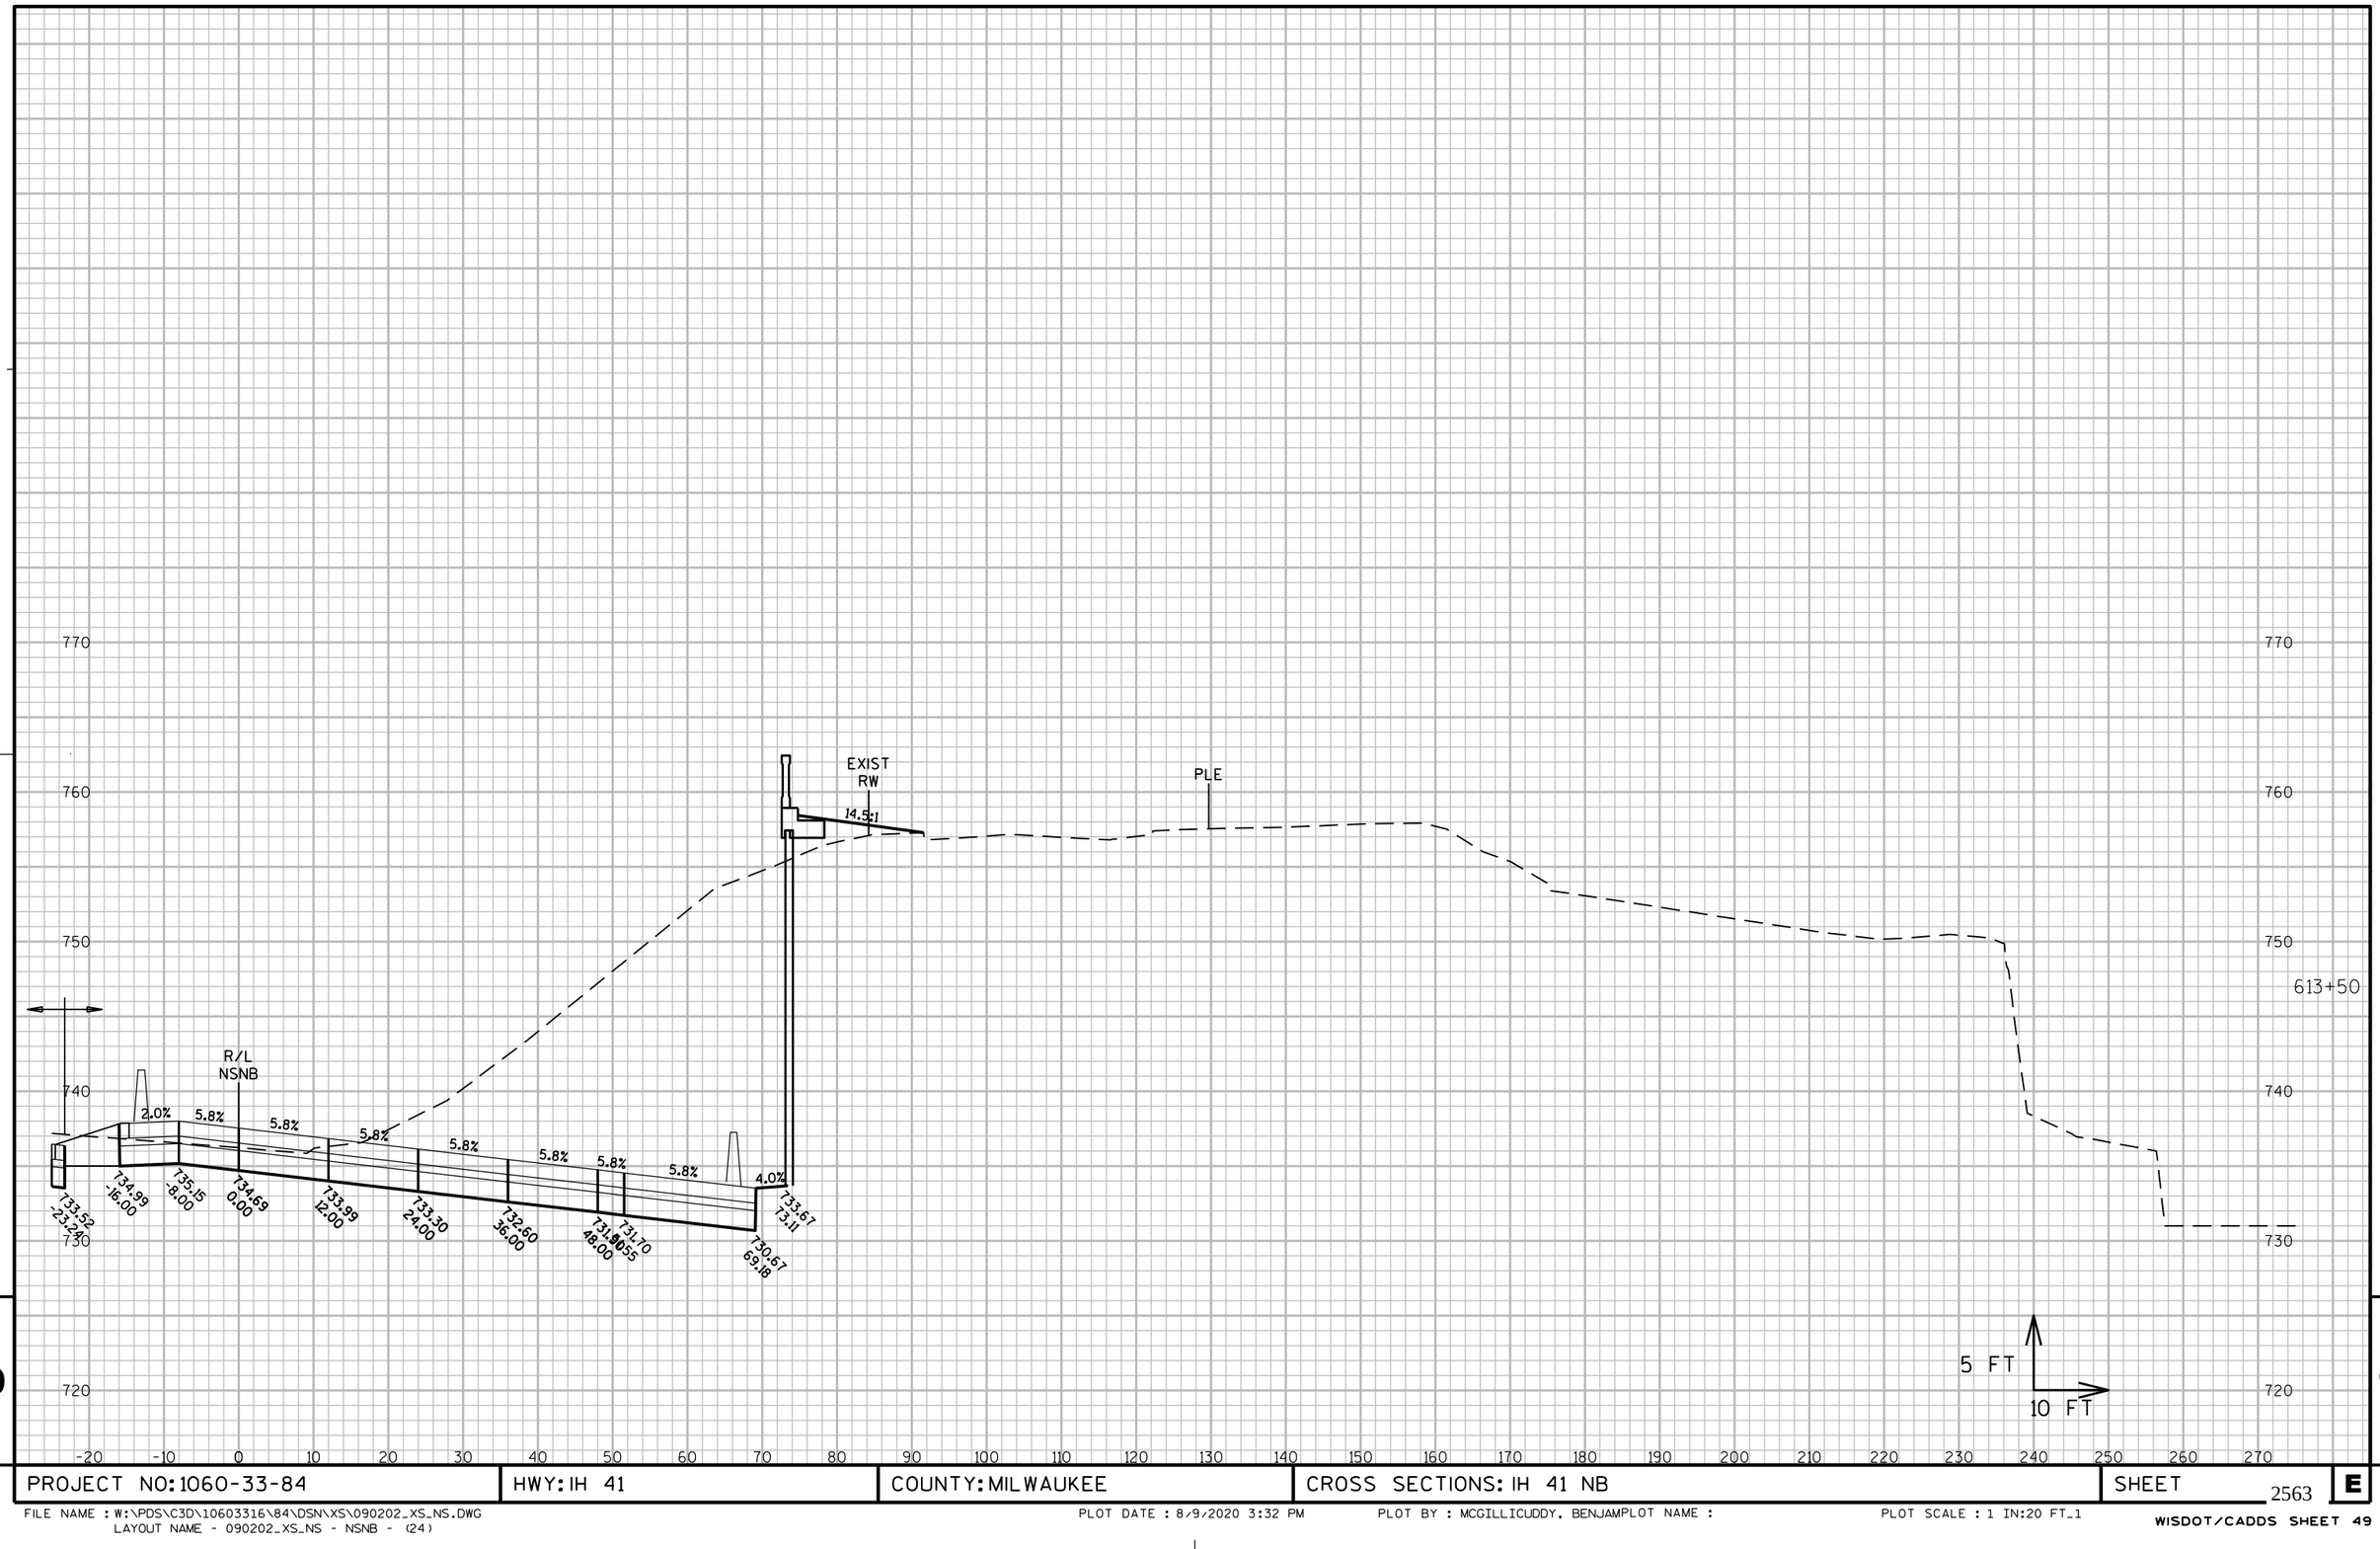

9

9

PROJECT NO: 1060-33-84	HWY: IH 41	COUNTY: MILWAUKEE	CROSS SECTIONS: IH 41 NB	SHEET 2563 E

FILE NAME : W:\PDS\C3D\10603316\84\DSN\XS\090202_XS_NS.DWG
LAYOUT NAME - 090202_XS_NS - NSNB - (24)

PLOT DATE : 8/9/2020 3:32 PM PLOT BY : MCGILLICUDDY, BENJAMPLOT NAME : PLOT SCALE : 1 IN:20 FT_1

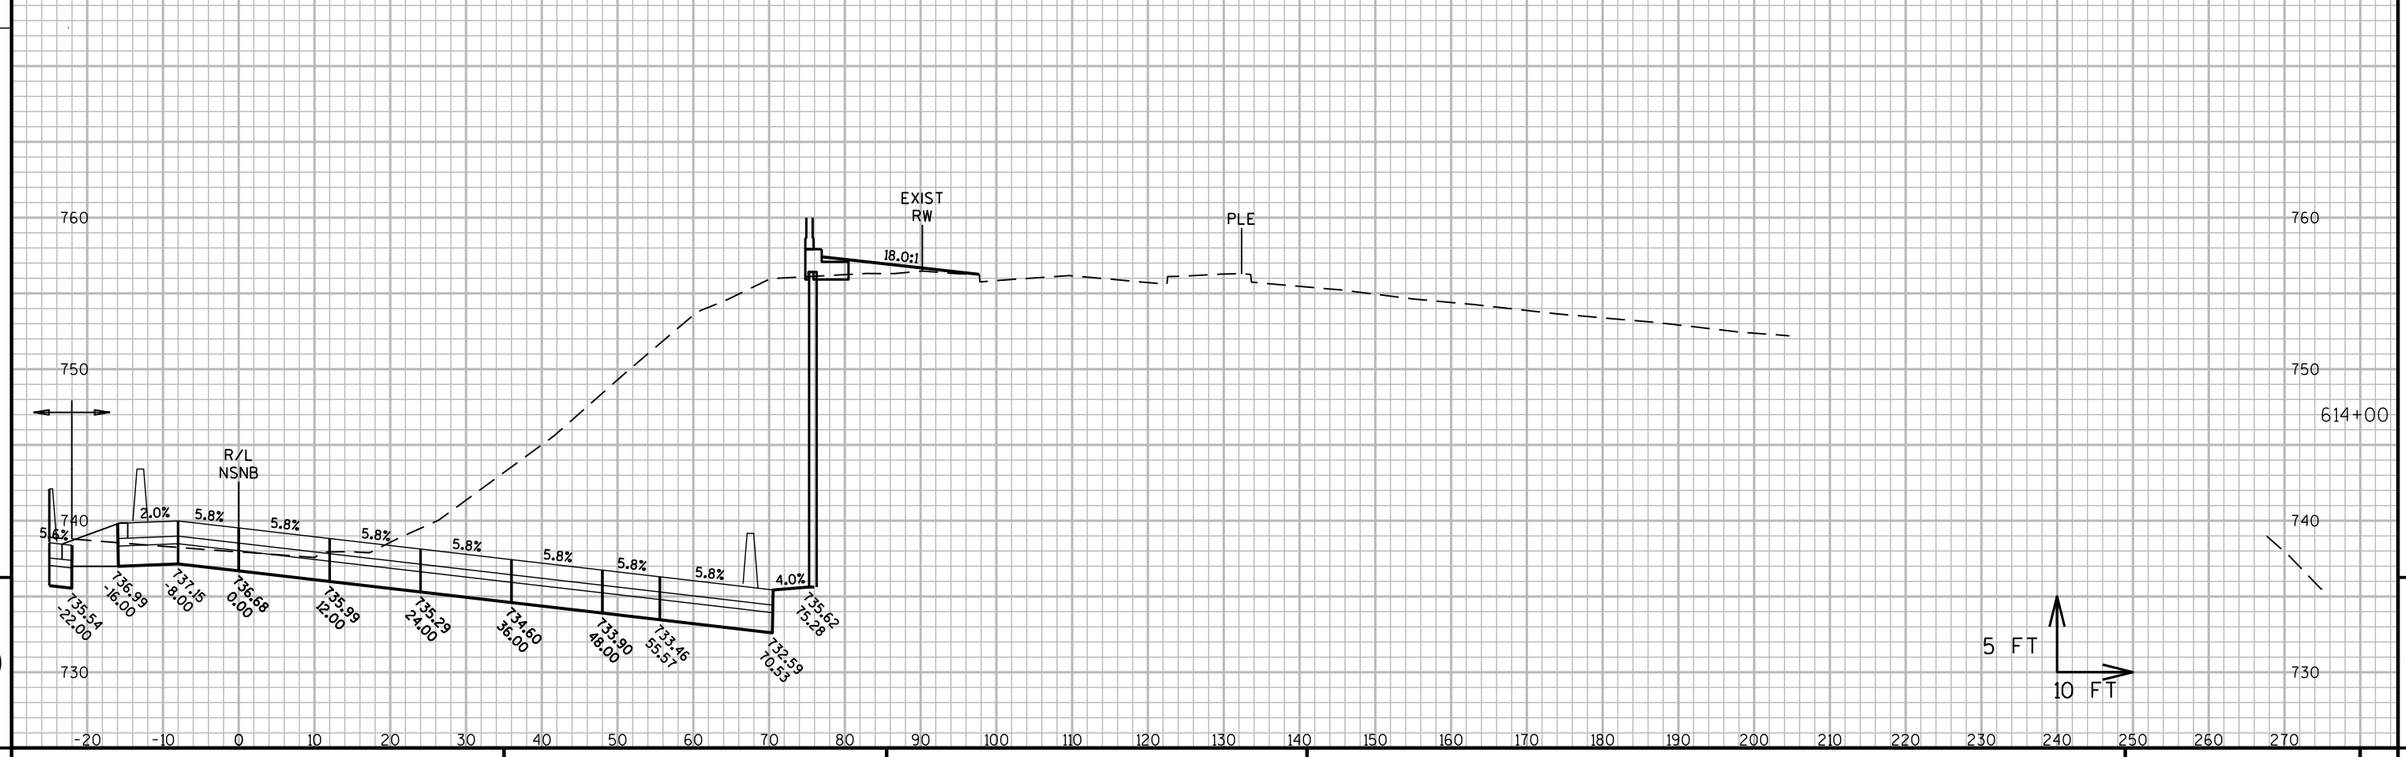

9

9

PROJECT NO: 1060-33-84	HWY: IH 41	COUNTY: MILWAUKEE	CROSS SECTIONS: IH 41 NB	SHEET 2564	E

FILE NAME : W:\PDS\C3D\10603316\84\DSN\XS\090202_XS_NS.DWG
LAYOUT NAME - 090202_XS_NS - NSNB - (25)

PLOT DATE : 8/9/2020 3:27 PM

PLOT BY : MCGILLICUDDY, BENJAMPLOT NAME :

PLOT SCALE : 1 IN:20 FT_1

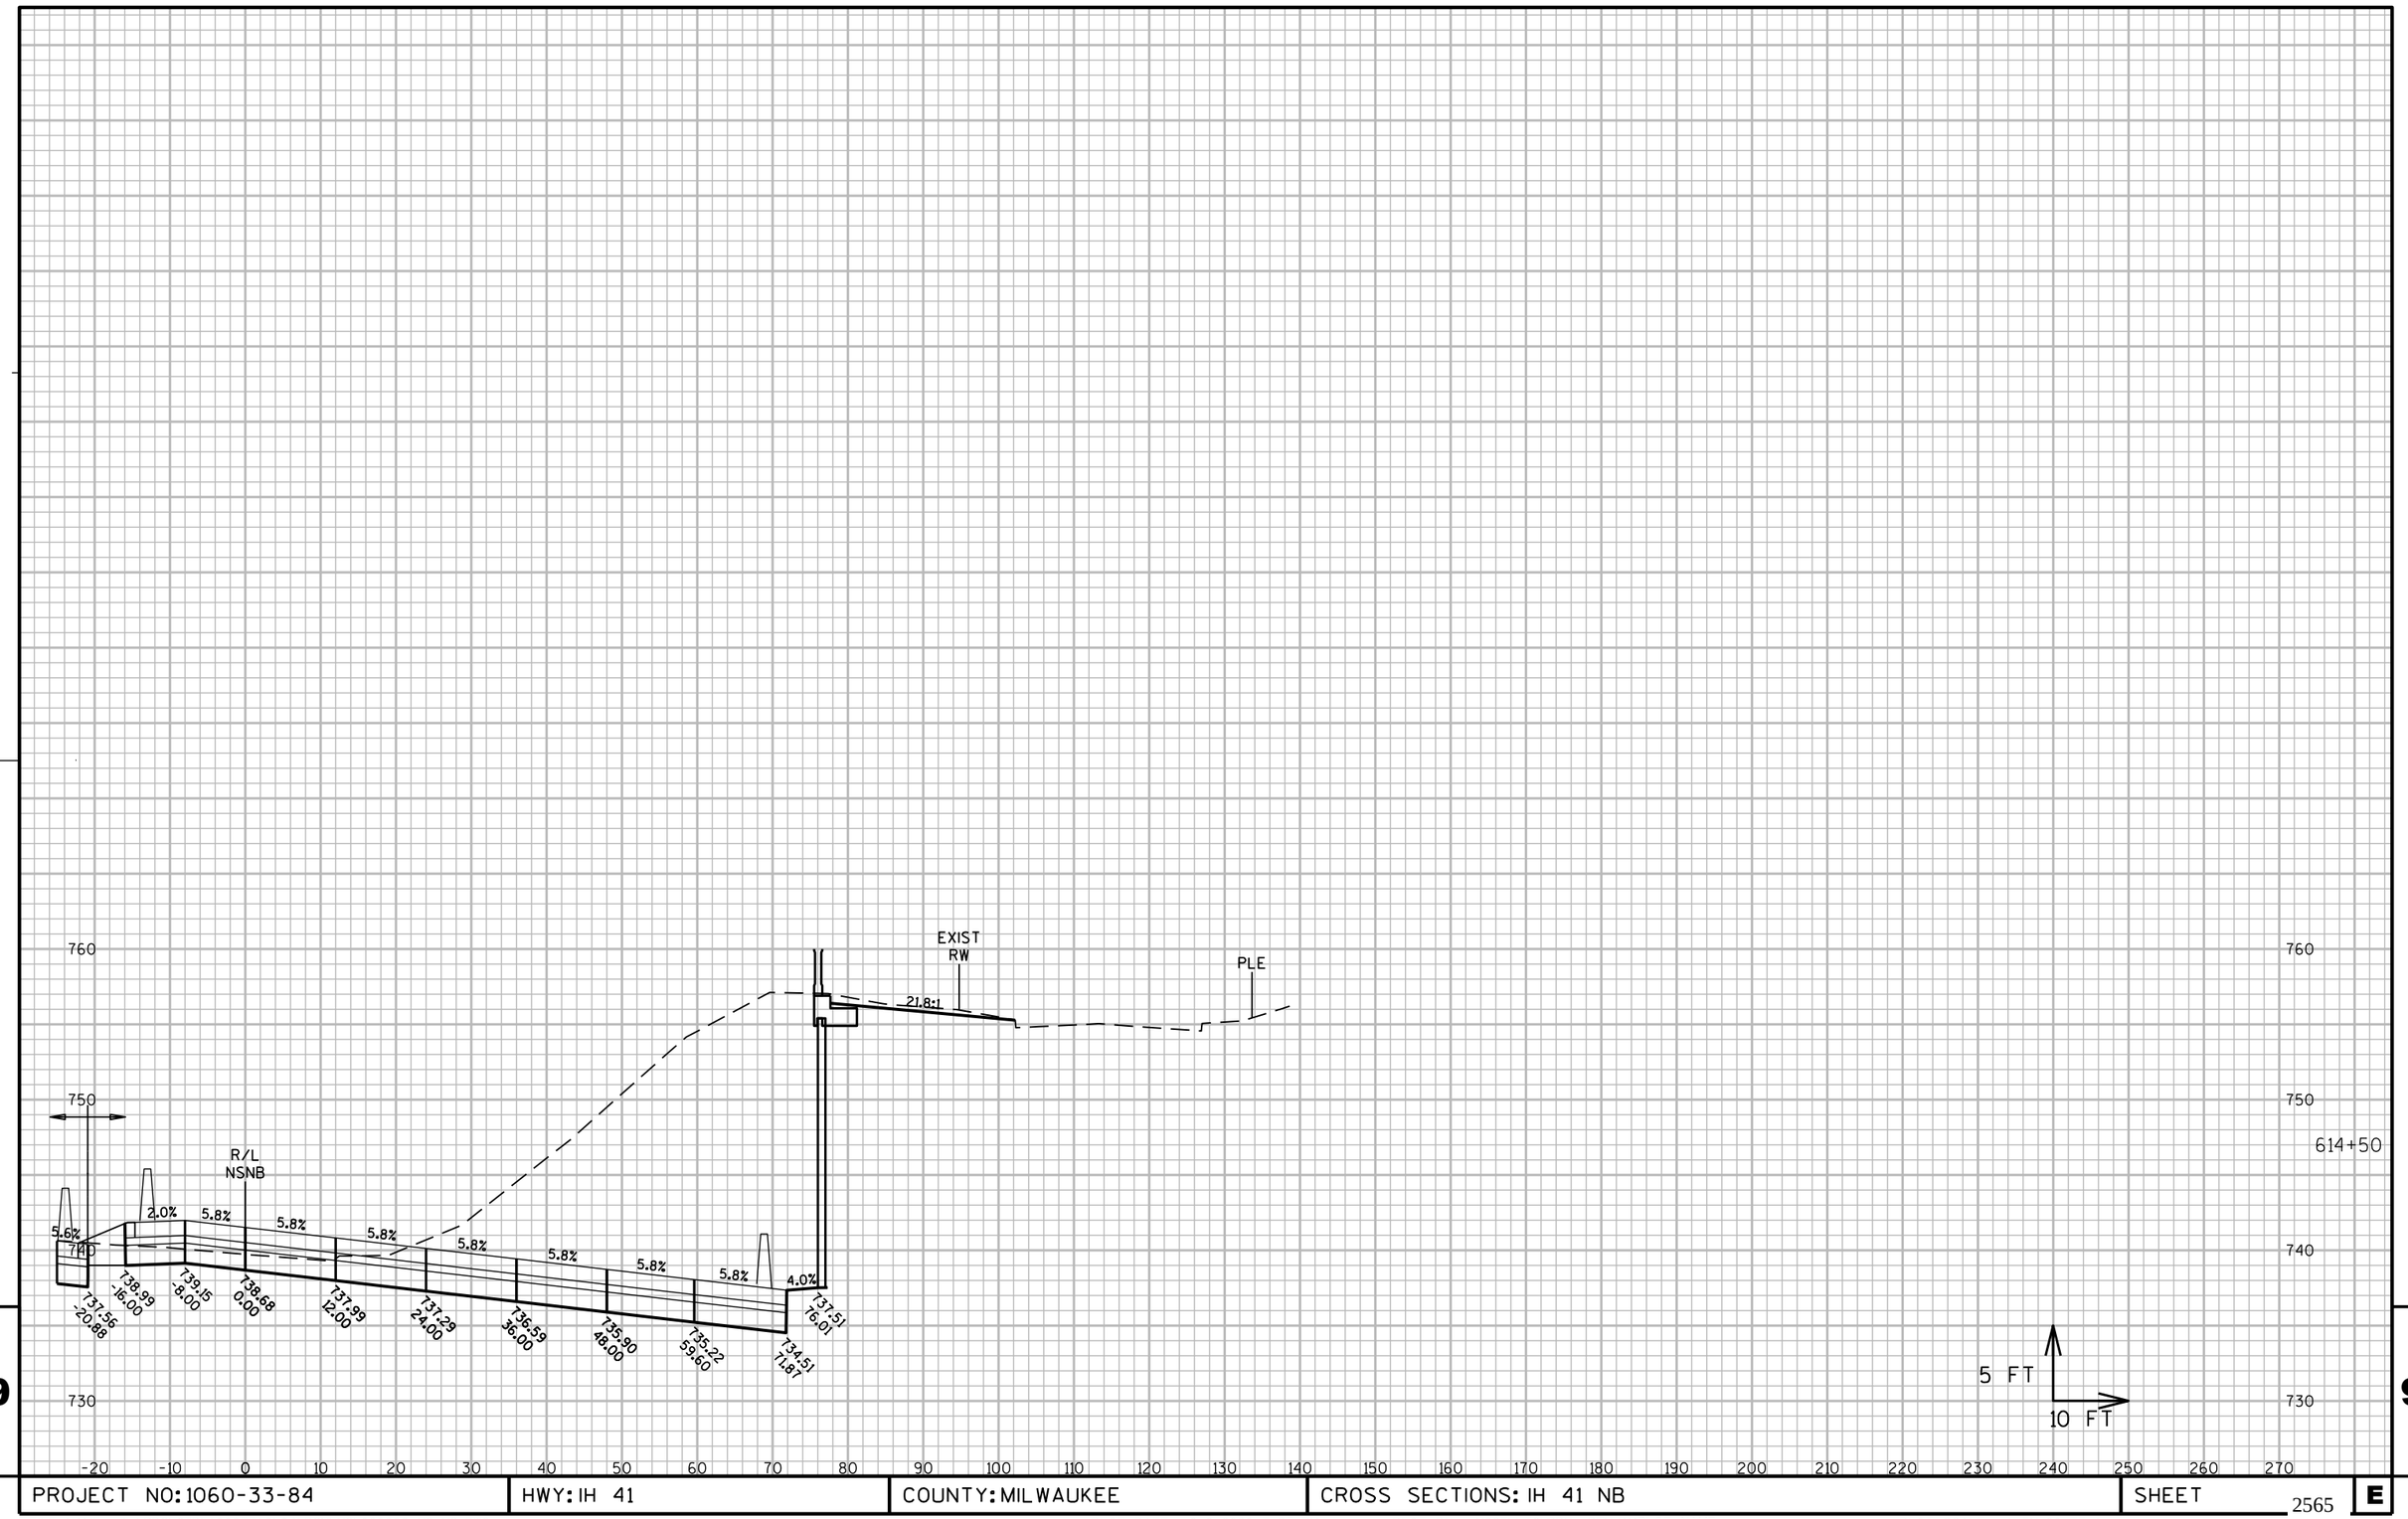

9

9

PROJECT NO: 1060-33-84	HWY: IH 41	COUNTY: MILWAUKEE	CROSS SECTIONS: IH 41 NB	SHEET 2565	E

FILE NAME : W:\PDS\C3D\10603316\84\DSN\XS\090202_XS_NS.DWG
LAYOUT NAME - 090202_XS_NS - NSNB - (26)

PLOT DATE : 8/9/2020 3:27 PM

PLOT BY : MCGILLICUDDY, BENJAMPLOT NAME :

PLOT SCALE : 1 IN:20 FT_1

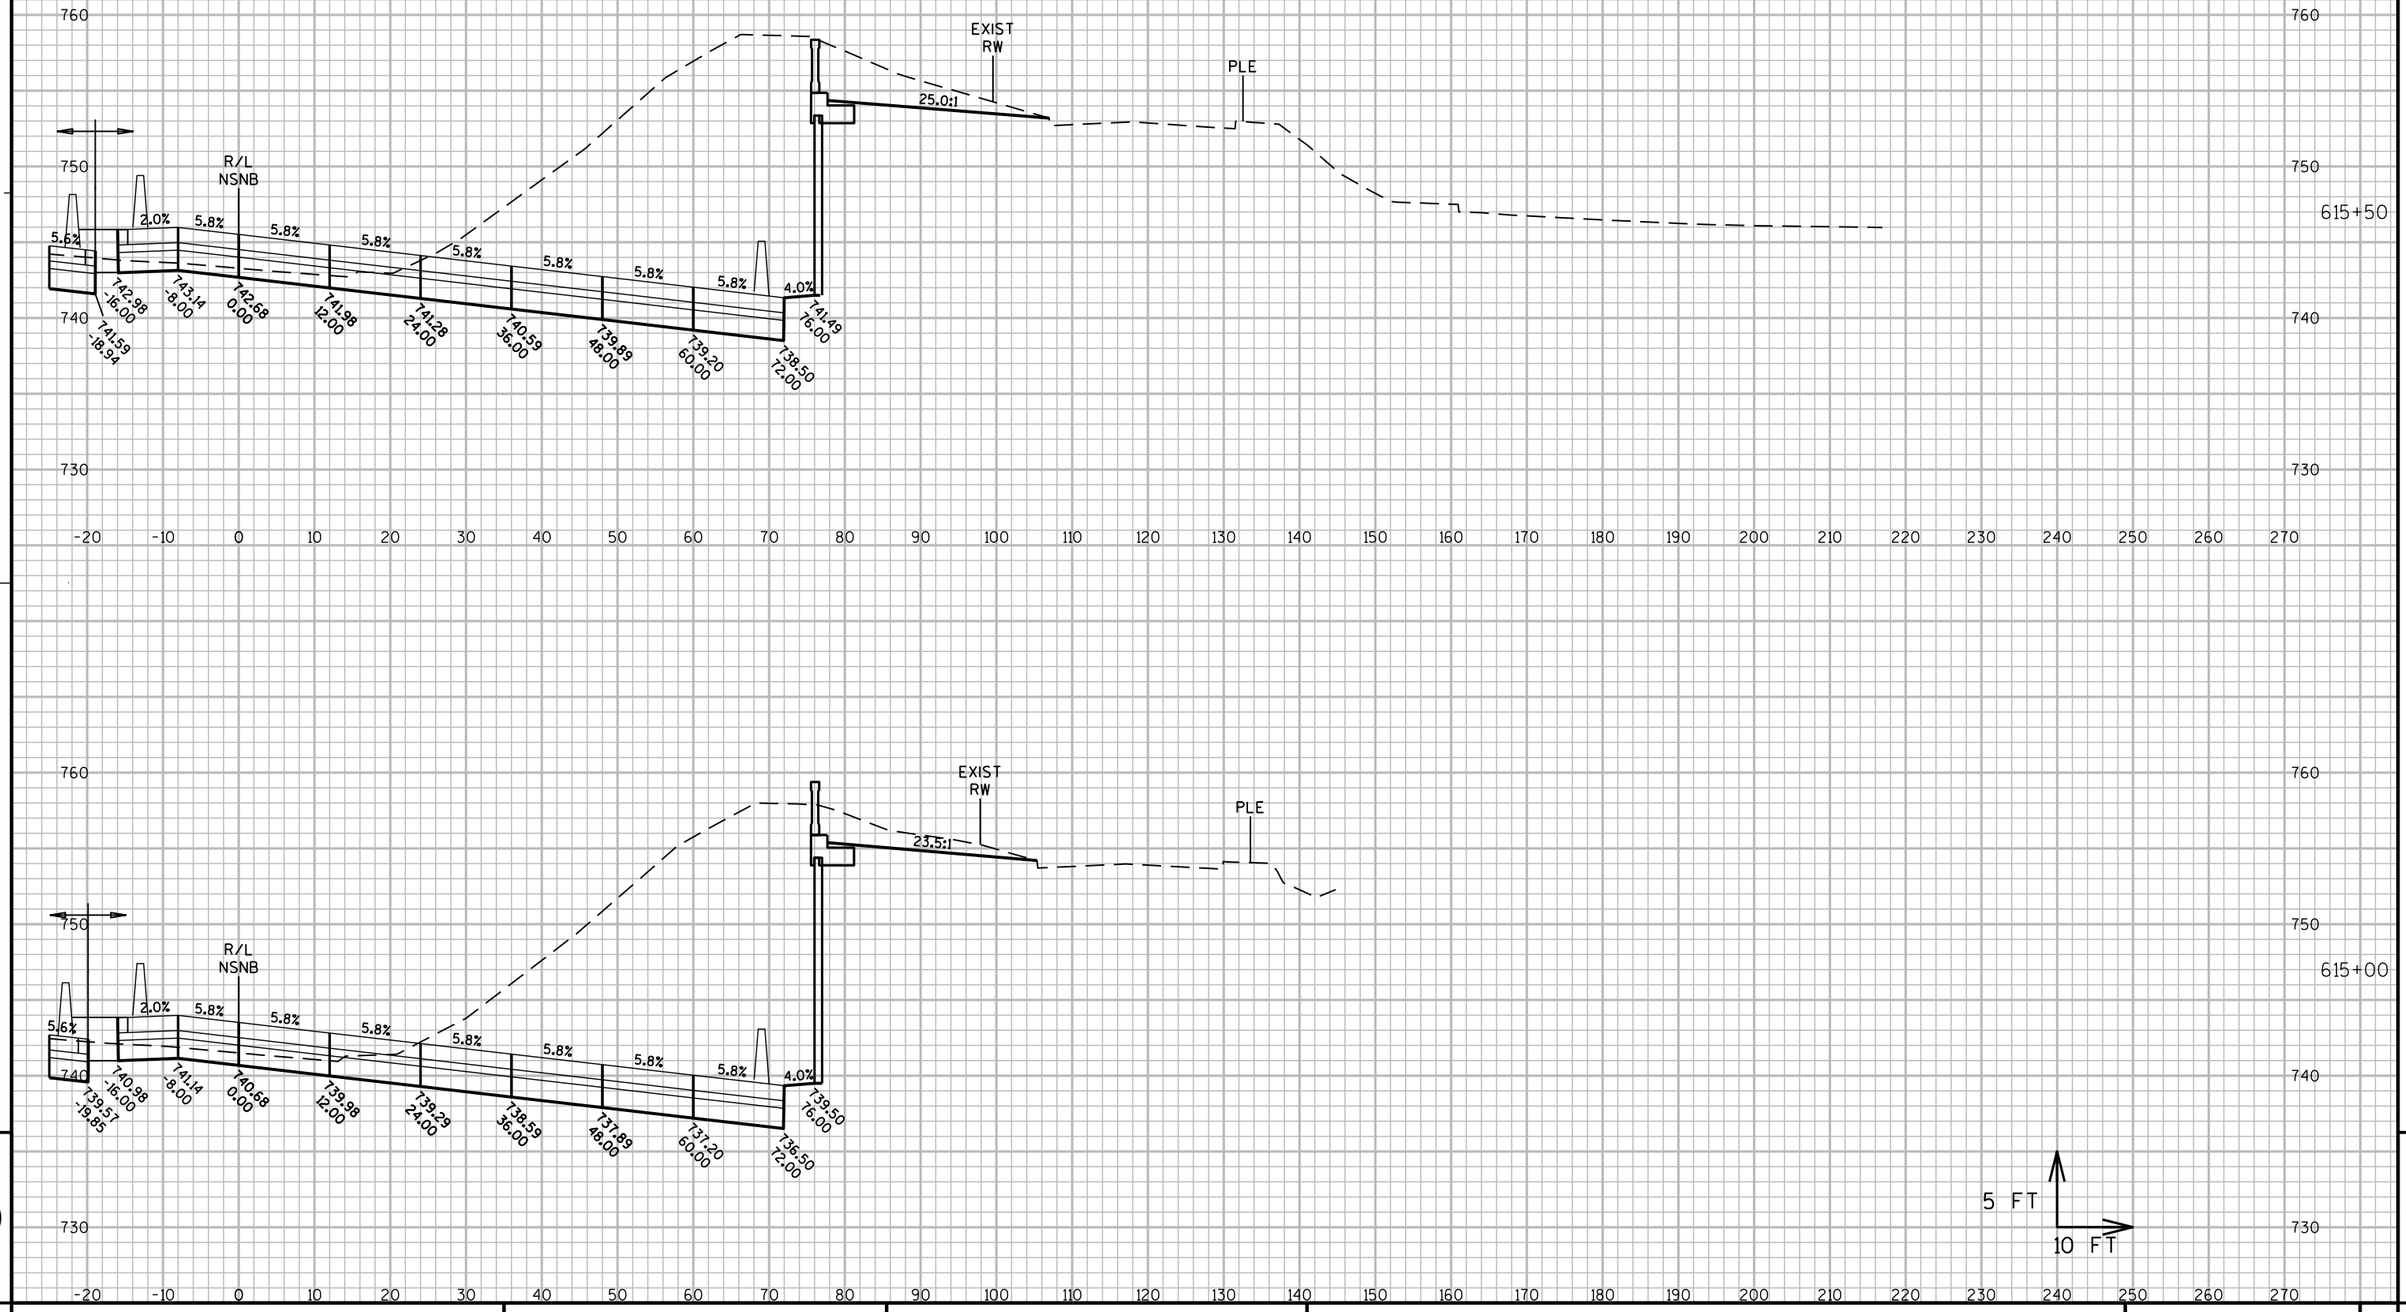

9

9

PROJECT NO: 1060-33-84	HWY: IH 41	COUNTY: MILWAUKEE	CROSS SECTIONS: IH 41 NB	SHEET 2566	E

FILE NAME : W:\PDS\C3D\10603316\84\DSN\XS\090202_XS_NS.DWG
LAYOUT NAME - 090202_XS_NS - NSNB - (27)

PLOT DATE : 8/9/2020 3:28 PM

PLOT BY : MCGILLICUDDY, BENJAMPLOT NAME :

PLOT SCALE : 1 IN:20 FT_1

WISDOT/CADDS SHEET 49

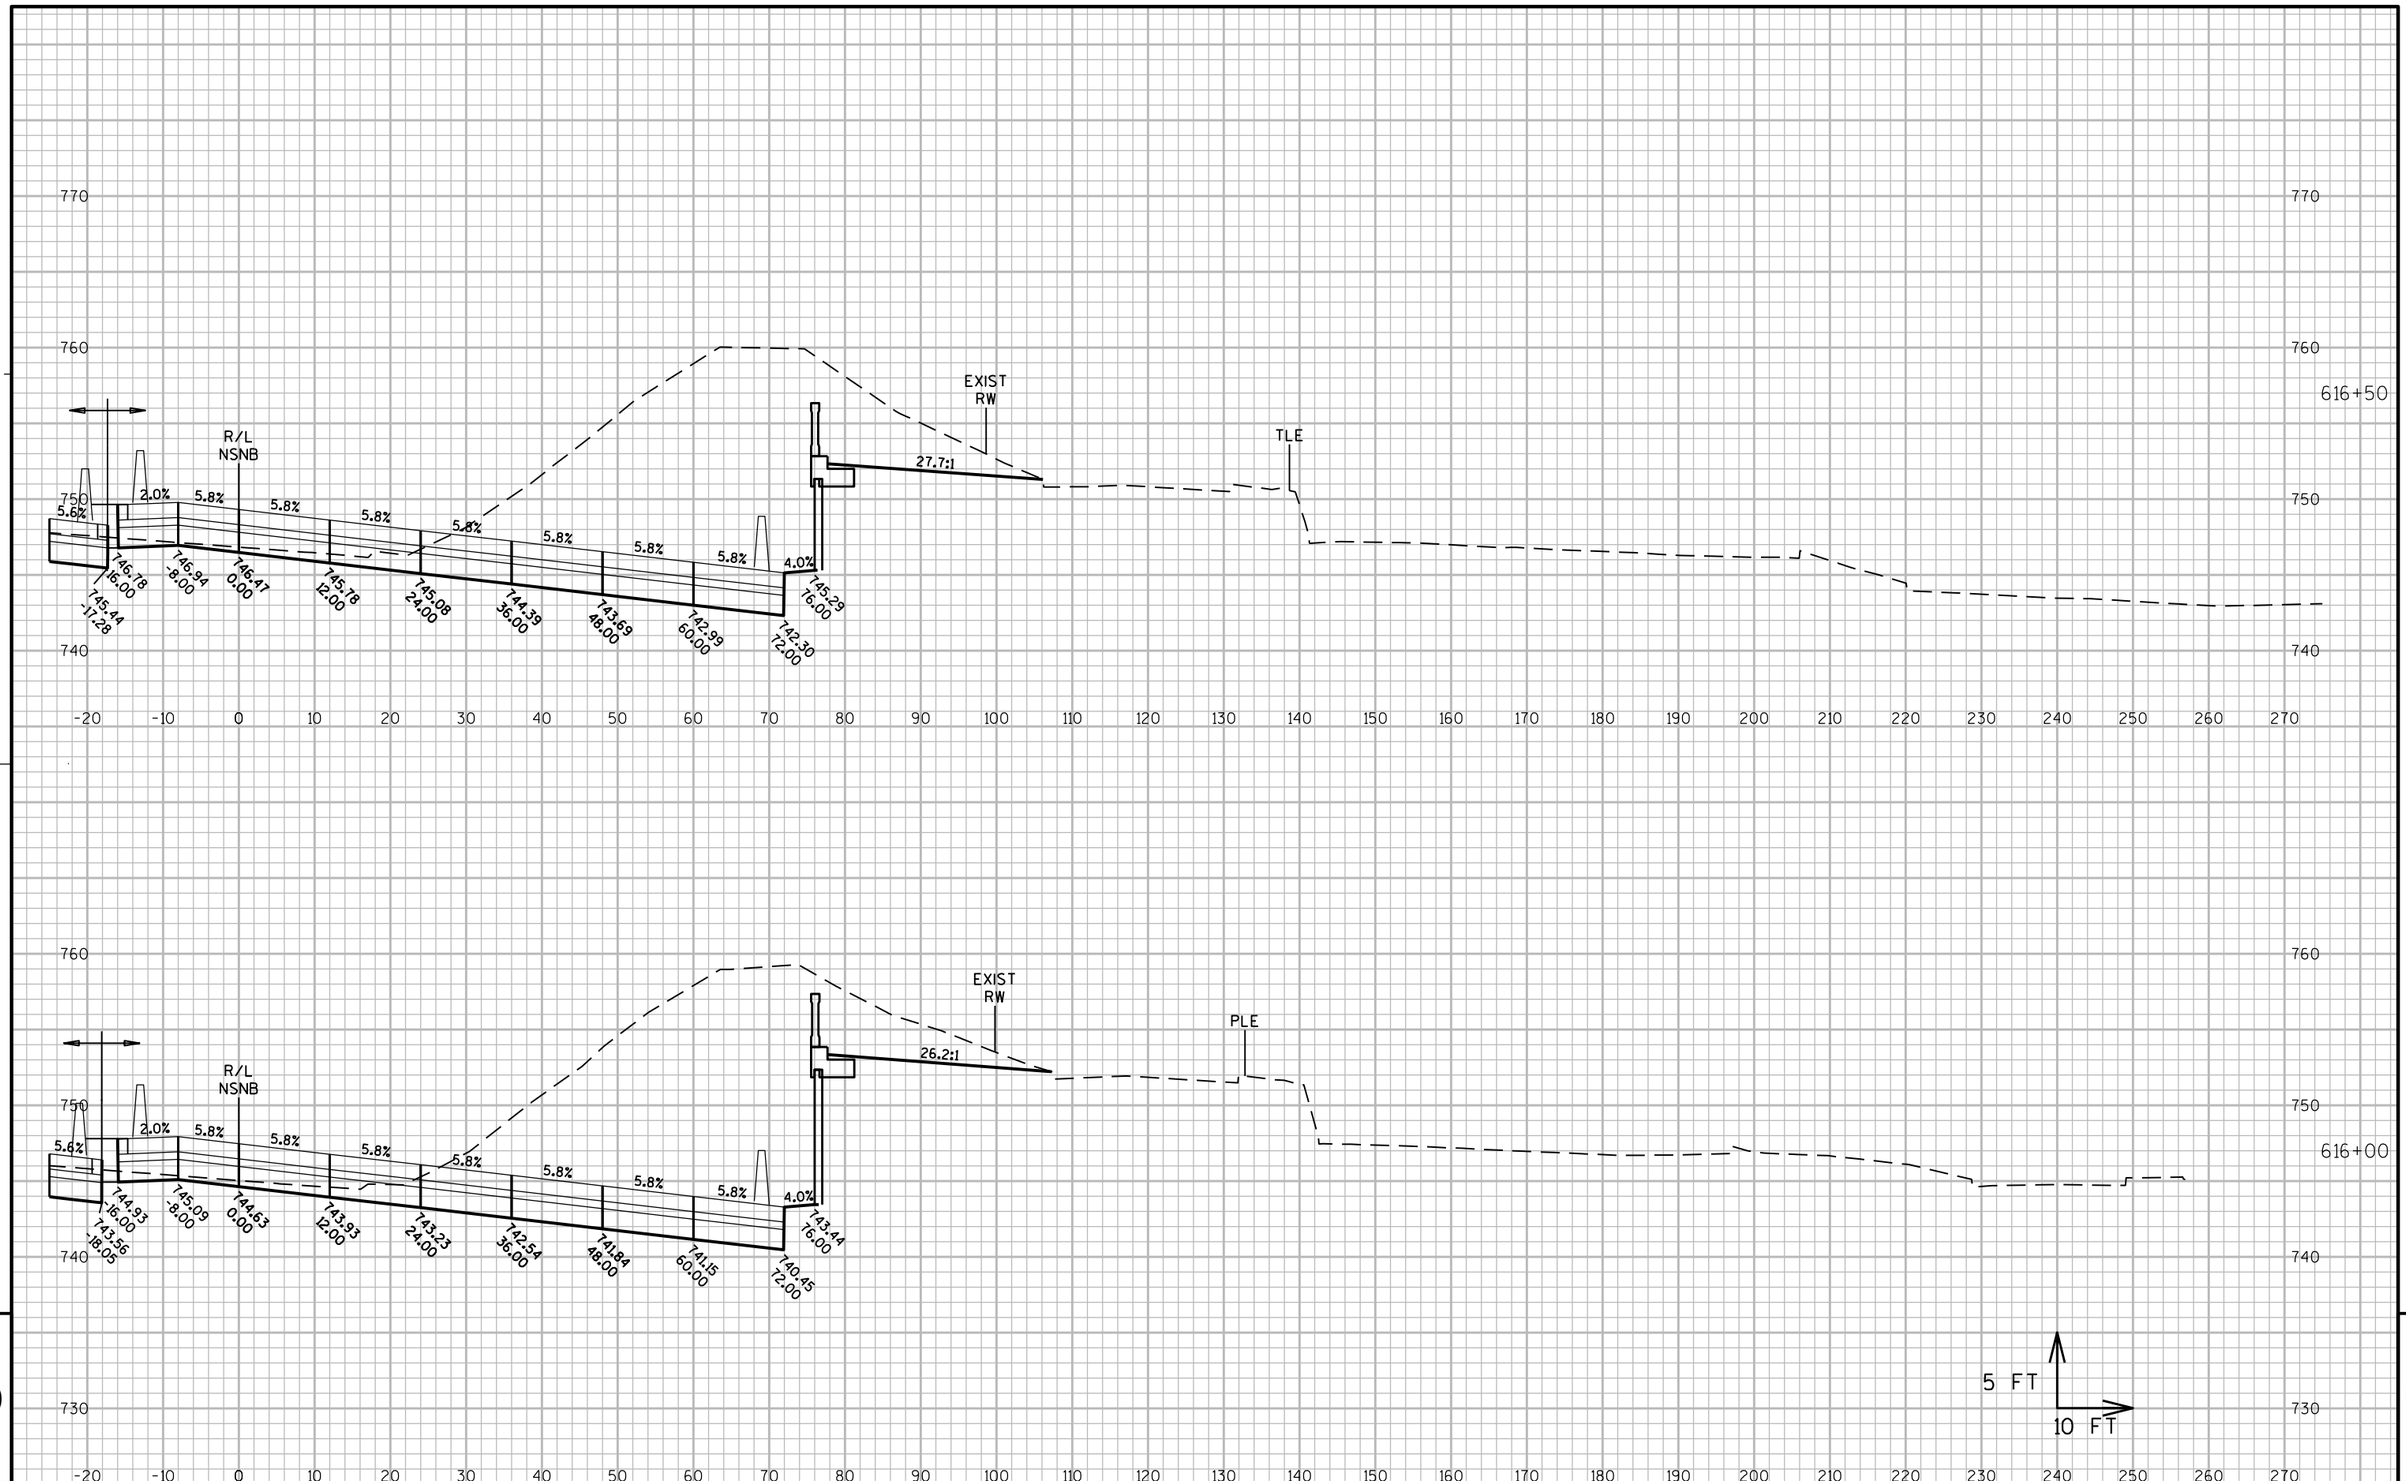

PROJECT NO: 1060-33-84	HWY: IH 41	COUNTY: MILWAUKEE	CROSS SECTIONS: IH 41 NB	SHEET 2567 E

FILE NAME : W:\PDS\C3D\10603316\84\DSN\XS\090202_XS_NS.DWG
LAYOUT NAME - 090202_XS_NS - NSNB - (28)

PLOT DATE : 8/9/2020 3:34 PM PLOT BY : MCGILLICUDDY, BENJAMPLOT NAME : PLOT SCALE : 1 IN:20 FT_1

WISDOT/CADDS SHEET 49

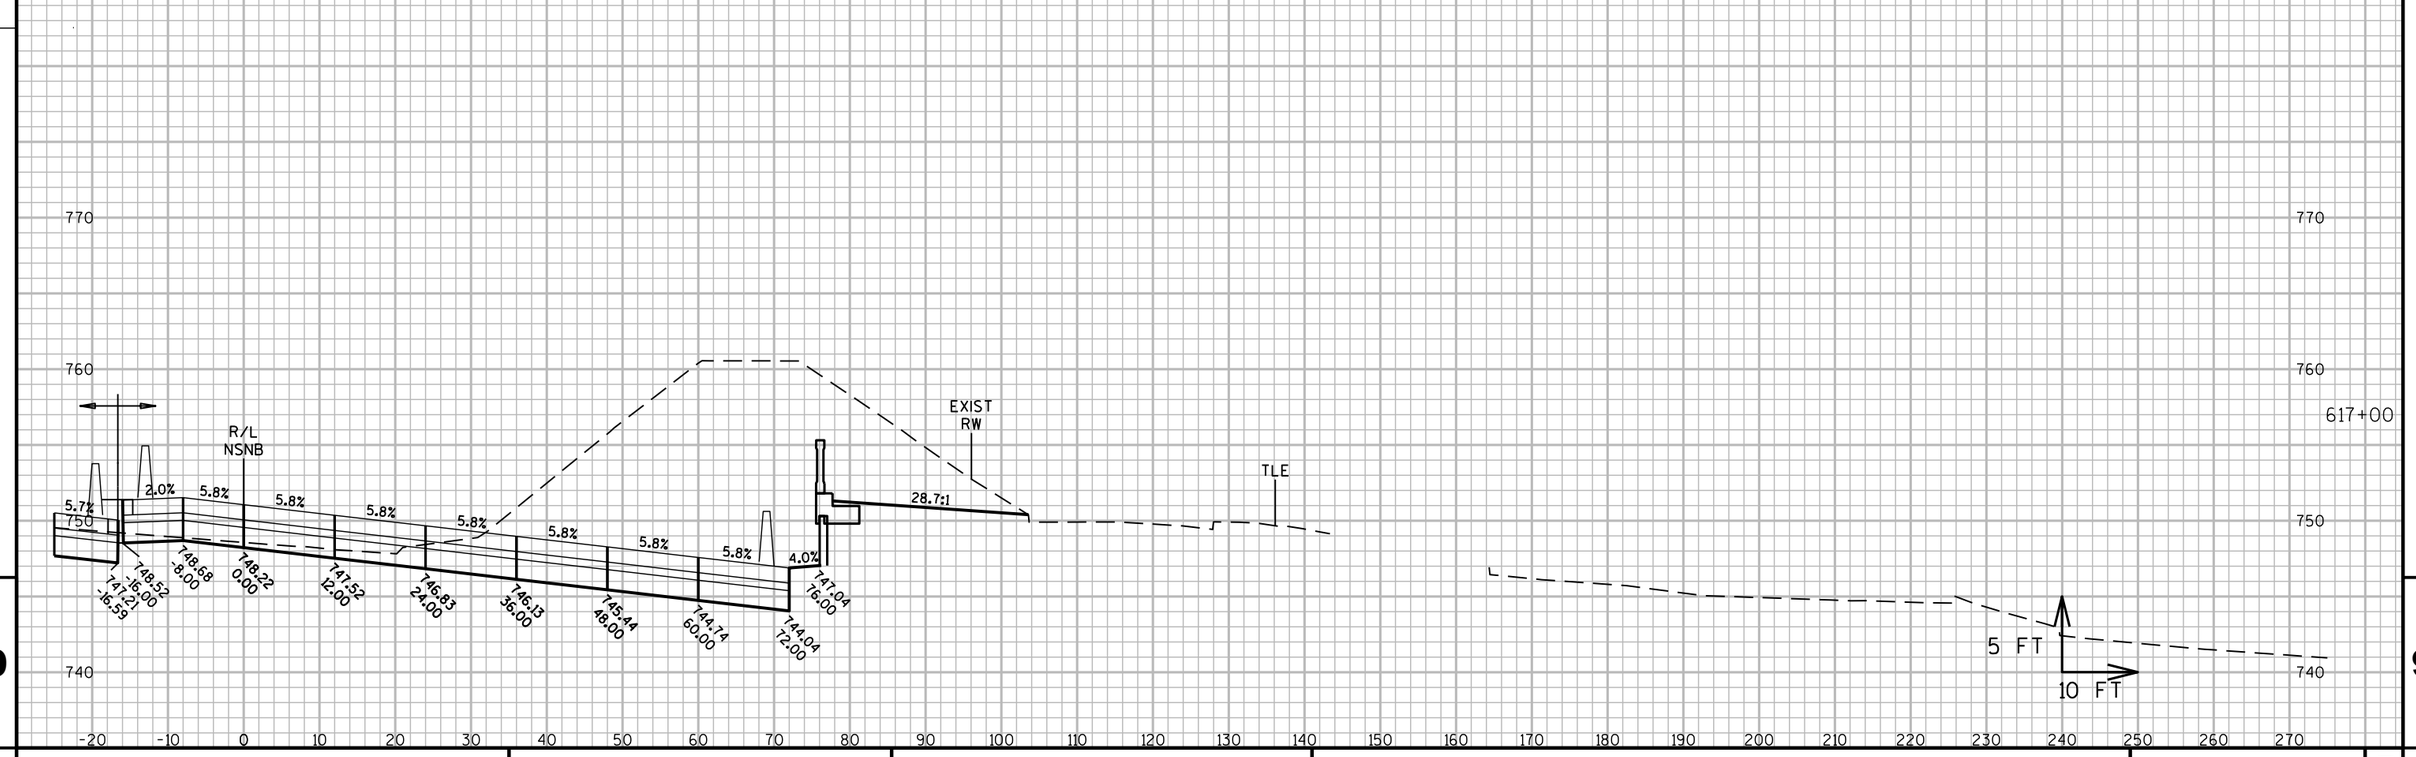

PROJECT NO: 1060-33-84	HWY: IH 41	COUNTY: MILWAUKEE	CROSS SECTIONS: IH 41 NB	SHEET 2568	E

FILE NAME : W:\PDS\C3D\10603316\84\DSN\XS\090202_XS_NS.DWG
LAYOUT NAME - 090202_XS_NS - NSNB - (29)

PLOT DATE : 8/9/2020 3:29 PM

PLOT BY : MCGILLICUDDY, BENJAMPLOT NAME :

PLOT SCALE : 1 IN:20 FT_1

WISDOT/CADDS SHEET 49

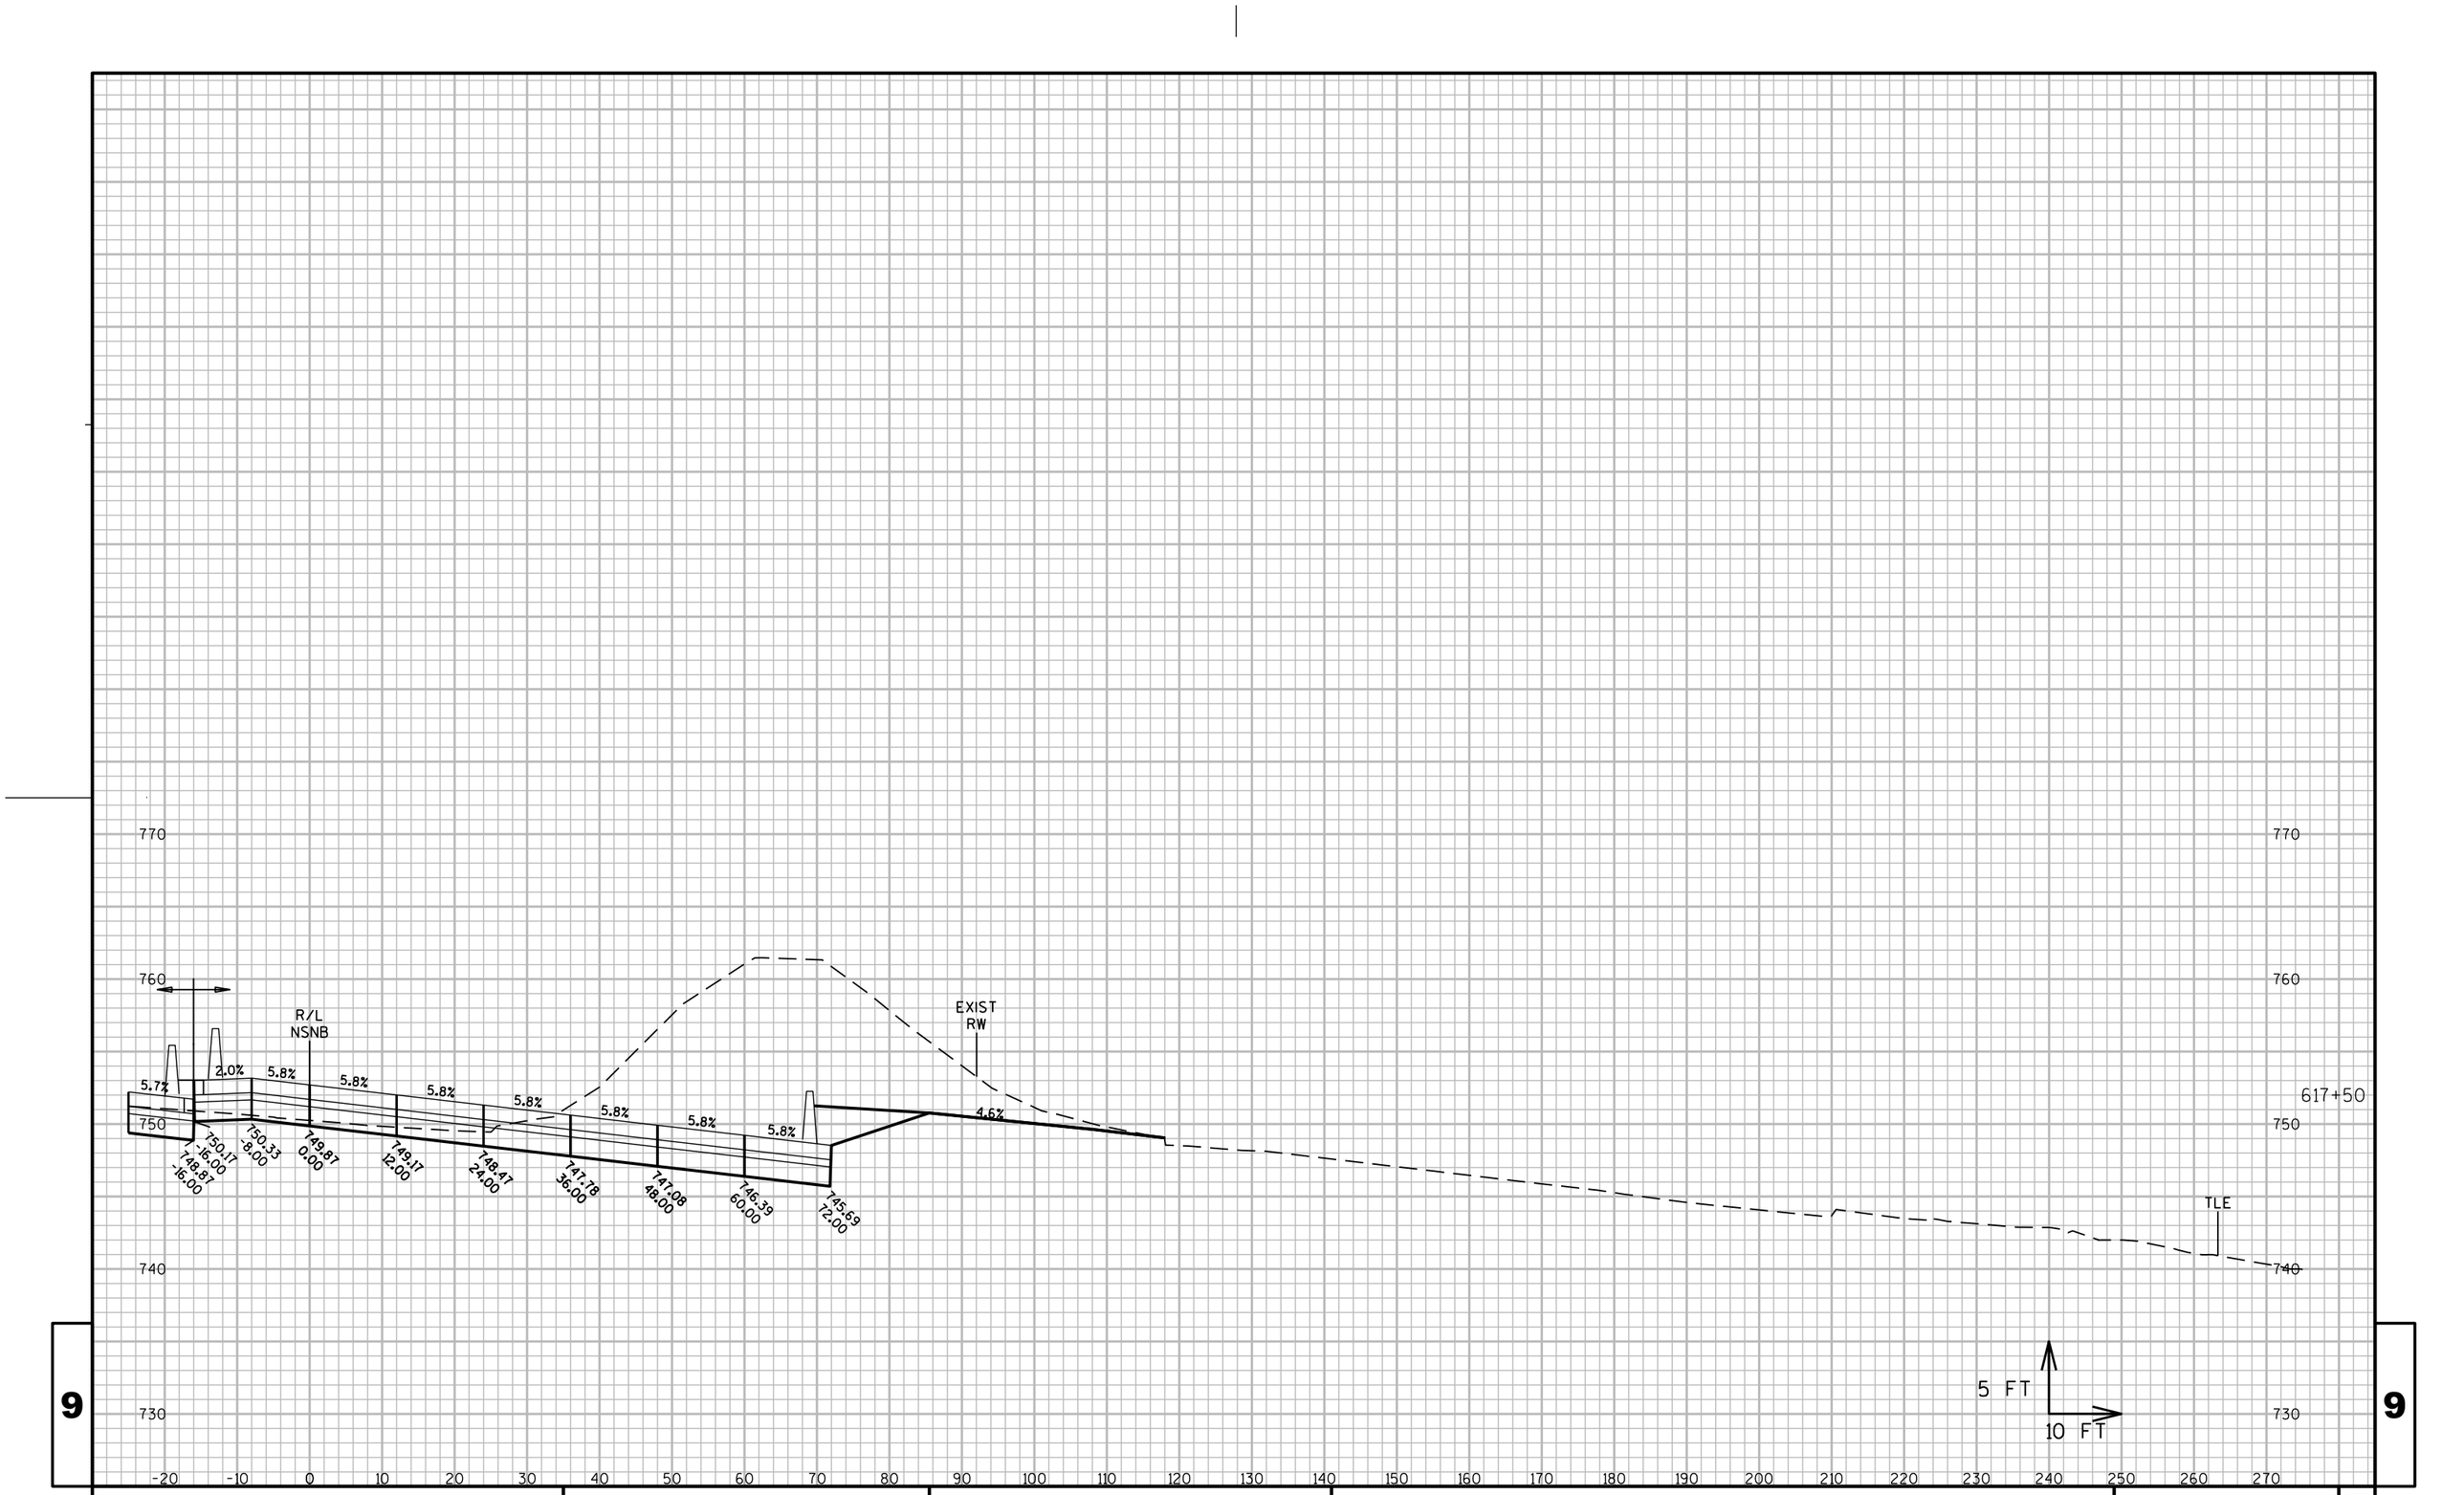

9

9

PROJECT NO: 1060-33-84	HWY: IH 41	COUNTY: MILWAUKEE	CROSS SECTIONS: IH 41 NB	SHEET 2569	E

FILE NAME : W:\PDS\C3D\10603316\84\DSN\XS\090202_XS_NS.DWG
LAYOUT NAME - 090202_XS_NS - NSNB - (30)

PLOT DATE : 7/8/2020 10:47 AM

PLOT BY : ANGUIANO, CARLOS E PLOT NAME :

PLOT SCALE : 1 IN:800 FT_XREF

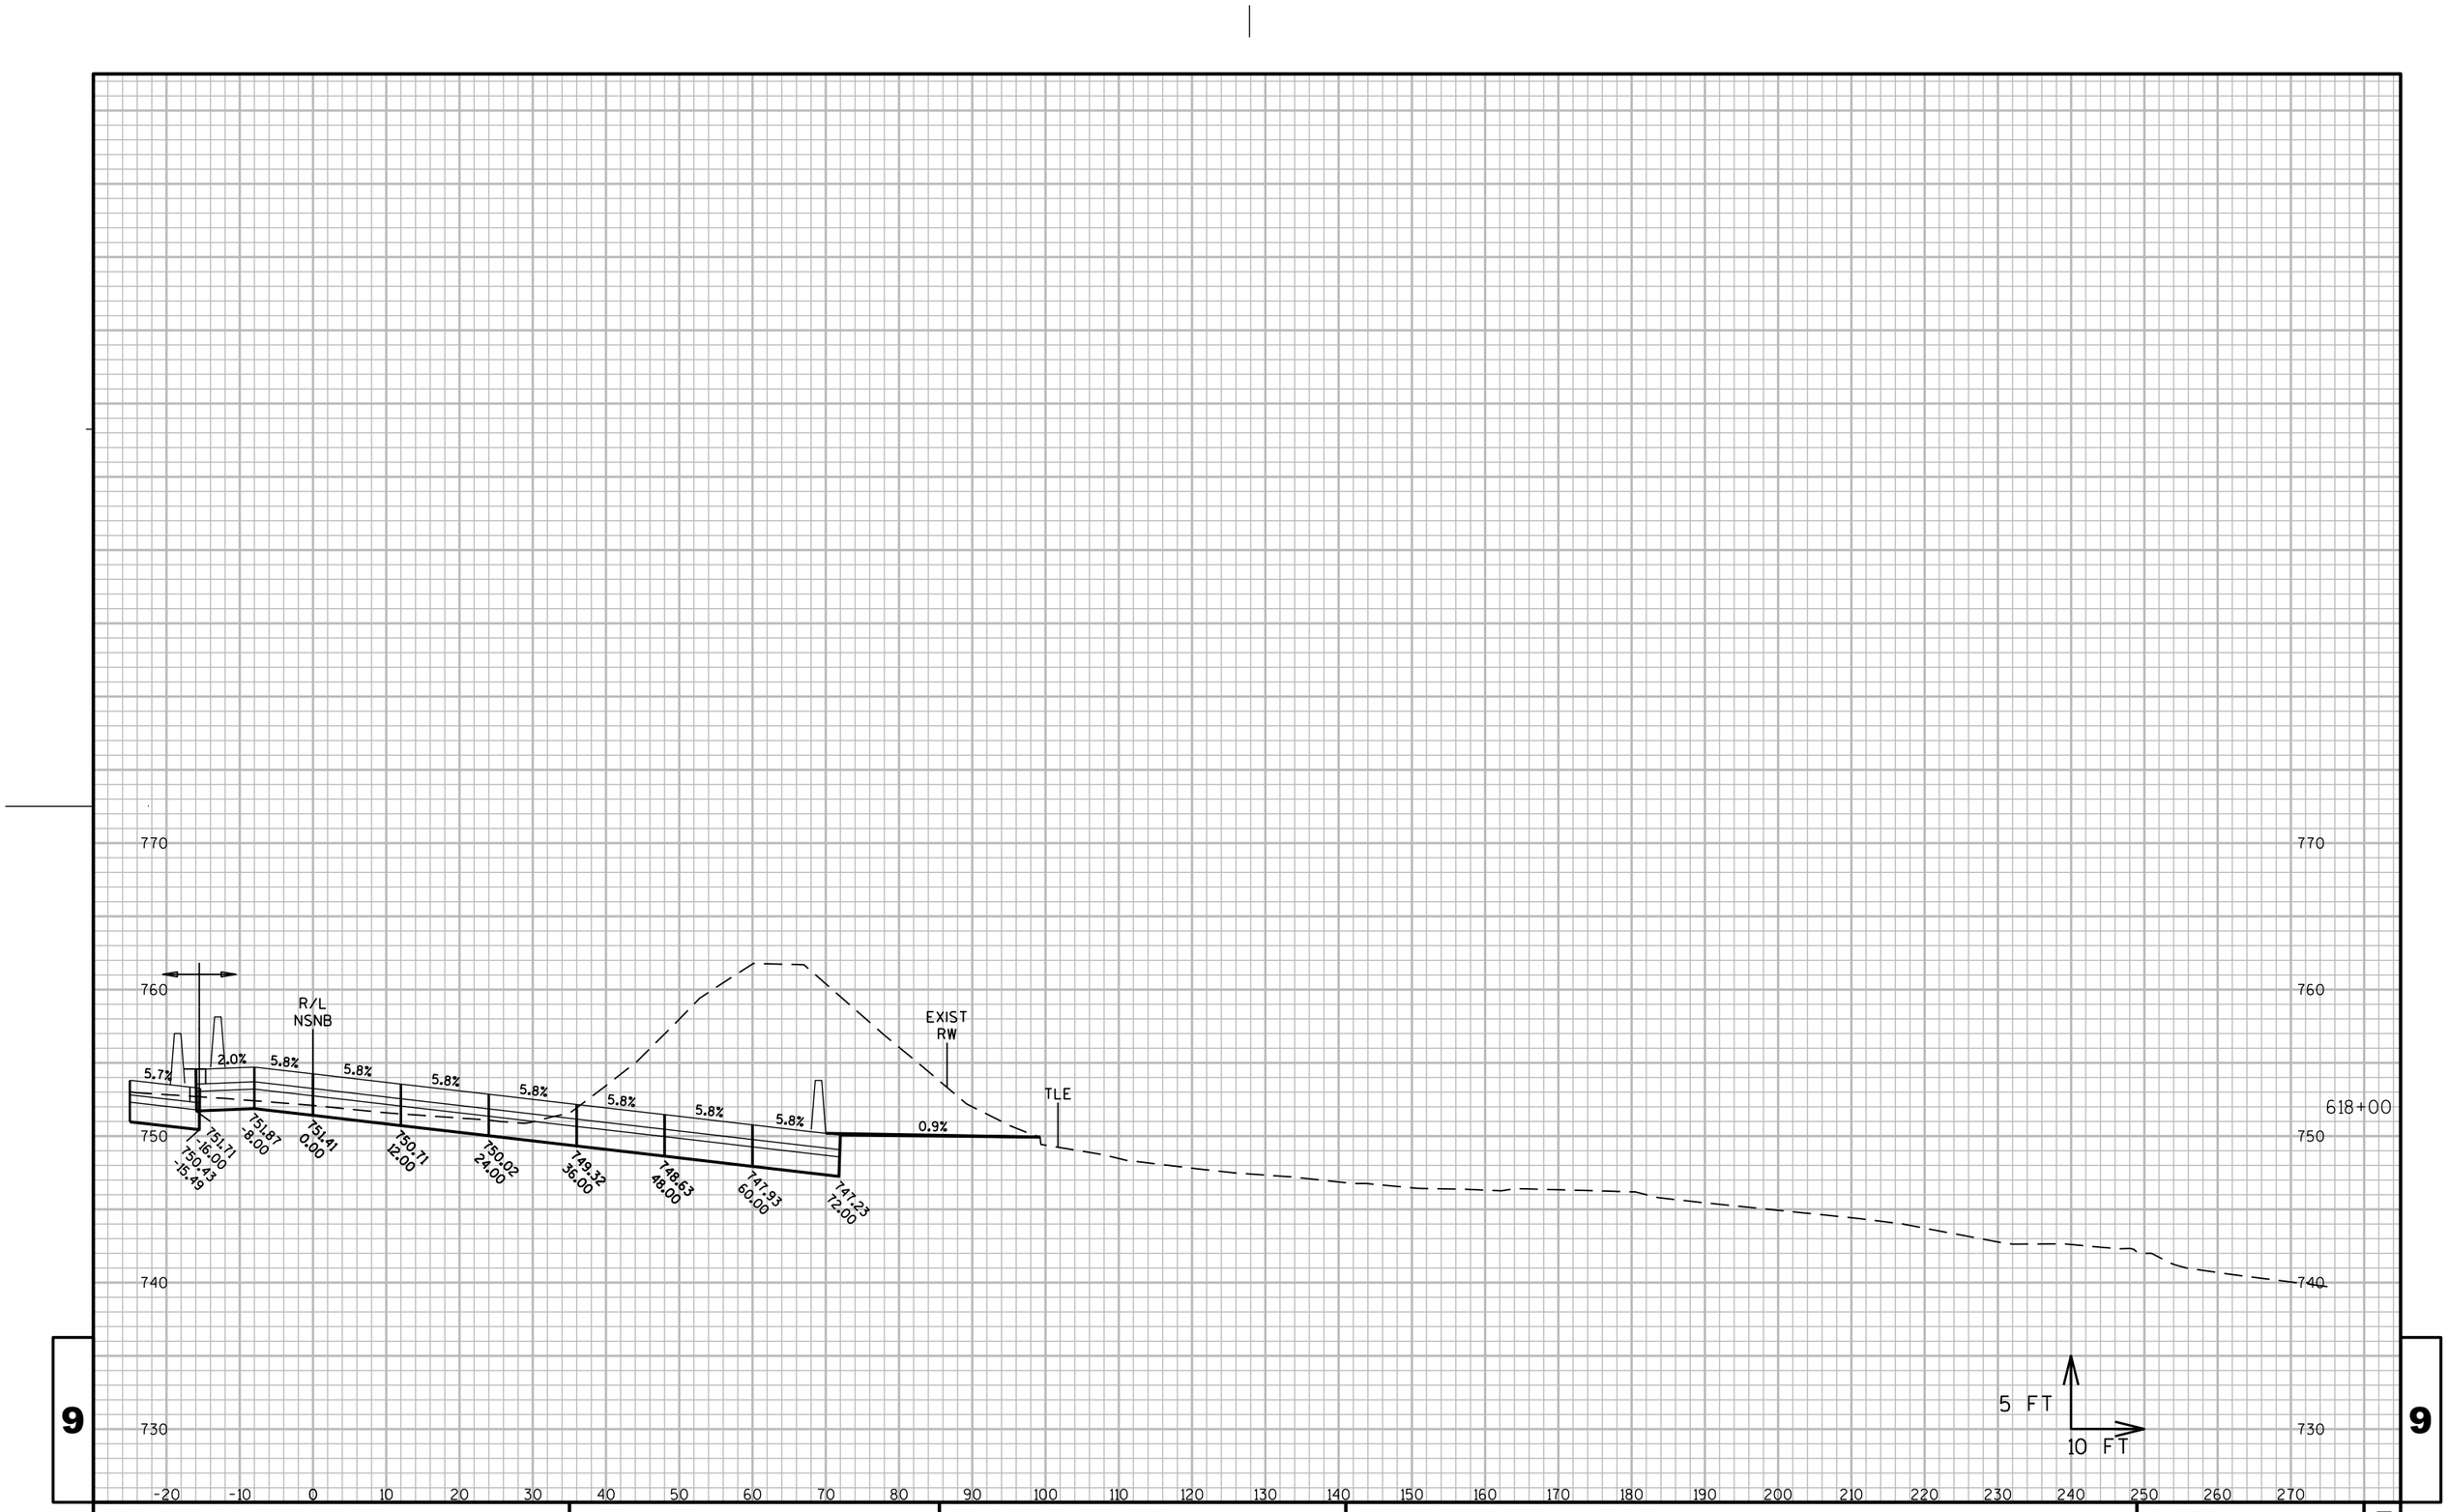

9

9

PROJECT NO: 1060-33-84	HWY: IH 41	COUNTY: MILWAUKEE	CROSS SECTIONS: IH 41 NB	SHEET 2570	E

FILE NAME : W:\PDS\C3D\10603316\84\DSN\XS\090202_XS_NS.DWG
LAYOUT NAME - 090202_XS_NS - NSNB - (31)

PLOT DATE : 7/8/2020 10:48 AM PLOT BY : ANGUIANO, CARLOS E PLOT NAME : PLOT SCALE : 1 IN:800 FT_XREF

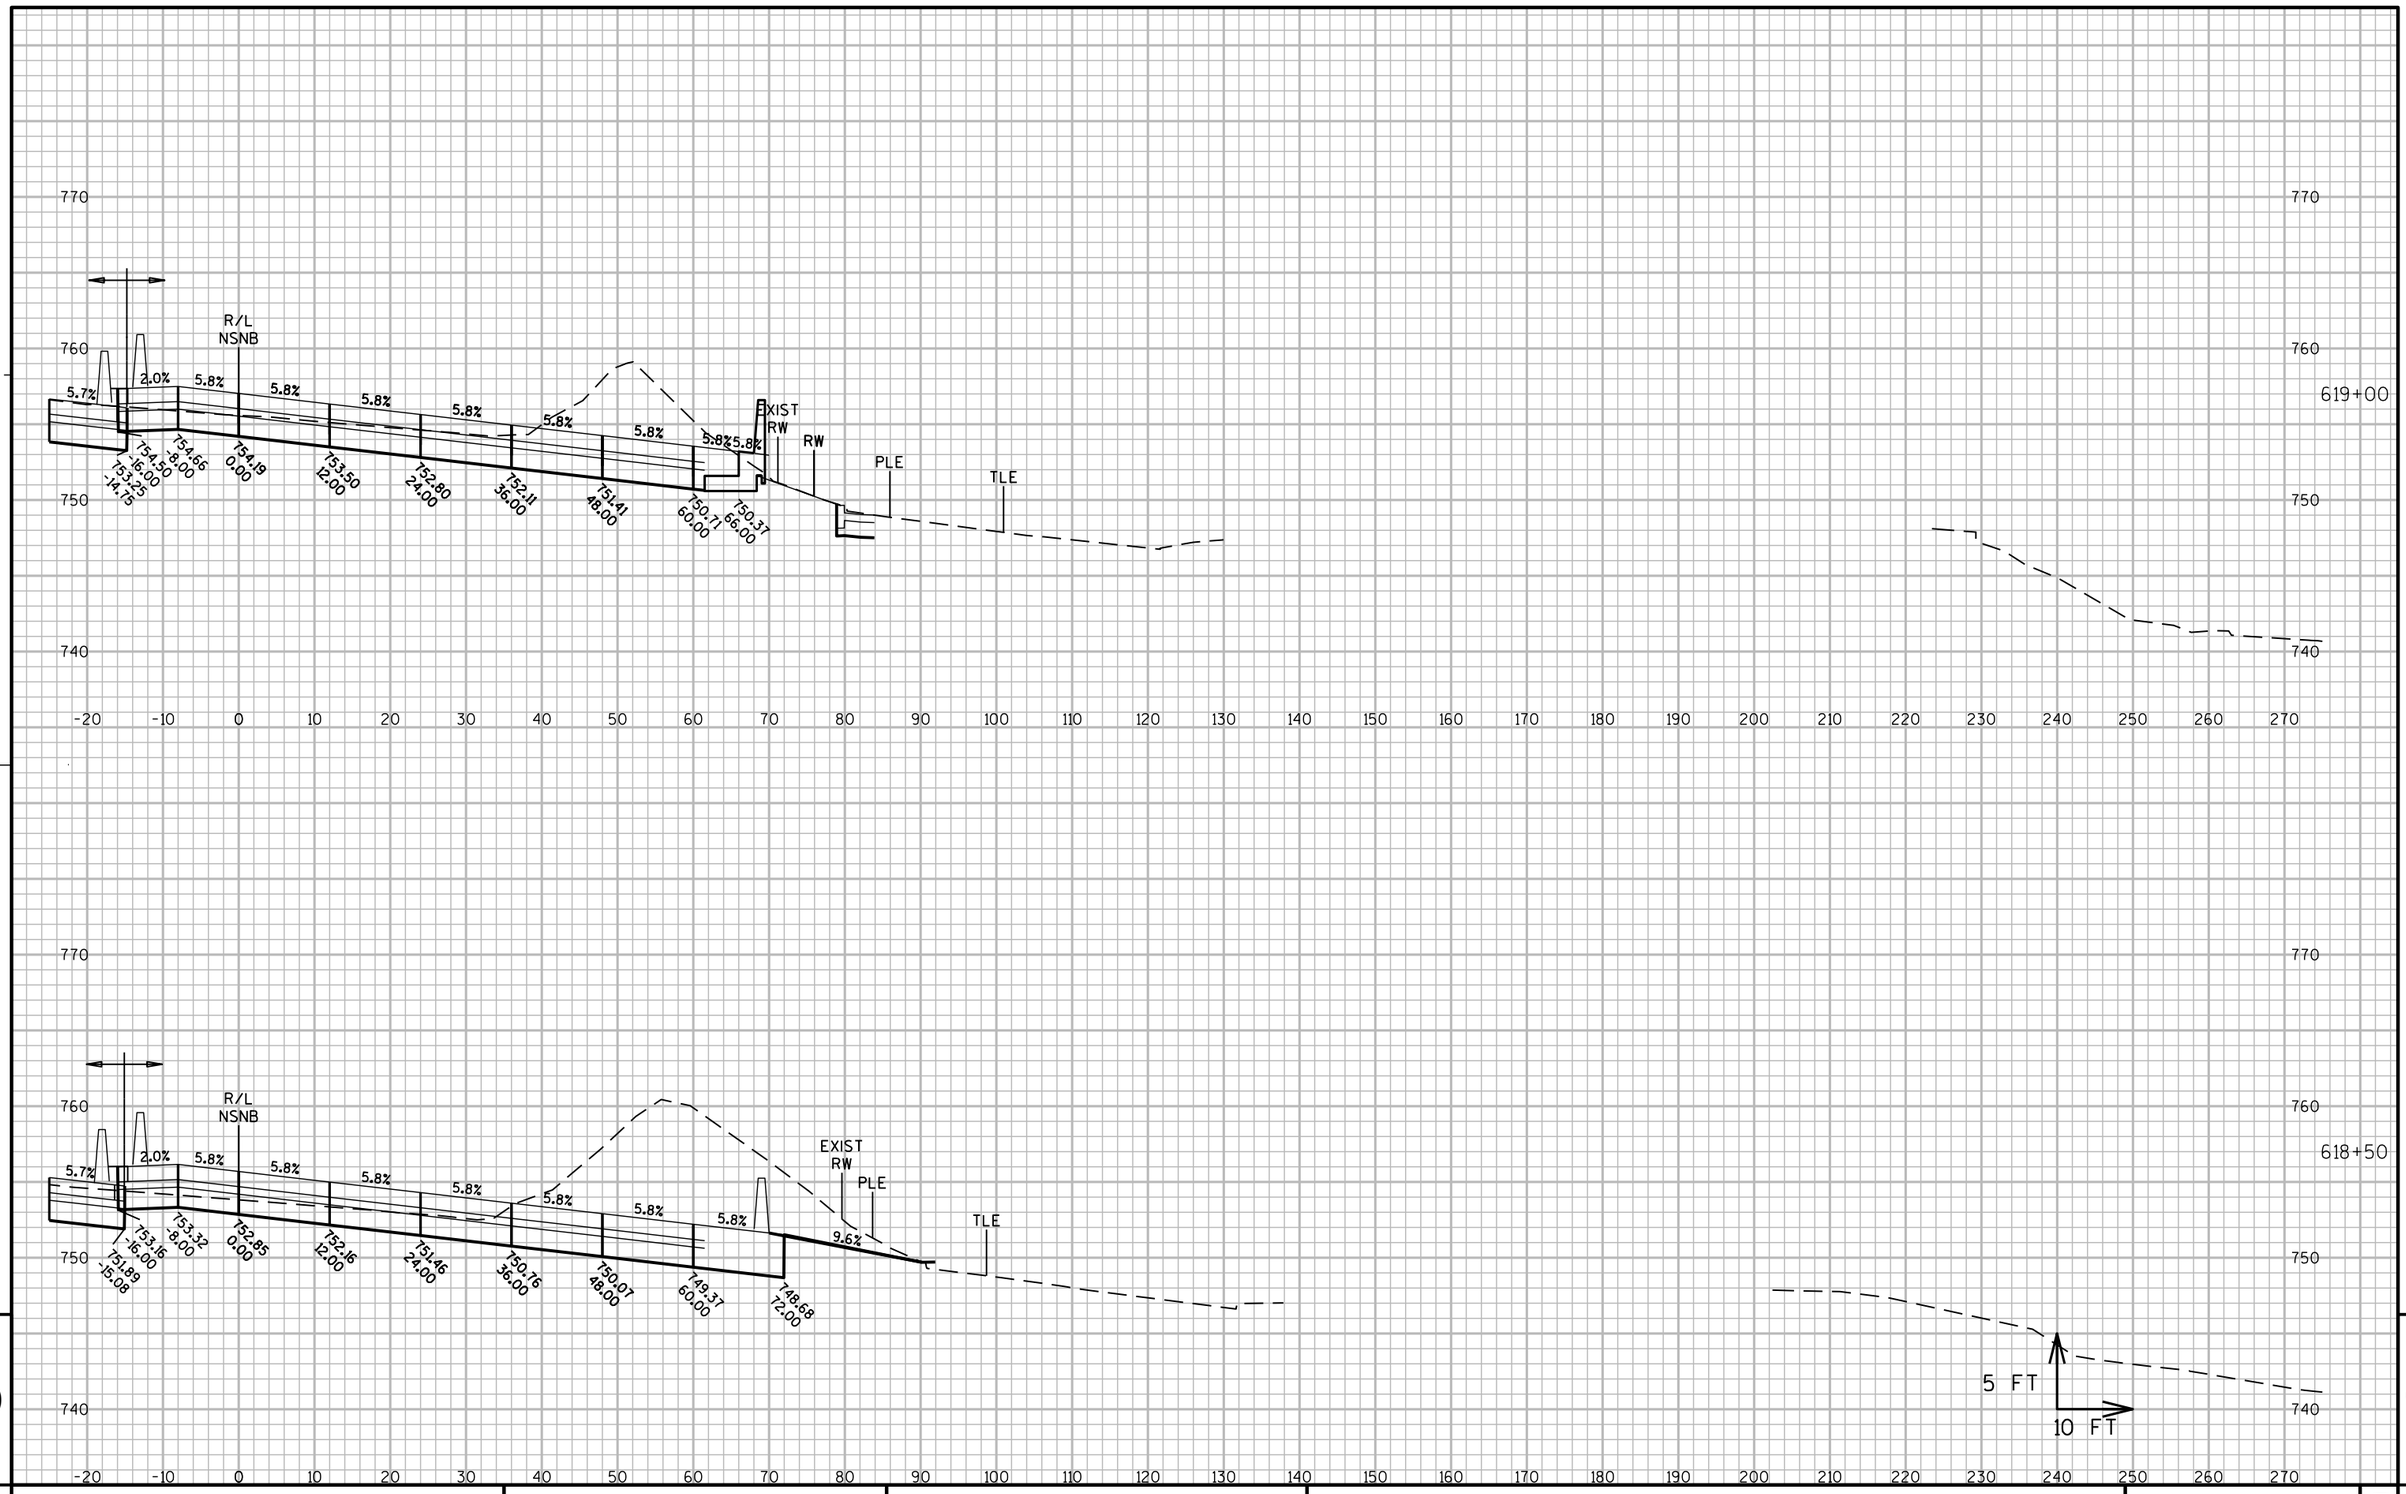

PROJECT NO: 1060-33-84	HWY: IH 41	COUNTY: MILWAUKEE	CROSS SECTIONS: IH 41 NB	SHEET 2571	E

FILE NAME : W:\PDS\C3D\10603316\84\DSN\XS\090202_XS_NS.DWG
LAYOUT NAME - 090202_XS_NS - NSNB - (32)

PLOT DATE : 7/8/2020 10:48 AM PLOT BY : ANGUIANO, CARLOS E PLOT NAME :

PLOT SCALE : 1 IN:800 FT_XREF

WISDOT/CADDS SHEET 49

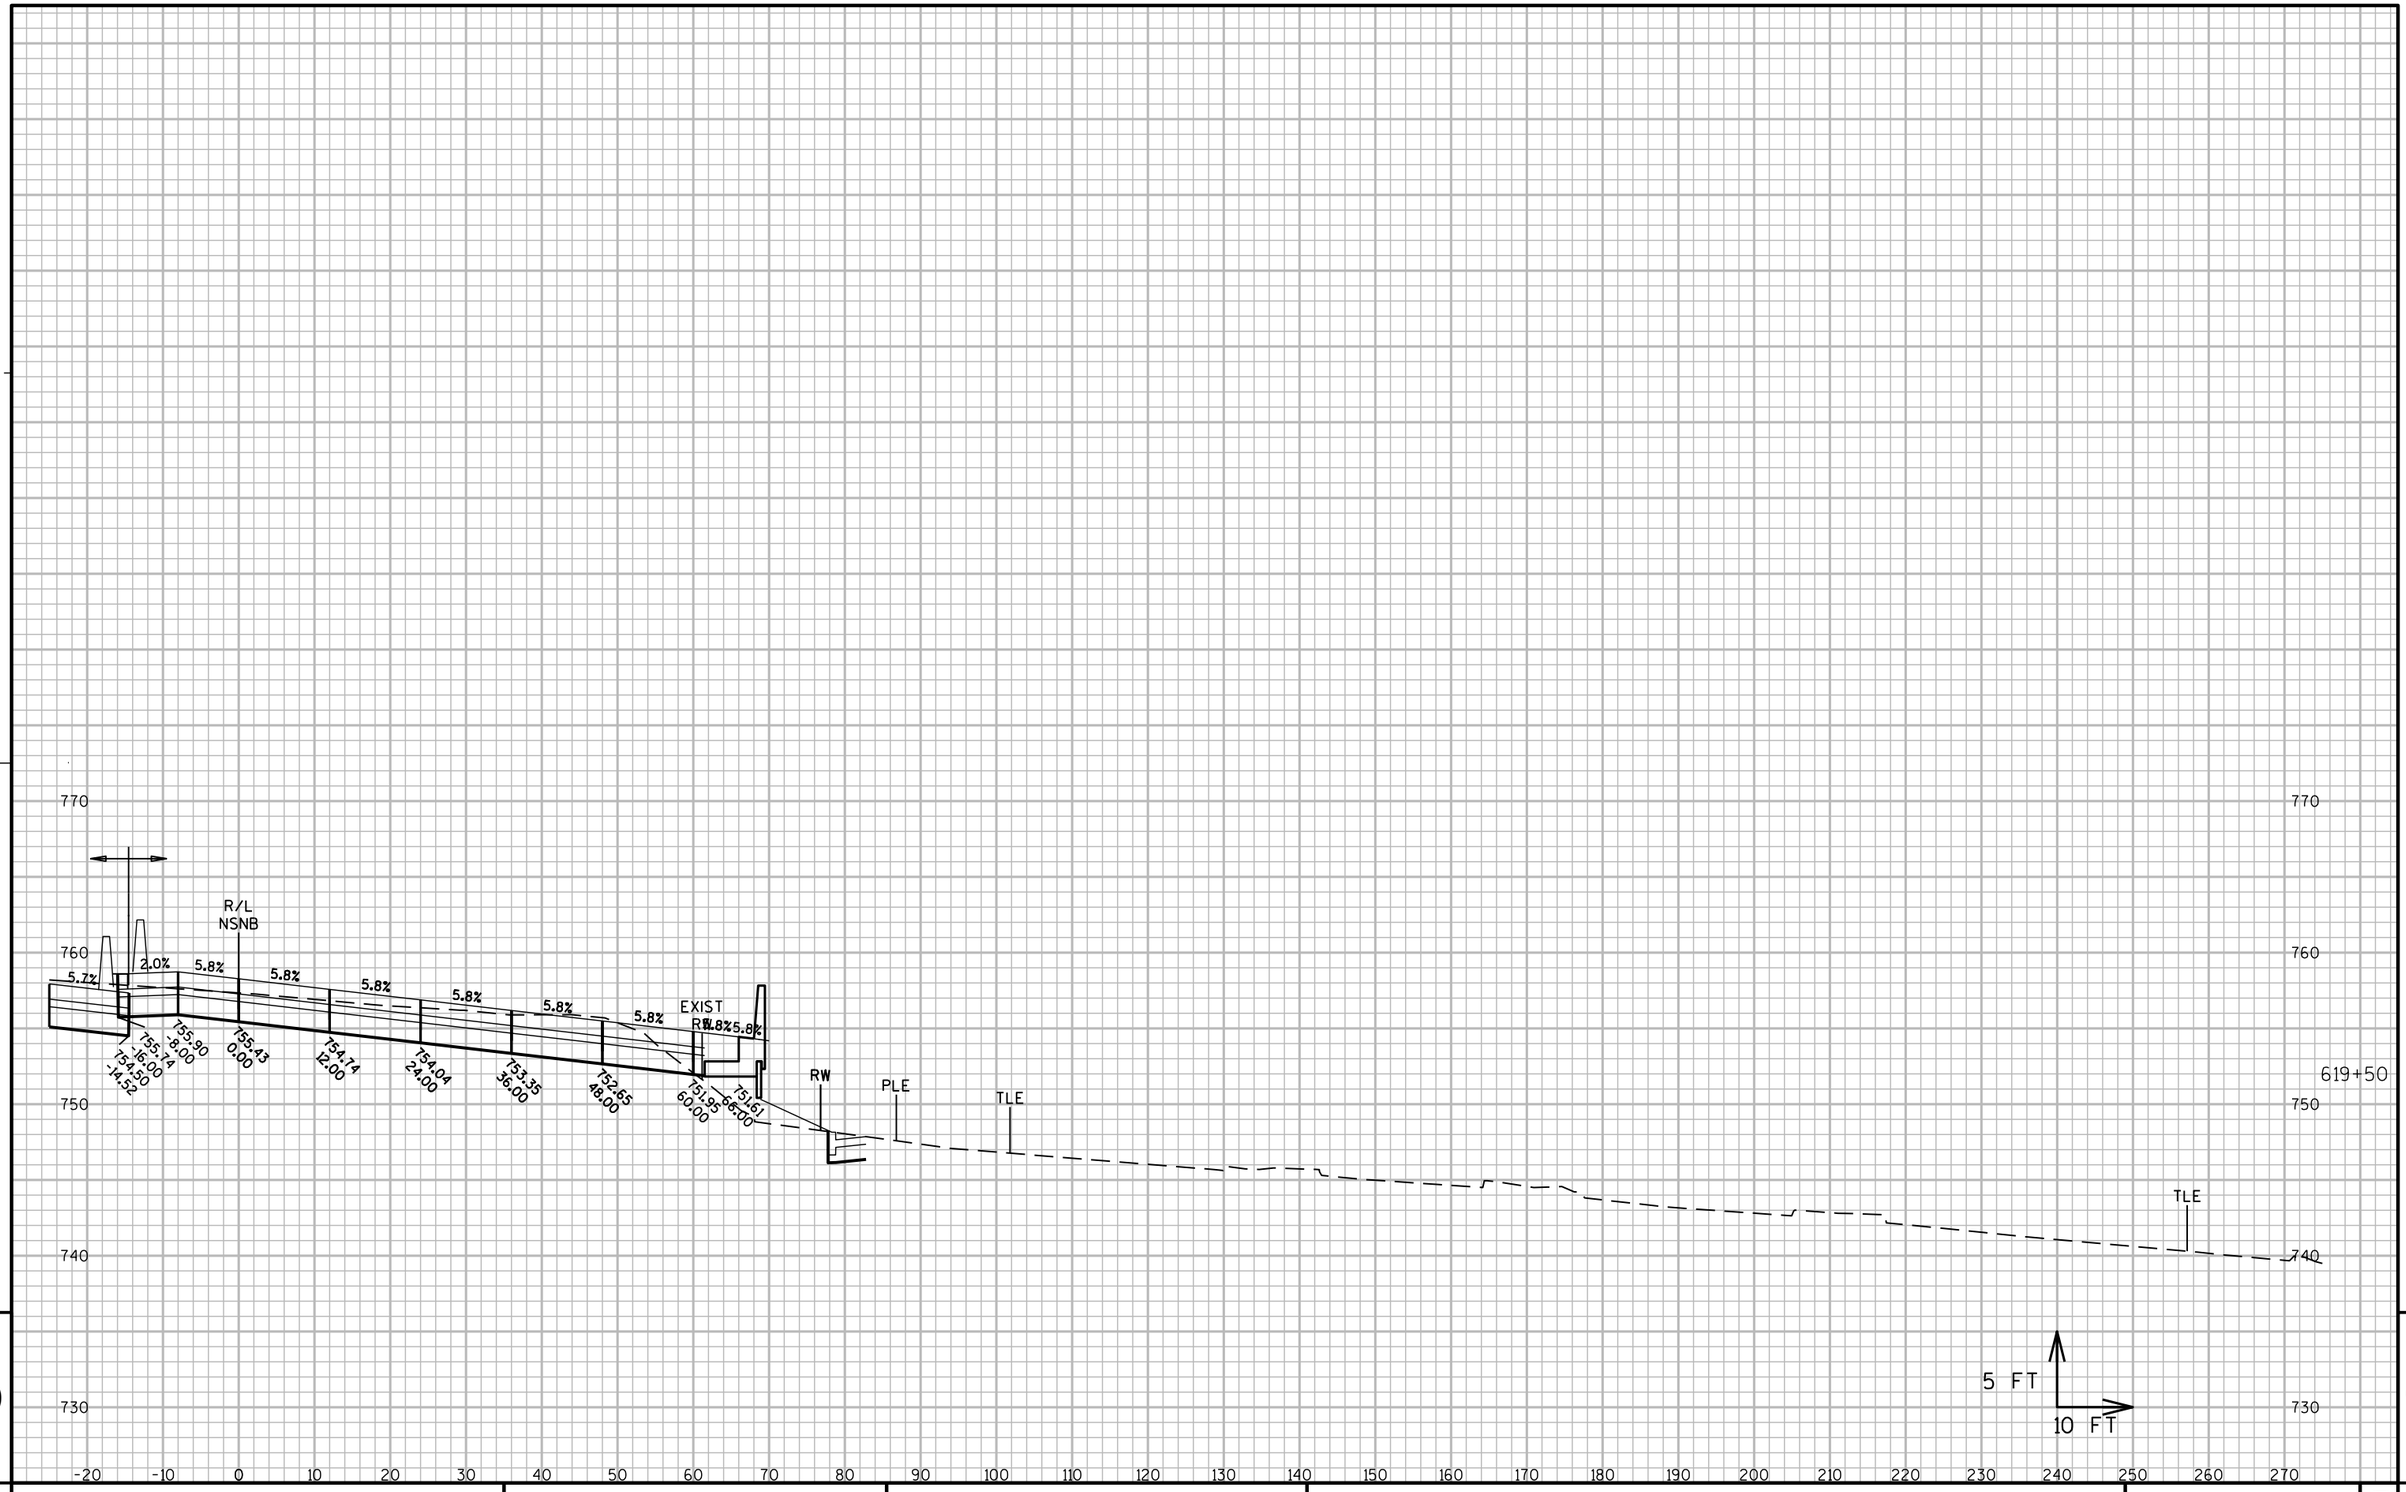

PROJECT NO: 1060-33-84	HWY: IH 41	COUNTY: MILWAUKEE	CROSS SECTIONS: IH 41 NB	SHEET 2572	E

FILE NAME : W:\PDS\C3D\10603316\84\DSN\XS\090202_XS_NS.DWG
LAYOUT NAME - 090202_XS_NS - NSNB - (33)

PLOT DATE : 7/8/2020 10:48 AM PLOT BY : ANGUIANO, CARLOS E PLOT NAME : PLOT SCALE : 1 IN:800 FT_XREF

WISDOT/CADDS SHEET 49

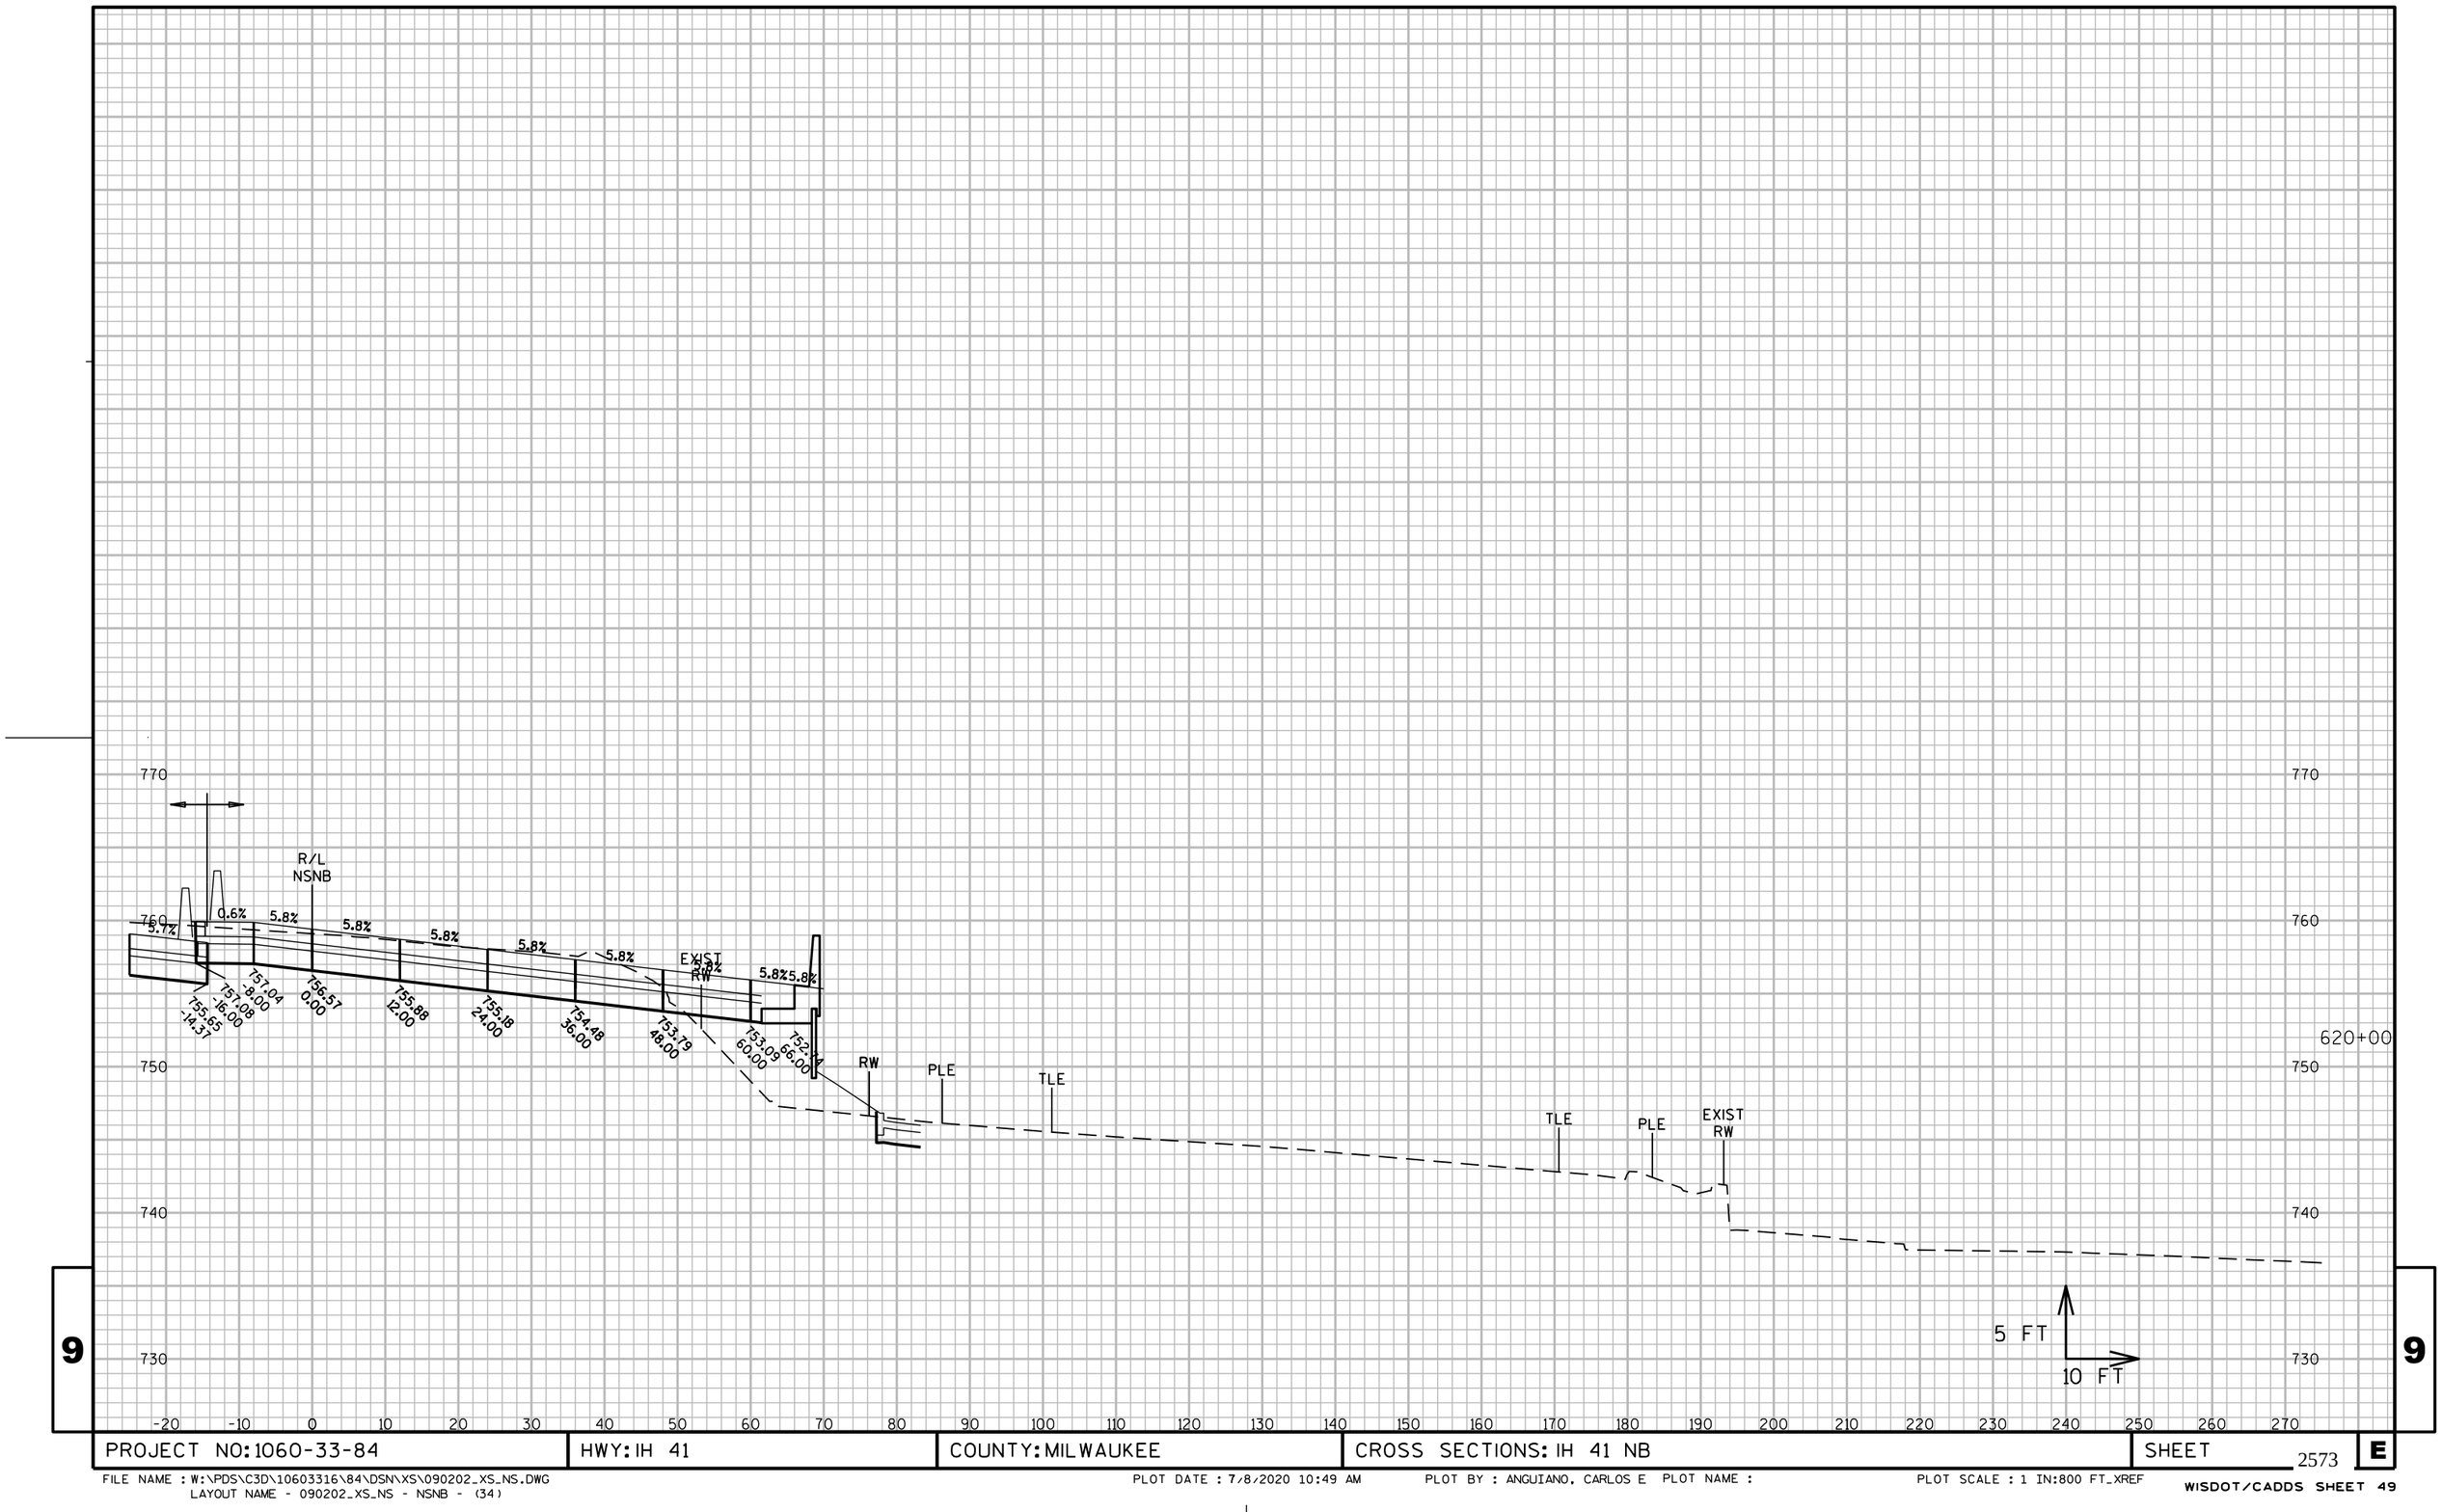

9

9

PROJECT NO: 1060-33-84	HWY: IH 41	COUNTY: MILWAUKEE	CROSS SECTIONS: IH 41 NB	SHEET 2573	E

FILE NAME : W:\PDS\C3D\10603316\84\DSN\XS\090202_XS_NS.DWG
LAYOUT NAME - 090202_XS_NS - NSNB - (34)

PLOT DATE : 7/8/2020 10:49 AM PLOT BY : ANGUIANO, CARLOS E PLOT NAME : PLOT SCALE : 1 IN:800 FT_XREF

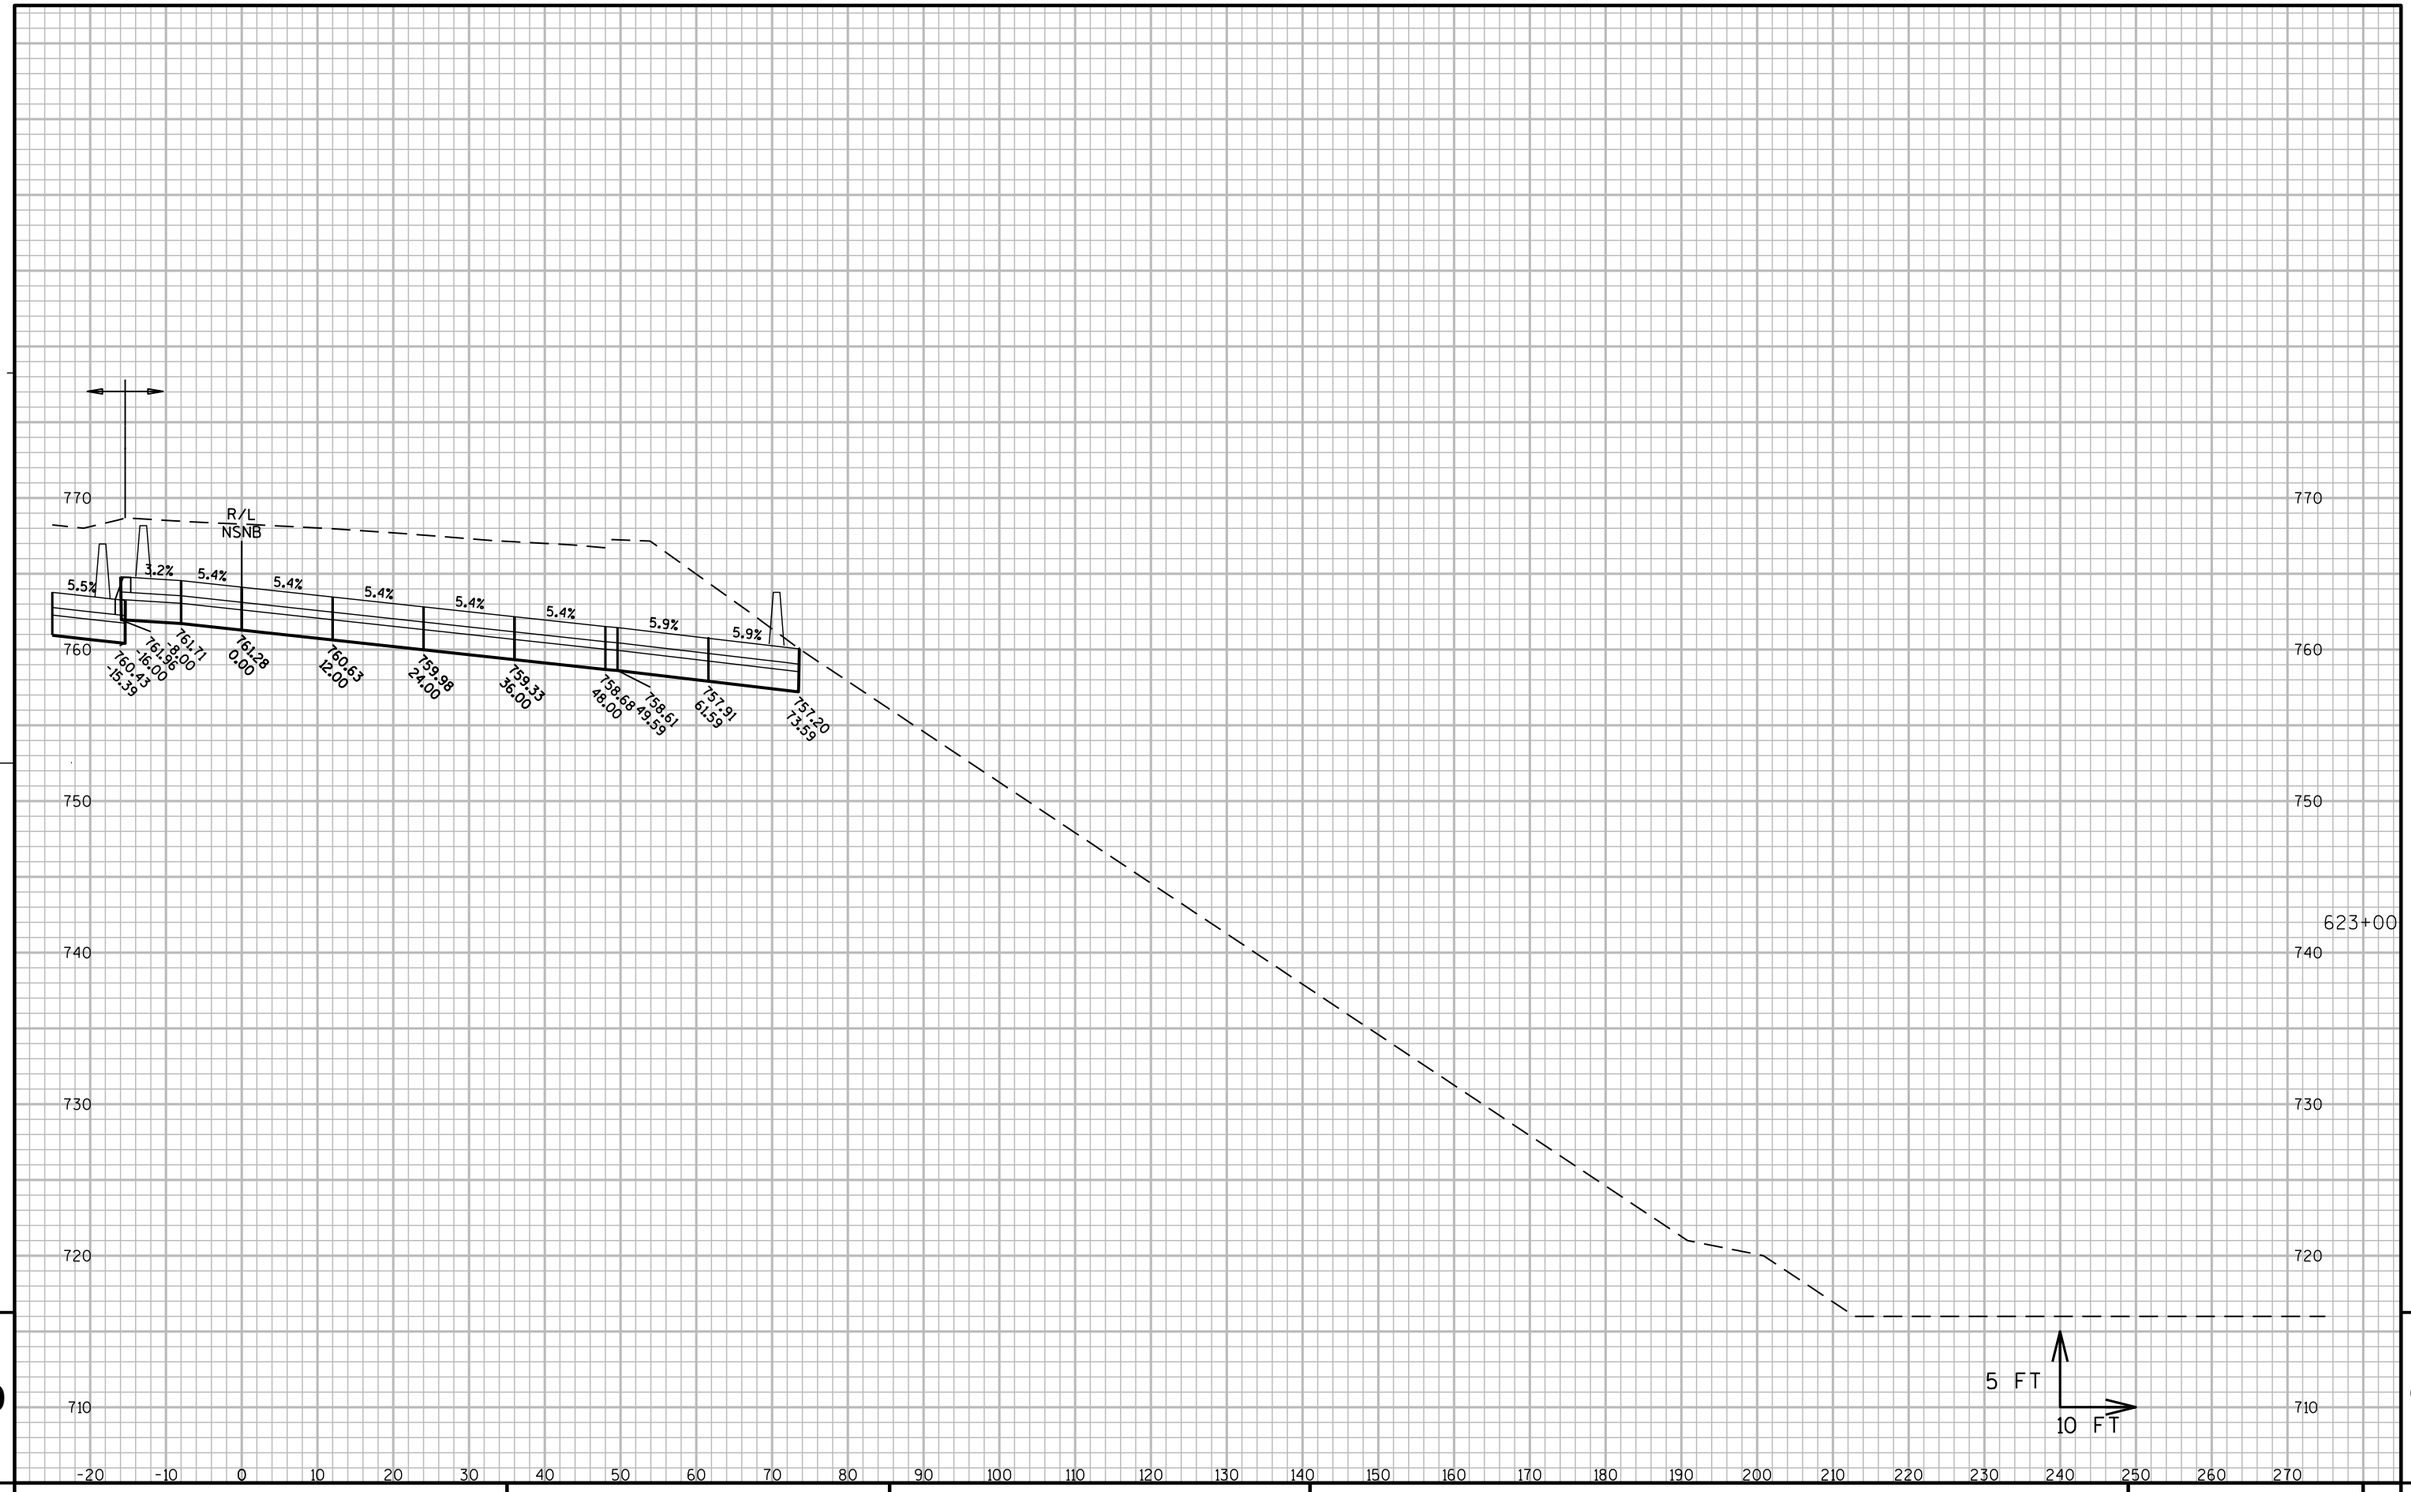

9

PROJECT NO: 1060-33-84	HWY: IH 41	COUNTY: MILWAUKEE	CROSS SECTIONS: IH 41 NB	SHEET 2574	E

9

FILE NAME : W:\PDS\C3D\10603316\84\DSN\XS\090202_XS_NS.DWG
LAYOUT NAME - 090202_XS_NS - NSNB - (36)

PLOT DATE : 7/8/2020 10:50 AM PLOT BY : ANGUIANO, CARLOS E PLOT NAME : PLOT SCALE : 1 IN:800 FT_XREF

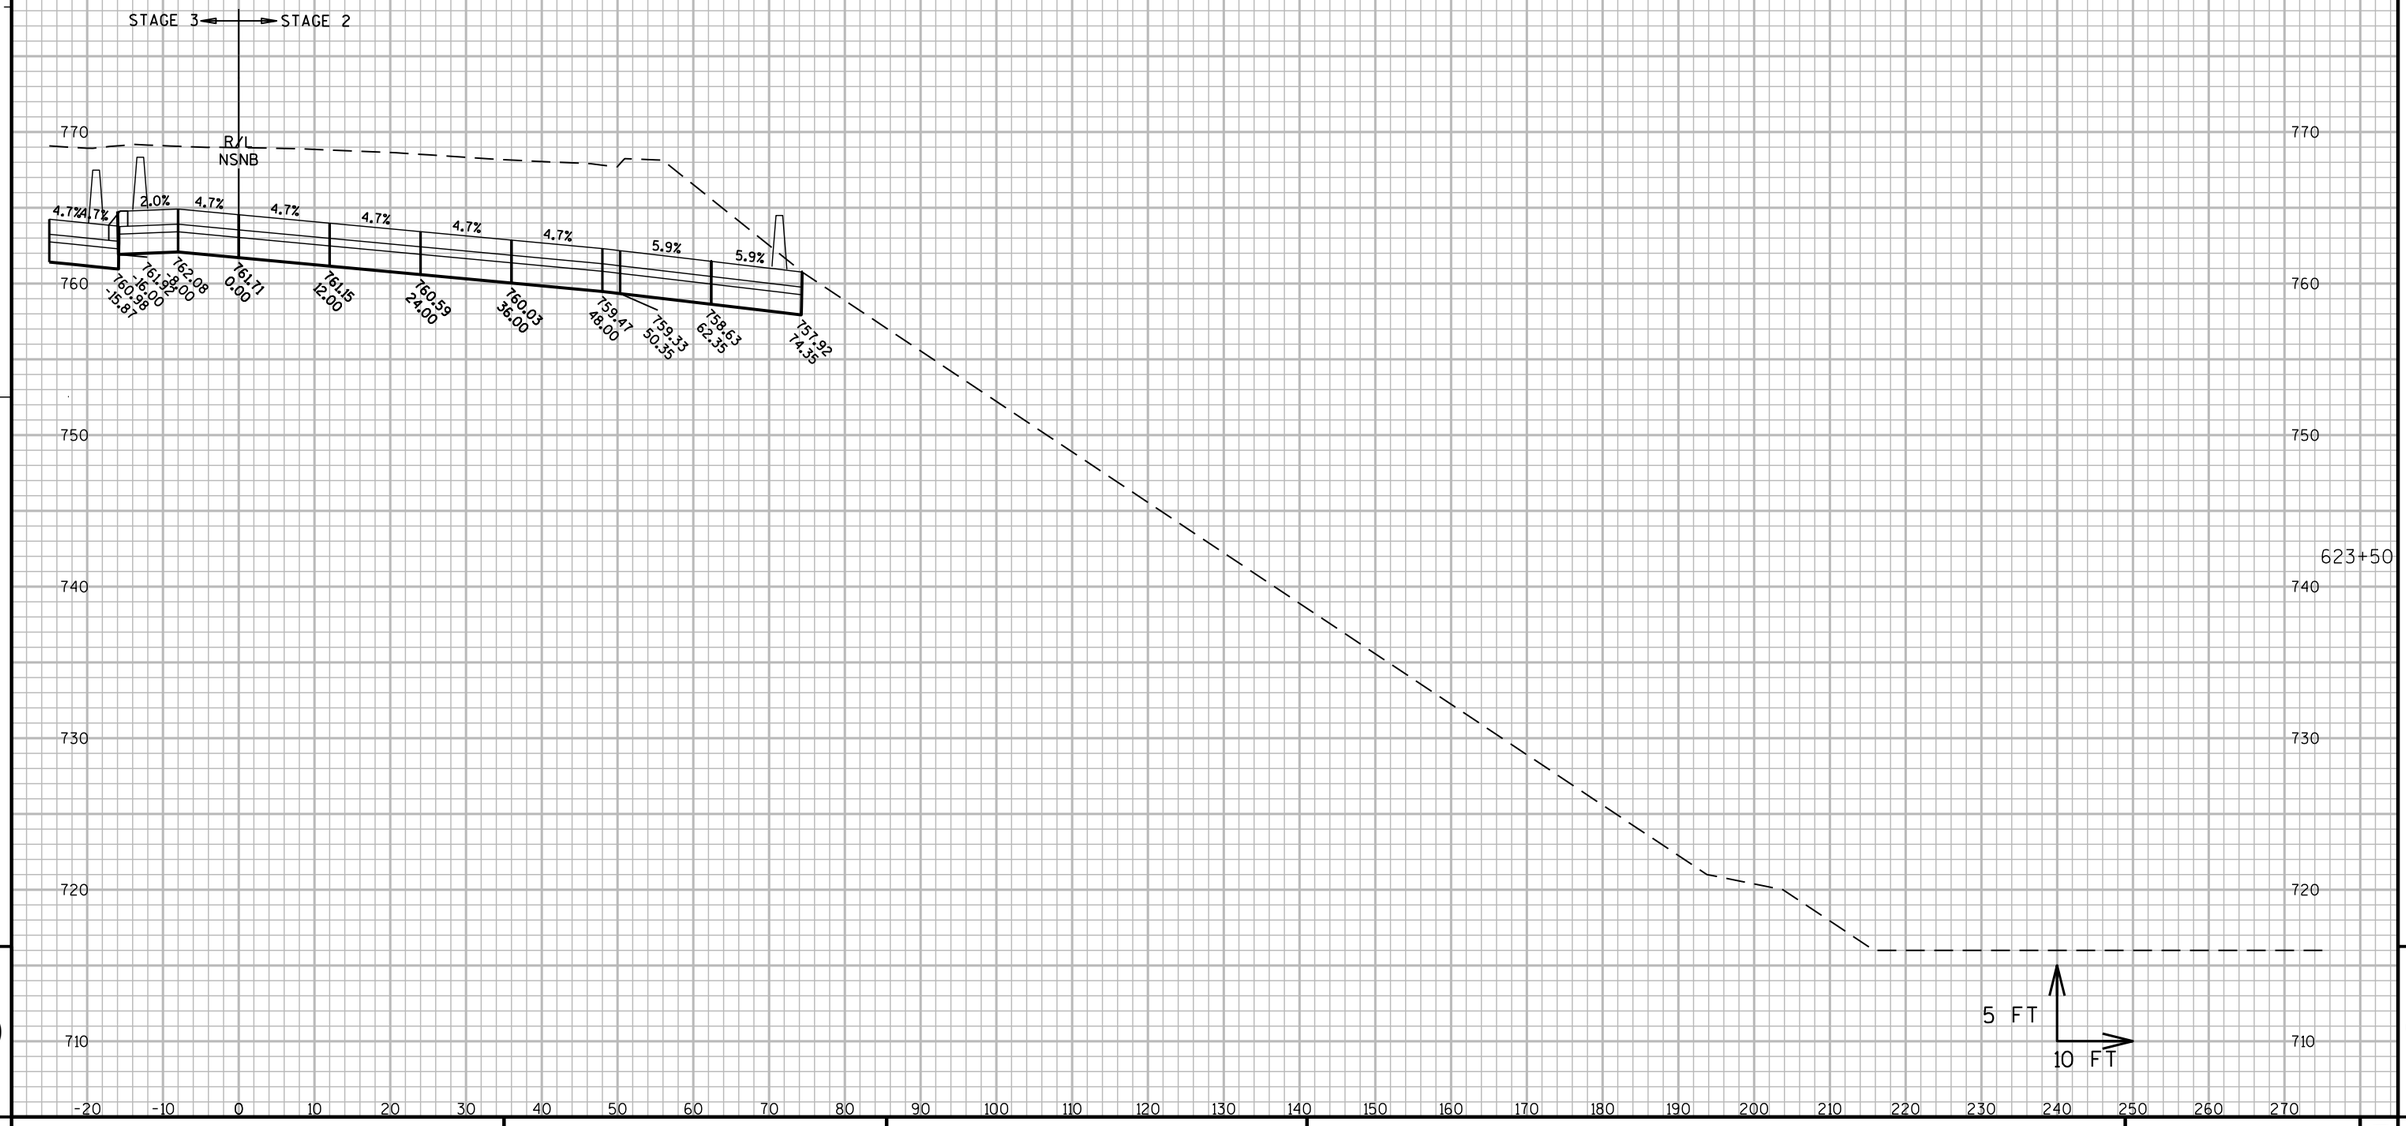

PROJECT NO: 1060-33-84	HWY: IH 41	COUNTY: MILWAUKEE	CROSS SECTIONS: IH 41 NB	SHEET 2575	E

FILE NAME : W:\PDS\C3D\10603316\84\DSN\XS\090202_XS_NS.DWG
LAYOUT NAME - 090202_XS_NS - NSNB - (37)

PLOT DATE : 7/8/2020 10:50 AM PLOT BY : ANGUIANO, CARLOS E PLOT NAME : PLOT SCALE : 1 IN:800 FT_XREF

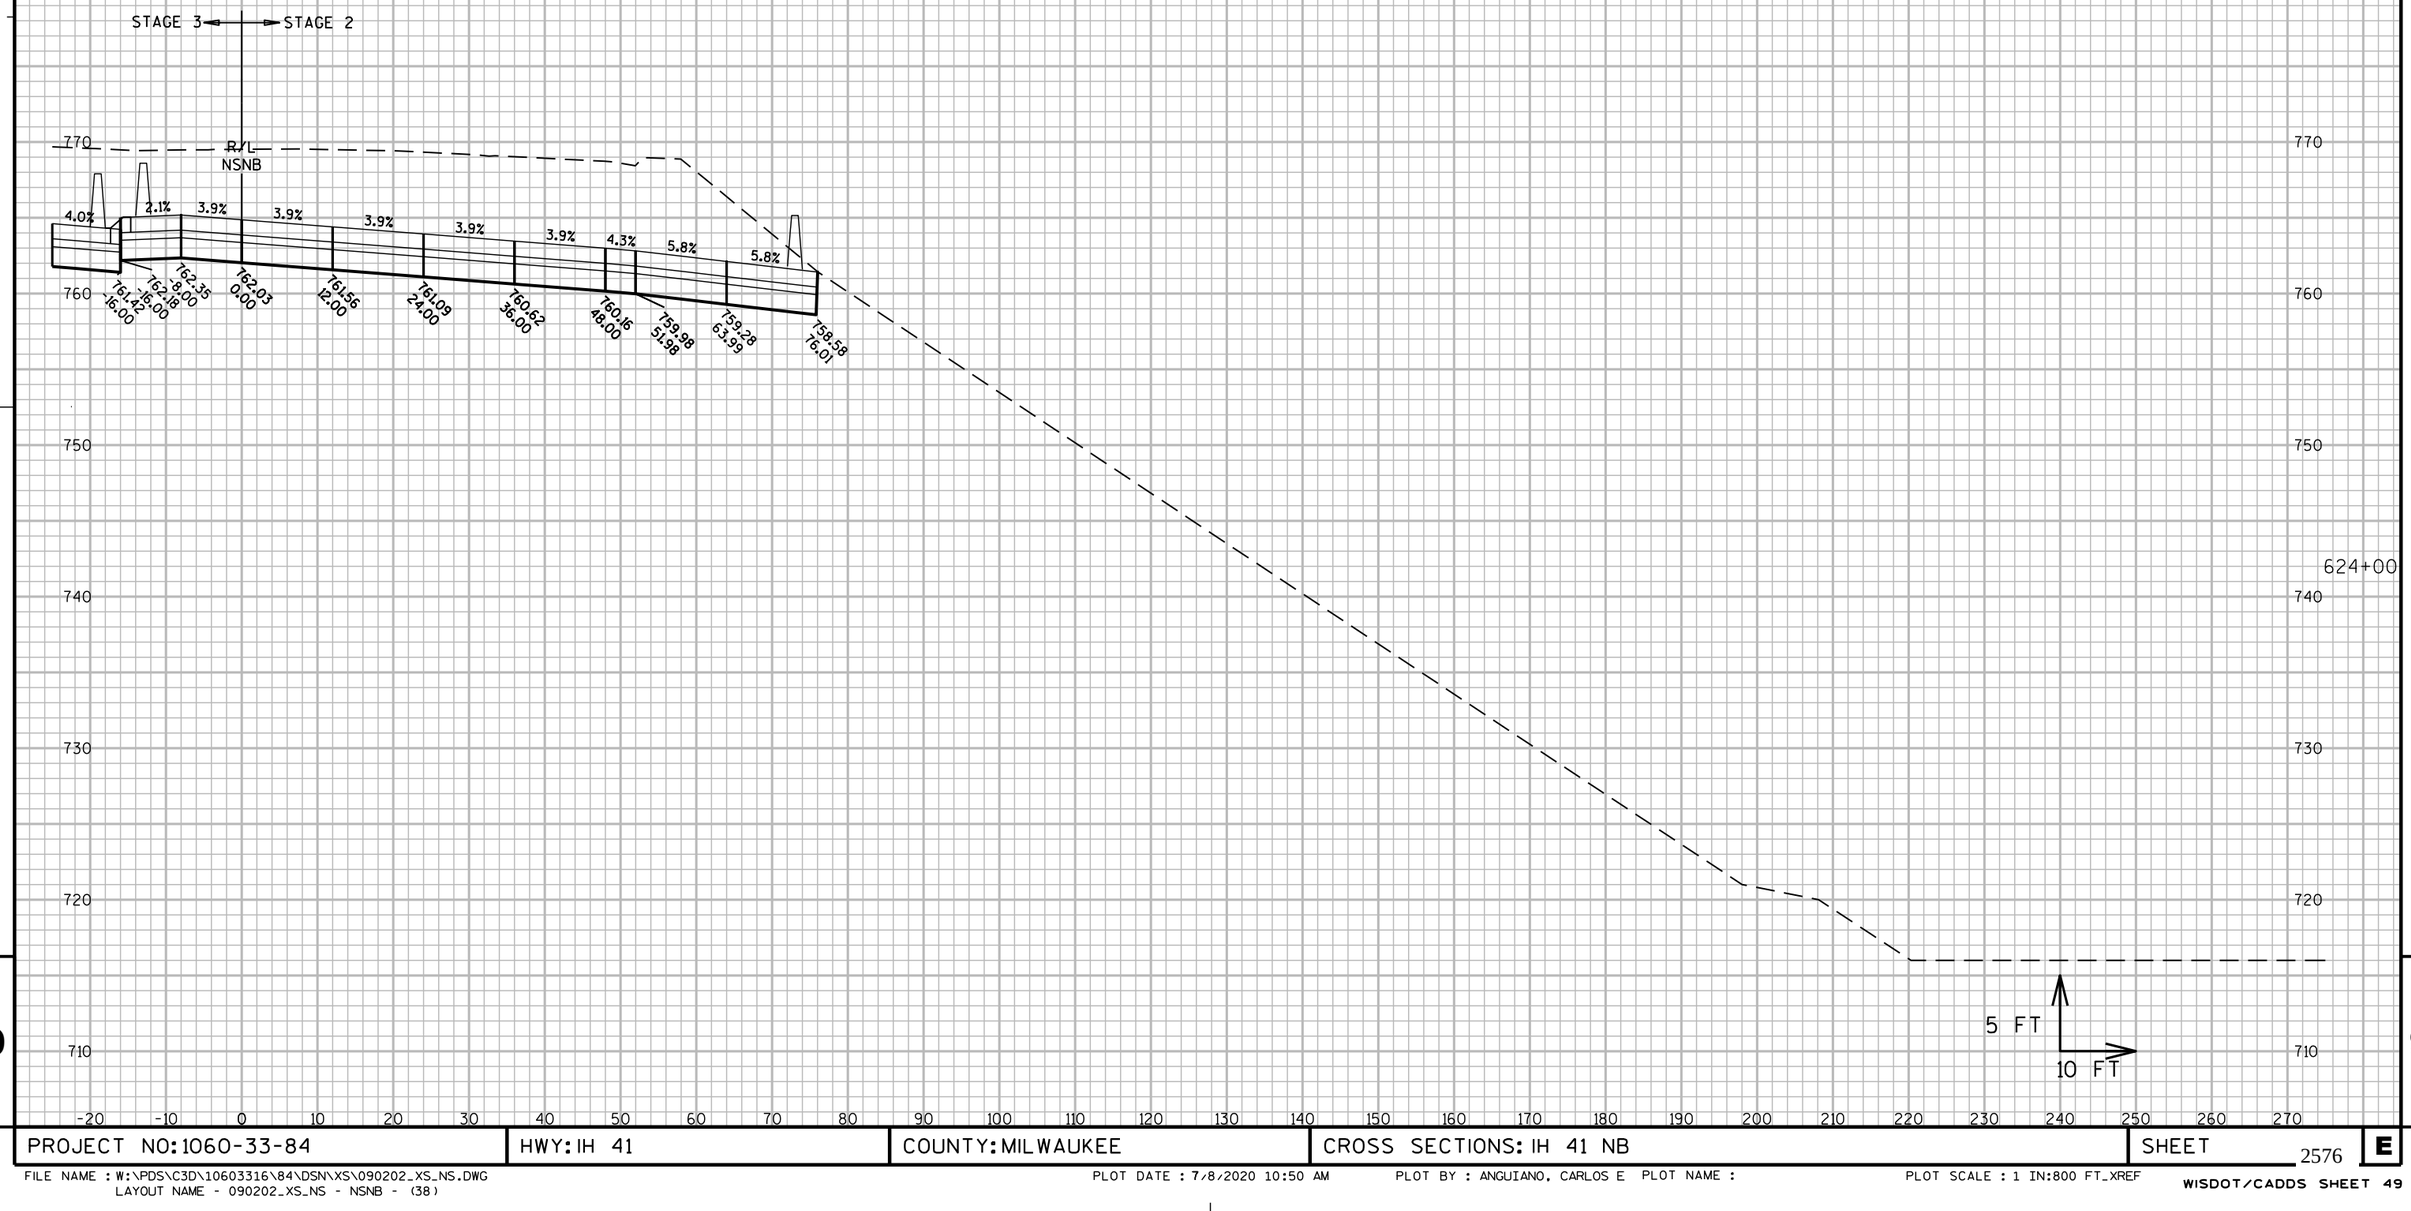

9

9

PROJECT NO: 1060-33-84	HWY: IH 41	COUNTY: MILWAUKEE	CROSS SECTIONS: IH 41 NB	SHEET 2576	E

FILE NAME : W:\PDS\C3D\10603316\84\DSN\XS\090202_XS_NS.DWG
LAYOUT NAME - 090202_XS_NS - NSNB - (38)

PLOT DATE : 7/8/2020 10:50 AM PLOT BY : ANGUIANO, CARLOS E PLOT NAME :

PLOT SCALE : 1 IN:800 FT_XREF

WISDOT/CADDS SHEET 49

STAGE 3 ◄ ► STAGE 2

R/L
NSNB

4.0% 2.8% 3.2% 3.2% 3.2% 3.2% 3.2% 3.2% 5.7% 5.7% 5.6%

762.51 8.00
761.64 16.00
762.29 16.00
762.26 0.00
761.88 12.00
761.50 24.00
761.12 36.00
760.74 48.00
760.47 56.18
759.59 71.89
758.89 84.37

770 760 750 740 730 720 710

624+50

5 FT
10 FT

-20 -10 0 10 20 30 40 50 60 70 80 90 100 110 120 130 140 150 160 170 180 190 200 210 220 230 240 250 260 270

9 9

PROJECT NO: 1060-33-84	HWY: IH 41	COUNTY: MILWAUKEE	CROSS SECTIONS: IH 41 NB	SHEET 2577	E

FILE NAME : W:\PDS\C3D\10603316\84\DSN\XS\090202_XS_NS.DWG
LAYOUT NAME - 090202_XS_NS - NSNB - (39)
PLOT DATE : 7/8/2020 10:51 AM PLOT BY : ANGUIANO, CARLOS E PLOT NAME :
PLOT SCALE : 1 IN:800 FT_XREF
WISDOT/CADDS SHEET 49

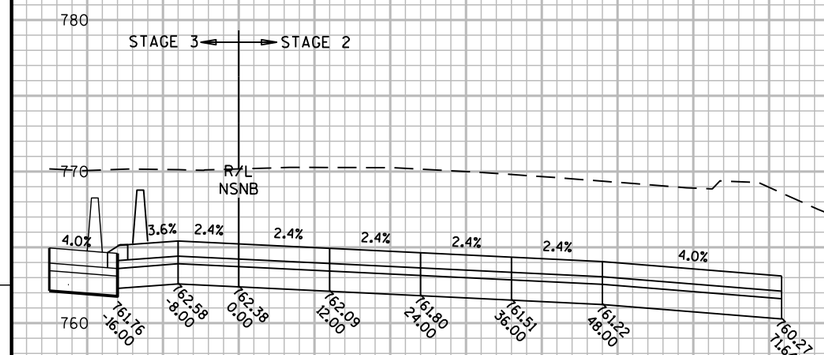

(SEE NOB RAMP CROSS SECTIONS)

780 770 760 750 740 730 720

-20 -10 0 10 20 30 40 50 60 70 80 90 100 110 120 130 140 150 160 170 180 190 200 210 220 230 240 250 260 270

625+00

5 FT

10 FT

9

PROJECT NO: 1060-33-84	HWY: IH 41	COUNTY: MILWAUKEE	CROSS SECTIONS: IH 41 NB	SHEET 2578	E

FILE NAME : W:\PDS\C3D\10603316\84\DSN\XS\090202_XS_NS.DWG
LAYOUT NAME - 090202_XS_NS - NSNB - (40)

PLOT DATE : 7/8/2020 10:51 AM PLOT BY : ANGUIANO, CARLOS E PLOT NAME : PLOT SCALE : 1 IN:800 FT_XREF

WISDOT/CADDS SHEET 49

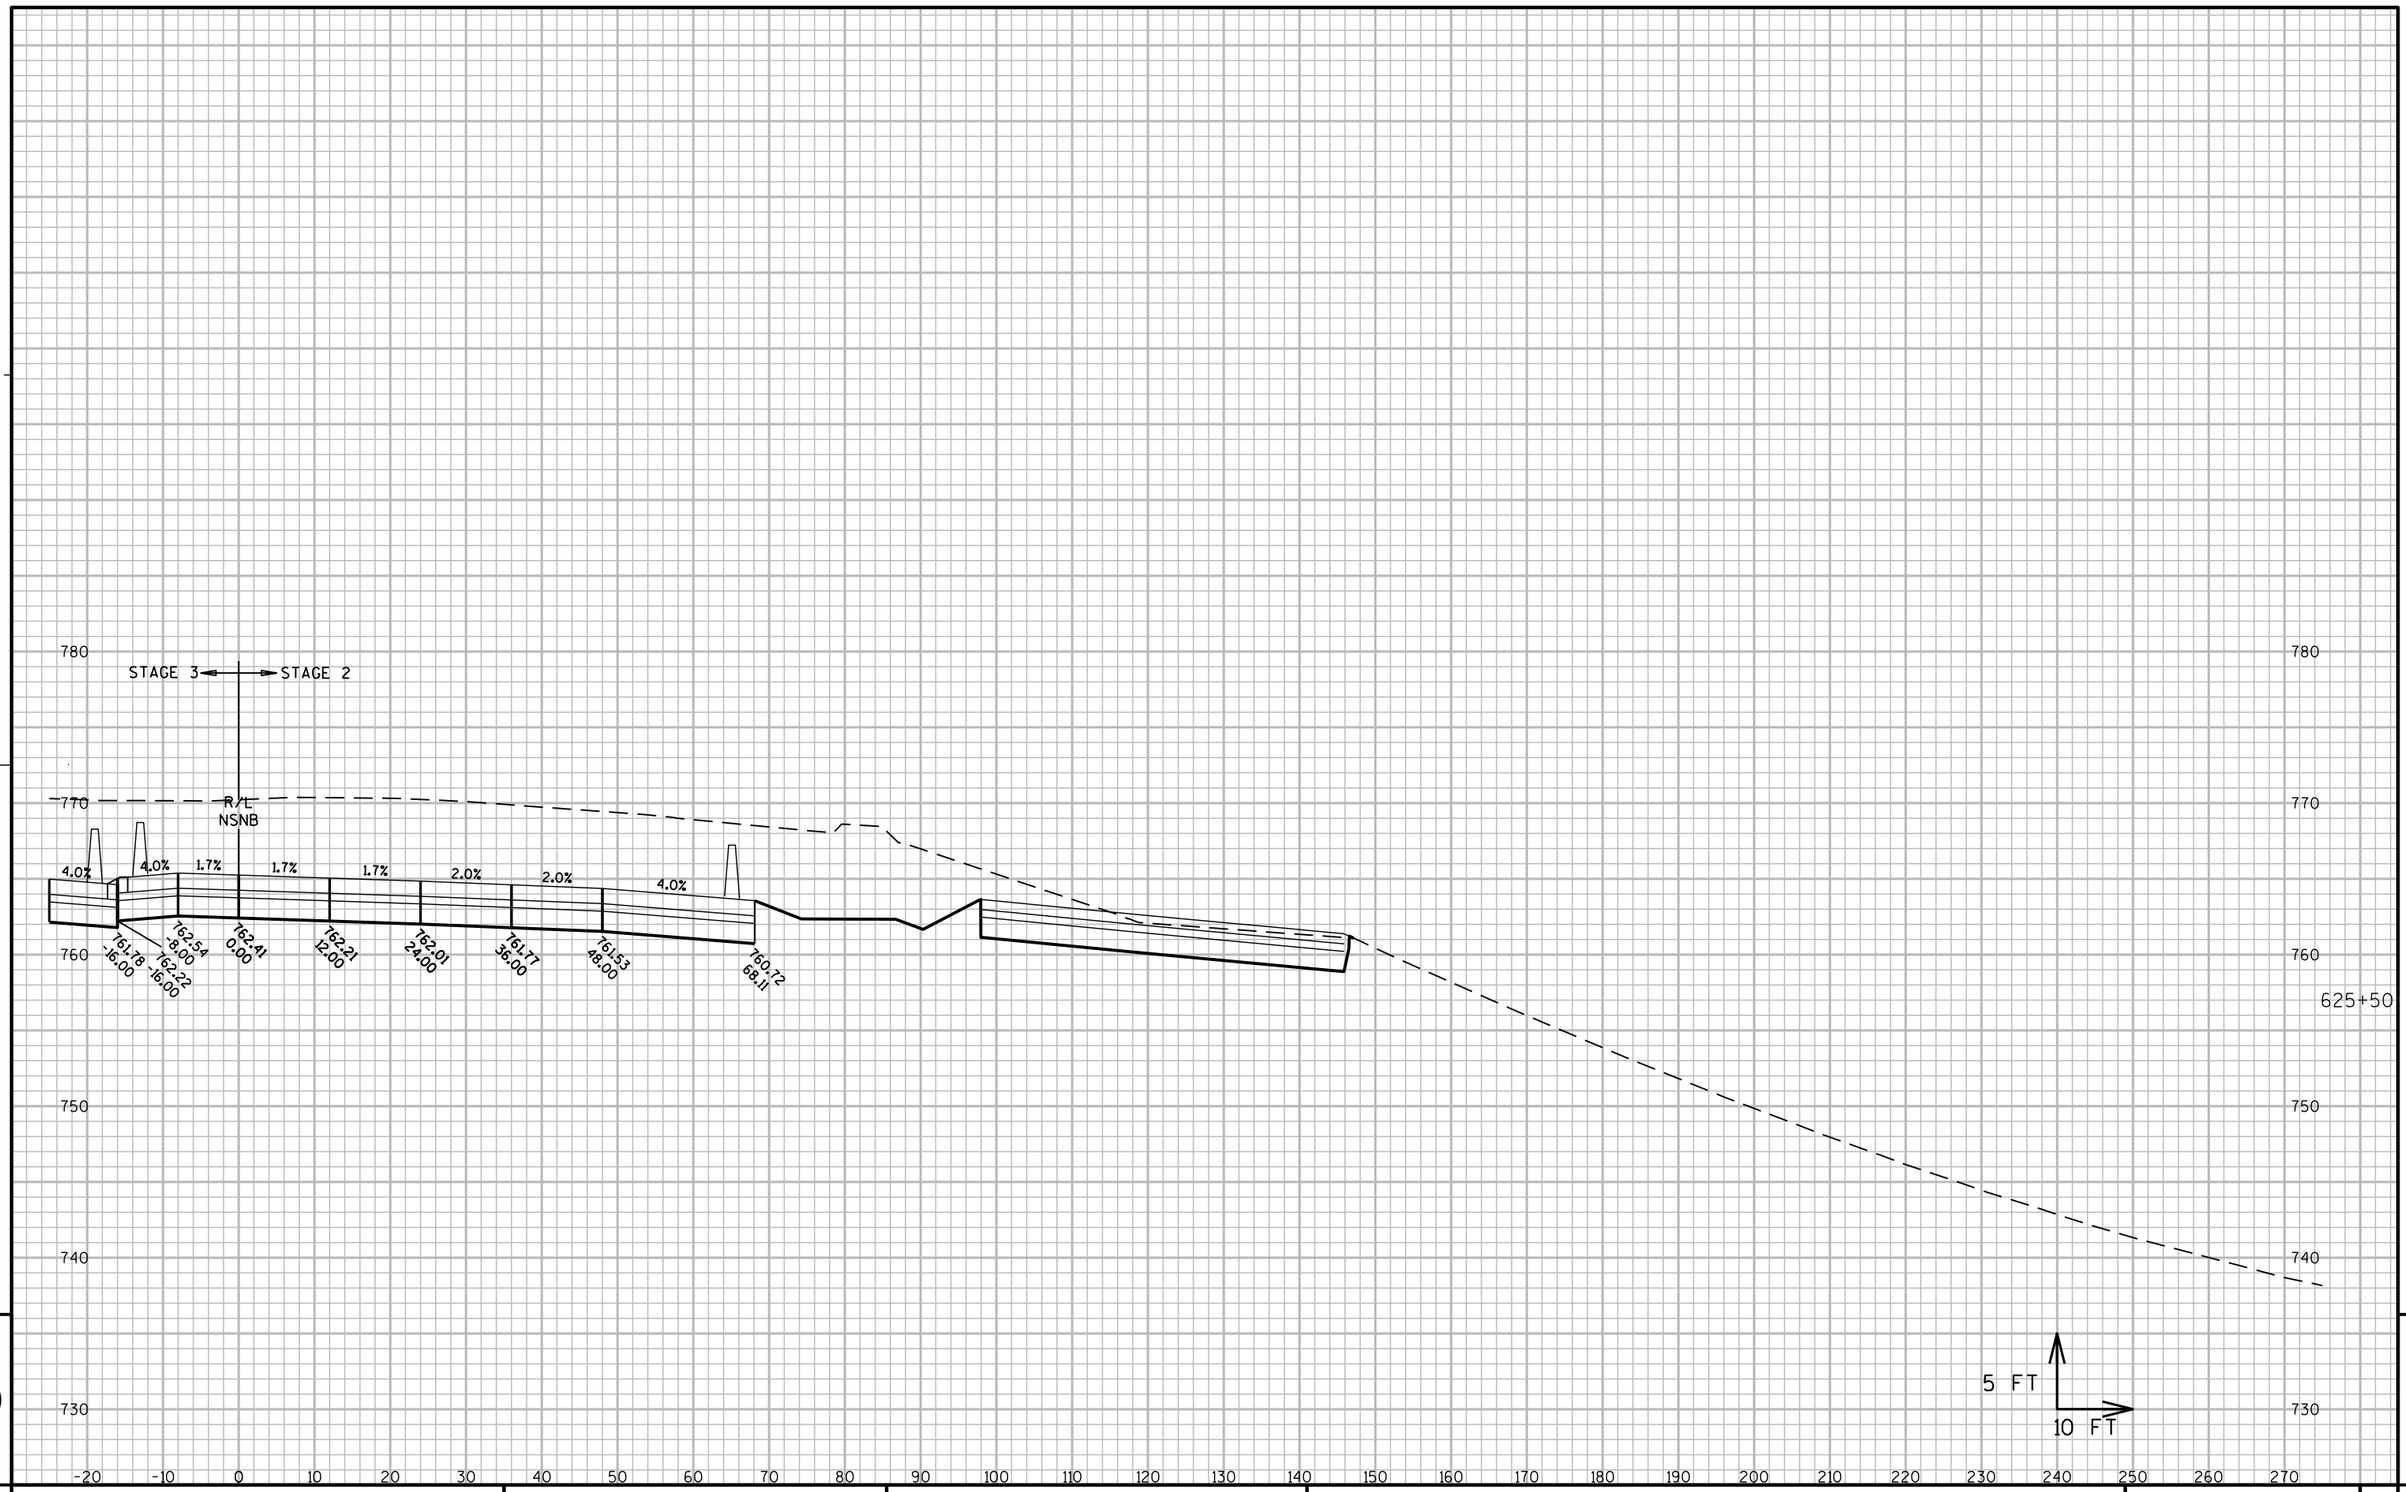

9

9

PROJECT NO: 1060-33-84	HWY: IH 41	COUNTY: MILWAUKEE	CROSS SECTIONS: IH 41 NB	SHEET 2579	E

FILE NAME : W:\PDS\C3D\10603316\84\DSN\XS\090202_XS_NS.DWG
LAYOUT NAME - 090202_XS_NS - NSNB - (41)

PLOT DATE : 7/8/2020 10:51 AM

PLOT BY : ANGUIANO, CARLOS E PLOT NAME :

PLOT SCALE : 1 IN:800 FT_XREF

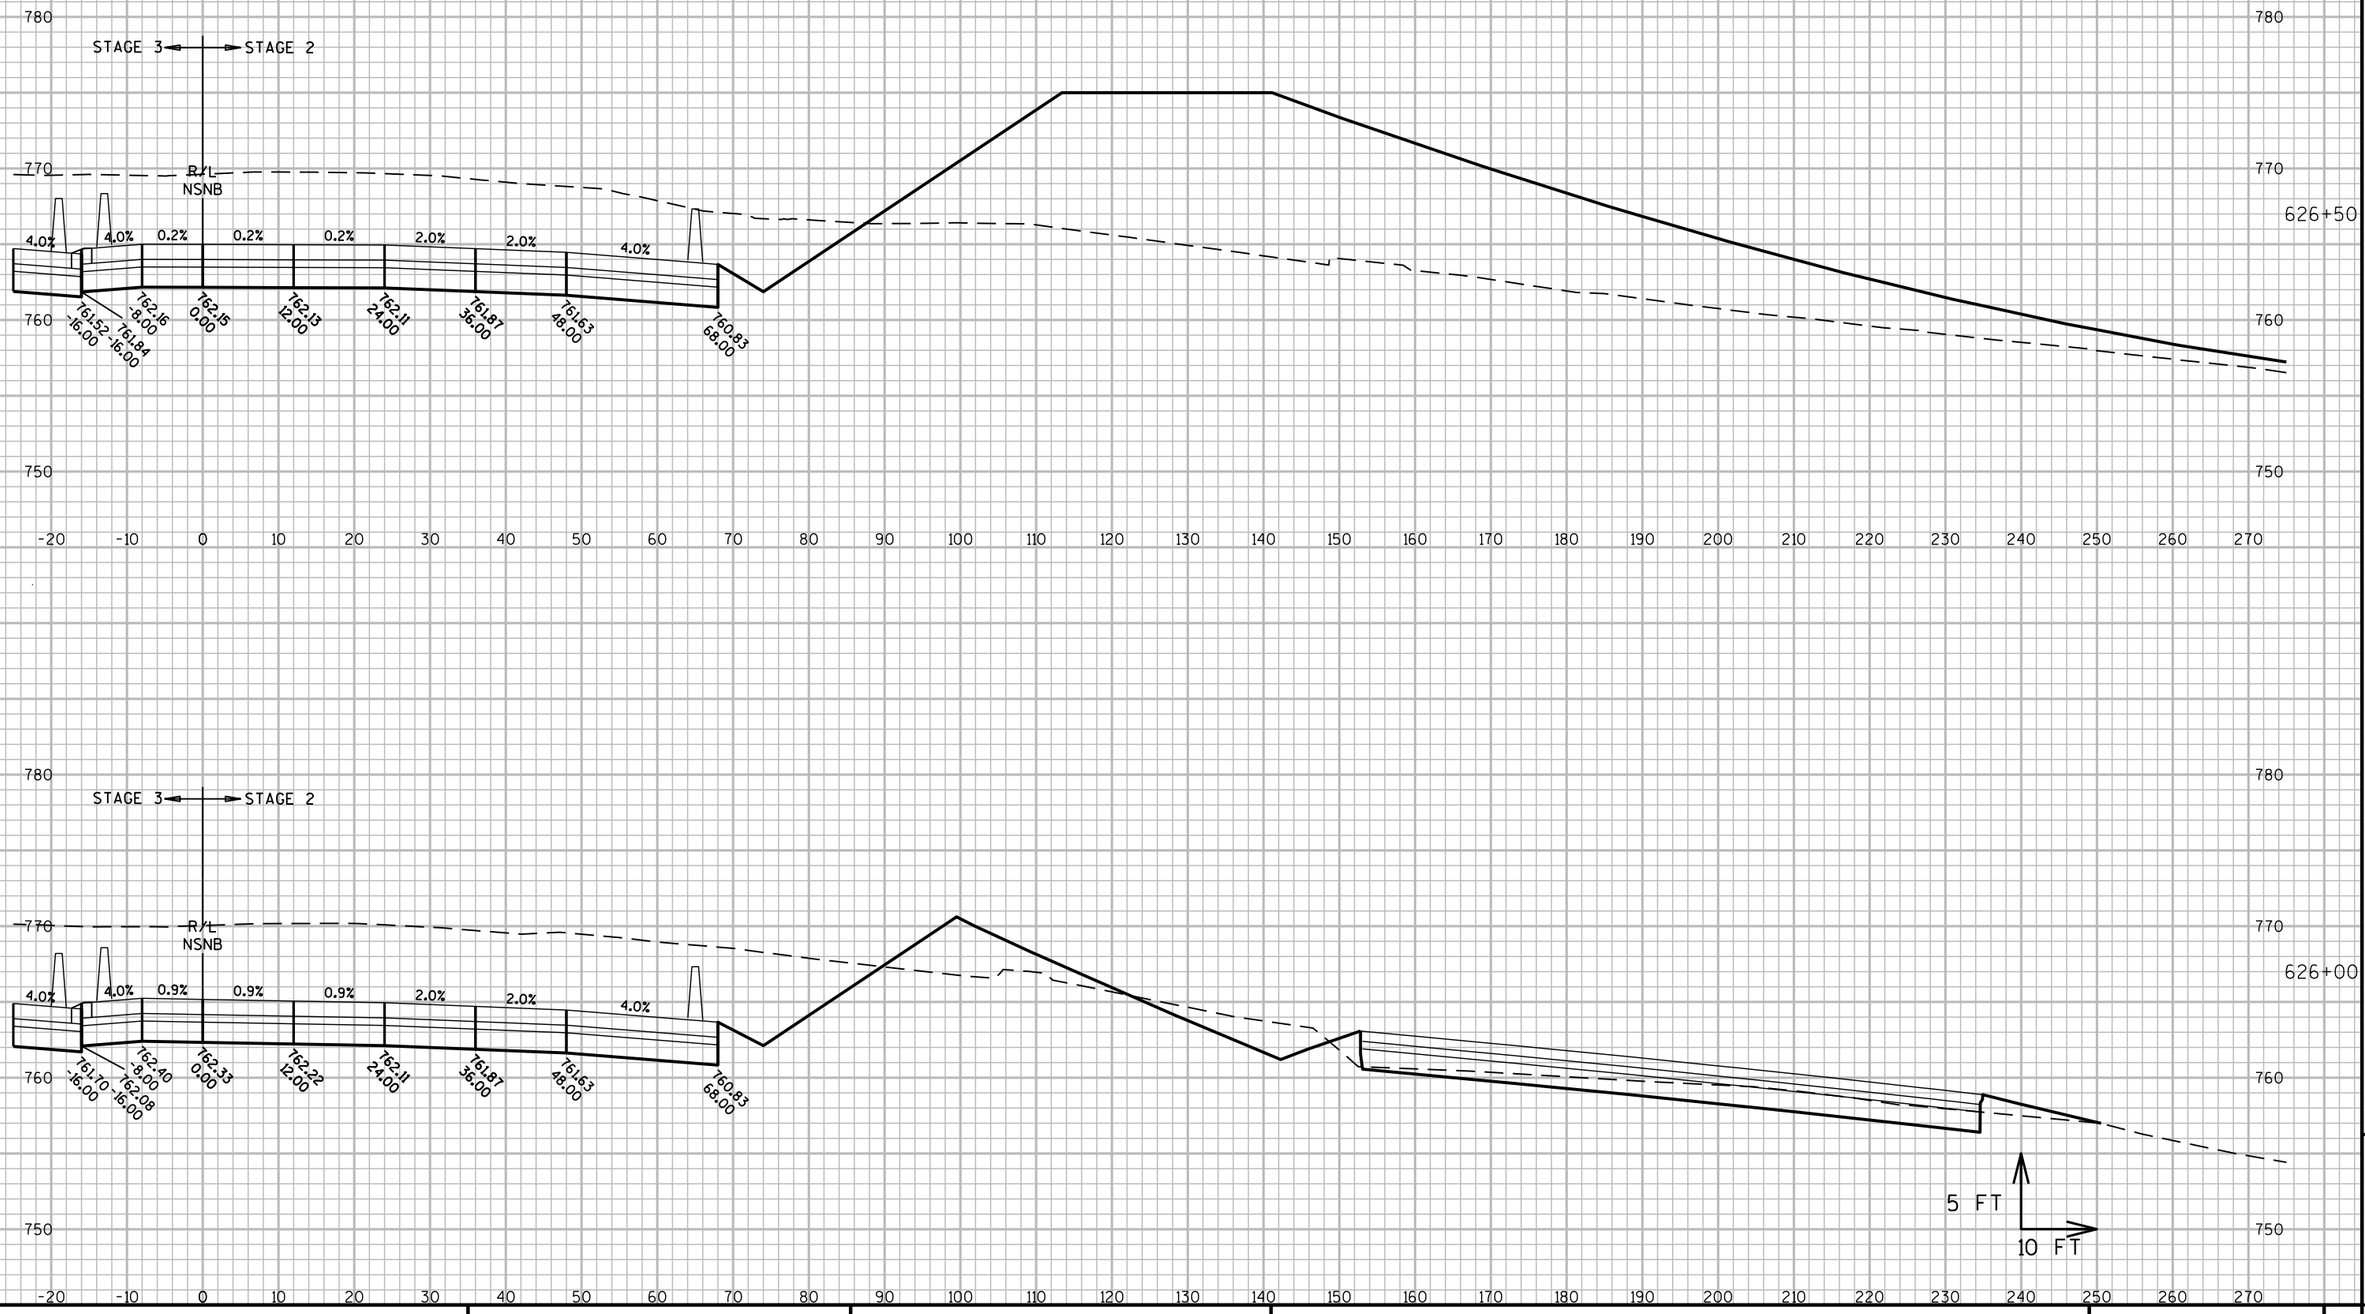

9

9

PROJECT NO: 1060-33-84	HWY: IH 41	COUNTY: MILWAUKEE	CROSS SECTIONS: IH 41 NB	SHEET 2580	E

FILE NAME : W:\PDS\C3D\10603316\84\DSN\XS\090202_XS_NS.DWG
LAYOUT NAME - 090202_XS_NS - NSNB - (42)

PLOT DATE : 7/8/2020 10:52 AM PLOT BY : ANGUIANO, CARLOS E PLOT NAME : PLOT SCALE : 1 IN:800 FT_XREF

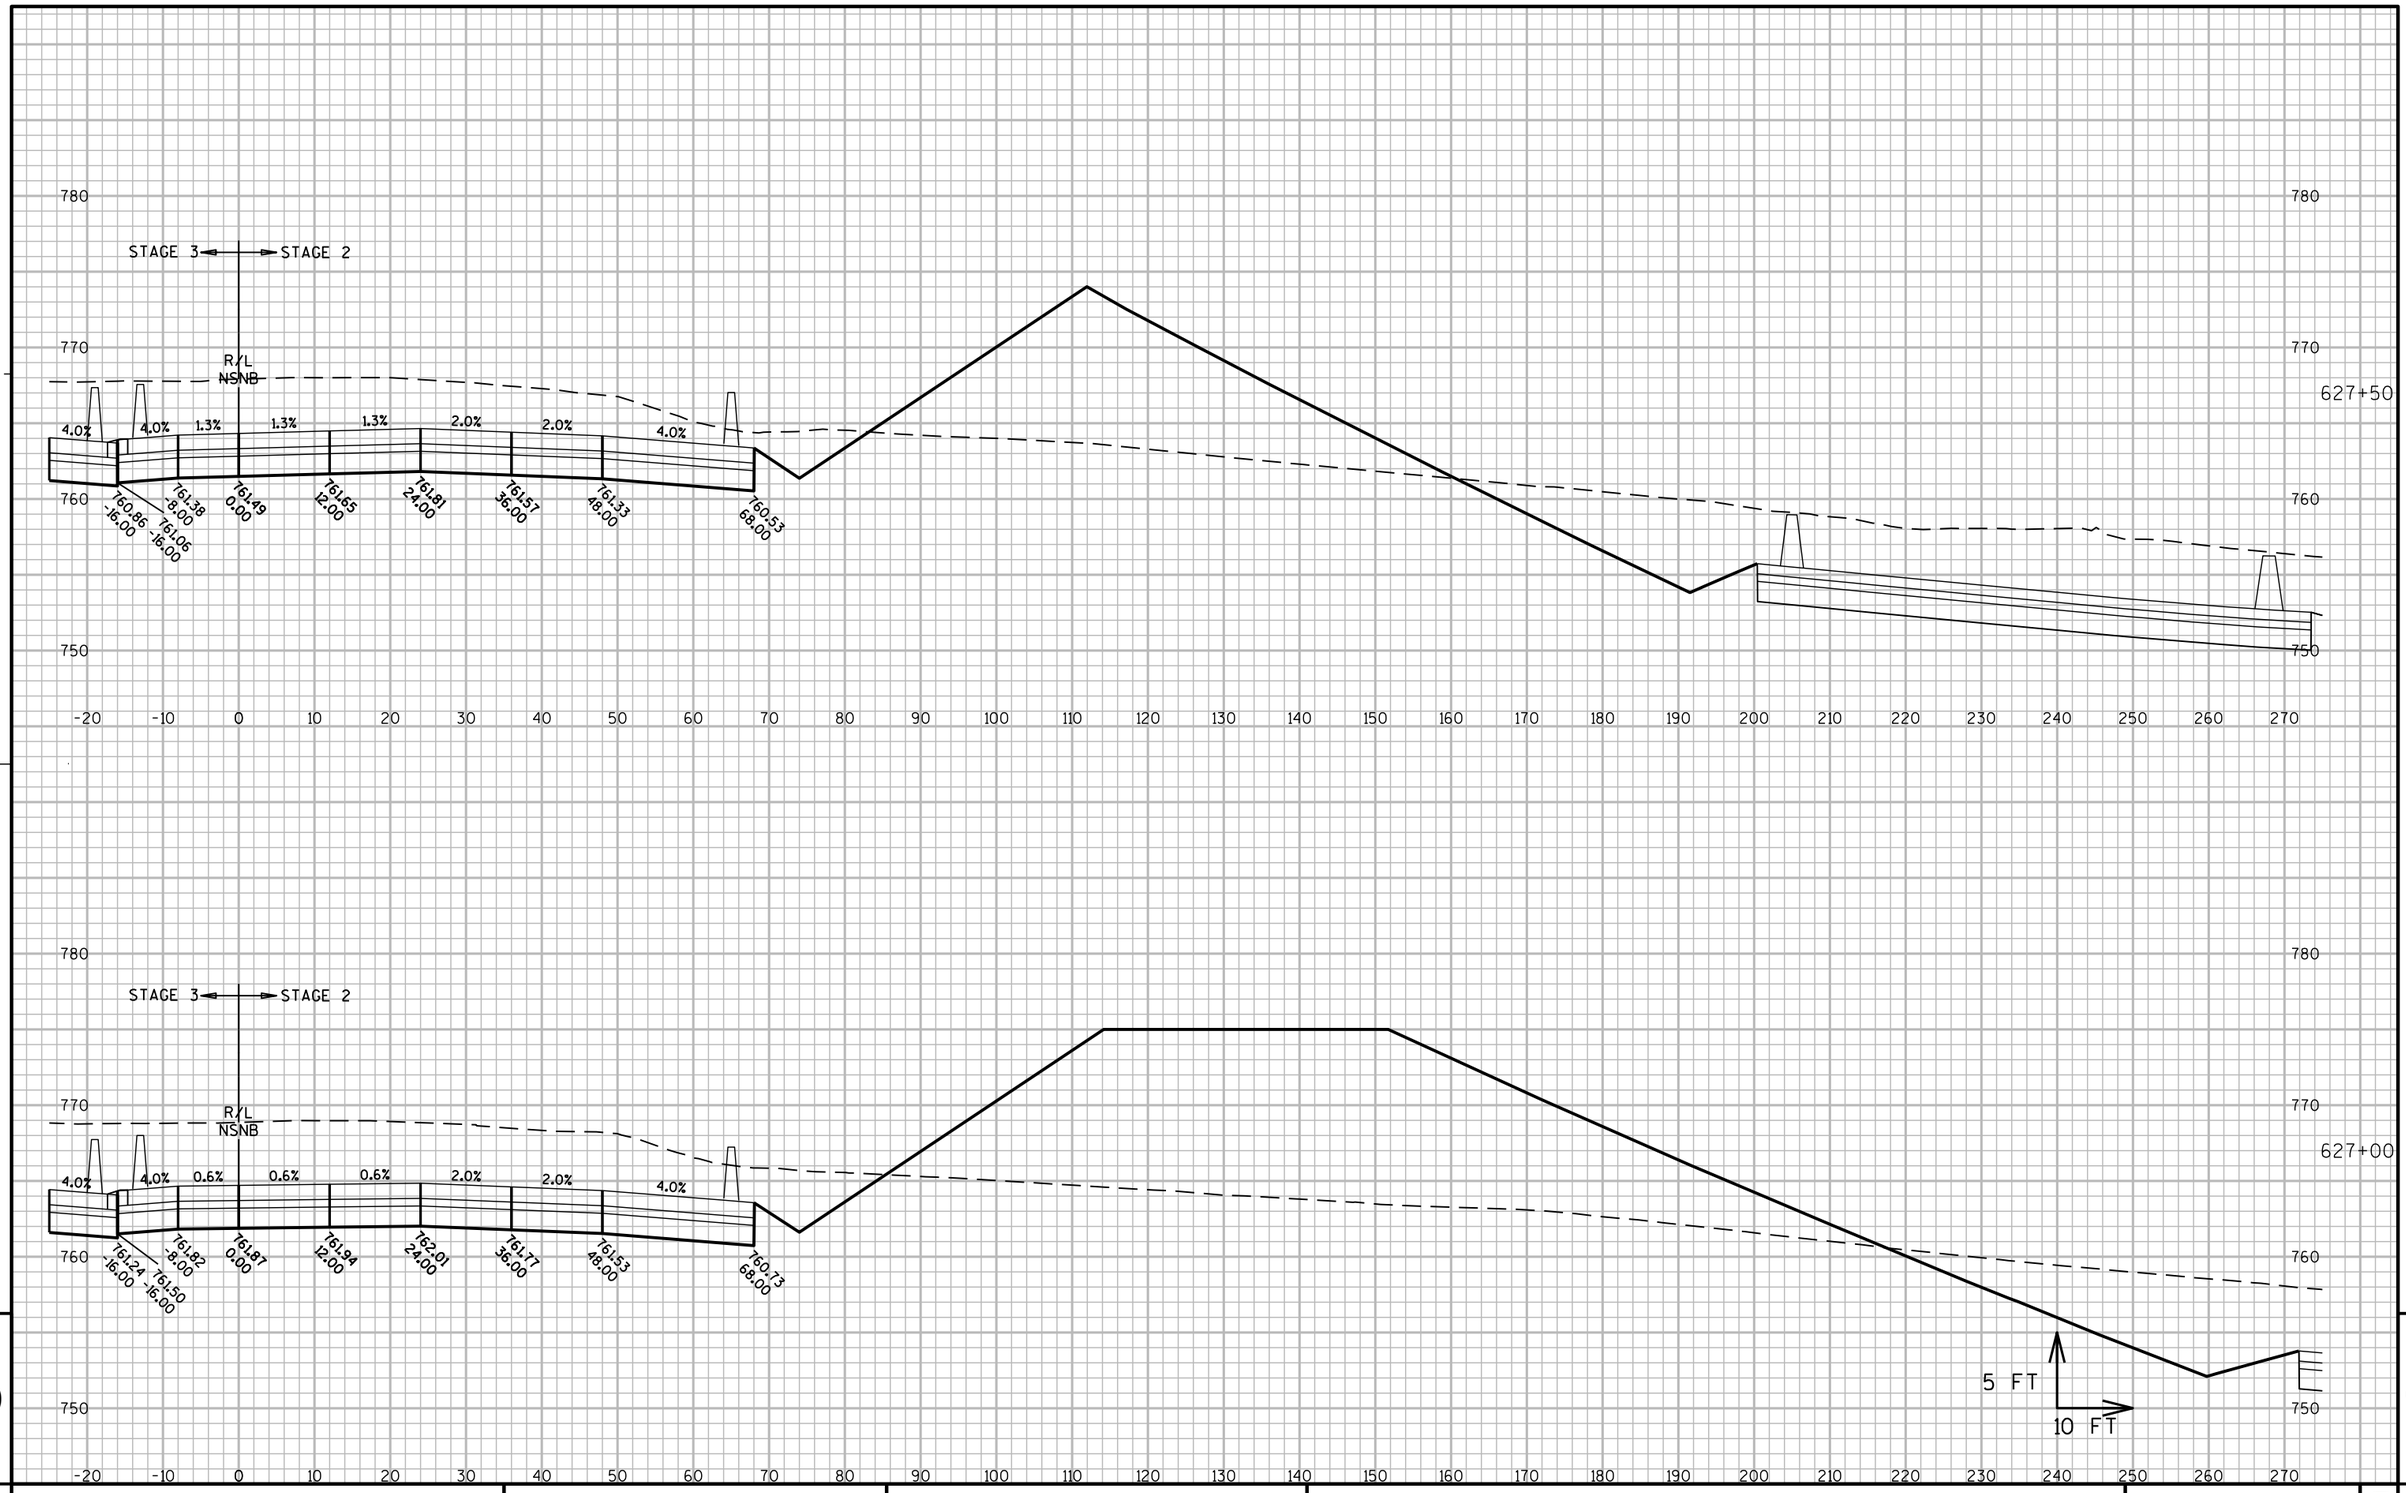

9

9

PROJECT NO: 1060-33-84	HWY: IH 41	COUNTY: MILWAUKEE	CROSS SECTIONS: IH 41 NB	SHEET 2581	E

FILE NAME : W:\PDS\C3D\10603316\84\DSN\XS\090202_XS_NS.DWG
LAYOUT NAME - 090202_XS_NS - NSNB - (43)

PLOT DATE : 7/8/2020 10:52 AM PLOT BY : ANGUIANO, CARLOS E PLOT NAME : PLOT SCALE : 1 IN:800 FT_XREF

WISDOT/CADDS SHEET 49

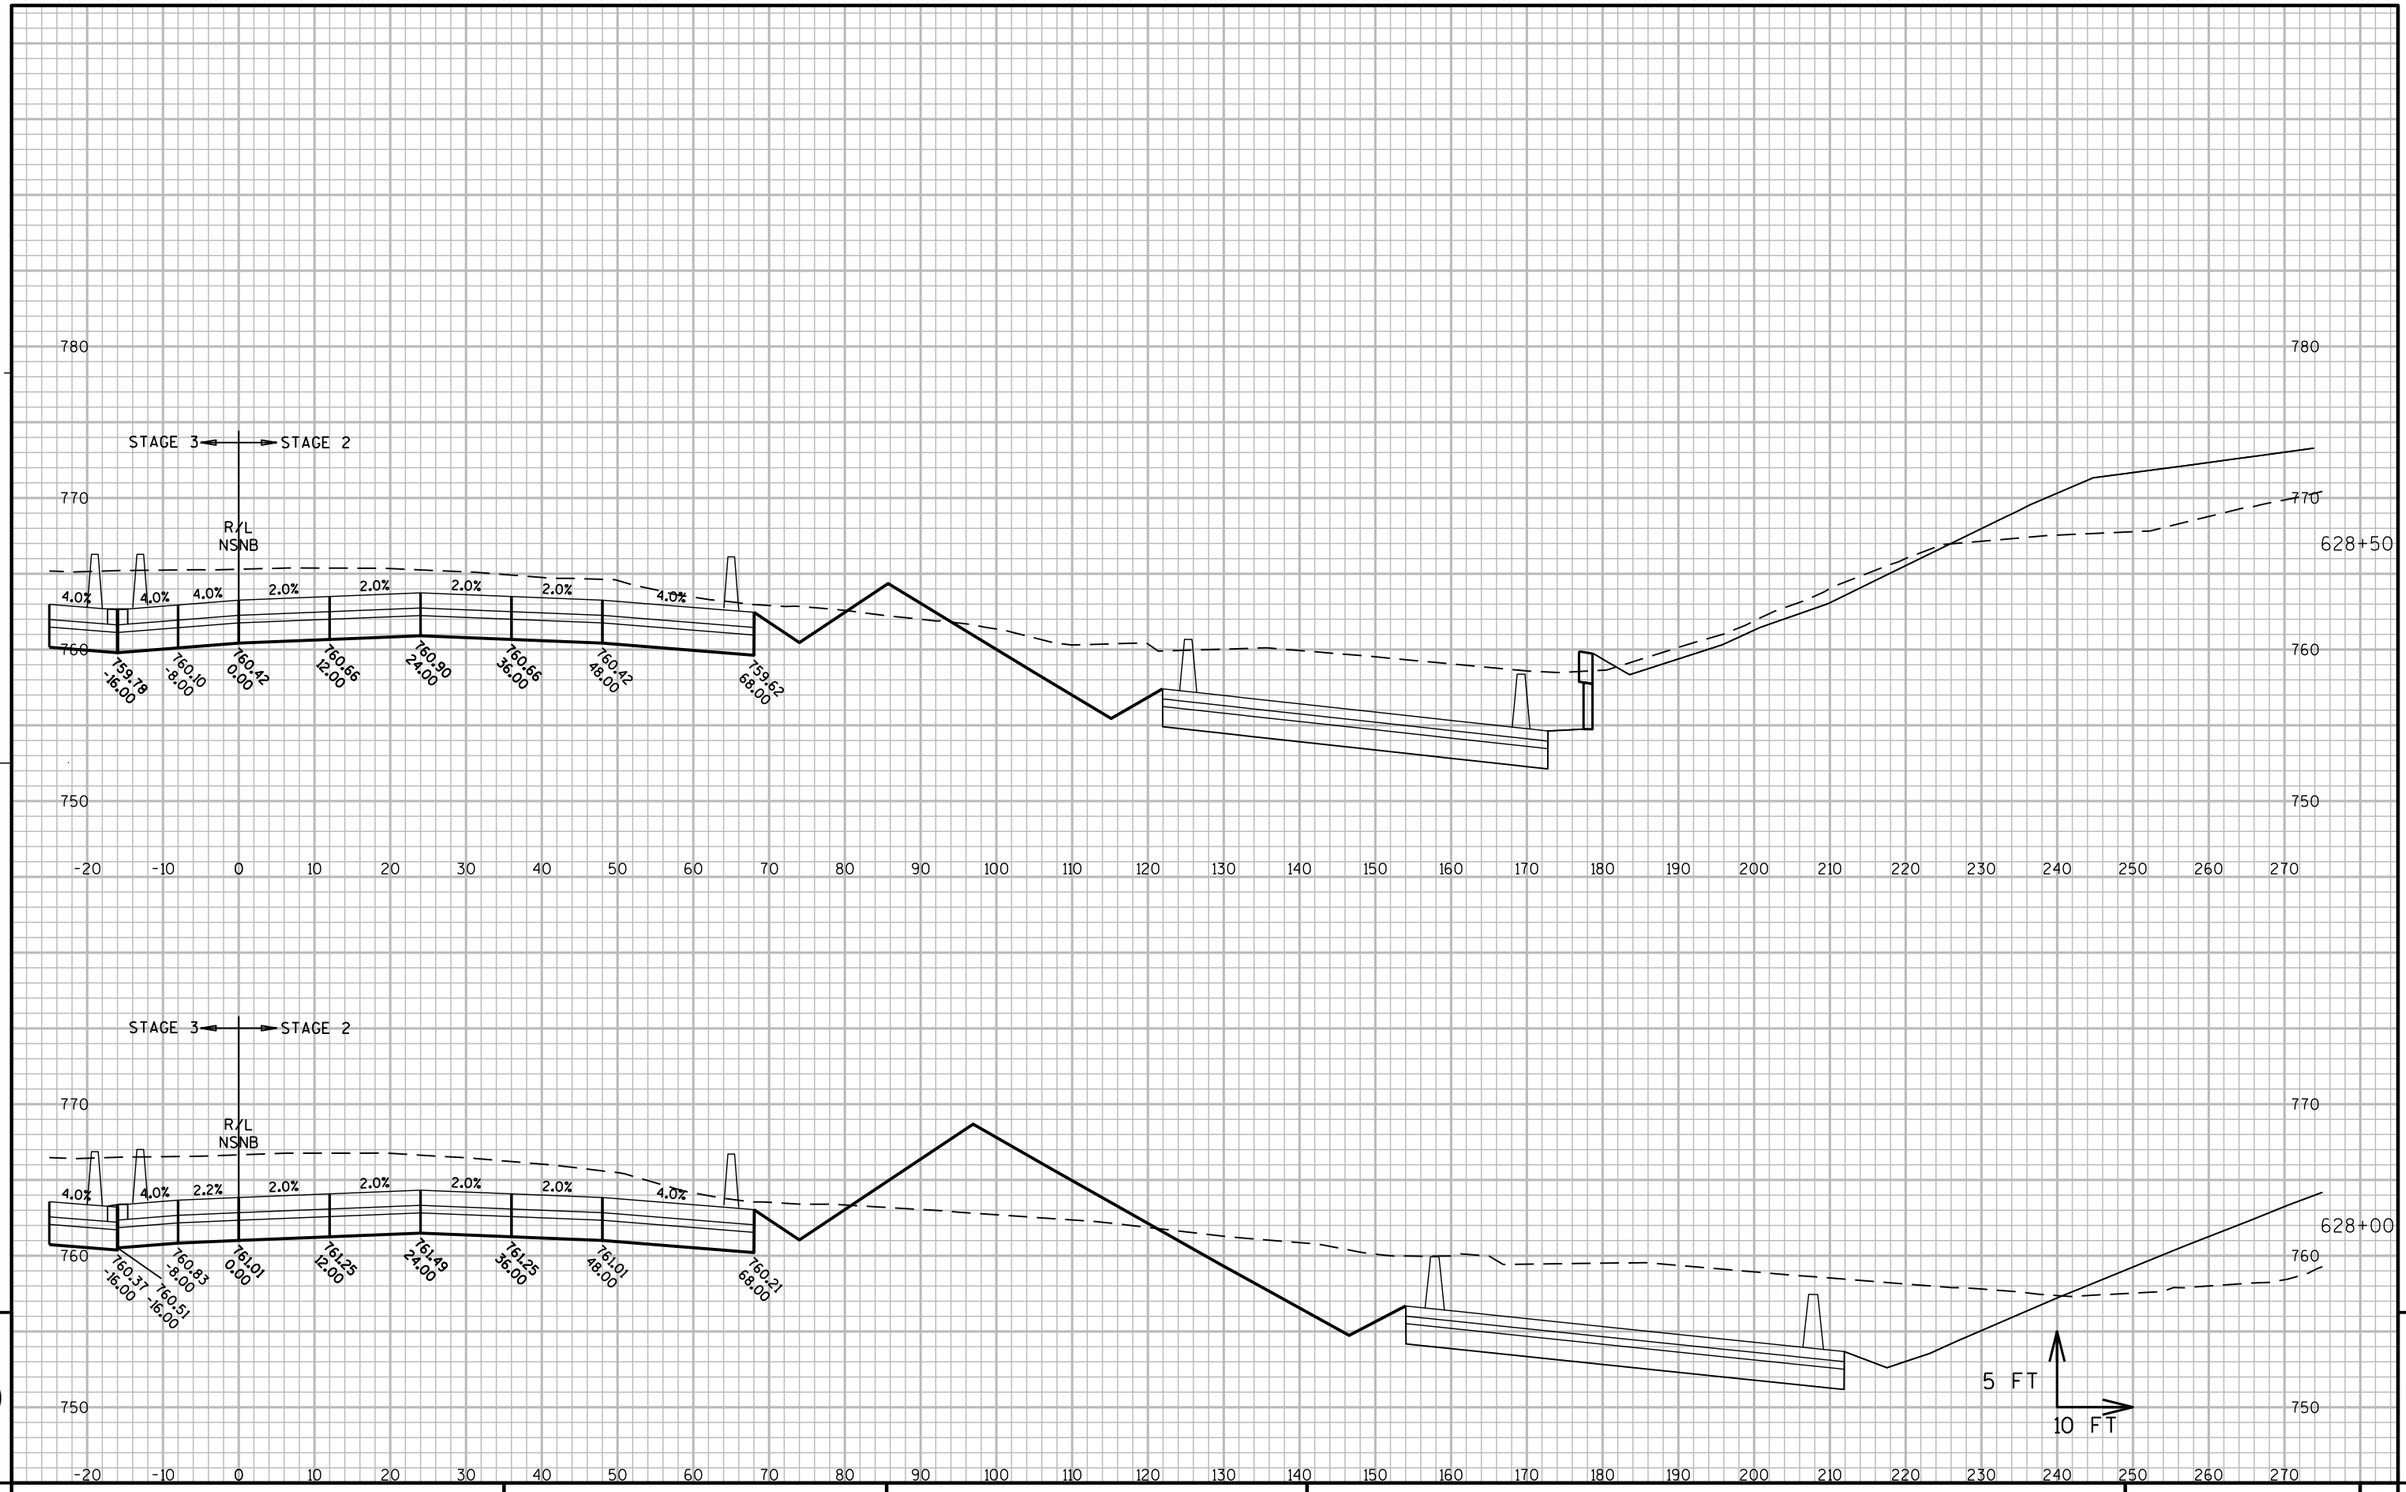

9

9

PROJECT NO: 1060-33-84	HWY: IH 41	COUNTY: MILWAUKEE	CROSS SECTIONS: IH 41 NB	SHEET 2582	E

FILE NAME : W:\PDS\C3D\10603316\84\DSN\XS\090202_XS_NS.DWG
LAYOUT NAME - 090202_XS_NS - NSNB - (44)

PLOT DATE : 7/8/2020 10:52 AM PLOT BY : ANGUIANO, CARLOS E PLOT NAME : PLOT SCALE : 1 IN:800 FT_XREF

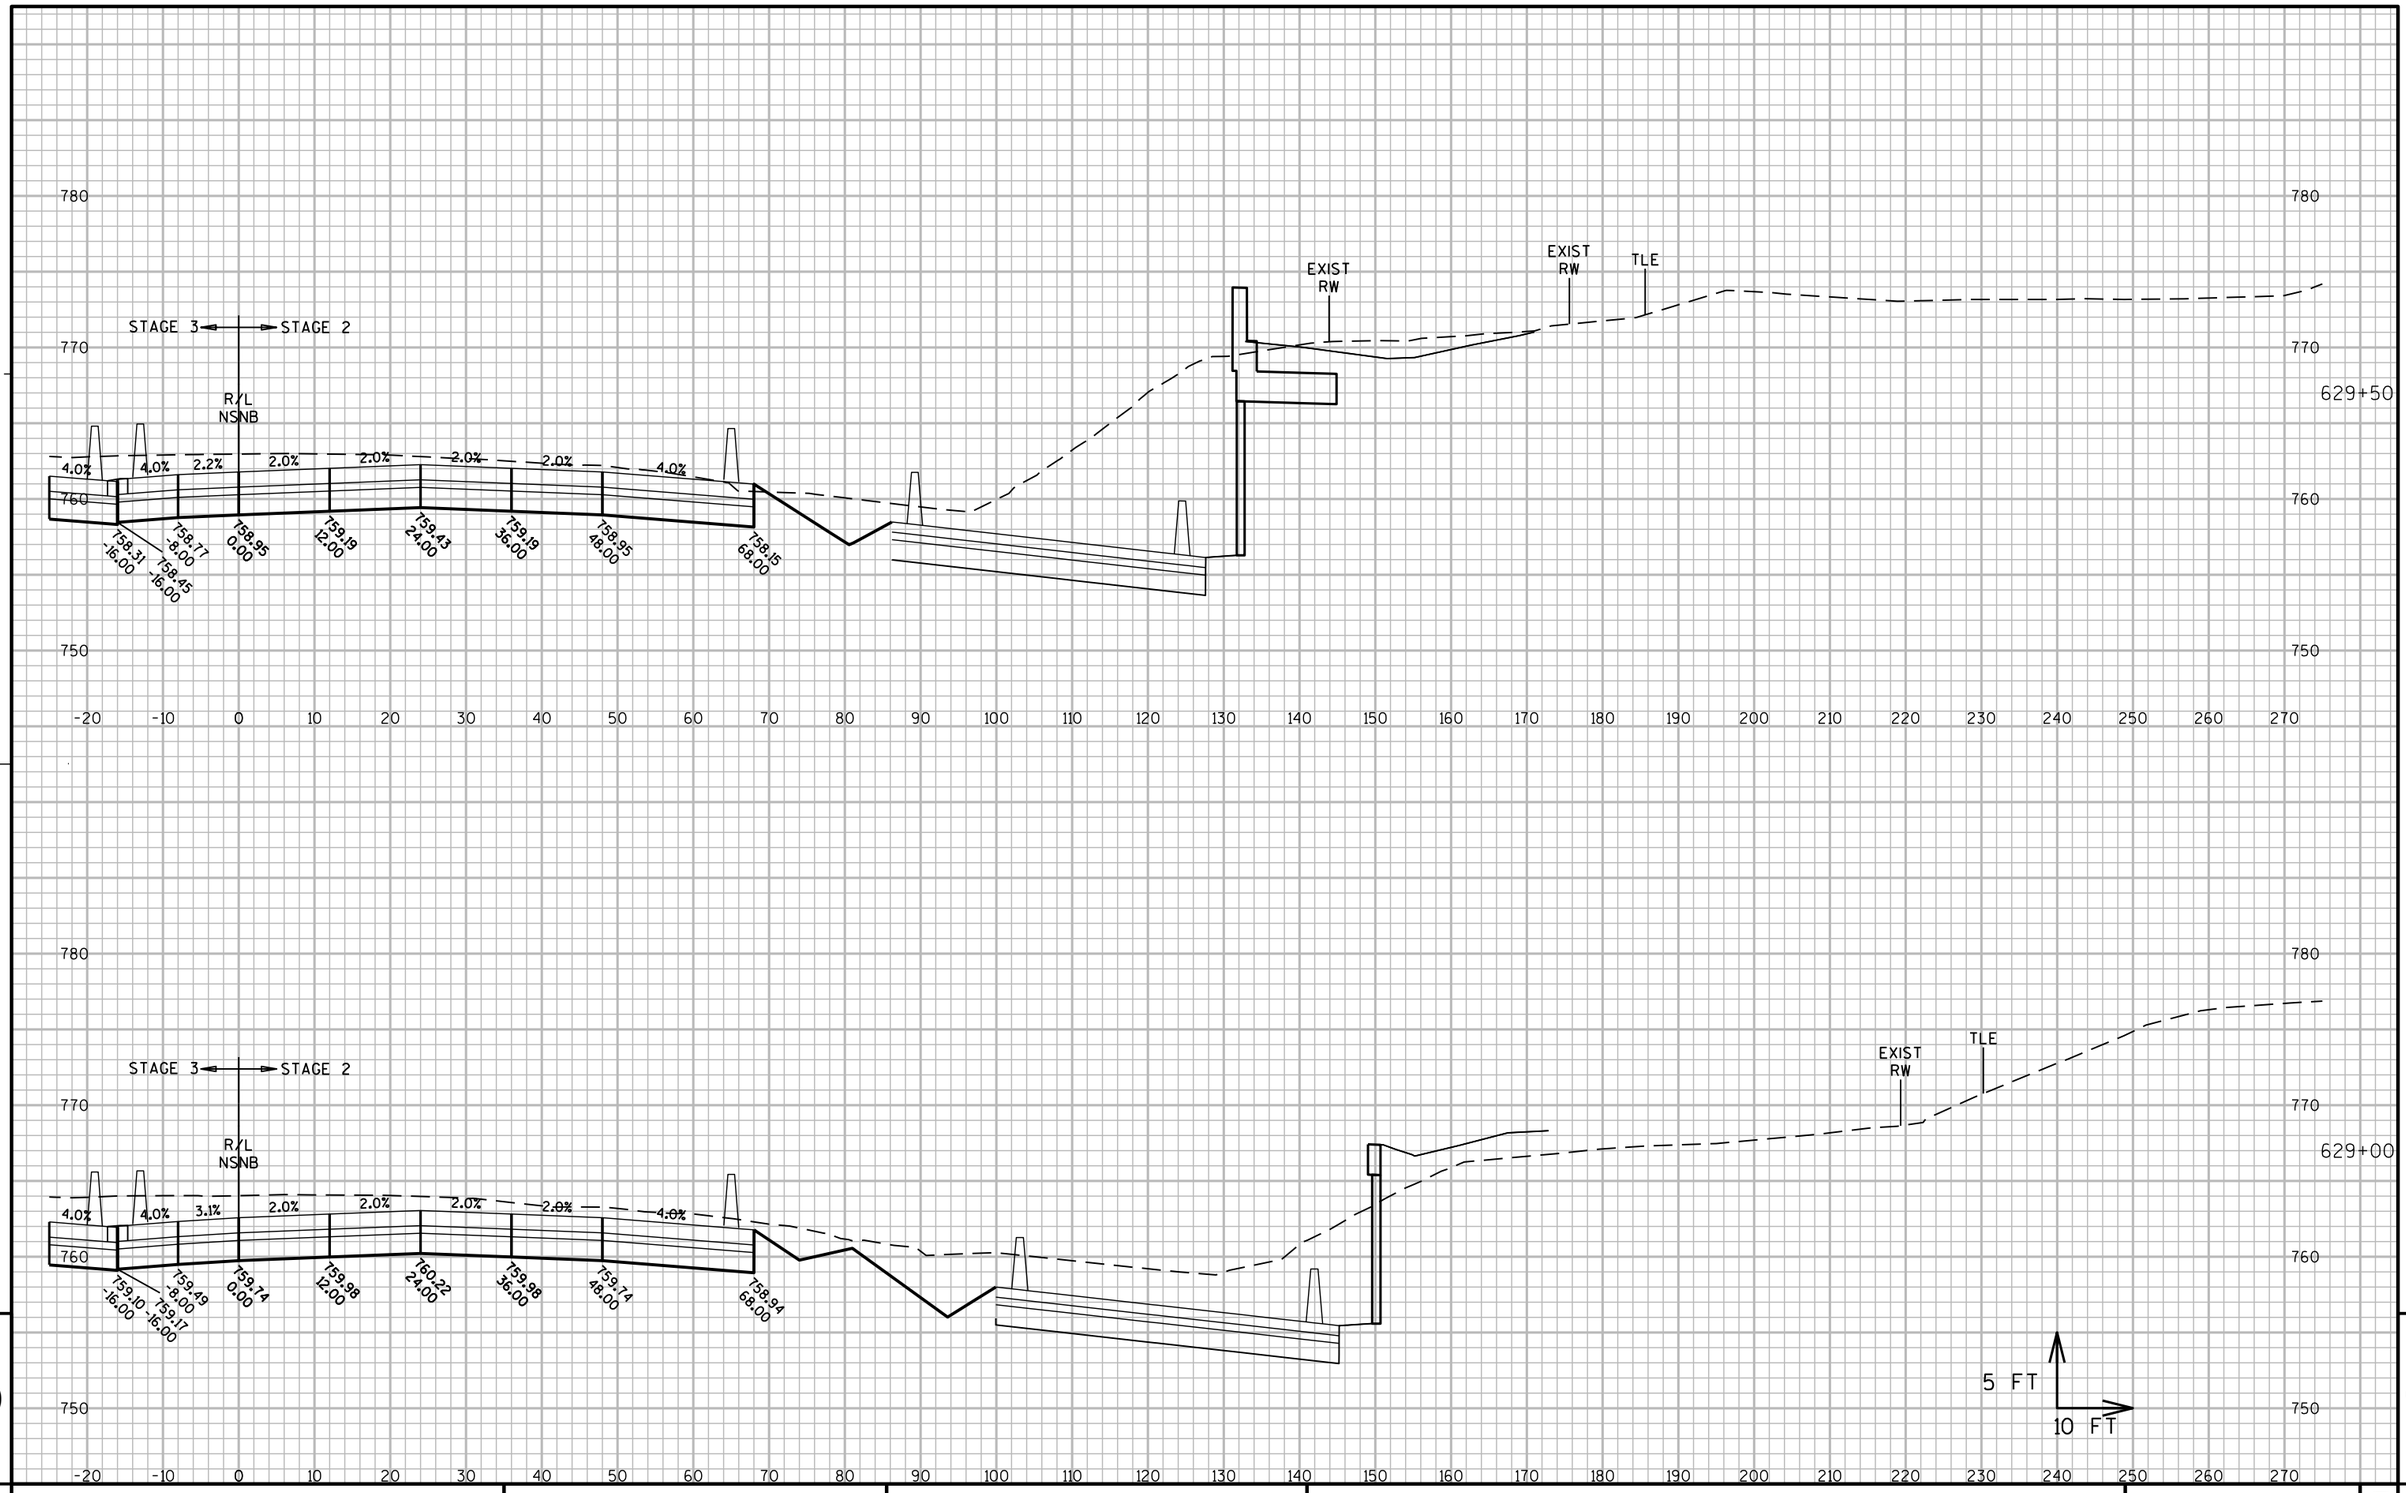

PROJECT NO: 1060-33-84	HWY: IH 41	COUNTY: MILWAUKEE	CROSS SECTIONS: IH 41 NB	SHEET 2583	E

FILE NAME : W:\PDS\C3D\10603316\84\DSN\XS\090202_XS_NS.DWG
LAYOUT NAME - 090202_XS_NS - NSNB - (45)

PLOT DATE : 7/8/2020 10:53 AM PLOT BY : ANGUIANO, CARLOS E PLOT NAME : PLOT SCALE : 1 IN:800 FT_XREF

WISDOT/CADDS SHEET 49

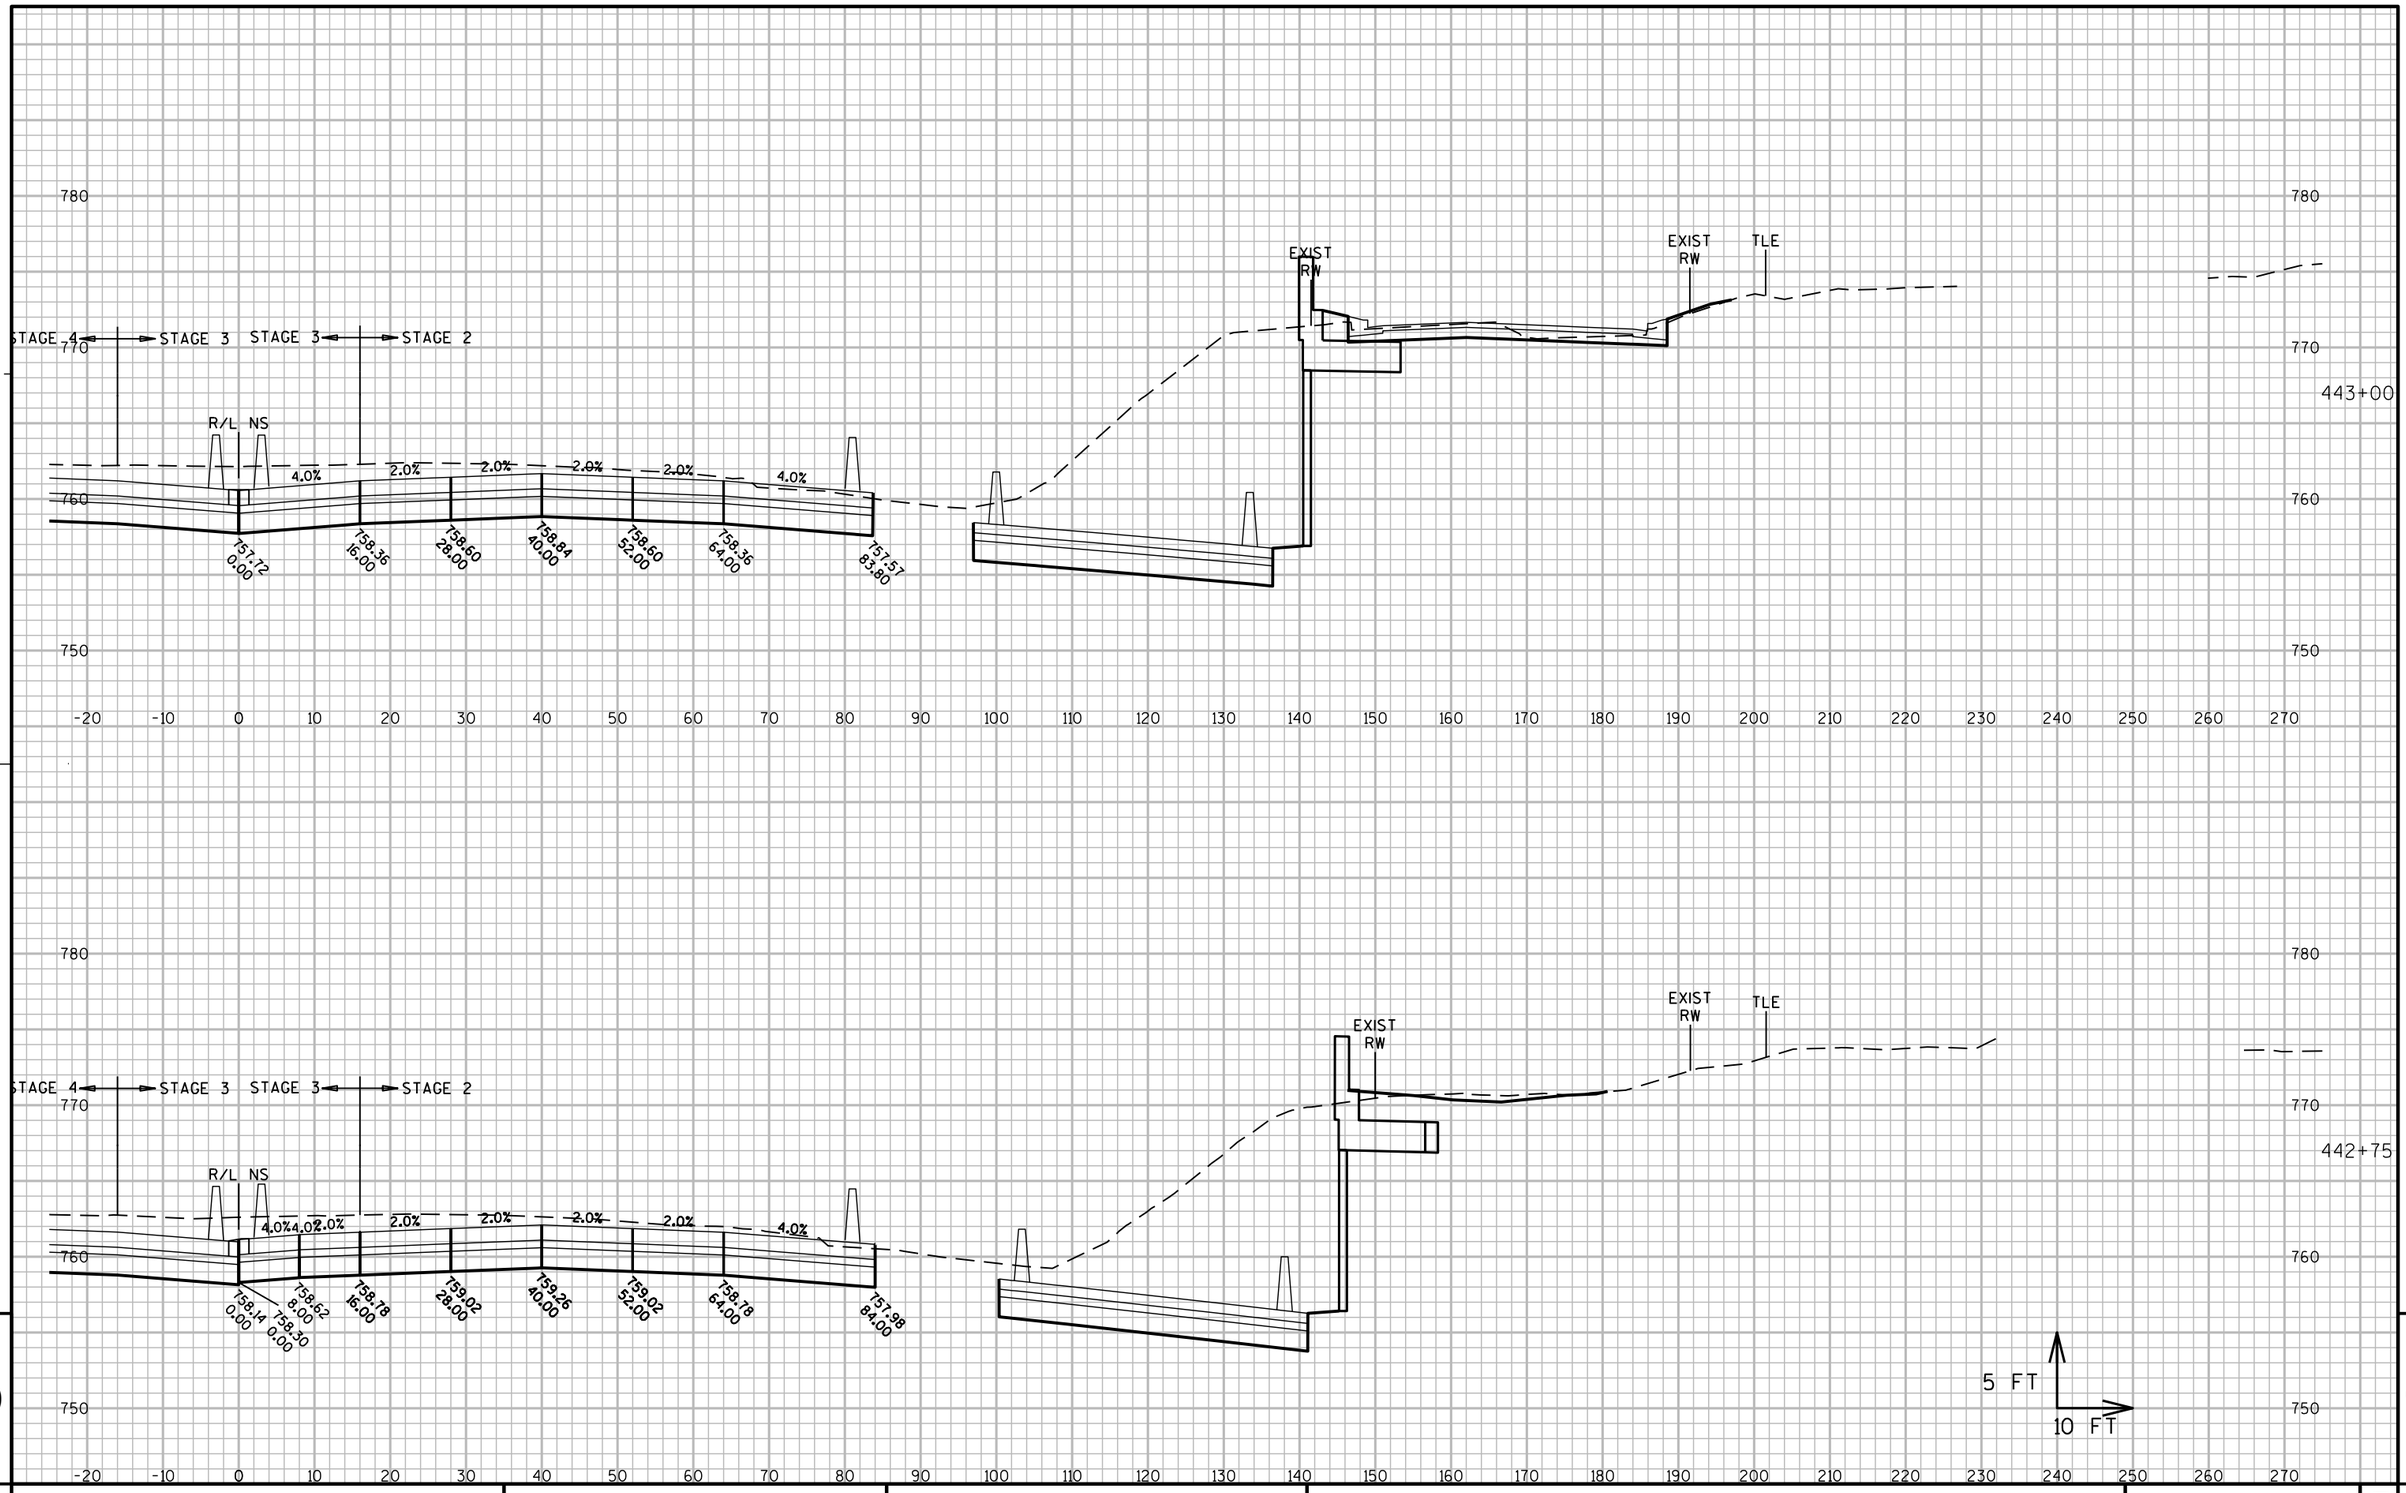

9

9

PROJECT NO: 1060-33-84	HWY: IH 41	COUNTY: MILWAUKEE	CROSS SECTIONS: IH 41 NB	SHEET 2584	E

FILE NAME : W:\PDS\C3D\10603316\84\DSN\XS\090202_XS_NS.DWG
LAYOUT NAME - 090202_XS_NS - NS - (1)

PLOT DATE : 7/8/2020 10:53 AM

PLOT BY : ANGUIANO, CARLOS E PLOT NAME :

PLOT SCALE : 1 IN:800 FT_XREF

WISDOT/CADDS SHEET 49

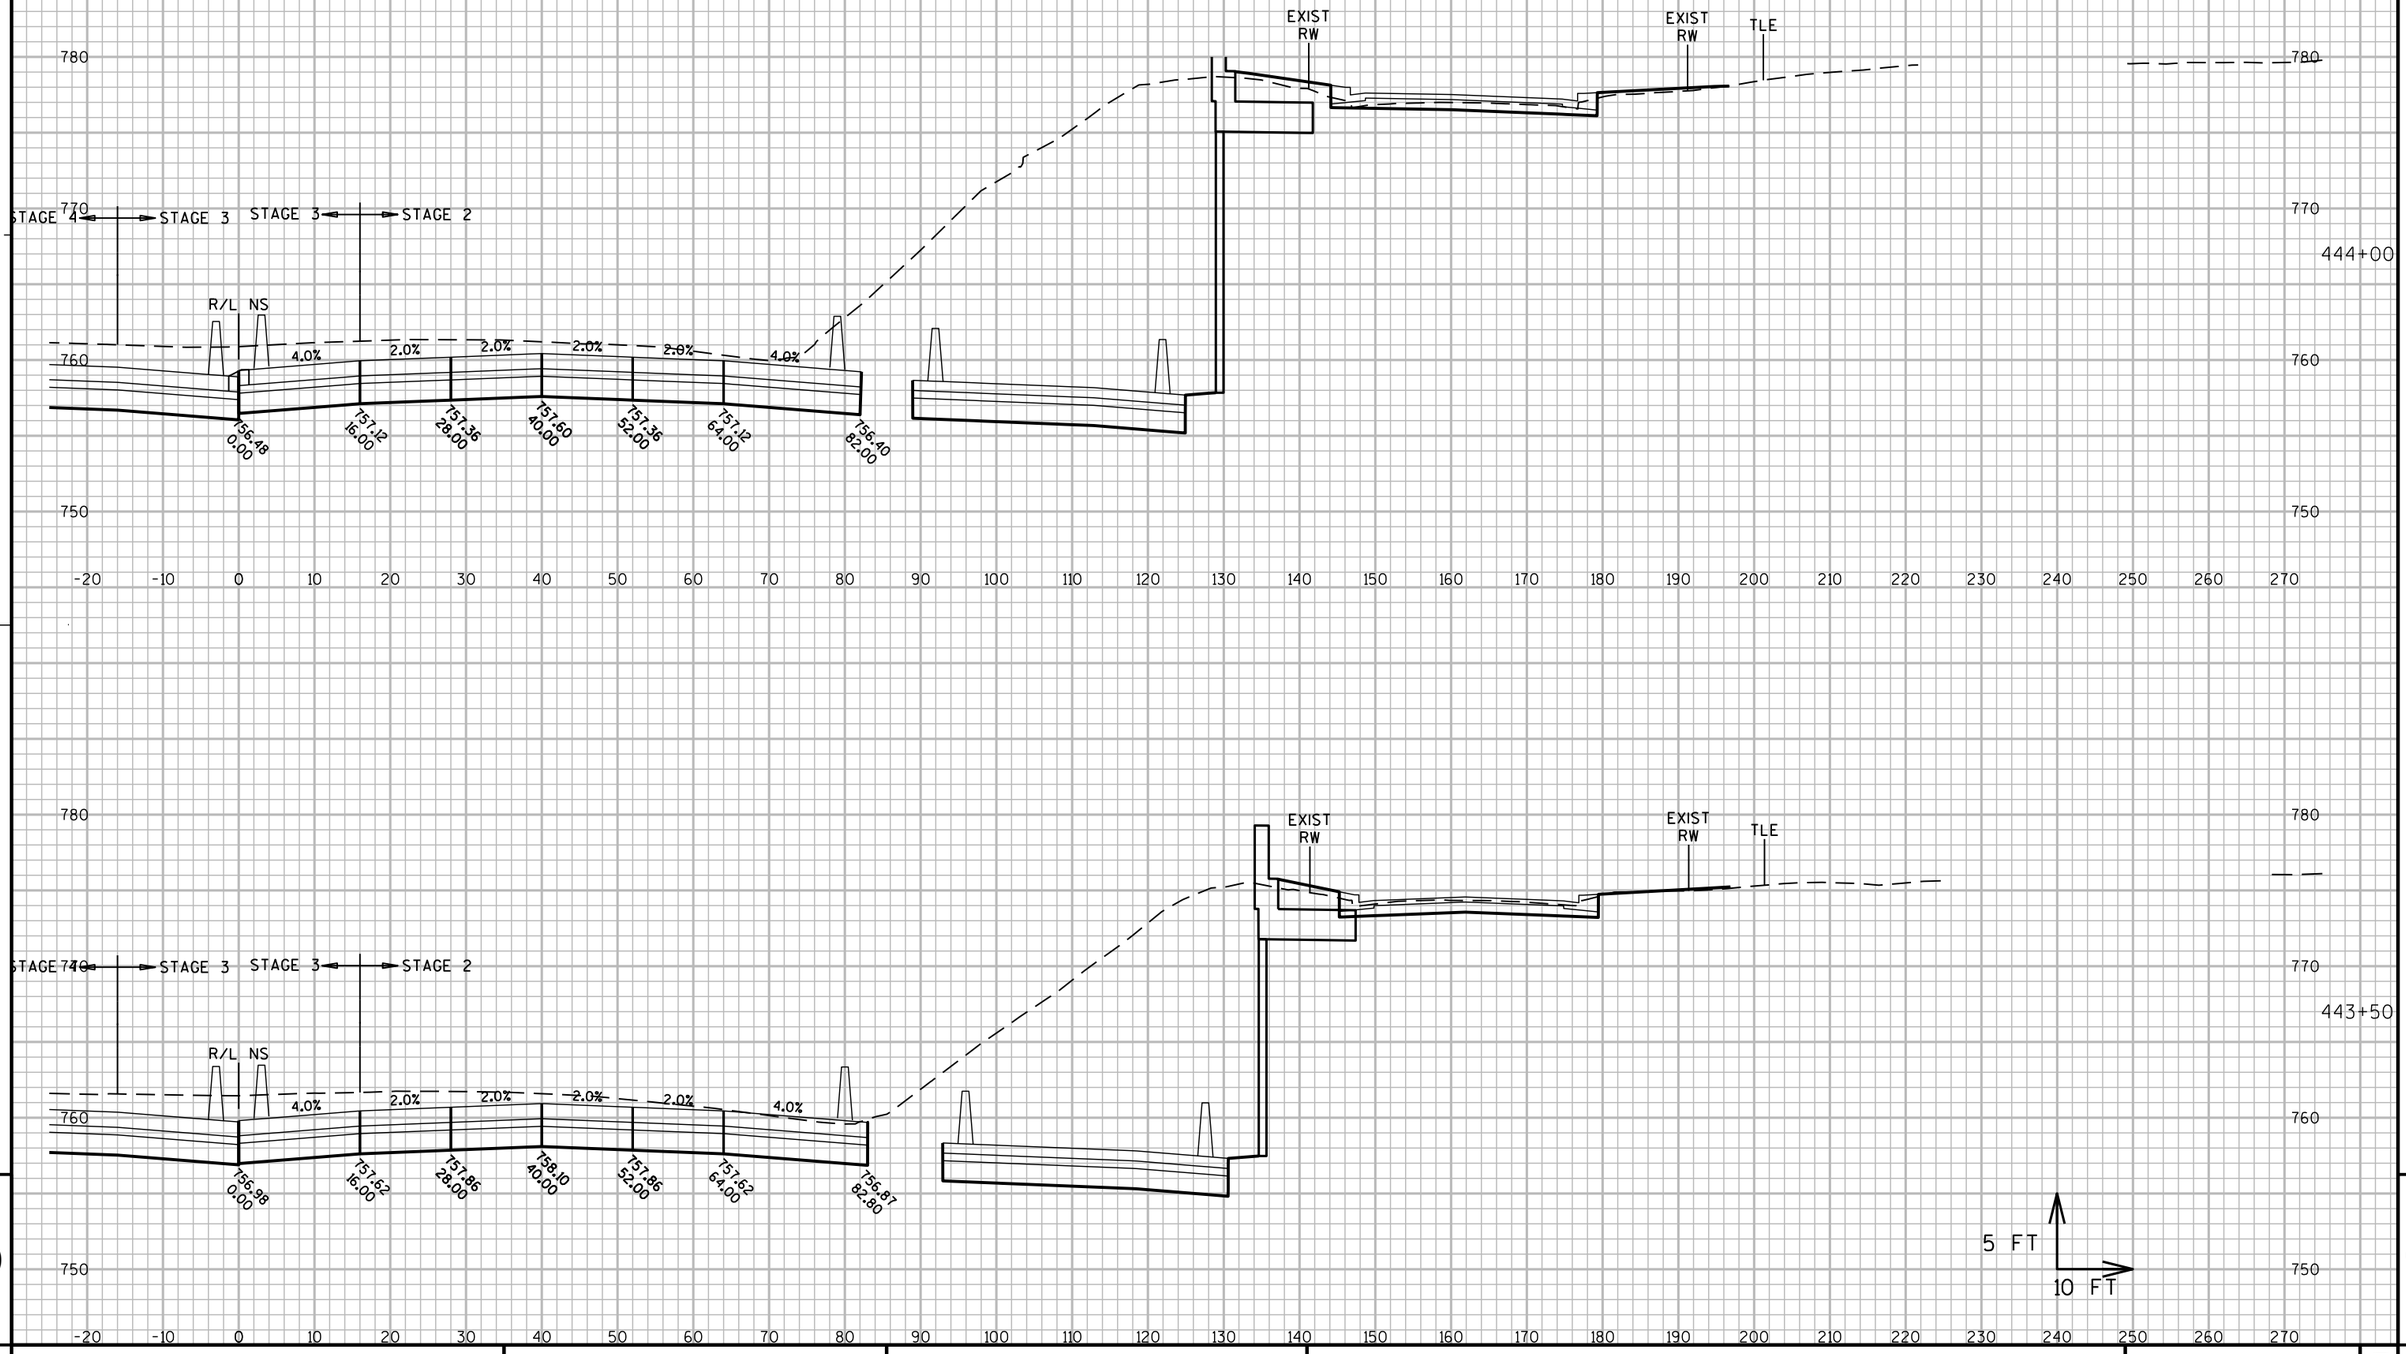

9

9

PROJECT NO: 1060-33-84	HWY: IH 41	COUNTY: MILWAUKEE	CROSS SECTIONS: IH 41 NB	SHEET 2585	E

FILE NAME : W:\PDS\C3D\10603316\84\DSN\XS\090202_XS_NS.DWG
LAYOUT NAME - 090202_XS_NS - NS - (2)
PLOT DATE : 7/8/2020 10:54 AM
PLOT BY : ANGUIANO, CARLOS E PLOT NAME :
PLOT SCALE : 1 IN:800 FT_XREF
WISDOT/CADDS SHEET 49

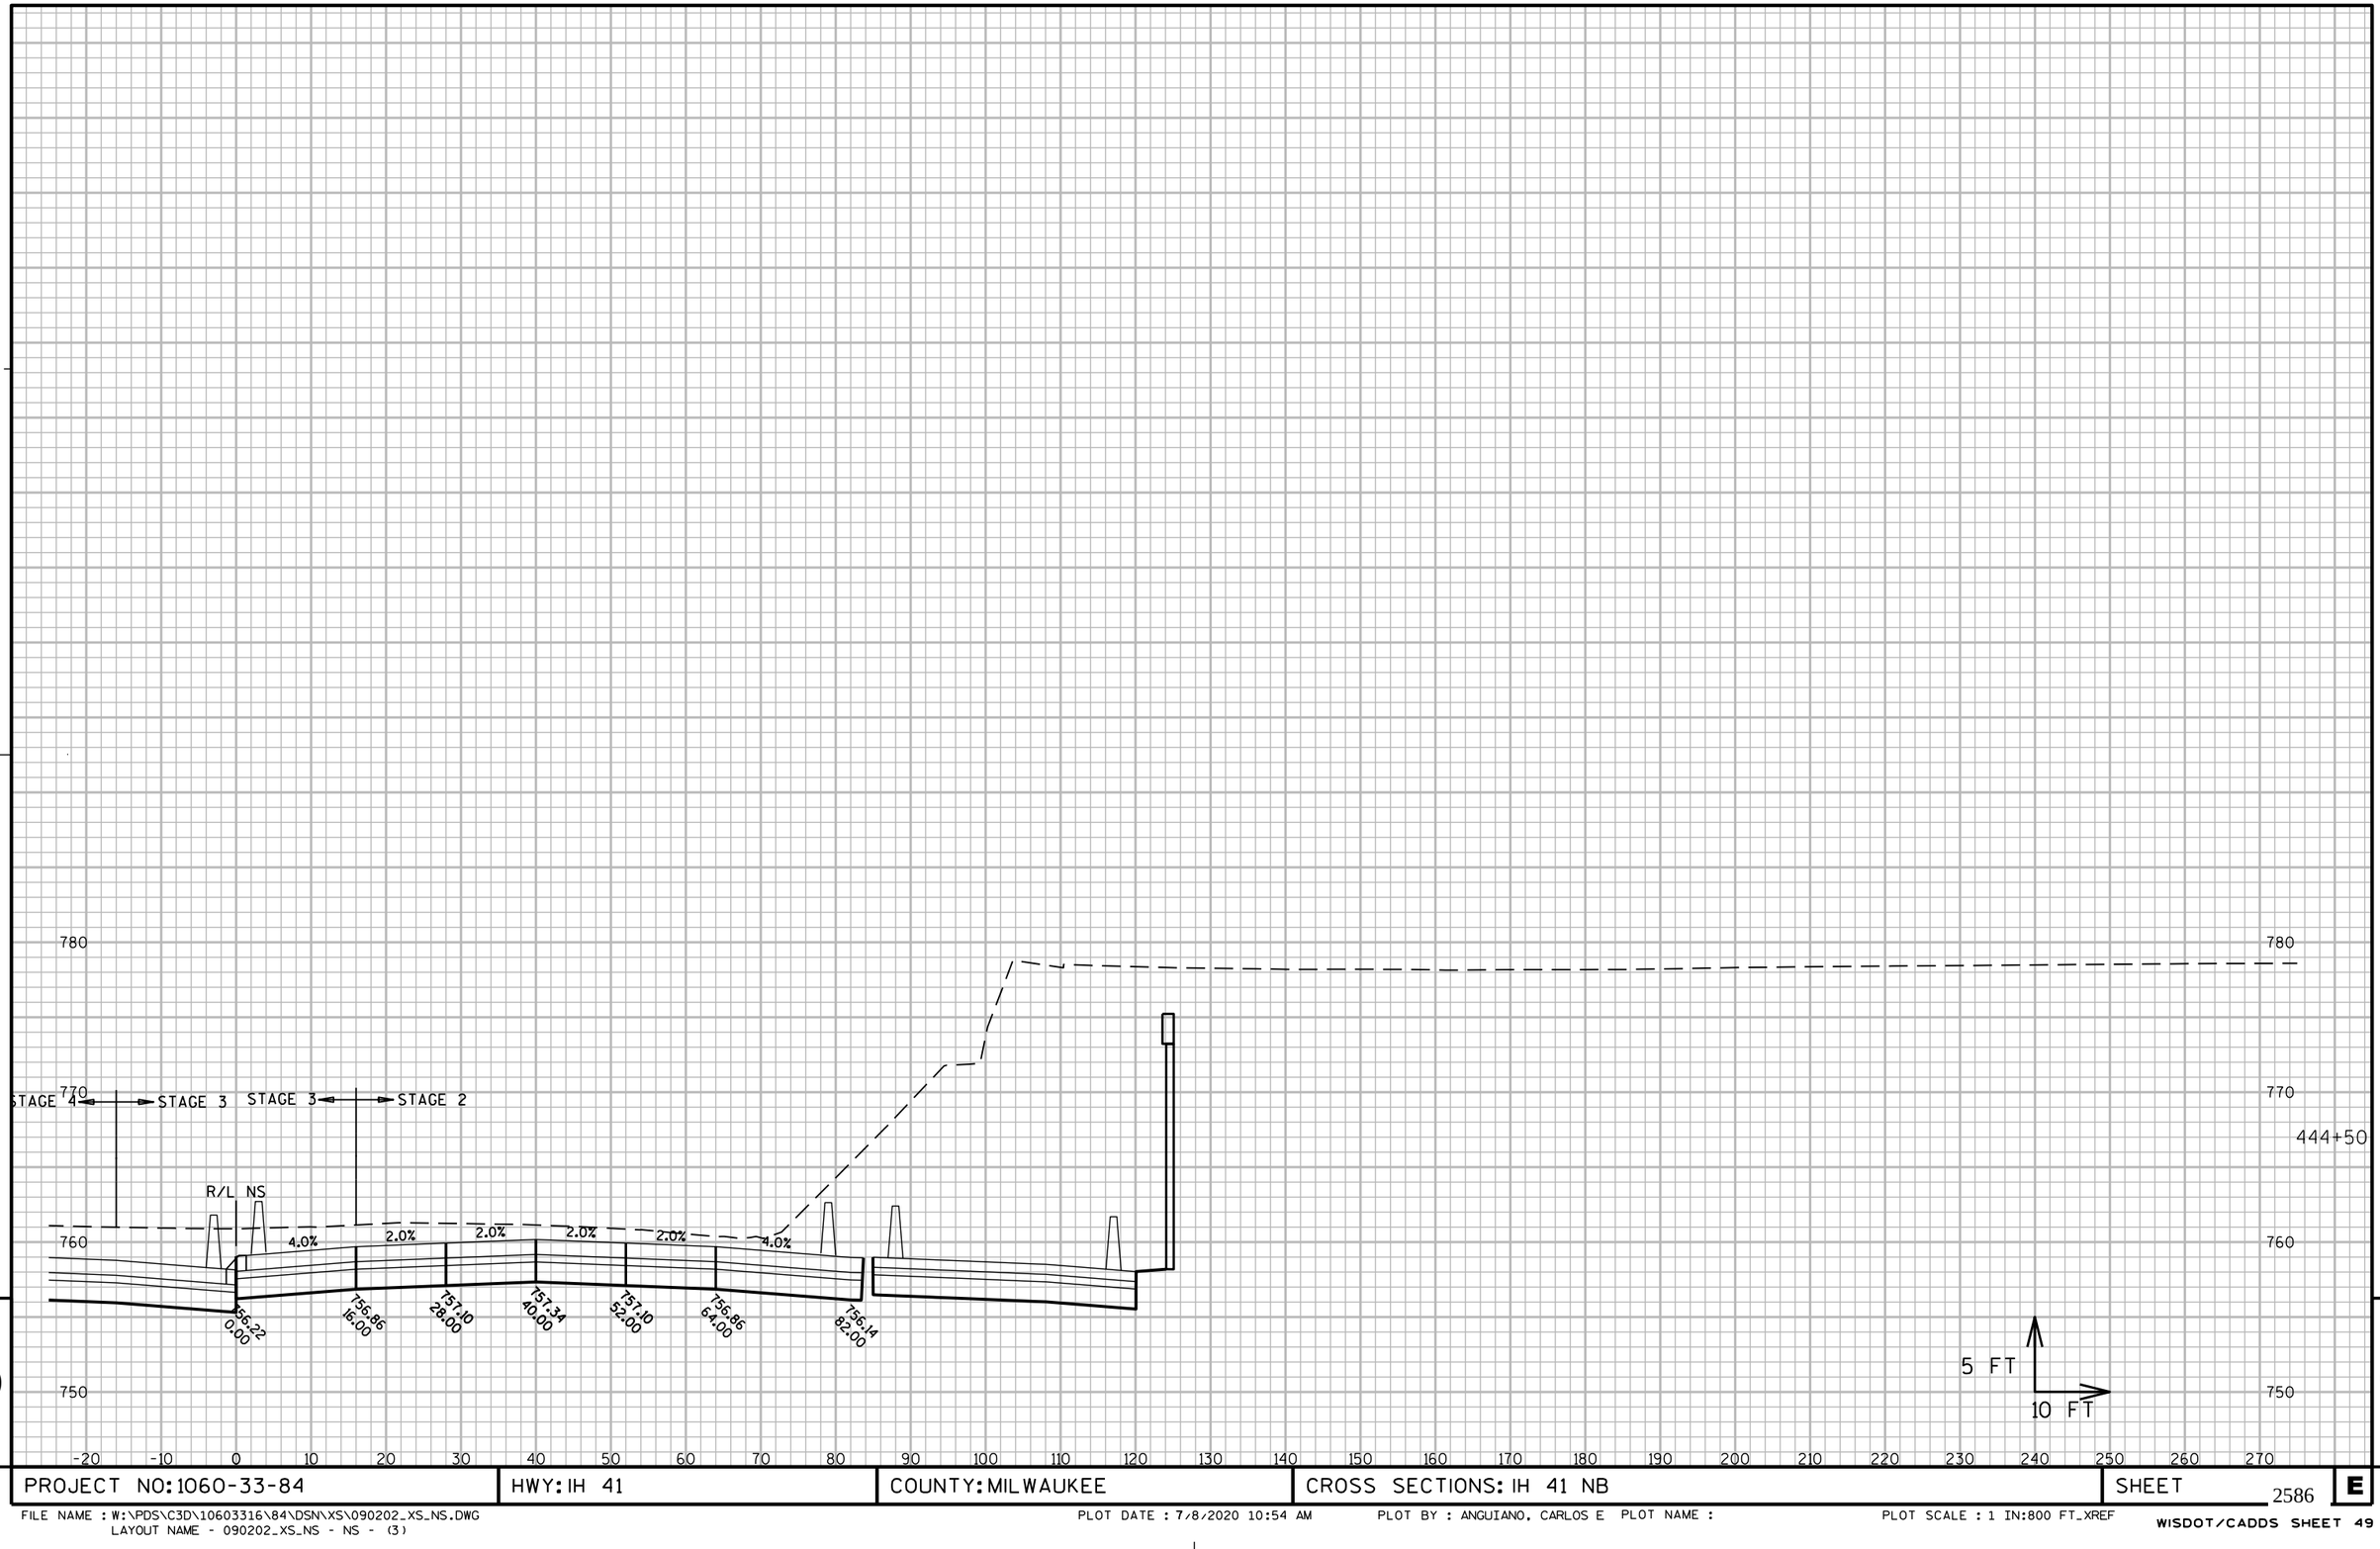

9

9

PROJECT NO: 1060-33-84	HWY: IH 41	COUNTY: MILWAUKEE	CROSS SECTIONS: IH 41 NB	SHEET 2586	E

FILE NAME : W:\PDS\C3D\10603316\84\DSN\XS\090202_XS_NS.DWG
LAYOUT NAME - 090202_XS_NS - NS - (3)

PLOT DATE : 7/8/2020 10:54 AM PLOT BY : ANGUIANO, CARLOS E PLOT NAME : PLOT SCALE : 1 IN:800 FT_XREF

WISDOT/CADDS SHEET 49

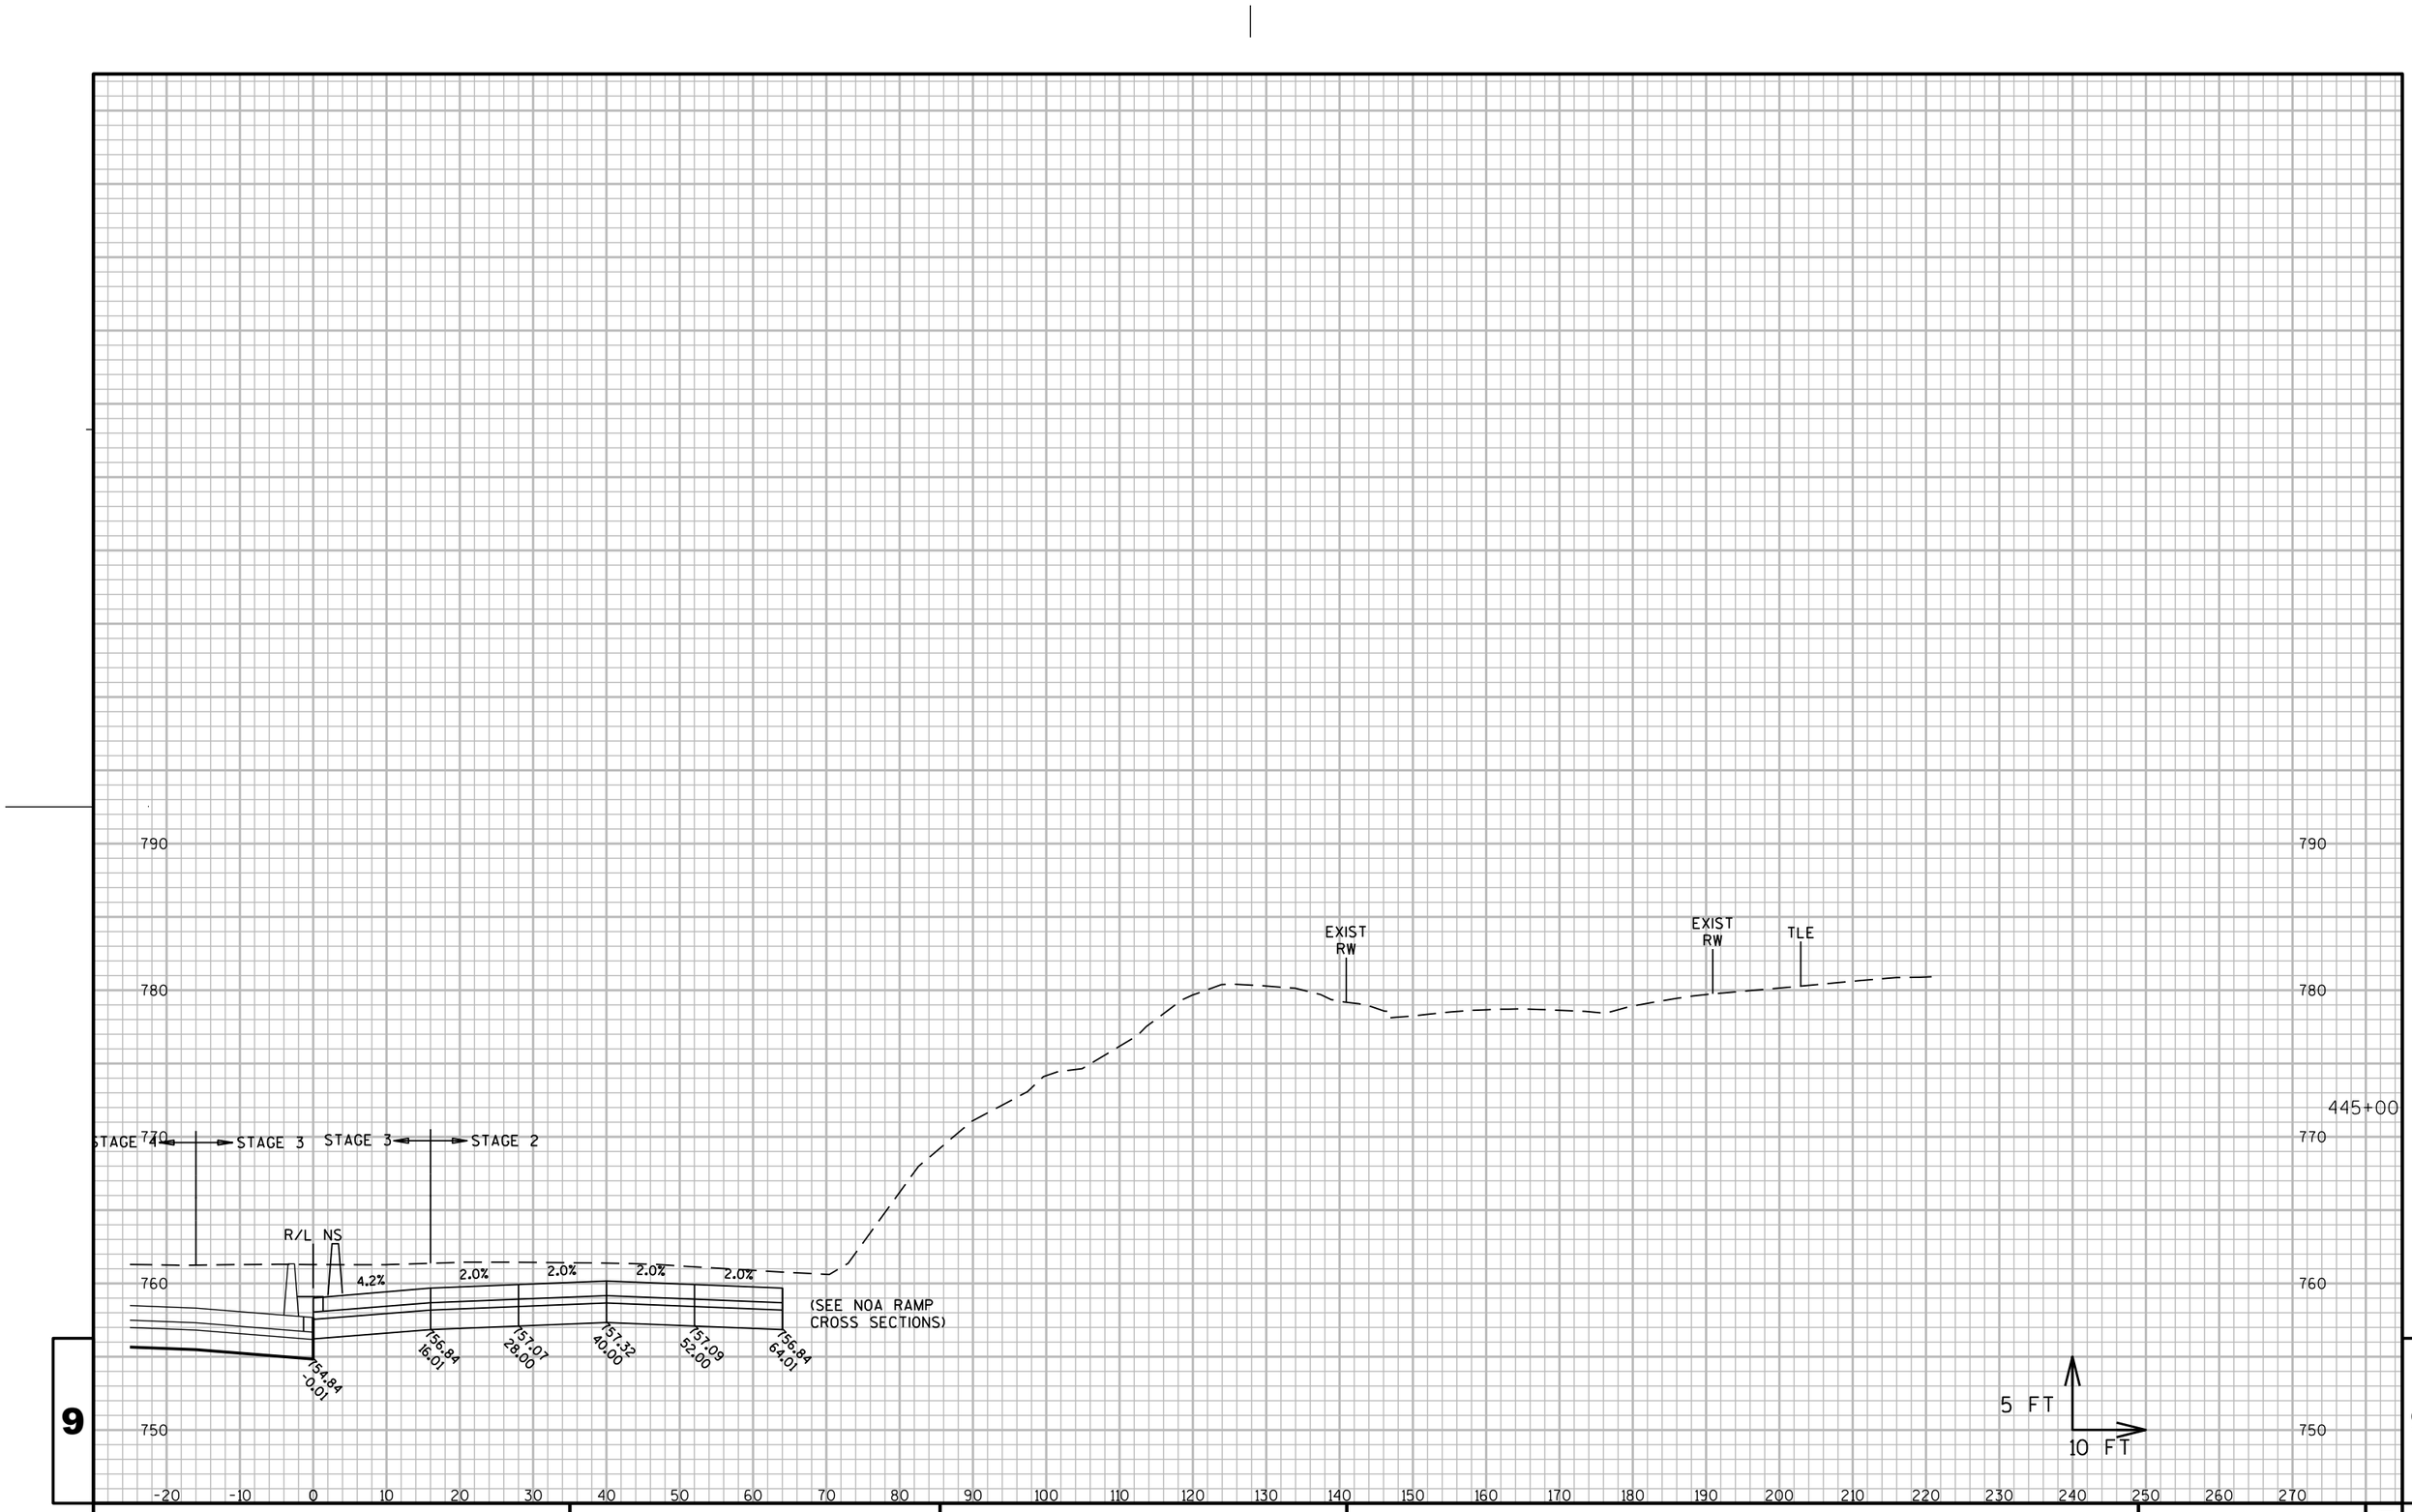

9

9

PROJECT NO: 1060-33-84	HWY: IH 41	COUNTY: MILWAUKEE	CROSS SECTIONS: IH 41 NB	SHEET 2587	E

FILE NAME : W:\PDS\C3D\10603316\84\DSN\XS\090202_XS_NS.DWG
LAYOUT NAME - 090202_XS_NS - NS - (4)

PLOT DATE : 7/8/2020 10:54 AM

PLOT BY : ANGUIANO, CARLOS E PLOT NAME :

PLOT SCALE : 1 IN:800 FT_XREF

WISDOT/CADDS SHEET 49

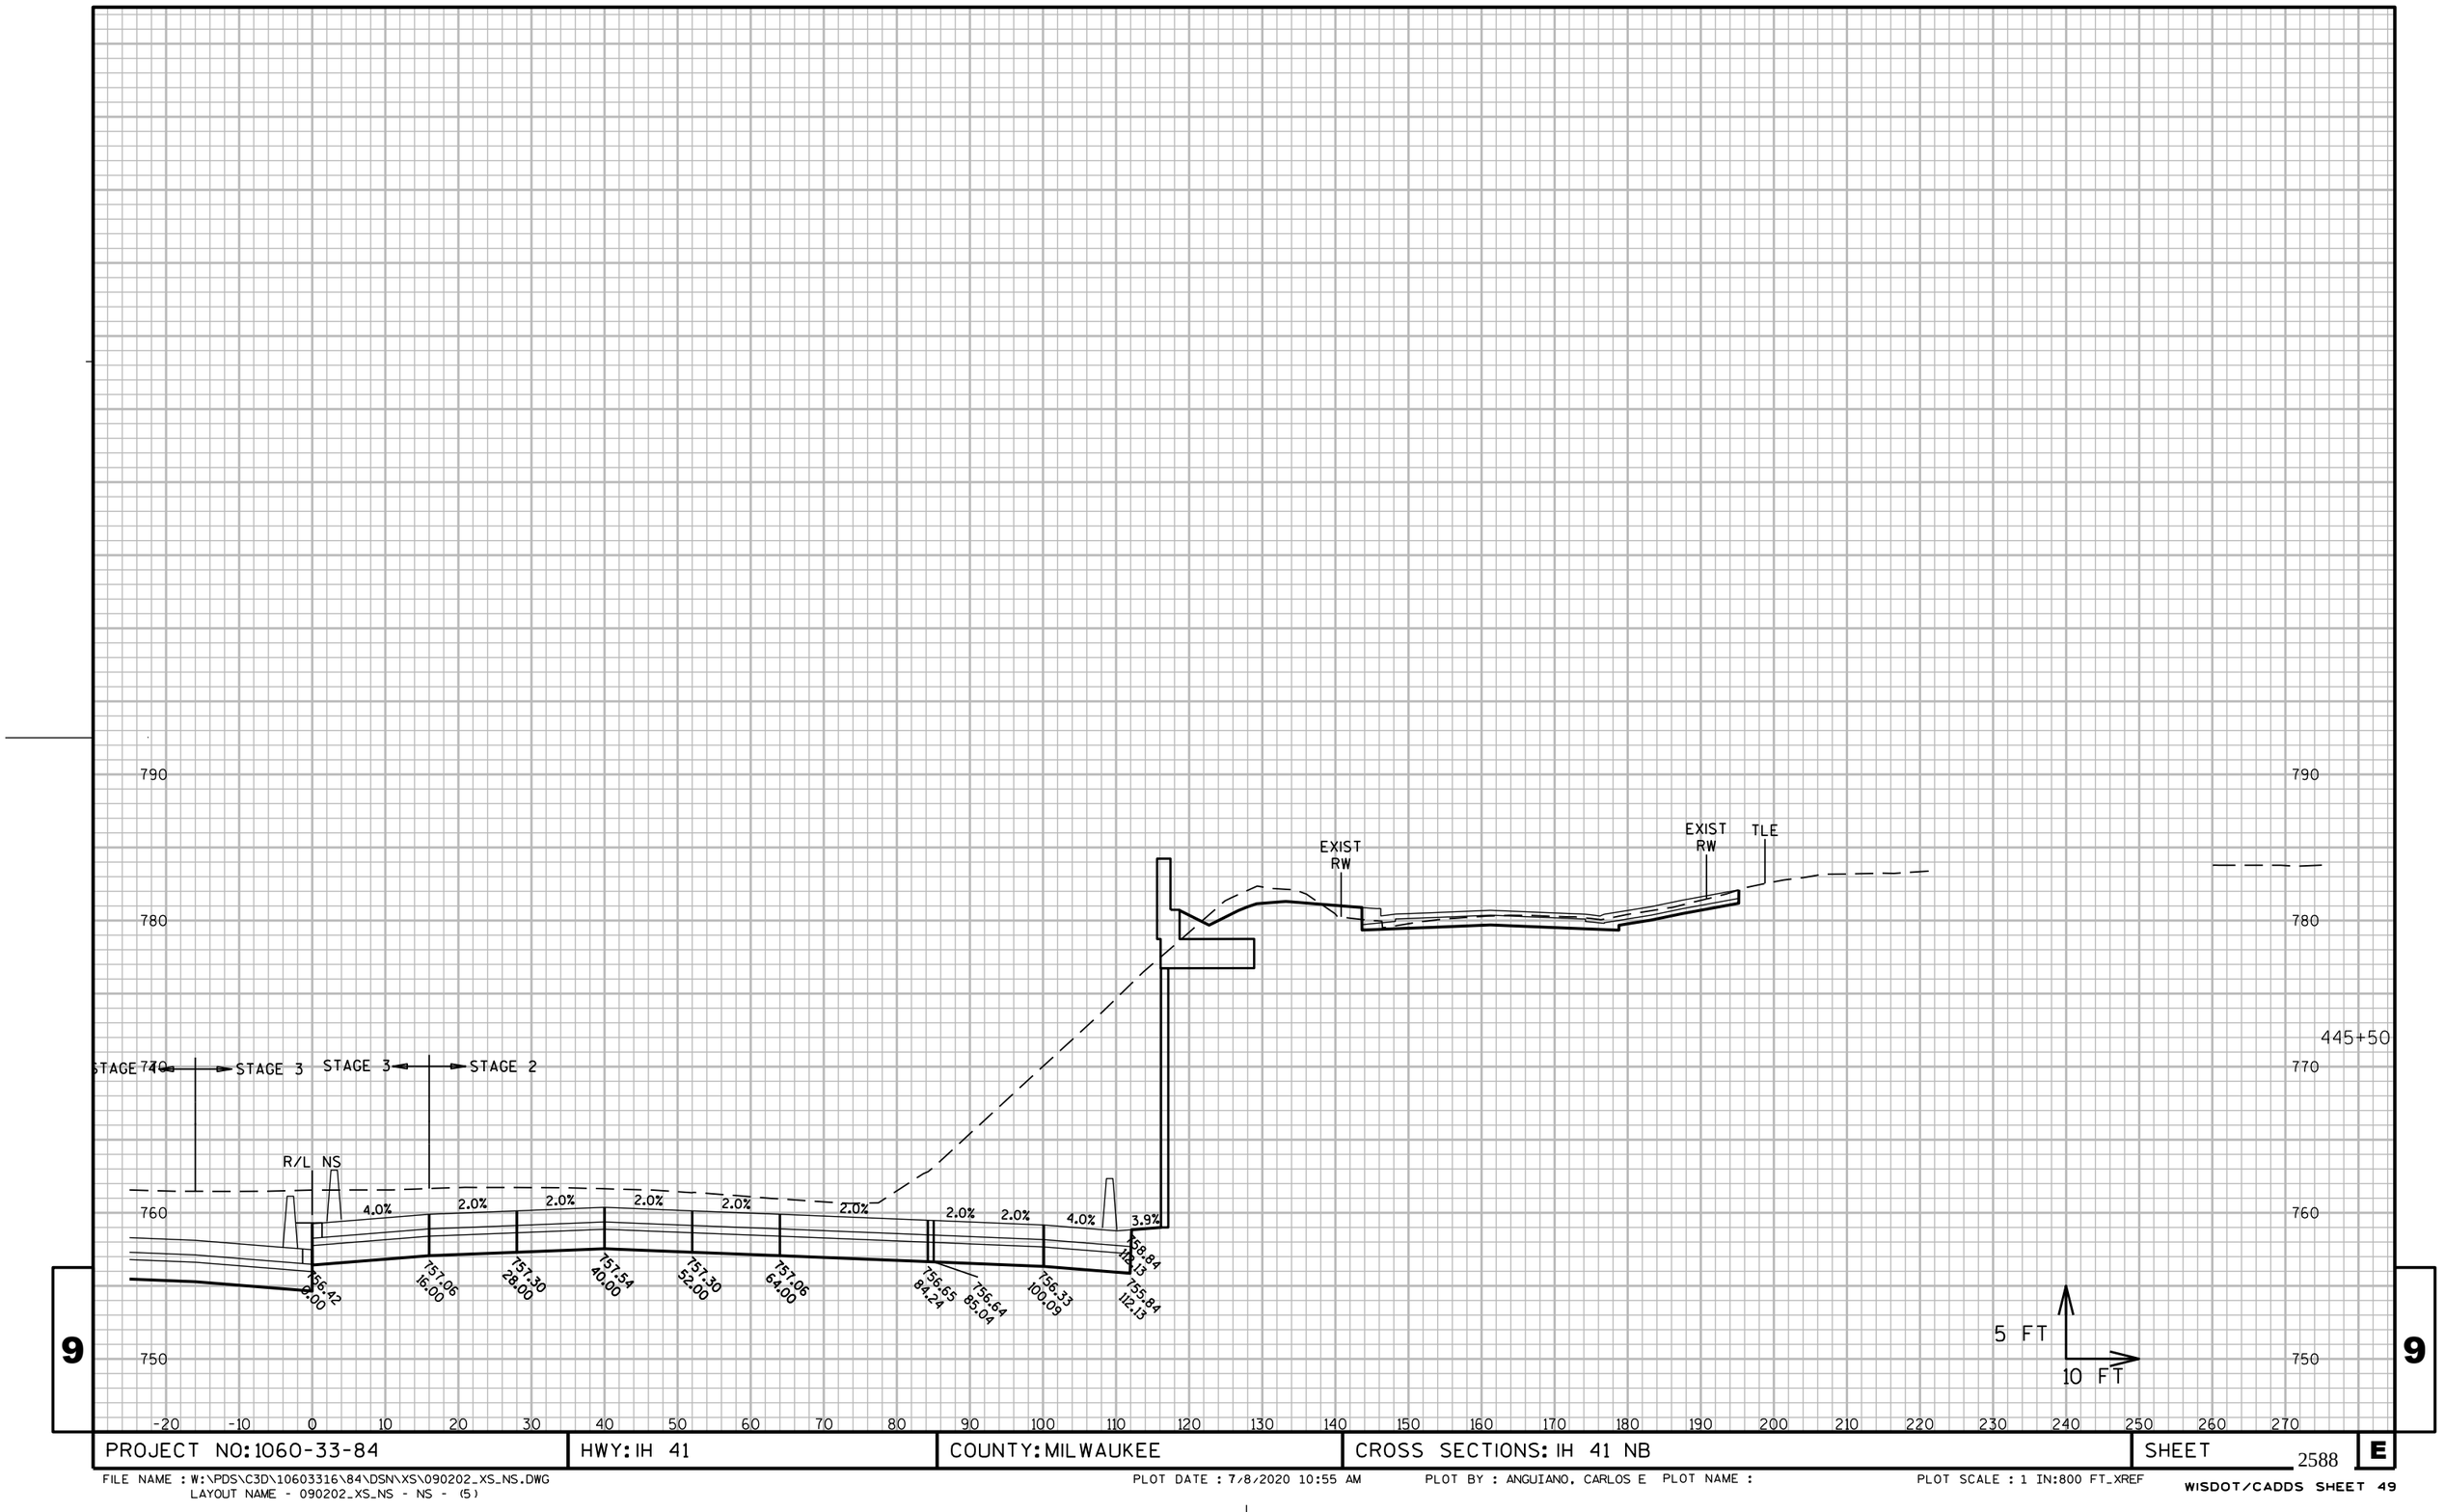

9

9

PROJECT NO: 1060-33-84	HWY: IH 41	COUNTY: MILWAUKEE	CROSS SECTIONS: IH 41 NB	SHEET 2588 E

FILE NAME : W:\PDS\C3D\10603316\84\DSN\XS\090202_XS_NS.DWG
LAYOUT NAME - 090202_XS_NS - NS - (5)

PLOT DATE : 7/8/2020 10:55 AM PLOT BY : ANGUIANO, CARLOS E PLOT NAME : PLOT SCALE : 1 IN:800 FT_XREF

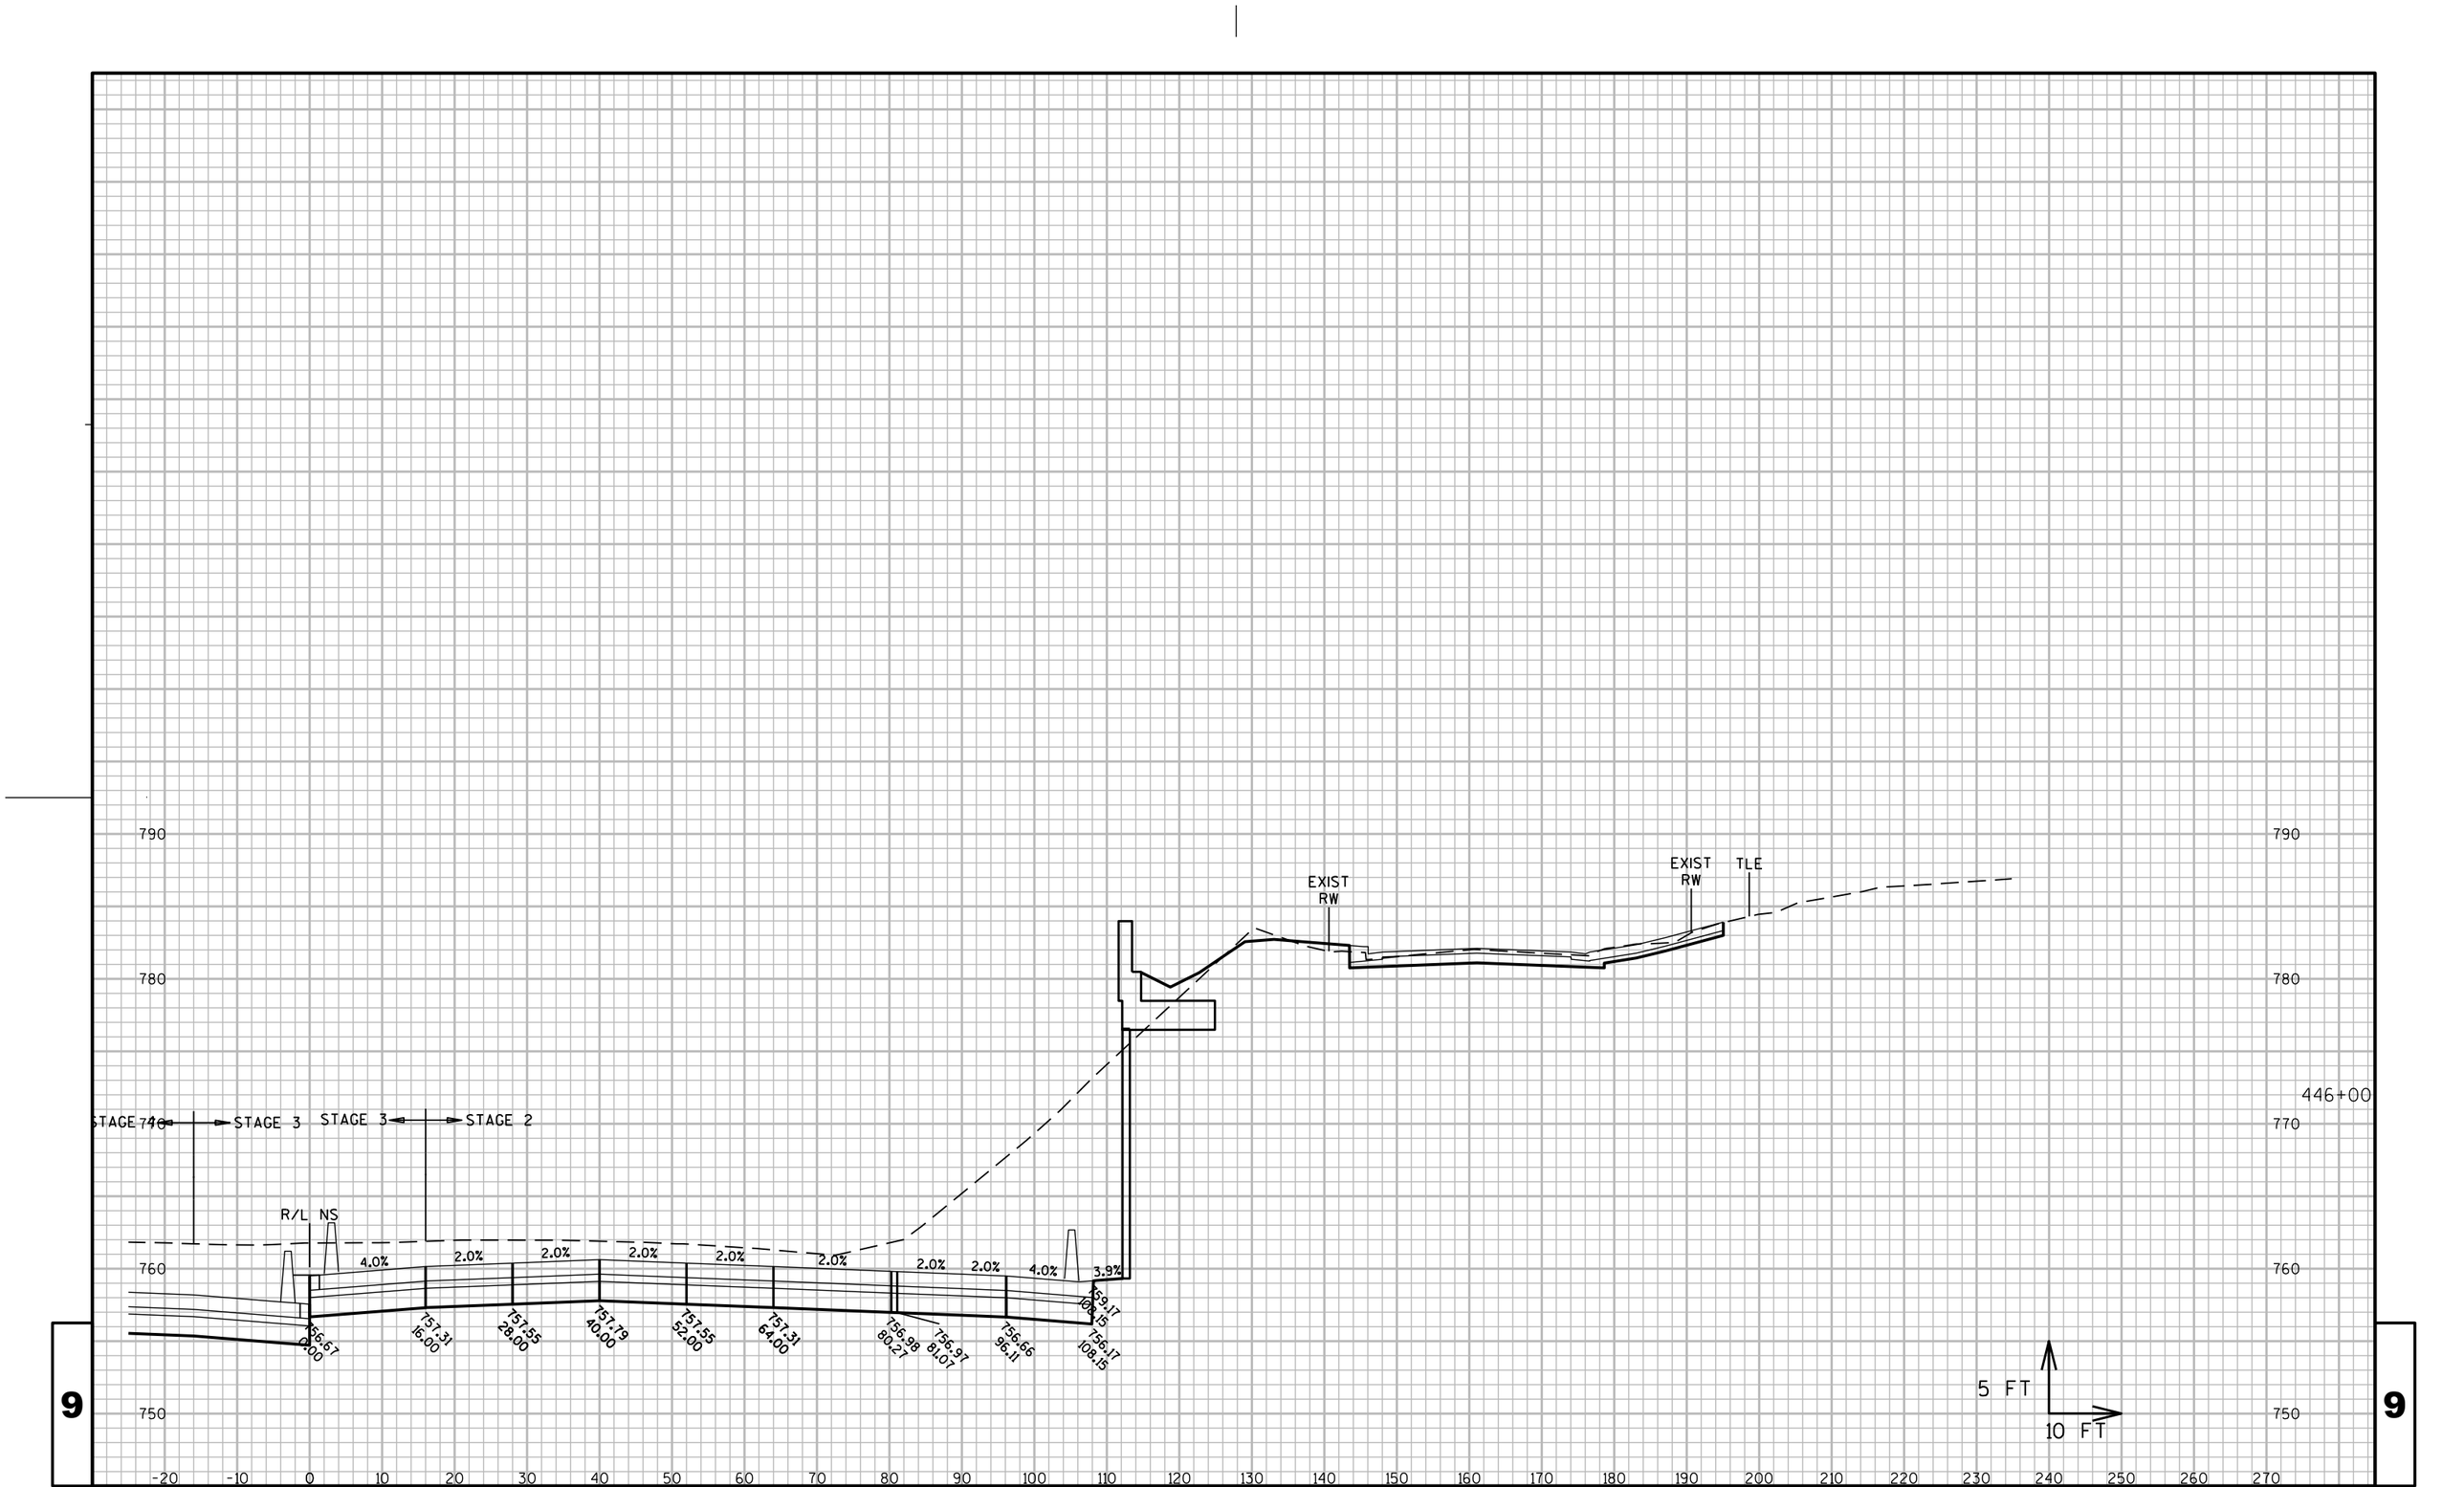

9

9

PROJECT NO: 1060-33-84	HWY: IH 41	COUNTY: MILWAUKEE	CROSS SECTIONS: IH 41 NB	SHEET 2589 E

FILE NAME : W:\PDS\C3D\10603316\84\DSN\XS\090202_XS_NS.DWG
LAYOUT NAME - 090202_XS_NS - NS - (6)

PLOT DATE : 7/8/2020 10:55 AM

PLOT BY : ANGUIANO, CARLOS E PLOT NAME :

PLOT SCALE : 1 IN:800 FT_XREF

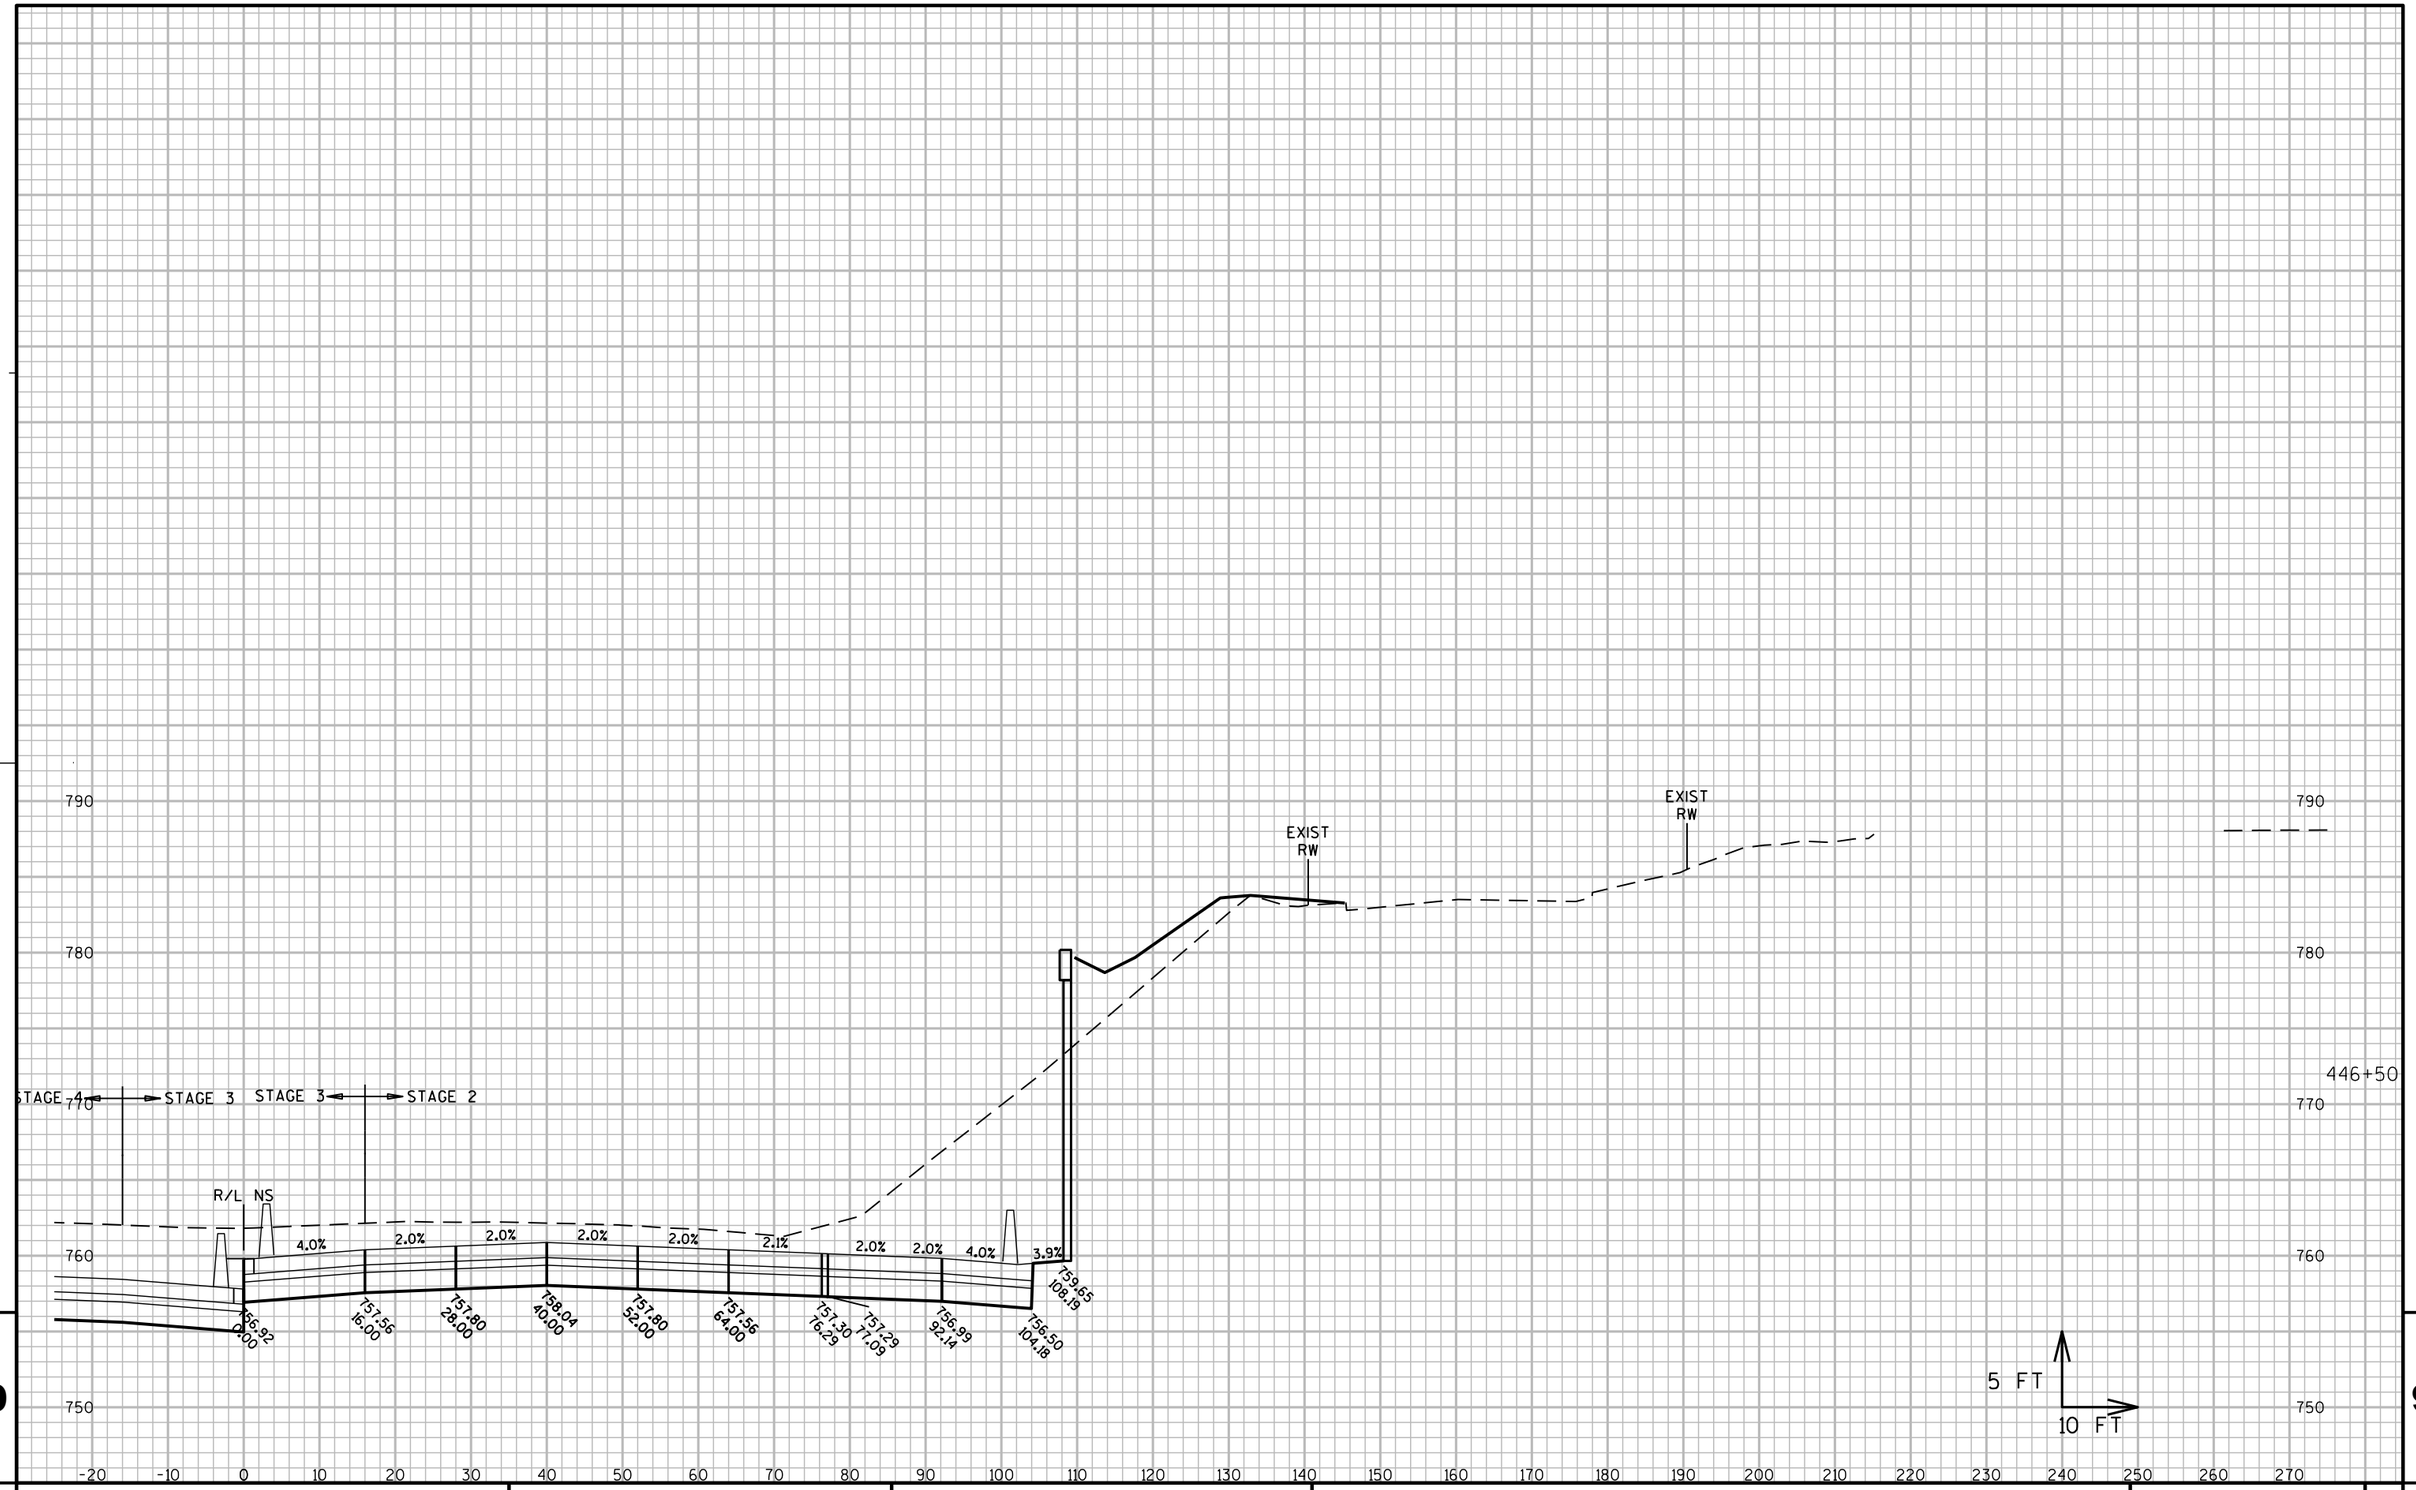

9

9

PROJECT NO: 1060-33-84	HWY: IH 41	COUNTY: MILWAUKEE	CROSS SECTIONS: IH 41 NB	SHEET 2590 E

FILE NAME : W:\PDS\C3D\10603316\84\DSN\XS\090202_XS_NS.DWG
LAYOUT NAME - 090202_XS_NS - NS - (7)

PLOT DATE : 7/8/2020 10:55 AM PLOT BY : ANGUIANO, CARLOS E PLOT NAME : PLOT SCALE : 1 IN:800 FT_XREF

WISDOT/CADDS SHEET 49

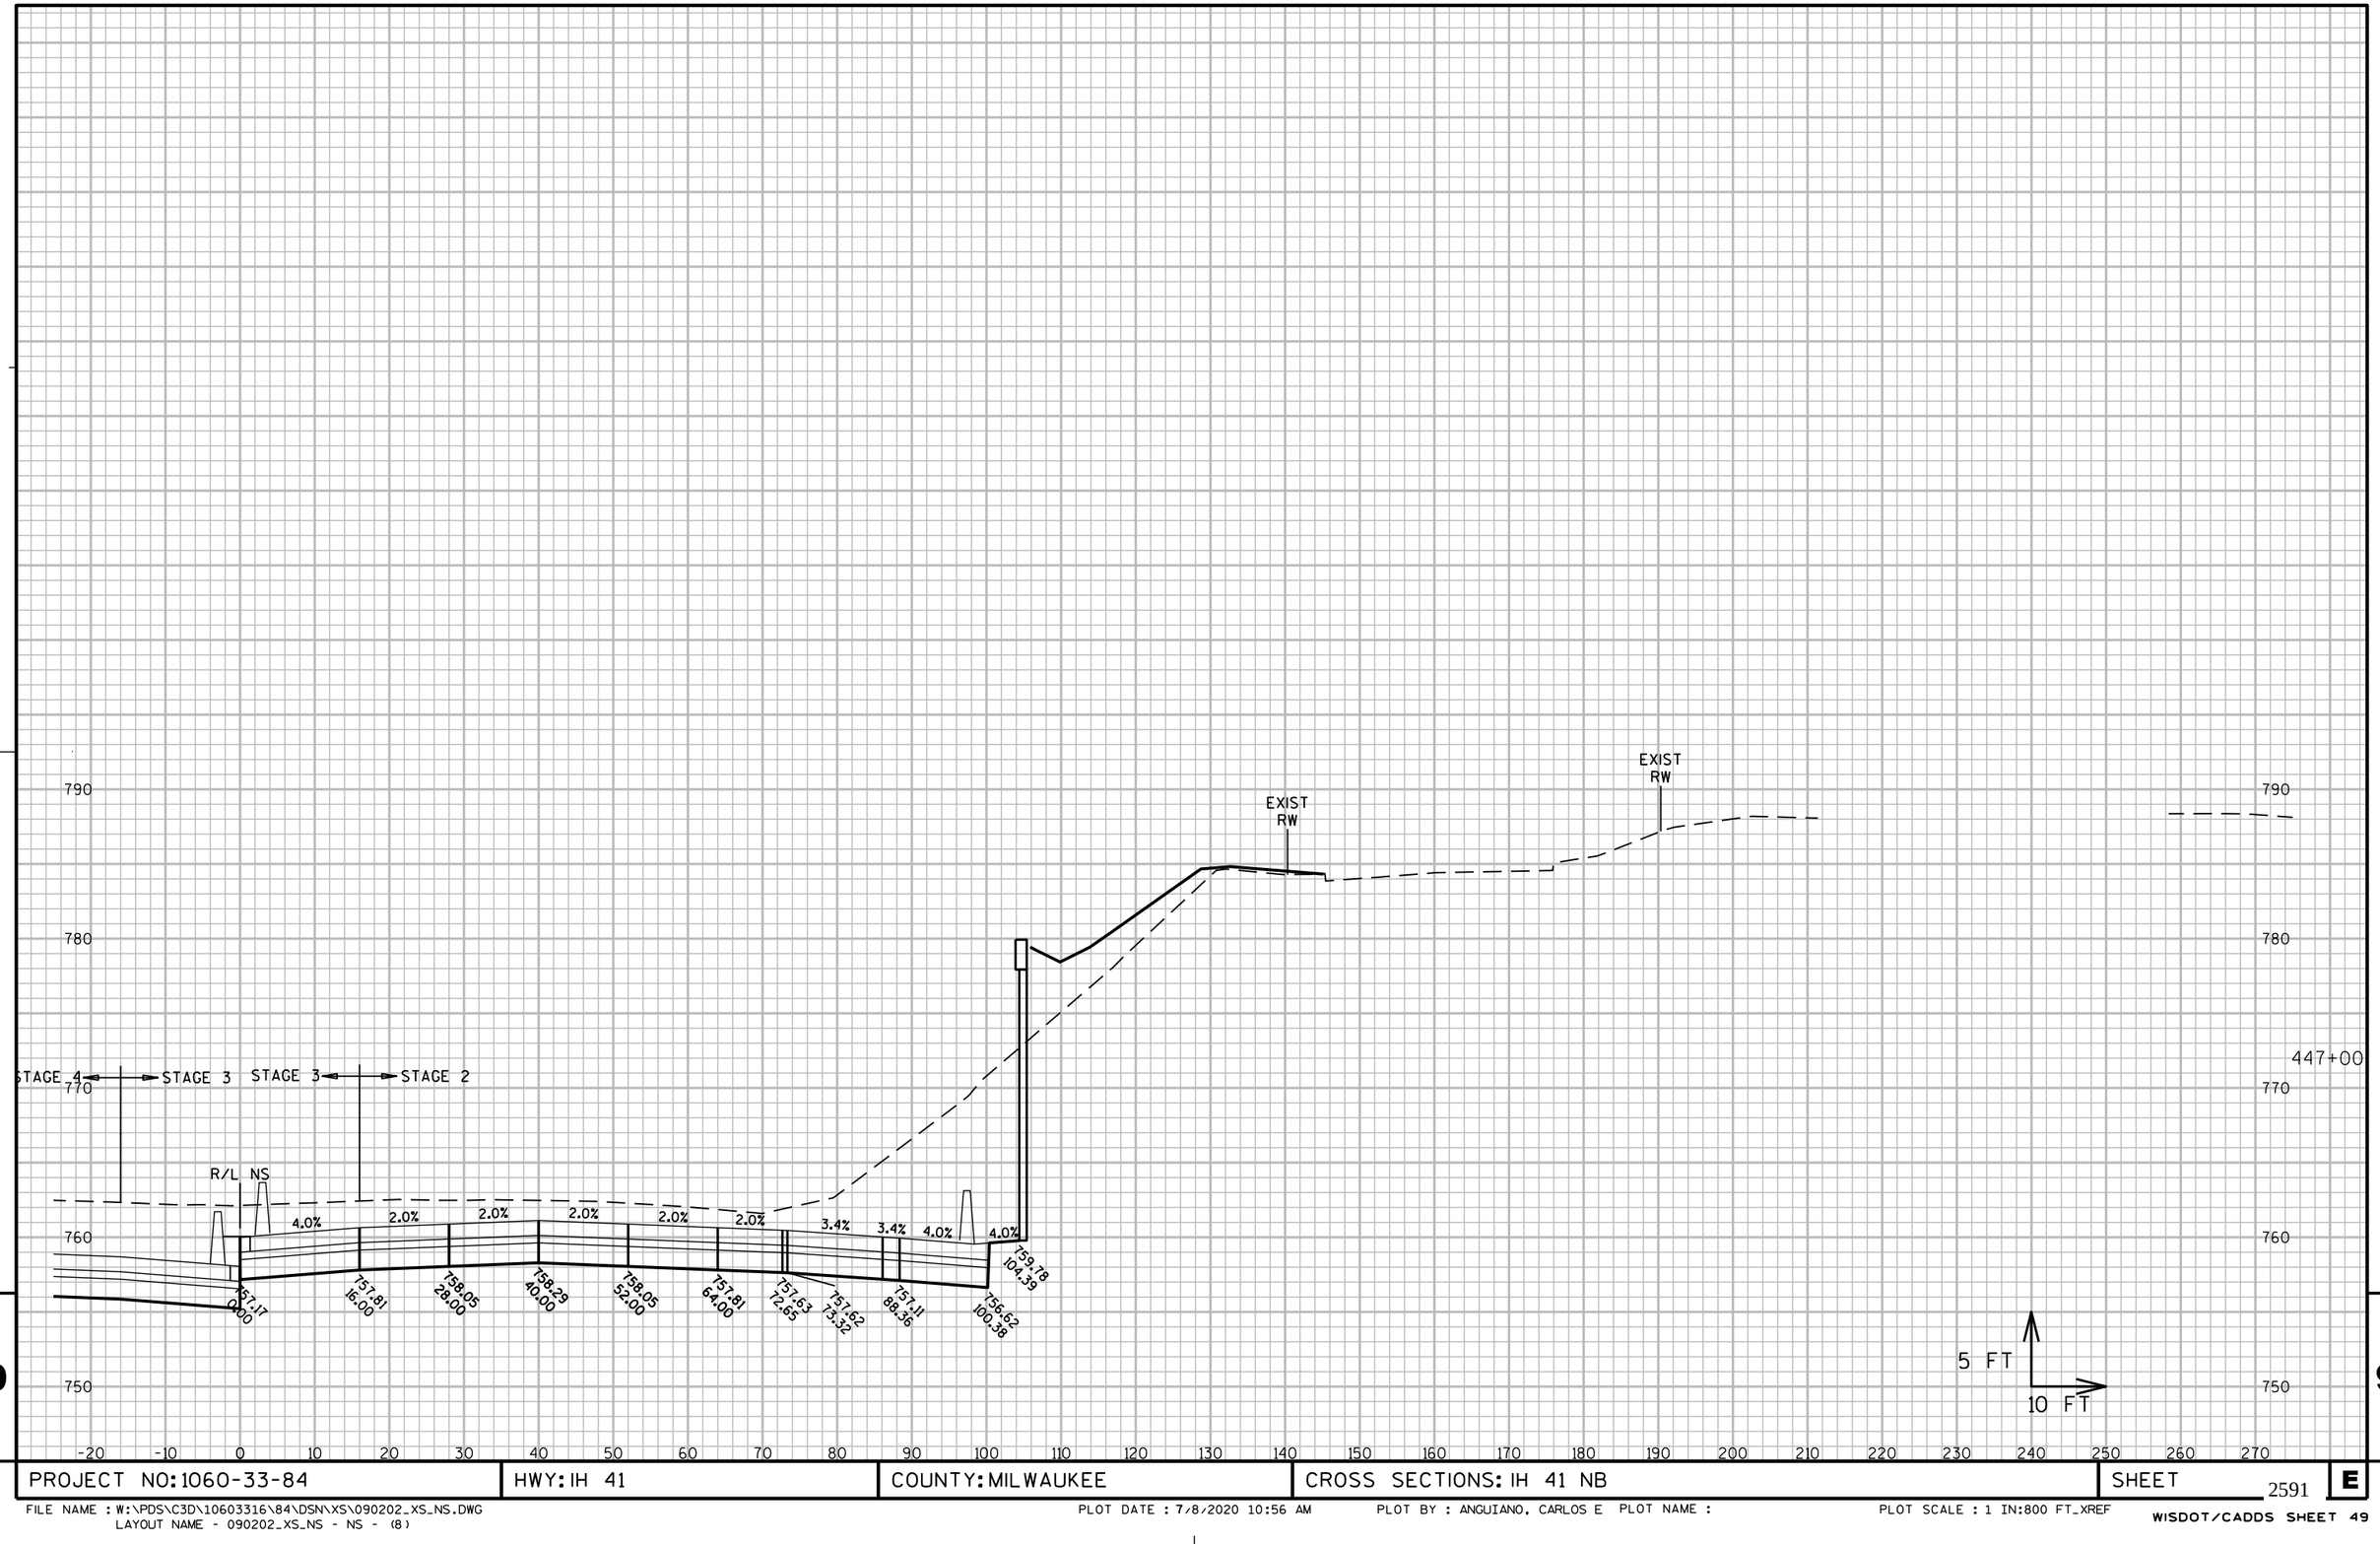

PROJECT NO: 1060-33-84	HWY: IH 41	COUNTY: MILWAUKEE	CROSS SECTIONS: IH 41 NB	SHEET 2591	E

FILE NAME : W:\PDS\C3D\10603316\84\DSN\XS\090202_XS_NS.DWG
LAYOUT NAME - 090202_XS_NS - NS - (8)

PLOT DATE : 7/8/2020 10:56 AM PLOT BY : ANGUIANO, CARLOS E PLOT NAME :

PLOT SCALE : 1 IN:800 FT_XREF

WISDOT/CADDS SHEET 49

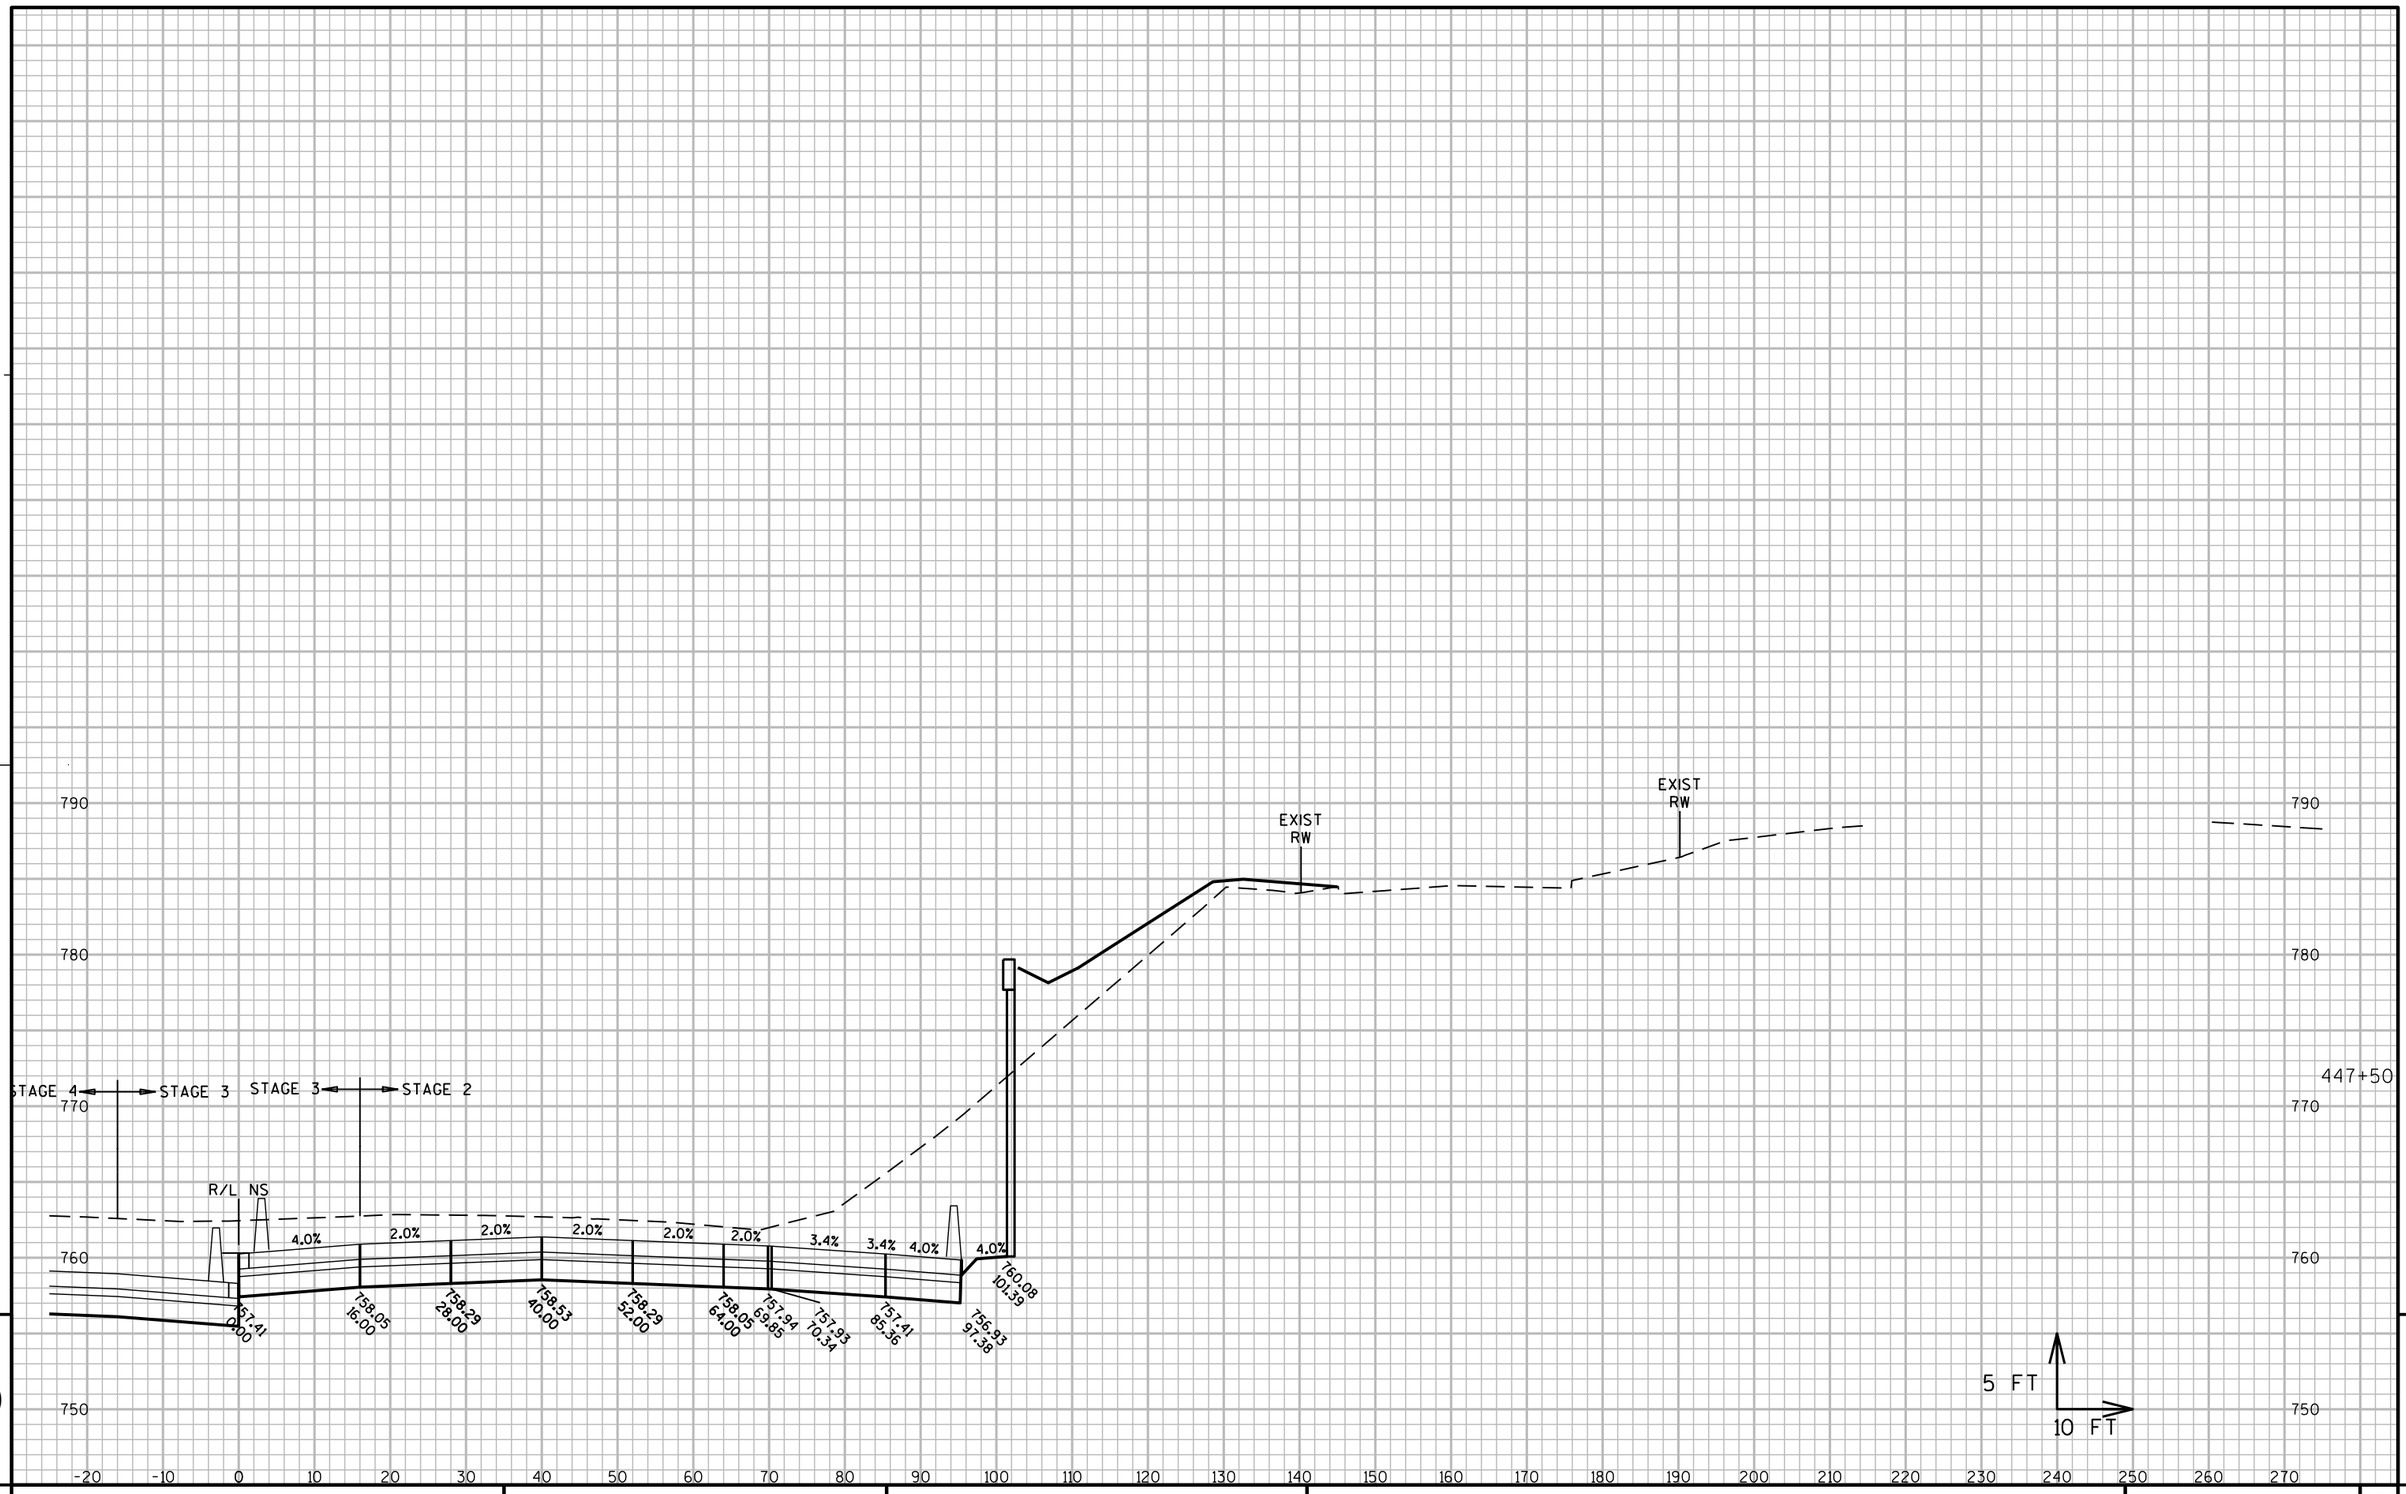

9

9

PROJECT NO: 1060-33-84	HWY: IH 41	COUNTY: MILWAUKEE	CROSS SECTIONS: IH 41 NB	SHEET 2592 E

FILE NAME : W:\PDS\C3D\10603316\84\DSN\XS\090202_XS_NS.DWG
LAYOUT NAME - 090202_XS_NS - NS - (9)

PLOT DATE : 7/8/2020 10:56 AM PLOT BY : ANGUIANO, CARLOS E PLOT NAME : PLOT SCALE : 1 IN:800 FT_XREF

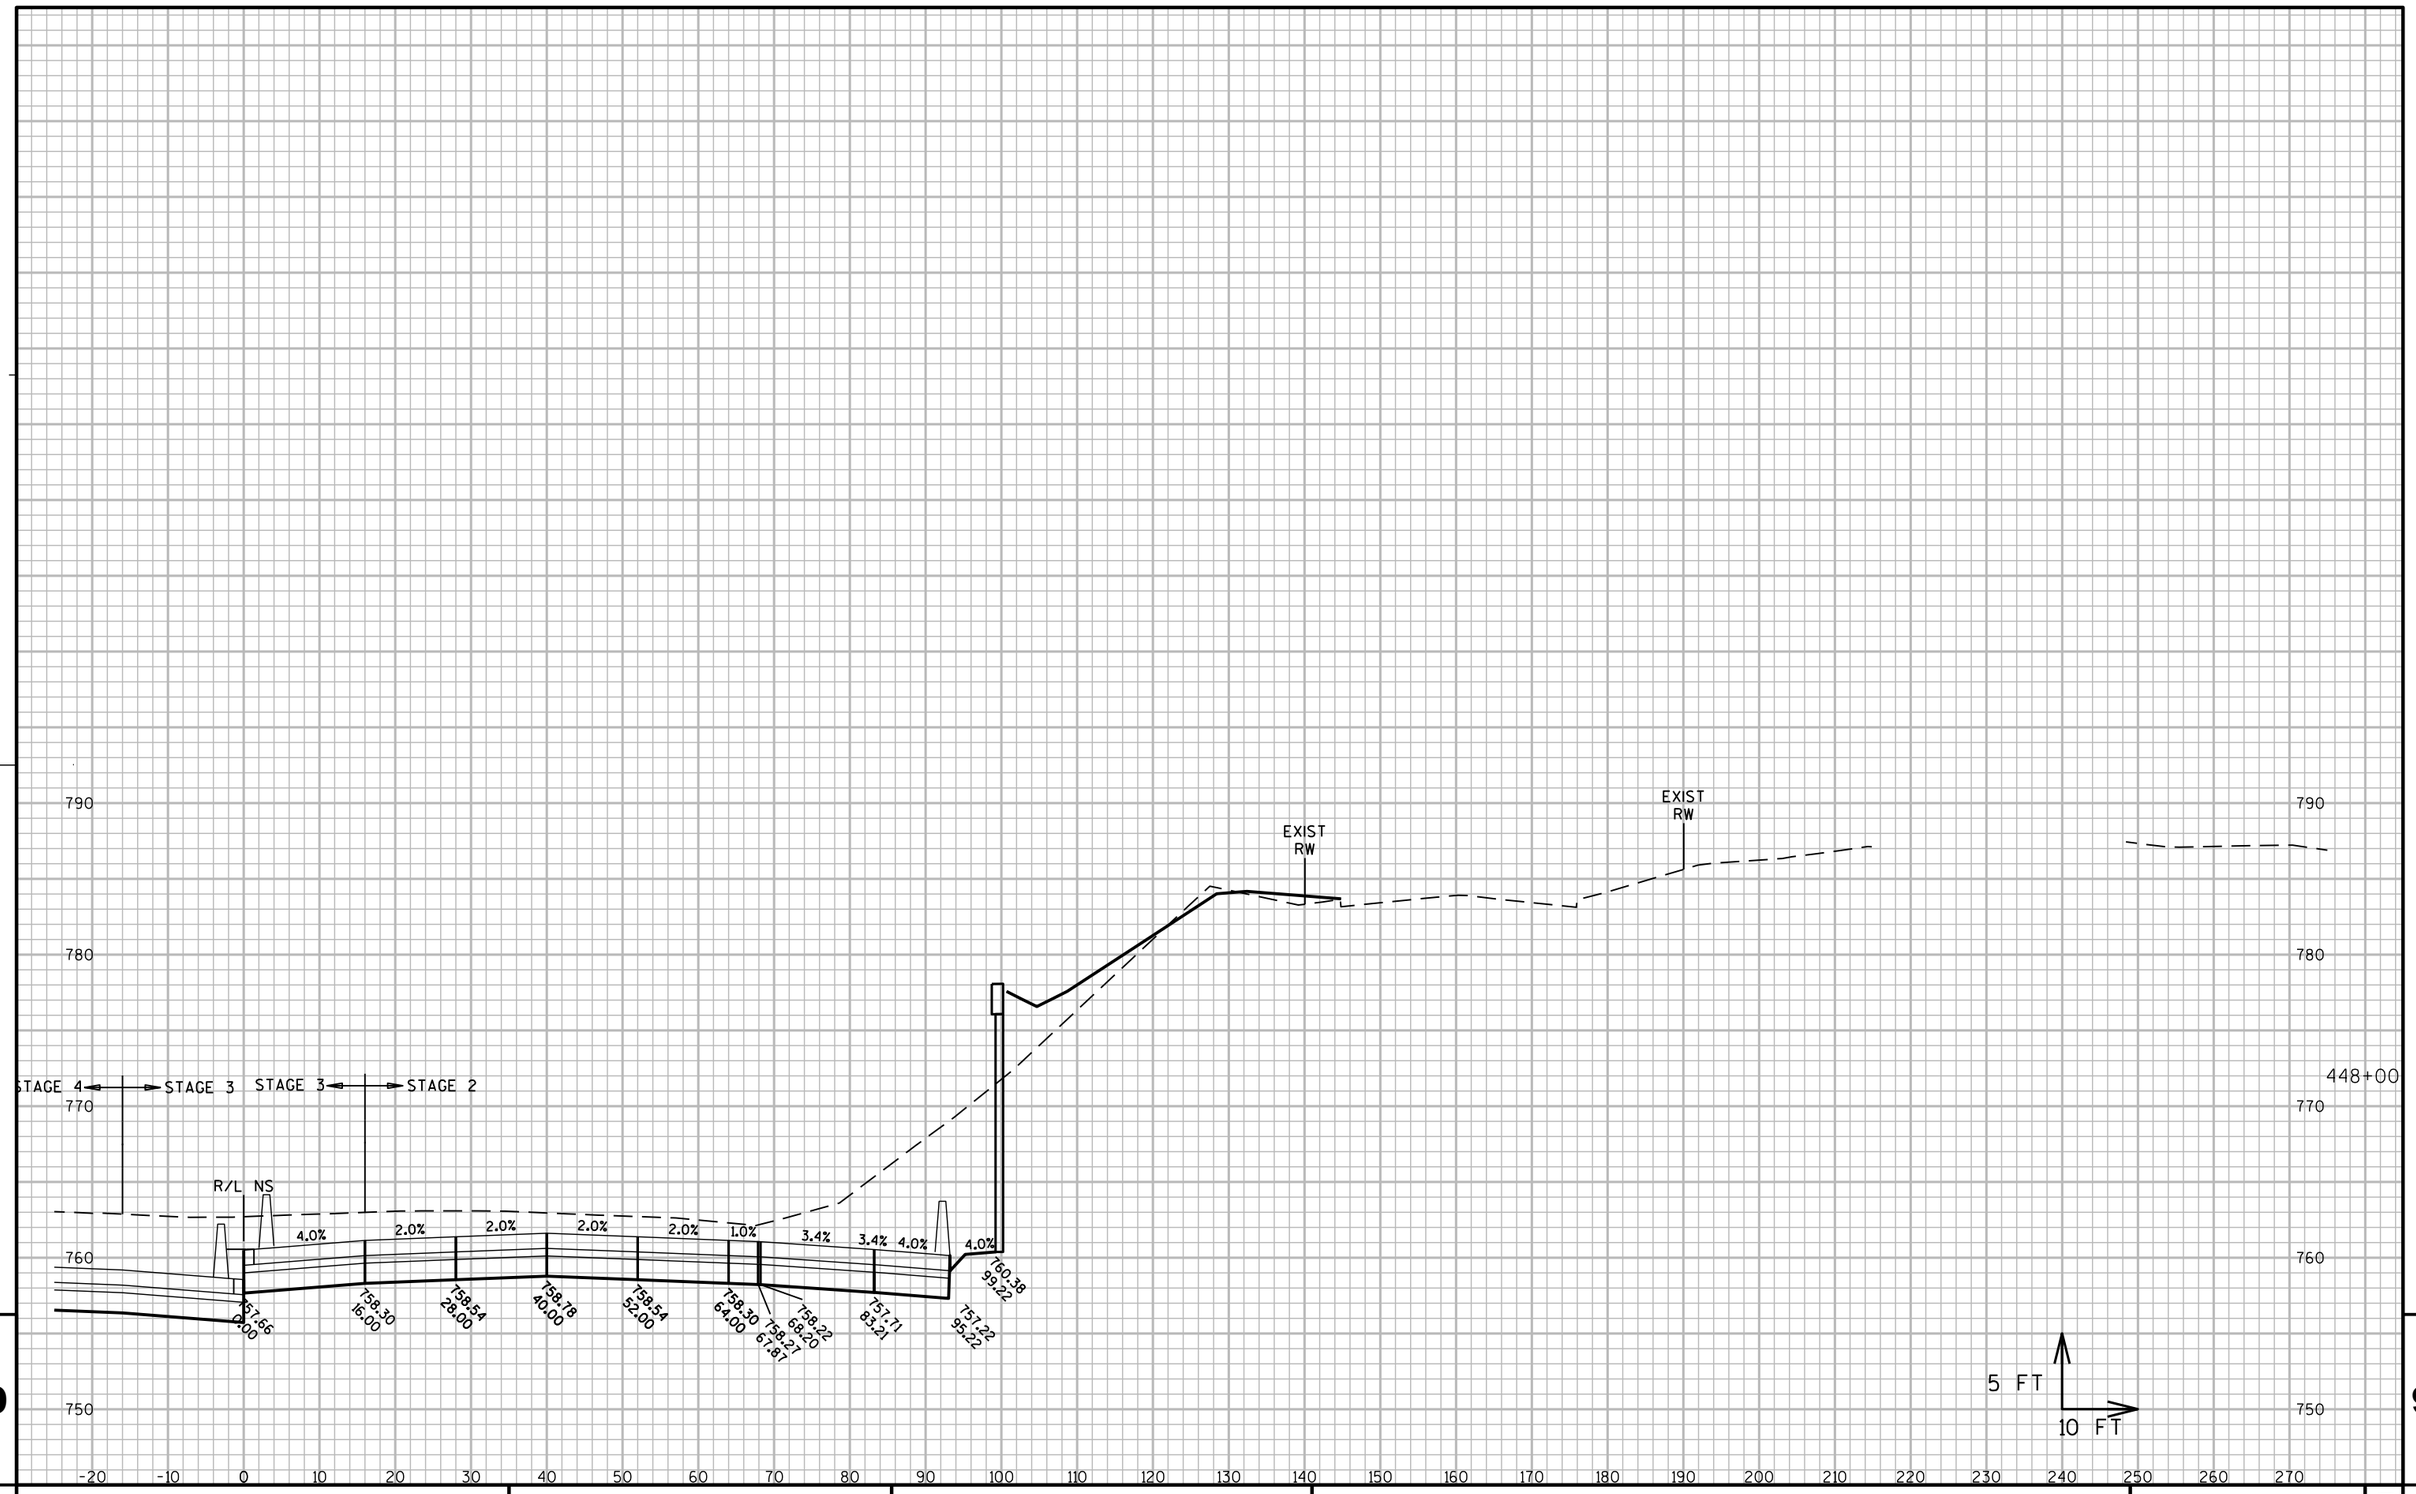

9

9

PROJECT NO: 1060-33-84	HWY: IH 41	COUNTY: MILWAUKEE	CROSS SECTIONS: IH 41 NB	SHEET 2593	E

FILE NAME : W:\PDS\C3D\10603316\84\DSN\XS\090202_XS_NS.DWG
LAYOUT NAME - 090202_XS_NS - NS - (10)

PLOT DATE : 7/8/2020 10:57 AM

PLOT BY : ANGUIANO, CARLOS E PLOT NAME :

PLOT SCALE : 1 IN:800 FT_XREF

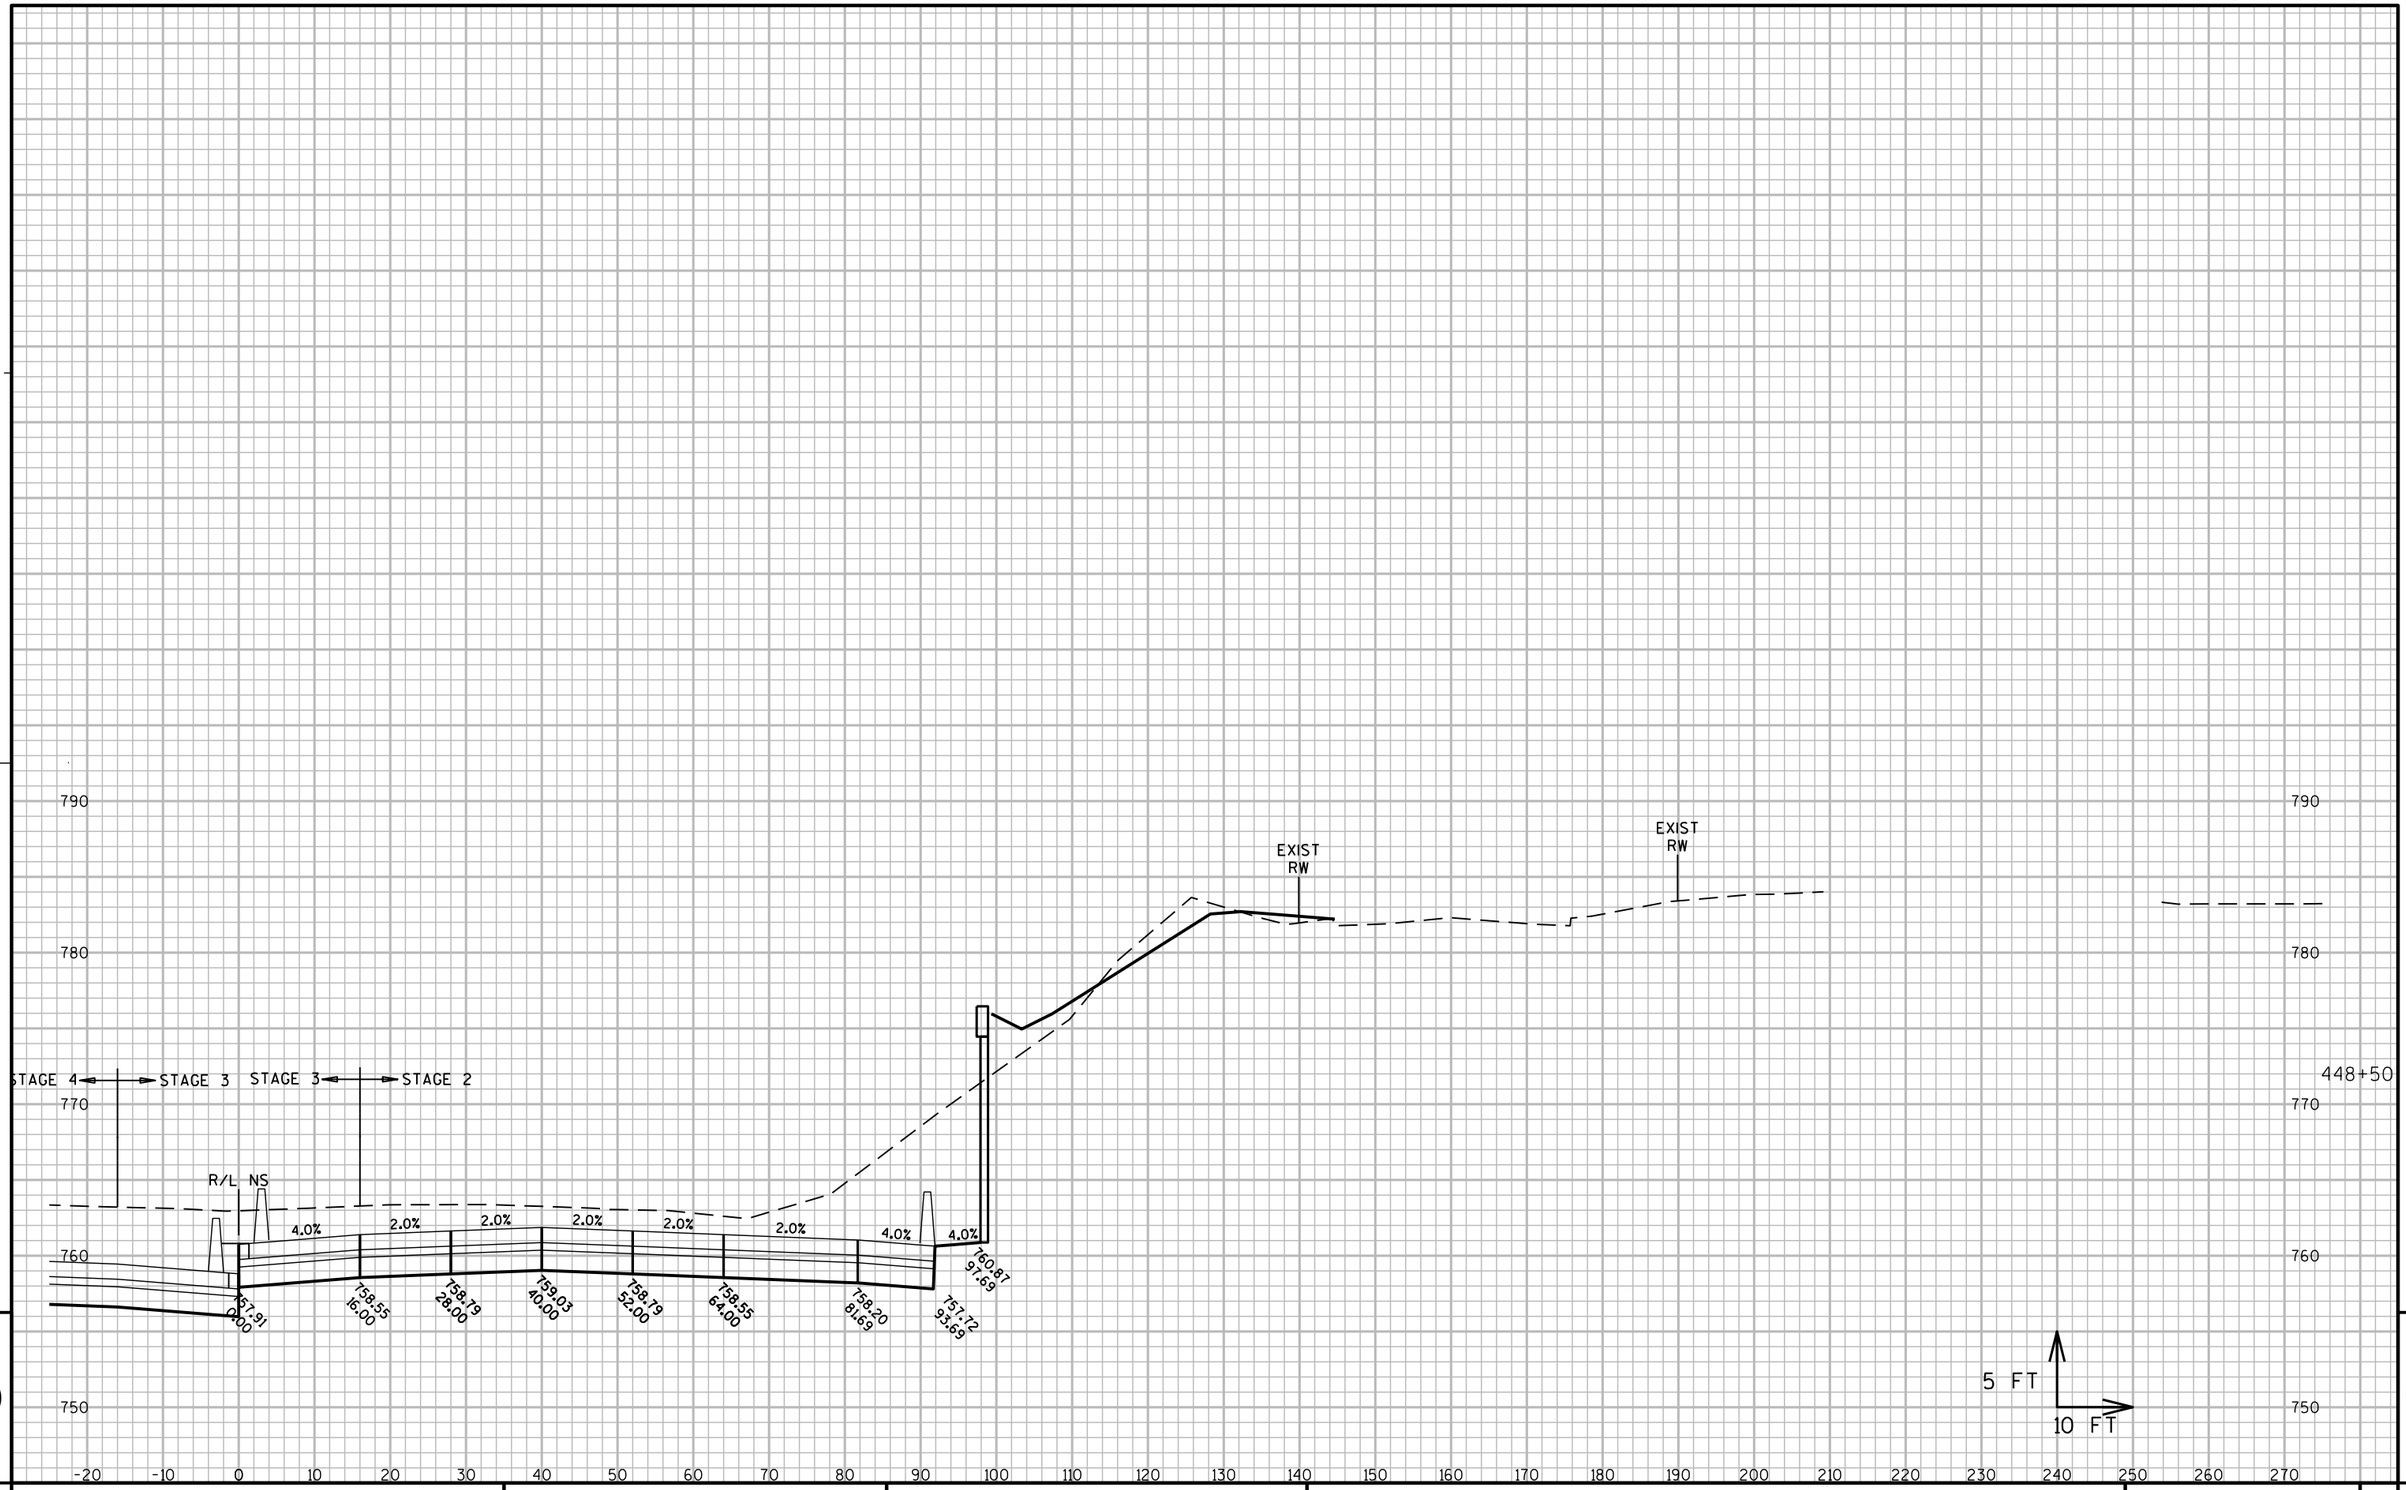

PROJECT NO: 1060-33-84	HWY: IH 41	COUNTY: MILWAUKEE	CROSS SECTIONS: IH 41 NB	SHEET 2594 E

FILE NAME : W:\PDS\C3D\10603316\84\DSN\XS\090202_XS_NS.DWG
LAYOUT NAME - 090202_XS_NS - NS - (11)

PLOT DATE : 7/8/2020 10:57 AM PLOT BY : ANGUIANO, CARLOS E PLOT NAME : PLOT SCALE : 1 IN:800 FT_XREF

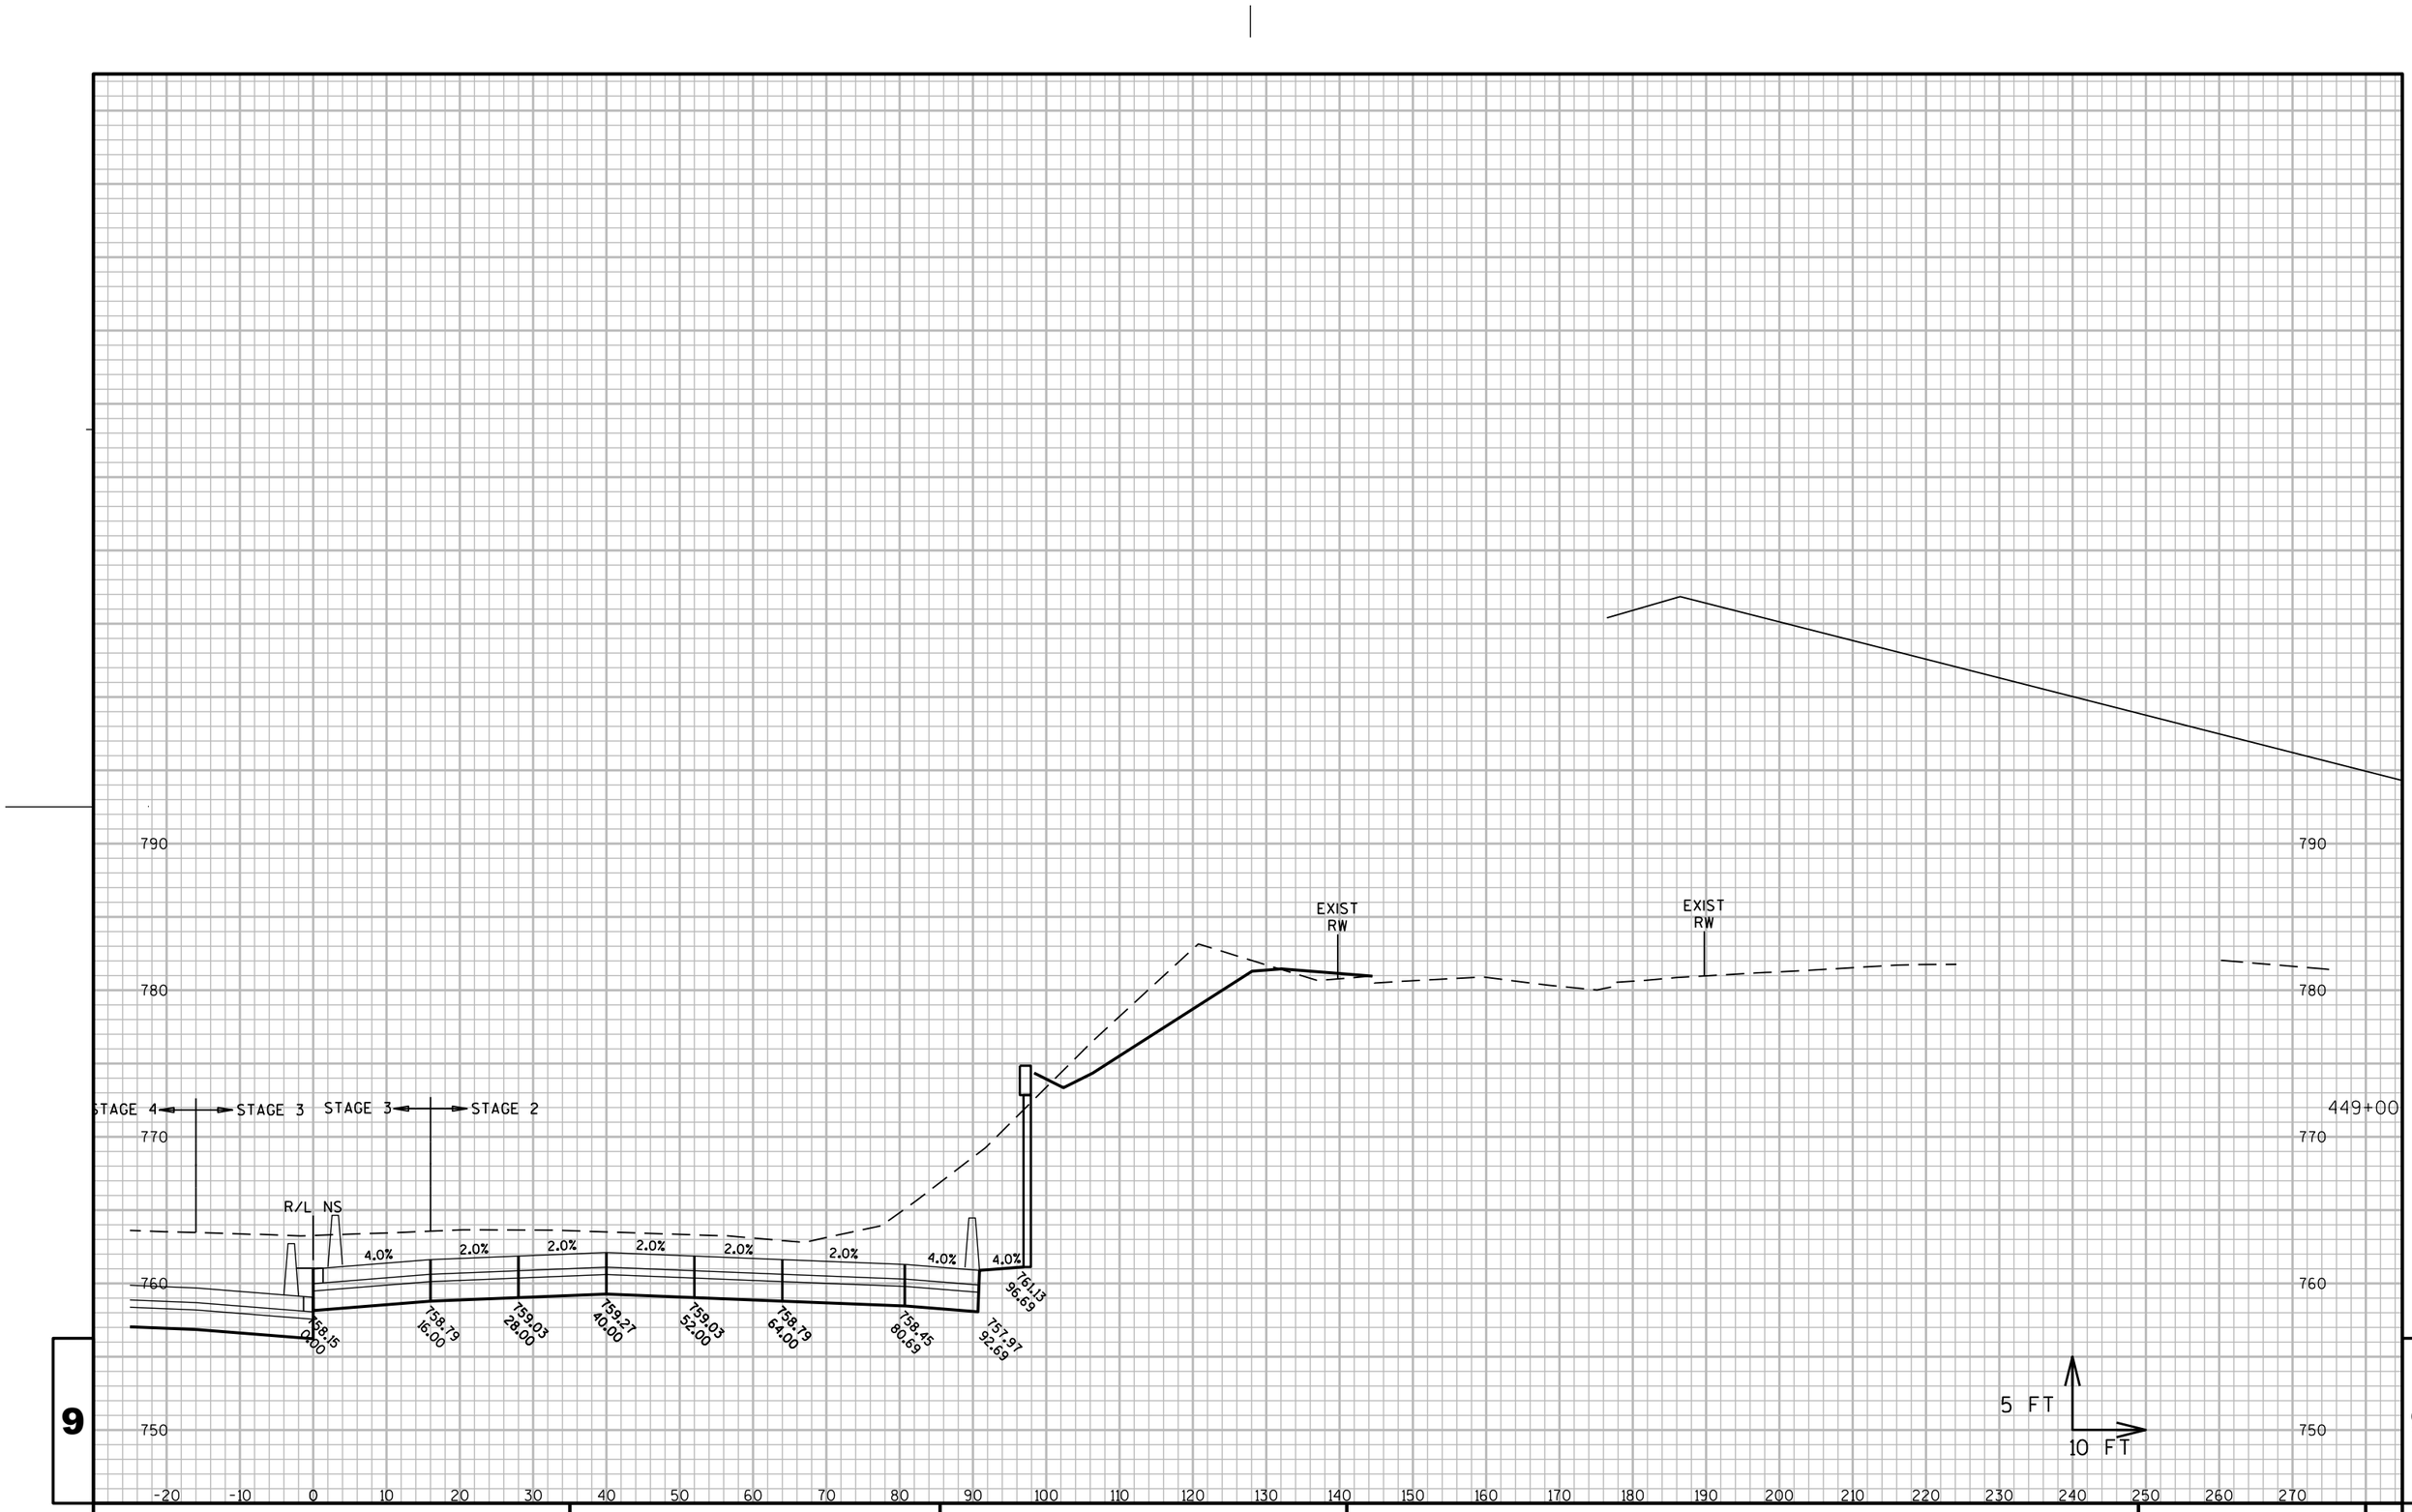

9

9

PROJECT NO: 1060-33-84	HWY: IH 41	COUNTY: MILWAUKEE	CROSS SECTIONS: IH 41 NB	SHEET 2595 E

FILE NAME : W:\PDS\C3D\10603316\84\DSN\XS\090202_XS_NS.DWG
LAYOUT NAME - 090202_XS_NS - NS - (12)

PLOT DATE : 7/8/2020 10:57 AM

PLOT BY : ANGUIANO, CARLOS E PLOT NAME :

PLOT SCALE : 1 IN:800 FT_XREF

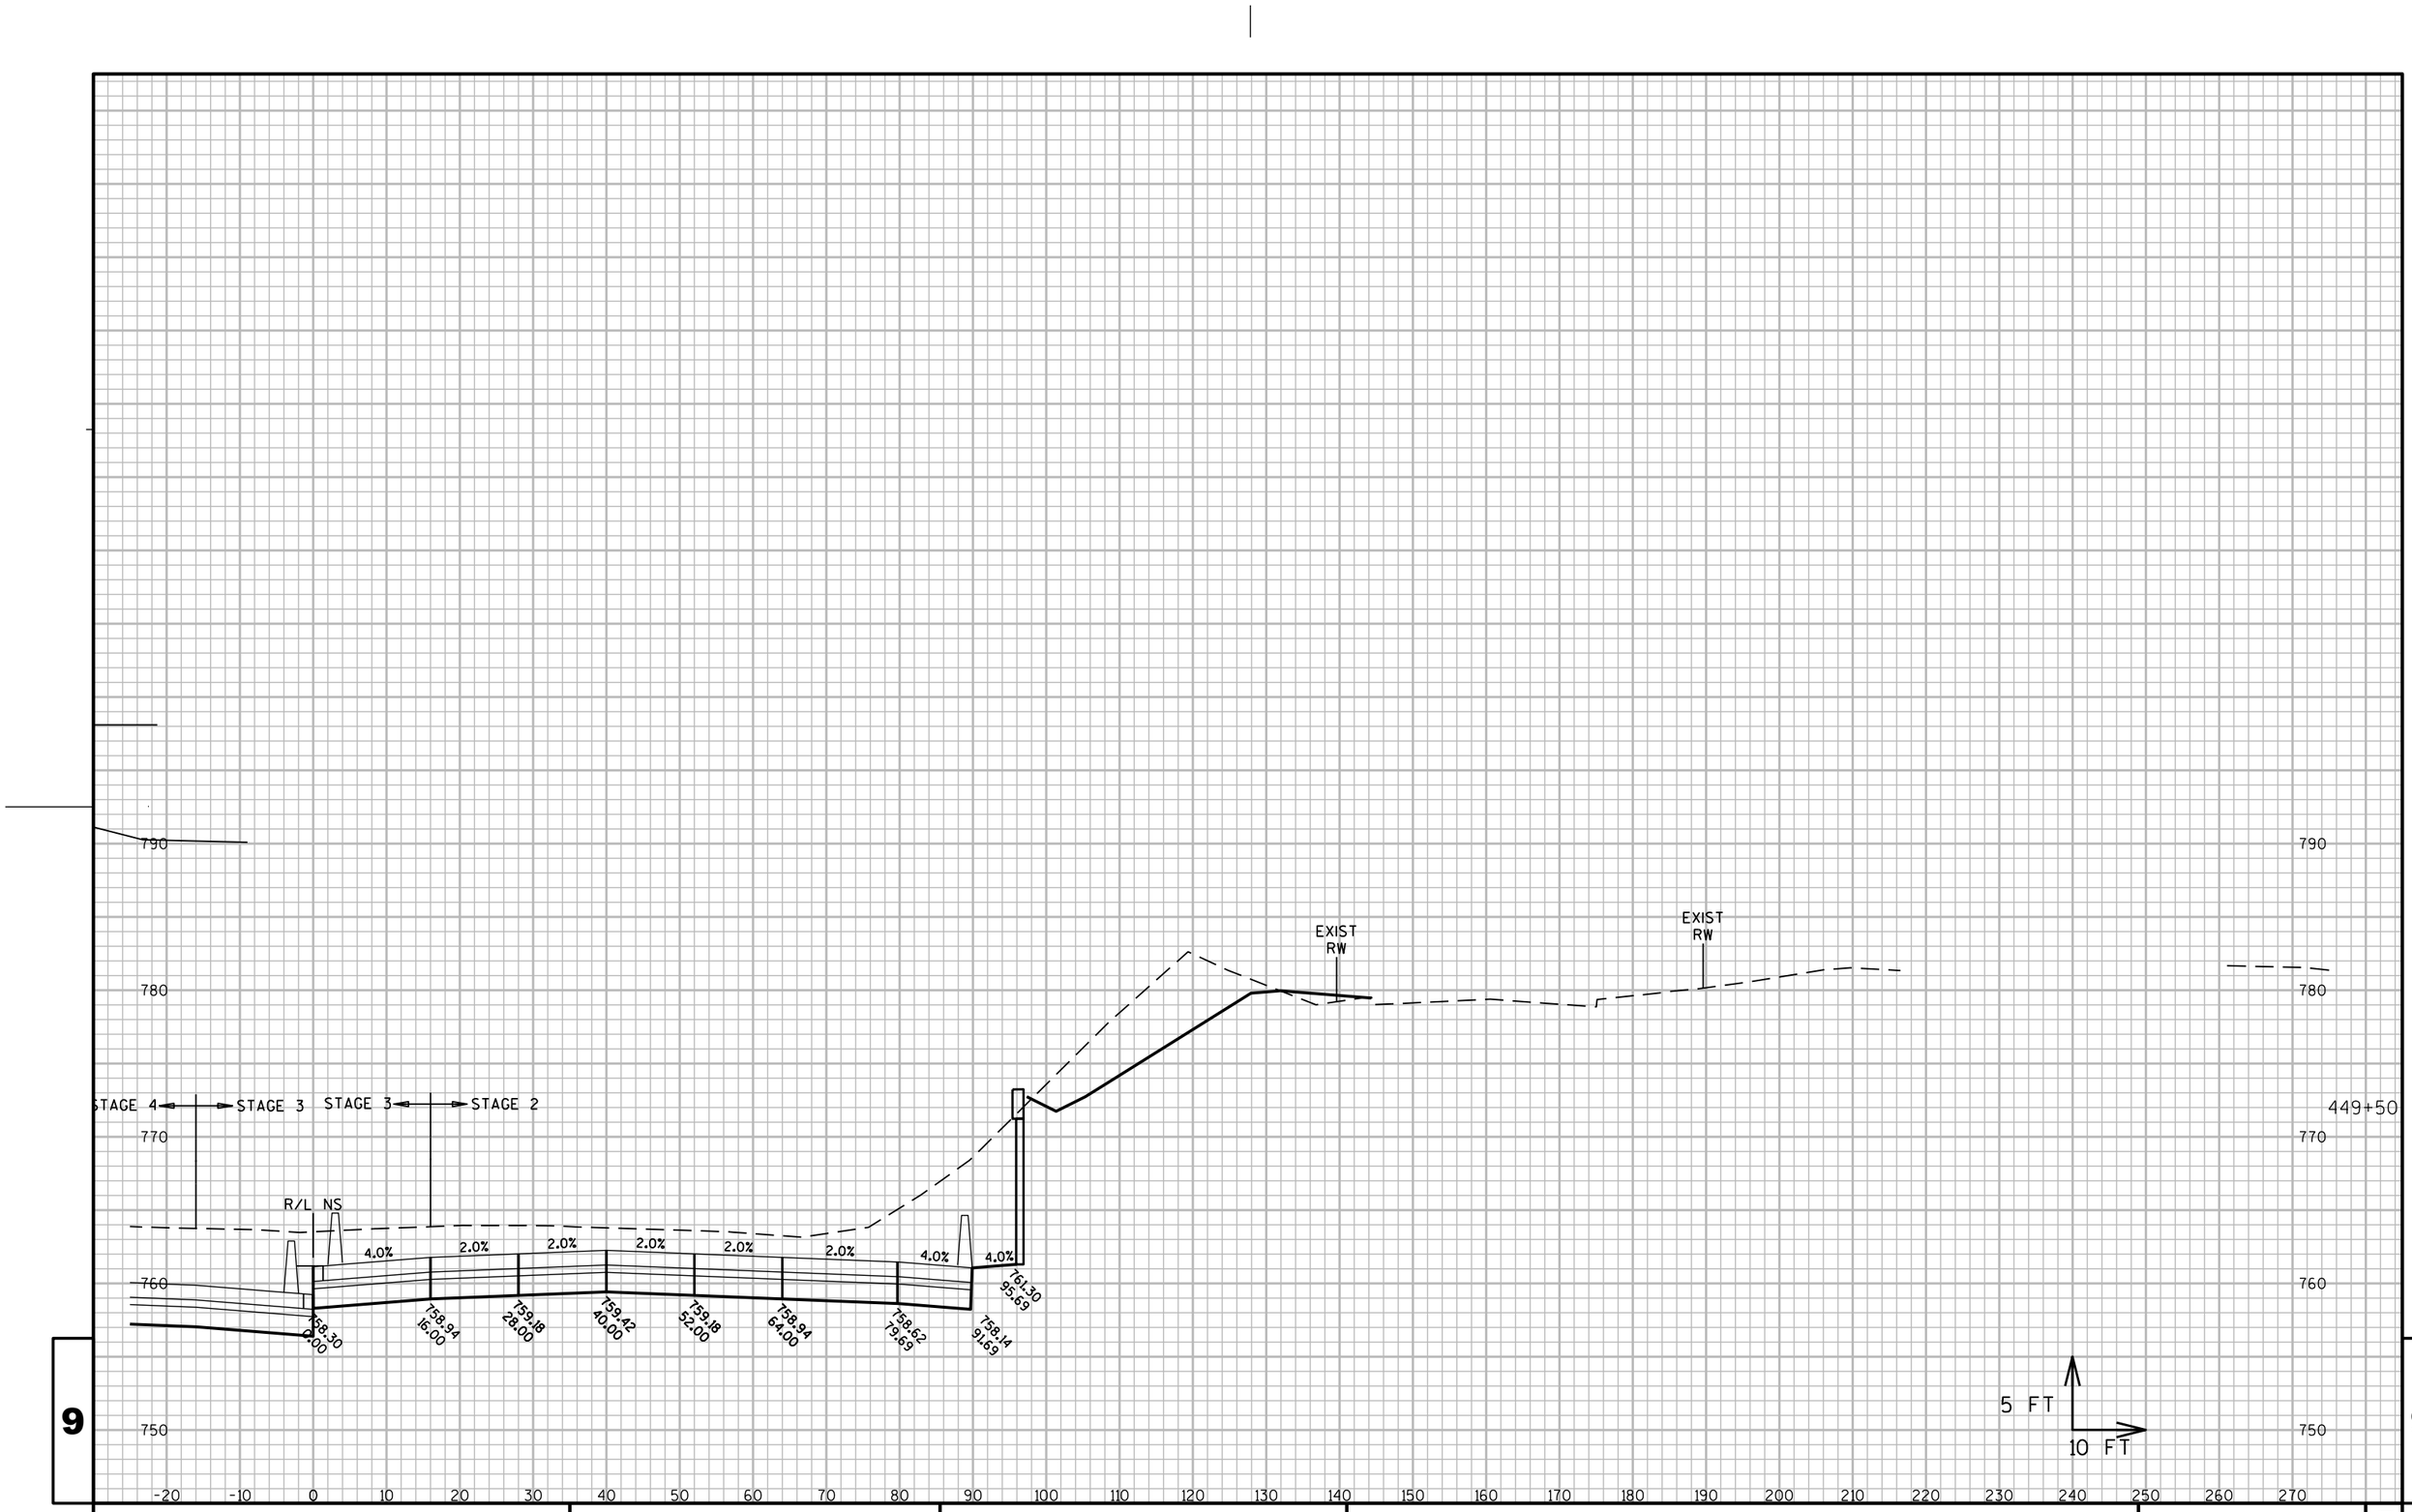

PROJECT NO: 1060-33-84	HWY: IH 41	COUNTY: MILWAUKEE	CROSS SECTIONS: IH 41 NB	SHEET 2596	E

FILE NAME : W:\PDS\C3D\10603316\84\DSN\XS\090202_XS_NS.DWG
LAYOUT NAME - 090202_XS_NS - NS - (13)

PLOT DATE : 7/8/2020 10:58 AM PLOT BY : ANGUIANO, CARLOS E PLOT NAME : PLOT SCALE : 1 IN:800 FT_XREF

WISDOT/CADDS SHEET 49

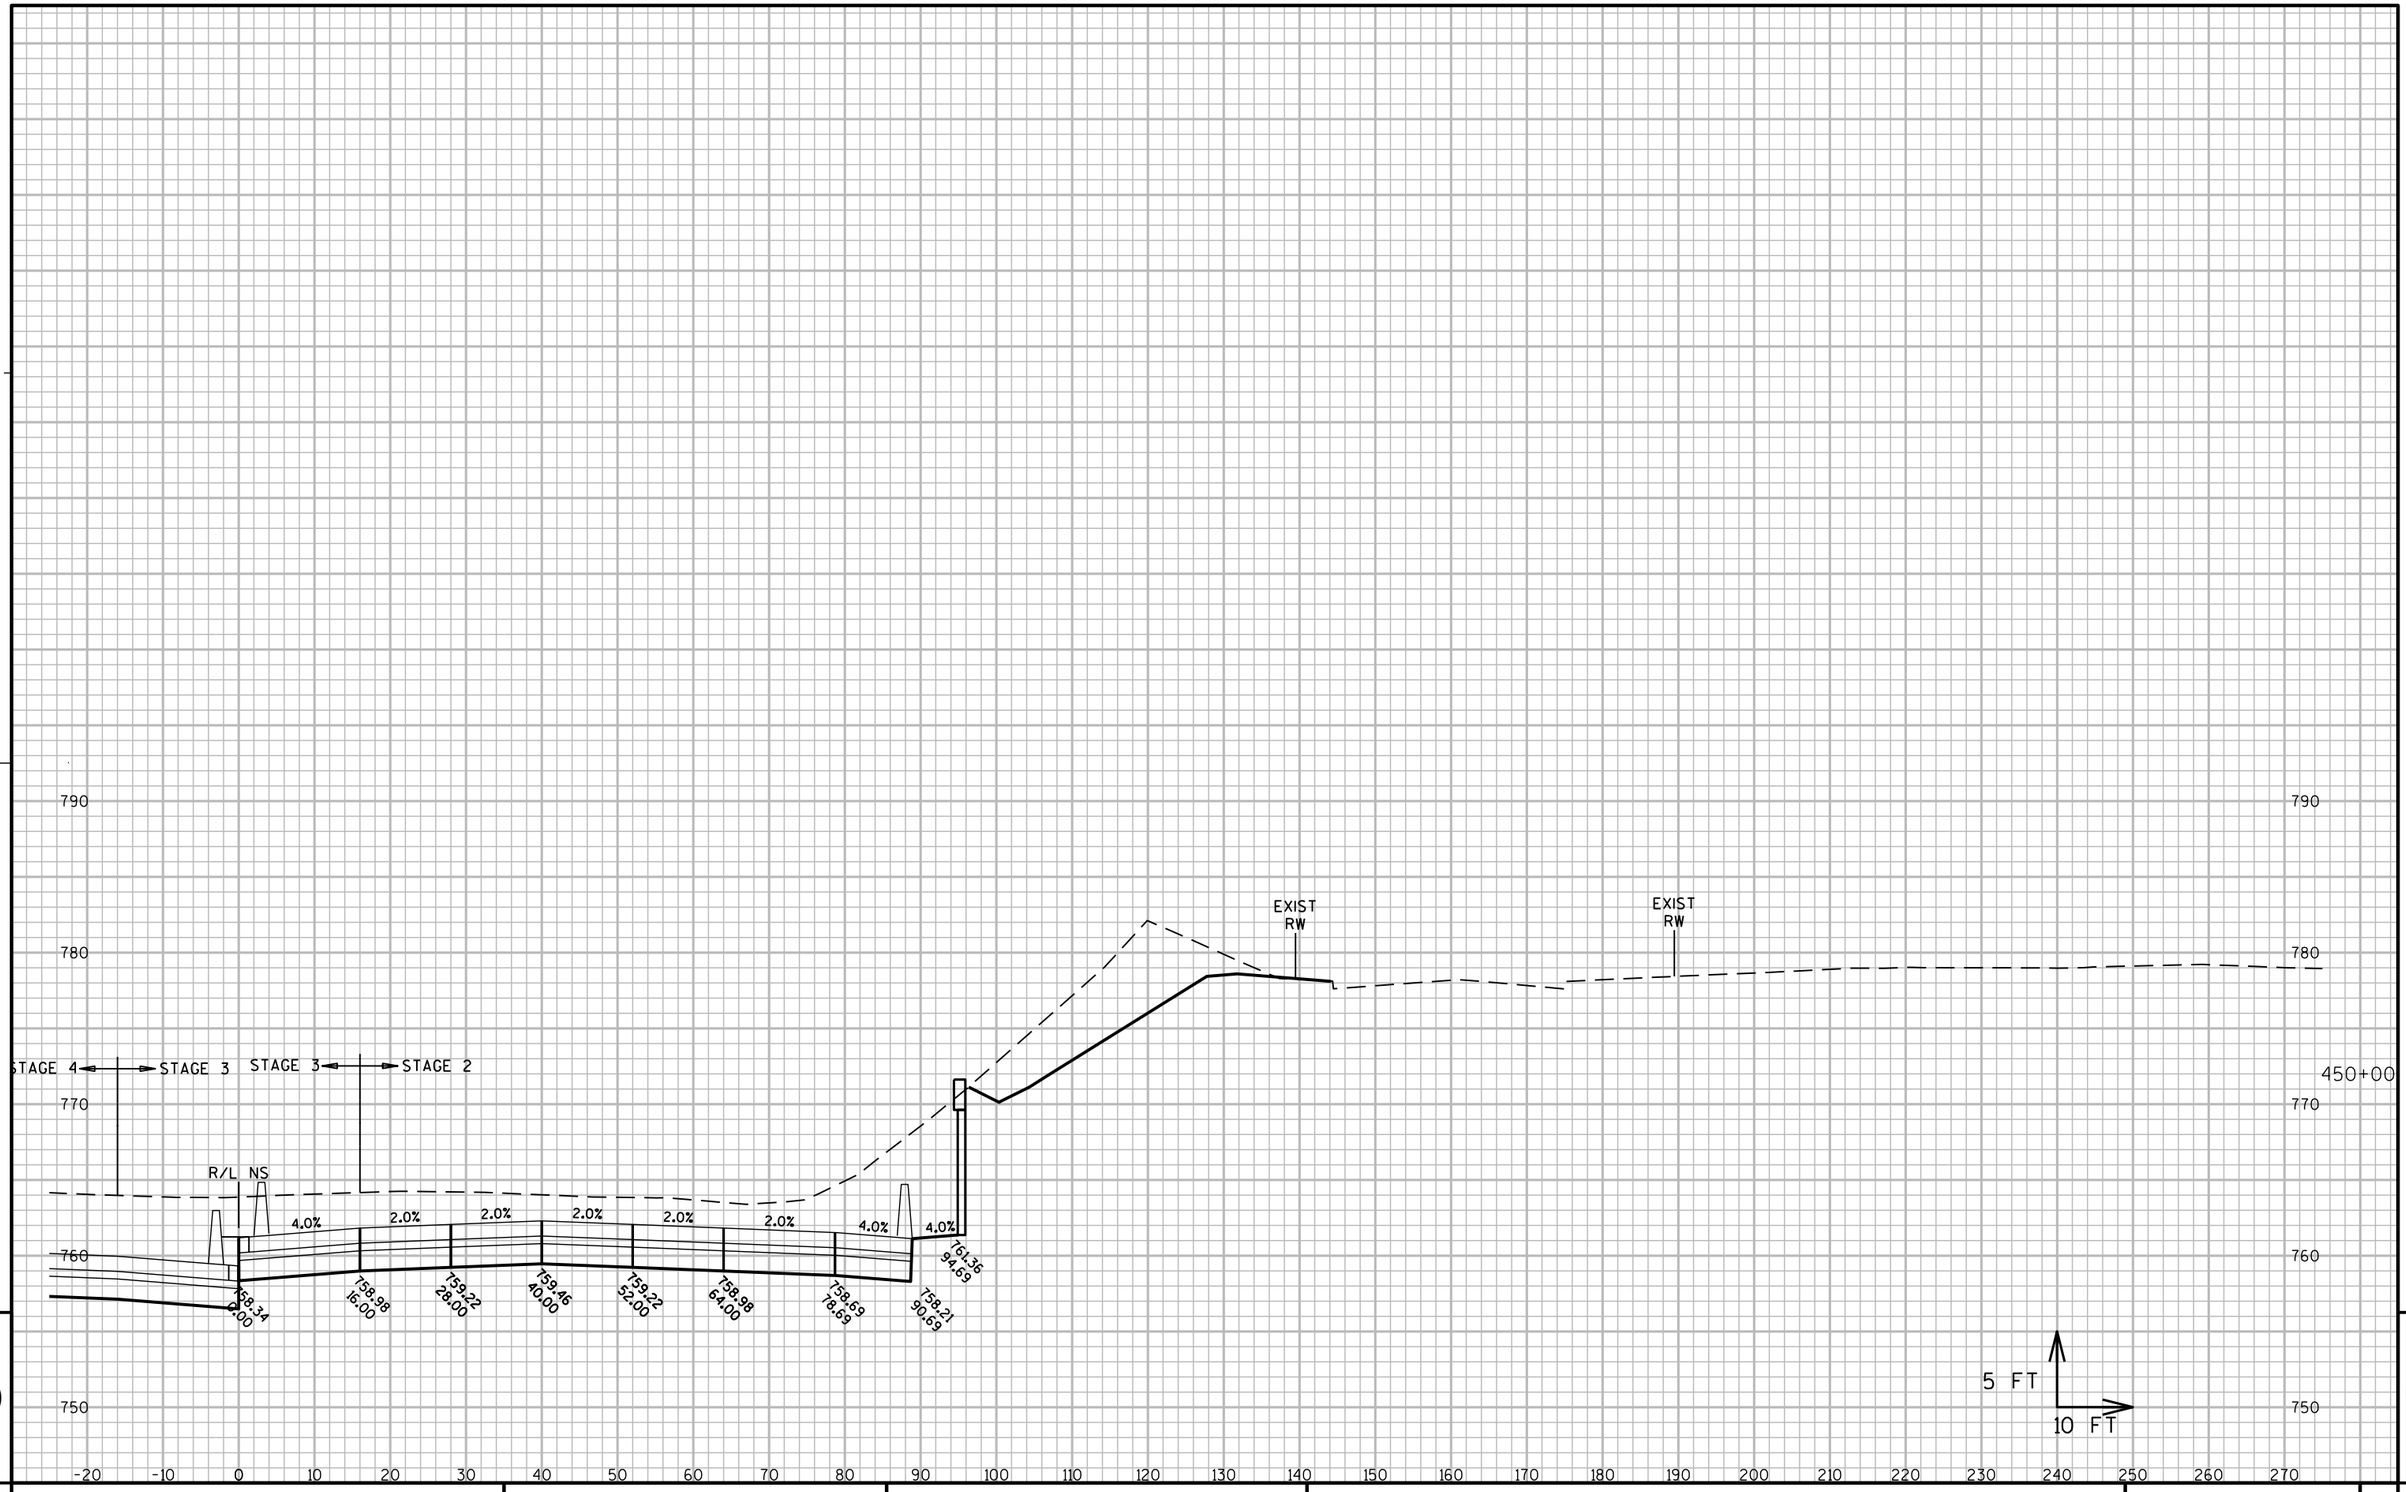

9

9

PROJECT NO: 1060-33-84	HWY: IH 41	COUNTY: MILWAUKEE	CROSS SECTIONS: IH 41 NB	SHEET 2597 E

FILE NAME : W:\PDS\C3D\10603316\84\DSN\XS\090202_XS_NS.DWG
LAYOUT NAME - 090202_XS_NS - NS - (14)

PLOT DATE : 7/8/2020 10:58 AM

PLOT BY : ANGUIANO, CARLOS E PLOT NAME :

PLOT SCALE : 1 IN:800 FT_XREF

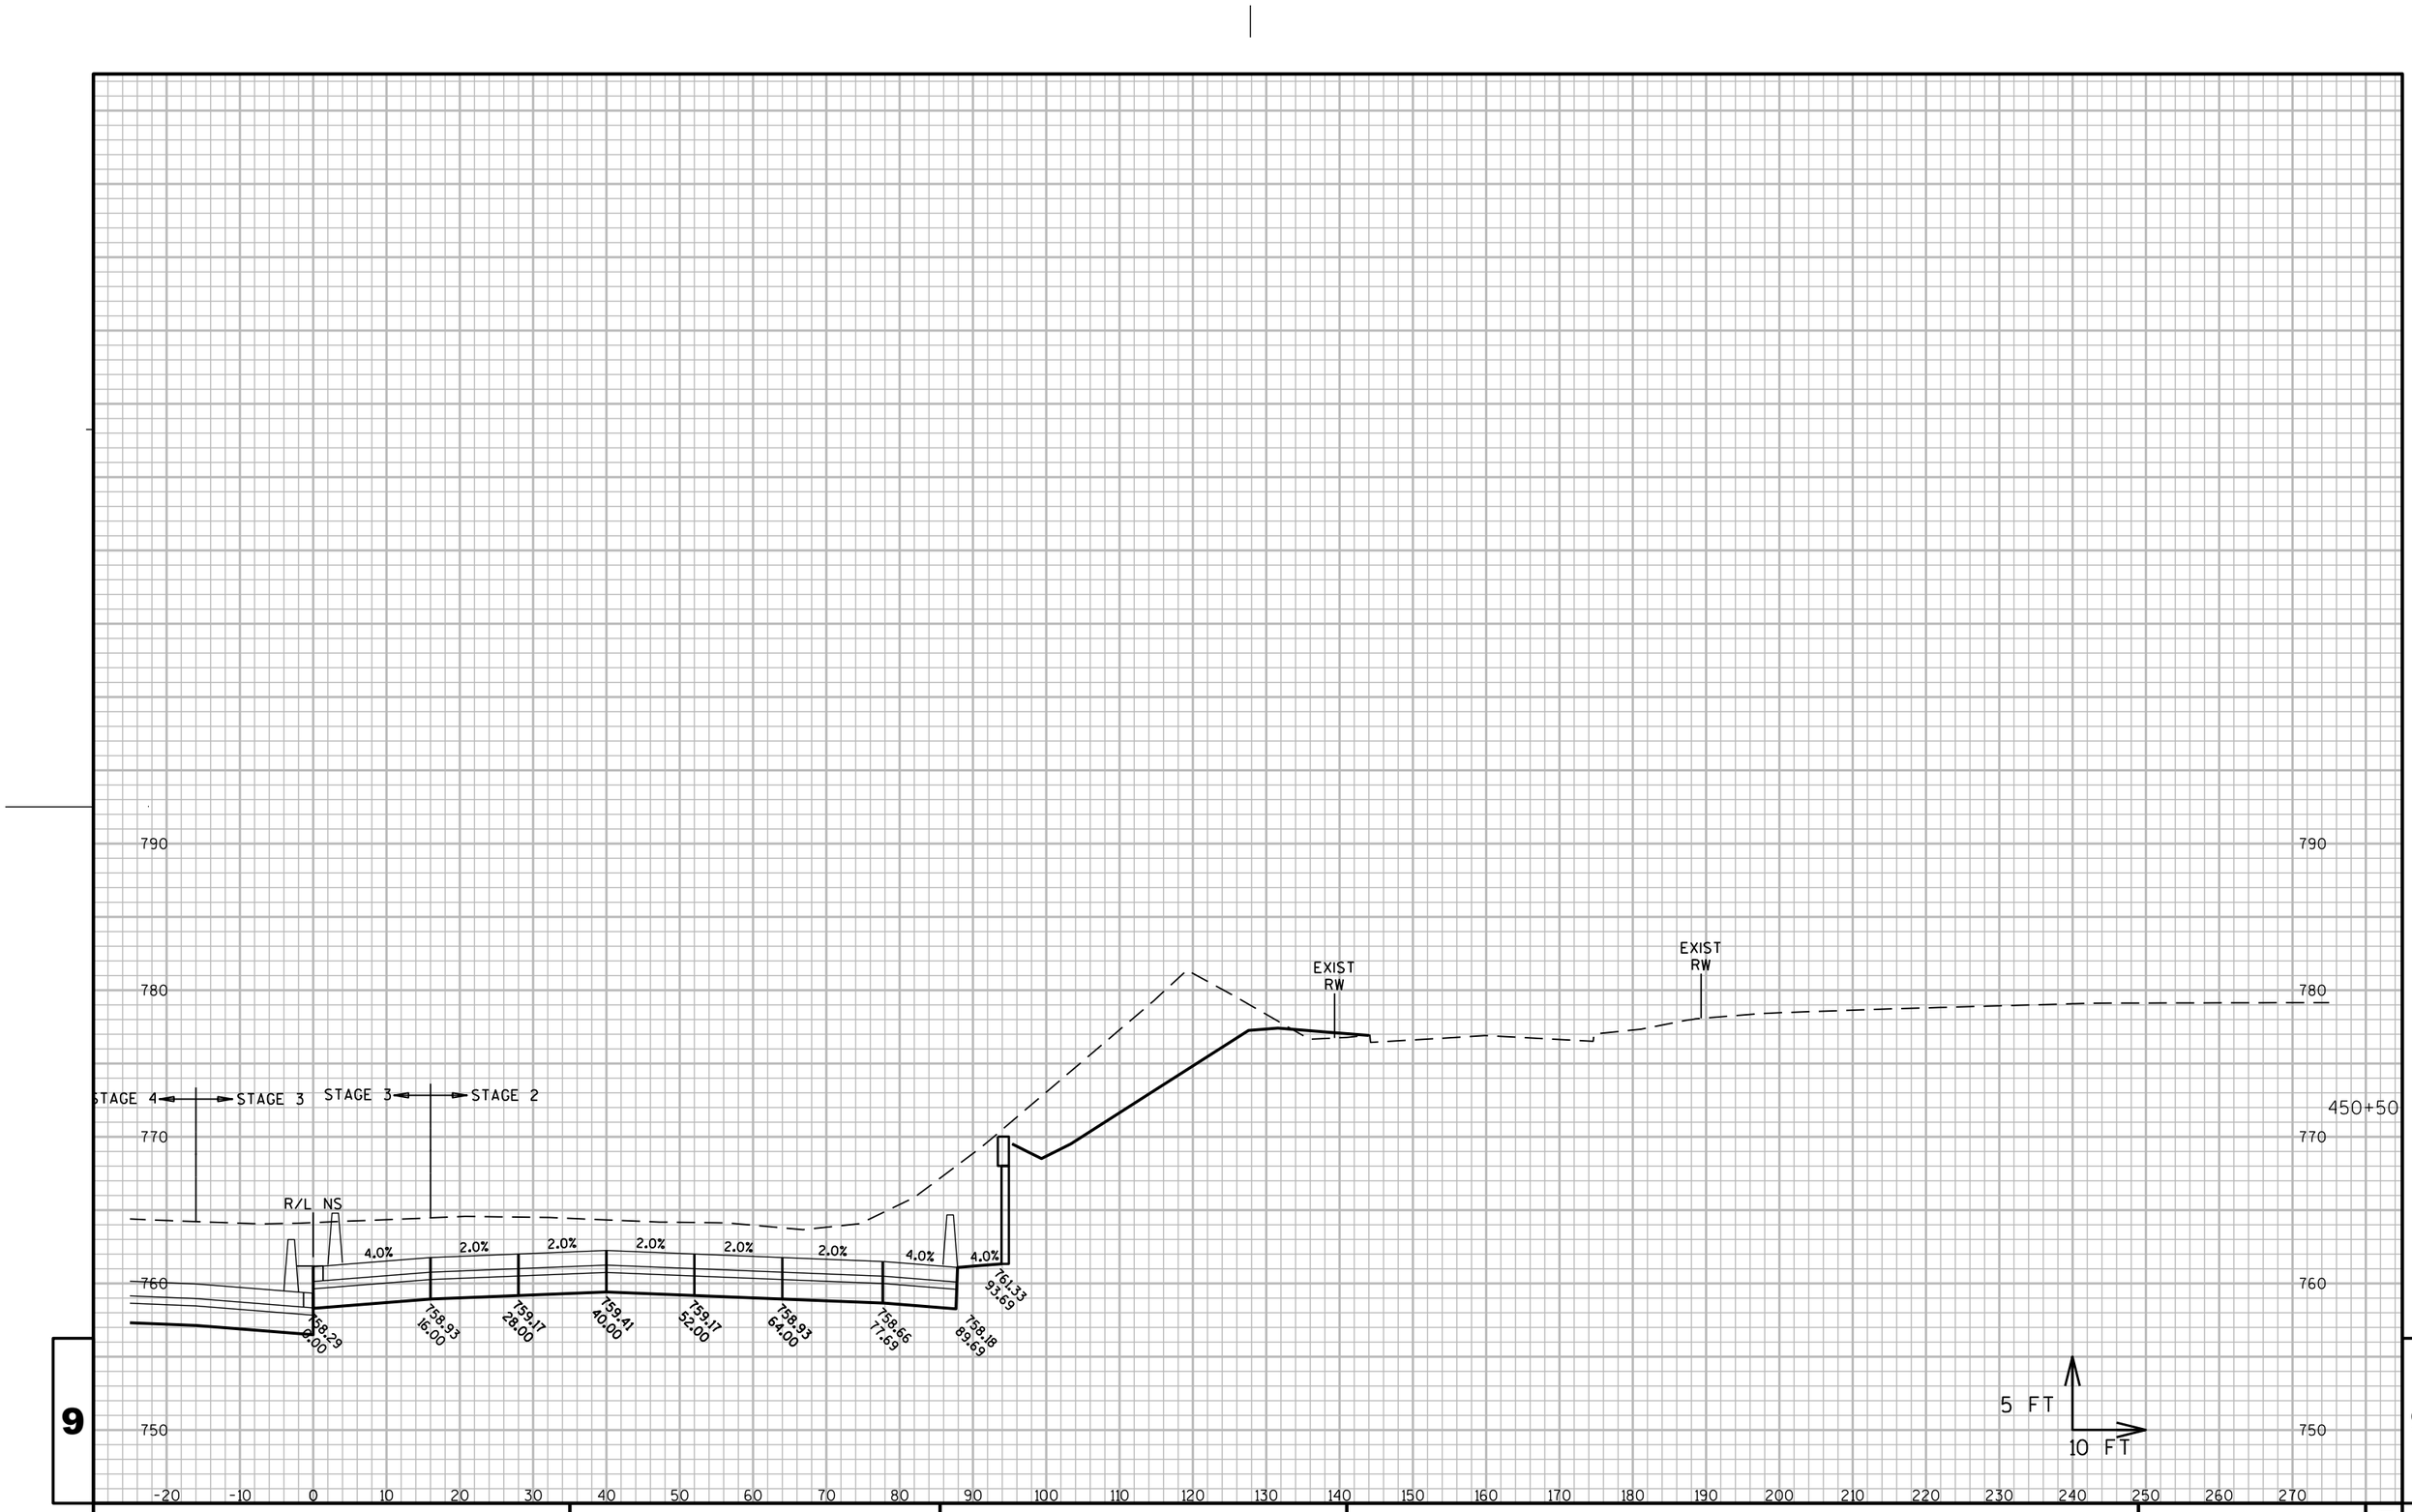

PROJECT NO: 1060-33-84	HWY: IH 41	COUNTY: MILWAUKEE	CROSS SECTIONS: IH 41 NB	SHEET 2598 E

FILE NAME : W:\PDS\C3D\10603316\84\DSN\XS\090202_XS_NS.DWG
LAYOUT NAME - 090202_XS_NS - NS - (15)

PLOT DATE : 7/8/2020 10:58 AM PLOT BY : ANGUIANO, CARLOS E PLOT NAME : PLOT SCALE : 1 IN:800 FT_XREF

790
780
770
760
750

STAGE 4 ← → STAGE 3 STAGE 3 ← → STAGE 2

R/L NS

EXIST RW

EXIST RW

451+00

4.0% 2.0% 2.0% 2.0% 2.0% 2.0% 4.0% 4.0%

758.13 0.00
758.77 16.00
759.01 28.00
759.25 40.00
759.01 52.00
758.77 64.00
758.52 76.69
758.04 88.69
761.19 92.69

5 FT
10 FT

-20 -10 0 10 20 30 40 50 60 70 80 90 100 110 120 130 140 150 160 170 180 190 200 210 220 230 240 250 260 270

9

9

PROJECT NO: 1060-33-84	HWY: IH 41	COUNTY: MILWAUKEE	CROSS SECTIONS: IH 41 NB	SHEET 2599	E

FILE NAME : W:\PDS\C3D\10603316\84\DSN\XS\090202_XS_NS.DWG
LAYOUT NAME - 090202_XS_NS - NS - (16)

PLOT DATE : 7/8/2020 10:59 AM PLOT BY : ANGUIANO, CARLOS E PLOT NAME : PLOT SCALE : 1 IN:800 FT_XREF

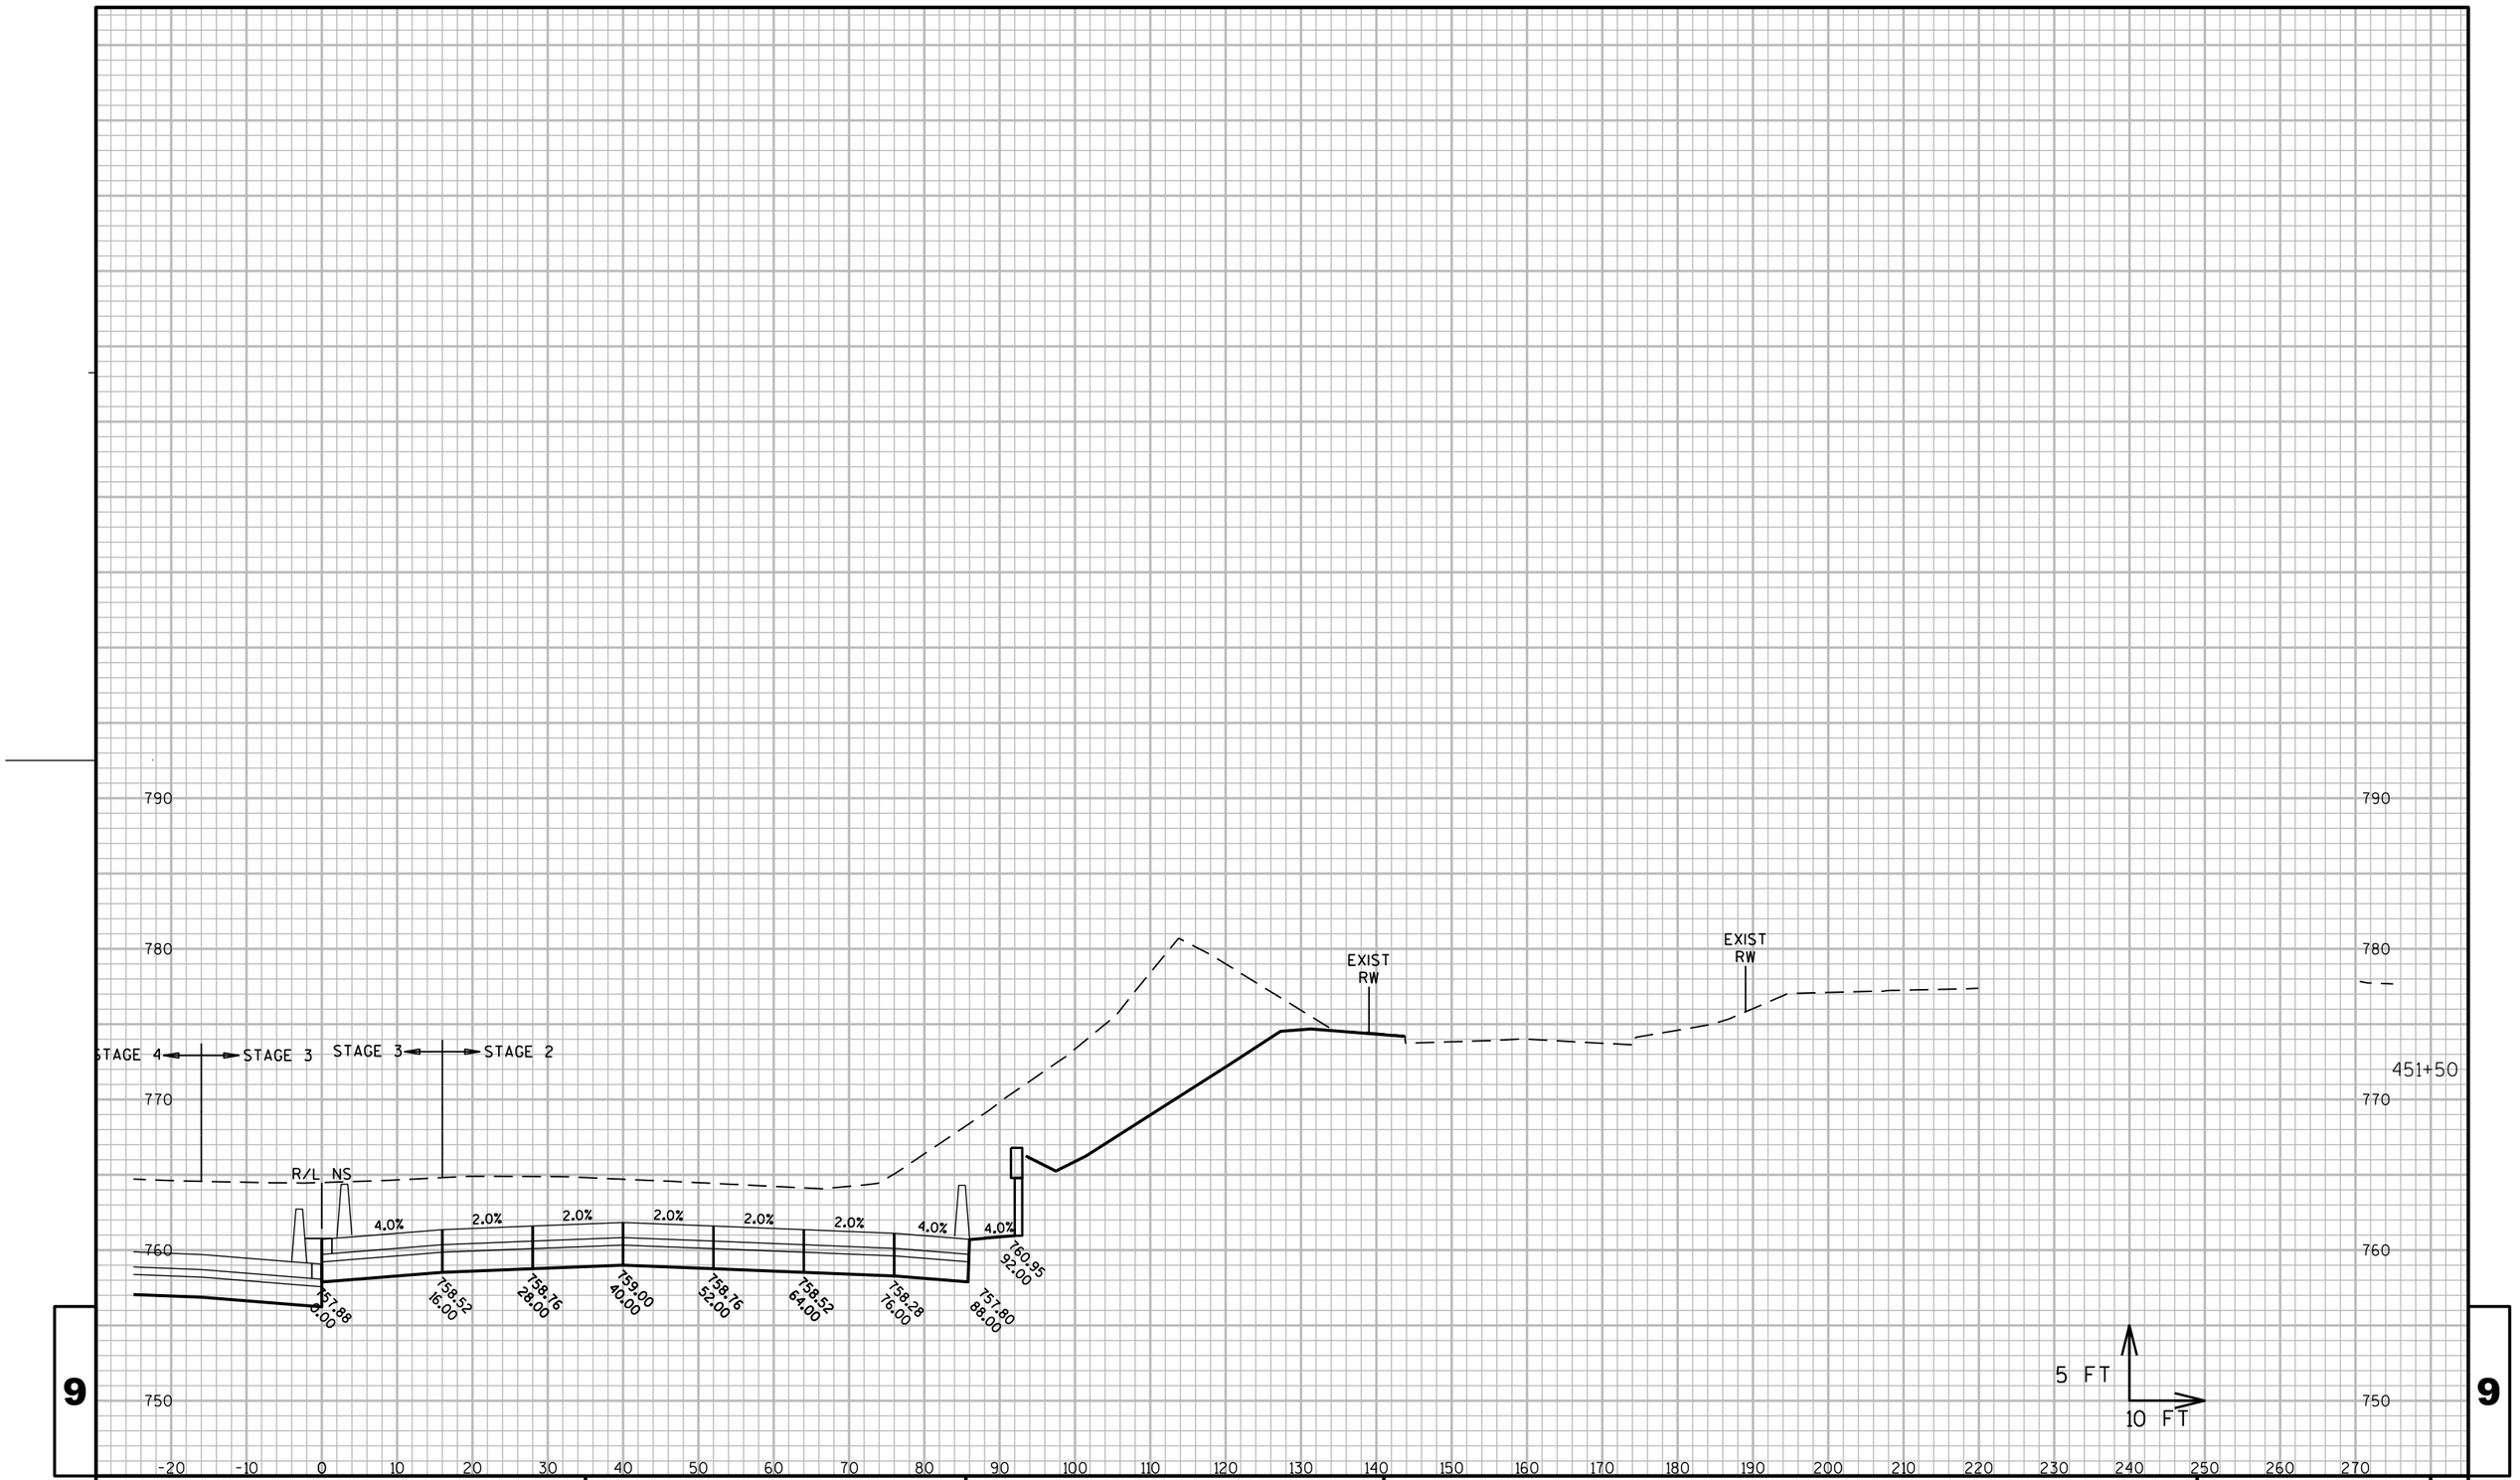

9

9

PROJECT NO: 1060-33-84	HWY: IH 41	COUNTY: MILWAUKEE	CROSS SECTIONS: IH 41 NB	SHEET 2600 E

FILE NAME : W:\PDS\C3D\10603316\84\DSN\XS\090202_XS_NS.DWG
LAYOUT NAME - 090202_XS_NS - NS - (17)

PLOT DATE : 7/8/2020 10:59 AM PLOT BY : ANGUIANO, CARLOS E PLOT NAME : PLOT SCALE : 1 IN:800 FT_XREF

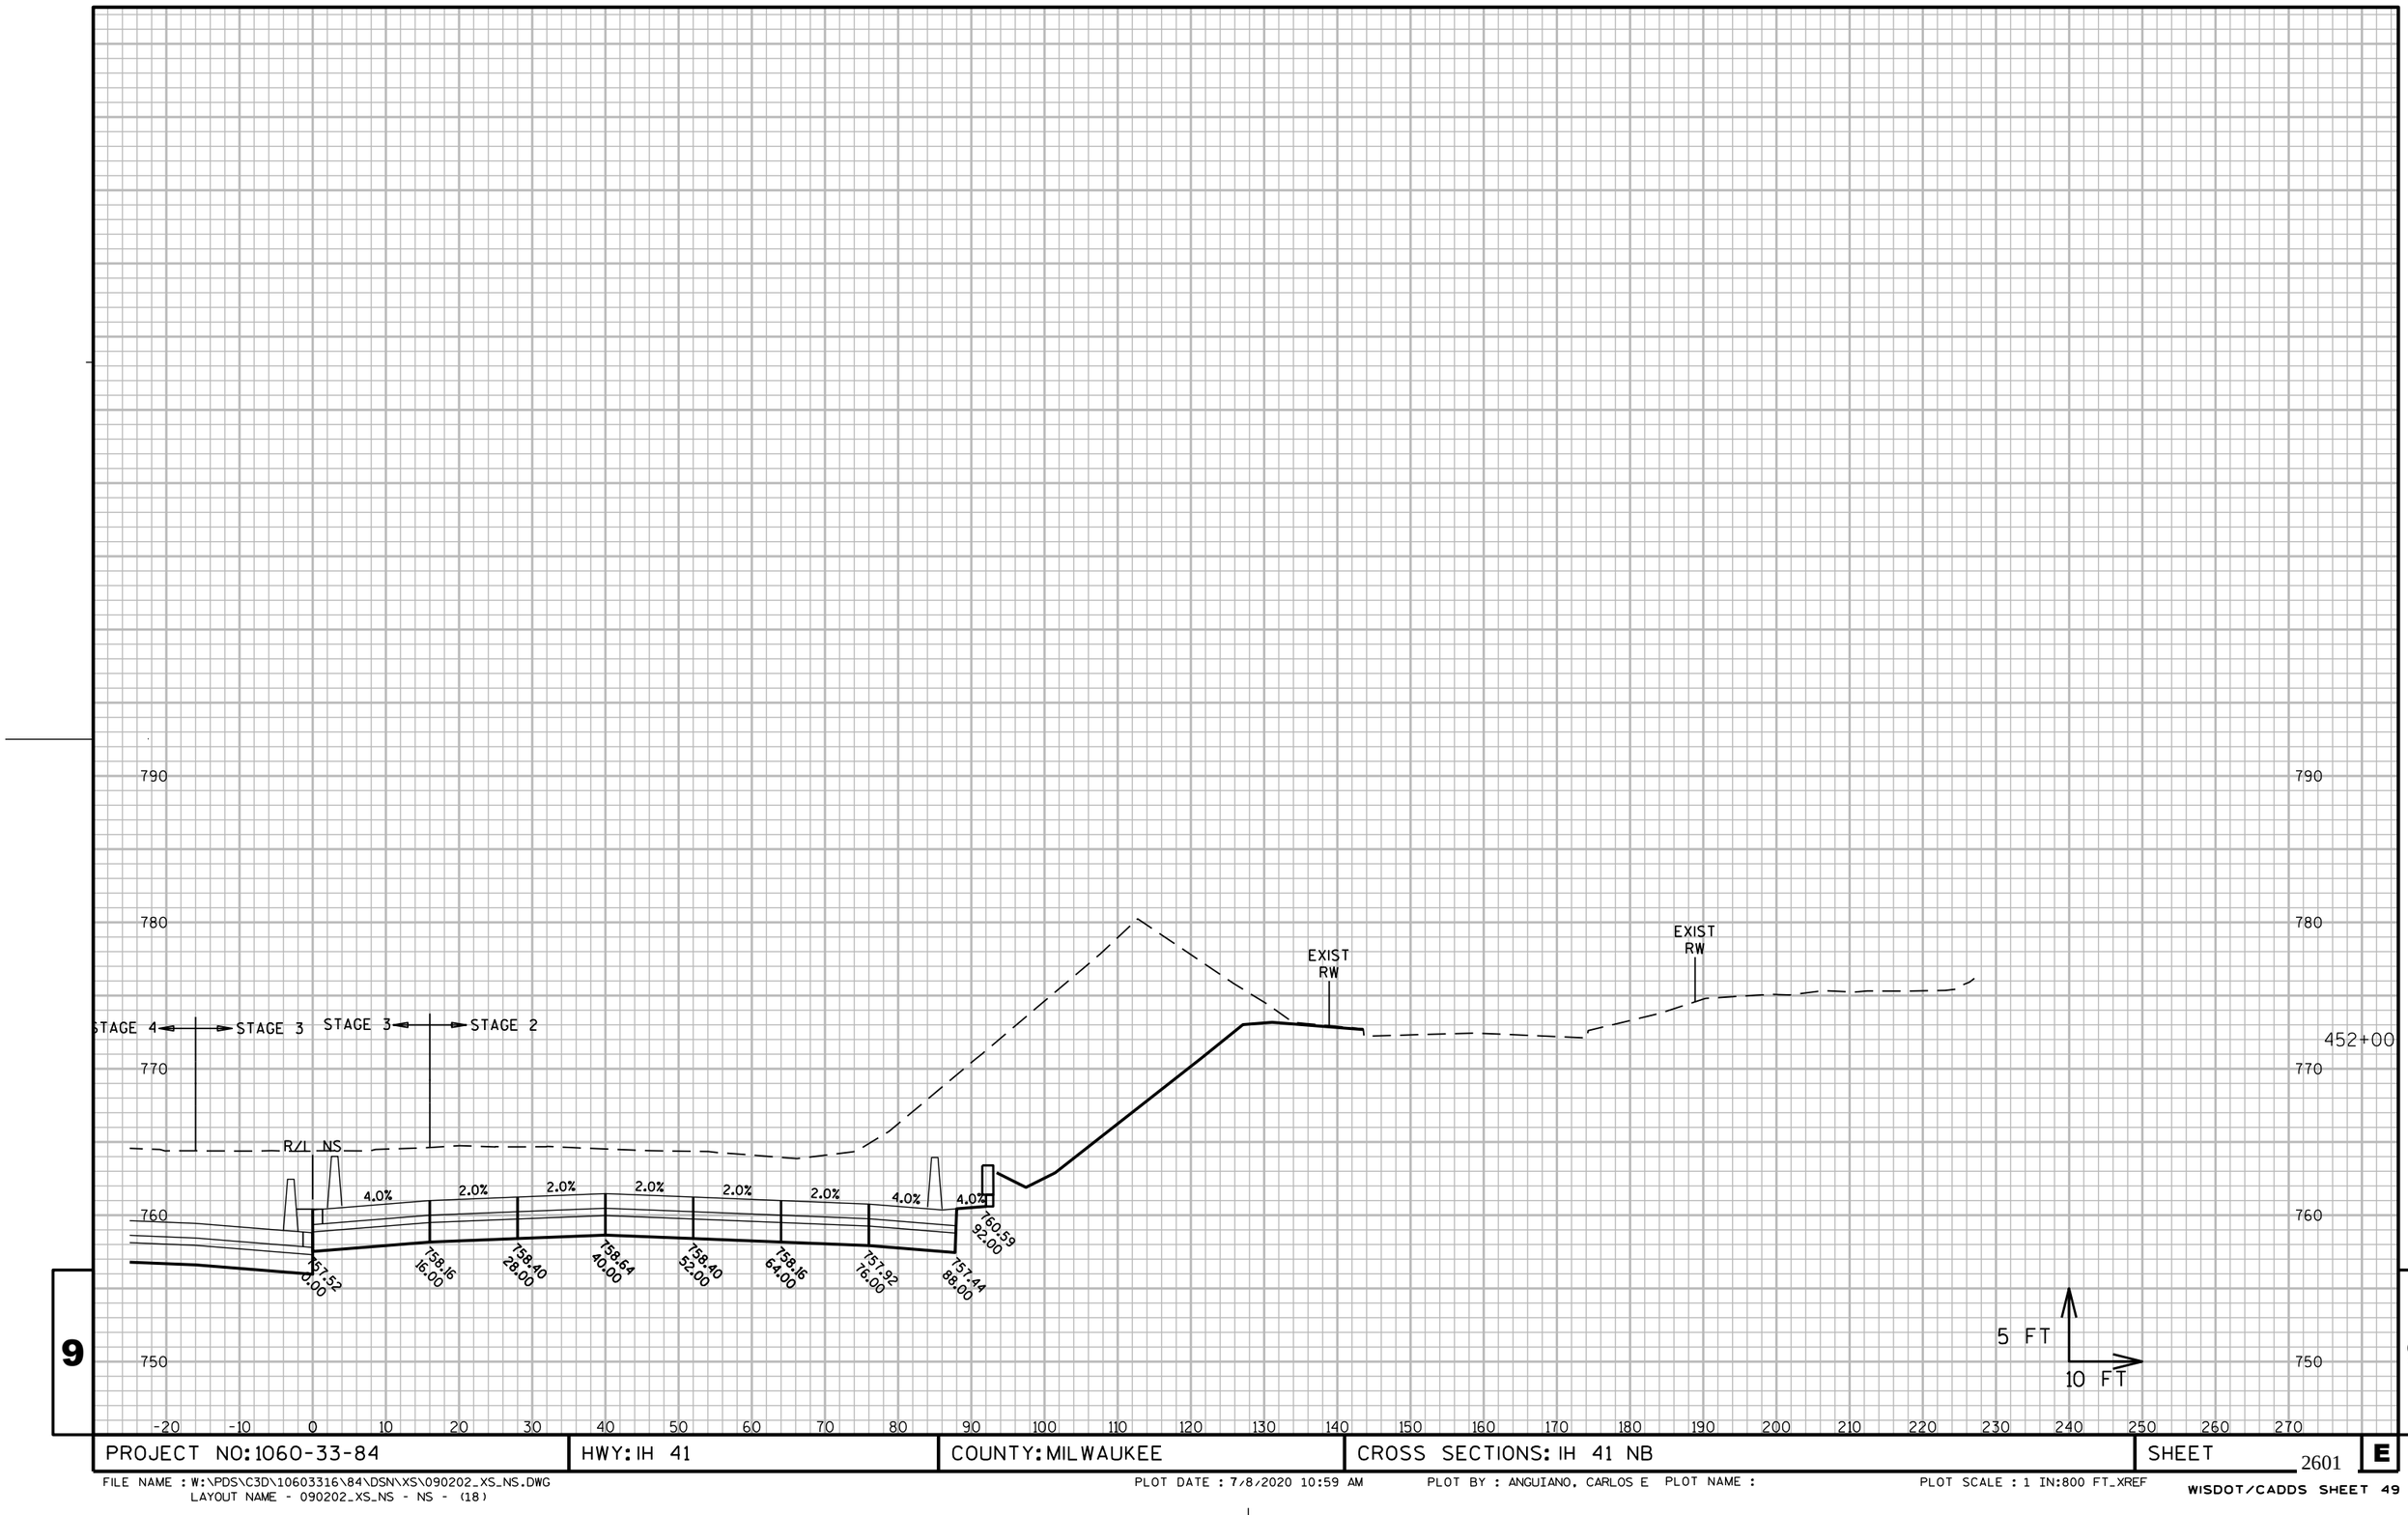

9

9

PROJECT NO: 1060-33-84	HWY: IH 41	COUNTY: MILWAUKEE	CROSS SECTIONS: IH 41 NB	SHEET 2601	E

FILE NAME : W:\PDS\C3D\10603316\84\DSN\XS\090202_XS_NS.DWG
LAYOUT NAME - 090202_XS_NS - NS - (18)

PLOT DATE : 7/8/2020 10:59 AM

PLOT BY : ANGUIANO, CARLOS E PLOT NAME :

PLOT SCALE : 1 IN:800 FT_XREF

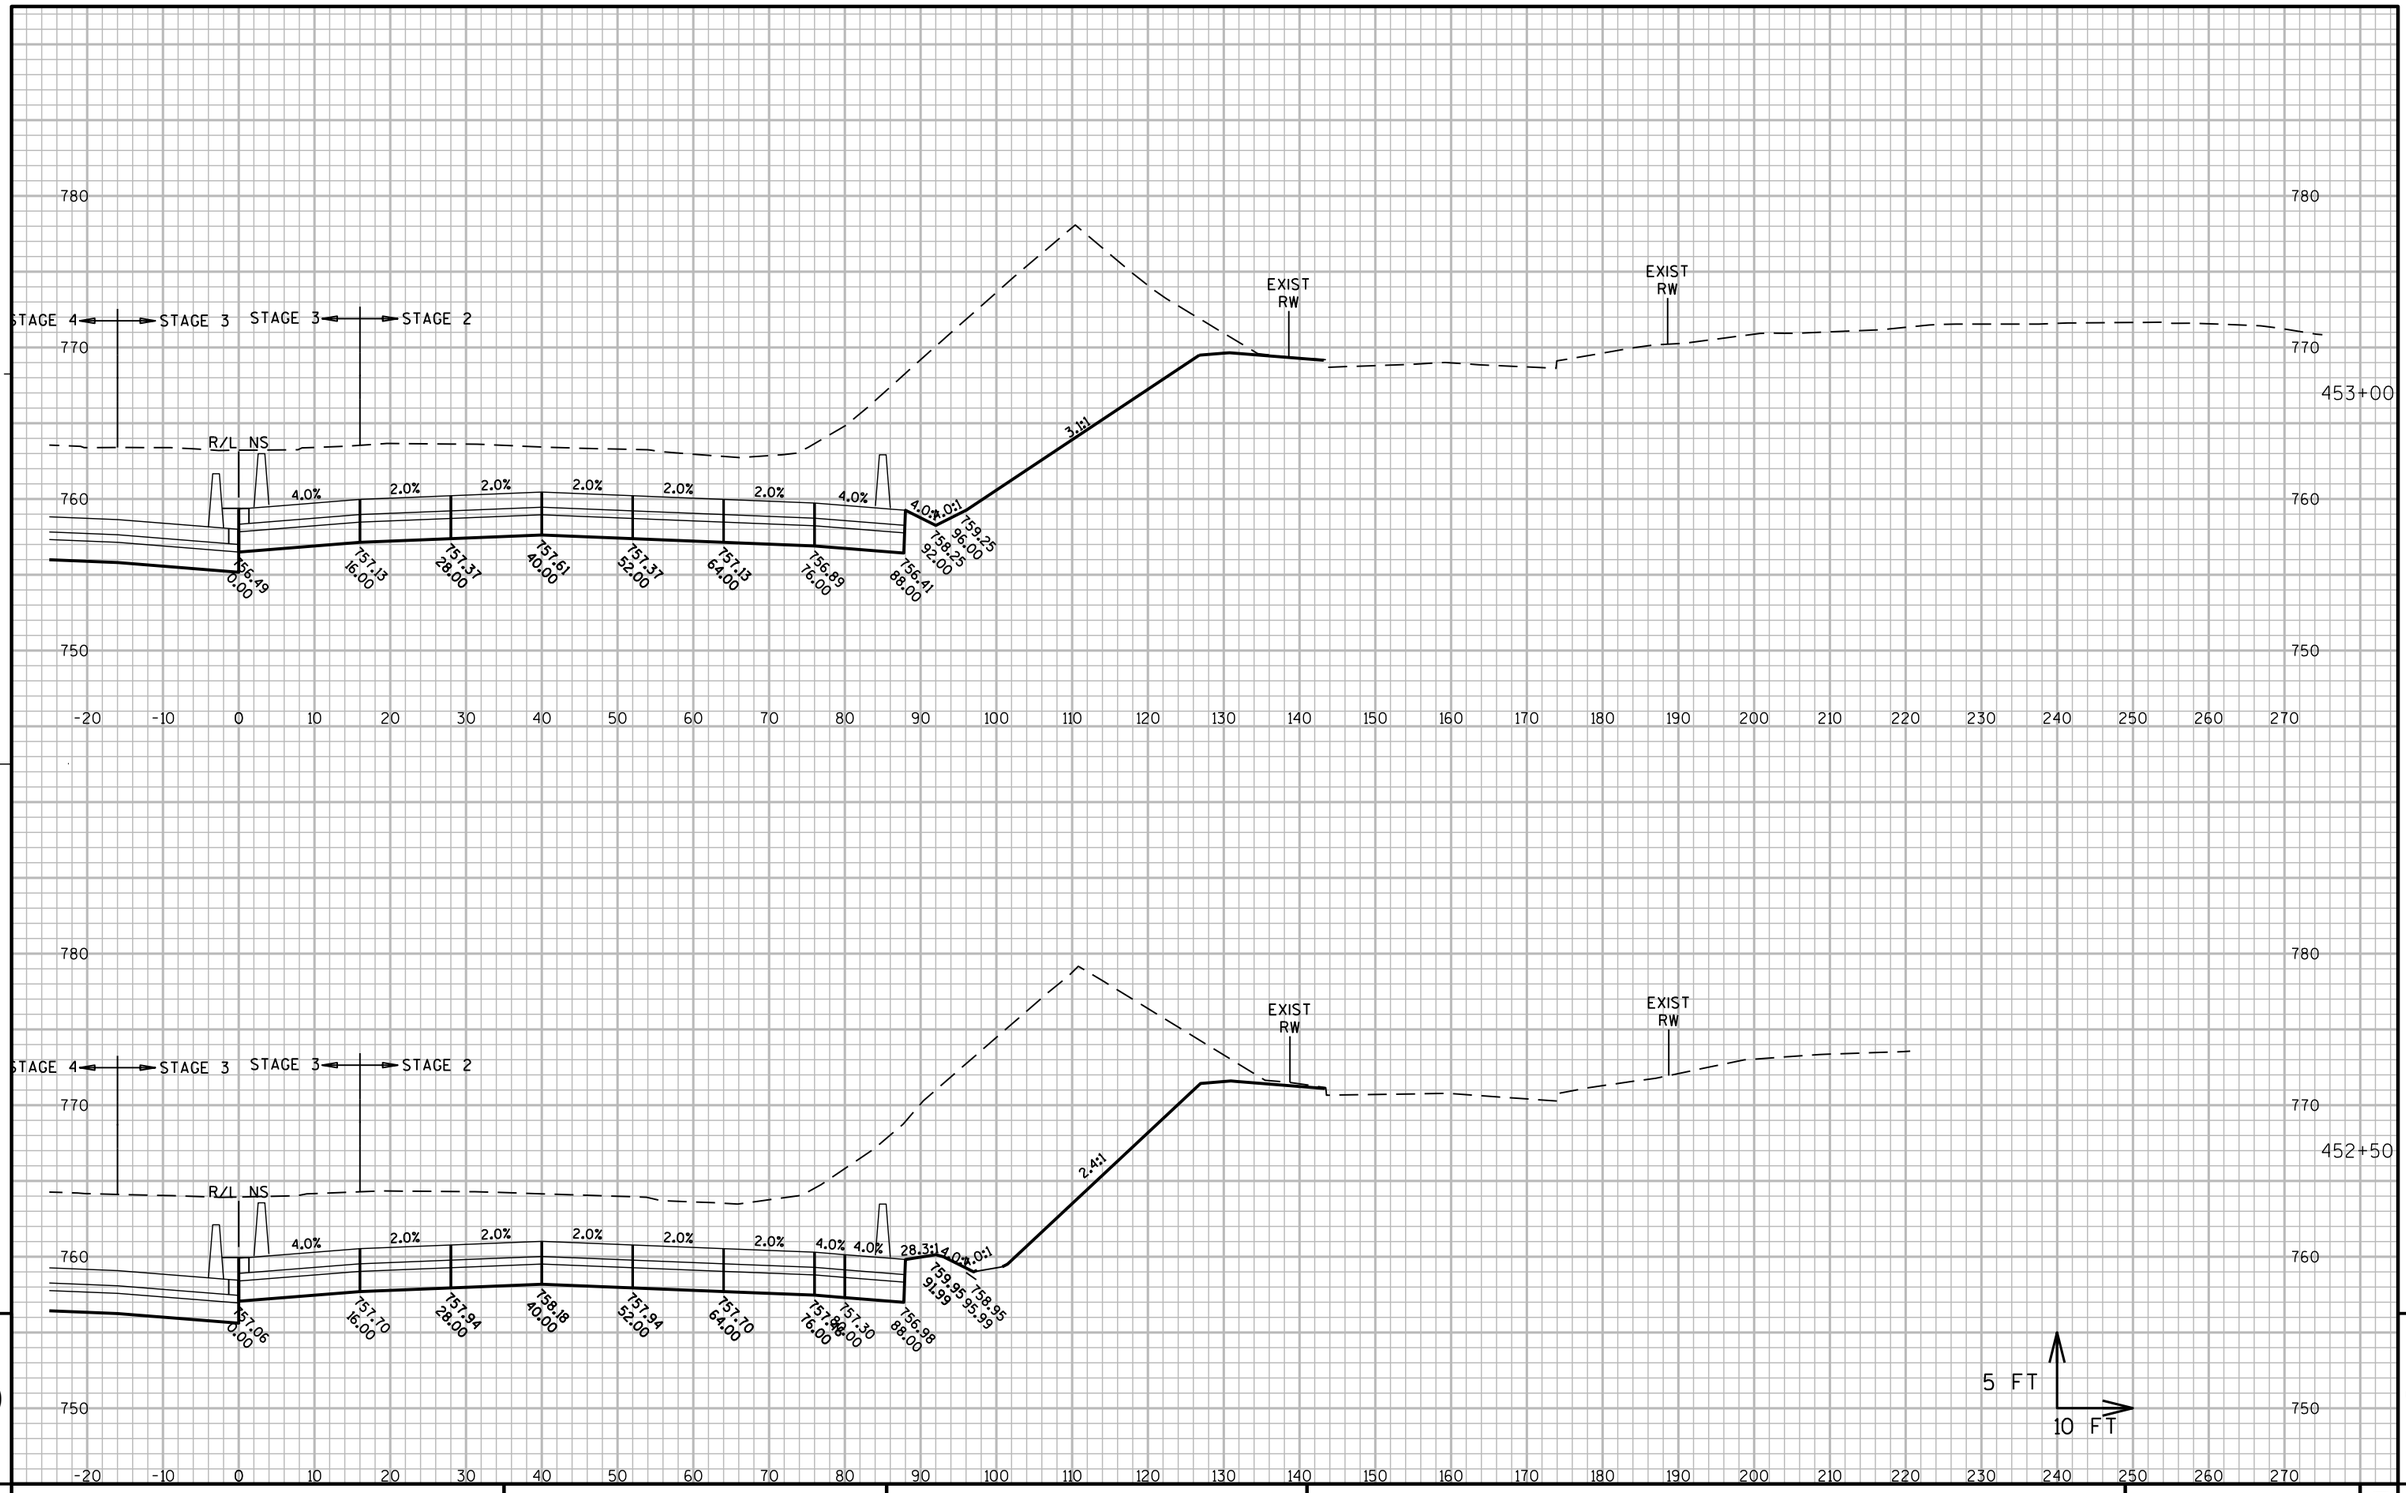

PROJECT NO: 1060-33-84	HWY: IH 41	COUNTY: MILWAUKEE	CROSS SECTIONS: IH 41 NB	SHEET 2602 E

FILE NAME : W:\PDS\C3D\10603316\84\DSN\XS\090202_XS_NS.DWG
LAYOUT NAME - 090202_XS_NS - NS - (19)

PLOT DATE : 7/8/2020 11:00 AM PLOT BY : ANGUIANO, CARLOS E PLOT NAME : PLOT SCALE : 1 IN:800 FT_XREF

WISDOT/CADDS SHEET 49

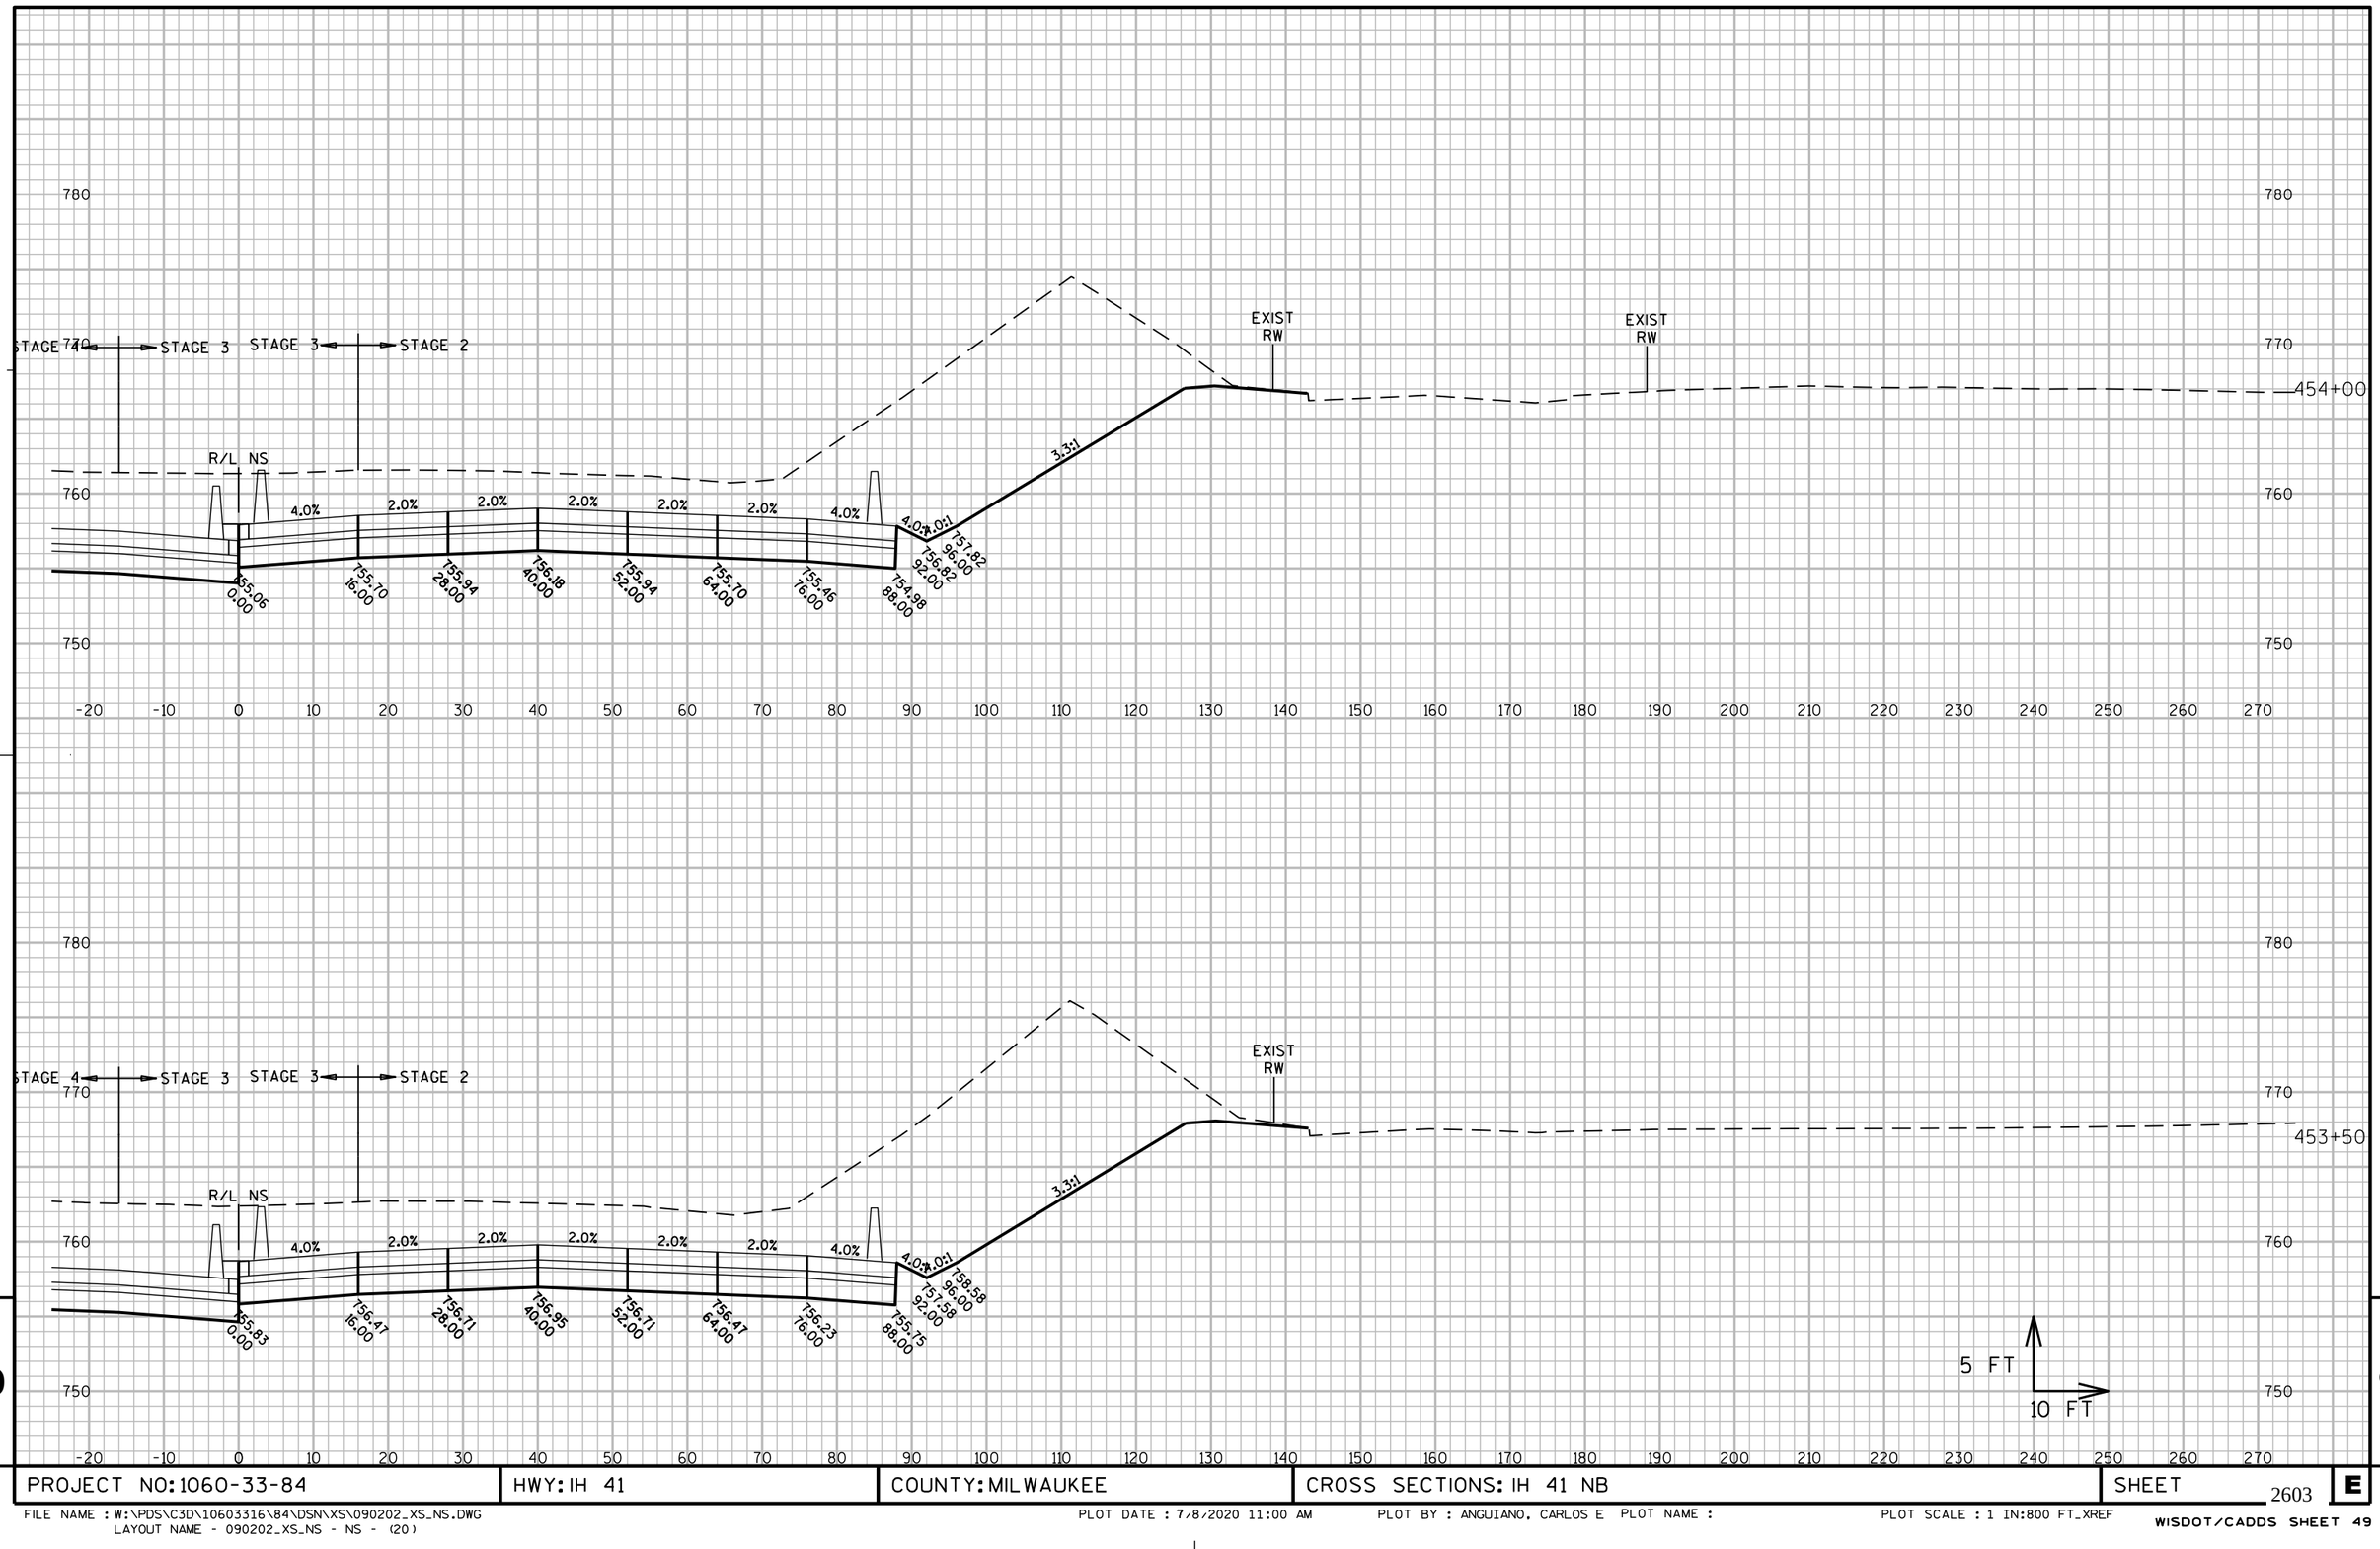

9 9

PROJECT NO: 1060-33-84	HWY: IH 41	COUNTY: MILWAUKEE	CROSS SECTIONS: IH 41 NB	SHEET 2603	E

FILE NAME : W:\PDS\C3D\10603316\84\DSN\XS\090202_XS_NS.DWG
LAYOUT NAME - 090202_XS_NS - NS - (20)
PLOT DATE : 7/8/2020 11:00 AM
PLOT BY : ANGUIANO, CARLOS E PLOT NAME :
PLOT SCALE : 1 IN:800 FT_XREF
WISDOT/CADDS SHEET 49

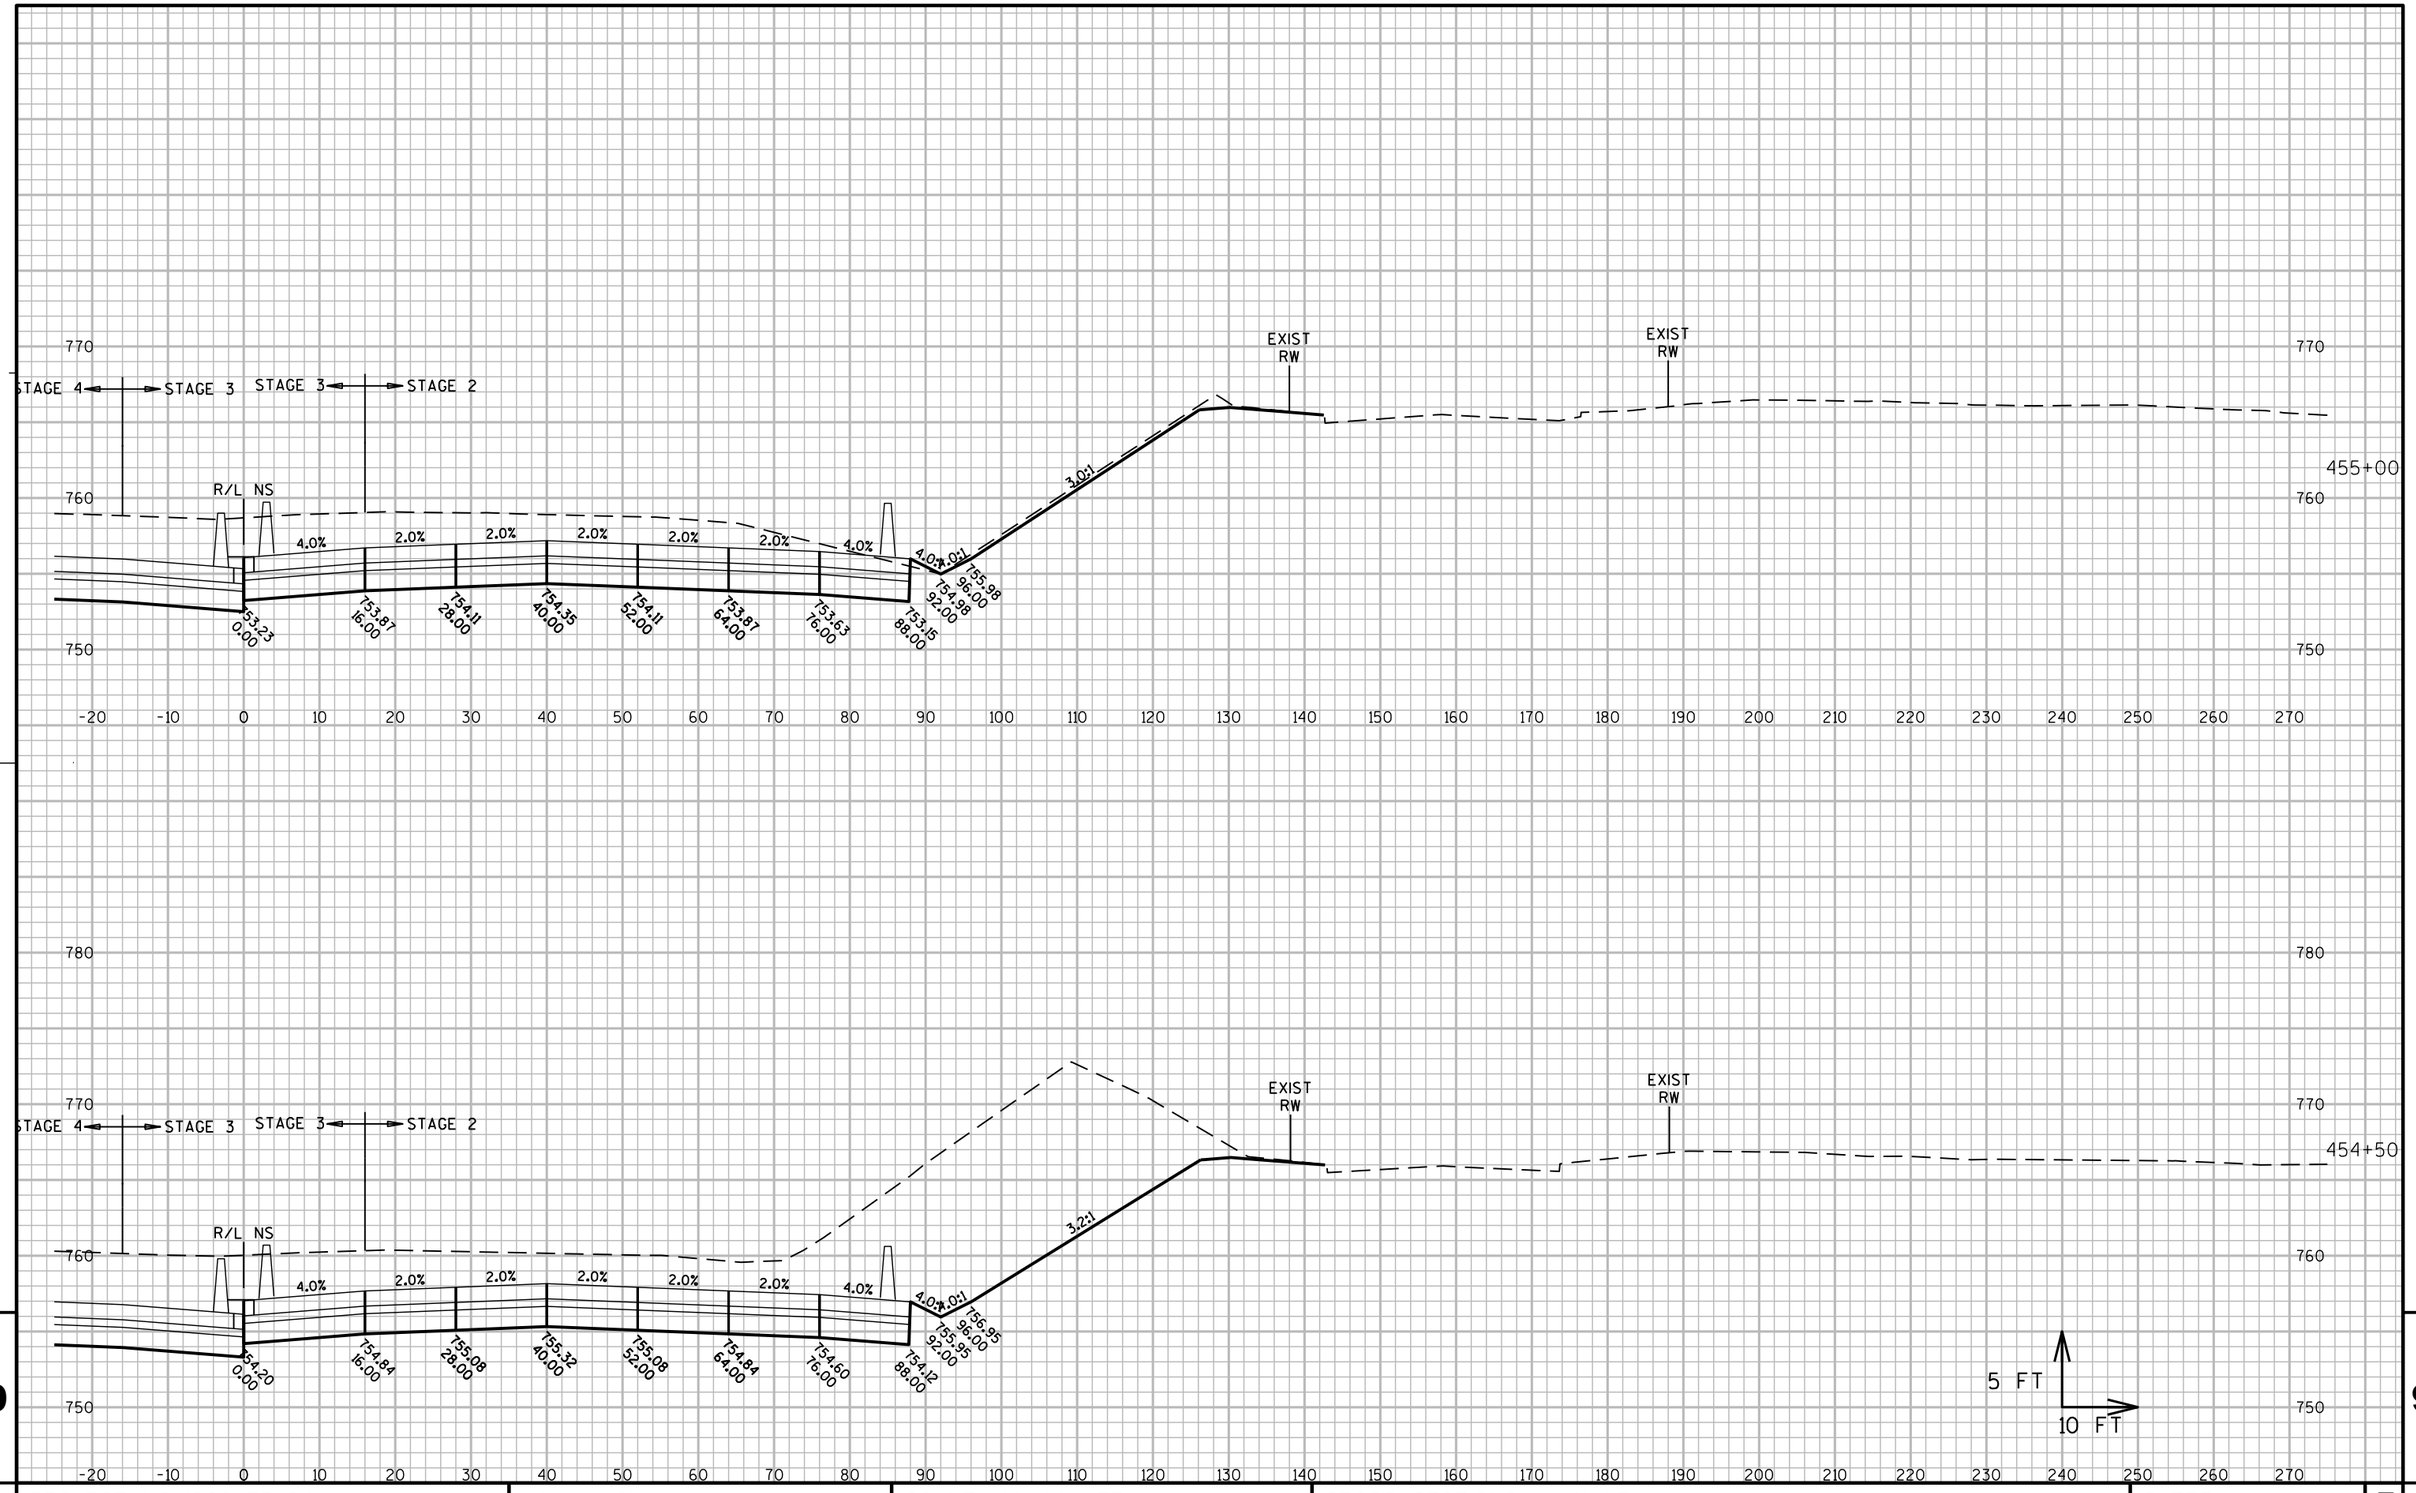

PROJECT NO: 1060-33-84	HWY: IH 41	COUNTY: MILWAUKEE	CROSS SECTIONS: IH 41 NB	SHEET 2604 E

FILE NAME : W:\PDS\C3D\10603316\84\DSN\XS\090202_XS_NS.DWG
LAYOUT NAME - 090202_XS_NS - NS - (21)

PLOT DATE : 7/8/2020 11:00 AM PLOT BY : ANGUIANO, CARLOS E PLOT NAME : PLOT SCALE : 1 IN:800 FT_XREF

WISDOT/CADDS SHEET 49

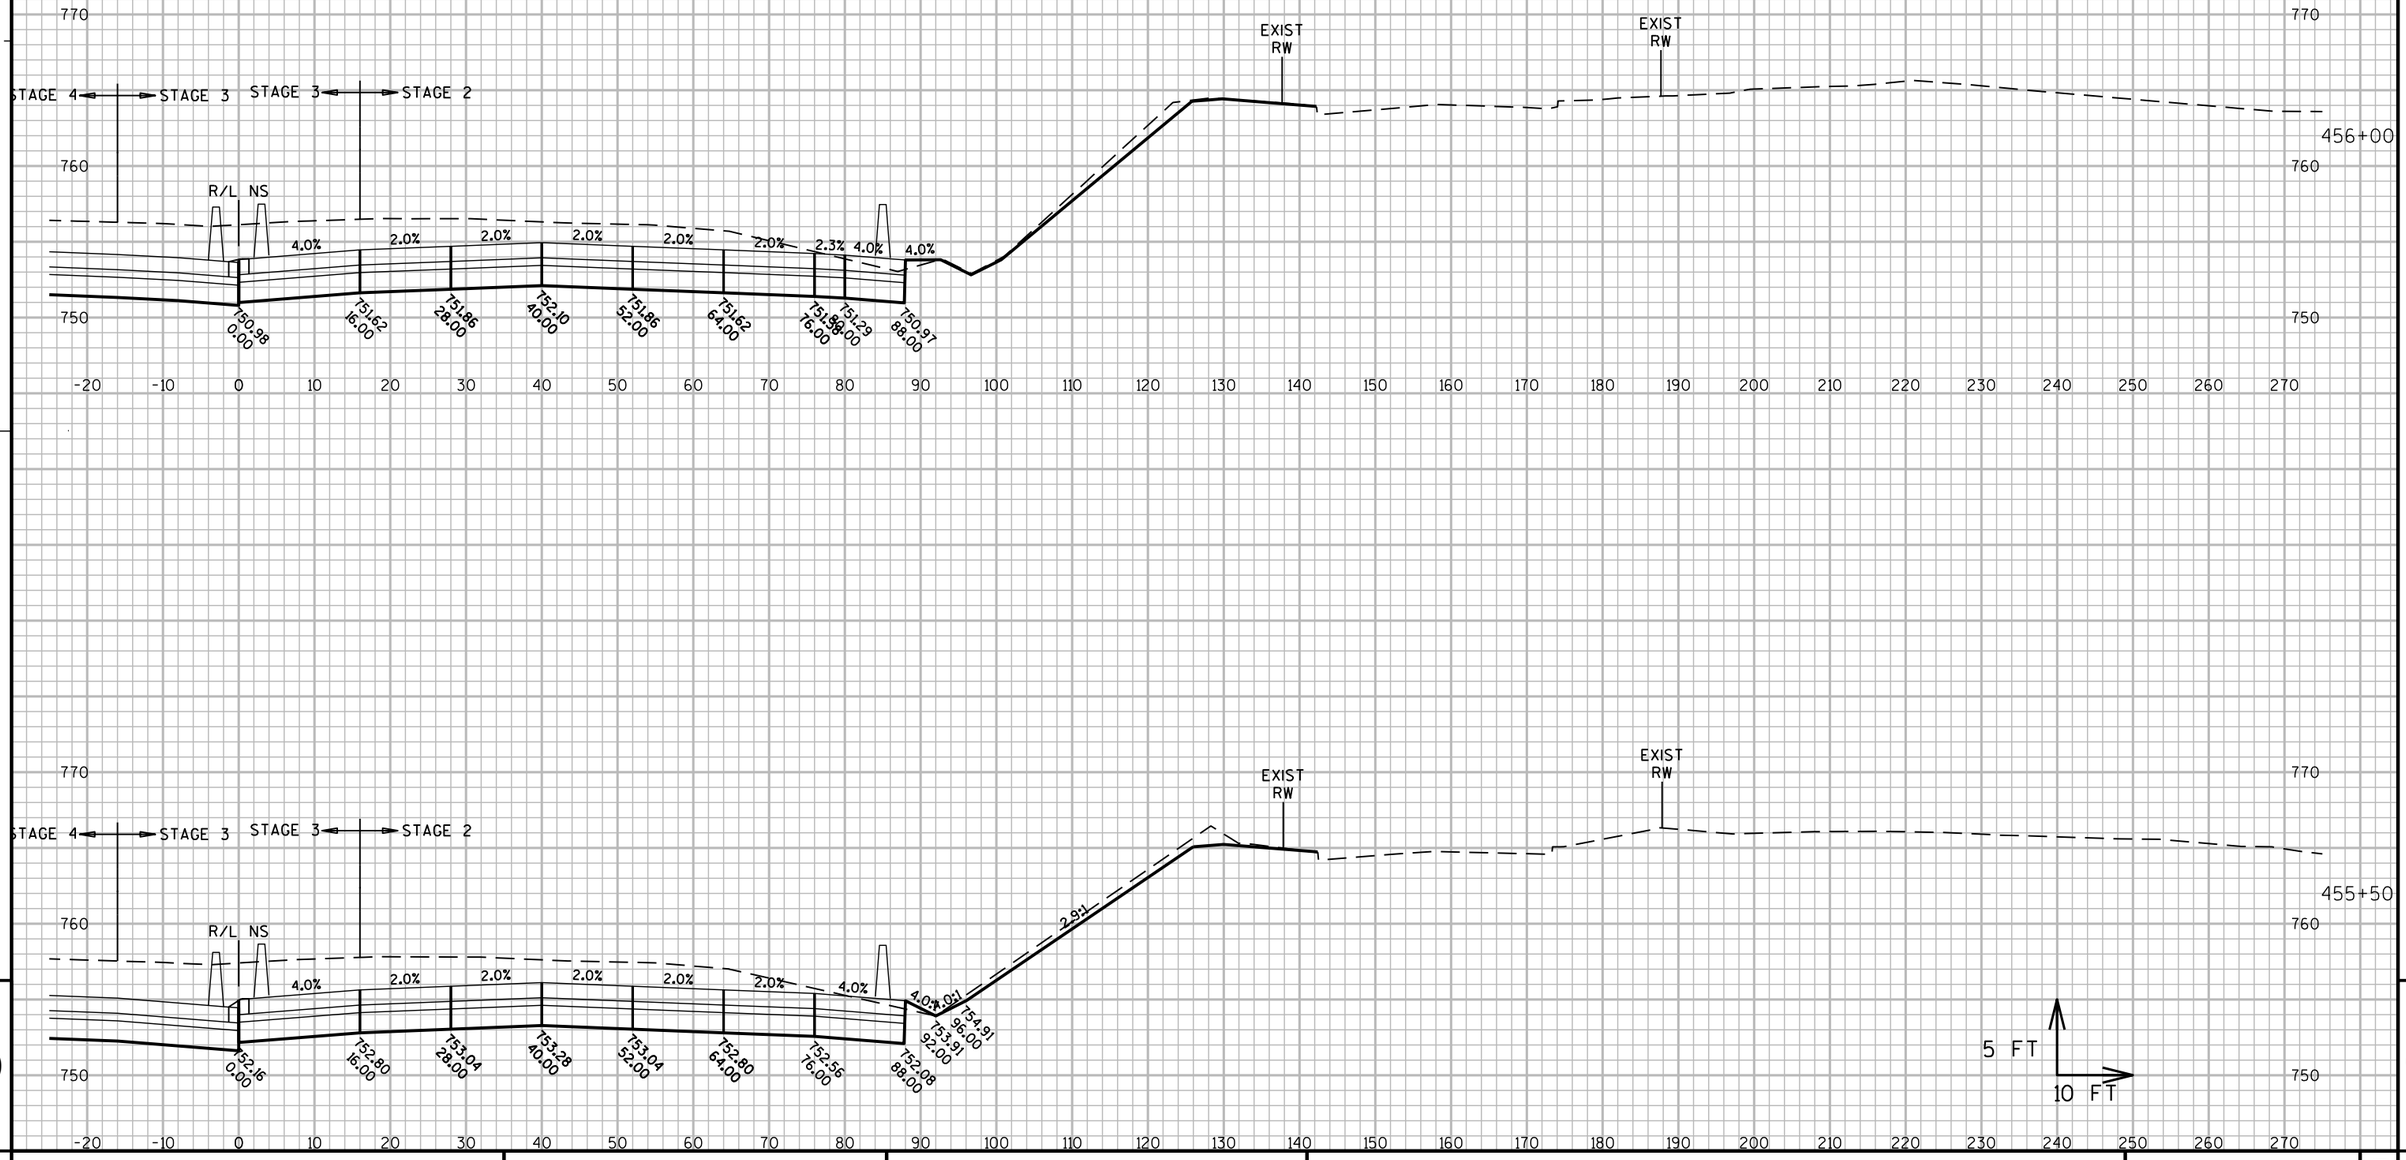

9

9

PROJECT NO: 1060-33-84	HWY: IH 41	COUNTY: MILWAUKEE	CROSS SECTIONS: IH 41 NB	SHEET 2605	E

FILE NAME : W:\PDS\C3D\10603316\84\DSN\XS\090202_XS_NS.DWG
LAYOUT NAME - 090202_XS_NS - NS - (22)

PLOT DATE : 7/8/2020 11:01 AM

PLOT BY : ANGUIANO, CARLOS E PLOT NAME :

PLOT SCALE : 1 IN:800 FT_XREF

WISDOT/CADDS SHEET 49

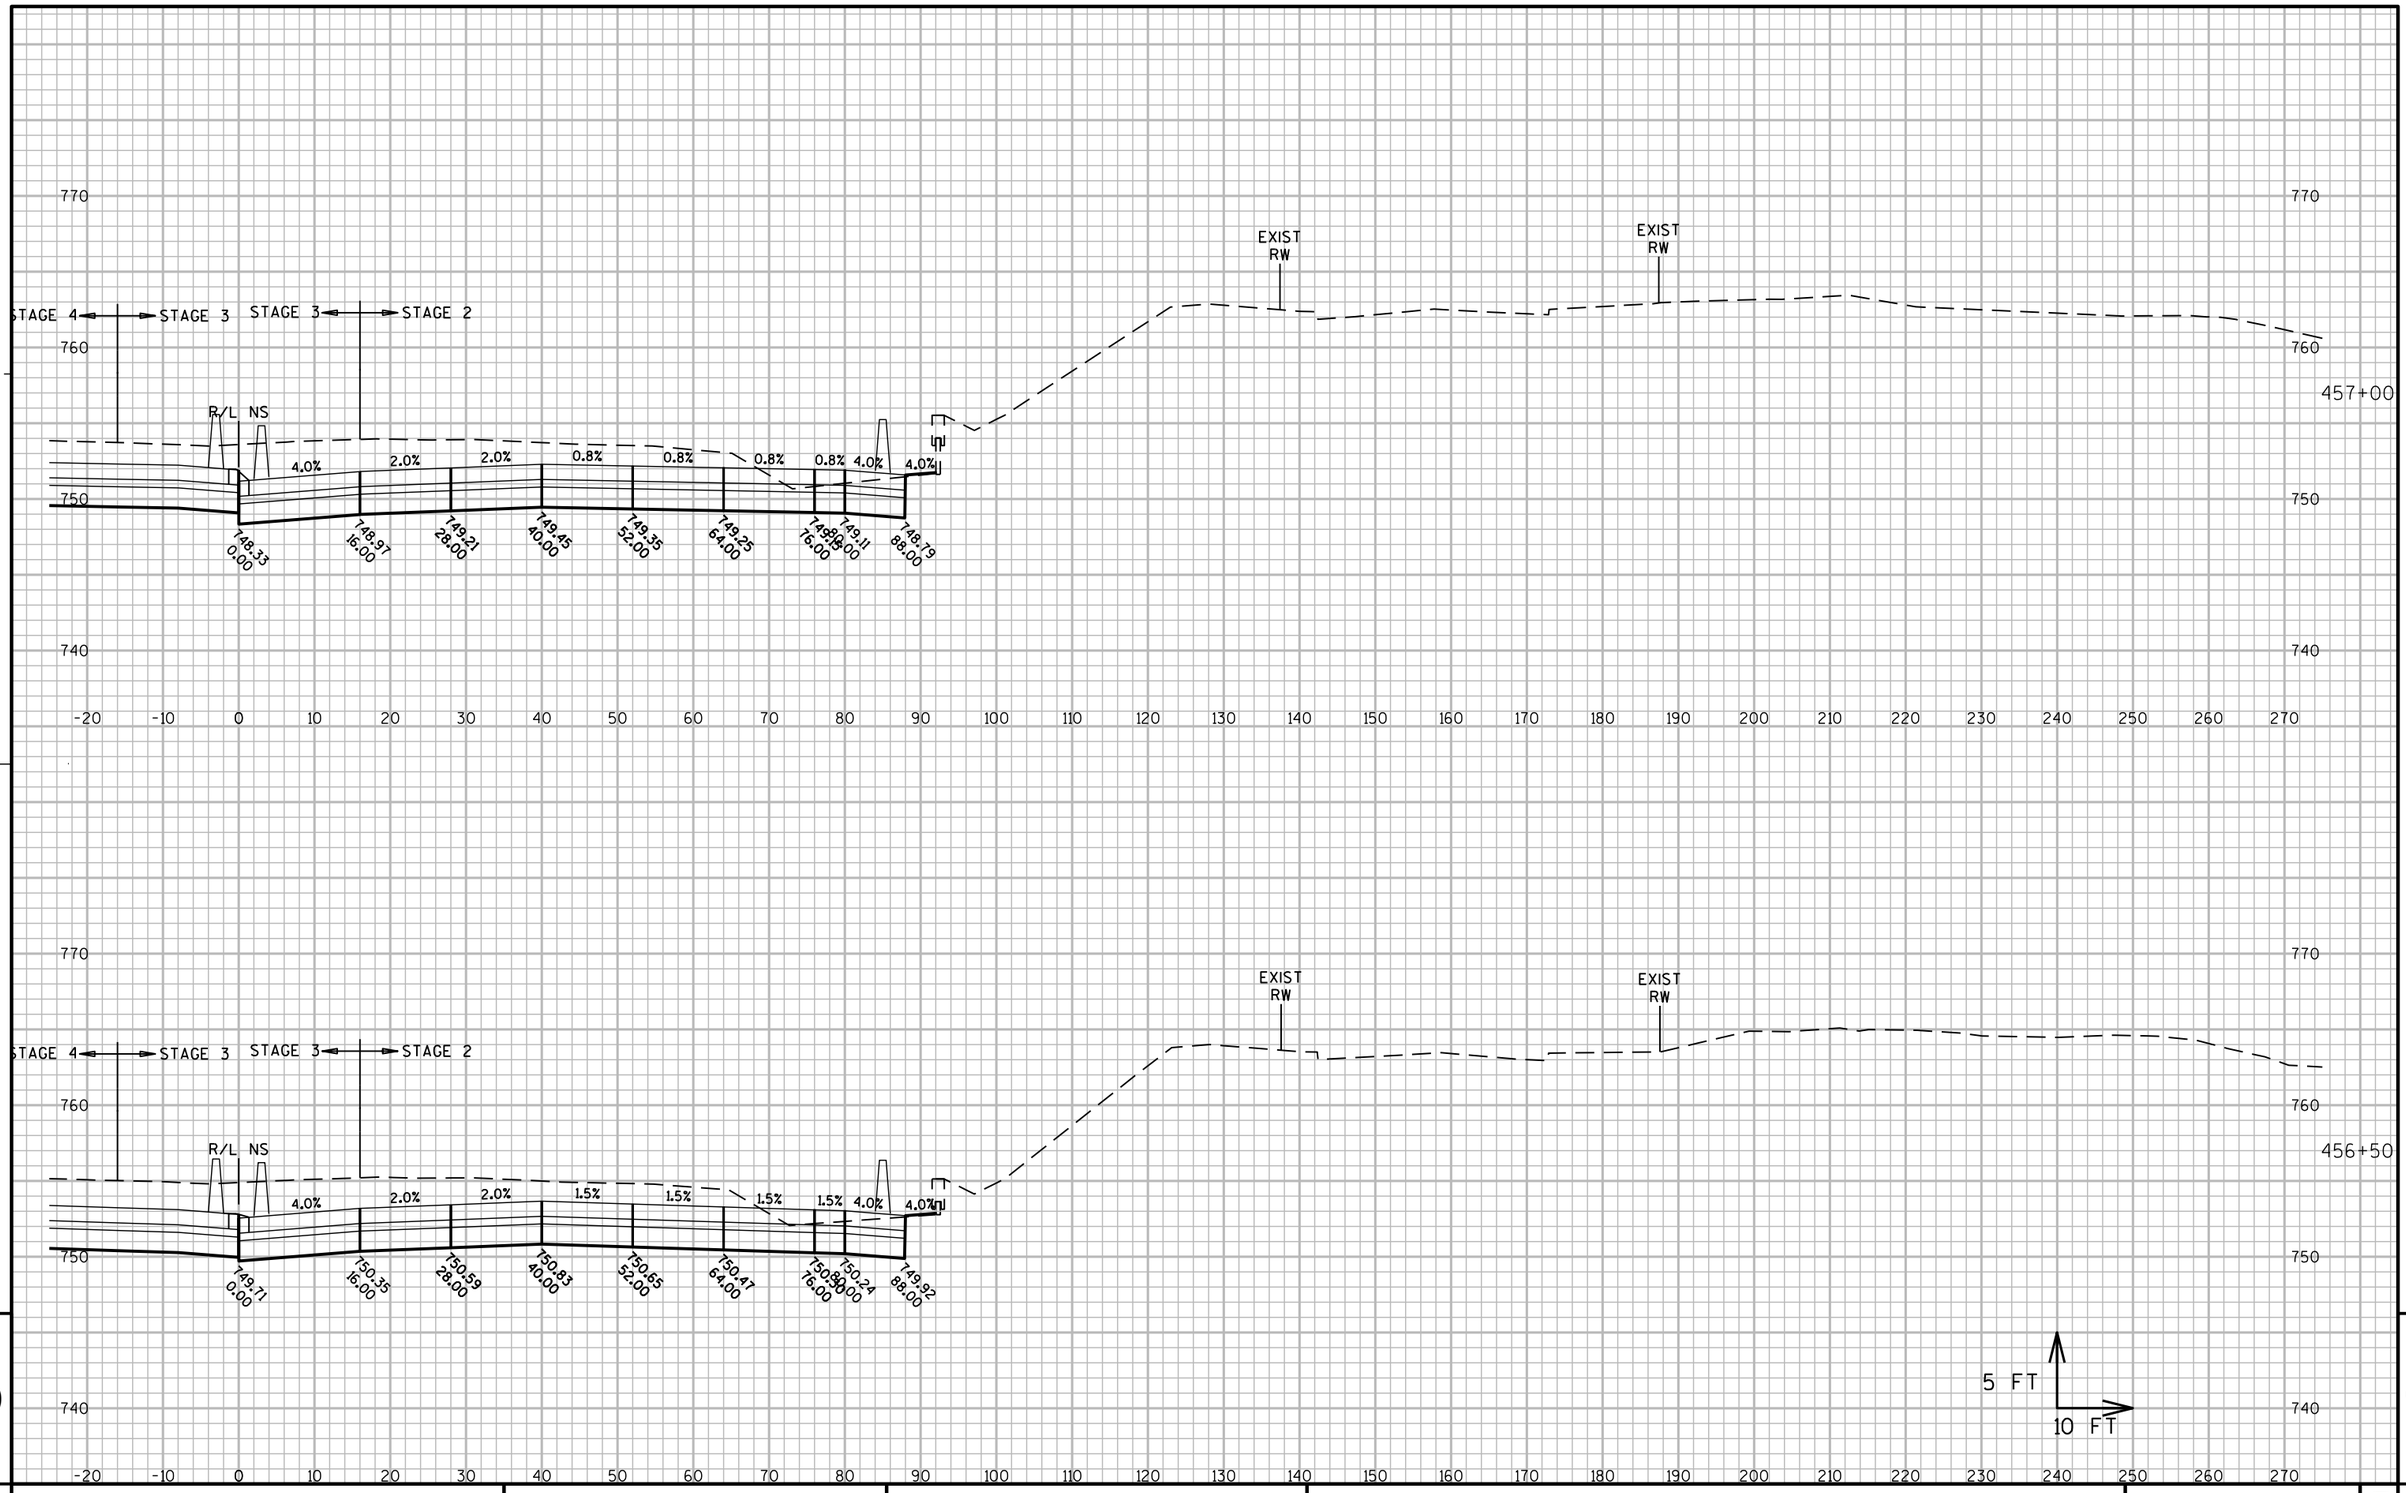

9

PROJECT NO: 1060-33-84	HWY: IH 41	COUNTY: MILWAUKEE	CROSS SECTIONS: IH 41 NB	SHEET 2606	E

9

FILE NAME : W:\PDS\C3D\10603316\84\DSN\XS\090202_XS_NS.DWG
LAYOUT NAME - 090202_XS_NS - NS - (23)

PLOT DATE : 7/8/2020 11:01 AM PLOT BY : ANGUIANO, CARLOS E PLOT NAME : PLOT SCALE : 1 IN:800 FT_XREF

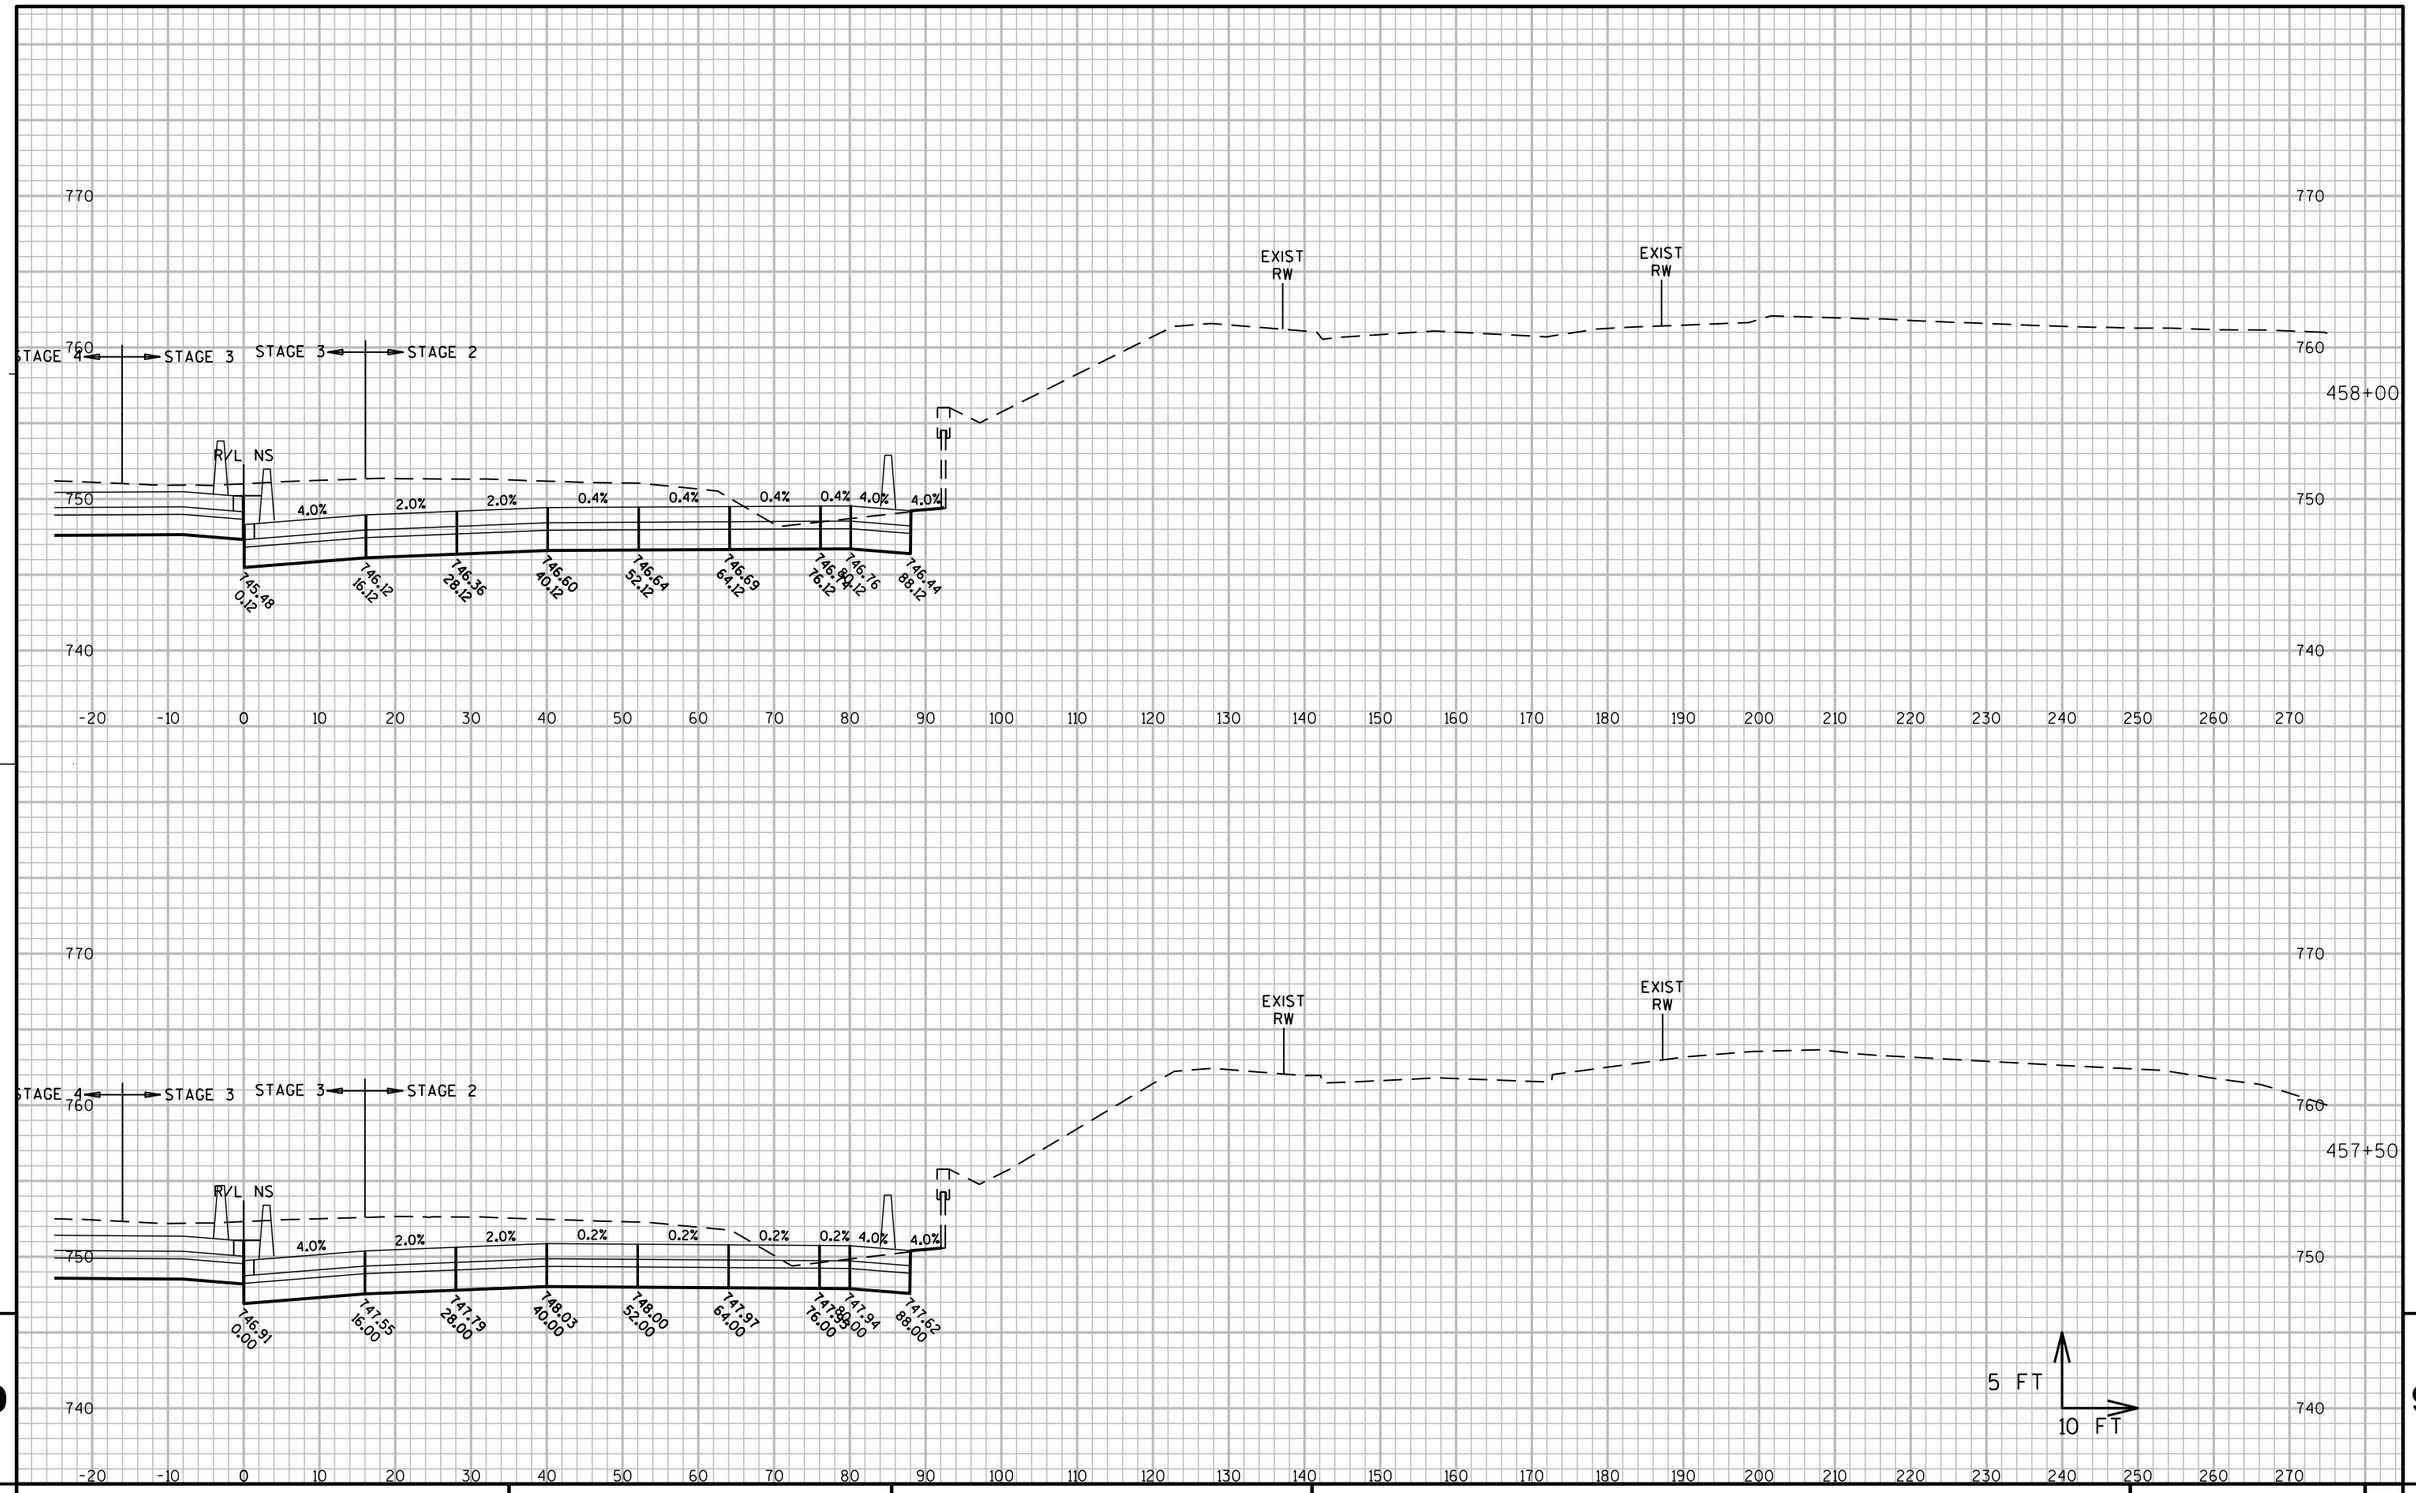

9

PROJECT NO: 1060-33-84	HWY: IH 41	COUNTY: MILWAUKEE	CROSS SECTIONS: IH 41 NB	SHEET 2607	E

FILE NAME : W:\PDS\C3D\10603316\84\DSN\XS\090202_XS_NS.DWG
LAYOUT NAME - 090202_XS_NS - NS - (24)

PLOT DATE : 7/8/2020 11:01 AM PLOT BY : ANGUIANO, CARLOS E PLOT NAME : PLOT SCALE : 1 IN:800 FT_XREF

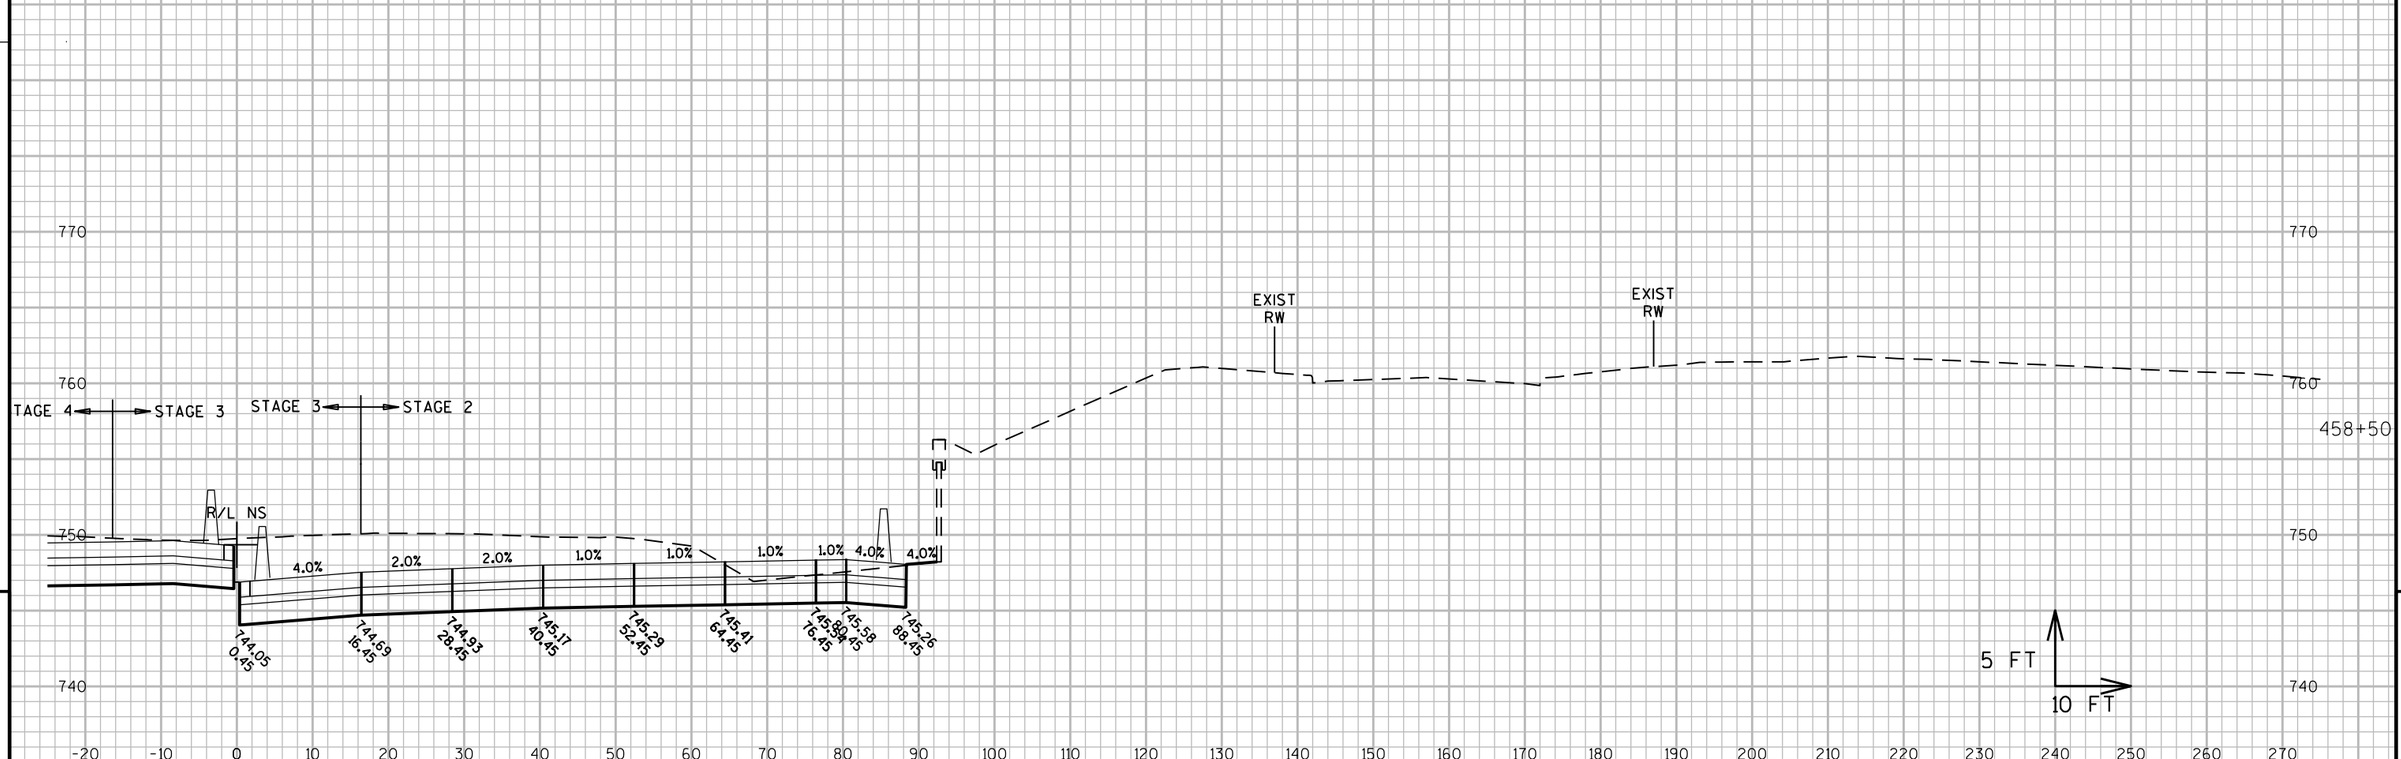

9

9

PROJECT NO: 1060-33-84	HWY: IH 41	COUNTY: MILWAUKEE	CROSS SECTIONS: IH 41 NB	SHEET 2608 E

FILE NAME : W:\PDS\C3D\10603316\84\DSN\XS\090202_XS_NS.DWG
LAYOUT NAME - 090202_XS_NS - NS - (25)

PLOT DATE : 8/9/2020 3:12 PM PLOT BY : MCGILLICUDDY, BENJAMPLOT NAME : PLOT SCALE : 1 IN:20 FT_1

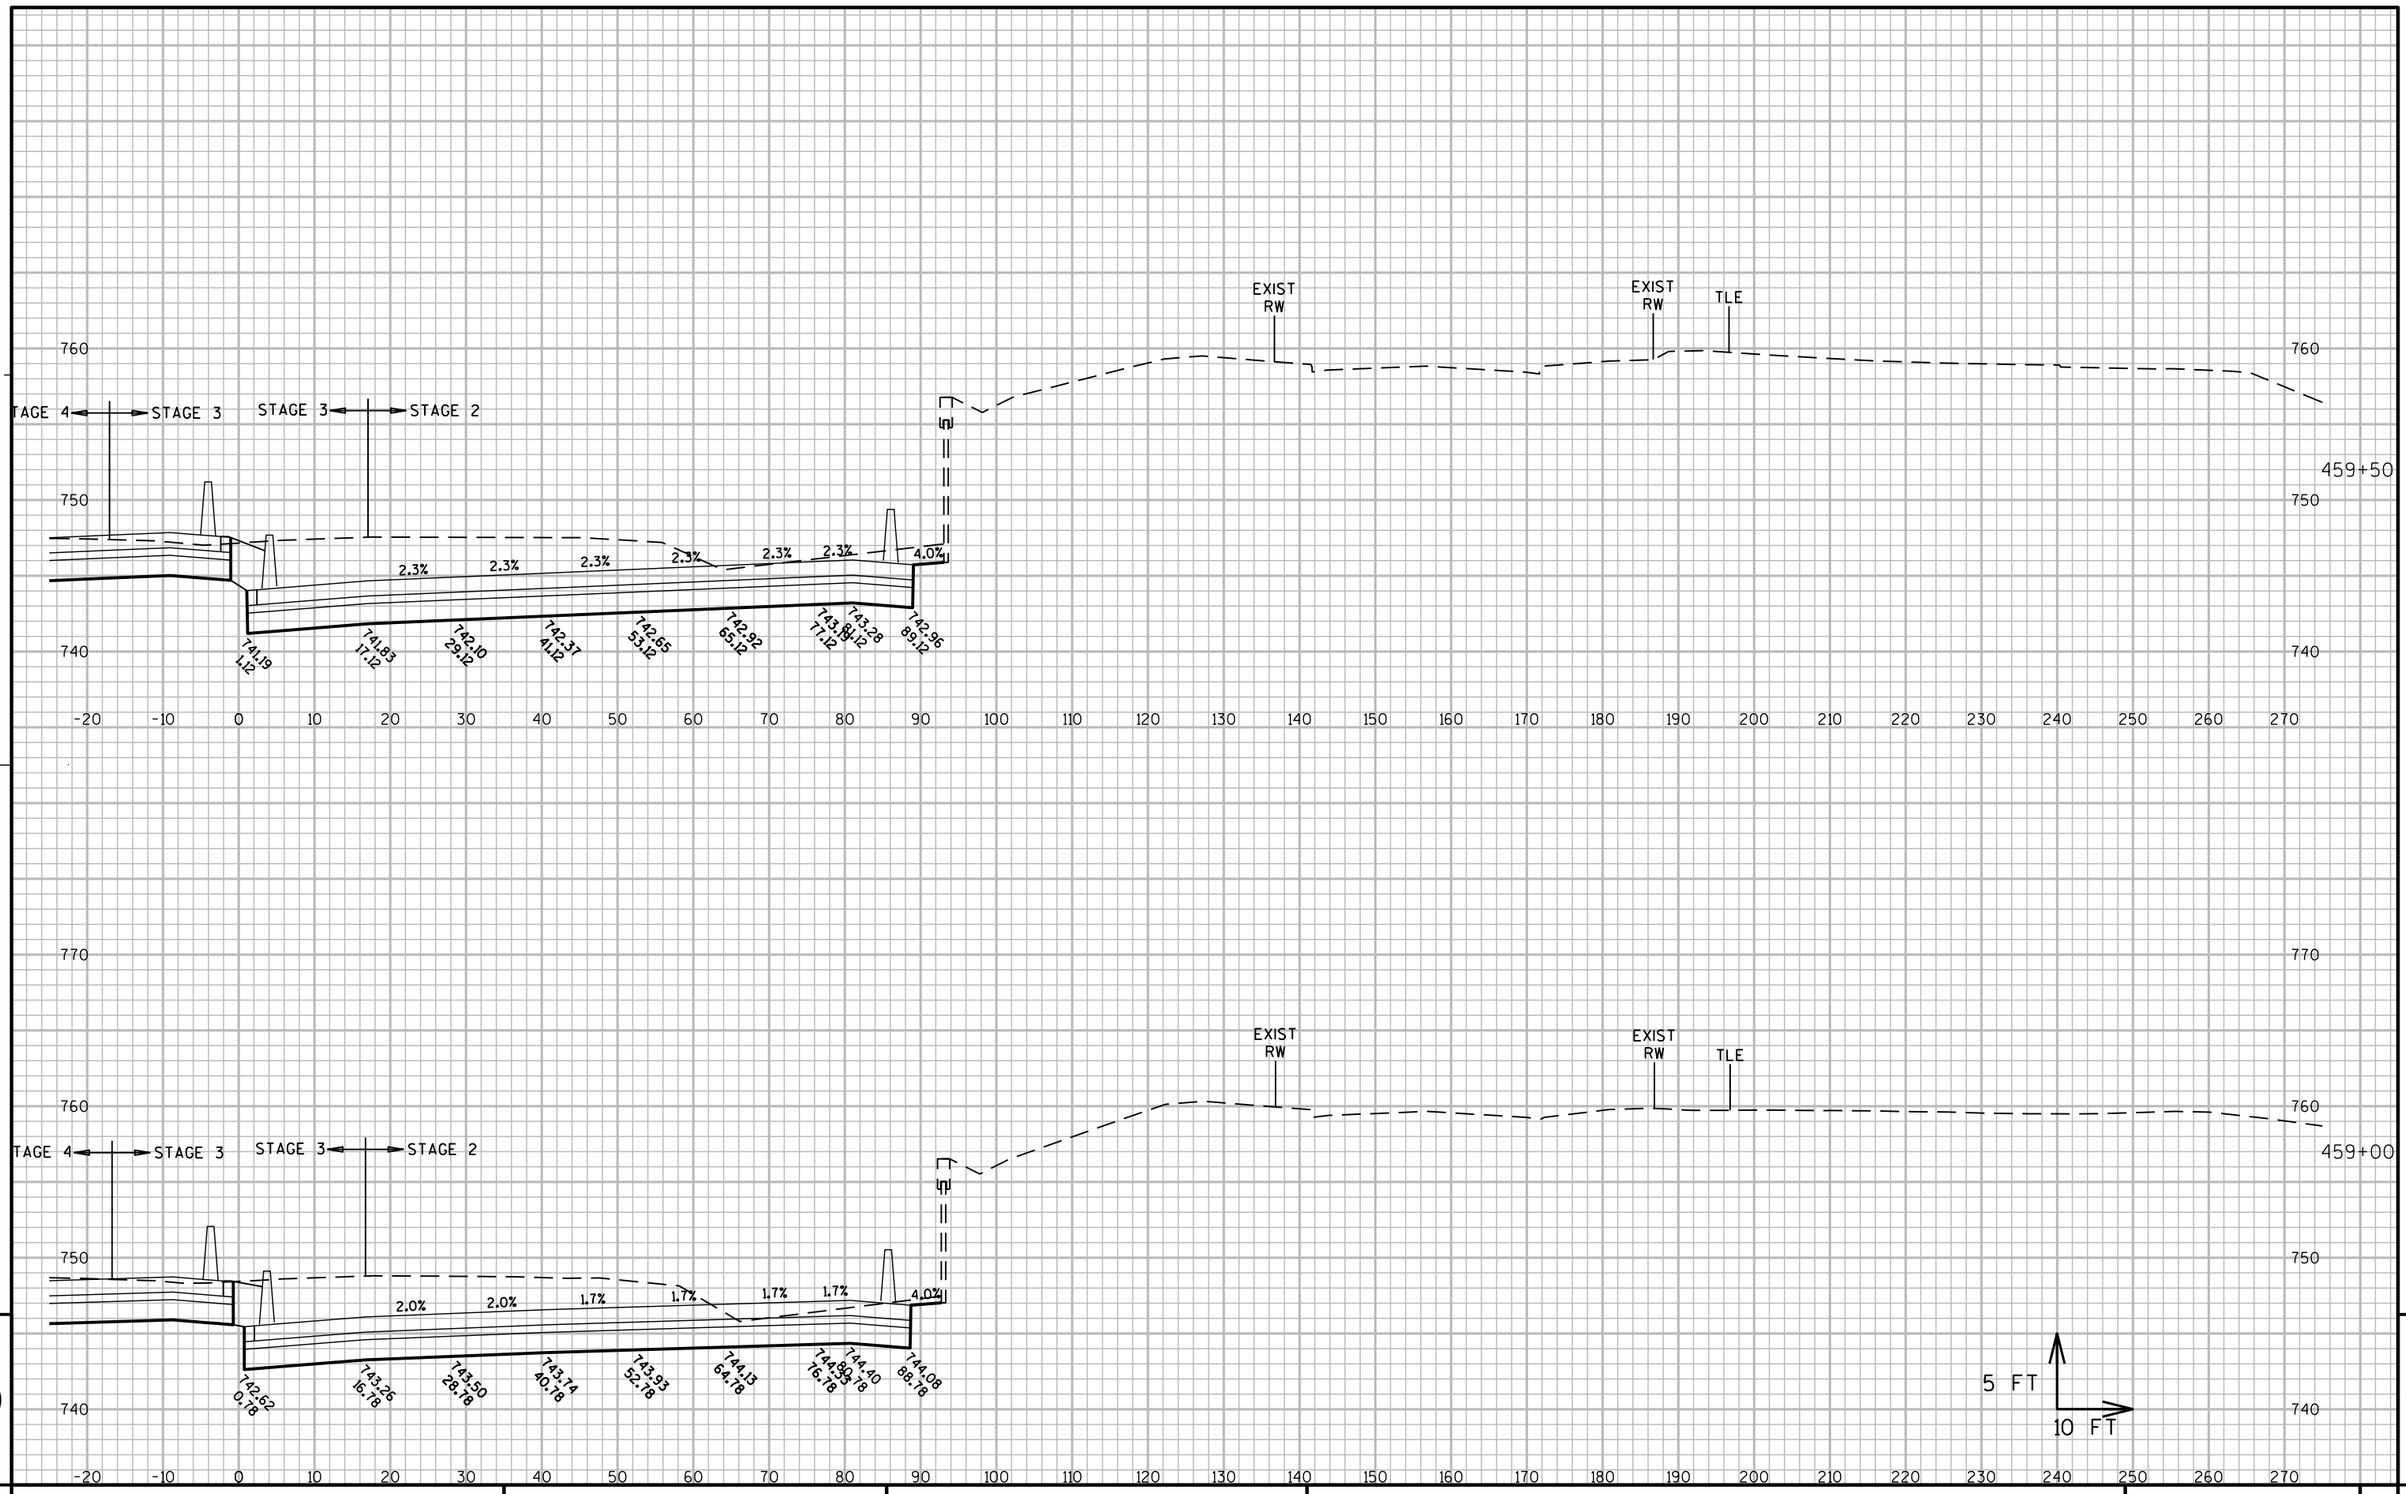

PROJECT NO: 1060-33-84	HWY: IH 41	COUNTY: MILWAUKEE	CROSS SECTIONS: IH 41 NB	SHEET 2609 E

FILE NAME : W:\PDS\C3D\10603316\84\DSN\XS\090203_XS_NS.DWG
LAYOUT NAME - 090203_XS_NS - 090204-NB - (1)
PLOT DATE : 8/9/2020 4:05 PM
PLOT BY : MCGILLICUDDY, BENJAMPLOT NAME :
PLOT SCALE : 1" = 20'_XREF(2)
WISDOT/CADDS SHEET 49

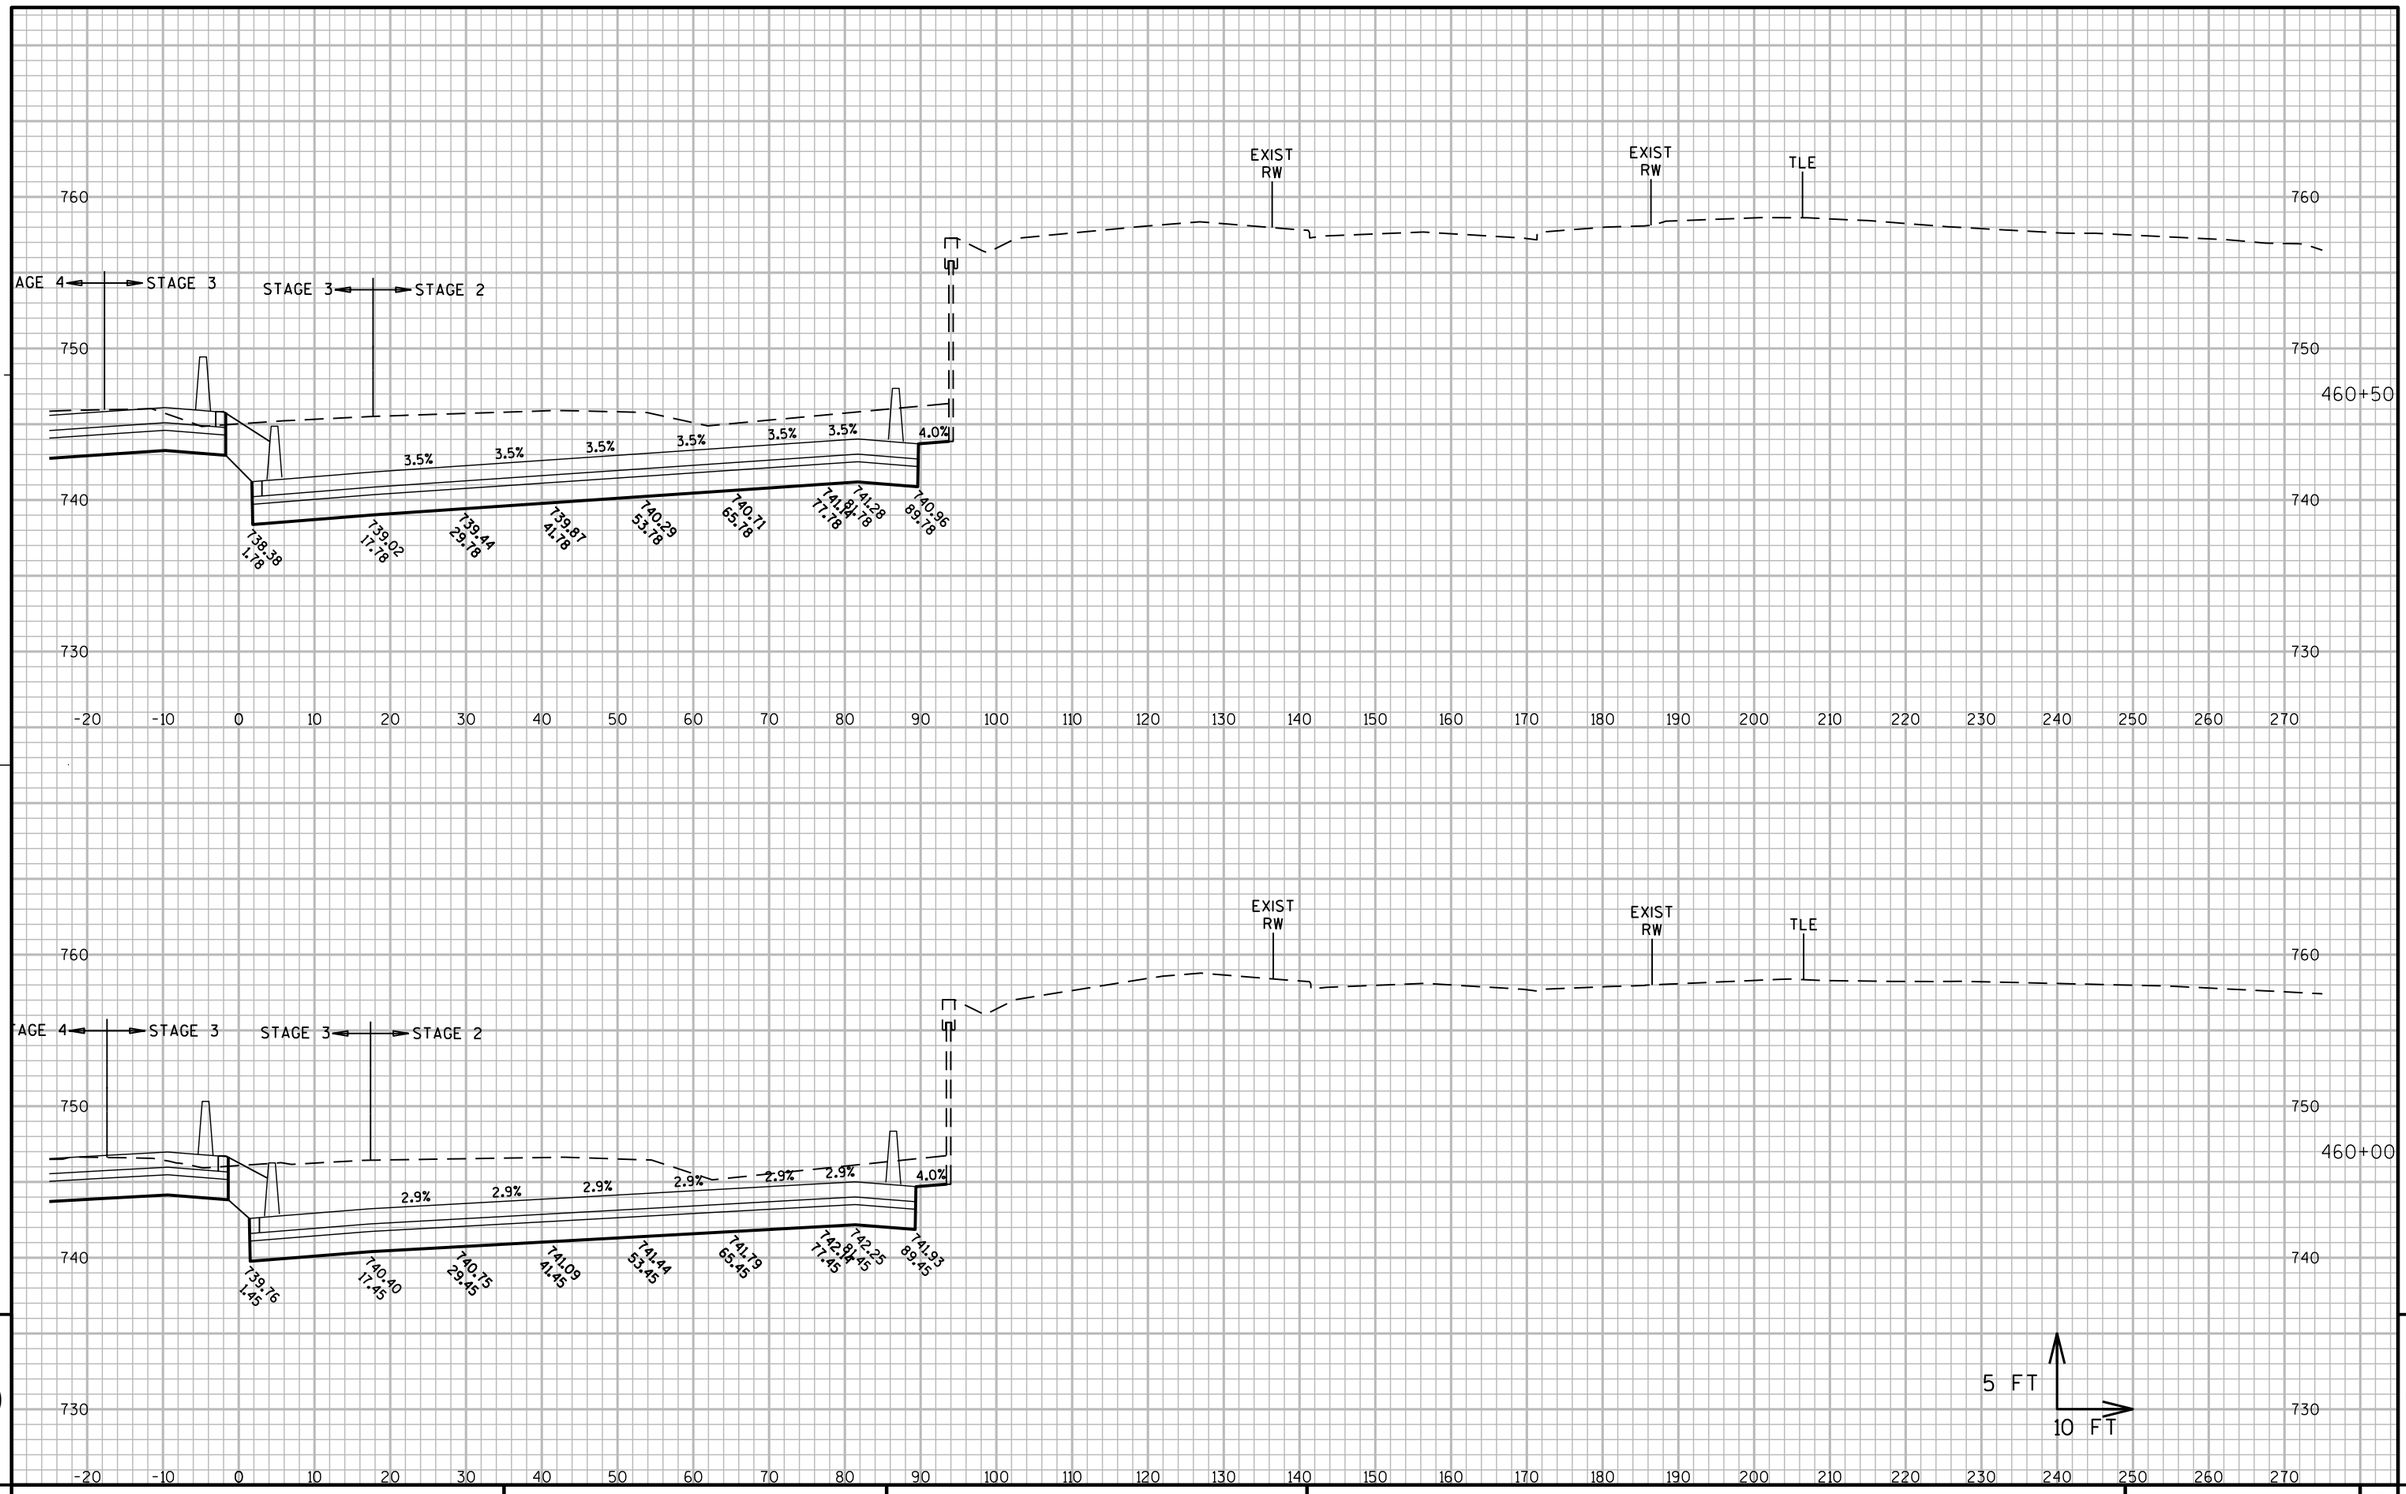

9

9

PROJECT NO: 1060-33-84	HWY: IH 41	COUNTY: MILWAUKEE	CROSS SECTIONS: IH 41 NB	SHEET 2610	E

FILE NAME : W:\PDS\C3D\10603316\84\DSN\XS\090203_XS_NS.DWG
LAYOUT NAME - 090203_XS_NS - 090204-NB - (2)

PLOT DATE : 8/9/2020 4:05 PM

PLOT BY : MCGILLICUDDY, BENJAMPLOT NAME :

PLOT SCALE : 1" = 20'_XREF(2)

WISDOT/CADDS SHEET 49

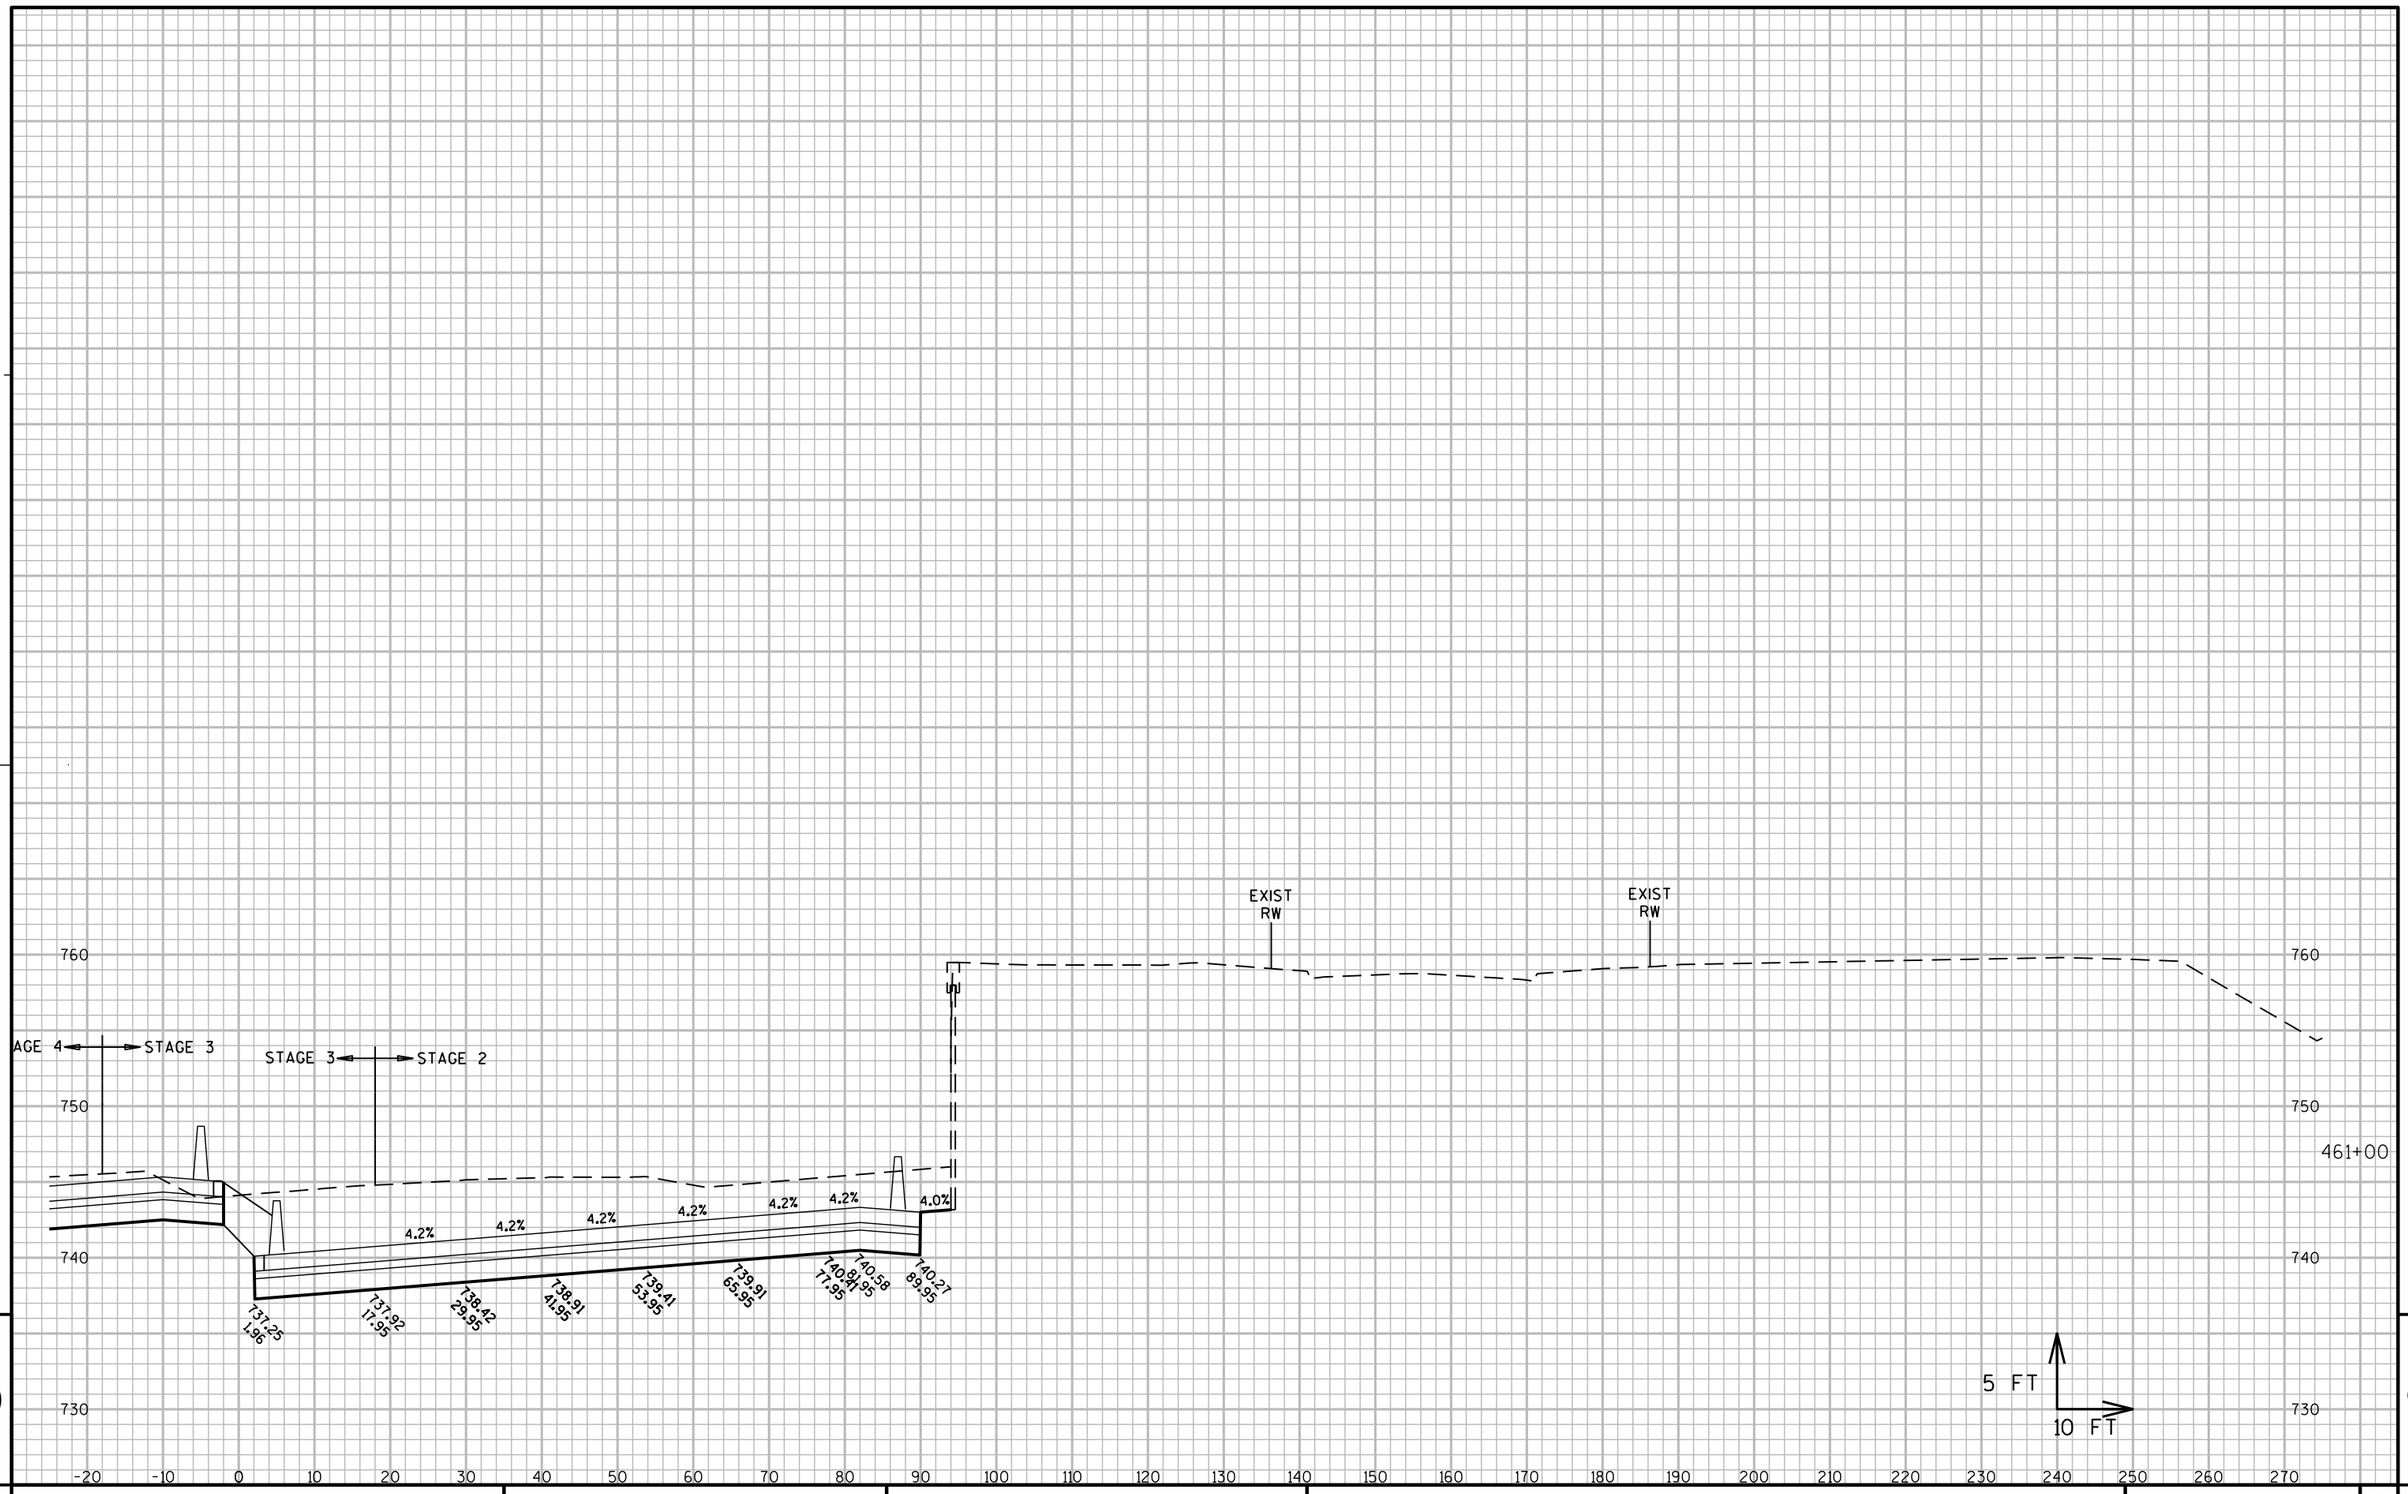

9

9

PROJECT NO: 1060-33-84	HWY: IH 41	COUNTY: MILWAUKEE	CROSS SECTIONS: IH 41 NB	SHEET 2611	E

FILE NAME : W:\PDS\C3D\10603316\84\DSN\XS\090203_XS_NS.DWG
LAYOUT NAME - 090203_XS_NS - 090204-NB - (3)
PLOT DATE : 8/9/2020 4:05 PM
PLOT BY : MCGILLICUDDY, BENJAMPLOT NAME :
PLOT SCALE : 1" = 20'_XREF(2)
WISDOT/CADDS SHEET 49

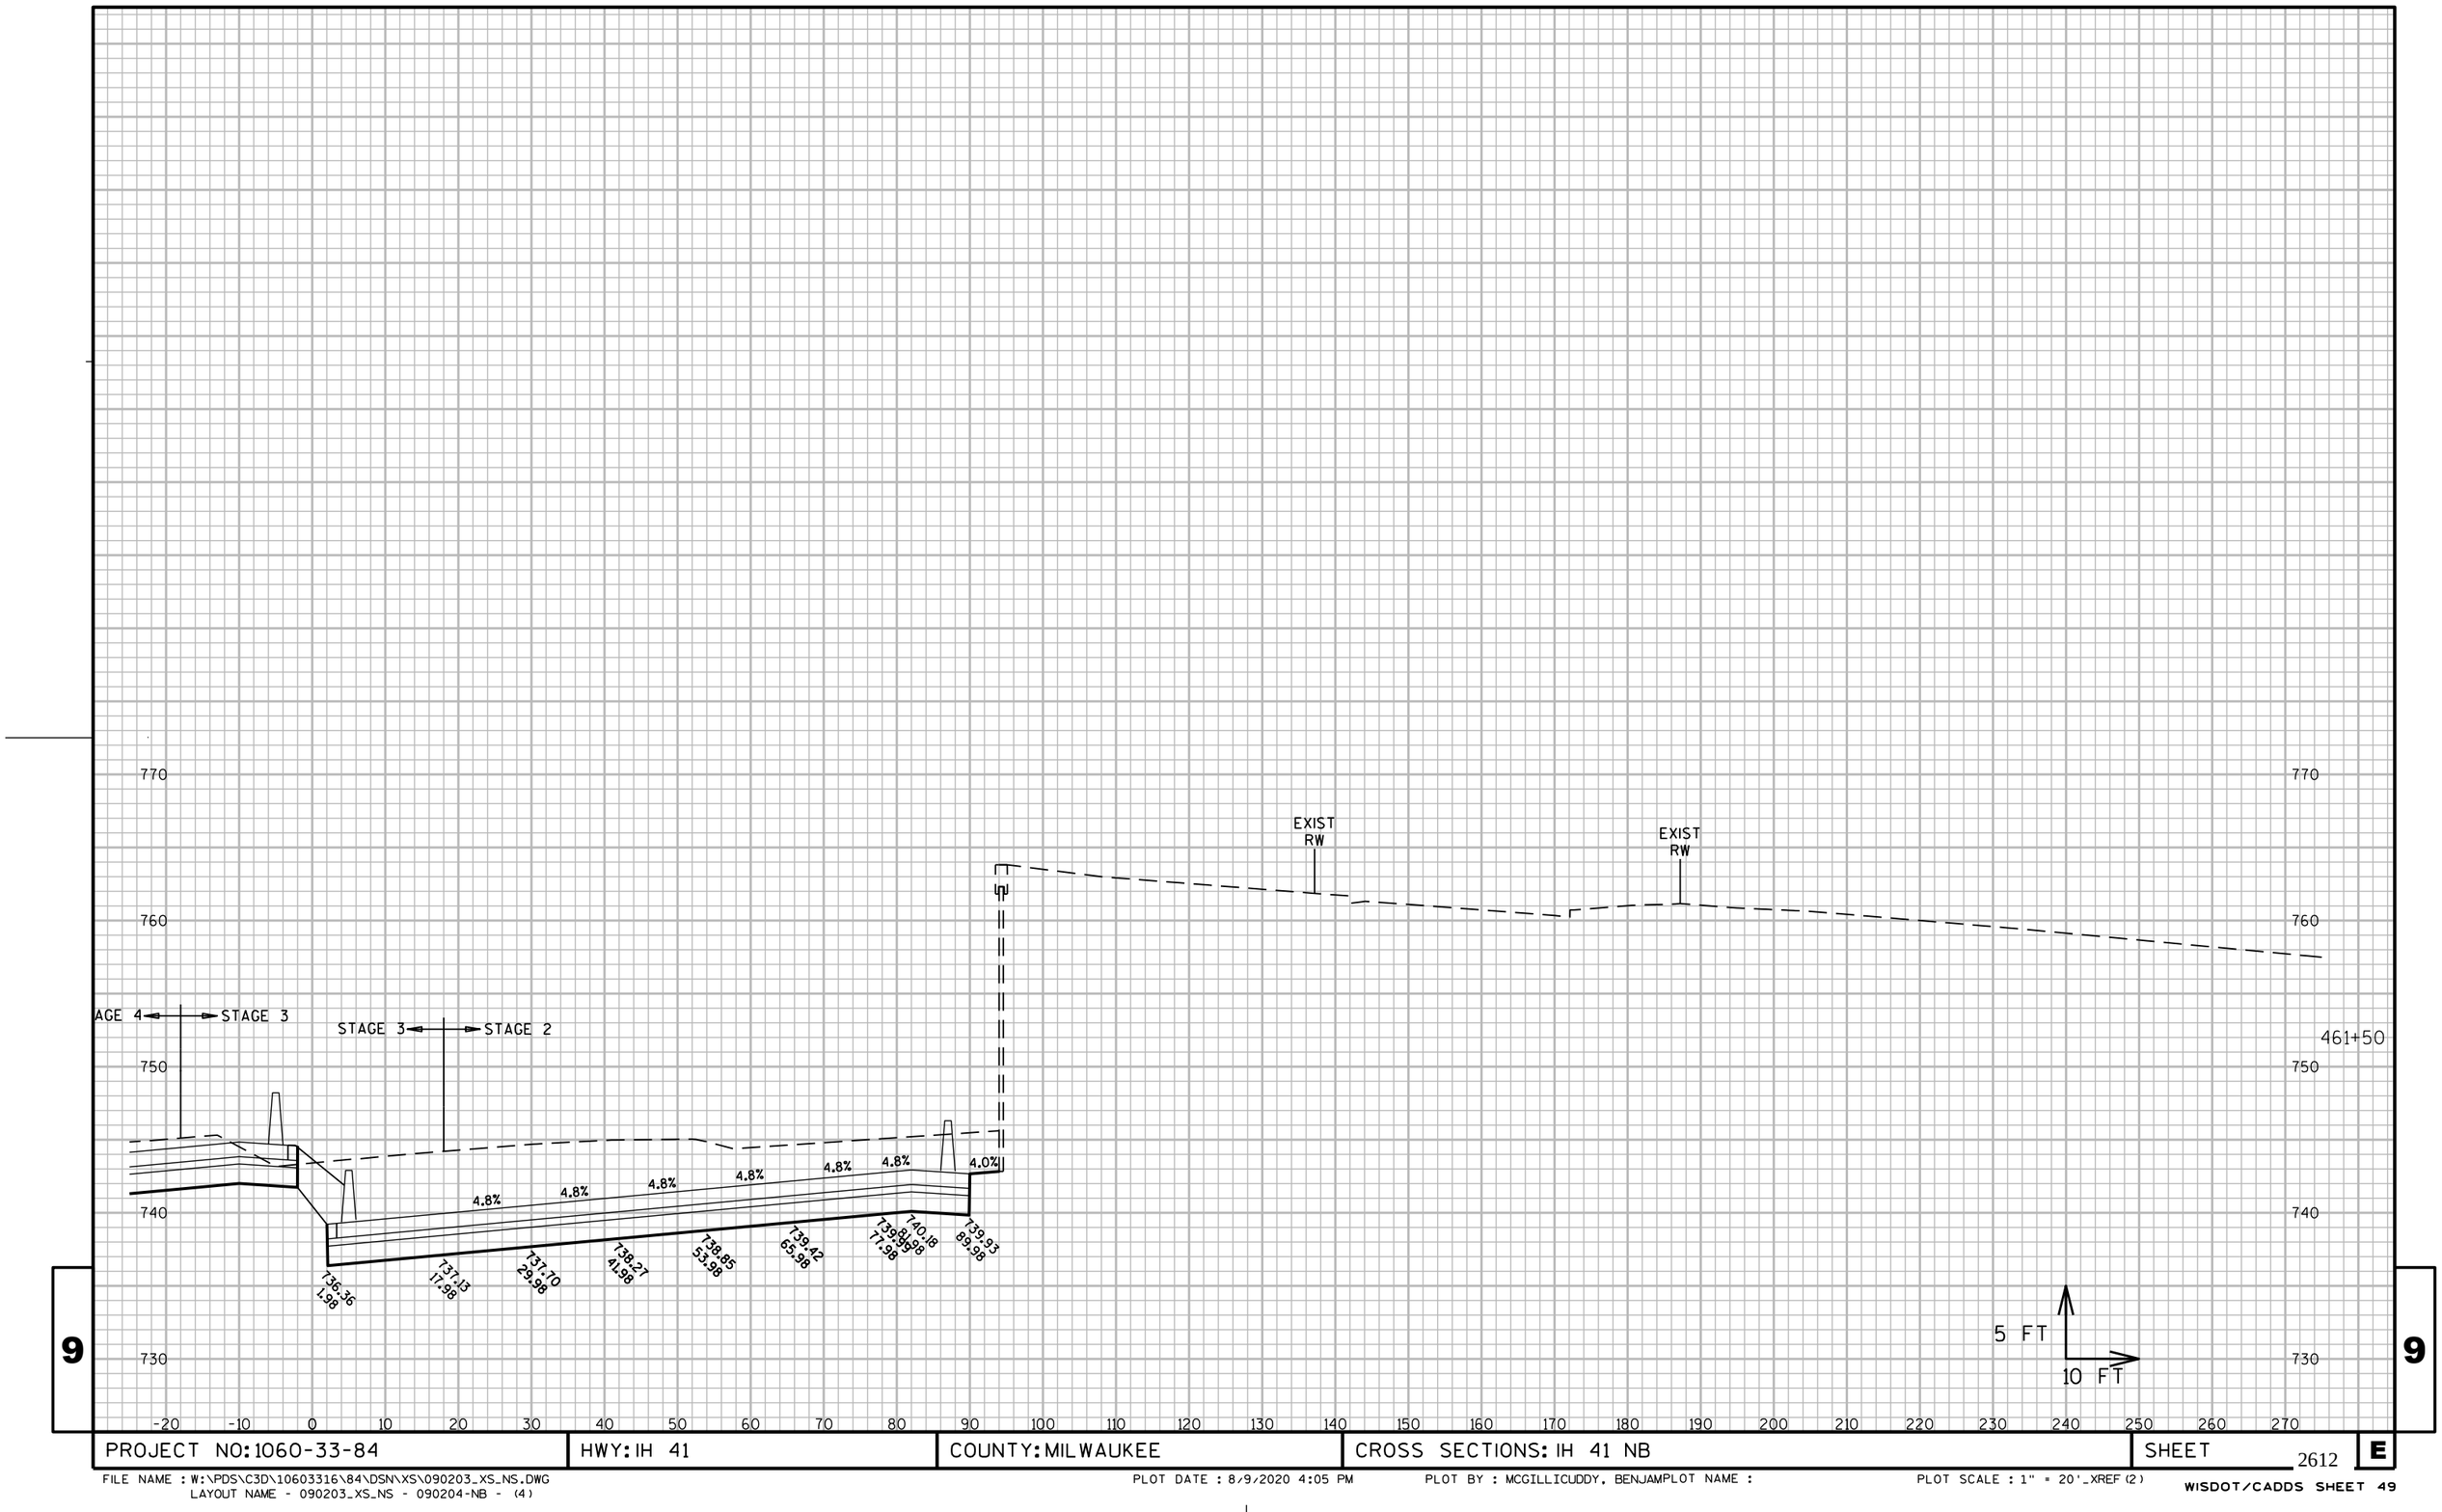

9

9

PROJECT NO: 1060-33-84	HWY: IH 41	COUNTY: MILWAUKEE	CROSS SECTIONS: IH 41 NB	SHEET 2612	E

FILE NAME : W:\PDS\C3D\10603316\84\DSN\XS\090203_XS_NS.DWG
LAYOUT NAME - 090203_XS_NS - 090204-NB - (4)

PLOT DATE : 8/9/2020 4:05 PM

PLOT BY : MCGILLICUDDY, BENJAMPLOT NAME :

PLOT SCALE : 1" = 20'_XREF(2)

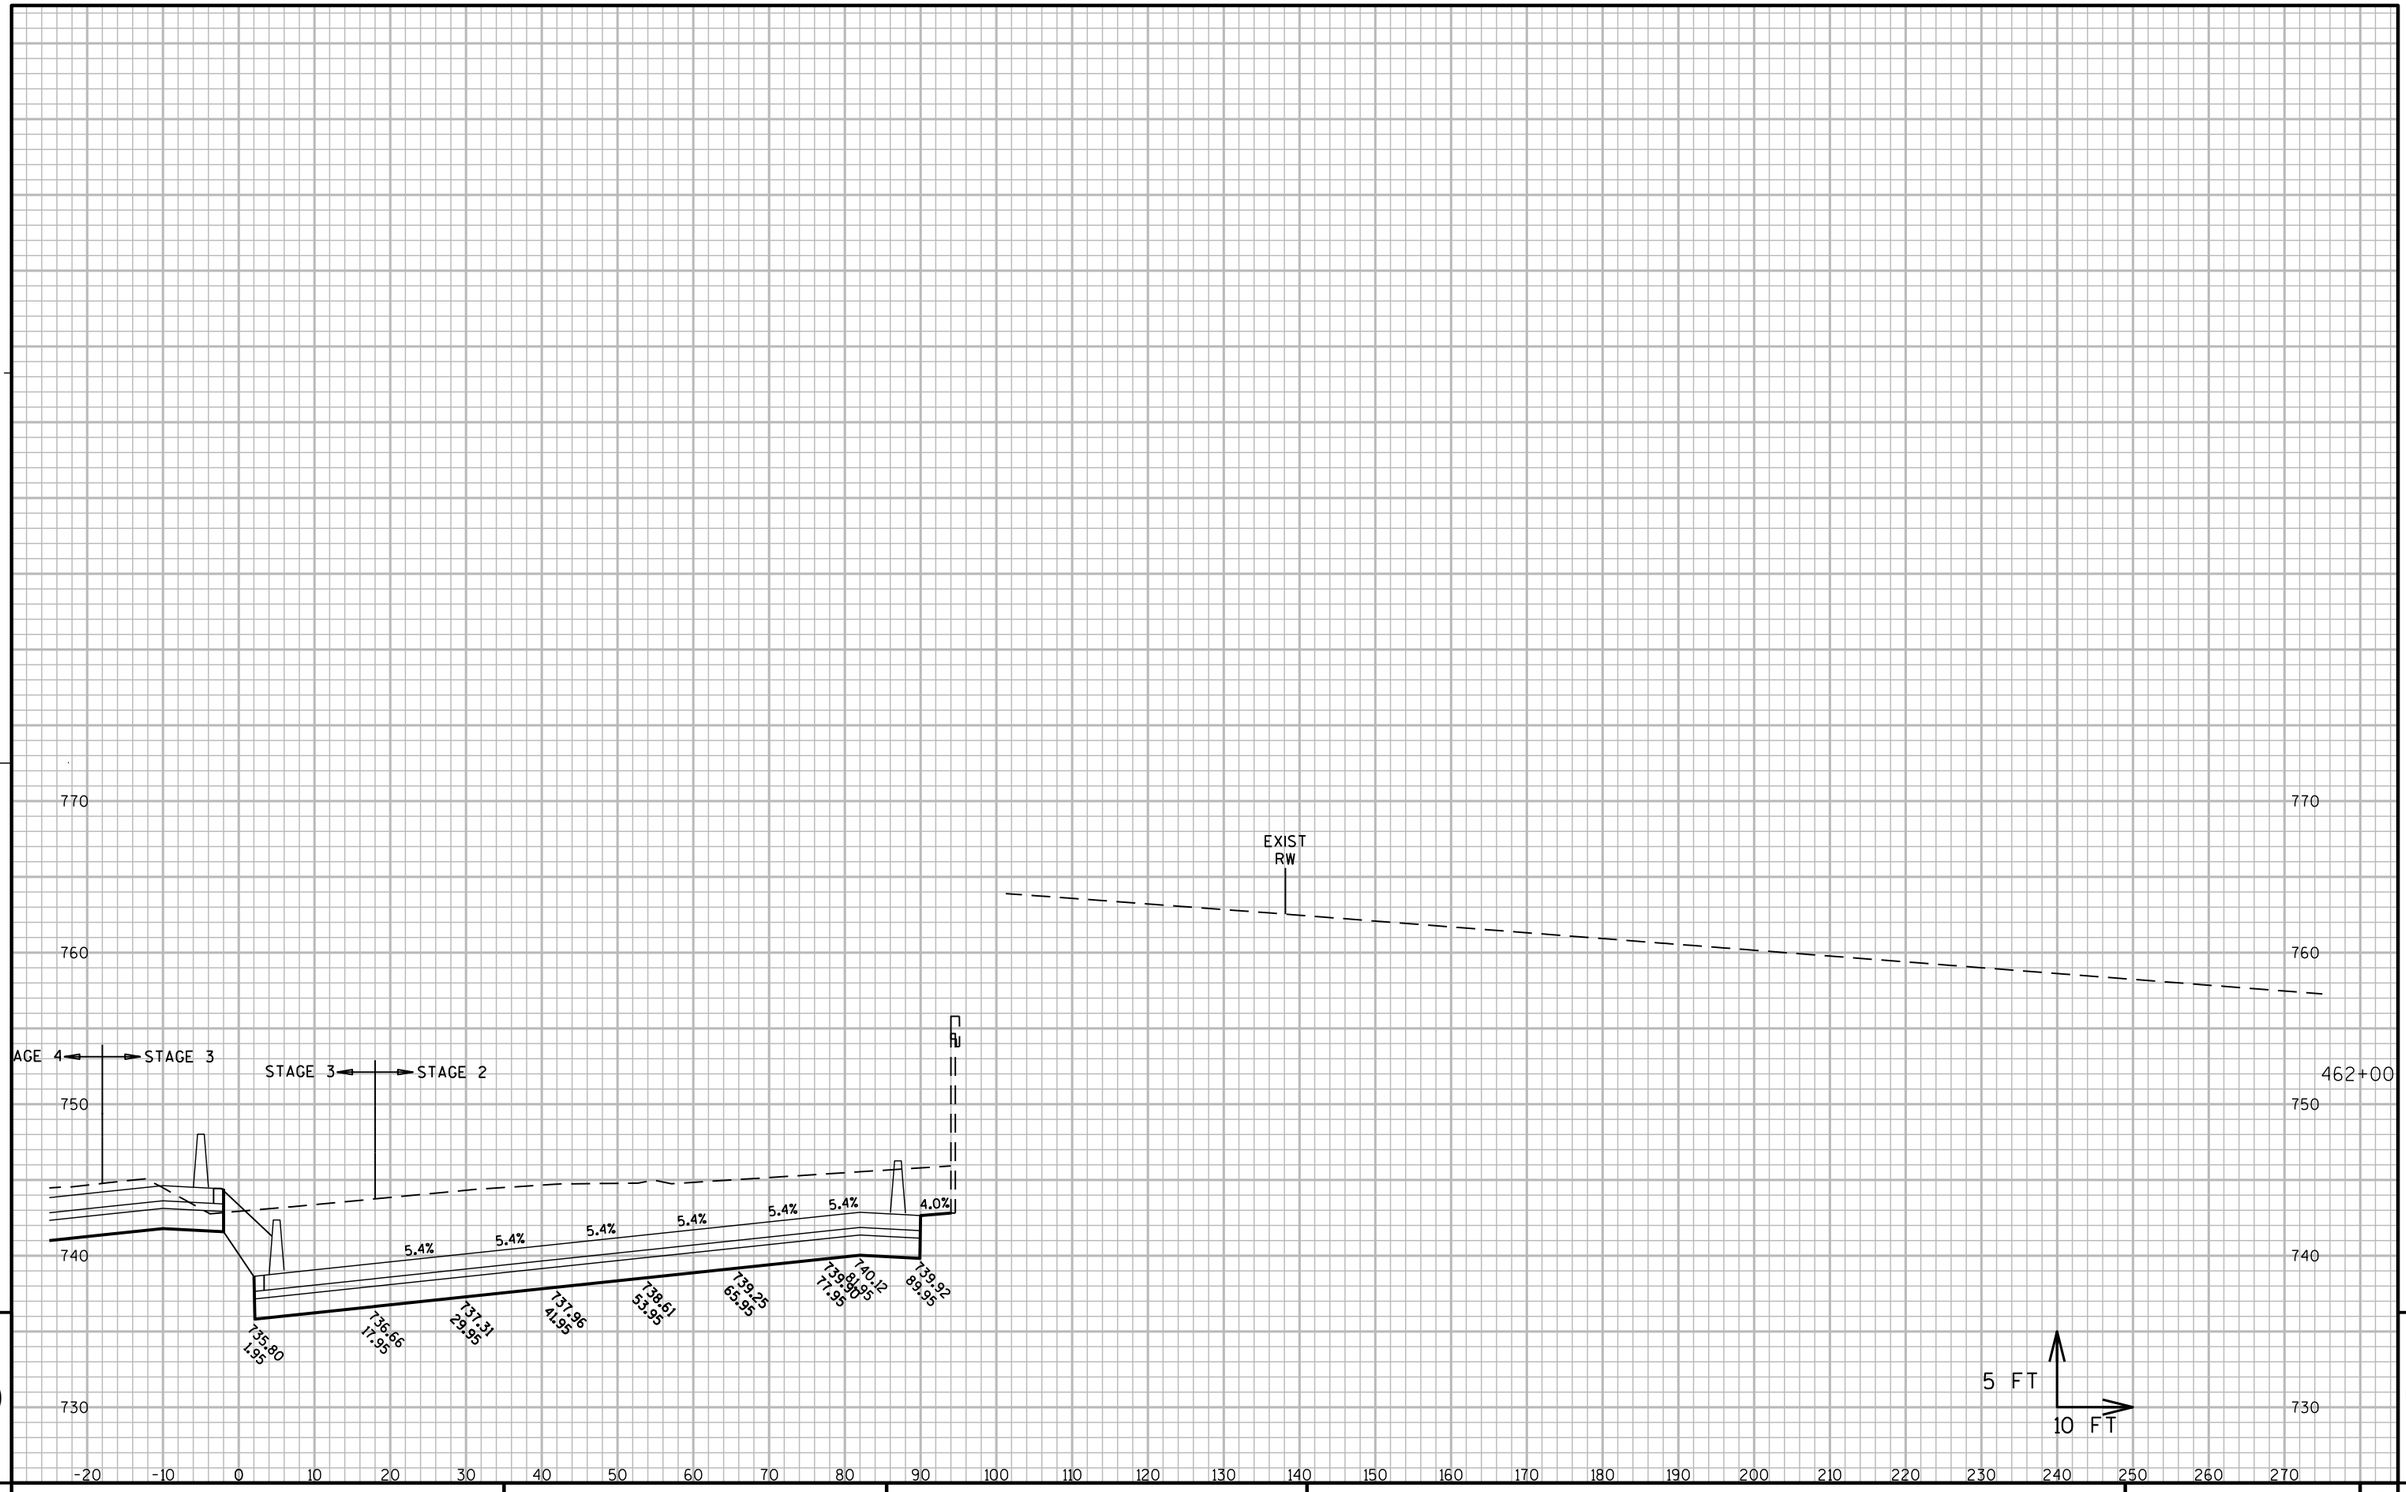

9

9

PROJECT NO: 1060-33-84	HWY: IH 41	COUNTY: MILWAUKEE	CROSS SECTIONS: IH 41 NB	SHEET 2613	E

FILE NAME : W:\PDS\C3D\10603316\84\DSN\XS\090203_XS_NS.DWG
LAYOUT NAME - 090203_XS_NS - 090204-NB - (5)
PLOT DATE : 8/9/2020 4:05 PM
PLOT BY : MCGILLICUDDY, BENJAMPLOT NAME :
PLOT SCALE : 1" = 20'_XREF(2)

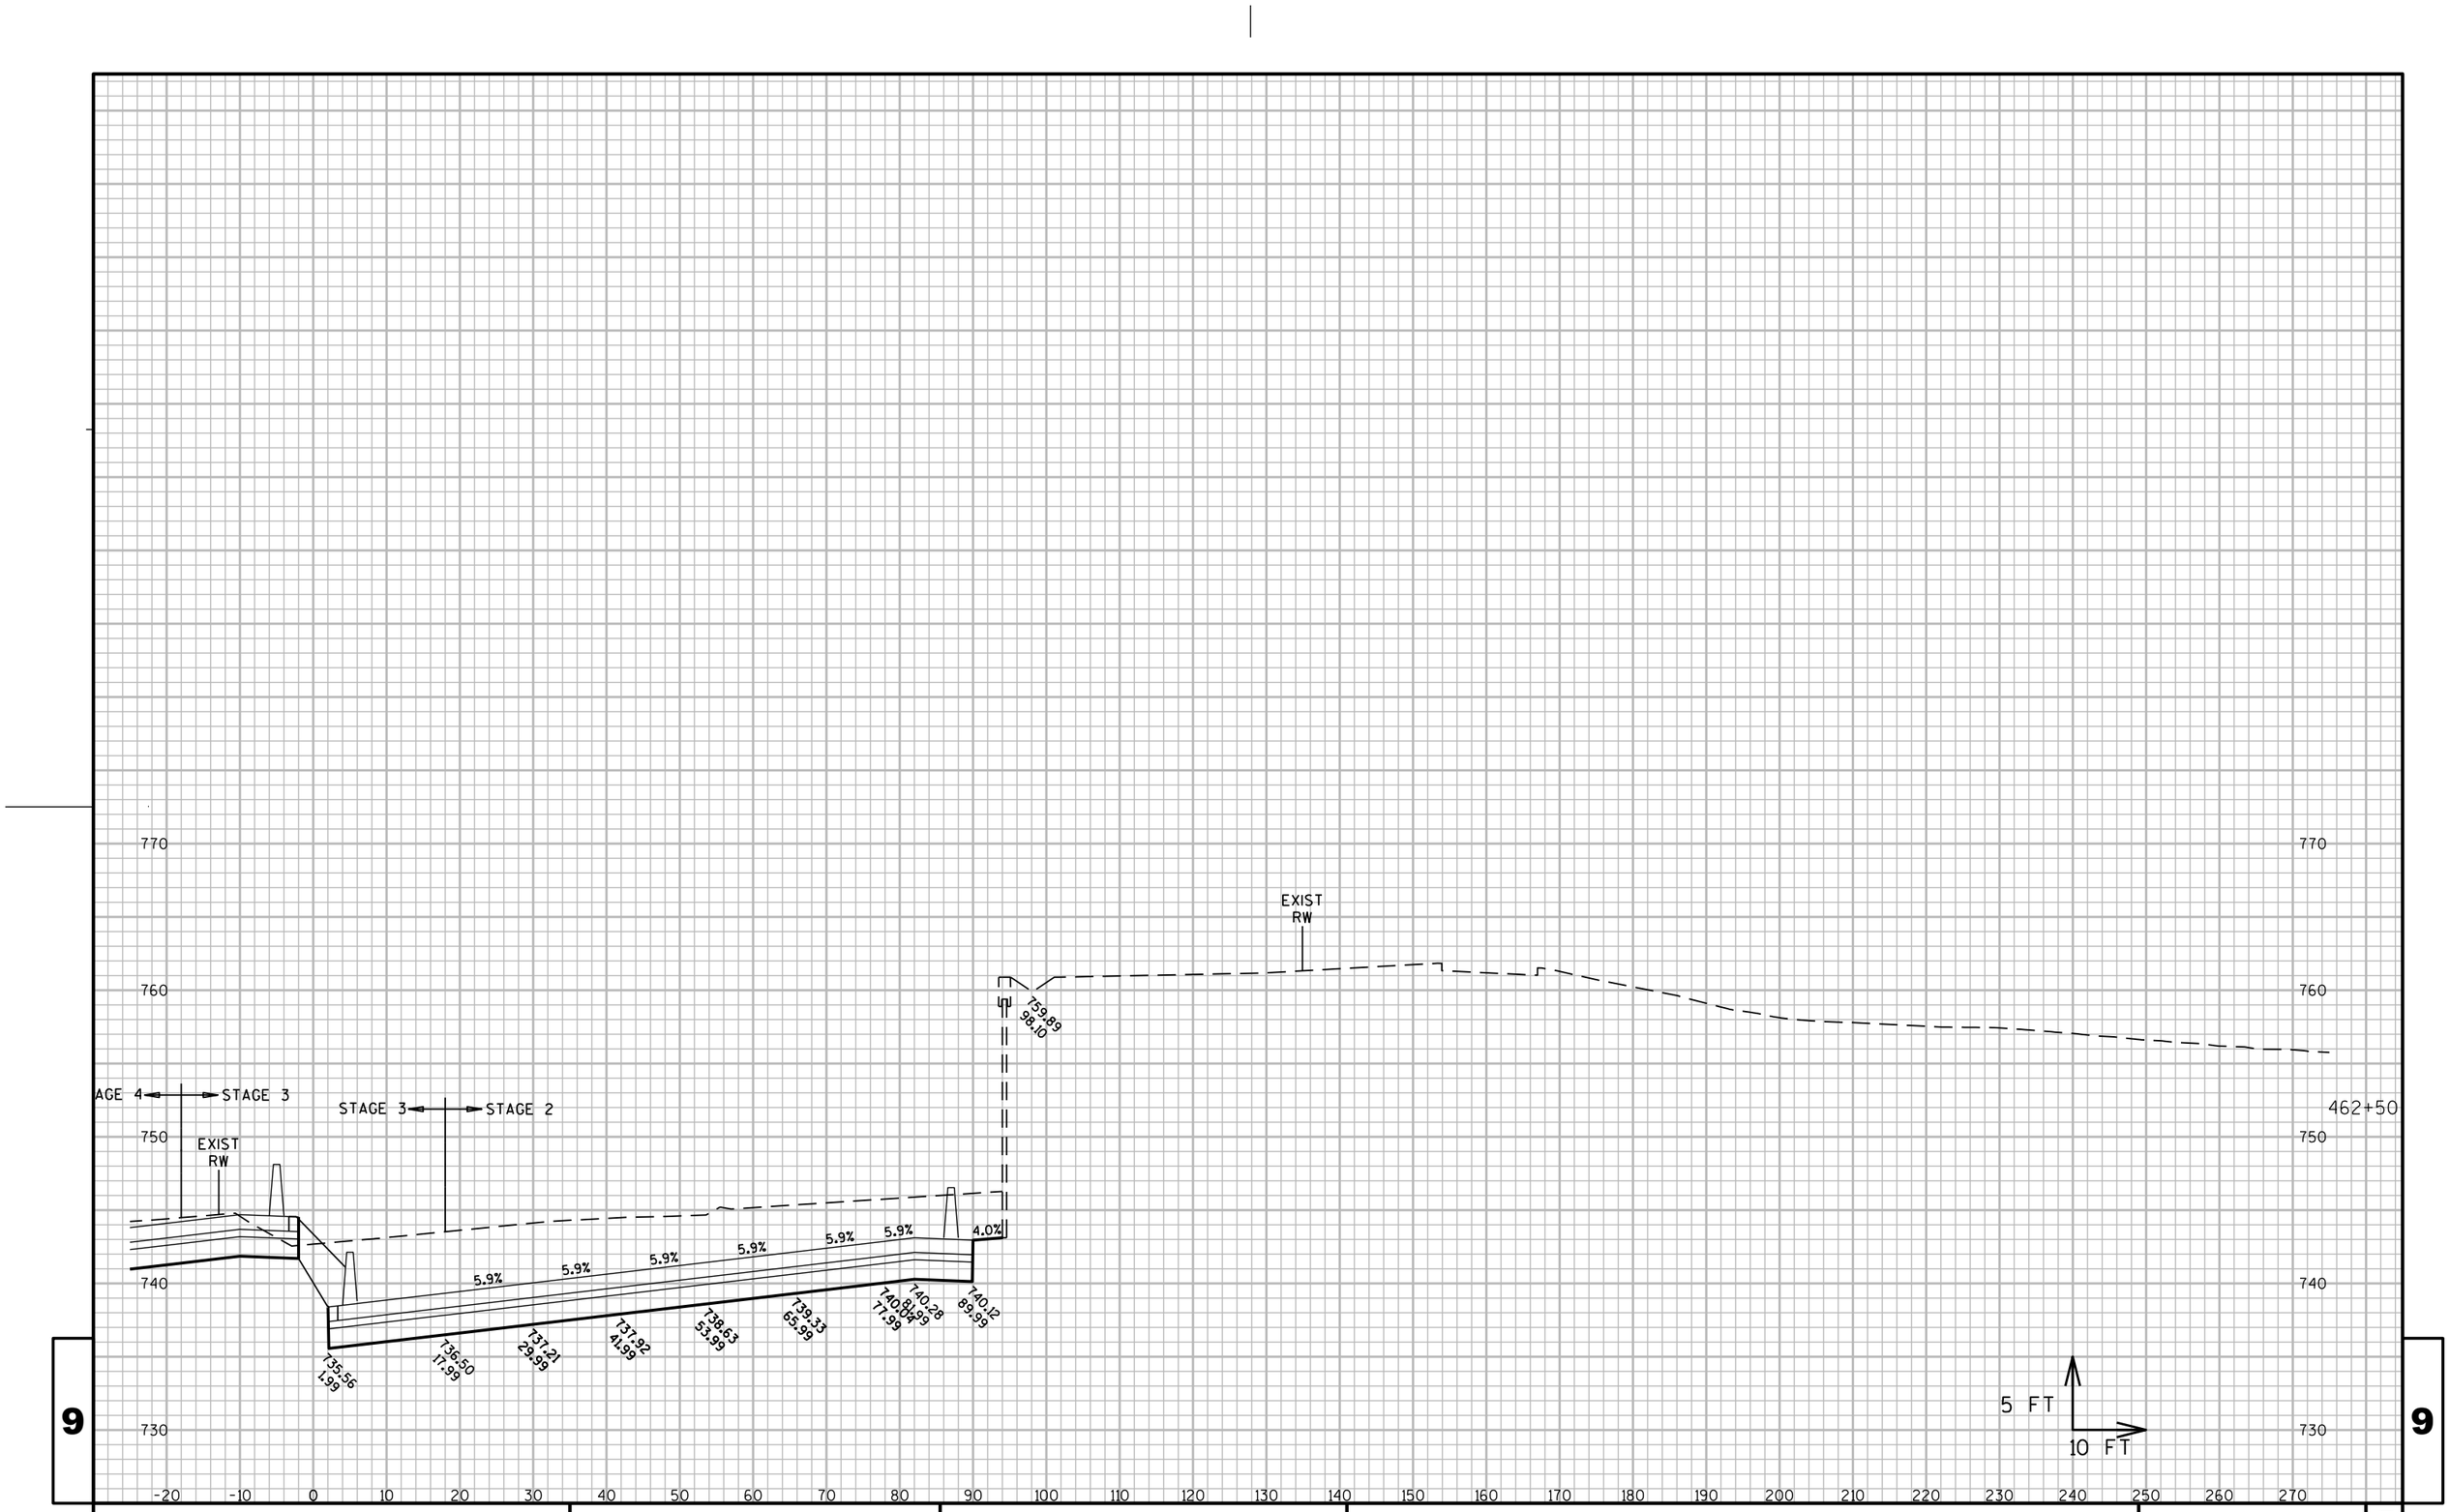

9

9

PROJECT NO: 1060-33-84	HWY: IH 41	COUNTY: MILWAUKEE	CROSS SECTIONS: IH 41 NB	SHEET 2614	E

FILE NAME : W:\PDS\C3D\10603316\84\DSN\XS\090203_XS_NS.DWG
LAYOUT NAME - 090203_XS_NS - 090204-NB - (6)

PLOT DATE : 8/9/2020 4:05 PM

PLOT BY : MCGILLICUDDY, BENJAMPLOT NAME :

PLOT SCALE : 1" = 20'_XREF(2)

WISDOT/CADDS SHEET 49

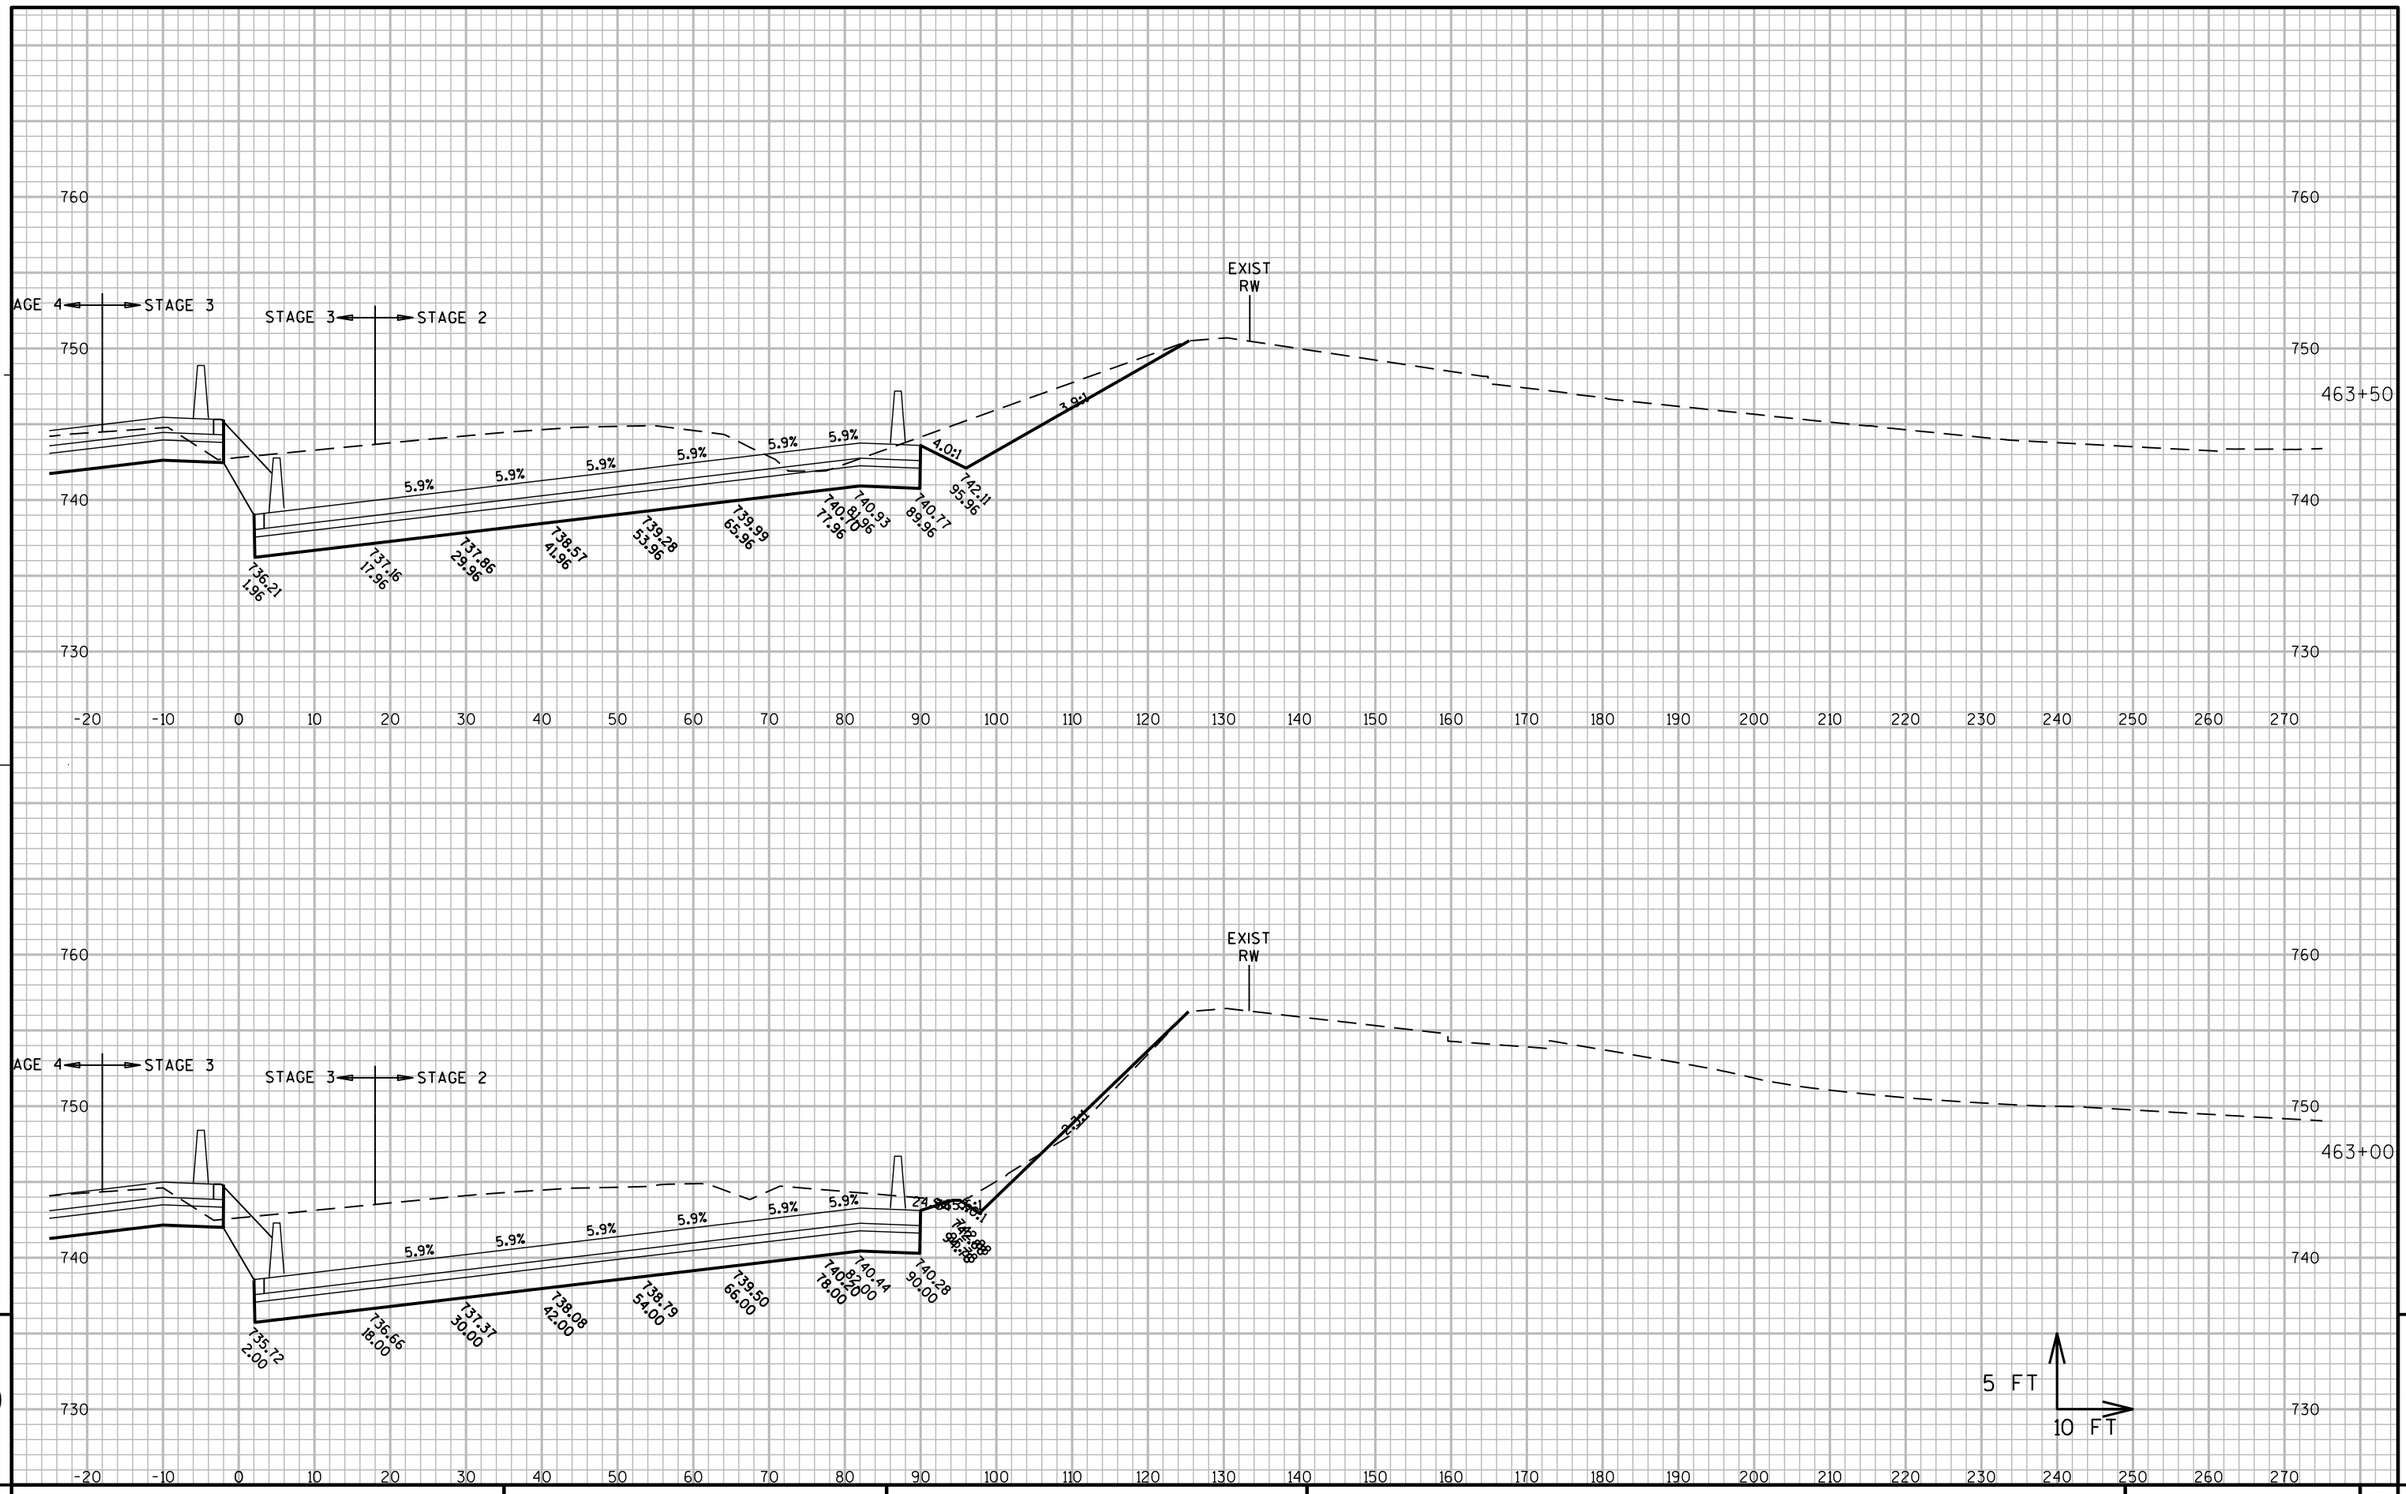

PROJECT NO: 1060-33-84	HWY: IH 41	COUNTY: MILWAUKEE	CROSS SECTIONS: IH 41 NB	SHEET 2615 E

FILE NAME : W:\PDS\C3D\10603316\84\DSN\XS\090203_XS_NS.DWG
LAYOUT NAME - 090203_XS_NS - 090204-NB - (7)

PLOT DATE : 8/9/2020 4:05 PM PLOT BY : MCGILLICUDDY, BENJAMPLOT NAME : PLOT SCALE : 1" = 20'_XREF(2)

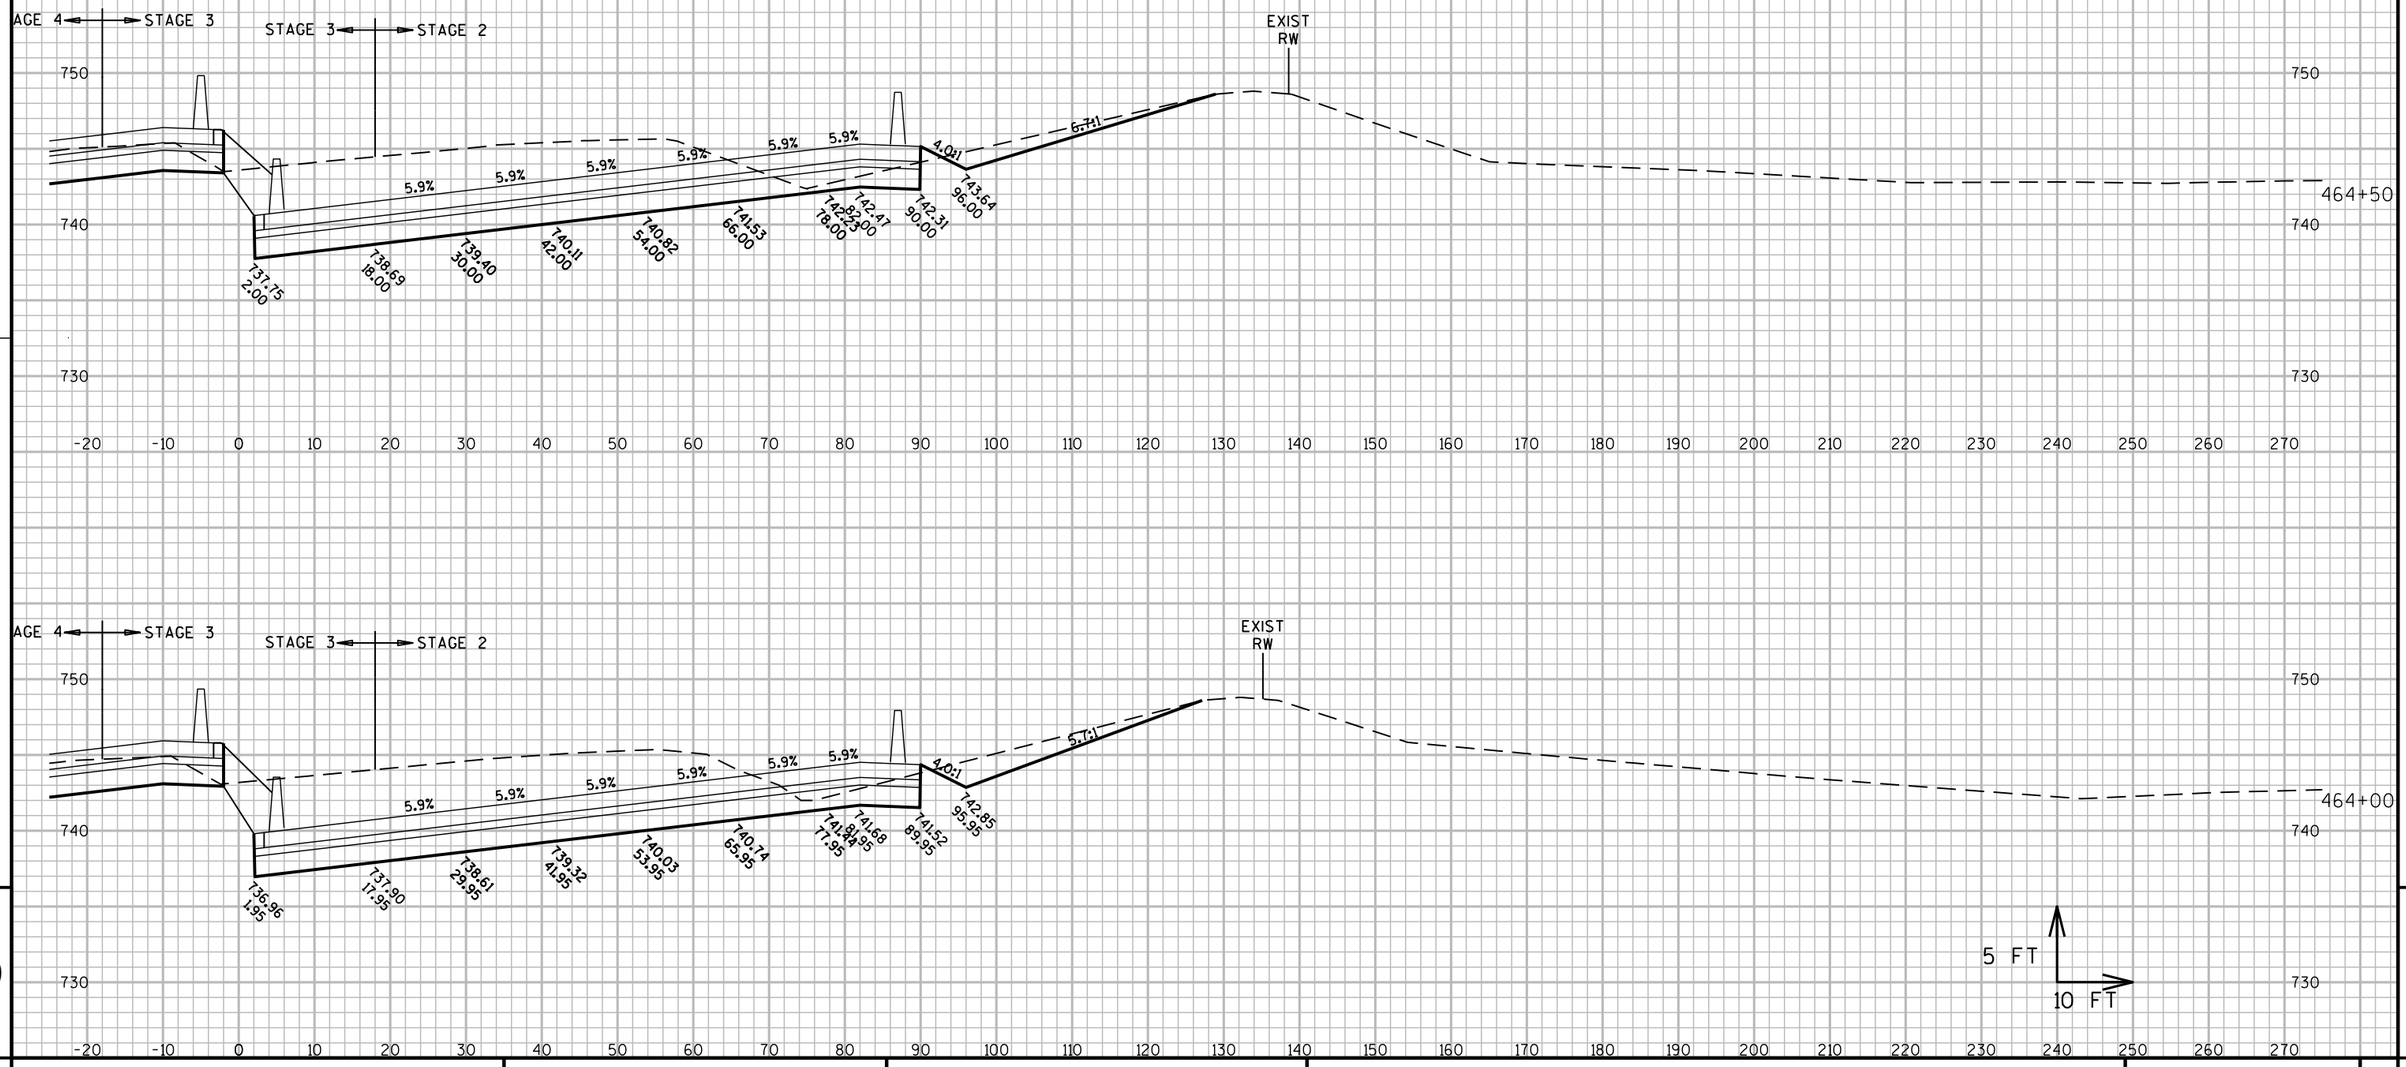

9

9

PROJECT NO: 1060-33-84	HWY: IH 41	COUNTY: MILWAUKEE	CROSS SECTIONS: IH 41 NB	SHEET 2616	E

FILE NAME : W:\PDS\C3D\10603316\84\DSN\XS\090203_XS_NS.DWG
LAYOUT NAME - 090203_XS_NS - 090204-NB - (8)

PLOT DATE : 8/9/2020 4:06 PM

PLOT BY : MCGILLICUDDY, BENJAMPLOT NAME :

PLOT SCALE : 1" = 20'_XREF(2)

WISDOT/CADDS SHEET 49

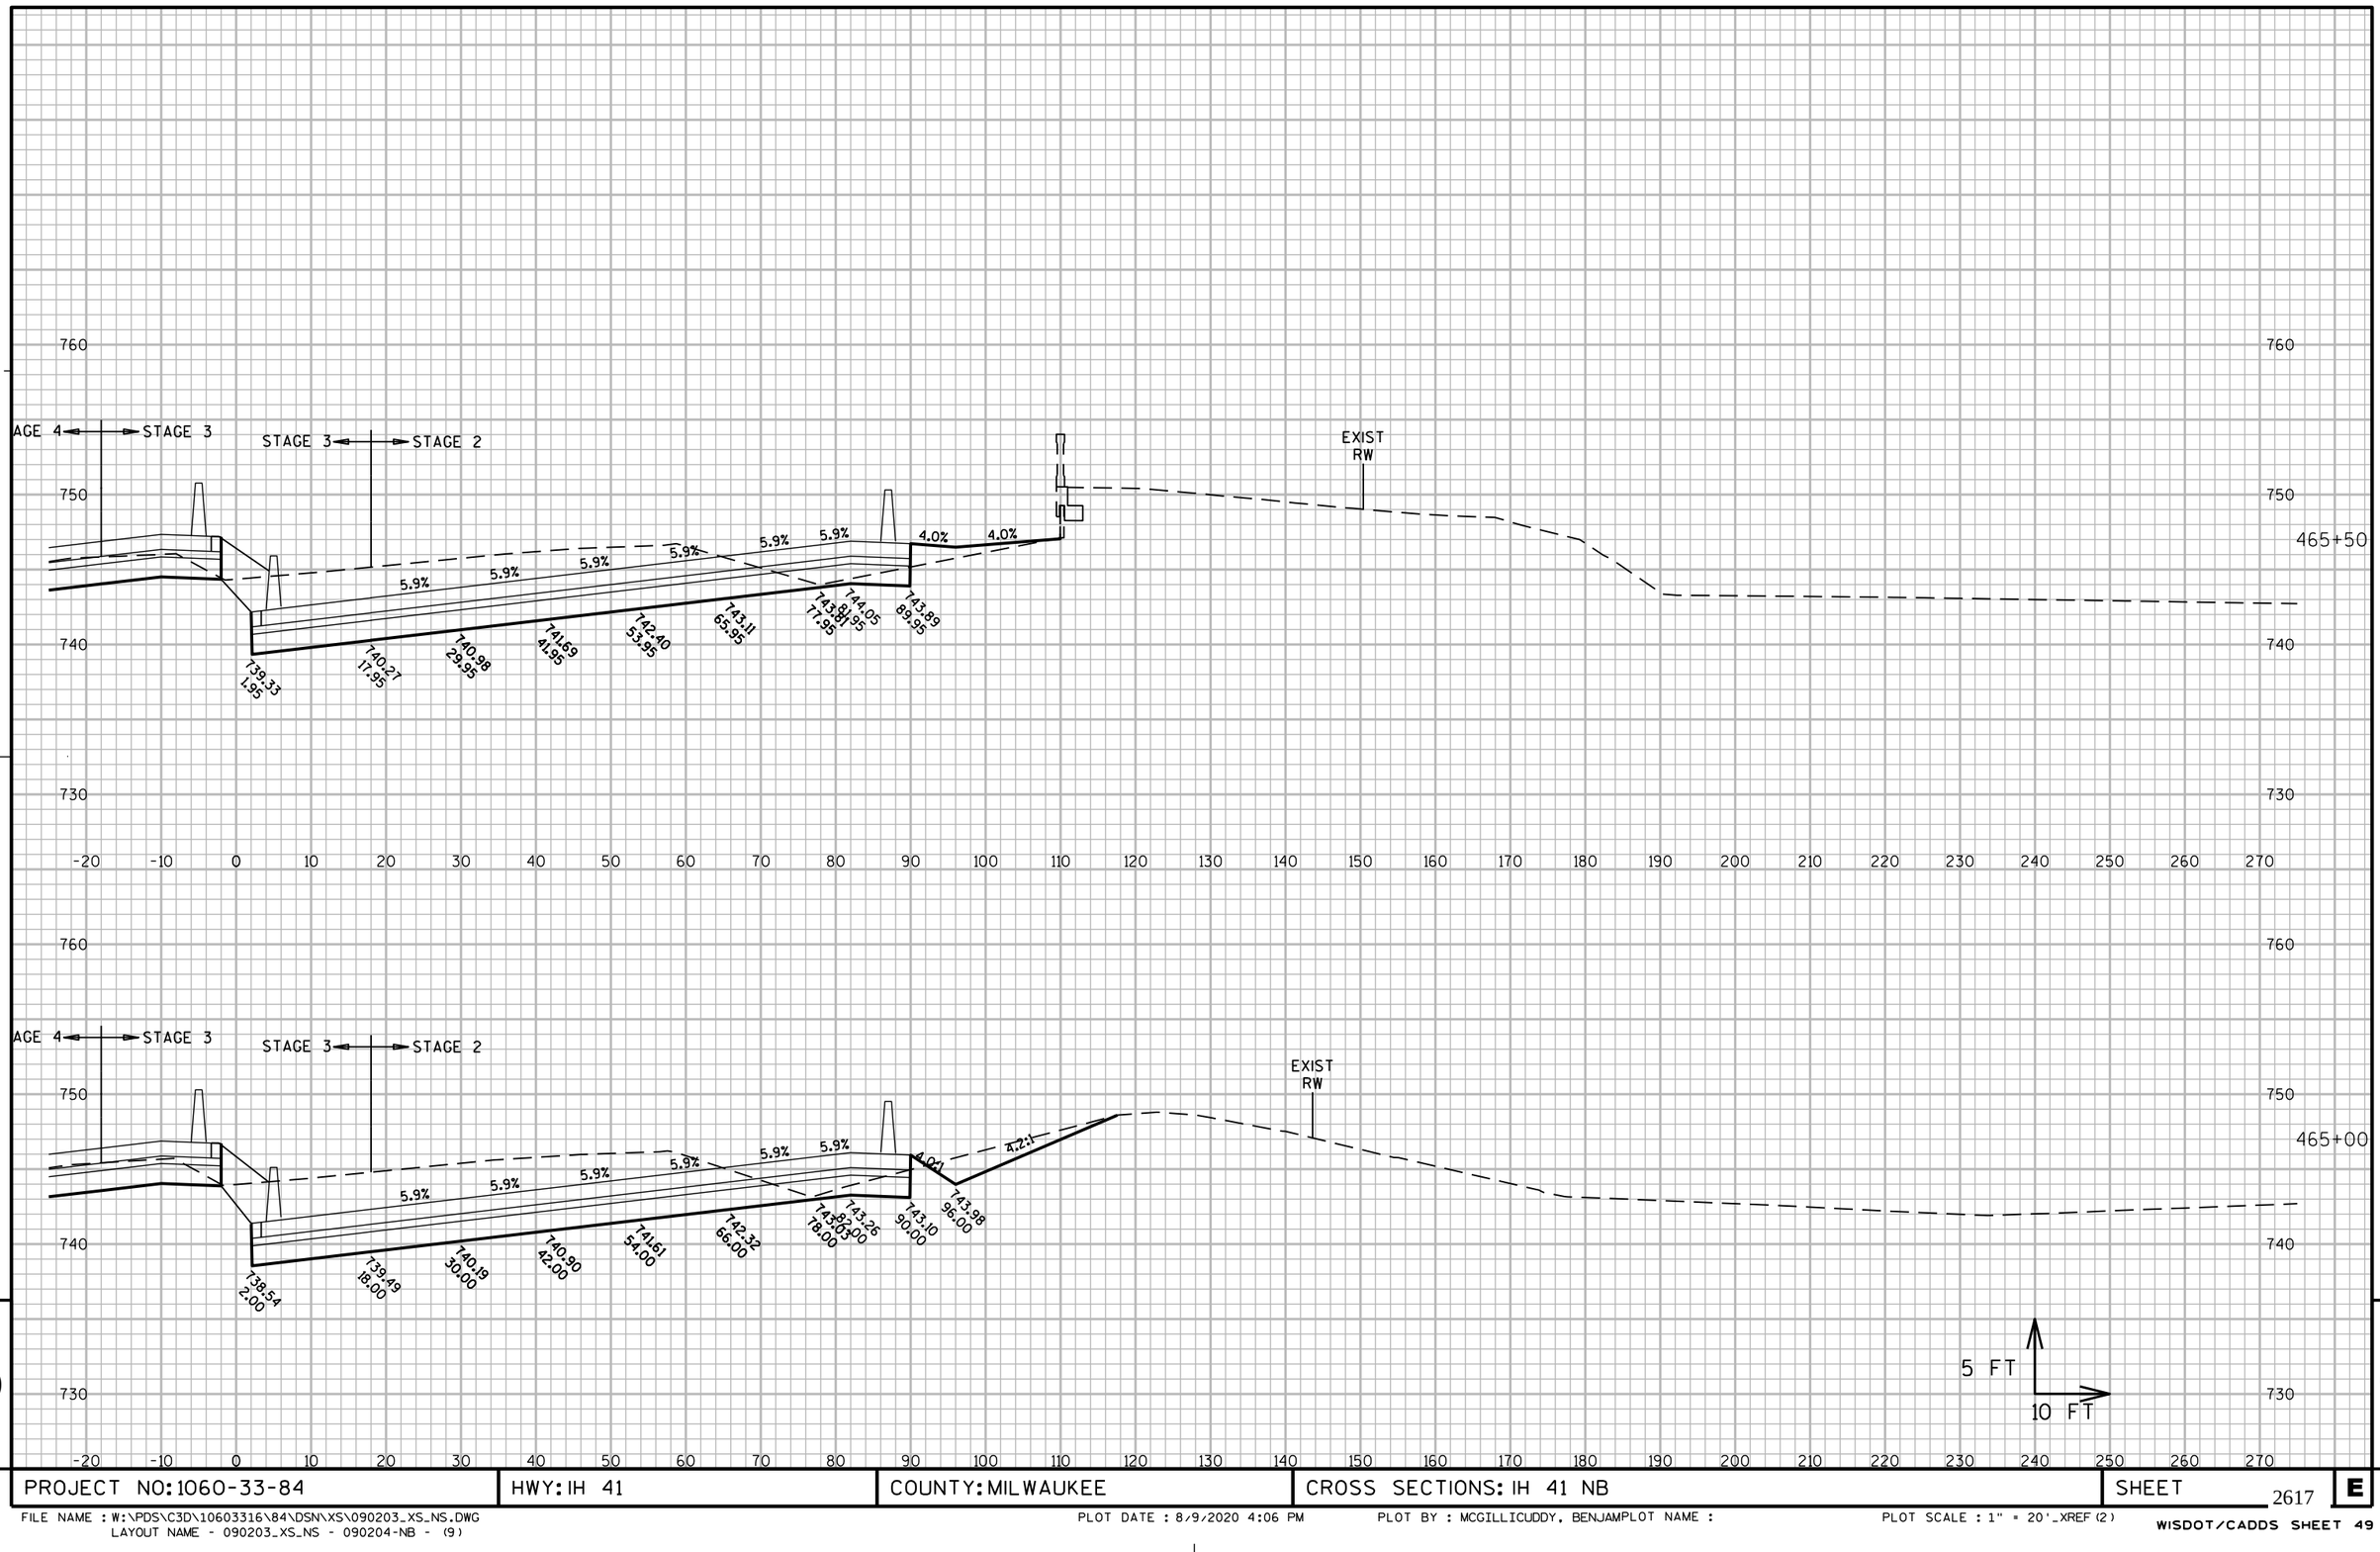

PROJECT NO: 1060-33-84	HWY: IH 41	COUNTY: MILWAUKEE	CROSS SECTIONS: IH 41 NB	SHEET 2617	E

FILE NAME : W:\PDS\C3D\10603316\84\DSN\XS\090203_XS_NS.DWG
LAYOUT NAME - 090203_XS_NS - 090204-NB - (9)

PLOT DATE : 8/9/2020 4:06 PM PLOT BY : MCGILLICUDDY, BENJAMPLOT NAME : PLOT SCALE : 1" = 20'_XREF(2)

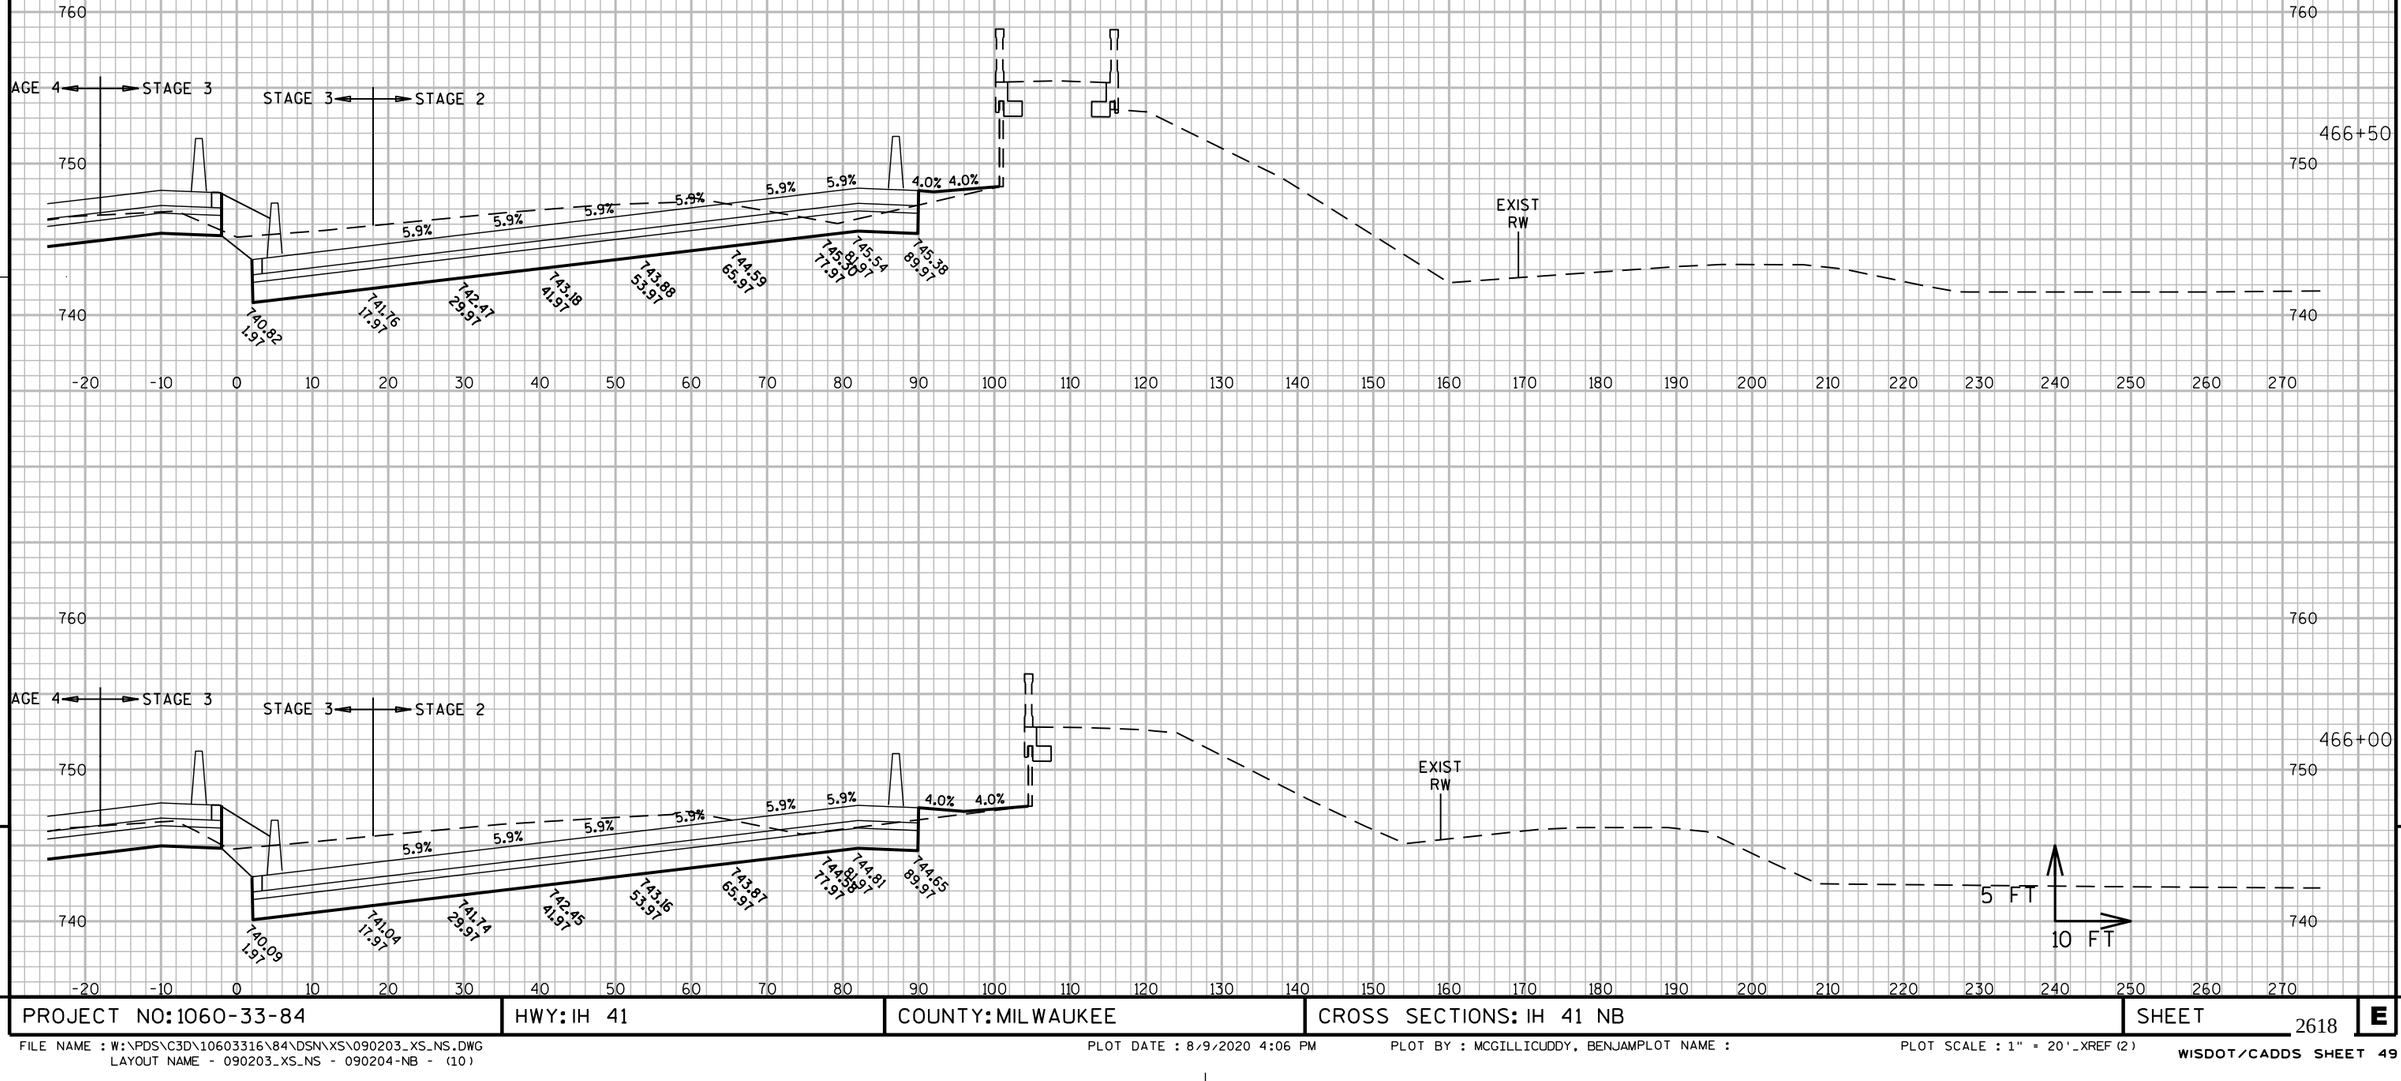

9

PROJECT NO: 1060-33-84	HWY: IH 41	COUNTY: MILWAUKEE	CROSS SECTIONS: IH 41 NB	SHEET 2618	E

FILE NAME : W:\PDS\C3D\10603316\84\DSN\XS\090203_XS_NS.DWG
LAYOUT NAME - 090203_XS_NS - 090204-NB - (10)

PLOT DATE : 8/9/2020 4:06 PM PLOT BY : MCGILLICUDDY, BENJAMPLOT NAME : PLOT SCALE : 1" = 20'_XREF (2)

WISDOT/CADDS SHEET 49

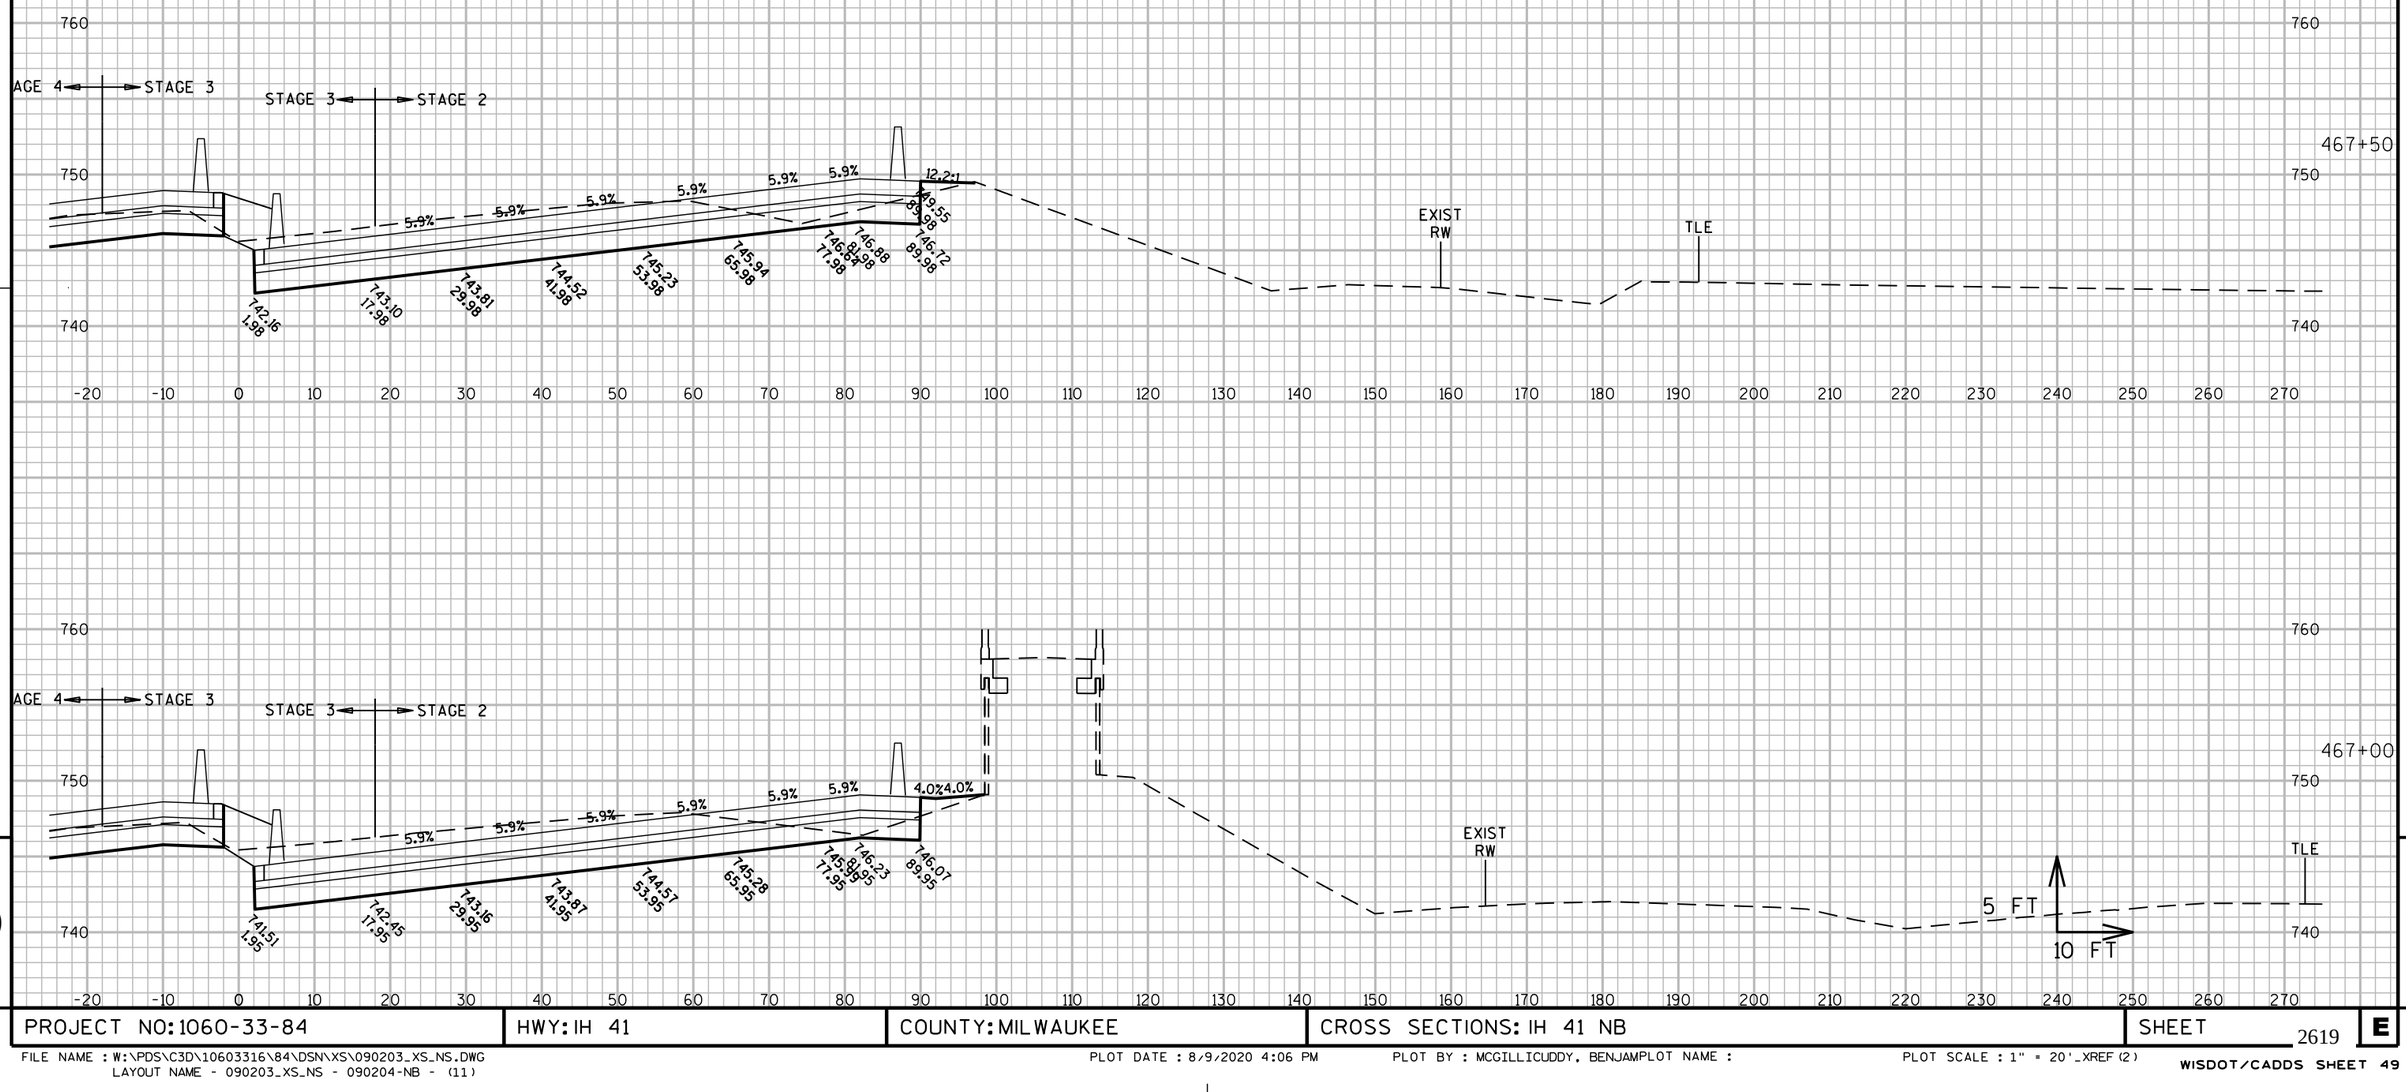

PROJECT NO: 1060-33-84	HWY: IH 41	COUNTY: MILWAUKEE	CROSS SECTIONS: IH 41 NB	SHEET 2619	E

FILE NAME : W:\PDS\C3D\10603316\84\DSN\XS\090203_XS_NS.DWG
LAYOUT NAME - 090203_XS_NS - 090204-NB - (11)

PLOT DATE : 8/9/2020 4:06 PM PLOT BY : MCGILLICUDDY, BENJAMPLOT NAME : PLOT SCALE : 1" = 20'_XREF (2)

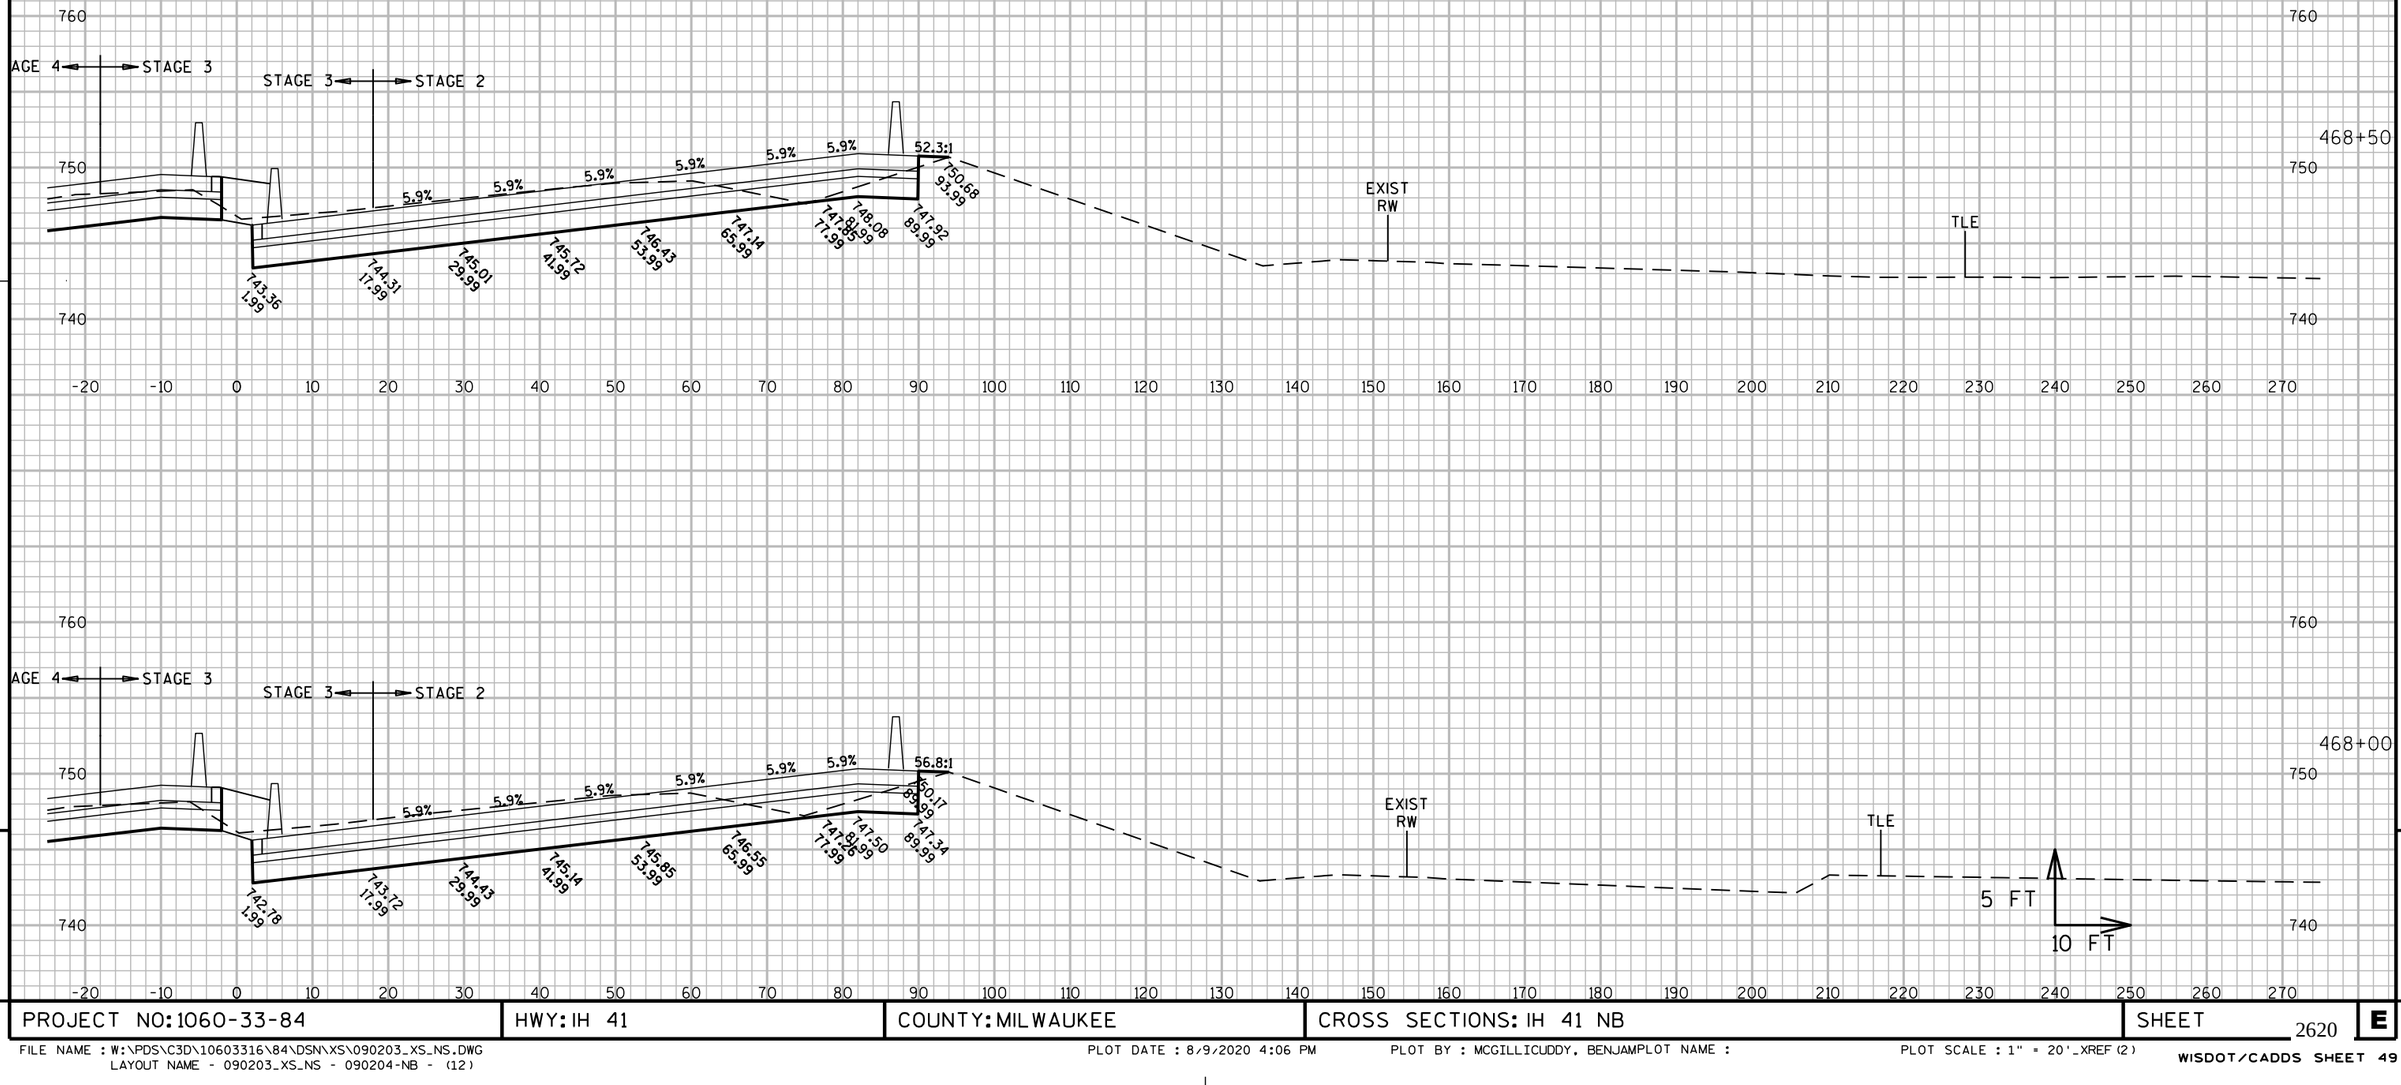

9

PROJECT NO: 1060-33-84	HWY: IH 41	COUNTY: MILWAUKEE	CROSS SECTIONS: IH 41 NB	SHEET 2620	E

9

FILE NAME : W:\PDS\C3D\10603316\84\DSN\XS\090203_XS_NS.DWG
LAYOUT NAME - 090203_XS_NS - 090204-NB - (12)

PLOT DATE : 8/9/2020 4:06 PM PLOT BY : MCGILLICUDDY, BENJAMIN PLOT NAME : PLOT SCALE : 1" = 20'_XREF (2)

WISDOT/CADDS SHEET 49

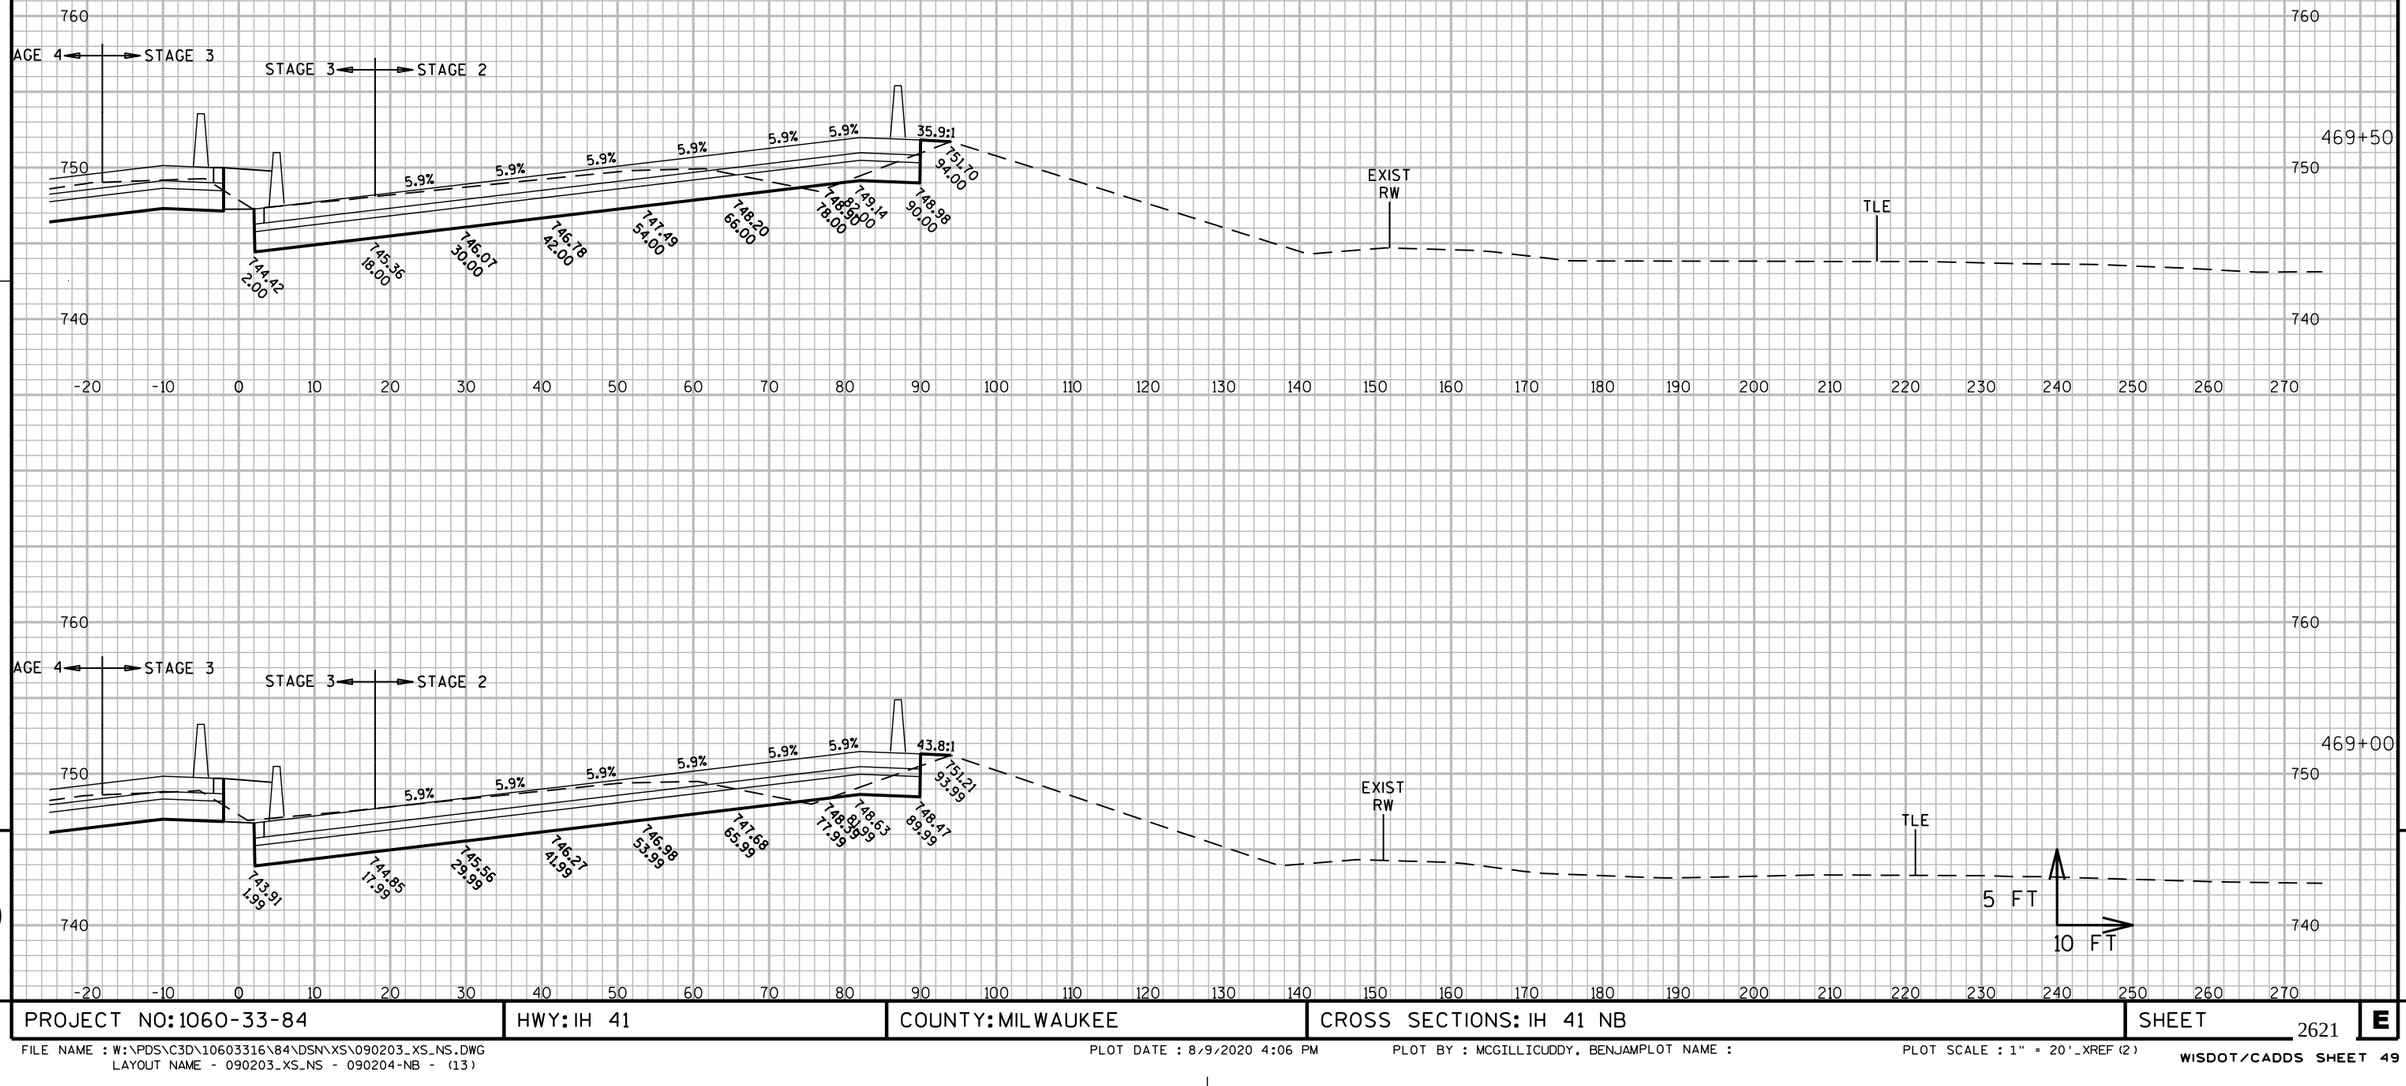

9

9

PROJECT NO: 1060-33-84	HWY: IH 41	COUNTY: MILWAUKEE	CROSS SECTIONS: IH 41 NB	SHEET 2621	E

FILE NAME : W:\PDS\C3D\10603316\84\DSN\XS\090203_XS_NS.DWG
LAYOUT NAME - 090203_XS_NS - 090204-NB - (13)

PLOT DATE : 8/9/2020 4:06 PM PLOT BY : MCGILLICUDDY, BENJAMPLOT NAME : PLOT SCALE : 1" = 20'_XREF (2)

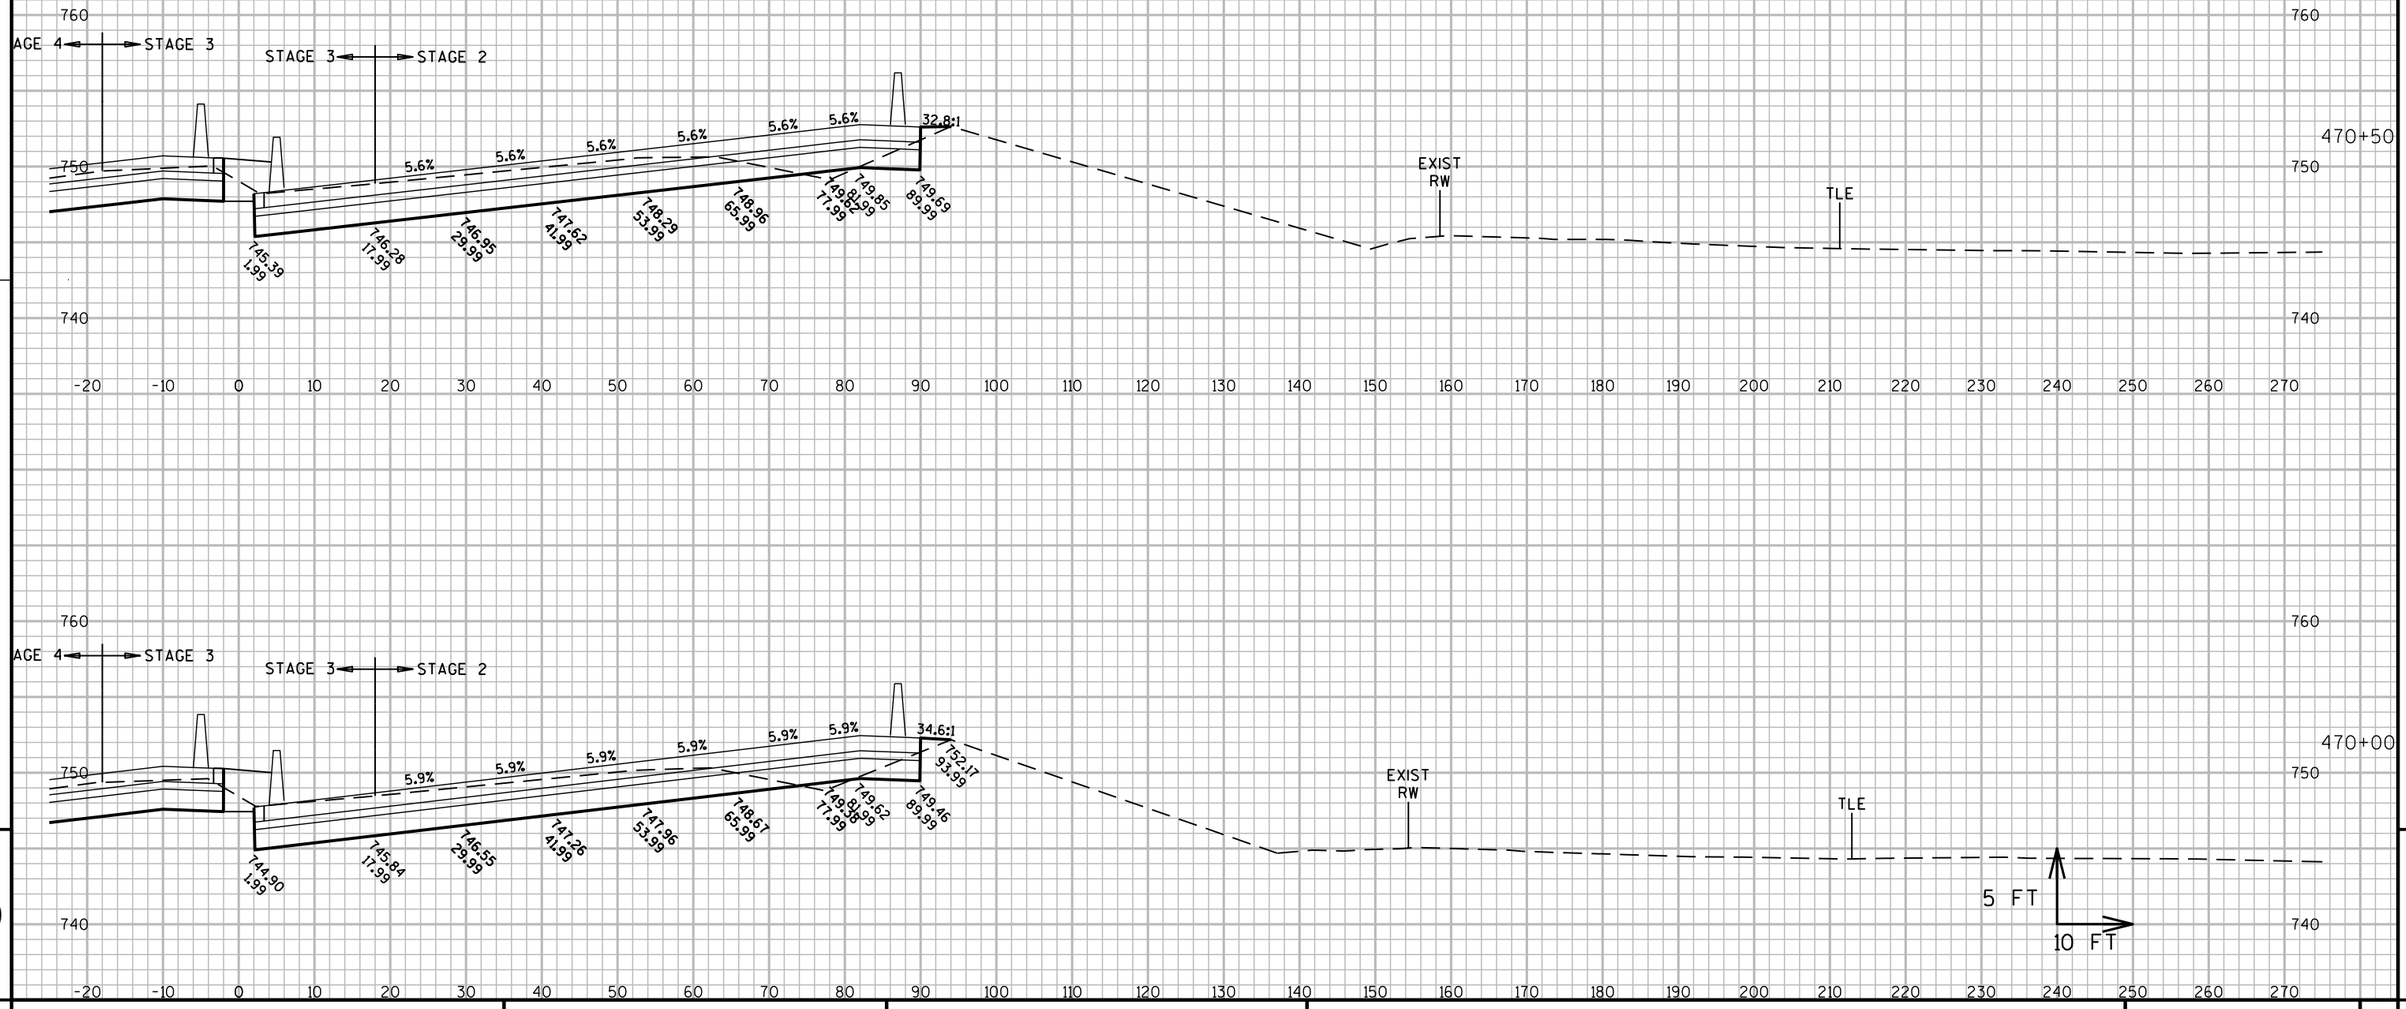

9

9

PROJECT NO: 1060-33-84	HWY: IH 41	COUNTY: MILWAUKEE	CROSS SECTIONS: IH 41 NB	SHEET 2622	E

FILE NAME : W:\PDS\C3D\10603316\84\DSN\XS\090203_XS_NS.DWG
LAYOUT NAME - 090203_XS_NS - 090204-NB - (14)

PLOT DATE : 8/9/2020 4:11 PM

PLOT BY : MCGILLICUDDY, BENJAMPLOT NAME :

PLOT SCALE : 1" = 20'_XREF(2)

WISDOT/CADDS SHEET 49

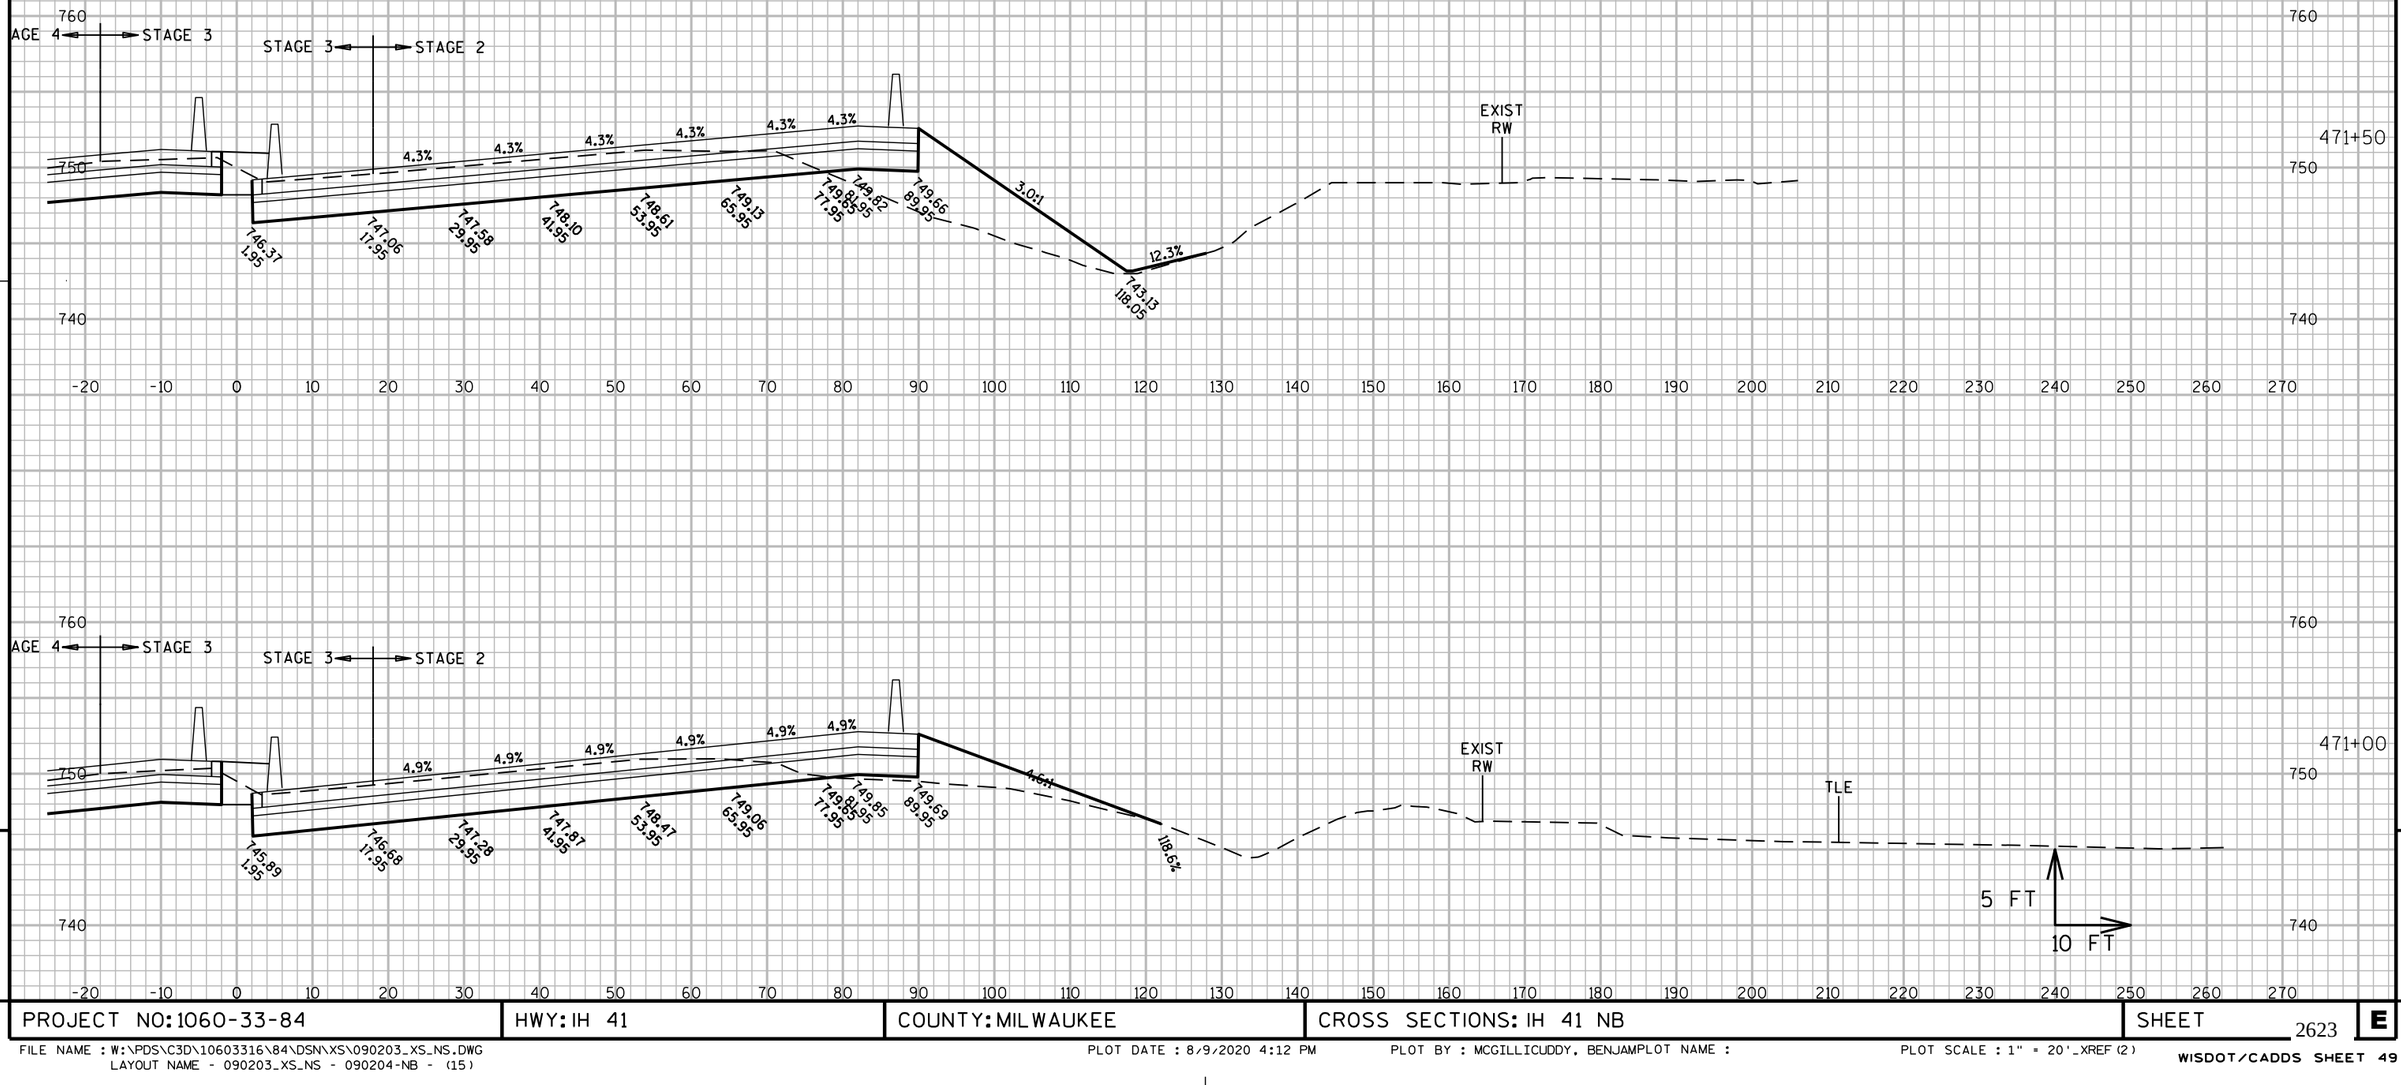

9

PROJECT NO: 1060-33-84	HWY: IH 41	COUNTY: MILWAUKEE	CROSS SECTIONS: IH 41 NB	SHEET 2623	E

9

FILE NAME : W:\PDS\C3D\10603316\84\DSN\XS\090203_XS_NS.DWG
LAYOUT NAME - 090203_XS_NS - 090204-NB - (15)

PLOT DATE : 8/9/2020 4:12 PM PLOT BY : MCGILLICUDDY, BENJAMPLOT NAME : PLOT SCALE : 1" = 20'_XREF (2)

WISDOT/CADDS SHEET 49

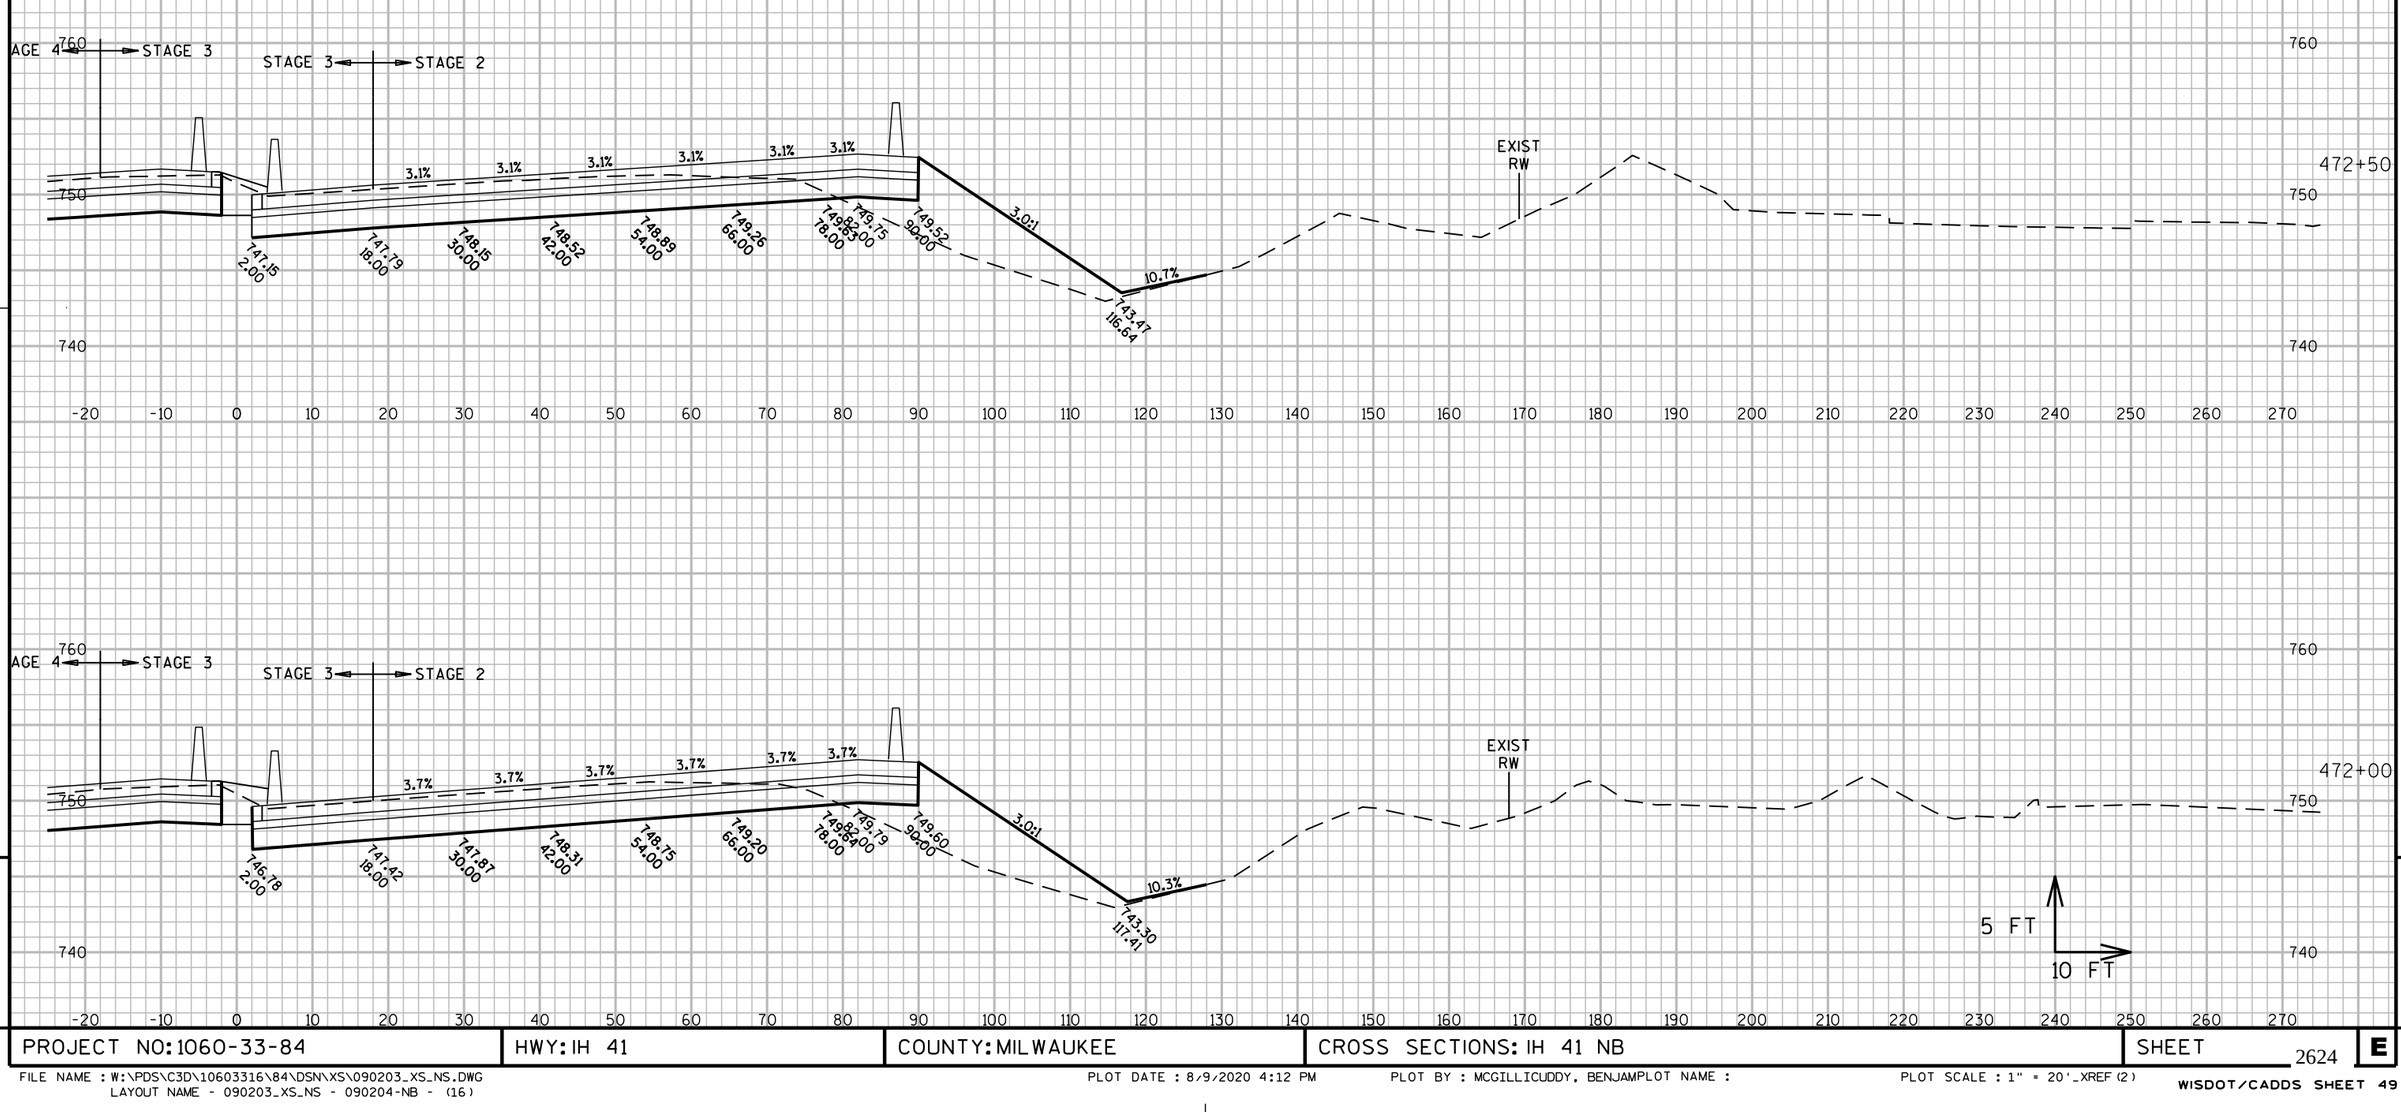

9

9

PROJECT NO: 1060-33-84	HWY: IH 41	COUNTY: MILWAUKEE	CROSS SECTIONS: IH 41 NB	SHEET 2624	E

FILE NAME : W:\PDS\C3D\10603316\84\DSN\XS\090203_XS_NS.DWG
LAYOUT NAME - 090203_XS_NS - 090204-NB - (16)

PLOT DATE : 8/9/2020 4:12 PM PLOT BY : MCGILLICUDDY, BENJAMPLOT NAME : PLOT SCALE : 1" = 20'_XREF (2)

WISDOT/CADDS SHEET 49

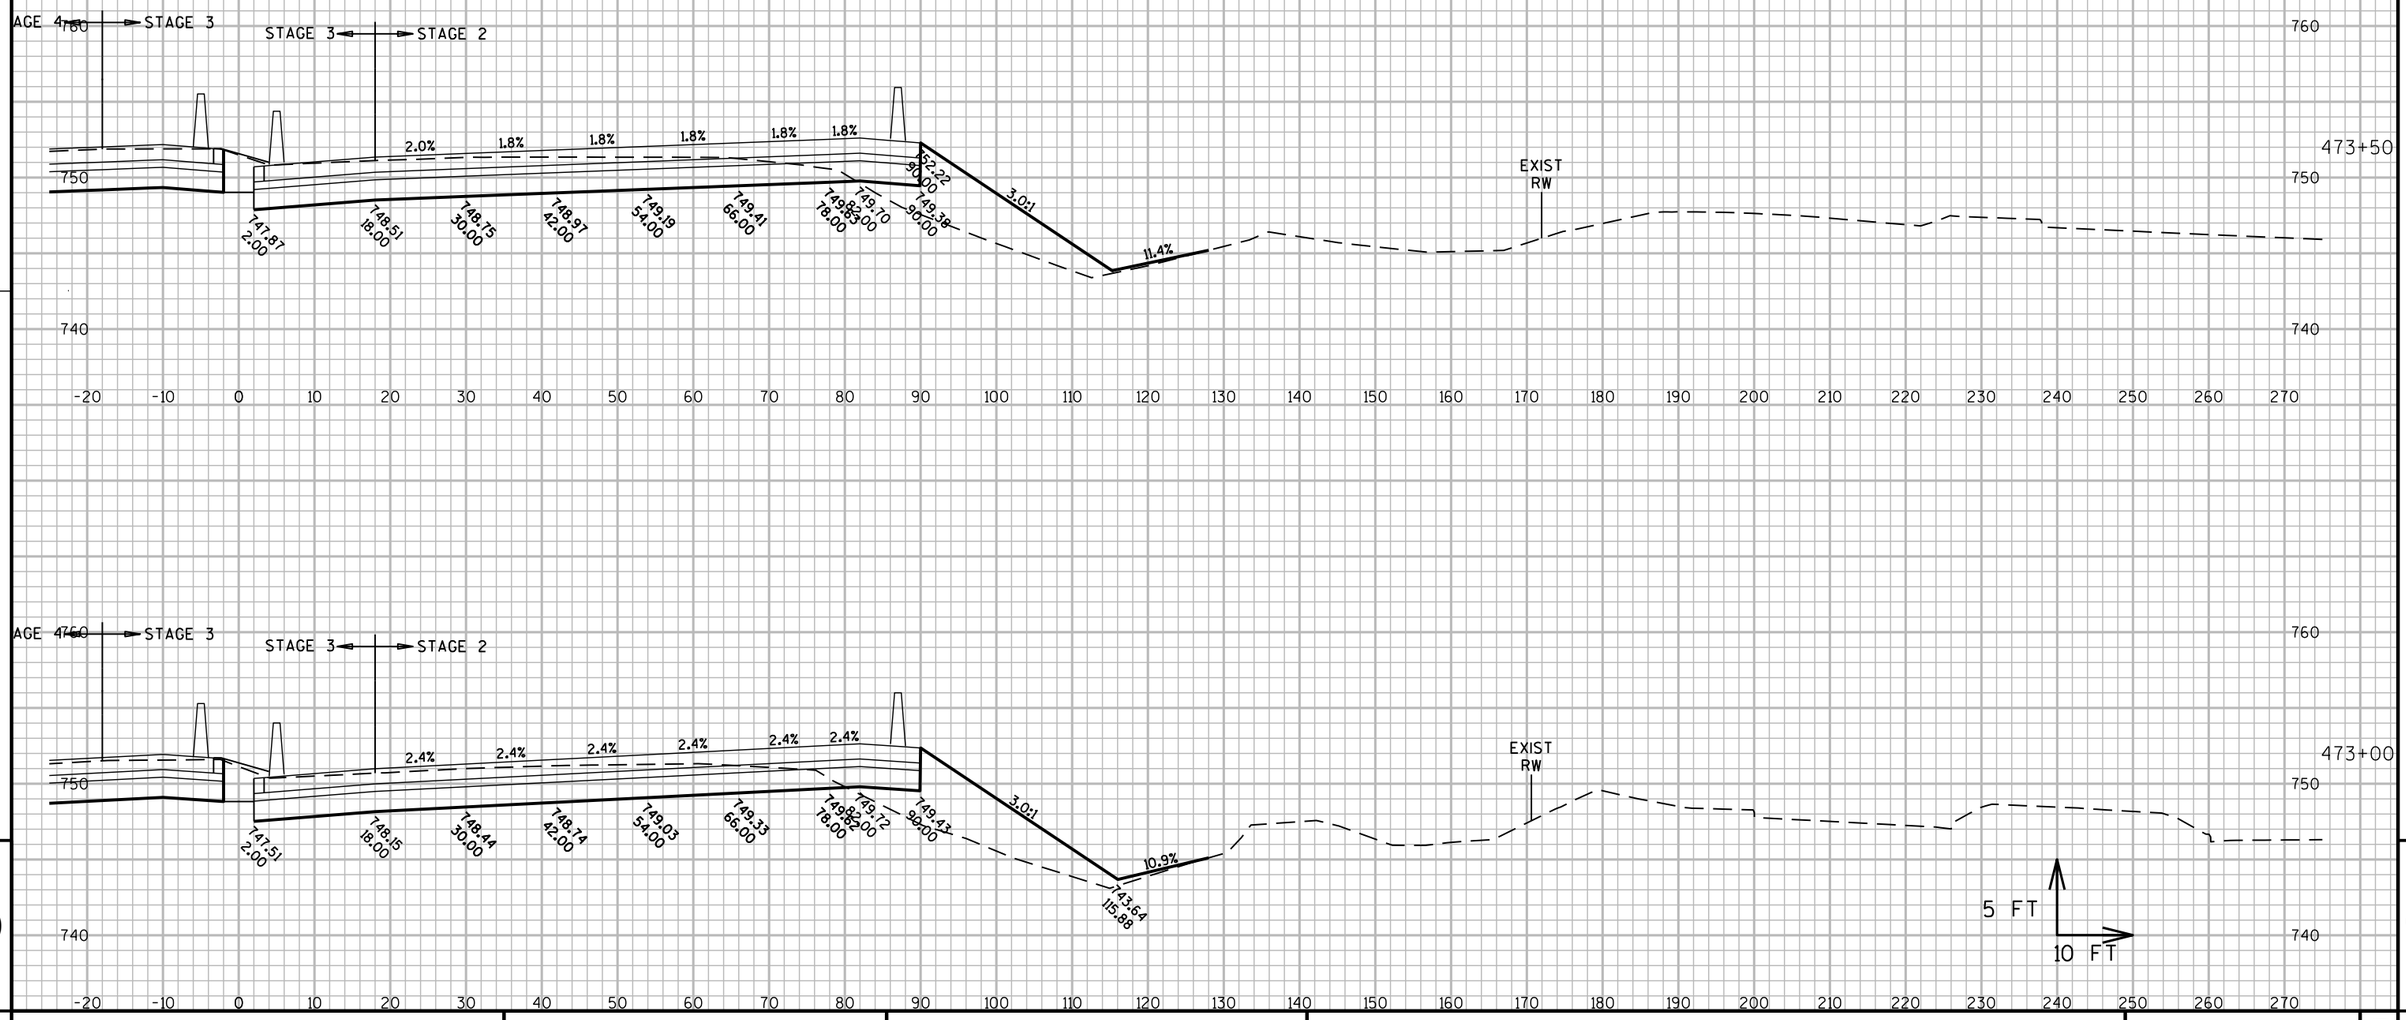

9

9

PROJECT NO: 1060-33-84	HWY: IH 41	COUNTY: MILWAUKEE	CROSS SECTIONS: IH 41 NB	SHEET 2625	E

FILE NAME : W:\PDS\C3D\10603316\84\DSN\XS\090203_XS_NS.DWG
LAYOUT NAME - 090203_XS_NS - 090204-NB - (17)

PLOT DATE : 8/9/2020 4:12 PM

PLOT BY : MCGILLICUDDY, BENJAMPLOT NAME :

PLOT SCALE : 1" = 20'_XREF(2)

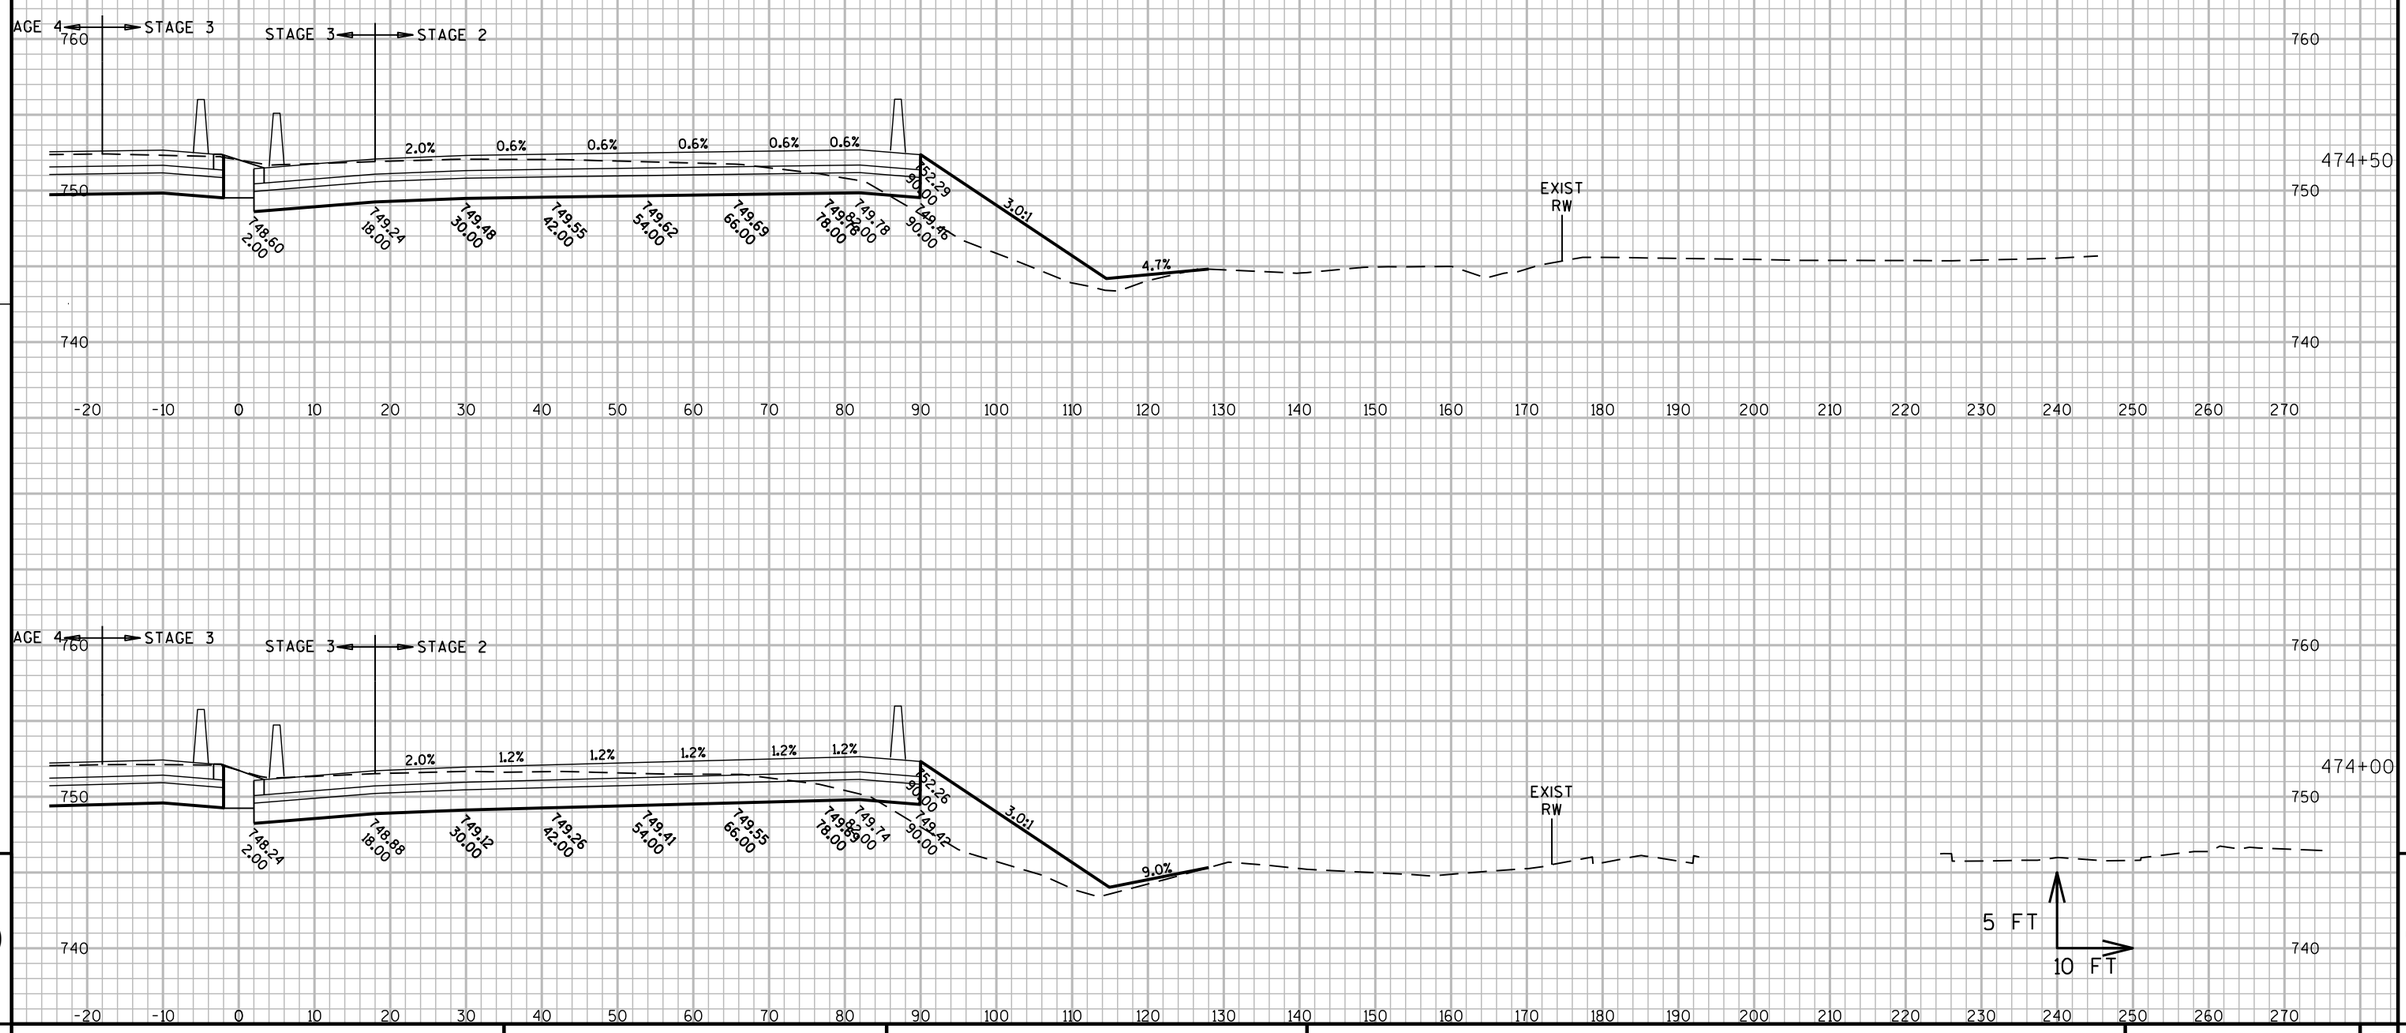

PROJECT NO: 1060-33-84	HWY: IH 41	COUNTY: MILWAUKEE	CROSS SECTIONS: IH 41 NB	SHEET 2626 E

FILE NAME : W:\PDS\C3D\10603316\84\DSN\XS\090203_XS_NS.DWG
LAYOUT NAME - 090203_XS_NS - 090204-NB - (18)

PLOT DATE : 8/9/2020 4:12 PM PLOT BY : MCGILLICUDDY, BENJAMPLOT NAME : PLOT SCALE : 1" = 20'_XREF(2)

WISDOT/CADDS SHEET 49

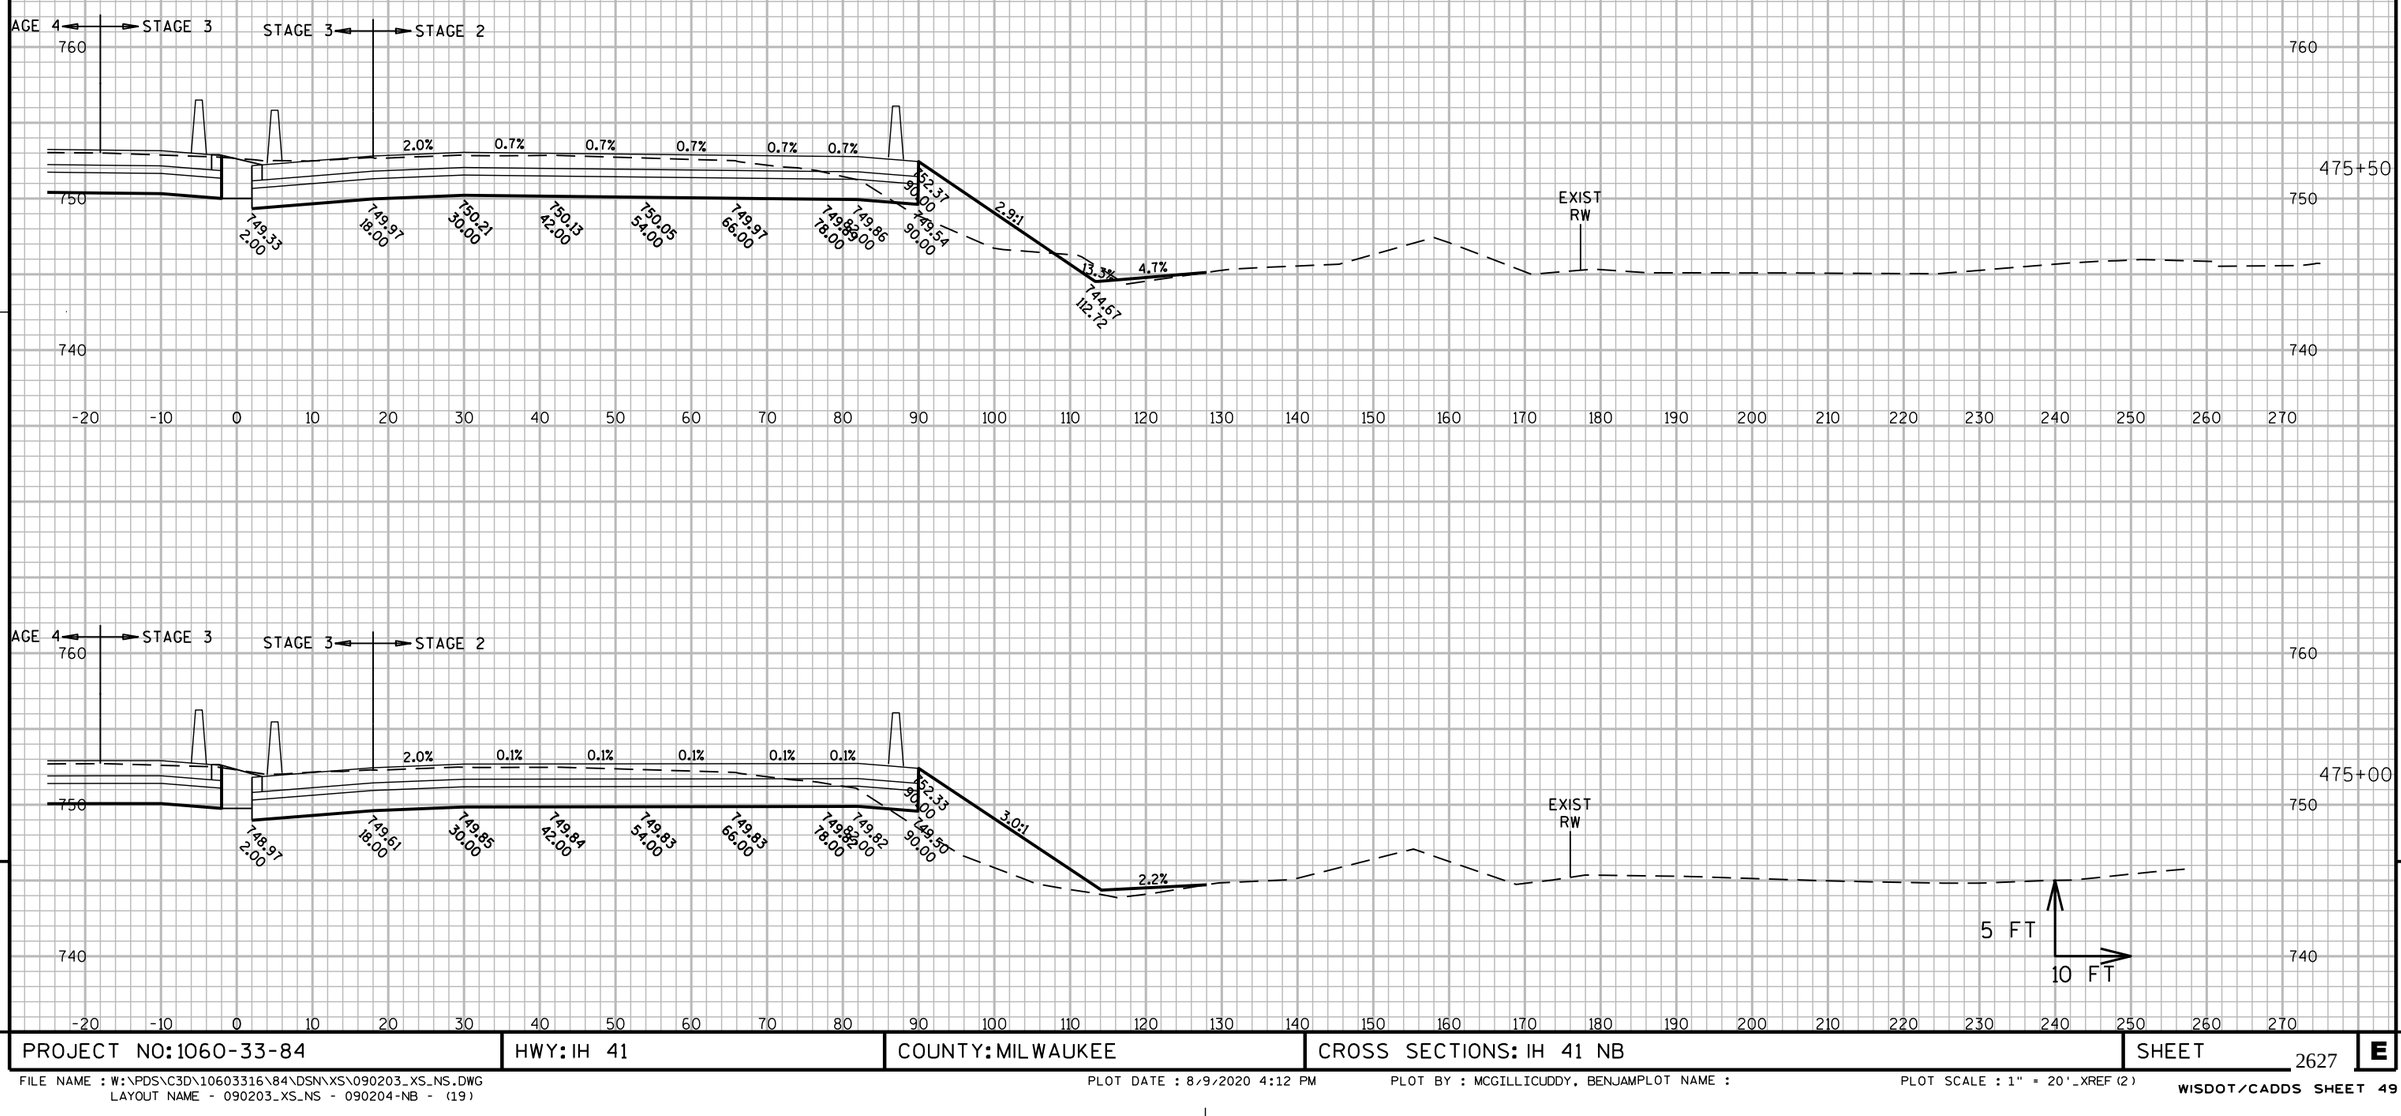

9

9

PROJECT NO: 1060-33-84	HWY: IH 41	COUNTY: MILWAUKEE	CROSS SECTIONS: IH 41 NB	SHEET 2627	E

FILE NAME : W:\PDS\C3D\10603316\84\DSN\XS\090203_XS_NS.DWG
LAYOUT NAME - 090203_XS_NS - 090204-NB - (19)

PLOT DATE : 8/9/2020 4:12 PM PLOT BY : MCGILLICUDDY, BENJAMPLOT NAME : PLOT SCALE : 1" = 20'_XREF(2)

WISDOT/CADDS SHEET 49

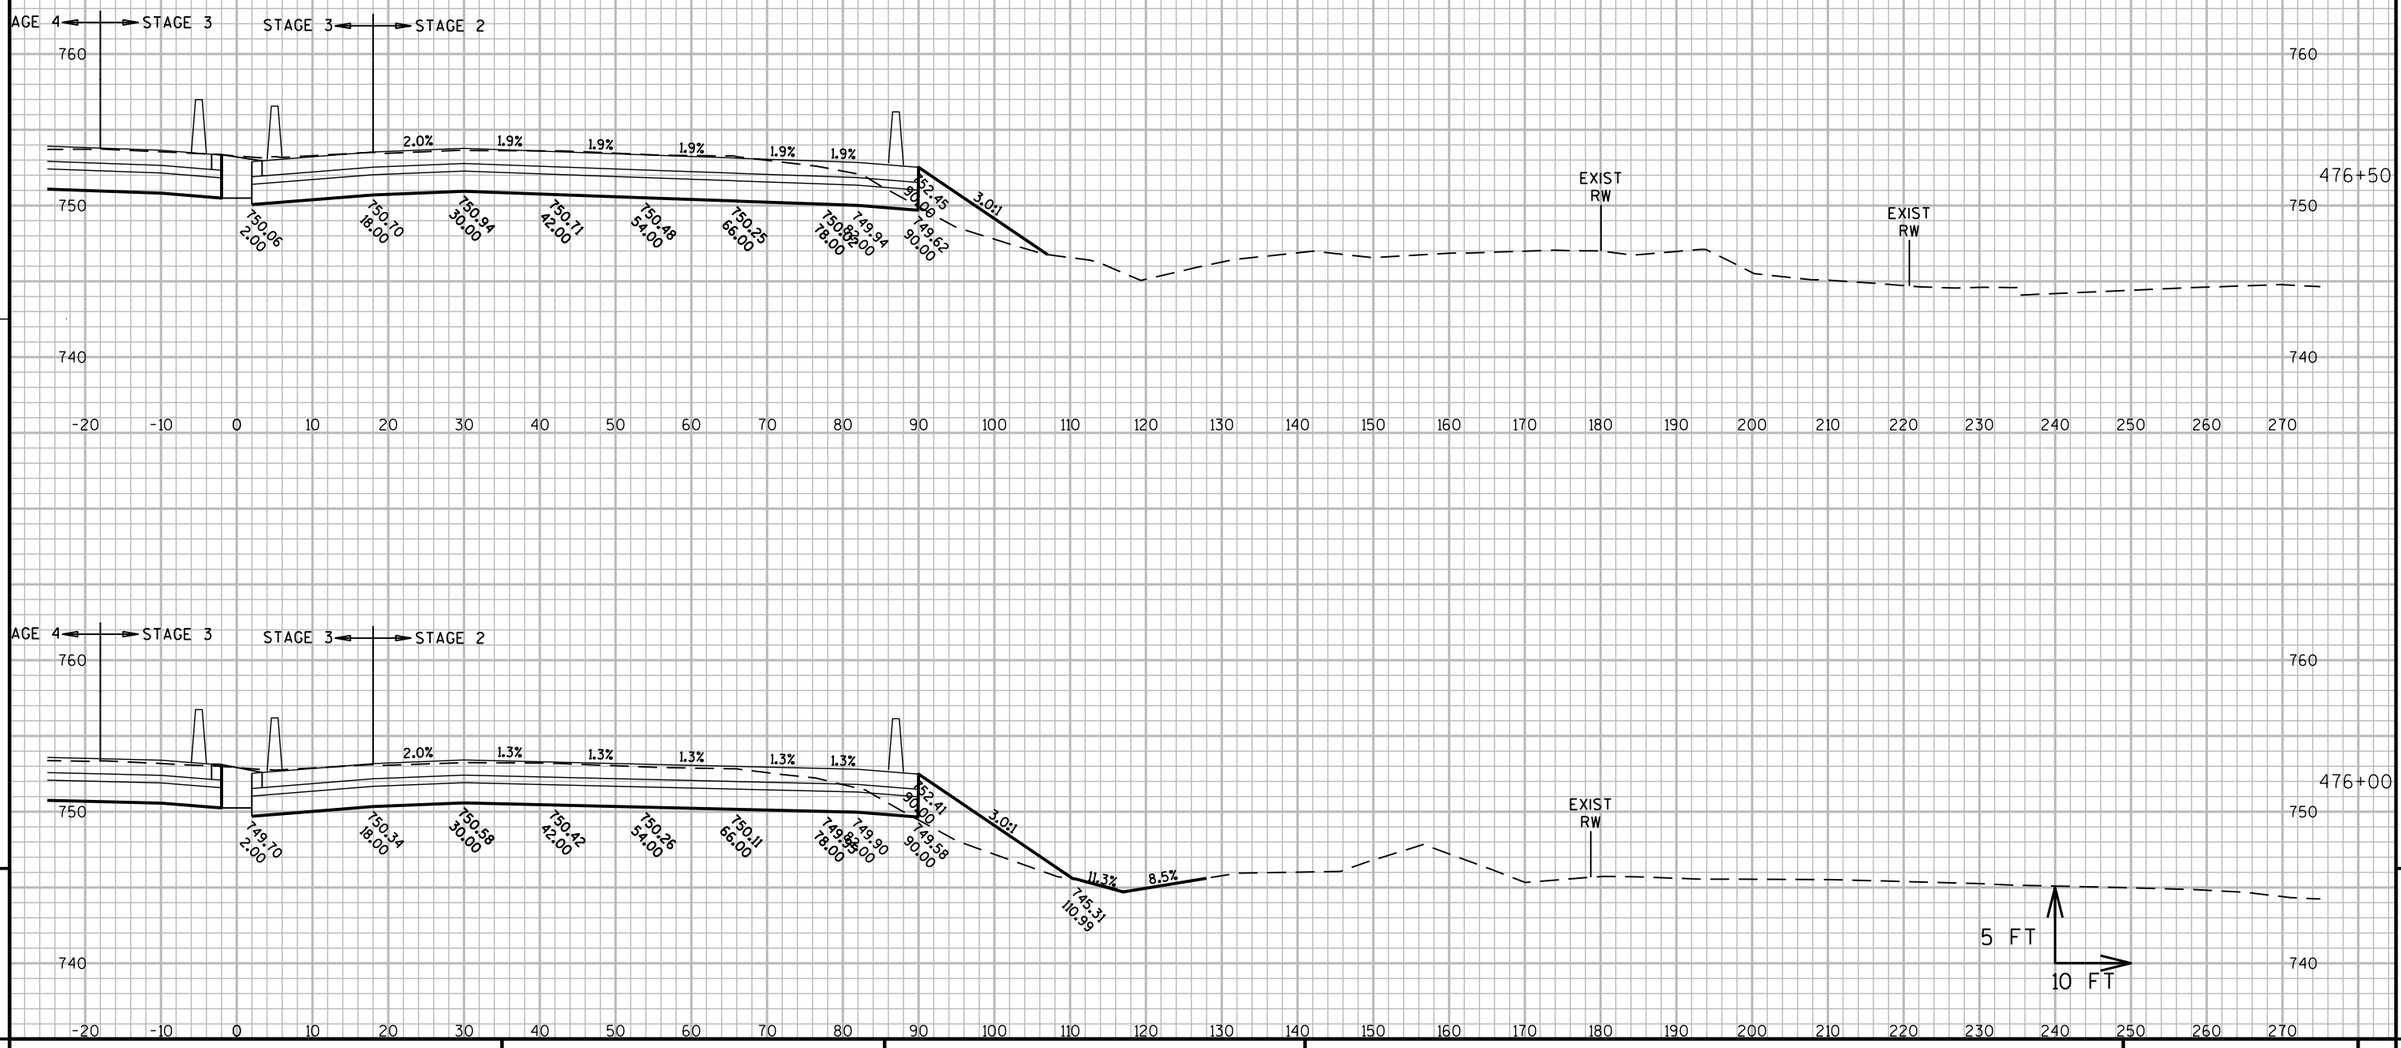

9

9

PROJECT NO: 1060-33-84	HWY: IH 41	COUNTY: MILWAUKEE	CROSS SECTIONS: IH 41 NB	SHEET 2628	E

FILE NAME : W:\PDS\C3D\10603316\84\DSN\XS\090203_XS_NS.DWG
LAYOUT NAME - 090203_XS_NS - 090204-NB - (20)

PLOT DATE : 8/9/2020 4:12 PM

PLOT BY : MCGILLICUDDY, BENJAMPLOT NAME :

PLOT SCALE : 1" = 20'_XREF(2)

WISDOT/CADDS SHEET 49

9

9

PROJECT NO: 1060-33-84	HWY: IH 41	COUNTY: MILWAUKEE	CROSS SECTIONS: IH 41 NB	SHEET 2629	E

FILE NAME : W:\PDS\C3D\10603316\84\DSN\XS\090203_XS_NS.DWG
LAYOUT NAME - 090203_XS_NS - 090204-NB - (21)
PLOT DATE : 8/9/2020 4:12 PM
PLOT BY : MCGILLICUDDY, BENJAMPLOT NAME :
PLOT SCALE : 1" = 20'_XREF(2)
WISDOT/CADDS SHEET 49

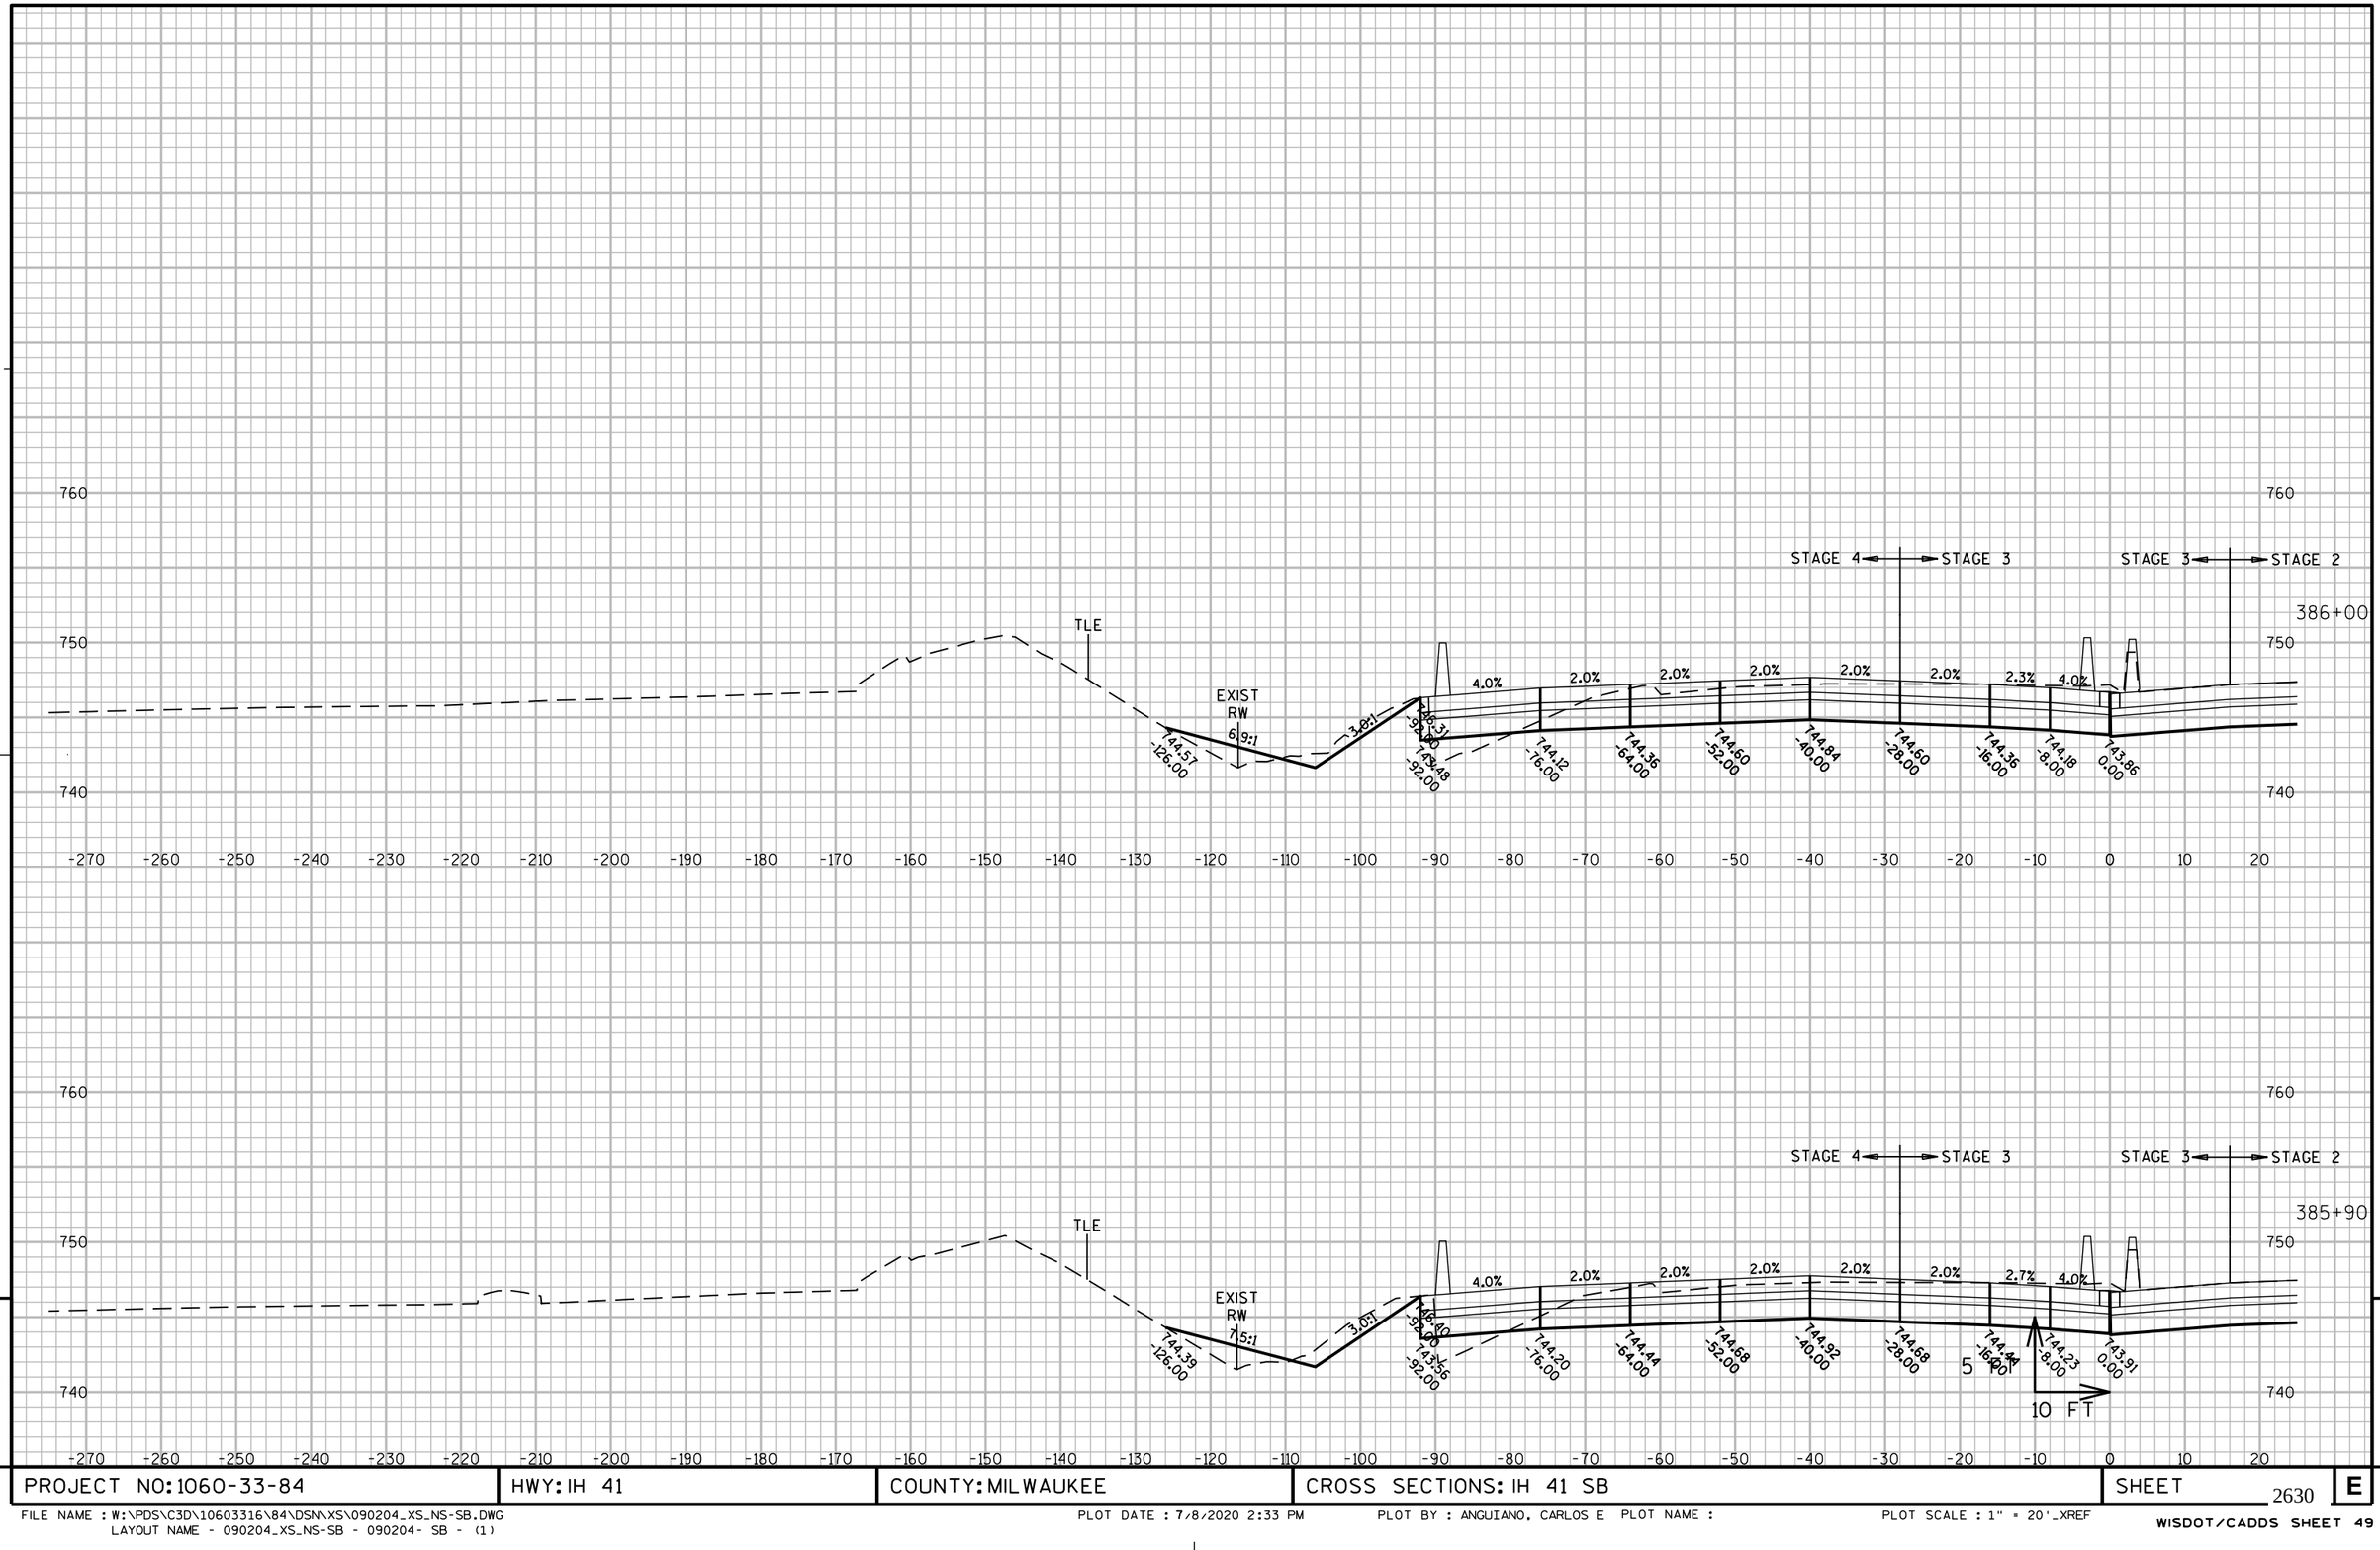

PROJECT NO: 1060-33-84	HWY: IH 41	COUNTY: MILWAUKEE	CROSS SECTIONS: IH 41 SB	SHEET 2630	E

FILE NAME : W:\PDS\C3D\10603316\84\DSN\XS\090204_XS_NS-SB.DWG
LAYOUT NAME - 090204_XS_NS-SB - 090204- SB - (1)

PLOT DATE : 7/8/2020 2:33 PM PLOT BY : ANGUIANO, CARLOS E PLOT NAME : PLOT SCALE : 1" = 20'_XREF

WISDOT/CADDS SHEET 49

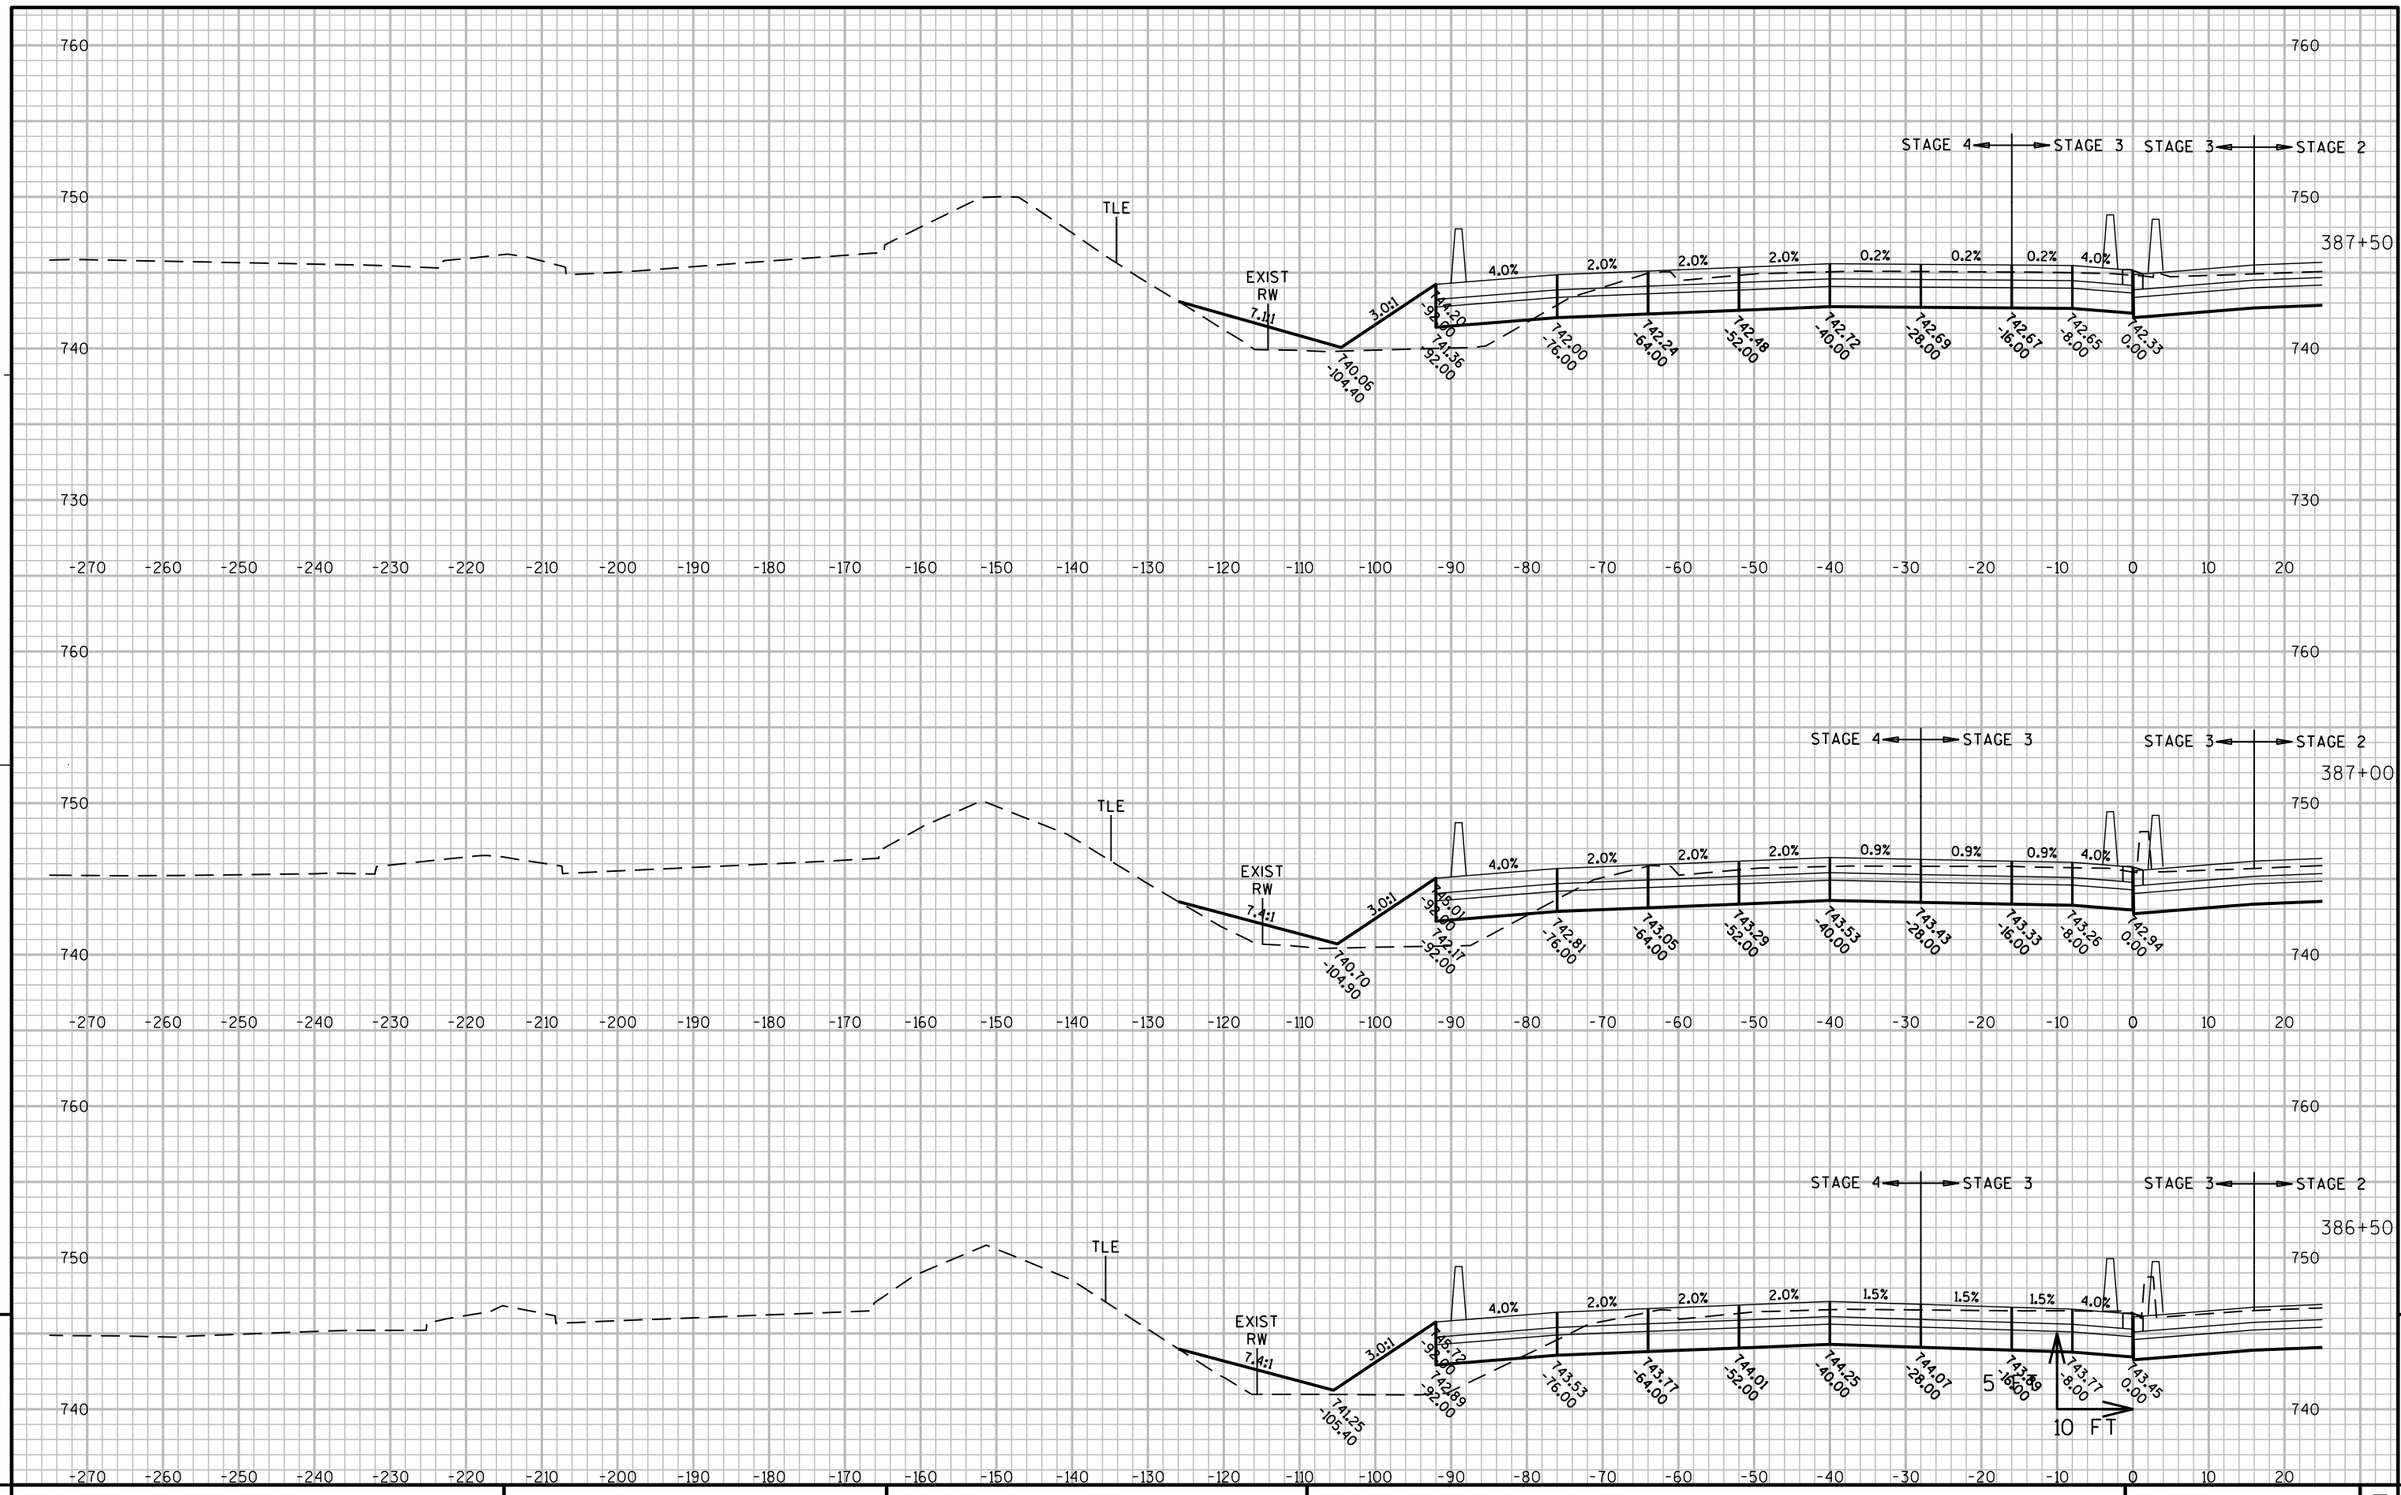

PROJECT NO: 1060-33-84	HWY: IH 41	COUNTY: MILWAUKEE	CROSS SECTIONS: IH 41 SB	SHEET 2631	E

FILE NAME : W:\PDS\C3D\10603316\84\DSN\XS\090204_XS_NS-SB.DWG
LAYOUT NAME - 090204_XS_NS-SB - 090204- SB - (2)

PLOT DATE : 7/8/2020 2:33 PM PLOT BY : ANGUIANO, CARLOS E PLOT NAME : PLOT SCALE : 1" = 20'_XREF

WISDOT/CADDS SHEET 49

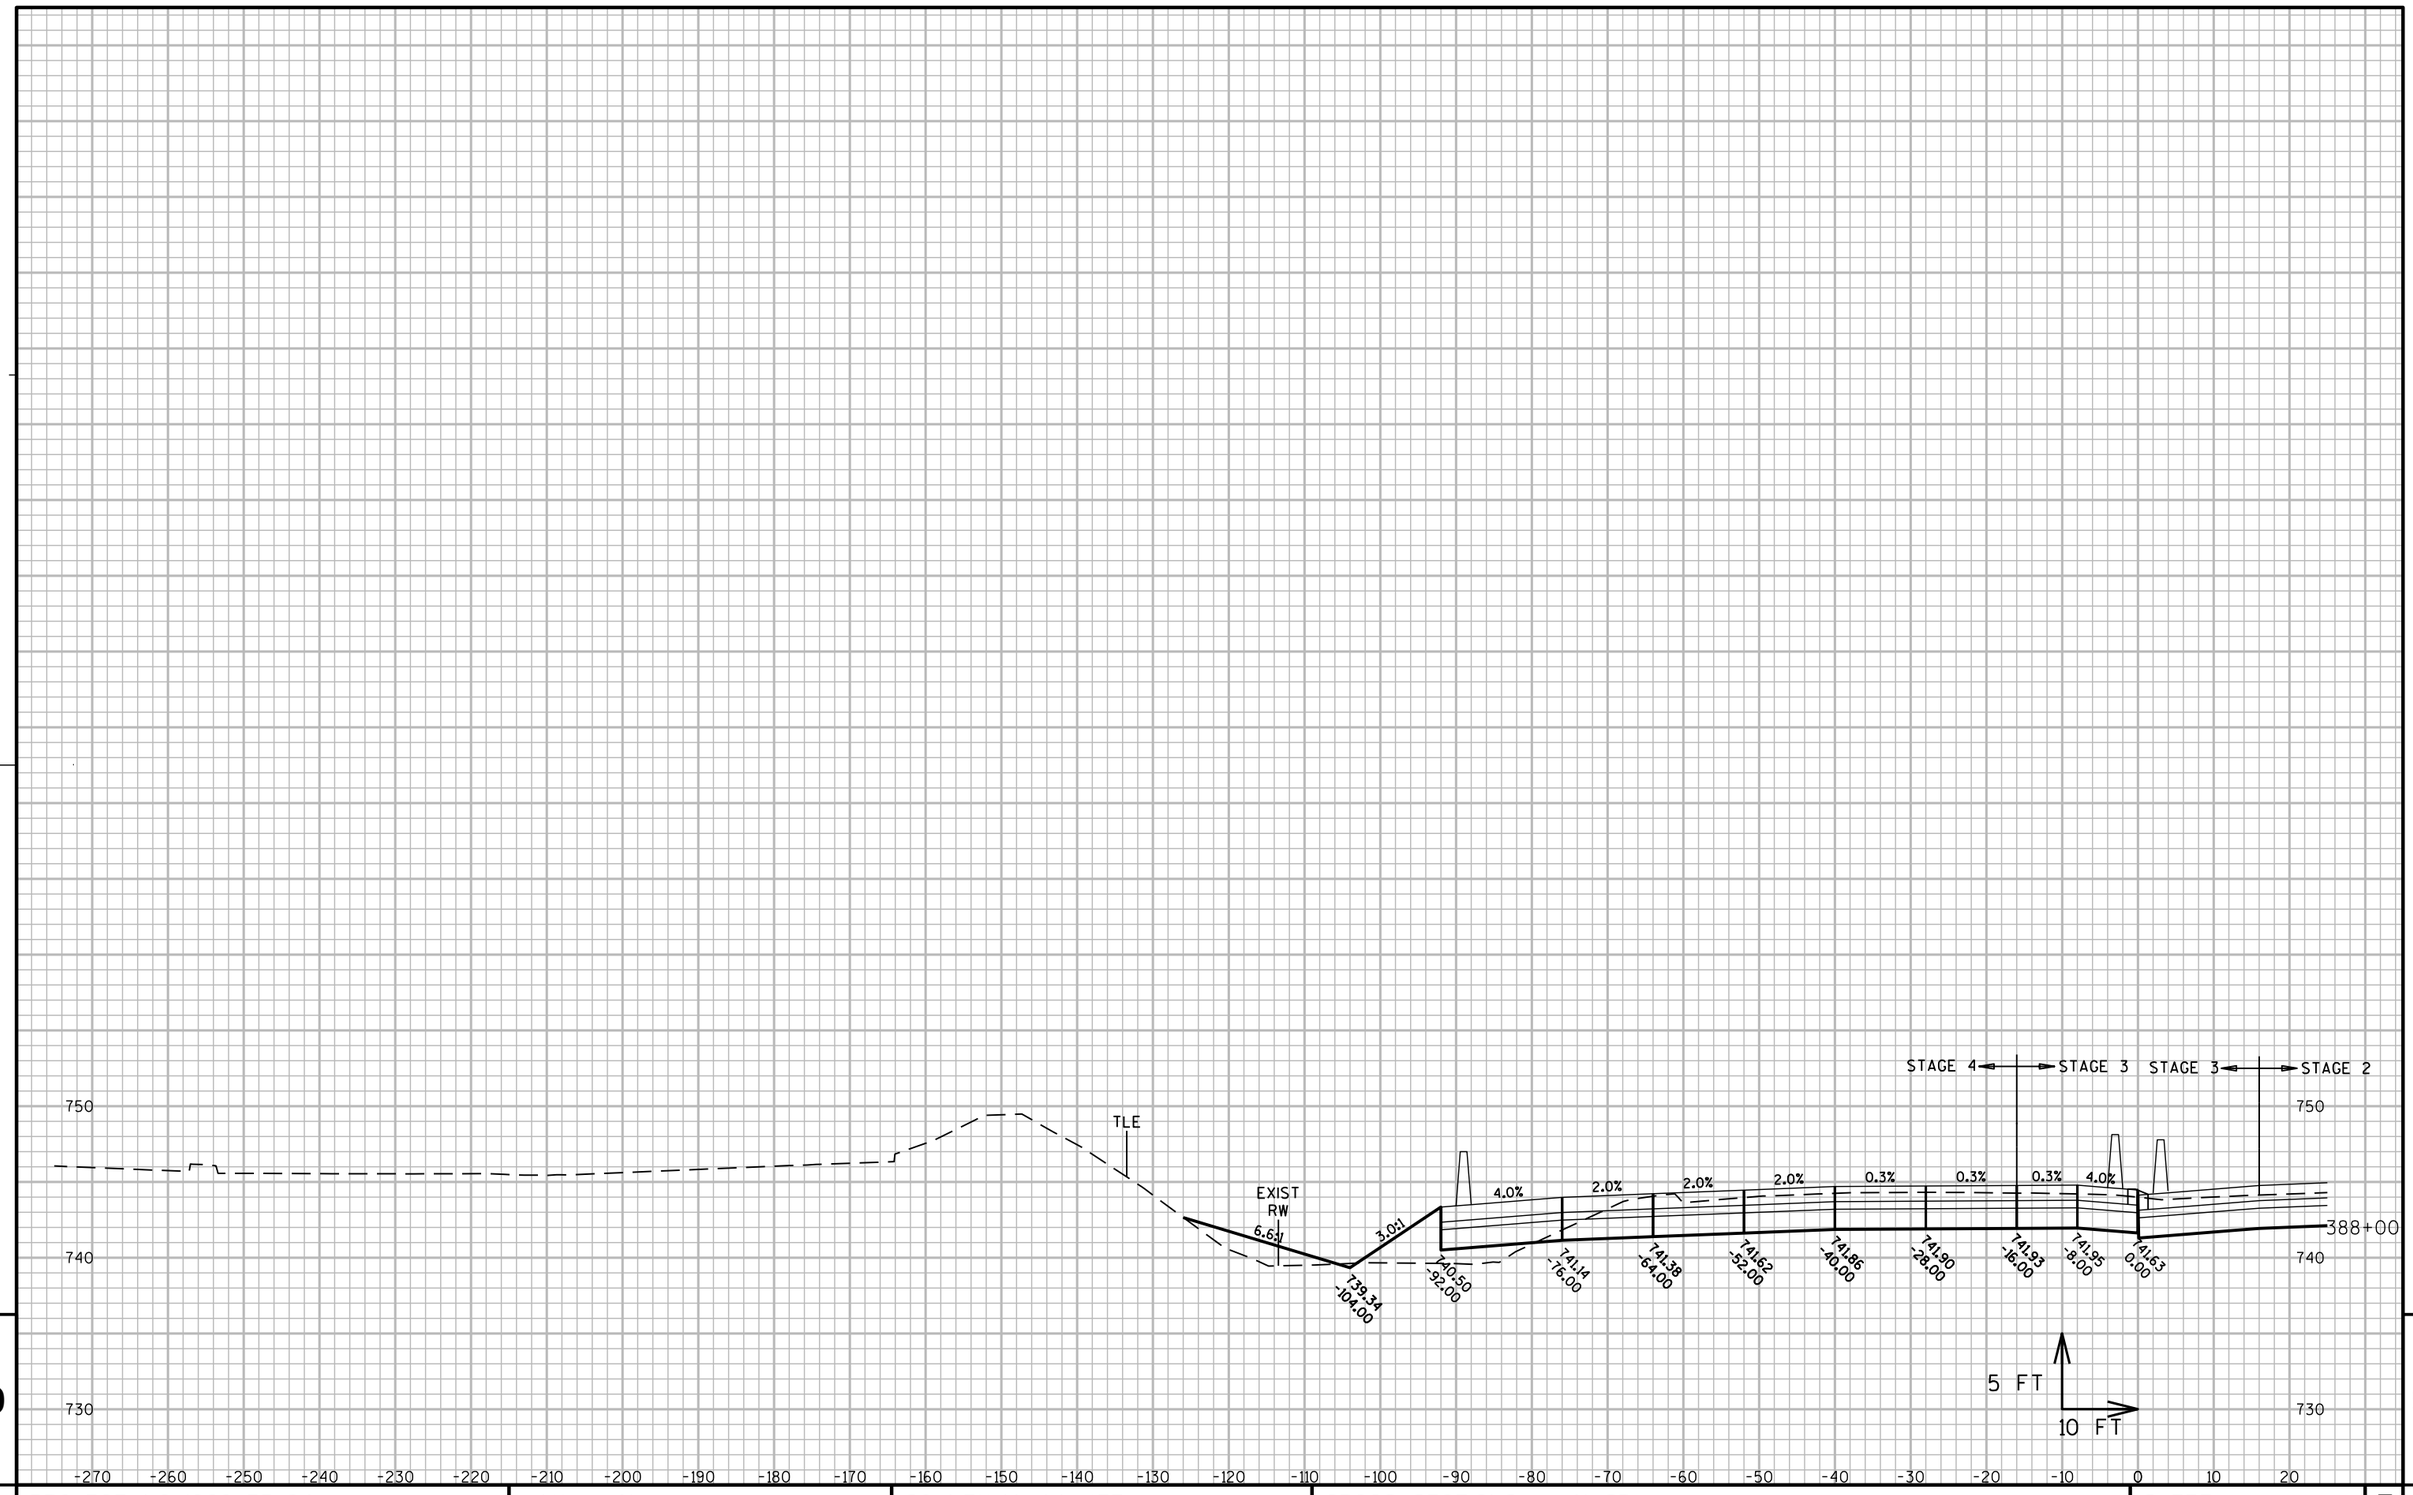

9 9

PROJECT NO: 1060-33-84	HWY: IH 41	COUNTY: MILWAUKEE	CROSS SECTIONS: IH 41 SB	SHEET 2632	E

FILE NAME : W:\PDS\C3D\10603316\84\DSN\XS\090204_XS_NS-SB.DWG
LAYOUT NAME - 090204_XS_NS-SB - 090204- SB - (3)
PLOT DATE : 7/8/2020 2:33 PM
PLOT BY : ANGUIANO, CARLOS E PLOT NAME :
PLOT SCALE : 1" = 20'_XREF
WISDOT/CADDS SHEET 49

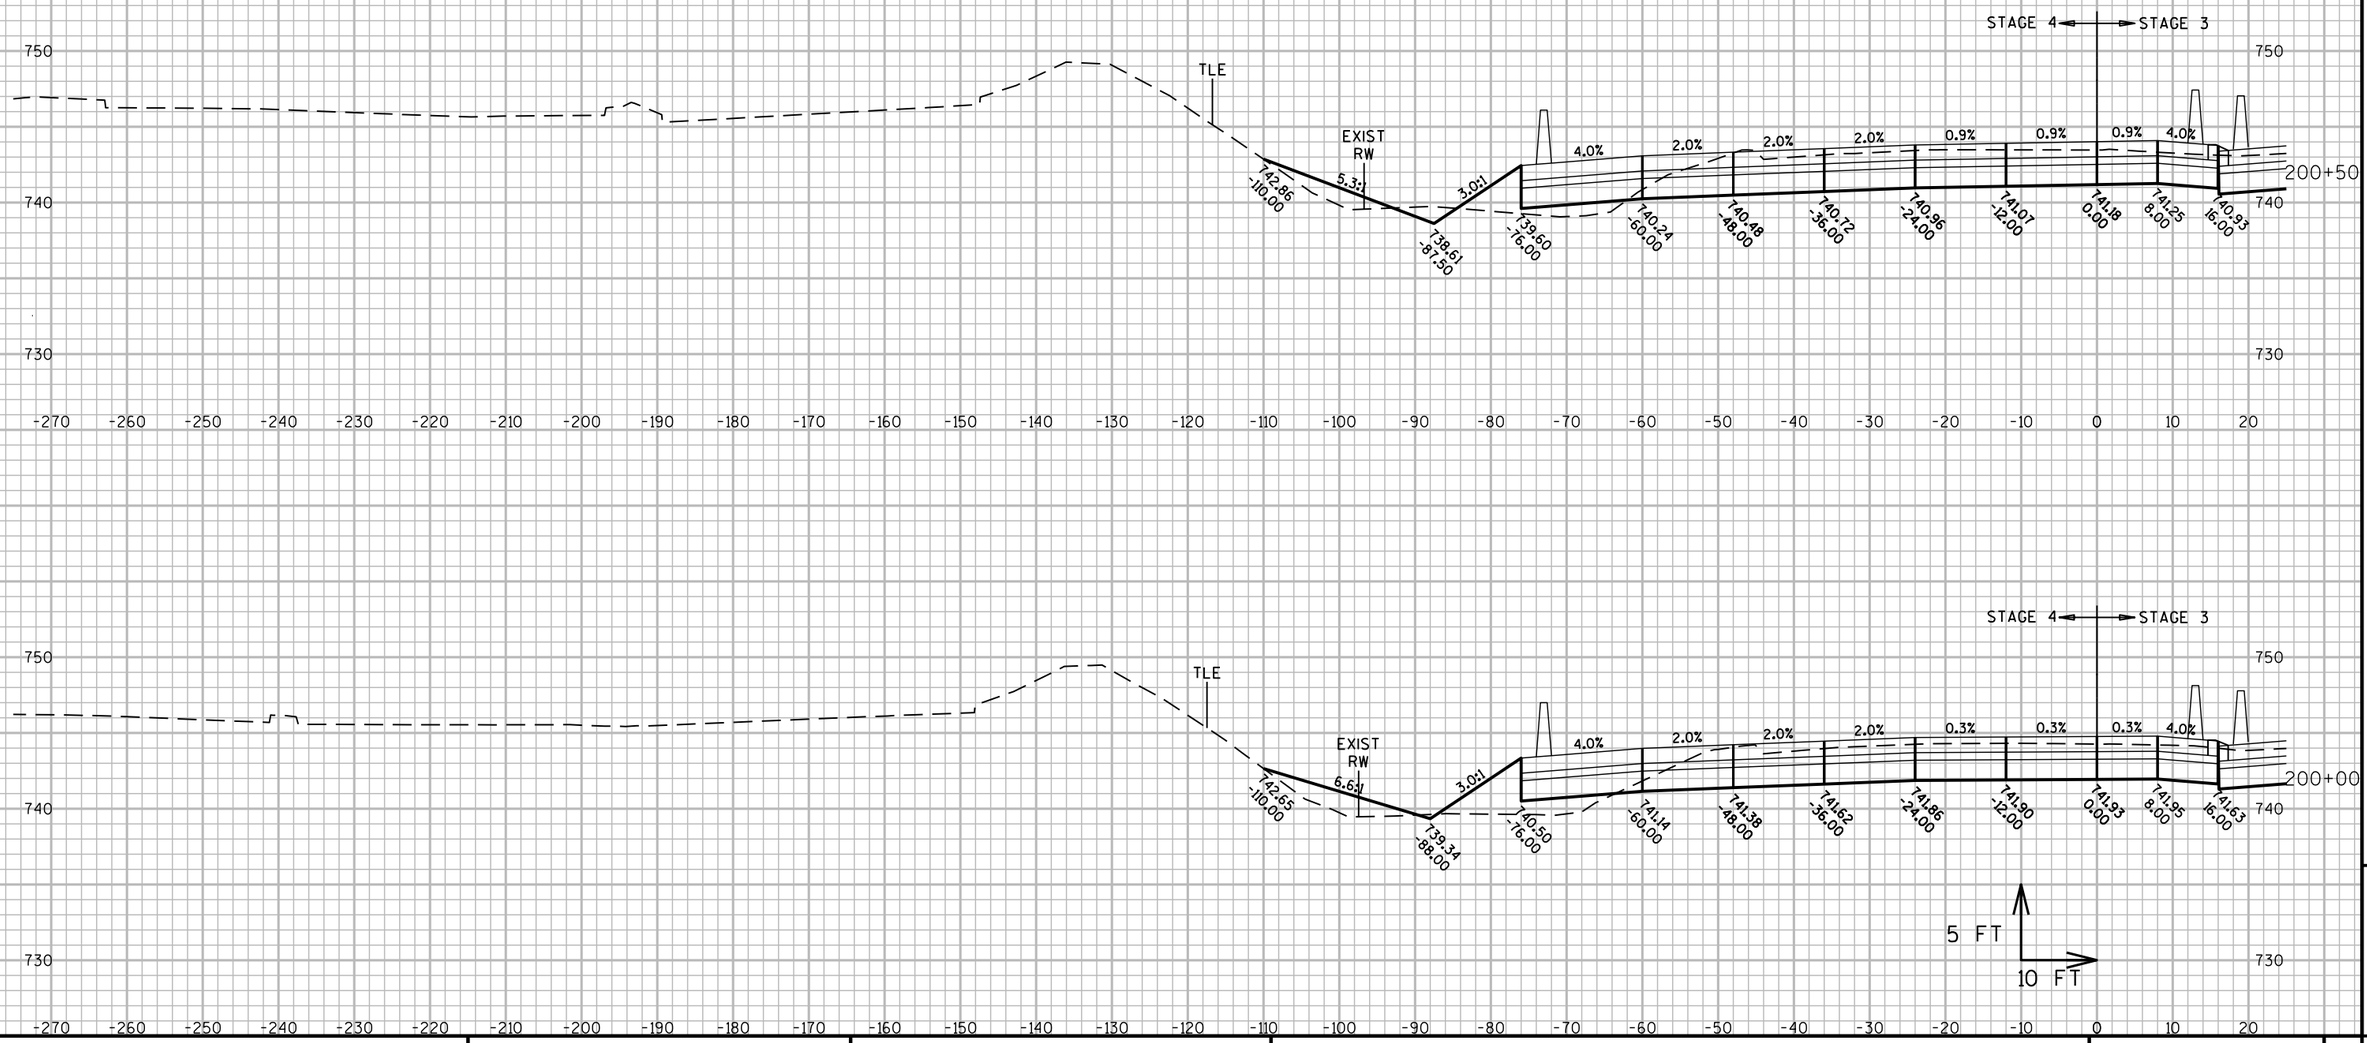

PROJECT NO: 1060-33-84	HWY: IH 41	COUNTY: MILWAUKEE	CROSS SECTIONS: IH 41 SB	SHEET 2633 E

FILE NAME : W:\PDS\C3D\10603316\84\DSN\XS\090204_XS_NS-SB.DWG
LAYOUT NAME - 090204_XS_NS-SB - 090204-NSSB - (1)

PLOT DATE : 7/8/2020 2:33 PM

PLOT BY : ANGUIANO, CARLOS E PLOT NAME :

PLOT SCALE : 1" = 20'_XREF

WISDOT/CADDS SHEET 49

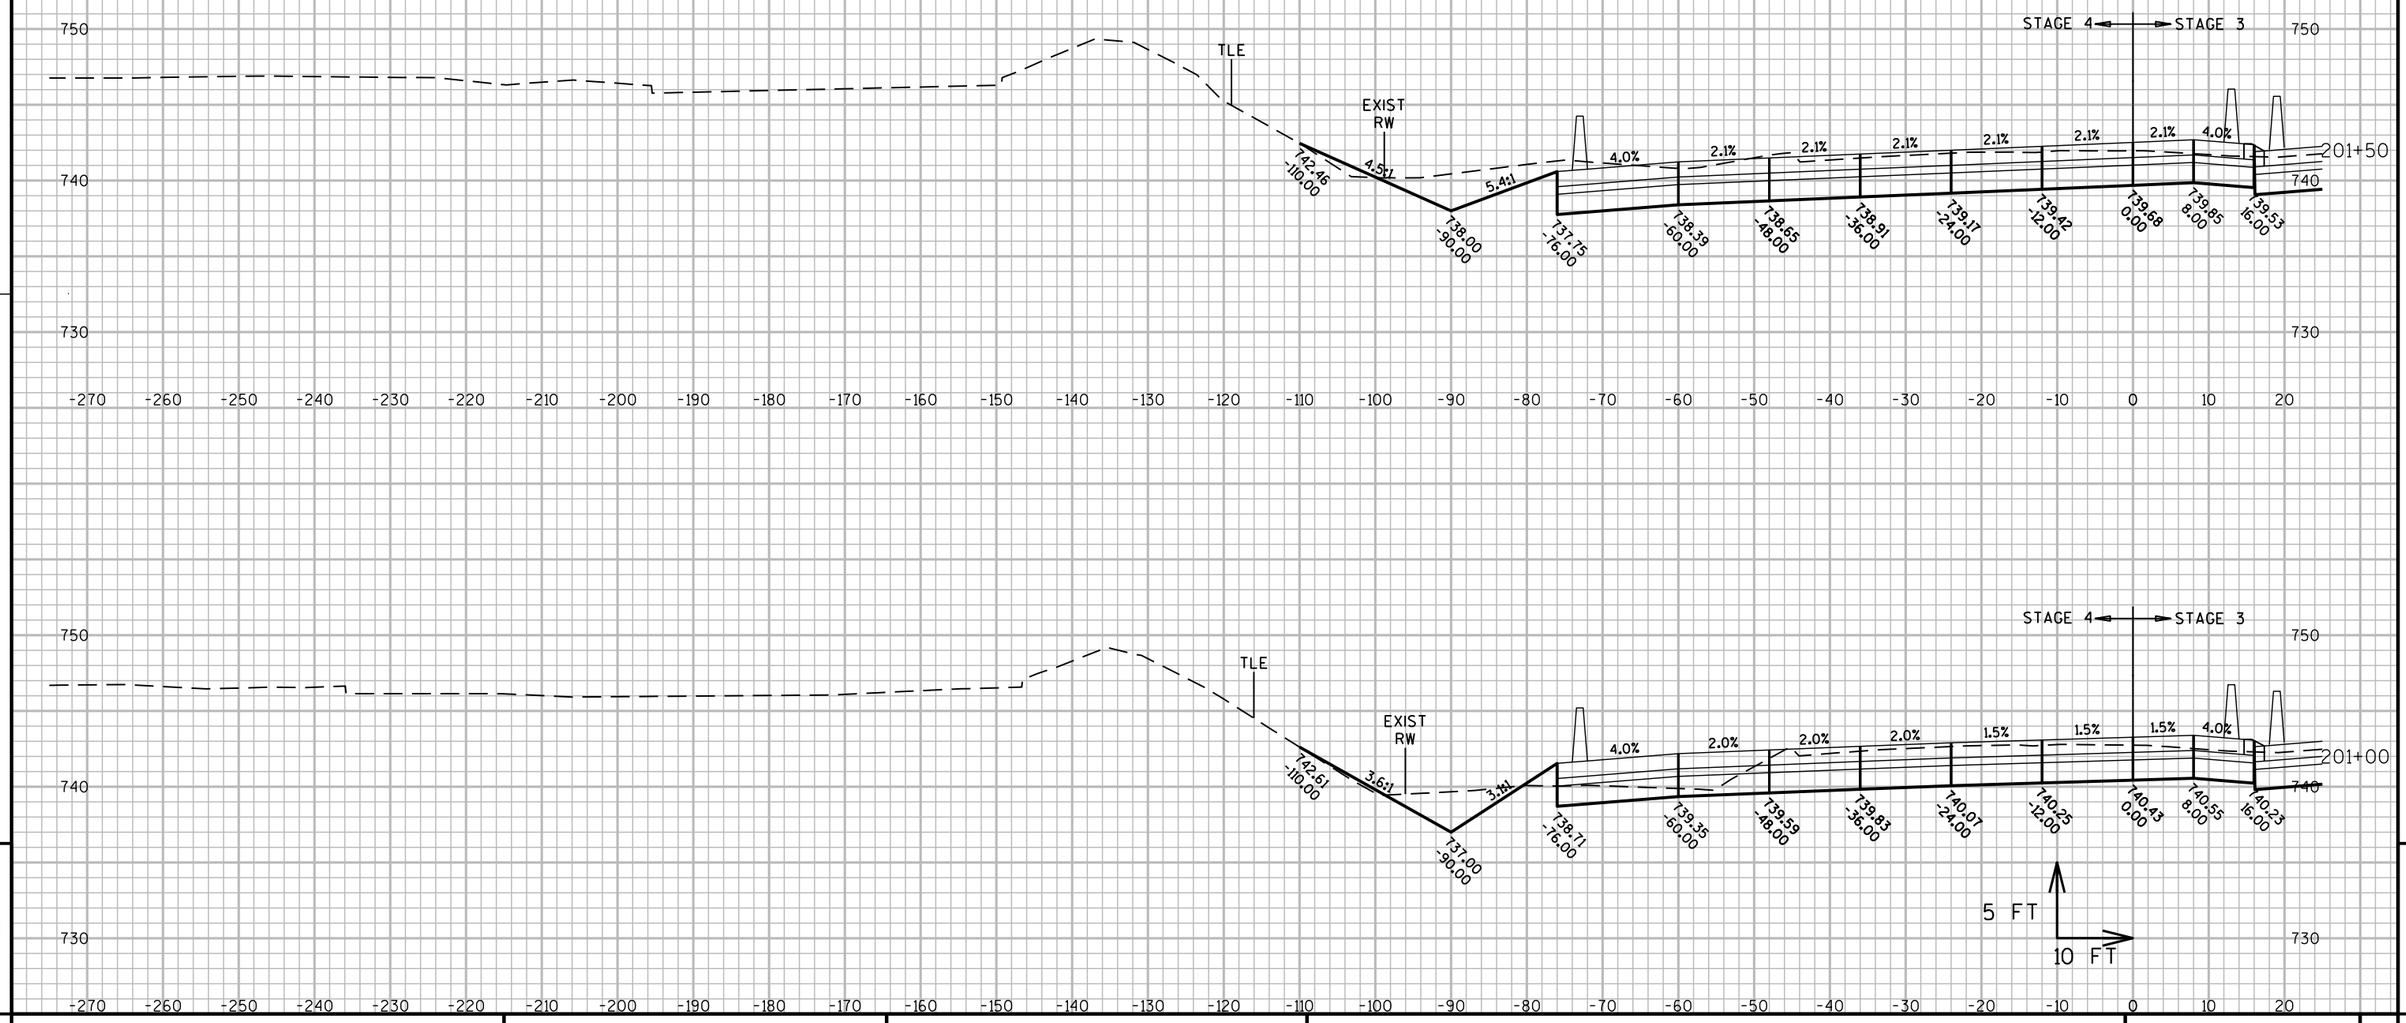

PROJECT NO: 1060-33-84	HWY: IH 41	COUNTY: MILWAUKEE	CROSS SECTIONS: IH 41 SB	SHEET 2634 E

FILE NAME : W:\PDS\C3D\10603316\84\DSN\XS\090204_XS_NS-SB.DWG
LAYOUT NAME - 090204_XS_NS-SB - 090204-NSSB - (2)

PLOT DATE : 7/8/2020 2:33 PM

PLOT BY : ANGUIANO, CARLOS E PLOT NAME :

PLOT SCALE : 1" = 20'_XREF

WISDOT/CADDS SHEET 49

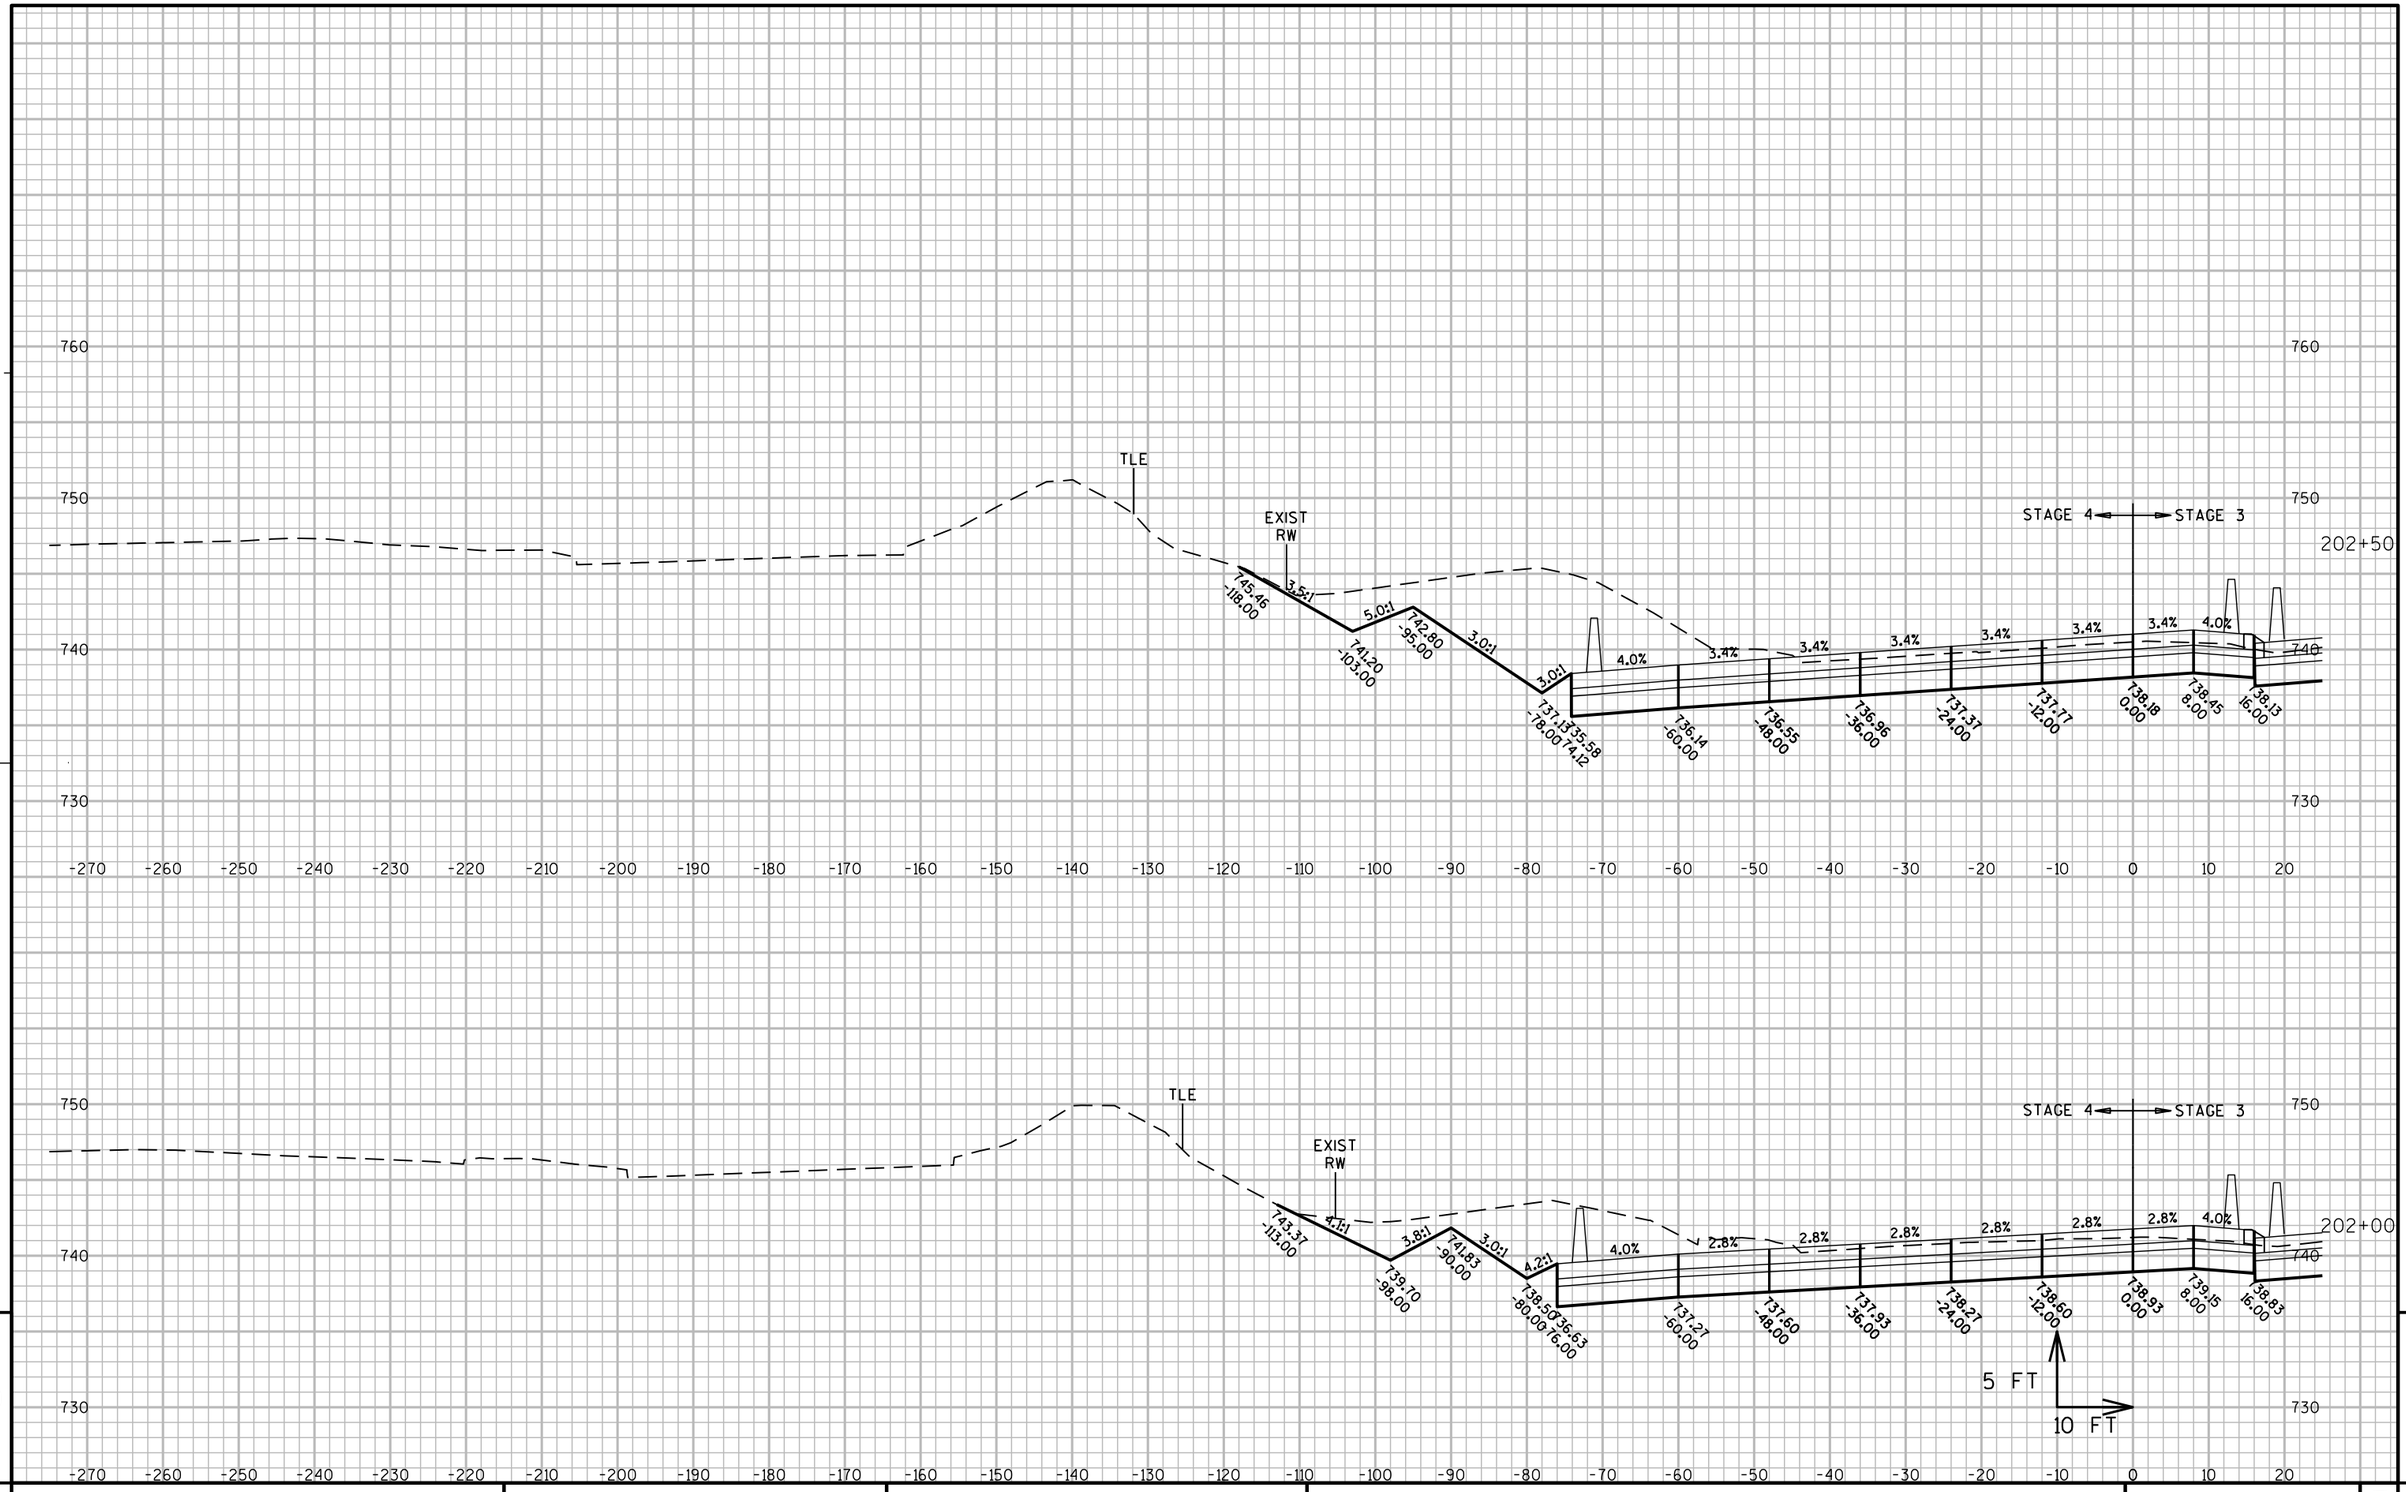

9

9

PROJECT NO: 1060-33-84	HWY: IH 41	COUNTY: MILWAUKEE	CROSS SECTIONS: IH 41 SB	SHEET 2635	E

FILE NAME : W:\PDS\C3D\10603316\84\DSN\XS\090204_XS_NS-SB.DWG
LAYOUT NAME - 090204_XS_NS-SB - 090204-NSSB - (3)

PLOT DATE : 7/8/2020 2:33 PM

PLOT BY : ANGUIANO, CARLOS E PLOT NAME :

PLOT SCALE : 1" = 20'_XREF

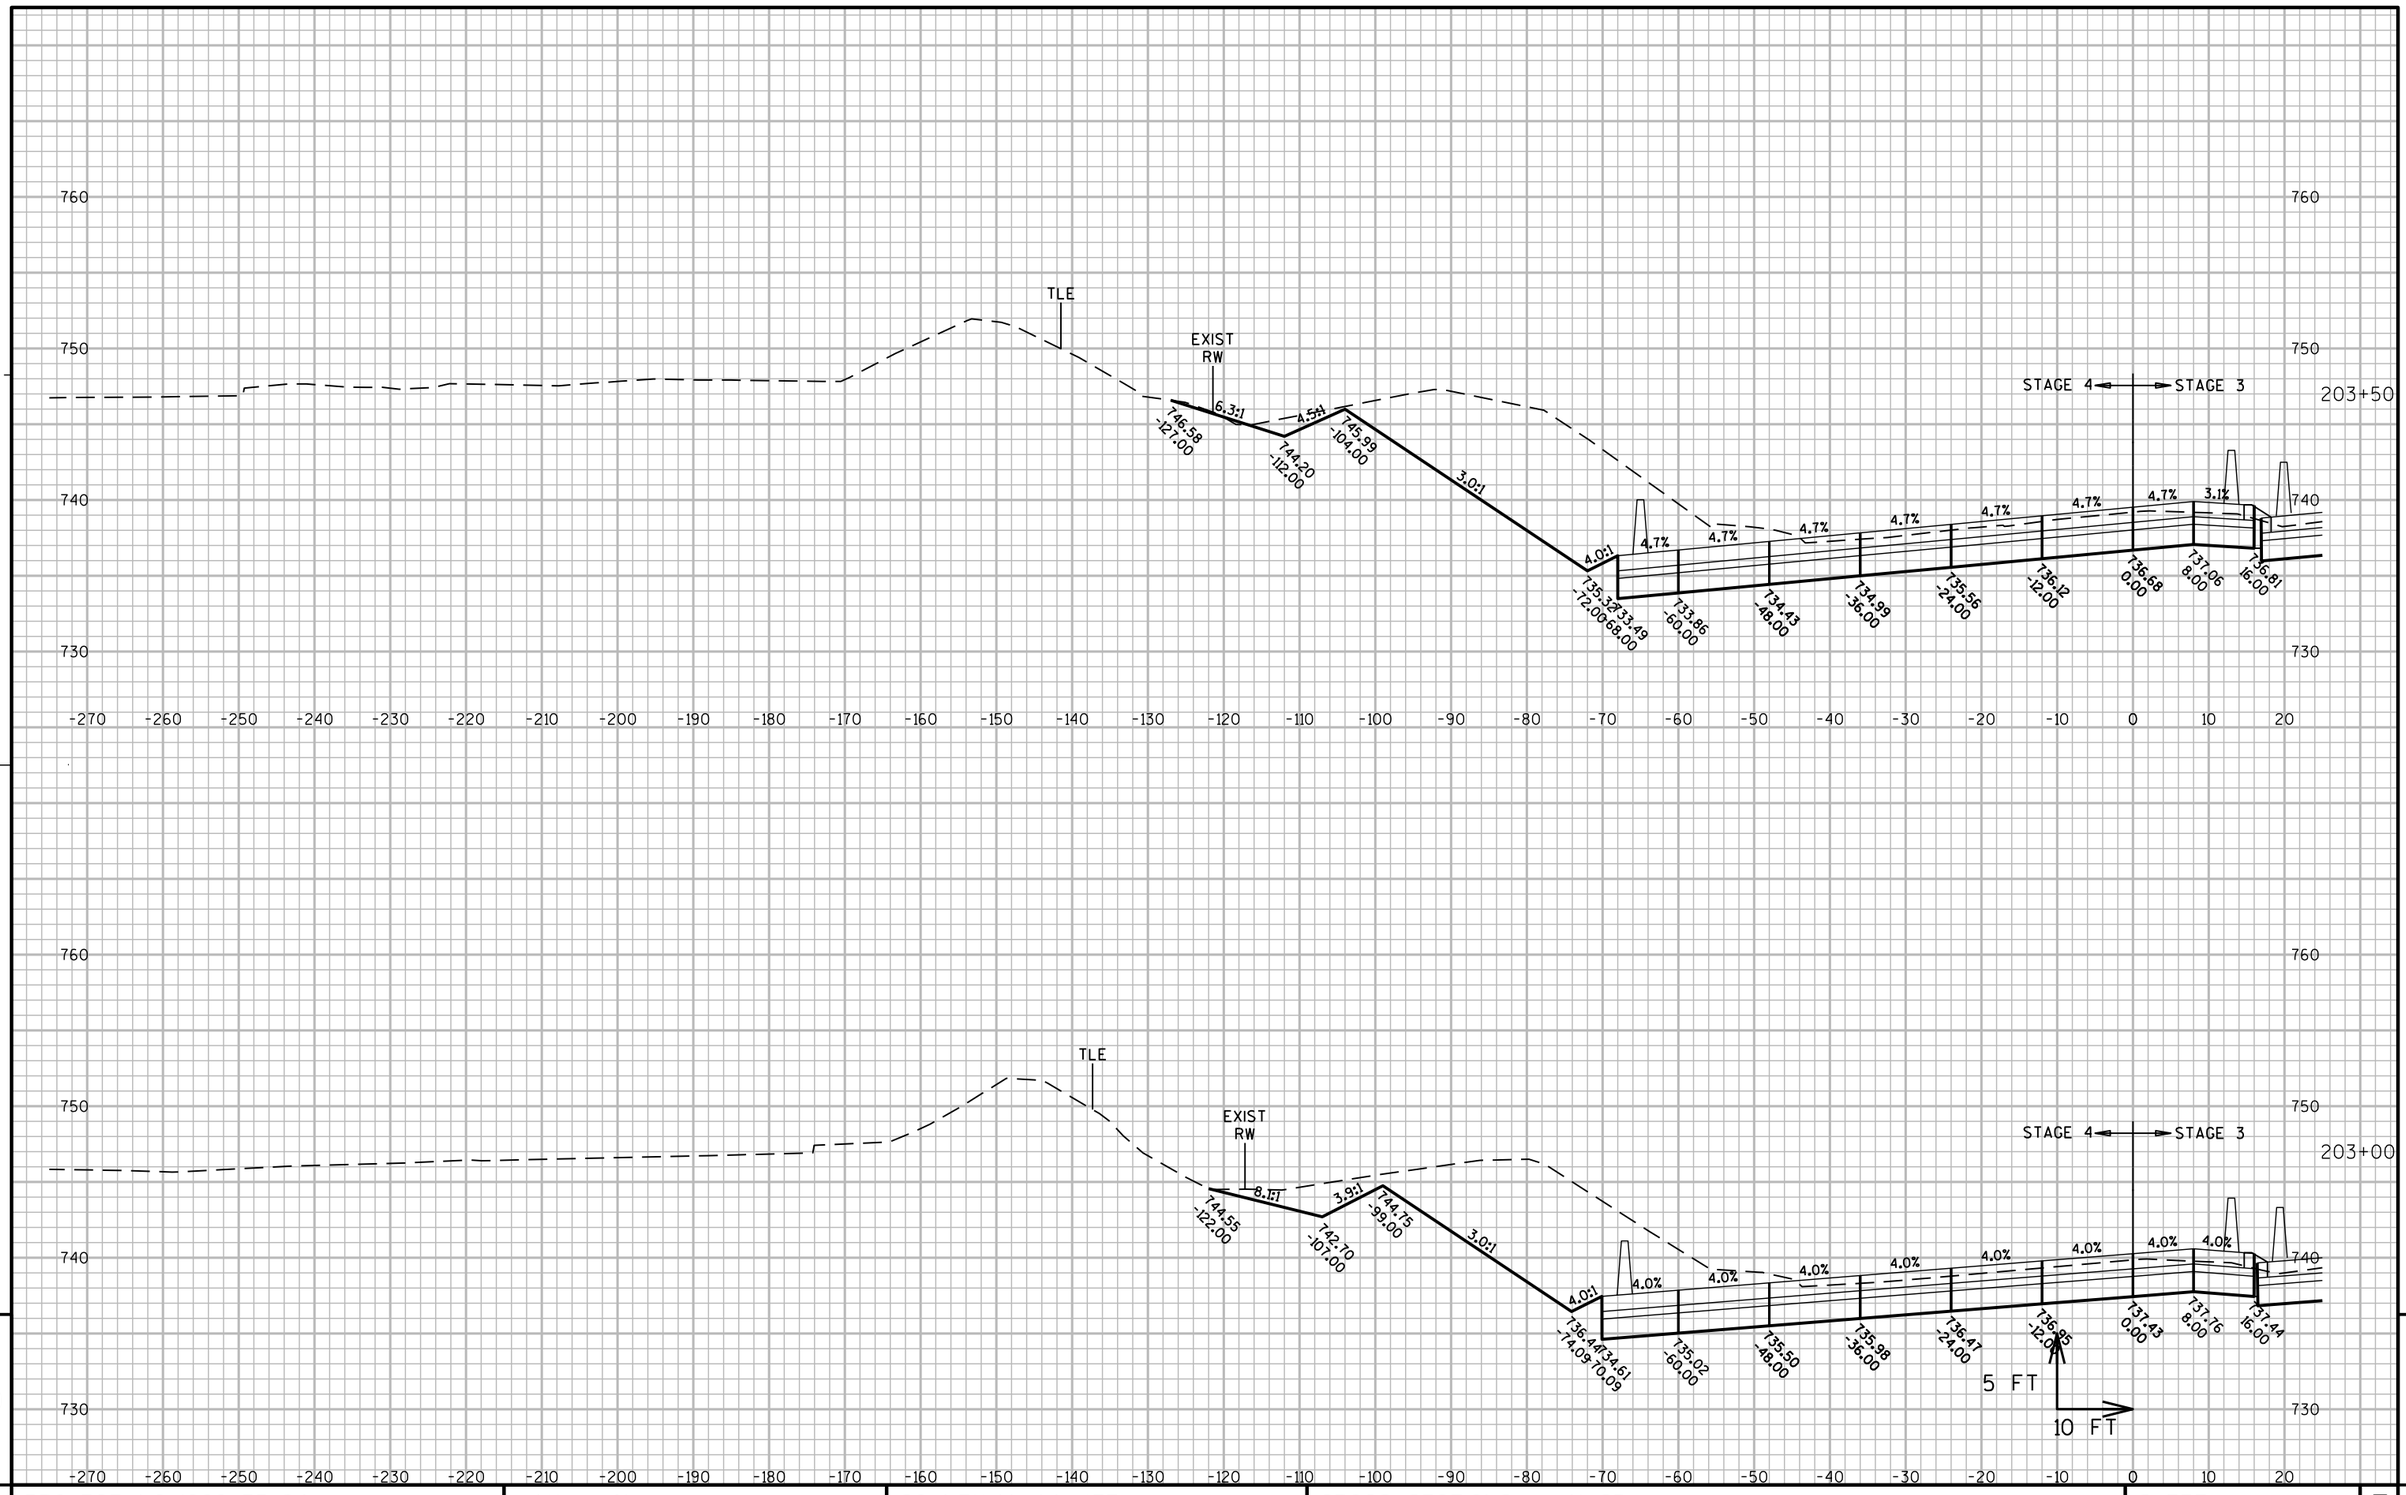

9

9

PROJECT NO: 1060-33-84	HWY: IH 41	COUNTY: MILWAUKEE	CROSS SECTIONS: IH 41 SB	SHEET 2636	E

FILE NAME : W:\PDS\C3D\10603316\84\DSN\XS\090204_XS_NS-SB.DWG
LAYOUT NAME - 090204_XS_NS-SB - 090204-NSSB - (4)

PLOT DATE : 8/9/2020 4:38 PM

PLOT BY : MCGILLICUDDY, BENJAMPLOT NAME :

PLOT SCALE : 1" = 20'_XREF

WISDOT/CADDS SHEET 49

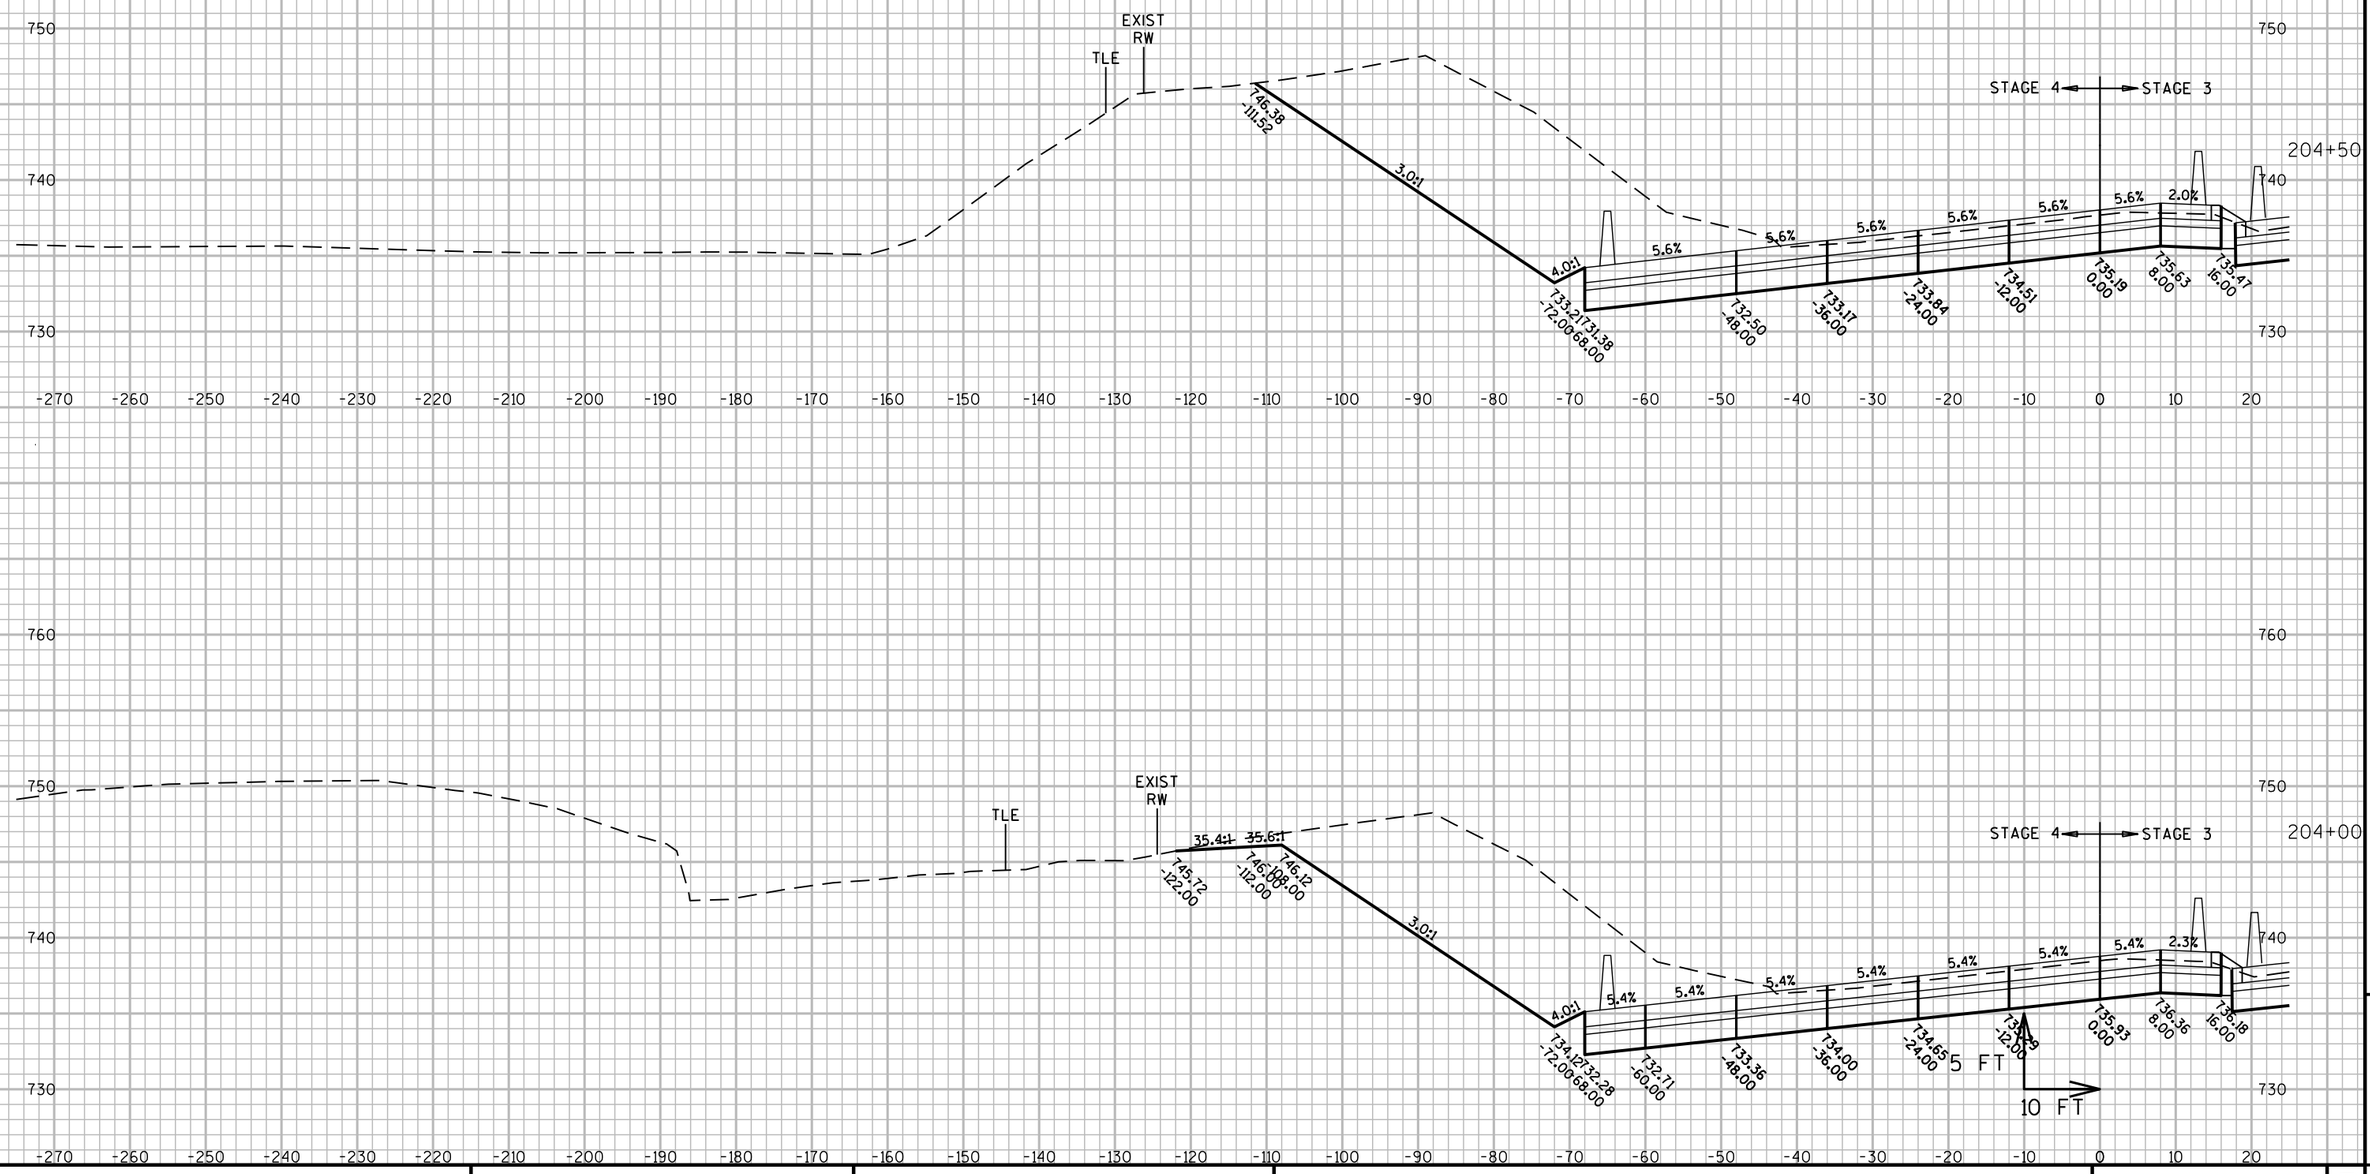

PROJECT NO: 1060-33-84	HWY: IH 41	COUNTY: MILWAUKEE	CROSS SECTIONS: IH 41 SB	SHEET 2637	E

FILE NAME : W:\PDS\C3D\10603316\84\DSN\XS\090204_XS_NS-SB.DWG
LAYOUT NAME - 090204_XS_NS-SB - 090204-NSSB - (5)

PLOT DATE : 8/9/2020 4:39 PM

PLOT BY : MCGILLICUDDY, BENJAMPLOT NAME :

PLOT SCALE : 1" = 20'_XREF

WISDOT/CADDS SHEET 49

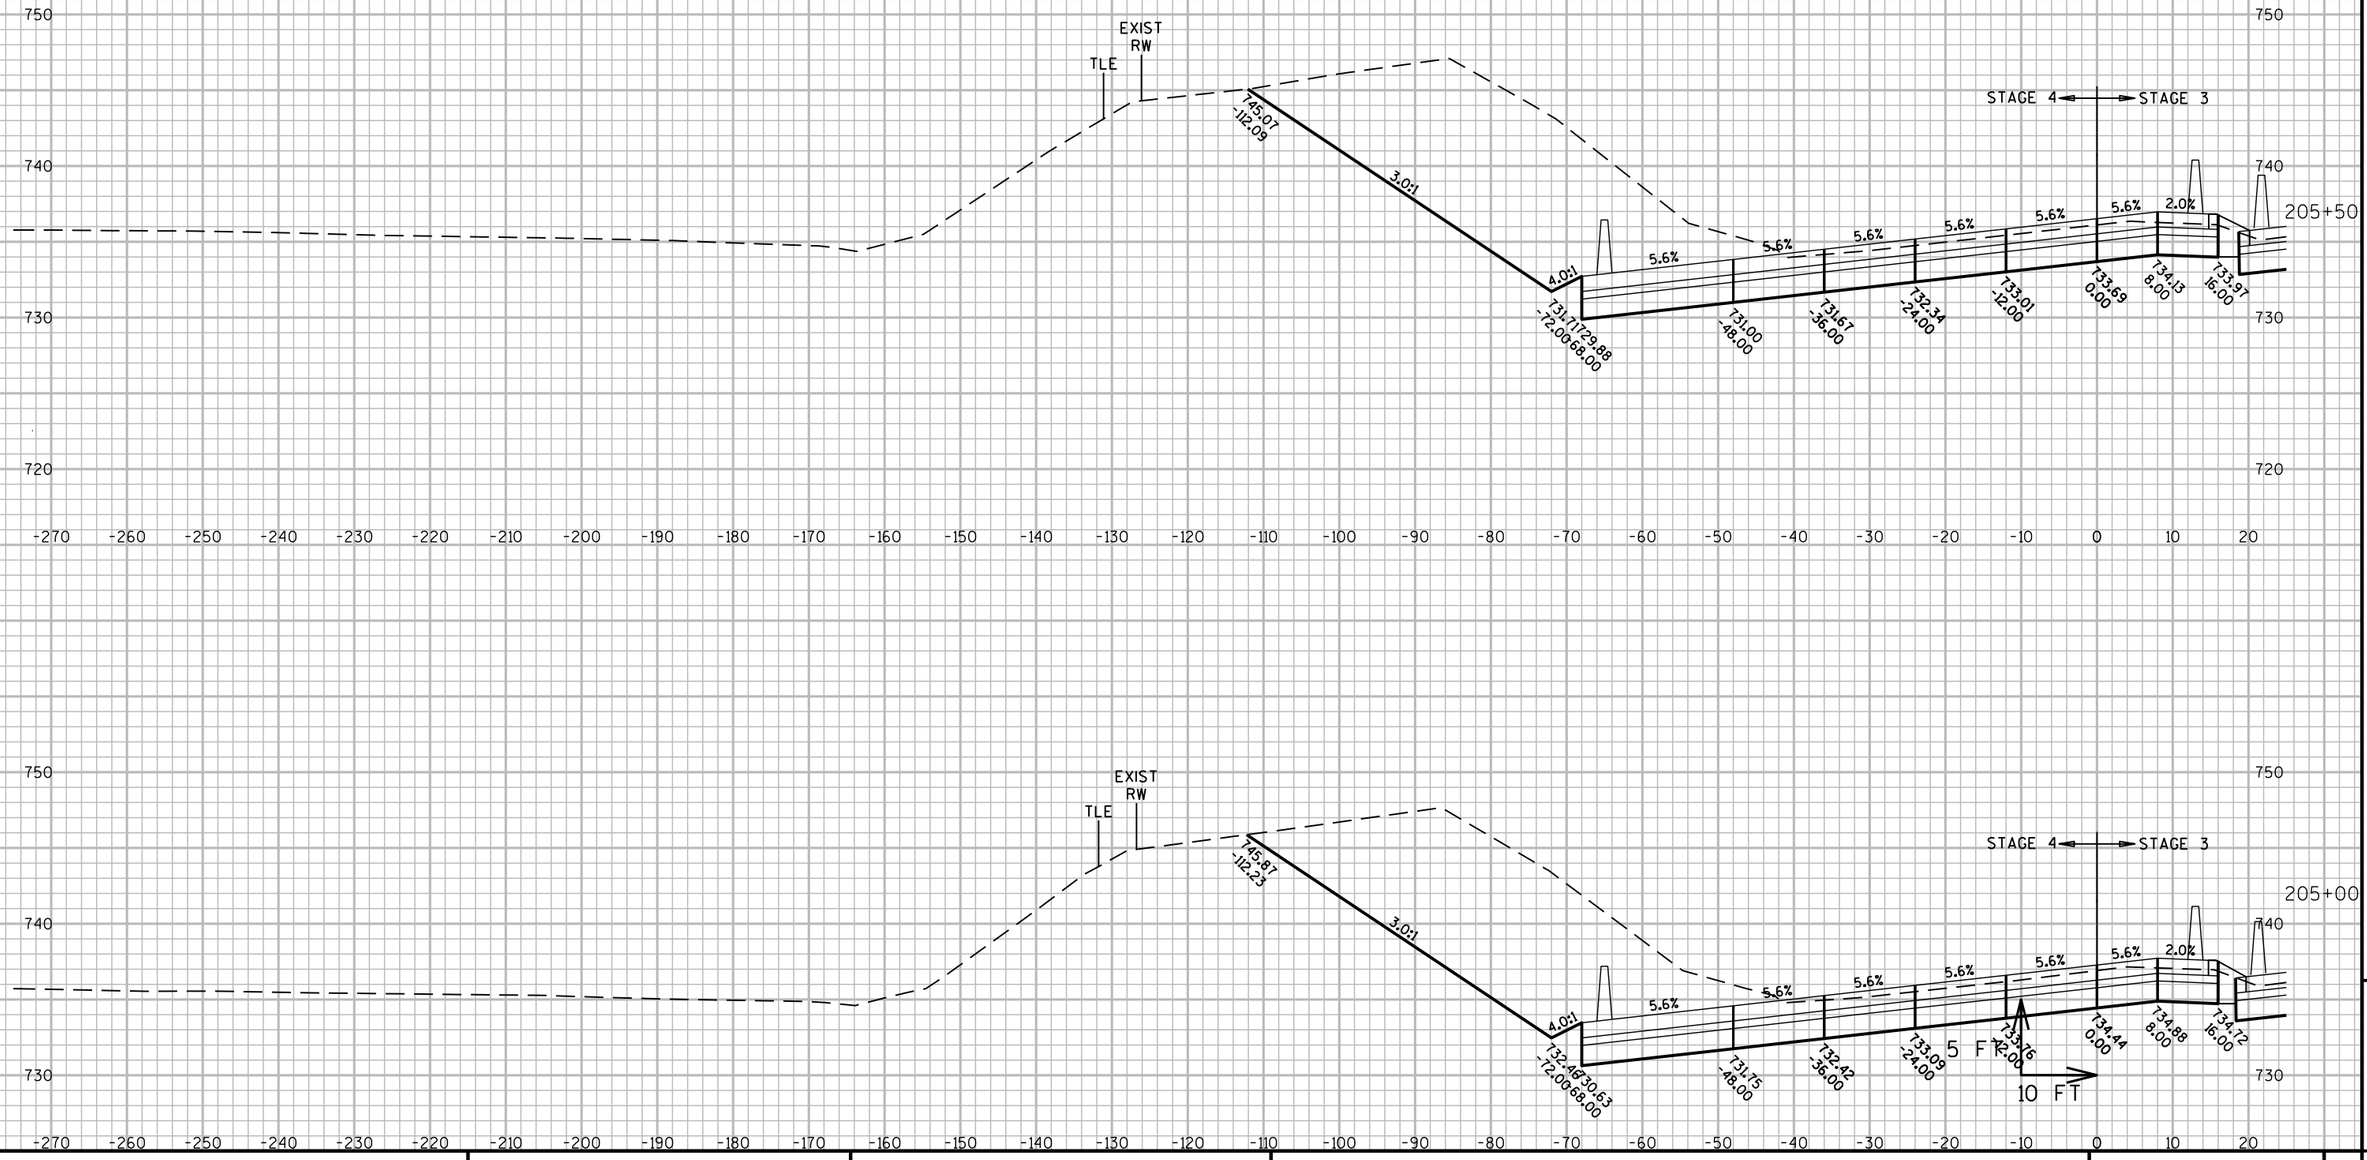

9

9

PROJECT NO: 1060-33-84	HWY: IH 41	COUNTY: MILWAUKEE	CROSS SECTIONS: IH 41 SB	SHEET 2638	E

FILE NAME : W:\PDS\C3D\10603316\84\DSN\XS\090204_XS_NS-SB.DWG
LAYOUT NAME - 090204_XS_NS-SB - 090204-NSSB - (6)

PLOT DATE : 8/9/2020 4:39 PM

PLOT BY : MCGILLICUDDY, BENJAMPLOT NAME :

PLOT SCALE : 1" = 20'_XREF

WISDOT/CADDS SHEET 49

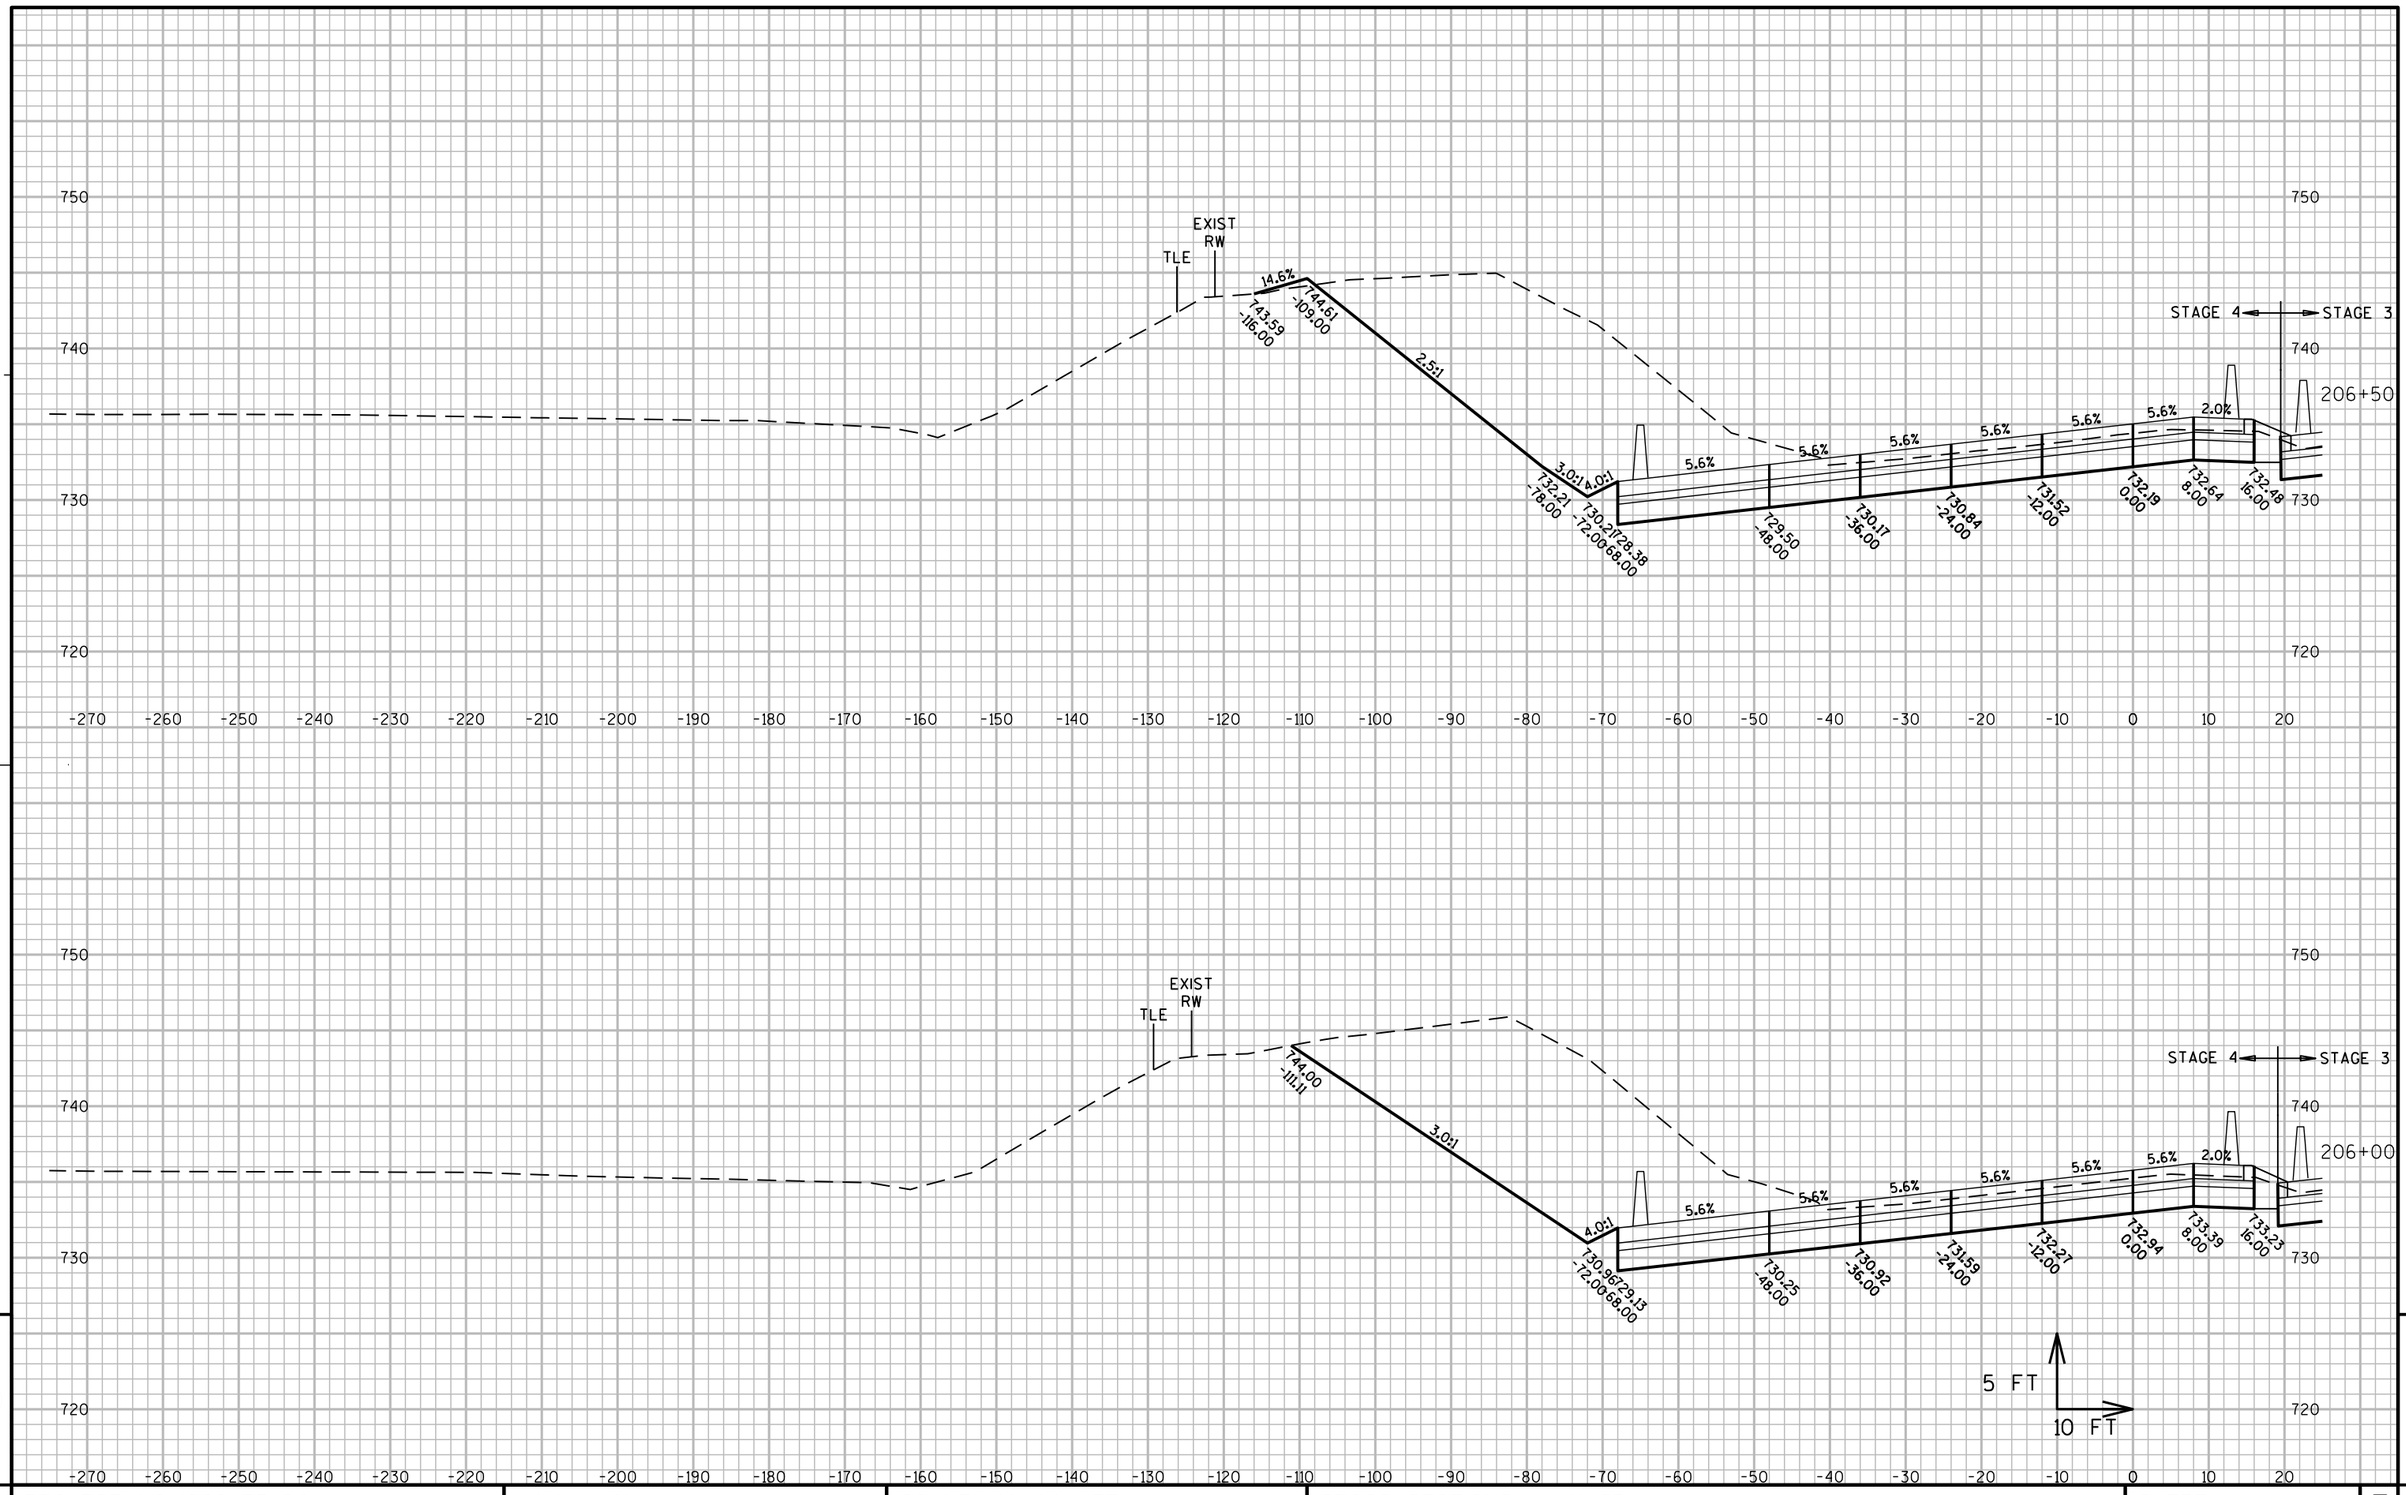

PROJECT NO: 1060-33-84	HWY: IH 41	COUNTY: MILWAUKEE	CROSS SECTIONS: IH 41 SB	SHEET 2639 E

FILE NAME : W:\PDS\C3D\10603316\84\DSN\XS\090204_XS_NS-SB.DWG
LAYOUT NAME - 090204_XS_NS-SB - 090204-NSSB - (7)

PLOT DATE : 8/9/2020 4:39 PM

PLOT BY : MCGILLICUDDY, BENJAMPLOT NAME :

PLOT SCALE : 1" = 20'_XREF

WISDOT/CADDS SHEET 49

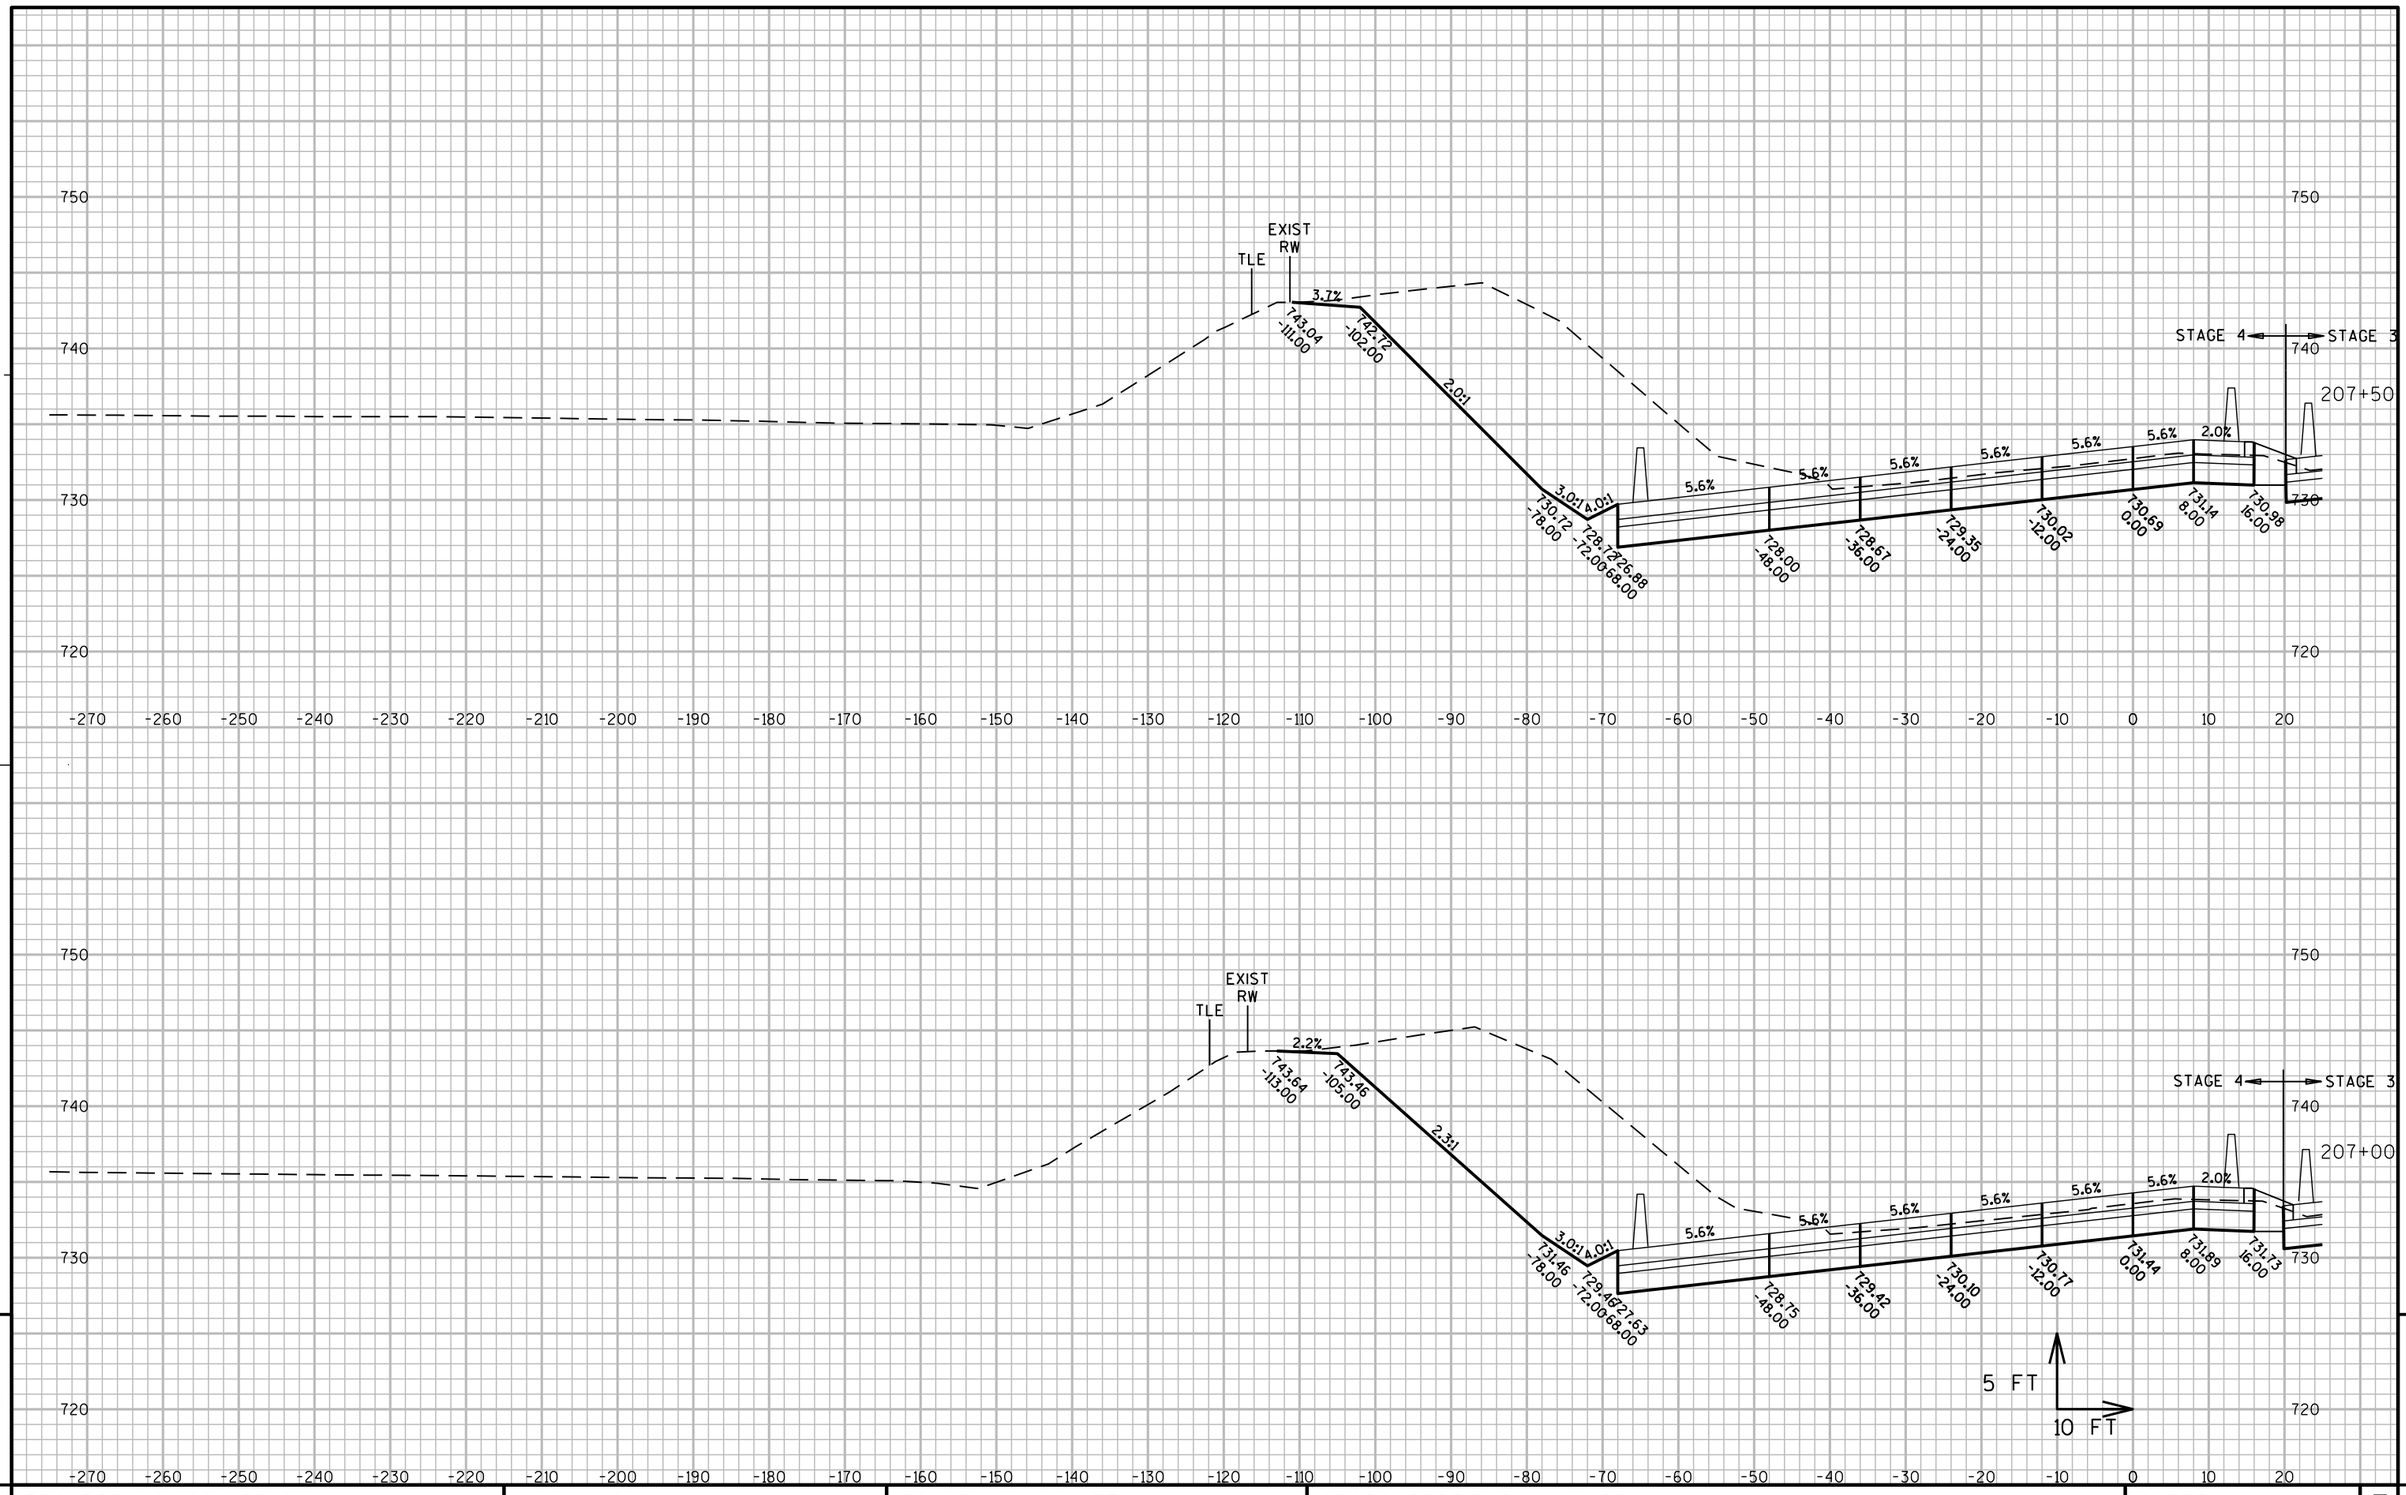

PROJECT NO: 1060-33-84	HWY: IH 41	COUNTY: MILWAUKEE	CROSS SECTIONS: IH 41 SB	SHEET 2640	E

FILE NAME : W:\PDS\C3D\10603316\84\DSN\XS\090204_XS_NS-SB.DWG
LAYOUT NAME - 090204_XS_NS-SB - 090204-NSSB - (8)

PLOT DATE : 8/9/2020 4:39 PM

PLOT BY : MCGILLICUDDY, BENJAMPLOT NAME :

PLOT SCALE : 1" = 20'_XREF

WISDOT/CADDS SHEET 49

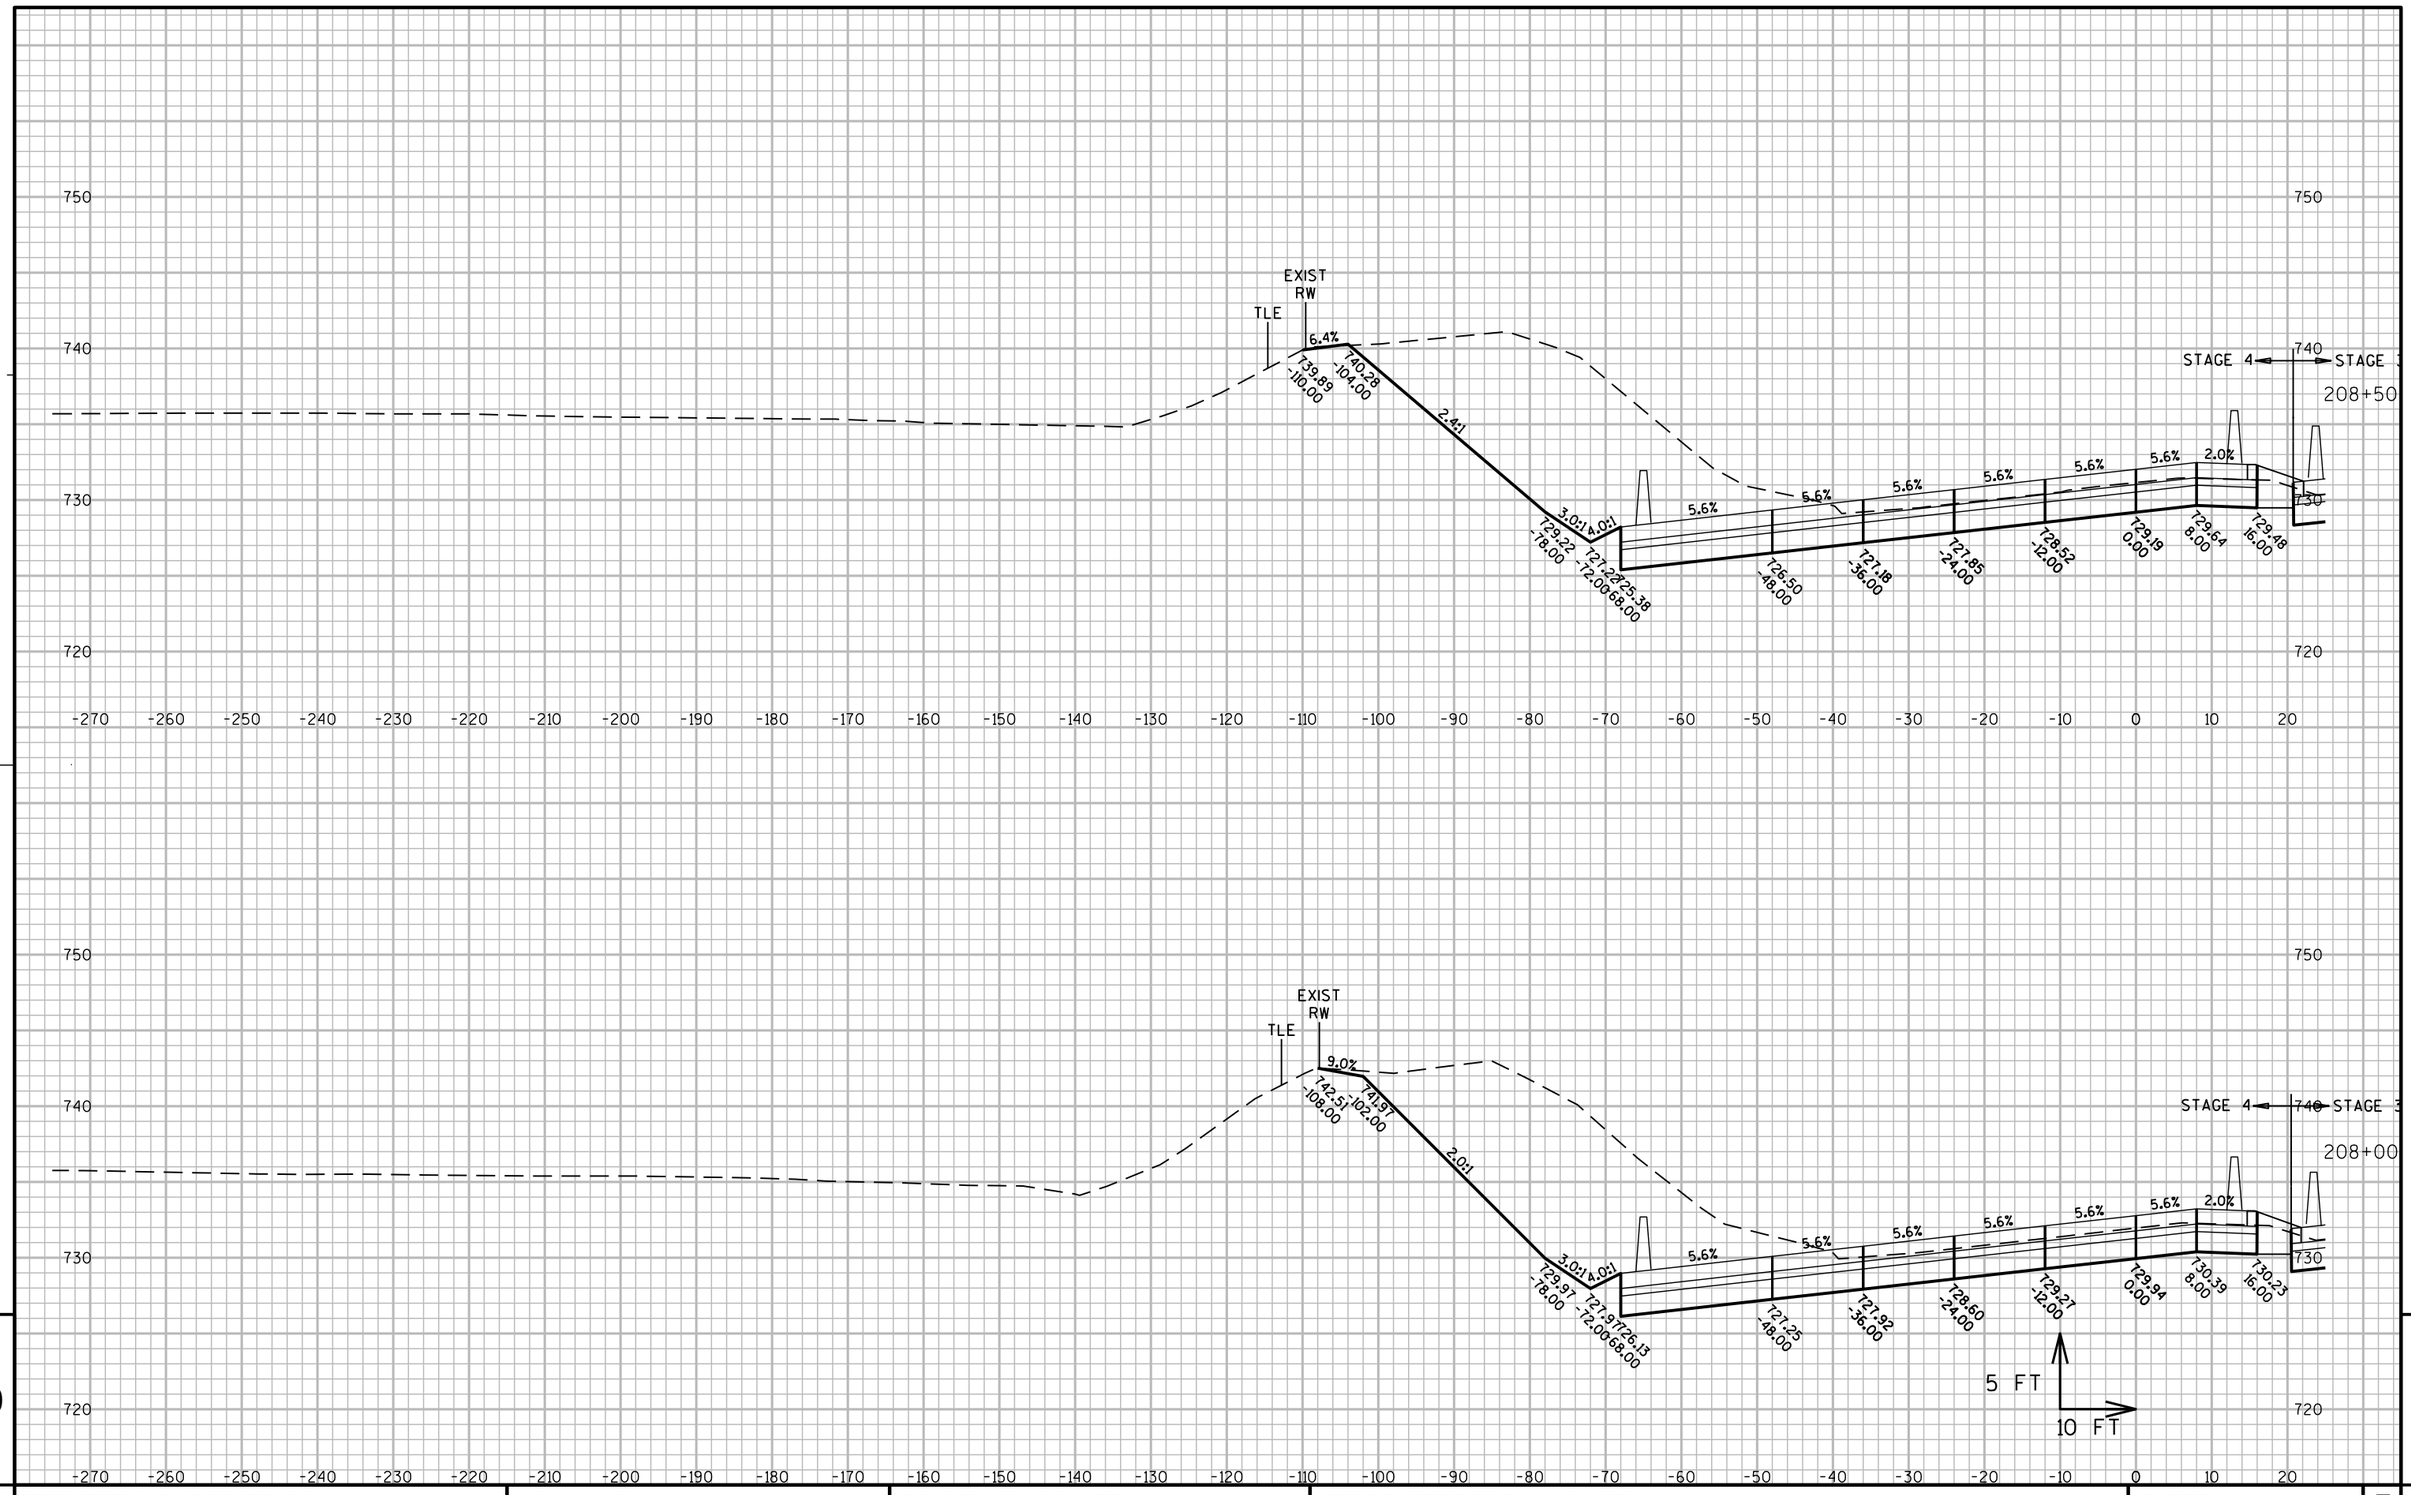

9

9

PROJECT NO: 1060-33-84	HWY: IH 41	COUNTY: MILWAUKEE	CROSS SECTIONS: IH 41 SB	SHEET 2641	E

FILE NAME : W:\PDS\C3D\10603316\84\DSN\XS\090204_XS_NS-SB.DWG
LAYOUT NAME - 090204_XS_NS-SB - 090204-NSSB - (9)

PLOT DATE : 8/9/2020 4:39 PM PLOT BY : MCGILLICUDDY, BENJAMPLOT NAME :

PLOT SCALE : 1" = 20'_XREF

WISDOT/CADDS SHEET 49

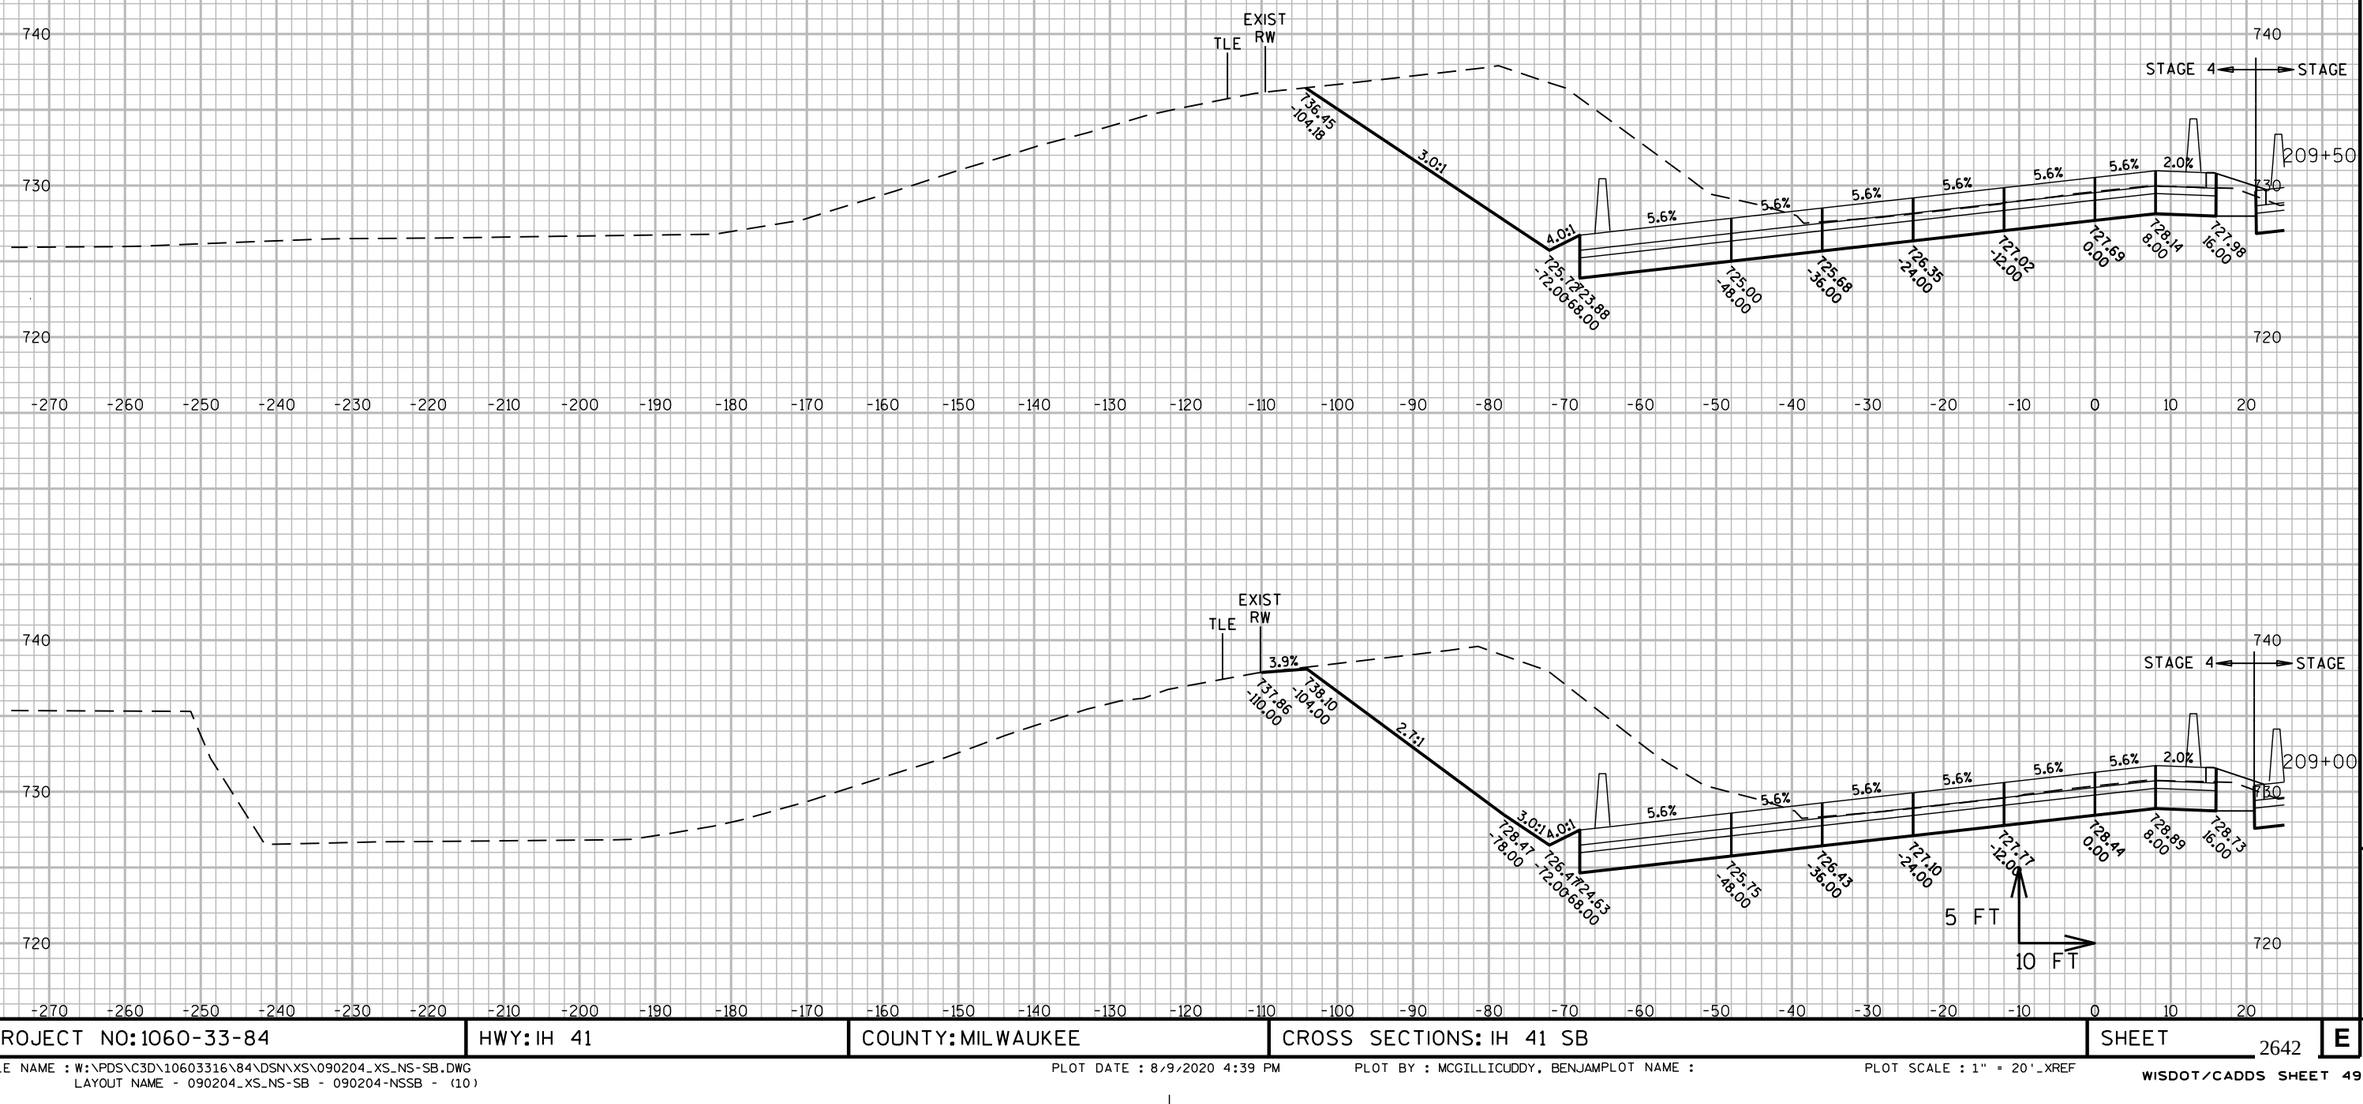

9

PROJECT NO: 1060-33-84	HWY: IH 41	COUNTY: MILWAUKEE	CROSS SECTIONS: IH 41 SB	SHEET 2642	E

FILE NAME : W:\PDS\C3D\10603316\84\DSN\XS\090204_XS_NS-SB.DWG
LAYOUT NAME - 090204_XS_NS-SB - 090204-NSSB - (10)

PLOT DATE : 8/9/2020 4:39 PM PLOT BY : MCGILLICUDDY, BENJAMPLOT NAME : PLOT SCALE : 1" = 20'_XREF

WISDOT/CADDS SHEET 49

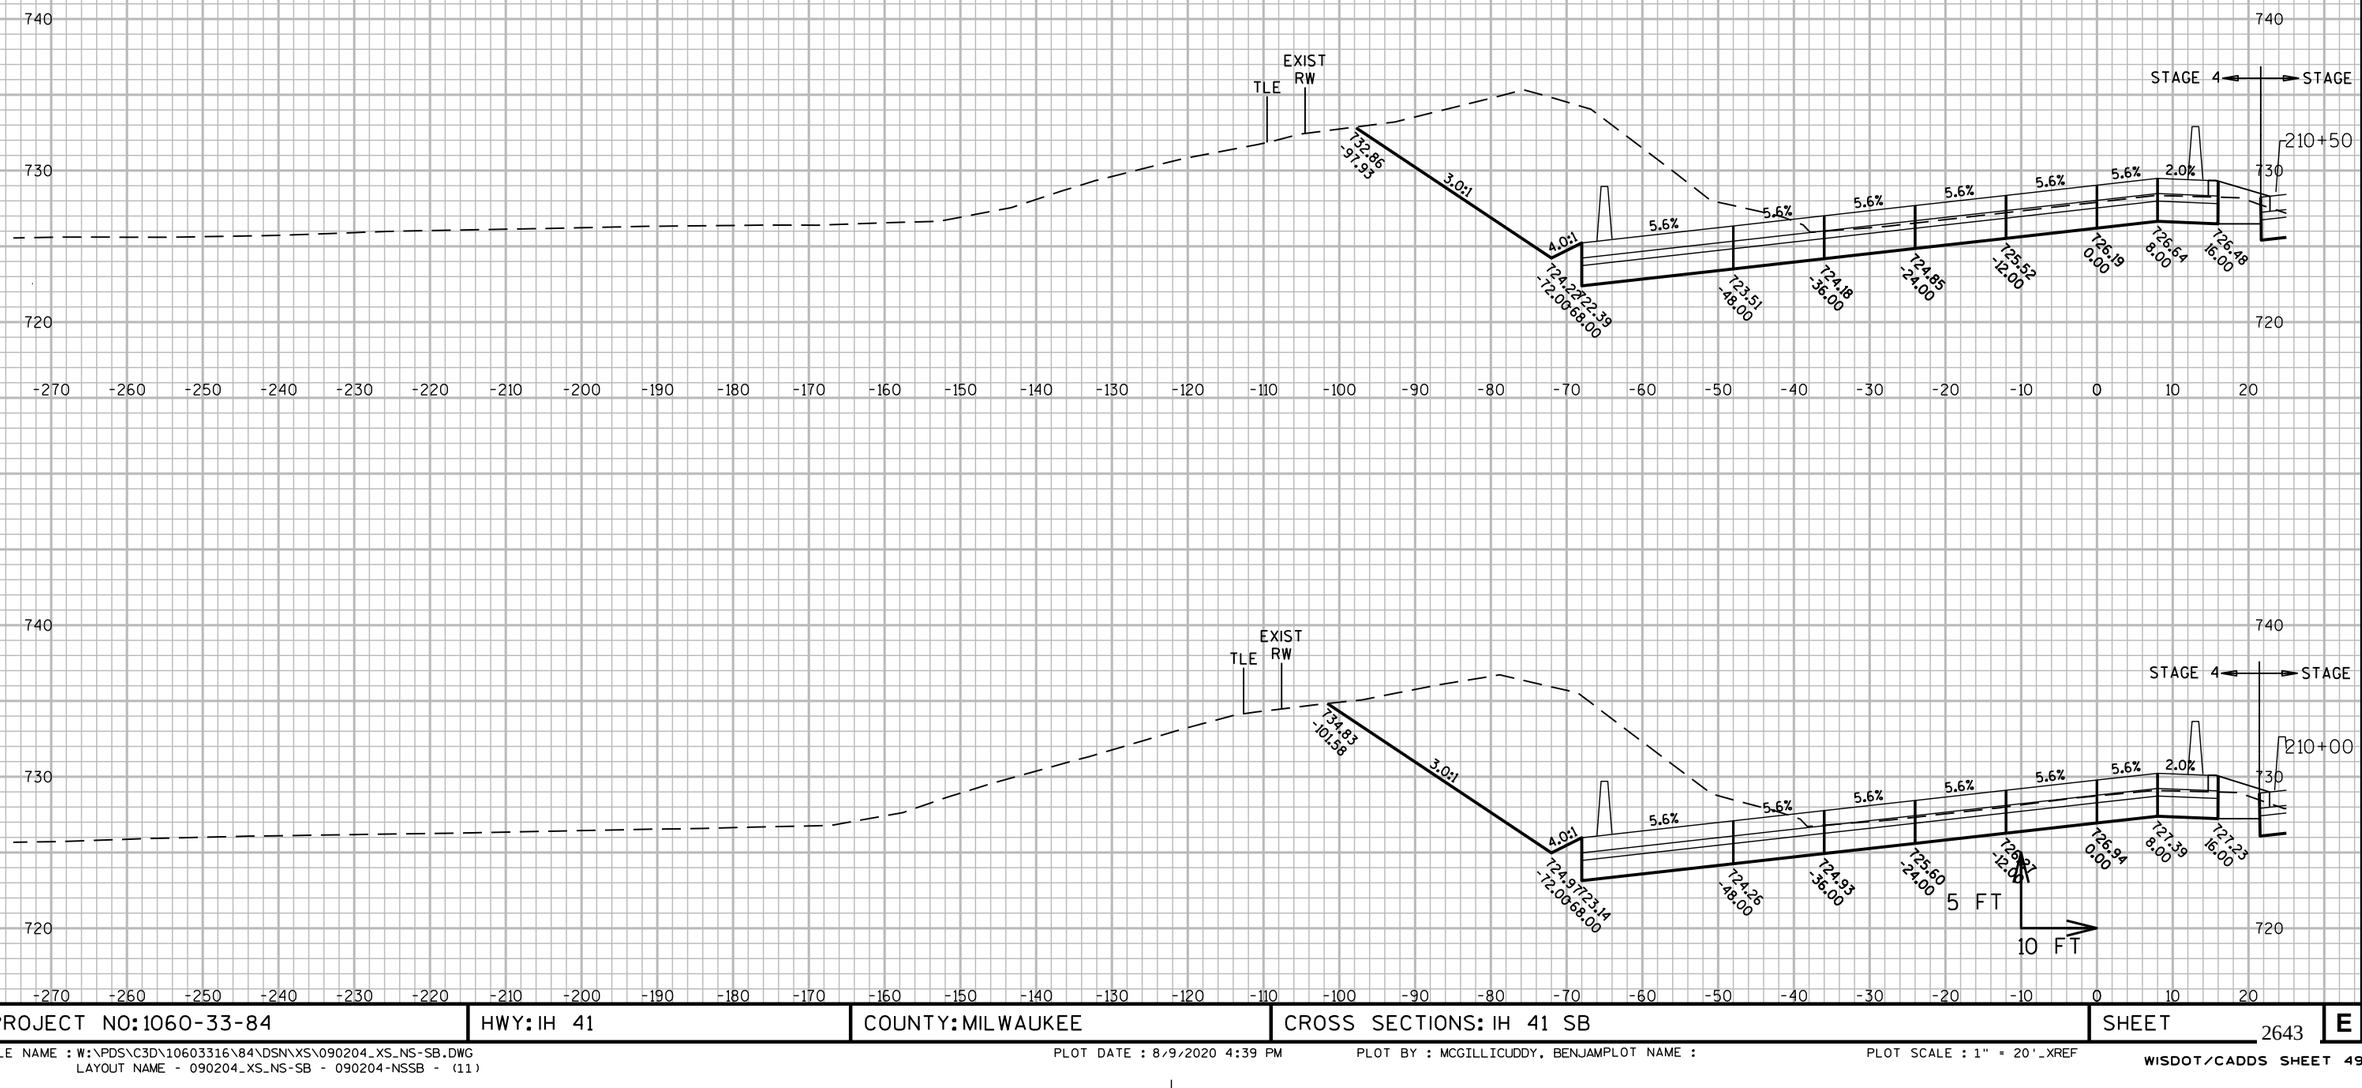

9

PROJECT NO: 1060-33-84	HWY: IH 41	COUNTY: MILWAUKEE	CROSS SECTIONS: IH 41 SB	SHEET 2643	E

FILE NAME : W:\PDS\C3D\10603316\84\DSN\XS\090204_XS_NS-SB.DWG
LAYOUT NAME - 090204_XS_NS-SB - 090204-NSSB - (11)
PLOT DATE : 8/9/2020 4:39 PM PLOT BY : MCGILLICUDDY, BENJAMPLOT NAME : PLOT SCALE : 1" = 20'_XREF
WISDOT/CADDS SHEET 49

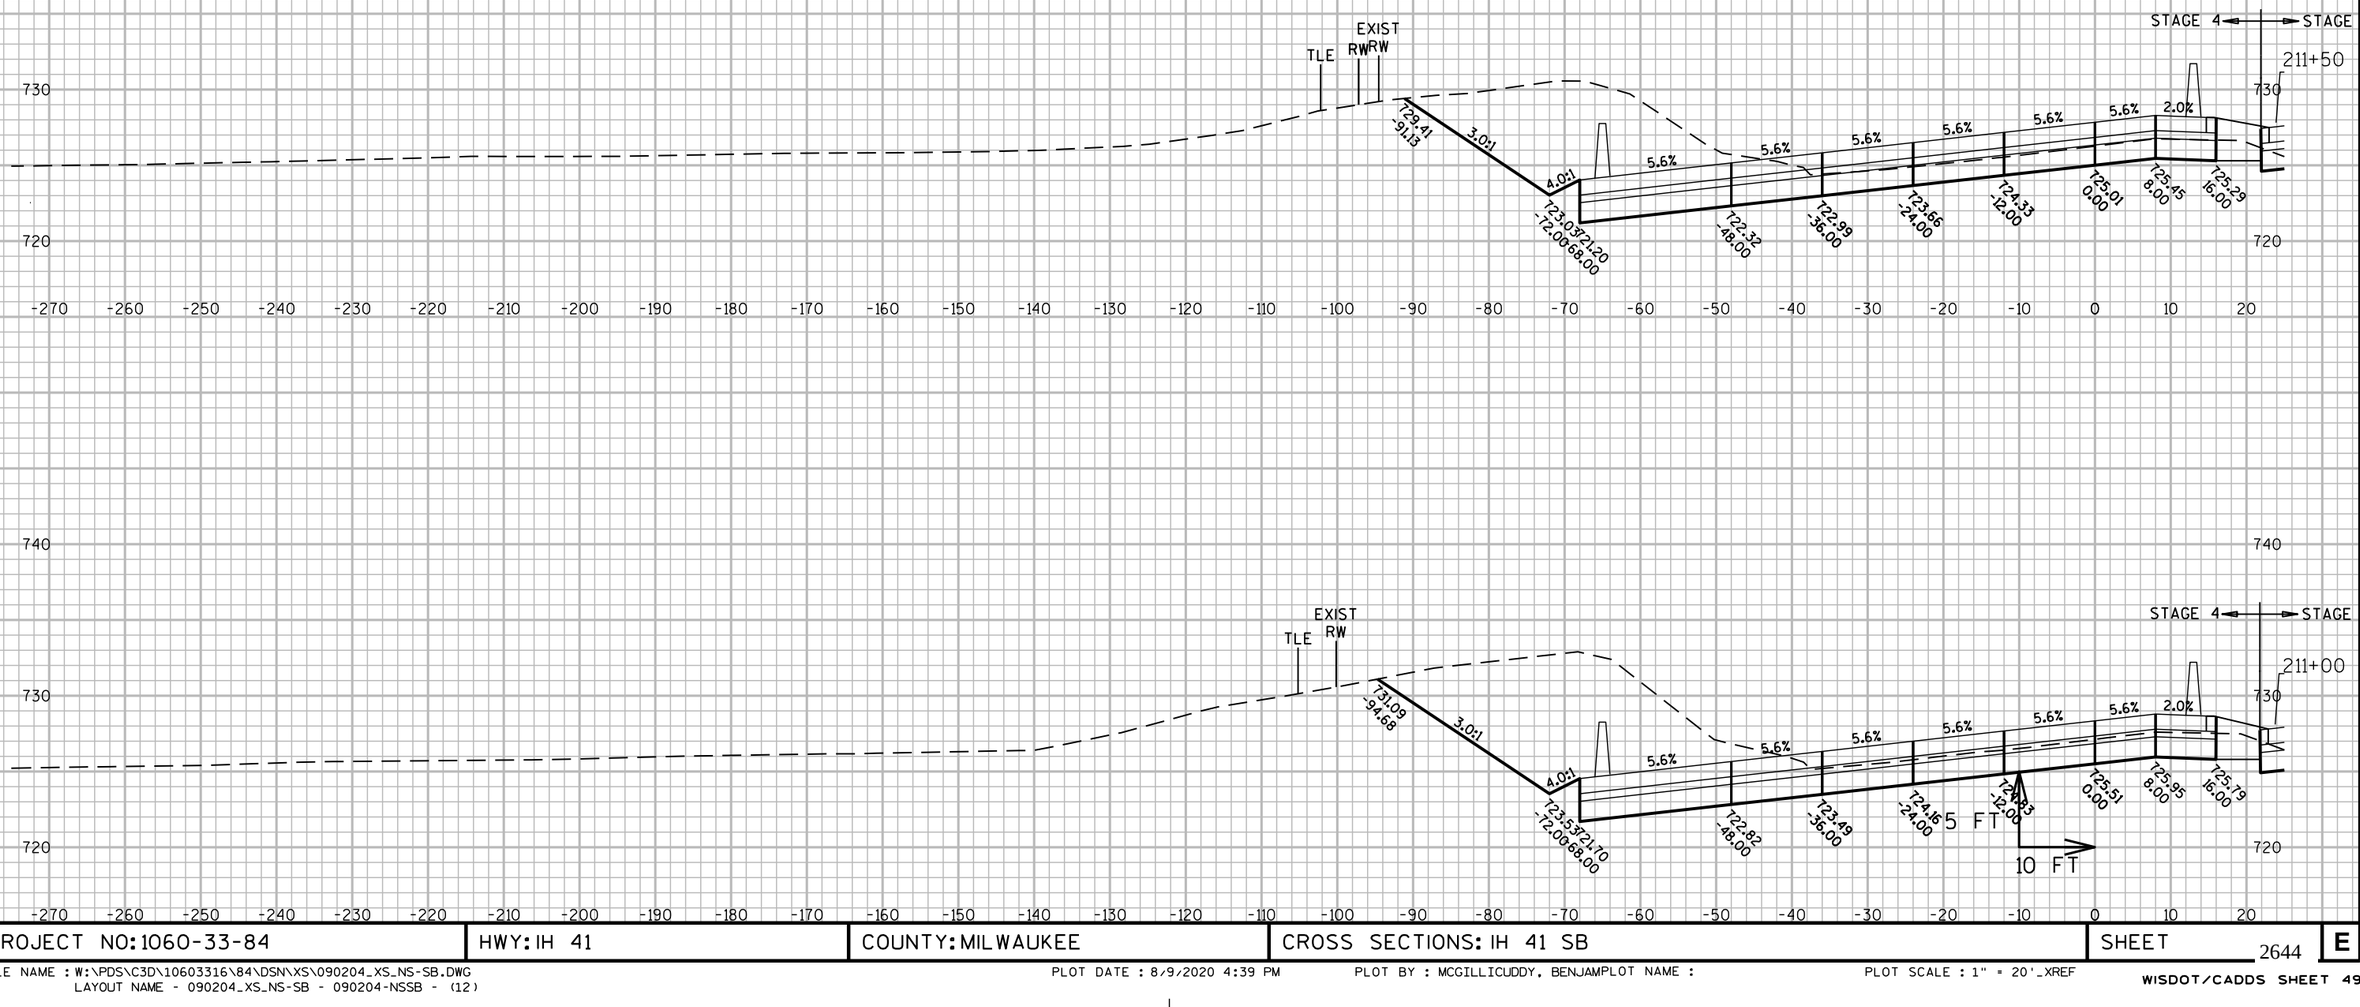

9

9

PROJECT NO: 1060-33-84	HWY: IH 41	COUNTY: MILWAUKEE	CROSS SECTIONS: IH 41 SB	SHEET 2644	E

FILE NAME : W:\PDS\C3D\10603316\84\DSN\XS\090204_XS_NS-SB.DWG
LAYOUT NAME - 090204_XS_NS-SB - 090204-NSSB - (12)

PLOT DATE : 8/9/2020 4:39 PM PLOT BY : MCGILLICUDDY, BENJAMPLOT NAME : PLOT SCALE : 1" = 20'_XREF

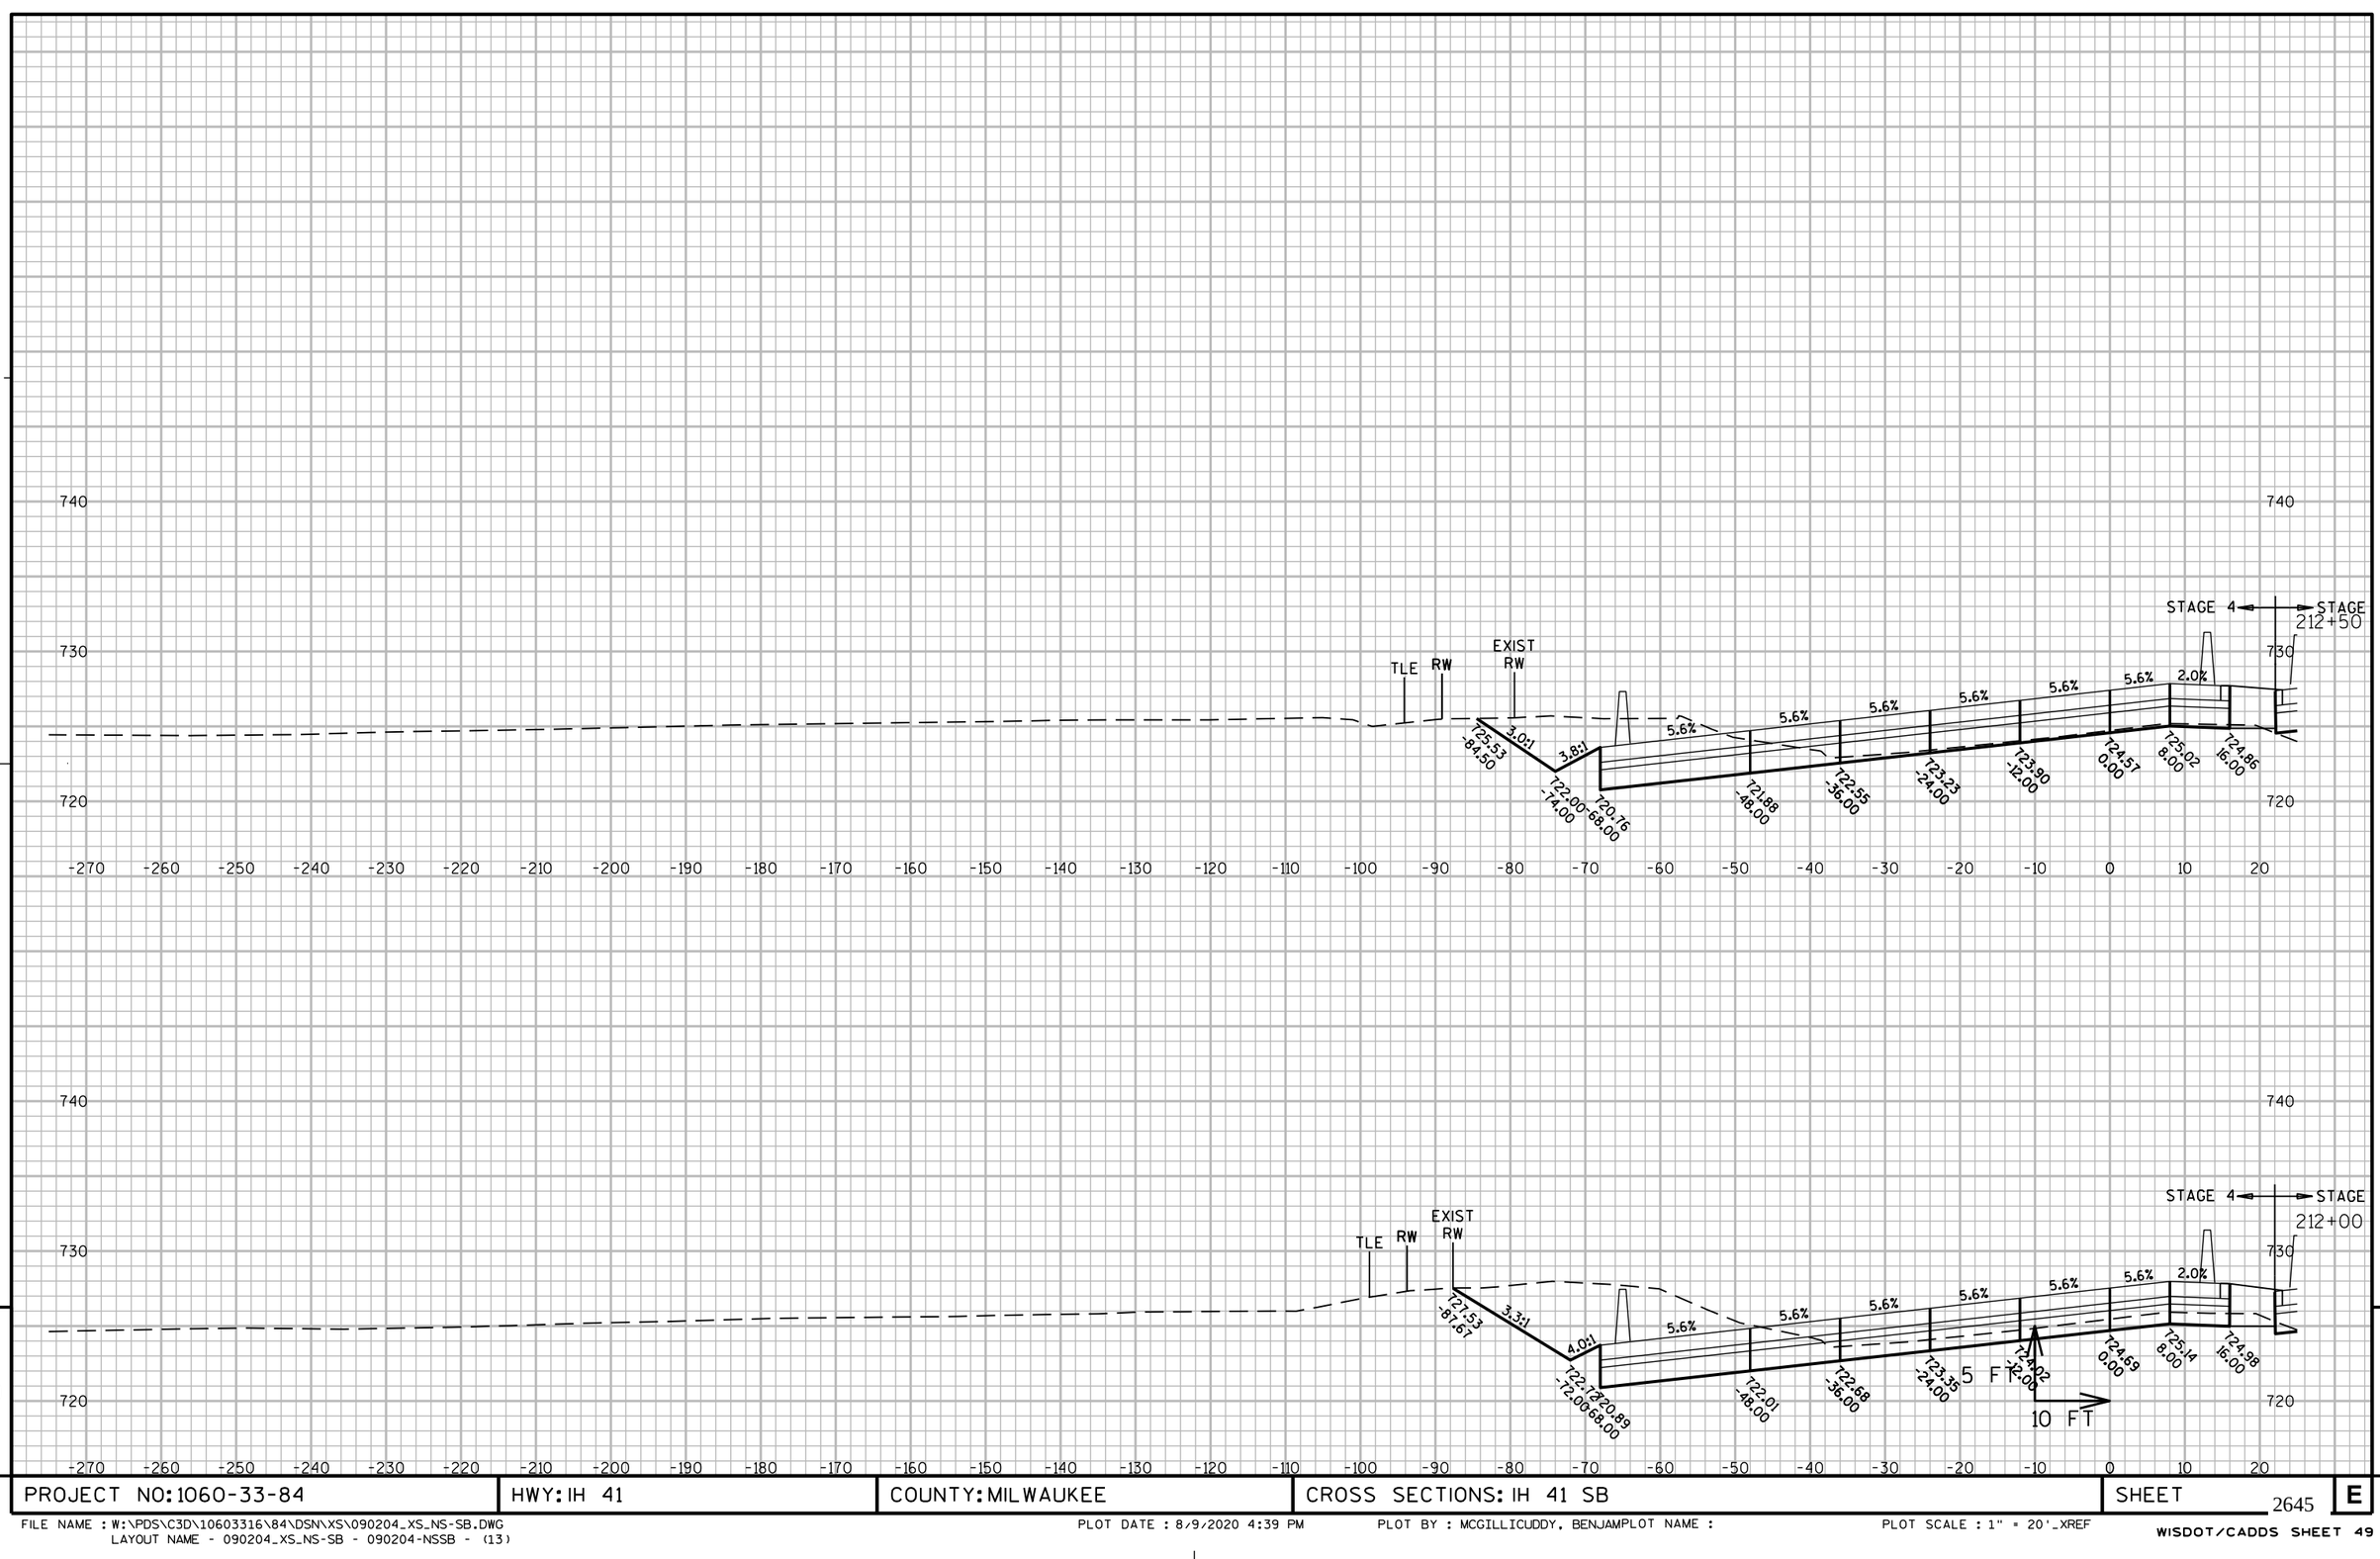

9

9

PROJECT NO: 1060-33-84	HWY: IH 41	COUNTY: MILWAUKEE	CROSS SECTIONS: IH 41 SB	SHEET 2645	E

FILE NAME : W:\PDS\C3D\10603316\84\DSN\XS\090204_XS_NS-SB.DWG
LAYOUT NAME - 090204_XS_NS-SB - 090204-NSSB - (13)

PLOT DATE : 8/9/2020 4:39 PM PLOT BY : MCGILLICUDDY, BENJAMPLOT NAME : PLOT SCALE : 1" = 20'_XREF

WISDOT/CADDS SHEET 49

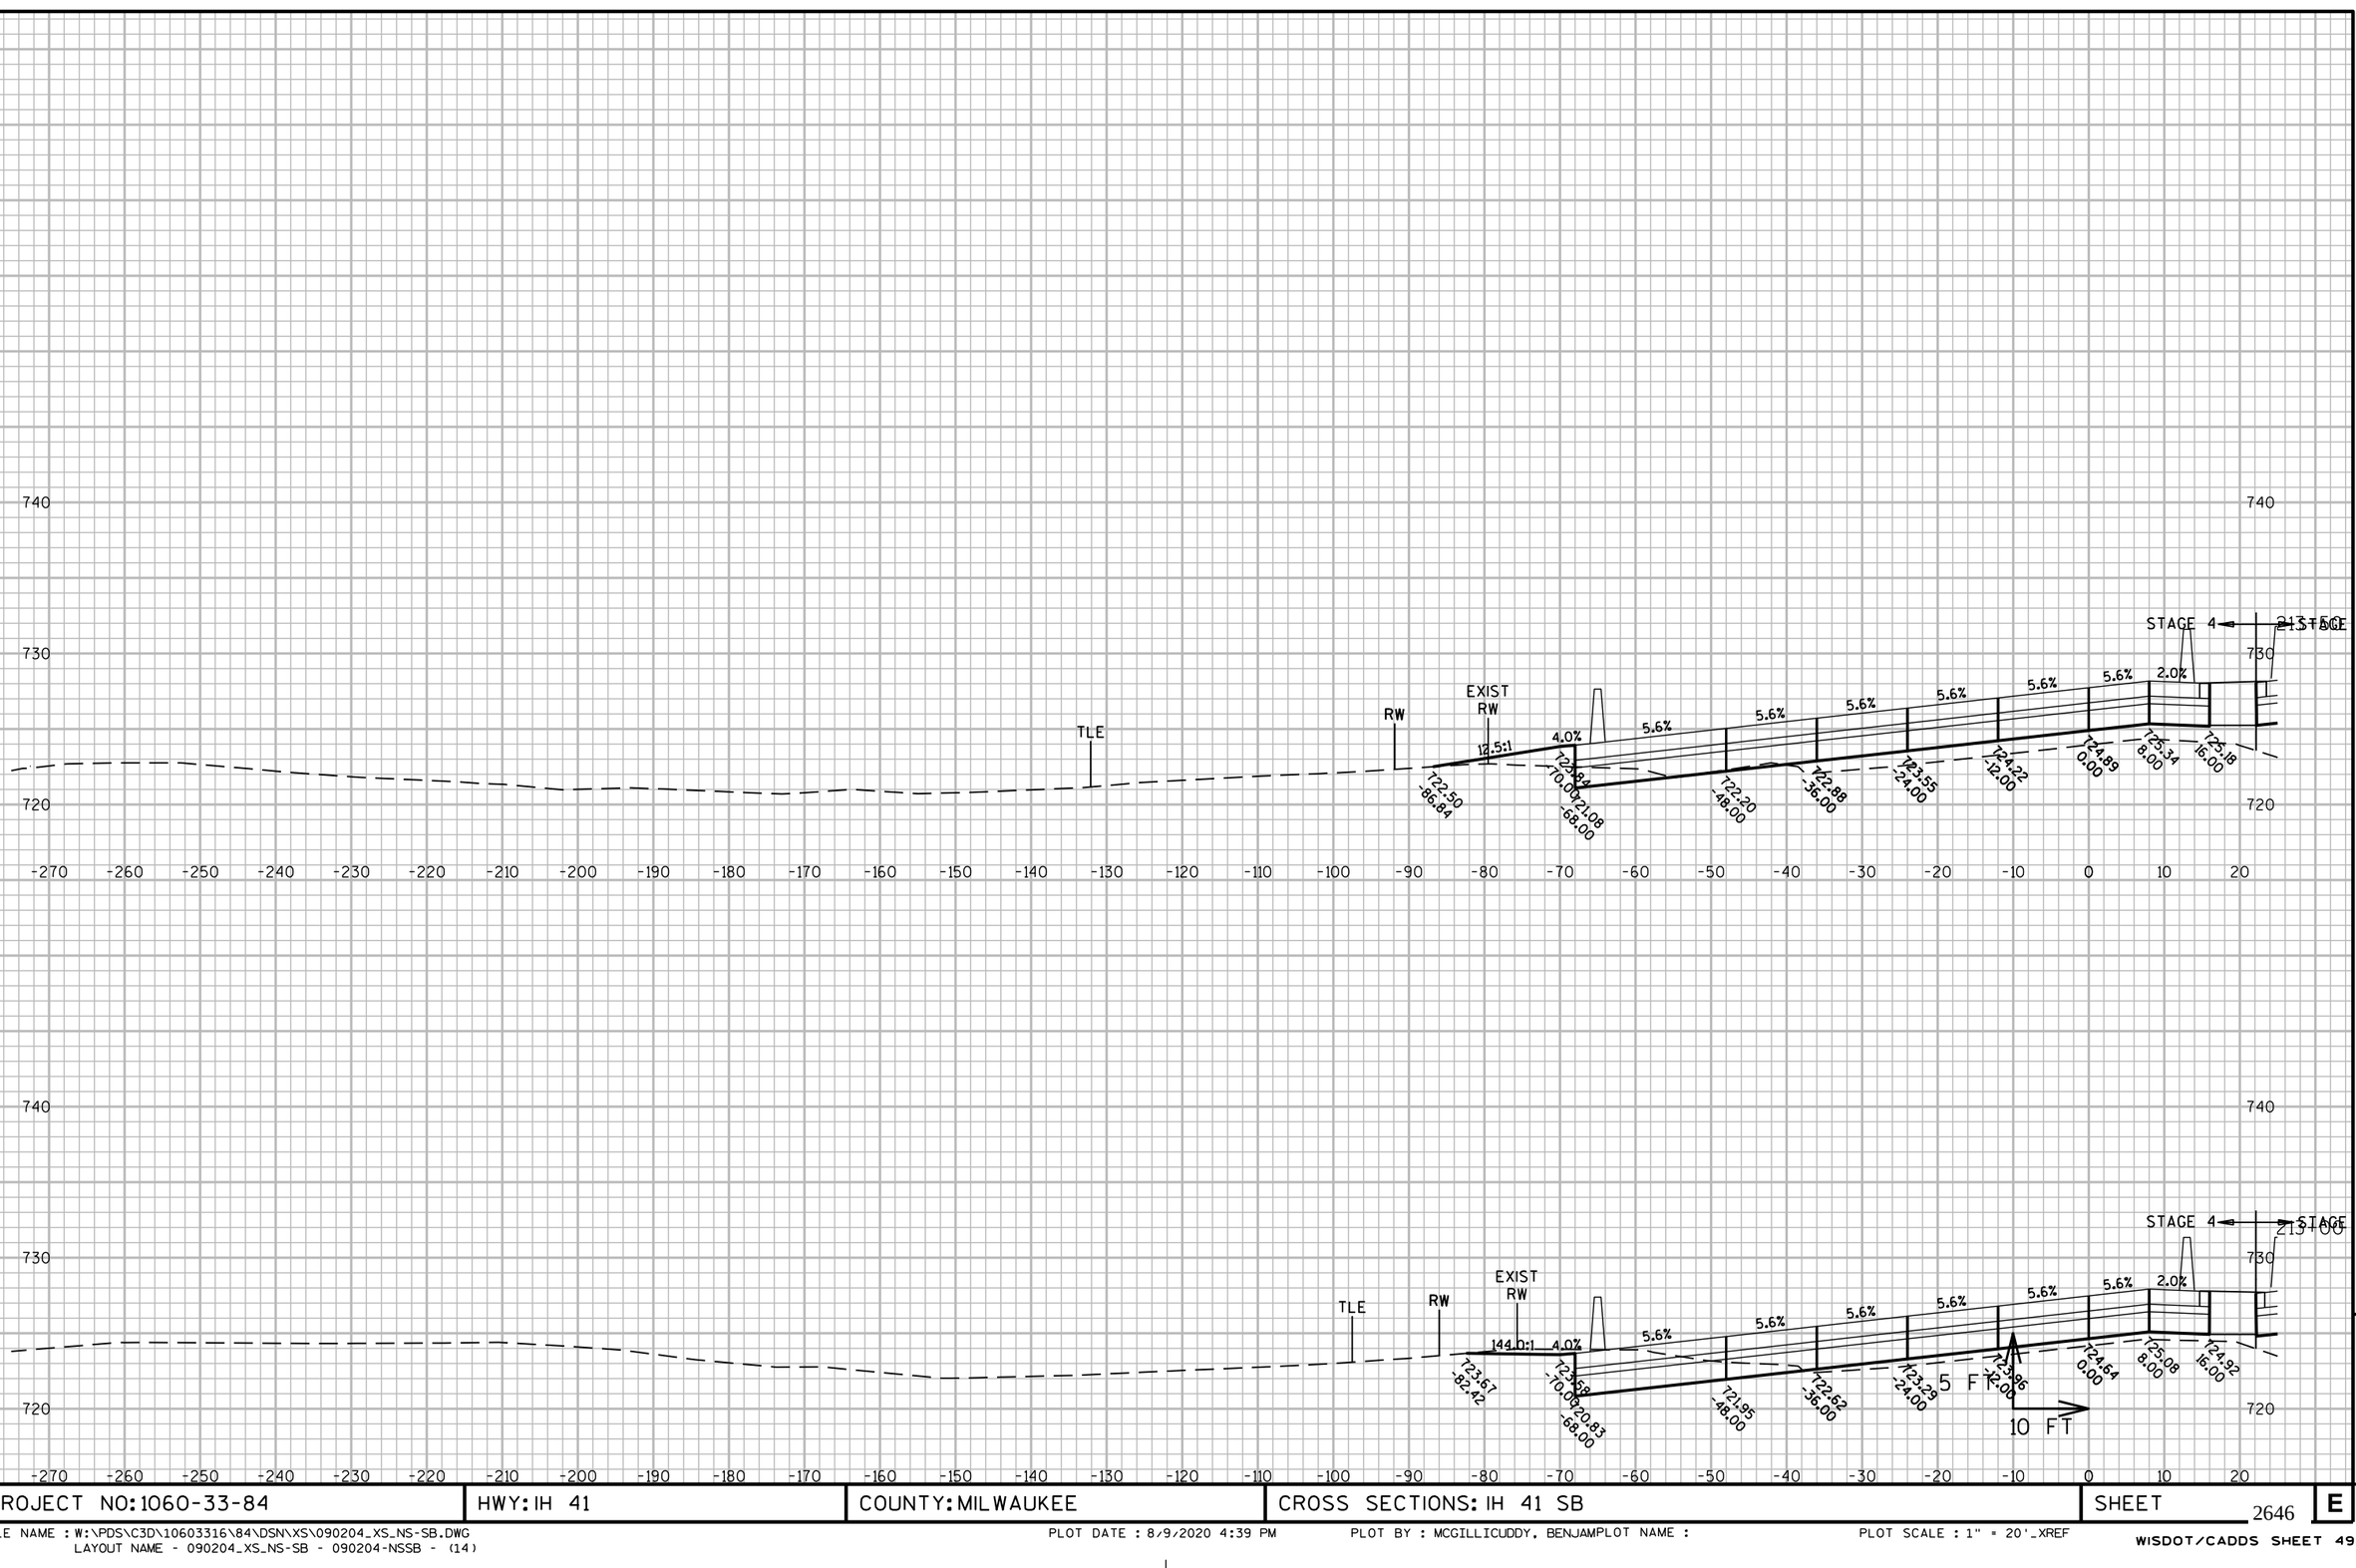

9

PROJECT NO: 1060-33-84	HWY: IH 41	COUNTY: MILWAUKEE	CROSS SECTIONS: IH 41 SB	SHEET 2646	E

FILE NAME : W:\PDS\C3D\10603316\84\DSN\XS\090204_XS_NS-SB.DWG
LAYOUT NAME - 090204_XS_NS-SB - 090204-NSSB - (14)

PLOT DATE : 8/9/2020 4:39 PM PLOT BY : MCGILLICUDDY, BENJAMPLOT NAME : PLOT SCALE : 1" = 20'_XREF

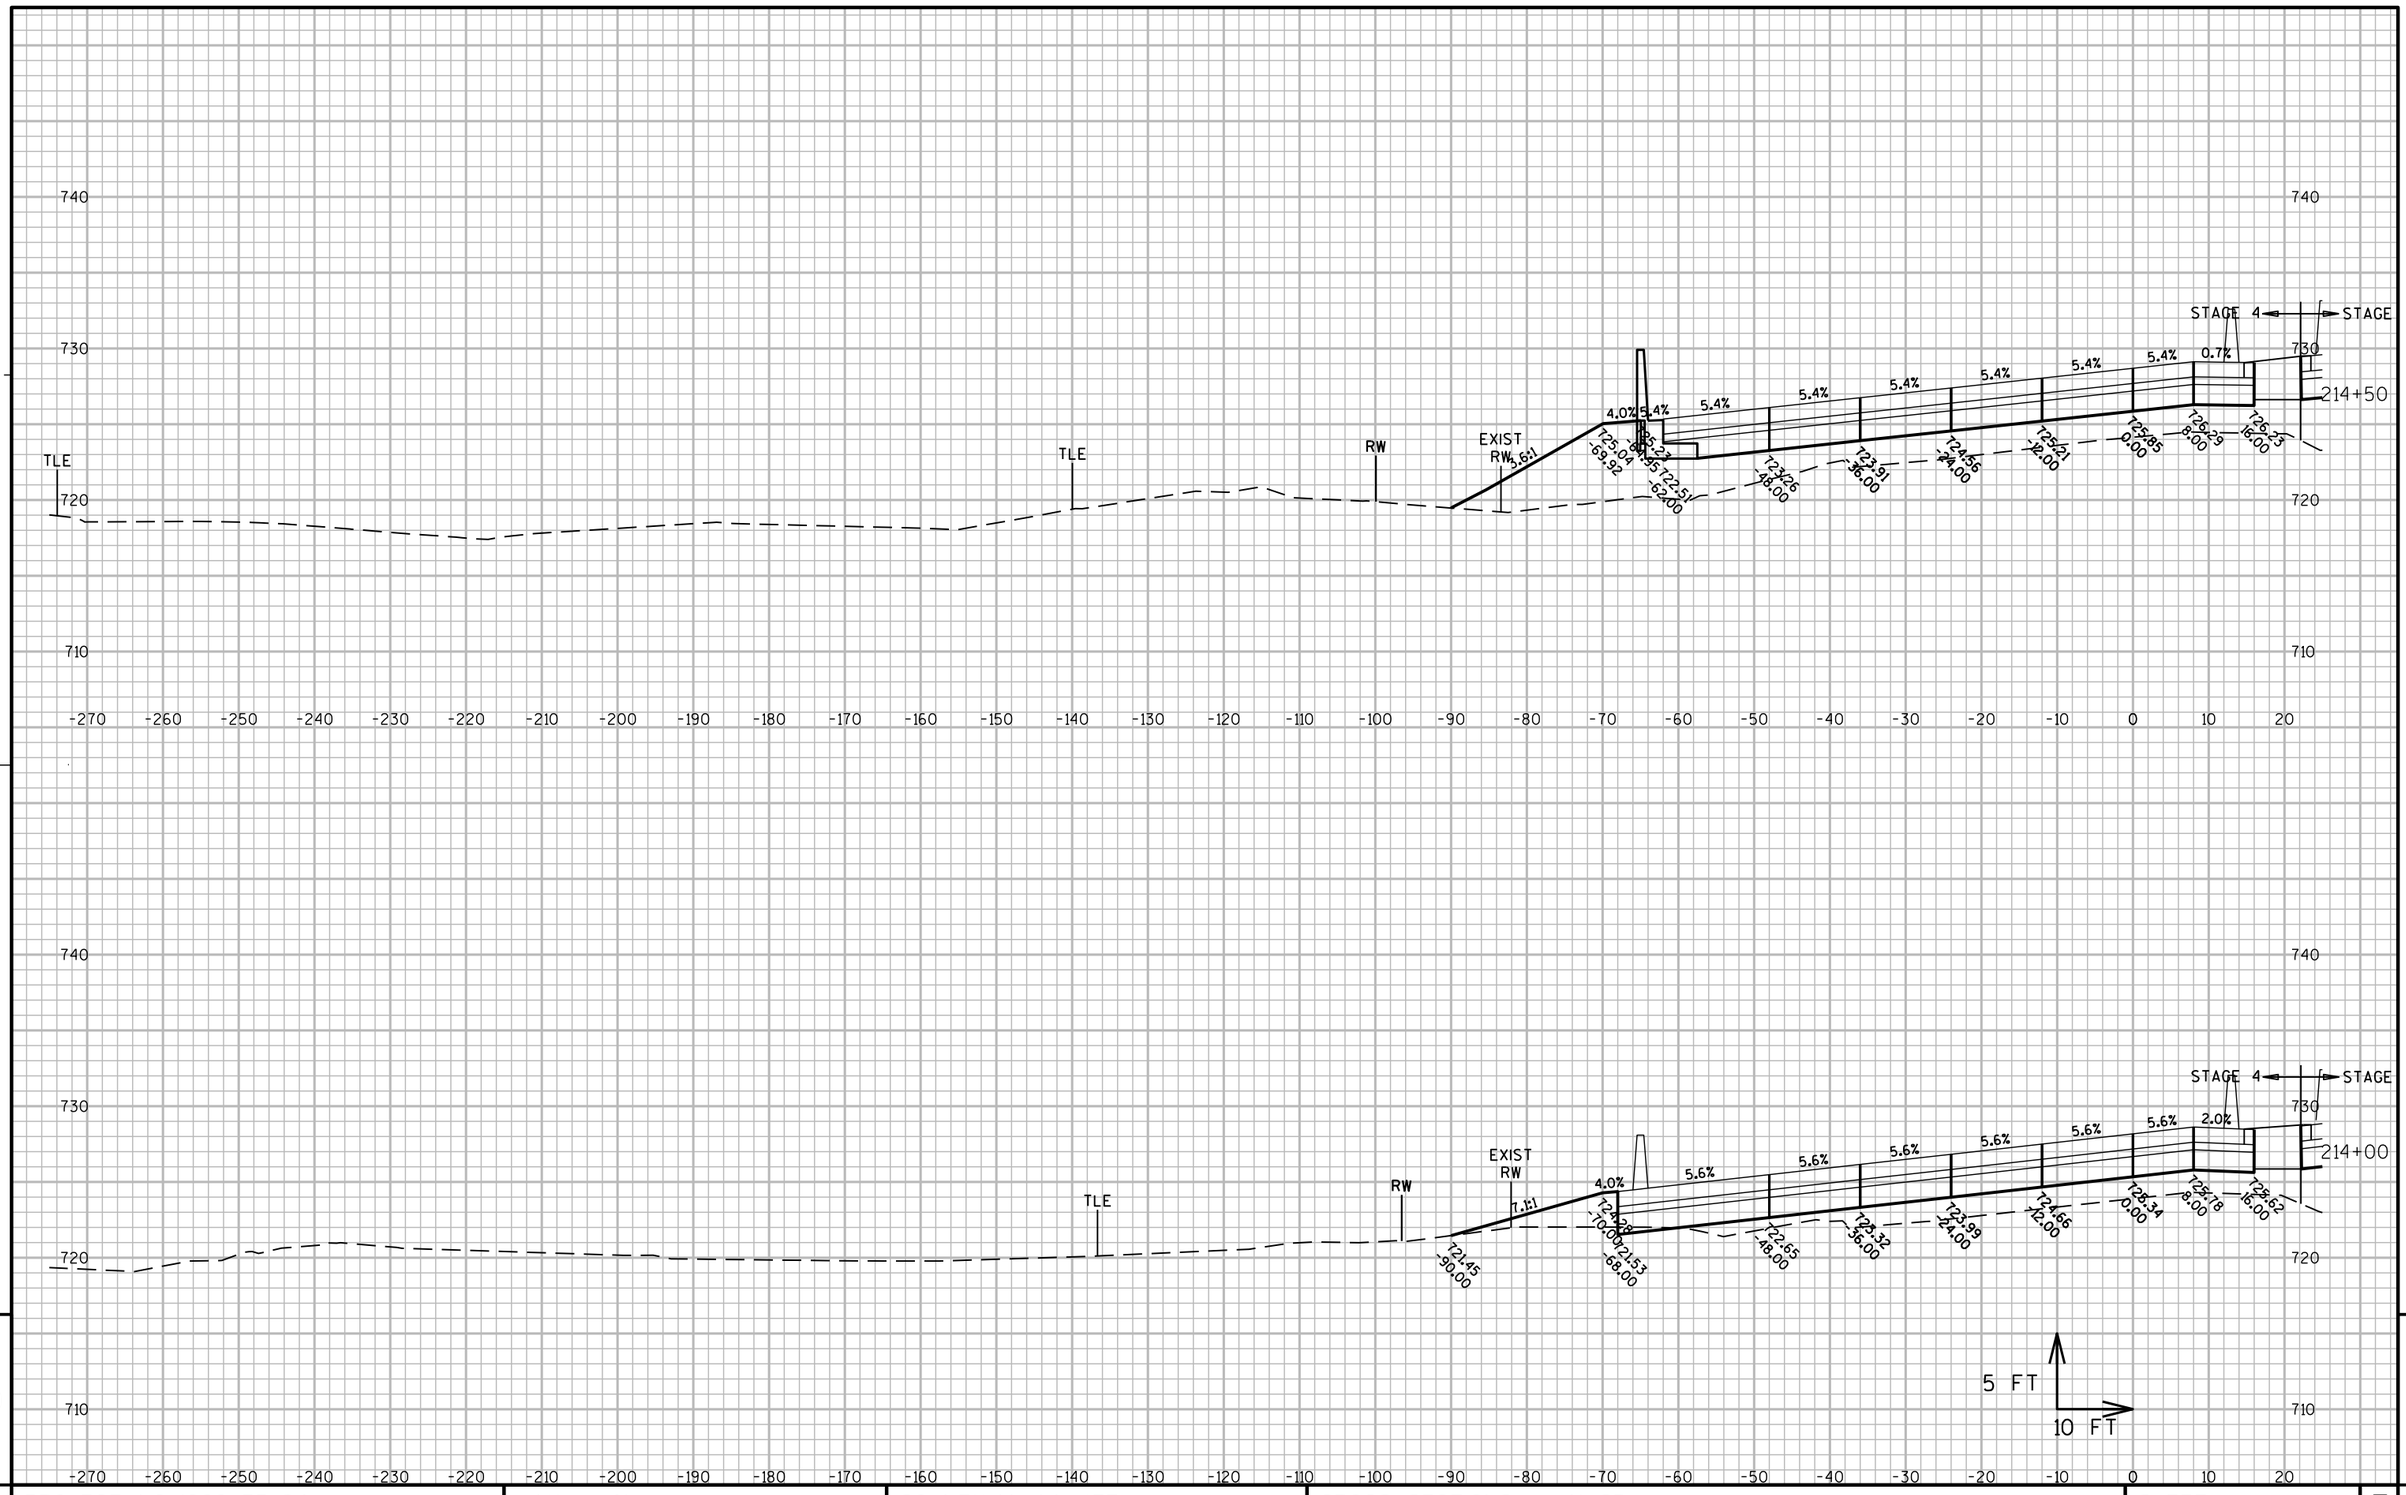

9

PROJECT NO: 1060-33-84	HWY: IH 41	COUNTY: MILWAUKEE	CROSS SECTIONS: IH 41 SB	SHEET 2647	E

FILE NAME : W:\PDS\C3D\10603316\84\DSN\XS\090204_XS_NS-SB.DWG
LAYOUT NAME - 090204_XS_NS-SB - 090204-NSSB - (15)

PLOT DATE : 8/9/2020 4:39 PM

PLOT BY : MCGILLICUDDY, BENJAMPLOT NAME :

PLOT SCALE : 1" = 20'_XREF

9

9

PROJECT NO: 1060-33-84	HWY: IH 41	COUNTY: MILWAUKEE	CROSS SECTIONS: IH 41 SB	SHEET 2648	E

FILE NAME : W:\PDS\C3D\10603316\84\DSN\XS\090204_XS_NS-SB.DWG
LAYOUT NAME - 090204_XS_NS-SB - 090204-NSSB - (16)
PLOT DATE : 8/9/2020 4:39 PM
PLOT BY : MCGILLICUDDY, BENJAMPLOT NAME :
PLOT SCALE : 1" = 20'_XREF
WISDOT/CADDS SHEET 49

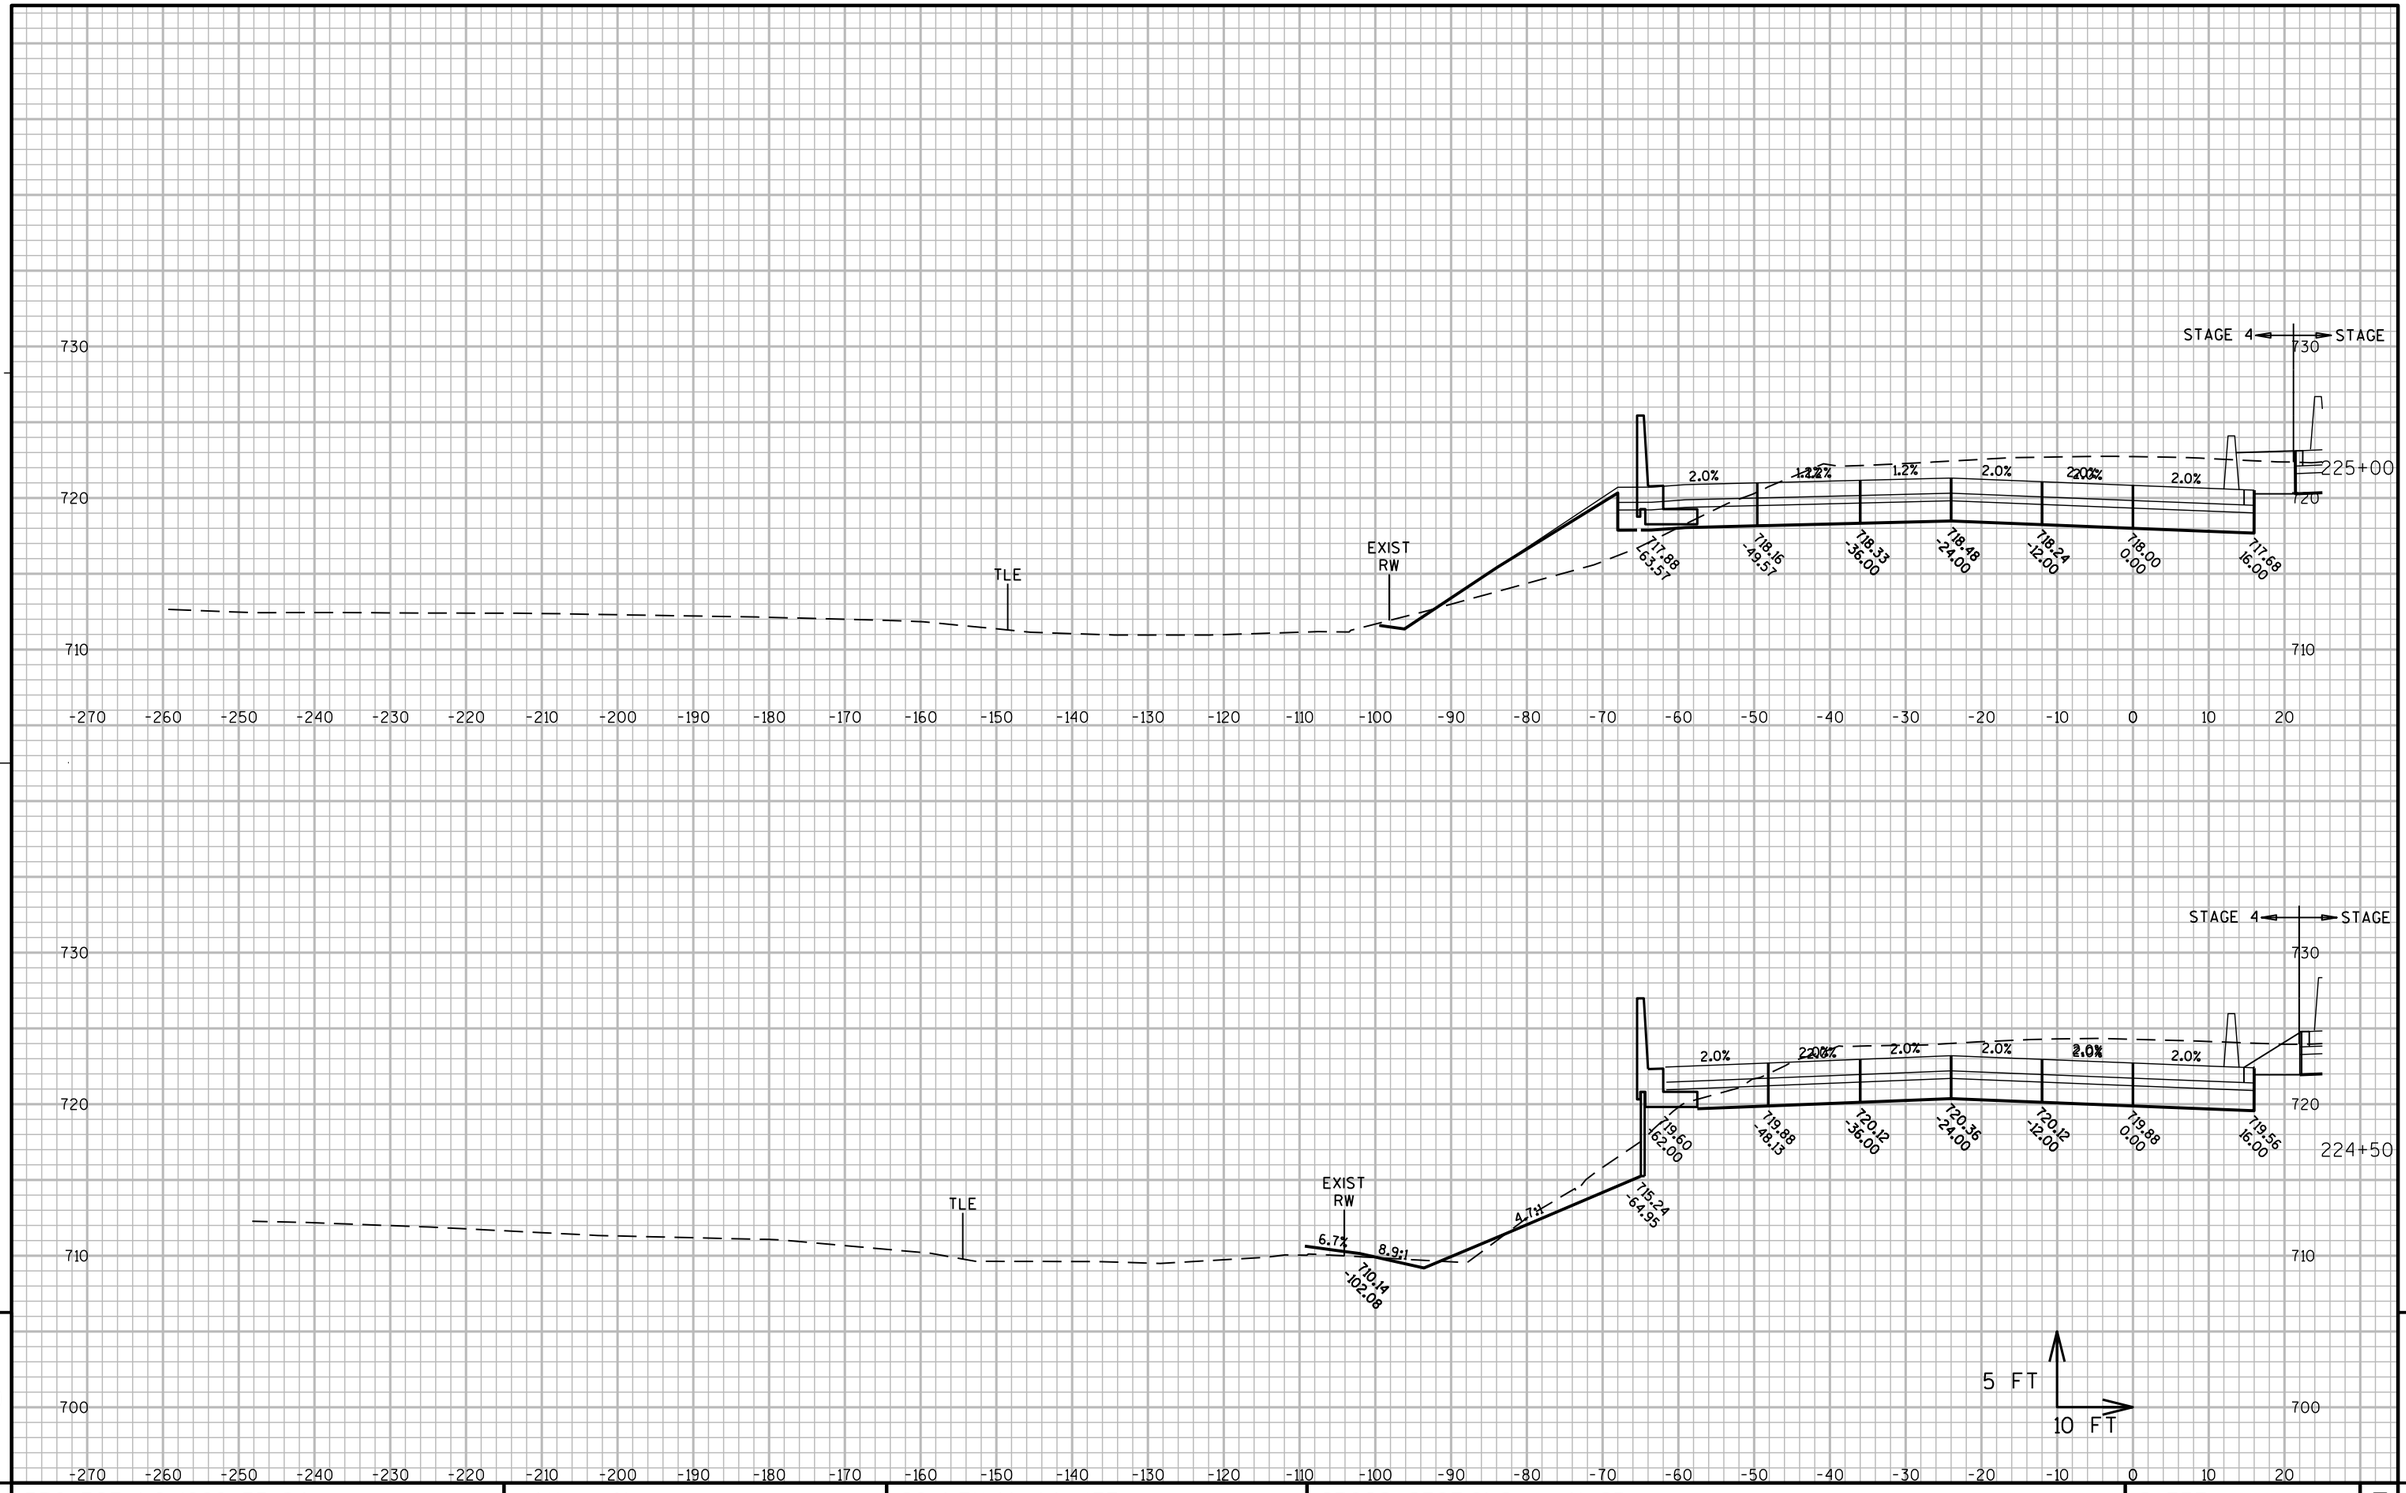

PROJECT NO: 1060-33-84	HWY: IH 41	COUNTY: MILWAUKEE	CROSS SECTIONS: IH 41 SB	SHEET 2649	E

FILE NAME : W:\PDS\C3D\10603316\84\DSN\XS\090204_XS_NS-SB.DWG
LAYOUT NAME - 090204_XS_NS-SB - 090204-NSSB - (17)

PLOT DATE : 8/9/2020 4:39 PM

PLOT BY : MCGILLICUDDY, BENJAMPLOT NAME :

PLOT SCALE : 1" = 20'_XREF

WISDOT/CADDS SHEET 49

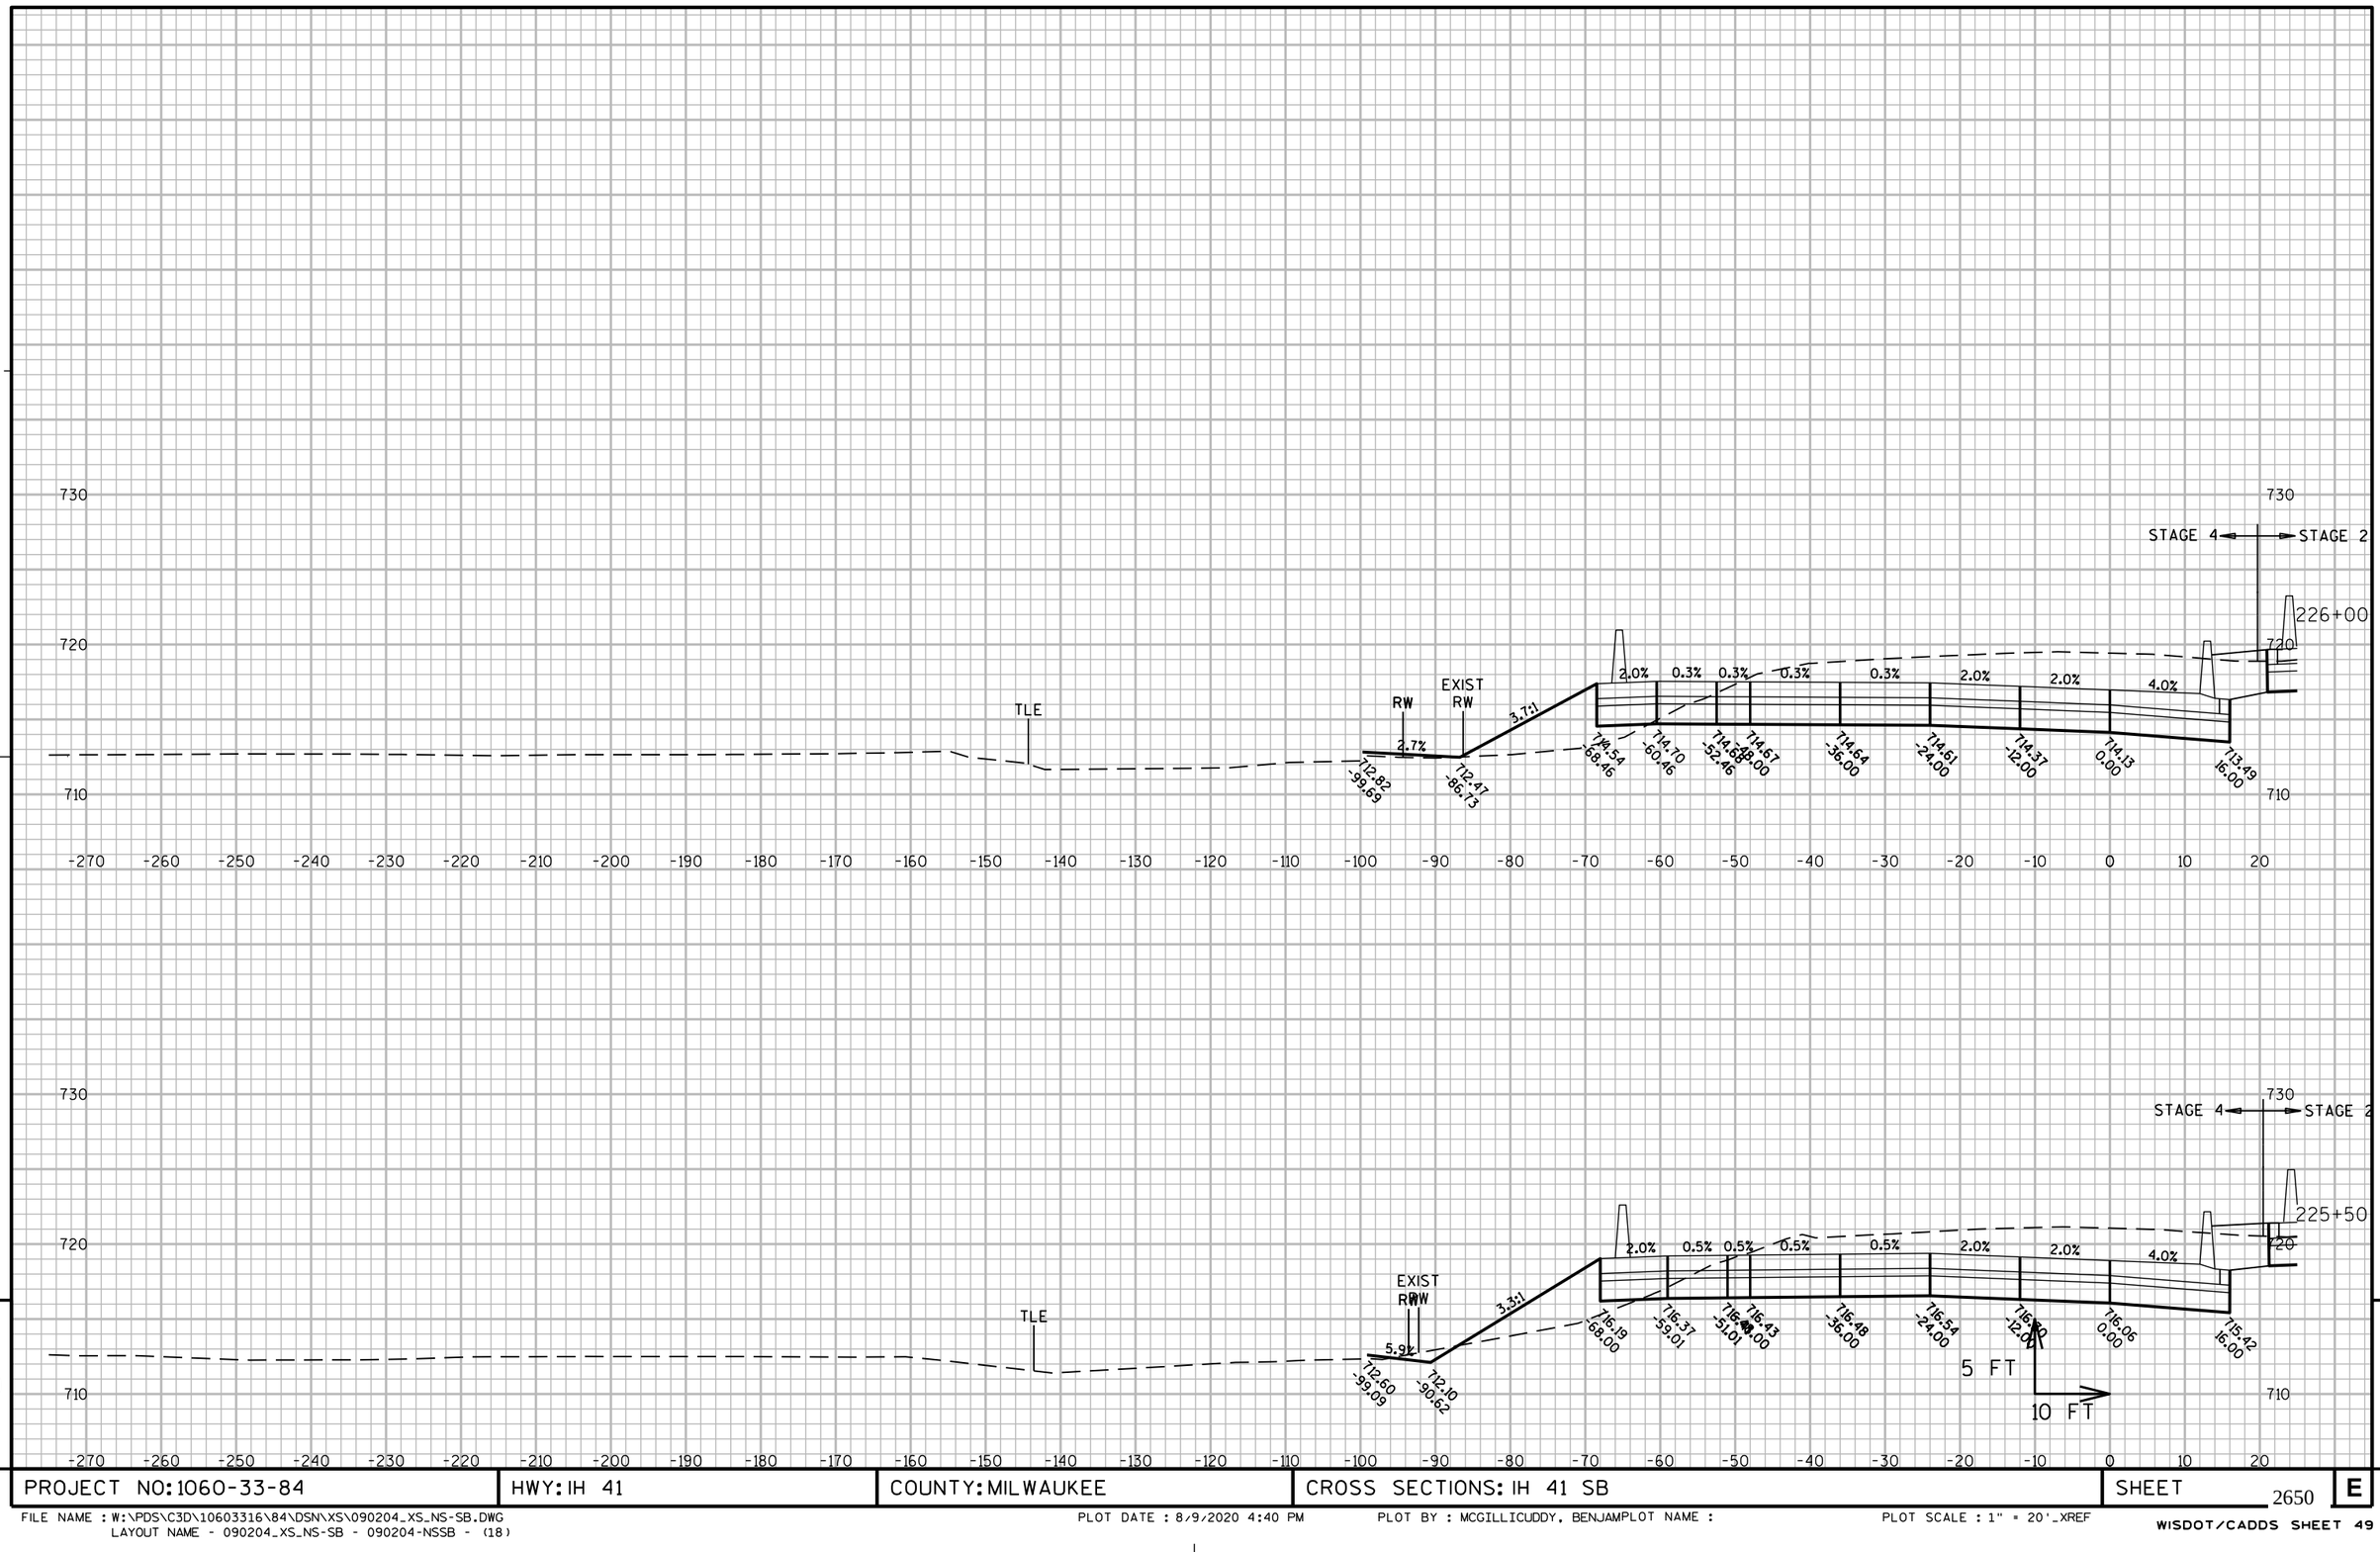

9 9

PROJECT NO: 1060-33-84	HWY: IH 41	COUNTY: MILWAUKEE	CROSS SECTIONS: IH 41 SB	SHEET 2650	E

FILE NAME : W:\PDS\C3D\10603316\84\DSN\XS\090204_XS_NS-SB.DWG
LAYOUT NAME - 090204_XS_NS-SB - 090204-NSSB - (18)

PLOT DATE : 8/9/2020 4:40 PM PLOT BY : MCGILLICUDDY, BENJAMPLOT NAME : PLOT SCALE : 1" = 20'_XREF

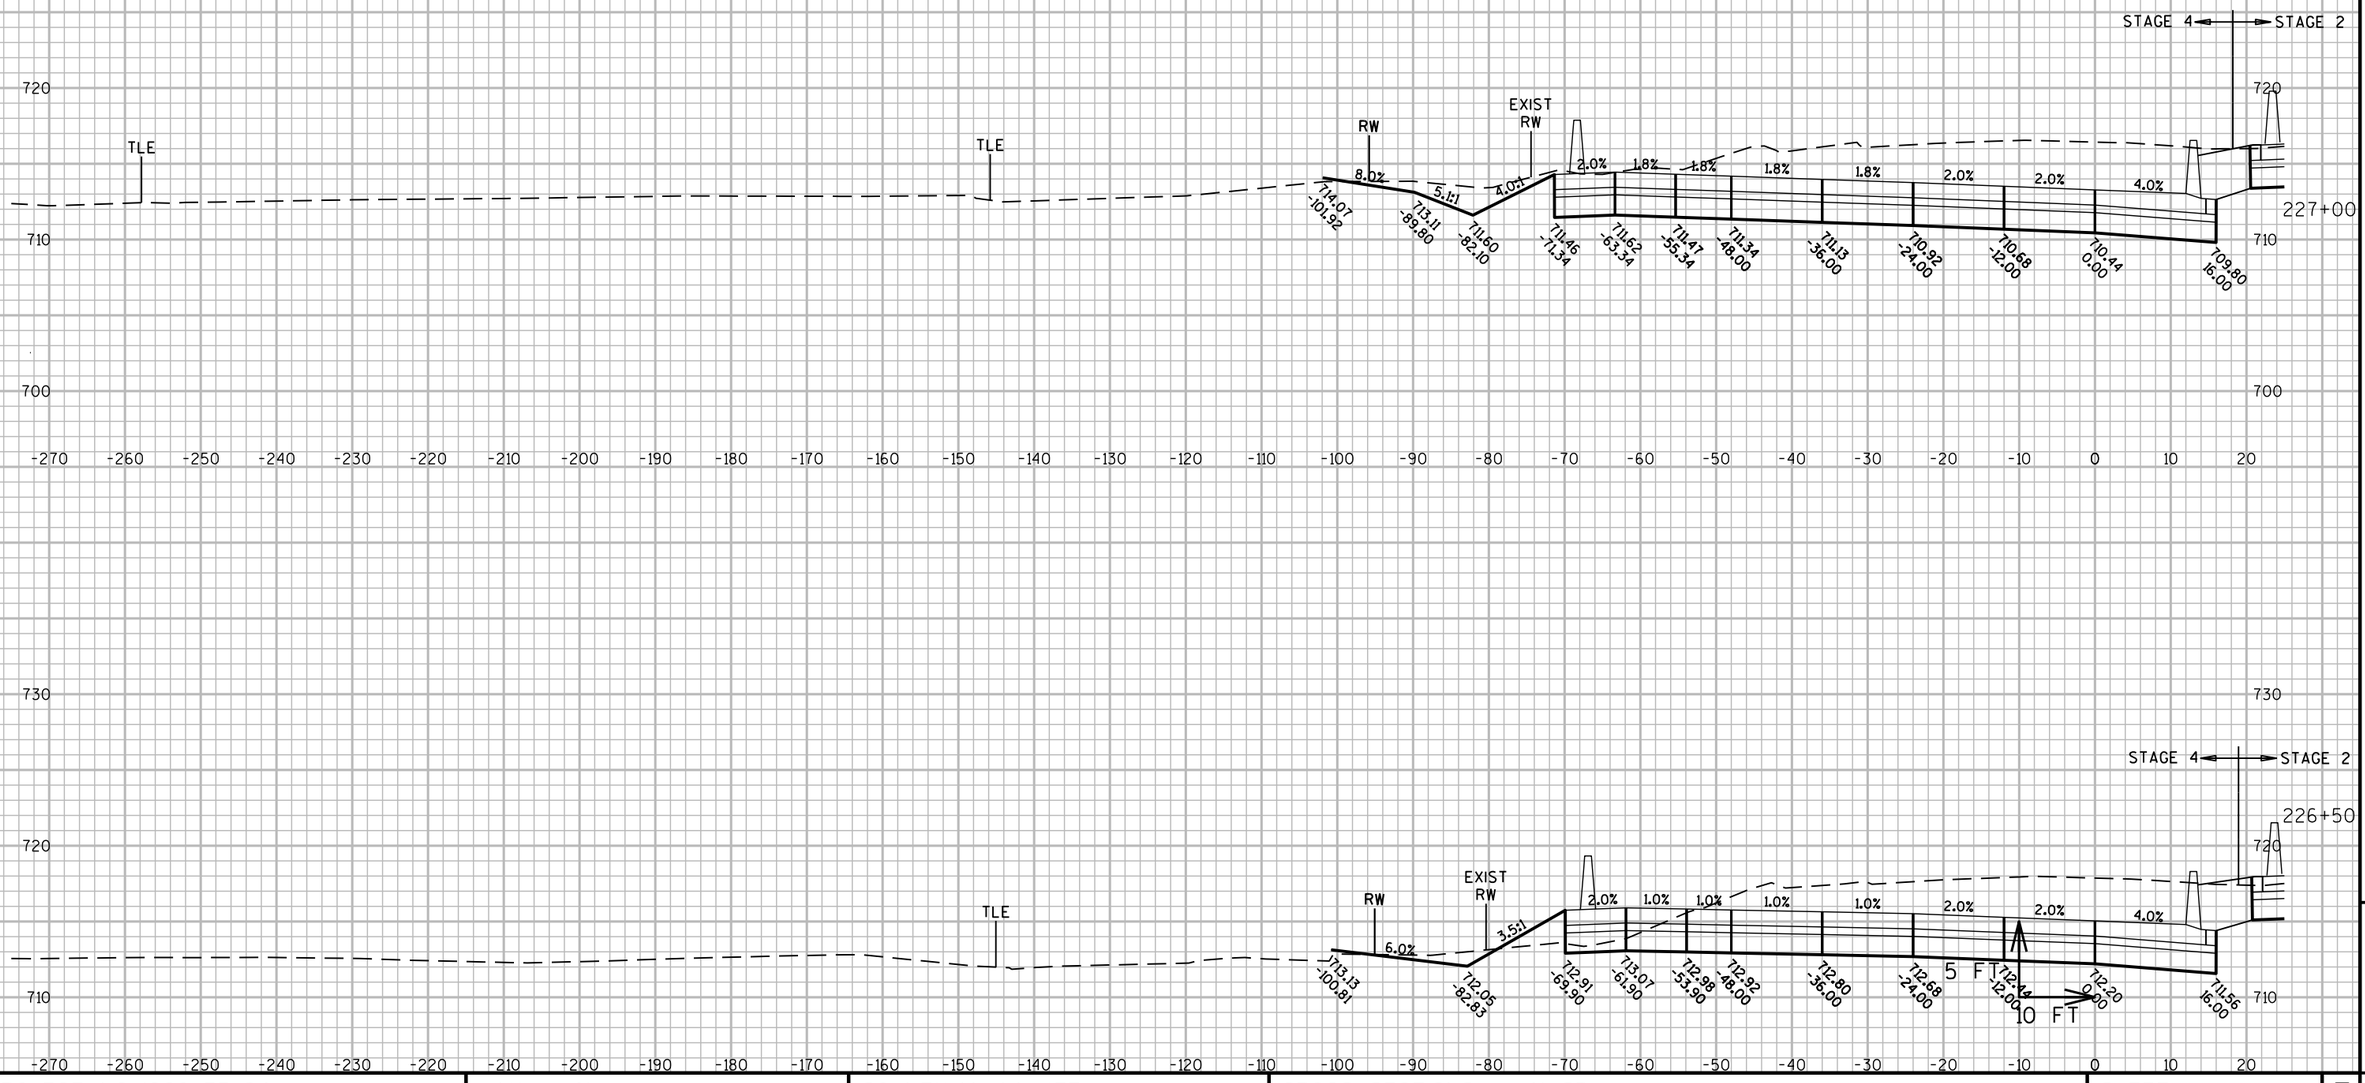
STAGE 4
STAGE 2
720
710
700
730
TLE
TLE
RW
EXIST
RW
8.0%
5:1
4.0%
2.0%
1.8%
1.8%
1.8%
1.8%
2.0%
2.0%
4.0%
227+00
7:1
7:1
7:1

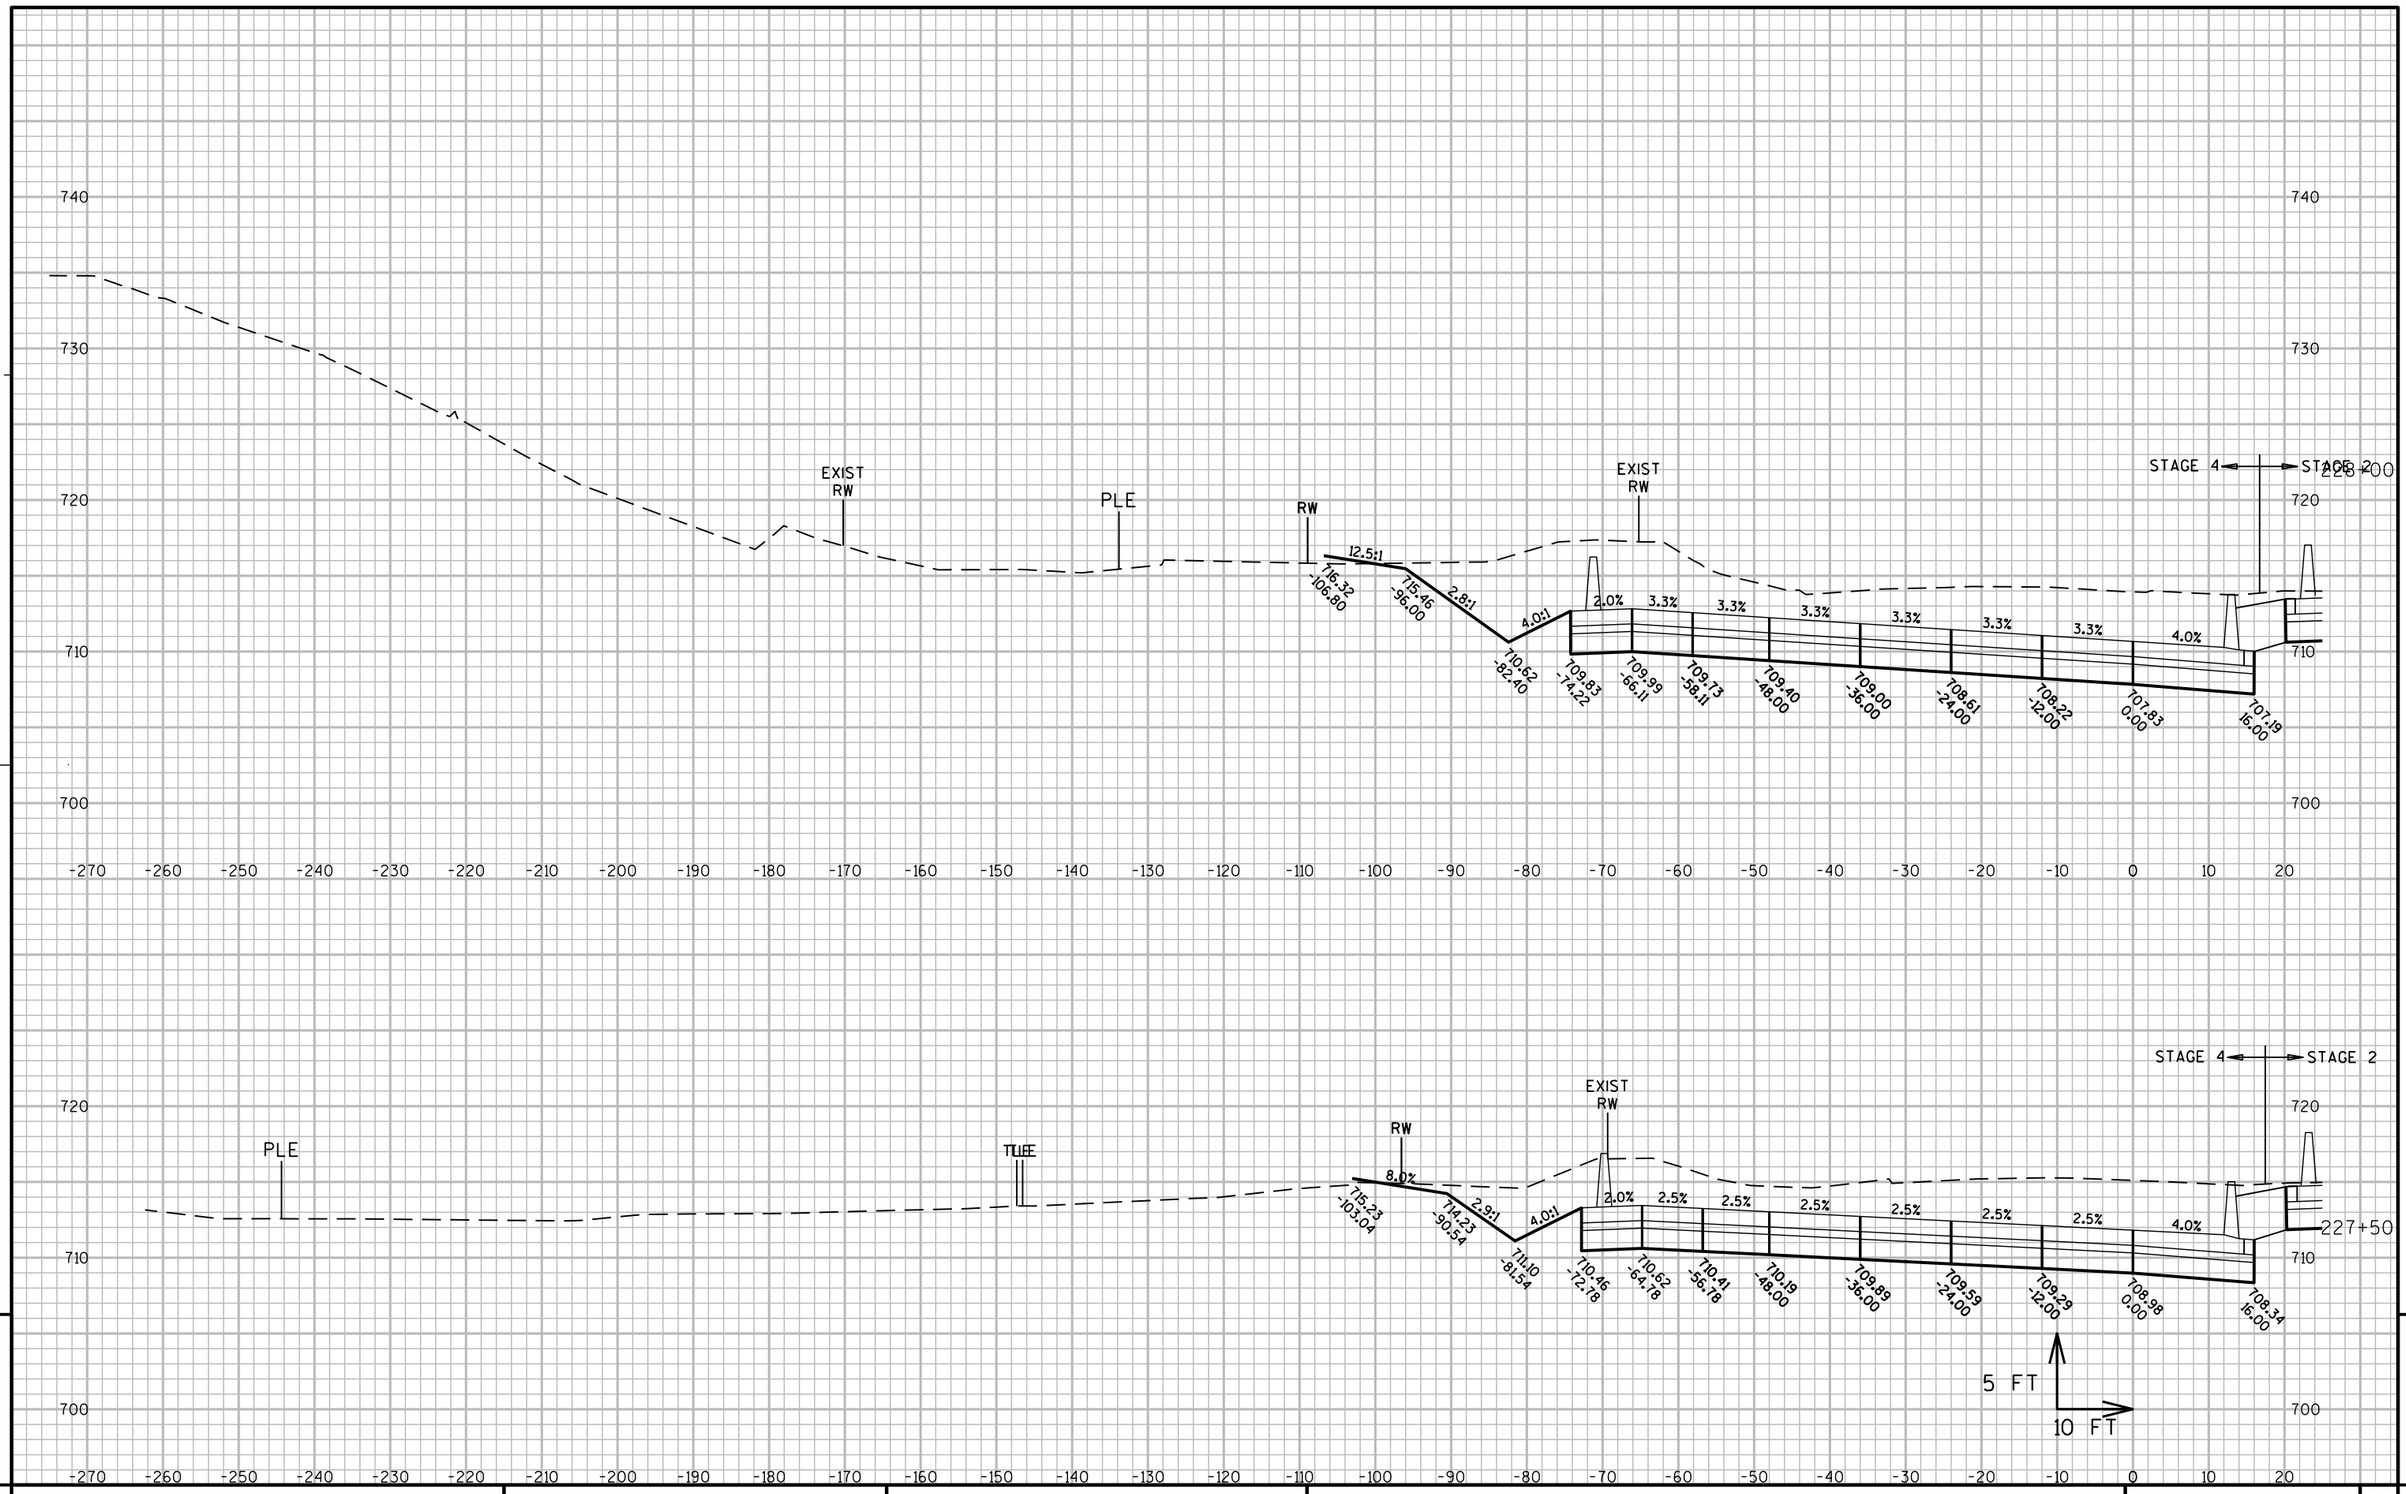

9

9

PROJECT NO: 1060-33-84	HWY: IH 41	COUNTY: MILWAUKEE	CROSS SECTIONS: IH 41 SB	SHEET 2652	E

FILE NAME : W:\PDS\C3D\10603316\84\DSN\XS\090204_XS_NS-SB.DWG
LAYOUT NAME - 090204_XS_NS-SB - 090204-NSSB - (20)
PLOT DATE : 8/9/2020 4:40 PM
PLOT BY : MCGILLICUDDY, BENJAMPLOT NAME :
PLOT SCALE : 1" = 20'_XREF
WISDOT/CADDS SHEET 49

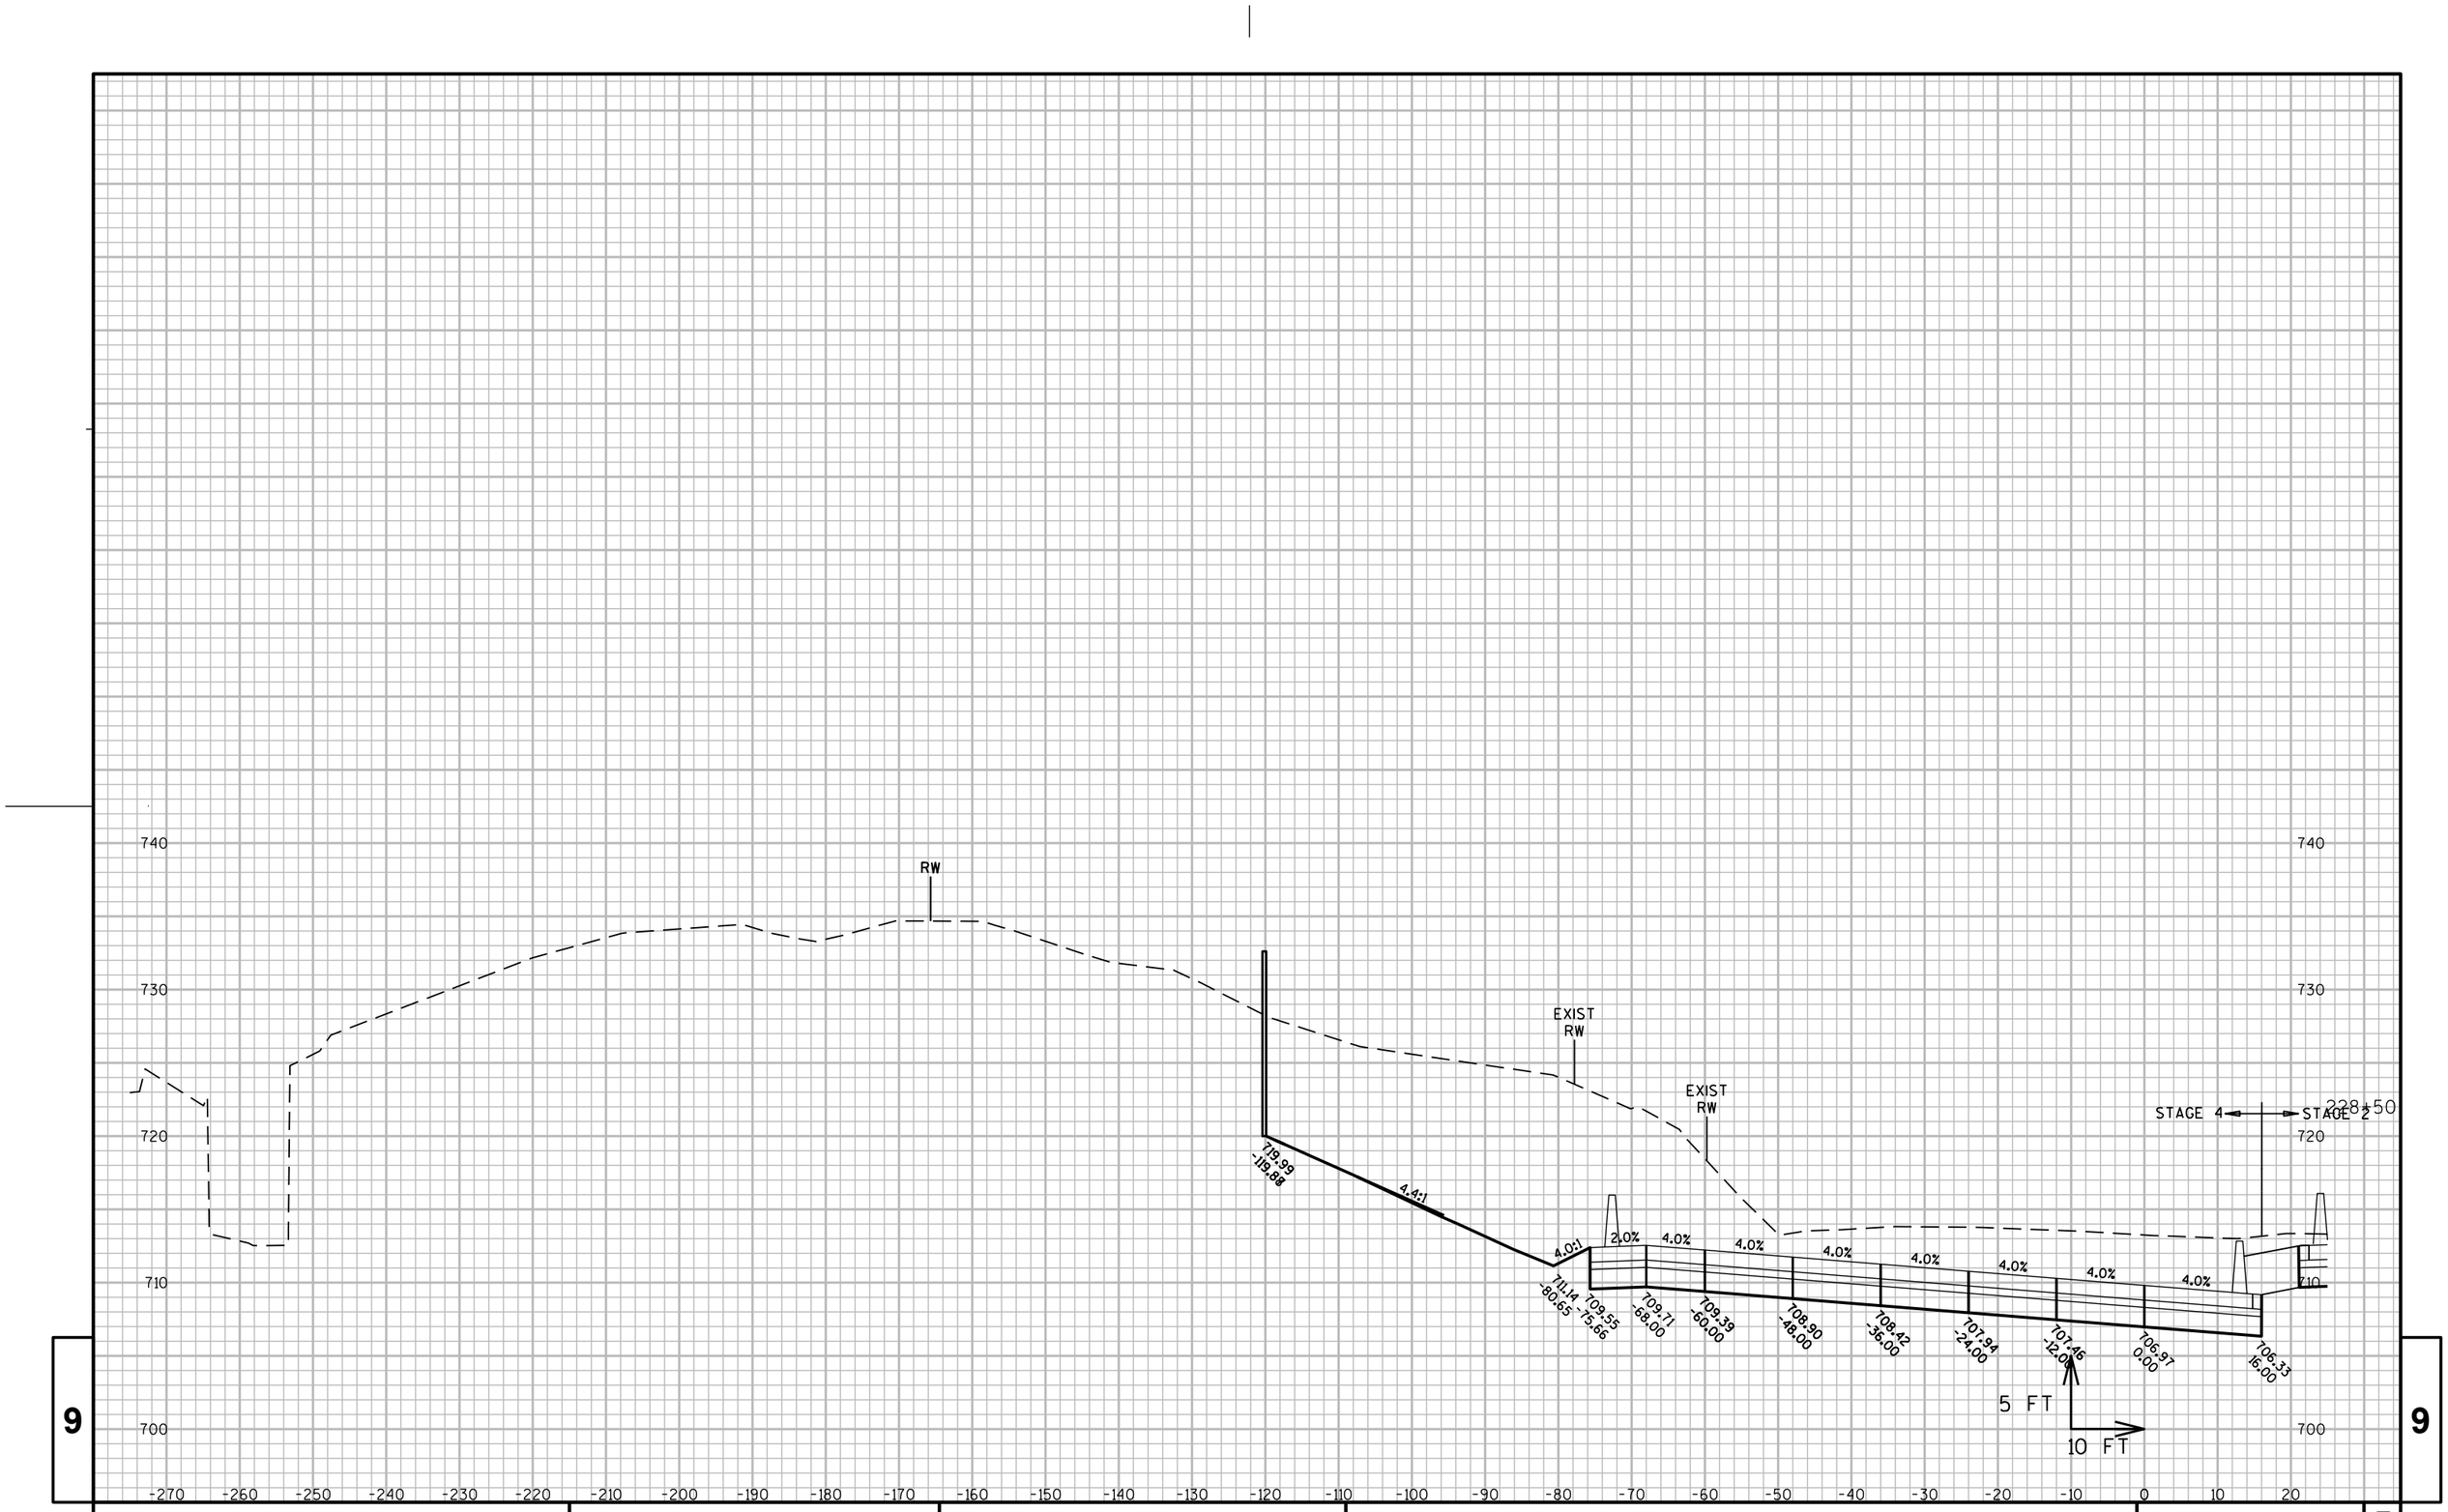

9 9

PROJECT NO: 1060-33-84	HWY: IH 41	COUNTY: MILWAUKEE	CROSS SECTIONS: IH 41 SB	SHEET 2653 E

FILE NAME : W:\PDS\C3D\10603316\84\DSN\XS\090204_XS_NS-SB.DWG
LAYOUT NAME - 090204_XS_NS-SB - 090204-NSSB - (21)

PLOT DATE : 8/9/2020 4:40 PM PLOT BY : MCGILLICUDDY, BENJAMPLOT NAME : PLOT SCALE : 1" = 20'_XREF

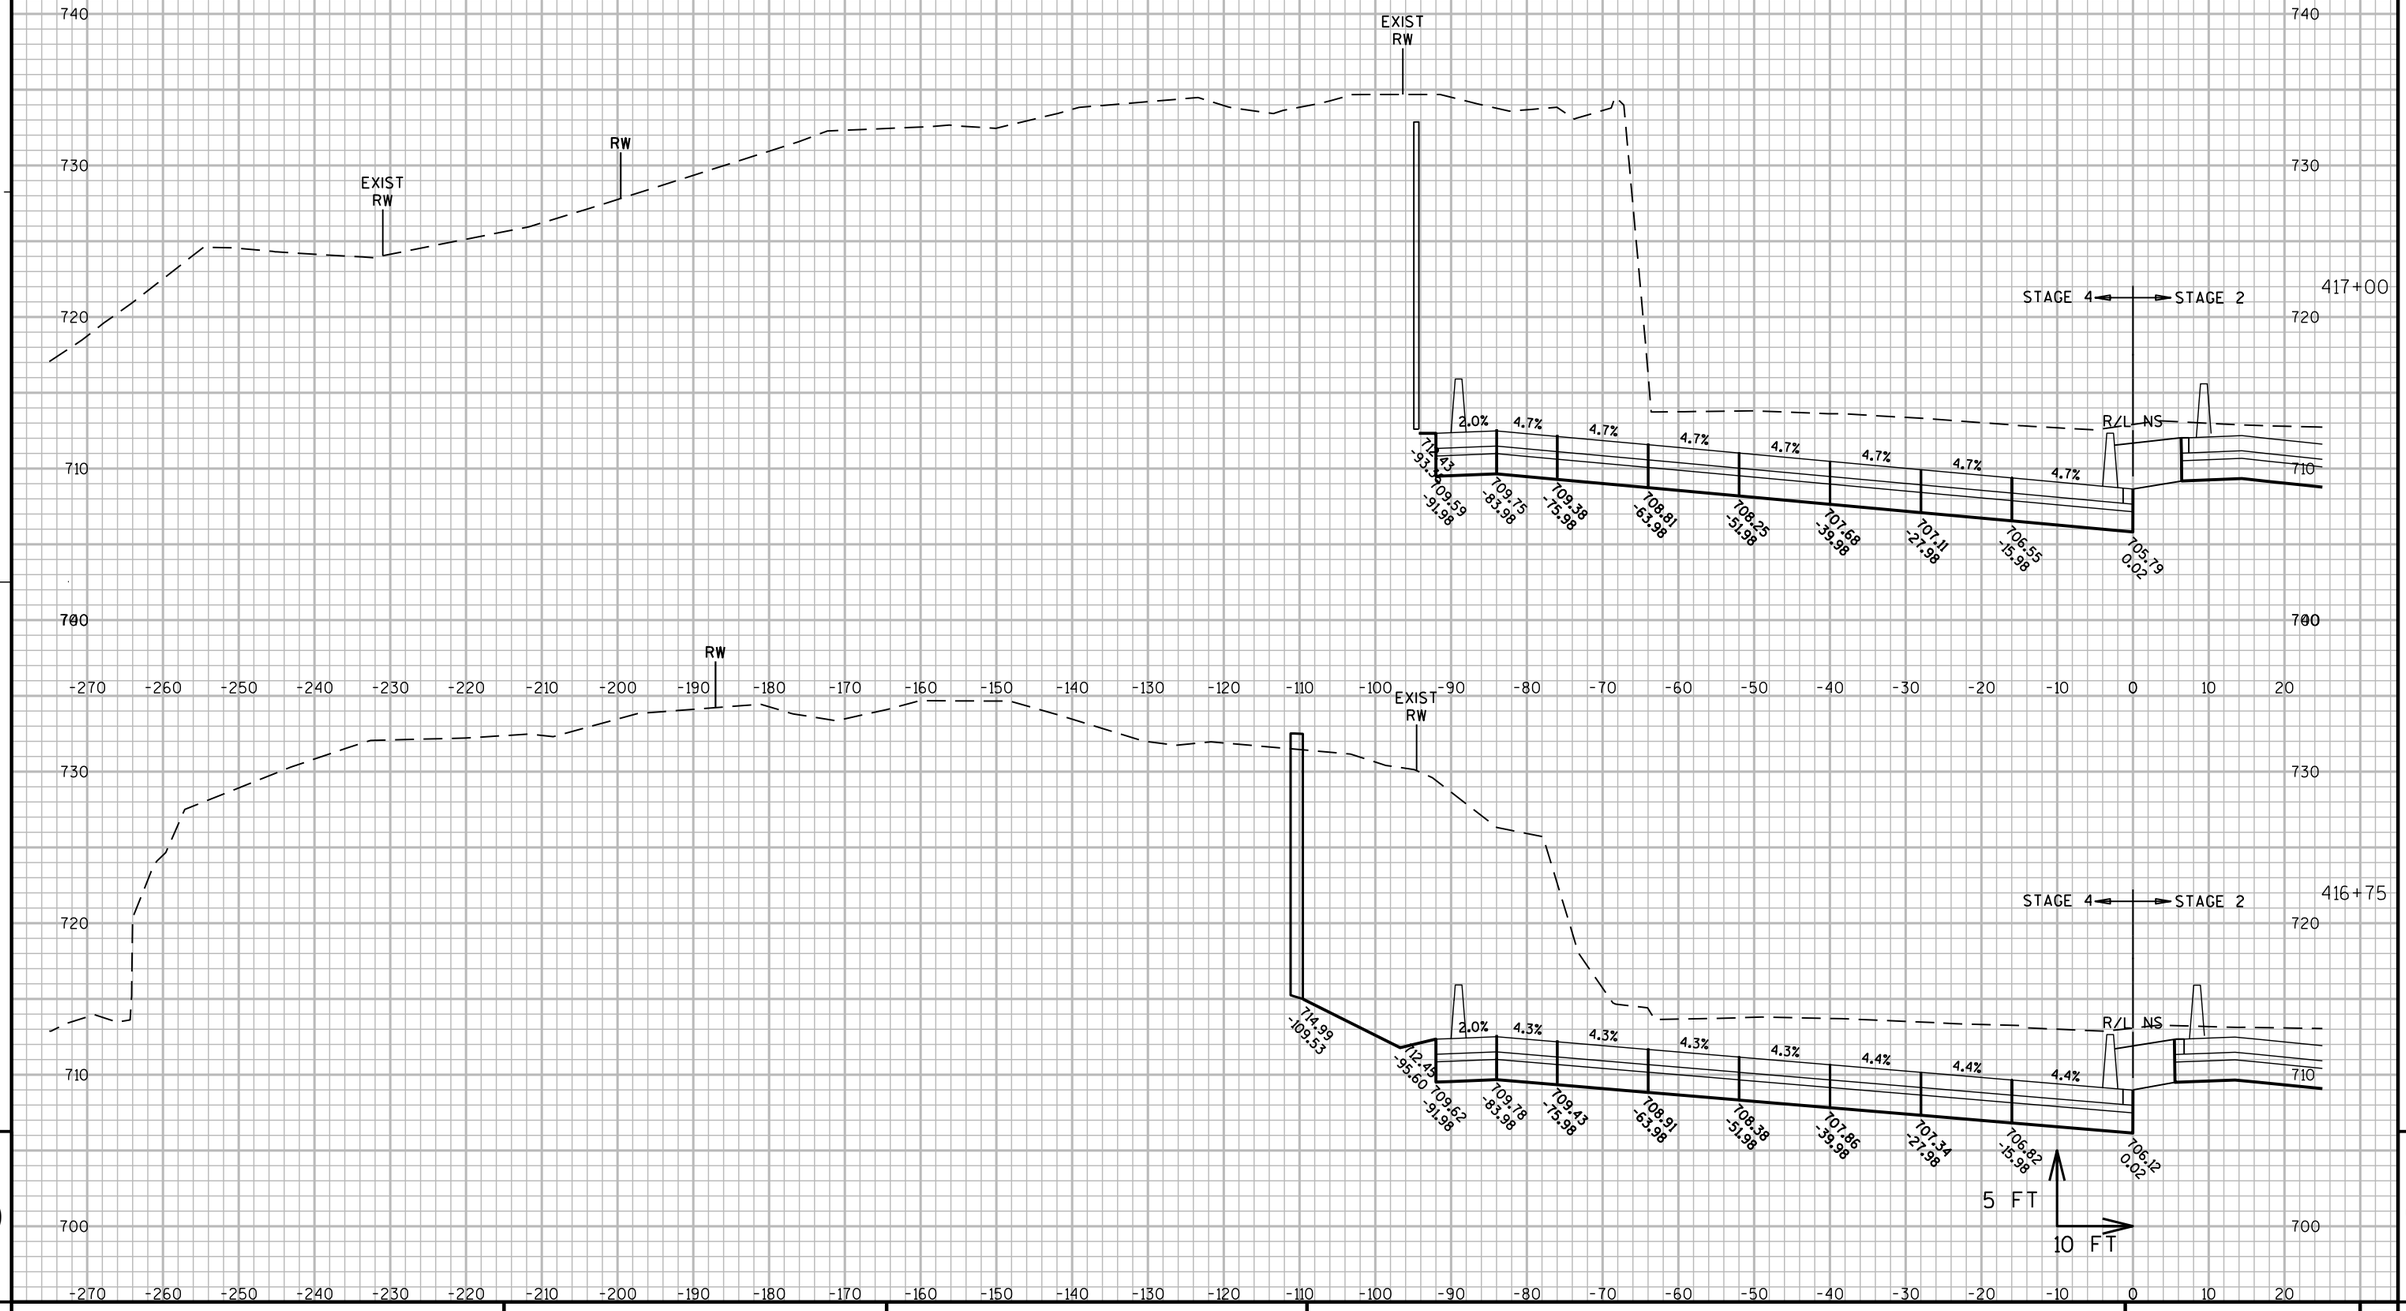

9

9

PROJECT NO: 1060-33-84	HWY: IH 41	COUNTY: MILWAUKEE	CROSS SECTIONS: IH 41 SB	SHEET 2654	E

FILE NAME : W:\PDS\C3D\10603316\84\DSN\XS\090205_XS_NS-SB.DWG
LAYOUT NAME - 090205_XS_NS-SB - 090205-SB - (1)

PLOT DATE : 8/9/2020 5:32 PM

PLOT BY : MCGILLICUDDY, BENJAMPLOT NAME :

PLOT SCALE : 1 IN:20 FT_1

WISDOT/CADDS SHEET 49

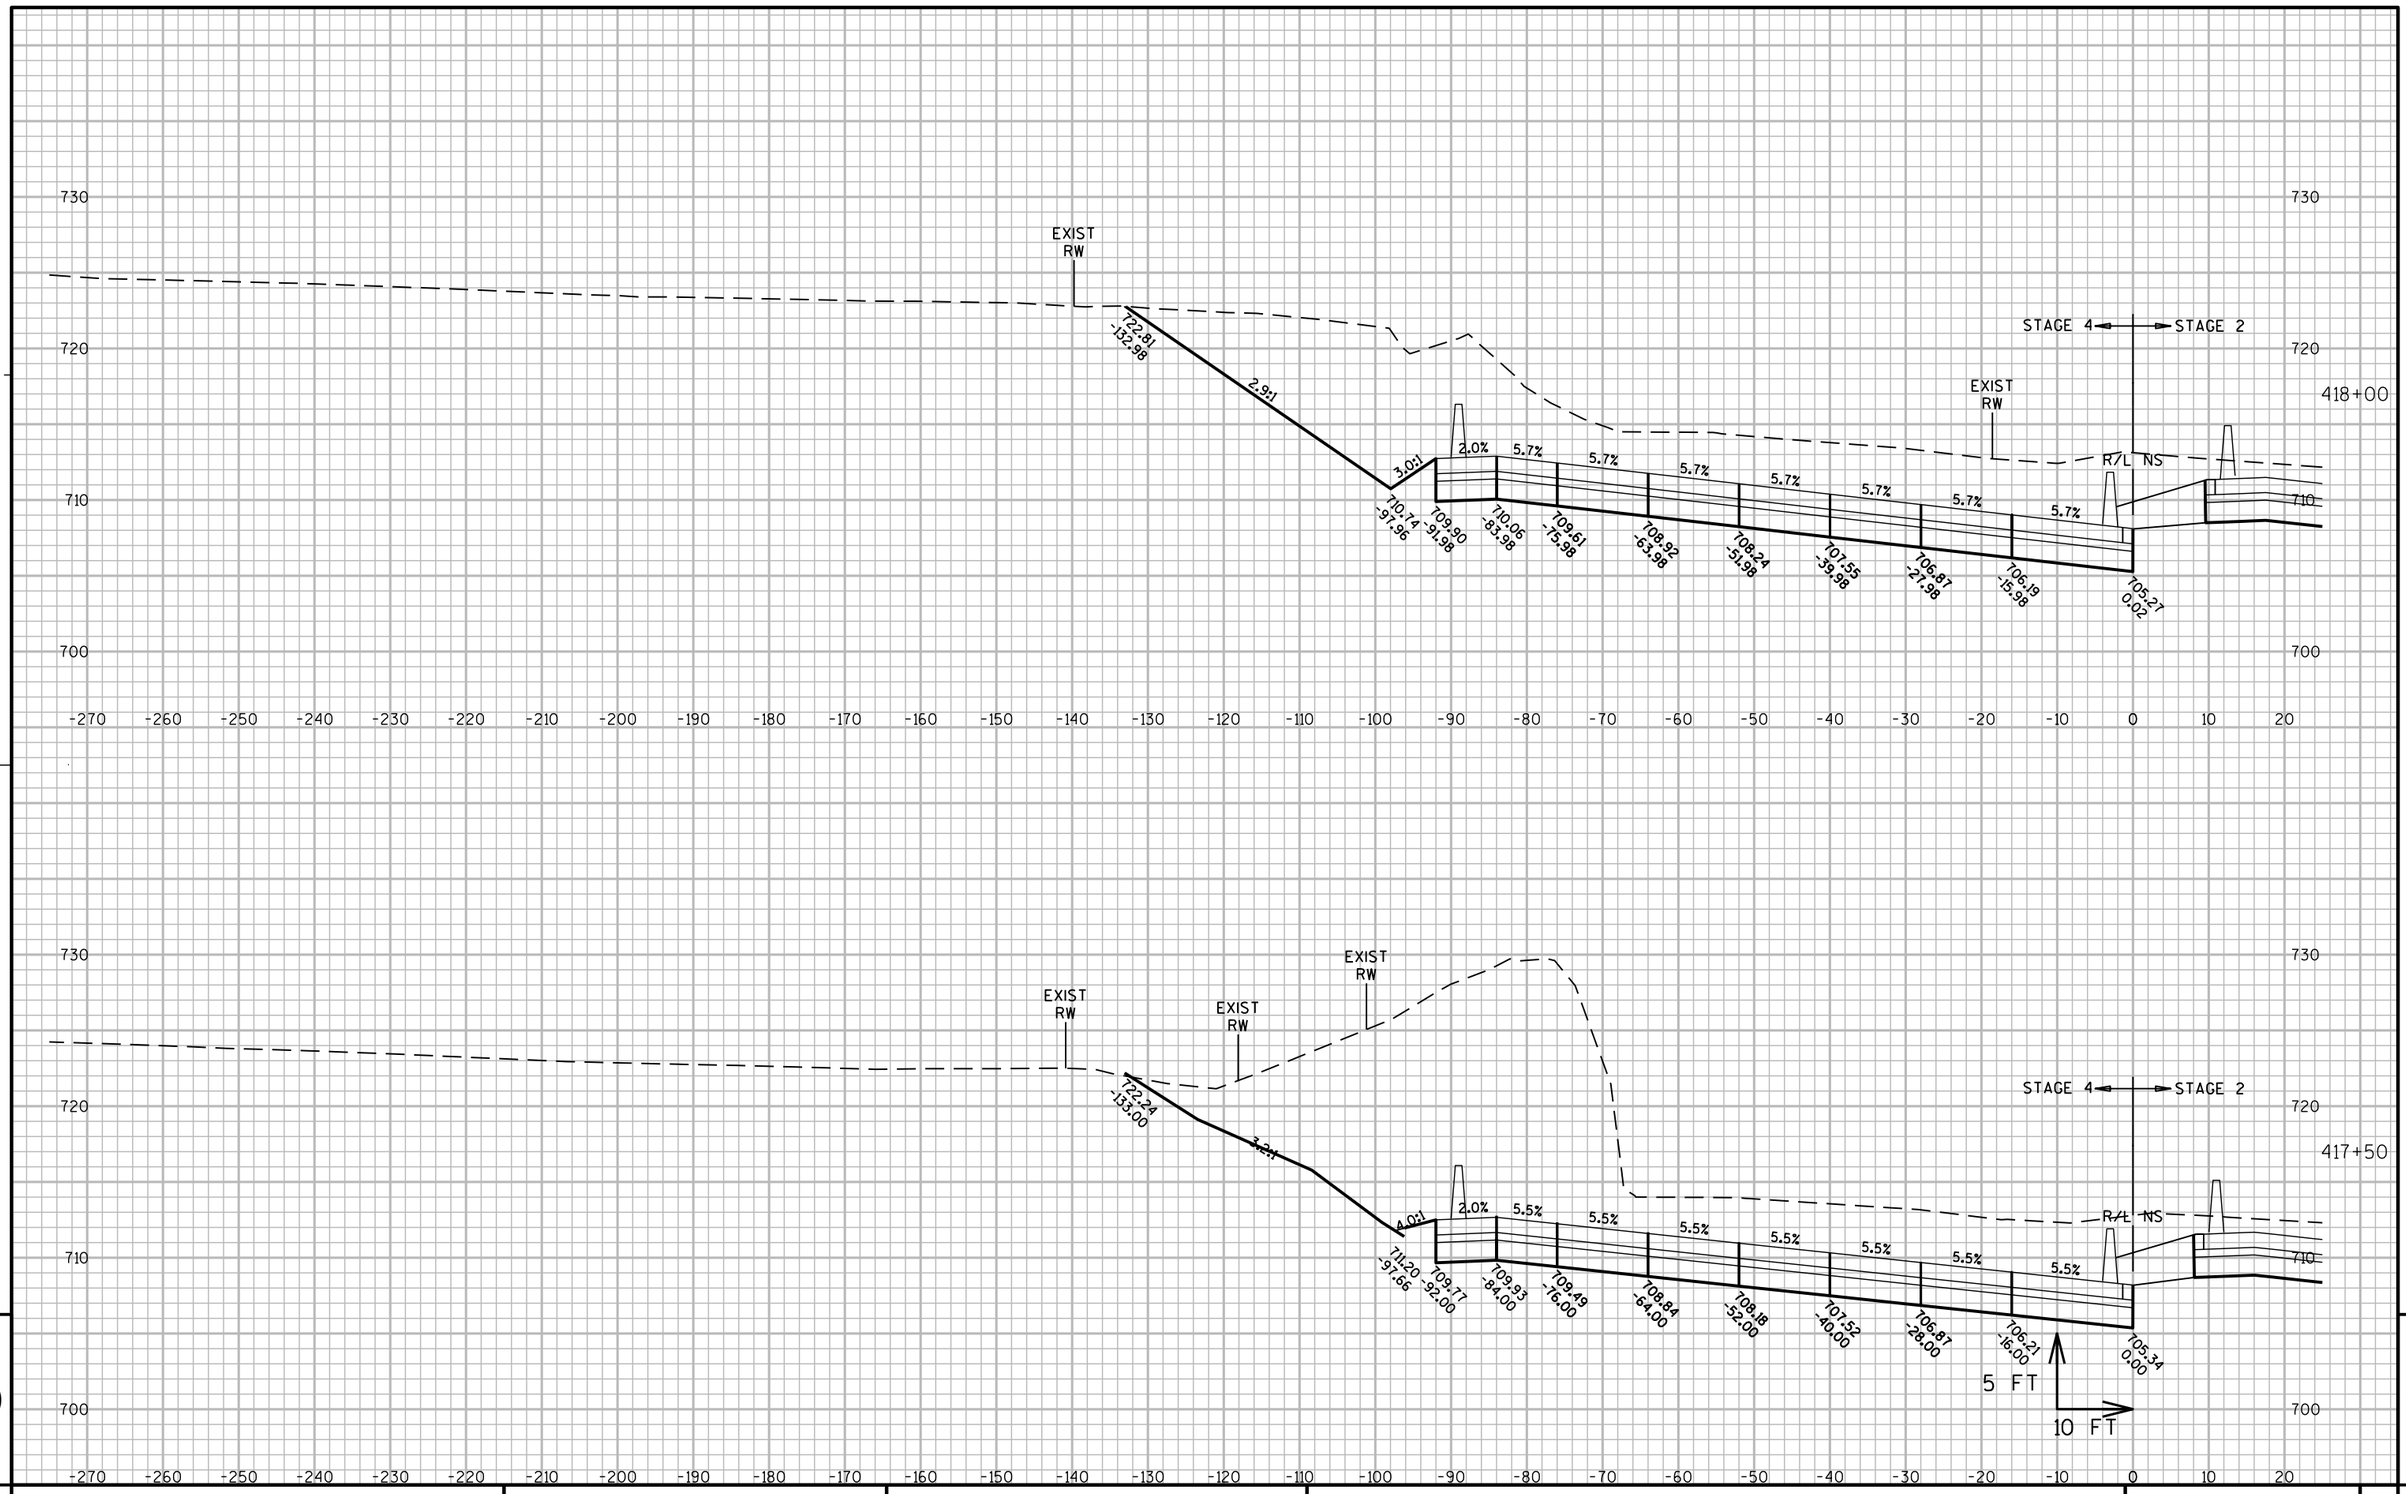

PROJECT NO: 1060-33-84	HWY: IH 41	COUNTY: MILWAUKEE	CROSS SECTIONS: IH 41 SB	SHEET 2655	E

FILE NAME : W:\PDS\C3D\10603316\84\DSN\XS\090205_XS_NS-SB.DWG
LAYOUT NAME - 090205_XS_NS-SB - 090205-SB - (2)

PLOT DATE : 8/9/2020 5:32 PM PLOT BY : MCGILLICUDDY, BENJAMPLOT NAME : PLOT SCALE : 1 IN:20 FT_1

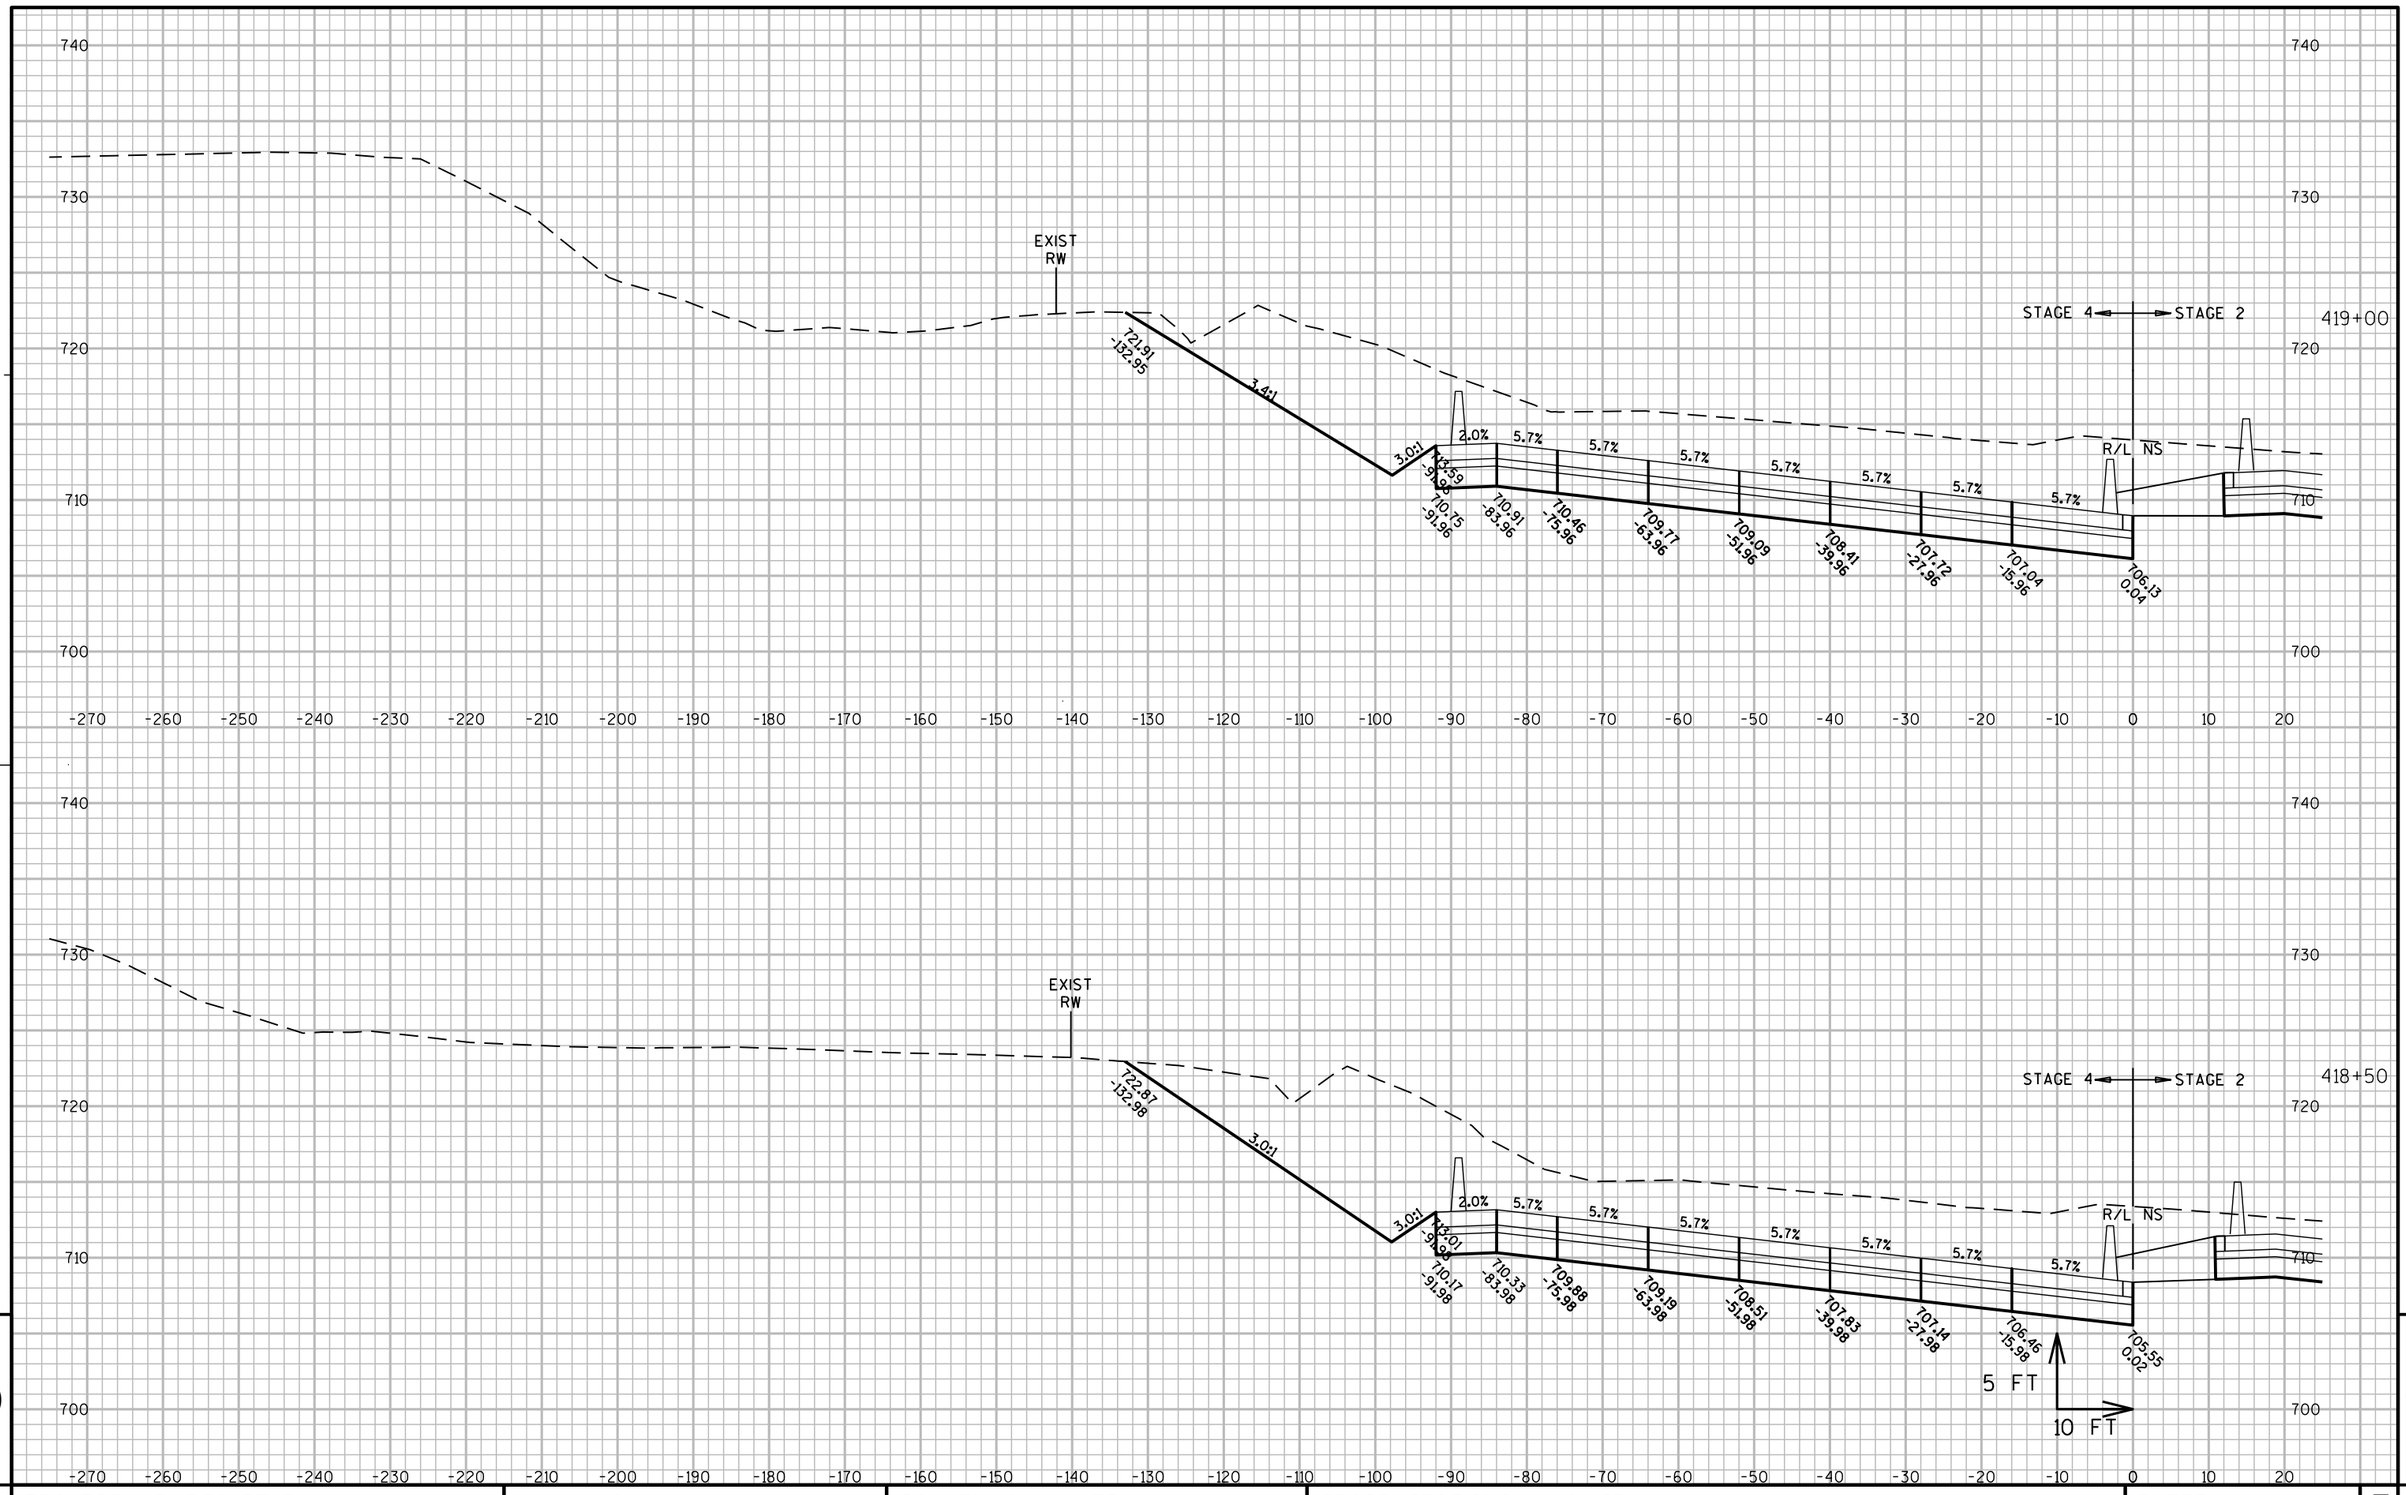

9

PROJECT NO: 1060-33-84	HWY: IH 41	COUNTY: MILWAUKEE	CROSS SECTIONS: IH 41 SB	SHEET 2656	E

FILE NAME : W:\PDS\C3D\10603316\84\DSN\XS\090205_XS_NS-SB.DWG
LAYOUT NAME - 090205_XS_NS-SB - 090205-SB - (3)

PLOT DATE : 8/9/2020 5:32 PM PLOT BY : MCGILLICUDDY, BENJAMPLOT NAME : PLOT SCALE : 1 IN:20 FT_1

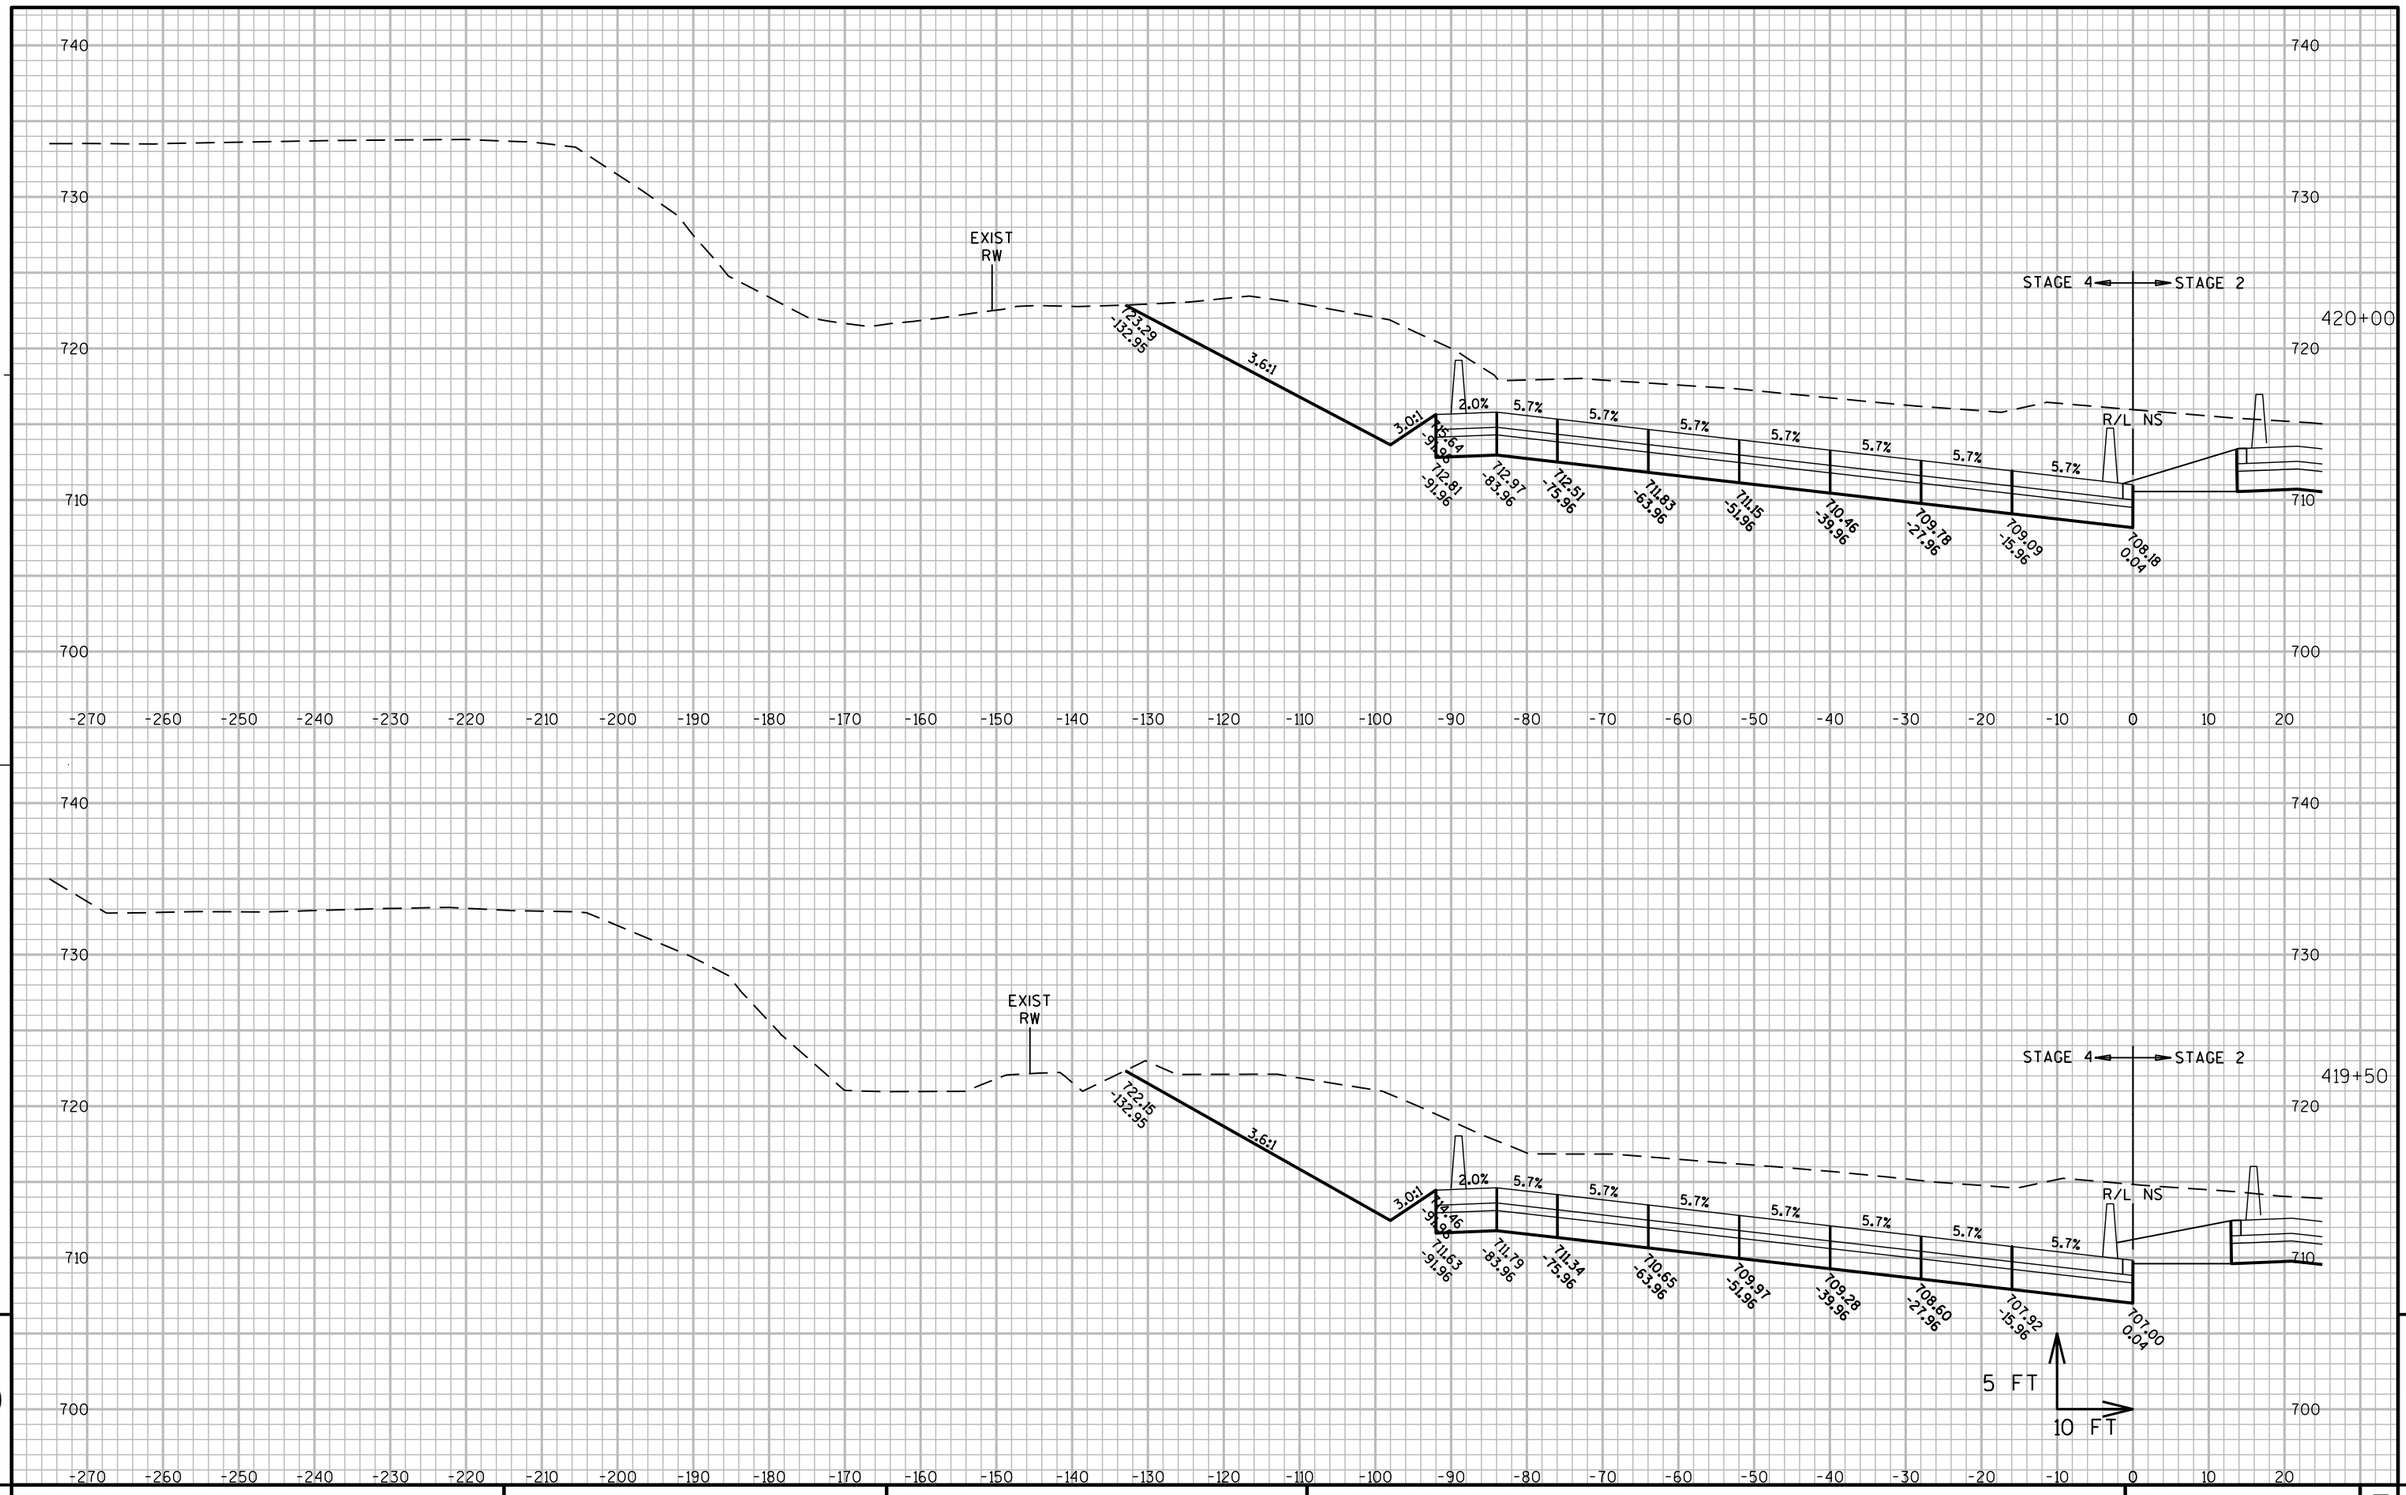

9

PROJECT NO: 1060-33-84	HWY: IH 41	COUNTY: MILWAUKEE	CROSS SECTIONS: IH 41 SB	SHEET 2657	E

9

FILE NAME : W:\PDS\C3D\10603316\84\DSN\XS\090205_XS_NS-SB.DWG
LAYOUT NAME - 090205_XS_NS-SB - 090205-SB - (4)

PLOT DATE : 8/9/2020 5:33 PM

PLOT BY : MCGILLICUDDY, BENJAMPLOT NAME :

PLOT SCALE : 1 IN:20 FT_1

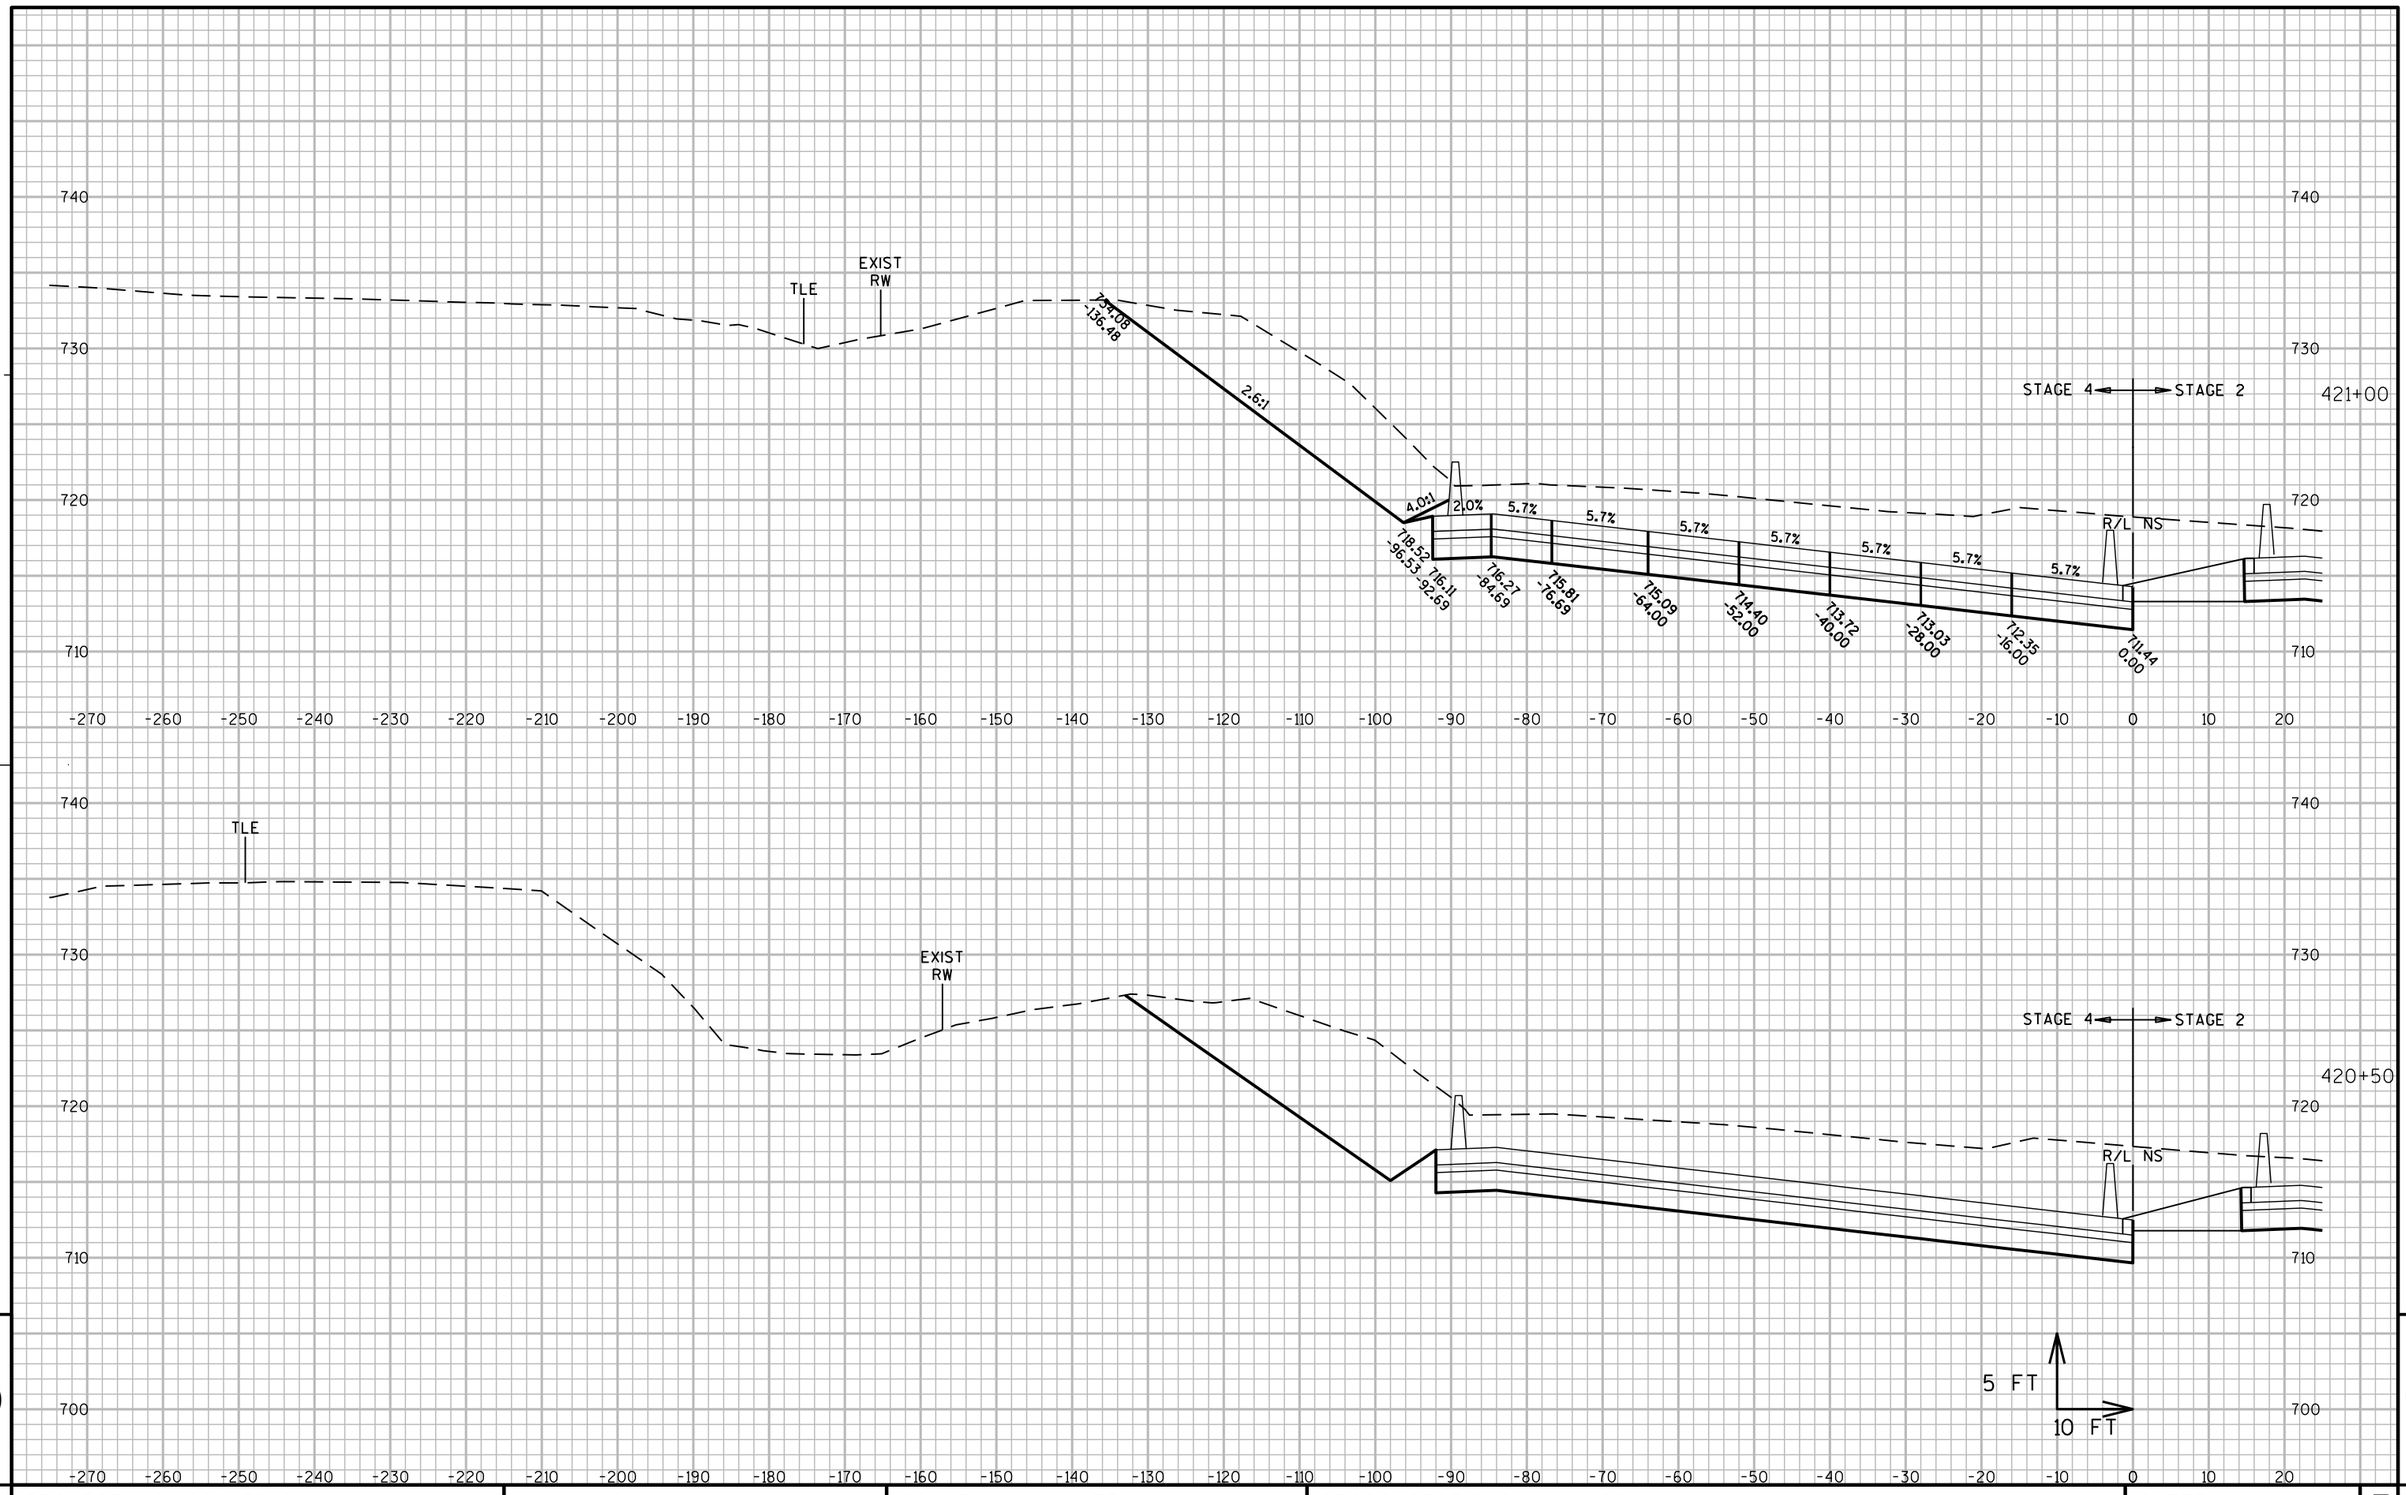

PROJECT NO: 1060-33-84	HWY: IH 41	COUNTY: MILWAUKEE	CROSS SECTIONS: IH 41 SB	SHEET 2658 E

FILE NAME : W:\PDS\C3D\10603316\84\DSN\XS\090205_XS_NS-SB.DWG
LAYOUT NAME - 090205_XS_NS-SB - 090205-SB - (5)

PLOT DATE : 8/9/2020 5:33 PM

PLOT BY : MCGILLICUDDY, BENJAMPLOT NAME :

PLOT SCALE : 1 IN:20 FT_1

WISDOT/CADDS SHEET 49

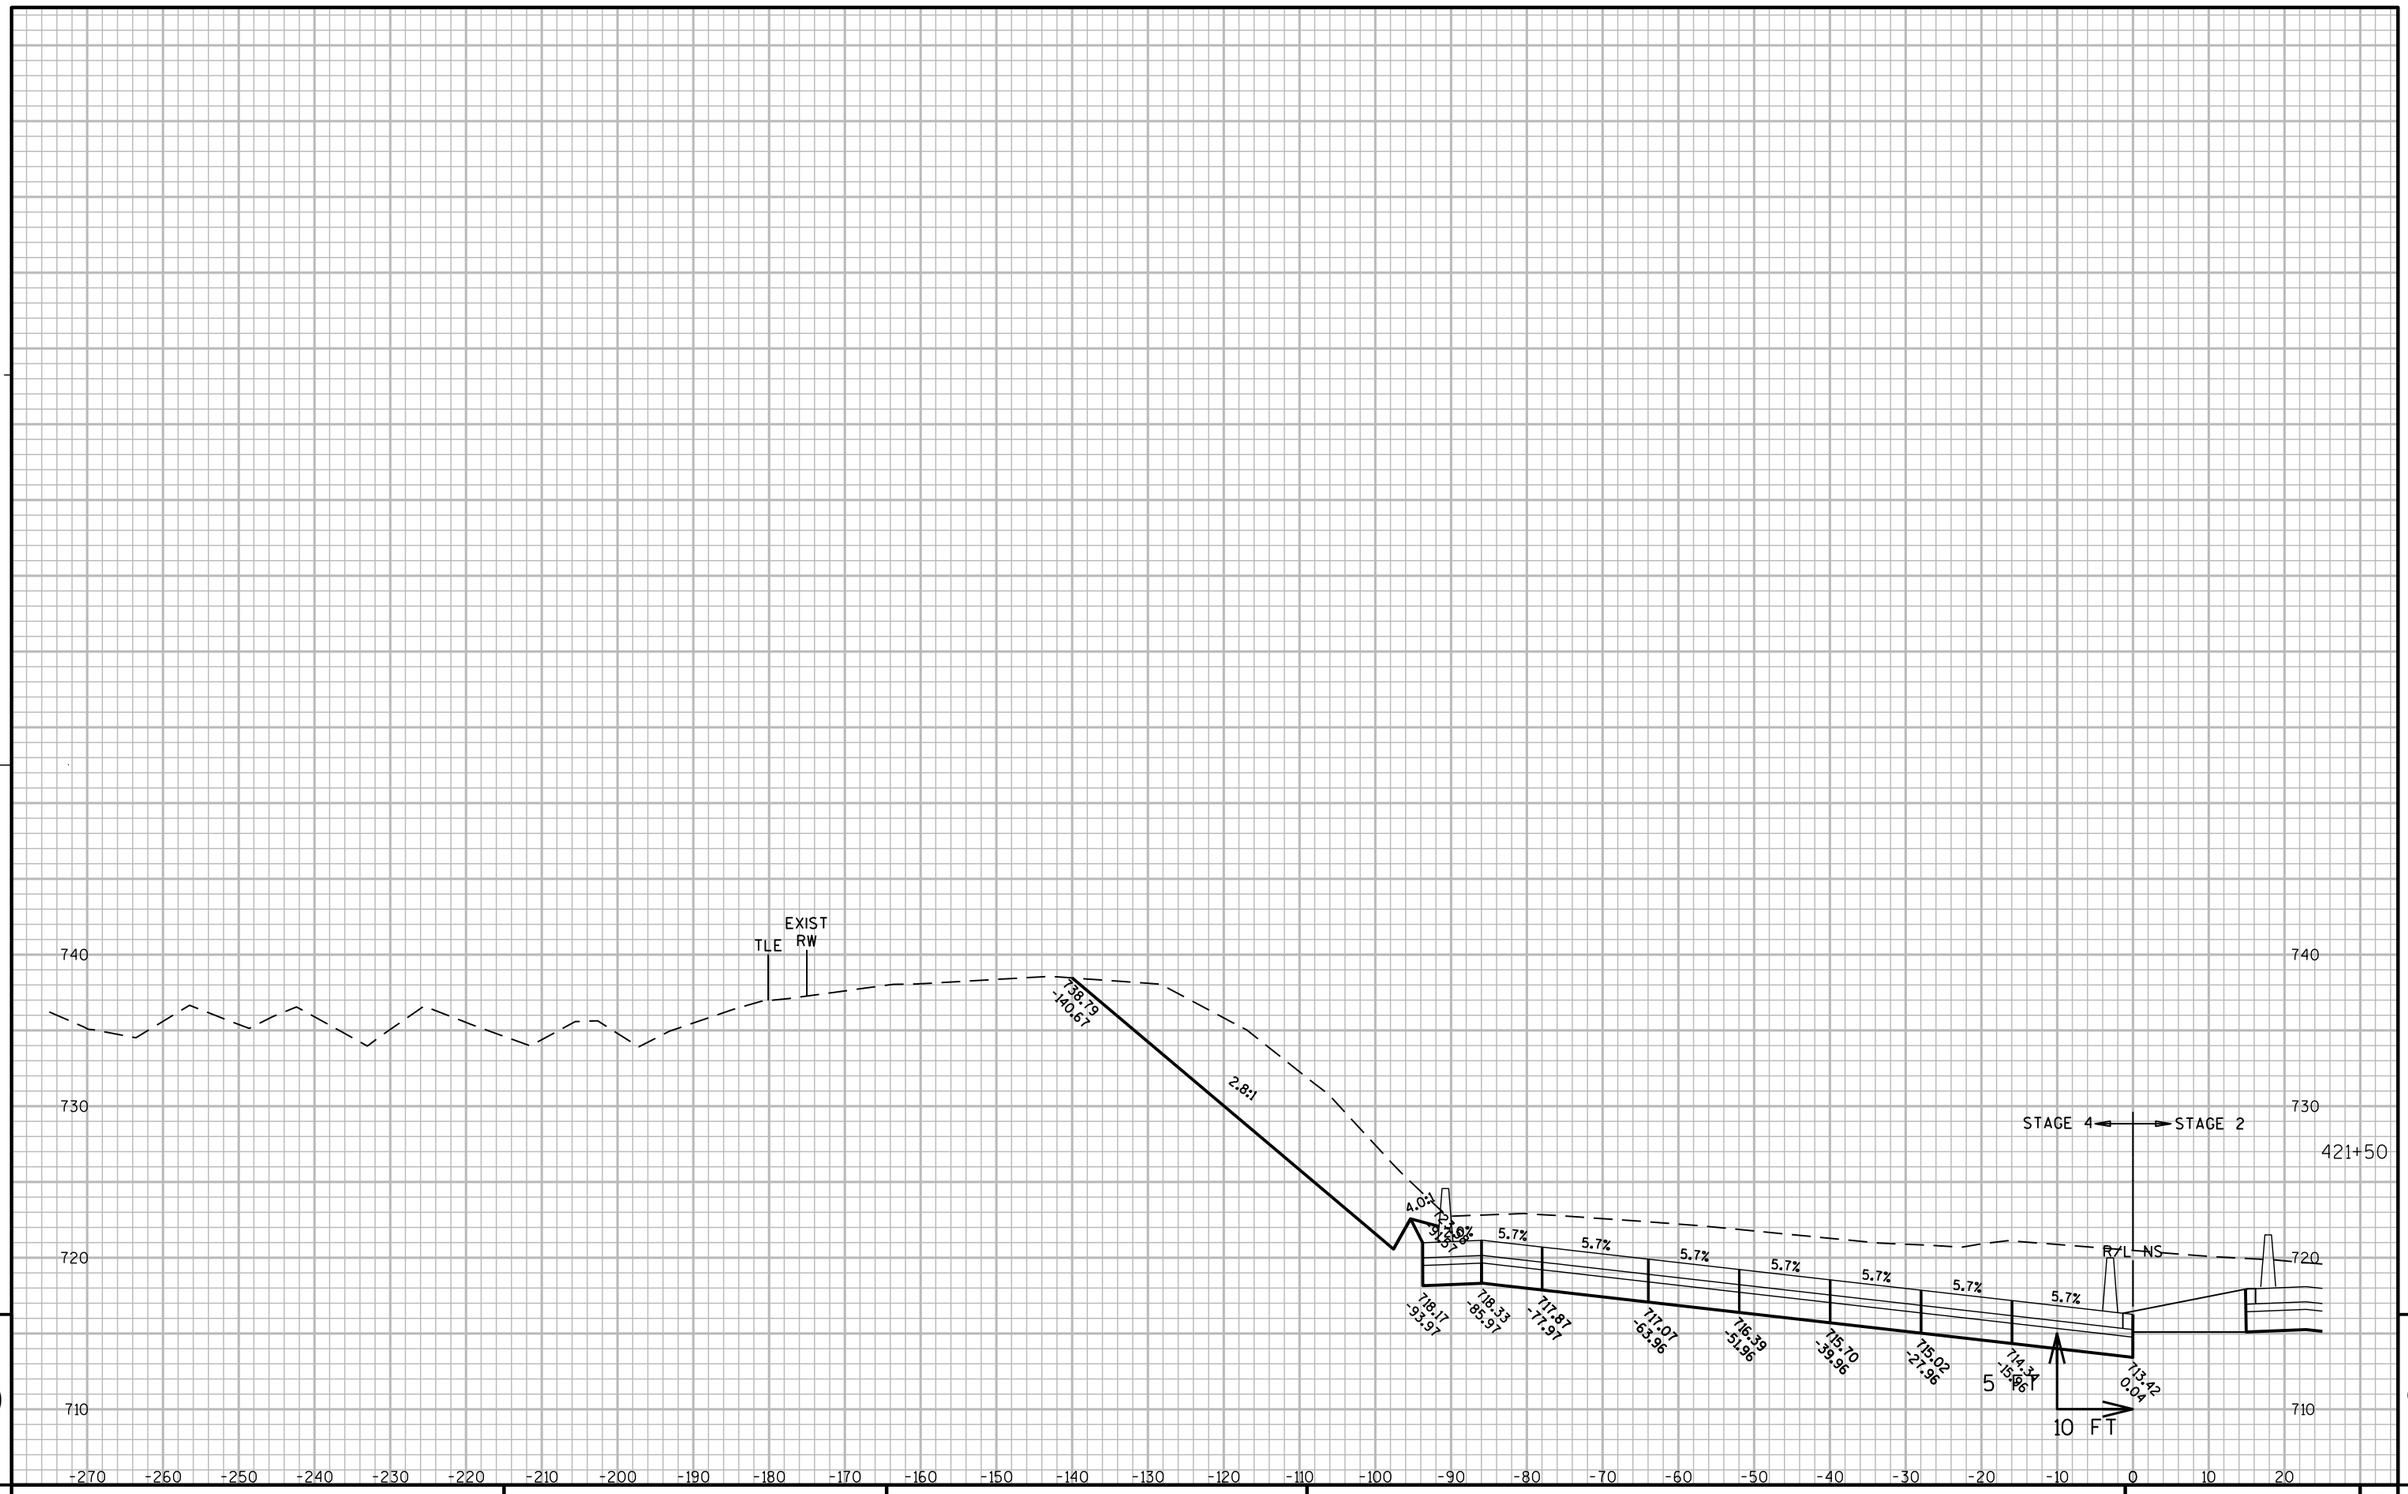

9

9

PROJECT NO: 1060-33-84	HWY: IH 41	COUNTY: MILWAUKEE	CROSS SECTIONS: IH 41 SB	SHEET 2659	E

FILE NAME : W:\PDS\C3D\10603316\84\DSN\XS\090205_XS_NS-SB.DWG
LAYOUT NAME - 090205_XS_NS-SB - 090205-SB - (6)
PLOT DATE : 8/9/2020 5:33 PM
PLOT BY : MCGILLICUDDY, BENJAMPLOT NAME :
PLOT SCALE : 1 IN:20 FT_1
WISDOT/CADDS SHEET 49

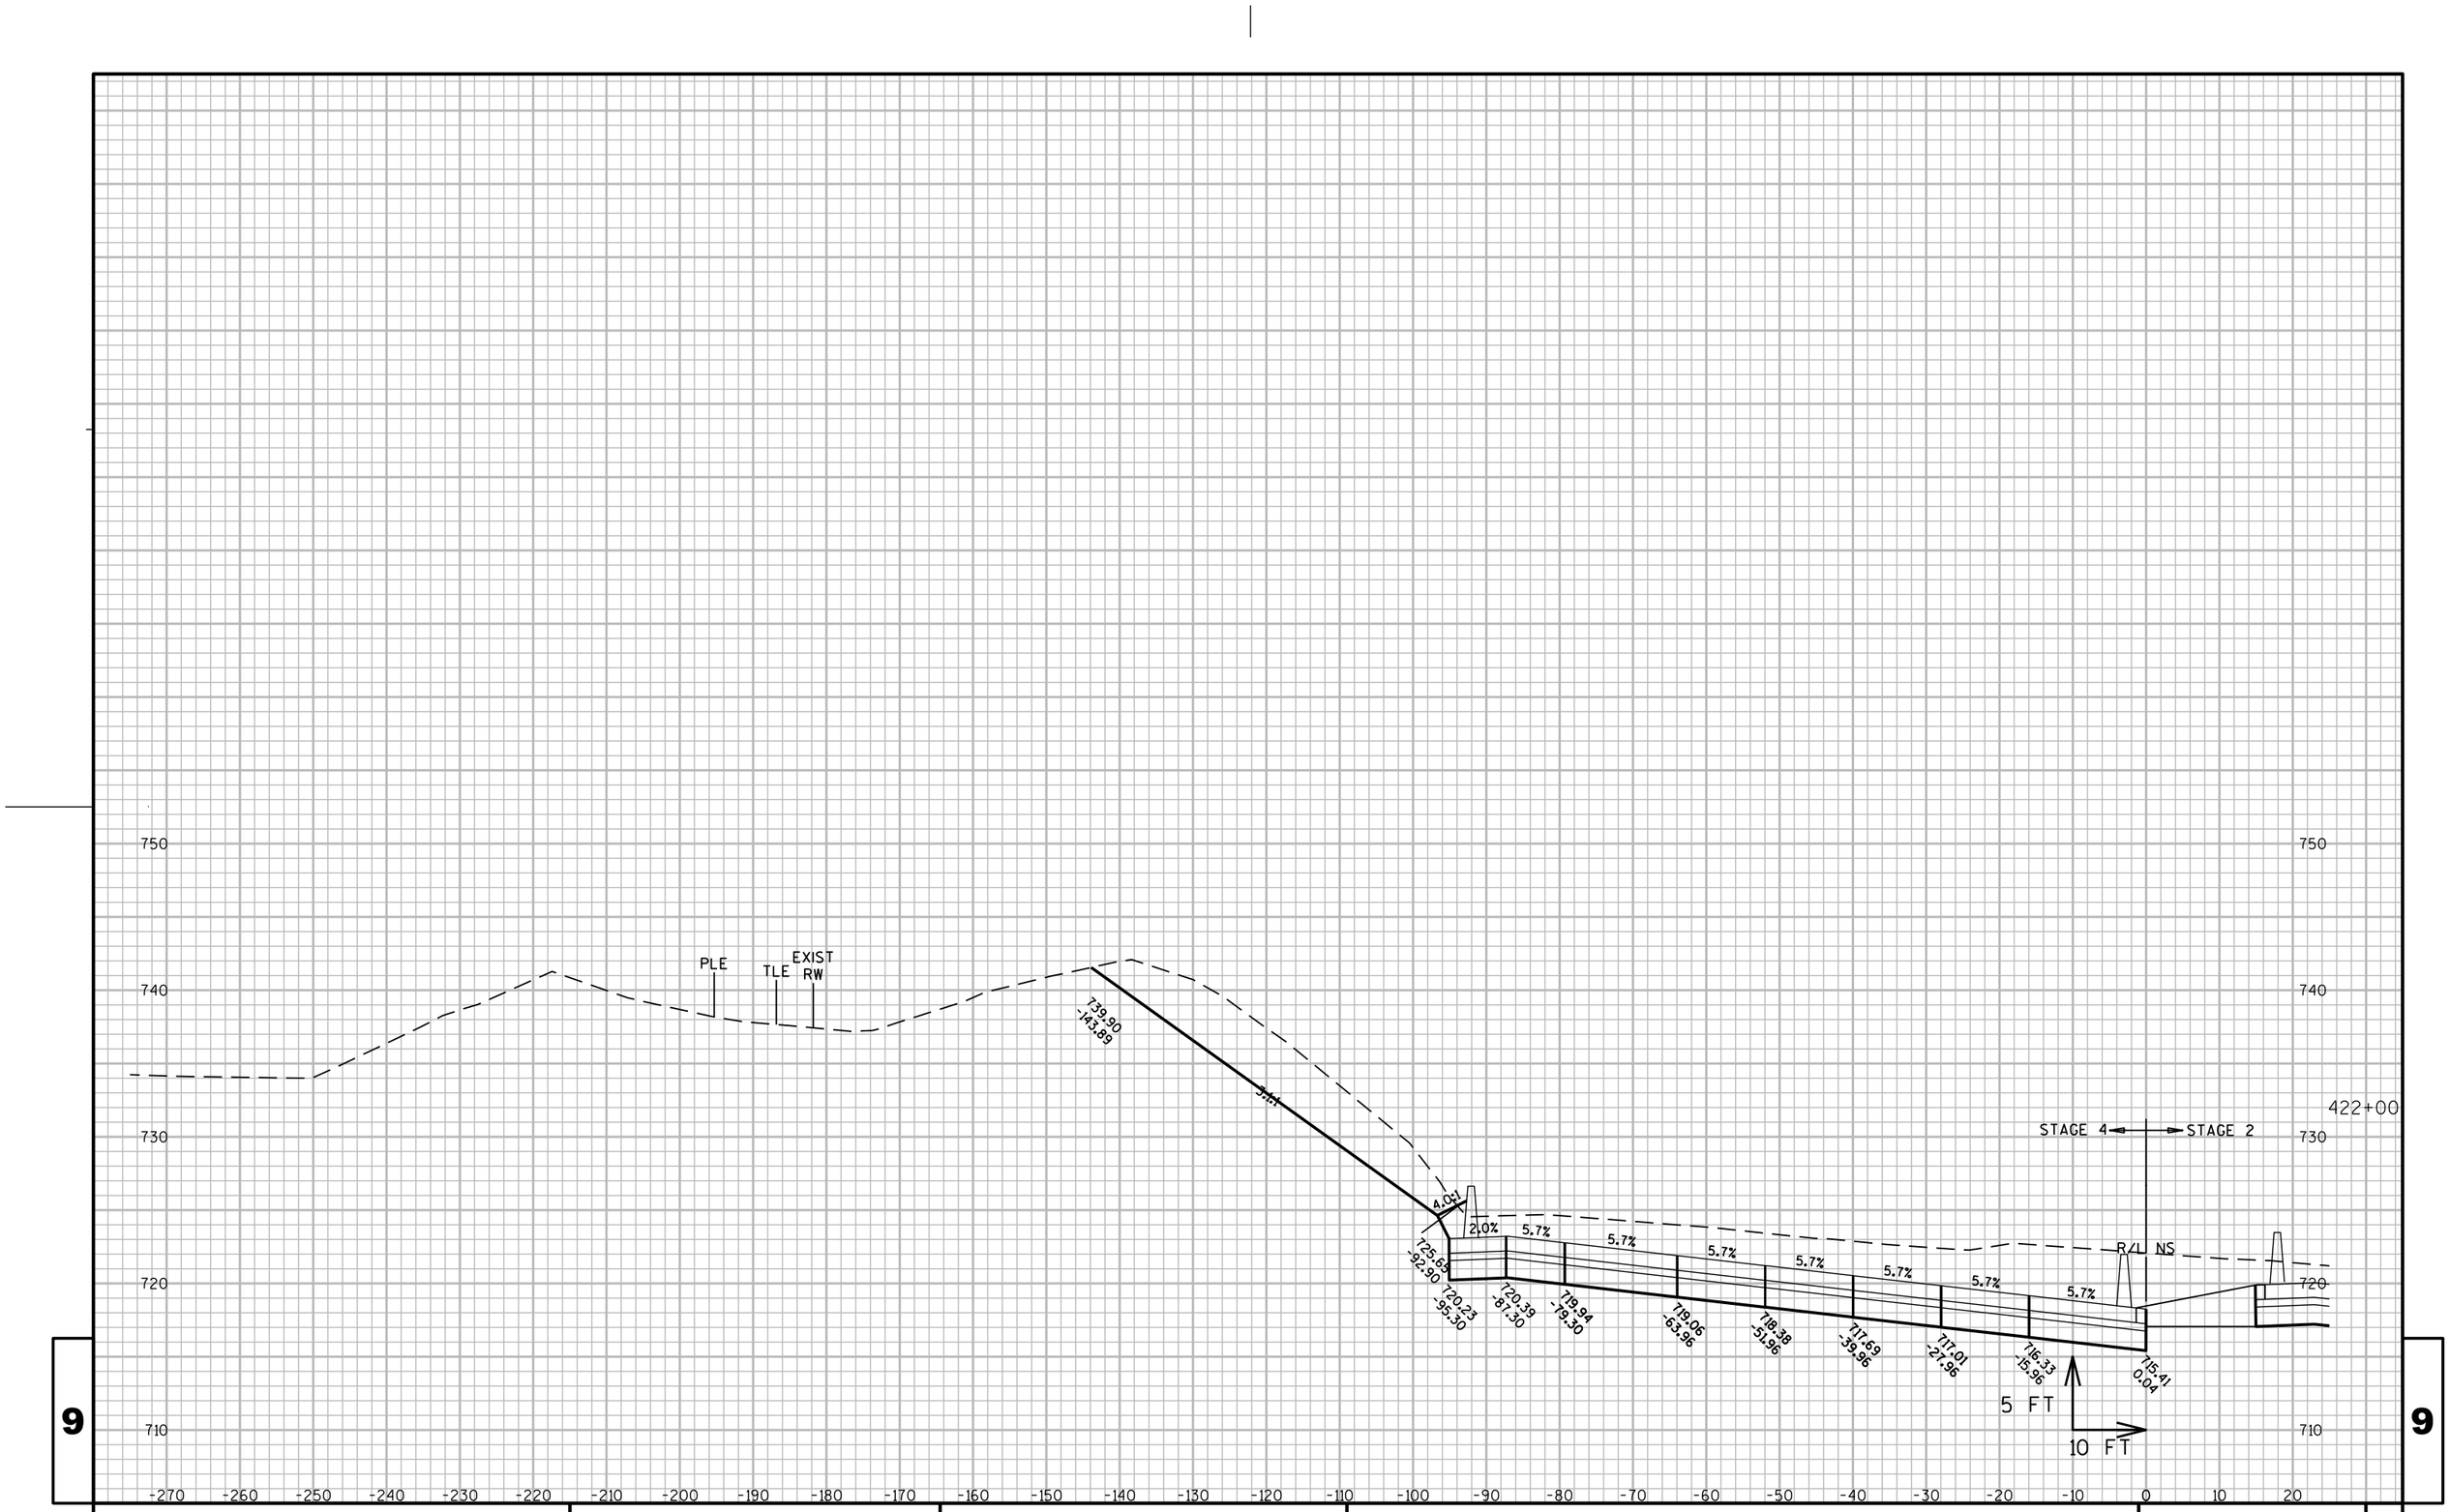

9

9

PROJECT NO: 1060-33-84	HWY: IH 41	COUNTY: MILWAUKEE	CROSS SECTIONS: IH 41 SB	SHEET 2660	E

FILE NAME : W:\PDS\C3D\10603316\84\DSN\XS\090205_XS_NS-SB.DWG
LAYOUT NAME - 090205_XS_NS-SB - 090205-SB - (7)
PLOT DATE : 8/9/2020 5:33 PM
PLOT BY : MCGILLICUDDY, BENJAMPLOT NAME :
PLOT SCALE : 1 IN:20 FT_1
WISDOT/CADDS SHEET 49

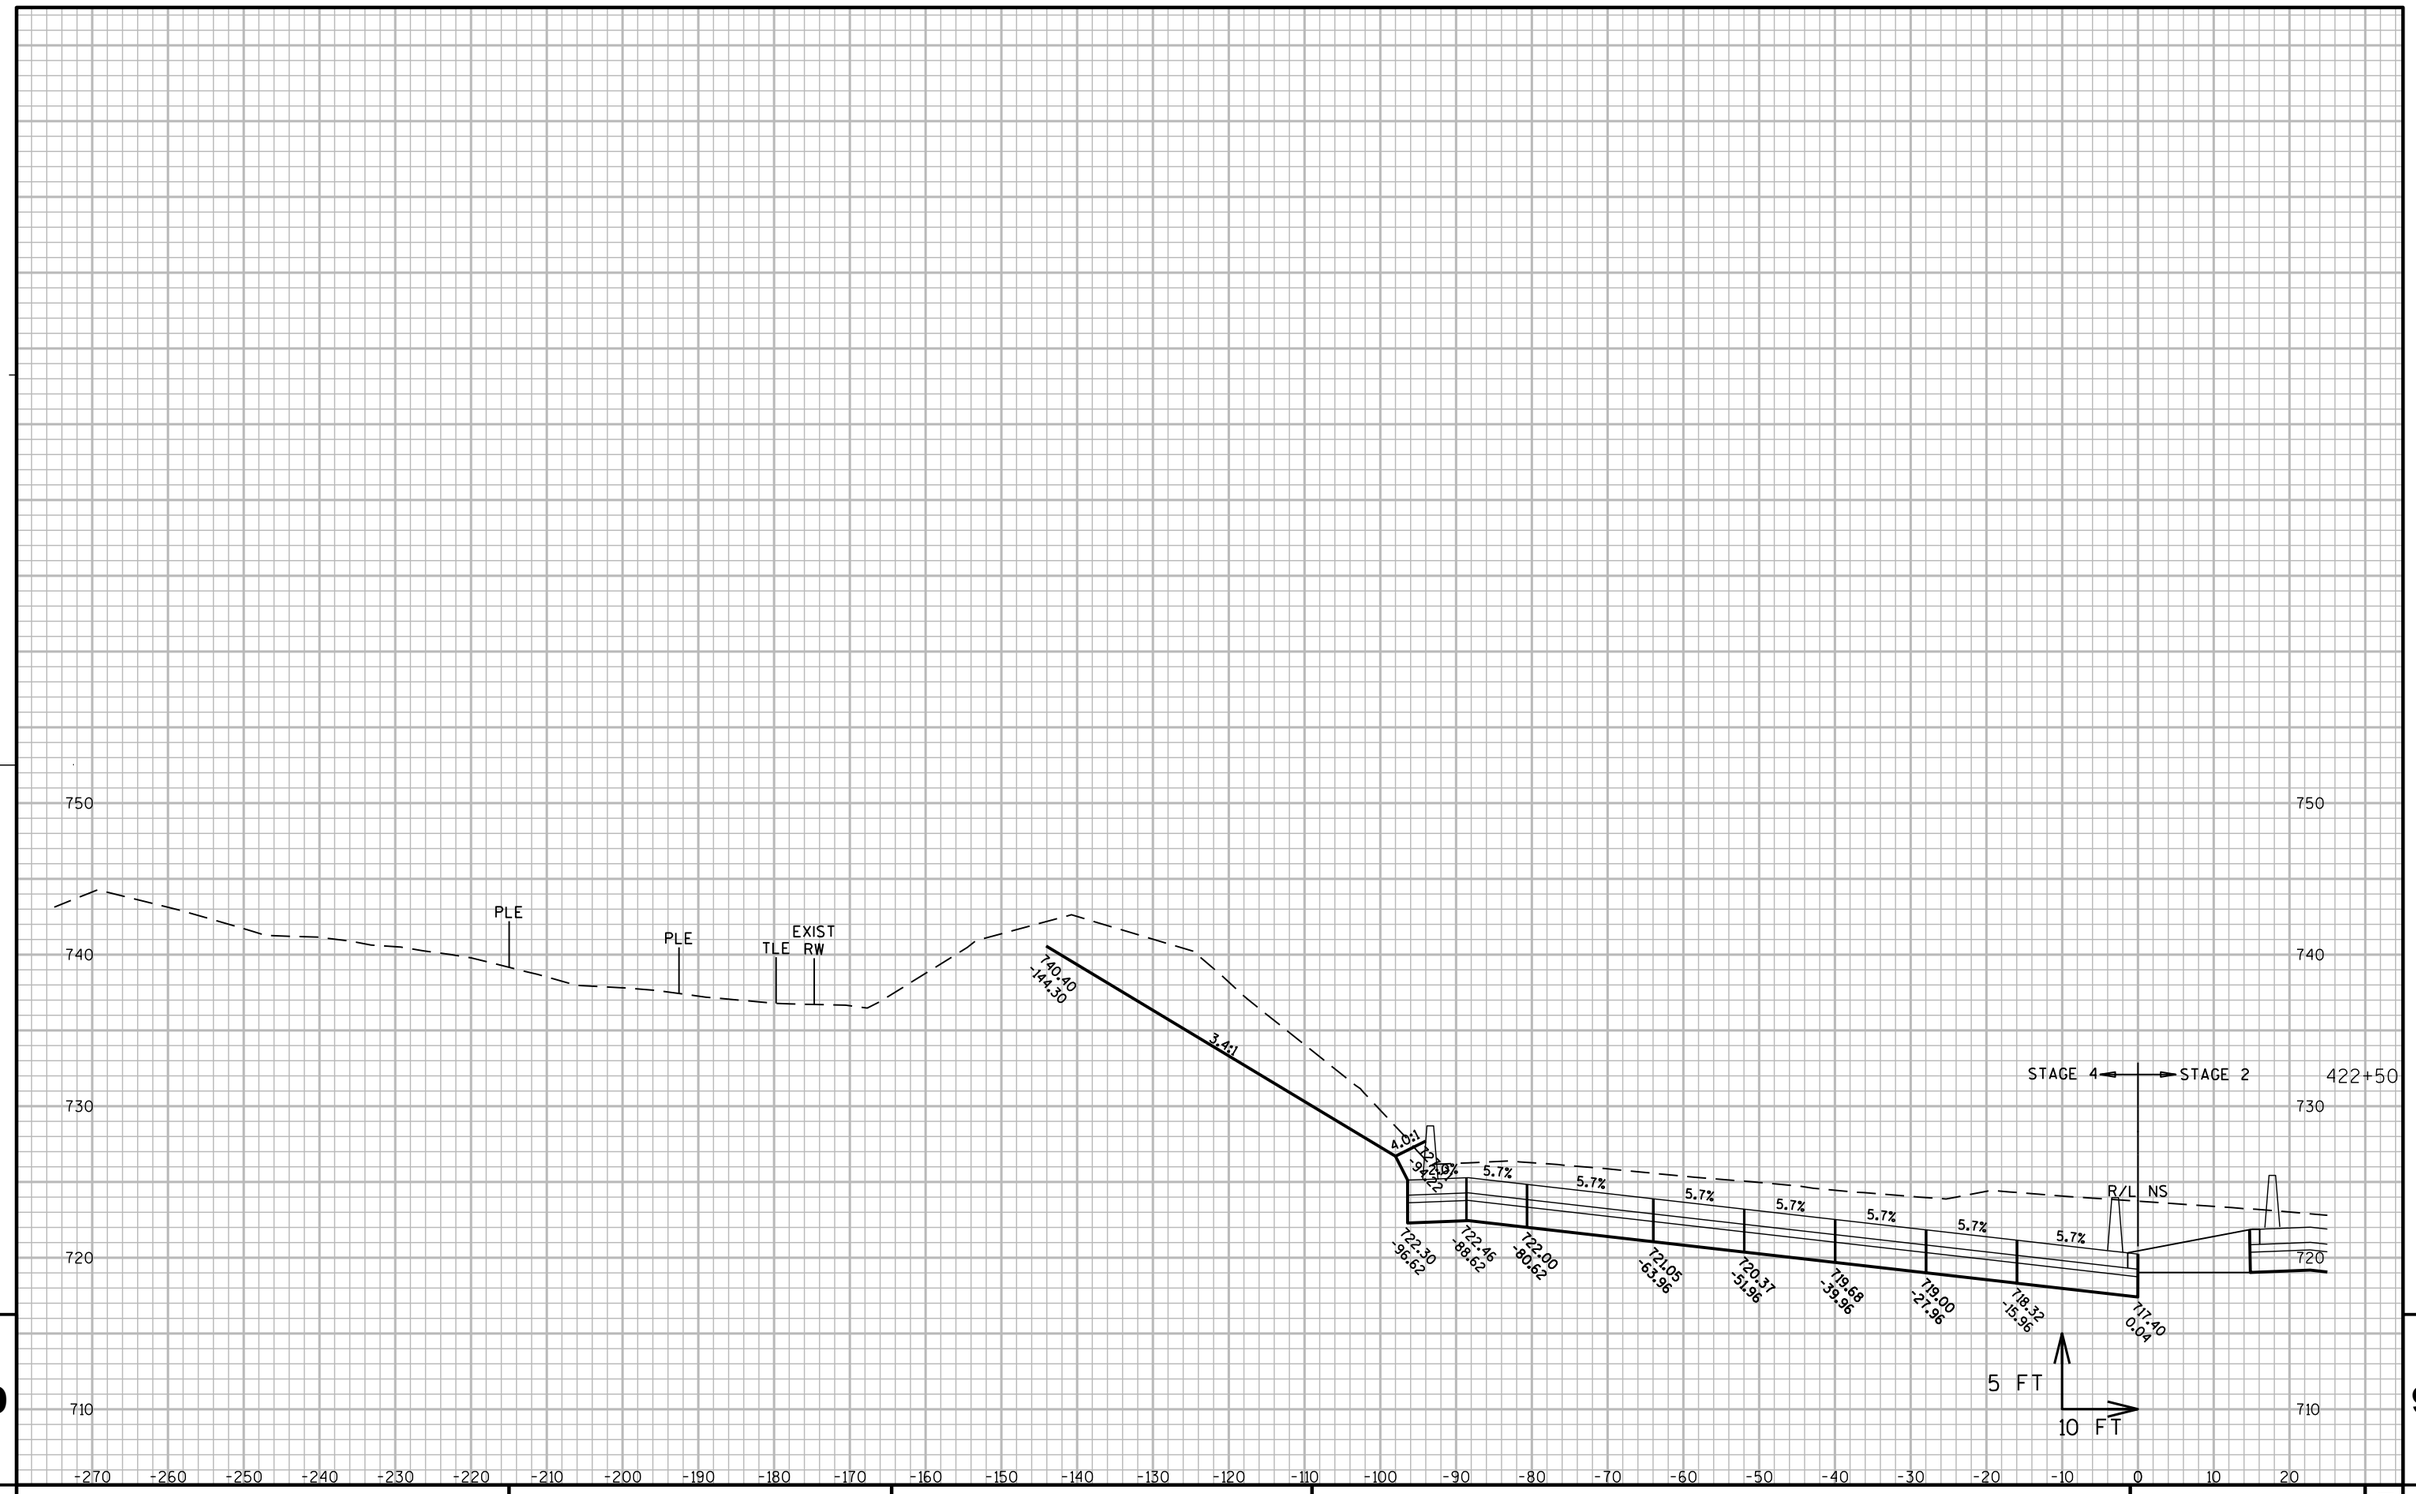

PROJECT NO: 1060-33-84	HWY: IH 41	COUNTY: MILWAUKEE	CROSS SECTIONS: IH 41 SB	SHEET 2661 E

FILE NAME : W:\PDS\C3D\10603316\84\DSN\XS\090205_XS_NS-SB.DWG
LAYOUT NAME - 090205_XS_NS-SB - 090205-SB - (8)

PLOT DATE : 8/9/2020 5:33 PM PLOT BY : MCGILLICUDDY, BENJAMPLOT NAME : PLOT SCALE : 1 IN:20 FT_1

WISDOT/CADDS SHEET 49

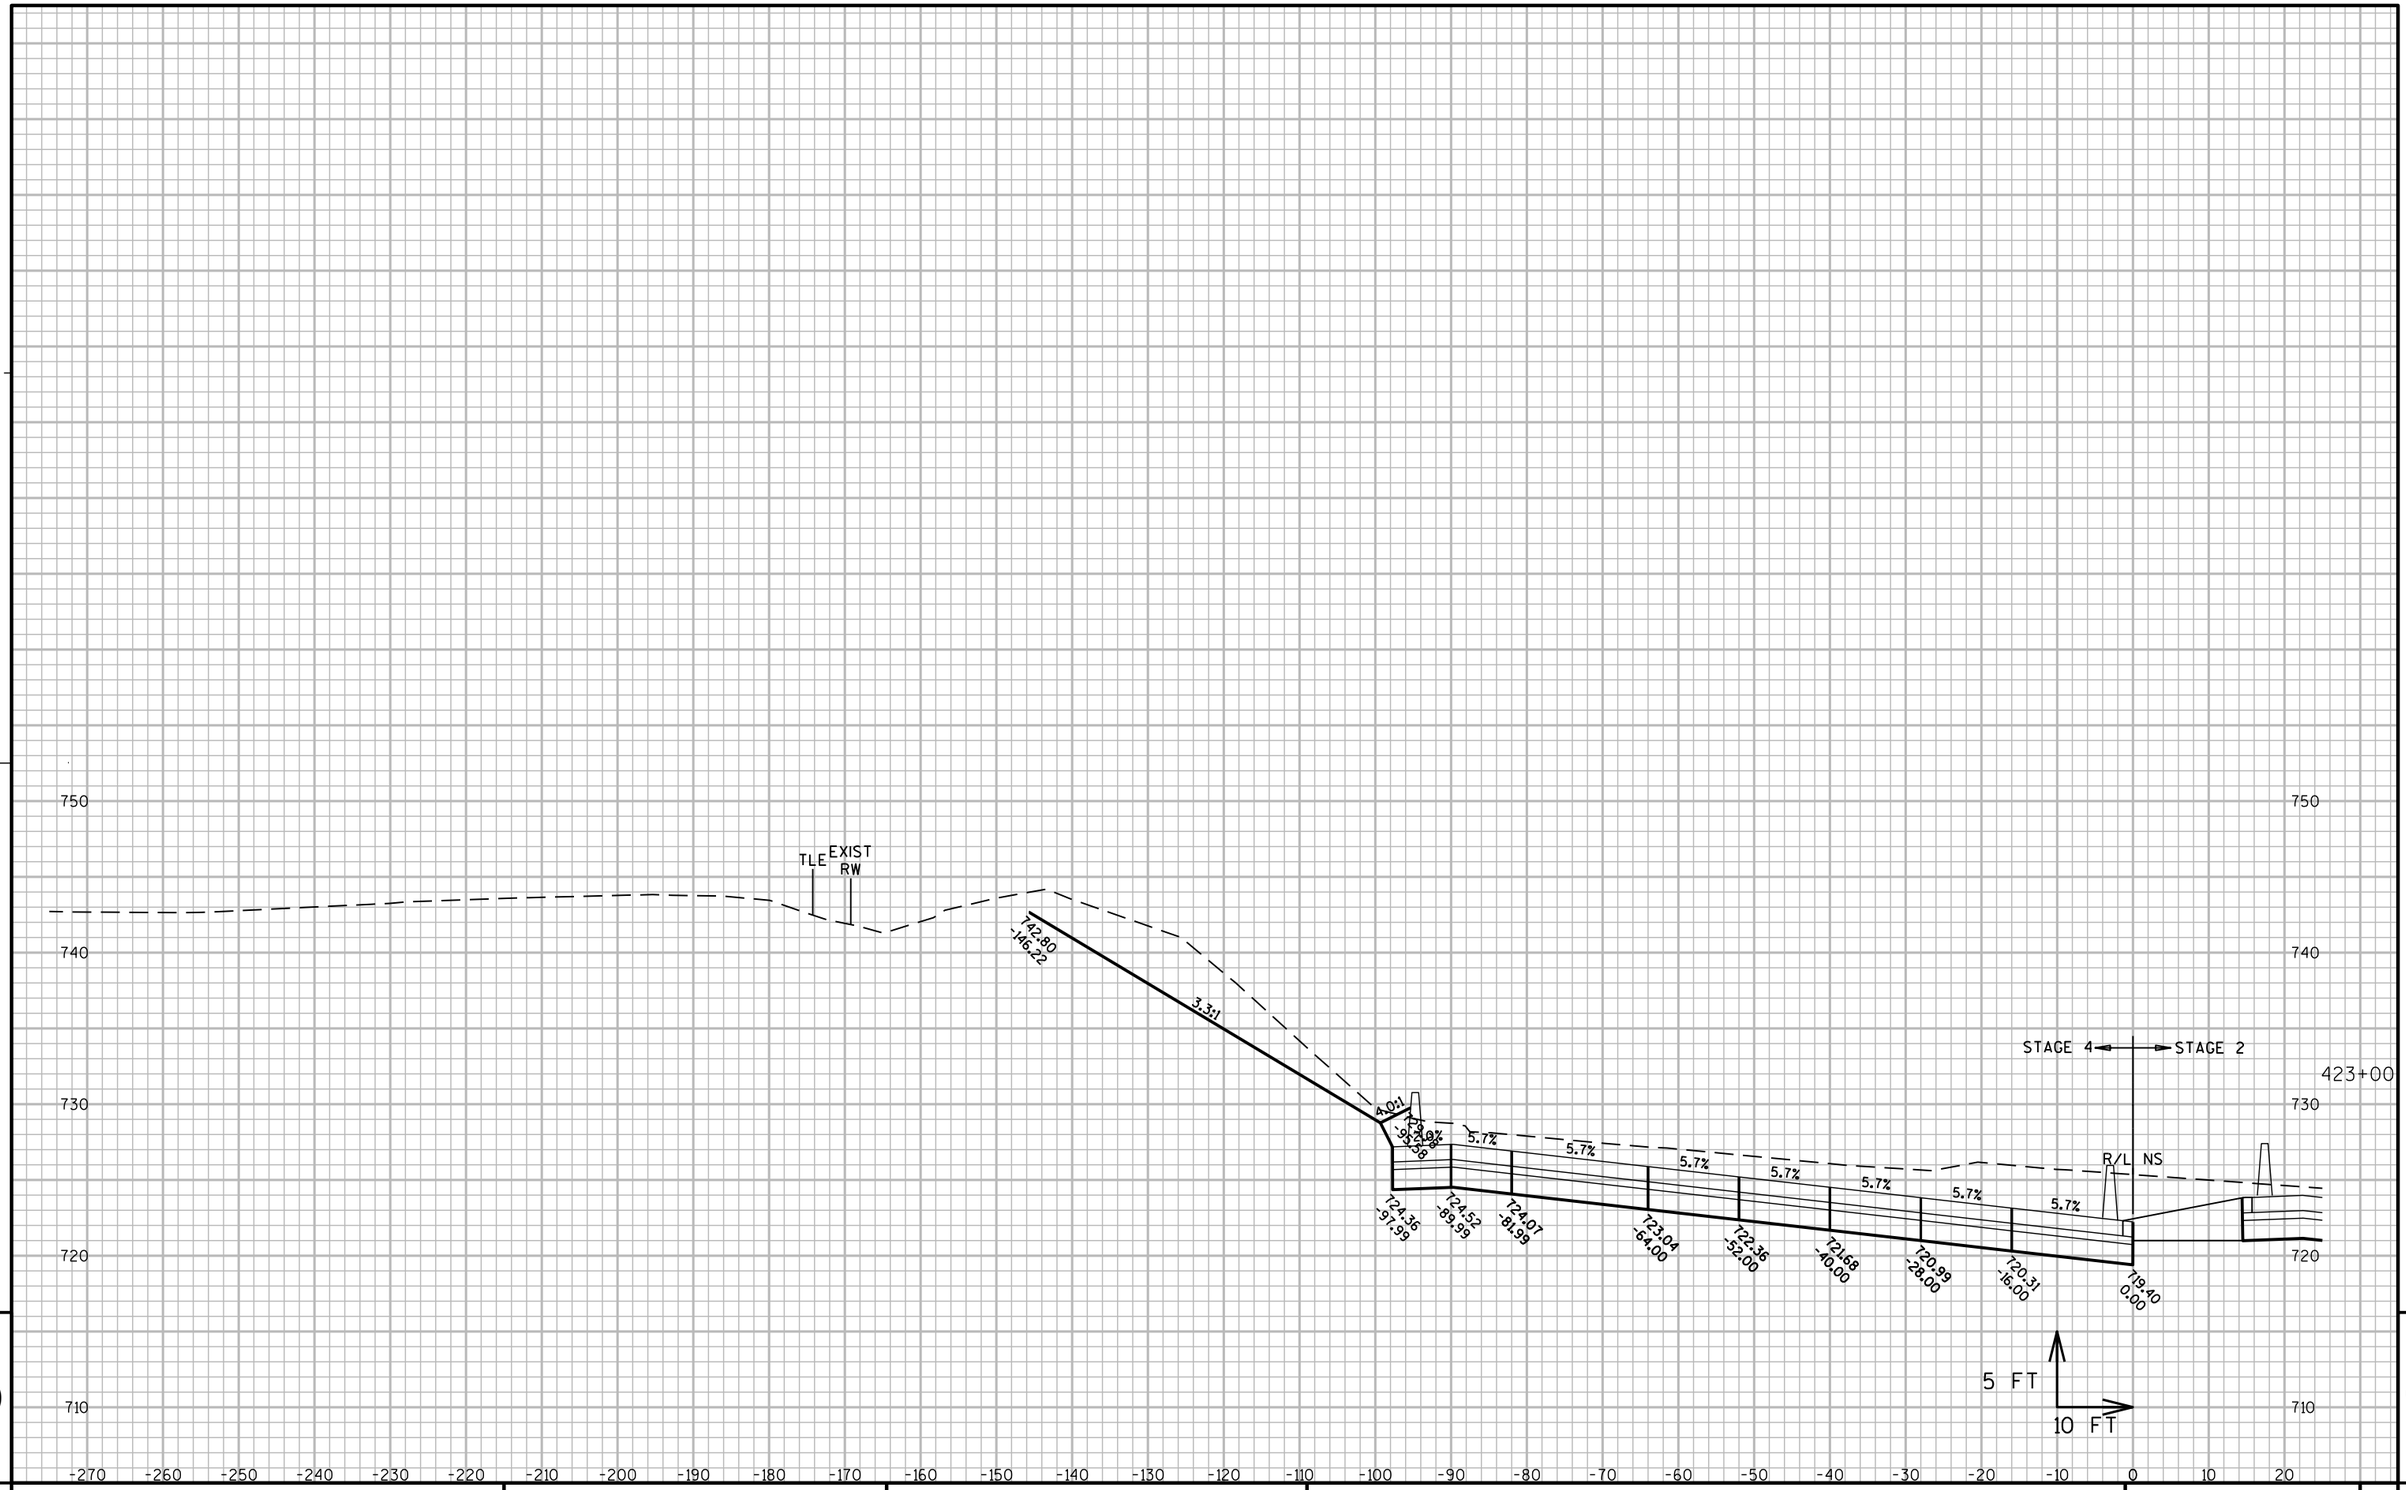

9

9

PROJECT NO: 1060-33-84	HWY: IH 41	COUNTY: MILWAUKEE	CROSS SECTIONS: IH 41 SB	SHEET 2662 E

FILE NAME : W:\PDS\C3D\10603316\84\DSN\XS\090205_XS_NS-SB.DWG
LAYOUT NAME - 090205_XS_NS-SB - 090205-SB - (9)

PLOT DATE : 8/9/2020 5:33 PM

PLOT BY : MCGILLICUDDY, BENJAMPLOT NAME :

PLOT SCALE : 1 IN:20 FT_1

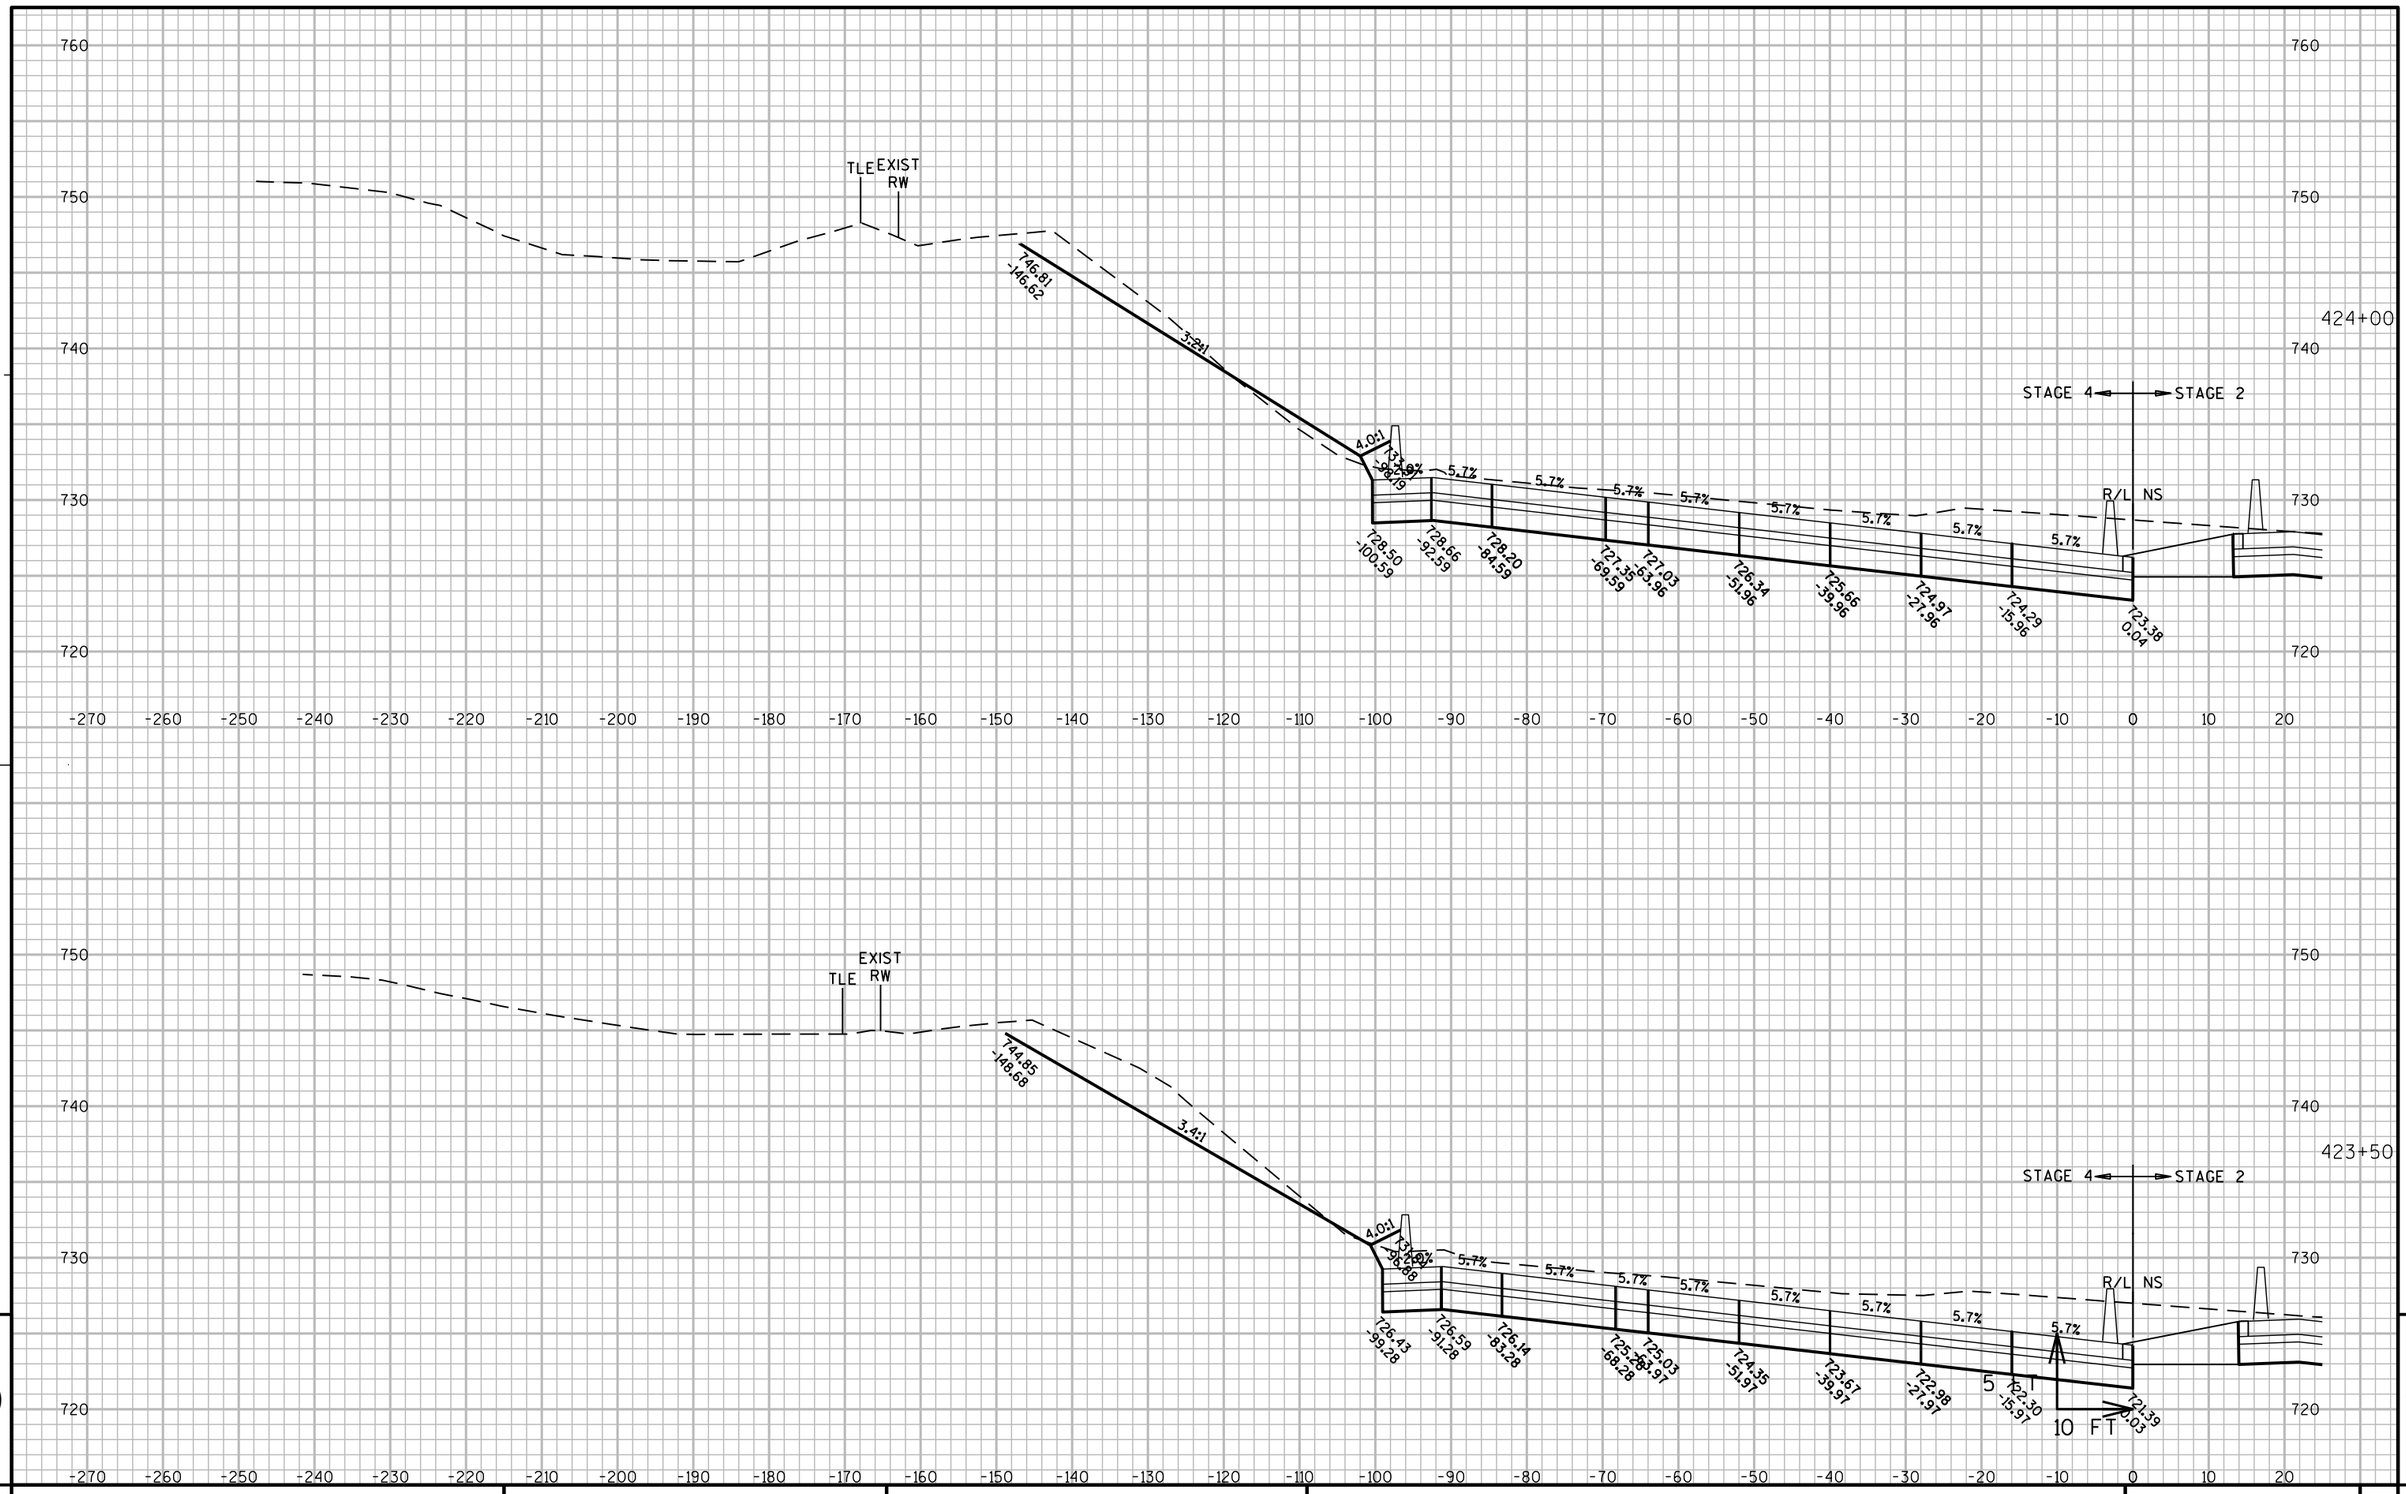

PROJECT NO: 1060-33-84	HWY: IH 41	COUNTY: MILWAUKEE	CROSS SECTIONS: IH 41 SB	SHEET 2663 E

FILE NAME : W:\PDS\C3D\10603316\84\DSN\XS\090205_XS_NS-SB.DWG
LAYOUT NAME - 090205_XS_NS-SB - 090205-SB - (10)

PLOT DATE : 8/9/2020 5:34 PM PLOT BY : MCGILLICUDDY, BENJAMPLOT NAME : PLOT SCALE : 1 IN:20 FT_1

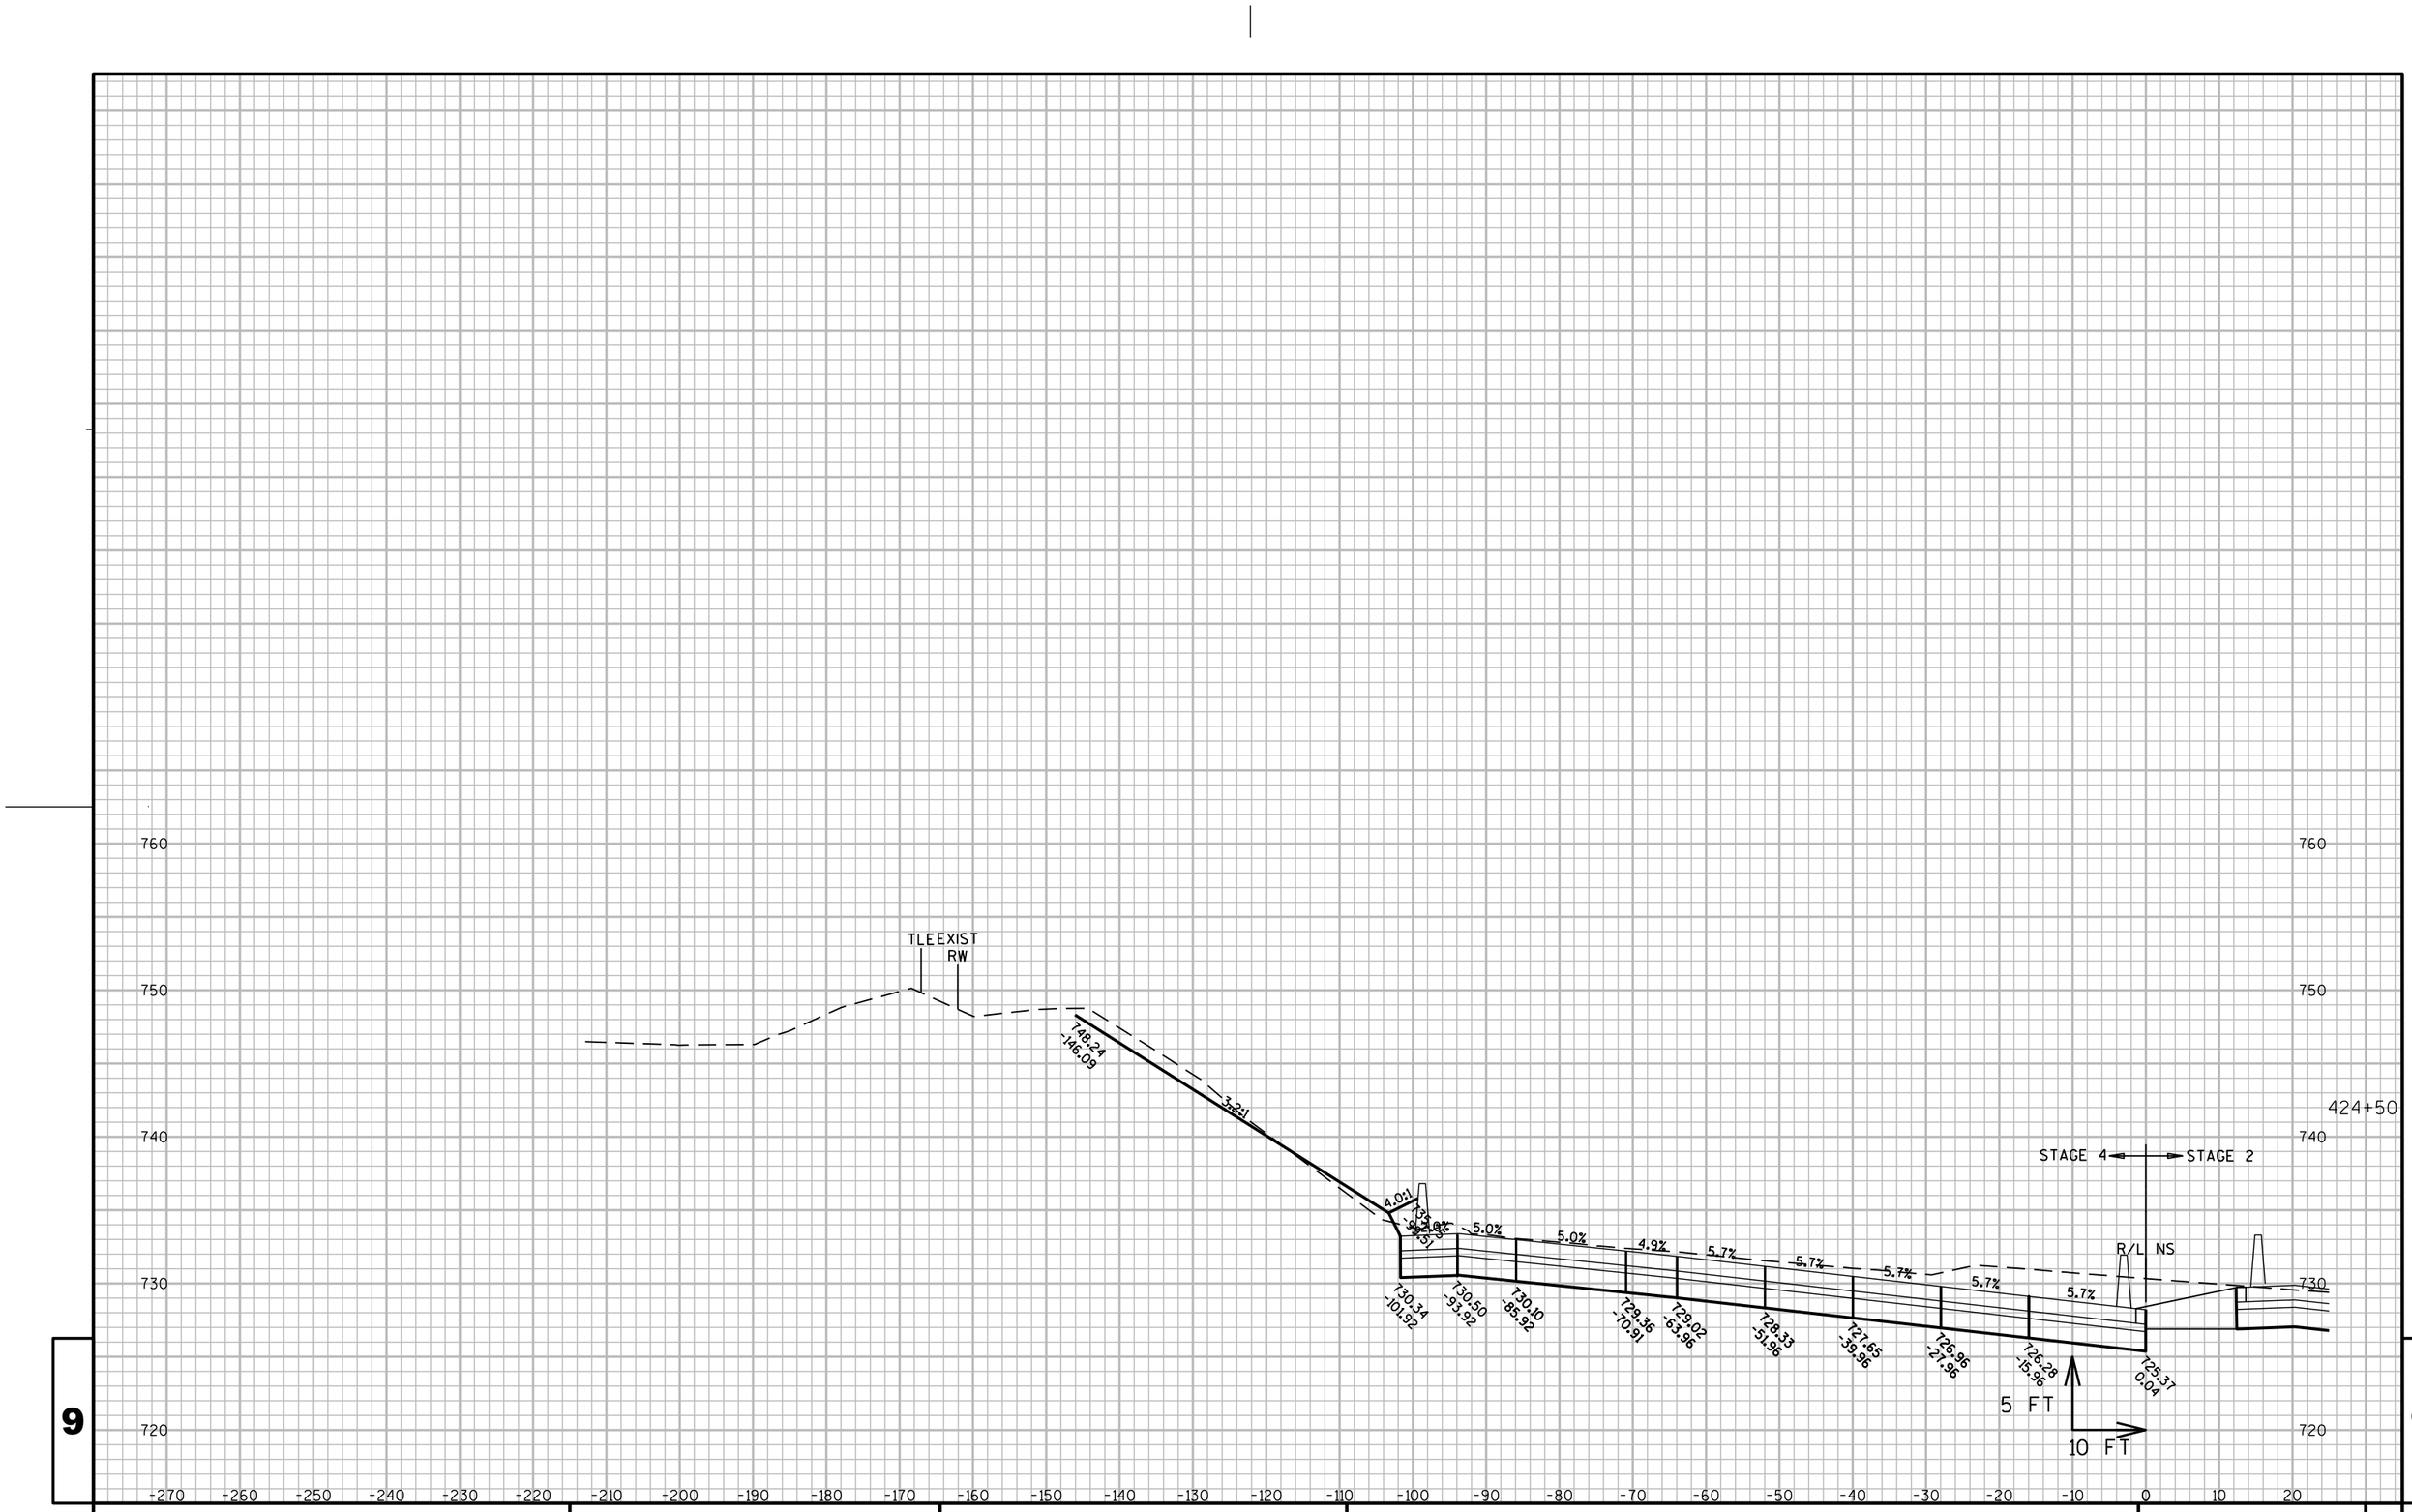

9

9

PROJECT NO: 1060-33-84	HWY: IH 41	COUNTY: MILWAUKEE	CROSS SECTIONS: IH 41 SB	SHEET 2664	E

FILE NAME : W:\PDS\C3D\10603316\84\DSN\XS\090205_XS_NS-SB.DWG
LAYOUT NAME - 090205_XS_NS-SB - 090205-SB - (11)

PLOT DATE : 8/9/2020 5:34 PM

PLOT BY : MCGILLICUDDY, BENJAMPLOT NAME :

PLOT SCALE : 1 IN:20 FT_1

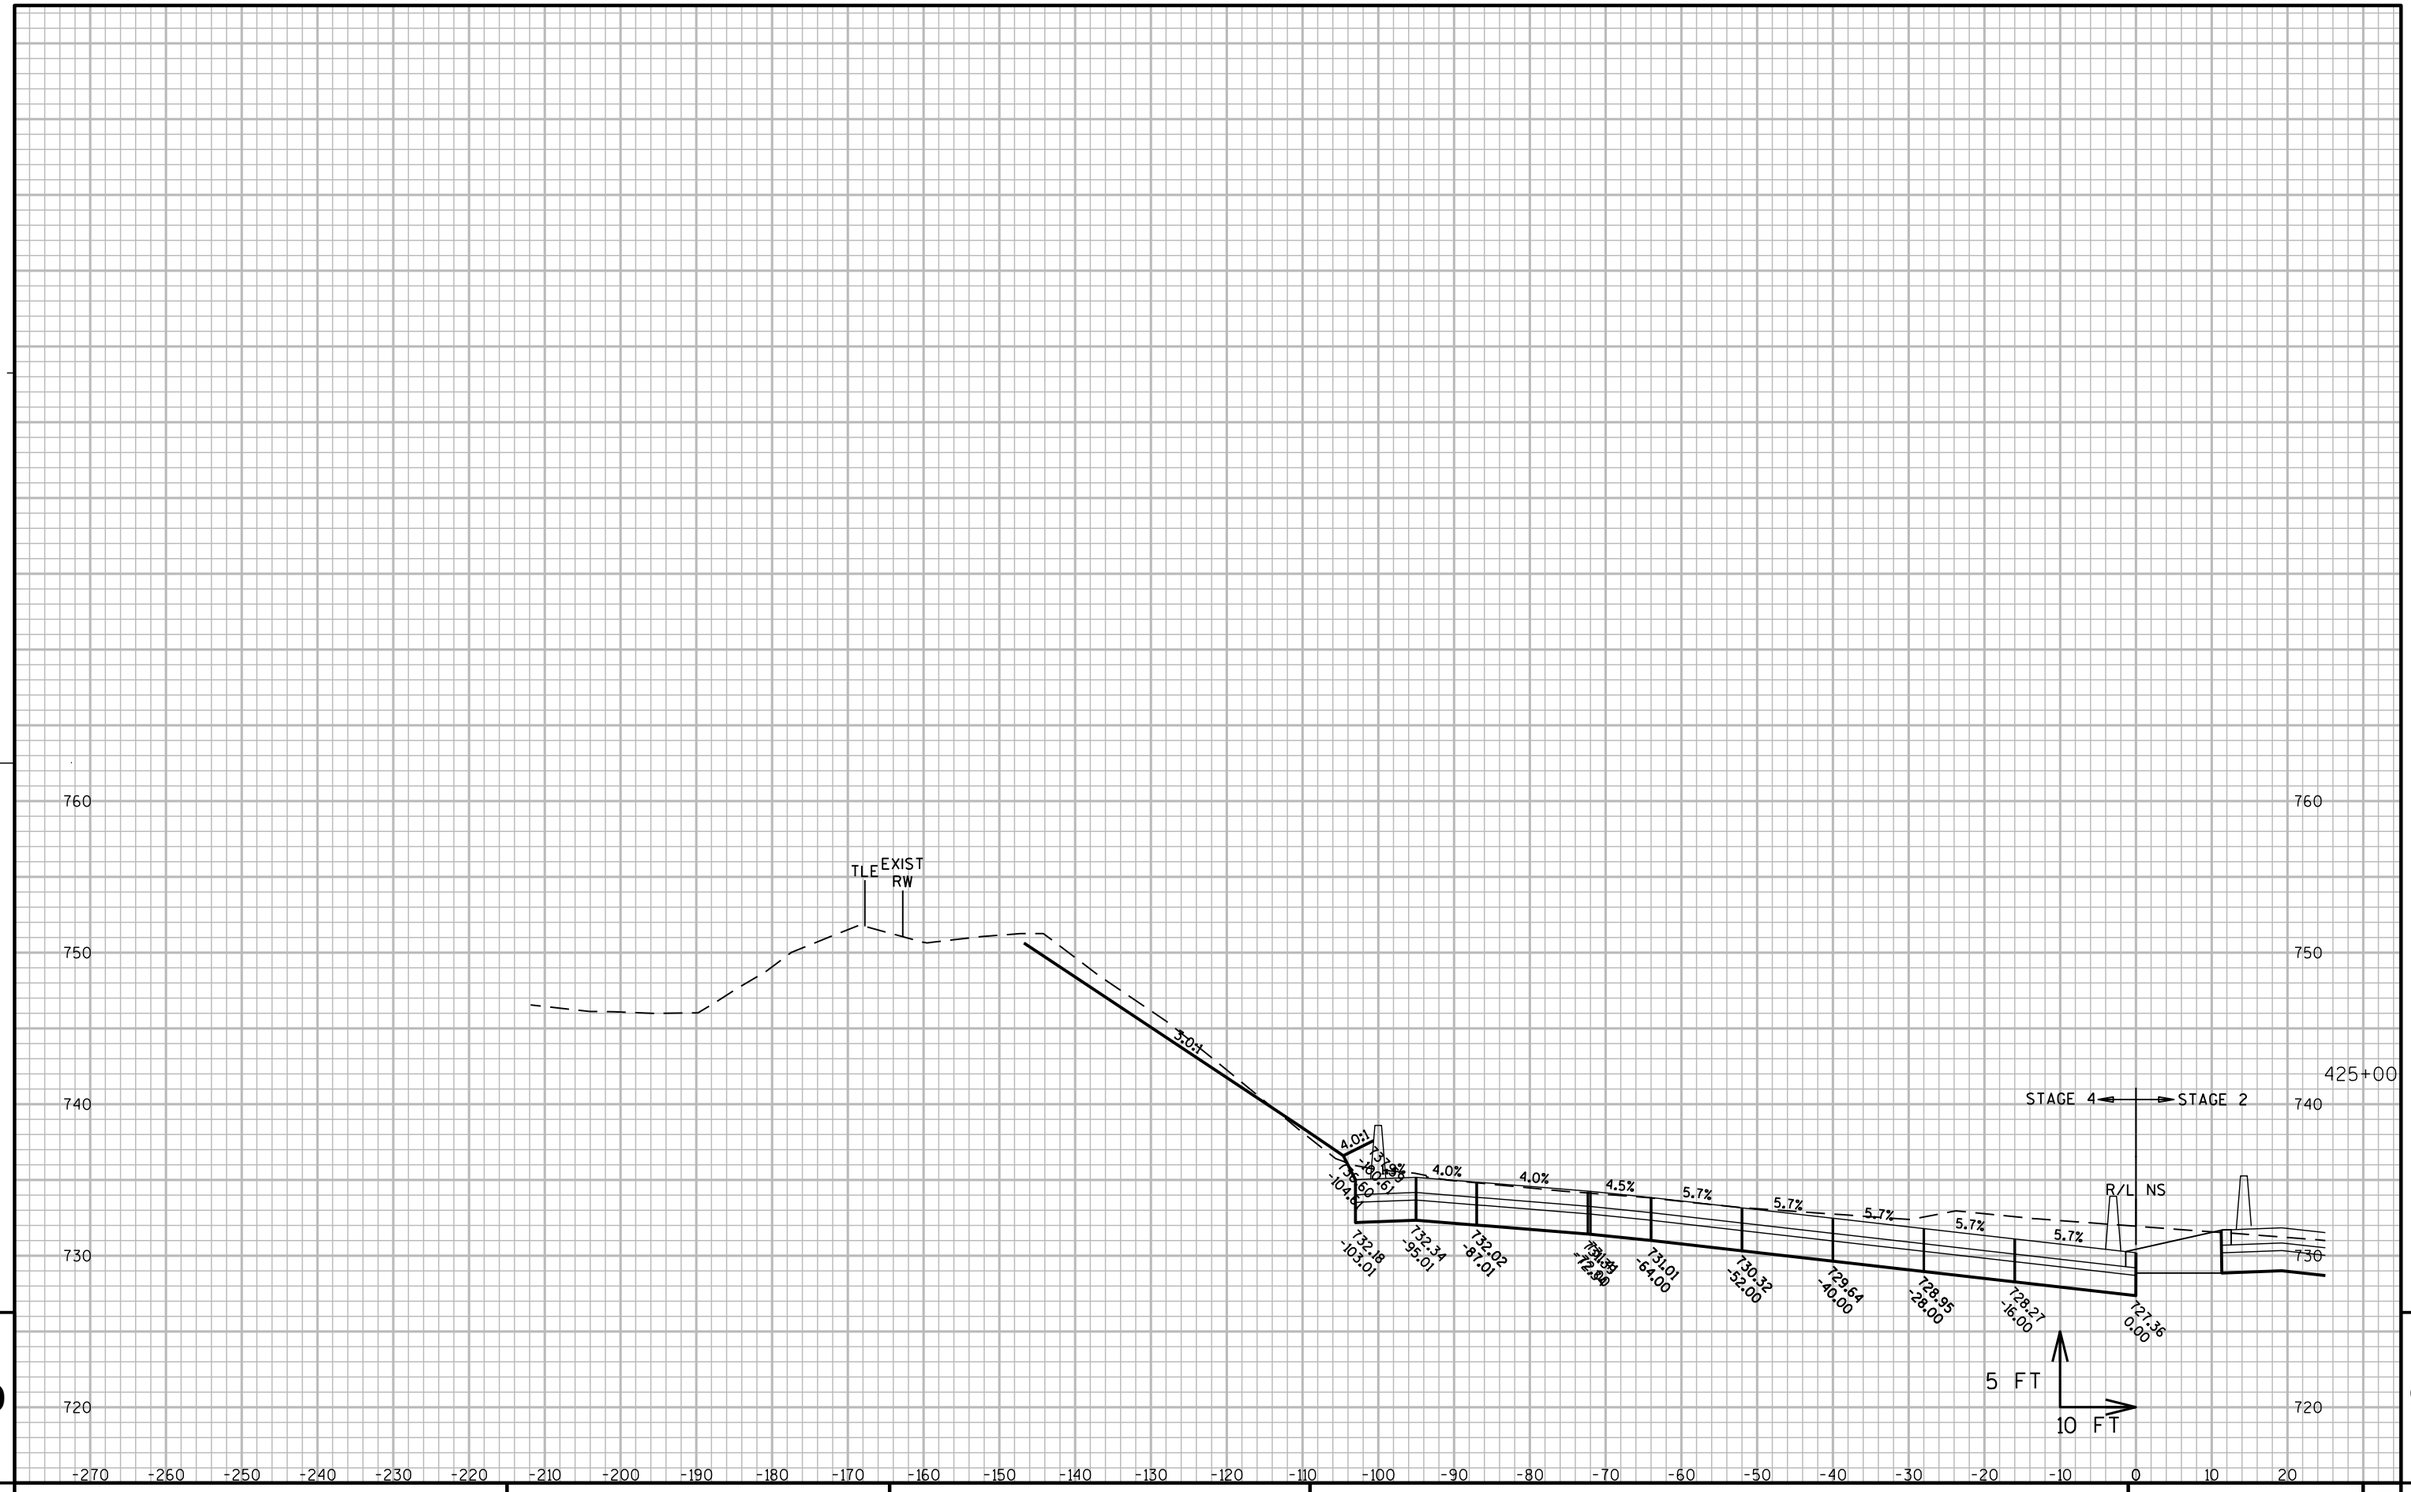

9

9

PROJECT NO: 1060-33-84	HWY: IH 41	COUNTY: MILWAUKEE	CROSS SECTIONS: IH 41 SB	SHEET 2665 E

FILE NAME : W:\PDS\C3D\10603316\84\DSN\XS\090205_XS_NS-SB.DWG
LAYOUT NAME - 090205_XS_NS-SB - 090205-SB - (12)
PLOT DATE : 8/9/2020 5:34 PM
PLOT BY : MCGILLICUDDY, BENJAMPLOT NAME :
PLOT SCALE : 1 IN:20 FT_1
WISDOT/CADDS SHEET 49

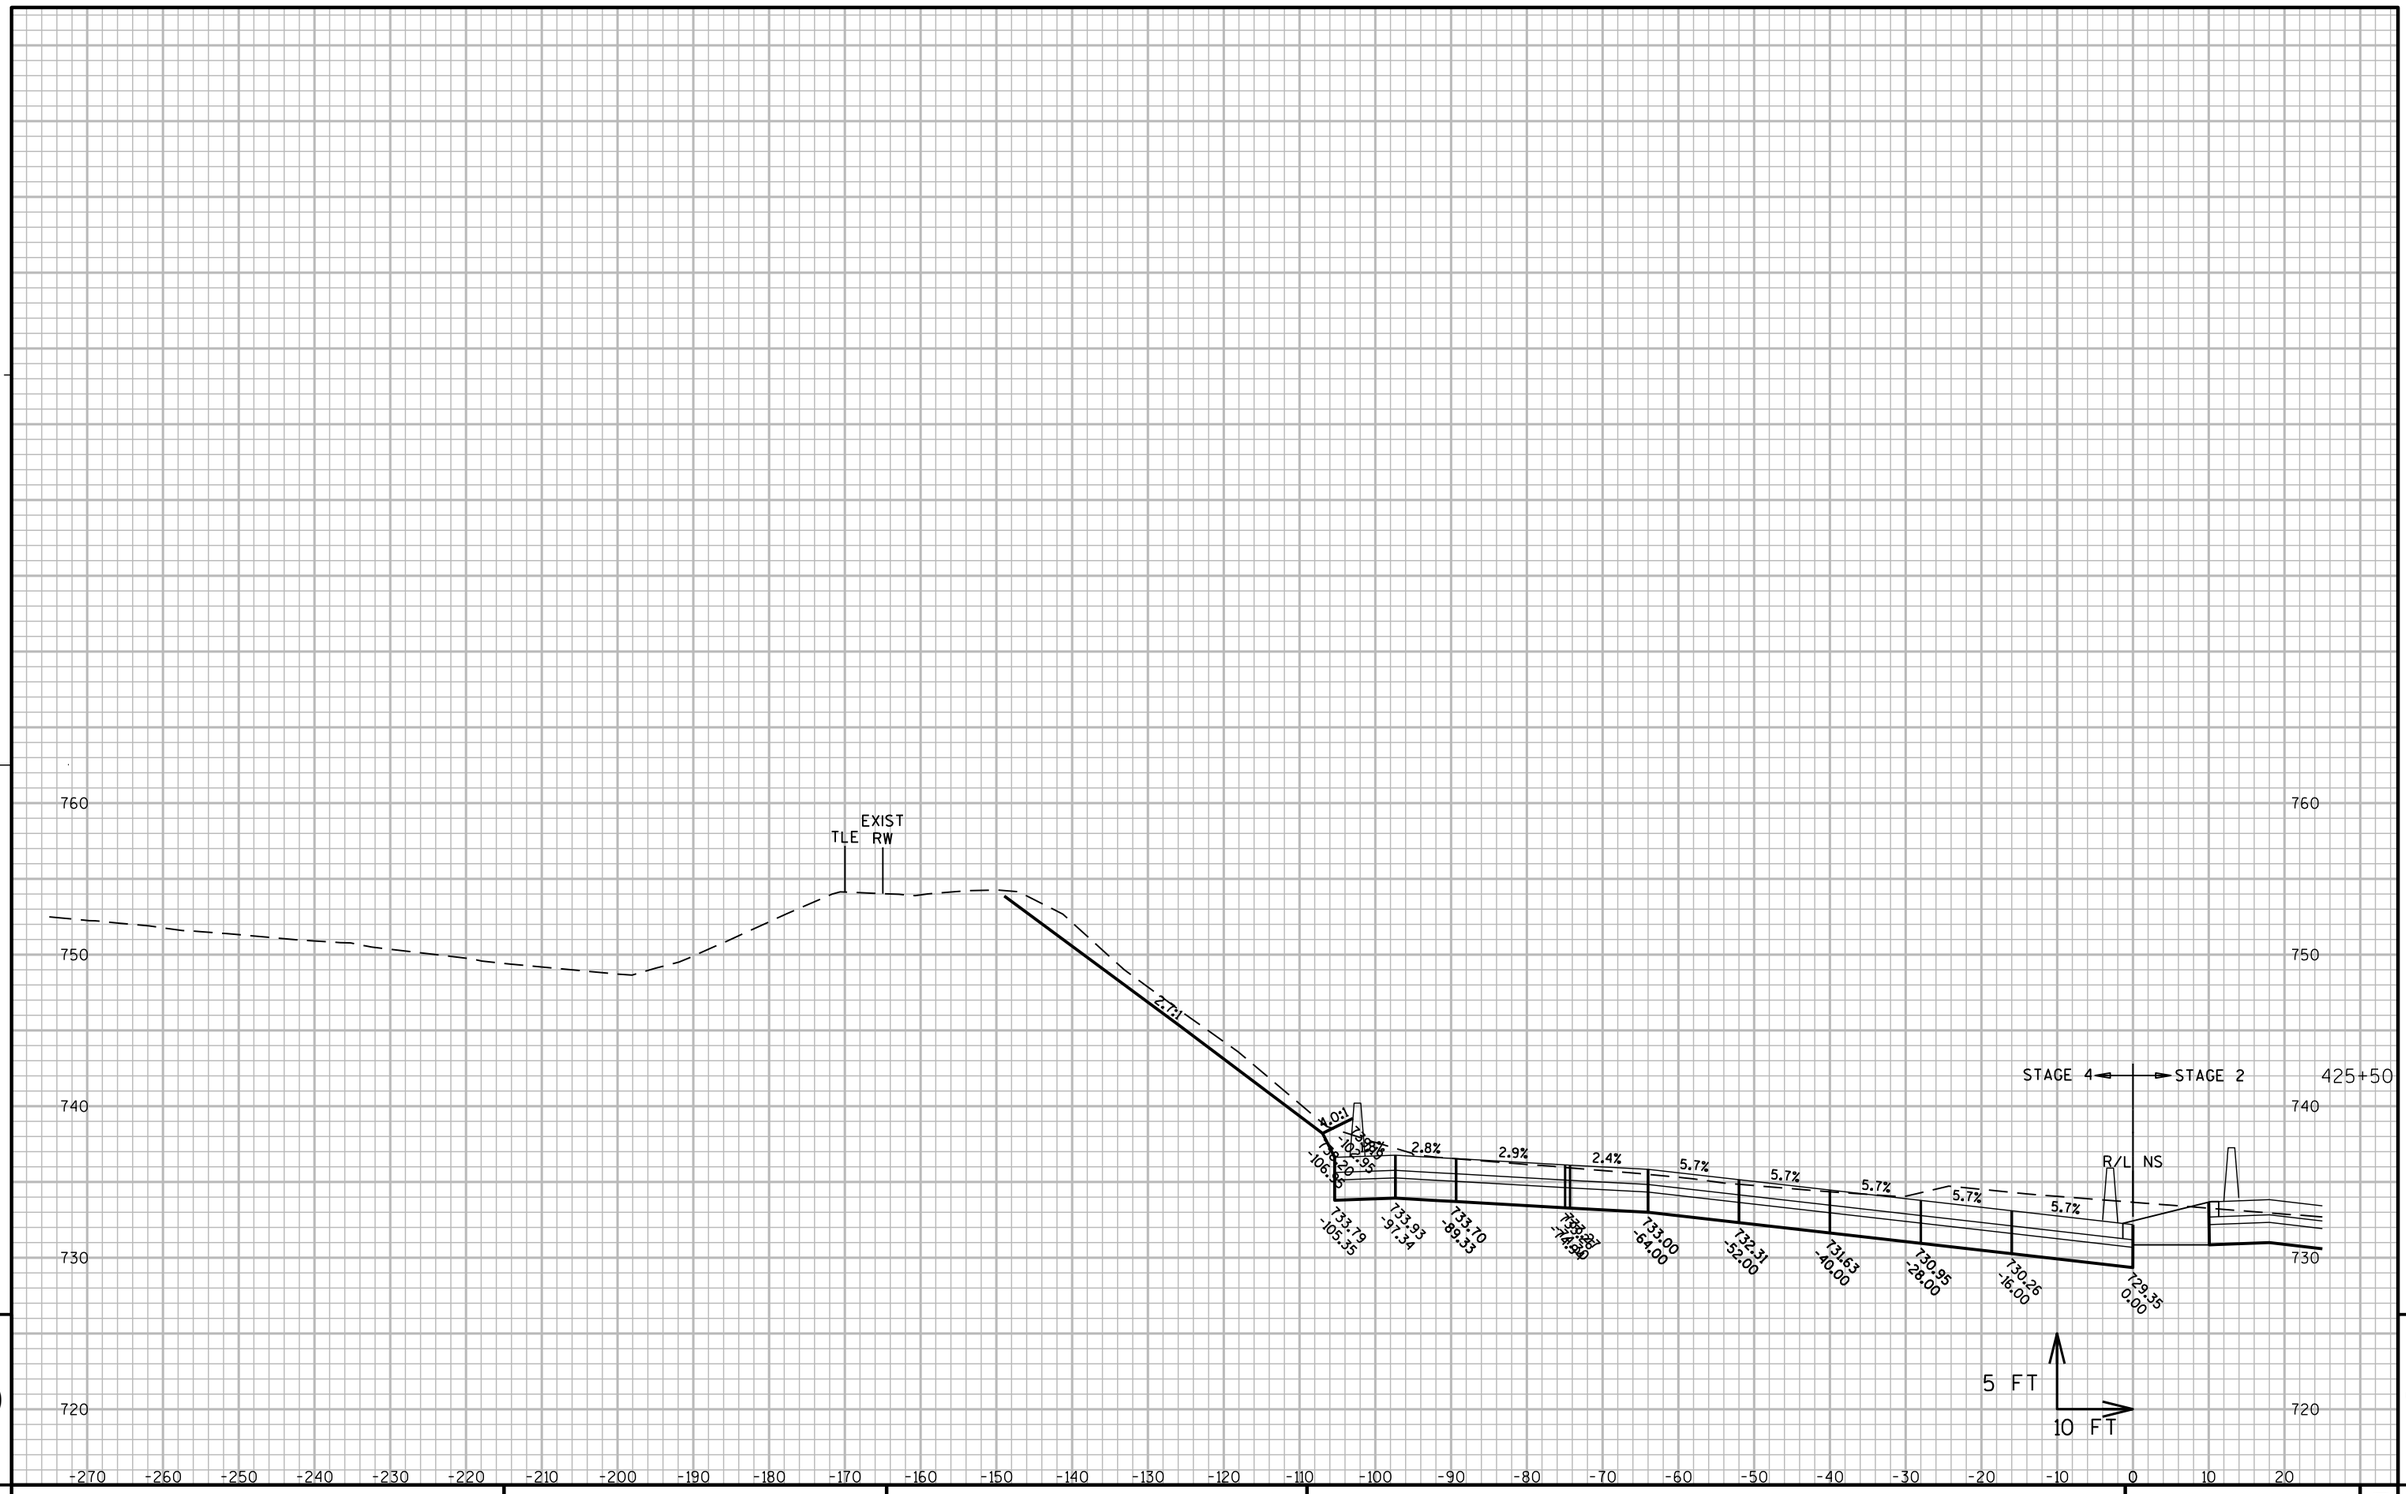

9

9

PROJECT NO: 1060-33-84	HWY: IH 41	COUNTY: MILWAUKEE	CROSS SECTIONS: IH 41 SB	SHEET 2666 E

FILE NAME : W:\PDS\C3D\10603316\84\DSN\XS\090205_XS_NS-SB.DWG
LAYOUT NAME - 090205_XS_NS-SB - 090205-SB - (13)
PLOT DATE : 8/9/2020 5:34 PM
PLOT BY : MCGILLICUDDY, BENJAMPLOT NAME :
PLOT SCALE : 1 IN:20 FT_1
WISDOT/CADDS SHEET 49

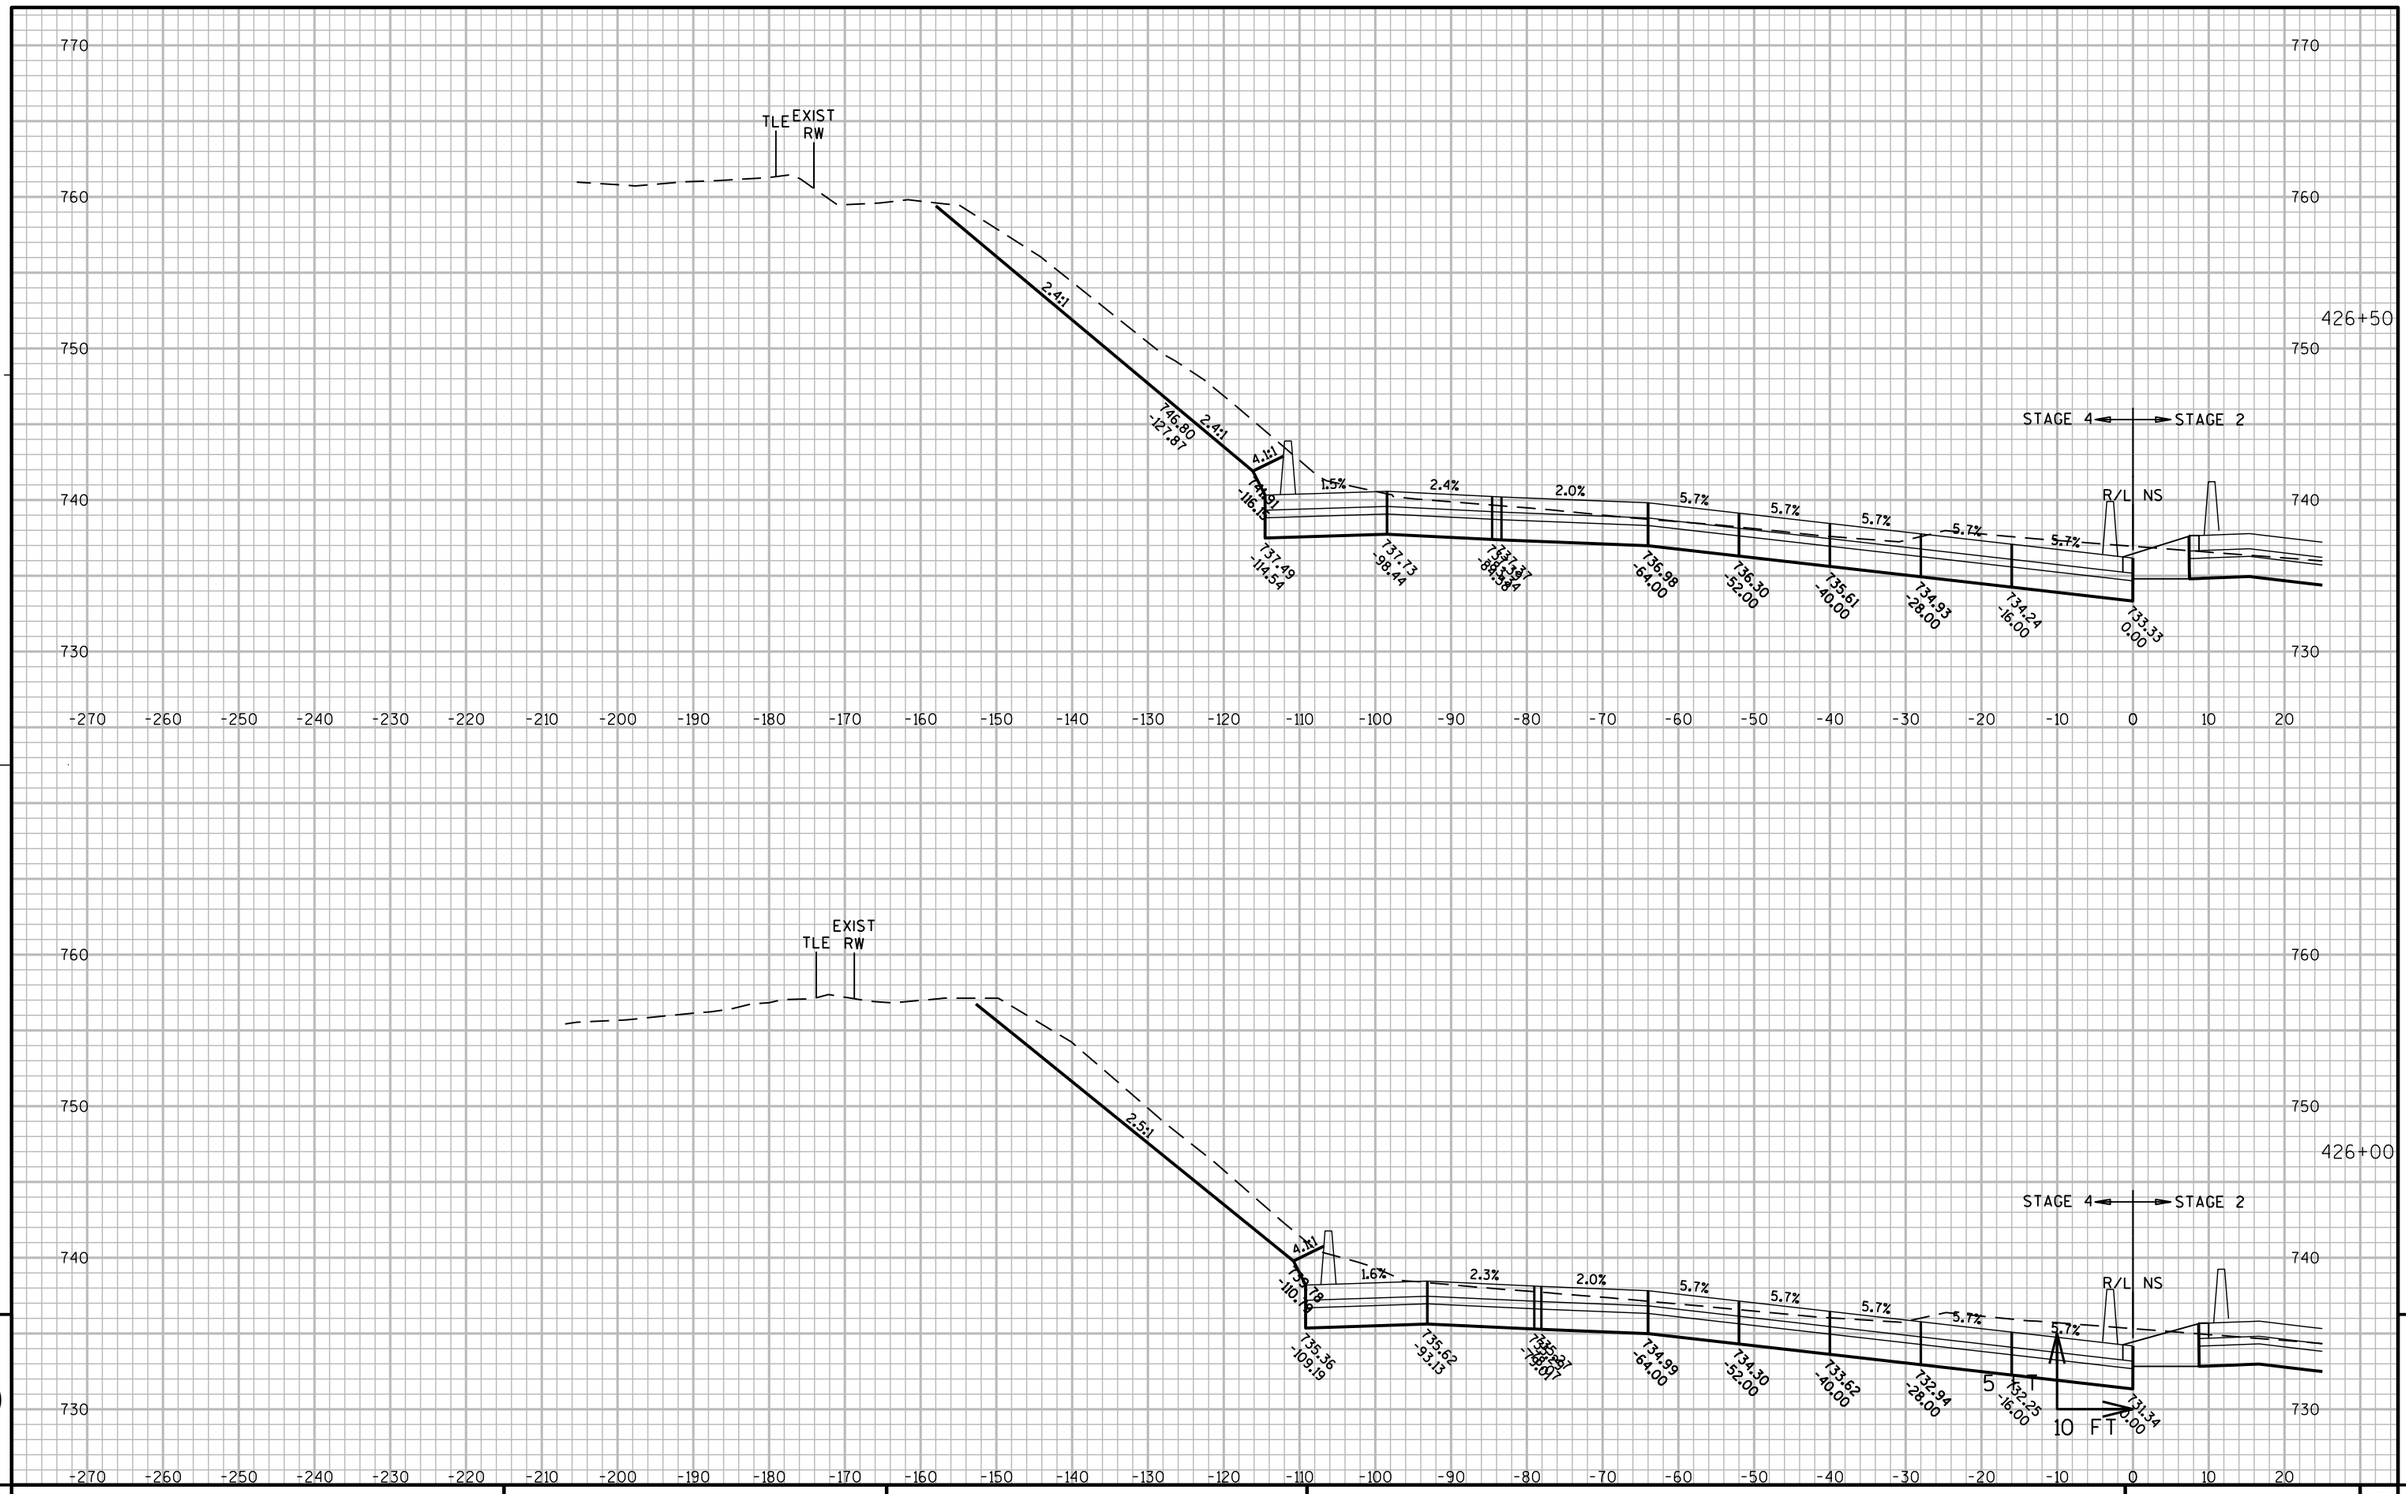

PROJECT NO: 1060-33-84	HWY: IH 41	COUNTY: MILWAUKEE	CROSS SECTIONS: IH 41 SB	SHEET 2667 E

FILE NAME : W:\PDS\C3D\10603316\84\DSN\XS\090205_XS_NS-SB.DWG
LAYOUT NAME - 090205_XS_NS-SB - 090205-SB - (14)

PLOT DATE : 8/9/2020 5:34 PM PLOT BY : MCGILLICUDDY, BENJAMPLOT NAME : PLOT SCALE : 1 IN:20 FT_1

WISDOT/CADDS SHEET 49

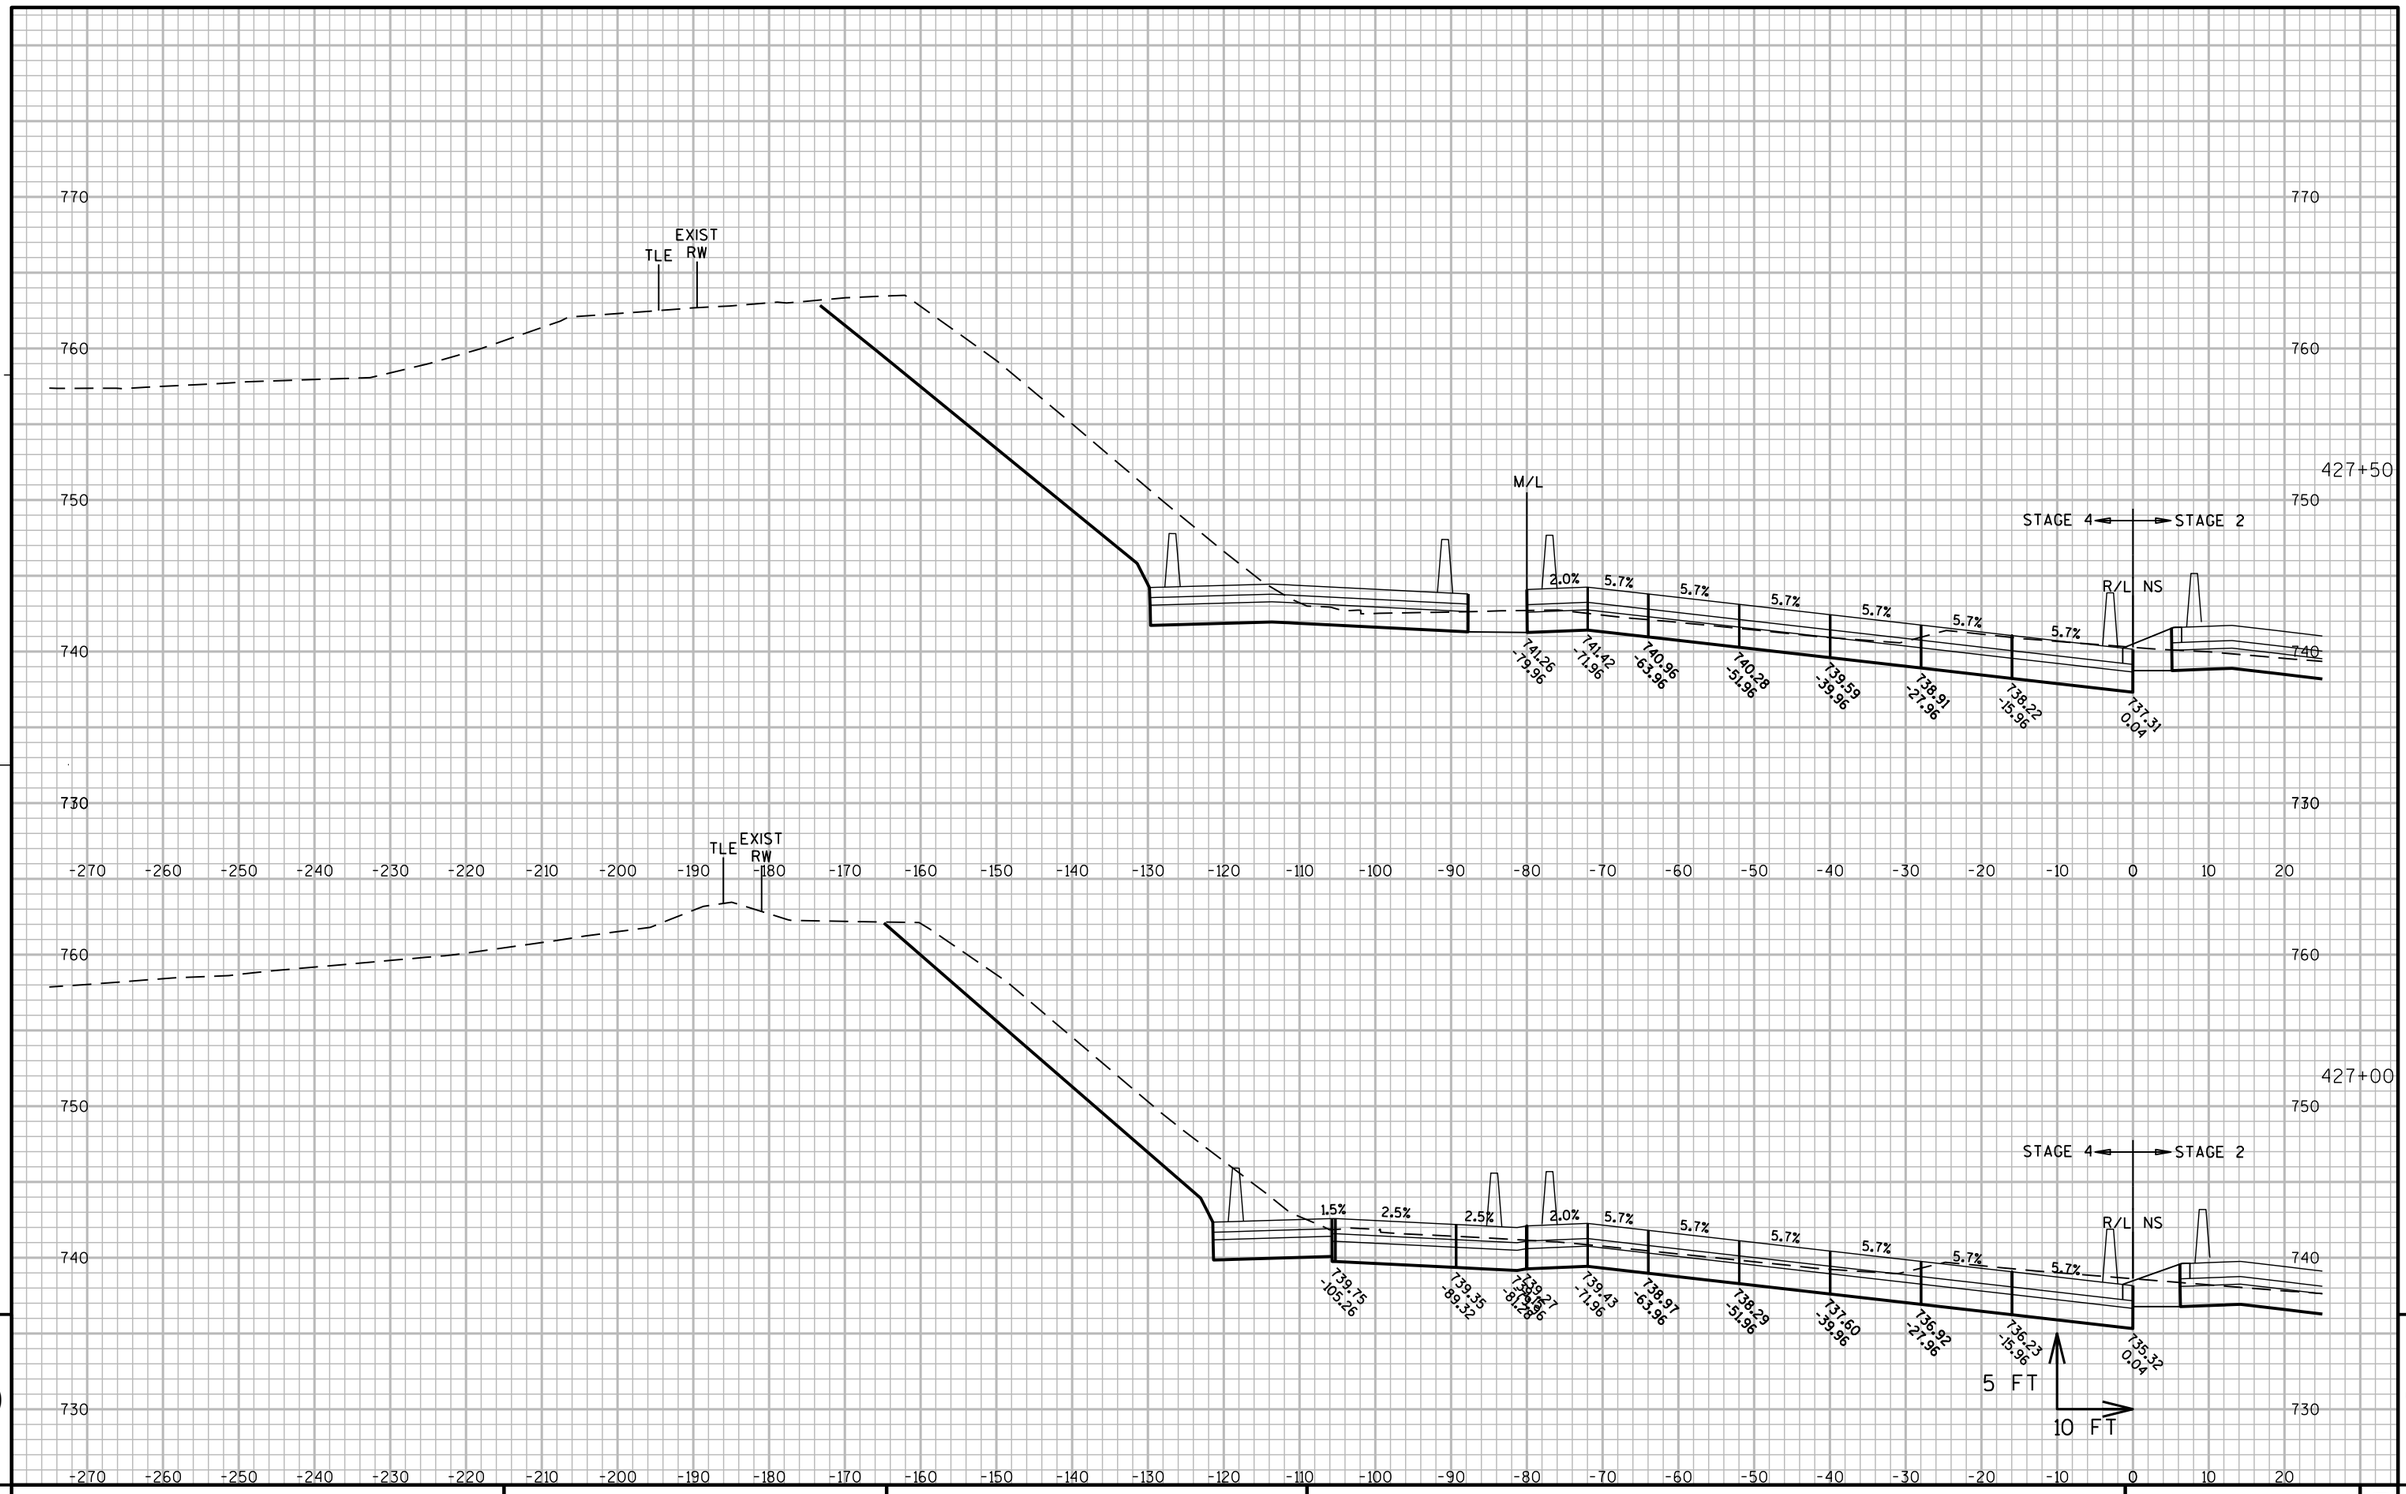

9

9

PROJECT NO: 1060-33-84	HWY: IH 41	COUNTY: MILWAUKEE	CROSS SECTIONS: IH 41 SB	SHEET 2668 E

FILE NAME : W:\PDS\C3D\10603316\84\DSN\XS\090205_XS_NS-SB.DWG
LAYOUT NAME - 090205_XS_NS-SB - 090205-SB - (15)
PLOT DATE : 8/9/2020 5:34 PM
PLOT BY : MCGILLICUDDY, BENJAMPLOT NAME :
PLOT SCALE : 1 IN:20 FT_1
WISDOT/CADDS SHEET 49

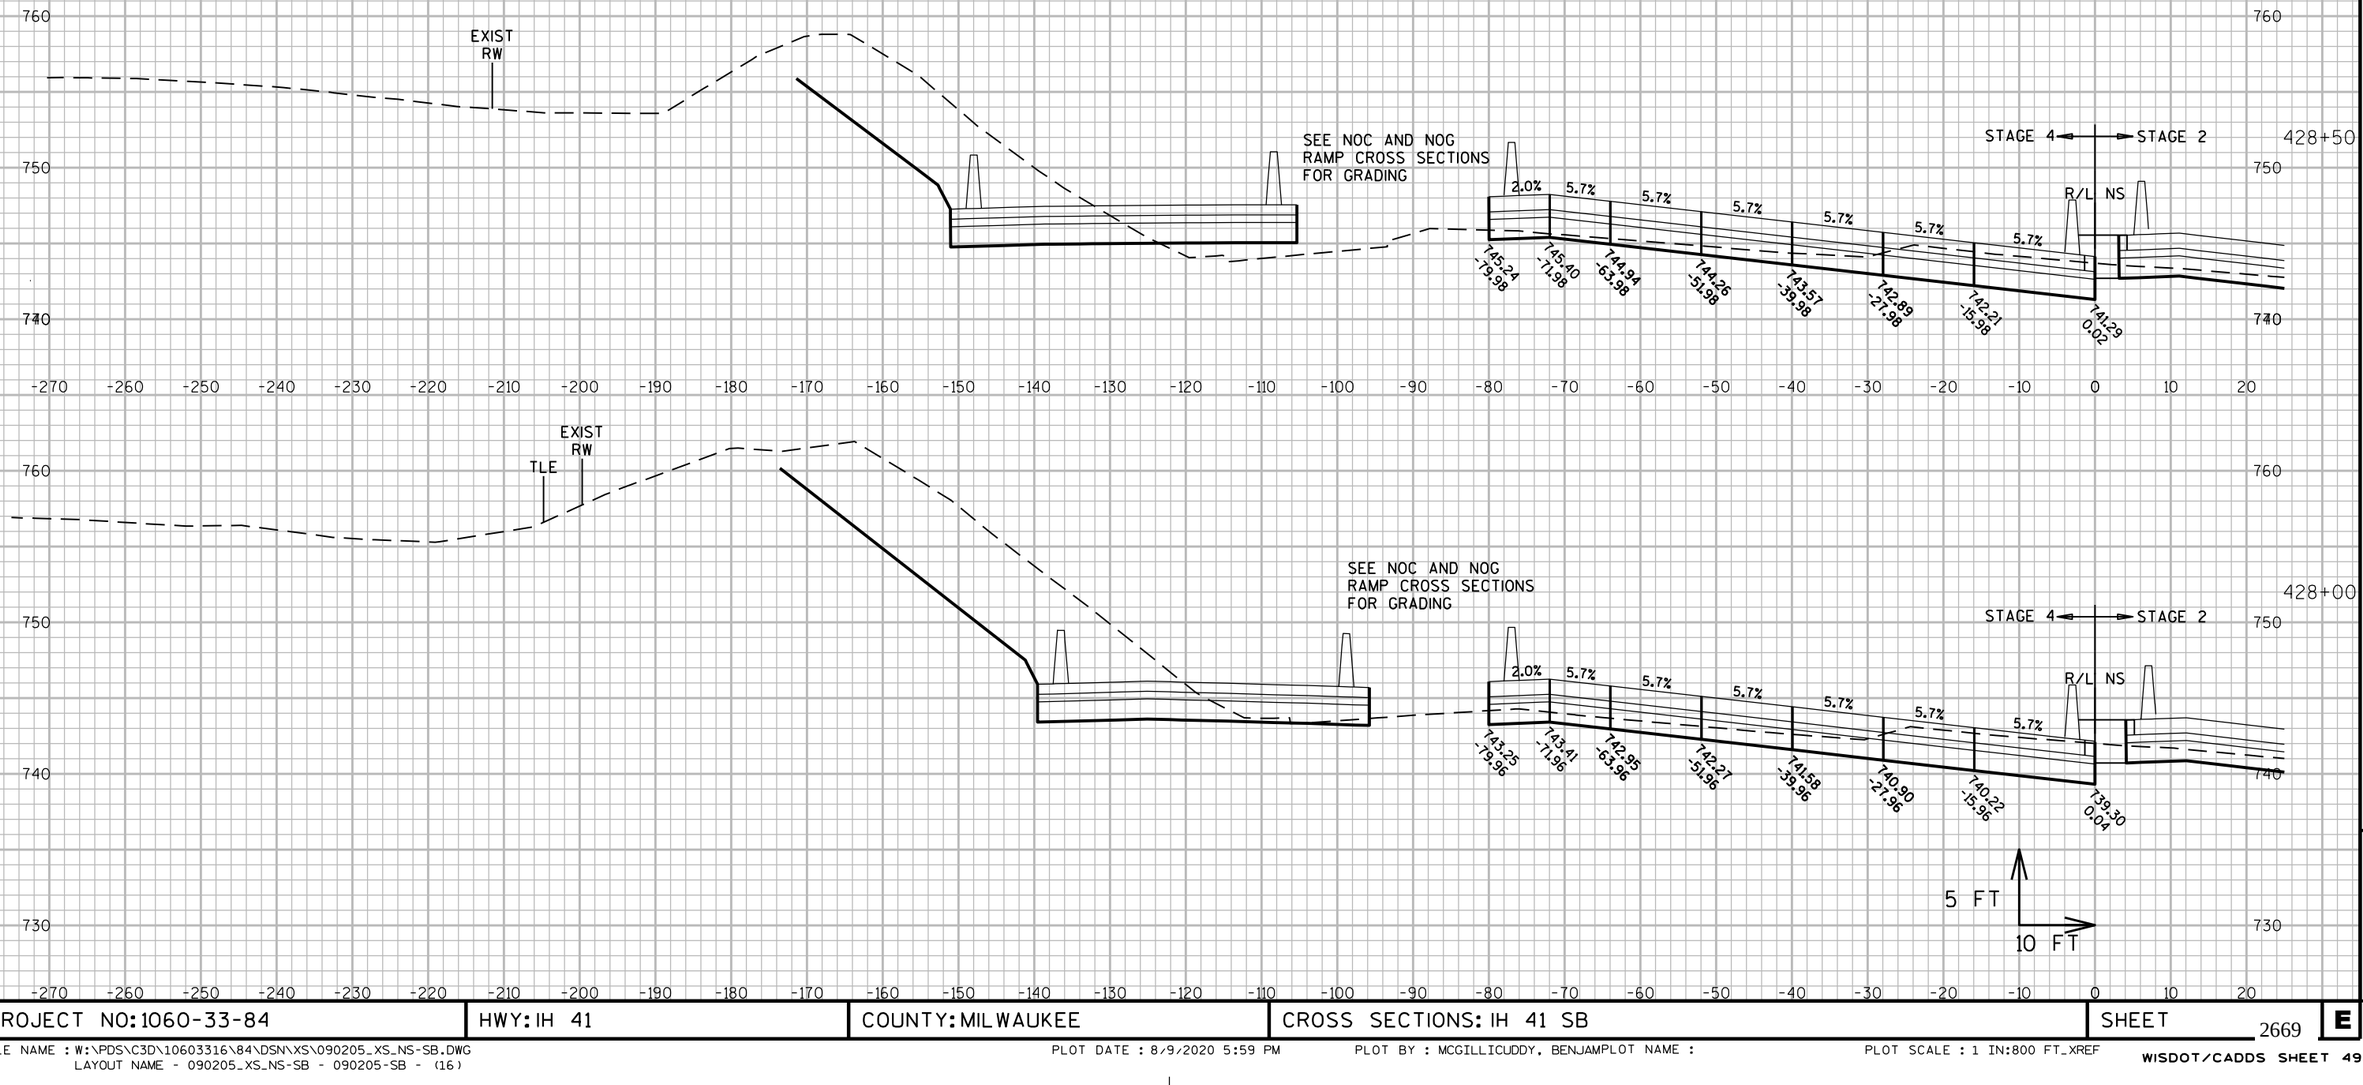

9

9

PROJECT NO: 1060-33-84	HWY: IH 41	COUNTY: MILWAUKEE	CROSS SECTIONS: IH 41 SB	SHEET 2669	E

FILE NAME : W:\PDS\C3D\10603316\84\DSN\XS\090205_XS_NS-SB.DWG
LAYOUT NAME - 090205_XS_NS-SB - 090205-SB - (16)

PLOT DATE : 8/9/2020 5:59 PM PLOT BY : MCGILLICUDDY, BENJAMPLOT NAME : PLOT SCALE : 1 IN:800 FT_XREF

WISDOT/CADDS SHEET 49

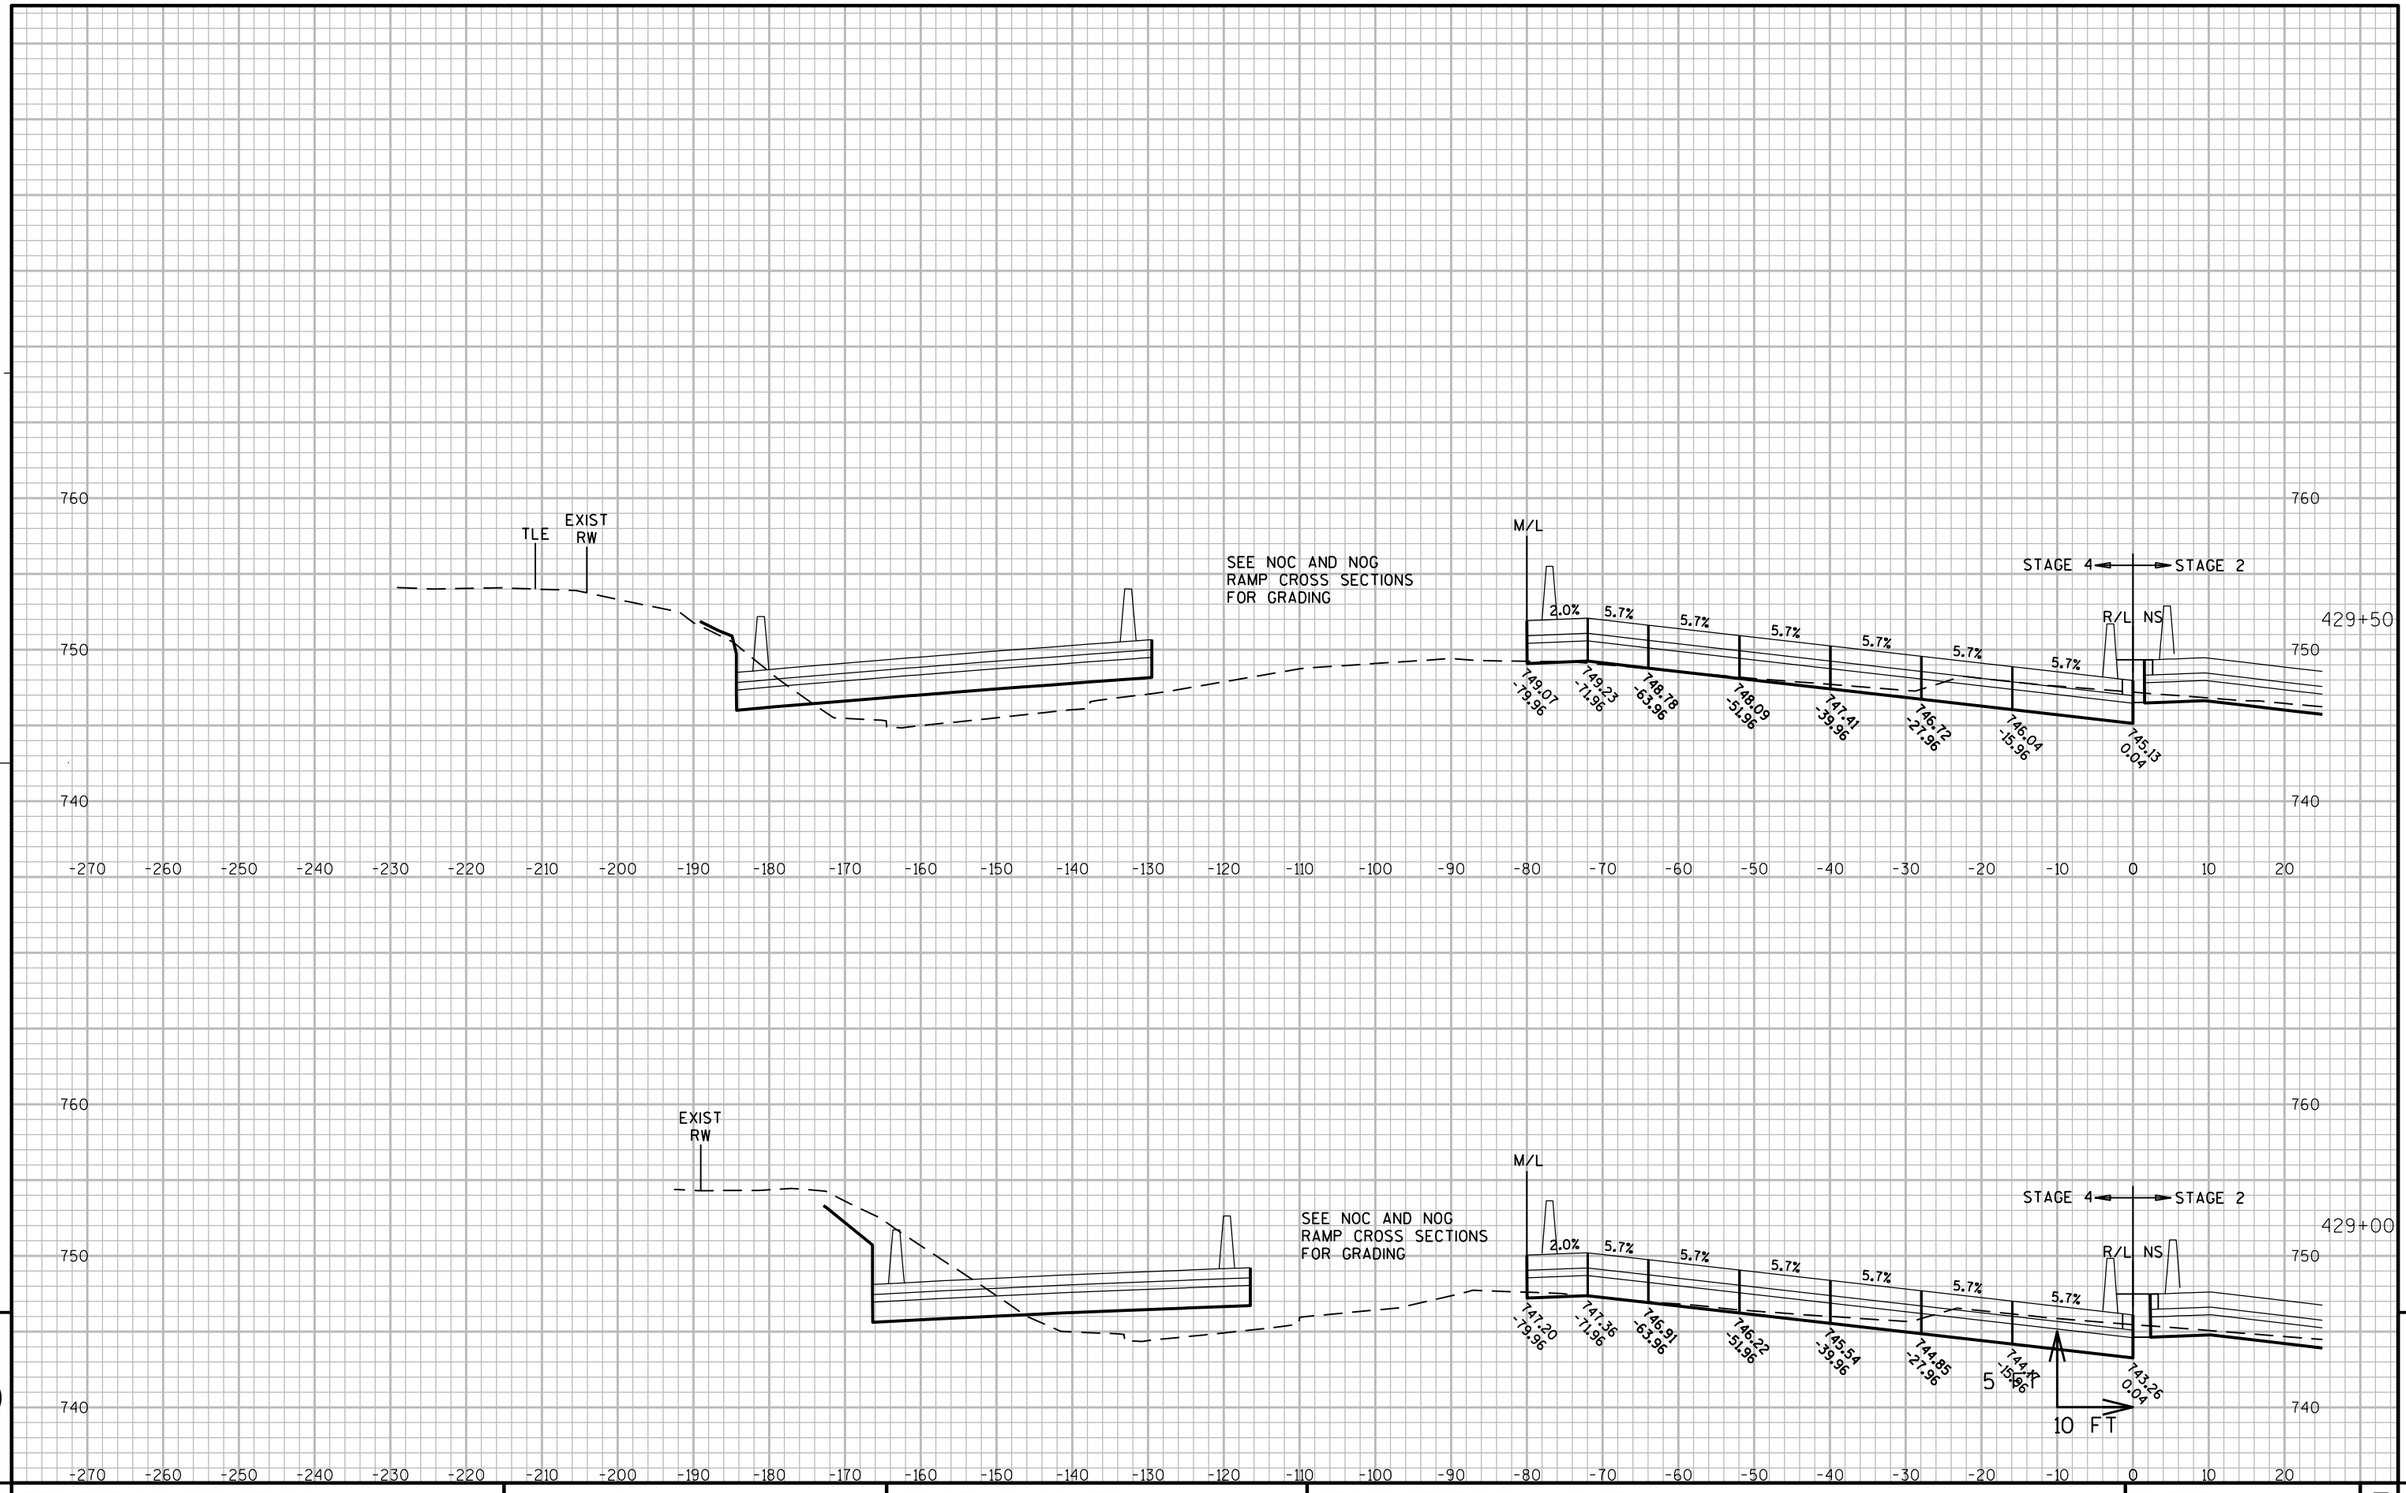

9

9

PROJECT NO: 1060-33-84	HWY: IH 41	COUNTY: MILWAUKEE	CROSS SECTIONS: IH 41 SB	SHEET 2670 E

FILE NAME : W:\PDS\C3D\10603316\84\DSN\XS\090205_XS_NS-SB.DWG
LAYOUT NAME - 090205_XS_NS-SB - 090205-SB - (17)
PLOT DATE : 8/9/2020 5:59 PM
PLOT BY : MCGILLICUDDY, BENJAMPLOT NAME :
PLOT SCALE : 1 IN:800 FT_XREF
WISDOT/CADDS SHEET 49

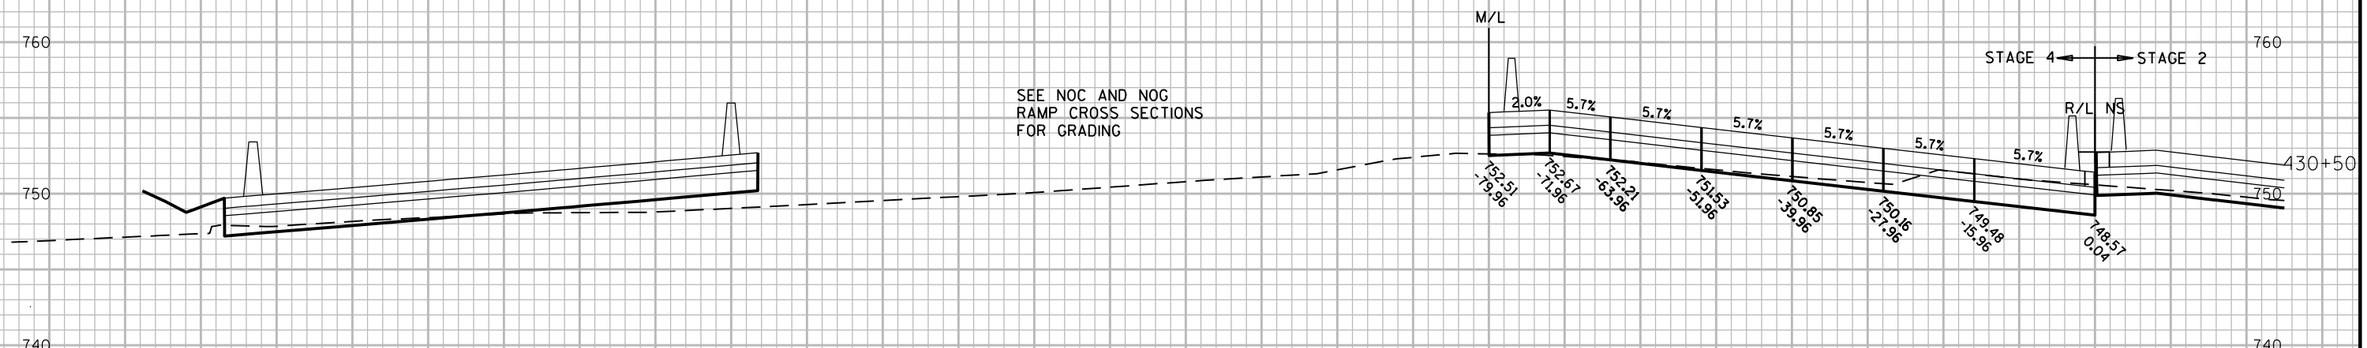

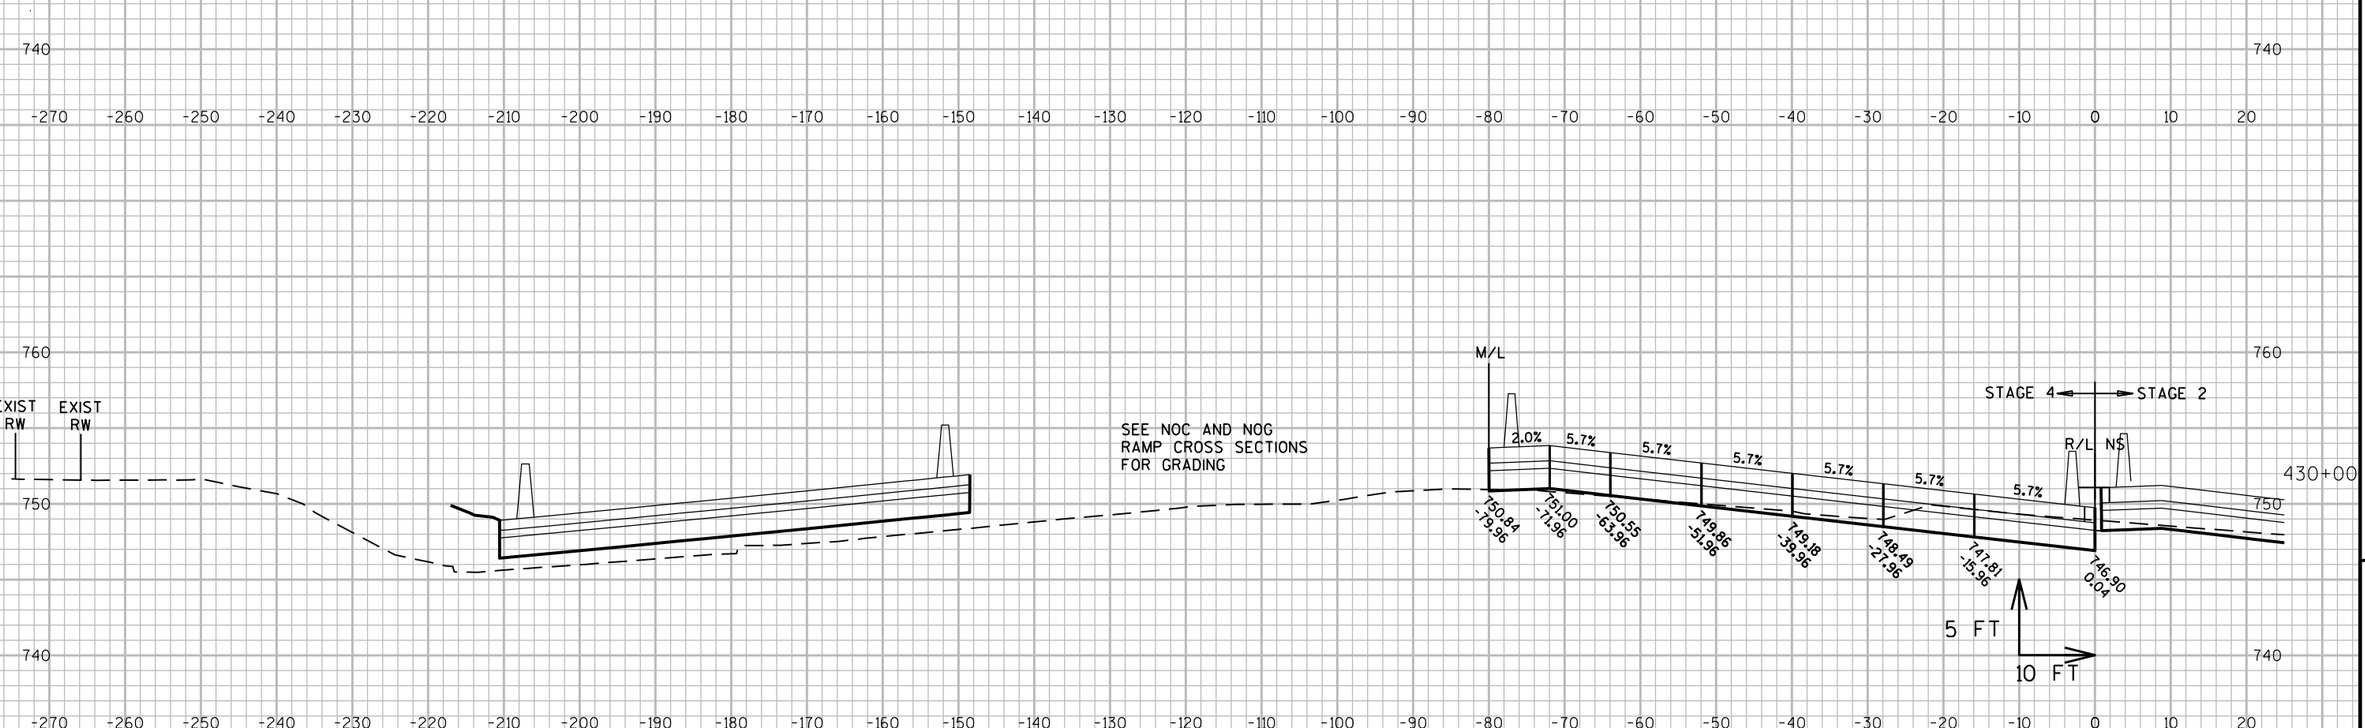

9

9

PROJECT NO: 1060-33-84	HWY: IH 41	COUNTY: MILWAUKEE	CROSS SECTIONS: IH 41 SB	SHEET 2671	E

FILE NAME : W:\PDS\C3D\10603316\84\DSN\XS\090205_XS_NS-SB.DWG
LAYOUT NAME - 090205_XS_NS-SB - 090205-SB - (18)

PLOT DATE : 8/9/2020 5:56 PM

PLOT BY : MCGILLICUDDY, BENJAMPLOT NAME :

PLOT SCALE : 1 IN:800 FT_XREF

WISDOT/CADDS SHEET 49

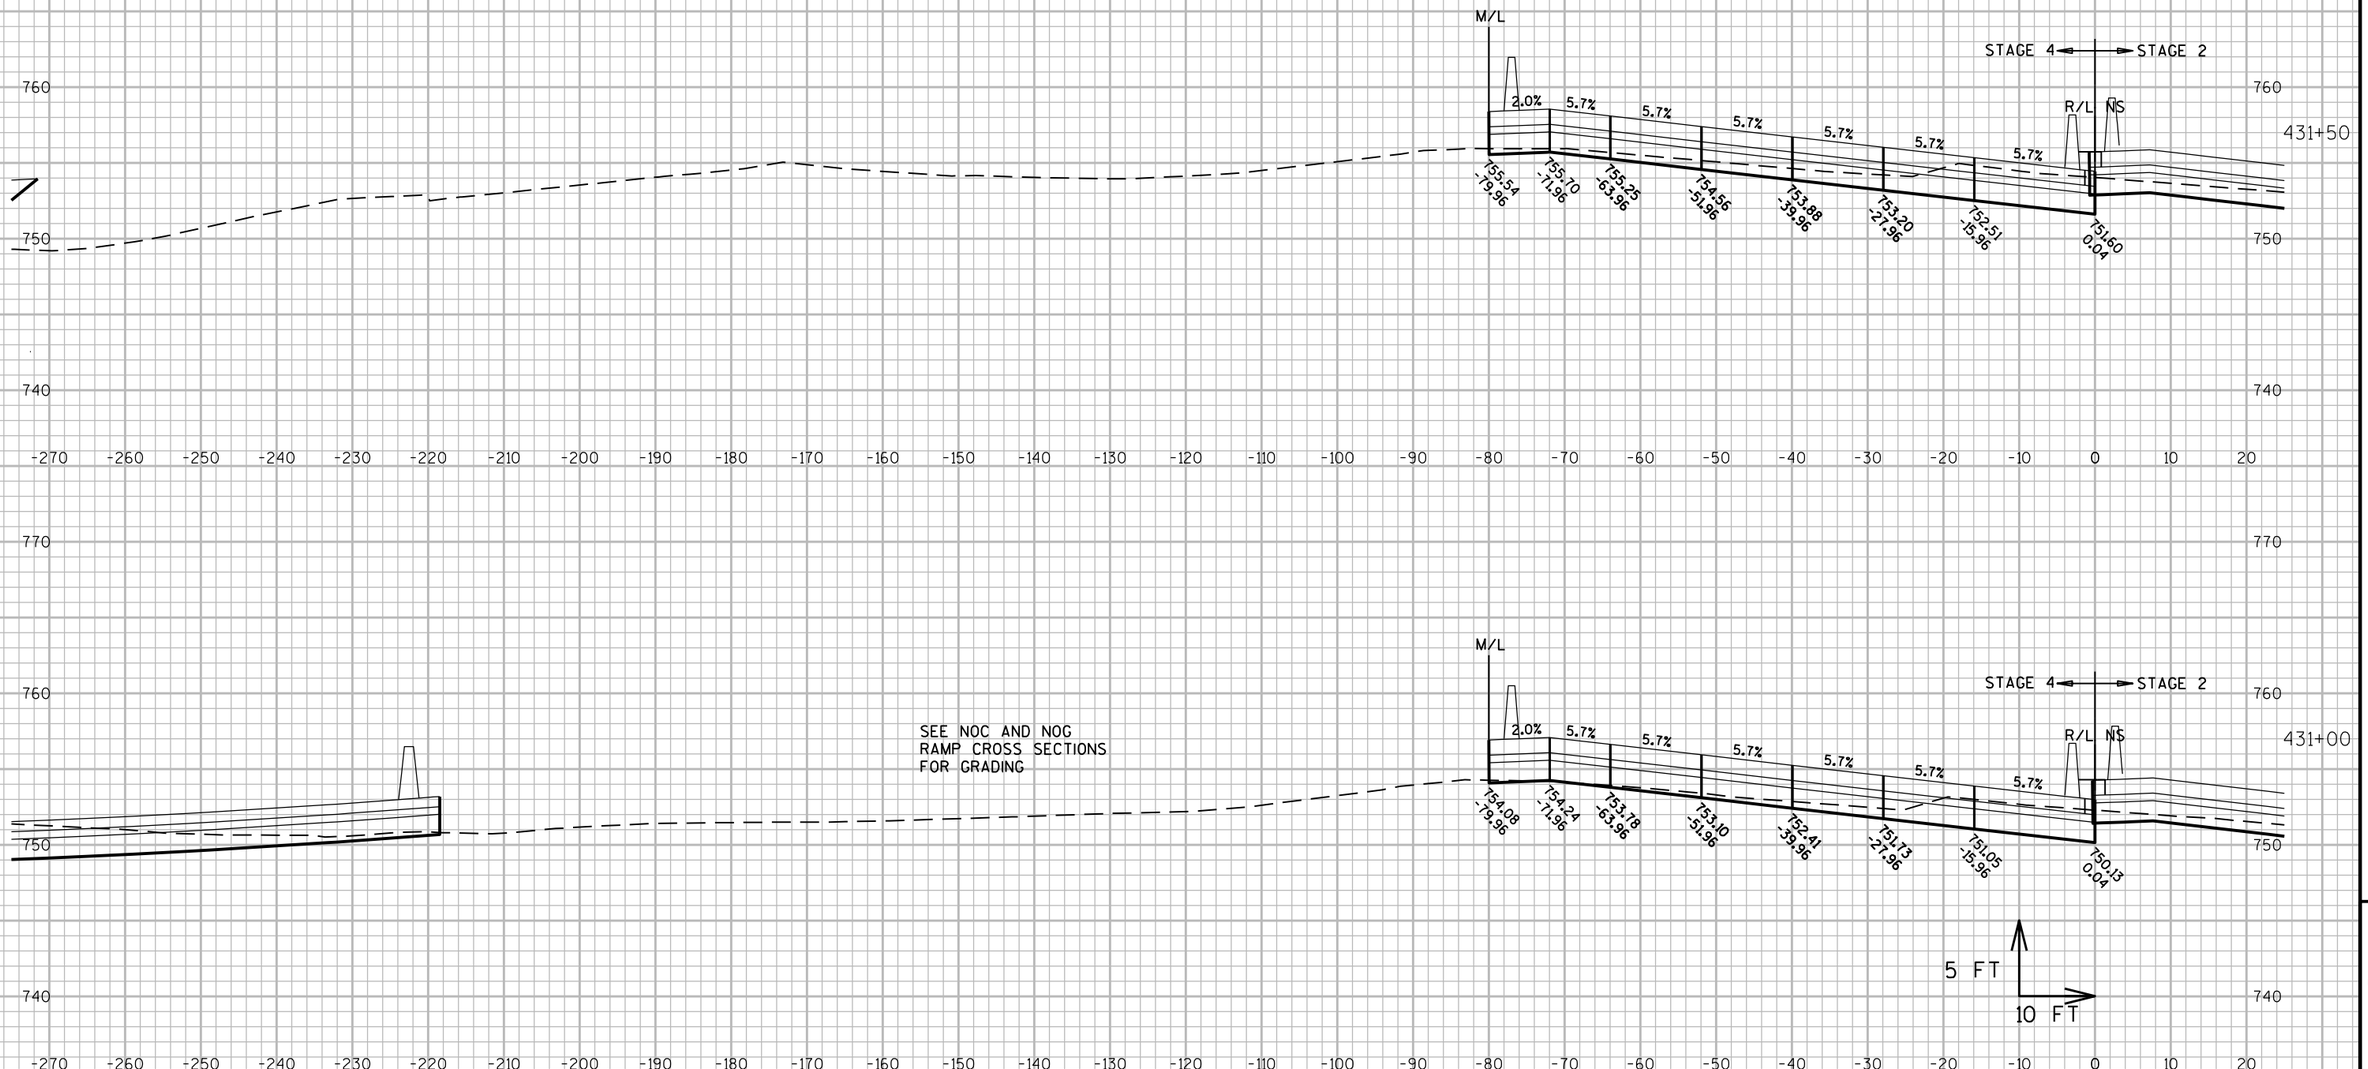

PROJECT NO: 1060-33-84	HWY: IH 41	COUNTY: MILWAUKEE	CROSS SECTIONS: IH 41 SB	SHEET 2672	E

FILE NAME : W:\PDS\C3D\10603316\84\DSN\XS\090205_XS_NS-SB.DWG
LAYOUT NAME - 090205_XS_NS-SB - 090205-SB - (19)

PLOT DATE : 8/9/2020 5:55 PM PLOT BY : MCGILLICUDDY, BENJAMPLOT NAME : PLOT SCALE : 1 IN:800 FT_XREF

WISDOT/CADDS SHEET 49

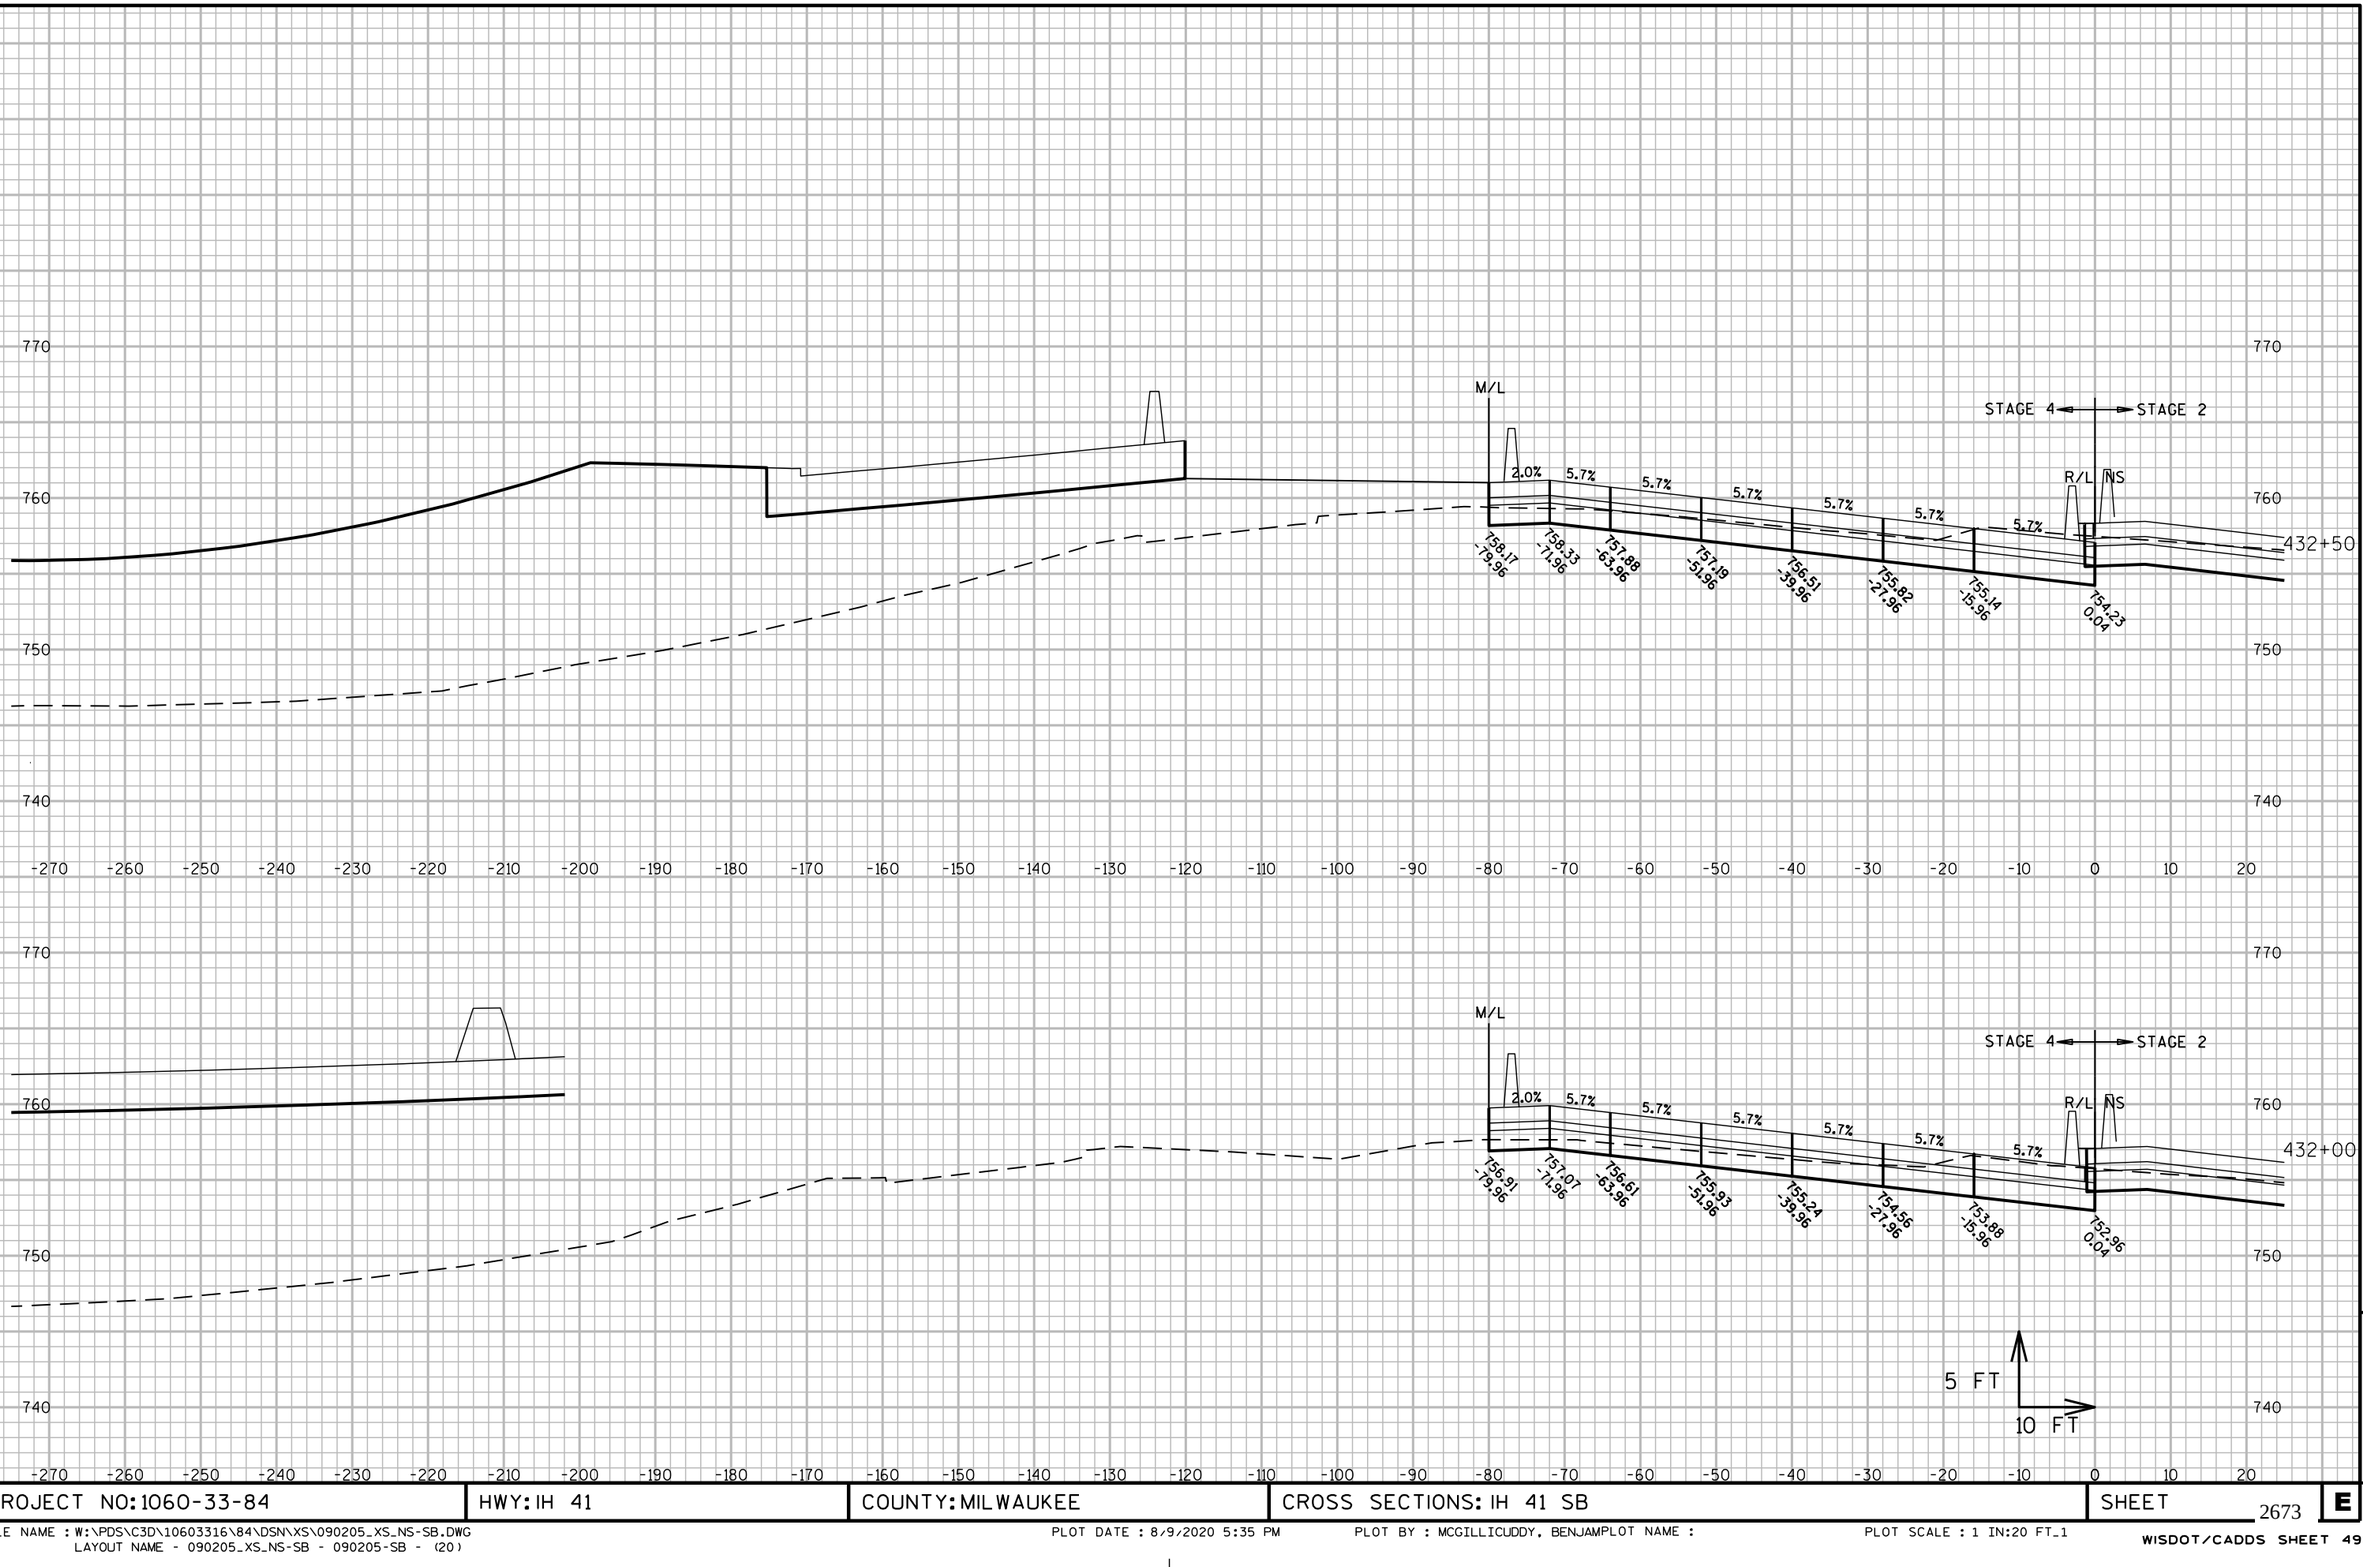

PROJECT NO: 1060-33-84	HWY: IH 41	COUNTY: MILWAUKEE	CROSS SECTIONS: IH 41 SB	SHEET 2673 E

FILE NAME : W:\PDS\C3D\10603316\84\DSN\XS\090205_XS_NS-SB.DWG
LAYOUT NAME - 090205_XS_NS-SB - 090205-SB - (20)

PLOT DATE : 8/9/2020 5:35 PM

PLOT BY : MCGILLICUDDY, BENJAMPLOT NAME :

PLOT SCALE : 1 IN:20 FT_1

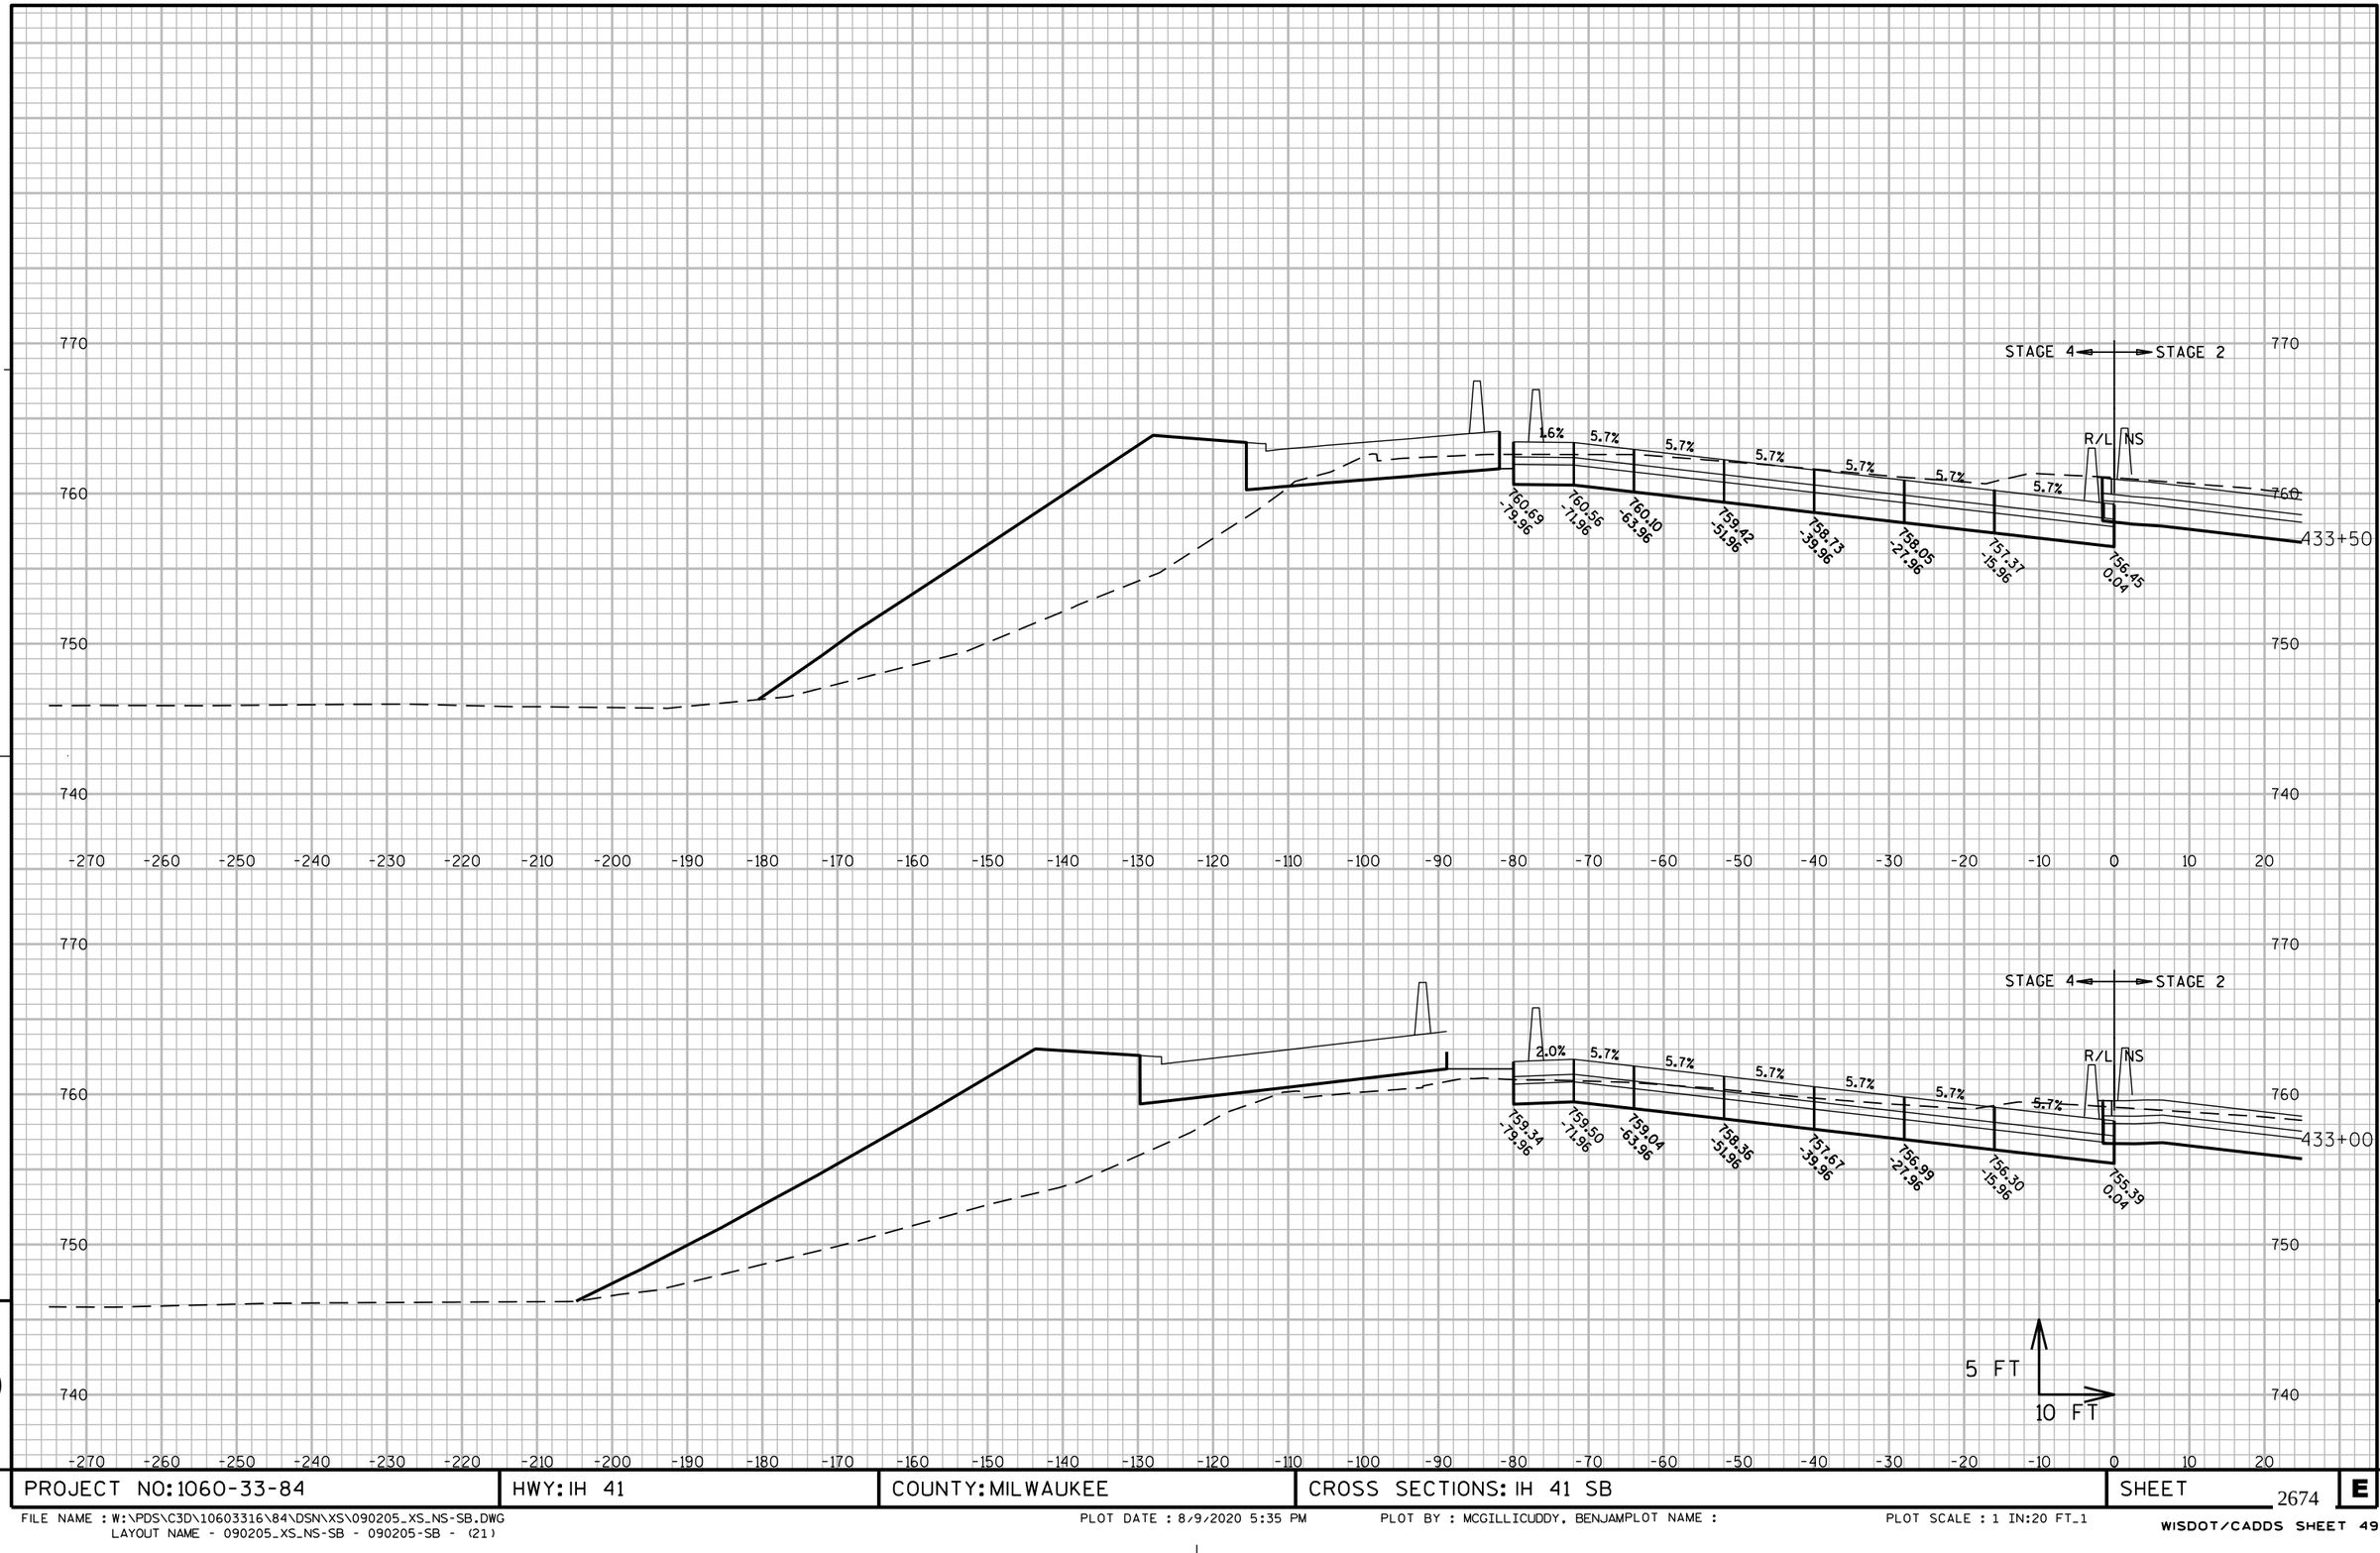

9

9

PROJECT NO: 1060-33-84	HWY: IH 41	COUNTY: MILWAUKEE	CROSS SECTIONS: IH 41 SB	SHEET 2674	E

FILE NAME : W:\PDS\C3D\10603316\84\DSN\XS\090205_XS_NS-SB.DWG
LAYOUT NAME - 090205_XS_NS-SB - 090205-SB - (21)

PLOT DATE : 8/9/2020 5:35 PM

PLOT BY : MCGILLICUDDY, BENJAMPLOT NAME :

PLOT SCALE : 1 IN:20 FT_1

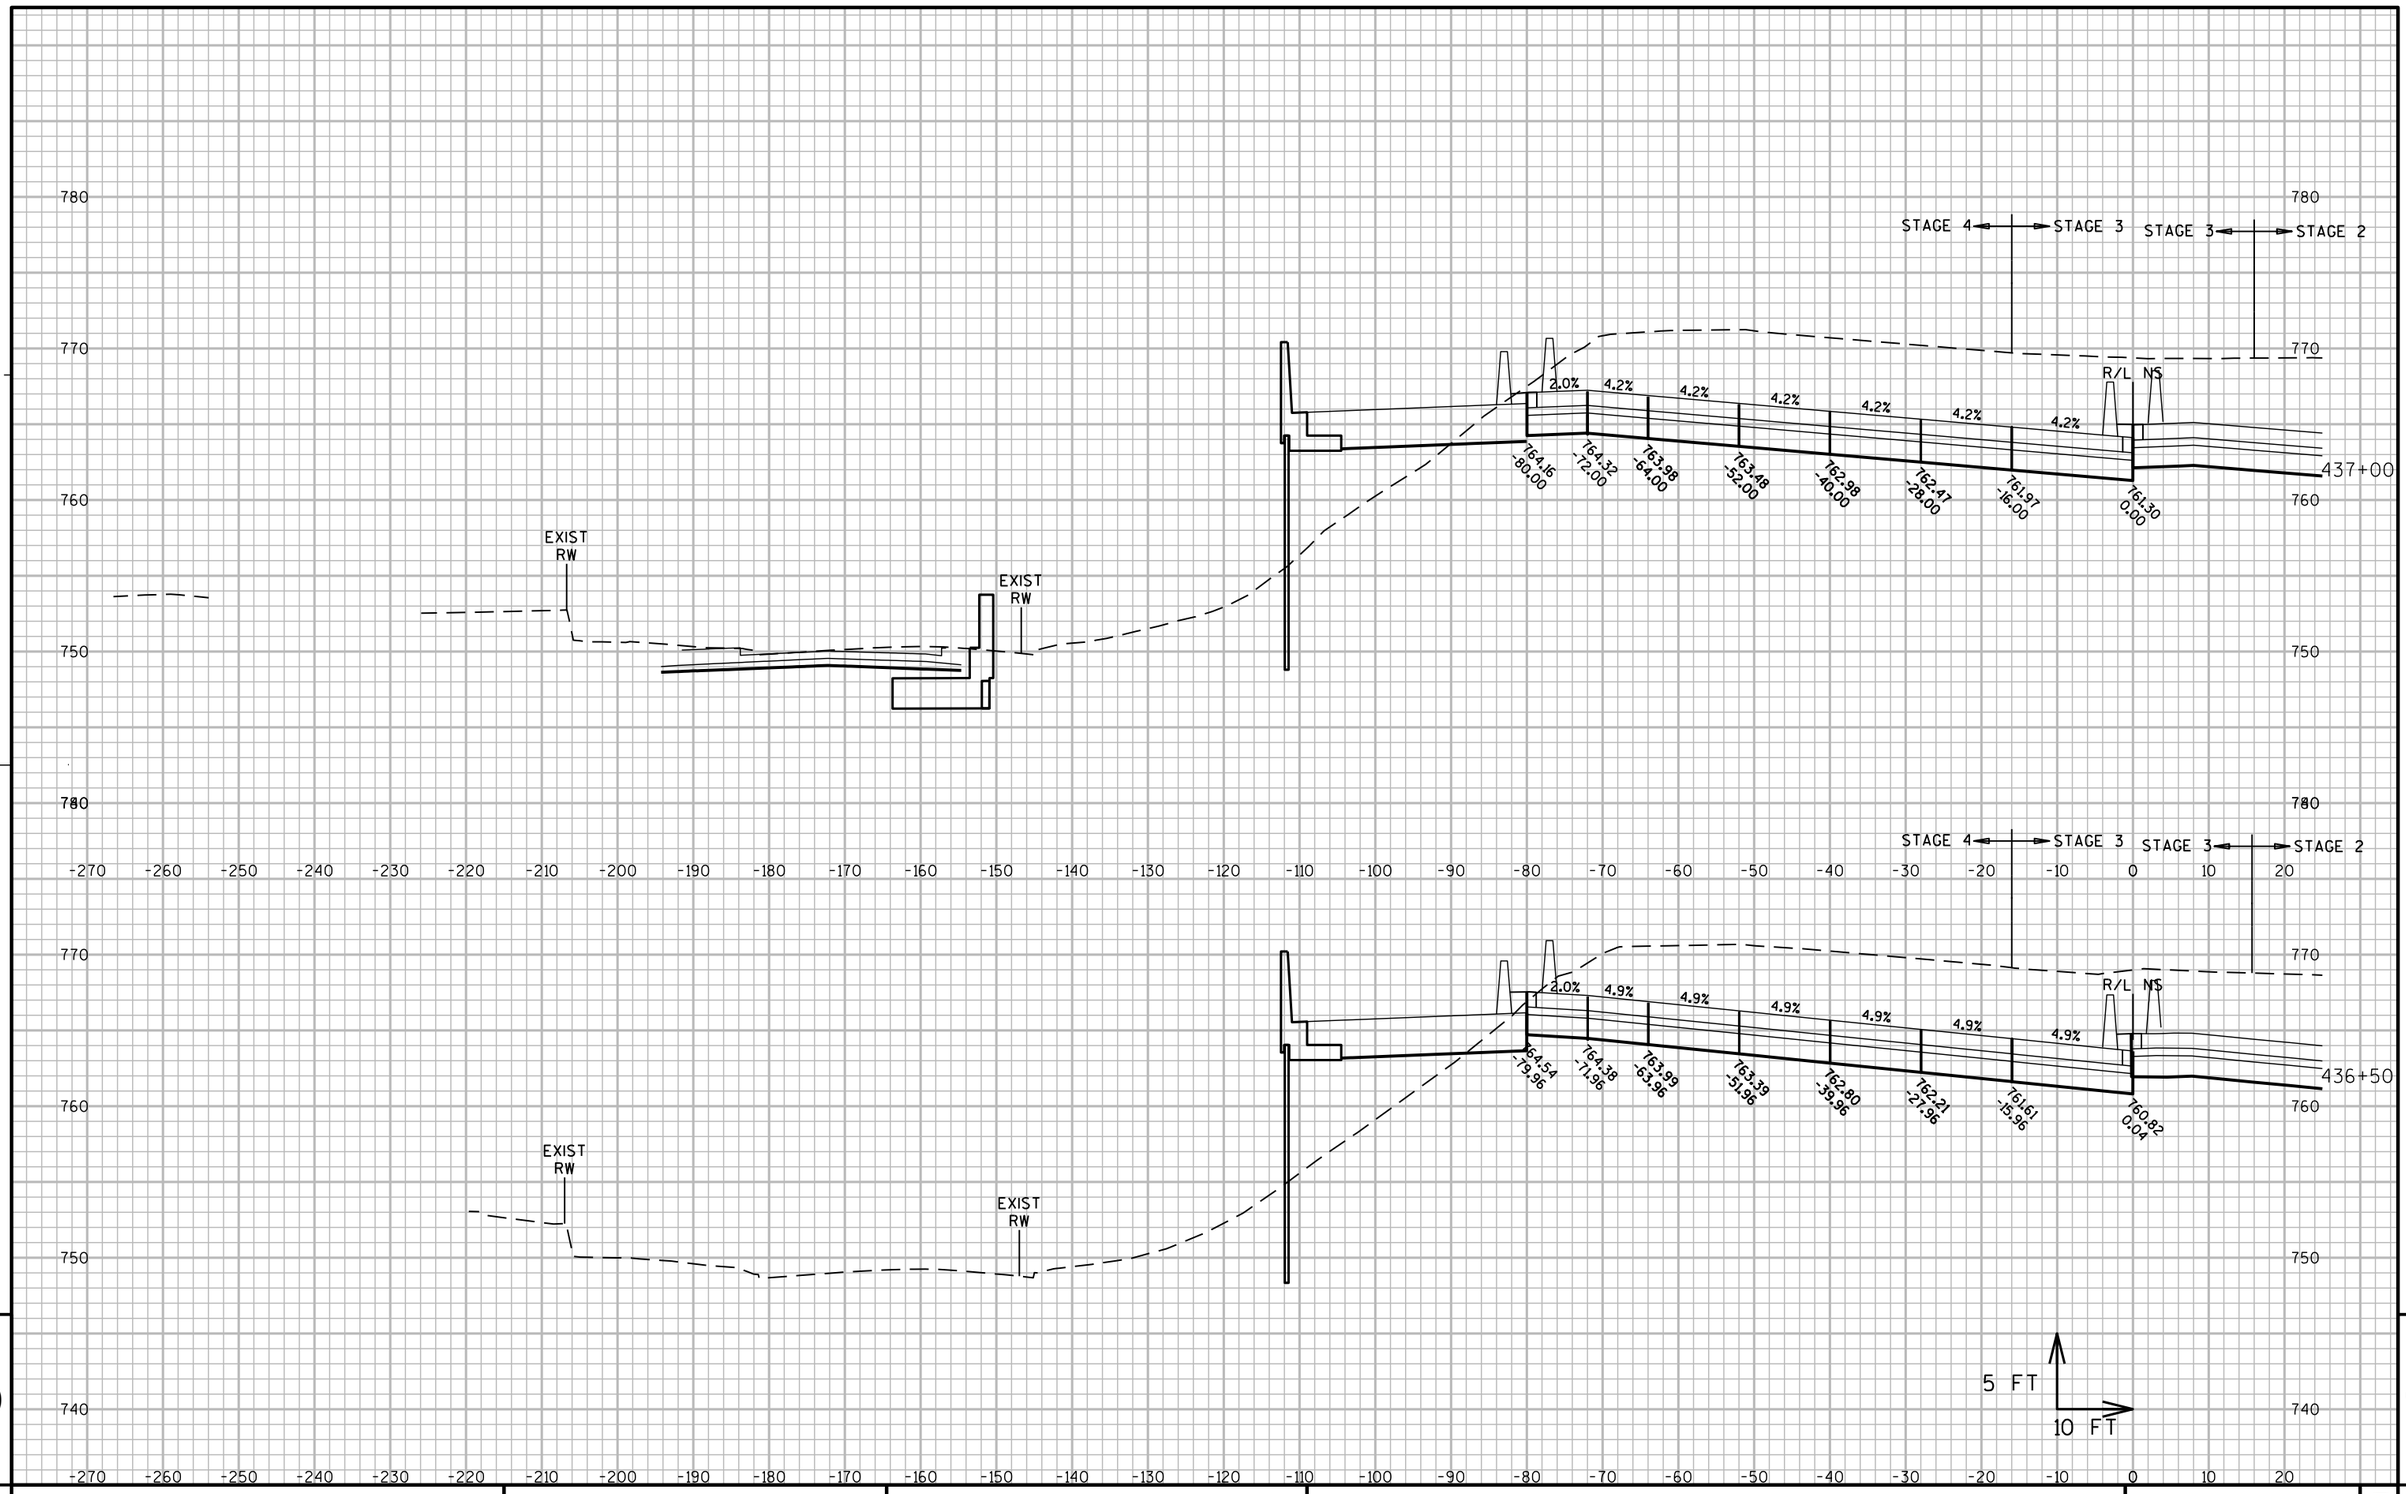

PROJECT NO: 1060-33-84	HWY: IH 41	COUNTY: MILWAUKEE	CROSS SECTIONS: IH 41 SB	SHEET 2675	E

FILE NAME : W:\PDS\C3D\10603316\84\DSN\XS\090205_XS_NS-SB.DWG
LAYOUT NAME - 090205_XS_NS-SB - 090205-SB - (23)

PLOT DATE : 8/9/2020 5:36 PM

PLOT BY : MCGILLICUDDY, BENJAMPLOT NAME :

PLOT SCALE : 1 IN:20 FT_1

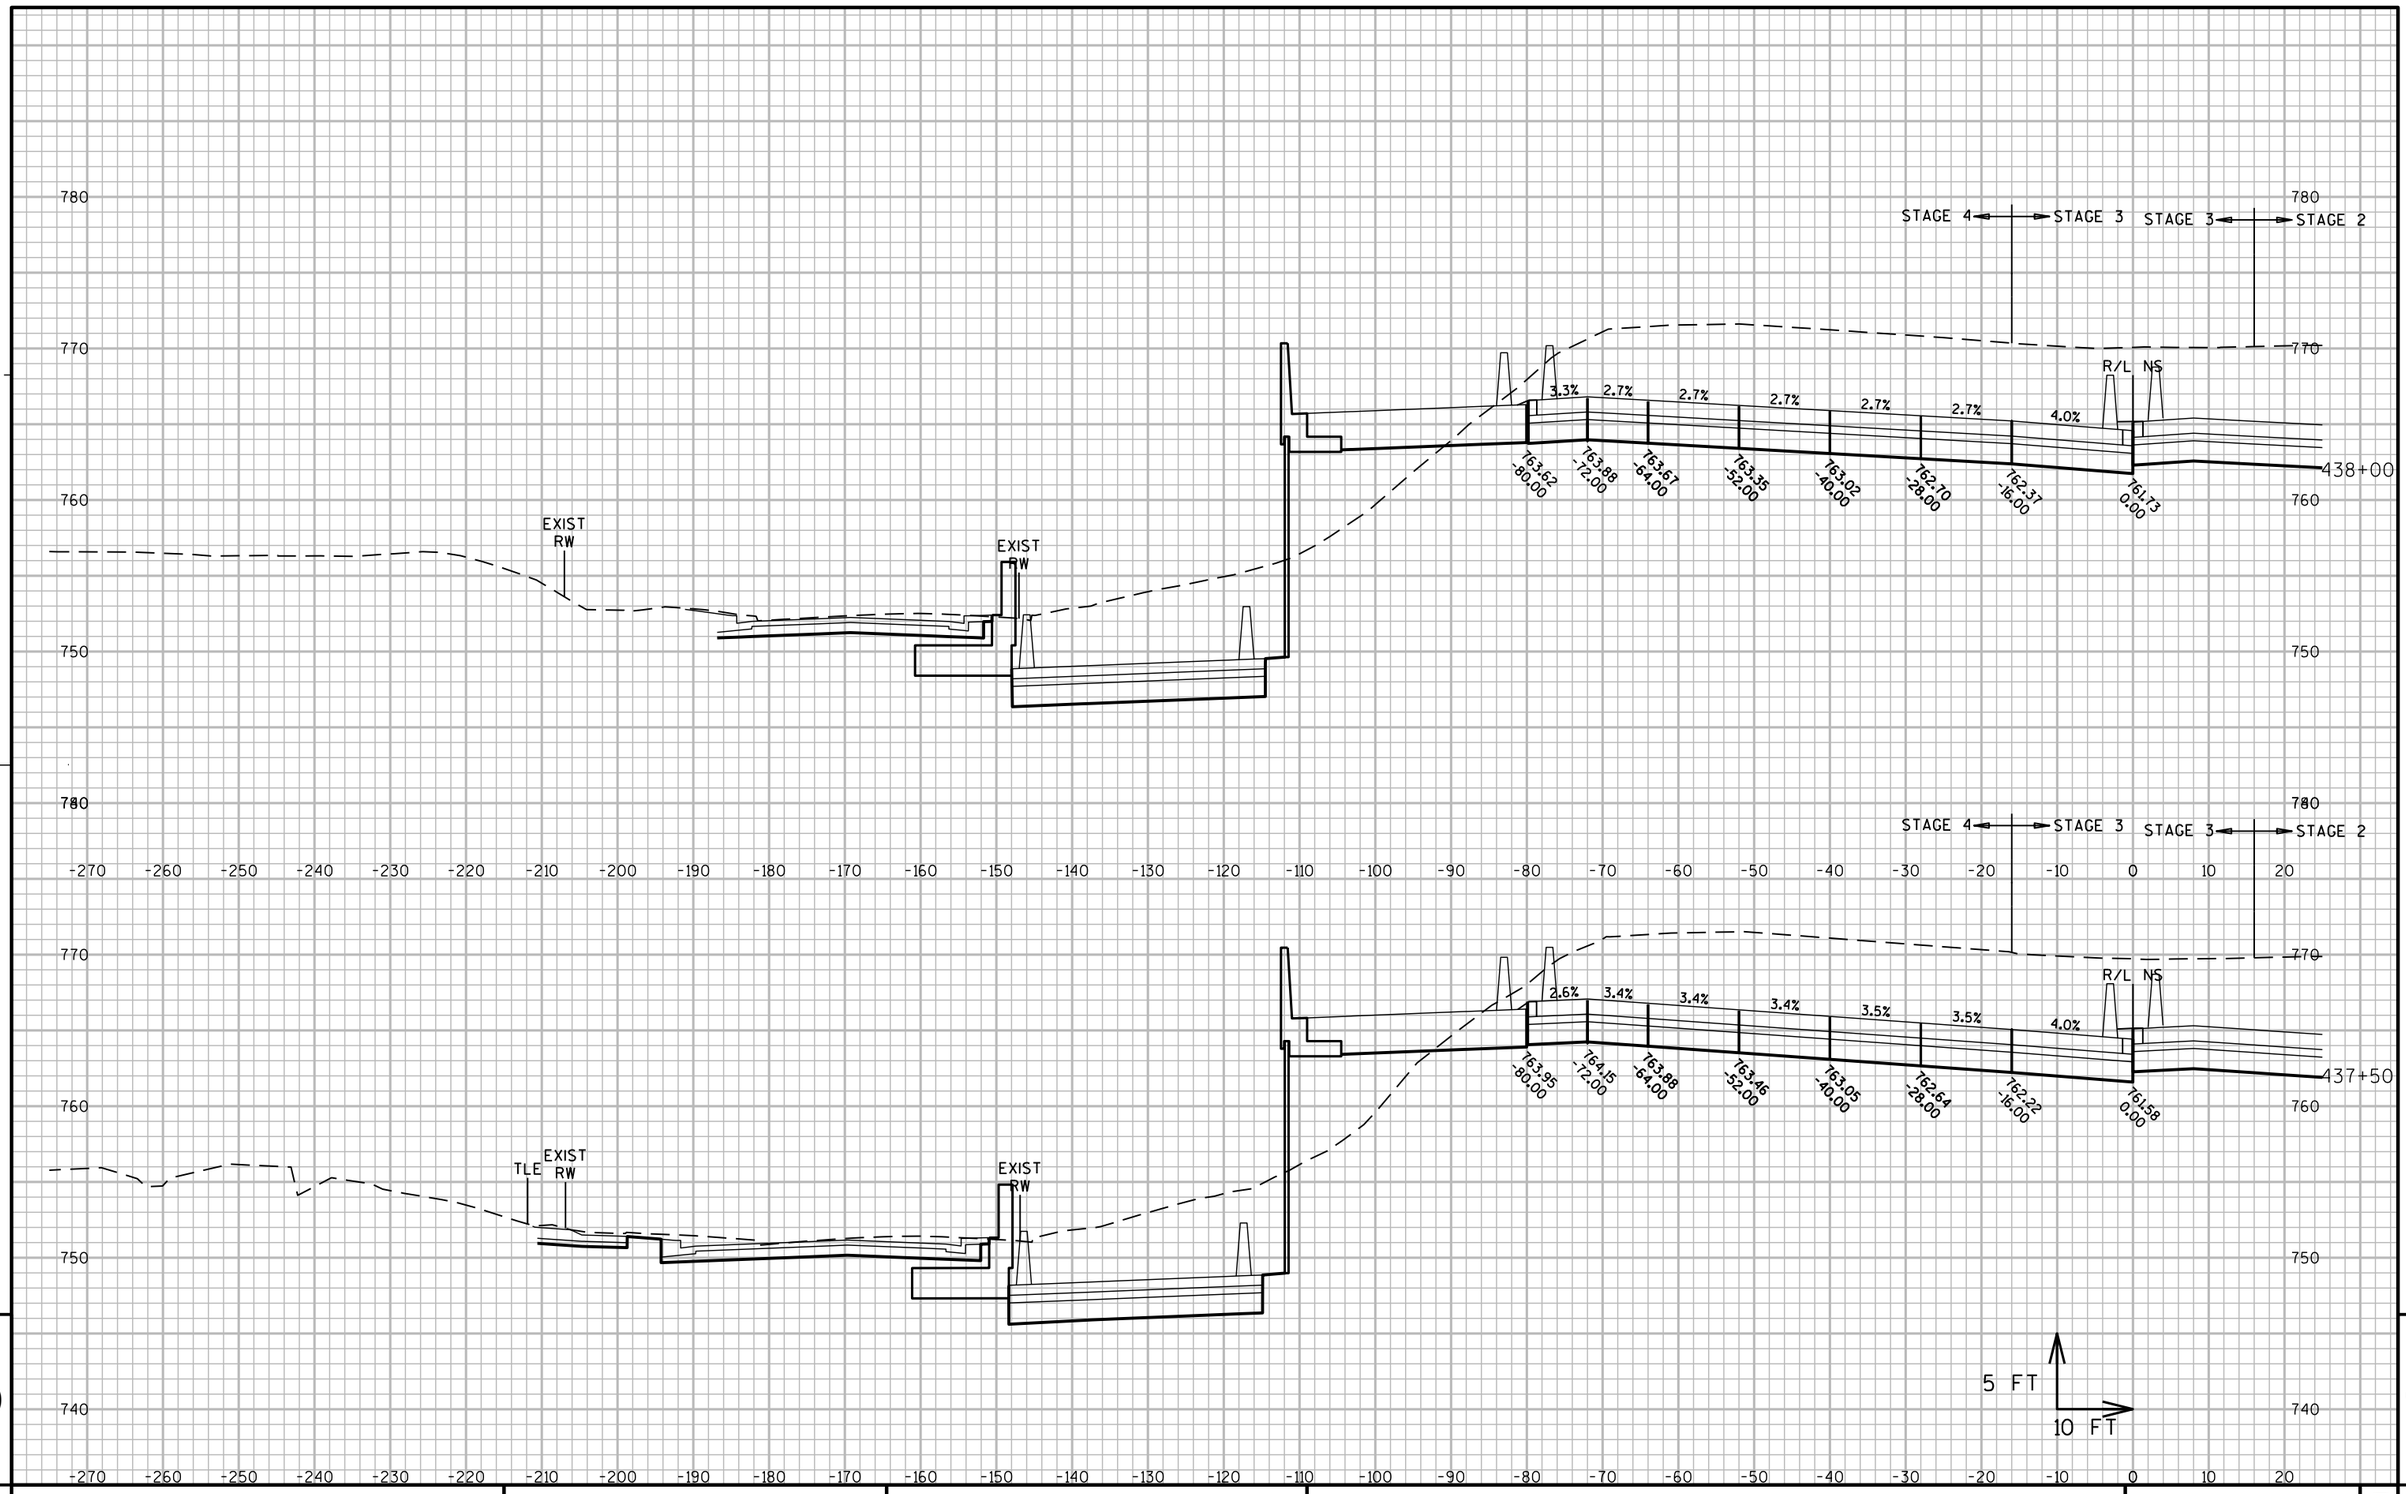

PROJECT NO: 1060-33-84	HWY: IH 41	COUNTY: MILWAUKEE	CROSS SECTIONS: IH 41 SB	SHEET 2676 E

FILE NAME : W:\PDS\C3D\10603316\84\DSN\XS\090205_XS_NS-SB.DWG
LAYOUT NAME - 090205_XS_NS-SB - 090205-SB - (24)

PLOT DATE : 8/9/2020 5:36 PM PLOT BY : MCGILLICUDDY, BENJAMPLOT NAME : PLOT SCALE : 1 IN:20 FT_1

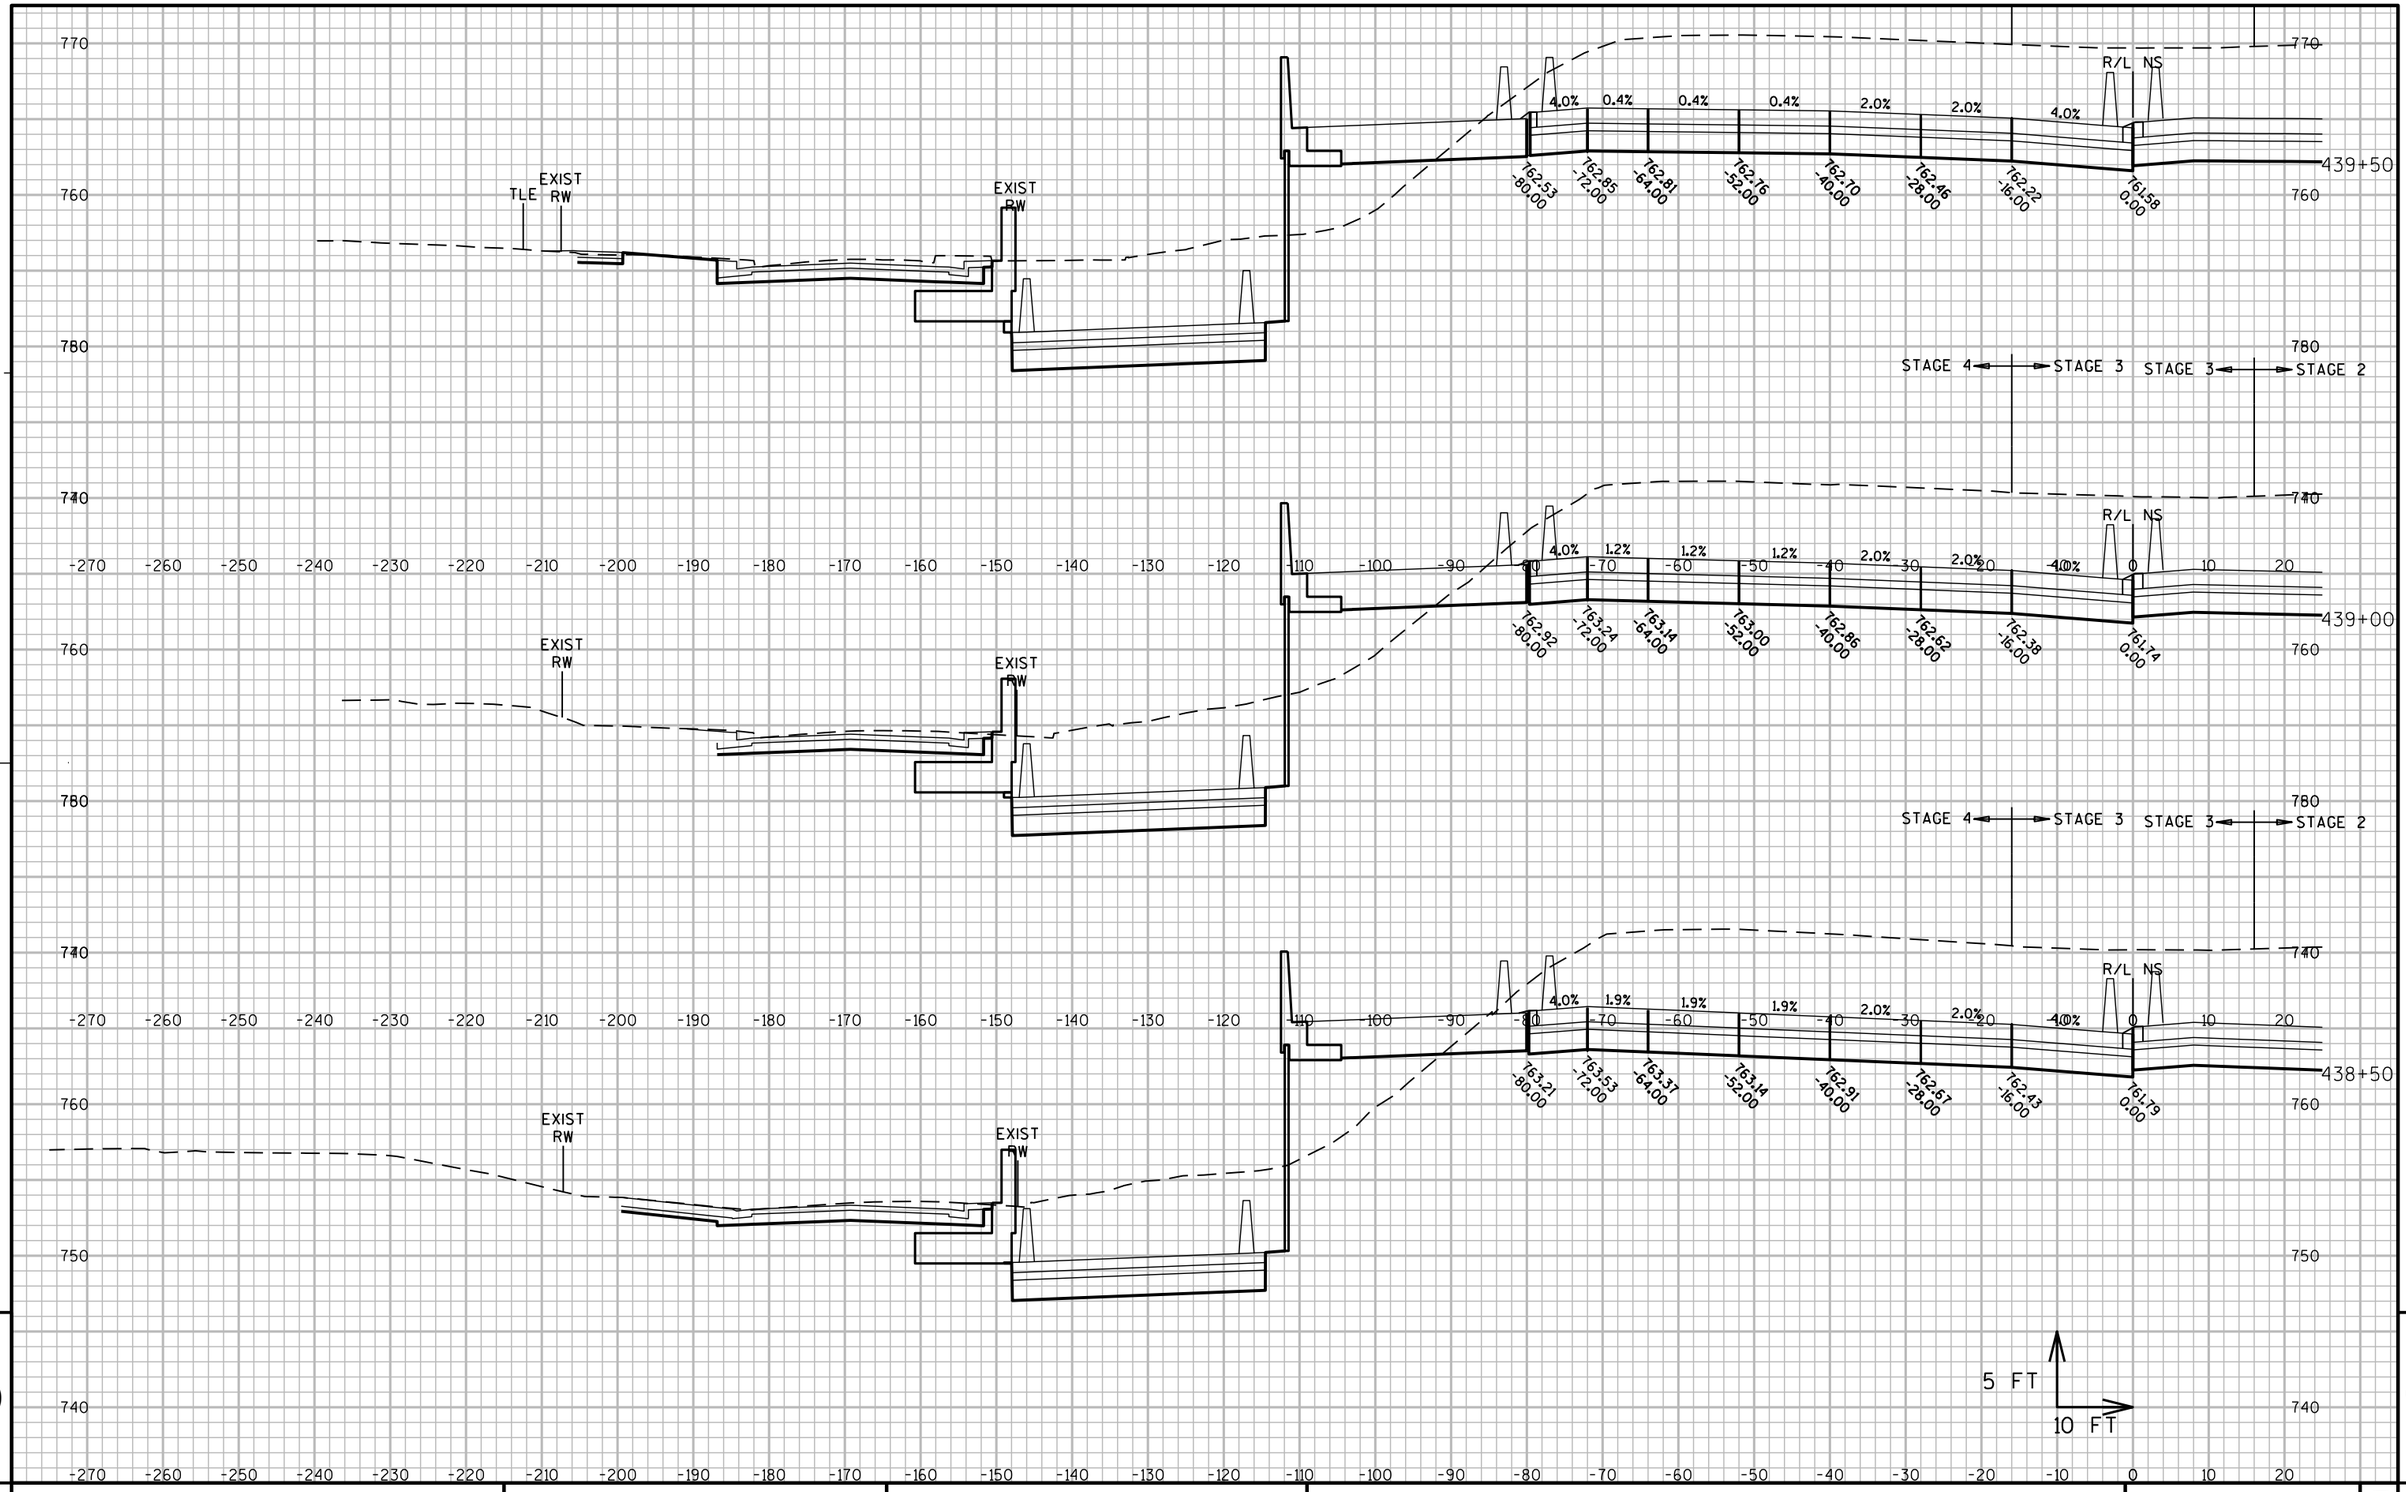

9

9

PROJECT NO: 1060-33-84	HWY: IH 41	COUNTY: MILWAUKEE	CROSS SECTIONS: IH 41 SB	SHEET 2677	E

FILE NAME : W:\PDS\C3D\10603316\84\DSN\XS\090205_XS_NS-SB.DWG
LAYOUT NAME - 090205_XS_NS-SB - 090205-SB - (25)

PLOT DATE : 8/9/2020 5:36 PM

PLOT BY : MCGILLICUDDY, BENJAMPLOT NAME :

PLOT SCALE : 1 IN:20 FT_1

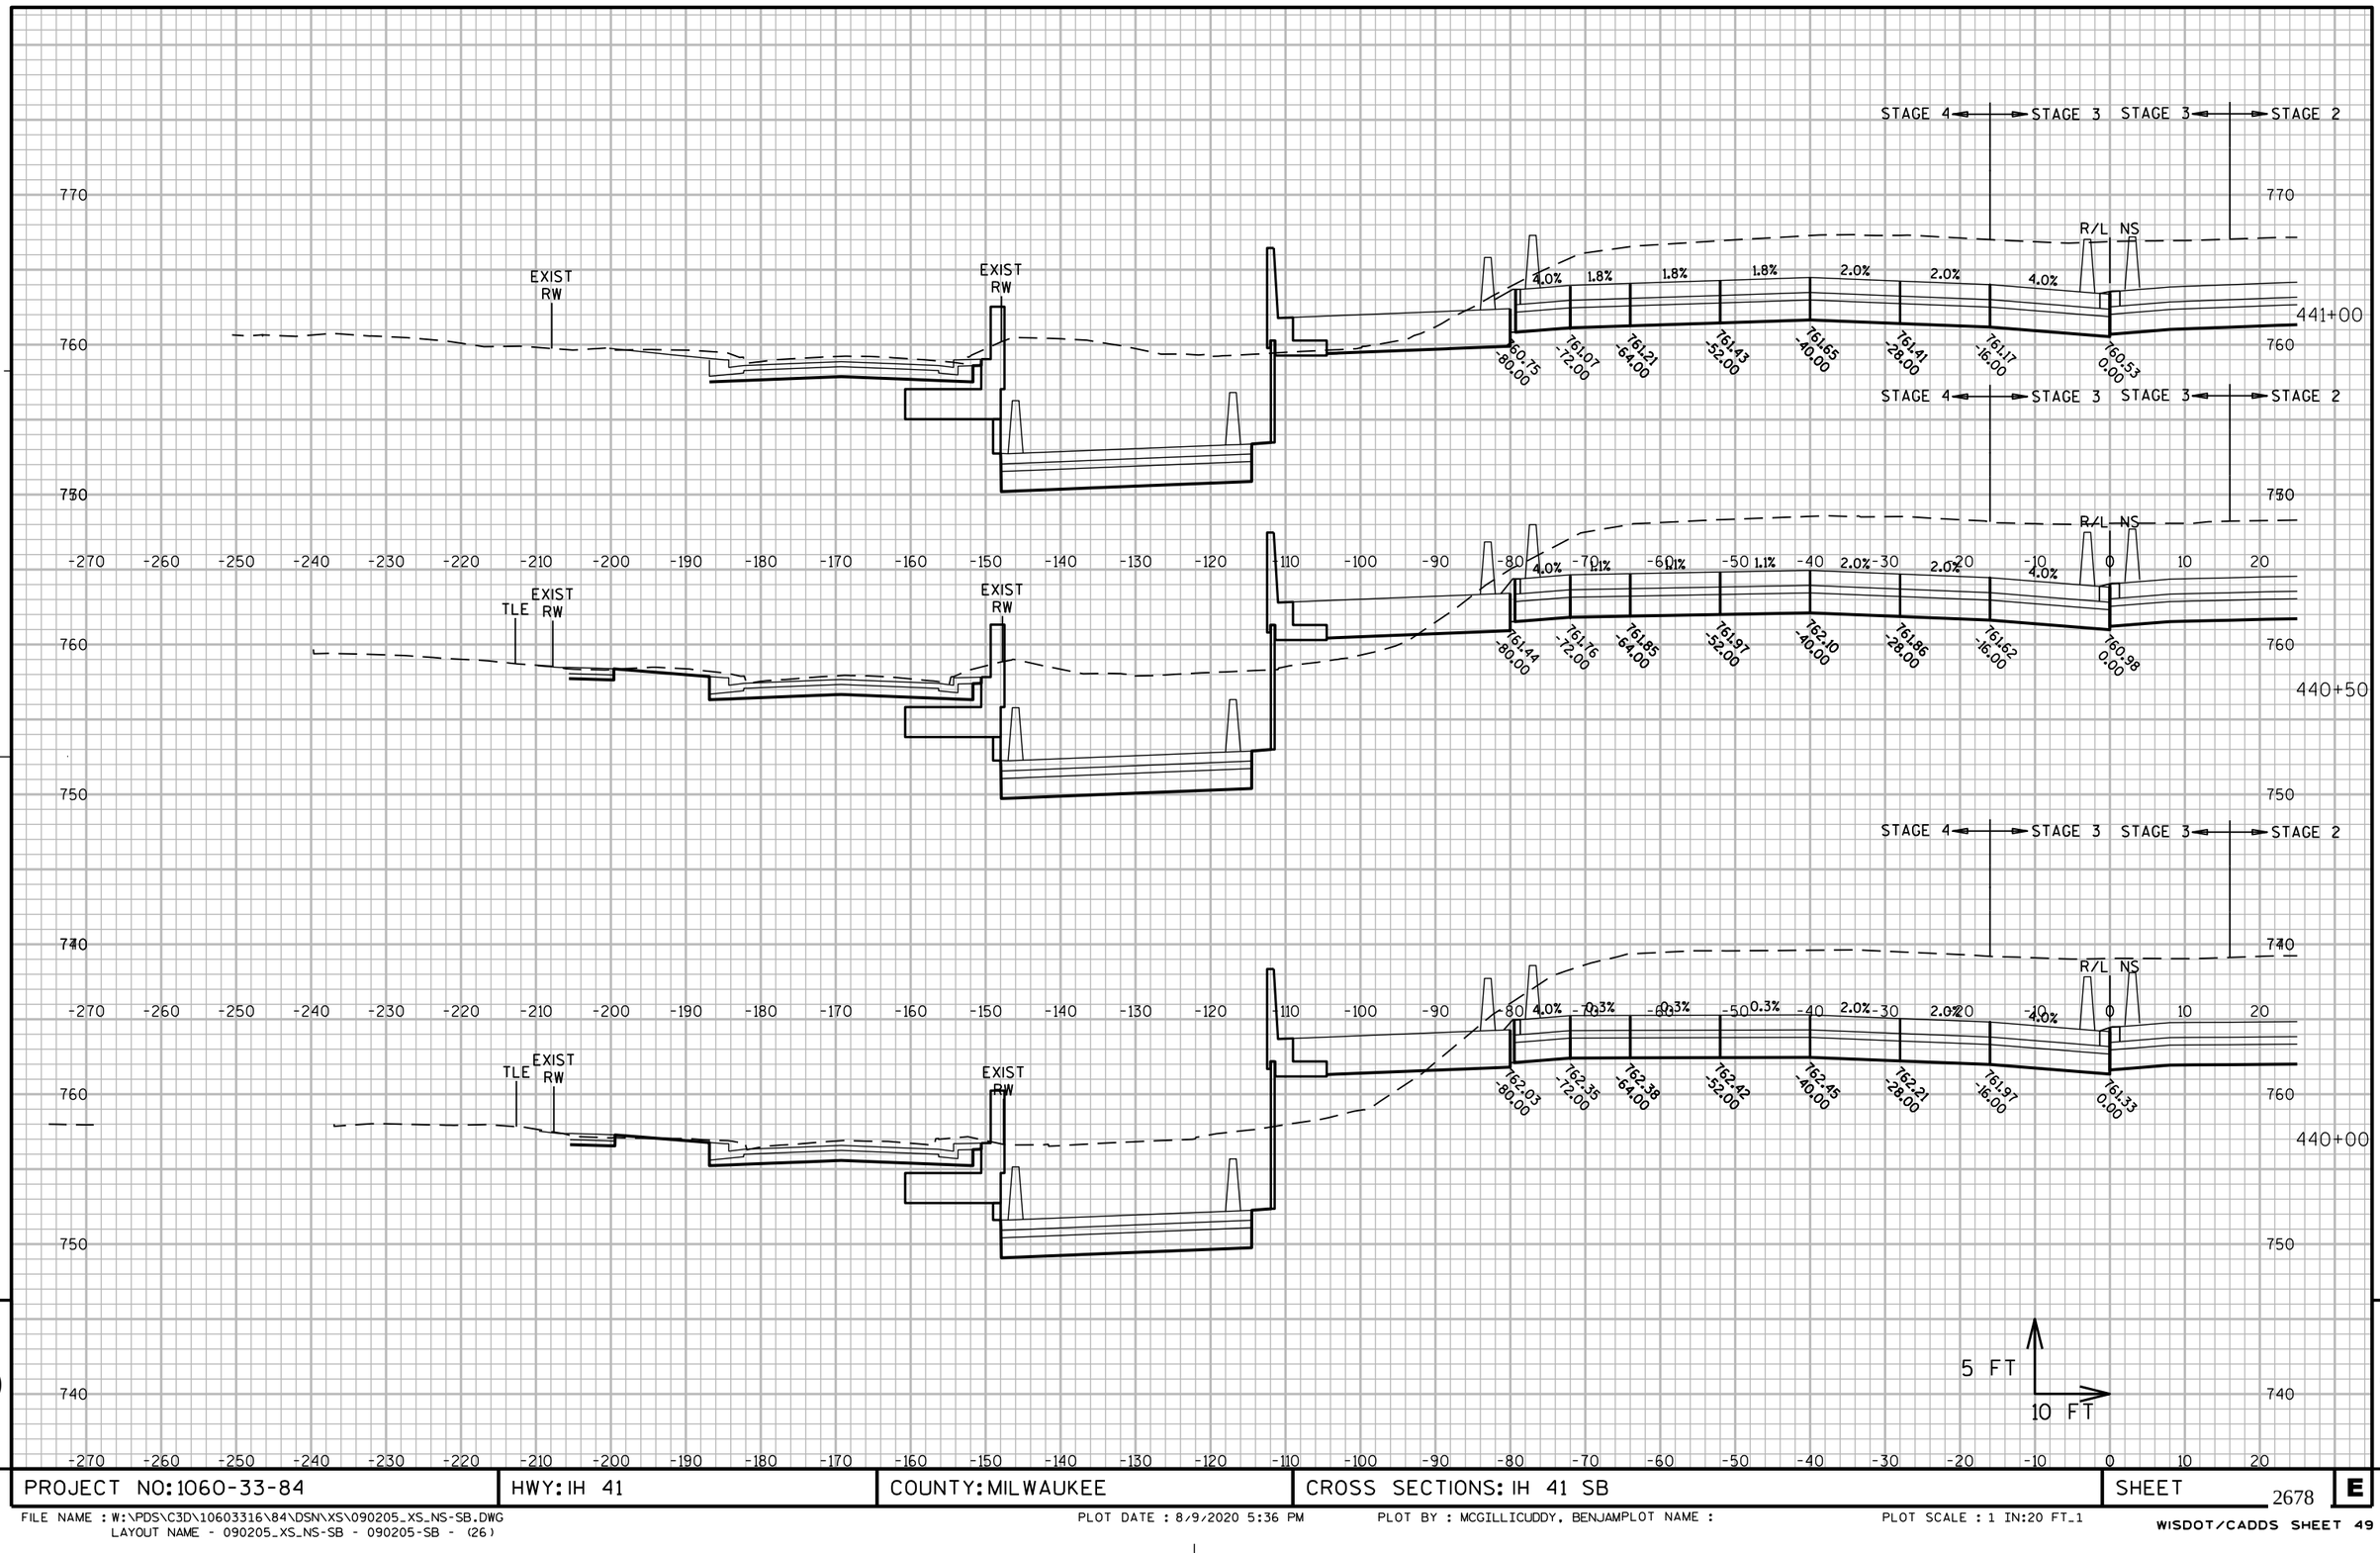

PROJECT NO: 1060-33-84	HWY: IH 41	COUNTY: MILWAUKEE	CROSS SECTIONS: IH 41 SB	SHEET 2678	E

FILE NAME : W:\PDS\C3D\10603316\84\DSN\XS\090205_XS_NS-SB.DWG
LAYOUT NAME - 090205_XS_NS-SB - 090205-SB - (26)

PLOT DATE : 8/9/2020 5:36 PM PLOT BY : MCGILLICUDDY, BENJAMPLOT NAME : PLOT SCALE : 1 IN:20 FT_1

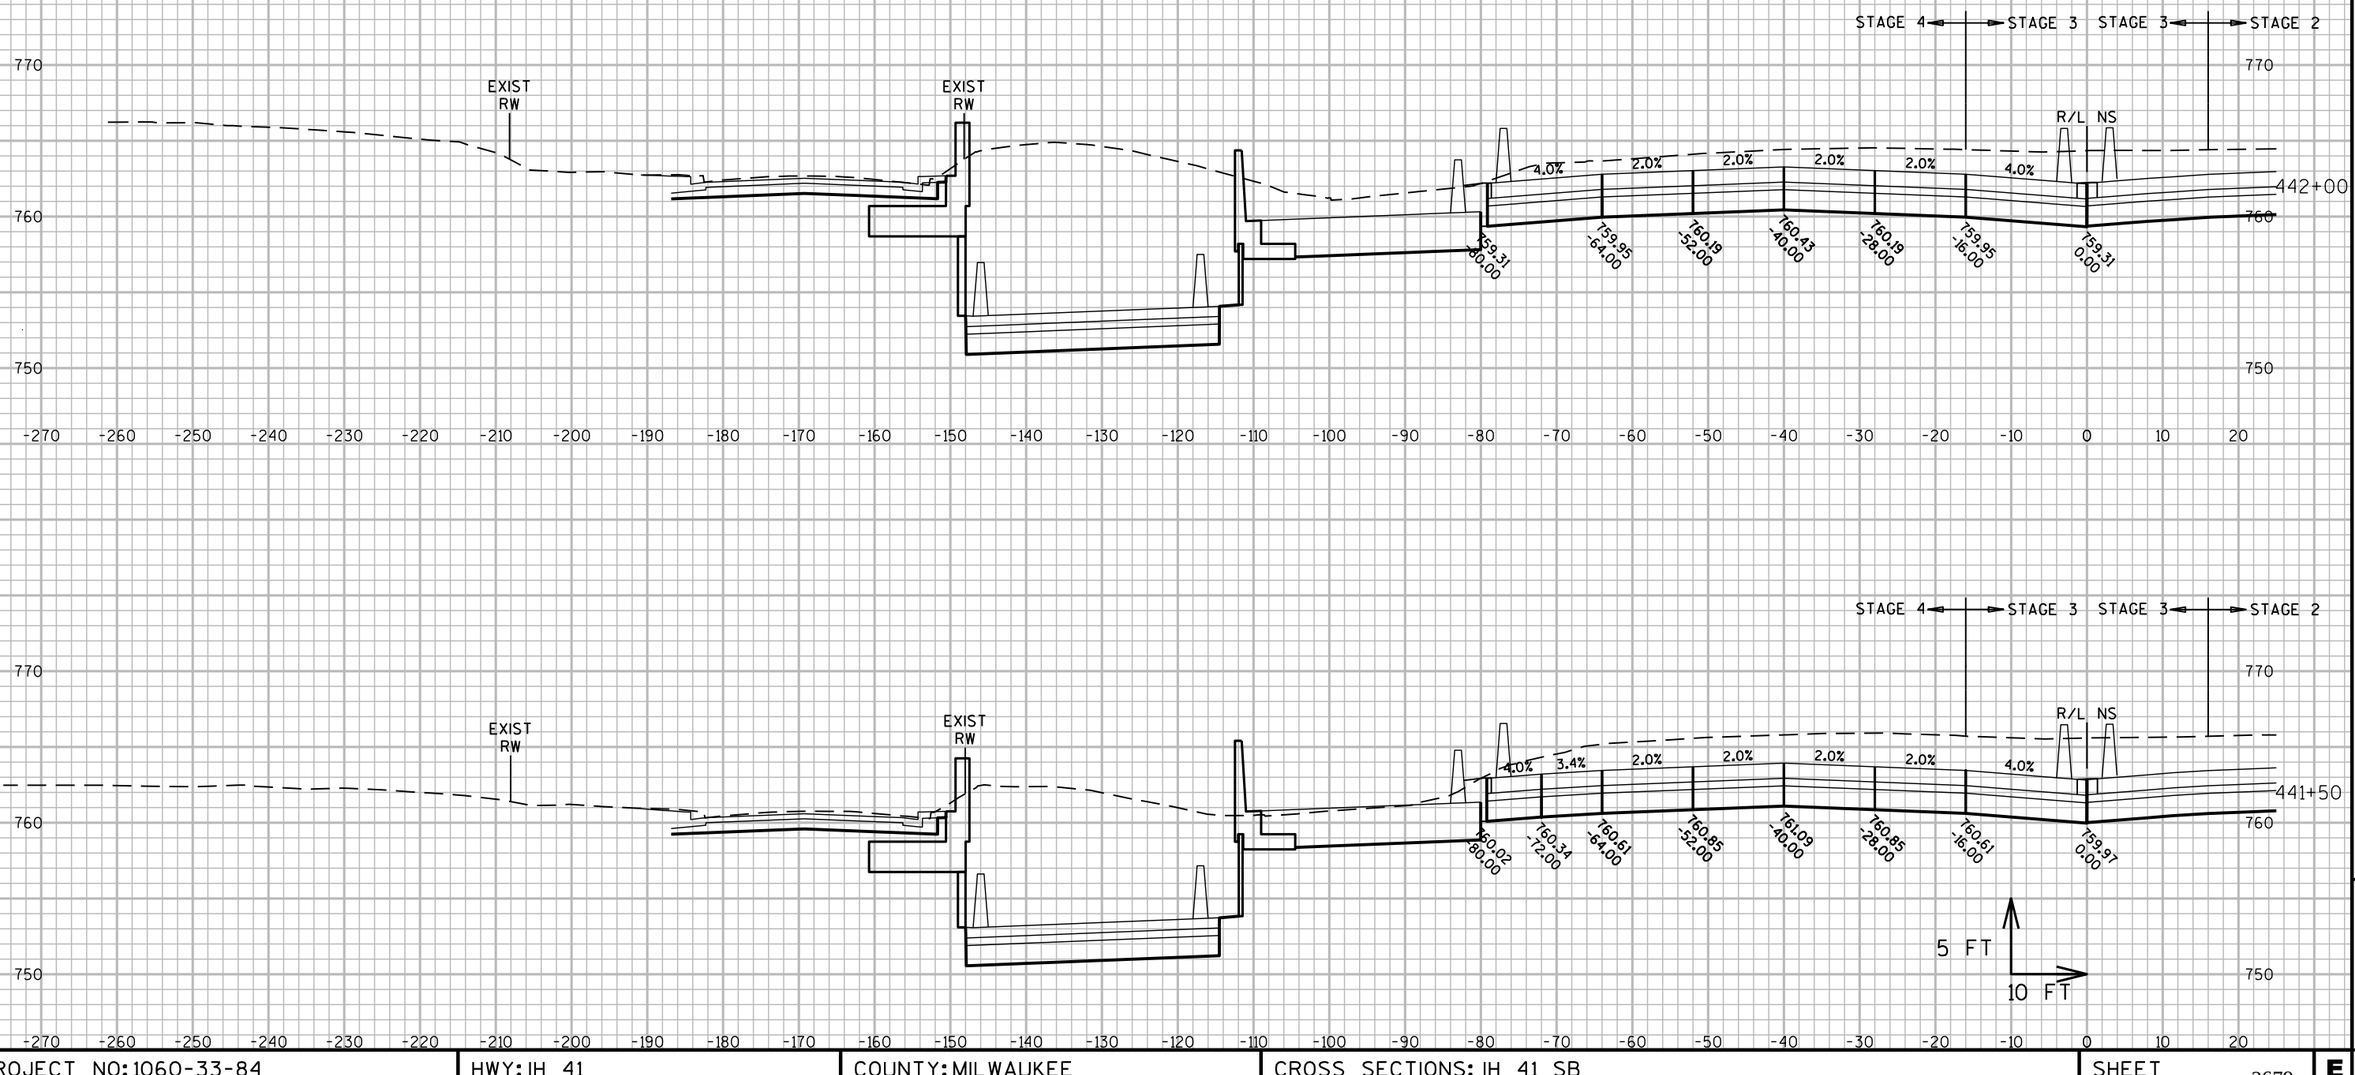

PROJECT NO: 1060-33-84	HWY: IH 41	COUNTY: MILWAUKEE	CROSS SECTIONS: IH 41 SB	SHEET 2679	E

FILE NAME : W:\PDS\C3D\10603316\84\DSN\XS\090205_XS_NS-SB.DWG
LAYOUT NAME - 090205_XS_NS-SB - 090205-SB - (27)

PLOT DATE : 8/9/2020 5:36 PM PLOT BY : MCGILLICUDDY, BENJAMPLOT NAME : PLOT SCALE : 1 IN:20 FT_1

WISDOT/CADDS SHEET 49

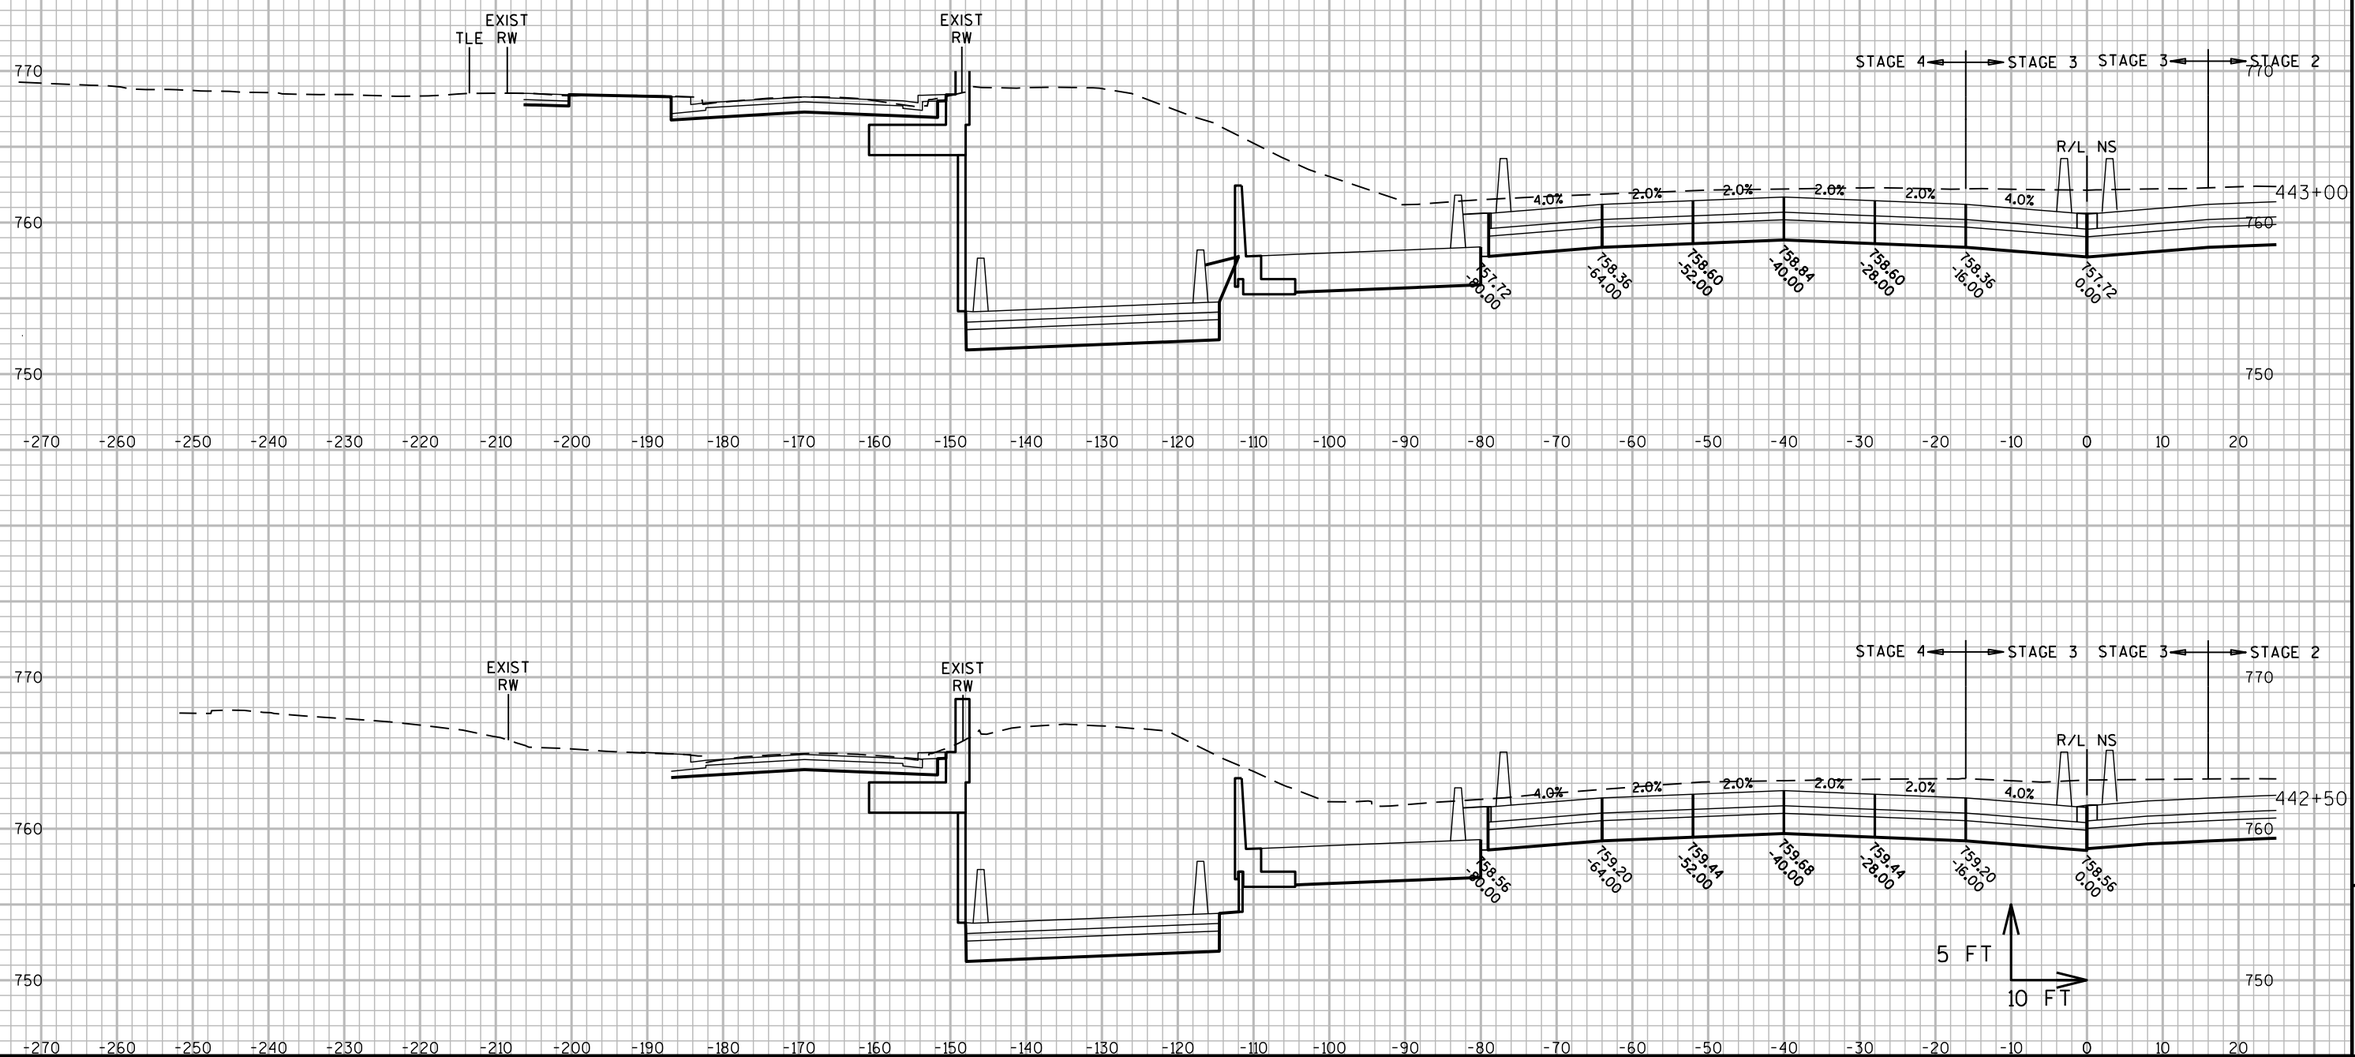

9

9

PROJECT NO: 1060-33-84	HWY: IH 41	COUNTY: MILWAUKEE	CROSS SECTIONS: IH 41 SB	SHEET 2680	E

FILE NAME : W:\PDS\C3D\10603316\84\DSN\XS\090205_XS_NS-SB.DWG
LAYOUT NAME - 090205_XS_NS-SB - 090205-SB - (28)

PLOT DATE : 8/9/2020 5:36 PM PLOT BY : MCGILLICUDDY, BENJAMPLOT NAME : PLOT SCALE : 1 IN:20 FT_1

WISDOT/CADDS SHEET 49

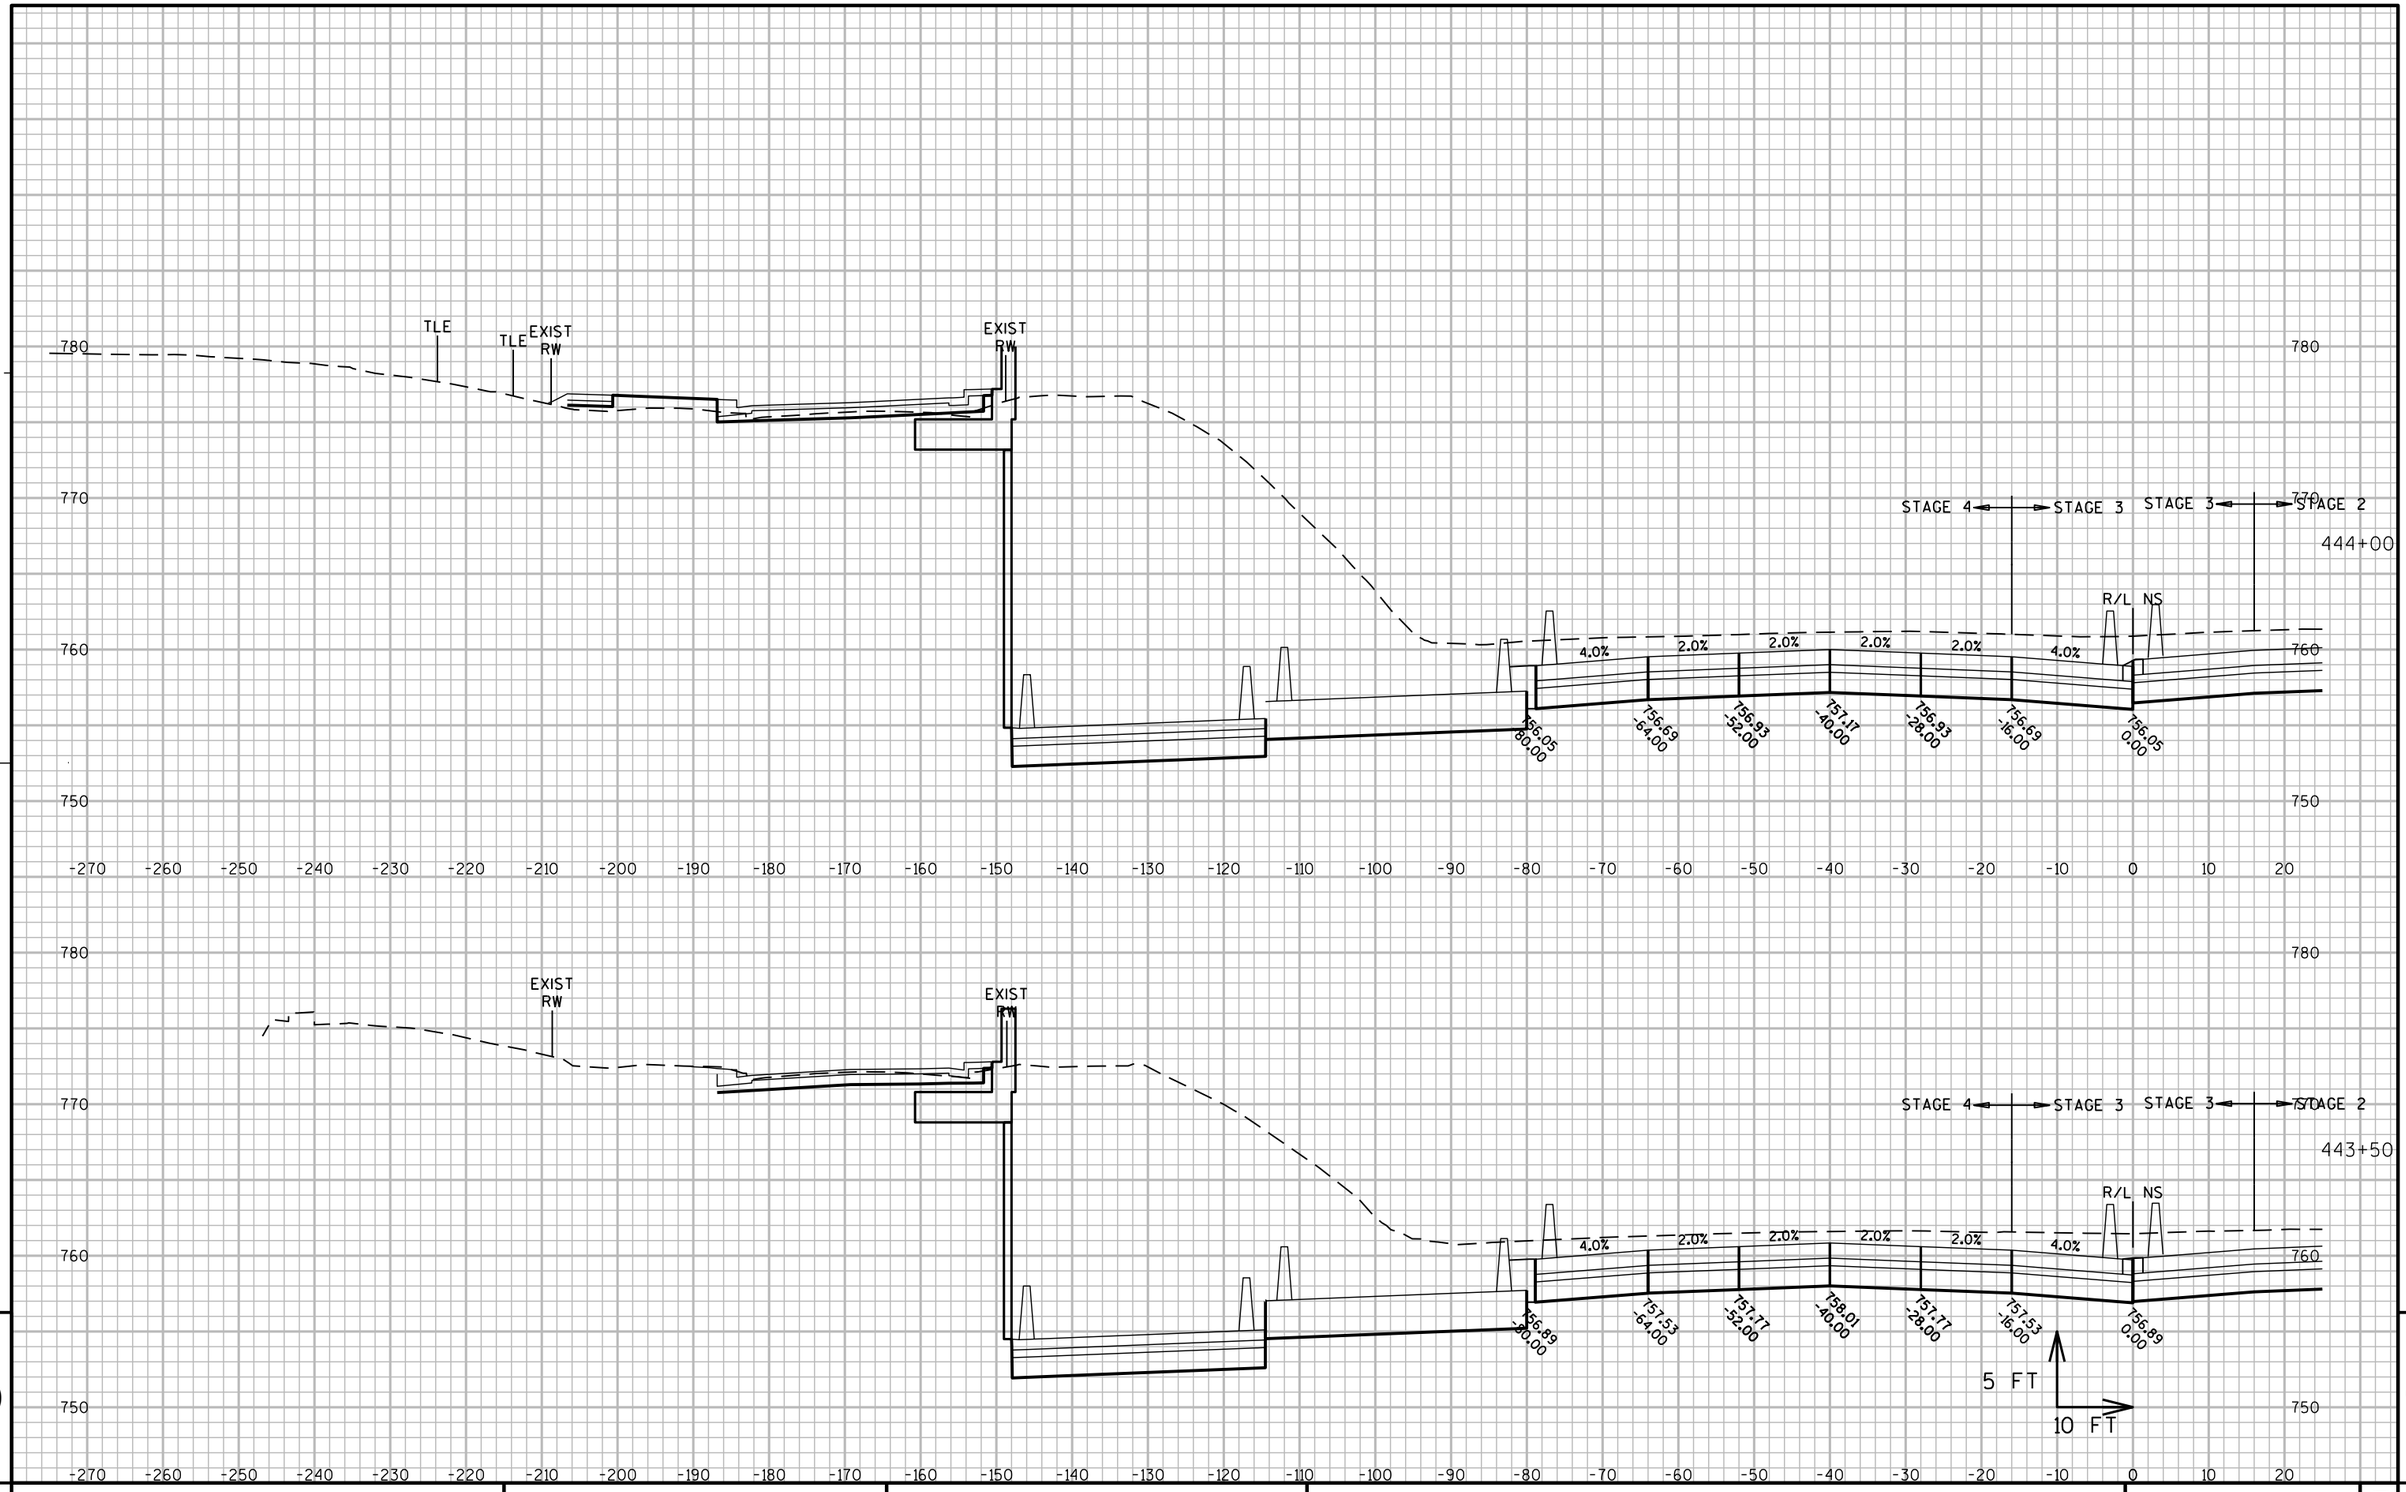

9

9

PROJECT NO: 1060-33-84	HWY: IH 41	COUNTY: MILWAUKEE	CROSS SECTIONS: IH 41 SB	SHEET 2681	E

FILE NAME : W:\PDS\C3D\10603316\84\DSN\XS\090205_XS_NS-SB.DWG
LAYOUT NAME - 090205_XS_NS-SB - 090205-SB - (29)

PLOT DATE : 8/9/2020 5:36 PM

PLOT BY : MCGILLICUDDY, BENJAMPLOT NAME :

PLOT SCALE : 1 IN:20 FT_1

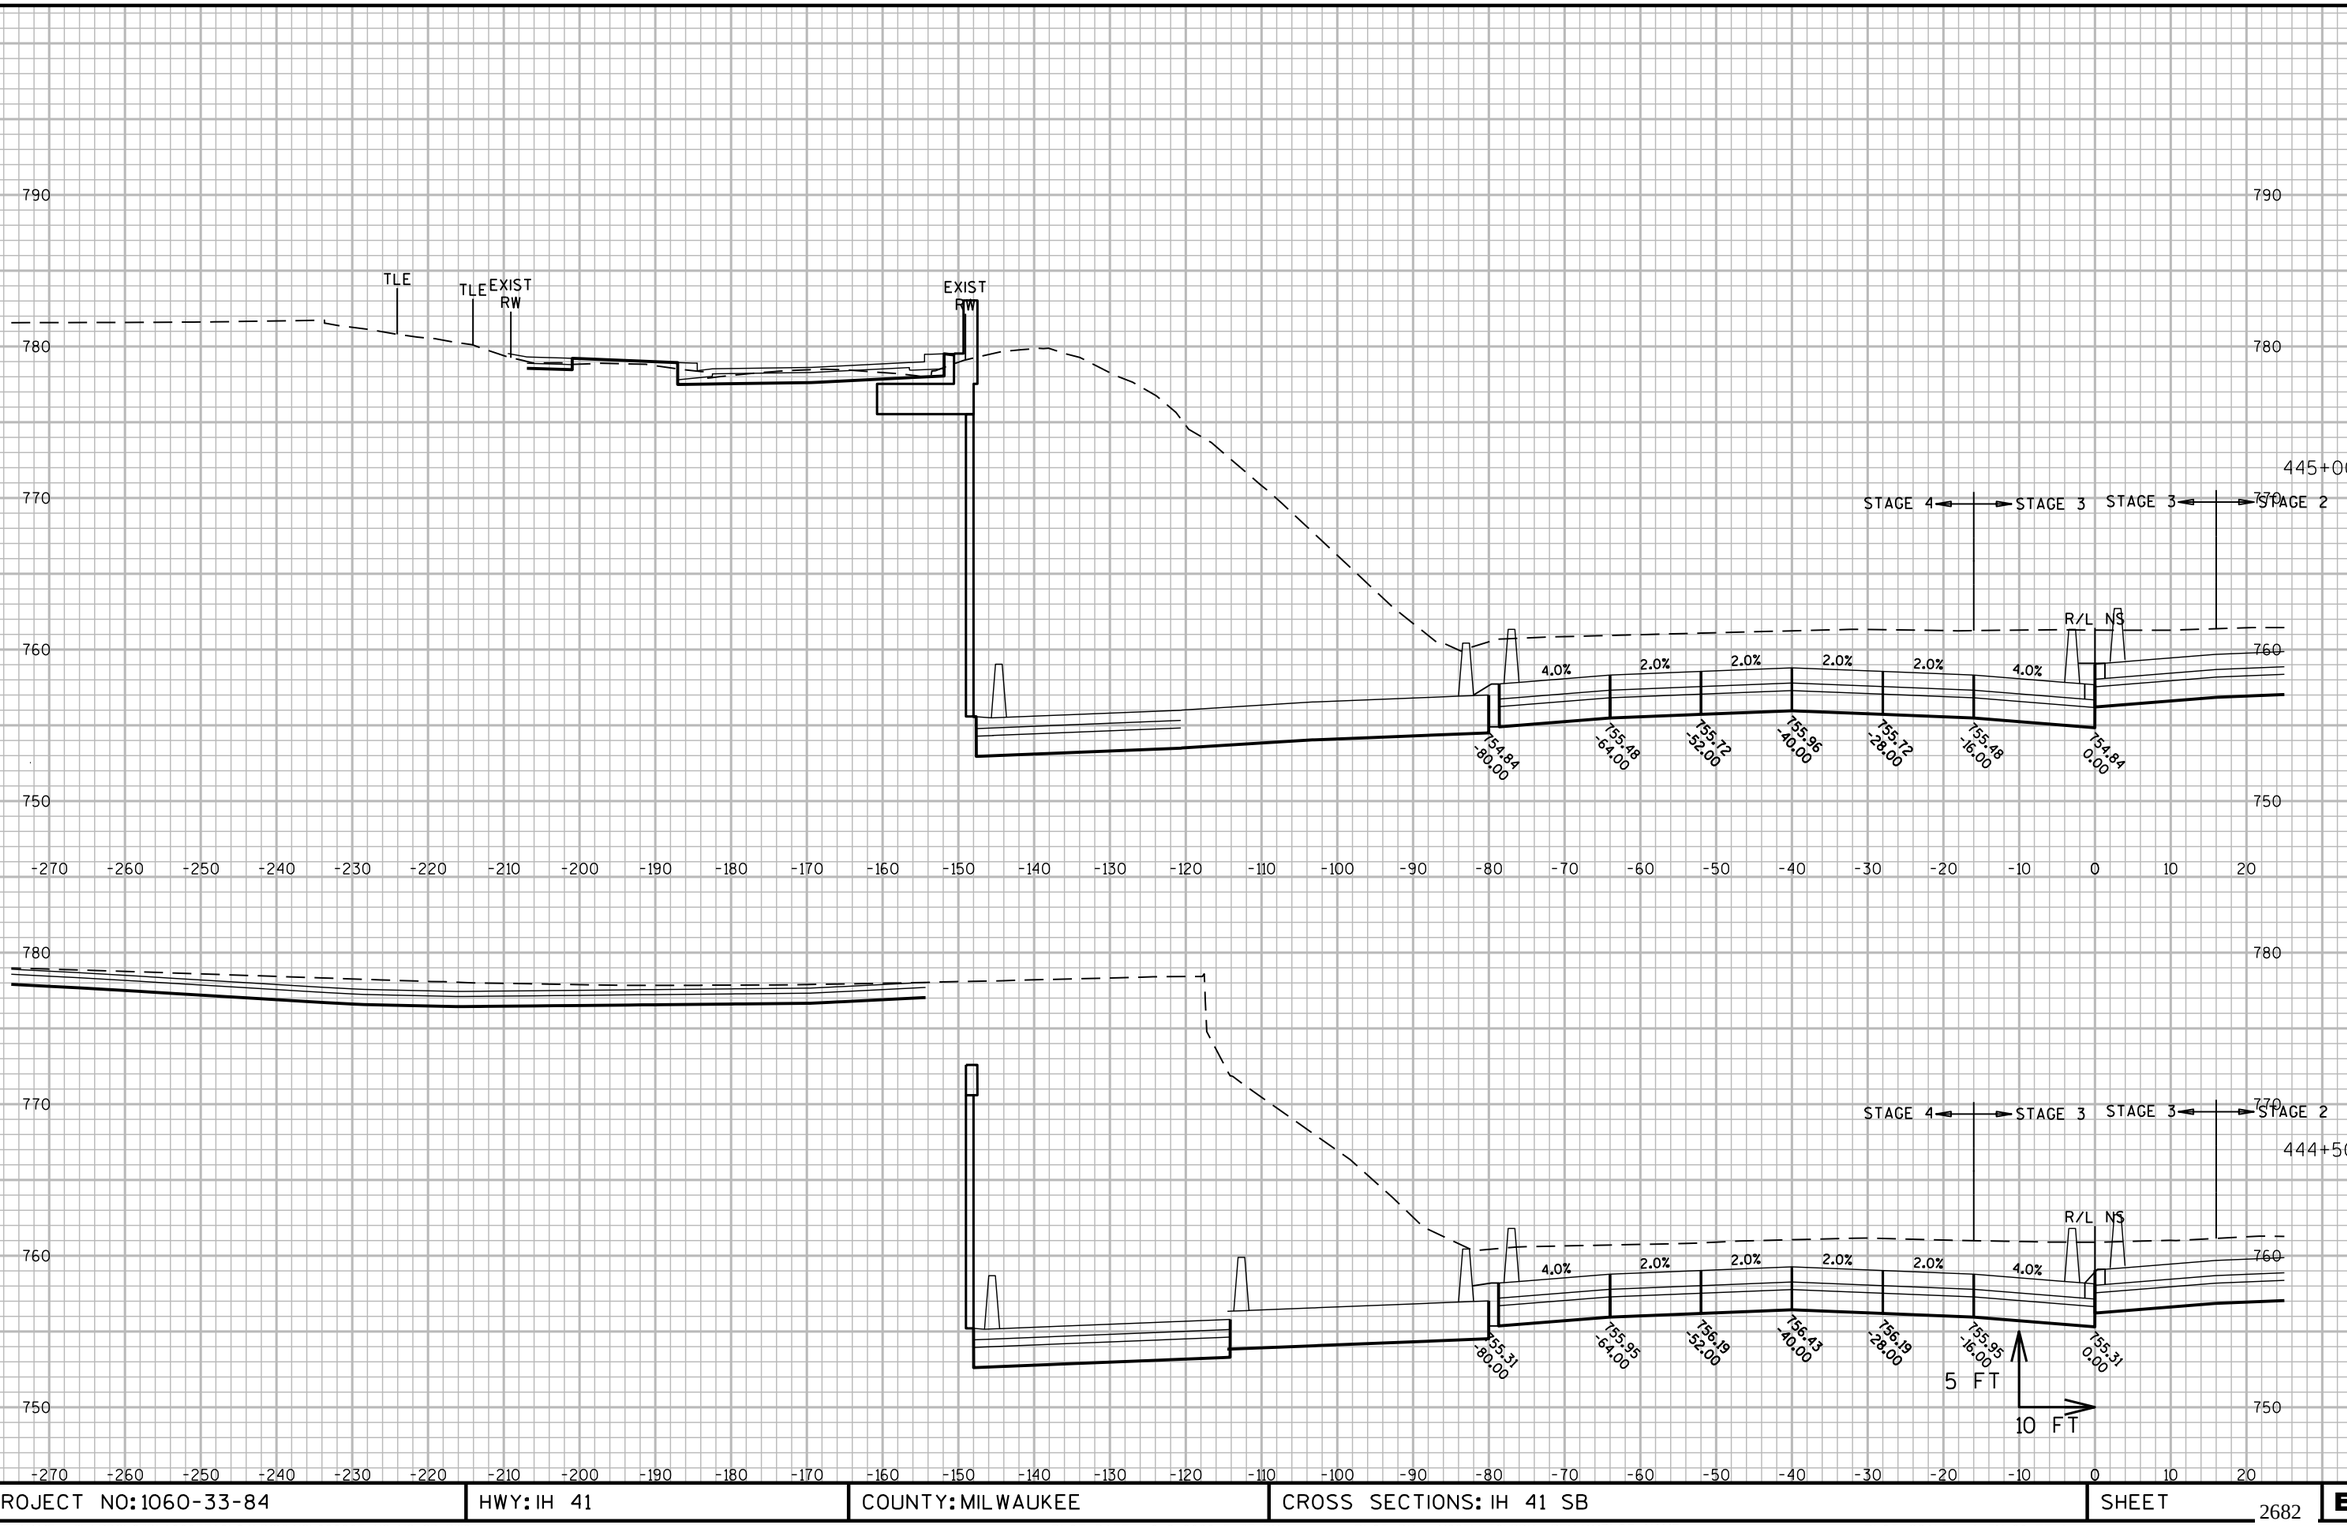

PROJECT NO: 1060-33-84	HWY: IH 41	COUNTY: MILWAUKEE	CROSS SECTIONS: IH 41 SB	SHEET 2682	E

FILE NAME : W:\PDS\C3D\10603316\84\DSN\XS\090205_XS_NS-SB.DWG
LAYOUT NAME - 090205_XS_NS-SB - 090205-SB - (30)

PLOT DATE : 8/9/2020 5:37 PM PLOT BY : MCGILLICUDDY, BENJAMPLOT NAME : PLOT SCALE : 1 IN:20 FT_1

WISDOT/CADDS SHEET 49

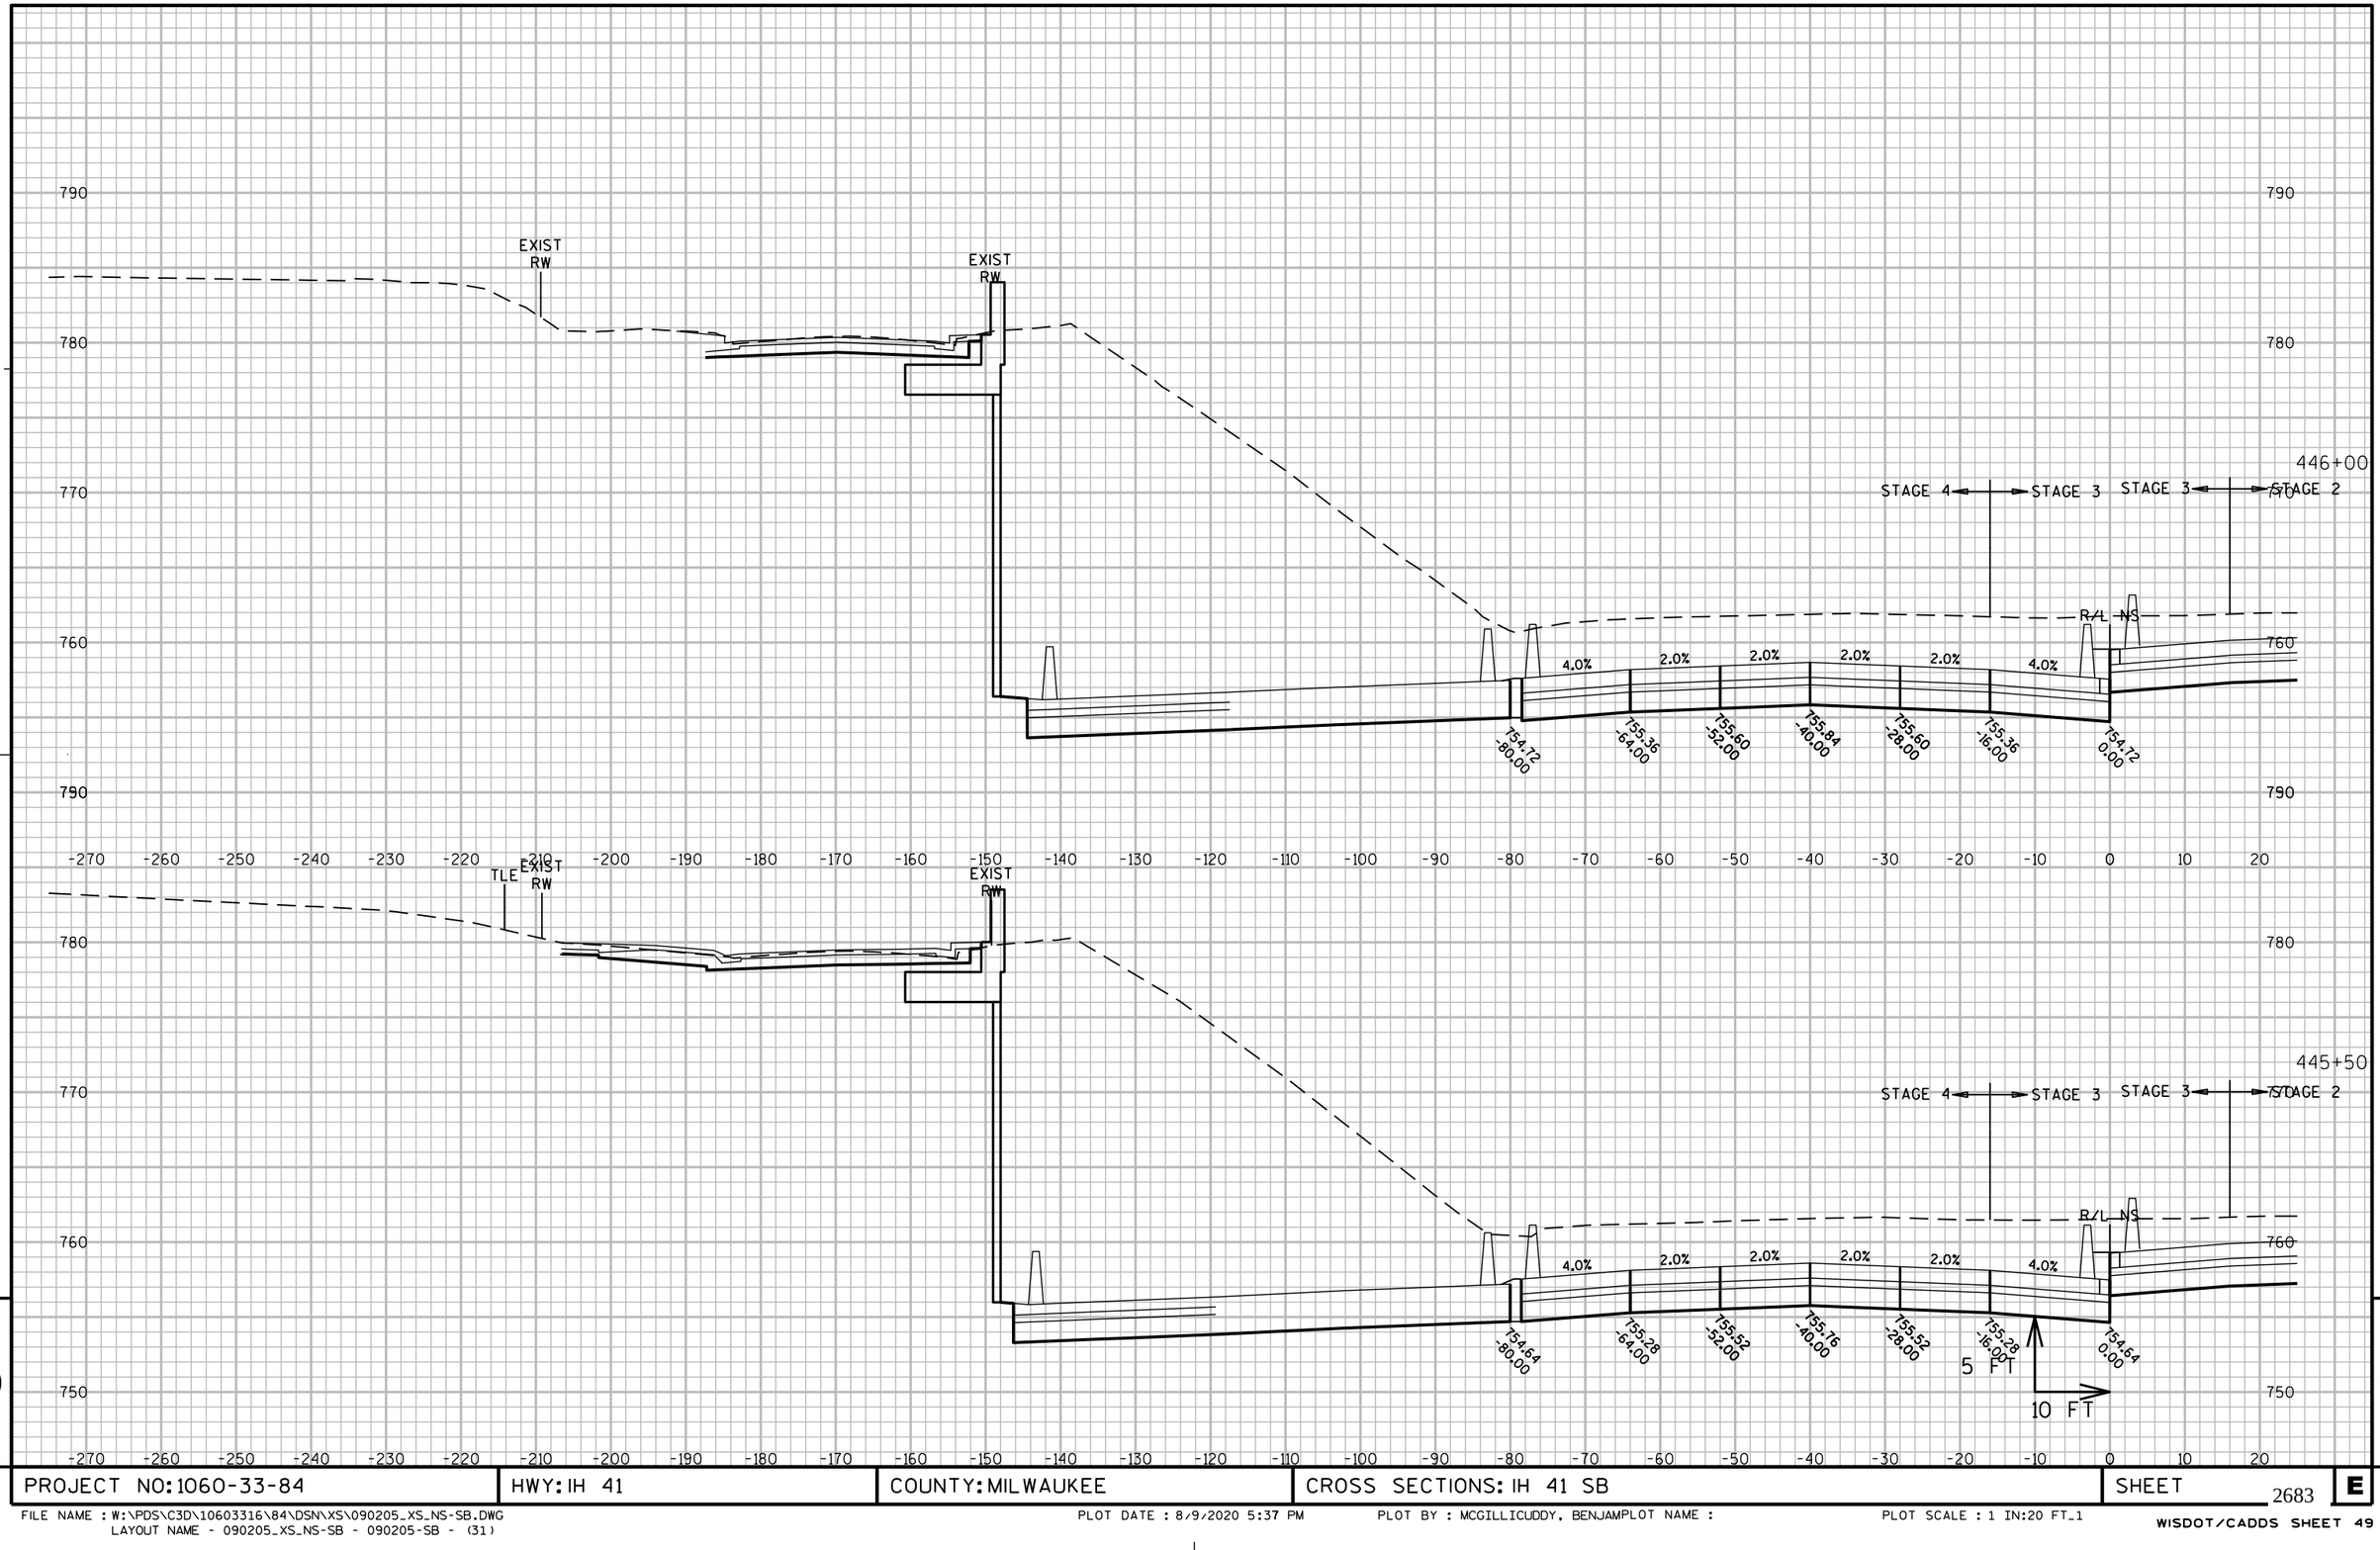

PROJECT NO: 1060-33-84	HWY: IH 41	COUNTY: MILWAUKEE	CROSS SECTIONS: IH 41 SB	SHEET 2683	E

FILE NAME : W:\PDS\C3D\10603316\84\DSN\XS\090205_XS_NS-SB.DWG
LAYOUT NAME - 090205_XS_NS-SB - 090205-SB - (31)

PLOT DATE : 8/9/2020 5:37 PM PLOT BY : MCGILLICUDDY, BENJAMPLOT NAME : PLOT SCALE : 1 IN:20 FT_1

WISDOT/CADDS SHEET 49

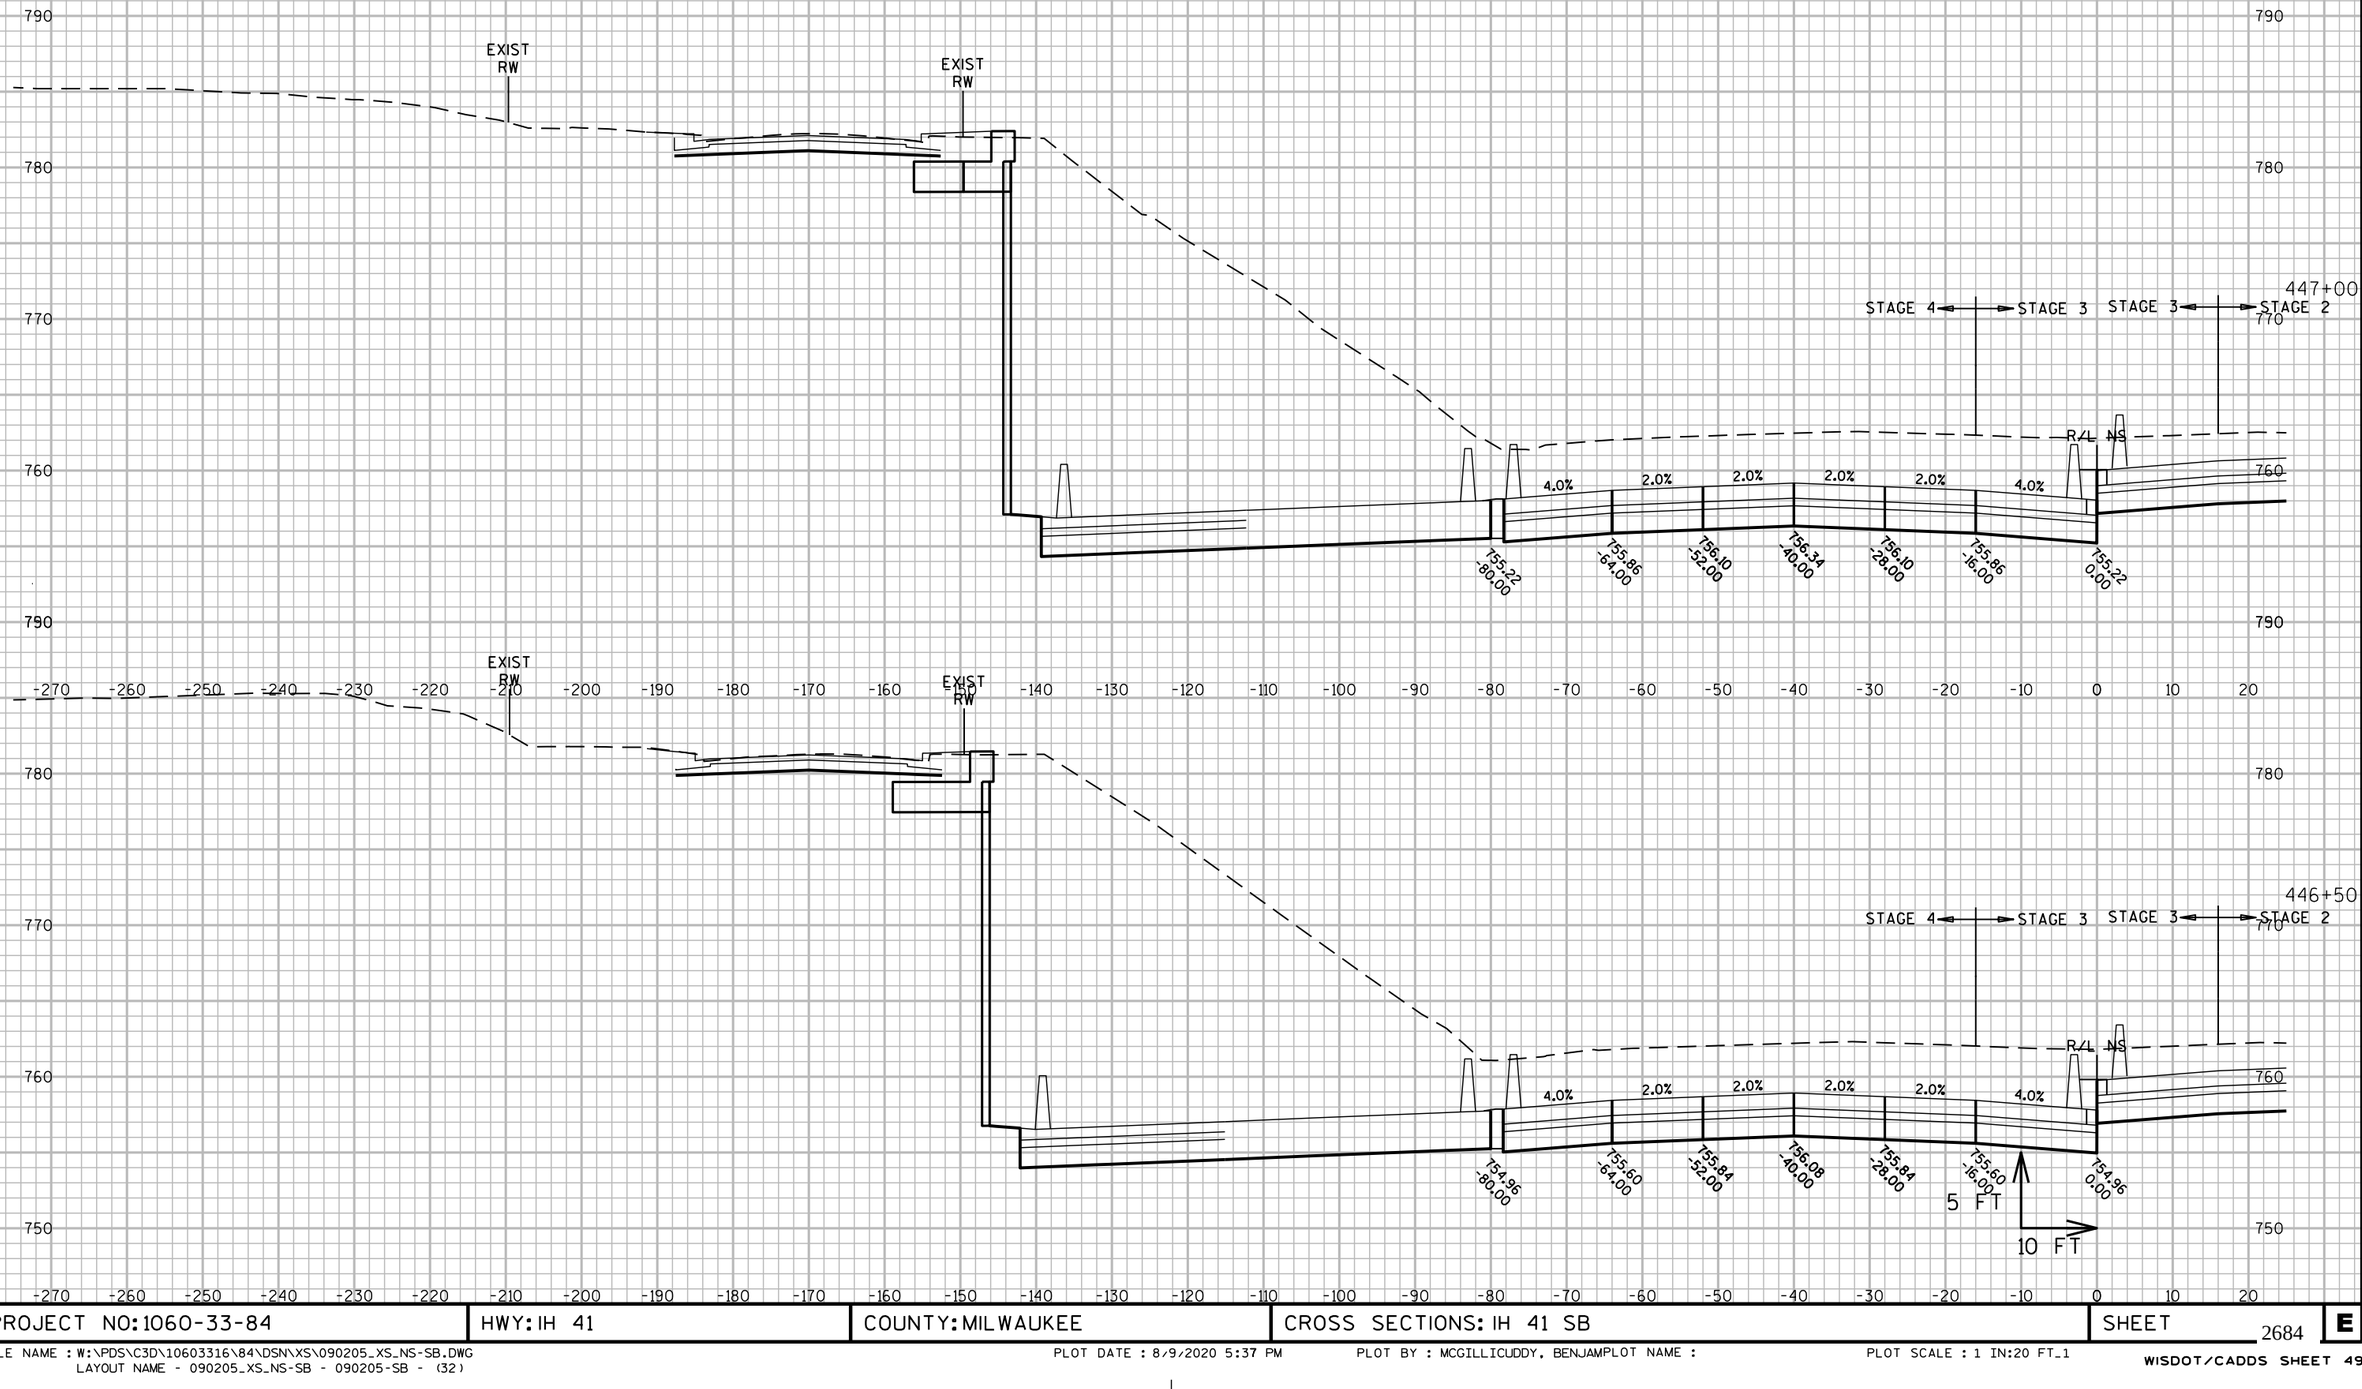

PROJECT NO: 1060-33-84	HWY: IH 41	COUNTY: MILWAUKEE	CROSS SECTIONS: IH 41 SB	SHEET 2684	E

FILE NAME : W:\PDS\C3D\10603316\84\DSN\XS\090205_XS_NS-SB.DWG
LAYOUT NAME - 090205_XS_NS-SB - 090205-SB - (32)

PLOT DATE : 8/9/2020 5:37 PM PLOT BY : MCGILLICUDDY, BENJAMPLOT NAME : PLOT SCALE : 1 IN:20 FT_1

WISDOT/CADDS SHEET 49

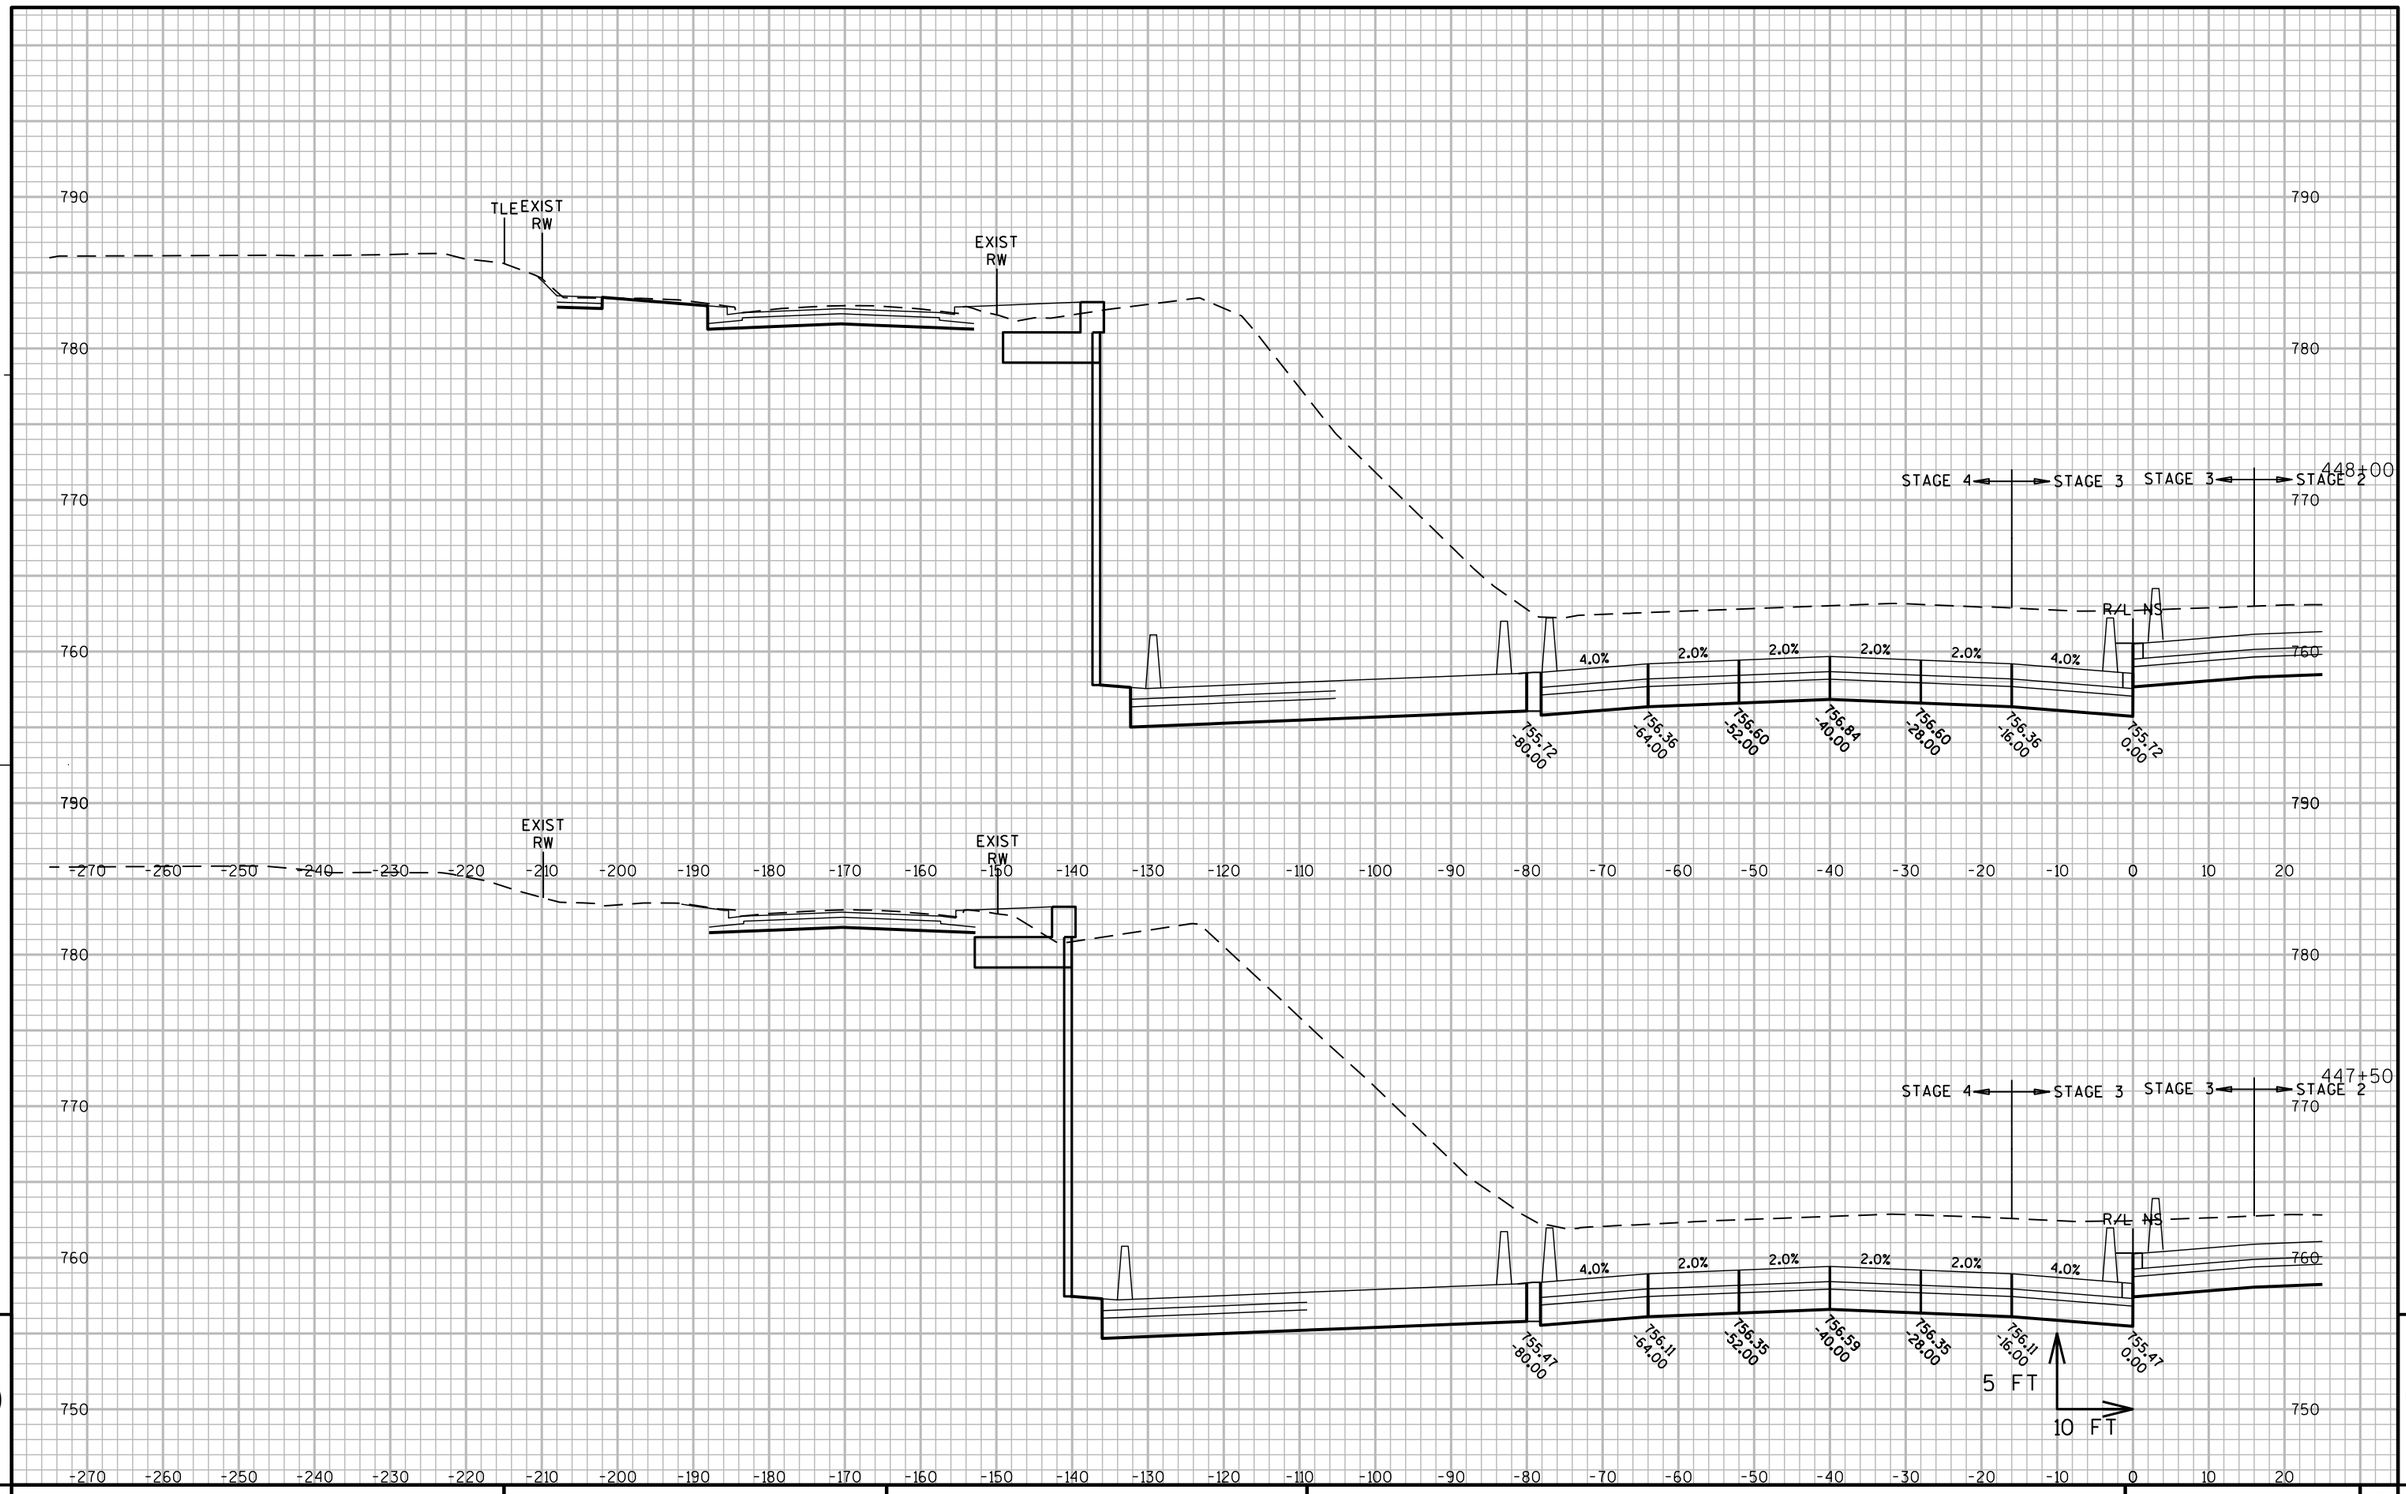

PROJECT NO: 1060-33-84	HWY: IH 41	COUNTY: MILWAUKEE	CROSS SECTIONS: IH 41 SB	SHEET 2685	E

FILE NAME : W:\PDS\C3D\10603316\84\DSN\XS\090205_XS_NS-SB.DWG
LAYOUT NAME - 090205_XS_NS-SB - 090205-SB - (33)

PLOT DATE : 8/9/2020 5:37 PM

PLOT BY : MCGILLICUDDY, BENJAMPLOT NAME :

PLOT SCALE : 1 IN:20 FT_1

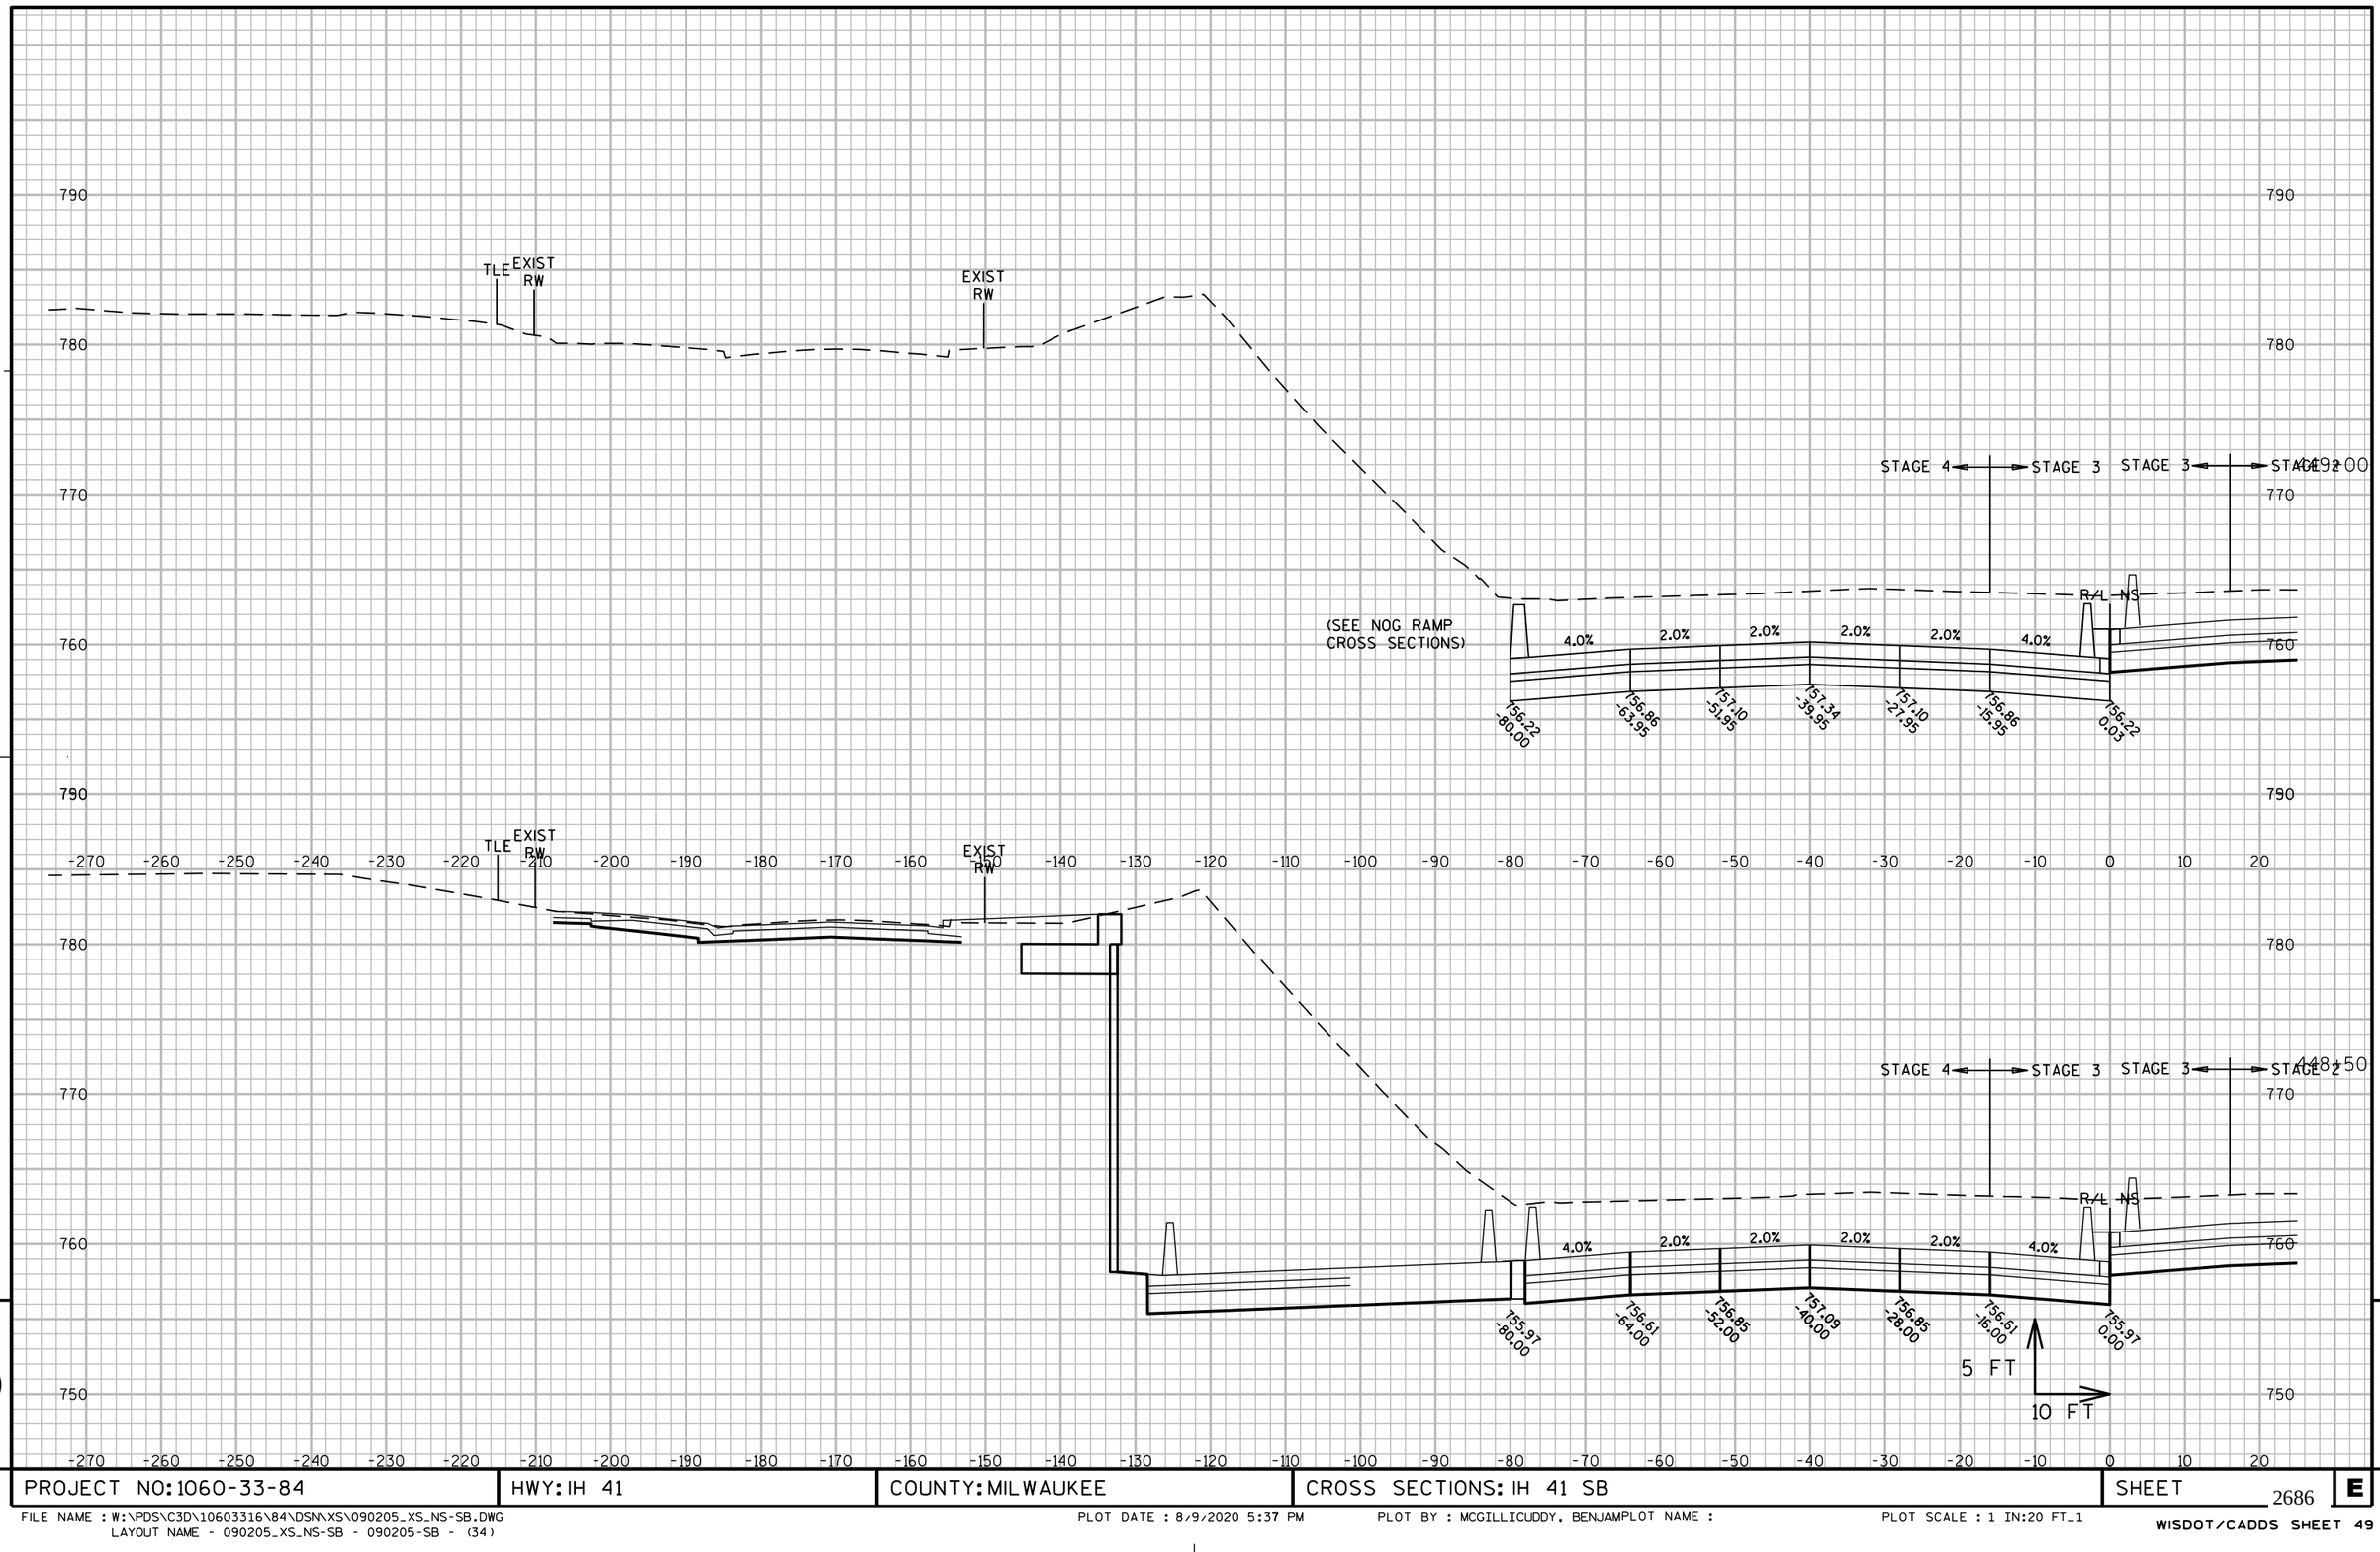

PROJECT NO: 1060-33-84	HWY: IH 41	COUNTY: MILWAUKEE	CROSS SECTIONS: IH 41 SB	SHEET 2686 E

FILE NAME : W:\PDS\C3D\10603316\84\DSN\XS\090205_XS_NS-SB.DWG
LAYOUT NAME - 090205_XS_NS-SB - 090205-SB - (34)

PLOT DATE : 8/9/2020 5:37 PM

PLOT BY : MCGILLICUDDY, BENJAMPLOT NAME :

PLOT SCALE : 1 IN:20 FT_1

WISDOT/CADDS SHEET 49

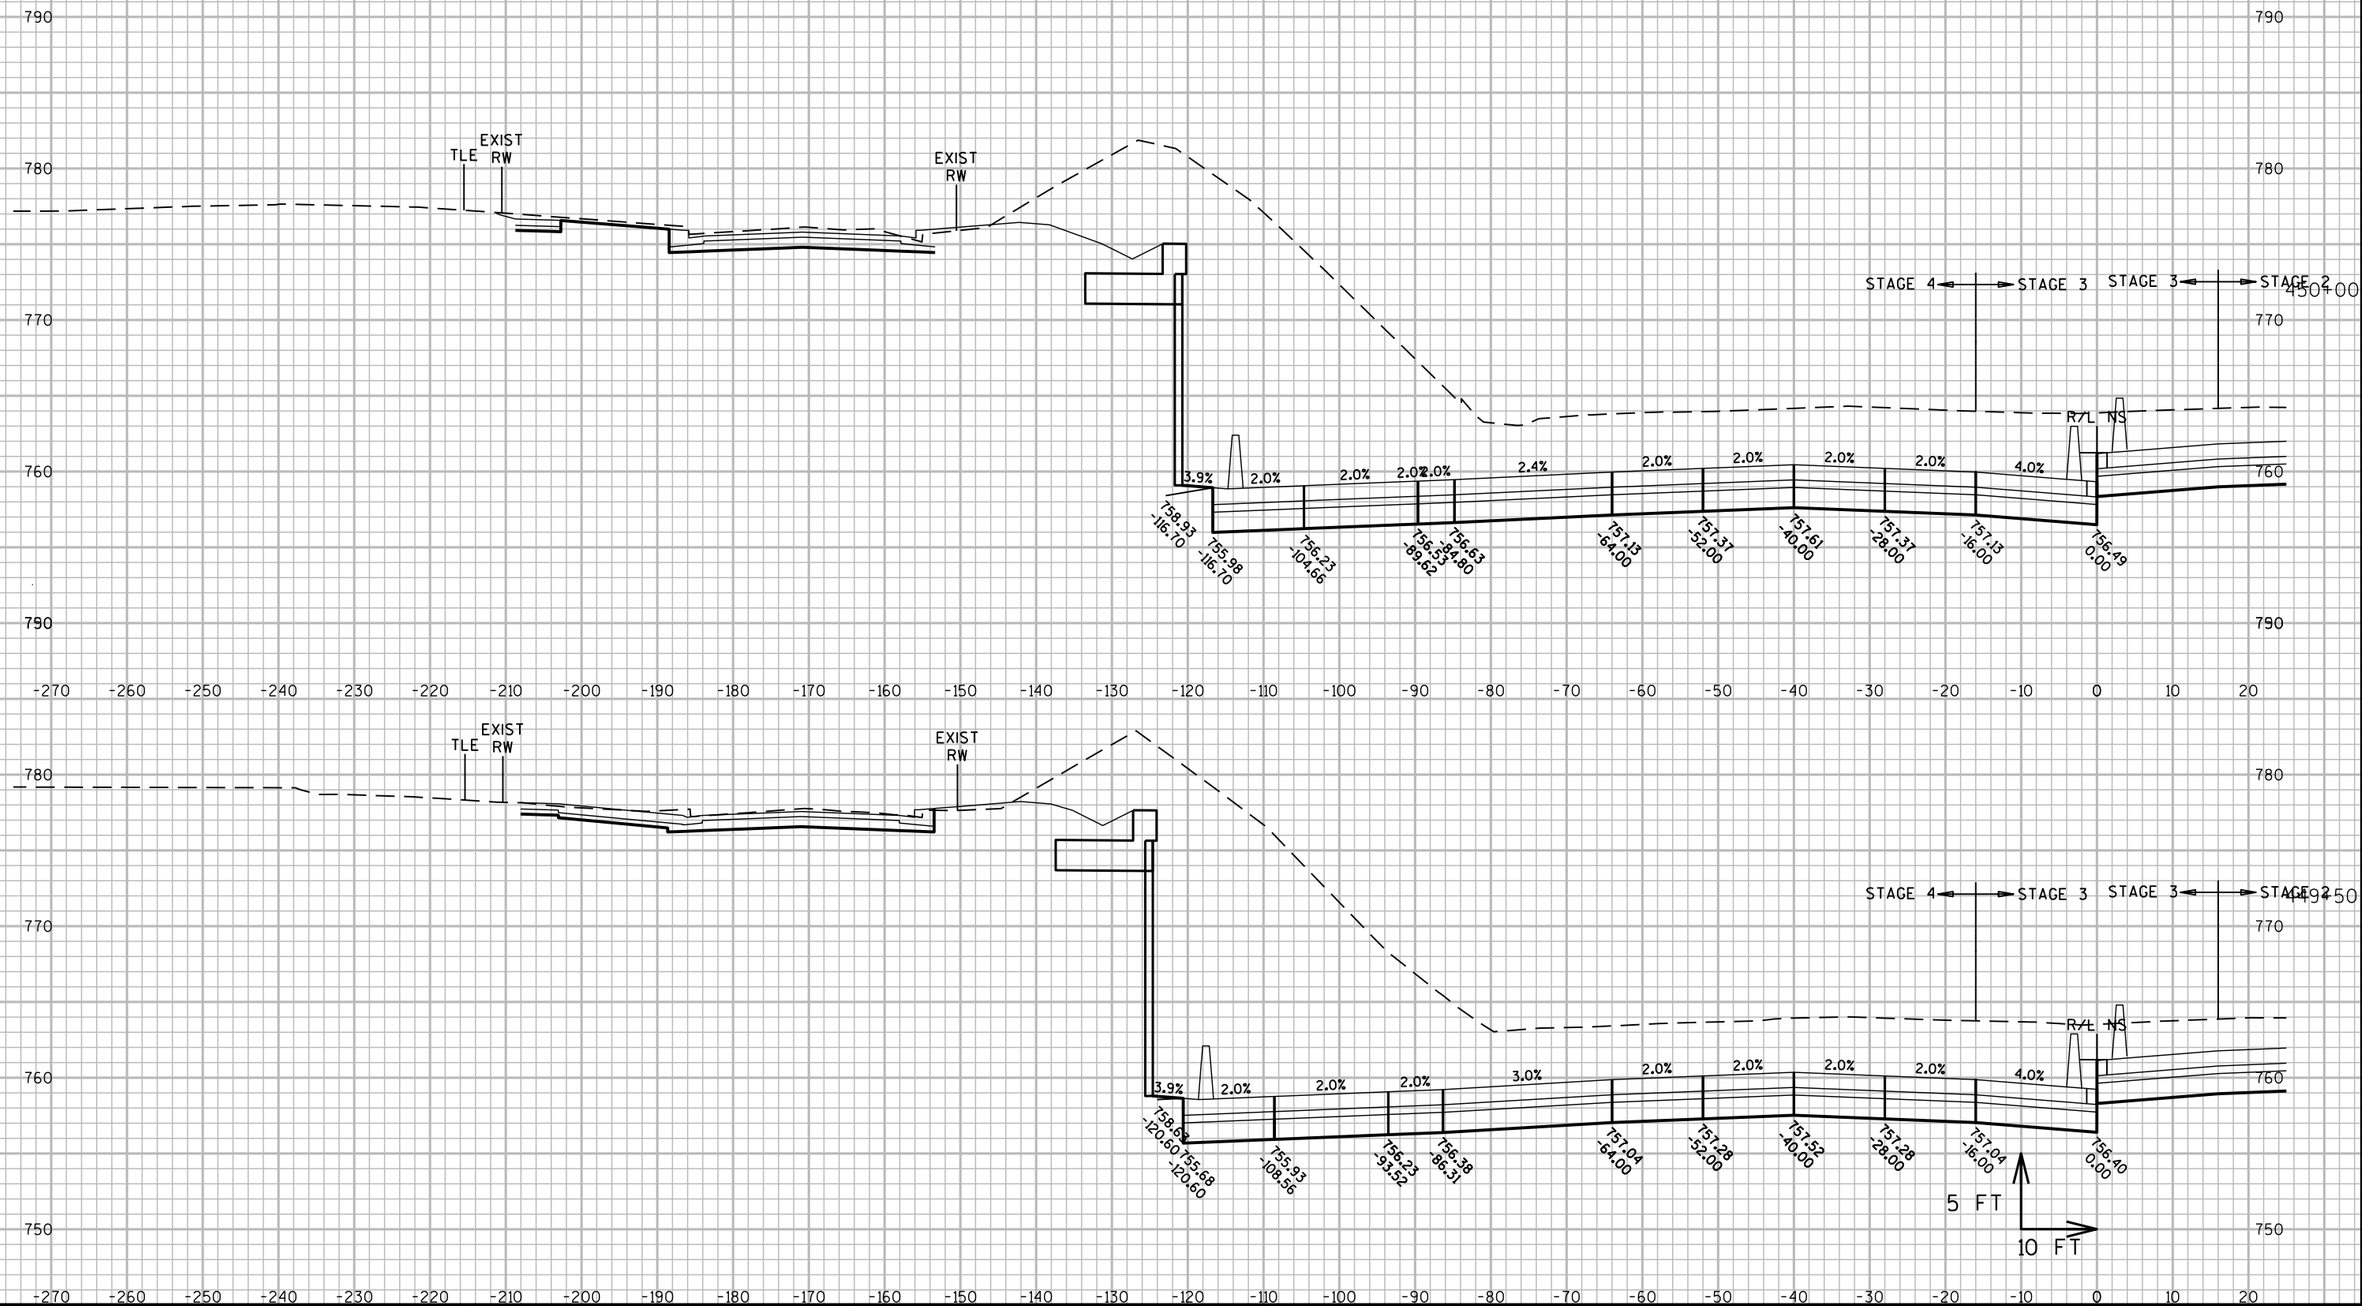

PROJECT NO: 1060-33-84	HWY: IH 41	COUNTY: MILWAUKEE	CROSS SECTIONS: IH 41 SB	SHEET 2687 E

FILE NAME : W:\PDS\C3D\10603316\84\DSN\XS\090205_XS_NS-SB.DWG
LAYOUT NAME - 090205_XS_NS-SB - 090205-SB - (35)

PLOT DATE : 7/9/2020 6:43 PM PLOT BY : MCGILLICUDDY, BENJAMPLOT NAME : PLOT SCALE : 1 IN:800 FT_XREF

WISDOT/CADDS SHEET 49

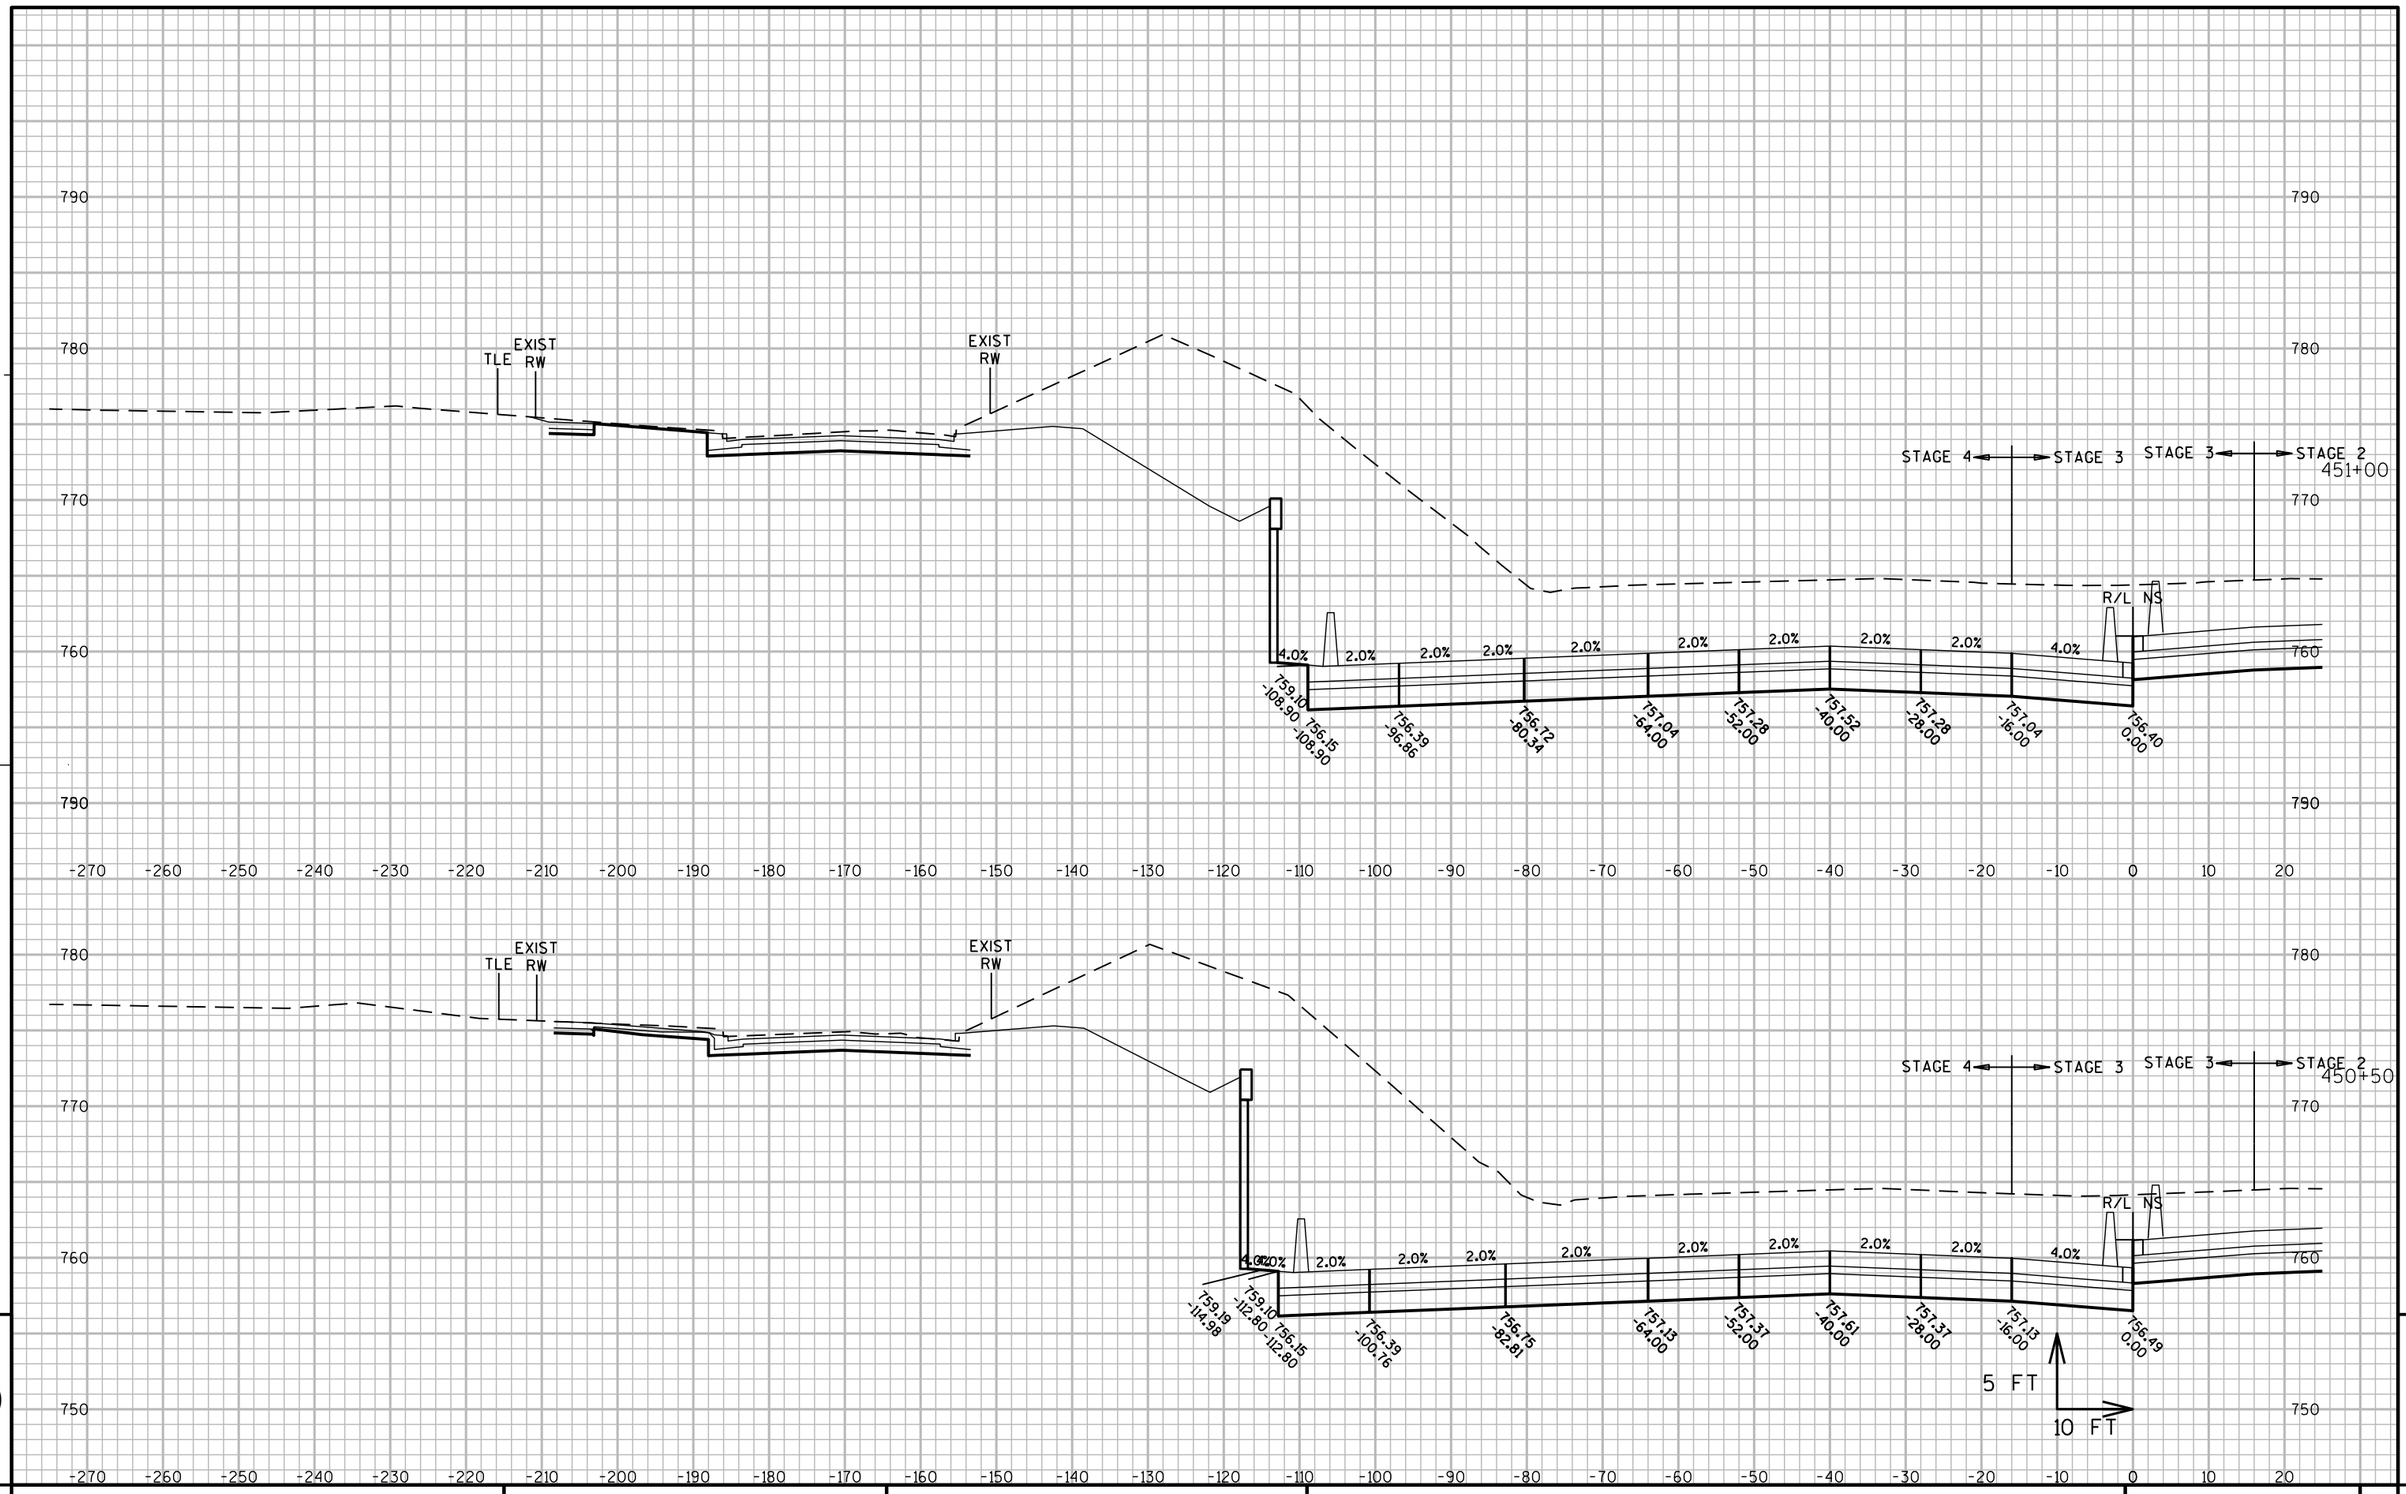

PROJECT NO: 1060-33-84	HWY: IH 41	COUNTY: MILWAUKEE	CROSS SECTIONS: IH 41 SB	SHEET 2688 E

FILE NAME : W:\PDS\C3D\10603316\84\DSN\XS\090205_XS_NS-SB.DWG
LAYOUT NAME - 090205_XS_NS-SB - 090205-SB - (36)

PLOT DATE : 7/9/2020 6:43 PM

PLOT BY : MCGILLICUDDY, BENJAMPLOT NAME :

PLOT SCALE : 1 IN:800 FT_XREF

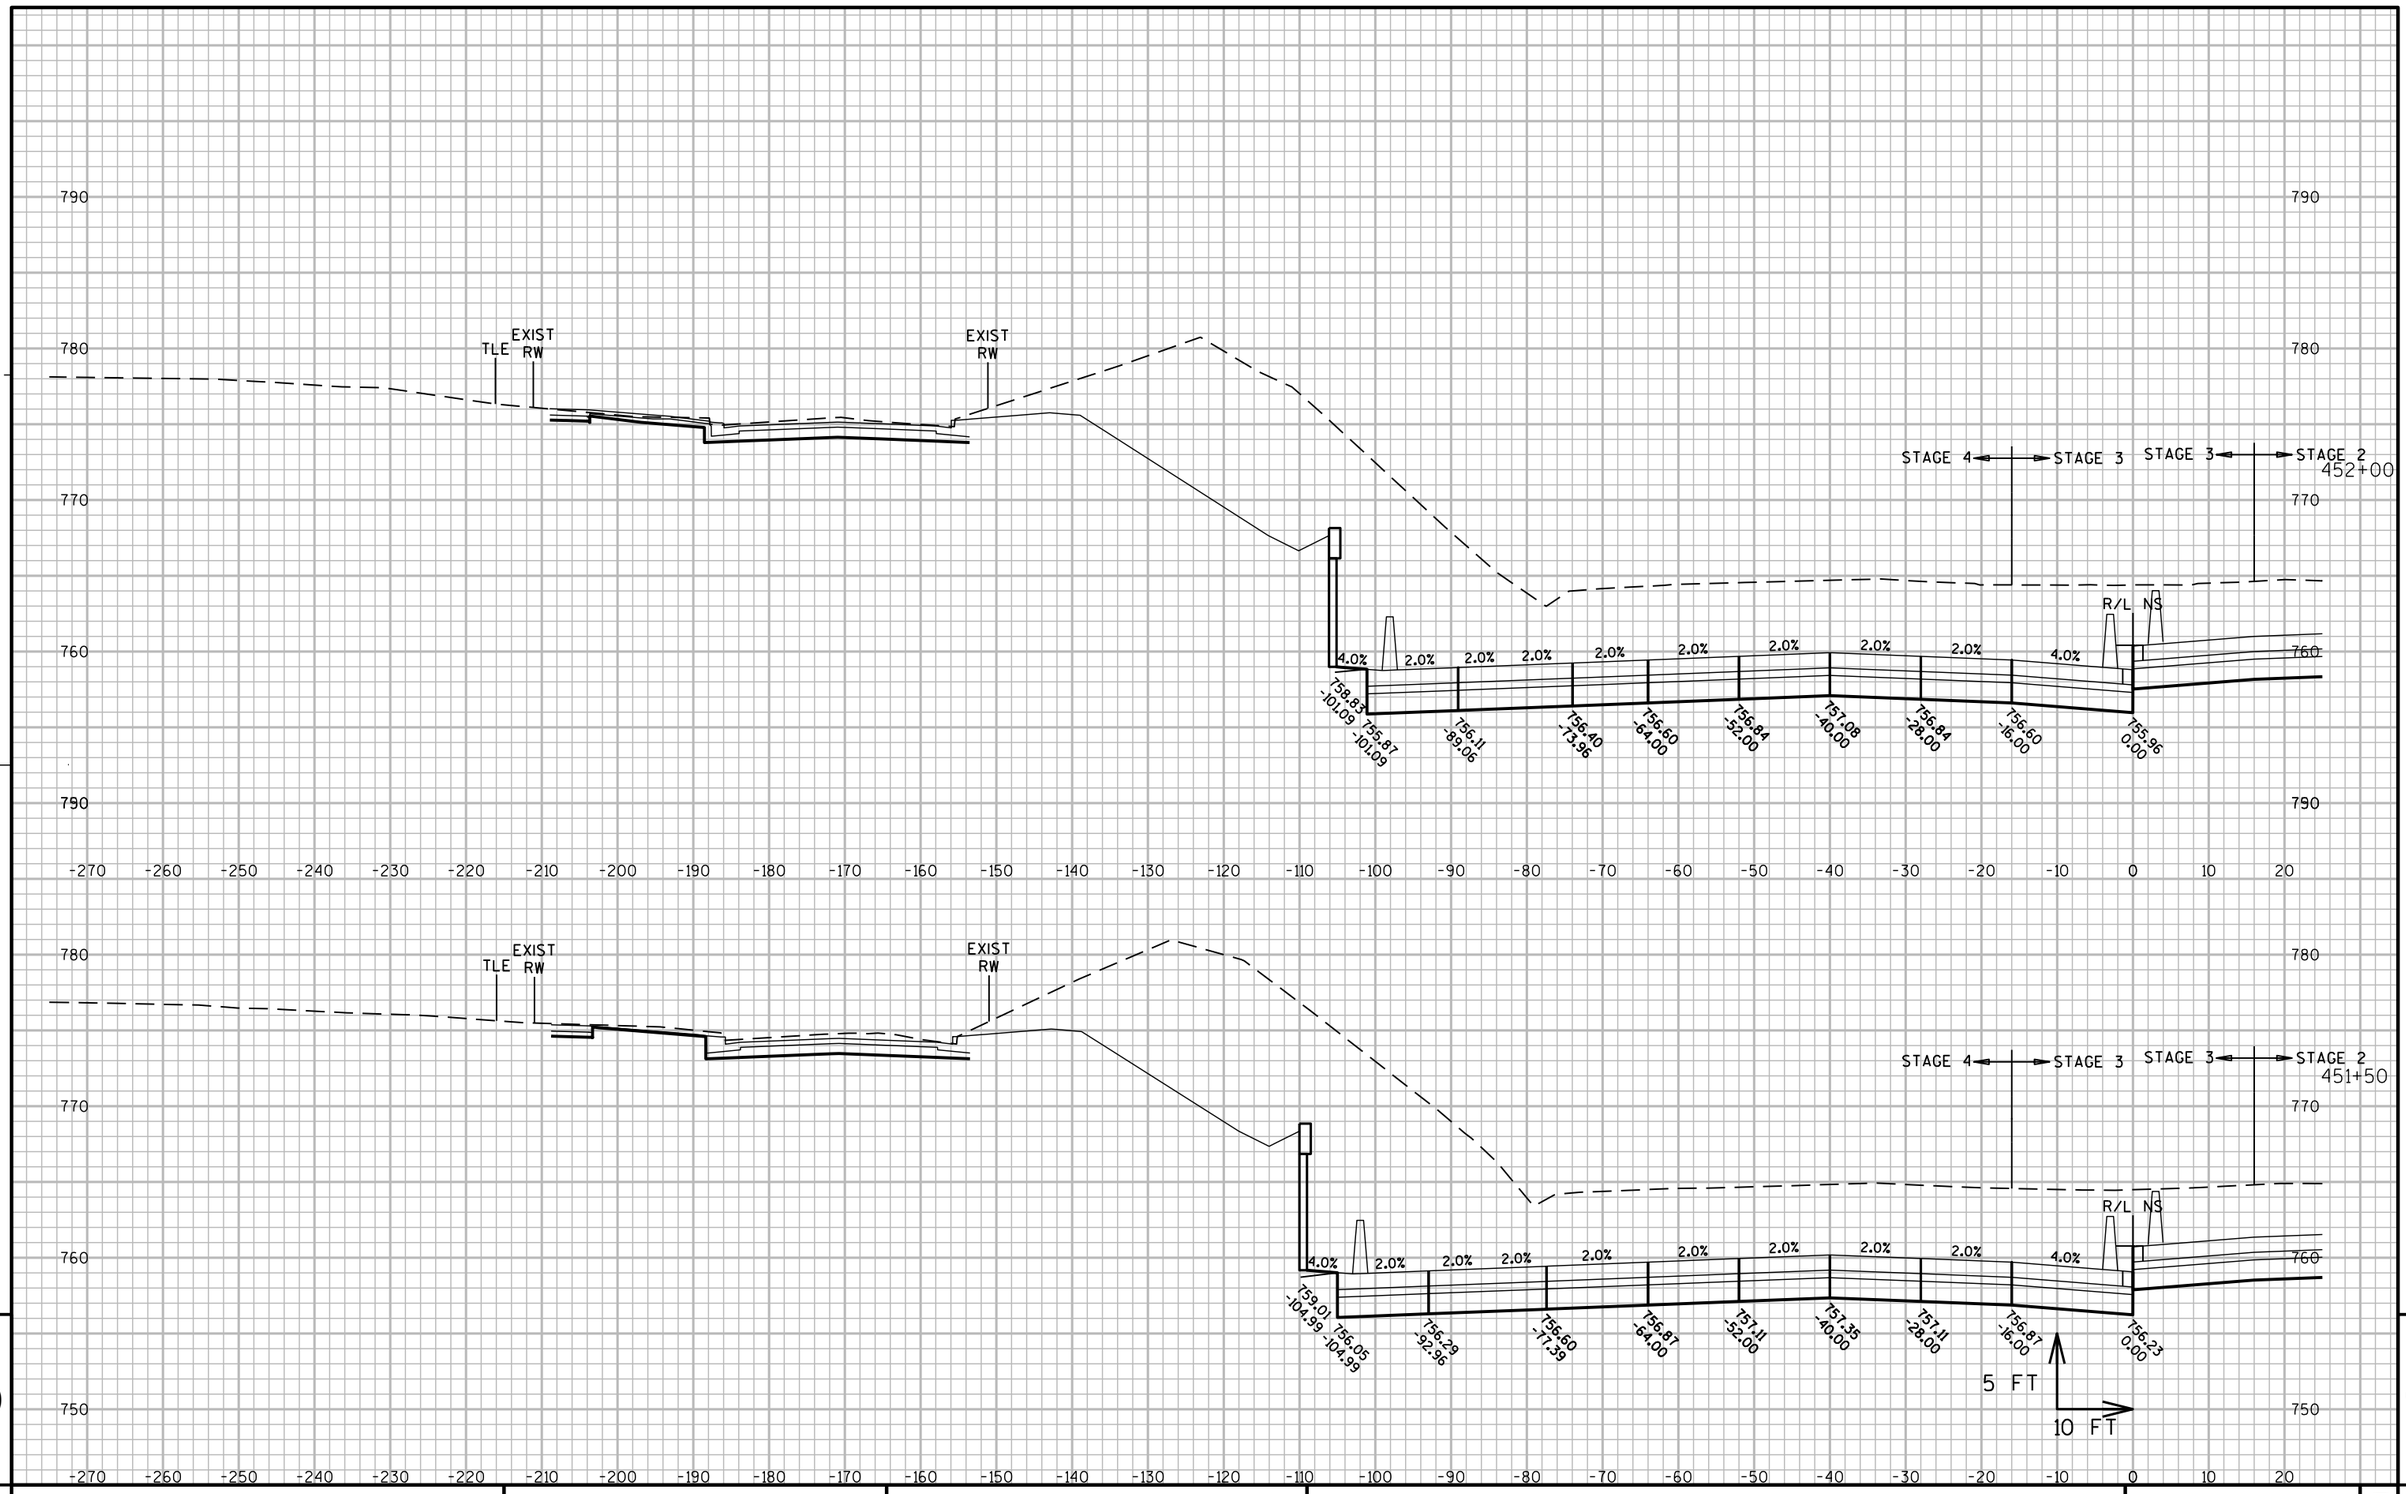

9

9

PROJECT NO: 1060-33-84	HWY: IH 41	COUNTY: MILWAUKEE	CROSS SECTIONS: IH 41 SB	SHEET 2689	E

FILE NAME : W:\PDS\C3D\10603316\84\DSN\XS\090205_XS_NS-SB.DWG
LAYOUT NAME - 090205_XS_NS-SB - 090205-SB - (37)

PLOT DATE : 7/9/2020 6:44 PM

PLOT BY : MCGILLICUDDY, BENJAMPLOT NAME :

PLOT SCALE : 1 IN:800 FT_XREF

WISDOT/CADDS SHEET 49

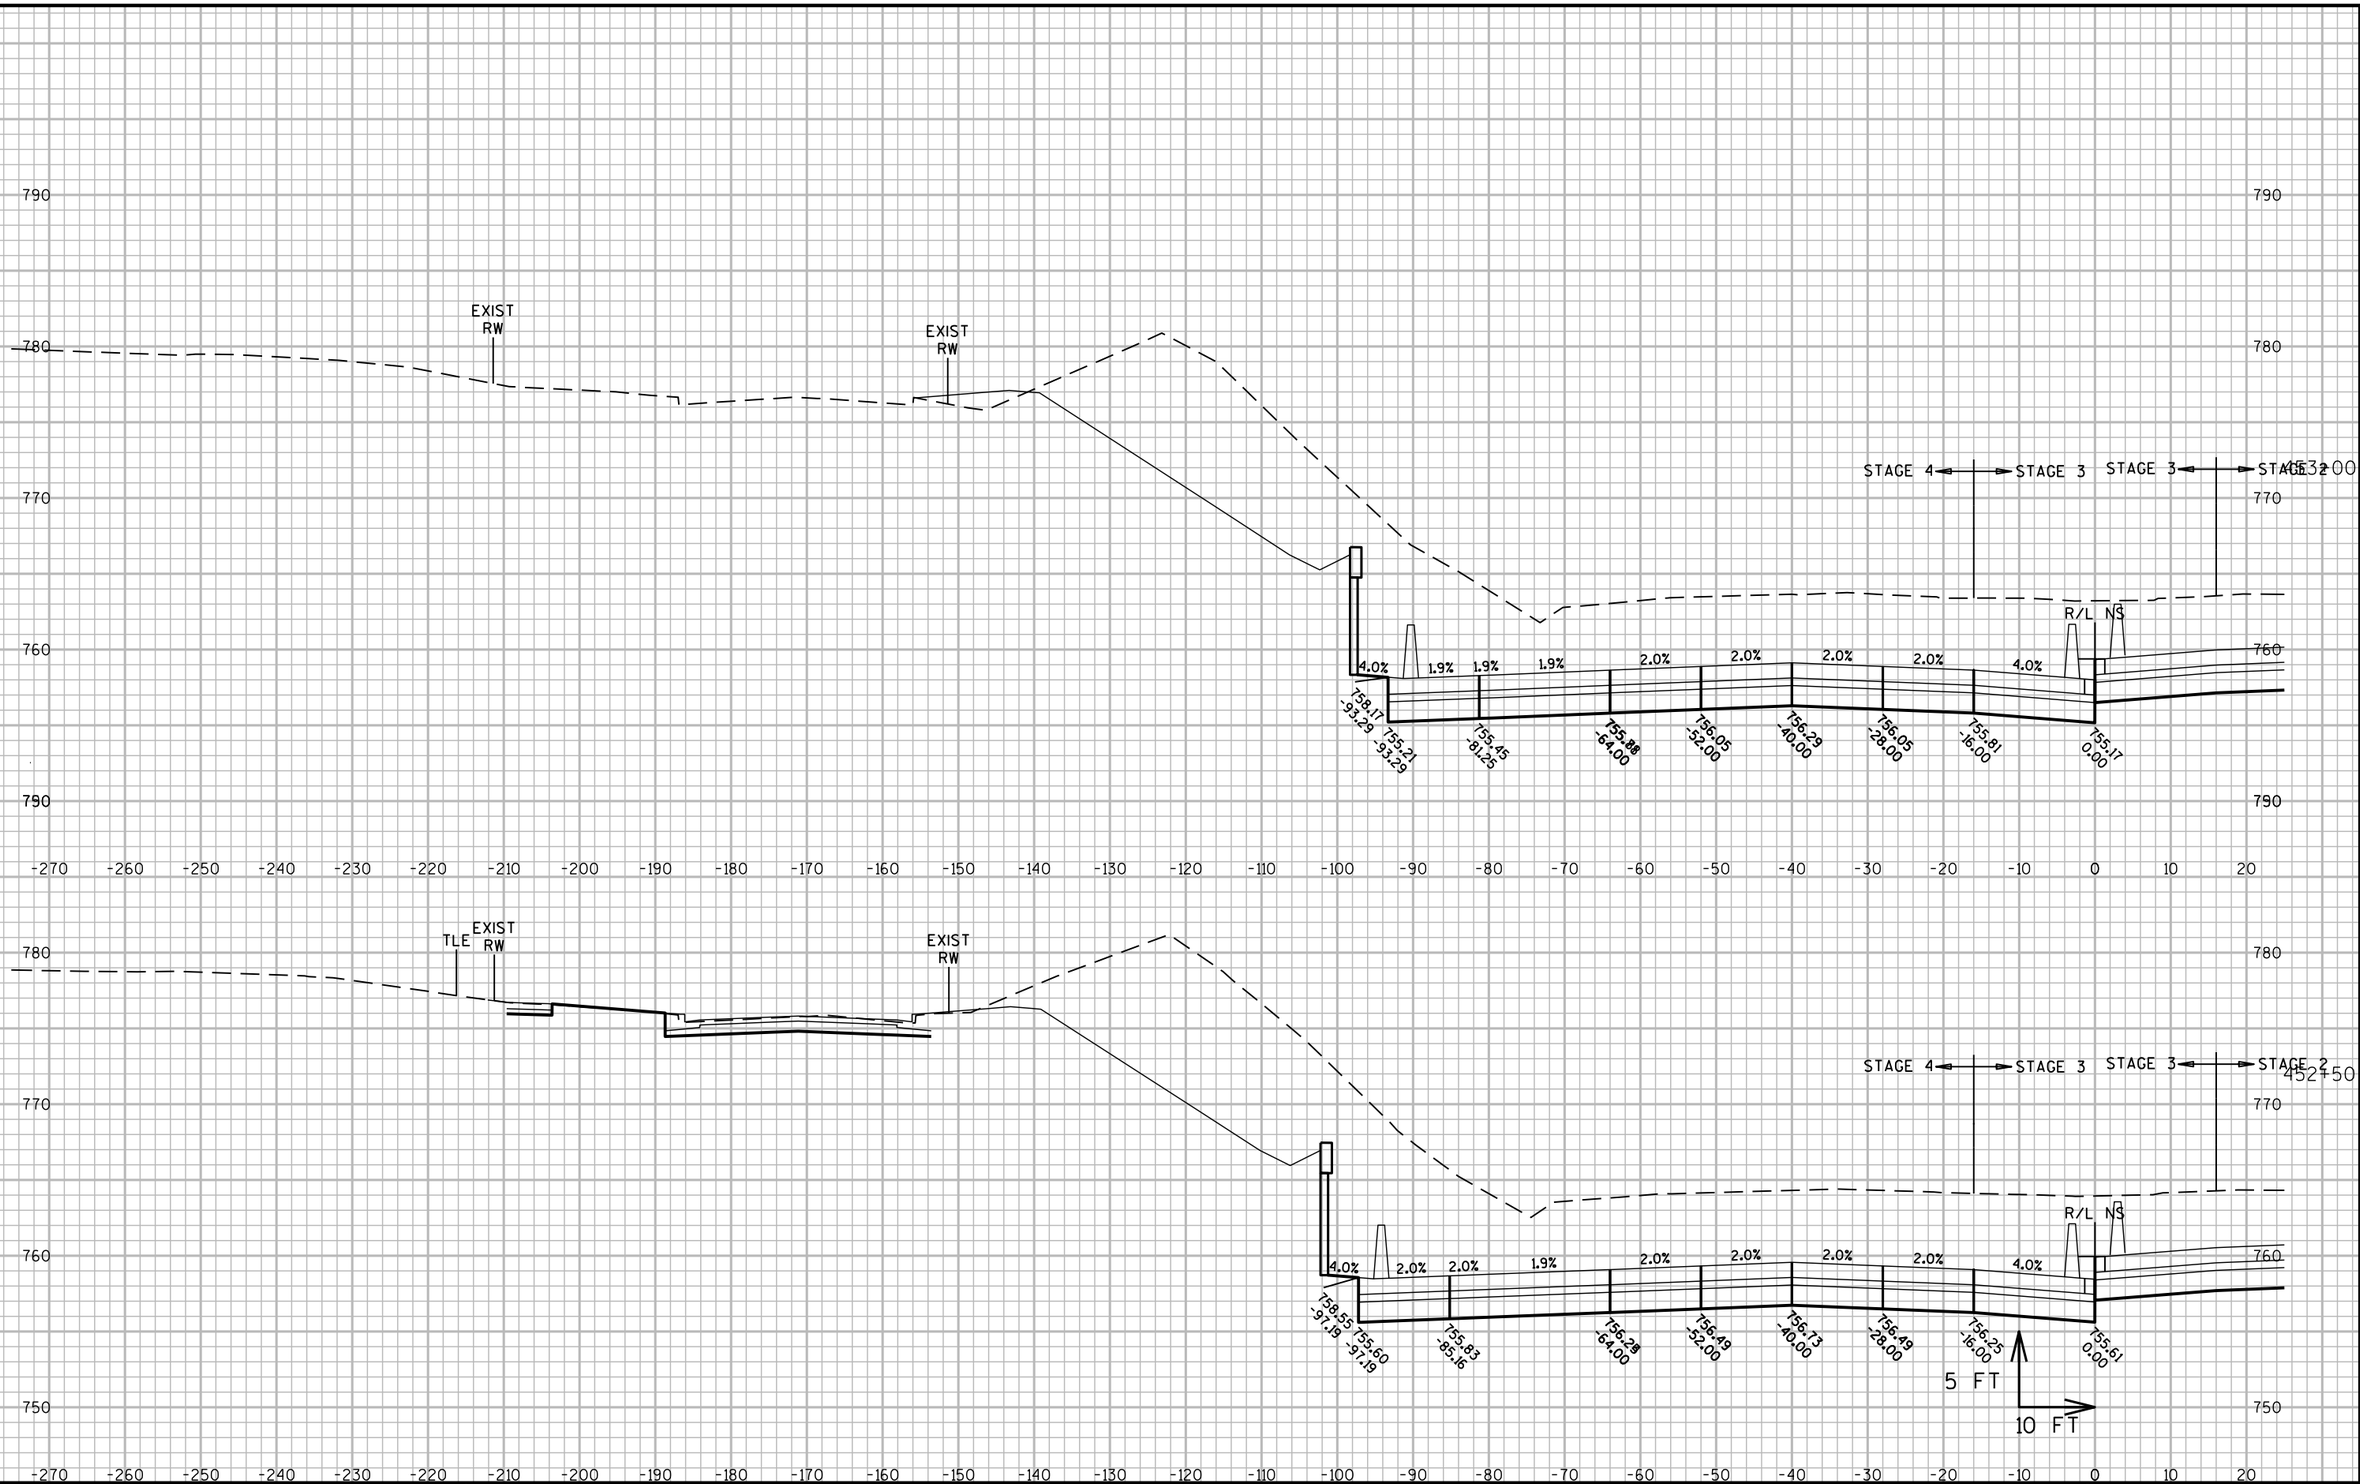

PROJECT NO: 1060-33-84	HWY: IH 41	COUNTY: MILWAUKEE	CROSS SECTIONS: IH 41 SB	SHEET 2690	E

FILE NAME : W:\PDS\C3D\10603316\84\DSN\XS\090205_XS_NS-SB.DWG
LAYOUT NAME - 090205_XS_NS-SB - 090205-SB - (38)

PLOT DATE : 7/9/2020 6:44 PM PLOT BY : MCGILLICUDDY, BENJAMPLOT NAME : PLOT SCALE : 1 IN:800 FT_XREF

WISDOT/CADDS SHEET 49

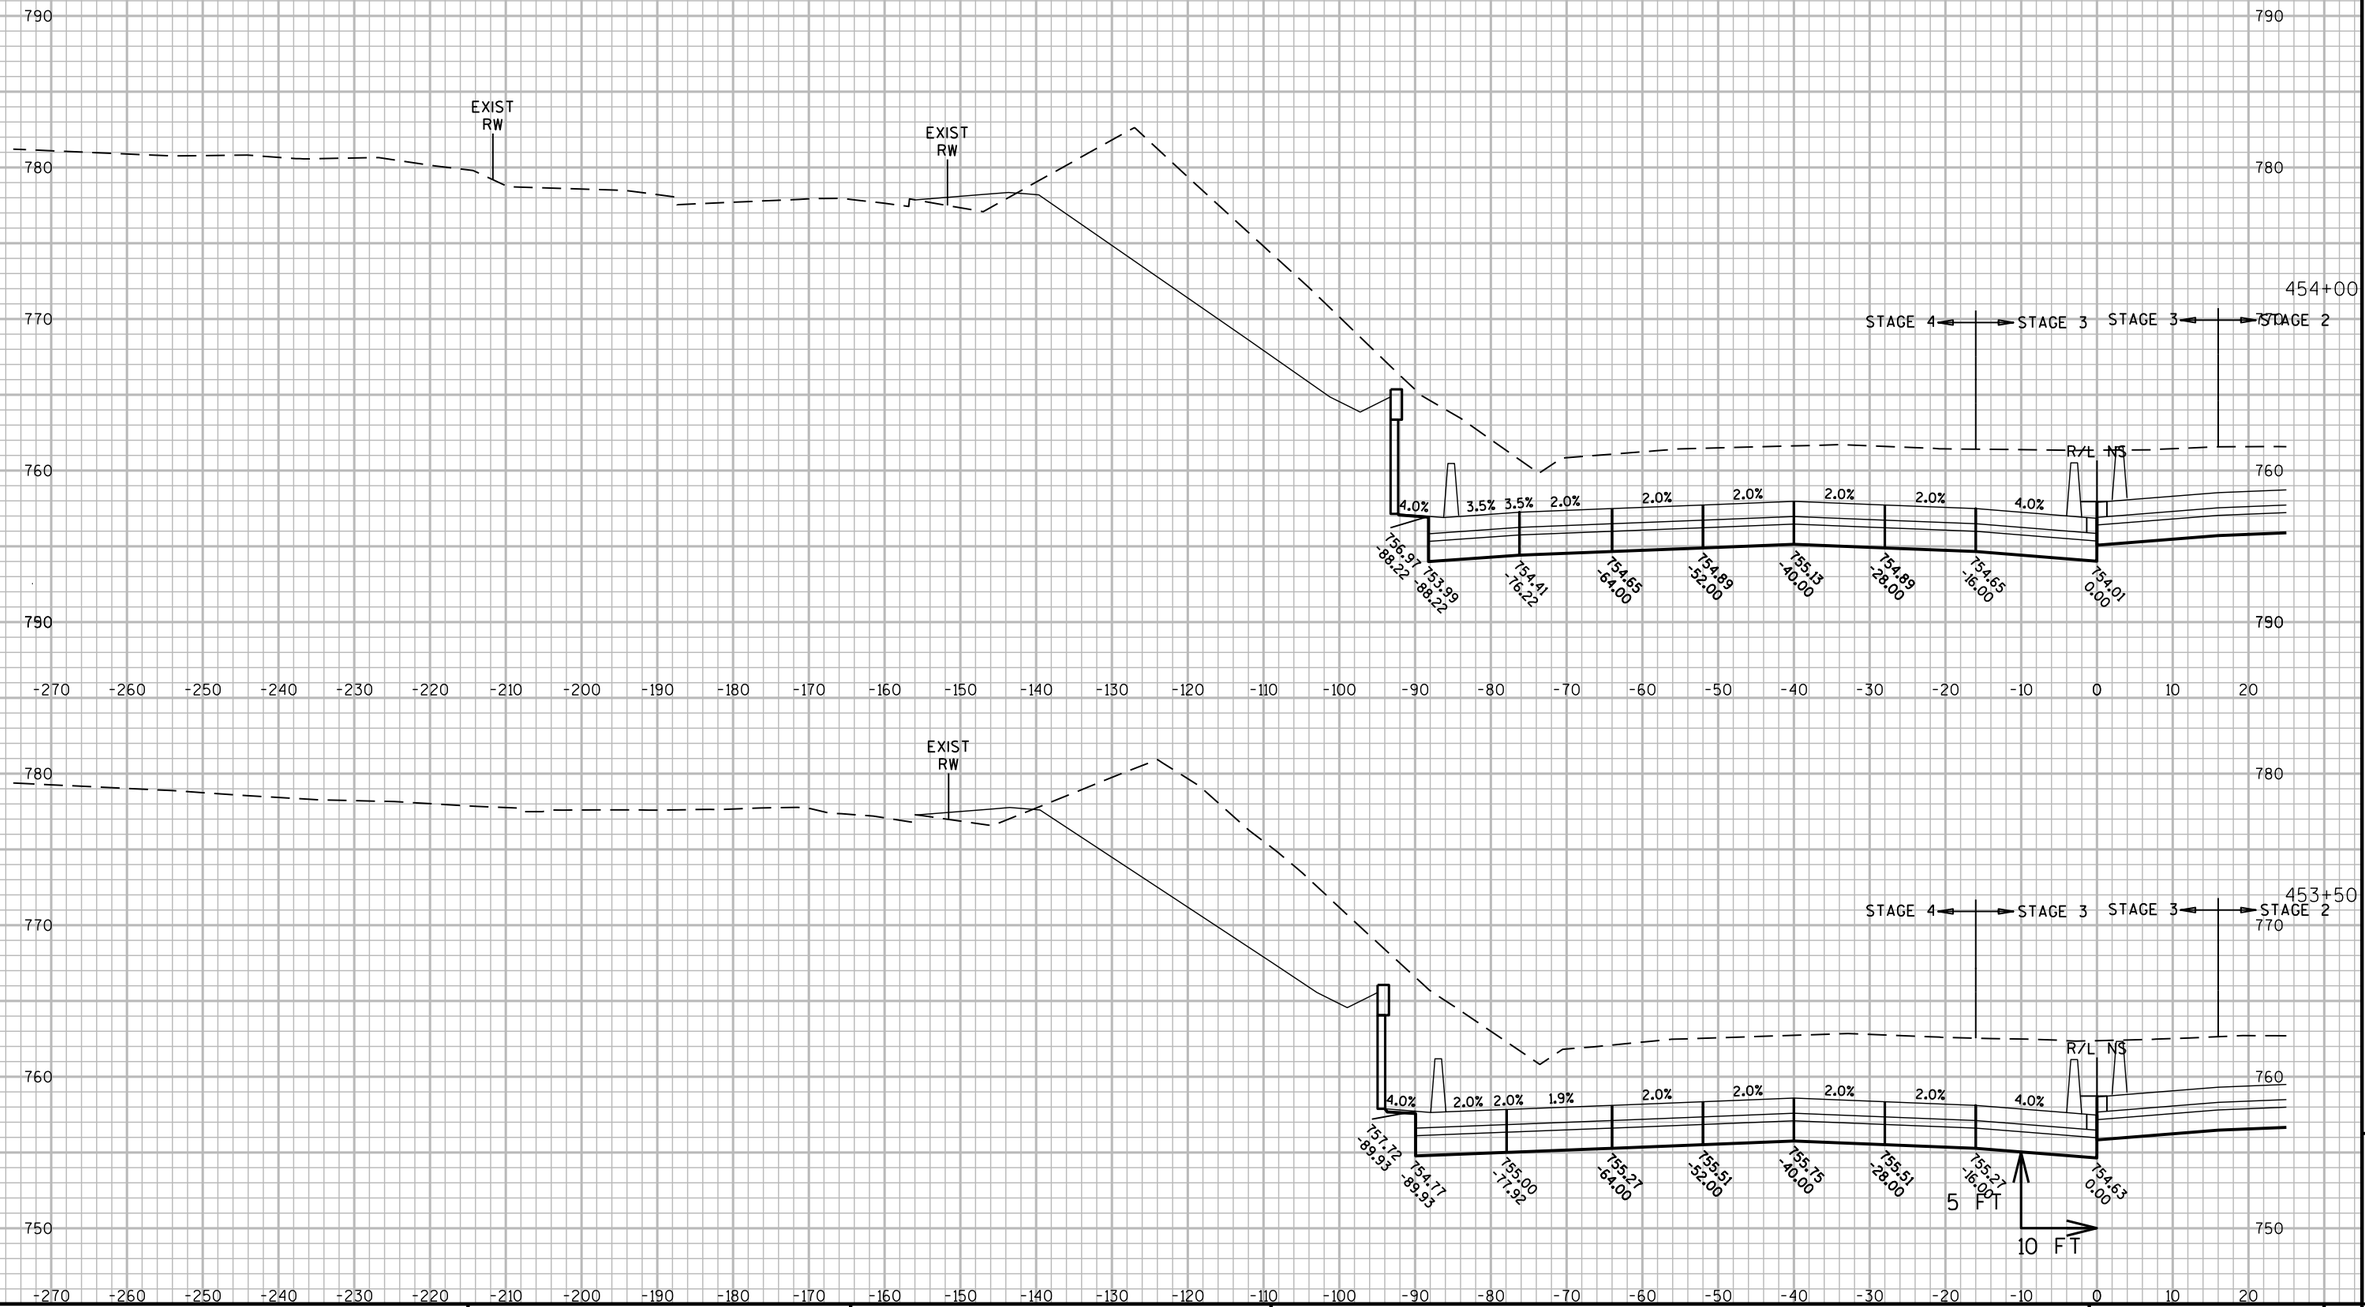

PROJECT NO: 1060-33-84	HWY: IH 41	COUNTY: MILWAUKEE	CROSS SECTIONS: IH 41 SB	SHEET 2691	E

FILE NAME : W:\PDS\C3D\10603316\84\DSN\XS\090205_XS_NS-SB.DWG
LAYOUT NAME - 090205_XS_NS-SB - 090205-SB - (39)

PLOT DATE : 7/9/2020 6:44 PM PLOT BY : MCGILLICUDDY, BENJAMPLOT NAME : PLOT SCALE : 1 IN:800 FT_XREF

WISDOT/CADDS SHEET 49

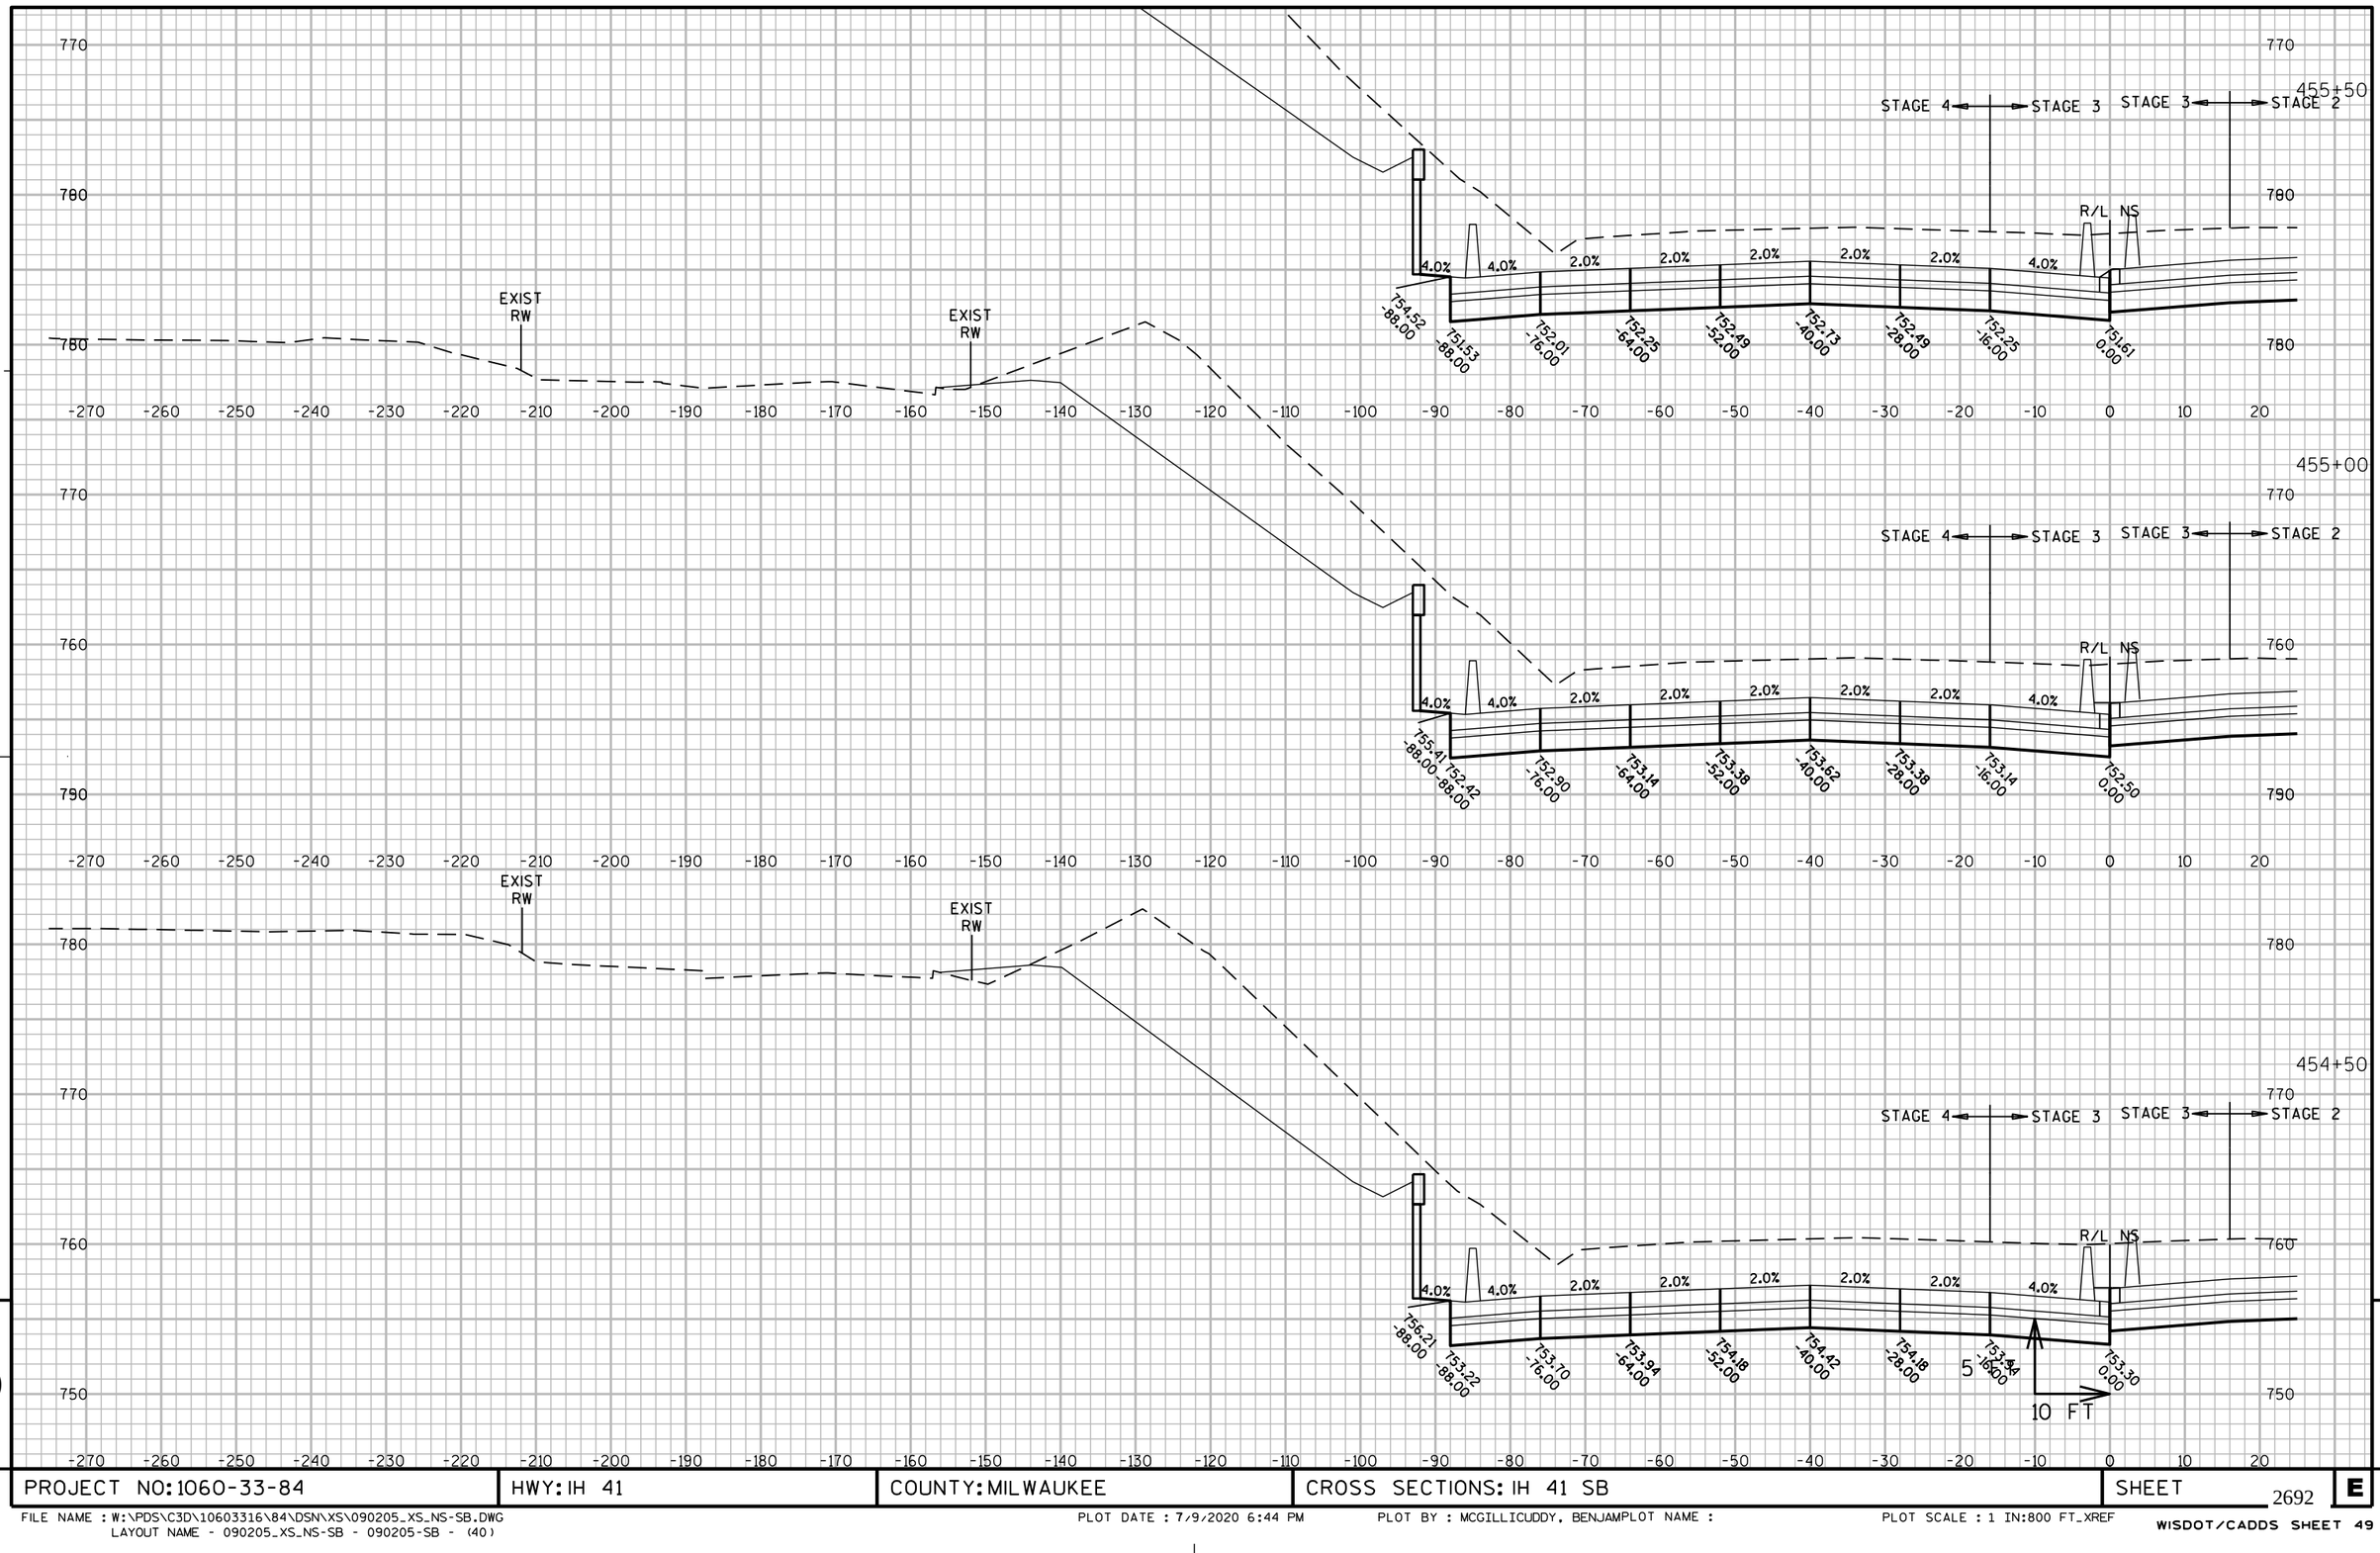

9

PROJECT NO: 1060-33-84	HWY: IH 41	COUNTY: MILWAUKEE	CROSS SECTIONS: IH 41 SB	SHEET 2692	E

9

FILE NAME : W:\PDS\C3D\10603316\84\DSN\XS\090205_XS_NS-SB.DWG
LAYOUT NAME - 090205_XS_NS-SB - 090205-SB - (40)

PLOT DATE : 7/9/2020 6:44 PM PLOT BY : MCGILLICUDDY, BENJAMPLOT NAME : PLOT SCALE : 1 IN:800 FT_XREF

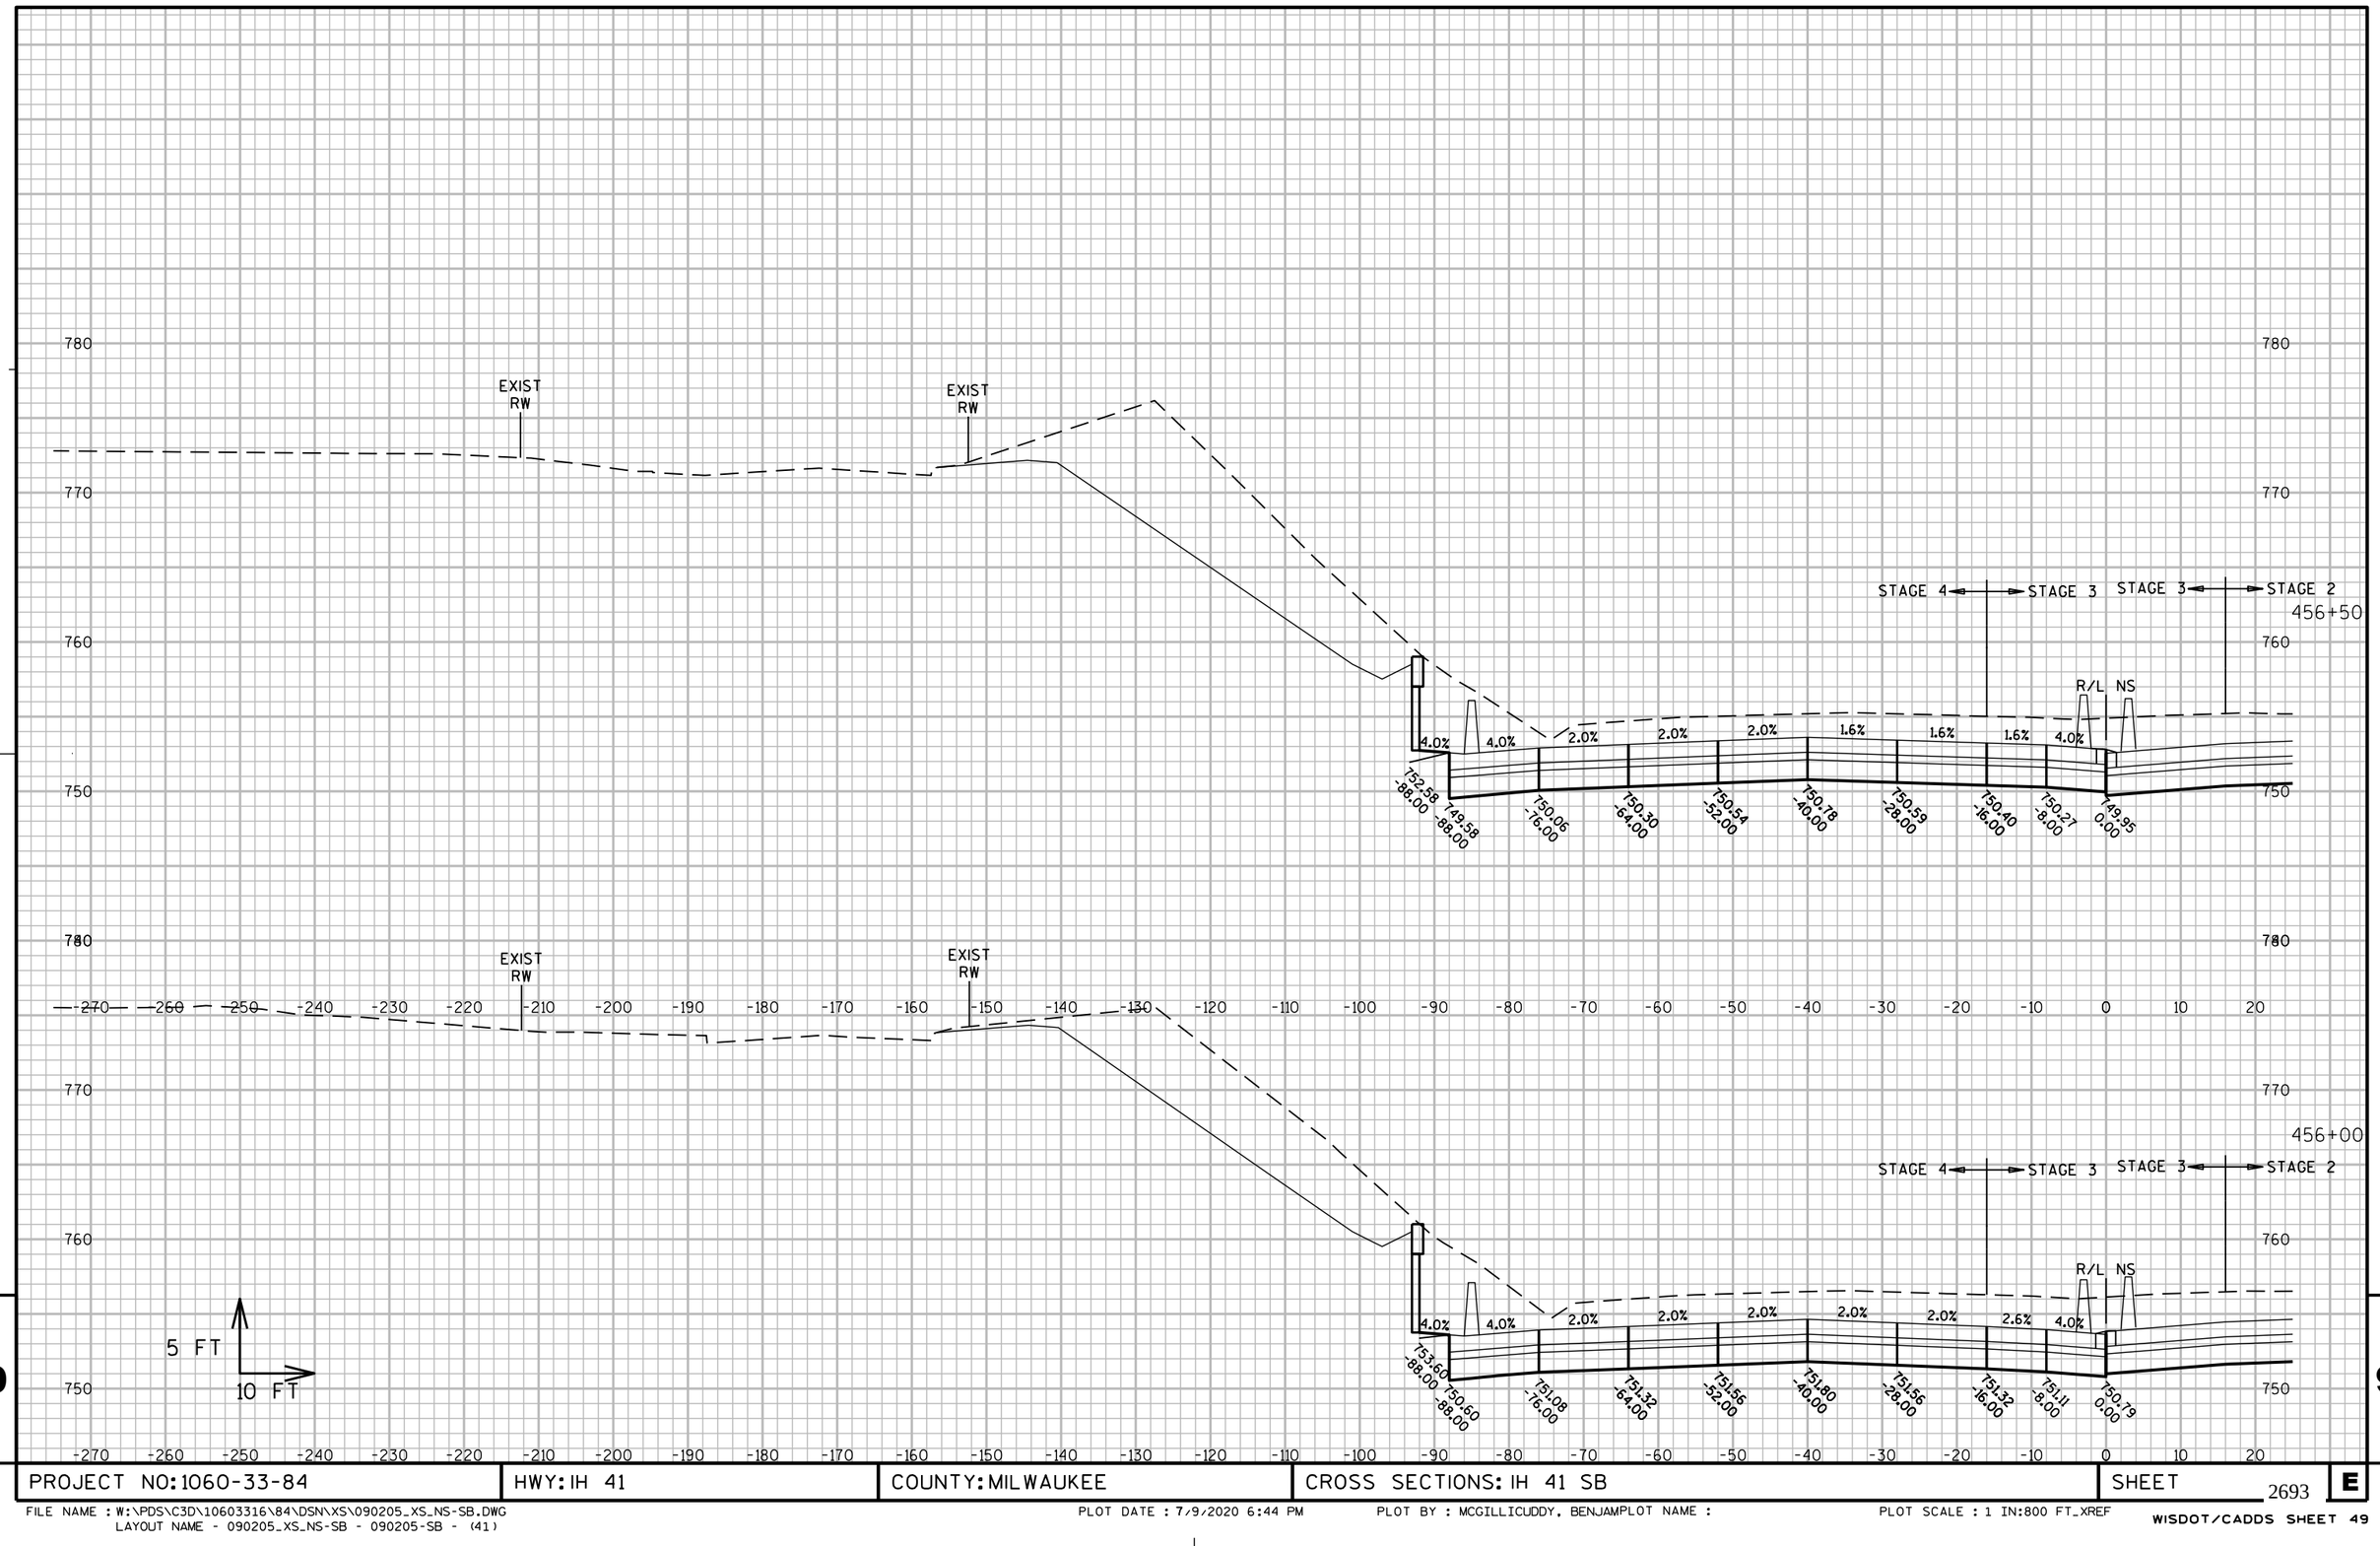

PROJECT NO: 1060-33-84	HWY: IH 41	COUNTY: MILWAUKEE	CROSS SECTIONS: IH 41 SB	SHEET 2693 E

FILE NAME : W:\PDS\C3D\10603316\84\DSN\XS\090205_XS_NS-SB.DWG
LAYOUT NAME - 090205_XS_NS-SB - 090205-SB - (41)

PLOT DATE : 7/9/2020 6:44 PM PLOT BY : MCGILLICUDDY, BENJAMPLOT NAME : PLOT SCALE : 1 IN:800 FT_XREF

WISDOT/CADDS SHEET 49

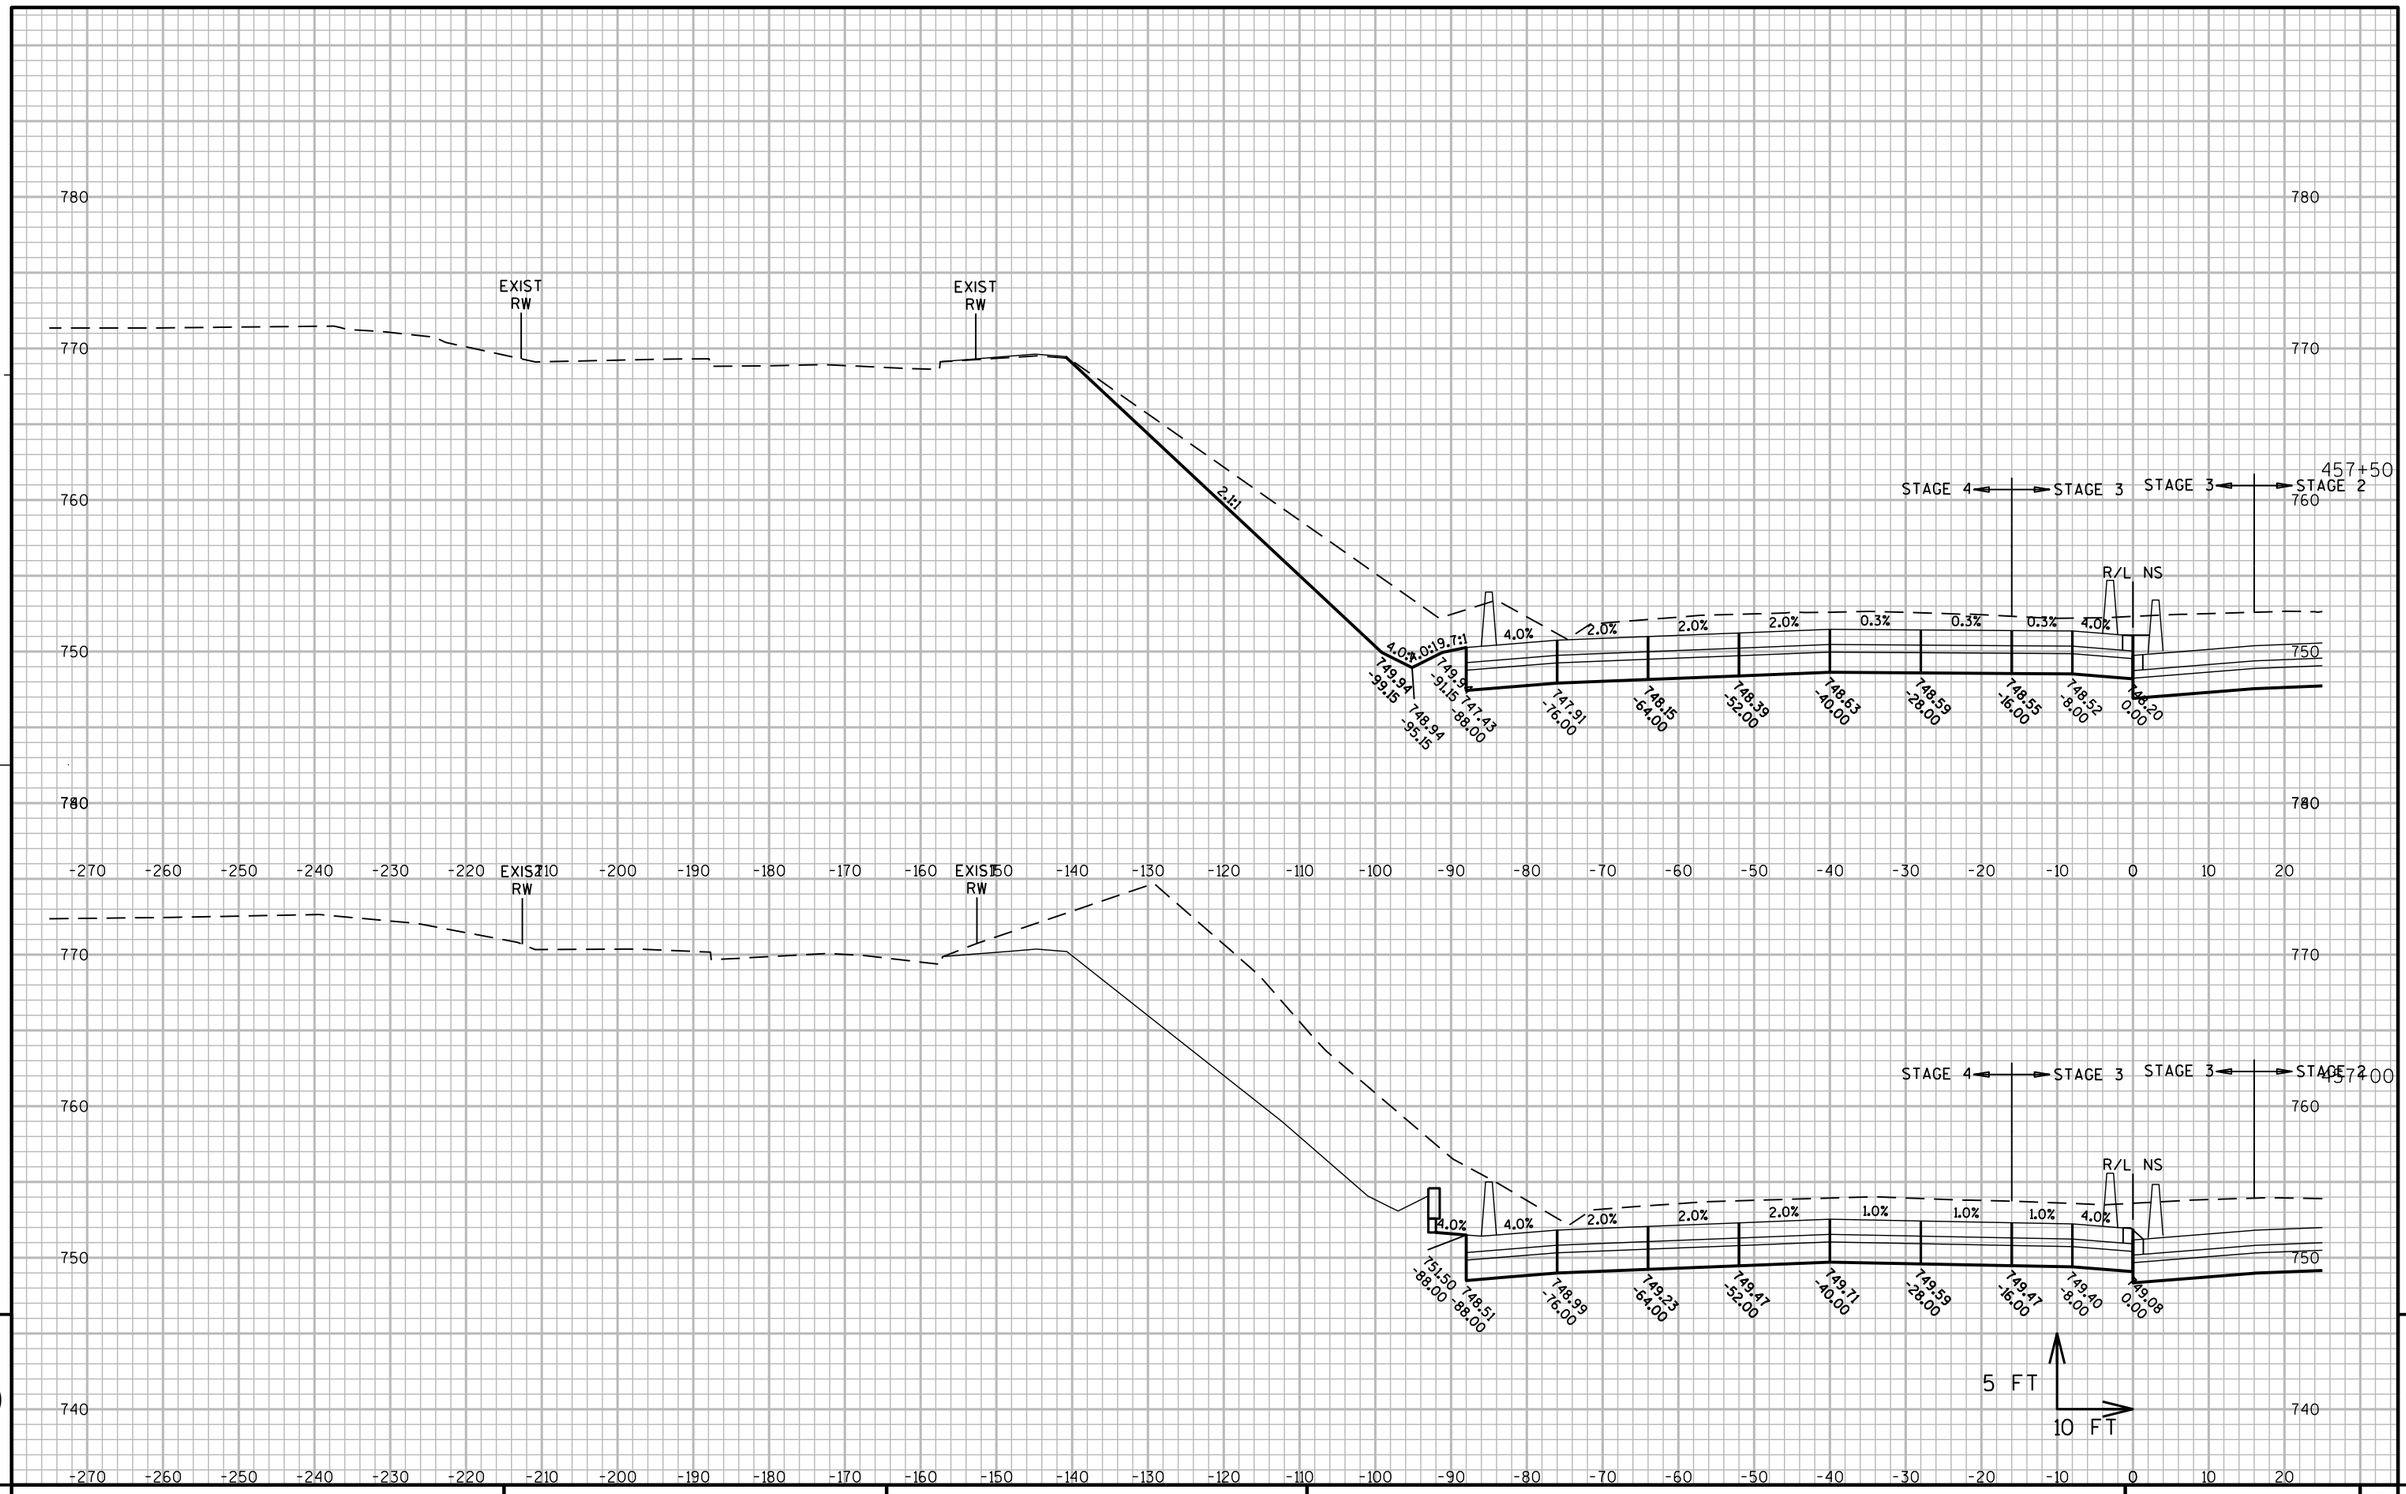

PROJECT NO: 1060-33-84	HWY: IH 41	COUNTY: MILWAUKEE	CROSS SECTIONS: IH 41 SB	SHEET 2694 E

FILE NAME : W:\PDS\C3D\10603316\84\DSN\XS\090205_XS_NS-SB.DWG
LAYOUT NAME - 090205_XS_NS-SB - 090205-SB - (42)

PLOT DATE : 7/9/2020 6:44 PM

PLOT BY : MCGILLICUDDY, BENJAMPLOT NAME :

PLOT SCALE : 1 IN:800 FT_XREF

WISDOT/CADDS SHEET 49

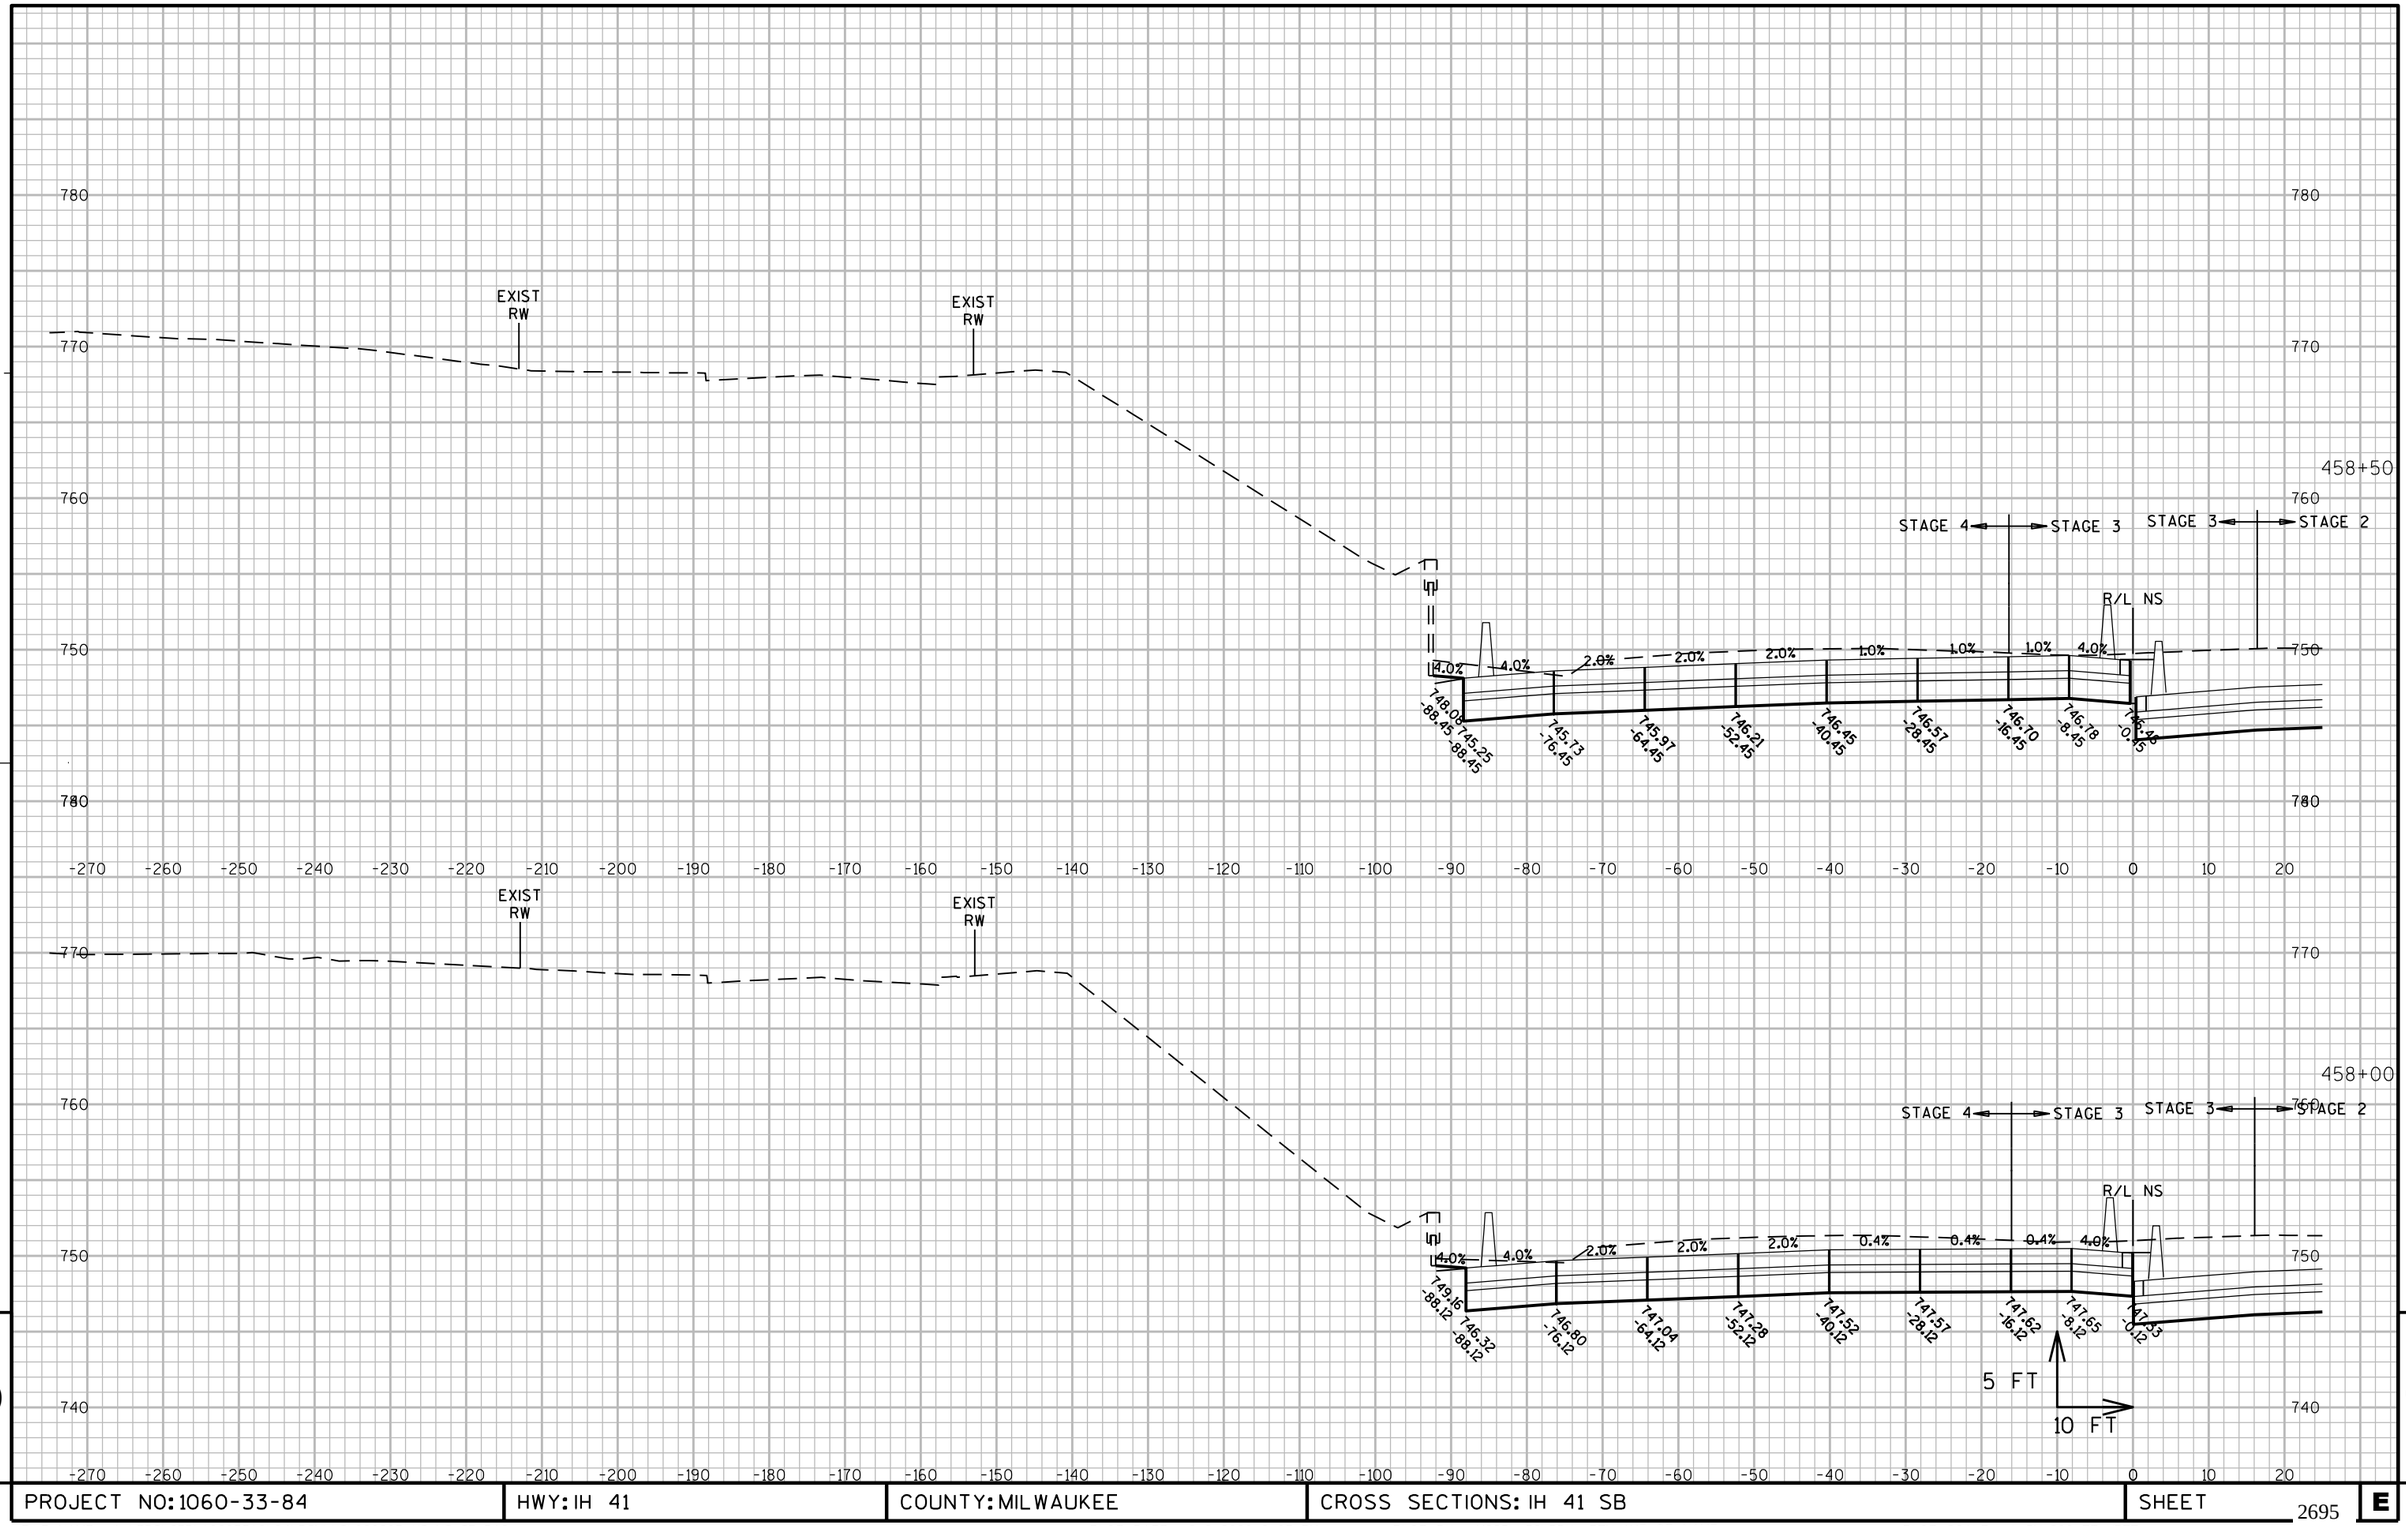

9

9

PROJECT NO: 1060-33-84	HWY: IH 41	COUNTY: MILWAUKEE	CROSS SECTIONS: IH 41 SB	SHEET 2695	E

FILE NAME : W:\PDS\C3D\10603316\84\DSN\XS\090205_XS_NS-SB.DWG
LAYOUT NAME - 090205_XS_NS-SB - 090205-SB - (43)
PLOT DATE : 8/9/2020 6:03 PM PLOT BY : MCGILLICUDDY, BENJAMPLOT NAME :
PLOT SCALE : 1 IN:800 FT_XREF
WISDOT/CADDS SHEET 49

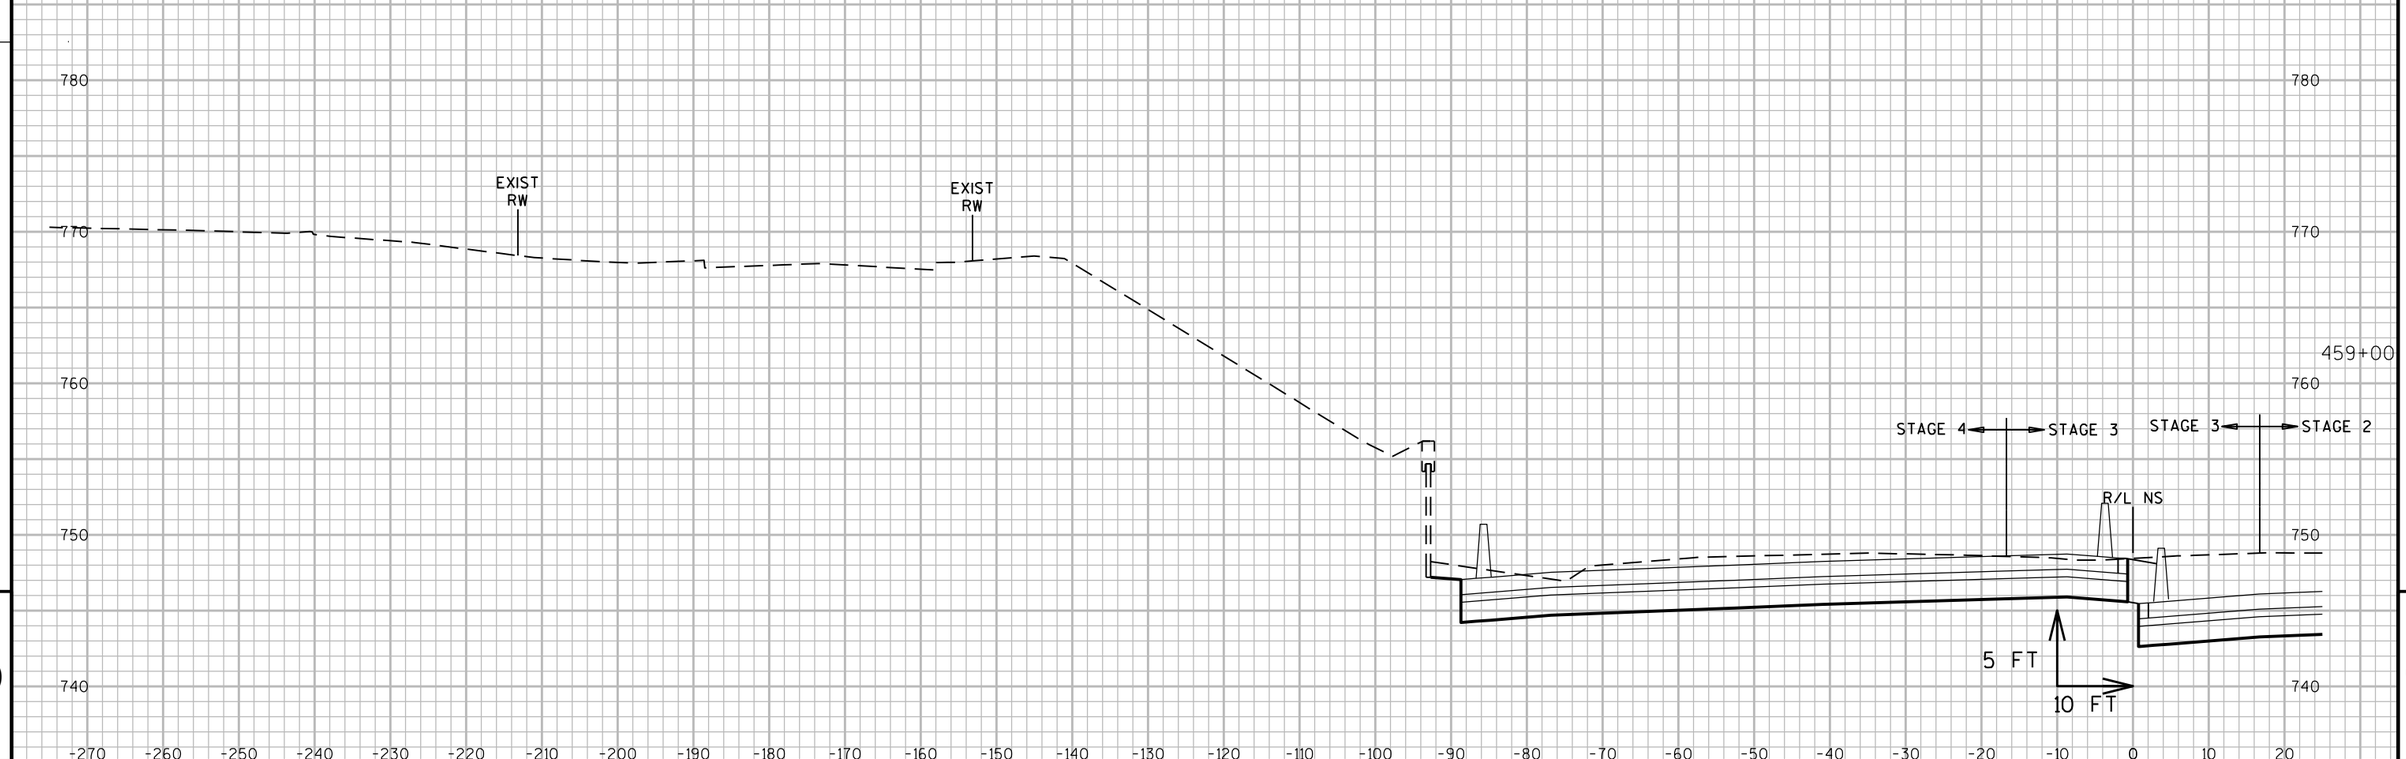

9

9

PROJECT NO: 1060-33-84	HWY: IH 41	COUNTY: MILWAUKEE	CROSS SECTIONS: IH 41 SB	SHEET 2696	E

FILE NAME : W:\PDS\C3D\10603316\84\DSN\XS\090205_XS_NS-SB.DWG
LAYOUT NAME - 090205_XS_NS-SB - 090205-SB - (44)
PLOT DATE : 8/9/2020 6:04 PM
PLOT BY : MCGILLICUDDY, BENJAMPLOT NAME :
PLOT SCALE : 1 IN:800 FT_XREF
WISDOT/CADDS SHEET 49

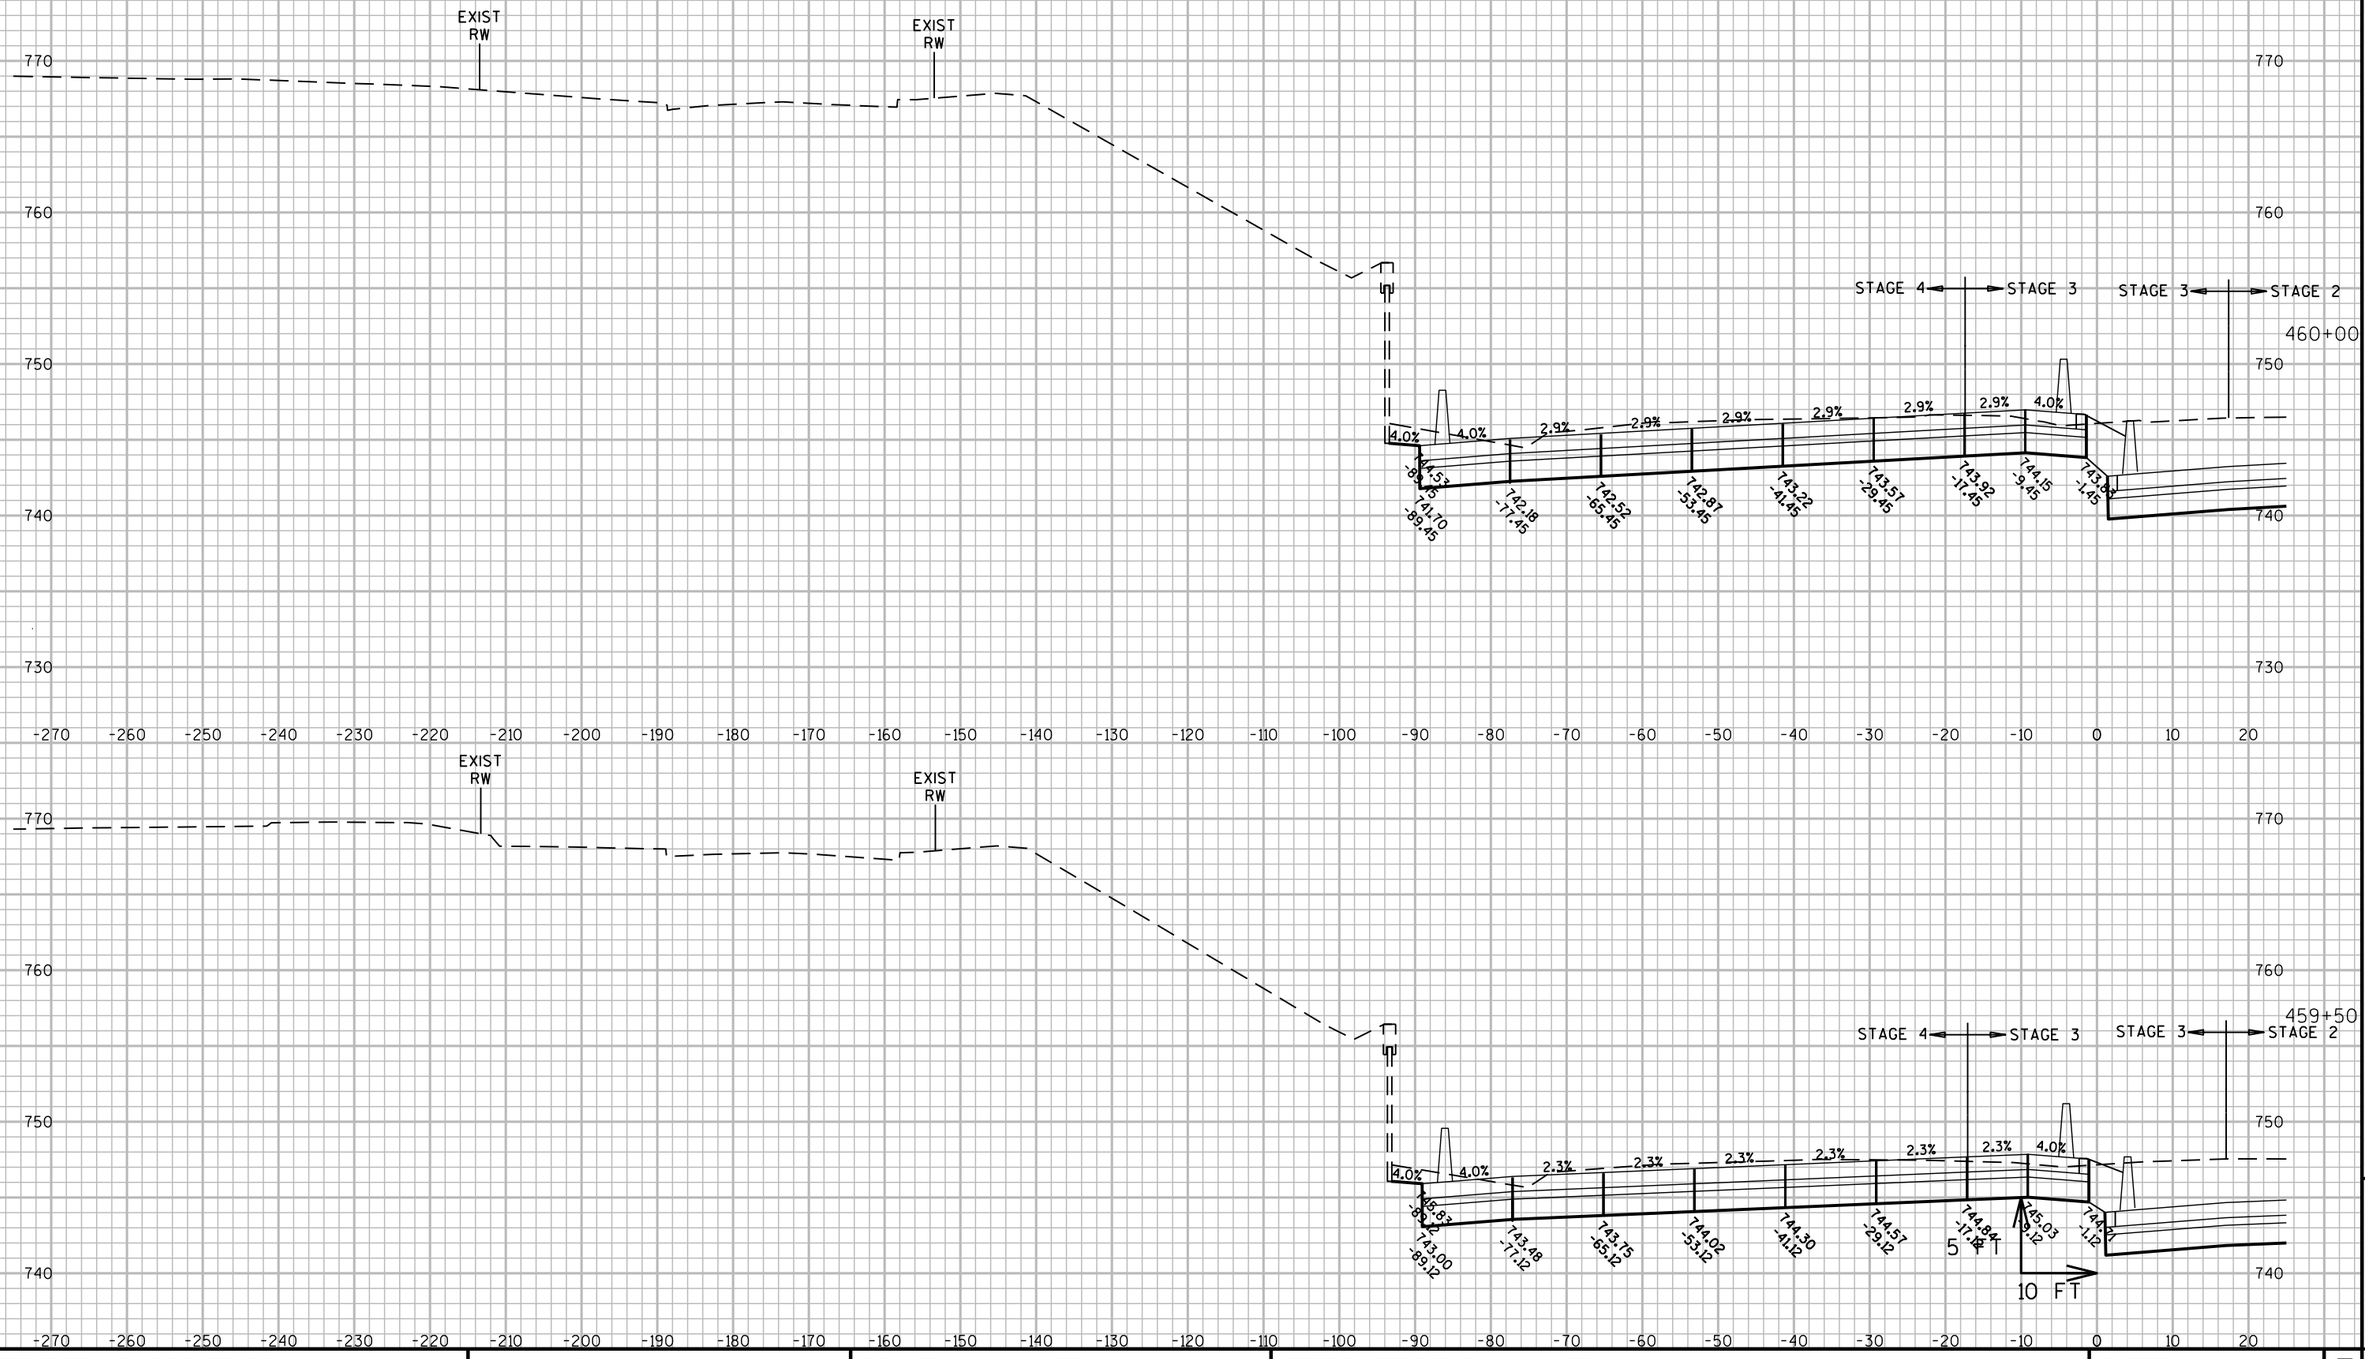

9

9

PROJECT NO: 1060-33-84	HWY: IH 41	COUNTY: MILWAUKEE	CROSS SECTIONS: IH 41 SB	SHEET 2697	E

FILE NAME : W:\PDS\C3D\10603316\84\DSN\XS\090206_XS_NS-SB.DWG
LAYOUT NAME - 090206_XS_NS-SB - 090206-SB - (1)
PLOT DATE : 8/9/2020 6:26 PM
PLOT BY : MCGILLICUDDY, BENJAMPLOT NAME :
PLOT SCALE : 1 IN:20 FT_1
WISDOT/CADDS SHEET 49

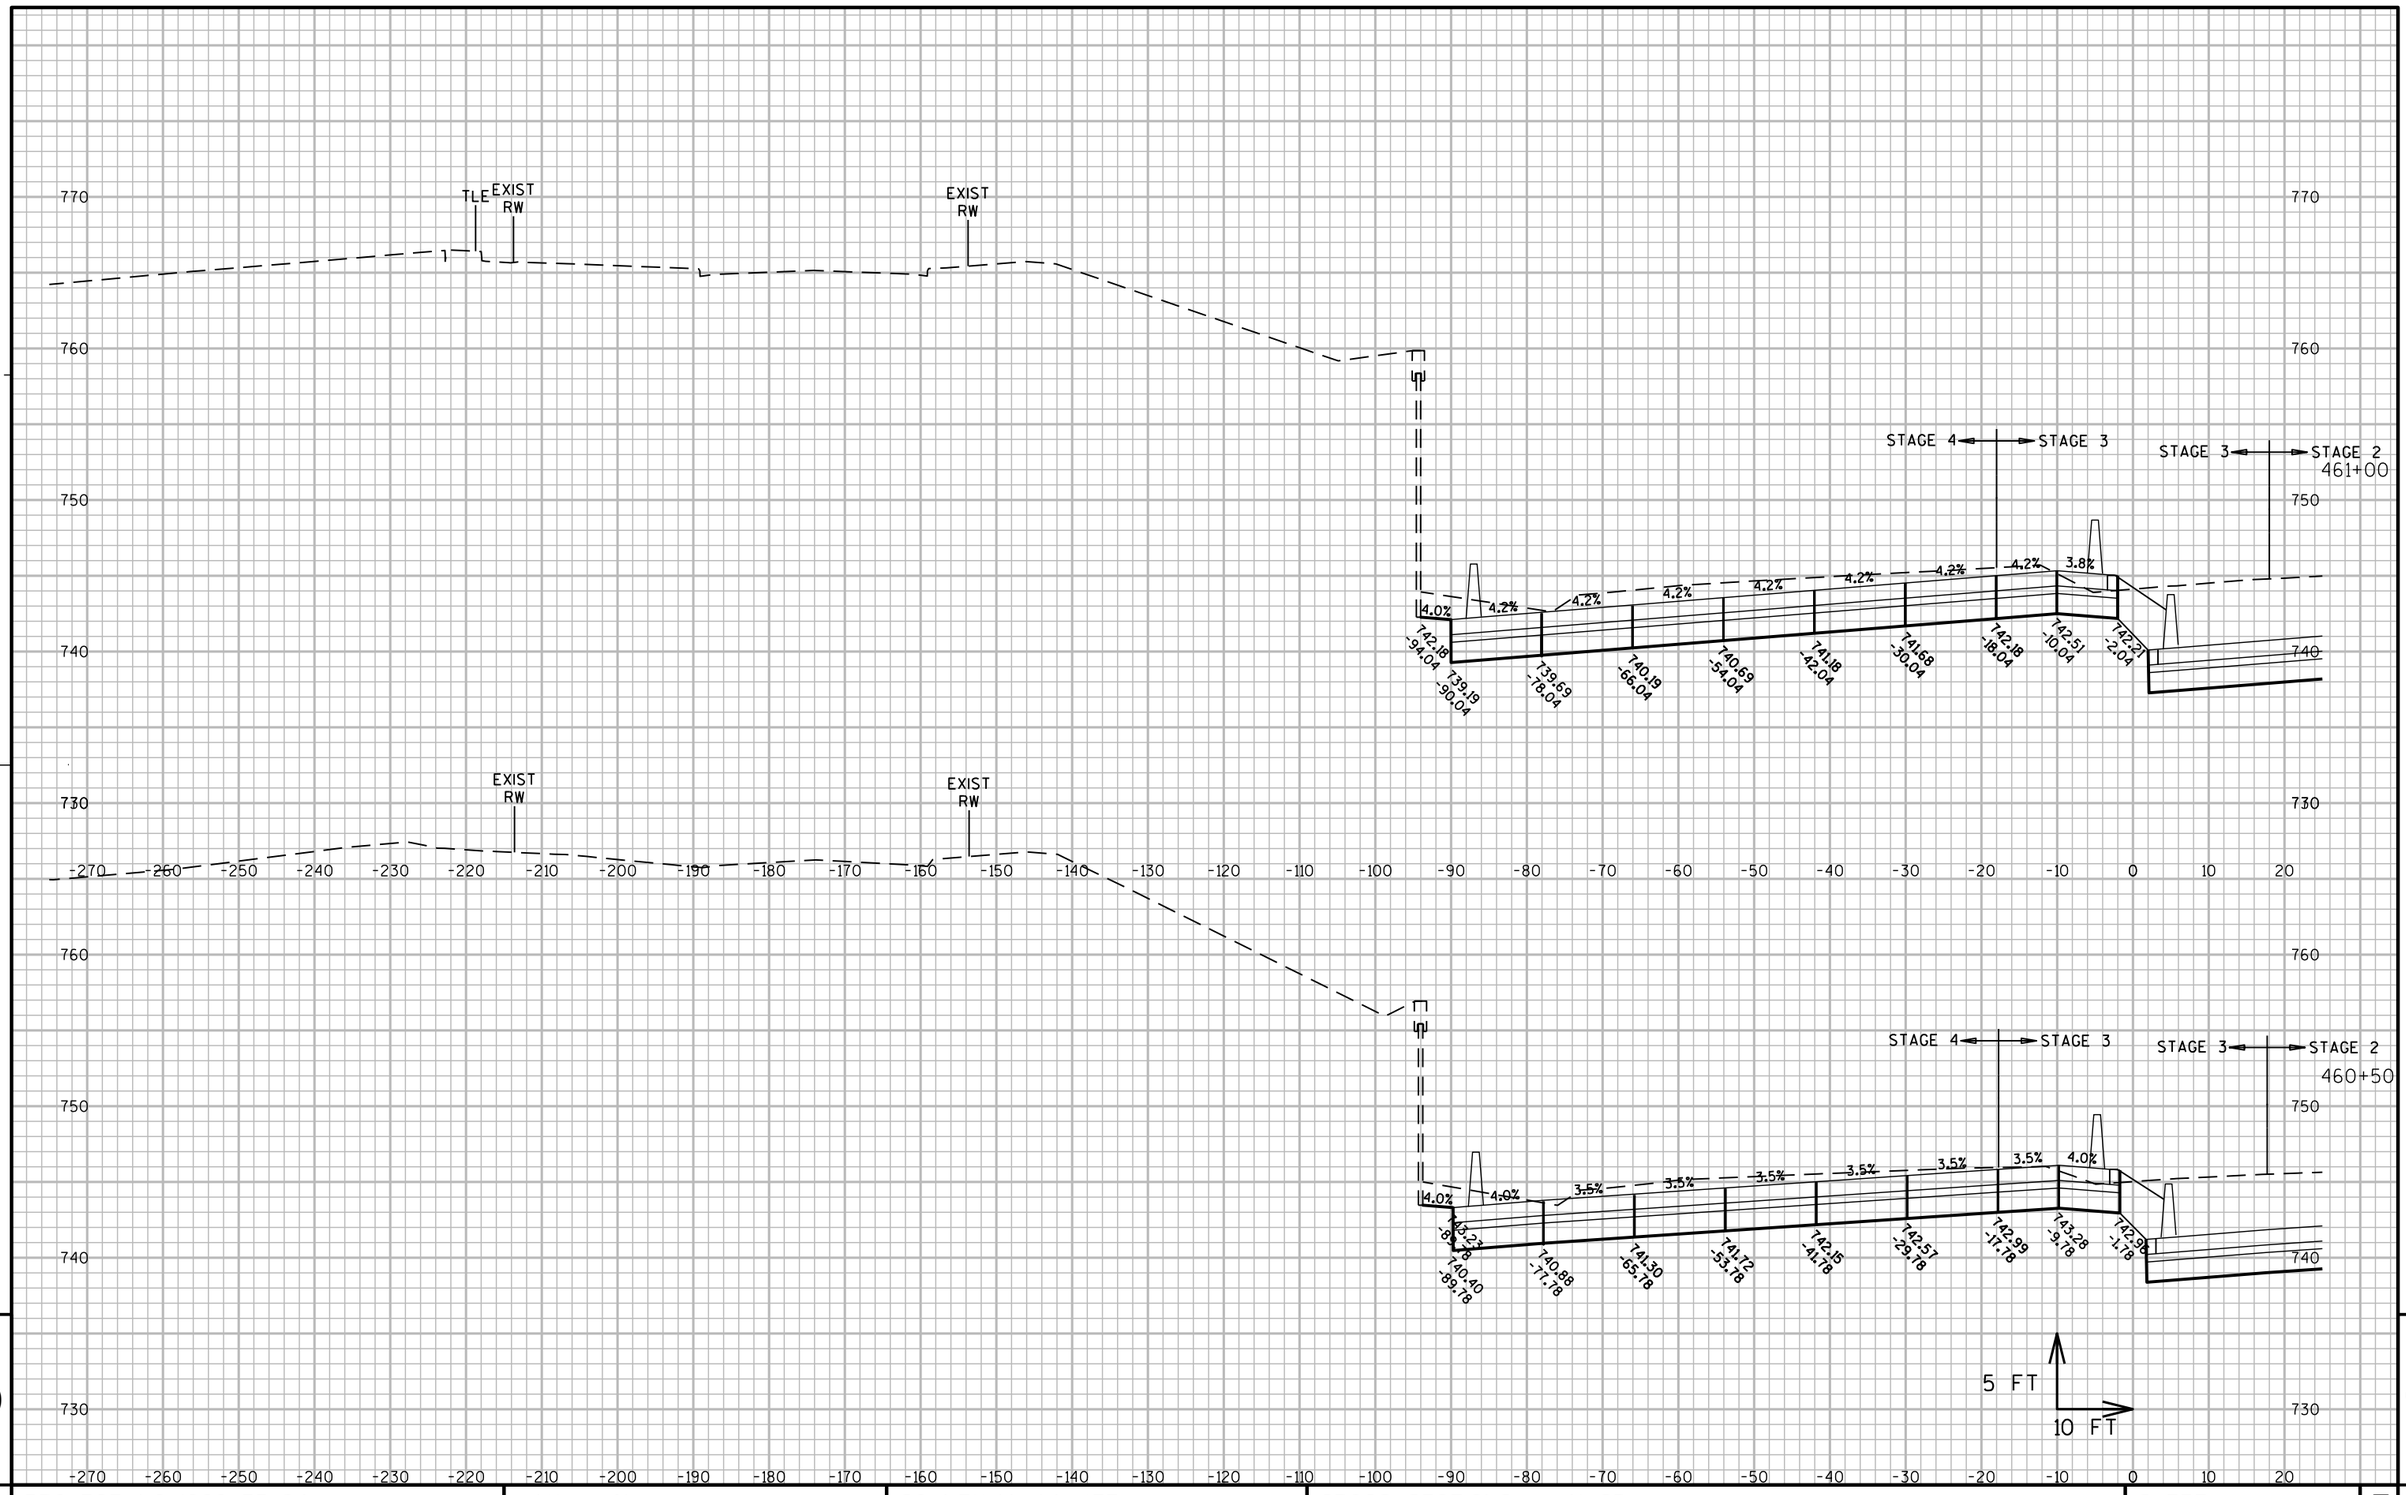

9

9

PROJECT NO: 1060-33-84	HWY: IH 41	COUNTY: MILWAUKEE	CROSS SECTIONS: IH 41 SB	SHEET 2698	E

FILE NAME : W:\PDS\C3D\10603316\84\DSN\XS\090206_XS_NS-SB.DWG
LAYOUT NAME - 090206_XS_NS-SB - 090206-SB - (2)

PLOT DATE : 8/9/2020 6:26 PM

PLOT BY : MCGILLICUDDY, BENJAMPLOT NAME :

PLOT SCALE : 1 IN:20 FT_1

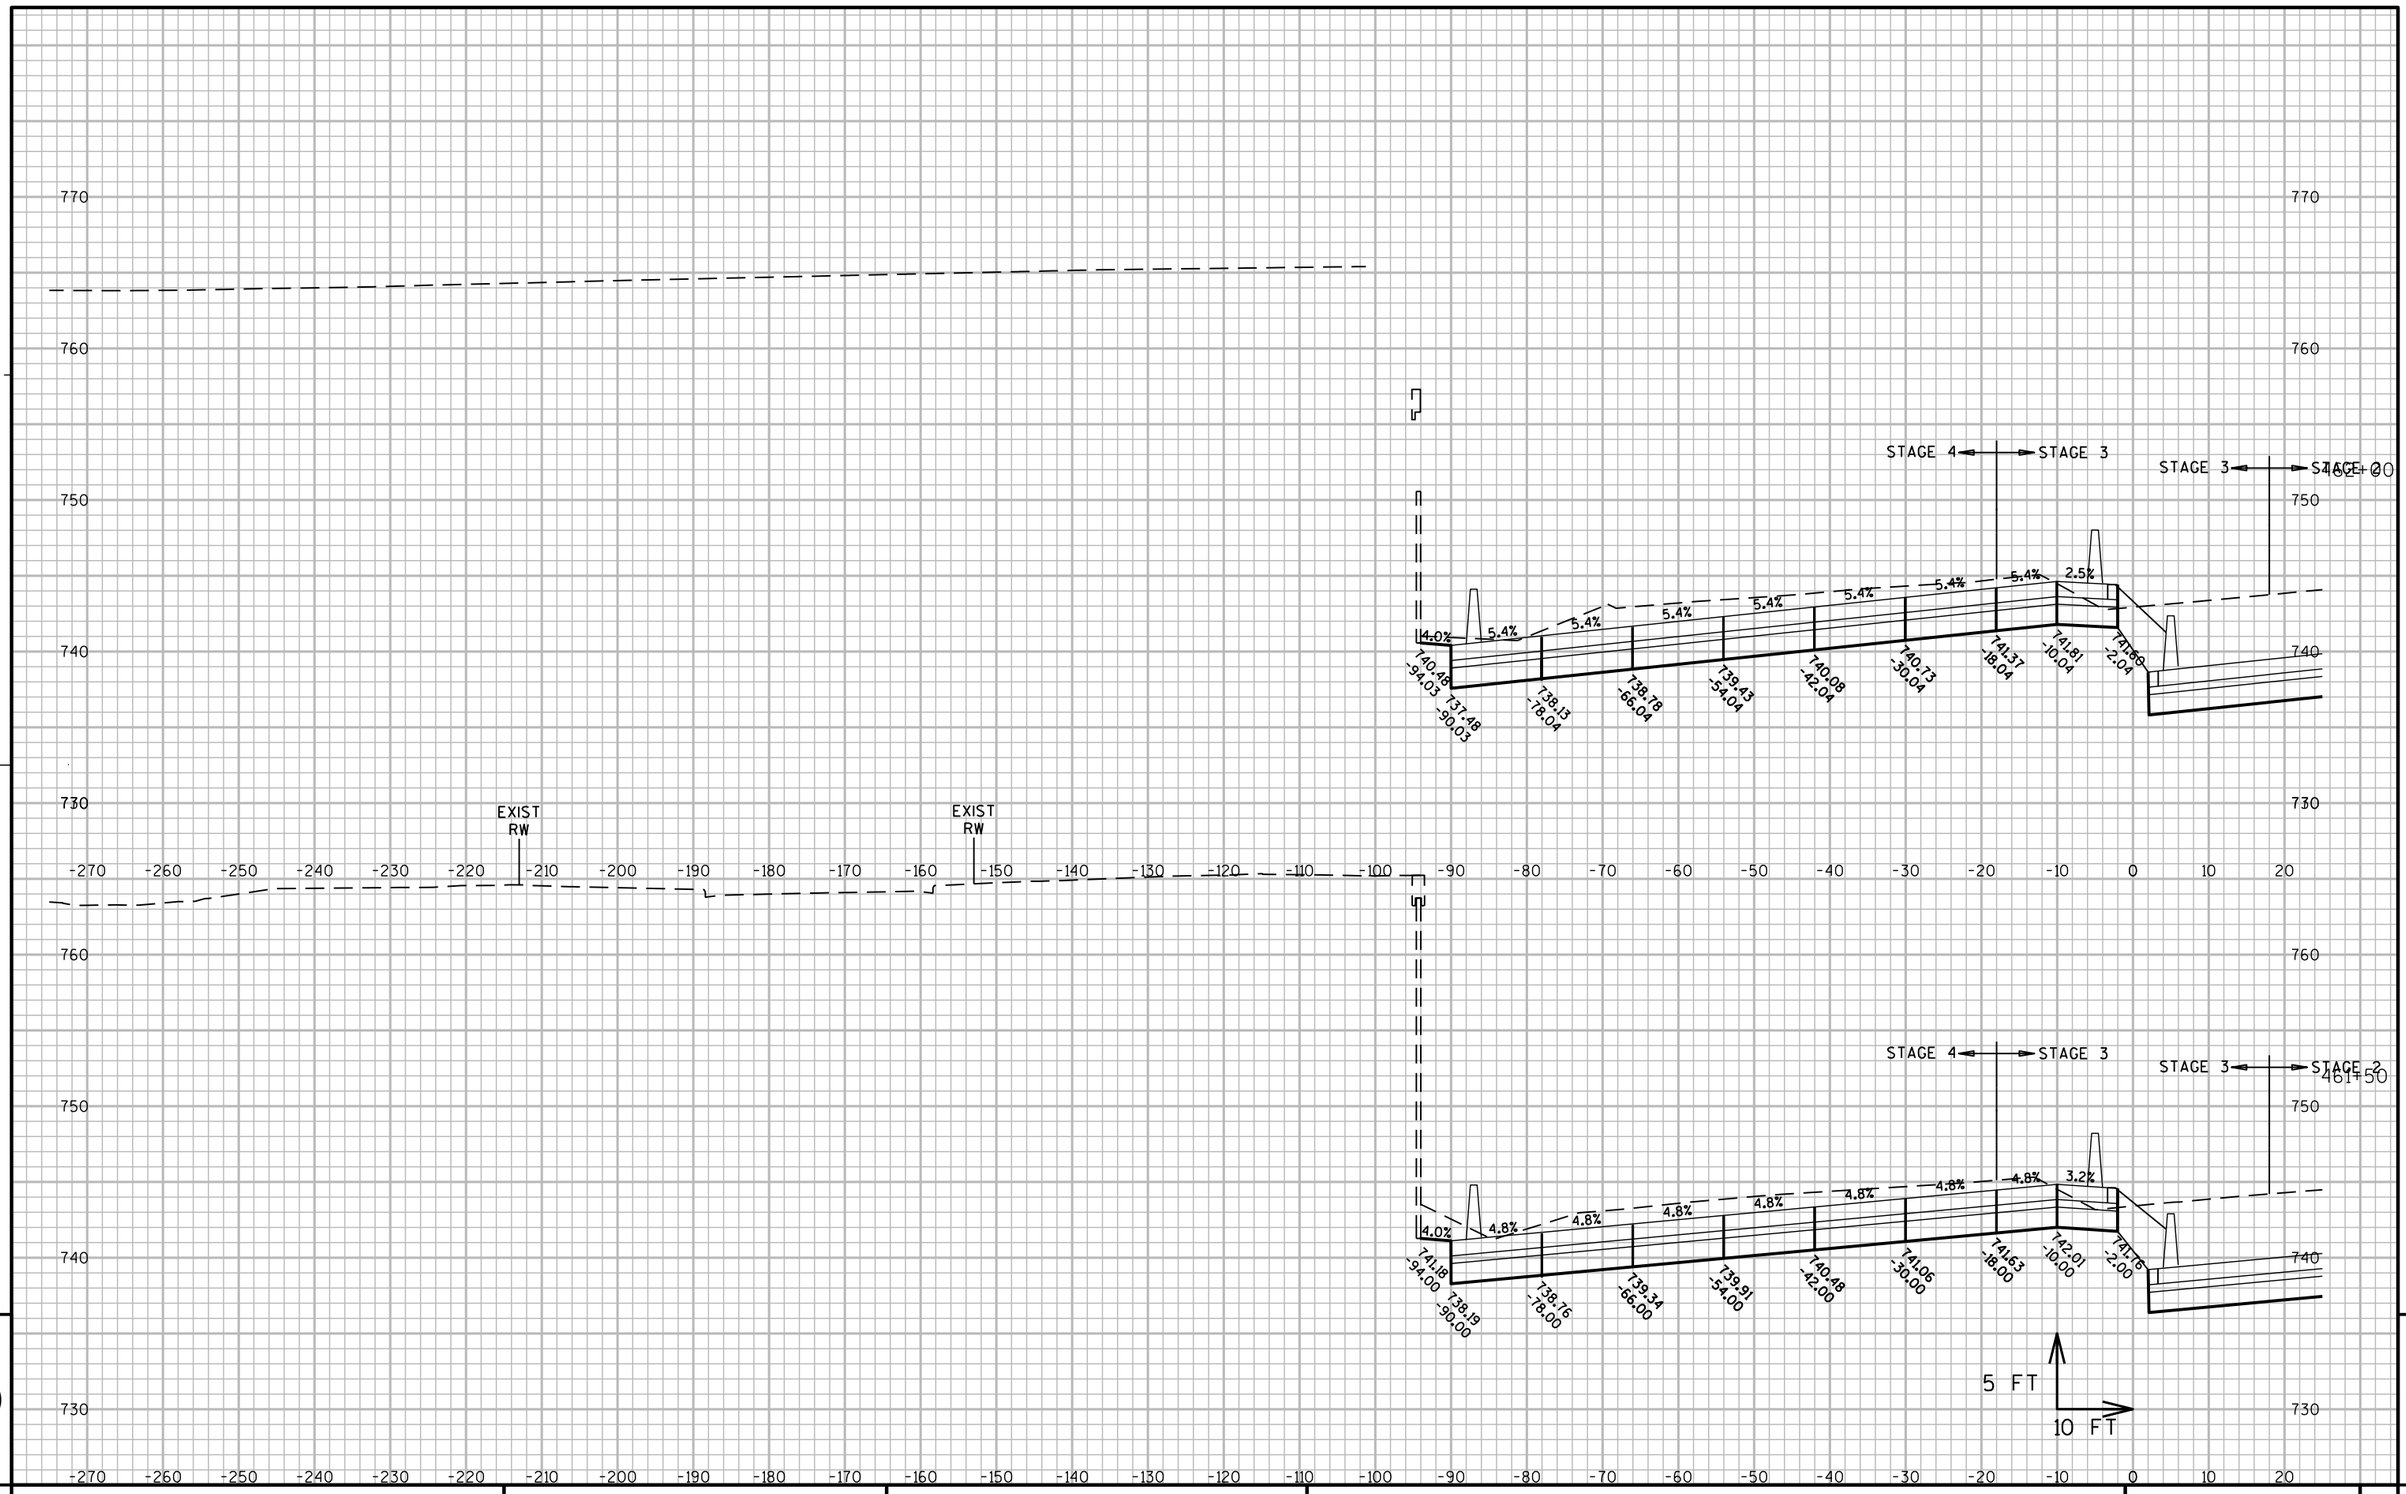

PROJECT NO: 1060-33-84	HWY: IH 41	COUNTY: MILWAUKEE	CROSS SECTIONS: IH 41 SB	SHEET 2699	E

FILE NAME : W:\PDS\C3D\10603316\84\DSN\XS\090206_XS_NS-SB.DWG
LAYOUT NAME - 090206_XS_NS-SB - 090206-SB - (3)

PLOT DATE : 8/9/2020 6:26 PM

PLOT BY : MCGILLICUDDY, BENJAMPLOT NAME :

PLOT SCALE : 1 IN:20 FT_1

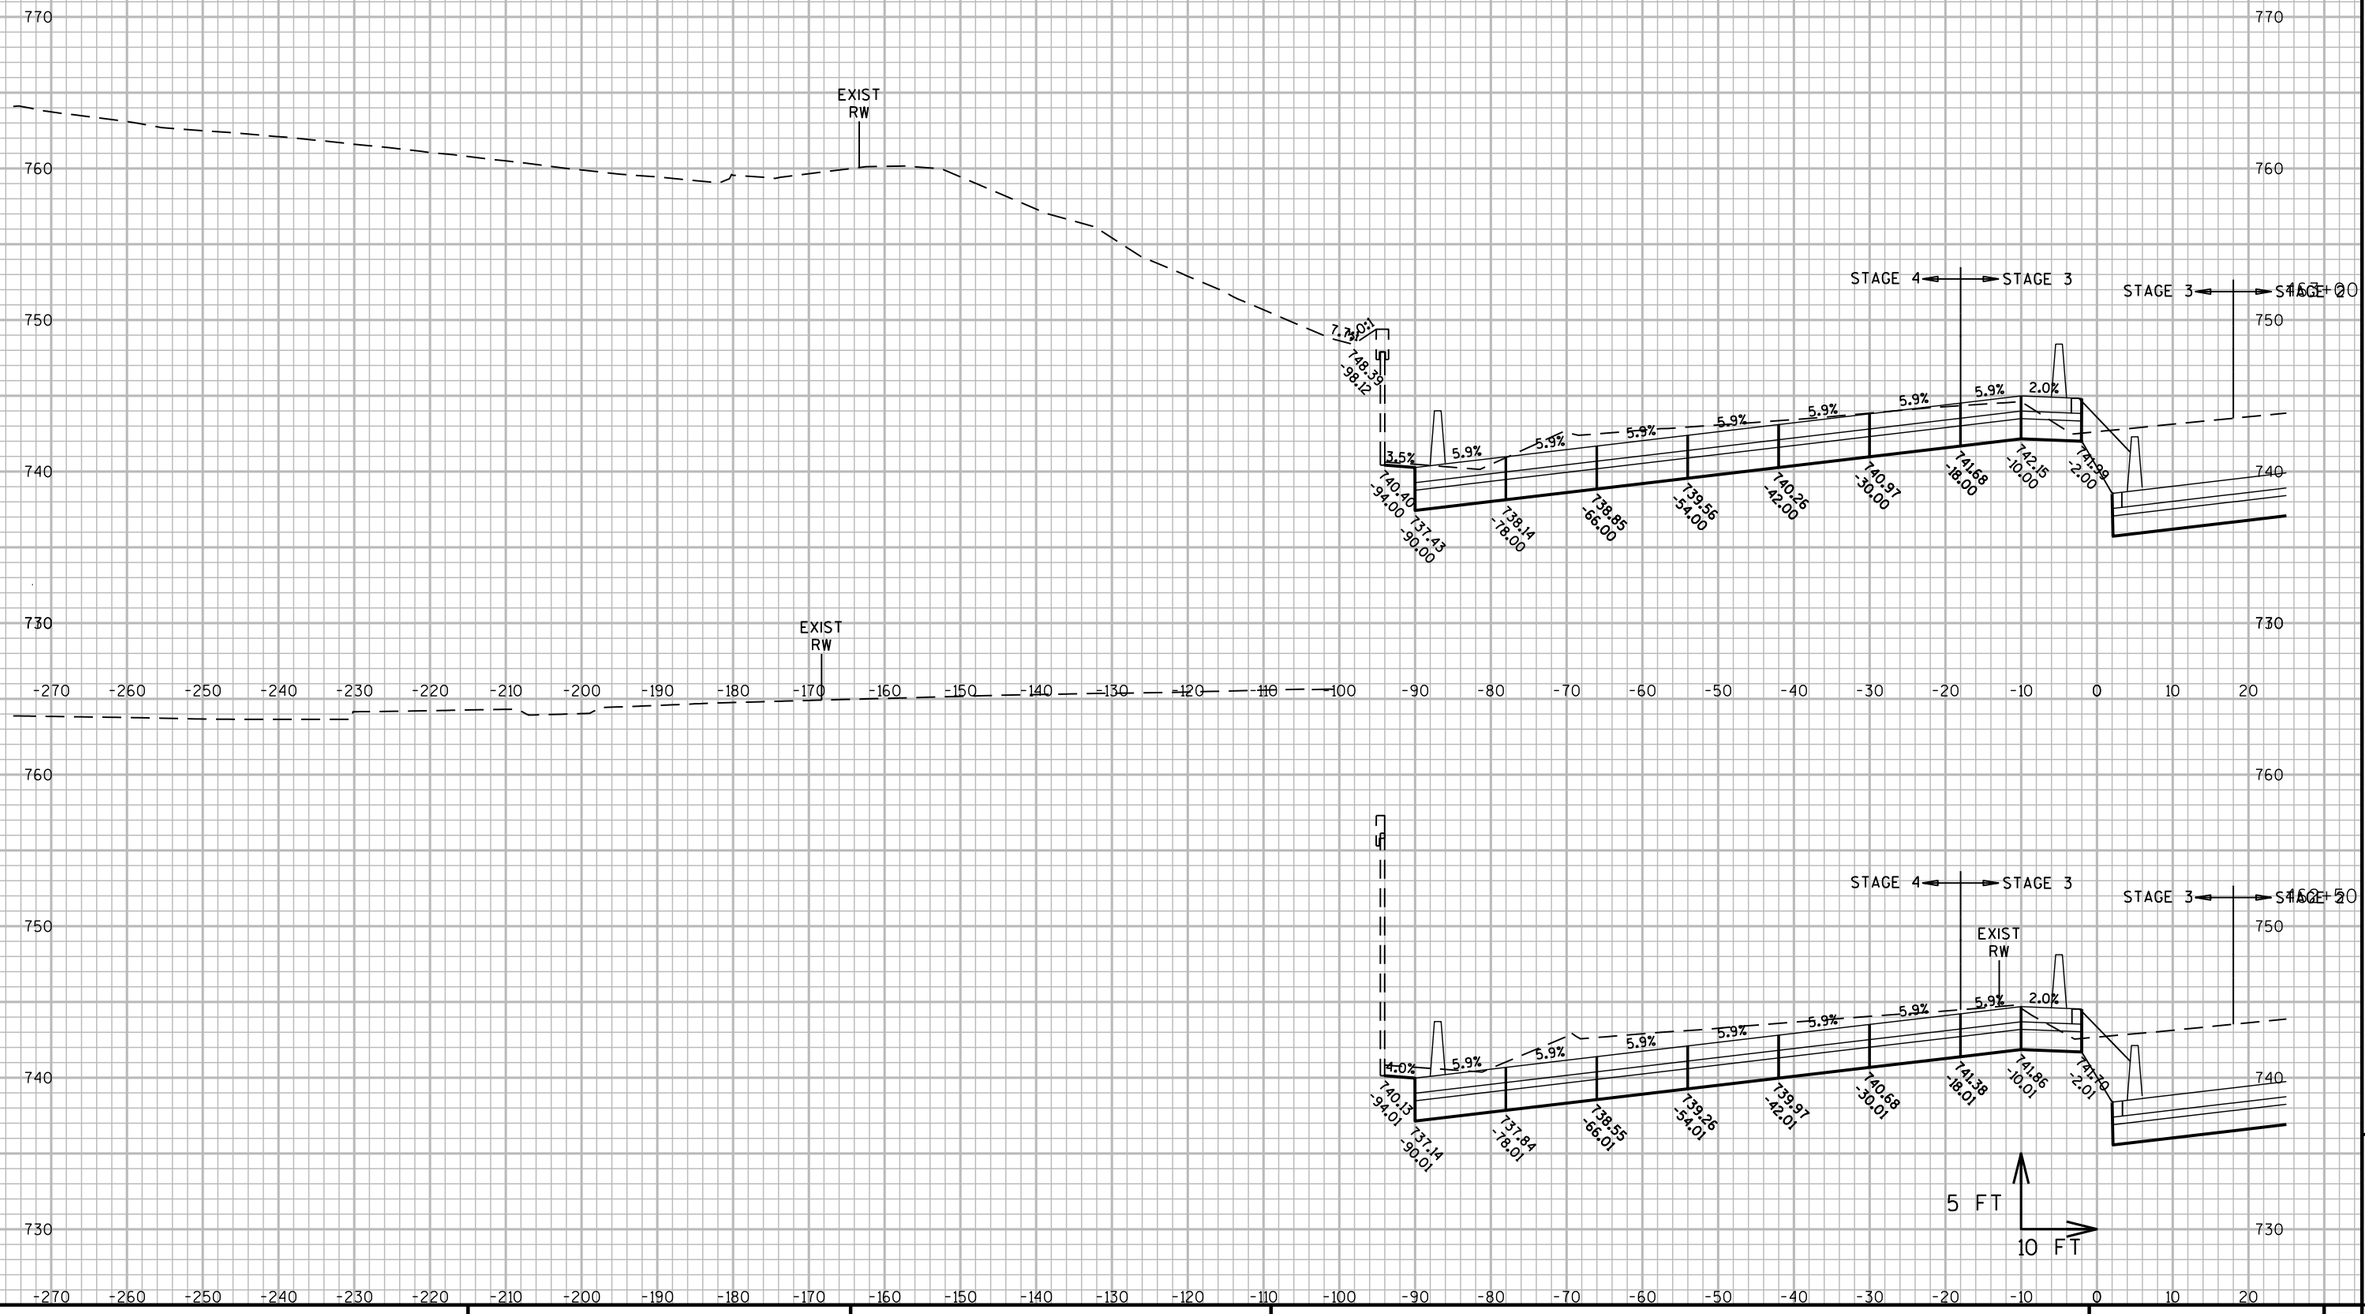

PROJECT NO: 1060-33-84	HWY: IH 41	COUNTY: MILWAUKEE	CROSS SECTIONS: IH 41 SB	SHEET 2700 E

FILE NAME : W:\PDS\C3D\10603316\84\DSN\XS\090206_XS_NS-SB.DWG
LAYOUT NAME - 090206_XS_NS-SB - 090206-SB - (4)

PLOT DATE : 8/9/2020 6:26 PM

PLOT BY : MCGILLICUDDY, BENJAMPLOT NAME :

PLOT SCALE : 1 IN:20 FT_1

WISDOT/CADDS SHEET 49

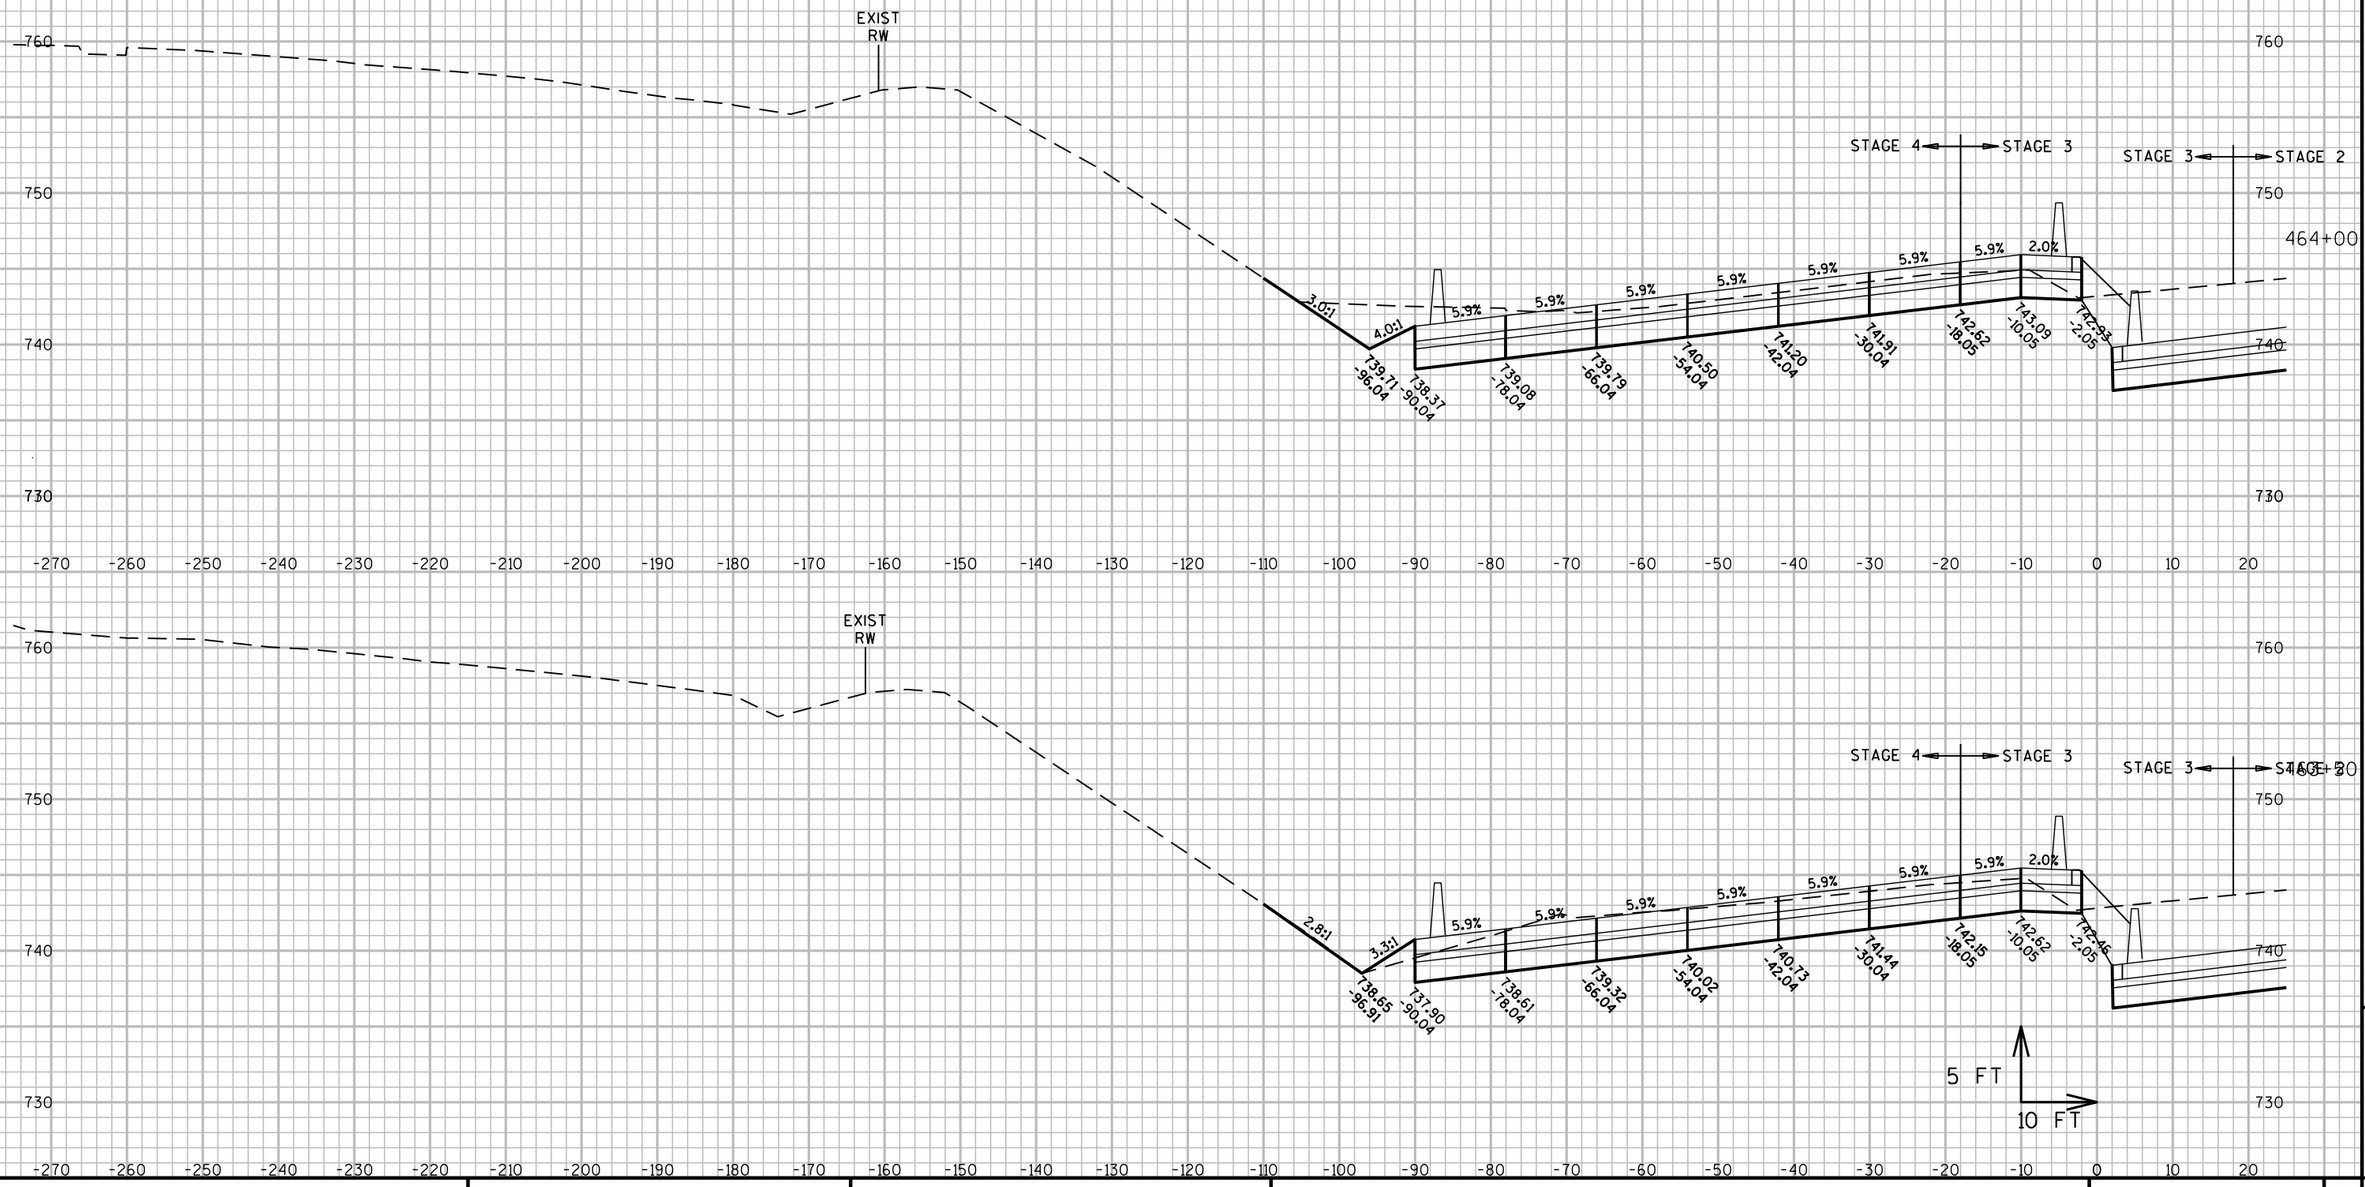

9

9

PROJECT NO: 1060-33-84	HWY: IH 41	COUNTY: MILWAUKEE	CROSS SECTIONS: IH 41 SB	SHEET 2701 E

FILE NAME : W:\PDS\C3D\10603316\84\DSN\XS\090206_XS_NS-SB.DWG
LAYOUT NAME - 090206_XS_NS-SB - 090206-SB - (5)

PLOT DATE : 8/9/2020 6:26 PM

PLOT BY : MCGILLICUDDY, BENJAMPLOT NAME :

PLOT SCALE : 1 IN:20 FT_1

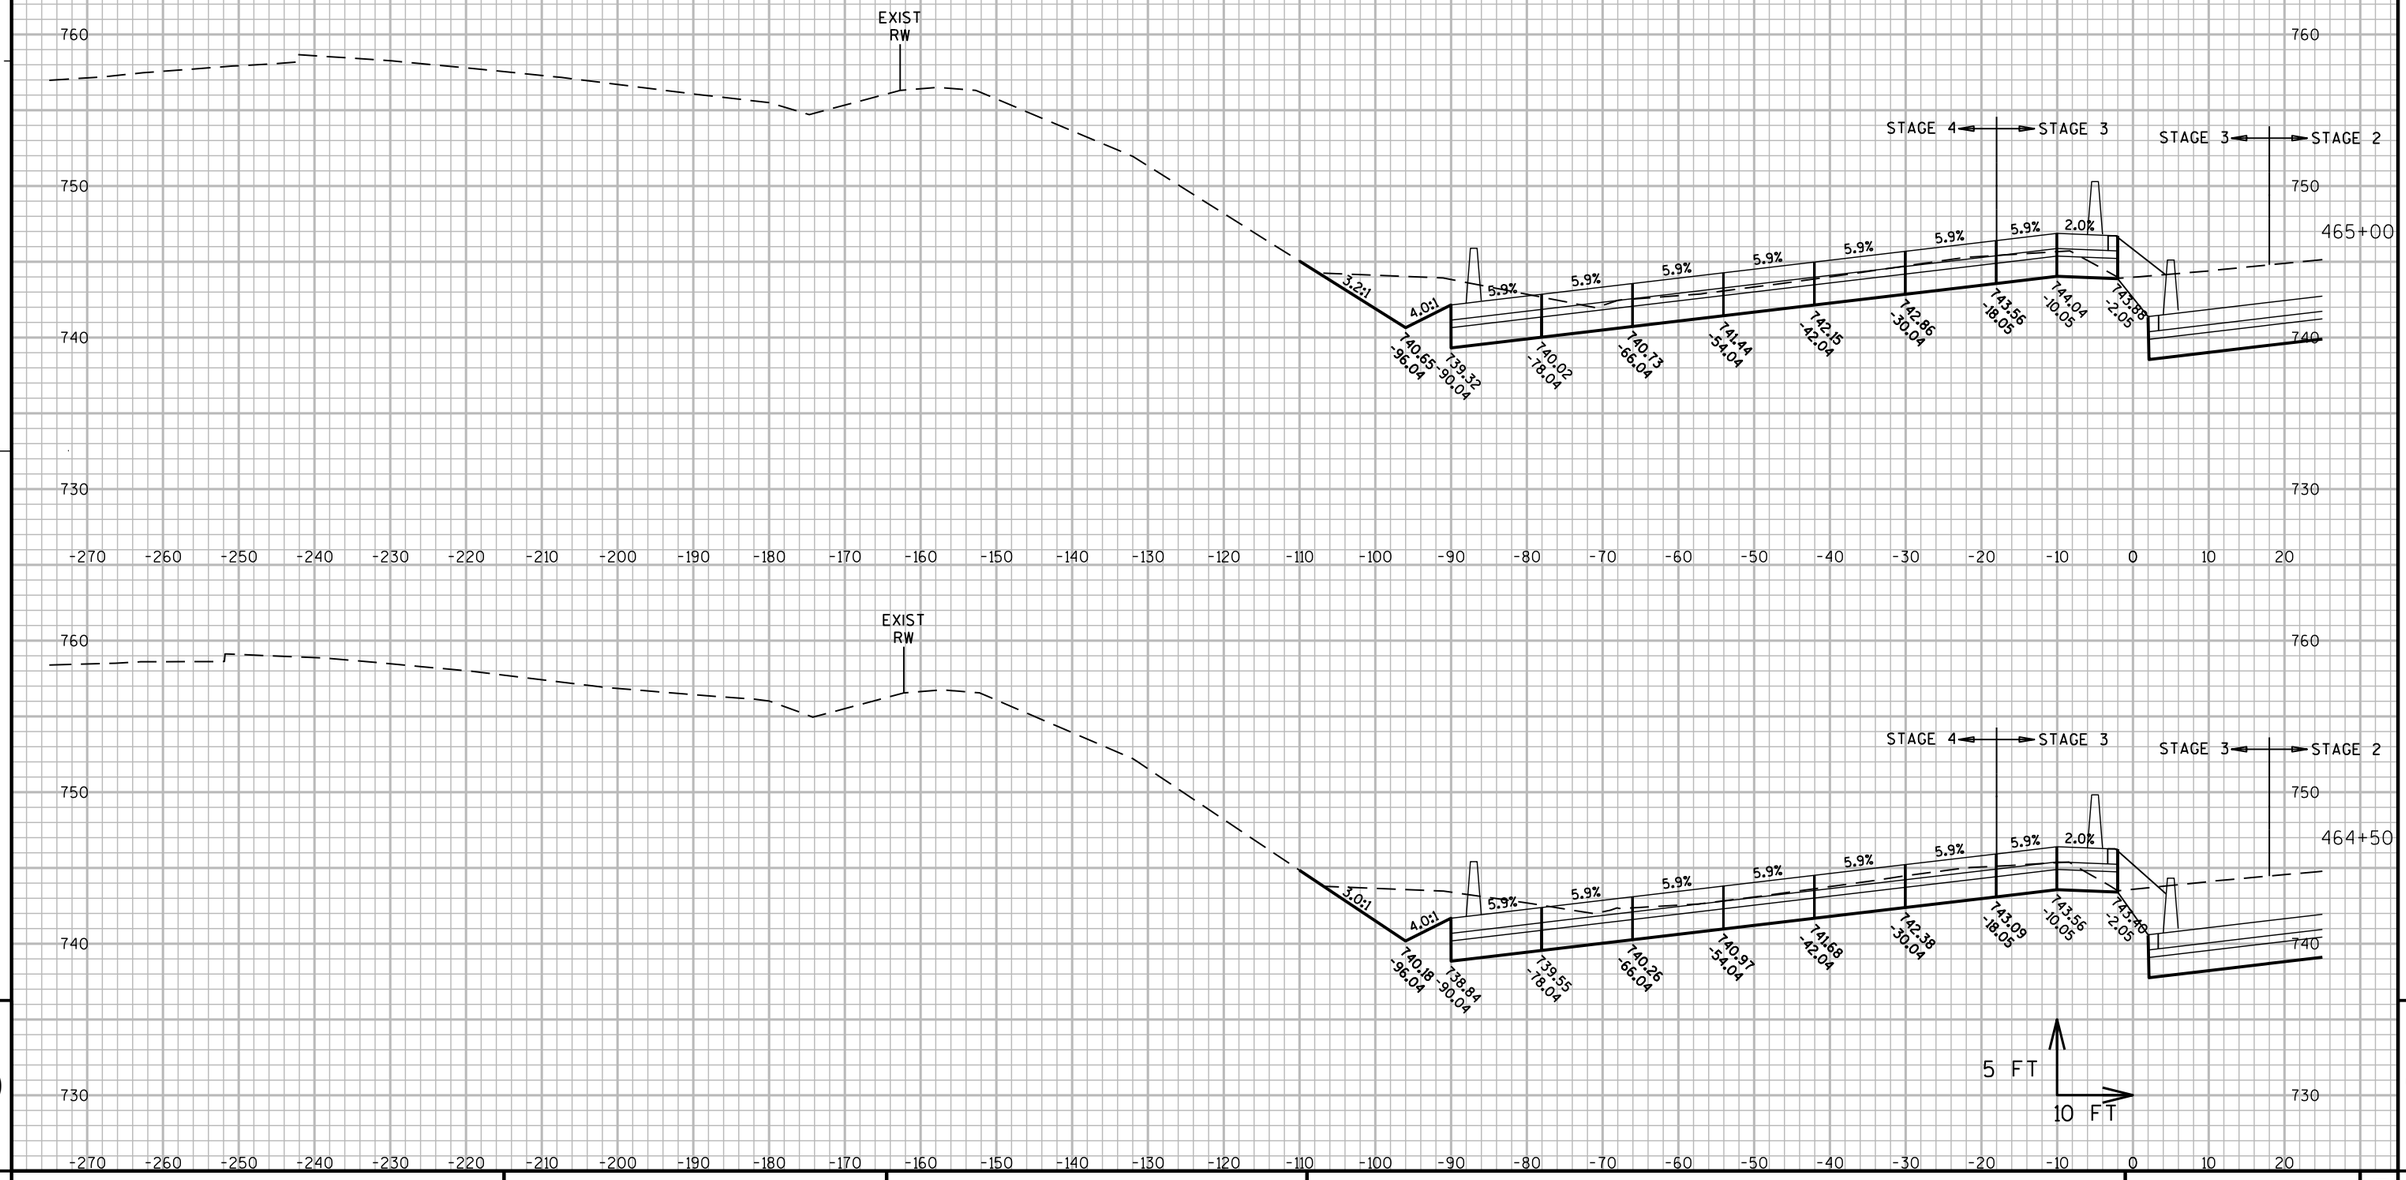

PROJECT NO: 1060-33-84	HWY: IH 41	COUNTY: MILWAUKEE	CROSS SECTIONS: IH 41 SB	SHEET 2702	E

FILE NAME : W:\PDS\C3D\10603316\84\DSN\XS\090206_XS_NS-SB.DWG
LAYOUT NAME - 090206_XS_NS-SB - 090206-SB - (6)

PLOT DATE : 8/9/2020 6:26 PM PLOT BY : MCGILLICUDDY, BENJAMPLOT NAME : PLOT SCALE : 1 IN:20 FT_1

WISDOT/CADDS SHEET 49

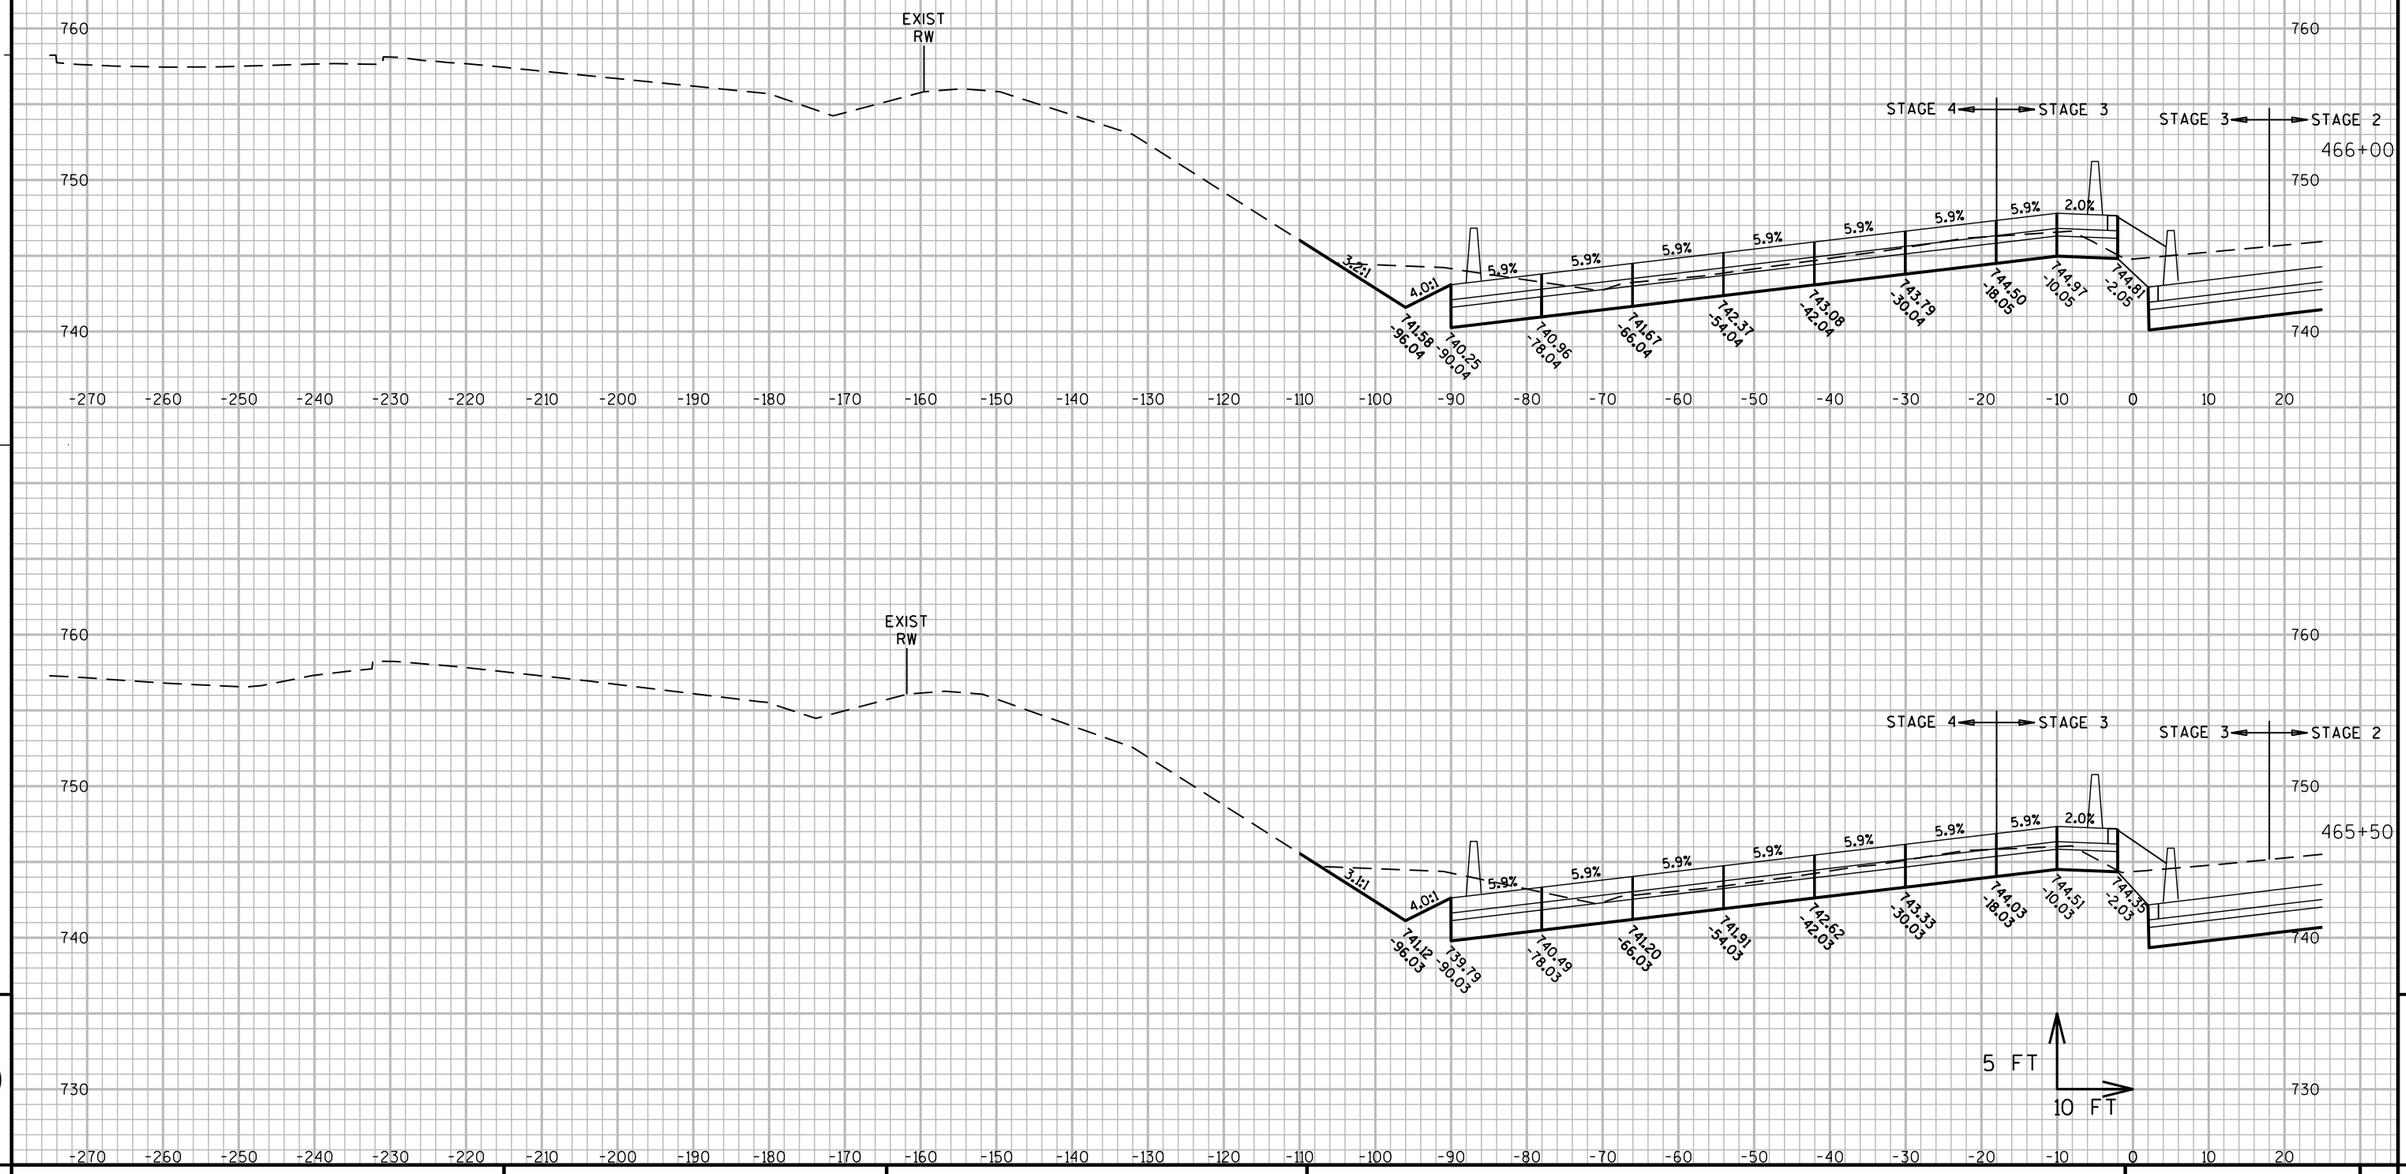

9

9

PROJECT NO: 1060-33-84	HWY: IH 41	COUNTY: MILWAUKEE	CROSS SECTIONS: IH 41 SB	SHEET 2703	E

FILE NAME : W:\PDS\C3D\10603316\84\DSN\XS\090206_XS_NS-SB.DWG
LAYOUT NAME - 090206_XS_NS-SB - 090206-SB - (7)

PLOT DATE : 8/9/2020 6:26 PM

PLOT BY : MCGILLICUDDY, BENJAMPLOT NAME :

PLOT SCALE : 1 IN:20 FT_1

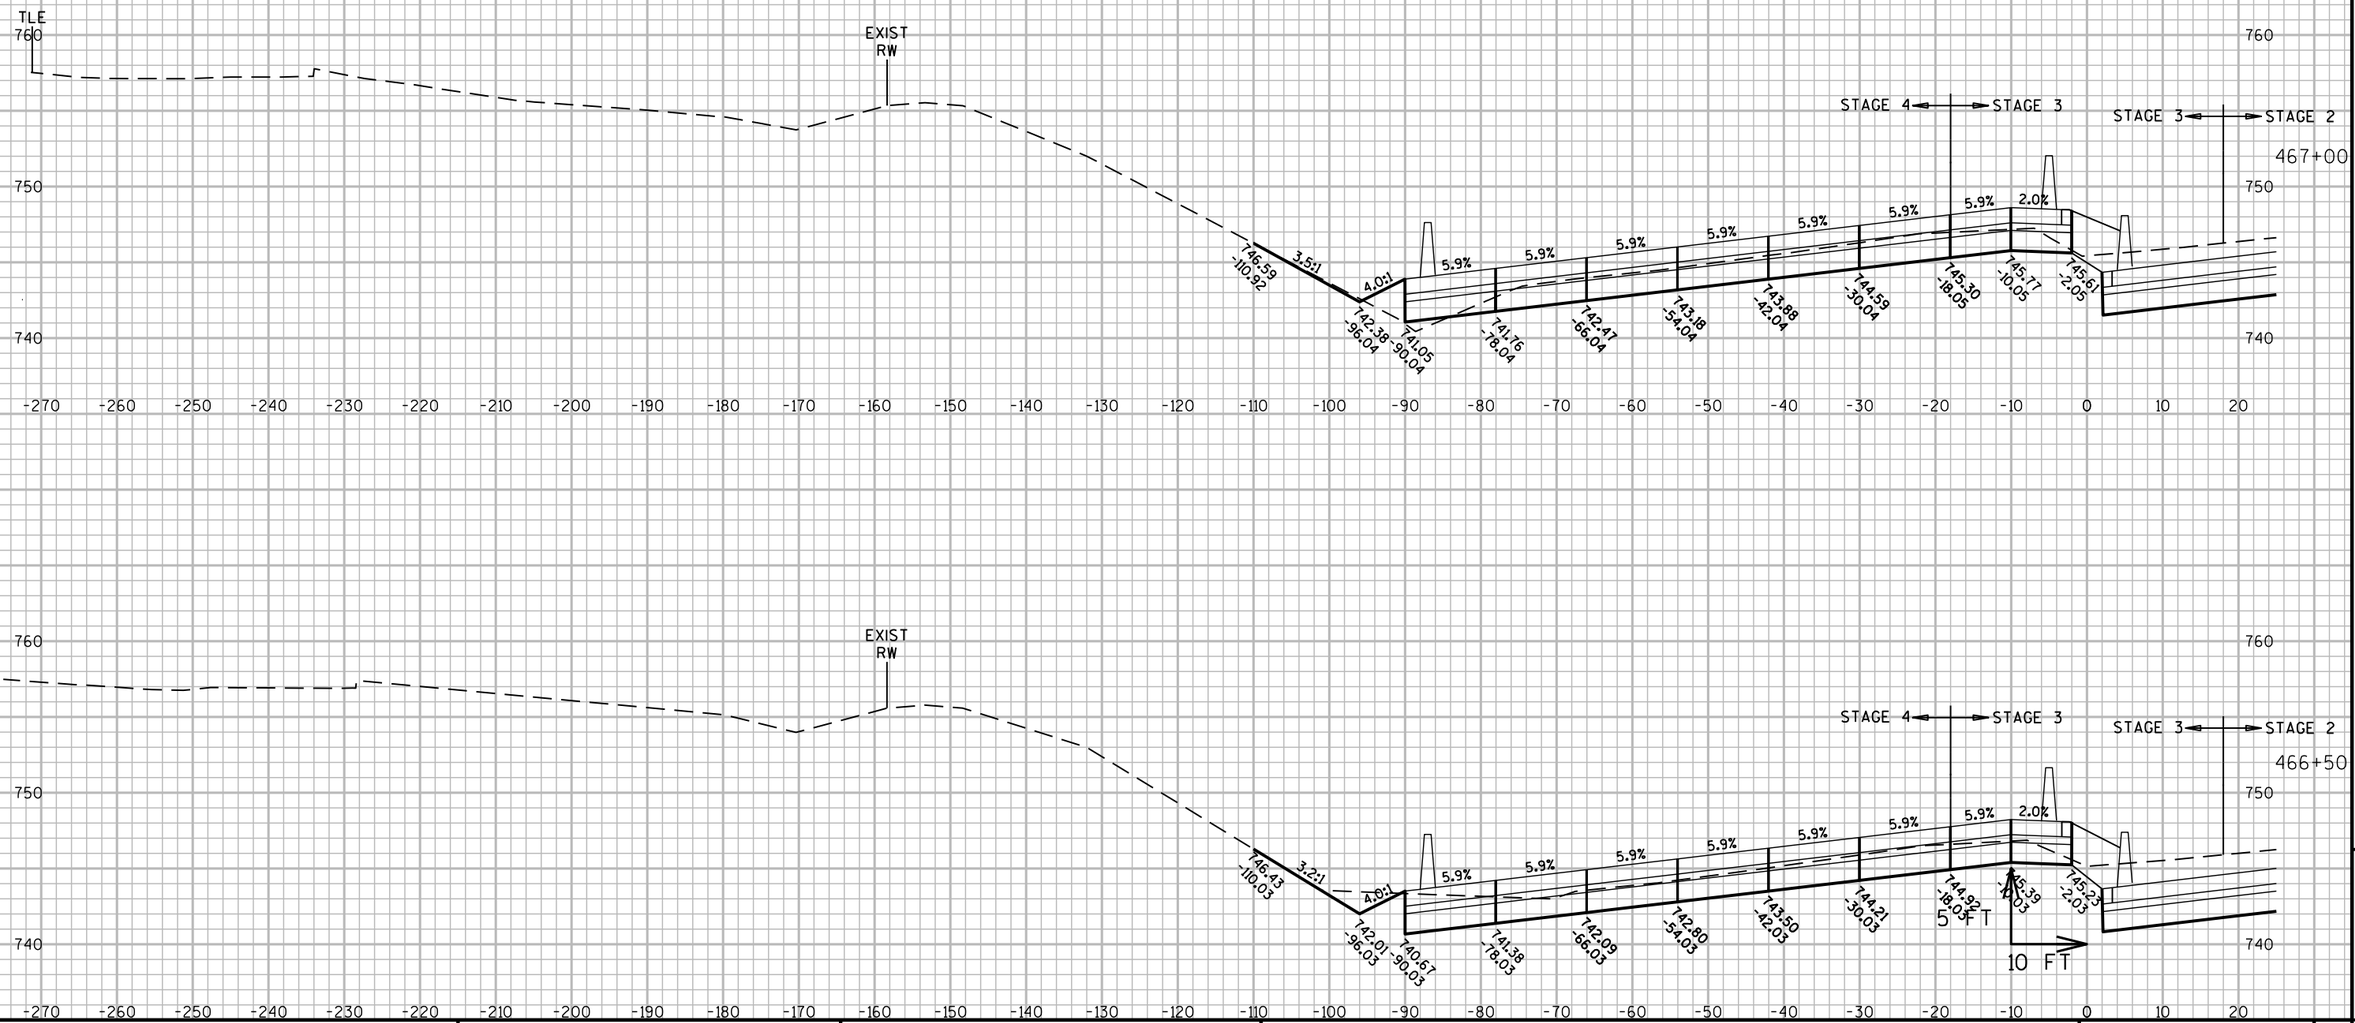

9

9

PROJECT NO: 1060-33-84	HWY: IH 41	COUNTY: MILWAUKEE	CROSS SECTIONS: IH 41 SB	SHEET 2704	E

FILE NAME : W:\PDS\C3D\10603316\84\DSN\XS\090206_XS_NS-SB.DWG
LAYOUT NAME - 090206_XS_NS-SB - 090206-SB - (8)
PLOT DATE : 8/9/2020 6:26 PM
PLOT BY : MCGILLICUDDY, BENJAMPLOT NAME :
PLOT SCALE : 1 IN:20 FT_1
WISDOT/CADDS SHEET 49

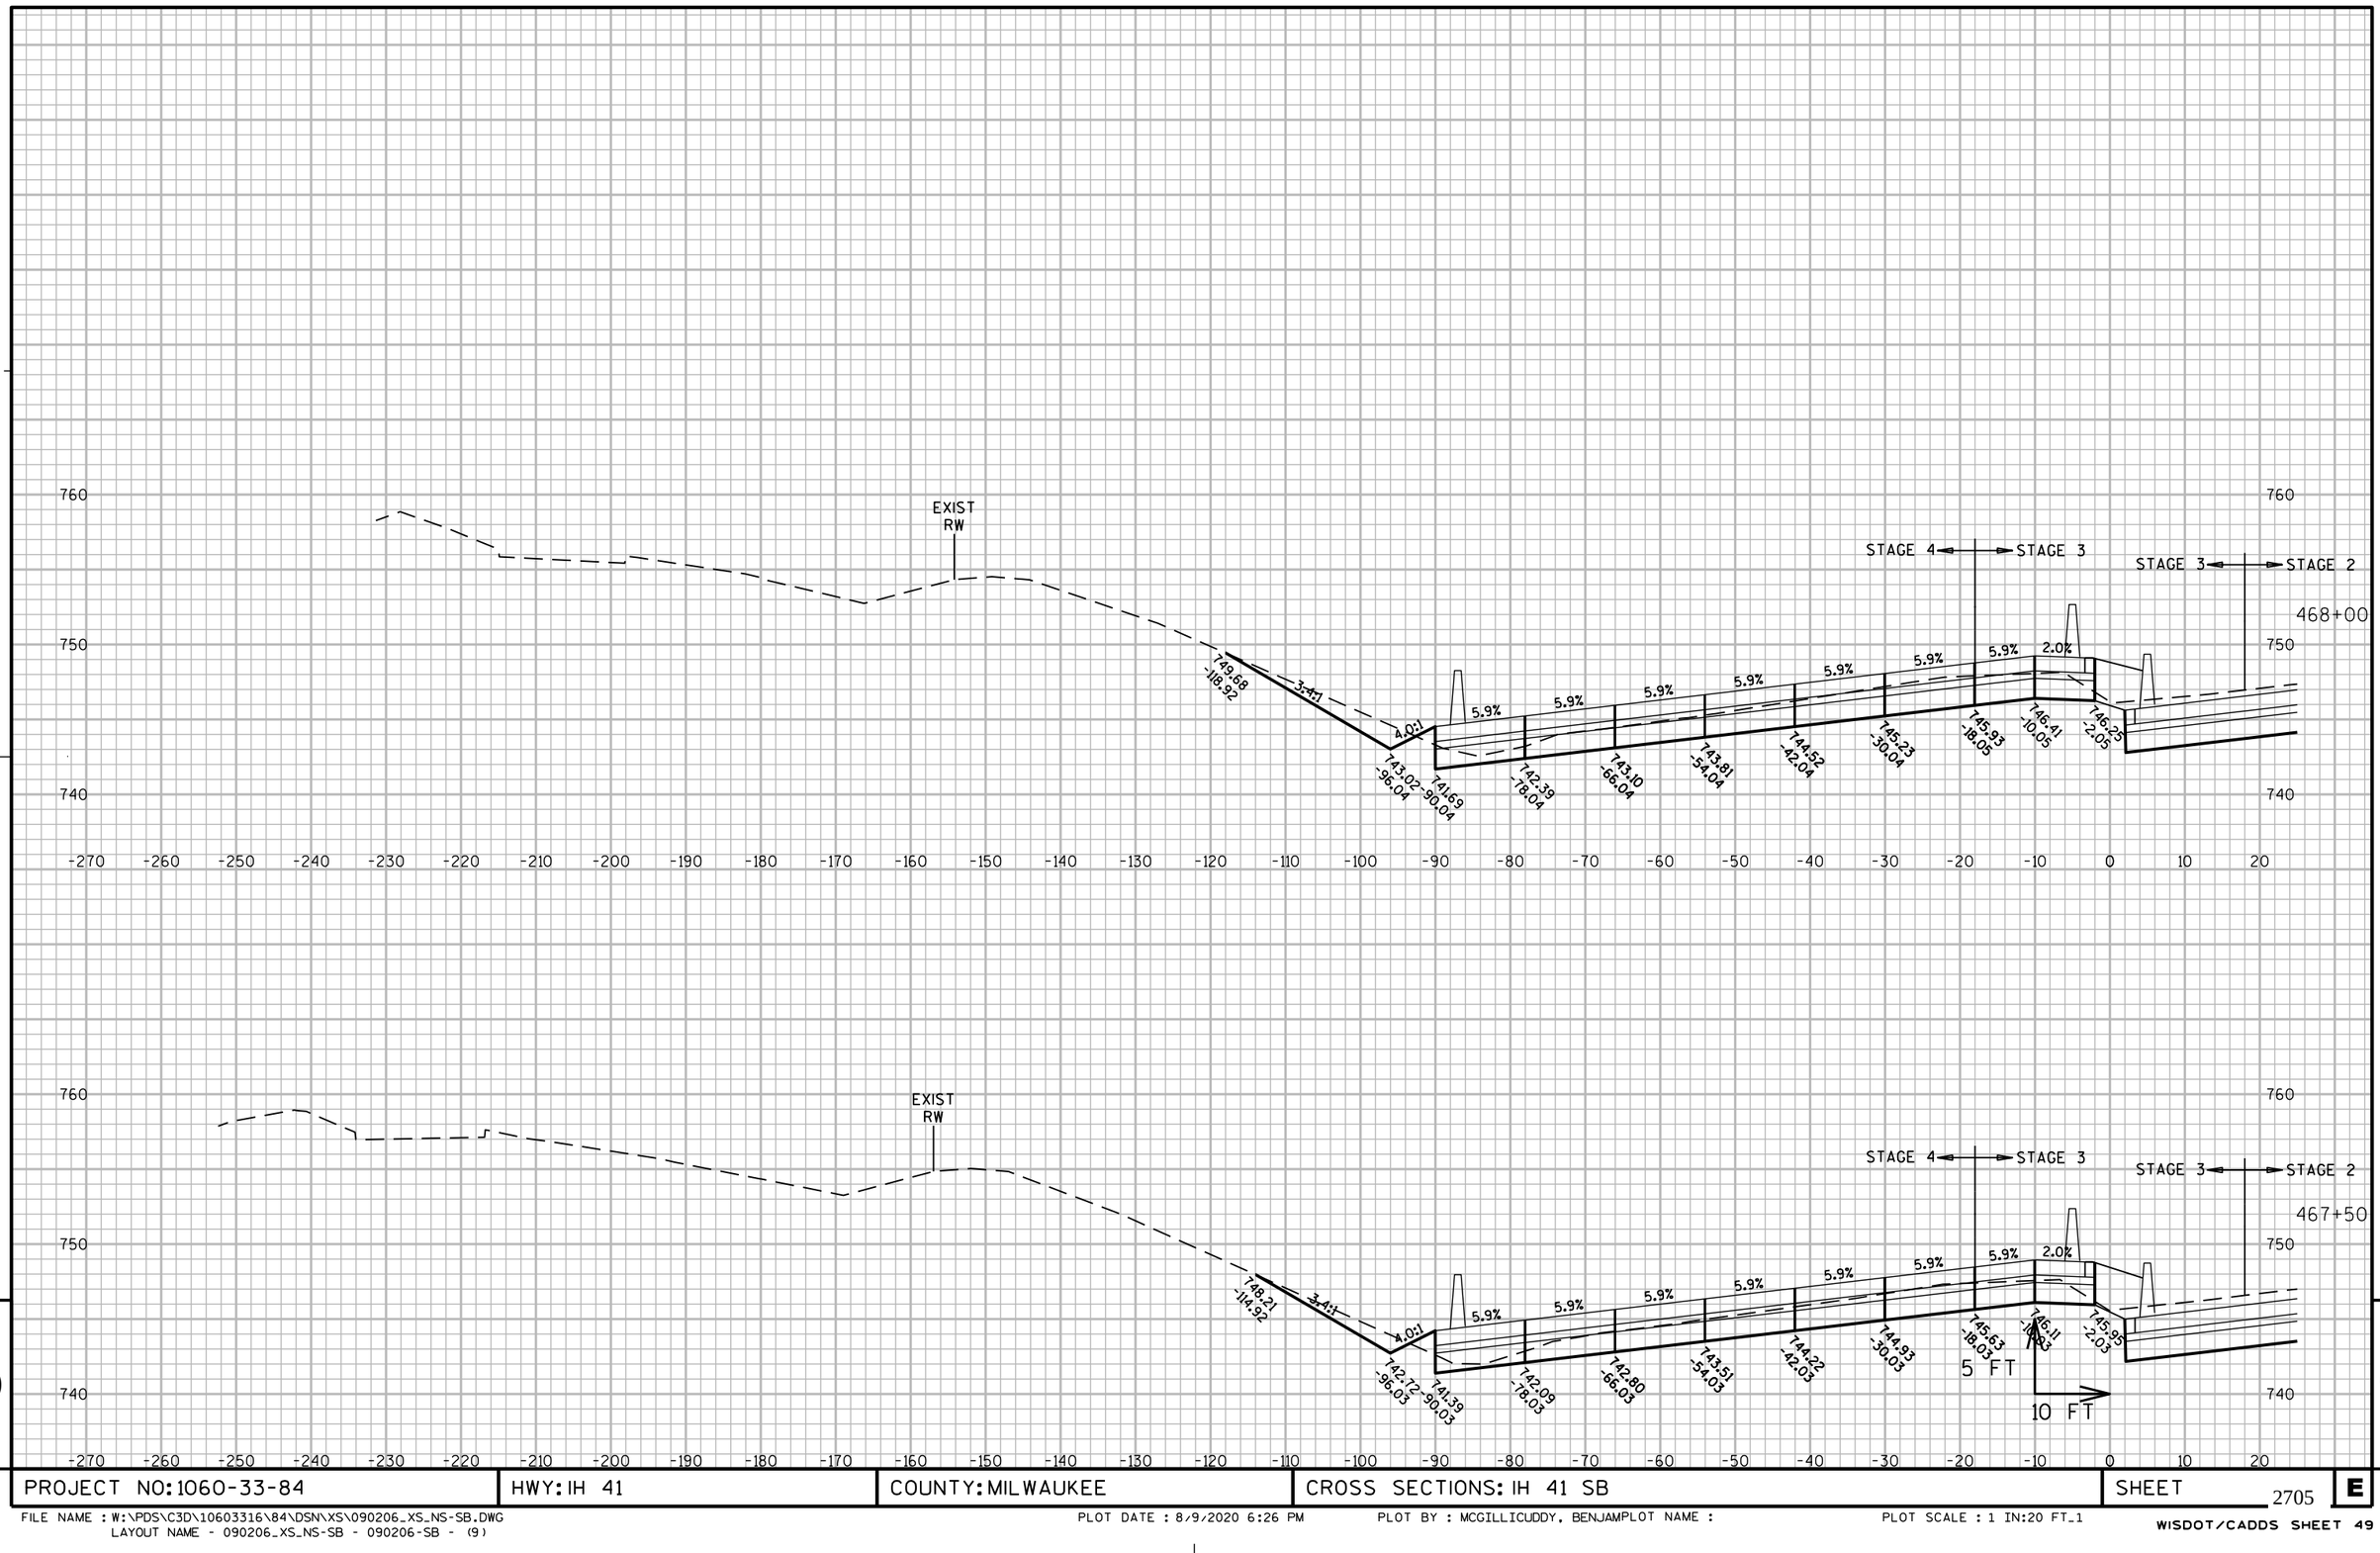

PROJECT NO: 1060-33-84	HWY: IH 41	COUNTY: MILWAUKEE	CROSS SECTIONS: IH 41 SB	SHEET 2705	E

FILE NAME : W:\PDS\C3D\10603316\84\DSN\XS\090206_XS_NS-SB.DWG
LAYOUT NAME - 090206_XS_NS-SB - 090206-SB - (9)

PLOT DATE : 8/9/2020 6:26 PM PLOT BY : MCGILLICUDDY, BENJAMPLOT NAME : PLOT SCALE : 1 IN:20 FT_1

WISDOT/CADDS SHEET 49

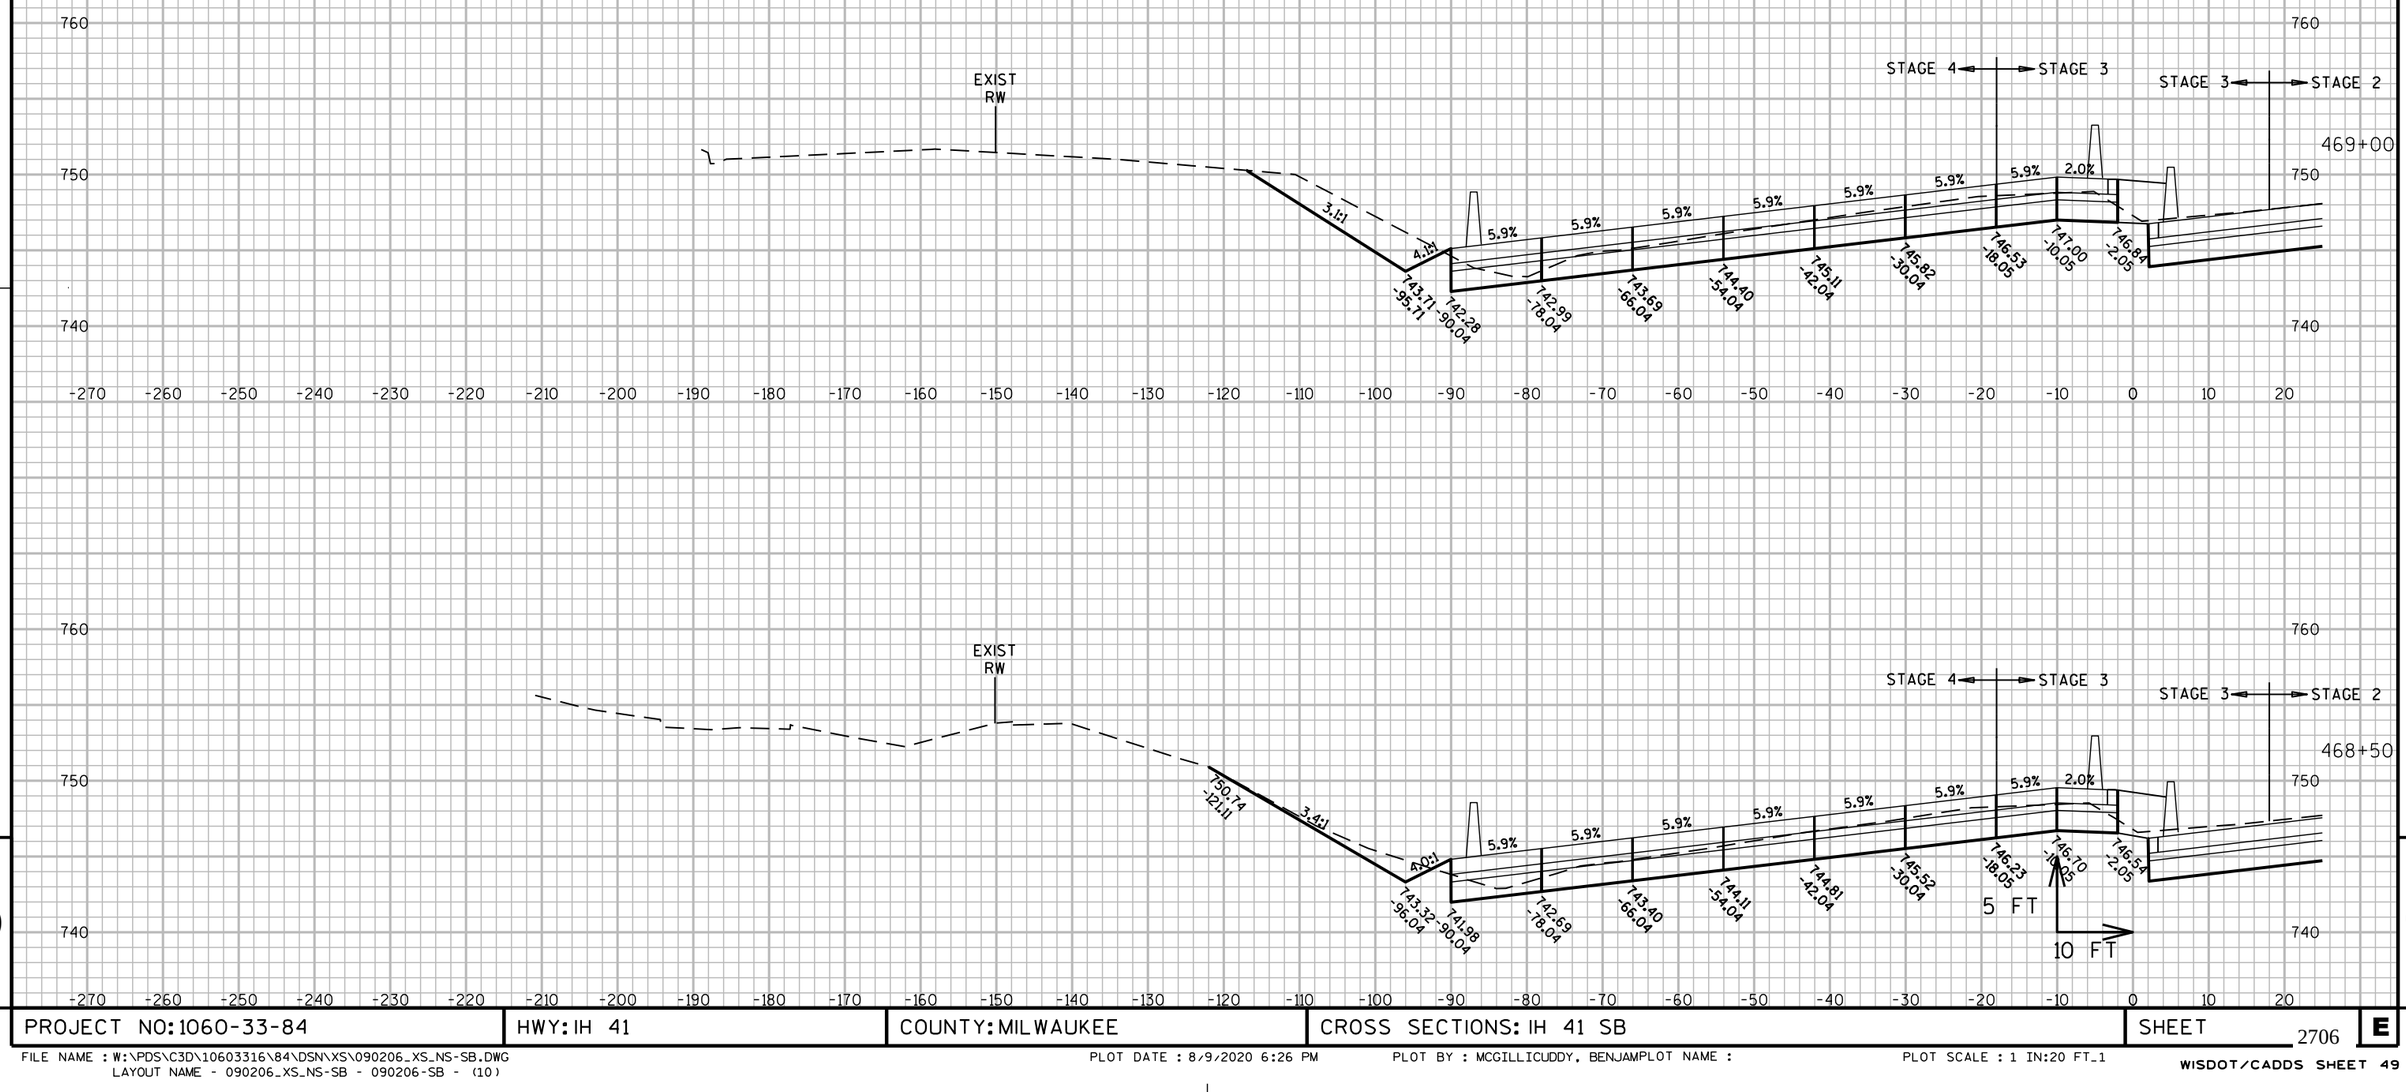

PROJECT NO: 1060-33-84	HWY: IH 41	COUNTY: MILWAUKEE	CROSS SECTIONS: IH 41 SB	SHEET 2706	E

FILE NAME : W:\PDS\C3D\10603316\84\DSN\XS\090206_XS_NS-SB.DWG
LAYOUT NAME - 090206_XS_NS-SB - 090206-SB - (10)

PLOT DATE : 8/9/2020 6:26 PM PLOT BY : MCGILLICUDDY, BENJAMPLOT NAME : PLOT SCALE : 1 IN:20 FT_1

WISDOT/CADDS SHEET 49

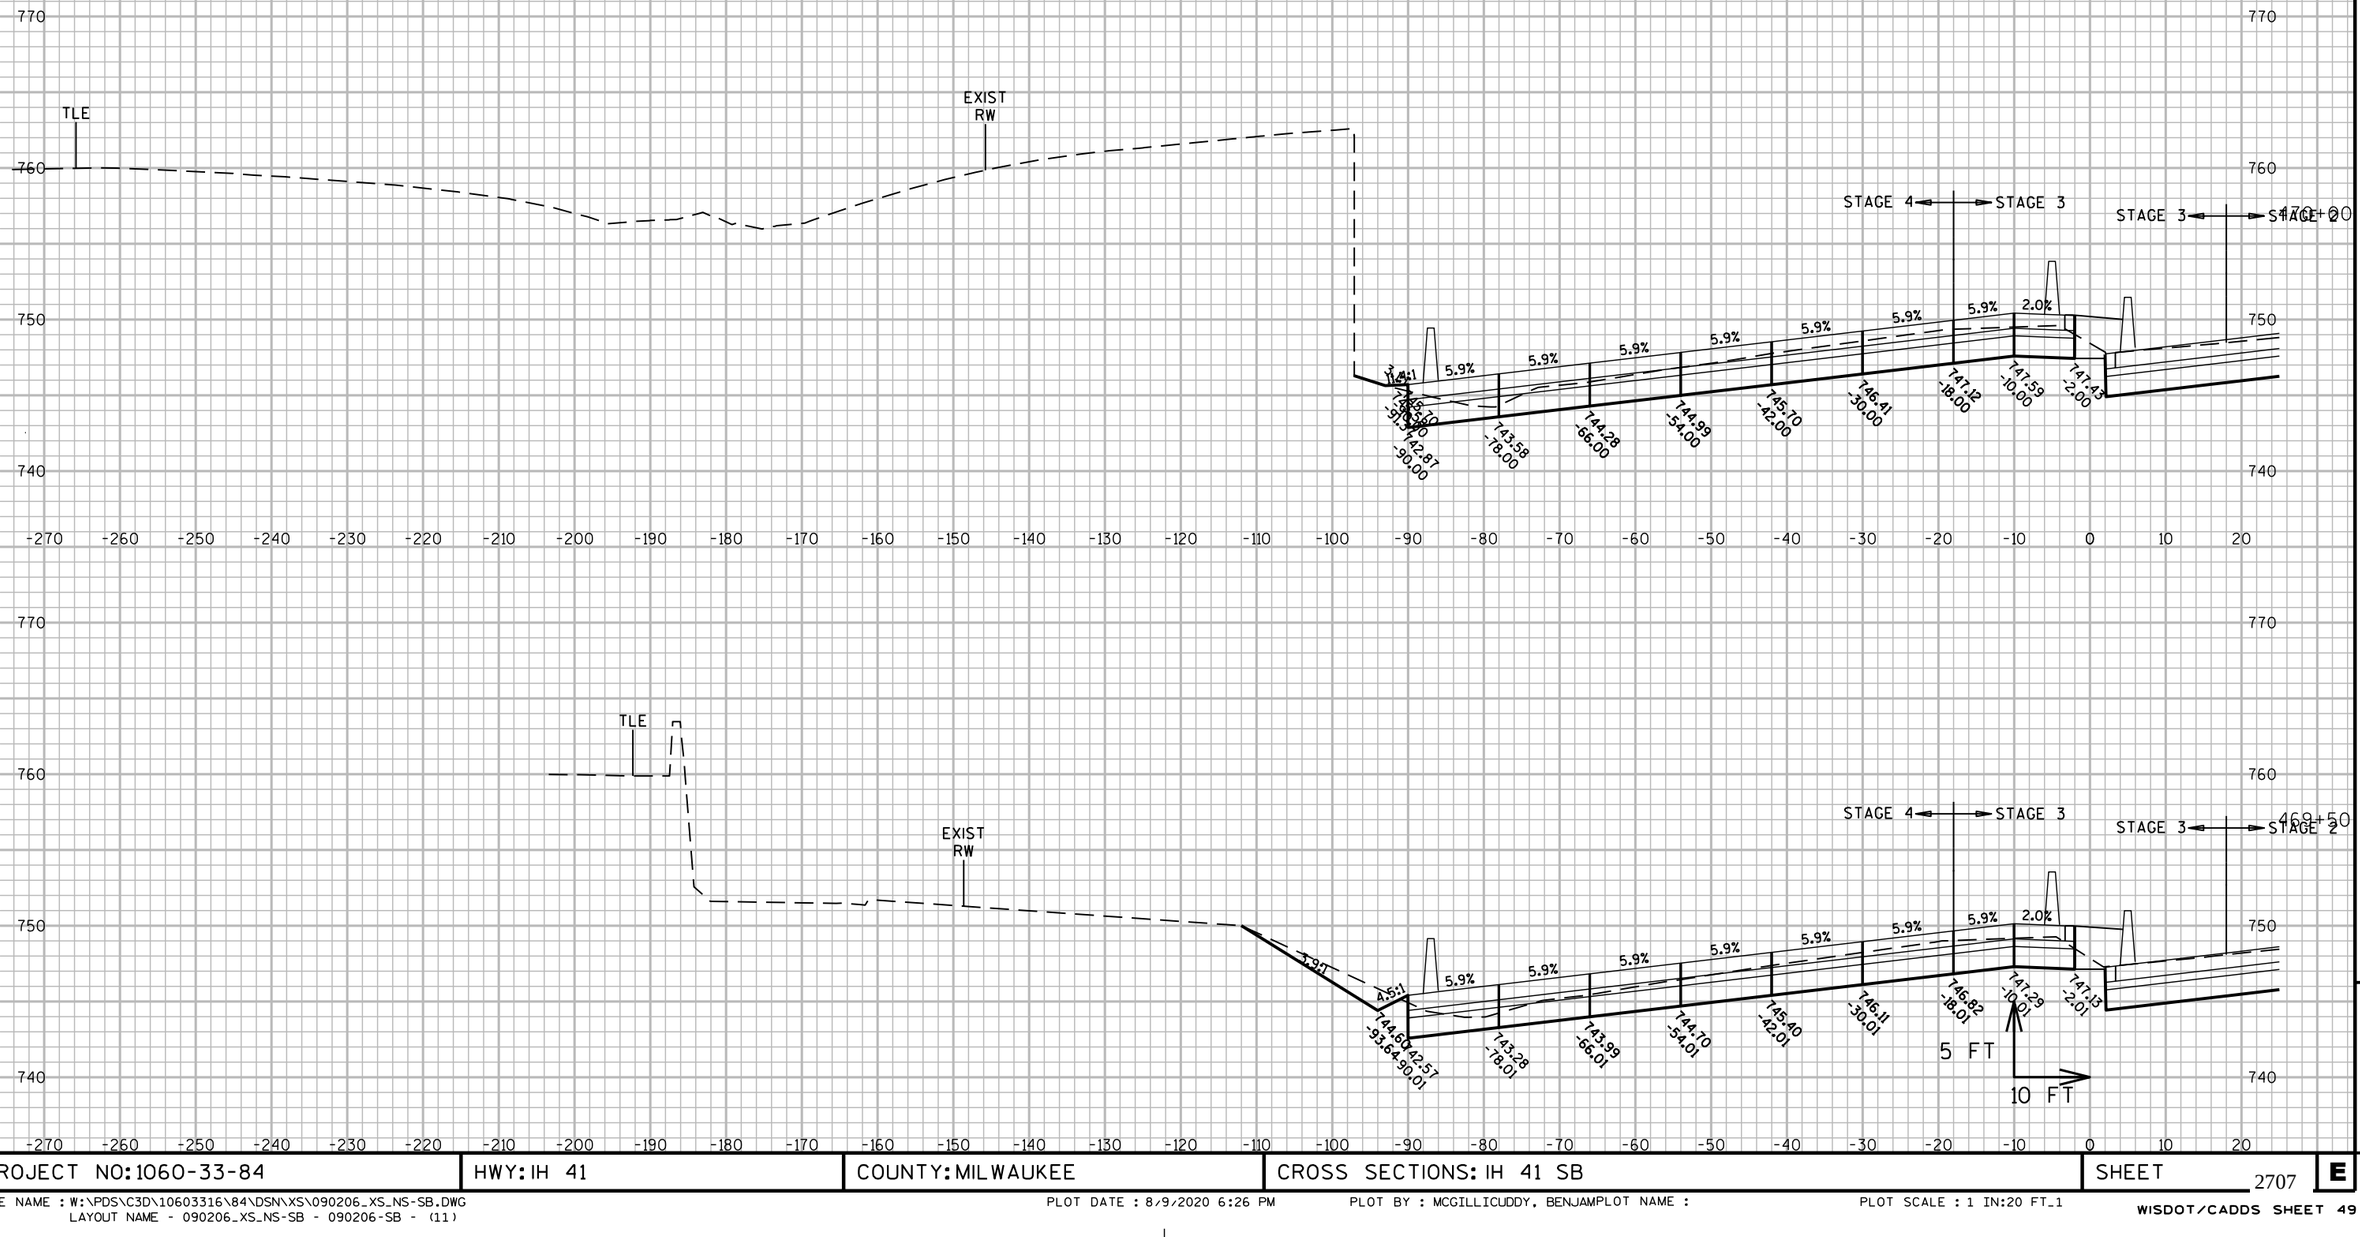

PROJECT NO: 1060-33-84	HWY: IH 41	COUNTY: MILWAUKEE	CROSS SECTIONS: IH 41 SB	SHEET 2707	E

FILE NAME : W:\PDS\C3D\10603316\84\DSN\XS\090206_XS_NS-SB.DWG
LAYOUT NAME - 090206_XS_NS-SB - 090206-SB - (11)

PLOT DATE : 8/9/2020 6:26 PM PLOT BY : MCGILLICUDDY, BENJAMPLOT NAME : PLOT SCALE : 1 IN:20 FT_1

WISDOT/CADDS SHEET 49

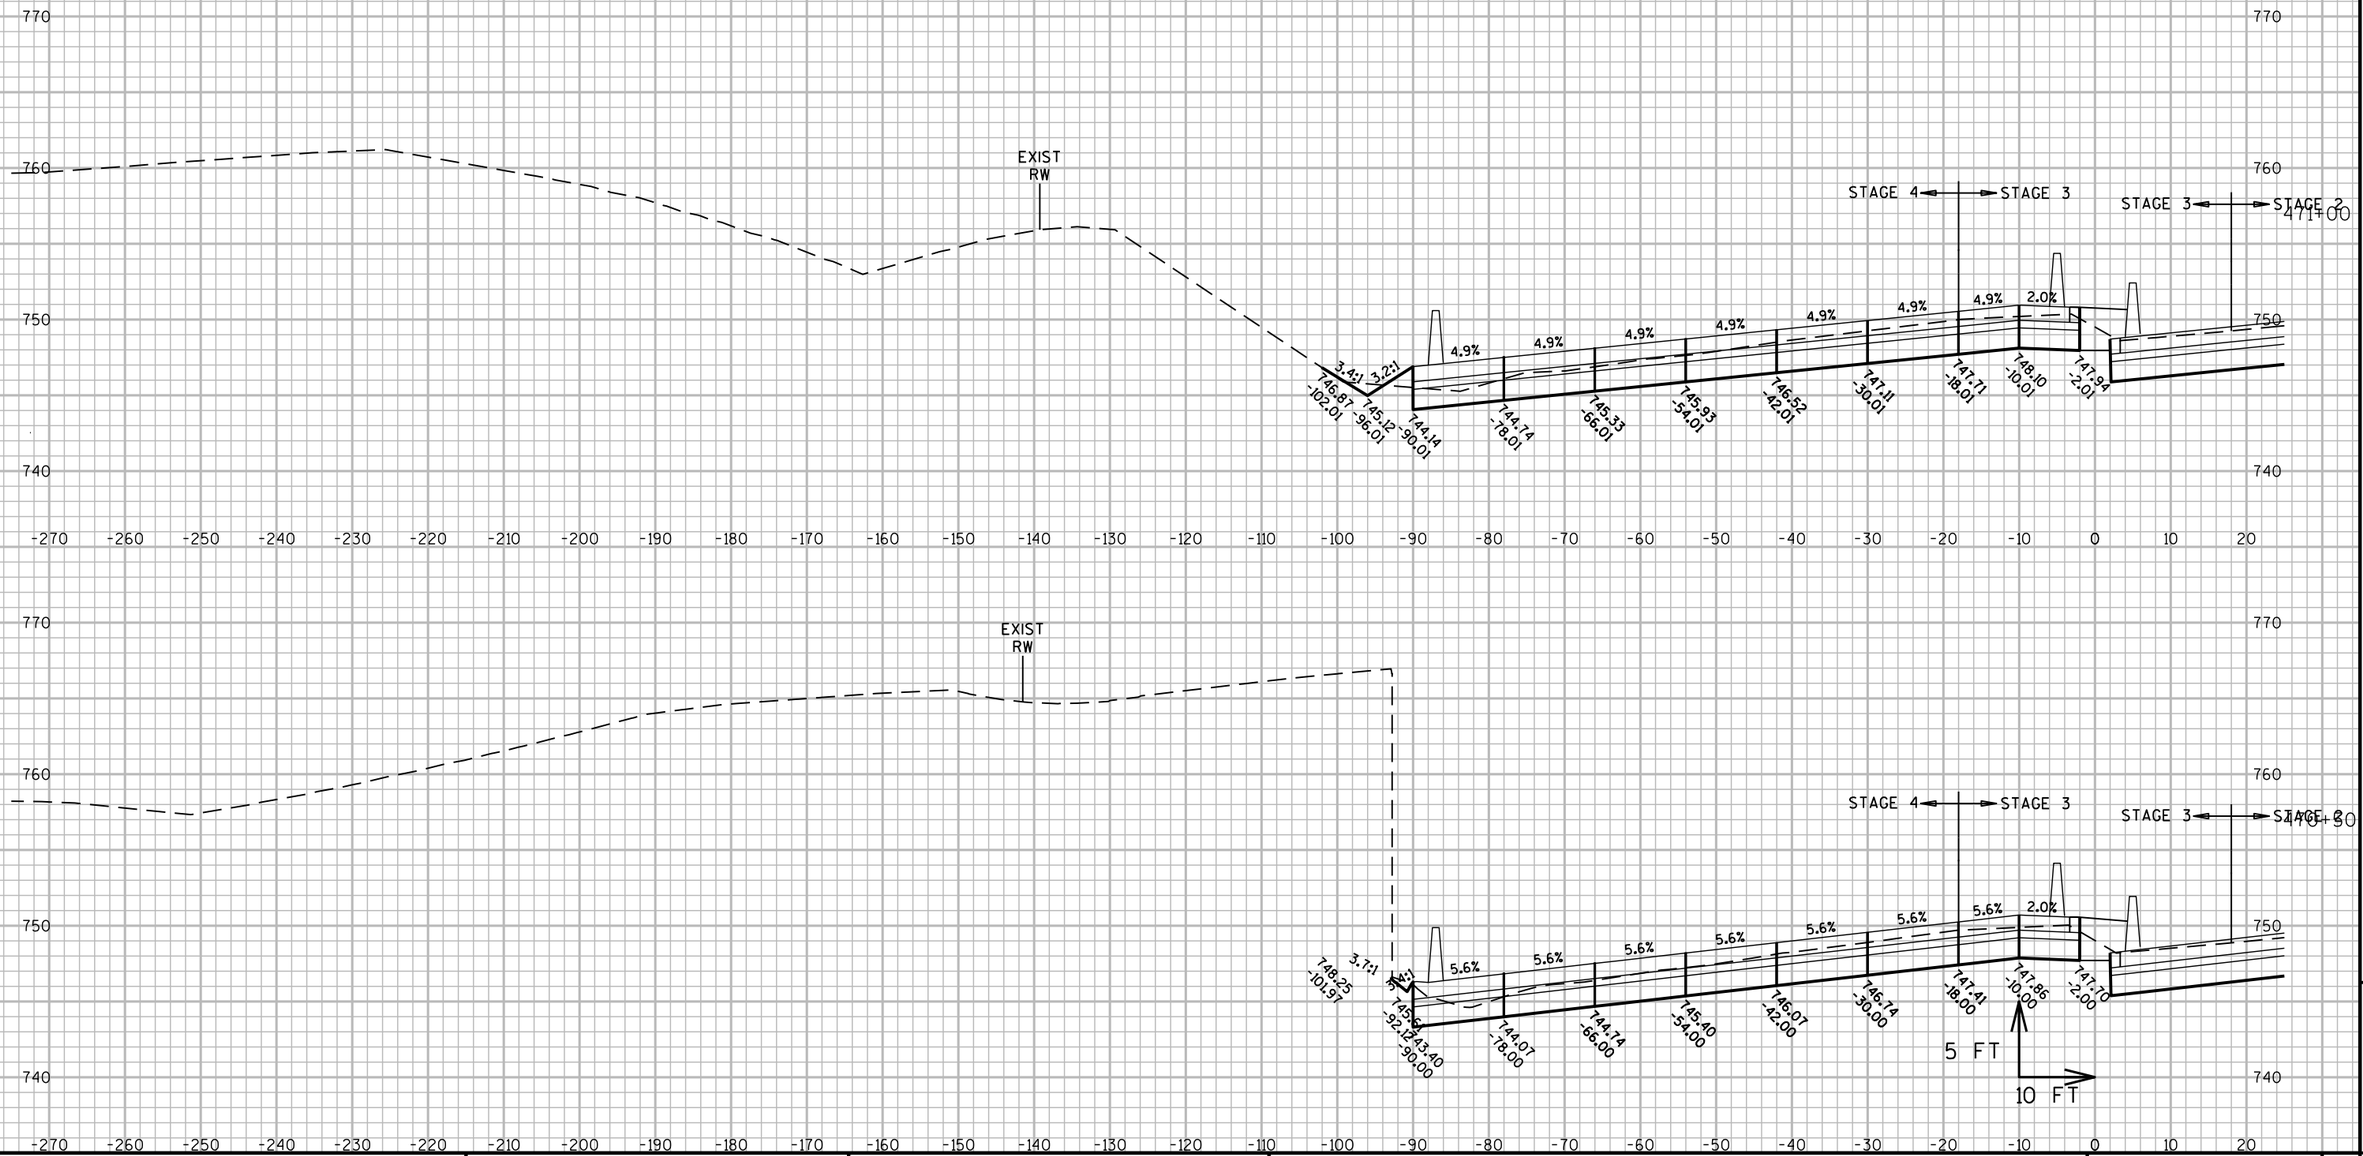

9

PROJECT NO: 1060-33-84	HWY: IH 41	COUNTY: MILWAUKEE	CROSS SECTIONS: IH 41 SB	SHEET 2708	E

9

FILE NAME : W:\PDS\C3D\10603316\84\DSN\XS\090206_XS_NS-SB.DWG
LAYOUT NAME - 090206_XS_NS-SB - 090206-SB - (12)

PLOT DATE : 8/9/2020 6:26 PM PLOT BY : MCGILLICUDDY, BENJAMPLOT NAME : PLOT SCALE : 1 IN:20 FT_1

WISDOT/CADDS SHEET 49

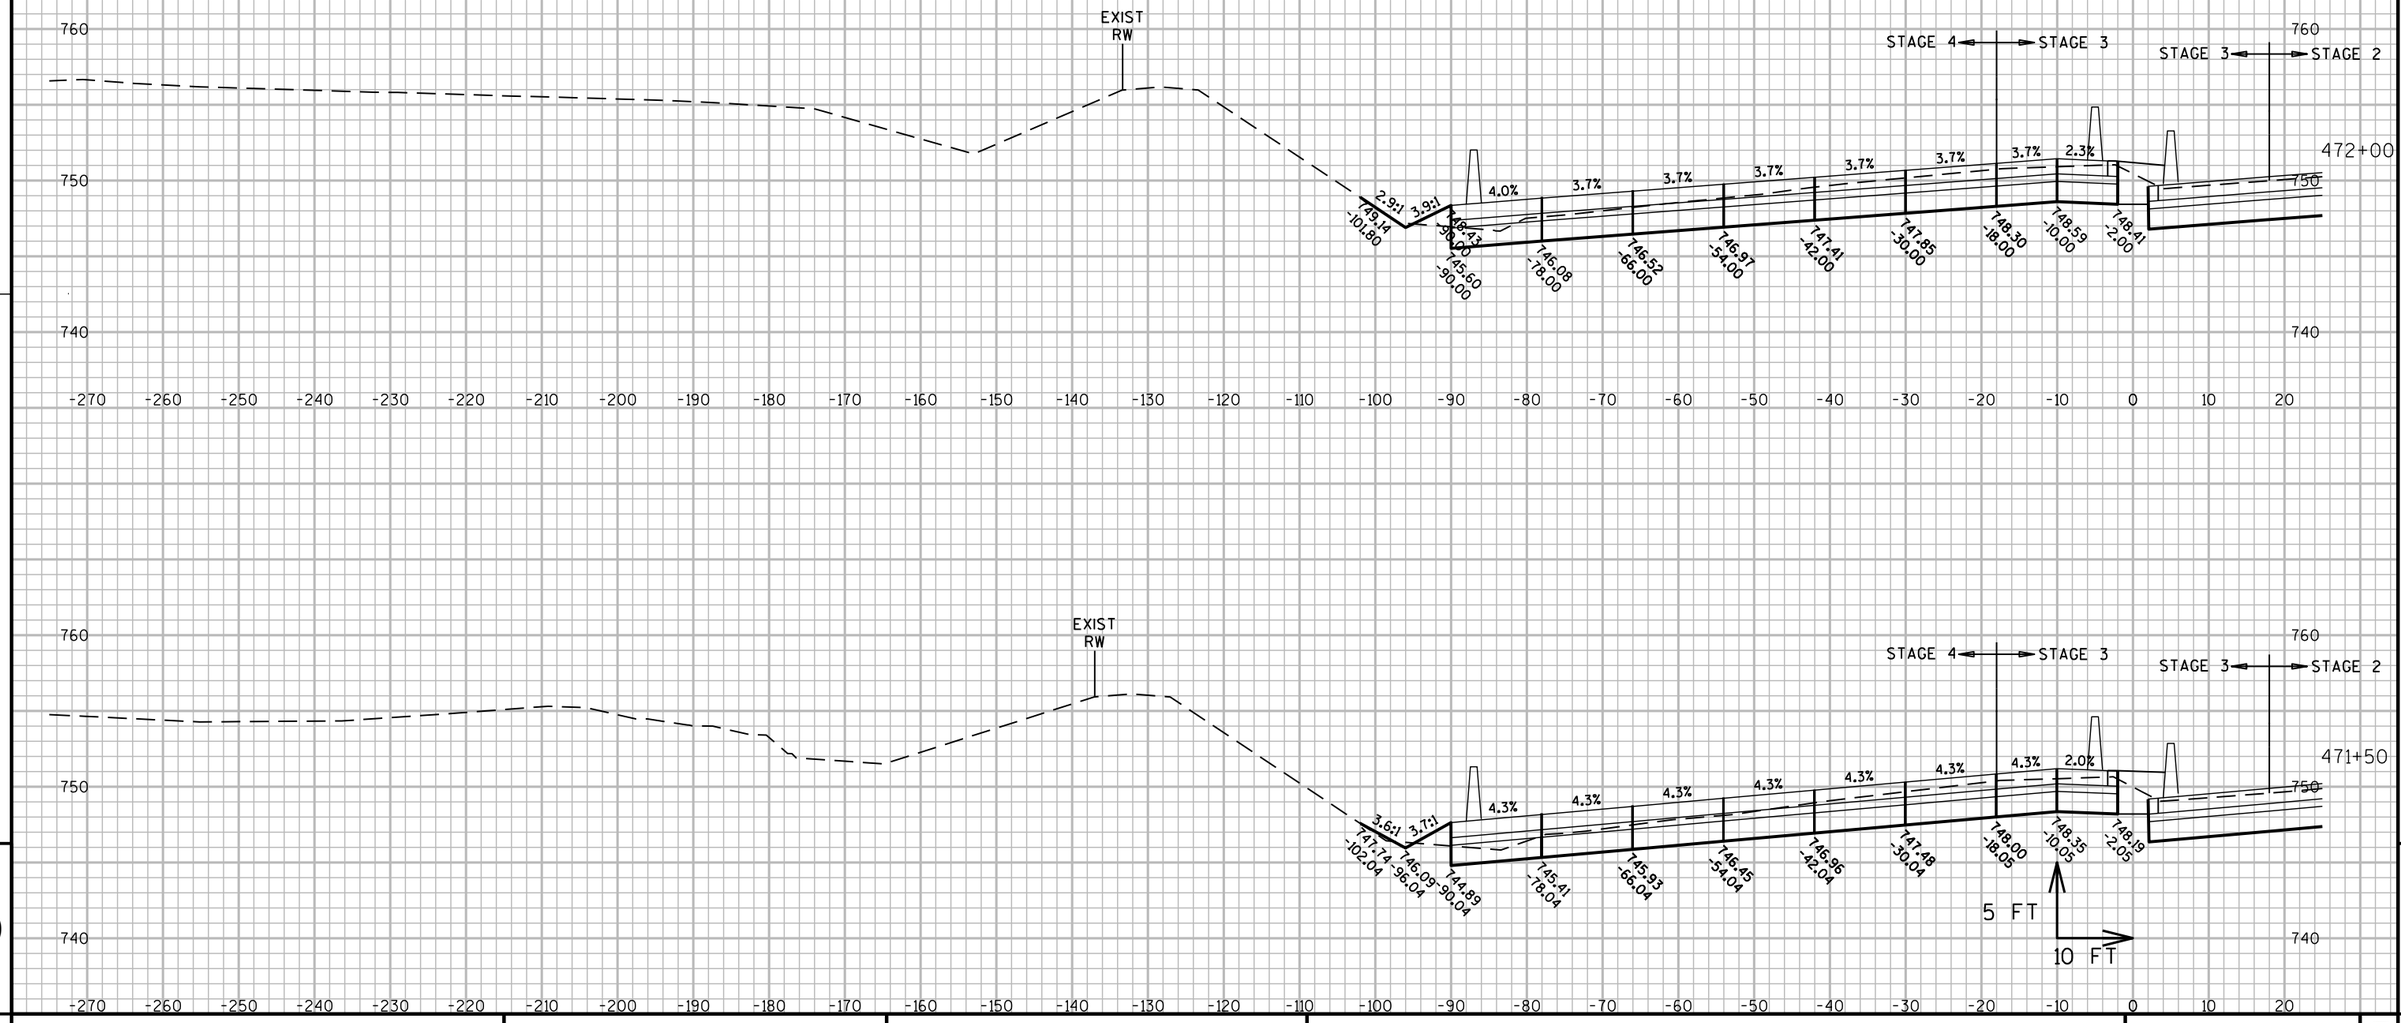

9

9

PROJECT NO: 1060-33-84	HWY: IH 41	COUNTY: MILWAUKEE	CROSS SECTIONS: IH 41 SB	SHEET 2709	E

FILE NAME : W:\PDS\C3D\10603316\84\DSN\XS\090206_XS_NS-SB.DWG
LAYOUT NAME - 090206_XS_NS-SB - 090206-SB - (13)
PLOT DATE : 8/9/2020 6:26 PM
PLOT BY : MCGILLICUDDY, BENJAMPLOT NAME :
PLOT SCALE : 1 IN:20 FT_1
WISDOT/CADDS SHEET 49

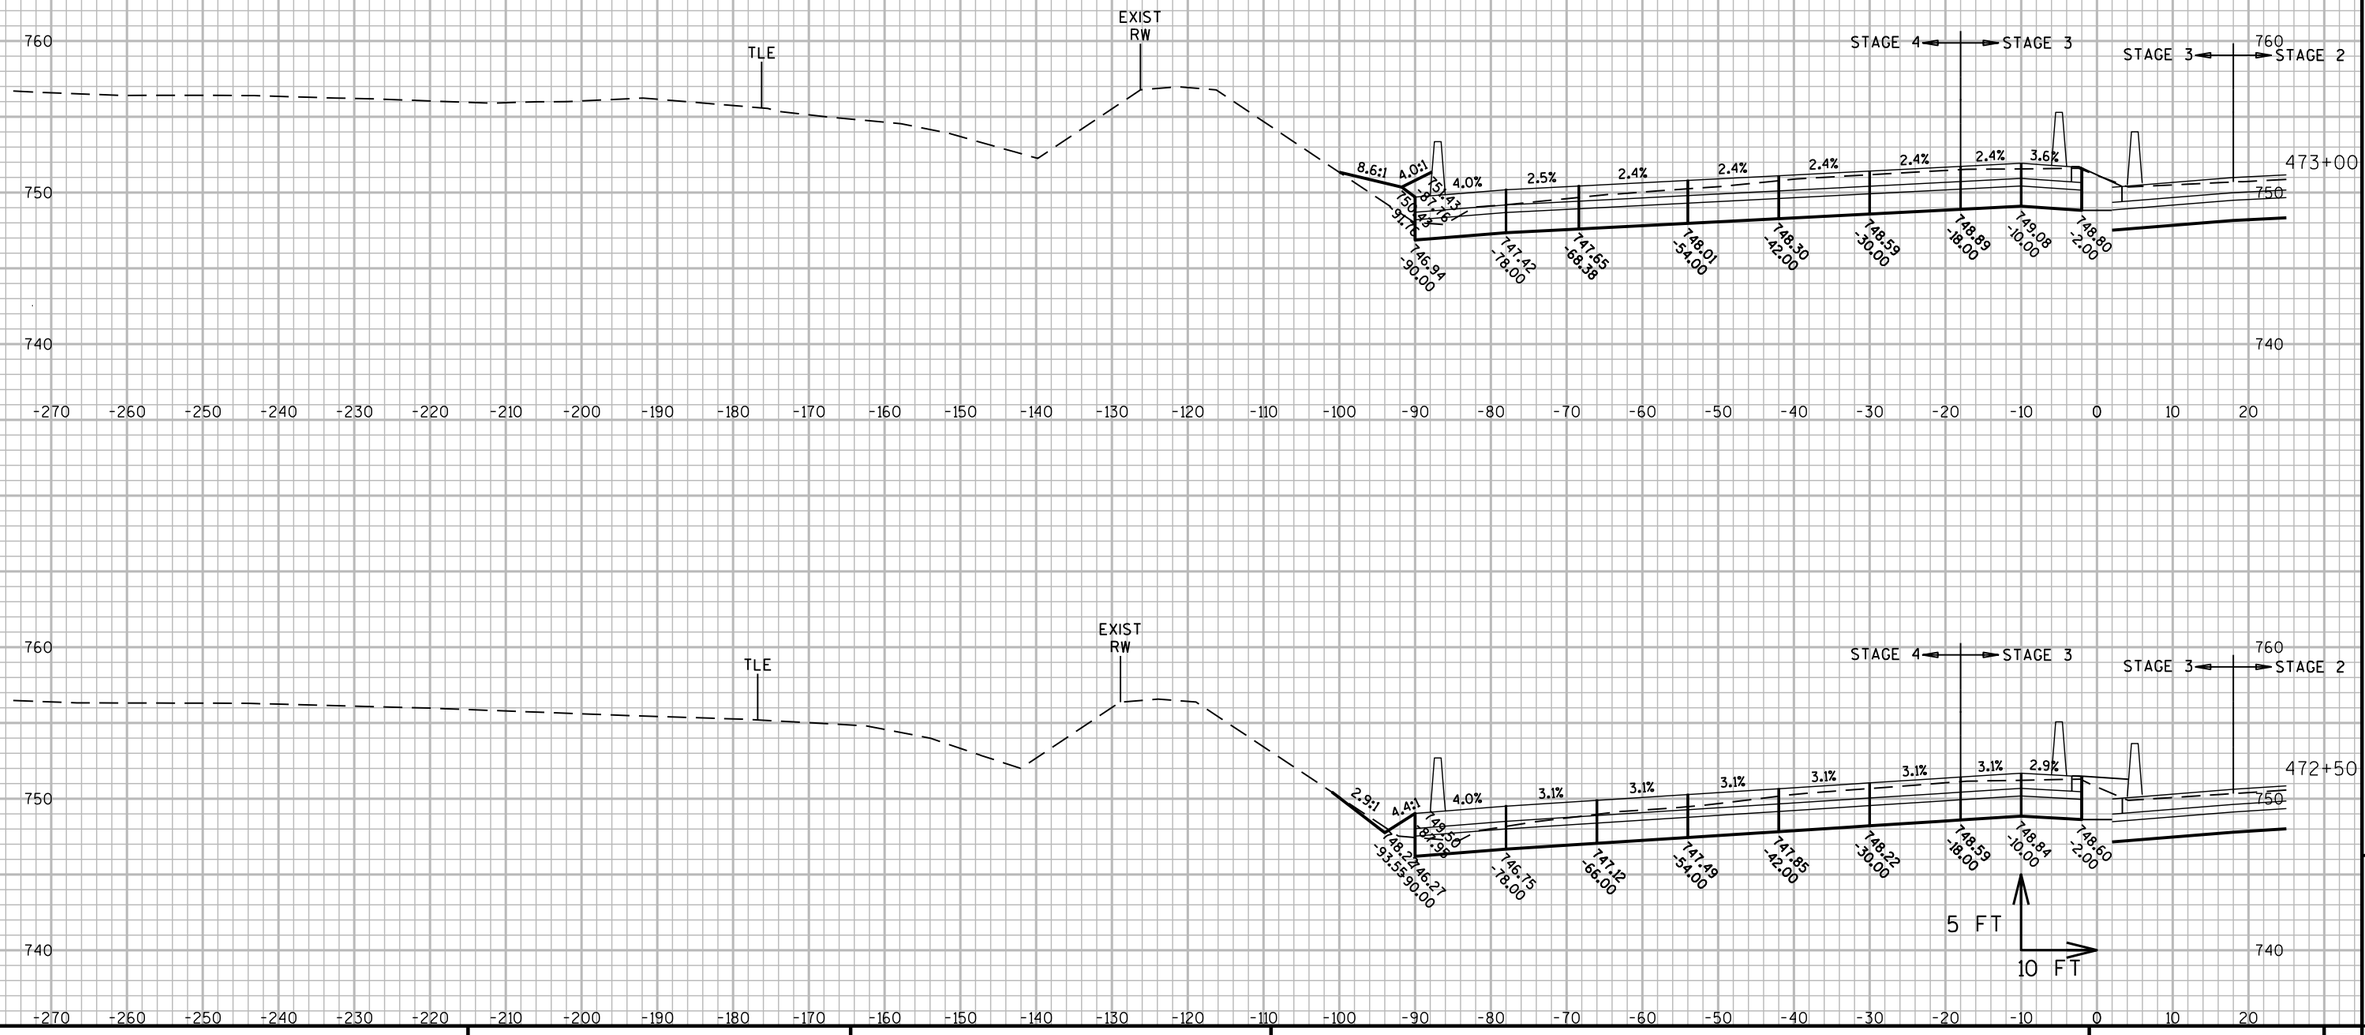

PROJECT NO: 1060-33-84	HWY: IH 41	COUNTY: MILWAUKEE	CROSS SECTIONS: IH 41 SB	SHEET 2710	E

FILE NAME : W:\PDS\C3D\10603316\84\DSN\XS\090206_XS_NS-SB.DWG
LAYOUT NAME - 090206_XS_NS-SB - 090206-SB - (14)

PLOT DATE : 8/9/2020 6:26 PM

PLOT BY : MCGILLICUDDY, BENJAMPLOT NAME :

PLOT SCALE : 1 IN:20 FT_1

WISDOT/CADDS SHEET 49

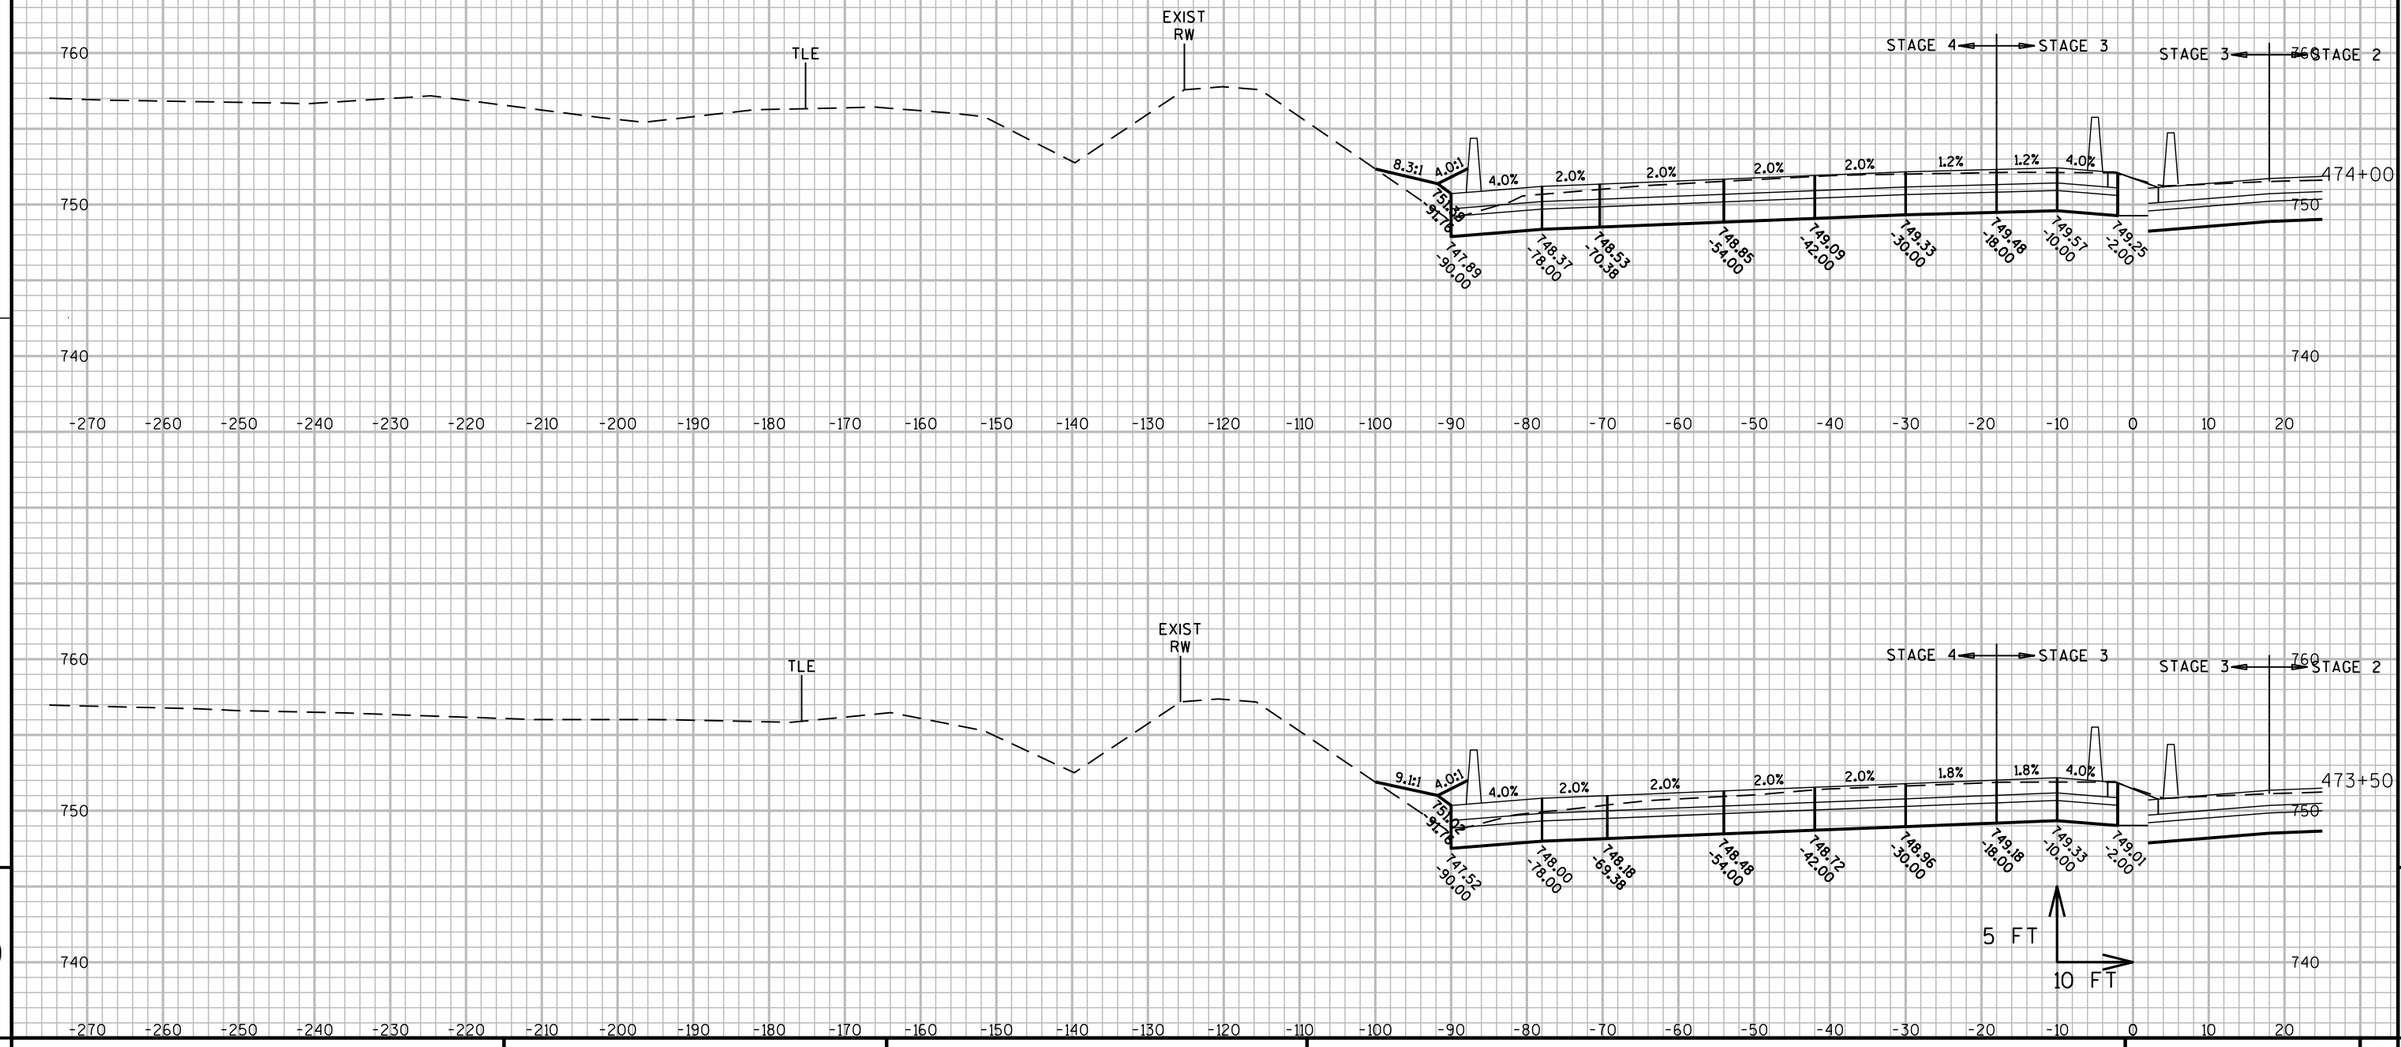

9 9

PROJECT NO: 1060-33-84	HWY: IH 41	COUNTY: MILWAUKEE	CROSS SECTIONS: IH 41 SB	SHEET 2711	E

FILE NAME : W:\PDS\C3D\10603316\84\DSN\XS\090206_XS_NS-SB.DWG
LAYOUT NAME - 090206_XS_NS-SB - 090206-SB - (15)

PLOT DATE : 8/9/2020 6:26 PM

PLOT BY : MCGILLICUDDY, BENJAMPLOT NAME :

PLOT SCALE : 1 IN:20 FT_1

WISDOT/CADDS SHEET 49

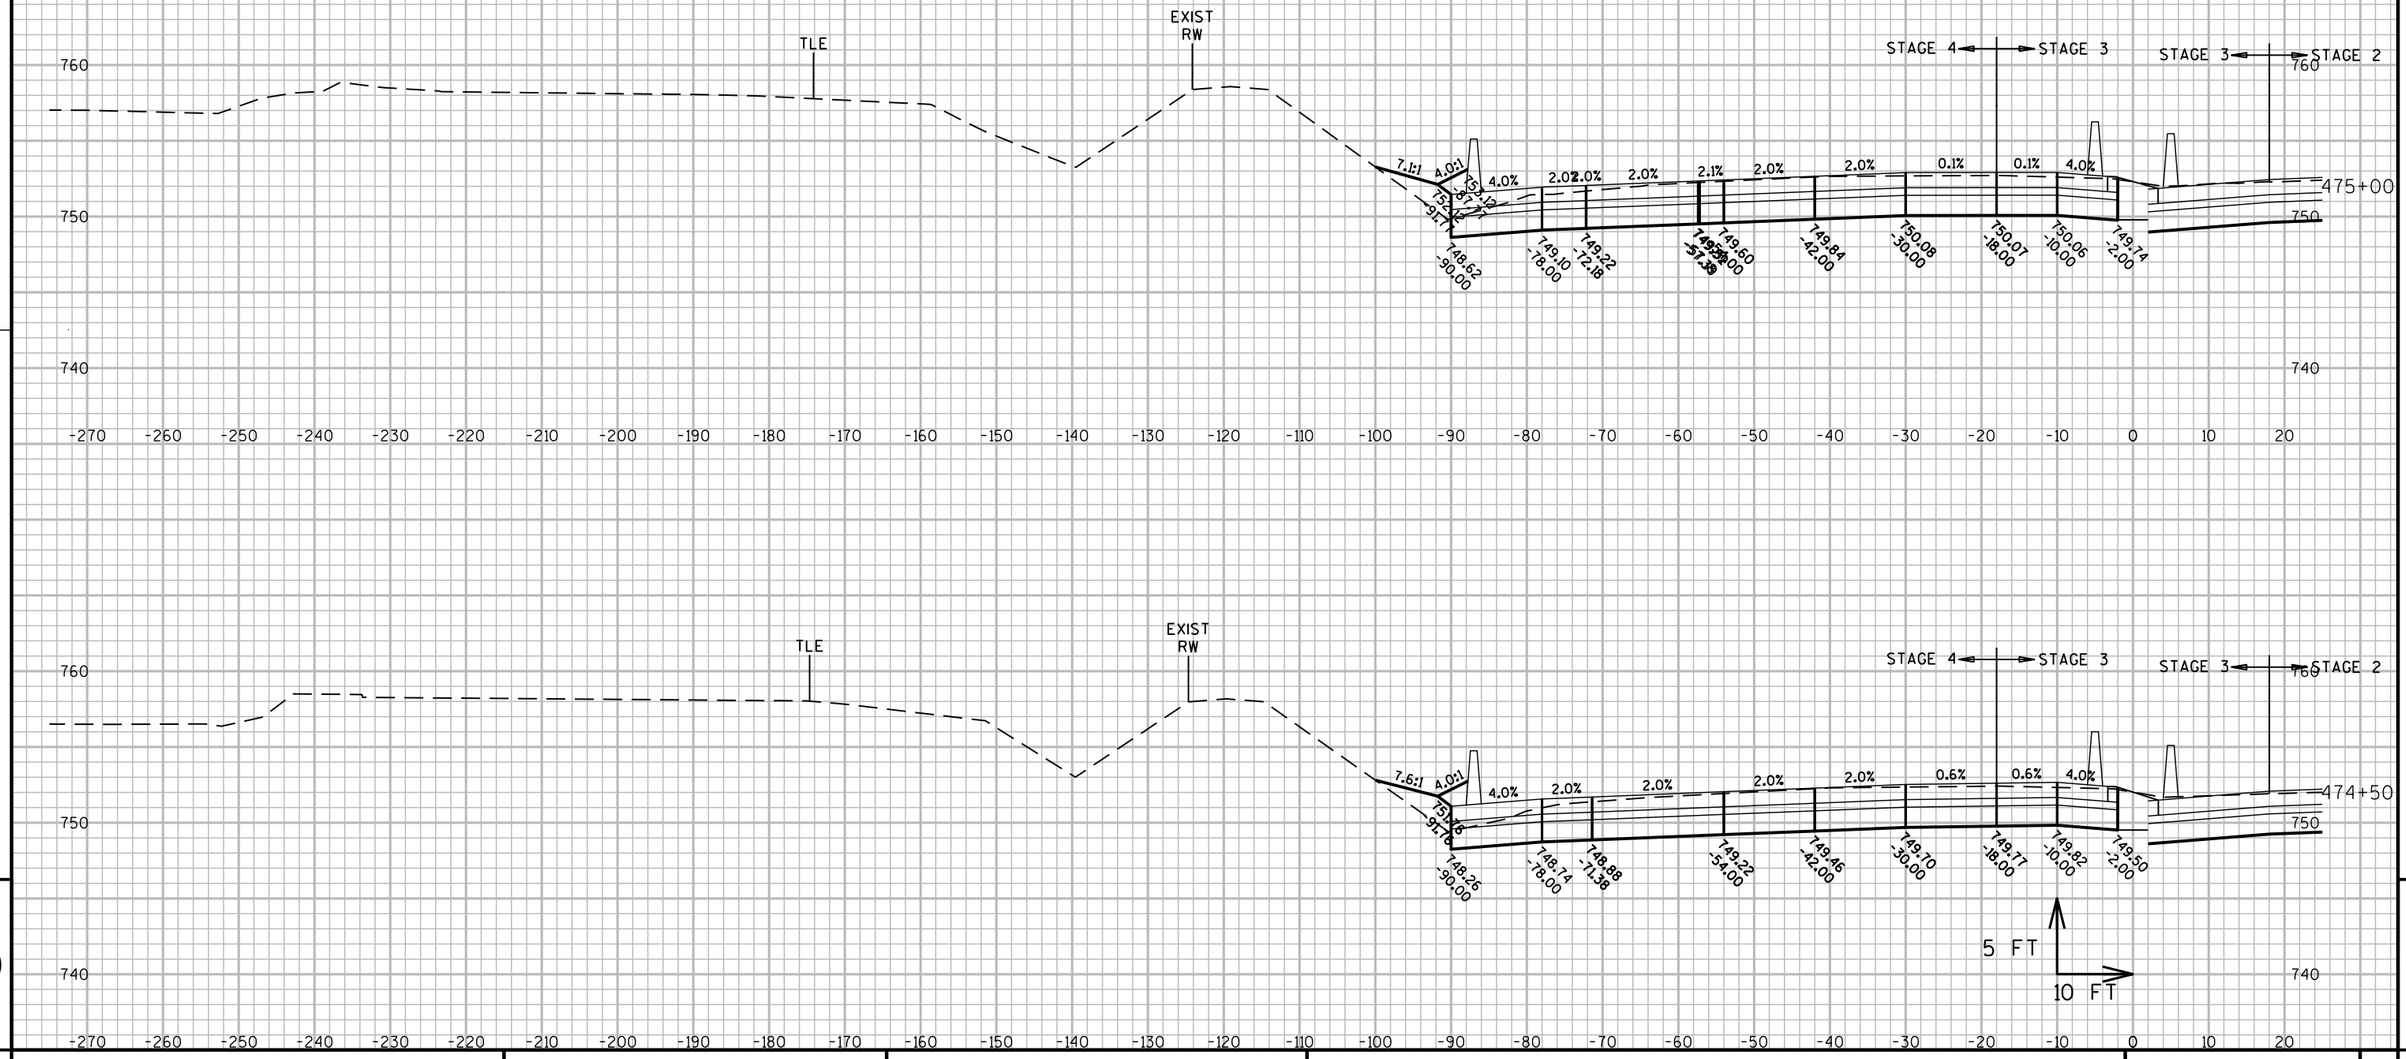

9

9

PROJECT NO: 1060-33-84	HWY: IH 41	COUNTY: MILWAUKEE	CROSS SECTIONS: IH 41 SB	SHEET 2712	E

FILE NAME : W:\PDS\C3D\10603316\84\DSN\XS\090206_XS_NS-SB.DWG
LAYOUT NAME - 090206_XS_NS-SB - 090206-SB - (16)

PLOT DATE : 8/9/2020 6:26 PM

PLOT BY : MCGILLICUDDY, BENJAMPLOT NAME :

PLOT SCALE : 1 IN:20 FT_1

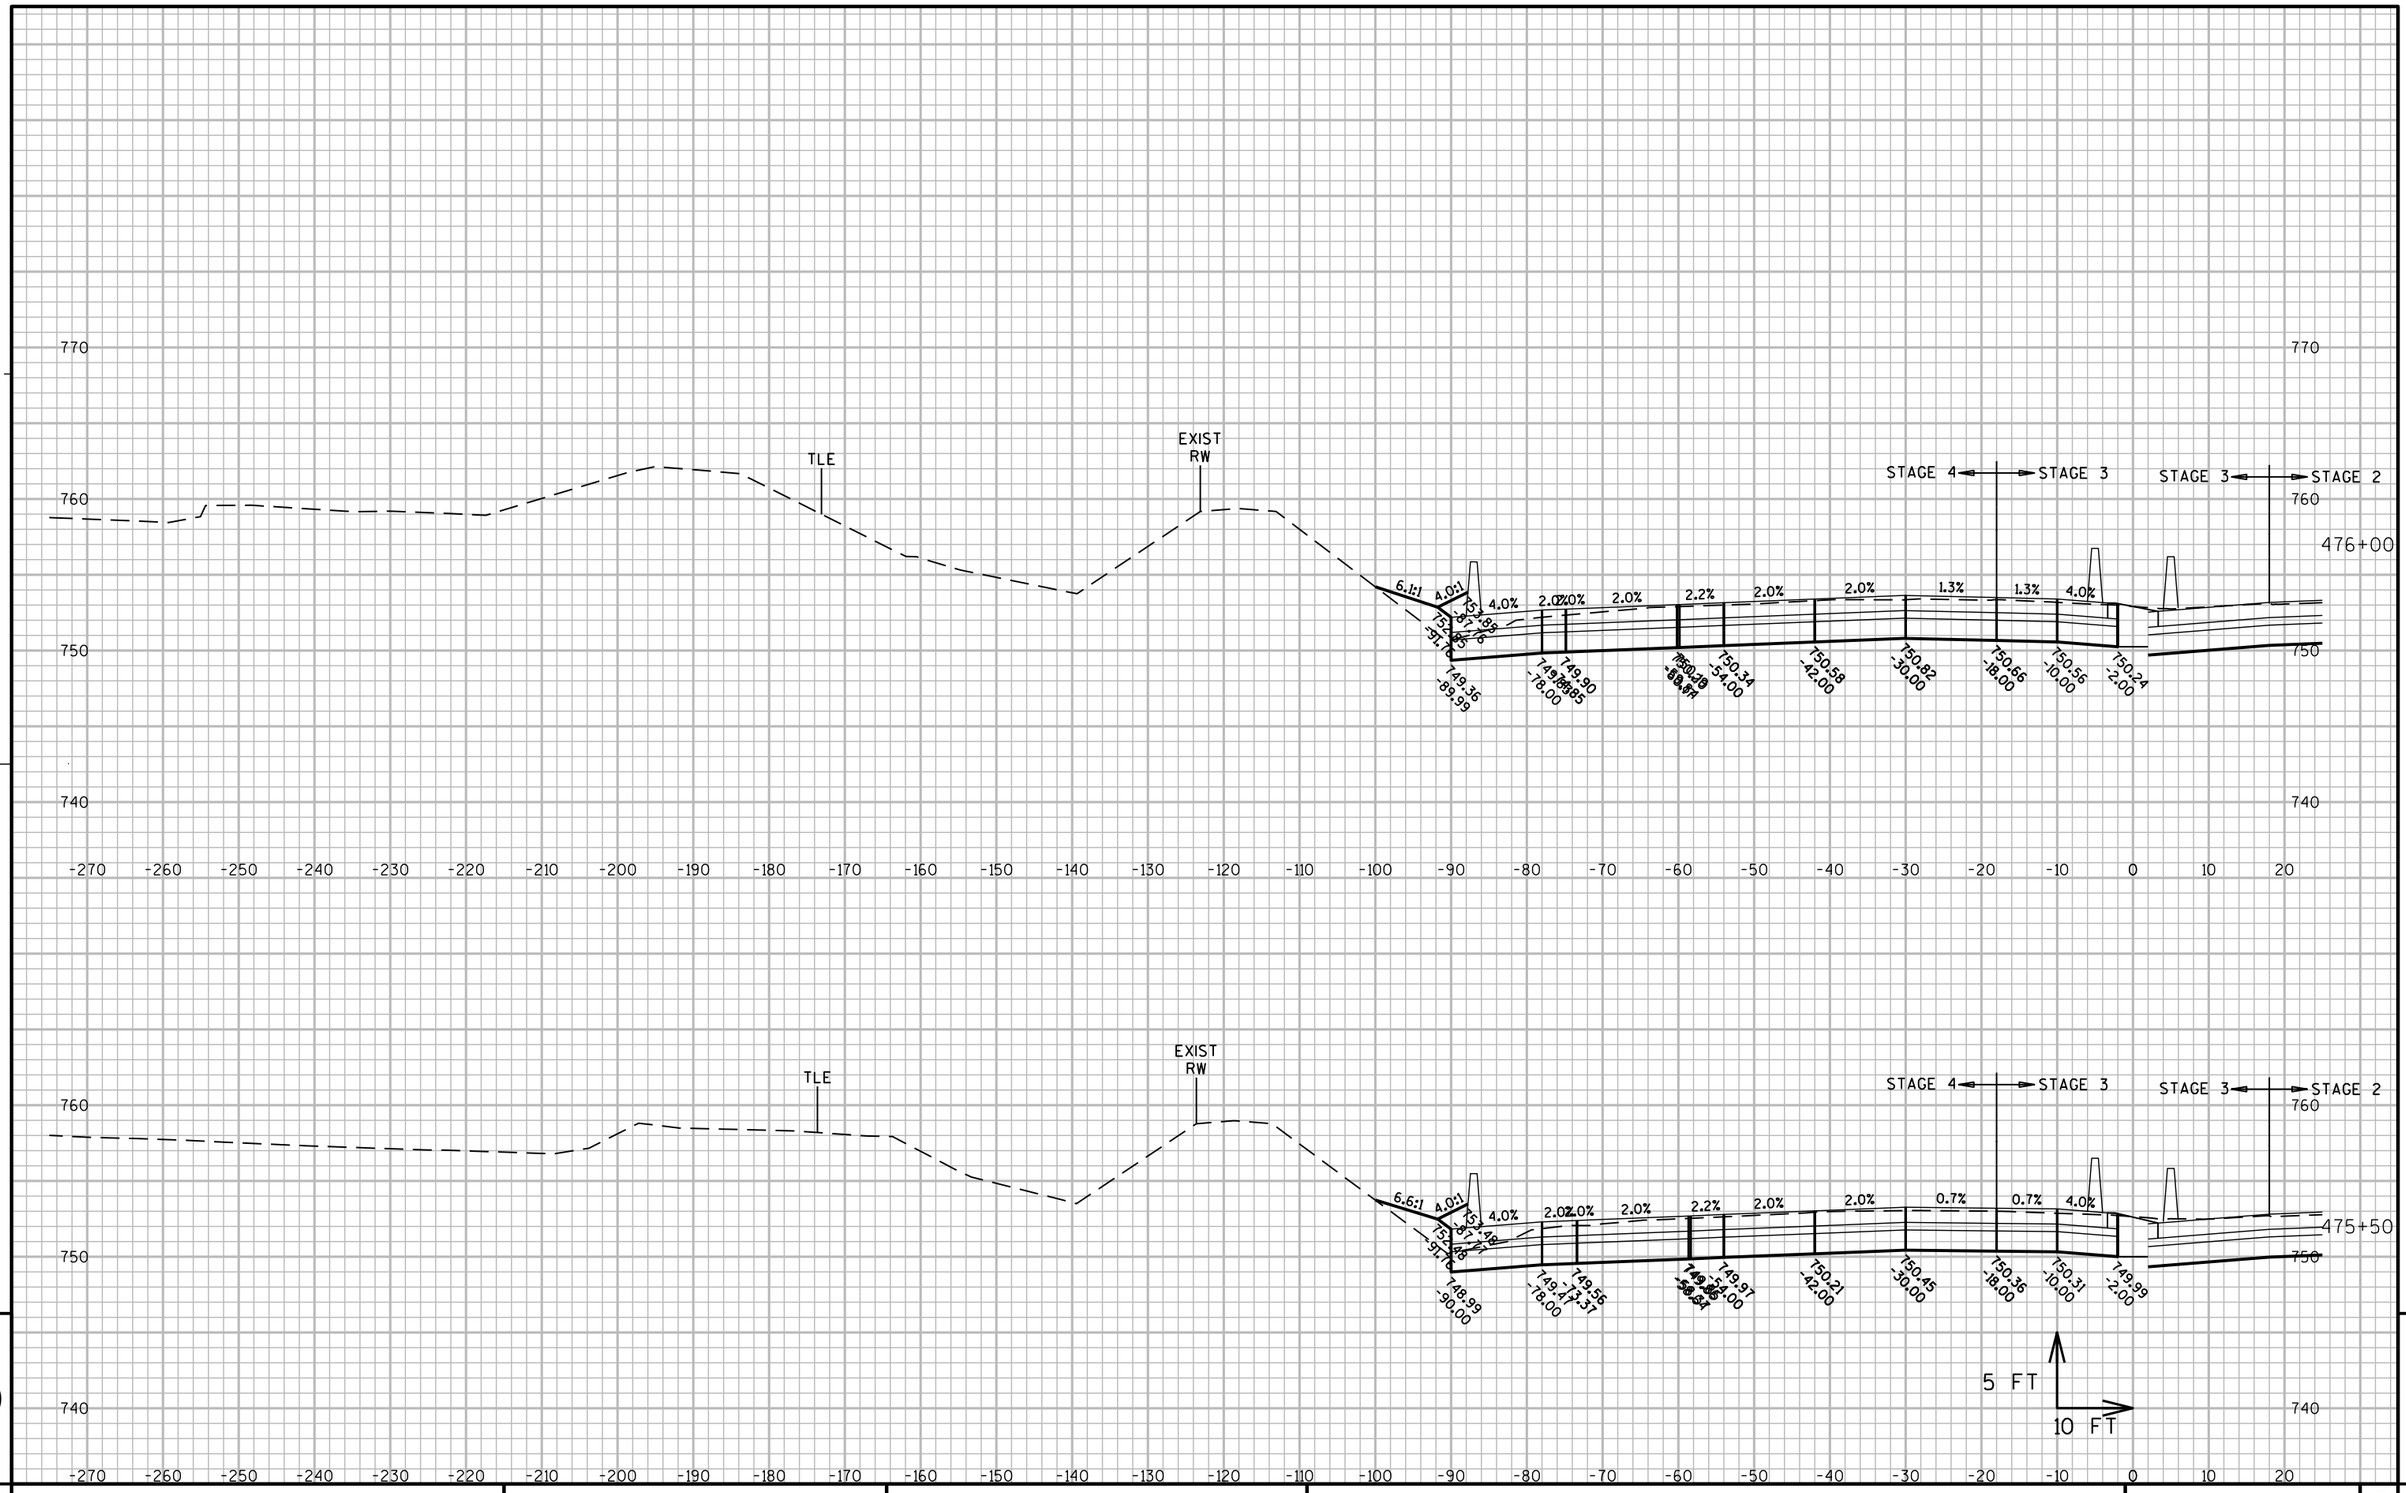

PROJECT NO: 1060-33-84	HWY: IH 41	COUNTY: MILWAUKEE	CROSS SECTIONS: IH 41 SB	SHEET 2713 E

FILE NAME : W:\PDS\C3D\10603316\84\DSN\XS\090206_XS_NS-SB.DWG
LAYOUT NAME - 090206_XS_NS-SB - 090206-SB - (17)
PLOT DATE : 8/9/2020 6:26 PM
PLOT BY : MCGILLICUDDY, BENJAMPLOT NAME :
PLOT SCALE : 1 IN:20 FT_1
WISDOT/CADDS SHEET 49

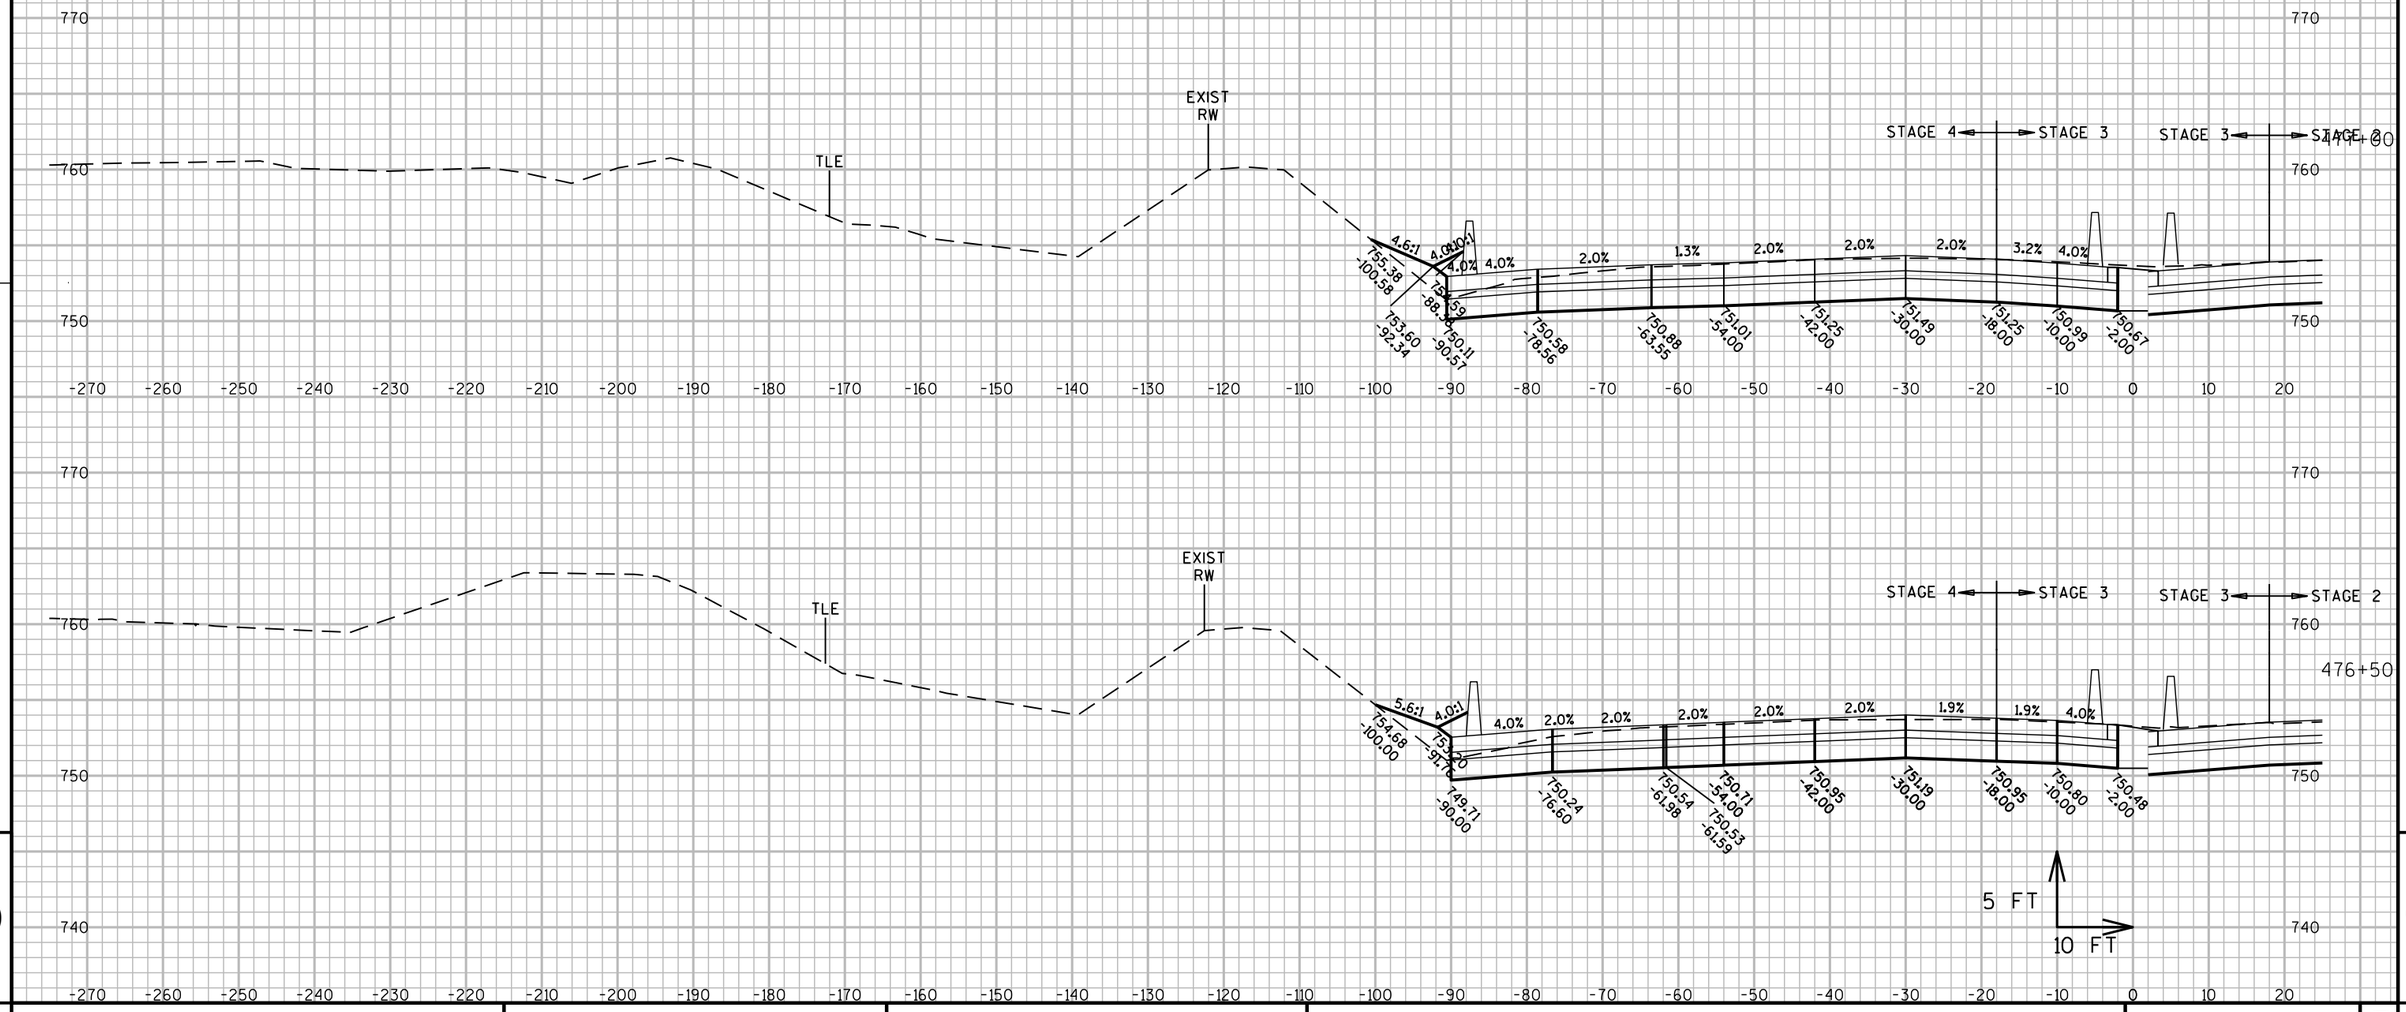

9

9

PROJECT NO: 1060-33-84	HWY: IH 41	COUNTY: MILWAUKEE	CROSS SECTIONS: IH 41 SB	SHEET 2714	E

FILE NAME : W:\PDS\C3D\10603316\84\DSN\XS\090206_XS_NS-SB.DWG
LAYOUT NAME - 090206_XS_NS-SB - 090206-SB - (18)
PLOT DATE : 8/9/2020 6:27 PM
PLOT BY : MCGILLICUDDY, BENJAMIN
PLOT NAME :
PLOT SCALE : 1 IN:20 FT_1
WISDOT/CADDS SHEET 49

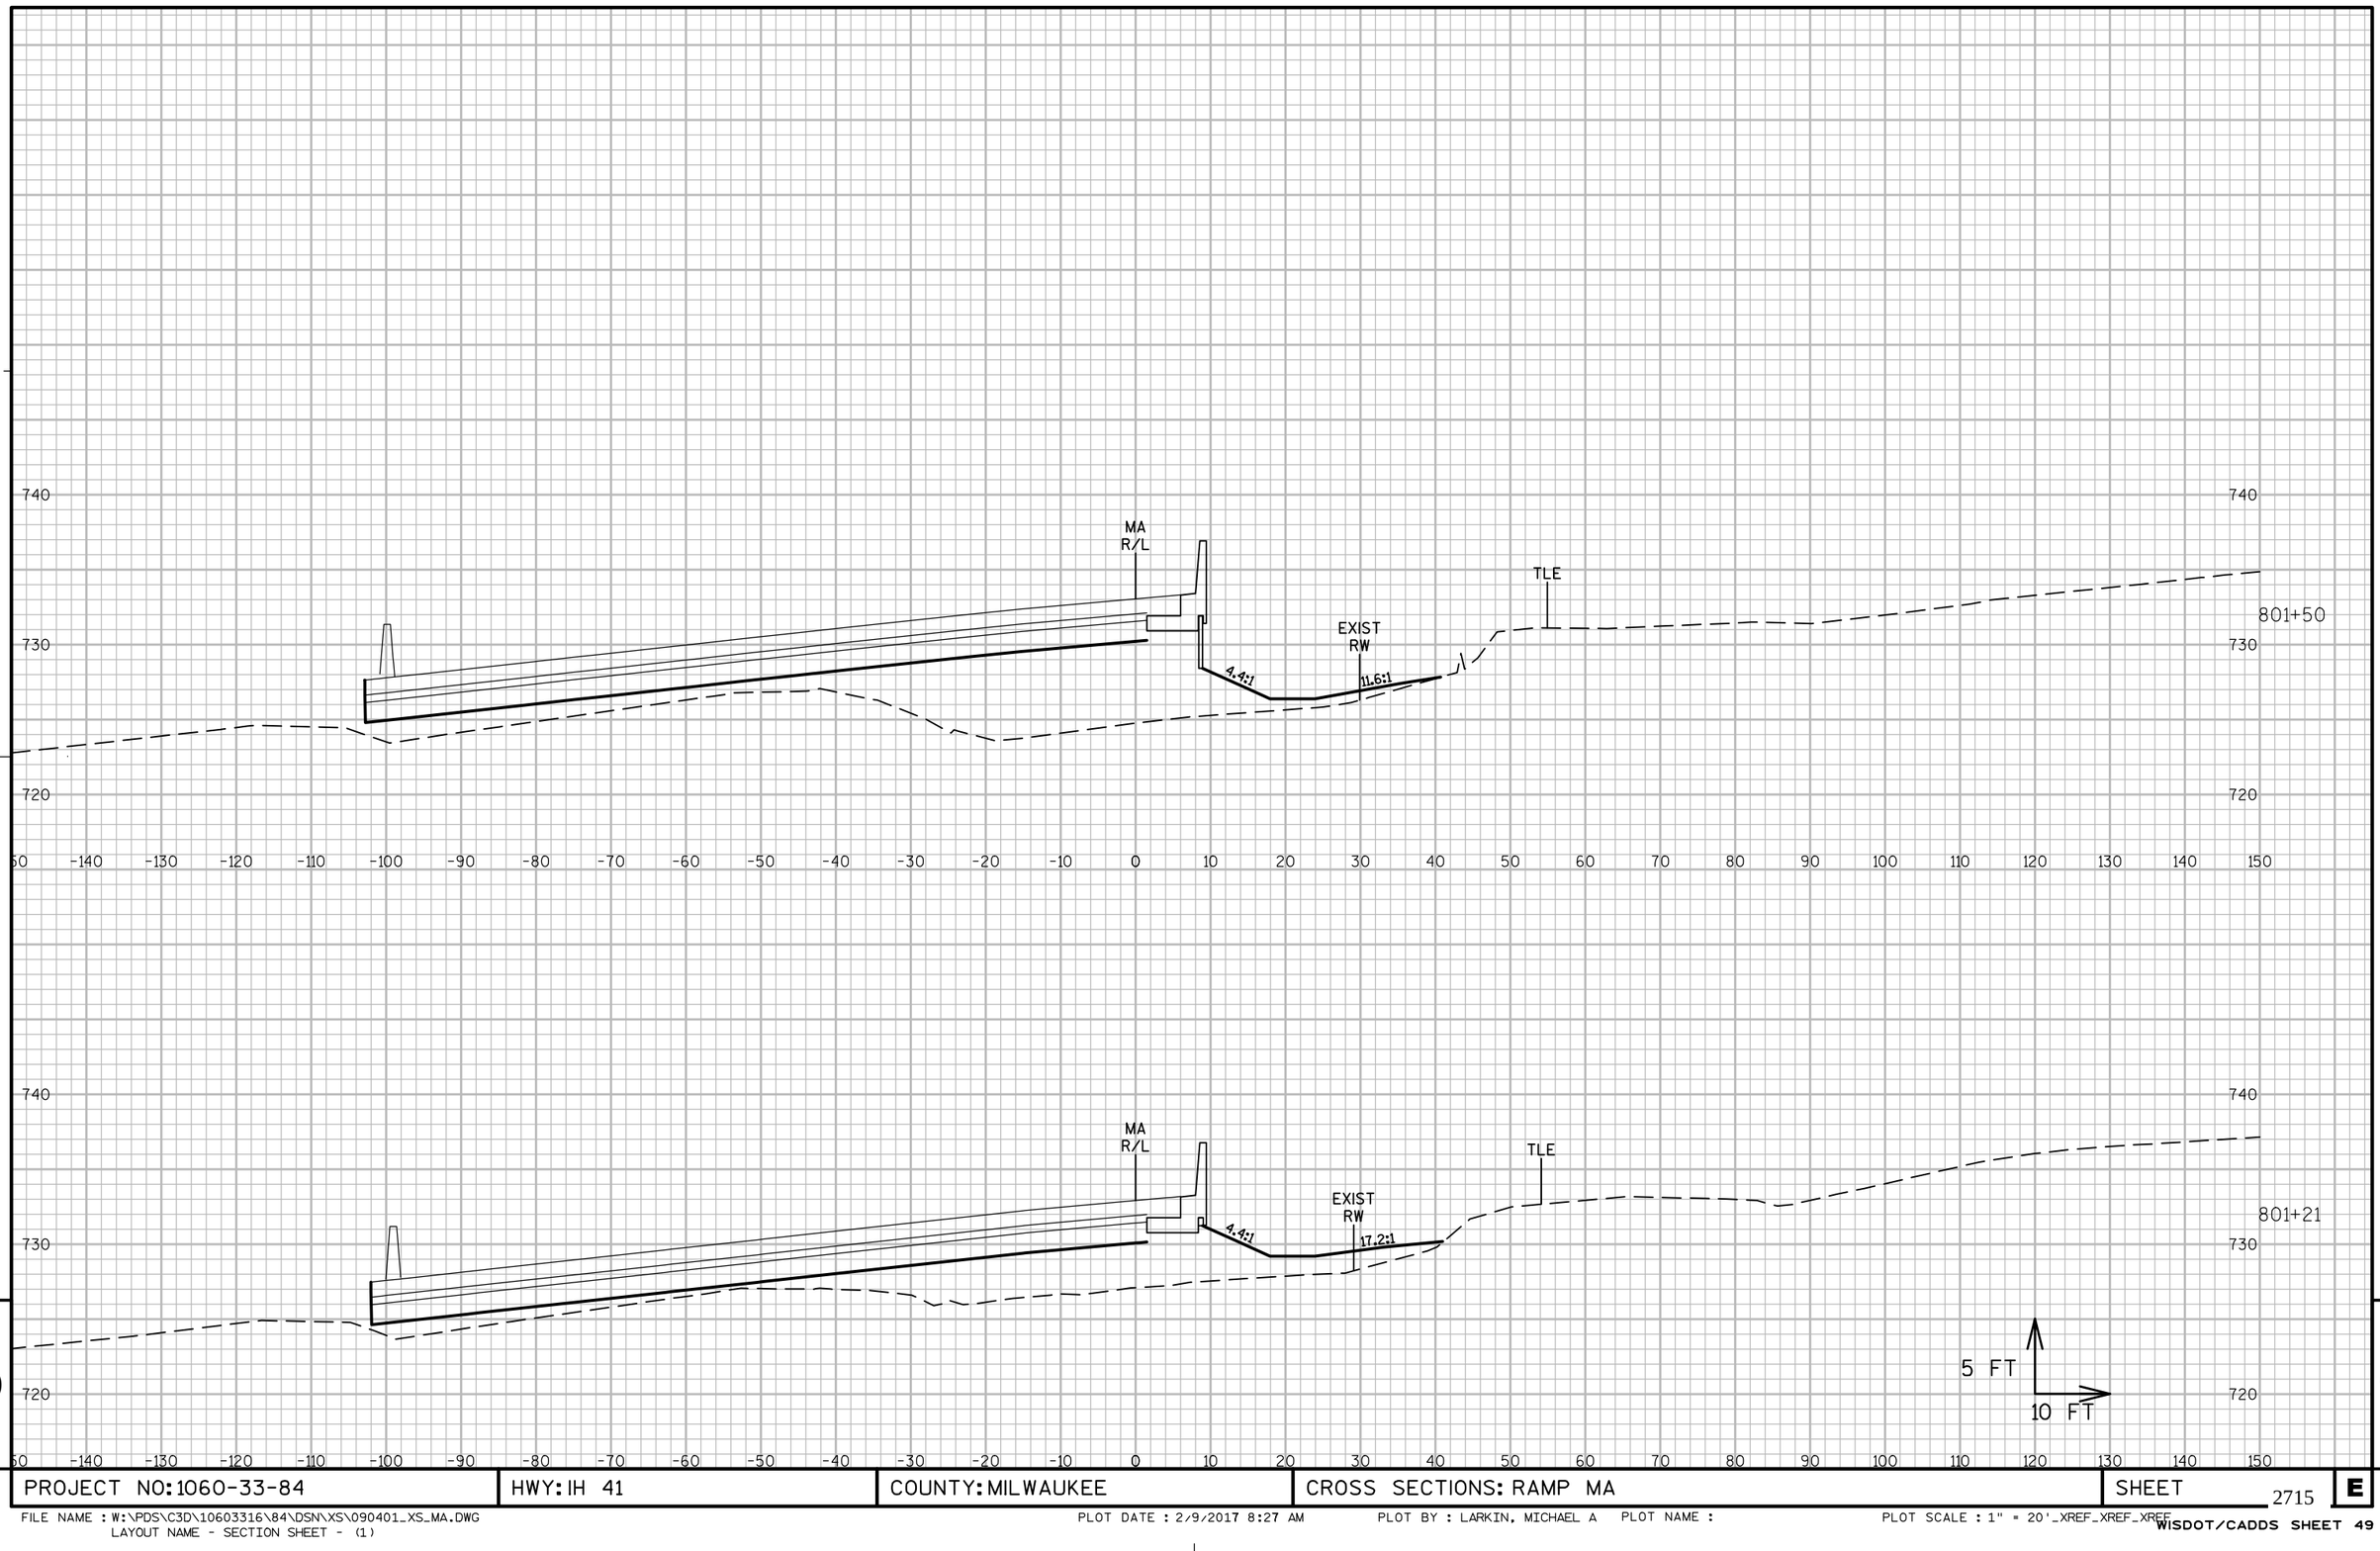

9

9

PROJECT NO: 1060-33-84	HWY: IH 41	COUNTY: MILWAUKEE	CROSS SECTIONS: RAMP MA	SHEET 2715	E

FILE NAME : W:\PDS\C3D\10603316\84\DSN\XS\090401_XS_MA.DWG
LAYOUT NAME - SECTION SHEET - (1)

PLOT DATE : 2/9/2017 8:27 AM

PLOT BY : LARKIN, MICHAEL A PLOT NAME :

PLOT SCALE : 1" = 20'_XREF_XREF_XREF

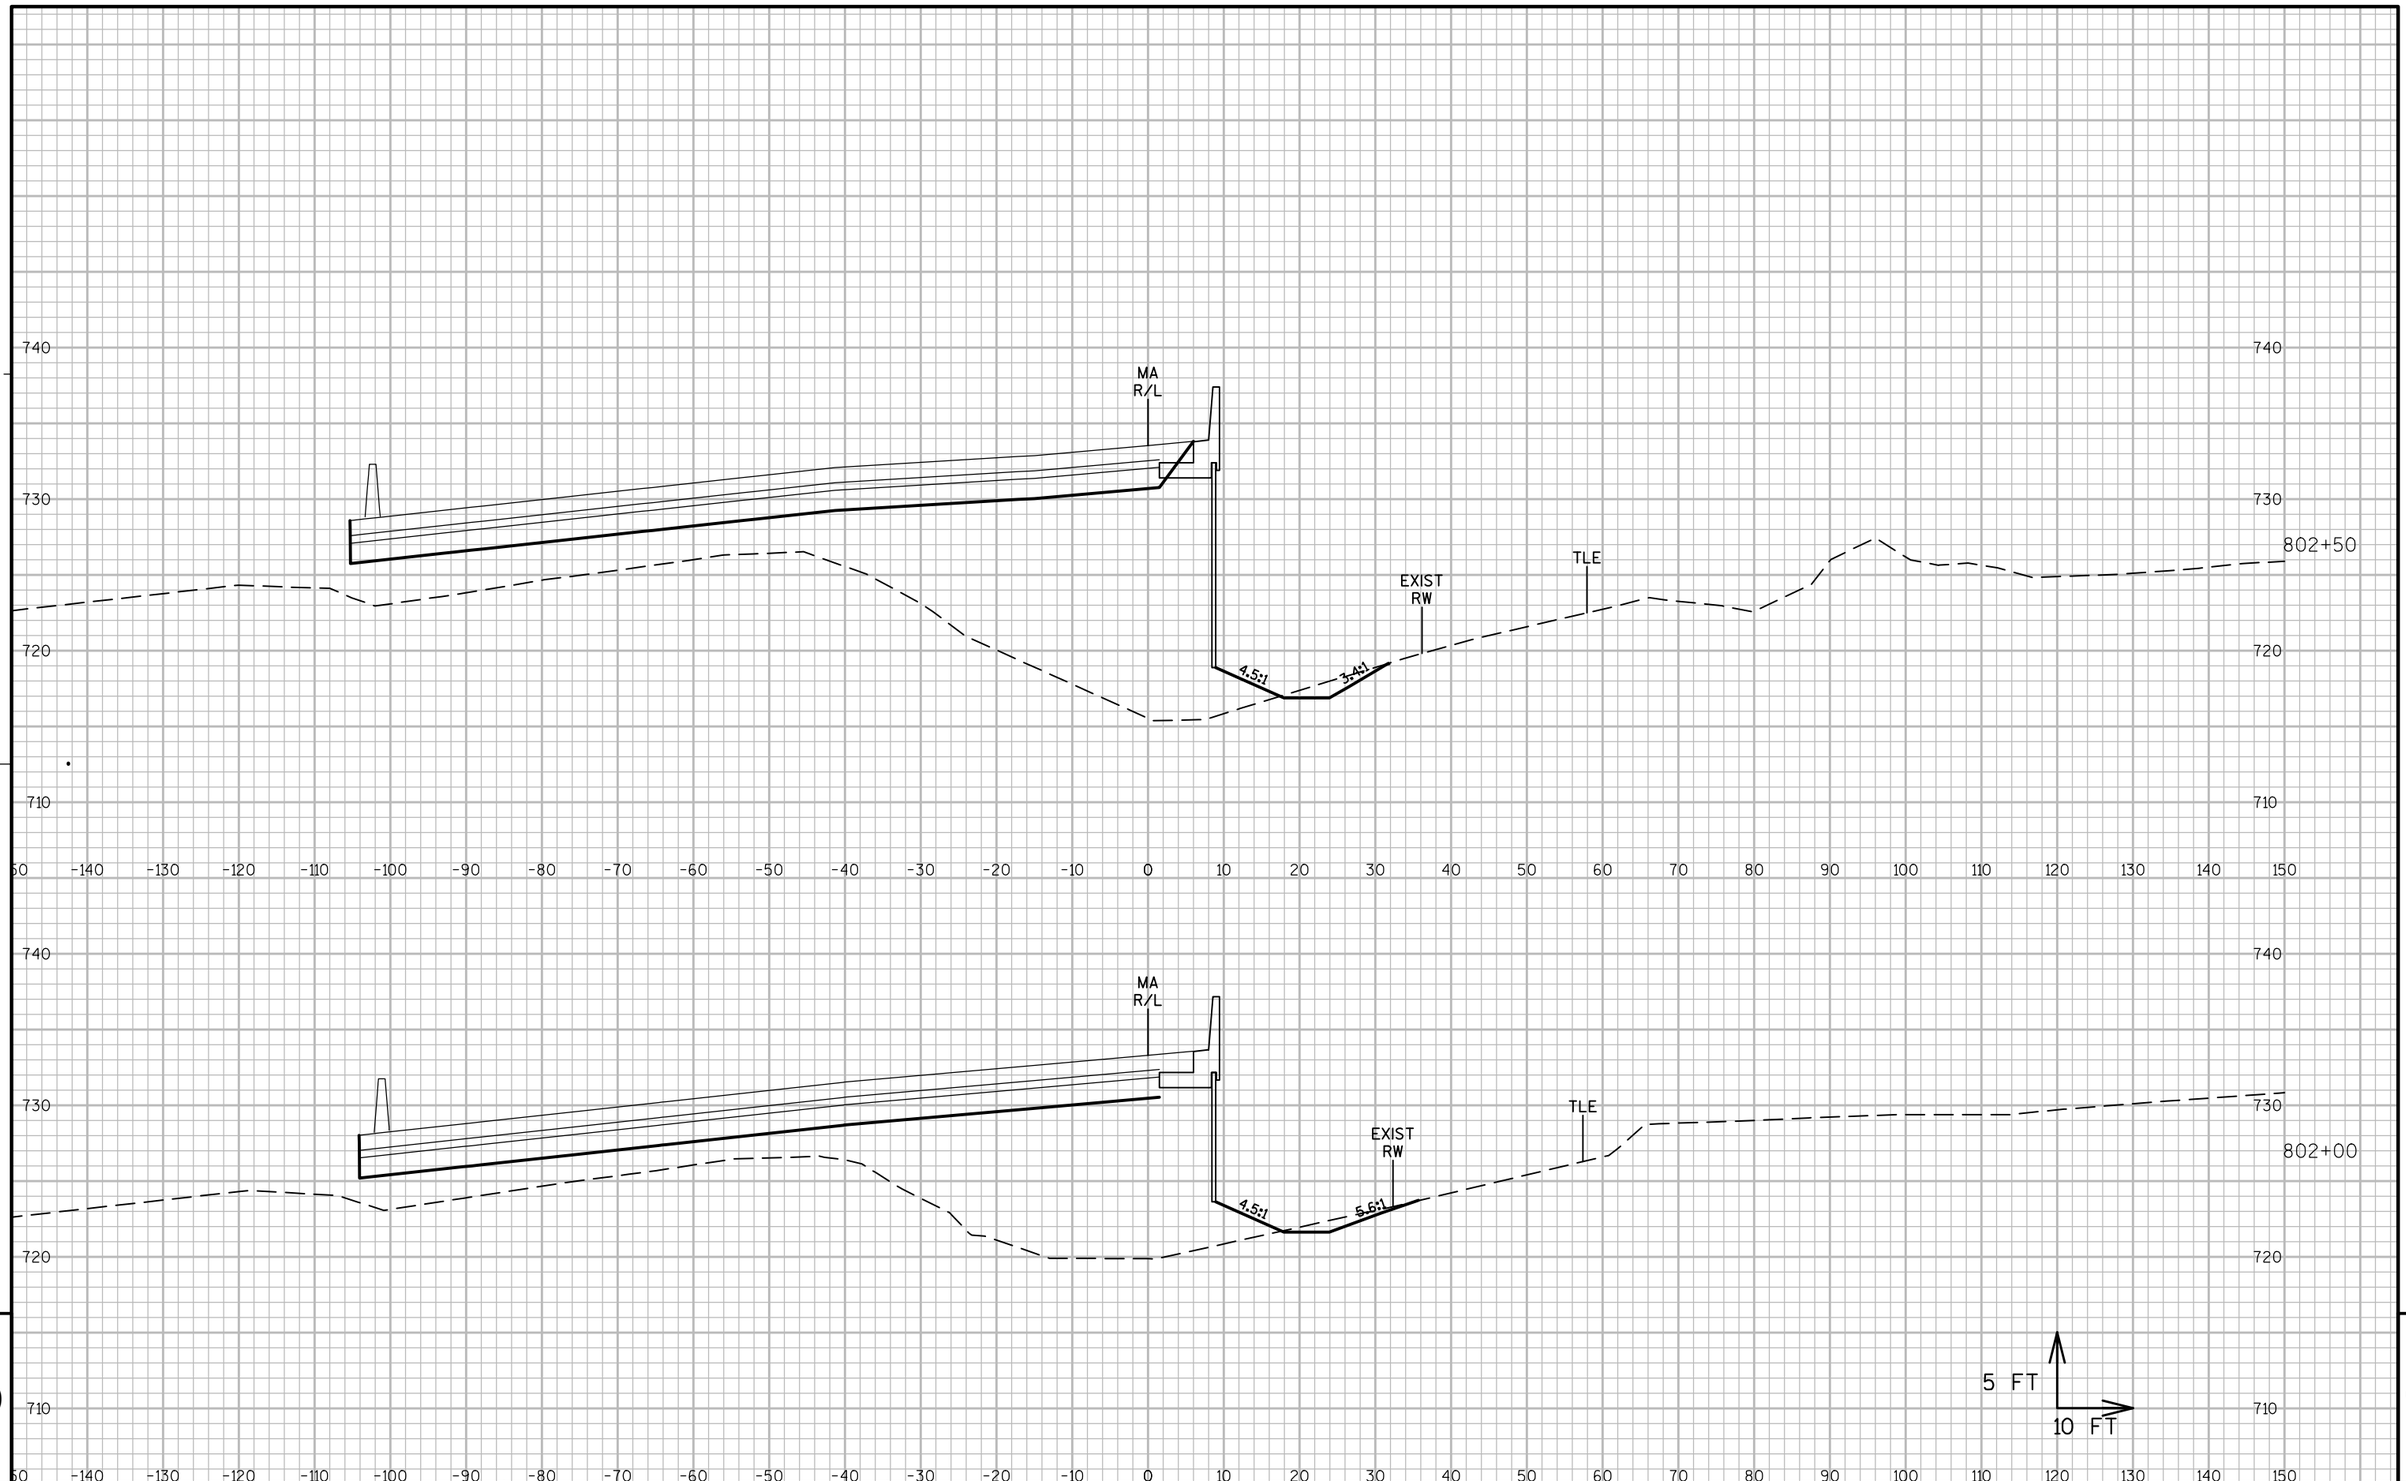

PROJECT NO: 1060-33-84	HWY: IH 41	COUNTY: MILWAUKEE	CROSS SECTIONS: RAMP MA	SHEET 2716 E

FILE NAME : W:\PDS\C3D\10603316\84\DSN\XS\090401_XS_MA.DWG
LAYOUT NAME - SECTION SHEET - (2)

PLOT DATE : 2/9/2017 8:27 AM PLOT BY : LARKIN, MICHAEL A PLOT NAME : PLOT SCALE : 1" = 20'_XREF_XREF_XREF

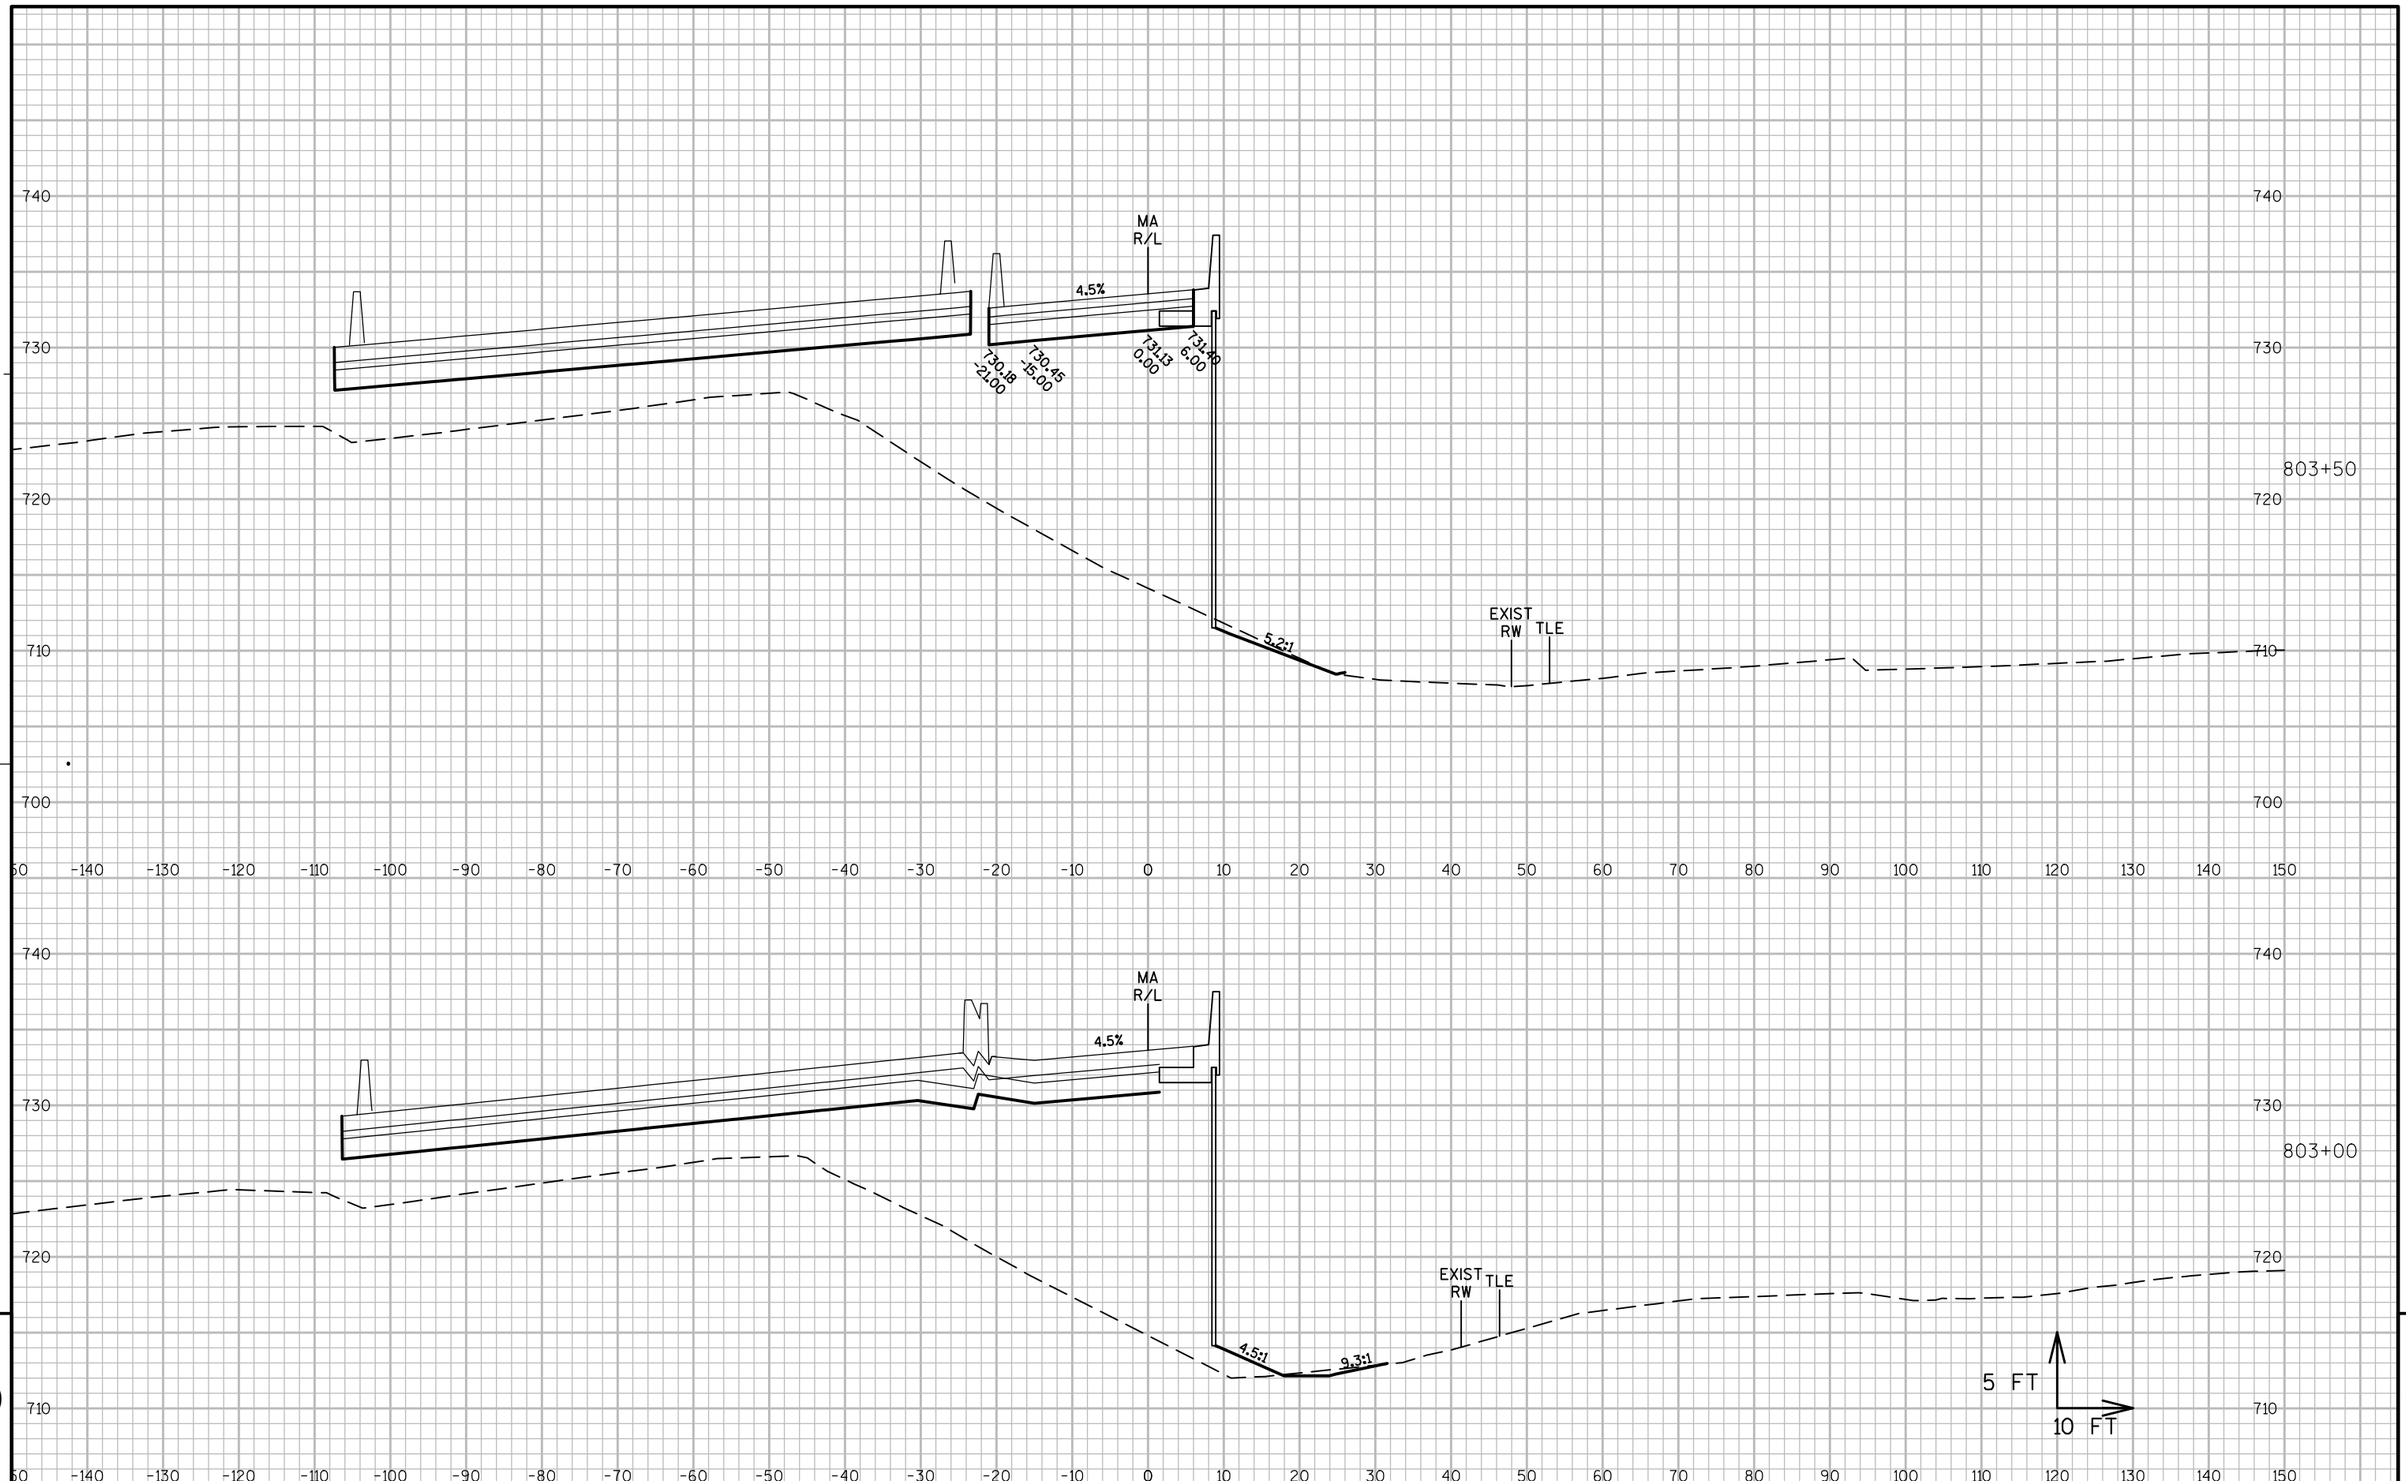

PROJECT NO: 1060-33-84	HWY: IH 41	COUNTY: MILWAUKEE	CROSS SECTIONS: RAMP MA	SHEET 2717	E

FILE NAME : W:\PDS\C3D\10603316\84\DSN\XS\090401_XS_MA.DWG
LAYOUT NAME - SECTION SHEET - (3)

PLOT DATE : 2/9/2017 8:27 AM PLOT BY : LARKIN, MICHAEL A PLOT NAME : PLOT SCALE : 1" = 20'_XREF_XREF_XREF

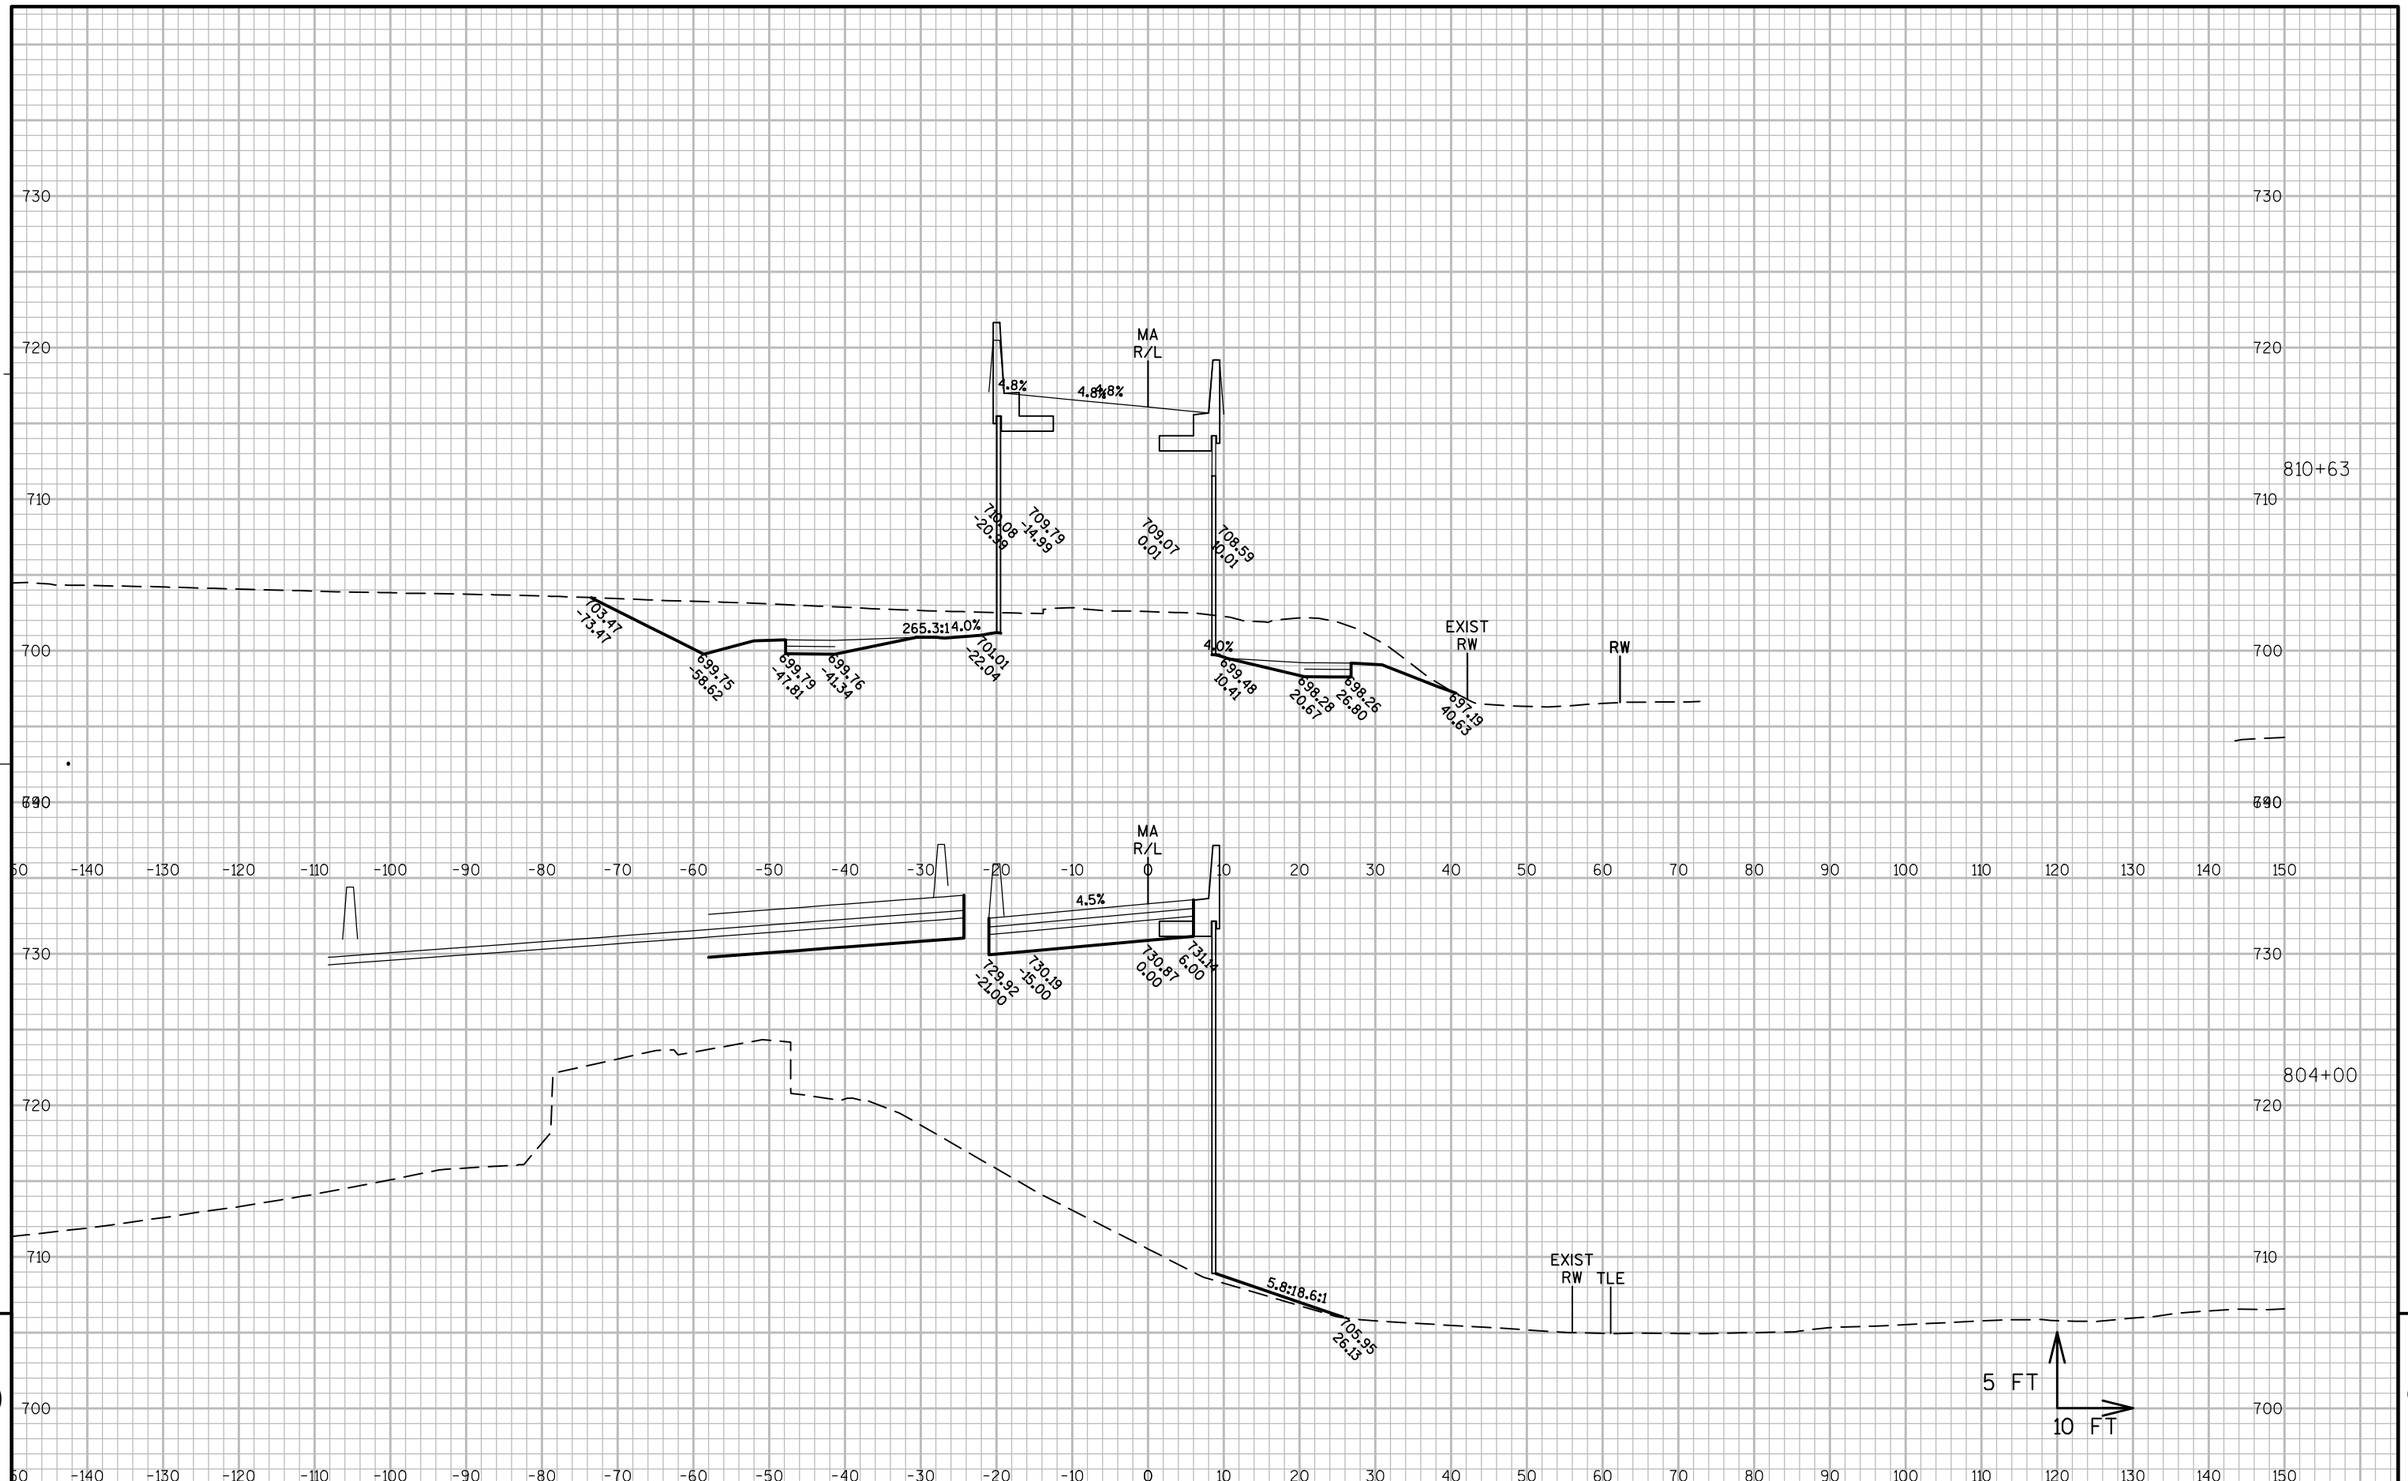

PROJECT NO: 1060-33-84	HWY: IH 41	COUNTY: MILWAUKEE	CROSS SECTIONS: RAMP MA	SHEET 2718 E

FILE NAME : W:\PDS\C3D\10603316\84\DSN\XS\090401_XS_MA.DWG
LAYOUT NAME - SECTION SHEET - (4)

PLOT DATE : 2/9/2017 8:27 AM PLOT BY : LARKIN, MICHAEL A PLOT NAME : PLOT SCALE : 1" = 20'_XREF_XREF_XREF

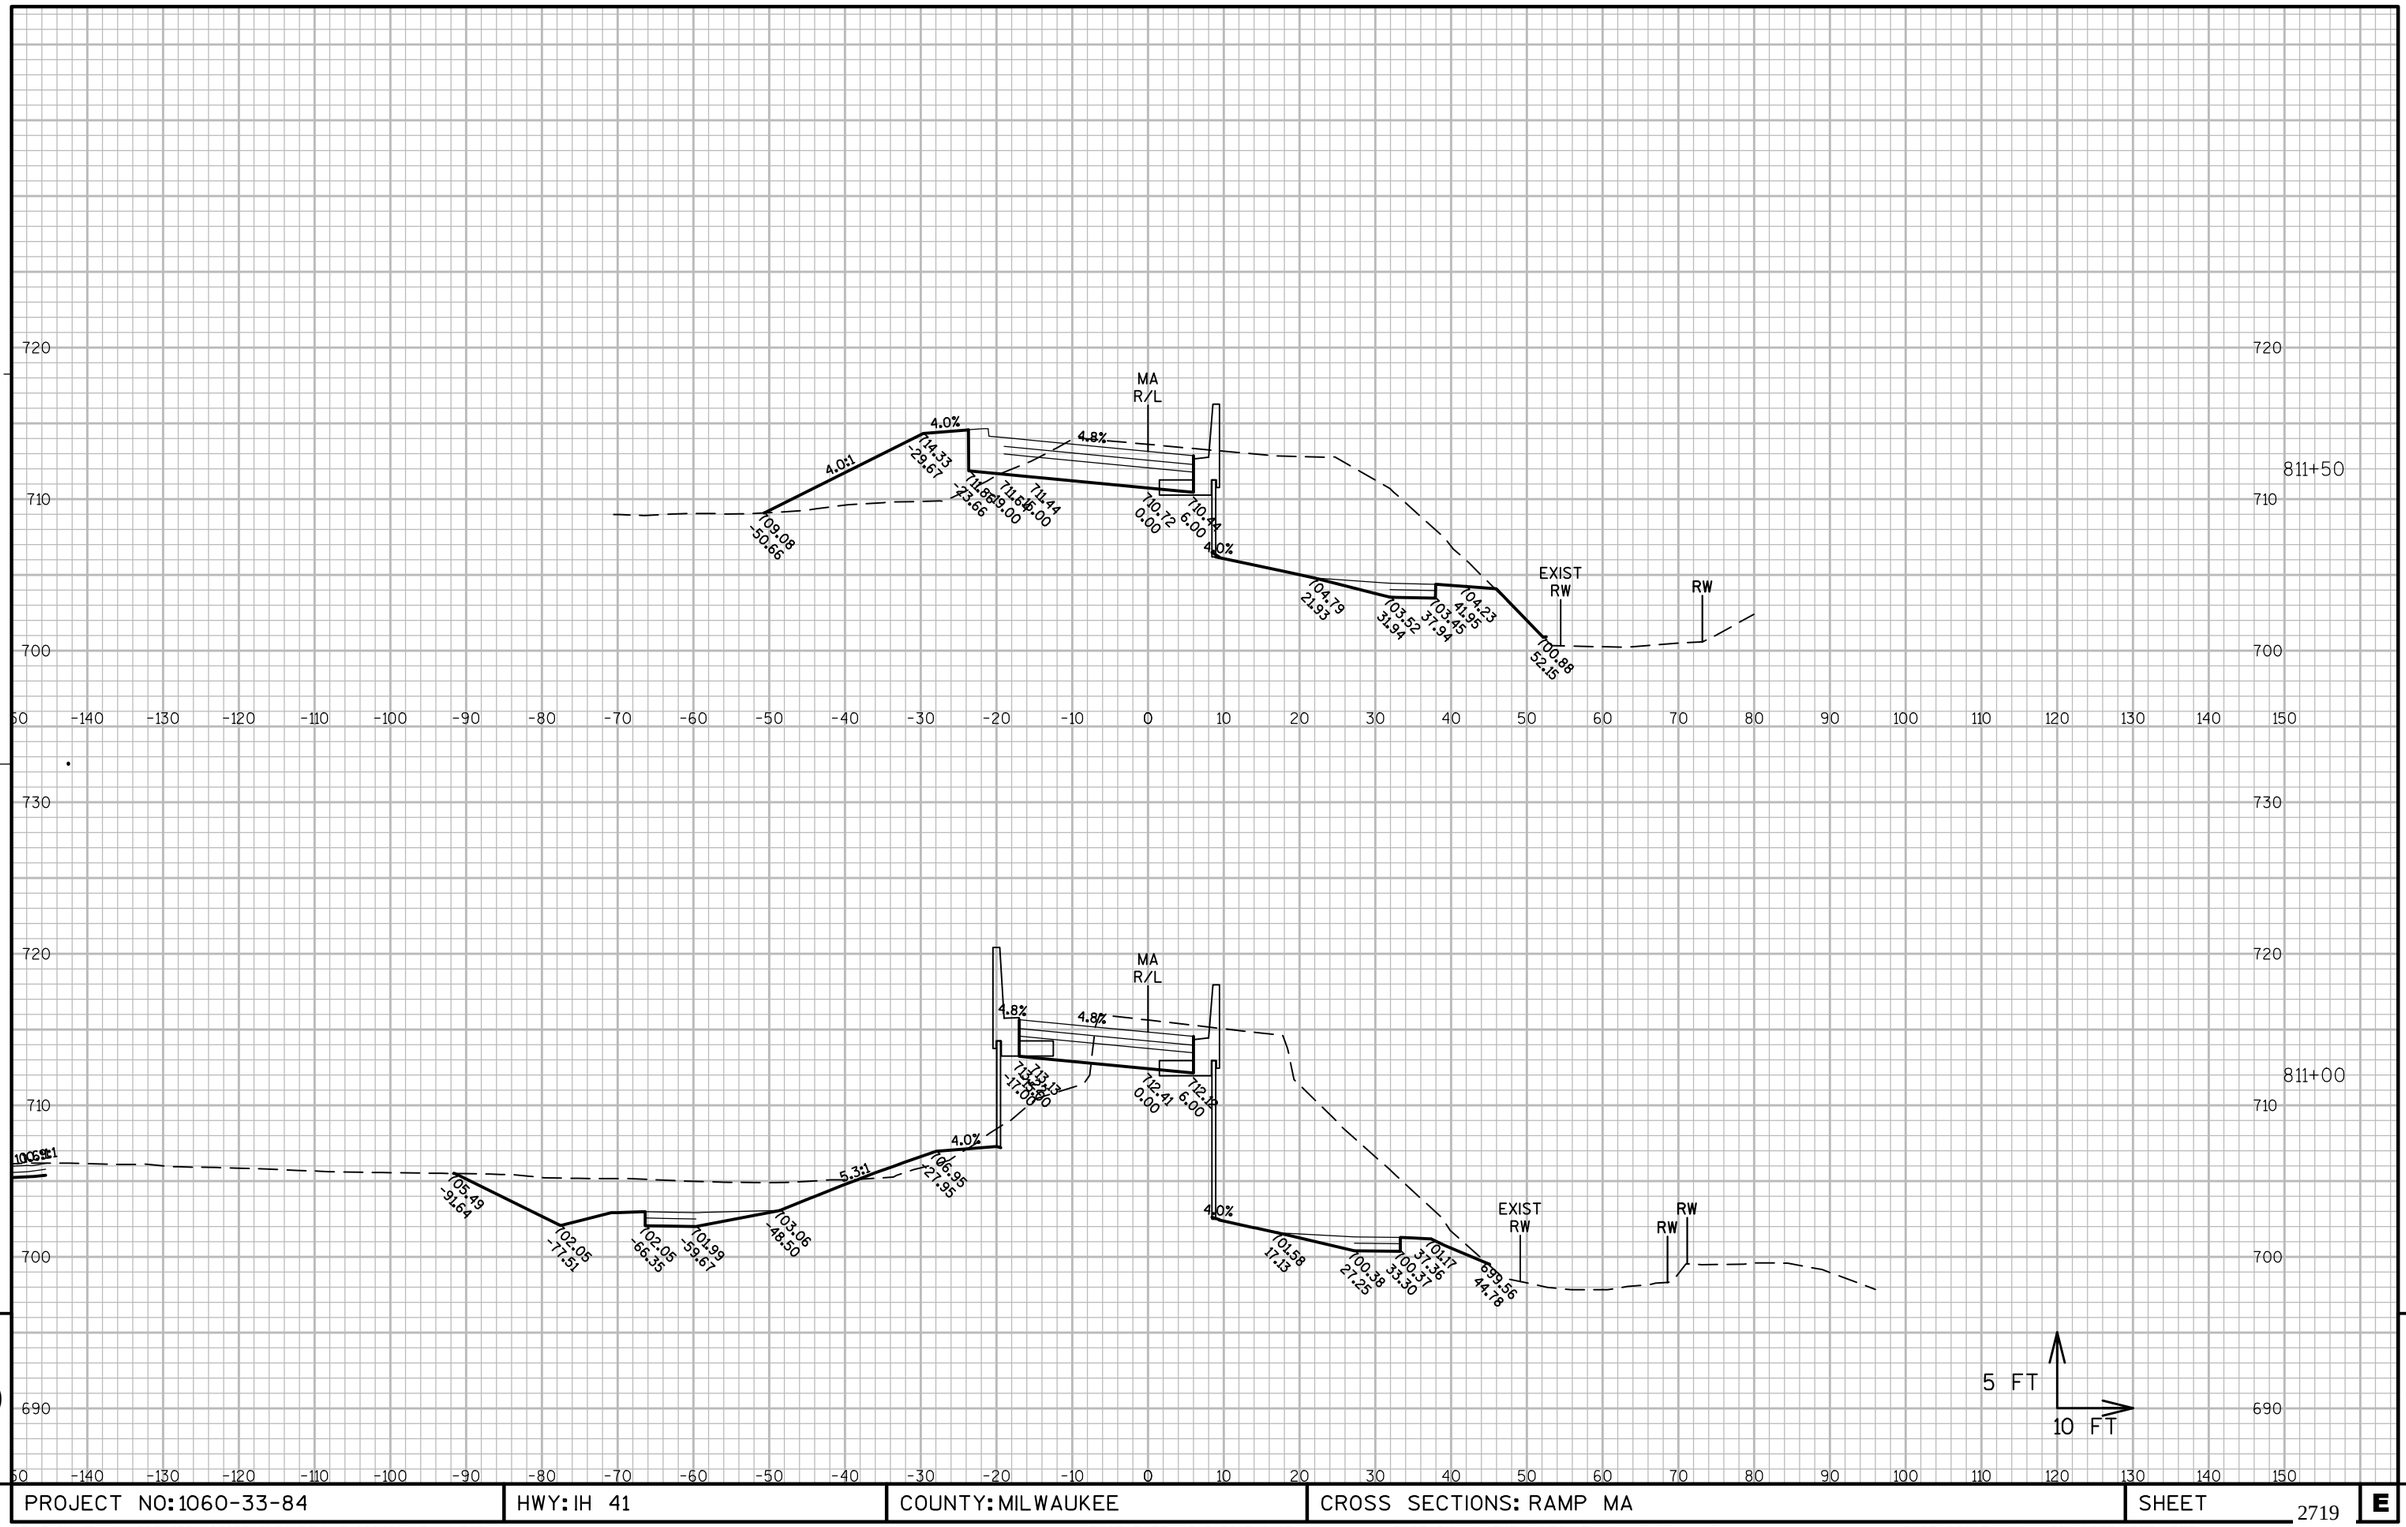

9

9

PROJECT NO: 1060-33-84	HWY: IH 41	COUNTY: MILWAUKEE	CROSS SECTIONS: RAMP MA	SHEET 2719	E

FILE NAME : W:\PDS\C3D\10603316\84\DSN\XS\090401_XS_MA.DWG
LAYOUT NAME - SECTION SHEET - (5)

PLOT DATE : 2/9/2017 8:27 AM PLOT BY : LARKIN, MICHAEL A PLOT NAME : PLOT SCALE : 1" = 20'_XREF_XREF_XREF

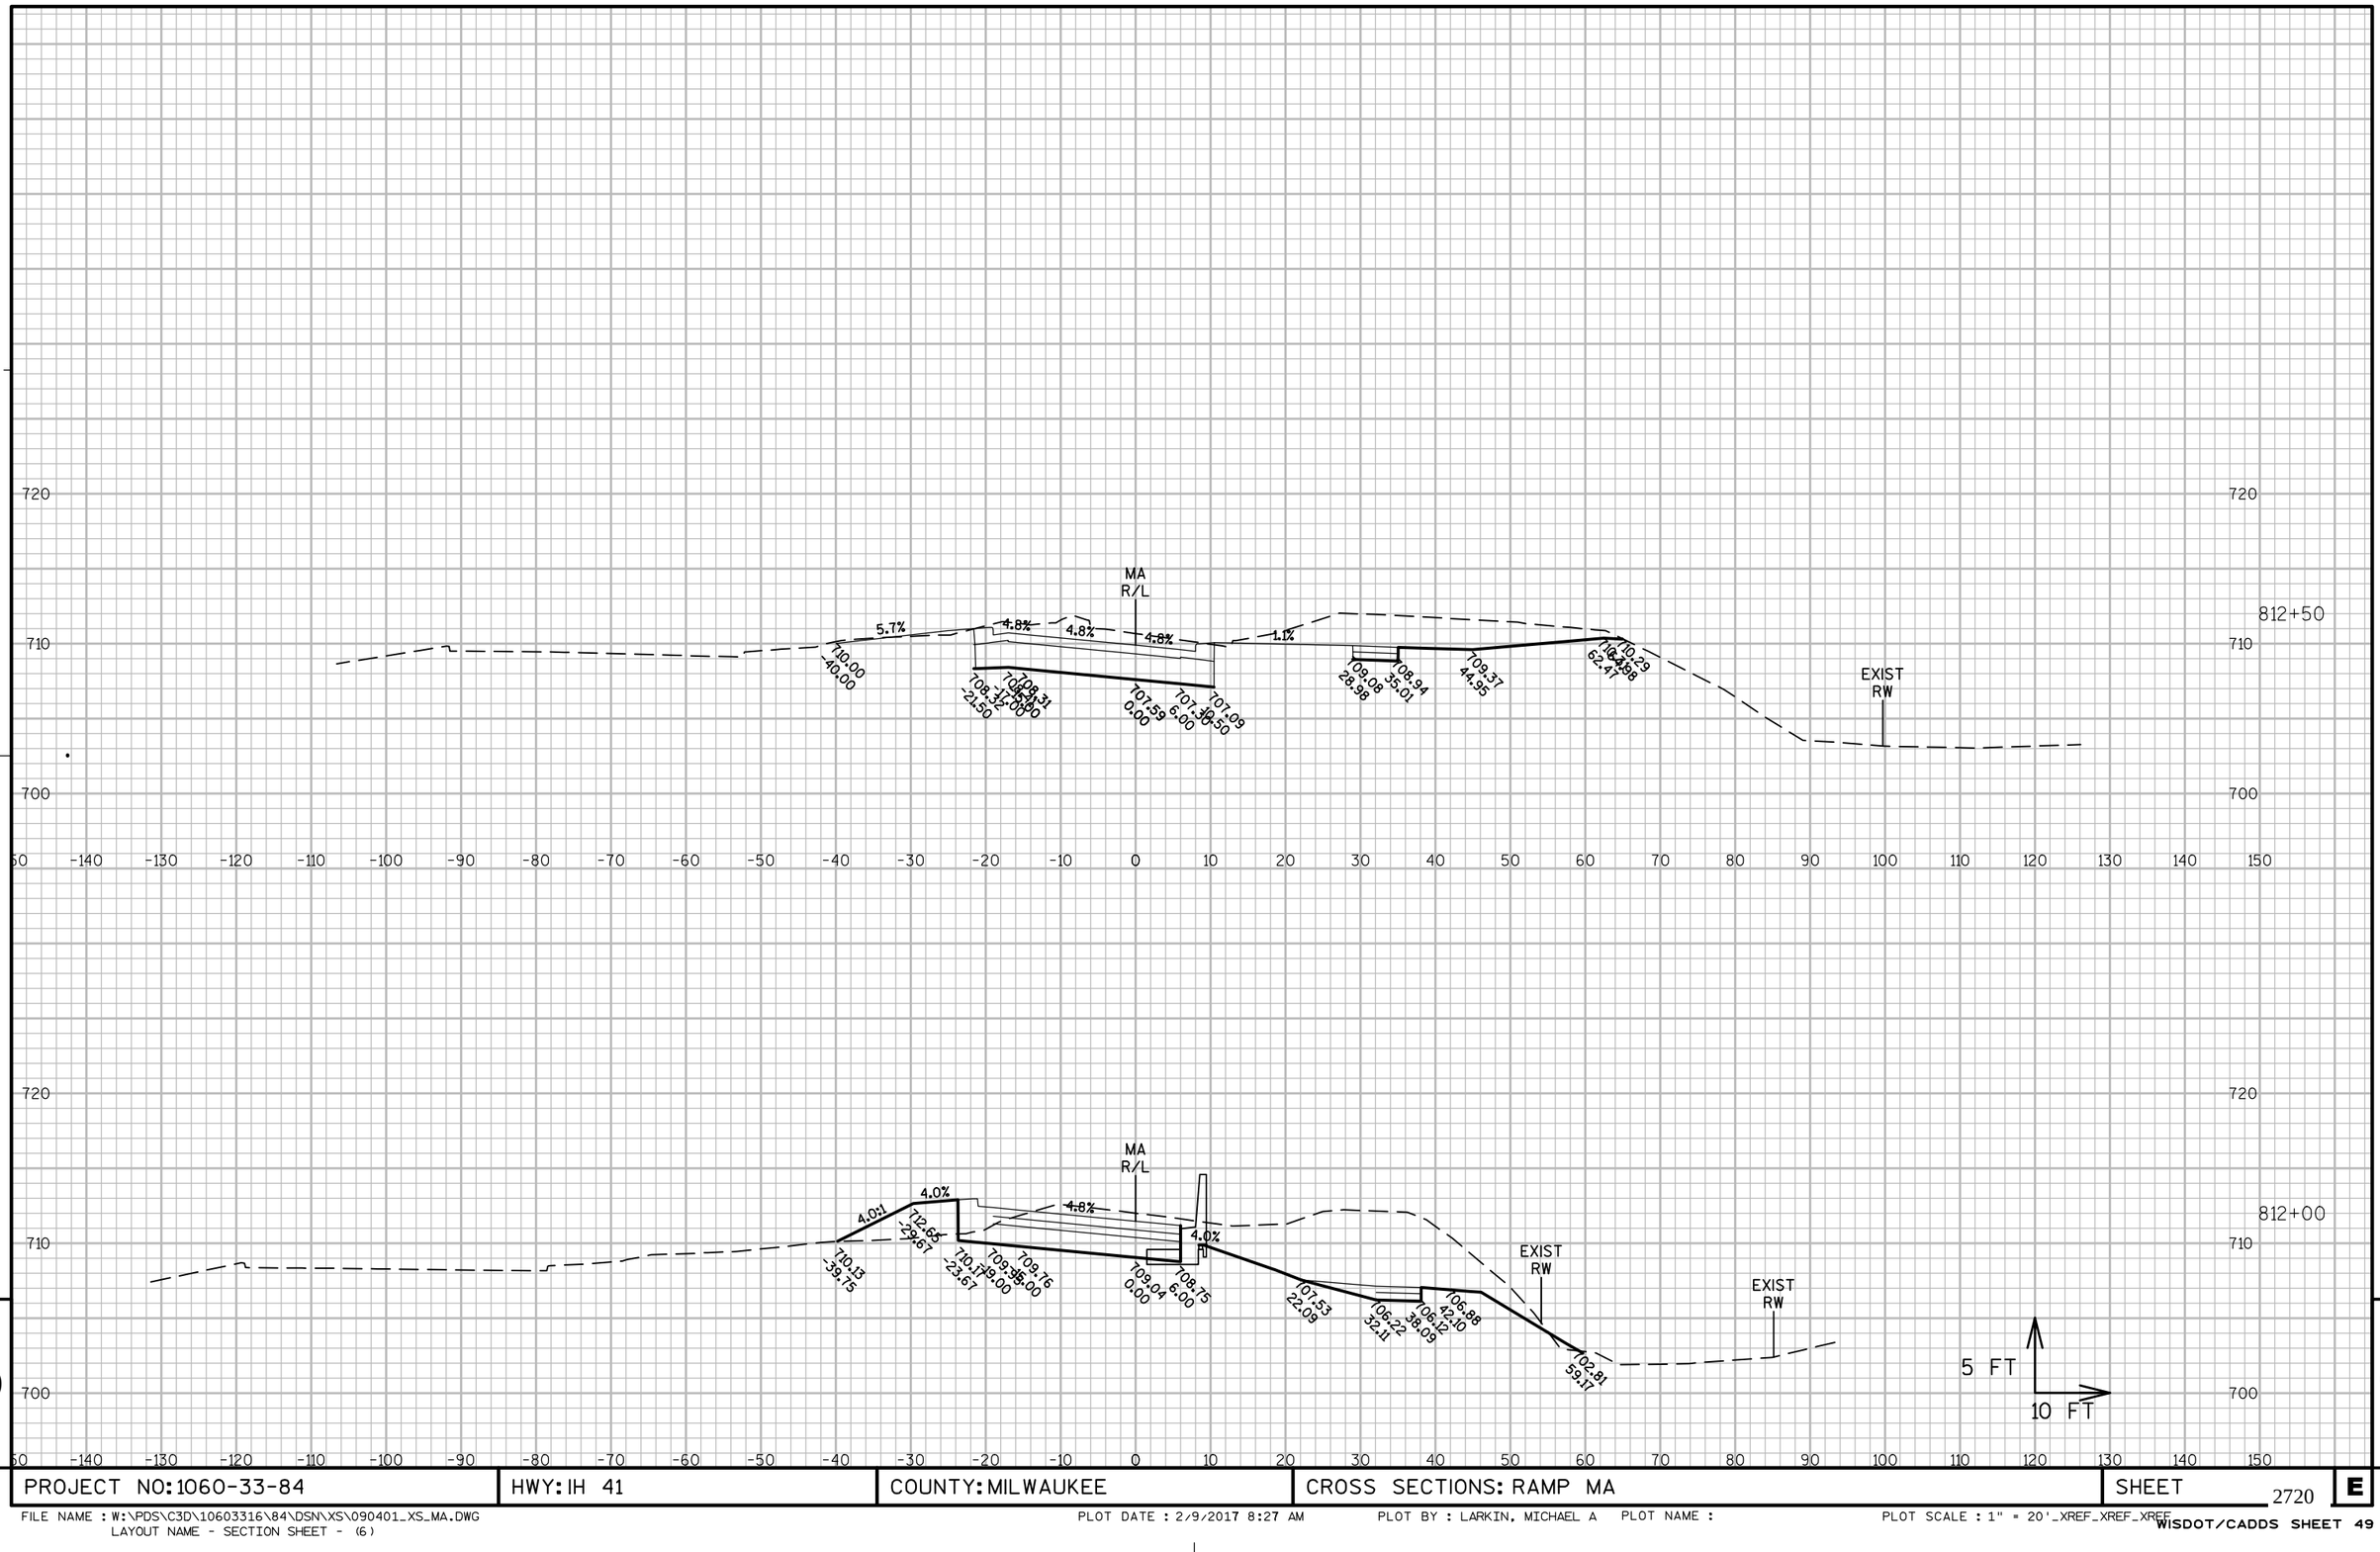

PROJECT NO: 1060-33-84	HWY: IH 41	COUNTY: MILWAUKEE	CROSS SECTIONS: RAMP MA	SHEET 2720	E

FILE NAME : W:\PDS\C3D\10603316\84\DSN\XS\090401_XS_MA.DWG
LAYOUT NAME - SECTION SHEET - (6)

PLOT DATE : 2/9/2017 8:27 AM PLOT BY : LARKIN, MICHAEL A PLOT NAME :

PLOT SCALE : 1" = 20'_XREF_XREF_XREF

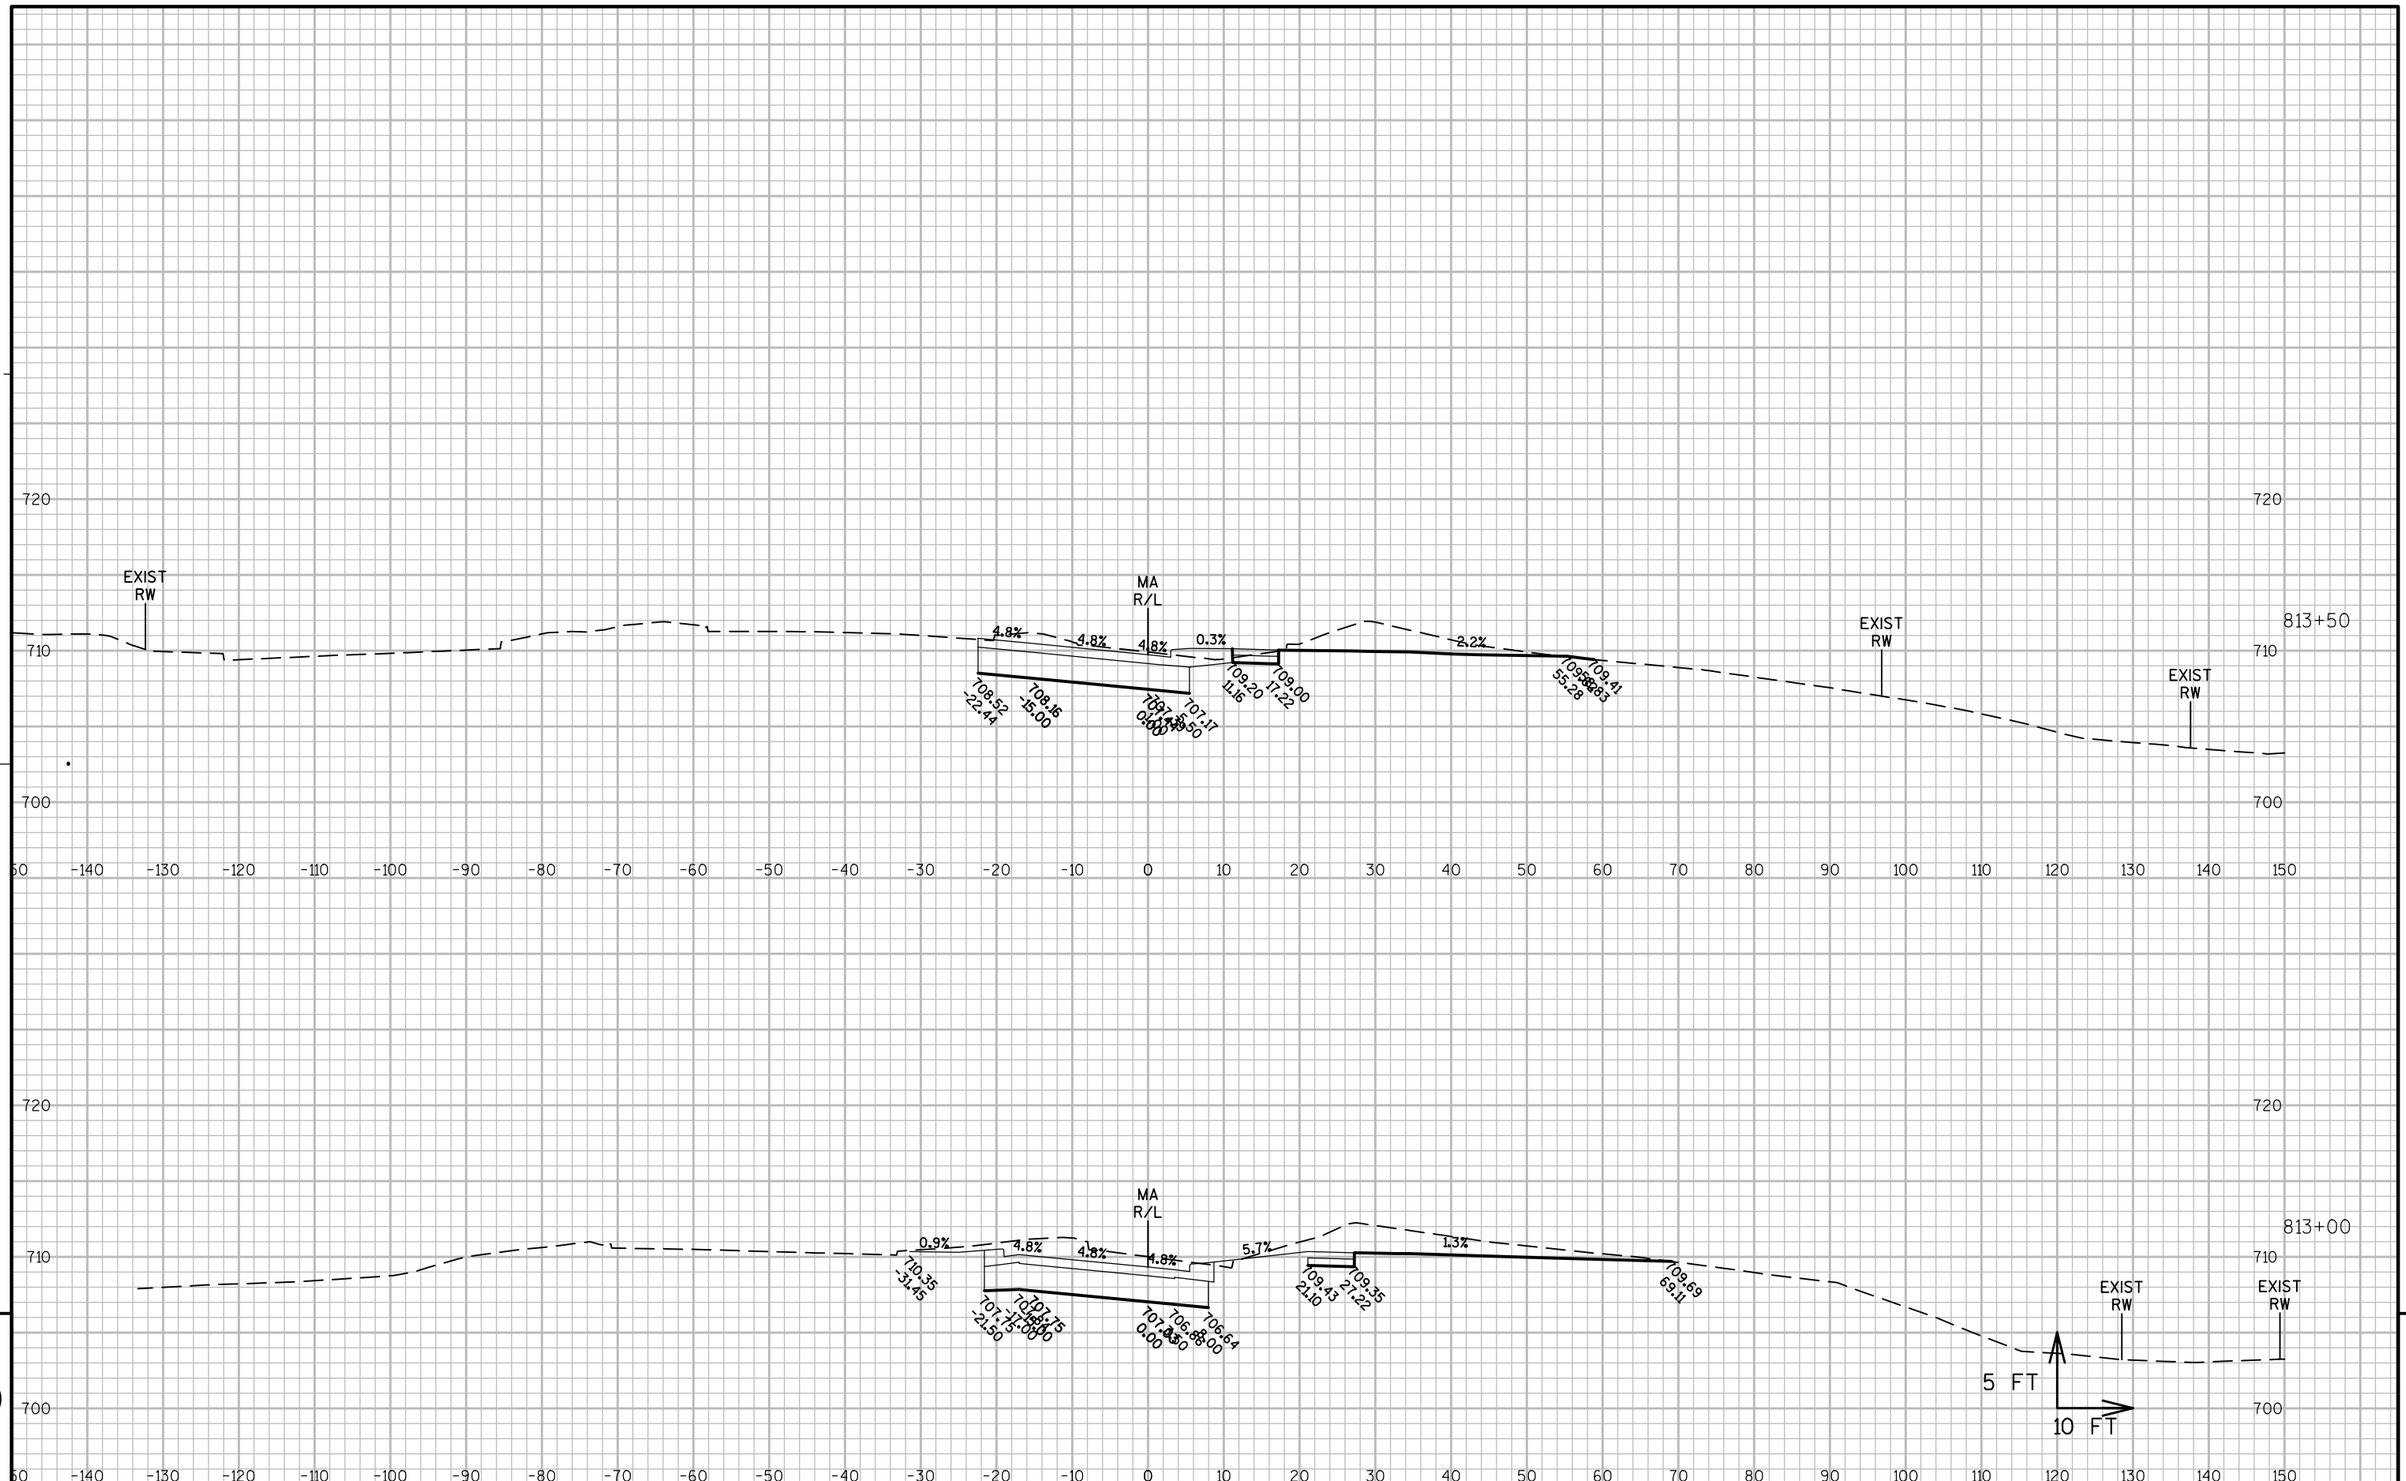

PROJECT NO: 1060-33-84	HWY: IH 41	COUNTY: MILWAUKEE	CROSS SECTIONS: RAMP MA	SHEET 2721	E

FILE NAME : W:\PDS\C3D\10603316\84\DSN\XS\090401_XS_MA.DWG
LAYOUT NAME - SECTION SHEET - (7)

PLOT DATE : 2/9/2017 8:27 AM PLOT BY : LARKIN, MICHAEL A PLOT NAME : PLOT SCALE : 1" = 20'_XREF_XREF_XREF

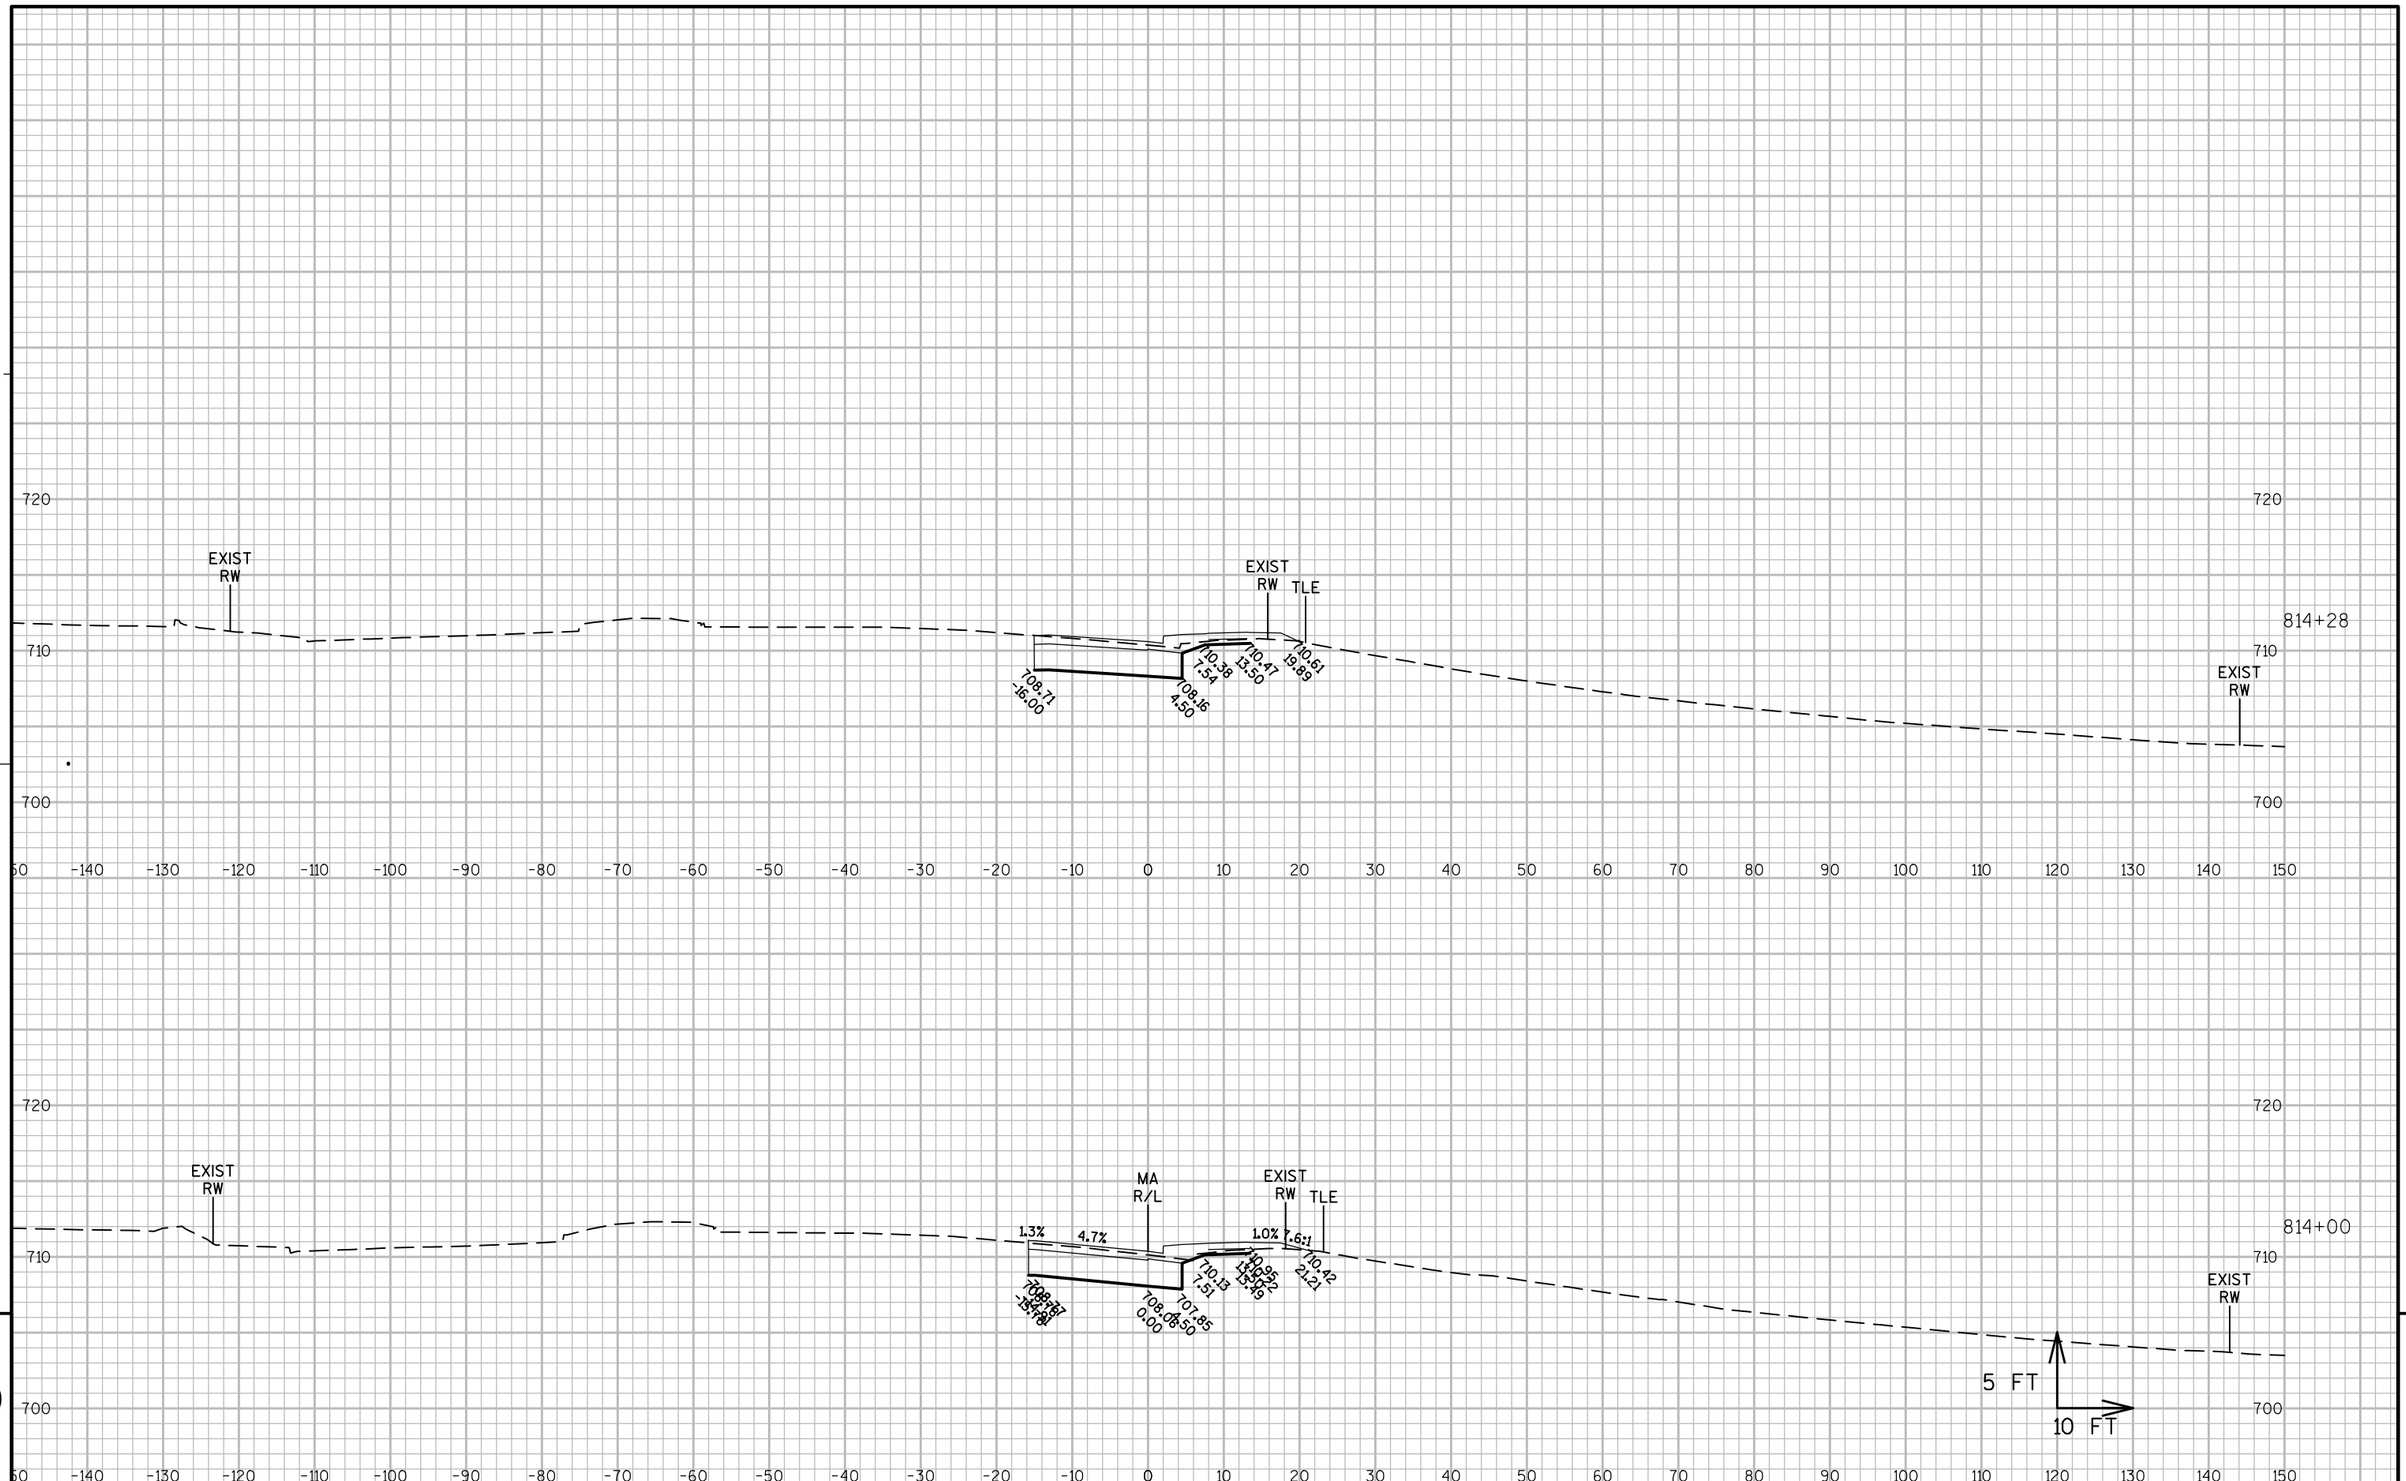

9

9

PROJECT NO: 1060-33-84	HWY: IH 41	COUNTY: MILWAUKEE	CROSS SECTIONS: RAMP MA	SHEET 2722	E

FILE NAME : W:\PDS\C3D\10603316\84\DSN\XS\090401_XS_MA.DWG
LAYOUT NAME - SECTION SHEET - (8)
PLOT DATE : 2/9/2017 8:27 AM
PLOT BY : LARKIN, MICHAEL A PLOT NAME :
PLOT SCALE : 1" = 20'_XREF_XREF_XREF
WISDOT/CADDS SHEET 49

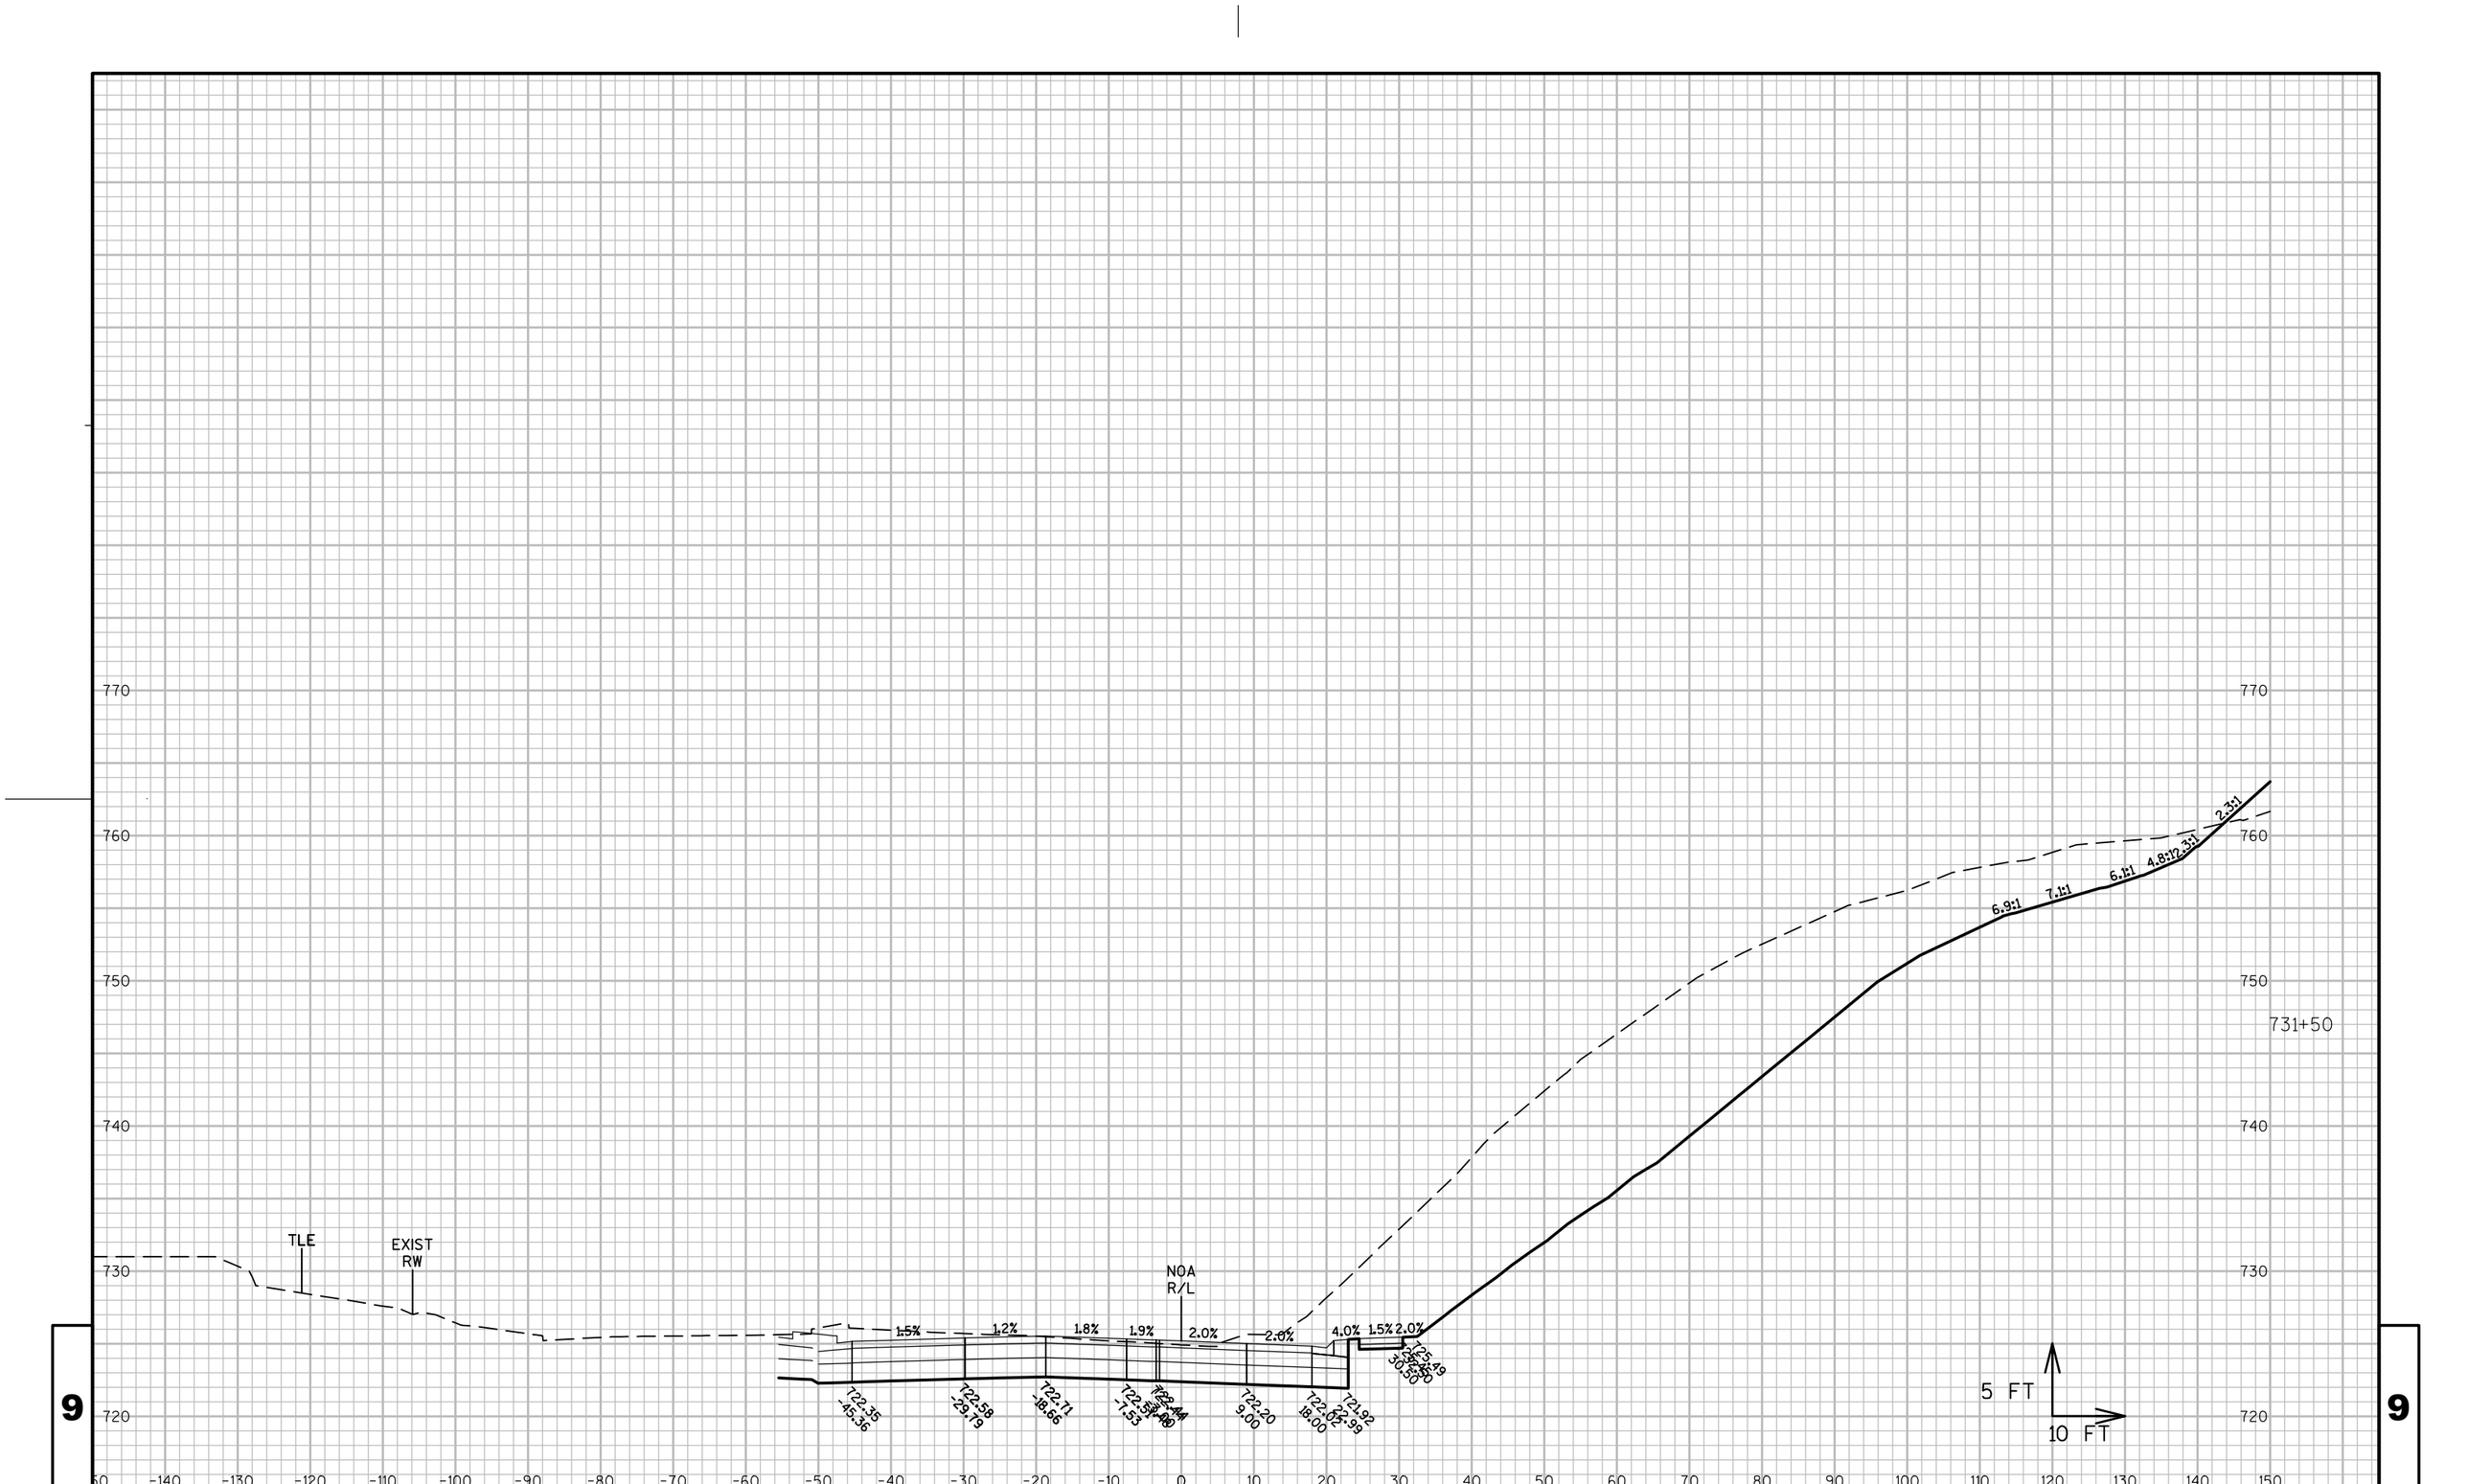

9 9

PROJECT NO: 1060-33-84	HWY: IH 41	COUNTY: MILWAUKEE	CROSS SECTIONS: RAMP NOA	SHEET 2723	E

FILE NAME : W:\PDS\C3D\10603316\84\DSN\XS\090402_XS_NOA.DWG
LAYOUT NAME - 090402-NOA - (1)

PLOT DATE : 2/9/2017 7:50 AM PLOT BY : AUSEN, CRAIG D PLOT NAME : PLOT SCALE : 1:20_XREF

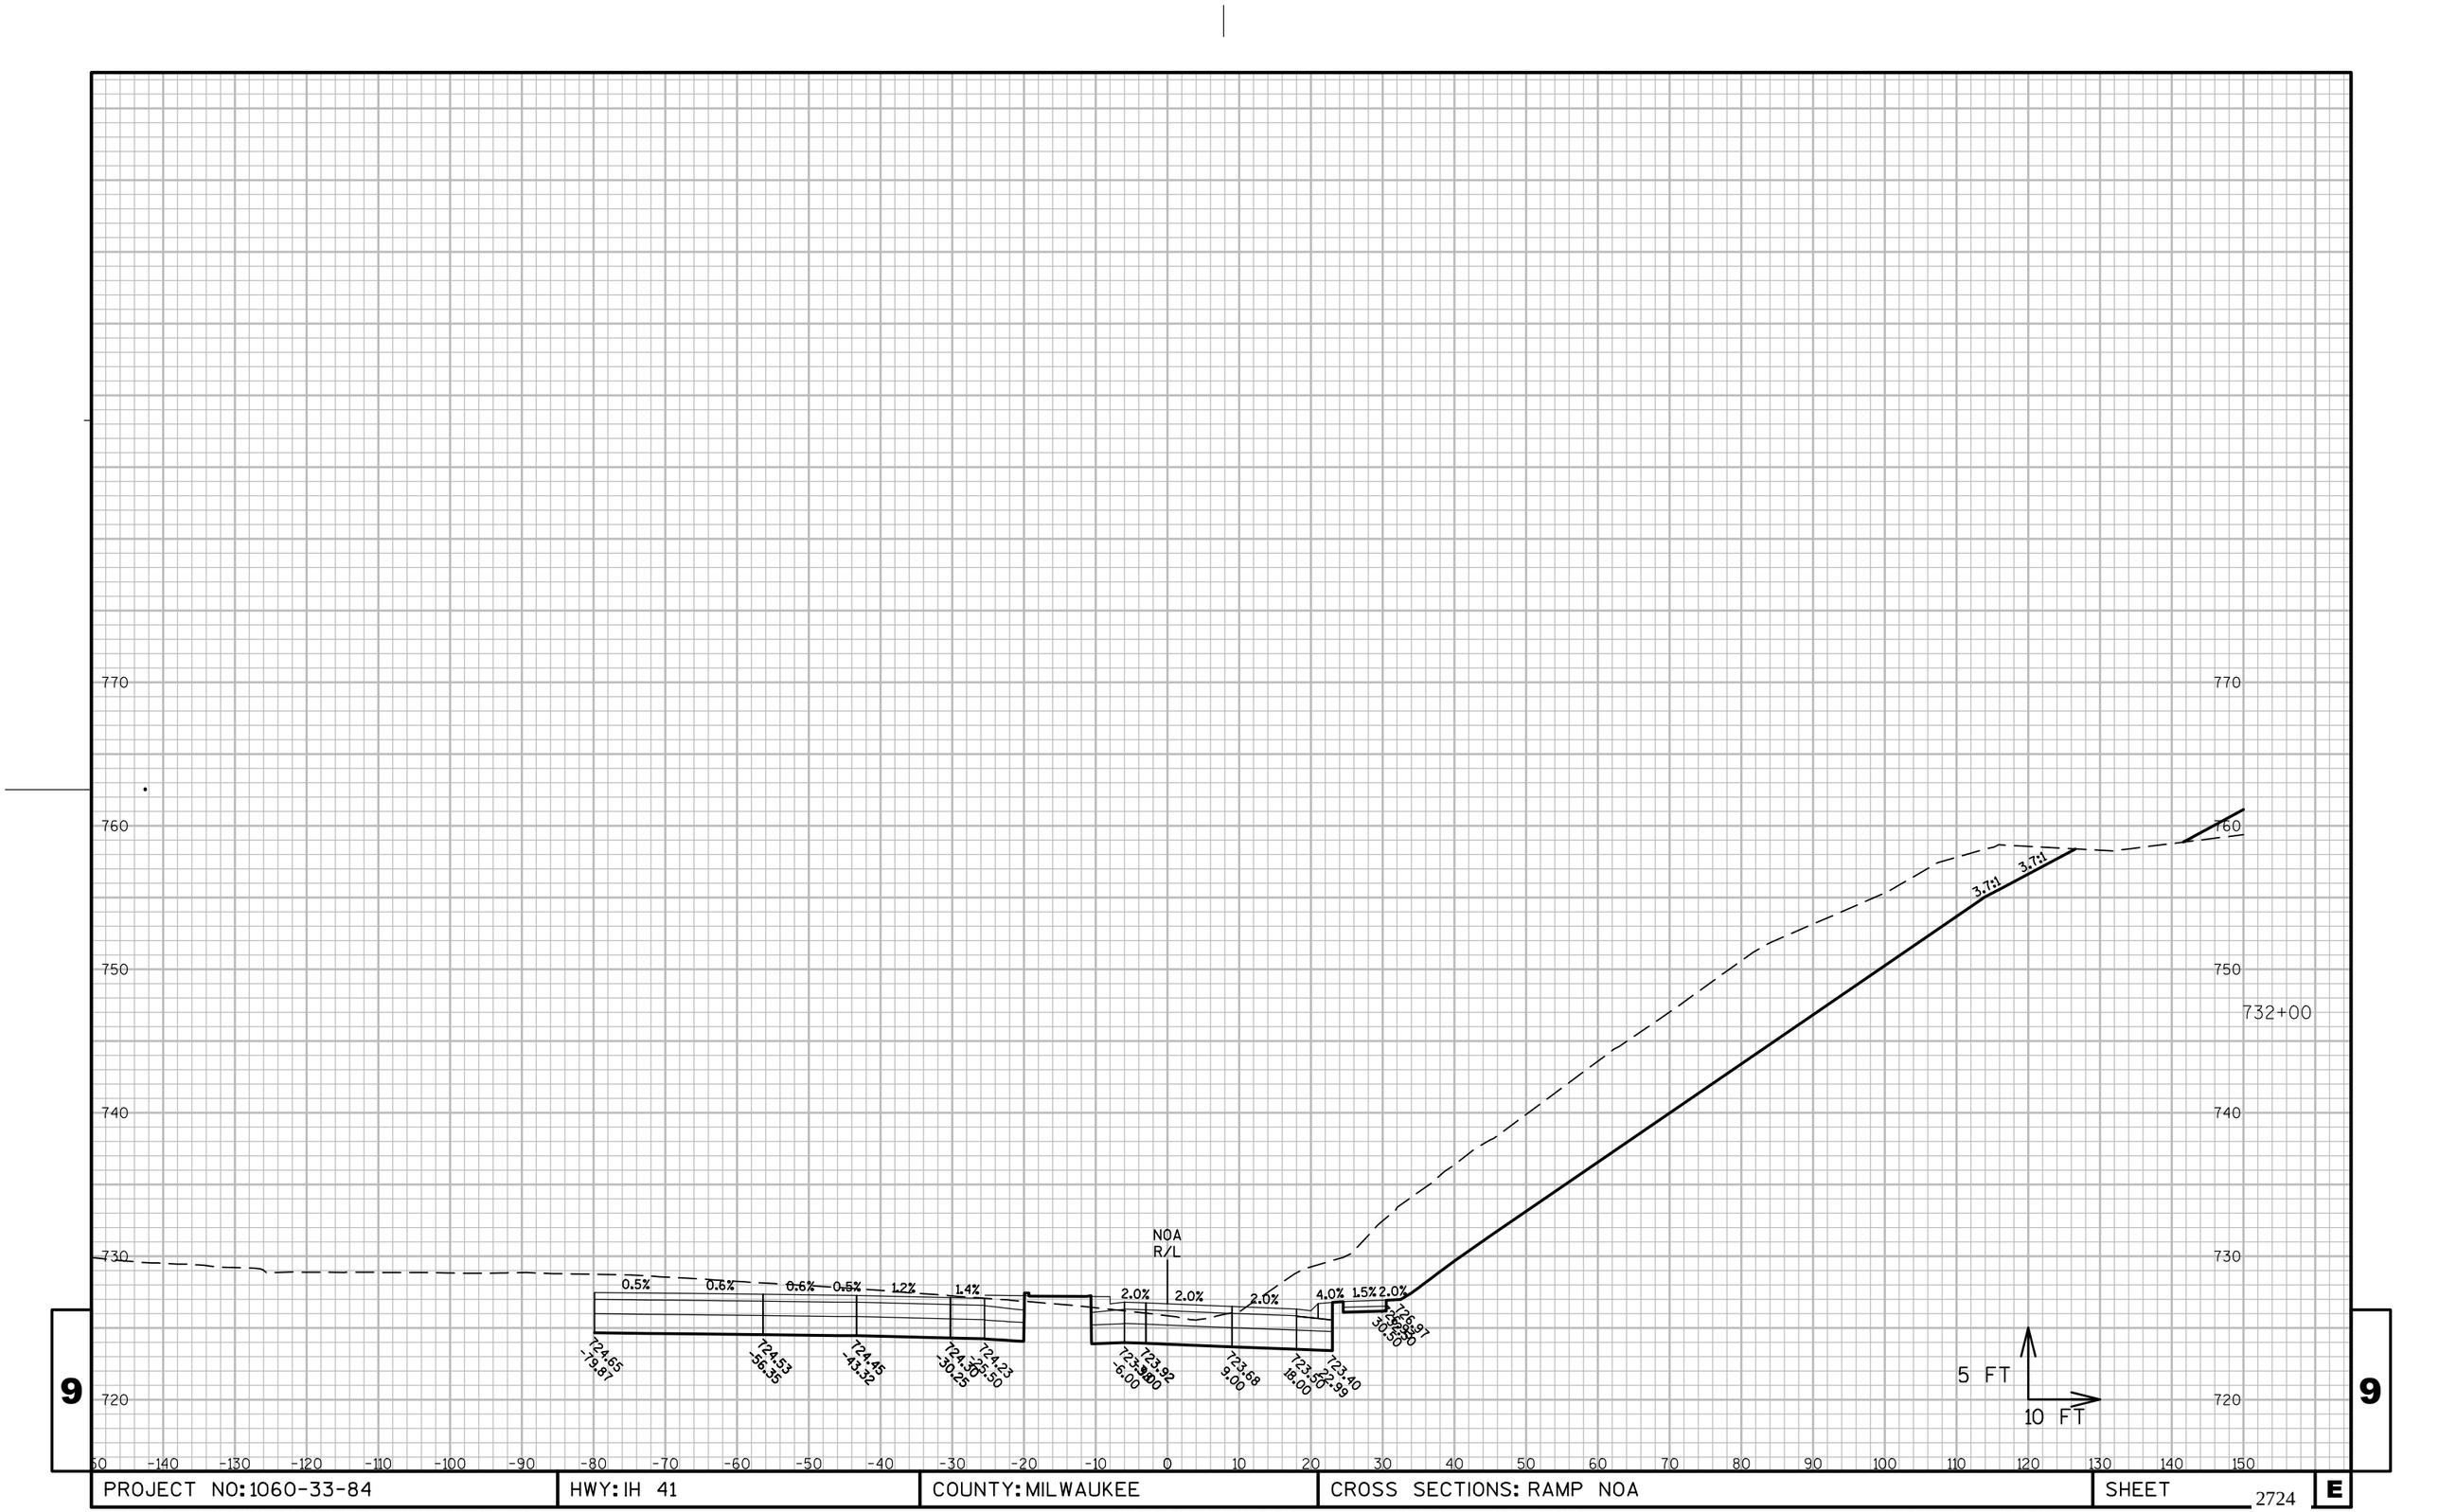

9

9

PROJECT NO: 1060-33-84	HWY: IH 41	COUNTY: MILWAUKEE	CROSS SECTIONS: RAMP NOA	SHEET 2724 E

FILE NAME : W:\PDS\C3D\10603316\84\DSN\XS\090402_XS_NOA.DWG
LAYOUT NAME - 090402-NOA - (2)
PLOT DATE : 2/9/2017 7:51 AM PLOT BY : AUSEN, CRAIG D PLOT NAME : PLOT SCALE : 1:20_XREF
WISDOT/CADDS SHEET 49

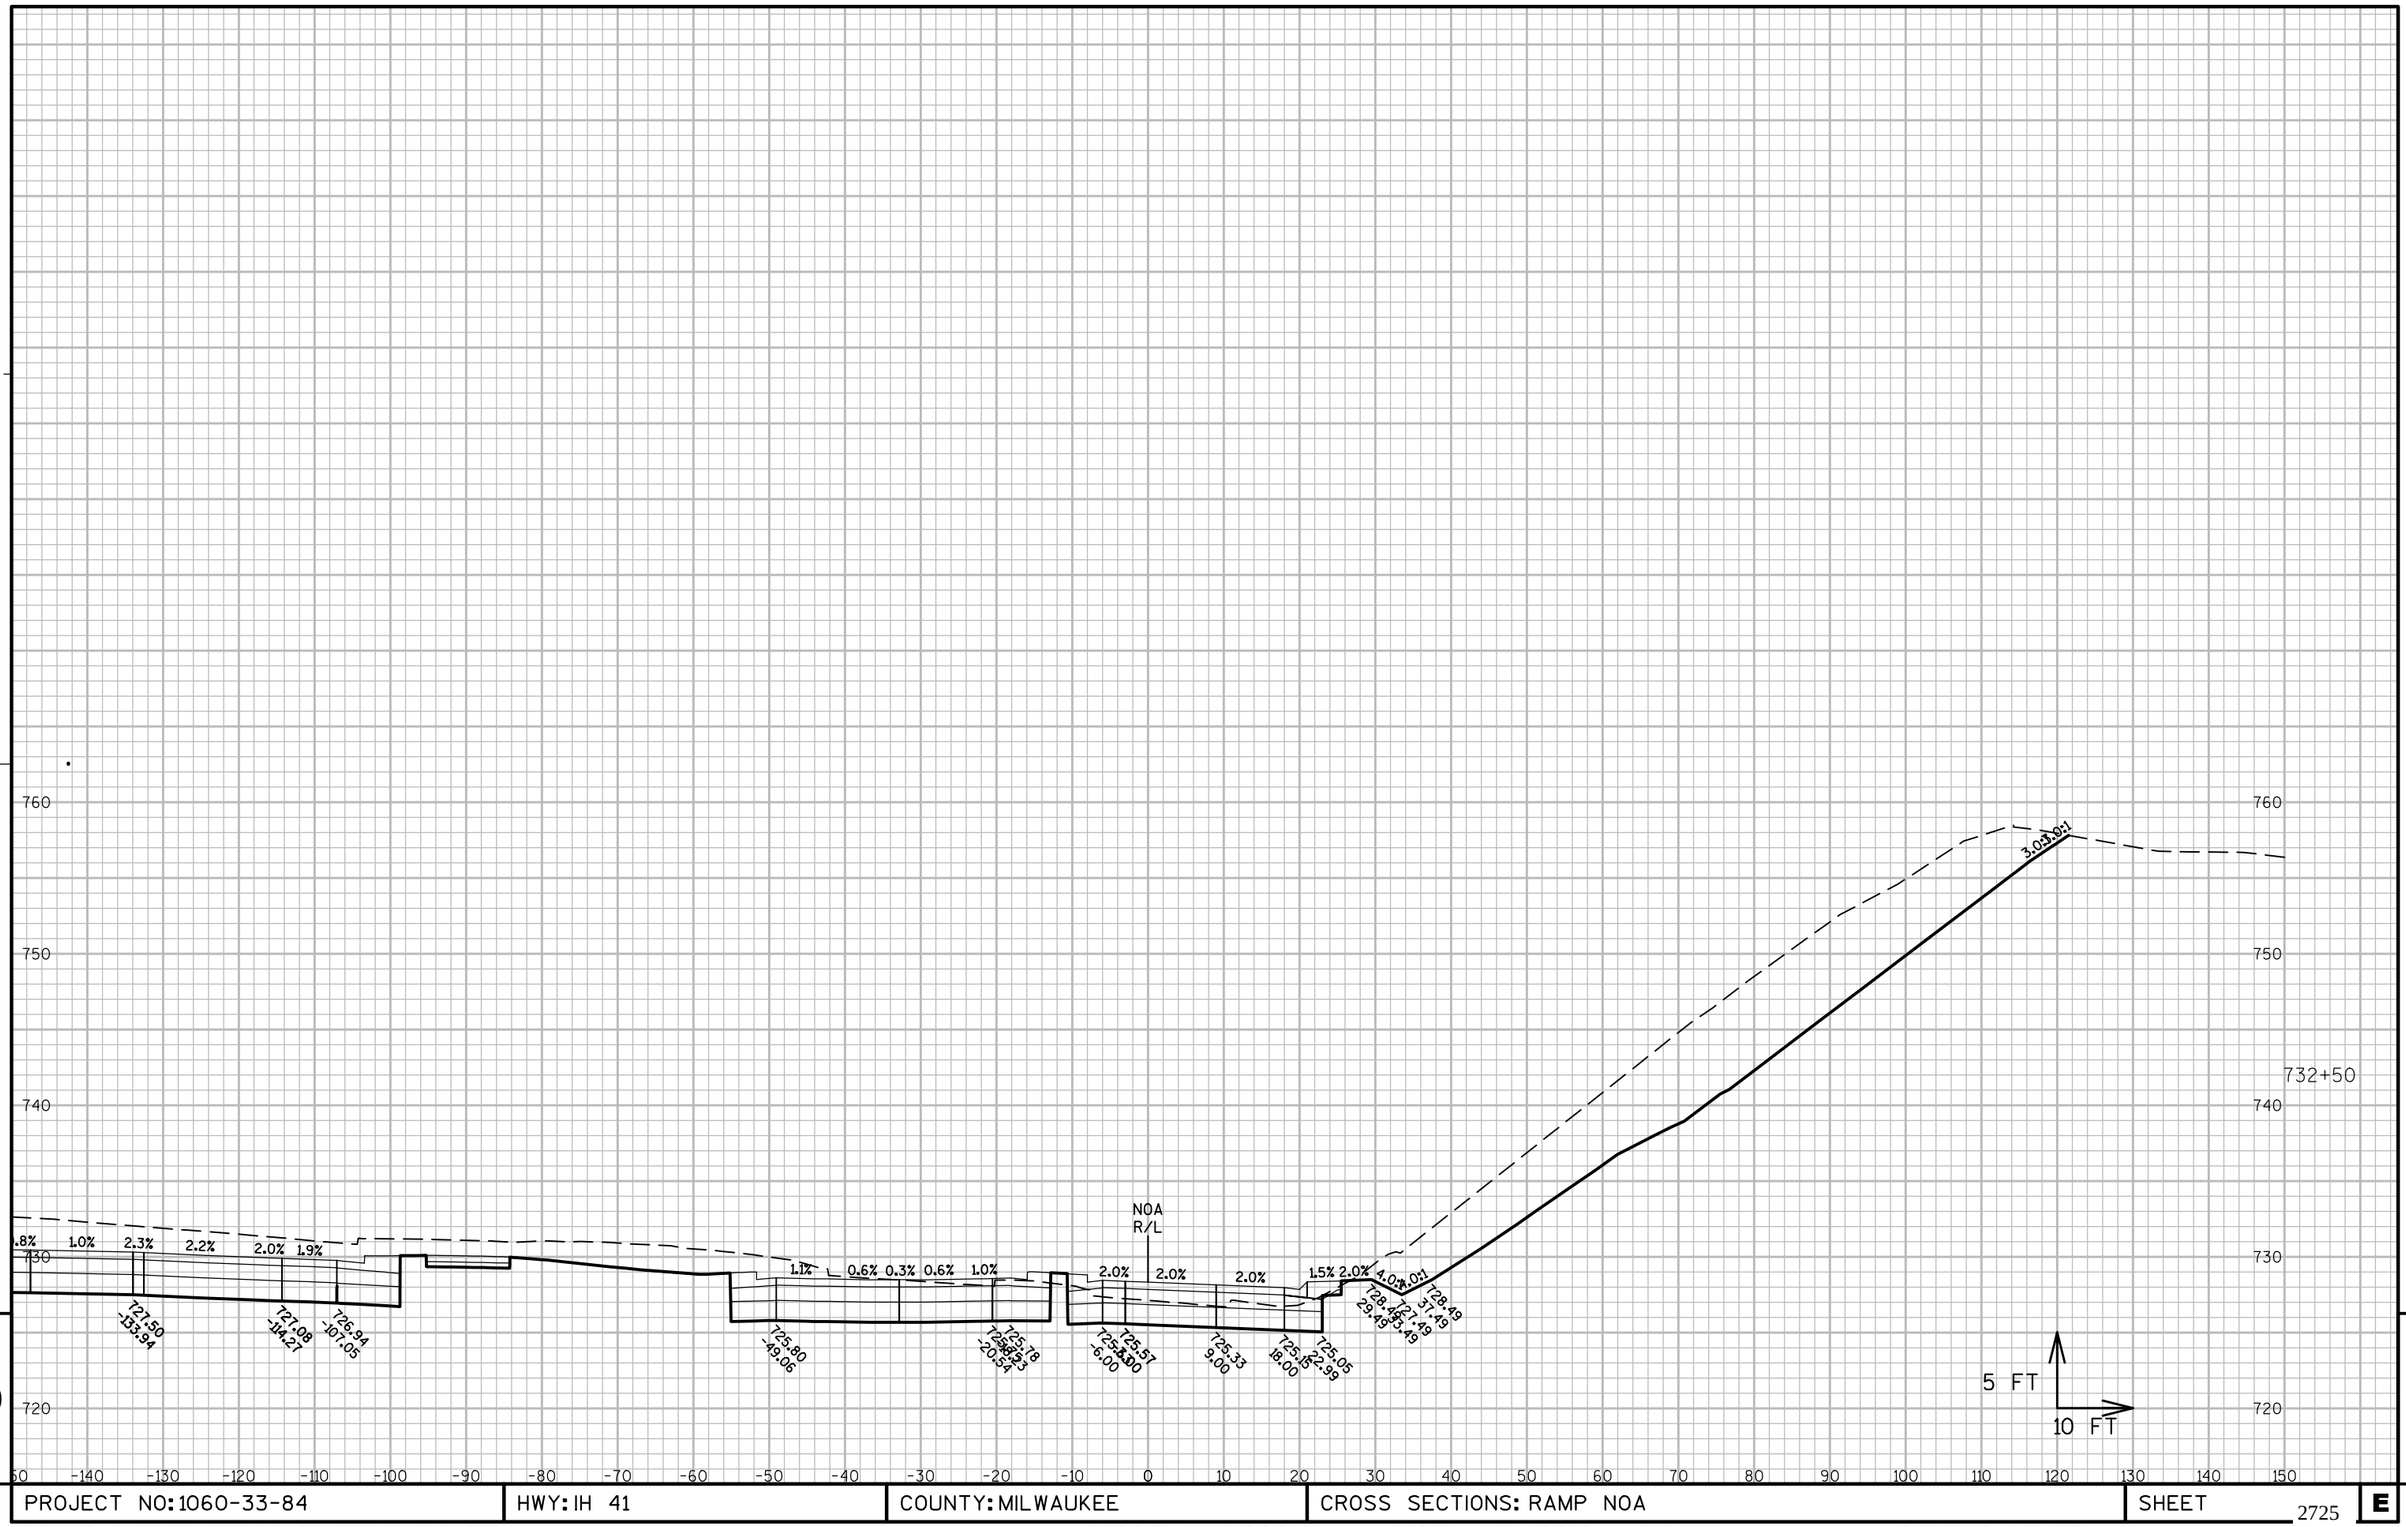

9

9

PROJECT NO: 1060-33-84	HWY: IH 41	COUNTY: MILWAUKEE	CROSS SECTIONS: RAMP NOA	SHEET 2725 E

FILE NAME : W:\PDS\C3D\10603316\84\DSN\XS\090402_XS_NOA.DWG
LAYOUT NAME - 090402-NOA - (3)

PLOT DATE : 2/9/2017 7:51 AM PLOT BY : AUSEN, CRAIG D PLOT NAME : PLOT SCALE : 1:20_XREF

WISDOT/CADDS SHEET 49

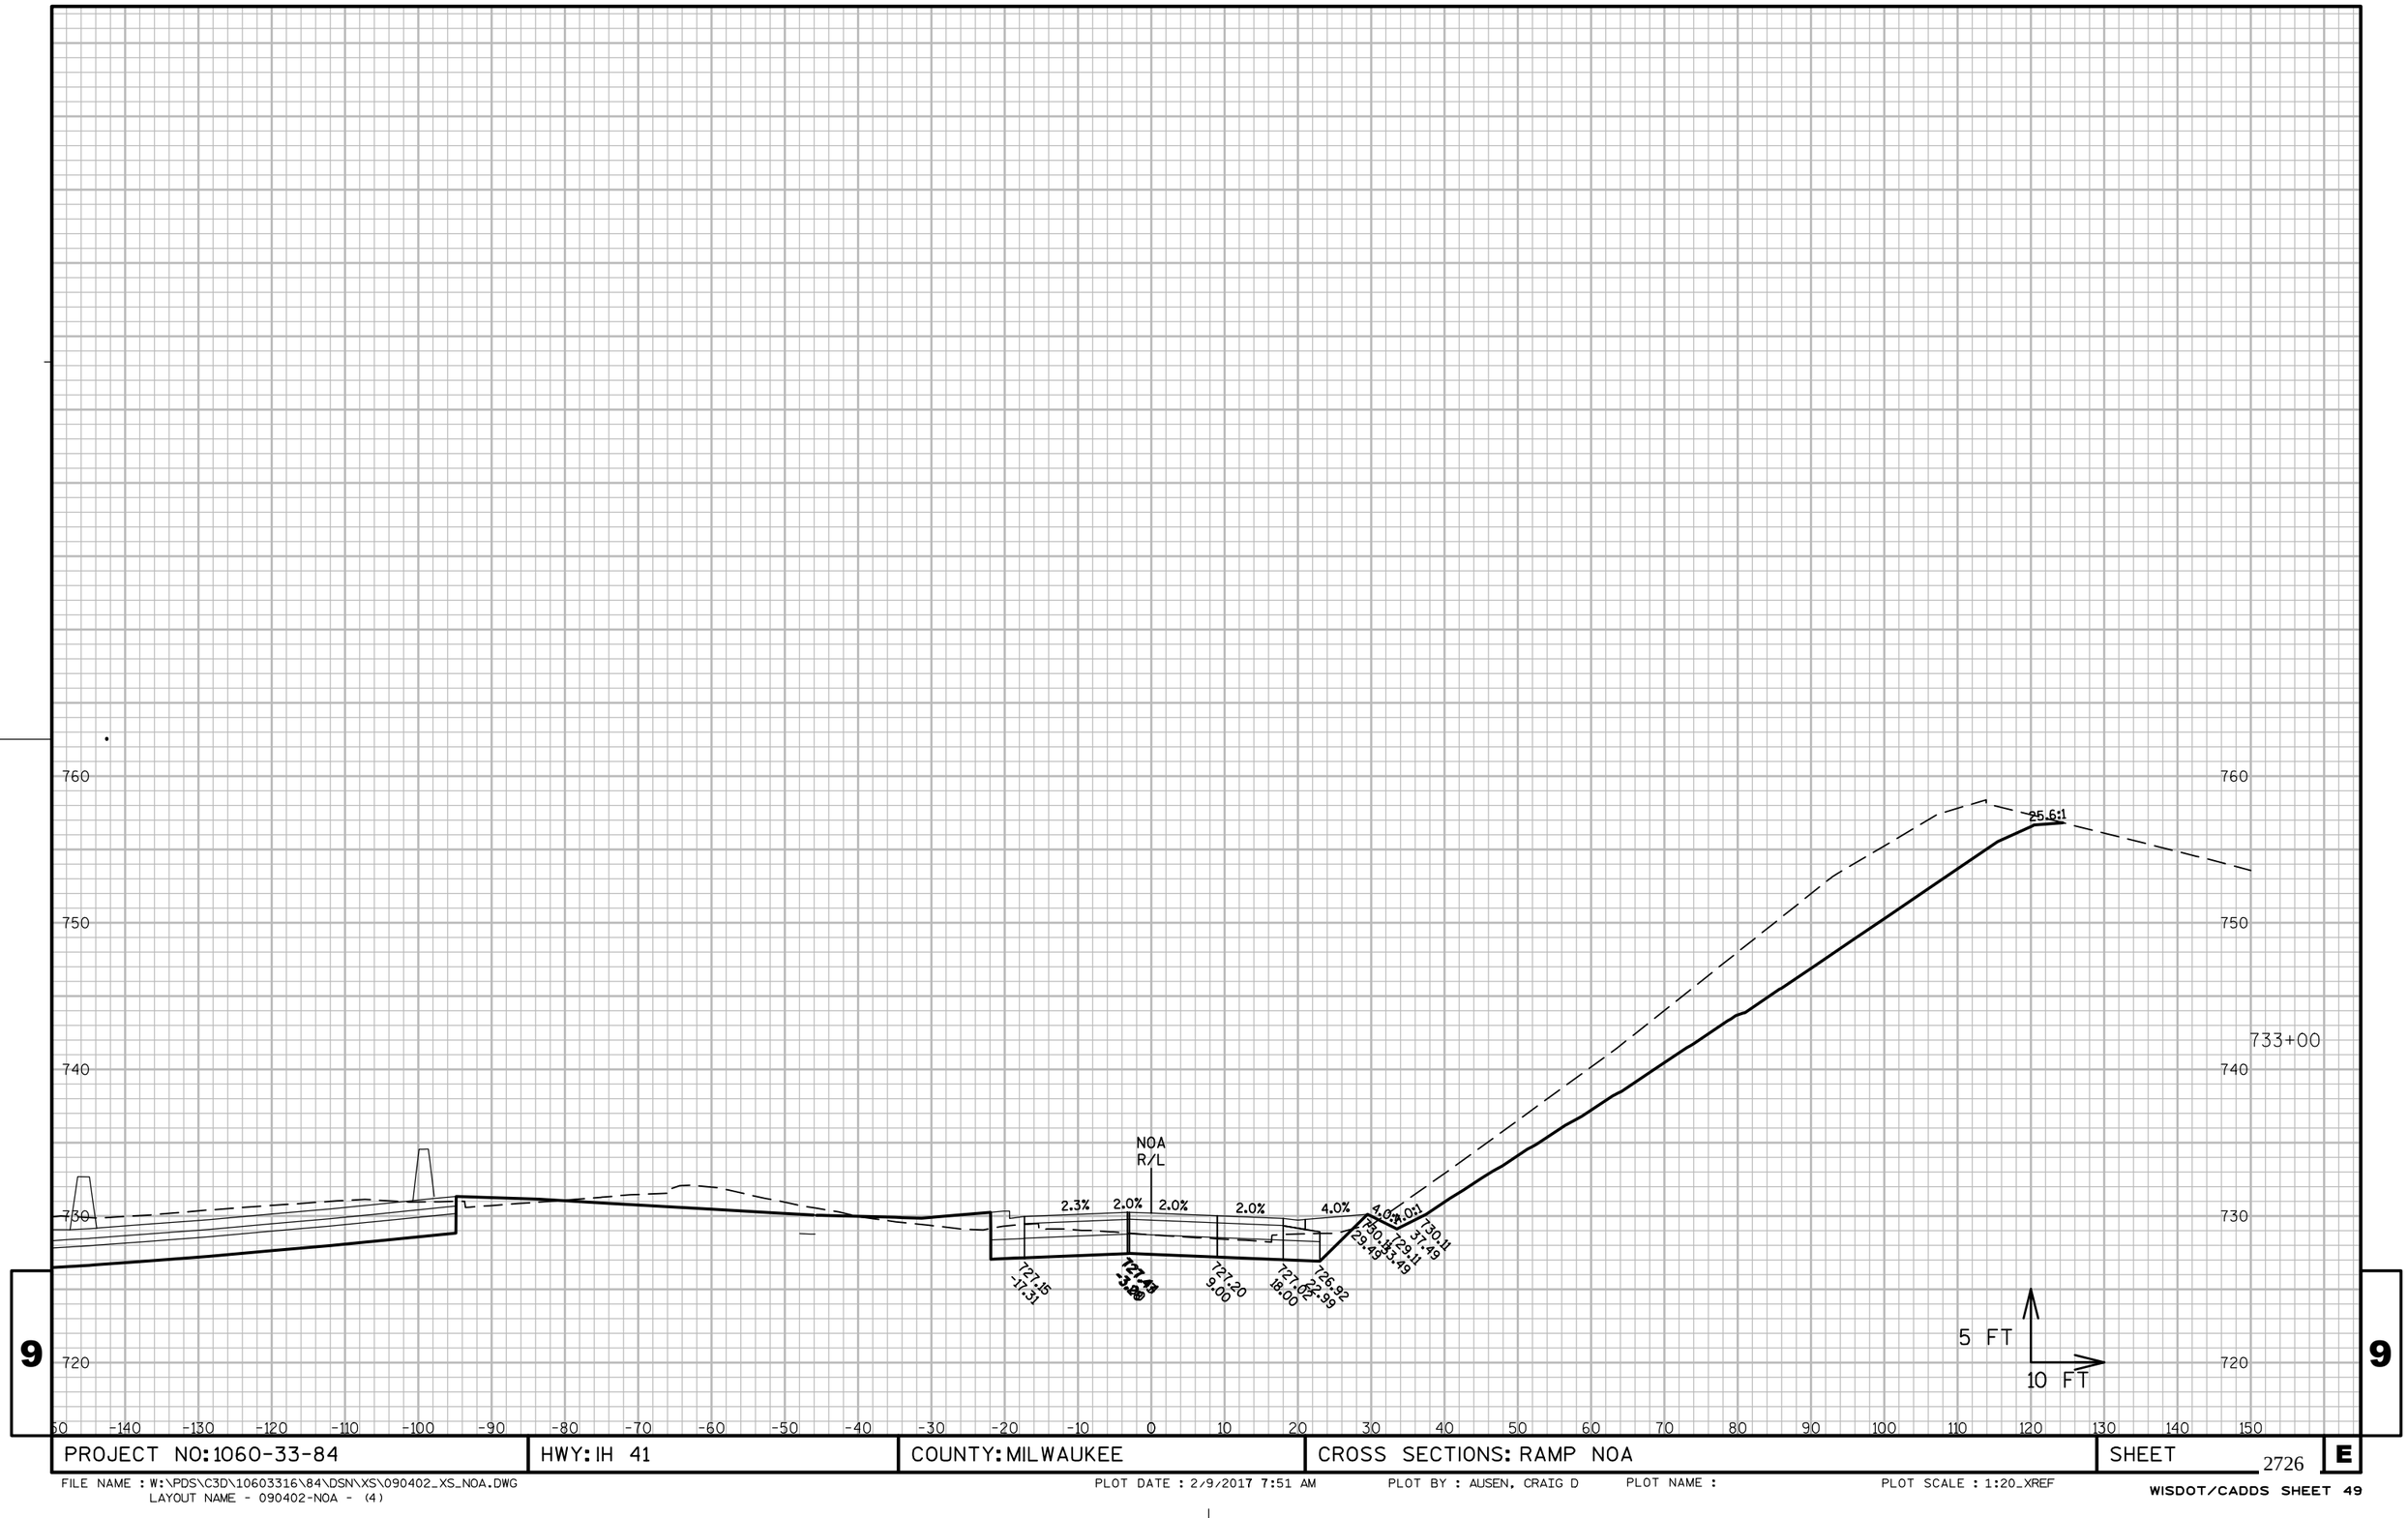

9

9

PROJECT NO: 1060-33-84	HWY: IH 41	COUNTY: MILWAUKEE	CROSS SECTIONS: RAMP NOA	SHEET 2726 E

FILE NAME : W:\PDS\C3D\10603316\84\DSN\XS\090402_XS_NOA.DWG
LAYOUT NAME - 090402-NOA - (4)

PLOT DATE : 2/9/2017 7:51 AM PLOT BY : AUSEN, CRAIG D PLOT NAME : PLOT SCALE : 1:20_XREF

WISDOT/CADDS SHEET 49

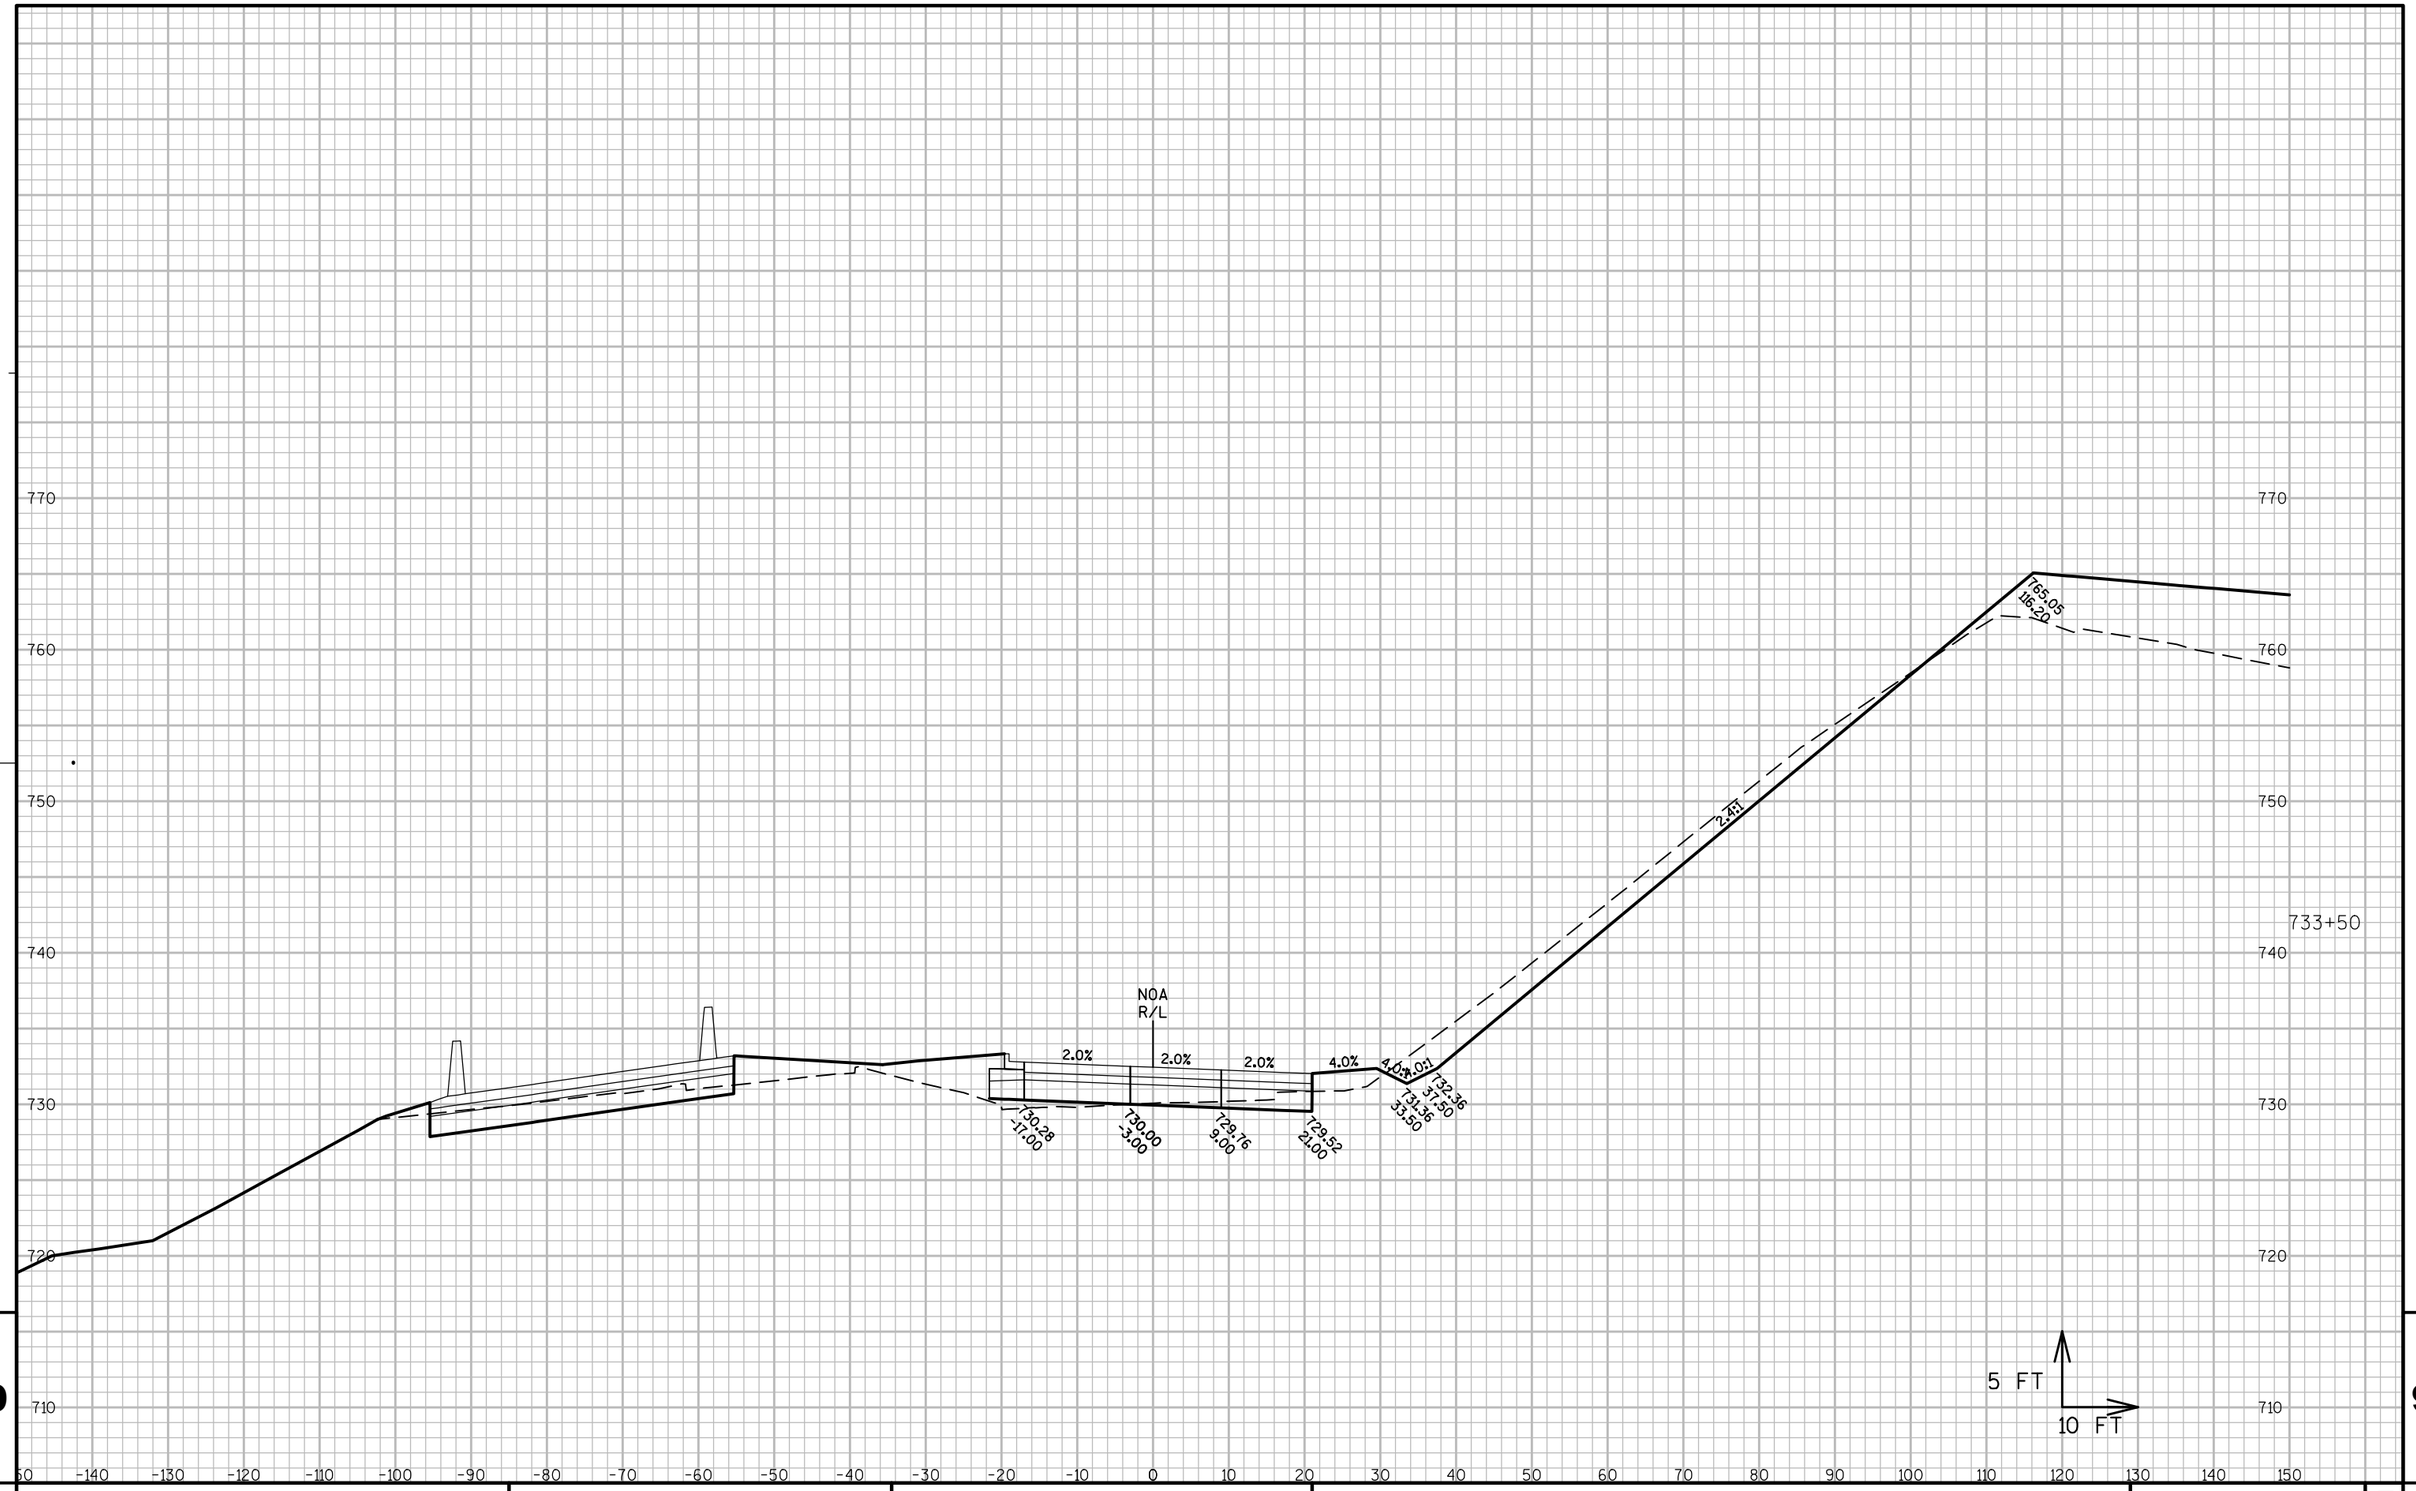

9

9

PROJECT NO: 1060-33-84	HWY: IH 41	COUNTY: MILWAUKEE	CROSS SECTIONS: RAMP NOA	SHEET 2727 E

FILE NAME : W:\PDS\C3D\10603316\84\DSN\XS\090402_XS_NOA.DWG
LAYOUT NAME - 090402-NOA - (5)

PLOT DATE : 2/9/2017 7:51 AM PLOT BY : AUSEN, CRAIG D PLOT NAME : PLOT SCALE : 1:20_XREF

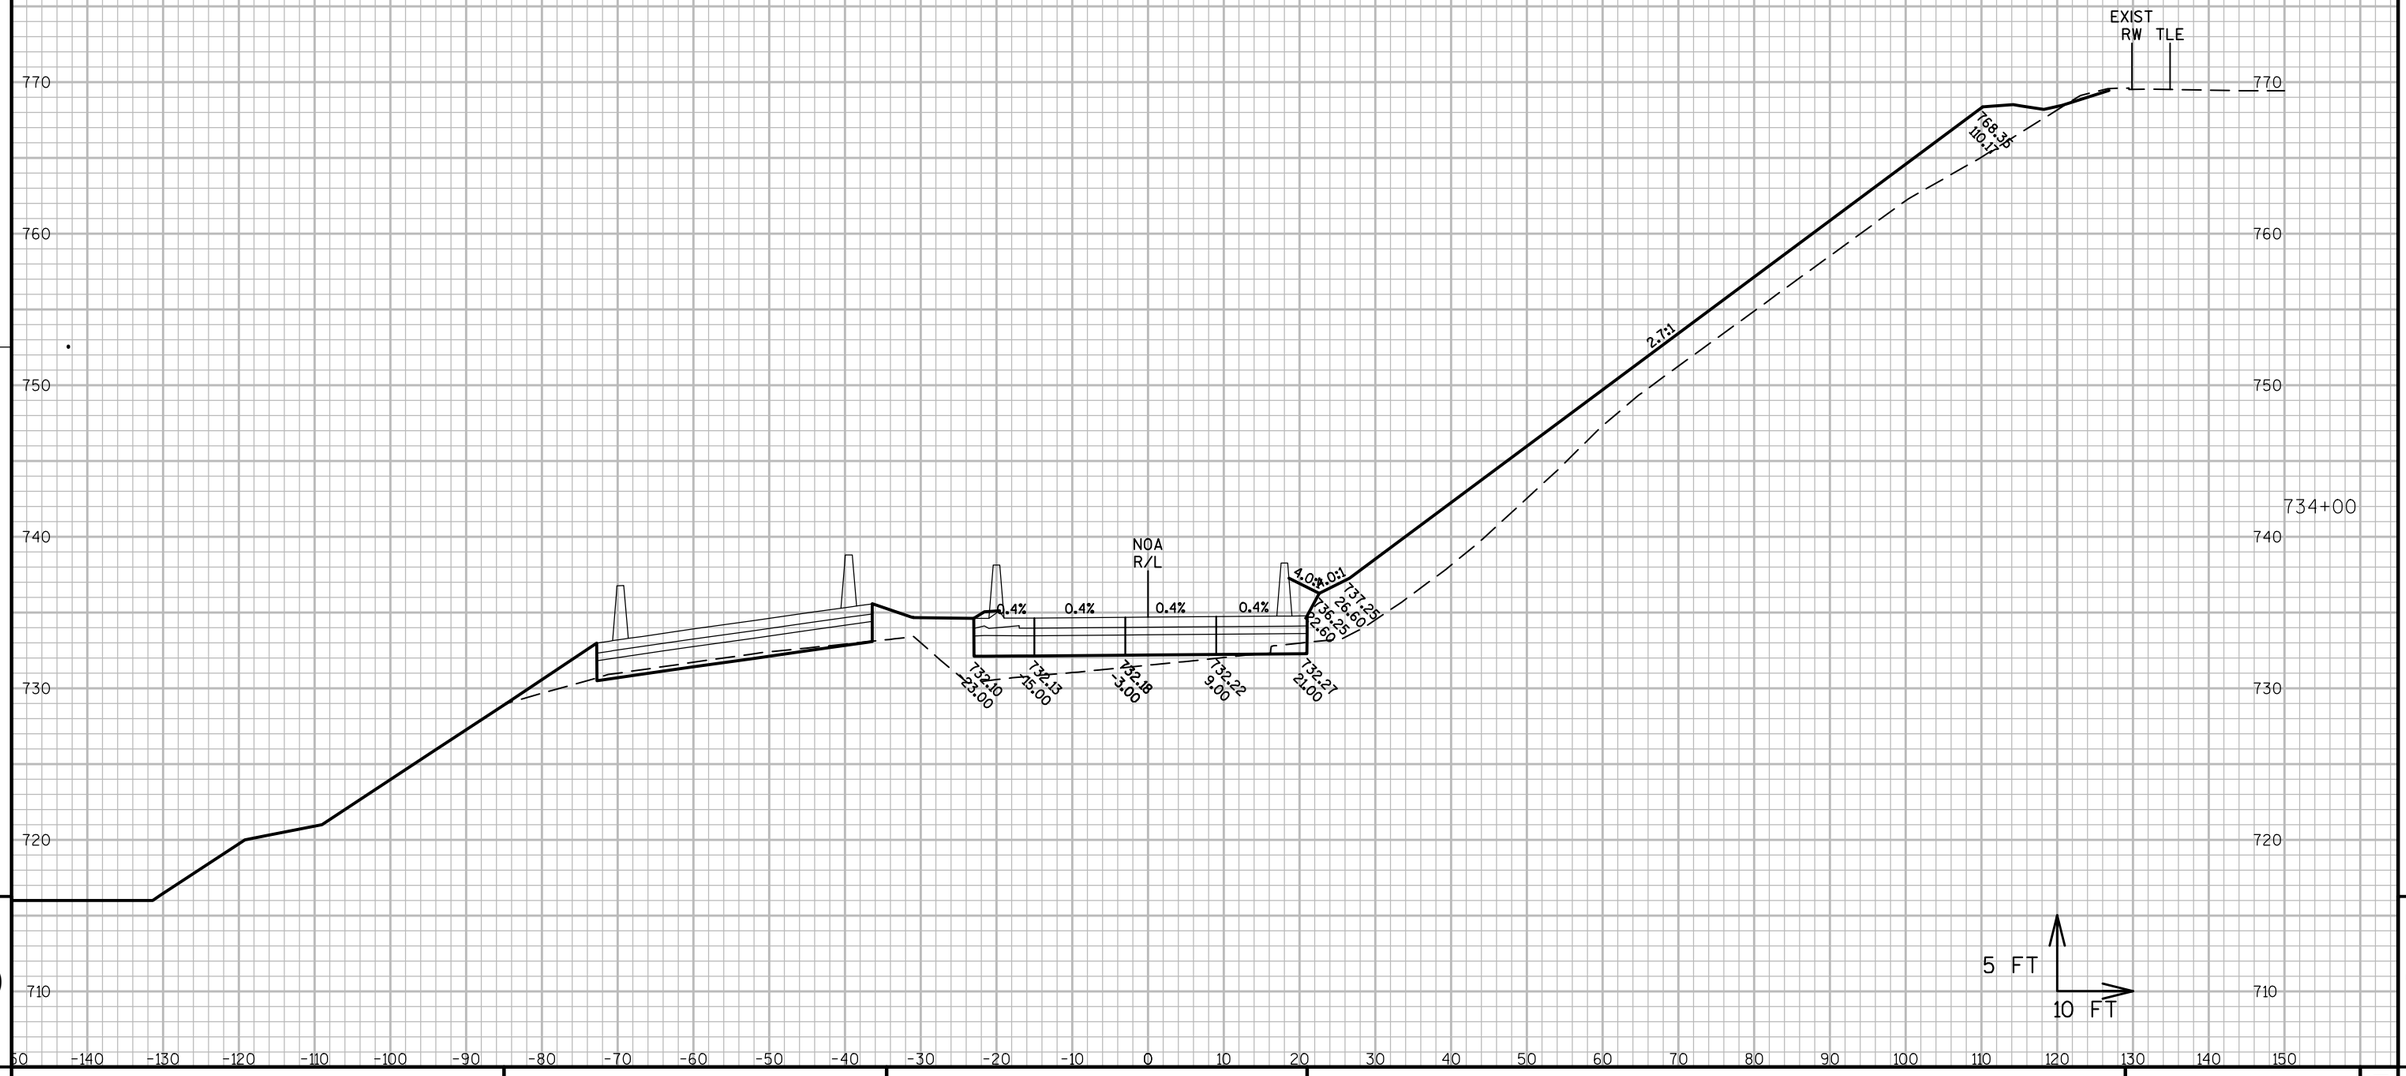

9 9

PROJECT NO: 1060-33-84	HWY: IH 41	COUNTY: MILWAUKEE	CROSS SECTIONS: RAMP NOA	SHEET 2728	E

FILE NAME : W:\PDS\C3D\10603316\84\DSN\XS\090402_XS_NOA.DWG
LAYOUT NAME - 090402-NOA - (6)

PLOT DATE : 2/9/2017 7:51 AM PLOT BY : AUSEN, CRAIG D PLOT NAME : PLOT SCALE : 1:20_XREF

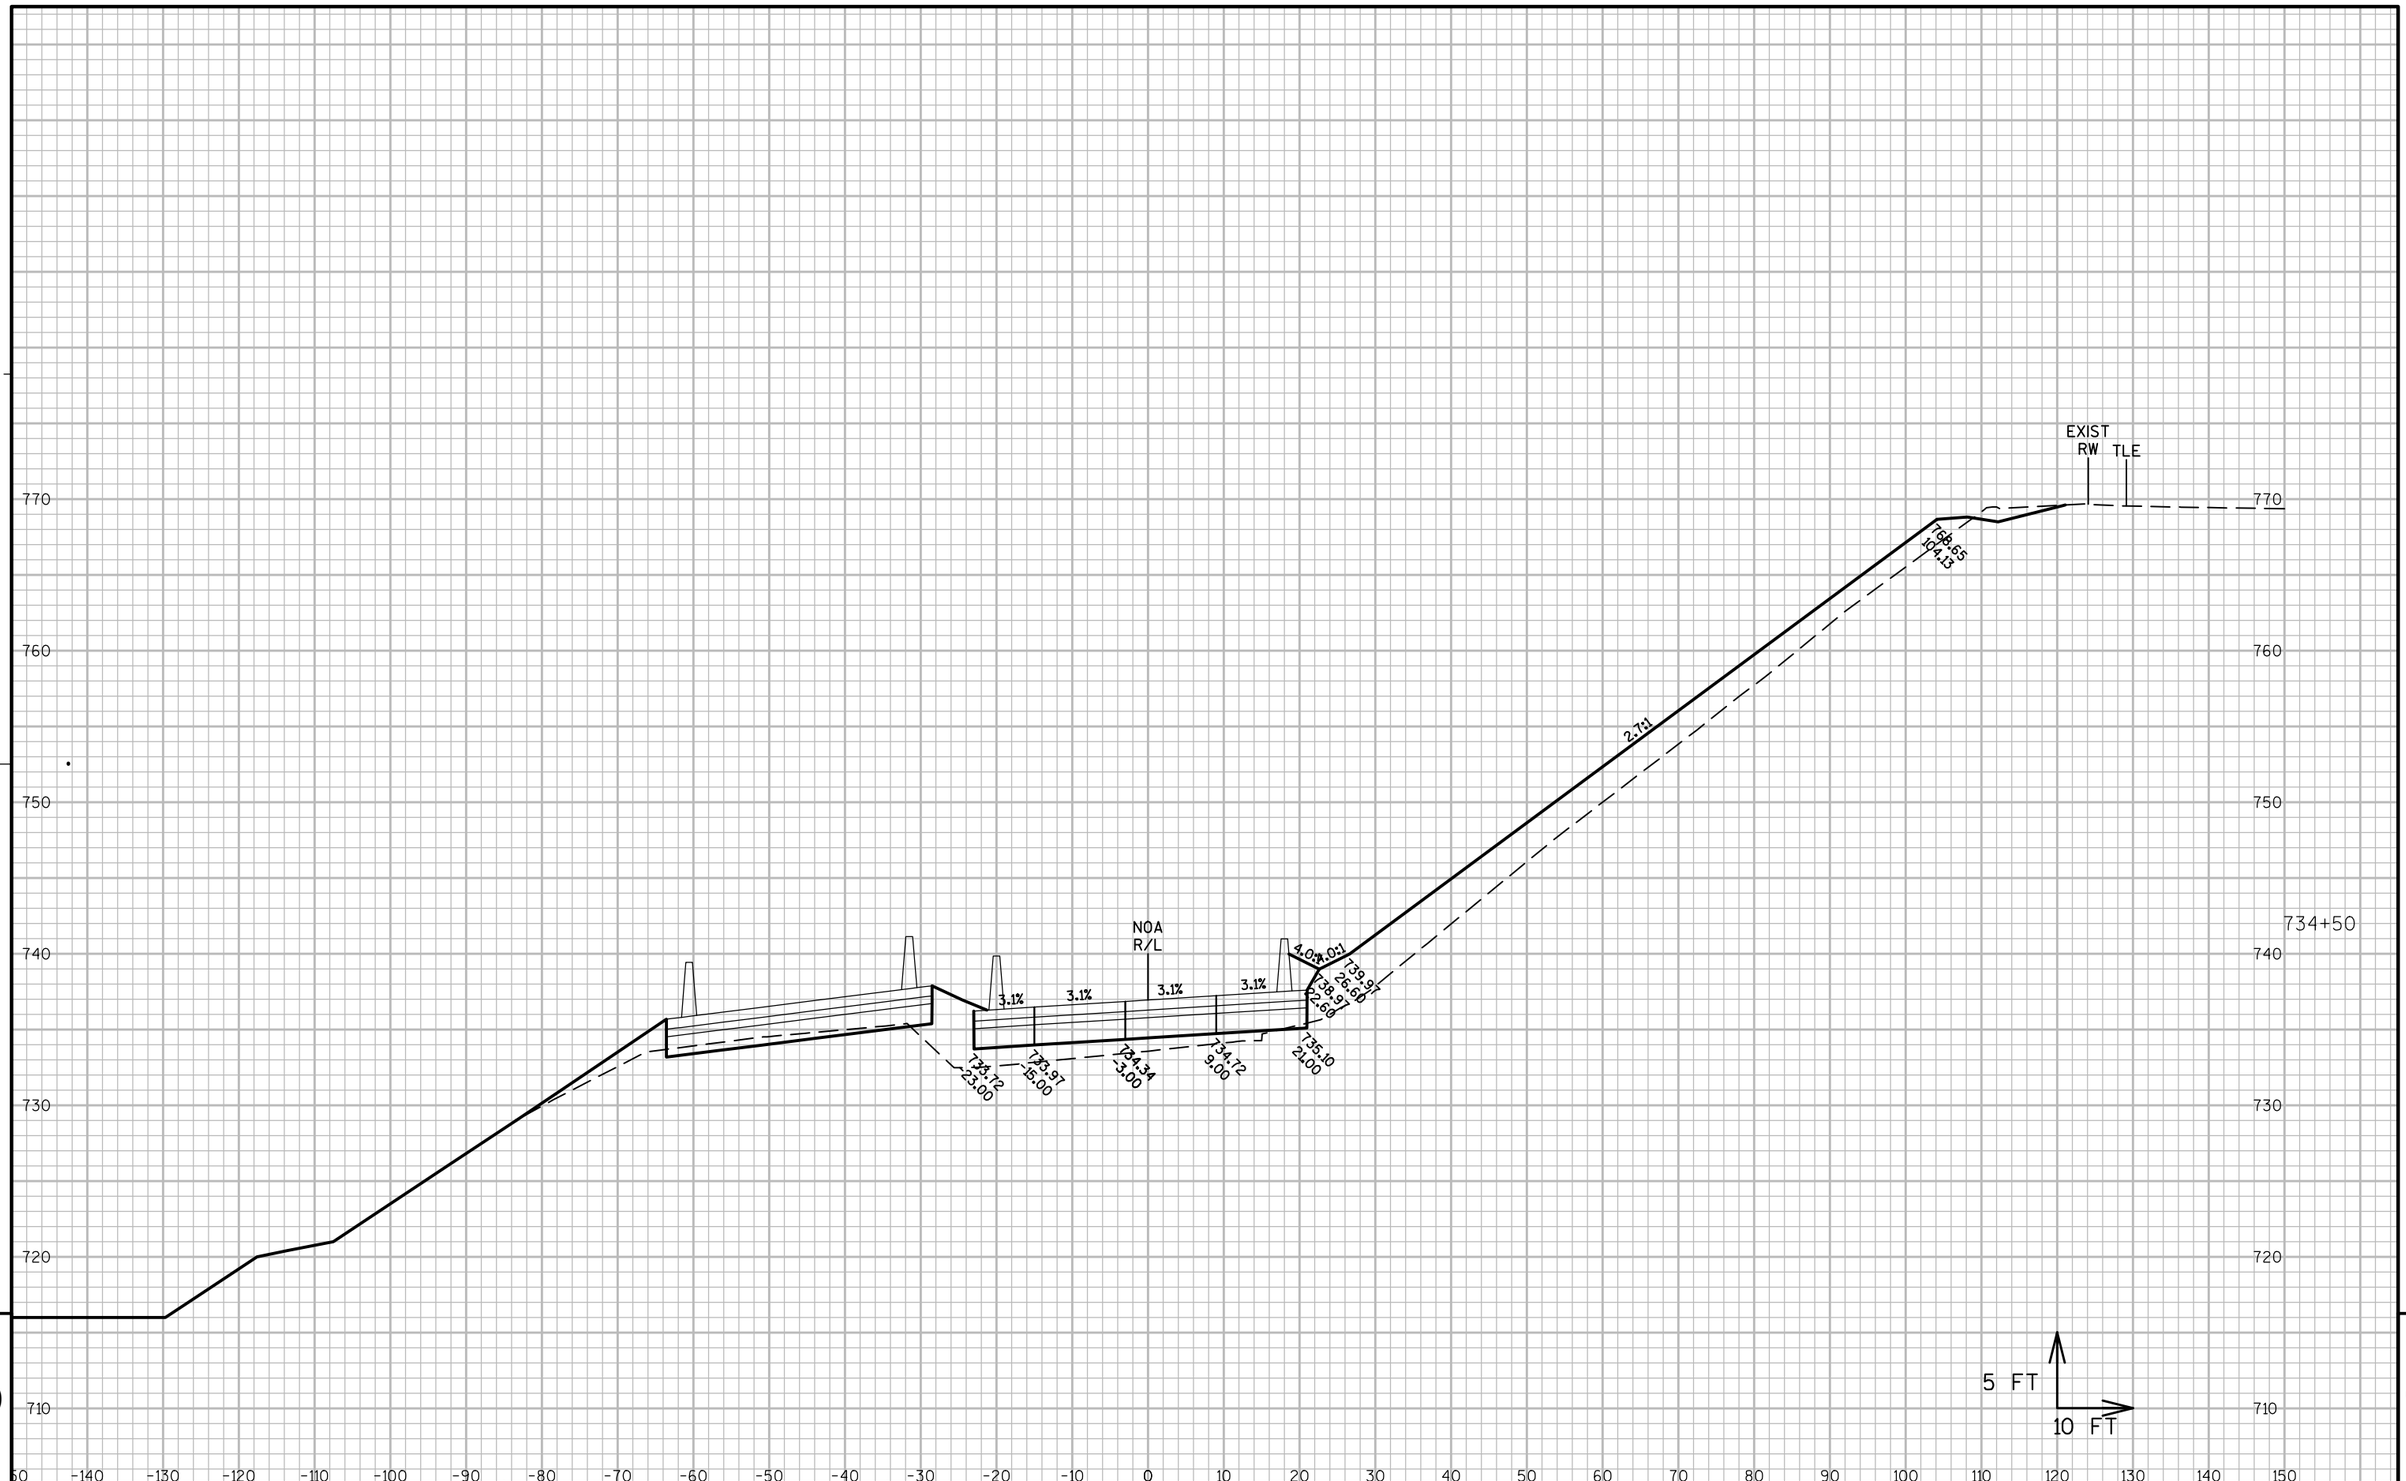

PROJECT NO: 1060-33-84	HWY: IH 41	COUNTY: MILWAUKEE	CROSS SECTIONS: RAMP NOA	SHEET 2729 E

FILE NAME : W:\PDS\C3D\10603316\84\DSN\XS\090402_XS_NOA.DWG
LAYOUT NAME - 090402-NOA - (7)

PLOT DATE : 2/9/2017 7:51 AM PLOT BY : AUSEN, CRAIG D PLOT NAME : PLOT SCALE : 1:20_XREF

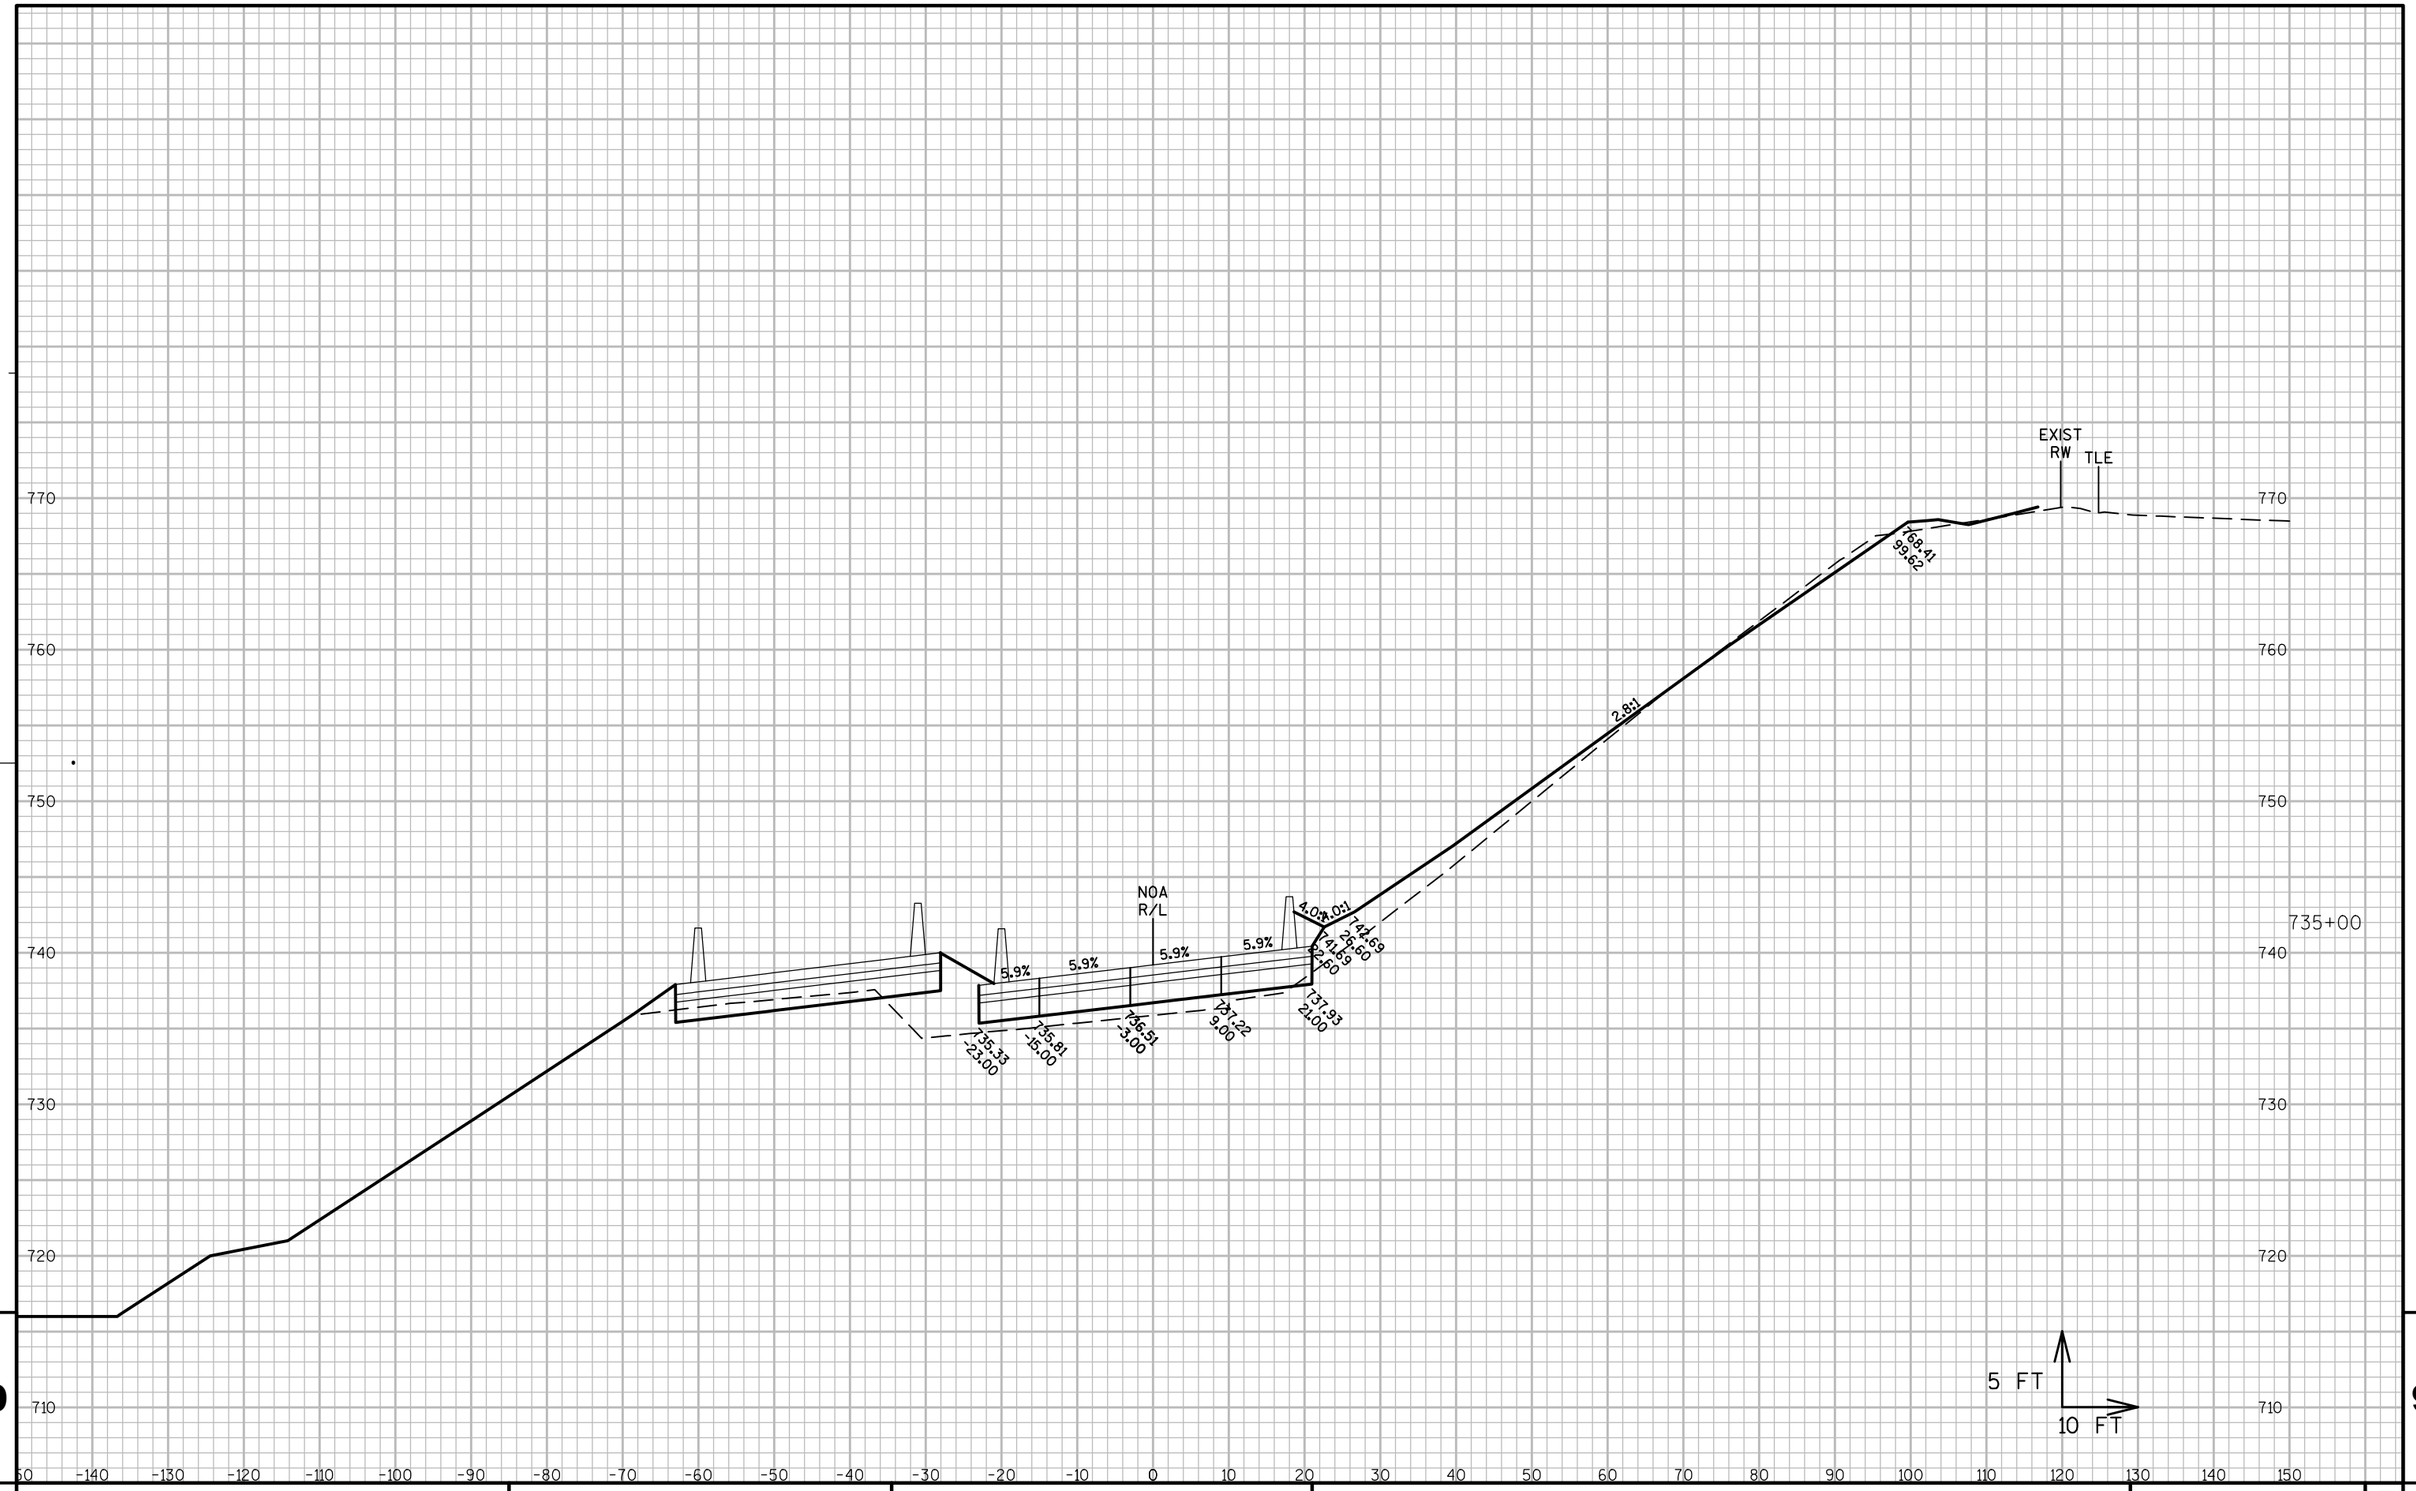

9

9

PROJECT NO: 1060-33-84	HWY: IH 41	COUNTY: MILWAUKEE	CROSS SECTIONS: RAMP NOA	SHEET 2730	E

FILE NAME : W:\PDS\C3D\10603316\84\DSN\XS\090402_XS_NOA.DWG
LAYOUT NAME - 090402-NOA - (8)

PLOT DATE : 2/9/2017 7:51 AM PLOT BY : AUSEN, CRAIG D PLOT NAME : PLOT SCALE : 1:20_XREF

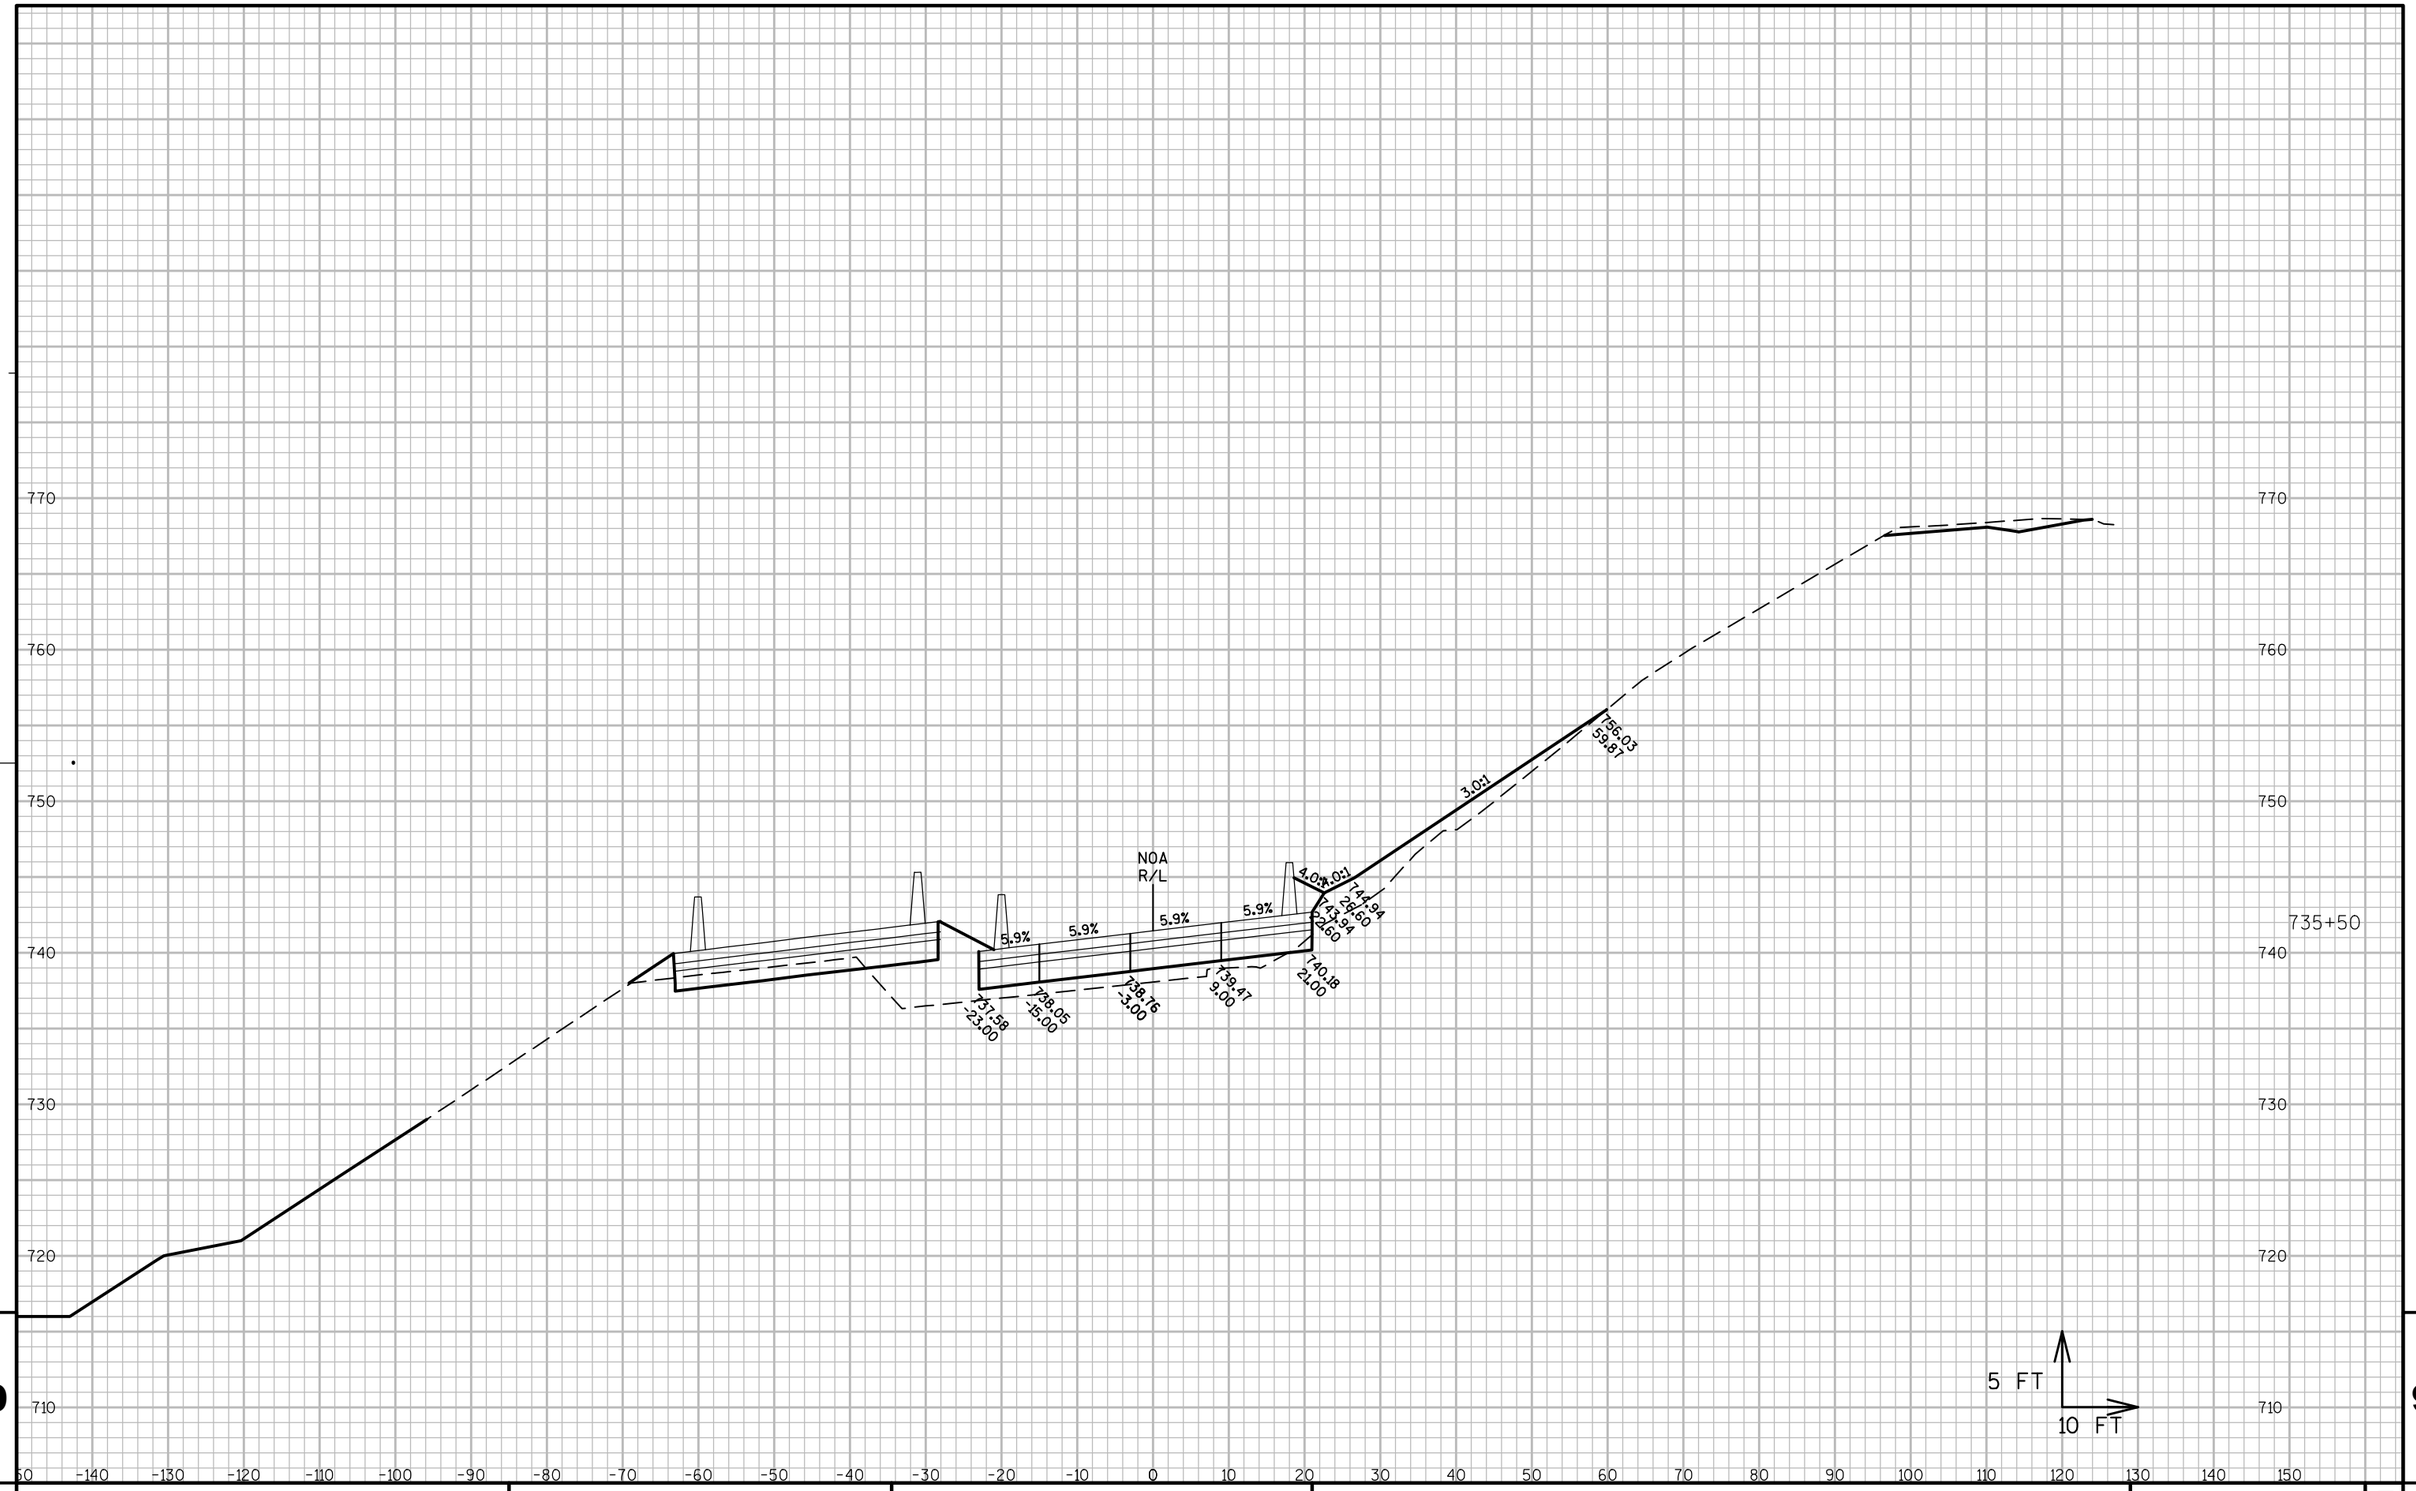

9

9

PROJECT NO: 1060-33-84	HWY: IH 41	COUNTY: MILWAUKEE	CROSS SECTIONS: RAMP NOA	SHEET 2731	E

FILE NAME : W:\PDS\C3D\10603316\84\DSN\XS\090402_XS_NOA.DWG
LAYOUT NAME - 090402-NOA - (9)

PLOT DATE : 2/9/2017 7:51 AM PLOT BY : AUSEN, CRAIG D PLOT NAME : PLOT SCALE : 1:20_XREF

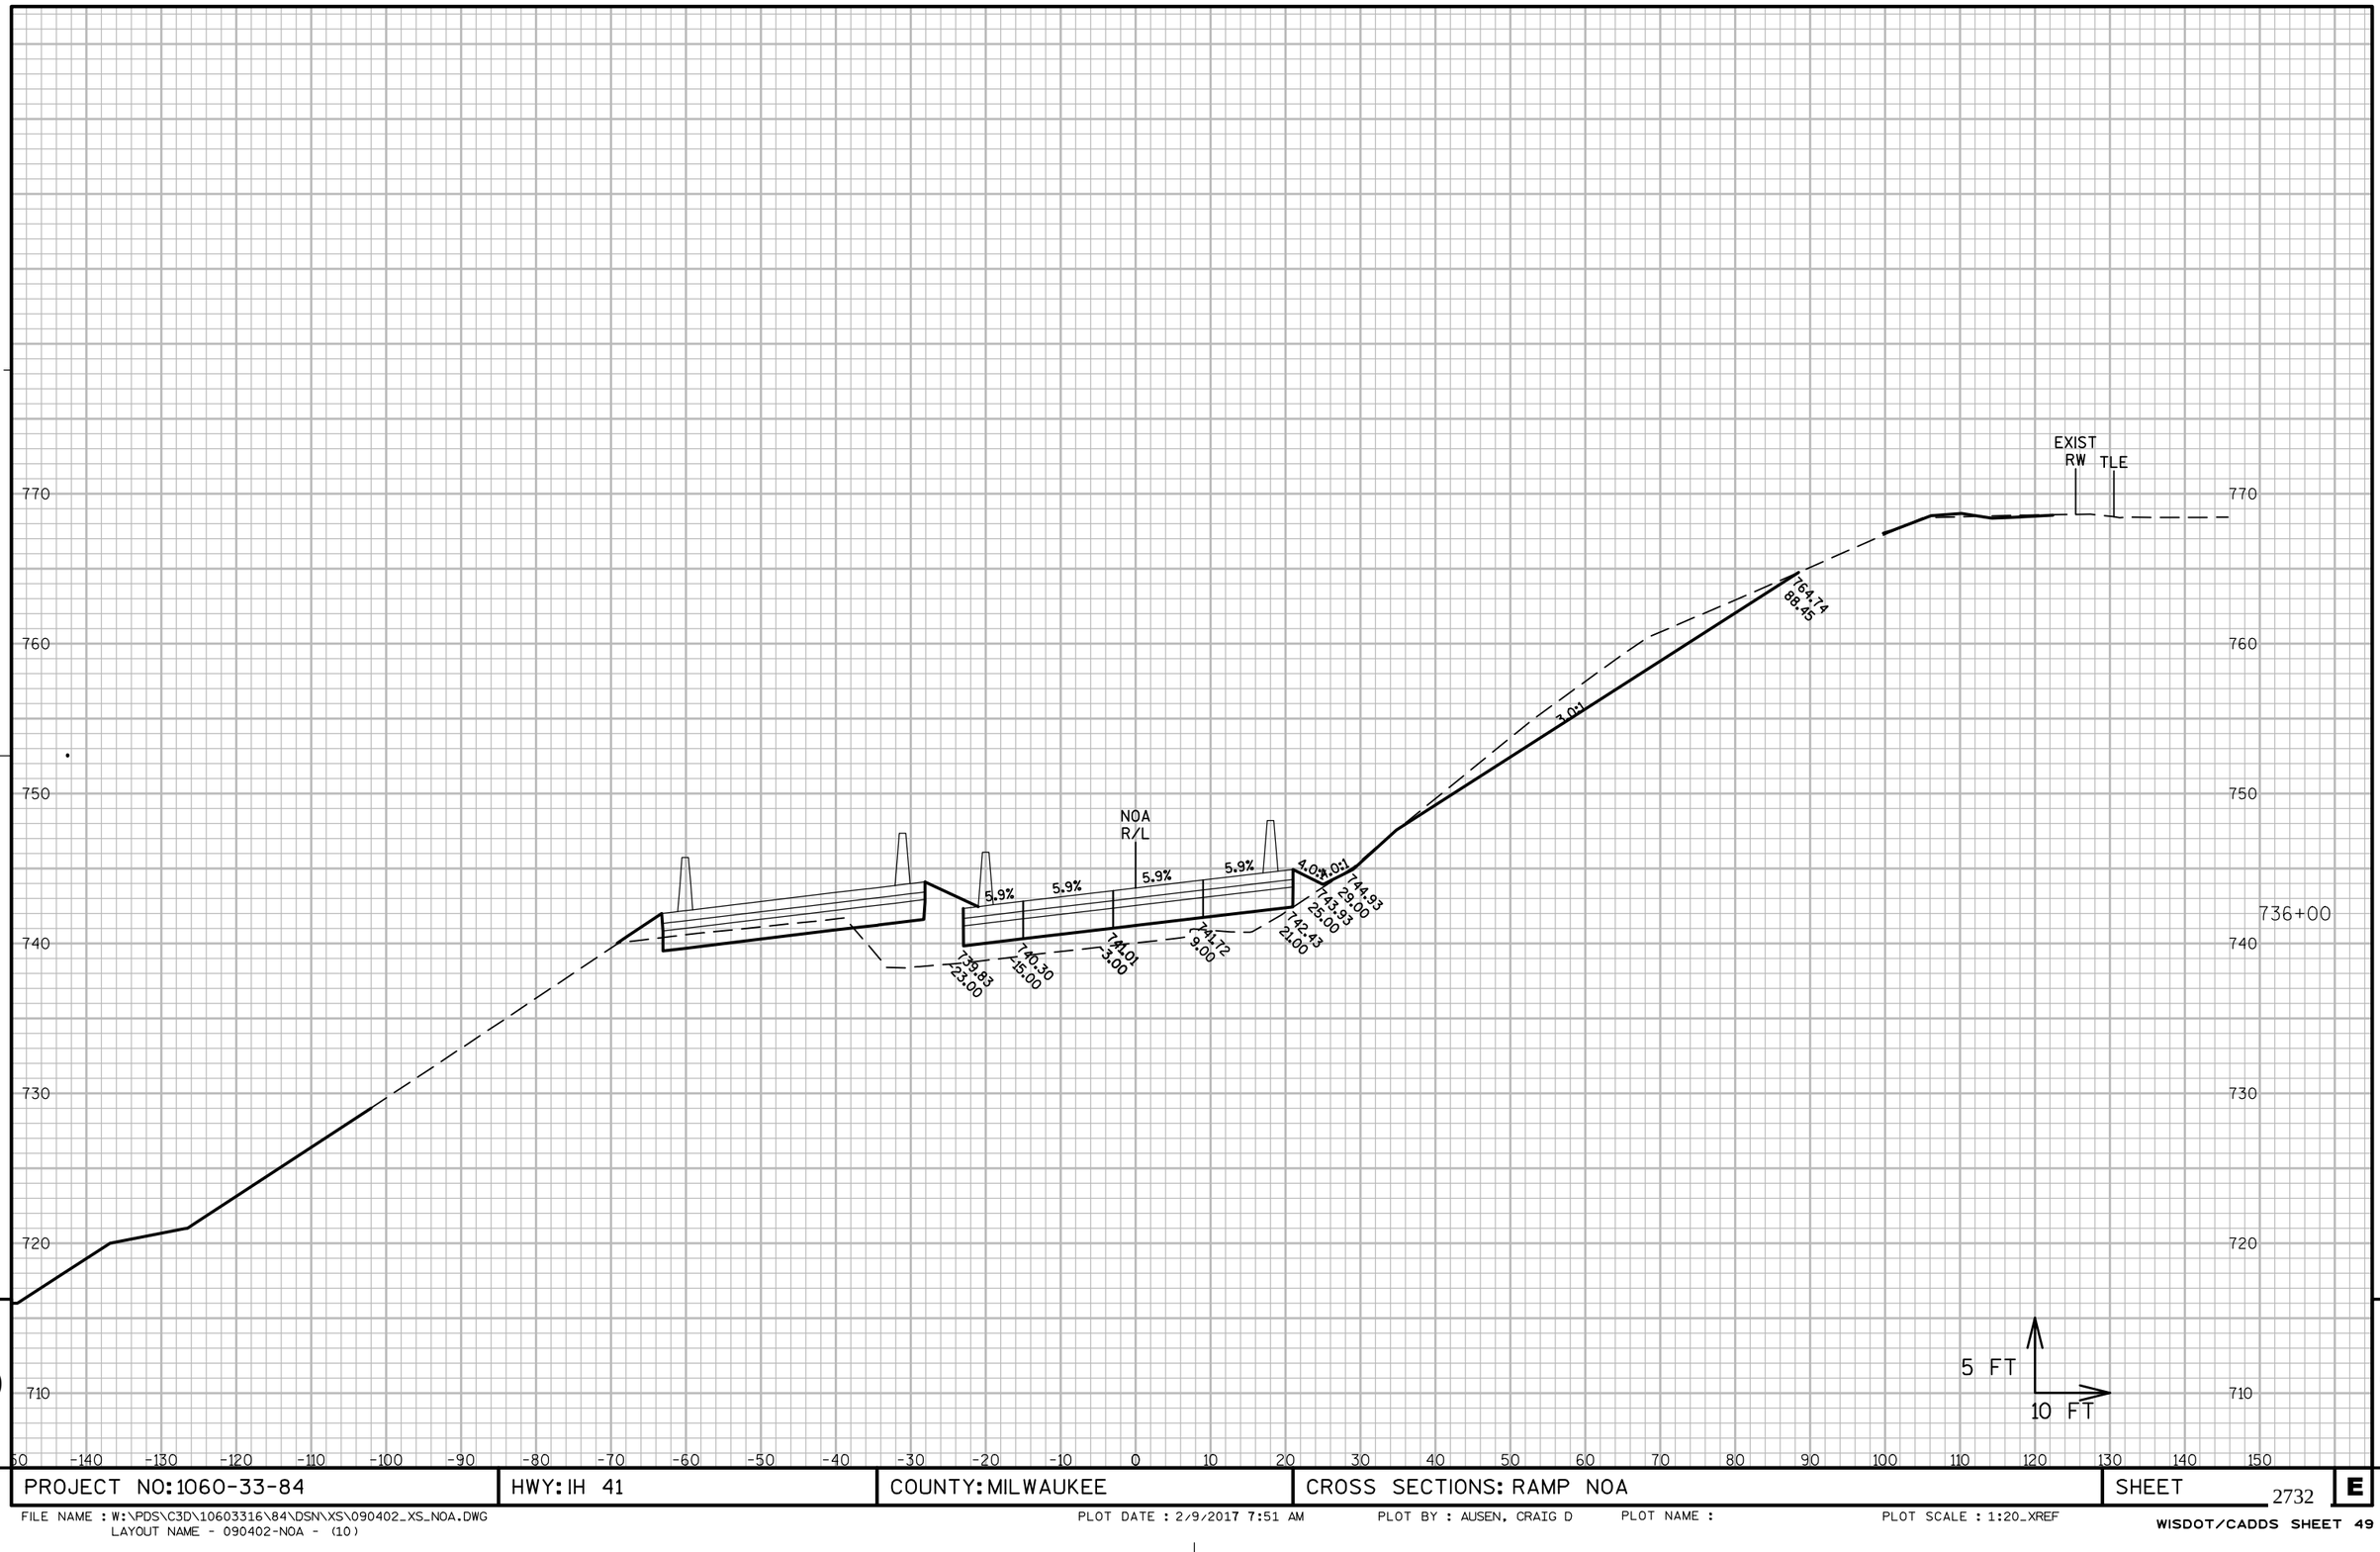

PROJECT NO: 1060-33-84	HWY: IH 41	COUNTY: MILWAUKEE	CROSS SECTIONS: RAMP NOA	SHEET 2732 E

FILE NAME : W:\PDS\C3D\10603316\84\DSN\XS\090402_XS_NOA.DWG
LAYOUT NAME - 090402-NOA - (10)

PLOT DATE : 2/9/2017 7:51 AM PLOT BY : AUSEN, CRAIG D PLOT NAME : PLOT SCALE : 1:20_XREF

WISDOT/CADDS SHEET 49

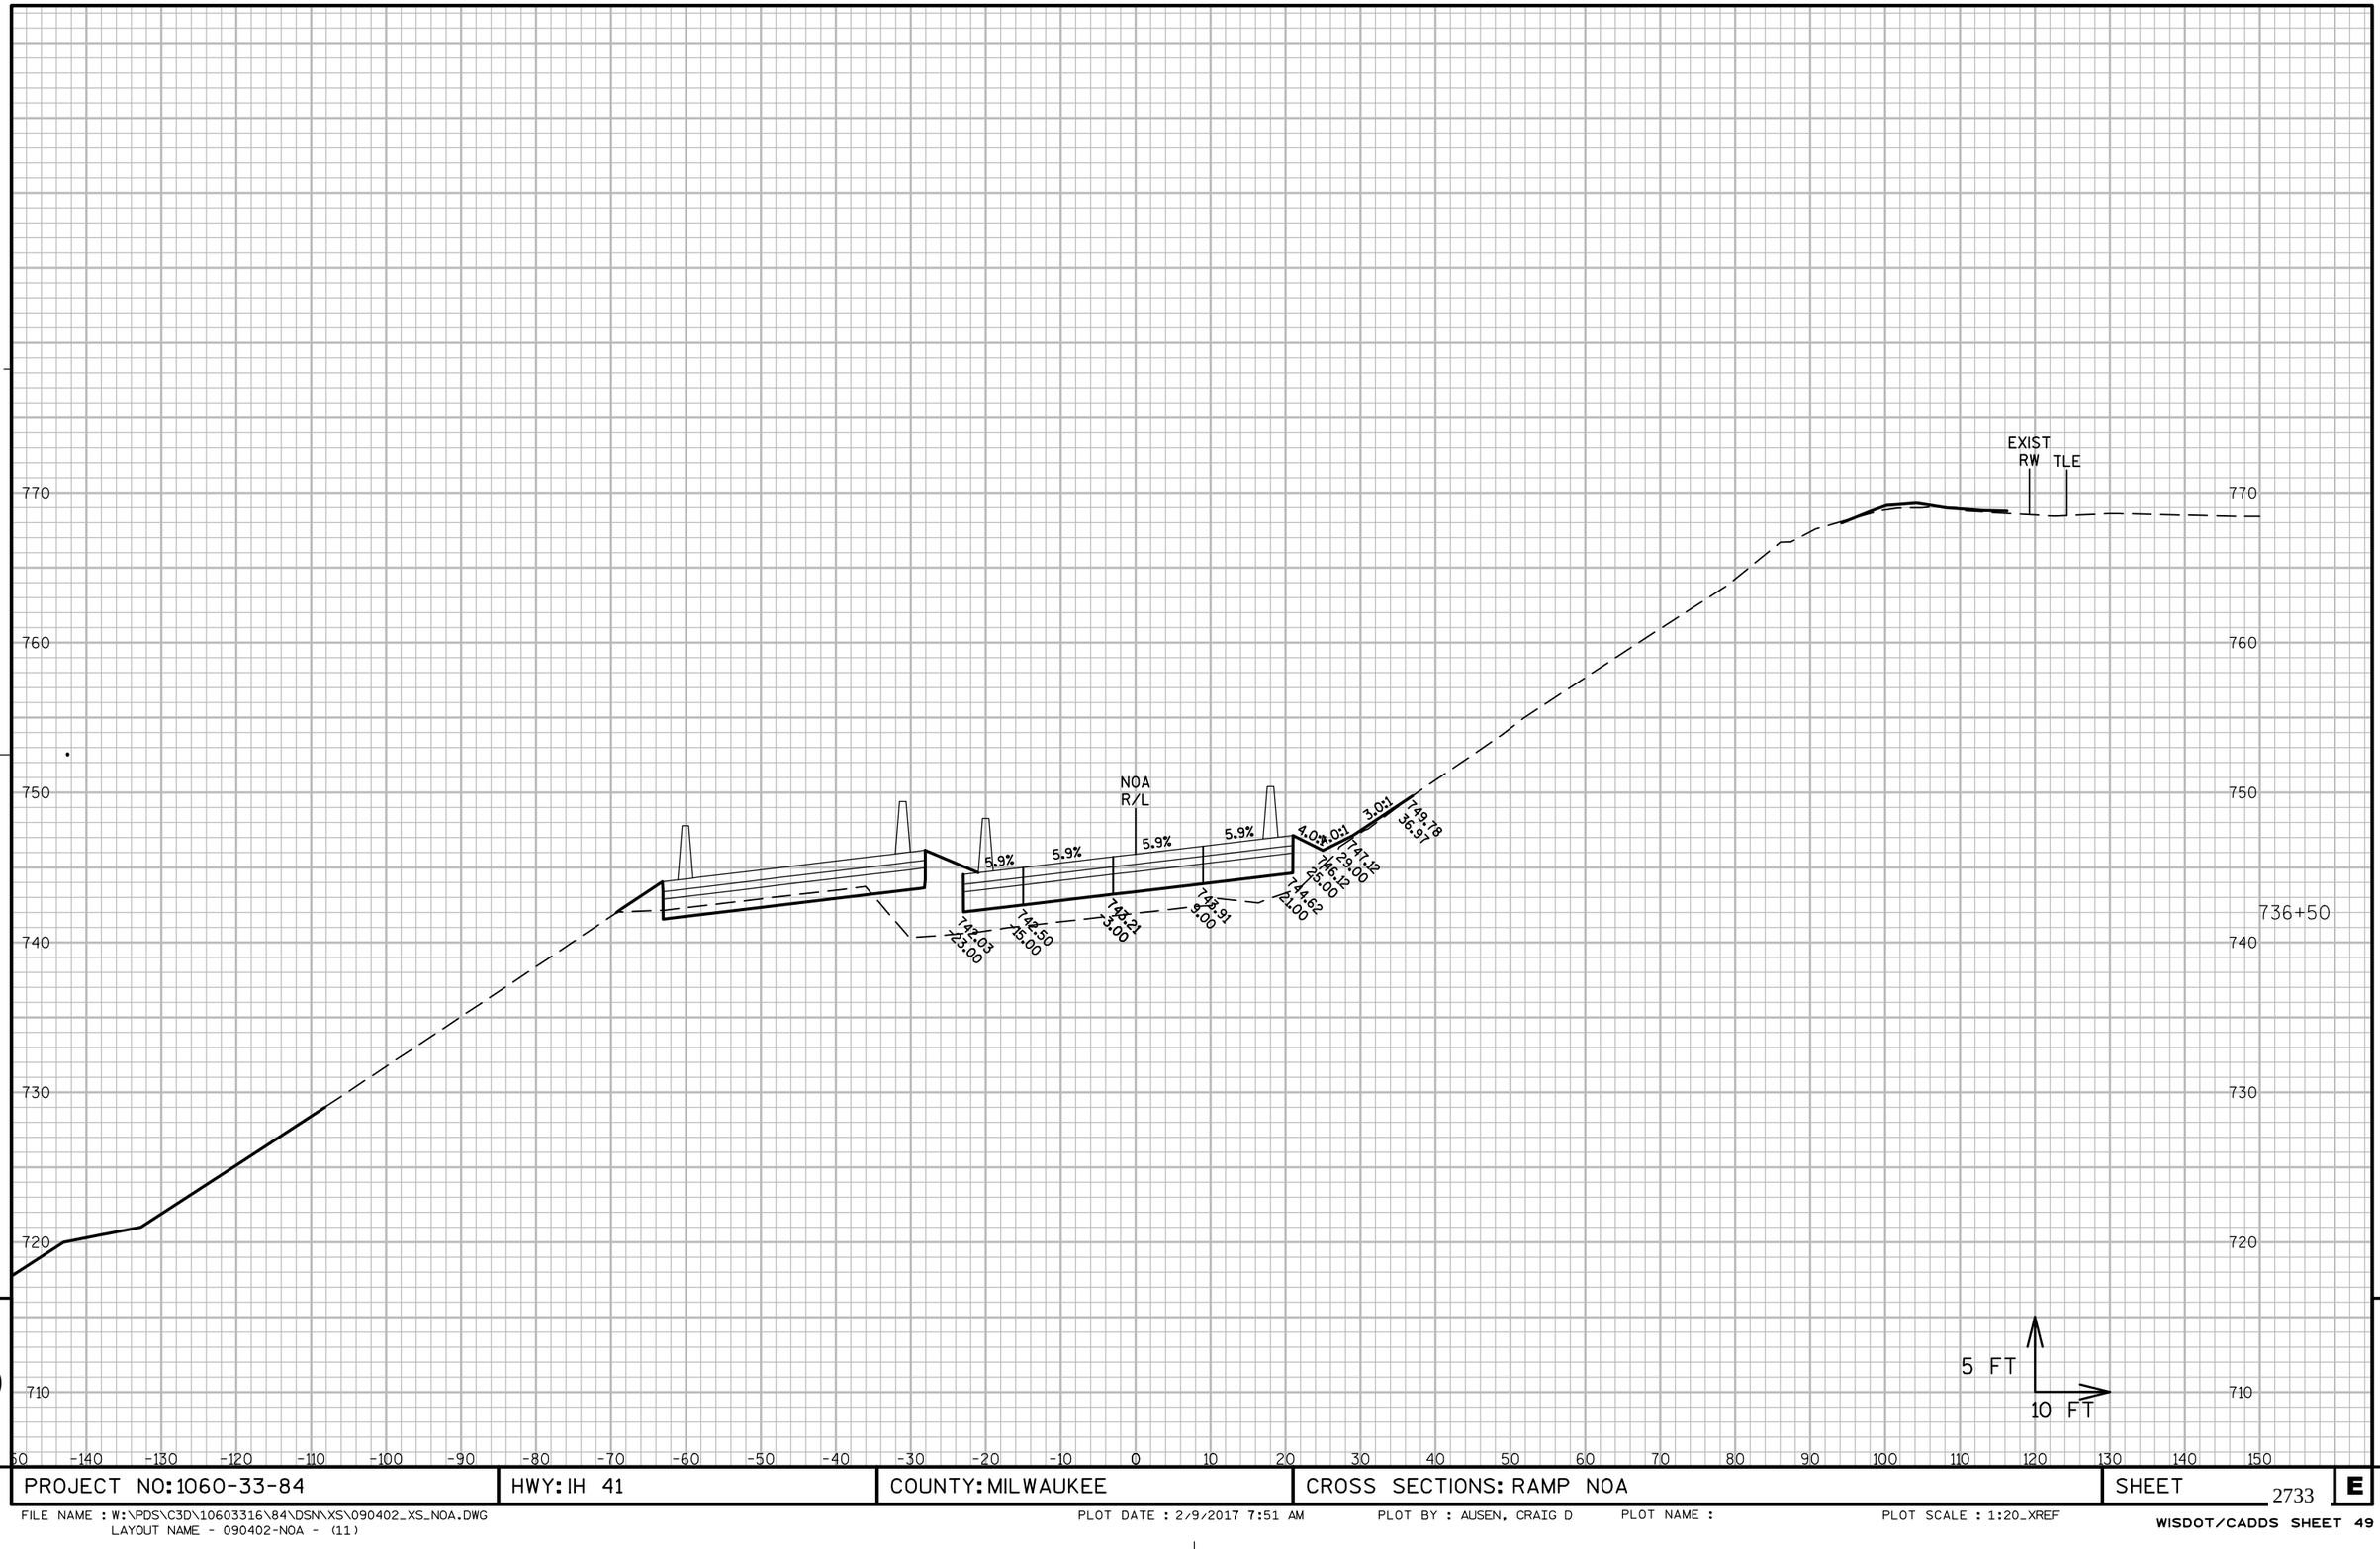

9

PROJECT NO: 1060-33-84	HWY: IH 41	COUNTY: MILWAUKEE	CROSS SECTIONS: RAMP NOA	SHEET 2733	E

9

FILE NAME : W:\PDS\C3D\10603316\84\DSN\XS\090402_XS_NOA.DWG
LAYOUT NAME - 090402-NOA - (11)

PLOT DATE : 2/9/2017 7:51 AM PLOT BY : AUSEN, CRAIG D PLOT NAME : PLOT SCALE : 1:20_XREF

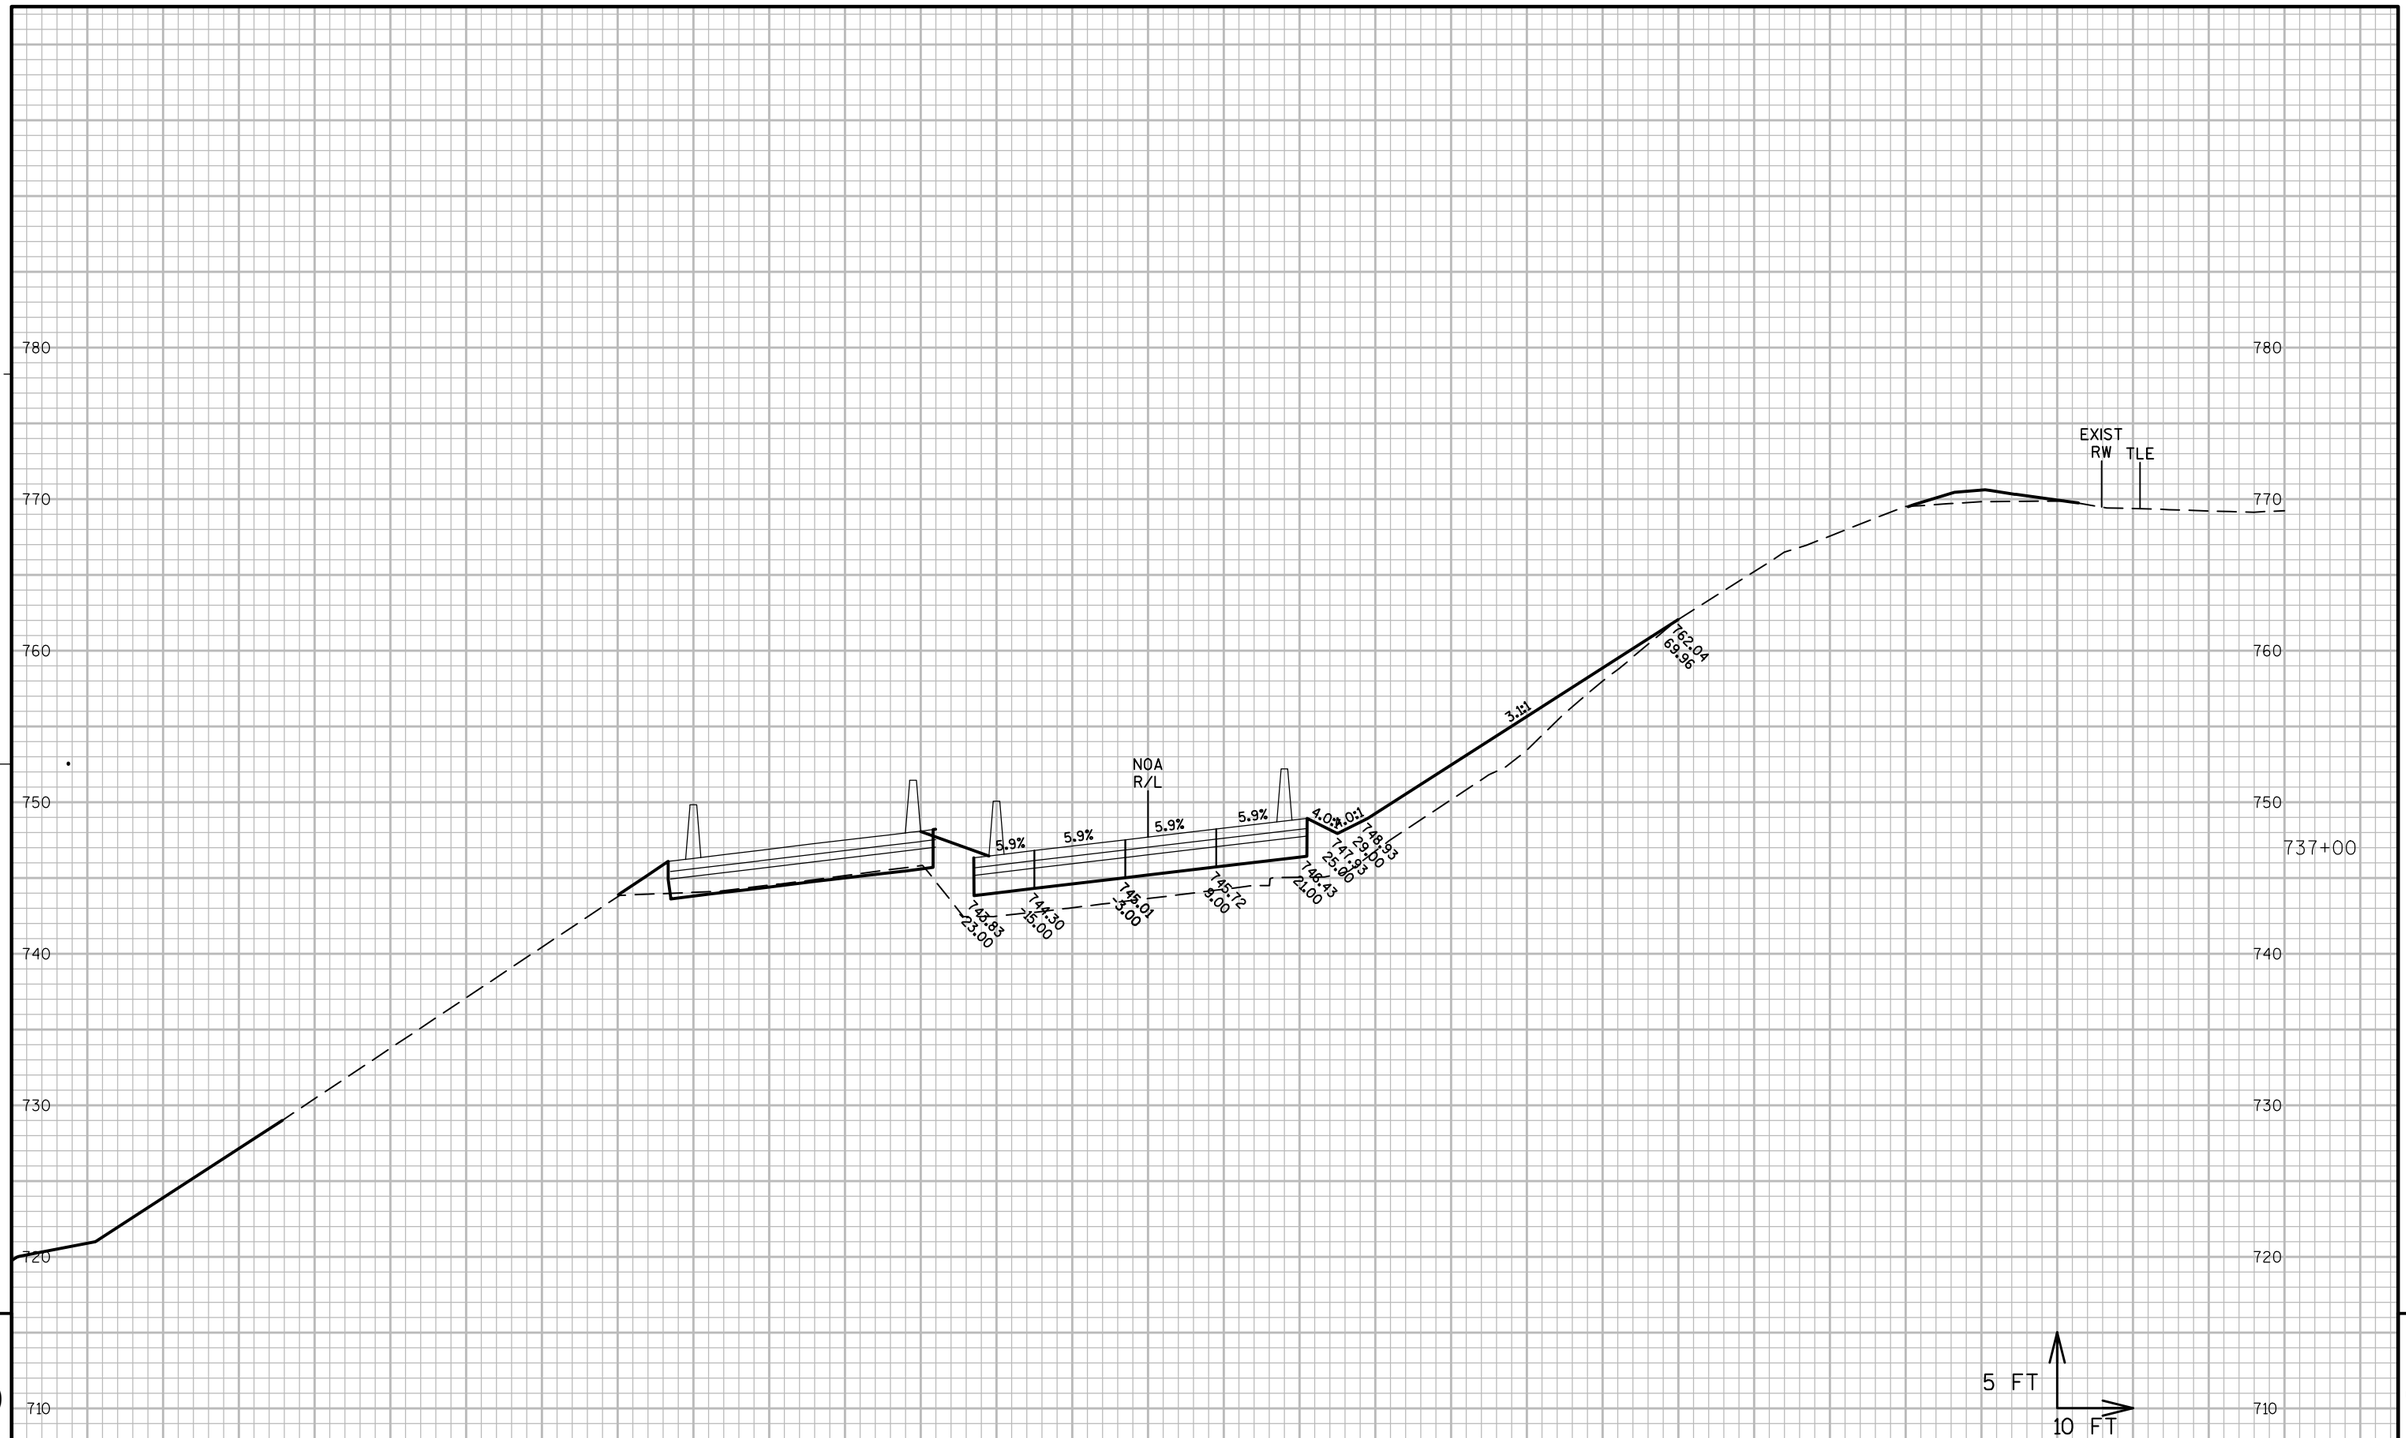

9

9

PROJECT NO: 1060-33-84	HWY: IH 41	COUNTY: MILWAUKEE	CROSS SECTIONS: RAMP NOA	SHEET 2734 E

FILE NAME : W:\PDS\C3D\10603316\84\DSN\XS\090402_XS_NOA.DWG
LAYOUT NAME - 090402-NOA - (12)

PLOT DATE : 2/9/2017 7:51 AM PLOT BY : AUSEN, CRAIG D PLOT NAME : PLOT SCALE : 1:20_XREF

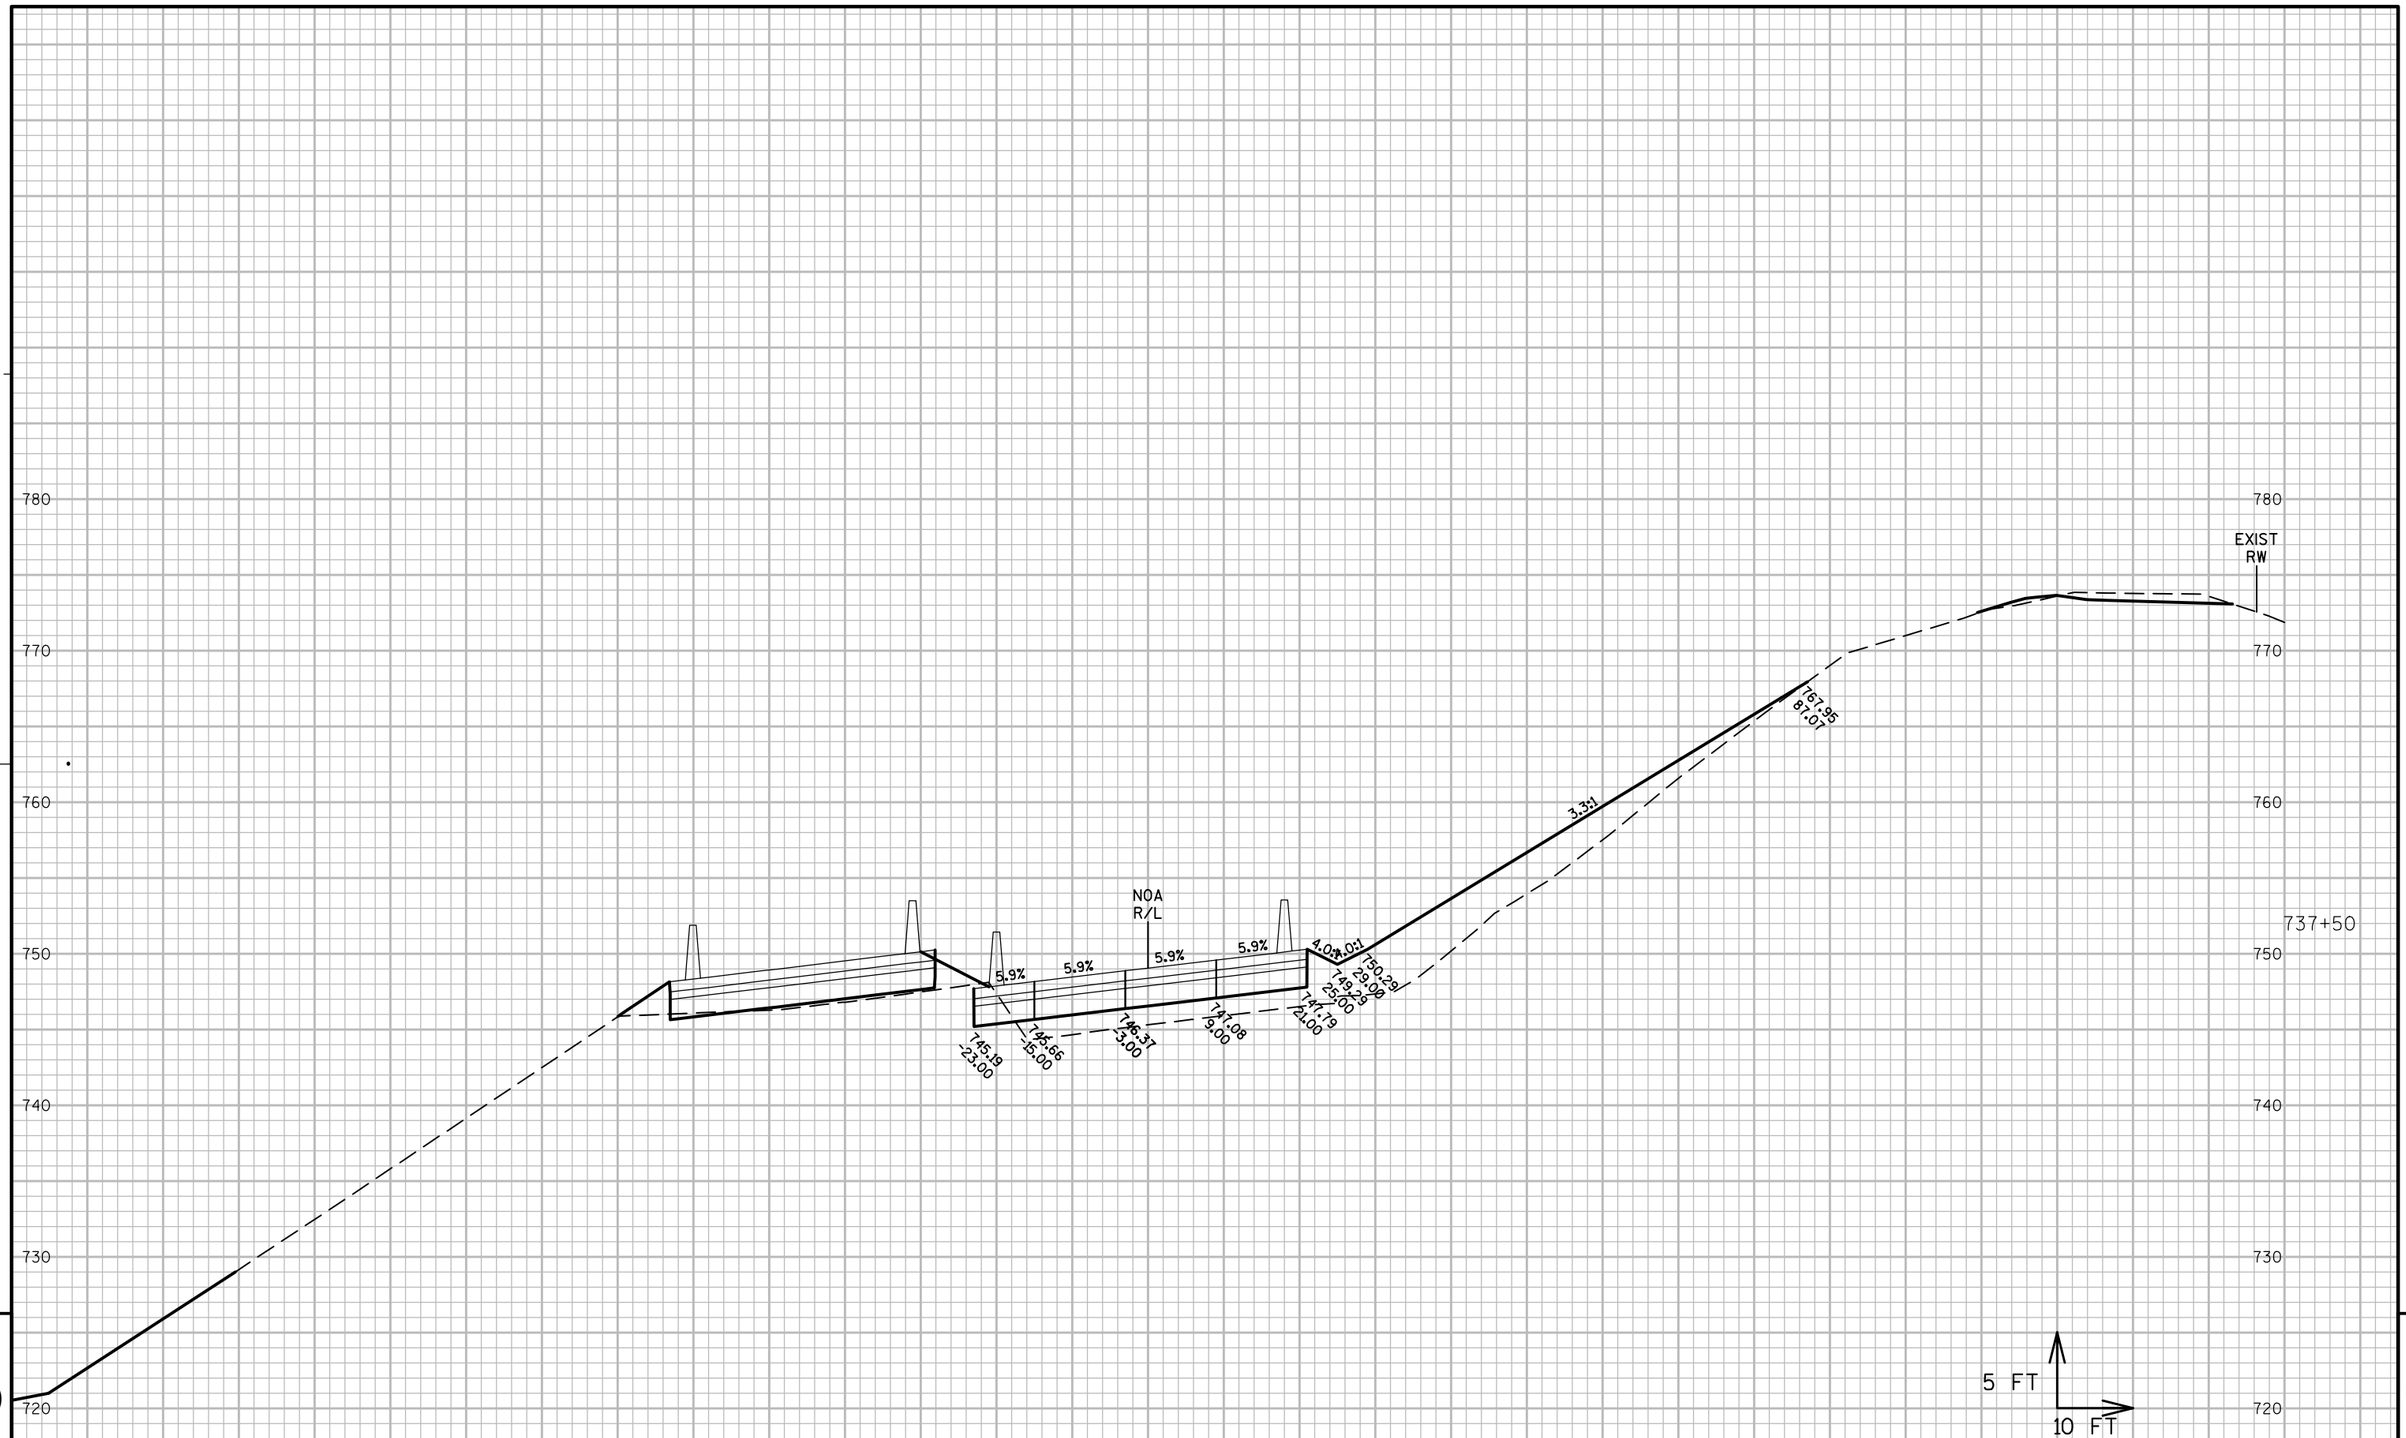

9

9

PROJECT NO: 1060-33-84	HWY: IH 41	COUNTY: MILWAUKEE	CROSS SECTIONS: RAMP NOA	SHEET 2735 E

FILE NAME : W:\PDS\C3D\10603316\84\DSN\XS\090402_XS_NOA.DWG
LAYOUT NAME - 090402-NOA - (13)

PLOT DATE : 2/9/2017 7:51 AM PLOT BY : AUSEN, CRAIG D PLOT NAME : PLOT SCALE : 1:20_XREF

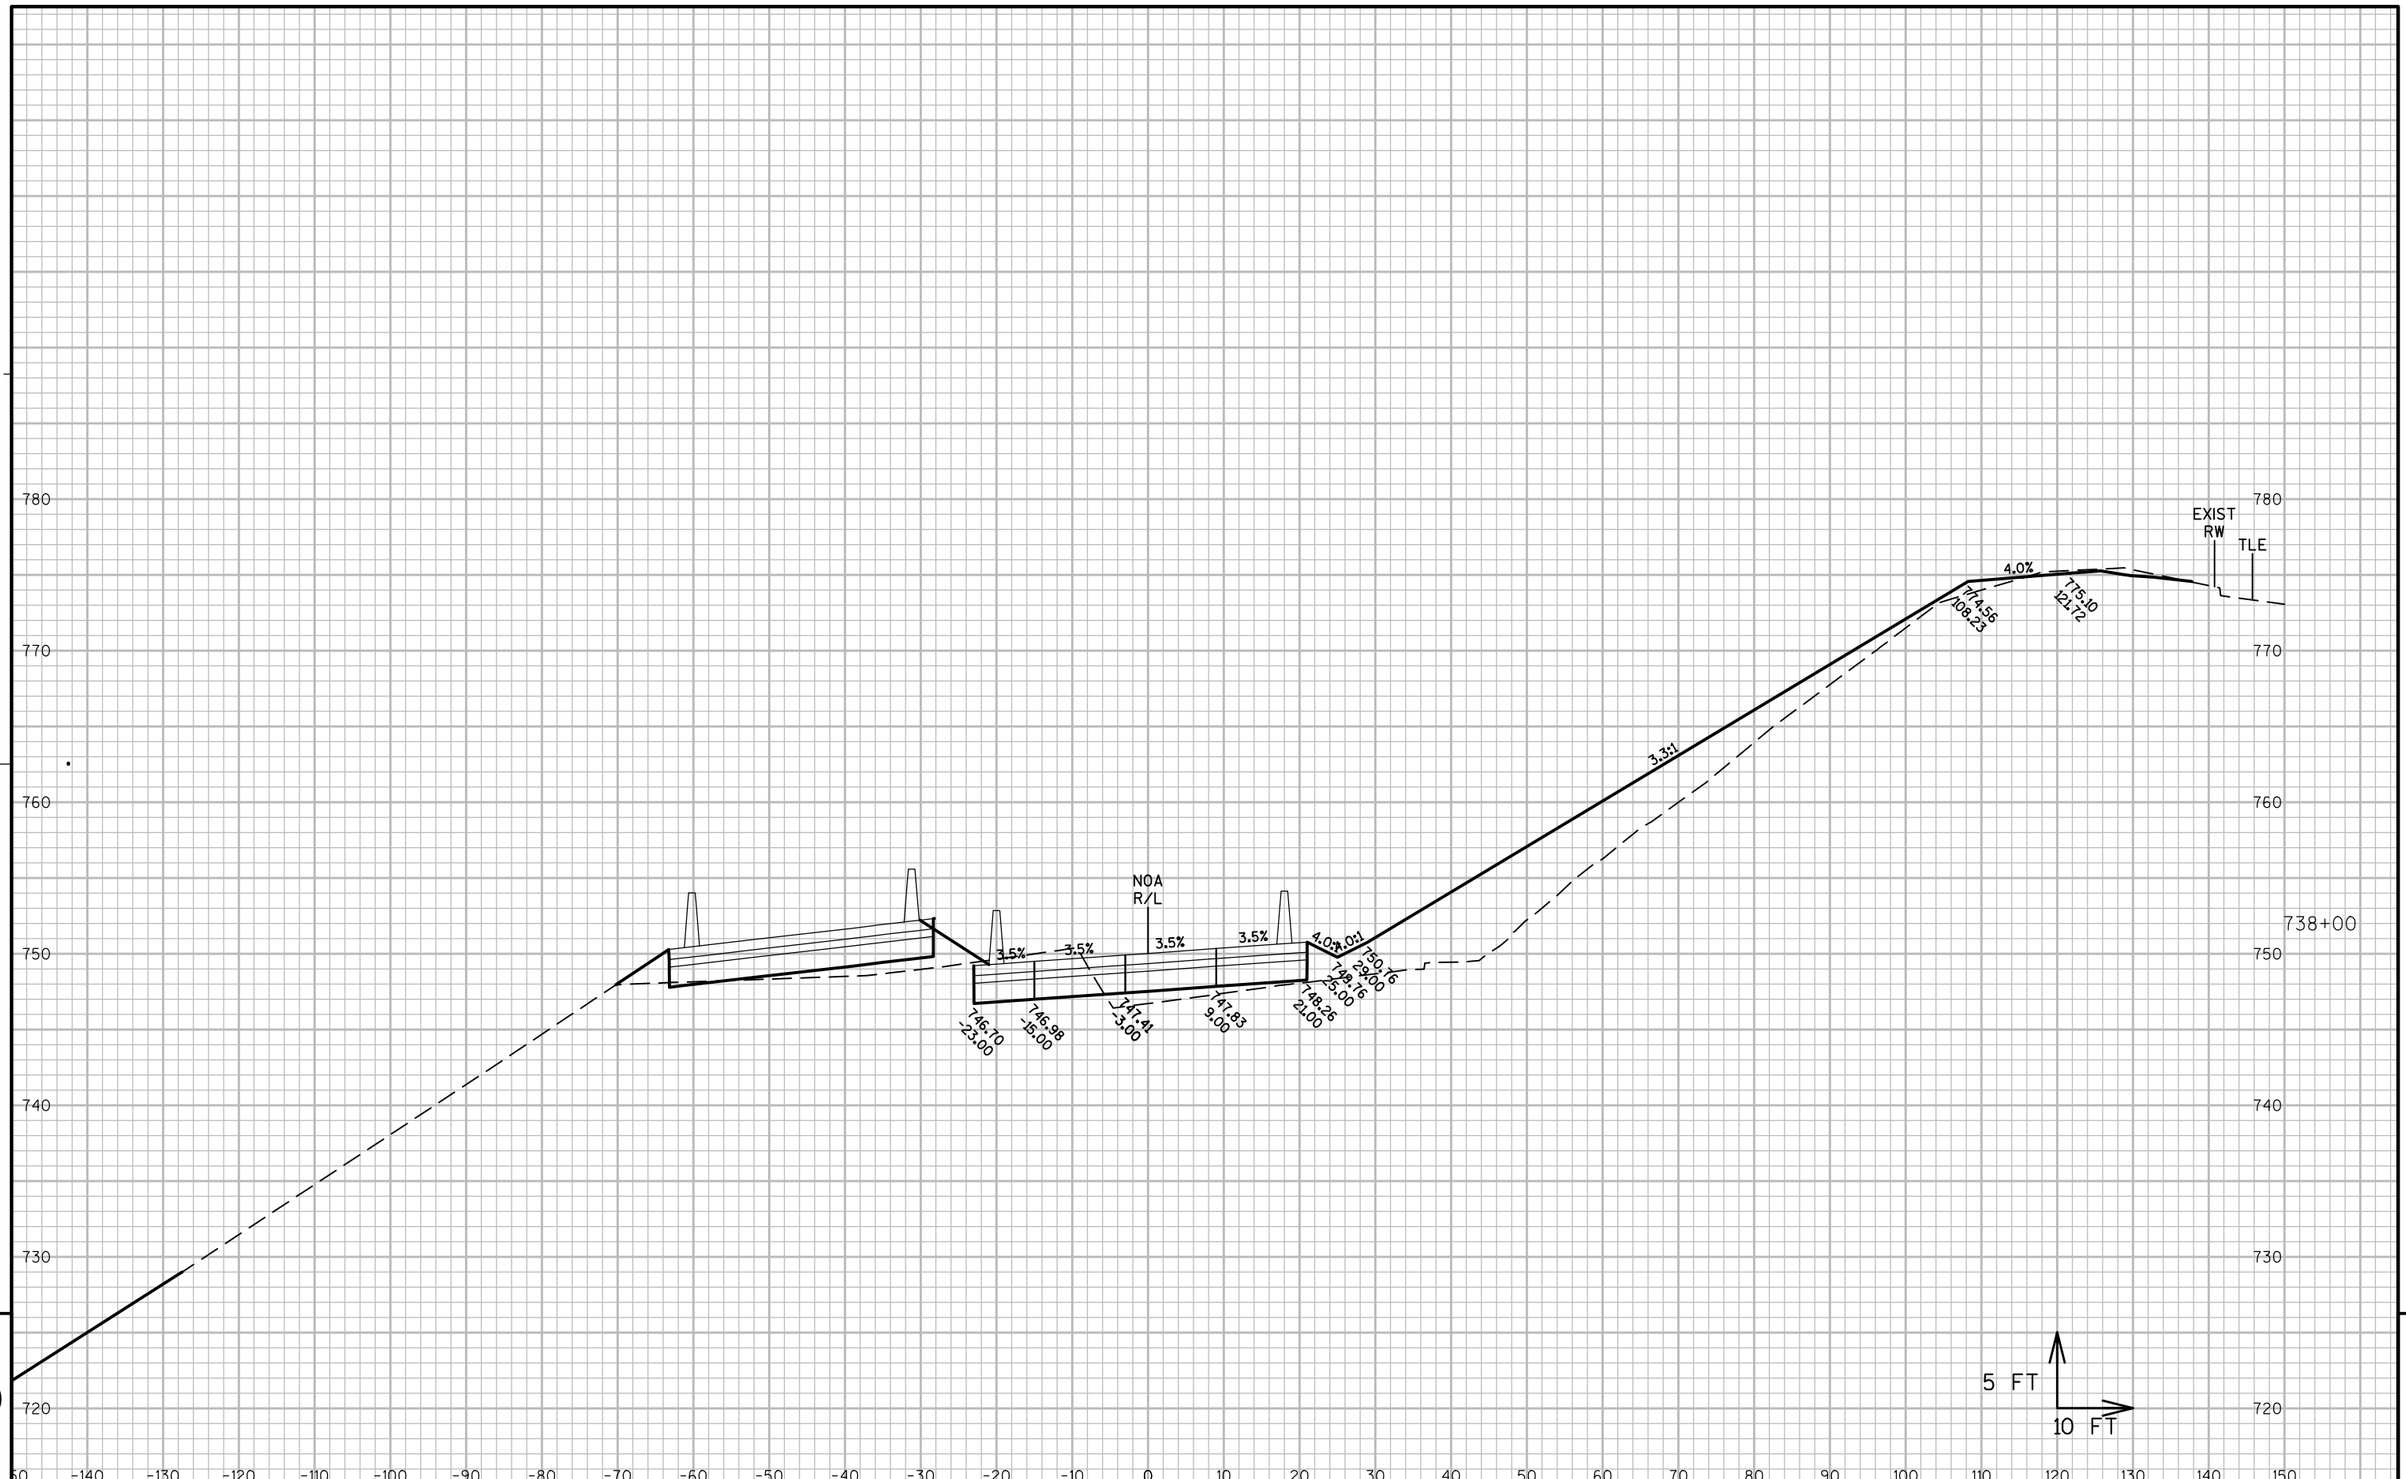

9

9

PROJECT NO: 1060-33-84	HWY: IH 41	COUNTY: MILWAUKEE	CROSS SECTIONS: RAMP NOA	SHEET 2736	E

FILE NAME : W:\PDS\C3D\10603316\84\DSN\XS\090402_XS_NOA.DWG
LAYOUT NAME - 090402-NOA - (14)

PLOT DATE : 2/9/2017 7:51 AM PLOT BY : AUSEN, CRAIG D PLOT NAME : PLOT SCALE : 1:20_XREF

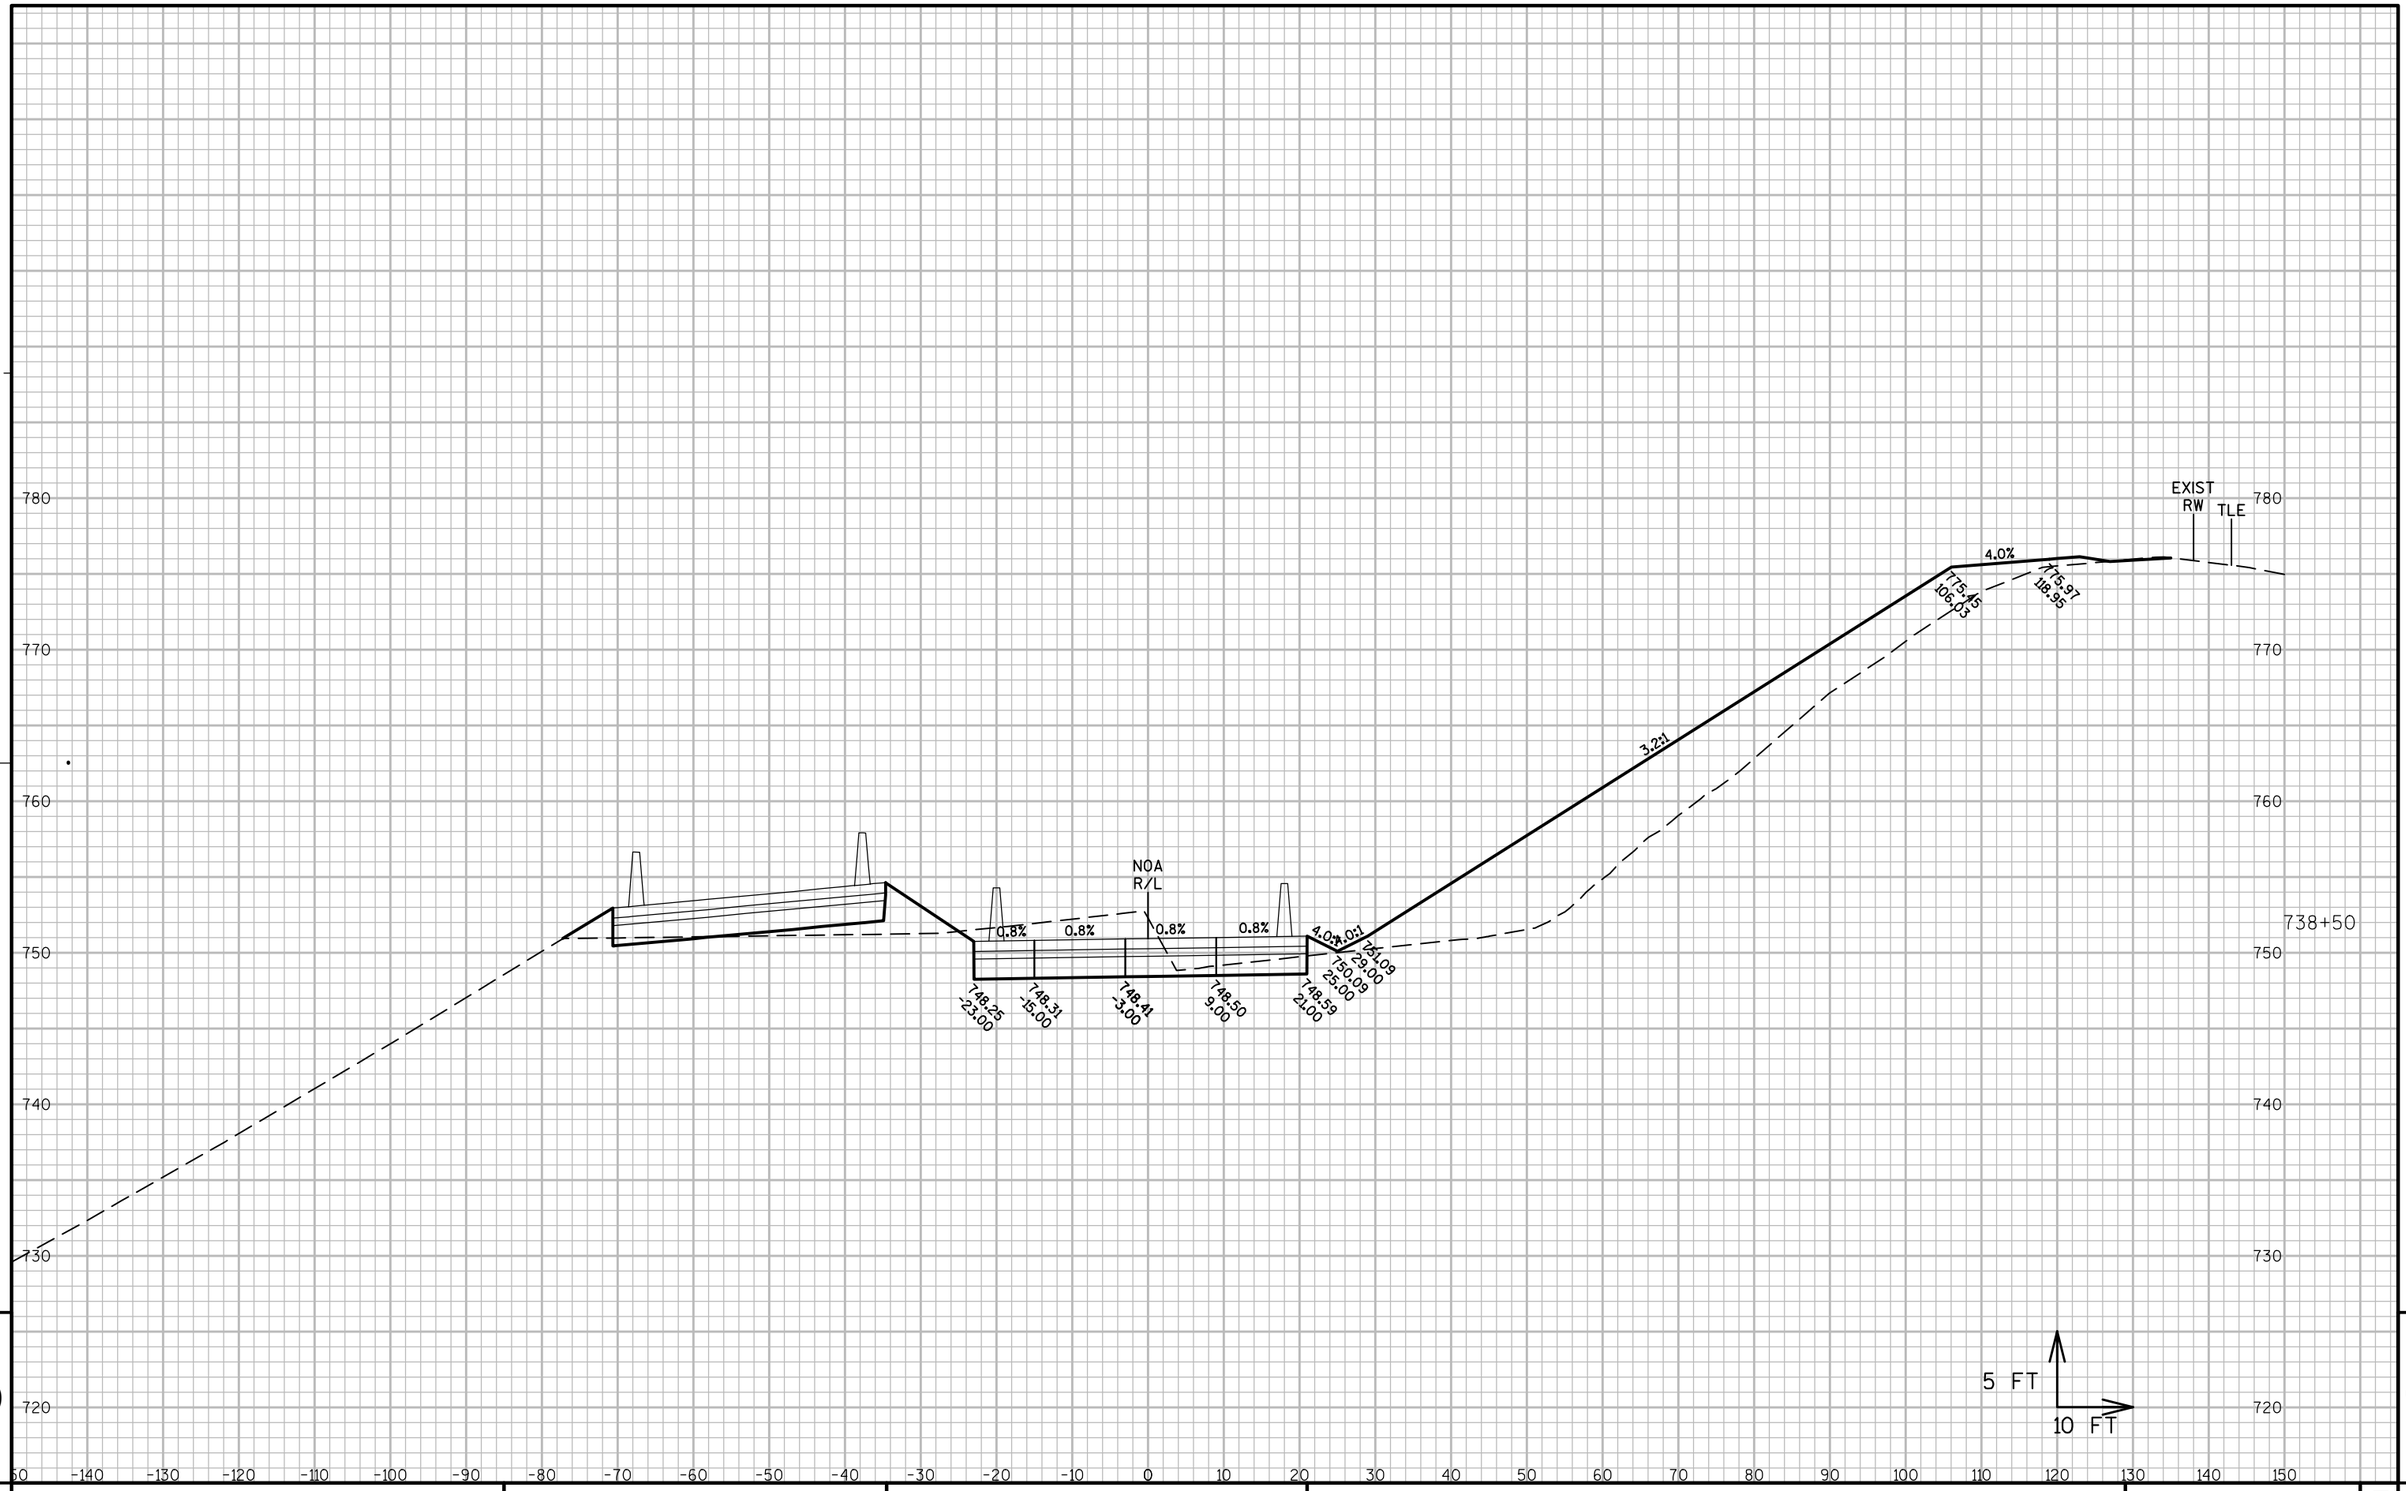

9

9

PROJECT NO: 1060-33-84	HWY: IH 41	COUNTY: MILWAUKEE	CROSS SECTIONS: RAMP NOA	SHEET 2737	E

FILE NAME : W:\PDS\C3D\10603316\84\DSN\XS\090402_XS_NOA.DWG
LAYOUT NAME - 090402-NOA - (15)

PLOT DATE : 2/9/2017 7:51 AM PLOT BY : AUSEN, CRAIG D PLOT NAME : PLOT SCALE : 1:20_XREF

WISDOT/CADDS SHEET 49

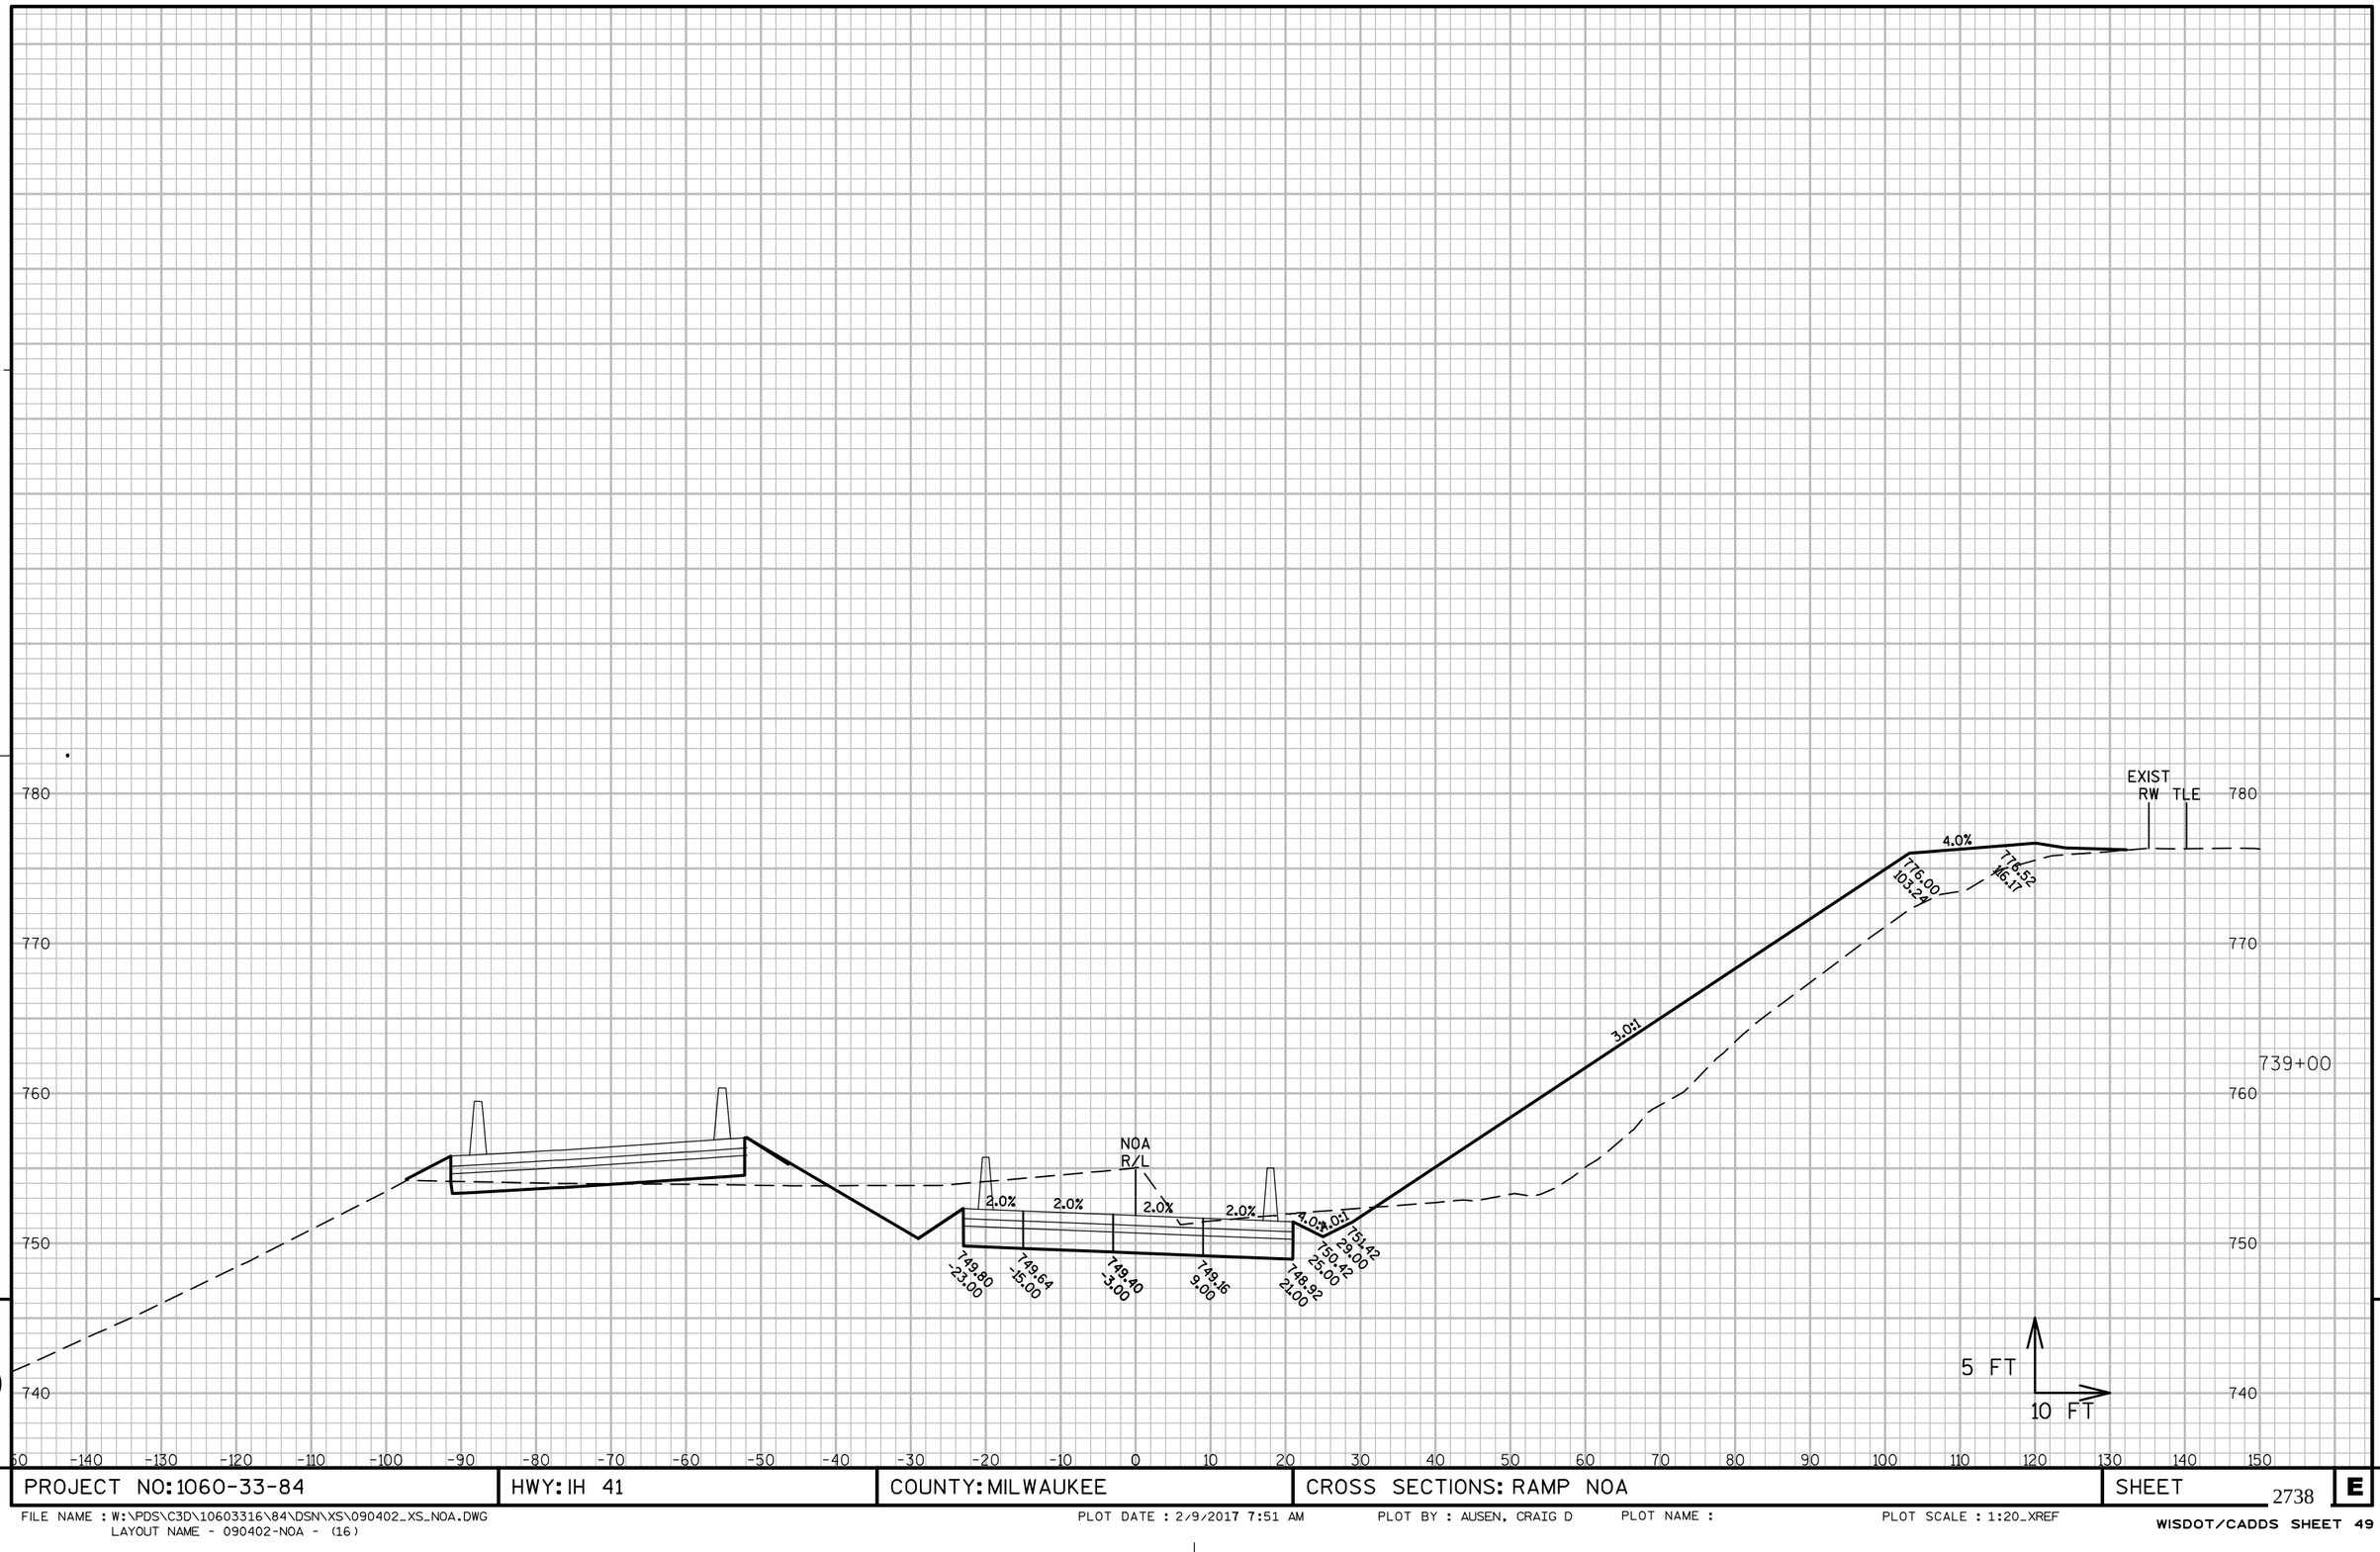

9

9

PROJECT NO: 1060-33-84	HWY: IH 41	COUNTY: MILWAUKEE	CROSS SECTIONS: RAMP NOA	SHEET 2738 E

FILE NAME : W:\PDS\C3D\10603316\84\DSN\XS\090402_XS_NOA.DWG
LAYOUT NAME - 090402-NOA - (16)

PLOT DATE : 2/9/2017 7:51 AM PLOT BY : AUSEN, CRAIG D PLOT NAME : PLOT SCALE : 1:20_XREF

WISDOT/CADDS SHEET 49

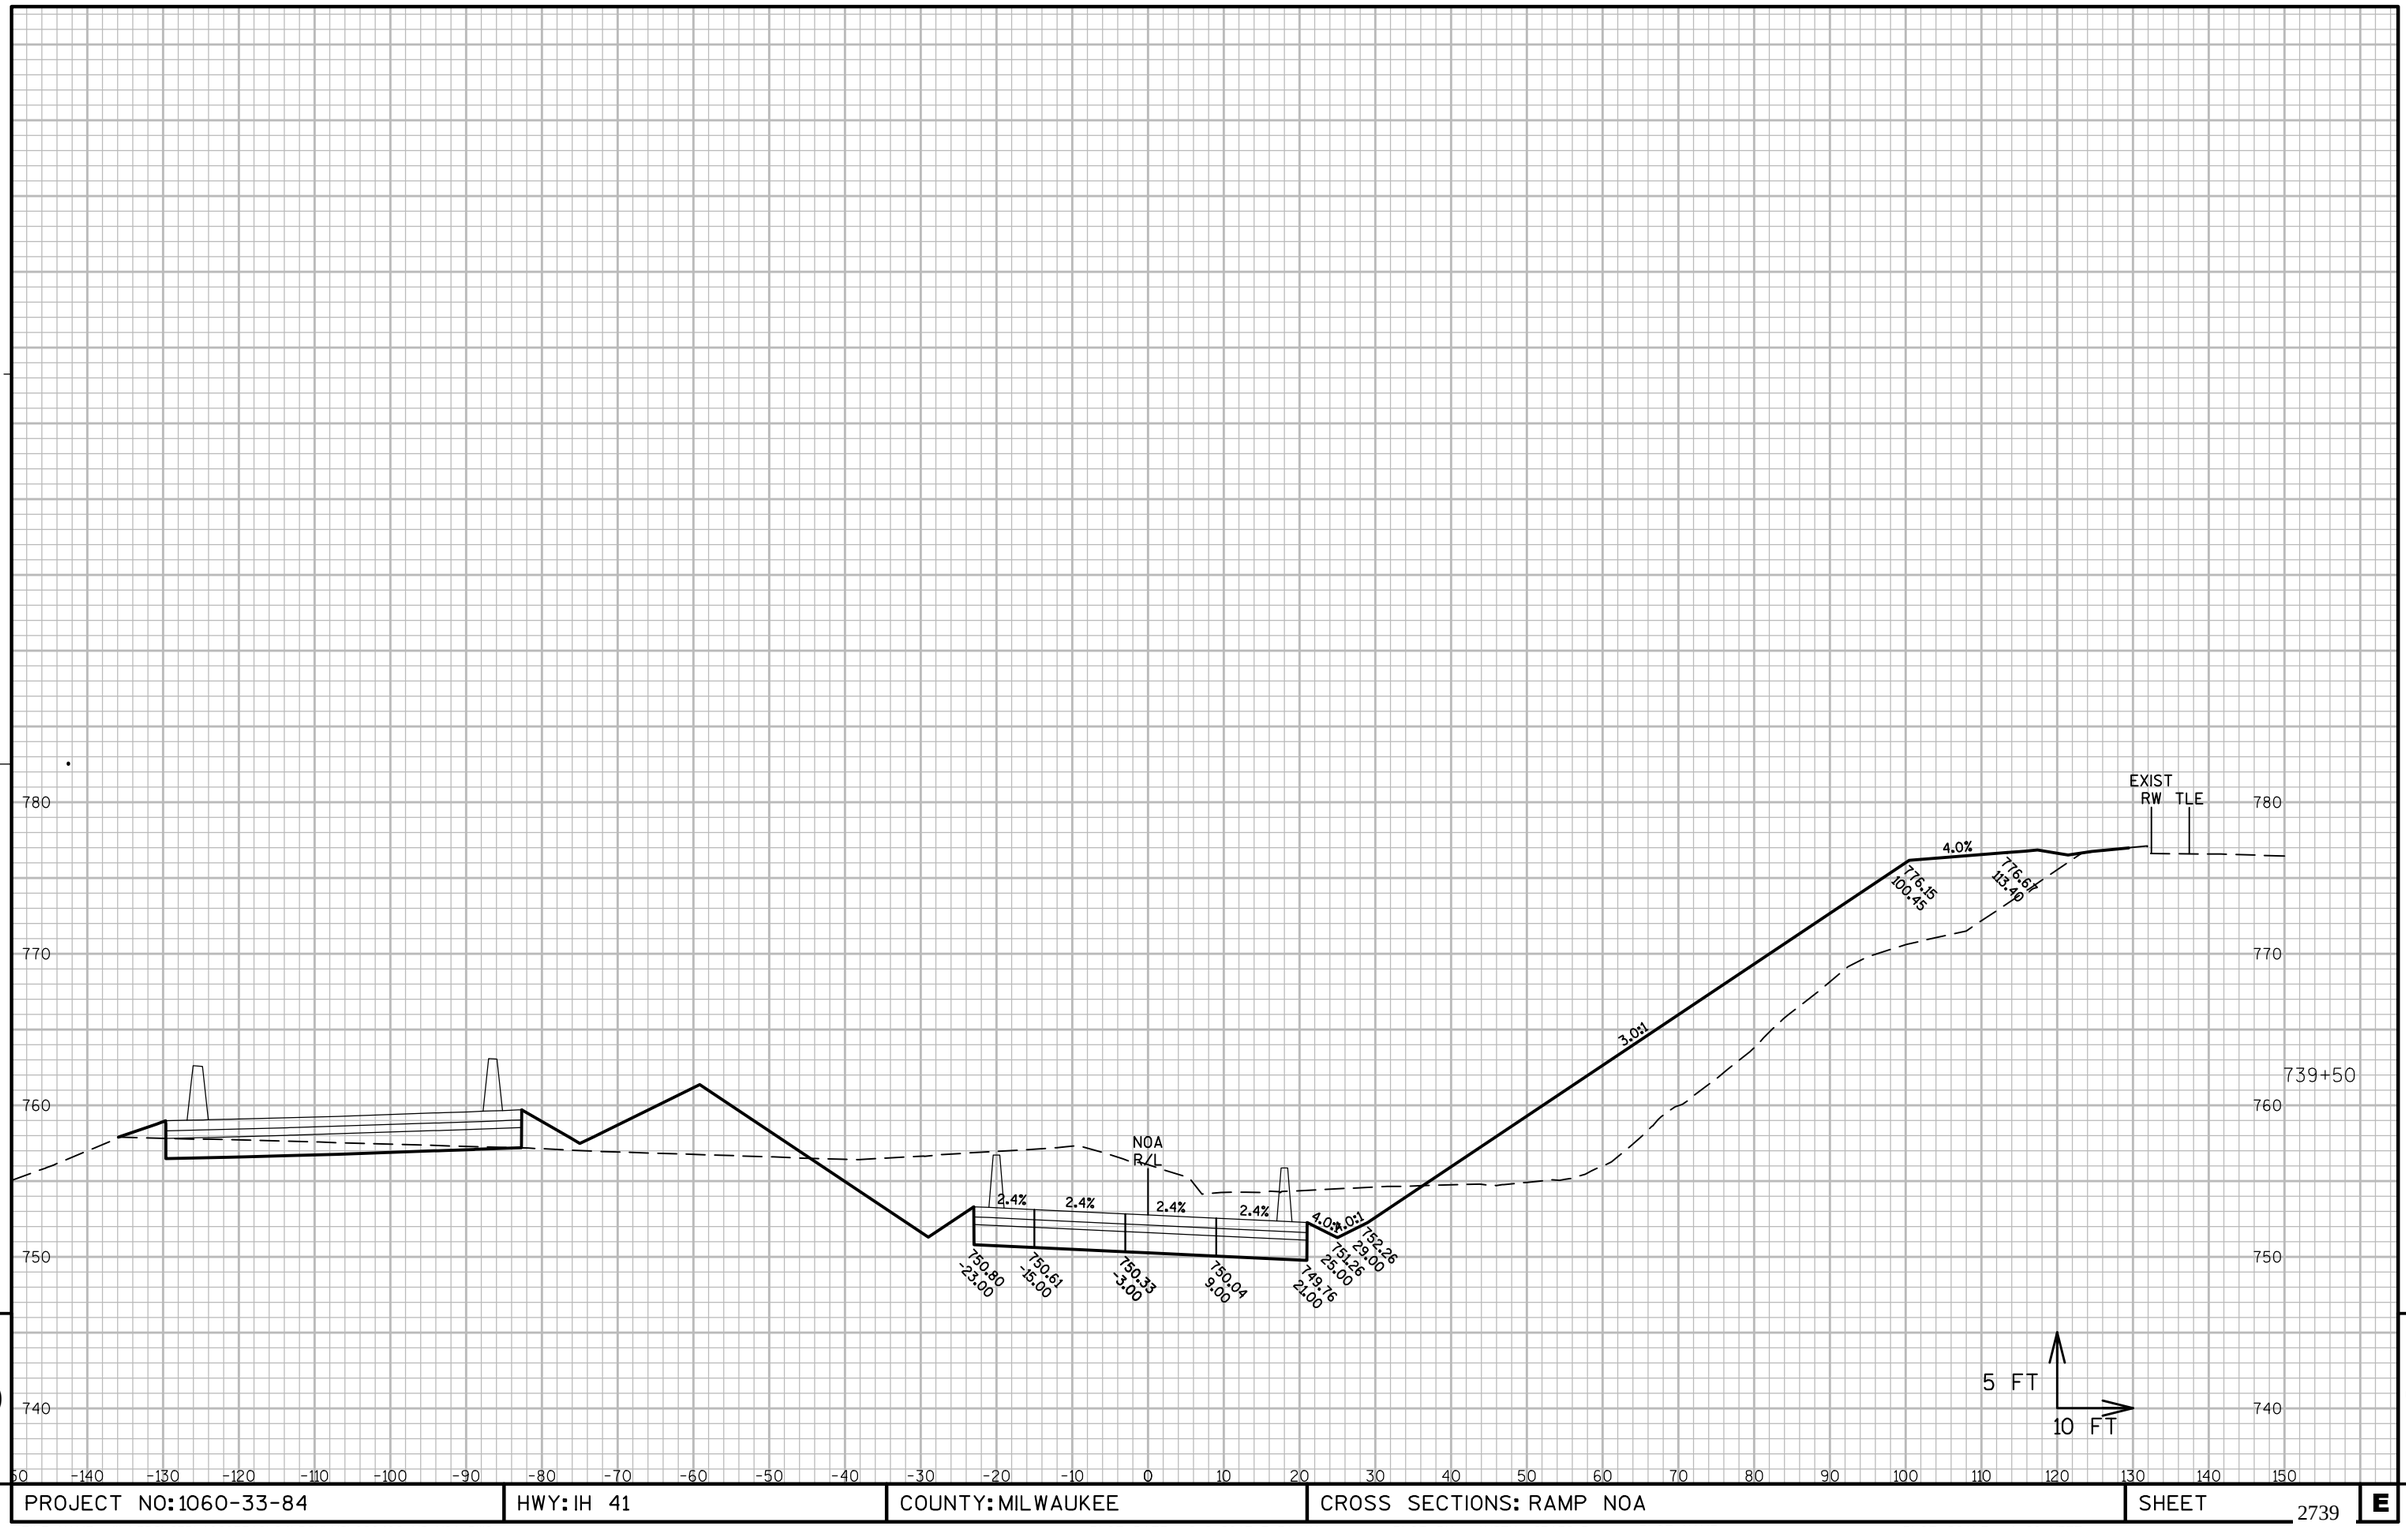

9

9

PROJECT NO: 1060-33-84	HWY: IH 41	COUNTY: MILWAUKEE	CROSS SECTIONS: RAMP NOA	SHEET 2739	E

FILE NAME : W:\PDS\C3D\10603316\84\DSN\XS\090402_XS_NOA.DWG
LAYOUT NAME - 090402-NOA - (17)

PLOT DATE : 2/9/2017 7:51 AM PLOT BY : AUSEN, CRAIG D PLOT NAME : PLOT SCALE : 1:20_XREF

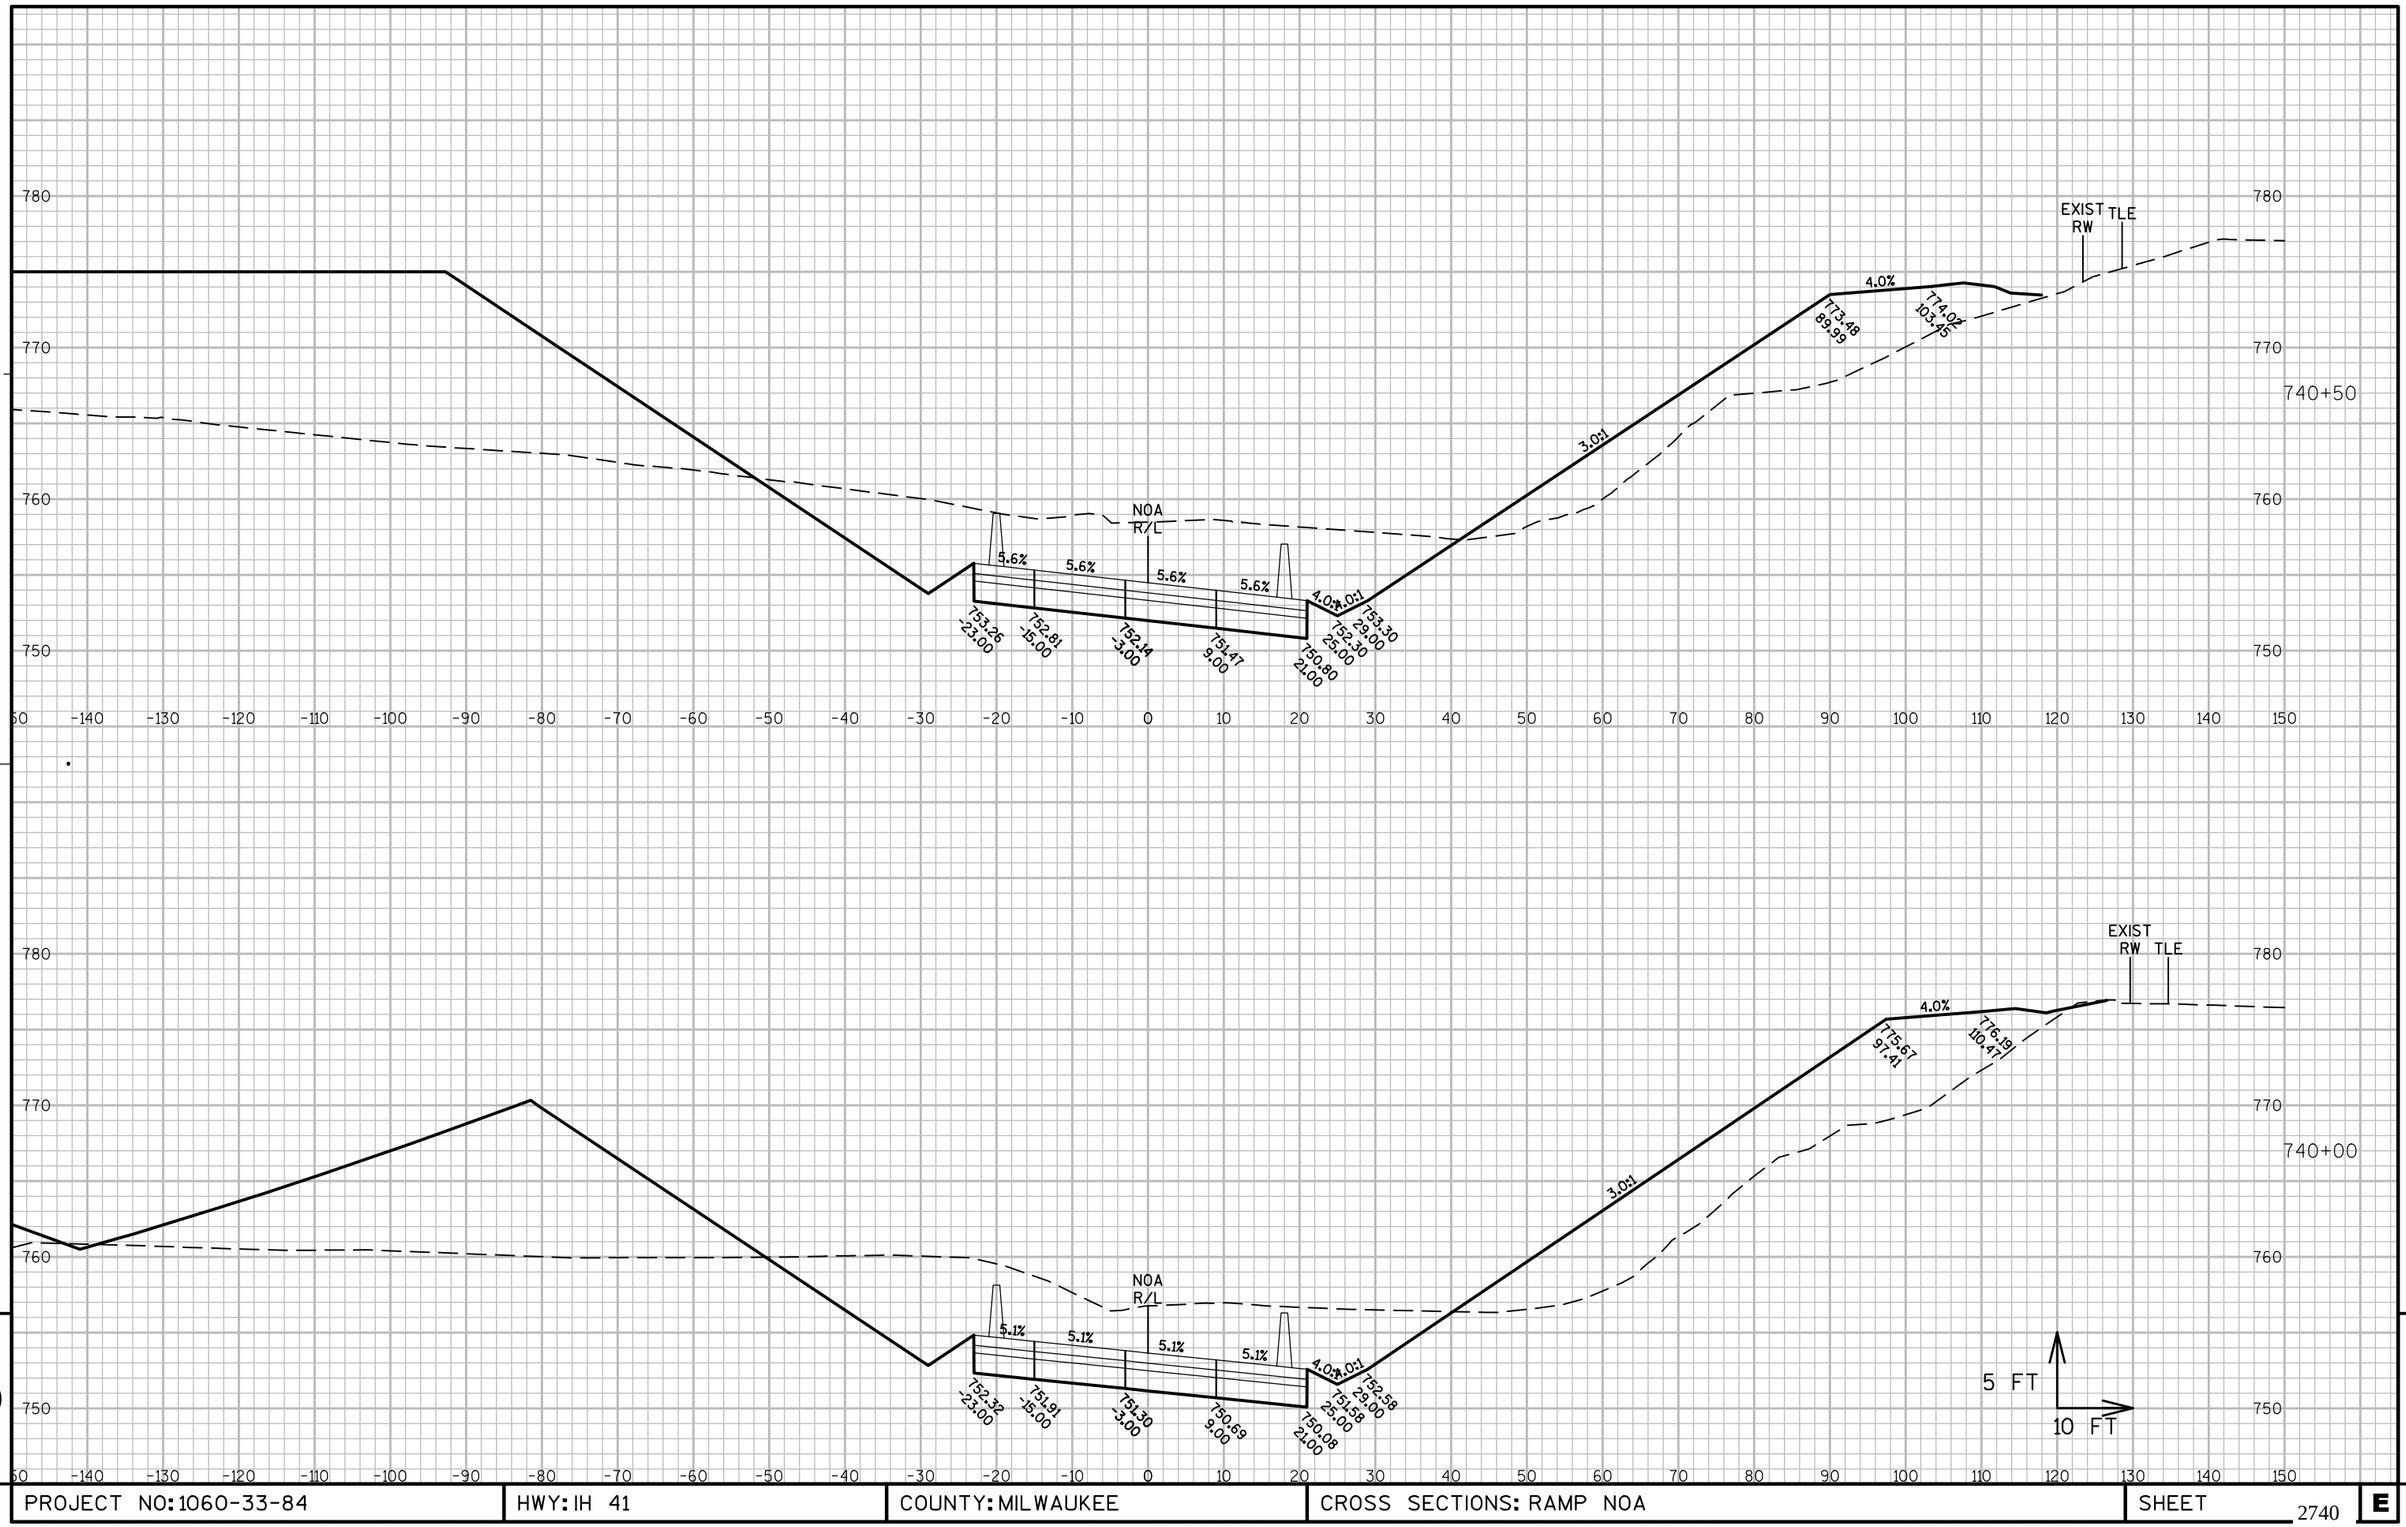

9

9

PROJECT NO: 1060-33-84	HWY: IH 41	COUNTY: MILWAUKEE	CROSS SECTIONS: RAMP NOA	SHEET 2740 E

FILE NAME : W:\PDS\C3D\10603316\84\DSN\XS\090402_XS_NOA.DWG
LAYOUT NAME - 090402-NOA - (18)

PLOT DATE : 2/9/2017 7:51 AM PLOT BY : AUSEN, CRAIG D PLOT NAME : PLOT SCALE : 1:20_XREF

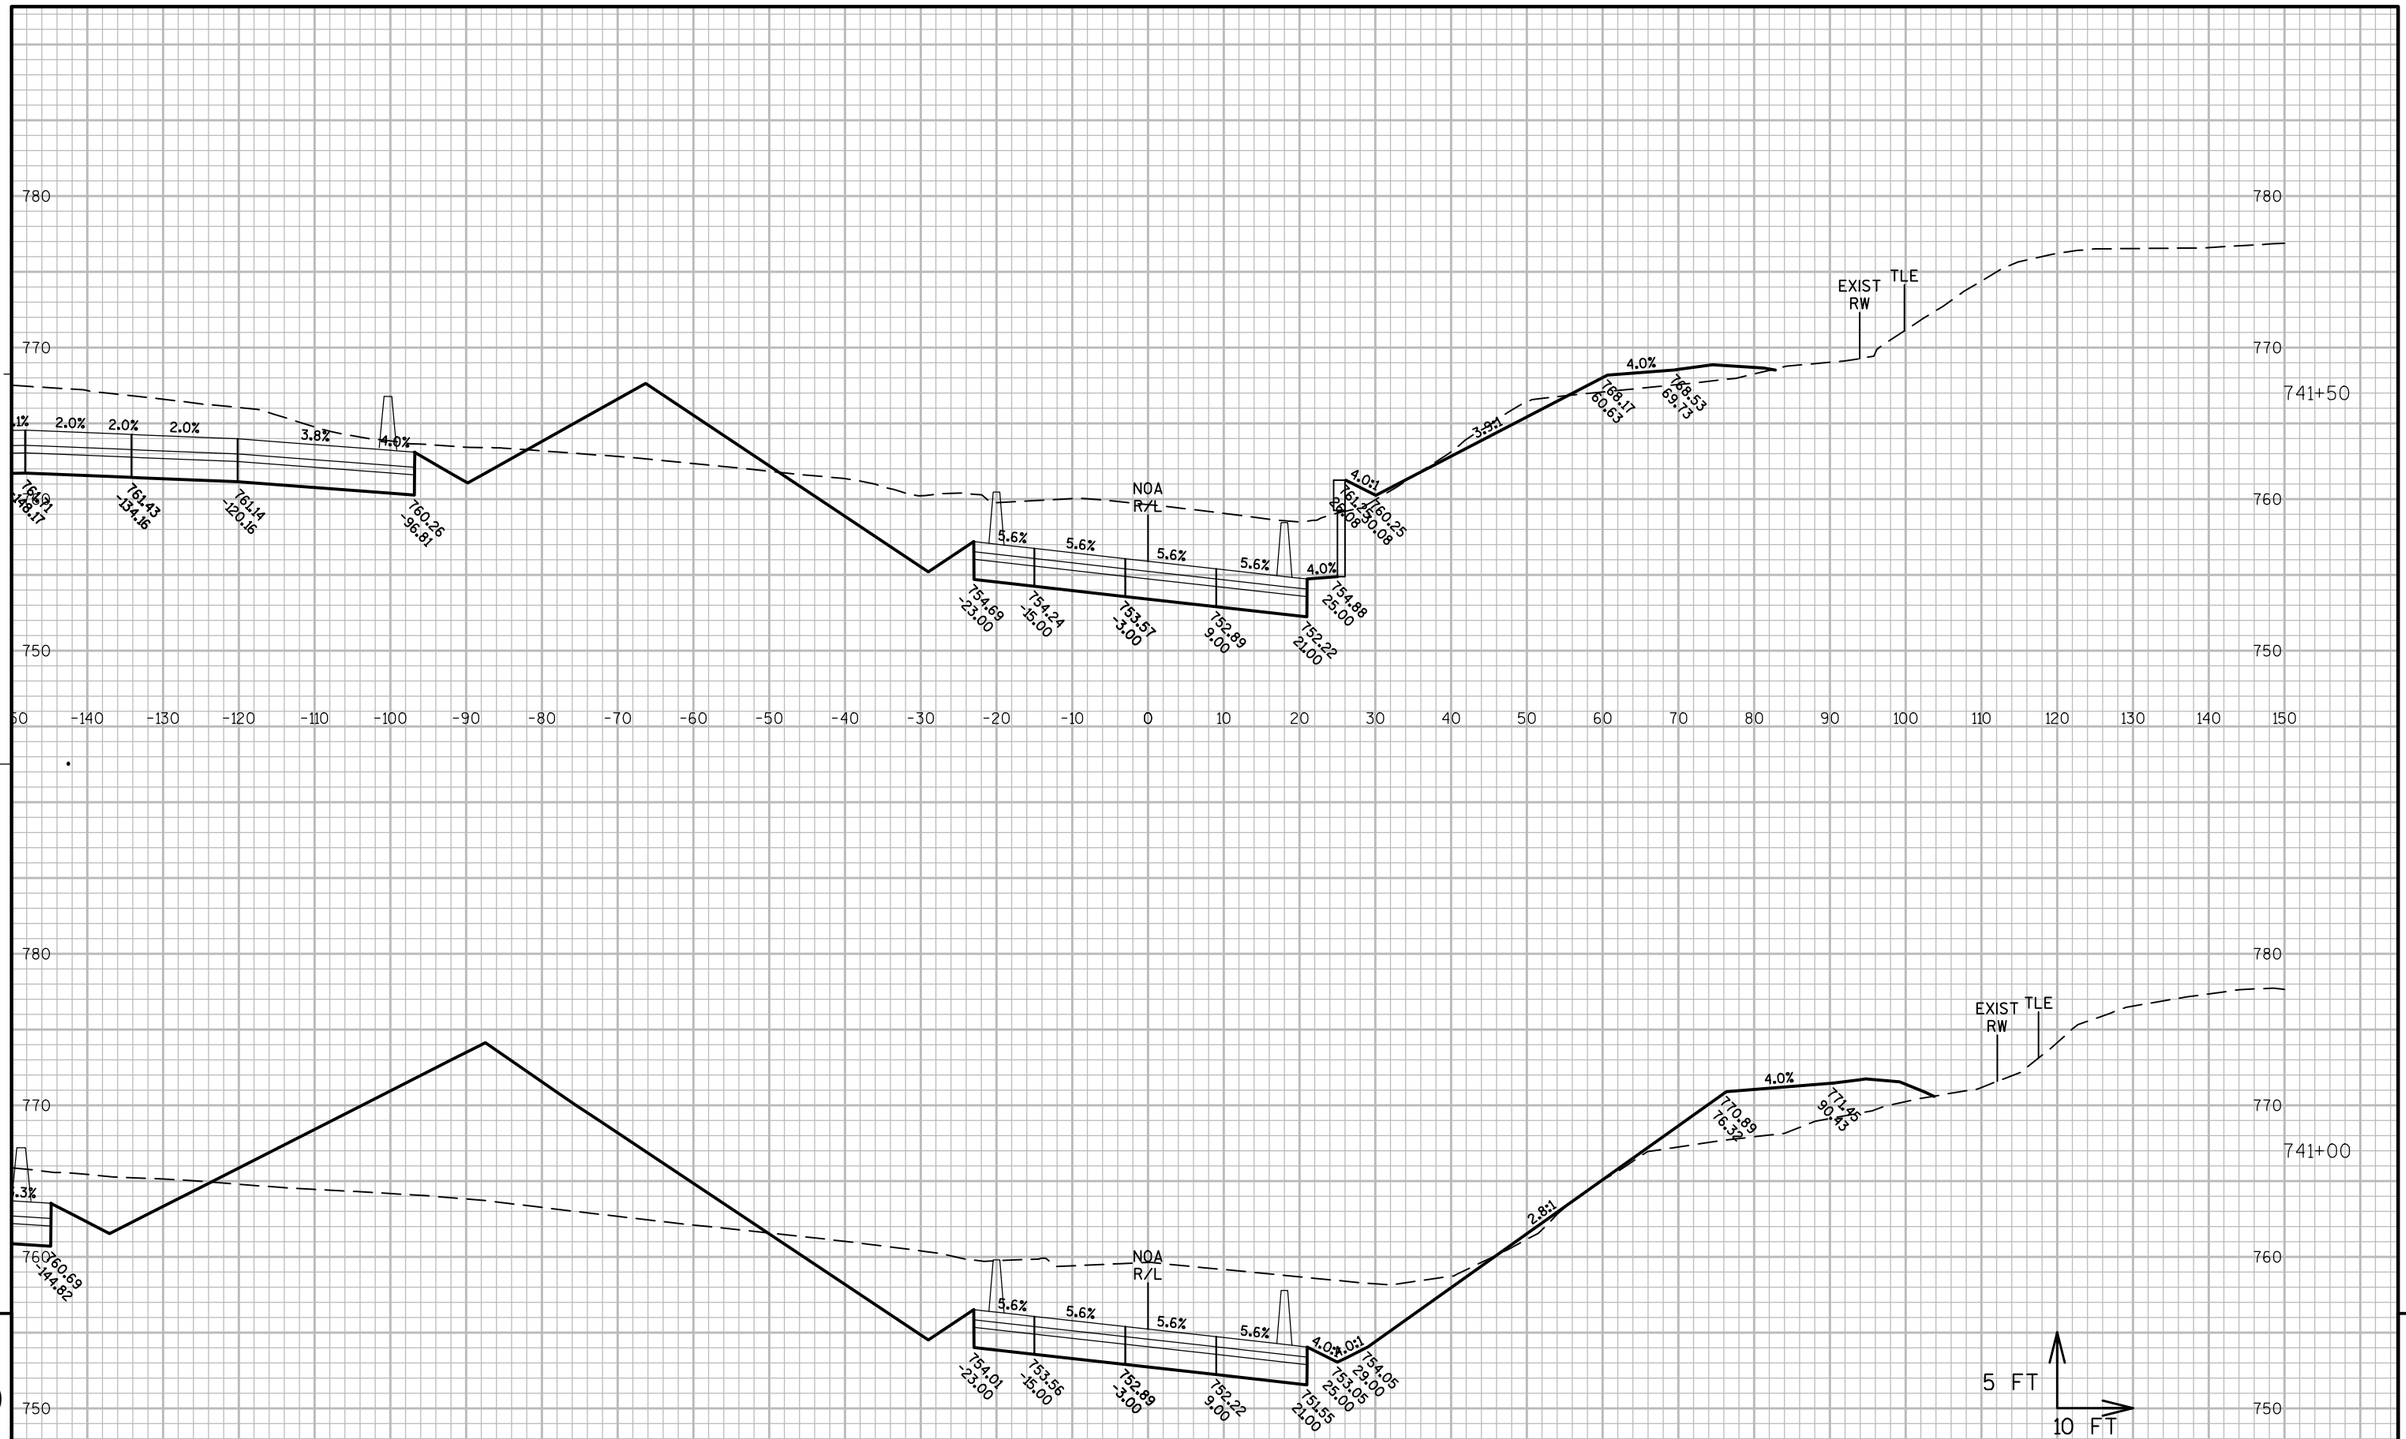

9

9

PROJECT NO: 1060-33-84	HWY: IH 41	COUNTY: MILWAUKEE	CROSS SECTIONS: RAMP NOA	SHEET 2741 E

FILE NAME : W:\PDS\C3D\10603316\84\DSN\XS\090402_XS_NOA.DWG
LAYOUT NAME - 090402-NOA - (19)

PLOT DATE : 2/9/2017 7:51 AM PLOT BY : AUSEN, CRAIG D PLOT NAME : PLOT SCALE : 1:20_XREF

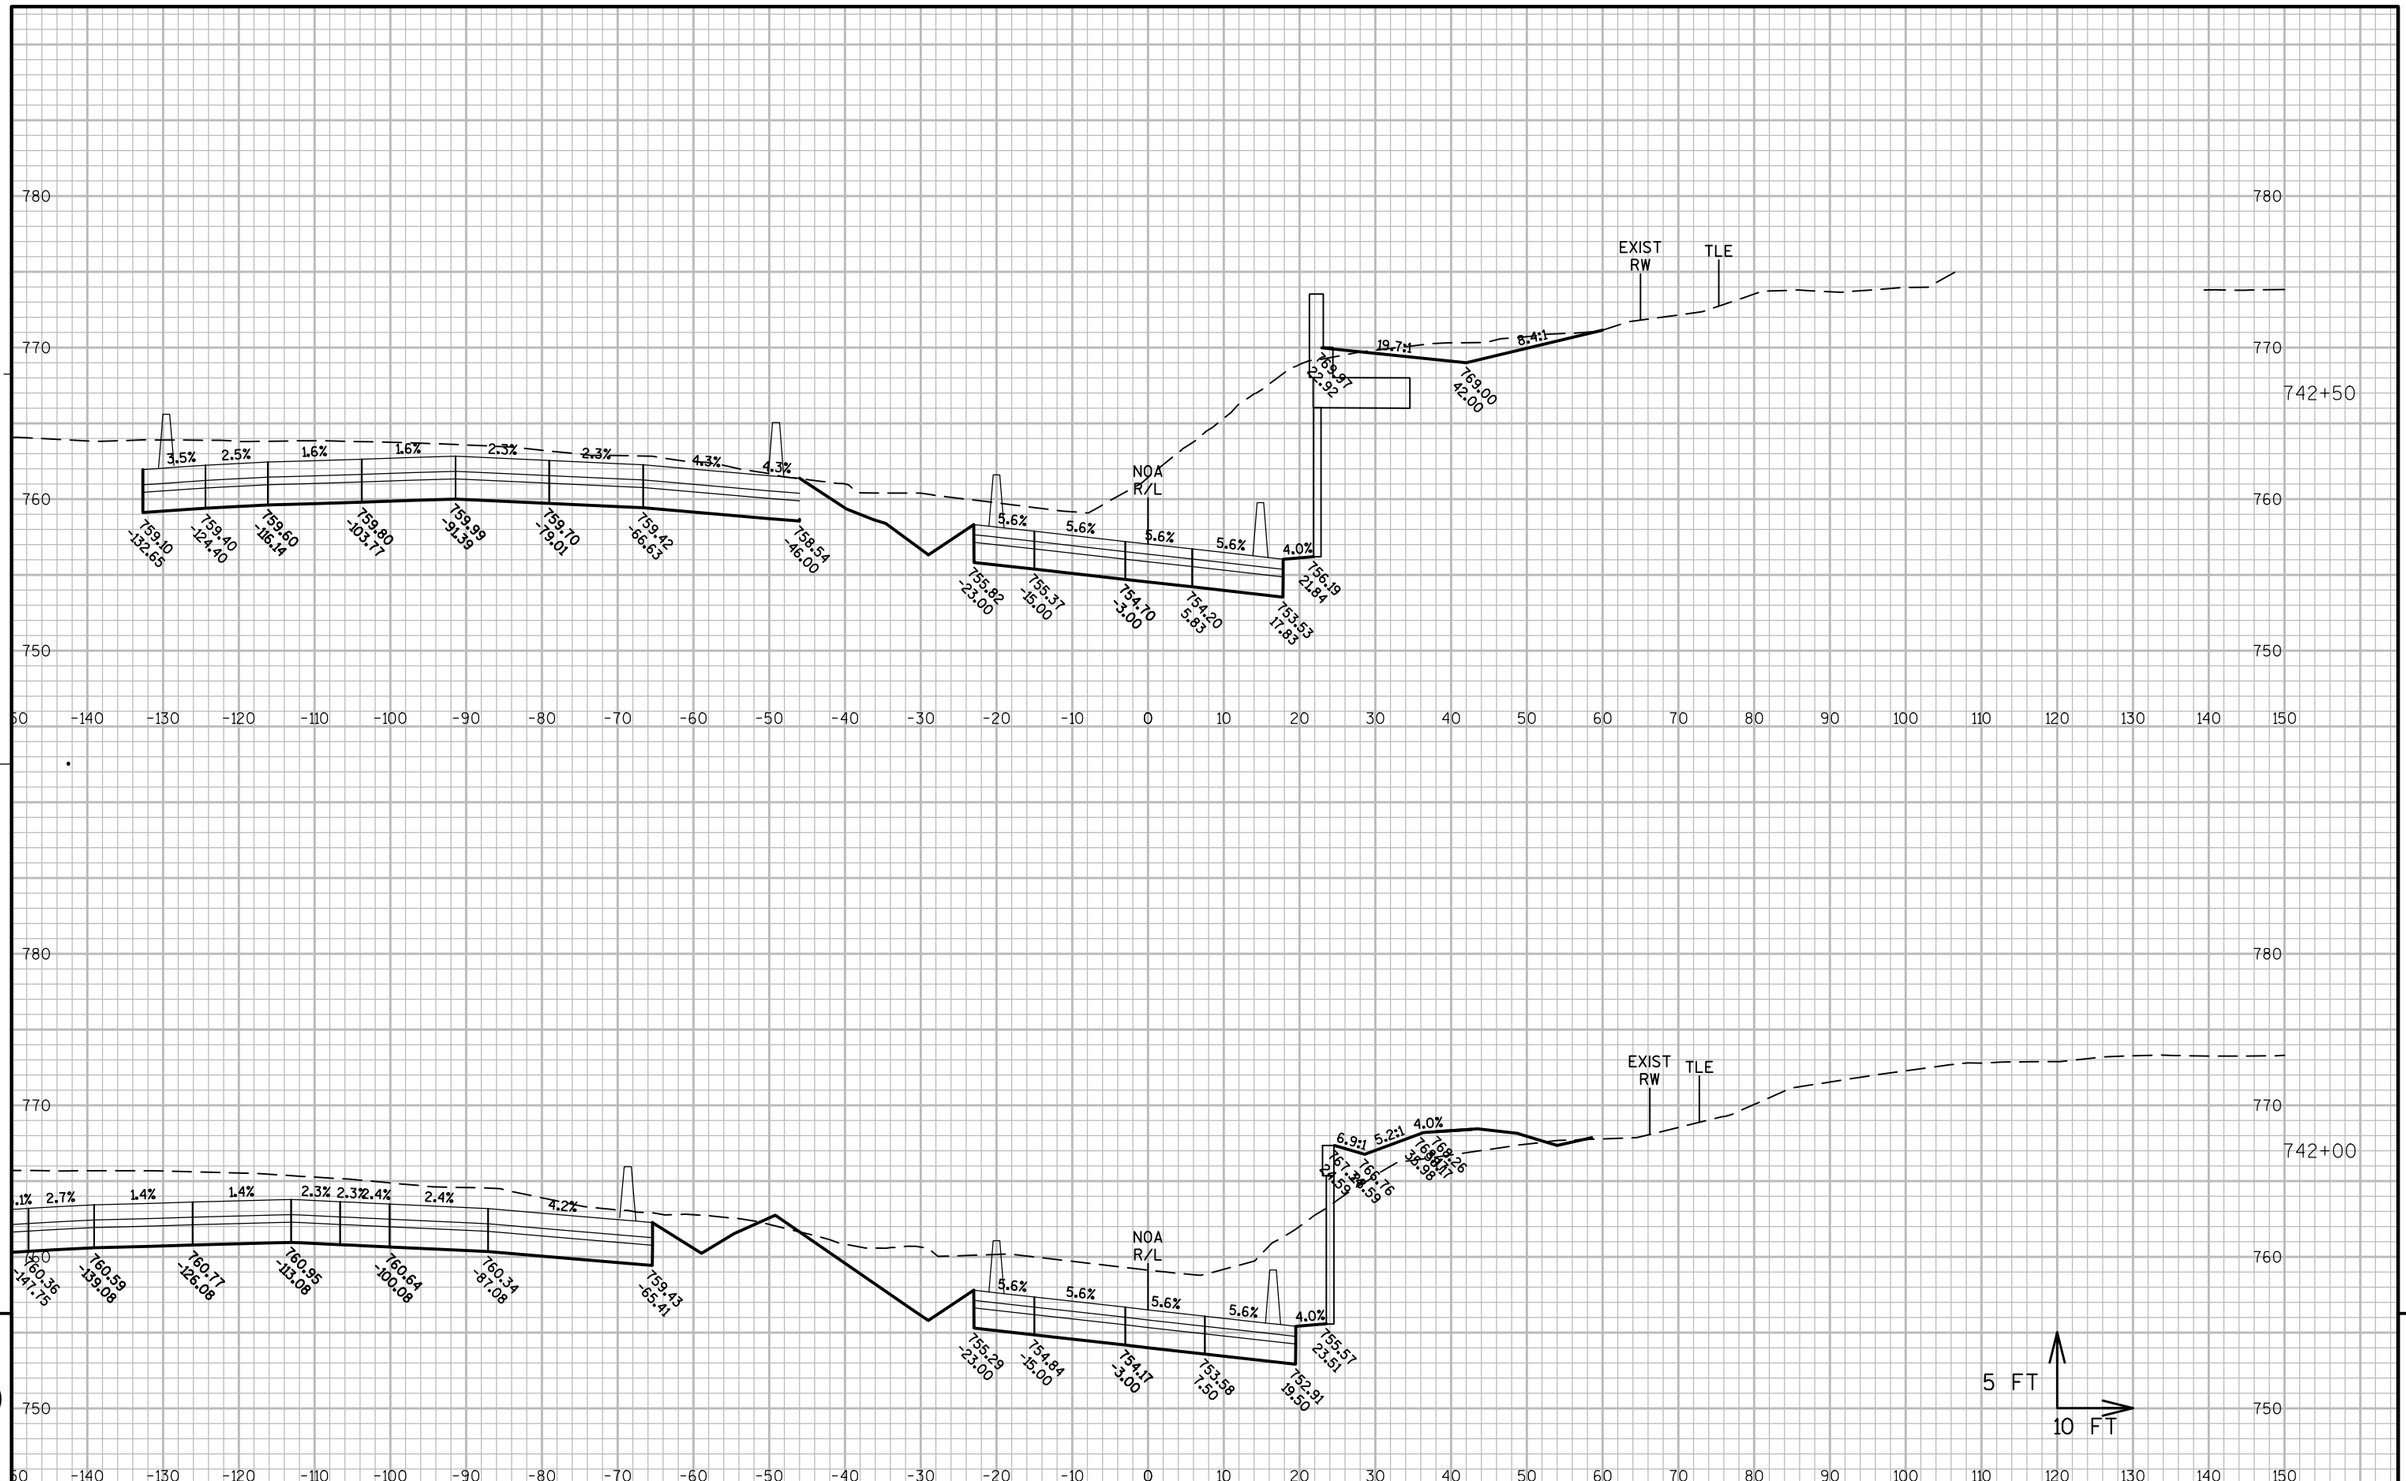

PROJECT NO: 1060-33-84	HWY: IH 41	COUNTY: MILWAUKEE	CROSS SECTIONS: RAMP NOA	SHEET 2742 E

FILE NAME : W:\PDS\C3D\10603316\84\DSN\XS\090402_XS_NOA.DWG
LAYOUT NAME - 090402-NOA - (20)

PLOT DATE : 2/9/2017 7:51 AM PLOT BY : AUSEN, CRAIG D PLOT NAME : PLOT SCALE : 1:20_XREF

WISDOT/CADDS SHEET 49

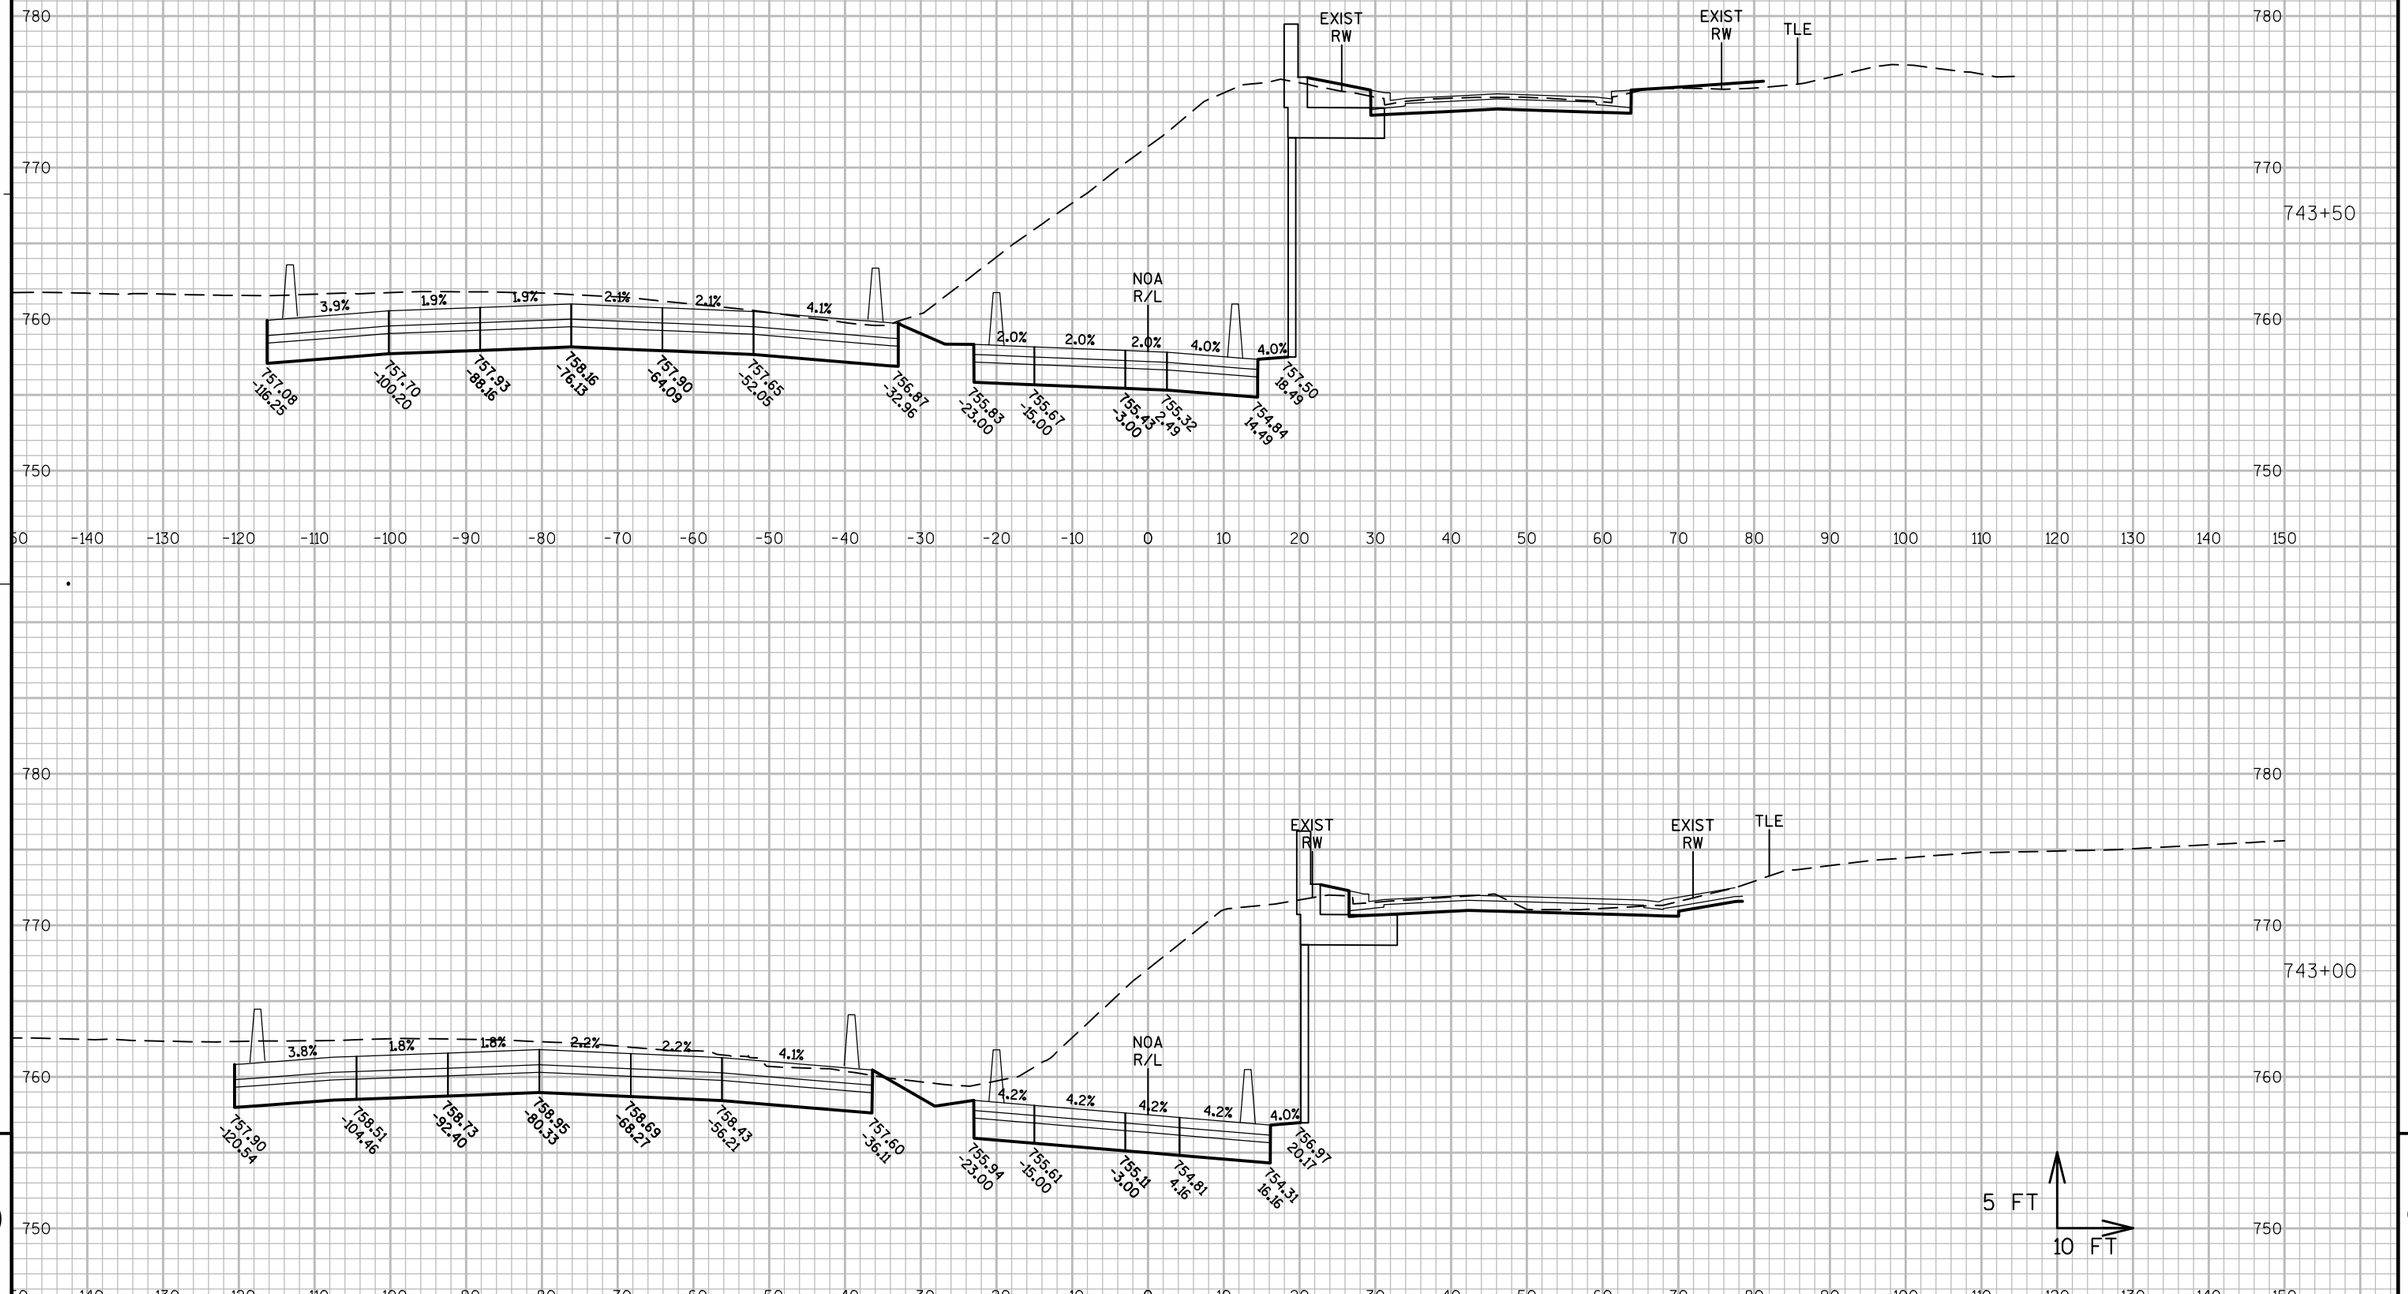

PROJECT NO: 1060-33-84	HWY: IH 41	COUNTY: MILWAUKEE	CROSS SECTIONS: RAMP NOA	SHEET 2743 E

FILE NAME : W:\PDS\C3D\10603316\84\DSN\XS\090402_XS_NOA.DWG
LAYOUT NAME - 090402-NOA - (21)

PLOT DATE : 2/9/2017 7:51 AM PLOT BY : AUSEN, CRAIG D PLOT NAME : PLOT SCALE : 1:20_XREF

WISDOT/CADDS SHEET 49

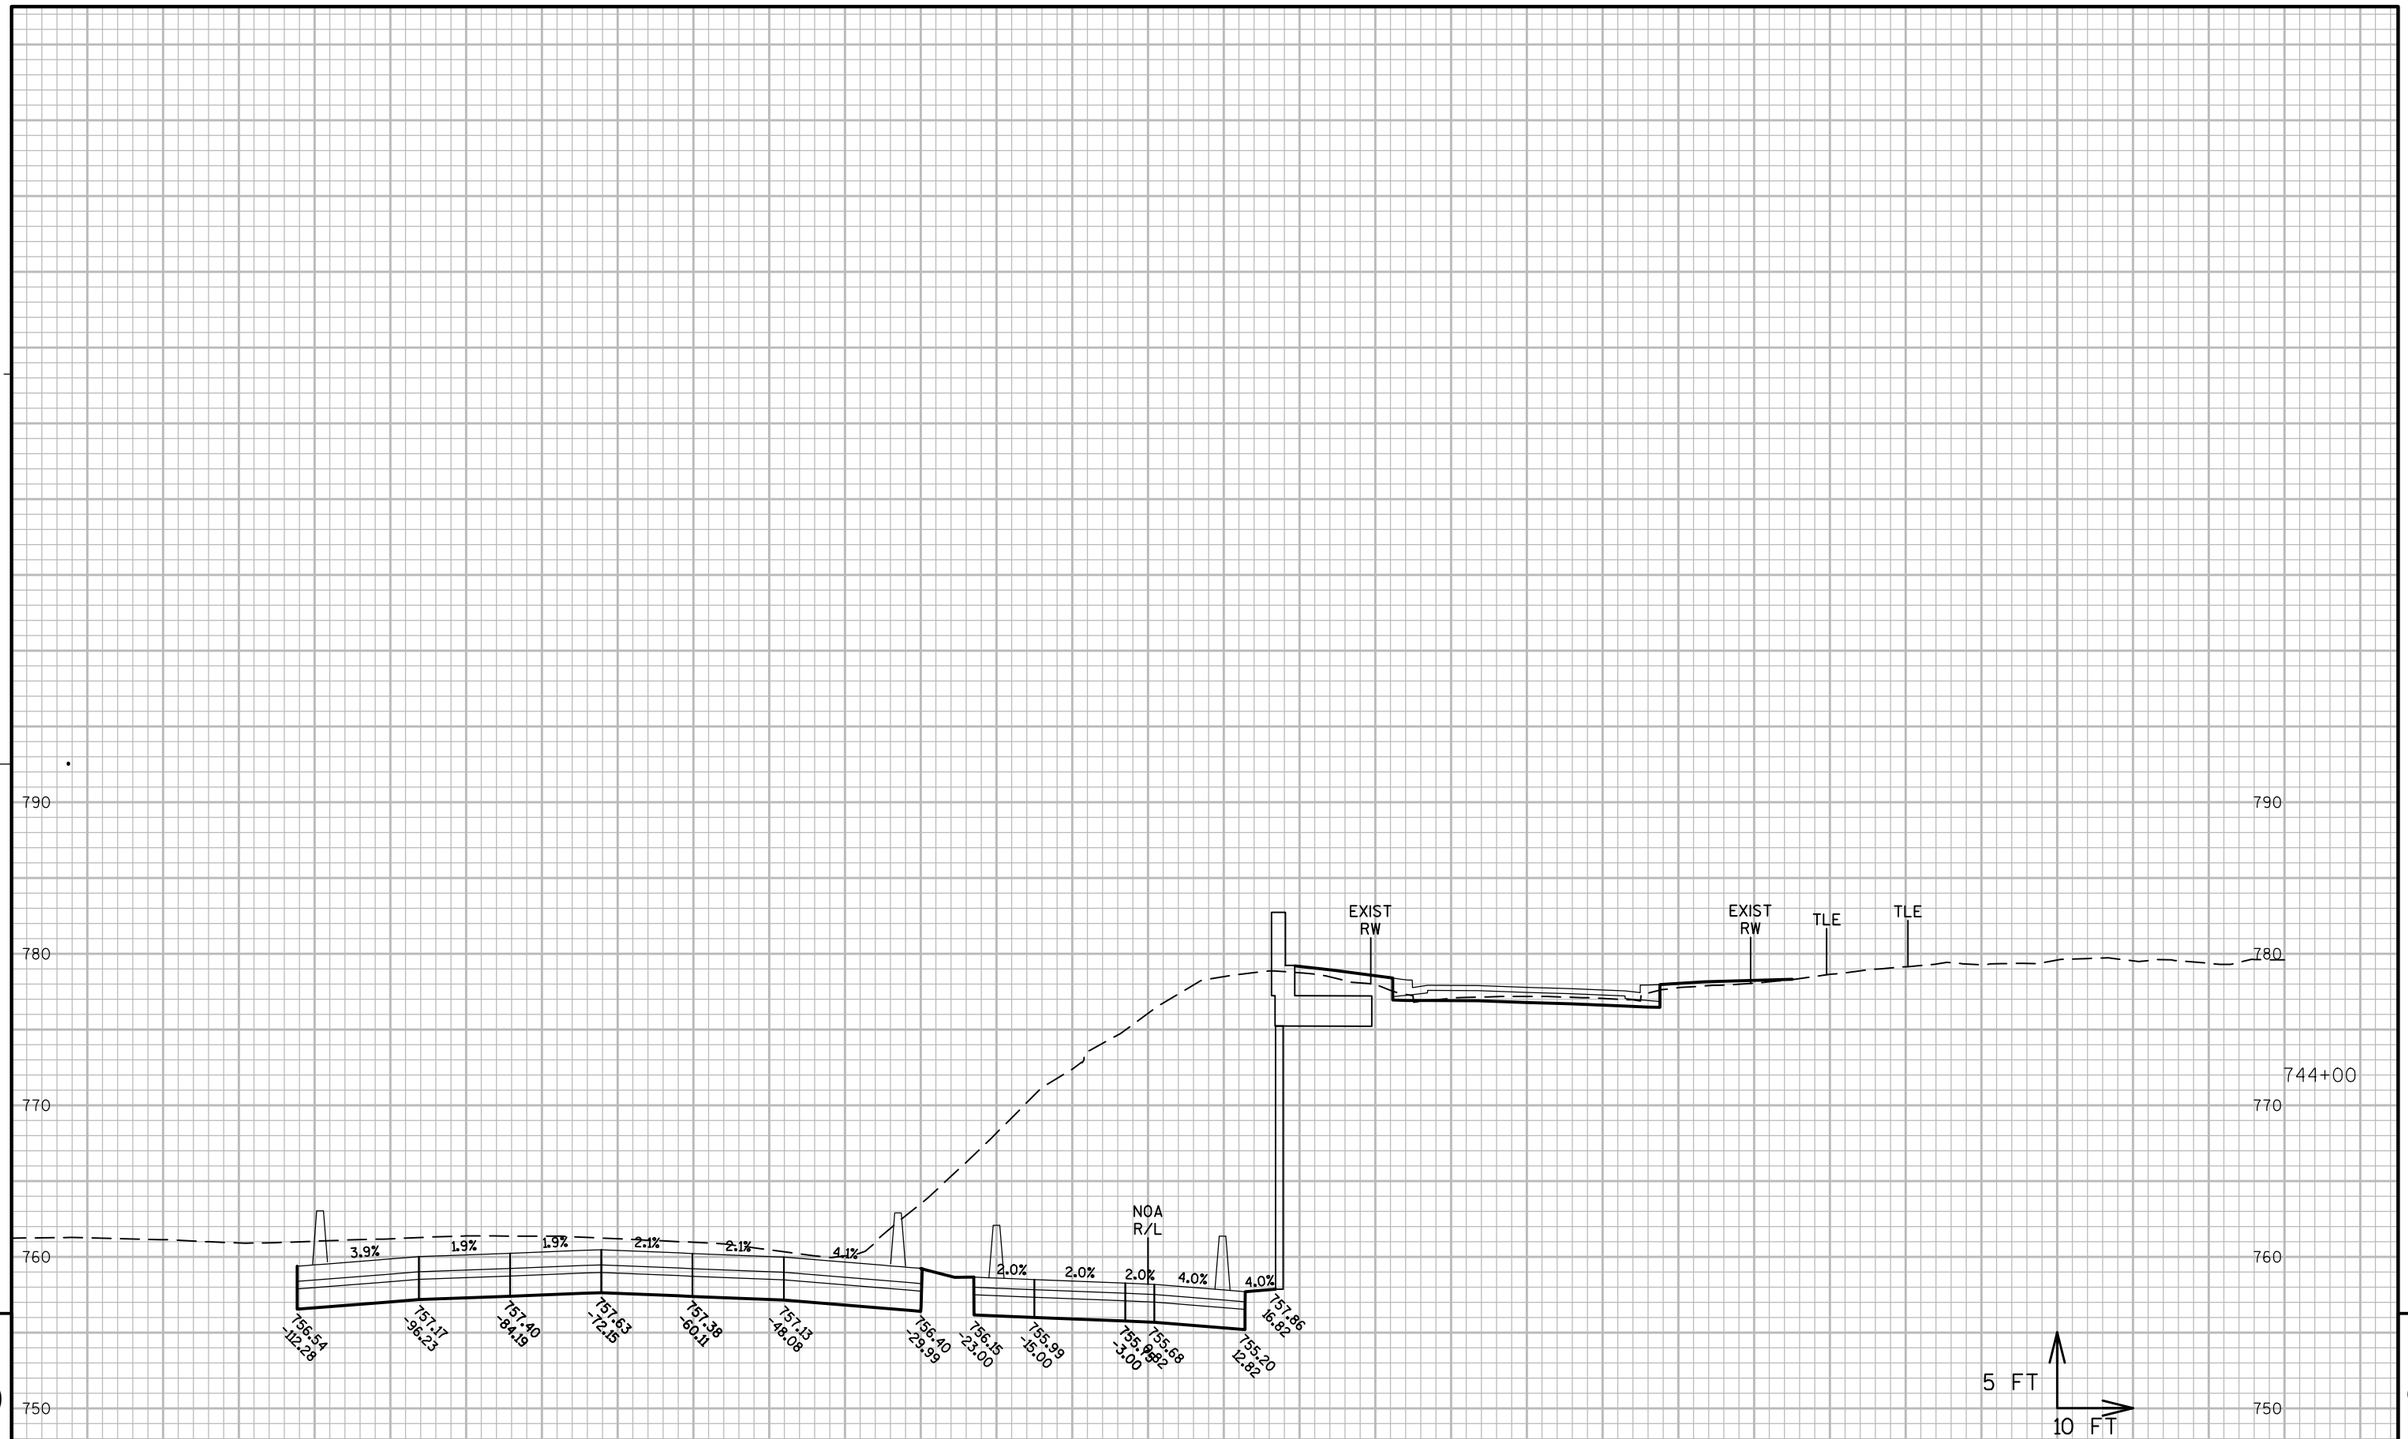

9

9

PROJECT NO: 1060-33-84	HWY: IH 41	COUNTY: MILWAUKEE	CROSS SECTIONS: RAMP NOA	SHEET 2744 E

FILE NAME : W:\PDS\C3D\10603316\84\DSN\XS\090402_XS_NOA.DWG
LAYOUT NAME - 090402-NOA - (22)

PLOT DATE : 2/9/2017 7:51 AM PLOT BY : AUSEN, CRAIG D PLOT NAME : PLOT SCALE : 1:20_XREF

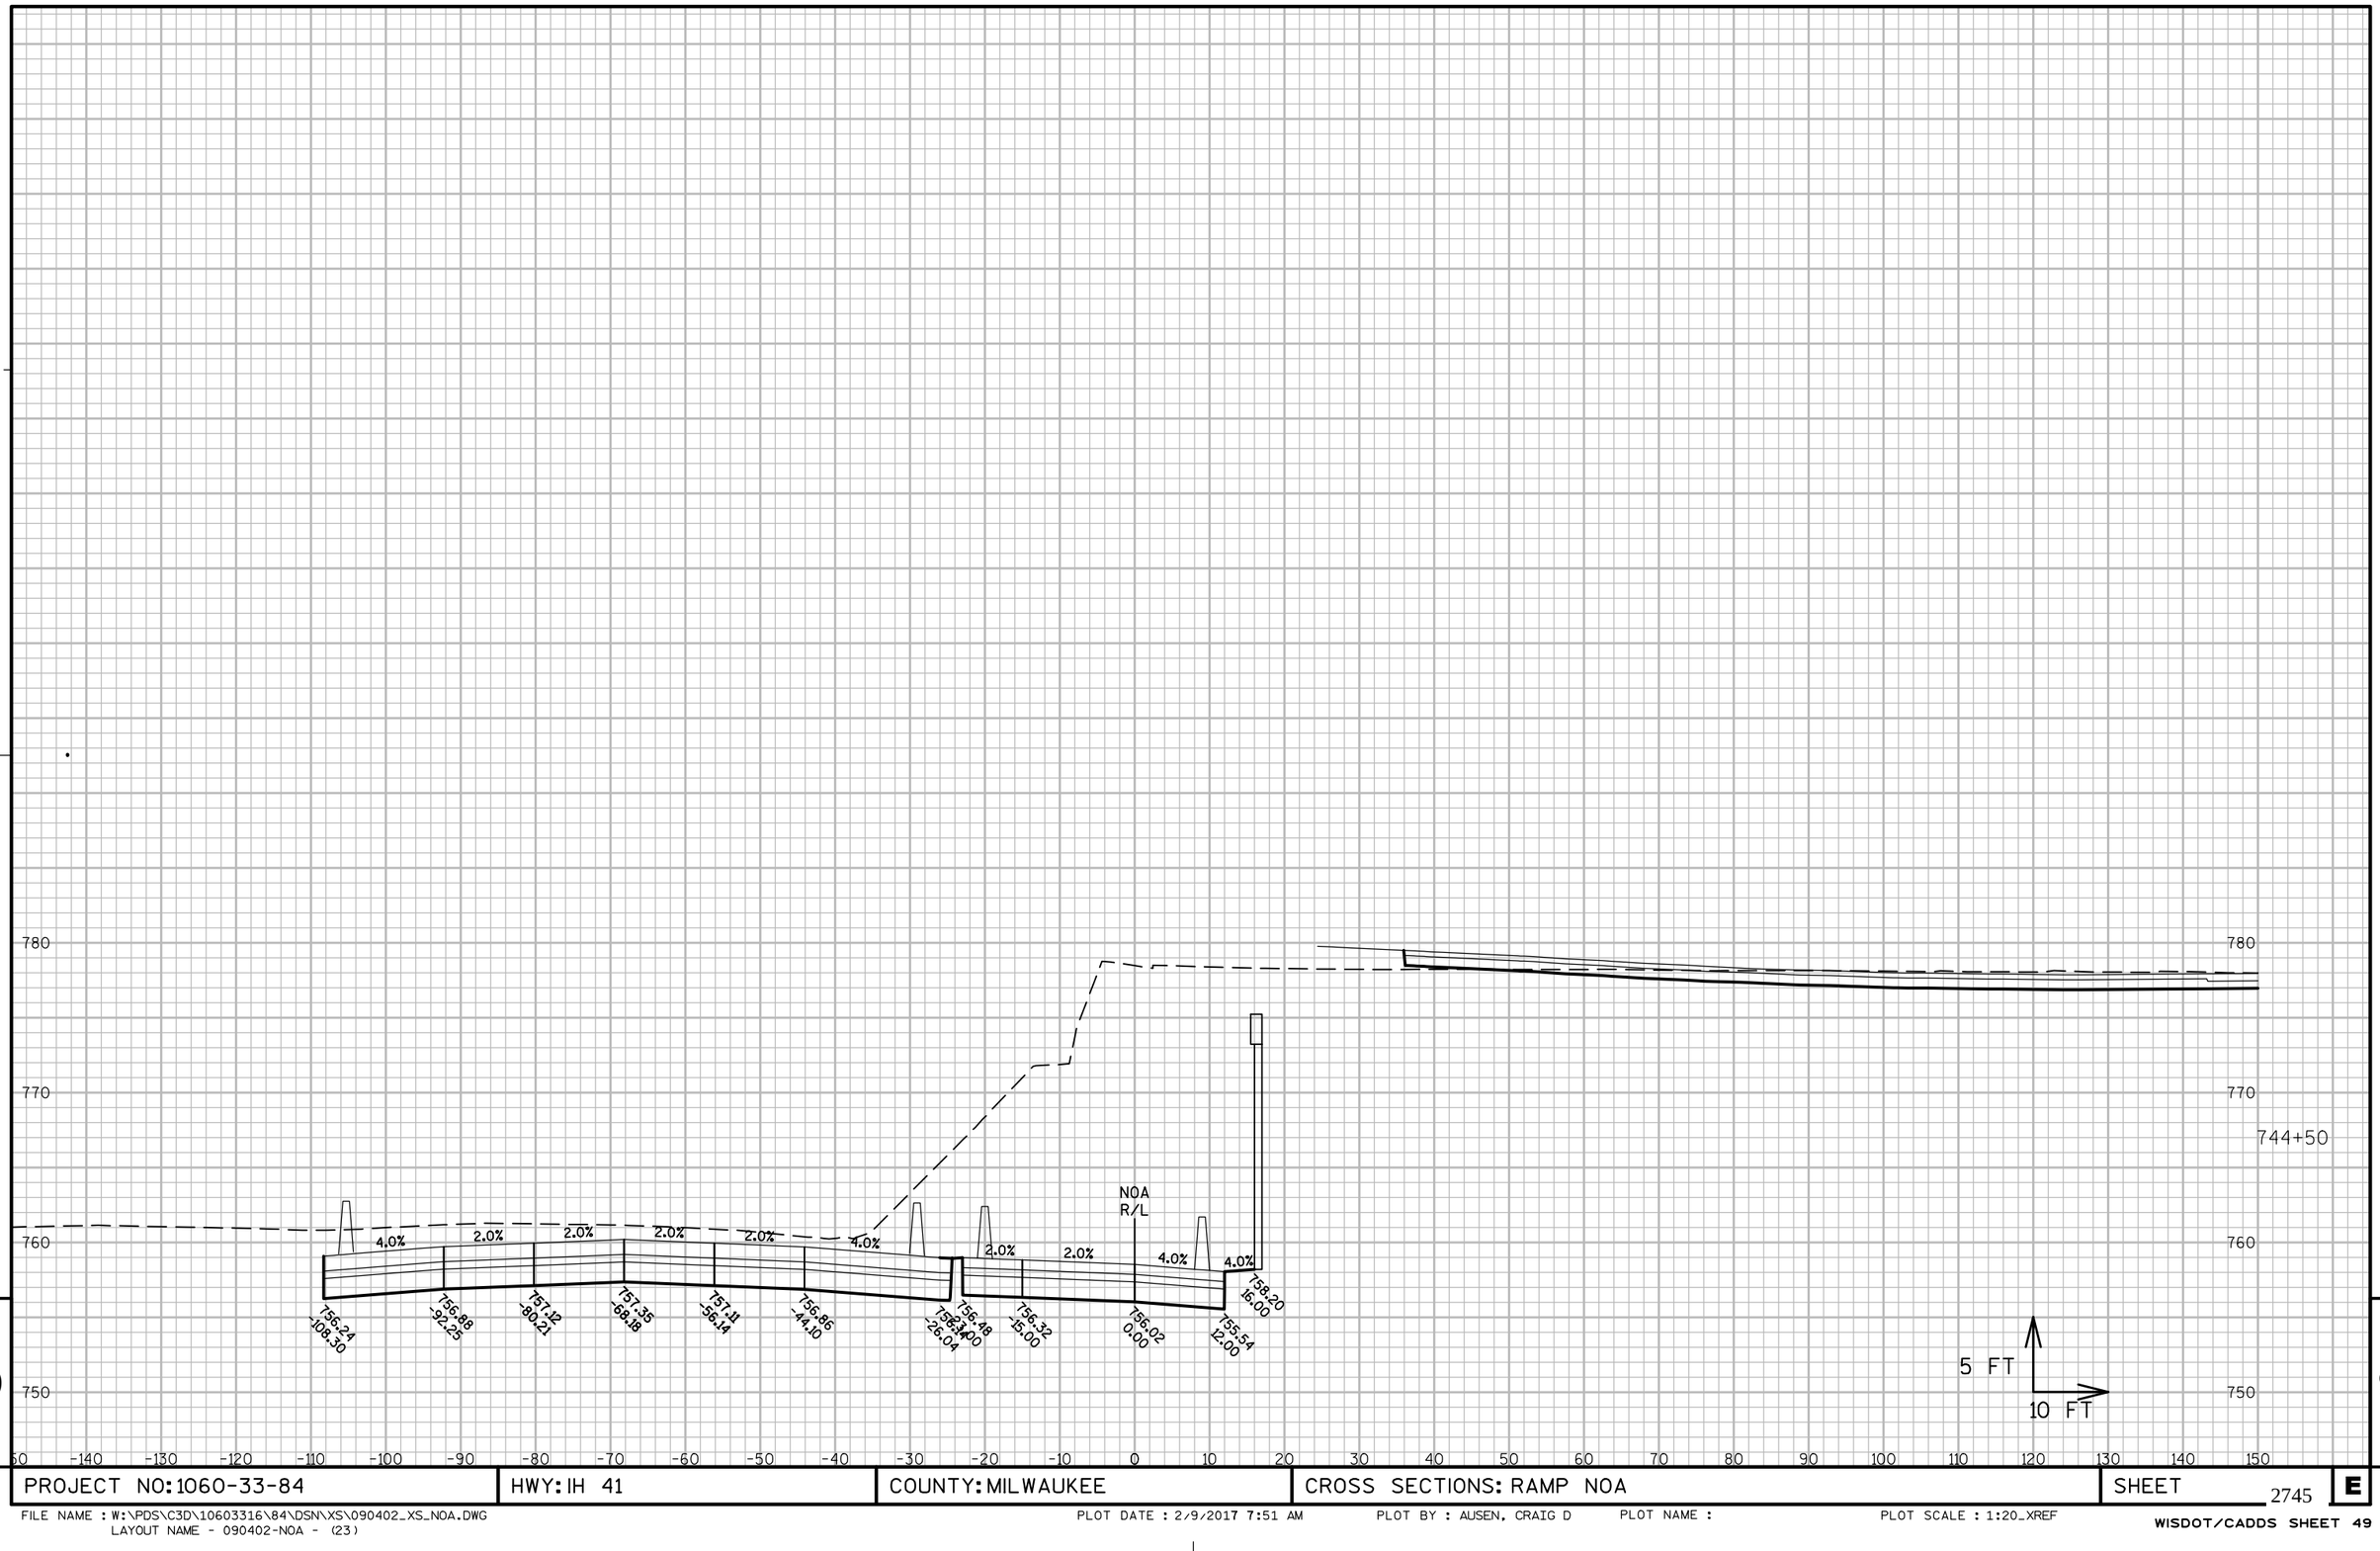

9

9

PROJECT NO: 1060-33-84	HWY: IH 41	COUNTY: MILWAUKEE	CROSS SECTIONS: RAMP NOA	SHEET 2745	E

FILE NAME : W:\PDS\C3D\10603316\84\DSN\XS\090402_XS_NOA.DWG
LAYOUT NAME - 090402-NOA - (23)

PLOT DATE : 2/9/2017 7:51 AM PLOT BY : AUSEN, CRAIG D PLOT NAME : PLOT SCALE : 1:20_XREF

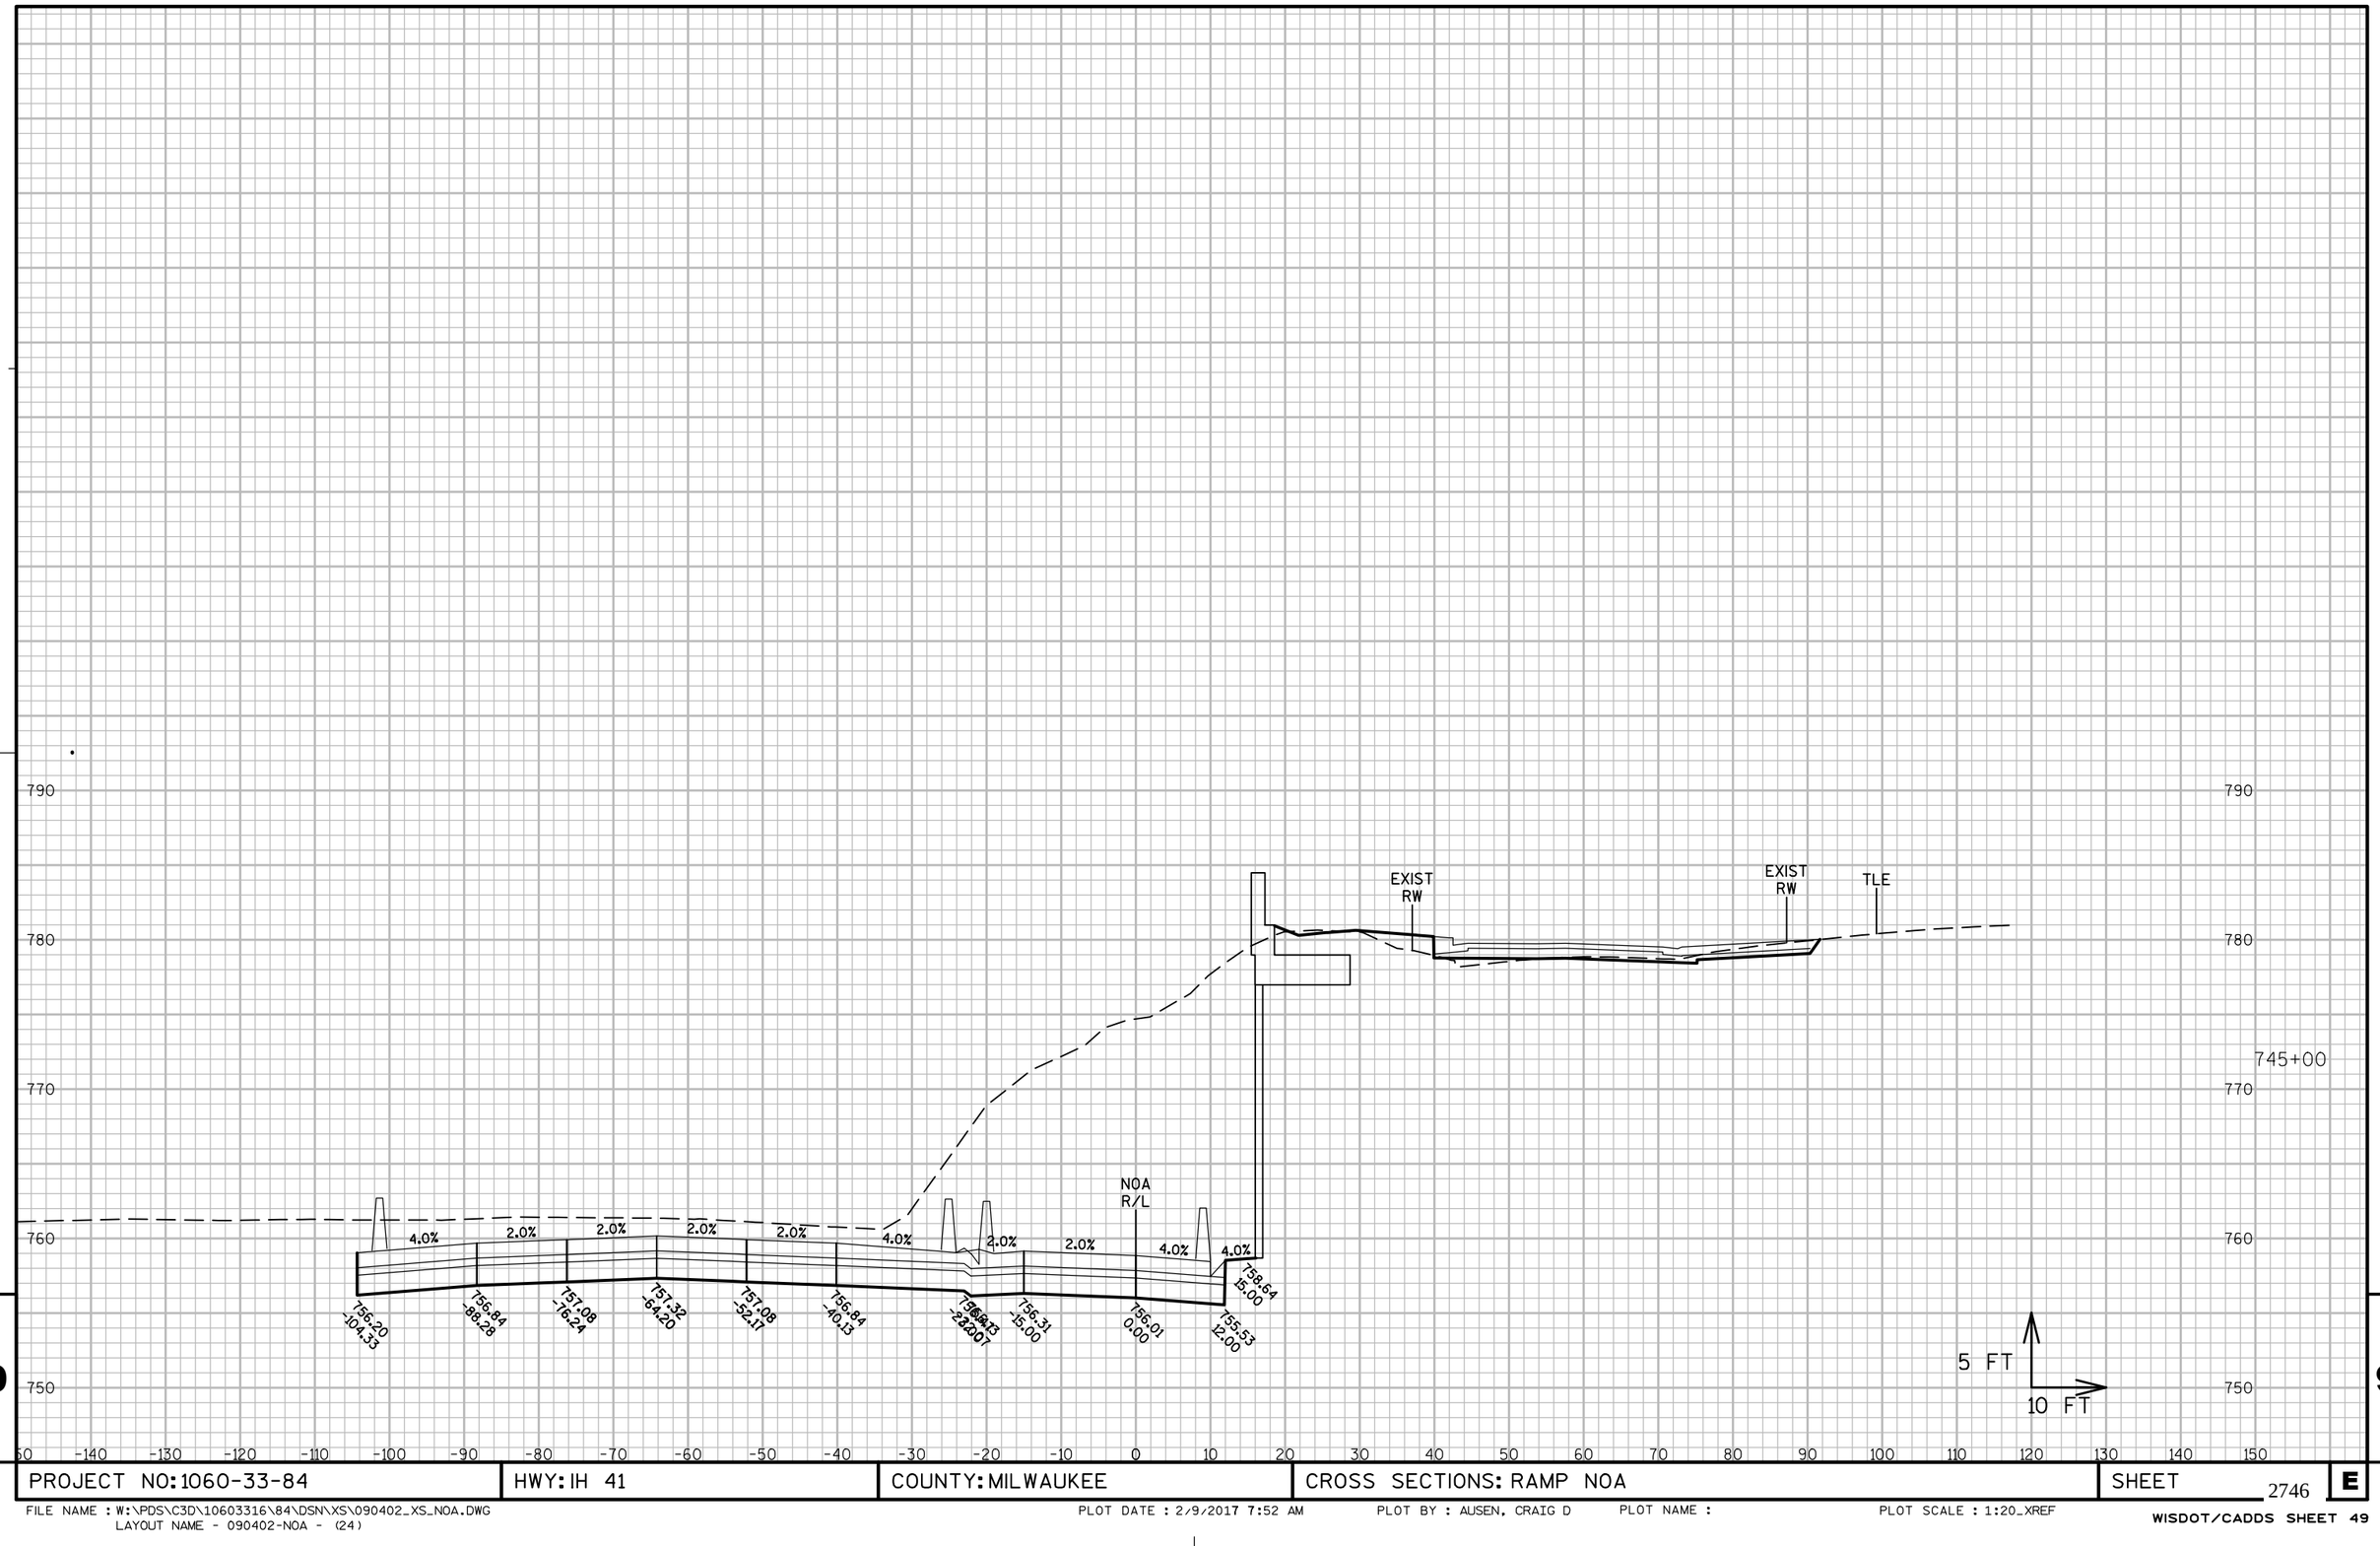

9

9

PROJECT NO: 1060-33-84	HWY: IH 41	COUNTY: MILWAUKEE	CROSS SECTIONS: RAMP NOA	SHEET 2746 E

FILE NAME : W:\PDS\C3D\10603316\84\DSN\XS\090402_XS_NOA.DWG
LAYOUT NAME - 090402-NOA - (24)

PLOT DATE : 2/9/2017 7:52 AM PLOT BY : AUSEN, CRAIG D PLOT NAME : PLOT SCALE : 1:20_XREF

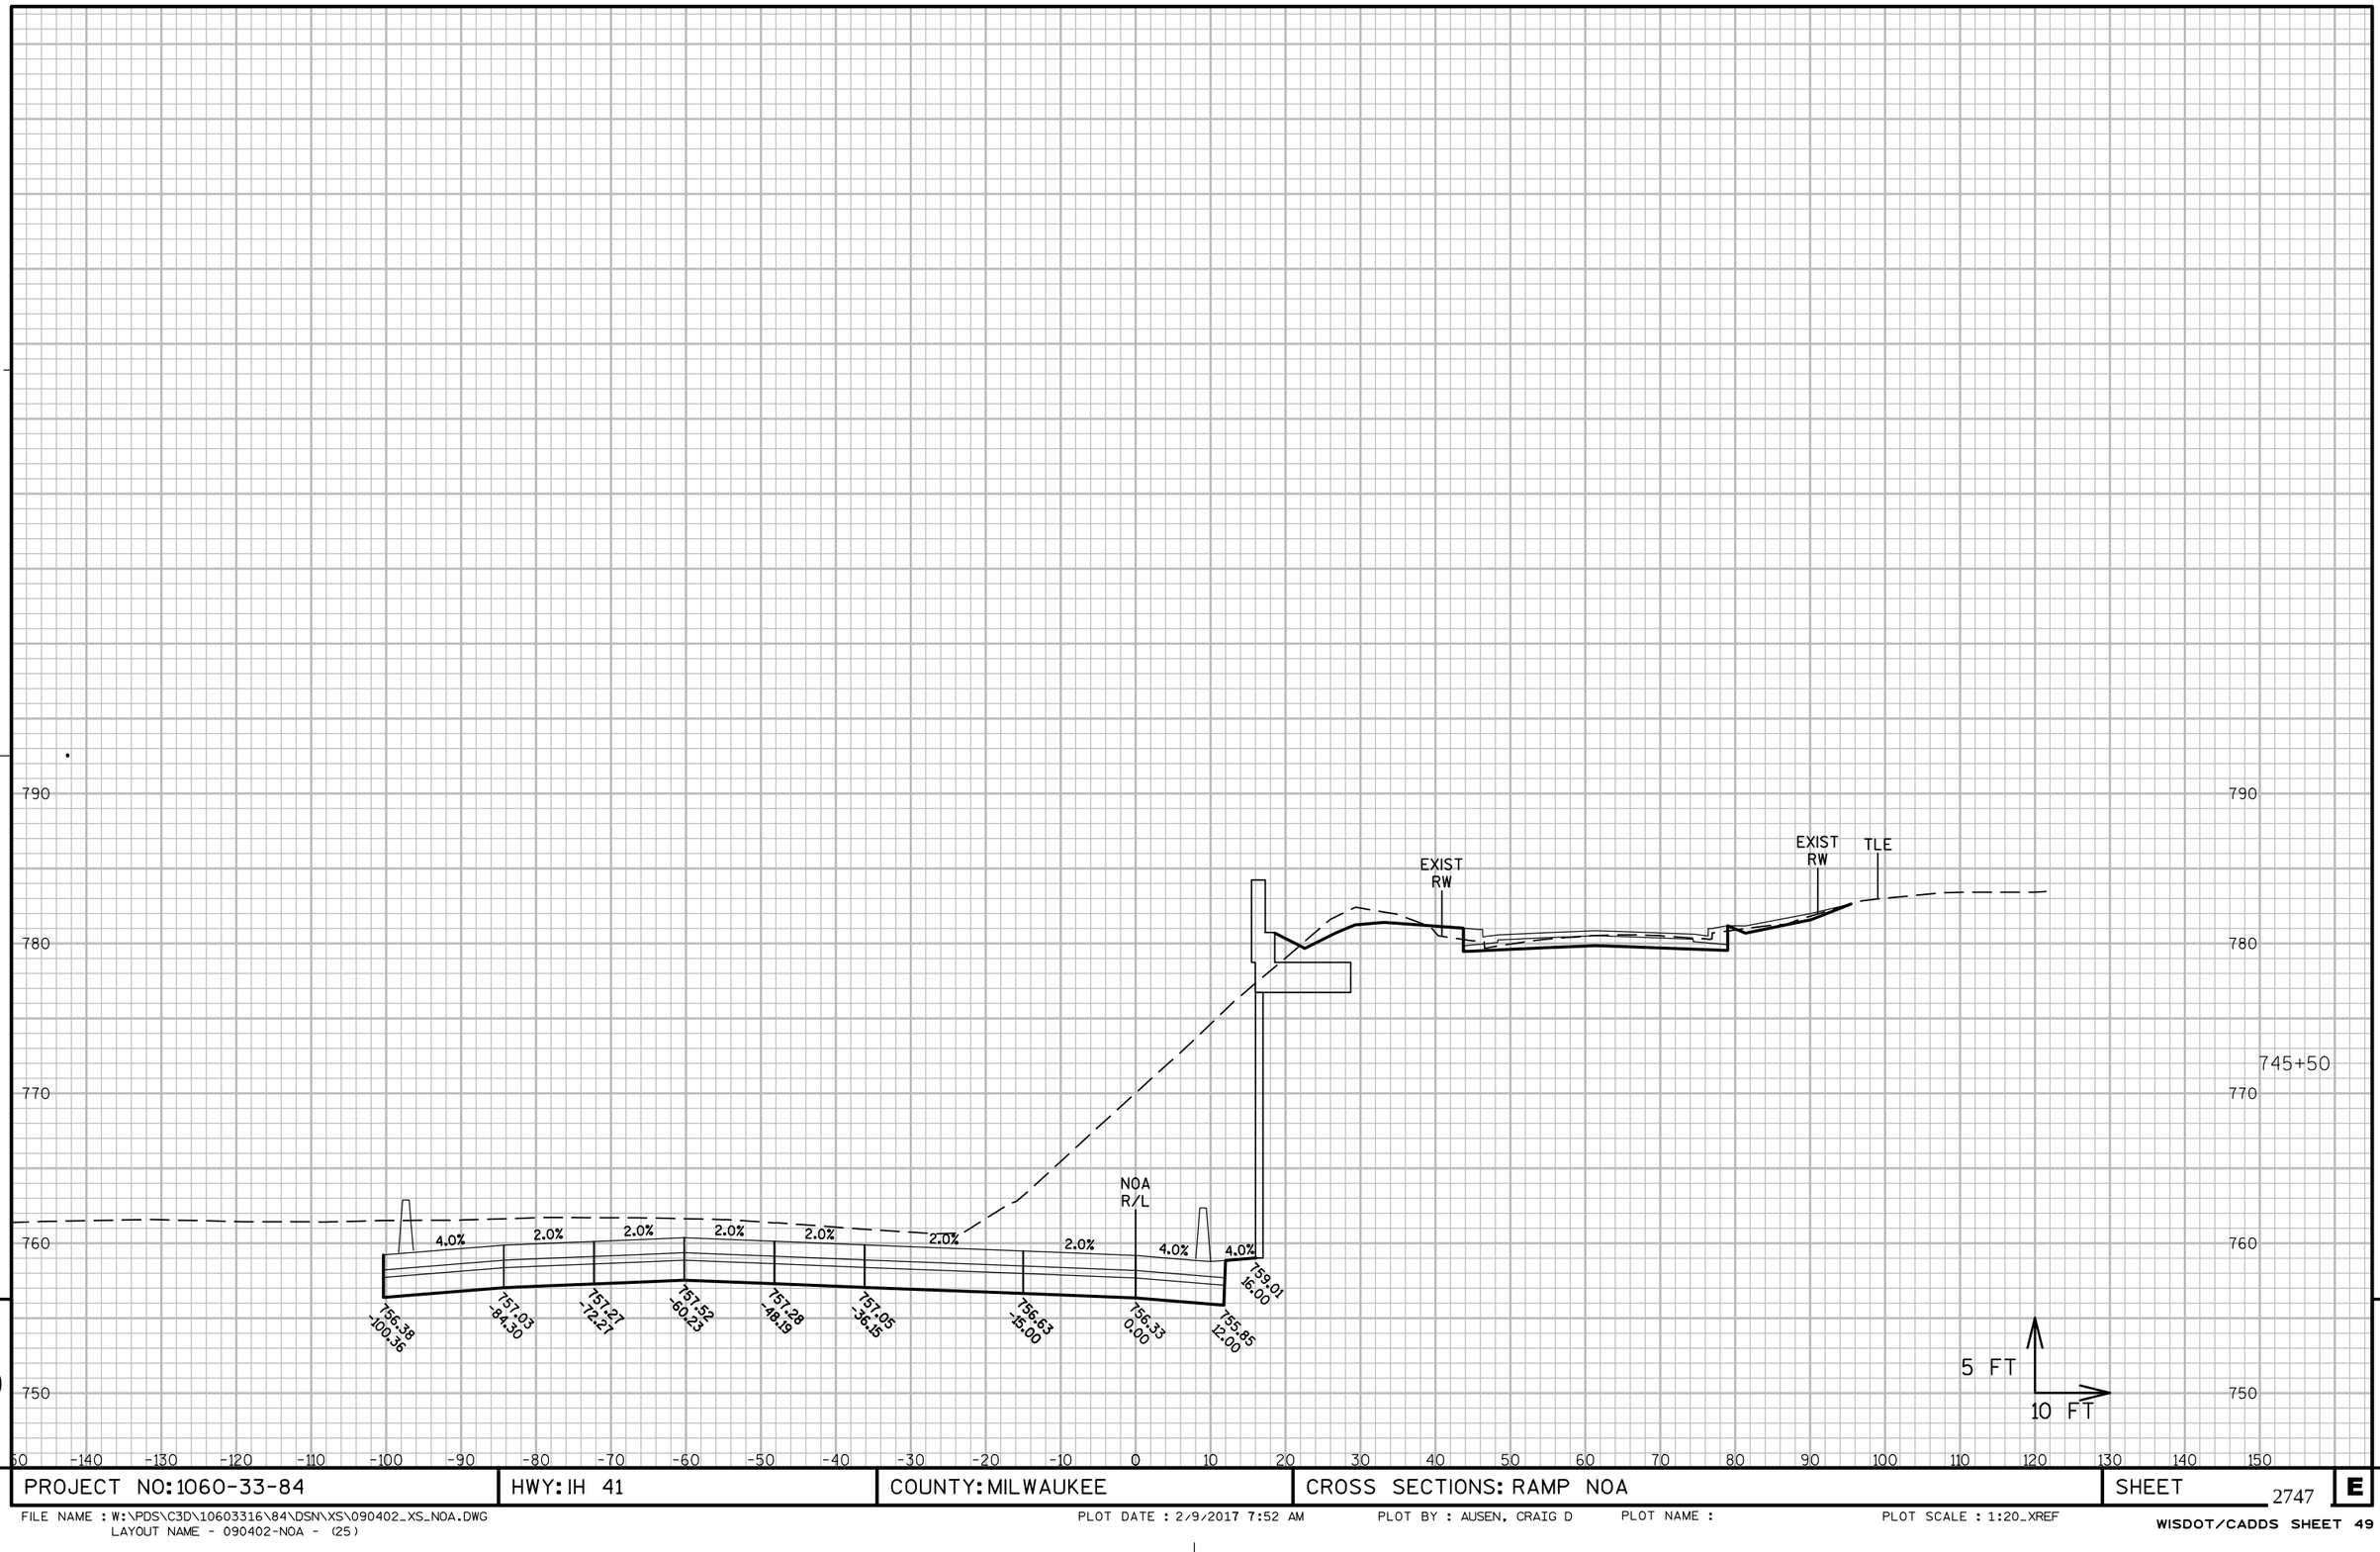

9

9

PROJECT NO: 1060-33-84	HWY: IH 41	COUNTY: MILWAUKEE	CROSS SECTIONS: RAMP NOA	SHEET 2747 E

FILE NAME : W:\PDS\C3D\10603316\84\DSN\XS\090402_XS_NOA.DWG
LAYOUT NAME - 090402-NOA - (25)

PLOT DATE : 2/9/2017 7:52 AM PLOT BY : AUSEN, CRAIG D PLOT NAME : PLOT SCALE : 1:20_XREF

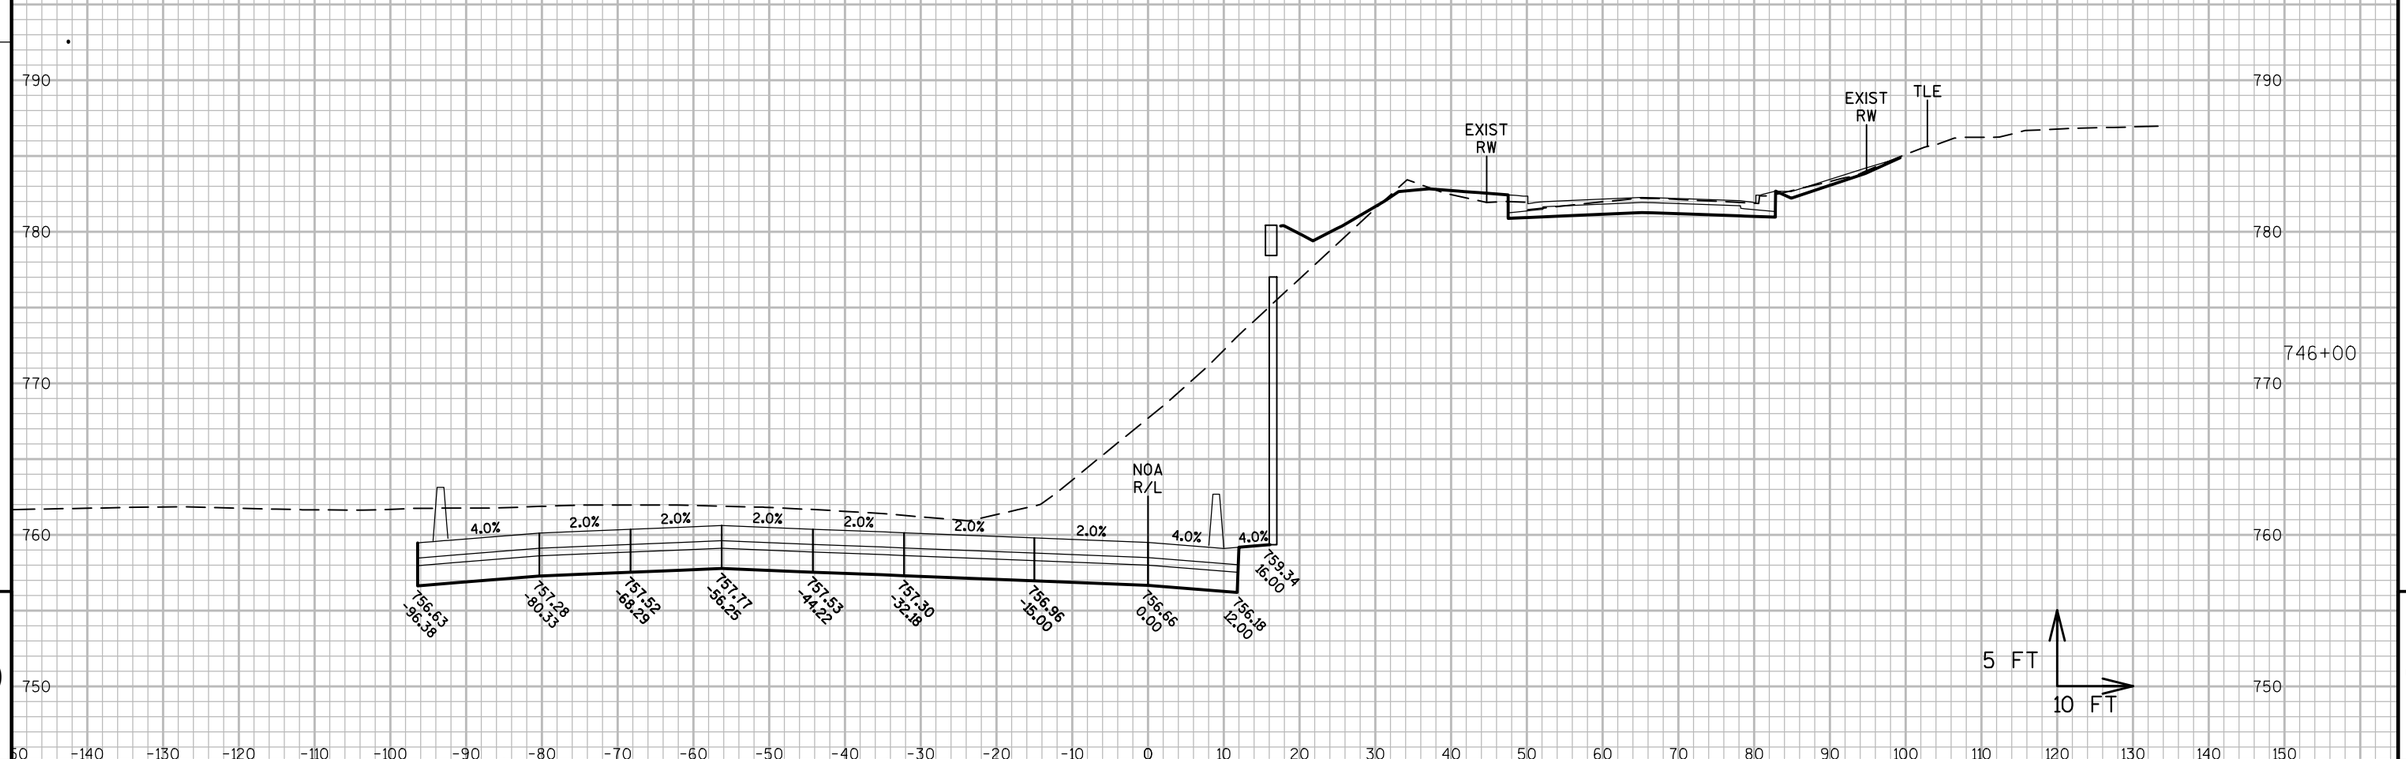

PROJECT NO: 1060-33-84	HWY: IH 41	COUNTY: MILWAUKEE	CROSS SECTIONS: RAMP NOA	SHEET 2748 E

FILE NAME : W:\PDS\C3D\10603316\84\DSN\XS\090402_XS_NOA.DWG
LAYOUT NAME - 090402-NOA - (26)

PLOT DATE : 2/9/2017 7:52 AM PLOT BY : AUSEN, CRAIG D PLOT NAME : PLOT SCALE : 1:20_XREF

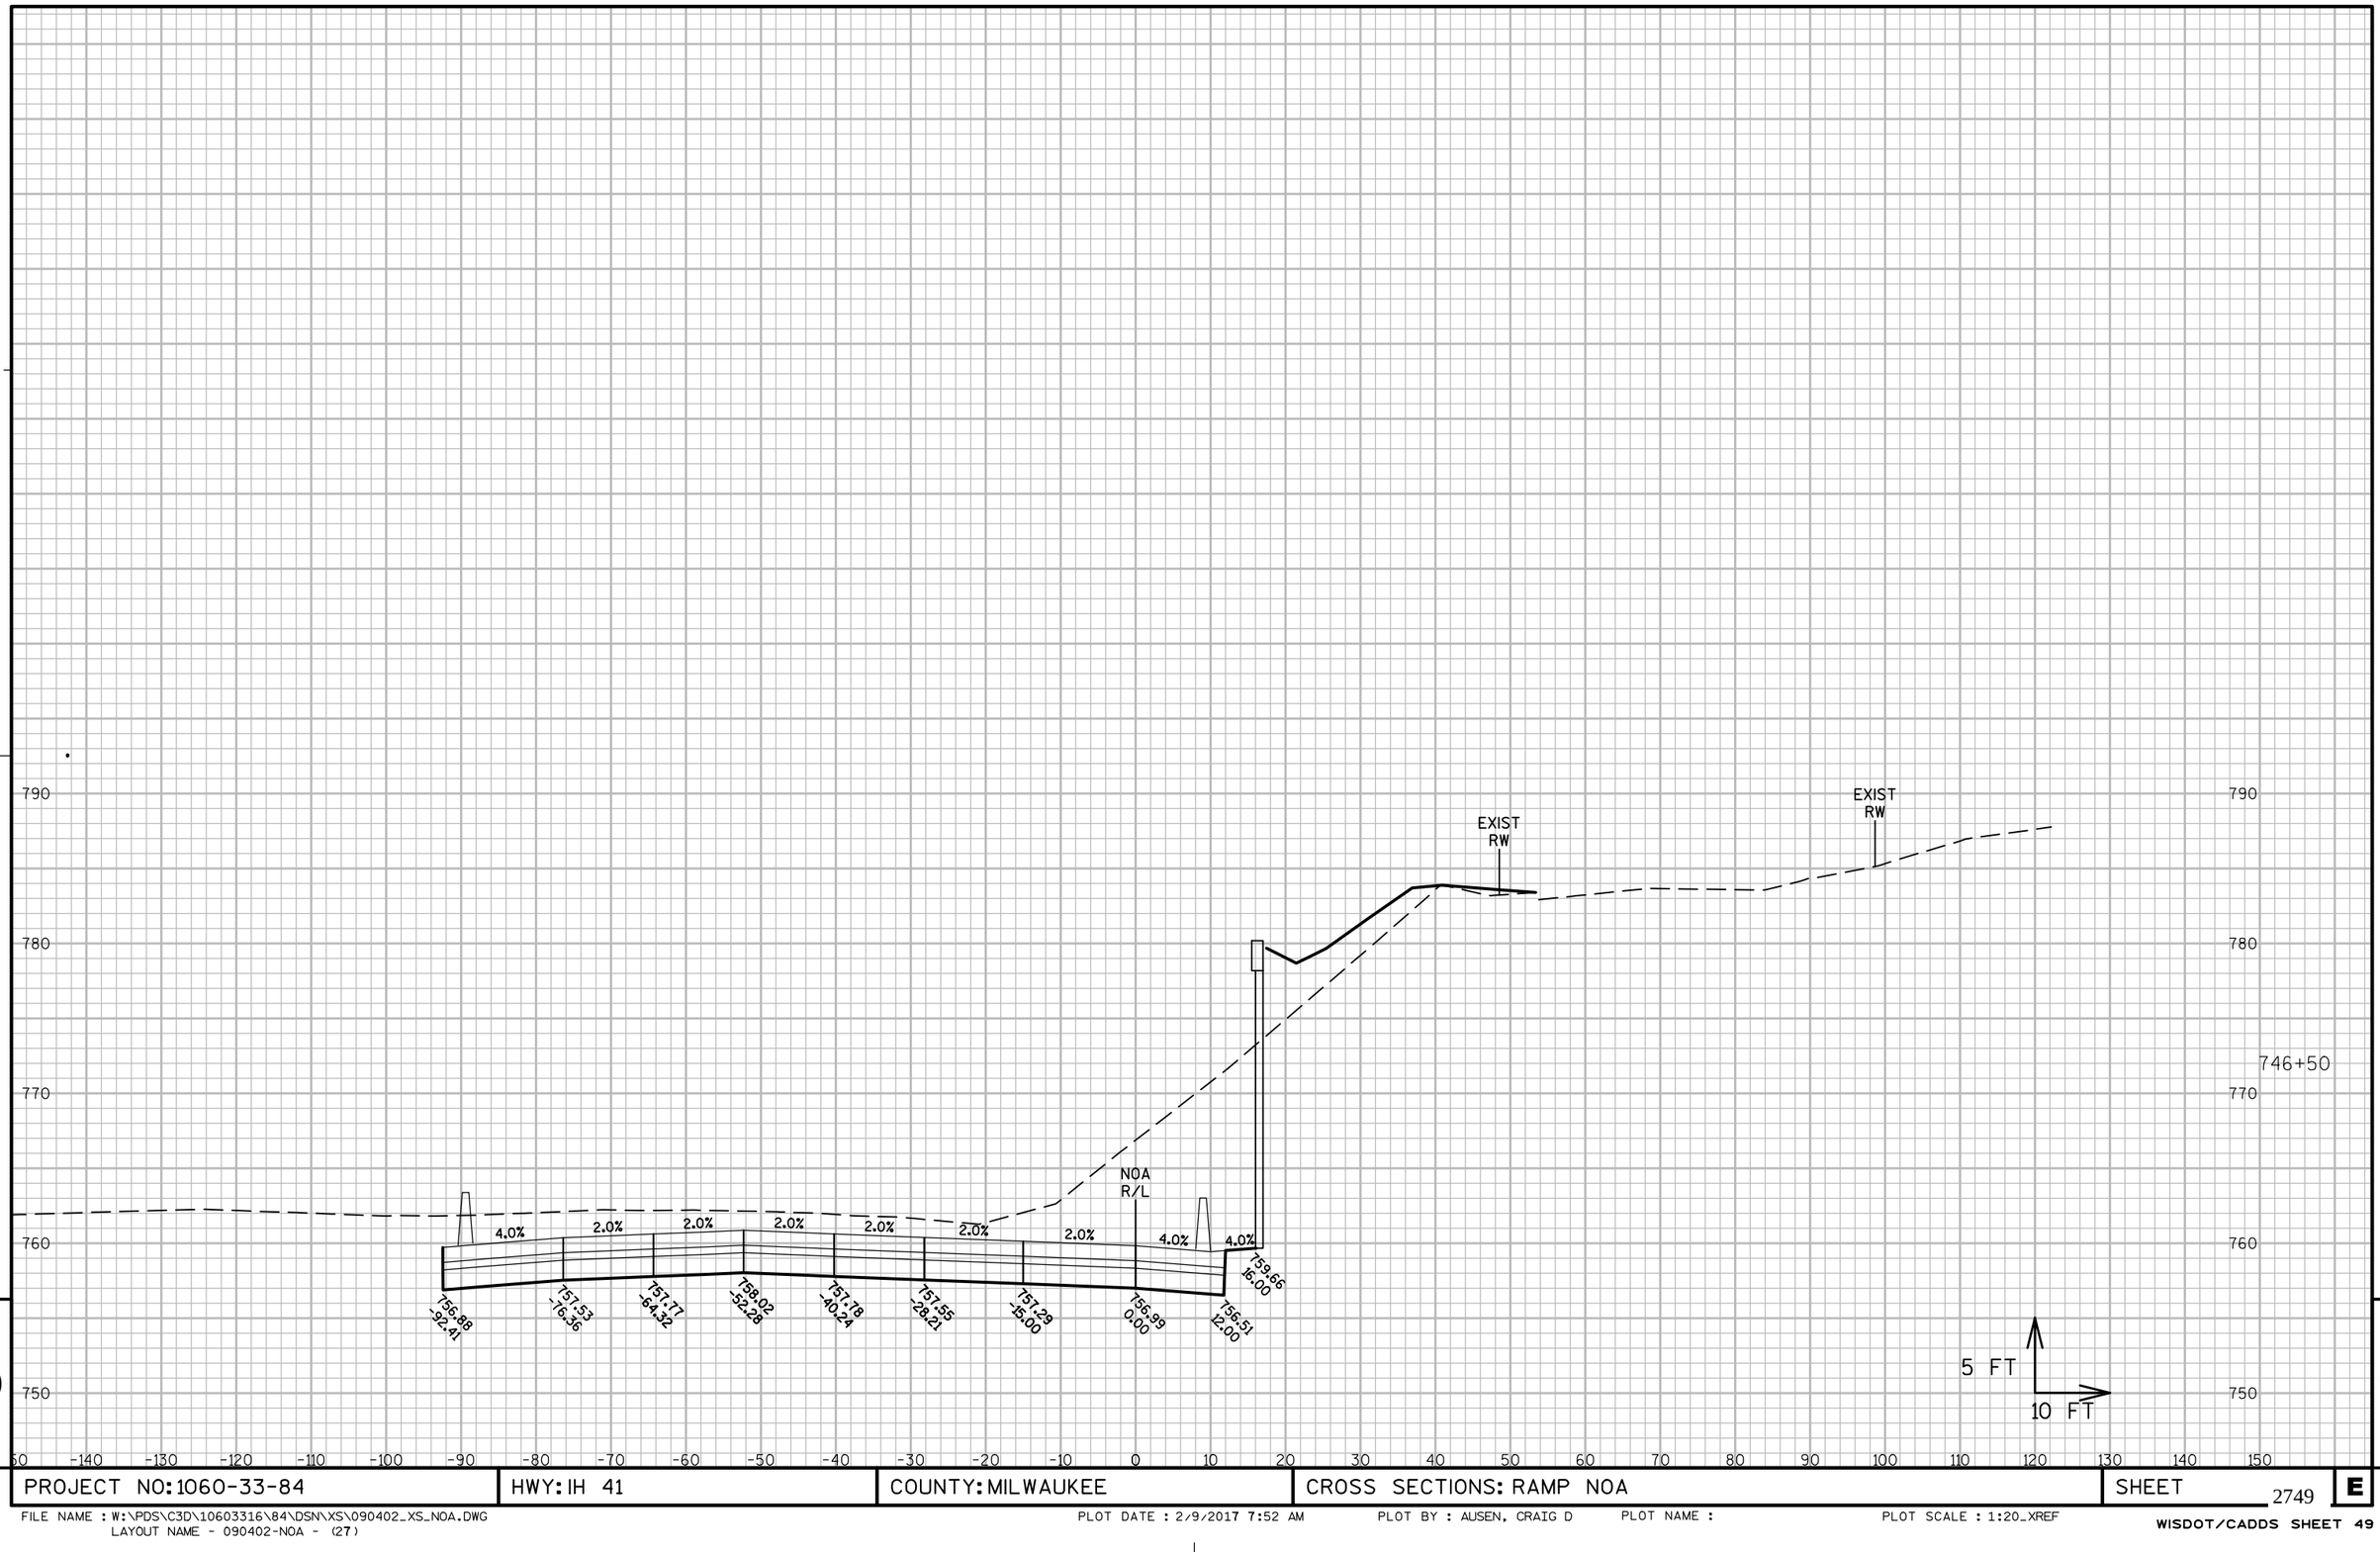

9

9

PROJECT NO: 1060-33-84	HWY: IH 41	COUNTY: MILWAUKEE	CROSS SECTIONS: RAMP NOA	SHEET 2749 E

FILE NAME : W:\PDS\C3D\10603316\84\DSN\XS\090402_XS_NOA.DWG
LAYOUT NAME - 090402-NOA - (27)

PLOT DATE : 2/9/2017 7:52 AM PLOT BY : AUSEN, CRAIG D PLOT NAME : PLOT SCALE : 1:20_XREF

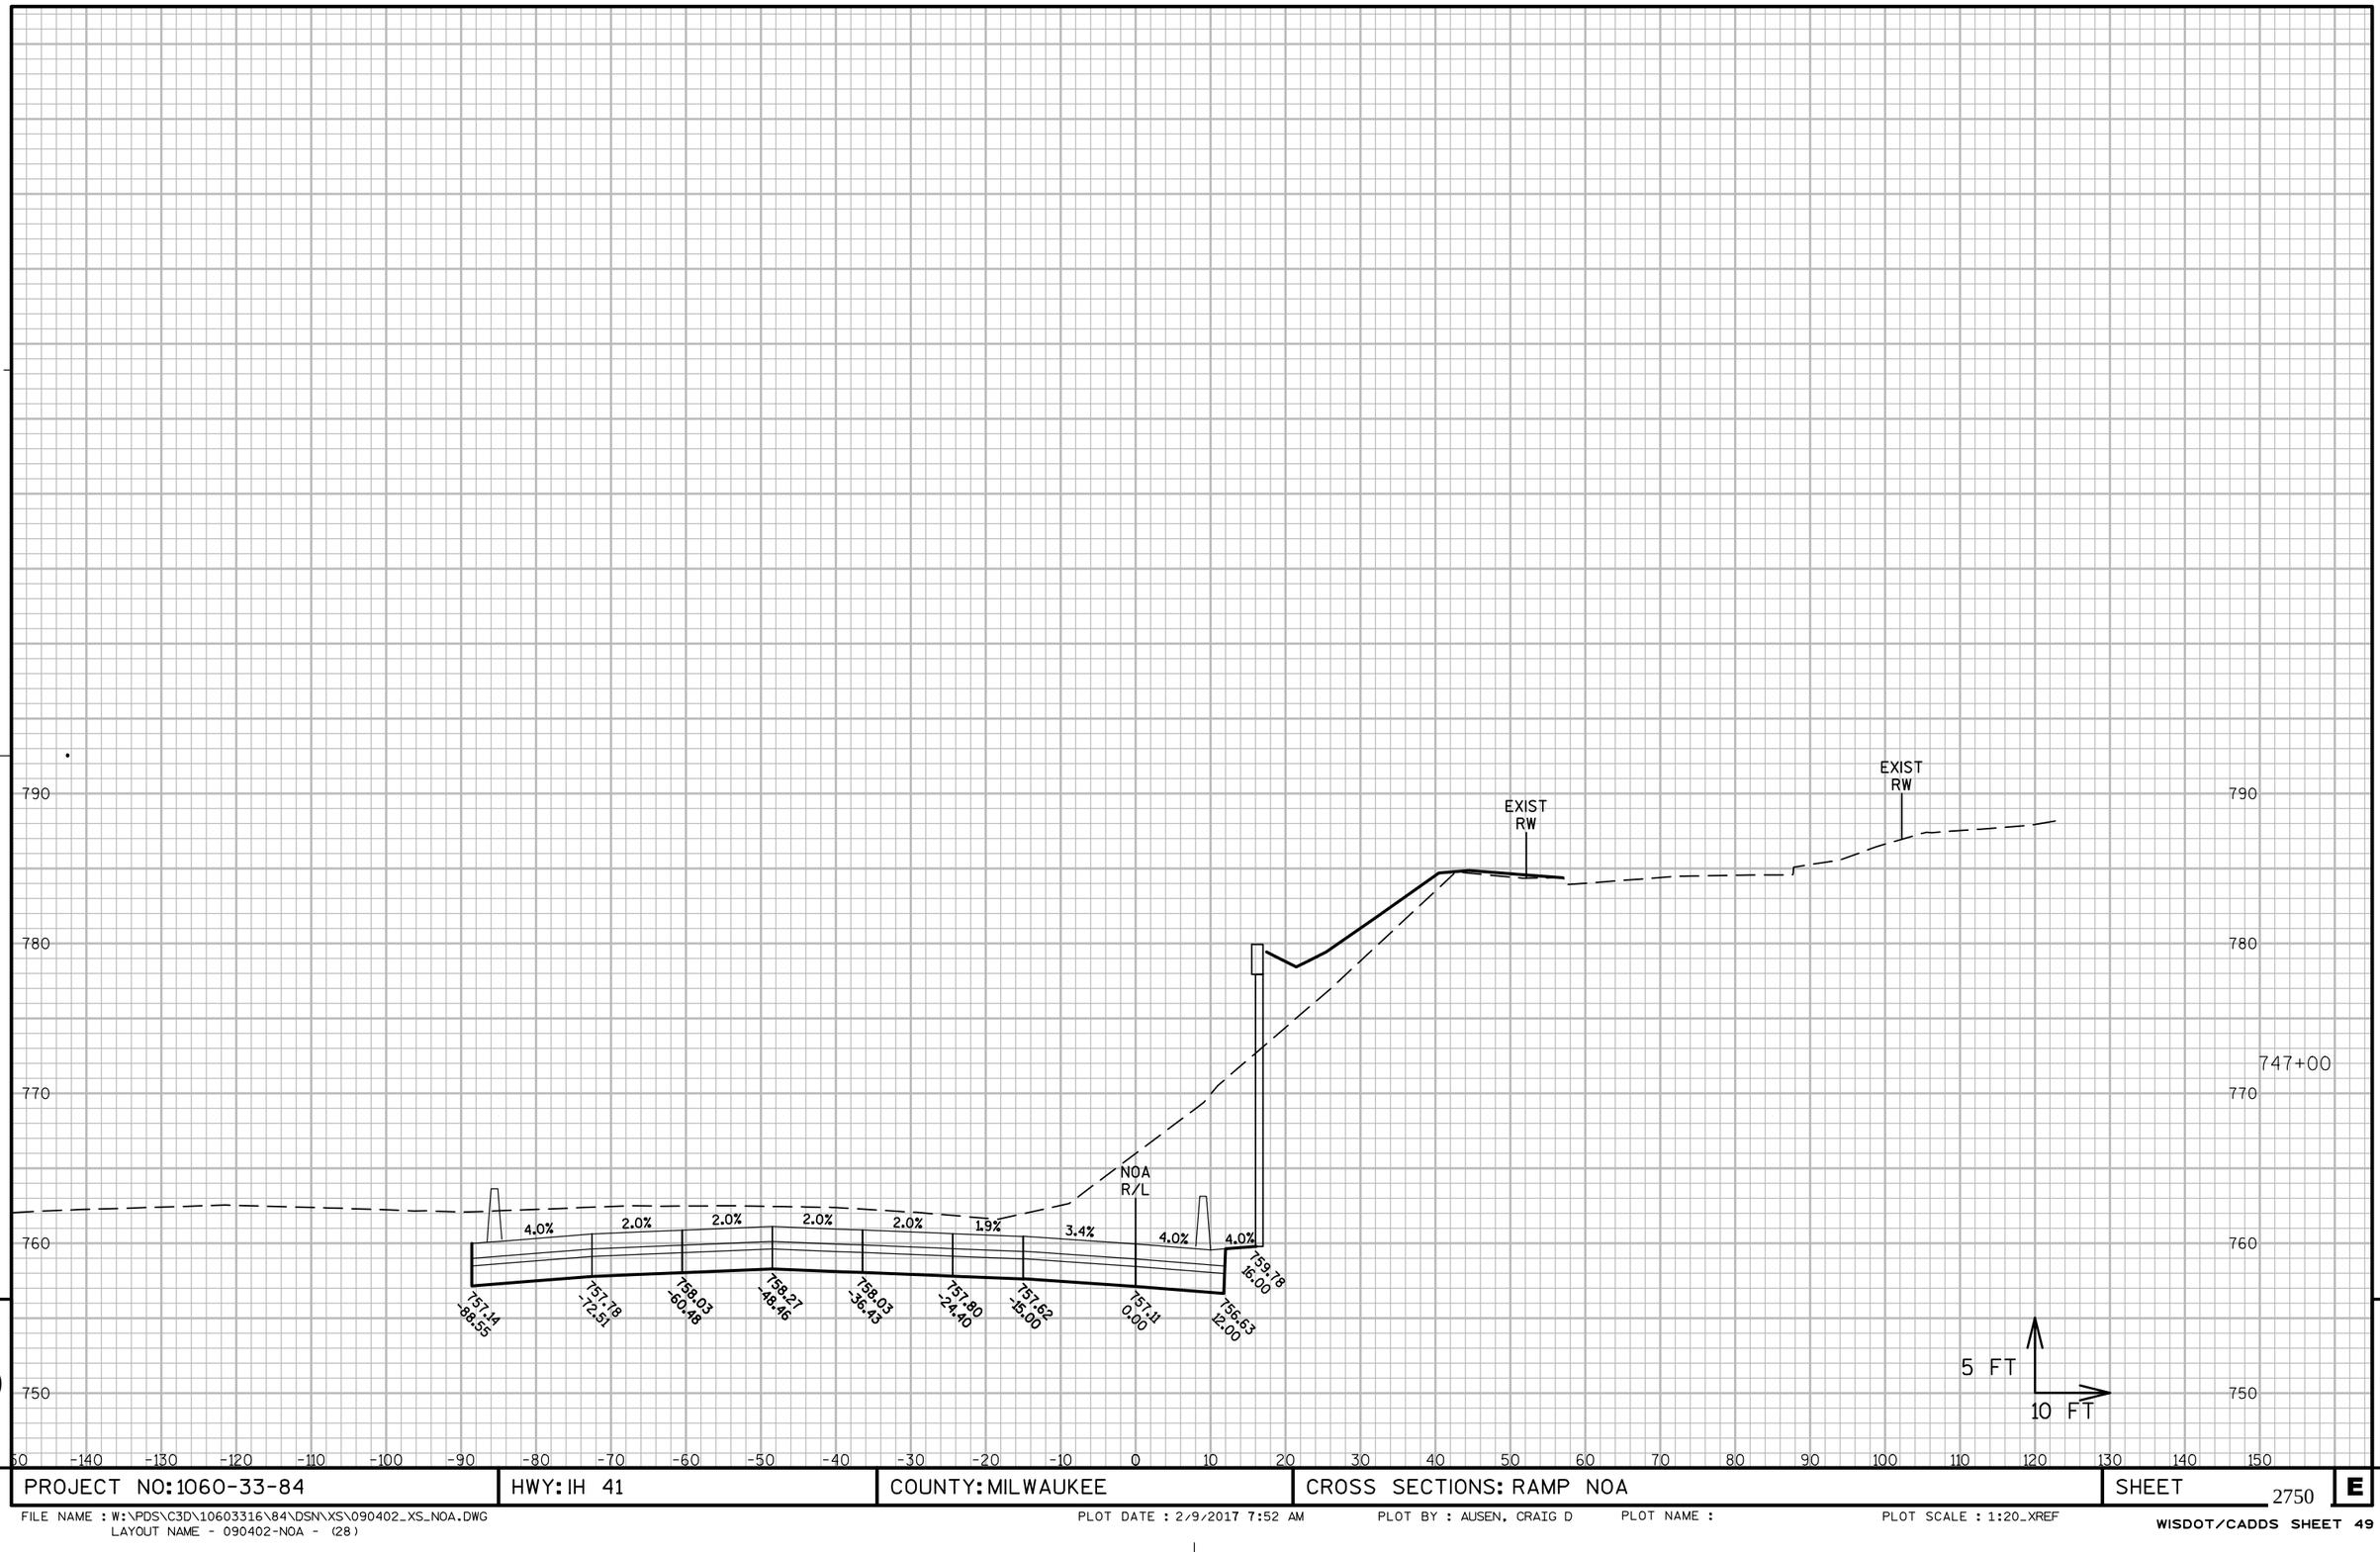

9

9

PROJECT NO: 1060-33-84	HWY: IH 41	COUNTY: MILWAUKEE	CROSS SECTIONS: RAMP NOA	SHEET 2750	E

FILE NAME : W:\PDS\C3D\10603316\84\DSN\XS\090402_XS_NOA.DWG
LAYOUT NAME - 090402-NOA - (28)

PLOT DATE : 2/9/2017 7:52 AM PLOT BY : AUSEN, CRAIG D PLOT NAME : PLOT SCALE : 1:20_XREF

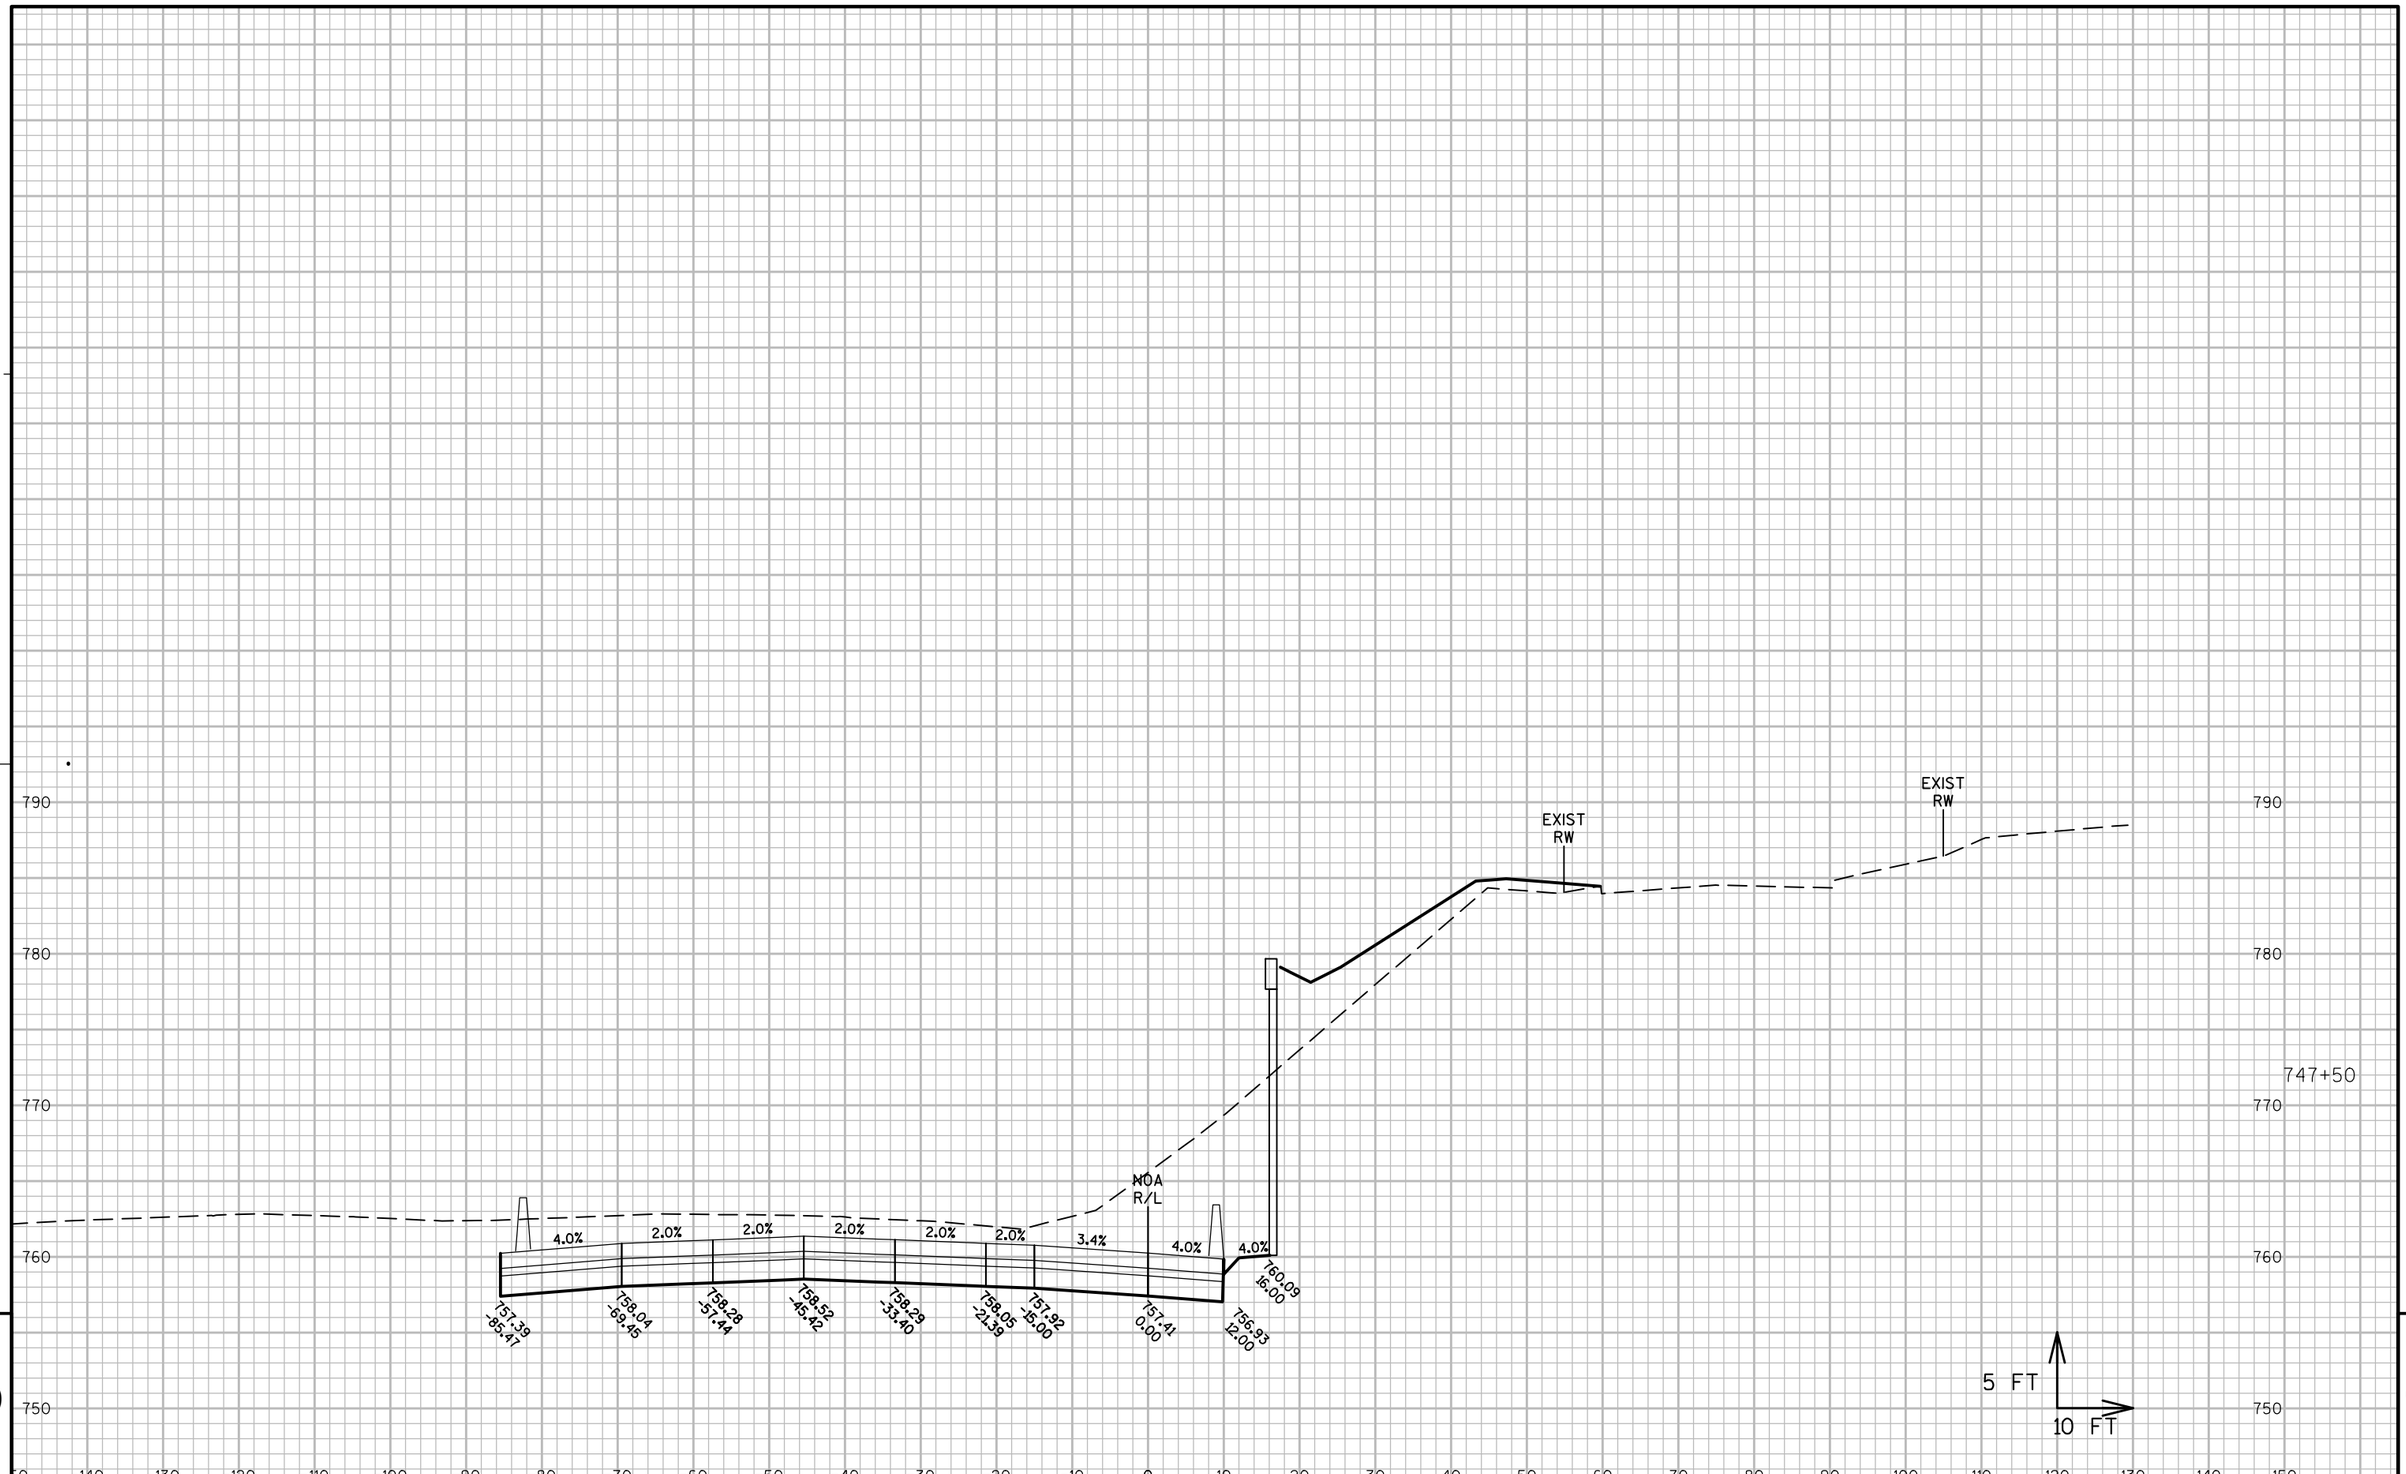

9

9

PROJECT NO: 1060-33-84	HWY: IH 41	COUNTY: MILWAUKEE	CROSS SECTIONS: RAMP NOA	SHEET 2751 E

FILE NAME : W:\PDS\C3D\10603316\84\DSN\XS\090402_XS_NOA.DWG
LAYOUT NAME - 090402-NOA - (29)
PLOT DATE : 2/9/2017 7:52 AM PLOT BY : AUSEN, CRAIG D PLOT NAME : PLOT SCALE : 1:20_XREF
WISDOT/CADDS SHEET 49

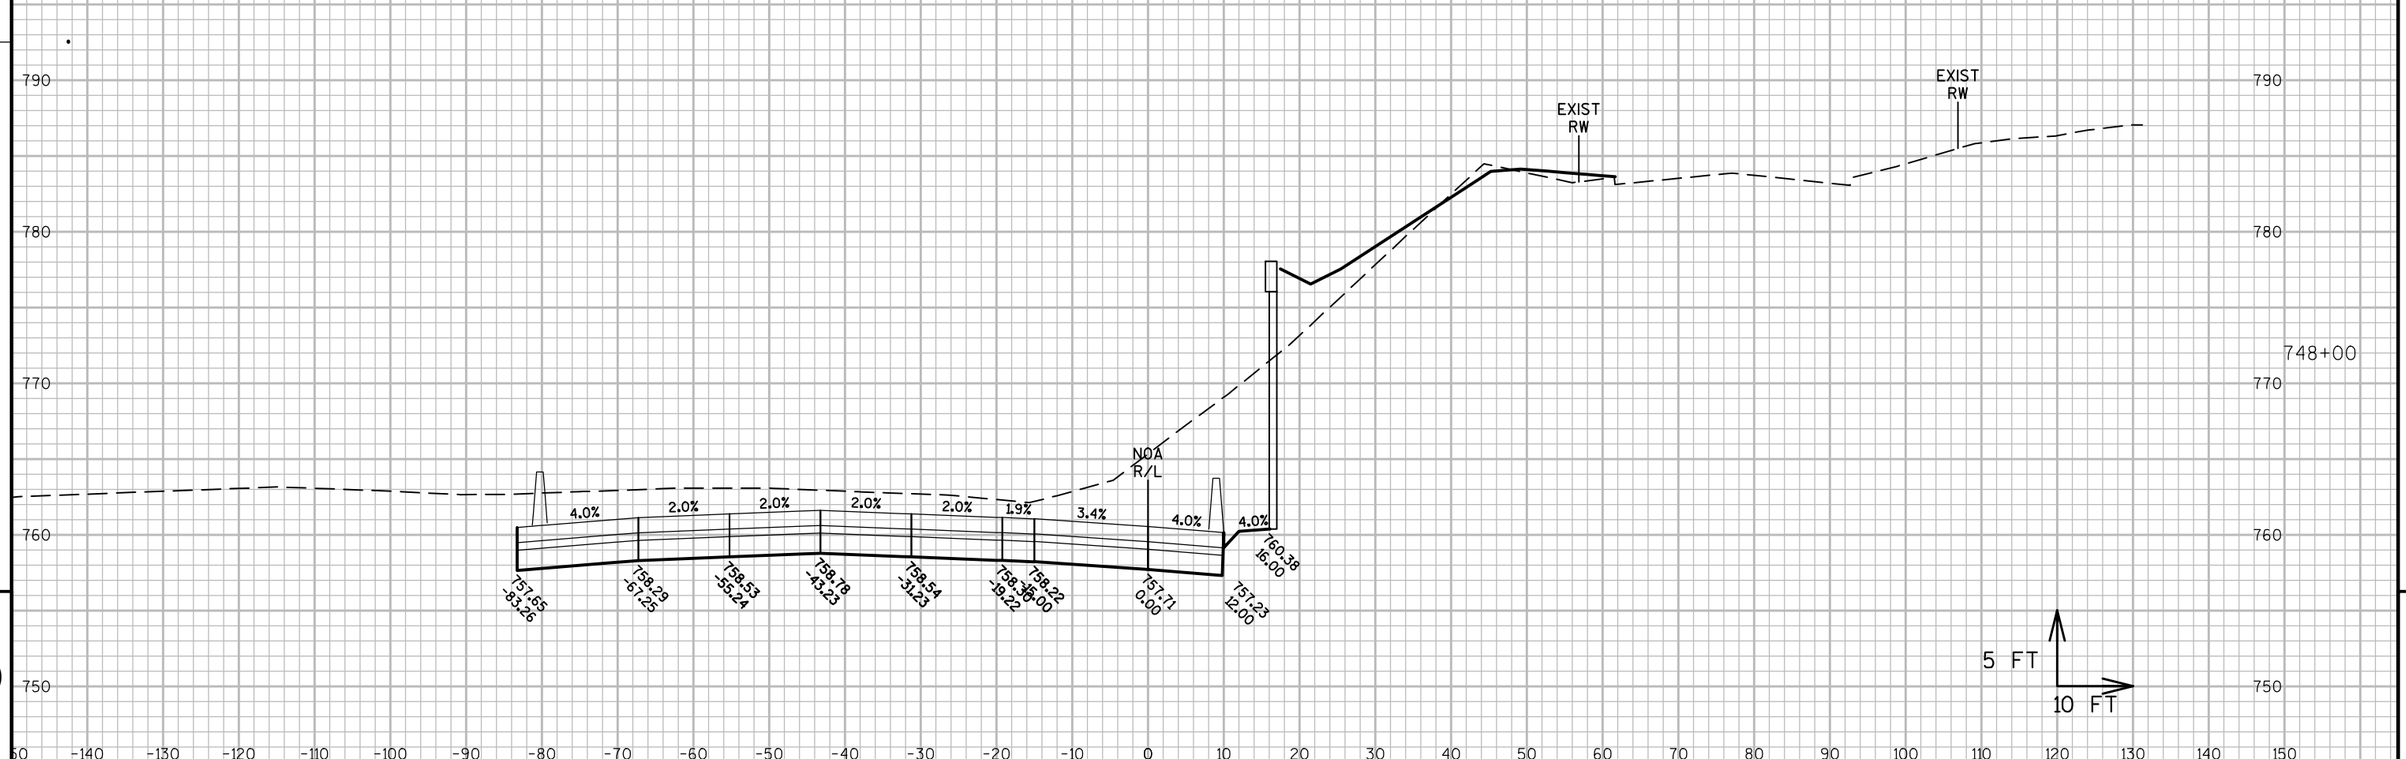

PROJECT NO: 1060-33-84	HWY: IH 41	COUNTY: MILWAUKEE	CROSS SECTIONS: RAMP NOA	SHEET 2752 E

FILE NAME : W:\PDS\C3D\10603316\84\DSN\XS\090402_XS_NOA.DWG
LAYOUT NAME - 090402-NOA - (30)

PLOT DATE : 2/9/2017 7:52 AM PLOT BY : AUSEN, CRAIG D PLOT NAME : PLOT SCALE : 1:20_XREF

WISDOT/CADDS SHEET 49

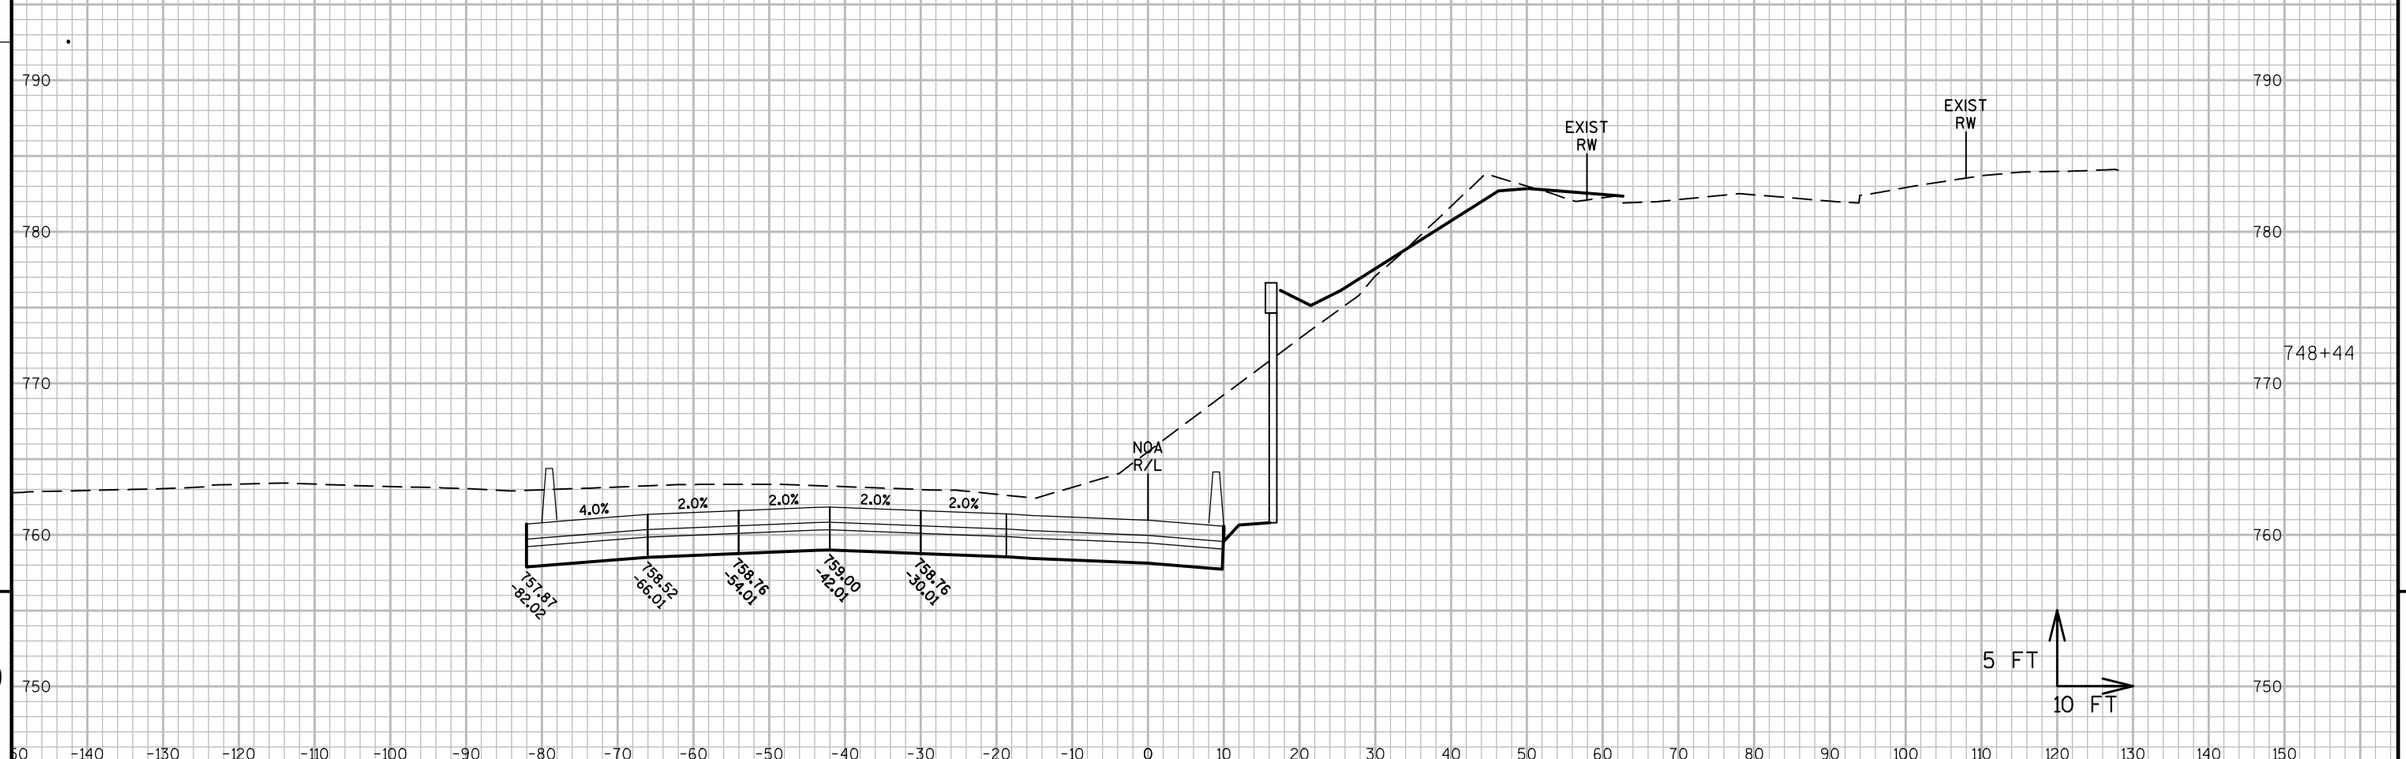

9

9

PROJECT NO: 1060-33-84	HWY: IH 41	COUNTY: MILWAUKEE	CROSS SECTIONS: RAMP NOA	SHEET 2753 E

FILE NAME : W:\PDS\C3D\10603316\84\DSN\XS\090402_XS_NOA.DWG
LAYOUT NAME - 090402-NOA - (31)

PLOT DATE : 2/9/2017 7:52 AM PLOT BY : AUSEN, CRAIG D PLOT NAME : PLOT SCALE : 1:20_XREF

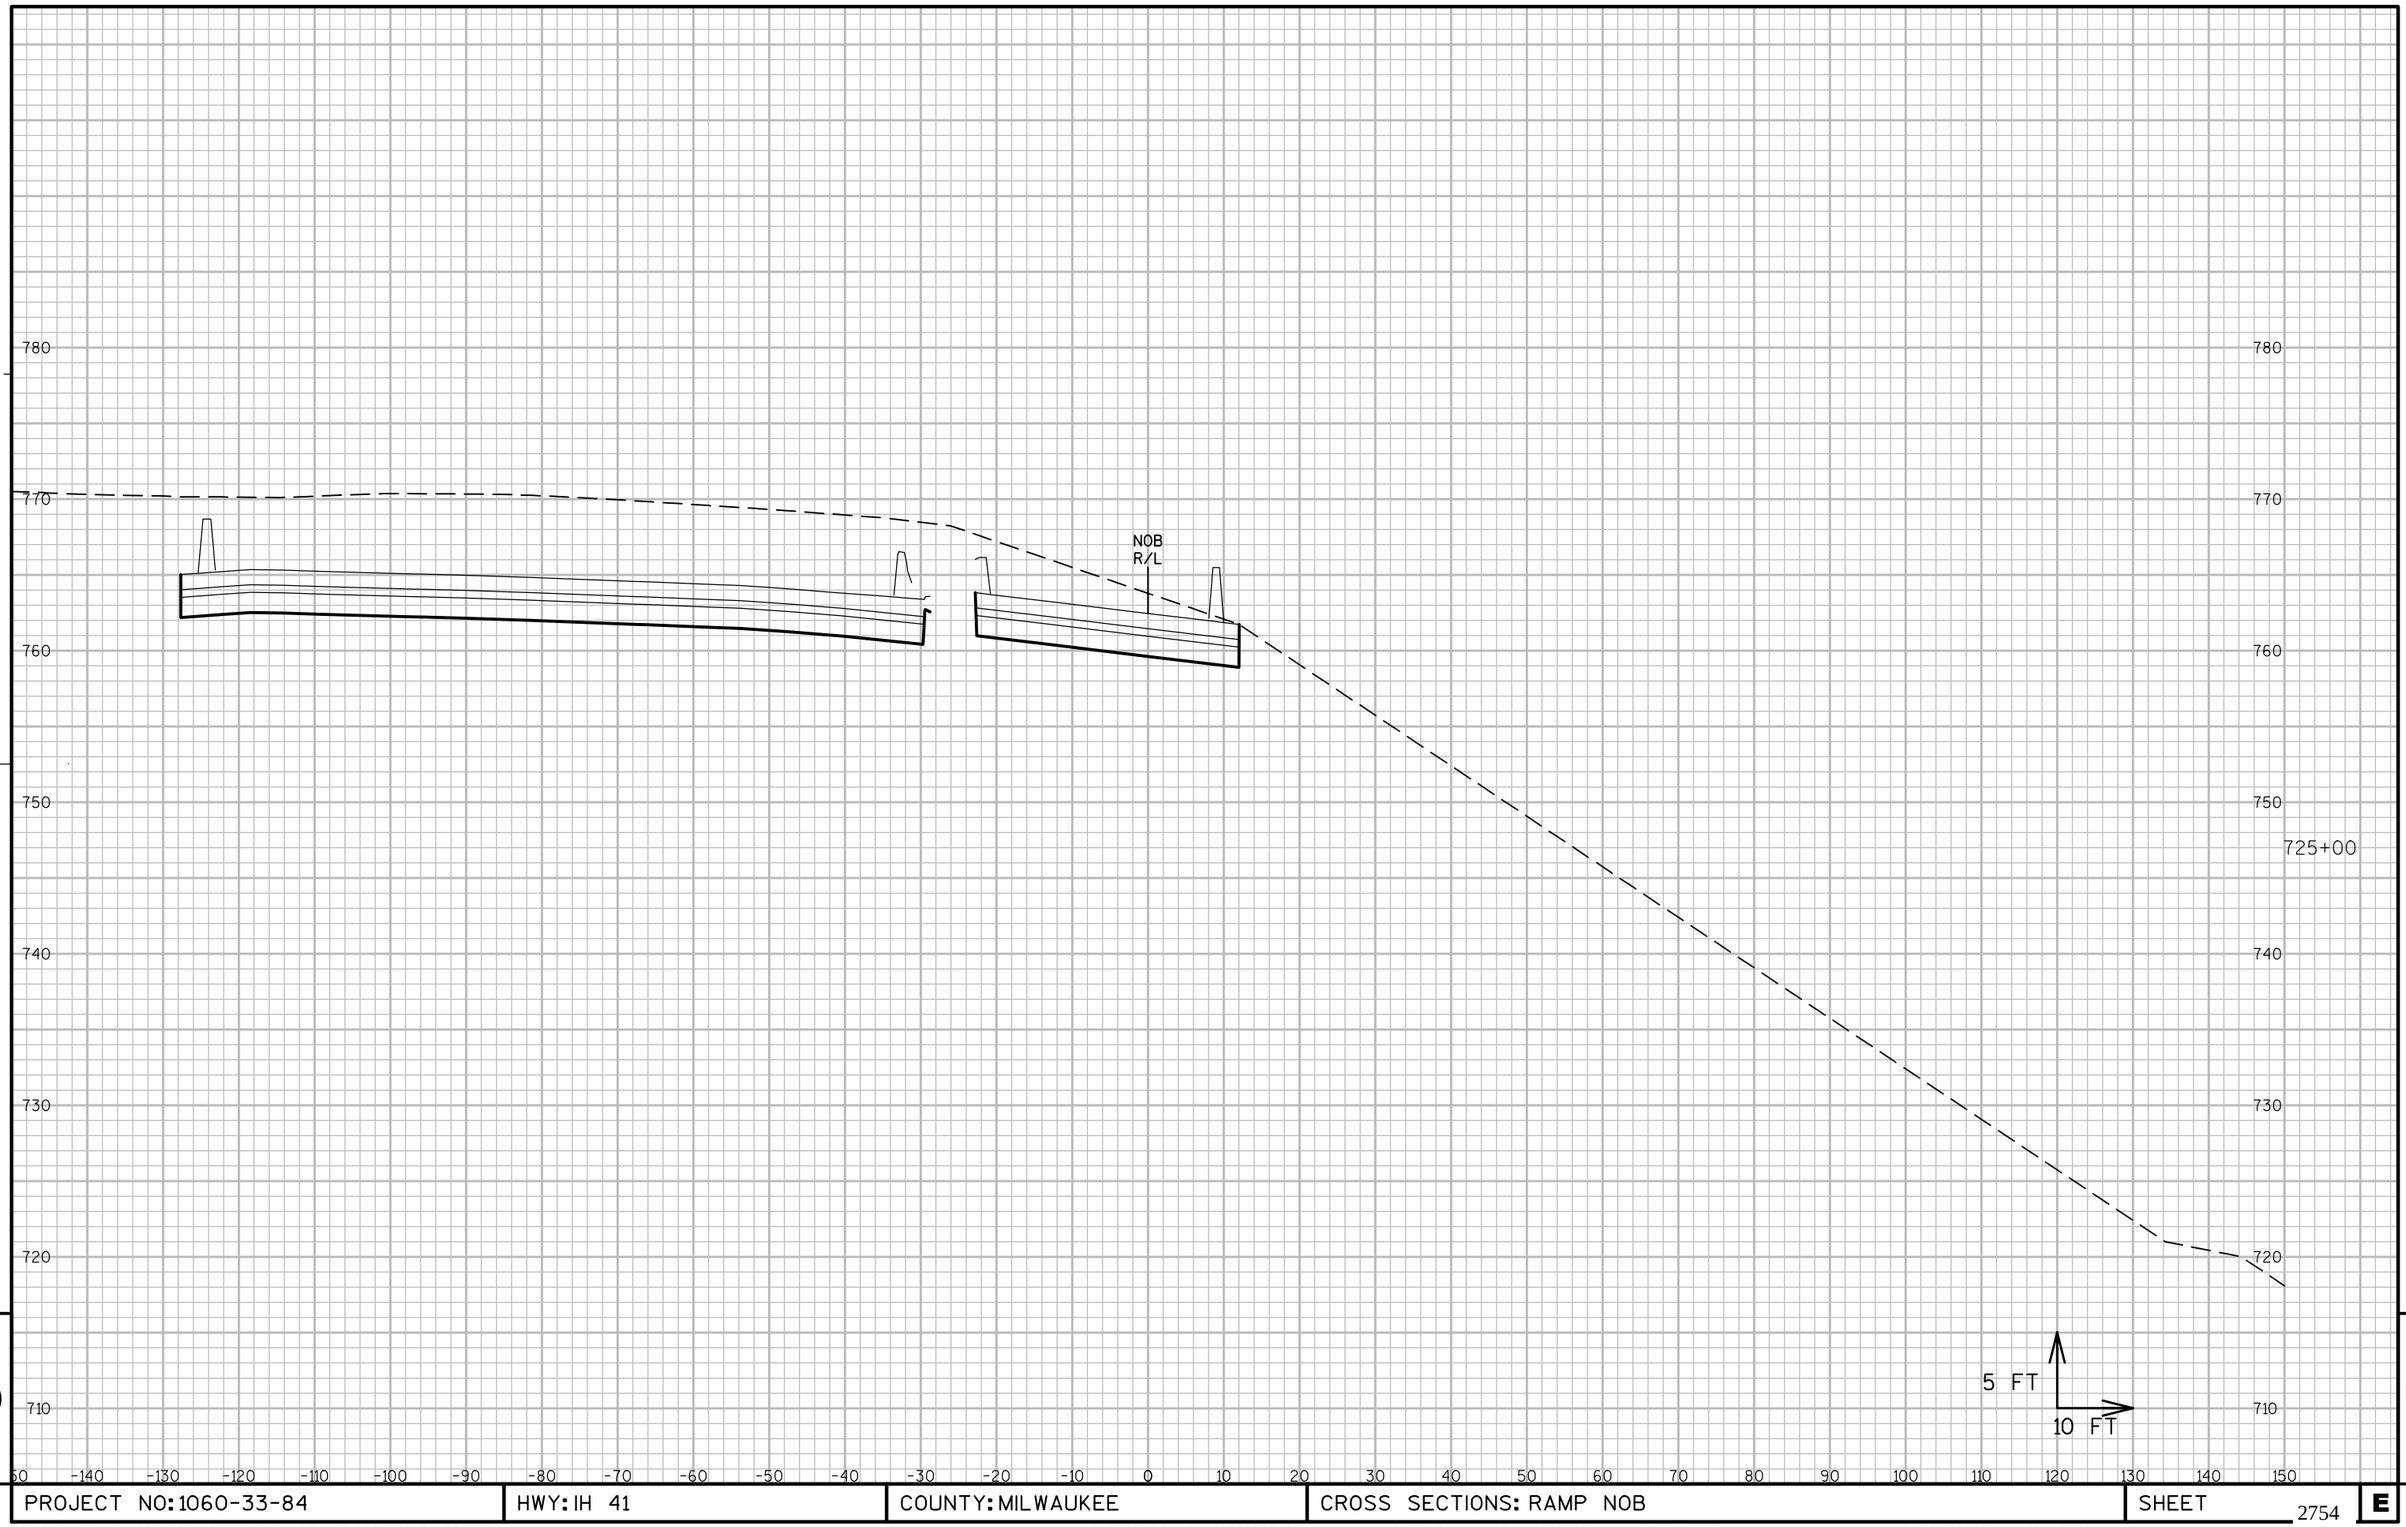

9

9

PROJECT NO: 1060-33-84	HWY: IH 41	COUNTY: MILWAUKEE	CROSS SECTIONS: RAMP NOB	SHEET 2754	E

FILE NAME : W:\PDS\C3D\10603316\84\DSN\XS\090403_XS_NOB.DWG
LAYOUT NAME - 090403-NOB - (1)

PLOT DATE : 2/10/2017 7:09 AM PLOT BY : AUSEN, CRAIG D PLOT NAME : PLOT SCALE : 1:20_XREF

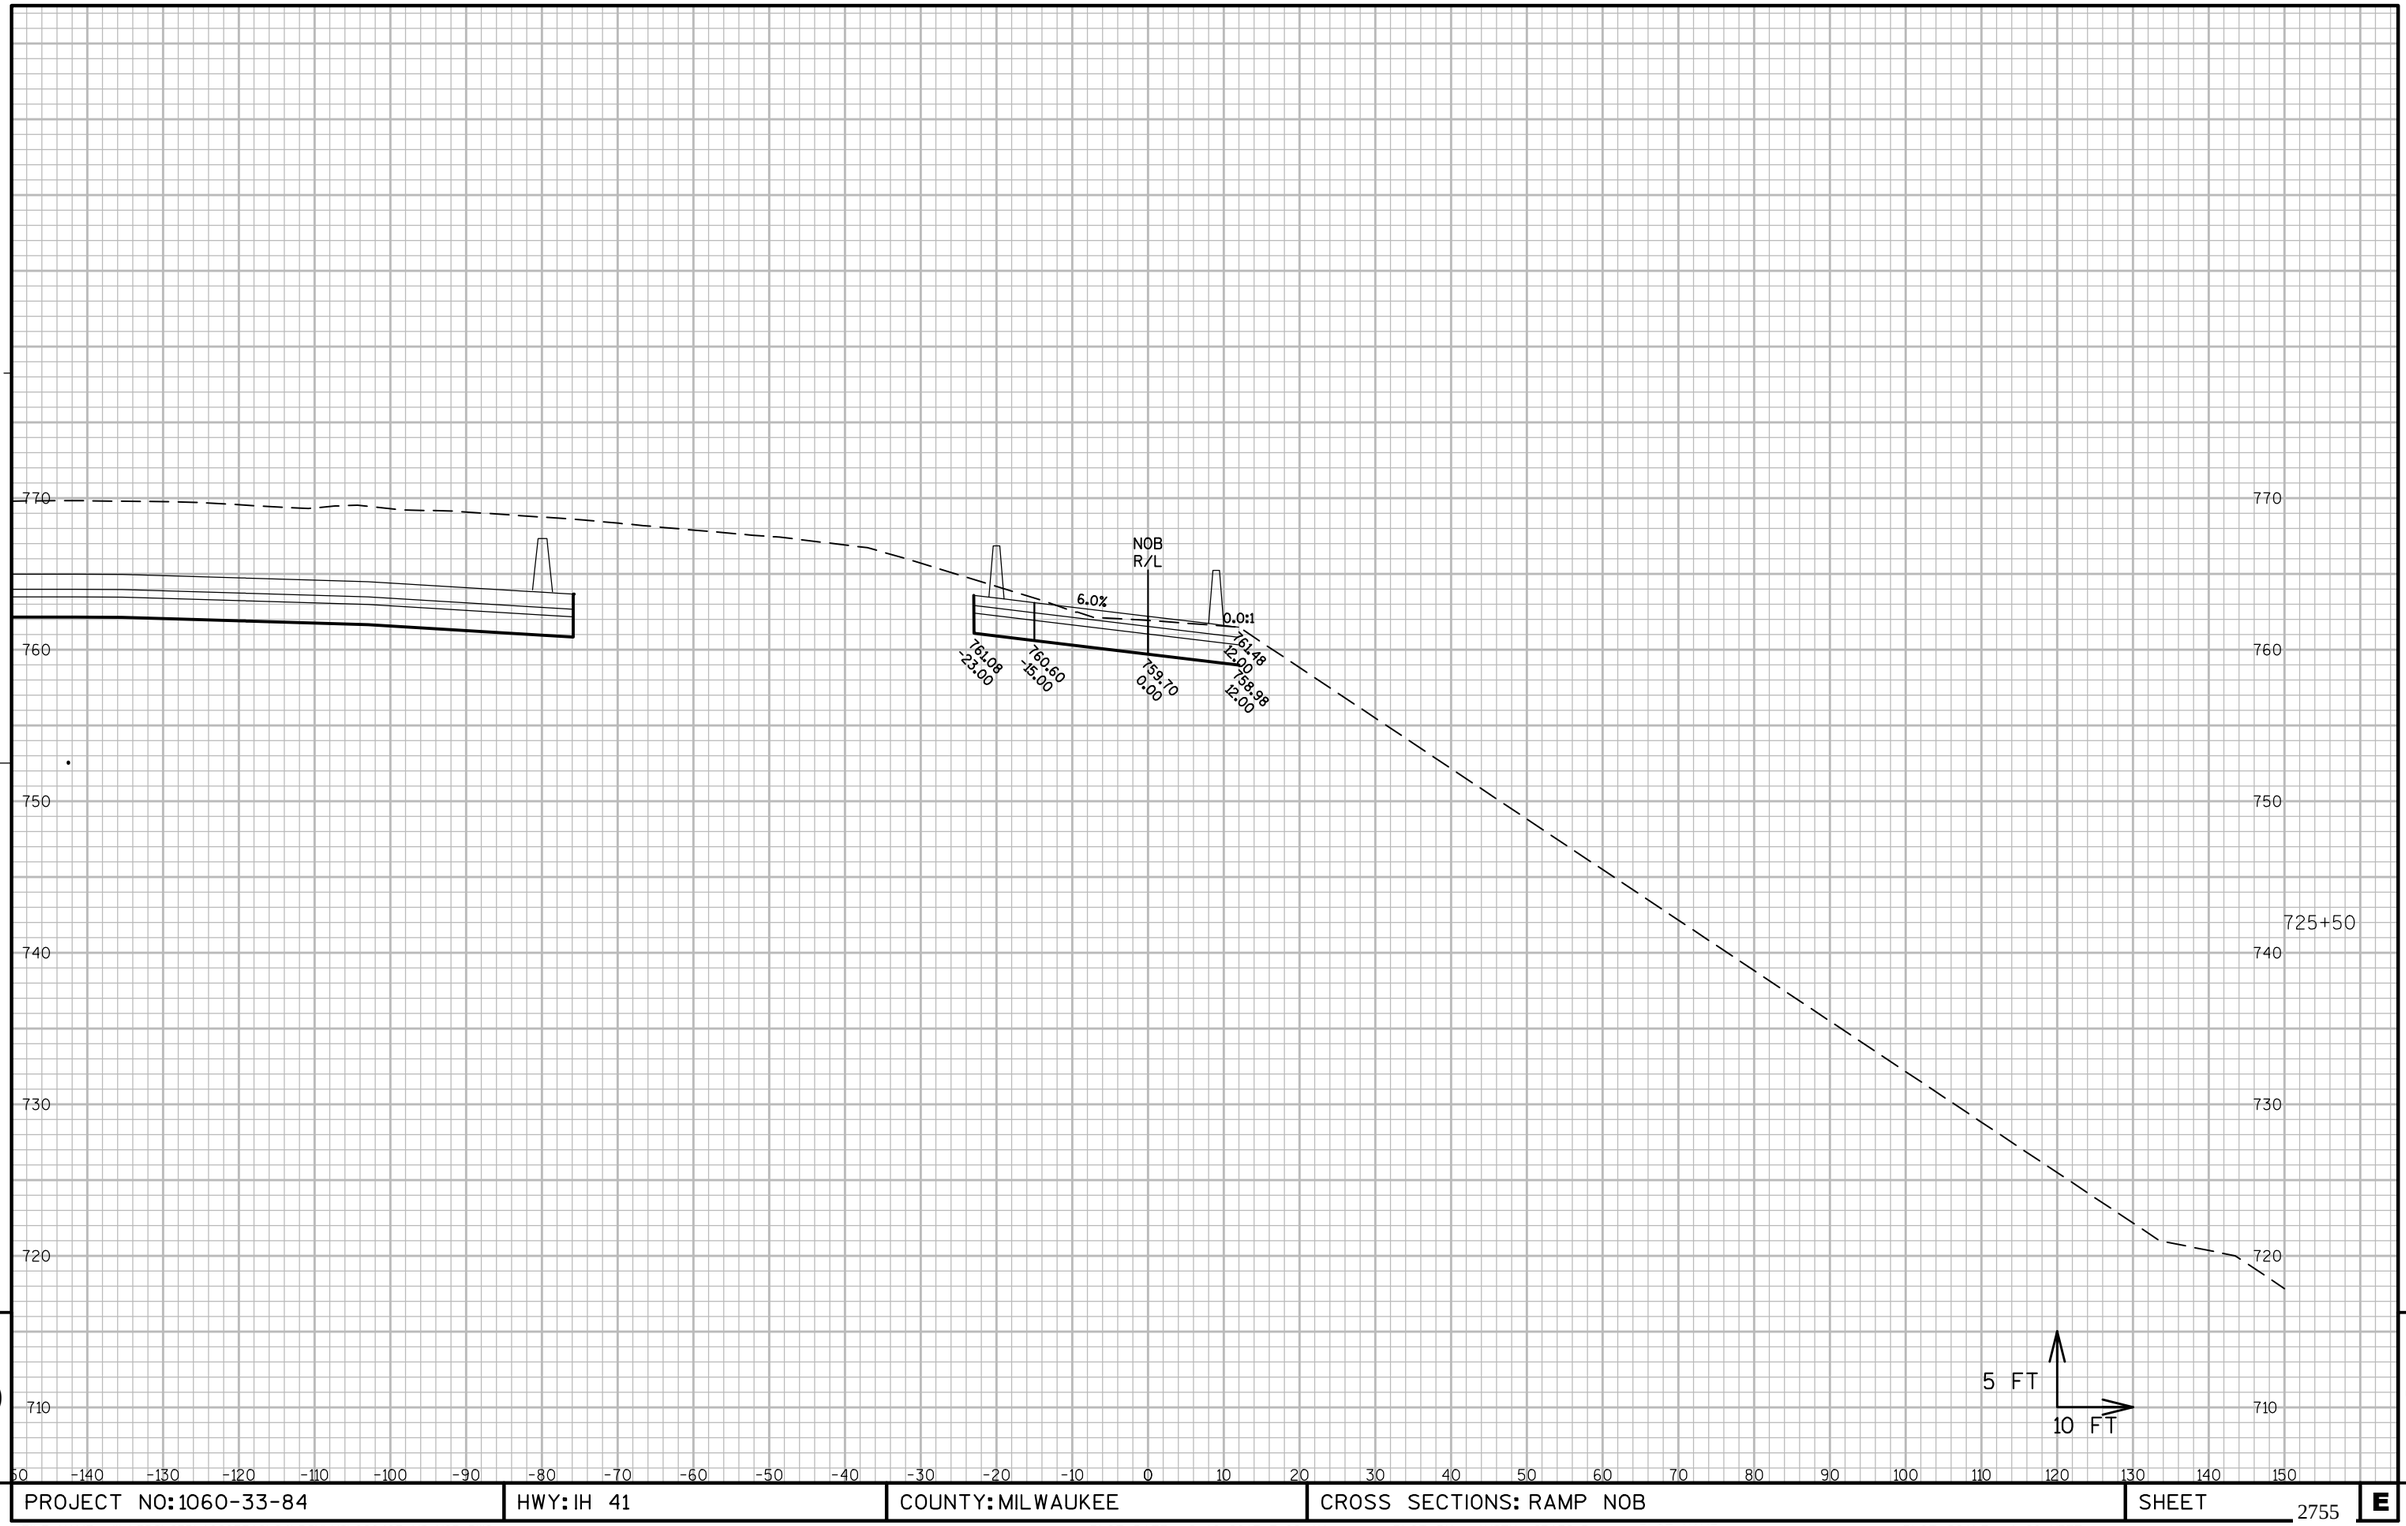

9

9

PROJECT NO: 1060-33-84	HWY: IH 41	COUNTY: MILWAUKEE	CROSS SECTIONS: RAMP NOB	SHEET 2755	E

FILE NAME : W:\PDS\C3D\10603316\84\DSN\XS\090403_XS_NOB.DWG
LAYOUT NAME - 090403-NOB - (2)

PLOT DATE : 2/10/2017 7:09 AM PLOT BY : AUSEN, CRAIG D PLOT NAME : PLOT SCALE : 1:20_XREF

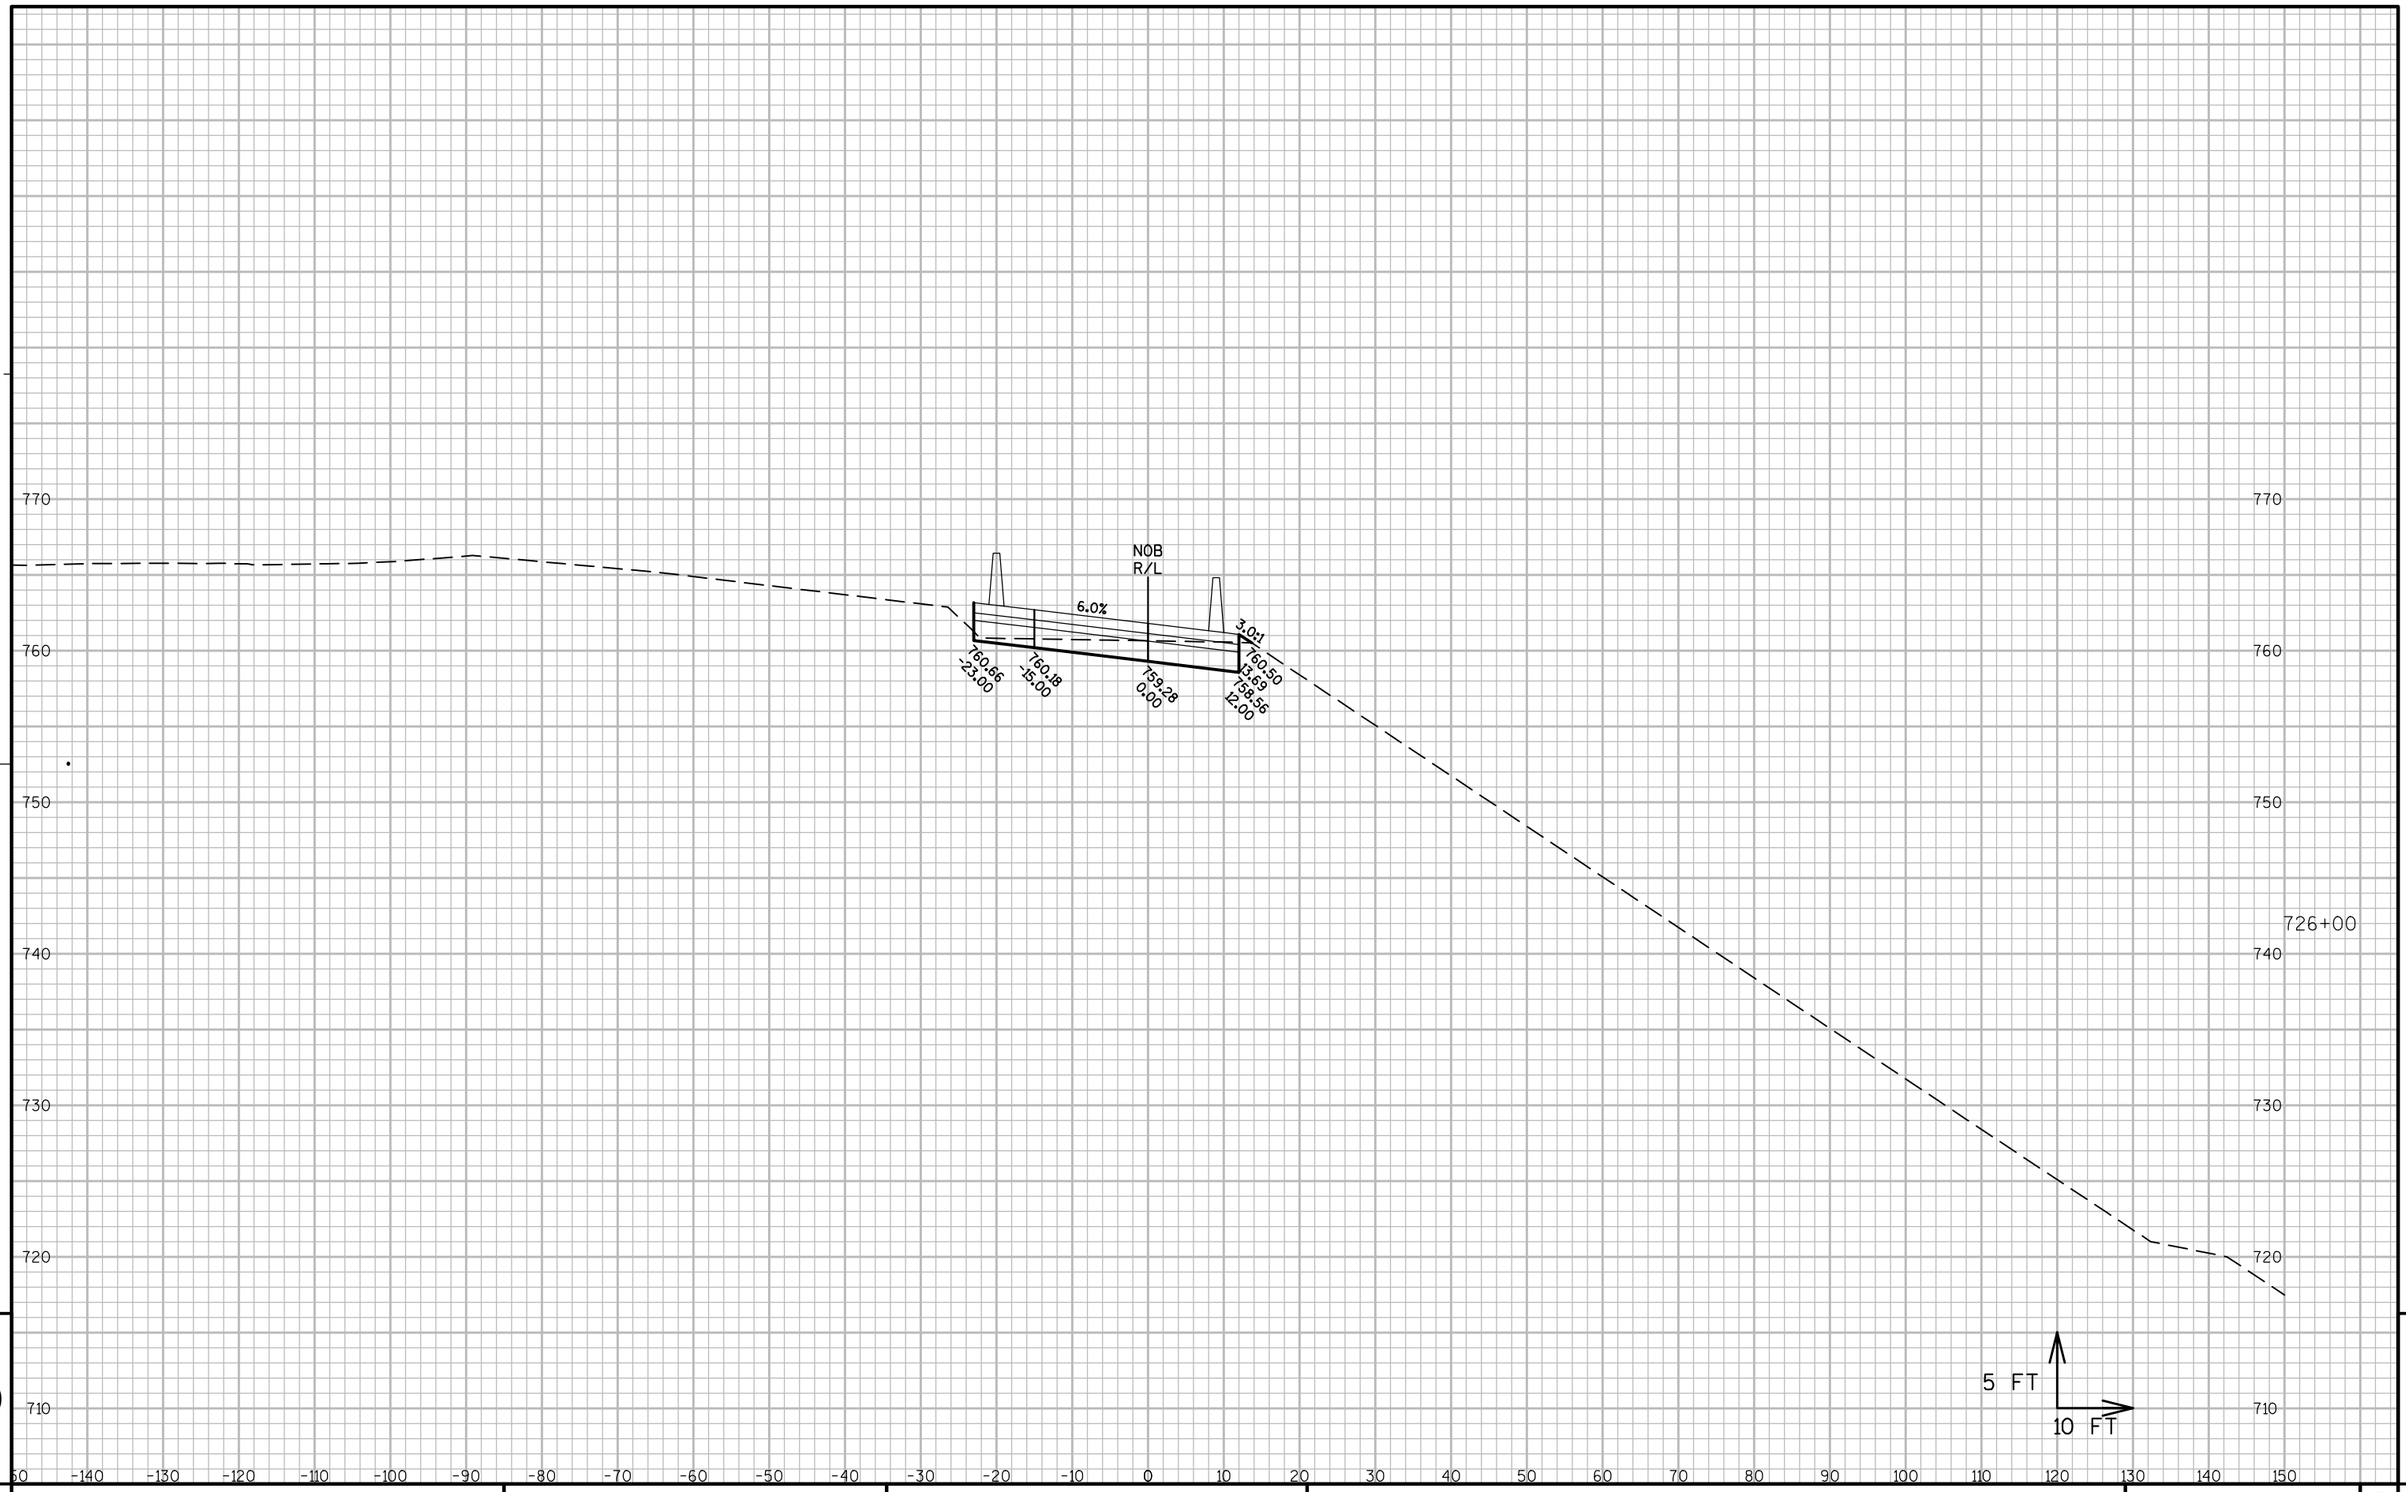

9

9

PROJECT NO: 1060-33-84	HWY: IH 41	COUNTY: MILWAUKEE	CROSS SECTIONS: RAMP NOB	SHEET 2756	E

FILE NAME : W:\PDS\C3D\10603316\84\DSN\XS\090403_XS_NOB.DWG
LAYOUT NAME - 090403-NOB - (3)

PLOT DATE : 2/10/2017 7:09 AM PLOT BY : AUSEN, CRAIG D PLOT NAME : PLOT SCALE : 1:20_XREF

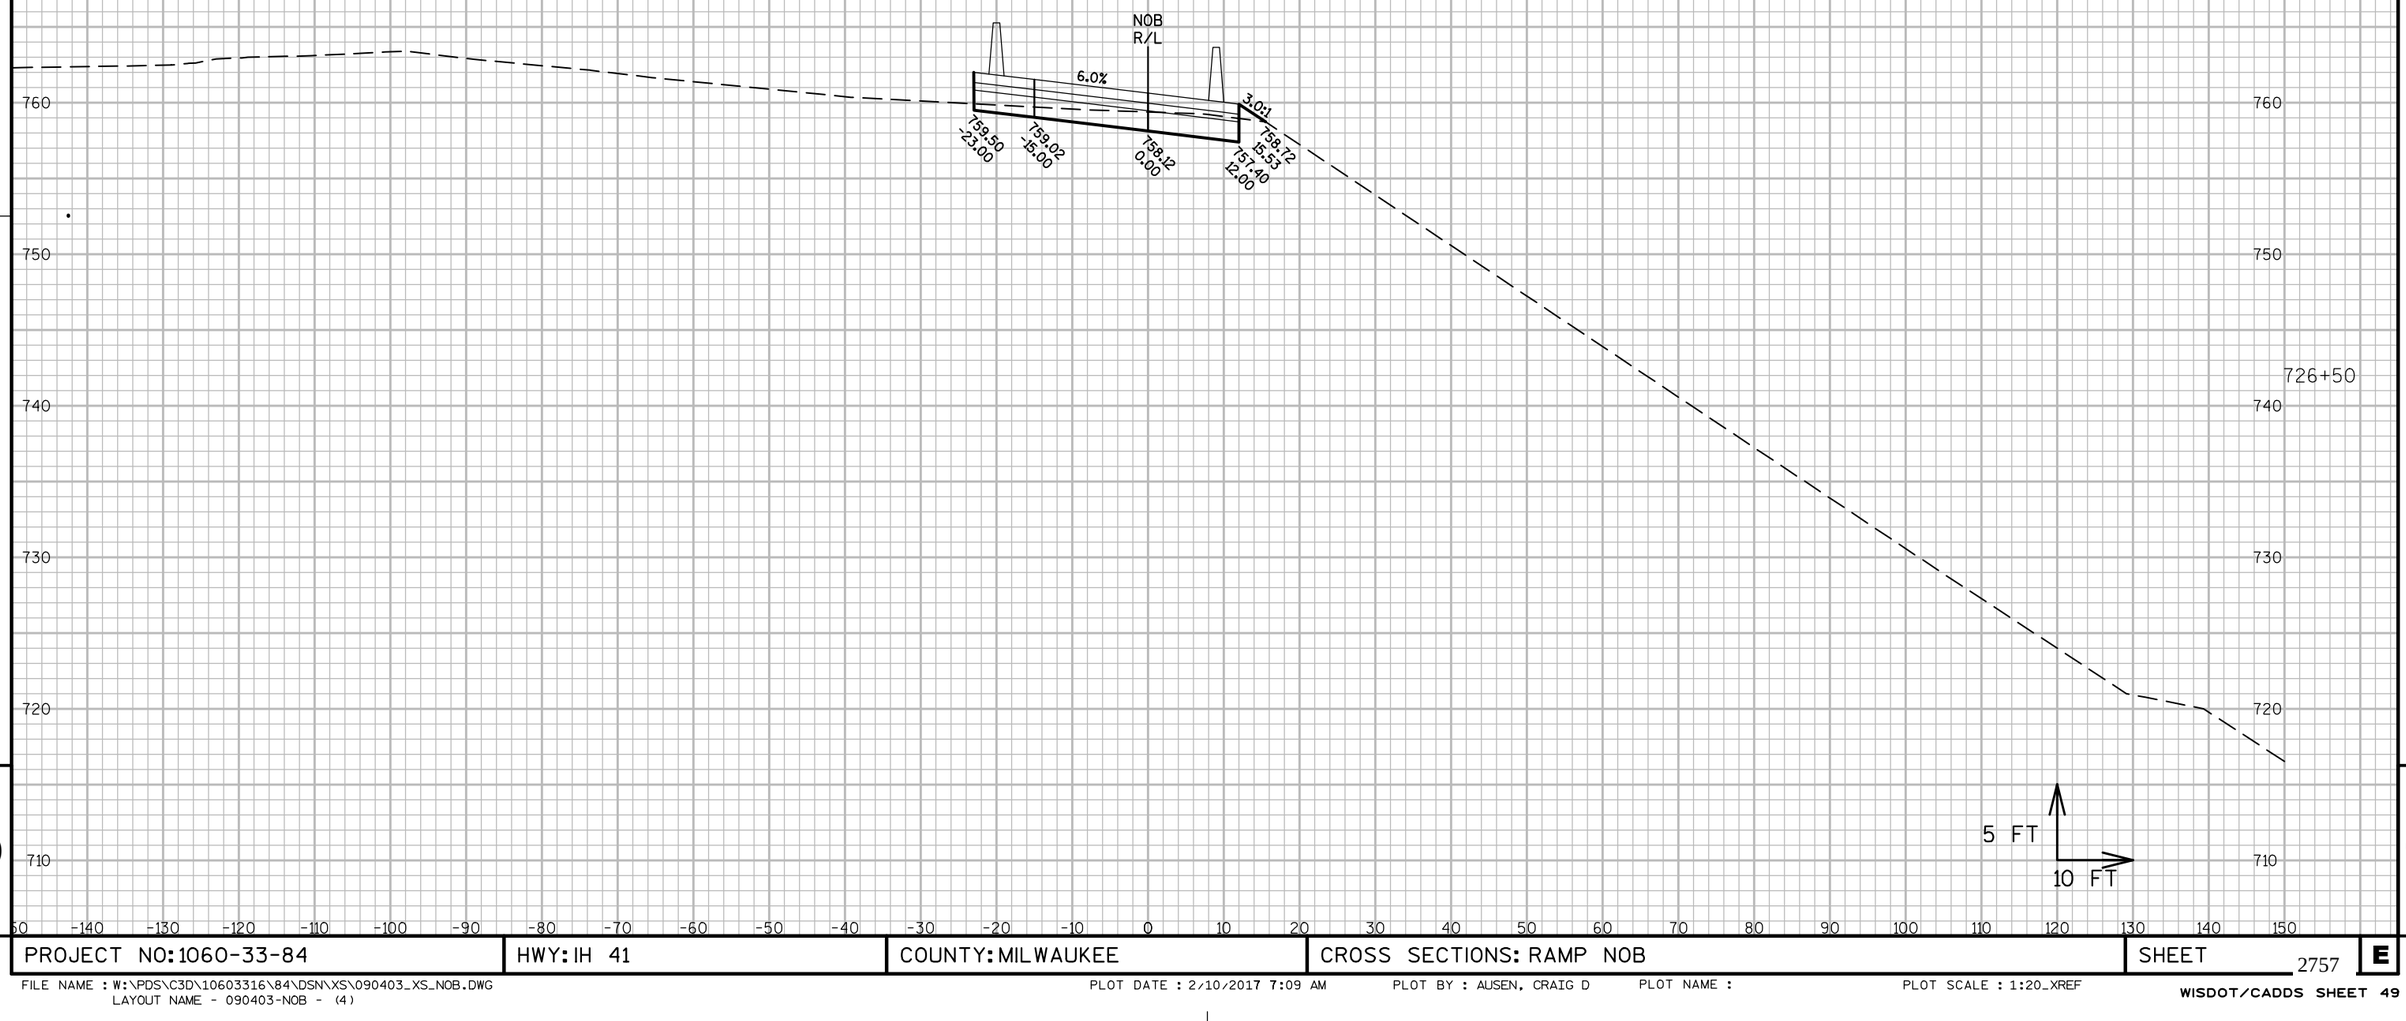

PROJECT NO: 1060-33-84	HWY: IH 41	COUNTY: MILWAUKEE	CROSS SECTIONS: RAMP NOB	SHEET 2757 E

FILE NAME : W:\PDS\C3D\10603316\84\DSN\XS\090403_XS_NOB.DWG
LAYOUT NAME - 090403-NOB - (4)

PLOT DATE : 2/10/2017 7:09 AM PLOT BY : AUSEN, CRAIG D PLOT NAME : PLOT SCALE : 1:20_XREF

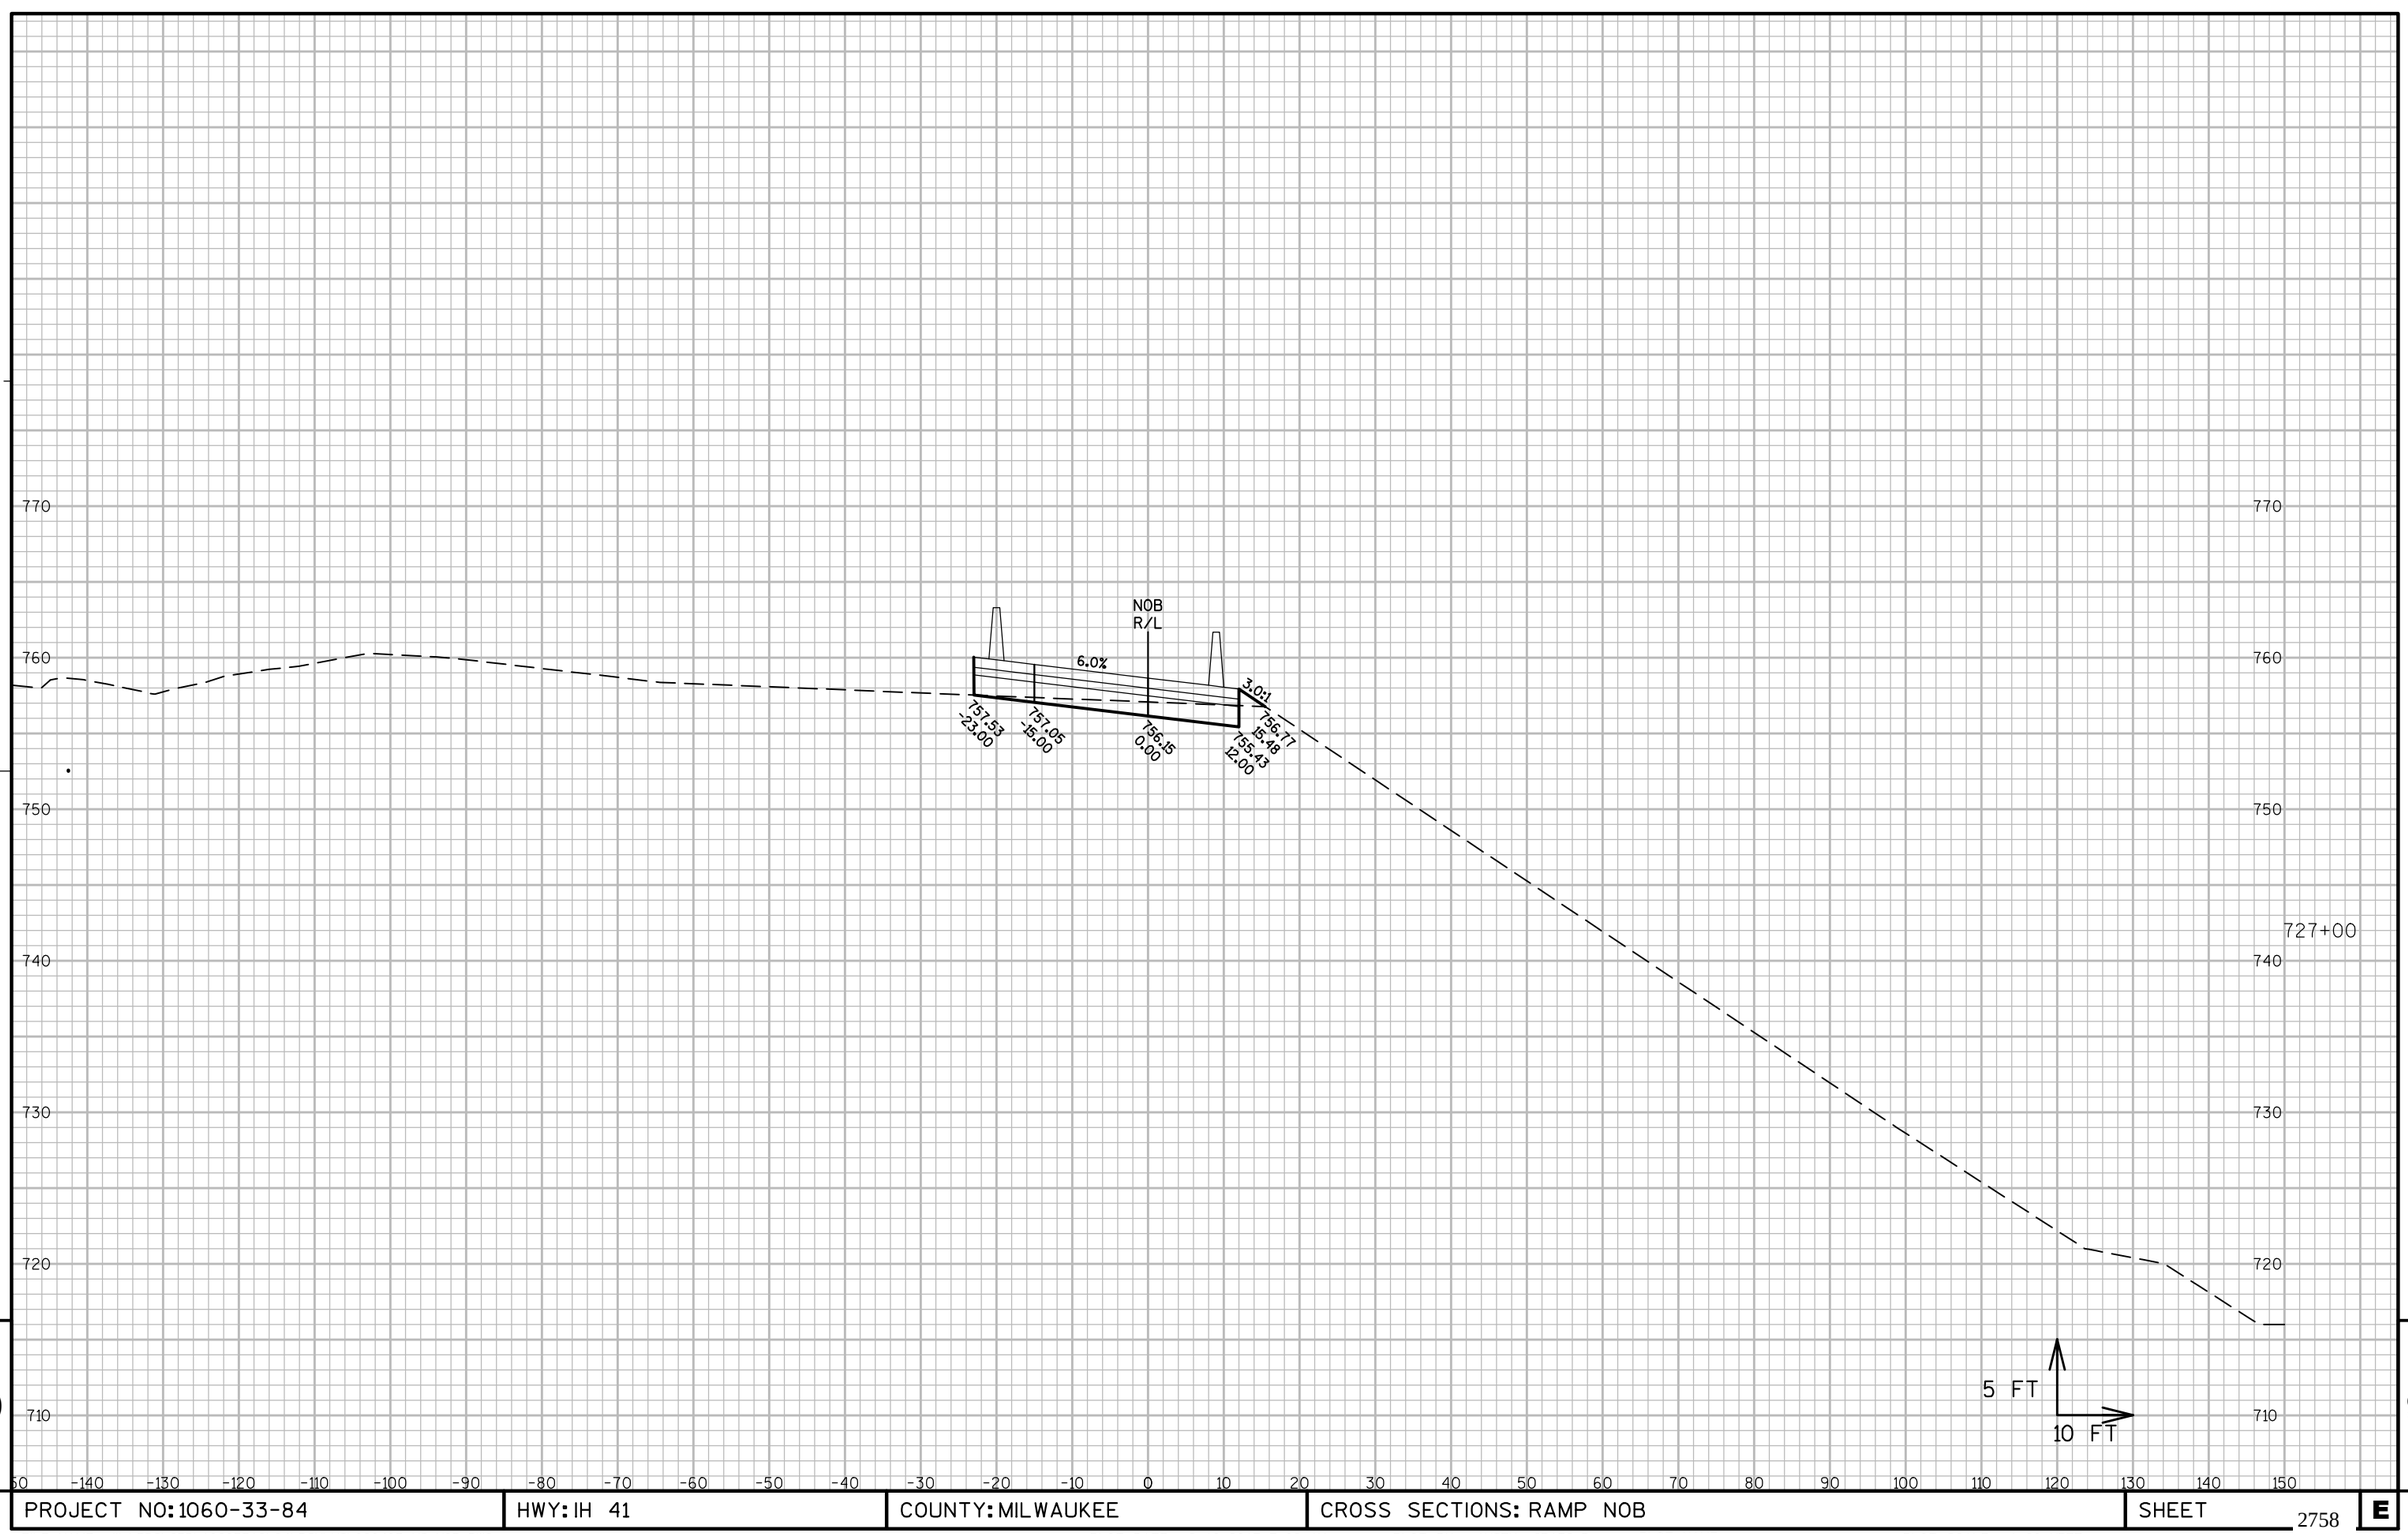

9

9

PROJECT NO: 1060-33-84	HWY: IH 41	COUNTY: MILWAUKEE	CROSS SECTIONS: RAMP NOB	SHEET 2758	E

FILE NAME : W:\PDS\C3D\10603316\84\DSN\XS\090403_XS_NOB.DWG
LAYOUT NAME - 090403-NOB - (5)

PLOT DATE : 2/10/2017 7:09 AM PLOT BY : AUSEN, CRAIG D PLOT NAME : PLOT SCALE : 1:20_XREF

WISDOT/CADDS SHEET 49

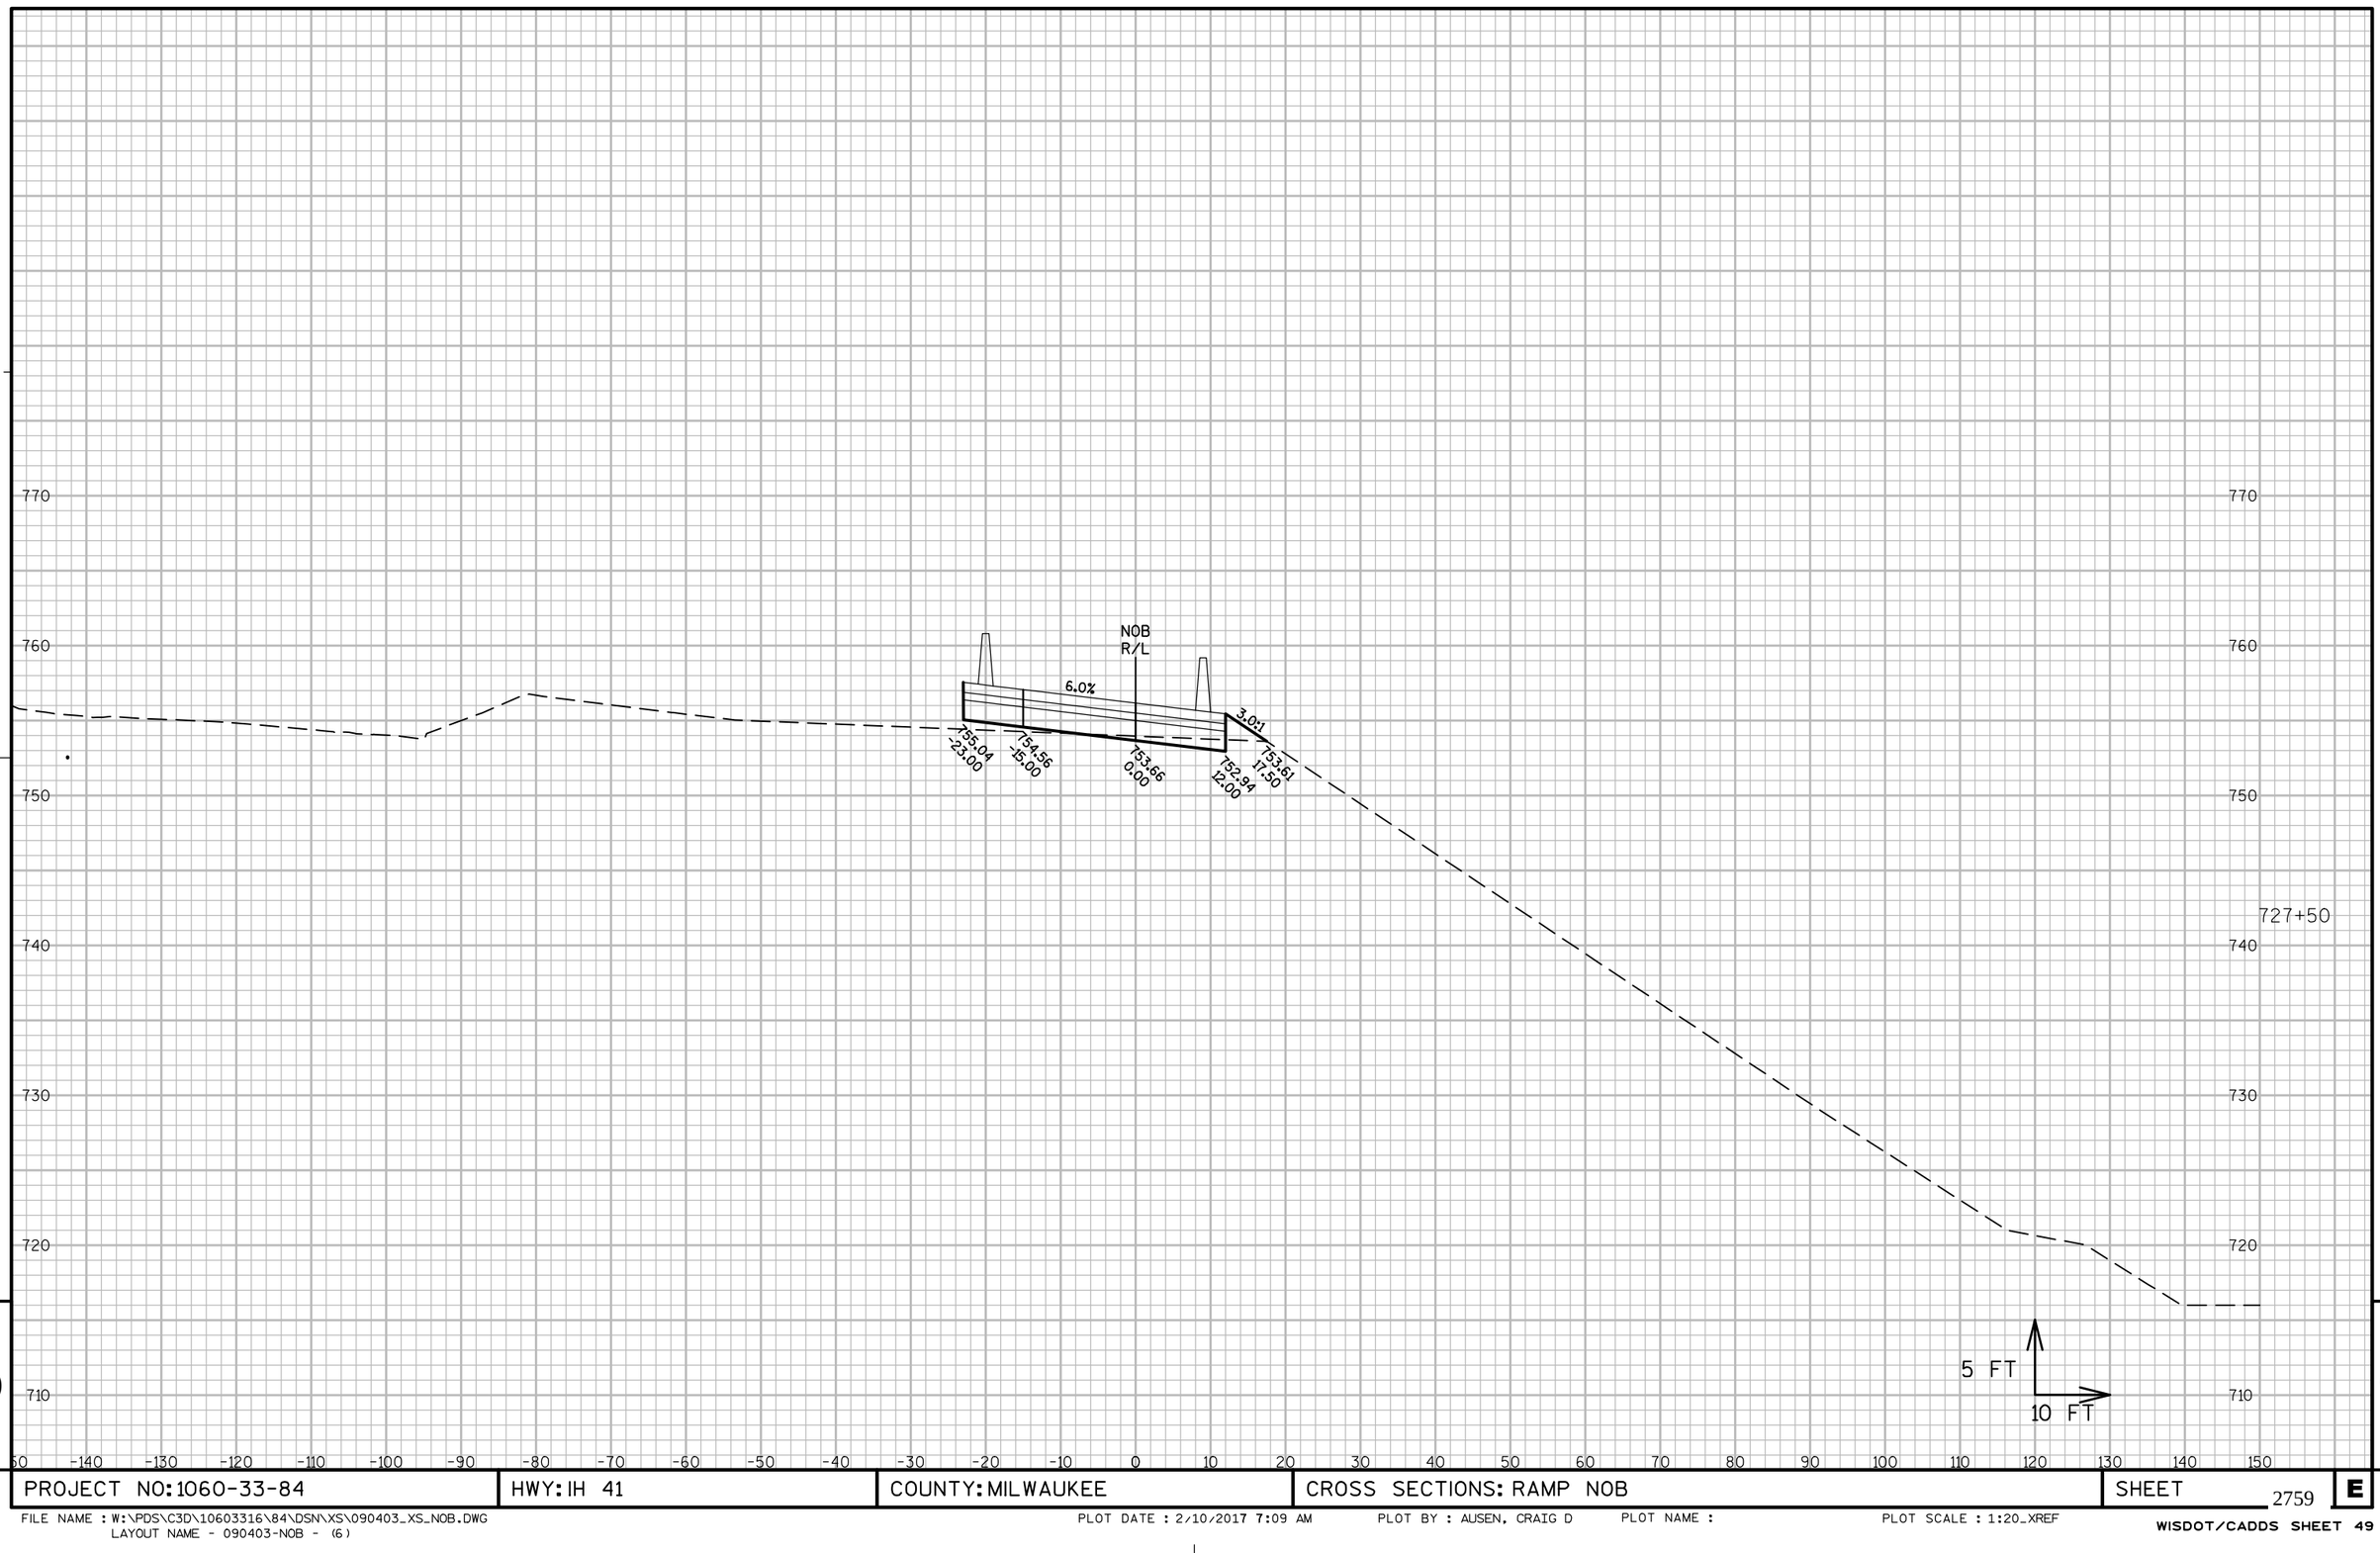

9

9

PROJECT NO: 1060-33-84	HWY: IH 41	COUNTY: MILWAUKEE	CROSS SECTIONS: RAMP NOB	SHEET 2759	E

FILE NAME : W:\PDS\C3D\10603316\84\DSN\XS\090403_XS_NOB.DWG
LAYOUT NAME - 090403-NOB - (6)

PLOT DATE : 2/10/2017 7:09 AM PLOT BY : AUSEN, CRAIG D PLOT NAME : PLOT SCALE : 1:20_XREF

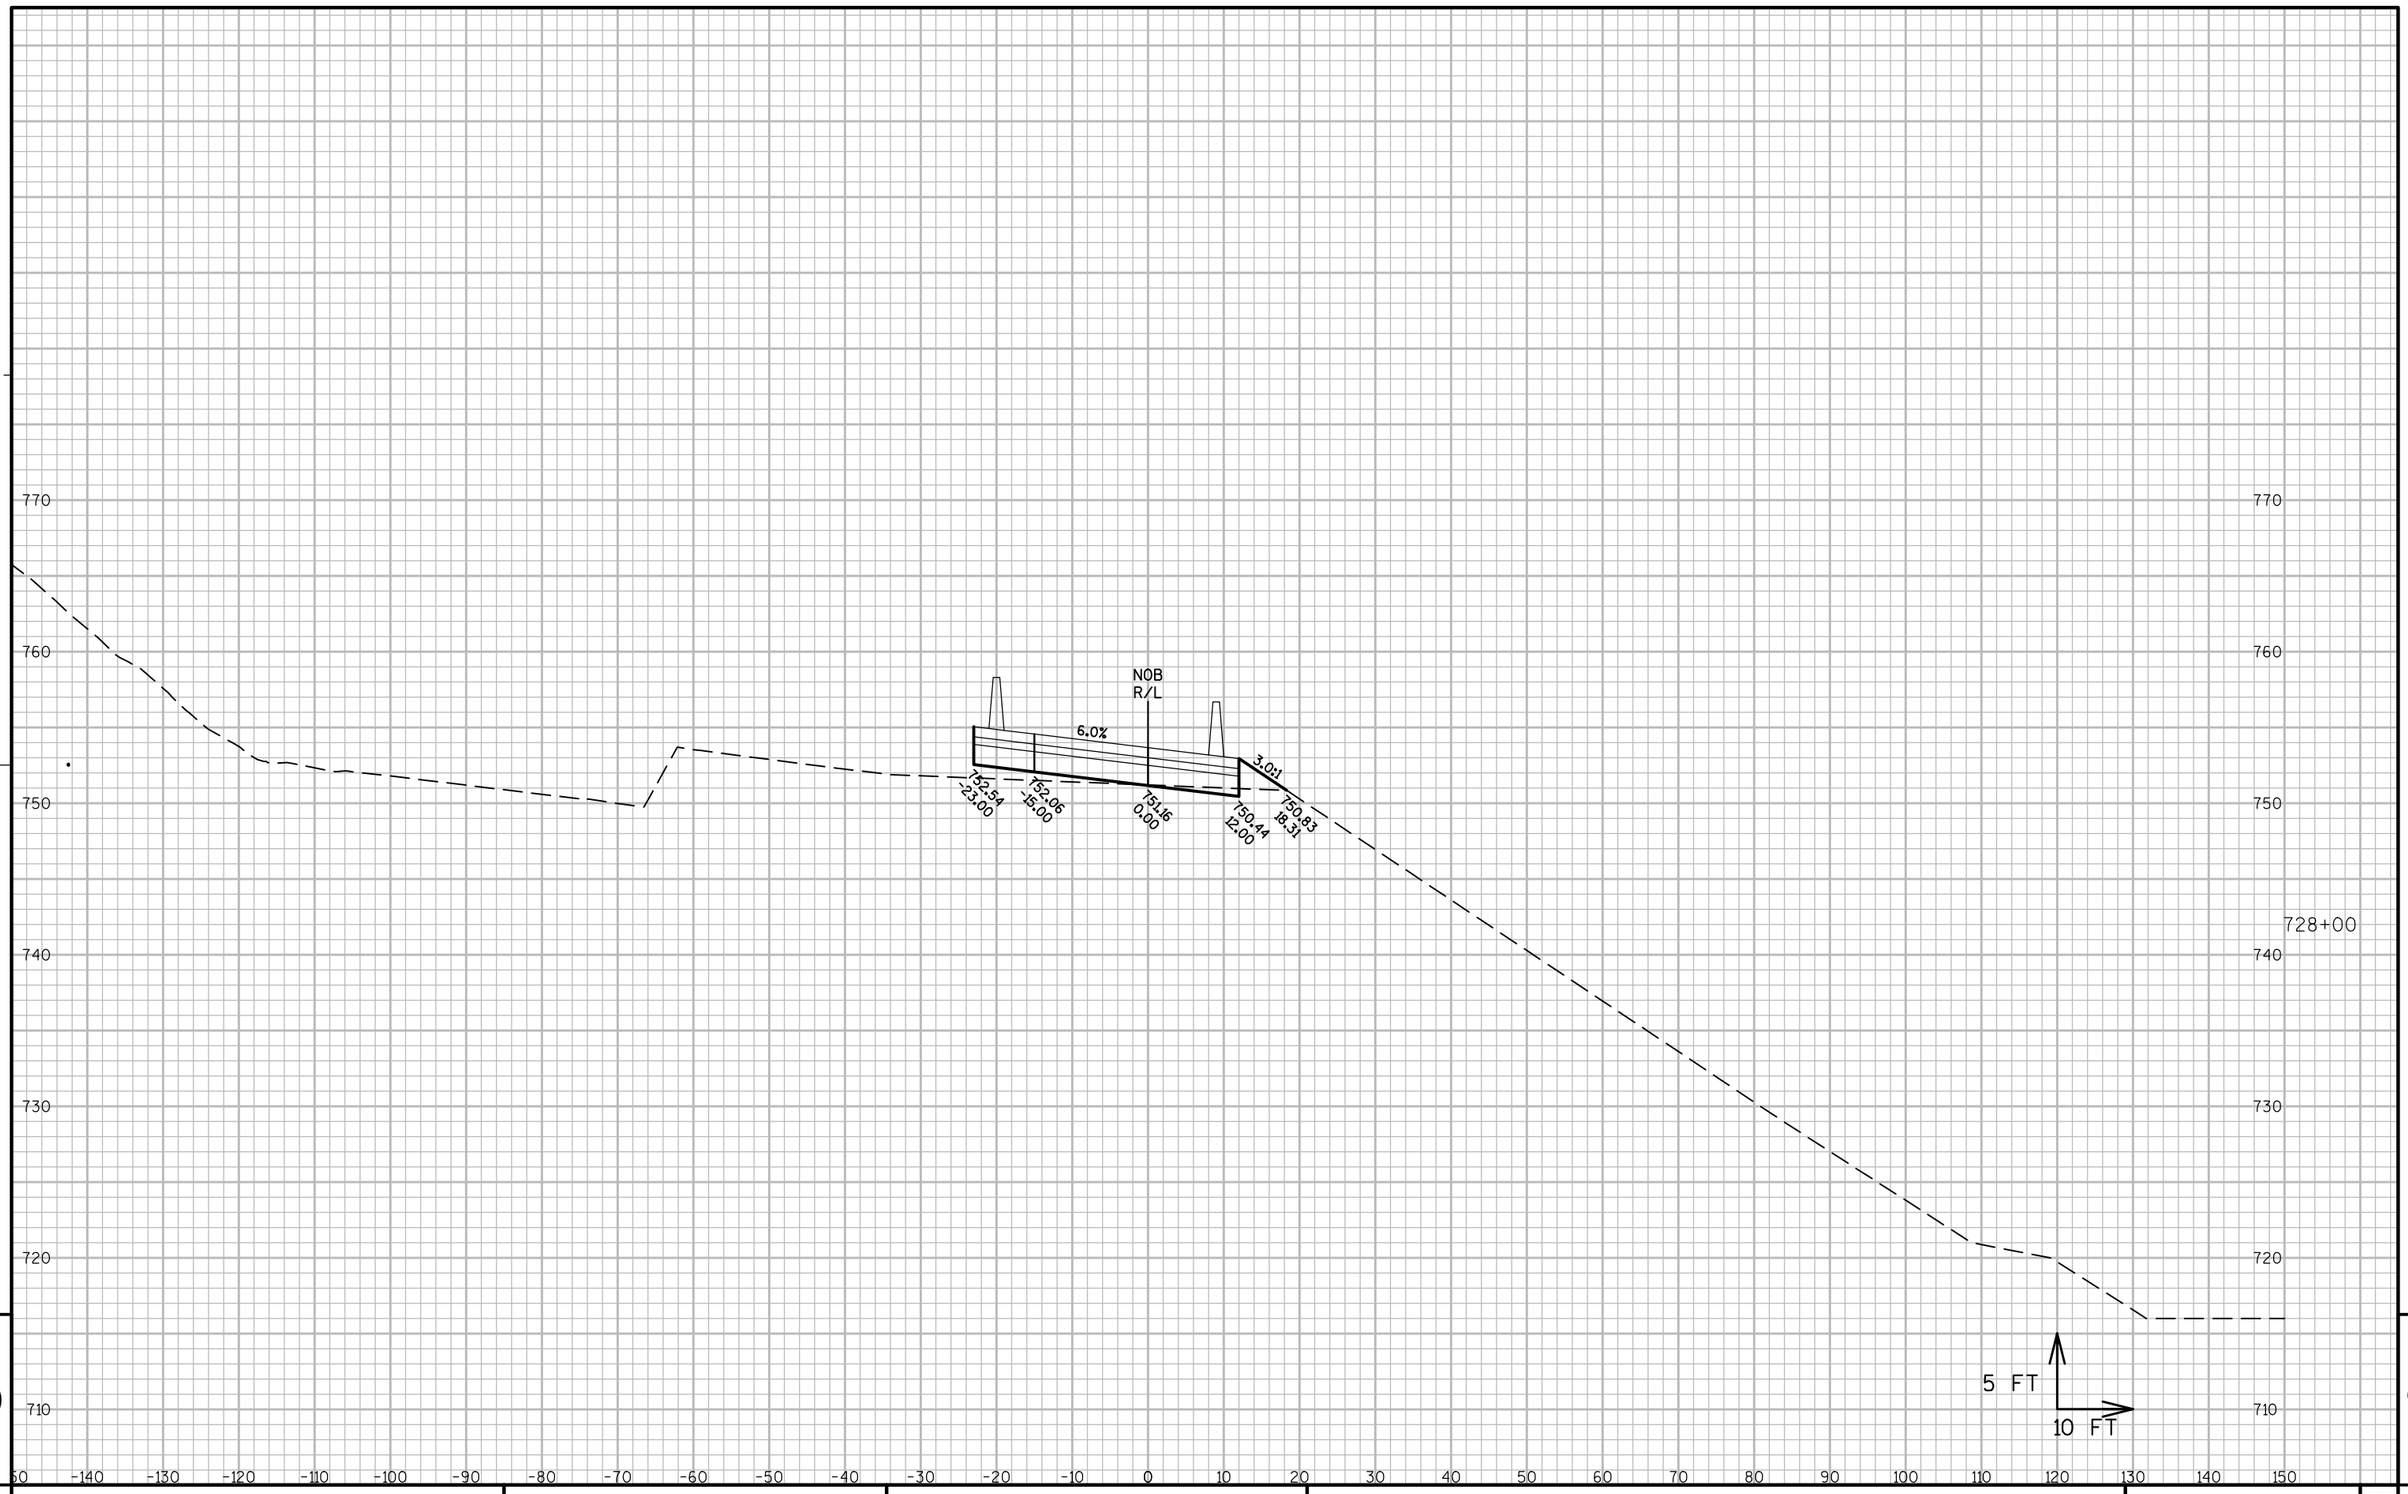

9

9

PROJECT NO: 1060-33-84	HWY: IH 41	COUNTY: MILWAUKEE	CROSS SECTIONS: RAMP NOB	SHEET 2760	E

FILE NAME : W:\PDS\C3D\10603316\84\DSN\XS\090403_XS_NOB.DWG
LAYOUT NAME - 090403-NOB - (7)

PLOT DATE : 2/10/2017 7:09 AM PLOT BY : AUSEN, CRAIG D PLOT NAME : PLOT SCALE : 1:20_XREF

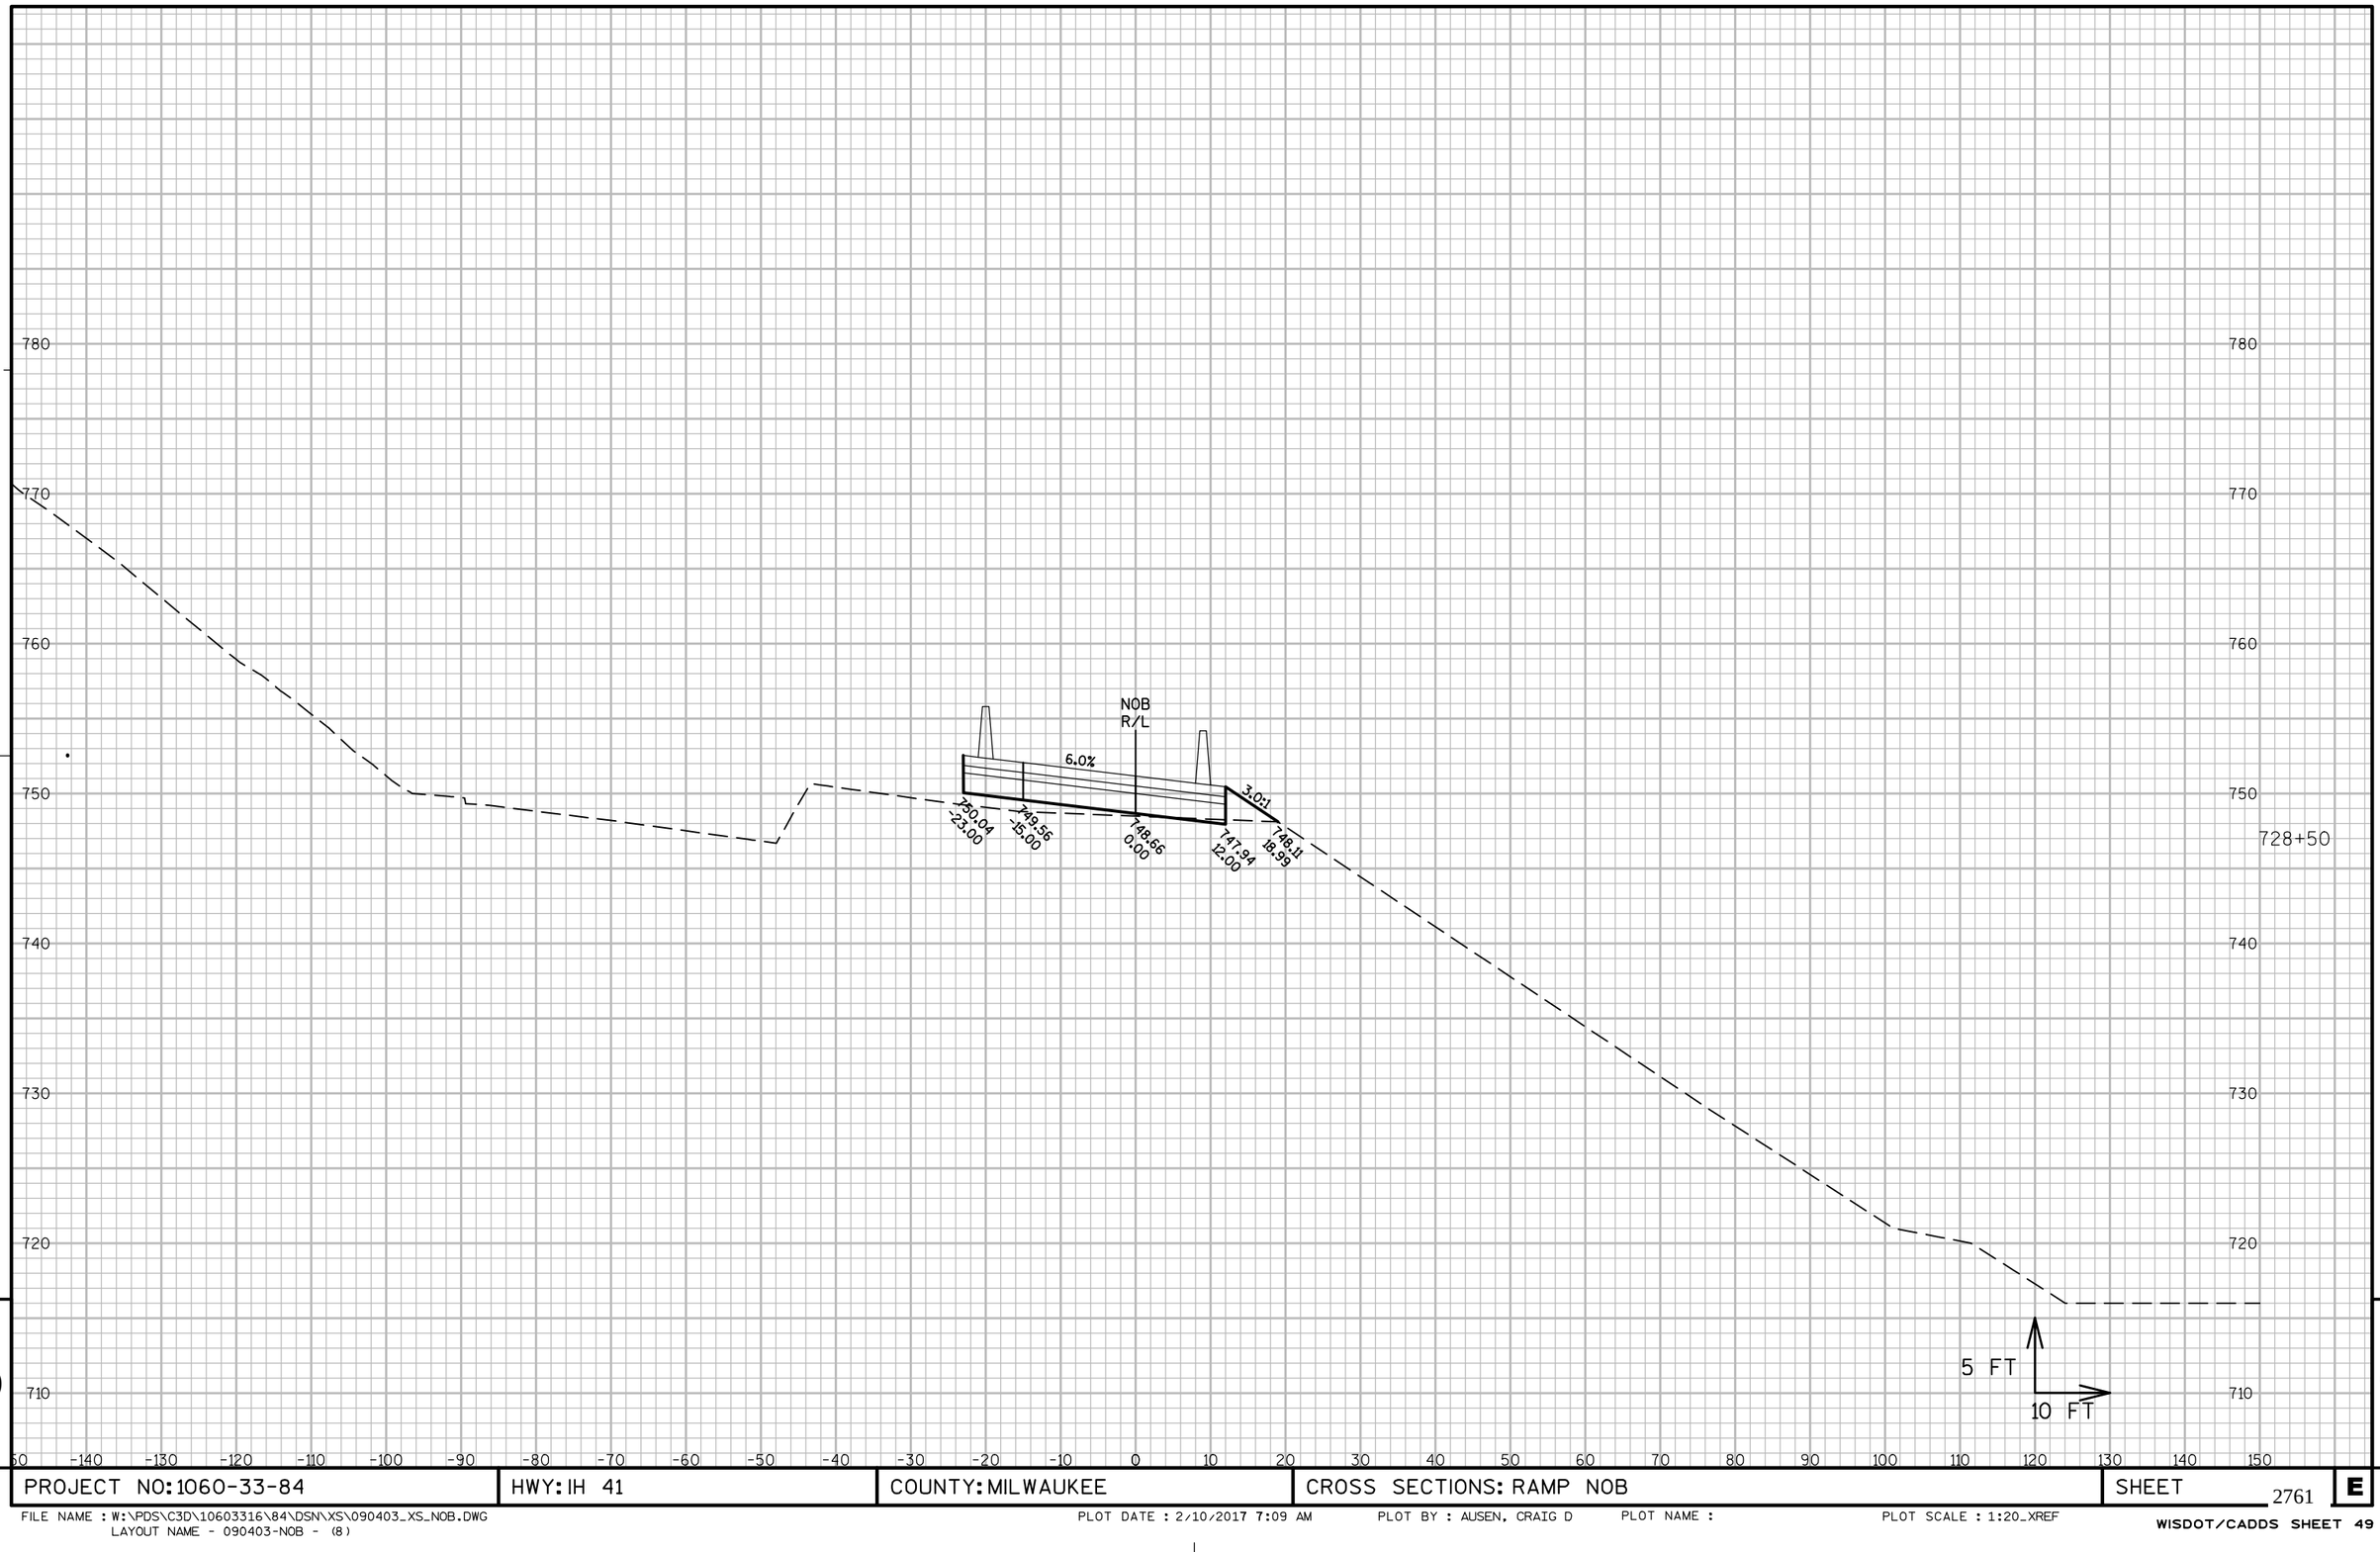

9

9

PROJECT NO: 1060-33-84	HWY: IH 41	COUNTY: MILWAUKEE	CROSS SECTIONS: RAMP NOB	SHEET 2761 E

FILE NAME : W:\PDS\C3D\10603316\84\DSN\XS\090403_XS_NOB.DWG
LAYOUT NAME - 090403-NOB - (8)

PLOT DATE : 2/10/2017 7:09 AM PLOT BY : AUSEN, CRAIG D PLOT NAME : PLOT SCALE : 1:20_XREF

780
770
760
750
740
730
720
710

NOB
R/L

6.0%

3.0:1

747.54
-23.00

747.06
-15.00

746.16
0.00

745.44
12.00

745.68
18.77

729+00

5 FT
10 FT

-150 -140 -130 -120 -110 -100 -90 -80 -70 -60 -50 -40 -30 -20 -10 0 10 20 30 40 50 60 70 80 90 100 110 120 130 140 150

9

9

PROJECT NO: 1060-33-84	HWY: IH 41	COUNTY: MILWAUKEE	CROSS SECTIONS: RAMP NOB	SHEET 2762	E

FILE NAME : W:\PDS\C3D\10603316\84\DSN\XS\090403_XS_NOB.DWG
LAYOUT NAME - 090403-NOB - (9)

PLOT DATE : 2/10/2017 7:09 AM PLOT BY : AUSEN, CRAIG D PLOT NAME : PLOT SCALE : 1:20_XREF

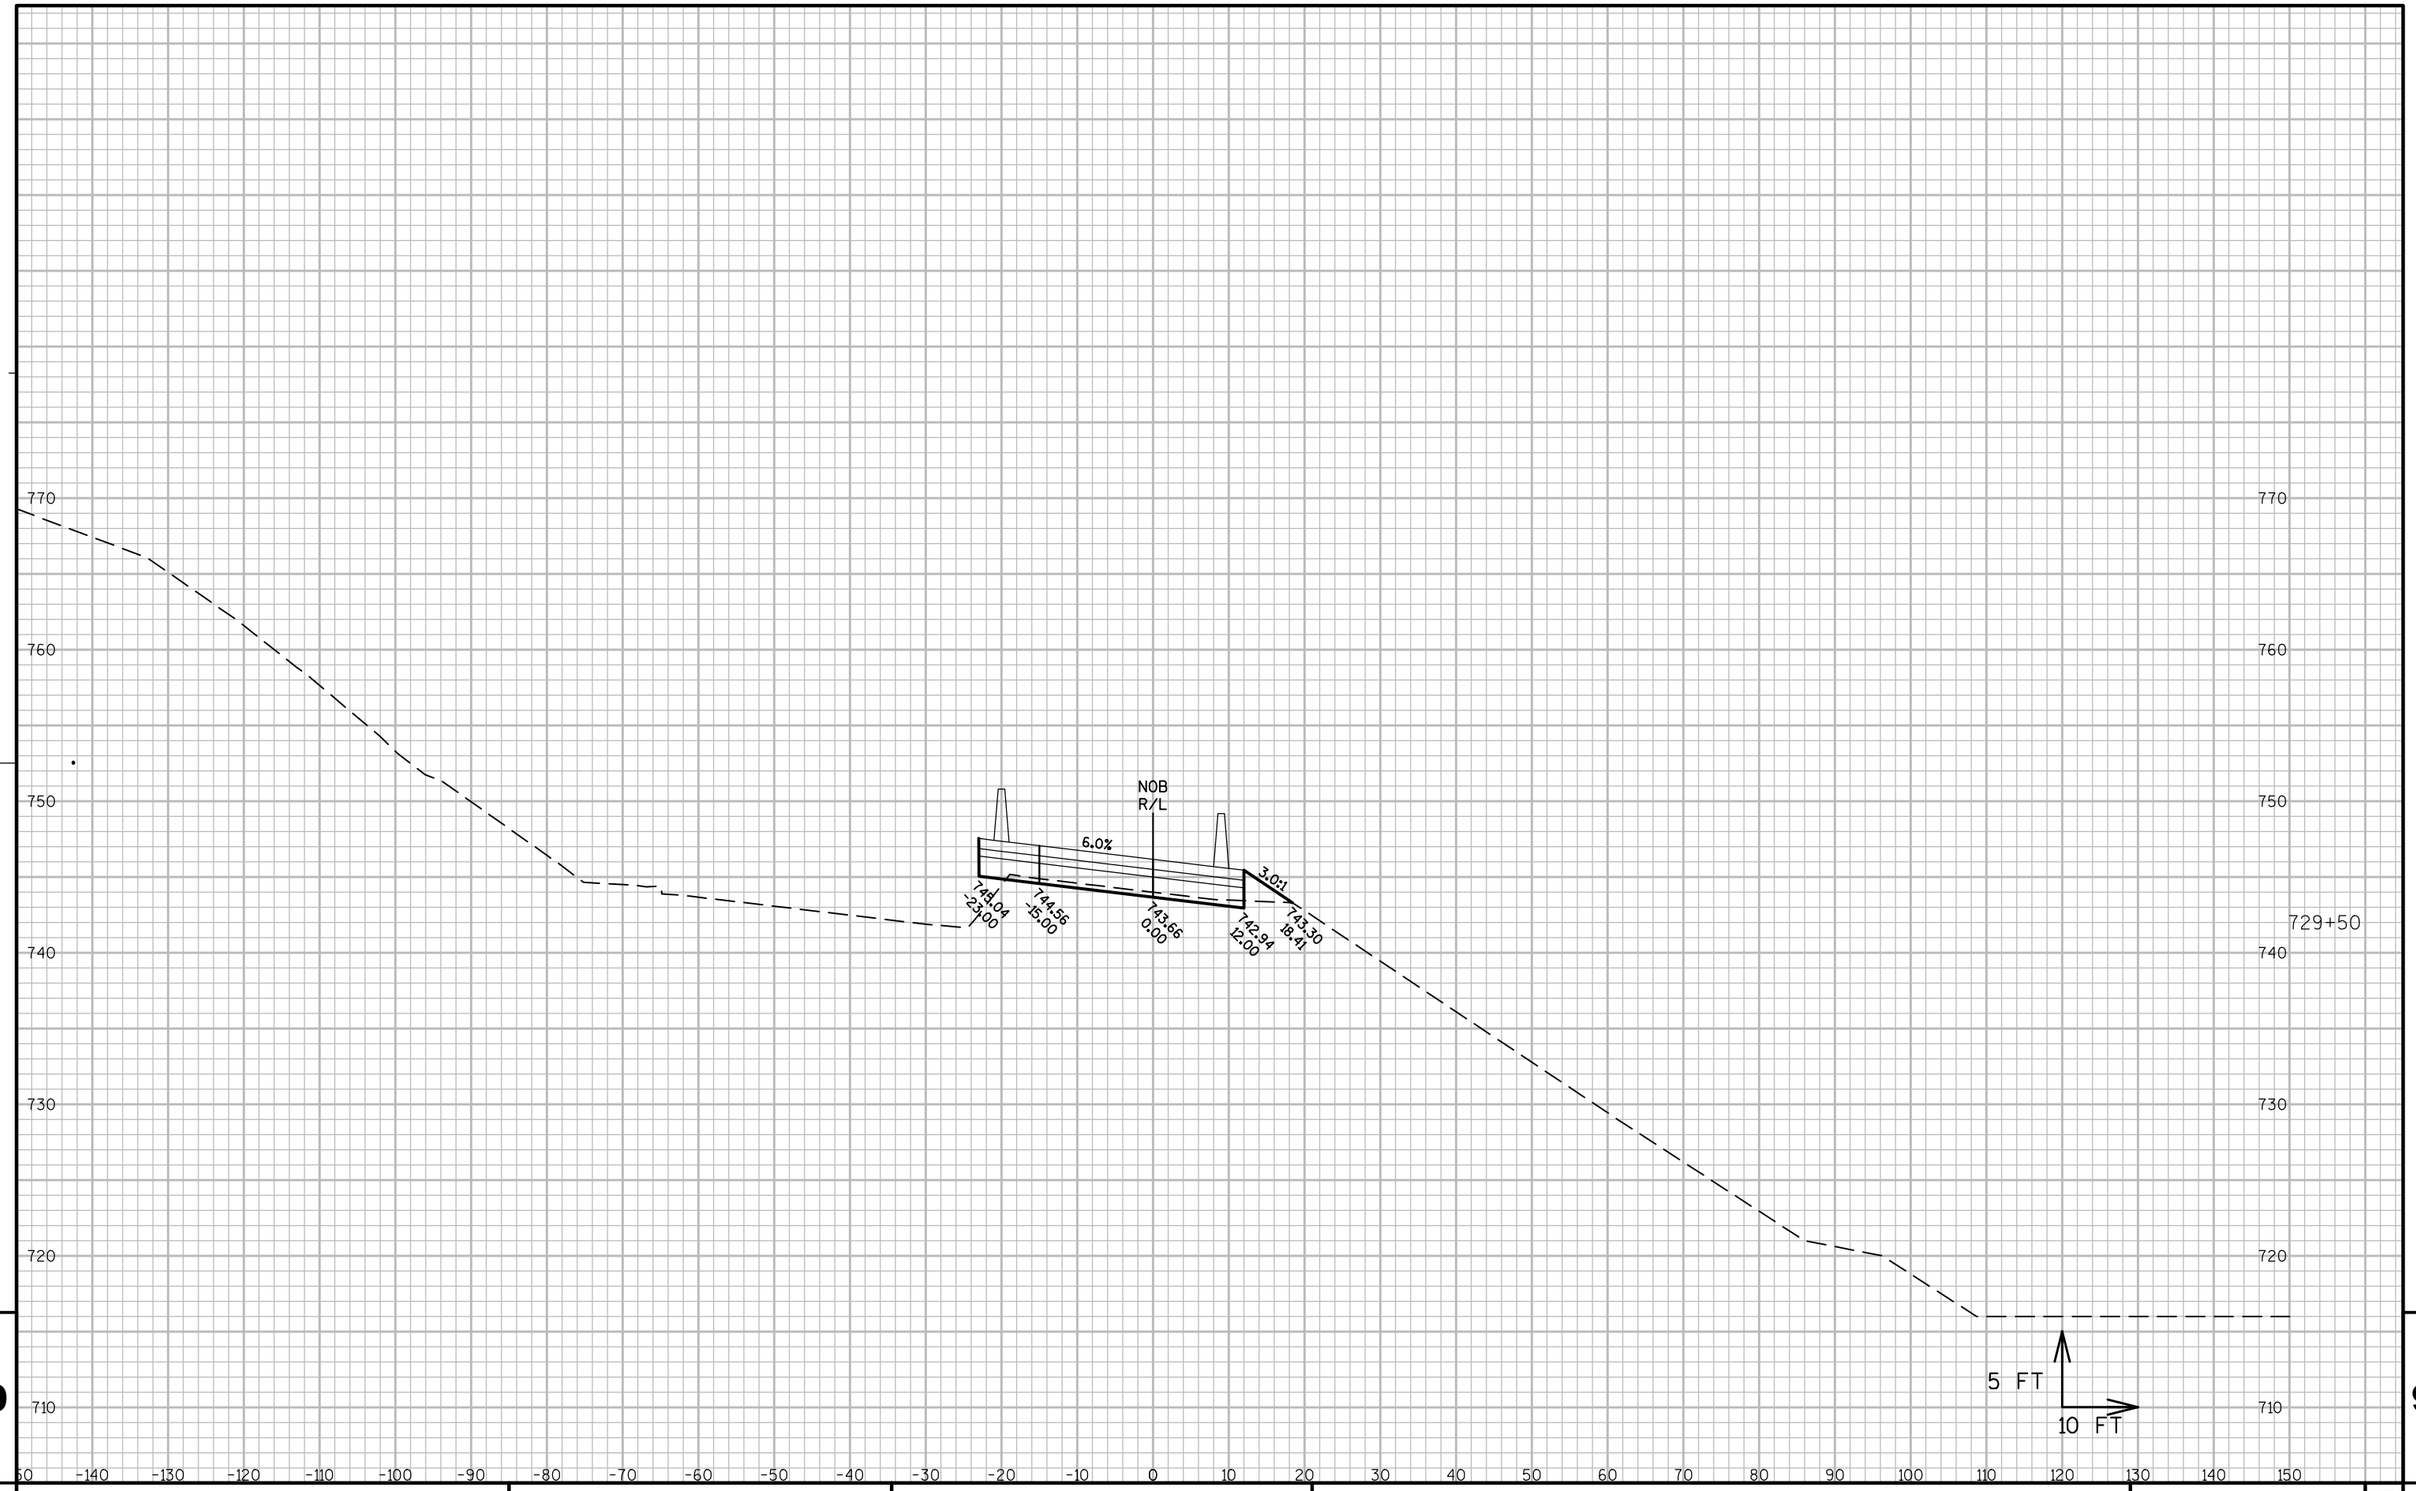

9

9

PROJECT NO: 1060-33-84	HWY: IH 41	COUNTY: MILWAUKEE	CROSS SECTIONS: RAMP NOB	SHEET 2763	E

FILE NAME : W:\PDS\C3D\10603316\84\DSN\XS\090403_XS_NOB.DWG
LAYOUT NAME - 090403-NOB - (10)

PLOT DATE : 2/10/2017 7:09 AM PLOT BY : AUSEN, CRAIG D PLOT NAME : PLOT SCALE : 1:20_XREF

770
760
750
740
730
720
710

NOB
R/L

6.0%

3.0:1

742.54
-23.00

742.06
-15.00

741.16
0.00

740.44
12.00

740.86
18.22

730+00

5 FT
10 FT

-150 -140 -130 -120 -110 -100 -90 -80 -70 -60 -50 -40 -30 -20 -10 0 10 20 30 40 50 60 70 80 90 100 110 120 130 140 150

9

9

PROJECT NO: 1060-33-84	HWY: IH 41	COUNTY: MILWAUKEE	CROSS SECTIONS: RAMP NOB	SHEET 2764	E

FILE NAME : W:\PDS\C3D\10603316\84\DSN\XS\090403_XS_NOB.DWG
LAYOUT NAME - 090403-NOB - (11)

PLOT DATE : 2/10/2017 7:09 AM PLOT BY : AUSEN, CRAIG D PLOT NAME : PLOT SCALE : 1:20_XREF

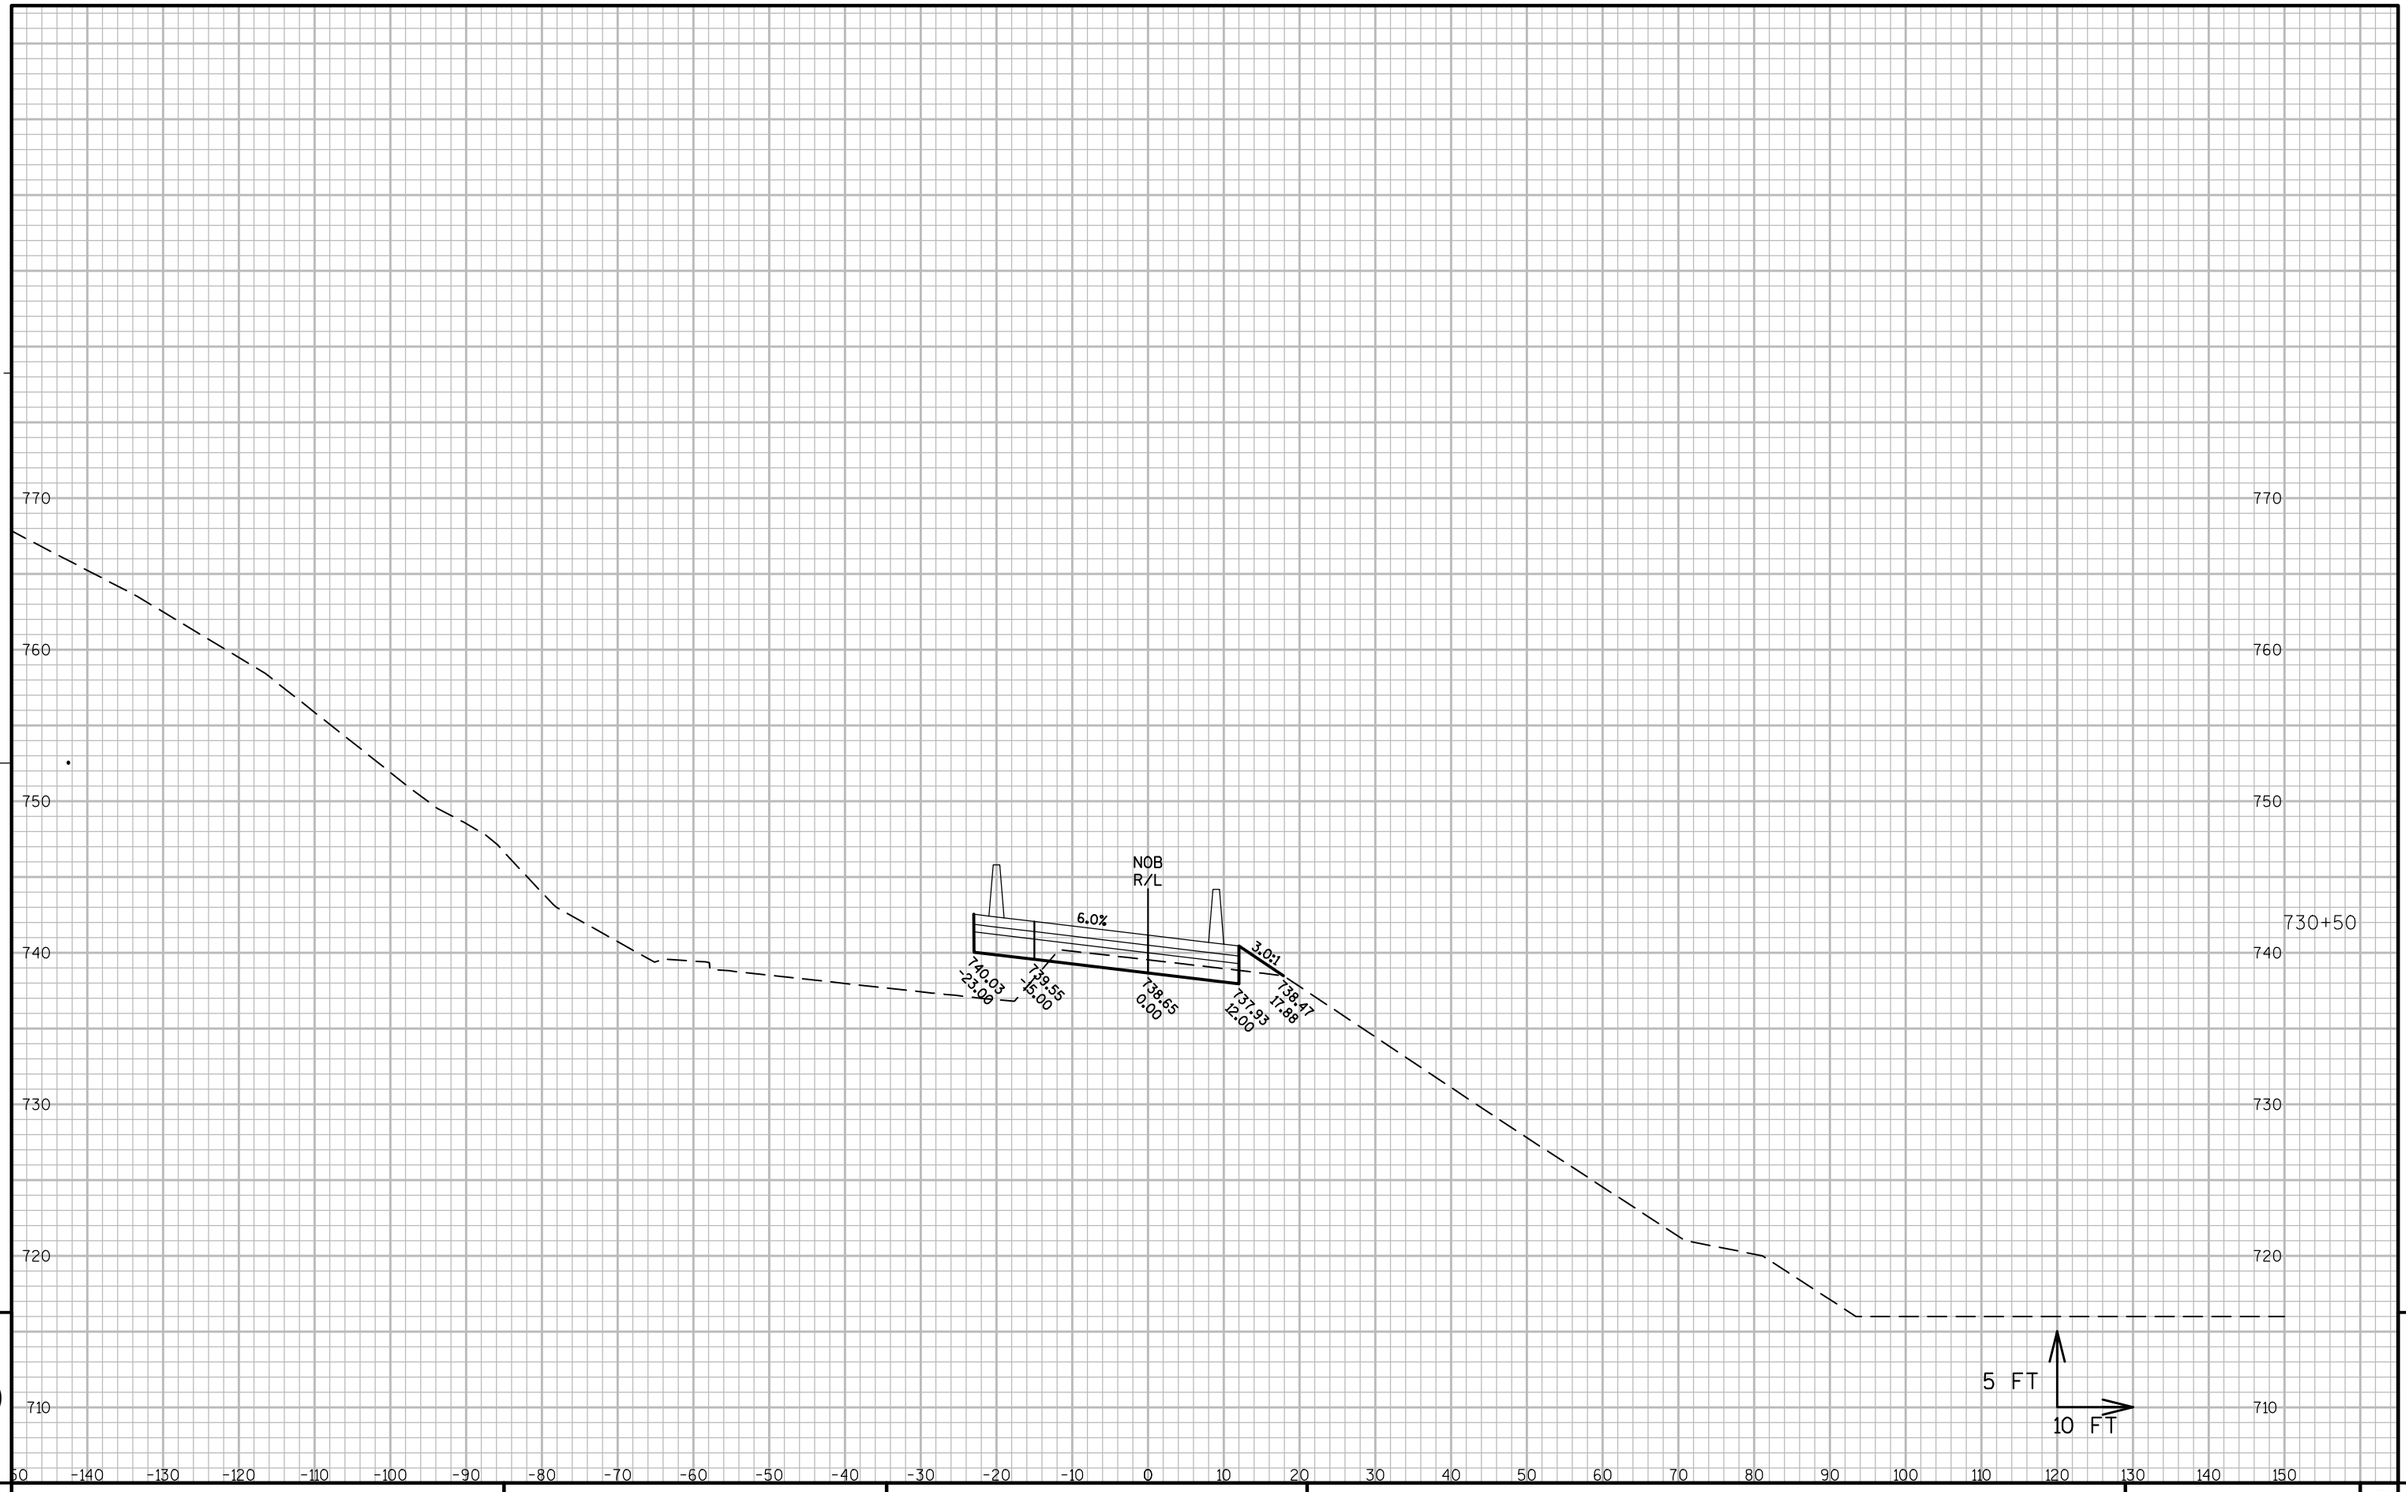

9

9

PROJECT NO: 1060-33-84	HWY: IH 41	COUNTY: MILWAUKEE	CROSS SECTIONS: RAMP NOB	SHEET 2765	E

FILE NAME : W:\PDS\C3D\10603316\84\DSN\XS\090403_XS_NOB.DWG
LAYOUT NAME - 090403-NOB - (12)

PLOT DATE : 2/10/2017 7:09 AM PLOT BY : AUSEN, CRAIG D PLOT NAME : PLOT SCALE : 1:20_XREF

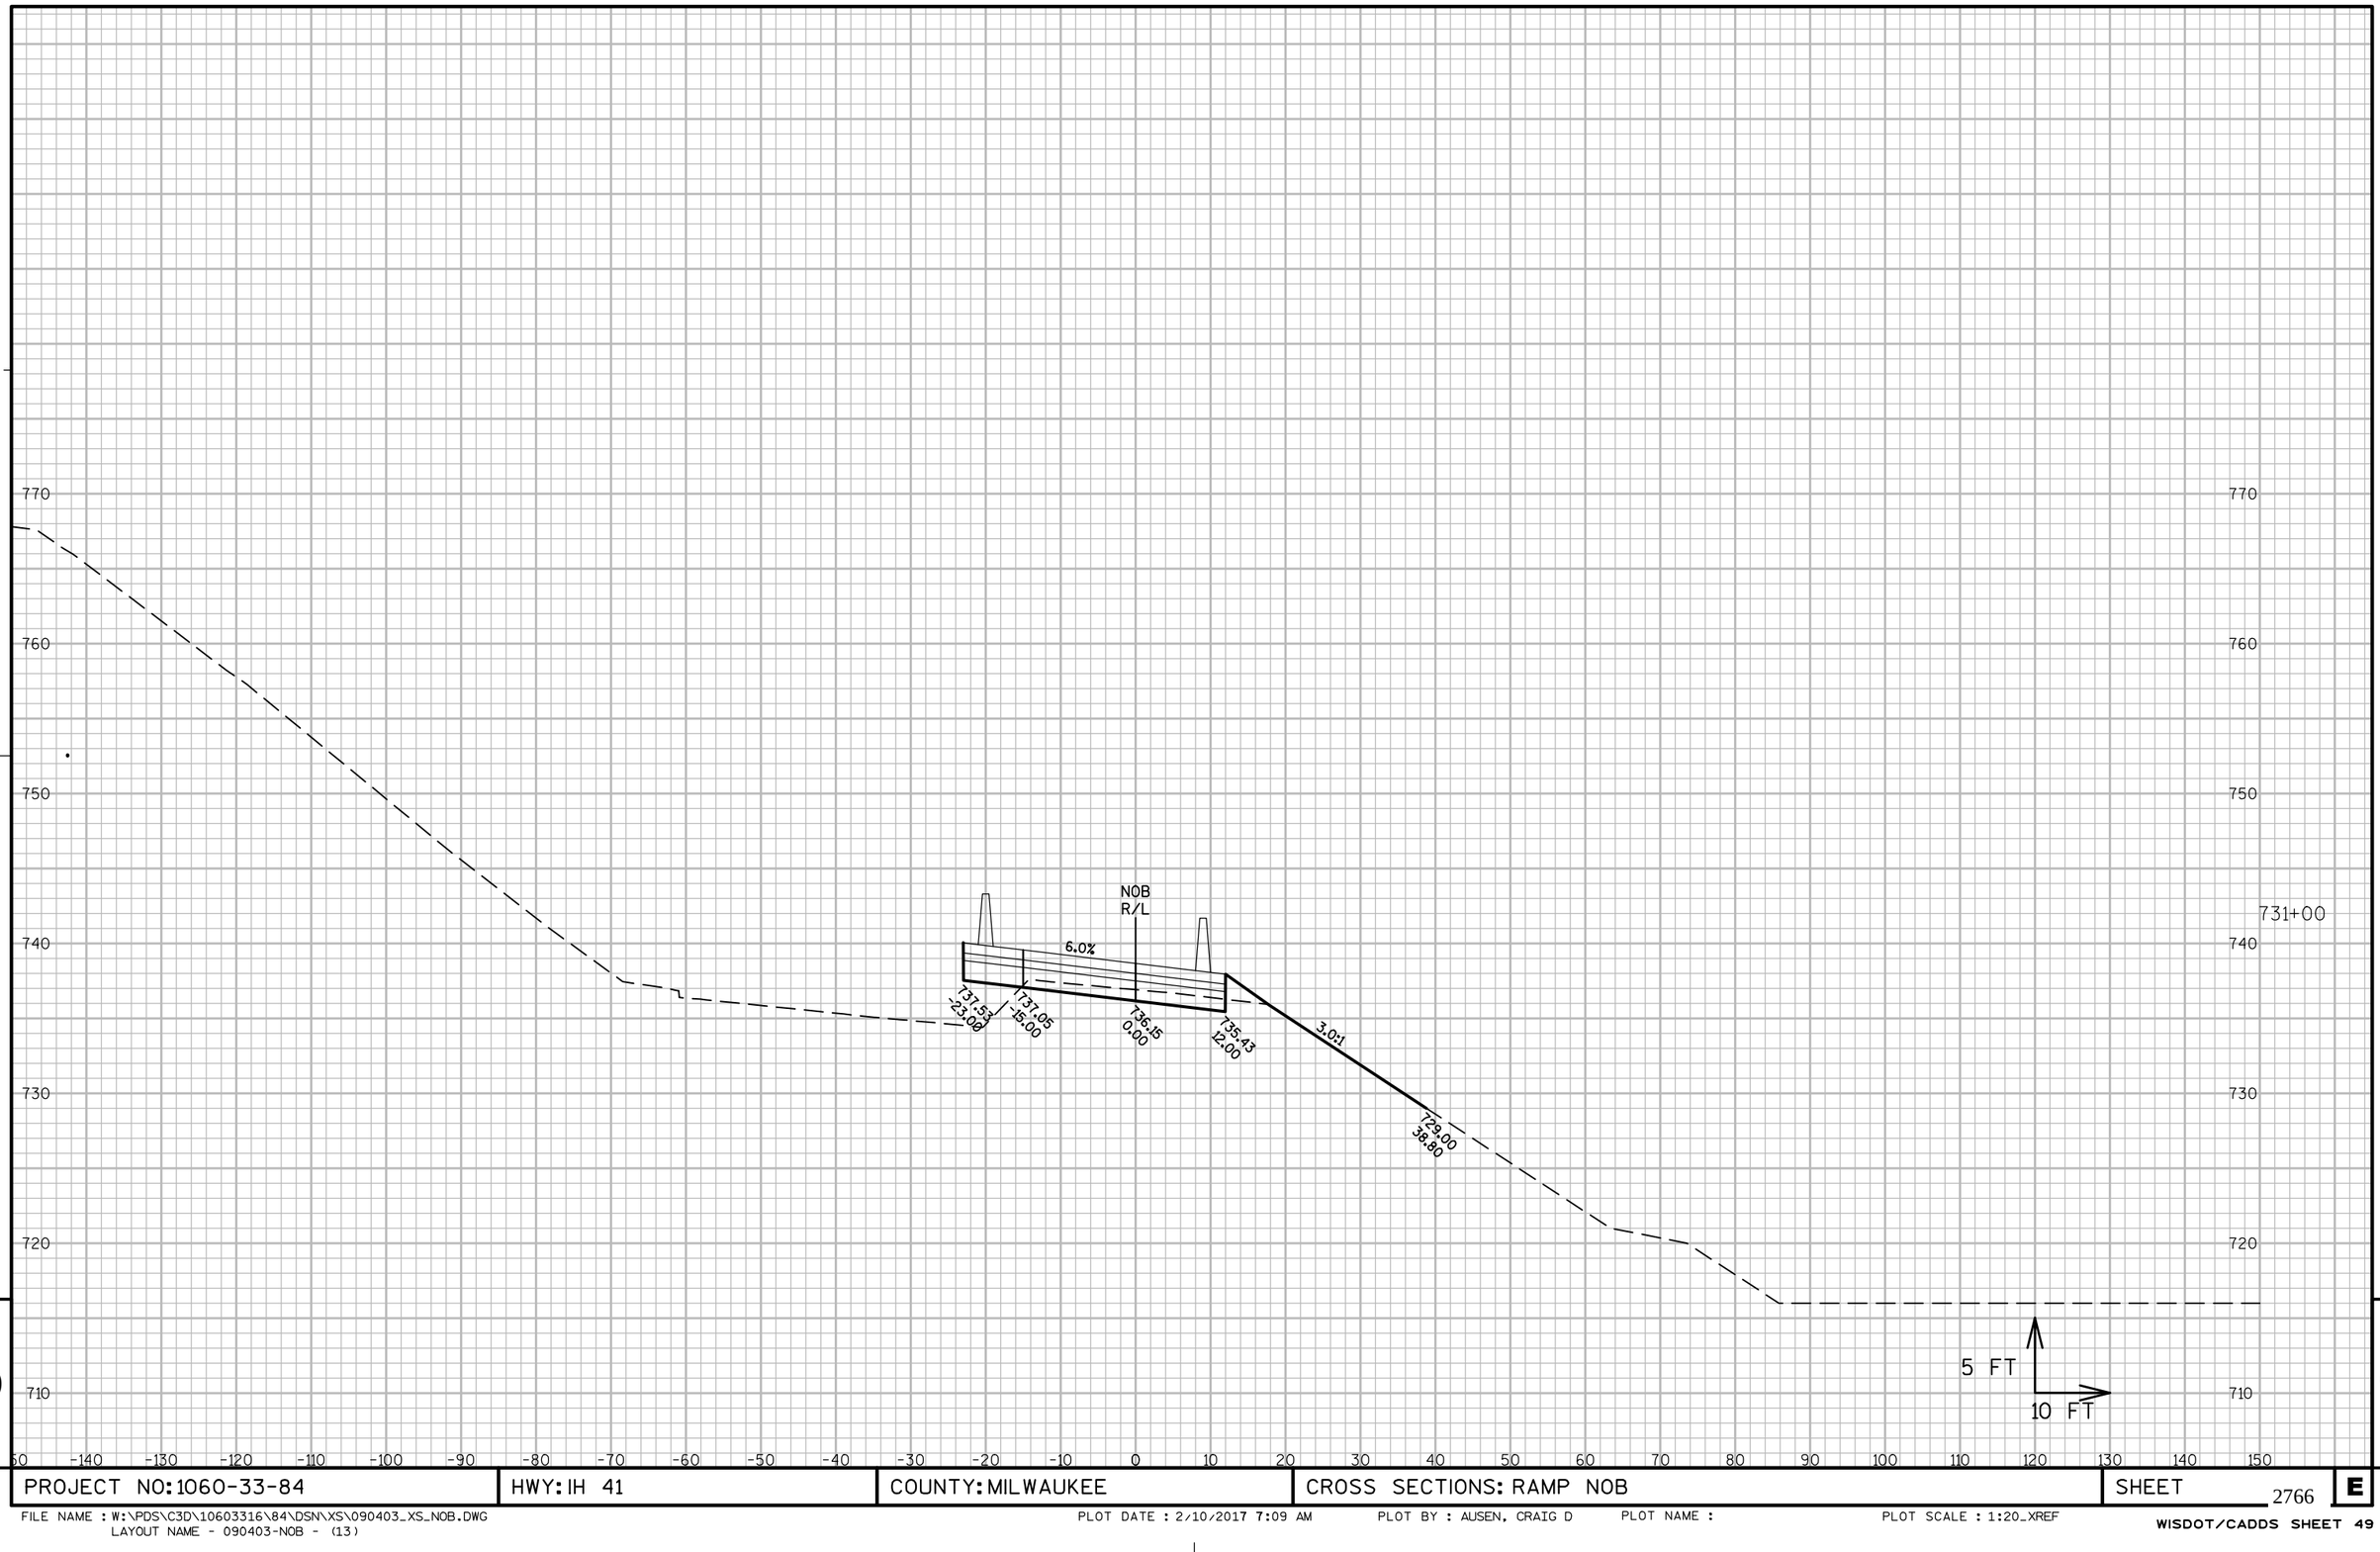

PROJECT NO: 1060-33-84	HWY: IH 41	COUNTY: MILWAUKEE	CROSS SECTIONS: RAMP NOB	SHEET 2766 E

FILE NAME : W:\PDS\C3D\10603316\84\DSN\XS\090403_XS_NOB.DWG
LAYOUT NAME - 090403-NOB - (13)

PLOT DATE : 2/10/2017 7:09 AM PLOT BY : AUSEN, CRAIG D PLOT NAME : PLOT SCALE : 1:20_XREF

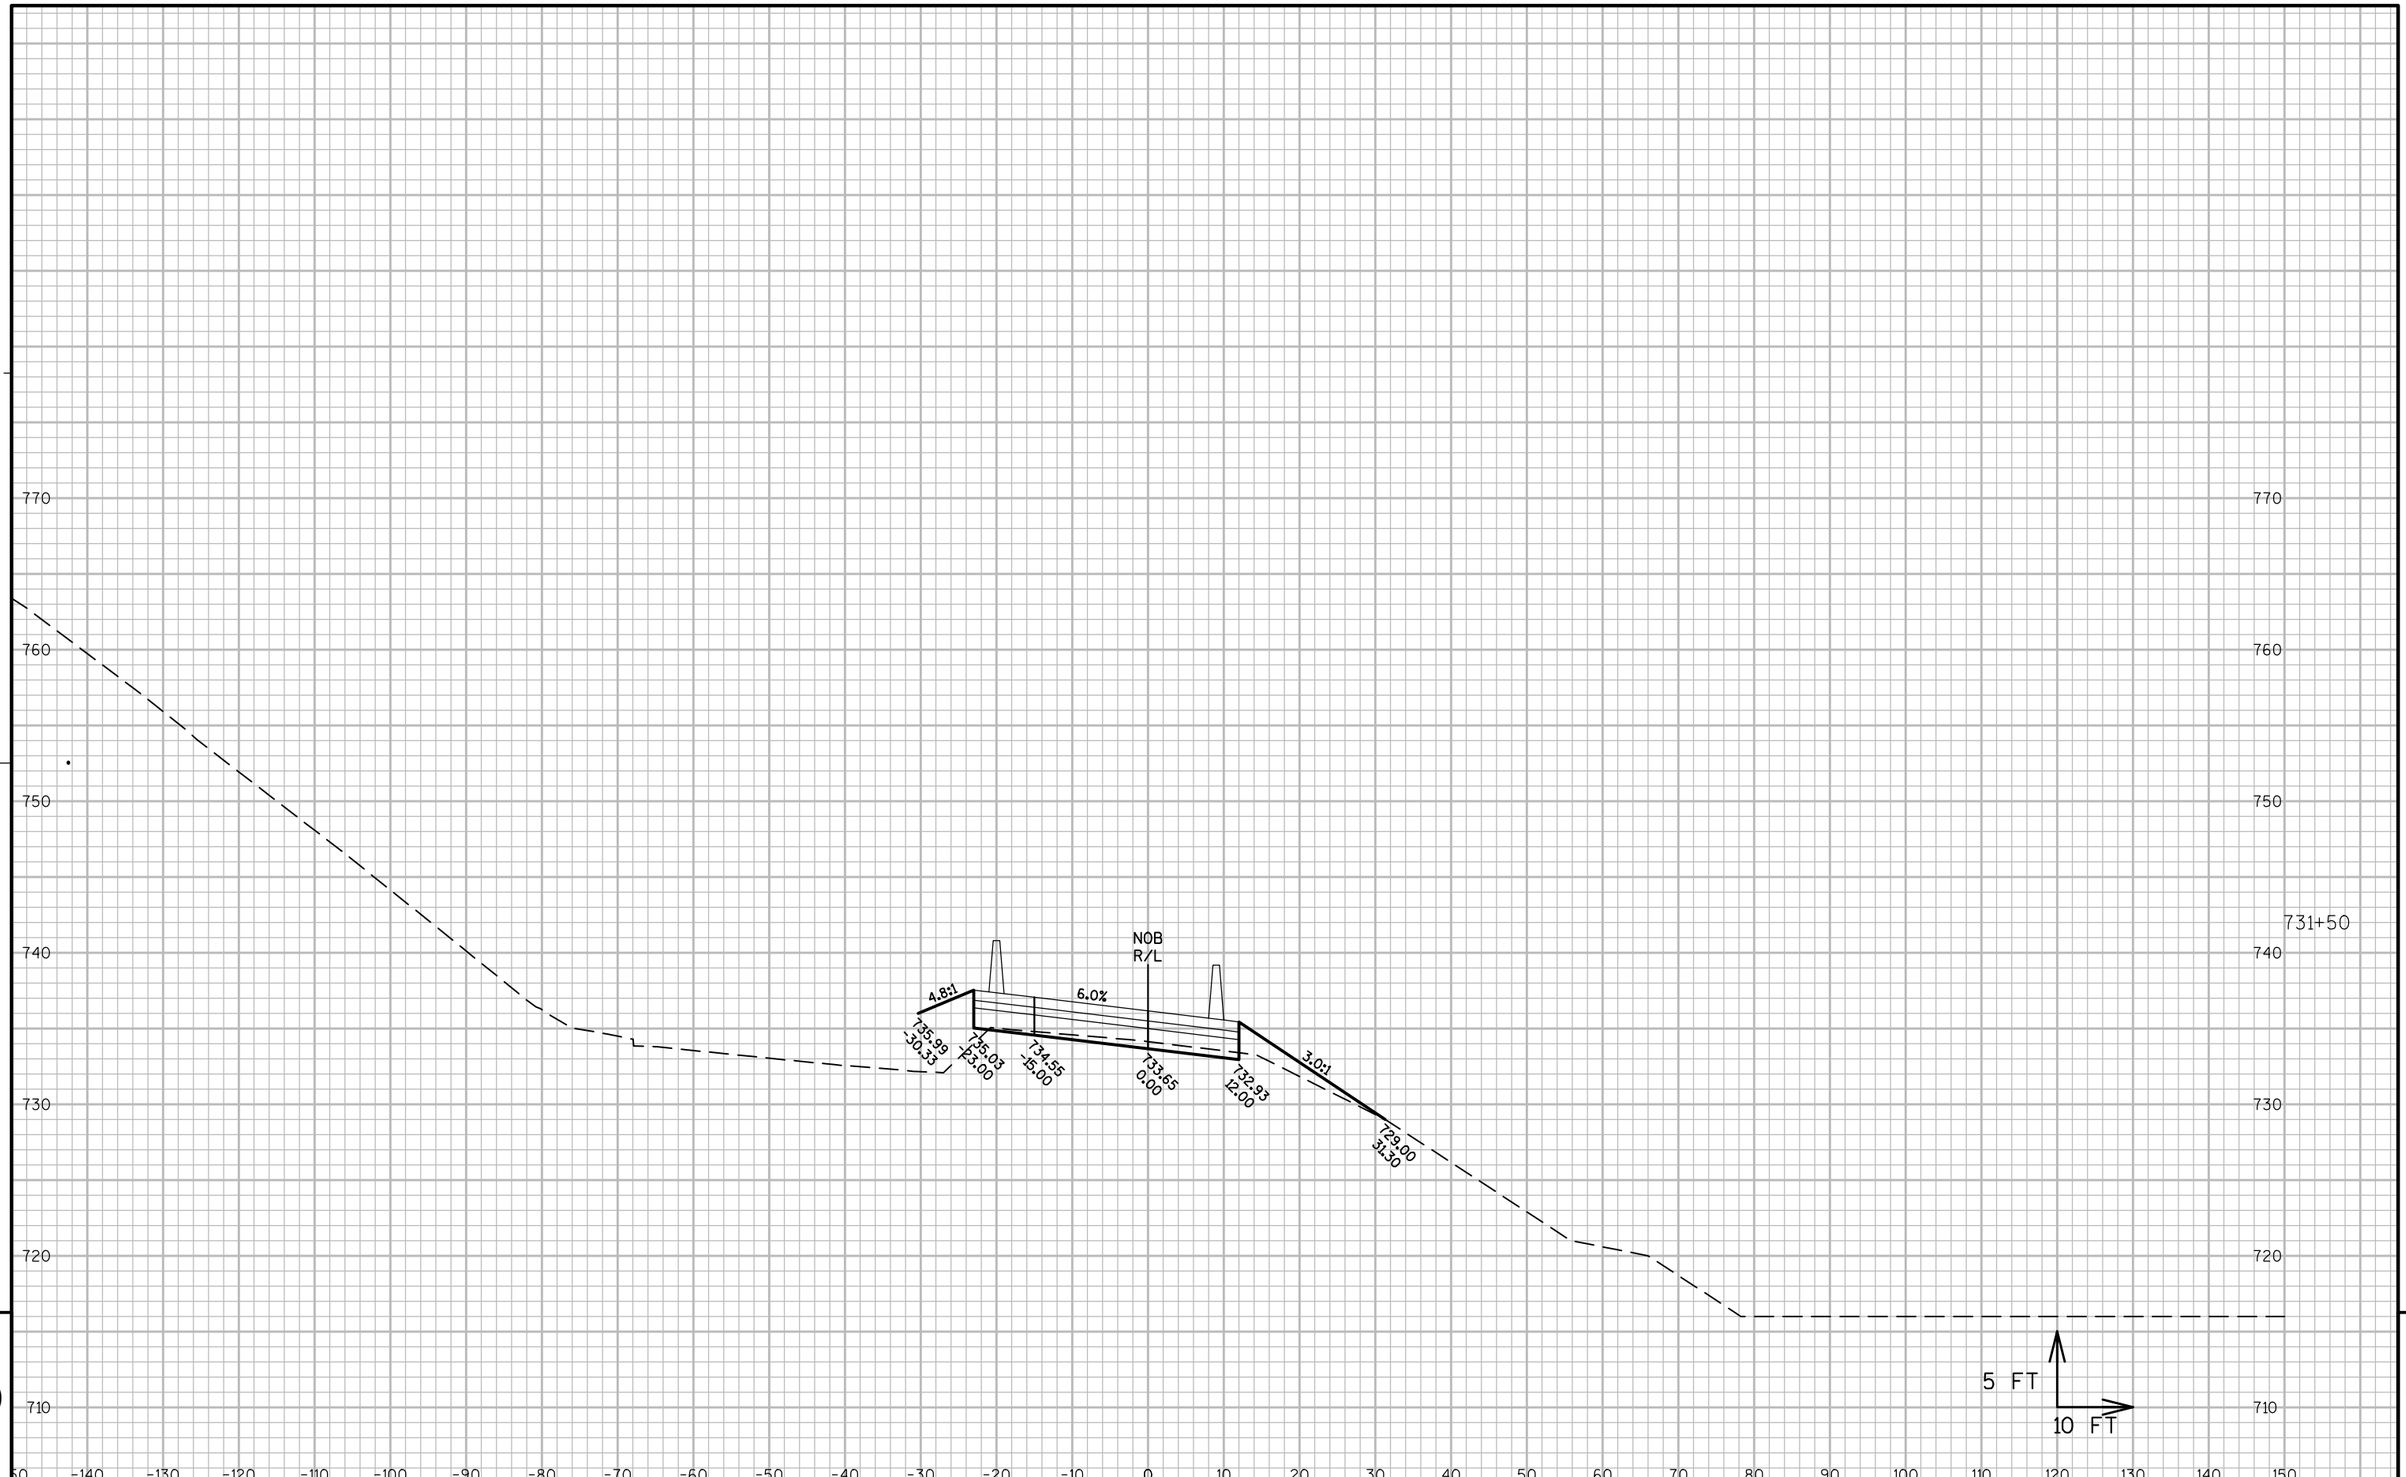

9

9

PROJECT NO: 1060-33-84	HWY: IH 41	COUNTY: MILWAUKEE	CROSS SECTIONS: RAMP NOB	SHEET 2767	E

FILE NAME : W:\PDS\C3D\10603316\84\DSN\XS\090403_XS_NOB.DWG
LAYOUT NAME - 090403-NOB - (14)

PLOT DATE : 2/10/2017 7:09 AM PLOT BY : AUSEN, CRAIG D PLOT NAME : PLOT SCALE : 1:20_XREF

760

760

750

740

732+00

730

720

710

EXIST
RW

NOB
R/L

10.5:1

6.0%

3.0:1

734.18
-32.02

732.53
-23.00

732.05
-15.00

731.15
0.00

730.43
12.00

729.00
23.80

5 FT

10 FT

-150 -140 -130 -120 -110 -100 -90 -80 -70 -60 -50 -40 -30 -20 -10 0 10 20 30 40 50 60 70 80 90 100 110 120 130 140 150

9

9

PROJECT NO: 1060-33-84	HWY: IH 41	COUNTY: MILWAUKEE	CROSS SECTIONS: RAMP NOB	SHEET 2768	E

FILE NAME : W:\PDS\C3D\10603316\84\DSN\XS\090403_XS_NOB.DWG
LAYOUT NAME - 090403-NOB - (15)

PLOT DATE : 2/10/2017 7:10 AM PLOT BY : AUSEN, CRAIG D PLOT NAME : PLOT SCALE : 1:20_XREF

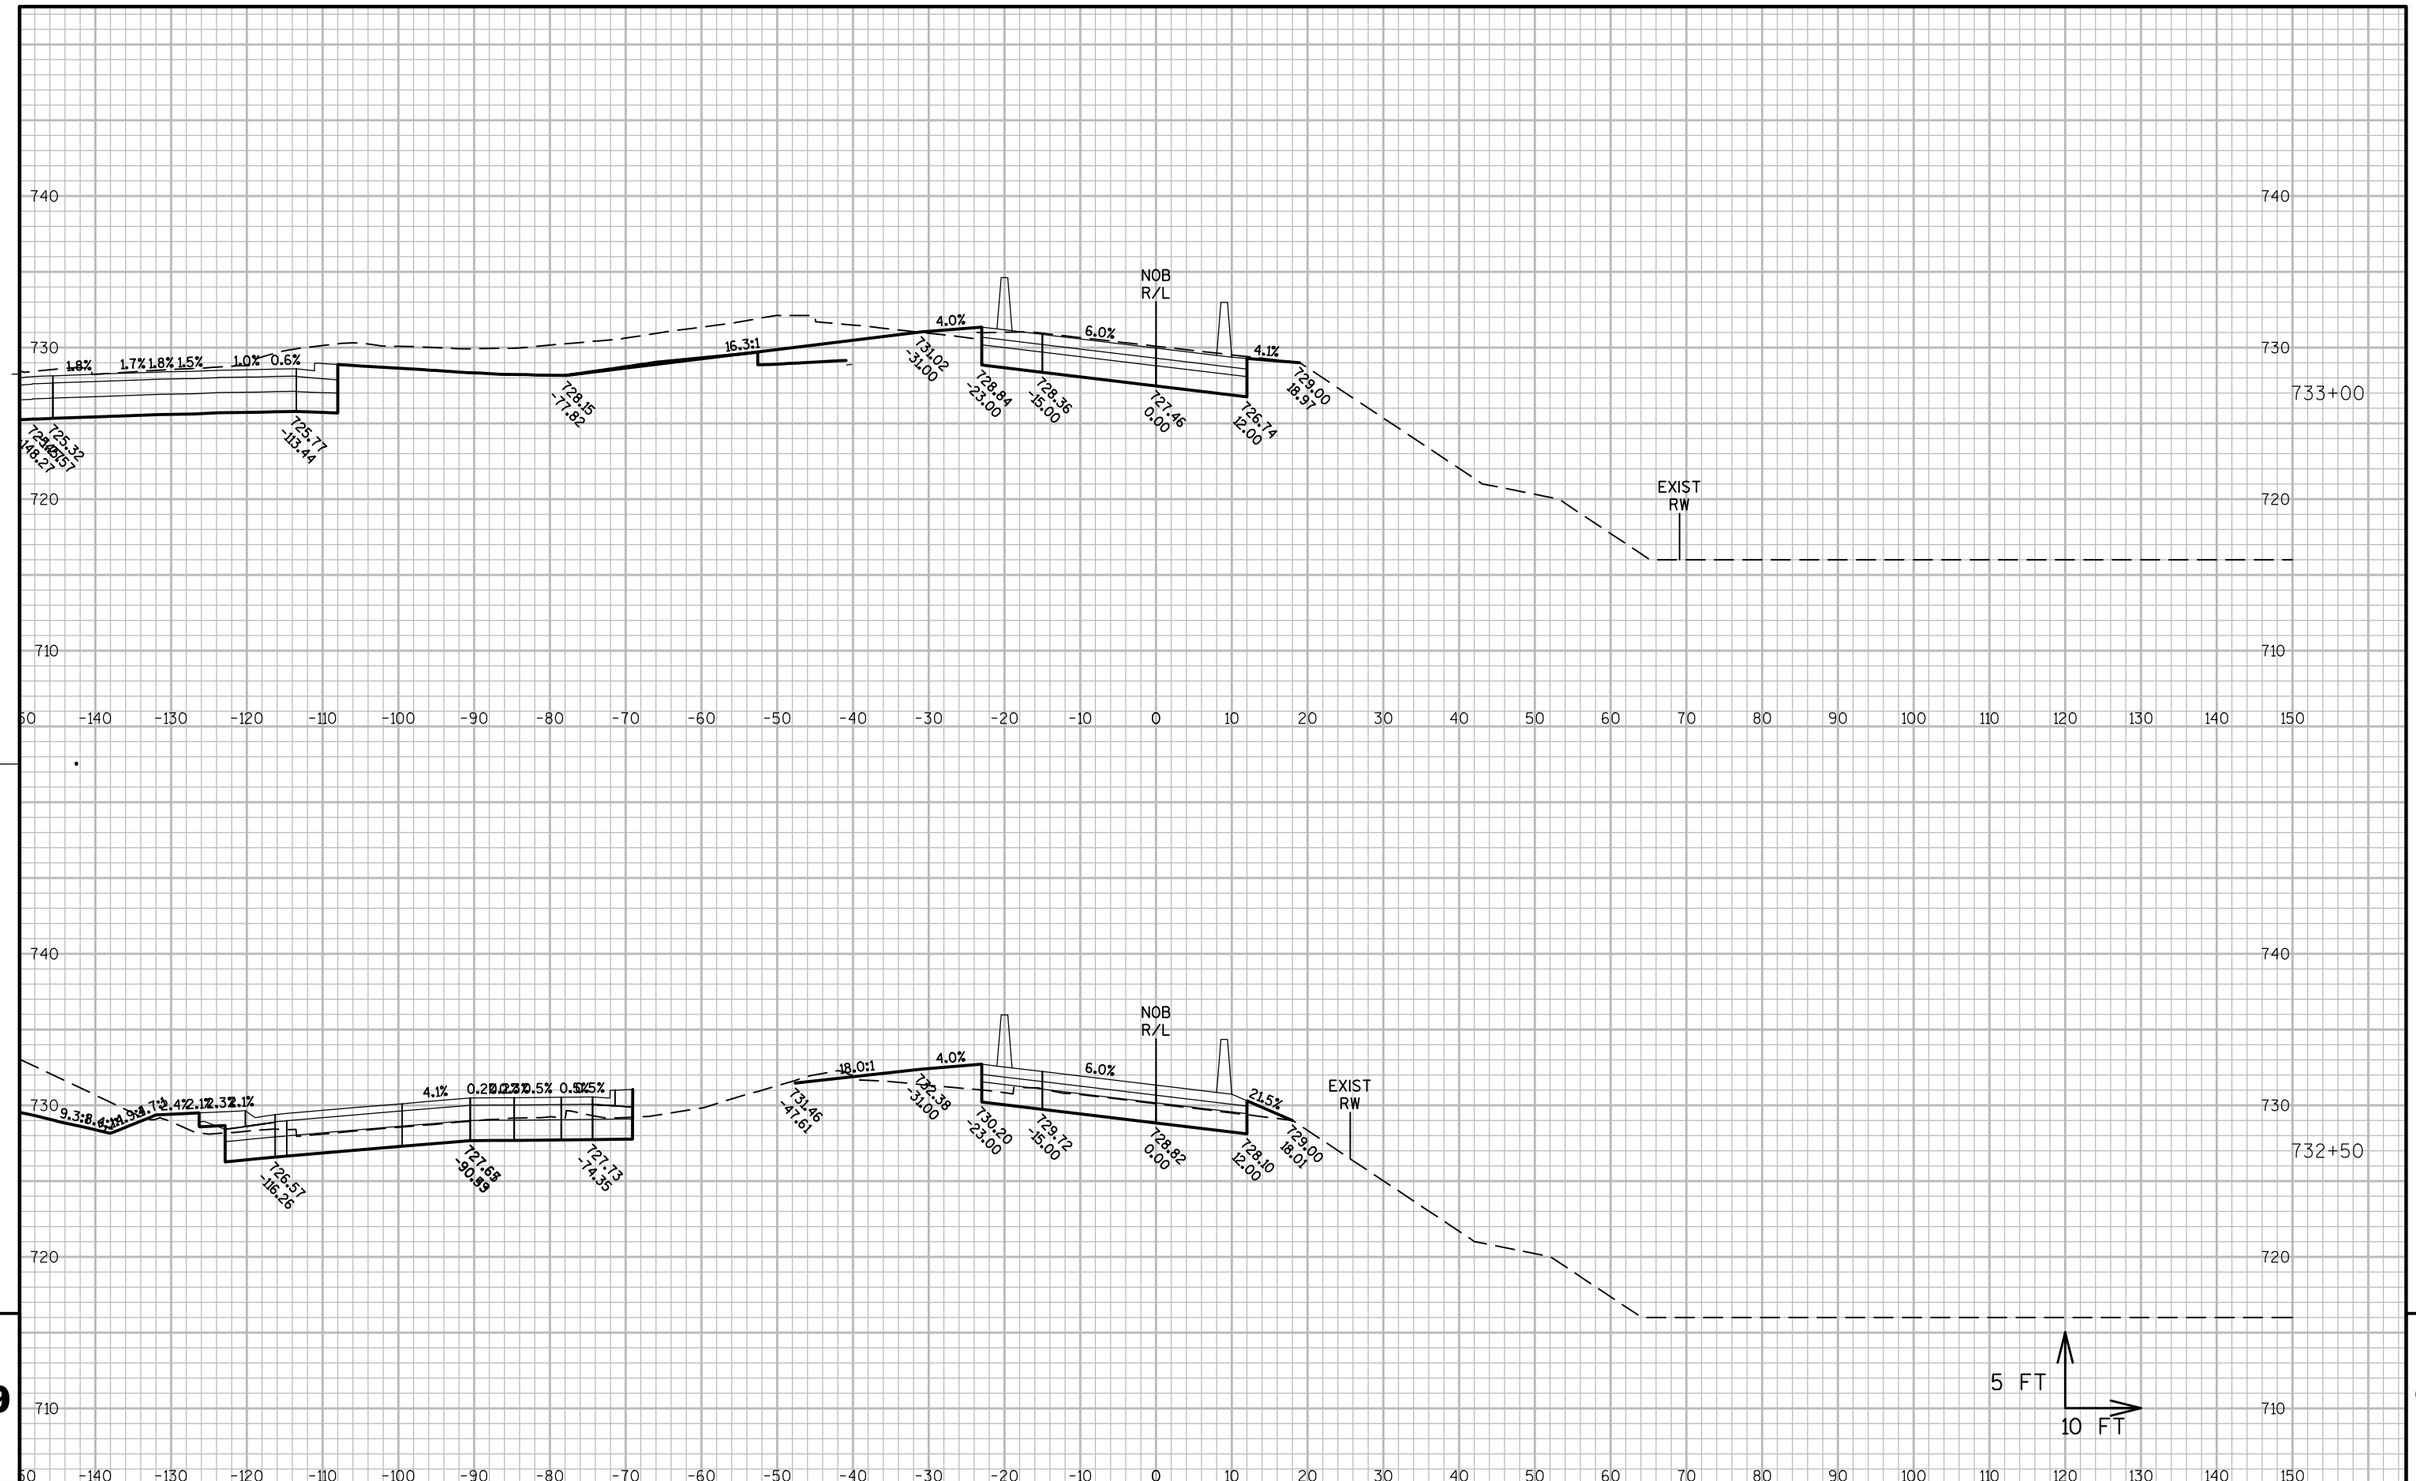

9

9

PROJECT NO: 1060-33-84	HWY: IH 41	COUNTY: MILWAUKEE	CROSS SECTIONS: RAMP NOB	SHEET 2769	E

FILE NAME : W:\PDS\C3D\10603316\84\DSN\XS\090403_XS_NOB.DWG
LAYOUT NAME - 090403-NOB - (16)

PLOT DATE : 2/10/2017 7:10 AM PLOT BY : AUSEN, CRAIG D PLOT NAME : PLOT SCALE : 1:20_XREF

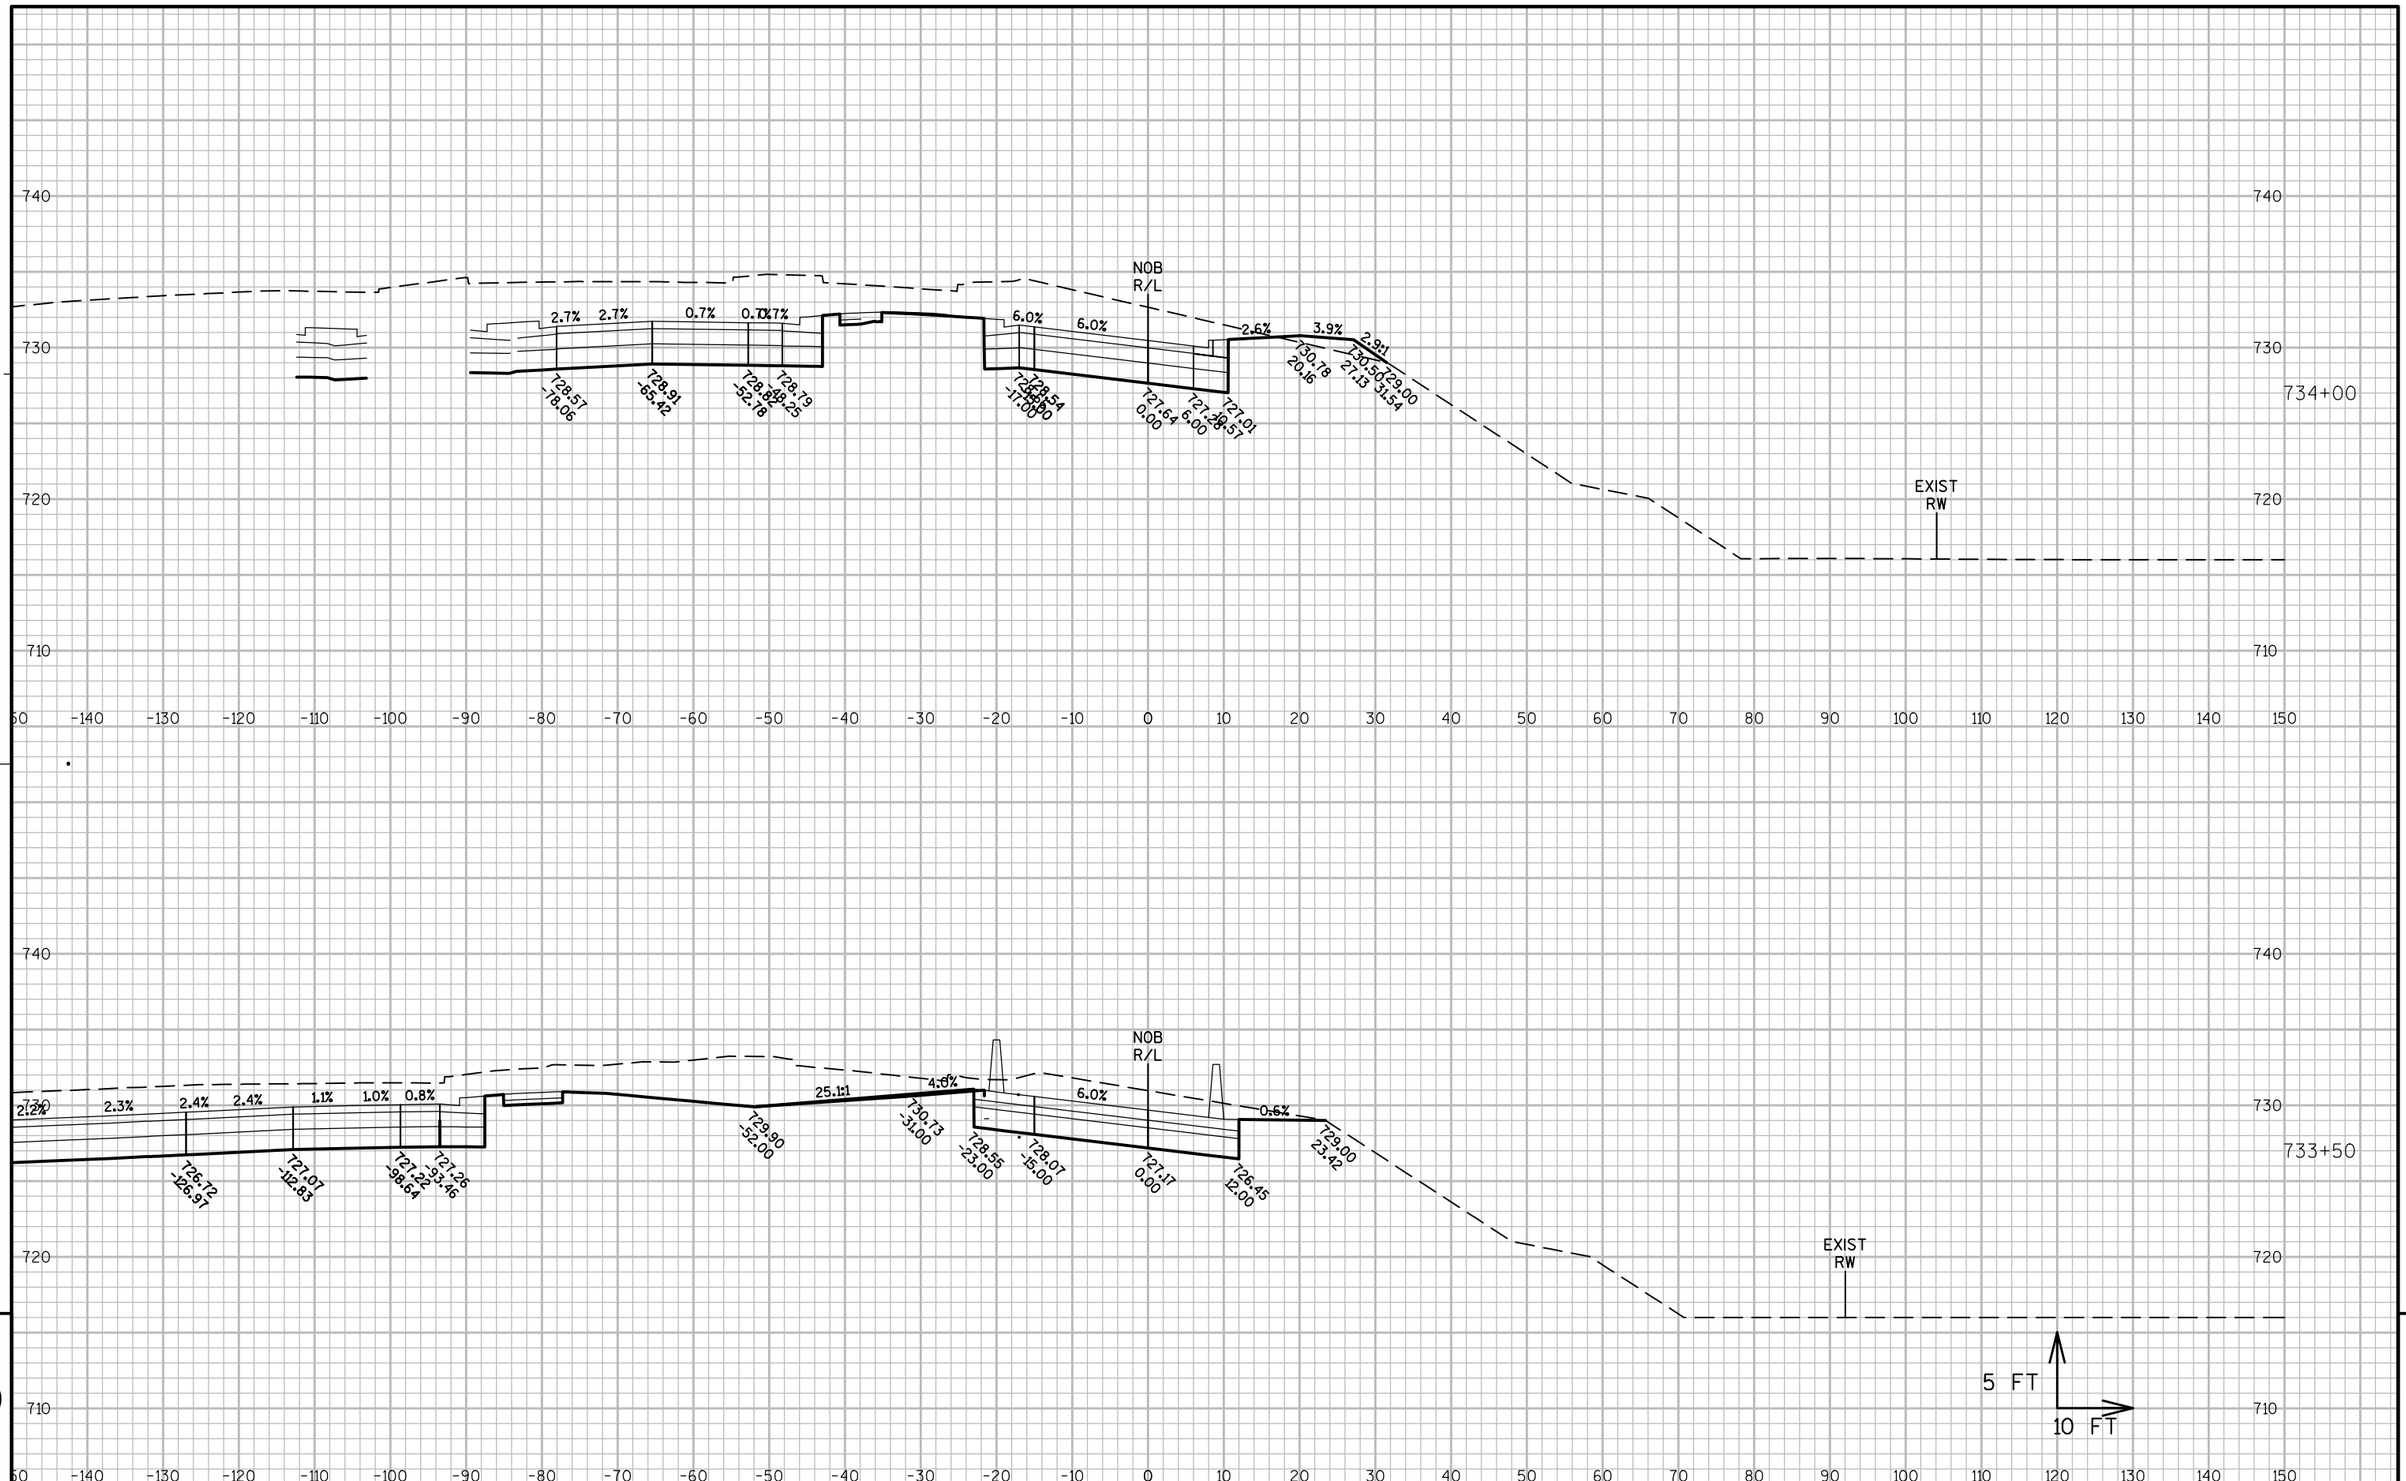

PROJECT NO: 1060-33-84	HWY: IH 41	COUNTY: MILWAUKEE	CROSS SECTIONS: RAMP NOB	SHEET 2770 E

FILE NAME : W:\PDS\C3D\10603316\84\DSN\XS\090403_XS_NOB.DWG
LAYOUT NAME - 090403-NOB - (17)

PLOT DATE : 2/10/2017 7:10 AM PLOT BY : AUSEN, CRAIG D PLOT NAME : PLOT SCALE : 1:20_XREF

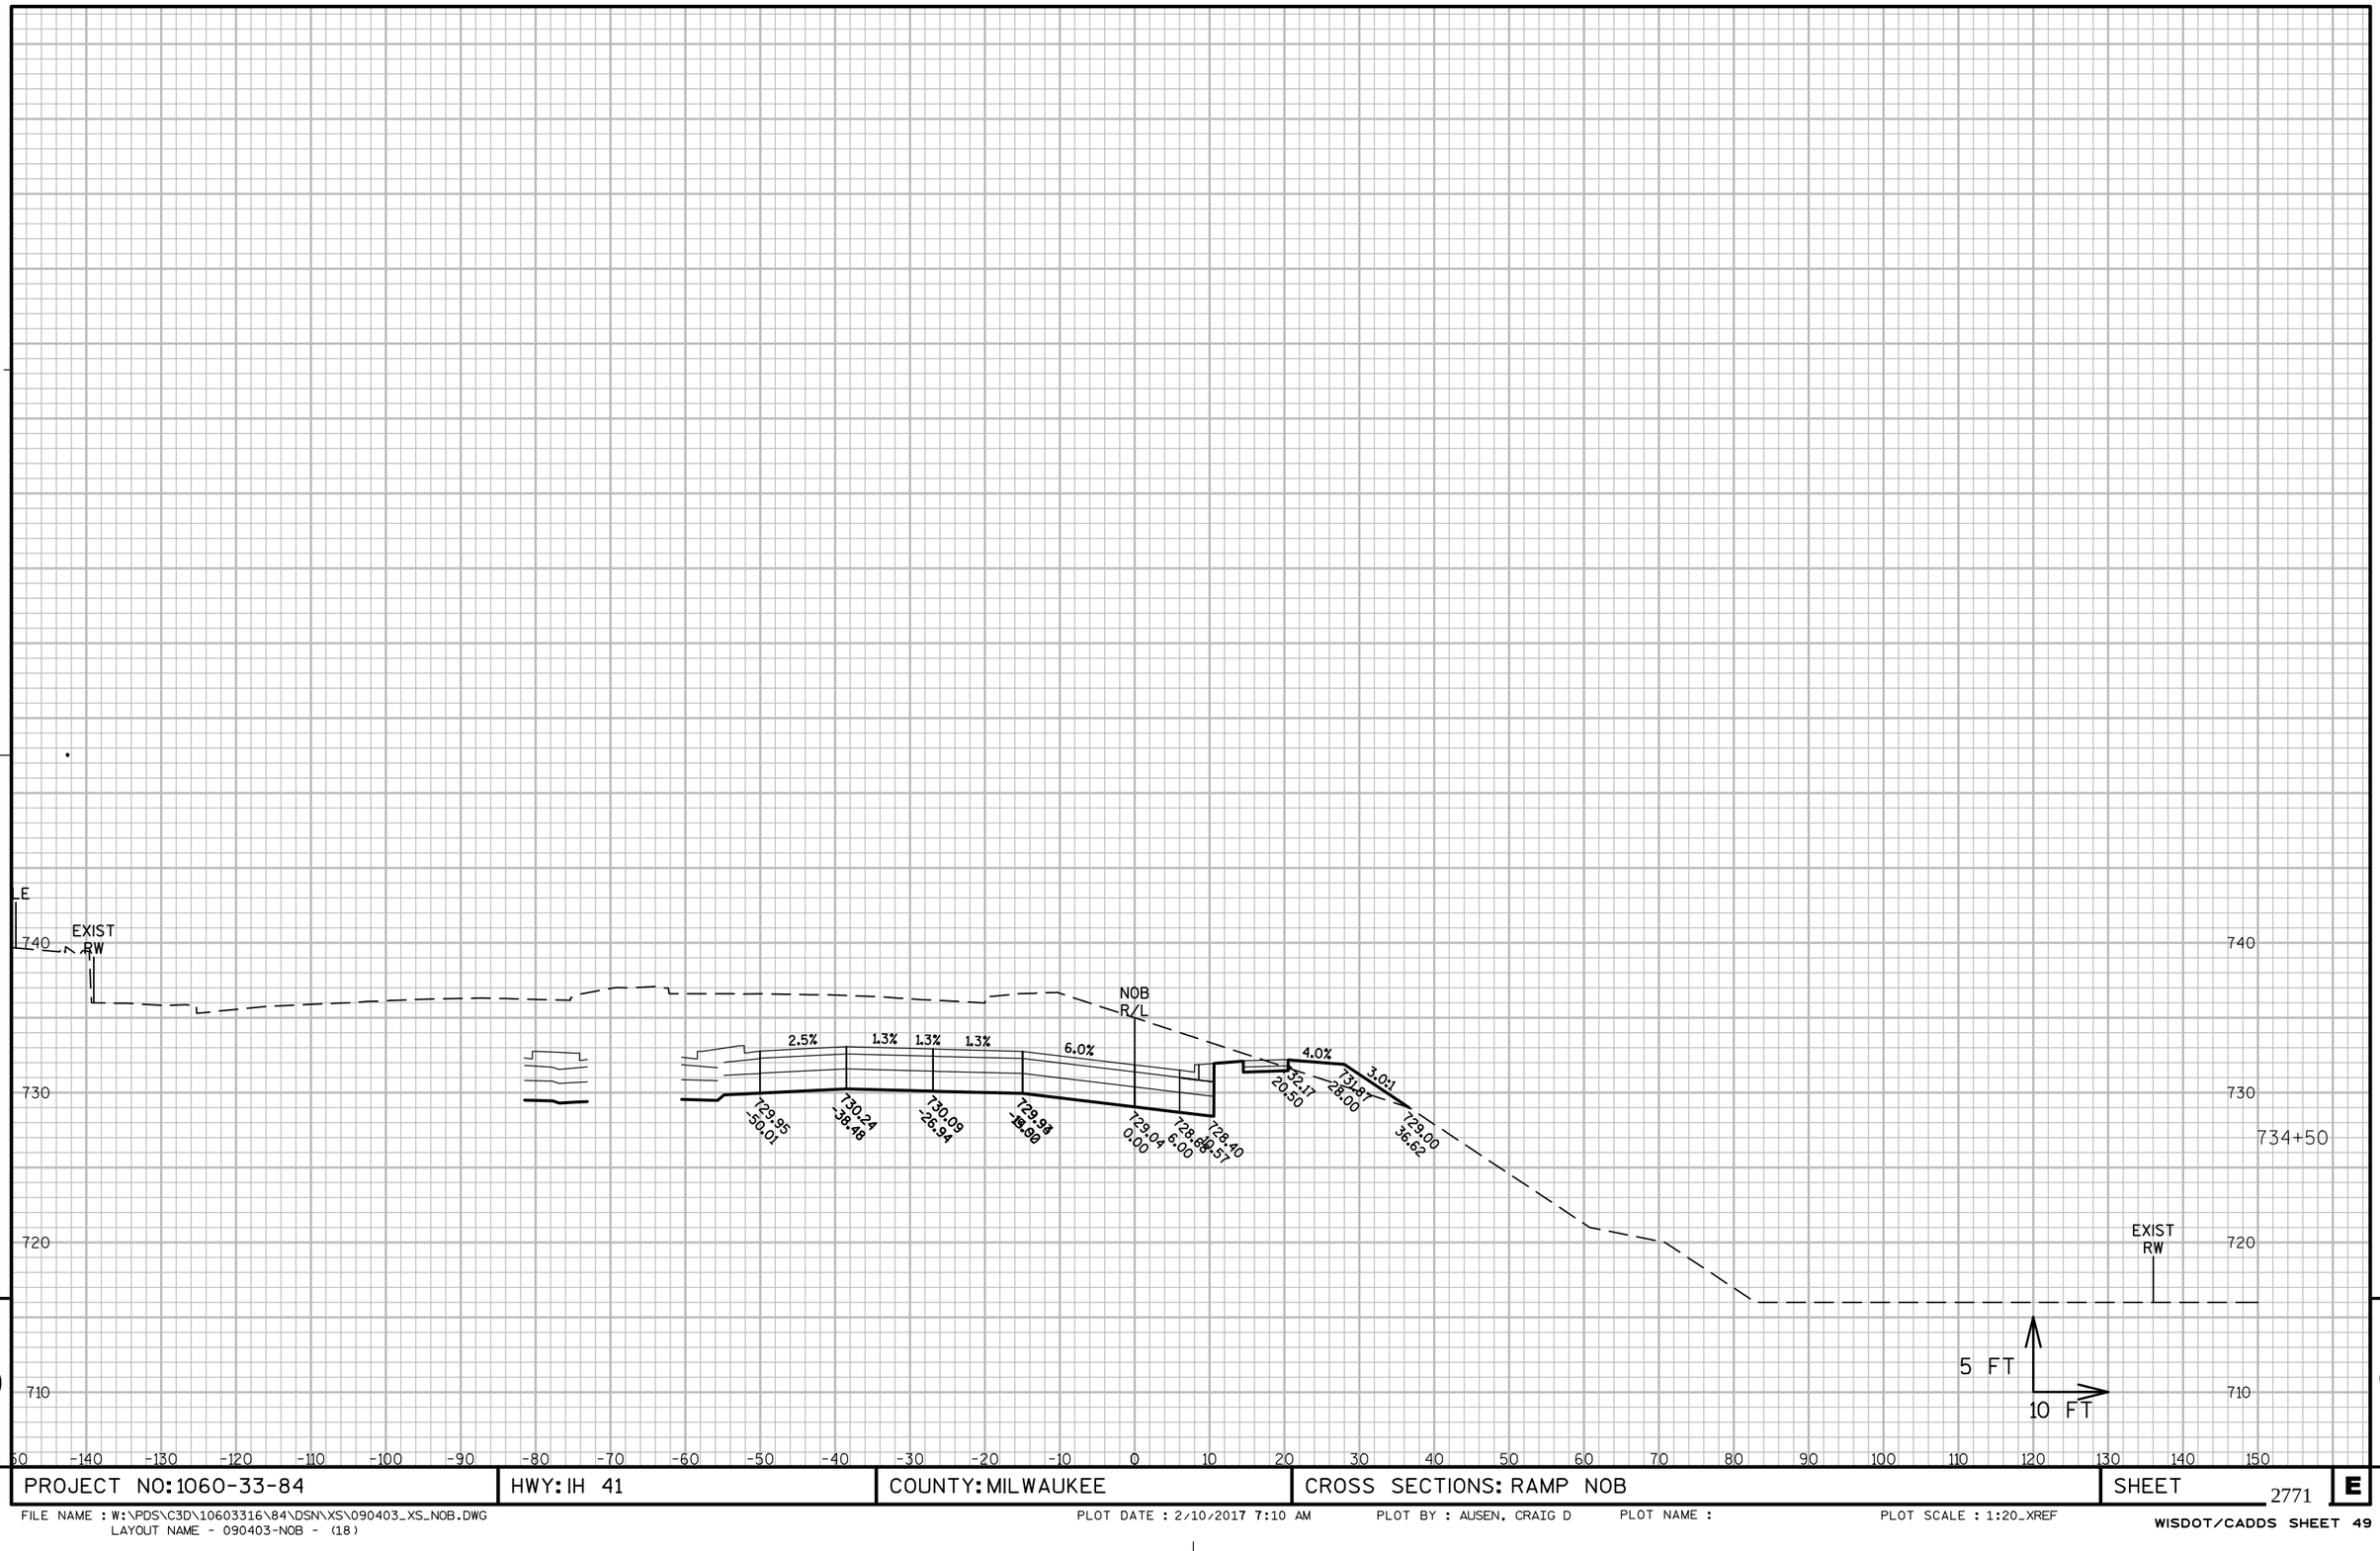

9

9

PROJECT NO: 1060-33-84	HWY: IH 41	COUNTY: MILWAUKEE	CROSS SECTIONS: RAMP NOB	SHEET 2771 E

FILE NAME : W:\PDS\C3D\10603316\84\DSN\XS\090403_XS_NOB.DWG
LAYOUT NAME - 090403-NOB - (18)

PLOT DATE : 2/10/2017 7:10 AM PLOT BY : AUSEN, CRAIG D PLOT NAME : PLOT SCALE : 1:20_XREF

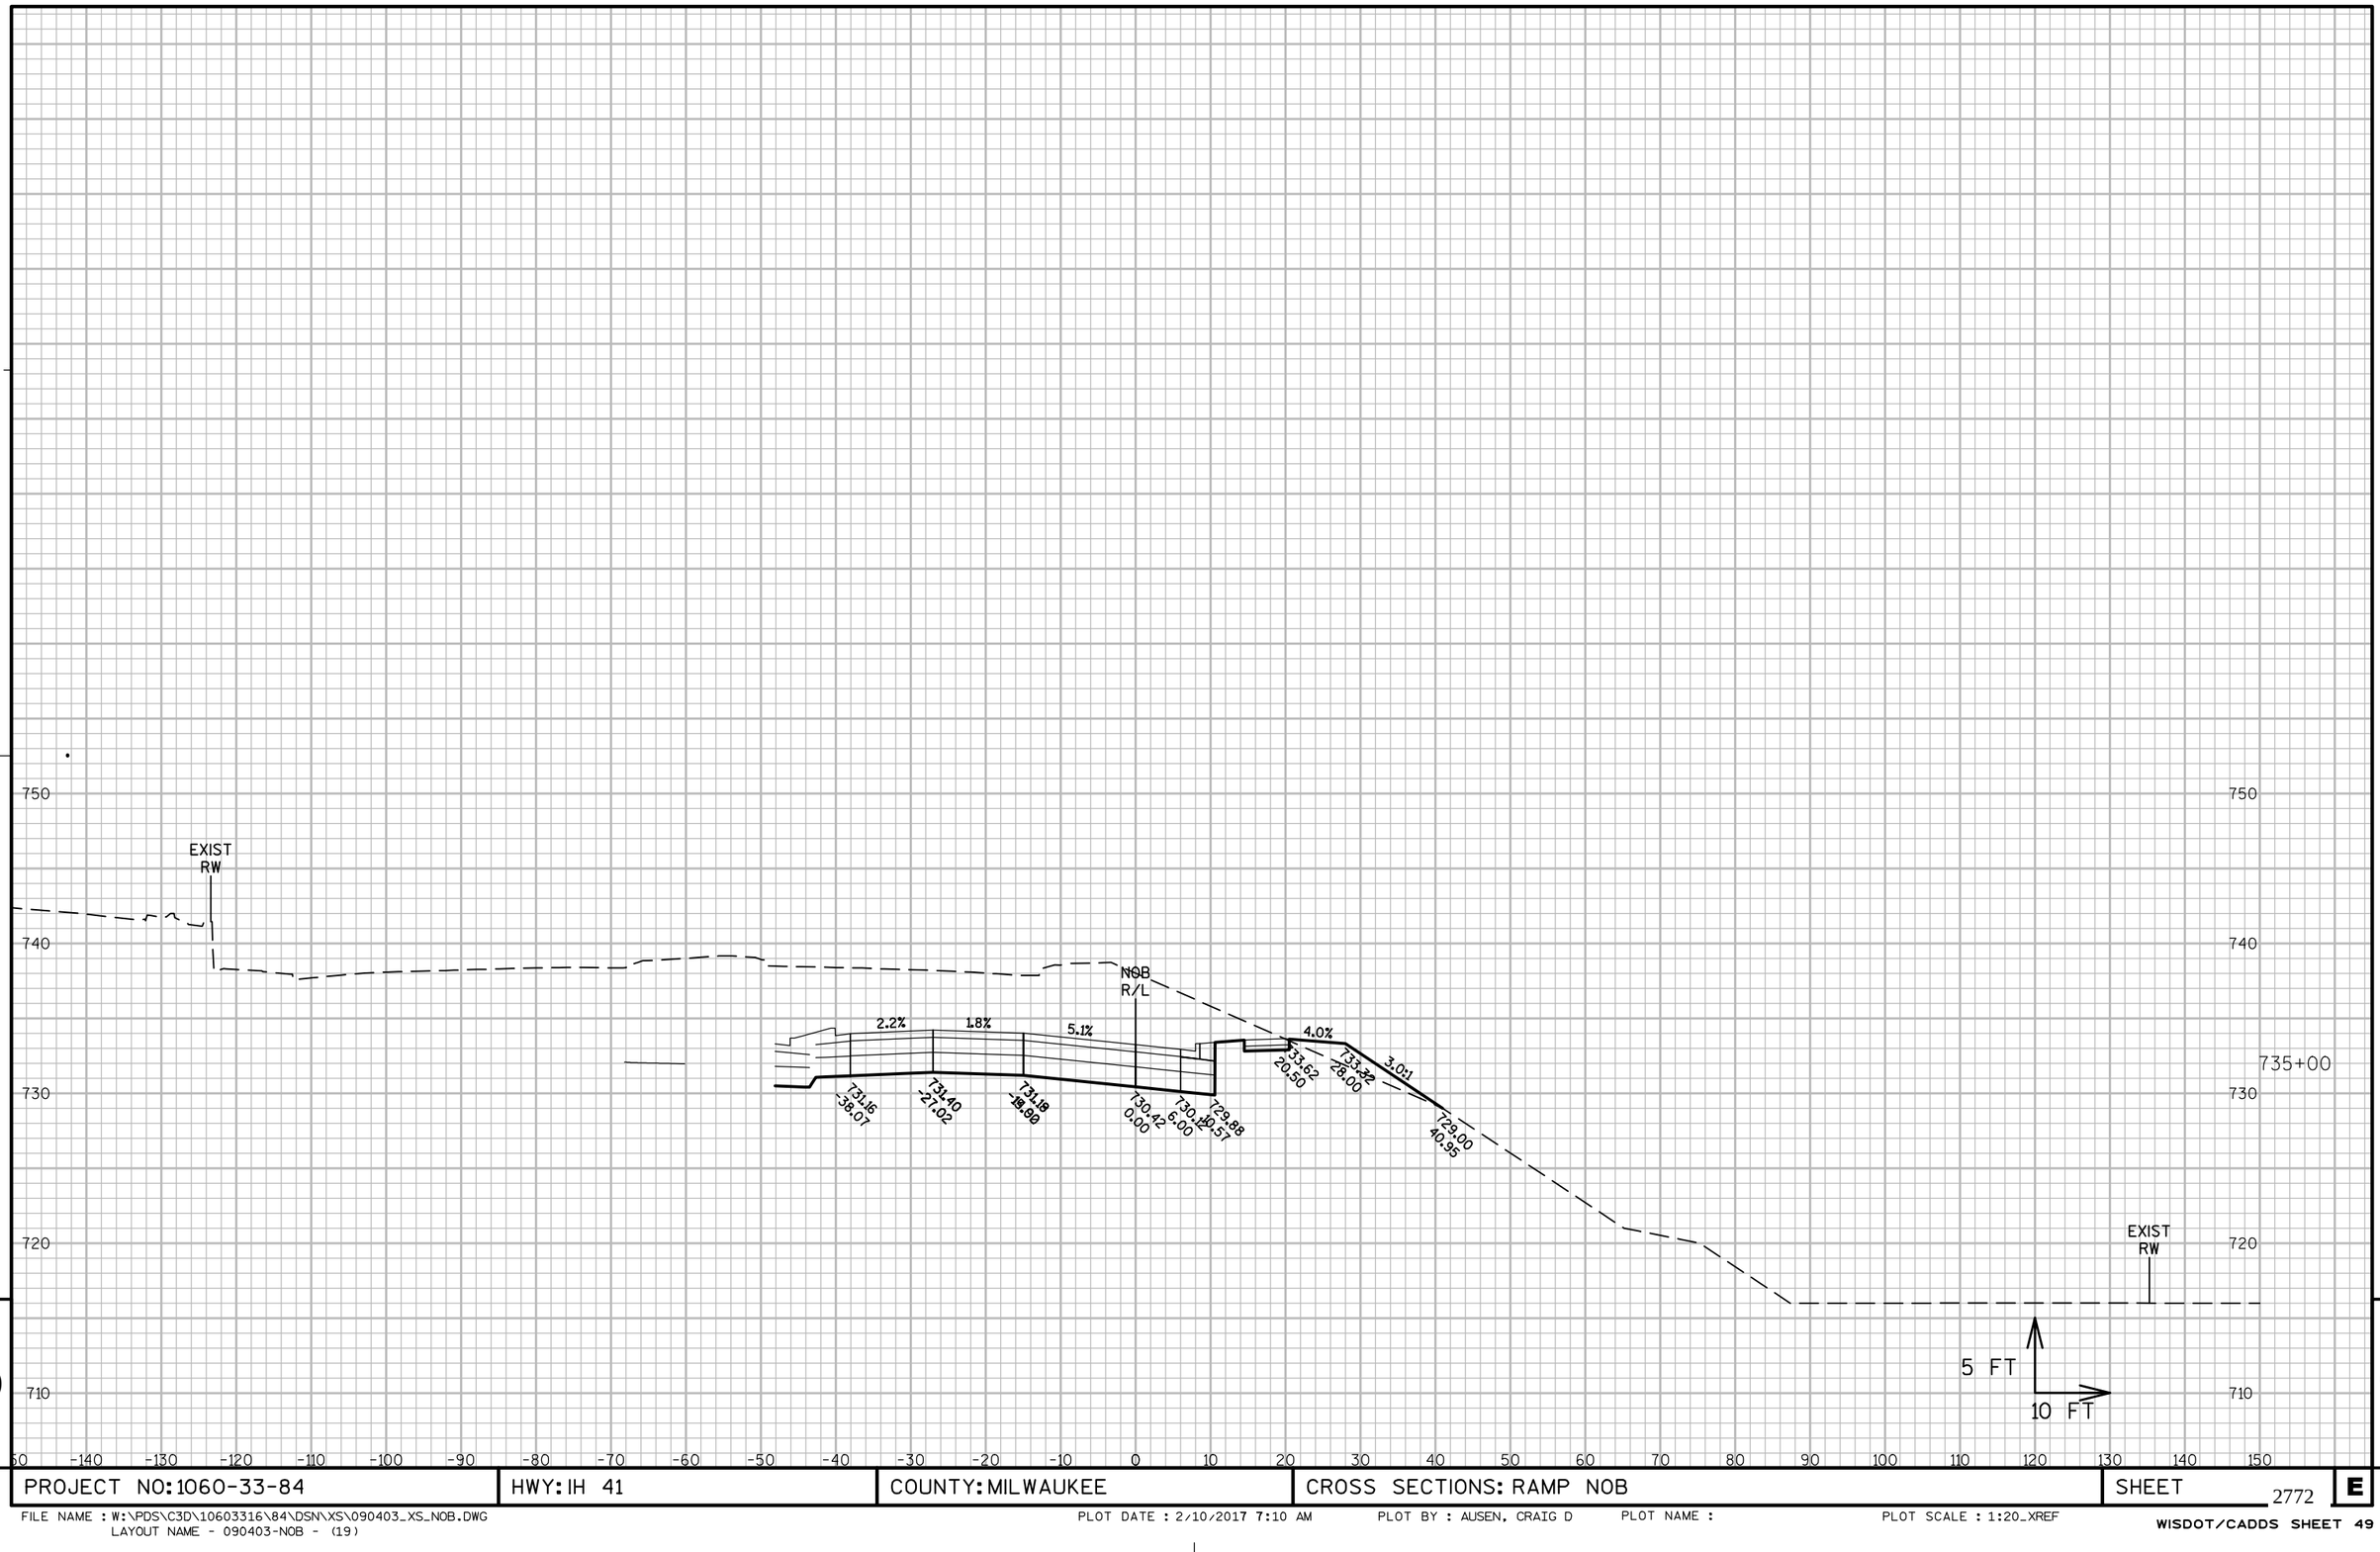

9

9

PROJECT NO: 1060-33-84	HWY: IH 41	COUNTY: MILWAUKEE	CROSS SECTIONS: RAMP NOB	SHEET 2772	E

FILE NAME : W:\PDS\C3D\10603316\84\DSN\XS\090403_XS_NOB.DWG
LAYOUT NAME - 090403-NOB - (19)

PLOT DATE : 2/10/2017 7:10 AM PLOT BY : AUSEN, CRAIG D PLOT NAME : PLOT SCALE : 1:20_XREF

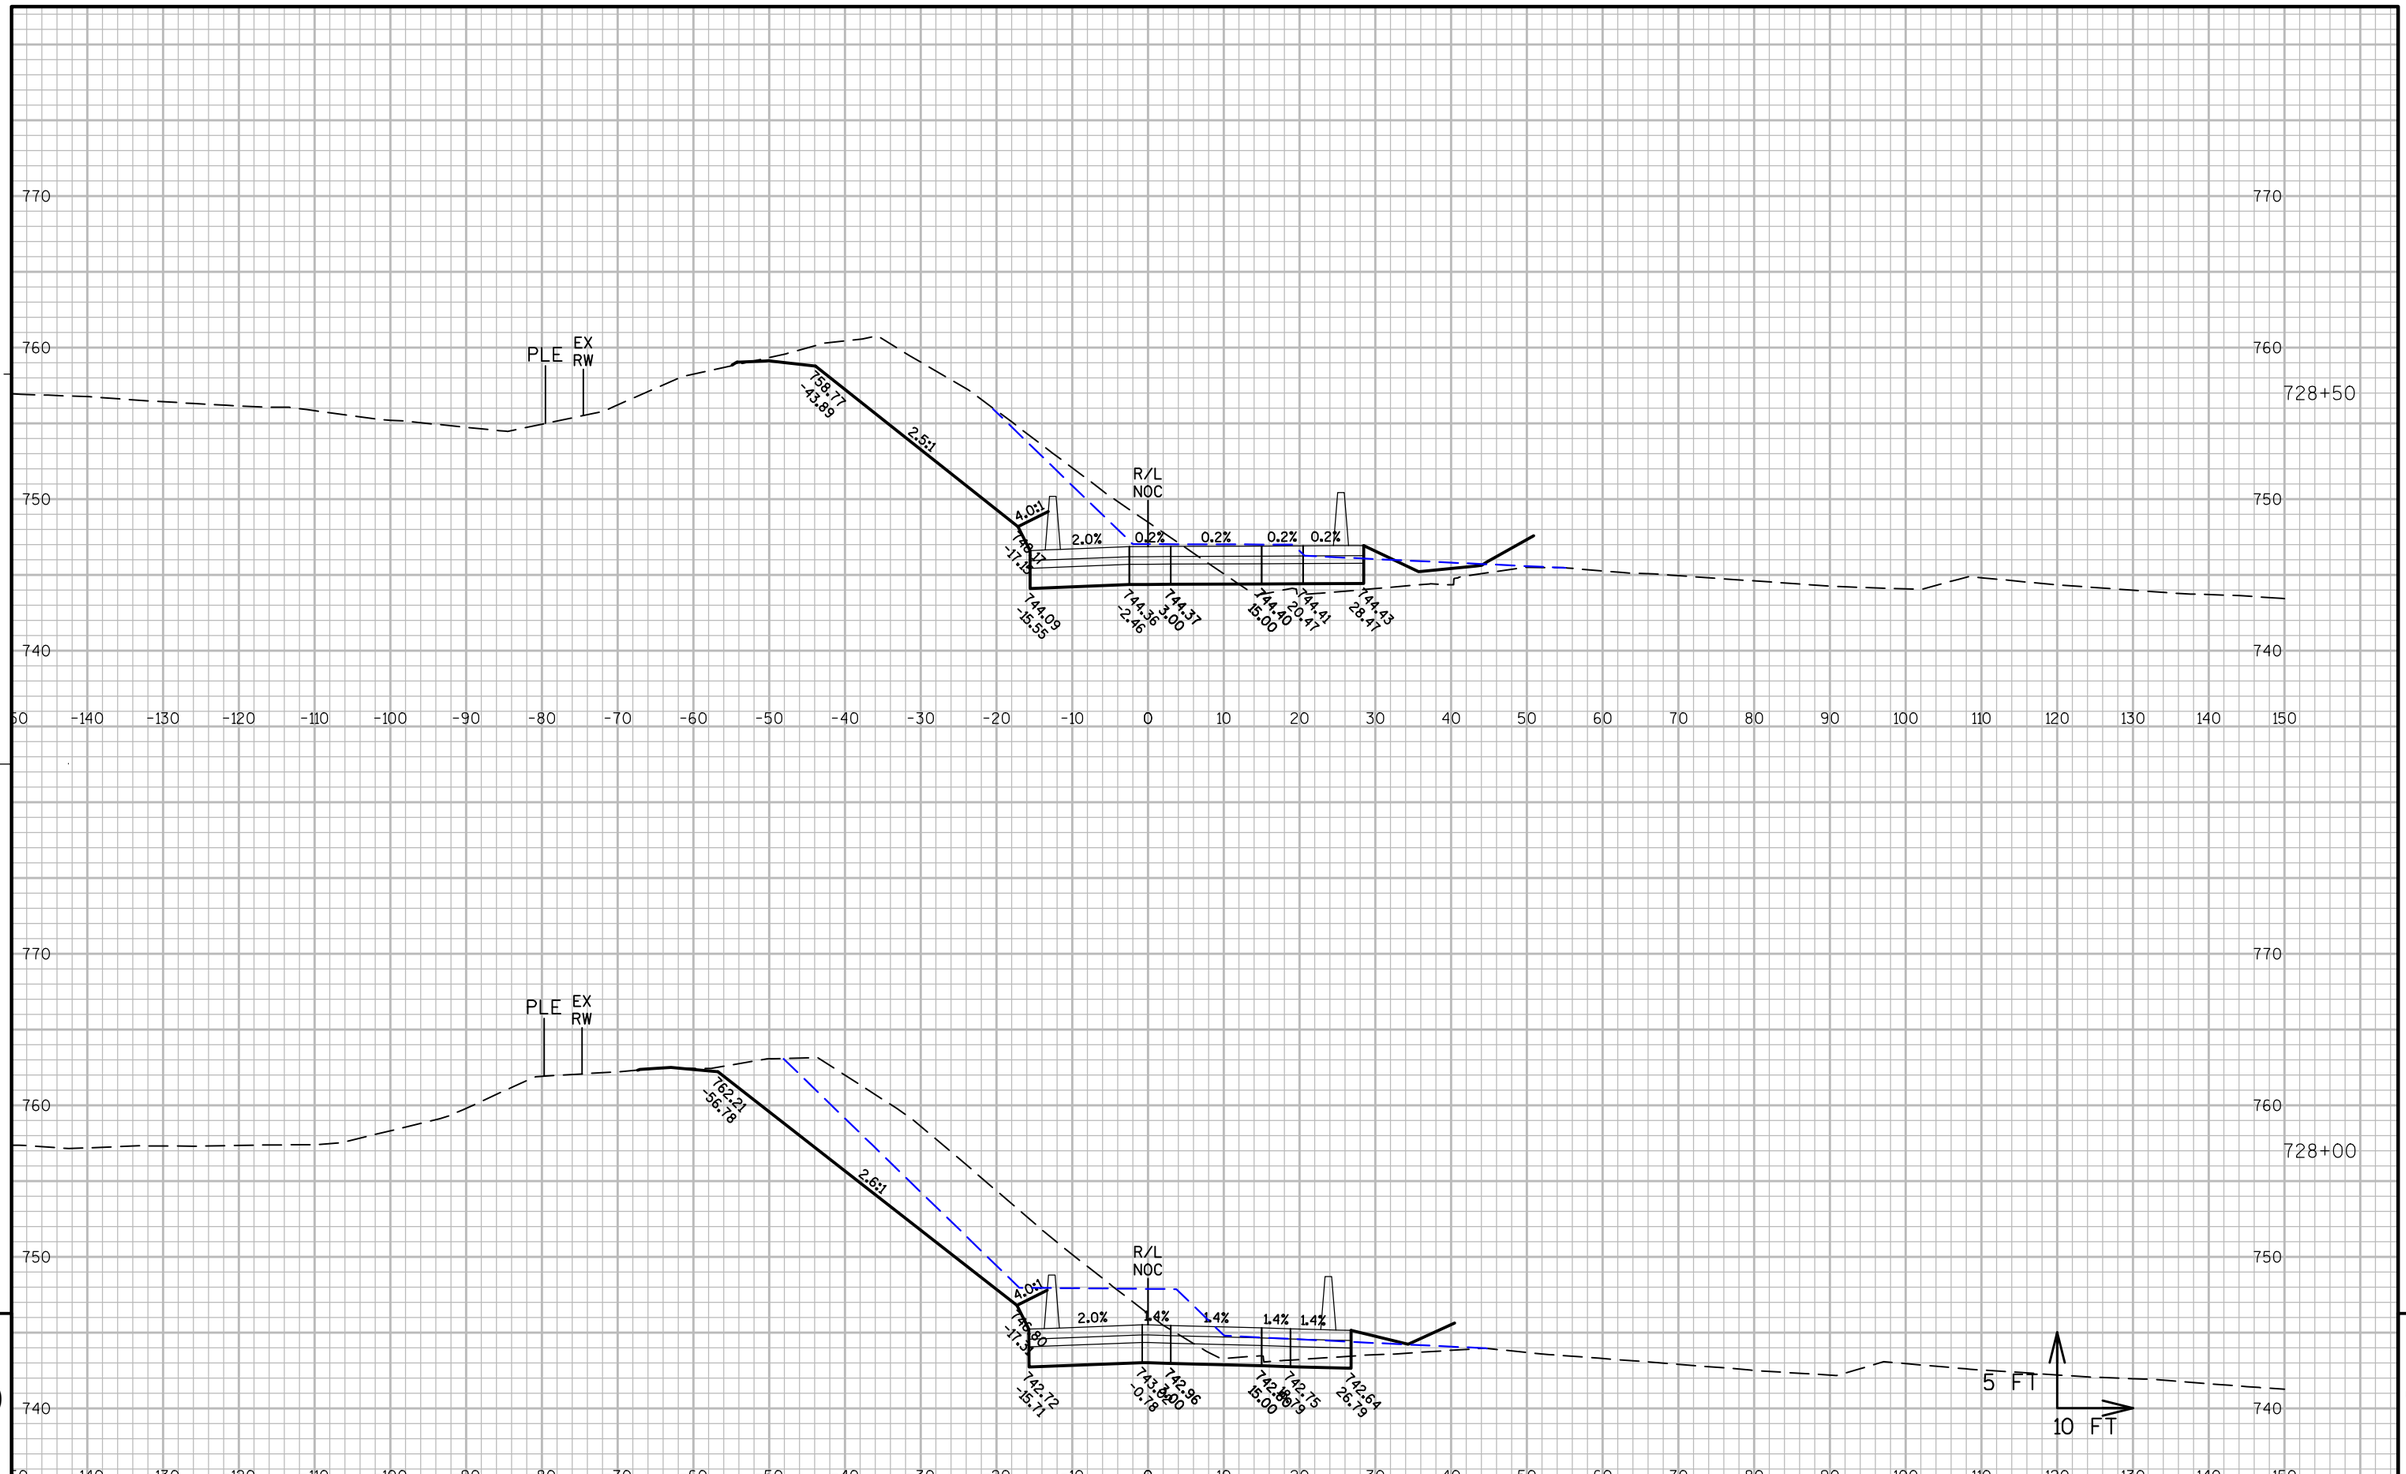

9

9

PROJECT NO: 1060-33-84	HWY: IH 41	COUNTY: MILWAUKEE	CROSS SECTIONS: RAMP NOC	SHEET 2773 E

FILE NAME : W:\PDS\C3D\10603316\84\DSN\XS\090404_XS_NOC.DWG
LAYOUT NAME - 090404-NOC - (1)

PLOT DATE : 3/5/2017 12:54 PM PLOT BY : LARKIN, MICHAEL A PLOT NAME : PLOT SCALE : 1 IN:800 FT_XREF

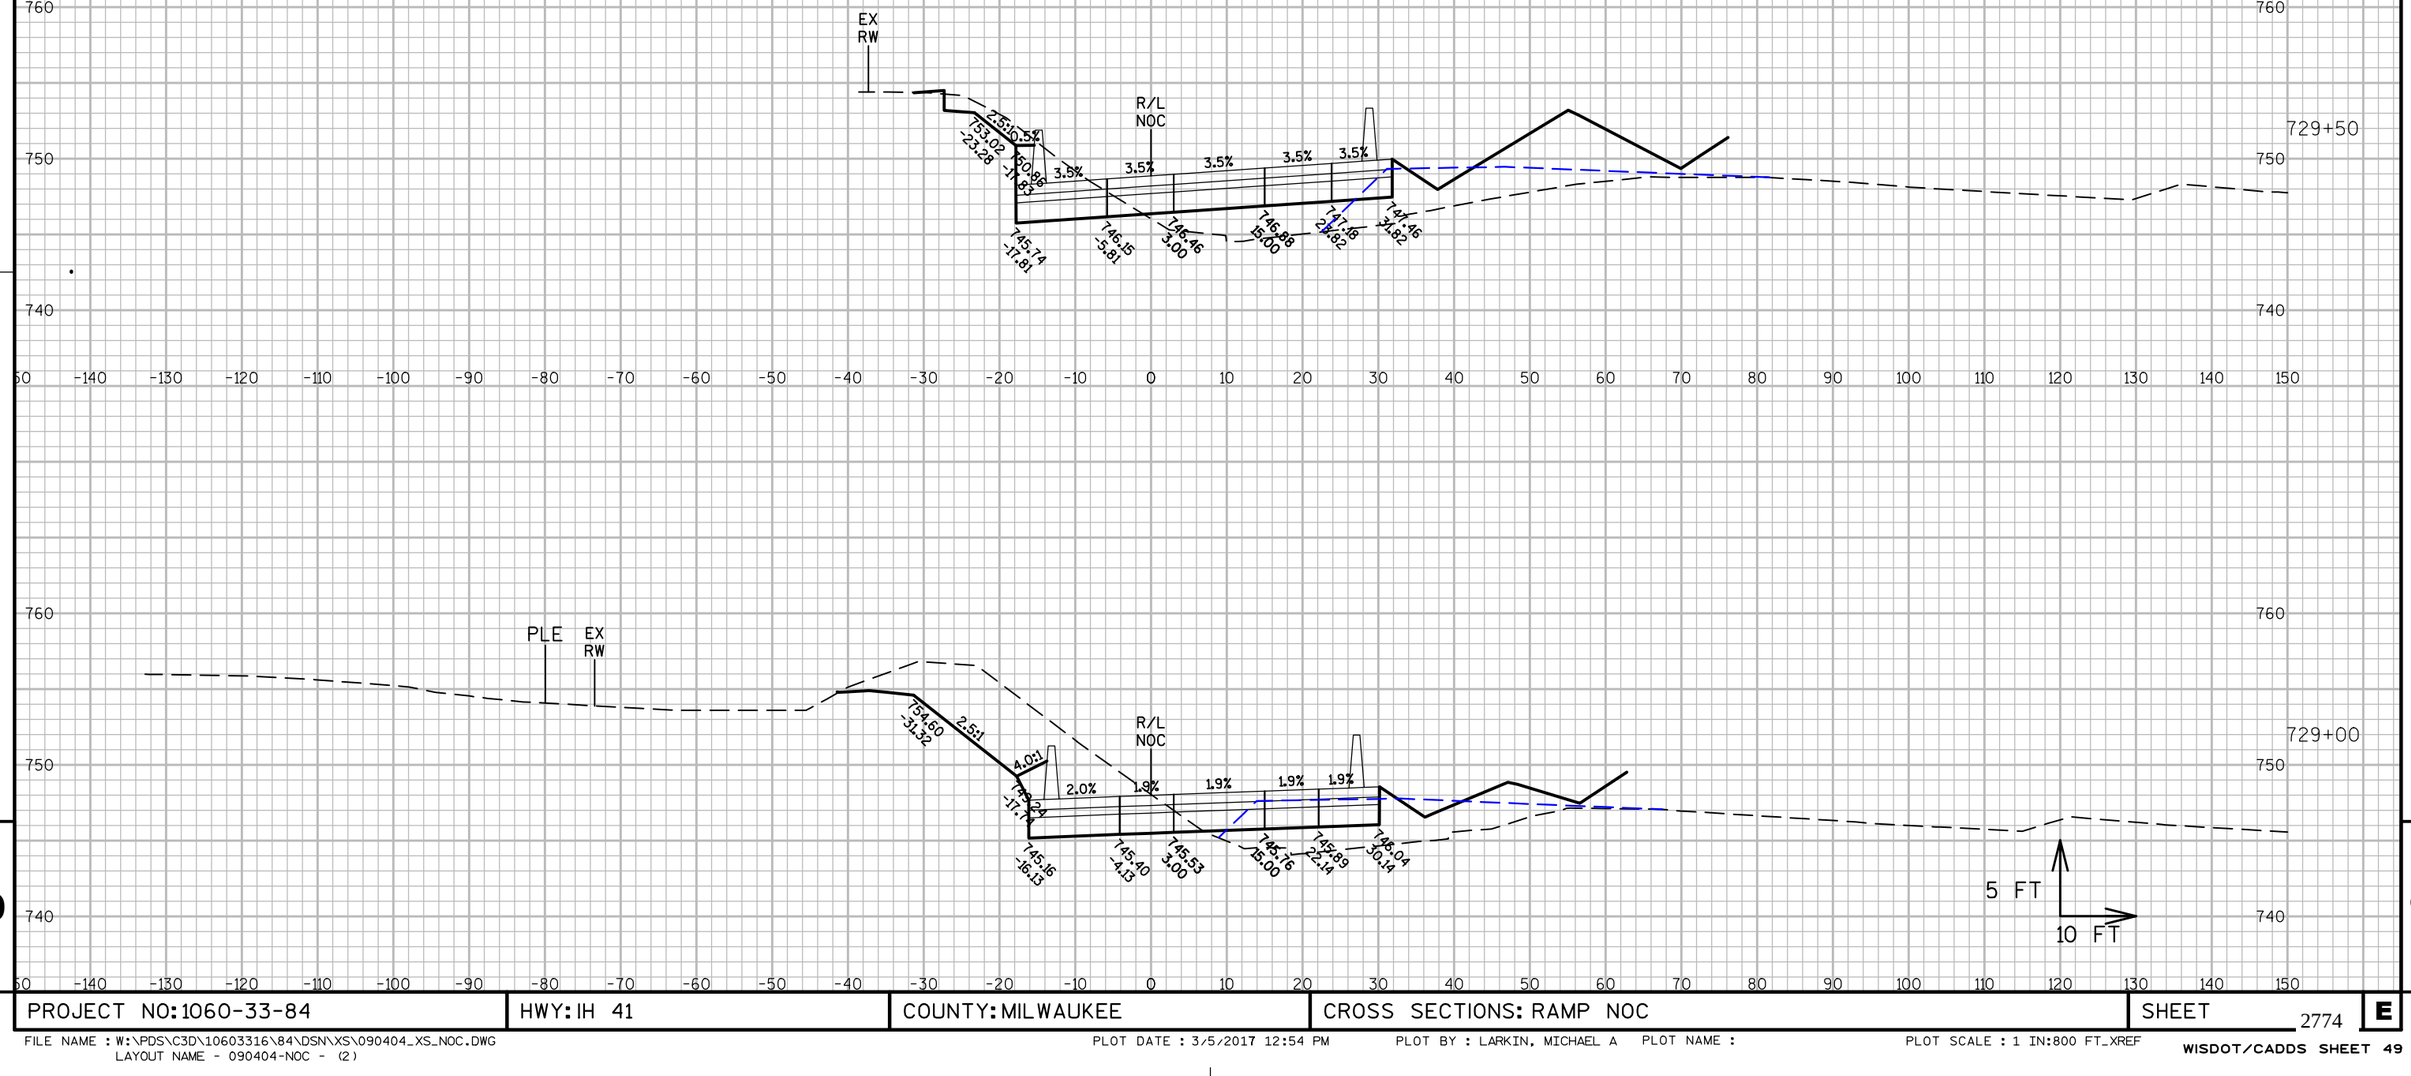

9

9

PROJECT NO: 1060-33-84	HWY: IH 41	COUNTY: MILWAUKEE	CROSS SECTIONS: RAMP NOC	SHEET 2774	E

FILE NAME : W:\PDS\C3D\10603316\84\DSN\XS\090404_XS_NOC.DWG
LAYOUT NAME - 090404-NOC - (2)

PLOT DATE : 3/5/2017 12:54 PM PLOT BY : LARKIN, MICHAEL A PLOT NAME : PLOT SCALE : 1 IN:800 FT_XREF

WISDOT/CADDS SHEET 49

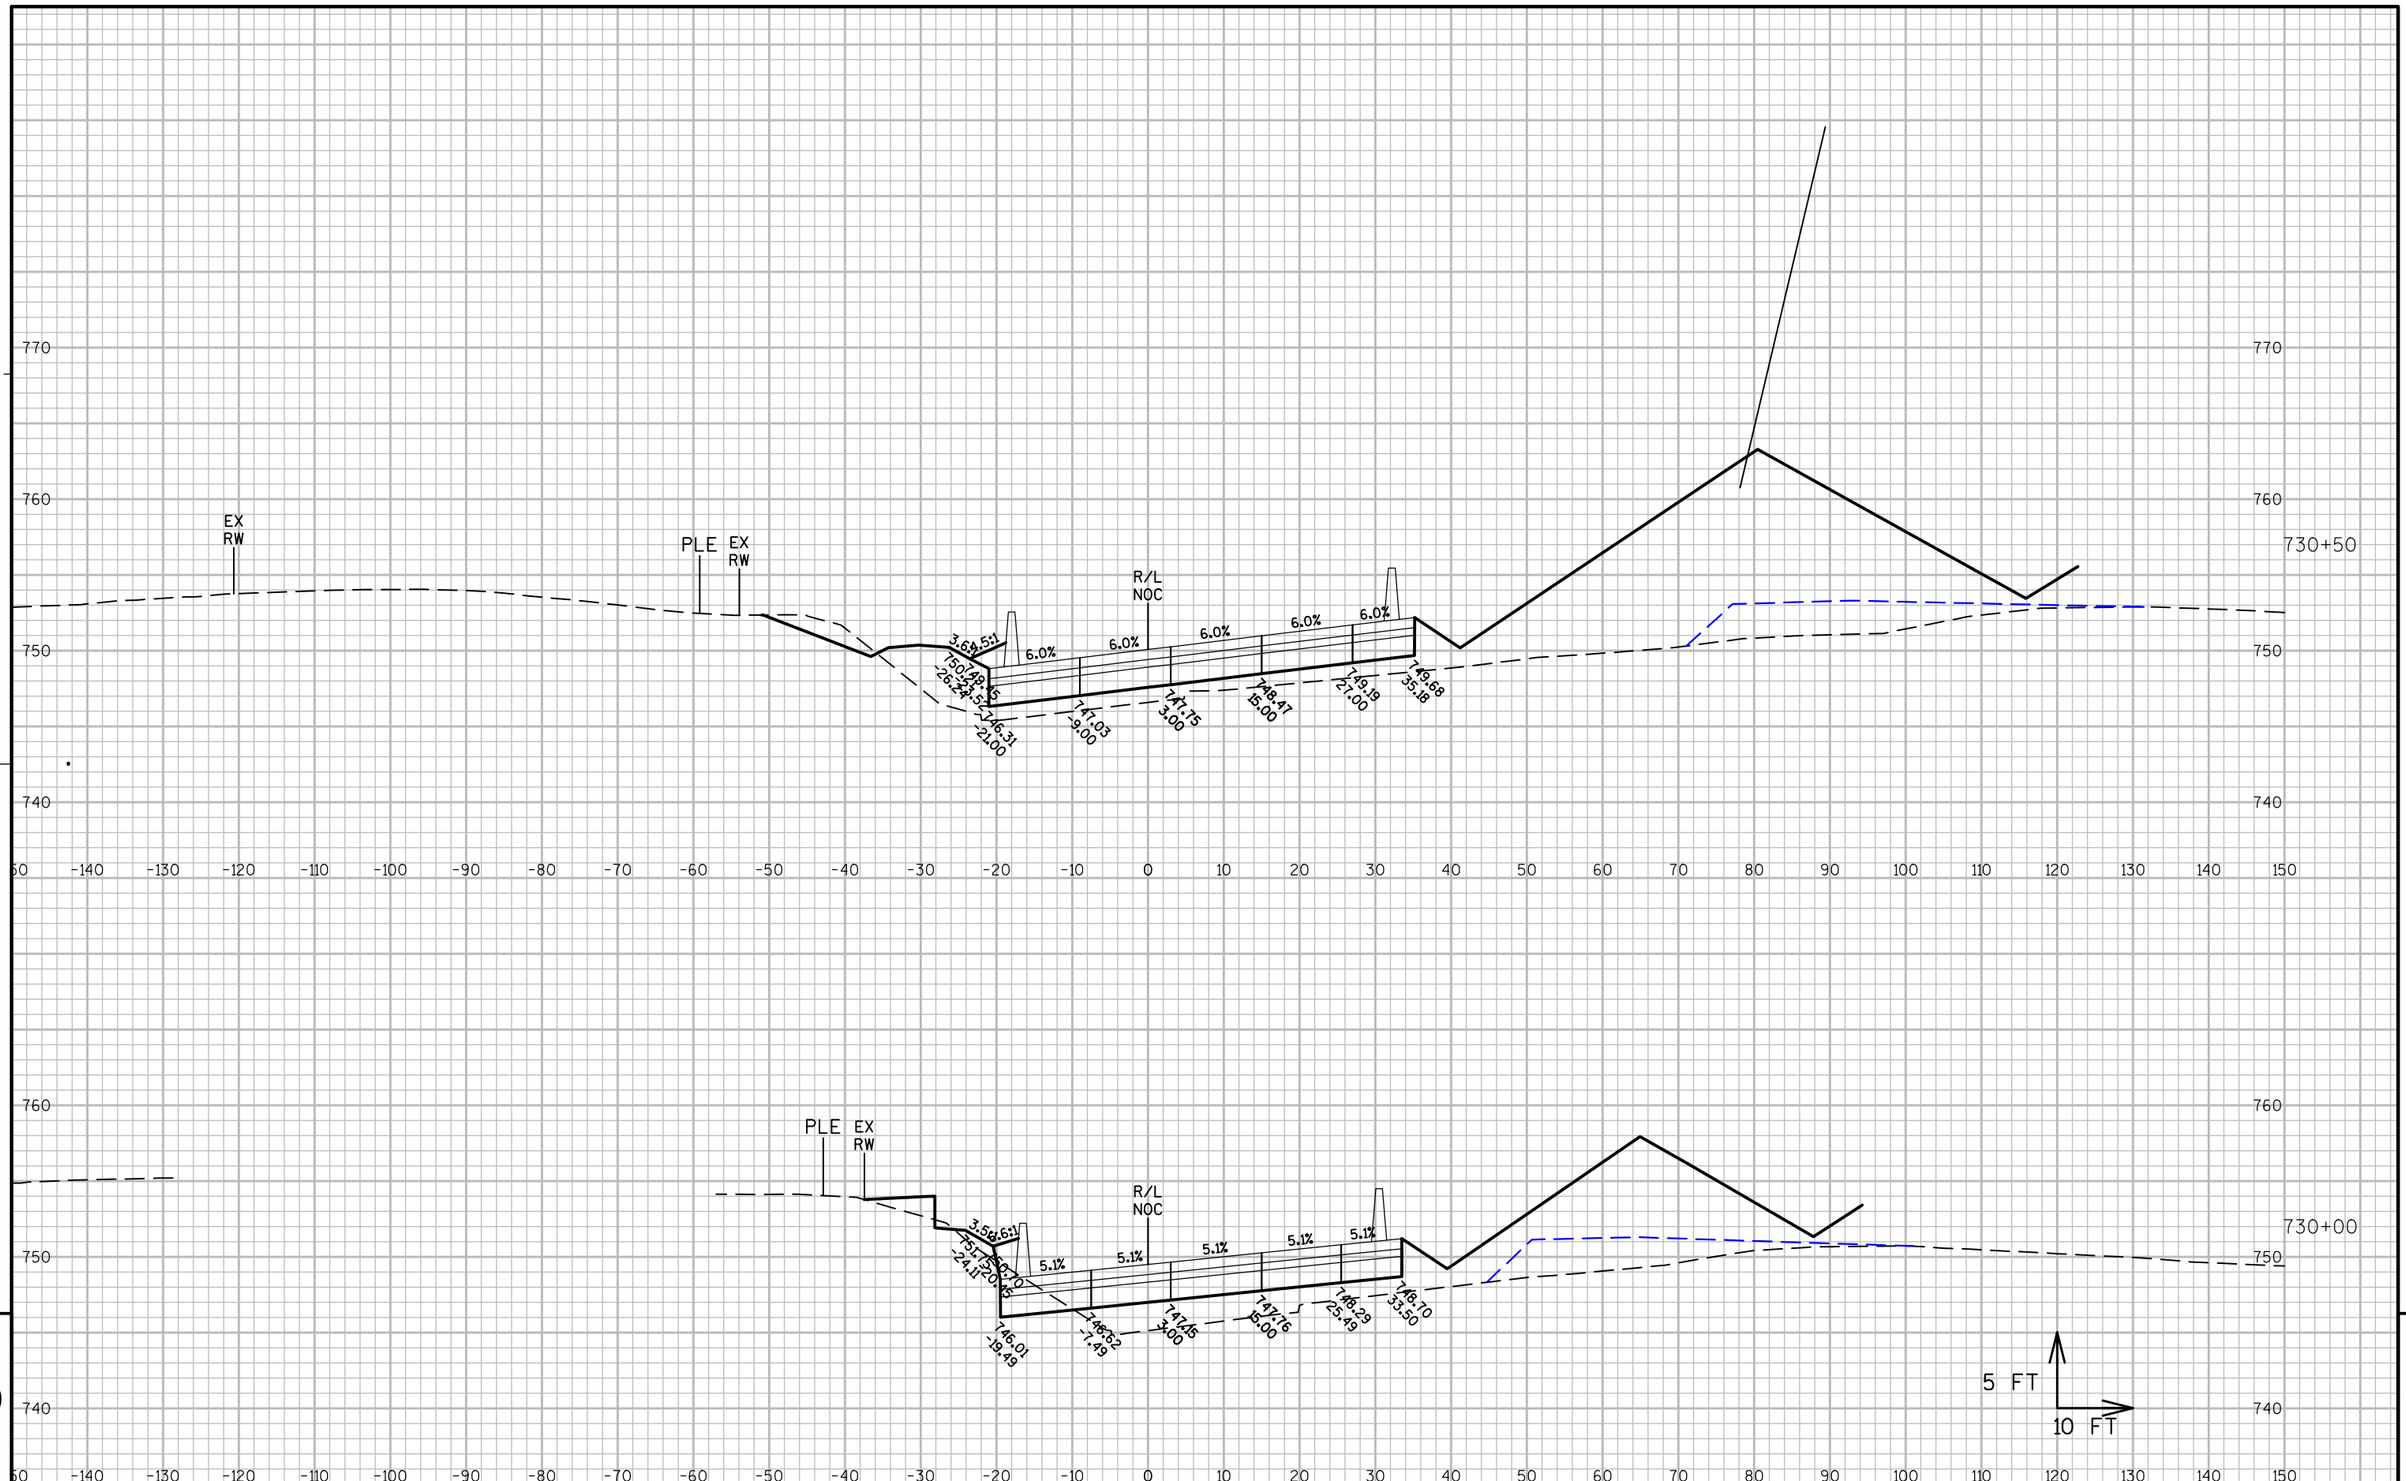

9

PROJECT NO: 1060-33-84	HWY: IH 41	COUNTY: MILWAUKEE	CROSS SECTIONS: RAMP NOC	SHEET 2775	E

FILE NAME : W:\PDS\C3D\10603316\84\DSN\XS\090404_XS_NOC.DWG
LAYOUT NAME - 090404-NOC - (3)

PLOT DATE : 3/5/2017 12:54 PM PLOT BY : LARKIN, MICHAEL A PLOT NAME : PLOT SCALE : 1 IN:800 FT_XREF

WISDOT/CADDS SHEET 49

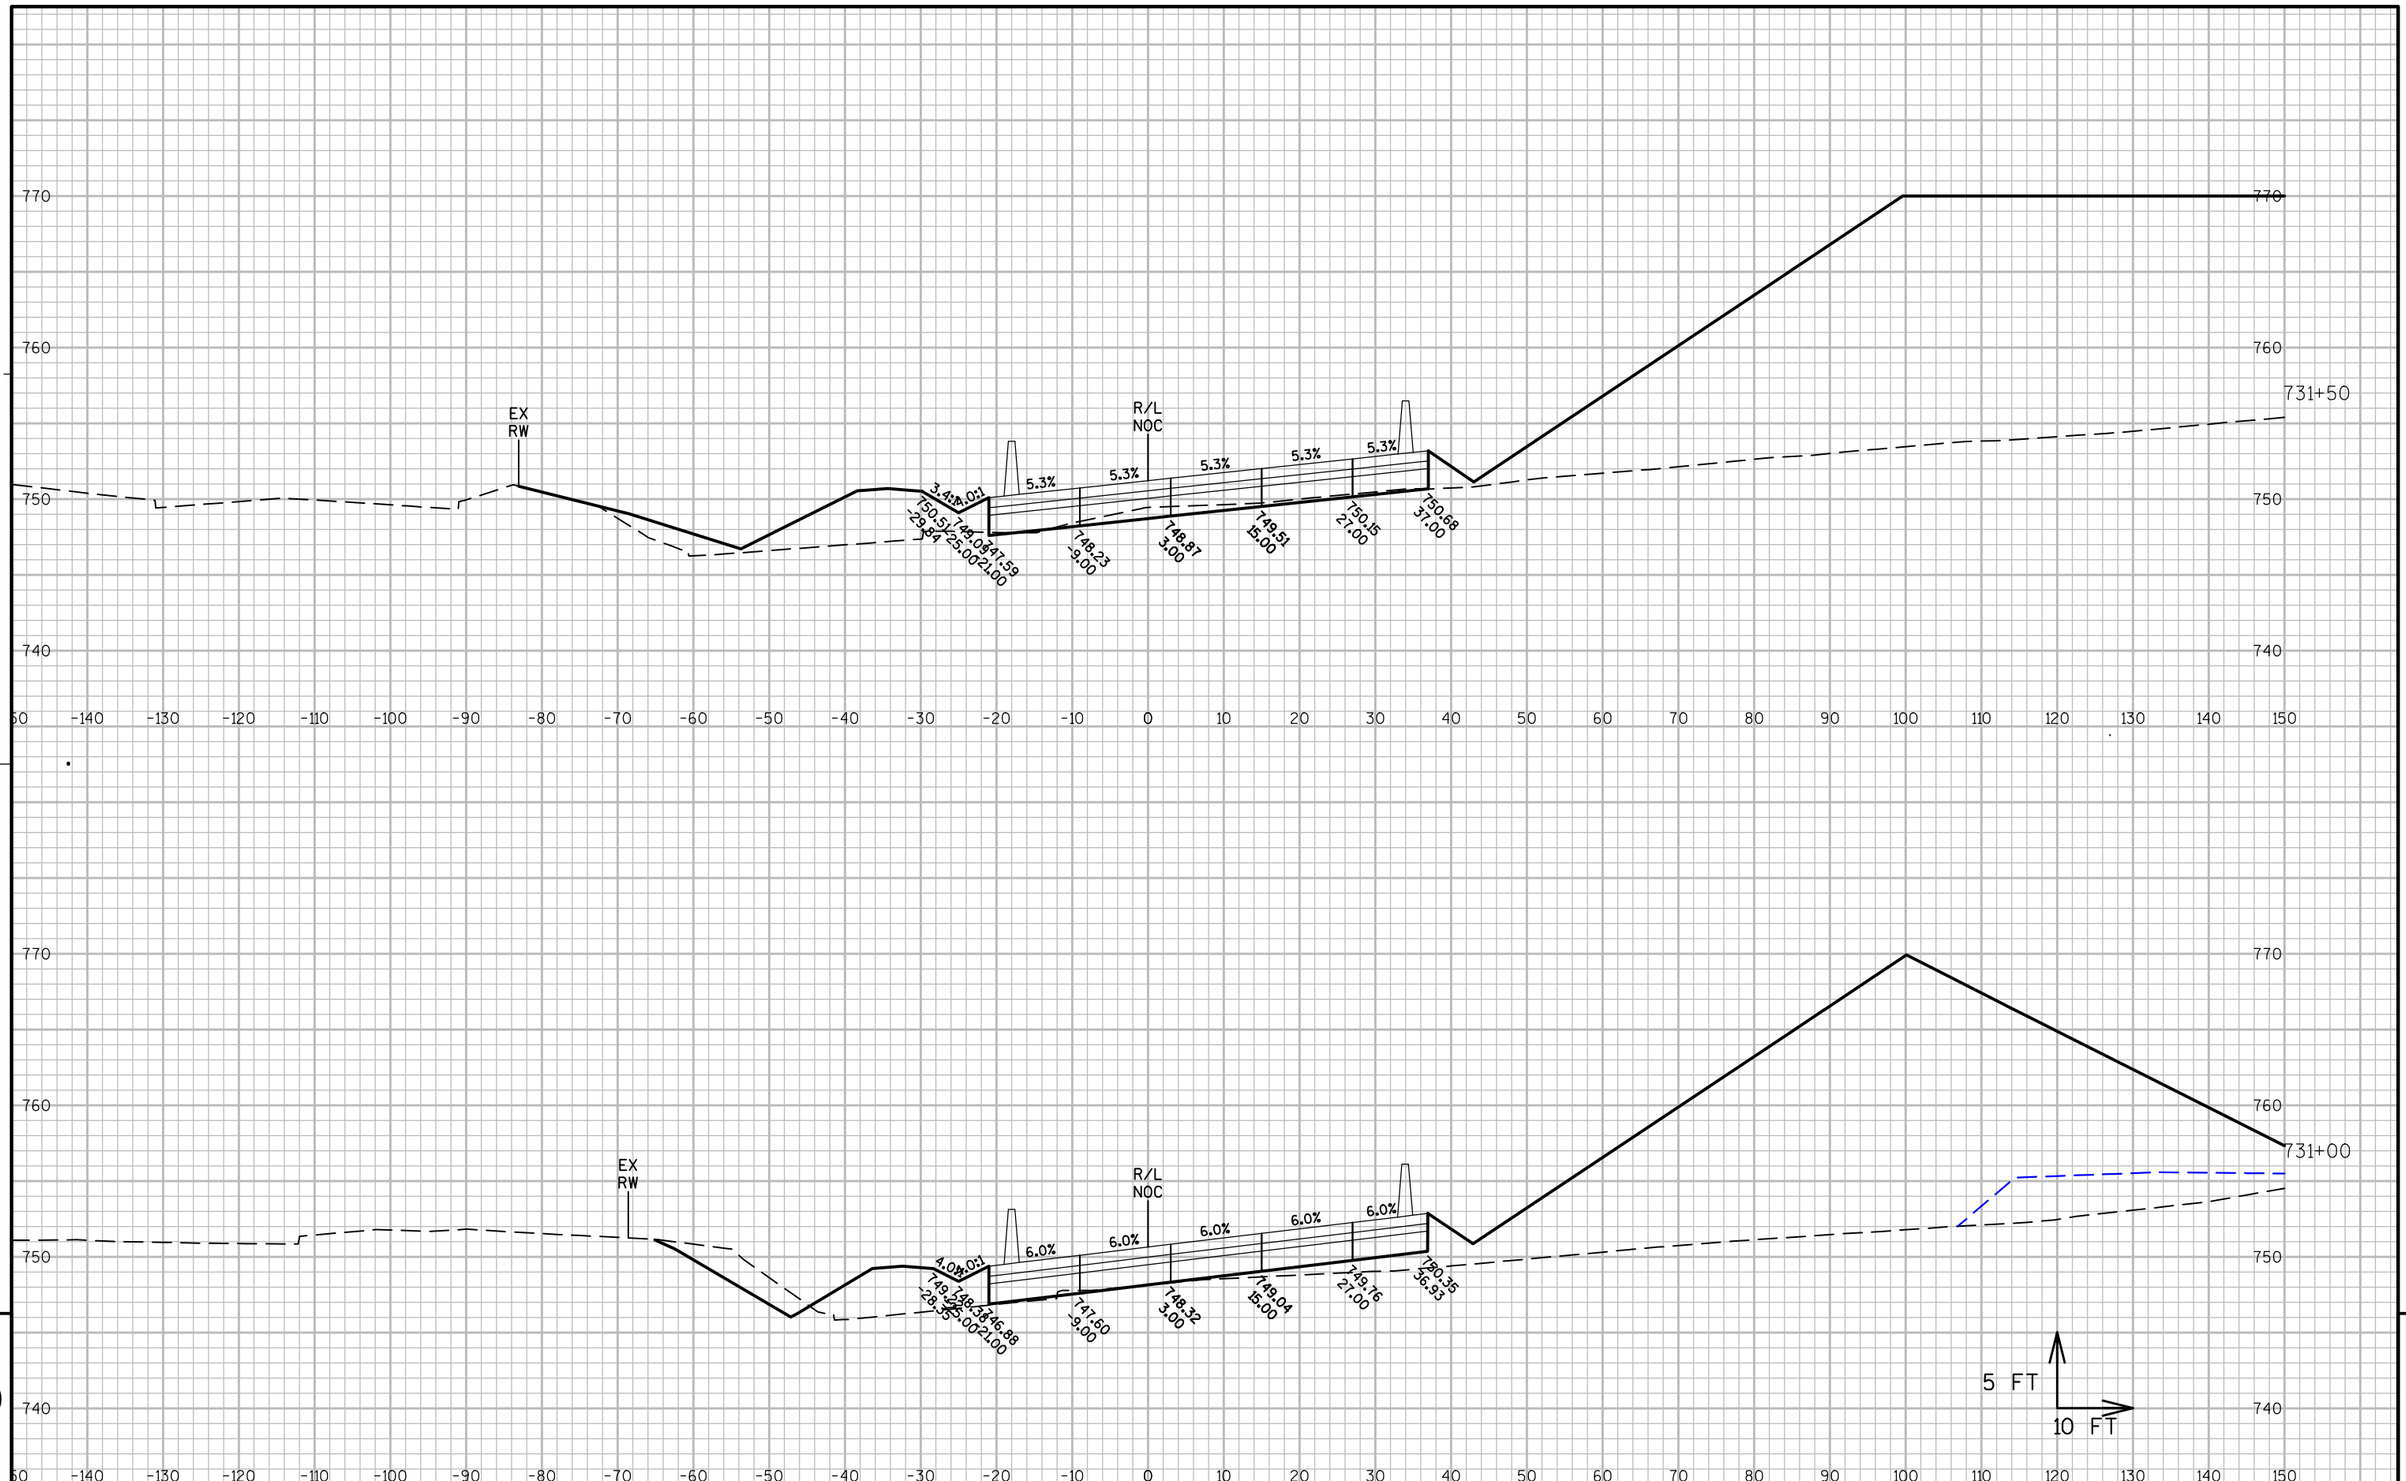

9

9

PROJECT NO: 1060-33-84	HWY: IH 41	COUNTY: MILWAUKEE	CROSS SECTIONS: RAMP NOC	SHEET 2776	E

FILE NAME : W:\PDS\C3D\10603316\84\DSN\XS\090404_XS_NOC.DWG
LAYOUT NAME - 090404-NOC - (4)

PLOT DATE : 3/5/2017 12:54 PM PLOT BY : LARKIN, MICHAEL A PLOT NAME :

PLOT SCALE : 1 IN:800 FT_XREF

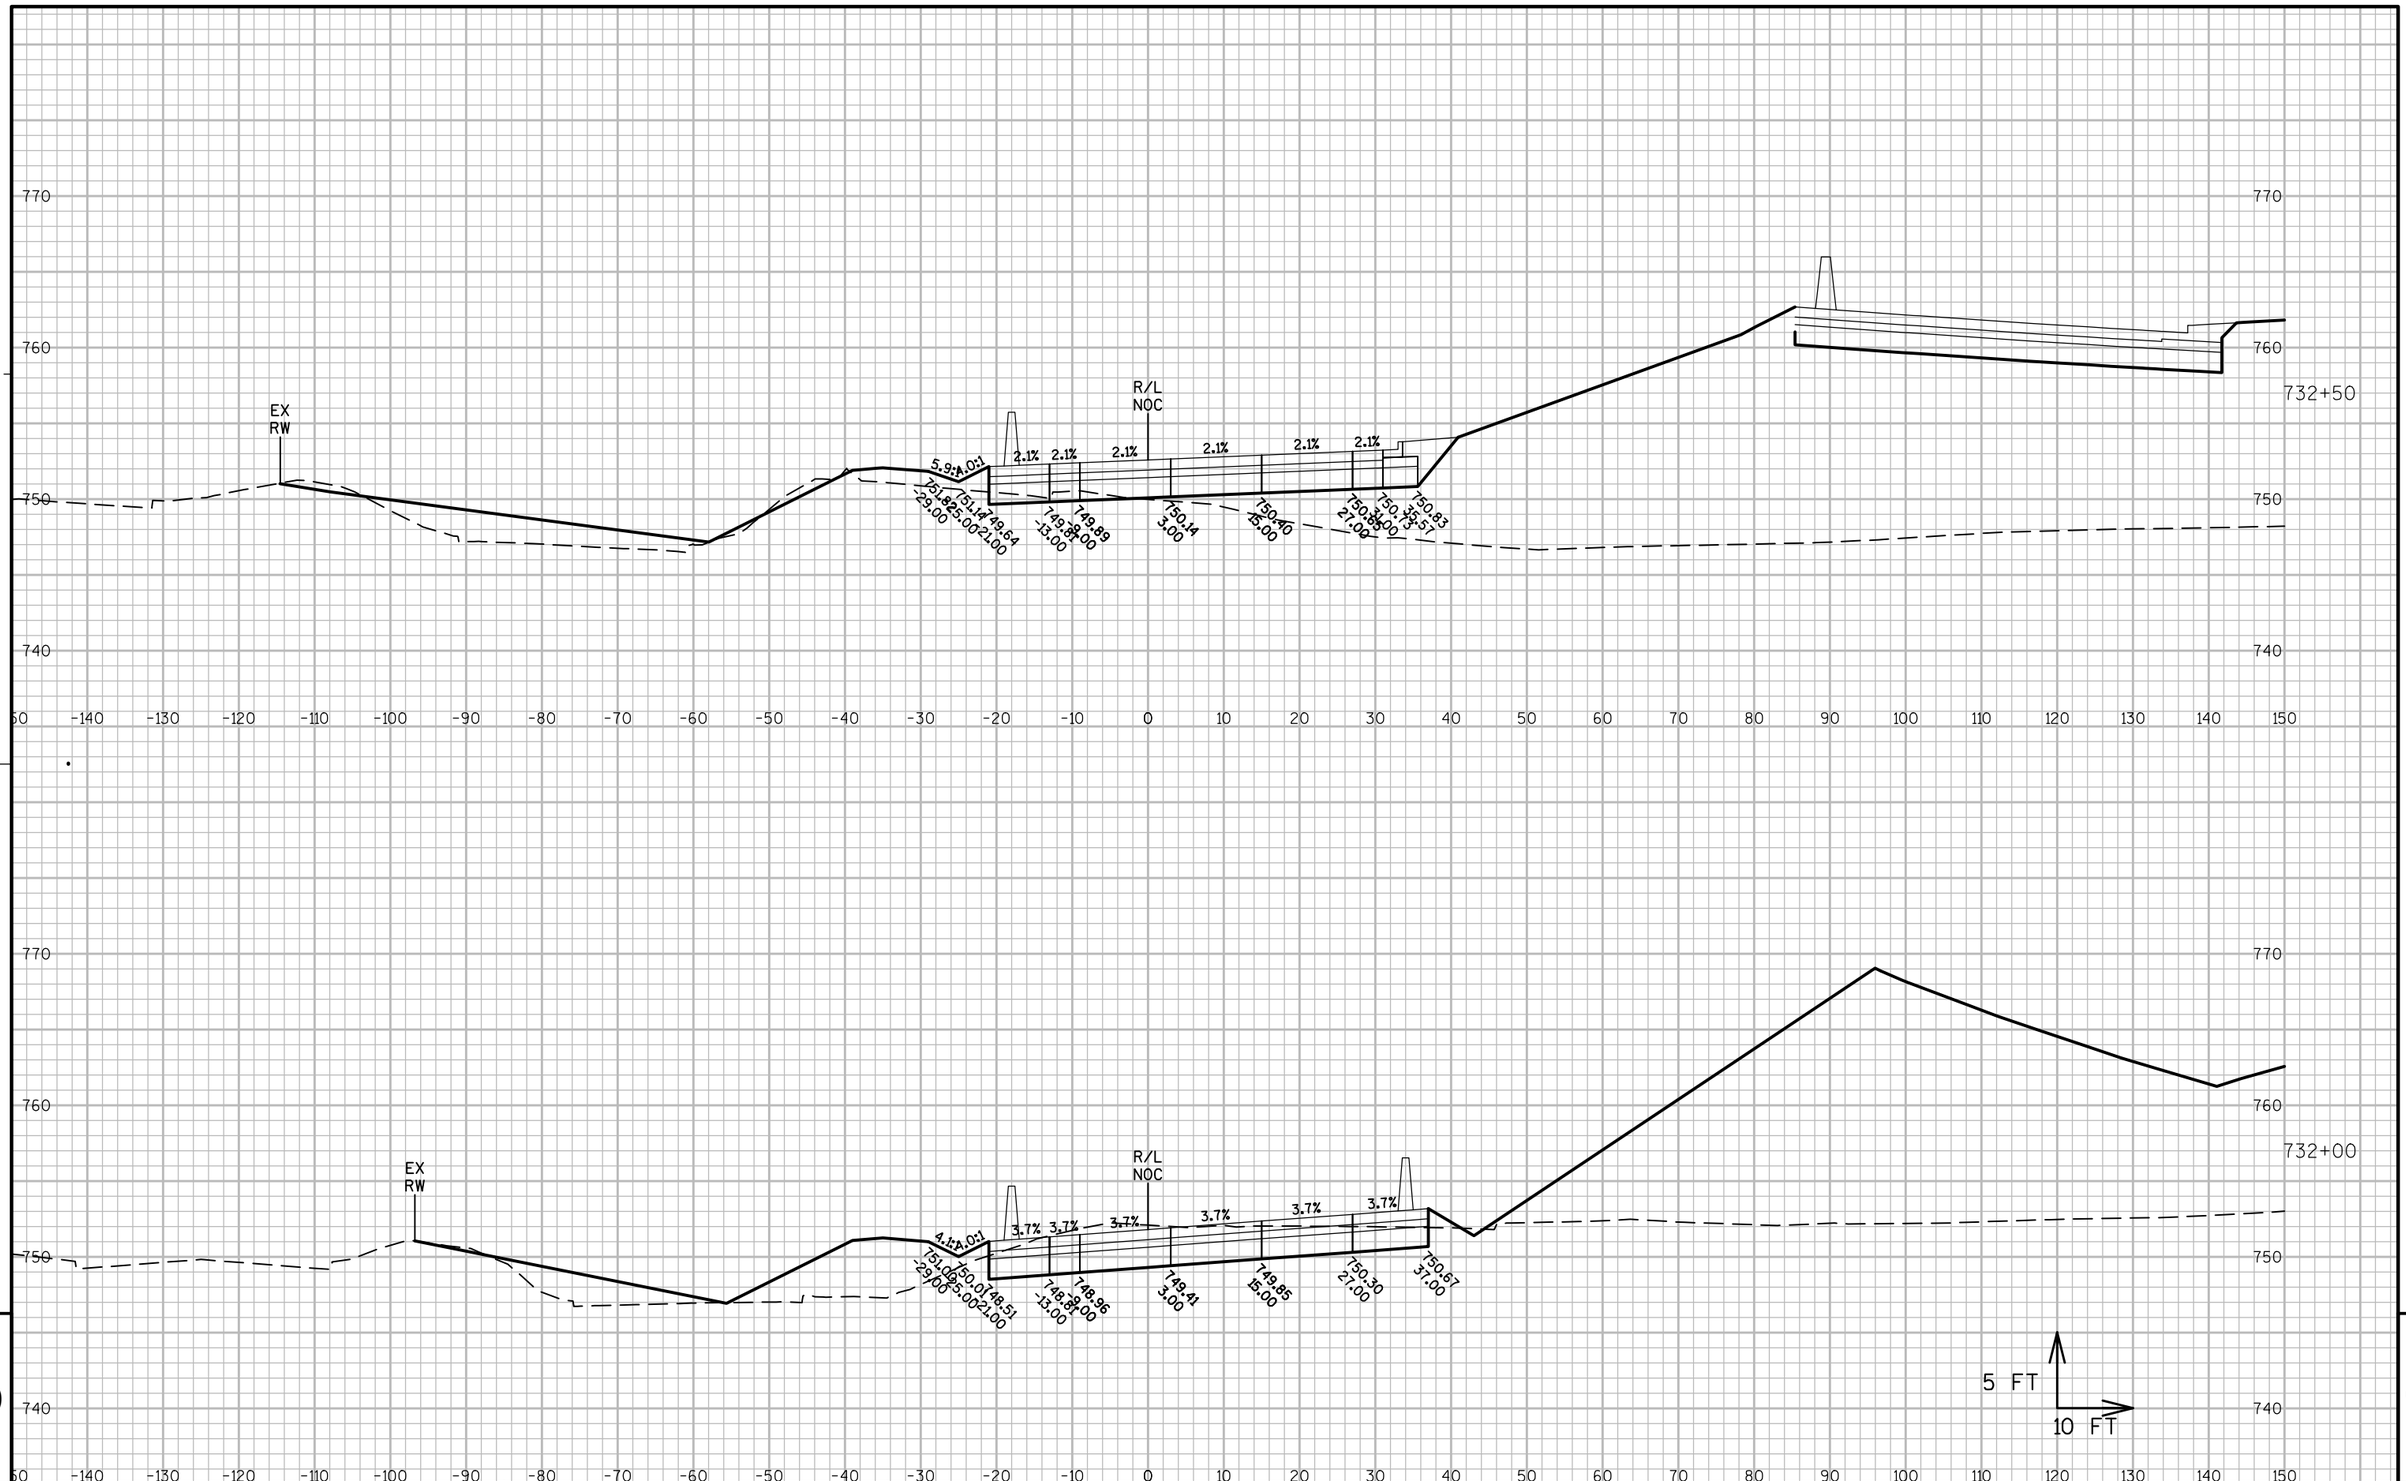

9

9

PROJECT NO: 1060-33-84	HWY: IH 41	COUNTY: MILWAUKEE	CROSS SECTIONS: RAMP NOC	SHEET 2777	E

FILE NAME : W:\PDS\C3D\10603316\84\DSN\XS\090404_XS_NOC.DWG
LAYOUT NAME - 090404-NOC - (5)

PLOT DATE : 3/5/2017 12:54 PM PLOT BY : LARKIN, MICHAEL A PLOT NAME :

PLOT SCALE : 1 IN:800 FT_XREF

WISDOT/CADDS SHEET 49

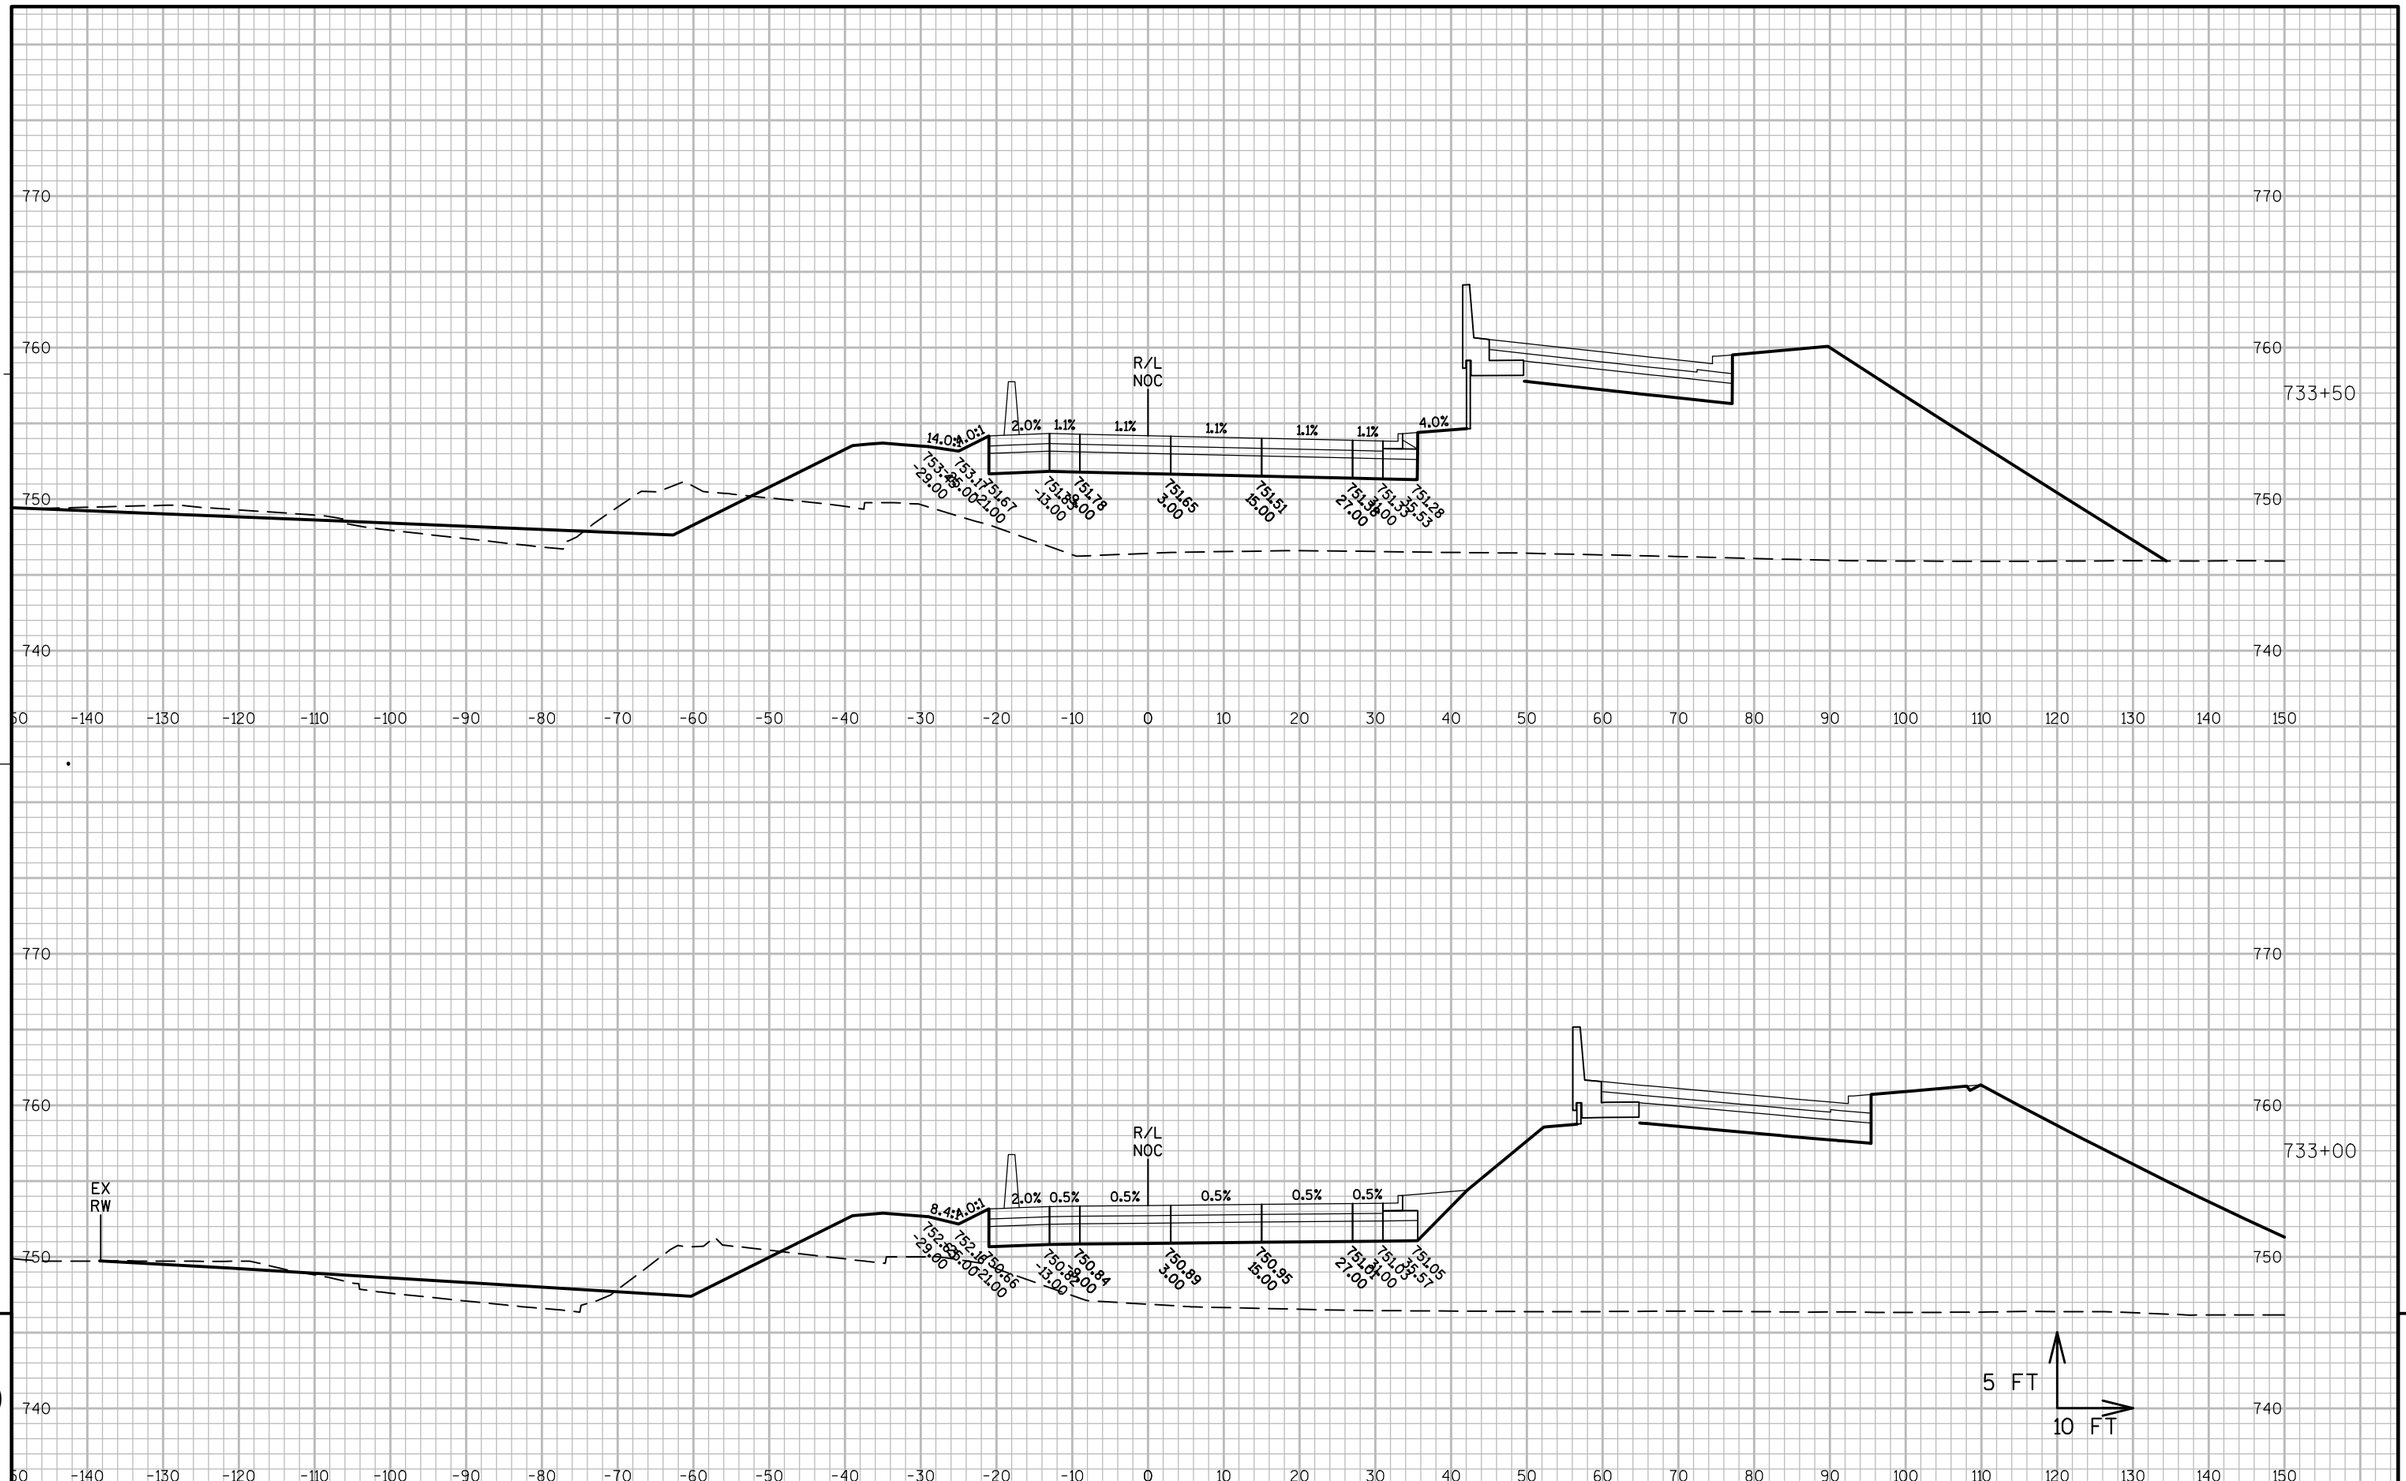

9

9

PROJECT NO: 1060-33-84	HWY: IH 41	COUNTY: MILWAUKEE	CROSS SECTIONS: RAMP NOC	SHEET 2778	E

FILE NAME : W:\PDS\C3D\10603316\84\DSN\XS\090404_XS_NOC.DWG
LAYOUT NAME - 090404-NOC - (6)

PLOT DATE : 3/5/2017 12:54 PM PLOT BY : LARKIN, MICHAEL A PLOT NAME : PLOT SCALE : 1 IN:800 FT_XREF

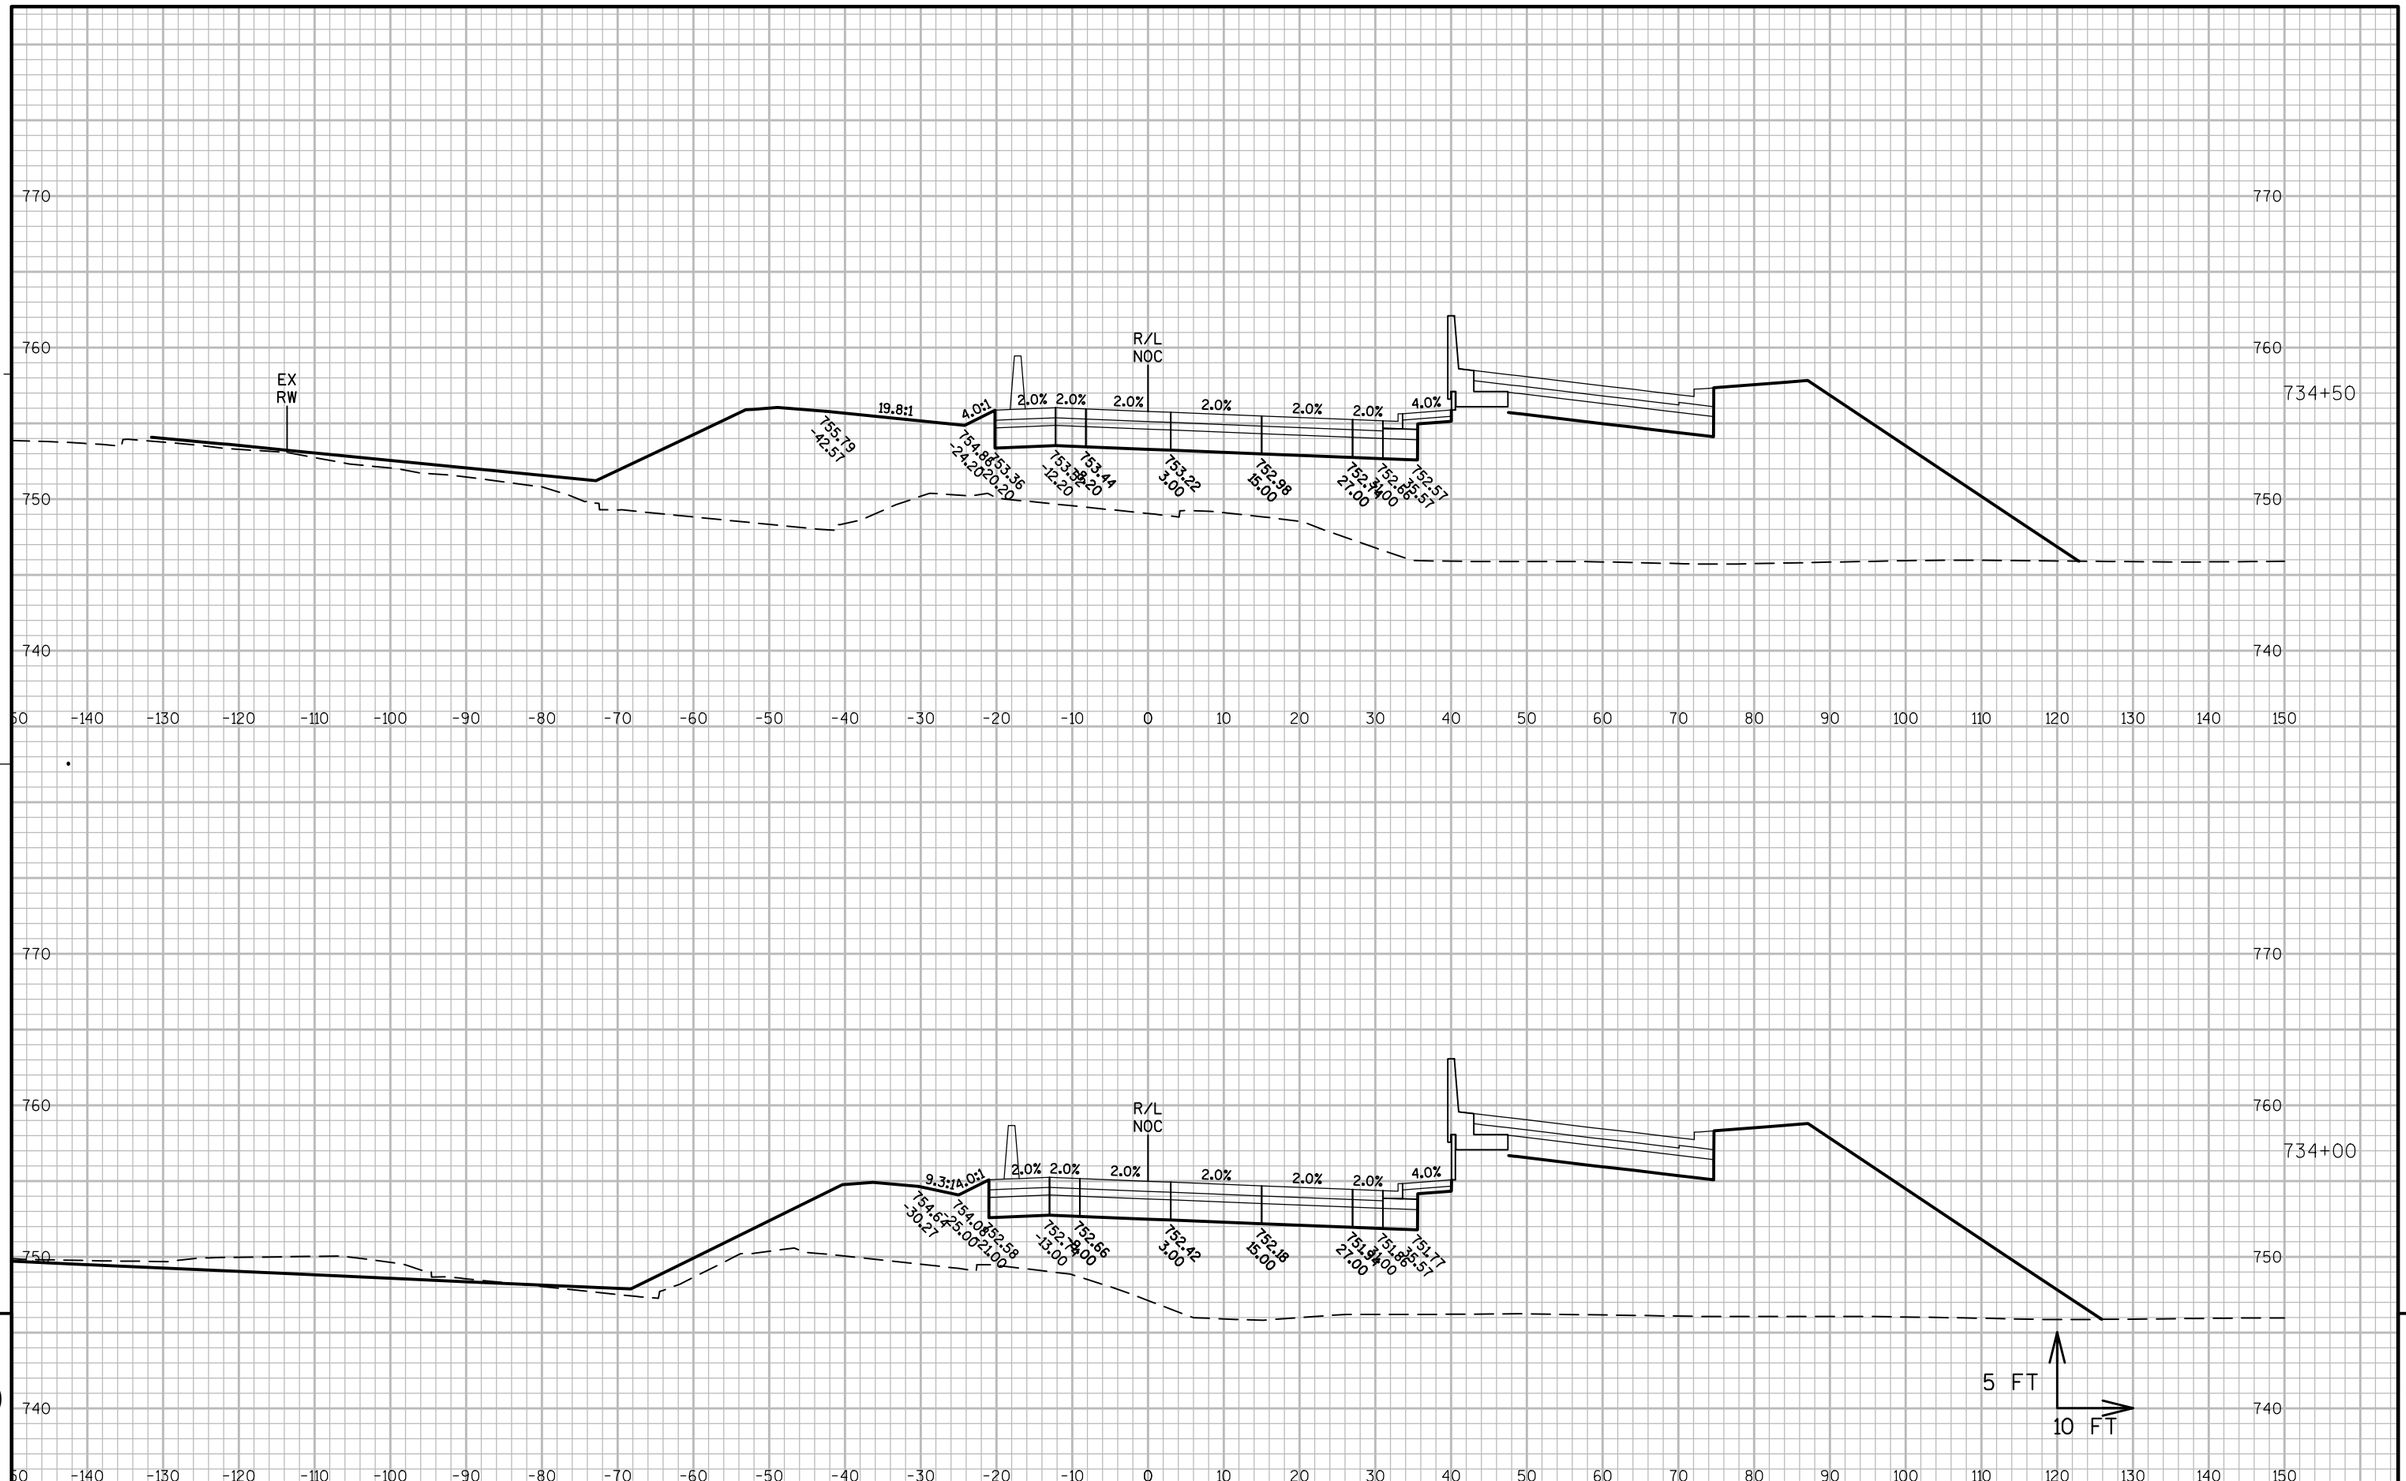

PROJECT NO: 1060-33-84	HWY: IH 41	COUNTY: MILWAUKEE	CROSS SECTIONS: RAMP NOC	SHEET 2779	E

FILE NAME : W:\PDS\C3D\10603316\84\DSN\XS\090404_XS_NOC.DWG
LAYOUT NAME - 090404-NOC - (7)

PLOT DATE : 3/5/2017 12:54 PM PLOT BY : LARKIN, MICHAEL A PLOT NAME : PLOT SCALE : 1 IN:800 FT_XREF

WISDOT/CADDS SHEET 49

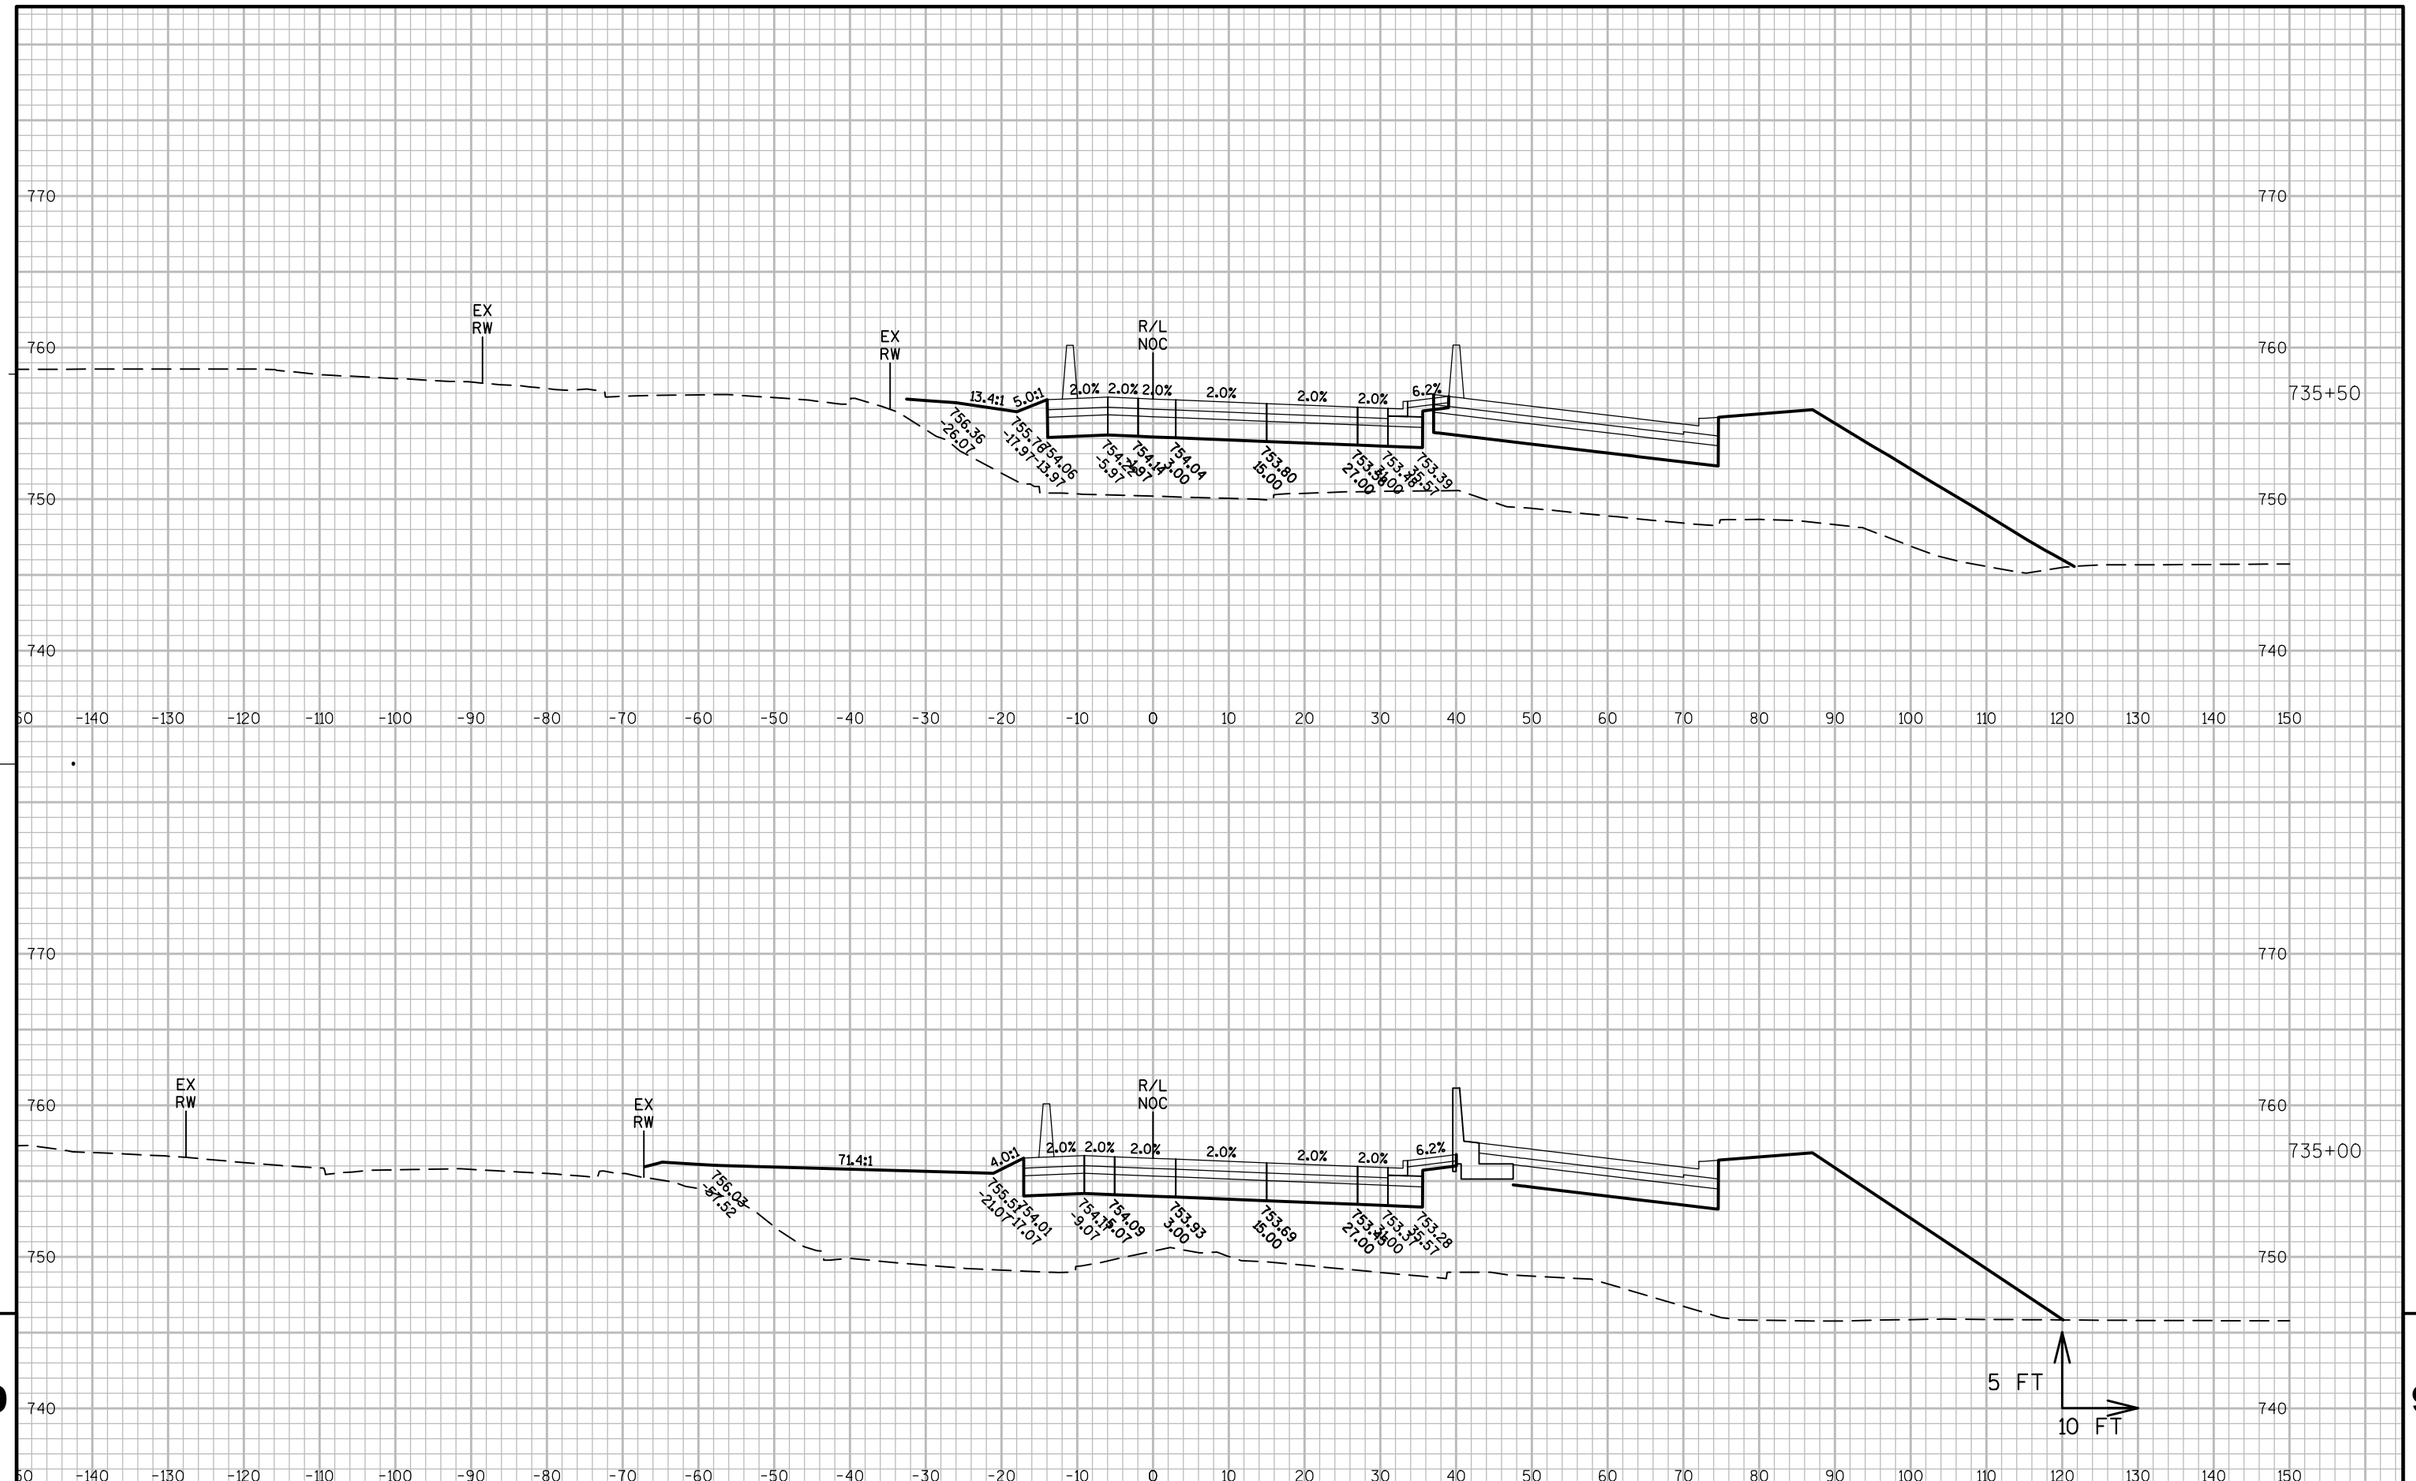

PROJECT NO: 1060-33-84	HWY: IH 41	COUNTY: MILWAUKEE	CROSS SECTIONS: RAMP NOC	SHEET 2780 E

FILE NAME : W:\PDS\C3D\10603316\84\DSN\XS\090404_XS_NOC.DWG
LAYOUT NAME - 090404-NOC - (8)

PLOT DATE : 3/5/2017 12:54 PM PLOT BY : LARKIN, MICHAEL A PLOT NAME : PLOT SCALE : 1 IN:800 FT_XREF

WISDOT/CADDS SHEET 49

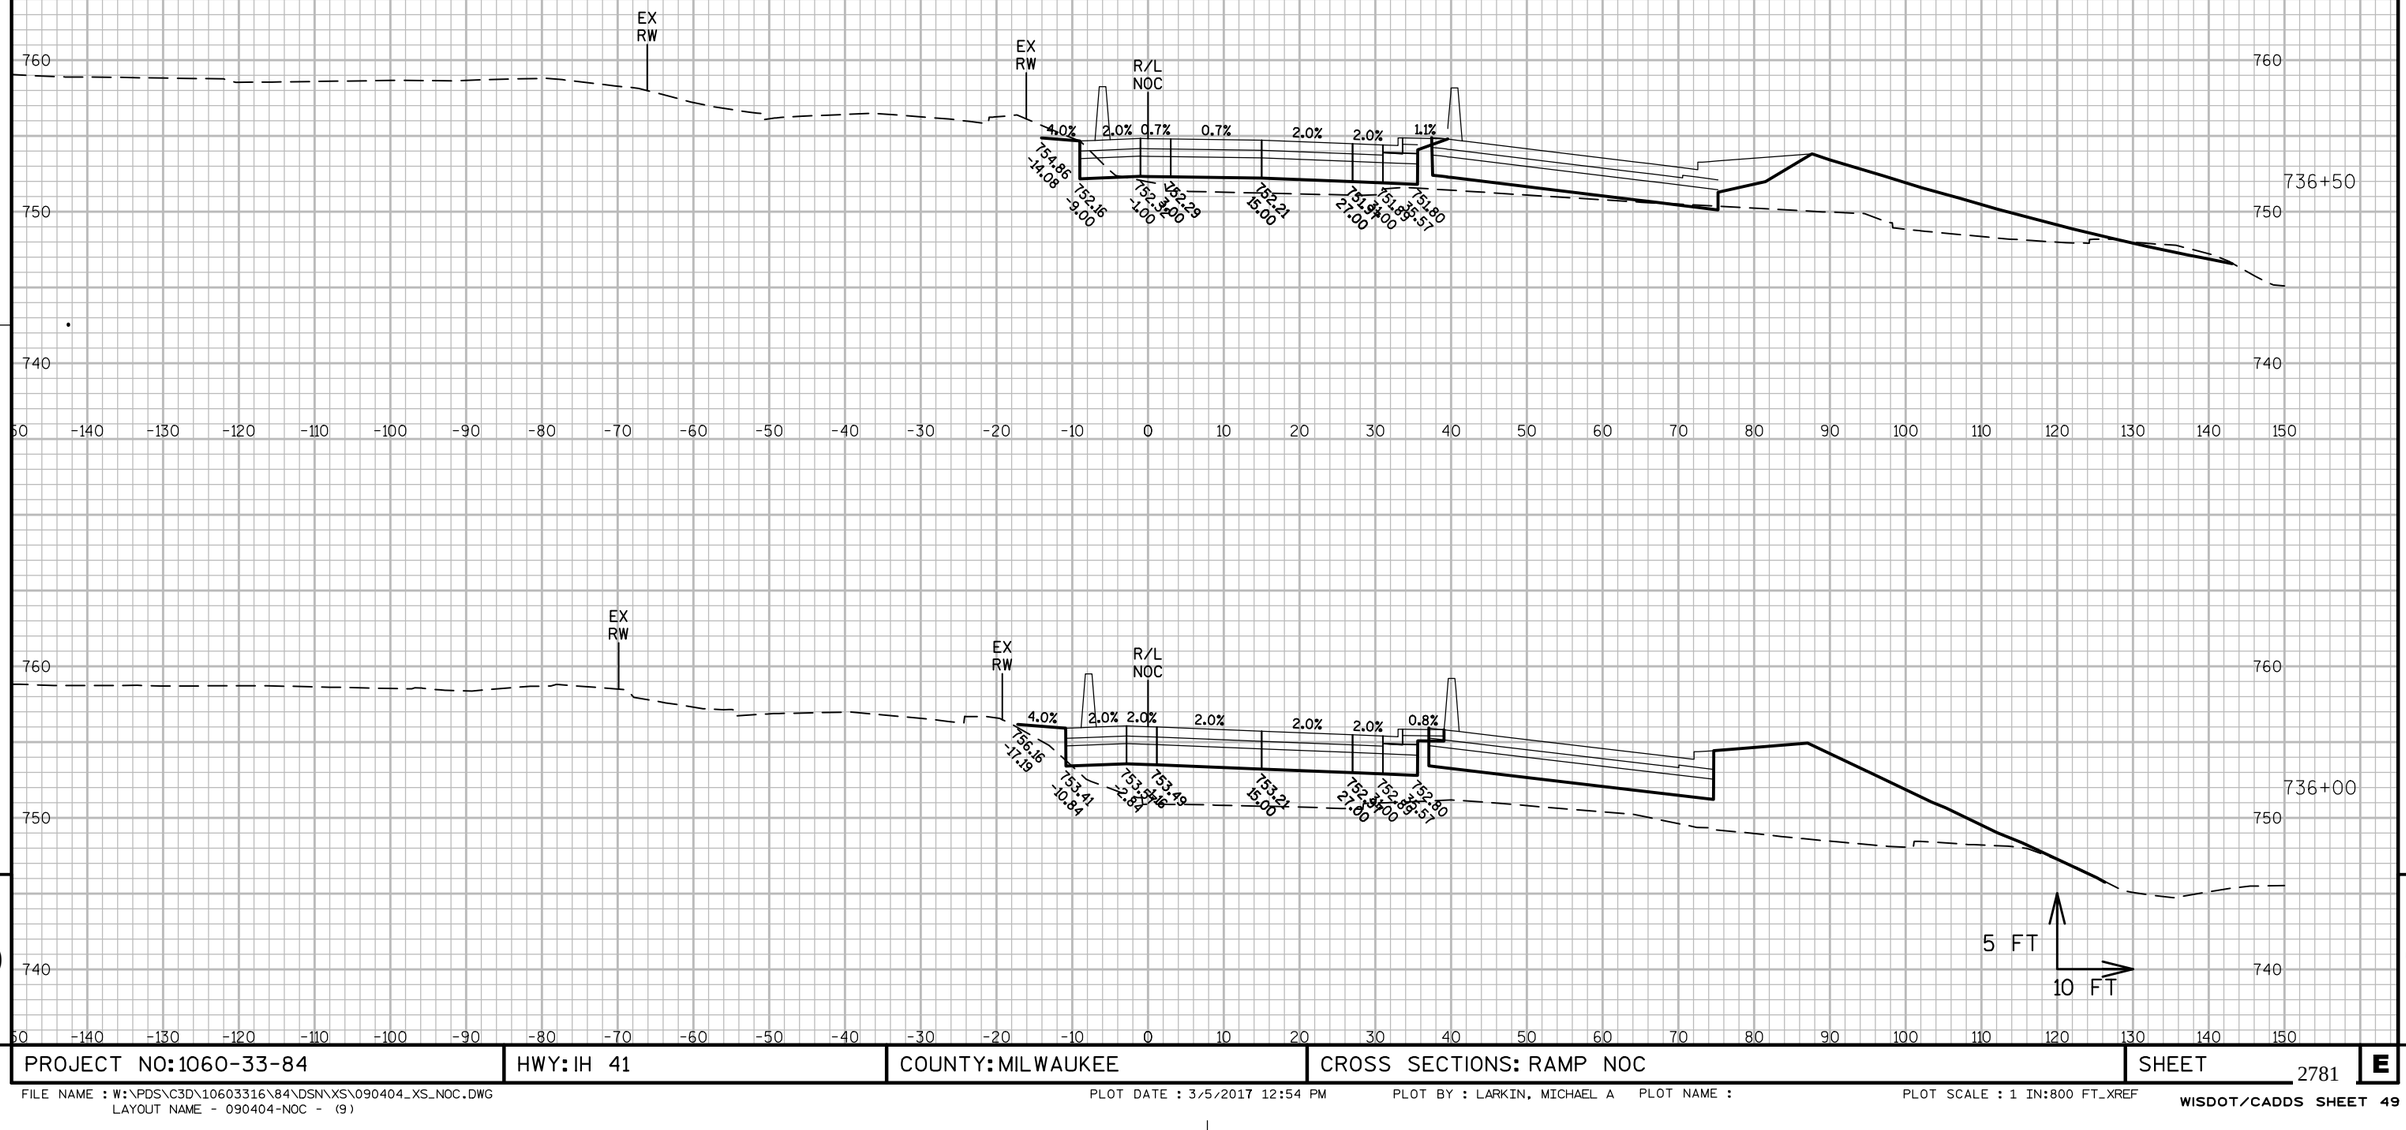

PROJECT NO: 1060-33-84	HWY: IH 41	COUNTY: MILWAUKEE	CROSS SECTIONS: RAMP NOC	SHEET 2781 E

FILE NAME : W:\PDS\C3D\10603316\84\DSN\XS\090404_XS_NOC.DWG
LAYOUT NAME - 090404-NOC - (9)

PLOT DATE : 3/5/2017 12:54 PM PLOT BY : LARKIN, MICHAEL A PLOT NAME : PLOT SCALE : 1 IN:800 FT_XREF

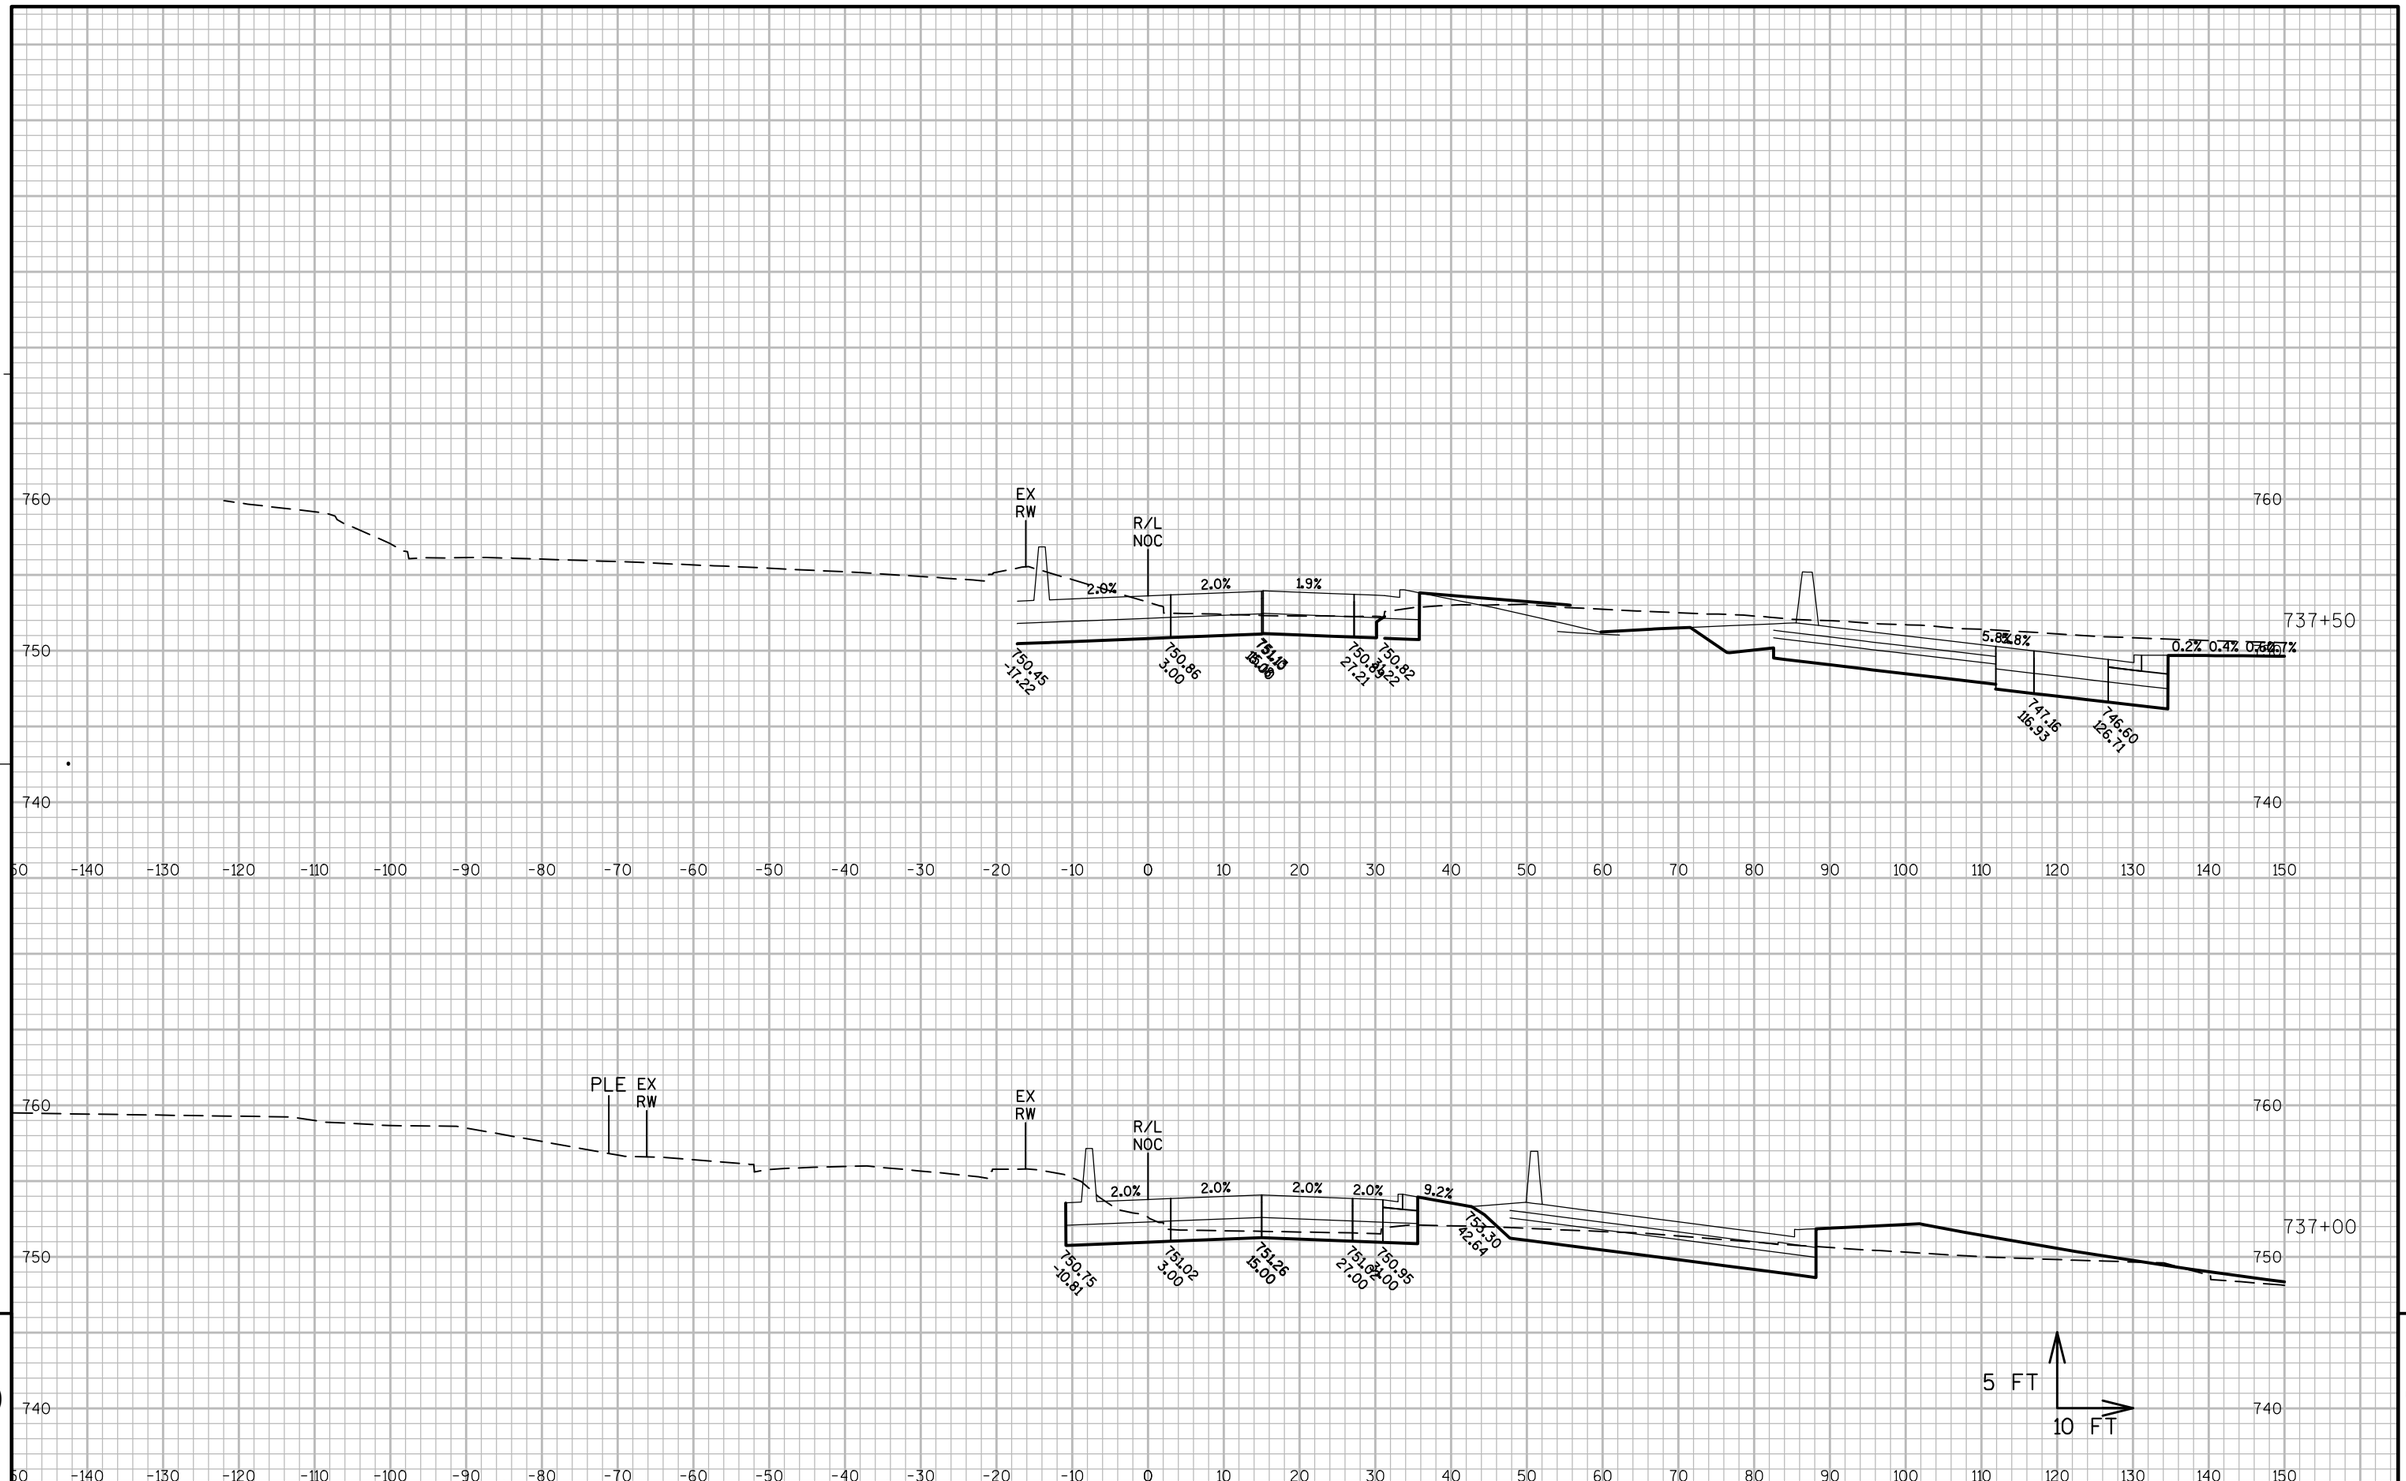

PROJECT NO: 1060-33-84	HWY: IH 41	COUNTY: MILWAUKEE	CROSS SECTIONS: RAMP NOC	SHEET 2782	E

FILE NAME : W:\PDS\C3D\10603316\84\DSN\XS\090404_XS_NOC.DWG
LAYOUT NAME - 090404-NOC - (10)

PLOT DATE : 3/5/2017 12:54 PM PLOT BY : LARKIN, MICHAEL A PLOT NAME : PLOT SCALE : 1 IN:800 FT_XREF

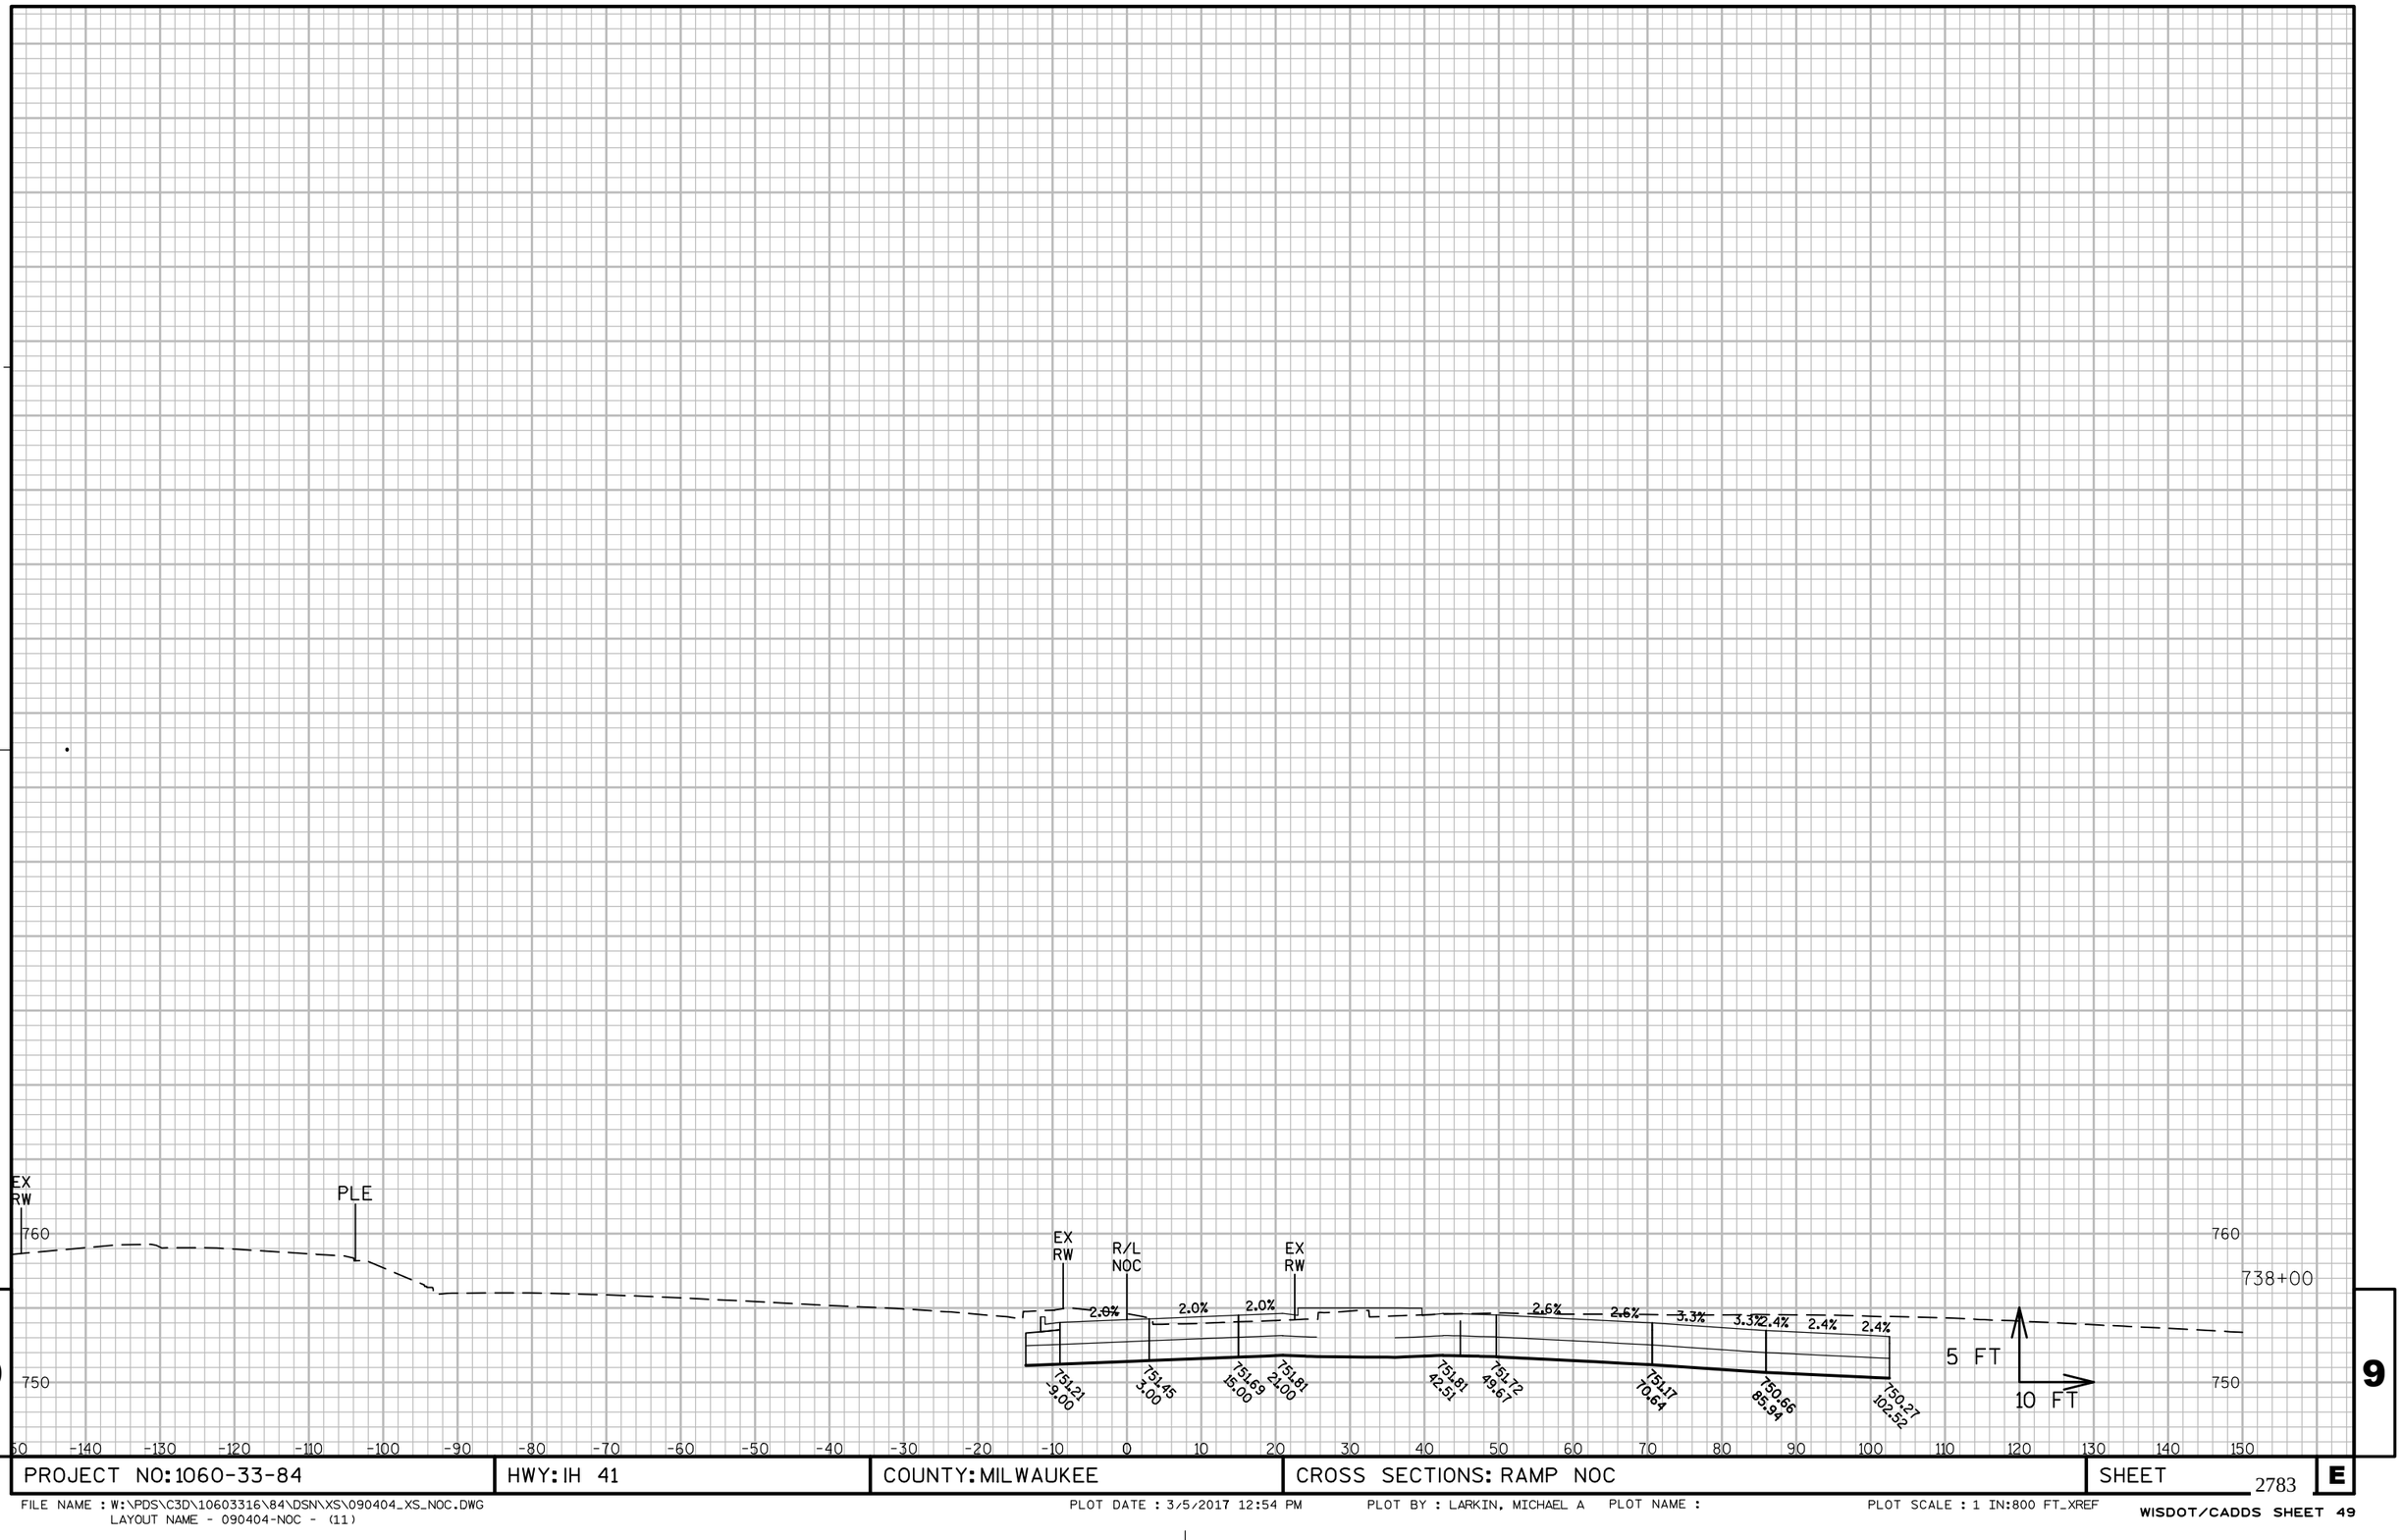

PROJECT NO: 1060-33-84	HWY: IH 41	COUNTY: MILWAUKEE	CROSS SECTIONS: RAMP NOC	SHEET 2783	E

FILE NAME : W:\PDS\C3D\10603316\84\DSN\XS\090404_XS_NOC.DWG
LAYOUT NAME - 090404-NOC - (11)

PLOT DATE : 3/5/2017 12:54 PM PLOT BY : LARKIN, MICHAEL A PLOT NAME : PLOT SCALE : 1 IN:800 FT_XREF

WISDOT/CADDS SHEET 49

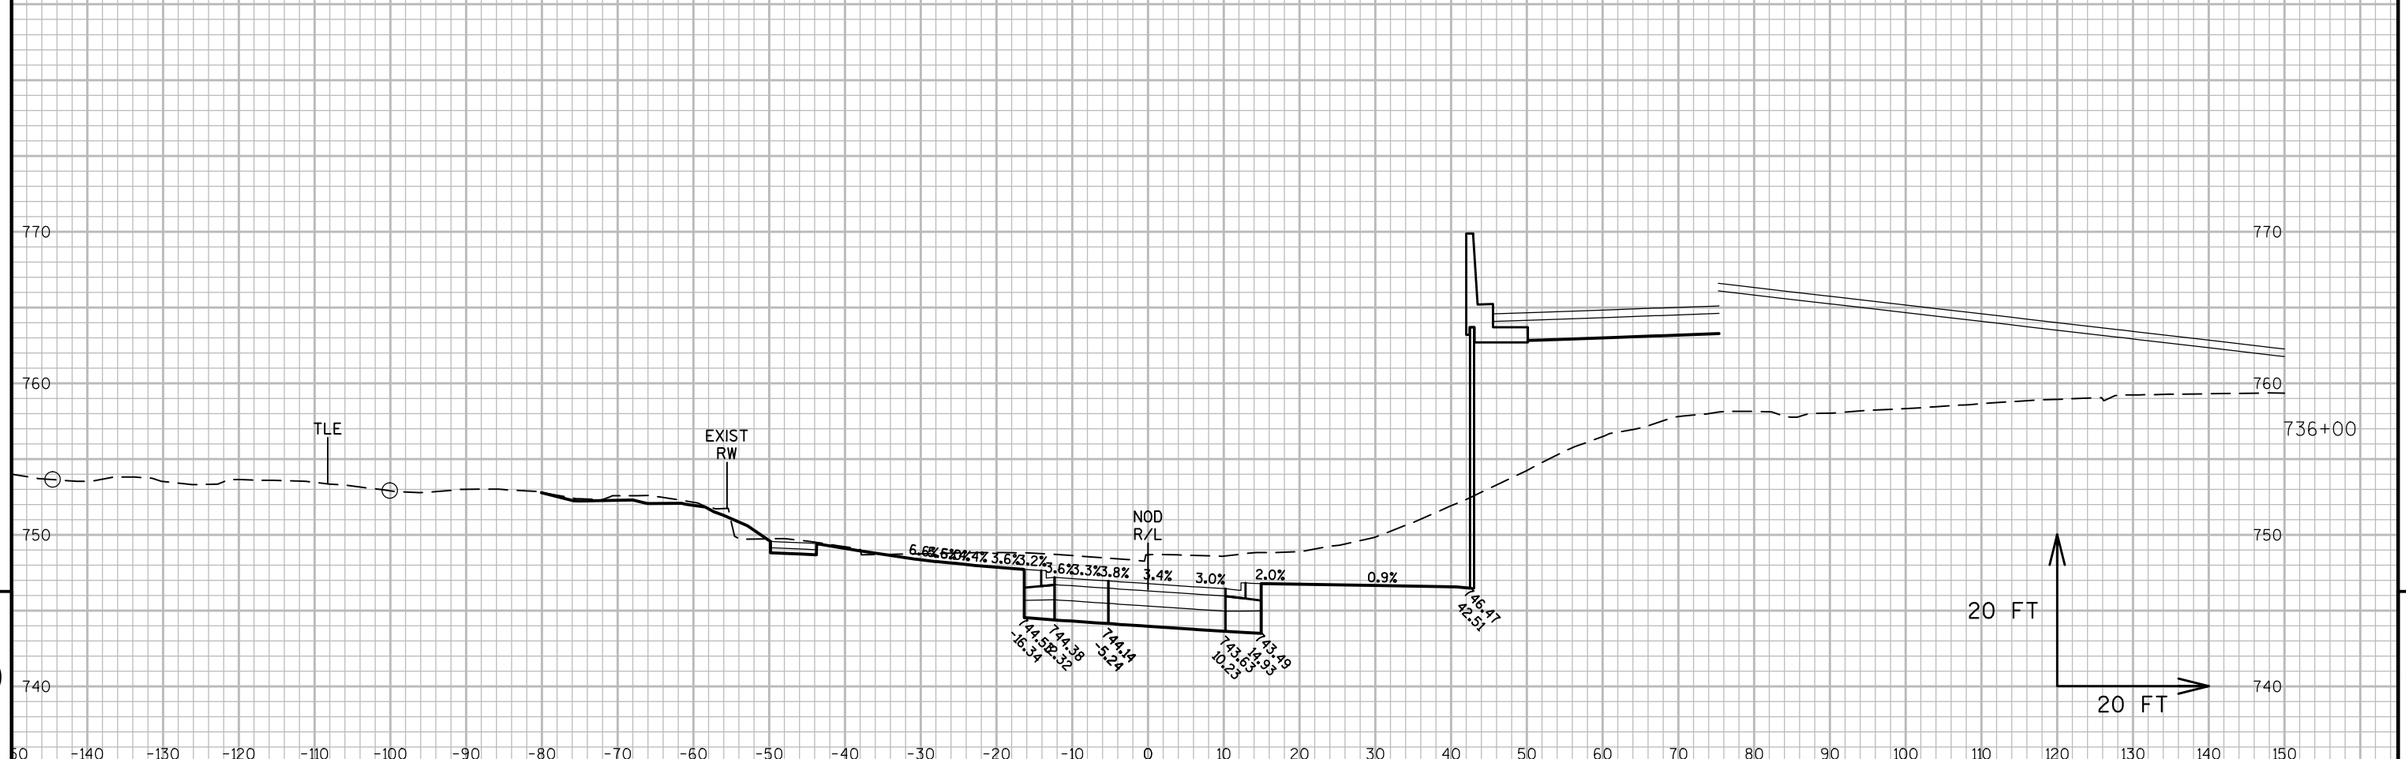

9

9

PROJECT NO: 1060-33-84	HWY: IH 41	COUNTY: MILWAUKEE	CROSS SECTIONS: RAMP NOD	SHEET 2784	E

FILE NAME : W:\PDS\C3D\10603316\84\DSN\XS\090405_XS_NOD.DWG
LAYOUT NAME - NOD- (1)

PLOT DATE : 3/5/2017 1:18 PM

PLOT BY : LARKIN, MICHAEL A PLOT NAME :

PLOT SCALE : 1 IN:20 FT_1

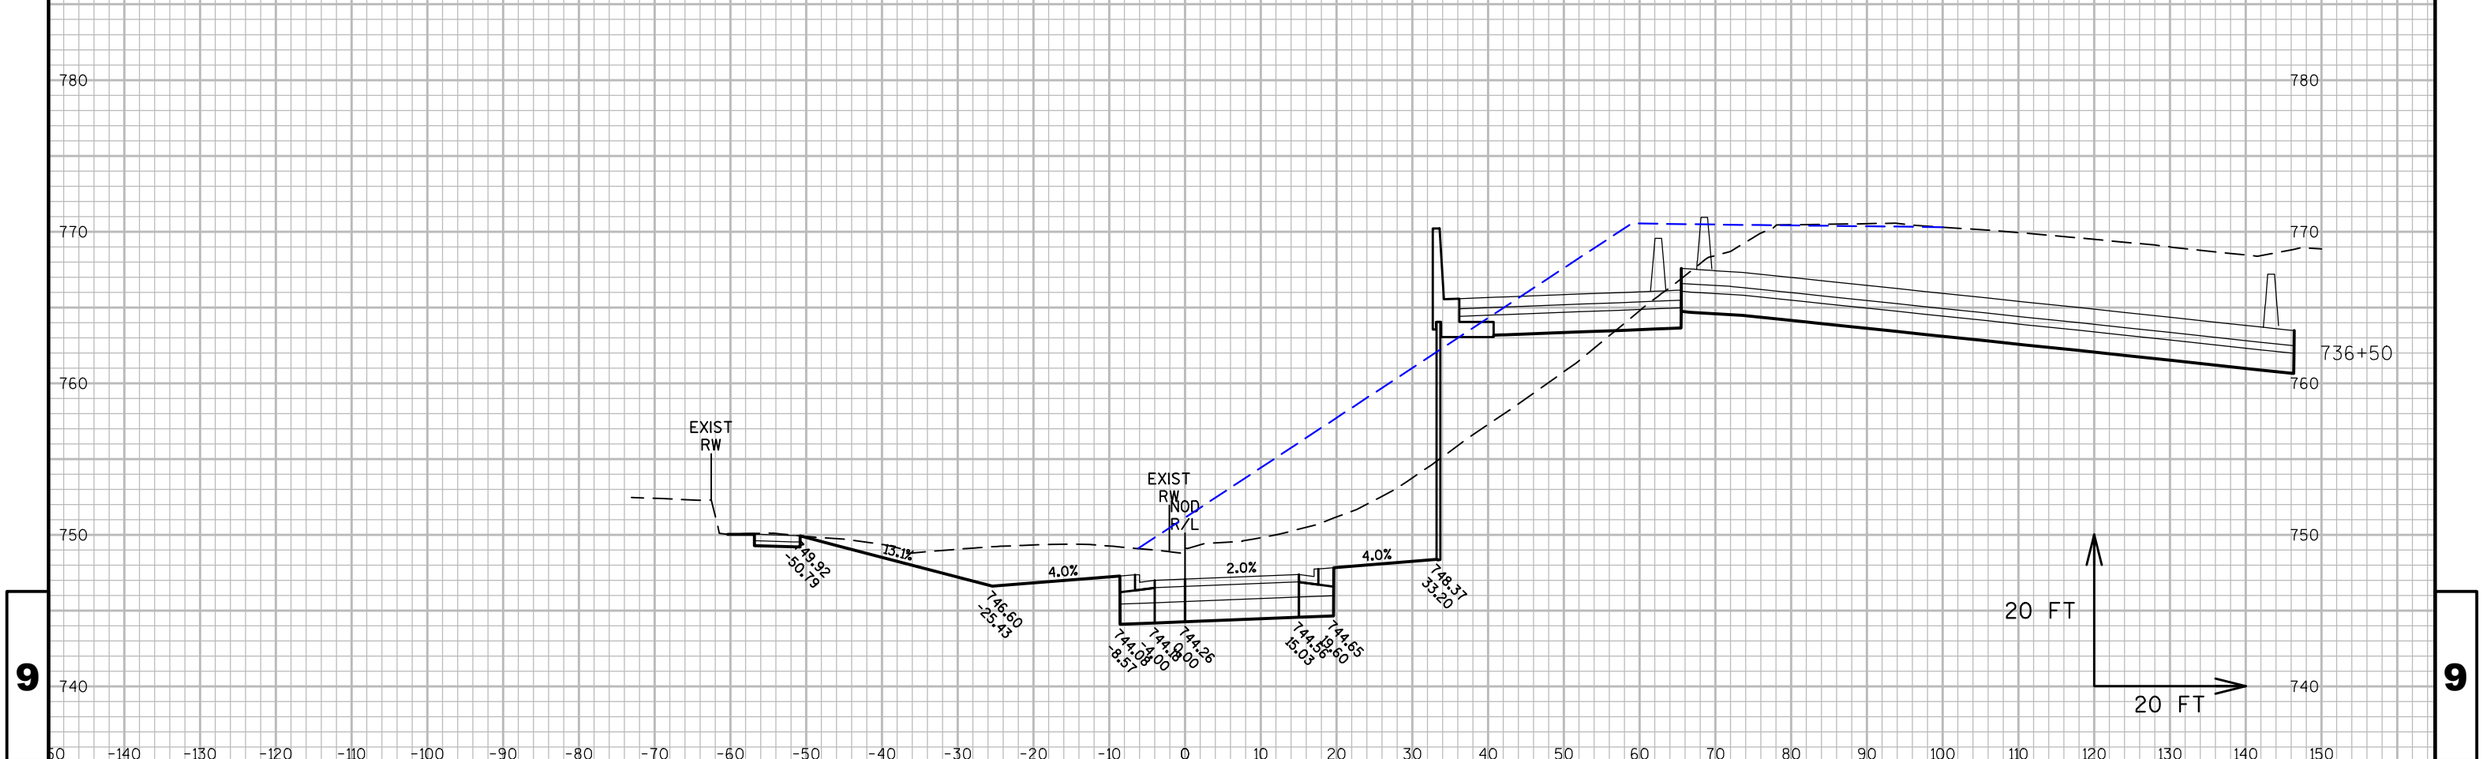

9

9

PROJECT NO: 1060-33-84	HWY: IH 41	COUNTY: MILWAUKEE	CROSS SECTIONS: RAMP NOD	SHEET 2785	E

FILE NAME : W:\PDS\C3D\10603316\84\DSN\XS\090405_XS_NOD.DWG
LAYOUT NAME - NOD- (2)

PLOT DATE : 3/5/2017 1:18 PM

PLOT BY : LARKIN, MICHAEL A PLOT NAME :

PLOT SCALE : 1 IN:20 FT_1

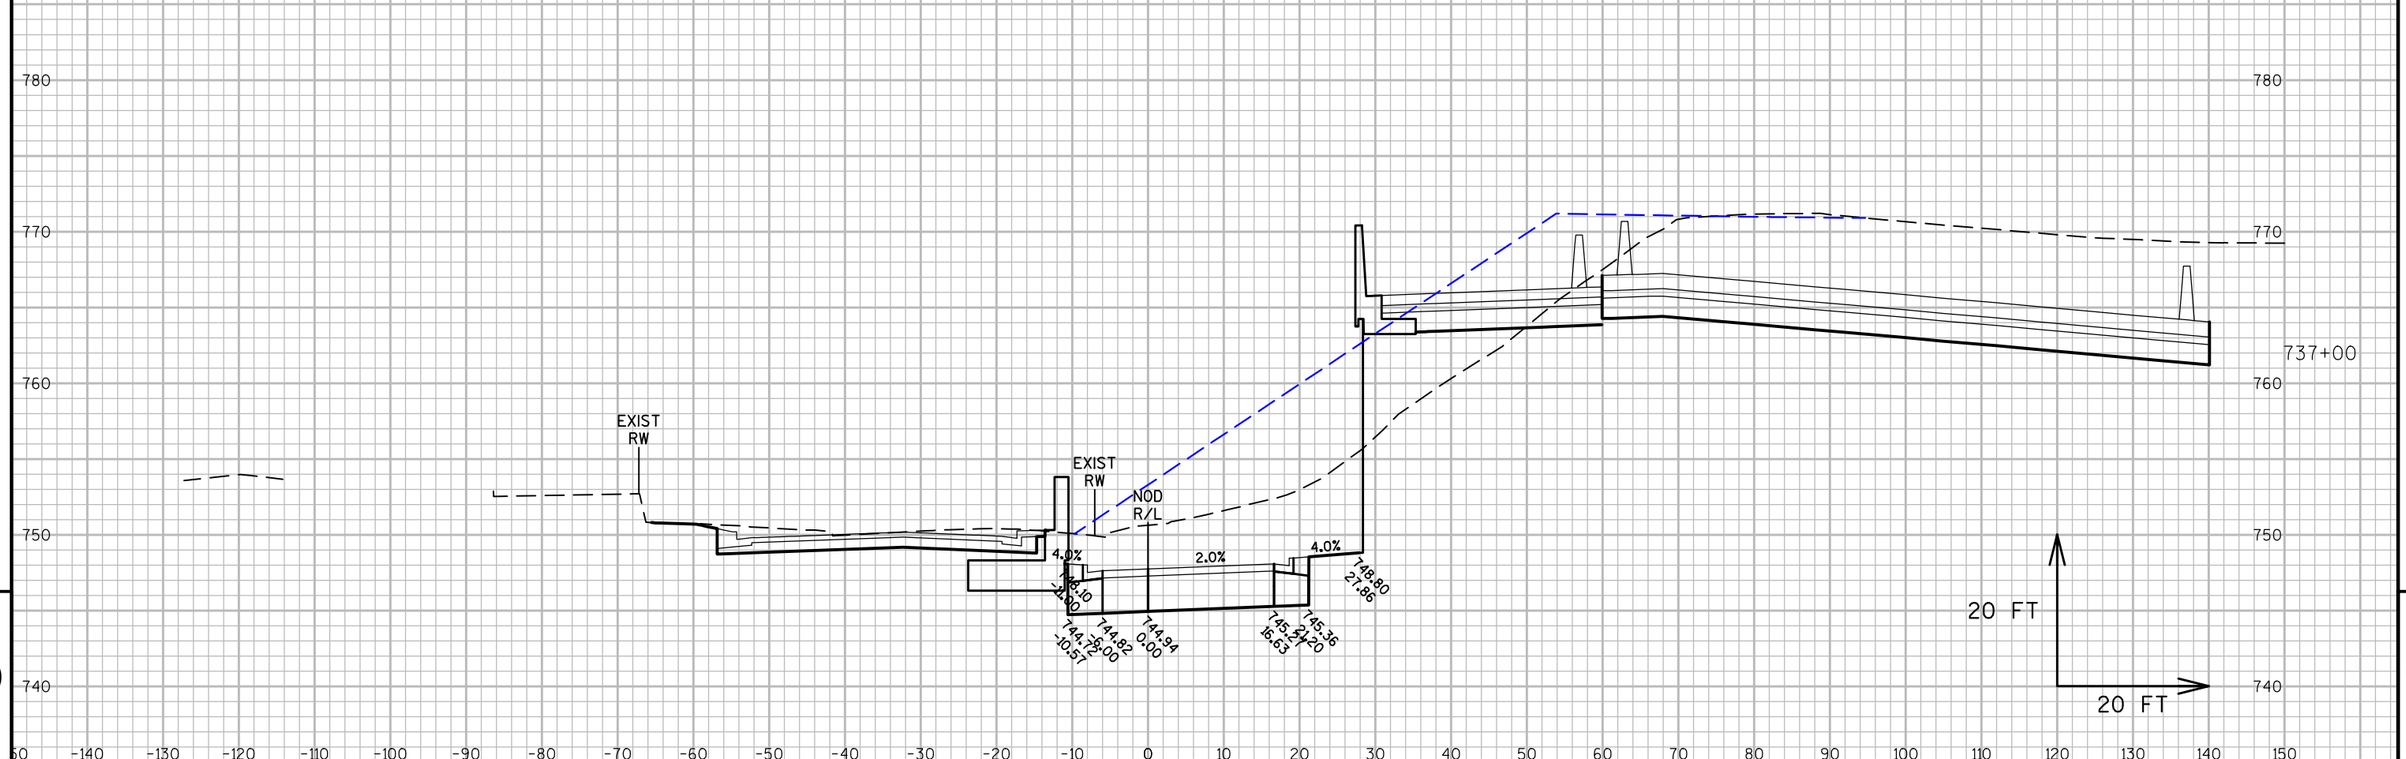

9

9

PROJECT NO: 1060-33-84	HWY: IH 41	COUNTY: MILWAUKEE	CROSS SECTIONS: RAMP NOD	SHEET 2786	E

FILE NAME : W:\PDS\C3D\10603316\84\DSN\XS\090405_XS_NOD.DWG
LAYOUT NAME - NOD- (3)

PLOT DATE : 3/5/2017 1:18 PM

PLOT BY : LARKIN, MICHAEL A PLOT NAME :

PLOT SCALE : 1 IN:20 FT_1

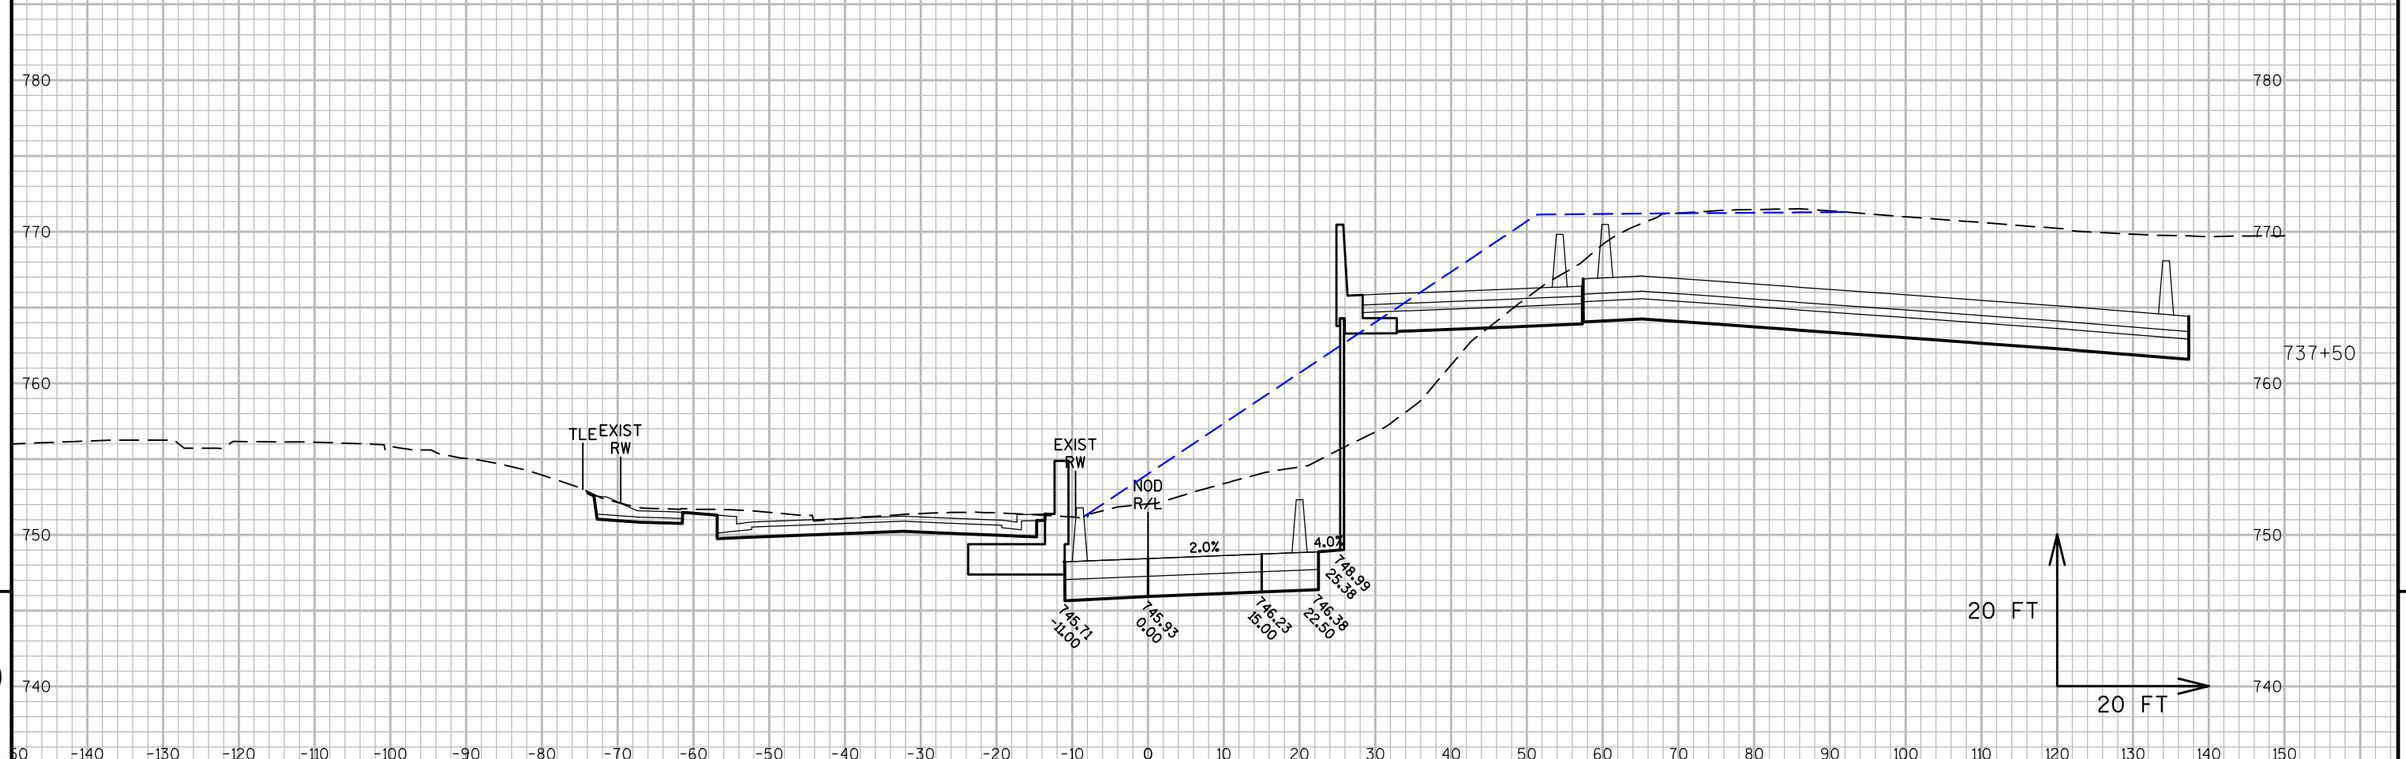

9

9

PROJECT NO: 1060-33-84	HWY: IH 41	COUNTY: MILWAUKEE	CROSS SECTIONS: RAMP NOD	SHEET 2787 E

FILE NAME : W:\PDS\C3D\10603316\84\DSN\XS\090405_XS_NOD.DWG
LAYOUT NAME - NOD- (4)

PLOT DATE : 3/5/2017 1:18 PM PLOT BY : LARKIN, MICHAEL A PLOT NAME : PLOT SCALE : 1 IN:20 FT_1

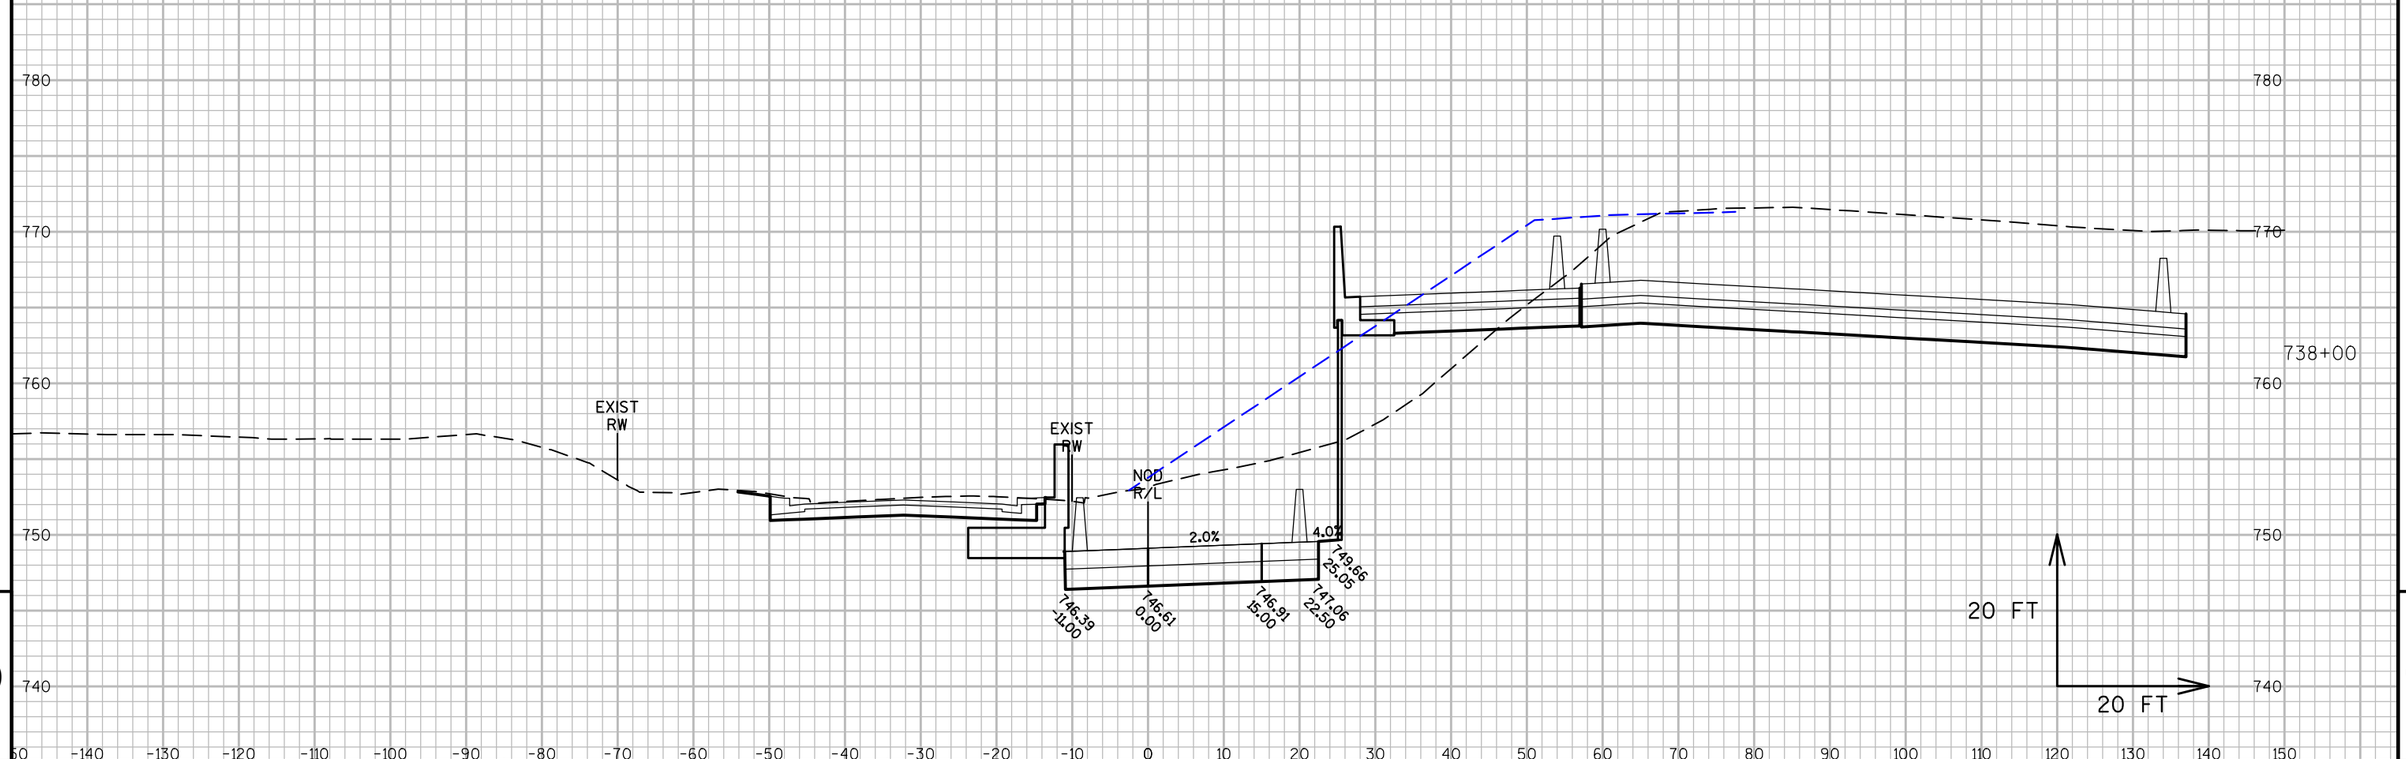

9

9

PROJECT NO: 1060-33-84	HWY: IH 41	COUNTY: MILWAUKEE	CROSS SECTIONS: RAMP NOD	SHEET 2788	E

FILE NAME : W:\PDS\C3D\10603316\84\DSN\XS\090405_XS_NOD.DWG
LAYOUT NAME - NOD- (5)

PLOT DATE : 3/5/2017 1:18 PM

PLOT BY : LARKIN, MICHAEL A PLOT NAME :

PLOT SCALE : 1 IN:20 FT_1

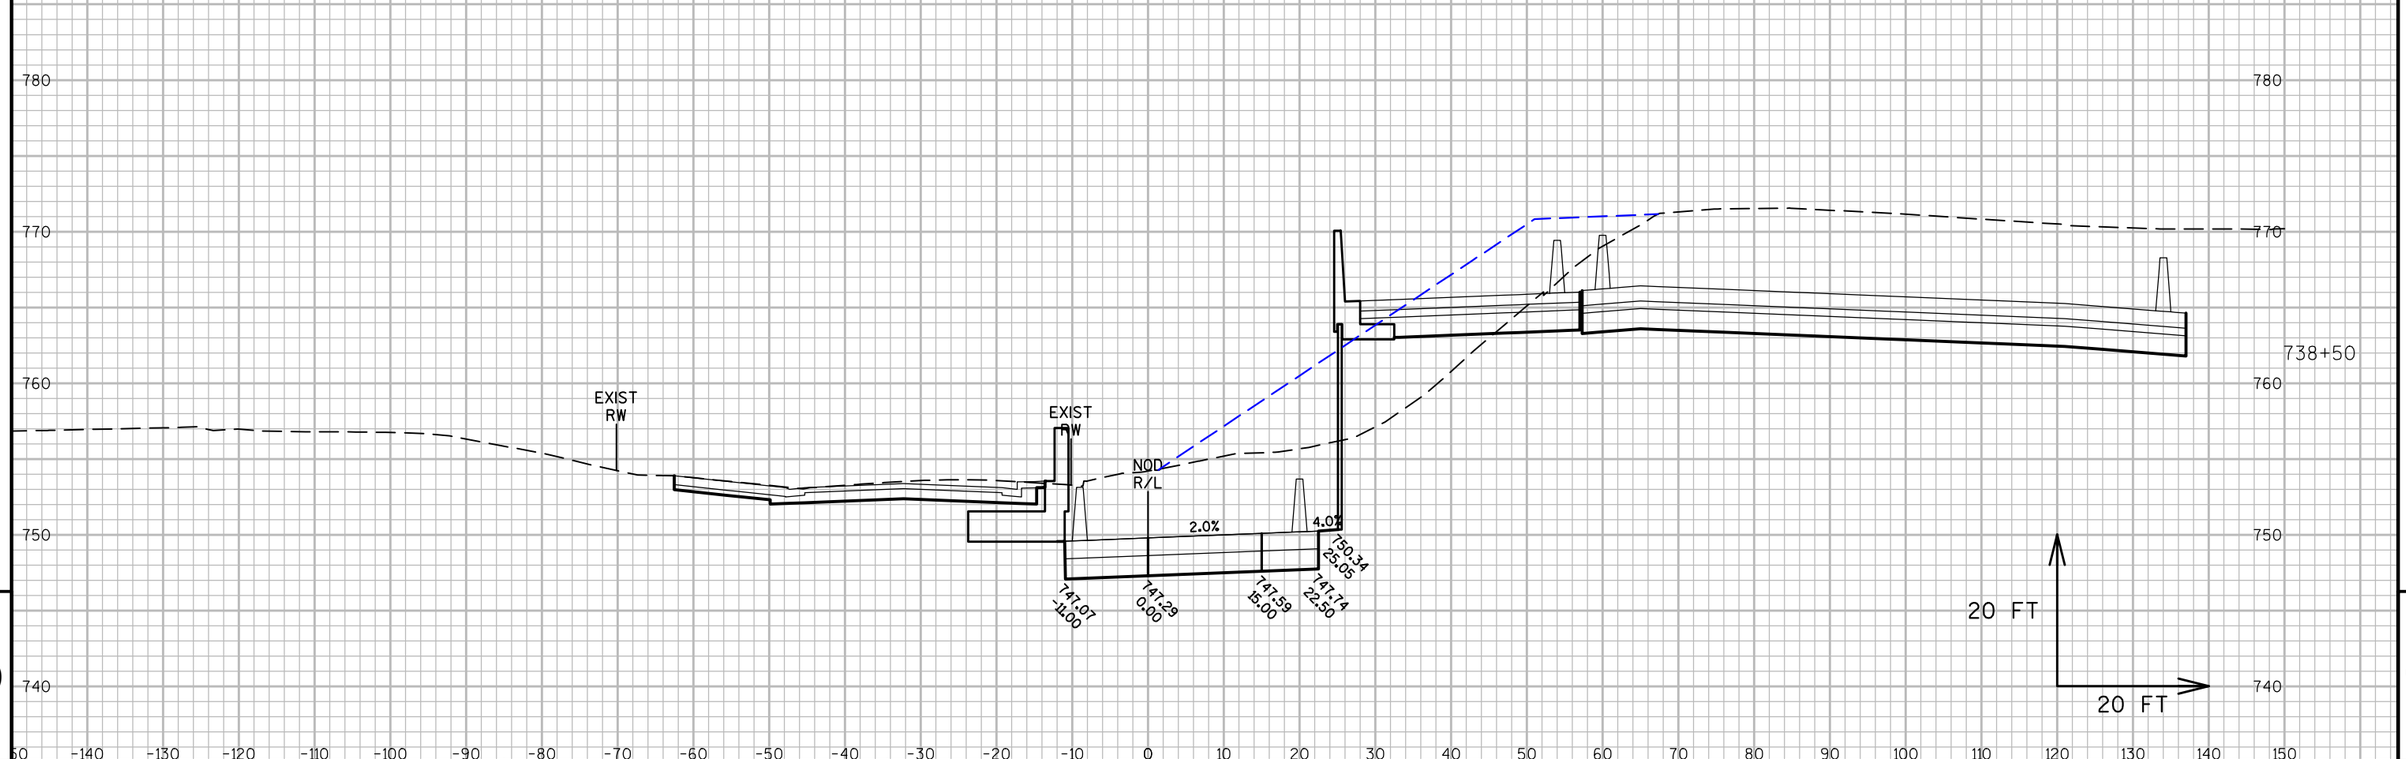

9

9

PROJECT NO: 1060-33-84	HWY: IH 41	COUNTY: MILWAUKEE	CROSS SECTIONS: RAMP NOD	SHEET 2789	E

FILE NAME : W:\PDS\C3D\10603316\84\DSN\XS\090405_XS_NOD.DWG
LAYOUT NAME - NOD- (6)

PLOT DATE : 3/5/2017 1:18 PM PLOT BY : LARKIN, MICHAEL A PLOT NAME : PLOT SCALE : 1 IN:20 FT_1

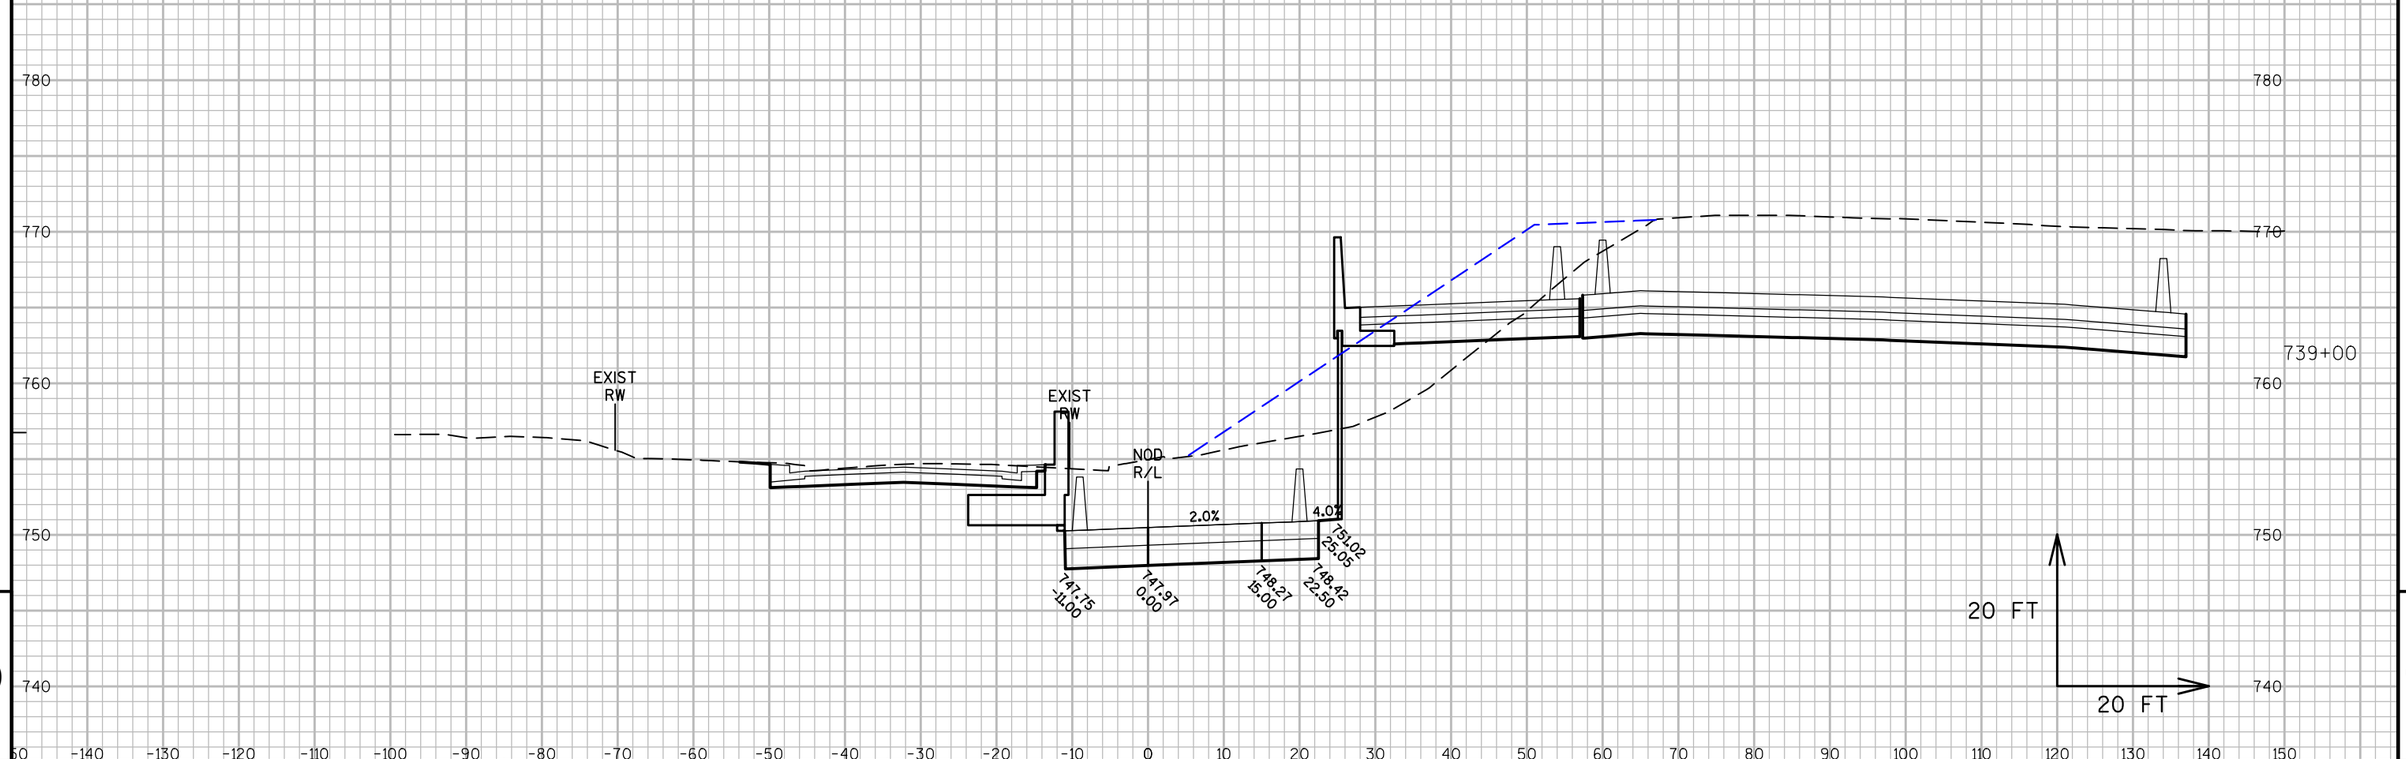

9

9

PROJECT NO: 1060-33-84	HWY: IH 41	COUNTY: MILWAUKEE	CROSS SECTIONS: RAMP NOD	SHEET 2790	E

FILE NAME : W:\PDS\C3D\10603316\84\DSN\XS\090405_XS_NOD.DWG
LAYOUT NAME - NOD- (7)

PLOT DATE : 3/5/2017 1:18 PM PLOT BY : LARKIN, MICHAEL A PLOT NAME : PLOT SCALE : 1 IN:20 FT_1

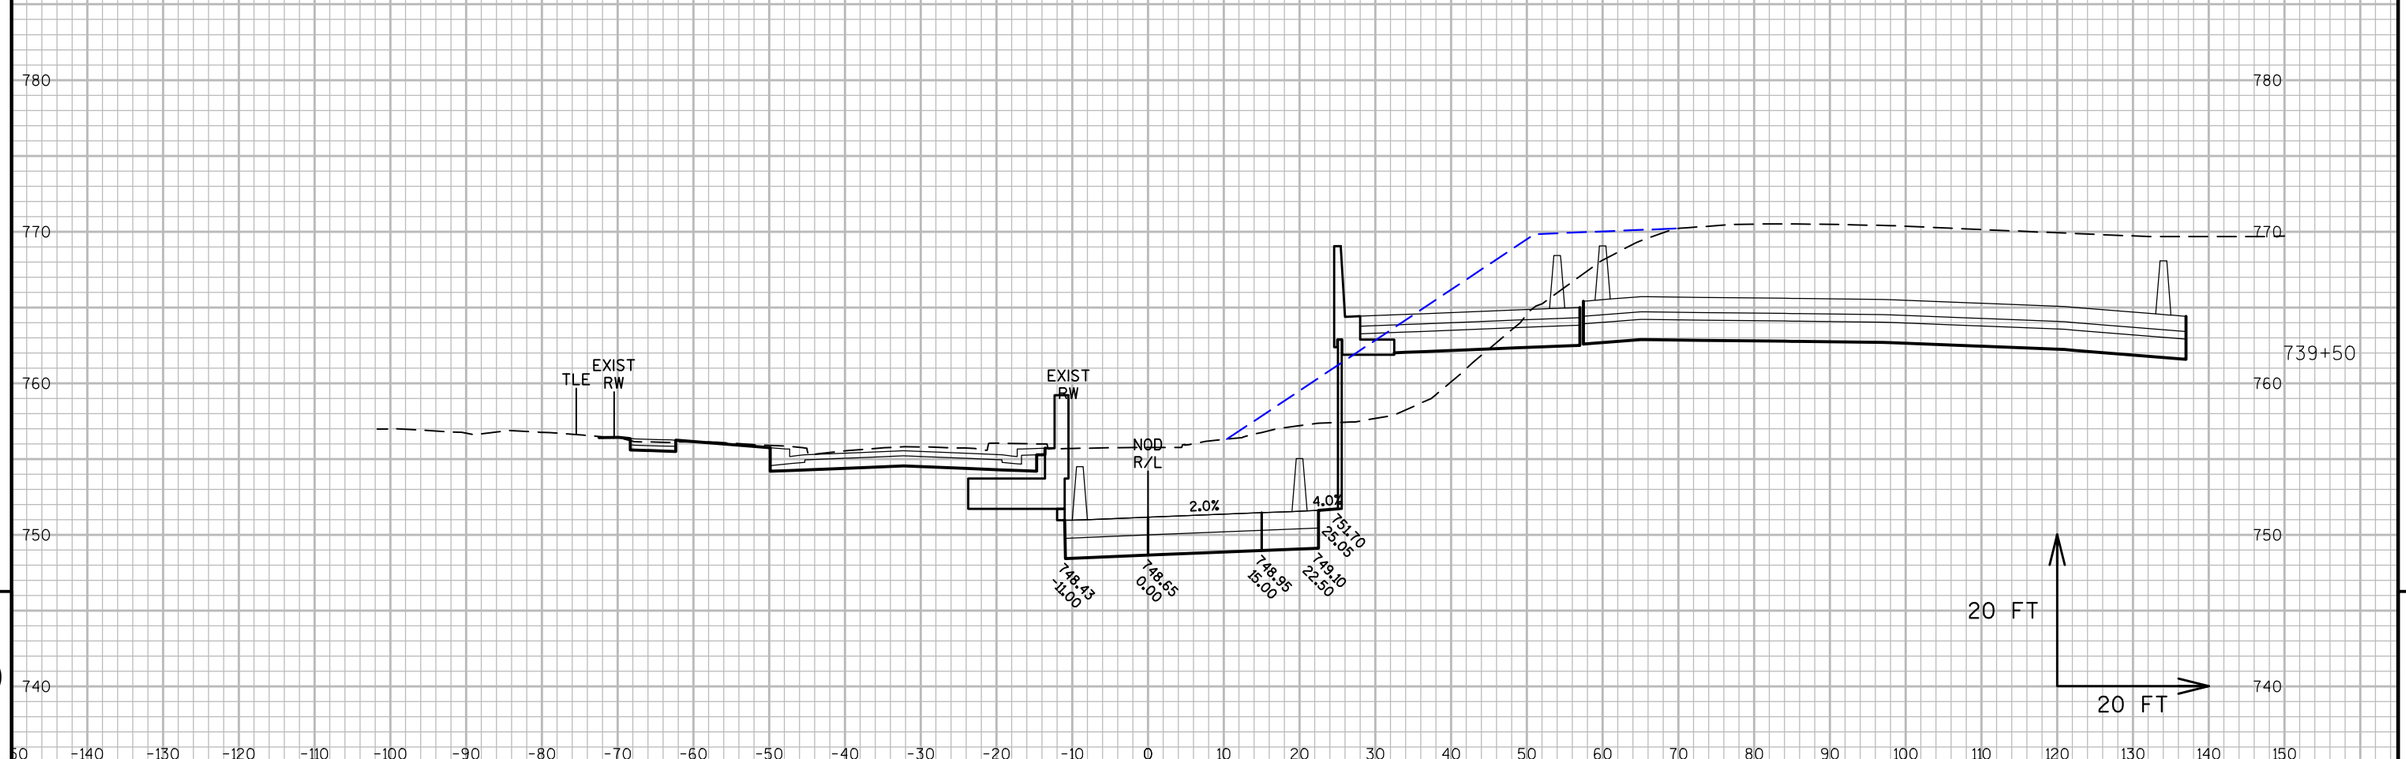

9

9

PROJECT NO: 1060-33-84	HWY: IH 41	COUNTY: MILWAUKEE	CROSS SECTIONS: RAMP NOD	SHEET 2791 E

FILE NAME : W:\PDS\C3D\10603316\84\DSN\XS\090405_XS_NOD.DWG
LAYOUT NAME - NOD- (8)

PLOT DATE : 3/5/2017 1:18 PM PLOT BY : LARKIN, MICHAEL A PLOT NAME : PLOT SCALE : 1 IN:20 FT_1

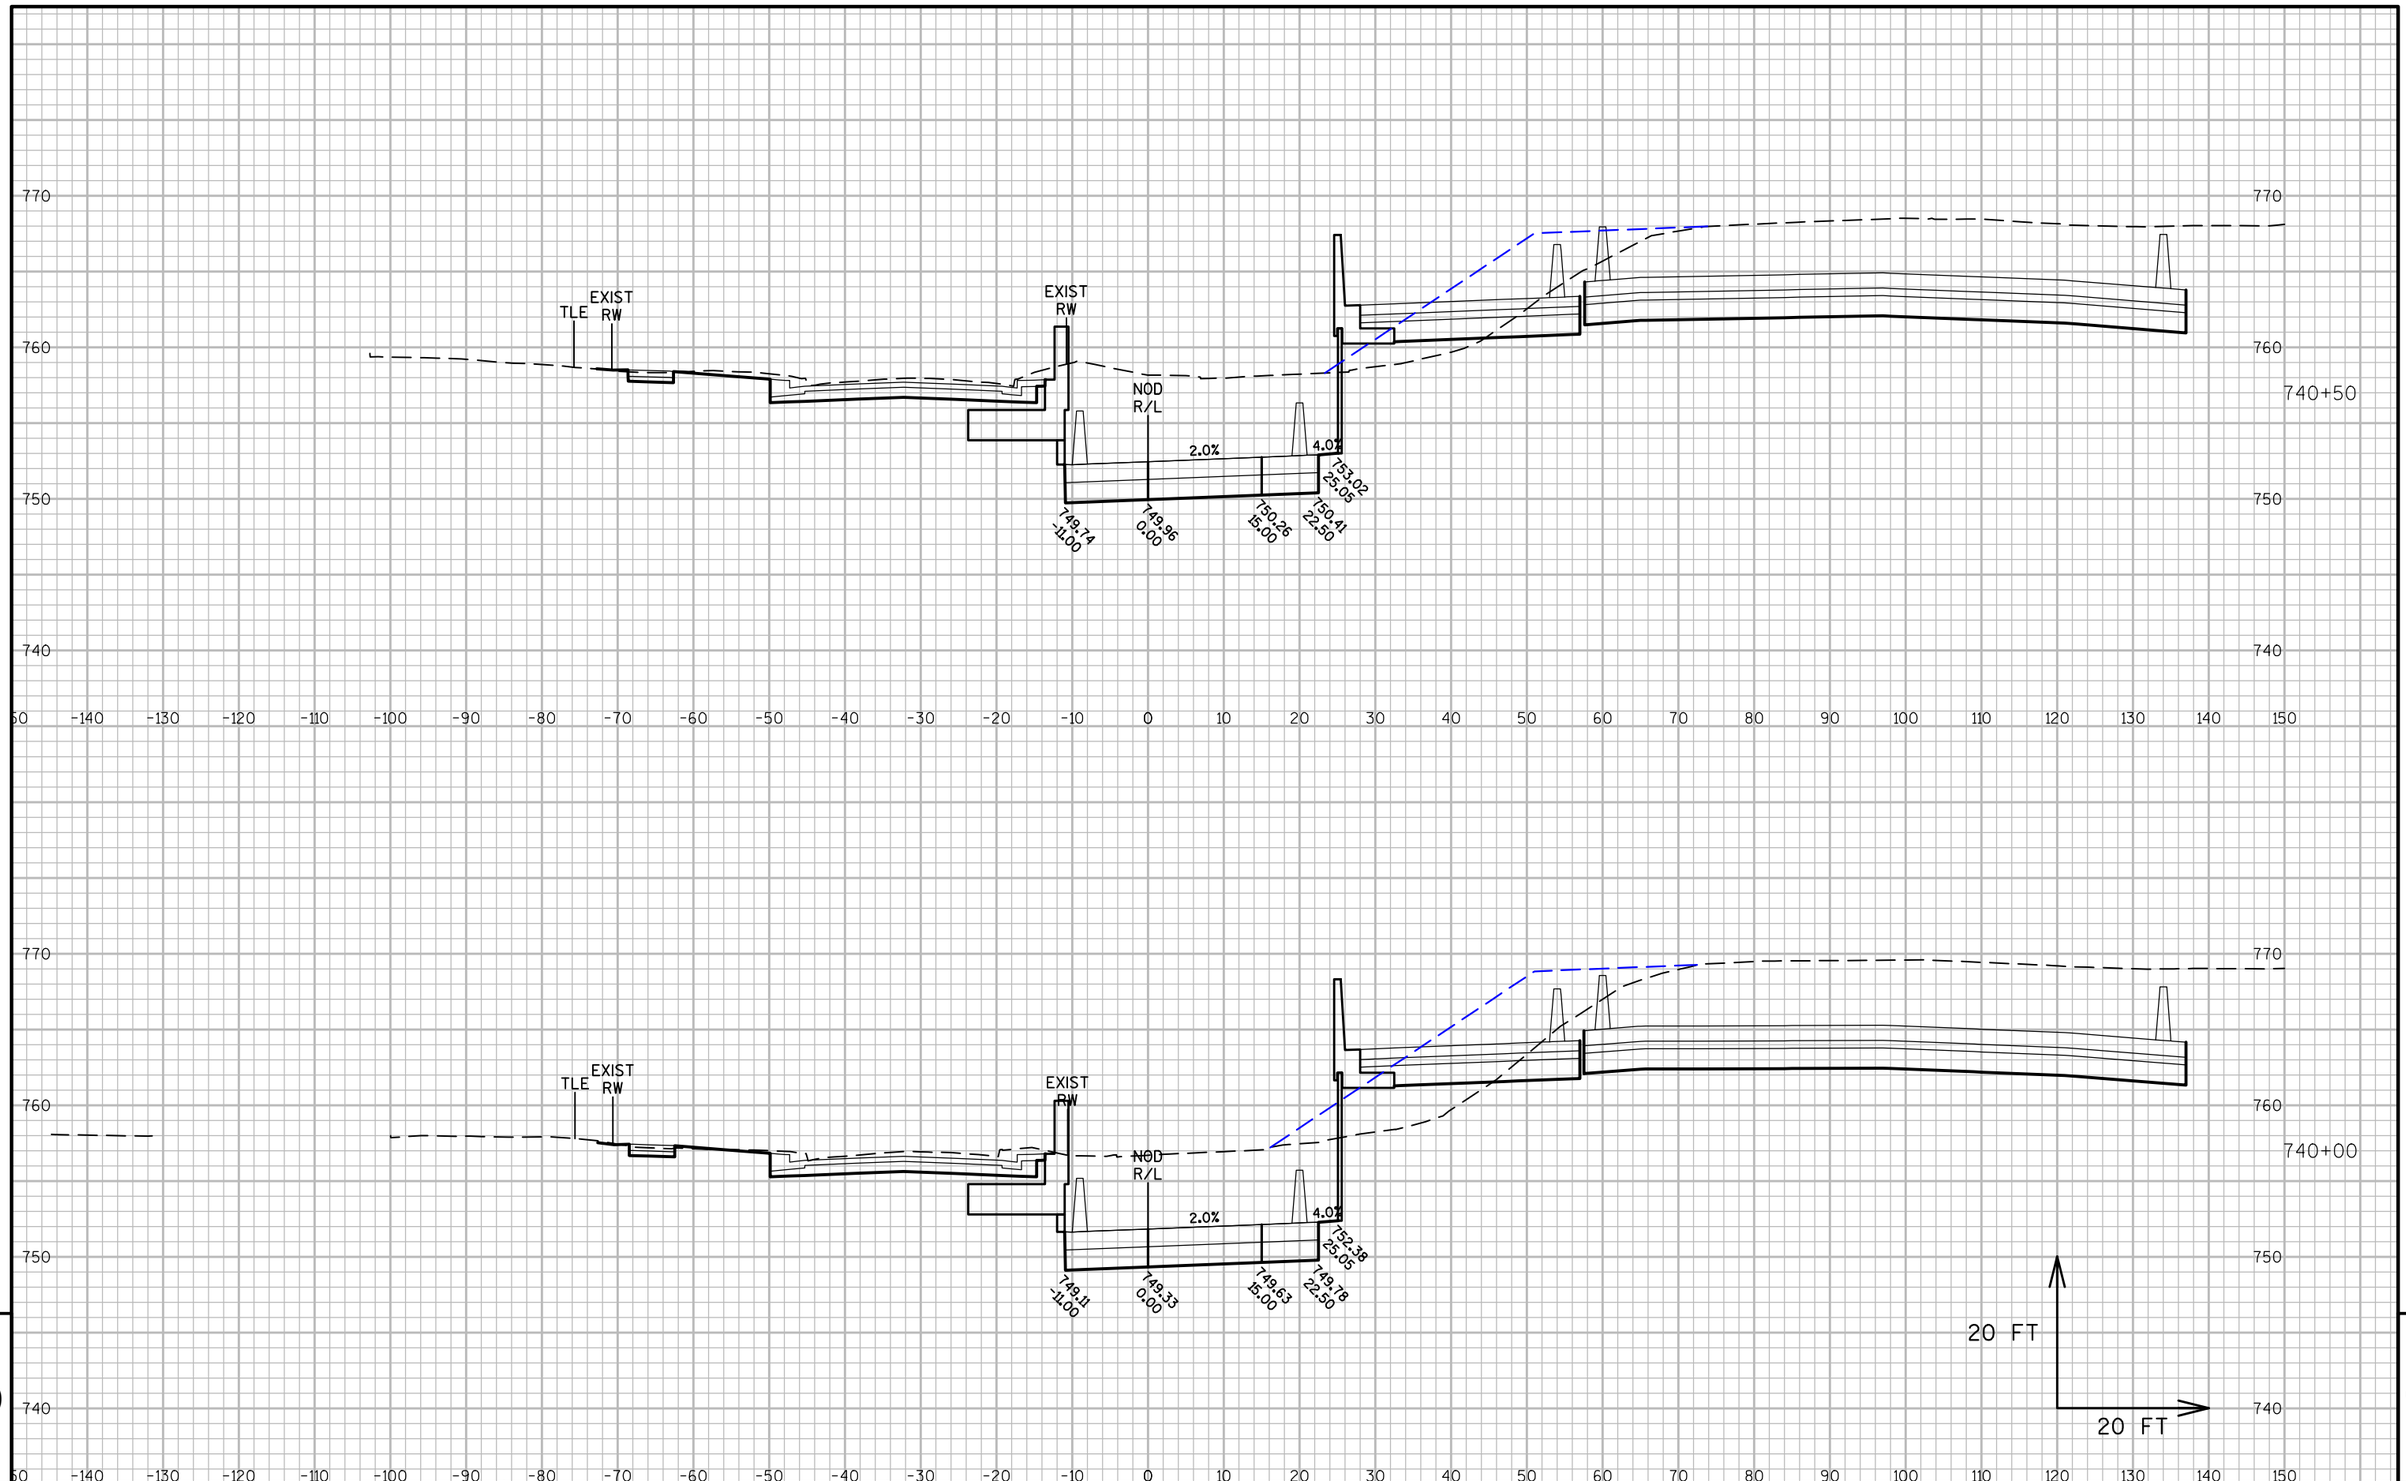

PROJECT NO: 1060-33-84	HWY: IH 41	COUNTY: MILWAUKEE	CROSS SECTIONS: RAMP NOD	SHEET 2792 E

FILE NAME : W:\PDS\C3D\10603316\84\DSN\XS\090405_XS_NOD.DWG
LAYOUT NAME - NOD- (9)

PLOT DATE : 3/5/2017 1:19 PM PLOT BY : LARKIN, MICHAEL A PLOT NAME : PLOT SCALE : 1 IN:20 FT_1

WISDOT/CADDS SHEET 49

9

9

PROJECT NO: 1060-33-84	HWY: IH 41	COUNTY: MILWAUKEE	CROSS SECTIONS: RAMP NOD	SHEET 2793	E

FILE NAME : W:\PDS\C3D\10603316\84\DSN\XS\090405_XS_NOD.DWG
LAYOUT NAME - NOD- (10)

PLOT DATE : 3/5/2017 1:19 PM PLOT BY : LARKIN, MICHAEL A PLOT NAME : PLOT SCALE : 1 IN:20 FT_1

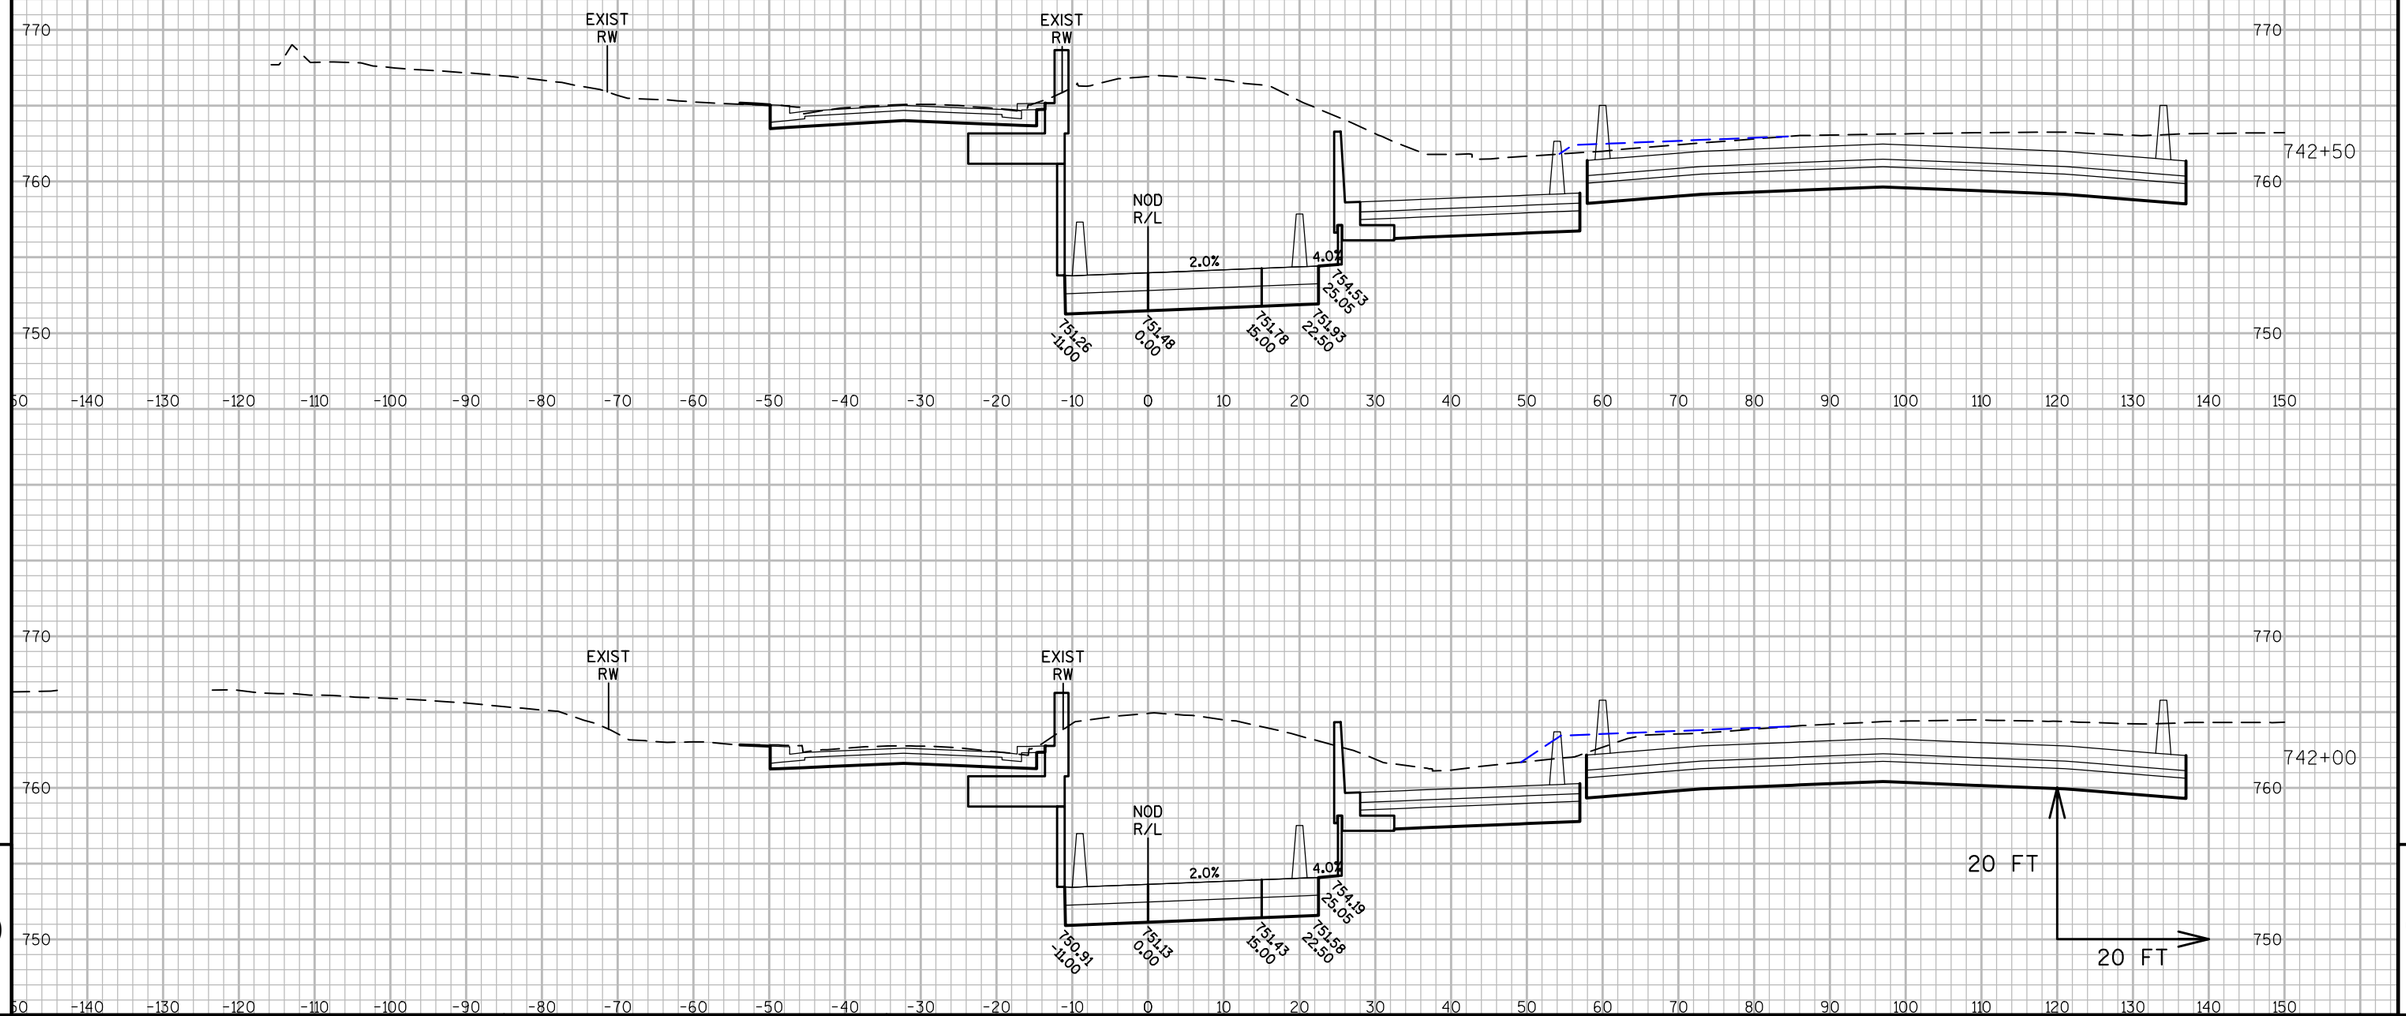

9

9

PROJECT NO: 1060-33-84	HWY: IH 41	COUNTY: MILWAUKEE	CROSS SECTIONS: RAMP NOD	SHEET 2794	E

FILE NAME : W:\PDS\C3D\10603316\84\DSN\XS\090405_XS_NOD.DWG
LAYOUT NAME - NOD- (11)

PLOT DATE : 3/5/2017 1:19 PM PLOT BY : LARKIN, MICHAEL A PLOT NAME : PLOT SCALE : 1 IN:20 FT_1

WISDOT/CADDS SHEET 49

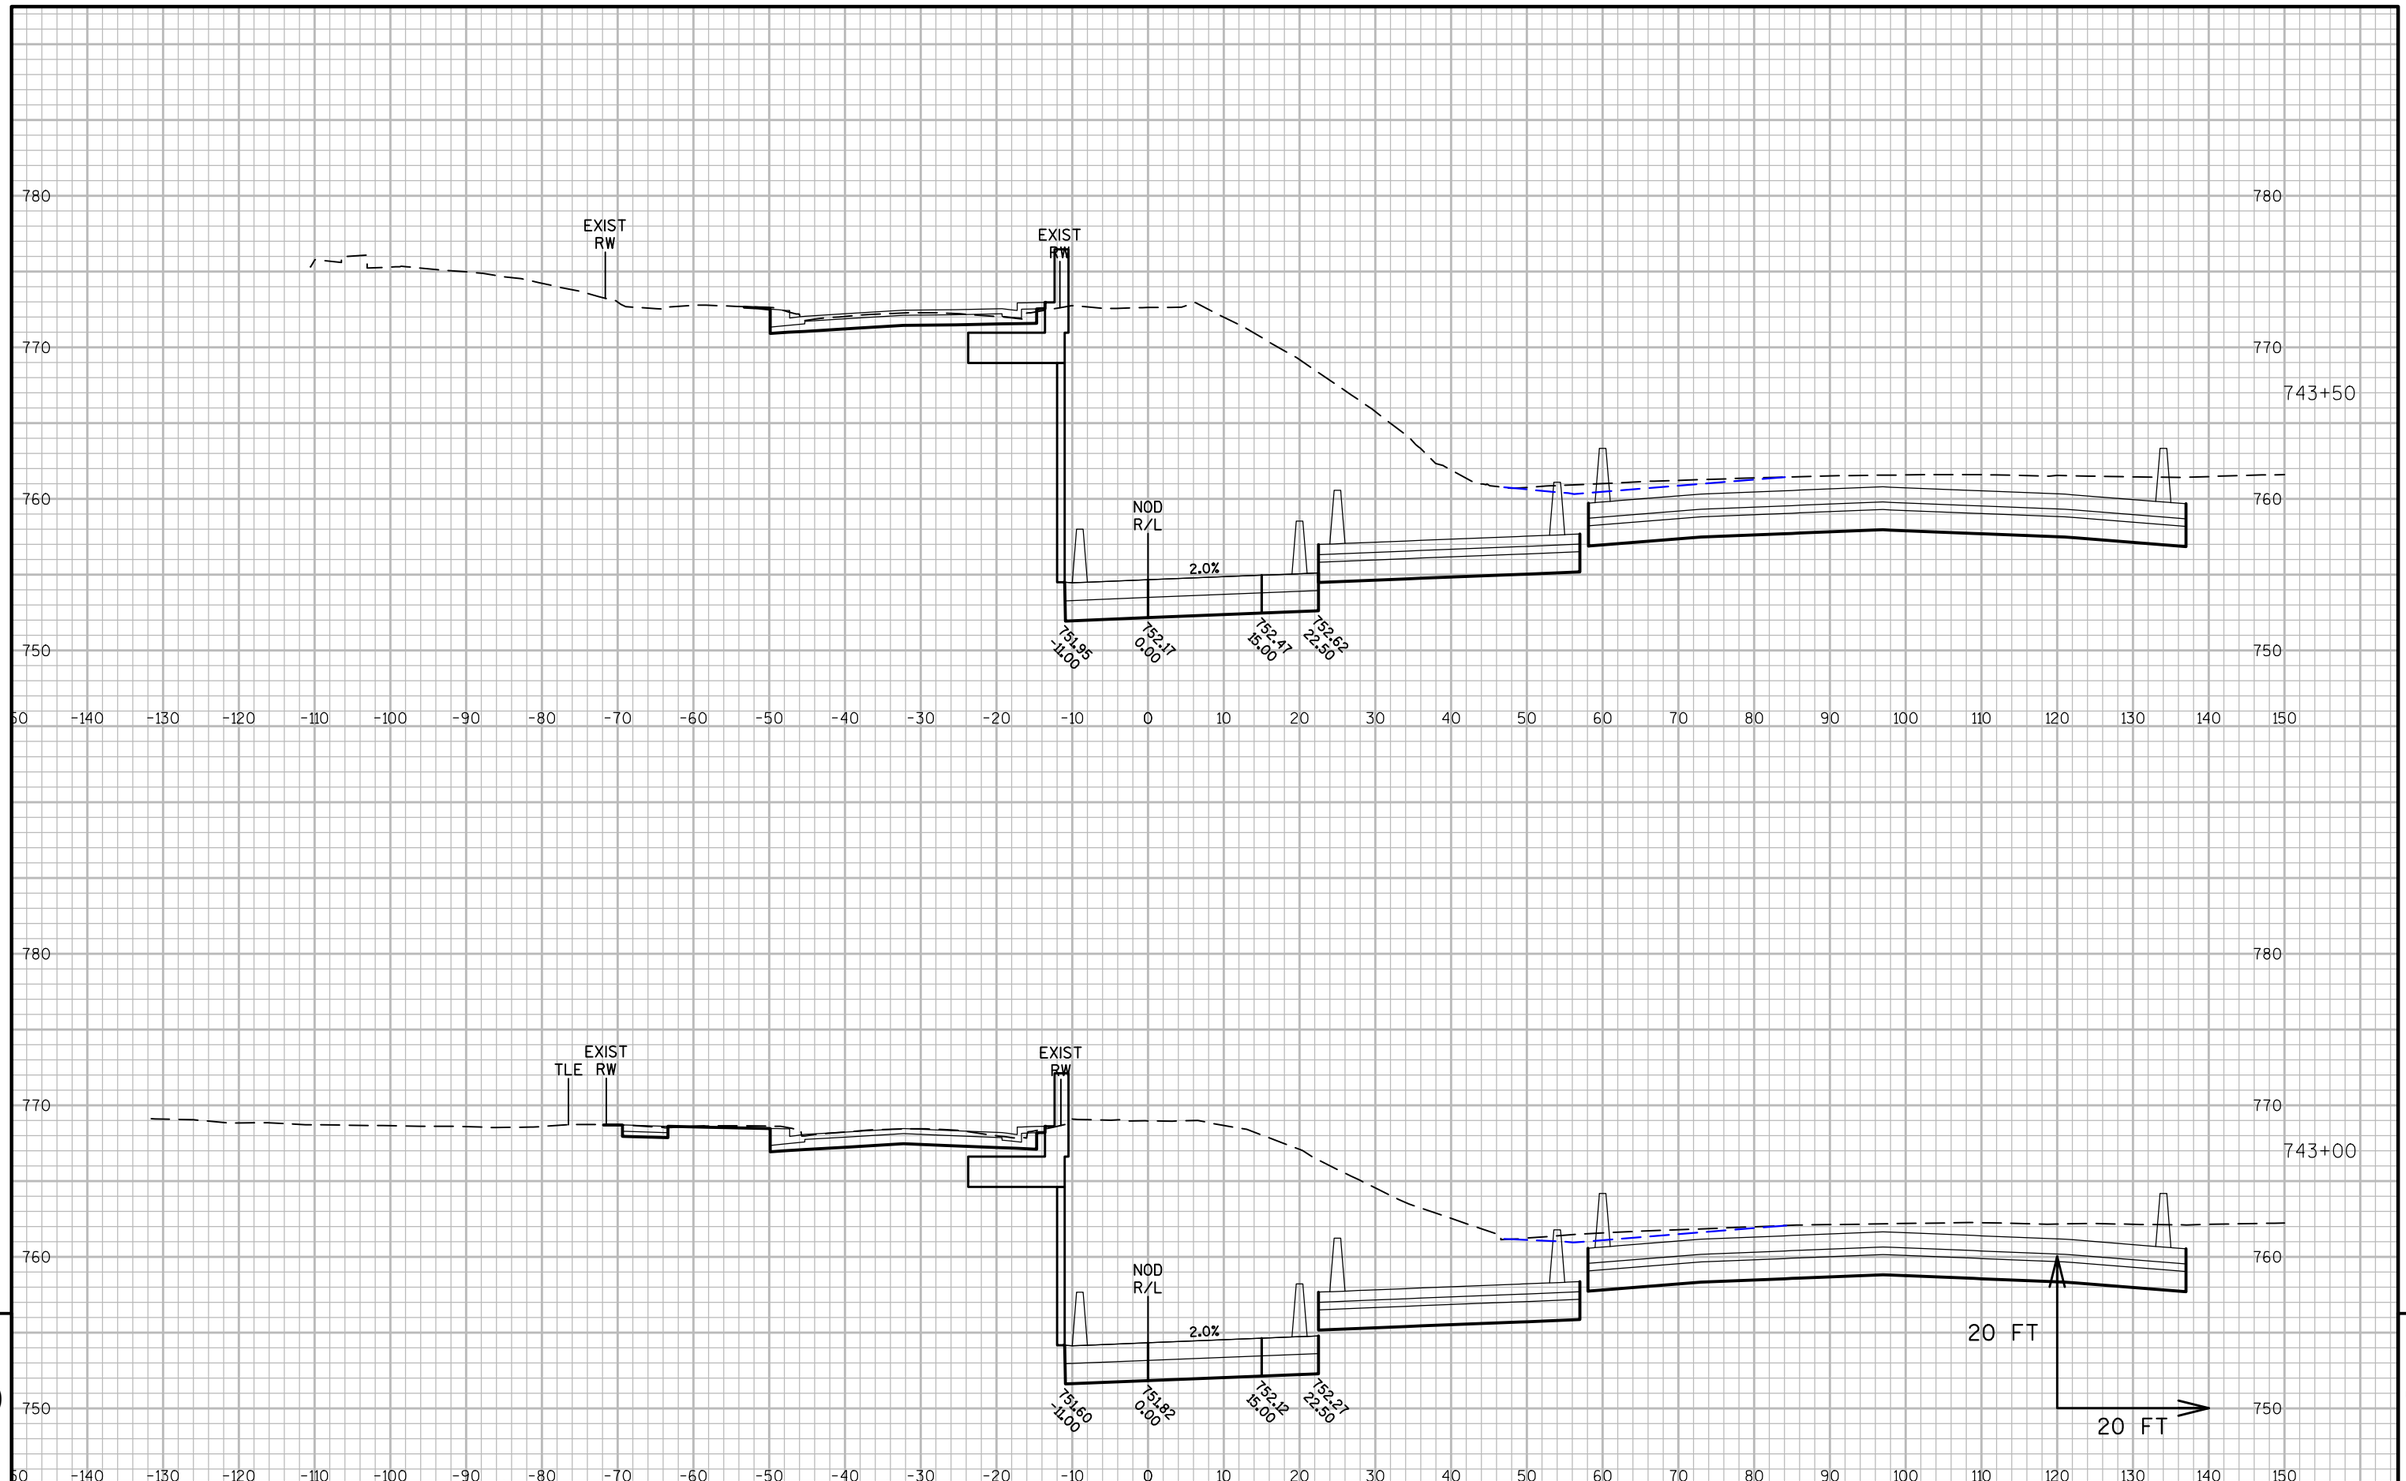

9

9

PROJECT NO: 1060-33-84	HWY: IH 41	COUNTY: MILWAUKEE	CROSS SECTIONS: RAMP NOD	SHEET 2795	E

FILE NAME : W:\PDS\C3D\10603316\84\DSN\XS\090405_XS_NOD.DWG
LAYOUT NAME - NOD- (12)

PLOT DATE : 3/5/2017 1:19 PM PLOT BY : LARKIN, MICHAEL A PLOT NAME : PLOT SCALE : 1 IN:20 FT_1

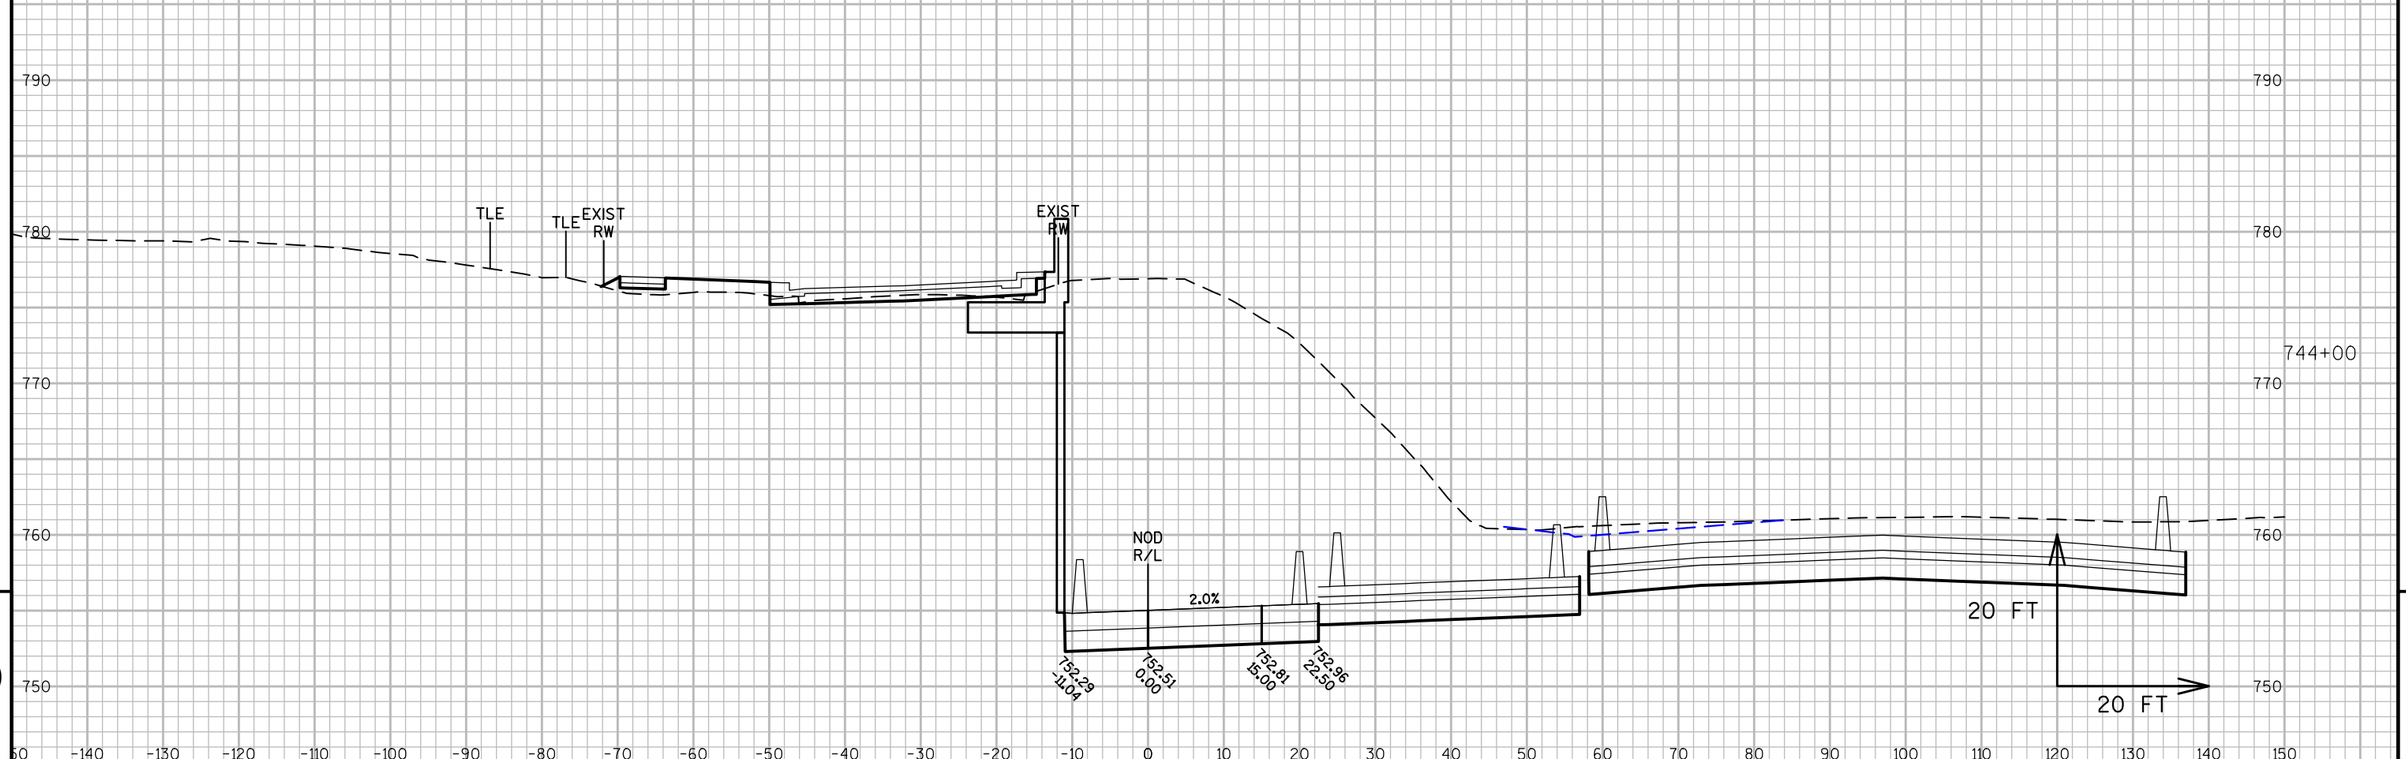

9 9

PROJECT NO: 1060-33-84	HWY: IH 41	COUNTY: MILWAUKEE	CROSS SECTIONS: RAMP NOD	SHEET 2796 E

FILE NAME : W:\PDS\C3D\10603316\84\DSN\XS\090405_XS_NOD.DWG
LAYOUT NAME - NOD- (13)

PLOT DATE : 3/5/2017 1:19 PM PLOT BY : LARKIN, MICHAEL A PLOT NAME : PLOT SCALE : 1 IN:20 FT_1

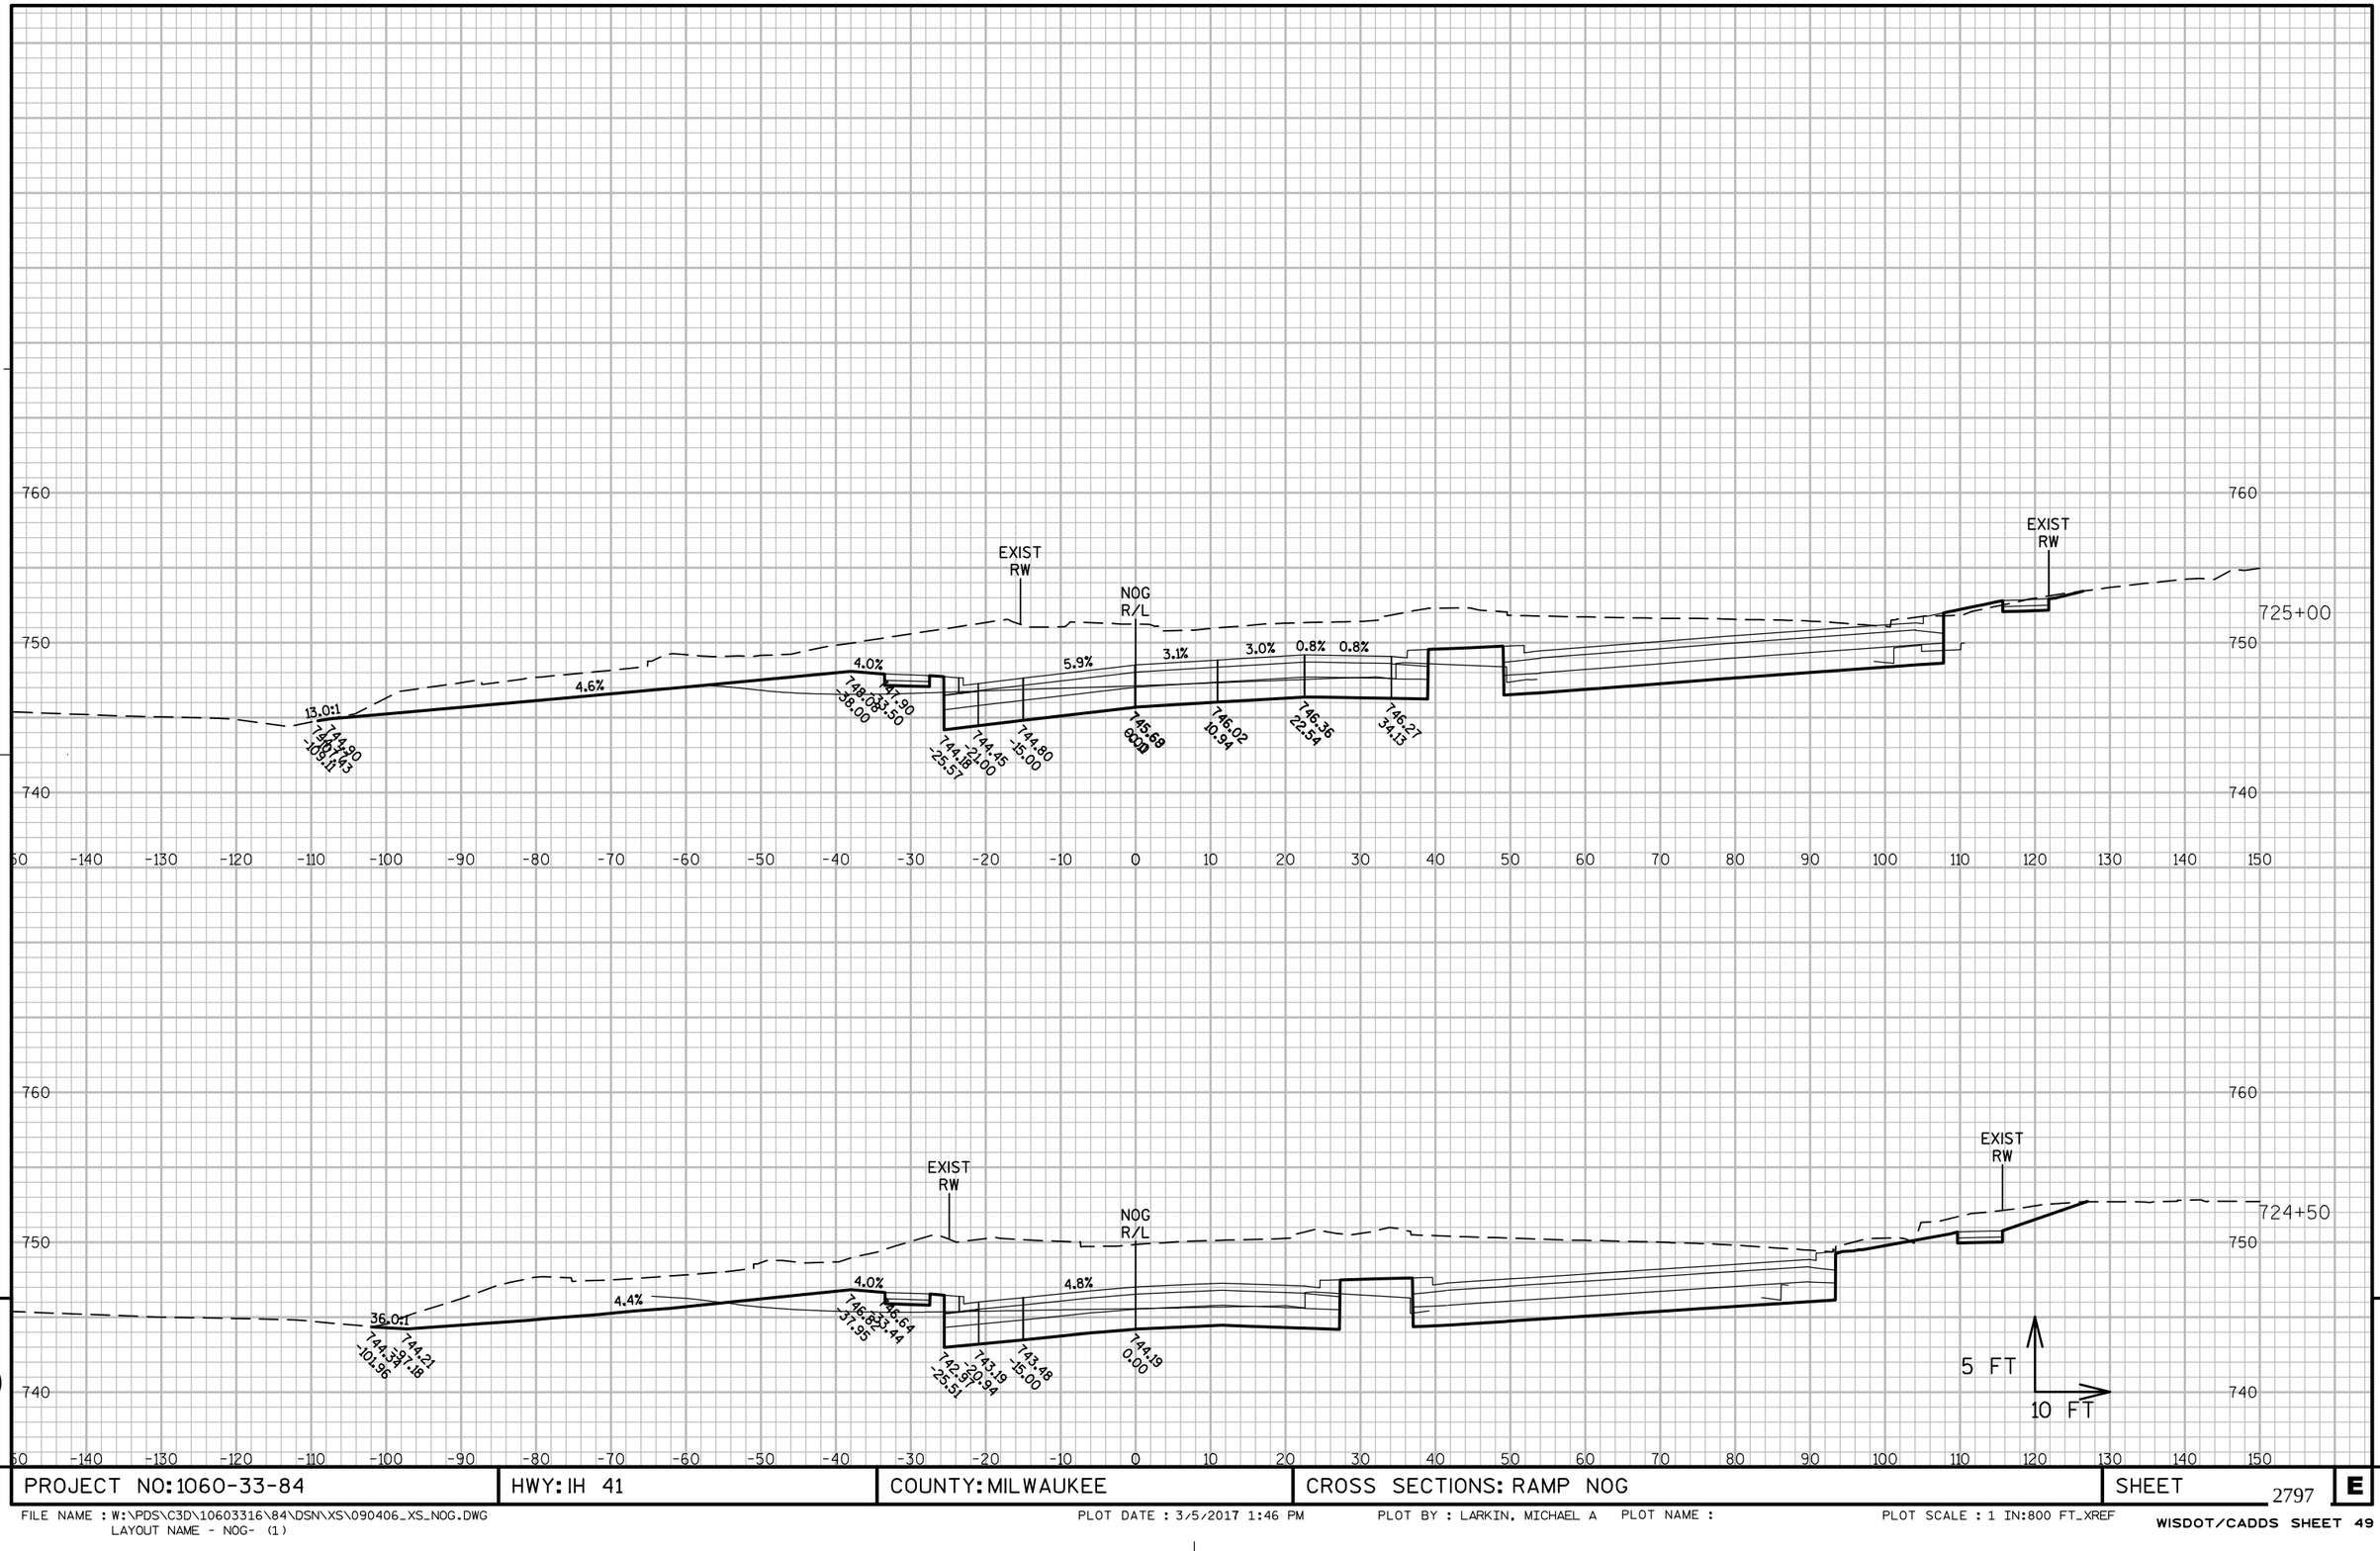

9

9

PROJECT NO: 1060-33-84	HWY: IH 41	COUNTY: MILWAUKEE	CROSS SECTIONS: RAMP NOG	SHEET 2797	E

FILE NAME : W:\PDS\C3D\10603316\84\DSN\XS\090406_XS_NOG.DWG
LAYOUT NAME - NOG- (1)

PLOT DATE : 3/5/2017 1:46 PM PLOT BY : LARKIN, MICHAEL A PLOT NAME : PLOT SCALE : 1 IN:800 FT_XREF

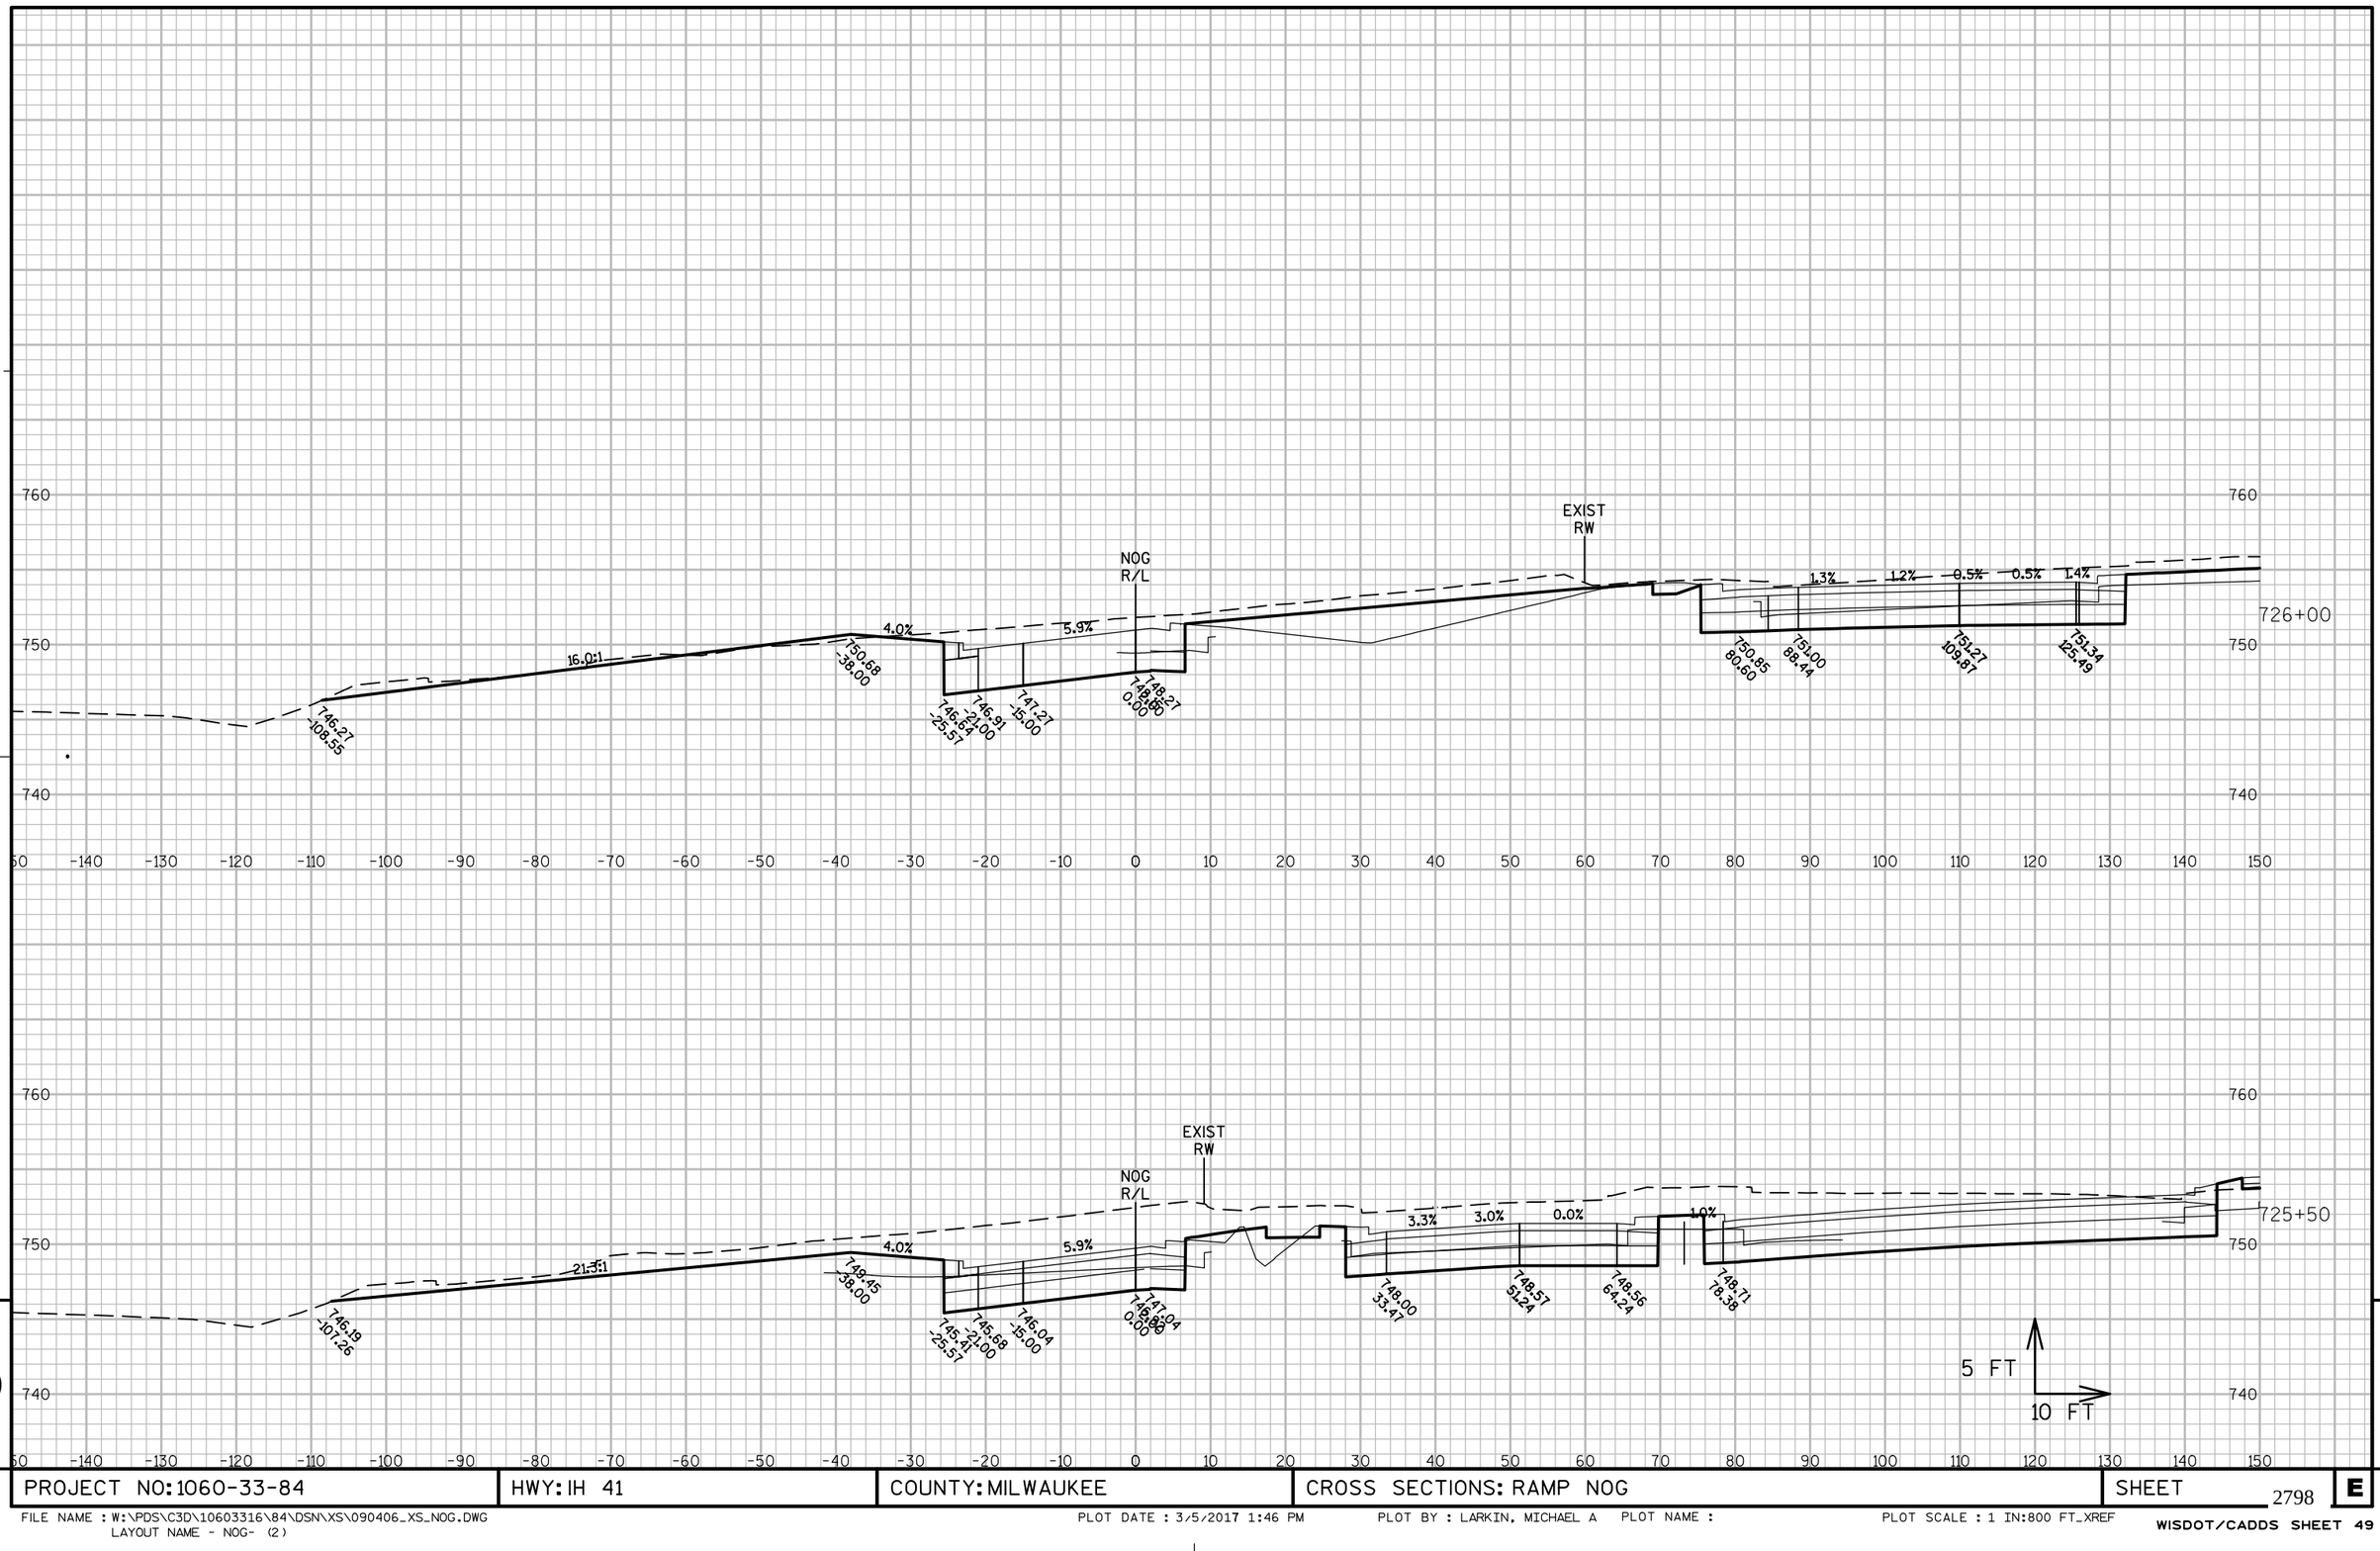

PROJECT NO: 1060-33-84	HWY: IH 41	COUNTY: MILWAUKEE	CROSS SECTIONS: RAMP NOG	SHEET 2798	E

FILE NAME : W:\PDS\C3D\10603316\84\DSN\XS\090406_XS_NOG.DWG
LAYOUT NAME - NOG- (2)

PLOT DATE : 3/5/2017 1:46 PM

PLOT BY : LARKIN, MICHAEL A PLOT NAME :

PLOT SCALE : 1 IN:800 FT_XREF

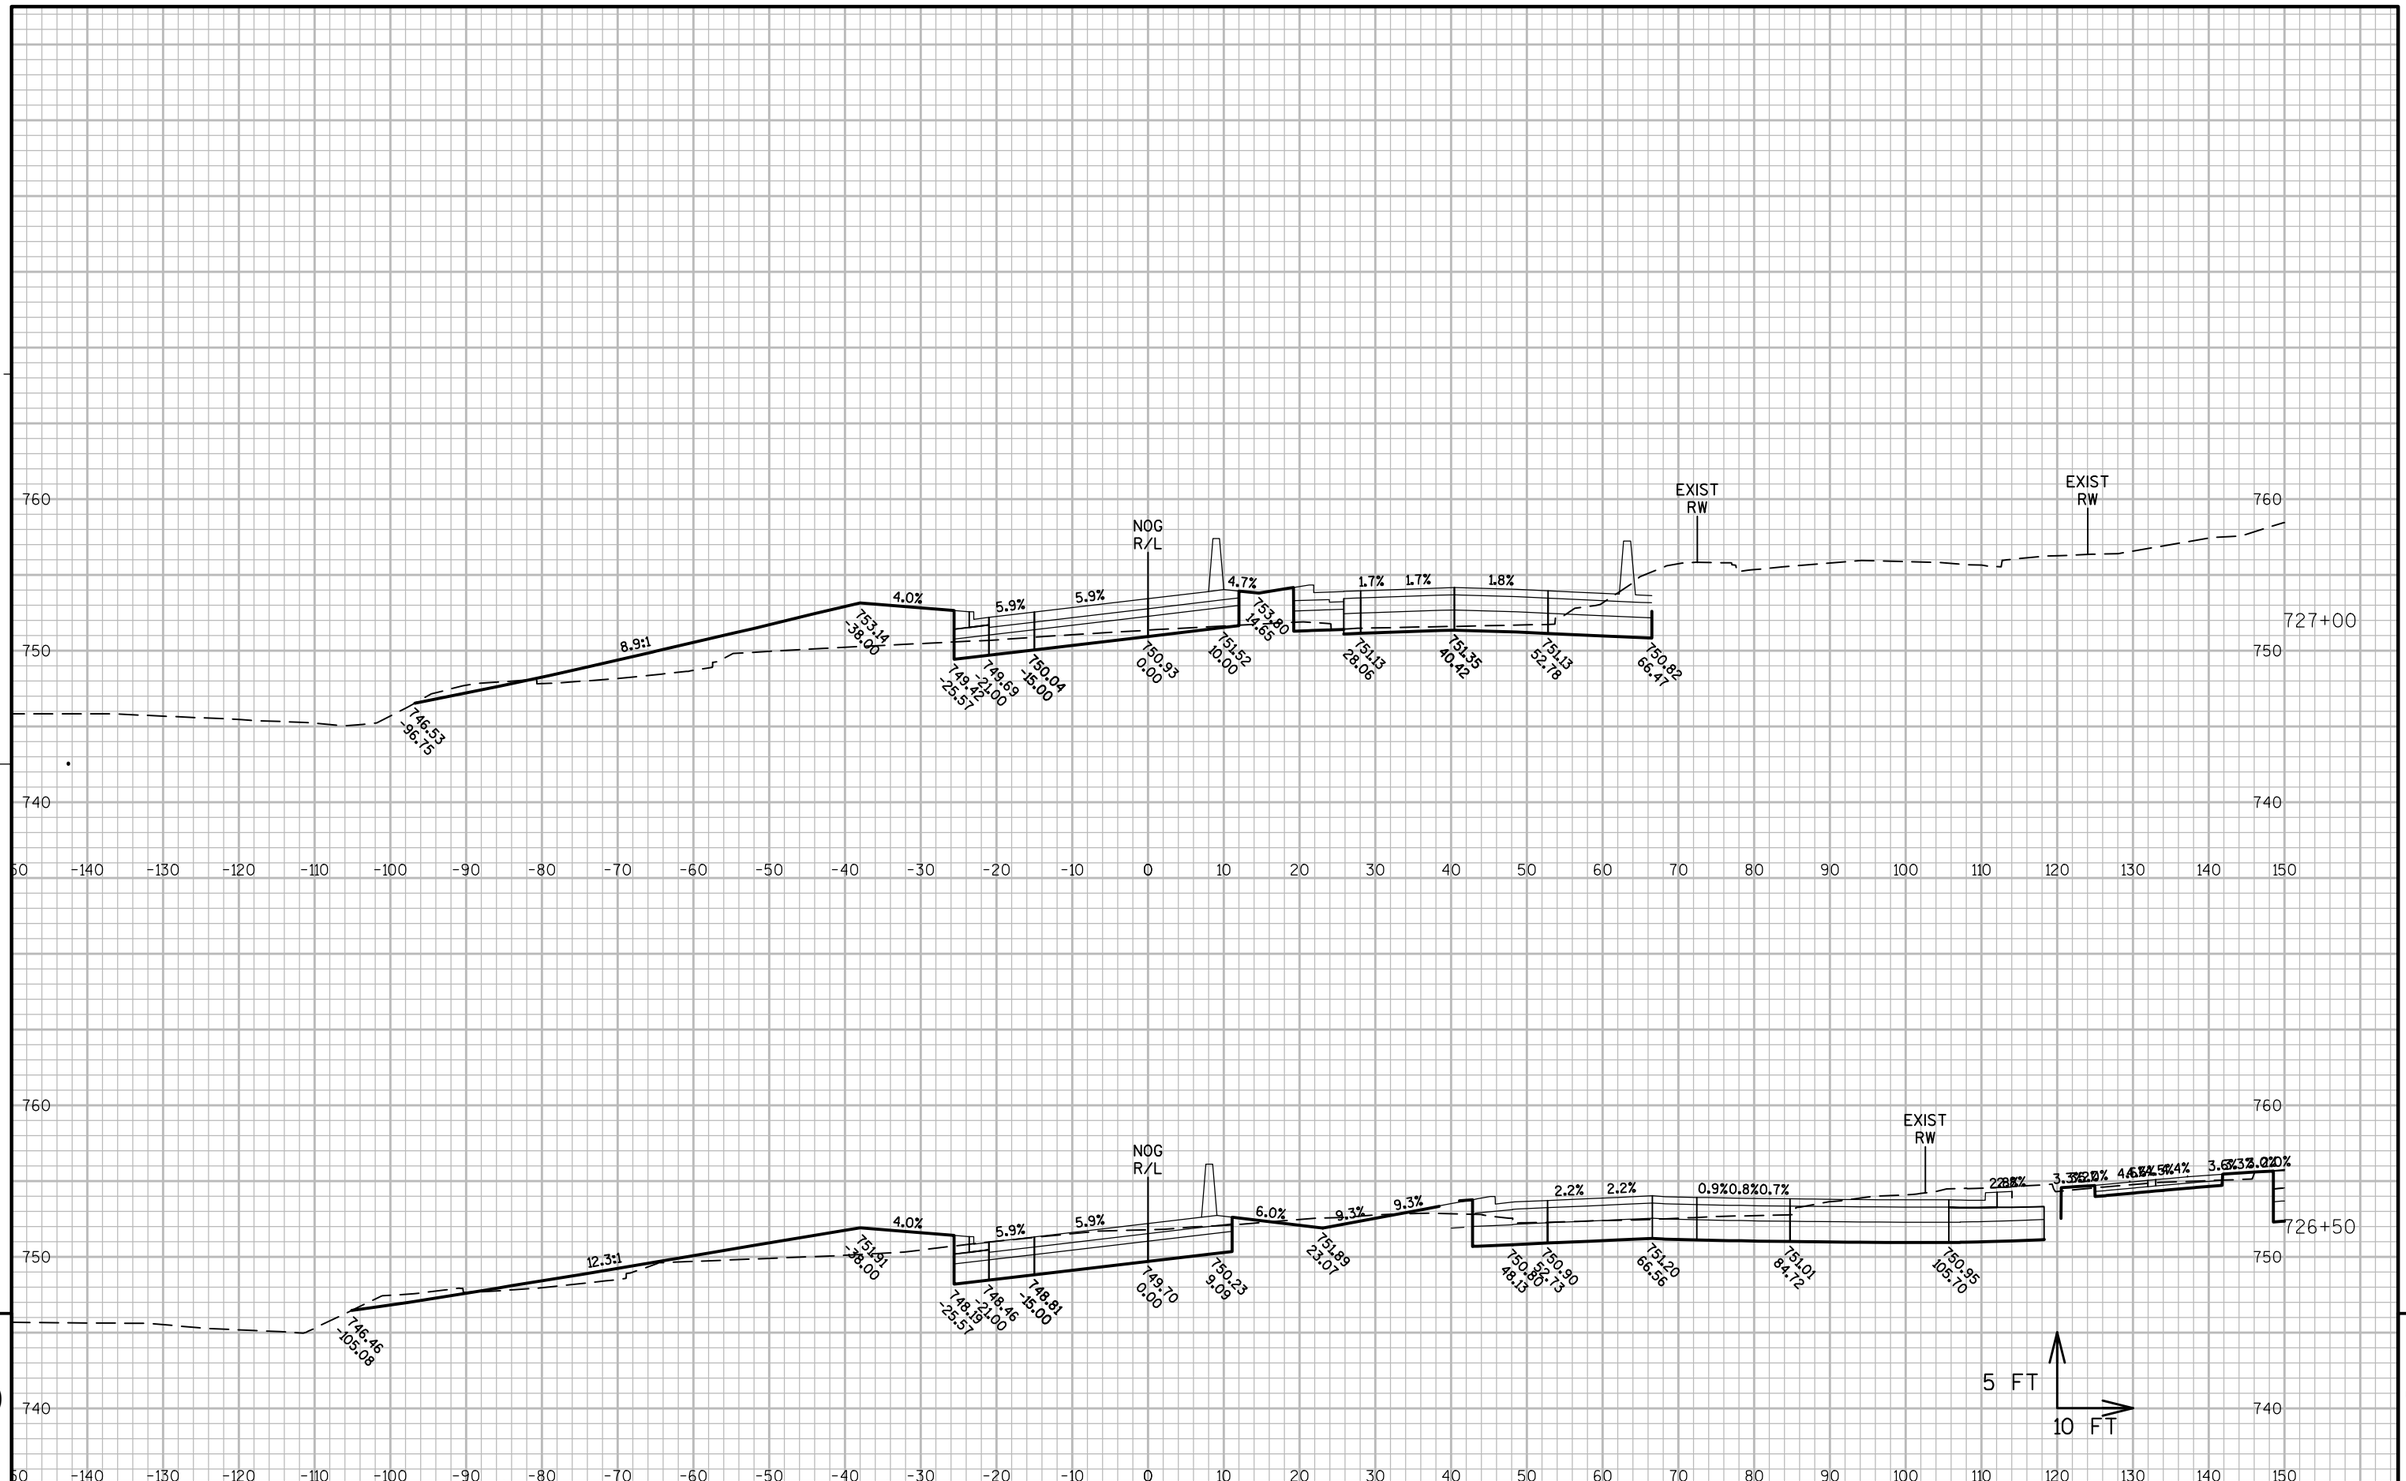

PROJECT NO: 1060-33-84	HWY: IH 41	COUNTY: MILWAUKEE	CROSS SECTIONS: RAMP NOG	SHEET 2799 E

FILE NAME : W:\PDS\C3D\10603316\84\DSN\XS\090406_XS_NOG.DWG
LAYOUT NAME - NOG- (3)

PLOT DATE : 3/5/2017 1:46 PM PLOT BY : LARKIN, MICHAEL A PLOT NAME : PLOT SCALE : 1 IN:800 FT_XREF

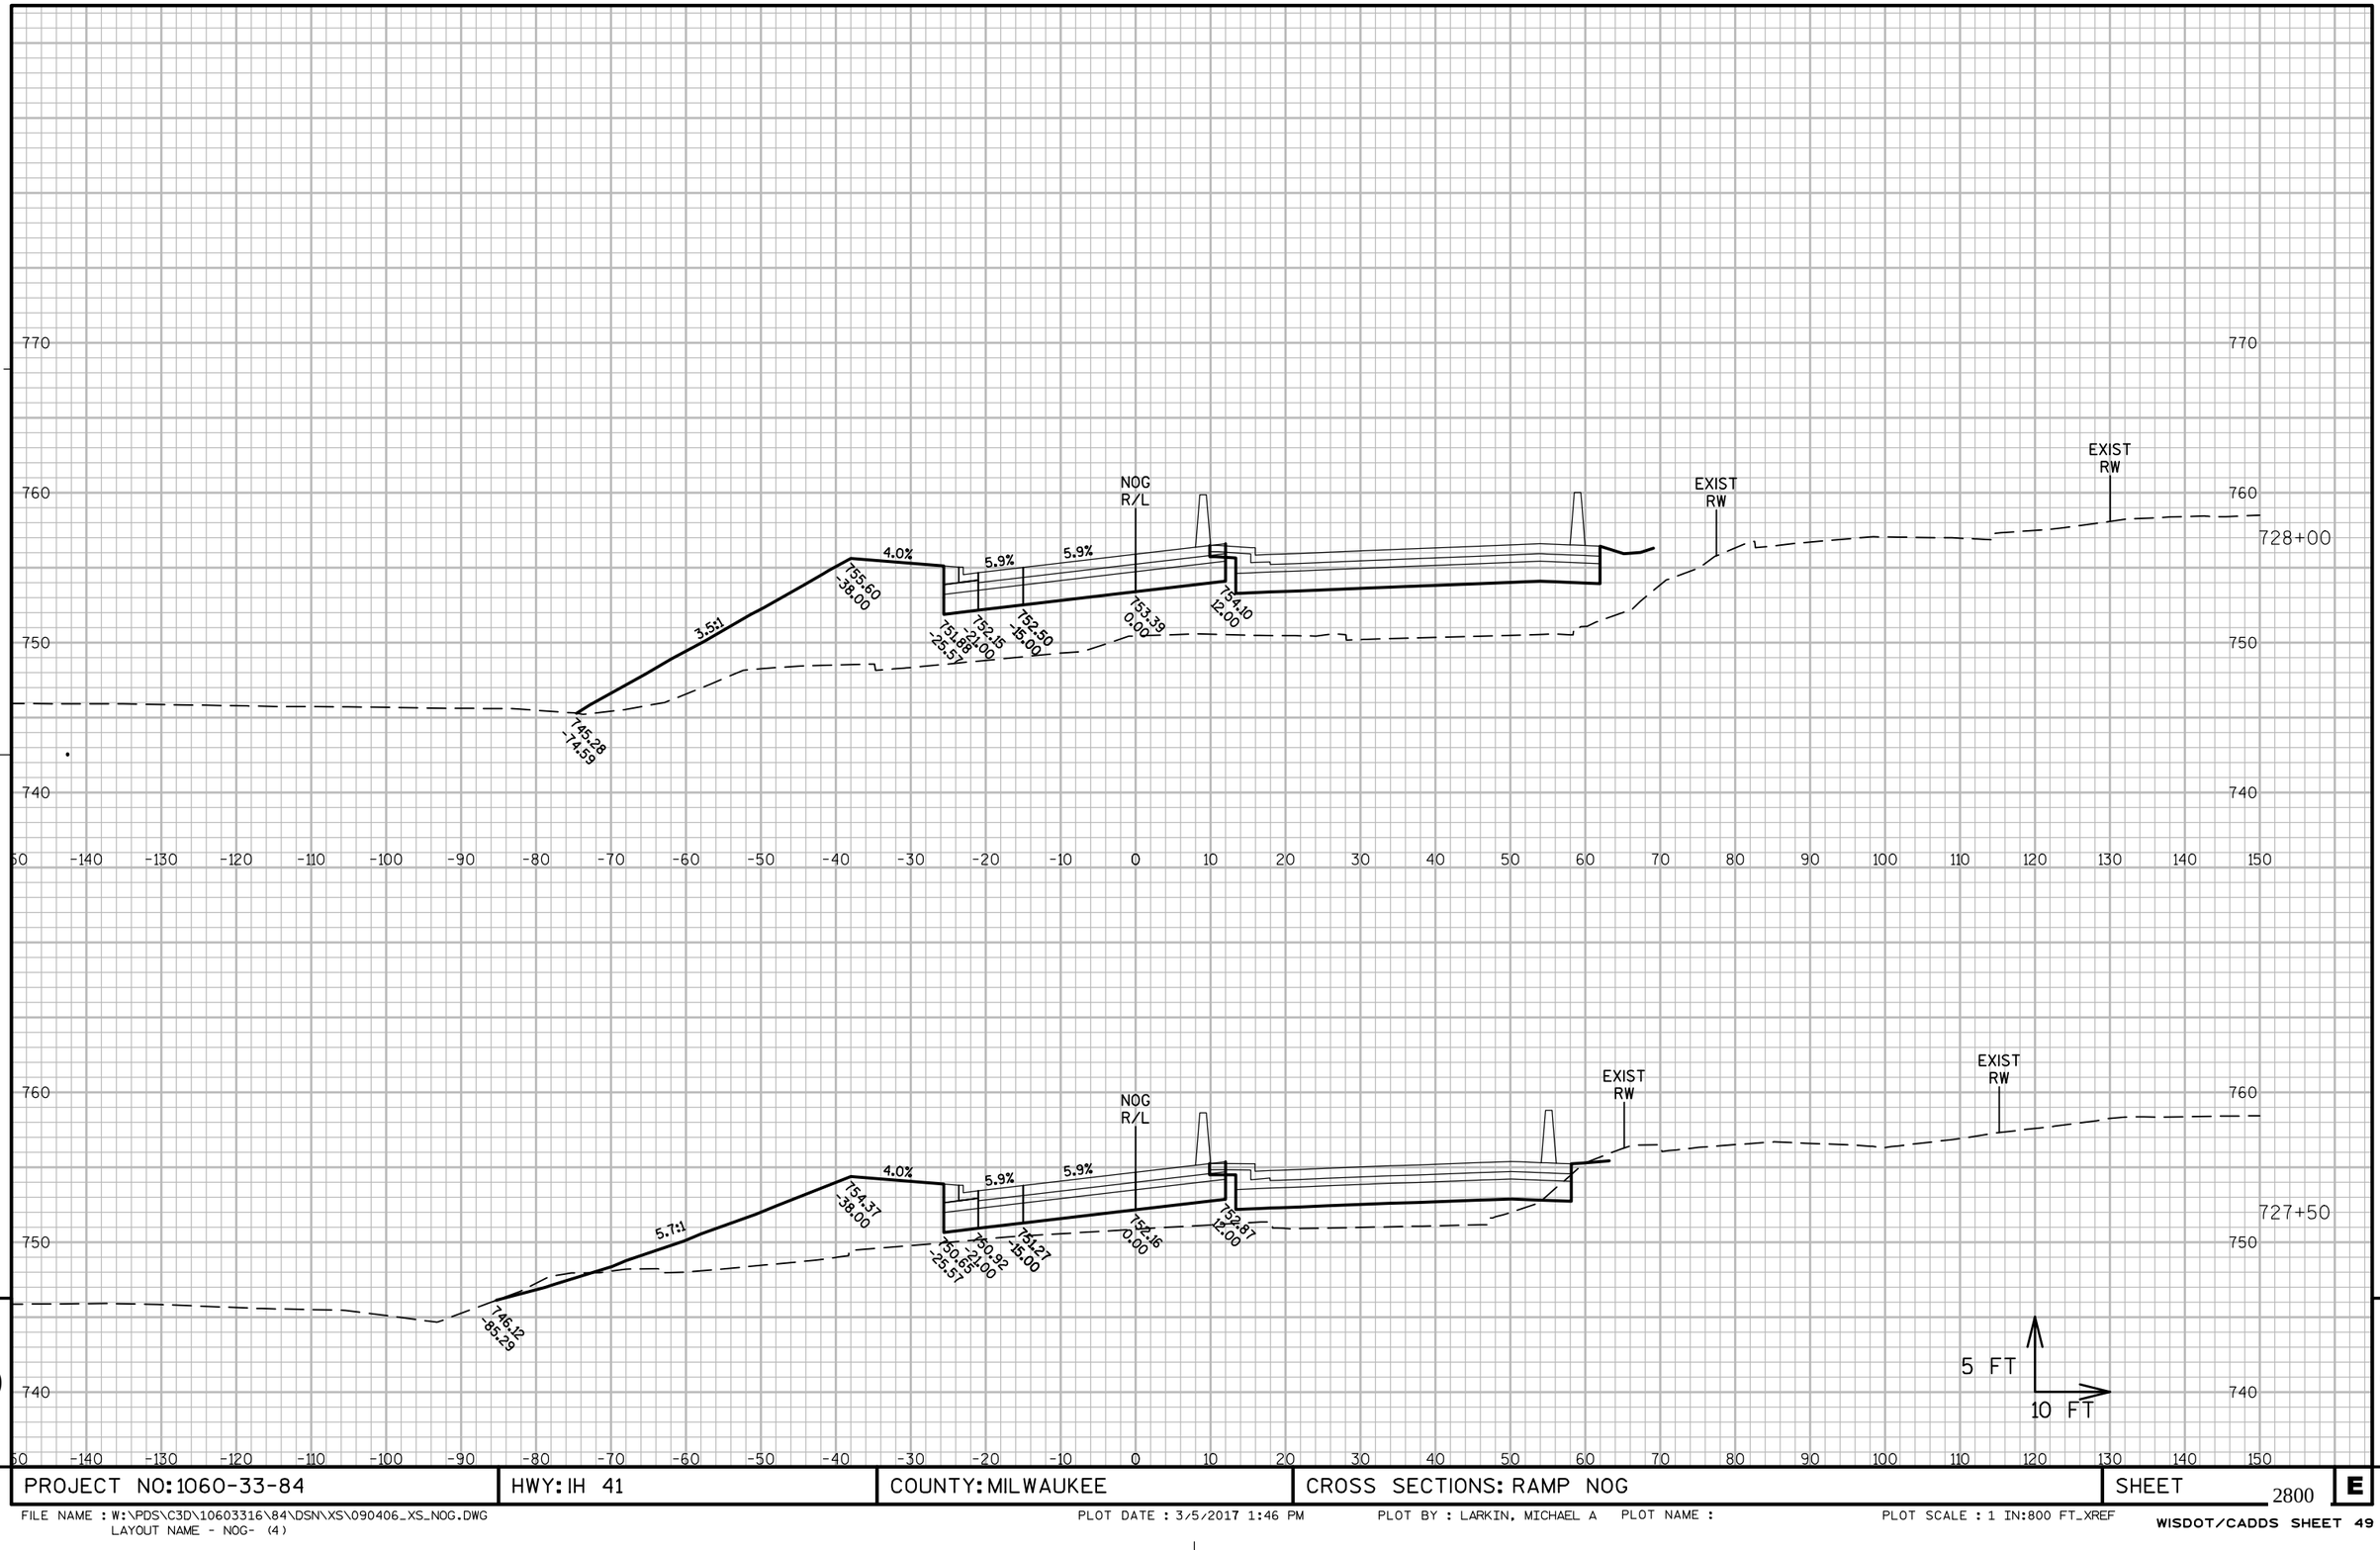

9

PROJECT NO: 1060-33-84	HWY: IH 41	COUNTY: MILWAUKEE	CROSS SECTIONS: RAMP NOG	SHEET 2800 E

FILE NAME : W:\PDS\C3D\10603316\84\DSN\XS\090406_XS_NOG.DWG
LAYOUT NAME - NOG- (4)

PLOT DATE : 3/5/2017 1:46 PM PLOT BY : LARKIN, MICHAEL A PLOT NAME : PLOT SCALE : 1 IN:800 FT_XREF

WISDOT/CADDS SHEET 49

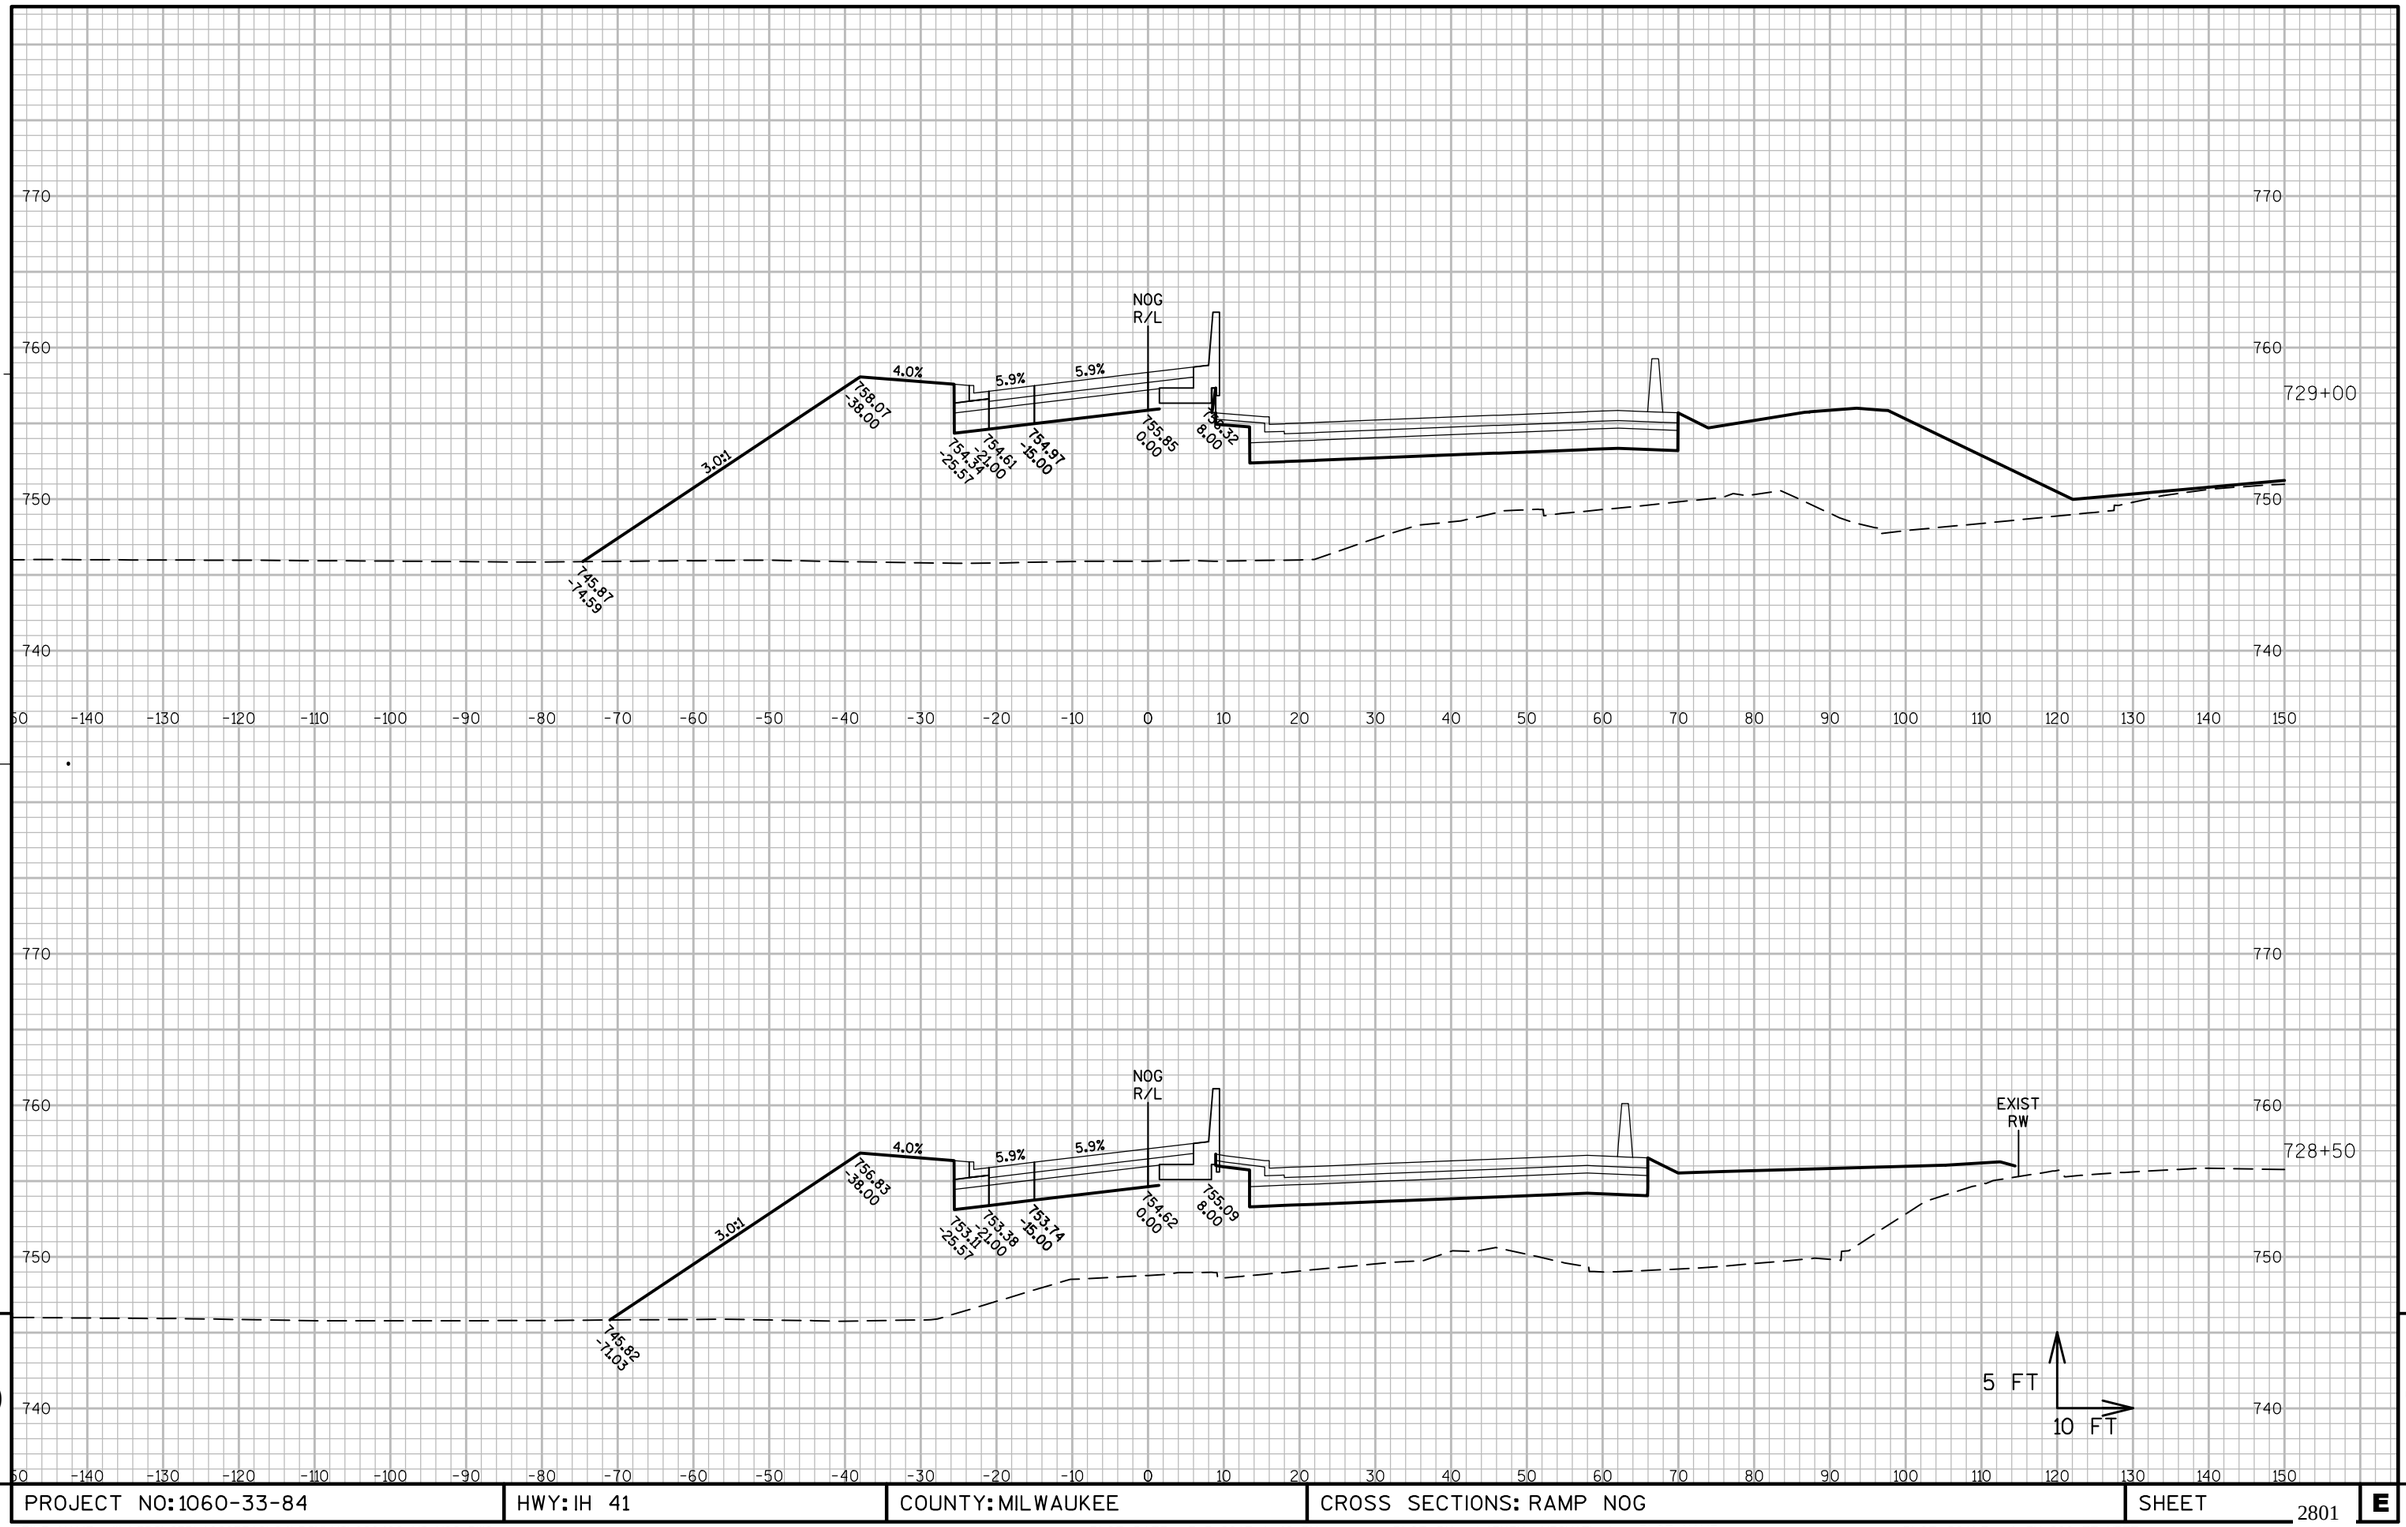

9

9

PROJECT NO: 1060-33-84	HWY: IH 41	COUNTY: MILWAUKEE	CROSS SECTIONS: RAMP NOG	SHEET 2801	E

FILE NAME : W:\PDS\C3D\10603316\84\DSN\XS\090406_XS_NOG.DWG
LAYOUT NAME - NOG- (5)

PLOT DATE : 3/5/2017 1:46 PM

PLOT BY : LARKIN, MICHAEL A PLOT NAME :

PLOT SCALE : 1 IN:800 FT_XREF

WISDOT/CADDS SHEET 49

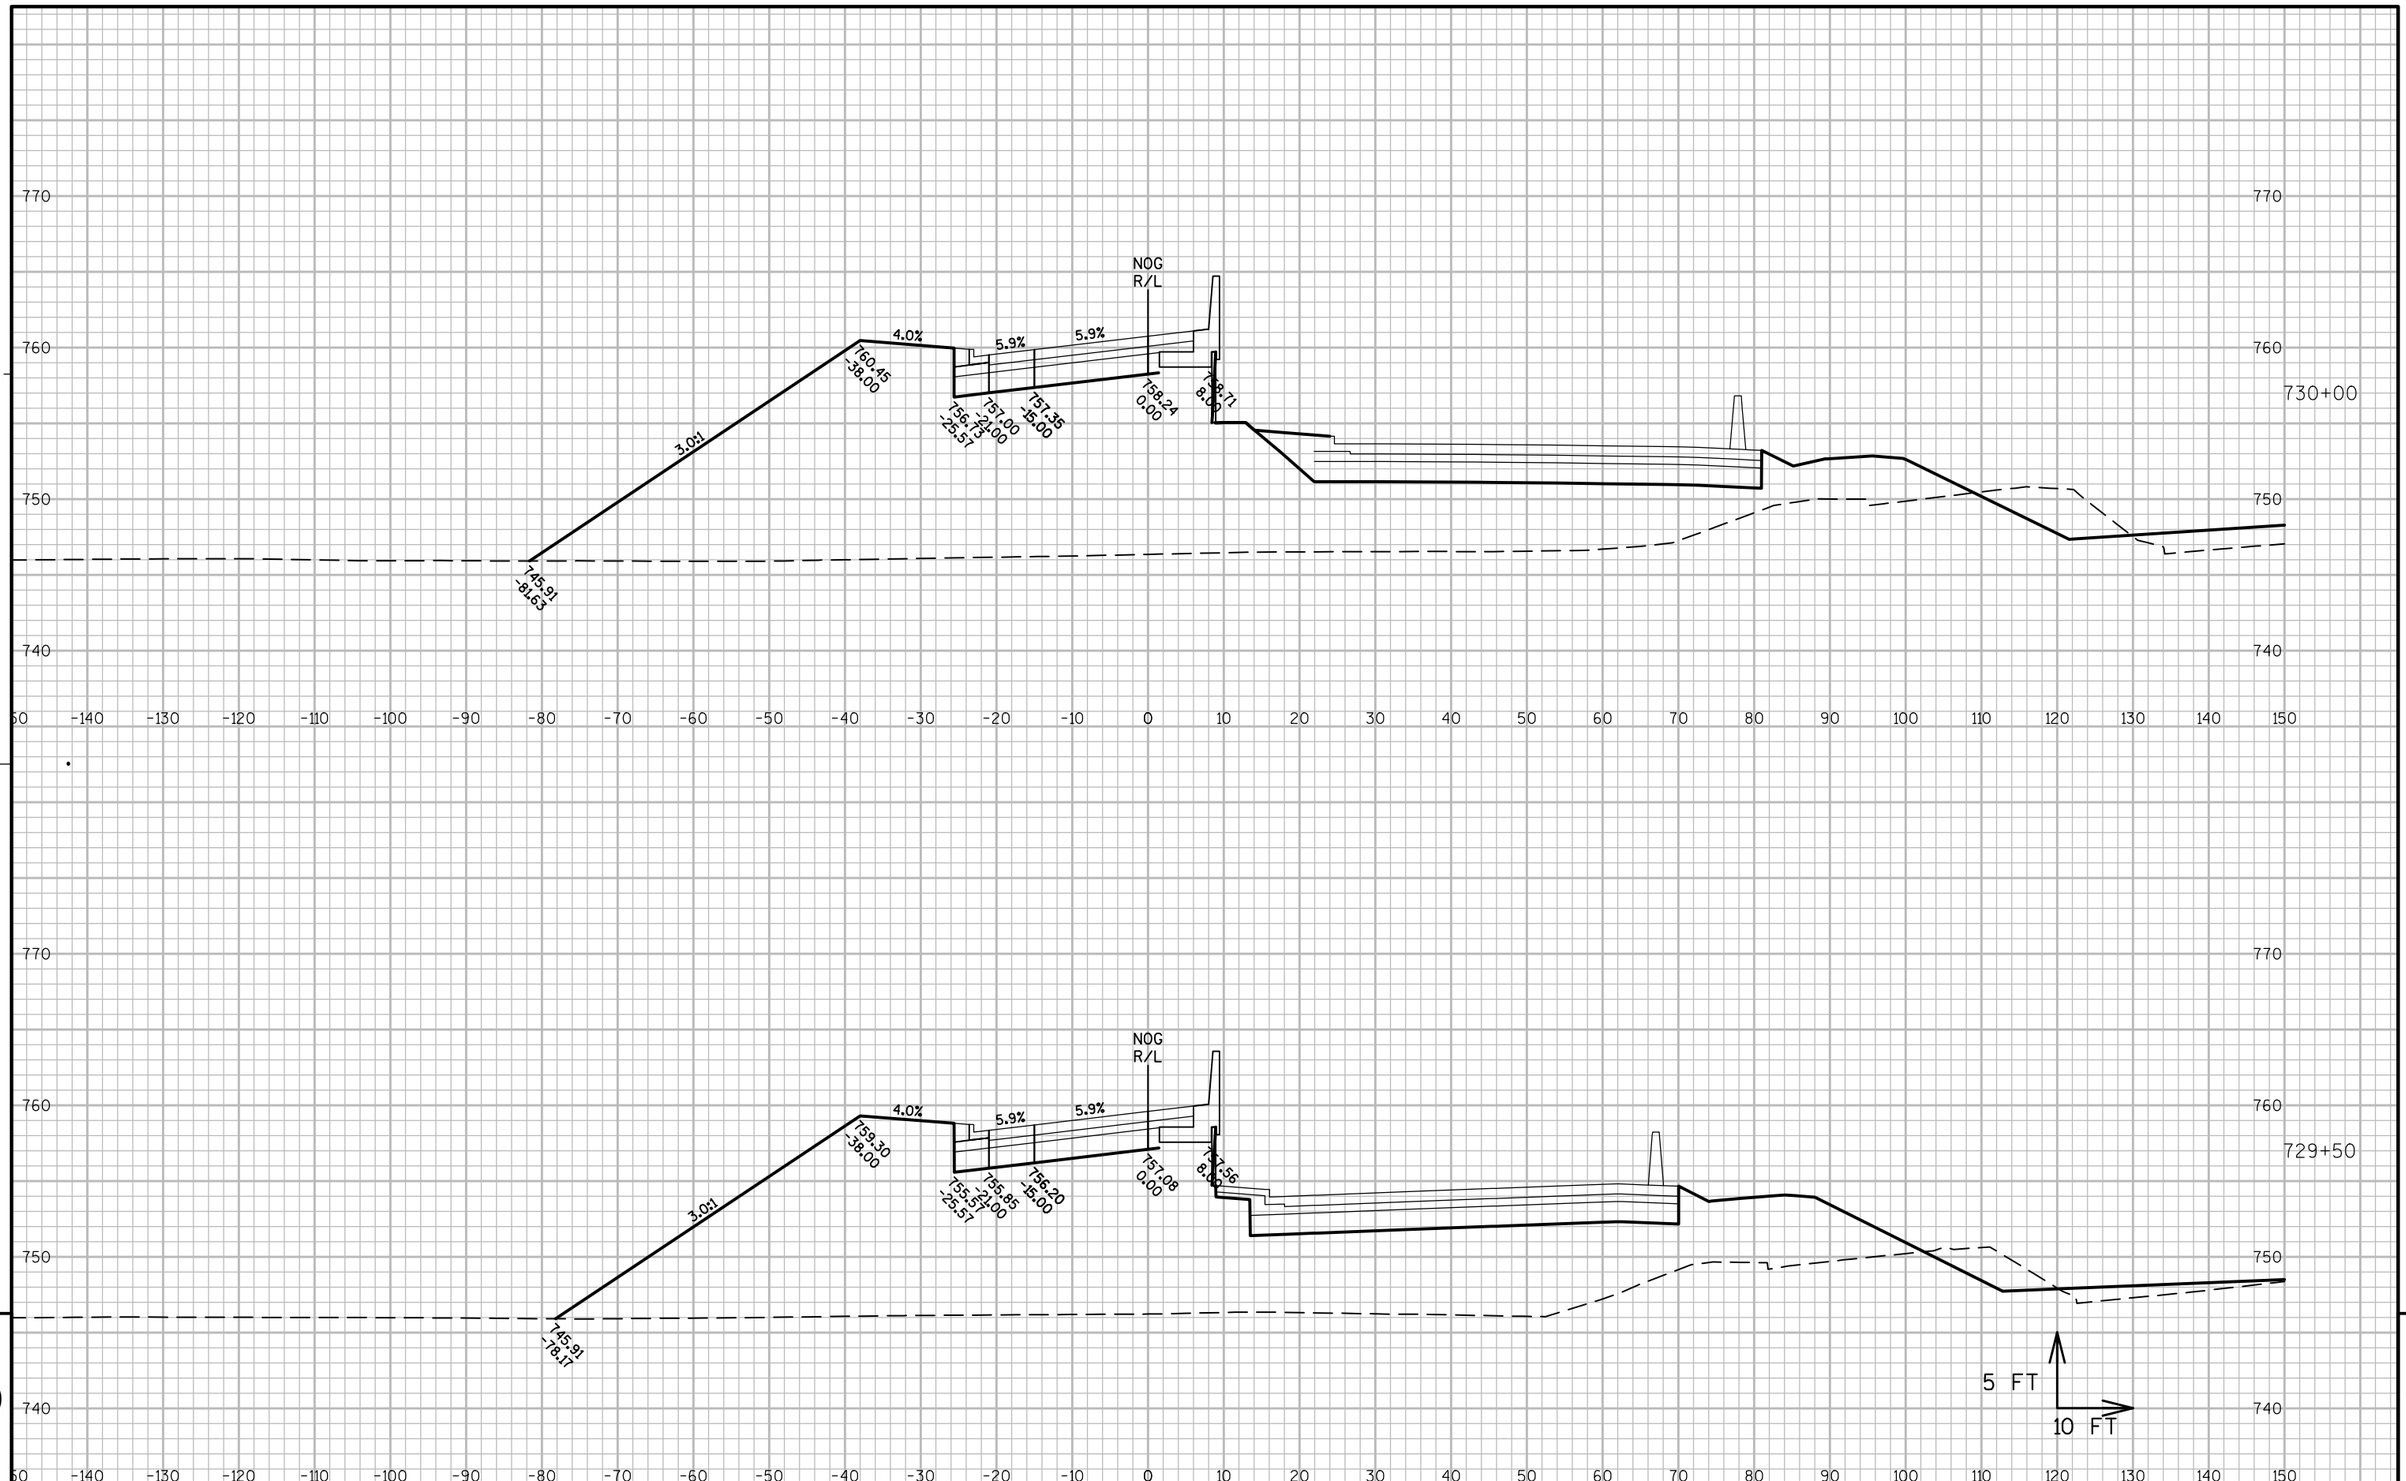

PROJECT NO: 1060-33-84	HWY: IH 41	COUNTY: MILWAUKEE	CROSS SECTIONS: RAMP NOG	SHEET 2802 E

FILE NAME : W:\PDS\C3D\10603316\84\DSN\XS\090406_XS_NOG.DWG
LAYOUT NAME - NOG- (6)

PLOT DATE : 3/5/2017 1:47 PM PLOT BY : LARKIN, MICHAEL A PLOT NAME : PLOT SCALE : 1 IN:800 FT_XREF

WISDOT/CADDS SHEET 49

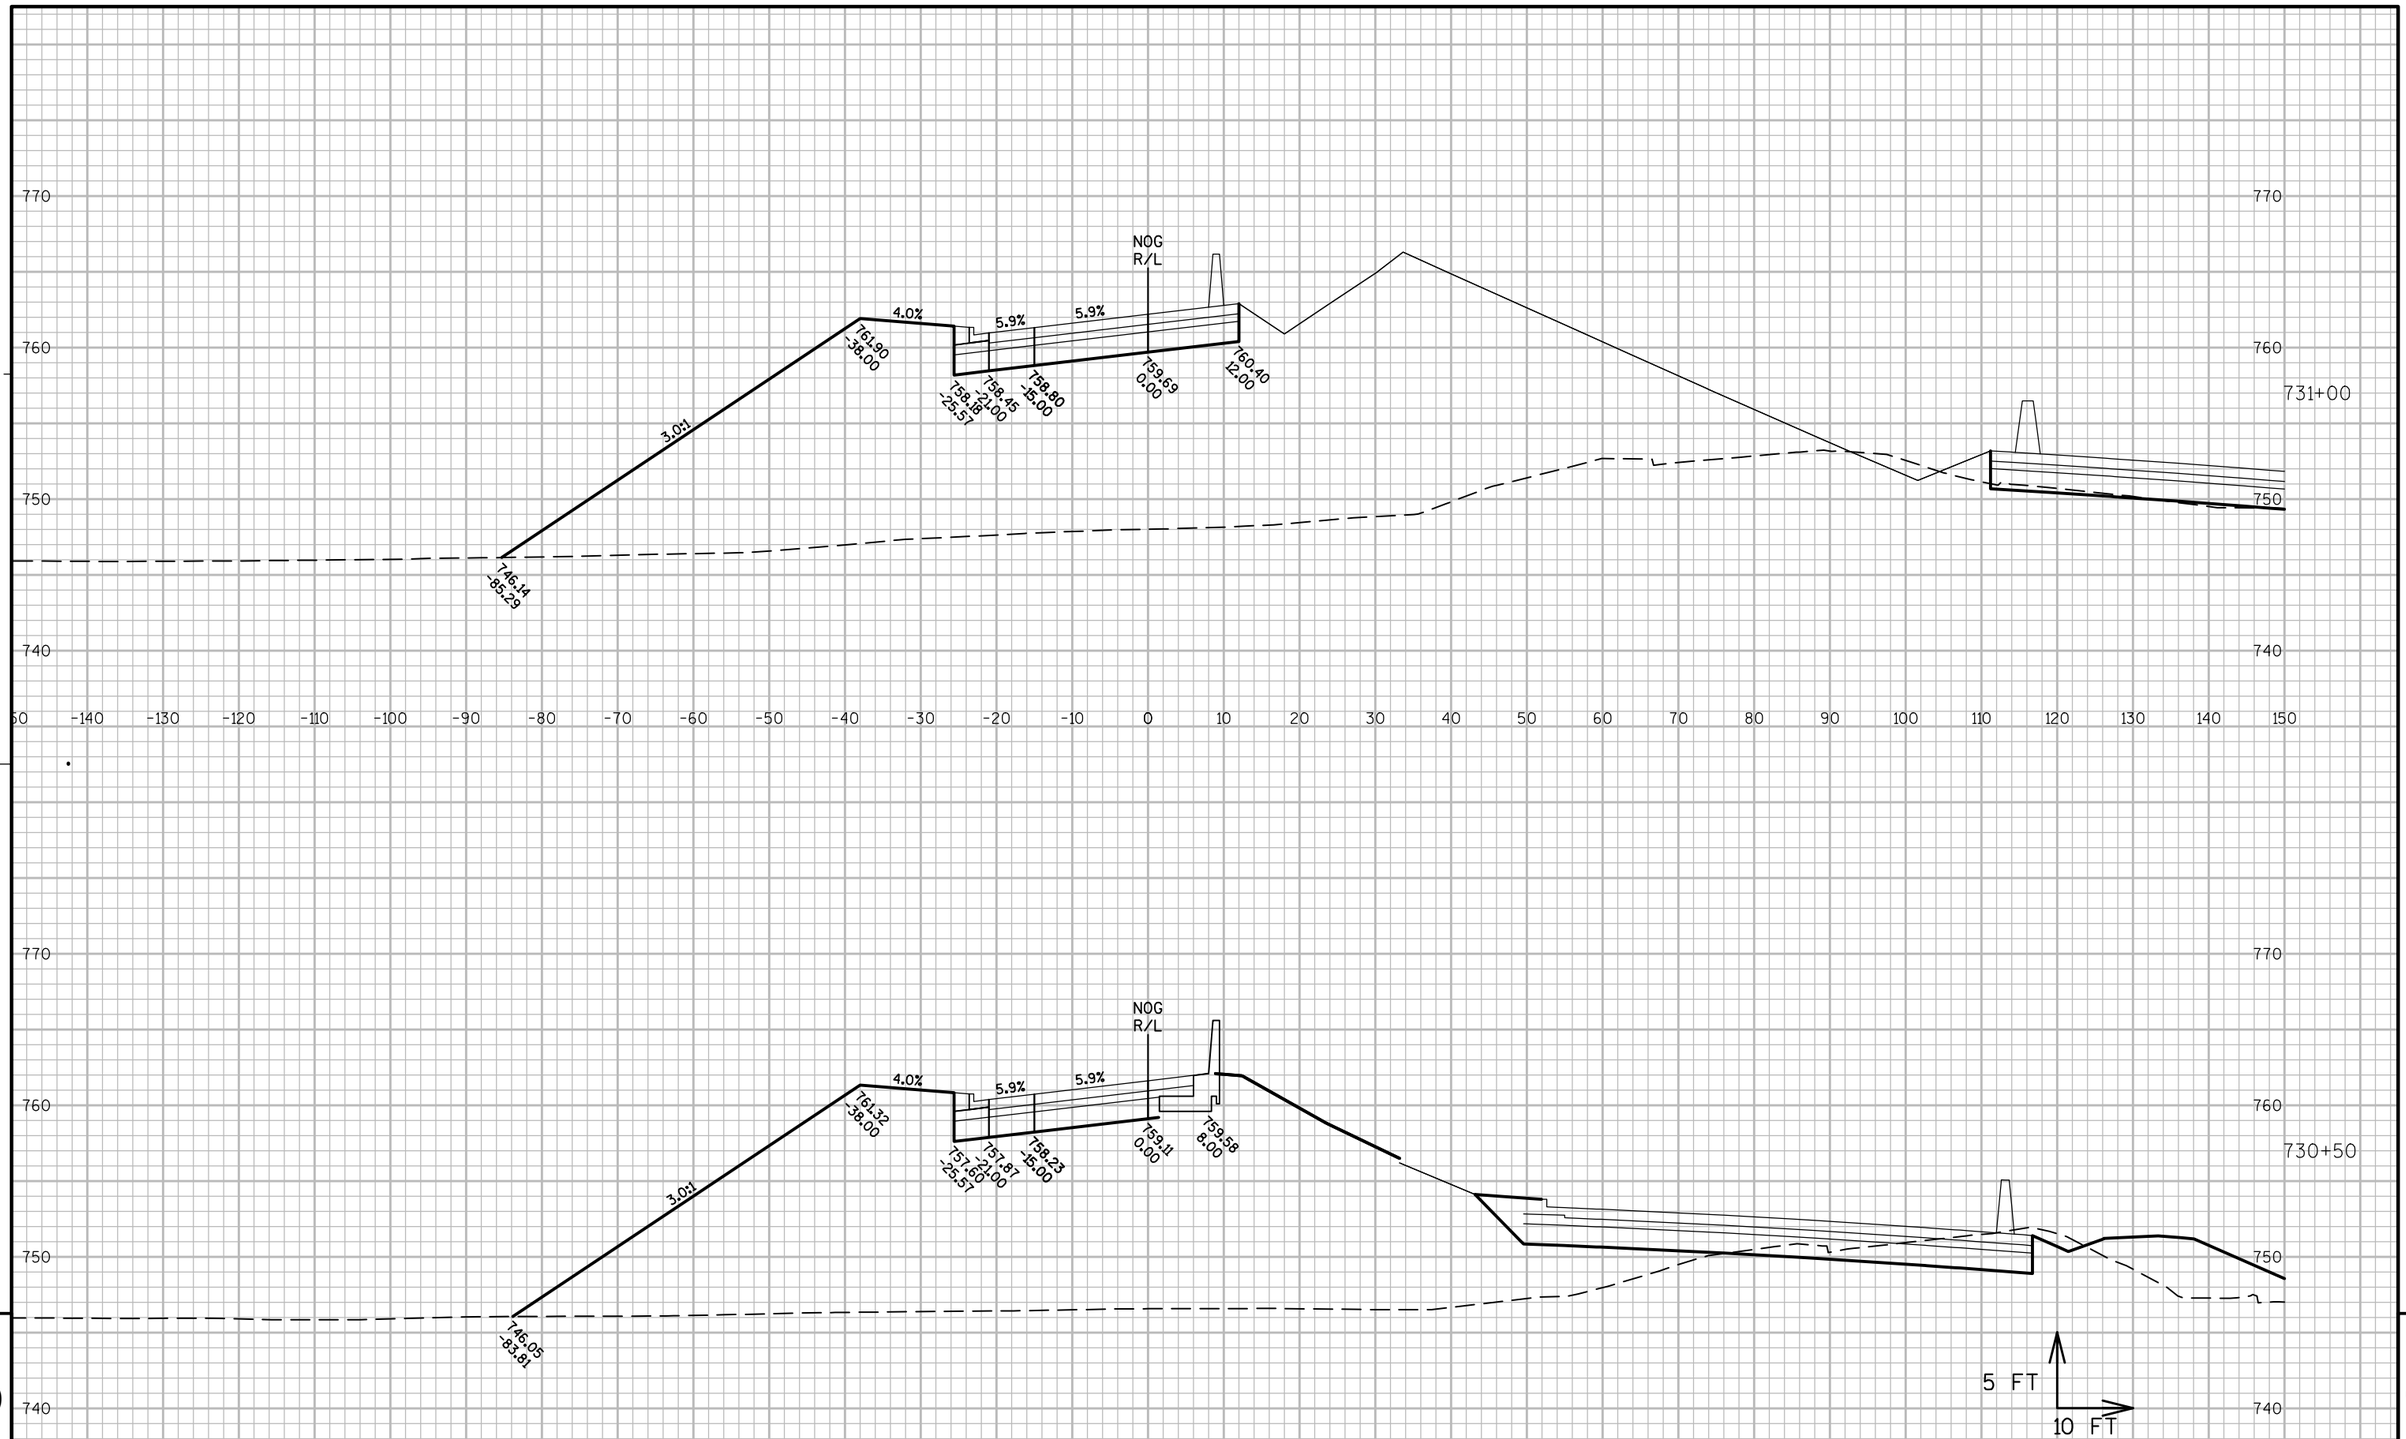

PROJECT NO: 1060-33-84	HWY: IH 41	COUNTY: MILWAUKEE	CROSS SECTIONS: RAMP NOG	SHEET 2803 E

FILE NAME : W:\PDS\C3D\10603316\84\DSN\XS\090406_XS_NOG.DWG
LAYOUT NAME - NOG- (7)

PLOT DATE : 3/5/2017 1:47 PM

PLOT BY : LARKIN, MICHAEL A PLOT NAME :

PLOT SCALE : 1 IN:800 FT_XREF

WISDOT/CADDS SHEET 49

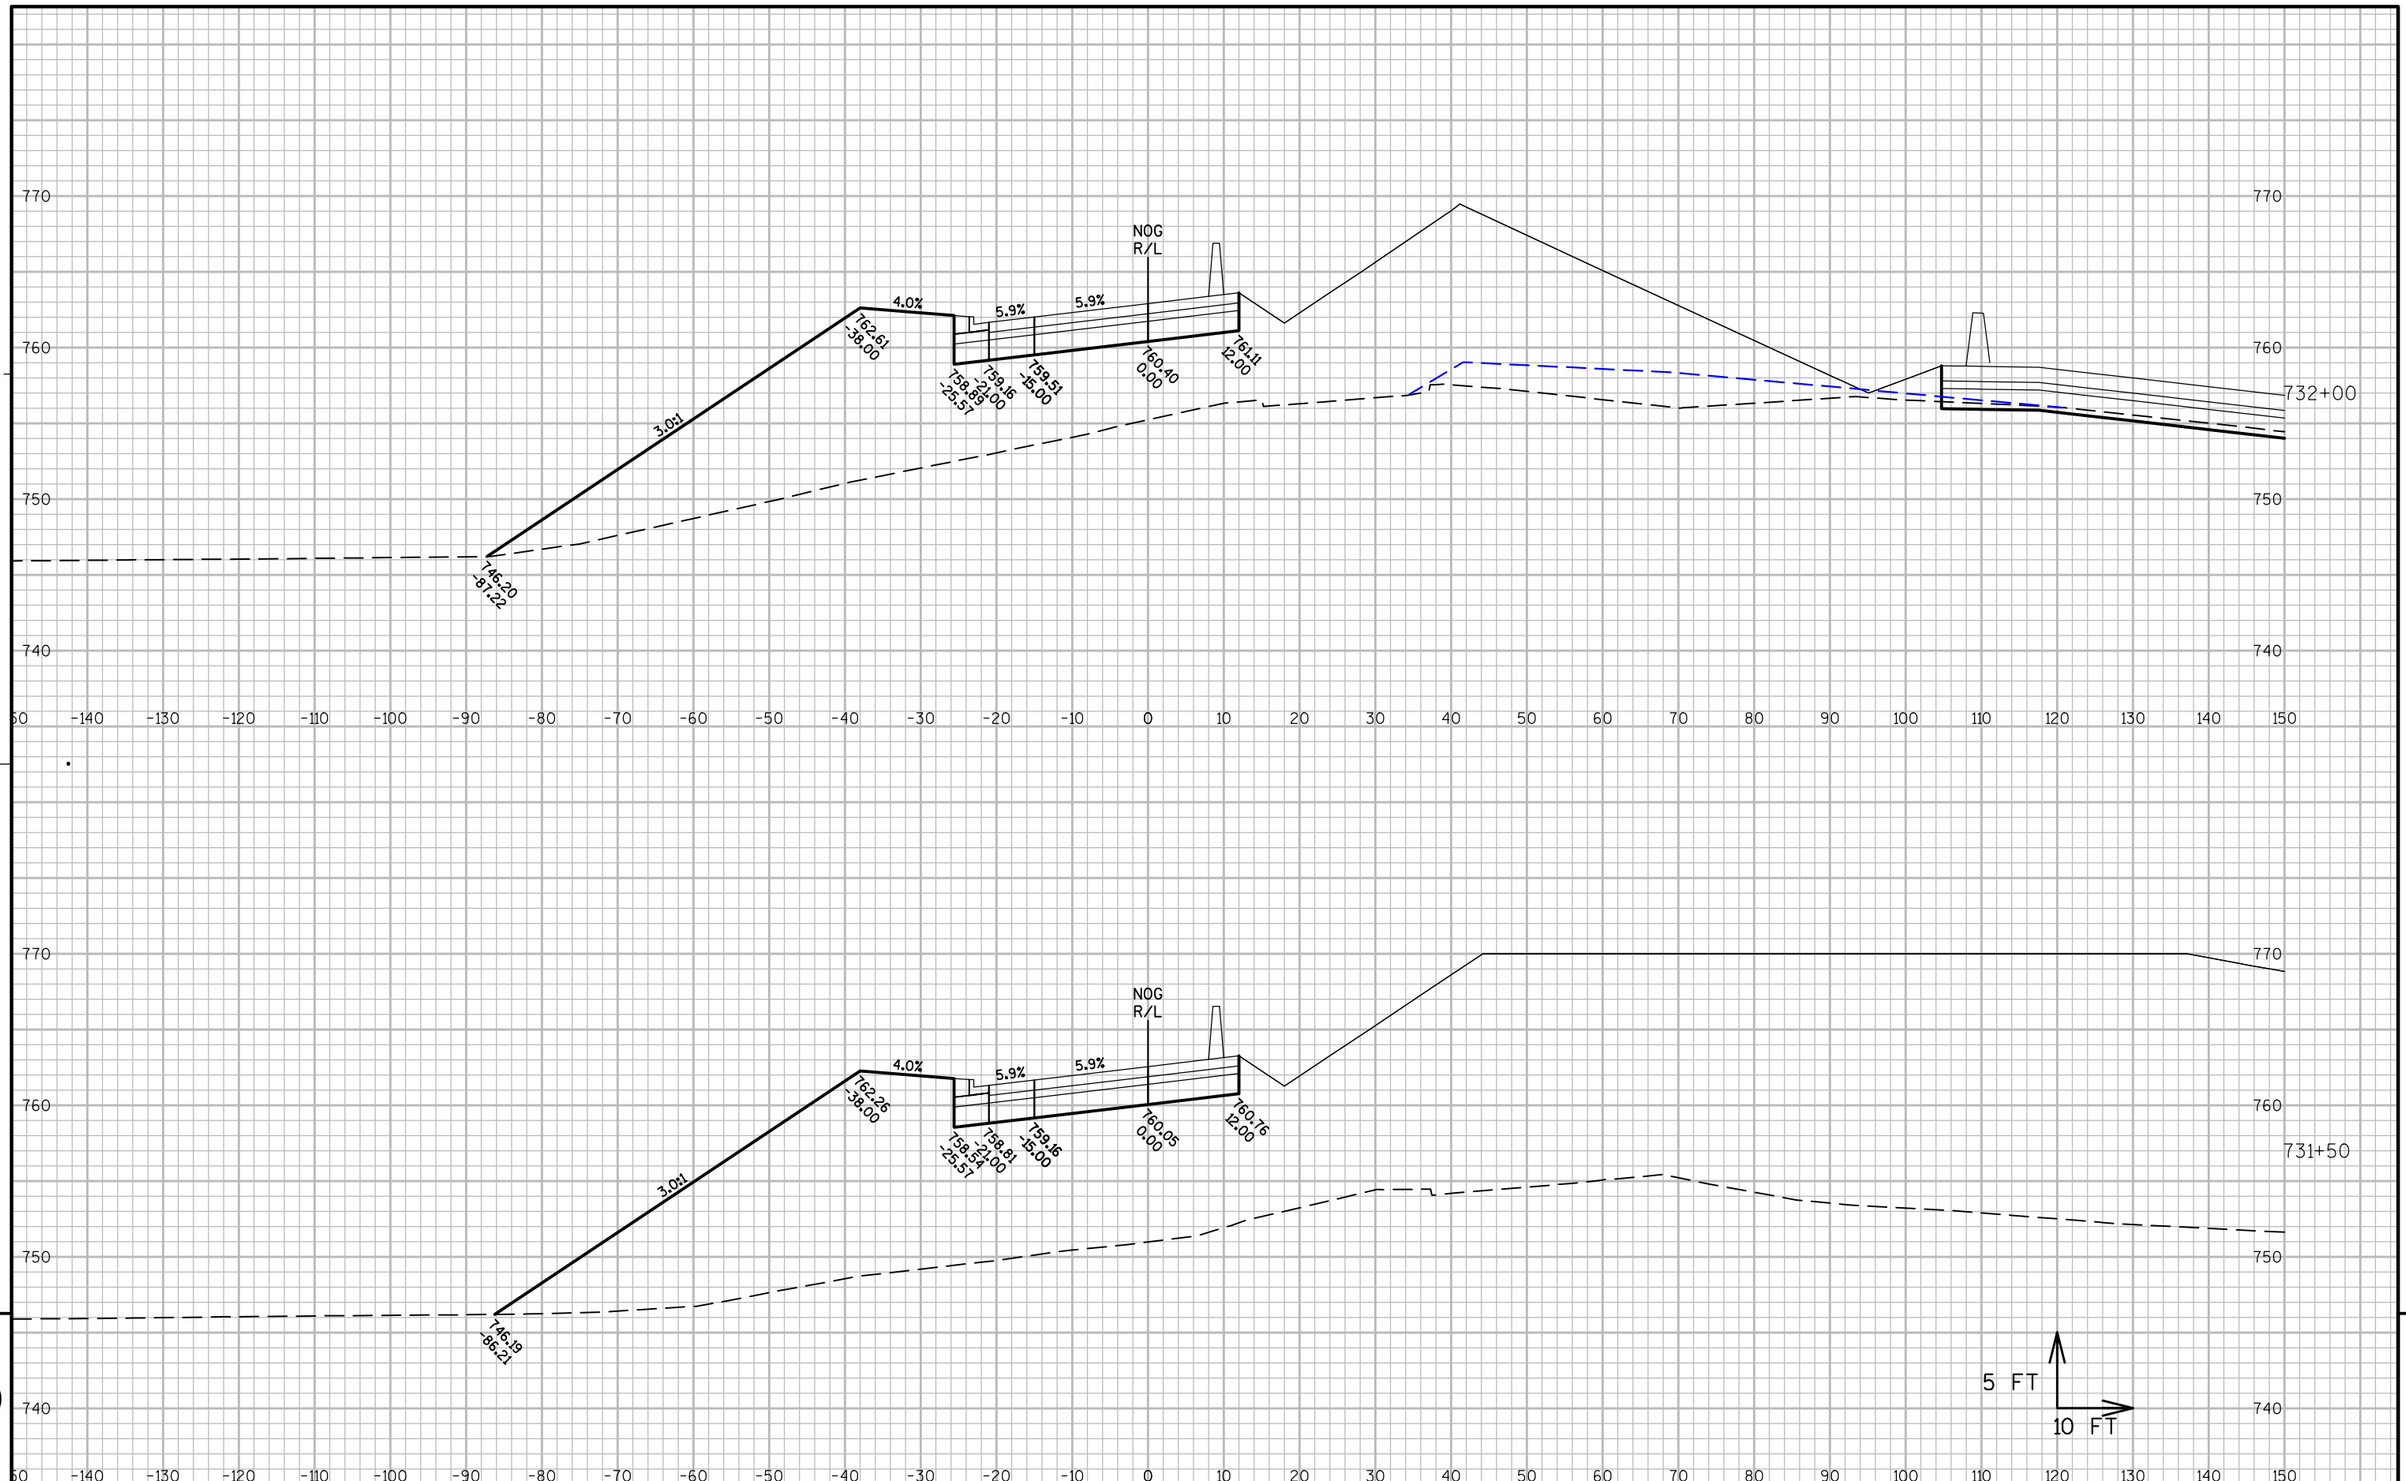

PROJECT NO: 1060-33-84	HWY: IH 41	COUNTY: MILWAUKEE	CROSS SECTIONS: RAMP NOG	SHEET 2804 E

FILE NAME : W:\PDS\C3D\10603316\84\DSN\XS\090406_XS_NOG.DWG
LAYOUT NAME - NOG- (8)

PLOT DATE : 3/5/2017 1:47 PM PLOT BY : LARKIN, MICHAEL A PLOT NAME : PLOT SCALE : 1 IN:800 FT_XREF

WISDOT/CADDS SHEET 49

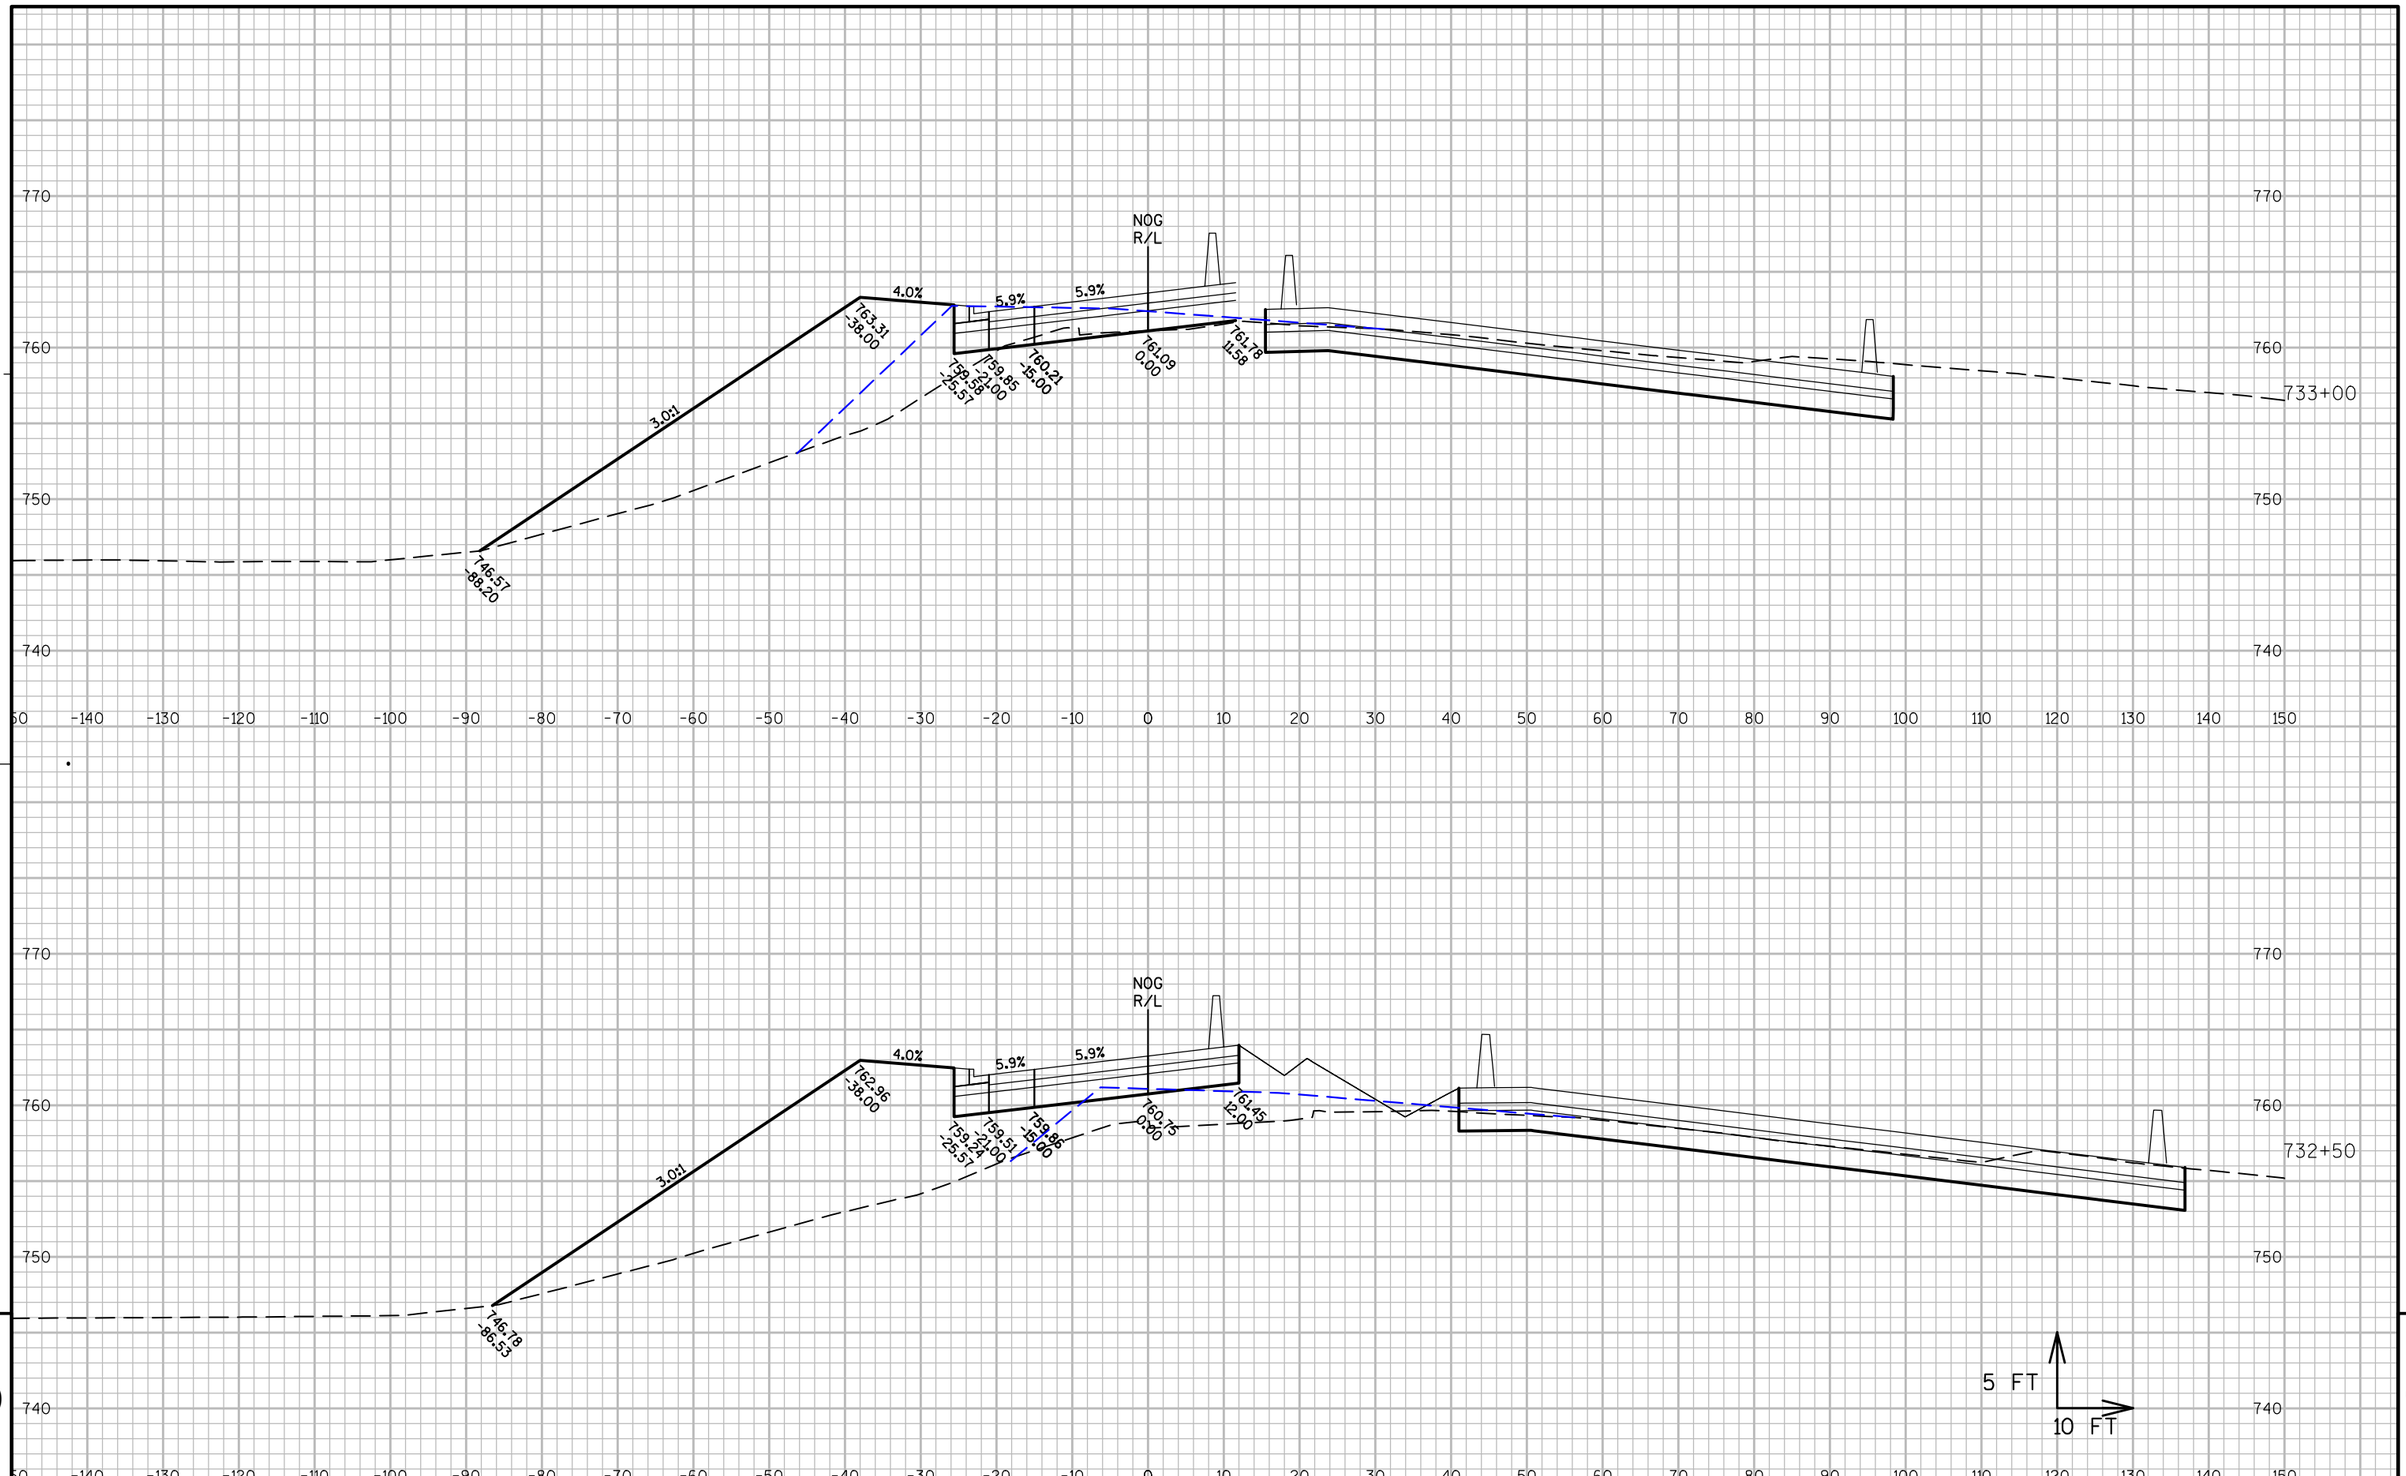

9

PROJECT NO: 1060-33-84	HWY: IH 41	COUNTY: MILWAUKEE	CROSS SECTIONS: RAMP NOG	SHEET 2805	E

9

FILE NAME : W:\PDS\C3D\10603316\84\DSN\XS\090406_XS_NOG.DWG
LAYOUT NAME - NOG- (9)

PLOT DATE : 3/5/2017 1:47 PM PLOT BY : LARKIN, MICHAEL A PLOT NAME : PLOT SCALE : 1 IN:800 FT_XREF

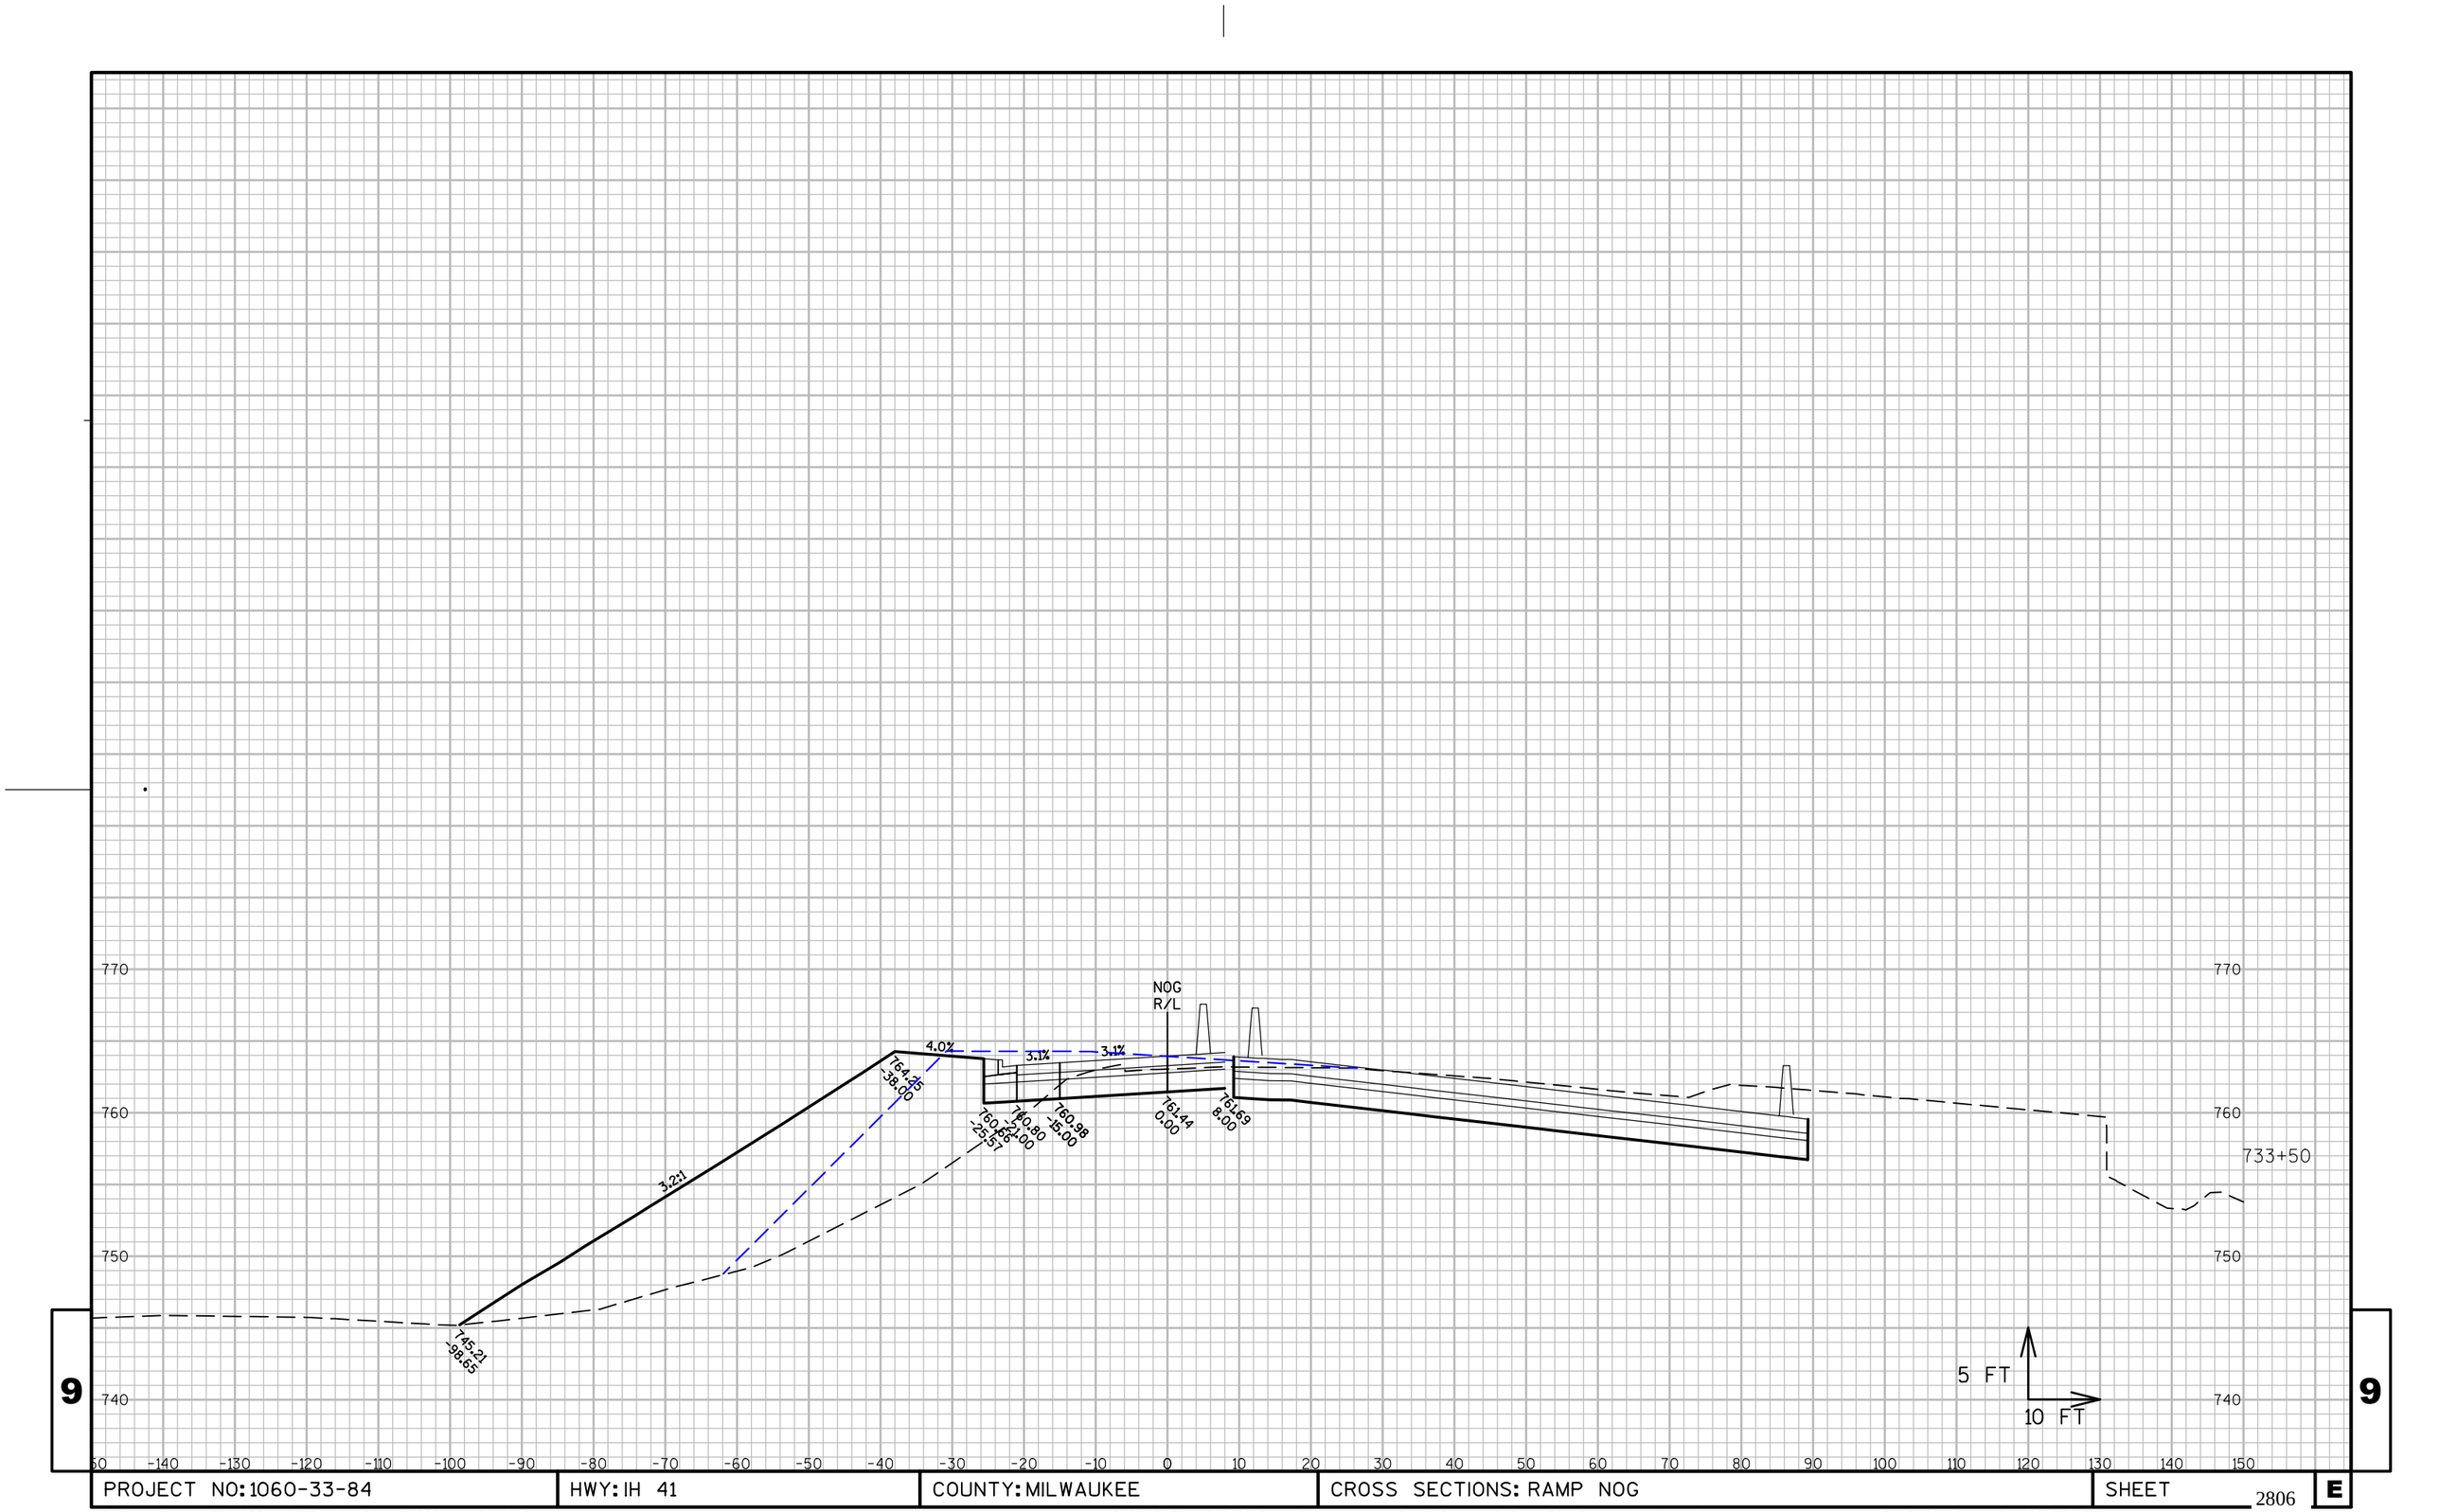

9

9

PROJECT NO: 1060-33-84	HWY: IH 41	COUNTY: MILWAUKEE	CROSS SECTIONS: RAMP NOG	SHEET 2806	E

FILE NAME : W:\PDS\C3D\10603316\84\DSN\XS\090406_XS_NOG.DWG
LAYOUT NAME - NOG- (10)

PLOT DATE : 3/5/2017 1:47 PM

PLOT BY : LARKIN, MICHAEL A PLOT NAME :

PLOT SCALE : 1 IN:800 FT_XREF

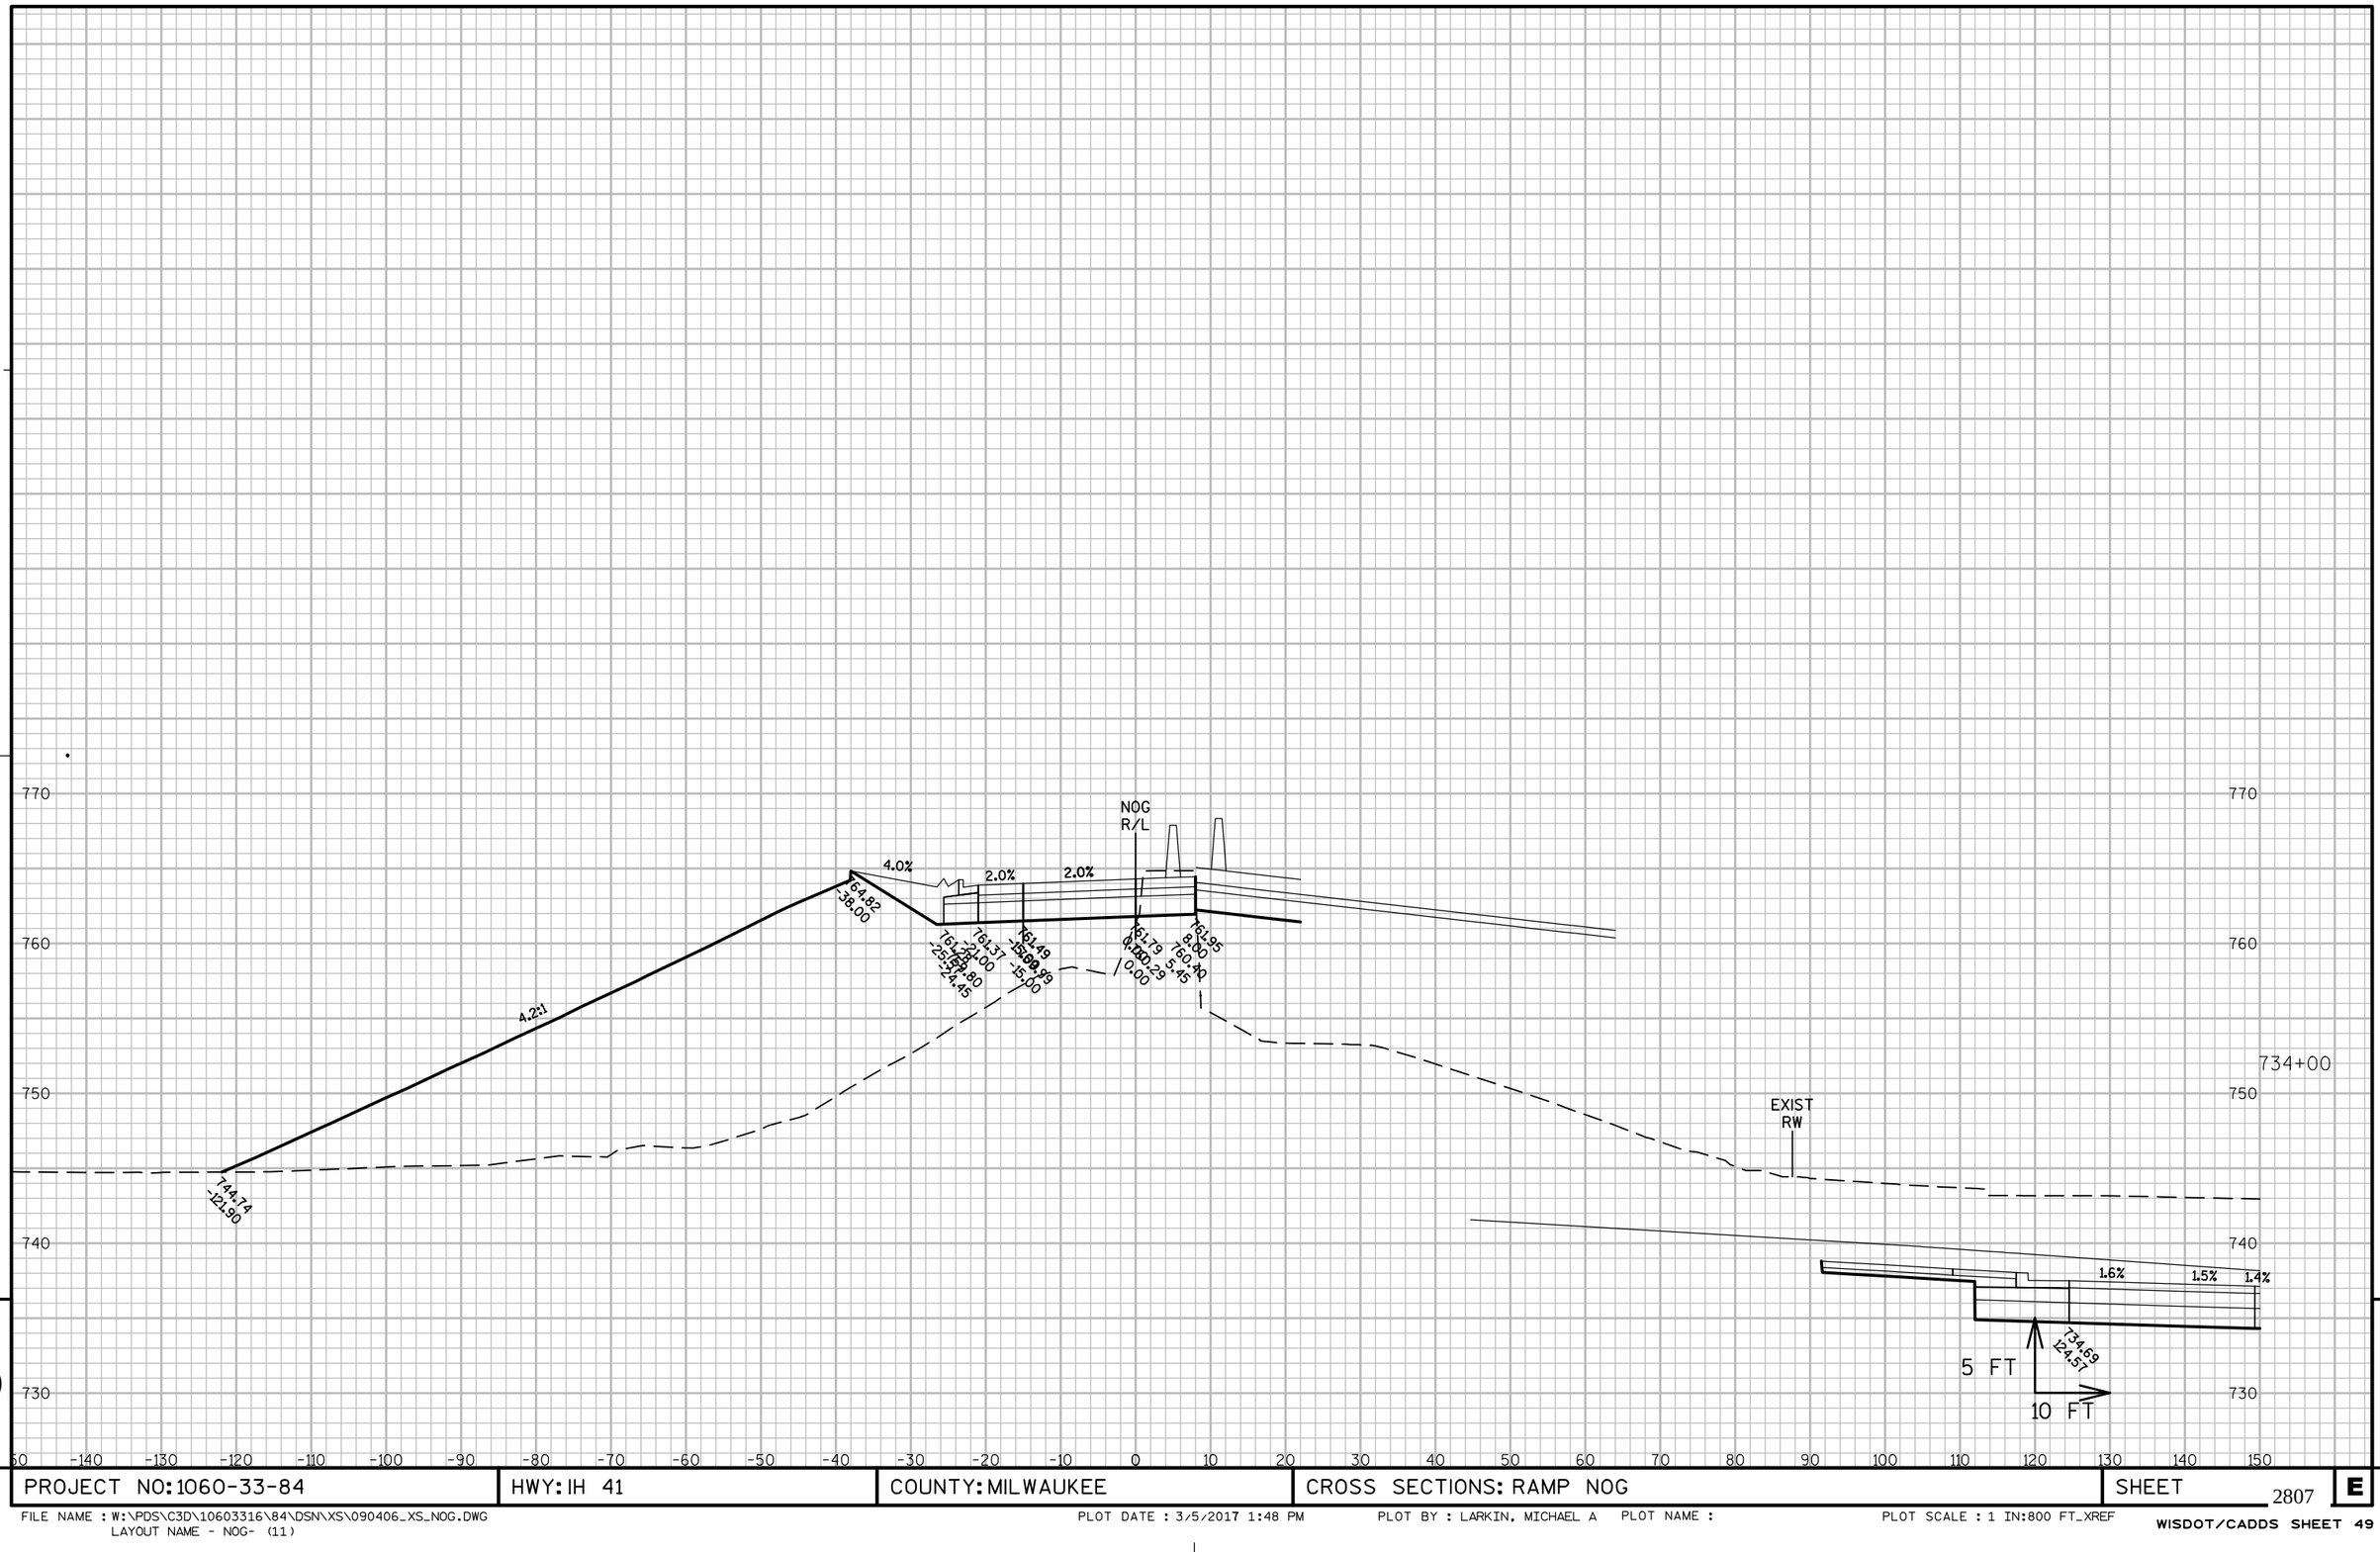

PROJECT NO: 1060-33-84	HWY: IH 41	COUNTY: MILWAUKEE	CROSS SECTIONS: RAMP NOG	SHEET 2807 E

FILE NAME : W:\PDS\C3D\10603316\84\DSN\XS\090406_XS_NOG.DWG
LAYOUT NAME - NOG- (11)

PLOT DATE : 3/5/2017 1:48 PM PLOT BY : LARKIN, MICHAEL A PLOT NAME : PLOT SCALE : 1 IN:800 FT_XREF

WISDOT/CADDS SHEET 49

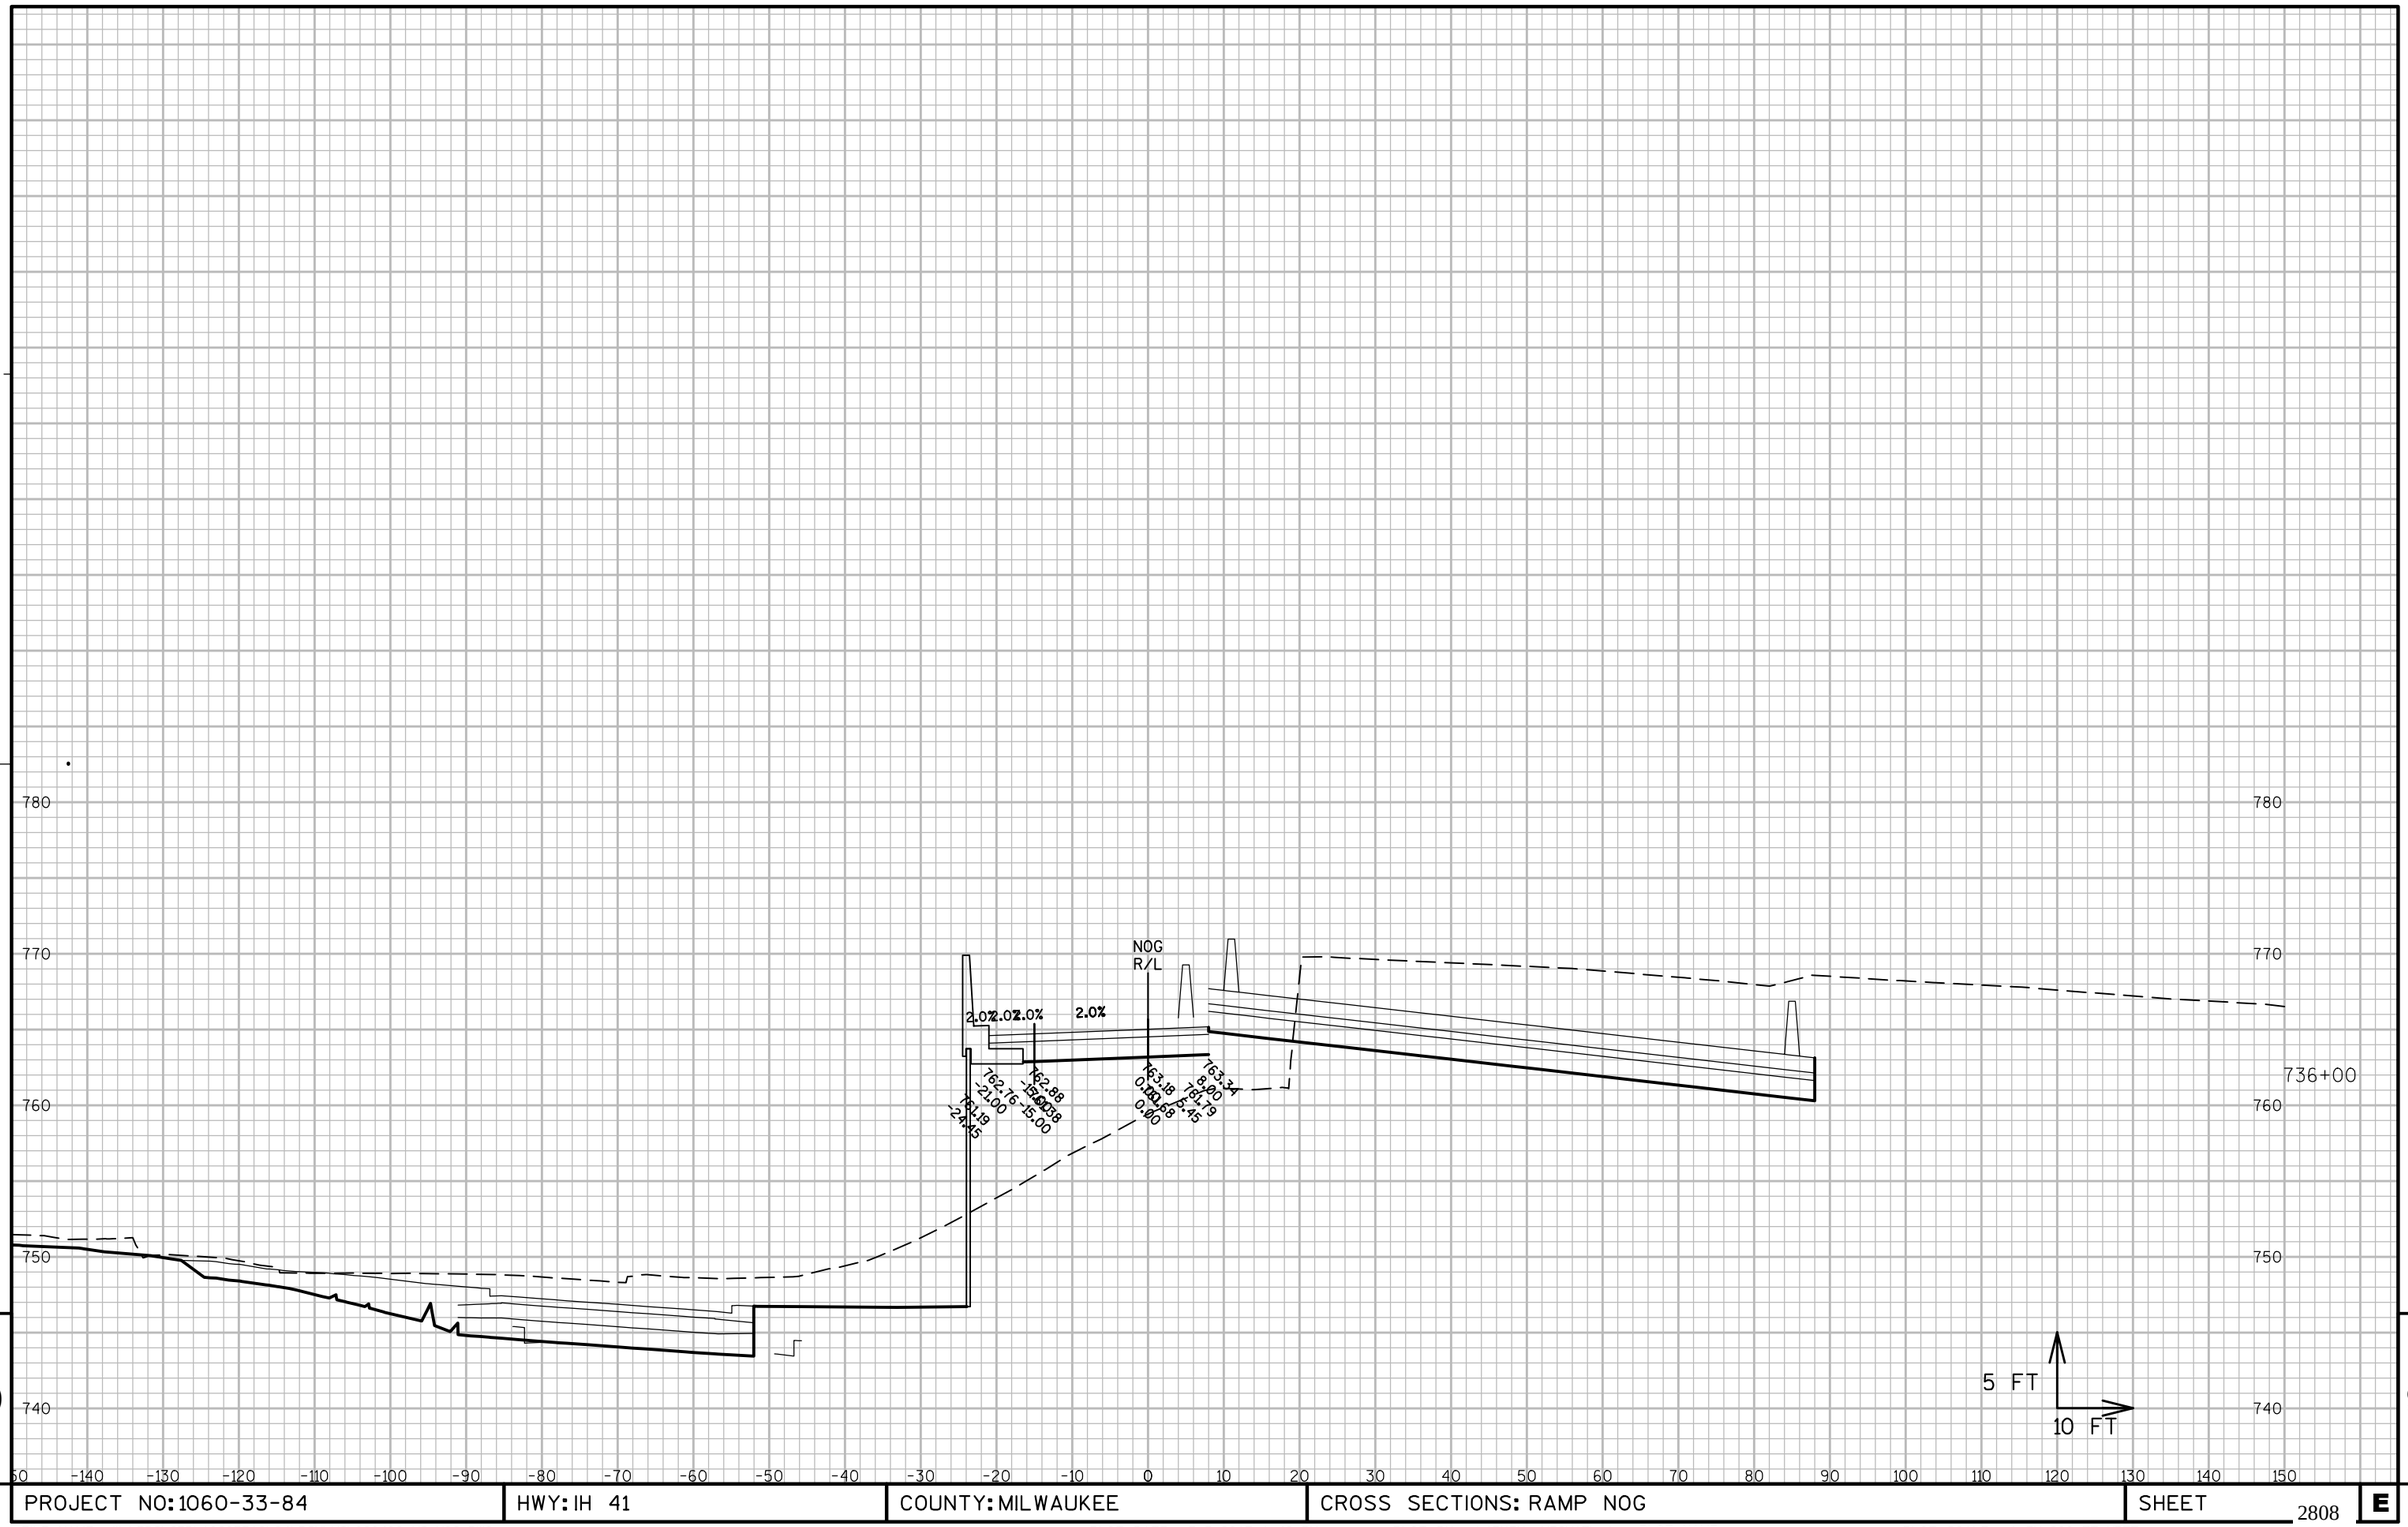

9

9

PROJECT NO: 1060-33-84	HWY: IH 41	COUNTY: MILWAUKEE	CROSS SECTIONS: RAMP NOG	SHEET 2808	E

FILE NAME : W:\PDS\C3D\10603316\84\DSN\XS\090406_XS_NOG.DWG
LAYOUT NAME - NOG- (12)

PLOT DATE : 3/5/2017 1:48 PM

PLOT BY : LARKIN, MICHAEL A PLOT NAME :

PLOT SCALE : 1 IN:800 FT_XREF

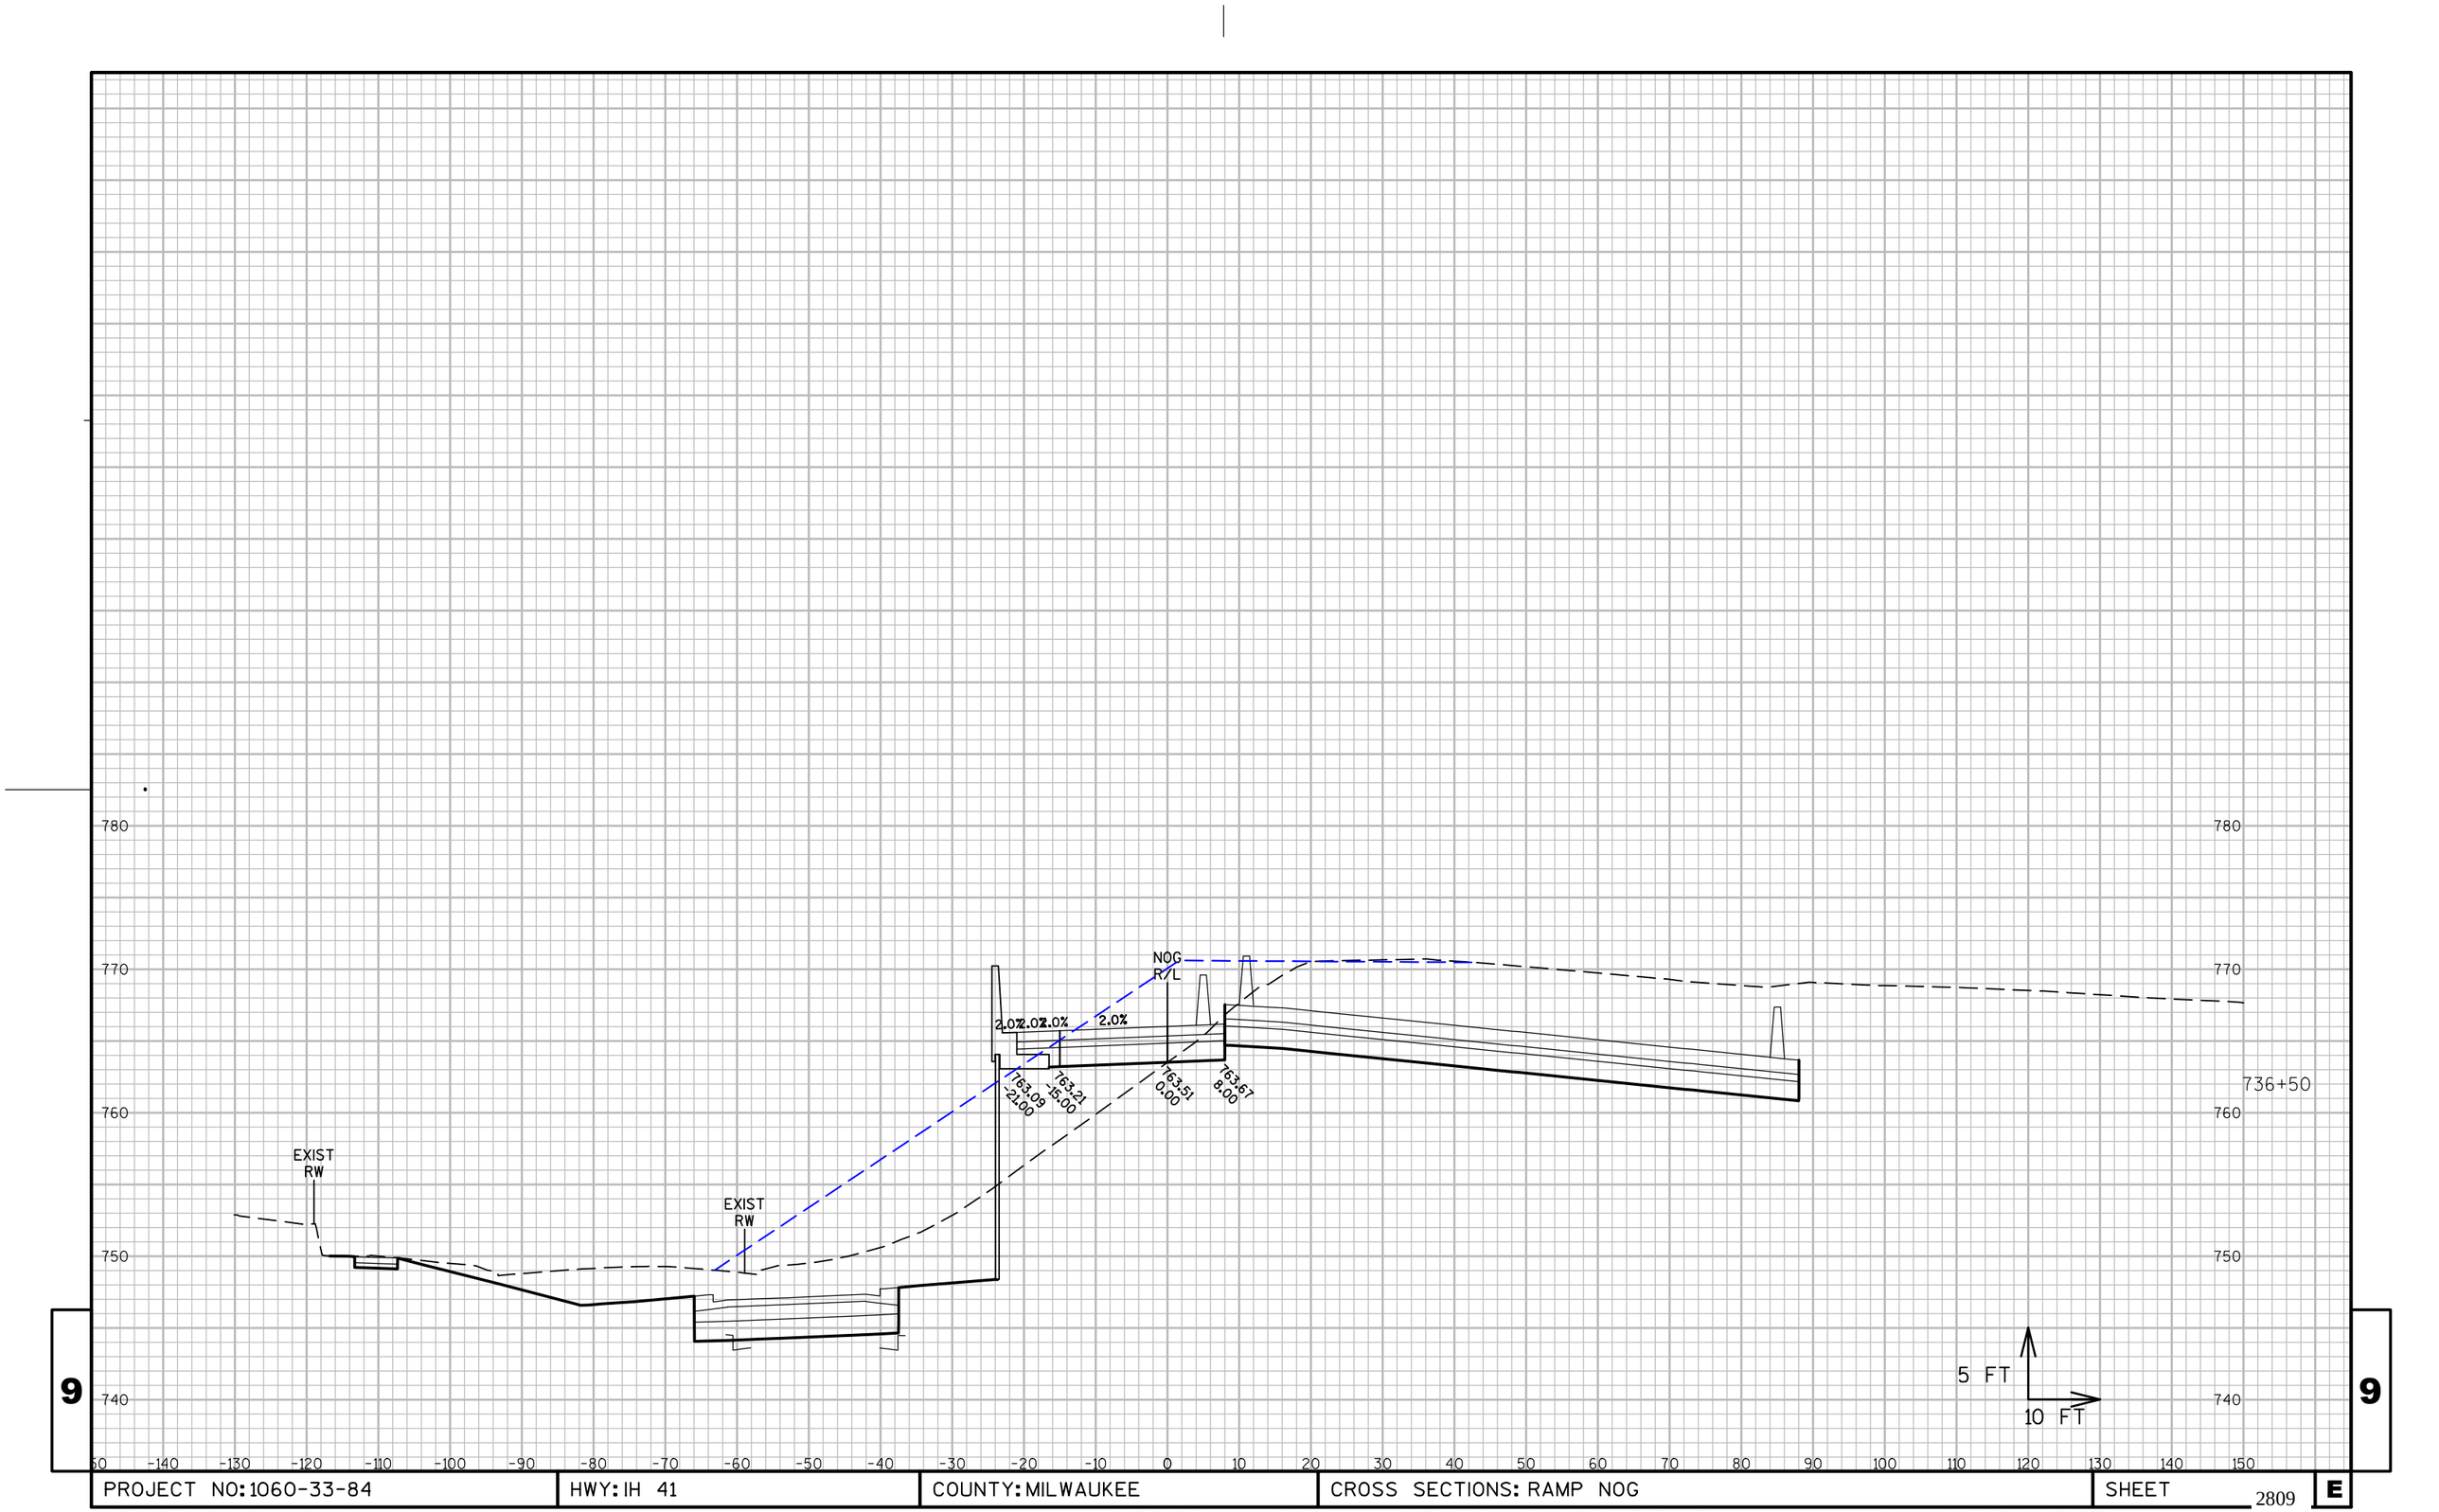

9

9

PROJECT NO: 1060-33-84	HWY: IH 41	COUNTY: MILWAUKEE	CROSS SECTIONS: RAMP NOG	SHEET 2809 E

FILE NAME : W:\PDS\C3D\10603316\84\DSN\XS\090406_XS_NOG.DWG
LAYOUT NAME - NOG- (13)

PLOT DATE : 3/5/2017 1:48 PM PLOT BY : LARKIN, MICHAEL A PLOT NAME : PLOT SCALE : 1 IN:800 FT_XREF

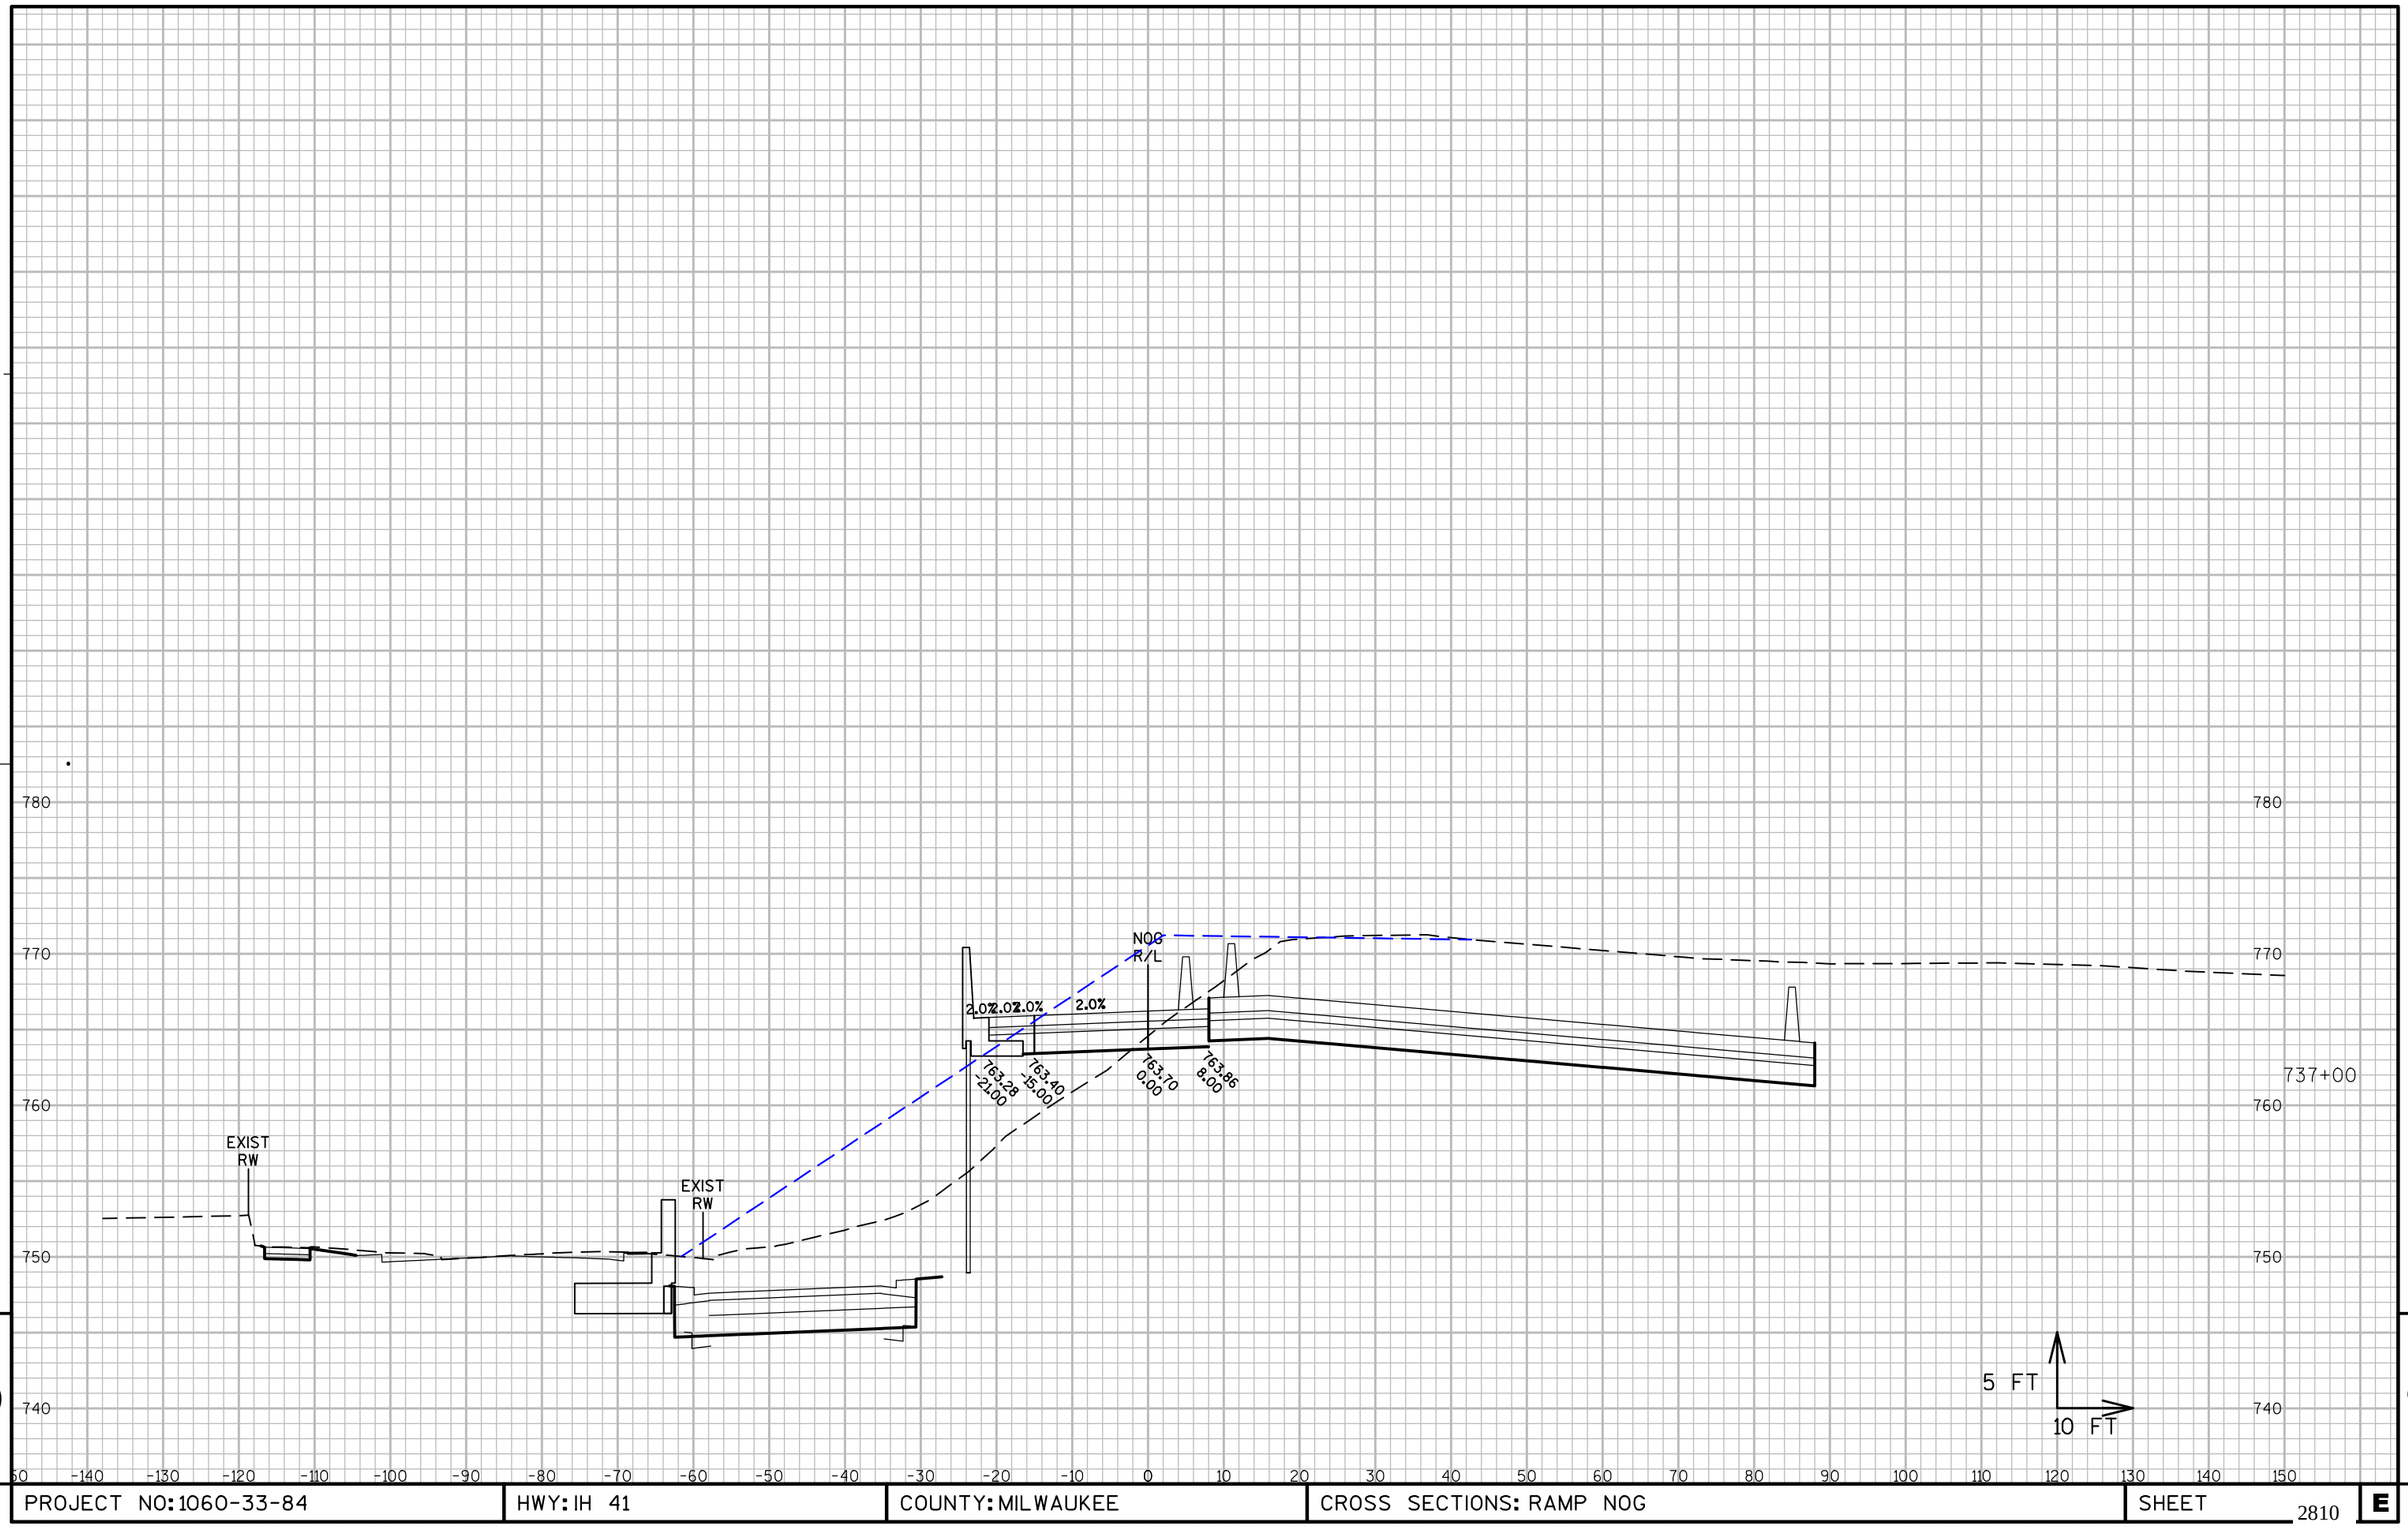

9

9

PROJECT NO: 1060-33-84	HWY: IH 41	COUNTY: MILWAUKEE	CROSS SECTIONS: RAMP NOG	SHEET 2810	E

FILE NAME : W:\PDS\C3D\10603316\84\DSN\XS\090406_XS_NOG.DWG
LAYOUT NAME - NOG- (14)

PLOT DATE : 3/5/2017 1:48 PM

PLOT BY : LARKIN, MICHAEL A PLOT NAME :

PLOT SCALE : 1 IN:800 FT_XREF

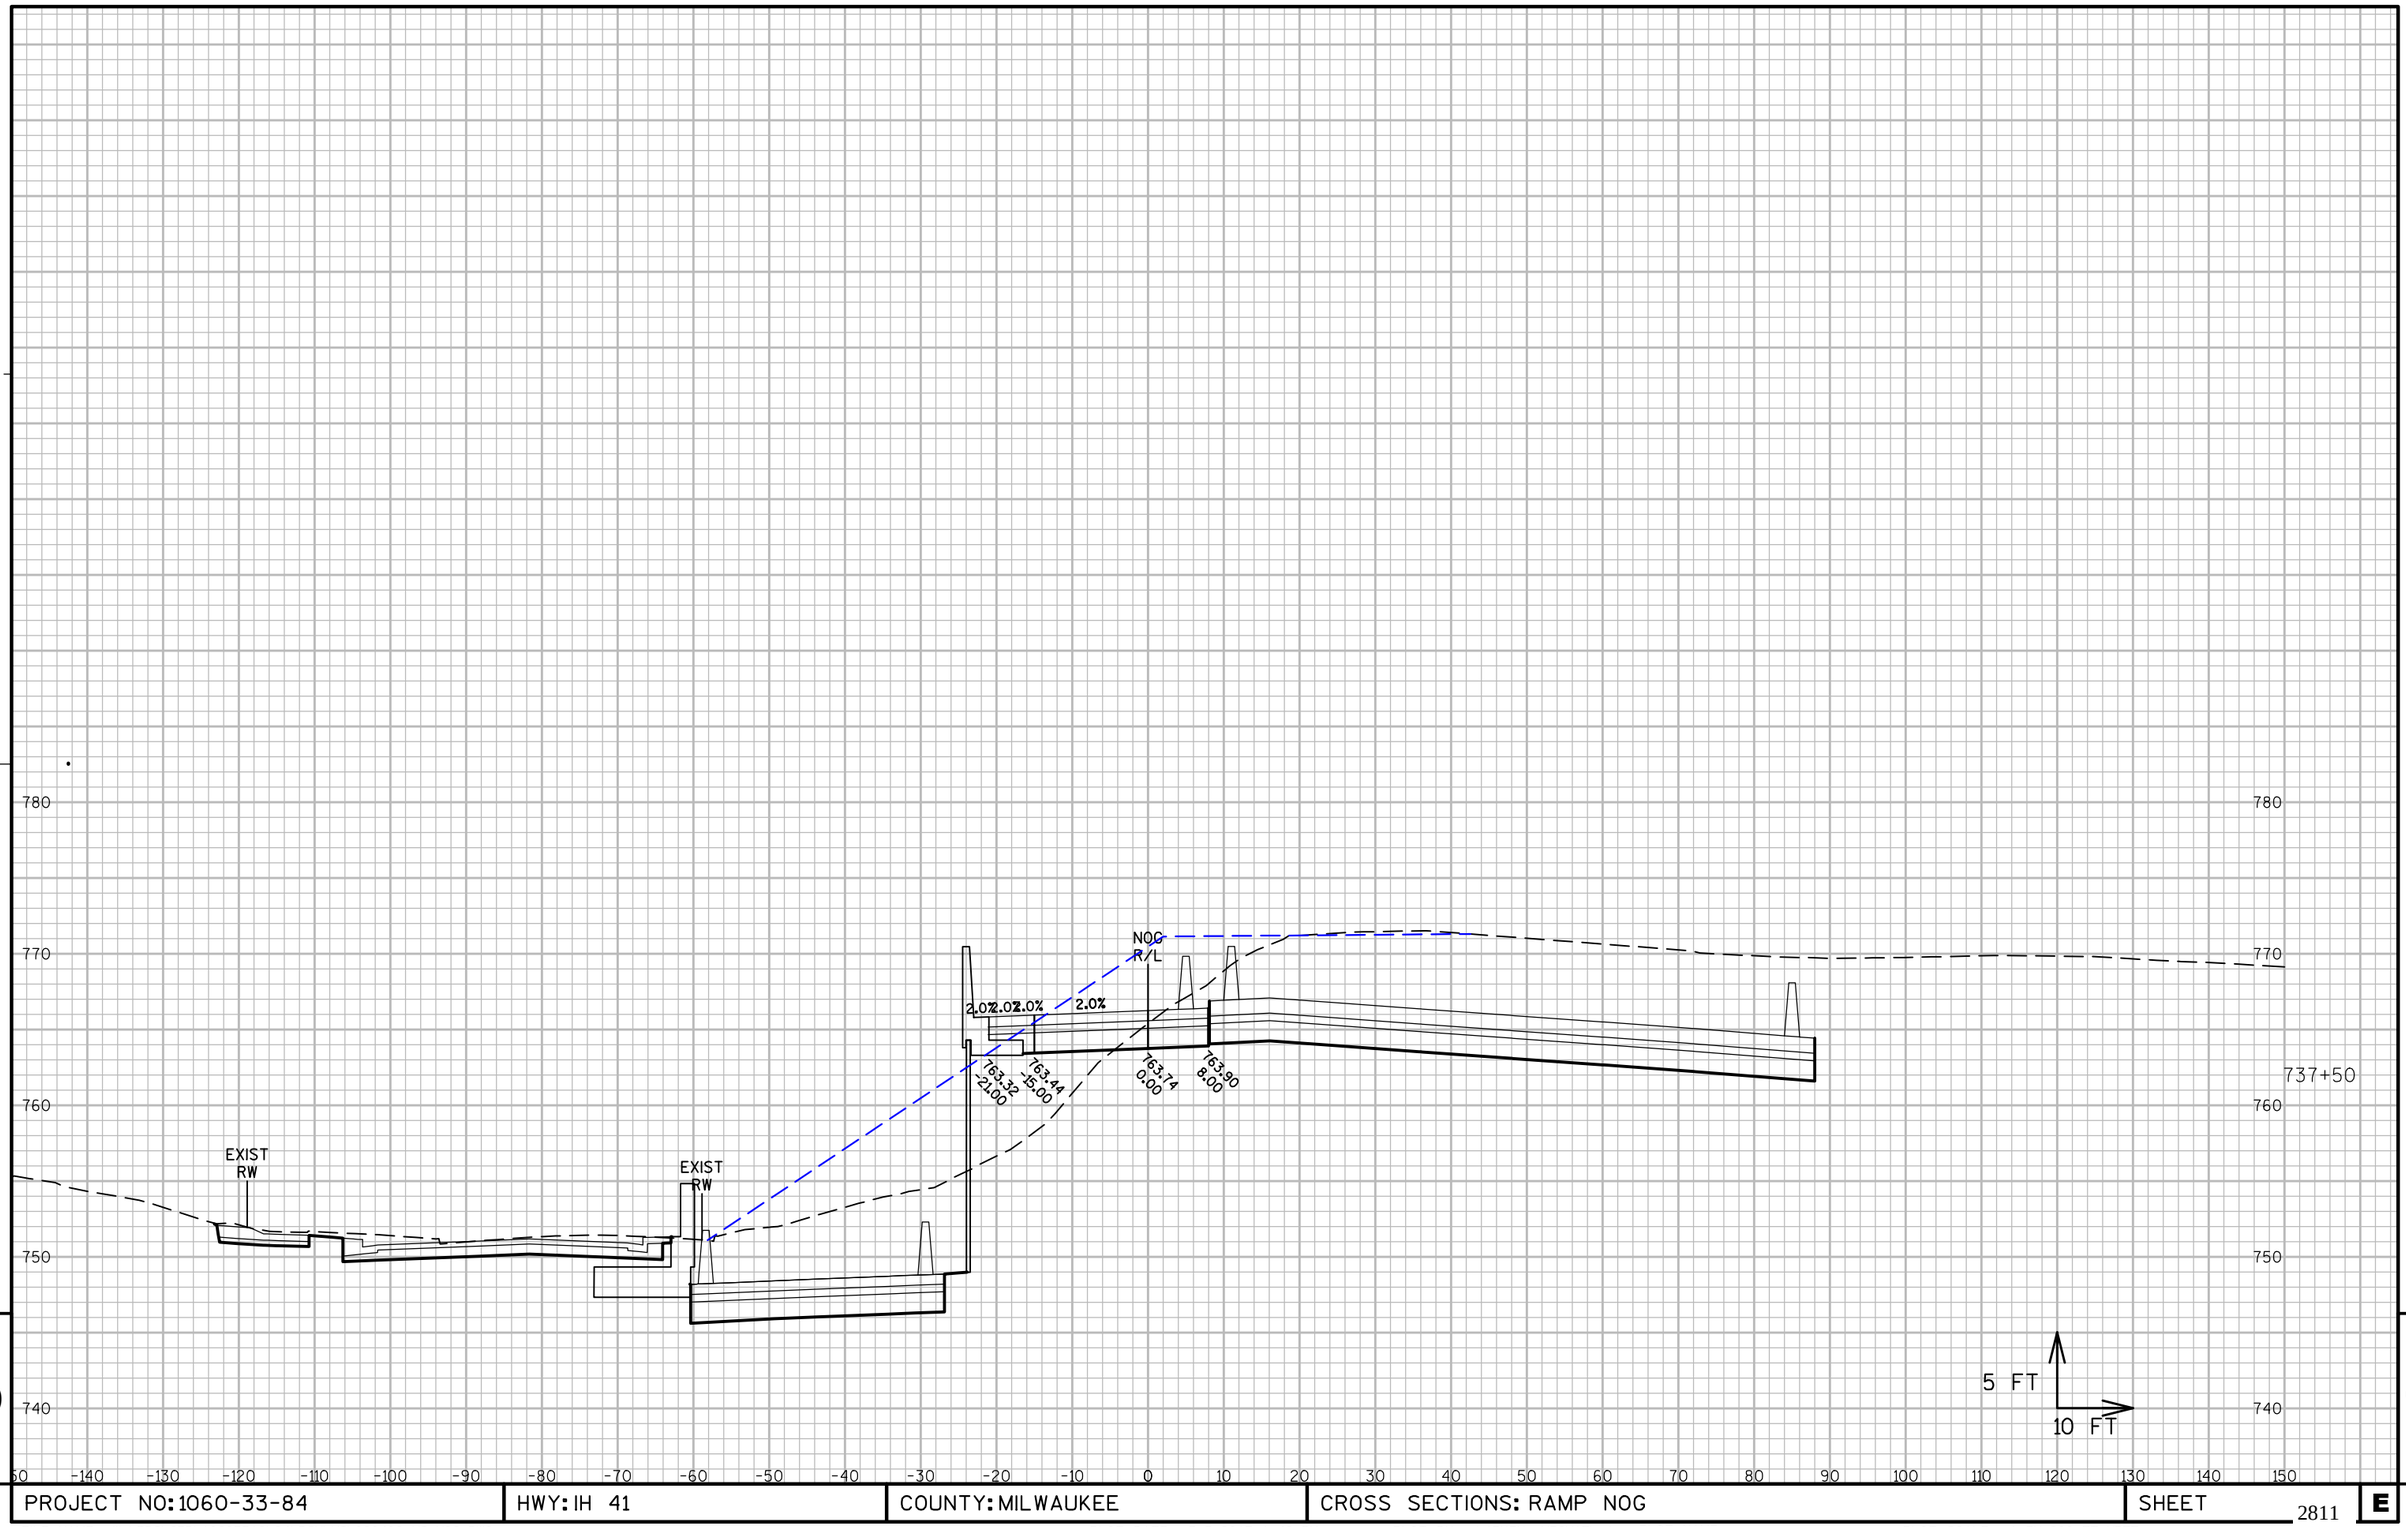

9

9

PROJECT NO: 1060-33-84	HWY: IH 41	COUNTY: MILWAUKEE	CROSS SECTIONS: RAMP NOG	SHEET 2811	E

FILE NAME : W:\PDS\C3D\10603316\84\DSN\XS\090406_XS_NOG.DWG
LAYOUT NAME - NOG- (15)

PLOT DATE : 3/5/2017 1:48 PM

PLOT BY : LARKIN, MICHAEL A PLOT NAME :

PLOT SCALE : 1 IN:800 FT_XREF

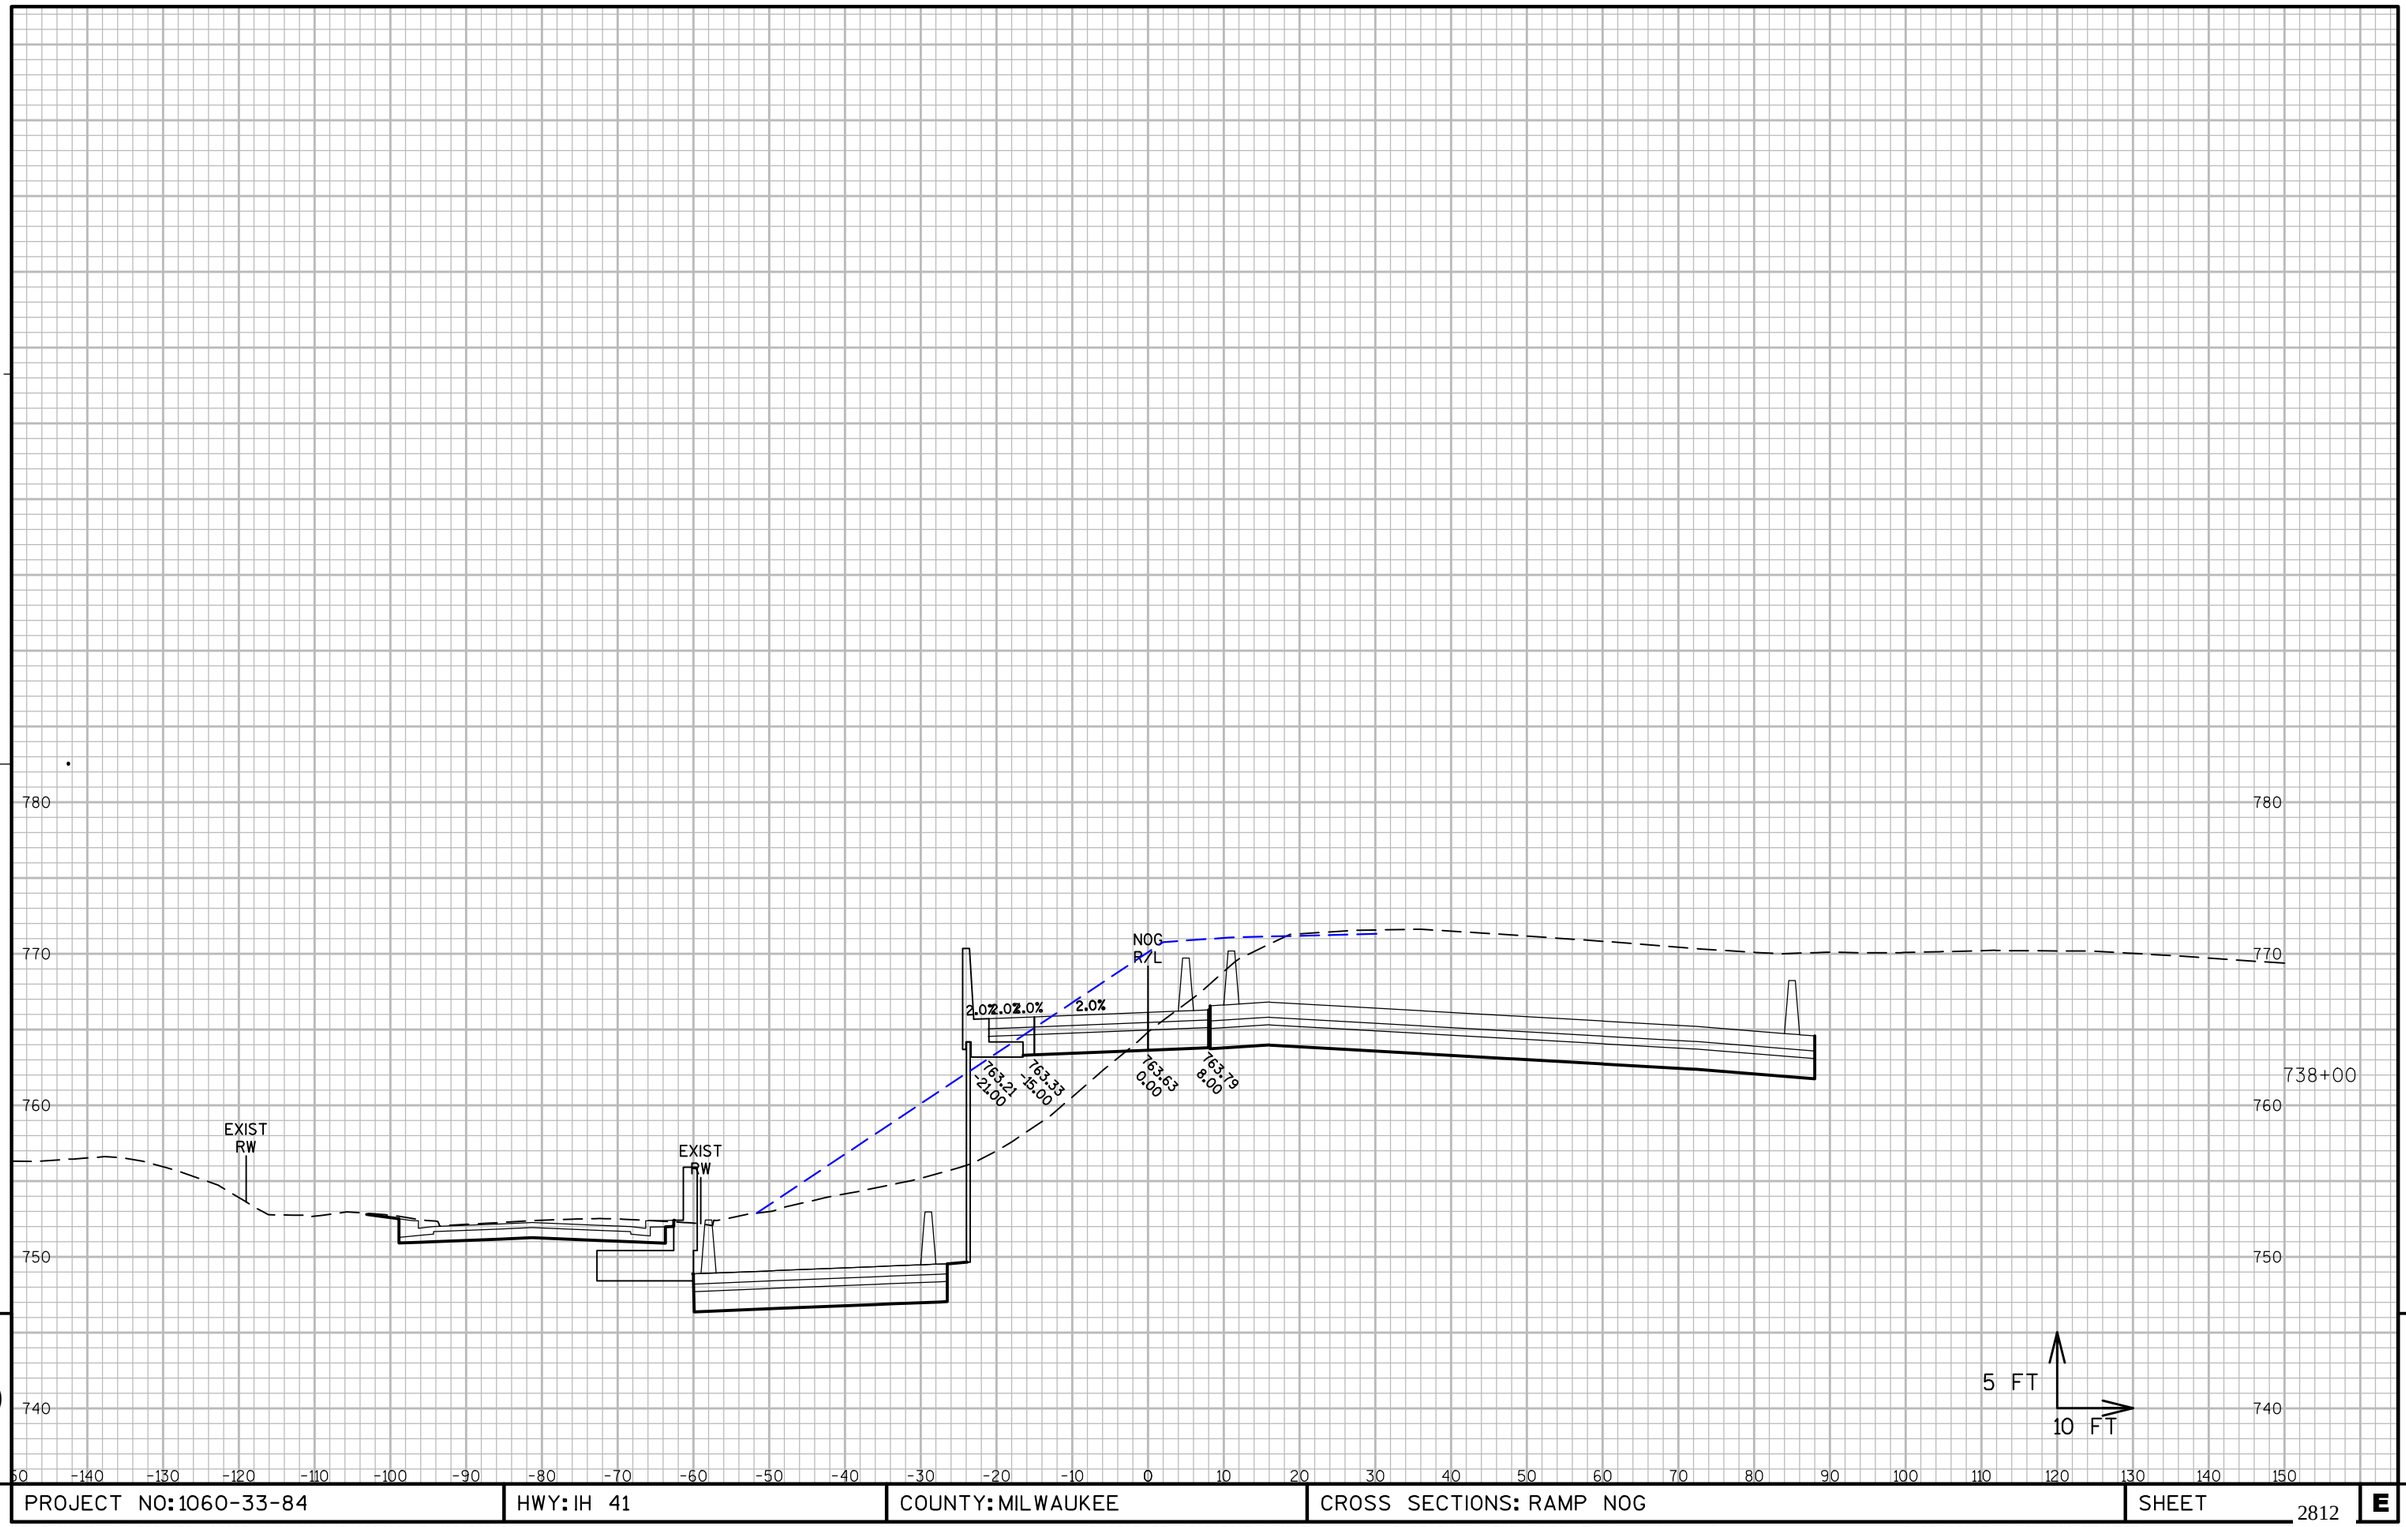

9

9

PROJECT NO: 1060-33-84	HWY: IH 41	COUNTY: MILWAUKEE	CROSS SECTIONS: RAMP NOG	SHEET 2812	E

FILE NAME : W:\PDS\C3D\10603316\84\DSN\XS\090406_XS_NOG.DWG
LAYOUT NAME - NOG- (16)

PLOT DATE : 3/5/2017 1:48 PM

PLOT BY : LARKIN, MICHAEL A PLOT NAME :

PLOT SCALE : 1 IN:800 FT_XREF

9

9

PROJECT NO: 1060-33-84	HWY: IH 41	COUNTY: MILWAUKEE	CROSS SECTIONS: RAMP NOG	SHEET 2813	E

FILE NAME : W:\PDS\C3D\10603316\84\DSN\XS\090406_XS_NOG.DWG
LAYOUT NAME - NOG- (17)

PLOT DATE : 3/5/2017 1:49 PM PLOT BY : LARKIN, MICHAEL A PLOT NAME : PLOT SCALE : 1 IN:800 FT_XREF

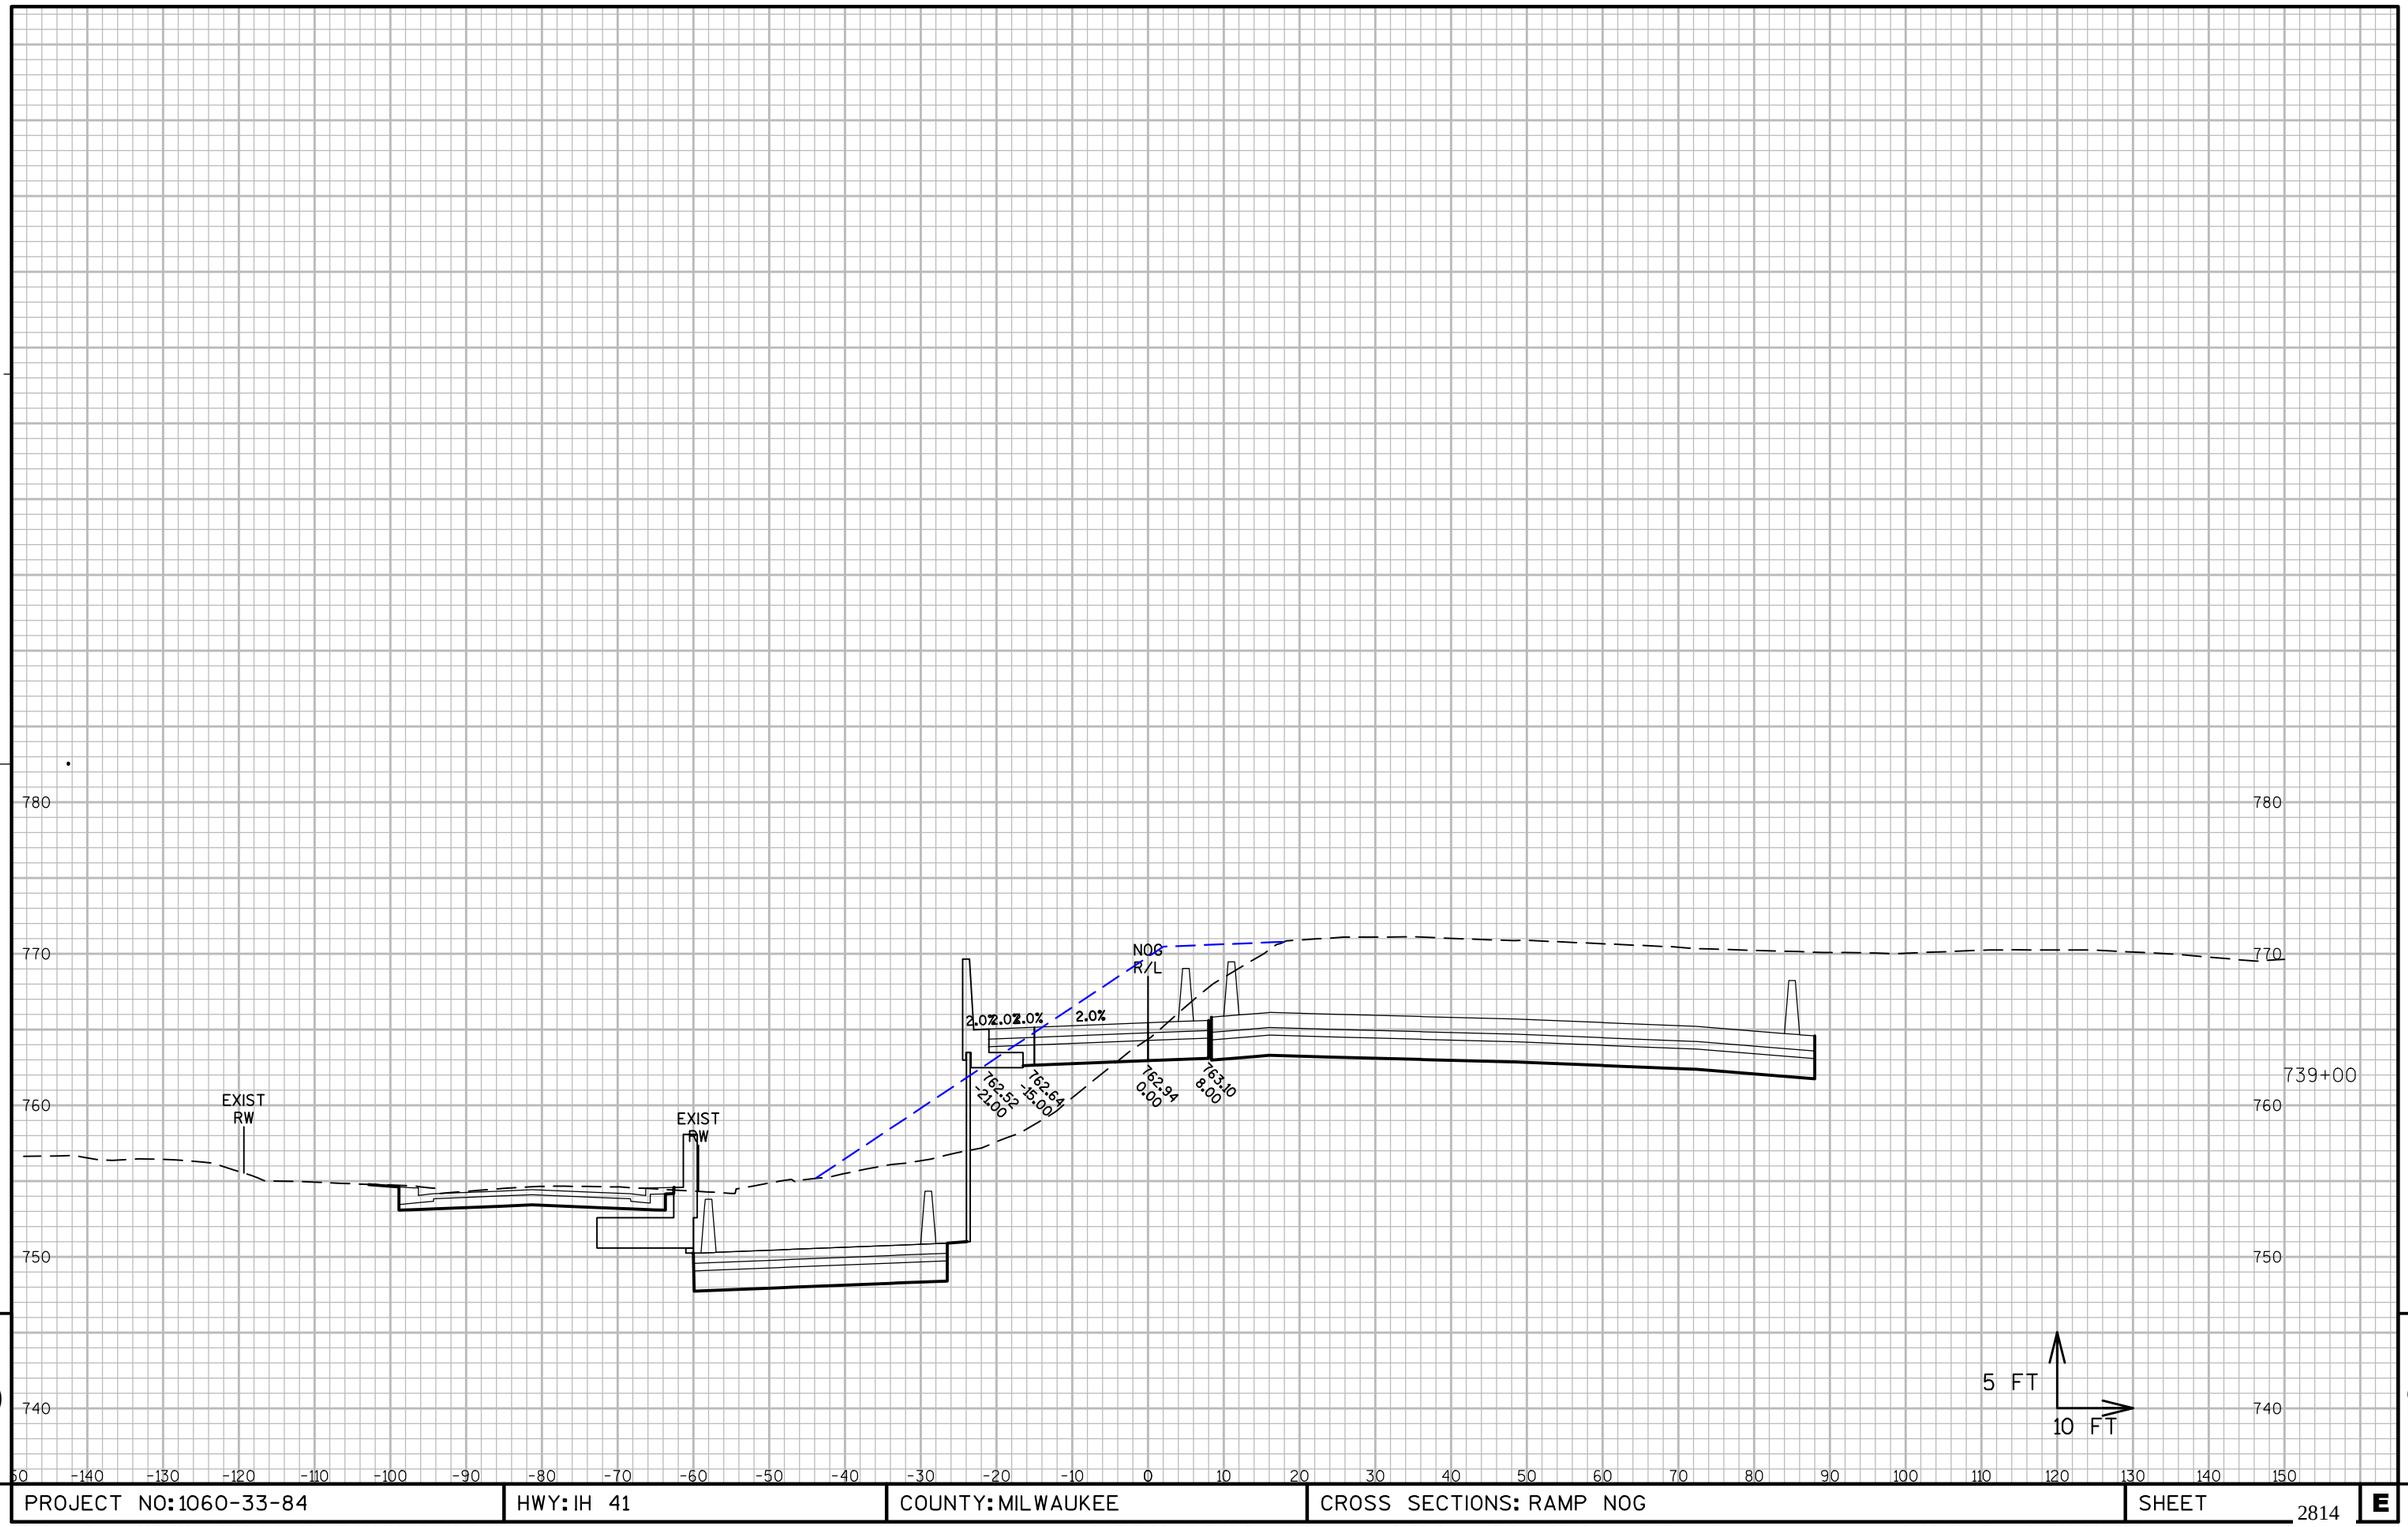

9

9

PROJECT NO: 1060-33-84	HWY: IH 41	COUNTY: MILWAUKEE	CROSS SECTIONS: RAMP NOG	SHEET 2814	E

FILE NAME : W:\PDS\C3D\10603316\84\DSN\XS\090406_XS_NOG.DWG
LAYOUT NAME - NOG- (18)

PLOT DATE : 3/5/2017 1:49 PM PLOT BY : LARKIN, MICHAEL A PLOT NAME :

PLOT SCALE : 1 IN:800 FT_XREF

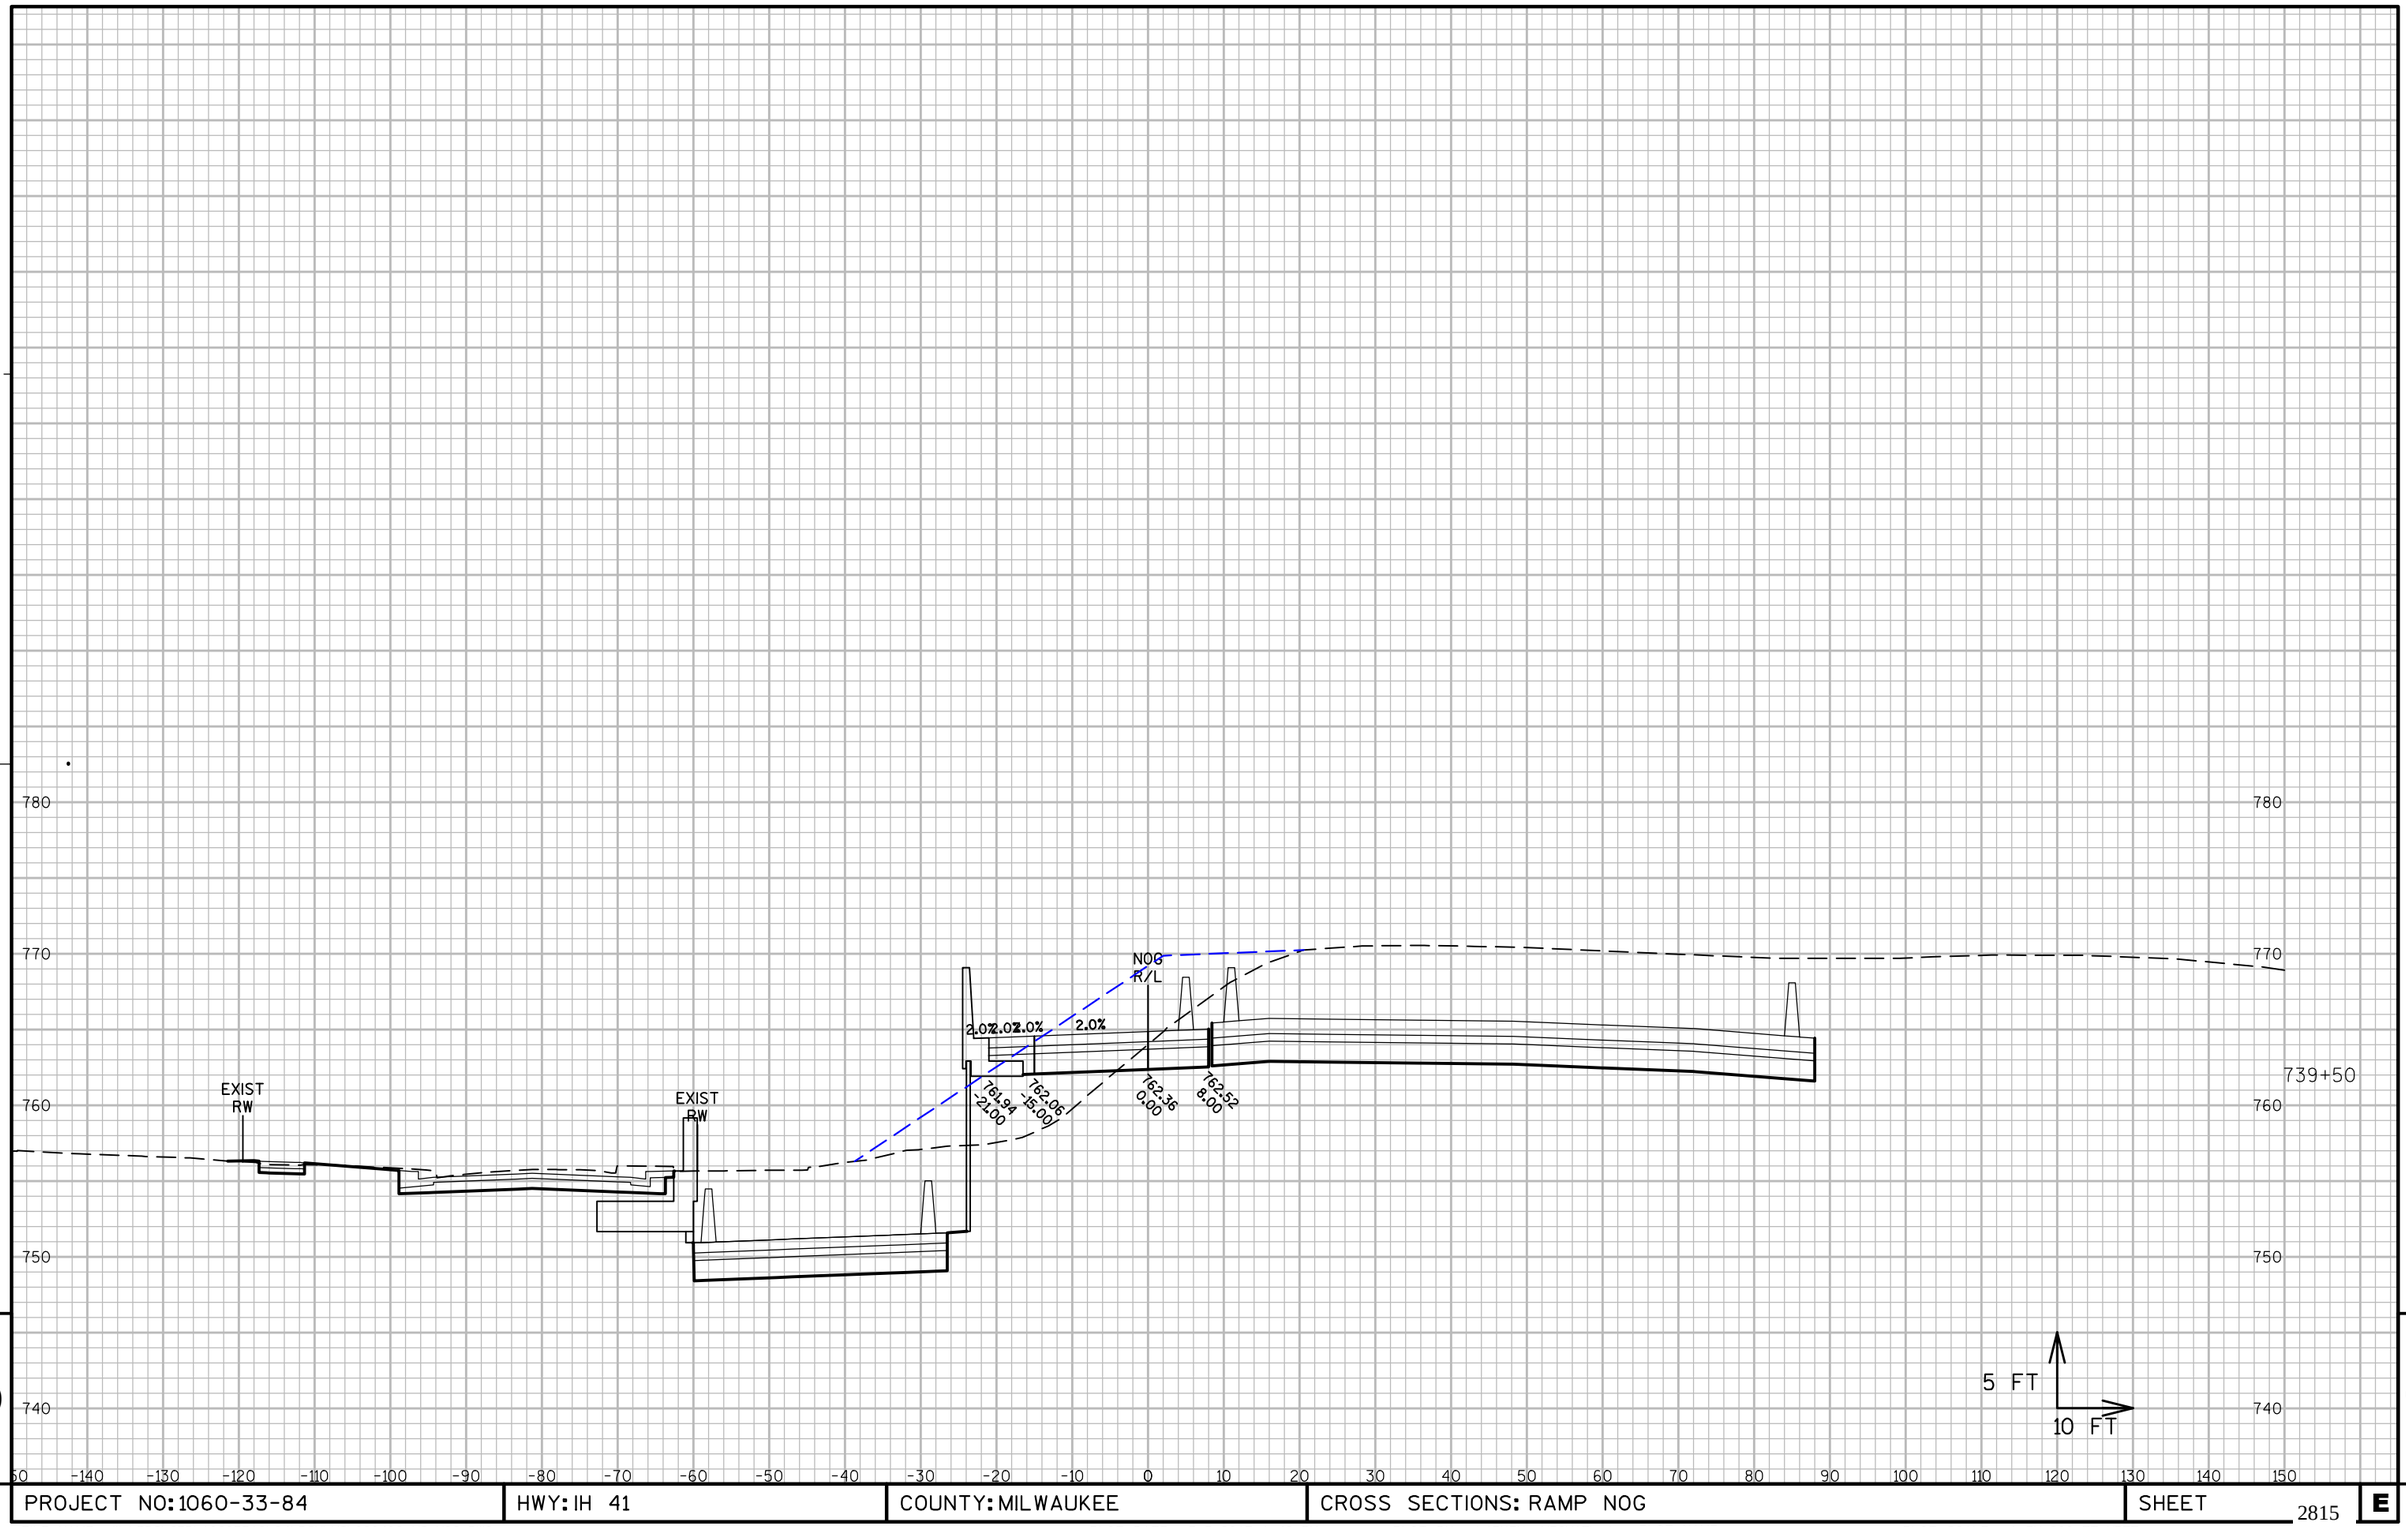

9

9

PROJECT NO: 1060-33-84	HWY: IH 41	COUNTY: MILWAUKEE	CROSS SECTIONS: RAMP NOG	SHEET 2815	E

FILE NAME : W:\PDS\C3D\10603316\84\DSN\XS\090406_XS_NOG.DWG
LAYOUT NAME - NOG- (19)

PLOT DATE : 3/5/2017 1:49 PM

PLOT BY : LARKIN, MICHAEL A PLOT NAME :

PLOT SCALE : 1 IN:800 FT_XREF

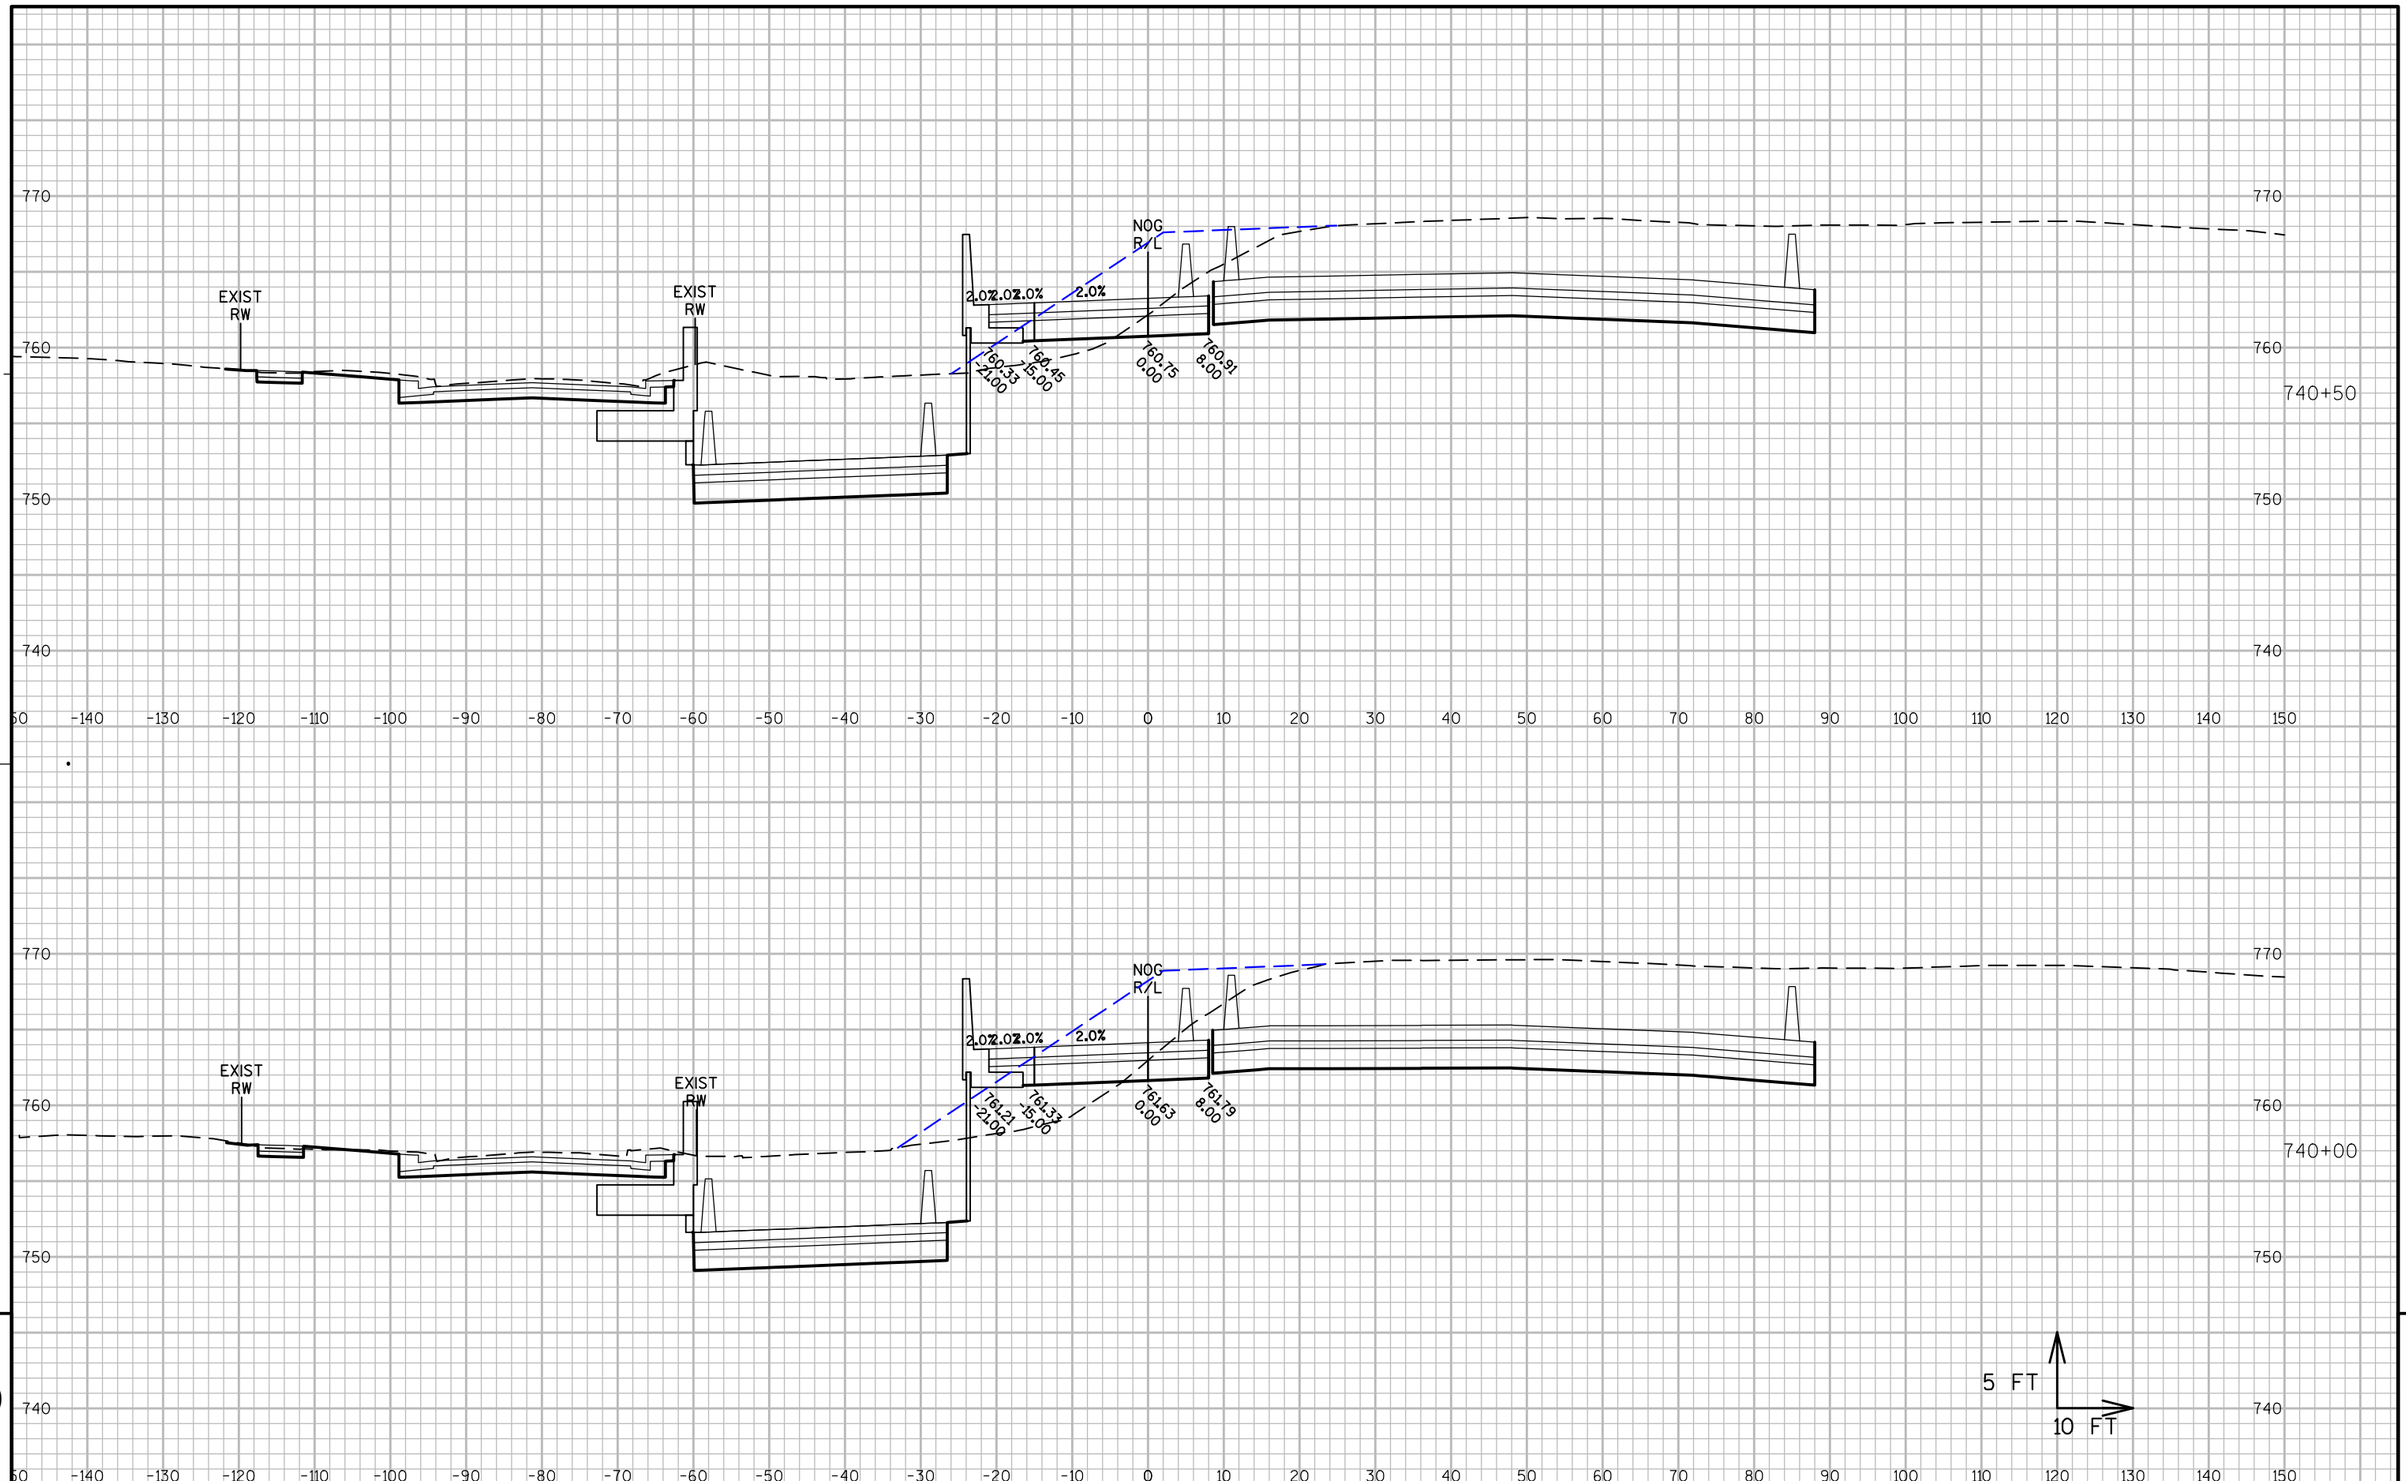

PROJECT NO: 1060-33-84	HWY: IH 41	COUNTY: MILWAUKEE	CROSS SECTIONS: RAMP NOG	SHEET 2816	E

FILE NAME : W:\PDS\C3D\10603316\84\DSN\XS\090406_XS_NOG.DWG
LAYOUT NAME - NOG- (20)

PLOT DATE : 3/5/2017 1:49 PM PLOT BY : LARKIN, MICHAEL A PLOT NAME : PLOT SCALE : 1 IN:800 FT_XREF

WISDOT/CADDS SHEET 49

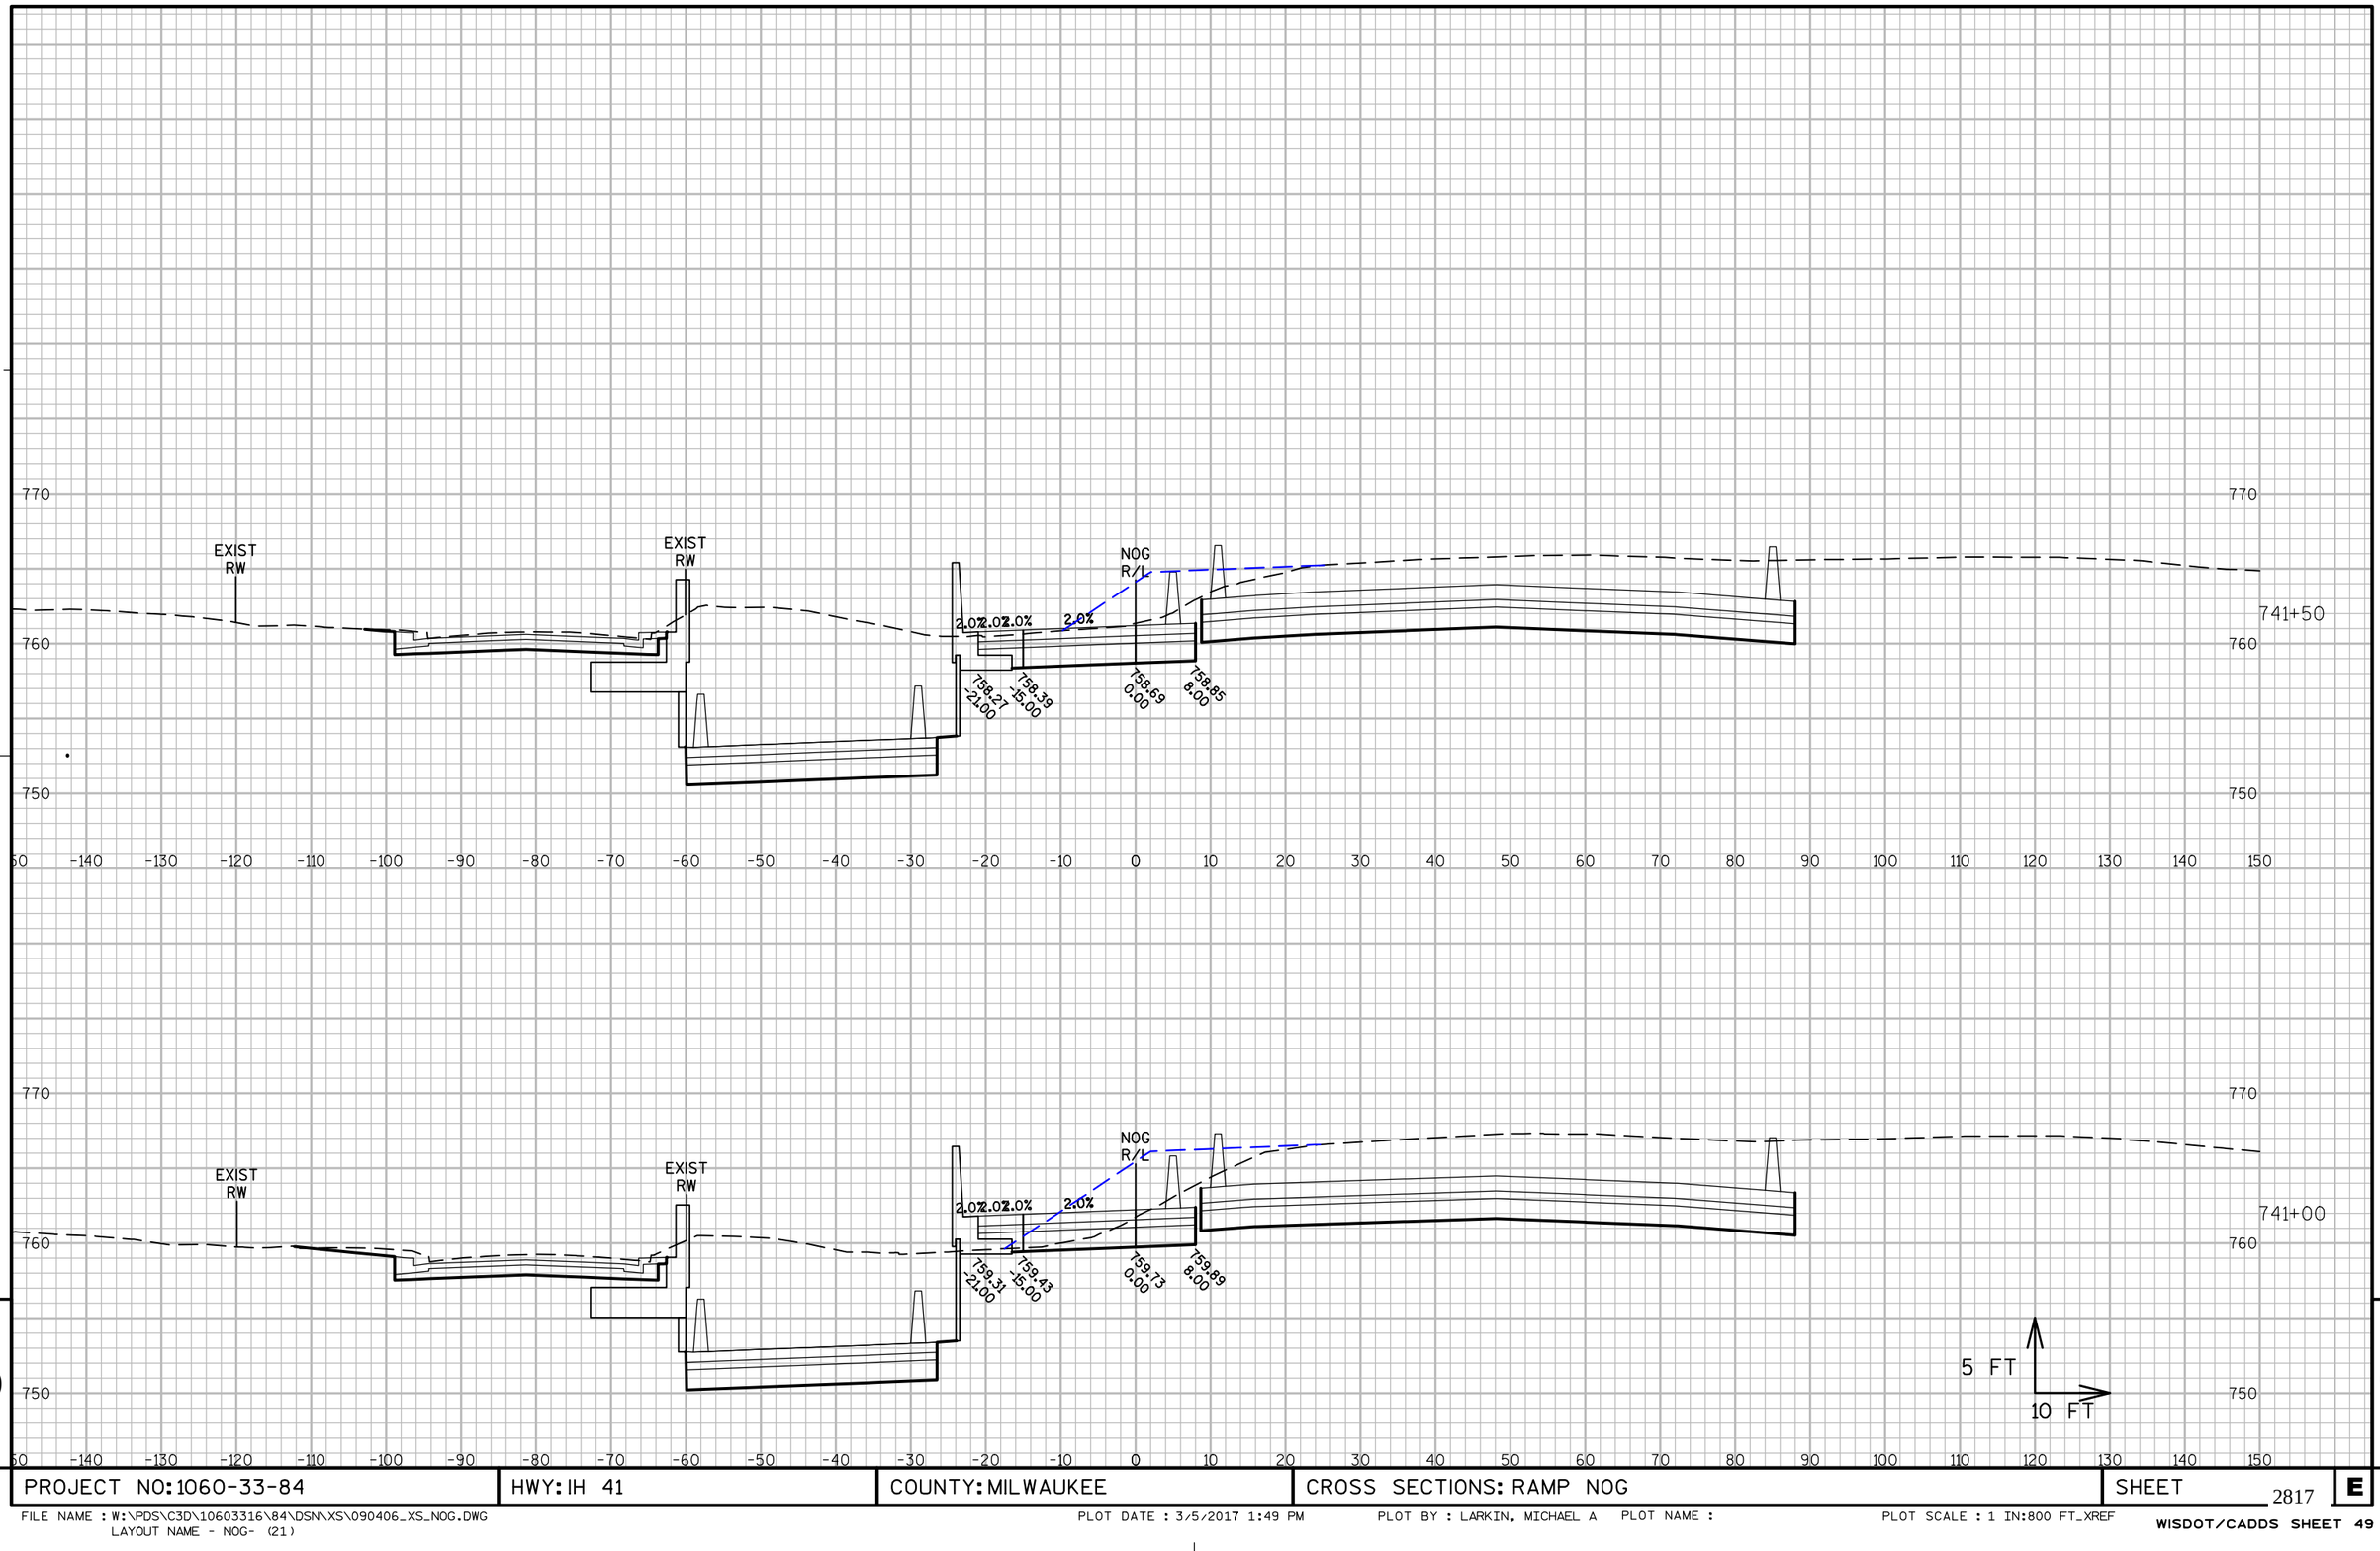

PROJECT NO: 1060-33-84	HWY: IH 41	COUNTY: MILWAUKEE	CROSS SECTIONS: RAMP NOG	SHEET 2817 E

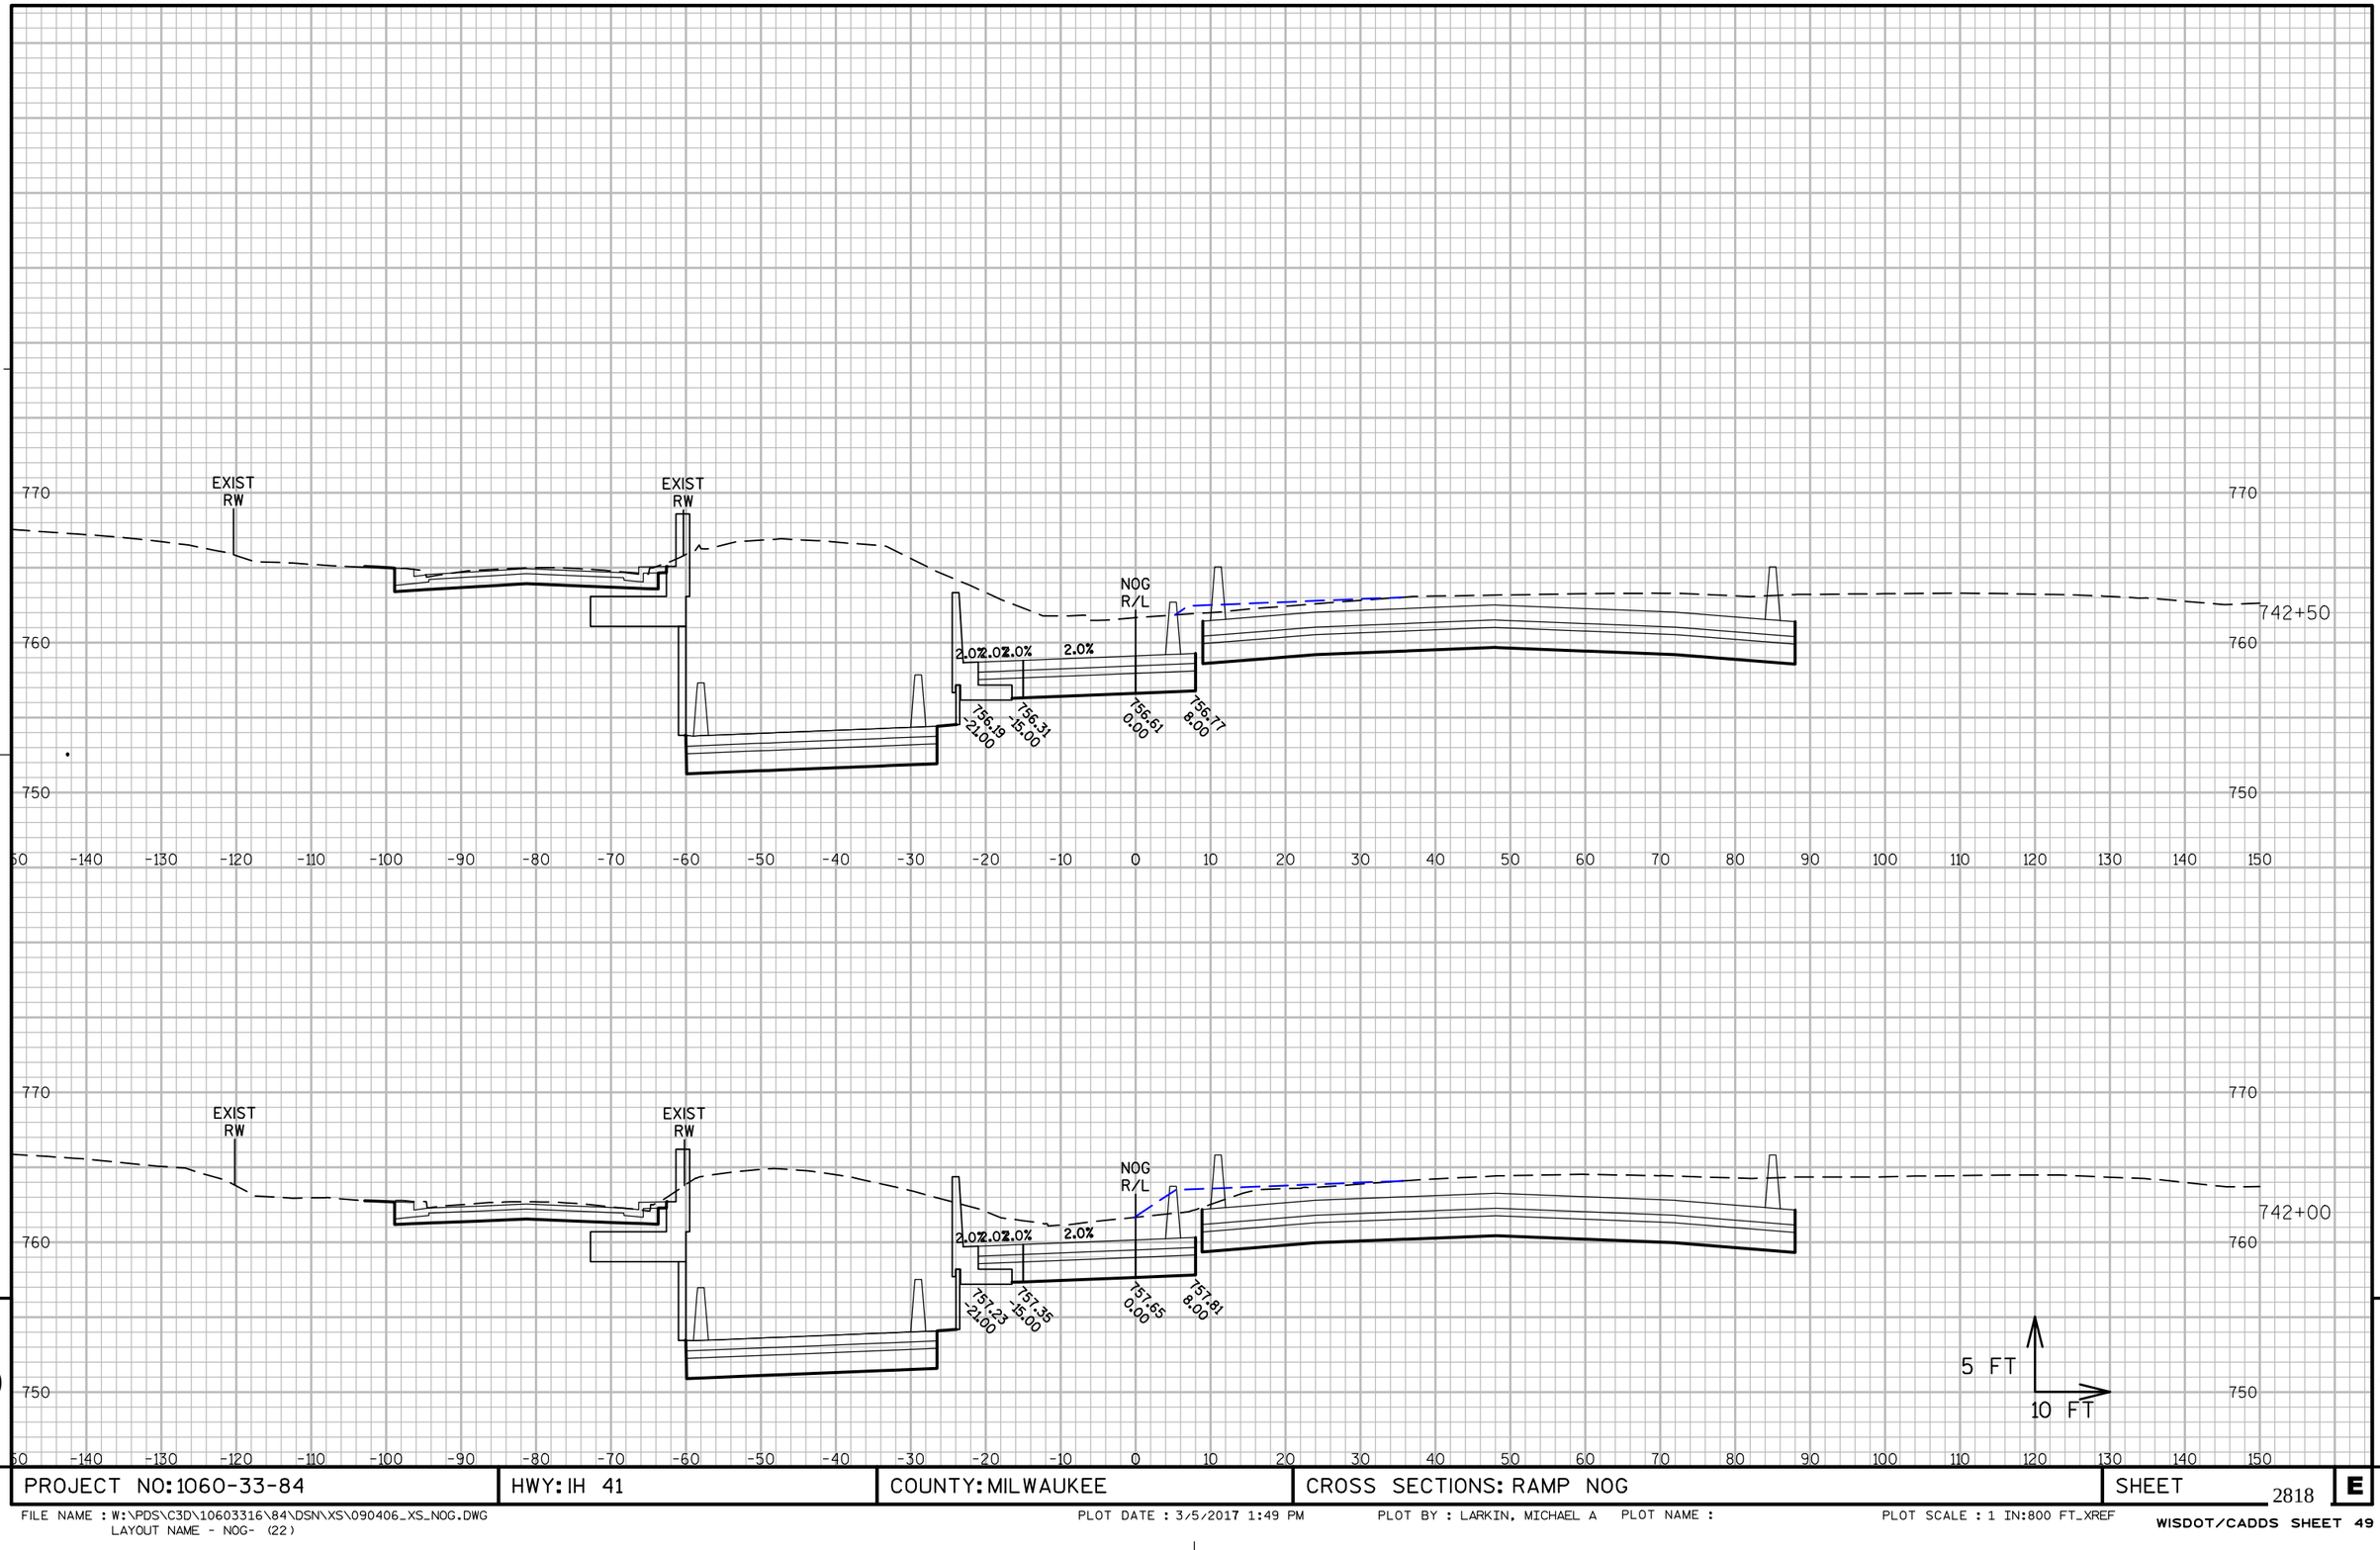

9

9

PROJECT NO: 1060-33-84	HWY: IH 41	COUNTY: MILWAUKEE	CROSS SECTIONS: RAMP NOG	SHEET 2818	E

FILE NAME : W:\PDS\C3D\10603316\84\DSN\XS\090406_XS_NOG.DWG
LAYOUT NAME - NOG- (22)

PLOT DATE : 3/5/2017 1:49 PM PLOT BY : LARKIN, MICHAEL A PLOT NAME :

PLOT SCALE : 1 IN:800 FT_XREF

WISDOT/CADDS SHEET 49

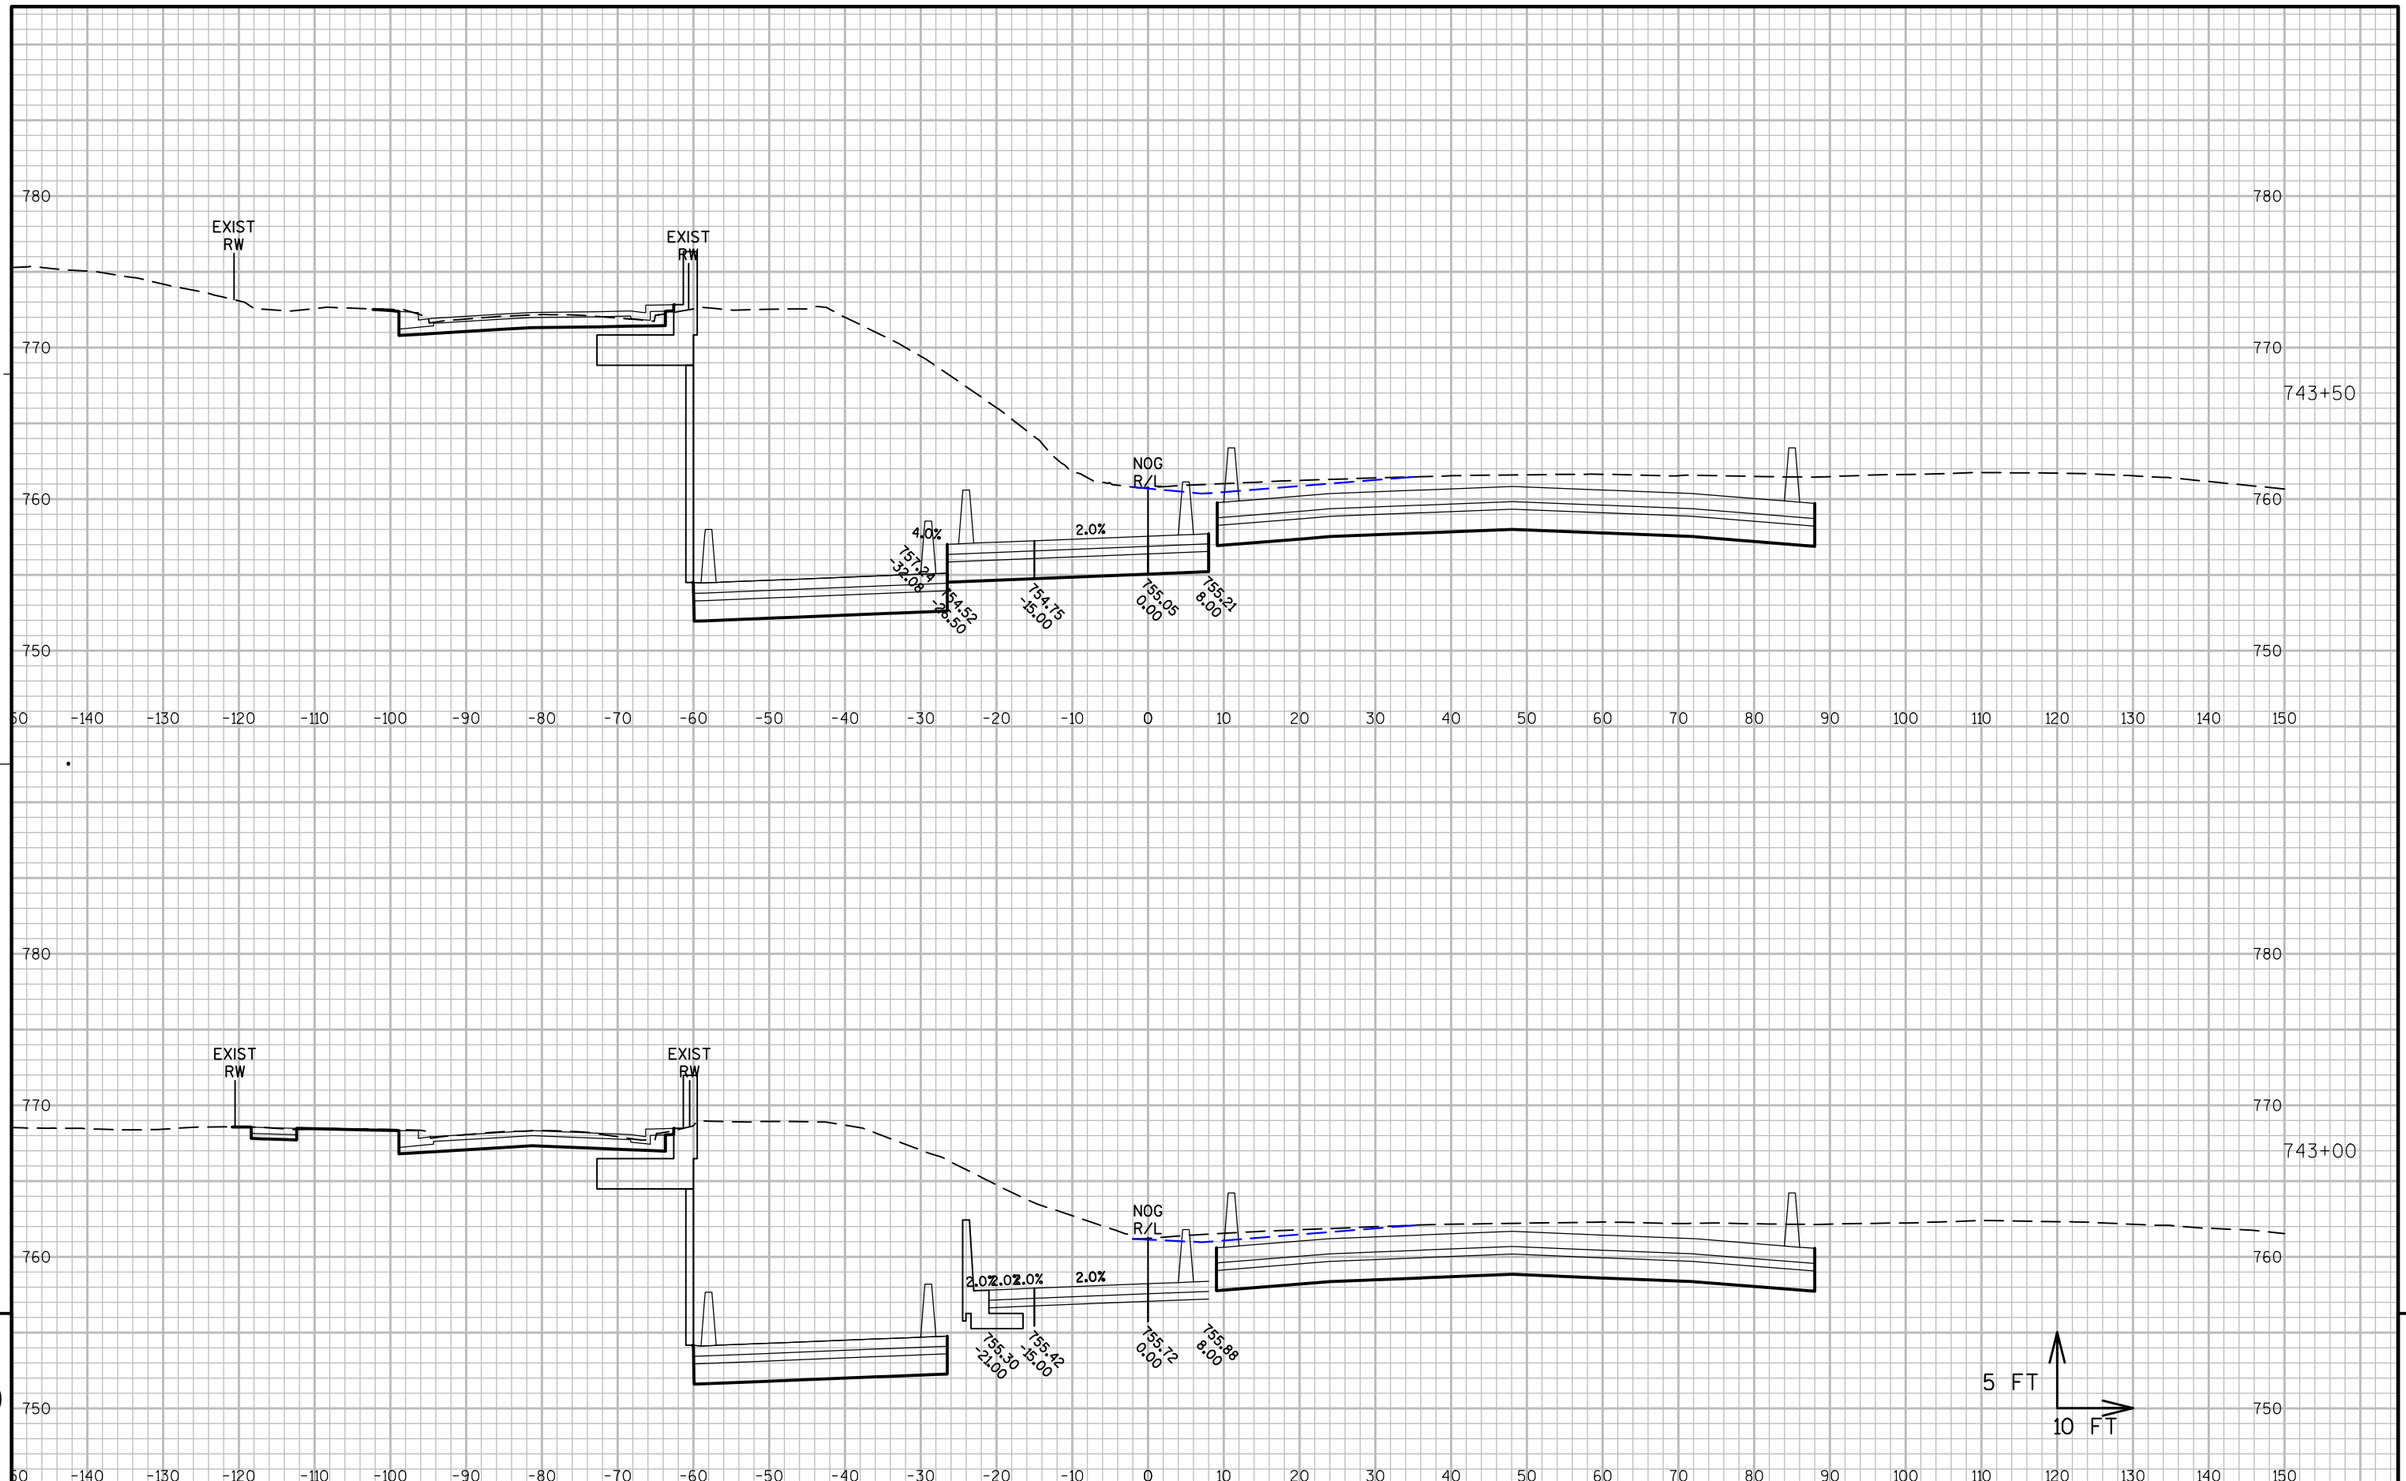

PROJECT NO: 1060-33-84	HWY: IH 41	COUNTY: MILWAUKEE	CROSS SECTIONS: RAMP NOG	SHEET 2819	E

FILE NAME : W:\PDS\C3D\10603316\84\DSN\XS\090406_XS_NOG.DWG
LAYOUT NAME - NOG- (23)

PLOT DATE : 3/5/2017 1:50 PM PLOT BY : LARKIN, MICHAEL A PLOT NAME : PLOT SCALE : 1 IN:800 FT_XREF

WISDOT/CADDS SHEET 49

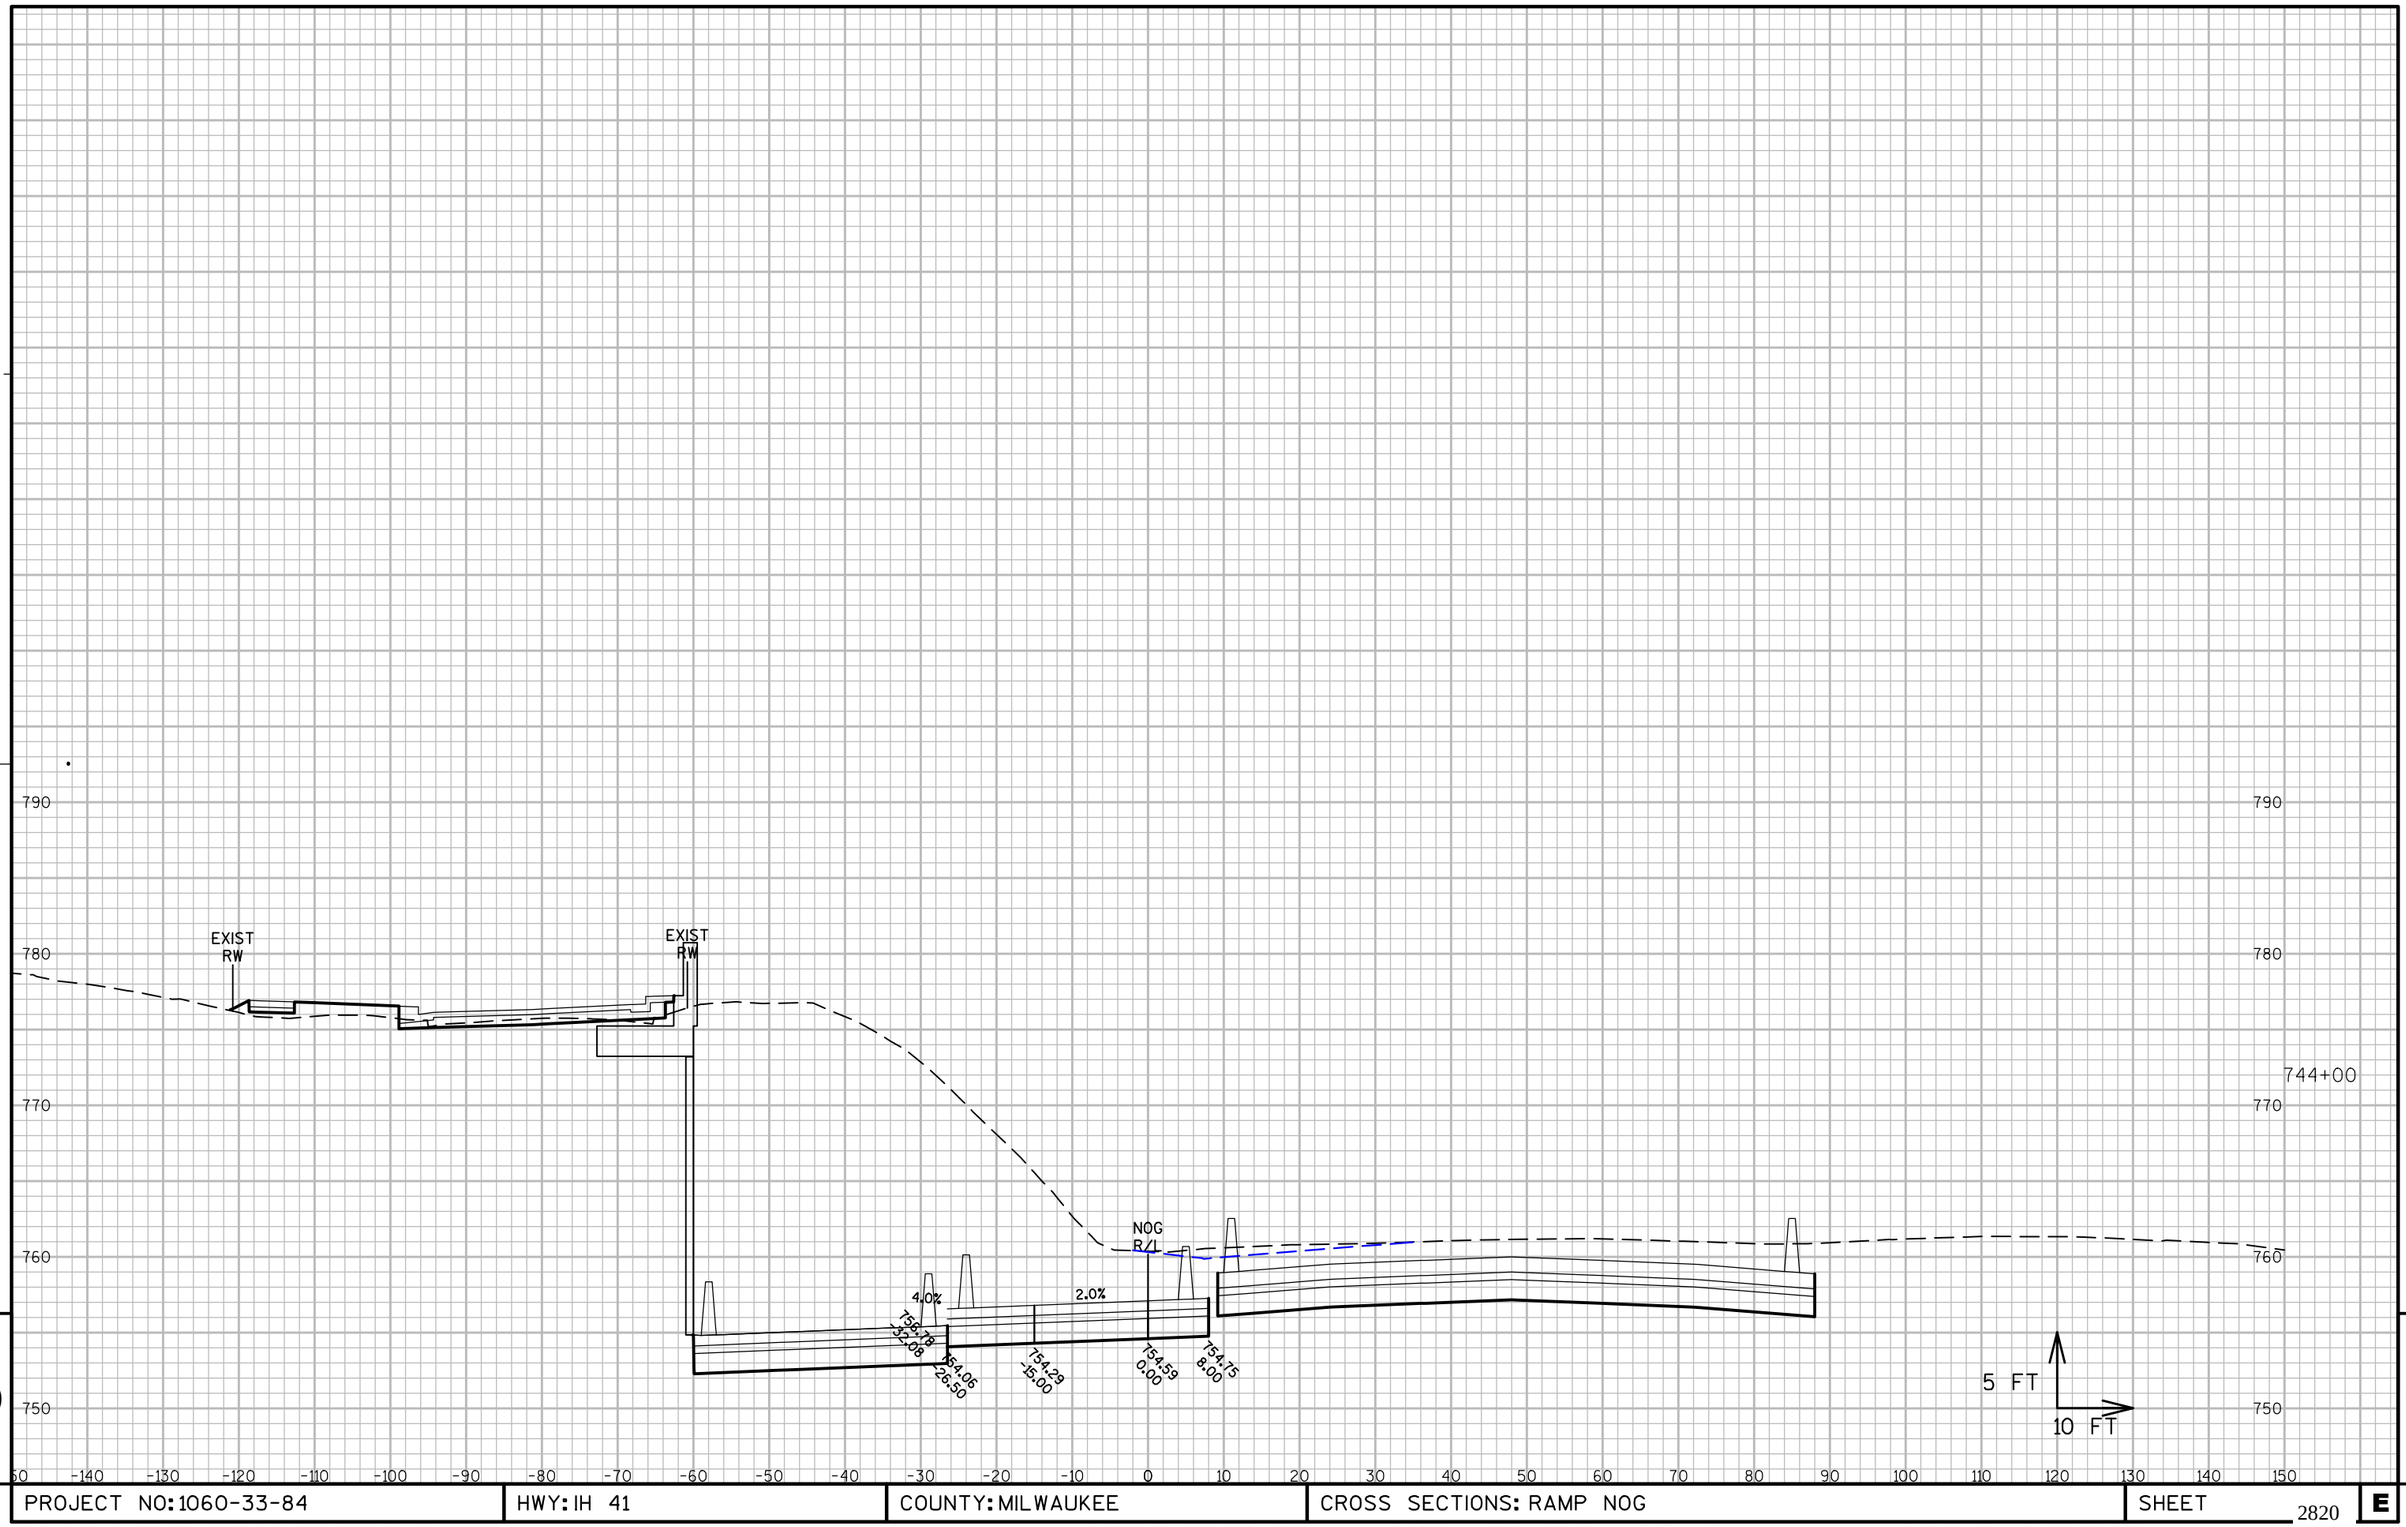

9

9

PROJECT NO: 1060-33-84	HWY: IH 41	COUNTY: MILWAUKEE	CROSS SECTIONS: RAMP NOG	SHEET 2820 E

FILE NAME : W:\PDS\C3D\10603316\84\DSN\XS\090406_XS_NOG.DWG
LAYOUT NAME - NOG- (24)

PLOT DATE : 3/5/2017 1:50 PM

PLOT BY : LARKIN, MICHAEL A PLOT NAME :

PLOT SCALE : 1 IN:800 FT_XREF

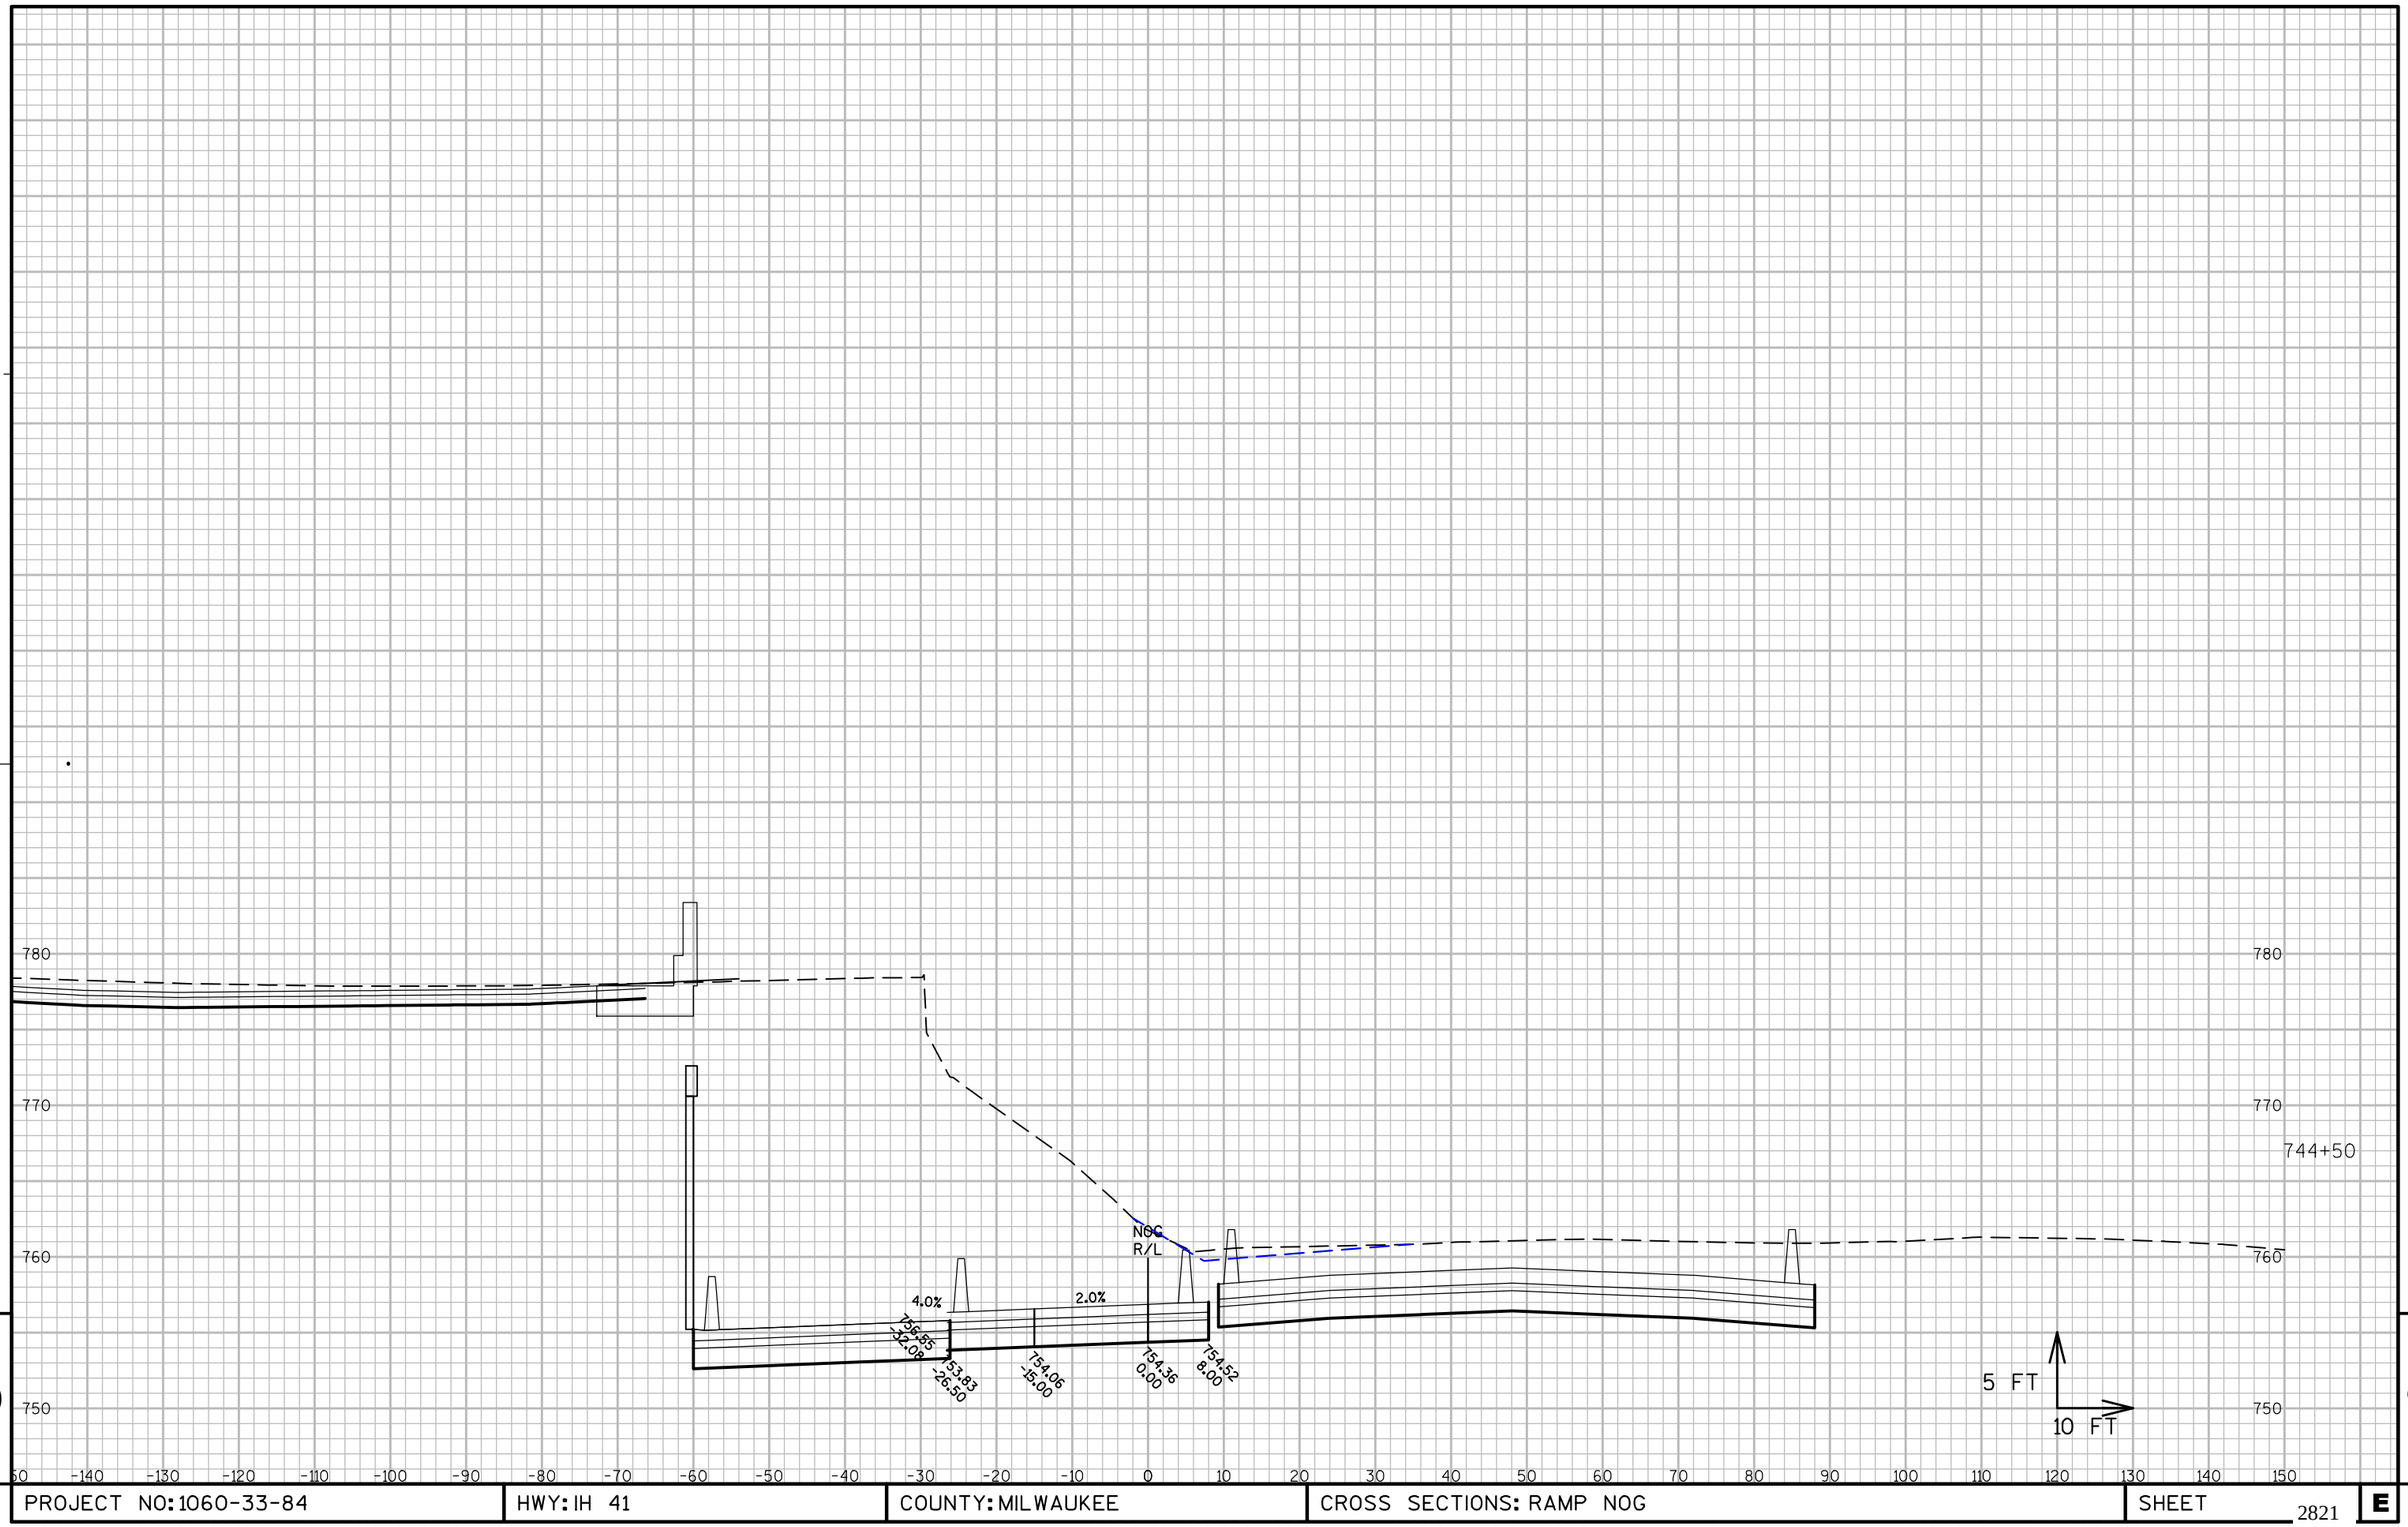

9

9

PROJECT NO: 1060-33-84	HWY: IH 41	COUNTY: MILWAUKEE	CROSS SECTIONS: RAMP NOG	SHEET 2821	E

FILE NAME : W:\PDS\C3D\10603316\84\DSN\XS\090406_XS_NOG.DWG
LAYOUT NAME - NOG- (25)

PLOT DATE : 3/5/2017 1:50 PM

PLOT BY : LARKIN, MICHAEL A PLOT NAME :

PLOT SCALE : 1 IN:800 FT_XREF

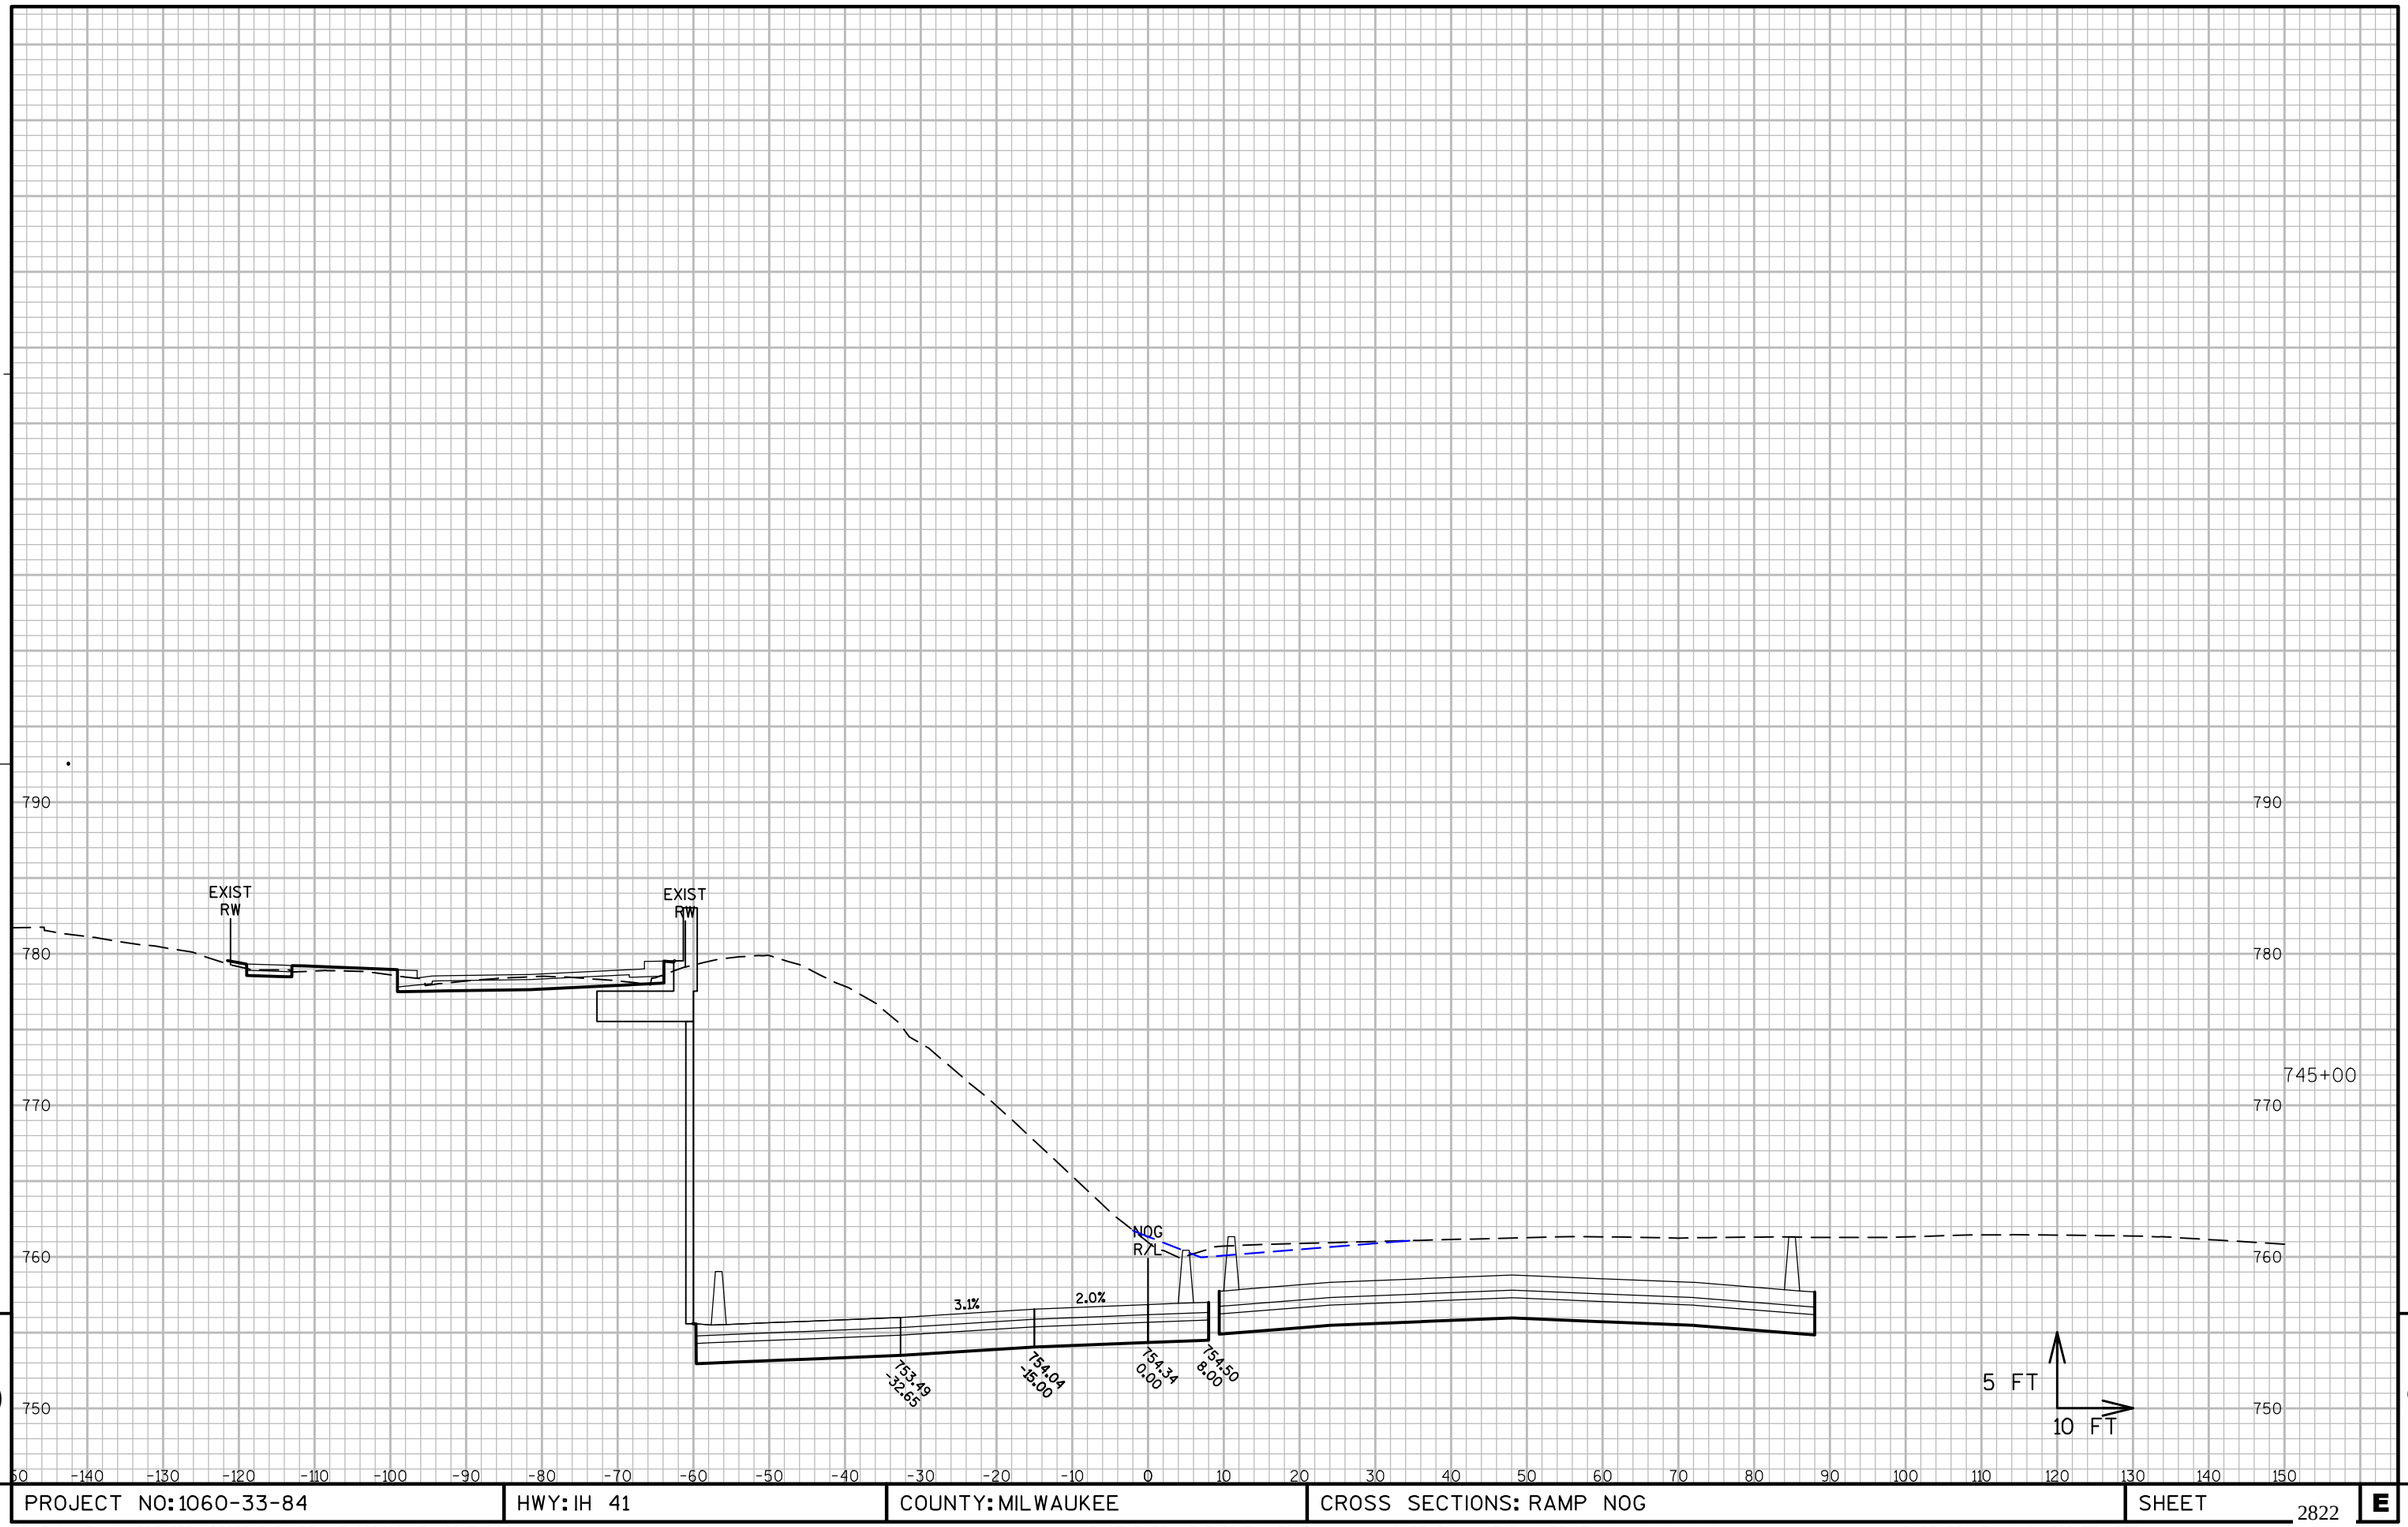

9

9

PROJECT NO: 1060-33-84	HWY: IH 41	COUNTY: MILWAUKEE	CROSS SECTIONS: RAMP NOG	SHEET 2822	E

FILE NAME : W:\PDS\C3D\10603316\84\DSN\XS\090406_XS_NOG.DWG
LAYOUT NAME - NOG- (26)

PLOT DATE : 3/5/2017 1:50 PM PLOT BY : LARKIN, MICHAEL A PLOT NAME : PLOT SCALE : 1 IN:800 FT_XREF

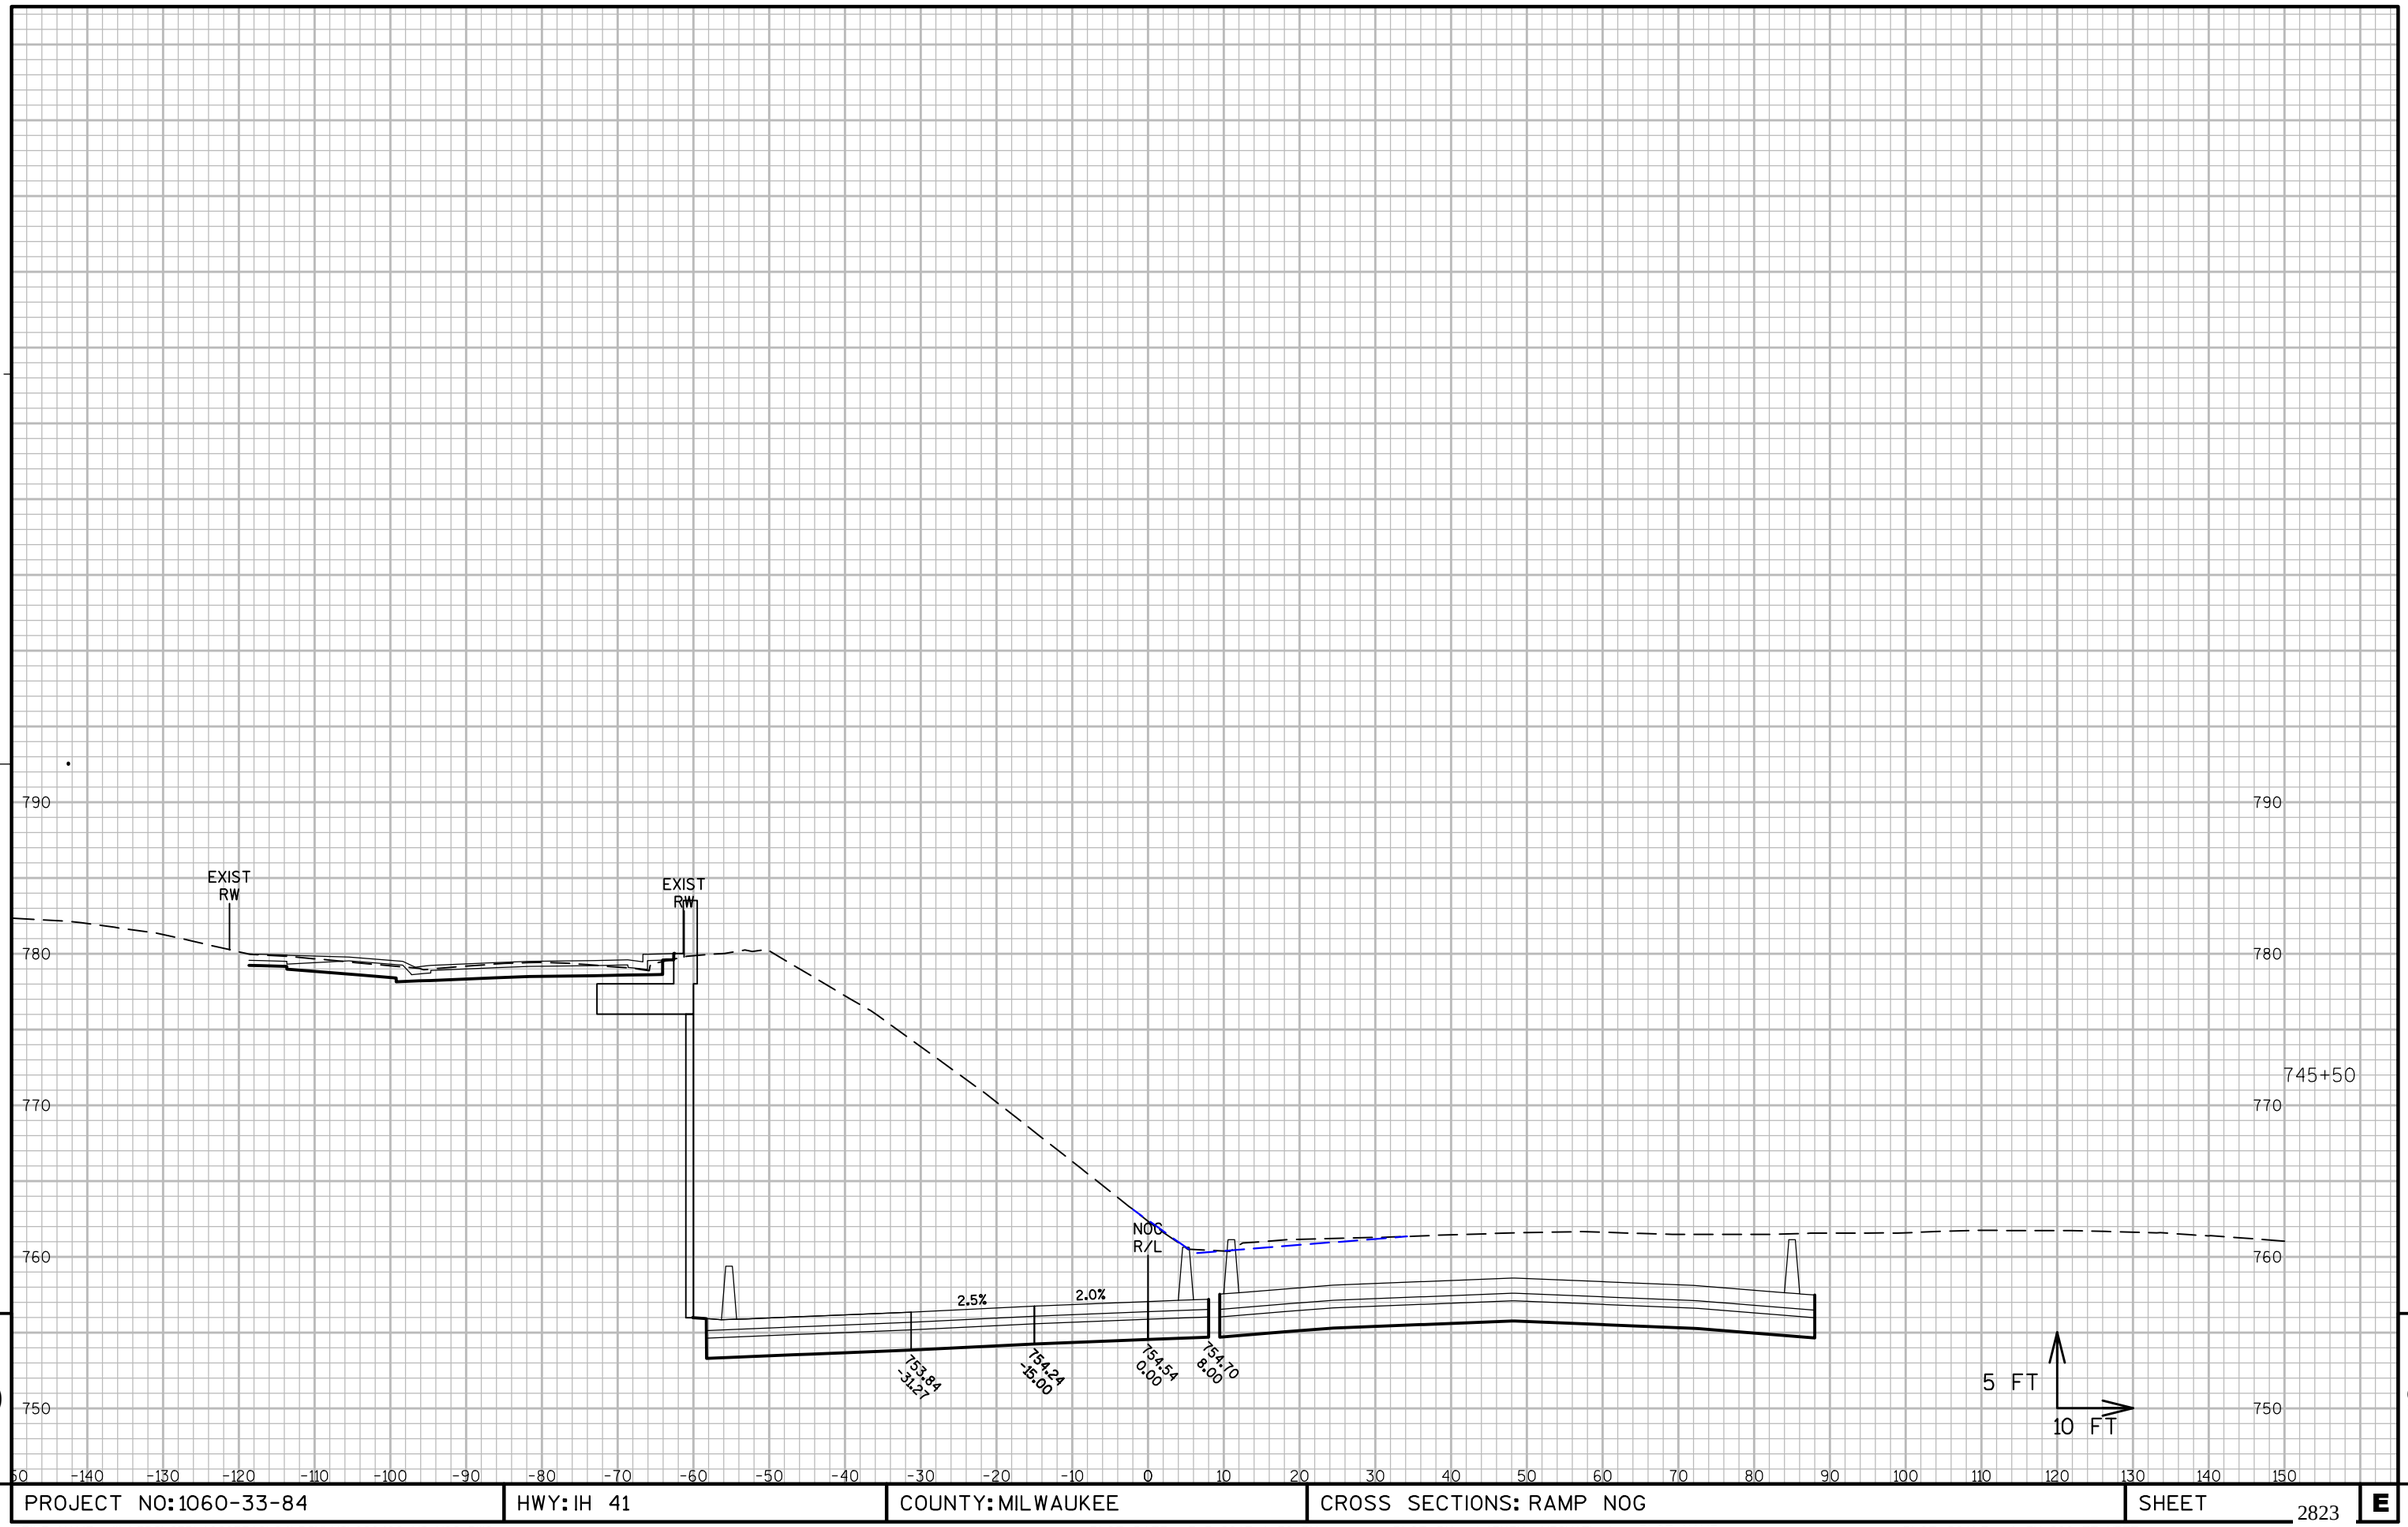

9

9

PROJECT NO: 1060-33-84	HWY: IH 41	COUNTY: MILWAUKEE	CROSS SECTIONS: RAMP NOG	SHEET 2823	E

FILE NAME : W:\PDS\C3D\10603316\84\DSN\XS\090406_XS_NOG.DWG
LAYOUT NAME - NOG- (27)

PLOT DATE : 3/5/2017 1:50 PM PLOT BY : LARKIN, MICHAEL A PLOT NAME : PLOT SCALE : 1 IN:800 FT_XREF

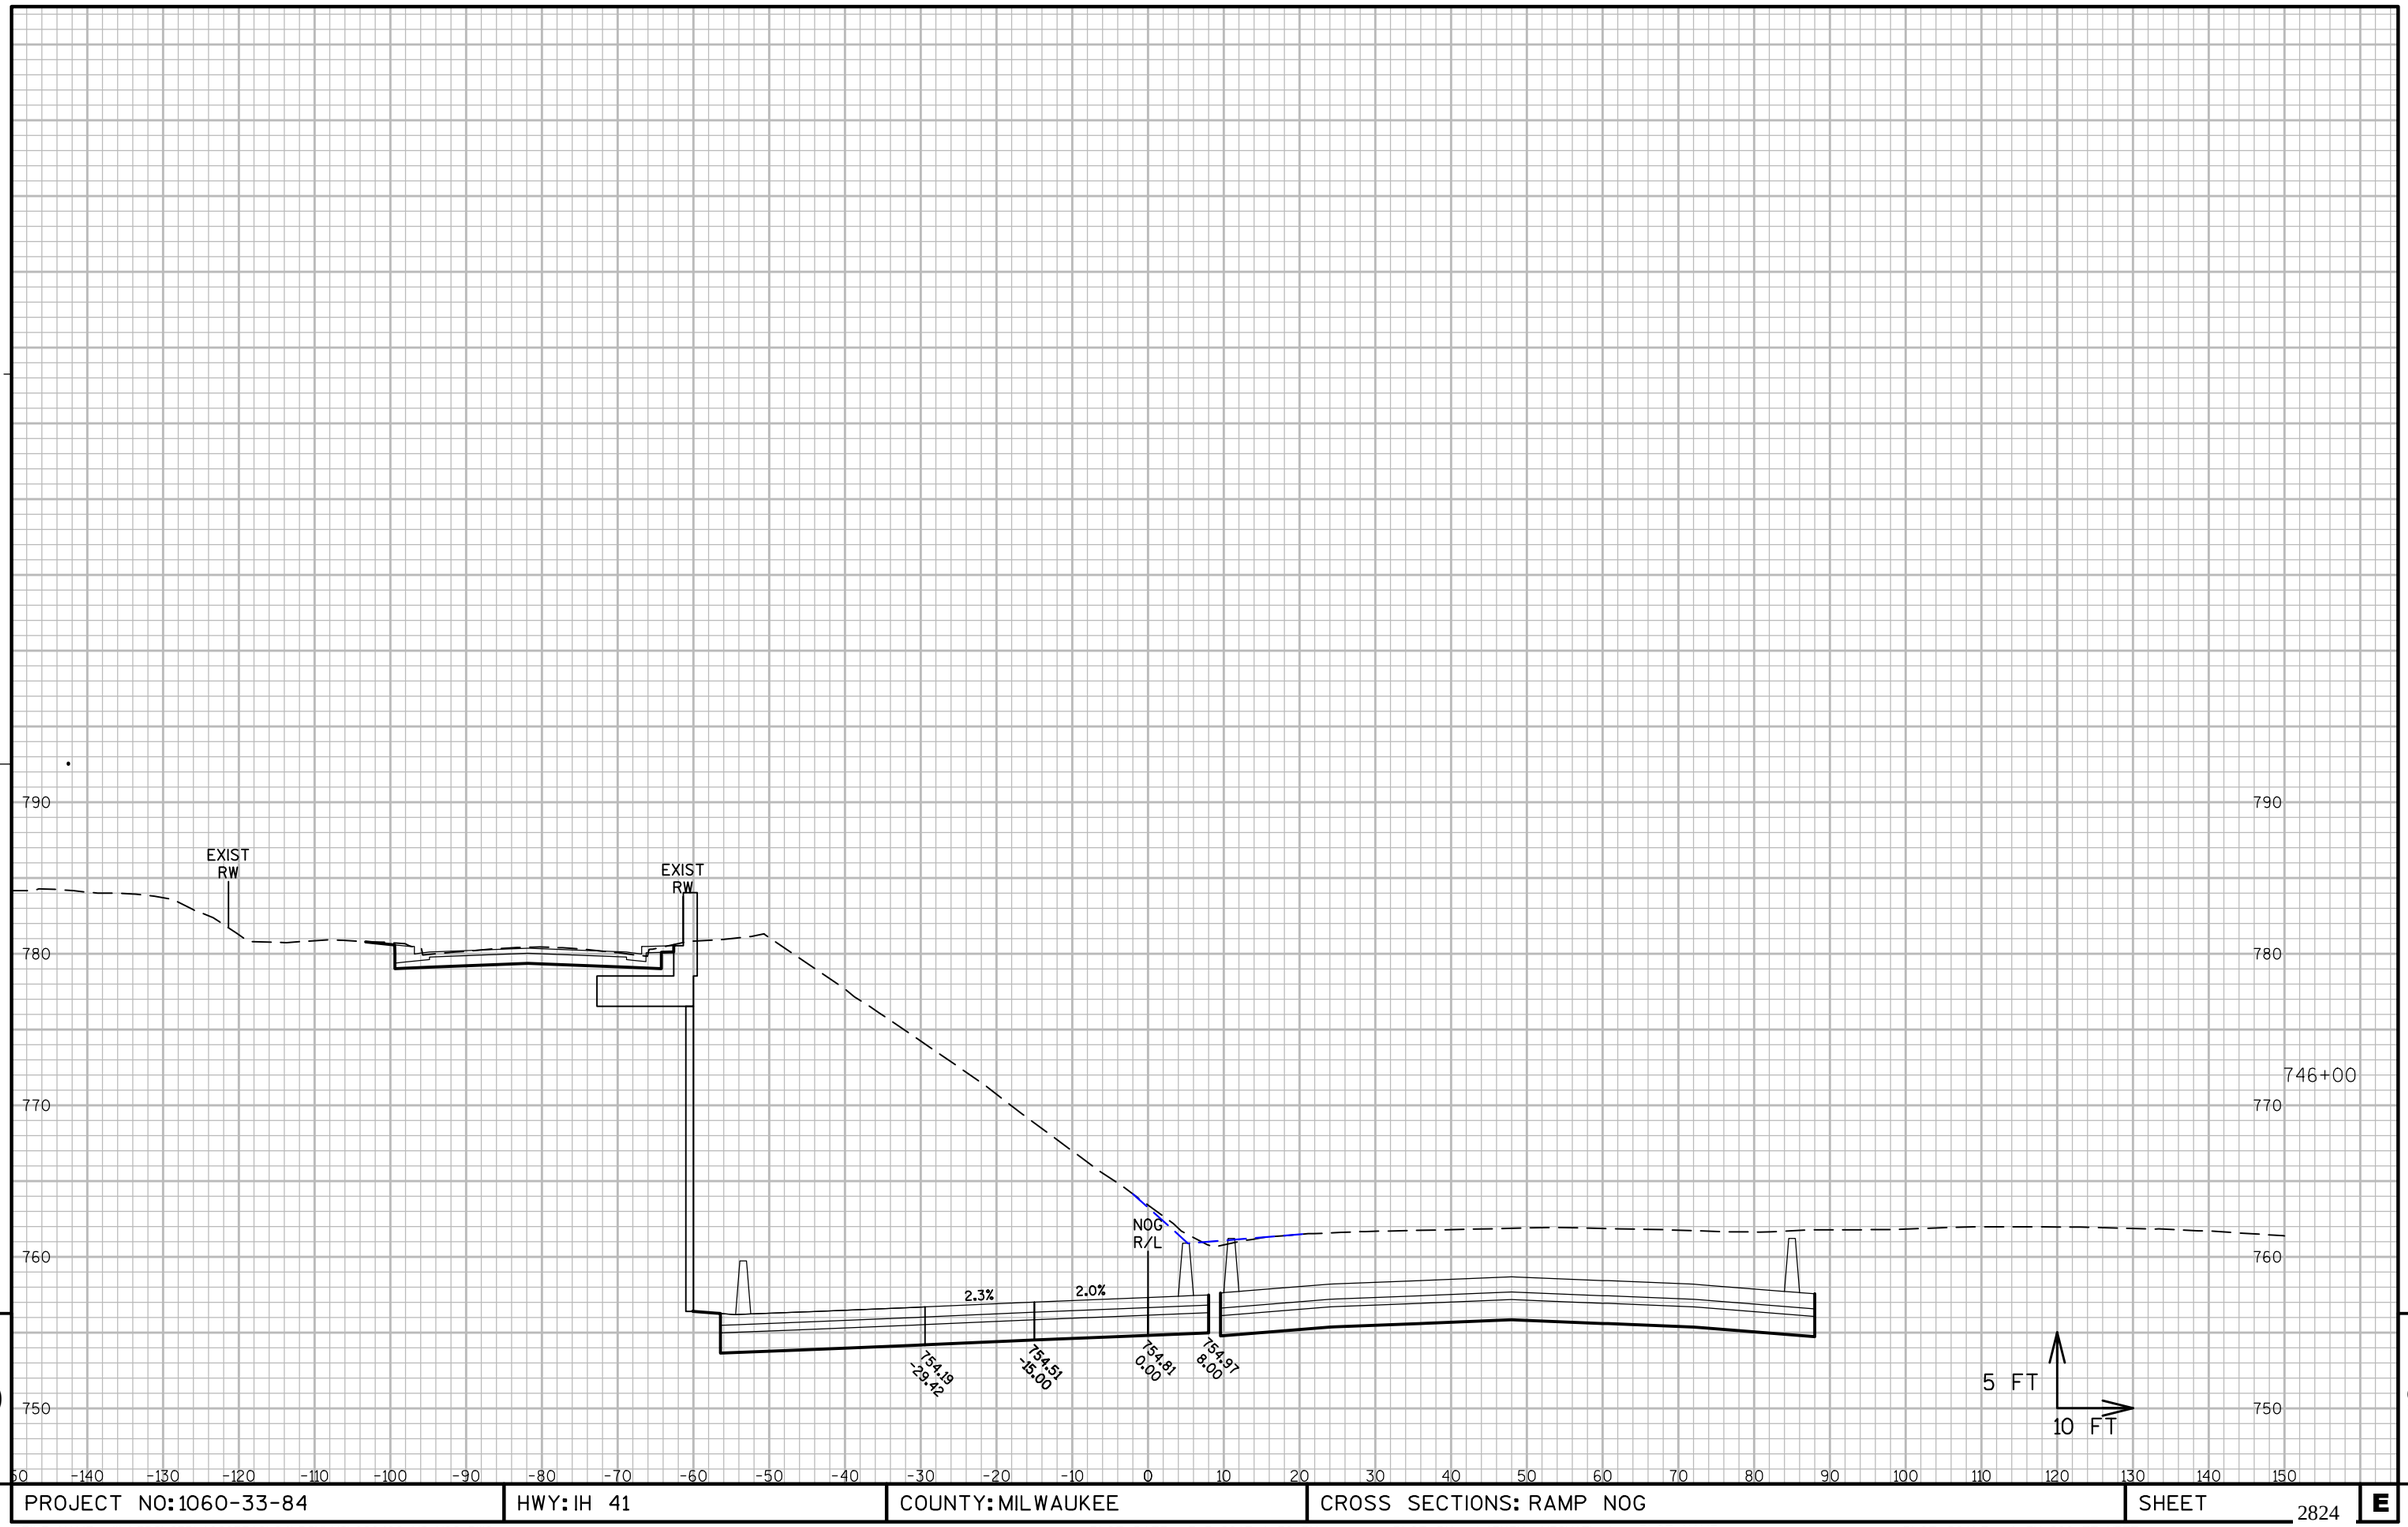

9

9

PROJECT NO: 1060-33-84	HWY: IH 41	COUNTY: MILWAUKEE	CROSS SECTIONS: RAMP NOG	SHEET 2824	E

FILE NAME : W:\PDS\C3D\10603316\84\DSN\XS\090406_XS_NOG.DWG
LAYOUT NAME - NOG- (28)

PLOT DATE : 3/5/2017 1:50 PM PLOT BY : LARKIN, MICHAEL A PLOT NAME : PLOT SCALE : 1 IN:800 FT_XREF

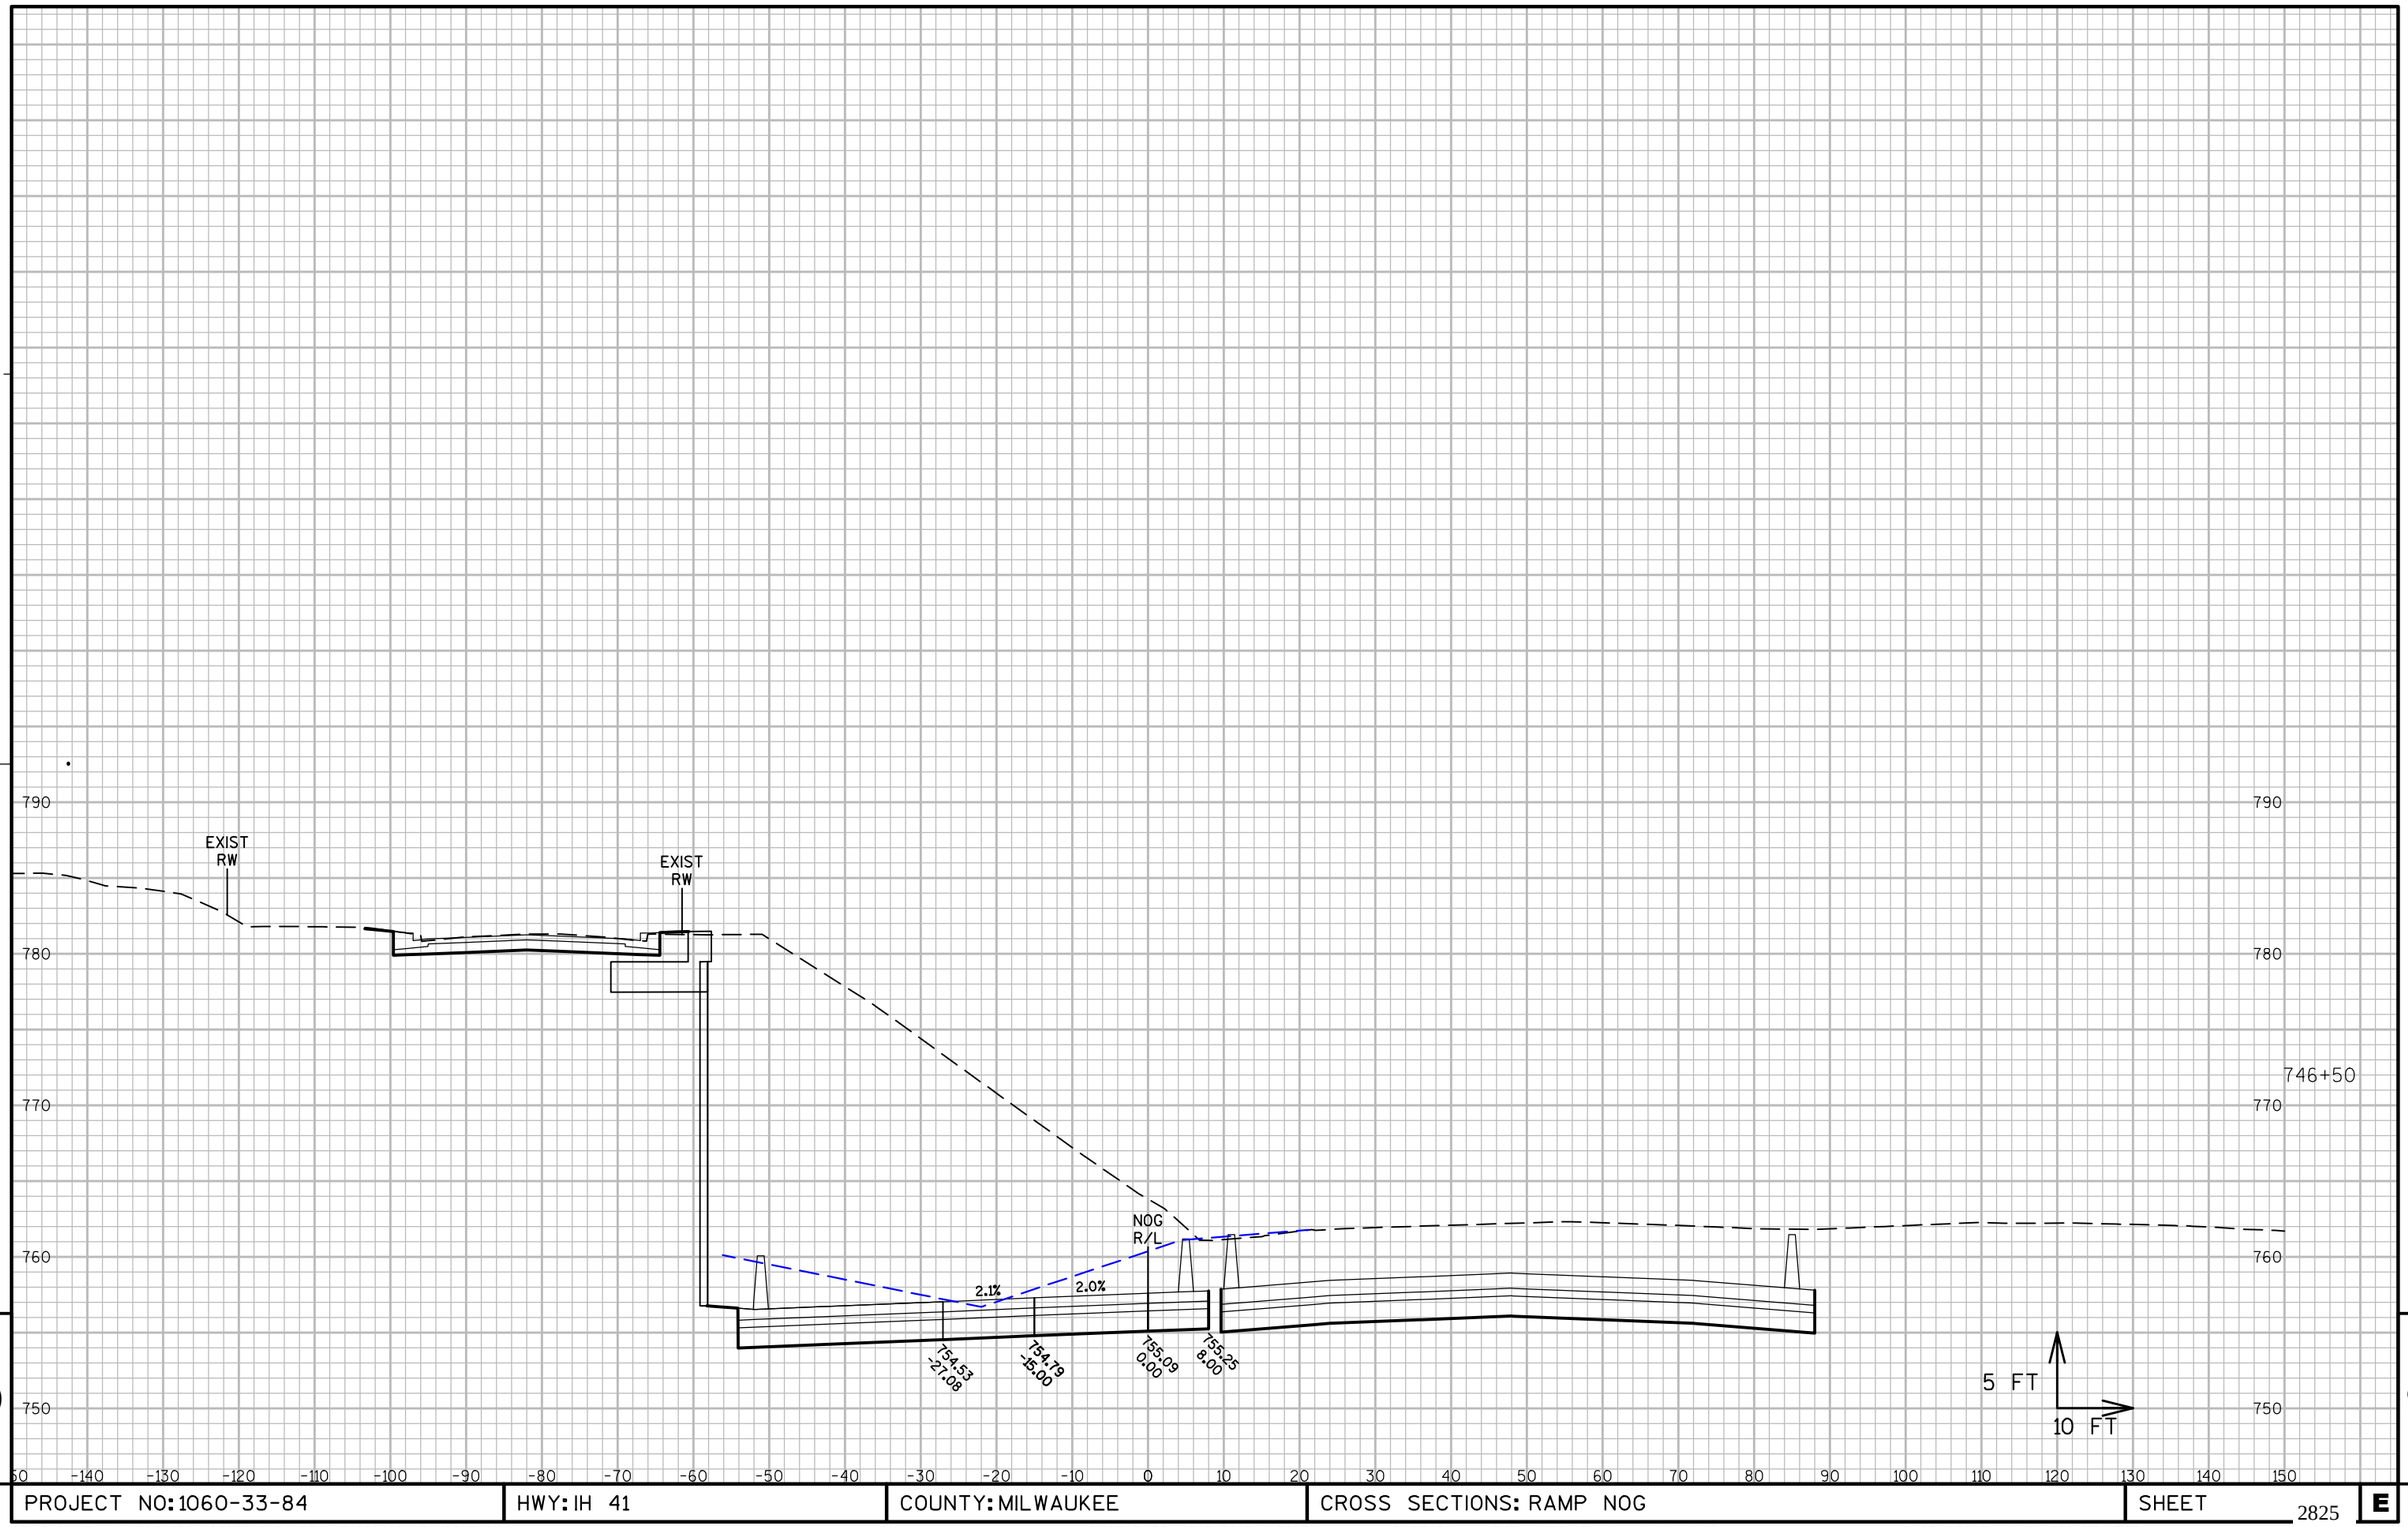

9

9

PROJECT NO: 1060-33-84	HWY: IH 41	COUNTY: MILWAUKEE	CROSS SECTIONS: RAMP NOG	SHEET 2825	E

FILE NAME : W:\PDS\C3D\10603316\84\DSN\XS\090406_XS_NOG.DWG
LAYOUT NAME - NOG- (29)
PLOT DATE : 3/5/2017 1:50 PM
PLOT BY : LARKIN, MICHAEL A PLOT NAME :
PLOT SCALE : 1 IN:800 FT_XREF
WISDOT/CADDS SHEET 49

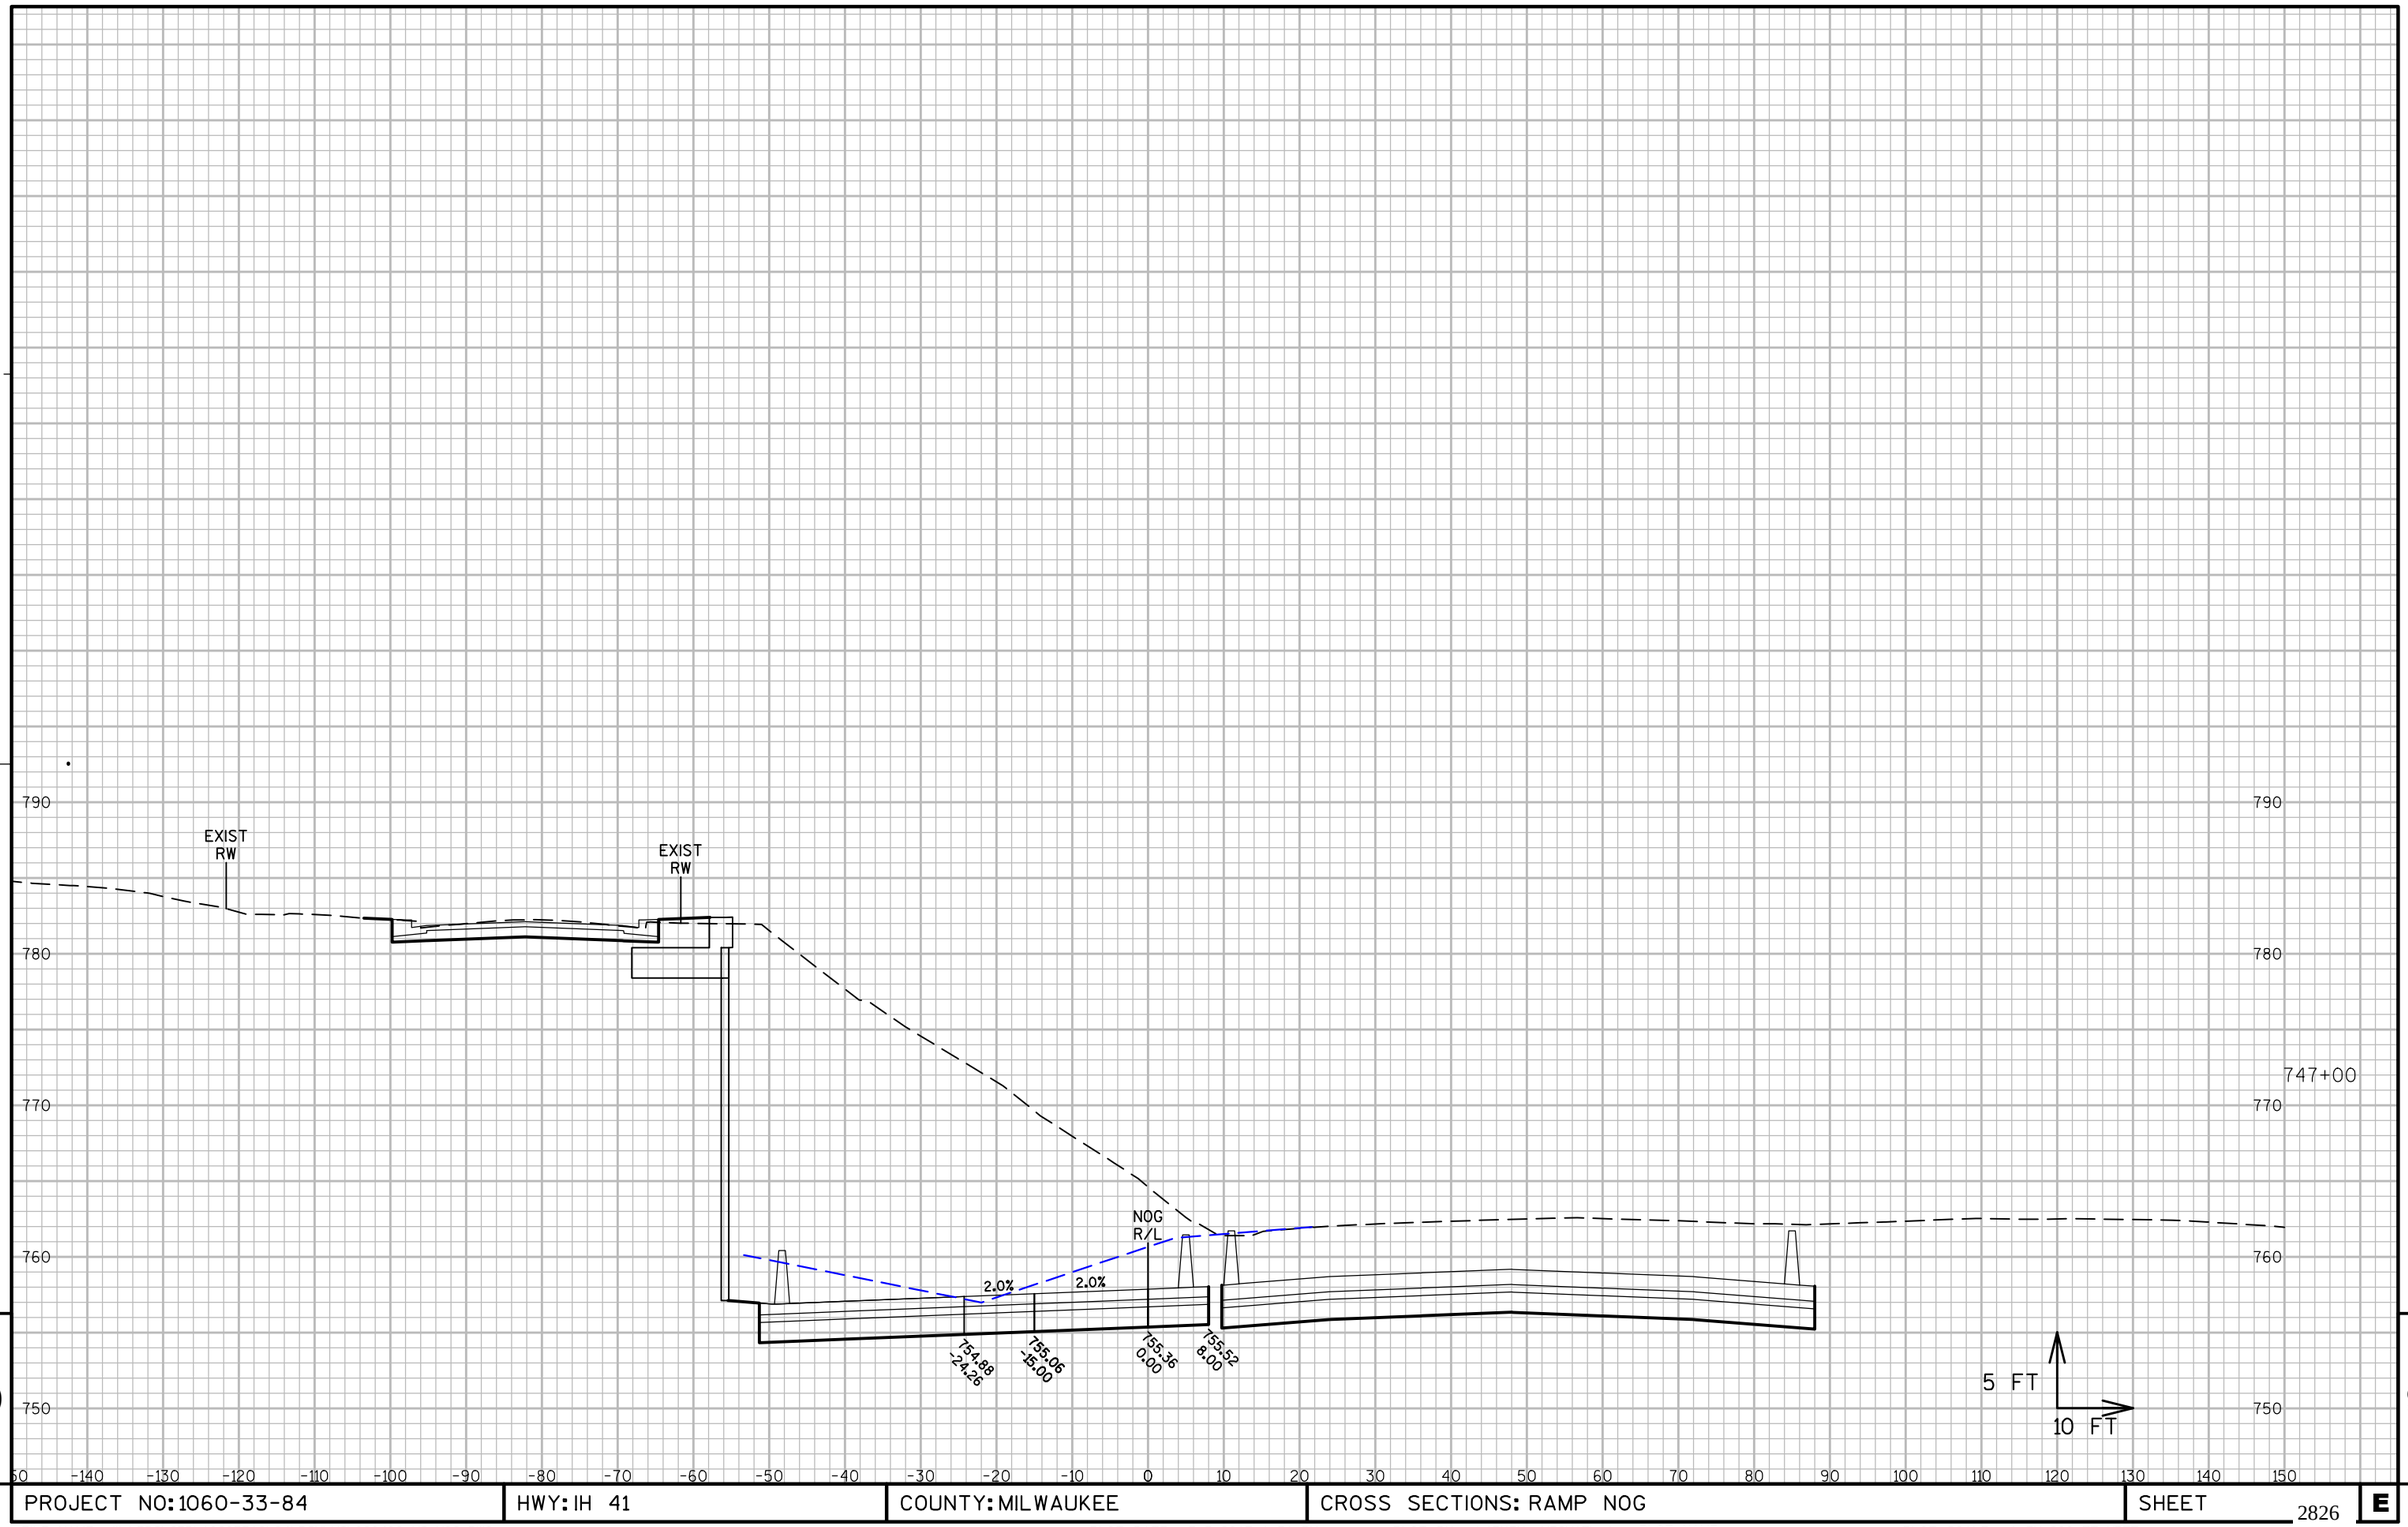

9

9

PROJECT NO: 1060-33-84	HWY: IH 41	COUNTY: MILWAUKEE	CROSS SECTIONS: RAMP NOG	SHEET 2826 E

FILE NAME : W:\PDS\C3D\10603316\84\DSN\XS\090406_XS_NOG.DWG
LAYOUT NAME - NOG- (30)

PLOT DATE : 3/5/2017 1:51 PM PLOT BY : LARKIN, MICHAEL A PLOT NAME : PLOT SCALE : 1 IN:800 FT_XREF

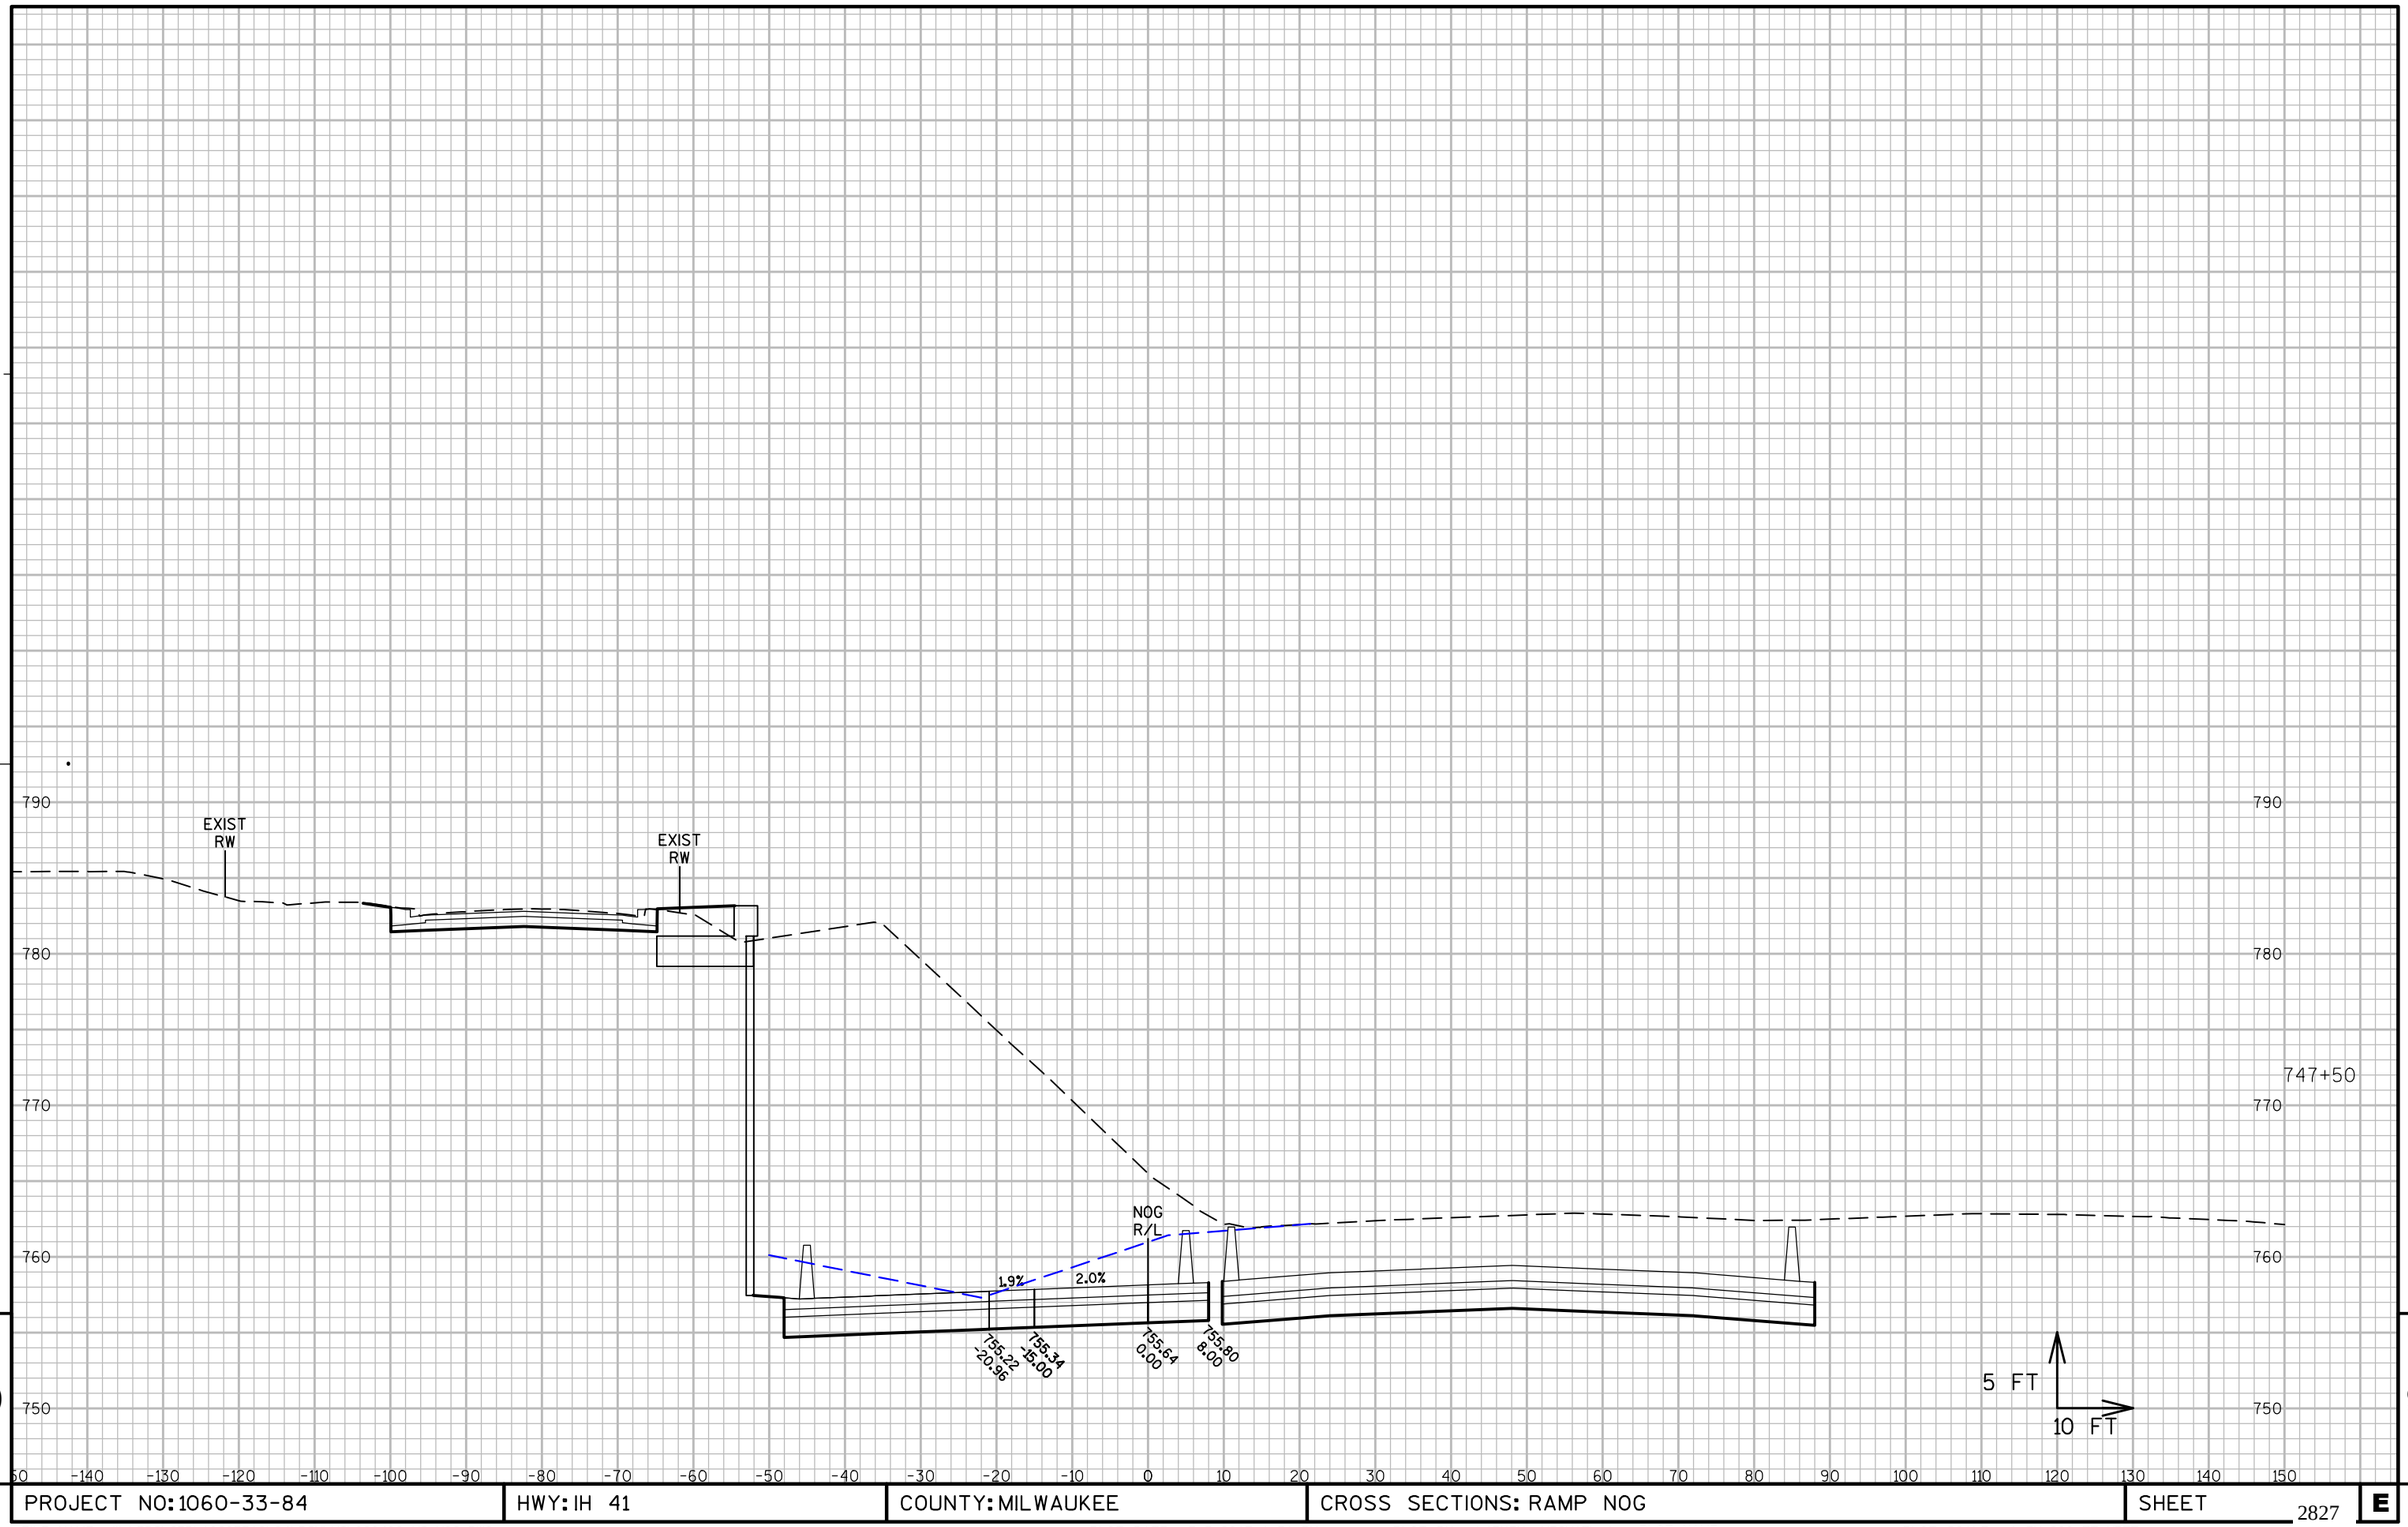

9

9

PROJECT NO: 1060-33-84	HWY: IH 41	COUNTY: MILWAUKEE	CROSS SECTIONS: RAMP NOG	SHEET 2827	E

FILE NAME : W:\PDS\C3D\10603316\84\DSN\XS\090406_XS_NOG.DWG
LAYOUT NAME - NOG- (31)

PLOT DATE : 3/5/2017 1:51 PM PLOT BY : LARKIN, MICHAEL A PLOT NAME : PLOT SCALE : 1 IN:800 FT_XREF

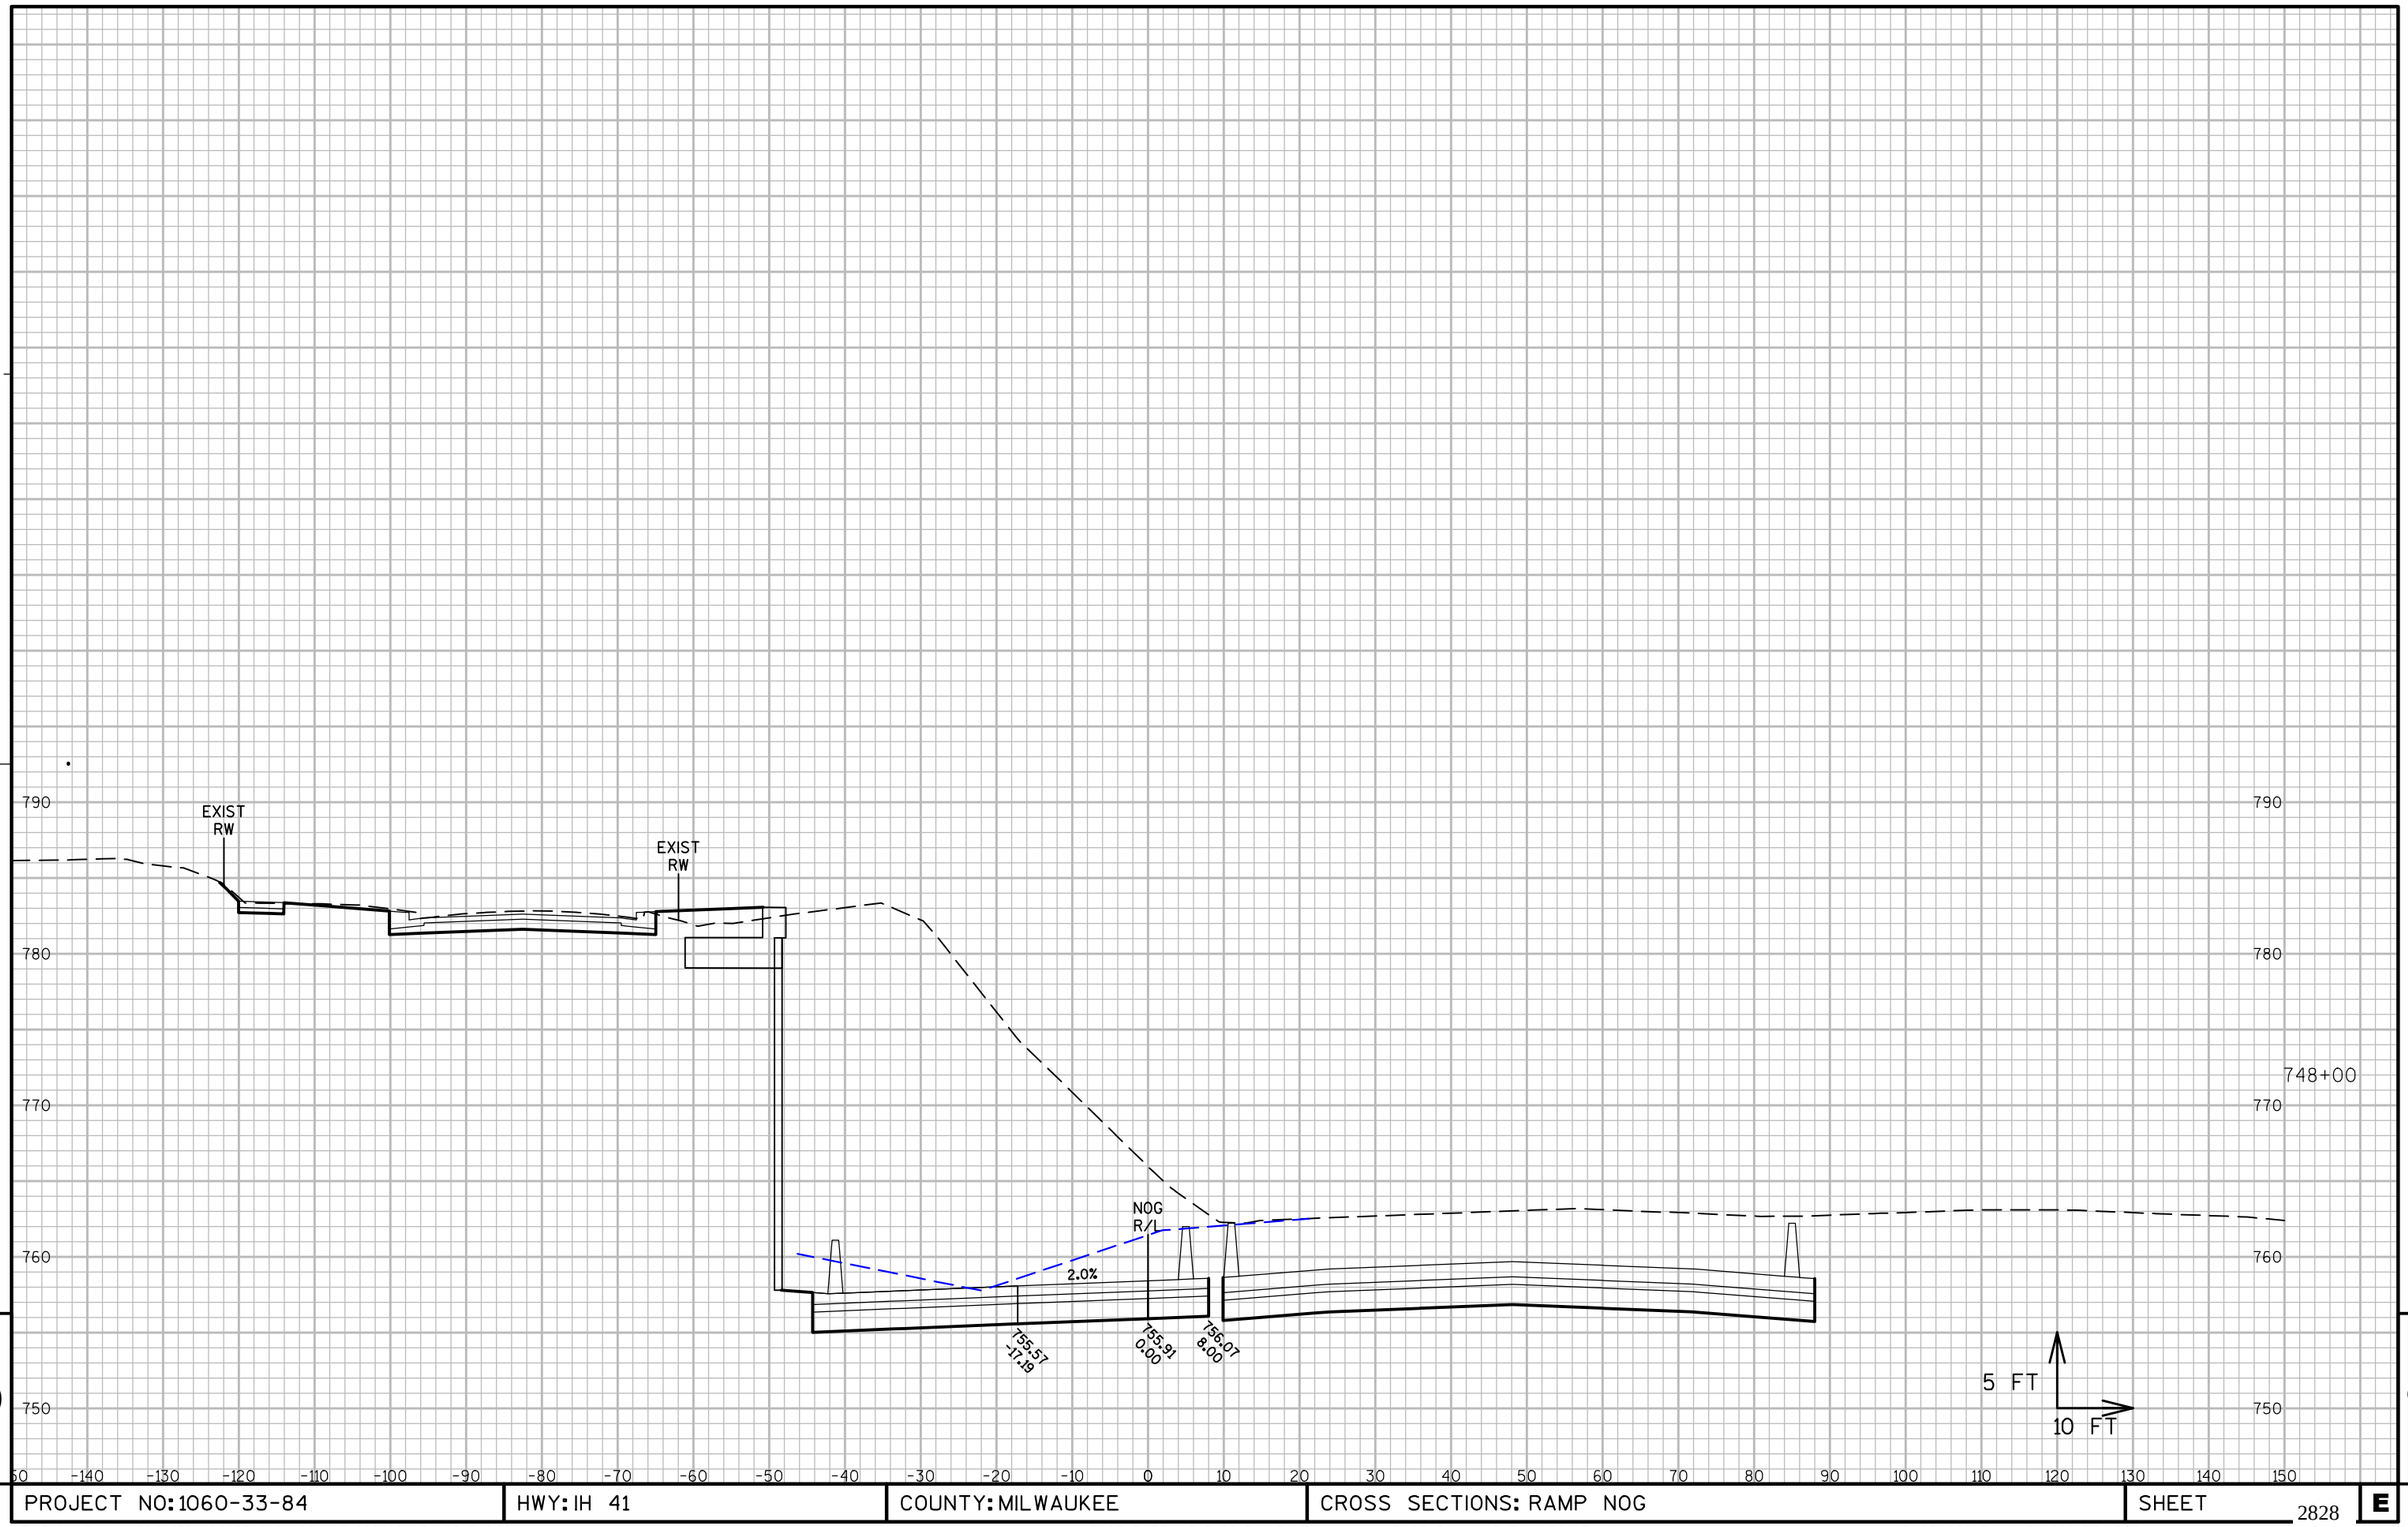

9 9

PROJECT NO: 1060-33-84	HWY: IH 41	COUNTY: MILWAUKEE	CROSS SECTIONS: RAMP NOG	SHEET 2828	E

FILE NAME : W:\PDS\C3D\10603316\84\DSN\XS\090406_XS_NOG.DWG
LAYOUT NAME - NOG- (32)

PLOT DATE : 3/5/2017 1:51 PM PLOT BY : LARKIN, MICHAEL A PLOT NAME : PLOT SCALE : 1 IN:800 FT_XREF

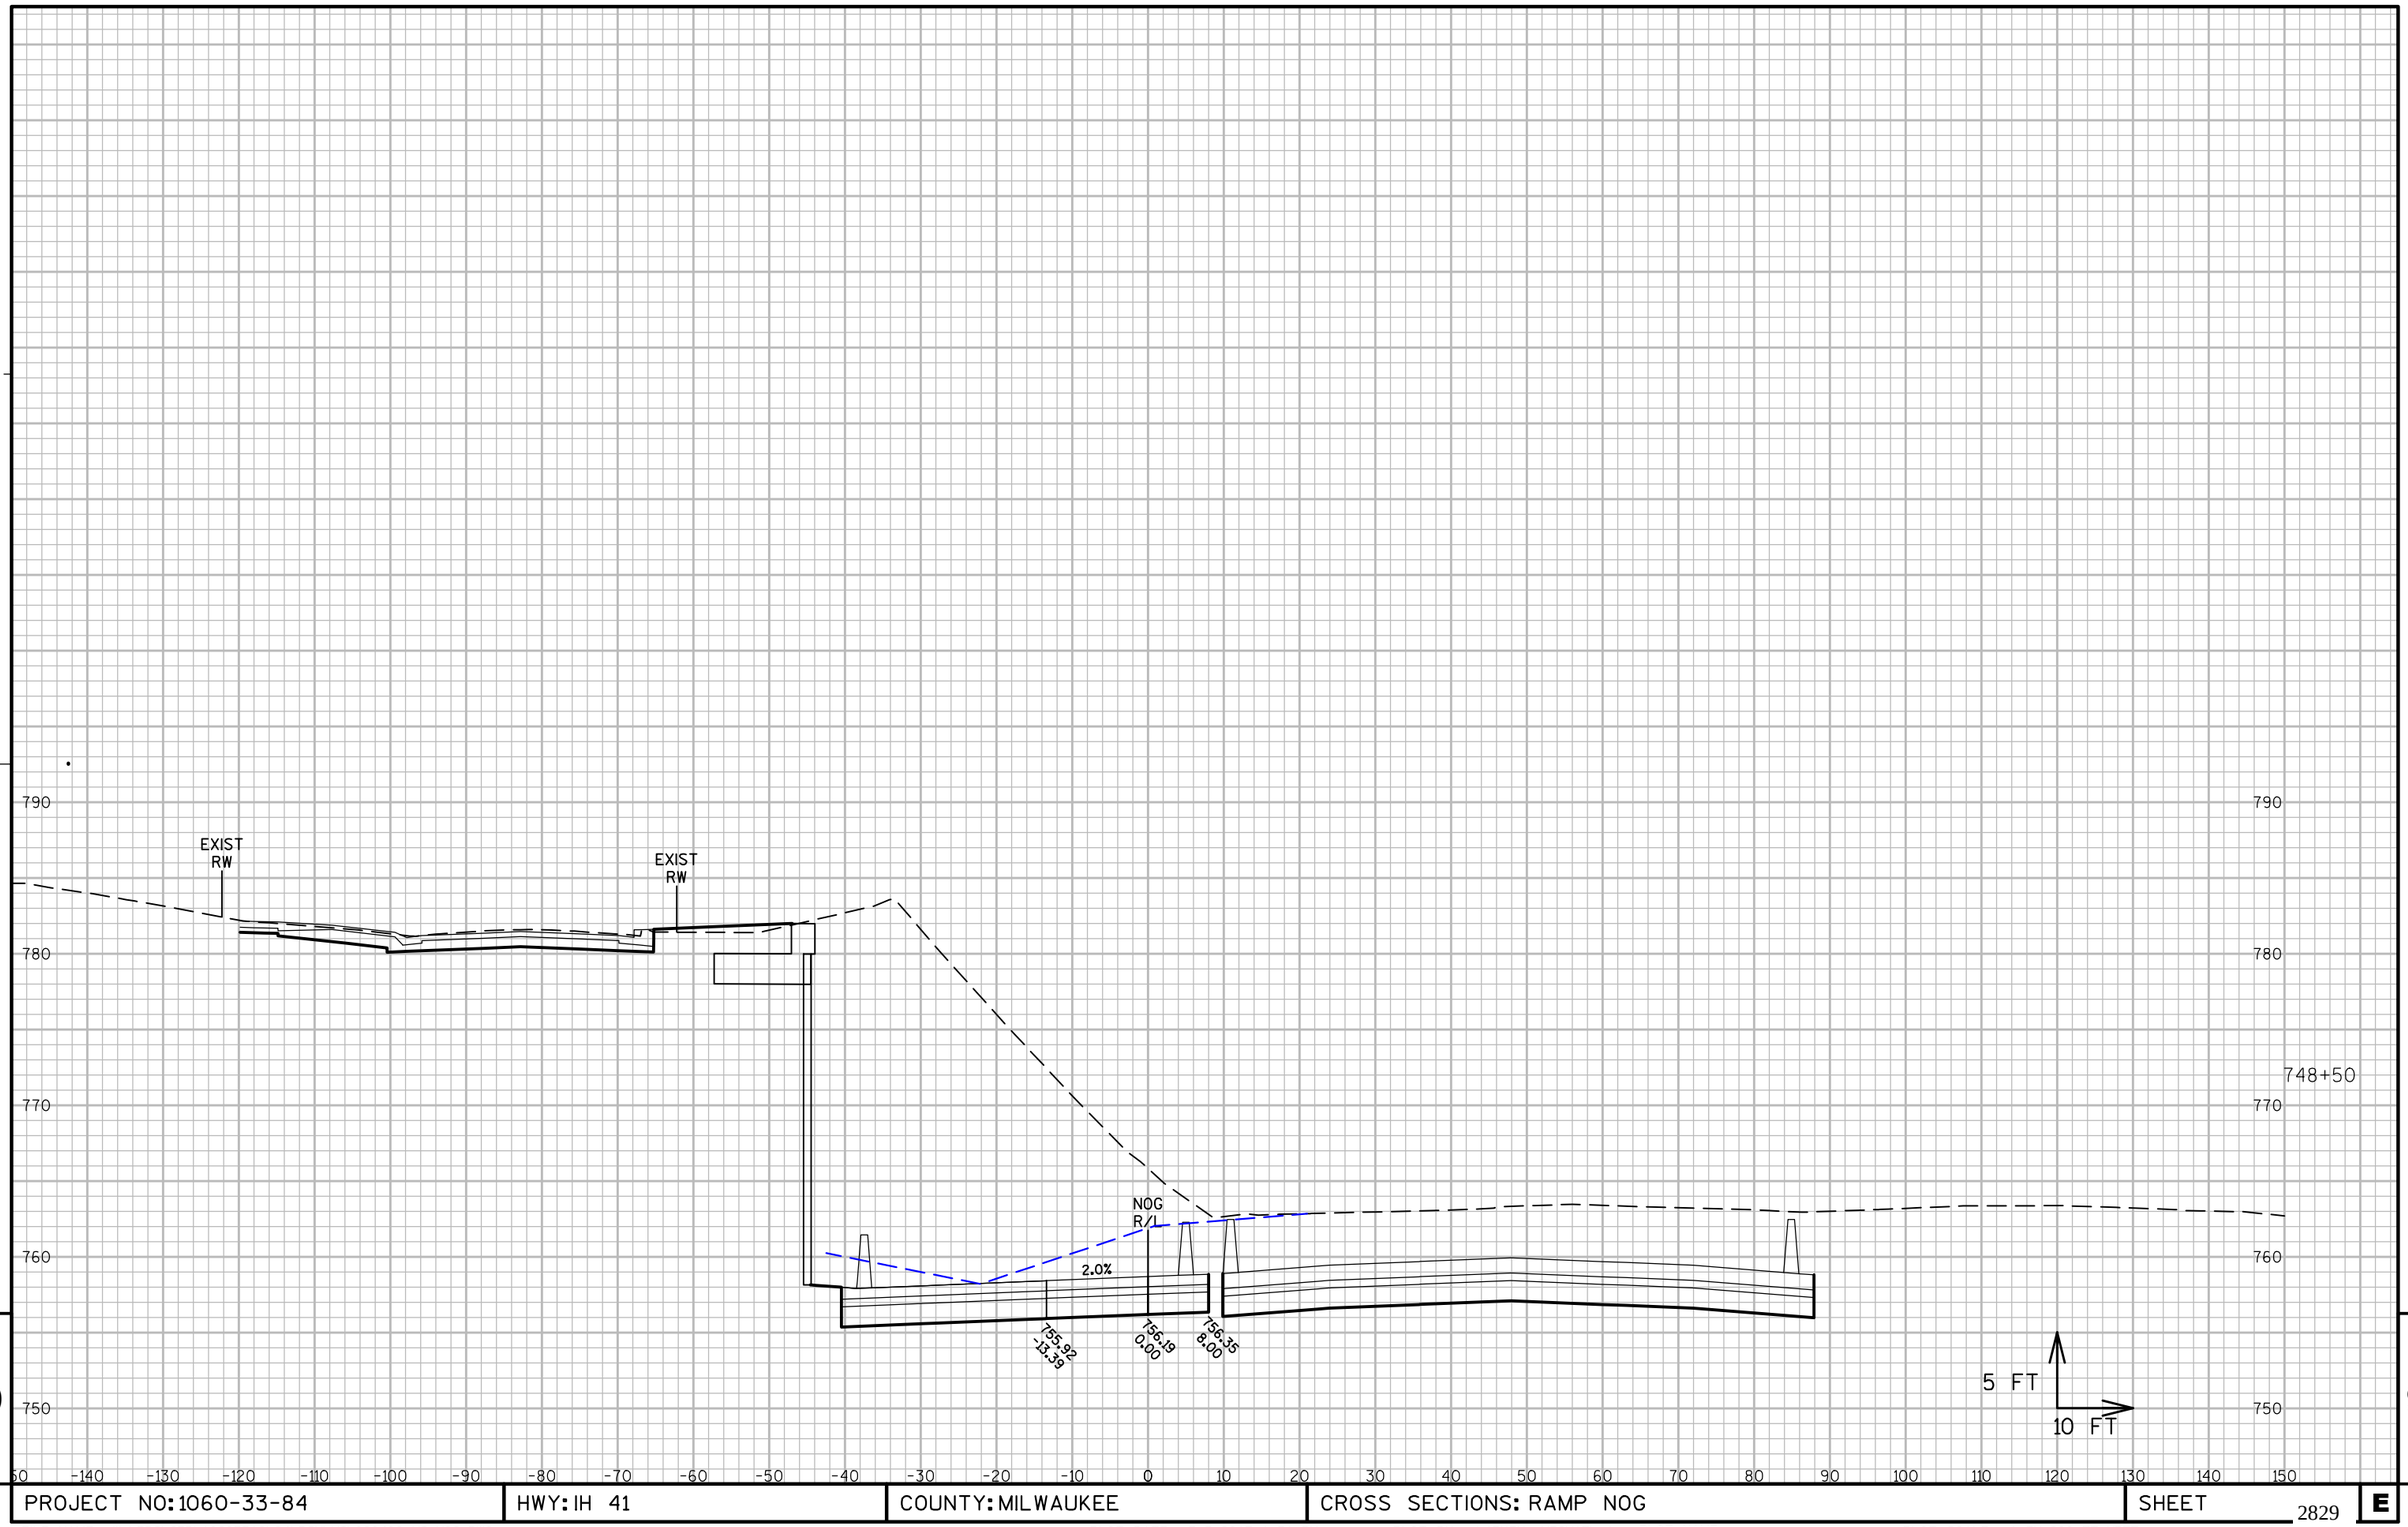

9

9

PROJECT NO: 1060-33-84	HWY: IH 41	COUNTY: MILWAUKEE	CROSS SECTIONS: RAMP NOG	SHEET 2829	E

FILE NAME : W:\PDS\C3D\10603316\84\DSN\XS\090406_XS_NOG.DWG
LAYOUT NAME - NOG- (33)

PLOT DATE : 3/5/2017 1:51 PM PLOT BY : LARKIN, MICHAEL A PLOT NAME : PLOT SCALE : 1 IN:800 FT_XREF

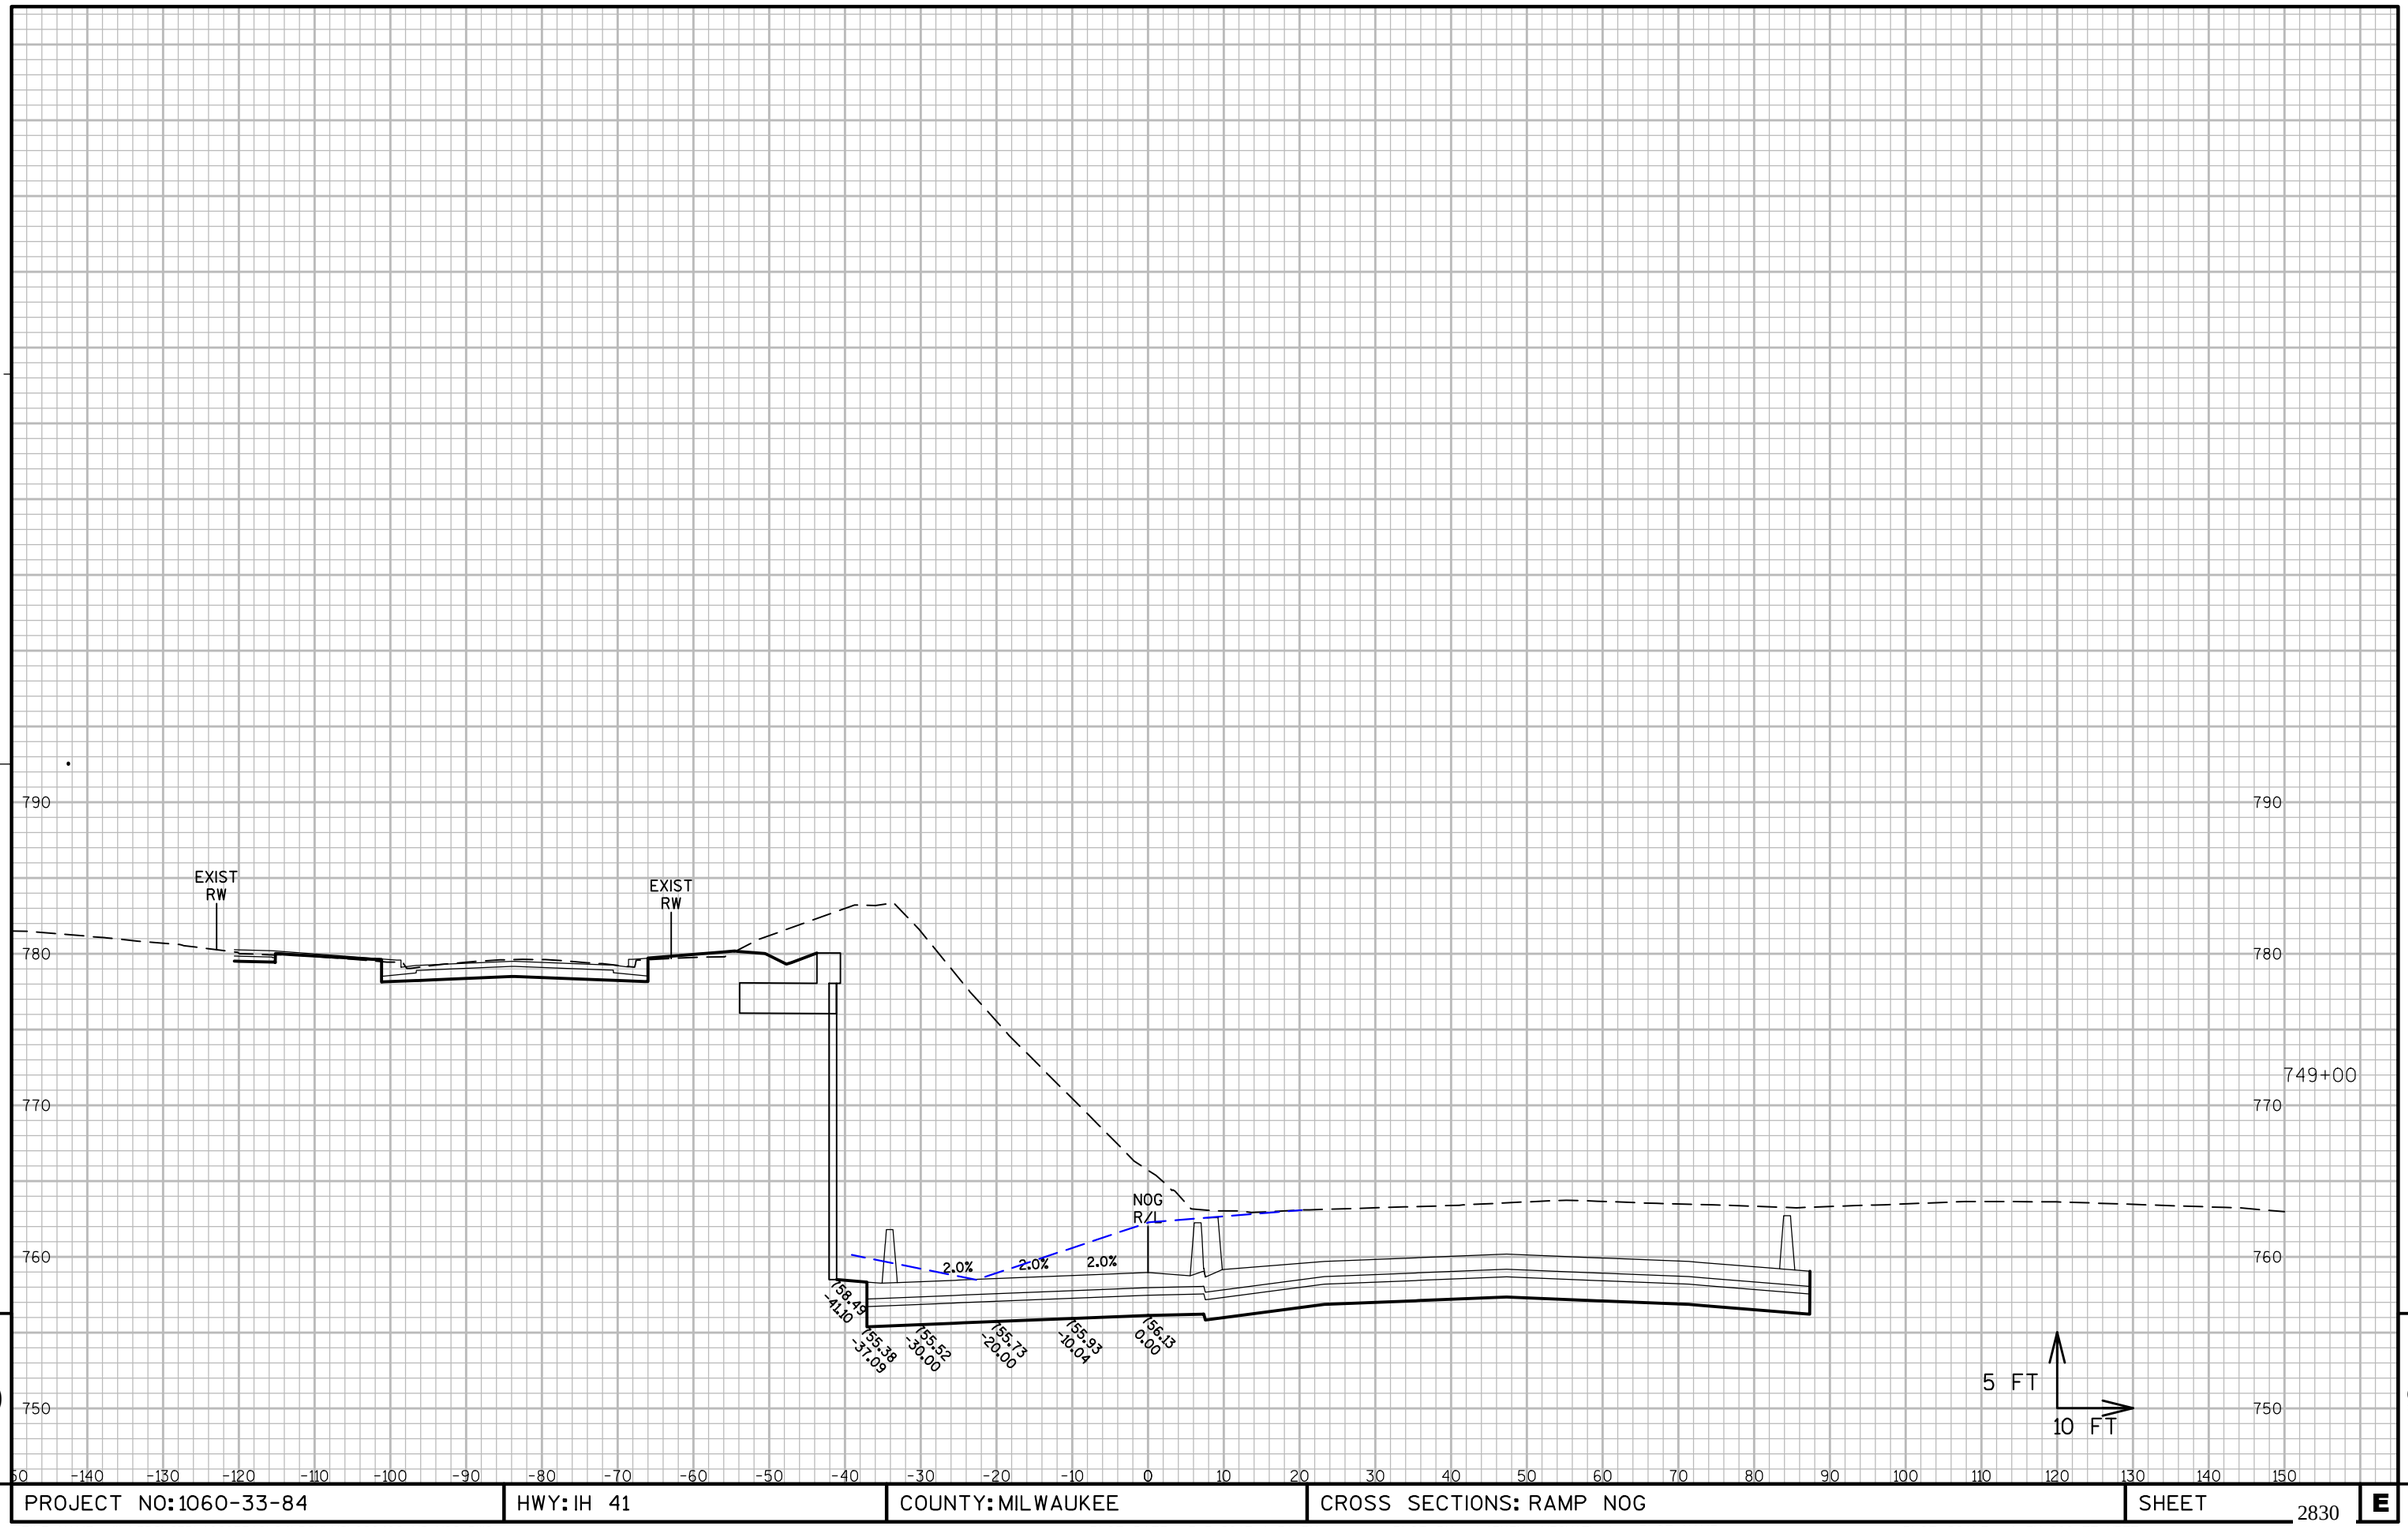

9

9

PROJECT NO: 1060-33-84	HWY: IH 41	COUNTY: MILWAUKEE	CROSS SECTIONS: RAMP NOG	SHEET 2830	E

FILE NAME : W:\PDS\C3D\10603316\84\DSN\XS\090406_XS_NOG.DWG
LAYOUT NAME - NOG- (34)

PLOT DATE : 3/5/2017 1:51 PM

PLOT BY : LARKIN, MICHAEL A PLOT NAME :

PLOT SCALE : 1 IN:800 FT_XREF

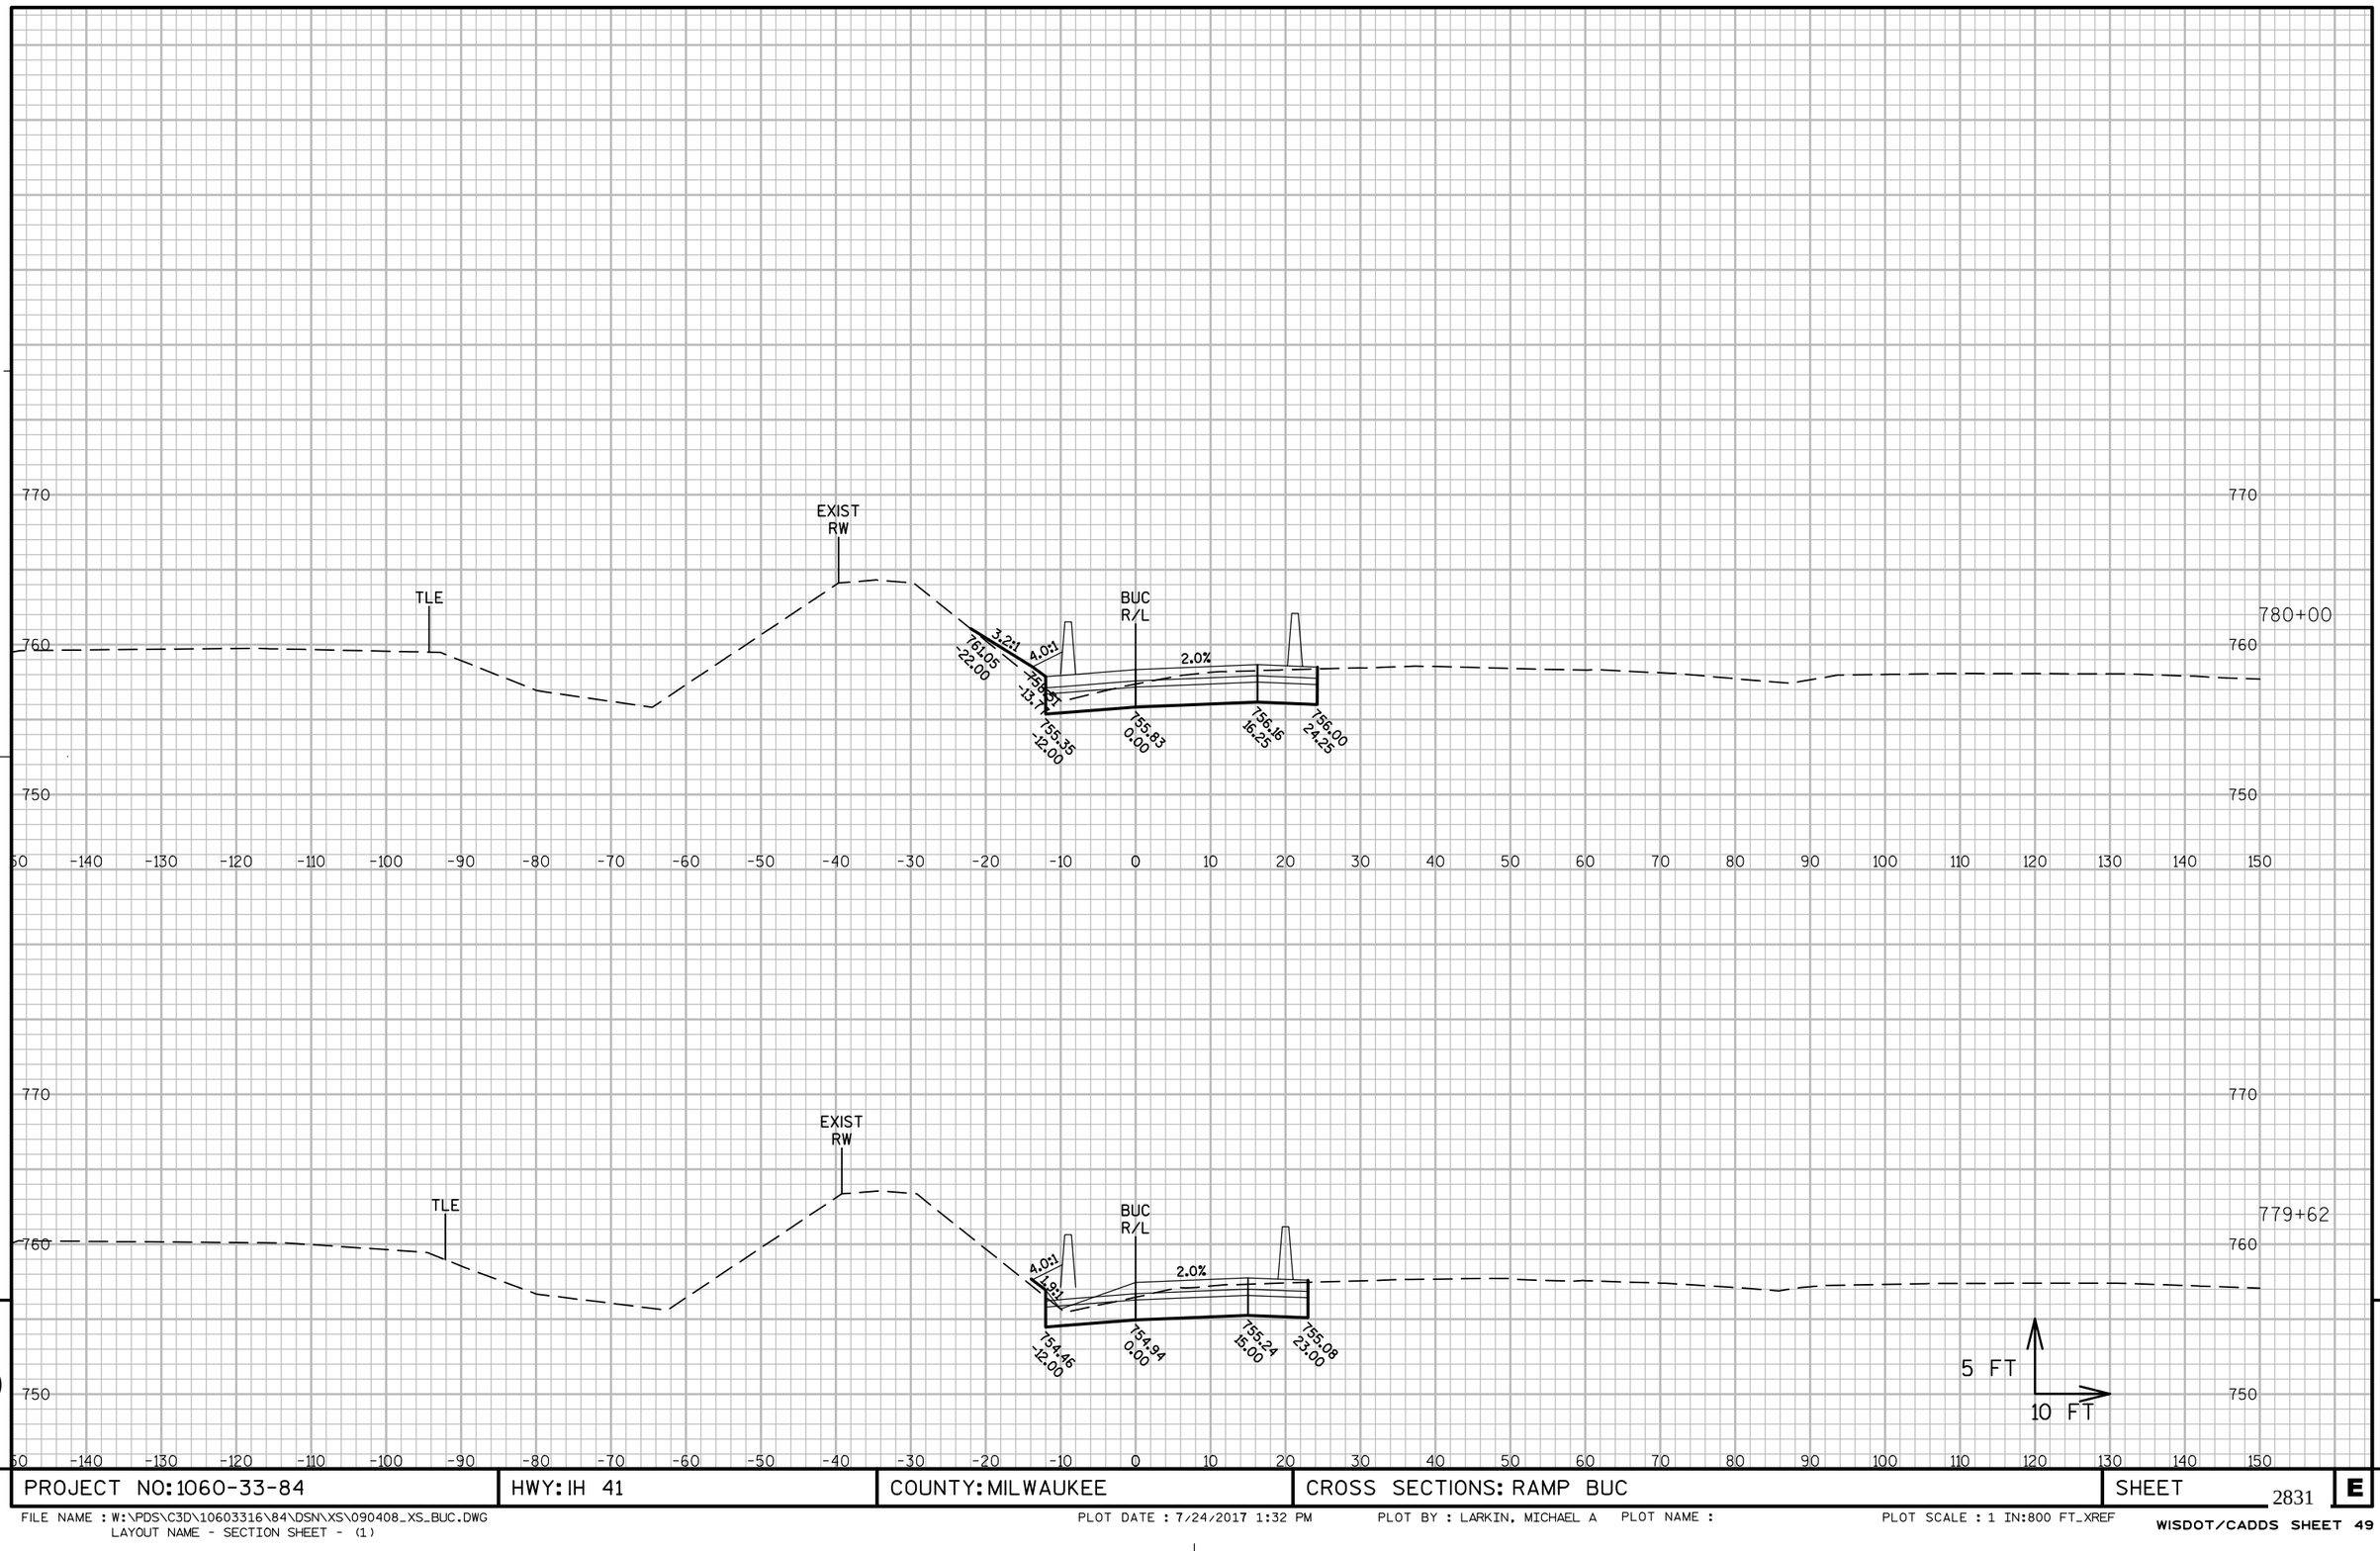

9 9

PROJECT NO: 1060-33-84	HWY: IH 41	COUNTY: MILWAUKEE	CROSS SECTIONS: RAMP BUC	SHEET 2831	E

FILE NAME : W:\PDS\C3D\10603316\84\DSN\XS\090408_XS_BUC.DWG
LAYOUT NAME - SECTION SHEET - (1)

PLOT DATE : 7/24/2017 1:32 PM PLOT BY : LARKIN, MICHAEL A PLOT NAME : PLOT SCALE : 1 IN:800 FT_XREF

WISDOT/CADDS SHEET 49

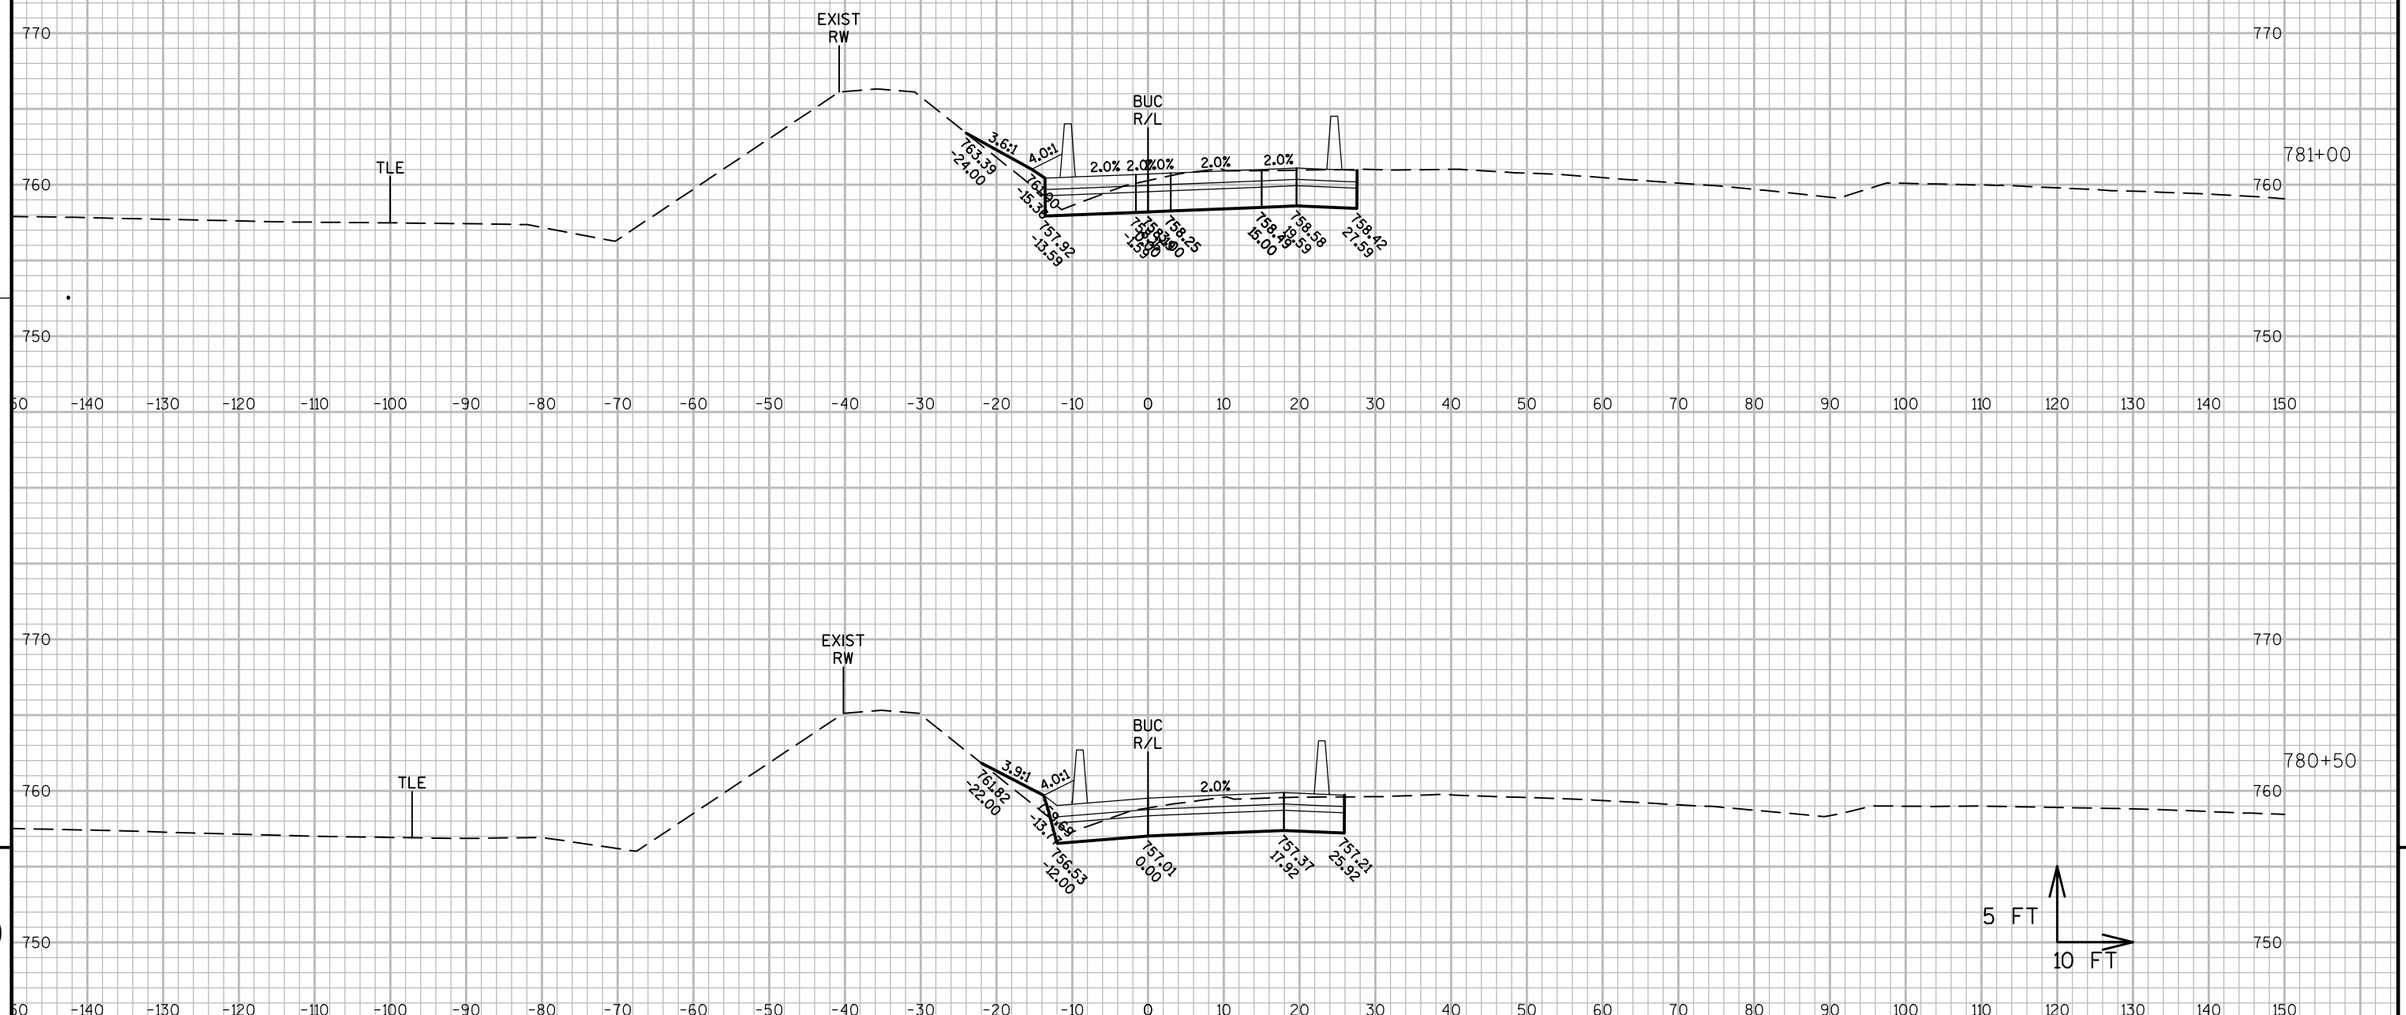

9

9

PROJECT NO: 1060-33-84	HWY: IH 41	COUNTY: MILWAUKEE	CROSS SECTIONS: RAMP BUC	SHEET 2832	E

FILE NAME : W:\PDS\C3D\10603316\84\DSN\XS\090408_XS_BUC.DWG
LAYOUT NAME - SECTION SHEET - (2)

PLOT DATE : 7/24/2017 1:32 PM PLOT BY : LARKIN, MICHAEL A PLOT NAME : PLOT SCALE : 1 IN:800 FT_XREF

WISDOT/CADDS SHEET 49

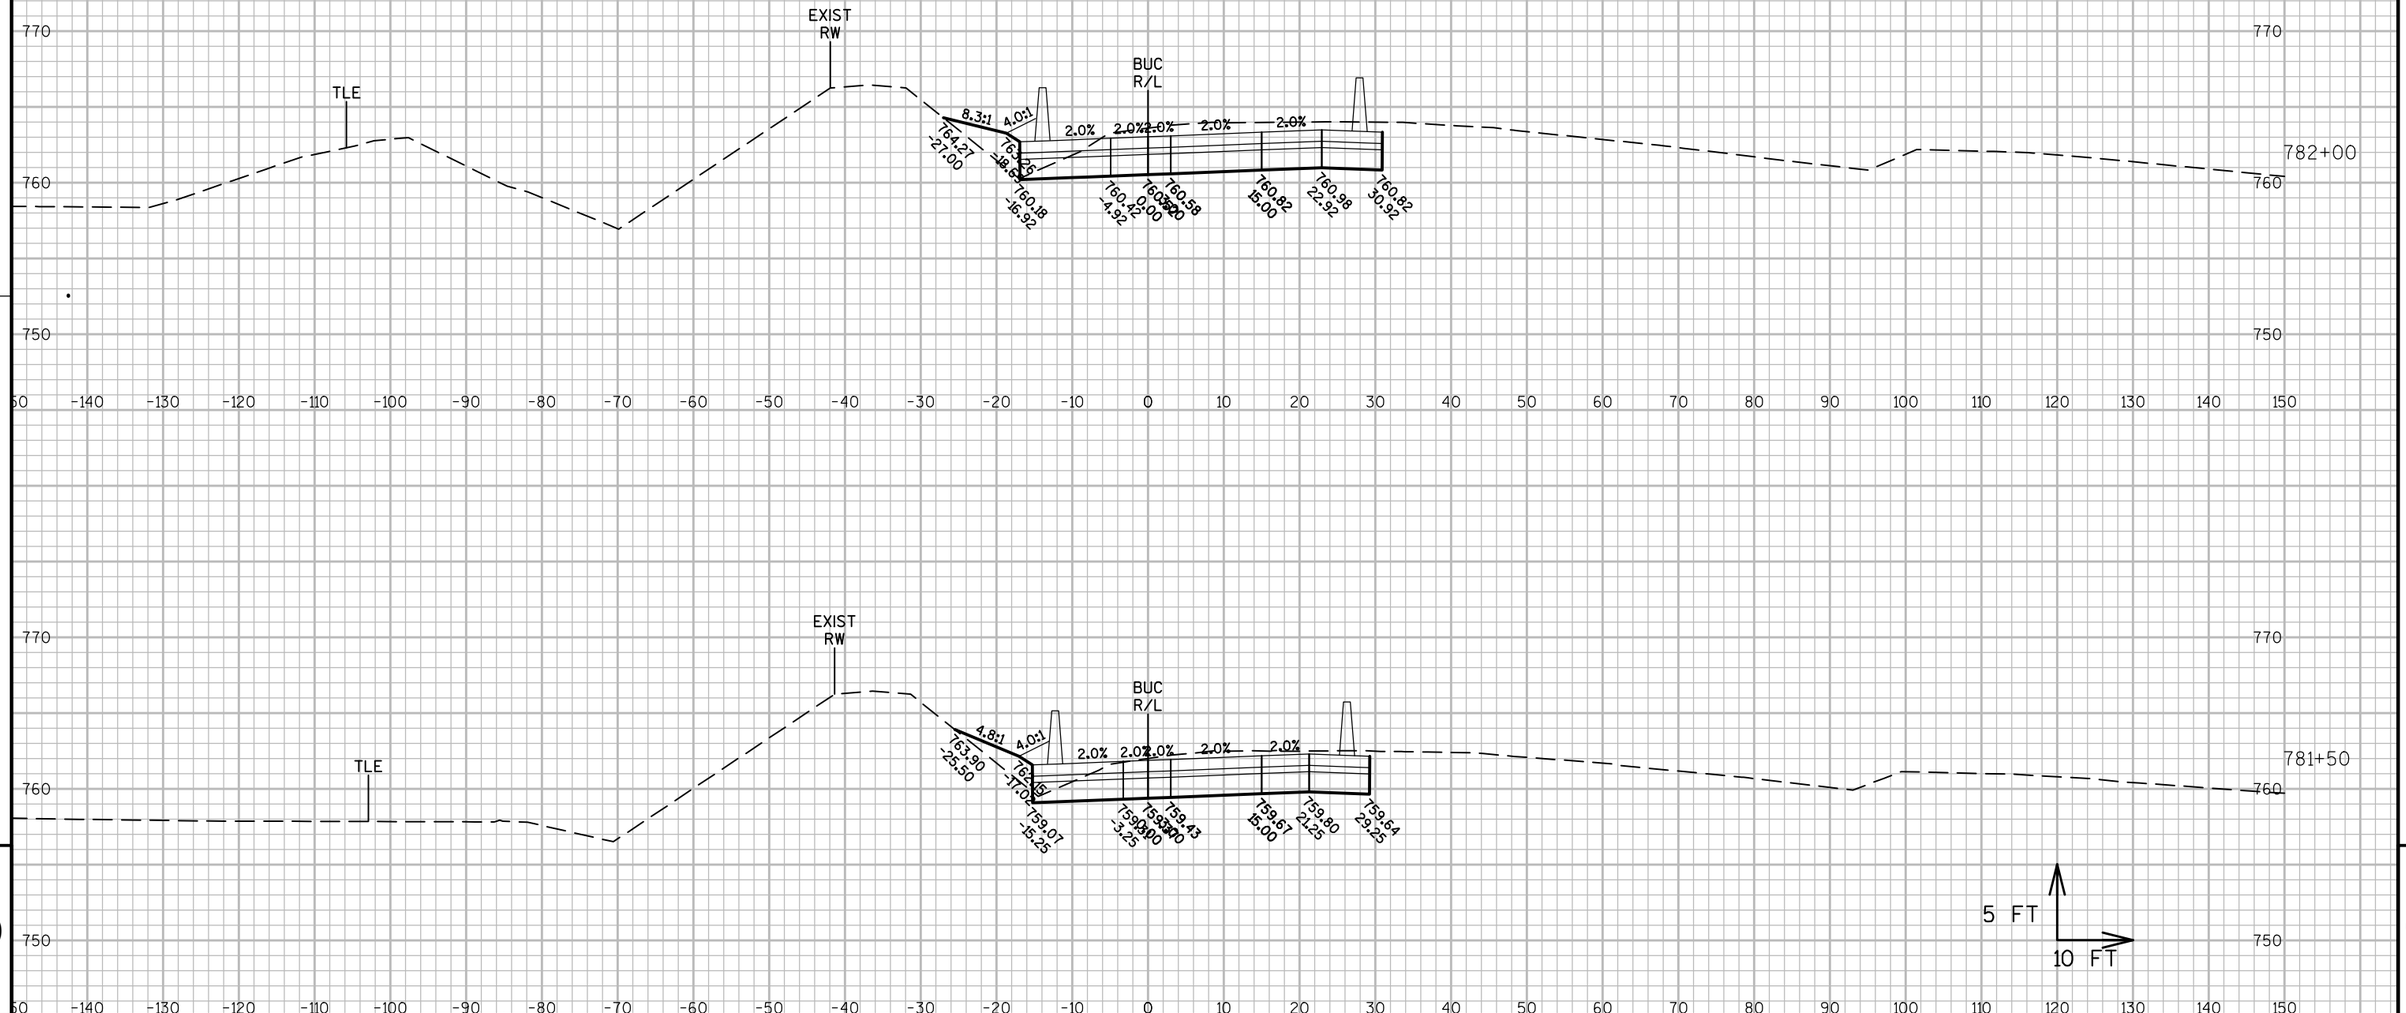

9

9

PROJECT NO: 1060-33-84	HWY: IH 41	COUNTY: MILWAUKEE	CROSS SECTIONS: RAMP BUC	SHEET 2833	E

FILE NAME : W:\PDS\C3D\10603316\84\DSN\XS\090408_XS_BUC.DWG
LAYOUT NAME - SECTION SHEET - (3)

PLOT DATE : 7/24/2017 1:33 PM PLOT BY : LARKIN, MICHAEL A PLOT NAME : PLOT SCALE : 1 IN:800 FT_XREF

WISDOT/CADDS SHEET 49

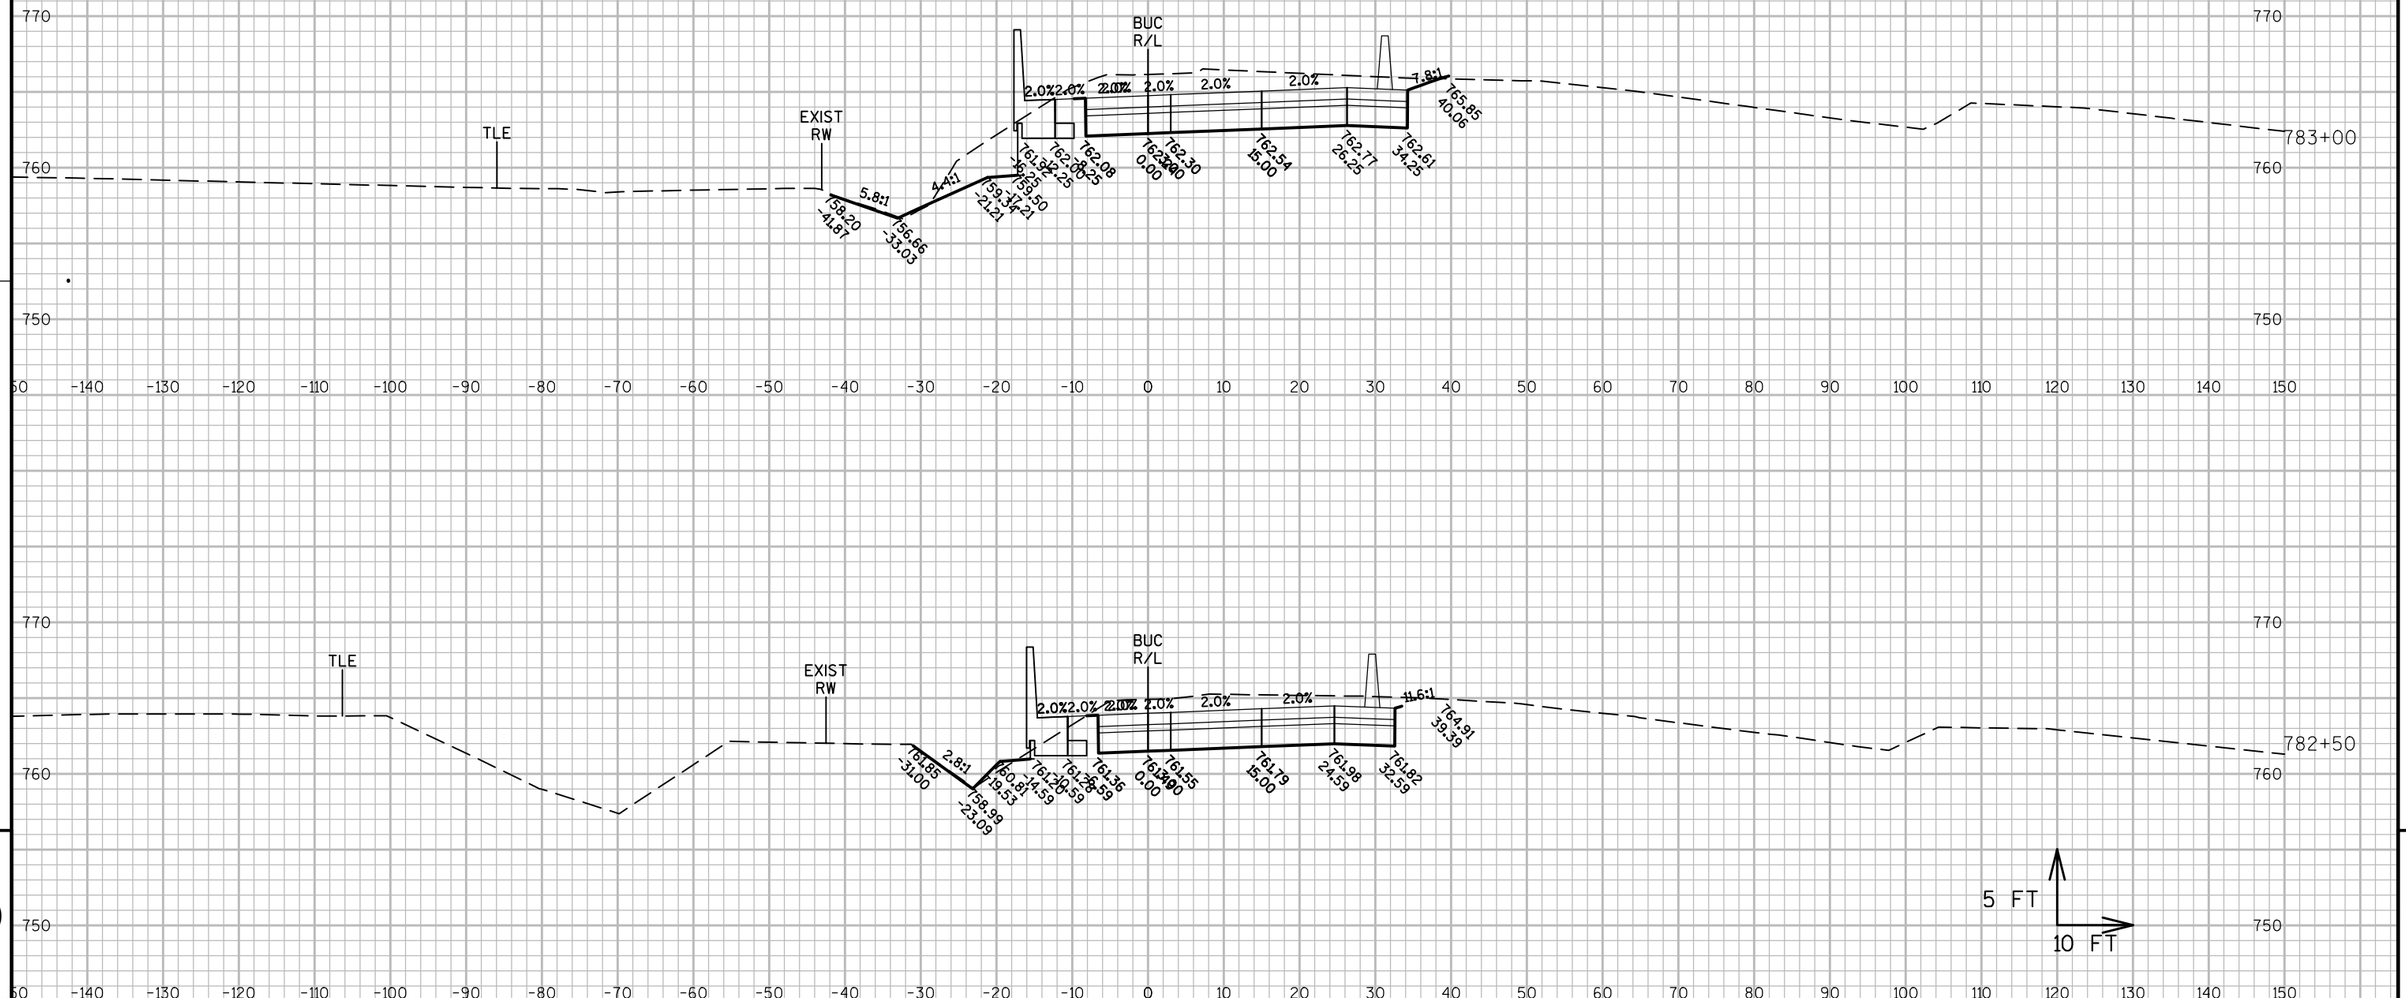

PROJECT NO: 1060-33-84	HWY: IH 41	COUNTY: MILWAUKEE	CROSS SECTIONS: RAMP BUC	SHEET 2834 E

FILE NAME : W:\PDS\C3D\10603316\84\DSN\XS\090408_XS_BUC.DWG
LAYOUT NAME - SECTION SHEET - (4)

PLOT DATE : 7/24/2017 1:33 PM PLOT BY : LARKIN, MICHAEL A PLOT NAME : PLOT SCALE : 1 IN:800 FT_XREF

WISDOT/CADDS SHEET 49

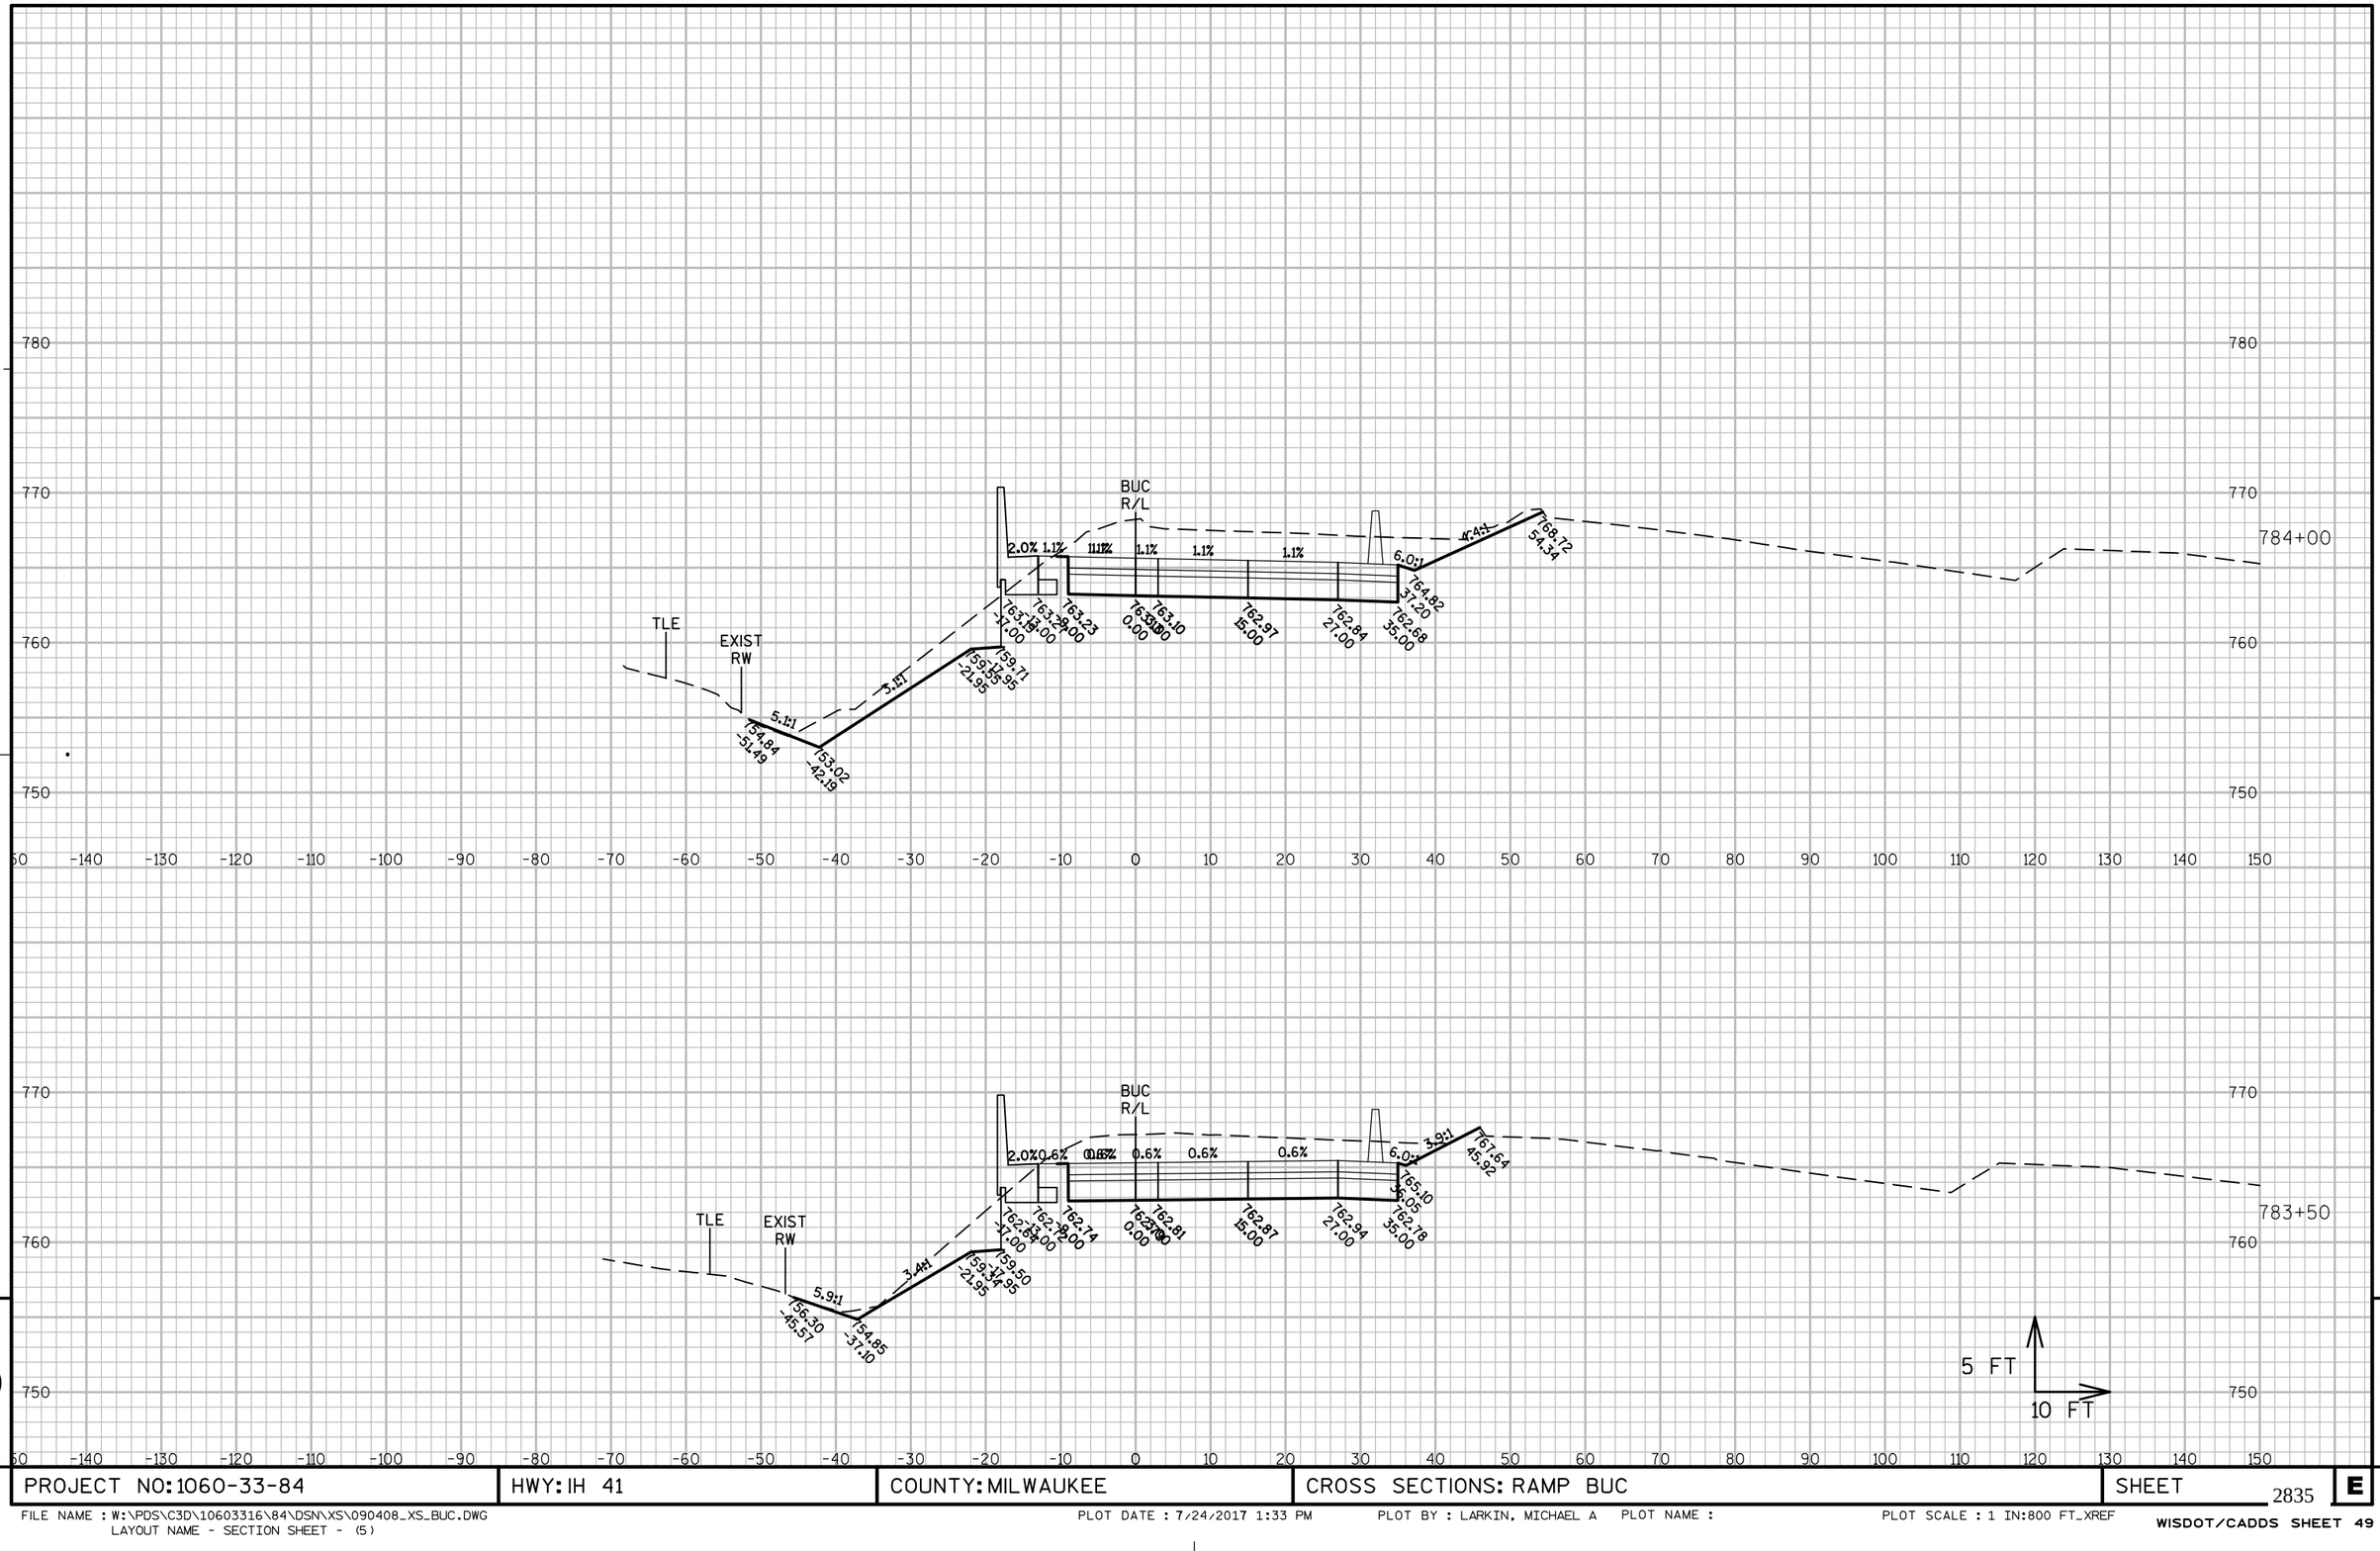

PROJECT NO: 1060-33-84	HWY: IH 41	COUNTY: MILWAUKEE	CROSS SECTIONS: RAMP BUC	SHEET 2835 E

FILE NAME : W:\PDS\C3D\10603316\84\DSN\XS\090408_XS_BUC.DWG
LAYOUT NAME - SECTION SHEET - (5)

PLOT DATE : 7/24/2017 1:33 PM PLOT BY : LARKIN, MICHAEL A PLOT NAME : PLOT SCALE : 1 IN:800 FT_XREF

WISDOT/CADDS SHEET 49

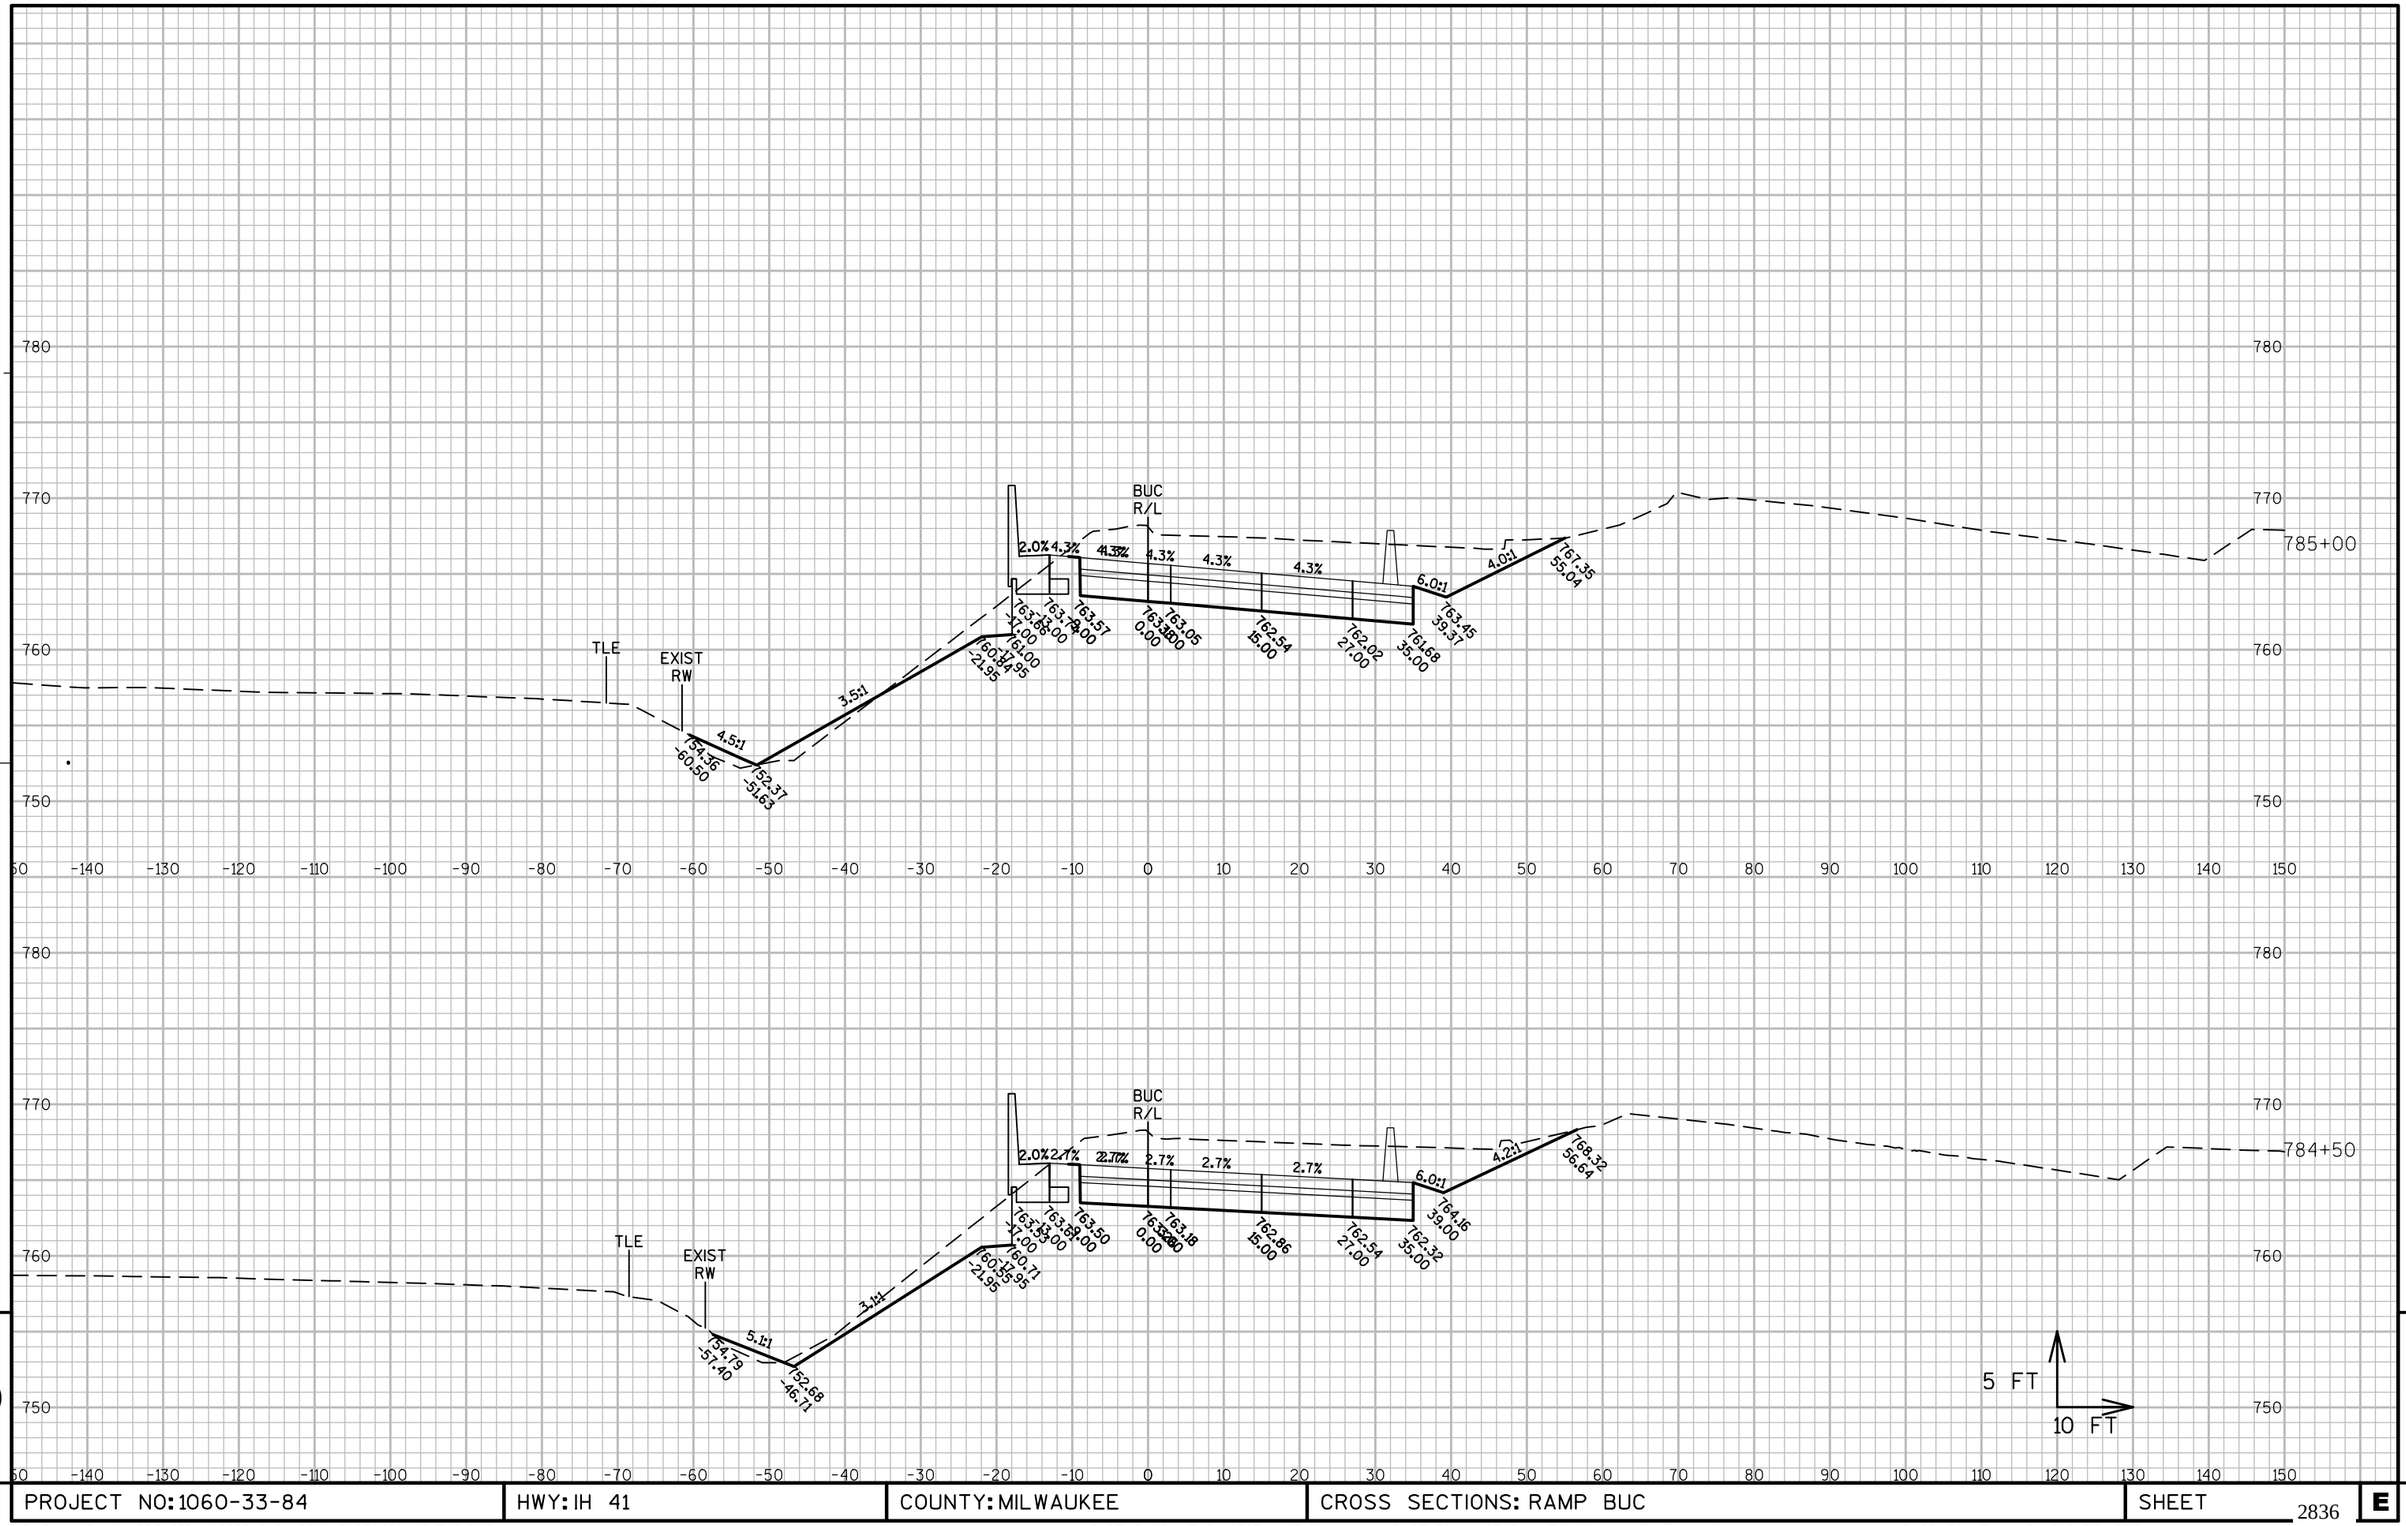

PROJECT NO: 1060-33-84	HWY: IH 41	COUNTY: MILWAUKEE	CROSS SECTIONS: RAMP BUC	SHEET 2836	E

FILE NAME : W:\PDS\C3D\10603316\84\DSN\XS\090408_XS_BUC.DWG
LAYOUT NAME - SECTION SHEET - (6)
PLOT DATE : 7/24/2017 1:33 PM PLOT BY : LARKIN, MICHAEL A PLOT NAME : PLOT SCALE : 1 IN:800 FT_XREF
WISDOT/CADDS SHEET 49

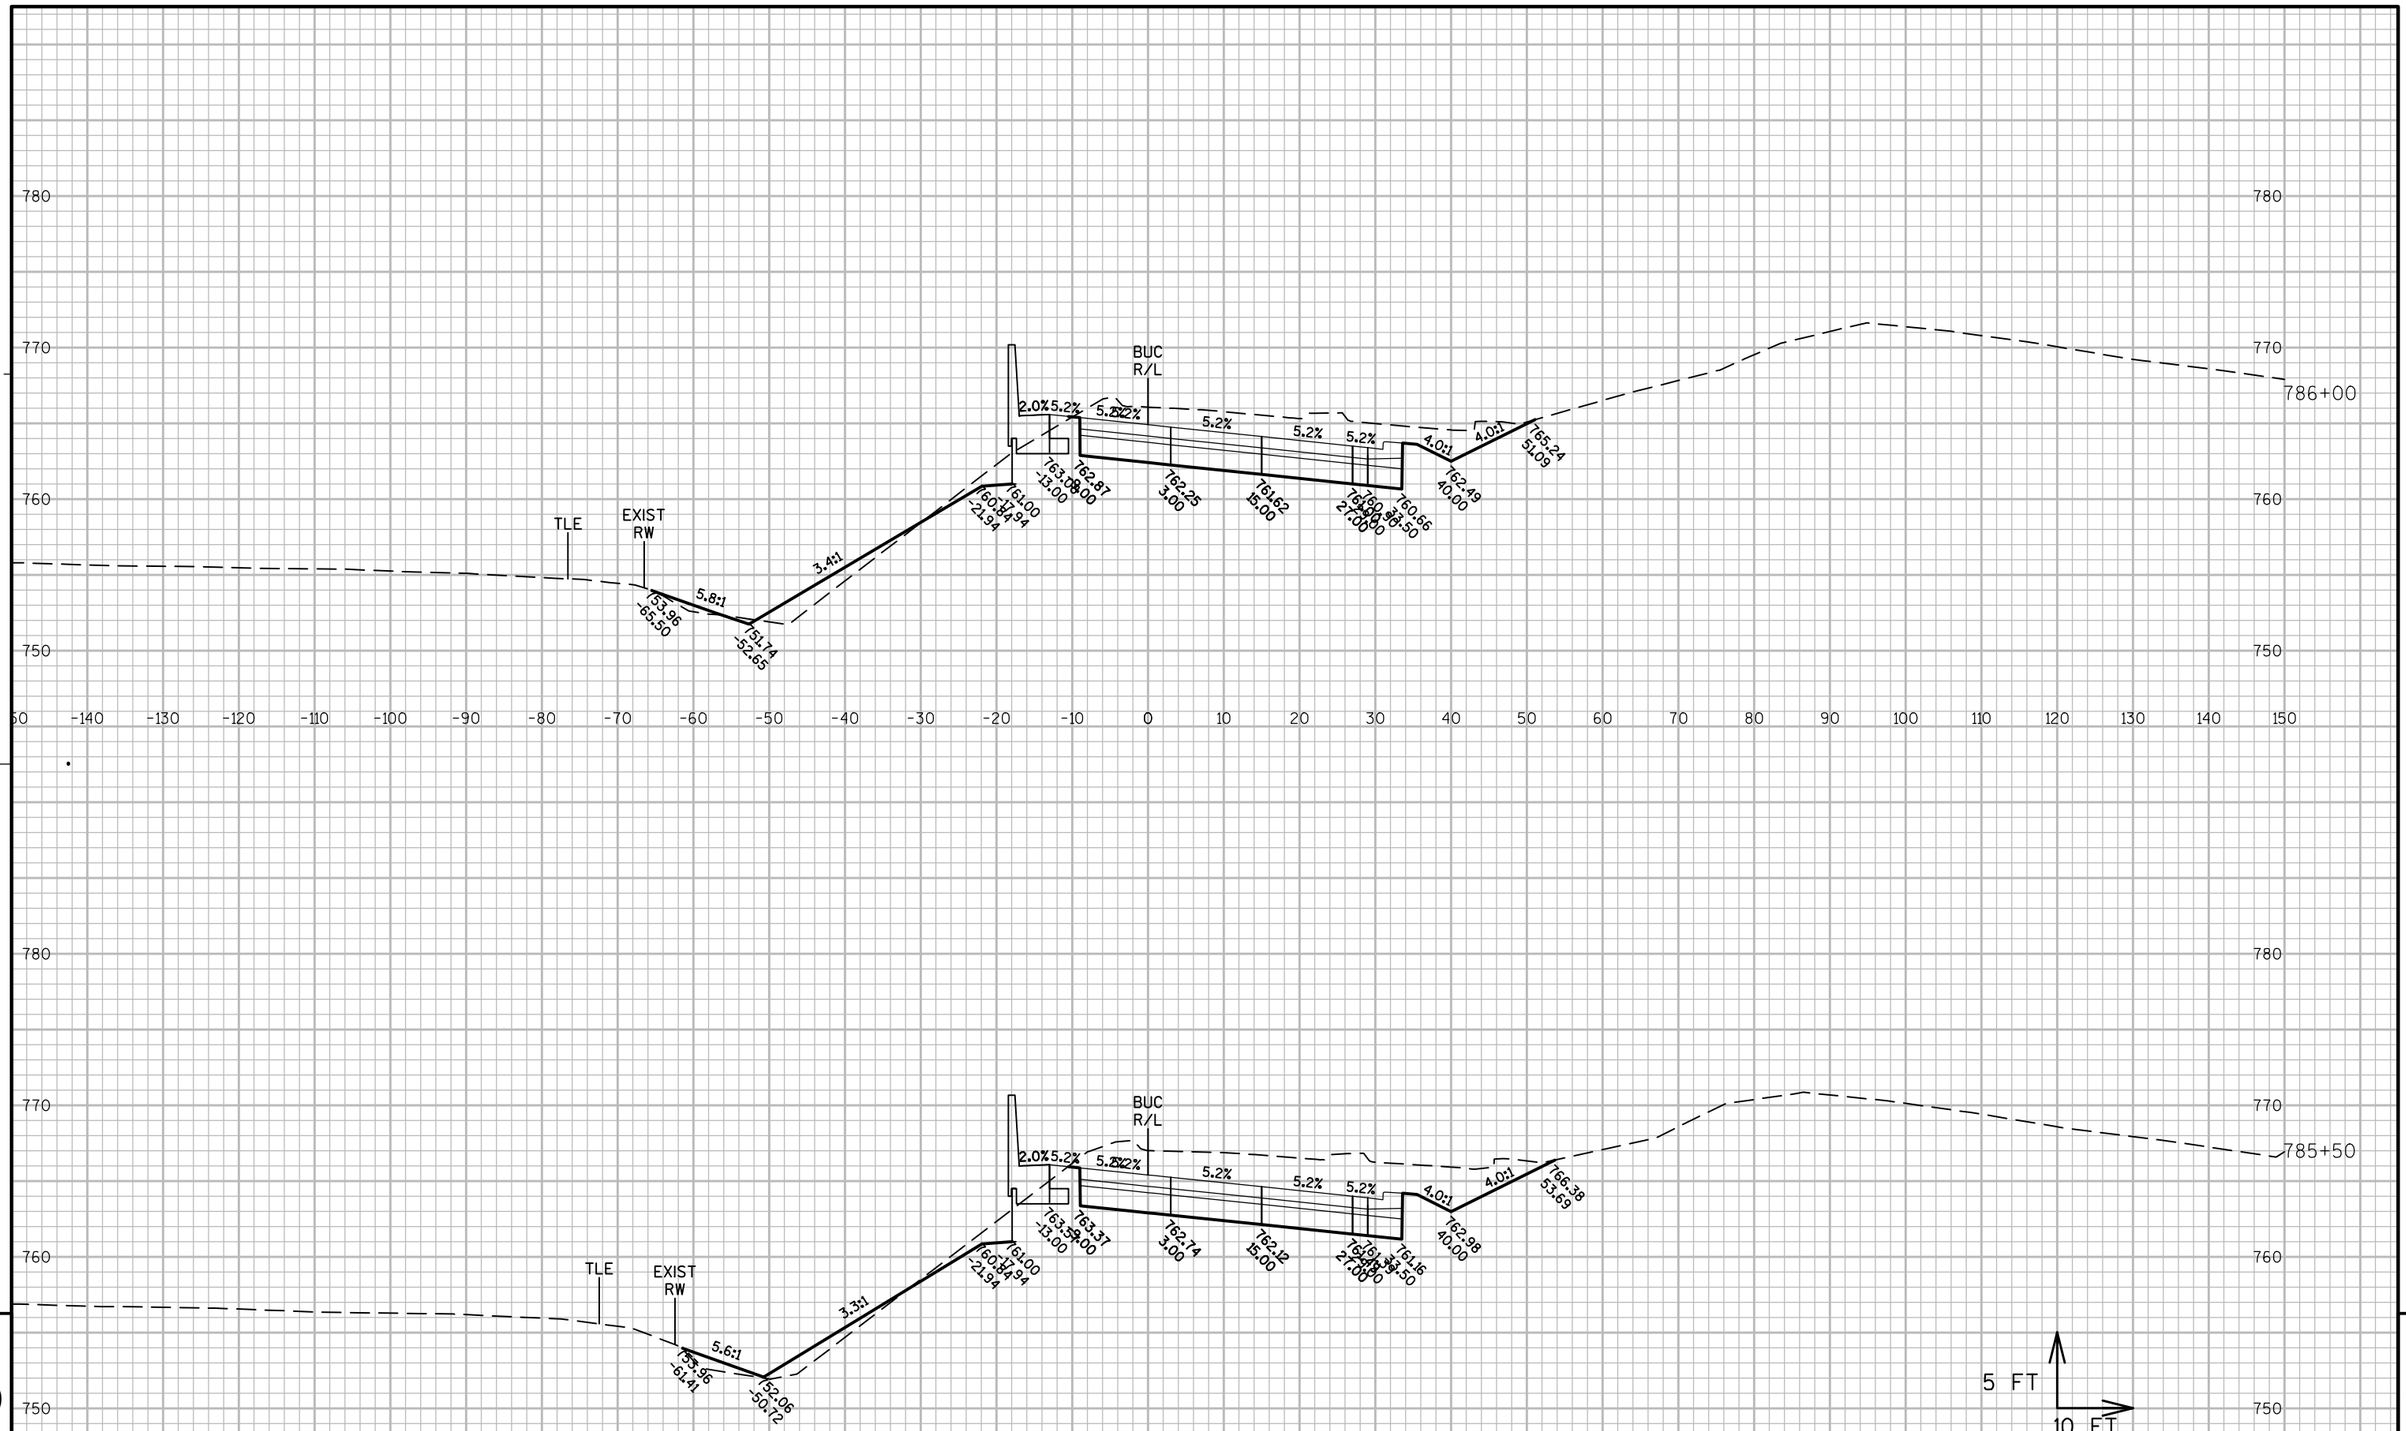

PROJECT NO: 1060-33-84	HWY: IH 41	COUNTY: MILWAUKEE	CROSS SECTIONS: RAMP BUC	SHEET 2837	E

FILE NAME : W:\PDS\C3D\10603316\84\DSN\XS\090408_XS_BUC.DWG
LAYOUT NAME - SECTION SHEET - (7)

PLOT DATE : 7/24/2017 1:33 PM PLOT BY : LARKIN, MICHAEL A PLOT NAME : PLOT SCALE : 1 IN:800 FT_XREF

WISDOT/CADDS SHEET 49

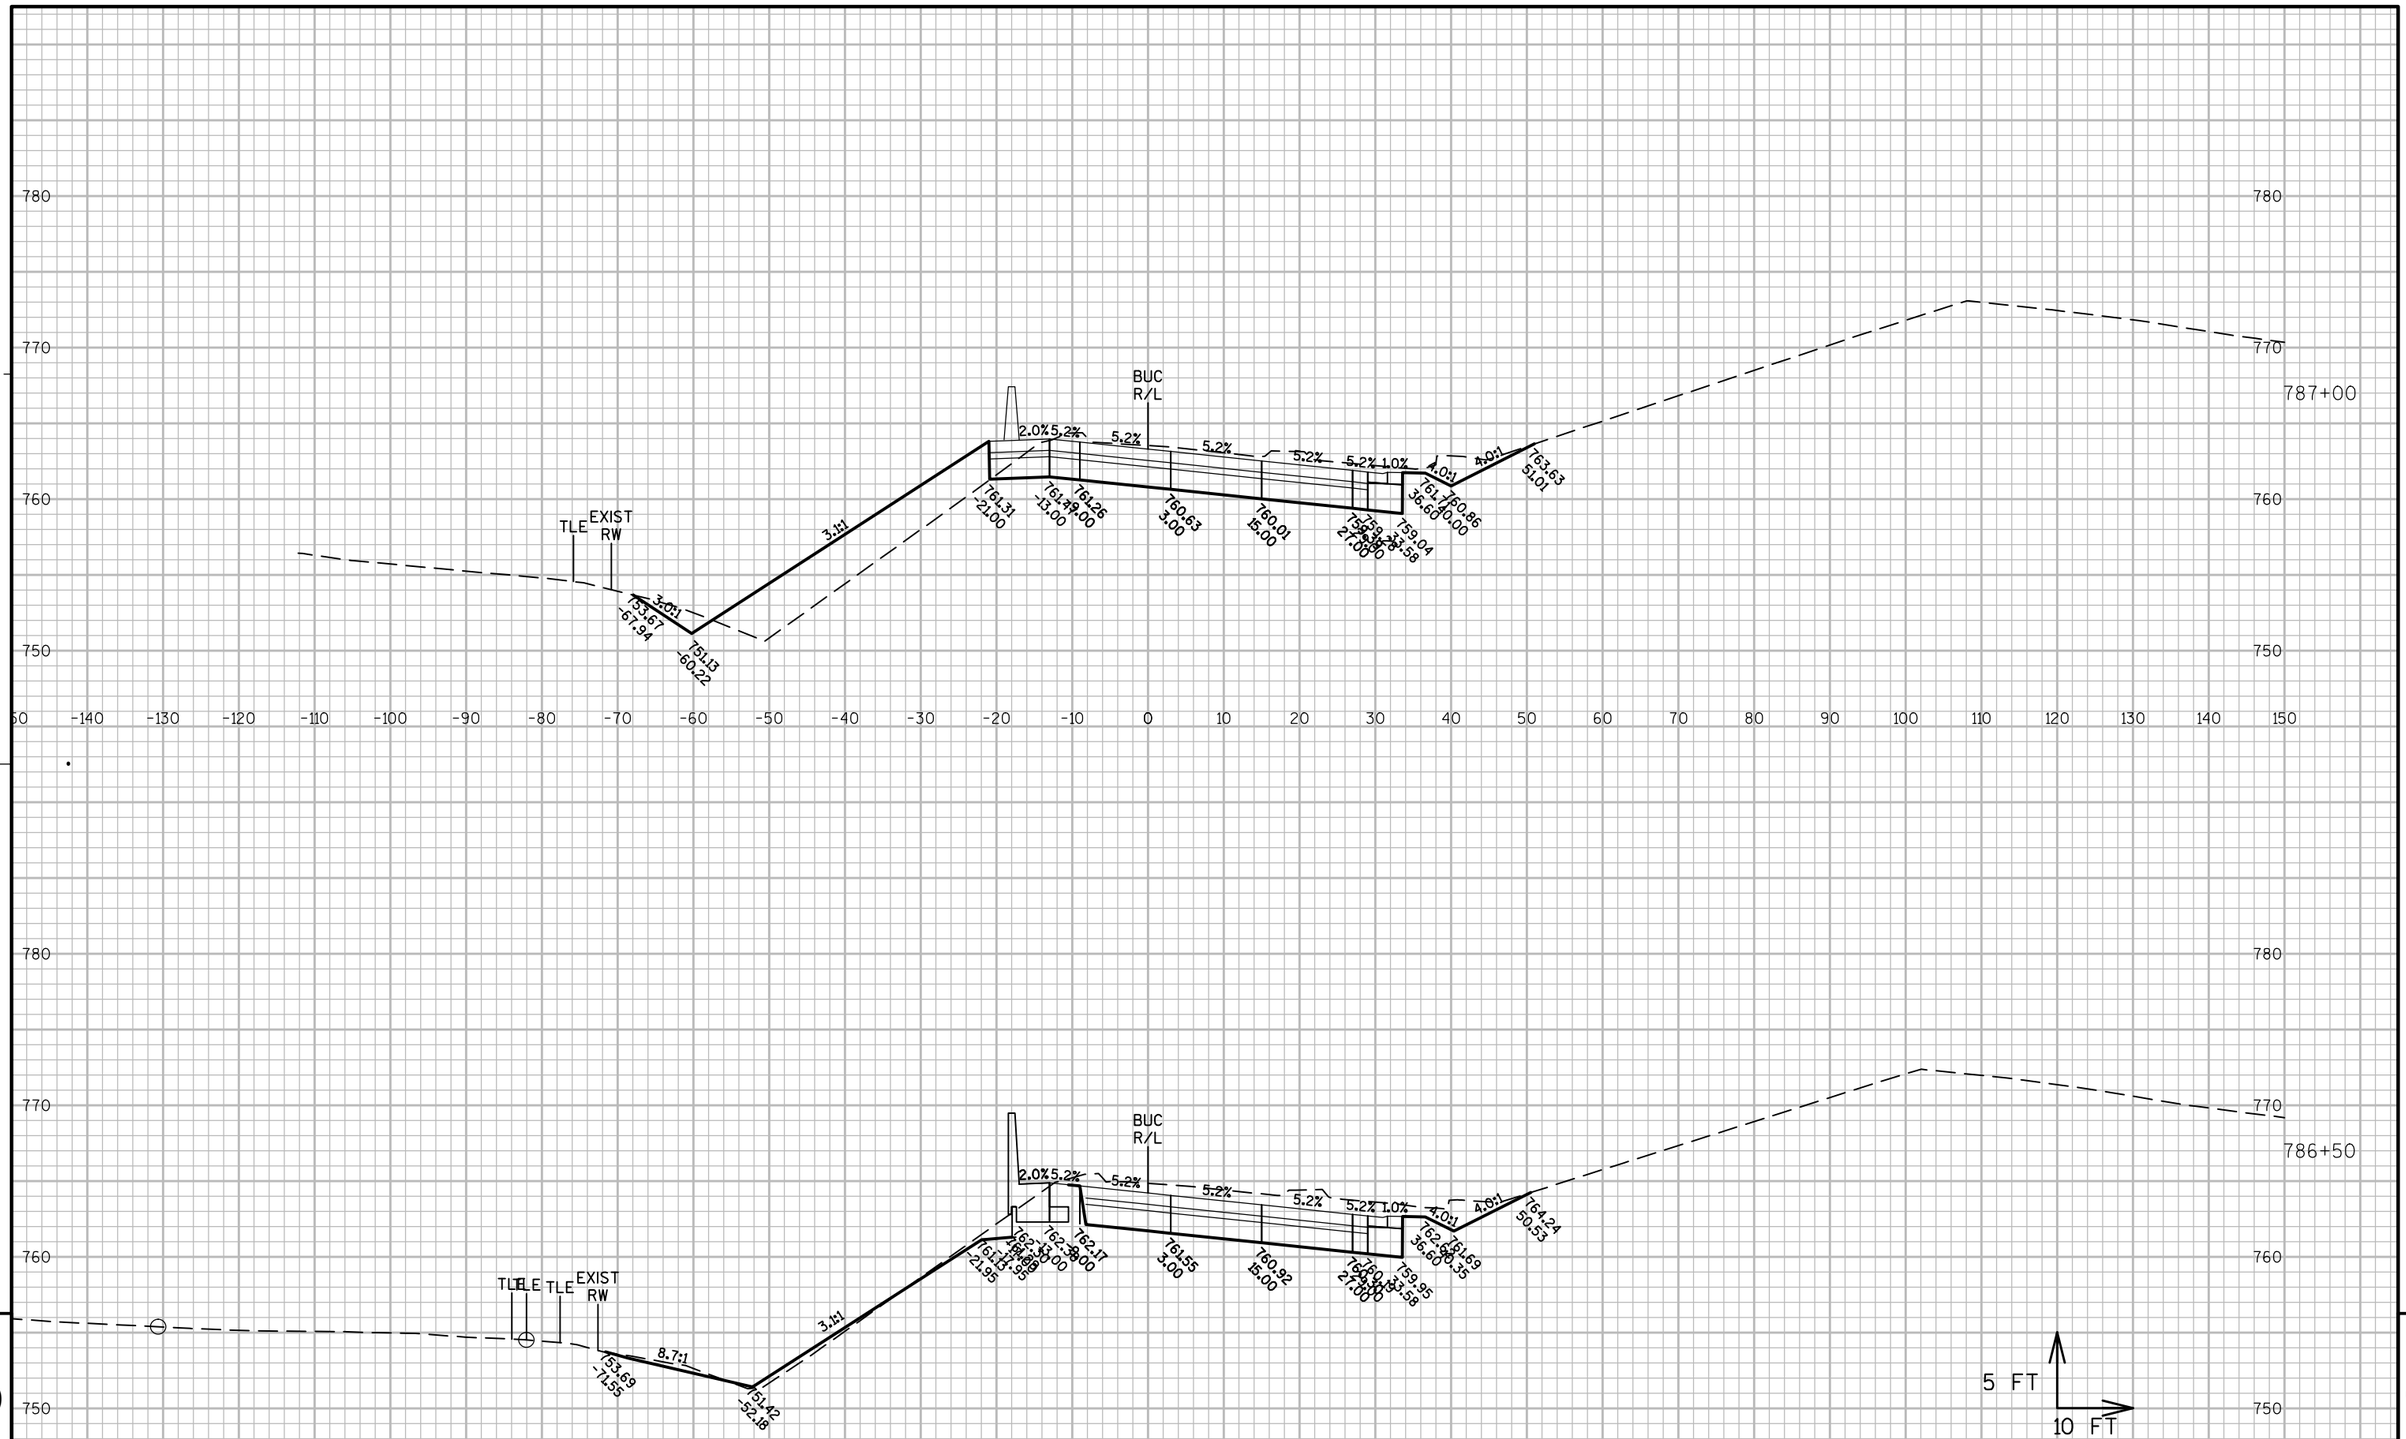

PROJECT NO: 1060-33-84	HWY: IH 41	COUNTY: MILWAUKEE	CROSS SECTIONS: RAMP BUC	SHEET 2838 E

FILE NAME : W:\PDS\C3D\10603316\84\DSN\XS\090408_XS_BUC.DWG
LAYOUT NAME - SECTION SHEET - (8)

PLOT DATE : 7/24/2017 1:33 PM PLOT BY : LARKIN, MICHAEL A PLOT NAME : PLOT SCALE : 1 IN:800 FT_XREF

WISDOT/CADDS SHEET 49

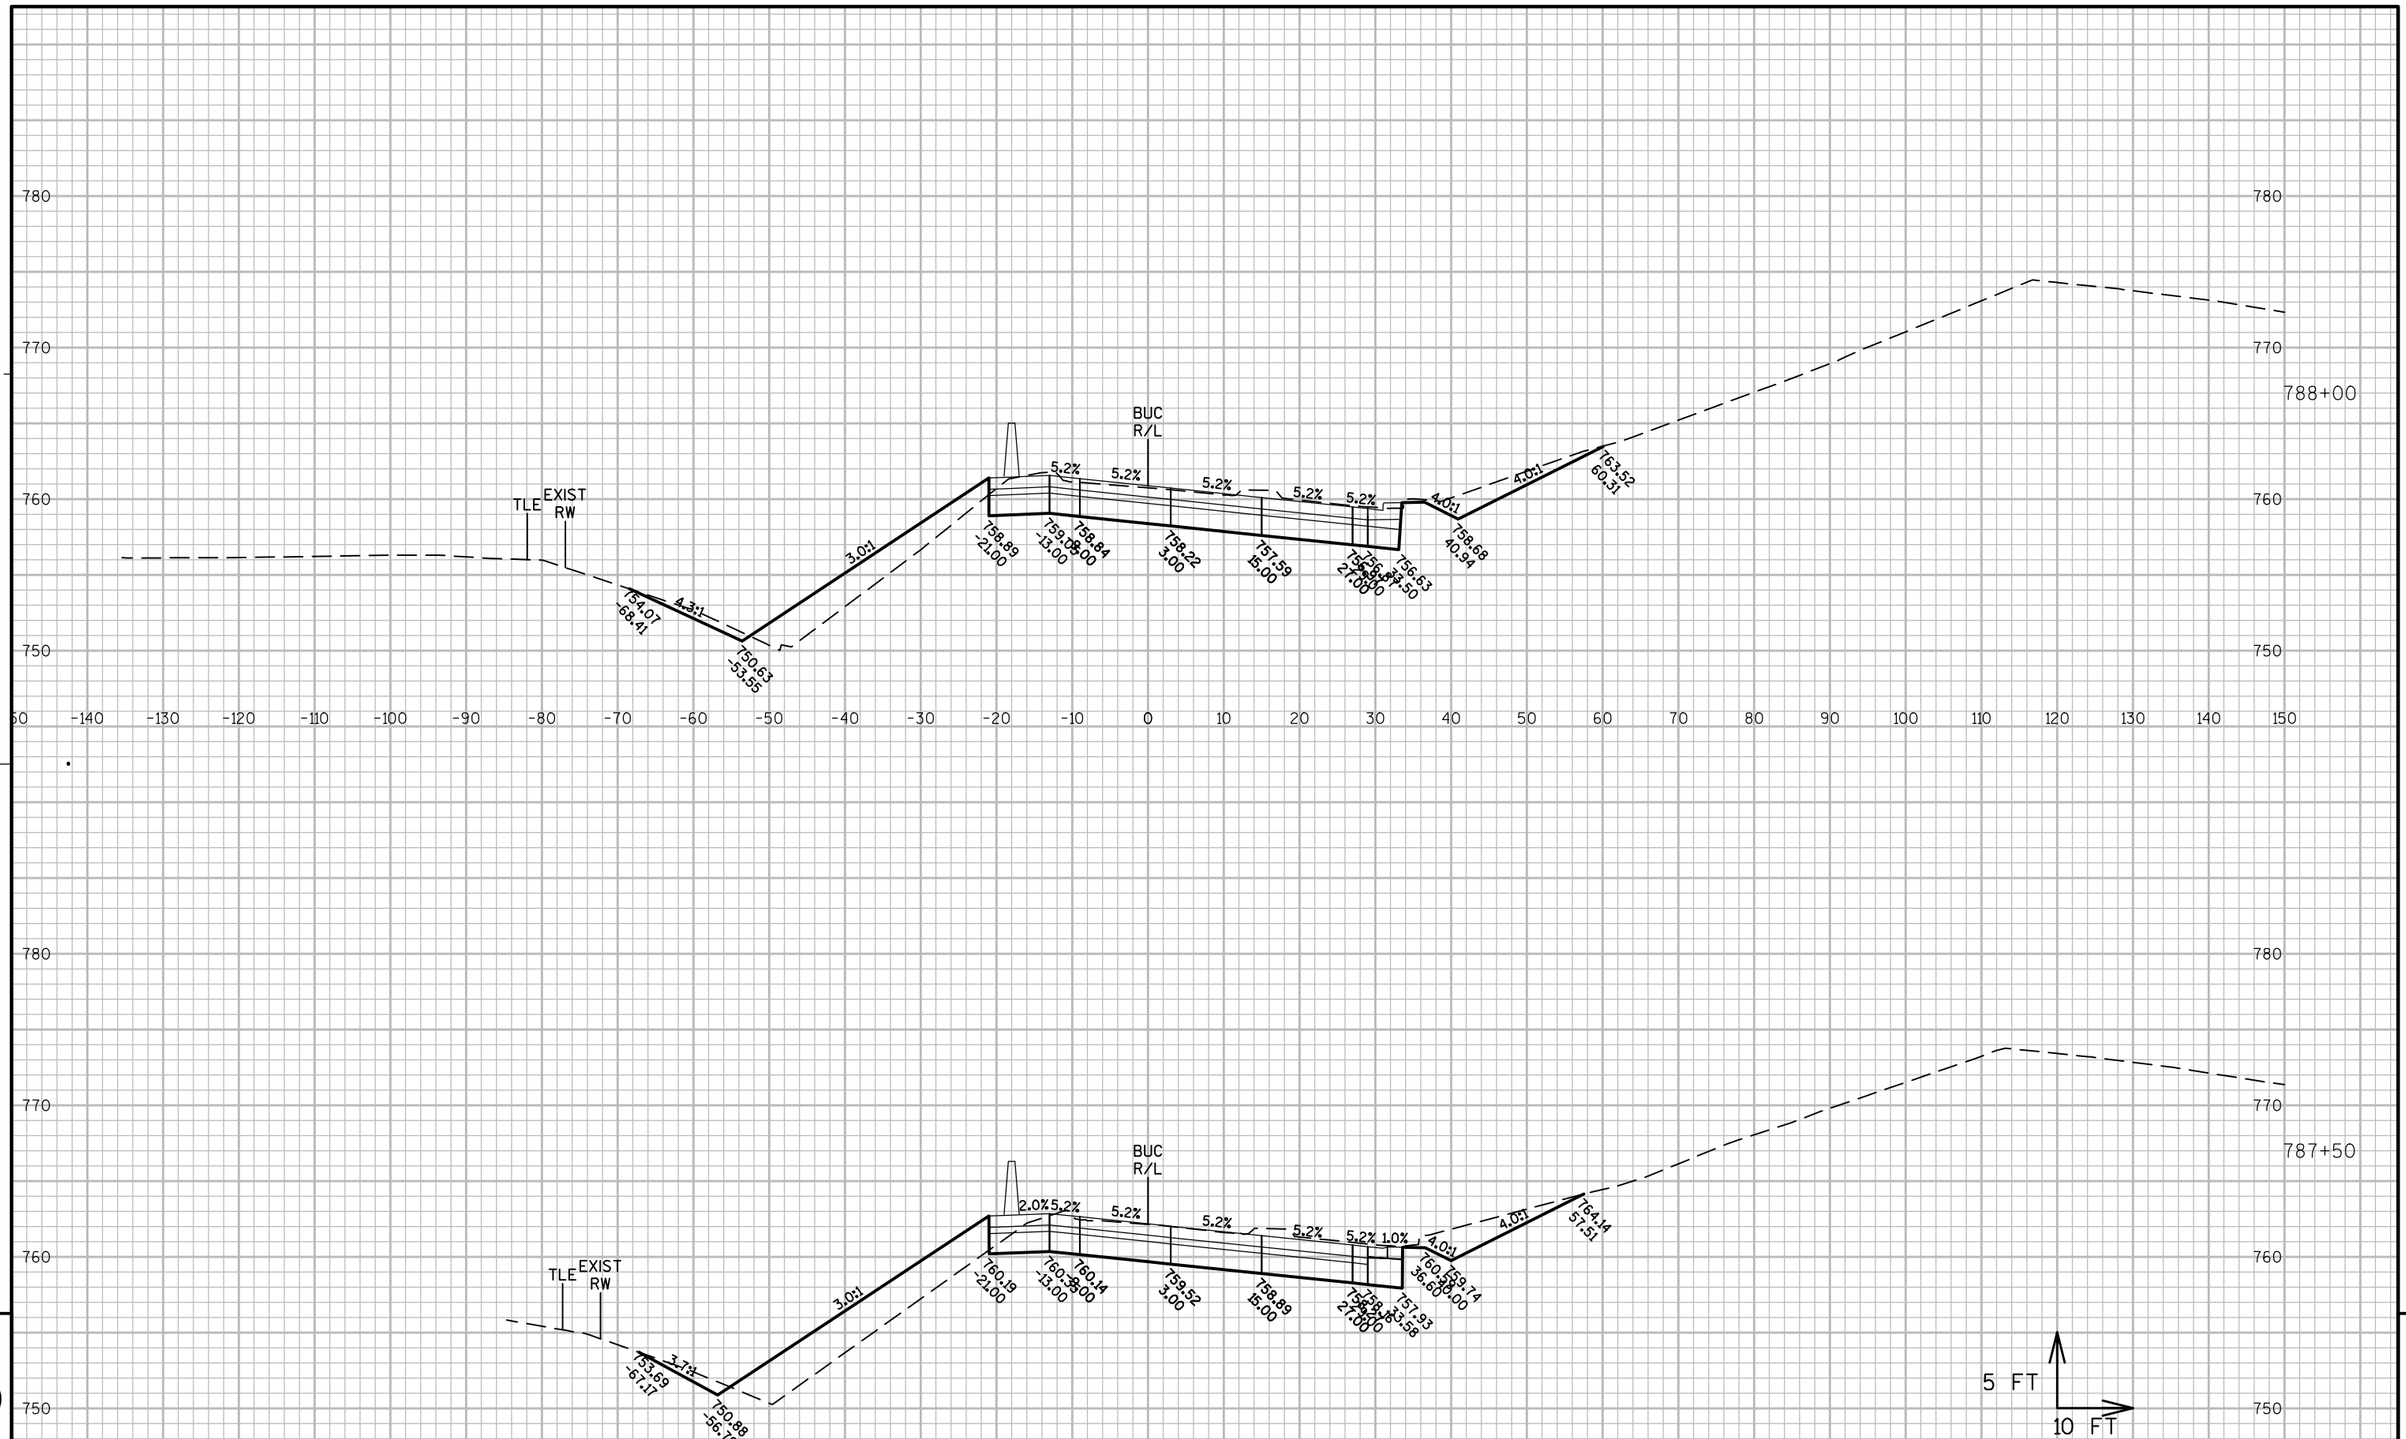

9

9

PROJECT NO: 1060-33-84	HWY: IH 41	COUNTY: MILWAUKEE	CROSS SECTIONS: RAMP BUC	SHEET 2839	E

FILE NAME : W:\PDS\C3D\10603316\84\DSN\XS\090408_XS_BUC.DWG
LAYOUT NAME - SECTION SHEET - (9)

PLOT DATE : 7/24/2017 1:33 PM PLOT BY : LARKIN, MICHAEL A PLOT NAME : PLOT SCALE : 1 IN:800 FT_XREF

WISDOT/CADDS SHEET 49

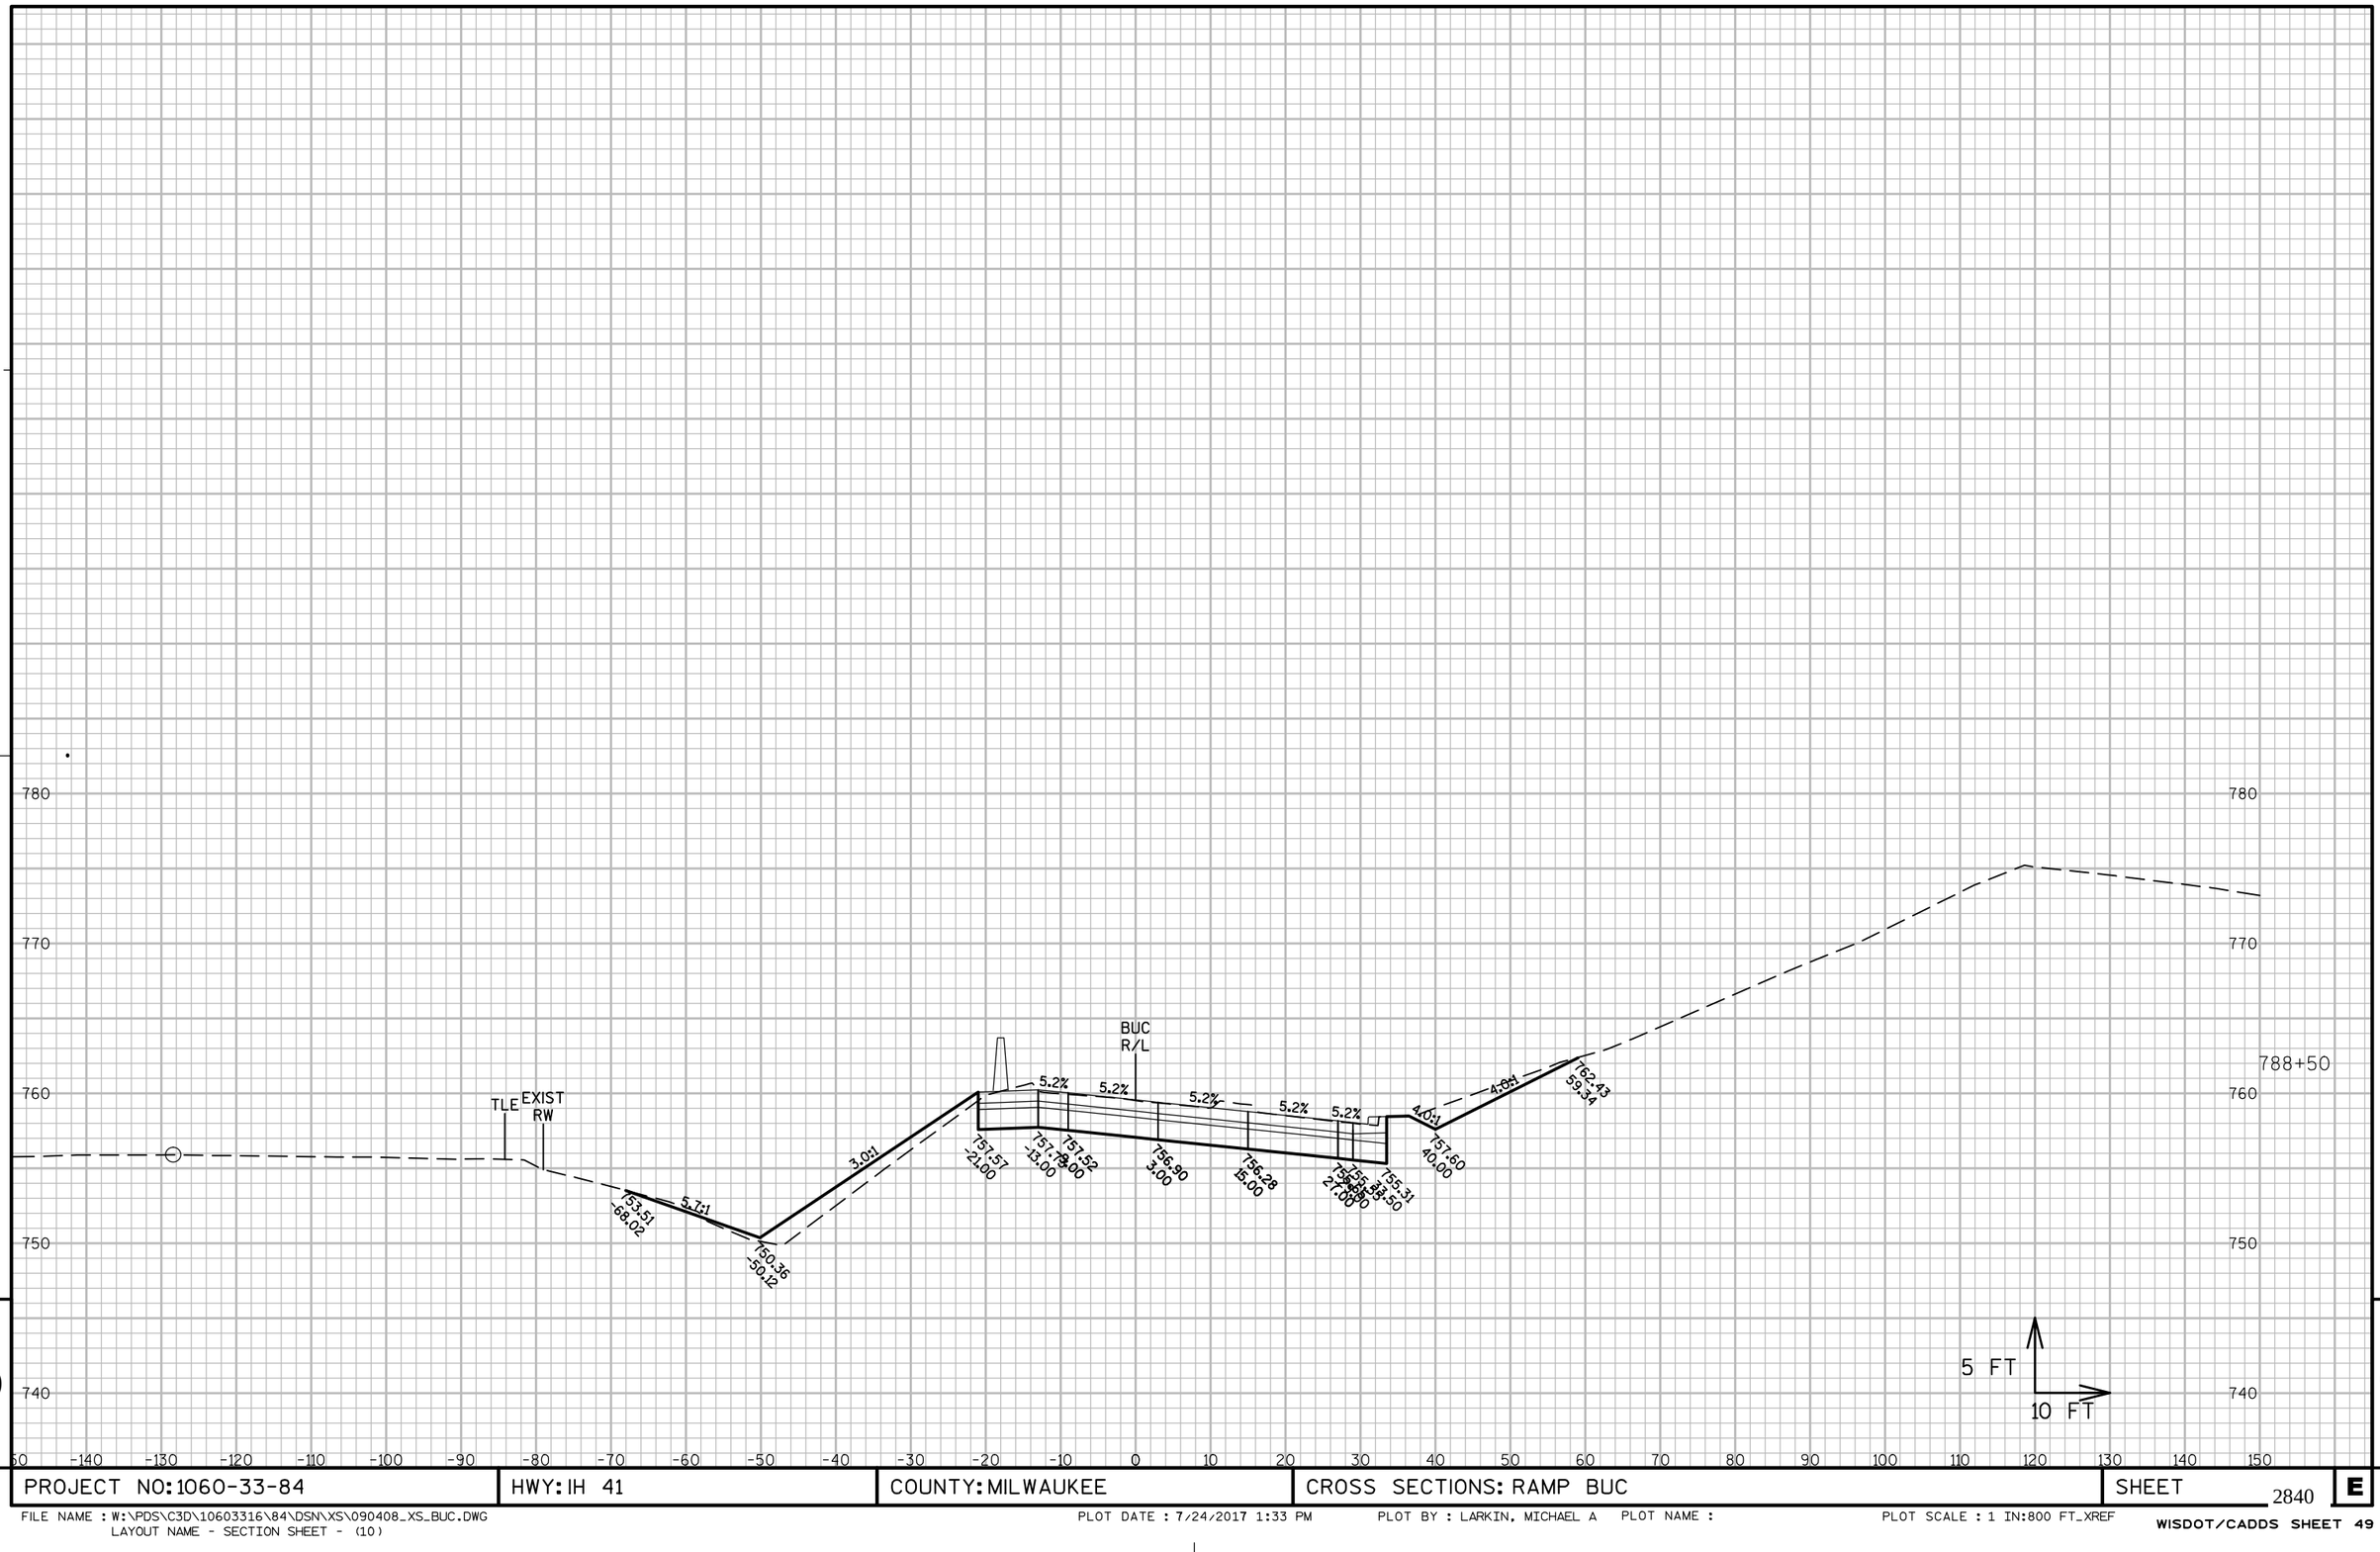

PROJECT NO: 1060-33-84	HWY: IH 41	COUNTY: MILWAUKEE	CROSS SECTIONS: RAMP BUC	SHEET 2840 E

FILE NAME : W:\PDS\C3D\10603316\84\DSN\XS\090408_XS_BUC.DWG
LAYOUT NAME - SECTION SHEET - (10)

PLOT DATE : 7/24/2017 1:33 PM PLOT BY : LARKIN, MICHAEL A PLOT NAME : PLOT SCALE : 1 IN:800 FT_XREF

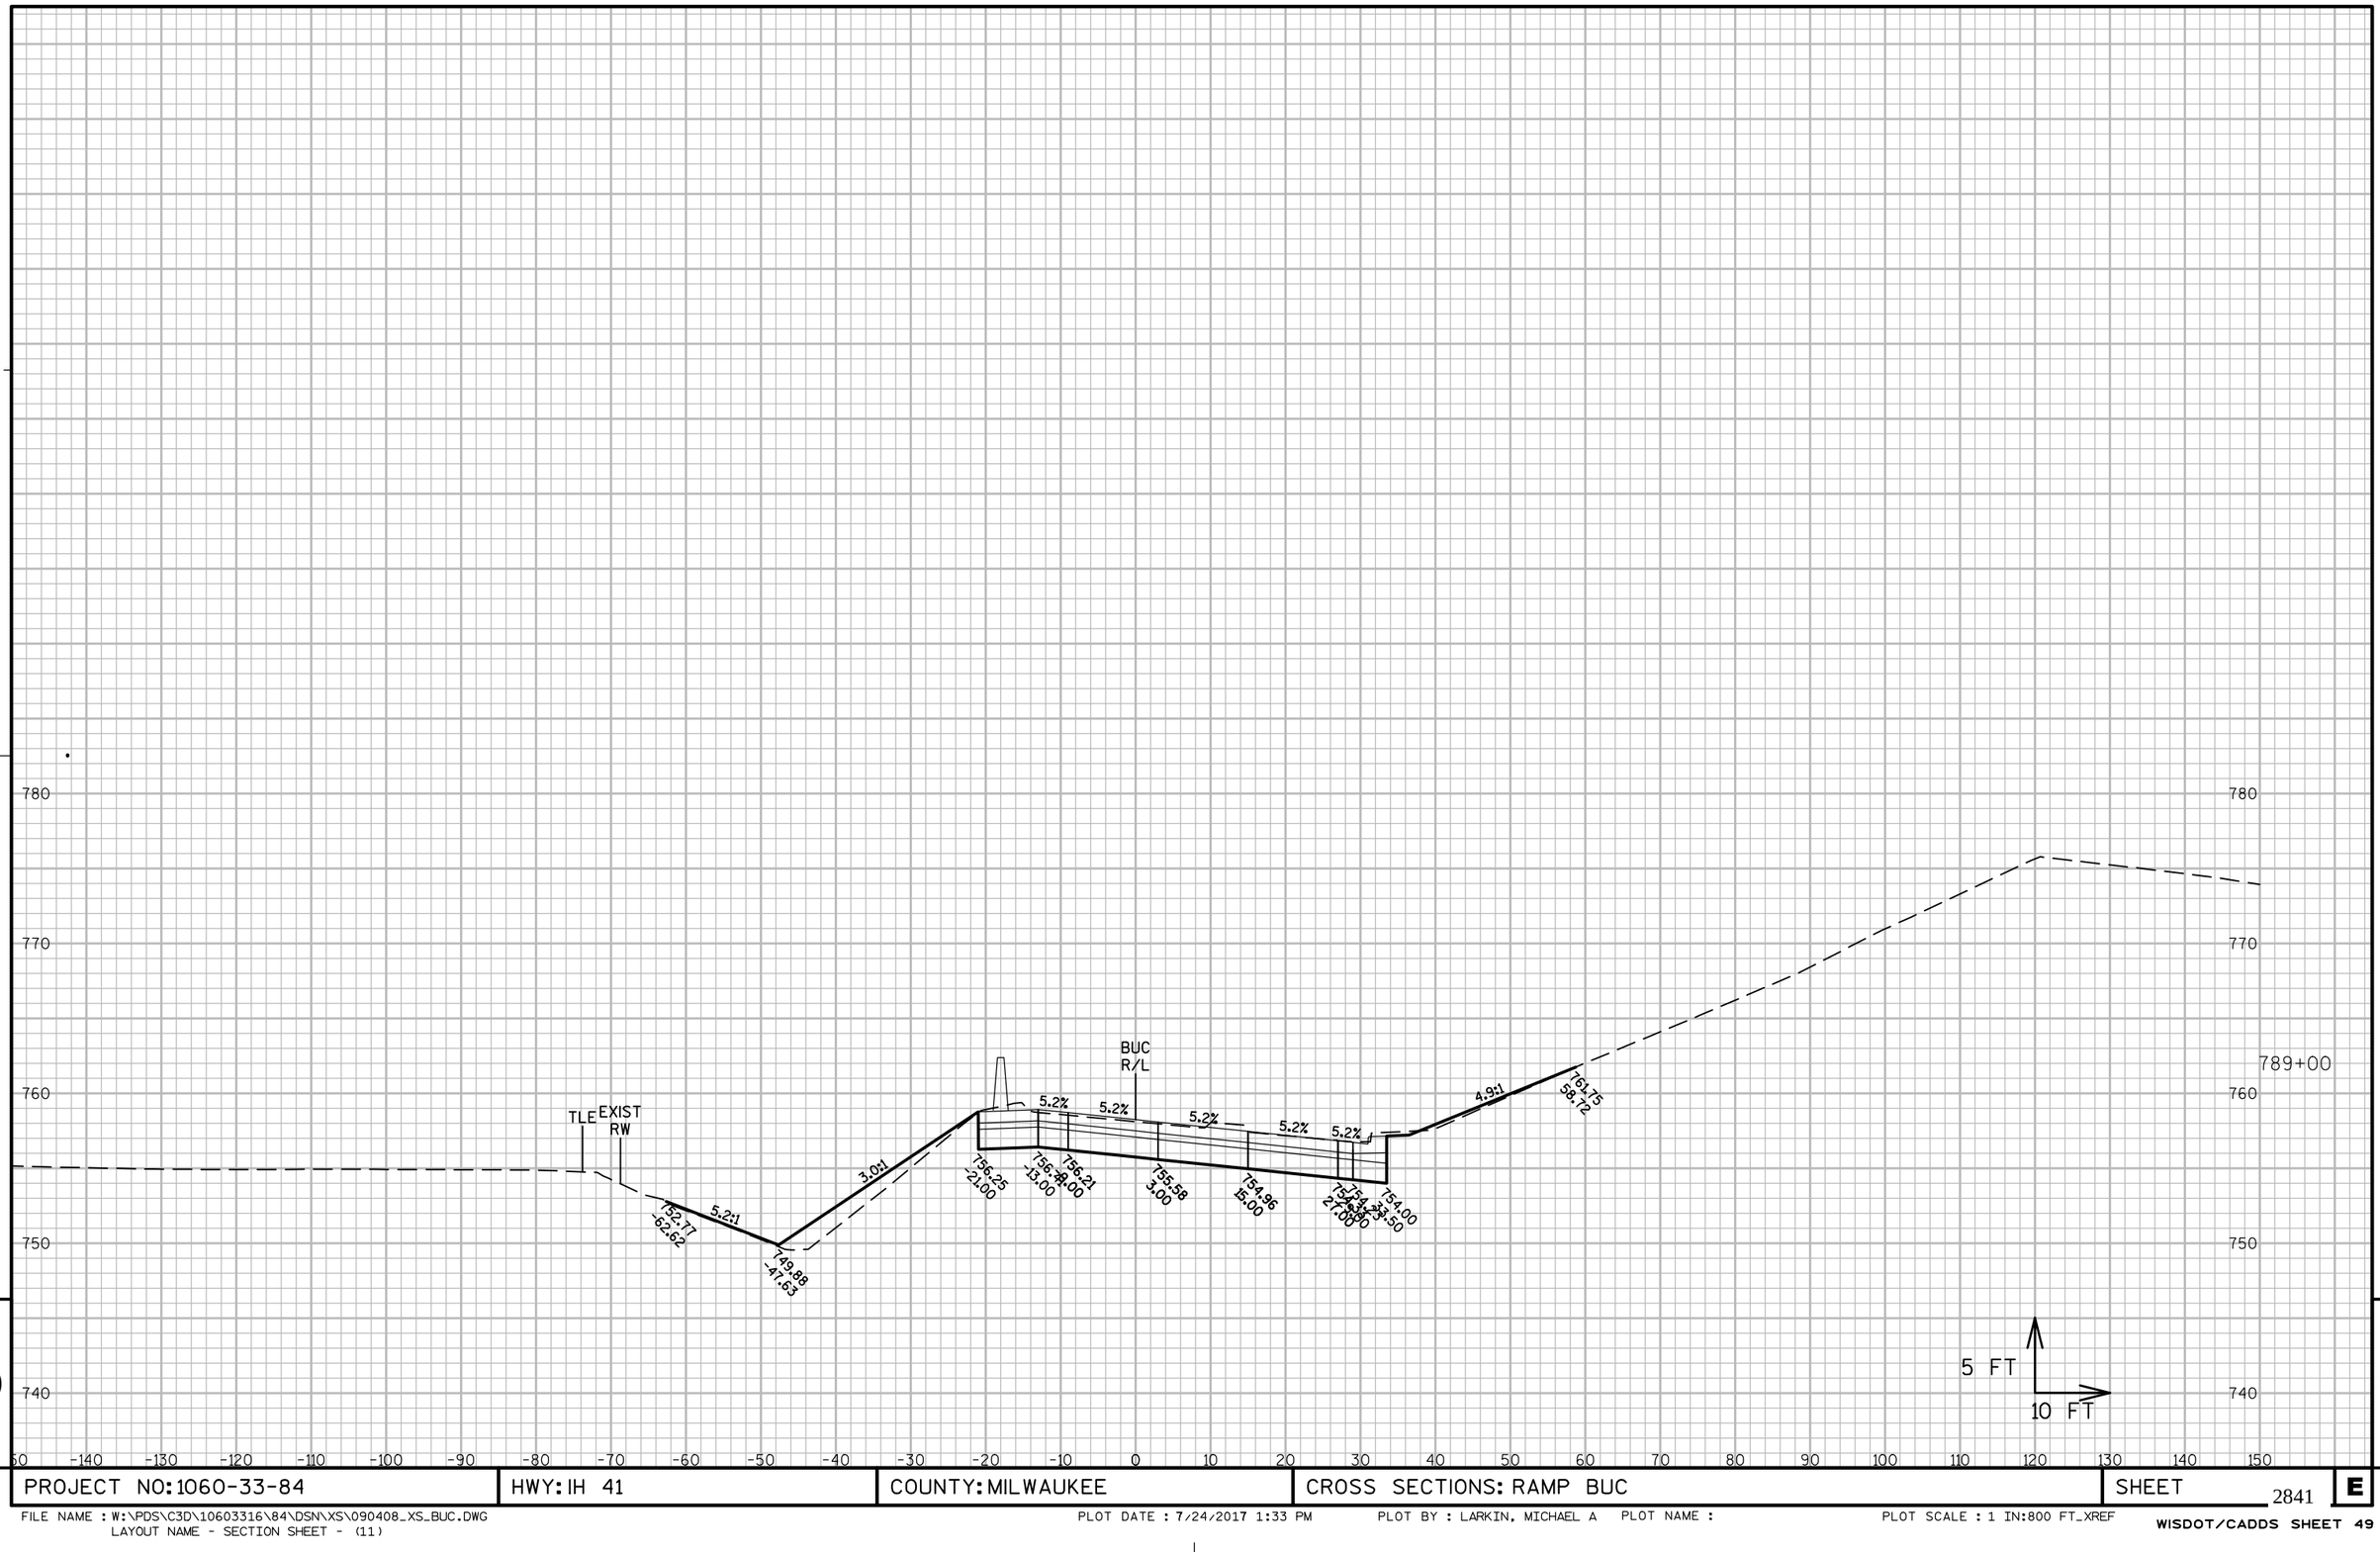

9

9

PROJECT NO: 1060-33-84	HWY: IH 41	COUNTY: MILWAUKEE	CROSS SECTIONS: RAMP BUC	SHEET 2841	E

FILE NAME : W:\PDS\C3D\10603316\84\DSN\XS\090408_XS_BUC.DWG
LAYOUT NAME - SECTION SHEET - (11)

PLOT DATE : 7/24/2017 1:33 PM PLOT BY : LARKIN, MICHAEL A PLOT NAME :

PLOT SCALE : 1 IN:800 FT_XREF

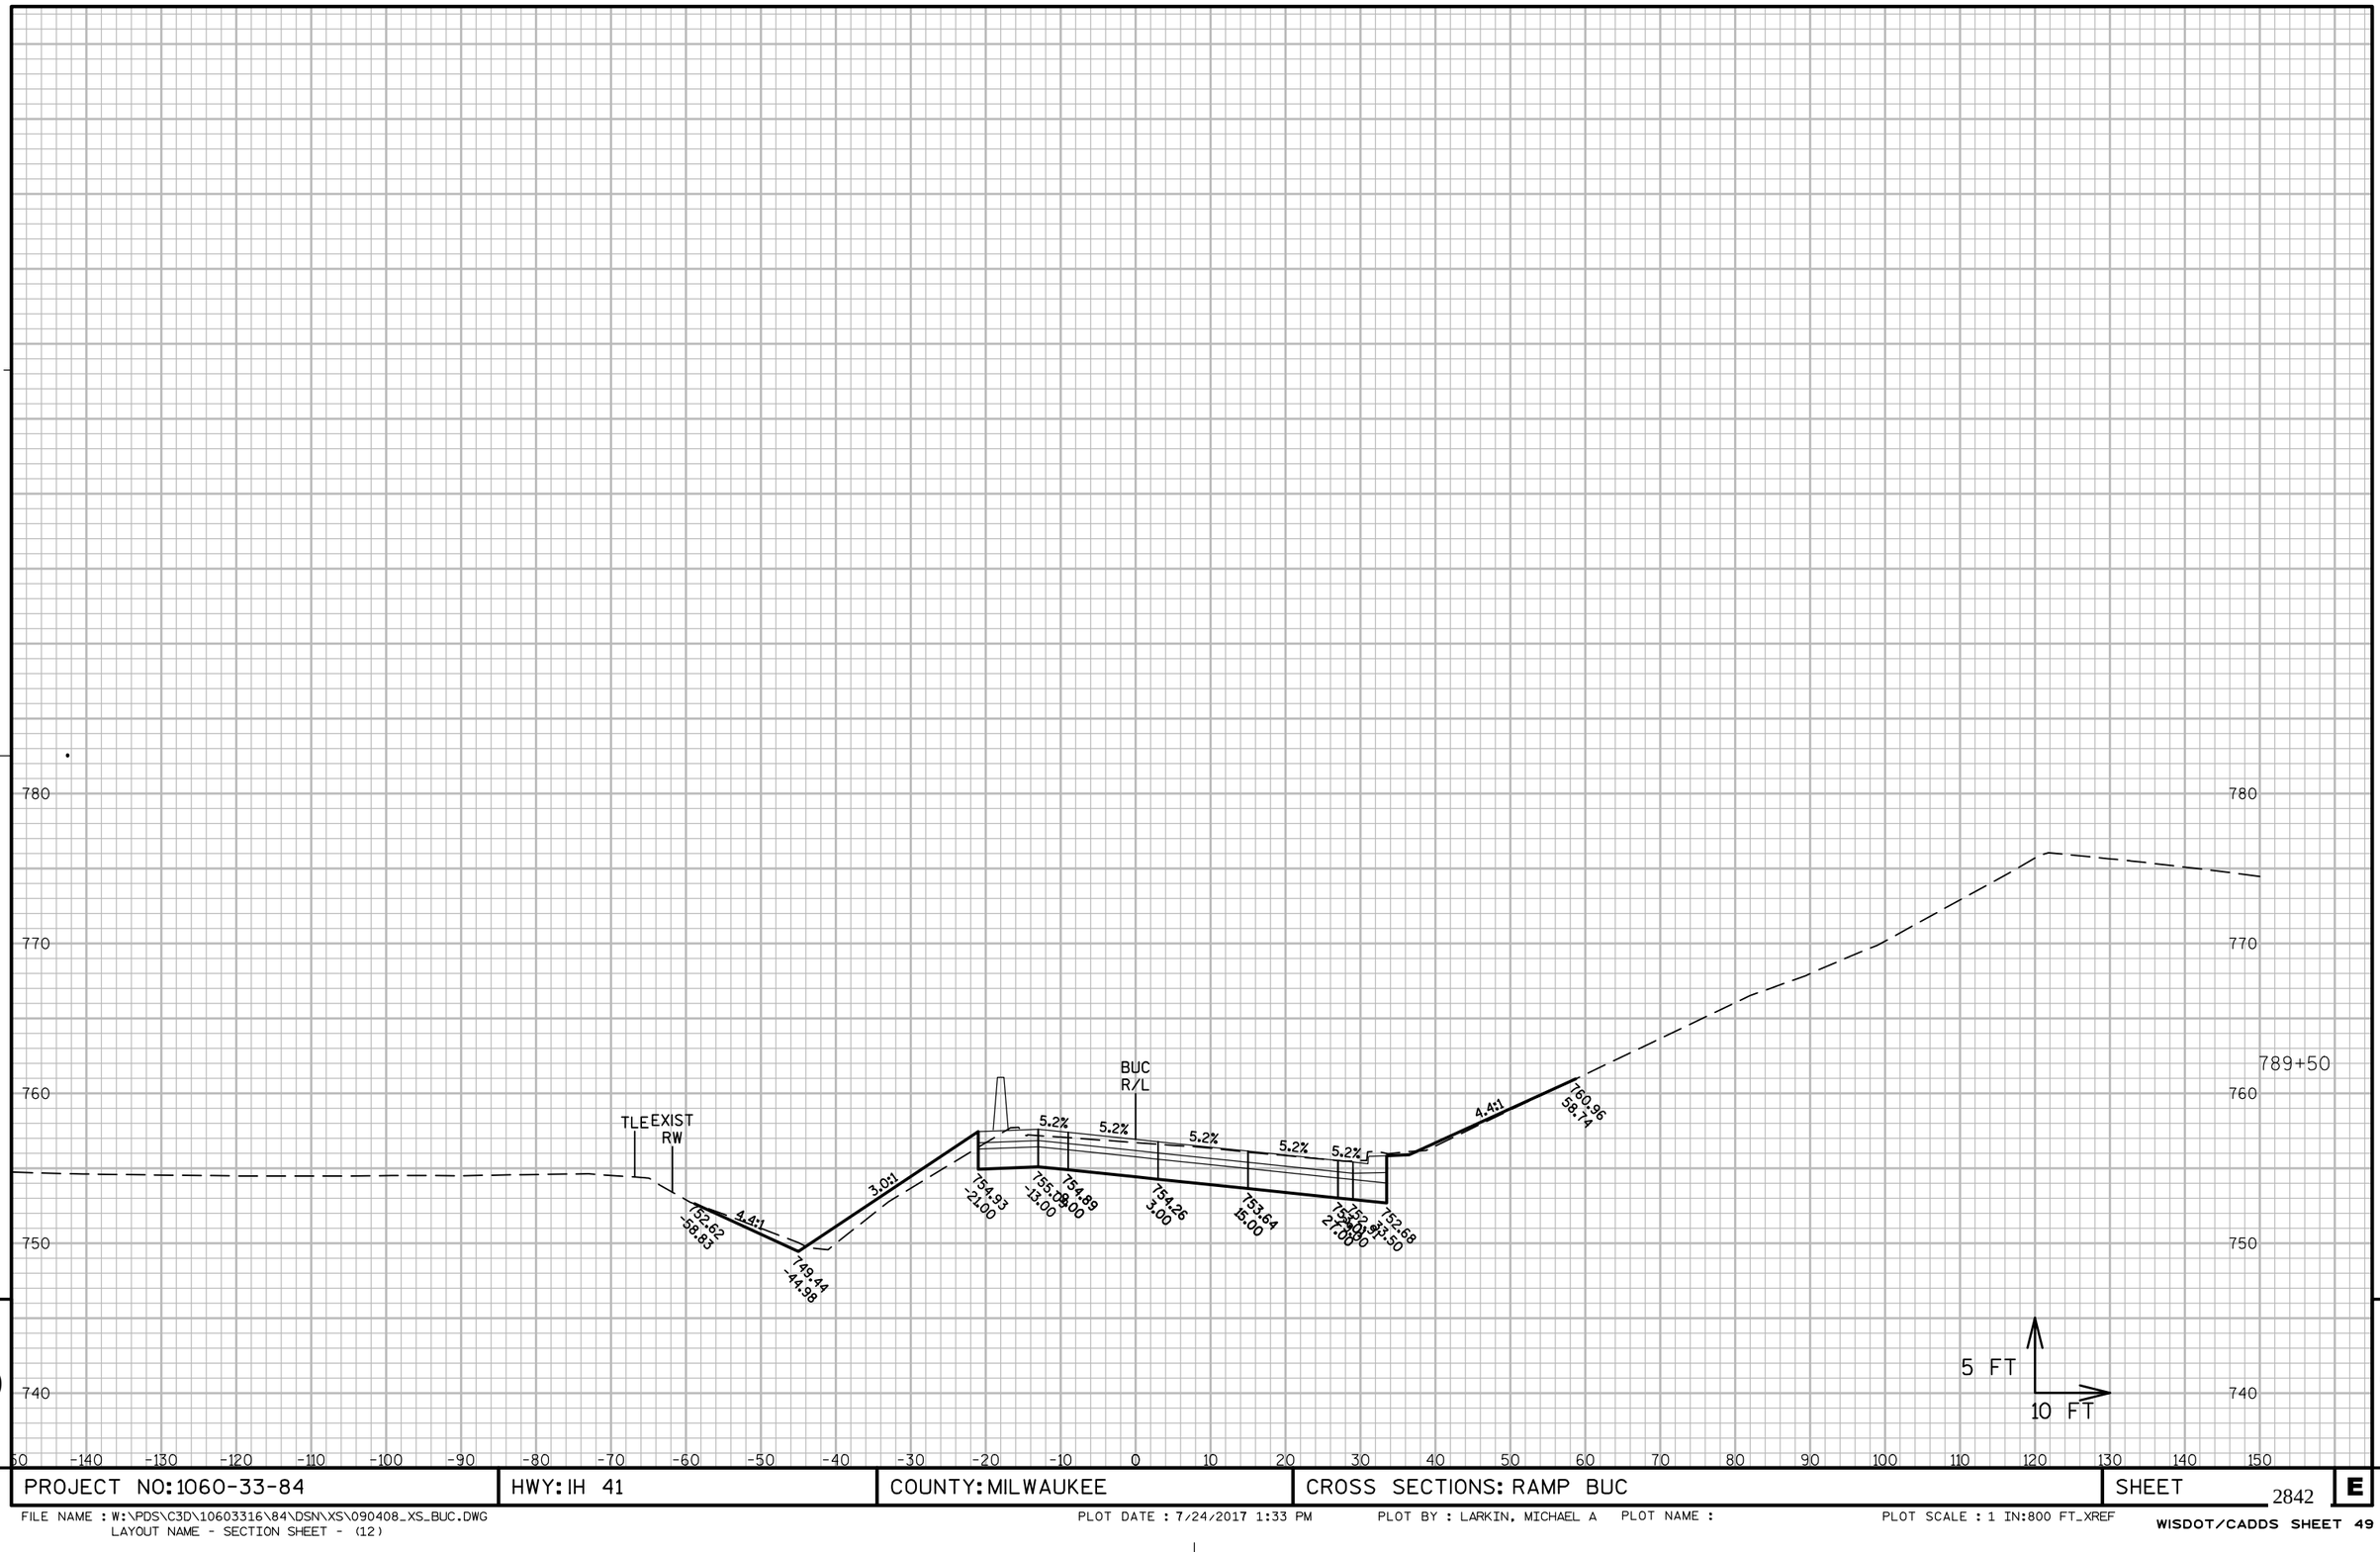

PROJECT NO: 1060-33-84	HWY: IH 41	COUNTY: MILWAUKEE	CROSS SECTIONS: RAMP BUC	SHEET 2842 E

FILE NAME : W:\PDS\C3D\10603316\84\DSN\XS\090408_XS_BUC.DWG
LAYOUT NAME - SECTION SHEET - (12)

PLOT DATE : 7/24/2017 1:33 PM PLOT BY : LARKIN, MICHAEL A PLOT NAME : PLOT SCALE : 1 IN:800 FT_XREF

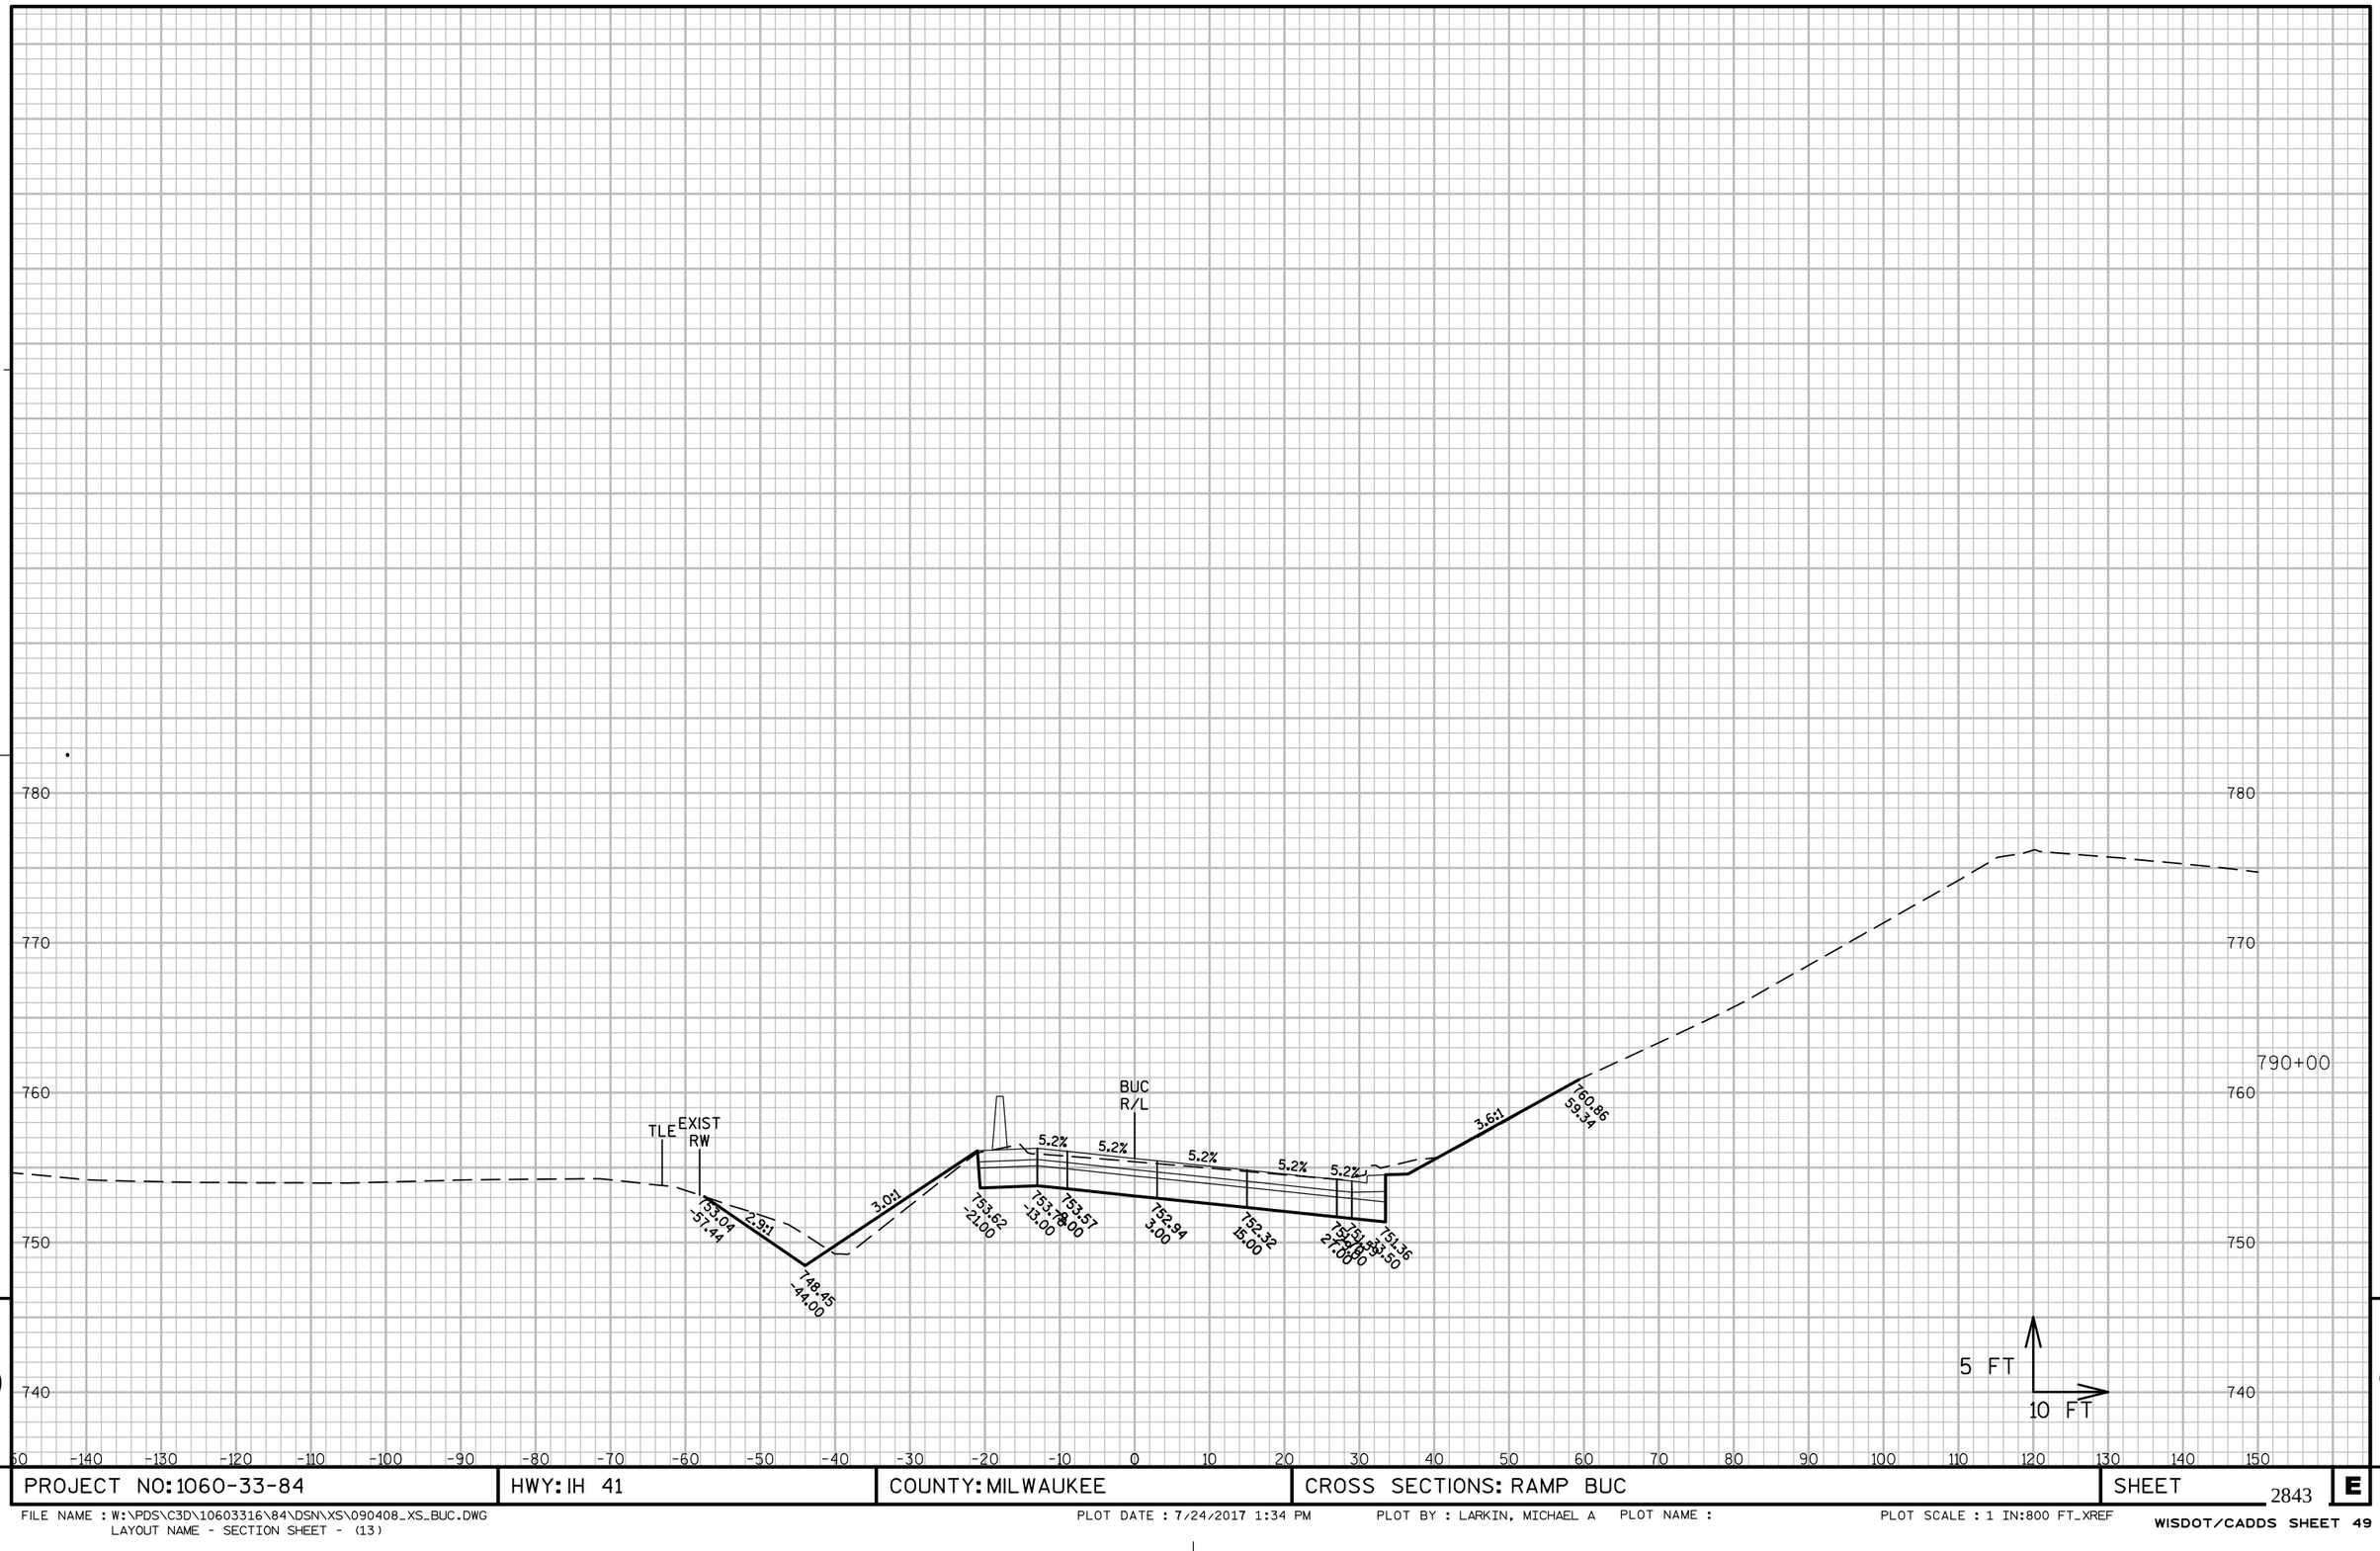

9

9

PROJECT NO: 1060-33-84	HWY: IH 41	COUNTY: MILWAUKEE	CROSS SECTIONS: RAMP BUC	SHEET 2843	E

FILE NAME : W:\PDS\C3D\10603316\84\DSN\XS\090408_XS_BUC.DWG
LAYOUT NAME - SECTION SHEET - (13)

PLOT DATE : 7/24/2017 1:34 PM PLOT BY : LARKIN, MICHAEL A PLOT NAME :

PLOT SCALE : 1 IN:800 FT_XREF

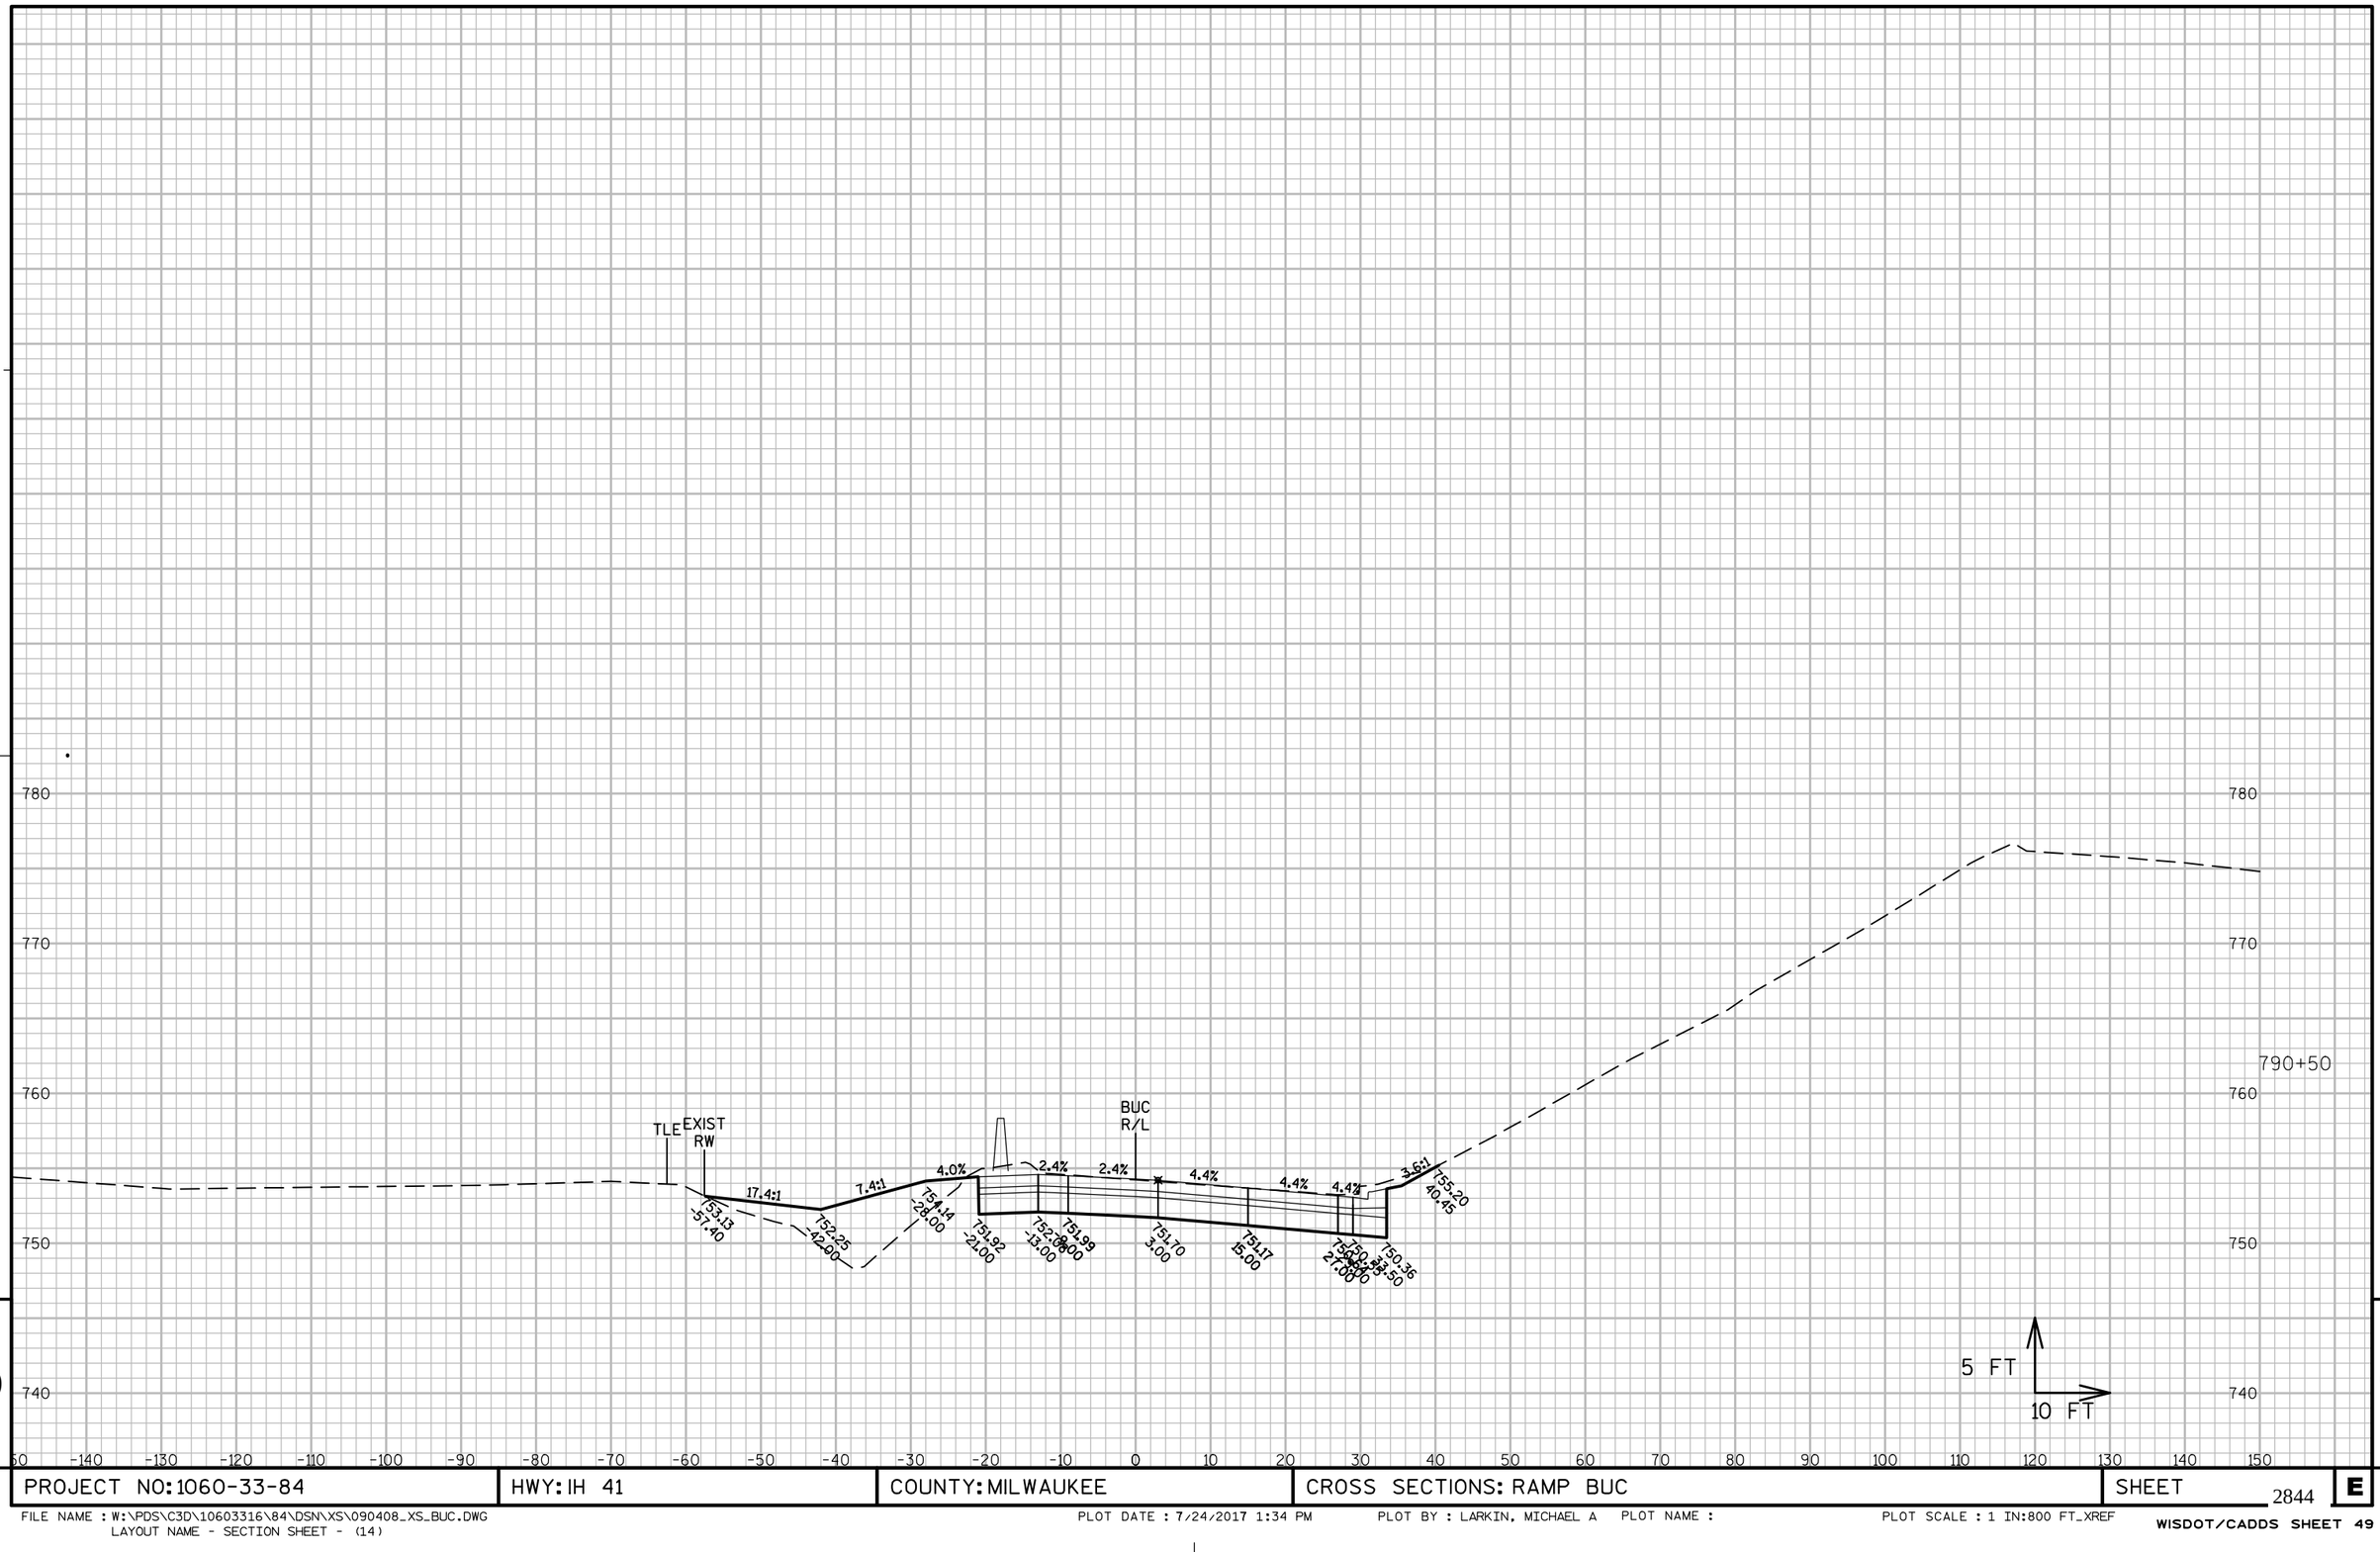

PROJECT NO: 1060-33-84	HWY: IH 41	COUNTY: MILWAUKEE	CROSS SECTIONS: RAMP BUC	SHEET 2844	E

FILE NAME : W:\PDS\C3D\10603316\84\DSN\XS\090408_XS_BUC.DWG
LAYOUT NAME - SECTION SHEET - (14)

PLOT DATE : 7/24/2017 1:34 PM PLOT BY : LARKIN, MICHAEL A PLOT NAME : PLOT SCALE : 1 IN:800 FT_XREF

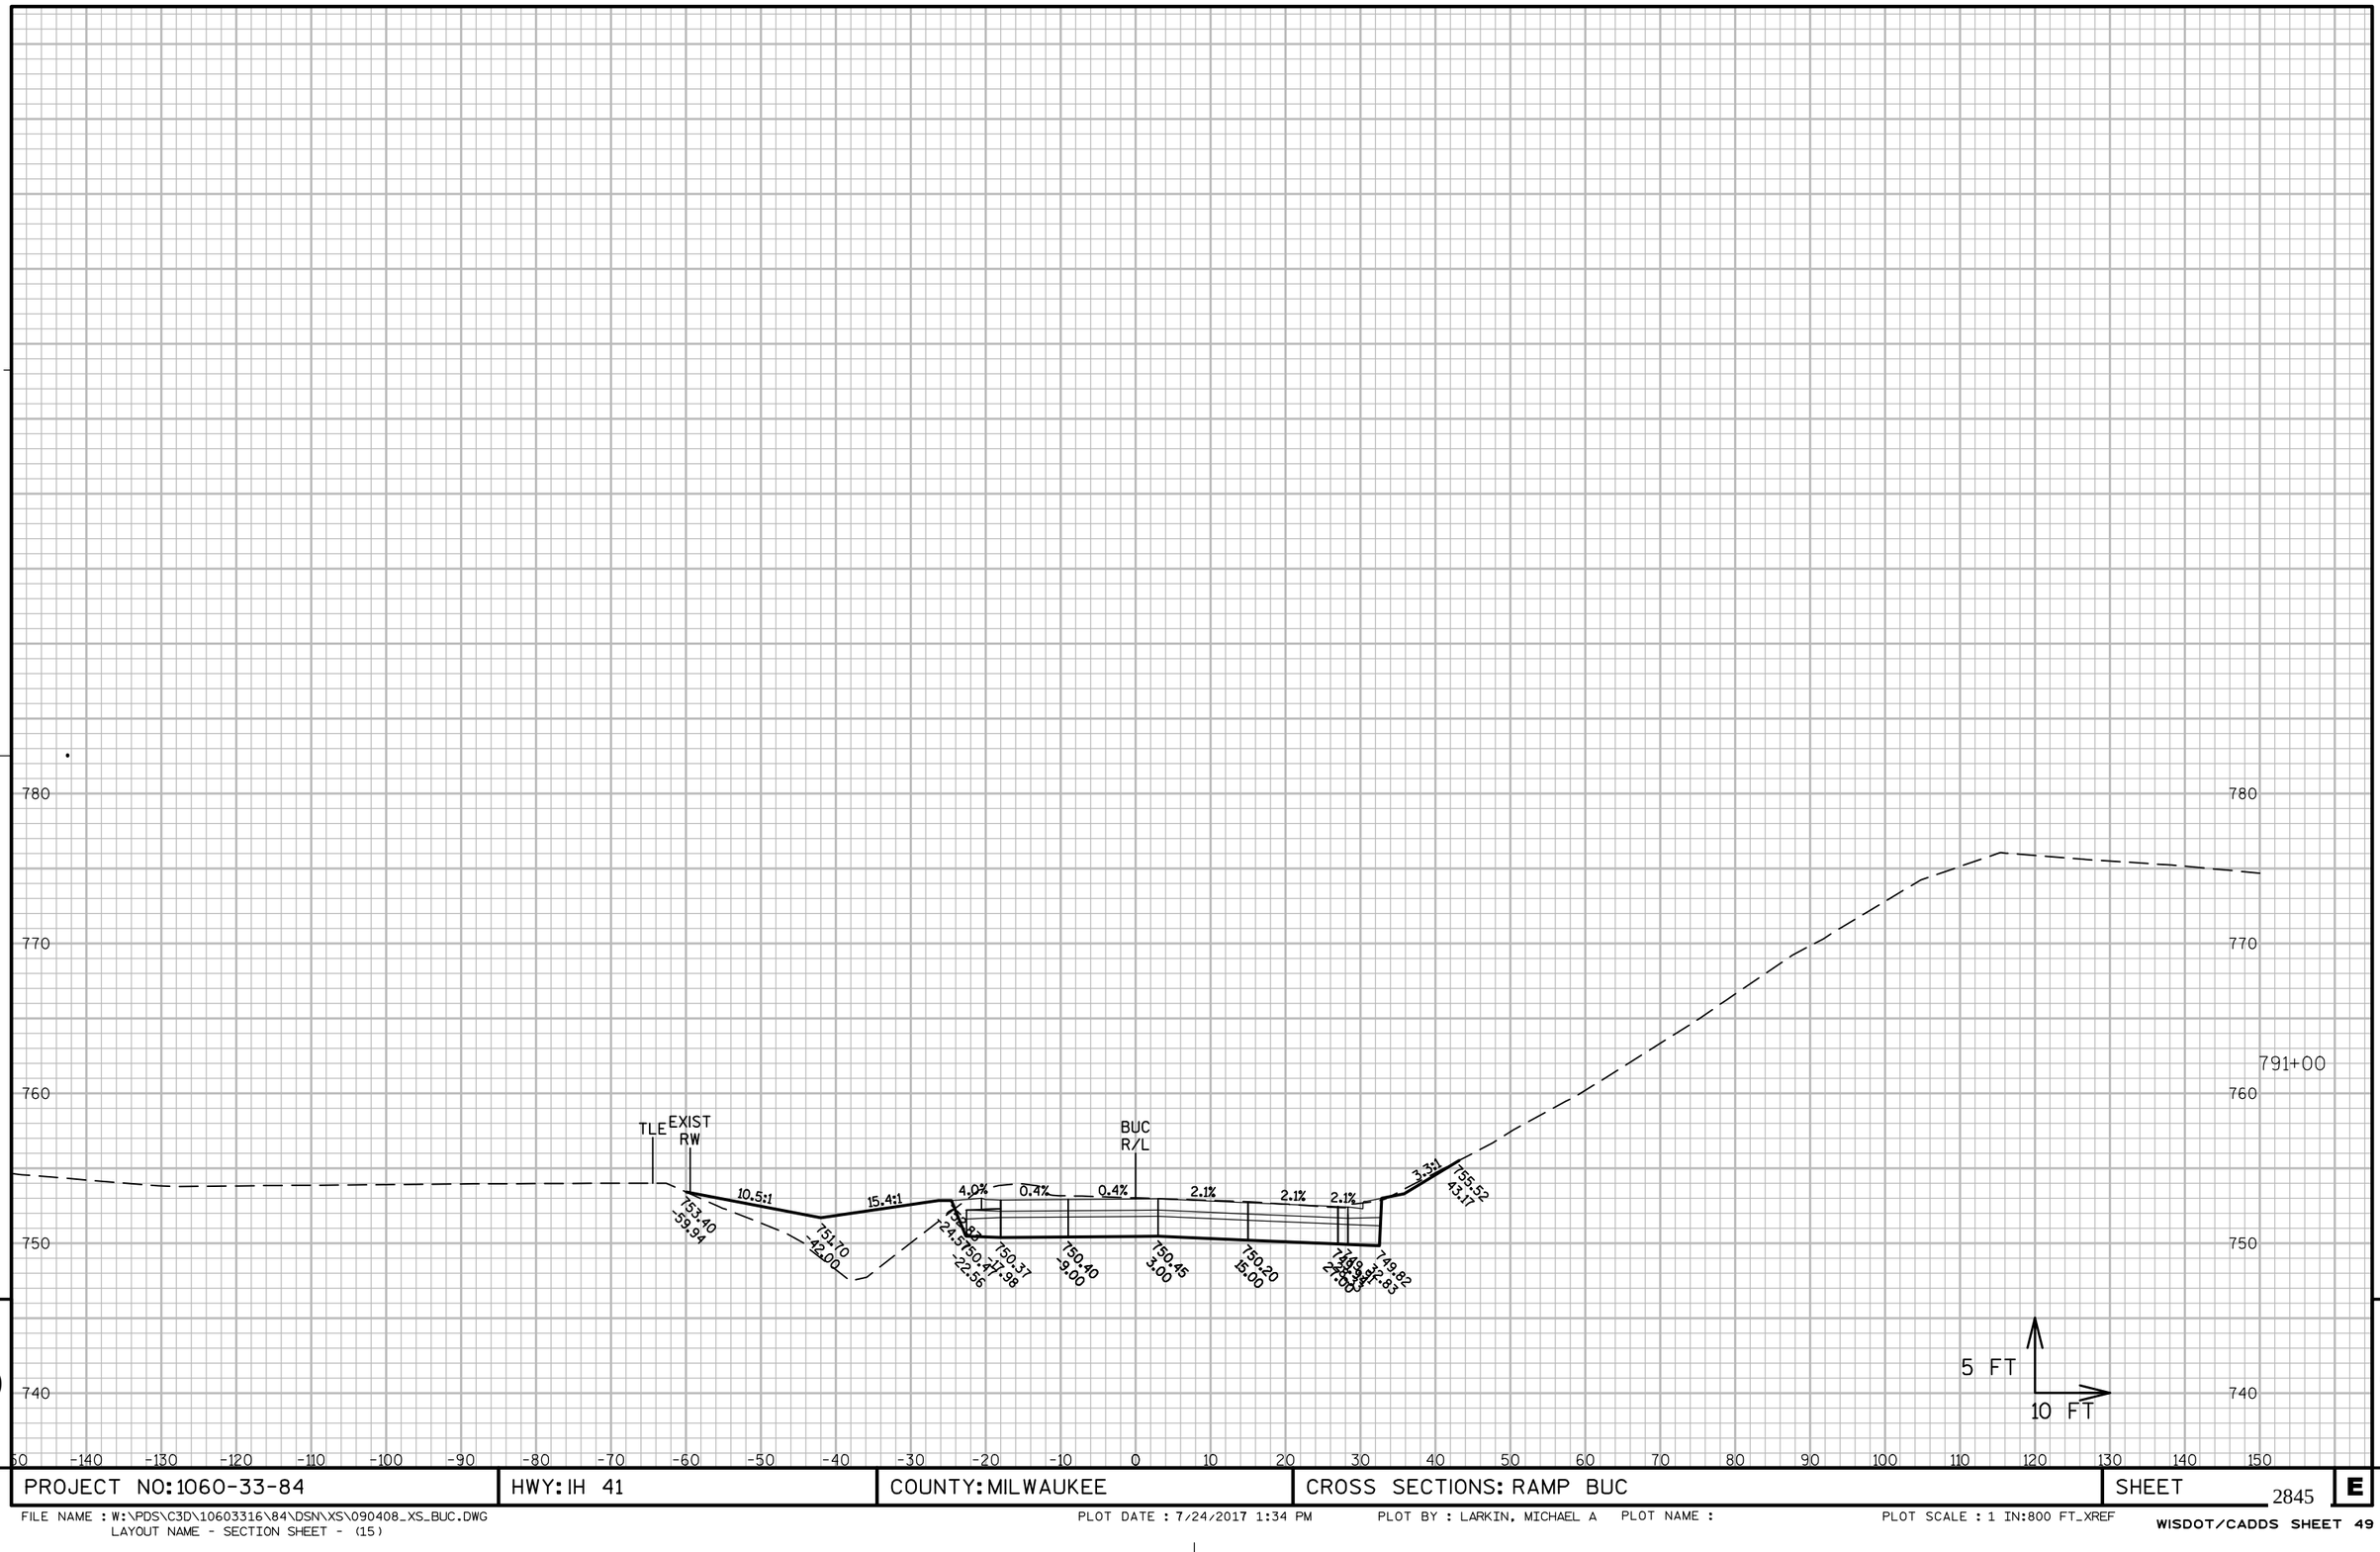

9

9

PROJECT NO: 1060-33-84	HWY: IH 41	COUNTY: MILWAUKEE	CROSS SECTIONS: RAMP BUC	SHEET 2845	E

FILE NAME : W:\PDS\C3D\10603316\84\DSN\XS\090408_XS_BUC.DWG
LAYOUT NAME - SECTION SHEET - (15)

PLOT DATE : 7/24/2017 1:34 PM PLOT BY : LARKIN, MICHAEL A PLOT NAME :

PLOT SCALE : 1 IN:800 FT_XREF

PROJECT NO: 1060-33-84	HWY: IH 41	COUNTY: MILWAUKEE	CROSS SECTIONS: RAMP BUC	SHEET 2846 E

FILE NAME : W:\PDS\C3D\10603316\84\DSN\XS\090408_XS_BUC.DWG
LAYOUT NAME - SECTION SHEET - (16)

PLOT DATE : 7/24/2017 1:34 PM PLOT BY : LARKIN, MICHAEL A PLOT NAME : PLOT SCALE : 1 IN:800 FT_XREF

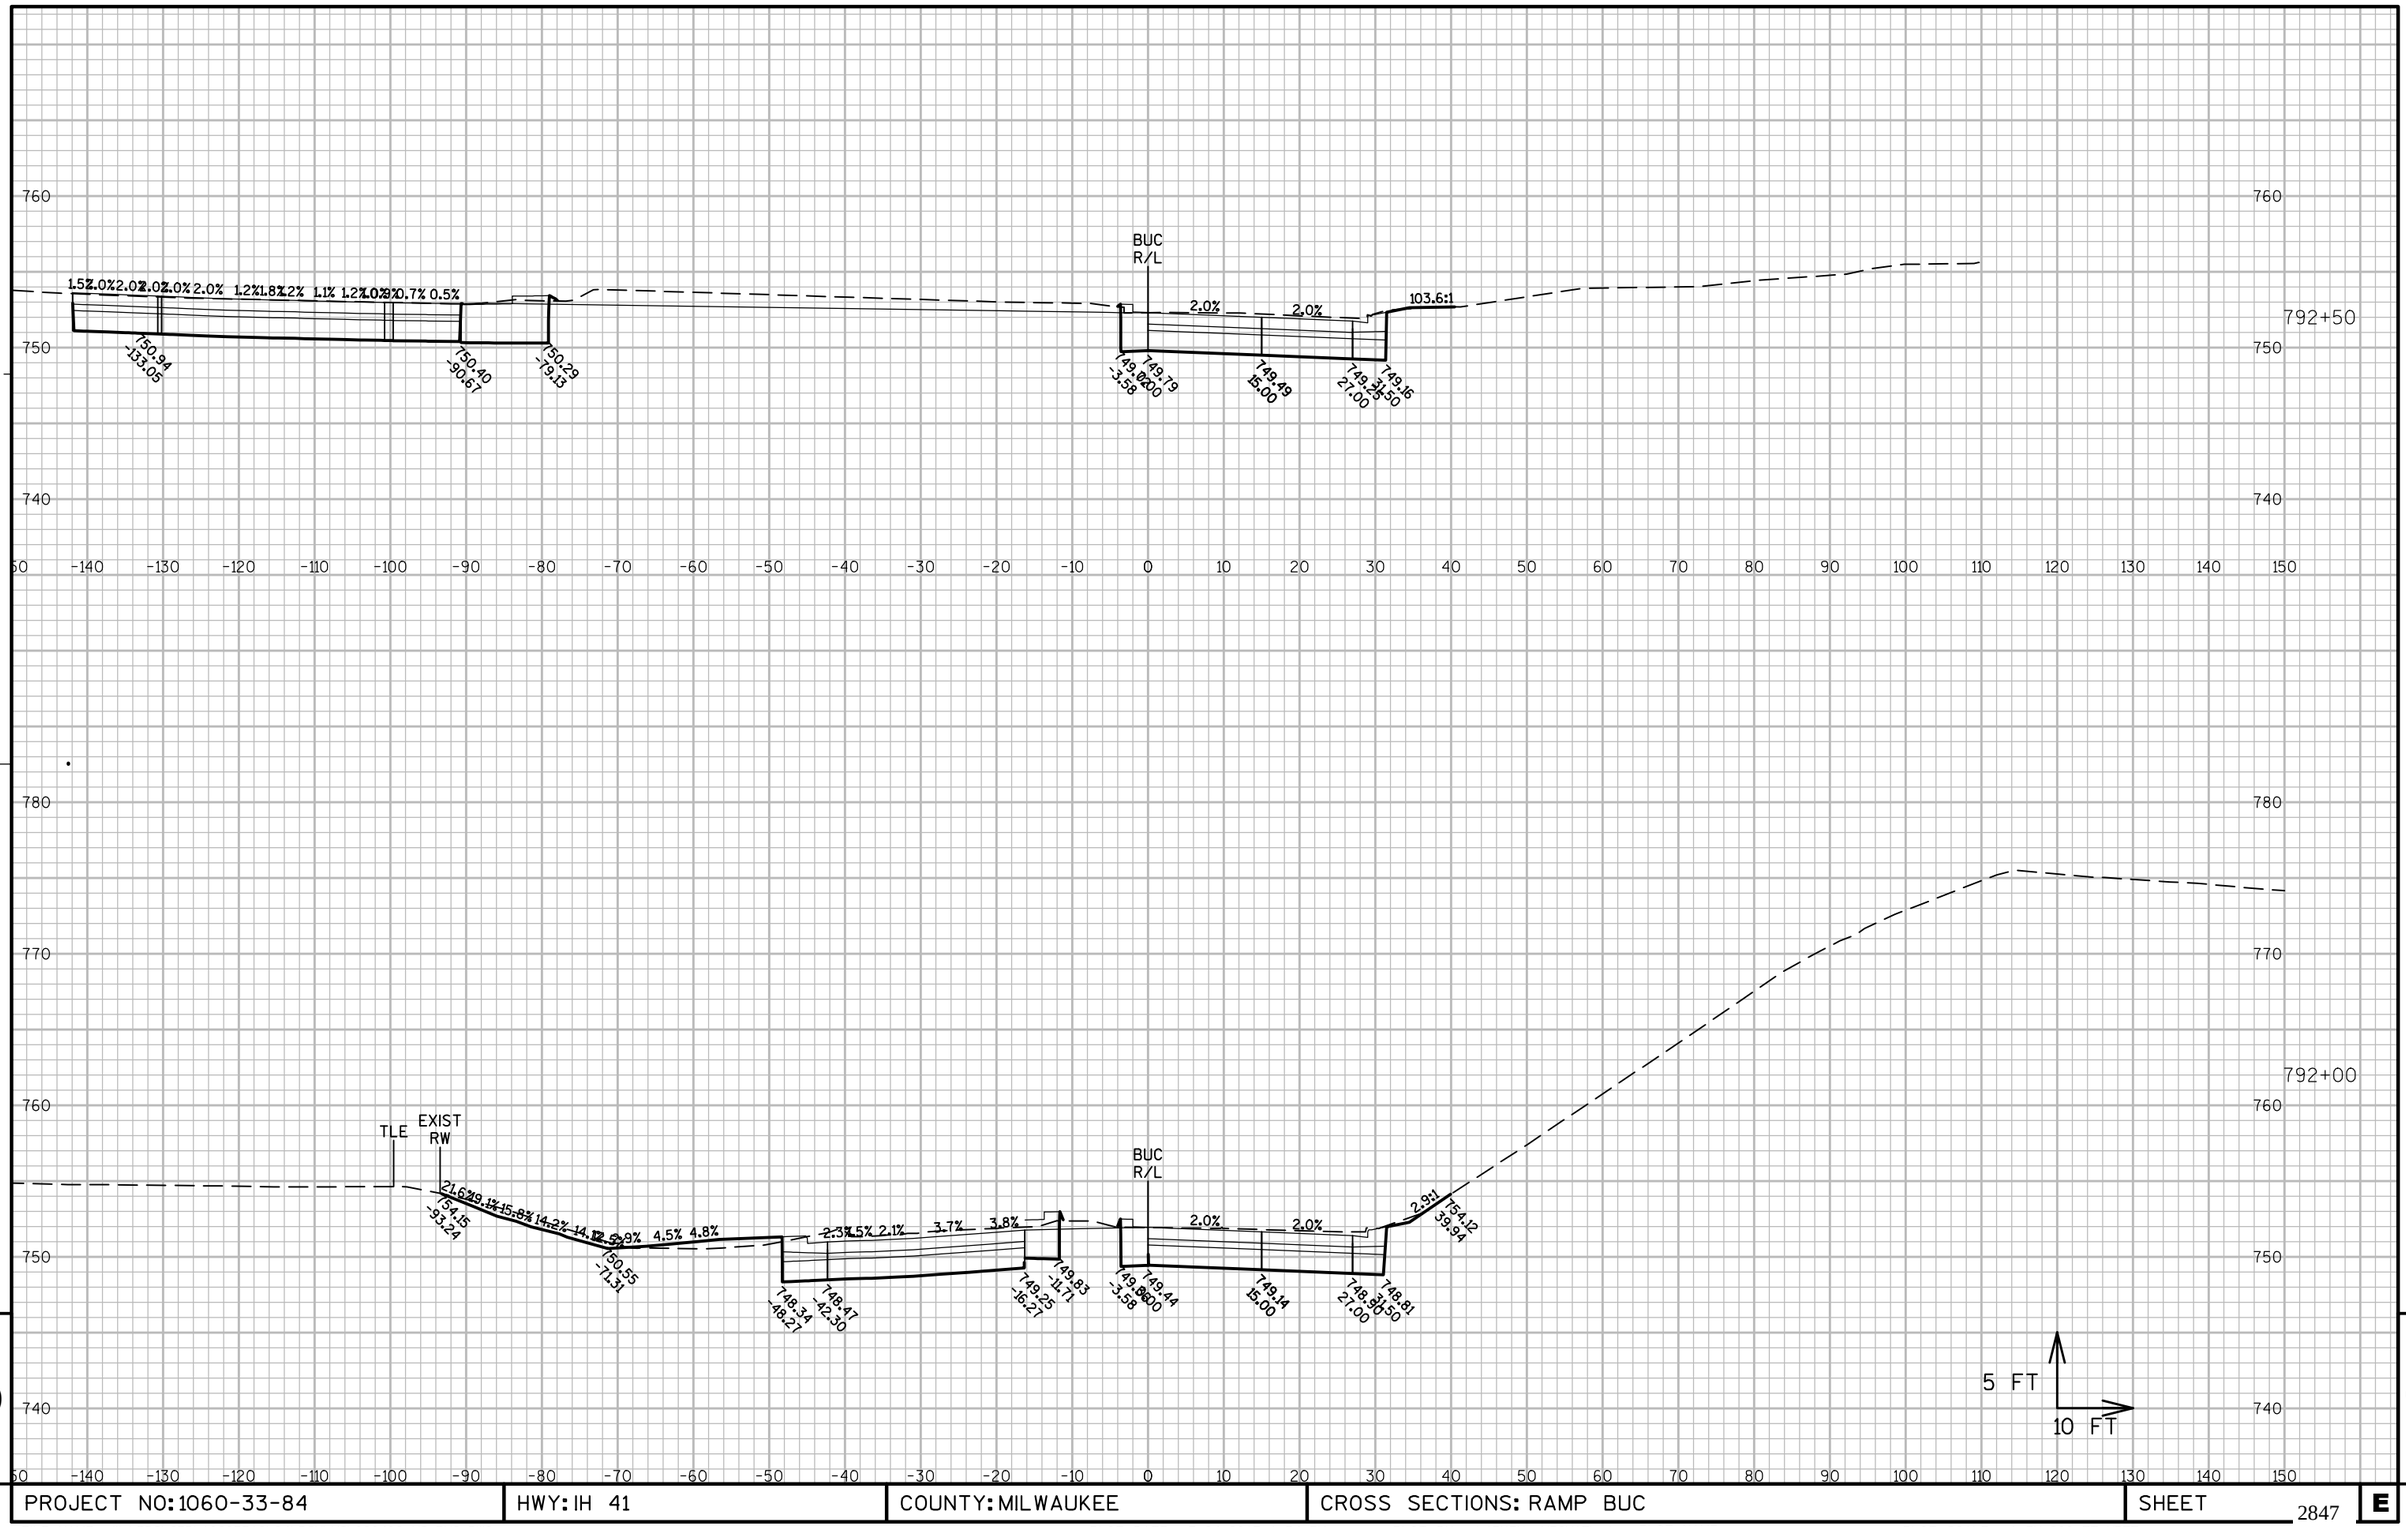

PROJECT NO: 1060-33-84	HWY: IH 41	COUNTY: MILWAUKEE	CROSS SECTIONS: RAMP BUC	SHEET 2847	E

FILE NAME : W:\PDS\C3D\10603316\84\DSN\XS\090408_XS_BUC.DWG
LAYOUT NAME - SECTION SHEET - (17)

PLOT DATE : 7/24/2017 1:34 PM PLOT BY : LARKIN, MICHAEL A PLOT NAME : PLOT SCALE : 1 IN:800 FT_XREF

WISDOT/CADDS SHEET 49

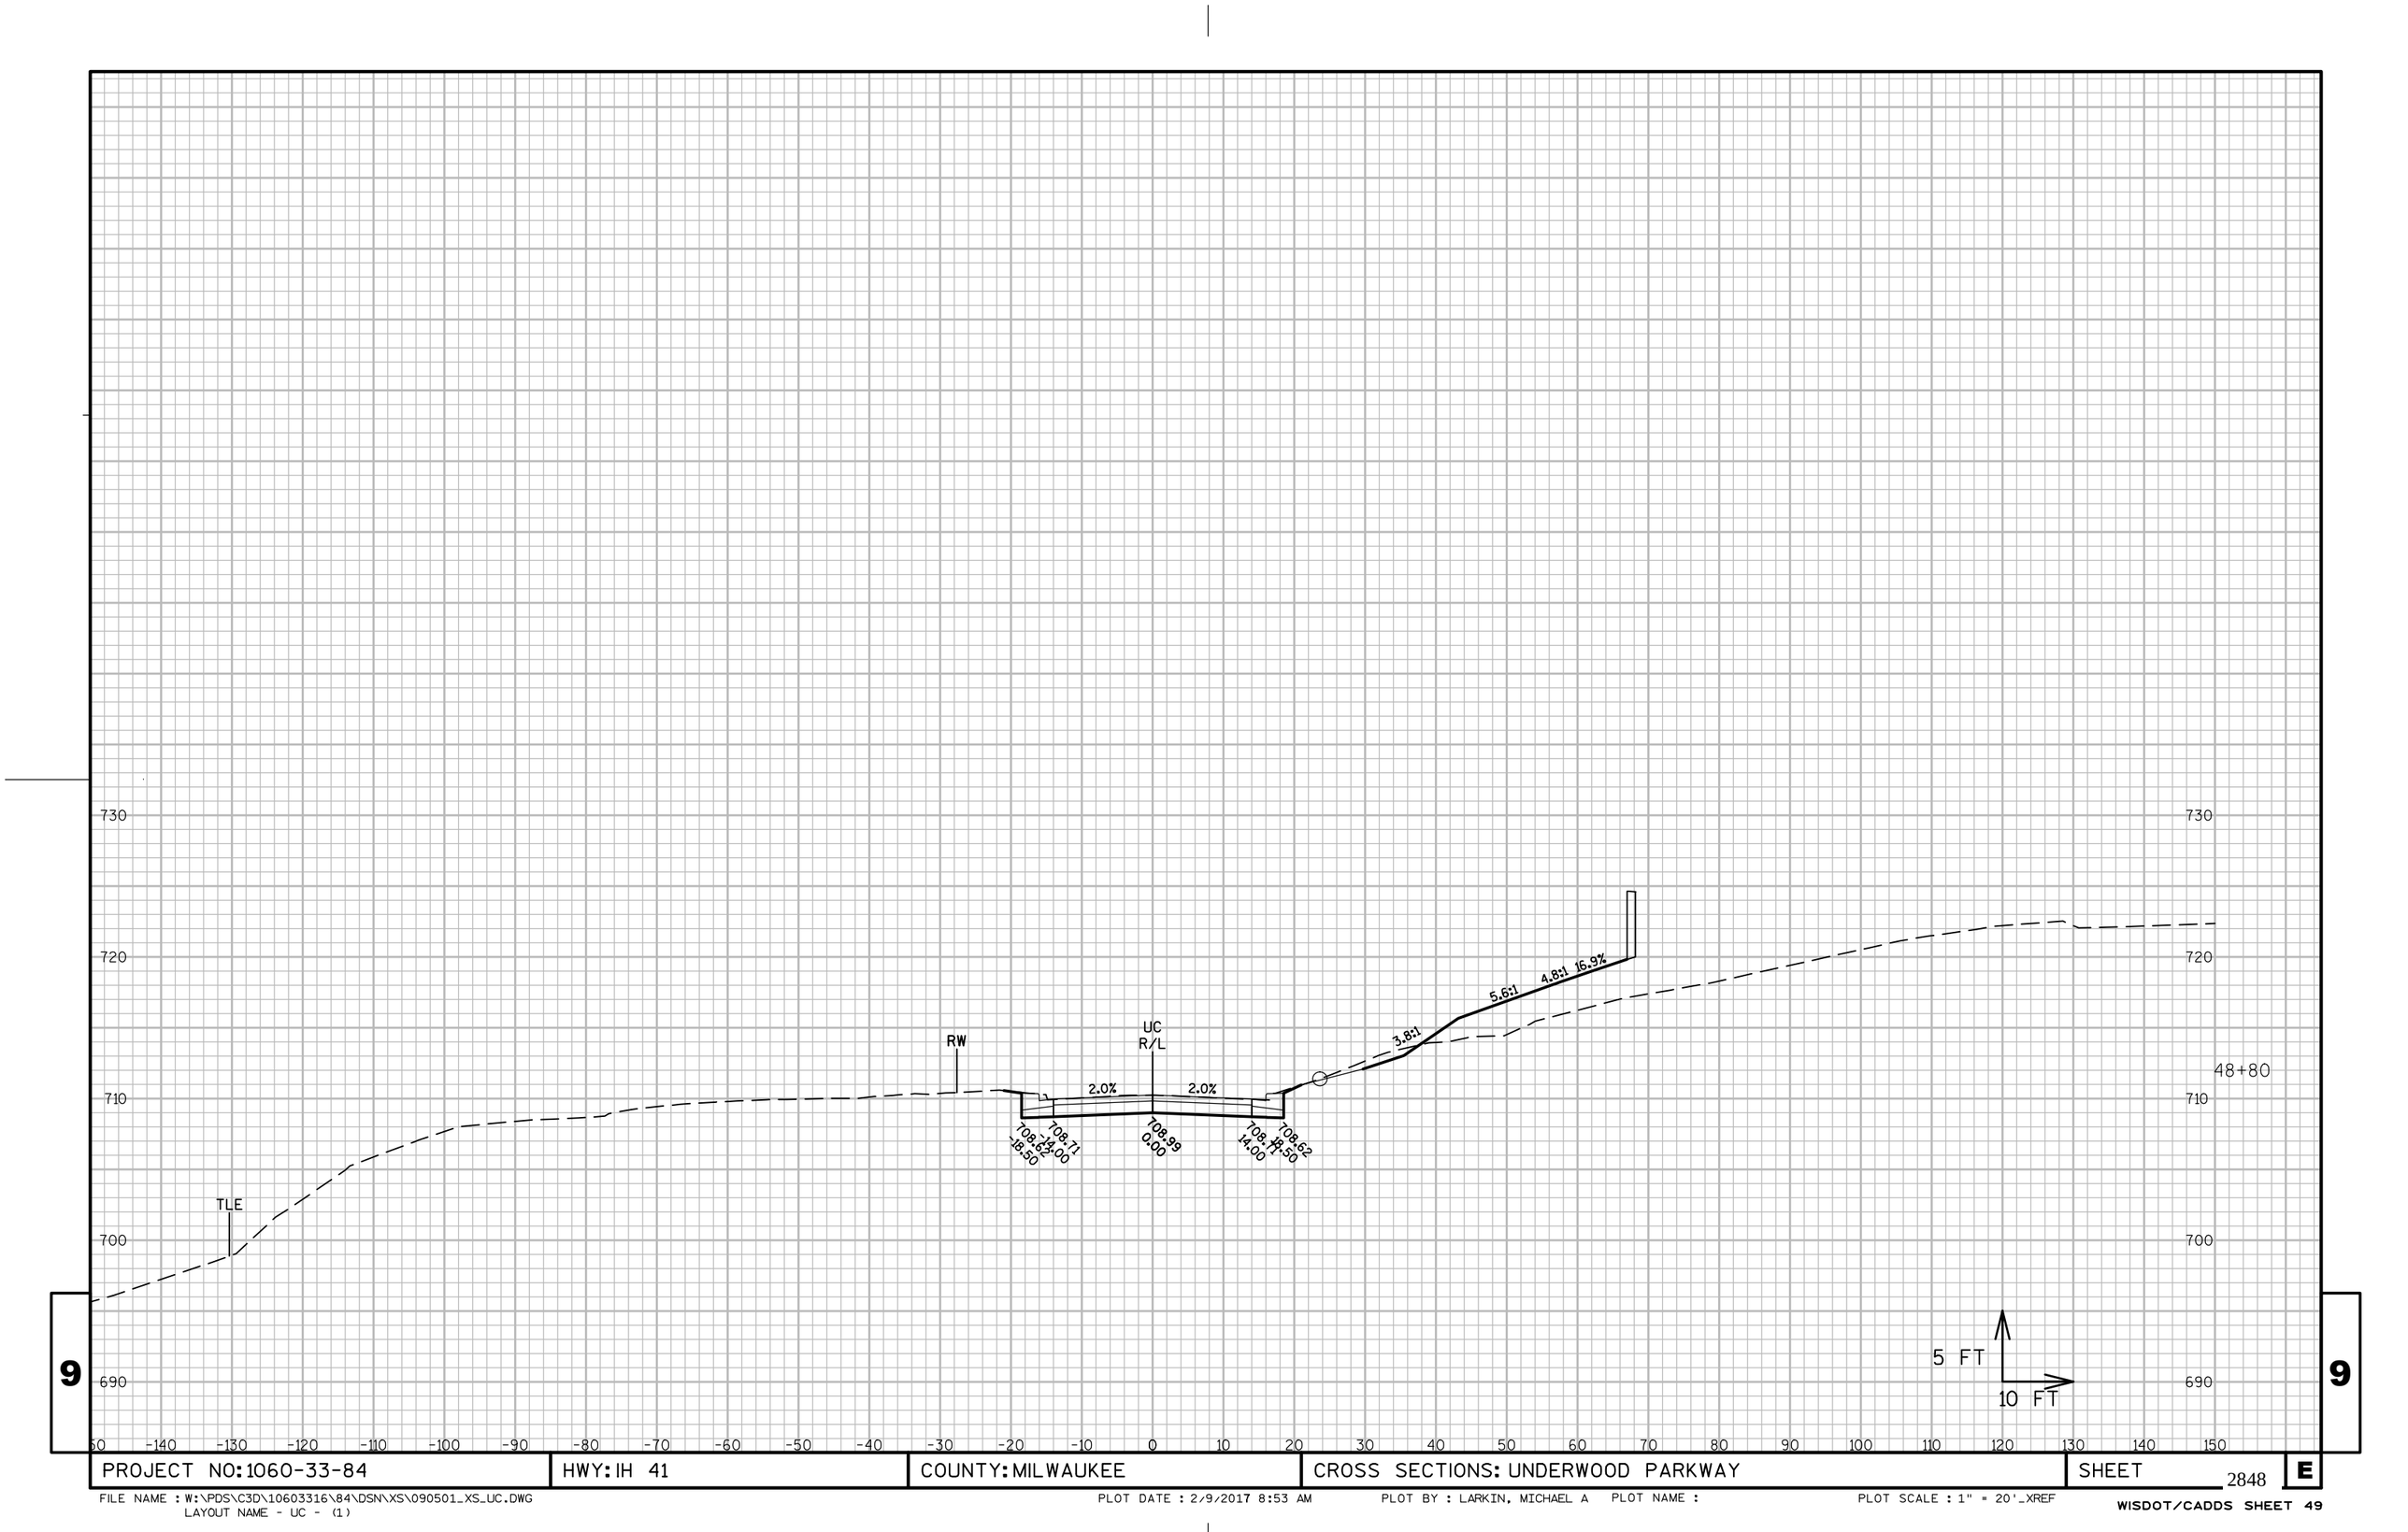

9

9

PROJECT NO: 1060-33-84	HWY: IH 41	COUNTY: MILWAUKEE	CROSS SECTIONS: UNDERWOOD PARKWAY	SHEET 2848	E

FILE NAME : W:\PDS\C3D\10603316\84\DSN\XS\090501_XS_UC.DWG
LAYOUT NAME - UC - (1)

PLOT DATE : 2/9/2017 8:53 AM PLOT BY : LARKIN, MICHAEL A PLOT NAME : PLOT SCALE : 1" = 20'_XREF

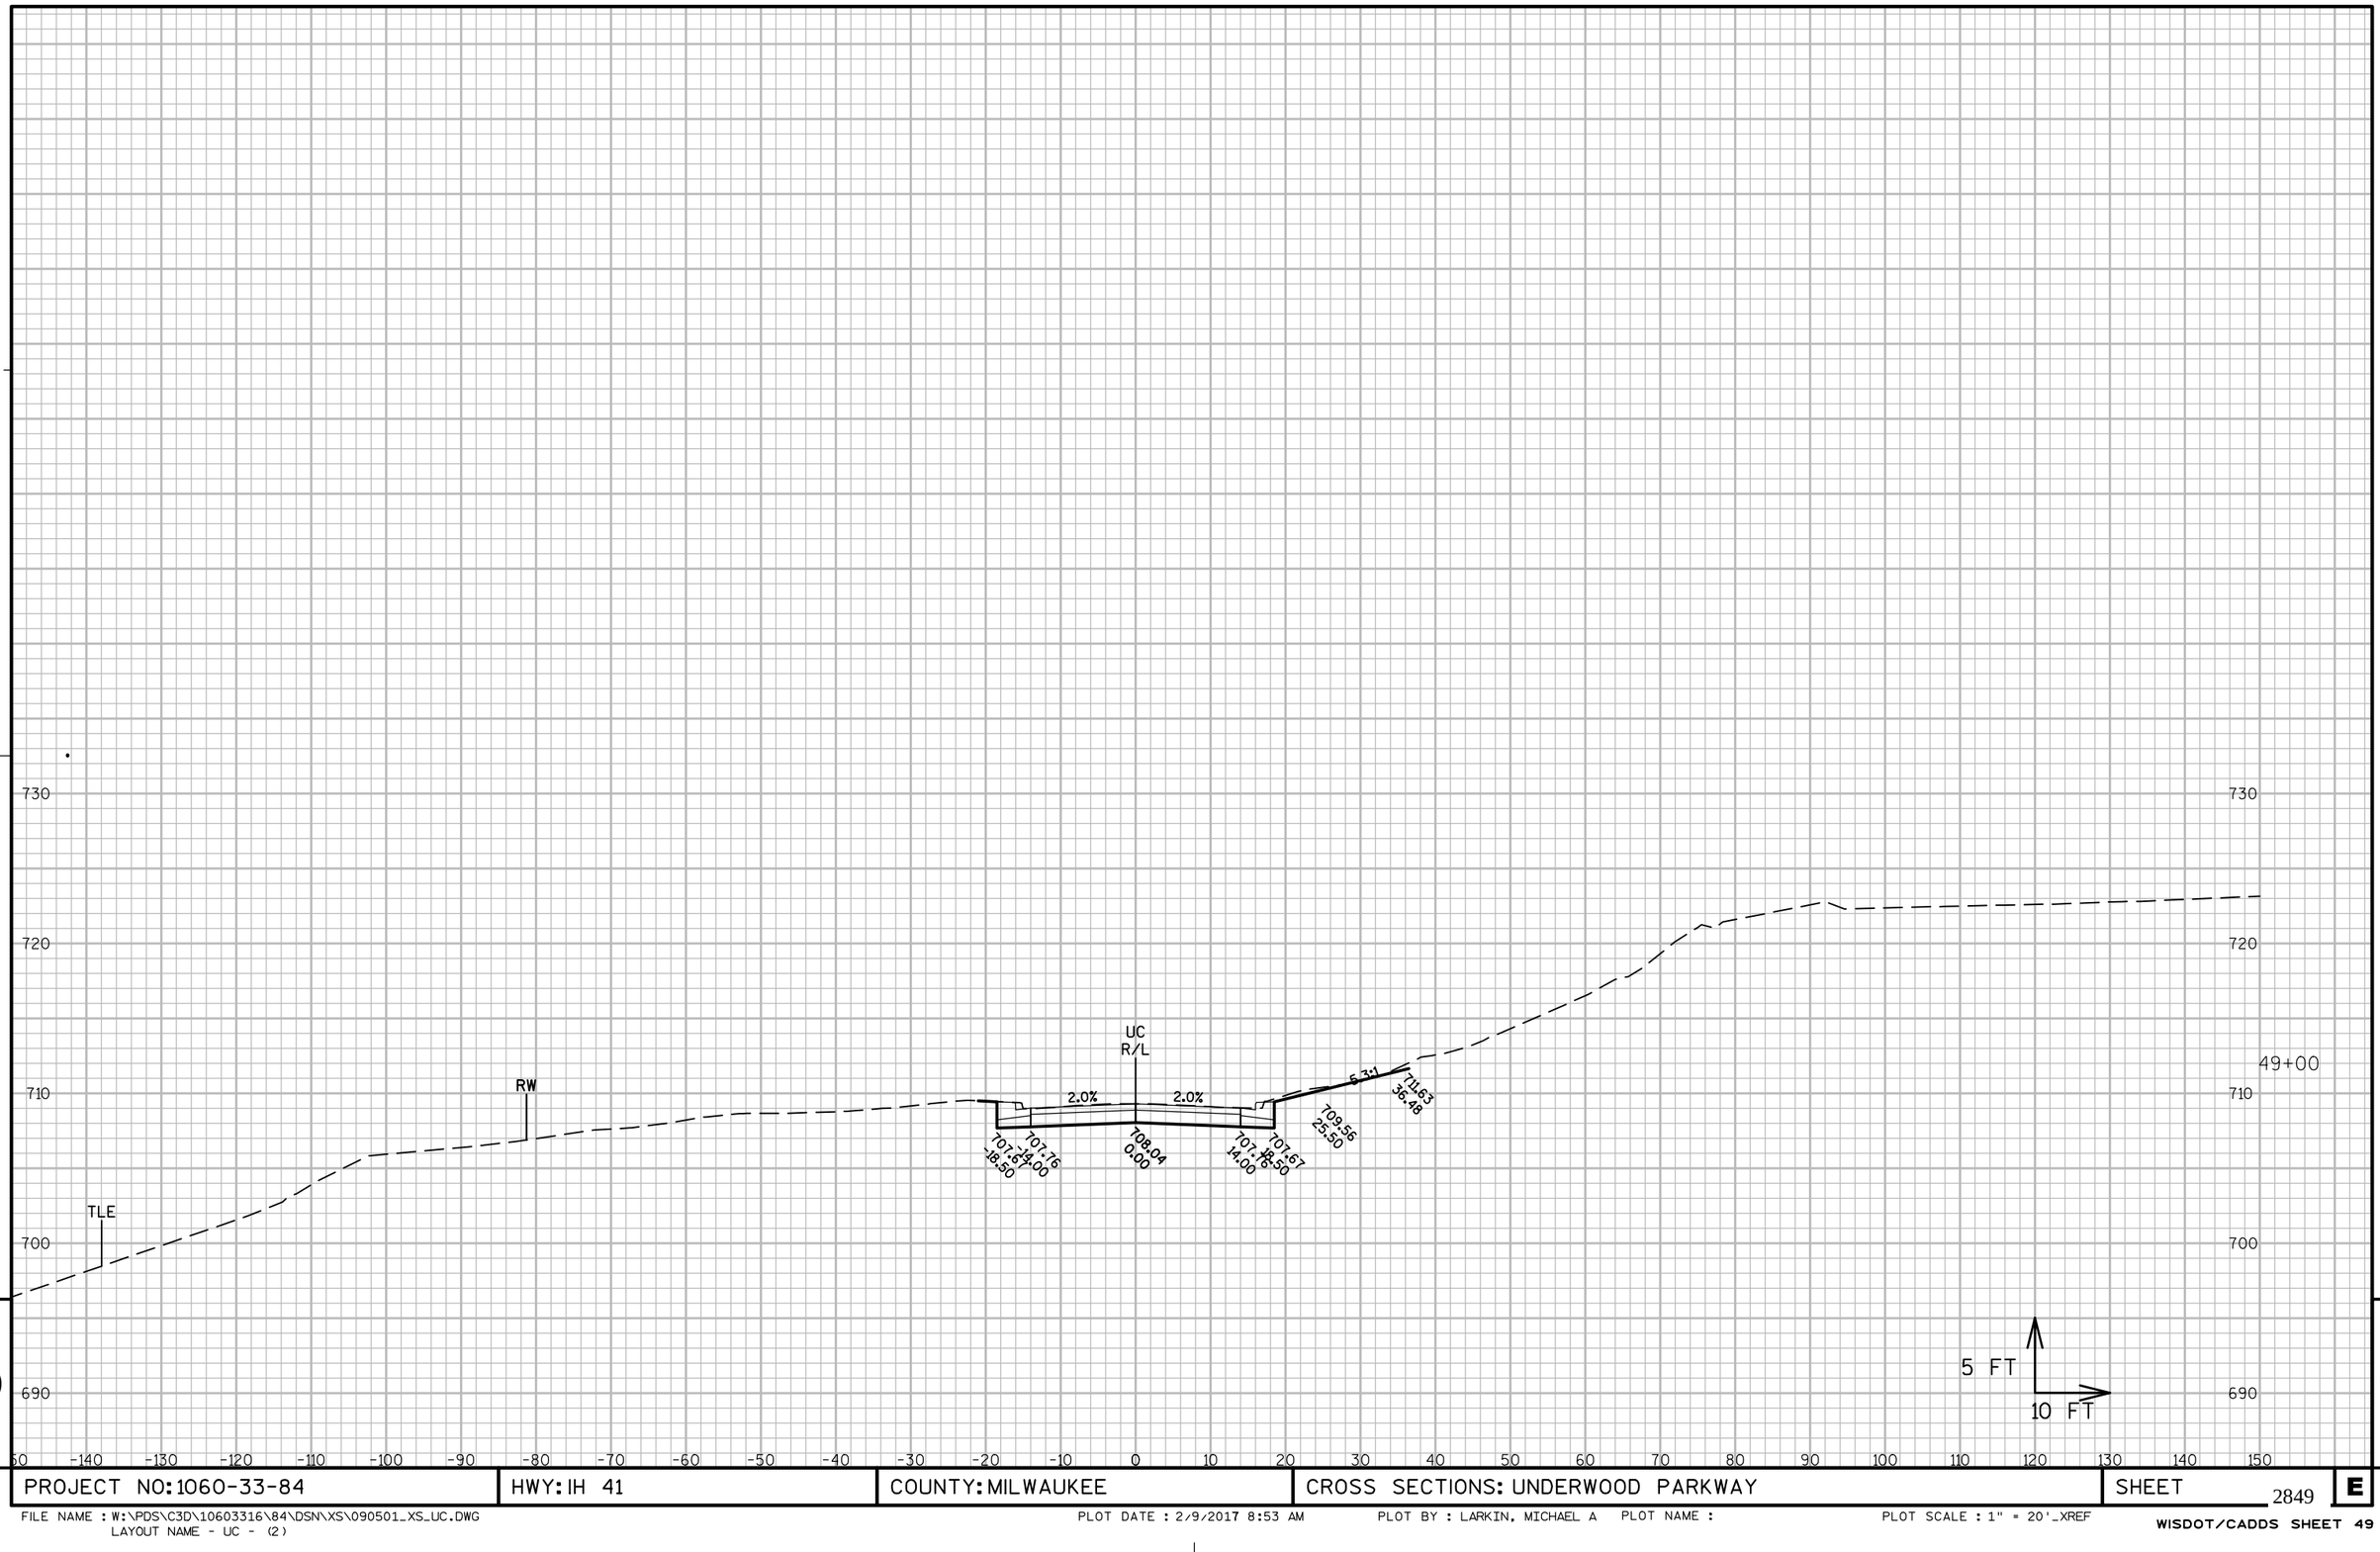

9

9

PROJECT NO: 1060-33-84	HWY: IH 41	COUNTY: MILWAUKEE	CROSS SECTIONS: UNDERWOOD PARKWAY	SHEET 2849	E

FILE NAME : W:\PDS\C3D\10603316\84\DSN\XS\090501_XS_UC.DWG
LAYOUT NAME - UC - (2)

PLOT DATE : 2/9/2017 8:53 AM PLOT BY : LARKIN, MICHAEL A PLOT NAME : PLOT SCALE : 1" = 20'_XREF

WISDOT/CADDS SHEET 49

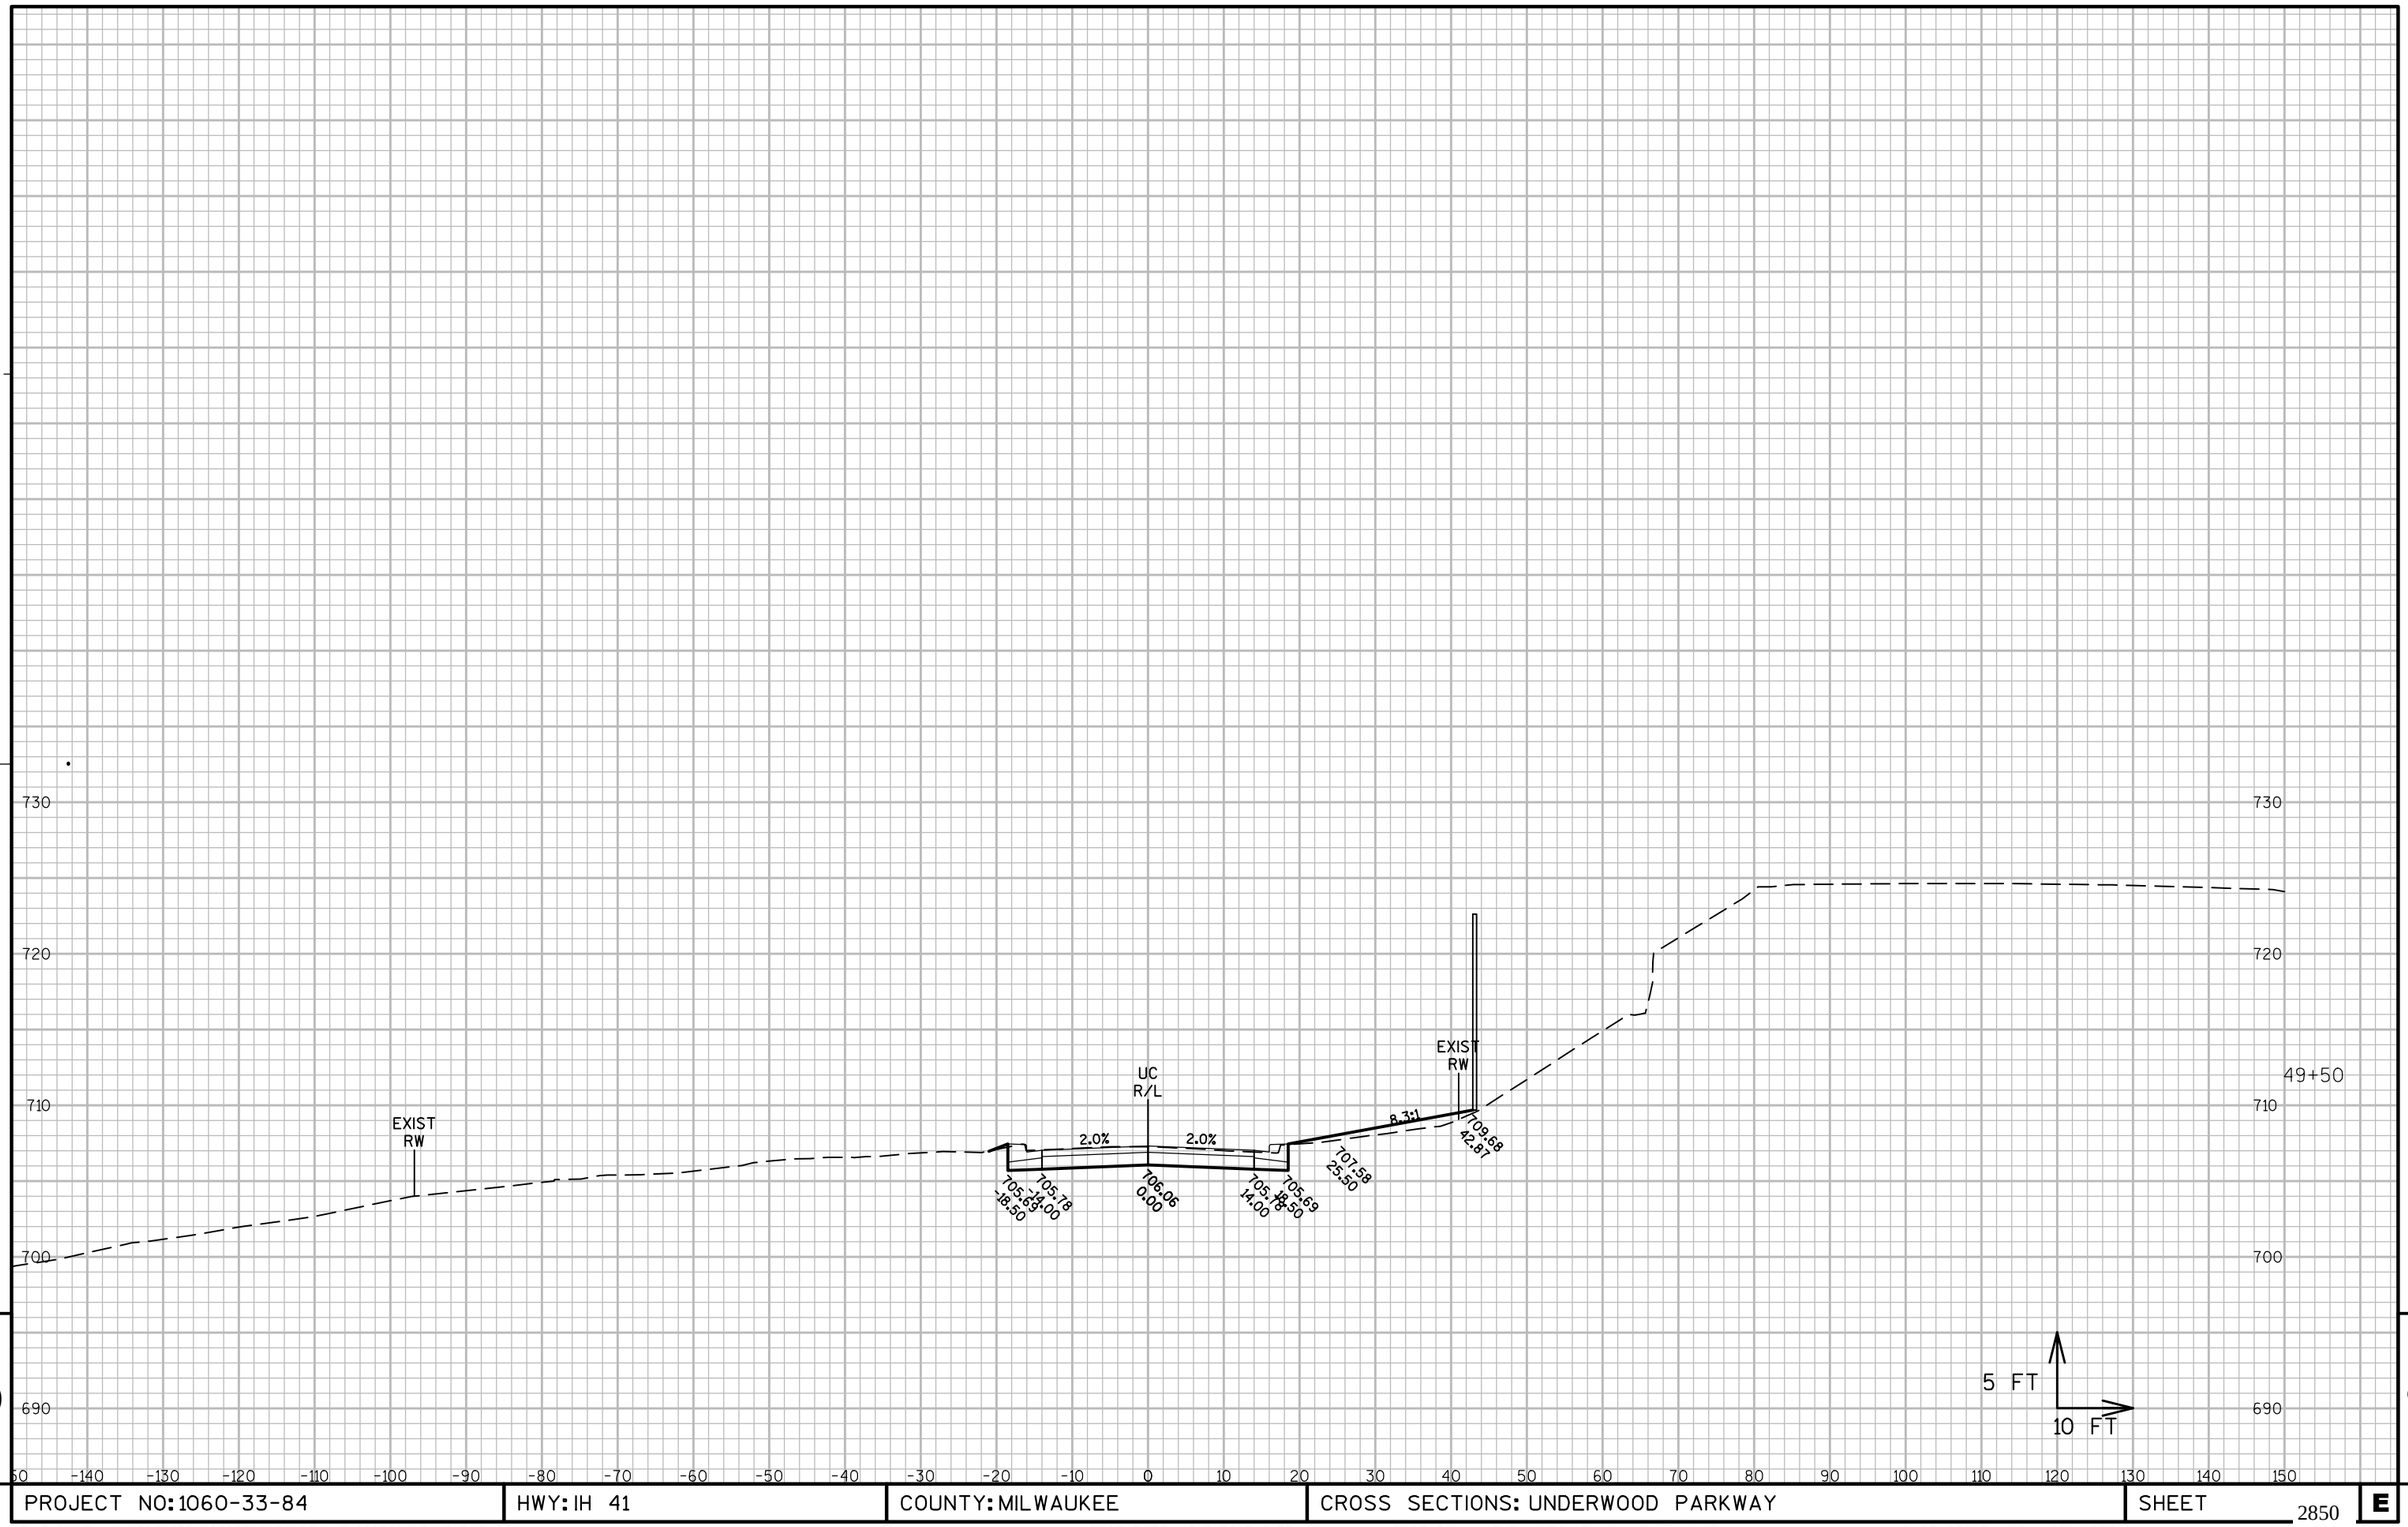

9

9

PROJECT NO: 1060-33-84	HWY: IH 41	COUNTY: MILWAUKEE	CROSS SECTIONS: UNDERWOOD PARKWAY	SHEET 2850	E

FILE NAME : W:\PDS\C3D\10603316\84\DSN\XS\090501_XS_UC.DWG
LAYOUT NAME - UC - (3)

PLOT DATE : 2/9/2017 8:53 AM

PLOT BY : LARKIN, MICHAEL A PLOT NAME :

PLOT SCALE : 1" = 20'_XREF

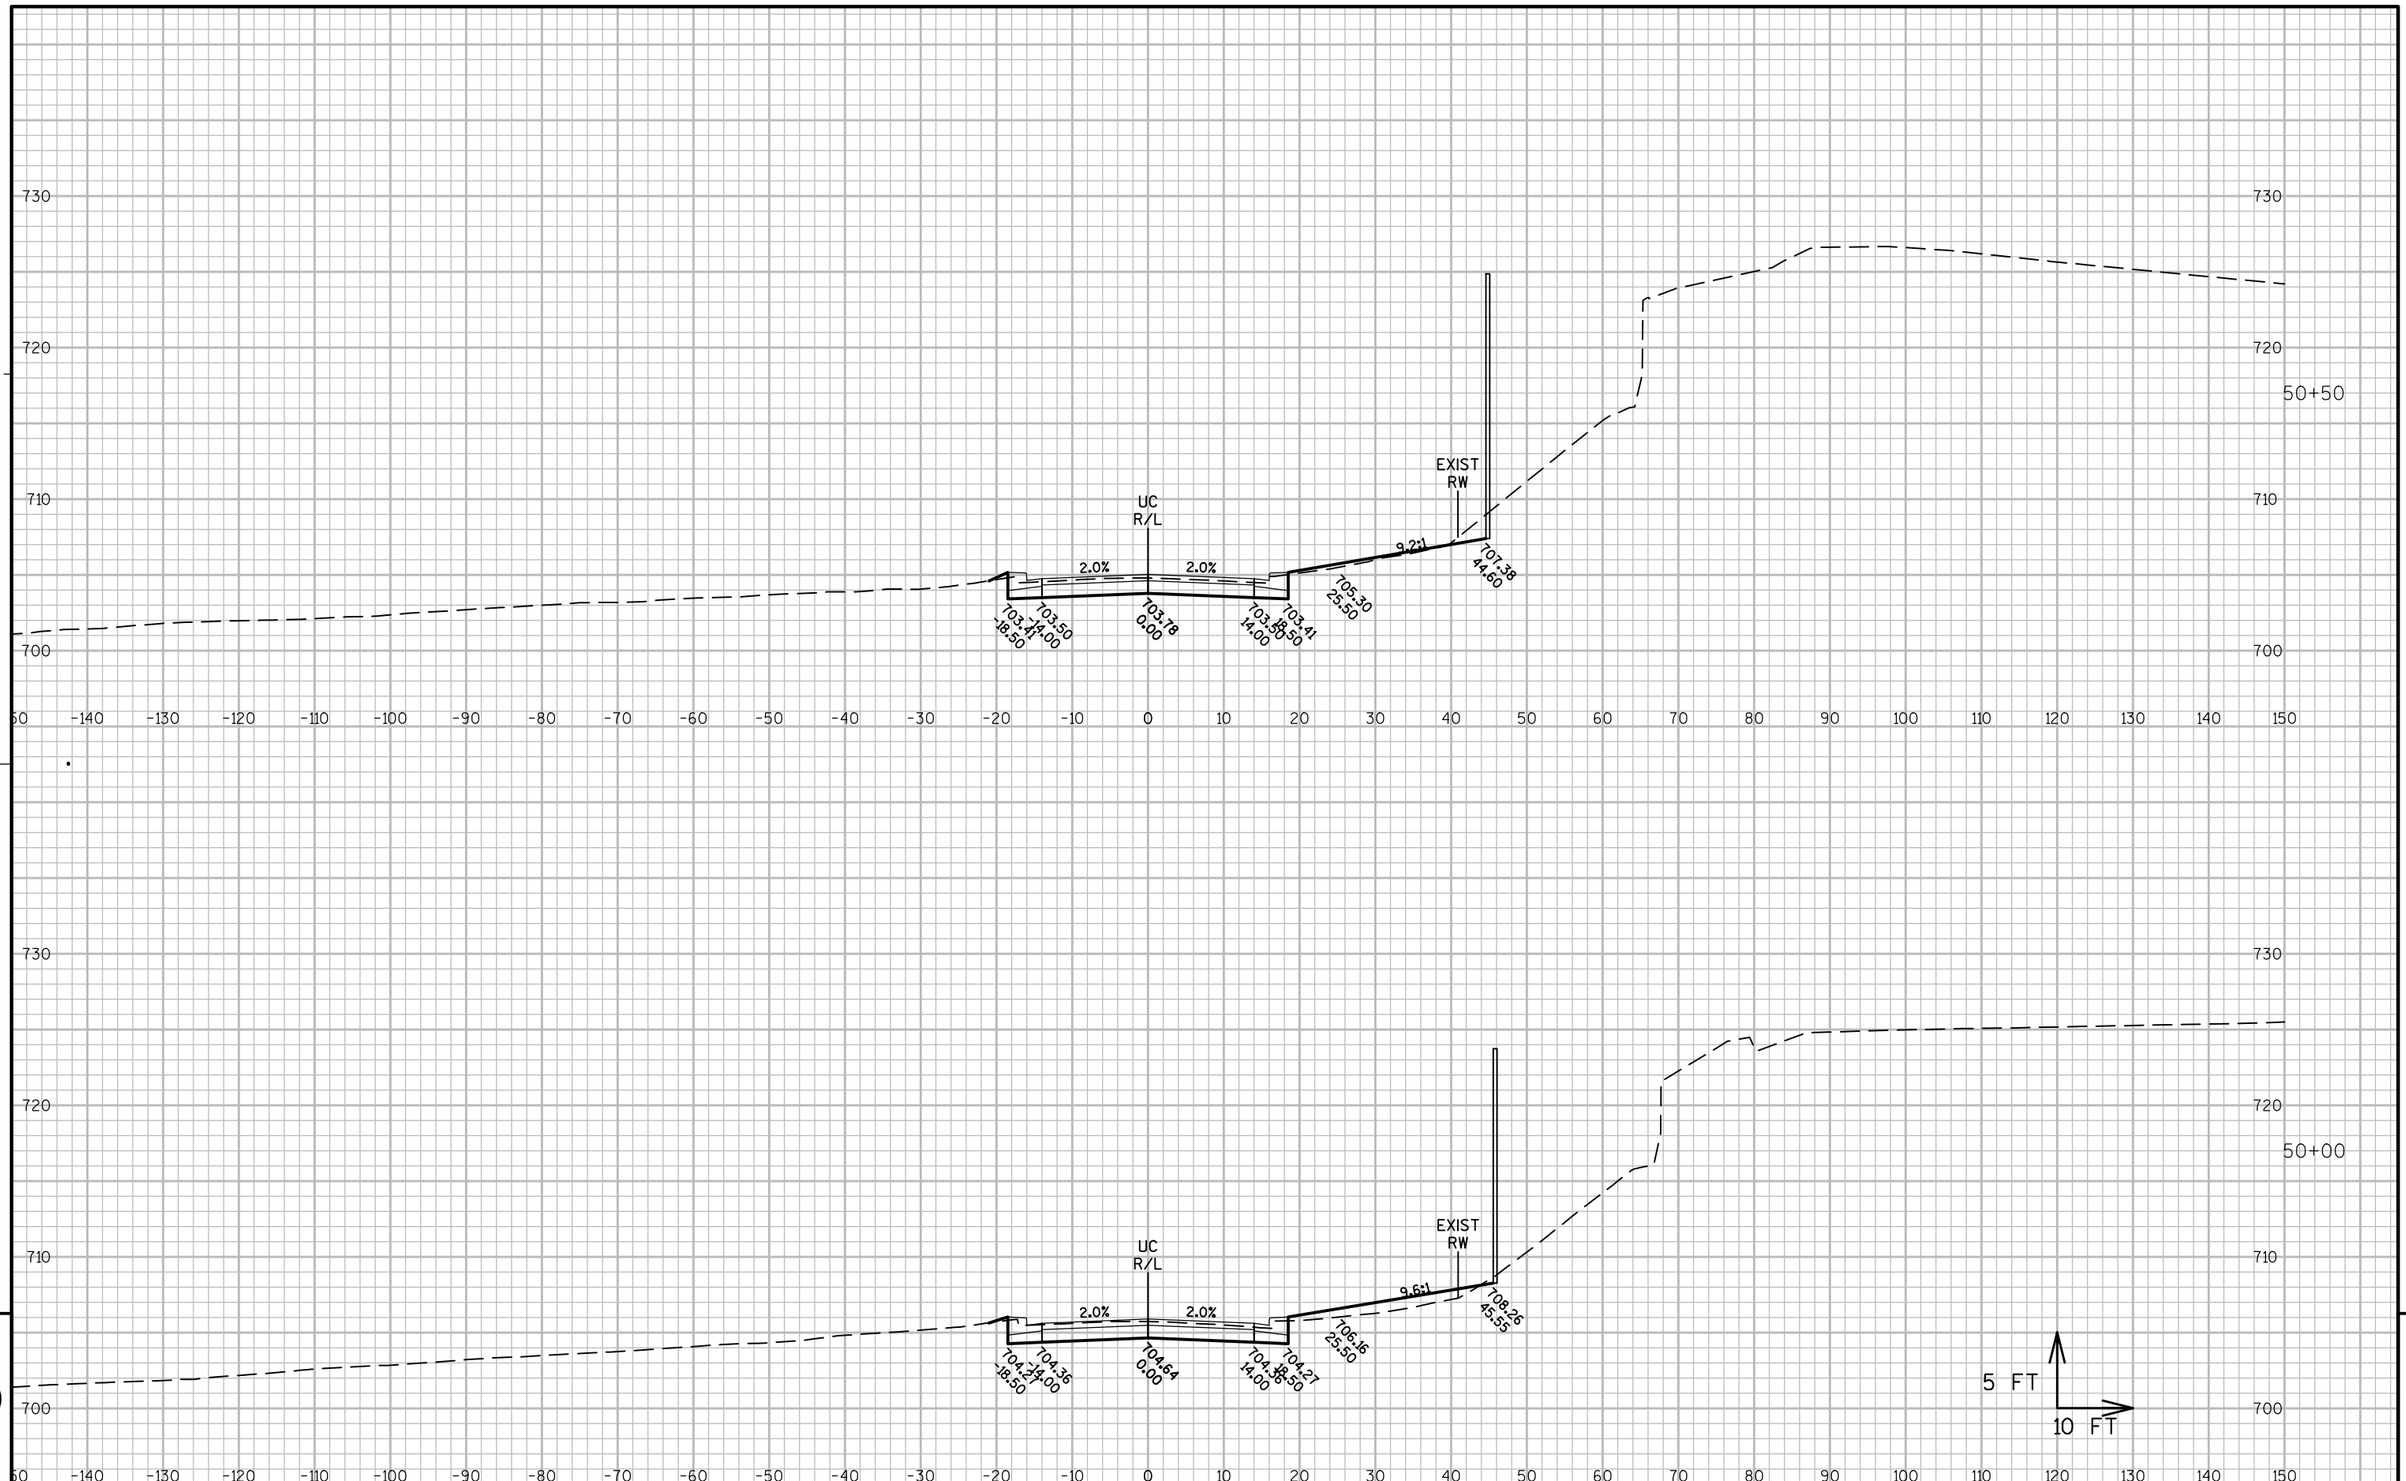

9

9

PROJECT NO: 1060-33-84	HWY: IH 41	COUNTY: MILWAUKEE	CROSS SECTIONS: UNDERWOOD PARKWAY	SHEET 2851	E

FILE NAME : W:\PDS\C3D\10603316\84\DSN\XS\090501_XS_UC.DWG
LAYOUT NAME - UC - (4)

PLOT DATE : 2/9/2017 8:53 AM

PLOT BY : LARKIN, MICHAEL A PLOT NAME :

PLOT SCALE : 1" = 20'_XREF

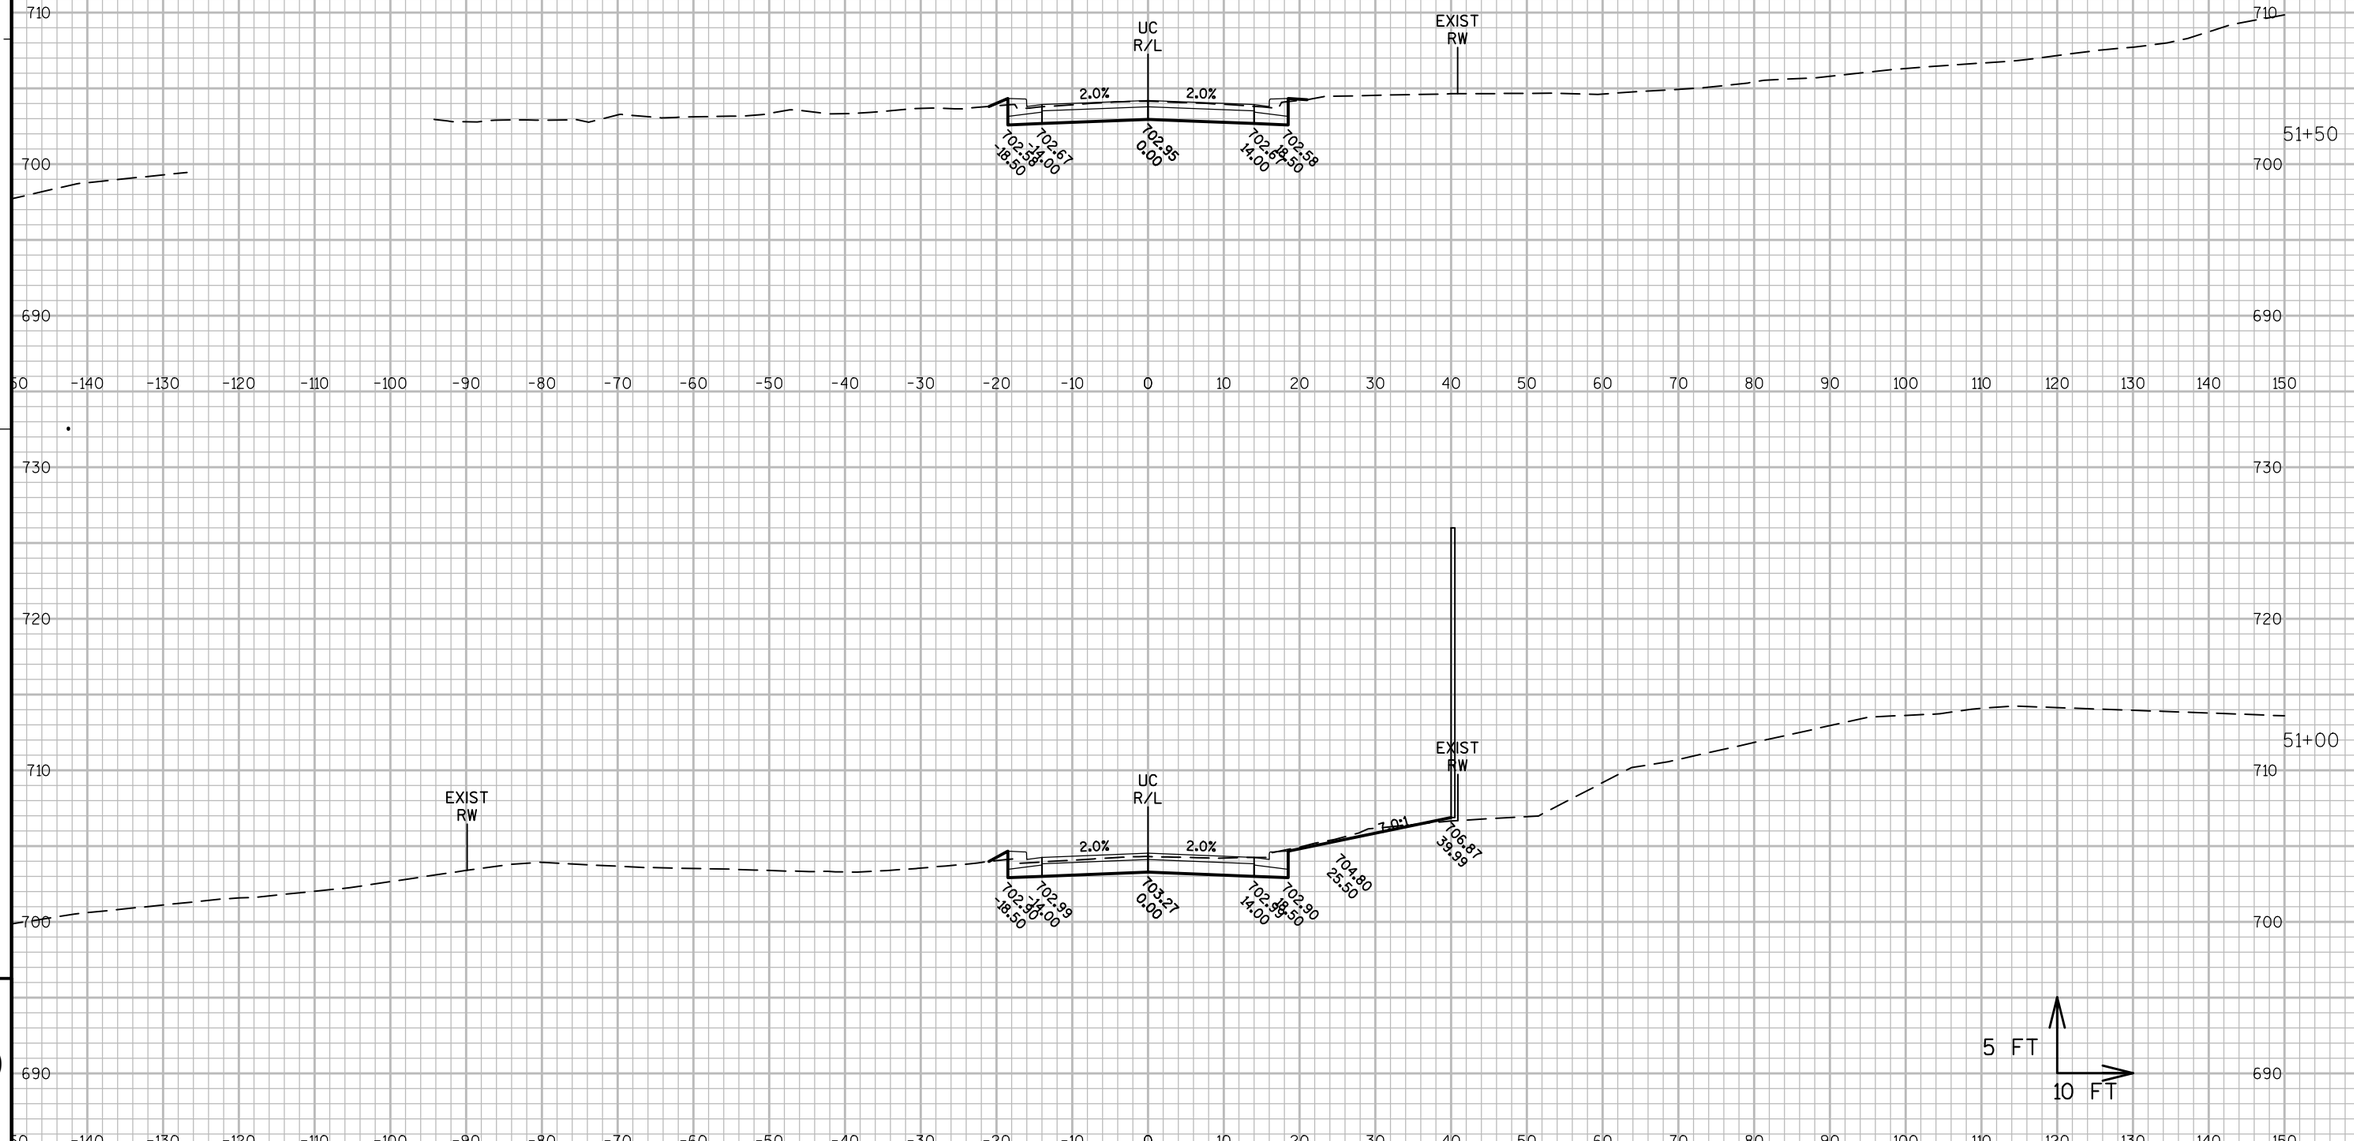

9

9

PROJECT NO: 1060-33-84	HWY: IH 41	COUNTY: MILWAUKEE	CROSS SECTIONS: UNDERWOOD PARKWAY	SHEET 2852	E

FILE NAME : W:\PDS\C3D\10603316\84\DSN\XS\090501_XS_UC.DWG
LAYOUT NAME - UC - (5)

PLOT DATE : 2/9/2017 8:53 AM PLOT BY : LARKIN, MICHAEL A PLOT NAME : PLOT SCALE : 1" = 20'_XREF

WISDOT/CADDS SHEET 49

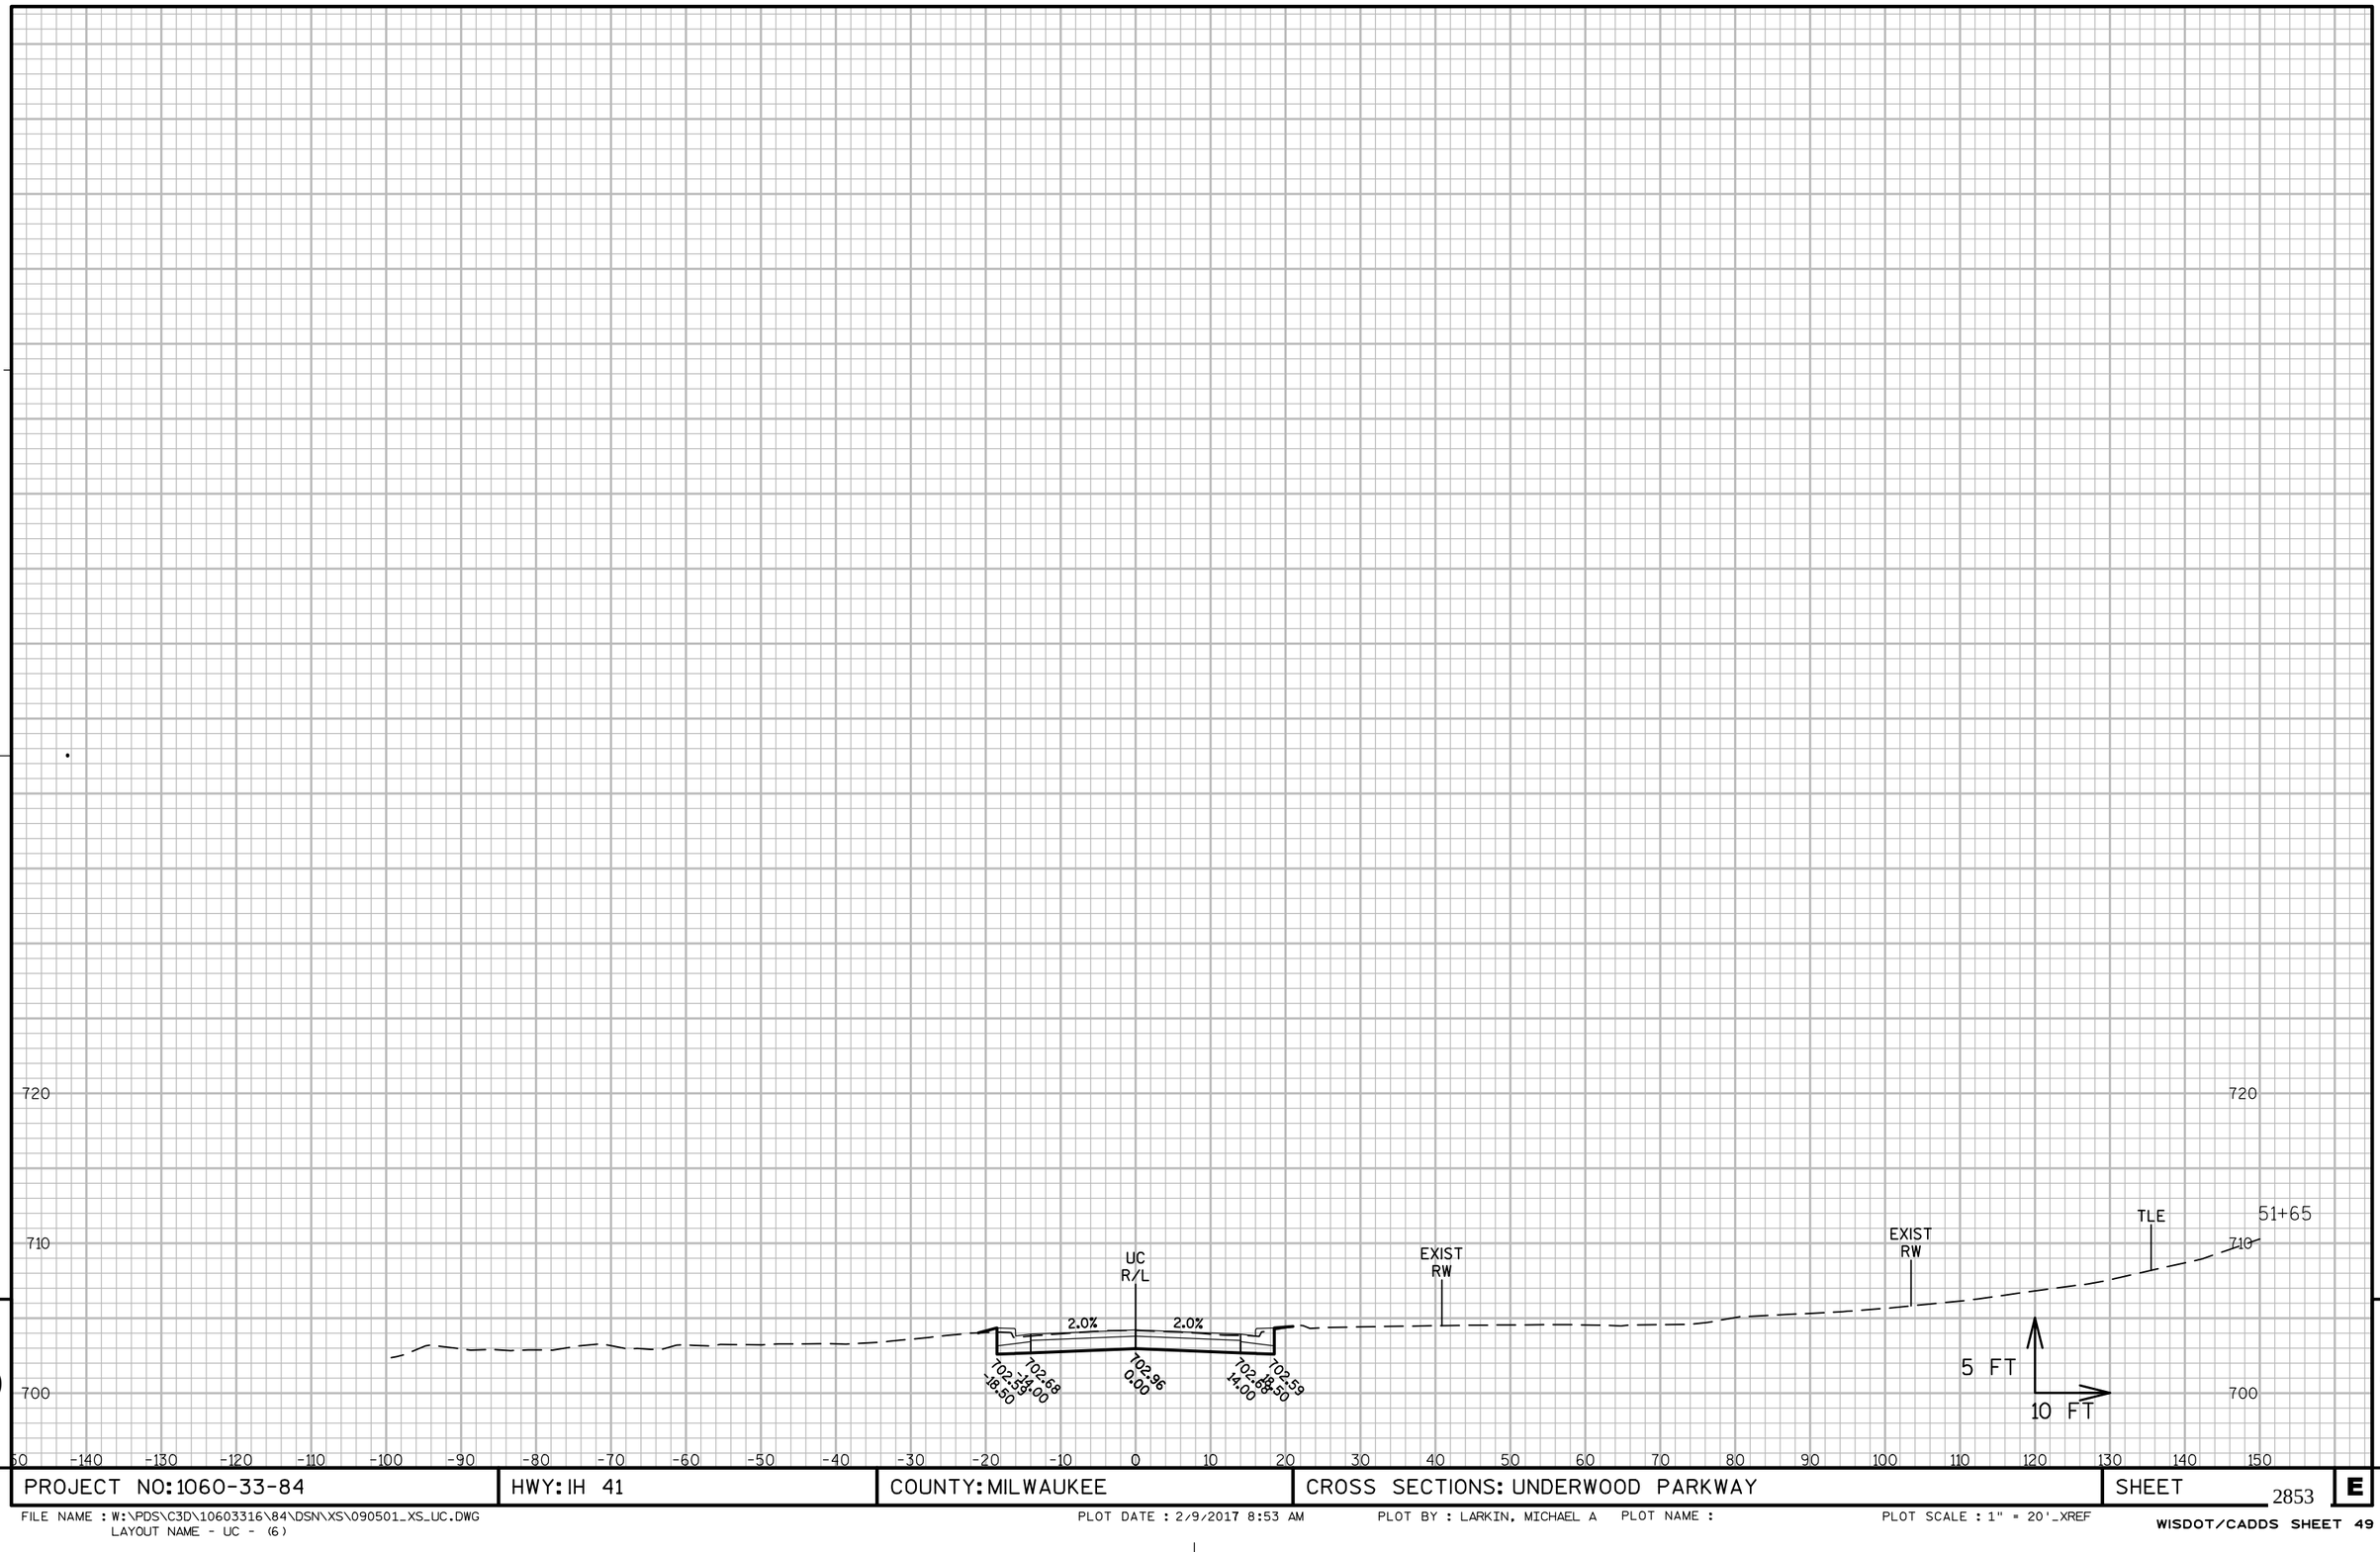

9

9

PROJECT NO: 1060-33-84	HWY: IH 41	COUNTY: MILWAUKEE	CROSS SECTIONS: UNDERWOOD PARKWAY	SHEET 2853	E

FILE NAME : W:\PDS\C3D\10603316\84\DSN\XS\090501_XS_UC.DWG
LAYOUT NAME - UC - (6)

PLOT DATE : 2/9/2017 8:53 AM

PLOT BY : LARKIN, MICHAEL A PLOT NAME :

PLOT SCALE : 1" = 20'_XREF

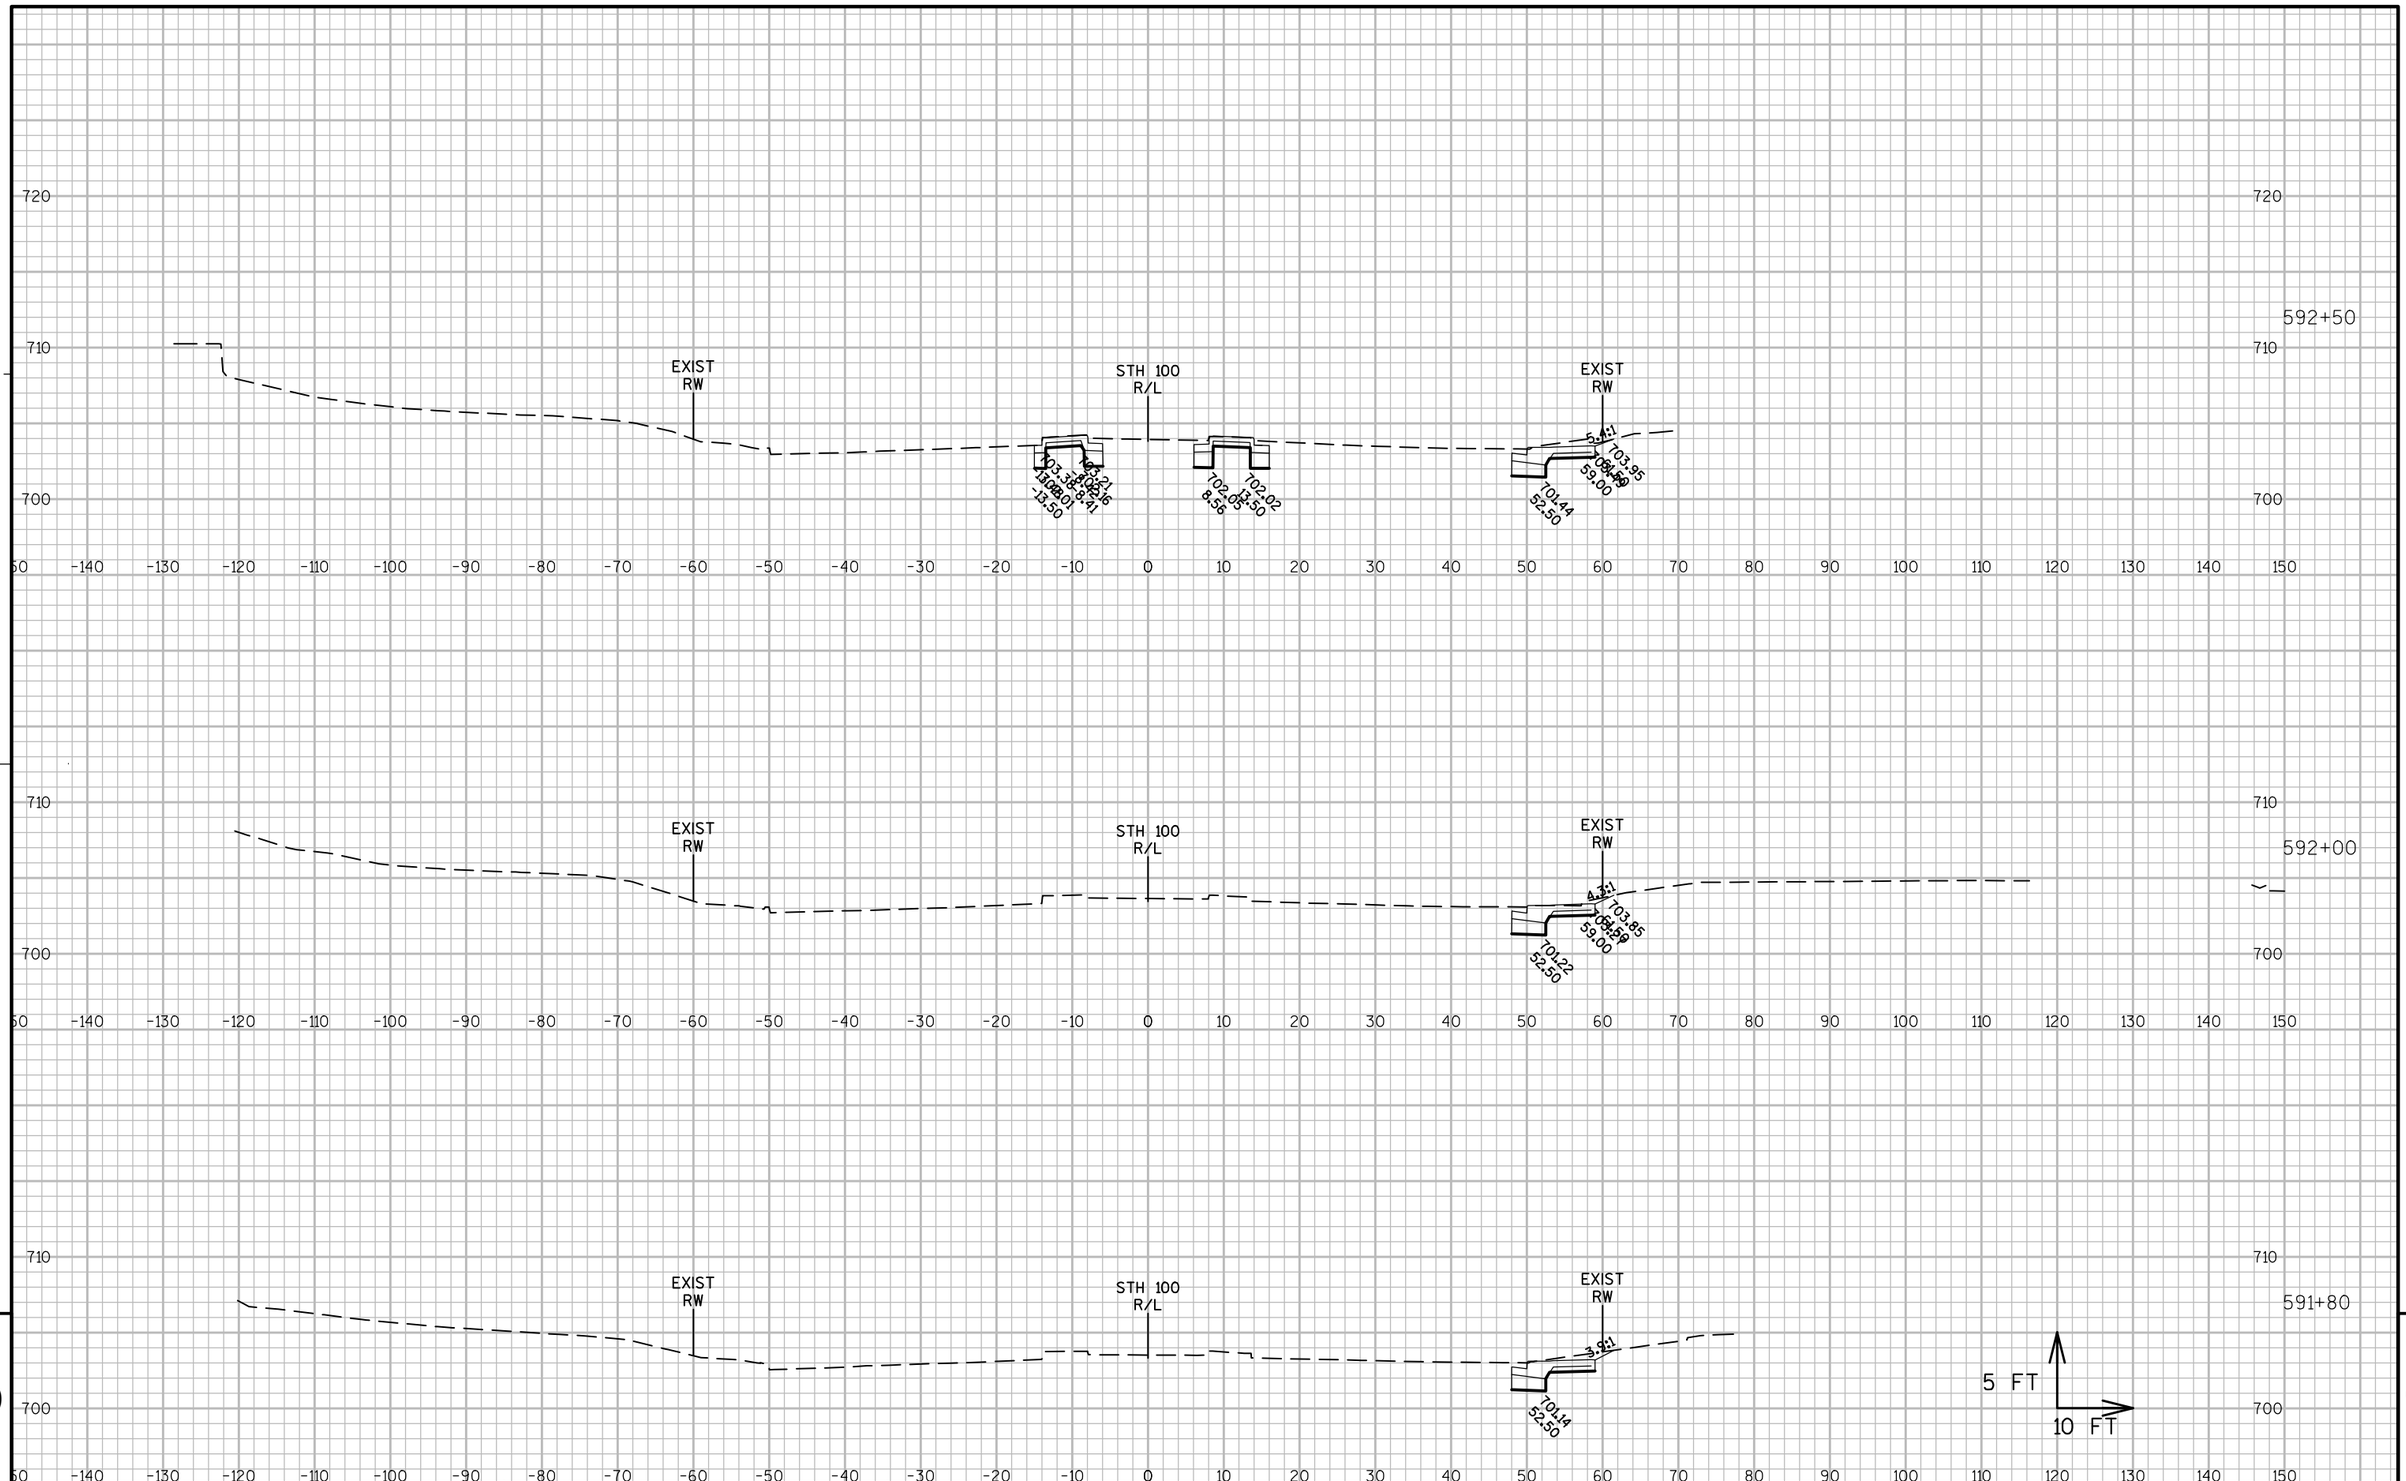

PROJECT NO: 1060-33-84	HWY: IH 41	COUNTY: MILWAUKEE	CROSS SECTIONS: STH 100	SHEET 2854 E

FILE NAME : W:\PDS\C3D\10603316\84\DSN\XS\090502_XS_STH100.DWG
LAYOUT NAME - STH 100- (1)

PLOT DATE : 2/9/2017 9:28 AM PLOT BY : LARKIN, MICHAEL A PLOT NAME : PLOT SCALE : 1 IN:800 FT_XREF

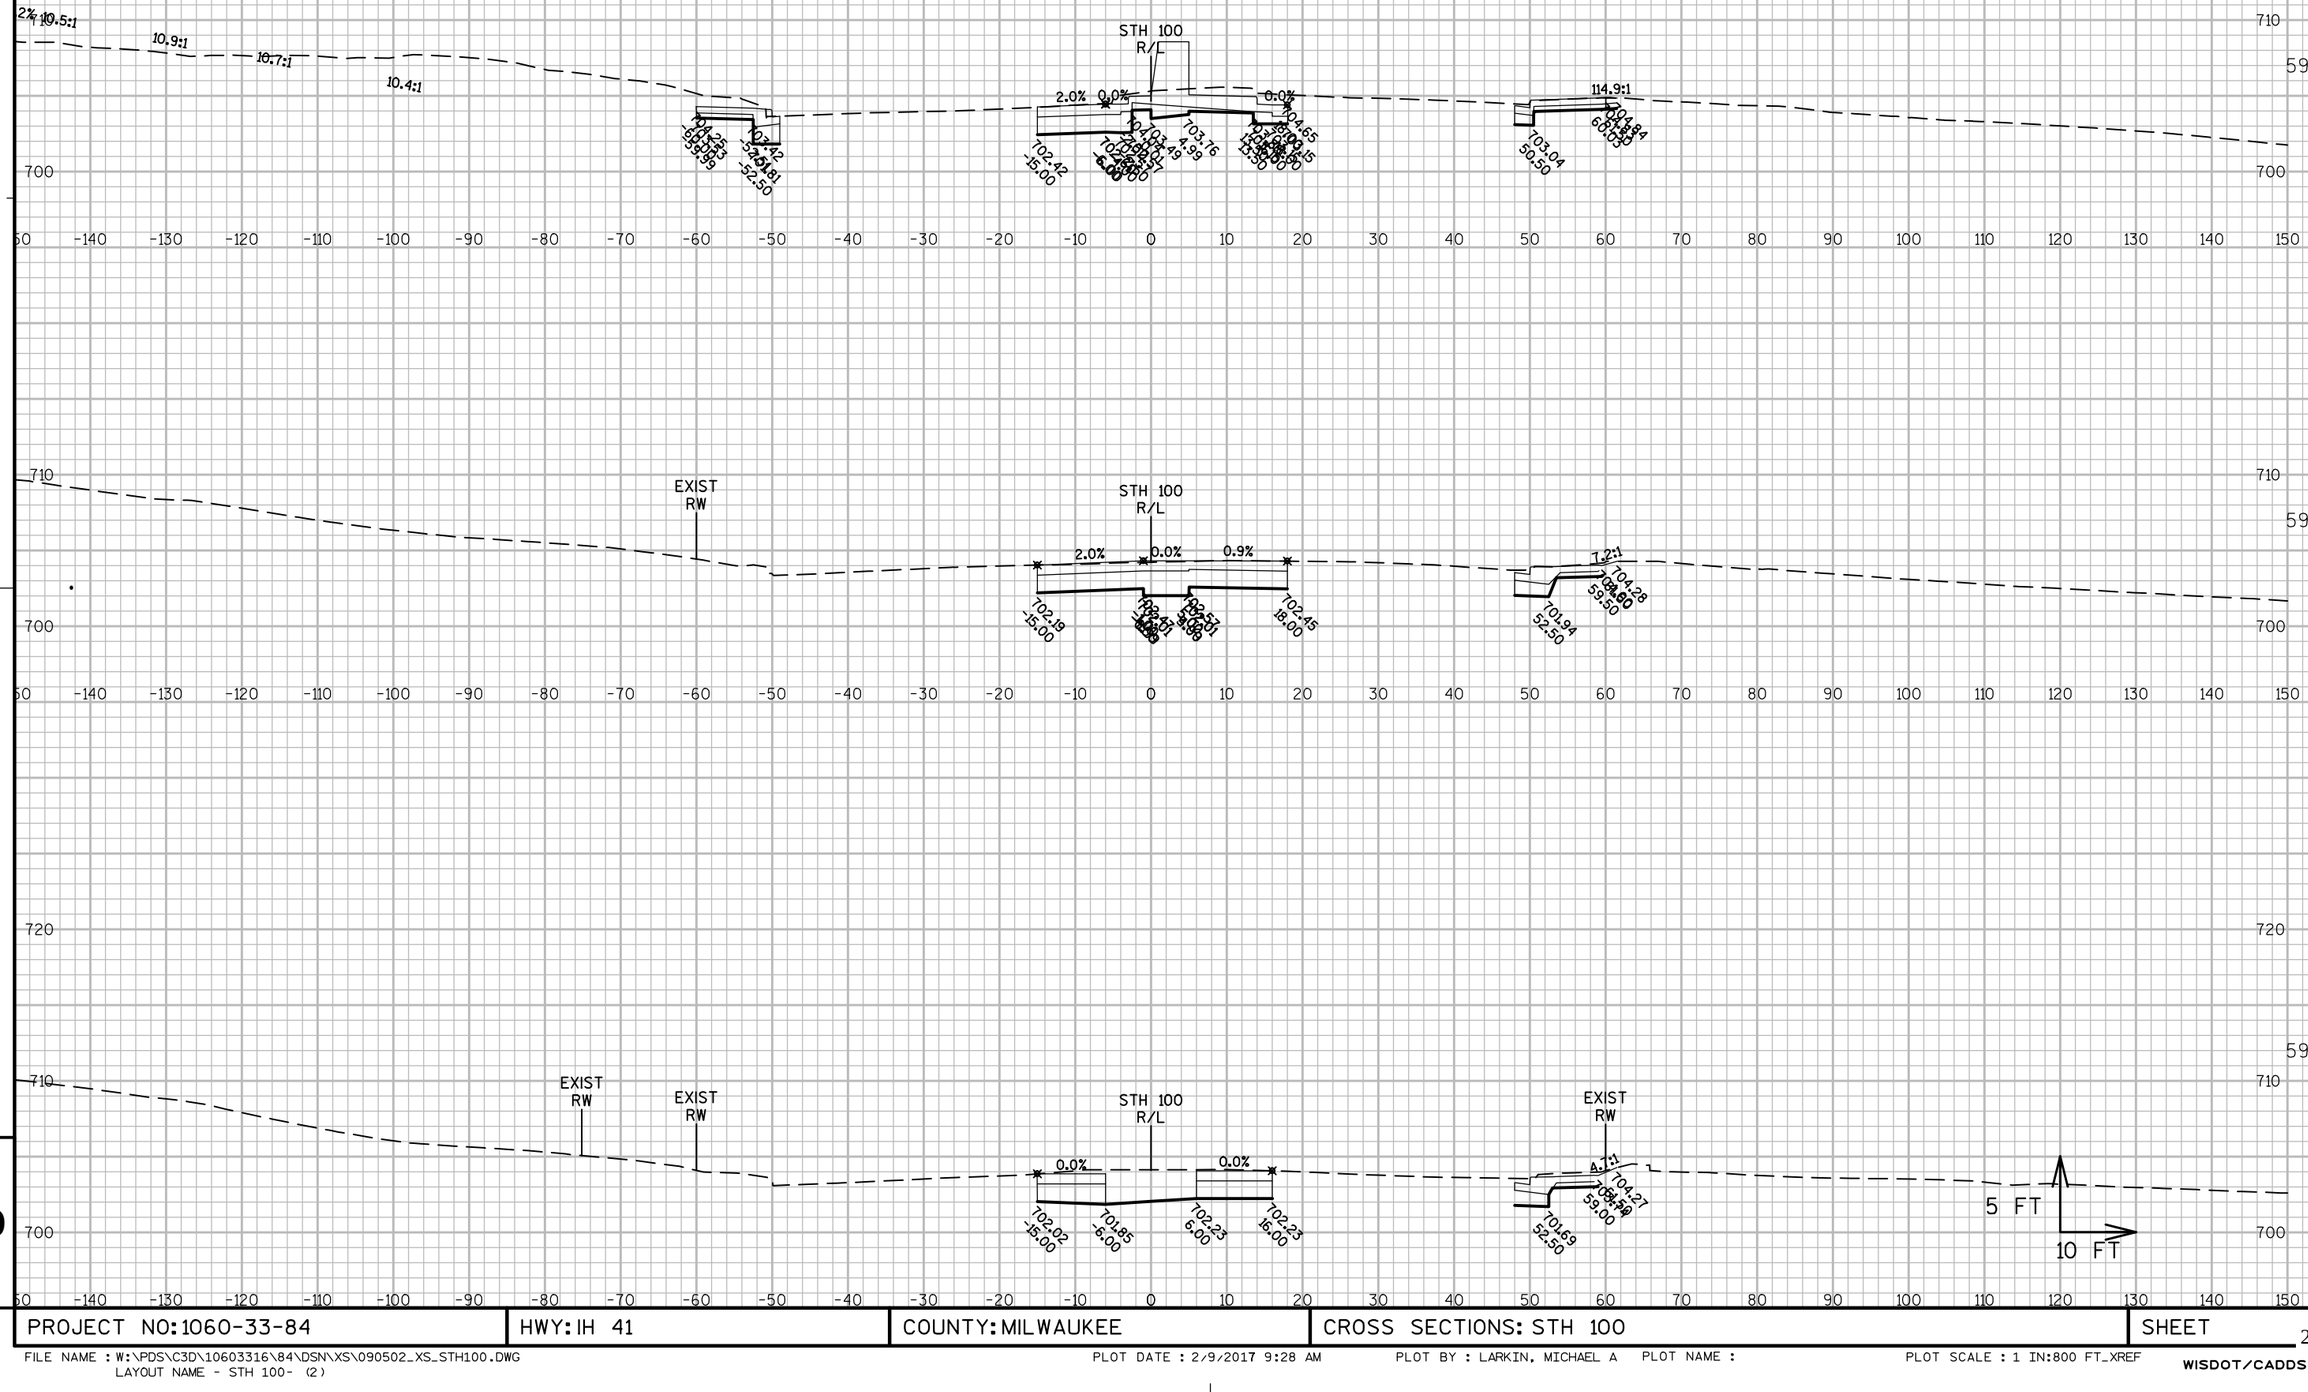

9

PROJECT NO: 1060-33-84	HWY: IH 41	COUNTY: MILWAUKEE	CROSS SECTIONS: STH 100	SHEET 2855	E

FILE NAME : W:\PDS\C3D\10603316\84\DSN\XS\090502_XS_STH100.DWG
LAYOUT NAME - STH 100- (2)

PLOT DATE : 2/9/2017 9:28 AM PLOT BY : LARKIN, MICHAEL A PLOT NAME : PLOT SCALE : 1 IN:800 FT_XREF

WISDOT/CADDS SHEET 49

9

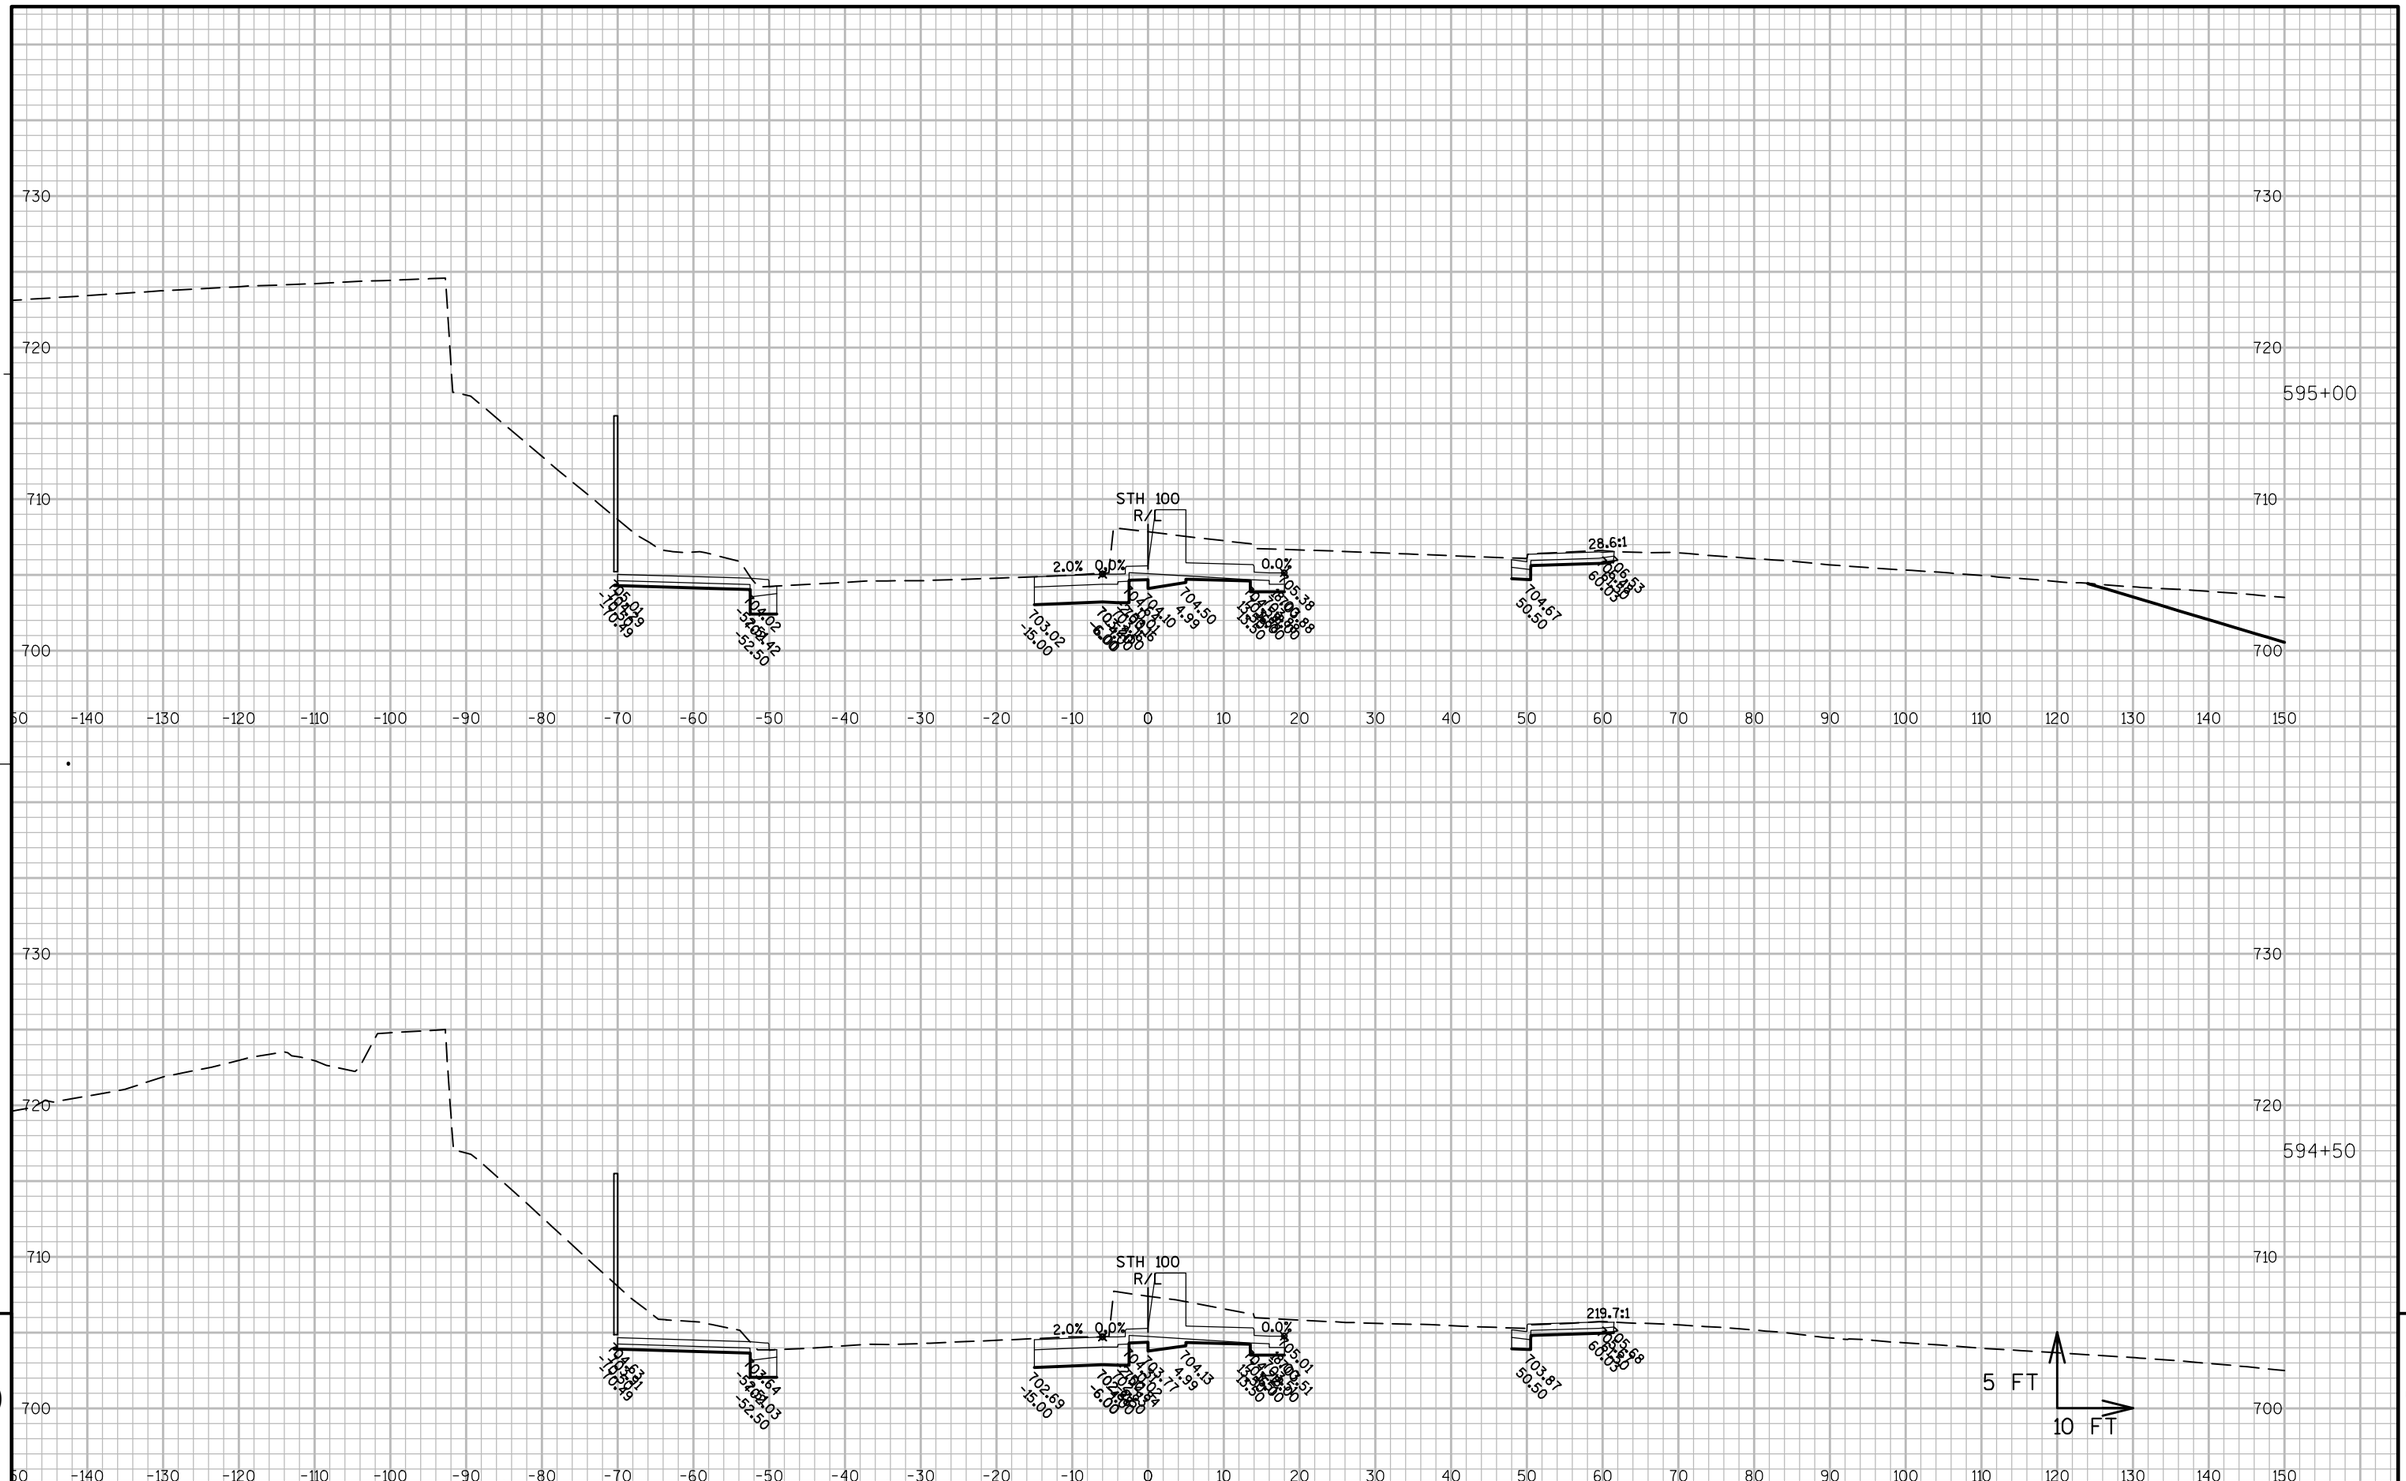

9

9

PROJECT NO: 1060-33-84	HWY: IH 41	COUNTY: MILWAUKEE	CROSS SECTIONS: STH 100	SHEET 2856 E

FILE NAME : W:\PDS\C3D\10603316\84\DSN\XS\090502_XS_STH100.DWG
LAYOUT NAME - STH 100- (3)

PLOT DATE : 2/9/2017 9:28 AM PLOT BY : LARKIN, MICHAEL A PLOT NAME : PLOT SCALE : 1 IN:800 FT_XREF

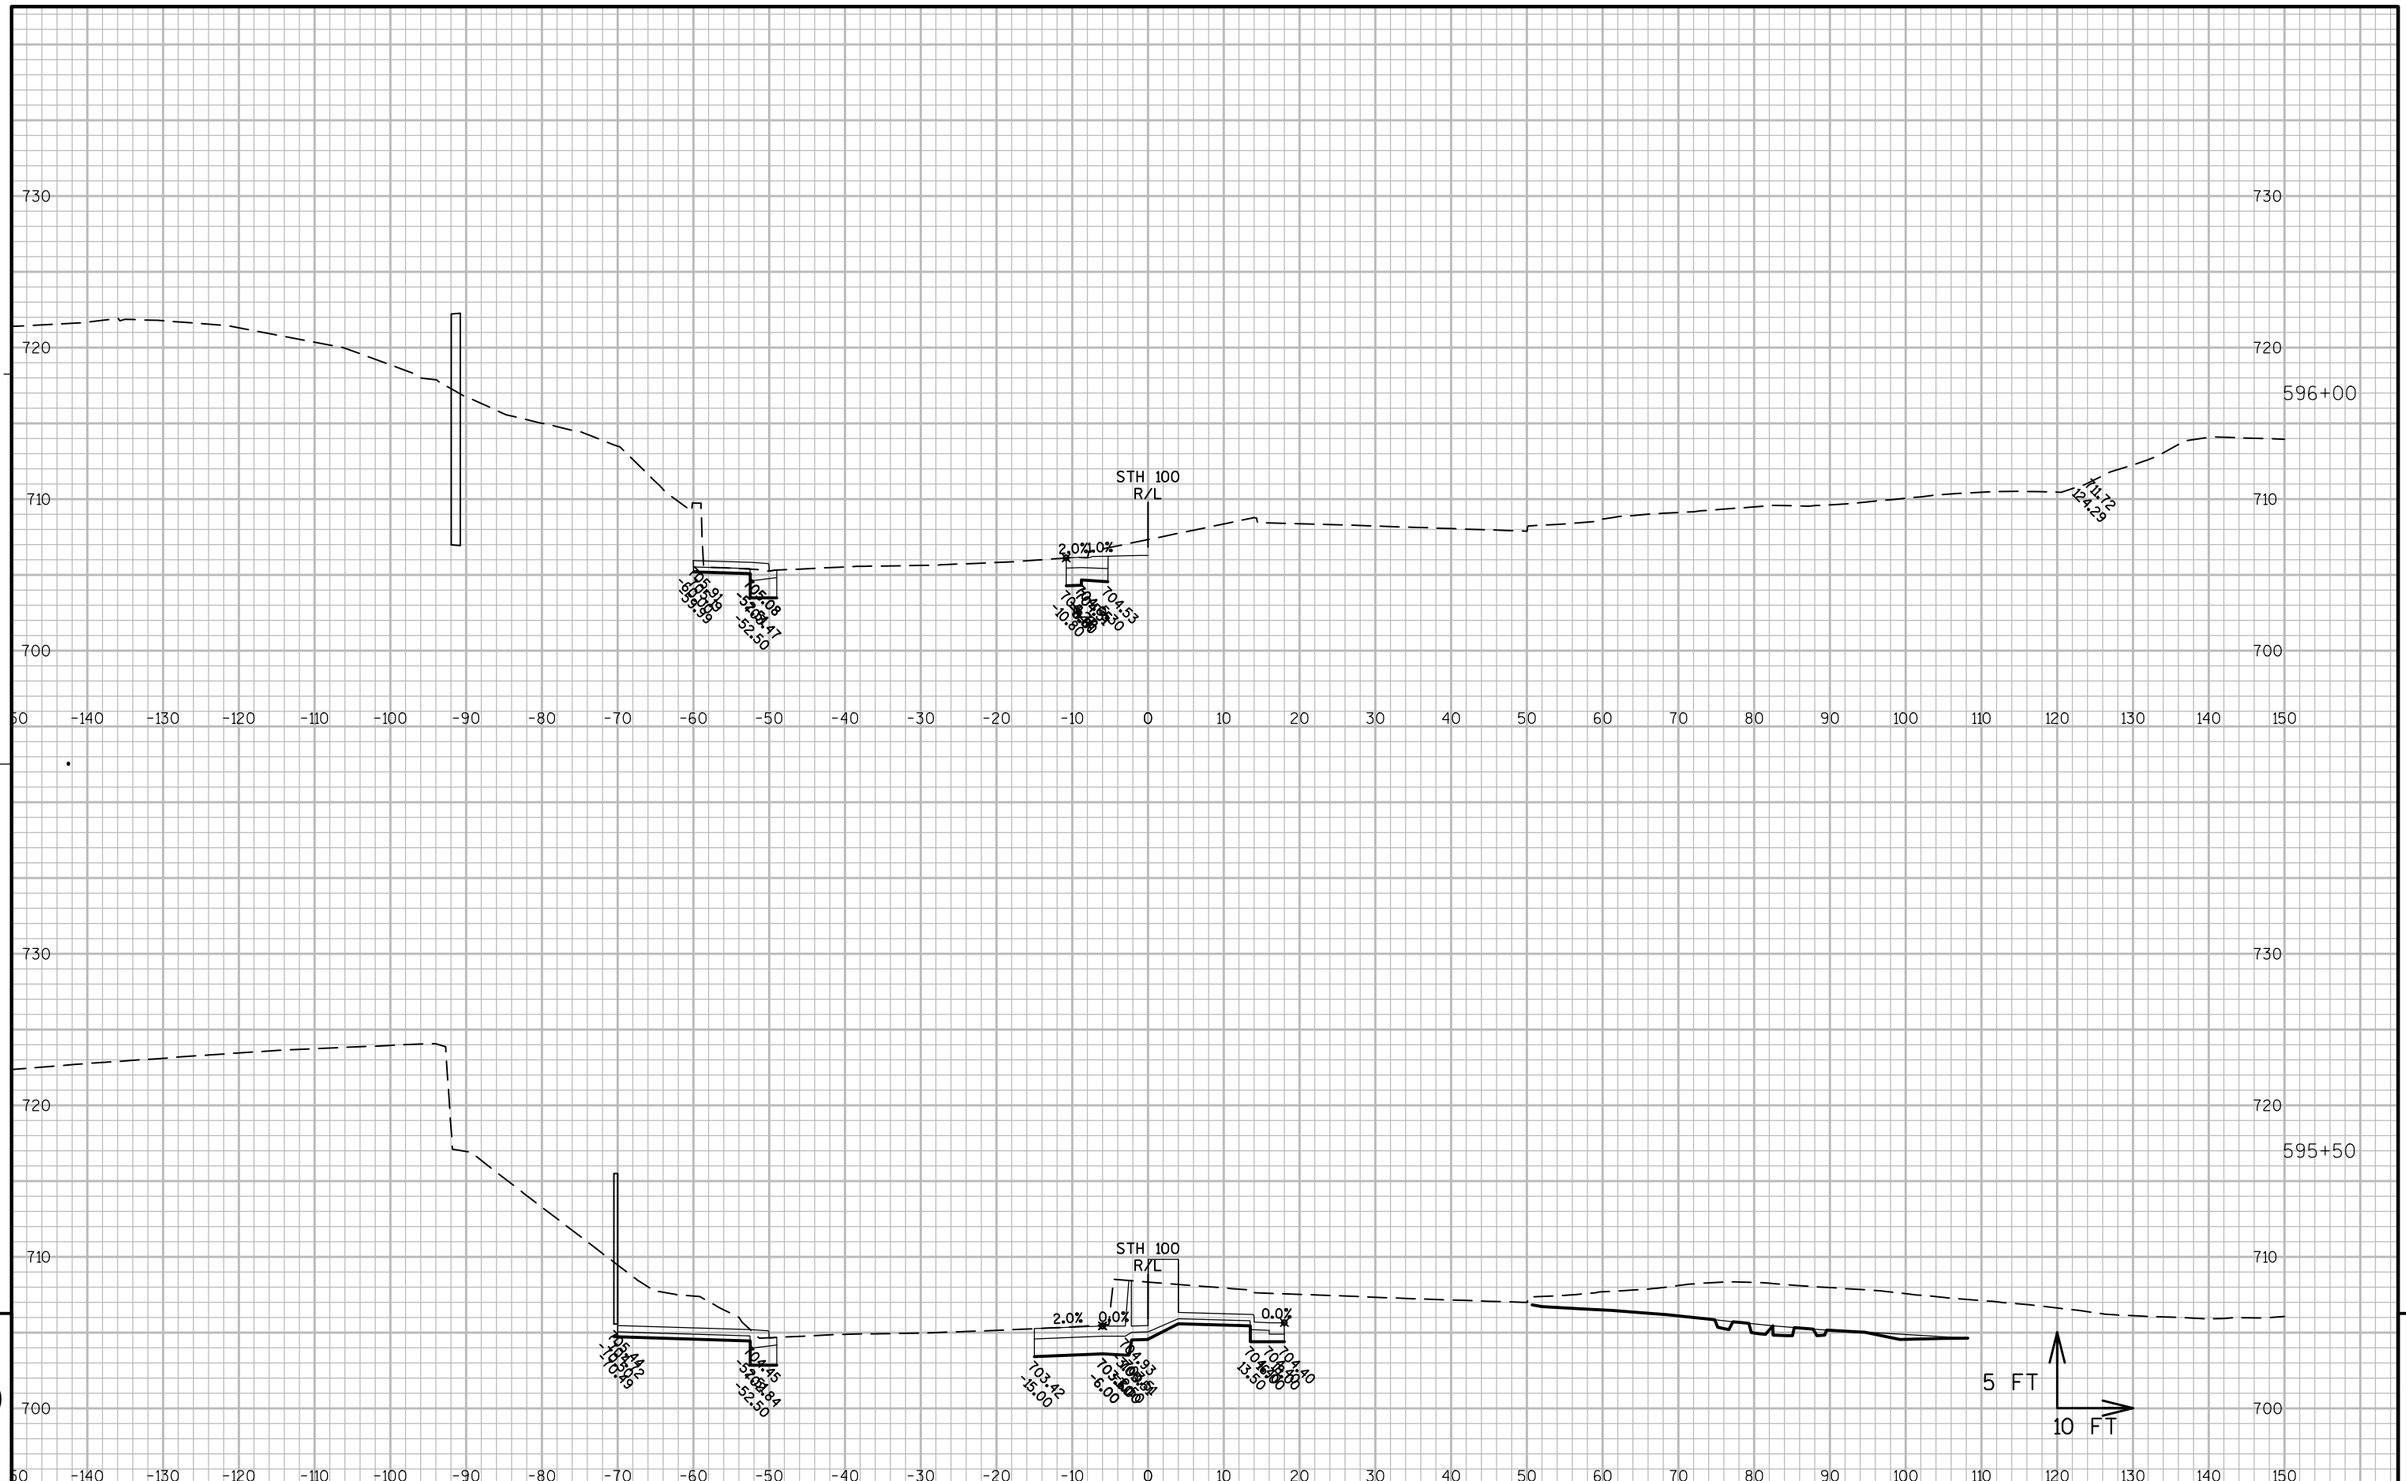

9

9

PROJECT NO: 1060-33-84	HWY: IH 41	COUNTY: MILWAUKEE	CROSS SECTIONS: STH 100	SHEET 2857	E

FILE NAME : W:\PDS\C3D\10603316\84\DSN\XS\090502_XS_STH100.DWG
LAYOUT NAME - STH 100- (4)

PLOT DATE : 2/9/2017 9:28 AM PLOT BY : LARKIN, MICHAEL A PLOT NAME : PLOT SCALE : 1 IN:800 FT_XREF

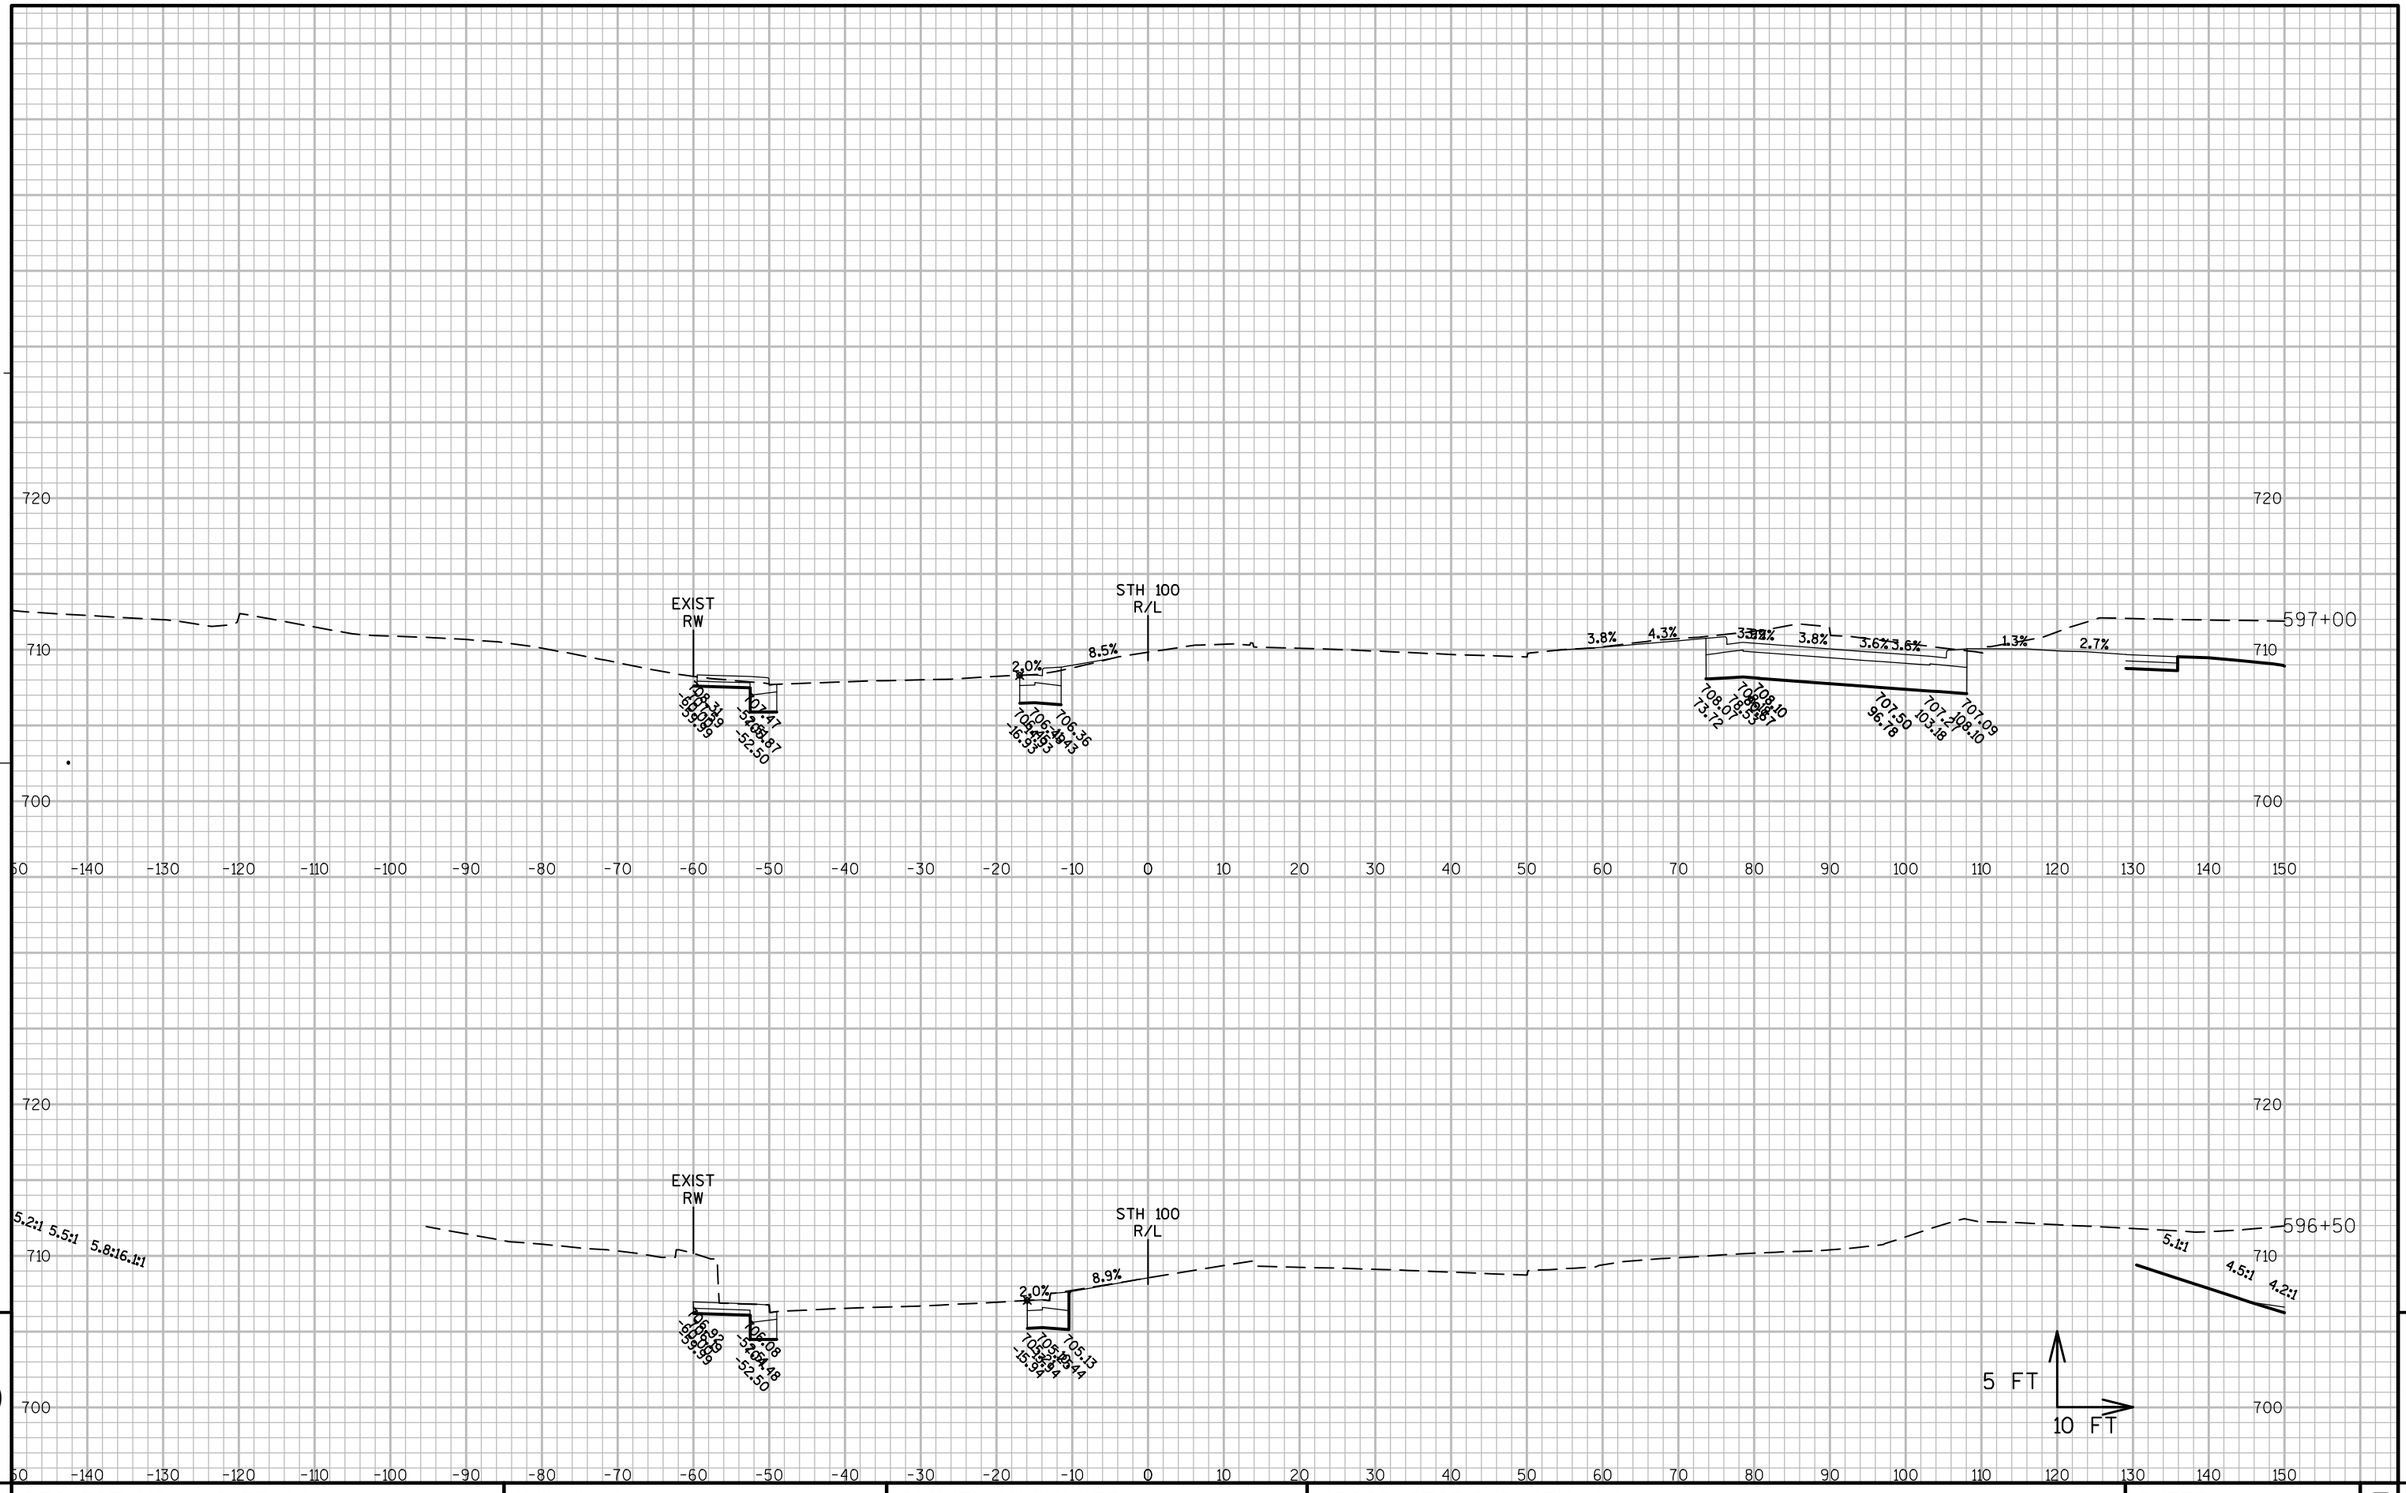

PROJECT NO: 1060-33-84	HWY: IH 41	COUNTY: MILWAUKEE	CROSS SECTIONS: STH 100	SHEET 2858	E

FILE NAME : W:\PDS\C3D\10603316\84\DSN\XS\090502_XS_STH100.DWG
LAYOUT NAME - STH 100- (5)

PLOT DATE : 2/9/2017 9:28 AM PLOT BY : LARKIN, MICHAEL A PLOT NAME : PLOT SCALE : 1 IN:800 FT_XREF

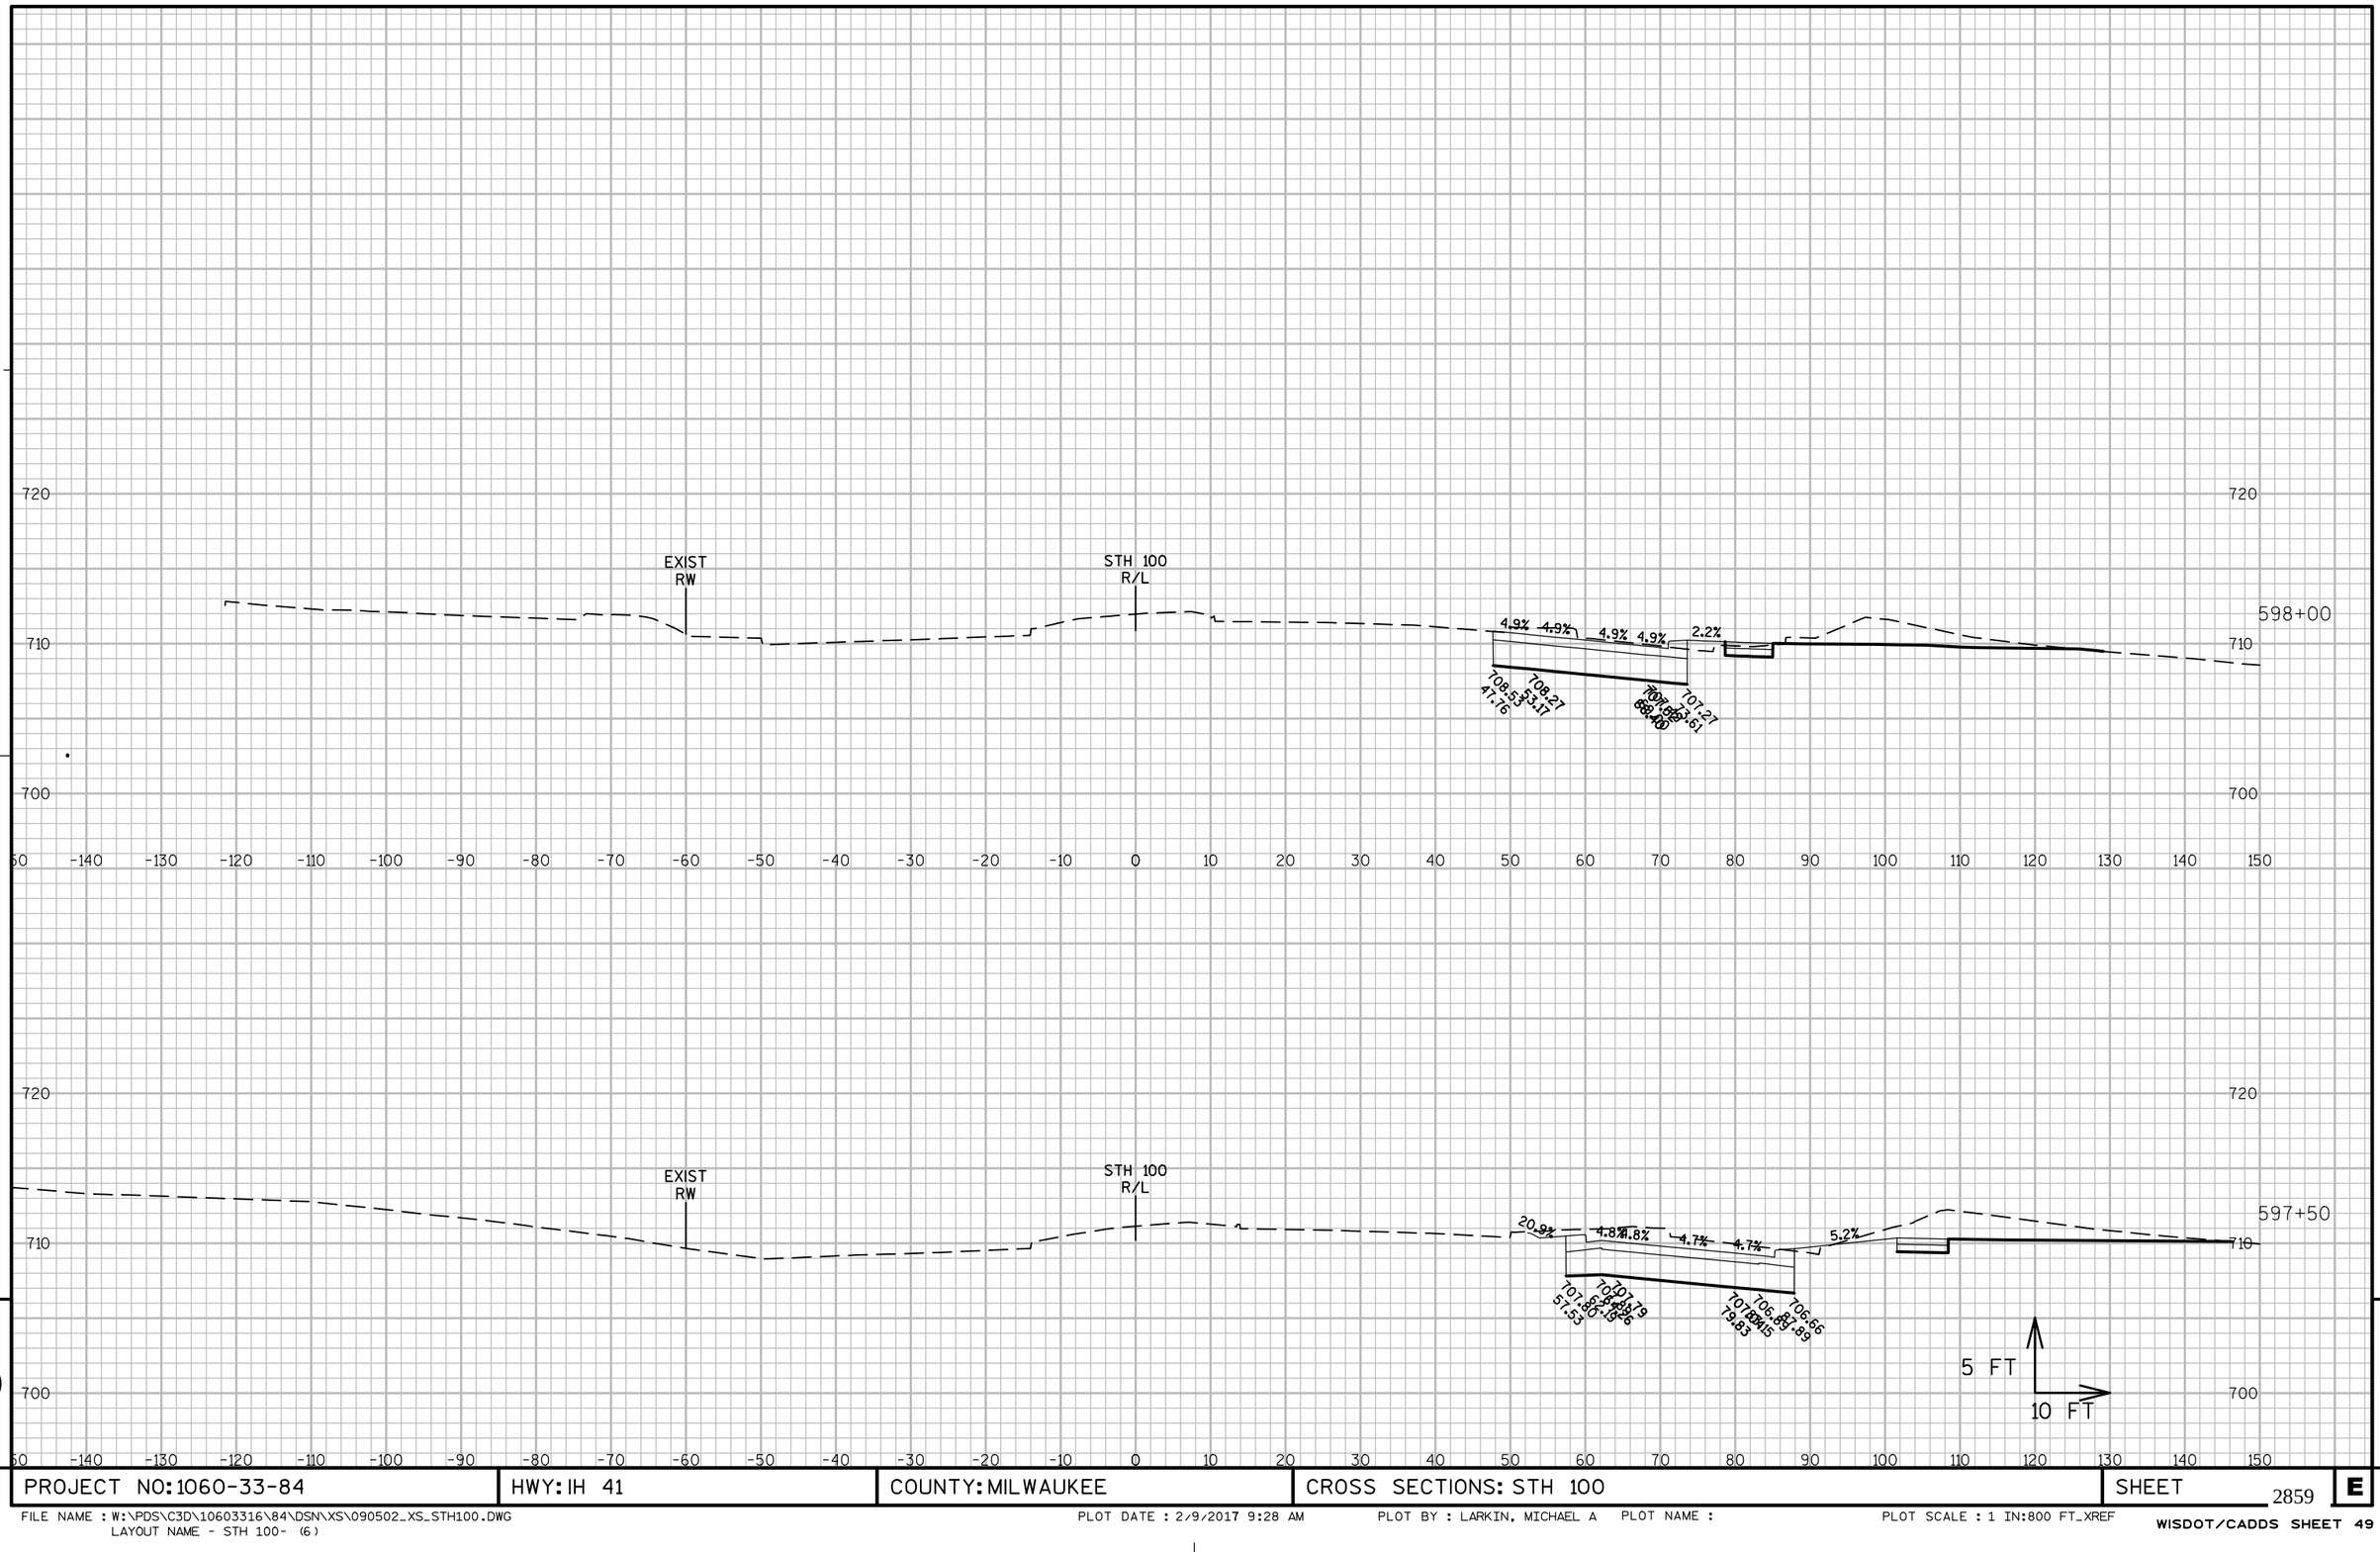

9

9

PROJECT NO: 1060-33-84	HWY: IH 41	COUNTY: MILWAUKEE	CROSS SECTIONS: STH 100	SHEET 2859 E

FILE NAME : W:\PDS\C3D\10603316\84\DSN\XS\090502_XS_STH100.DWG
LAYOUT NAME - STH 100- (6)

PLOT DATE : 2/9/2017 9:28 AM

PLOT BY : LARKIN, MICHAEL A PLOT NAME :

PLOT SCALE : 1 IN:800 FT_XREF

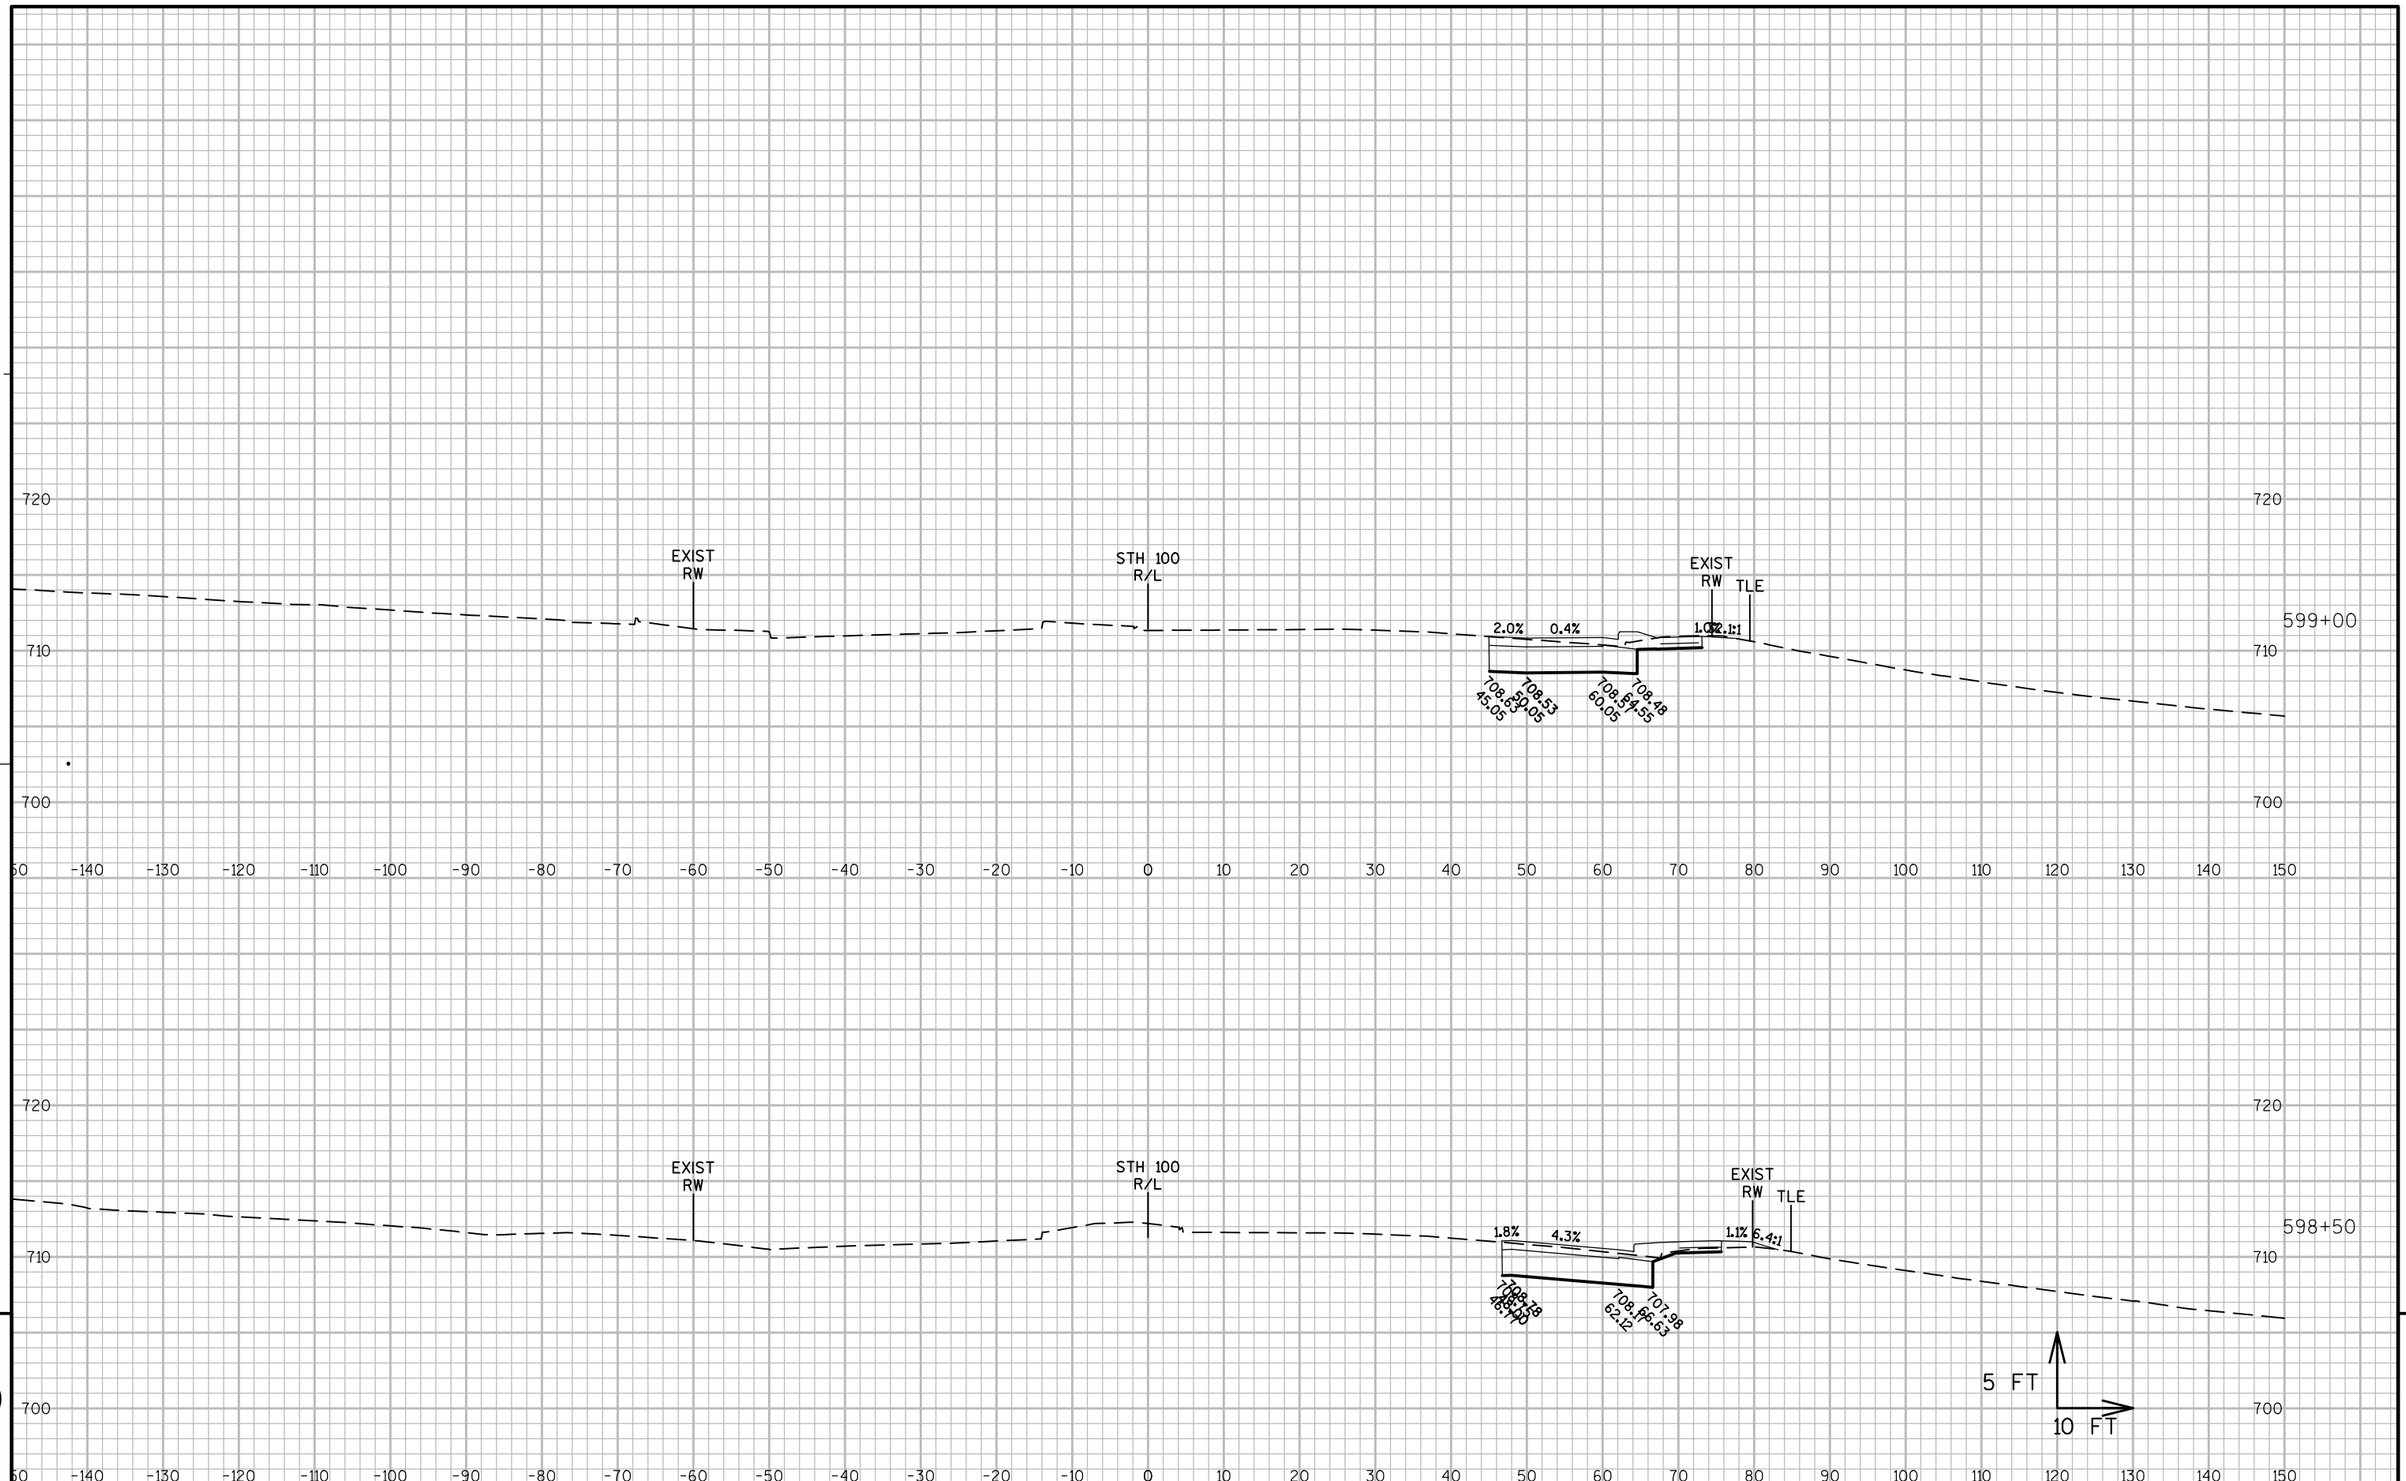

9

9

PROJECT NO: 1060-33-84	HWY: IH 41	COUNTY: MILWAUKEE	CROSS SECTIONS: STH 100	SHEET 2860	E

FILE NAME : W:\PDS\C3D\10603316\84\DSN\XS\090502_XS_STH100.DWG
LAYOUT NAME - STH 100- (7)

PLOT DATE : 2/9/2017 9:28 AM

PLOT BY : LARKIN, MICHAEL A PLOT NAME :

PLOT SCALE : 1 IN:800 FT_XREF

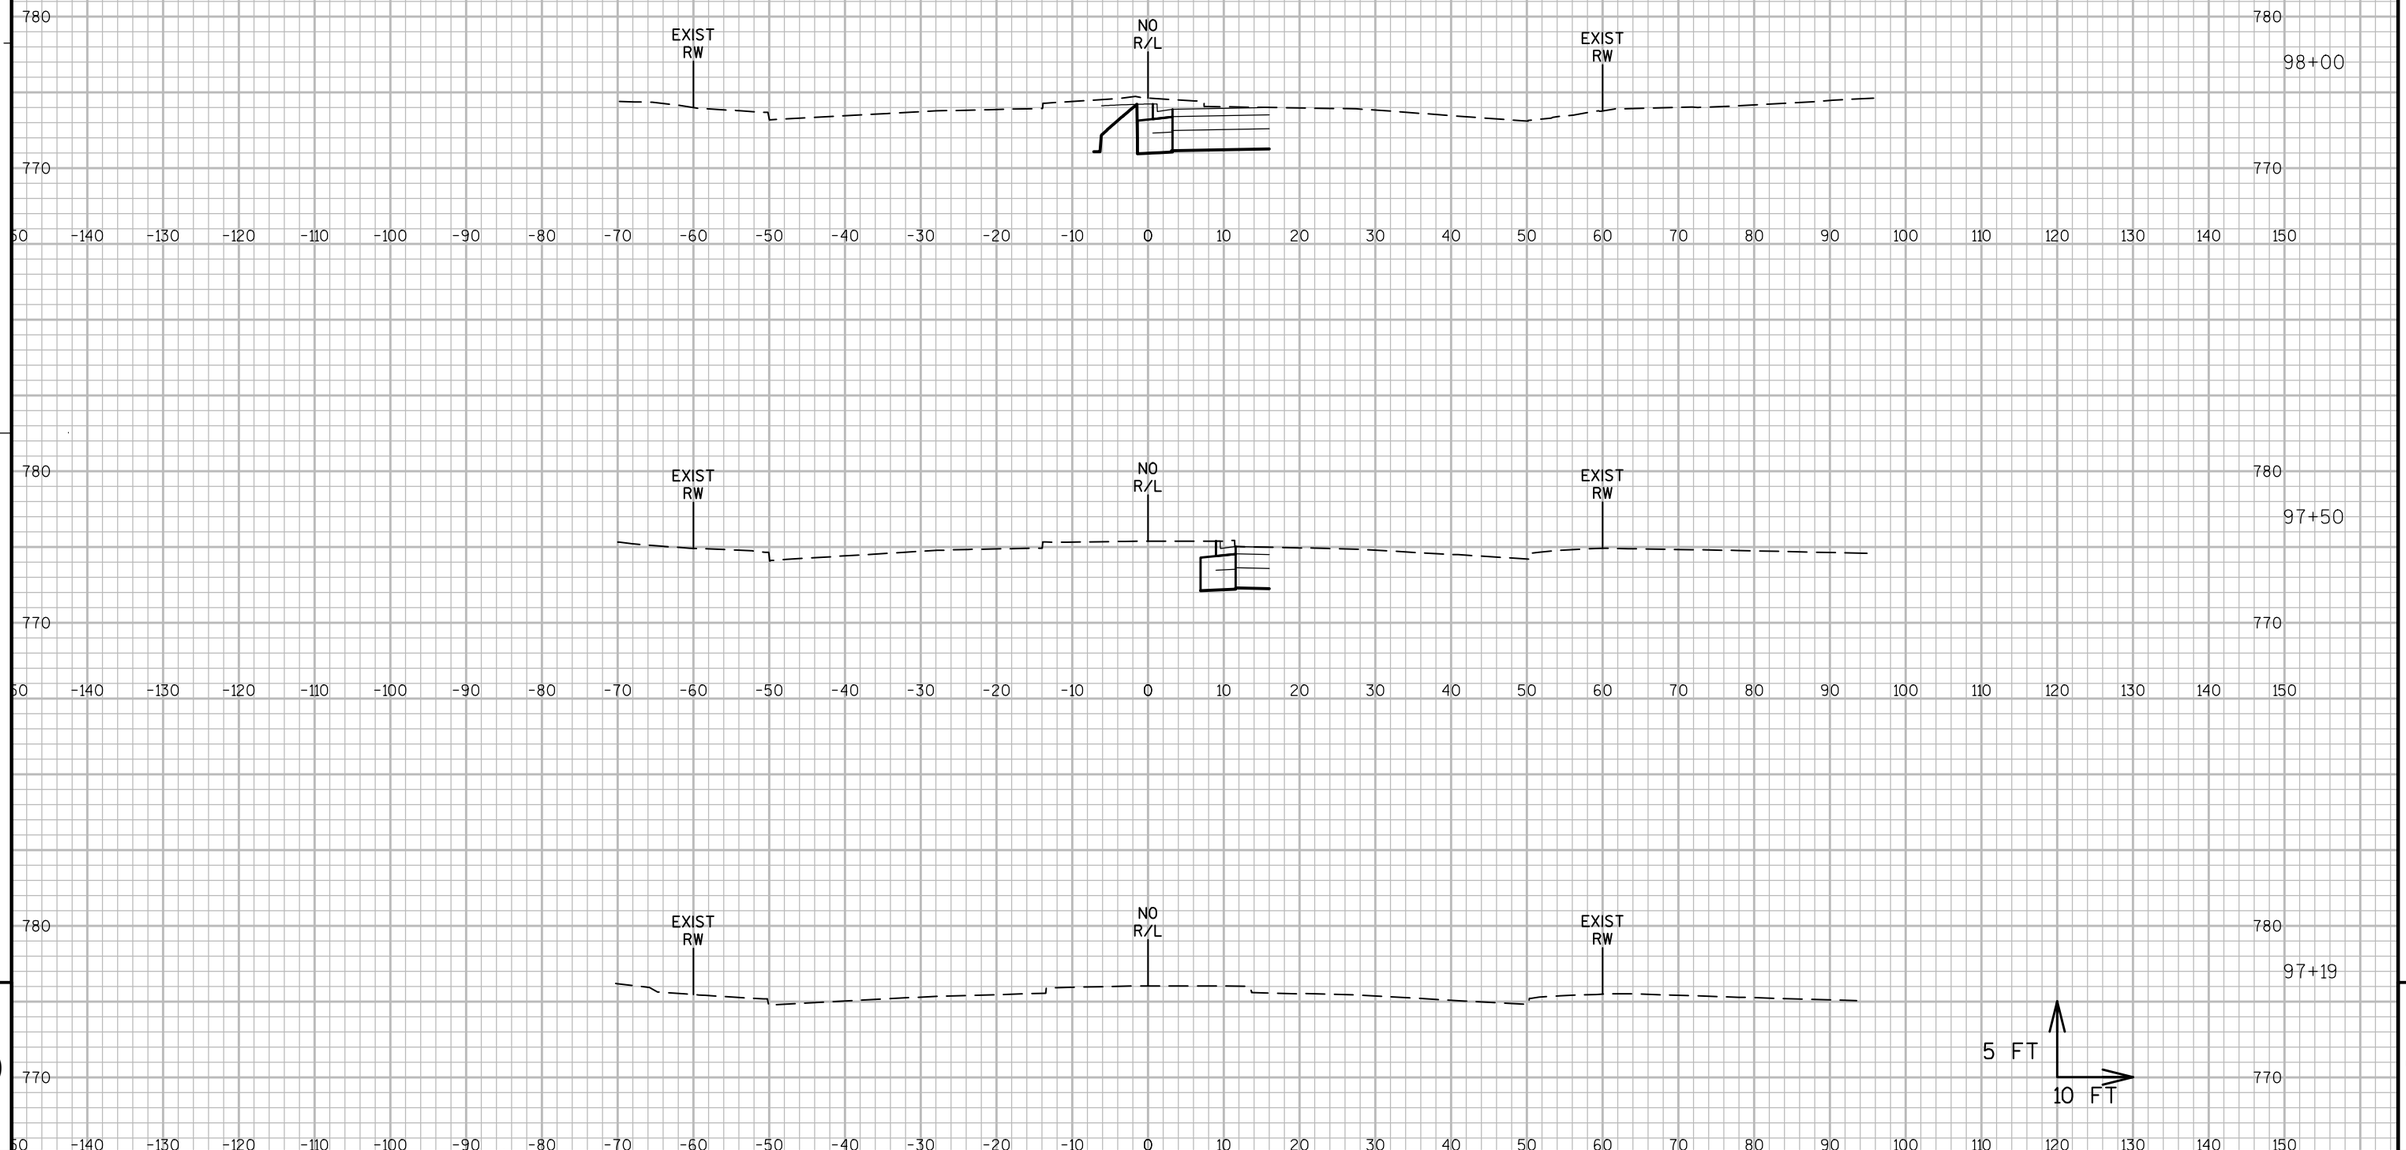

9

9

PROJECT NO: 1060-33-84	HWY: IH 41	COUNTY: MILWAUKEE	CROSS SECTIONS: NORTH AVENUE	SHEET 2861	E

FILE NAME : W:\PDS\C3D\10603316\84\DSN\XS\090503_XS_NO.DWG
LAYOUT NAME - NO - (1)

PLOT DATE : 2/10/2017 4:30 PM PLOT BY : LARKIN, MICHAEL A PLOT NAME : PLOT SCALE : 1:20_XREF

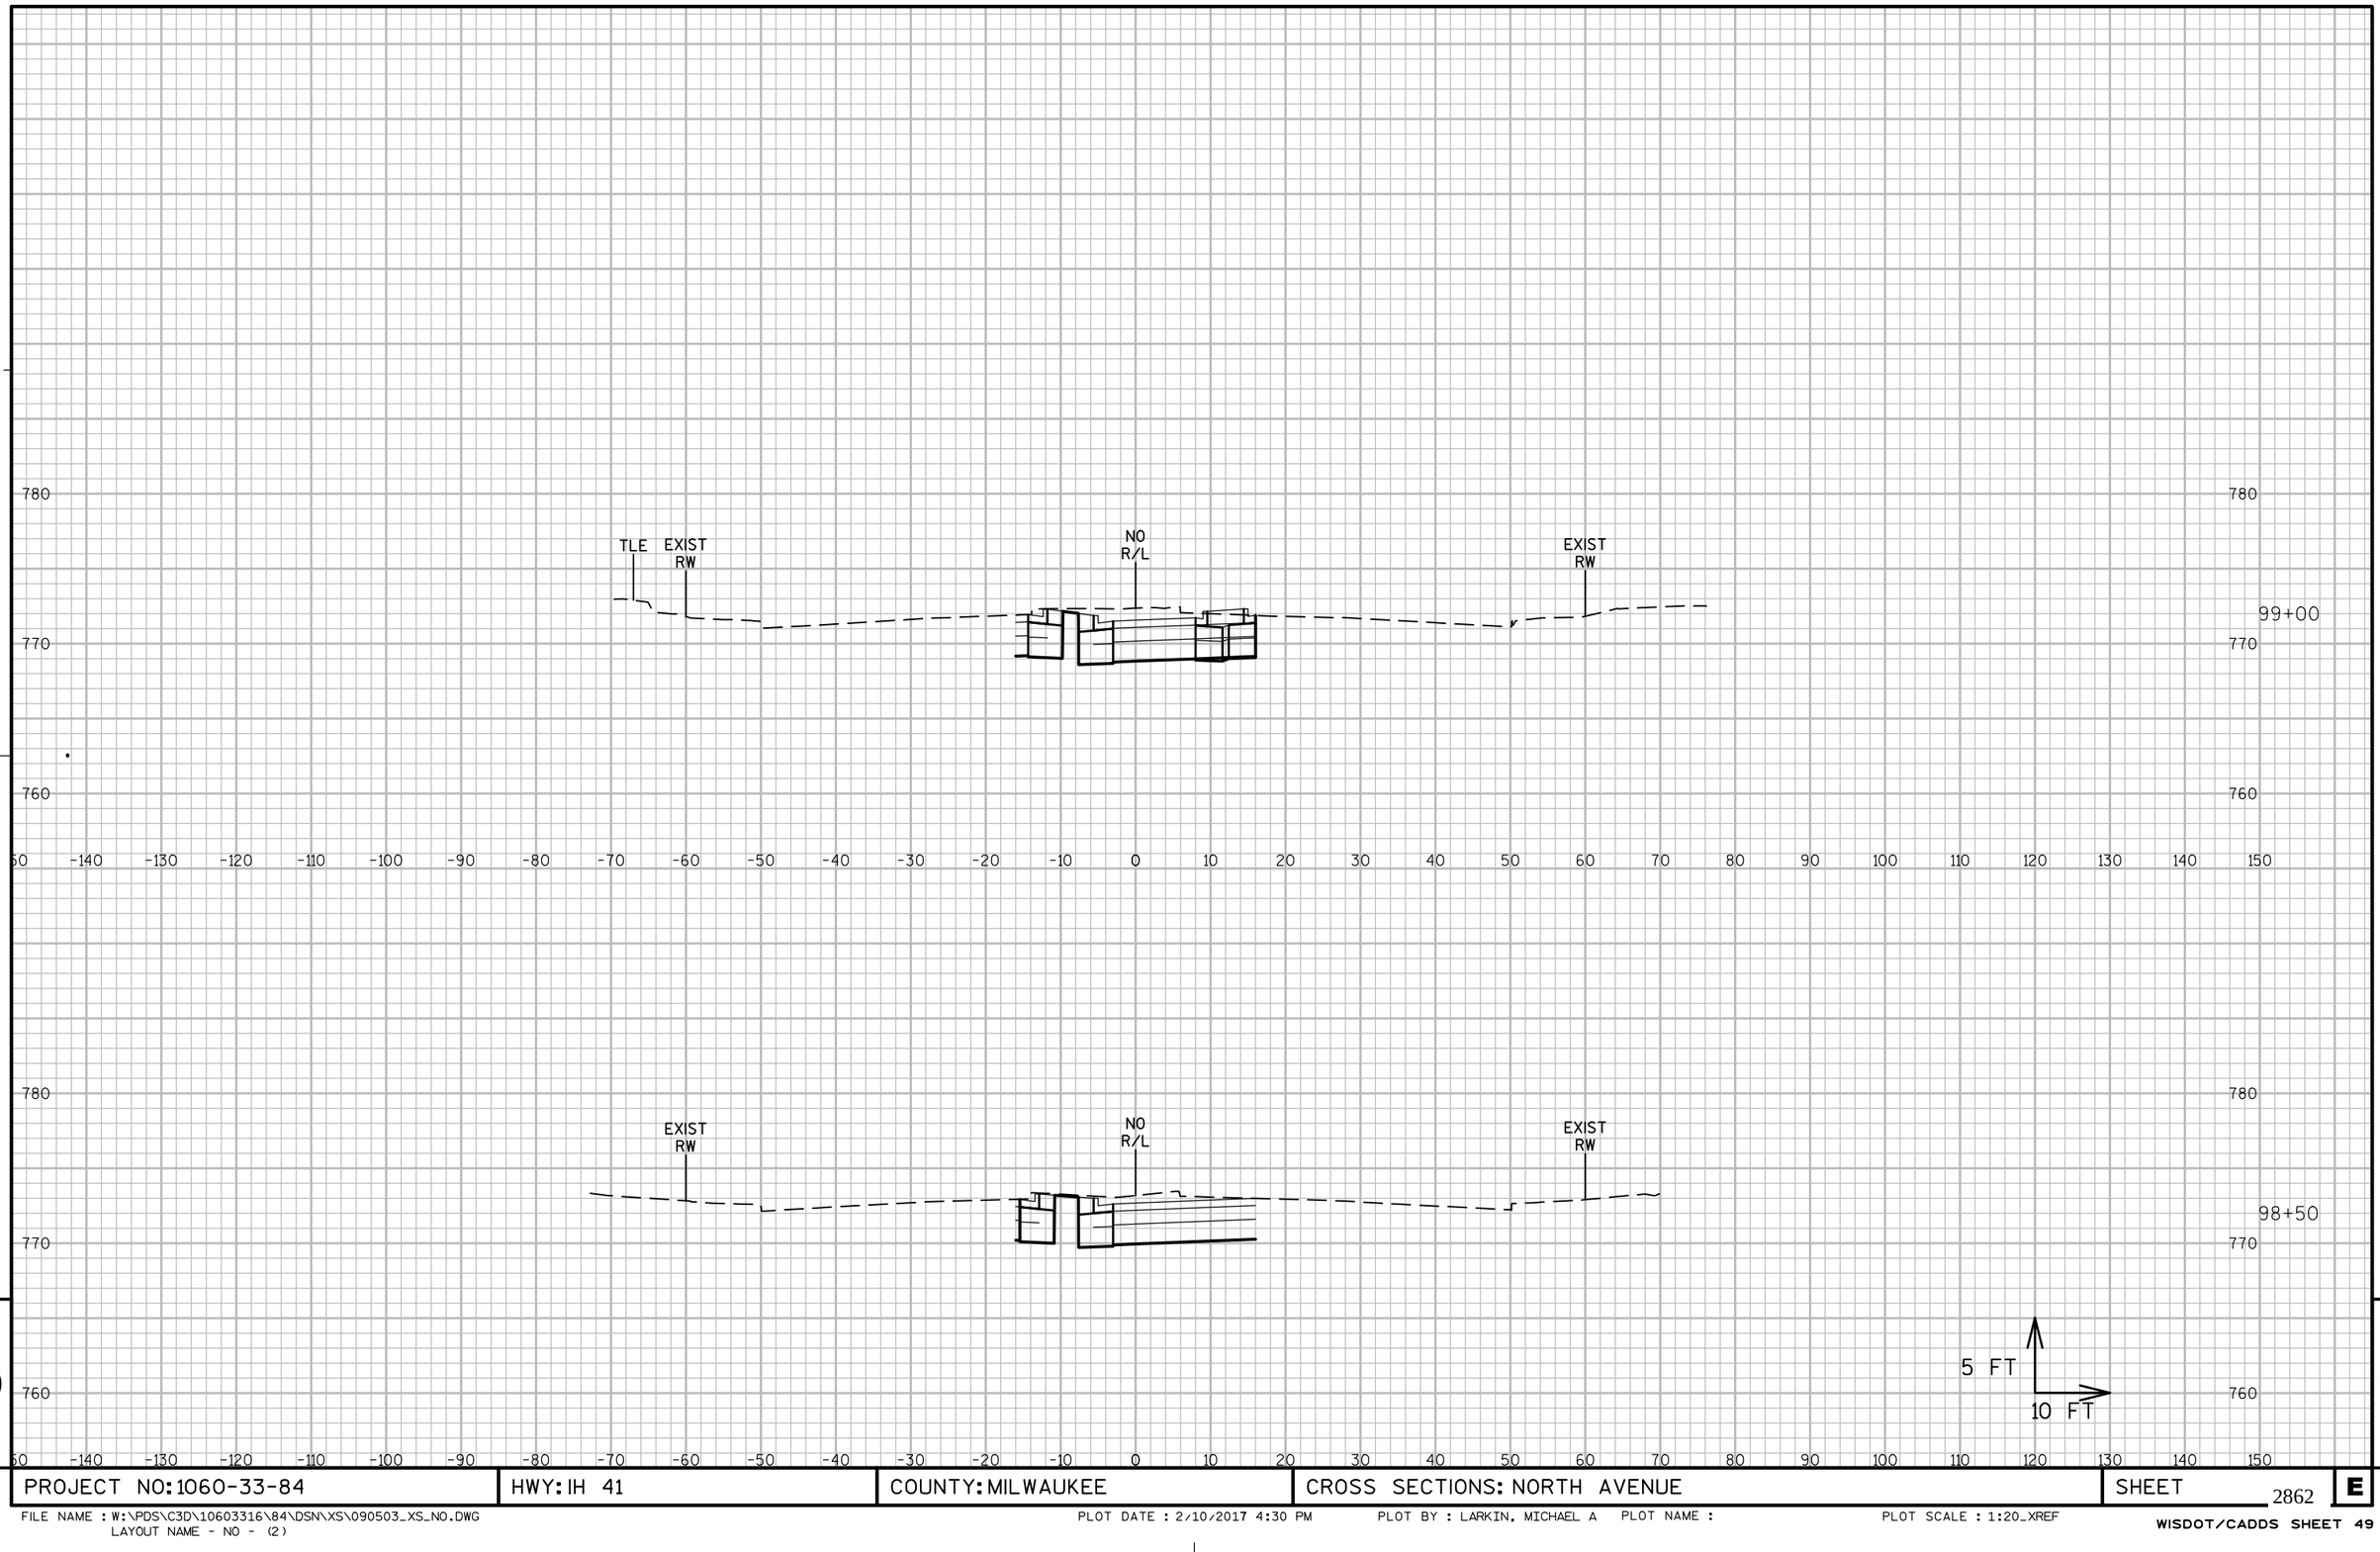

9

9

PROJECT NO: 1060-33-84	HWY: IH 41	COUNTY: MILWAUKEE	CROSS SECTIONS: NORTH AVENUE	SHEET 2862	E

FILE NAME : W:\PDS\C3D\10603316\84\DSN\XS\090503_XS_NO.DWG
LAYOUT NAME - NO - (2)

PLOT DATE : 2/10/2017 4:30 PM PLOT BY : LARKIN, MICHAEL A PLOT NAME : PLOT SCALE : 1:20_XREF

WISDOT/CADDS SHEET 49

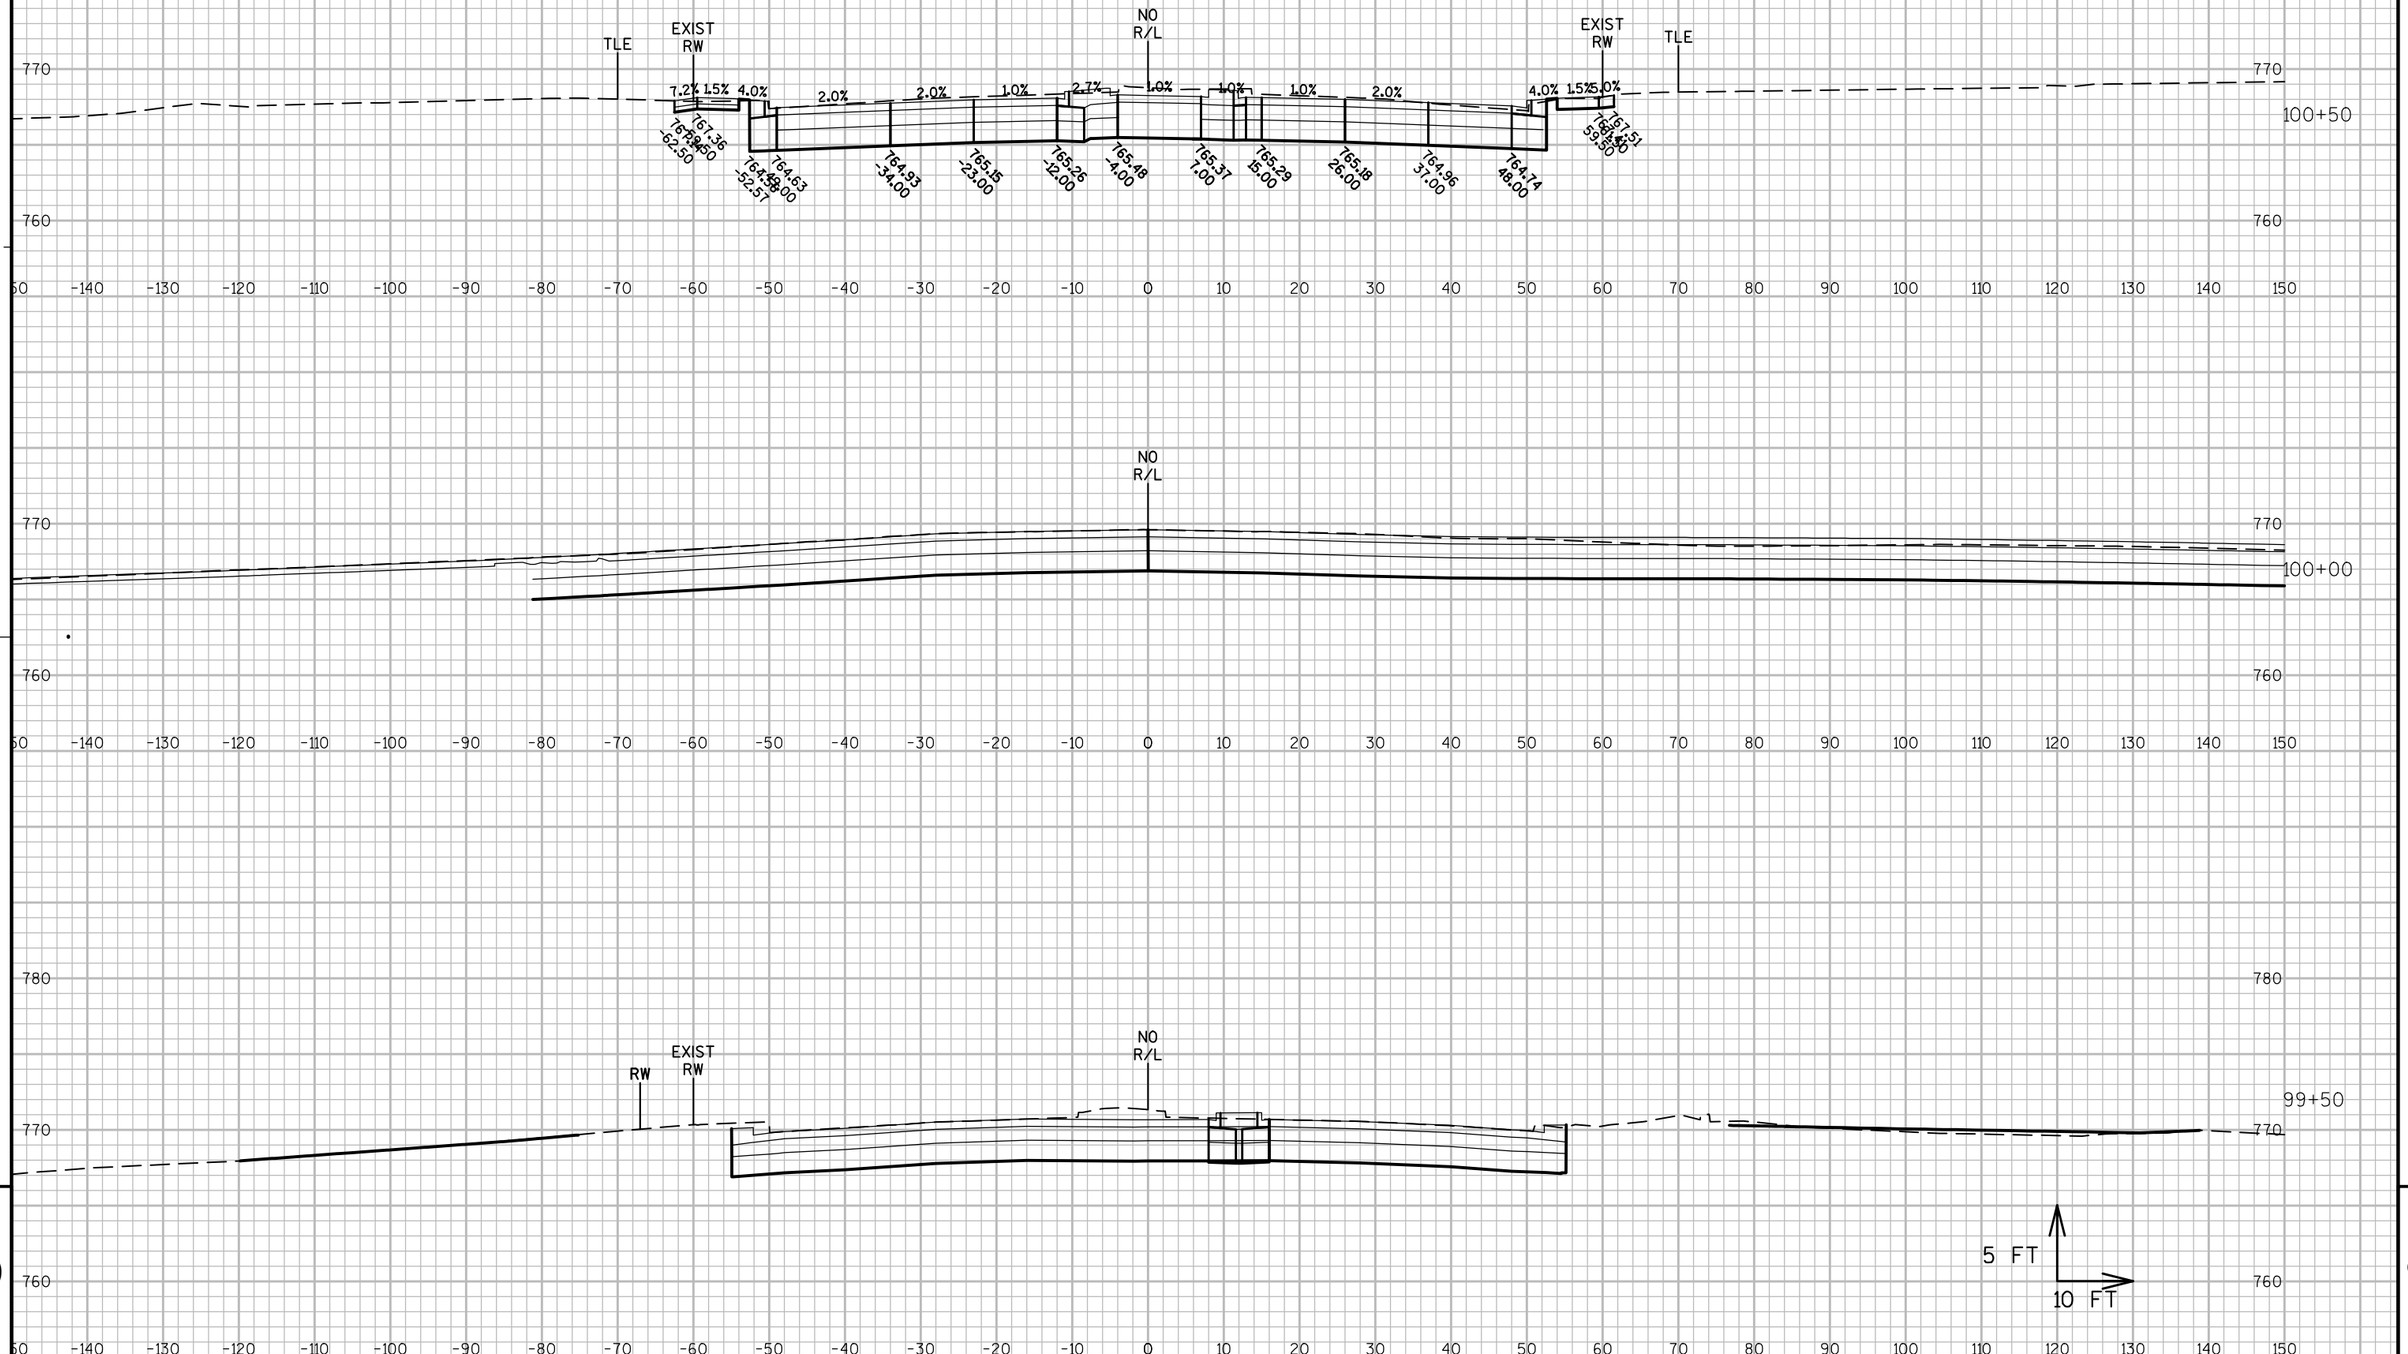

PROJECT NO: 1060-33-84	HWY: IH 41	COUNTY: MILWAUKEE	CROSS SECTIONS: NORTH AVENUE	SHEET 2863 E

FILE NAME : W:\PDS\C3D\10603316\84\DSN\XS\090503_XS_NO.DWG
LAYOUT NAME - NO - (3)

PLOT DATE : 2/10/2017 4:30 PM PLOT BY : LARKIN, MICHAEL A PLOT NAME : PLOT SCALE : 1:20_XREF

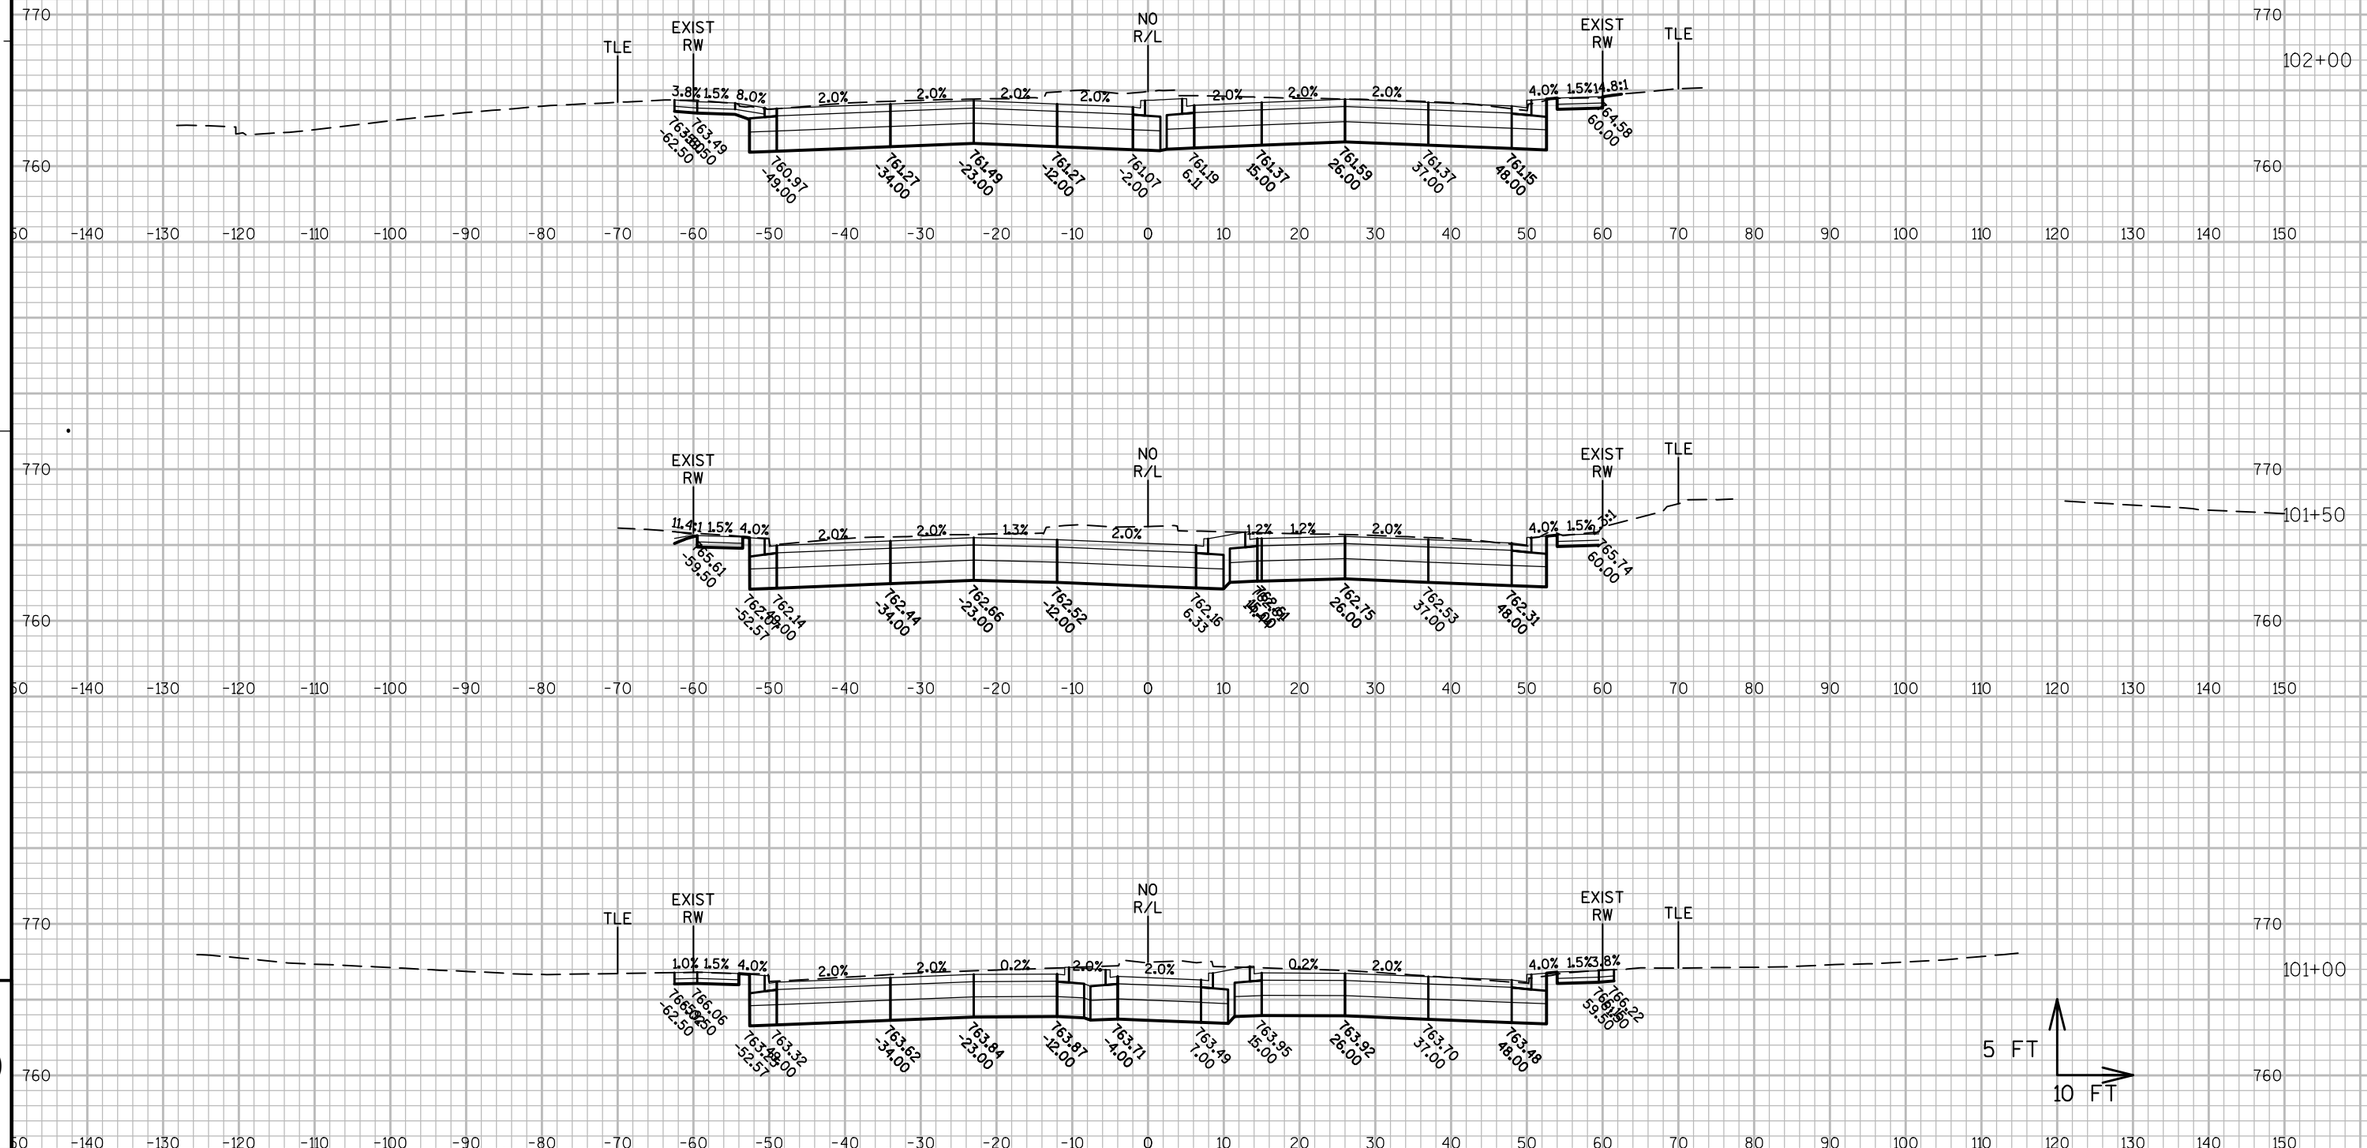

PROJECT NO: 1060-33-84	HWY: IH 41	COUNTY: MILWAUKEE	CROSS SECTIONS: NORTH AVENUE	SHEET 2864 E

FILE NAME : W:\PDS\C3D\10603316\84\DSN\XS\090503_XS_NO.DWG
LAYOUT NAME - NO - (4)

PLOT DATE : 2/10/2017 4:30 PM PLOT BY : LARKIN, MICHAEL A PLOT NAME : PLOT SCALE : 1:20_XREF

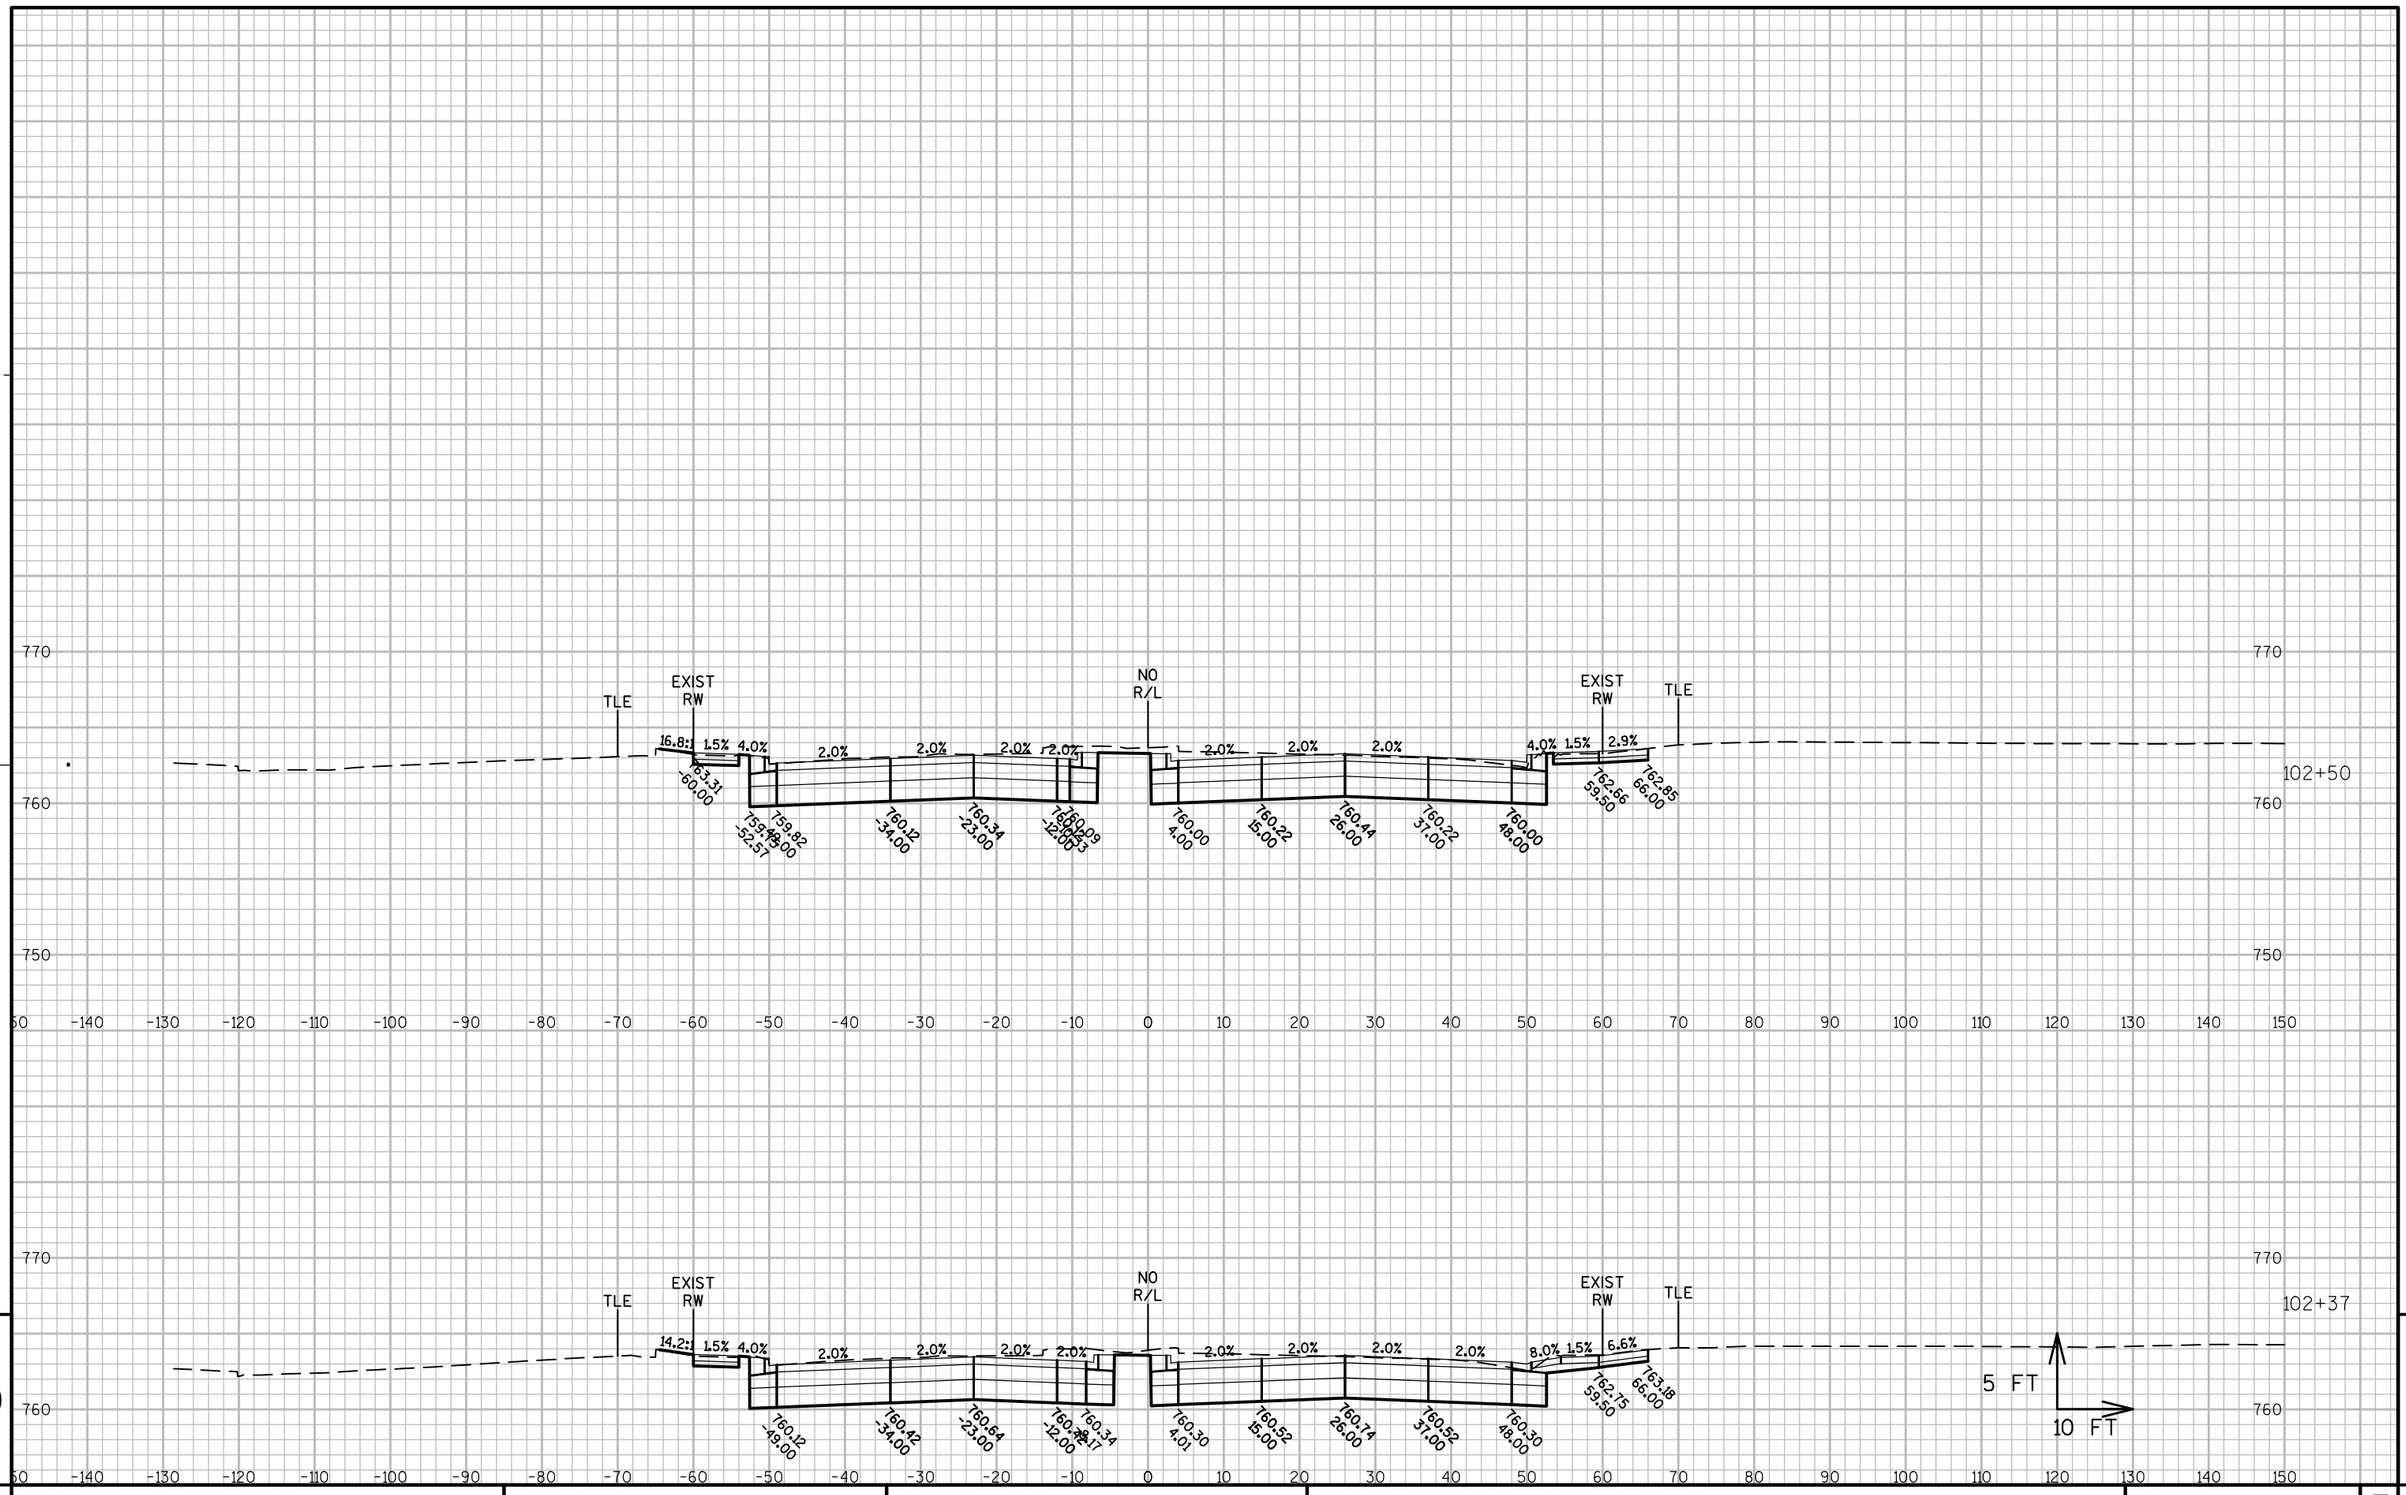

9

9

PROJECT NO: 1060-33-84	HWY: IH 41	COUNTY: MILWAUKEE	CROSS SECTIONS: NORTH AVENUE	SHEET 2865	E

FILE NAME : W:\PDS\C3D\10603316\84\DSN\XS\090503_XS_NO.DWG
LAYOUT NAME - NO - (5)

PLOT DATE : 2/10/2017 4:30 PM PLOT BY : LARKIN, MICHAEL A PLOT NAME : PLOT SCALE : 1:20_XREF

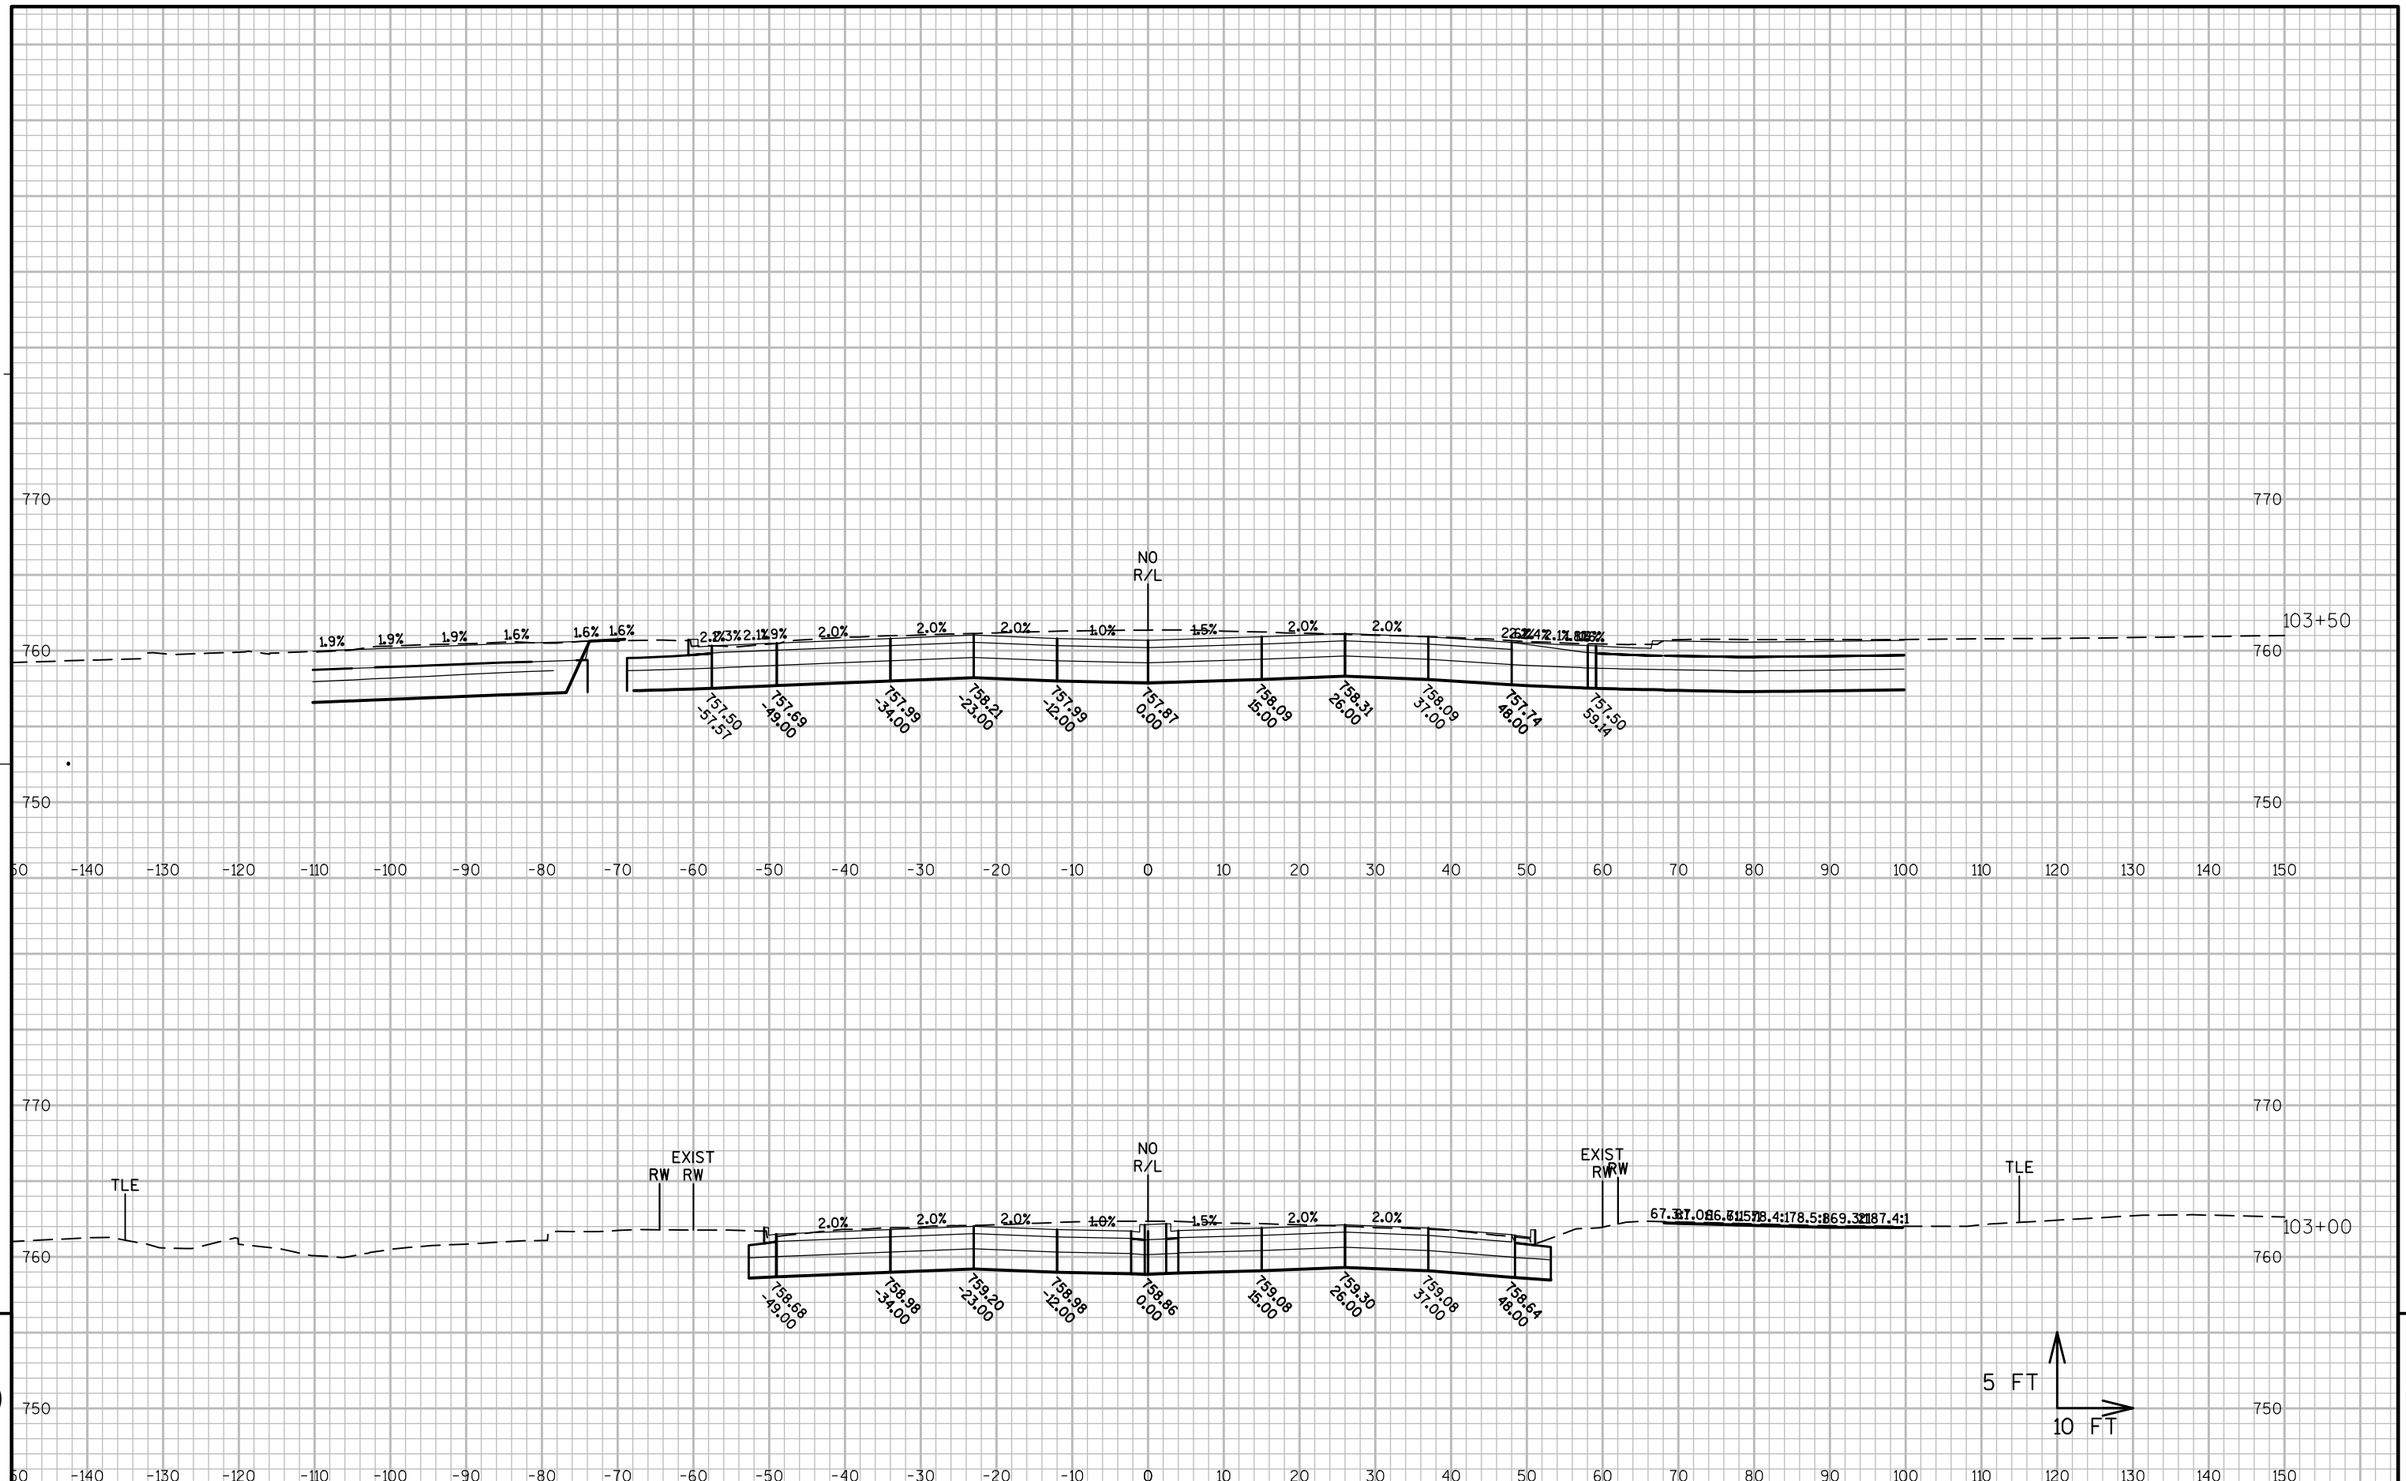

PROJECT NO: 1060-33-84	HWY: IH 41	COUNTY: MILWAUKEE	CROSS SECTIONS: NORTH AVENUE	SHEET 2866 E

FILE NAME : W:\PDS\C3D\10603316\84\DSN\XS\090503_XS_NO.DWG
LAYOUT NAME - NO - (6)

PLOT DATE : 2/10/2017 4:30 PM PLOT BY : LARKIN, MICHAEL A PLOT NAME : PLOT SCALE : 1:20_XREF

WISDOT/CADDS SHEET 49

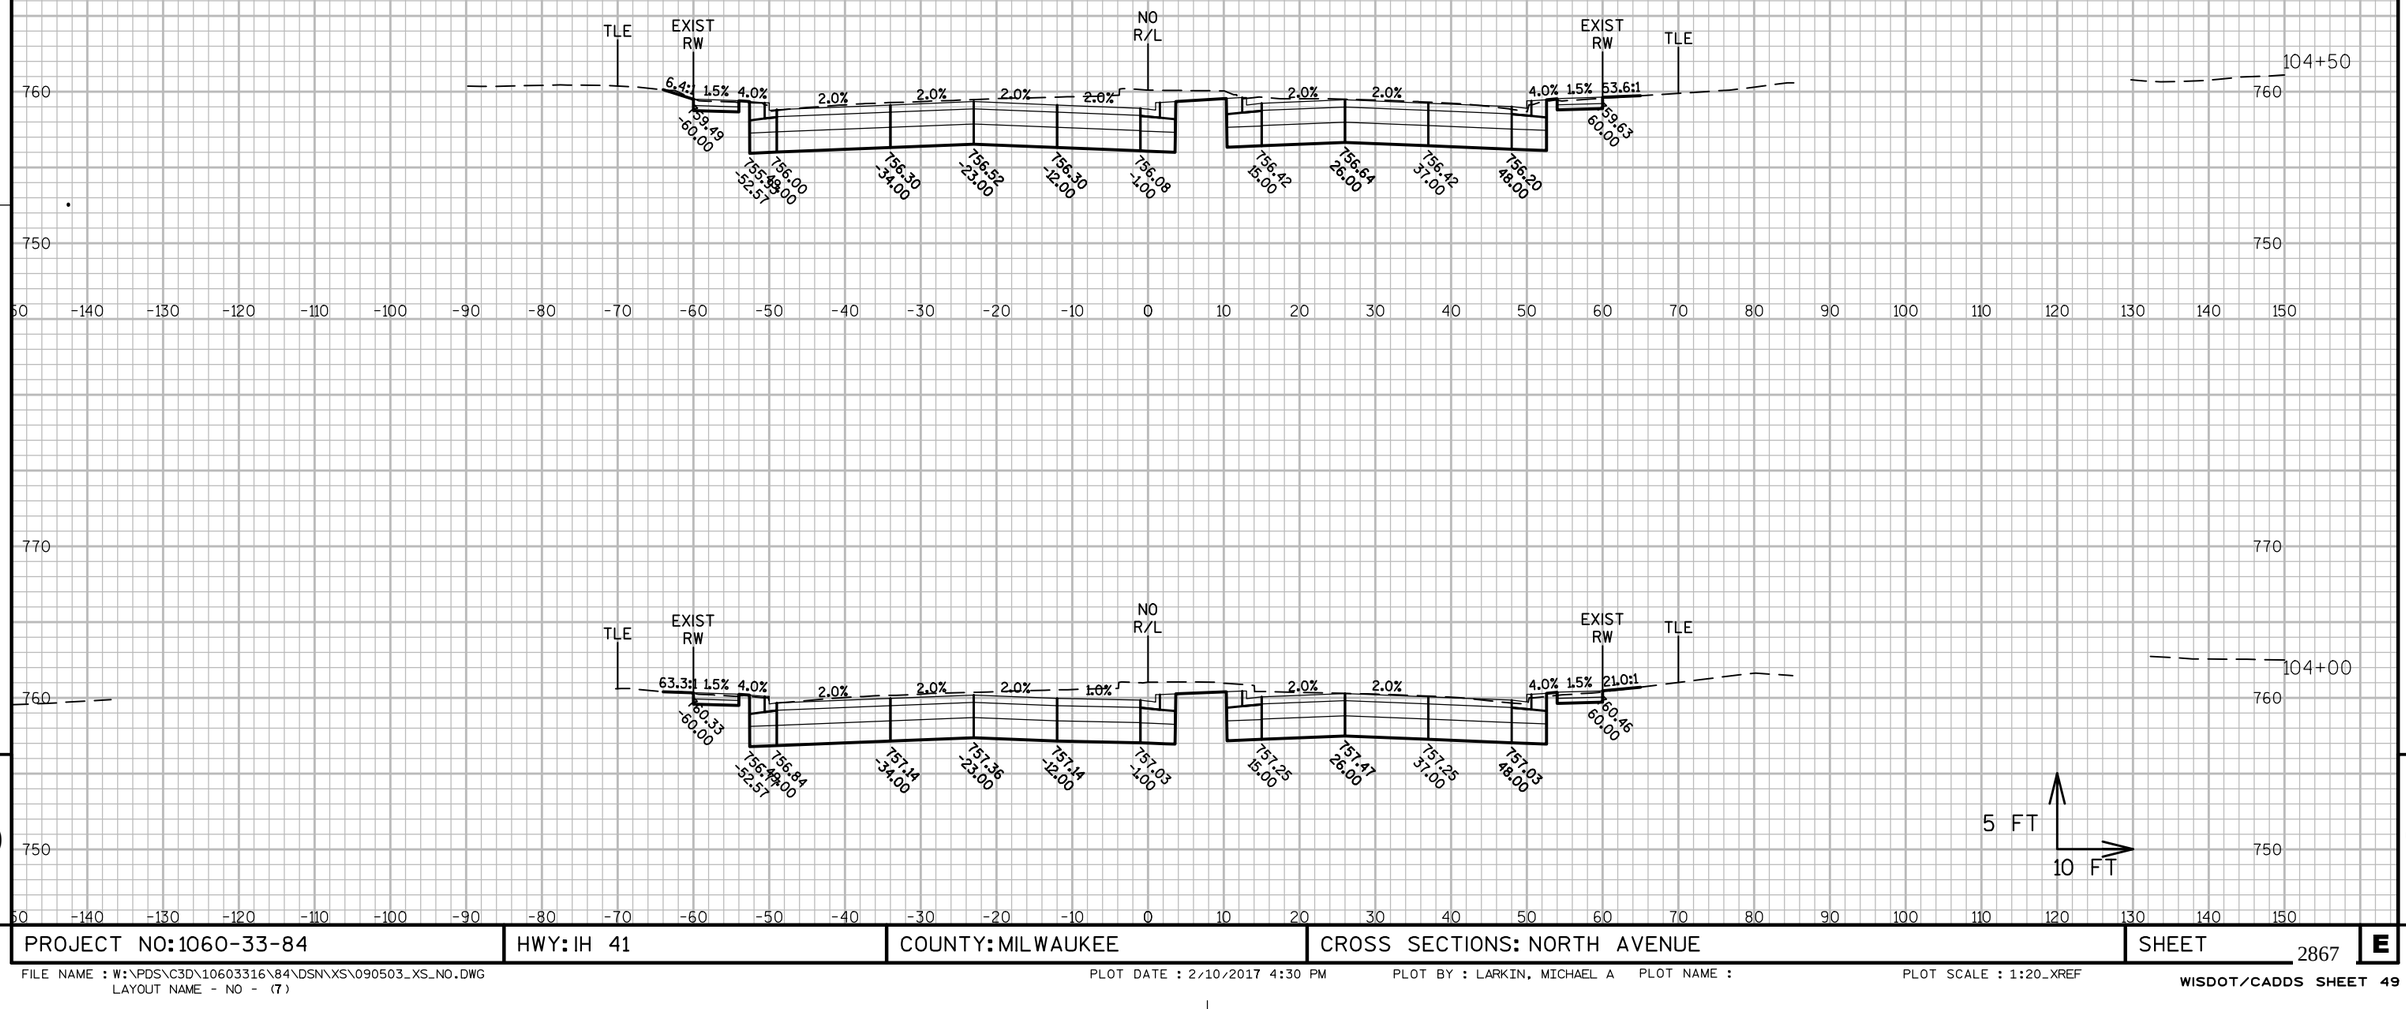

PROJECT NO: 1060-33-84	HWY: IH 41	COUNTY: MILWAUKEE	CROSS SECTIONS: NORTH AVENUE	SHEET 2867 E

FILE NAME : W:\PDS\C3D\10603316\84\DSN\XS\090503_XS_NO.DWG
LAYOUT NAME - NO - (7)

PLOT DATE : 2/10/2017 4:30 PM PLOT BY : LARKIN, MICHAEL A PLOT NAME : PLOT SCALE : 1:20_XREF

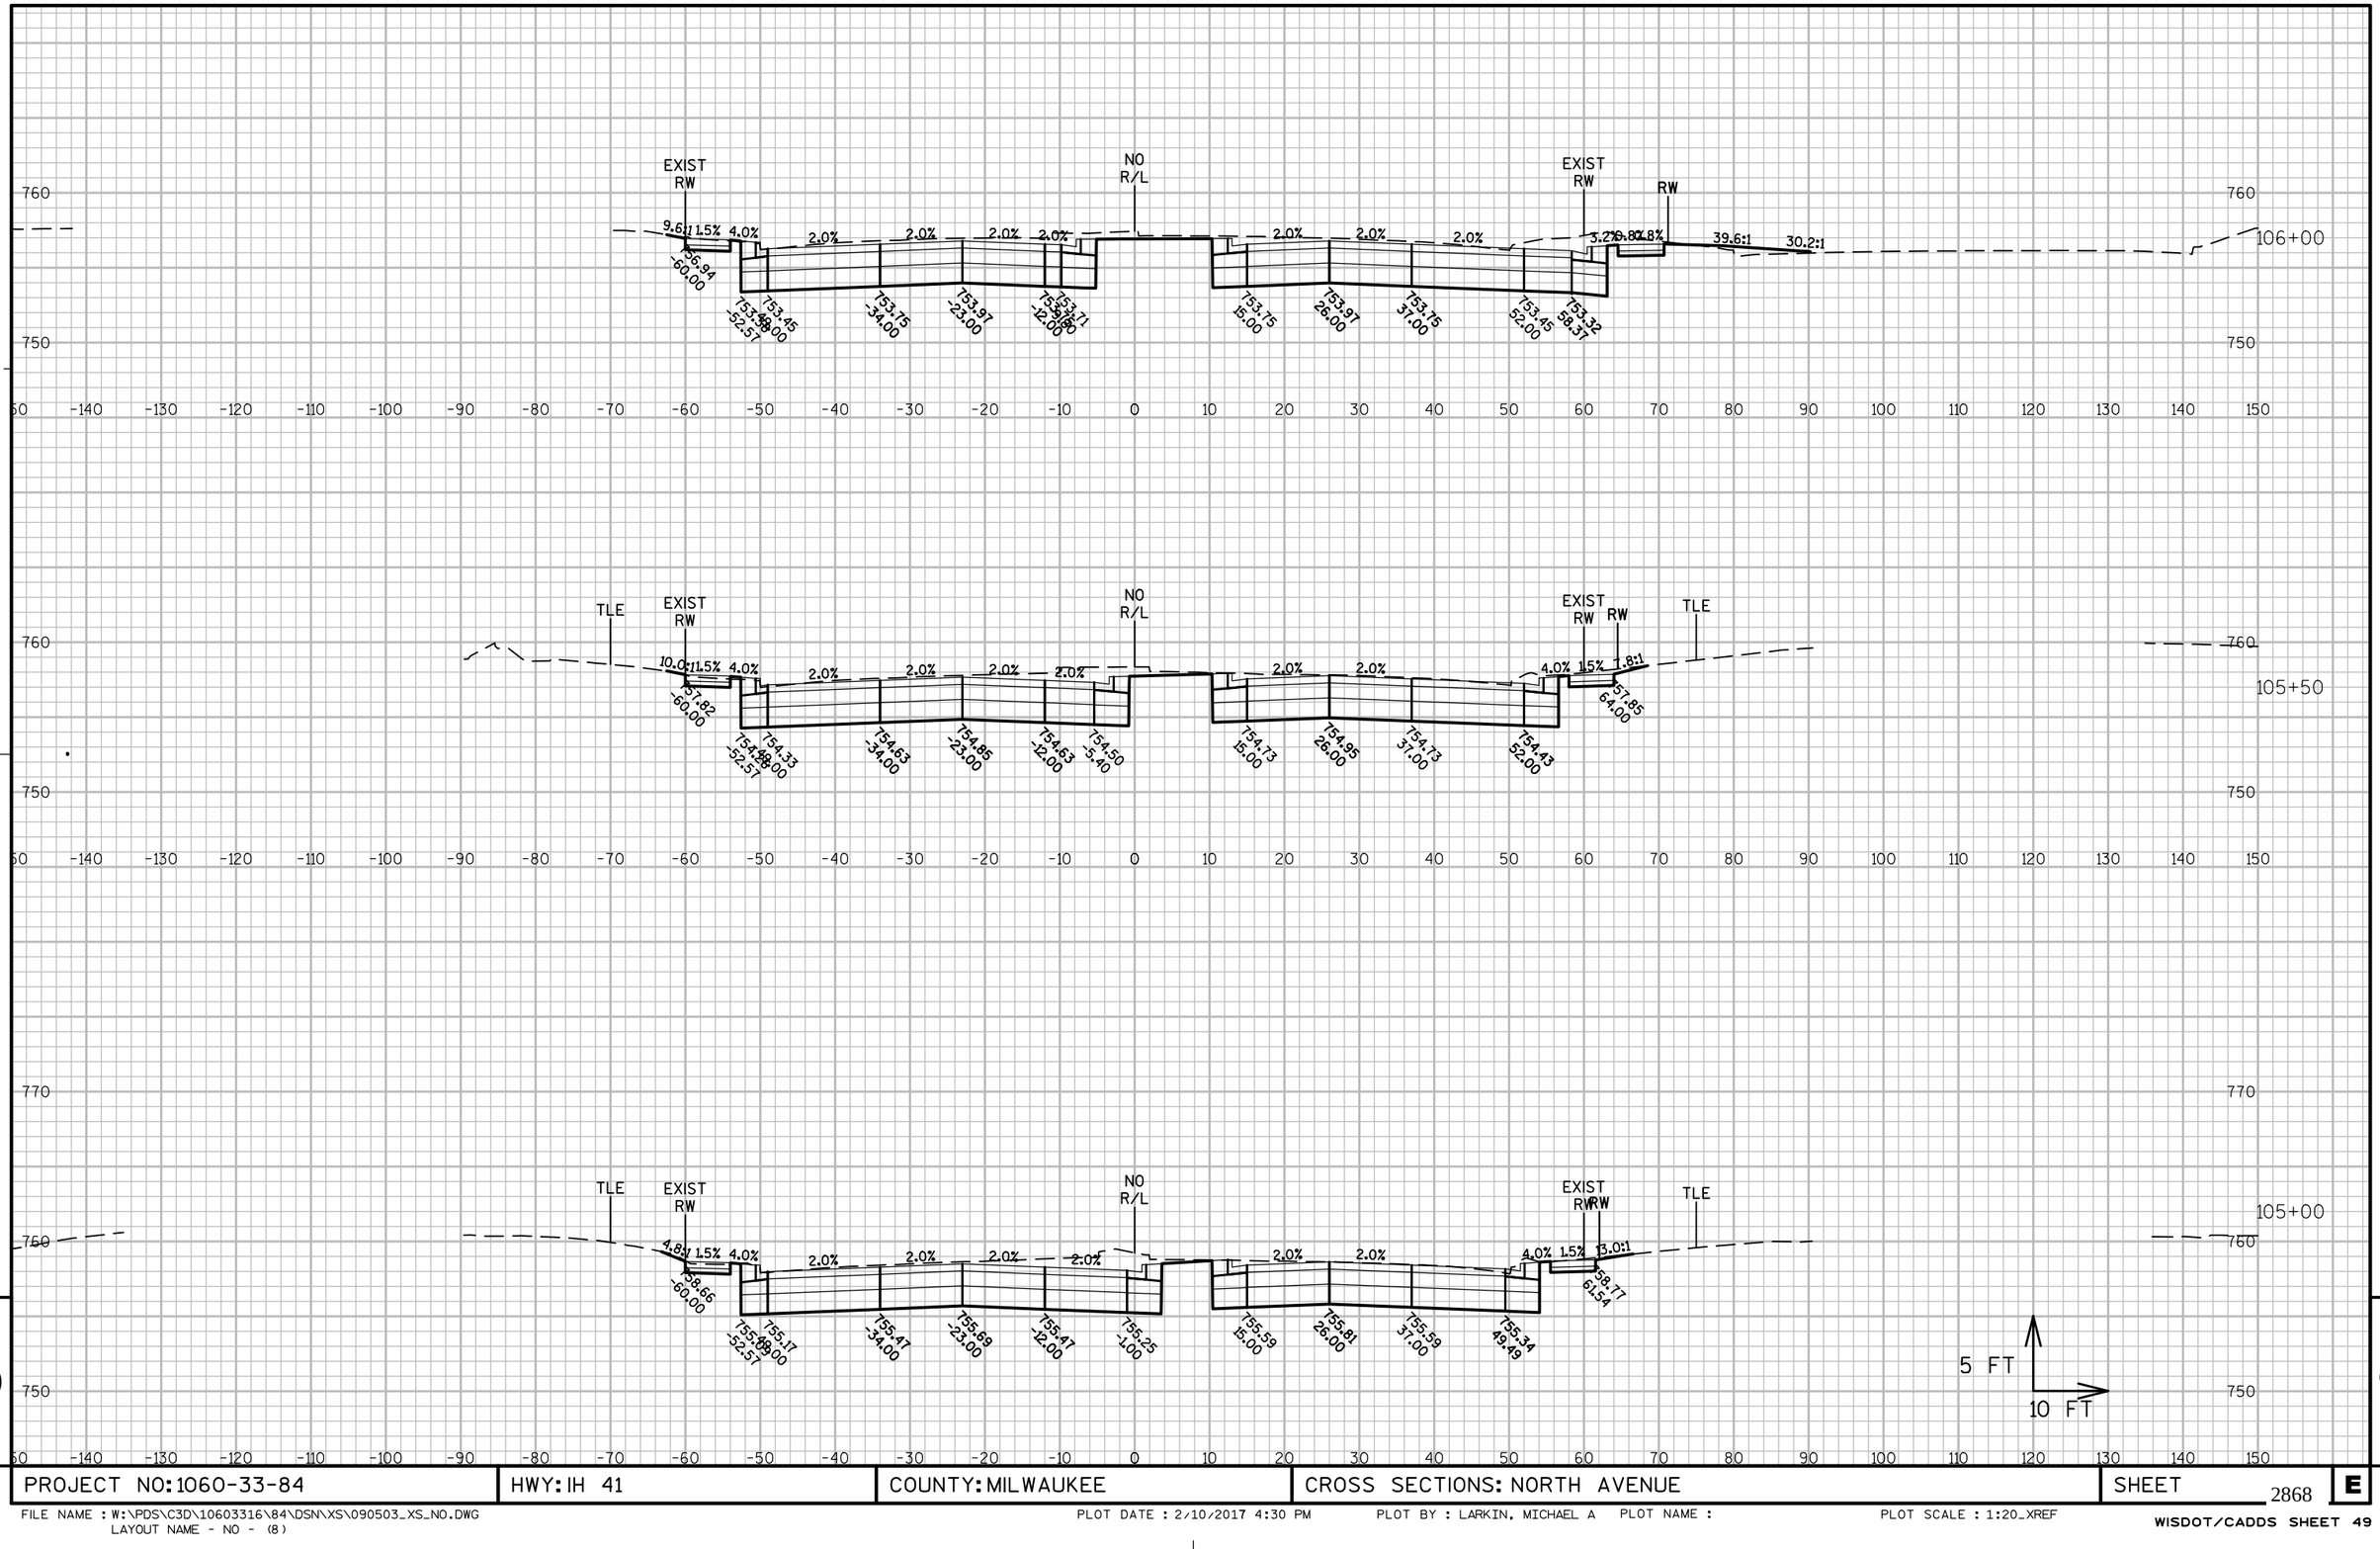

9

9

PROJECT NO: 1060-33-84	HWY: IH 41	COUNTY: MILWAUKEE	CROSS SECTIONS: NORTH AVENUE	SHEET 2868	E

FILE NAME : W:\PDS\C3D\10603316\84\DSN\XS\090503_XS_NO.DWG
LAYOUT NAME - NO - (8)

PLOT DATE : 2/10/2017 4:30 PM PLOT BY : LARKIN, MICHAEL A PLOT NAME : PLOT SCALE : 1:20_XREF

WISDOT/CADDS SHEET 49

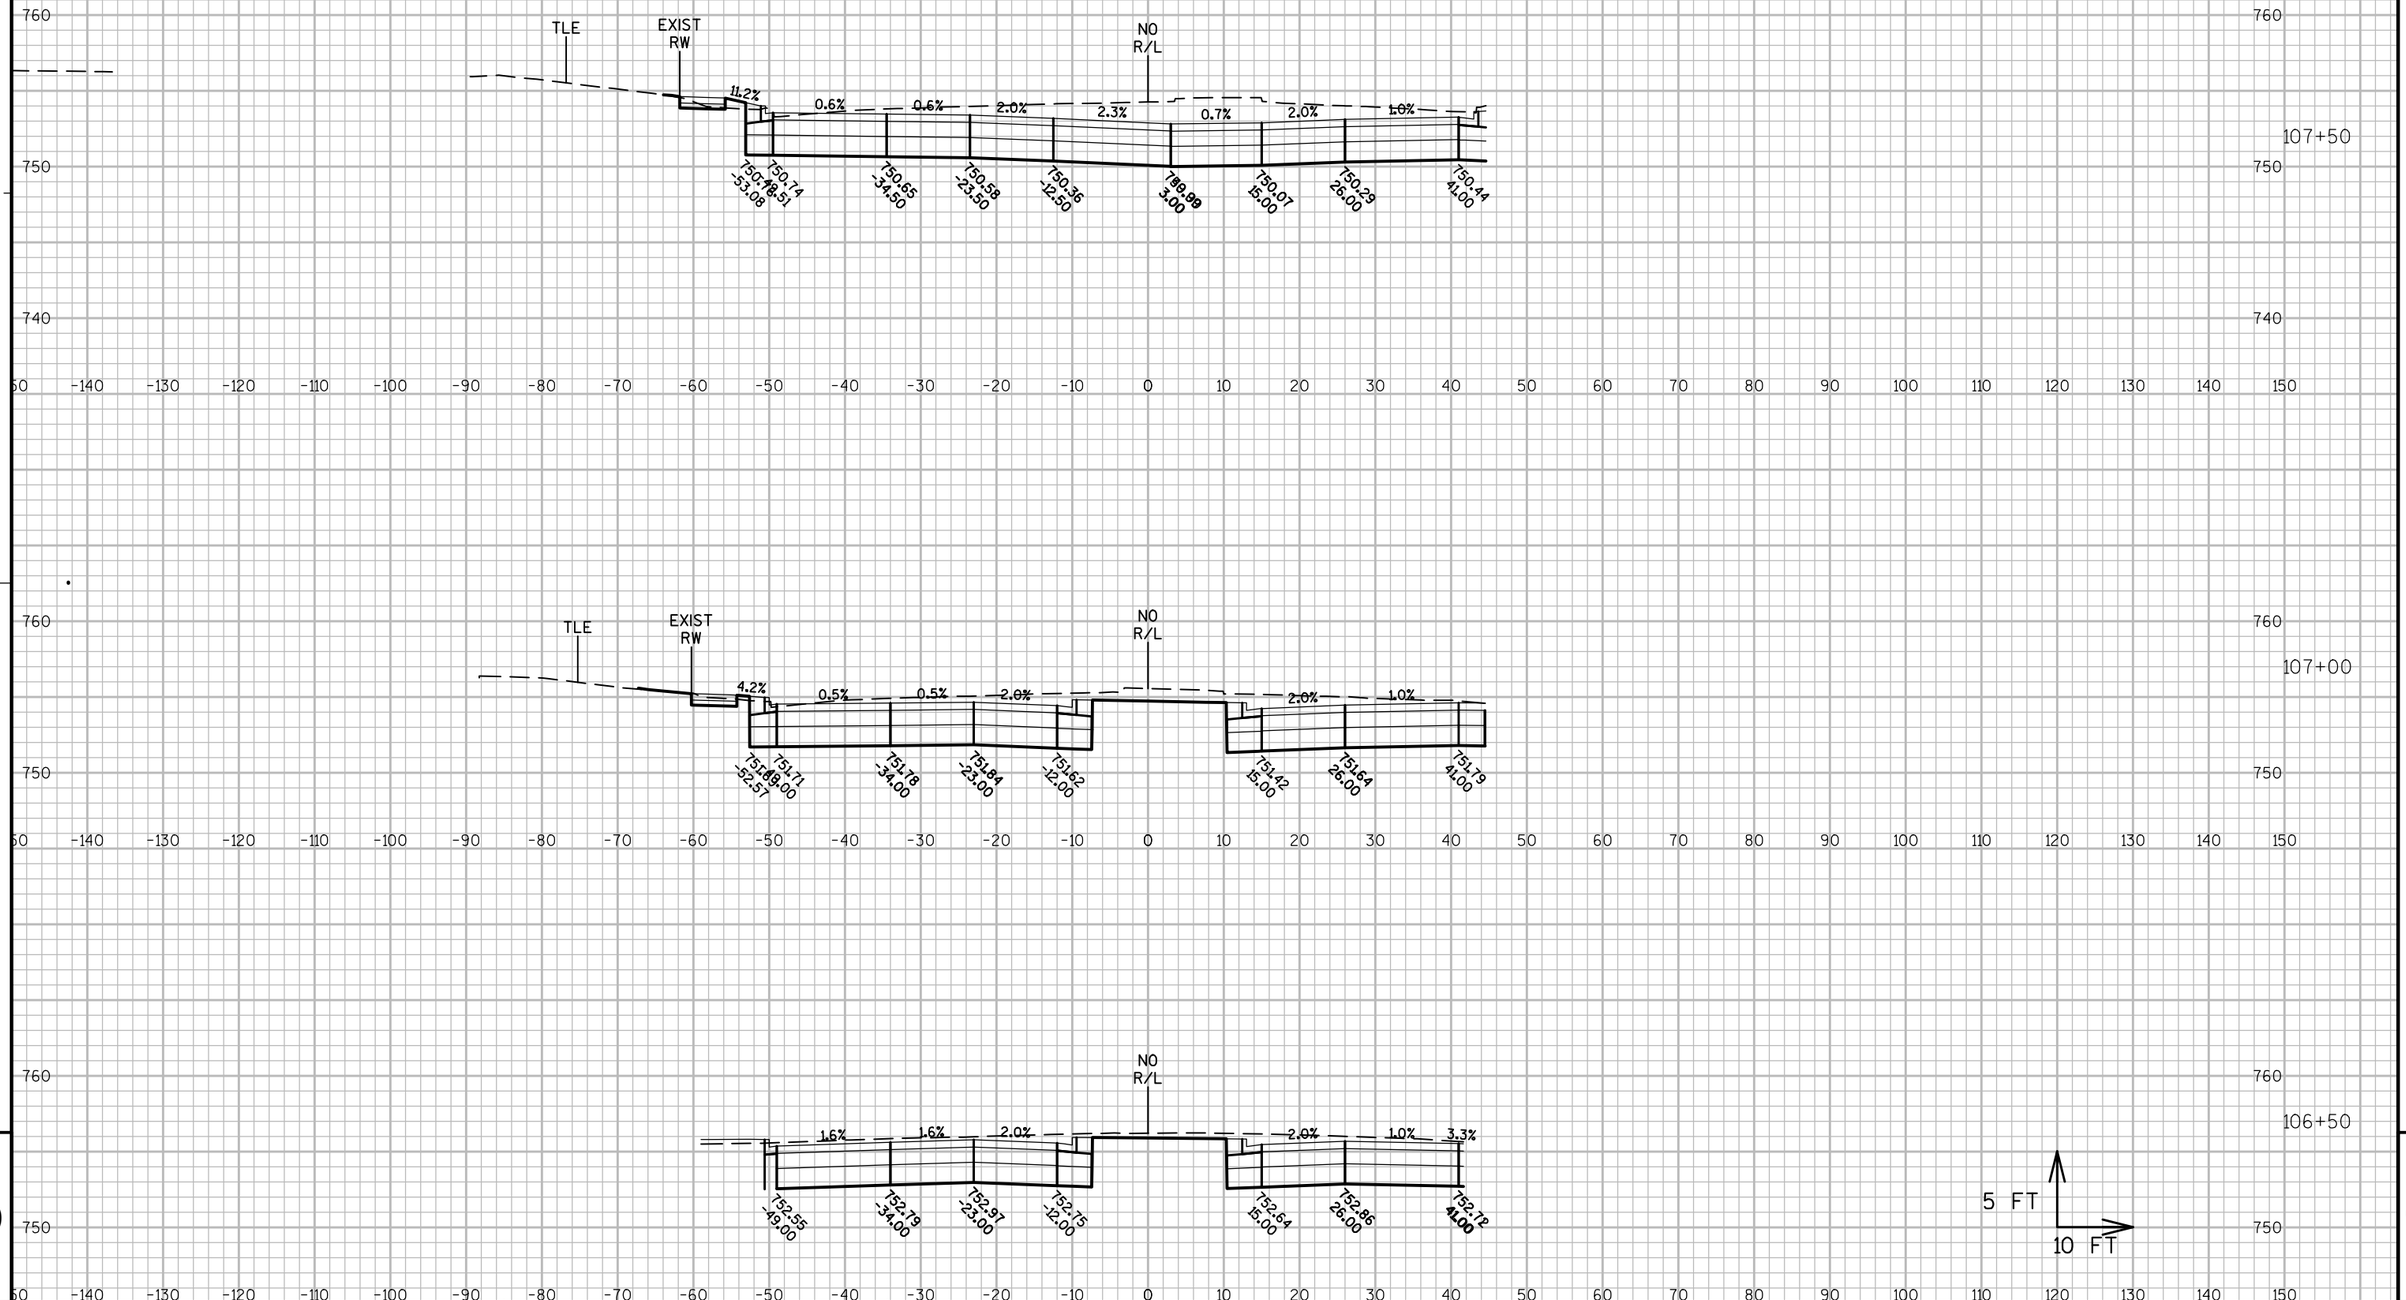

9

9

PROJECT NO: 1060-33-84	HWY: IH 41	COUNTY: MILWAUKEE	CROSS SECTIONS: NORTH AVENUE	SHEET 2869	E

FILE NAME : W:\PDS\C3D\10603316\84\DSN\XS\090503_XS_NO.DWG
LAYOUT NAME - NO - (9)

PLOT DATE : 2/10/2017 4:30 PM PLOT BY : LARKIN, MICHAEL A PLOT NAME : PLOT SCALE : 1:20_XREF

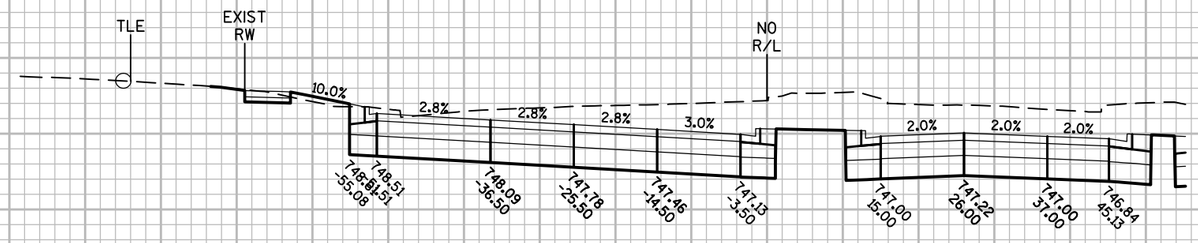

760
750
740
-140 -130 -120 -110 -100 -90 -80 -70 -60 -50 -40 -30 -20 -10 0 10 20 30 40 50 60 70 80 90 100 110 120 130 140 150

108+50

108+00

5 FT
10 FT

9

9

PROJECT NO: 1060-33-84	HWY: IH 41	COUNTY: MILWAUKEE	CROSS SECTIONS: NORTH AVENUE	SHEET 2870	E

FILE NAME : W:\PDS\C3D\10603316\84\DSN\XS\090503_XS_NO.DWG
LAYOUT NAME - NO - (10)

PLOT DATE : 2/10/2017 4:30 PM PLOT BY : LARKIN, MICHAEL A PLOT NAME : PLOT SCALE : 1:20_XREF

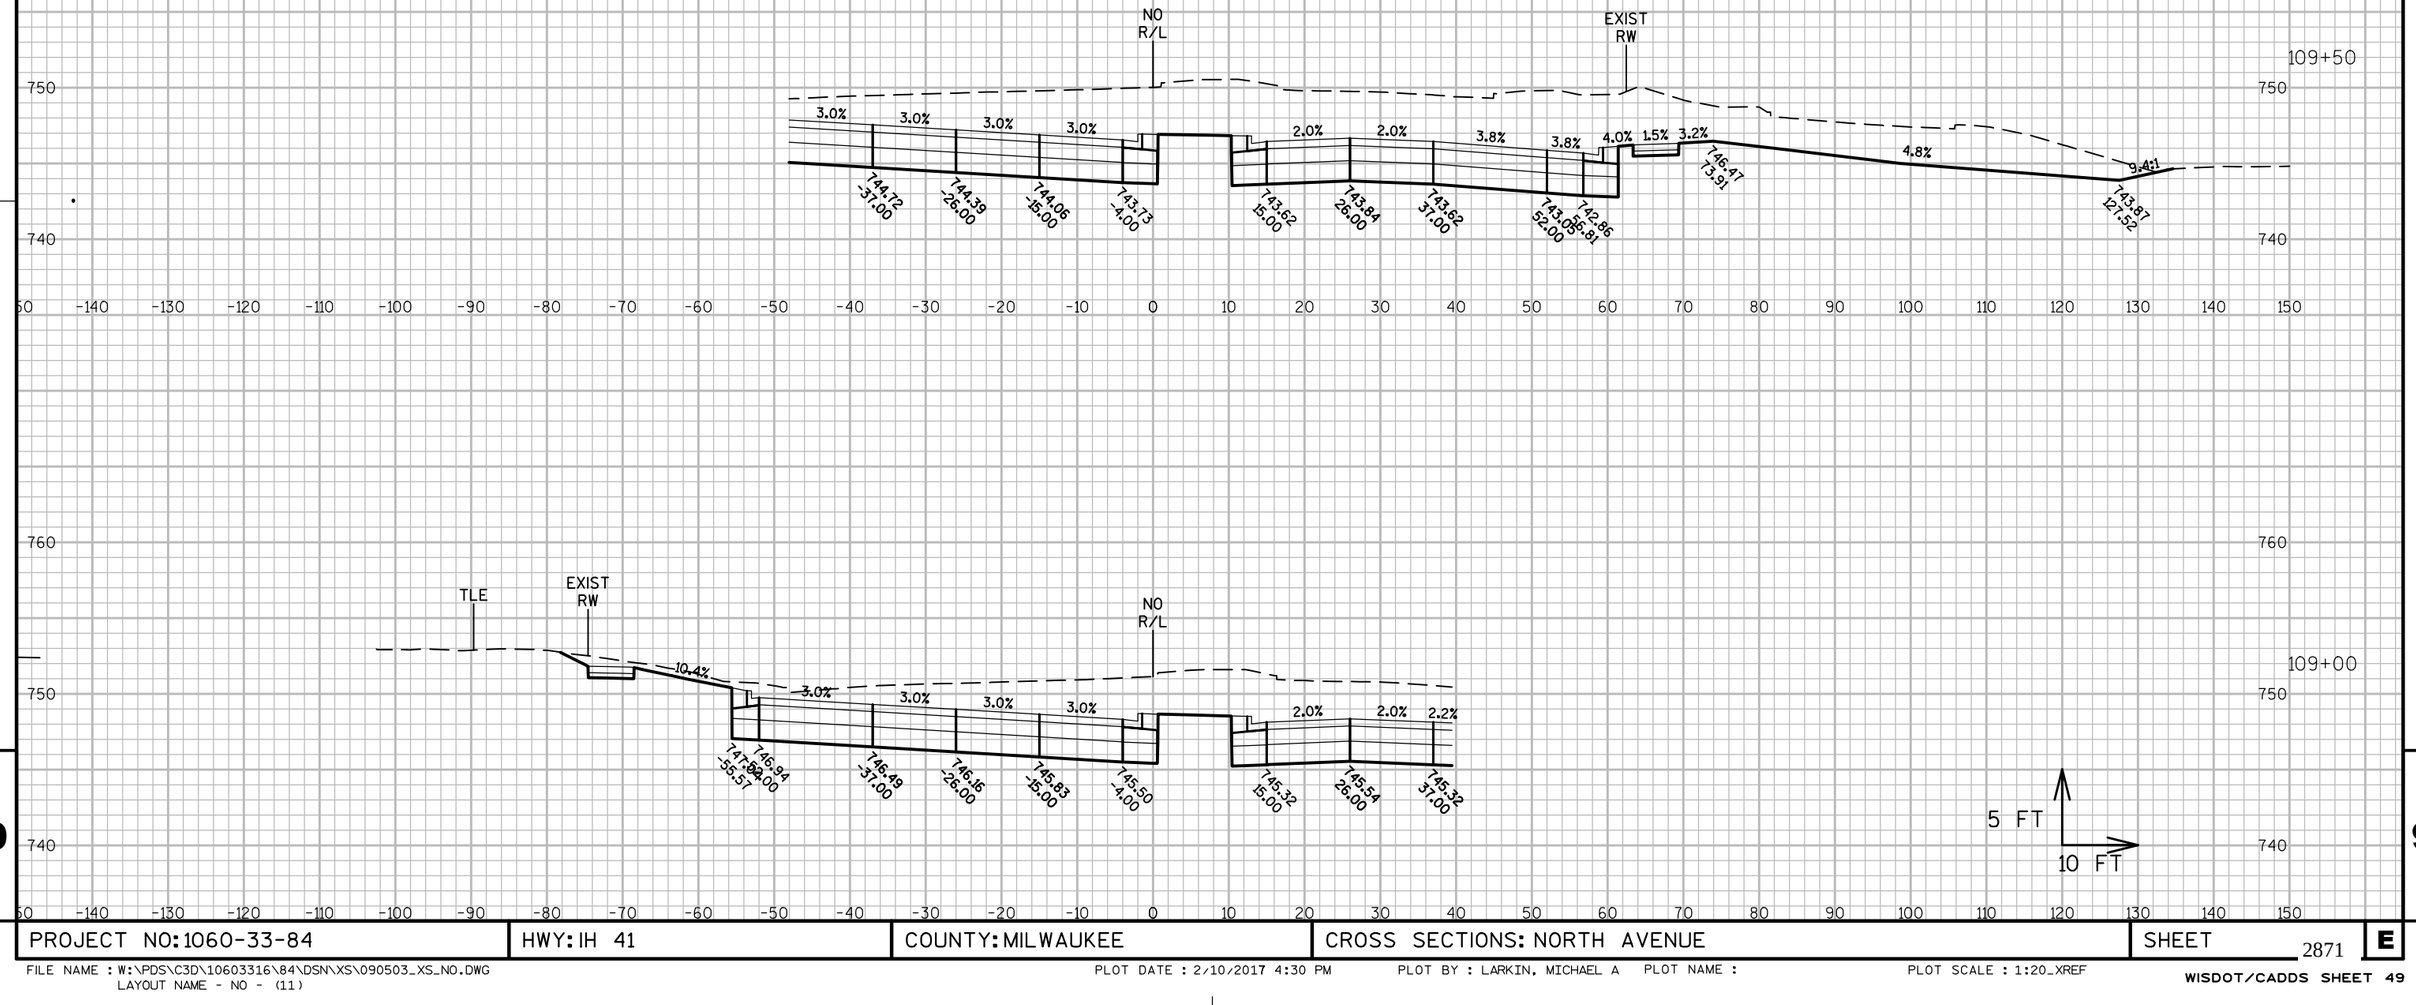

PROJECT NO: 1060-33-84	HWY: IH 41	COUNTY: MILWAUKEE	CROSS SECTIONS: NORTH AVENUE	SHEET 2871	E

FILE NAME : W:\PDS\C3D\10603316\84\DSN\XS\090503_XS_NO.DWG
LAYOUT NAME - NO - (11)

PLOT DATE : 2/10/2017 4:30 PM PLOT BY : LARKIN, MICHAEL A PLOT NAME : PLOT SCALE : 1:20_XREF

WISDOT/CADDS SHEET 49

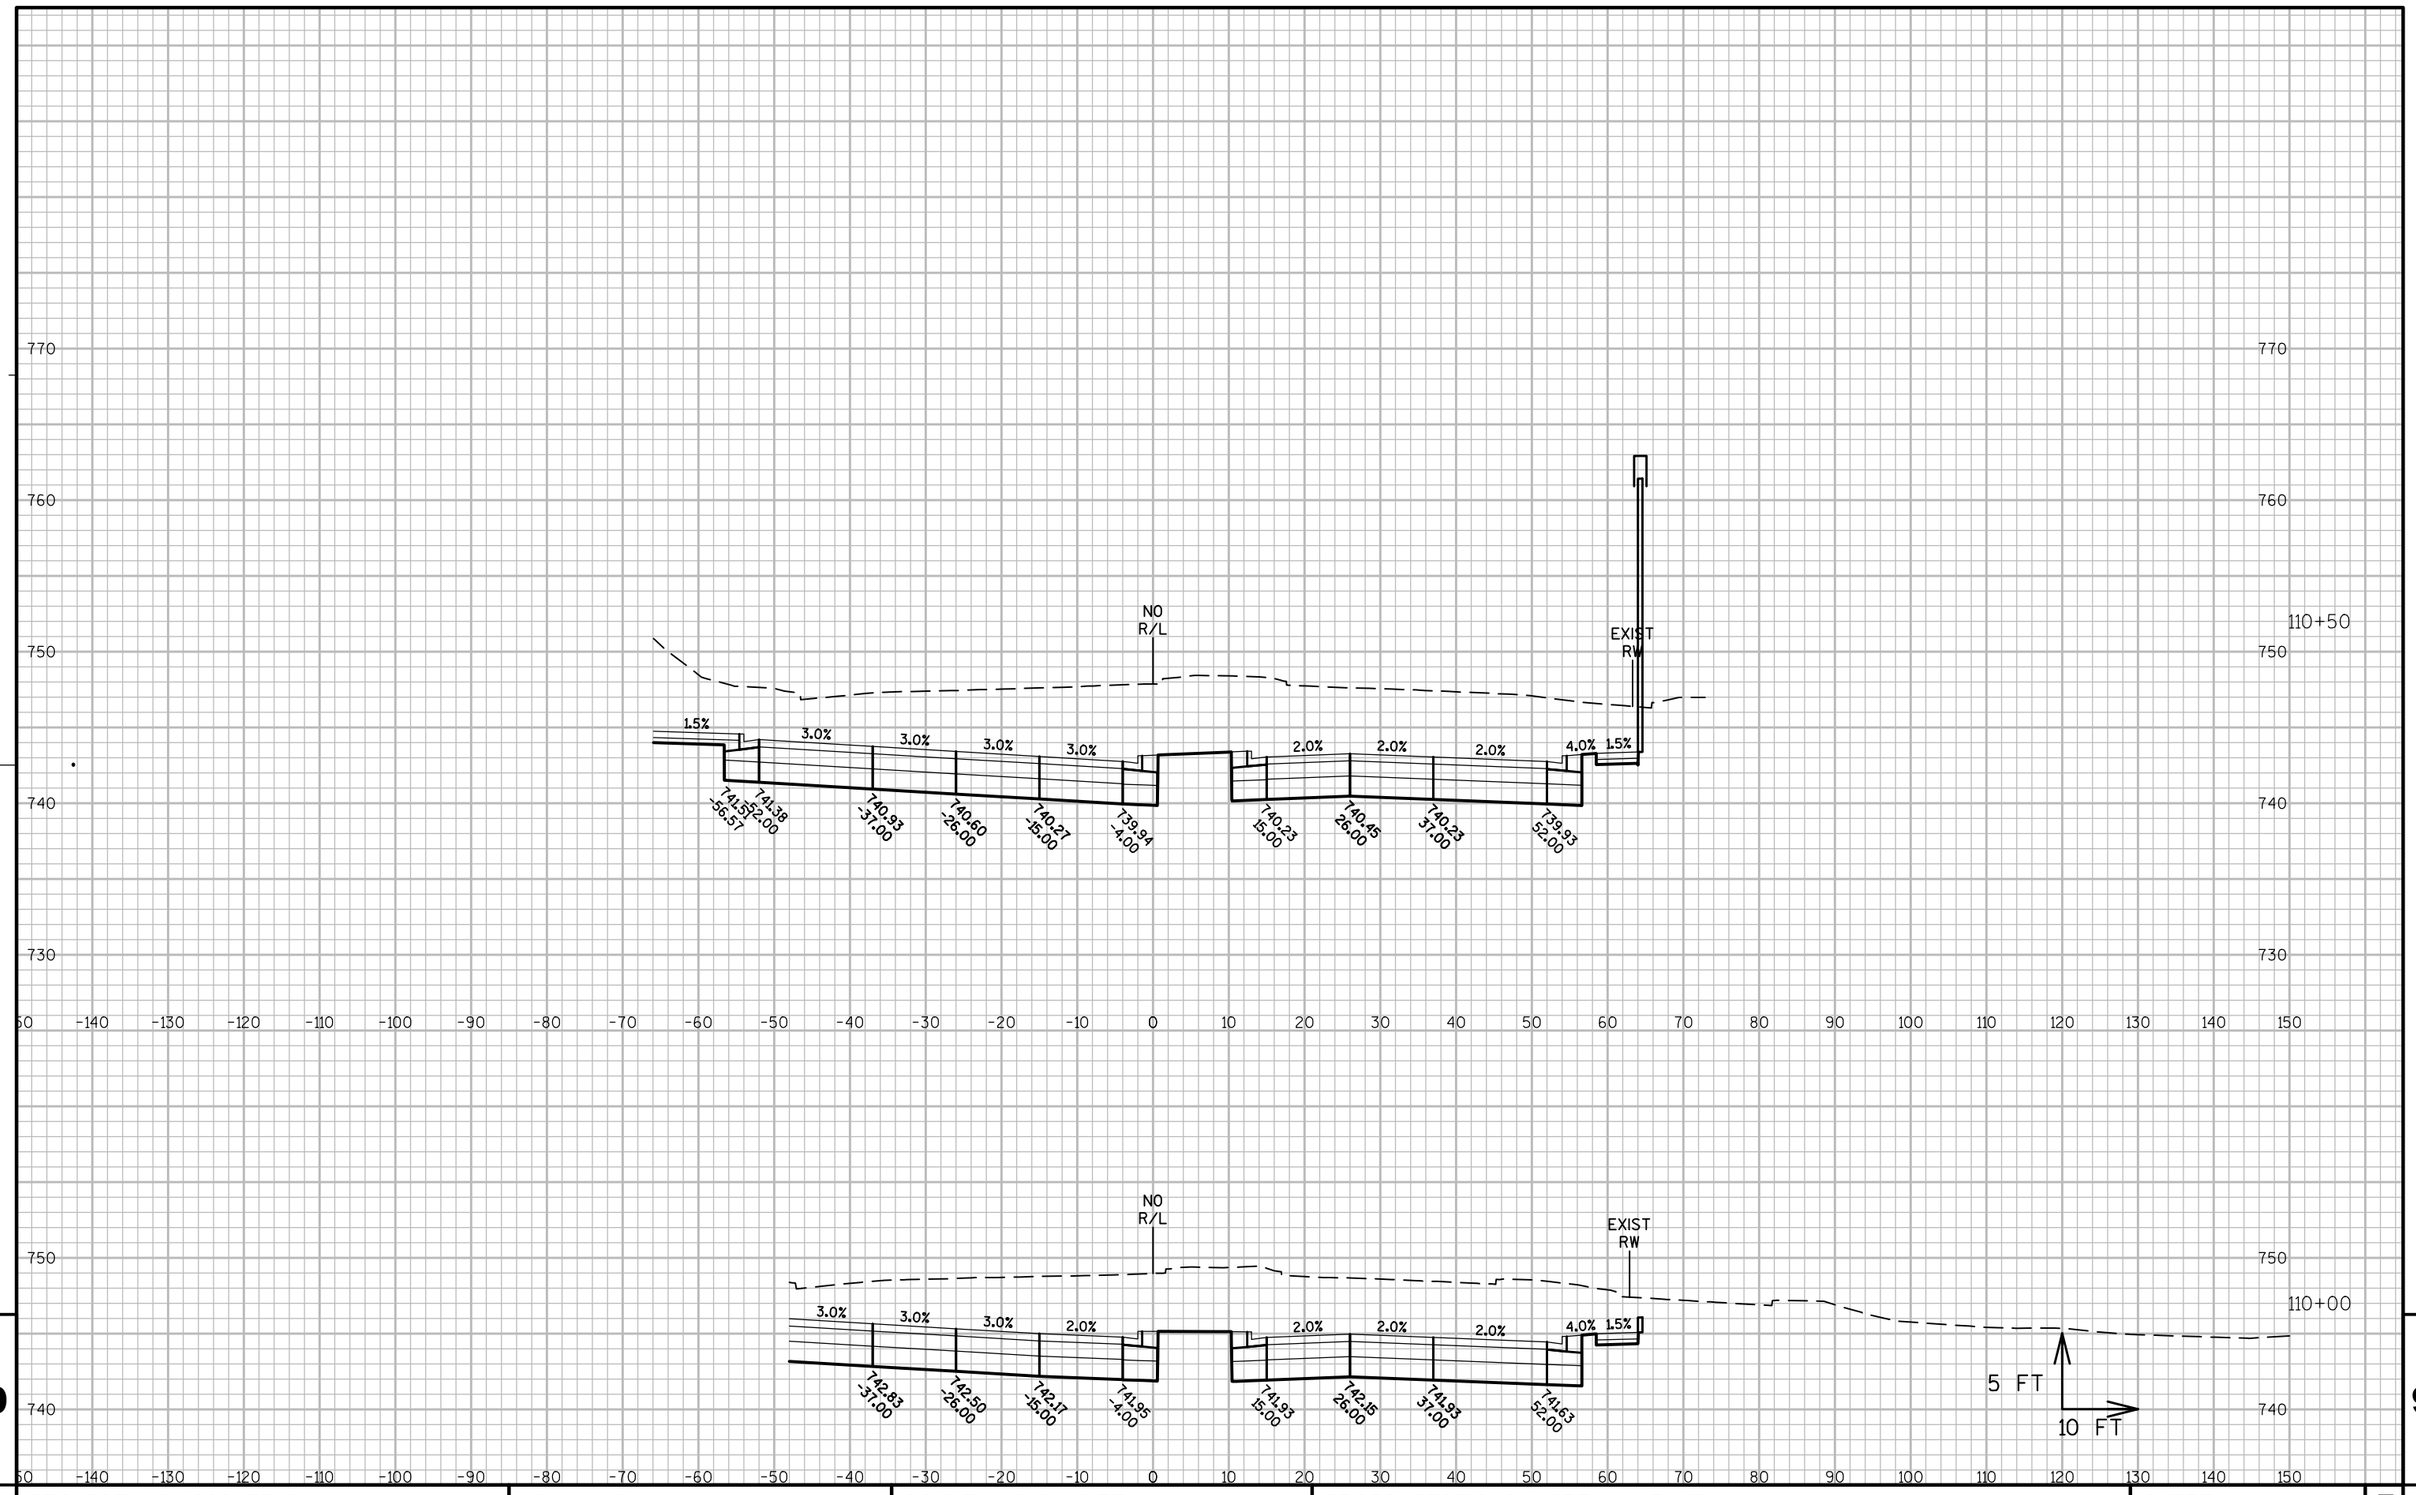

9

9

PROJECT NO: 1060-33-84	HWY: IH 41	COUNTY: MILWAUKEE	CROSS SECTIONS: NORTH AVENUE	SHEET 2872	E

FILE NAME : W:\PDS\C3D\10603316\84\DSN\XS\090503_XS_NO.DWG
LAYOUT NAME - NO - (12)

PLOT DATE : 2/10/2017 4:30 PM PLOT BY : LARKIN, MICHAEL A PLOT NAME : PLOT SCALE : 1:20_XREF

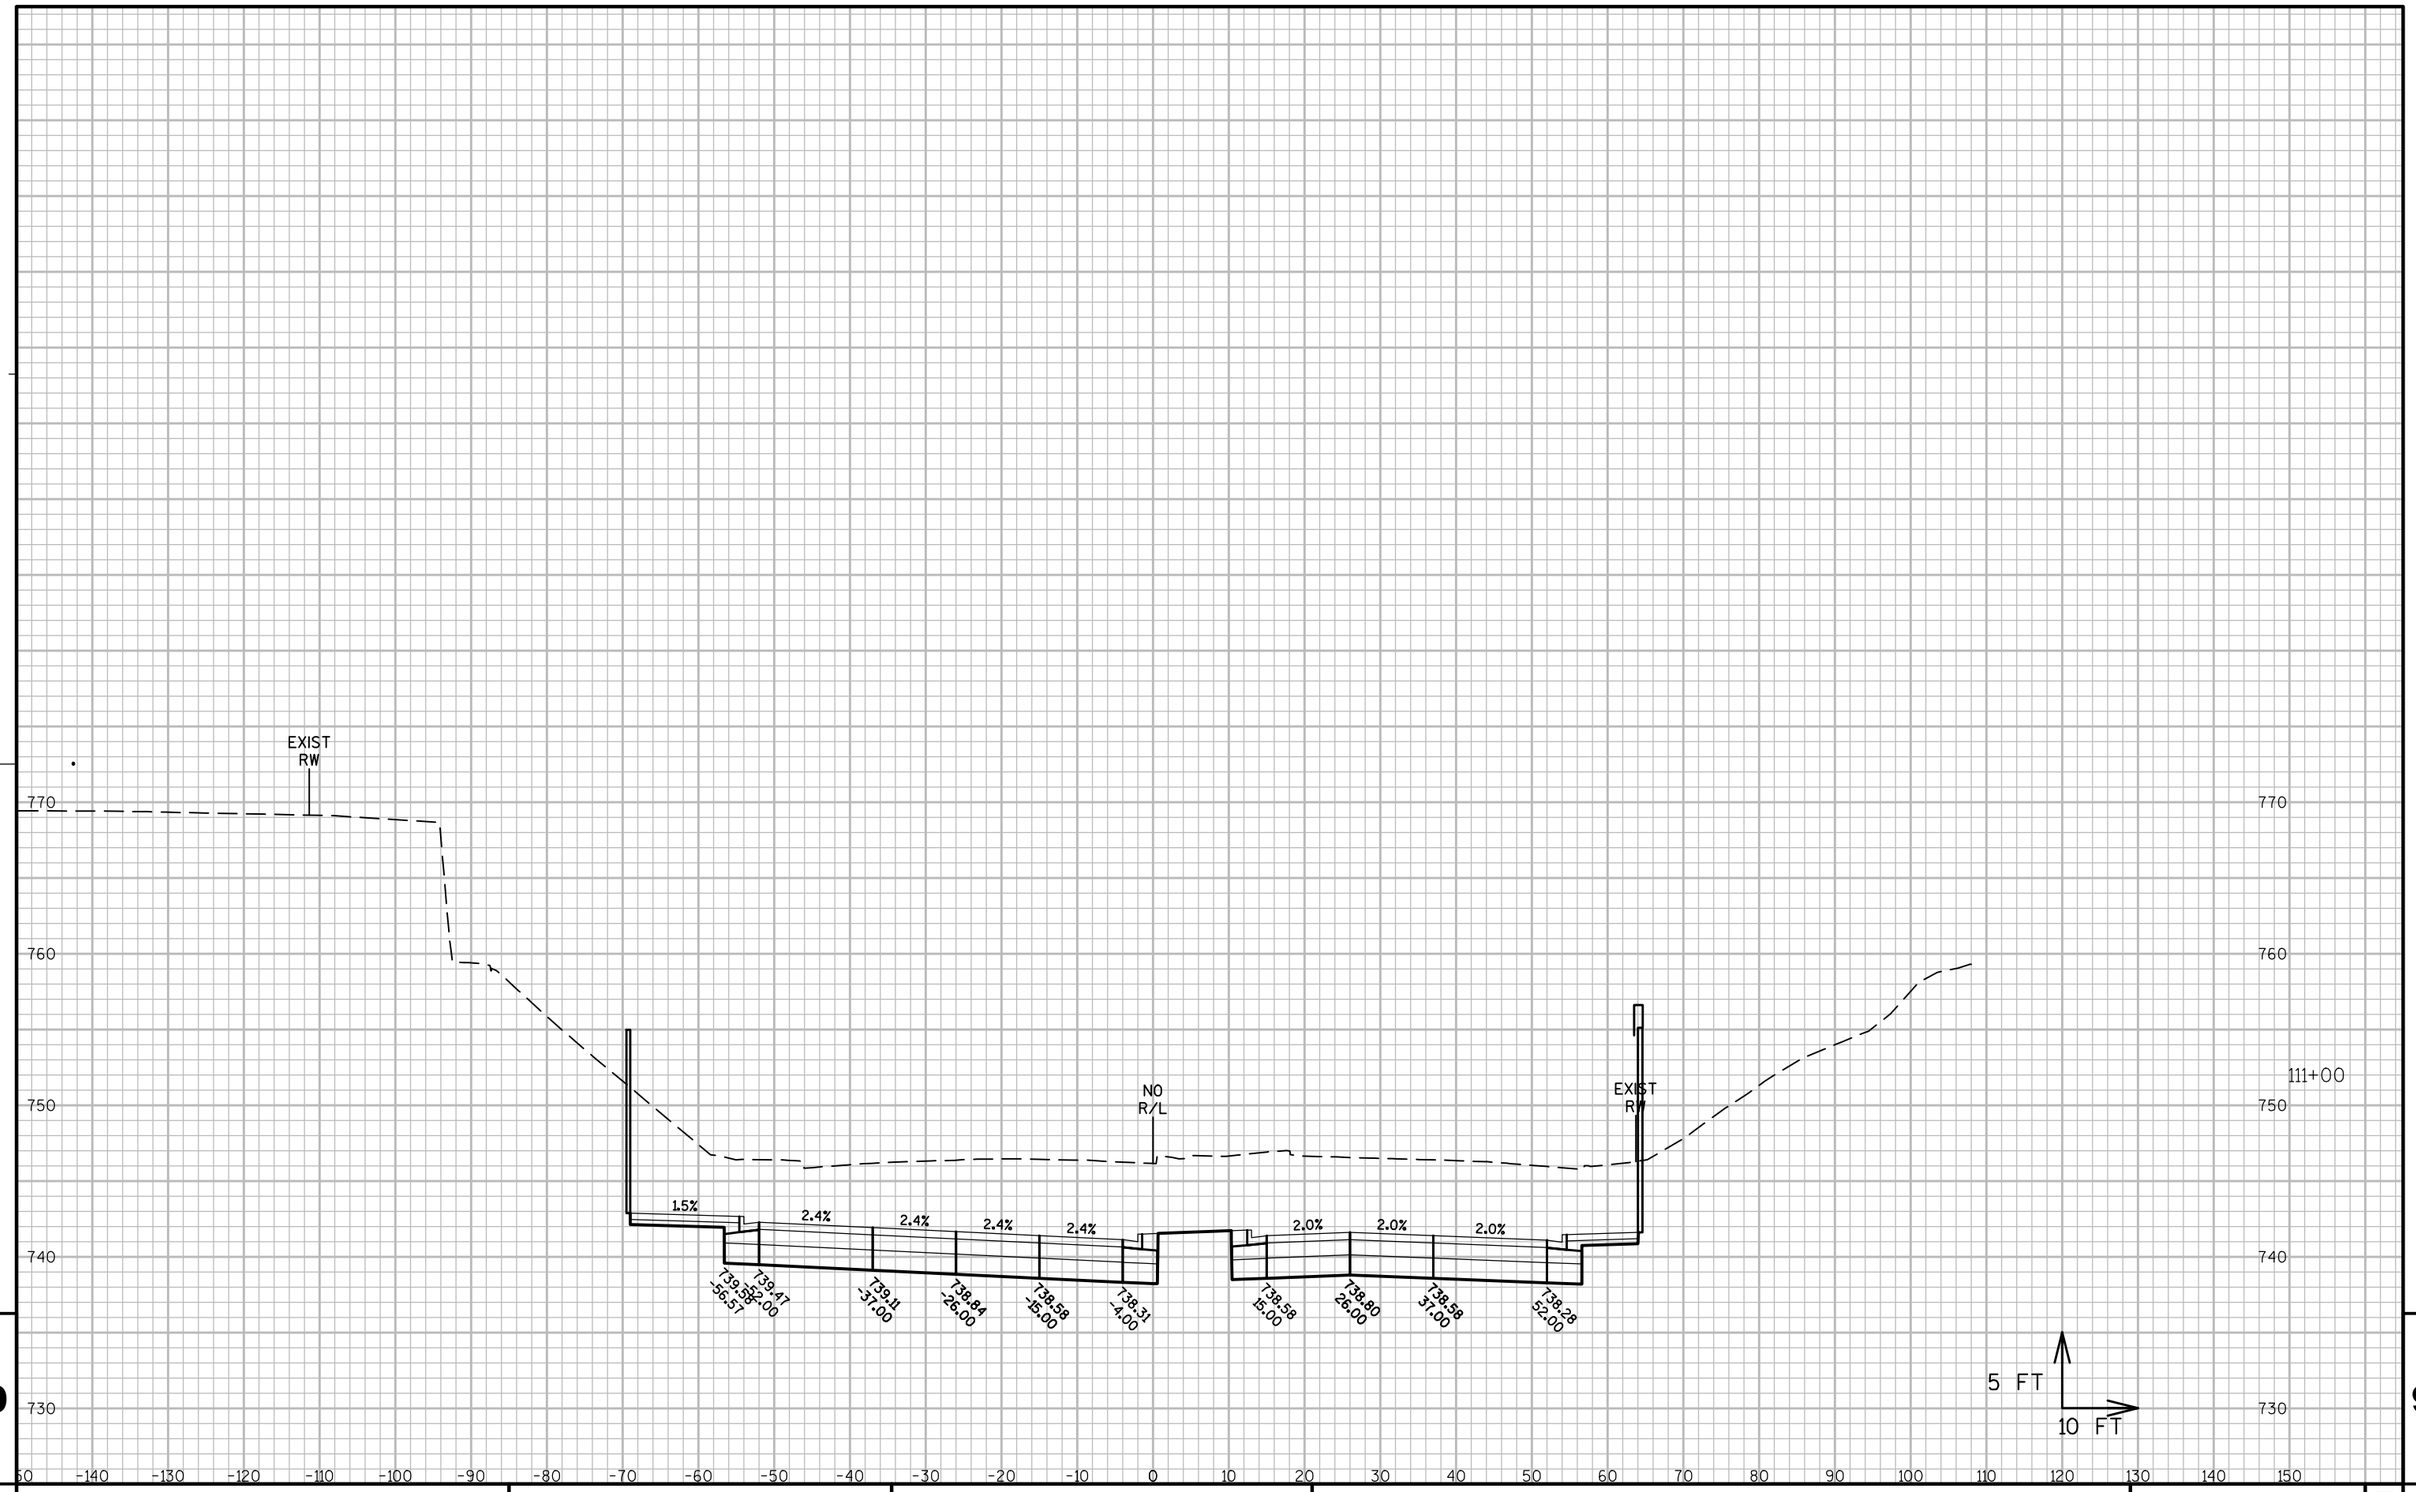

9

9

PROJECT NO: 1060-33-84	HWY: IH 41	COUNTY: MILWAUKEE	CROSS SECTIONS: NORTH AVENUE	SHEET 2873 E

FILE NAME : W:\PDS\C3D\10603316\84\DSN\XS\090503_XS_NO.DWG
LAYOUT NAME - NO - (13)

PLOT DATE : 2/10/2017 4:30 PM PLOT BY : LARKIN, MICHAEL A PLOT NAME : PLOT SCALE : 1:20_XREF

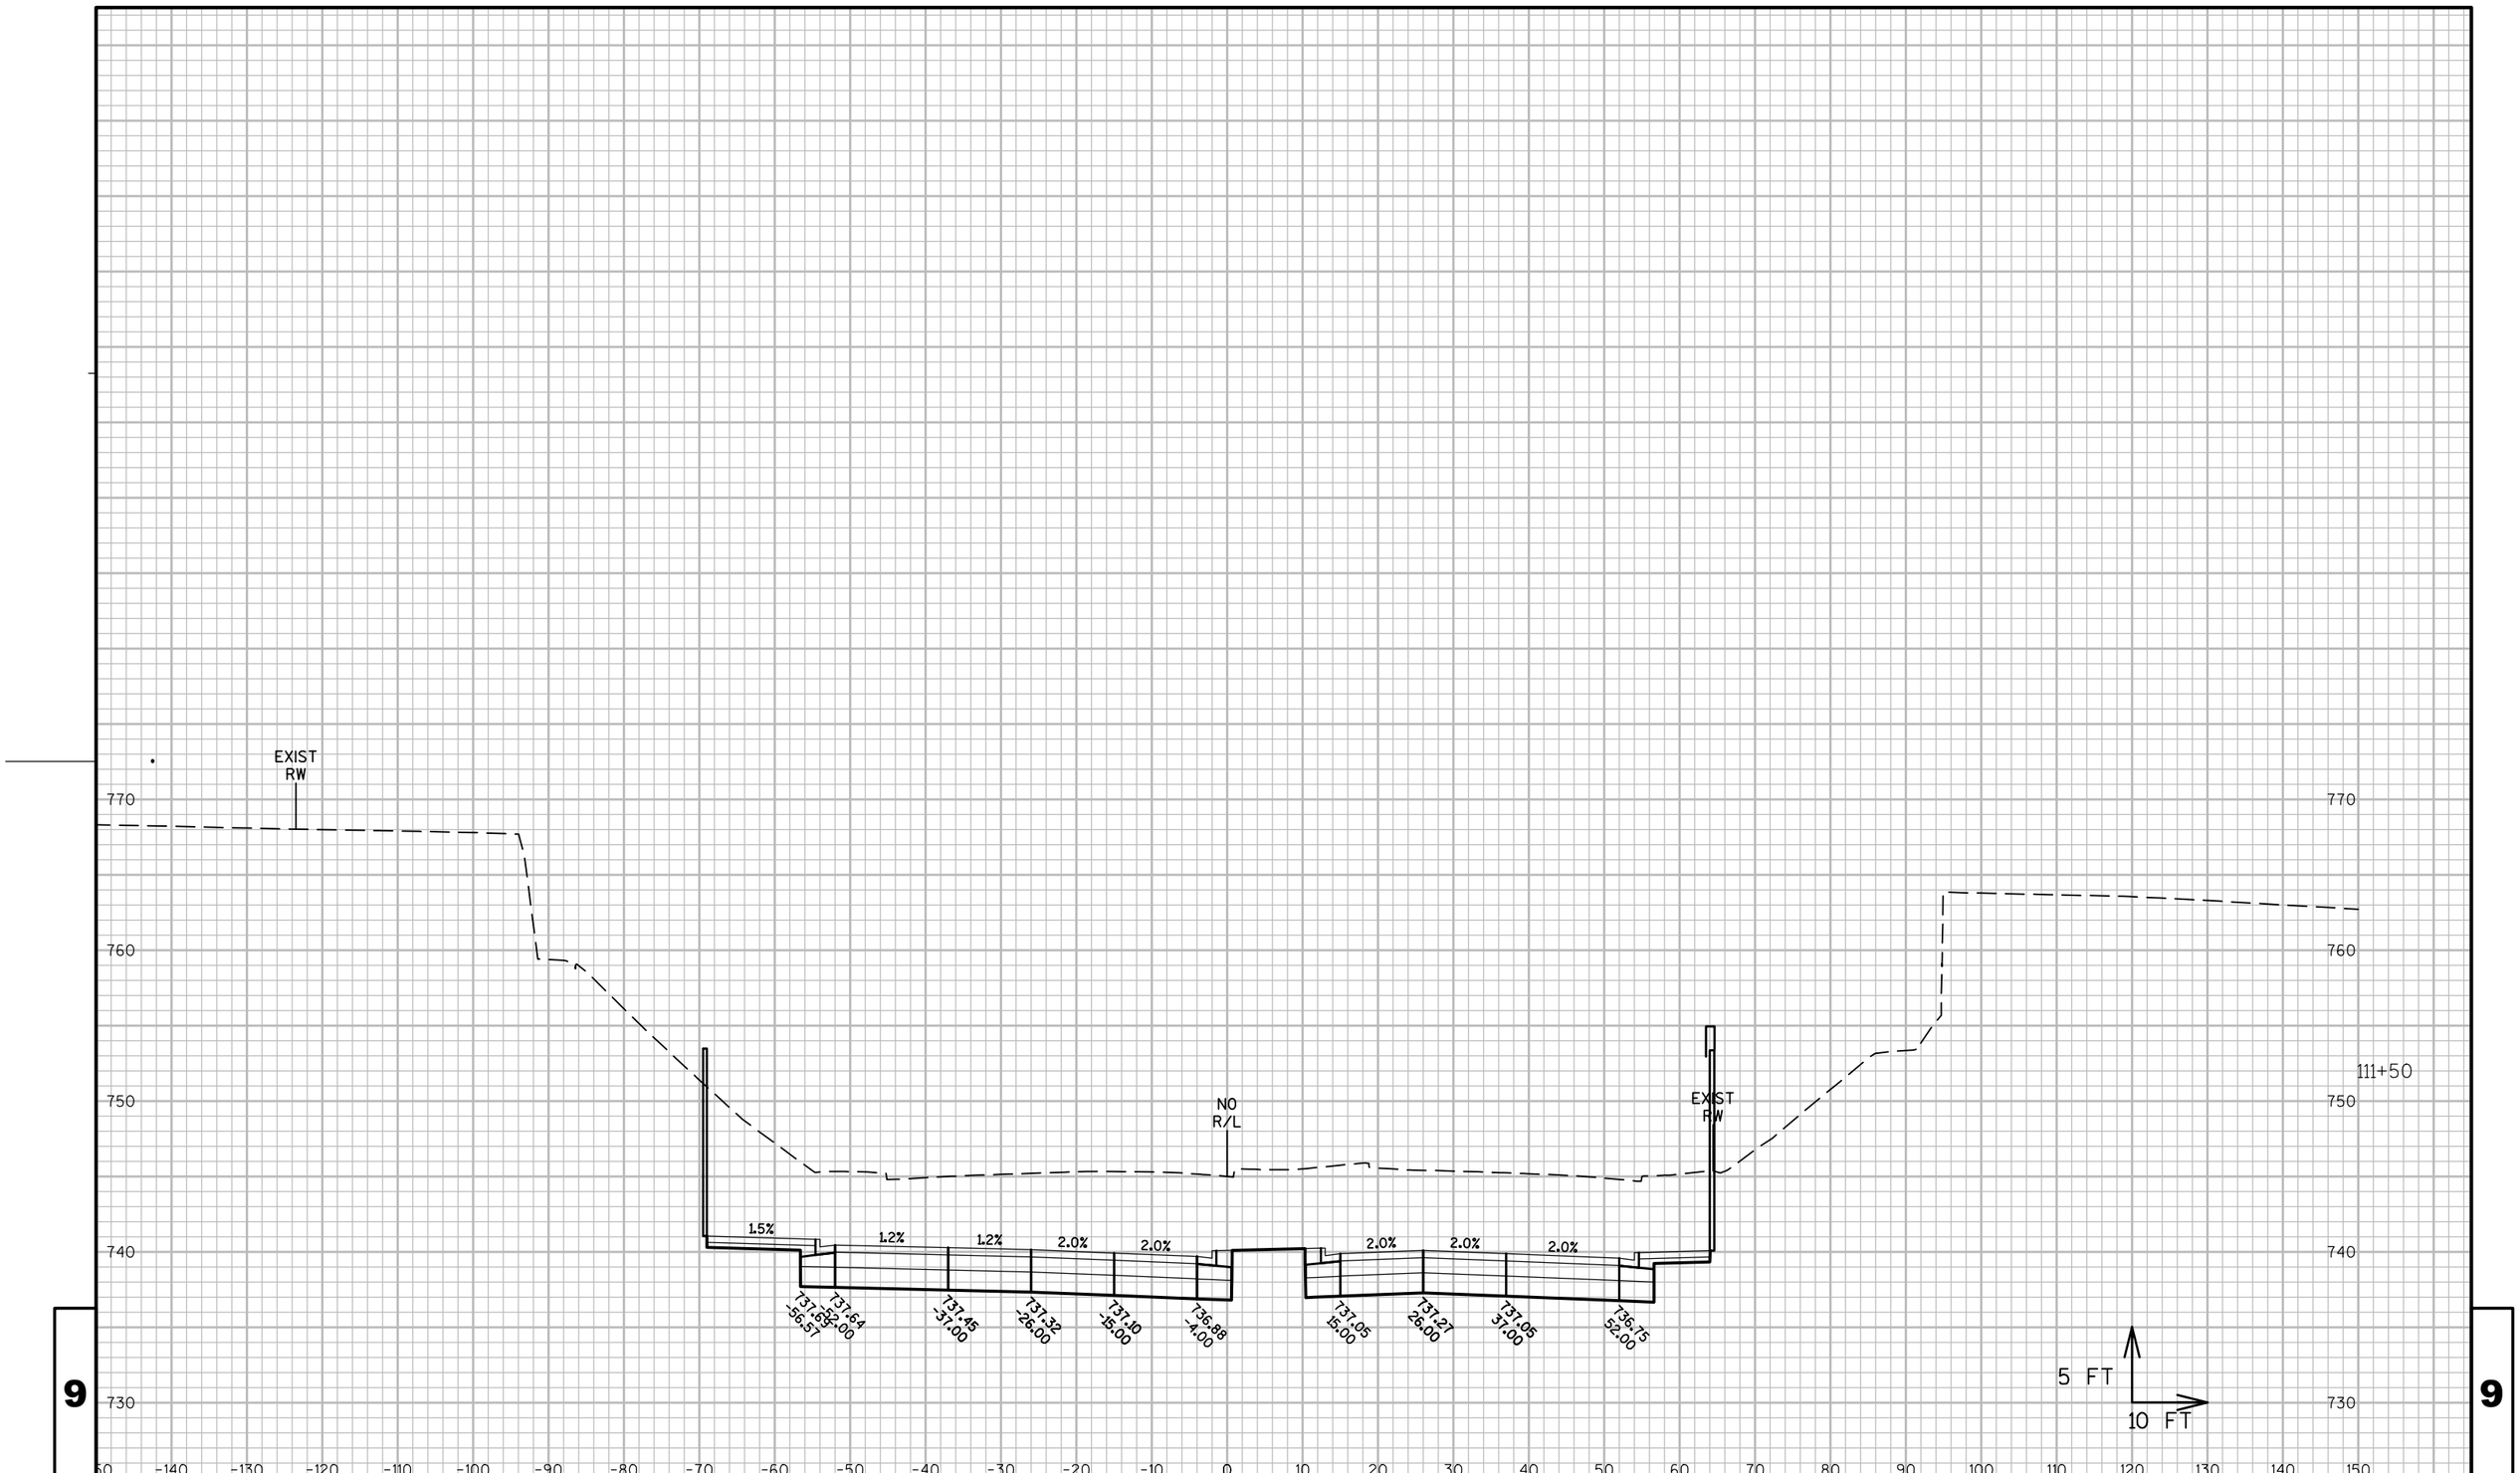

9

9

PROJECT NO: 1060-33-84	HWY: IH 41	COUNTY: MILWAUKEE	CROSS SECTIONS: NORTH AVENUE	SHEET 2874	E

FILE NAME : W:\PDS\C3D\10603316\84\DSN\XS\090503_XS_NO.DWG
LAYOUT NAME - NO - (14)

PLOT DATE : 2/10/2017 4:30 PM PLOT BY : LARKIN, MICHAEL A PLOT NAME : PLOT SCALE : 1:20_XREF

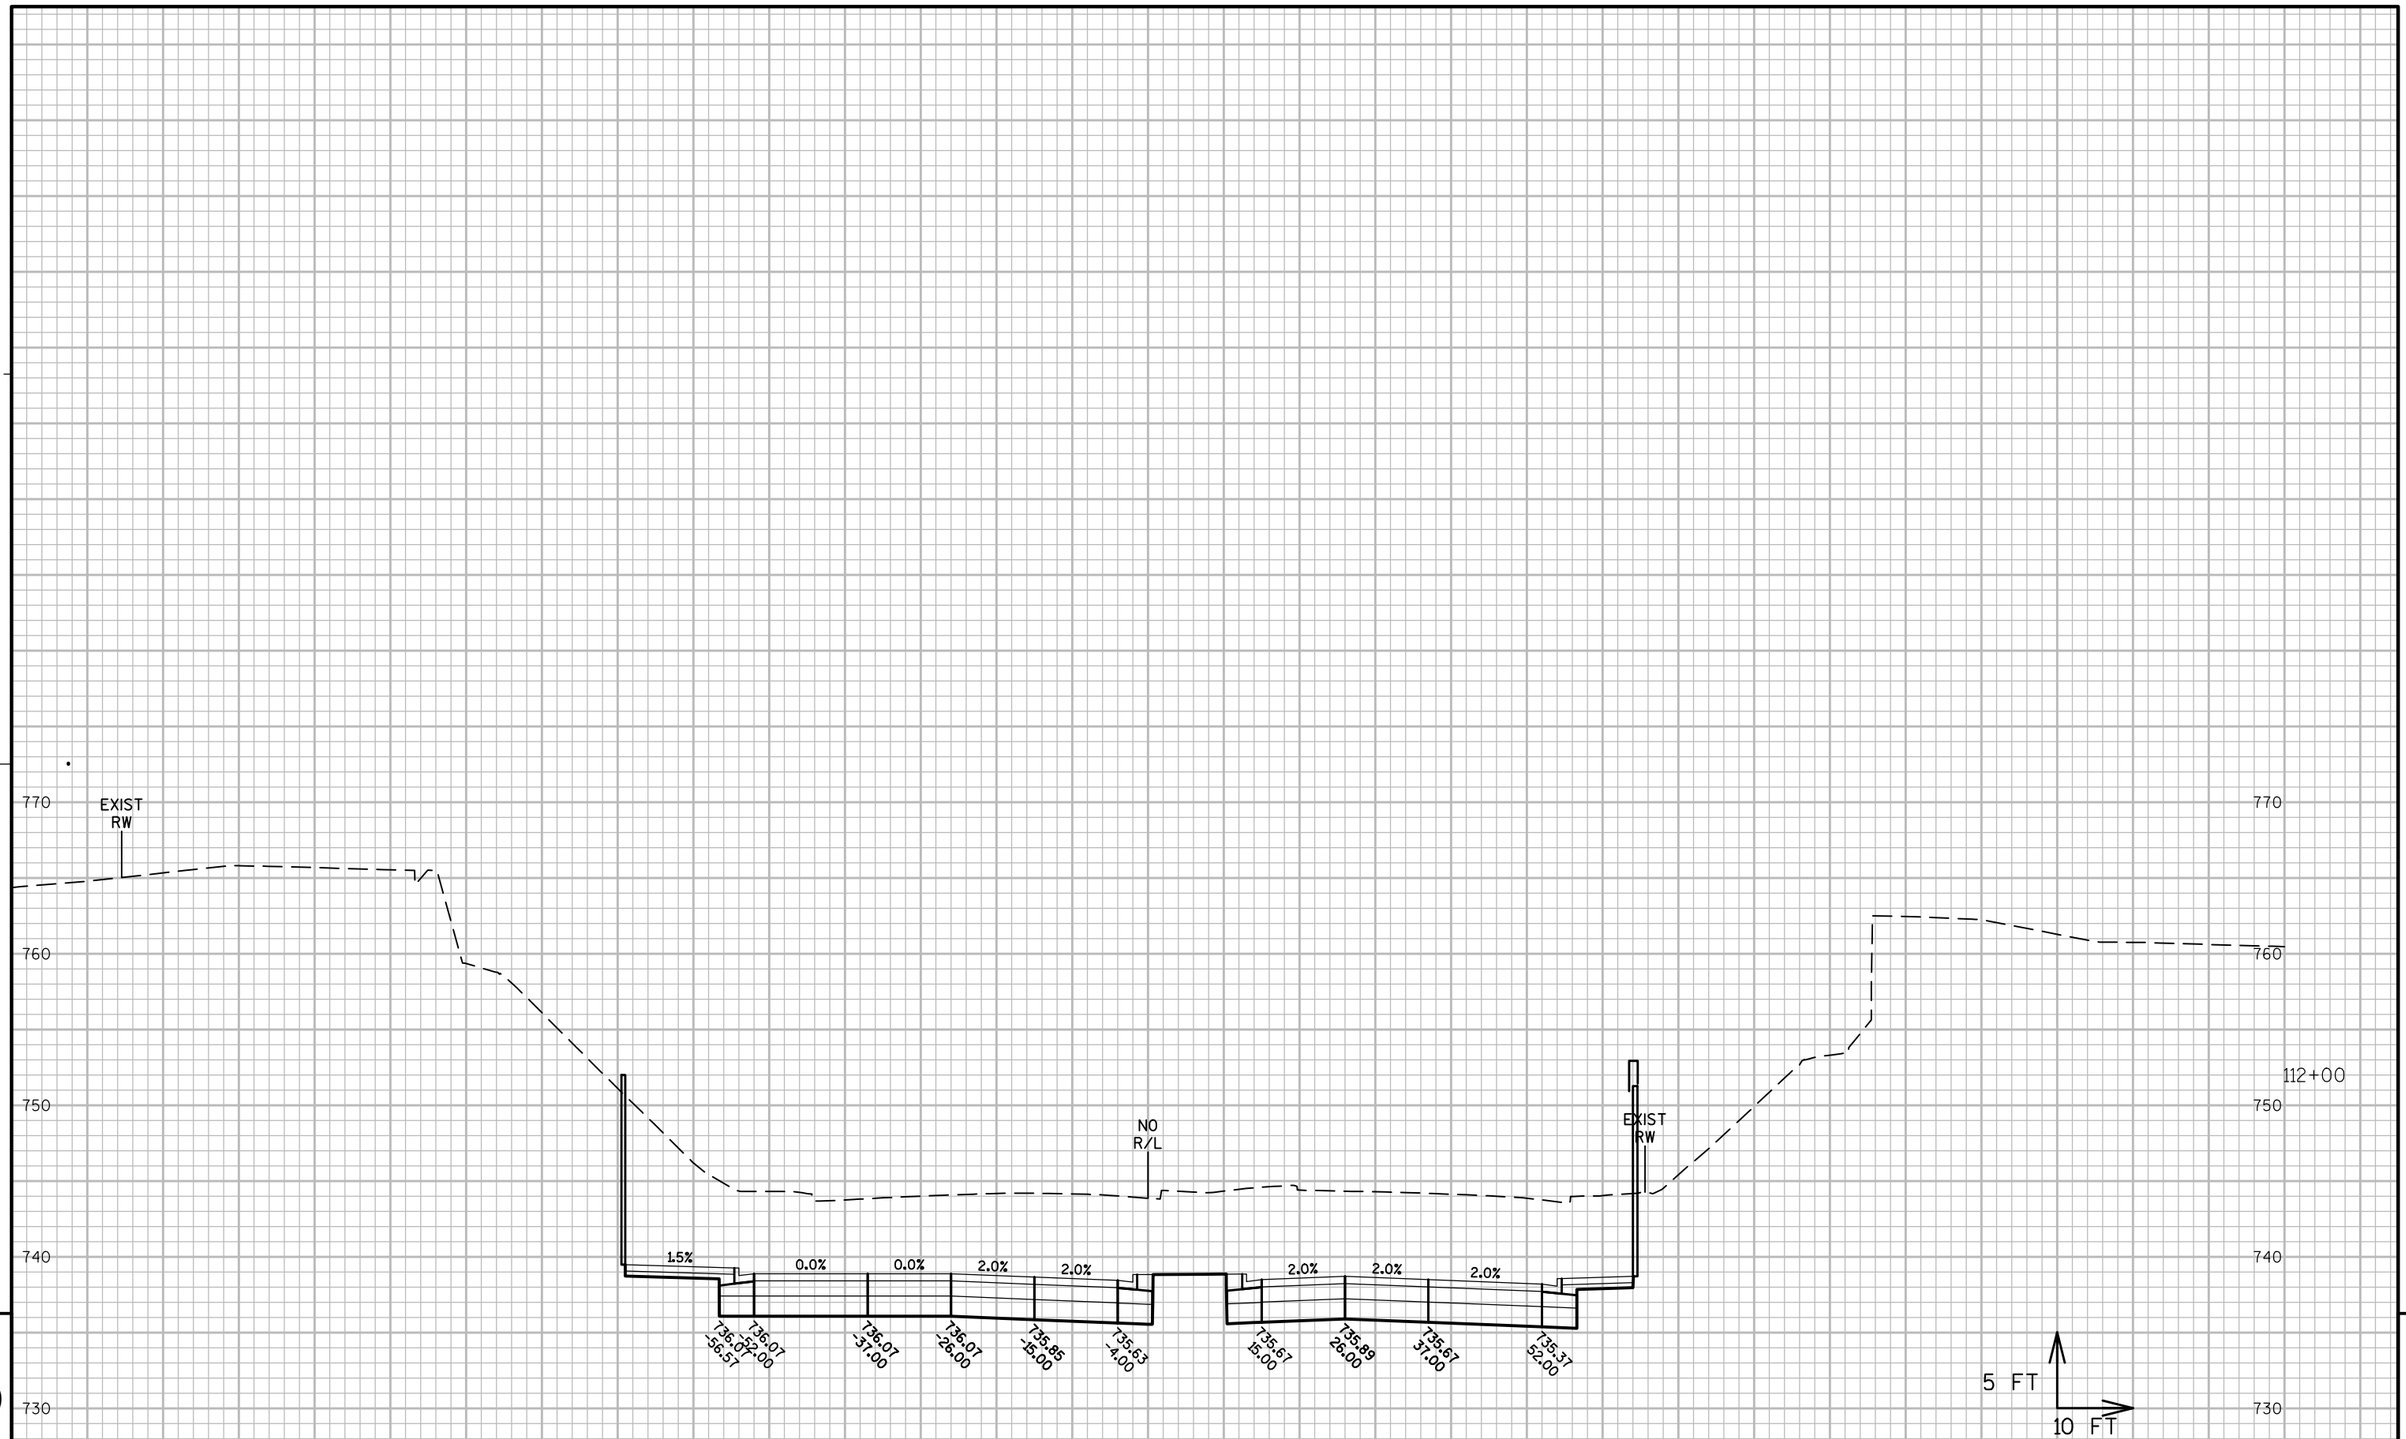

9 9

PROJECT NO: 1060-33-84	HWY: IH 41	COUNTY: MILWAUKEE	CROSS SECTIONS: NORTH AVENUE	SHEET 2875 E

FILE NAME : W:\PDS\C3D\10603316\84\DSN\XS\090503_XS_NO.DWG
LAYOUT NAME - NO - (15)

PLOT DATE : 2/10/2017 4:31 PM PLOT BY : LARKIN, MICHAEL A PLOT NAME : PLOT SCALE : 1:20_XREF

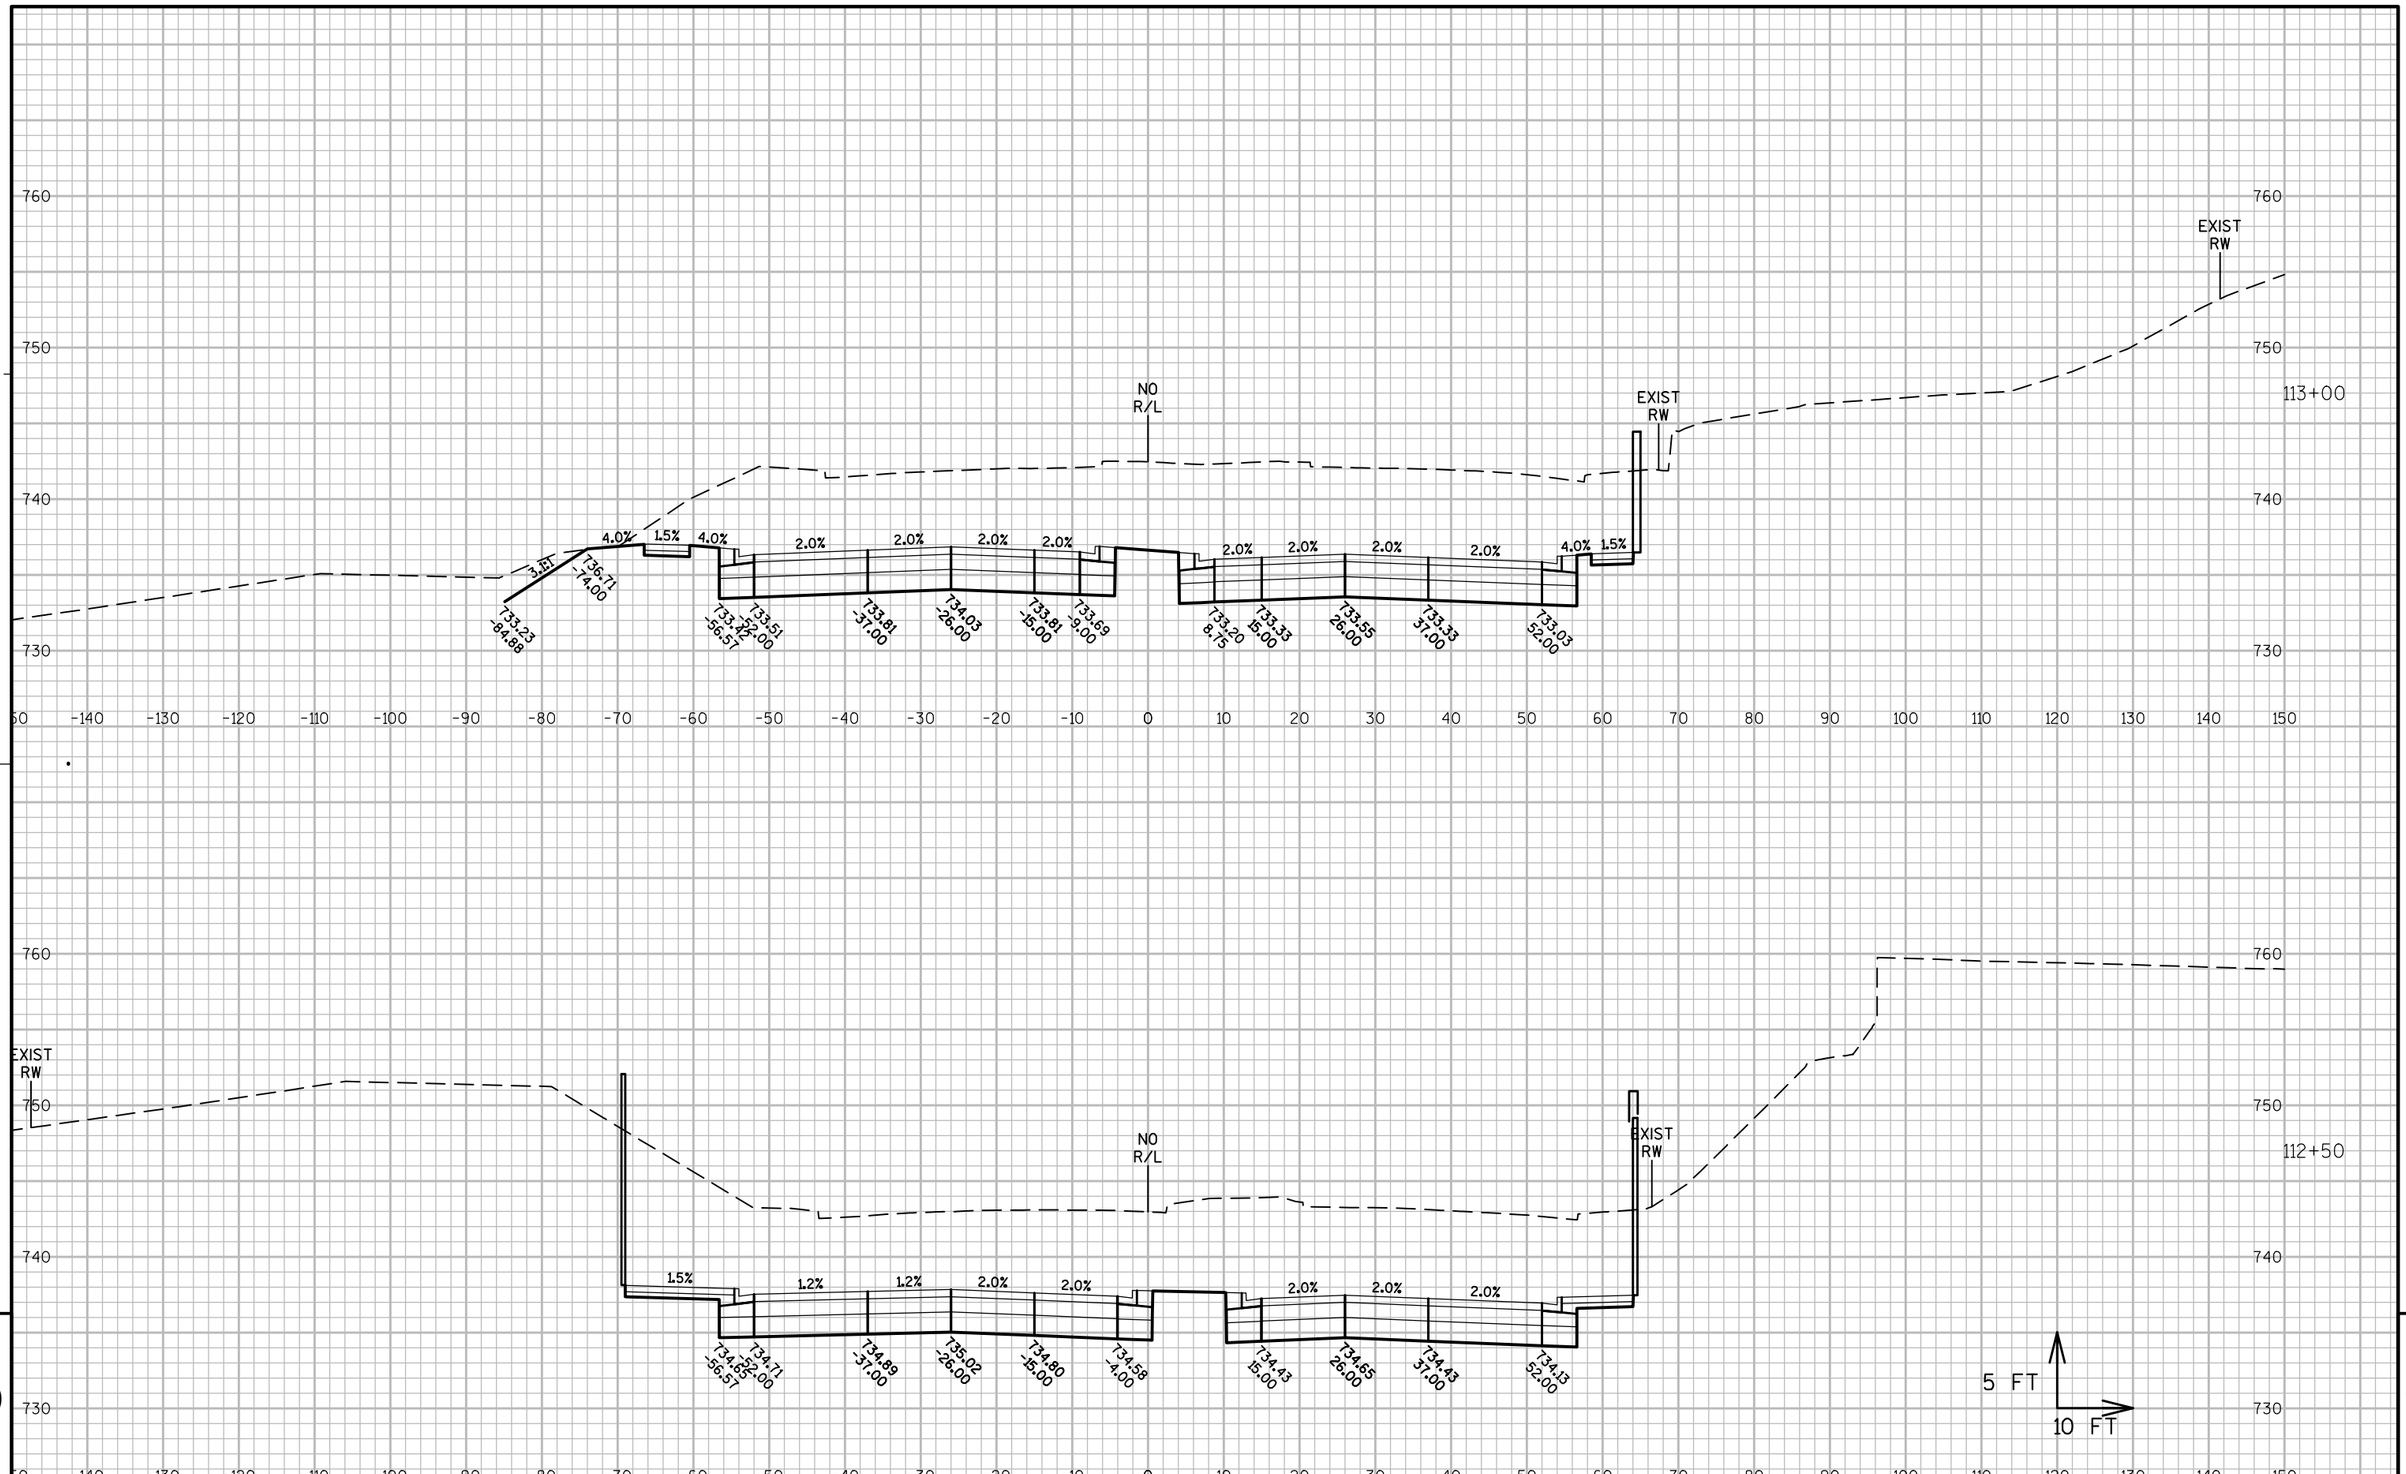

9

9

PROJECT NO: 1060-33-84	HWY: IH 41	COUNTY: MILWAUKEE	CROSS SECTIONS: NORTH AVENUE	SHEET 2876 E

FILE NAME : W:\PDS\C3D\10603316\84\DSN\XS\090503_XS_NO.DWG
LAYOUT NAME - NO - (16)

PLOT DATE : 2/10/2017 4:31 PM PLOT BY : LARKIN, MICHAEL A PLOT NAME : PLOT SCALE : 1:20_XREF

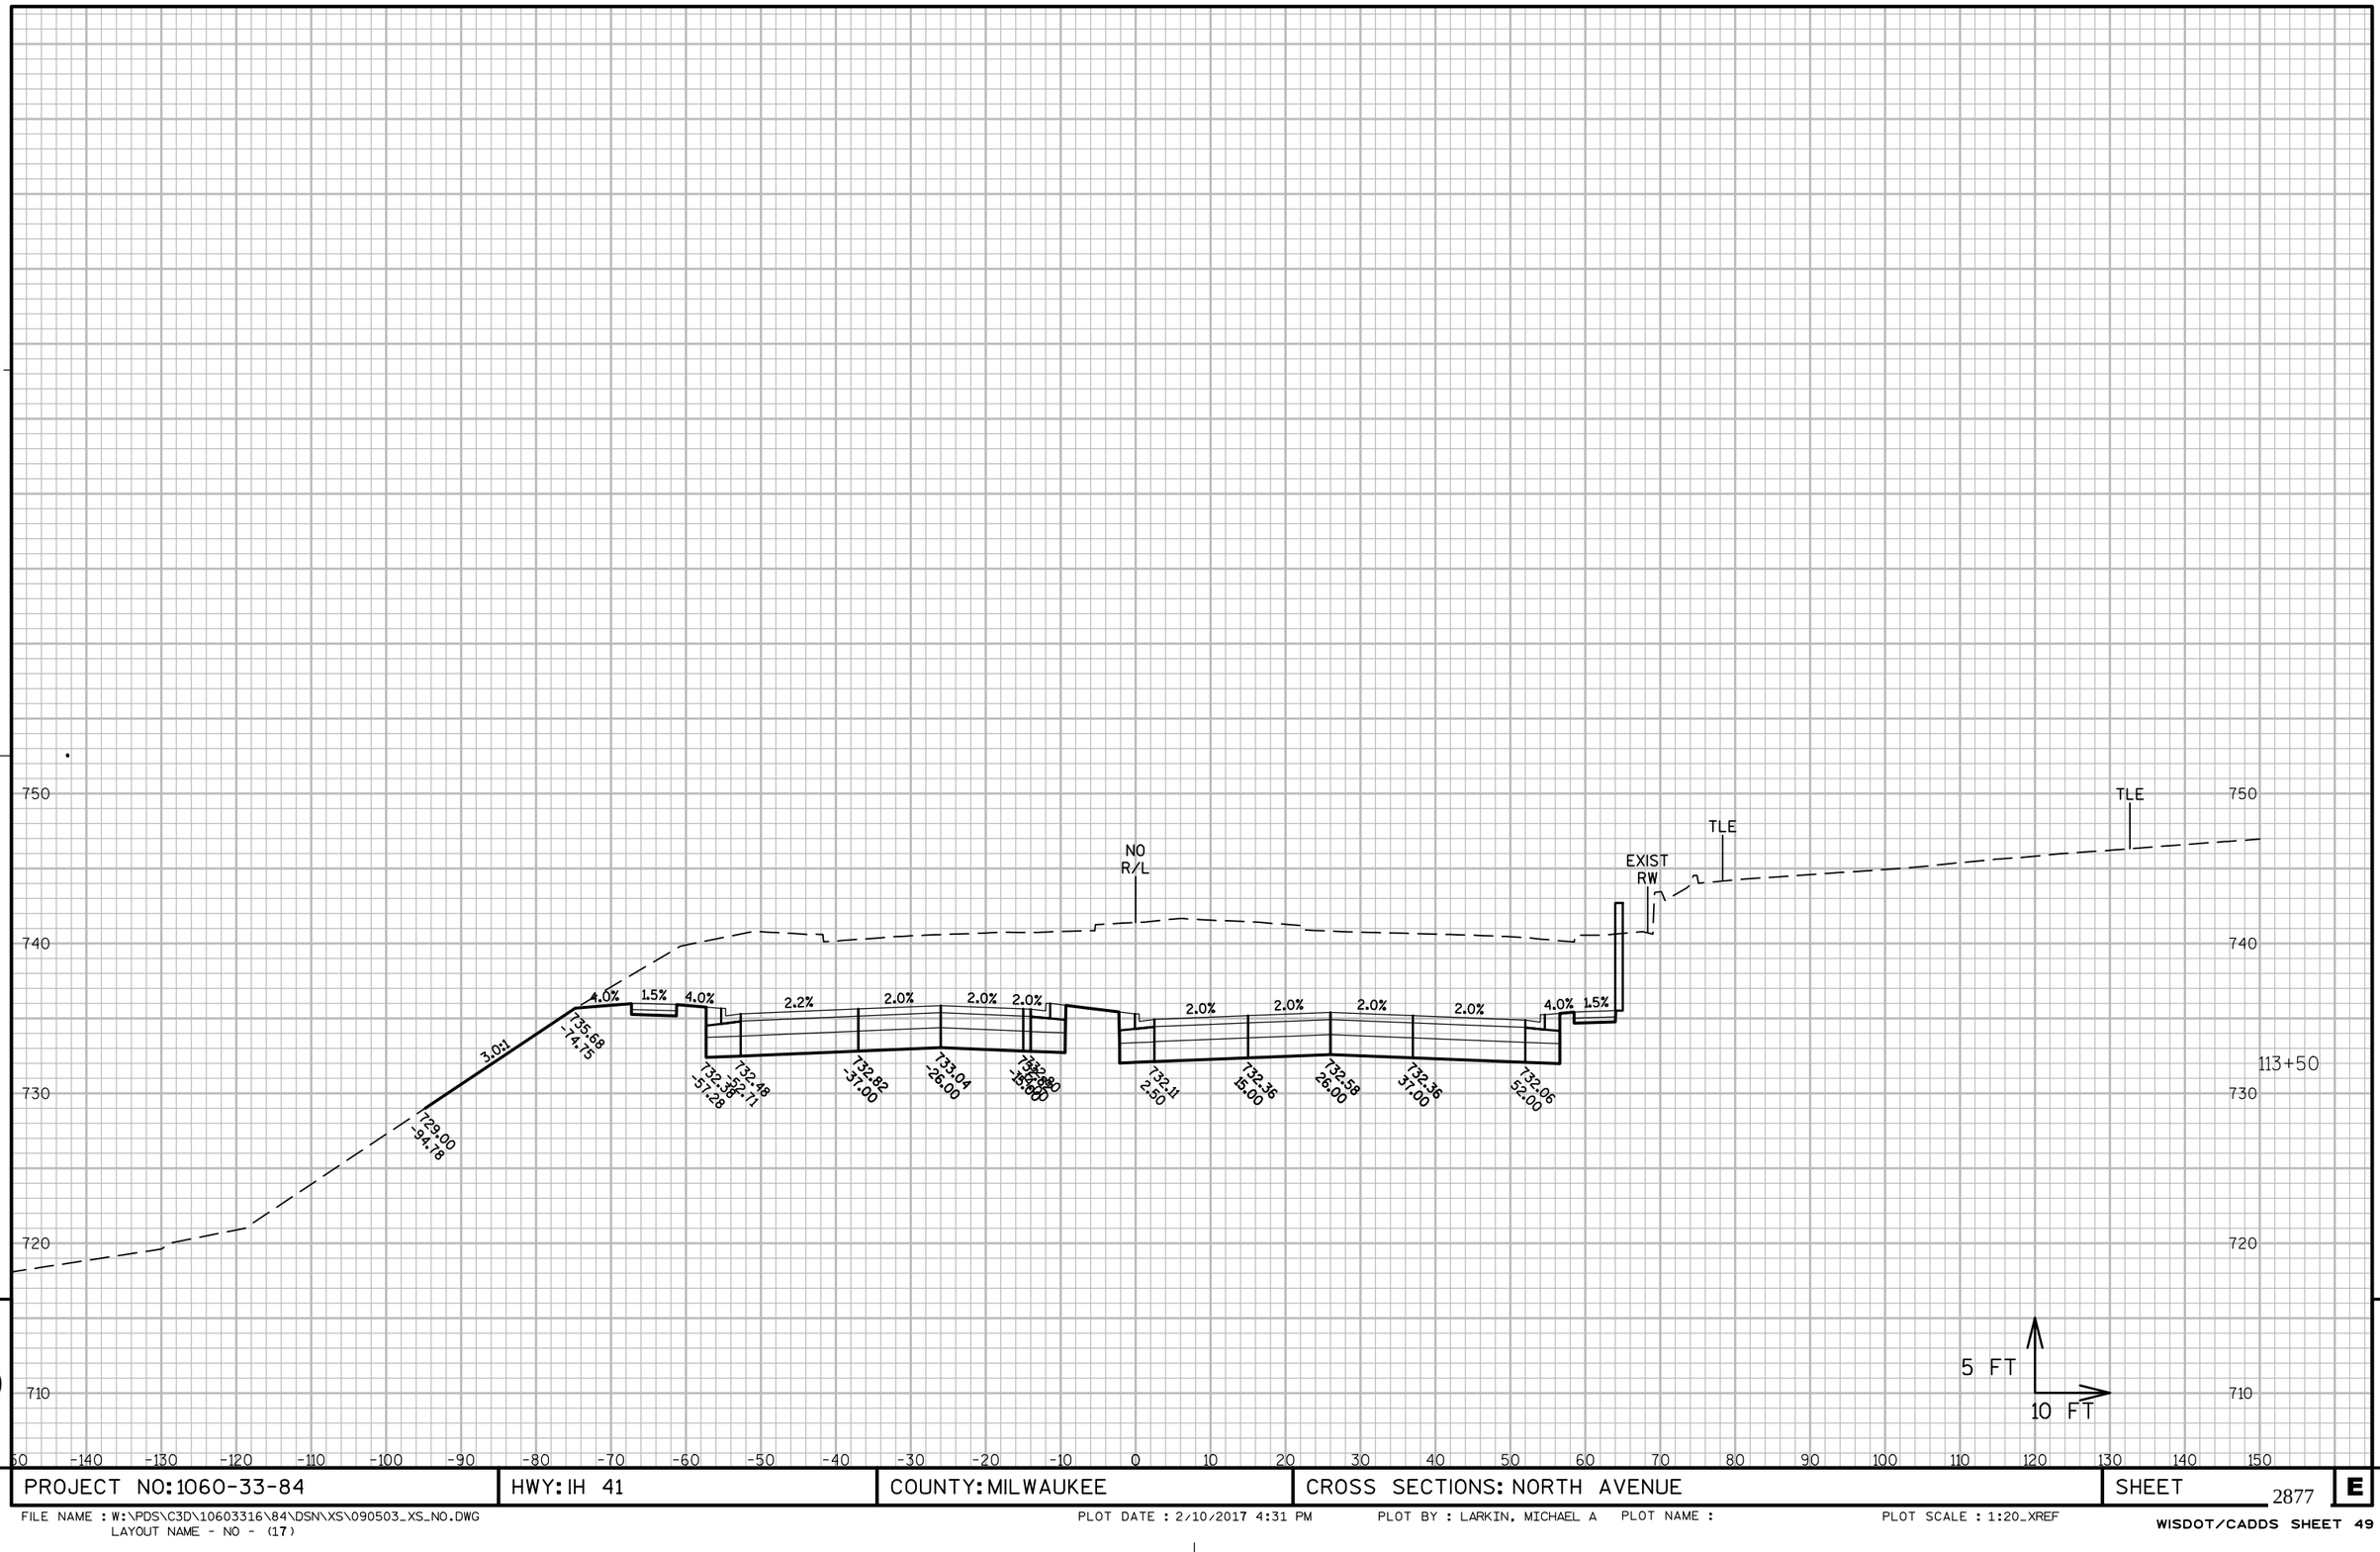

9

9

PROJECT NO: 1060-33-84	HWY: IH 41	COUNTY: MILWAUKEE	CROSS SECTIONS: NORTH AVENUE	SHEET 2877	E

FILE NAME : W:\PDS\C3D\10603316\84\DSN\XS\090503_XS_NO.DWG
LAYOUT NAME - NO - (17)

PLOT DATE : 2/10/2017 4:31 PM PLOT BY : LARKIN, MICHAEL A PLOT NAME : PLOT SCALE : 1:20_XREF

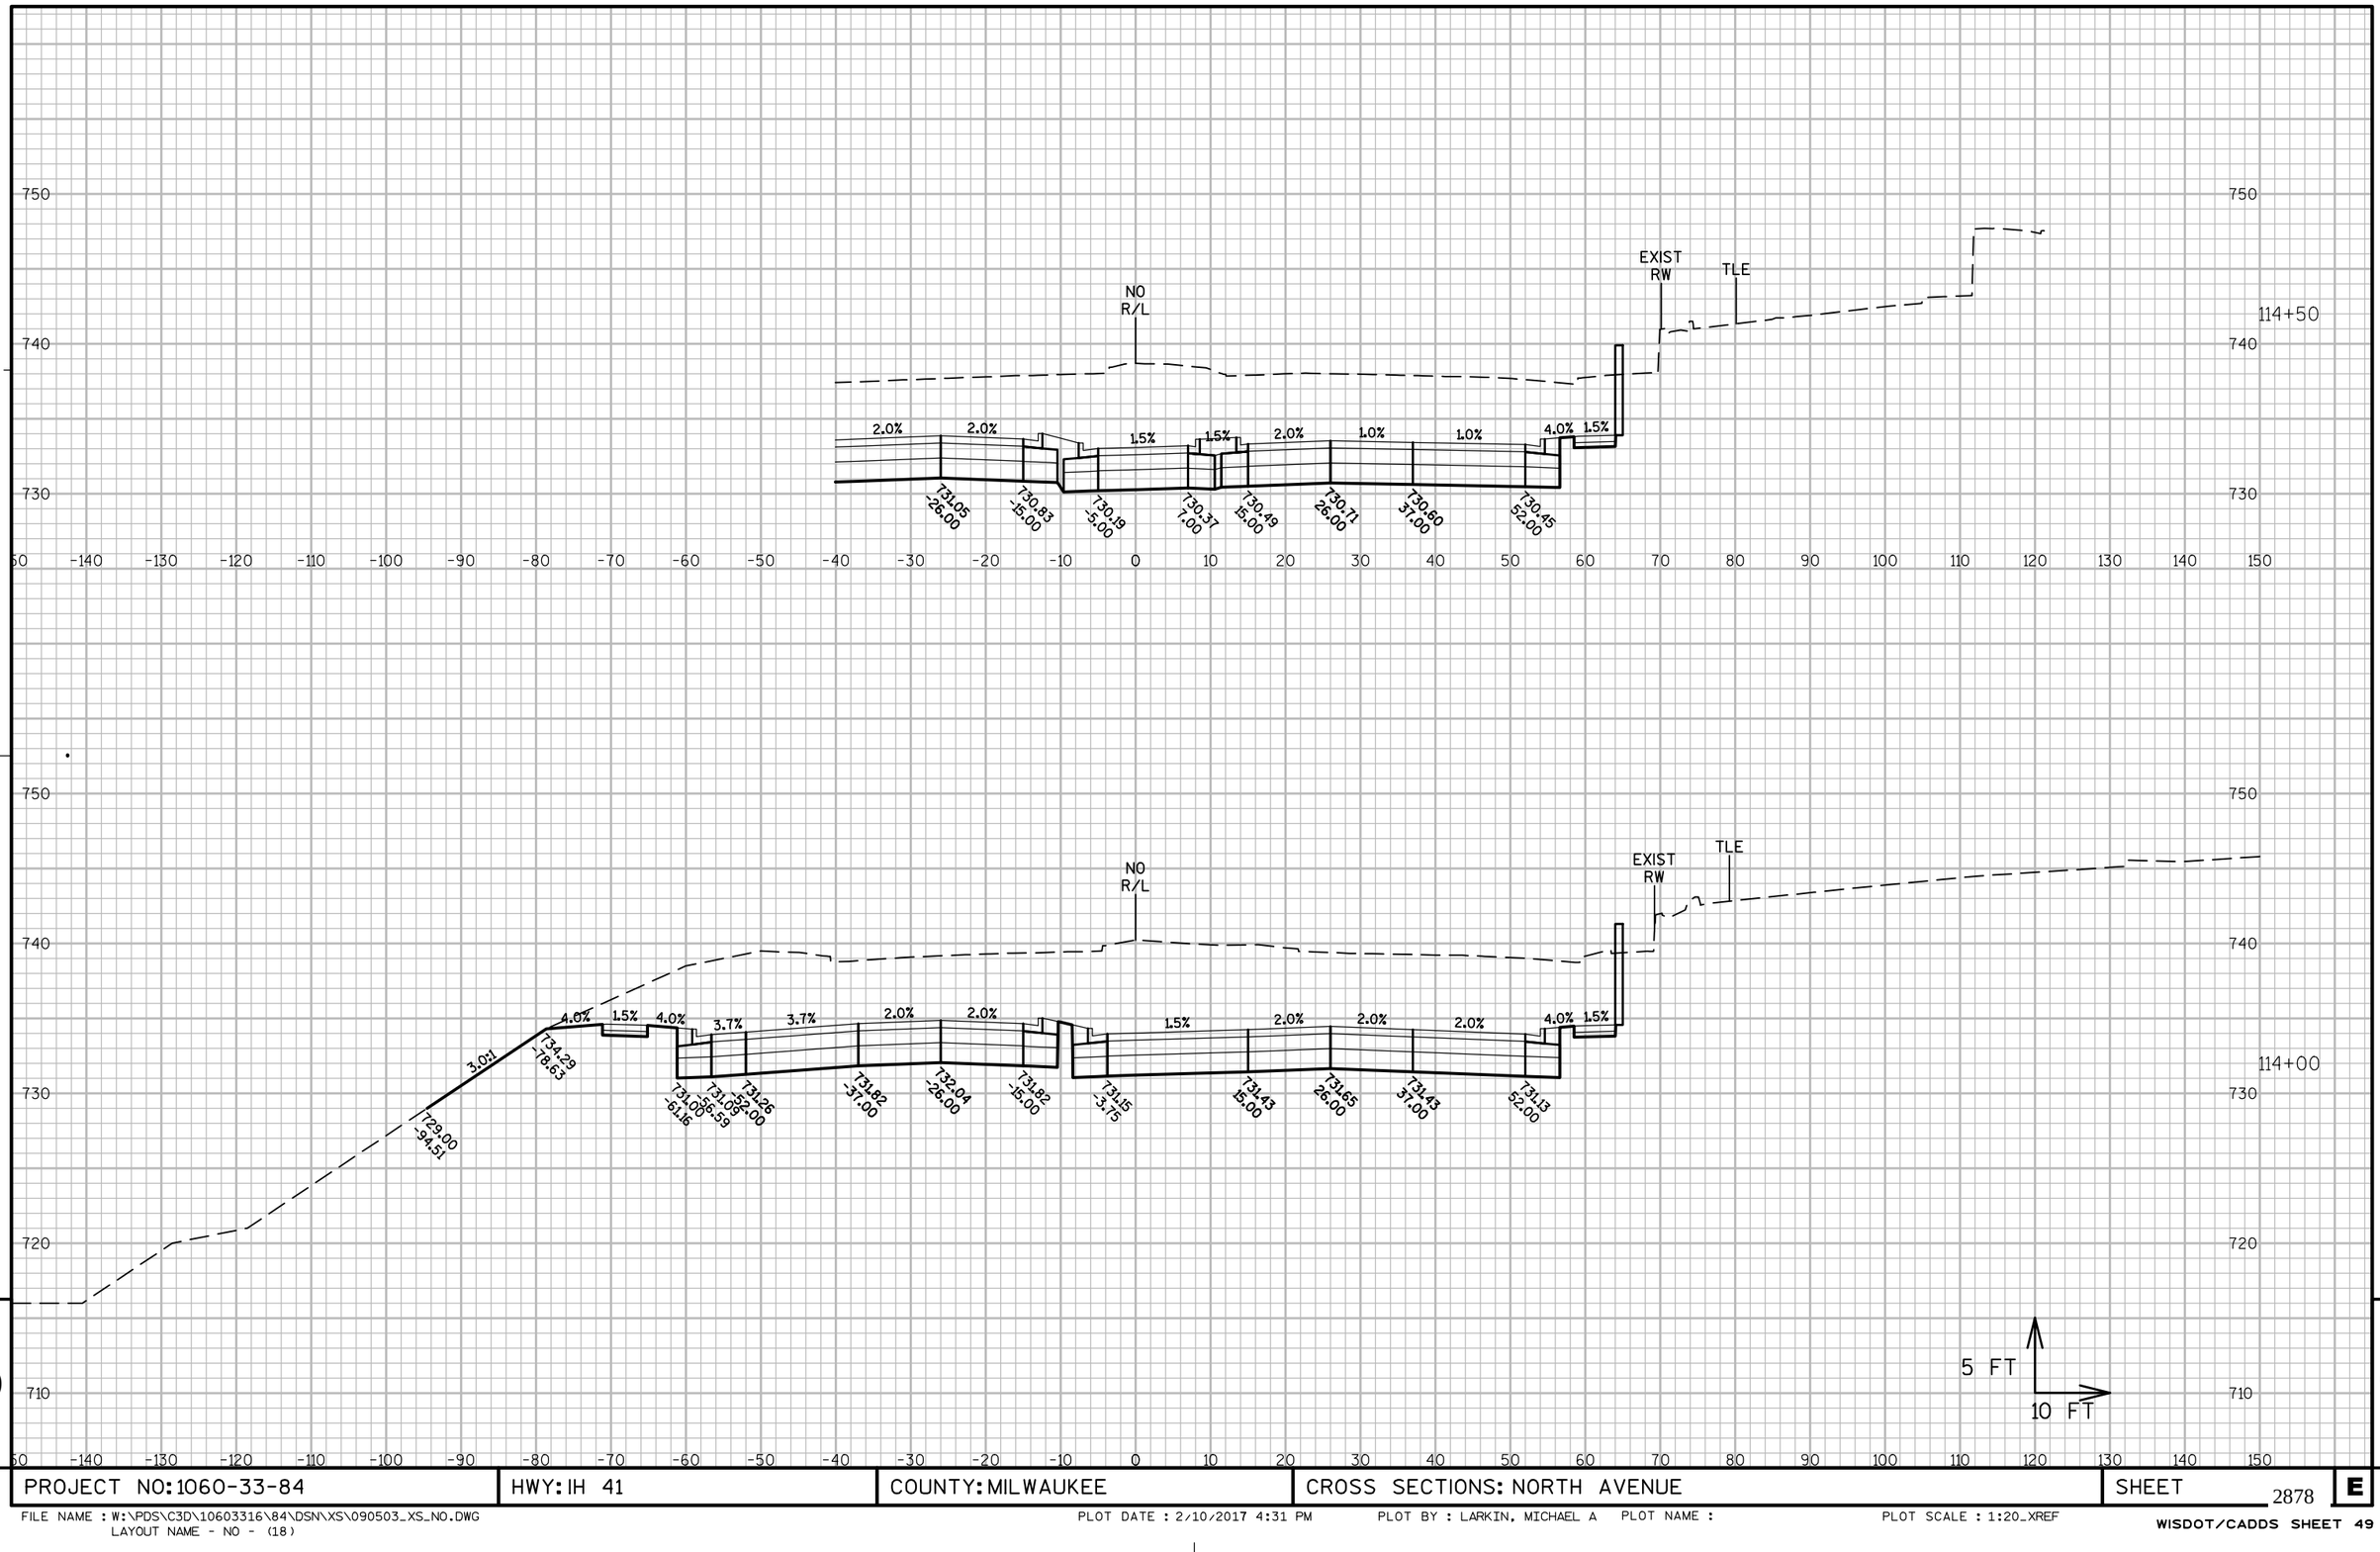

9

9

PROJECT NO: 1060-33-84	HWY: IH 41	COUNTY: MILWAUKEE	CROSS SECTIONS: NORTH AVENUE	SHEET 2878	E

FILE NAME : W:\PDS\C3D\10603316\84\DSN\XS\090503_XS_NO.DWG
LAYOUT NAME - NO - (18)
PLOT DATE : 2/10/2017 4:31 PM PLOT BY : LARKIN, MICHAEL A PLOT NAME : PLOT SCALE : 1:20_XREF
WISDOT/CADDS SHEET 49

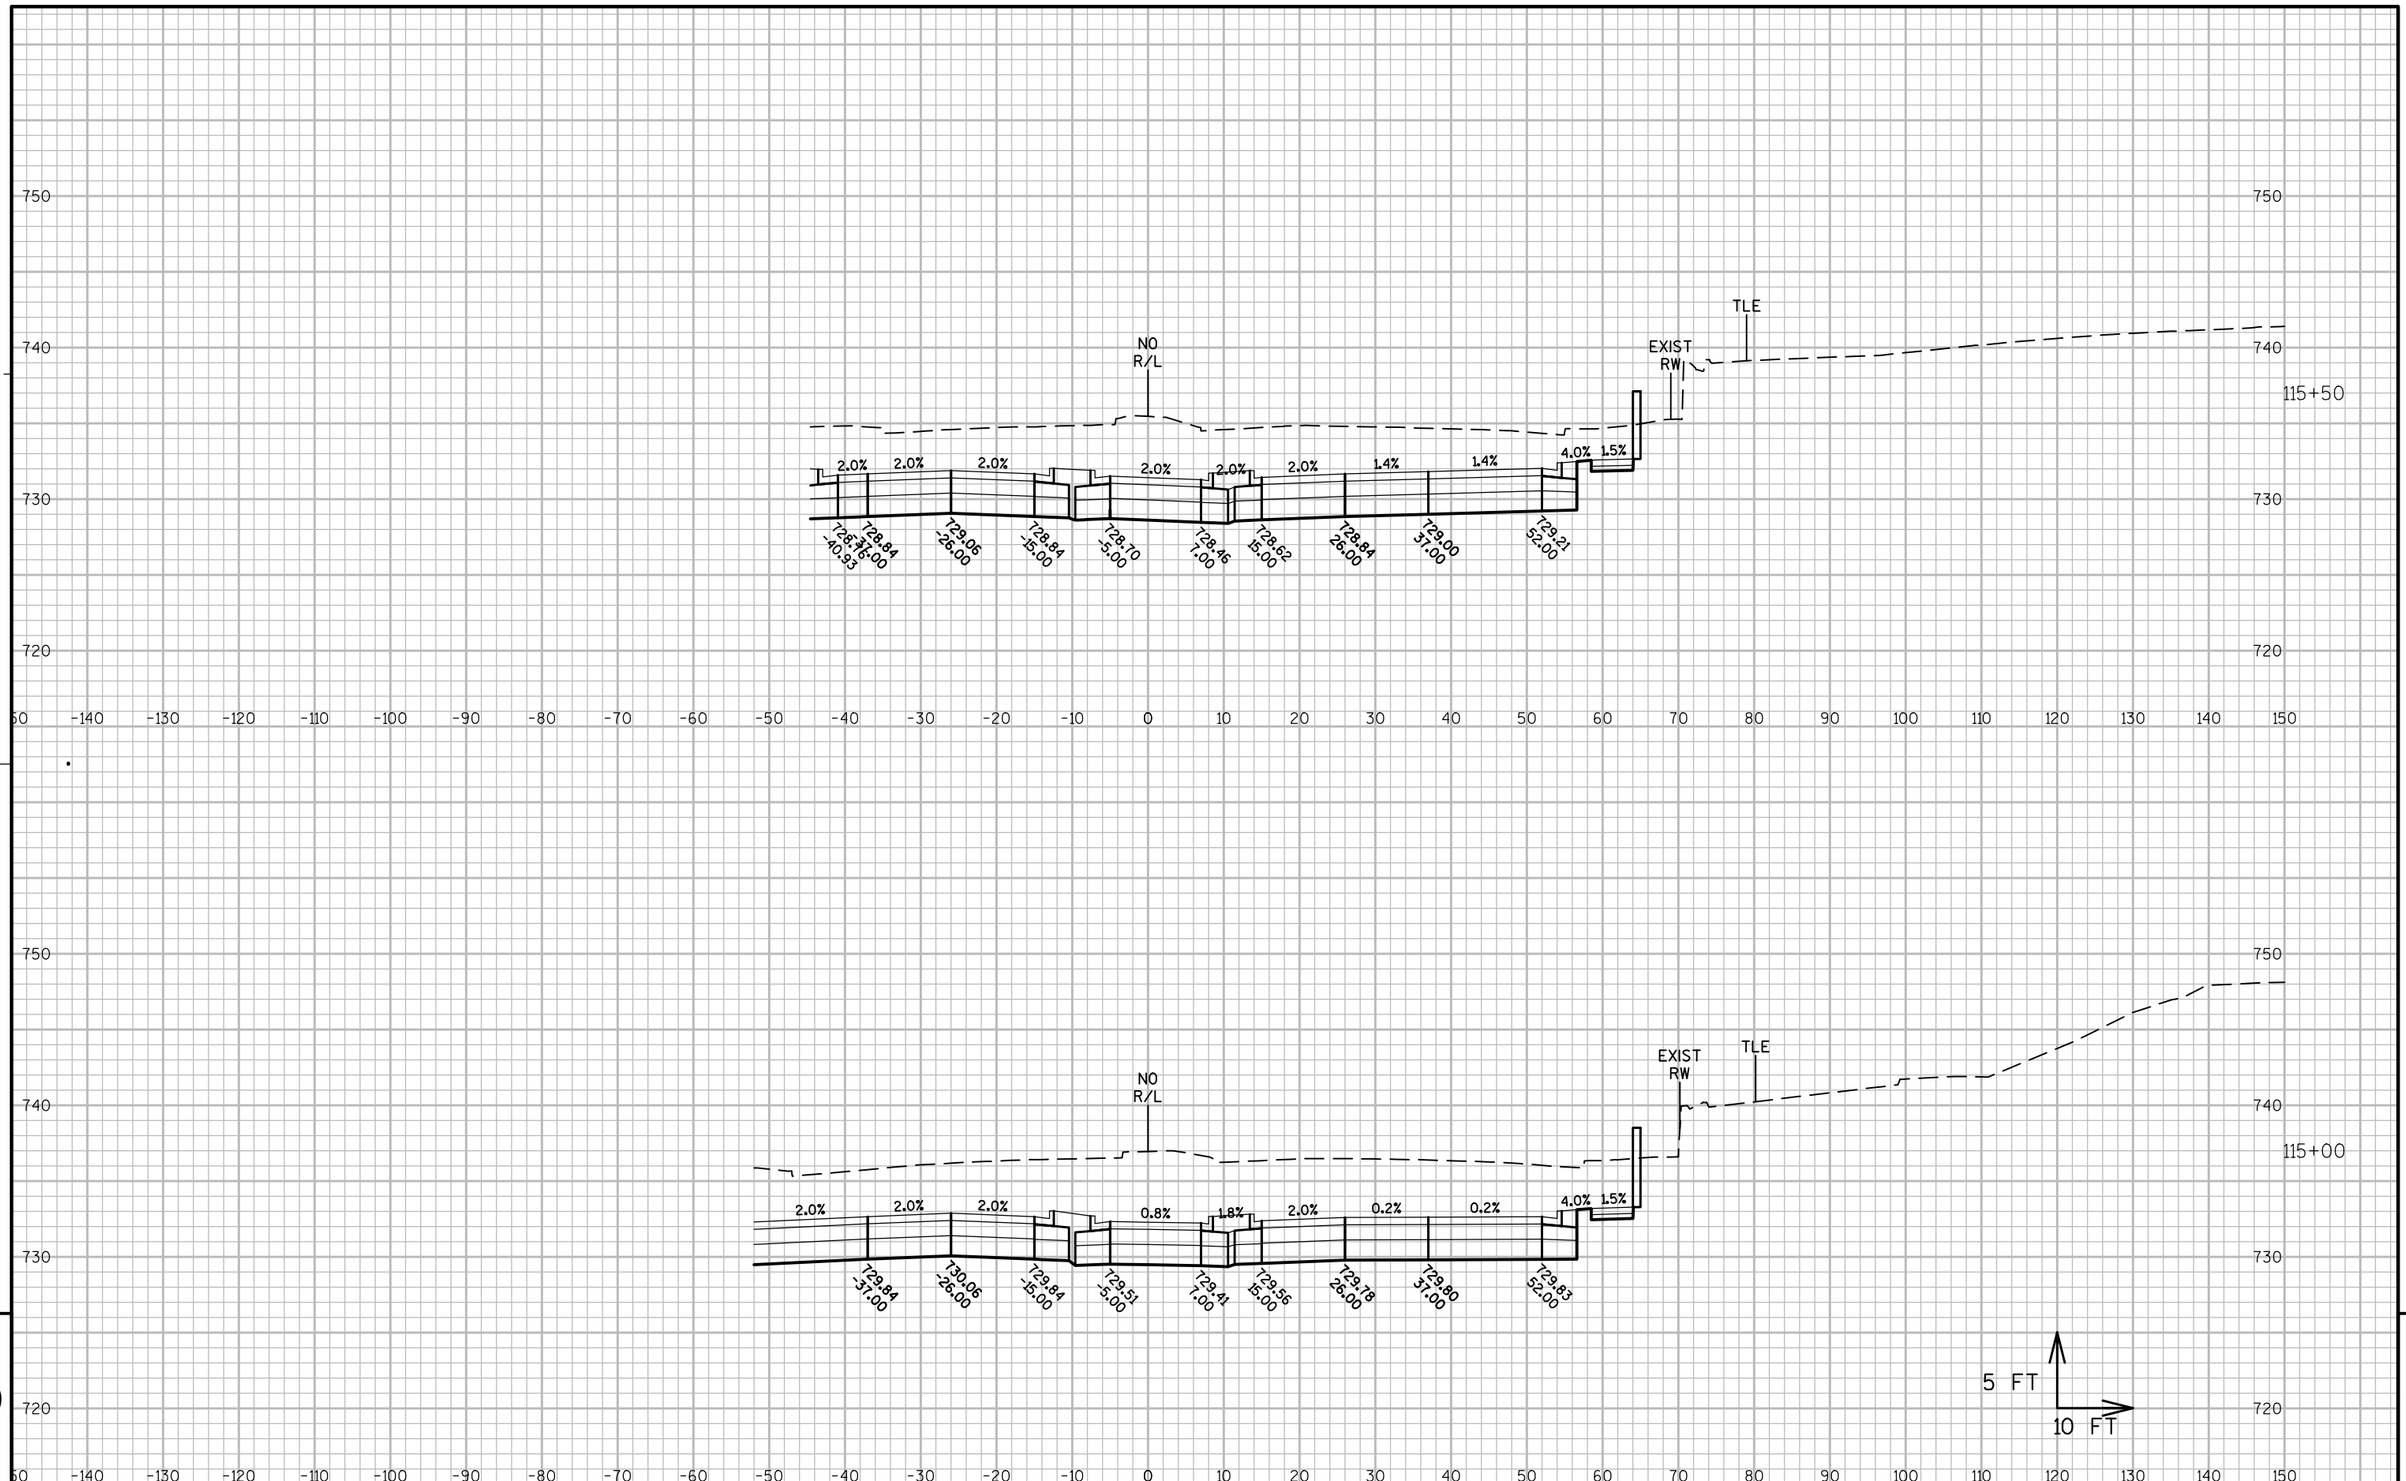

PROJECT NO: 1060-33-84	HWY: IH 41	COUNTY: MILWAUKEE	CROSS SECTIONS: NORTH AVENUE	SHEET 2879	E

FILE NAME : W:\PDS\C3D\10603316\84\DSN\XS\090503_XS_NO.DWG
LAYOUT NAME - NO - (19)

PLOT DATE : 2/10/2017 4:31 PM PLOT BY : LARKIN, MICHAEL A PLOT NAME : PLOT SCALE : 1:20_XREF

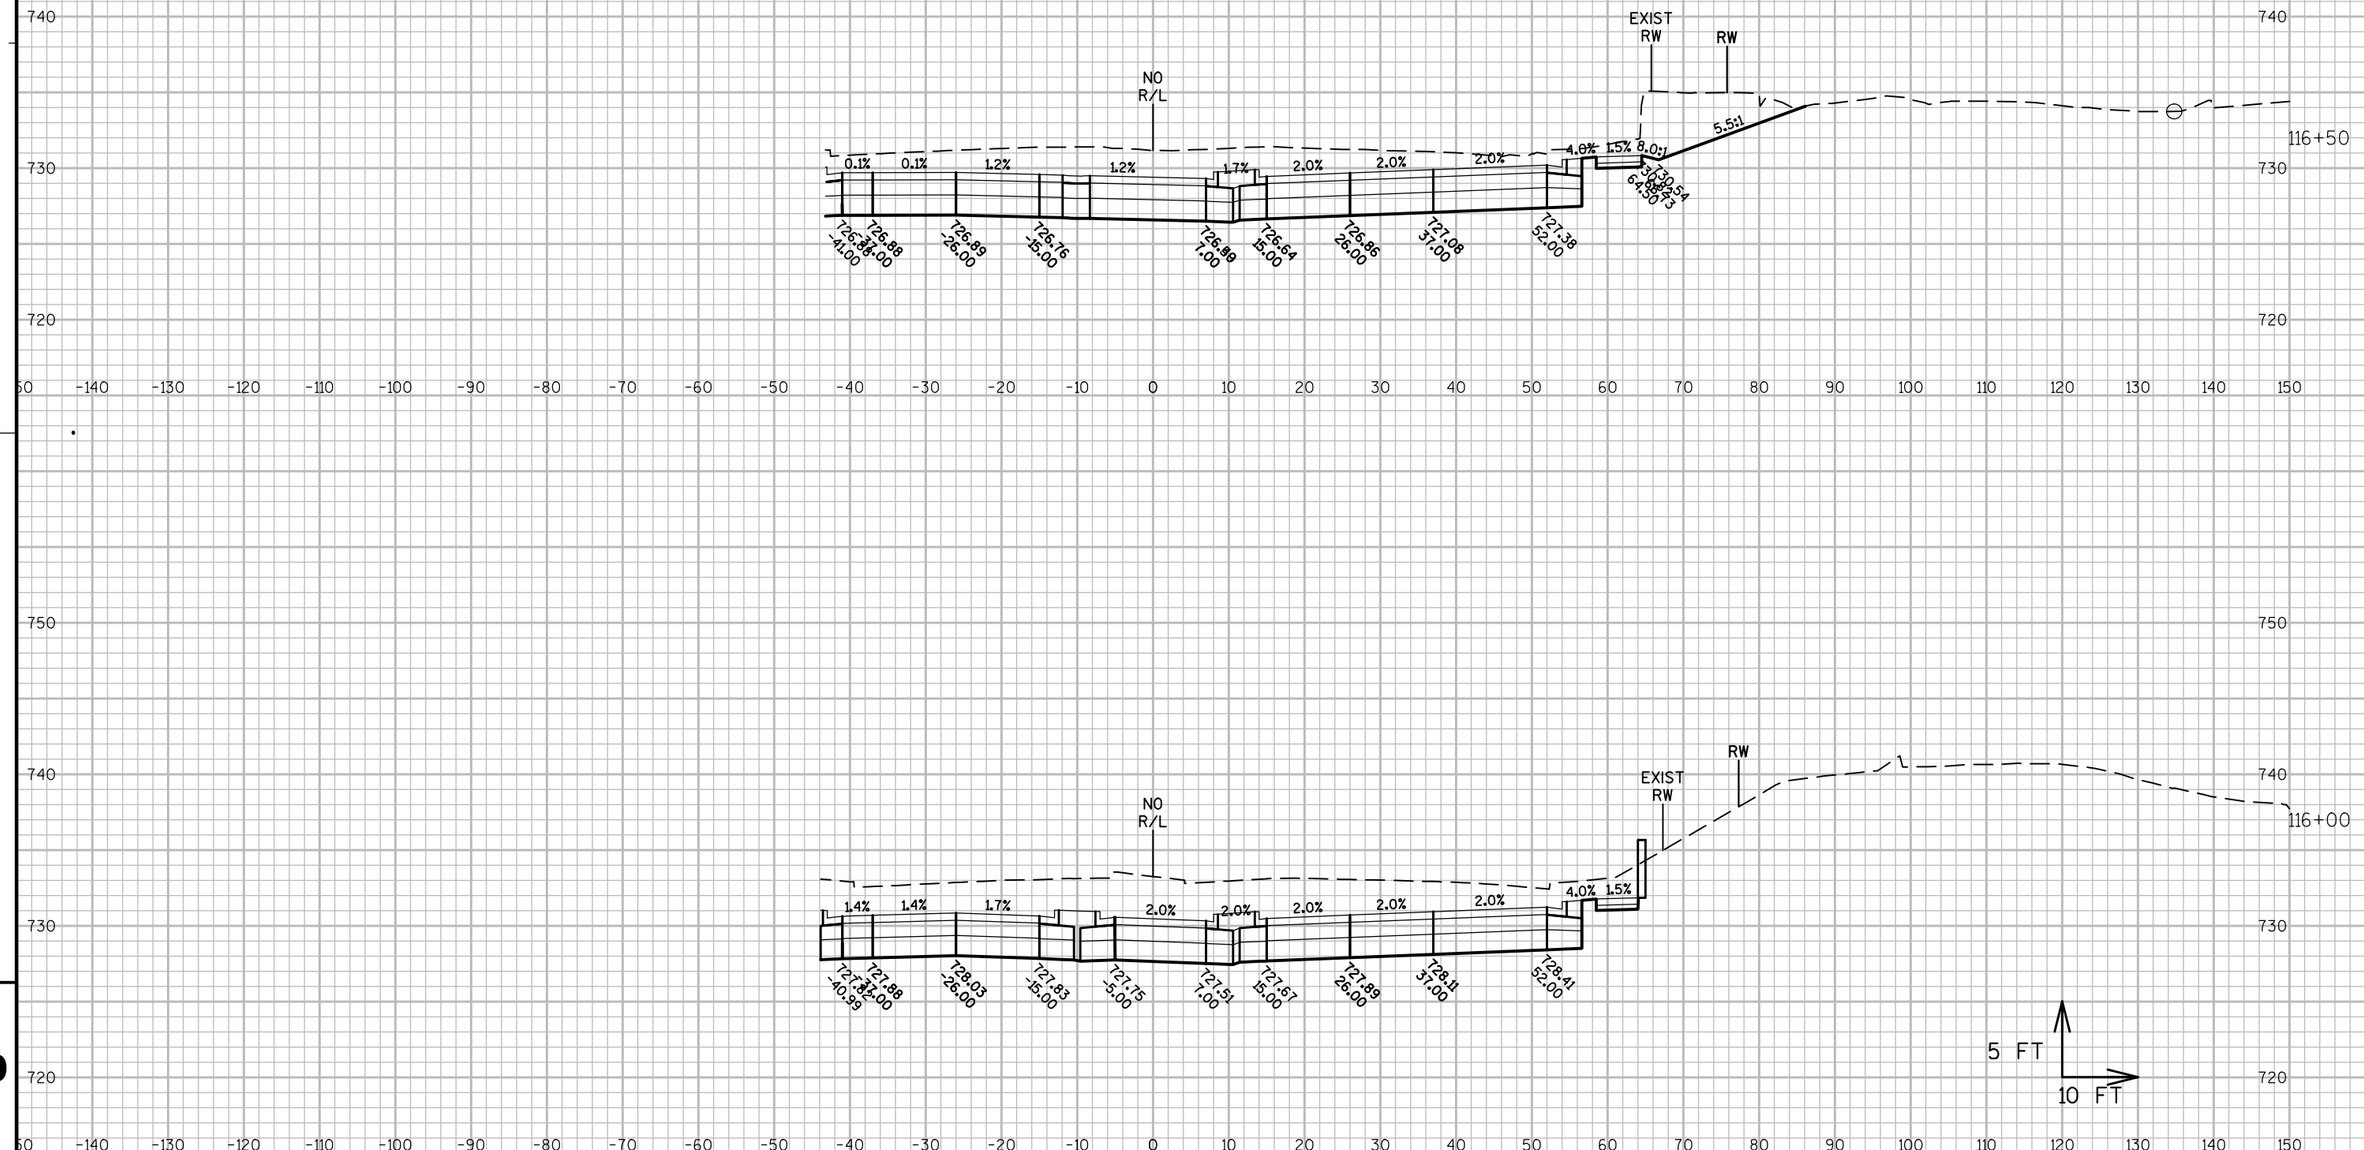

9

9

PROJECT NO: 1060-33-84	HWY: IH 41	COUNTY: MILWAUKEE	CROSS SECTIONS: NORTH AVENUE	SHEET 2880 E

FILE NAME : W:\PDS\C3D\10603316\84\DSN\XS\090503_XS_NO.DWG
LAYOUT NAME - NO - (20)

PLOT DATE : 2/10/2017 4:31 PM PLOT BY : LARKIN, MICHAEL A PLOT NAME : PLOT SCALE : 1:20_XREF

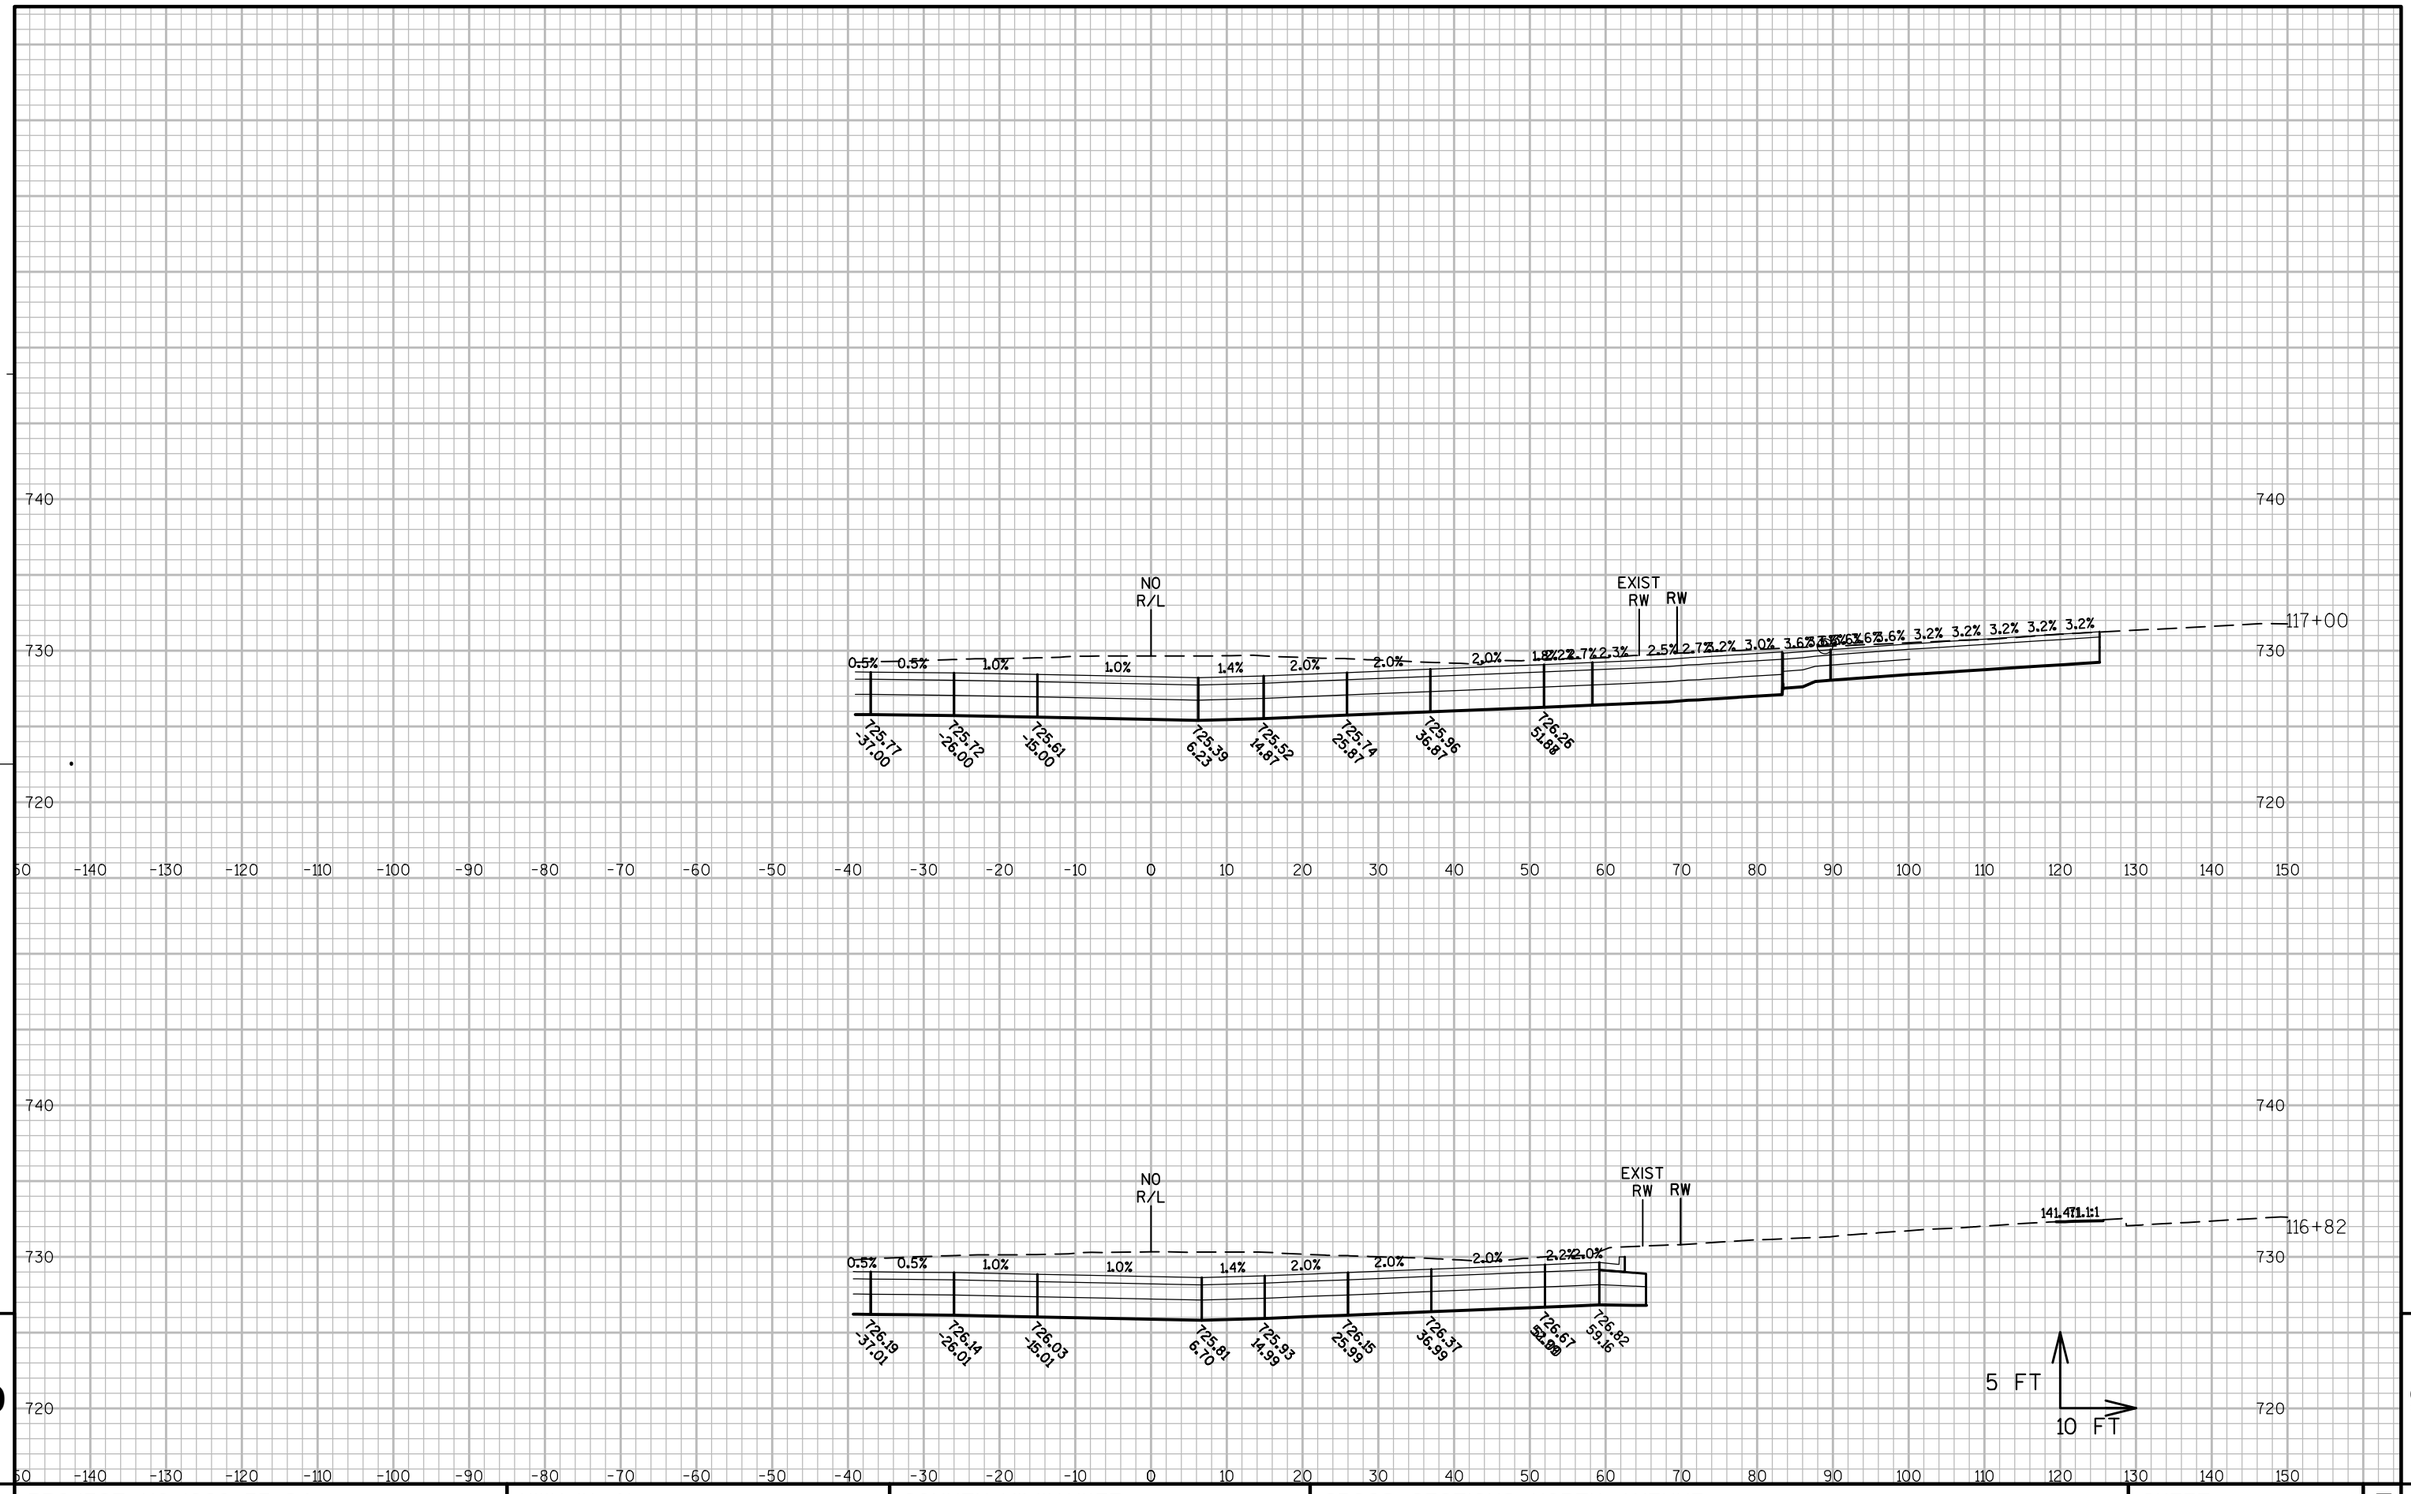

PROJECT NO: 1060-33-84	HWY: IH 41	COUNTY: MILWAUKEE	CROSS SECTIONS: NORTH AVENUE	SHEET 2881	E

FILE NAME : W:\PDS\C3D\10603316\84\DSN\XS\090503_XS_NO.DWG
LAYOUT NAME - NO - (21)

PLOT DATE : 2/10/2017 4:31 PM PLOT BY : LARKIN, MICHAEL A PLOT NAME : PLOT SCALE : 1:20_XREF

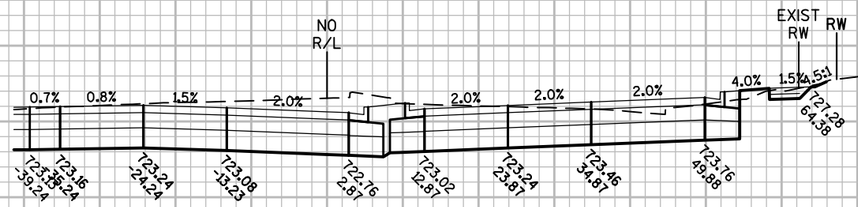

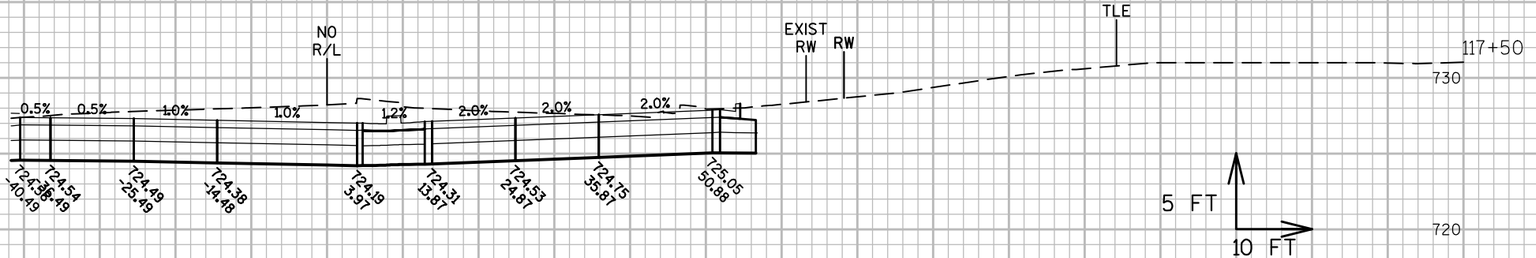

740 730 720

-60 -50 -40 -30 -20 -10 0 10 20 30 40 50 60 70 80 90 100 110 120 130 140 150

9

PROJECT NO: 1060-33-84	HWY: IH 41	COUNTY: MILWAUKEE	CROSS SECTIONS: NORTH AVENUE	SHEET 2882	E

FILE NAME : W:\PDS\C3D\10603316\84\DSN\XS\090503_XS_NO.DWG
LAYOUT NAME - NO - (22)

PLOT DATE : 2/10/2017 4:31 PM PLOT BY : LARKIN, MICHAEL A PLOT NAME : PLOT SCALE : 1:20_XREF

WISDOT/CADDS SHEET 49

770

770

760

750

118+50

740

730

720

NO
R/L

EXIST
RRW

TLE

4.0% 1.5% 4.0% 2.0% 2.0% 2.0% 2.0% 2.0% 2.0% 2.0% 2.0% 4.0% 1.5% 2.2:1

721.46 -71.46
721.71 -71.15
721.16 -61.09
721.25 -56.52
721.40 -48.99
721.70 -33.99
721.92 -22.99
721.70 -11.98
721.42 1.87
721.63 11.87
721.85 22.87
722.07 33.87
722.37 48.88
725.82 61.38

5 FT
10 FT

-150 -140 -130 -120 -110 -100 -90 -80 -70 -60 -50 -40 -30 -20 -10 0 10 20 30 40 50 60 70 80 90 100 110 120 130 140 150

9

9

PROJECT NO: 1060-33-84	HWY: IH 41	COUNTY: MILWAUKEE	CROSS SECTIONS: NORTH AVENUE	SHEET 2883	E

FILE NAME : W:\PDS\C3D\10603316\84\DSN\XS\090503_XS_NO.DWG
LAYOUT NAME - NO - (23)

PLOT DATE : 2/10/2017 4:31 PM PLOT BY : LARKIN, MICHAEL A PLOT NAME : PLOT SCALE : 1:20_XREF

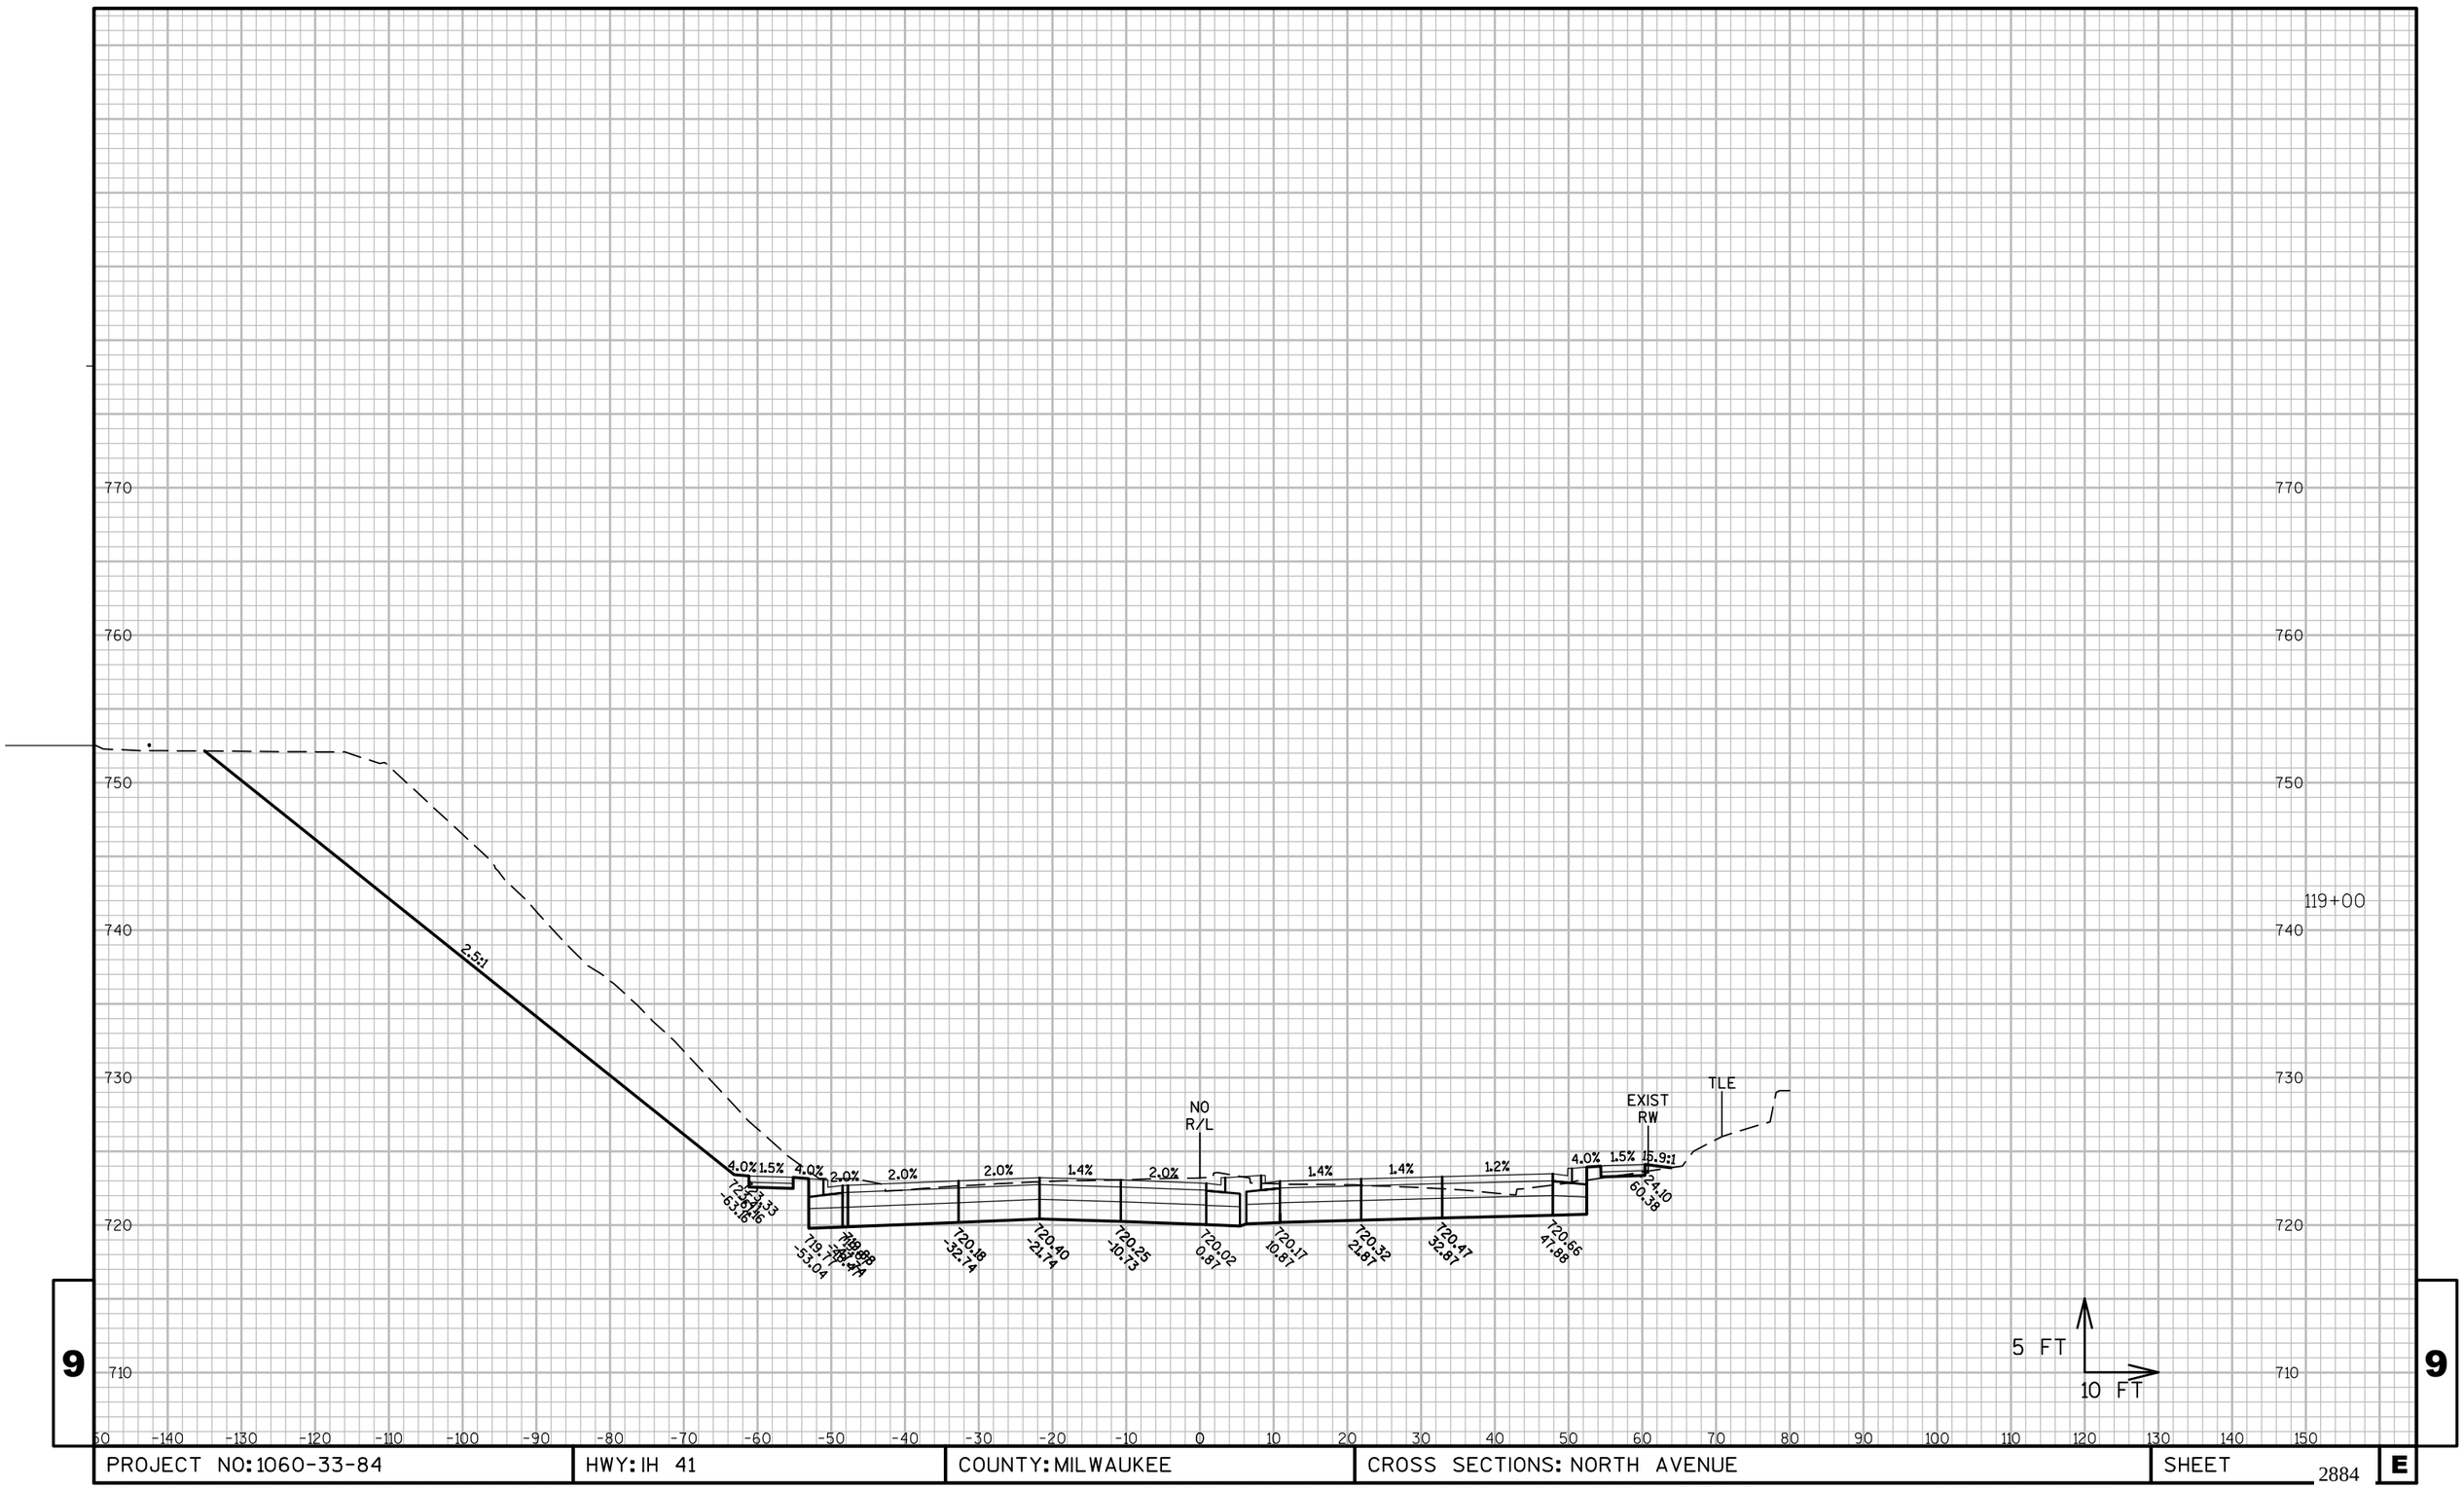

9

PROJECT NO: 1060-33-84	HWY: IH 41	COUNTY: MILWAUKEE	CROSS SECTIONS: NORTH AVENUE	SHEET 2884	E

9

FILE NAME : W:\PDS\C3D\10603316\84\DSN\XS\090503_XS_NO.DWG
LAYOUT NAME - NO - (24)

PLOT DATE : 2/10/2017 4:31 PM PLOT BY : LARKIN, MICHAEL A PLOT NAME : PLOT SCALE : 1:20_XREF

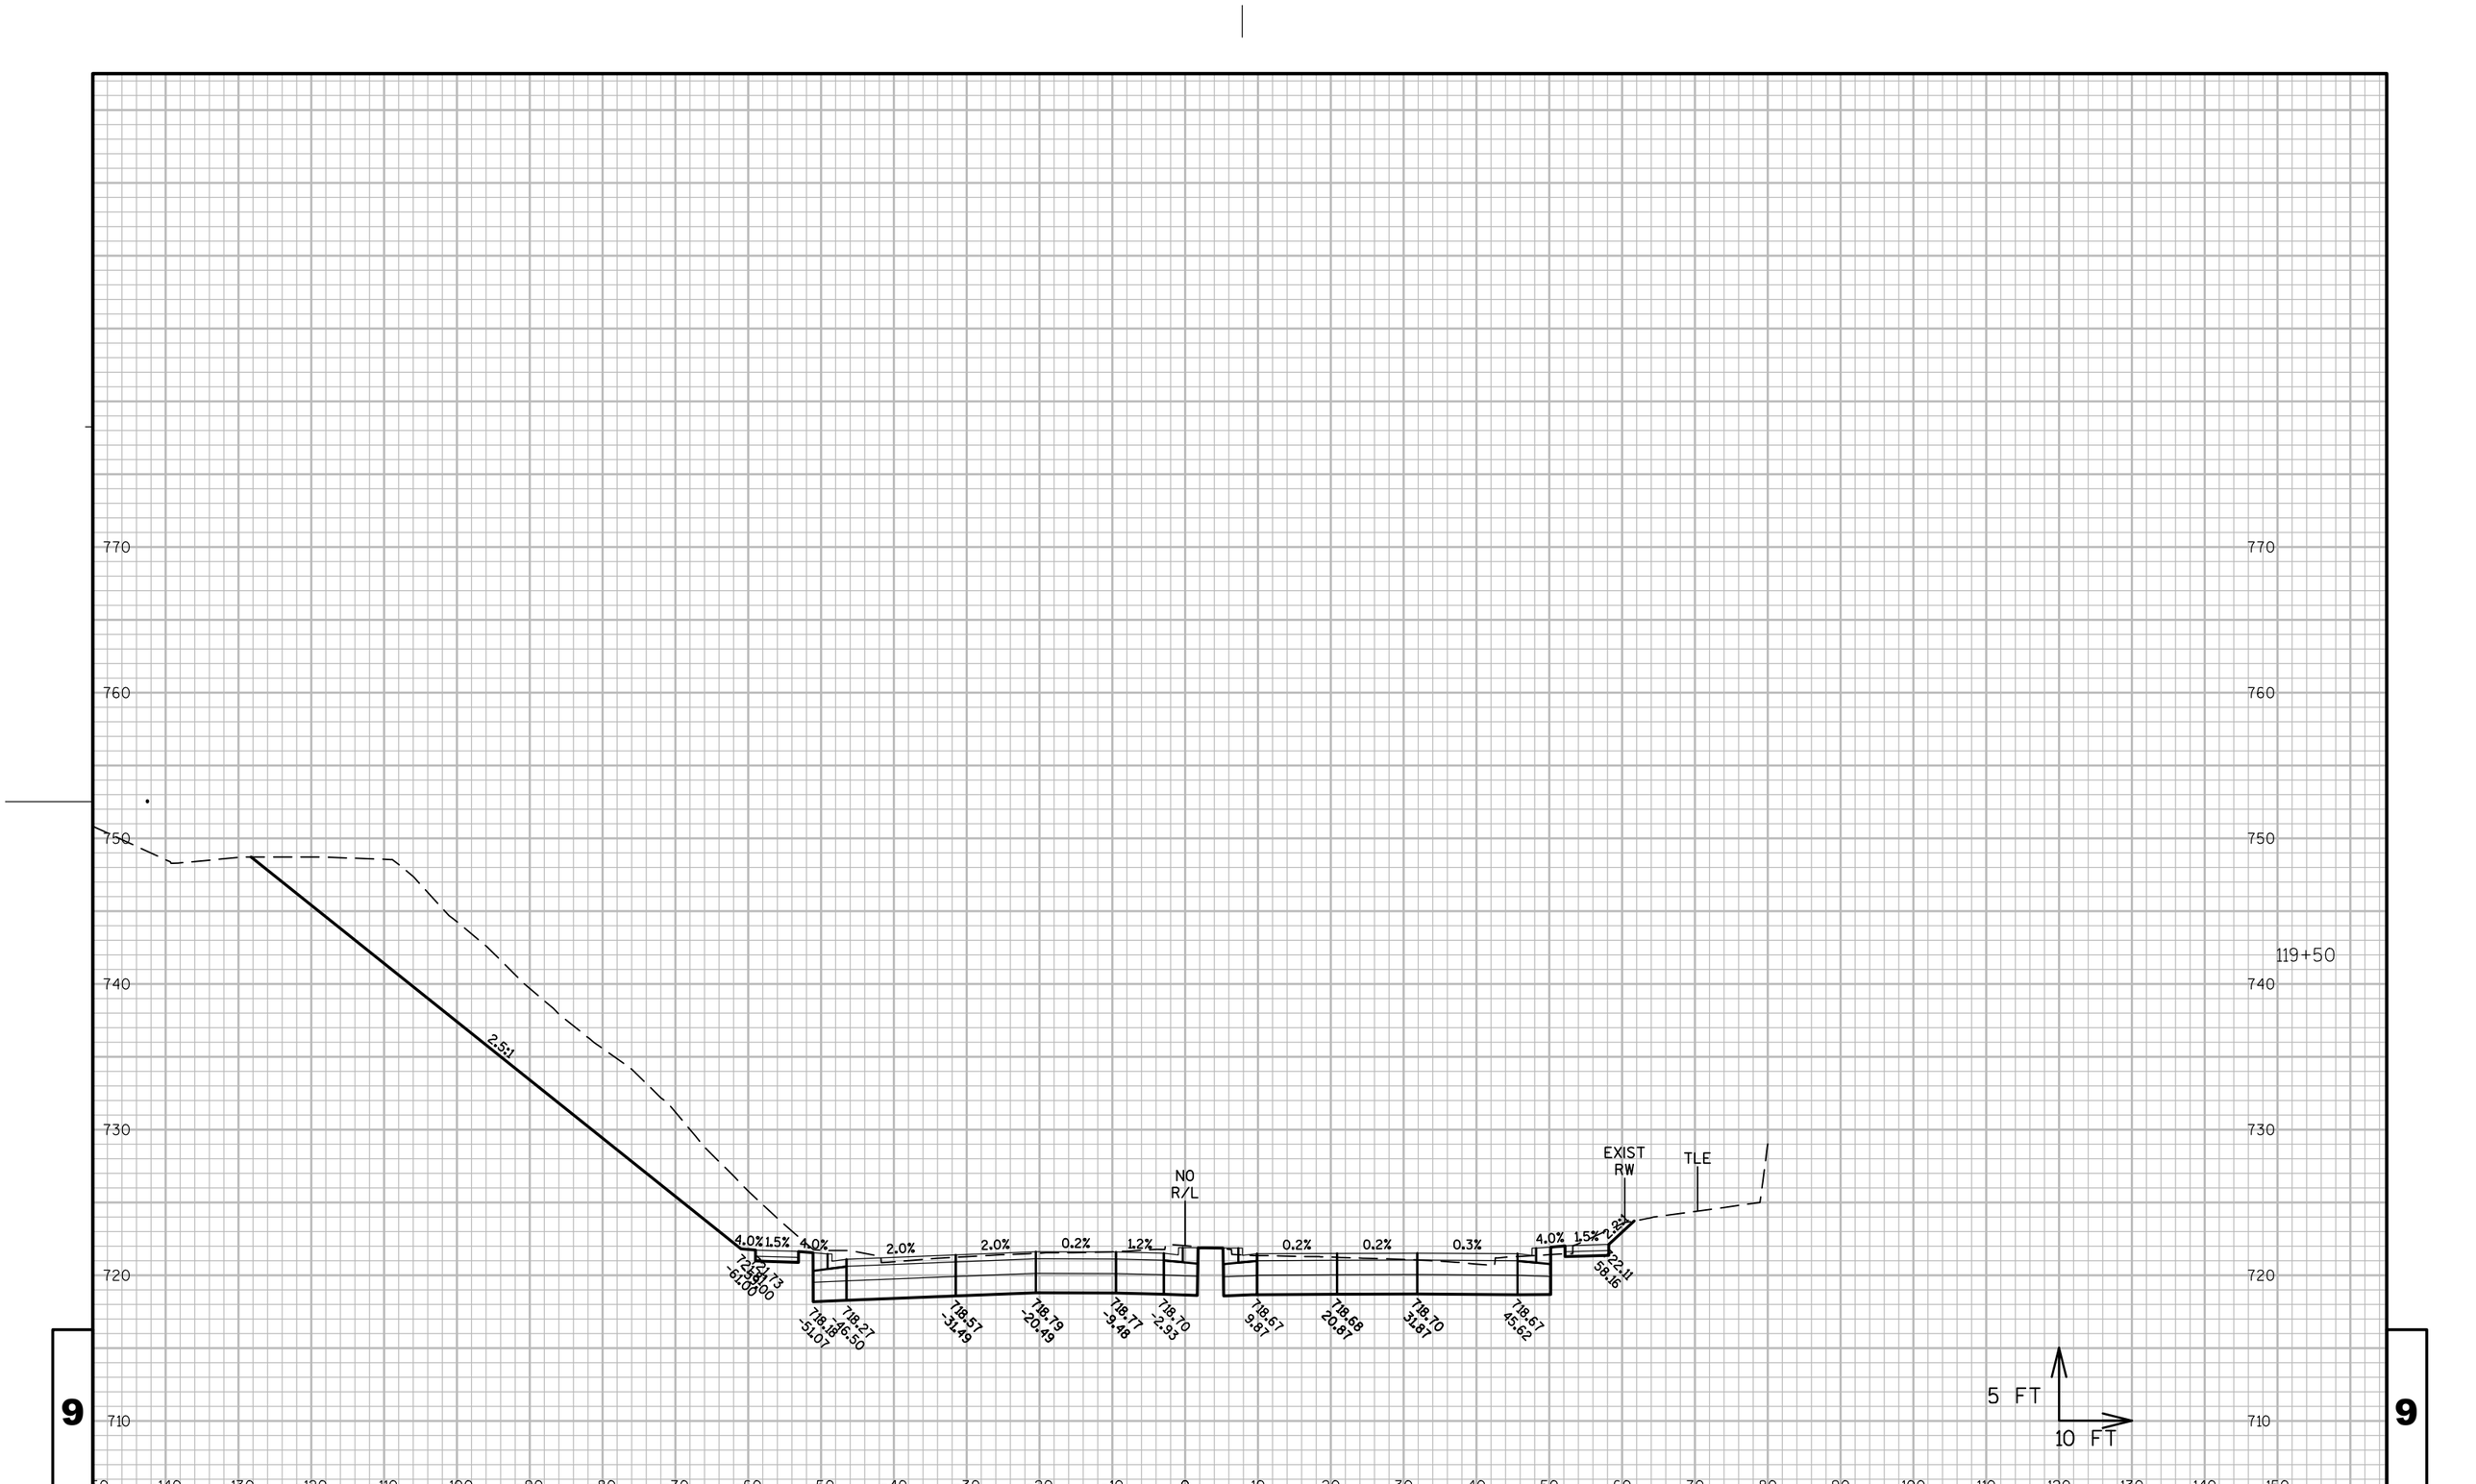

9

9

PROJECT NO: 1060-33-84	HWY: IH 41	COUNTY: MILWAUKEE	CROSS SECTIONS: NORTH AVENUE	SHEET 2885 E

FILE NAME : W:\PDS\C3D\10603316\84\DSN\XS\090503_XS_NO.DWG
LAYOUT NAME - NO - (25)

PLOT DATE : 2/10/2017 4:31 PM PLOT BY : LARKIN, MICHAEL A PLOT NAME : PLOT SCALE : 1:20_XREF

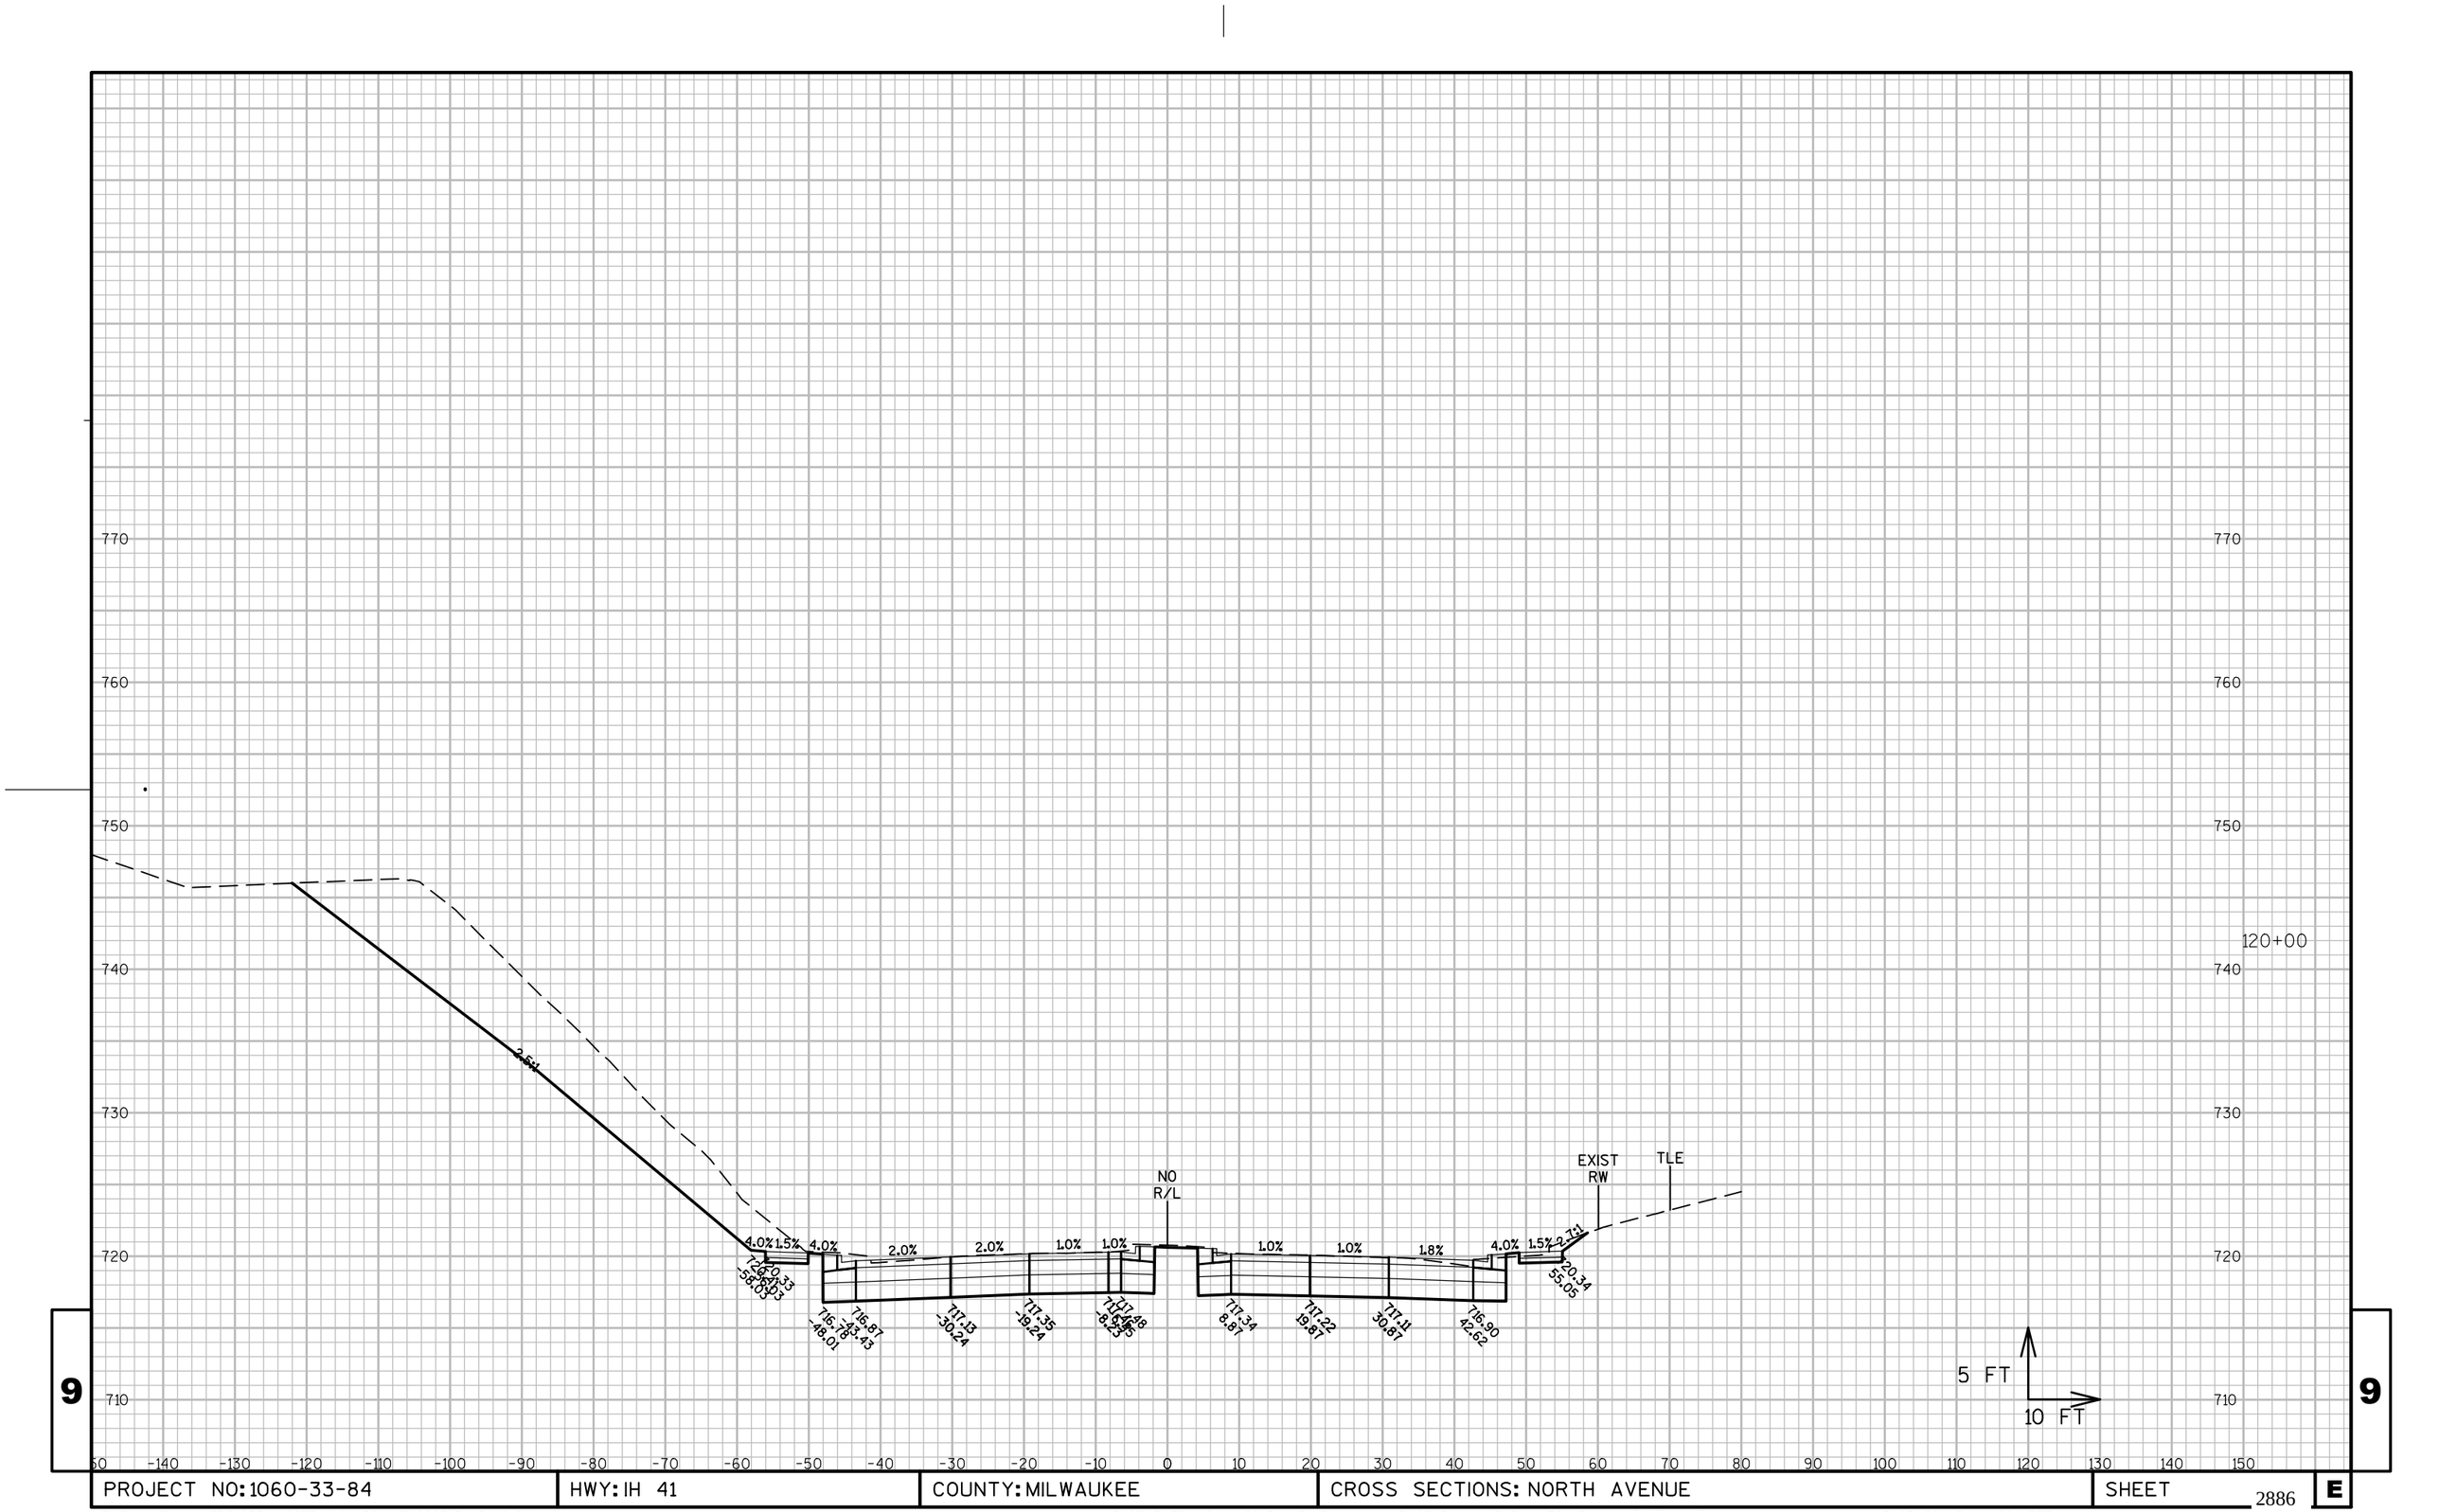

9

9

PROJECT NO: 1060-33-84	HWY: IH 41	COUNTY: MILWAUKEE	CROSS SECTIONS: NORTH AVENUE	SHEET 2886 E

FILE NAME : W:\PDS\C3D\10603316\84\DSN\XS\090503_XS_NO.DWG
LAYOUT NAME - NO - (26)

PLOT DATE : 2/10/2017 4:31 PM PLOT BY : LARKIN, MICHAEL A PLOT NAME : PLOT SCALE : 1:20_XREF

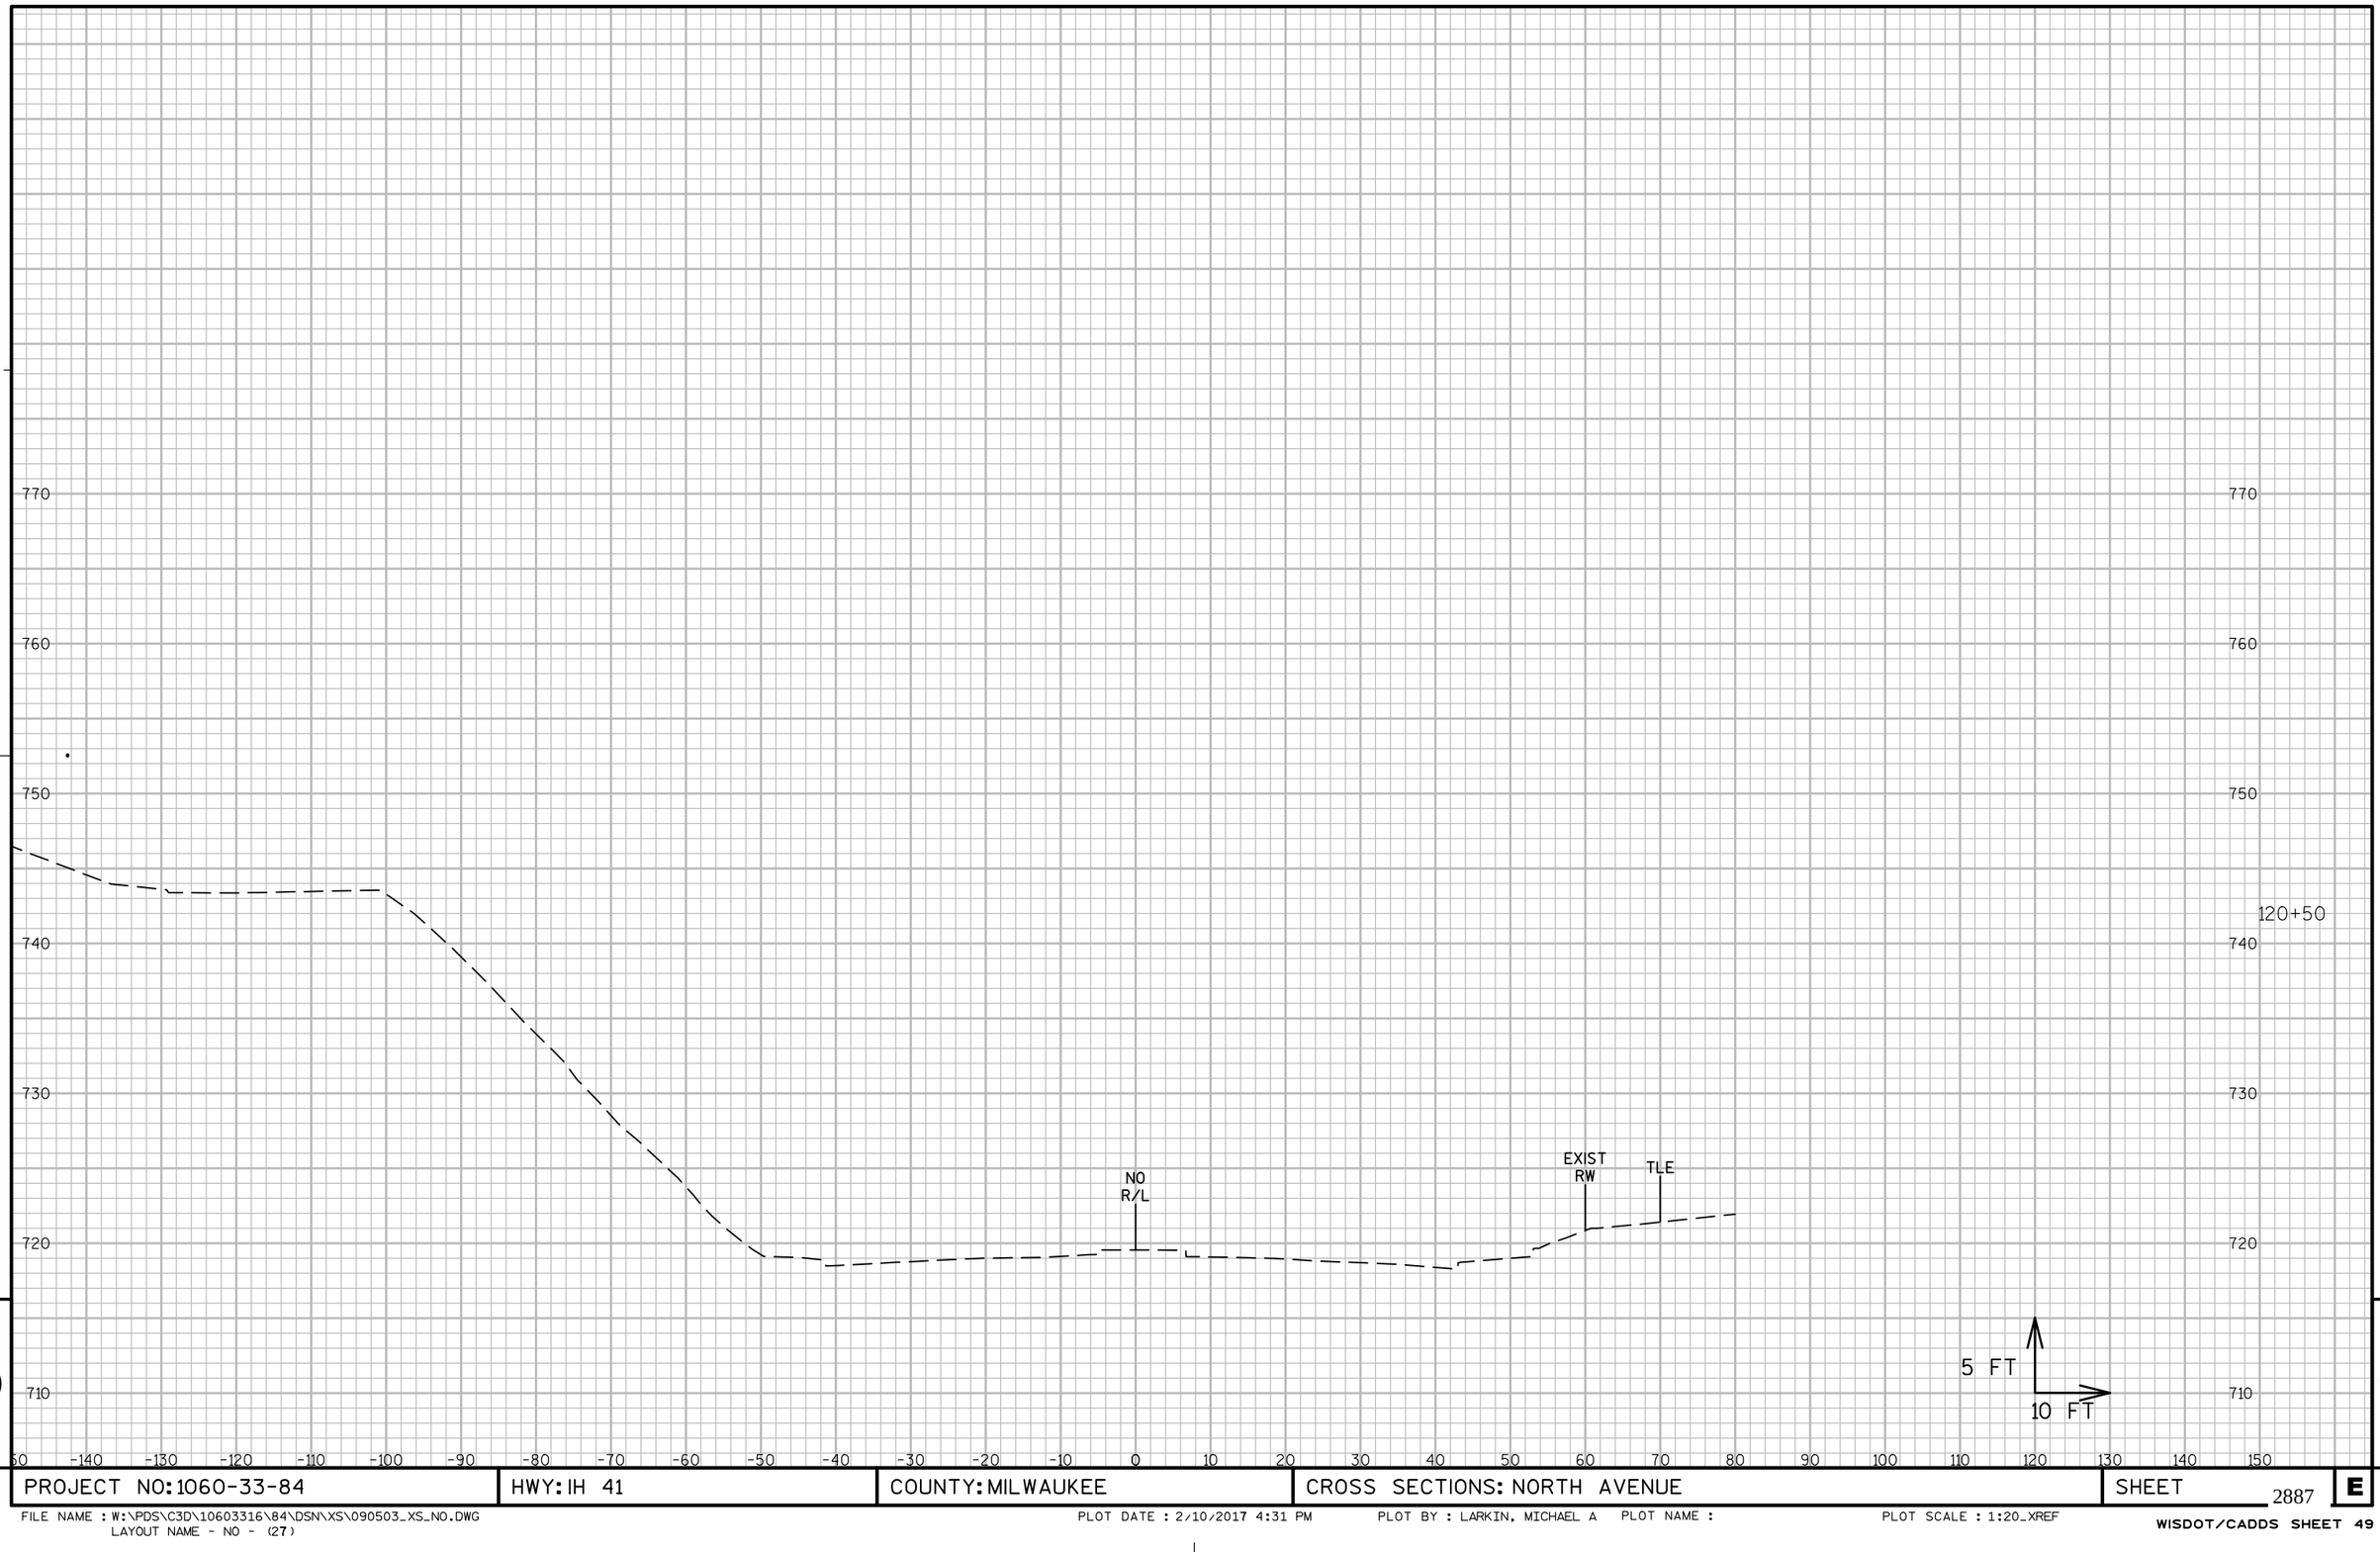

9

9

PROJECT NO: 1060-33-84	HWY: IH 41	COUNTY: MILWAUKEE	CROSS SECTIONS: NORTH AVENUE	SHEET 2887	E

FILE NAME : W:\PDS\C3D\10603316\84\DSN\XS\090503_XS_NO.DWG
LAYOUT NAME - NO - (27)

PLOT DATE : 2/10/2017 4:31 PM PLOT BY : LARKIN, MICHAEL A PLOT NAME : PLOT SCALE : 1:20_XREF

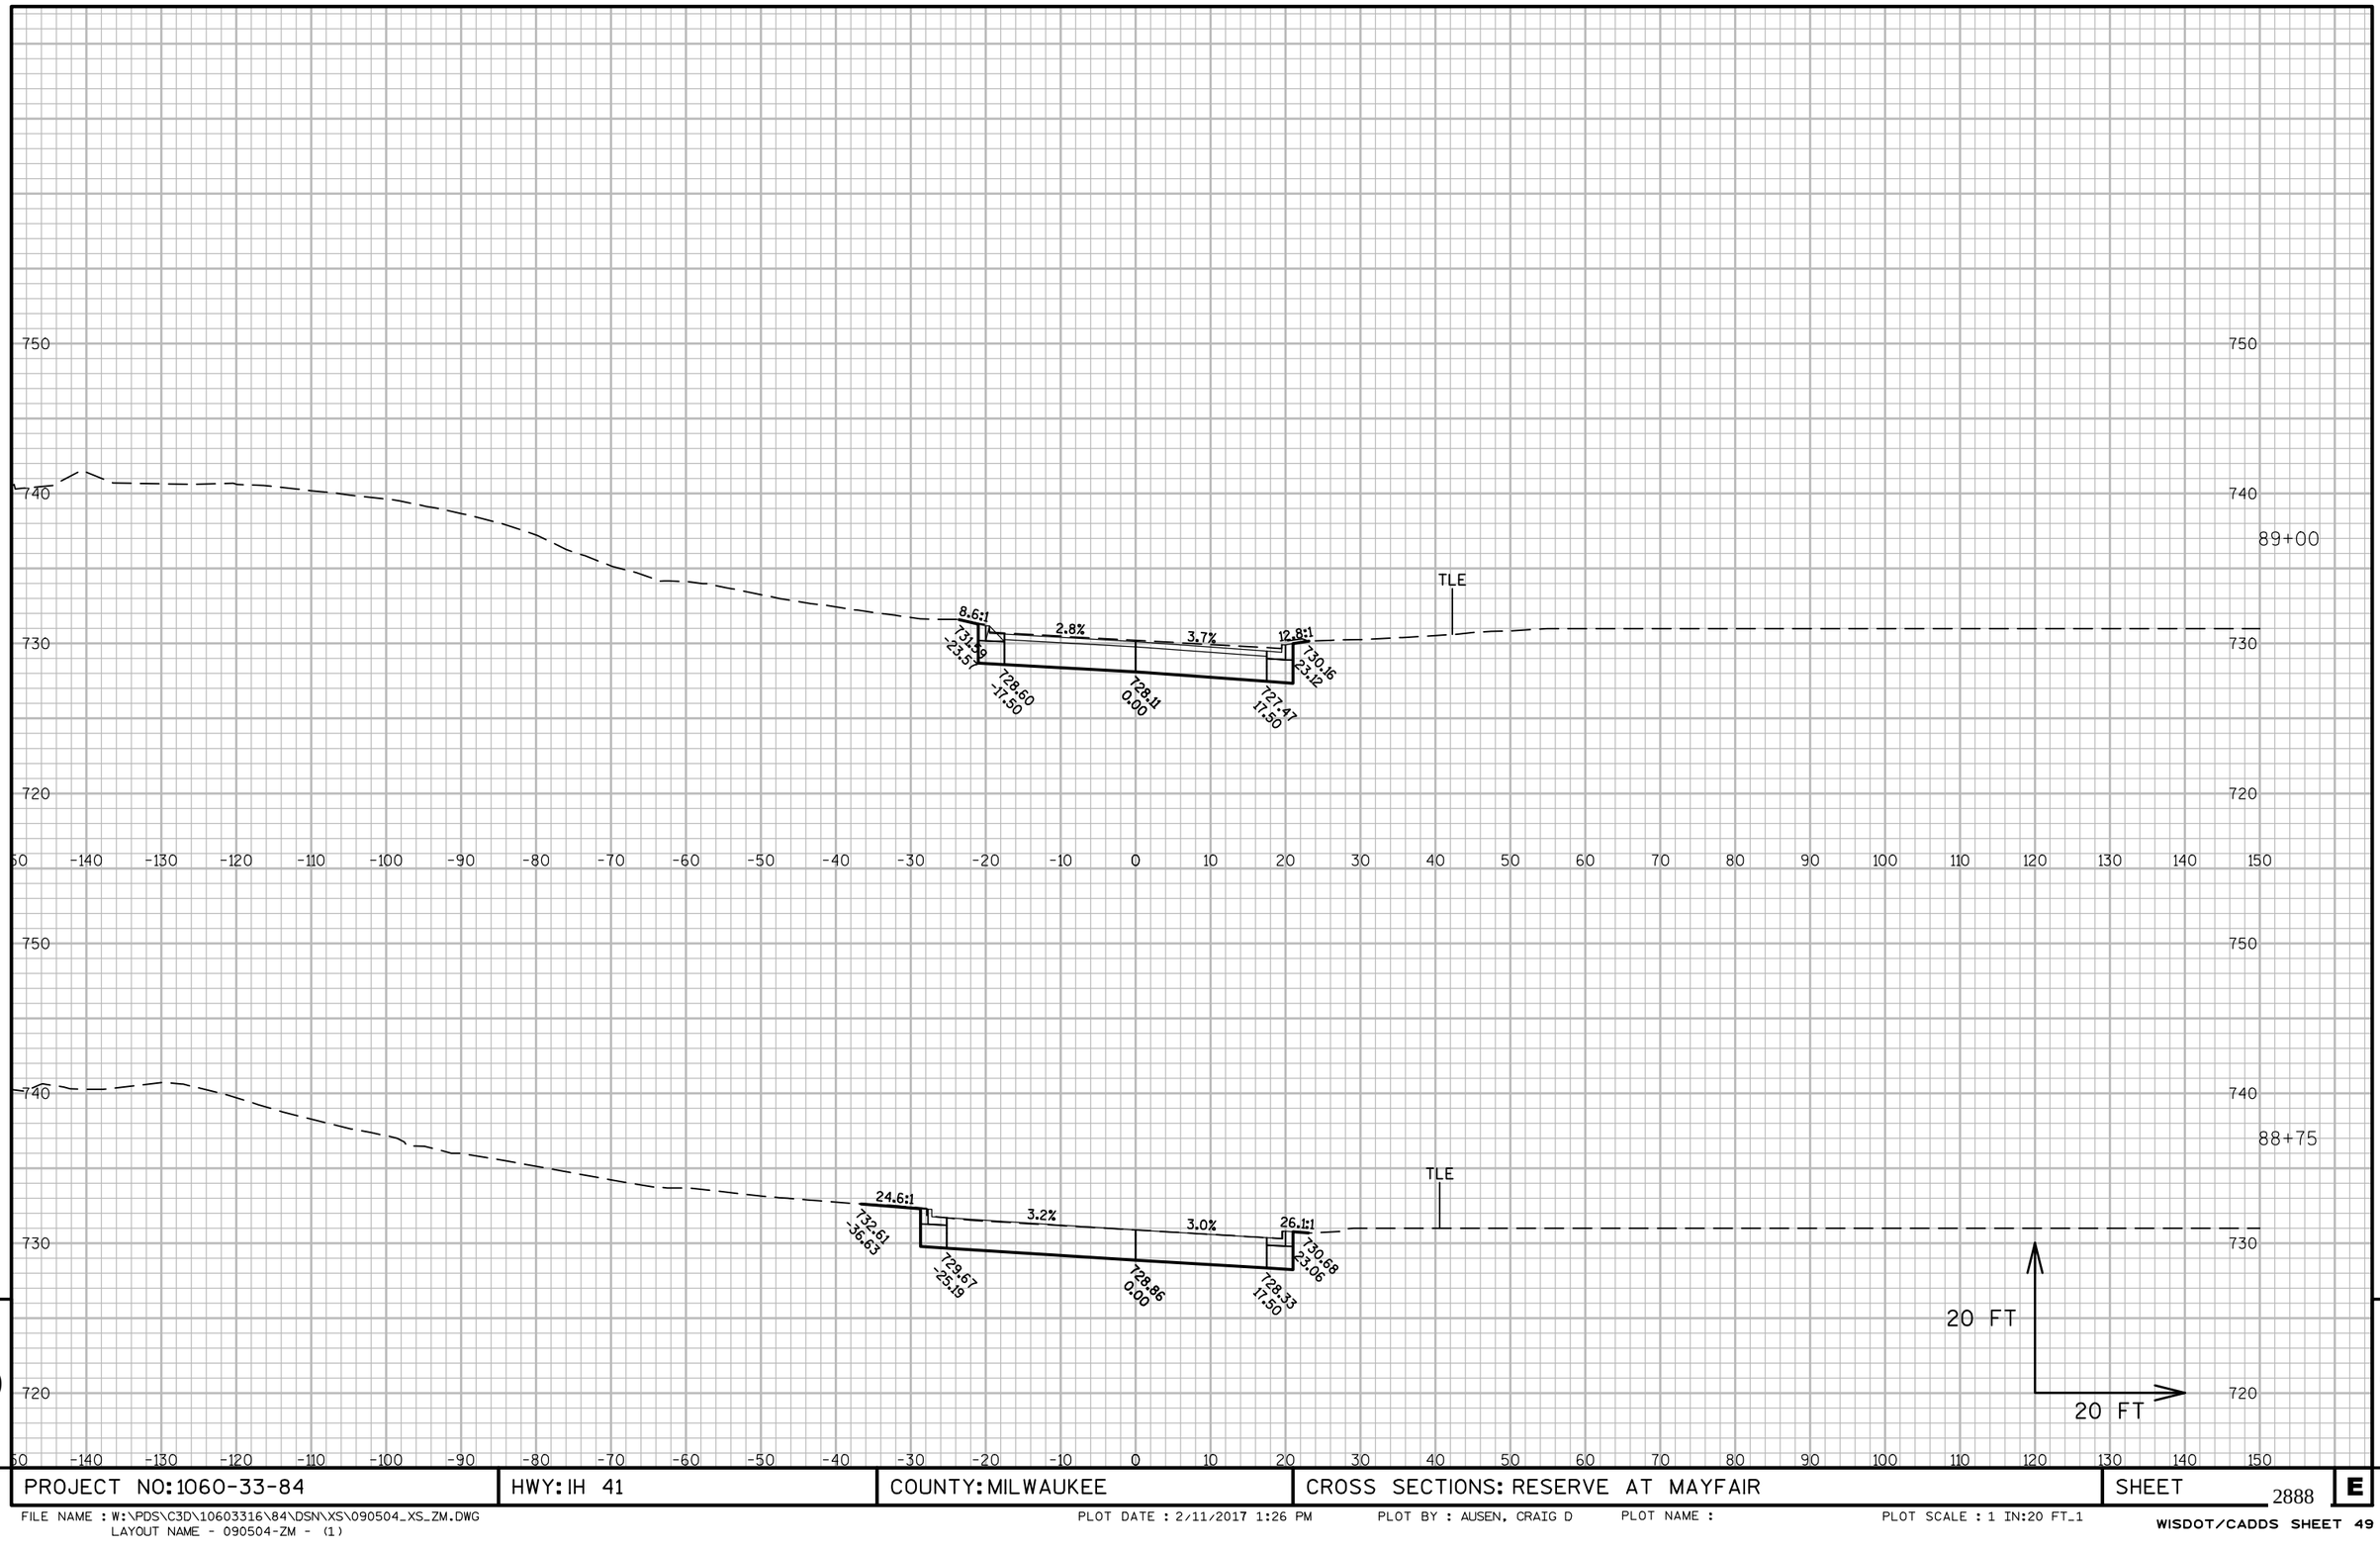

PROJECT NO: 1060-33-84	HWY: IH 41	COUNTY: MILWAUKEE	CROSS SECTIONS: RESERVE AT MAYFAIR	SHEET 2888 E

FILE NAME : W:\PDS\C3D\10603316\84\DSN\XS\090504_XS_ZM.DWG
LAYOUT NAME - 090504-ZM - (1)

PLOT DATE : 2/11/2017 1:26 PM PLOT BY : AUSEN, CRAIG D PLOT NAME : PLOT SCALE : 1 IN:20 FT_1

WISDOT/CADDS SHEET 49

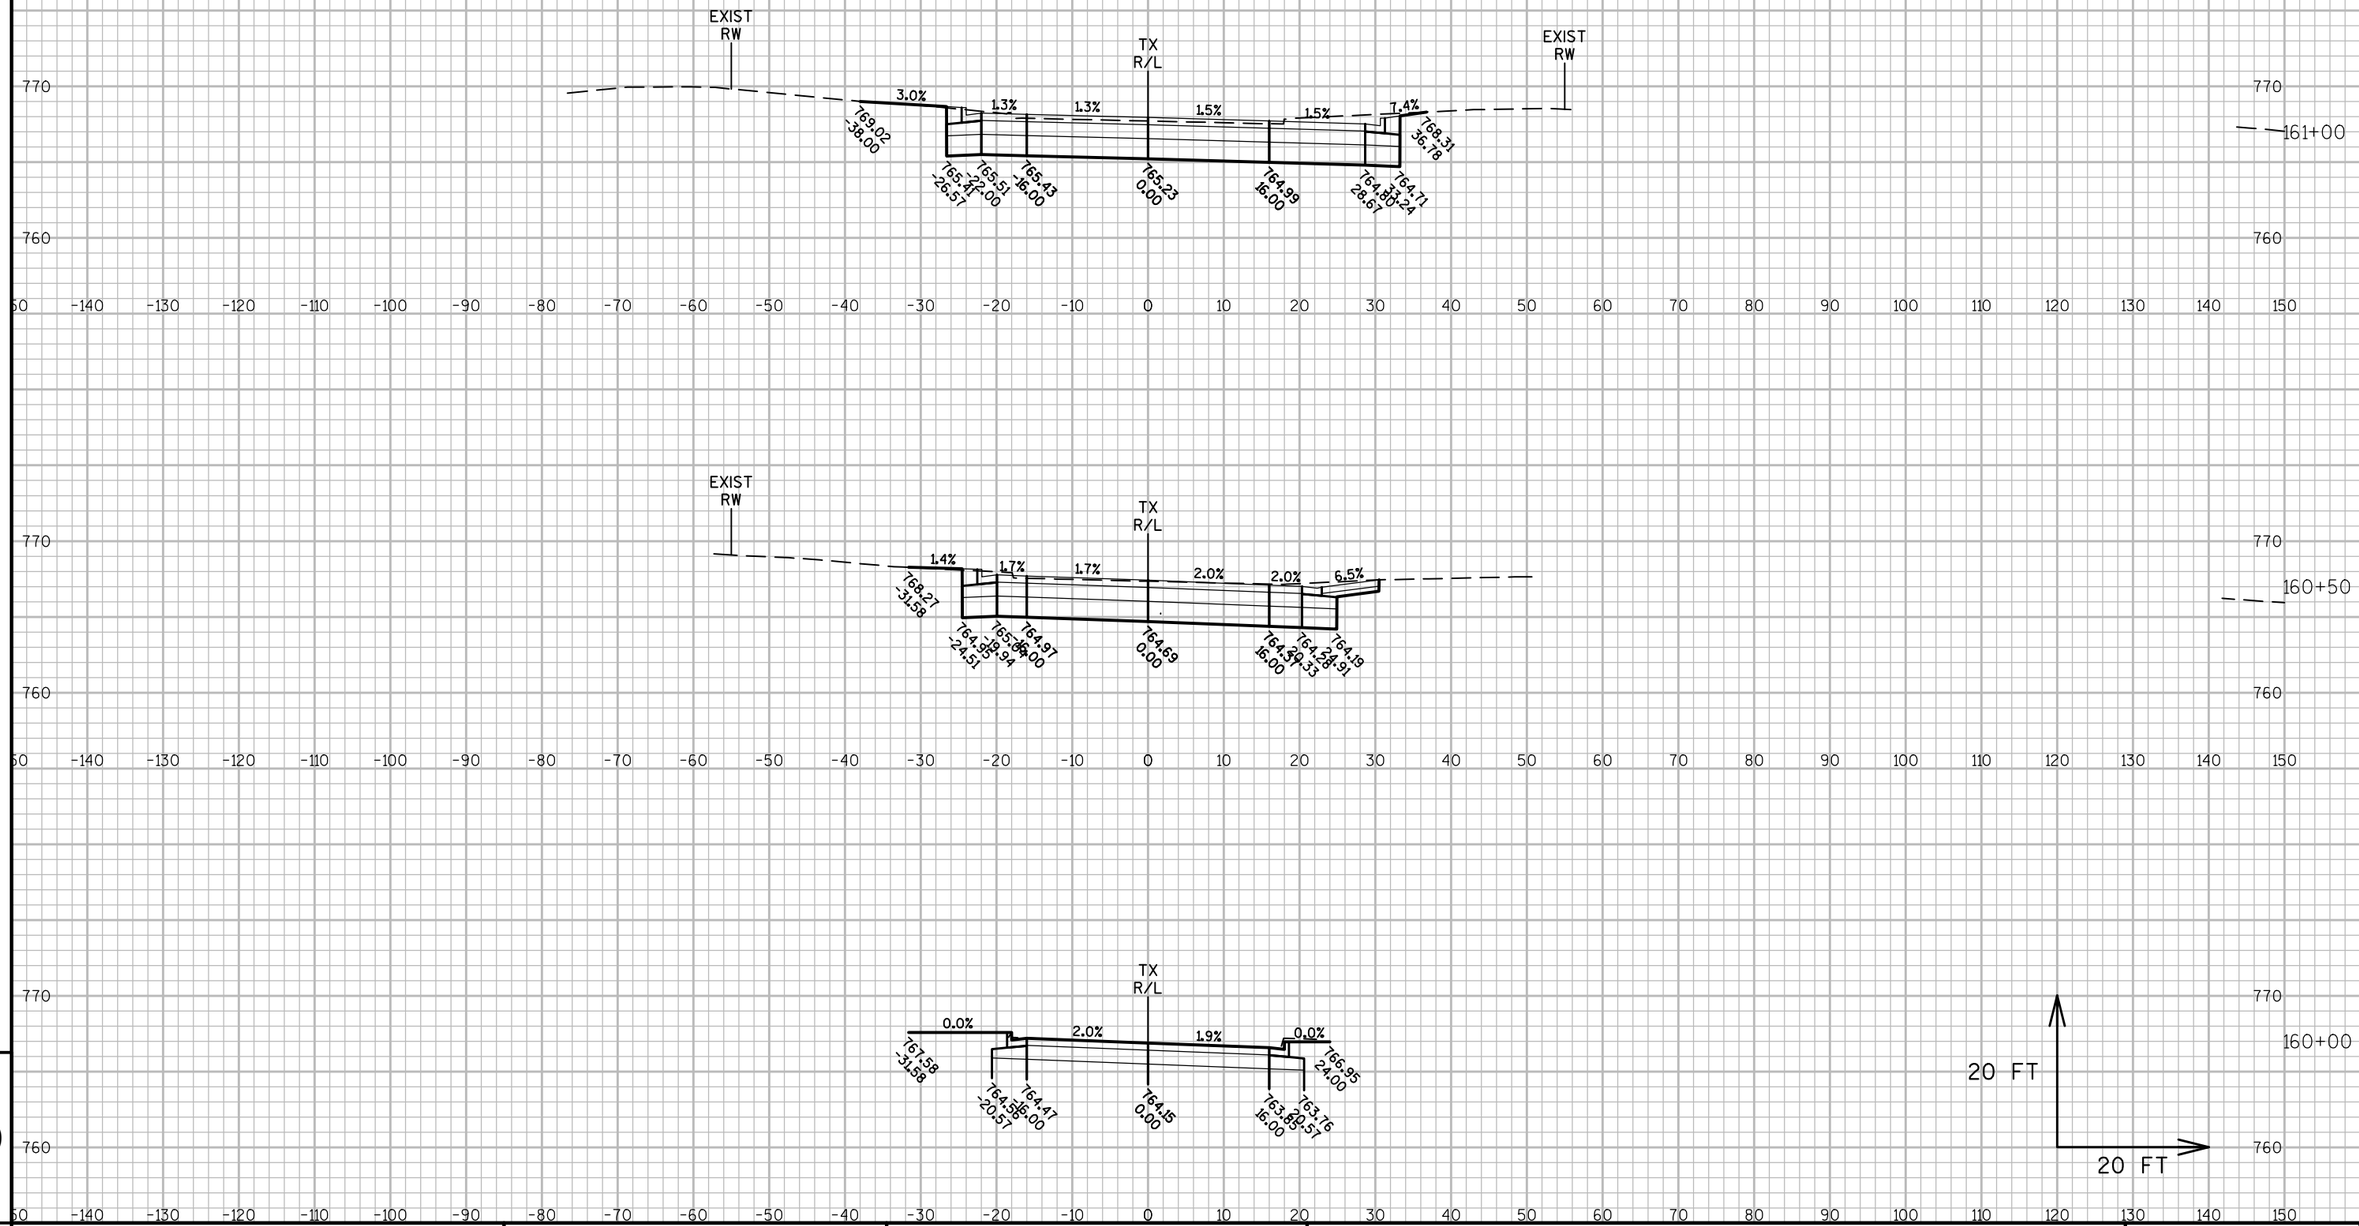

9

PROJECT NO: 1060-33-84	HWY: IH 41	COUNTY: MILWAUKEE	CROSS SECTIONS: 116TH STREET	SHEET 2889	E

FILE NAME : W:\PDS\C3D\10603316\84\DSN\XS\090505_XS_TX.DWG
LAYOUT NAME - TX - (1)

PLOT DATE : 2/11/2017 2:05 PM PLOT BY : AUSEN, CRAIG D PLOT NAME : PLOT SCALE : 1 IN:20 FT_1

WISDOT/CADDS SHEET 49

9

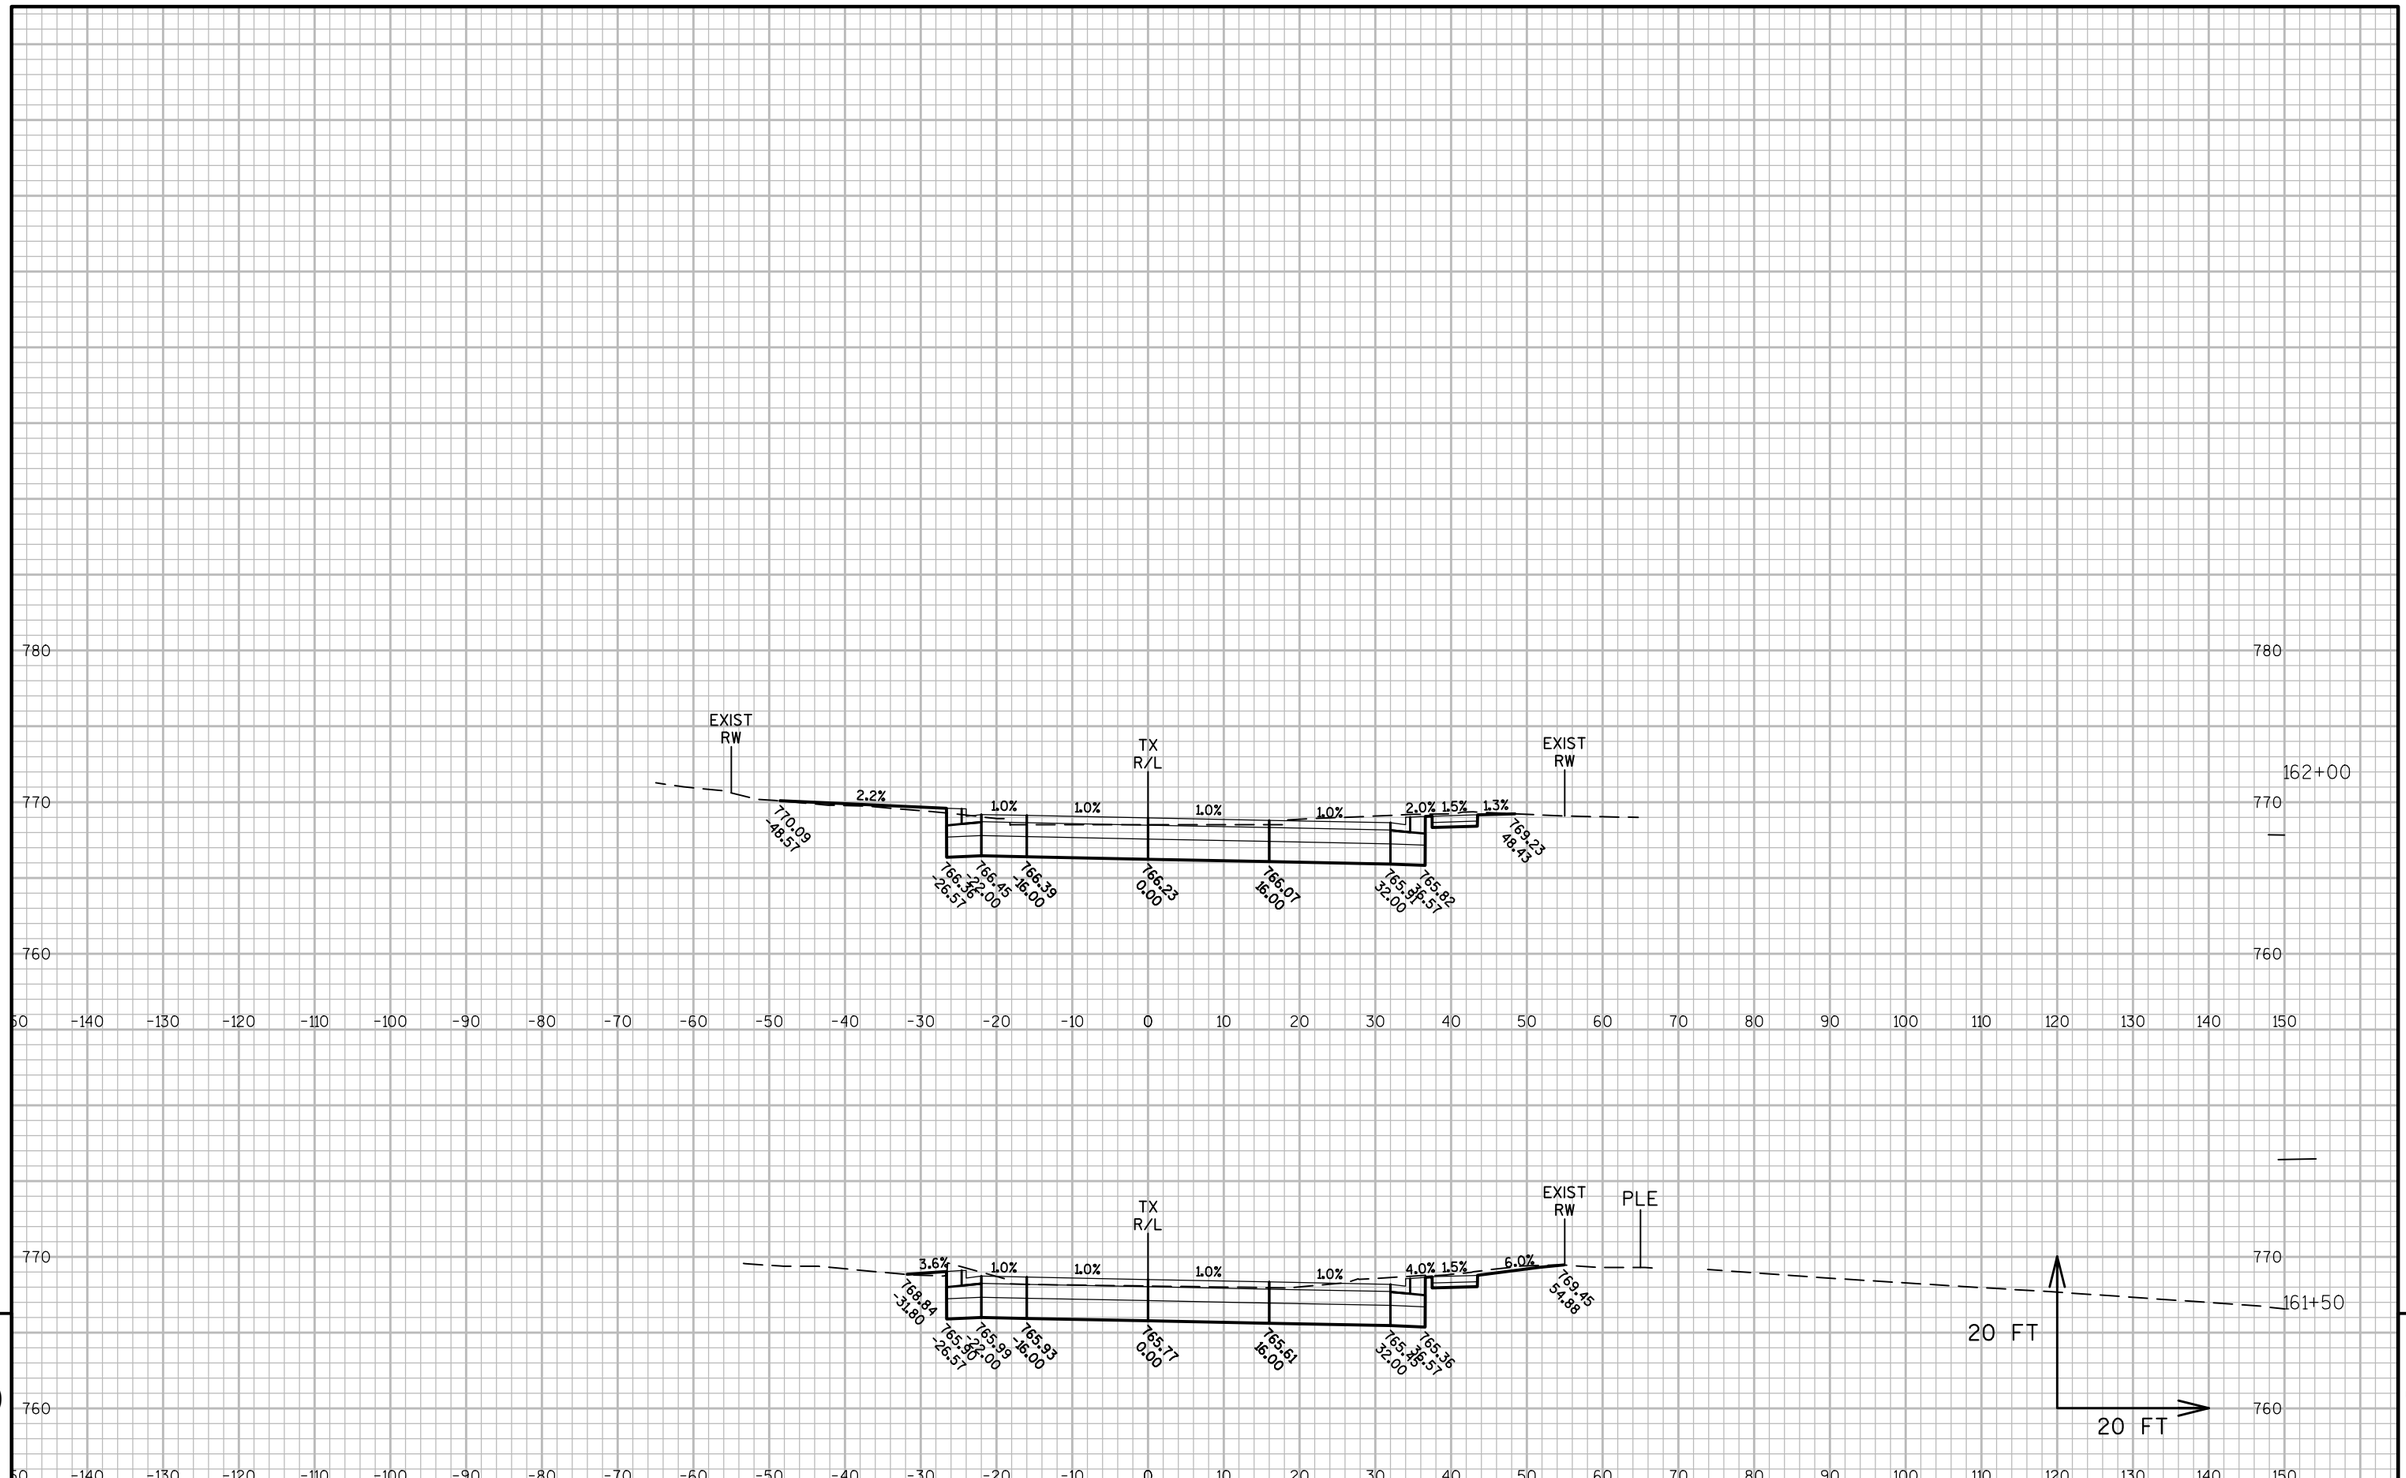

PROJECT NO: 1060-33-84	HWY: IH 41	COUNTY: MILWAUKEE	CROSS SECTIONS: 116TH STREET	SHEET 2890	E

FILE NAME : W:\PDS\C3D\10603316\84\DSN\XS\090505_XS_TX.DWG
LAYOUT NAME - TX - (2)

PLOT DATE : 2/11/2017 2:05 PM PLOT BY : AUSEN, CRAIG D PLOT NAME : PLOT SCALE : 1 IN:20 FT_1

WISDOT/CADDS SHEET 49

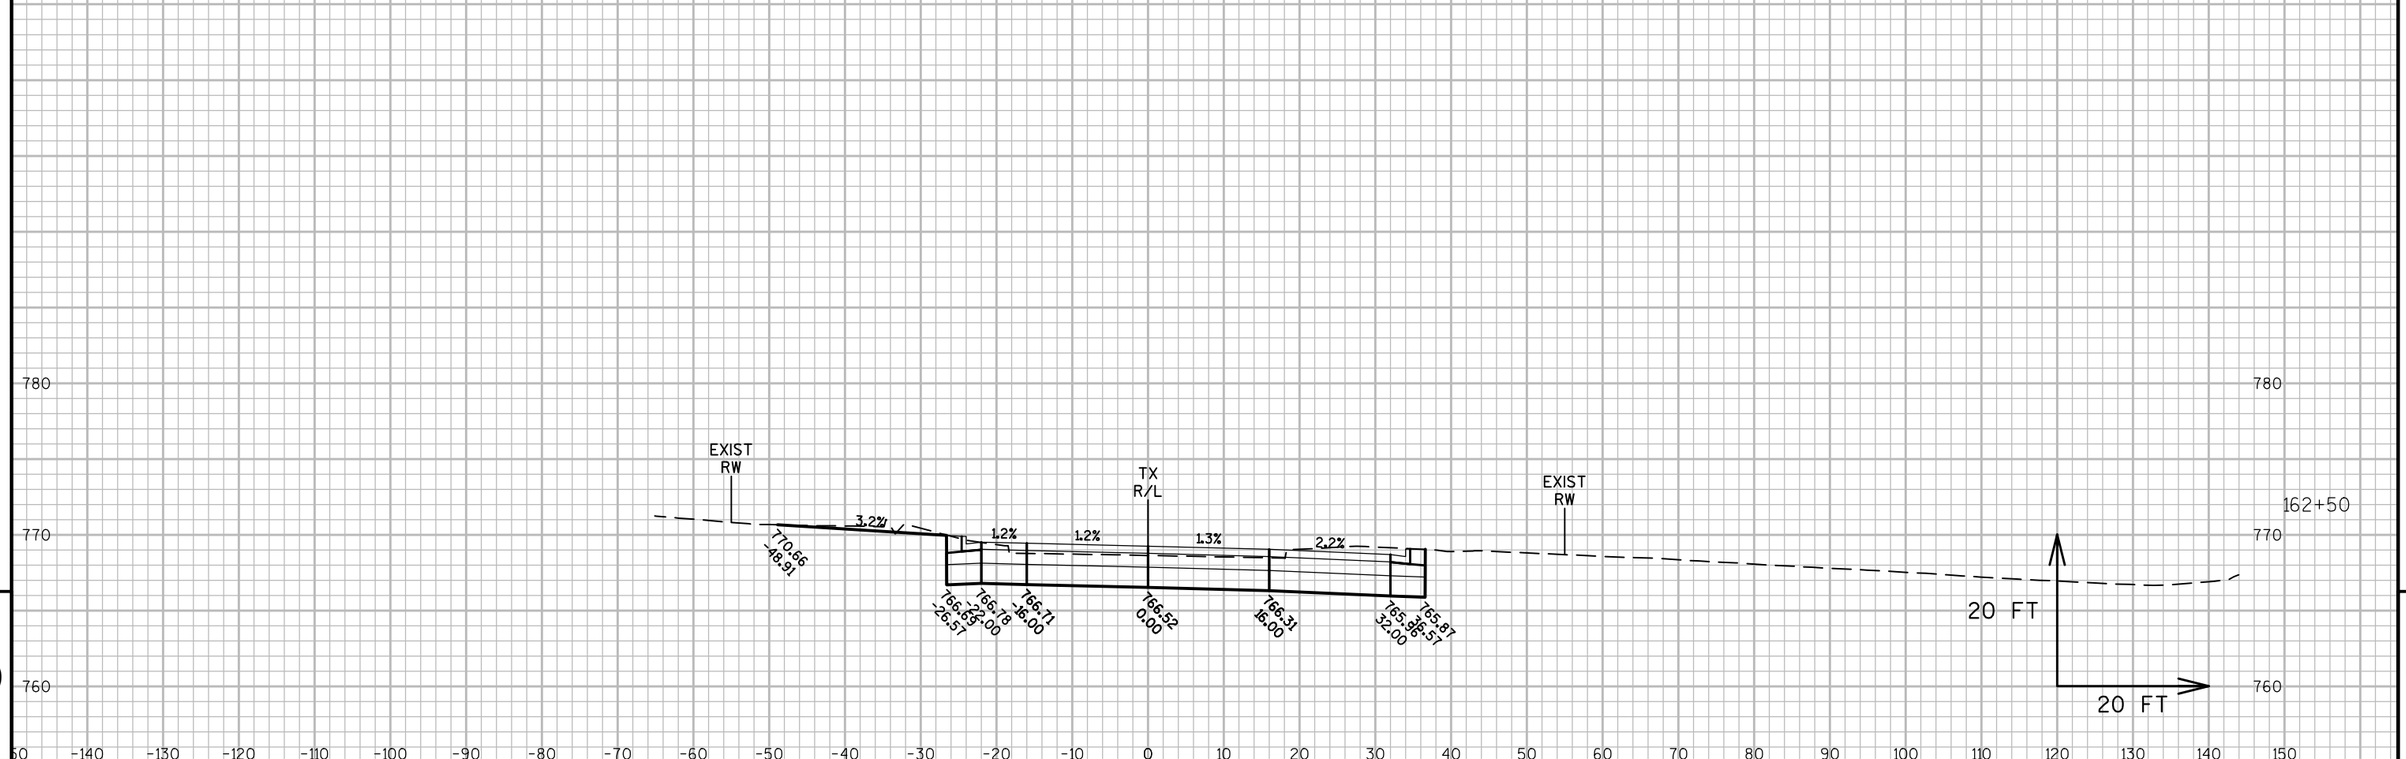

9

9

PROJECT NO: 1060-33-84	HWY: IH 41	COUNTY: MILWAUKEE	CROSS SECTIONS: 116TH STREET	SHEET 2891 E

FILE NAME : W:\PDS\C3D\10603316\84\DSN\XS\090505_XS_TX.DWG
LAYOUT NAME - TX - (3)

PLOT DATE : 2/11/2017 2:05 PM PLOT BY : AUSEN, CRAIG D PLOT NAME : PLOT SCALE : 1 IN:20 FT_1

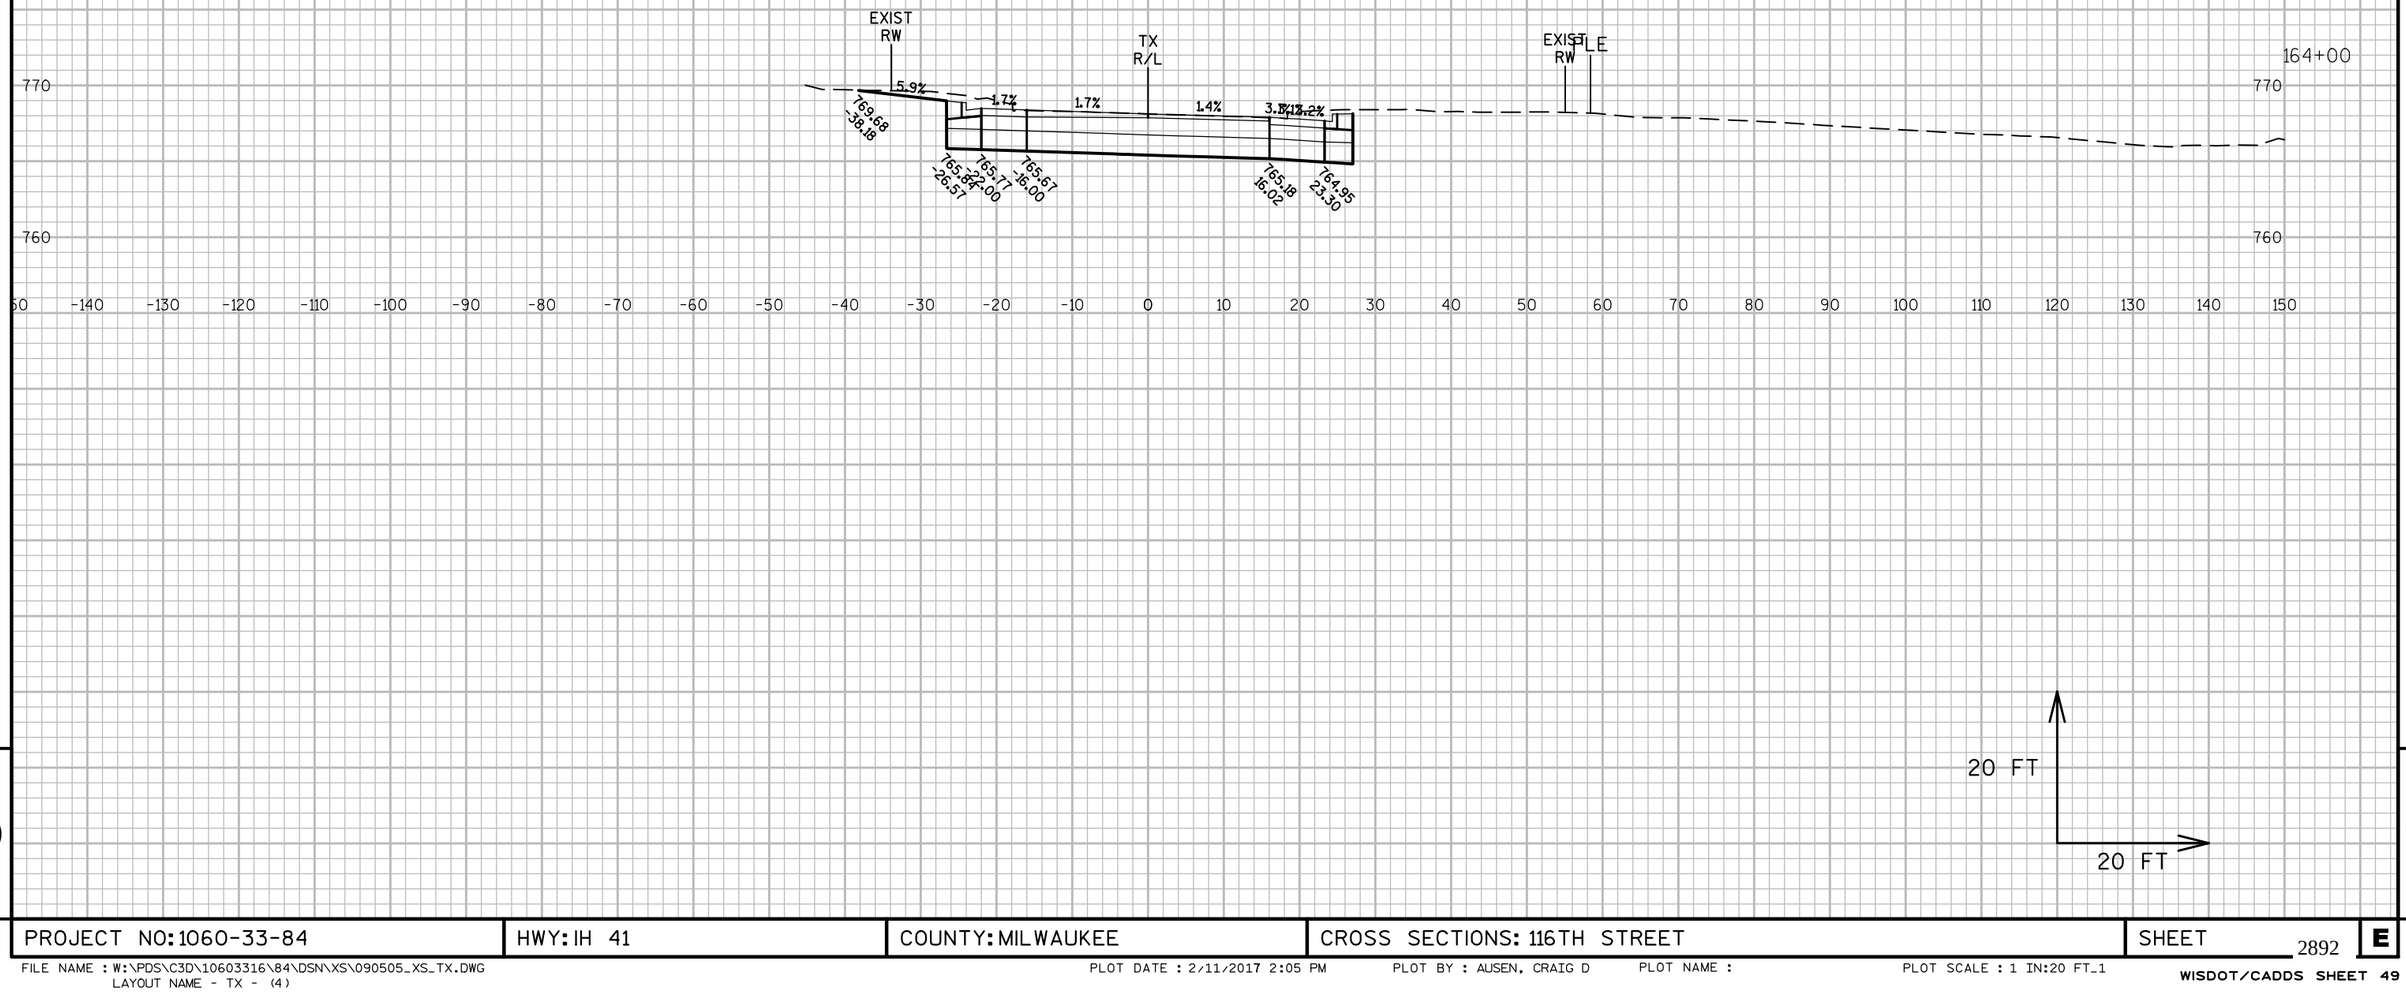

PROJECT NO: 1060-33-84	HWY: IH 41	COUNTY: MILWAUKEE	CROSS SECTIONS: 116TH STREET	SHEET 2892	E

FILE NAME : W:\PDS\C3D\10603316\84\DSN\XS\090505_XS_TX.DWG
LAYOUT NAME - TX - (4)

PLOT DATE : 2/11/2017 2:05 PM PLOT BY : AUSEN, CRAIG D PLOT NAME : PLOT SCALE : 1 IN:20 FT_1

WISDOT/CADDS SHEET 49

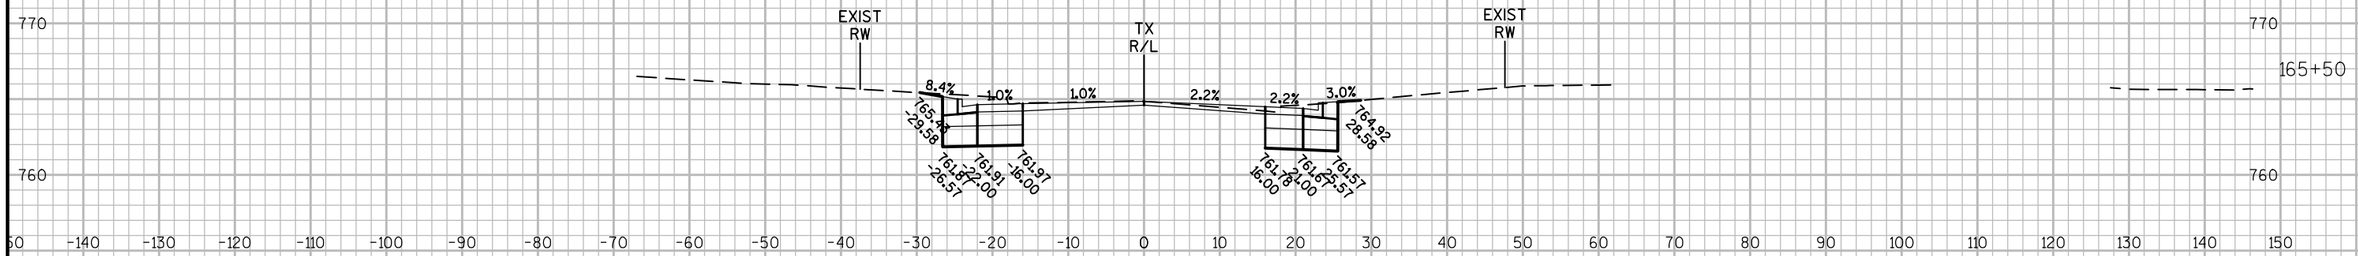

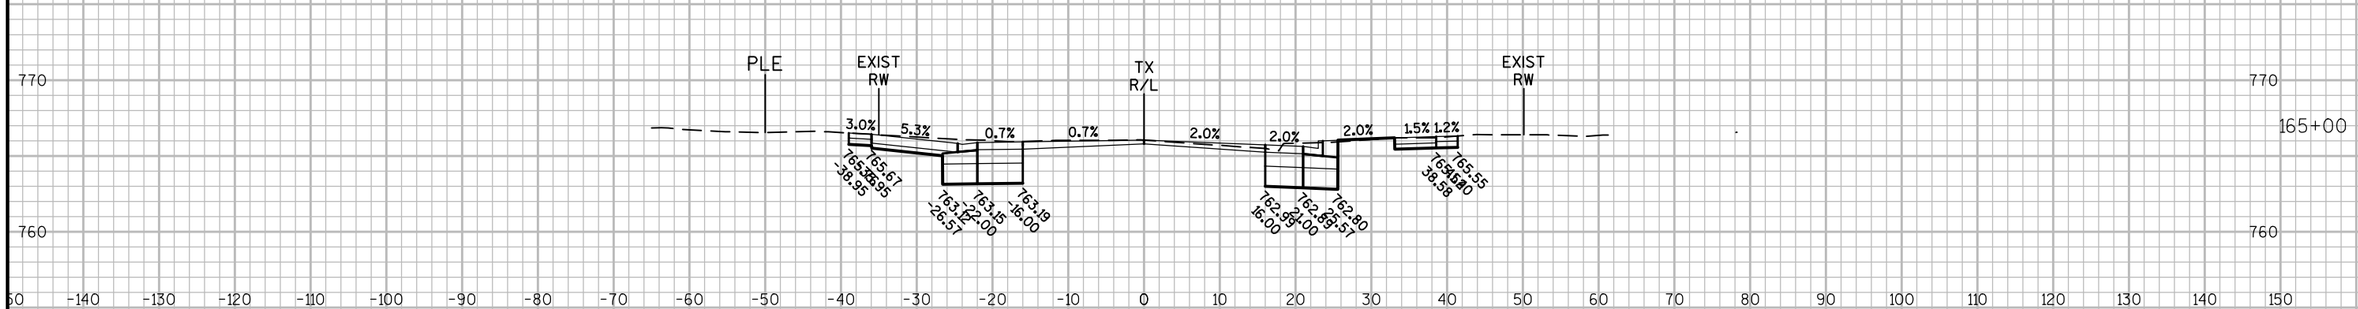

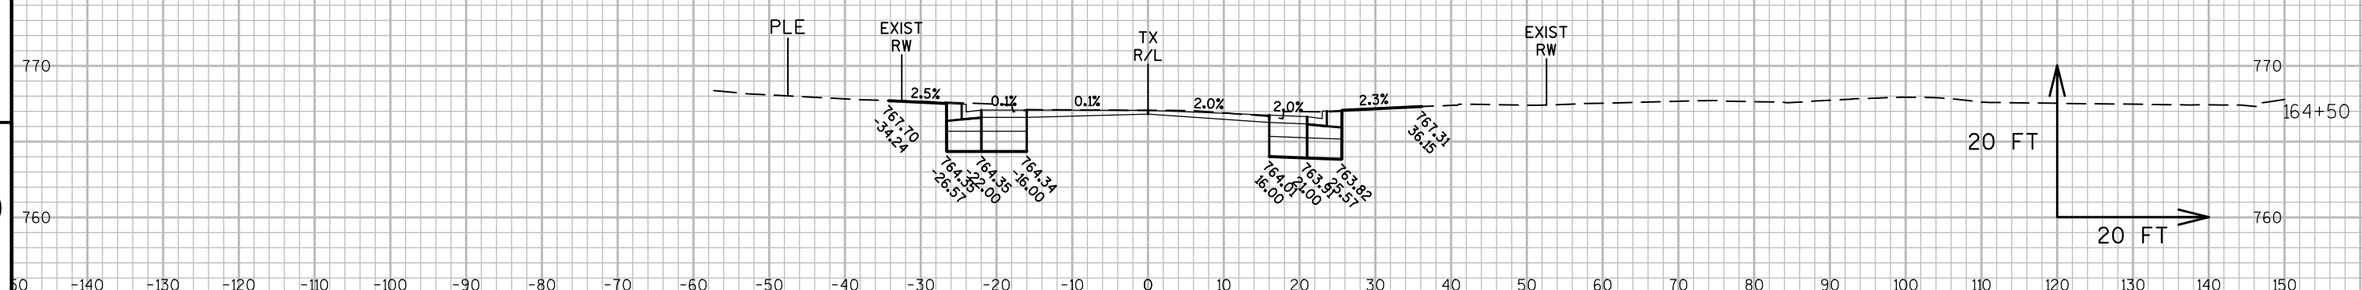

9

9

PROJECT NO: 1060-33-84	HWY: IH 41	COUNTY: MILWAUKEE	CROSS SECTIONS: 116TH STREET	SHEET 2893 E

FILE NAME : W:\PDS\C3D\10603316\84\DSN\XS\090505_XS_TX.DWG
LAYOUT NAME - TX - (5)

PLOT DATE : 2/11/2017 2:06 PM PLOT BY : AUSEN, CRAIG D PLOT NAME : PLOT SCALE : 1 IN:20 FT_1

WISDOT/CADDS SHEET 49

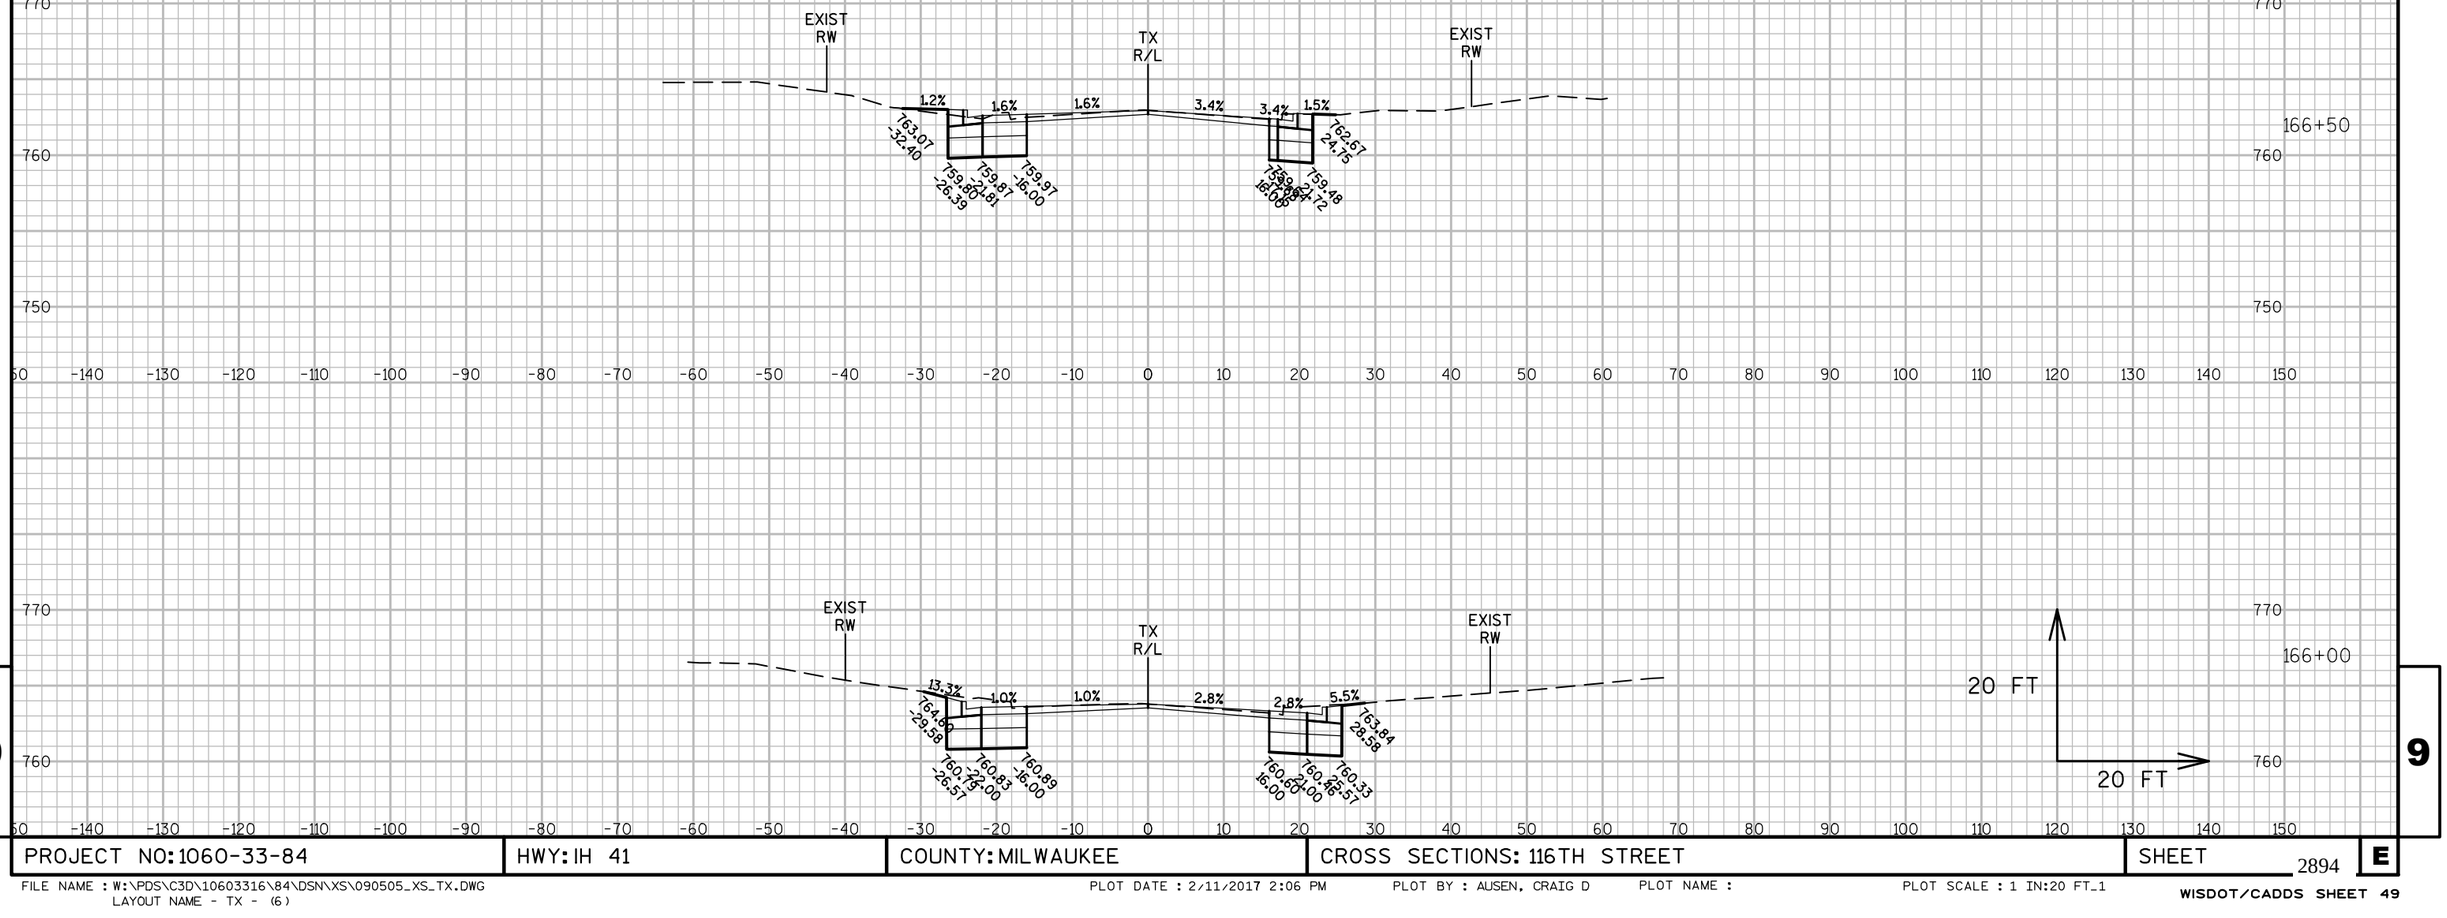

9

9

PROJECT NO: 1060-33-84	HWY: IH 41	COUNTY: MILWAUKEE	CROSS SECTIONS: 116TH STREET	SHEET 2894	E

FILE NAME : W:\PDS\C3D\10603316\84\DSN\XS\090505_XS_TX.DWG
LAYOUT NAME - TX - (6)

PLOT DATE : 2/11/2017 2:06 PM PLOT BY : AUSEN, CRAIG D PLOT NAME : PLOT SCALE : 1 IN:20 FT_1

WISDOT/CADDS SHEET 49

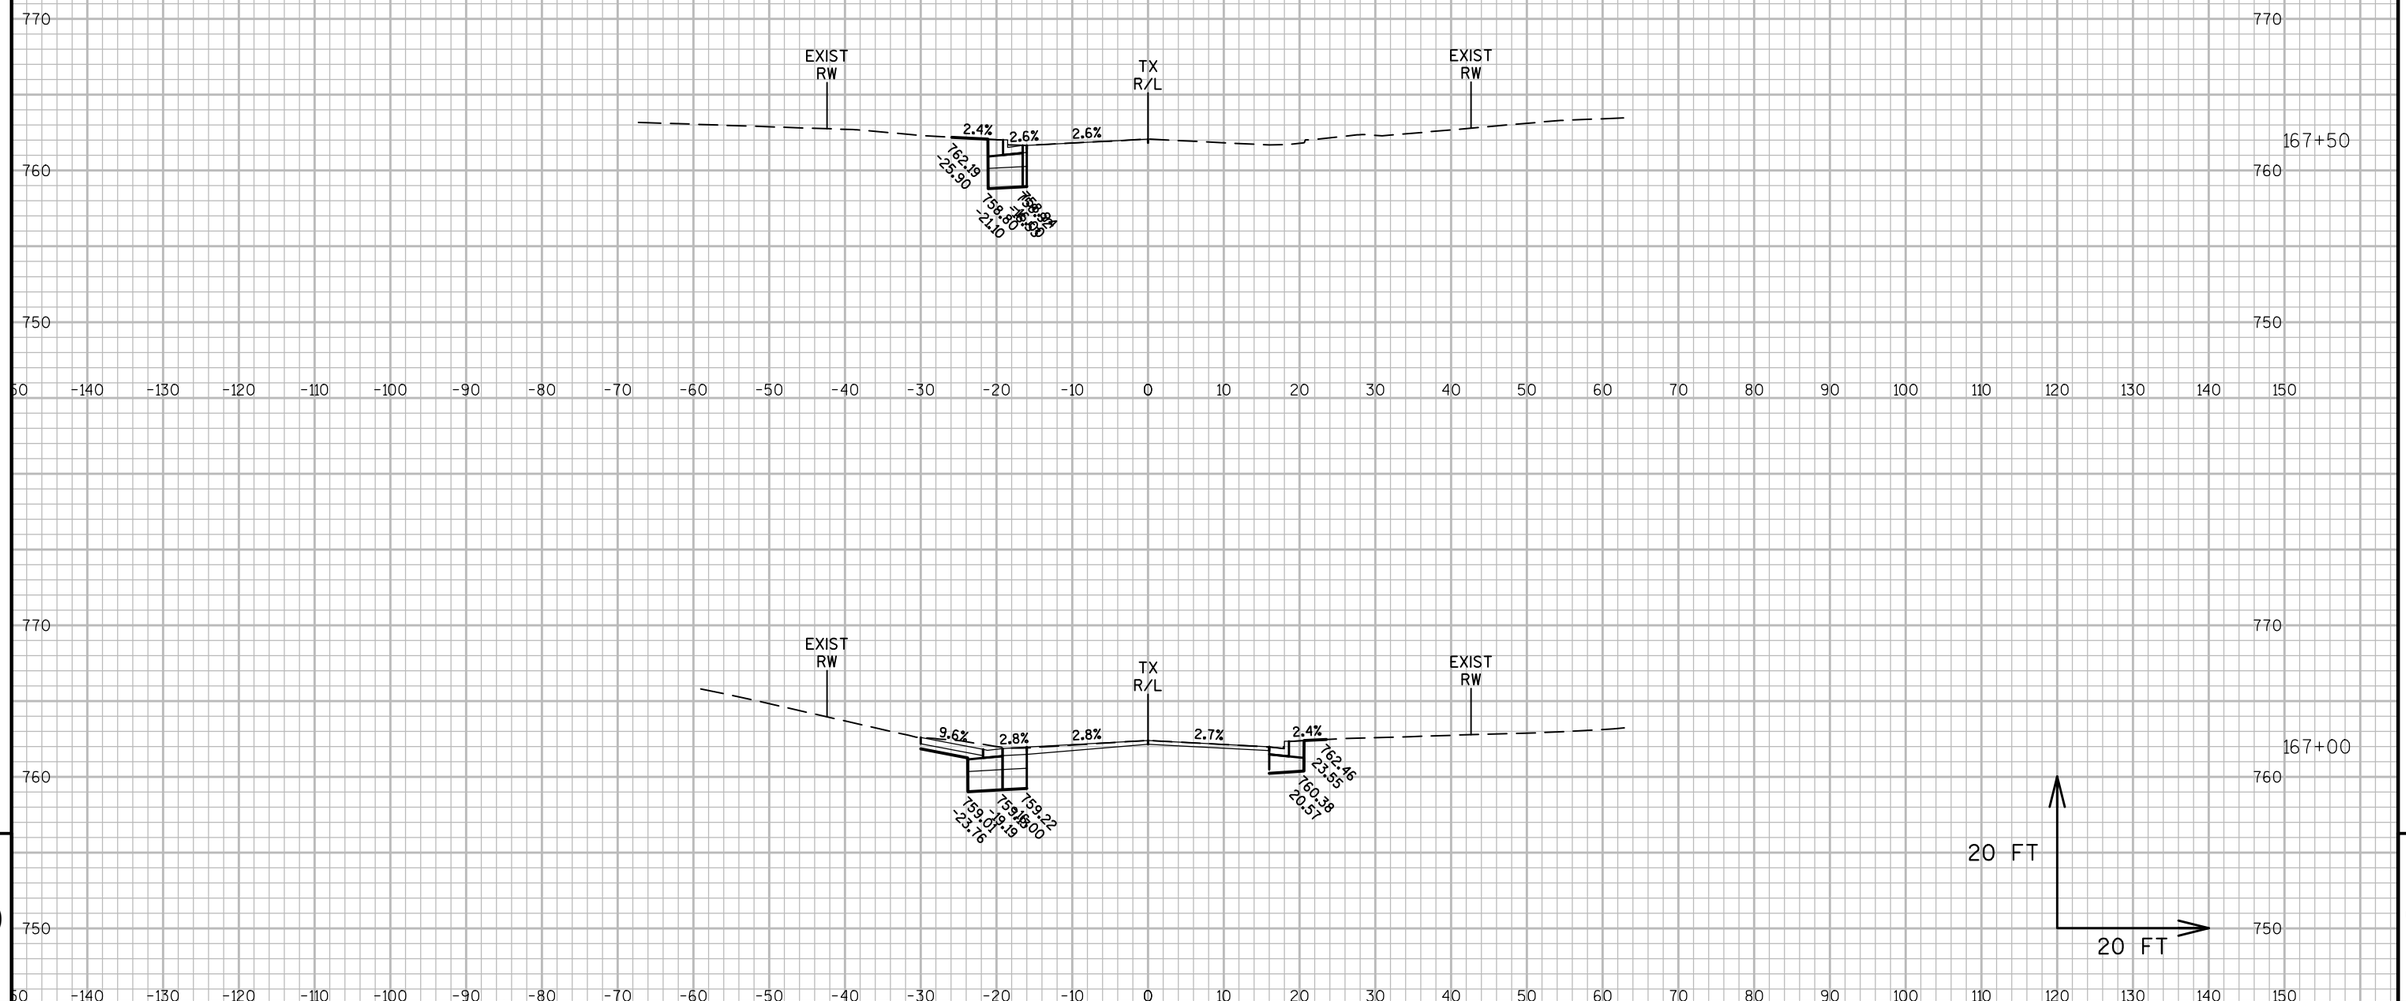

9

9

PROJECT NO: 1060-33-84	HWY: IH 41	COUNTY: MILWAUKEE	CROSS SECTIONS: 116TH STREET	SHEET 2895 E

FILE NAME : W:\PDS\C3D\10603316\84\DSN\XS\090505_XS_TX.DWG
LAYOUT NAME - TX - (7)

PLOT DATE : 2/11/2017 2:06 PM PLOT BY : AUSEN, CRAIG D PLOT NAME : PLOT SCALE : 1 IN:20 FT_1

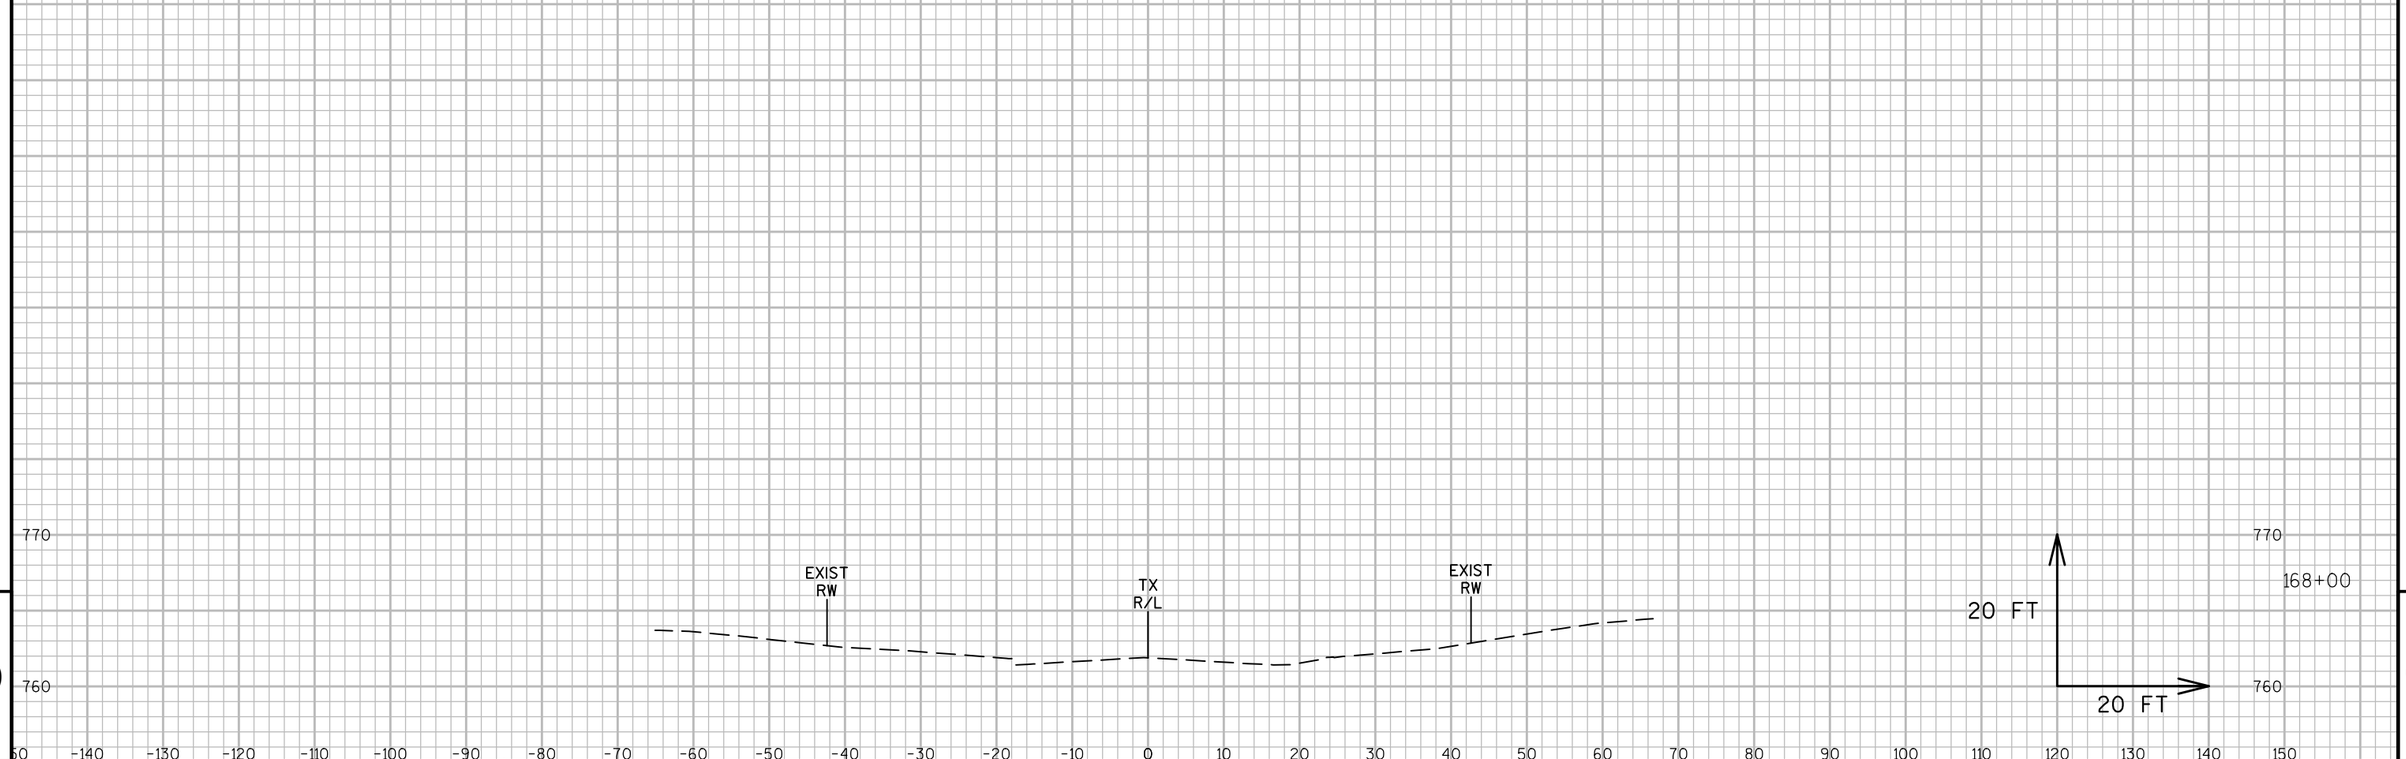

9

9

PROJECT NO: 1060-33-84	HWY: IH 41	COUNTY: MILWAUKEE	CROSS SECTIONS: 116TH STREET	SHEET 2896	E

FILE NAME : W:\PDS\C3D\10603316\84\DSN\XS\090505_XS_TX.DWG
LAYOUT NAME - TX - (8)

PLOT DATE : 2/11/2017 2:06 PM PLOT BY : AUSEN, CRAIG D PLOT NAME : PLOT SCALE : 1 IN:20 FT_1

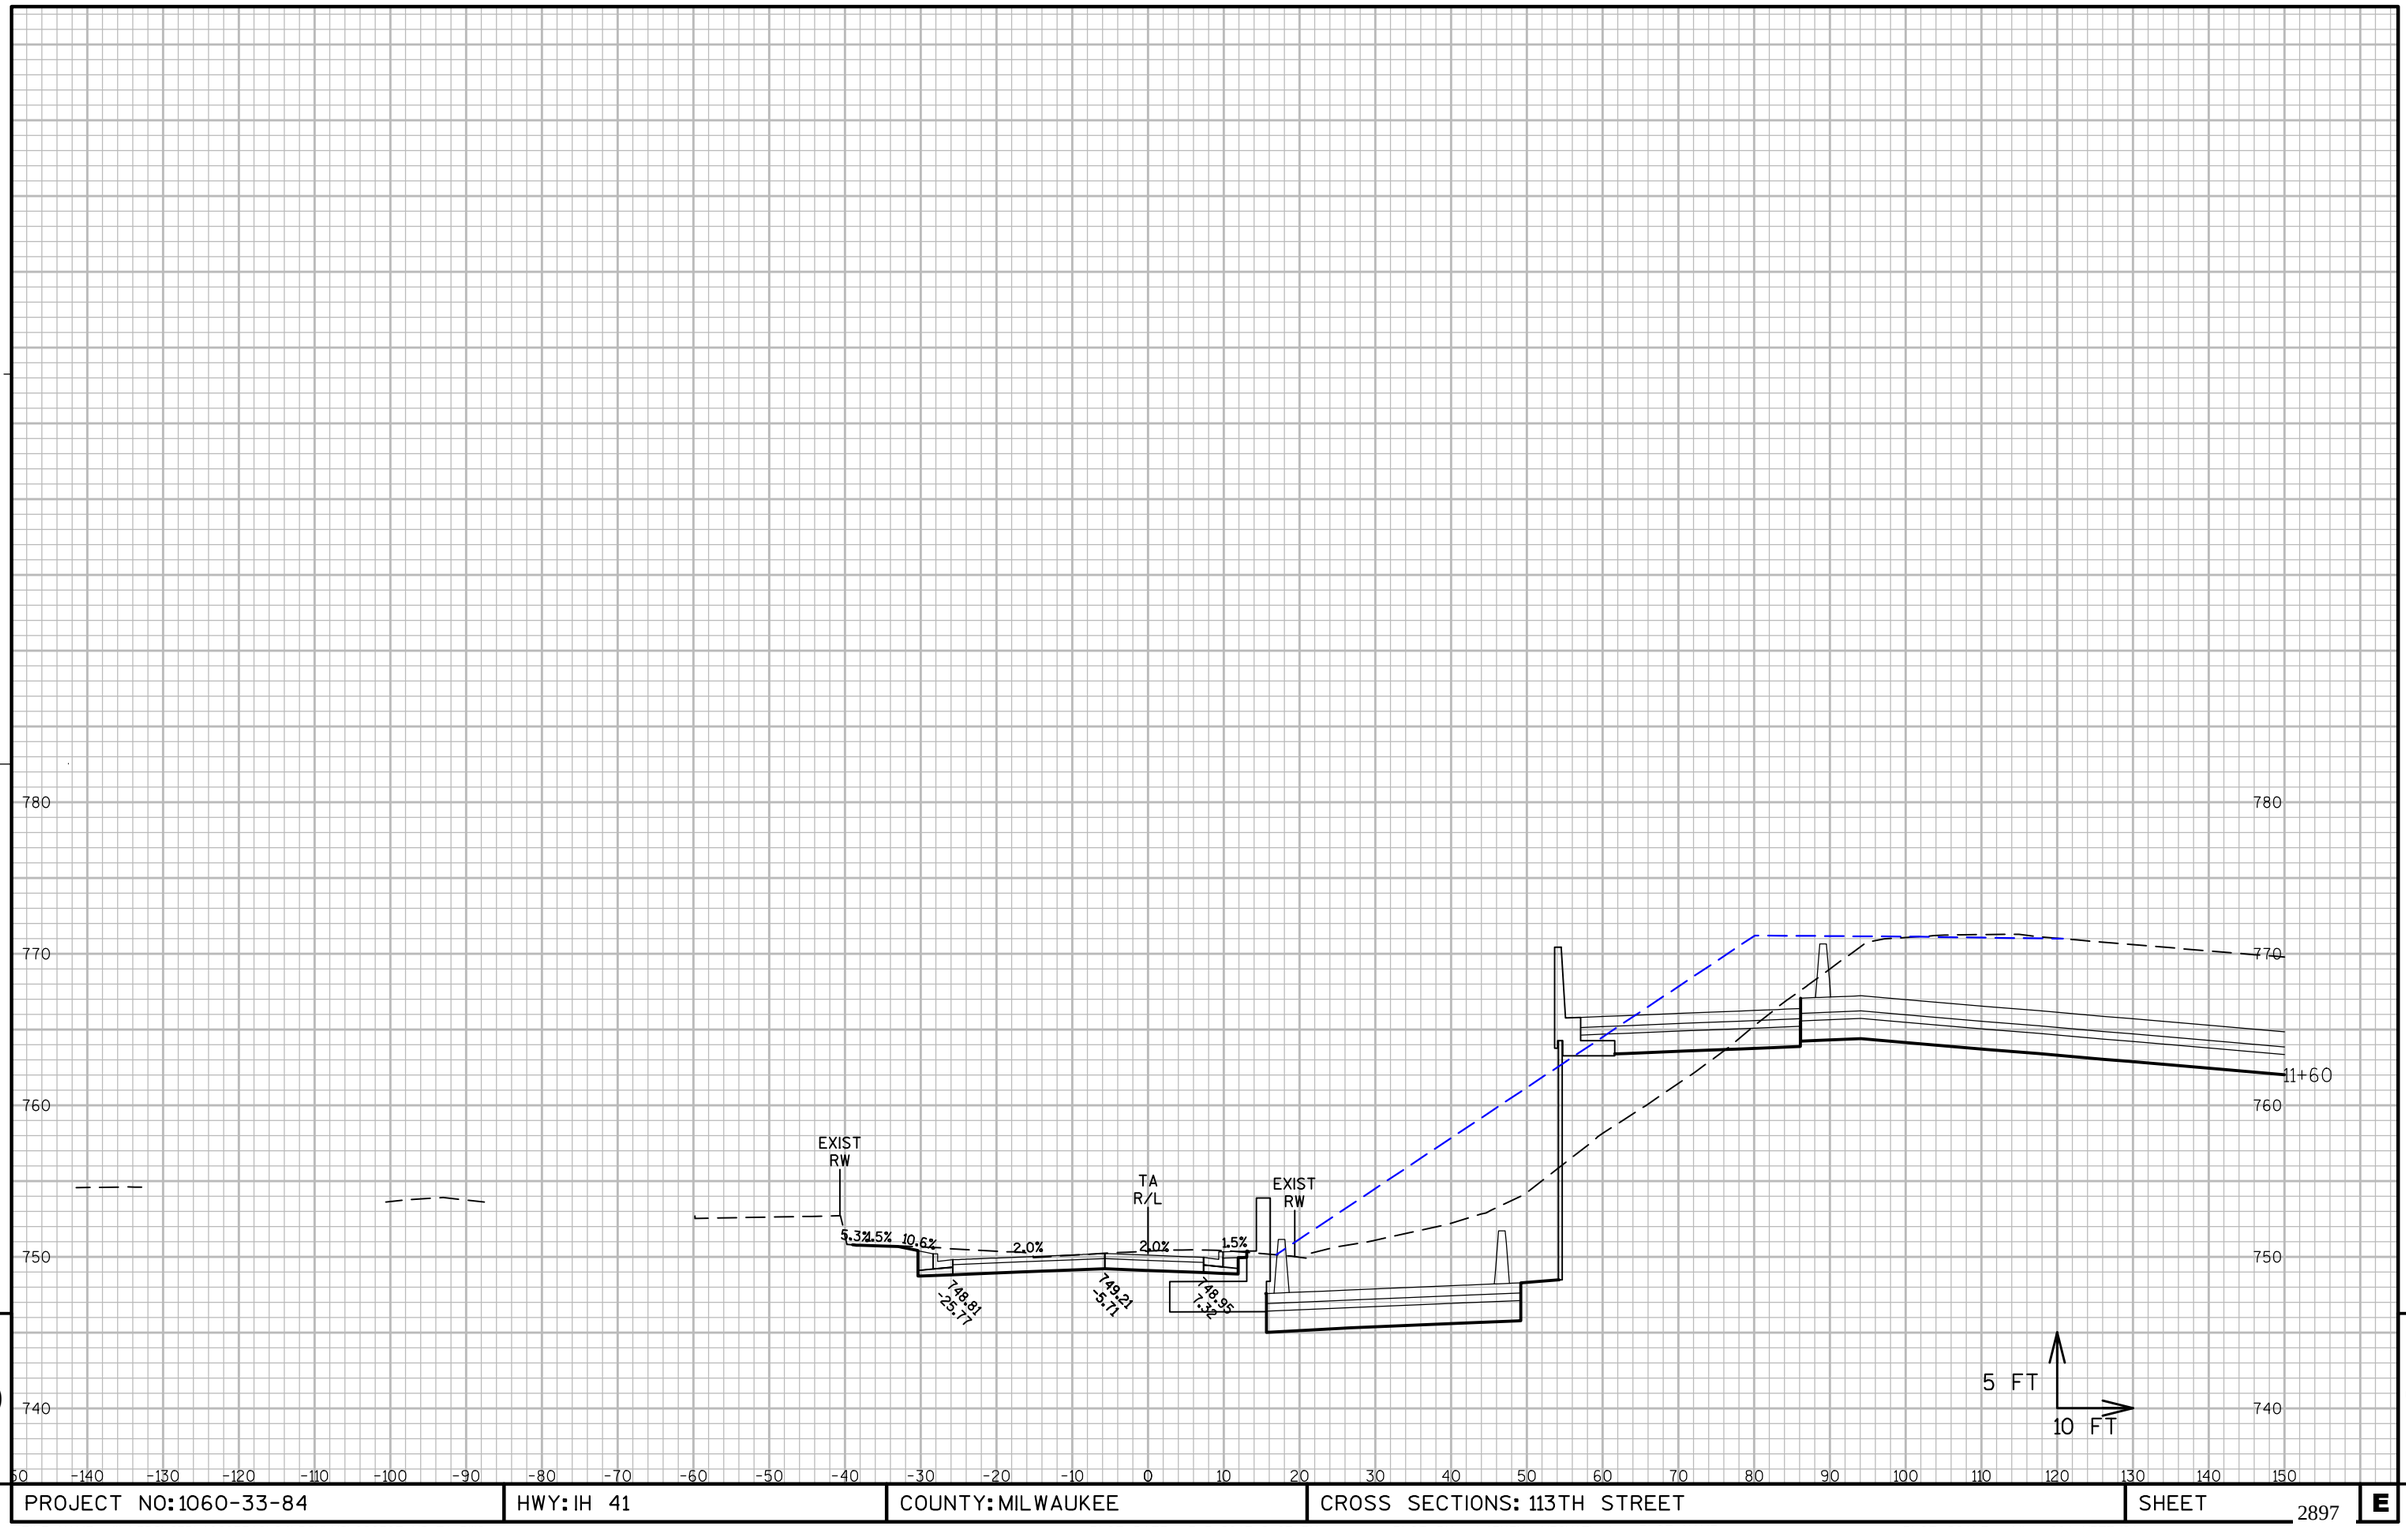

9 9

PROJECT NO: 1060-33-84	HWY: IH 41	COUNTY: MILWAUKEE	CROSS SECTIONS: 113TH STREET	SHEET 2897 E

FILE NAME : W:\PDS\C3D\10603316\84\DSN\XS\090507_XS_TA.DWG
LAYOUT NAME - 090507-TA - (1)

PLOT DATE : 3/5/2017 2:07 PM PLOT BY : LARKIN, MICHAEL A PLOT NAME : PLOT SCALE : 1" = 20'_XREF(2)

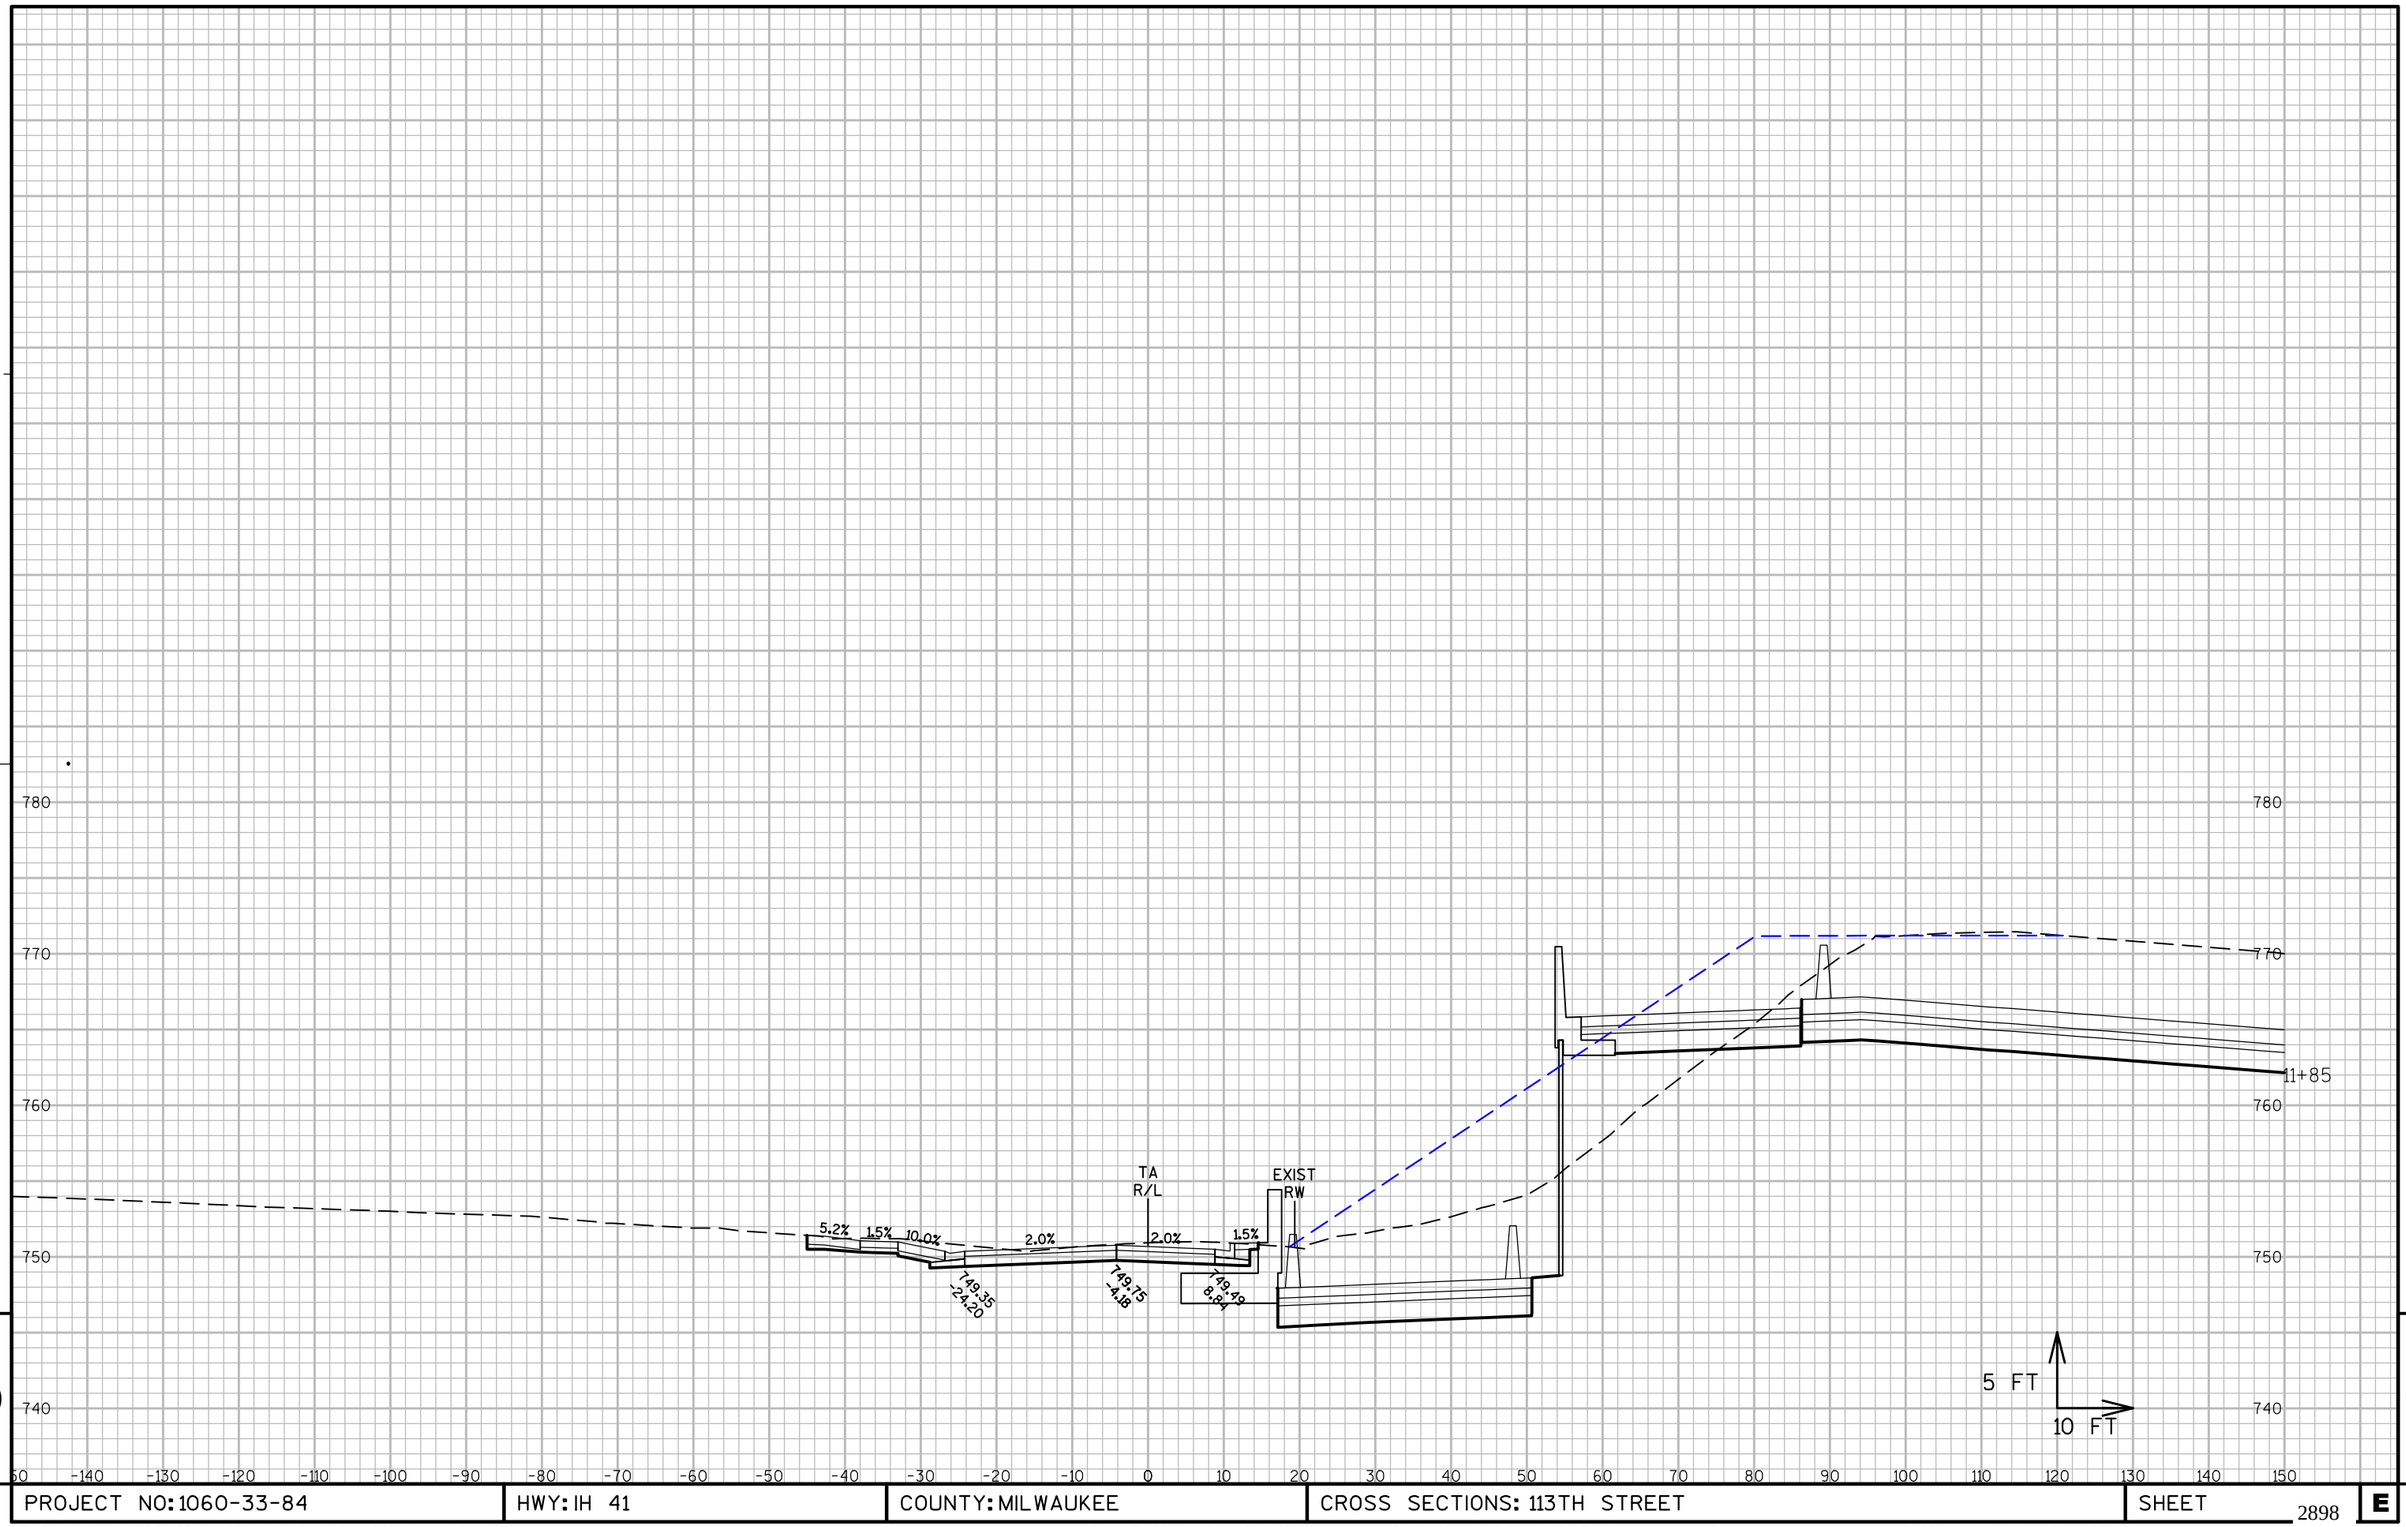

9

9

PROJECT NO: 1060-33-84	HWY: IH 41	COUNTY: MILWAUKEE	CROSS SECTIONS: 113TH STREET	SHEET 2898	E

FILE NAME : W:\PDS\C3D\10603316\84\DSN\XS\090507_XS_TA.DWG
LAYOUT NAME - 090507-TA - (2)

PLOT DATE : 3/5/2017 2:07 PM PLOT BY : LARKIN, MICHAEL A PLOT NAME : PLOT SCALE : 1" = 20'_XREF(2)

WISDOT/CADDS SHEET 49

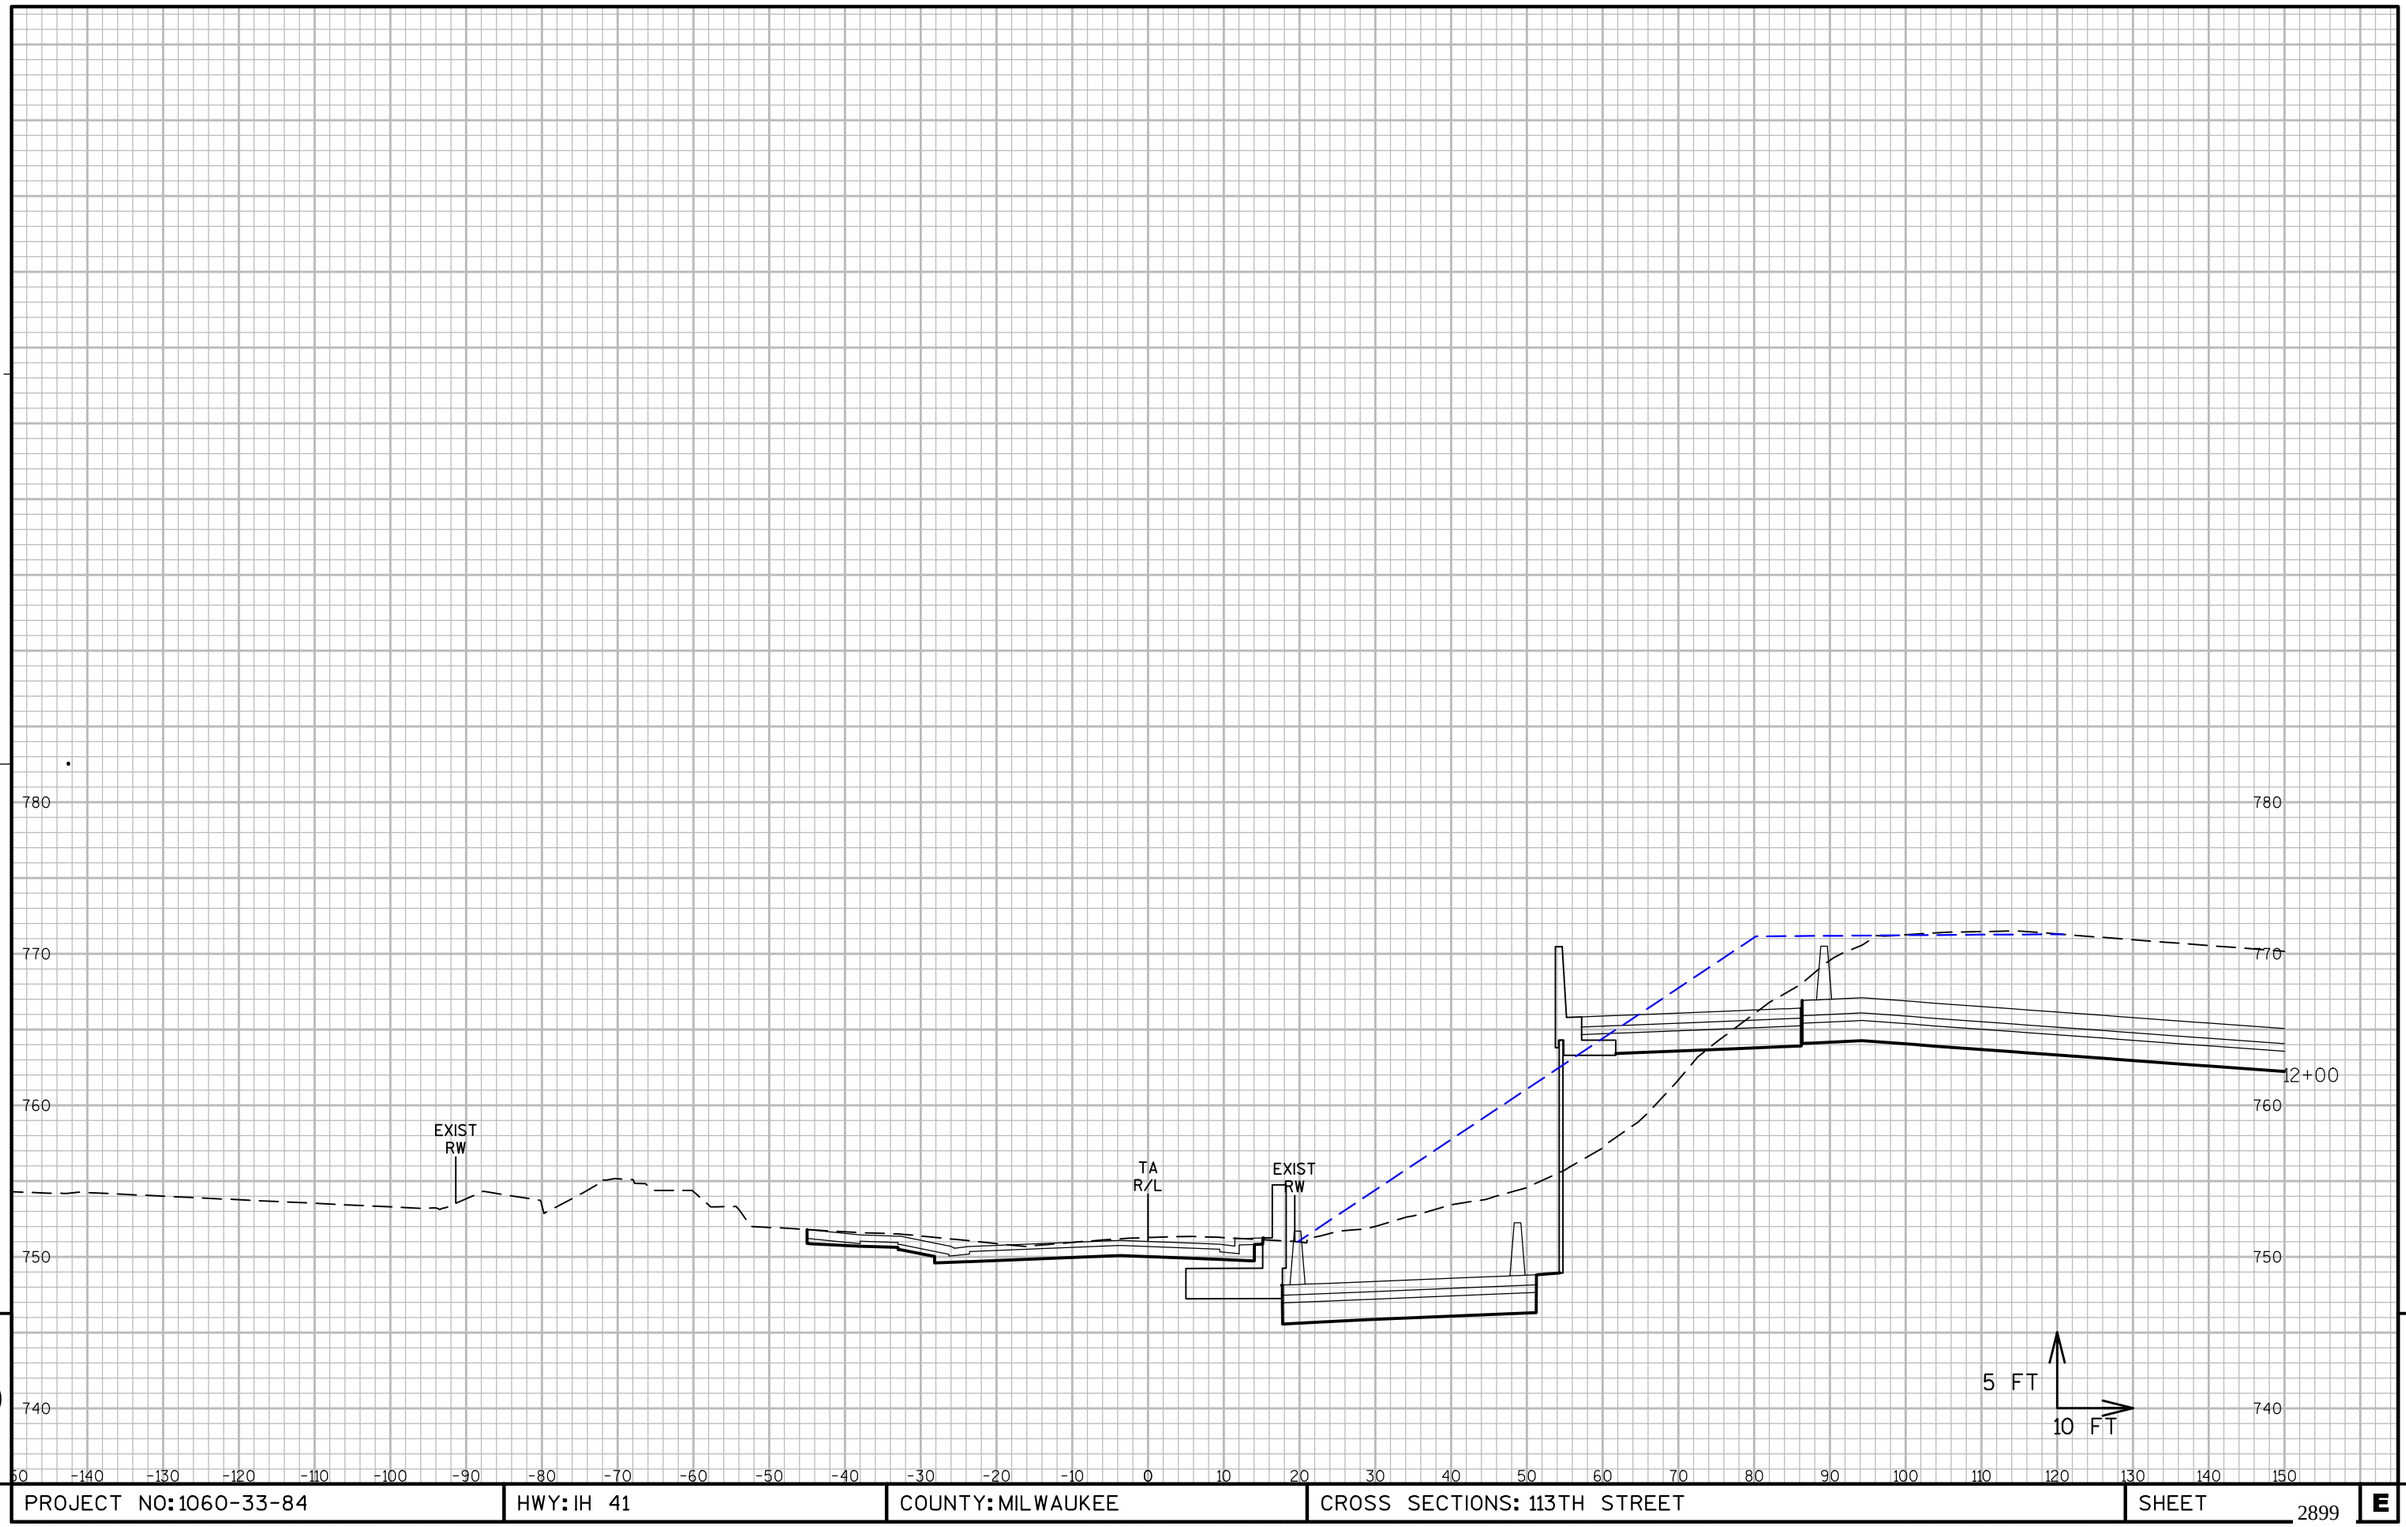

9 9

PROJECT NO: 1060-33-84	HWY: IH 41	COUNTY: MILWAUKEE	CROSS SECTIONS: 113TH STREET	SHEET 2899 E

FILE NAME : W:\PDS\C3D\10603316\84\DSN\XS\090507_XS_TA.DWG
LAYOUT NAME - 090507-TA - (3)

PLOT DATE : 3/5/2017 2:07 PM PLOT BY : LARKIN, MICHAEL A PLOT NAME : PLOT SCALE : 1" = 20'_XREF(2)

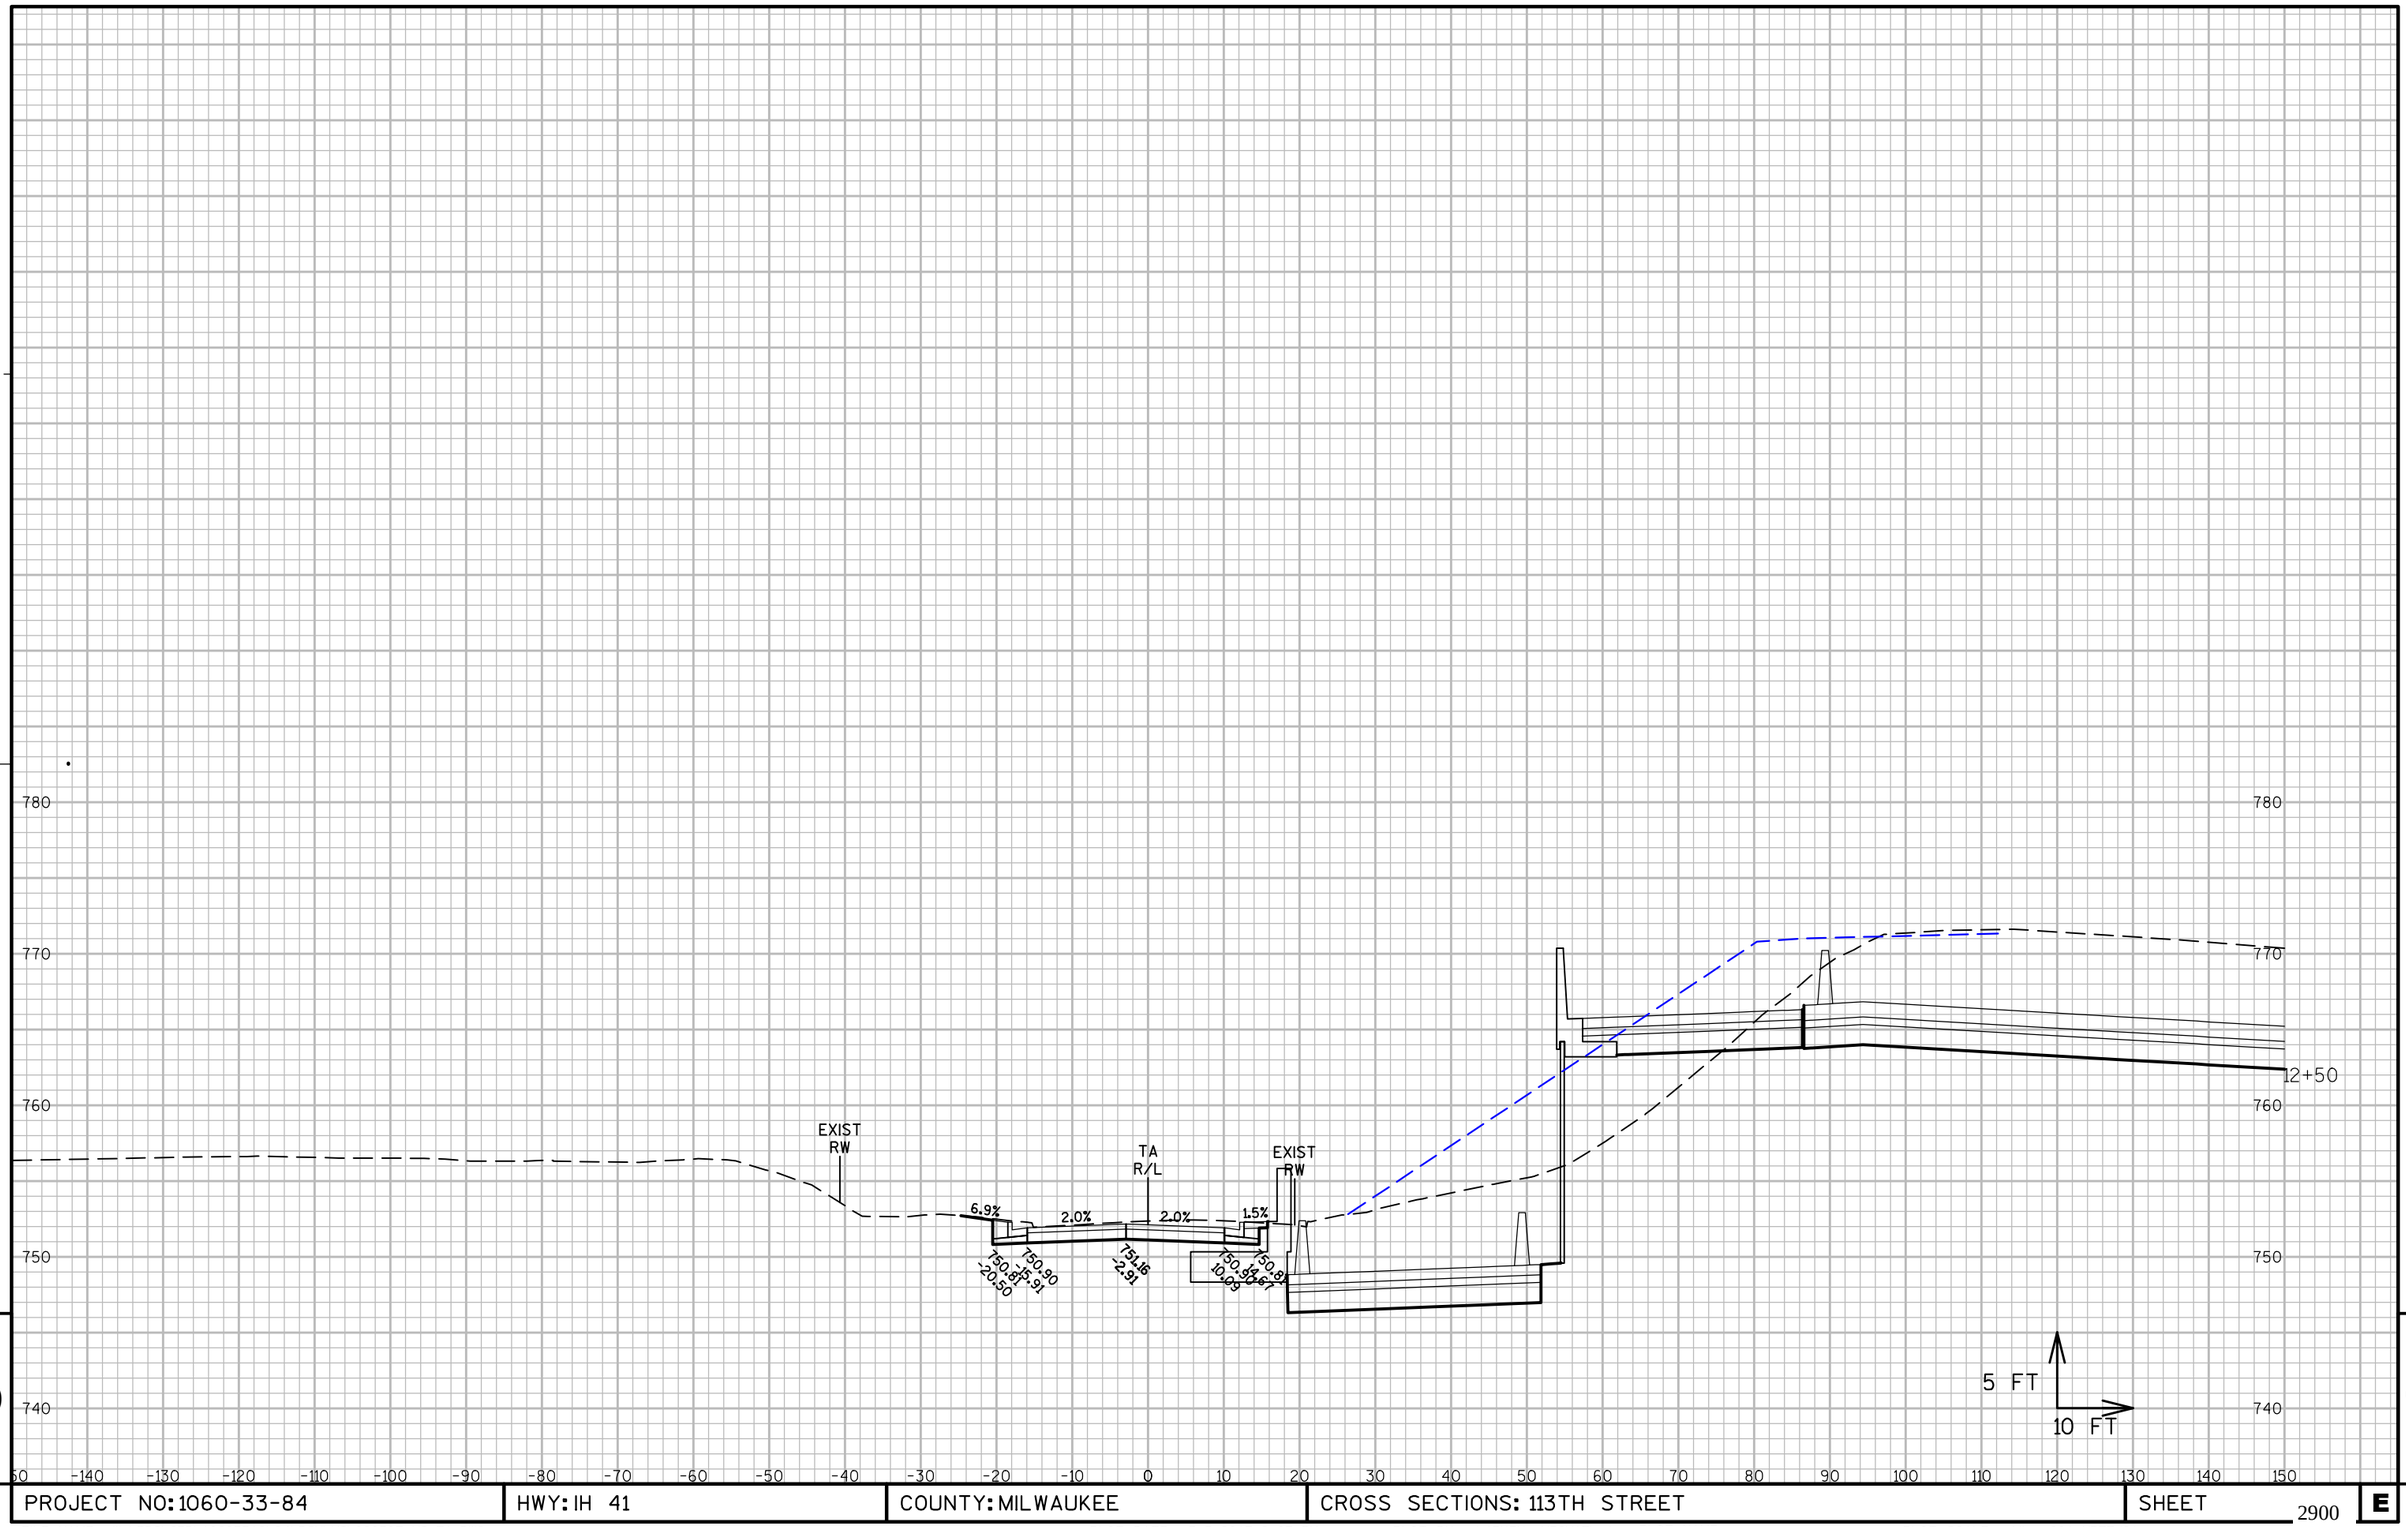

9

9

PROJECT NO: 1060-33-84	HWY: IH 41	COUNTY: MILWAUKEE	CROSS SECTIONS: 113TH STREET	SHEET 2900	E

FILE NAME : W:\PDS\C3D\10603316\84\DSN\XS\090507_XS_TA.DWG
LAYOUT NAME - 090507-TA - (4)

PLOT DATE : 3/5/2017 2:07 PM PLOT BY : LARKIN, MICHAEL A PLOT NAME : PLOT SCALE : 1" = 20'_XREF(2)

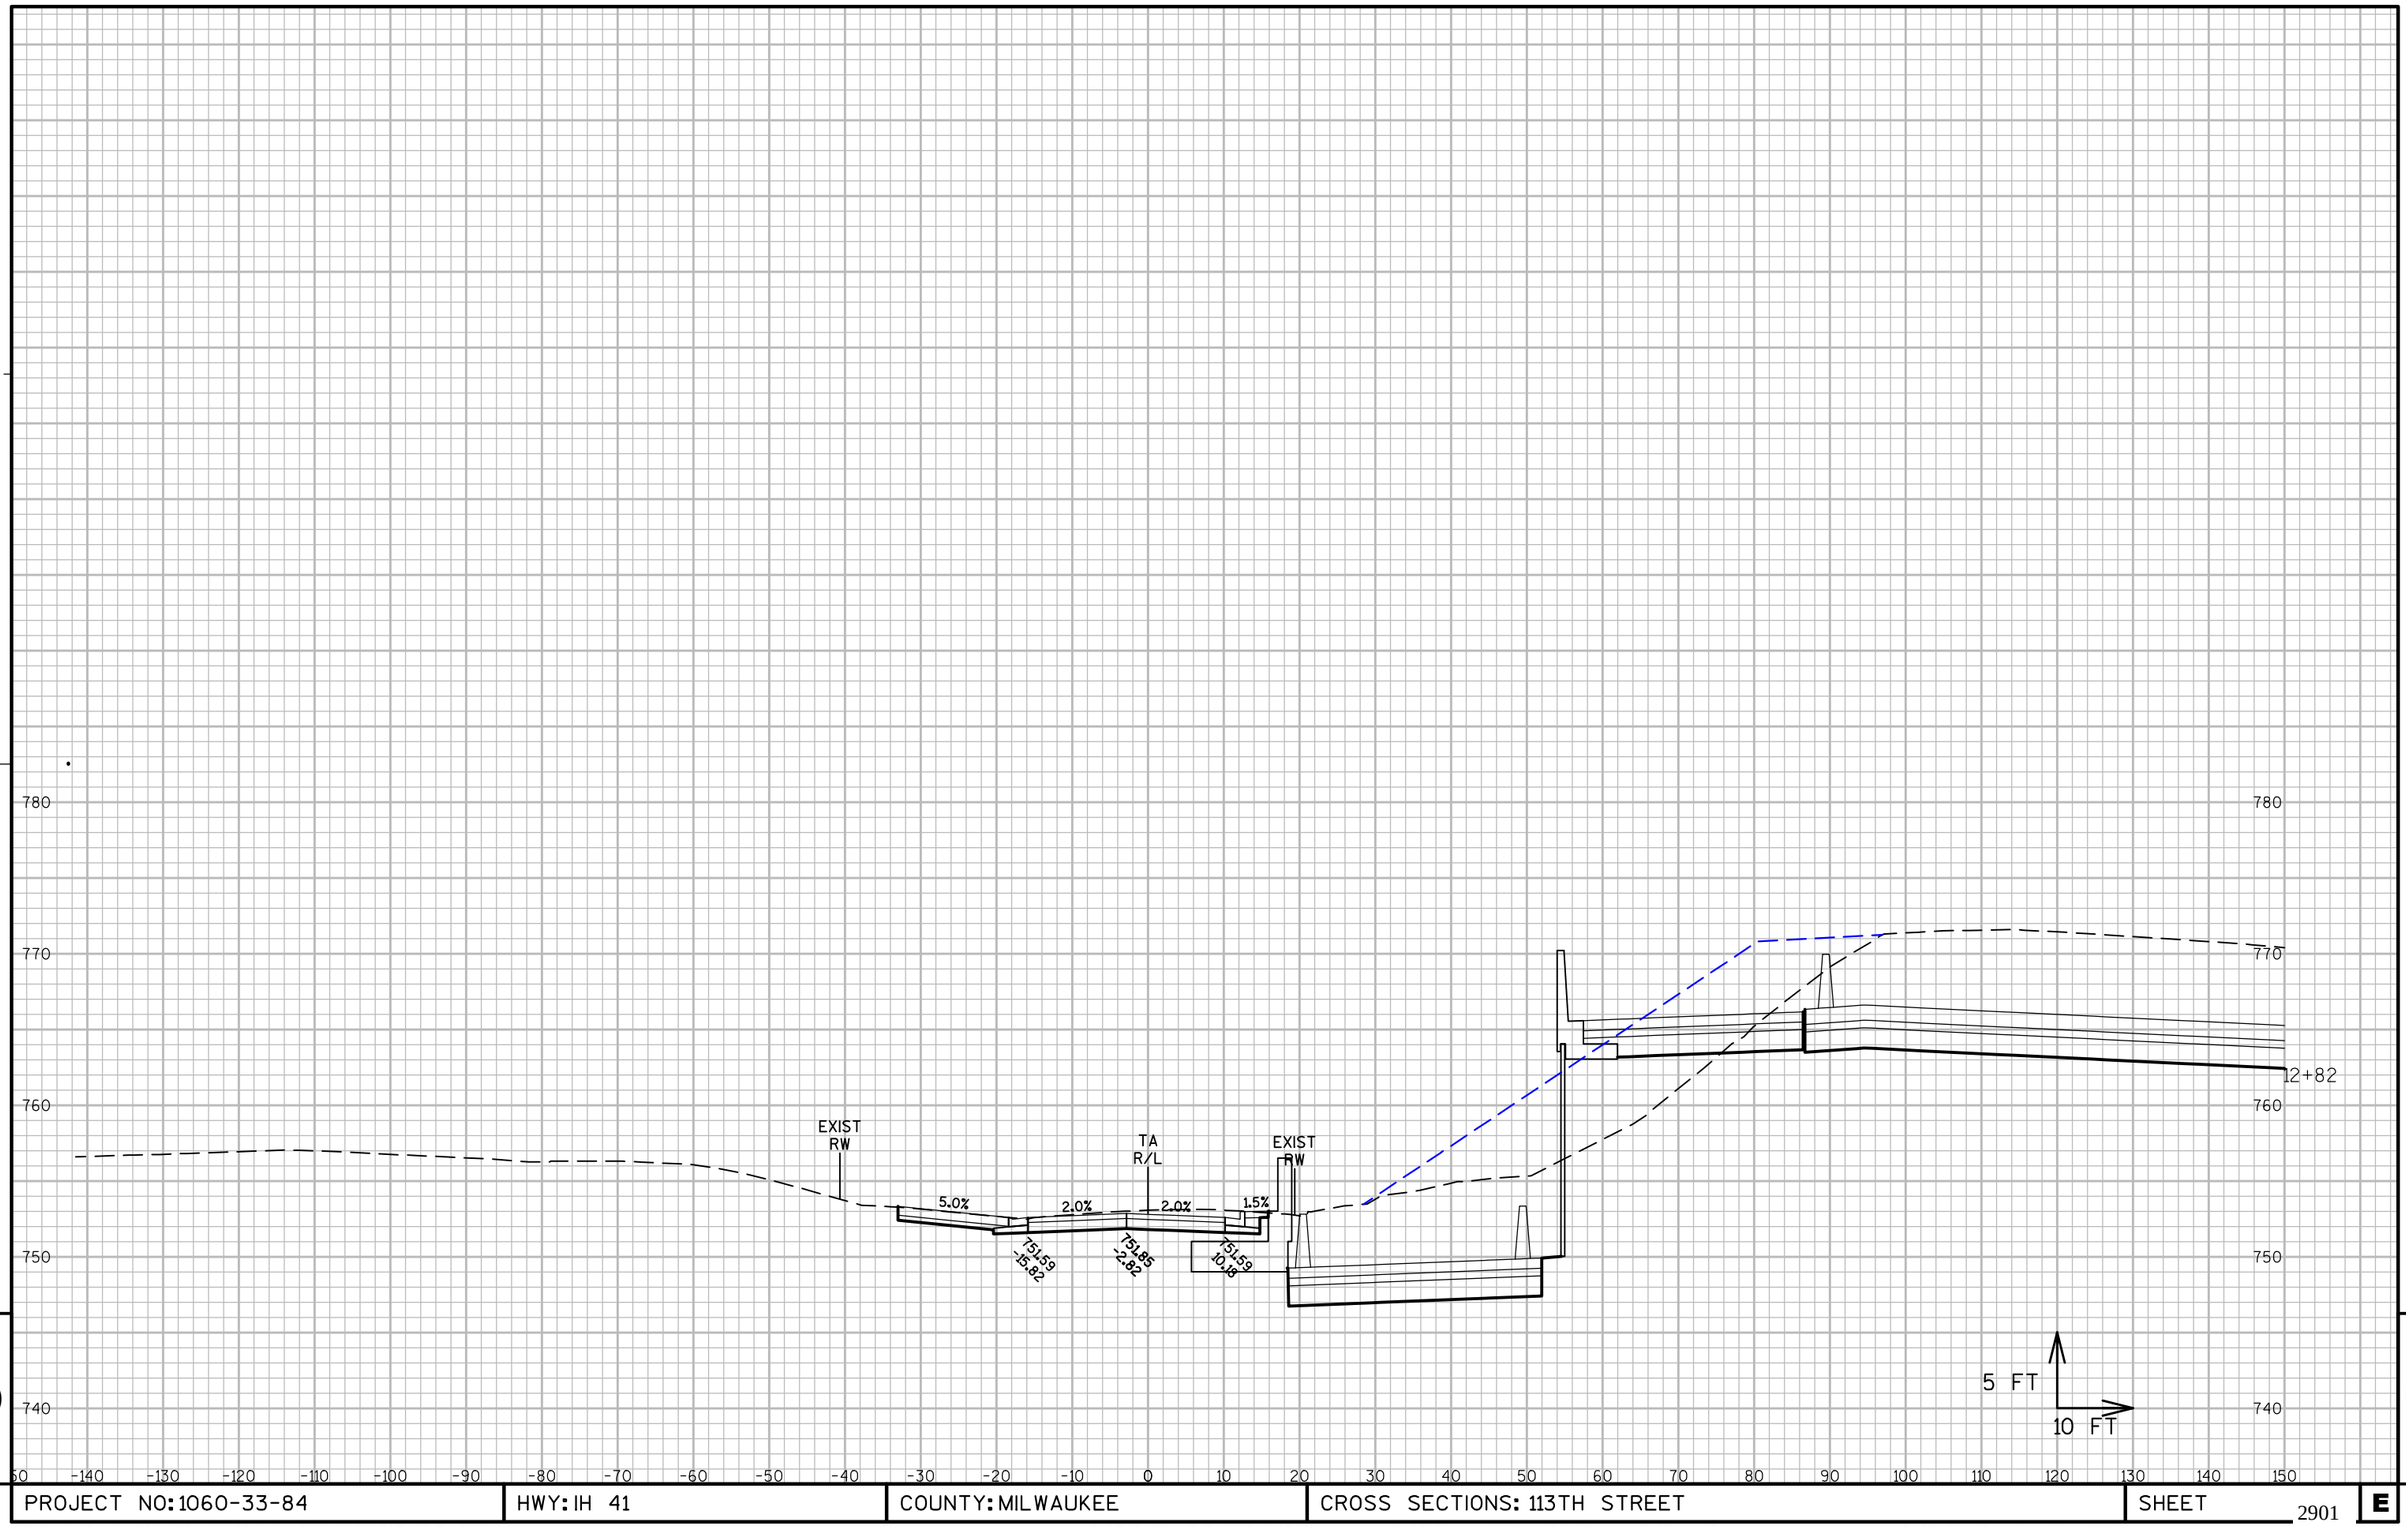

9

9

PROJECT NO: 1060-33-84	HWY: IH 41	COUNTY: MILWAUKEE	CROSS SECTIONS: 113TH STREET	SHEET 2901	E

FILE NAME : W:\PDS\C3D\10603316\84\DSN\XS\090507_XS_TA.DWG
LAYOUT NAME - 090507-TA - (5)

PLOT DATE : 3/5/2017 2:07 PM PLOT BY : LARKIN, MICHAEL A PLOT NAME : PLOT SCALE : 1" = 20'_XREF(2)

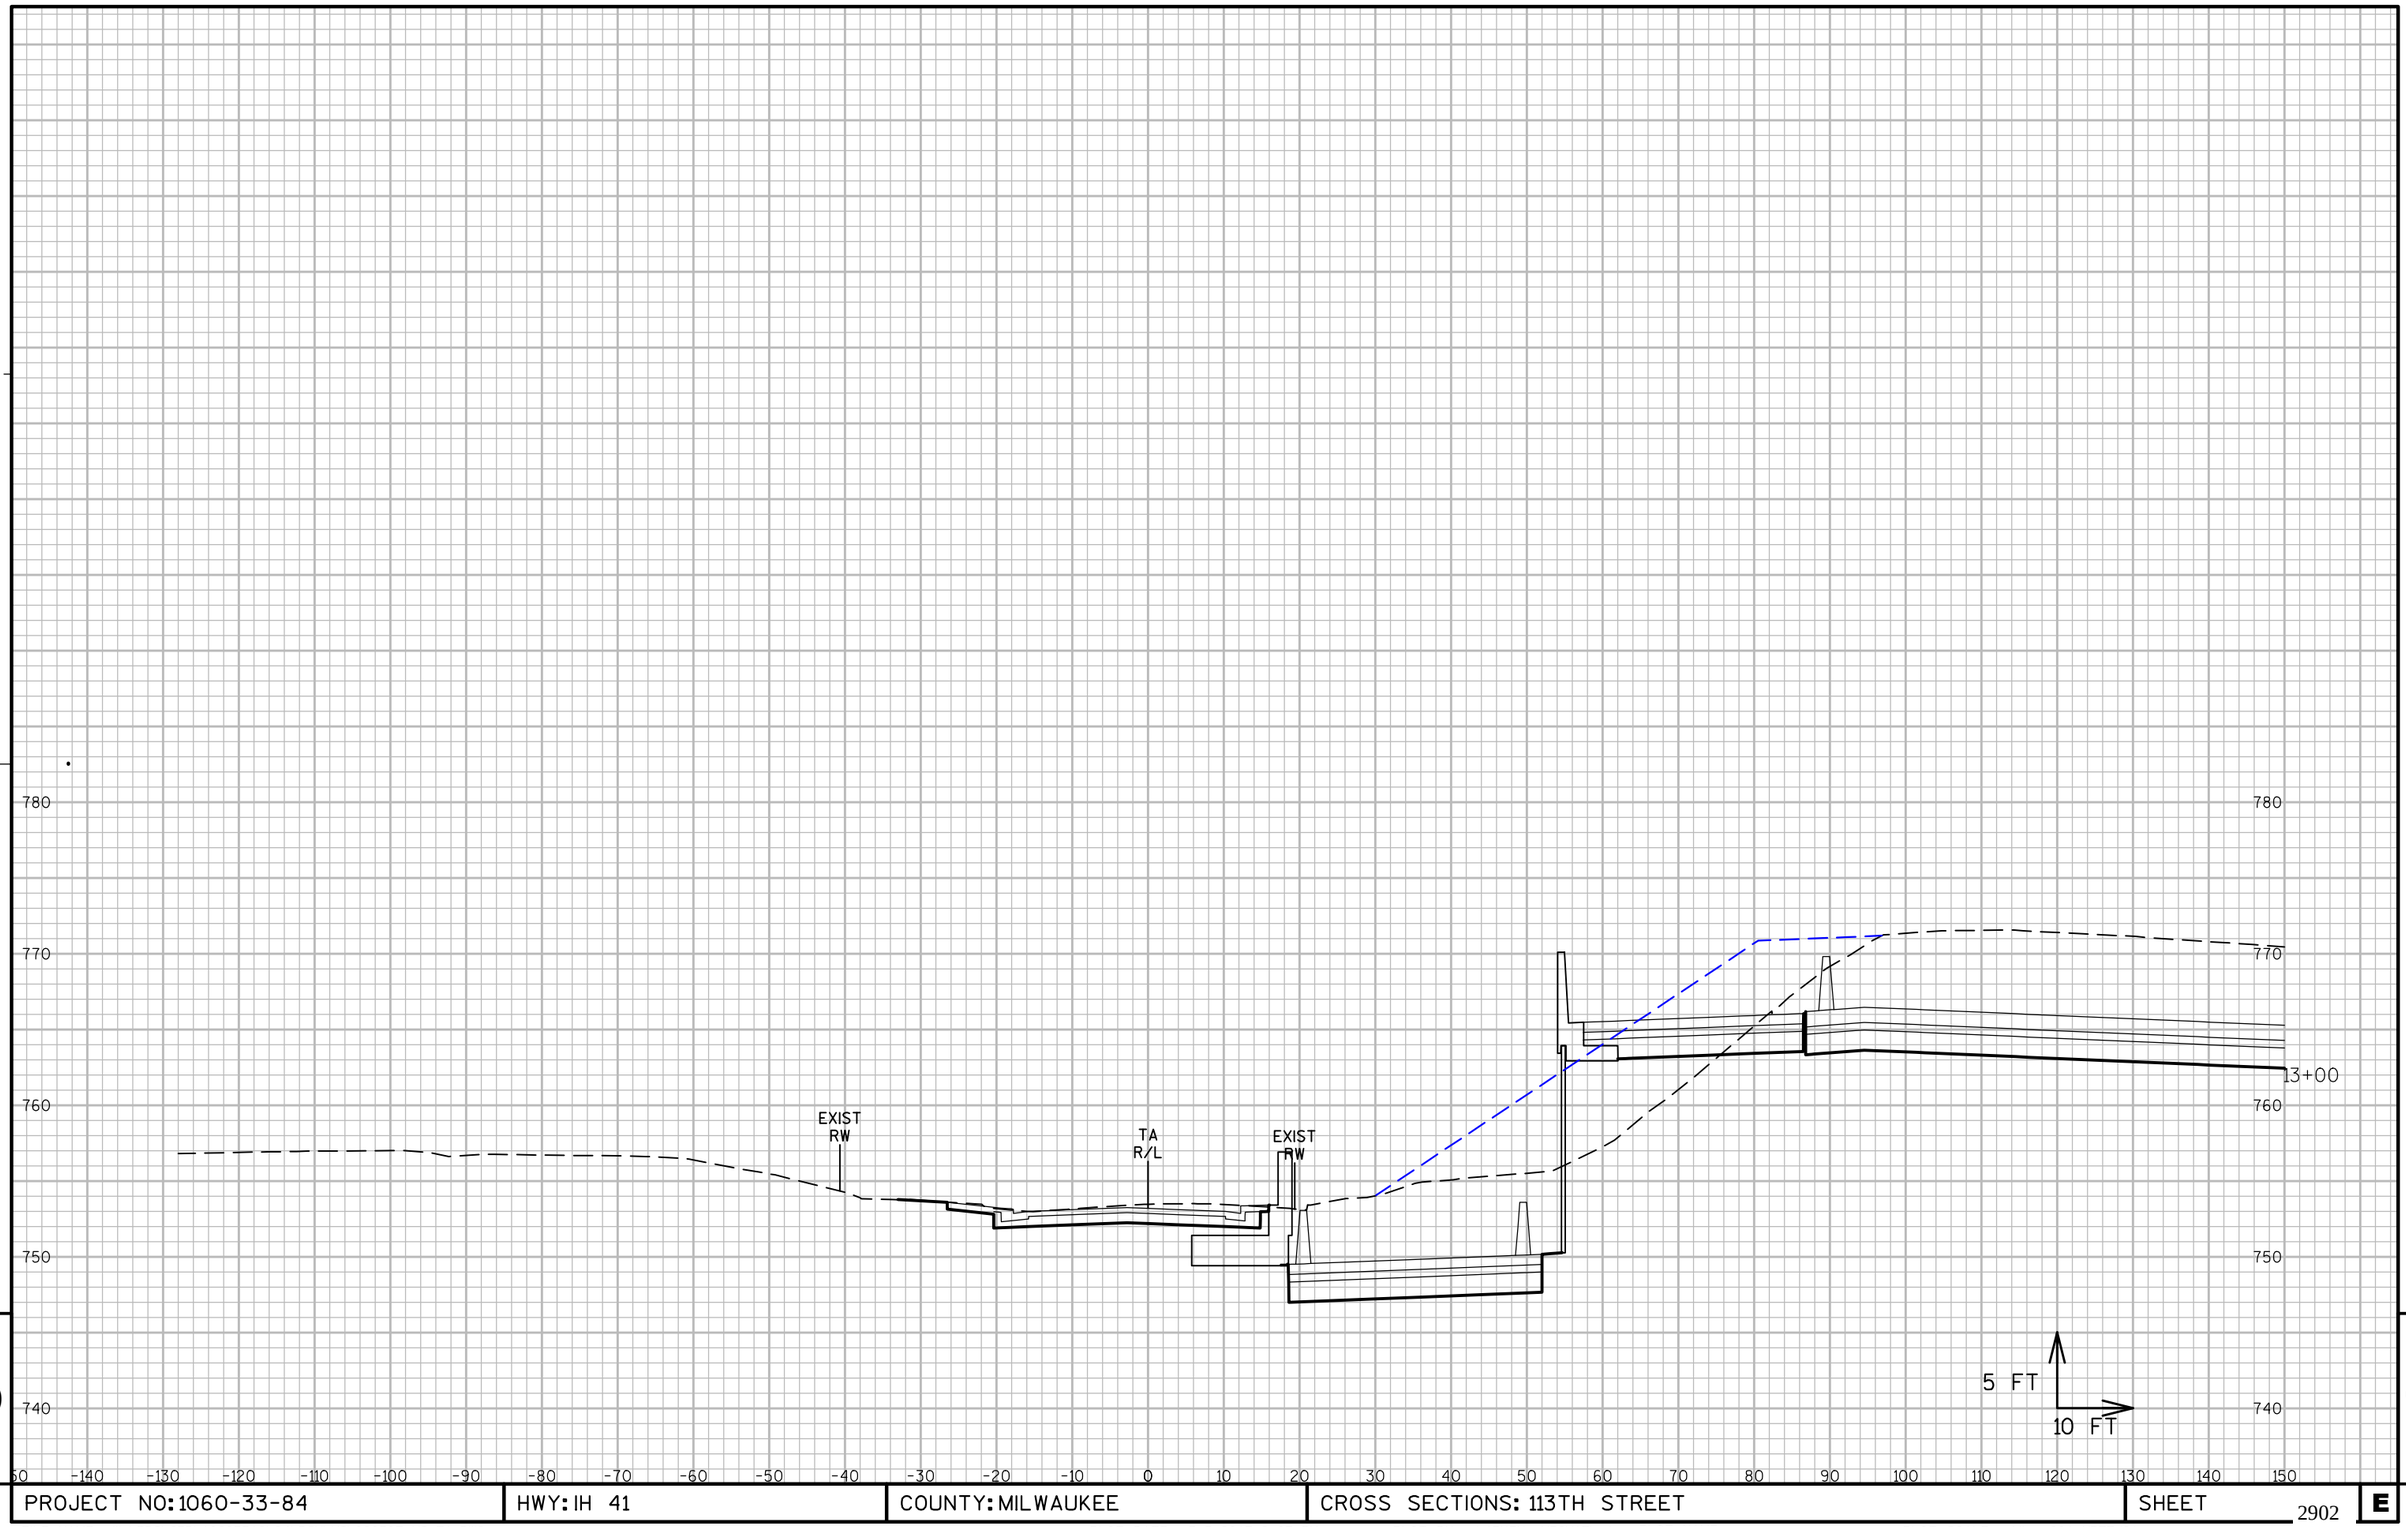

9

9

PROJECT NO: 1060-33-84	HWY: IH 41	COUNTY: MILWAUKEE	CROSS SECTIONS: 113TH STREET	SHEET 2902 E

FILE NAME : W:\PDS\C3D\10603316\84\DSN\XS\090507_XS_TA.DWG
LAYOUT NAME - 090507-TA - (6)

PLOT DATE : 3/5/2017 2:07 PM PLOT BY : LARKIN, MICHAEL A PLOT NAME : PLOT SCALE : 1" = 20'_XREF(2)

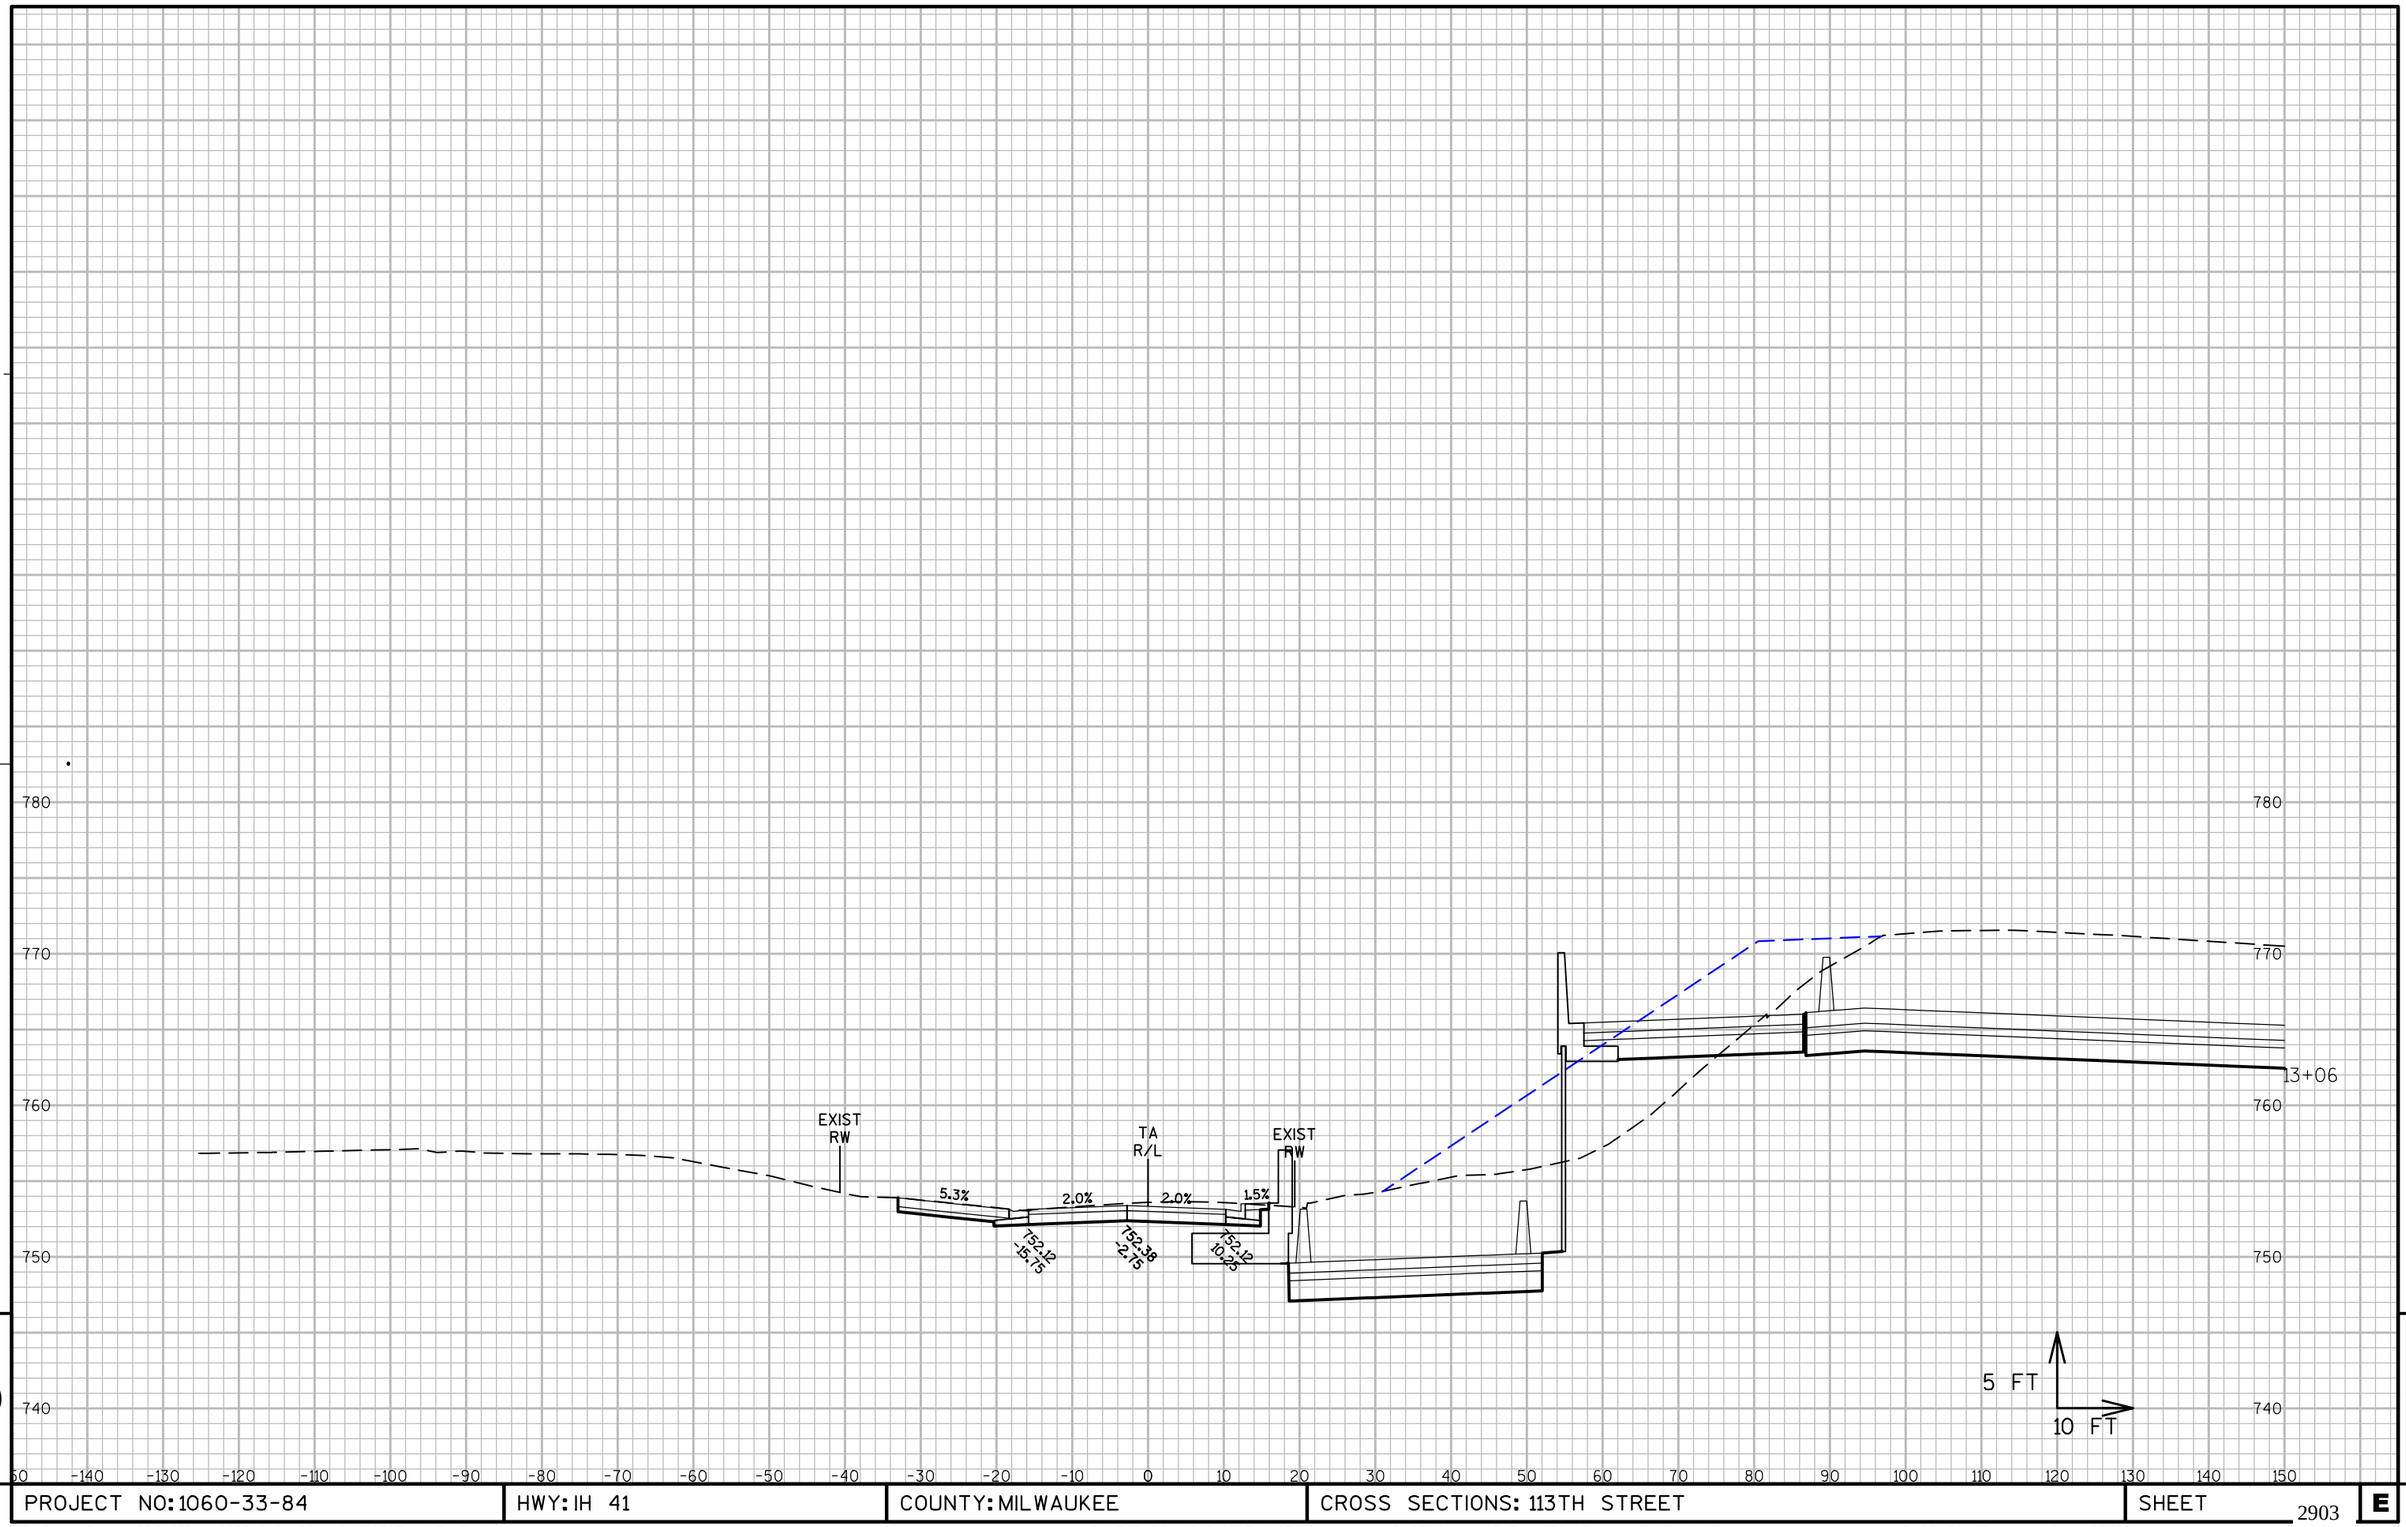

9

9

PROJECT NO: 1060-33-84	HWY: IH 41	COUNTY: MILWAUKEE	CROSS SECTIONS: 113TH STREET	SHEET 2903	E

FILE NAME : W:\PDS\C3D\10603316\84\DSN\XS\090507_XS_TA.DWG
LAYOUT NAME - 090507-TA - (7)

PLOT DATE : 3/5/2017 2:07 PM

PLOT BY : LARKIN, MICHAEL A PLOT NAME :

PLOT SCALE : 1" = 20'_XREF(2)

WISDOT/CADDS SHEET 49

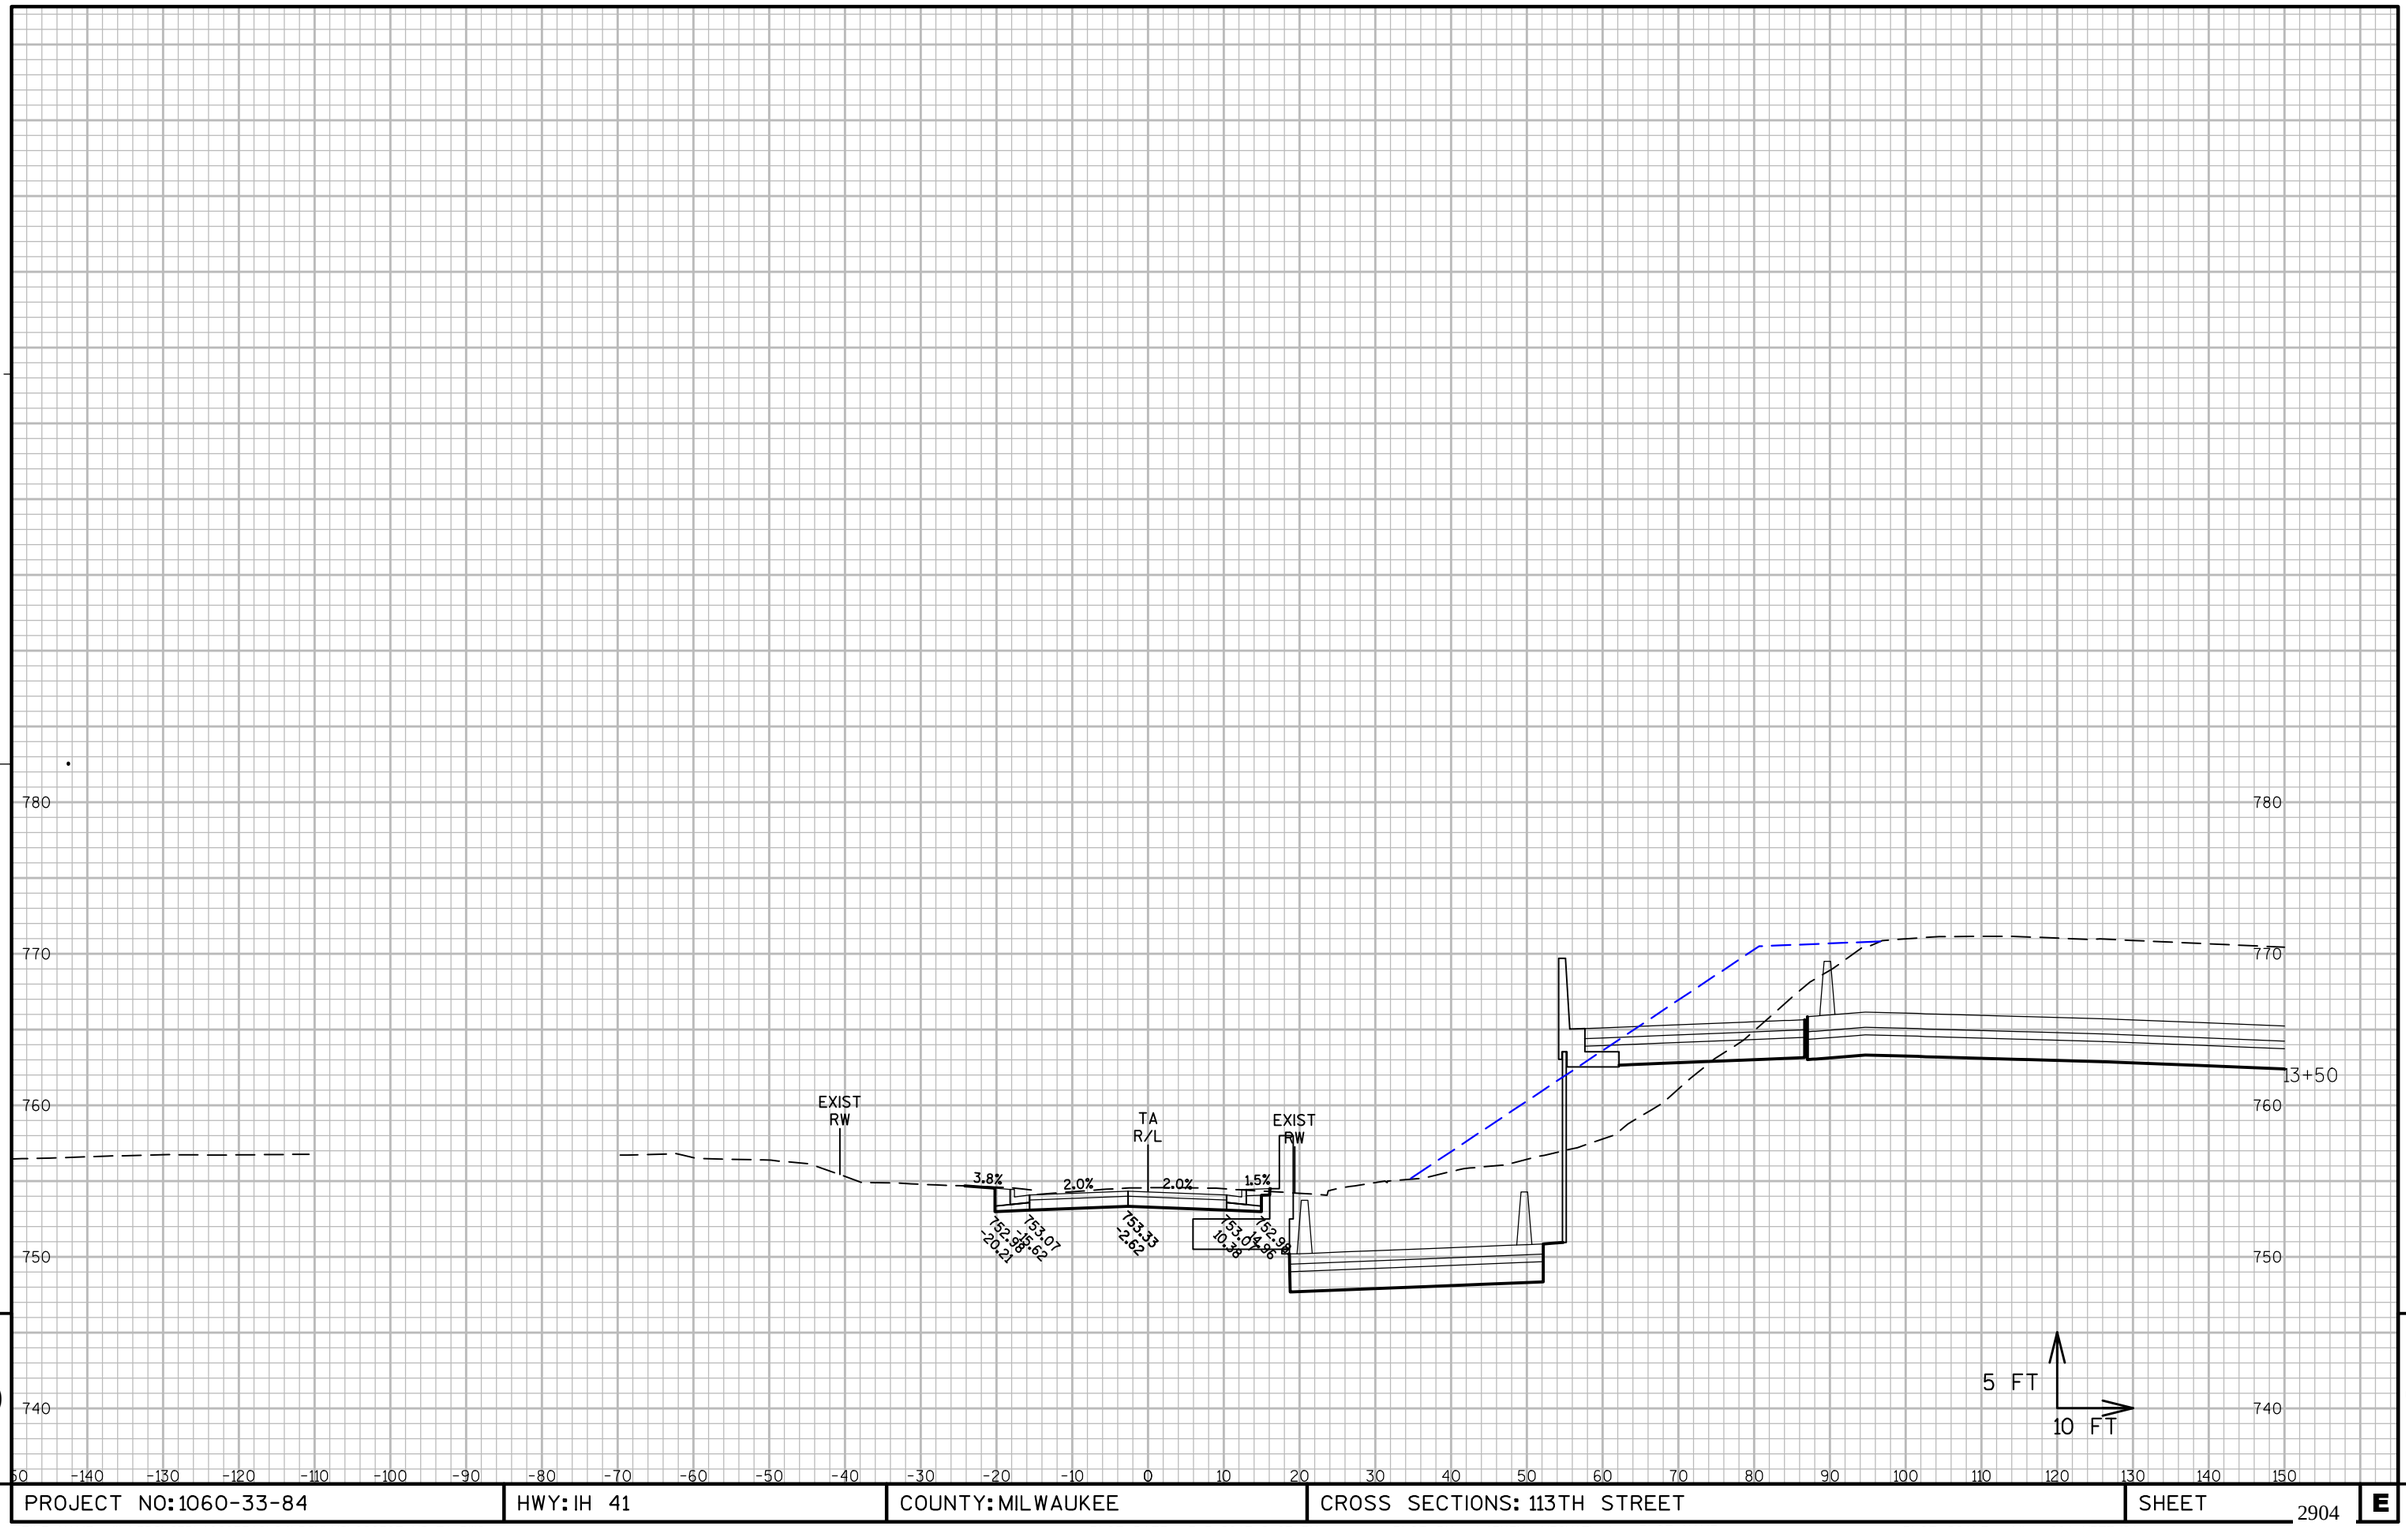

9

9

PROJECT NO: 1060-33-84	HWY: IH 41	COUNTY: MILWAUKEE	CROSS SECTIONS: 113TH STREET	SHEET 2904	E

FILE NAME : W:\PDS\C3D\10603316\84\DSN\XS\090507_XS_TA.DWG
LAYOUT NAME - 090507-TA - (8)
PLOT DATE : 3/5/2017 2:07 PM
PLOT BY : LARKIN, MICHAEL A PLOT NAME :
PLOT SCALE : 1" = 20'_XREF(2)

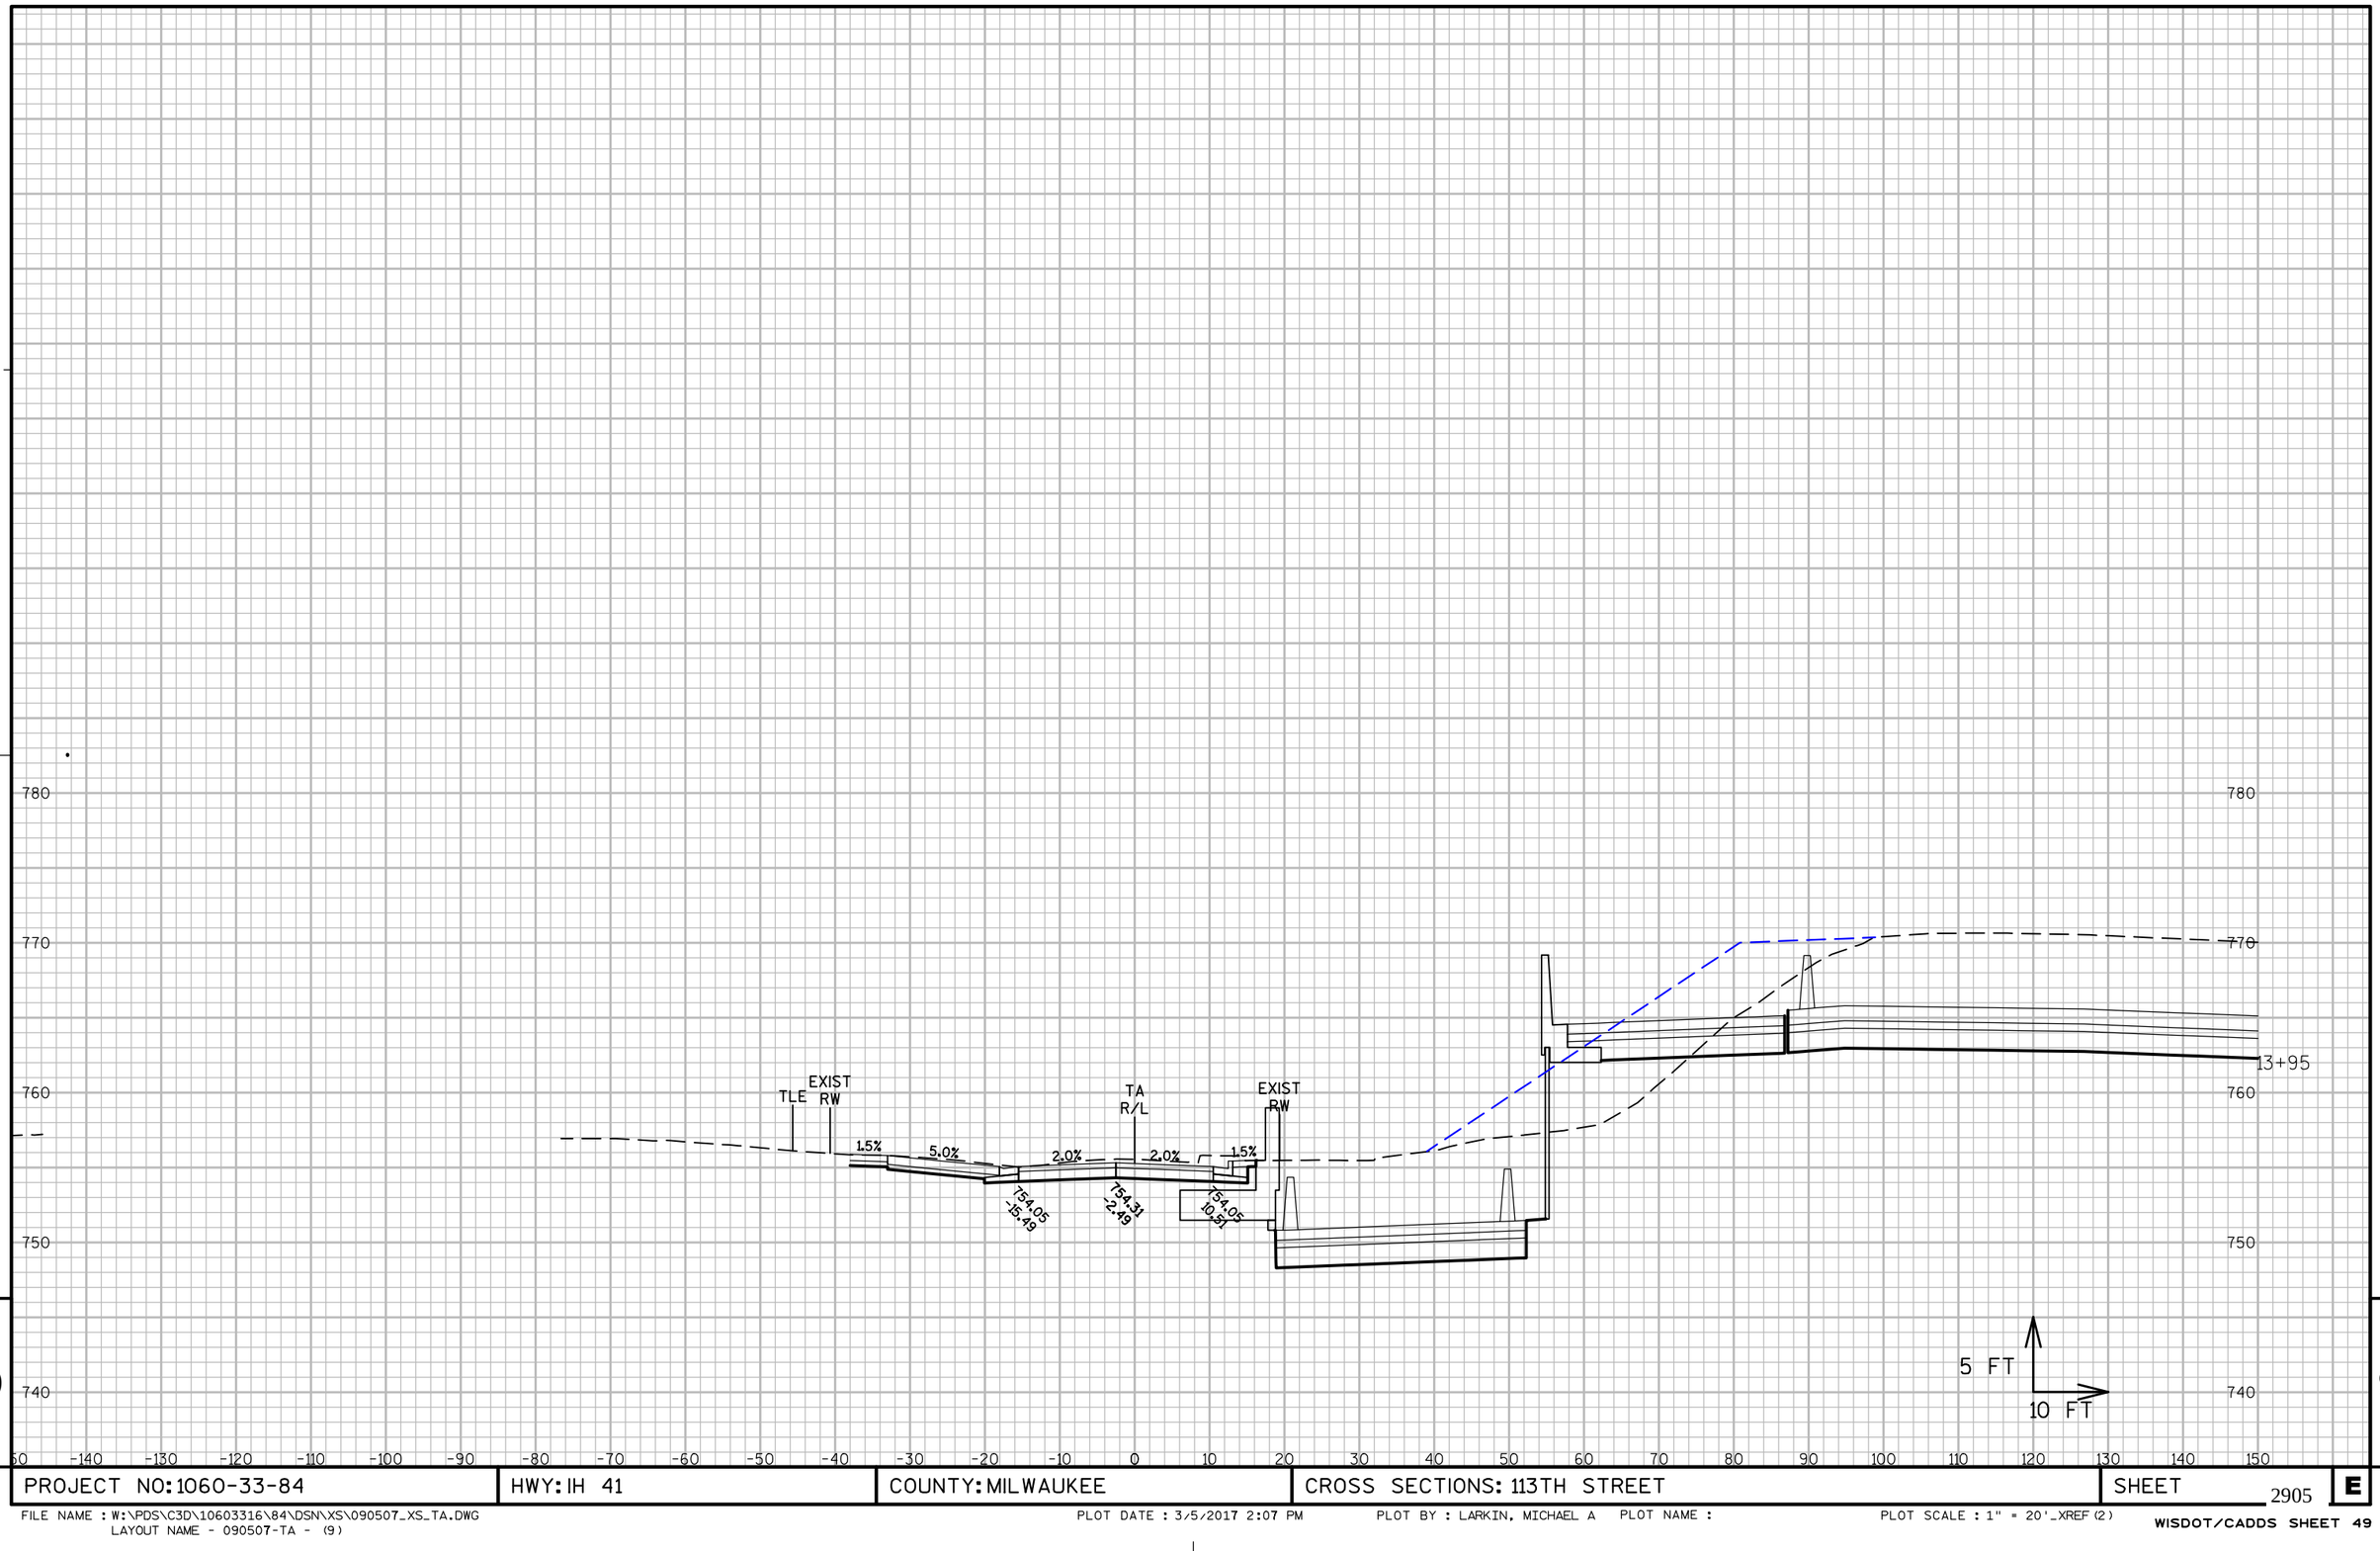

9

9

PROJECT NO: 1060-33-84	HWY: IH 41	COUNTY: MILWAUKEE	CROSS SECTIONS: 113TH STREET	SHEET 2905	E

FILE NAME : W:\PDS\C3D\10603316\84\DSN\XS\090507_XS_TA.DWG
LAYOUT NAME - 090507-TA - (9)

PLOT DATE : 3/5/2017 2:07 PM

PLOT BY : LARKIN, MICHAEL A PLOT NAME :

PLOT SCALE : 1" = 20'_XREF(2)

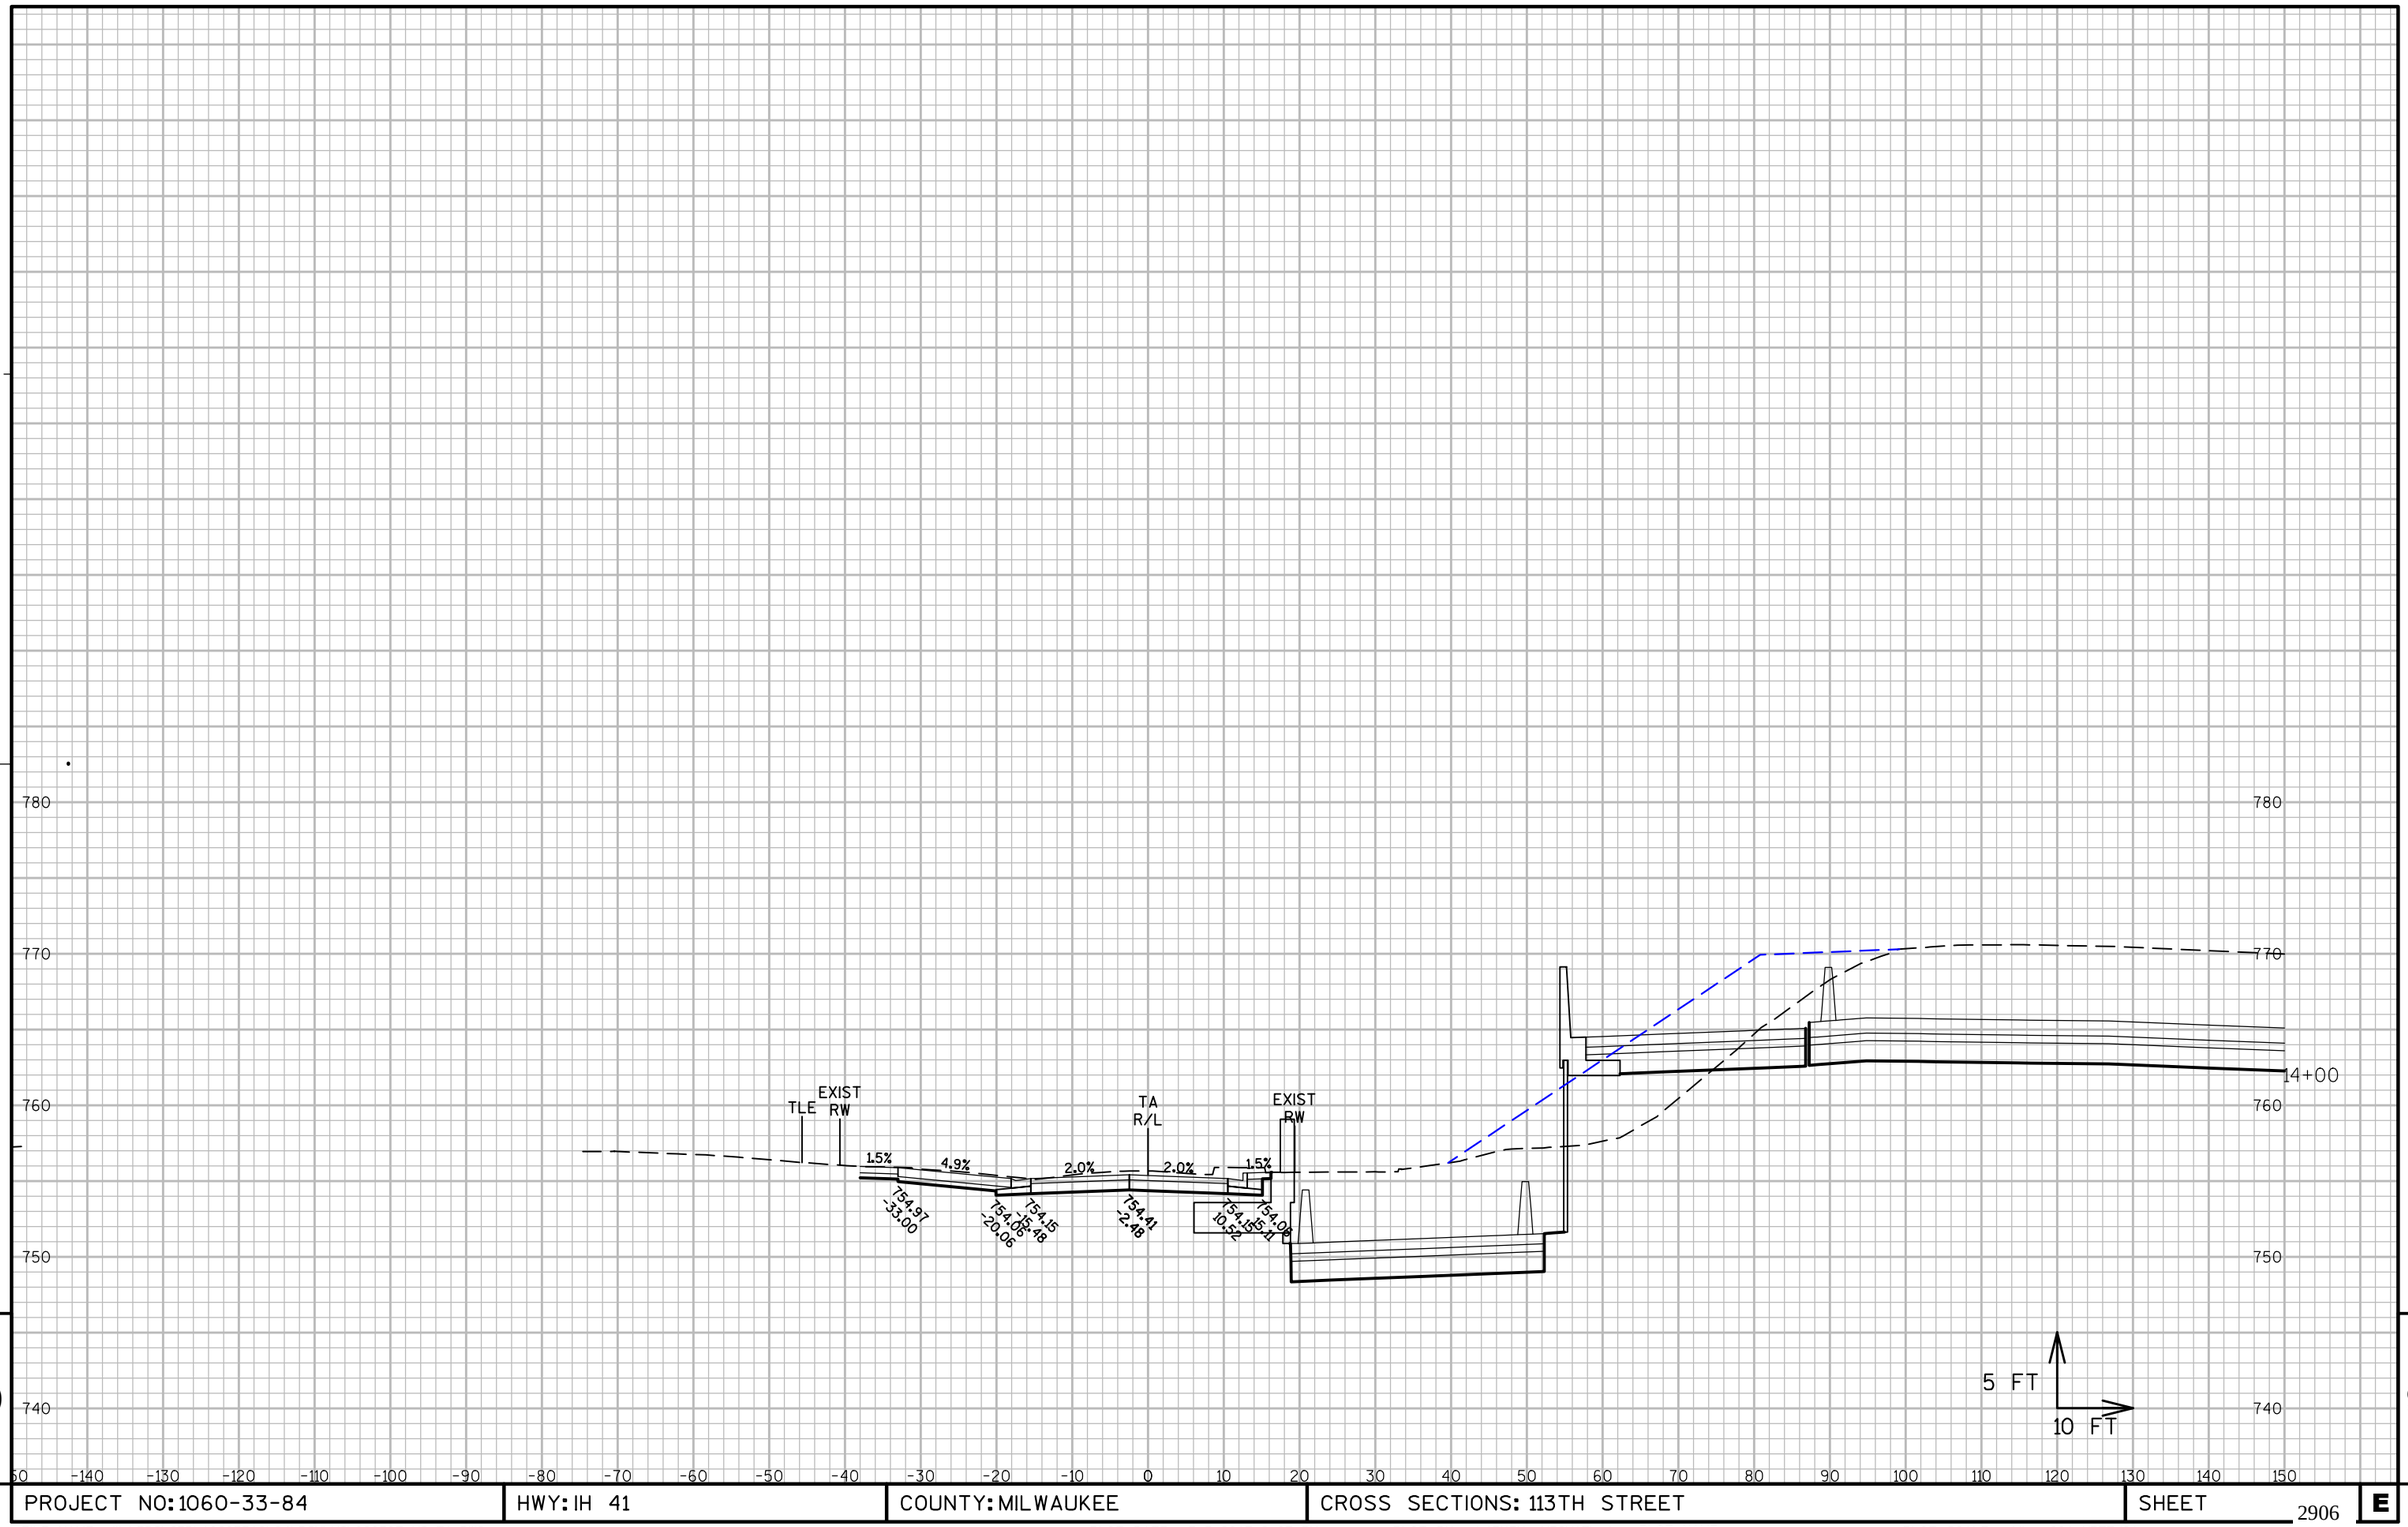

9

9

PROJECT NO: 1060-33-84	HWY: IH 41	COUNTY: MILWAUKEE	CROSS SECTIONS: 113TH STREET	SHEET 2906	E

FILE NAME : W:\PDS\C3D\10603316\84\DSN\XS\090507_XS_TA.DWG
LAYOUT NAME - 090507-TA - (10)

PLOT DATE : 3/5/2017 2:07 PM

PLOT BY : LARKIN, MICHAEL A PLOT NAME :

PLOT SCALE : 1" = 20'_XREF(2)

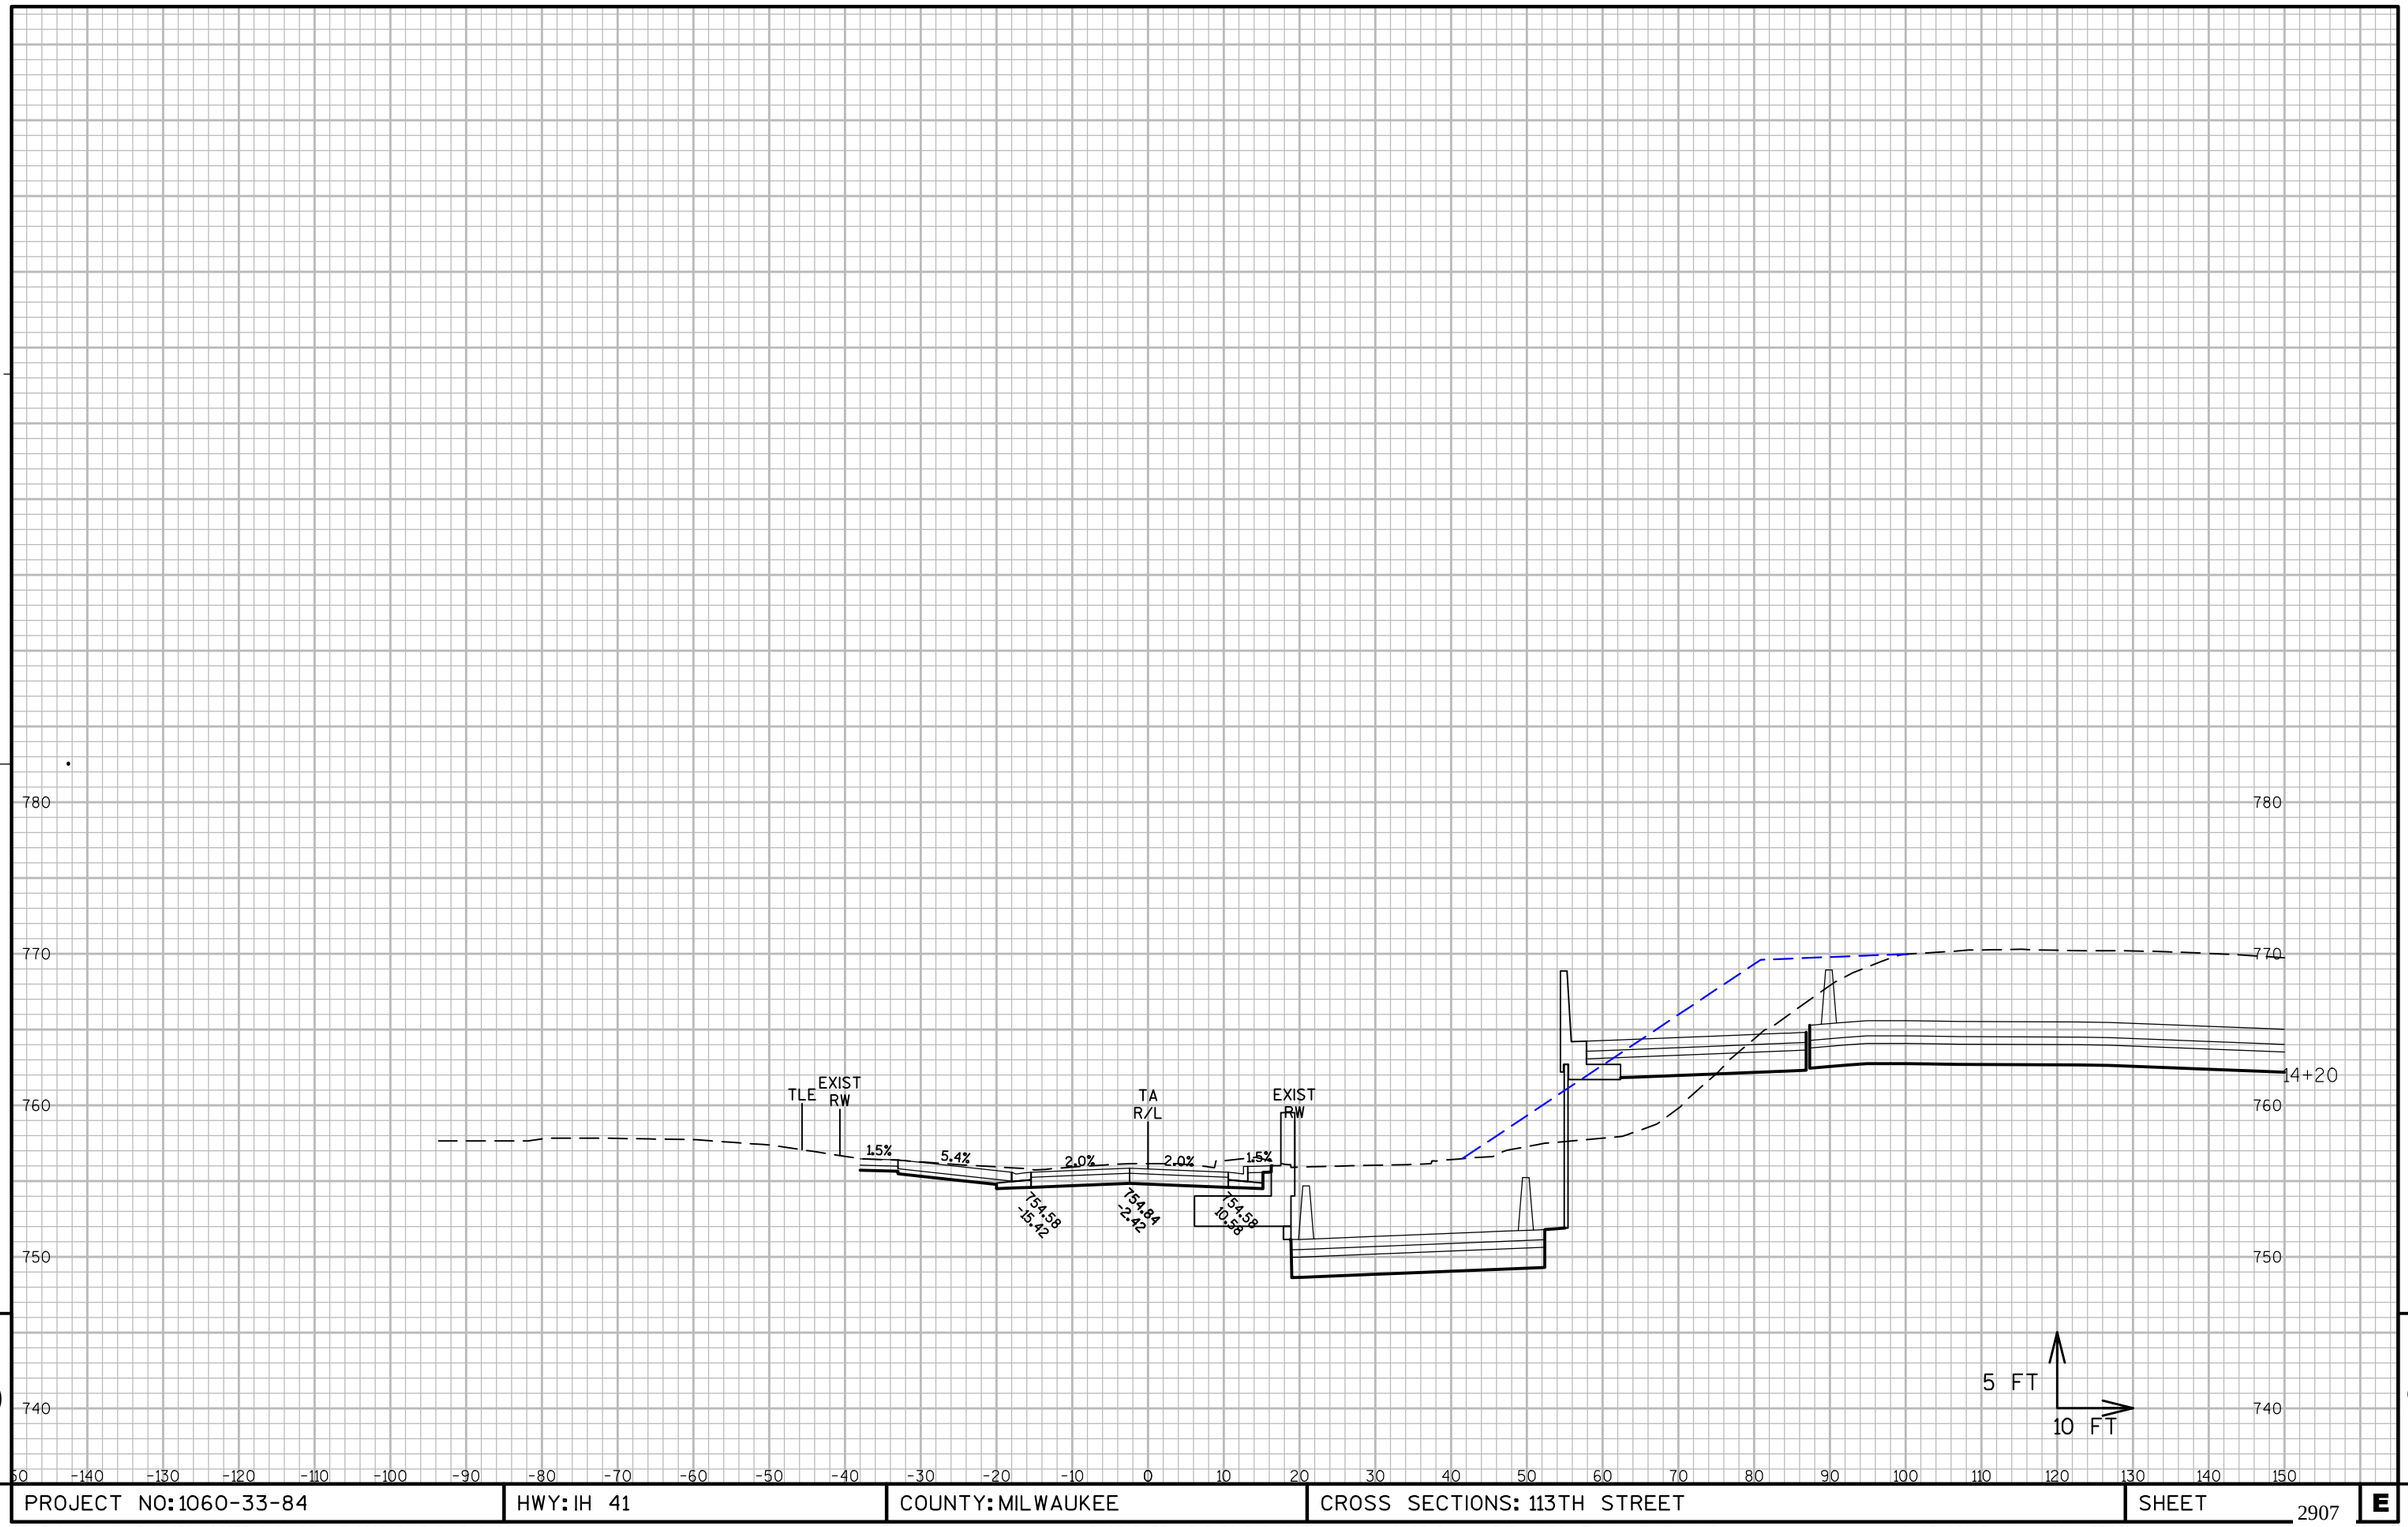

9 9

PROJECT NO: 1060-33-84	HWY: IH 41	COUNTY: MILWAUKEE	CROSS SECTIONS: 113TH STREET	SHEET 2907 E

FILE NAME : W:\PDS\C3D\10603316\84\DSN\XS\090507_XS_TA.DWG
LAYOUT NAME - 090507-TA - (11)

PLOT DATE : 3/5/2017 2:07 PM PLOT BY : LARKIN, MICHAEL A PLOT NAME : PLOT SCALE : 1" = 20'_XREF(2)

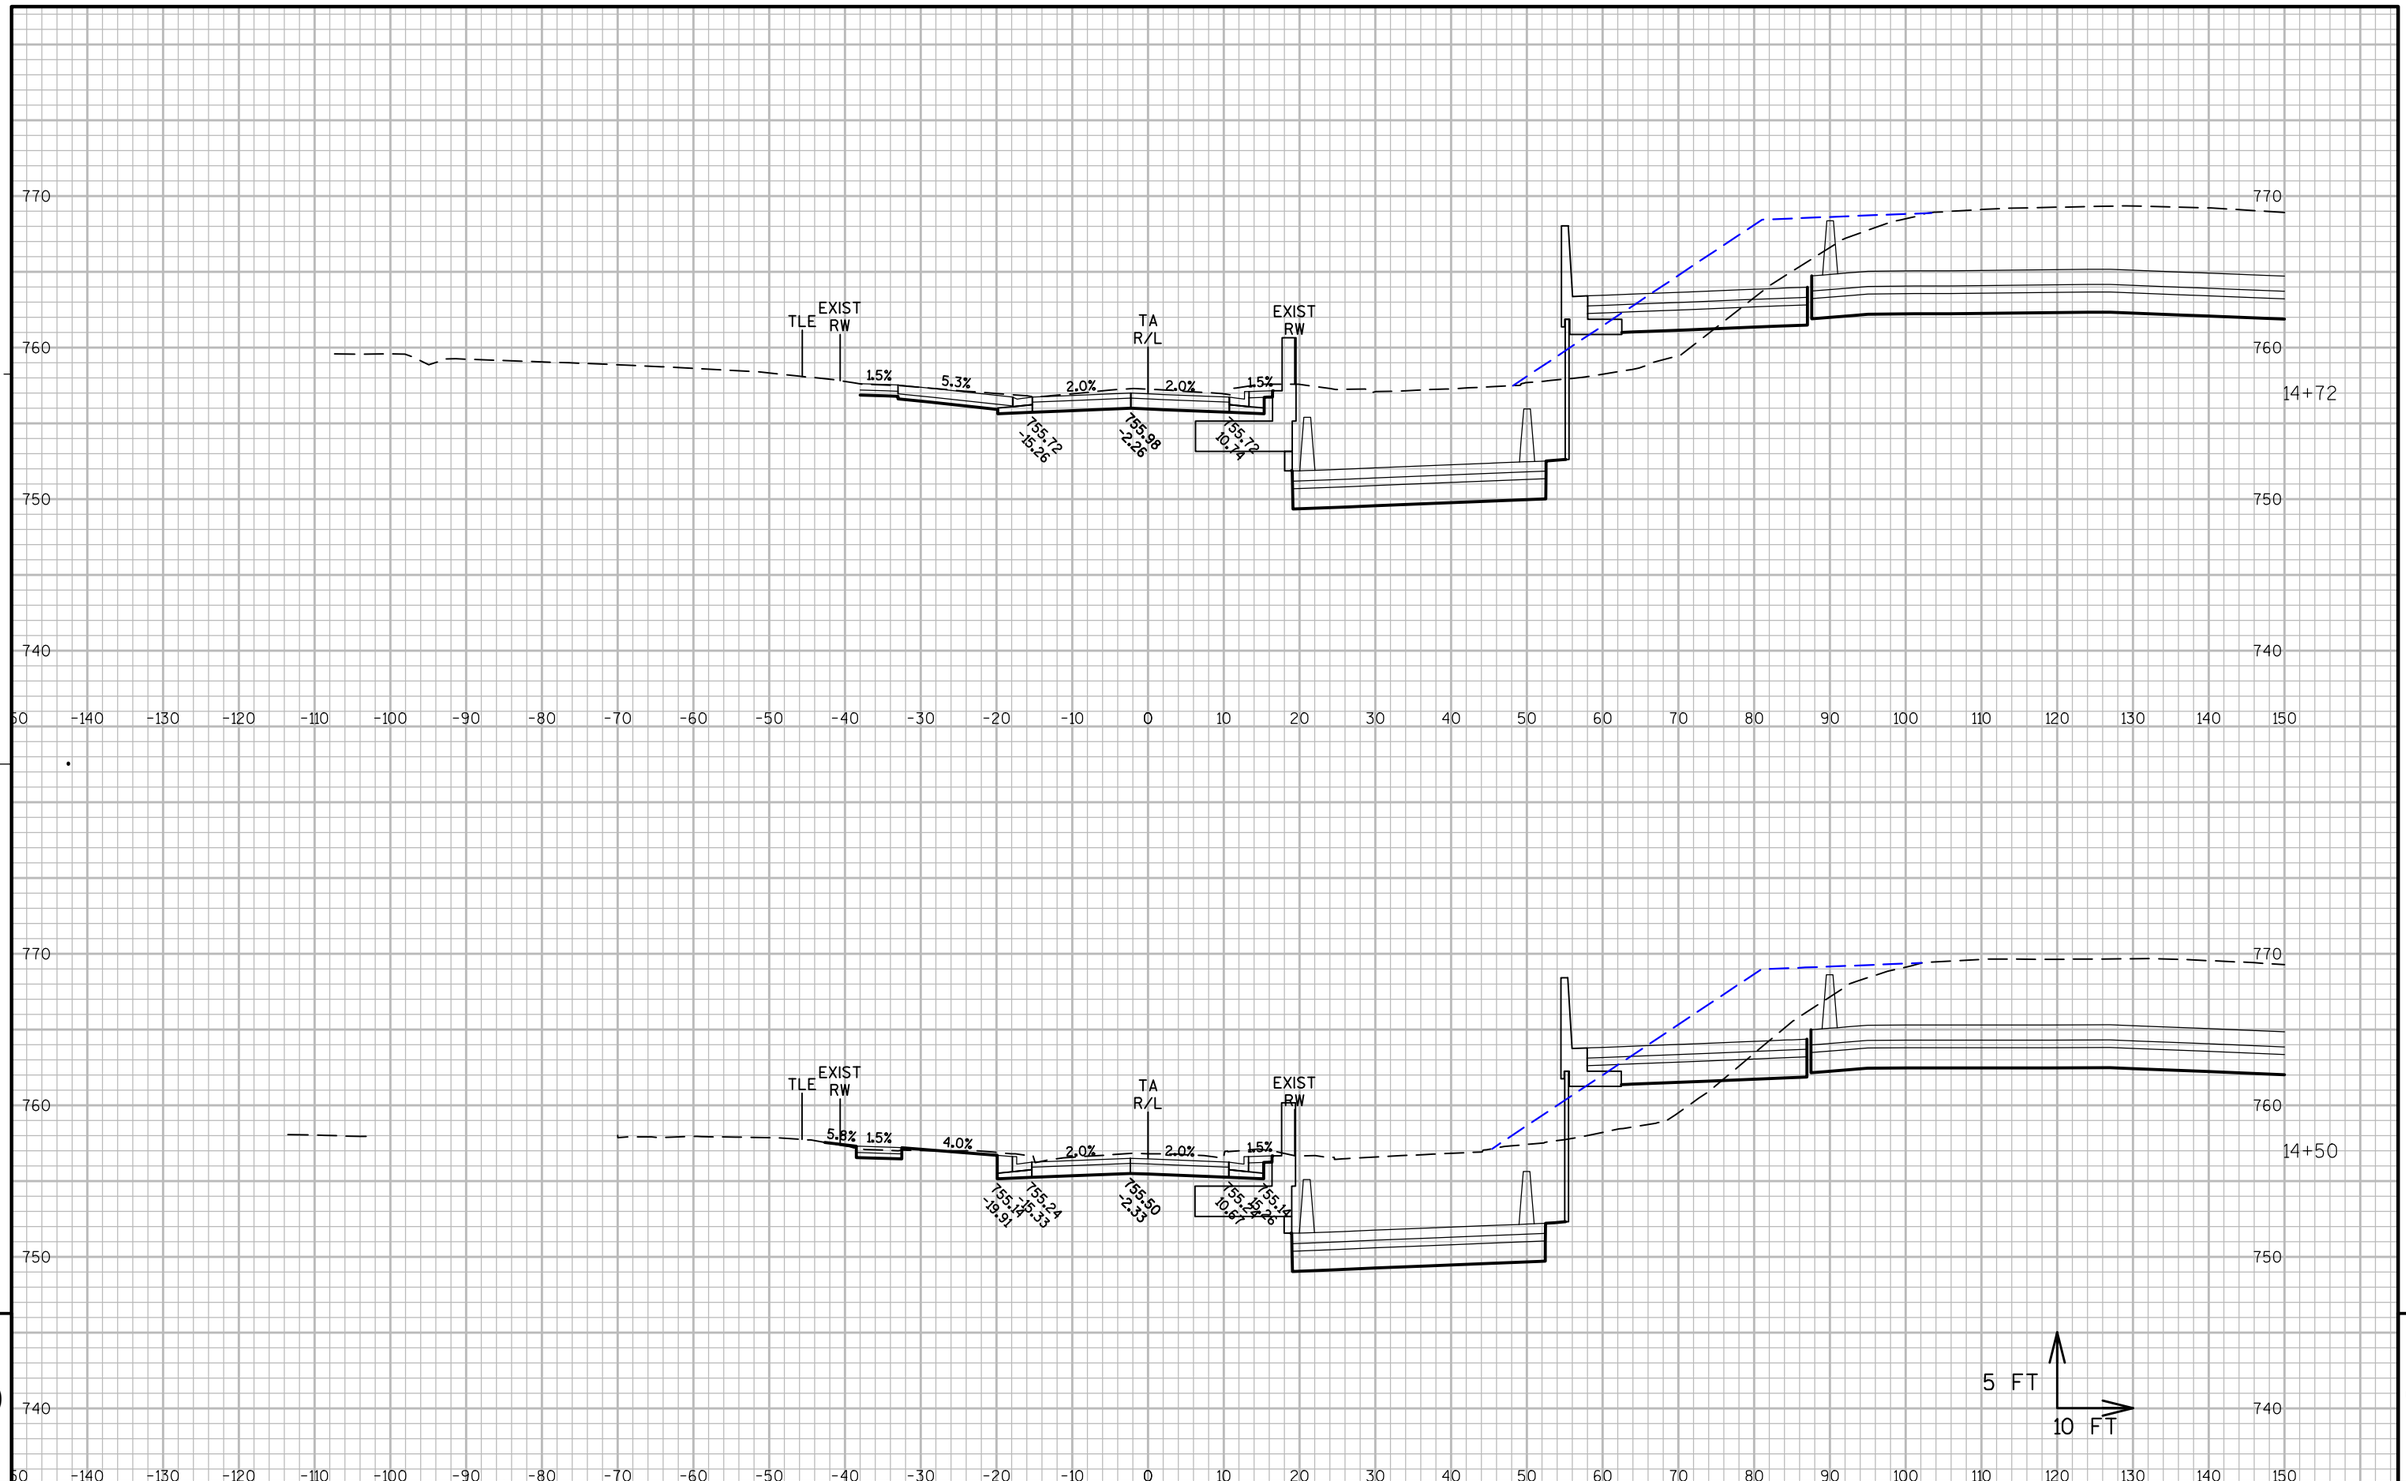

PROJECT NO: 1060-33-84	HWY: IH 41	COUNTY: MILWAUKEE	CROSS SECTIONS: 113TH STREET	SHEET 2908 E

FILE NAME : W:\PDS\C3D\10603316\84\DSN\XS\090507_XS_TA.DWG
LAYOUT NAME - 090507-TA - (12)

PLOT DATE : 3/5/2017 2:07 PM PLOT BY : LARKIN, MICHAEL A PLOT NAME : PLOT SCALE : 1" = 20'_XREF(2)

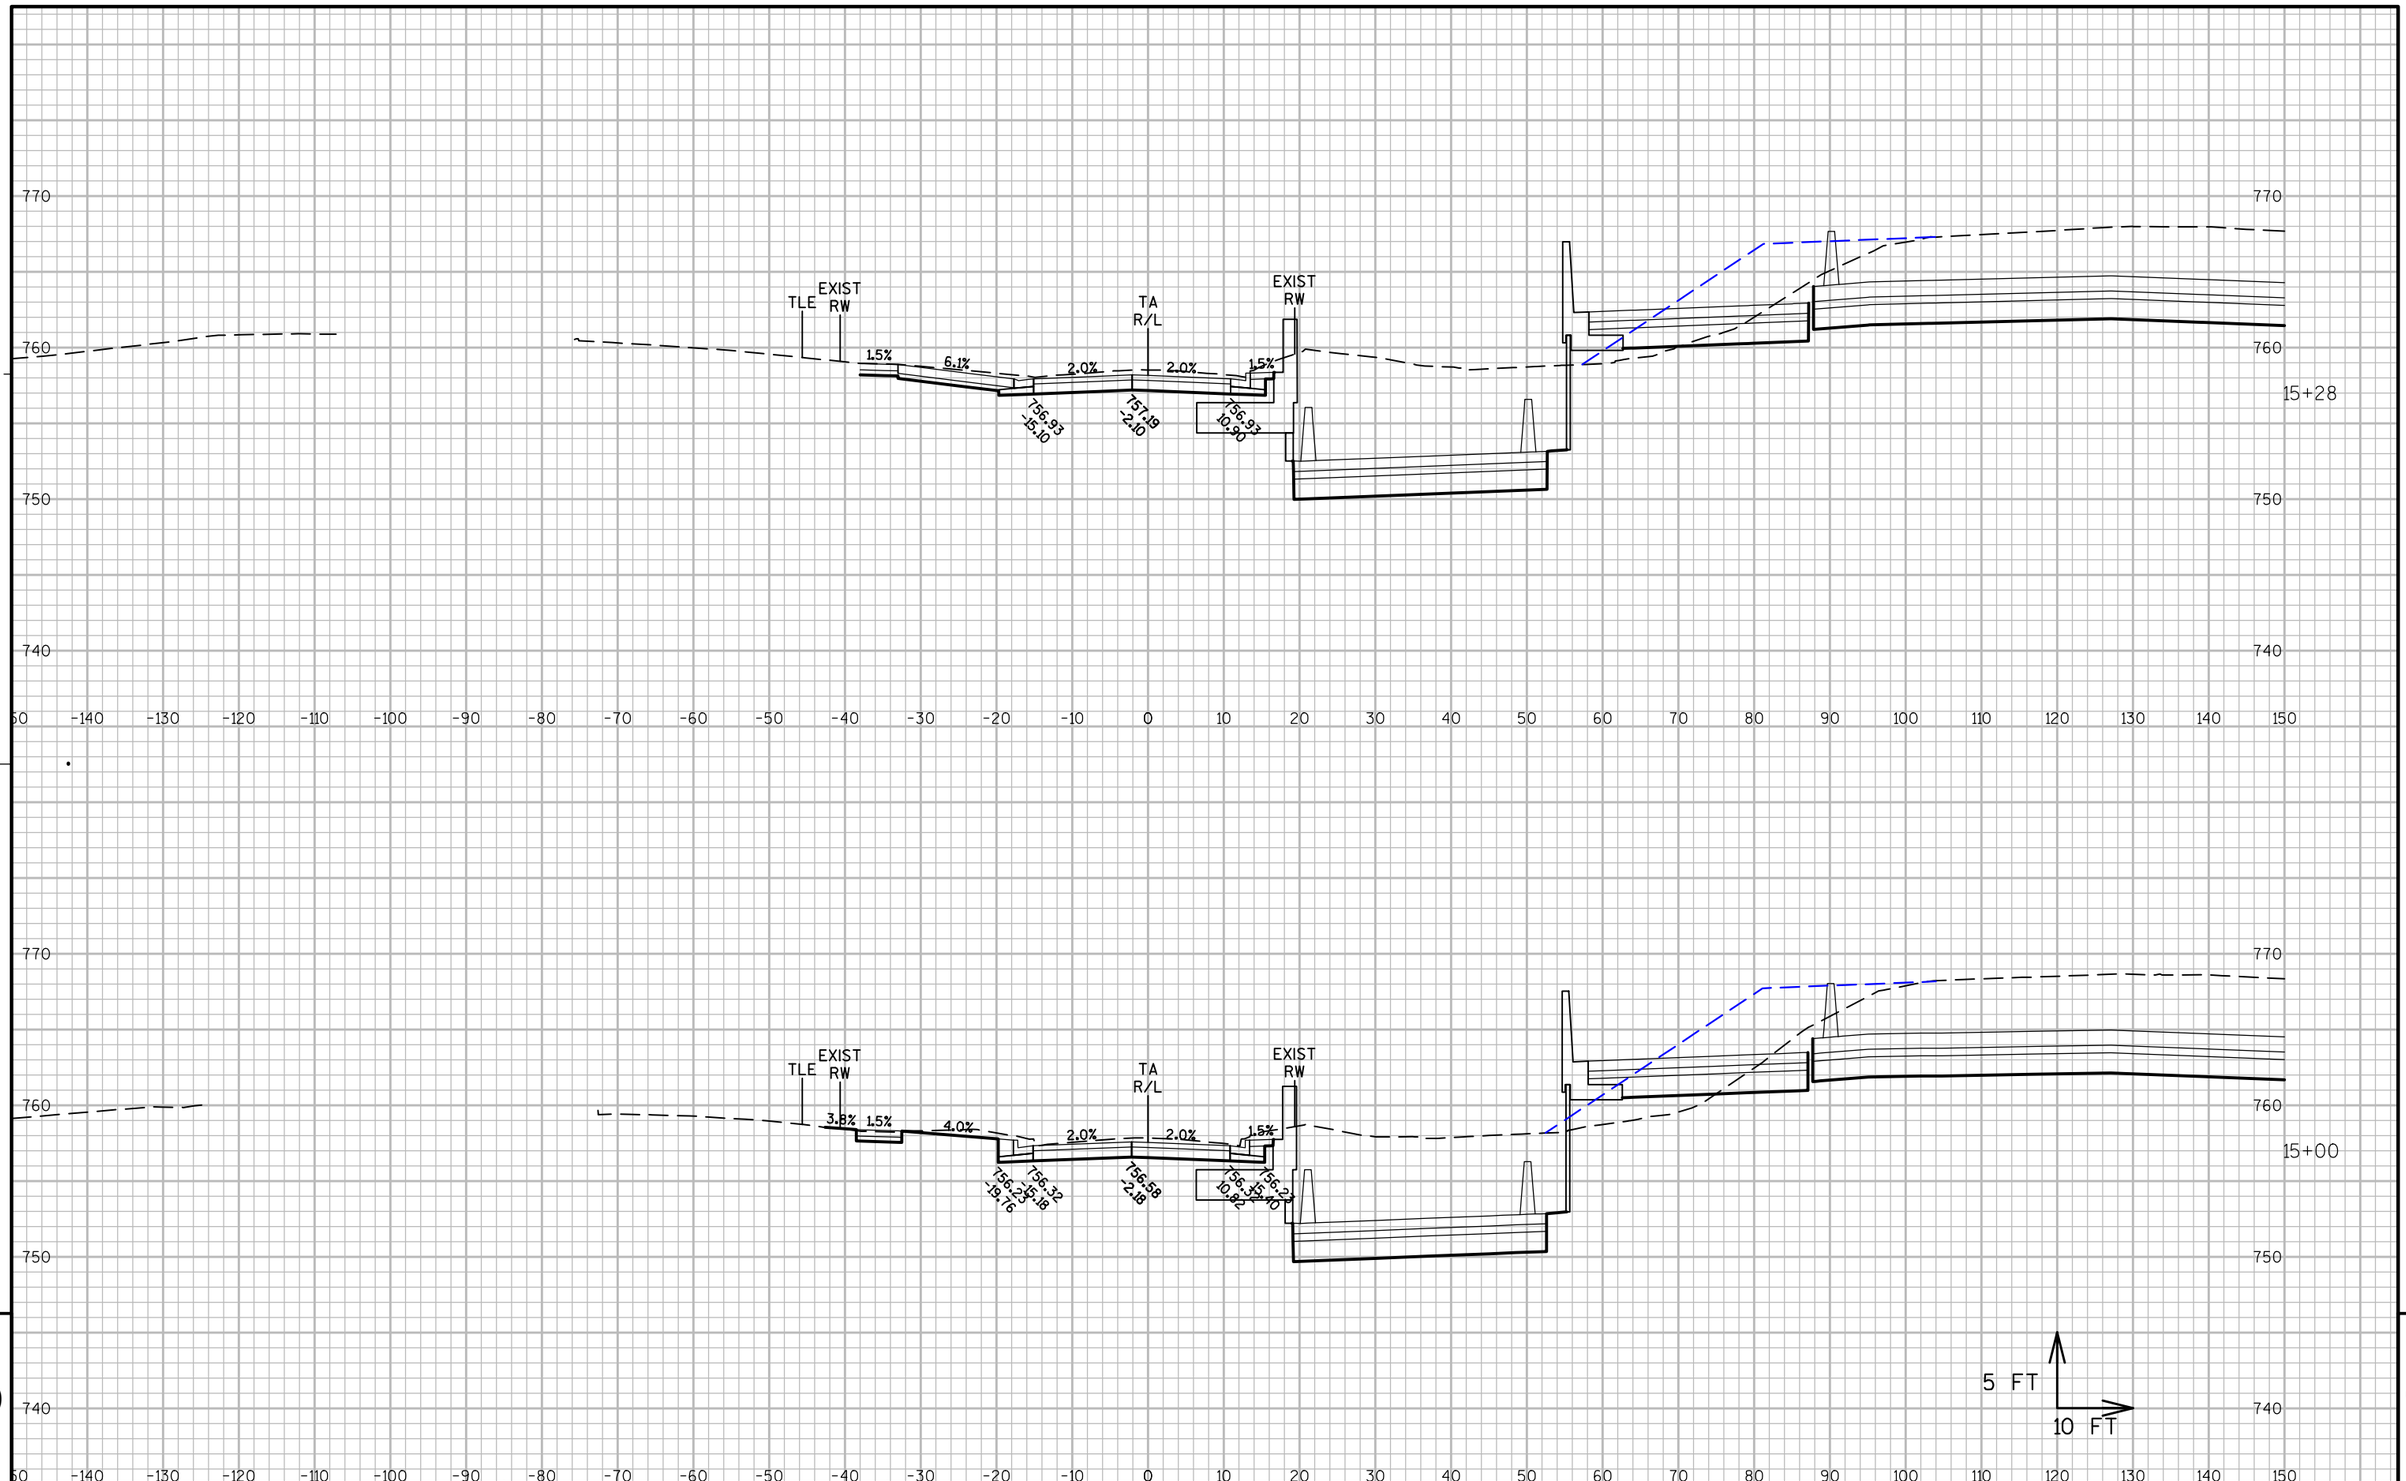

9

PROJECT NO: 1060-33-84	HWY: IH 41	COUNTY: MILWAUKEE	CROSS SECTIONS: 113TH STREET	SHEET 2909 E

9

FILE NAME : W:\PDS\C3D\10603316\84\DSN\XS\090507_XS_TA.DWG
LAYOUT NAME - 090507-TA - (13)

PLOT DATE : 3/5/2017 2:07 PM PLOT BY : LARKIN, MICHAEL A PLOT NAME : PLOT SCALE : 1" = 20'_XREF(2)

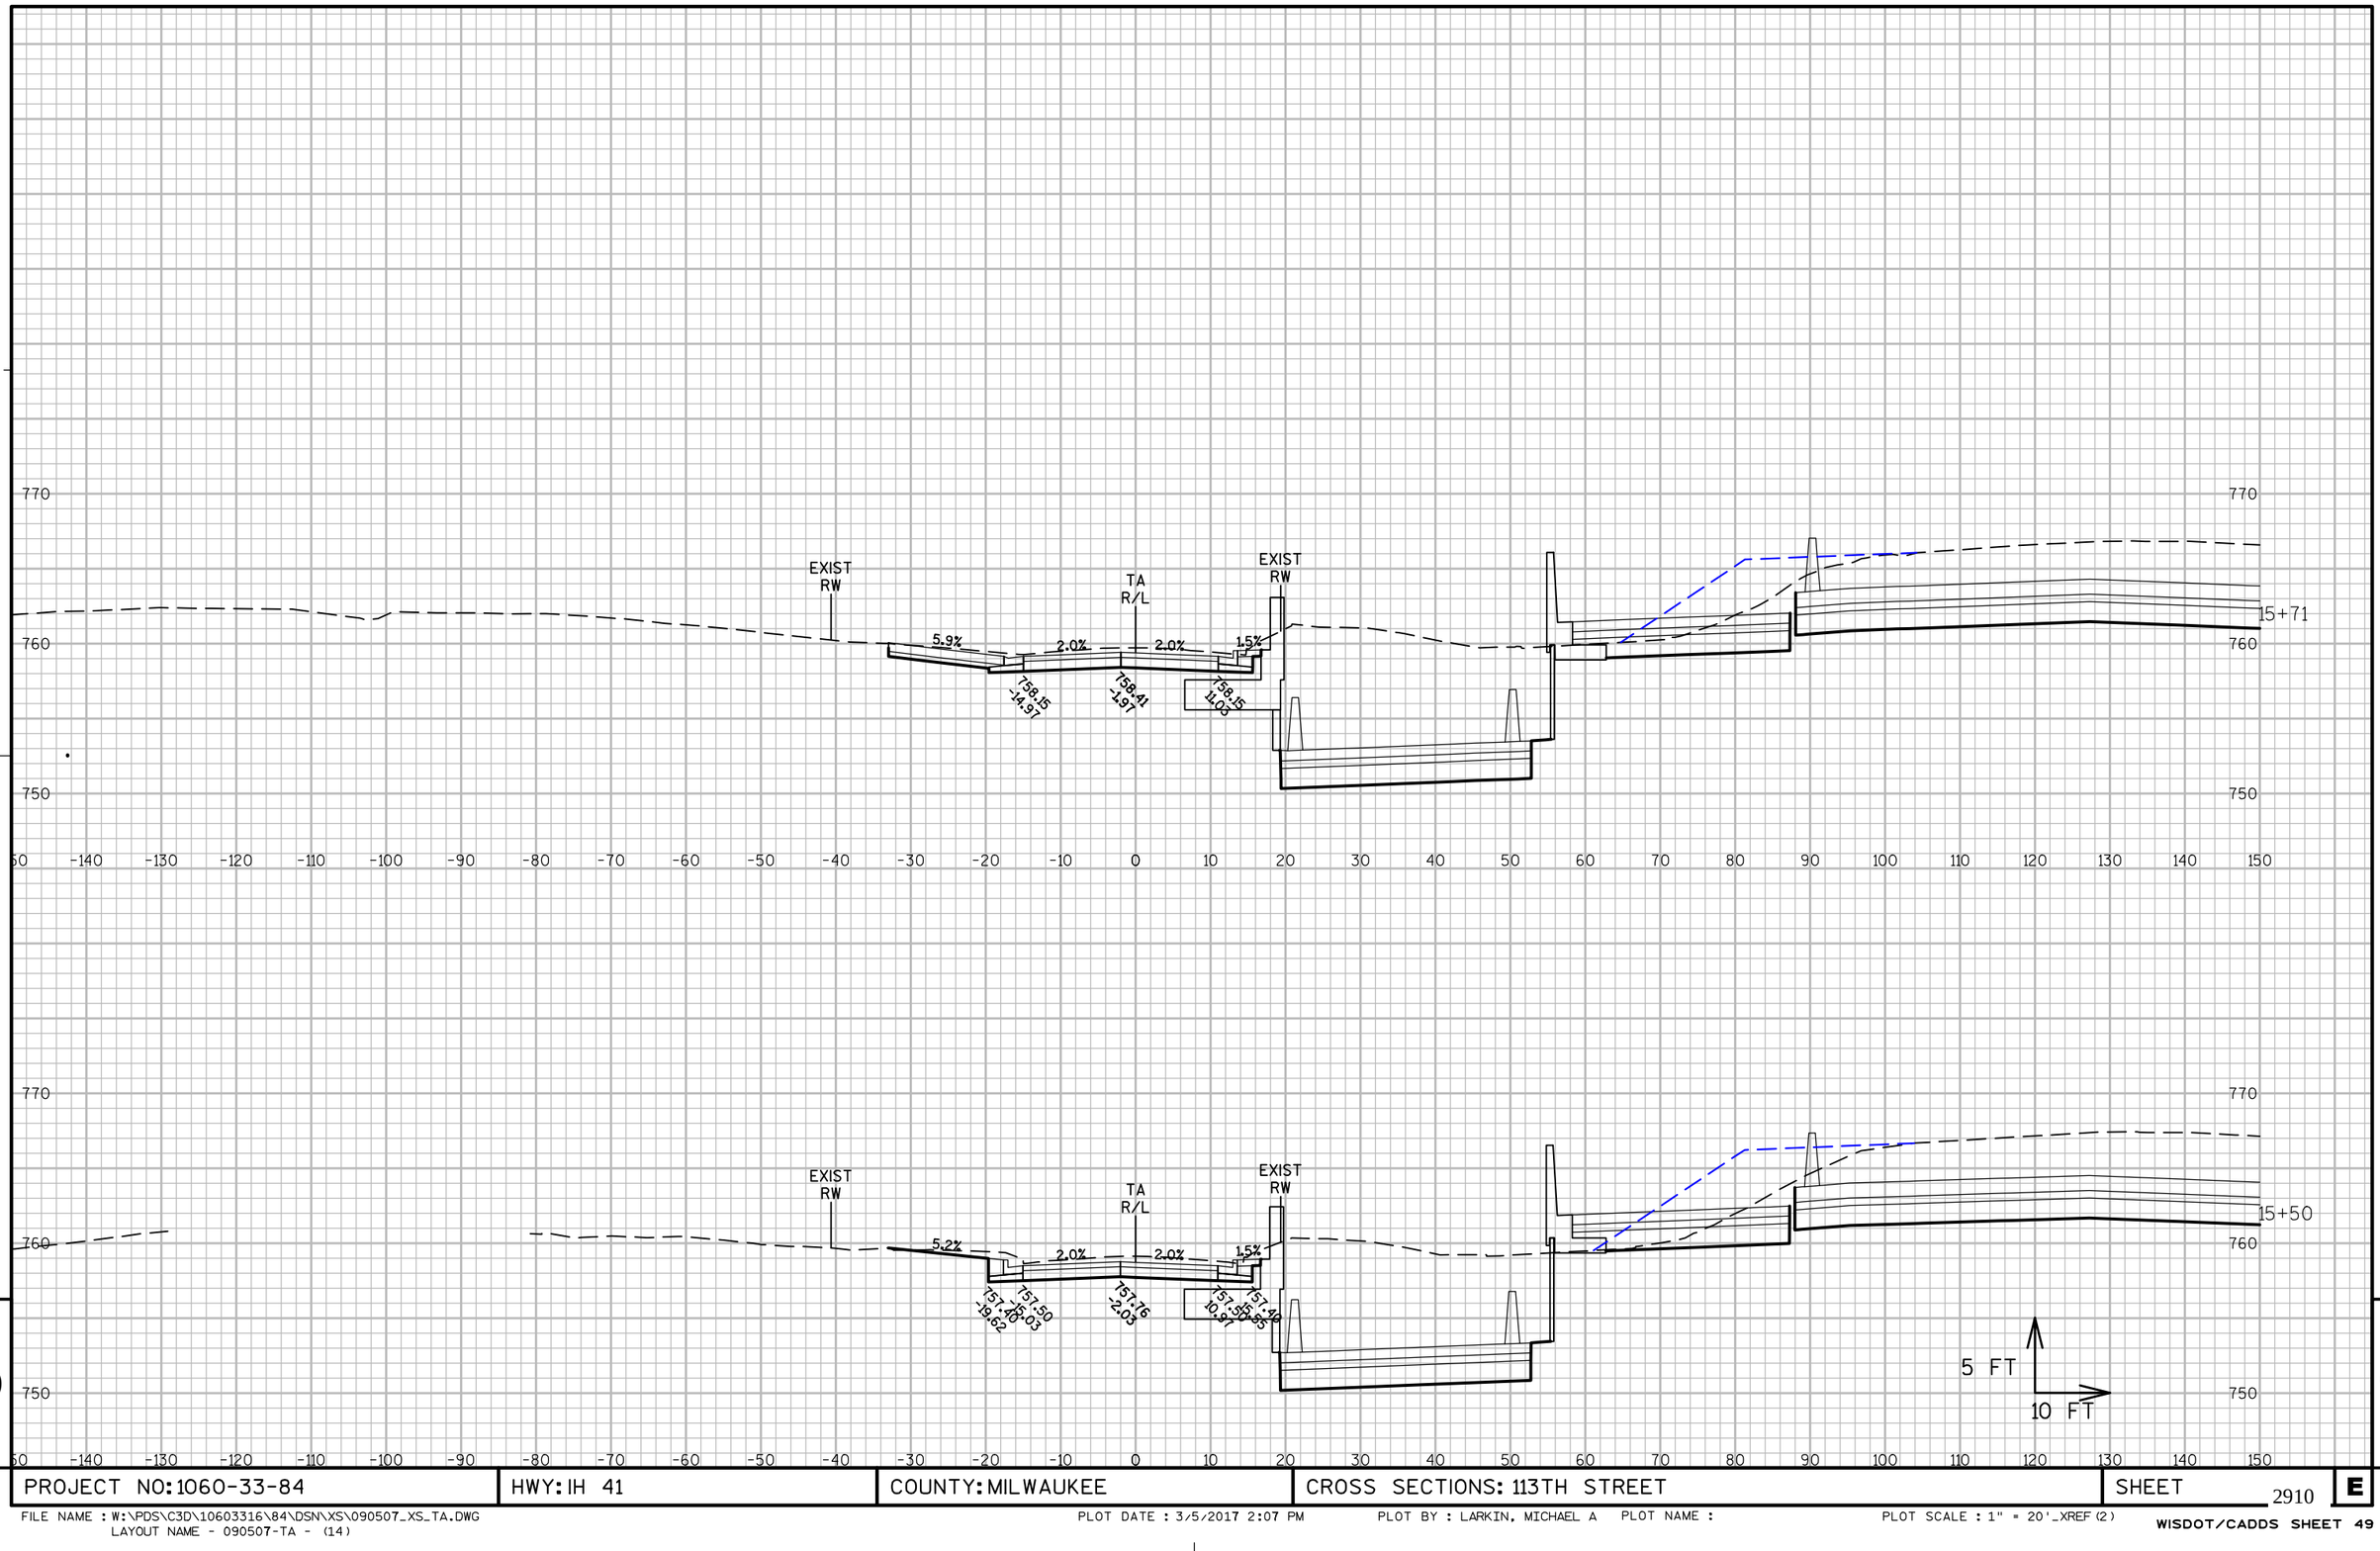

PROJECT NO: 1060-33-84	HWY: IH 41	COUNTY: MILWAUKEE	CROSS SECTIONS: 113TH STREET	SHEET 2910 E

FILE NAME : W:\PDS\C3D\10603316\84\DSN\XS\090507_XS_TA.DWG
LAYOUT NAME - 090507-TA - (14)

PLOT DATE : 3/5/2017 2:07 PM PLOT BY : LARKIN, MICHAEL A PLOT NAME : PLOT SCALE : 1" = 20'_XREF (2)

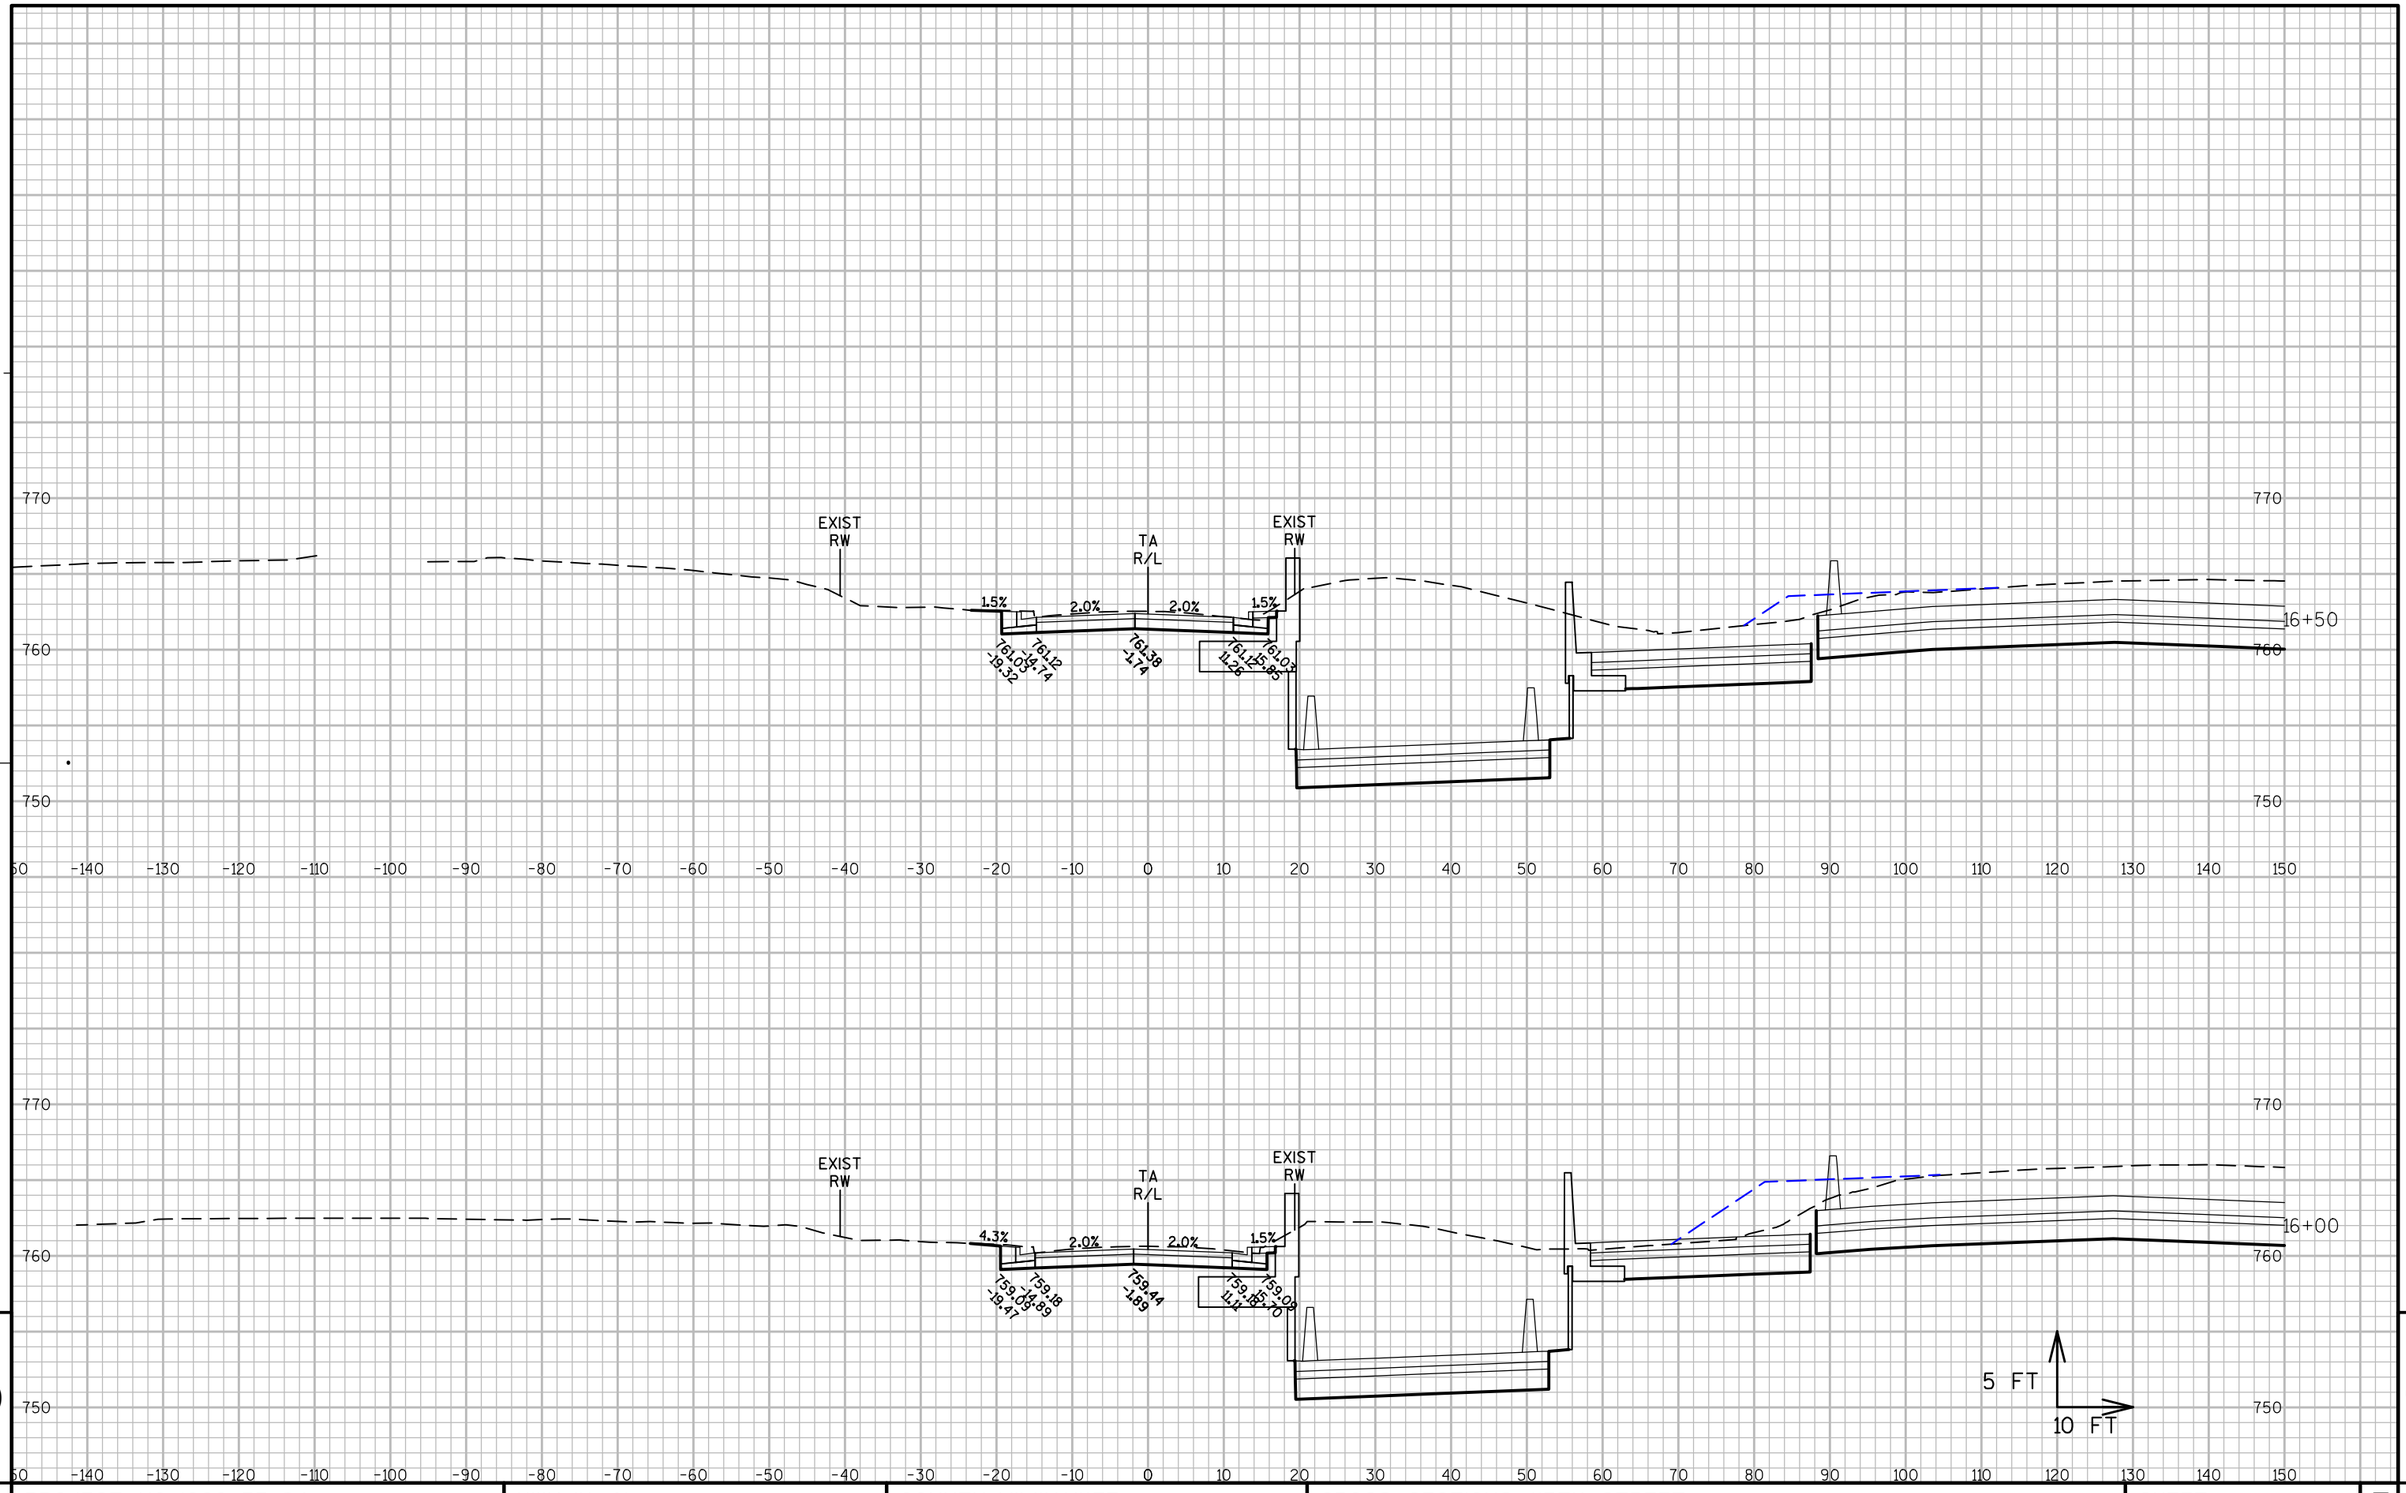

9

9

PROJECT NO: 1060-33-84	HWY: IH 41	COUNTY: MILWAUKEE	CROSS SECTIONS: 113TH STREET	SHEET 2911	E

FILE NAME : W:\PDS\C3D\10603316\84\DSN\XS\090507_XS_TA.DWG
LAYOUT NAME - 090507-TA - (15)

PLOT DATE : 3/5/2017 2:07 PM

PLOT BY : LARKIN, MICHAEL A PLOT NAME :

PLOT SCALE : 1" = 20'_XREF(2)

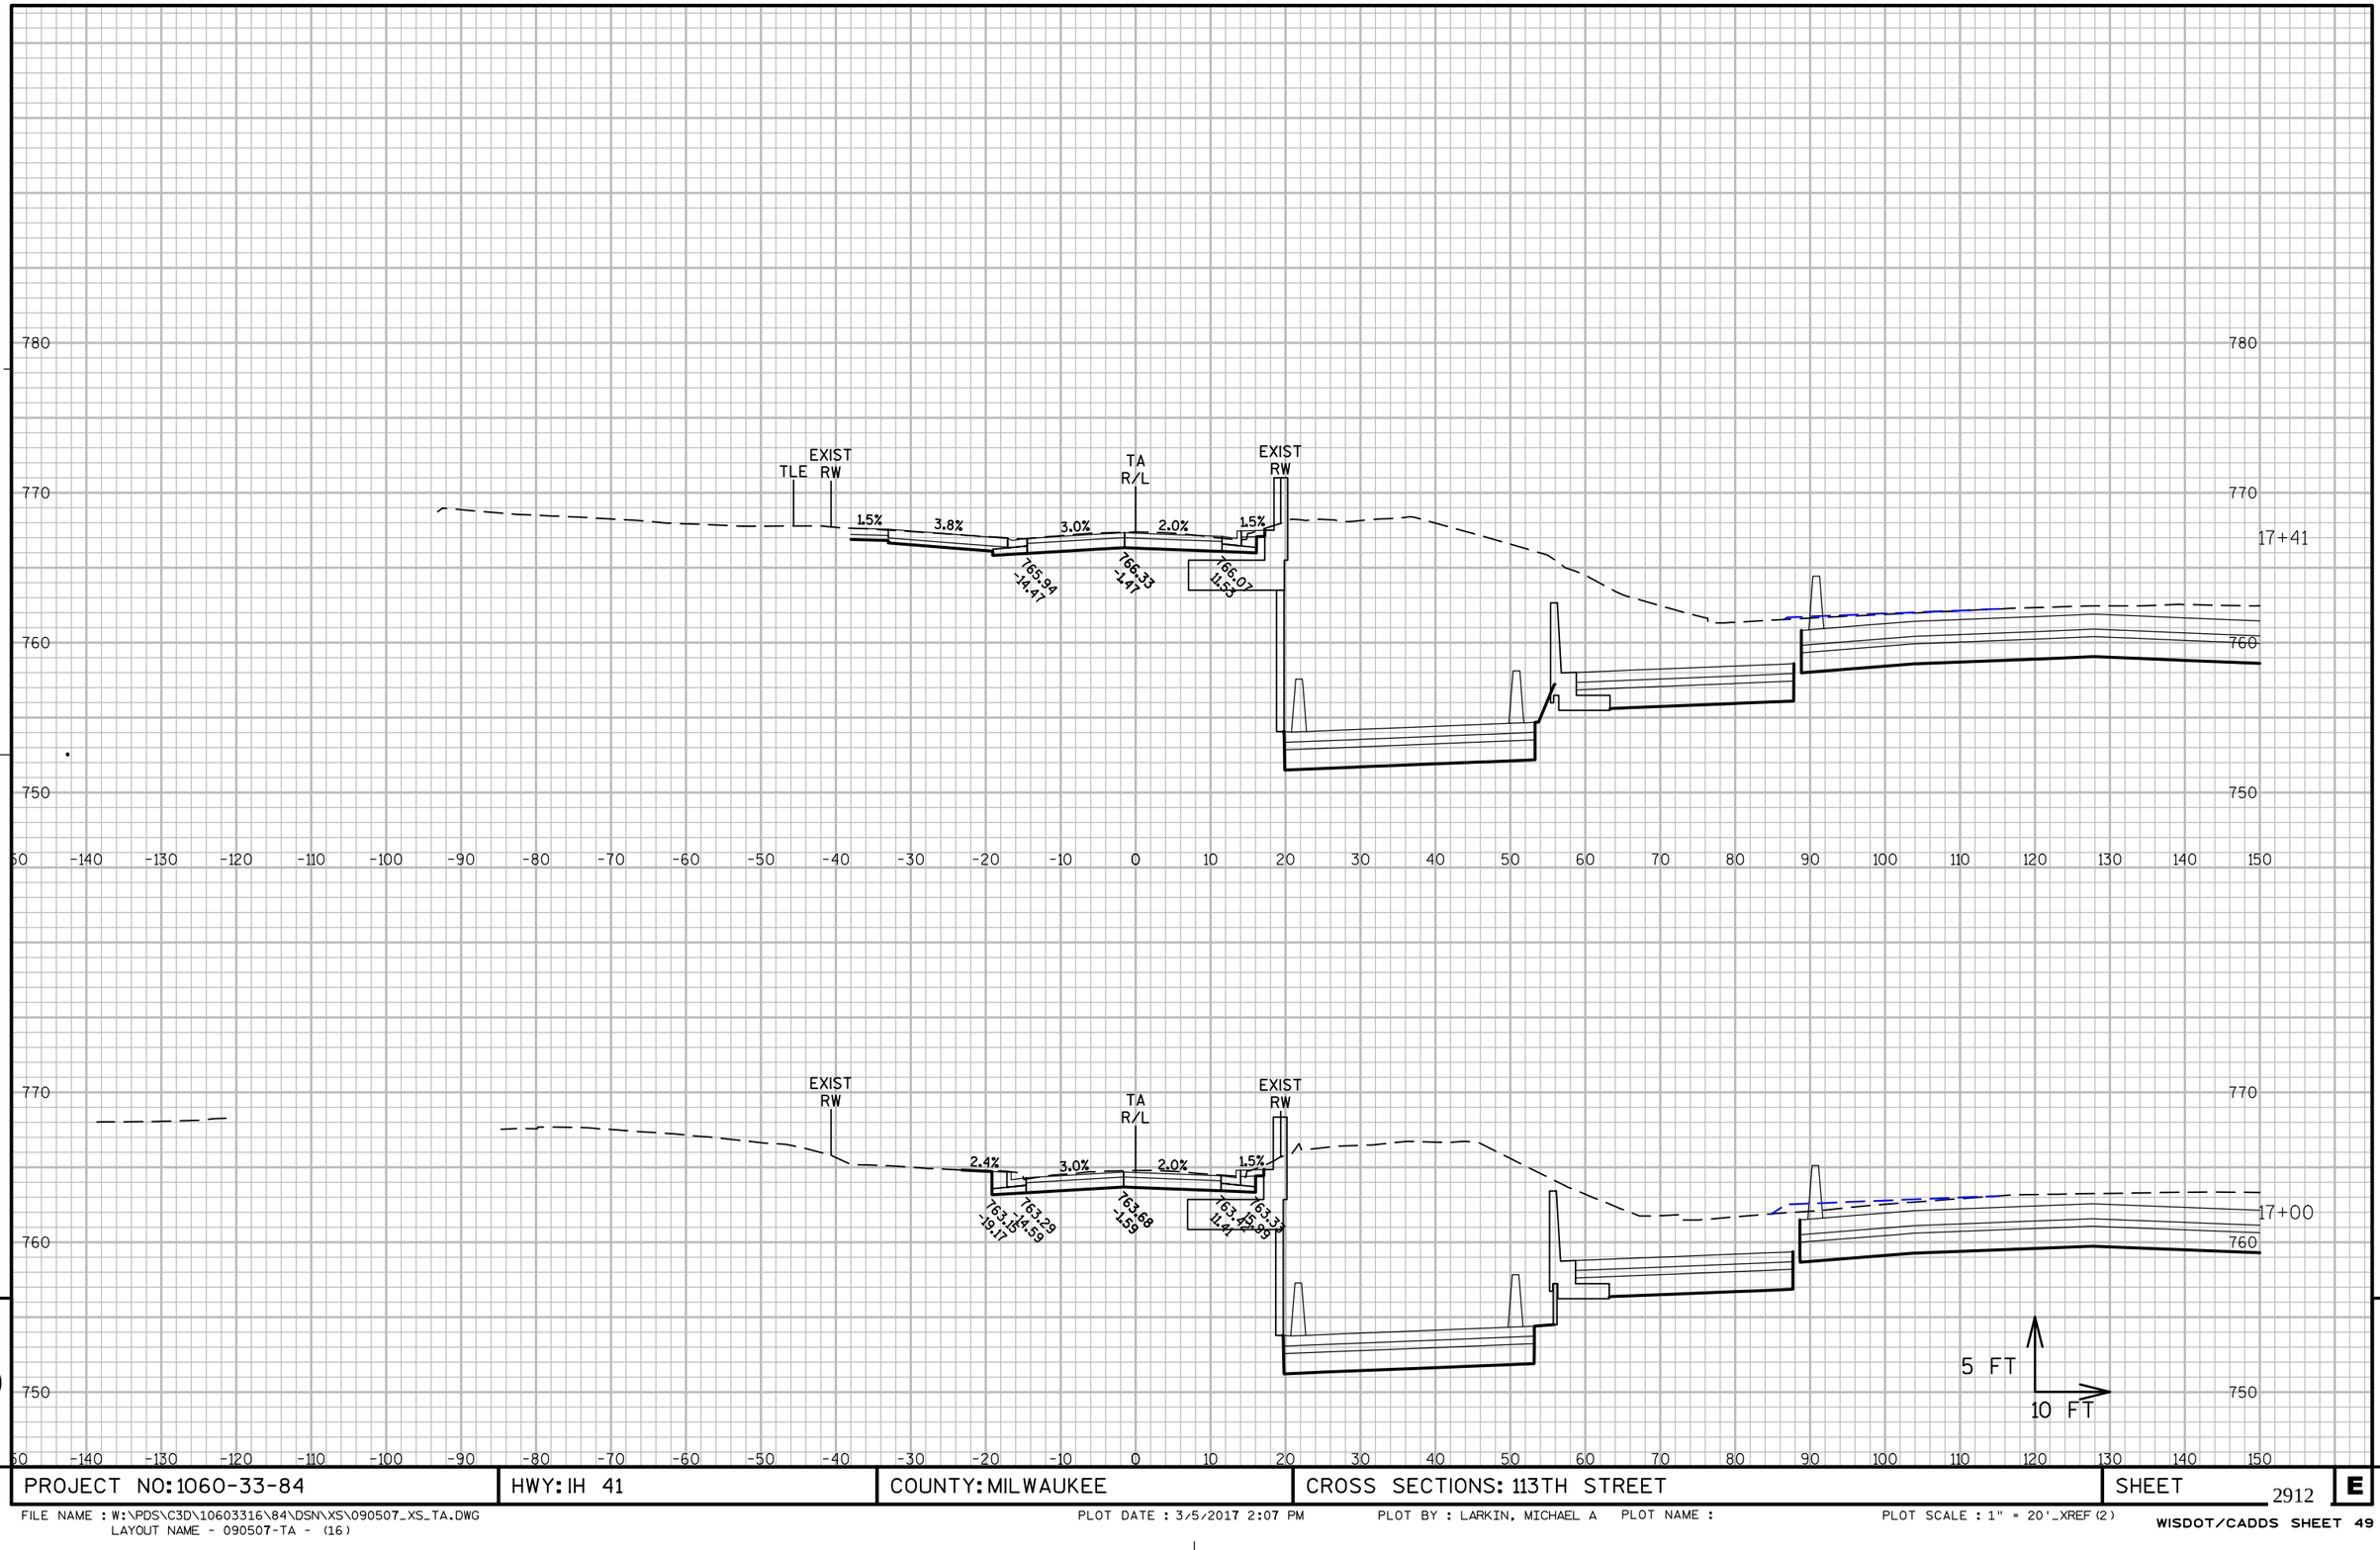

9

9

PROJECT NO: 1060-33-84	HWY: IH 41	COUNTY: MILWAUKEE	CROSS SECTIONS: 113TH STREET	SHEET 2912 E

FILE NAME : W:\PDS\C3D\10603316\84\DSN\XS\090507_XS_TA.DWG
LAYOUT NAME - 090507-TA - (16)

PLOT DATE : 3/5/2017 2:07 PM PLOT BY : LARKIN, MICHAEL A PLOT NAME : PLOT SCALE : 1" = 20'_XREF(2)

WISDOT/CADDS SHEET 49

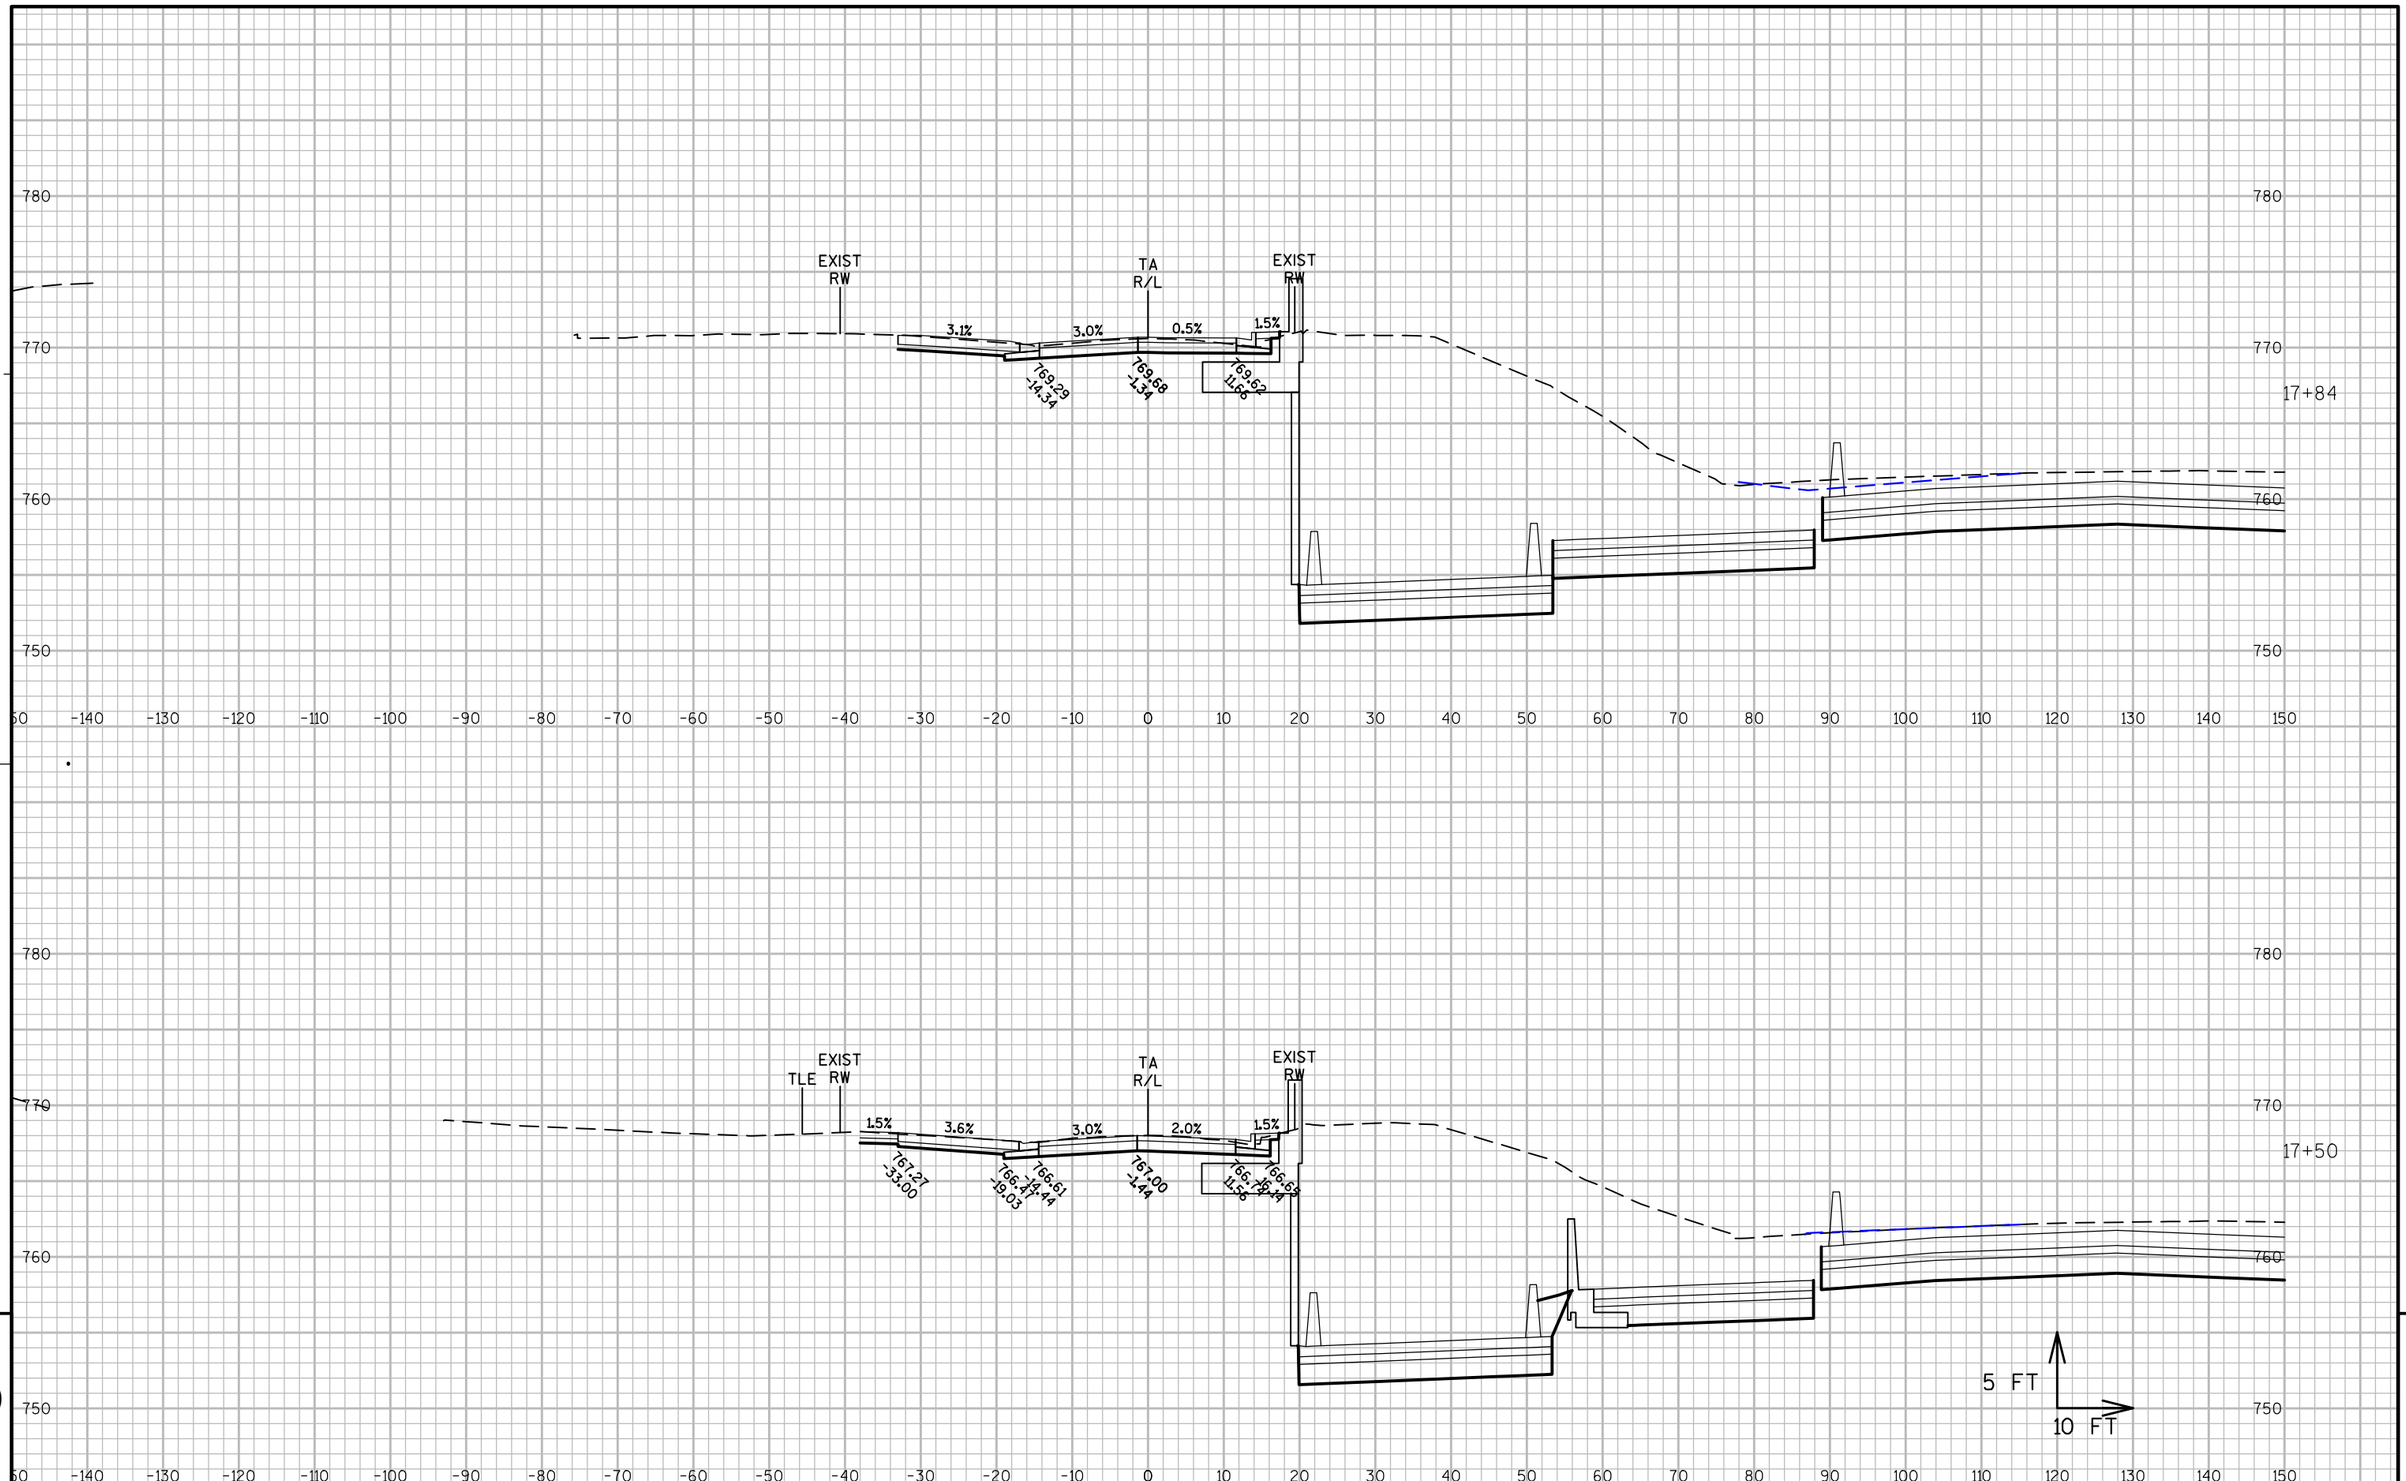

9

9

PROJECT NO: 1060-33-84	HWY: IH 41	COUNTY: MILWAUKEE	CROSS SECTIONS: 113TH STREET	SHEET 2913 E

FILE NAME : W:\PDS\C3D\10603316\84\DSN\XS\090507_XS_TA.DWG
LAYOUT NAME - 090507-TA - (17)

PLOT DATE : 3/5/2017 2:07 PM

PLOT BY : LARKIN, MICHAEL A PLOT NAME :

PLOT SCALE : 1" = 20'_XREF(2)

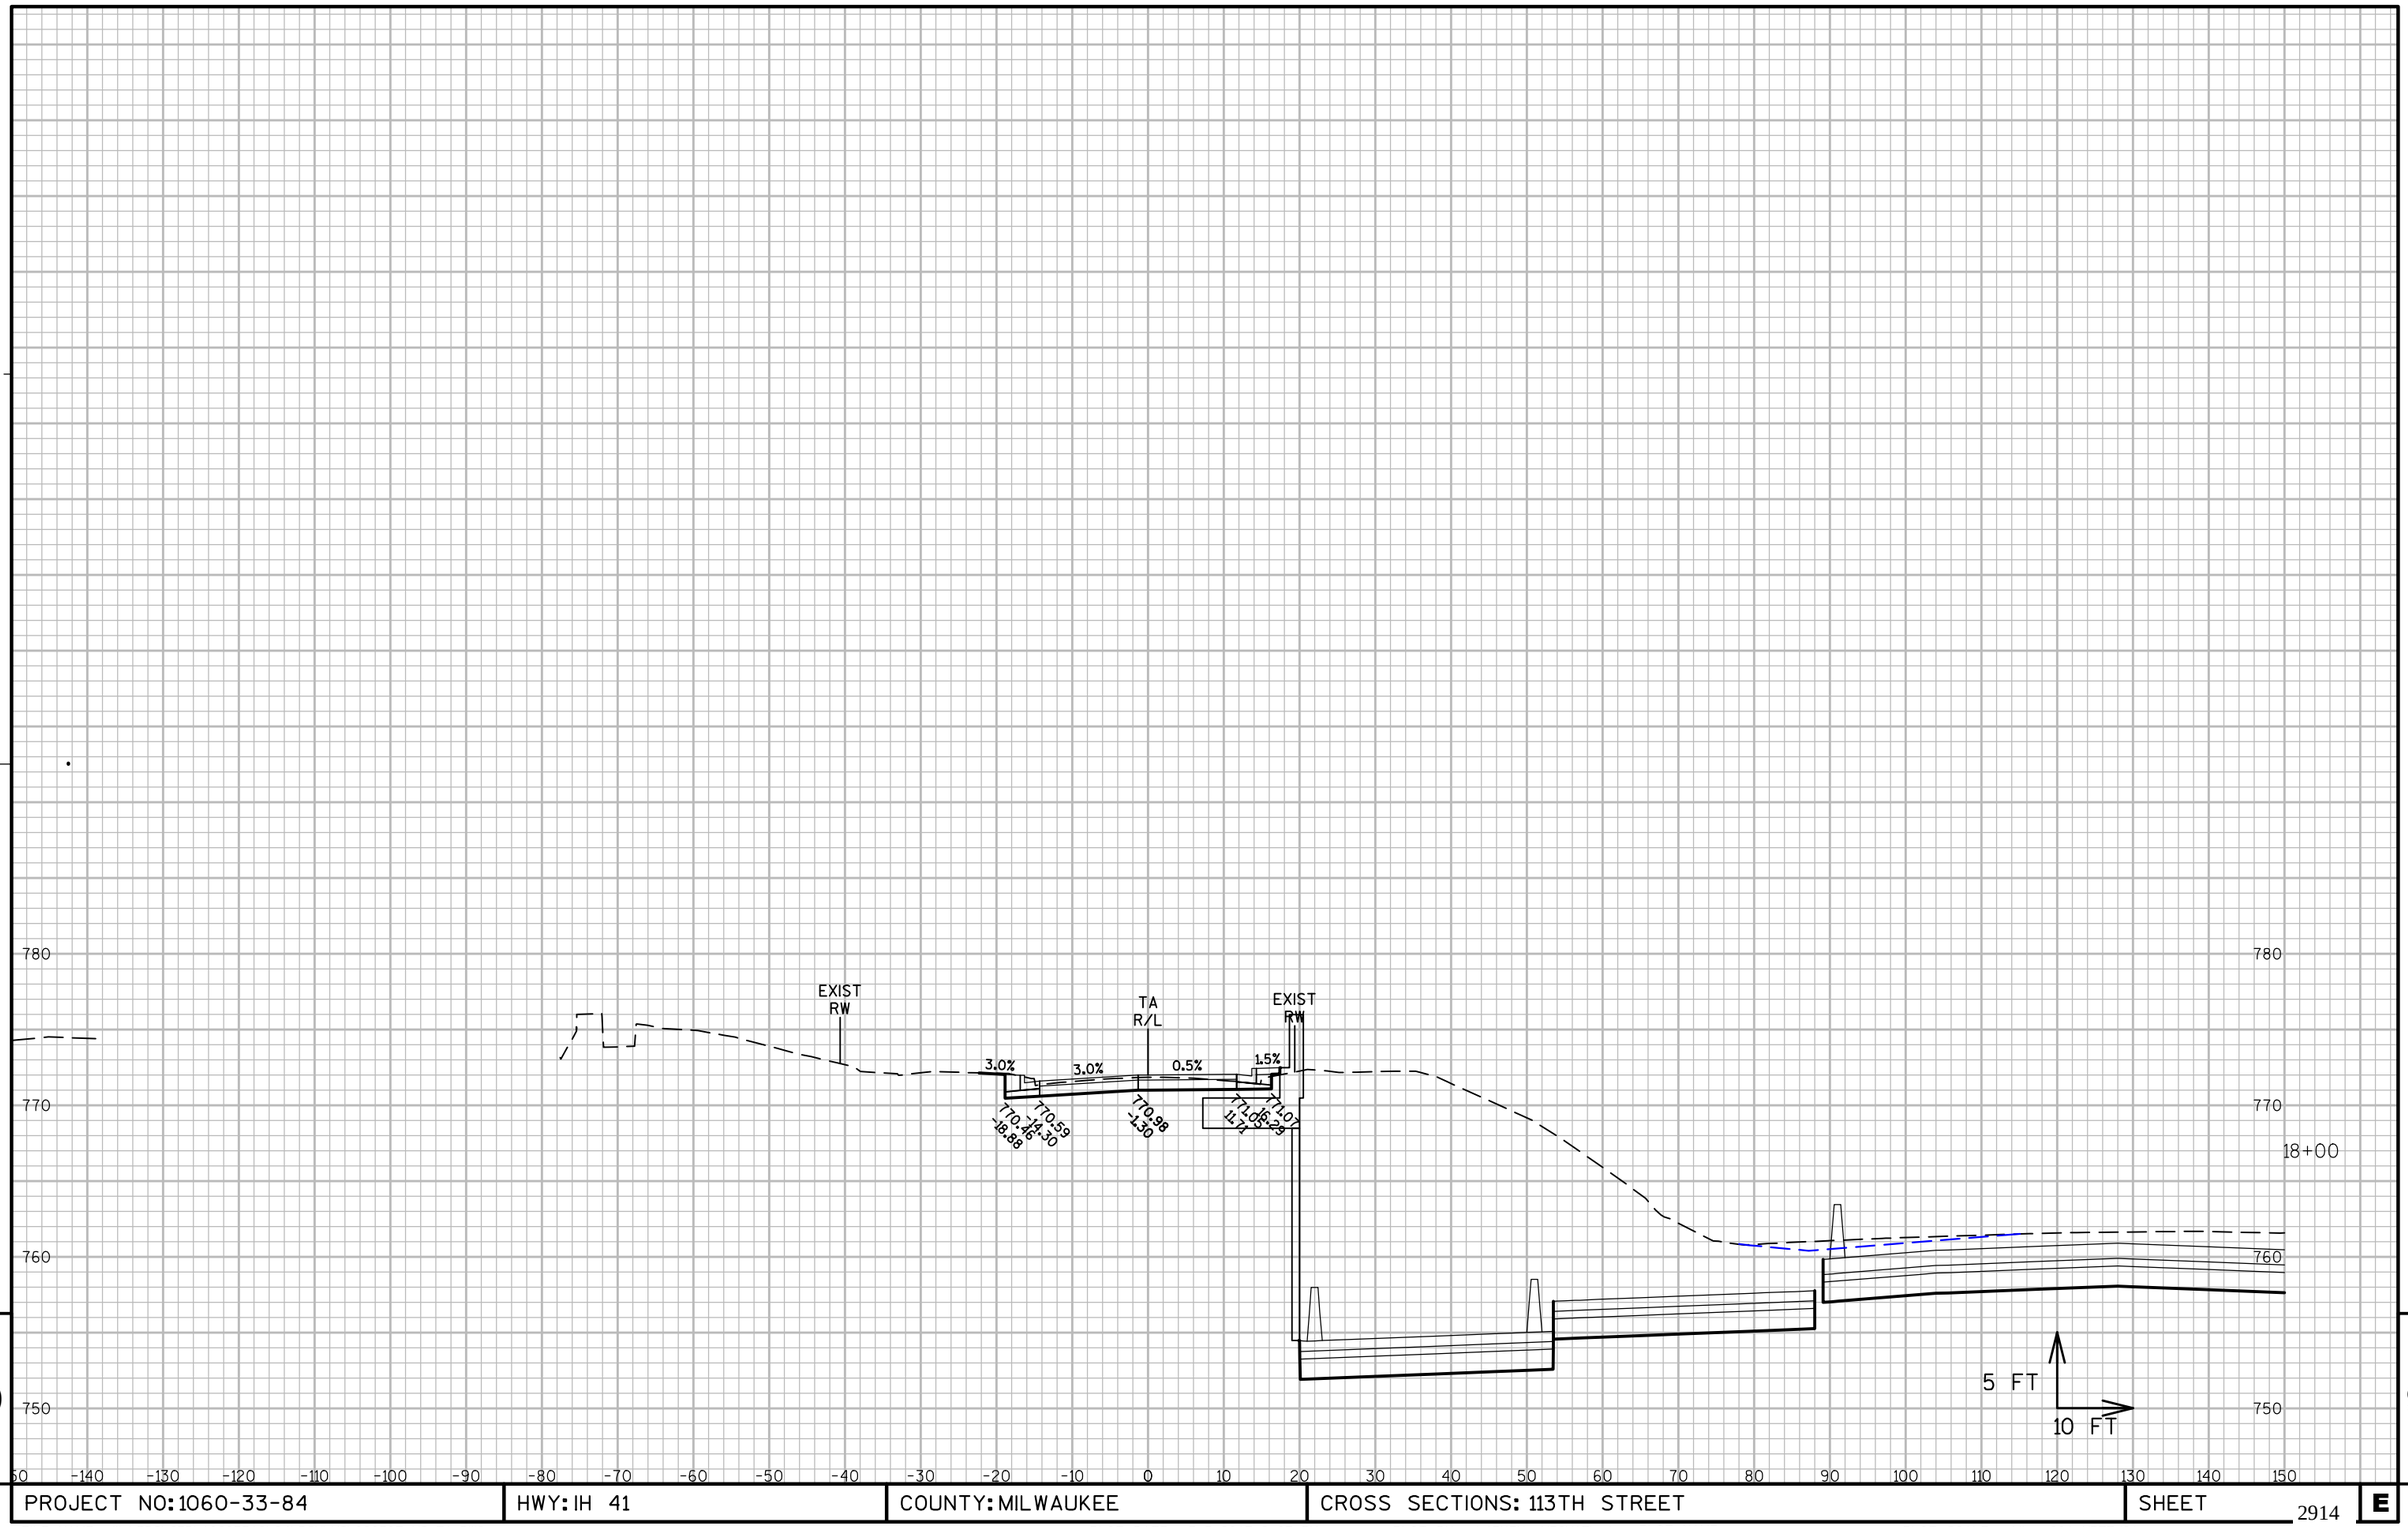

9

9

PROJECT NO: 1060-33-84	HWY: IH 41	COUNTY: MILWAUKEE	CROSS SECTIONS: 113TH STREET	SHEET 2914 E

FILE NAME : W:\PDS\C3D\10603316\84\DSN\XS\090507_XS_TA.DWG
LAYOUT NAME - 090507-TA - (18)

PLOT DATE : 3/5/2017 2:07 PM PLOT BY : LARKIN, MICHAEL A PLOT NAME : PLOT SCALE : 1" = 20'_XREF(2)

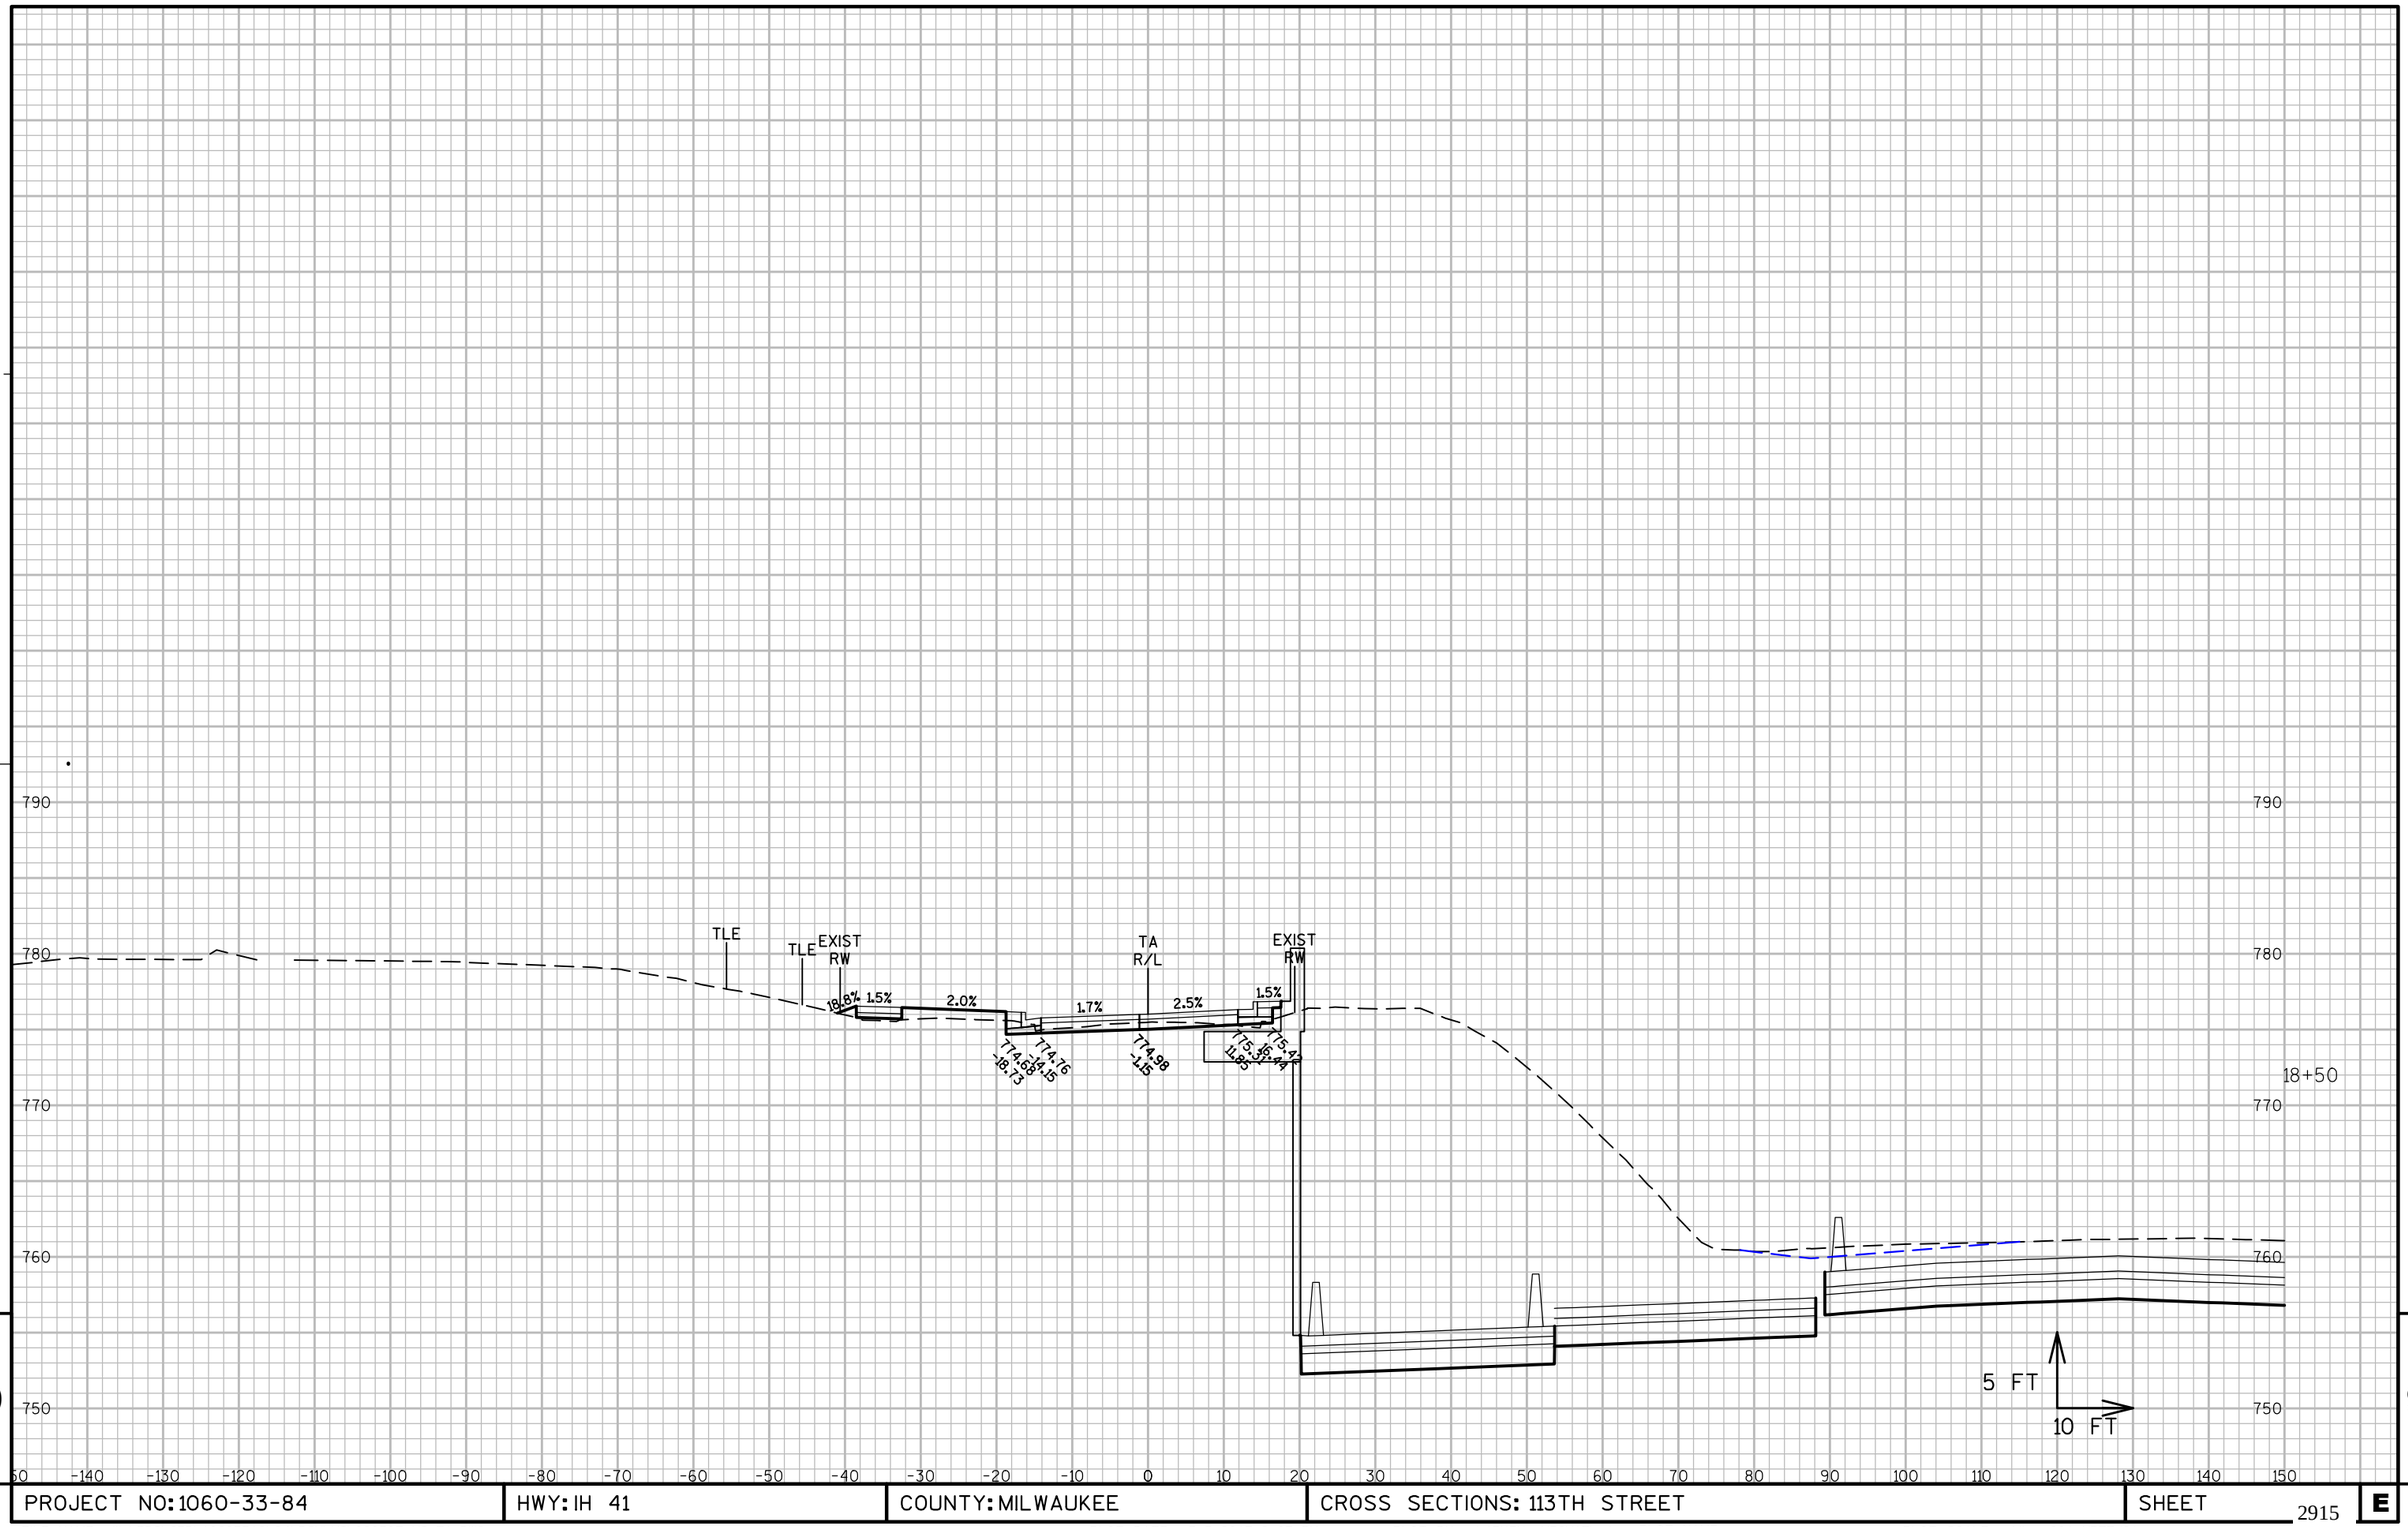

9

9

PROJECT NO: 1060-33-84	HWY: IH 41	COUNTY: MILWAUKEE	CROSS SECTIONS: 113TH STREET	SHEET 2915	E

FILE NAME : W:\PDS\C3D\10603316\84\DSN\XS\090507_XS_TA.DWG
LAYOUT NAME - 090507-TA - (19)

PLOT DATE : 3/5/2017 2:07 PM PLOT BY : LARKIN, MICHAEL A PLOT NAME : PLOT SCALE : 1" = 20'_XREF(2)

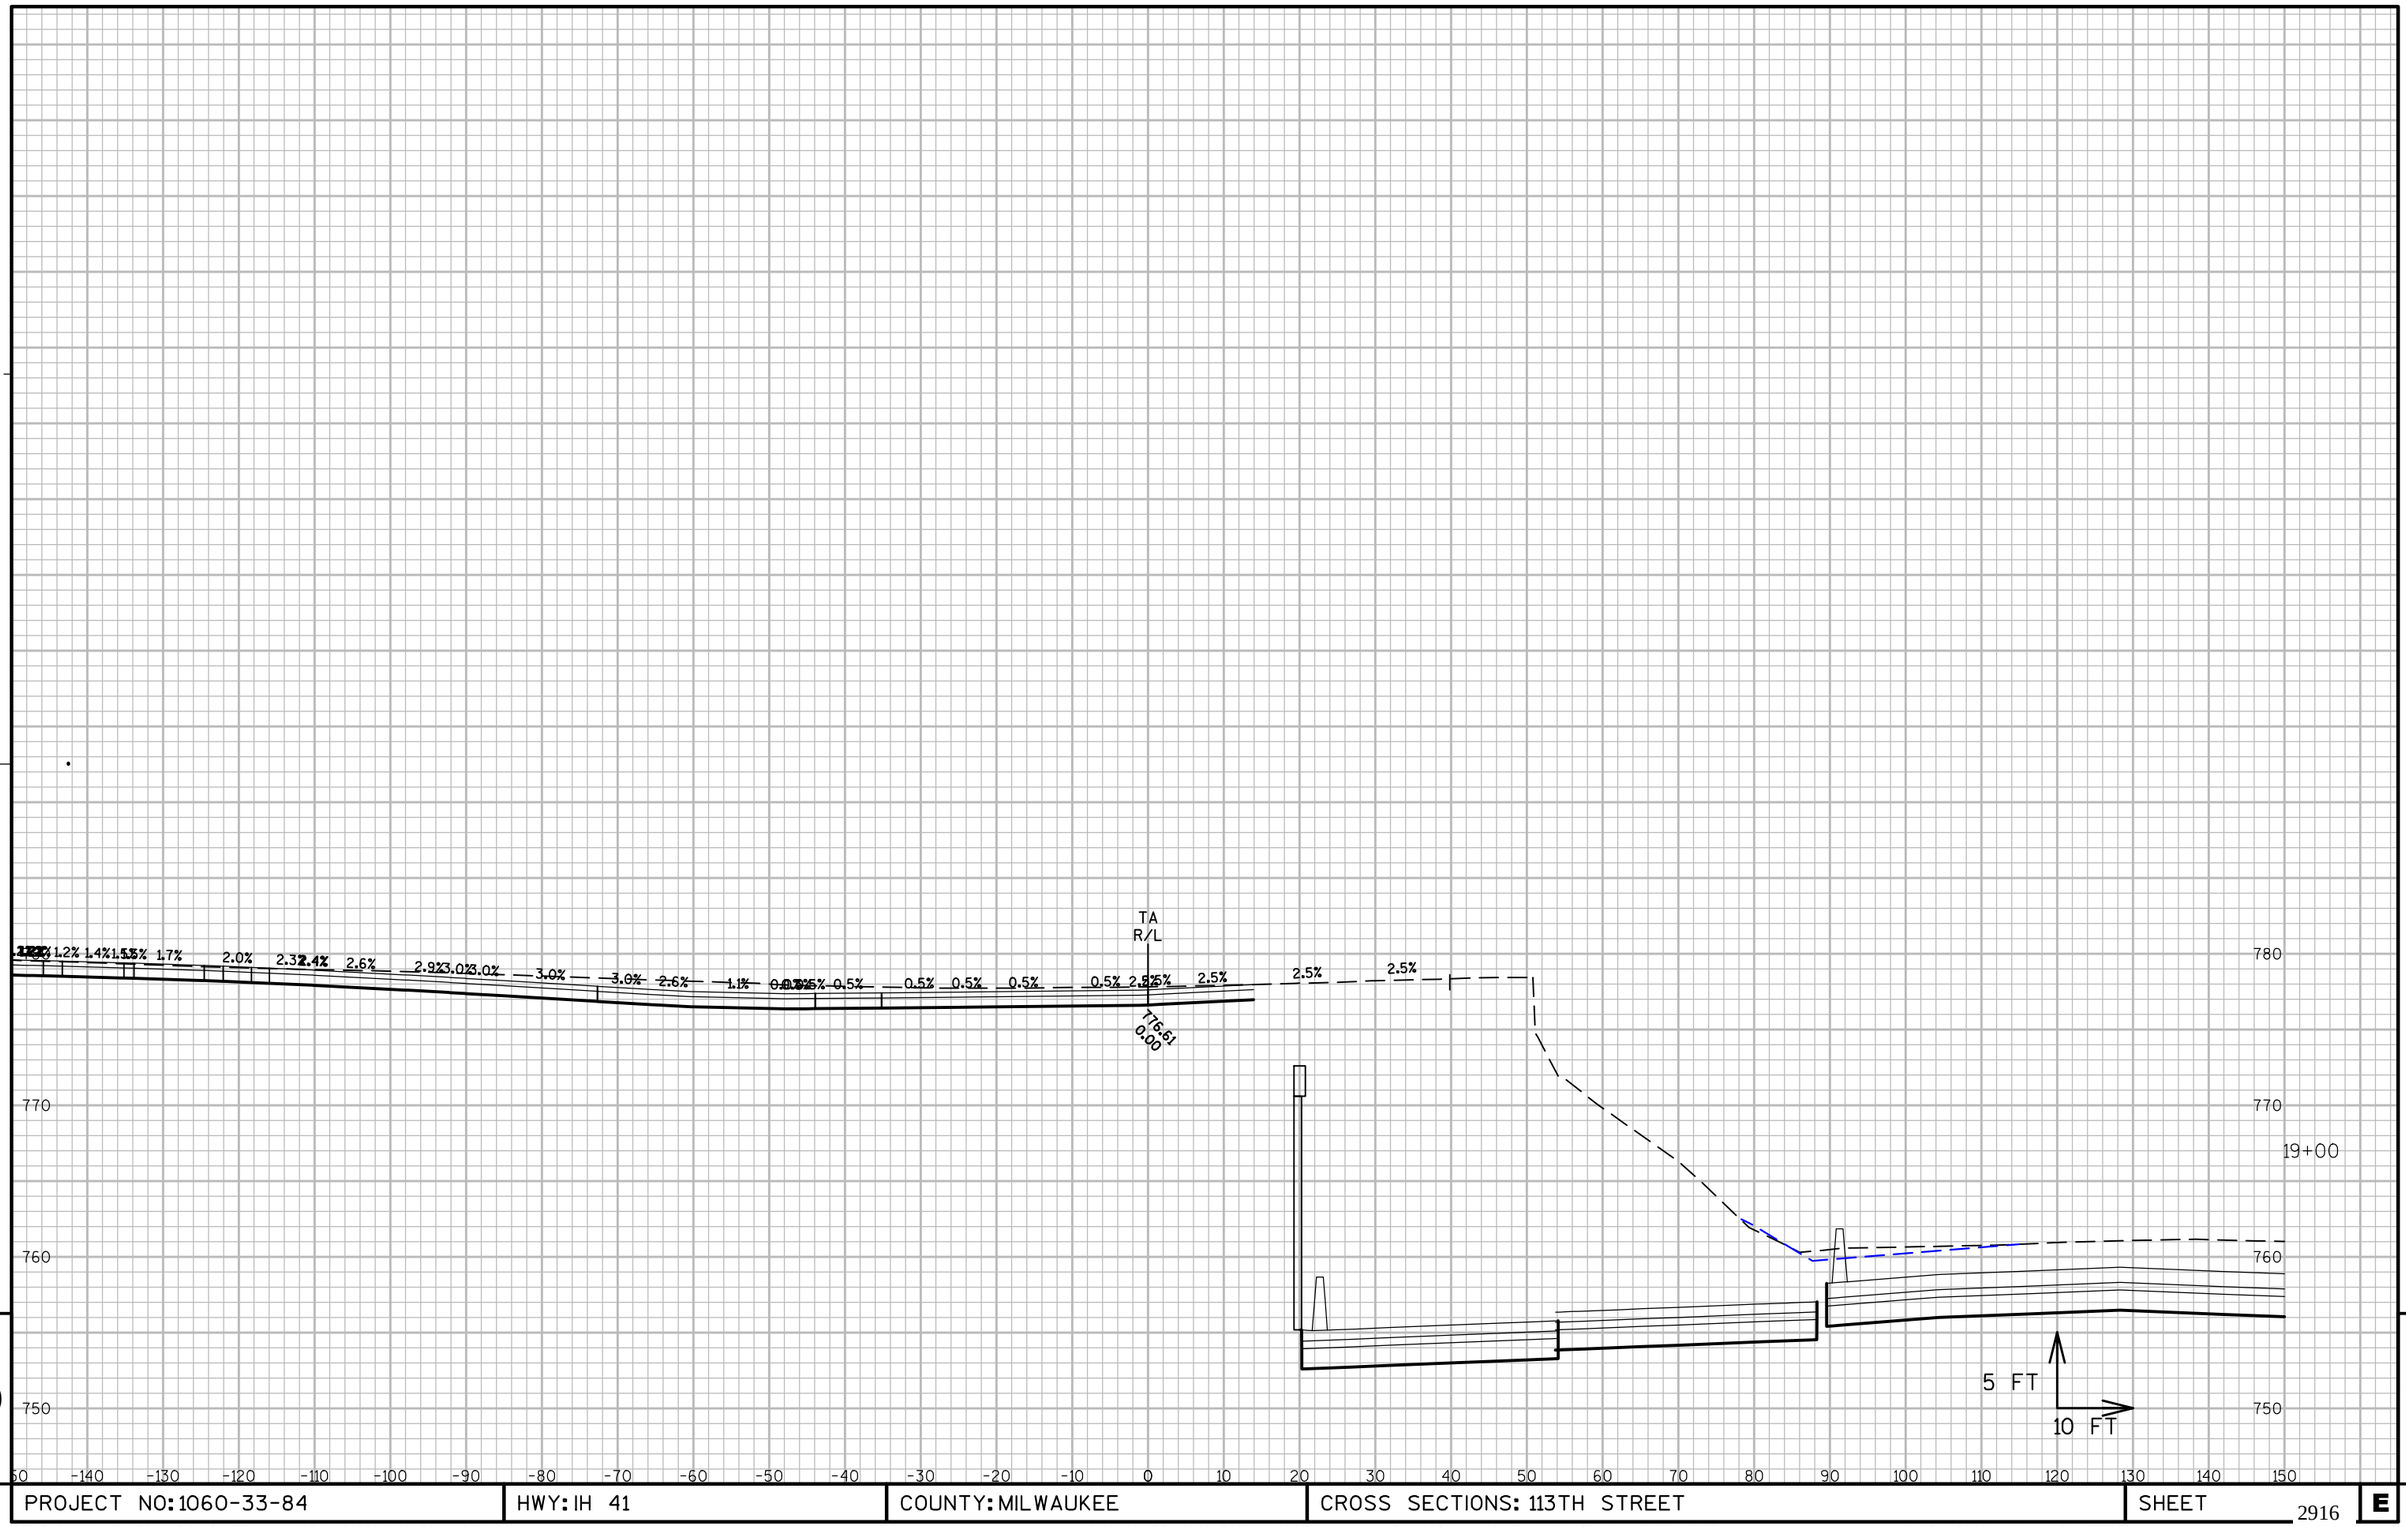

9

9

PROJECT NO: 1060-33-84	HWY: IH 41	COUNTY: MILWAUKEE	CROSS SECTIONS: 113TH STREET	SHEET 2916 E

FILE NAME : W:\PDS\C3D\10603316\84\DSN\XS\090507_XS_TA.DWG
LAYOUT NAME - 090507-TA - (20)

PLOT DATE : 3/5/2017 2:07 PM PLOT BY : LARKIN, MICHAEL A PLOT NAME : PLOT SCALE : 1" = 20'_XREF(2)

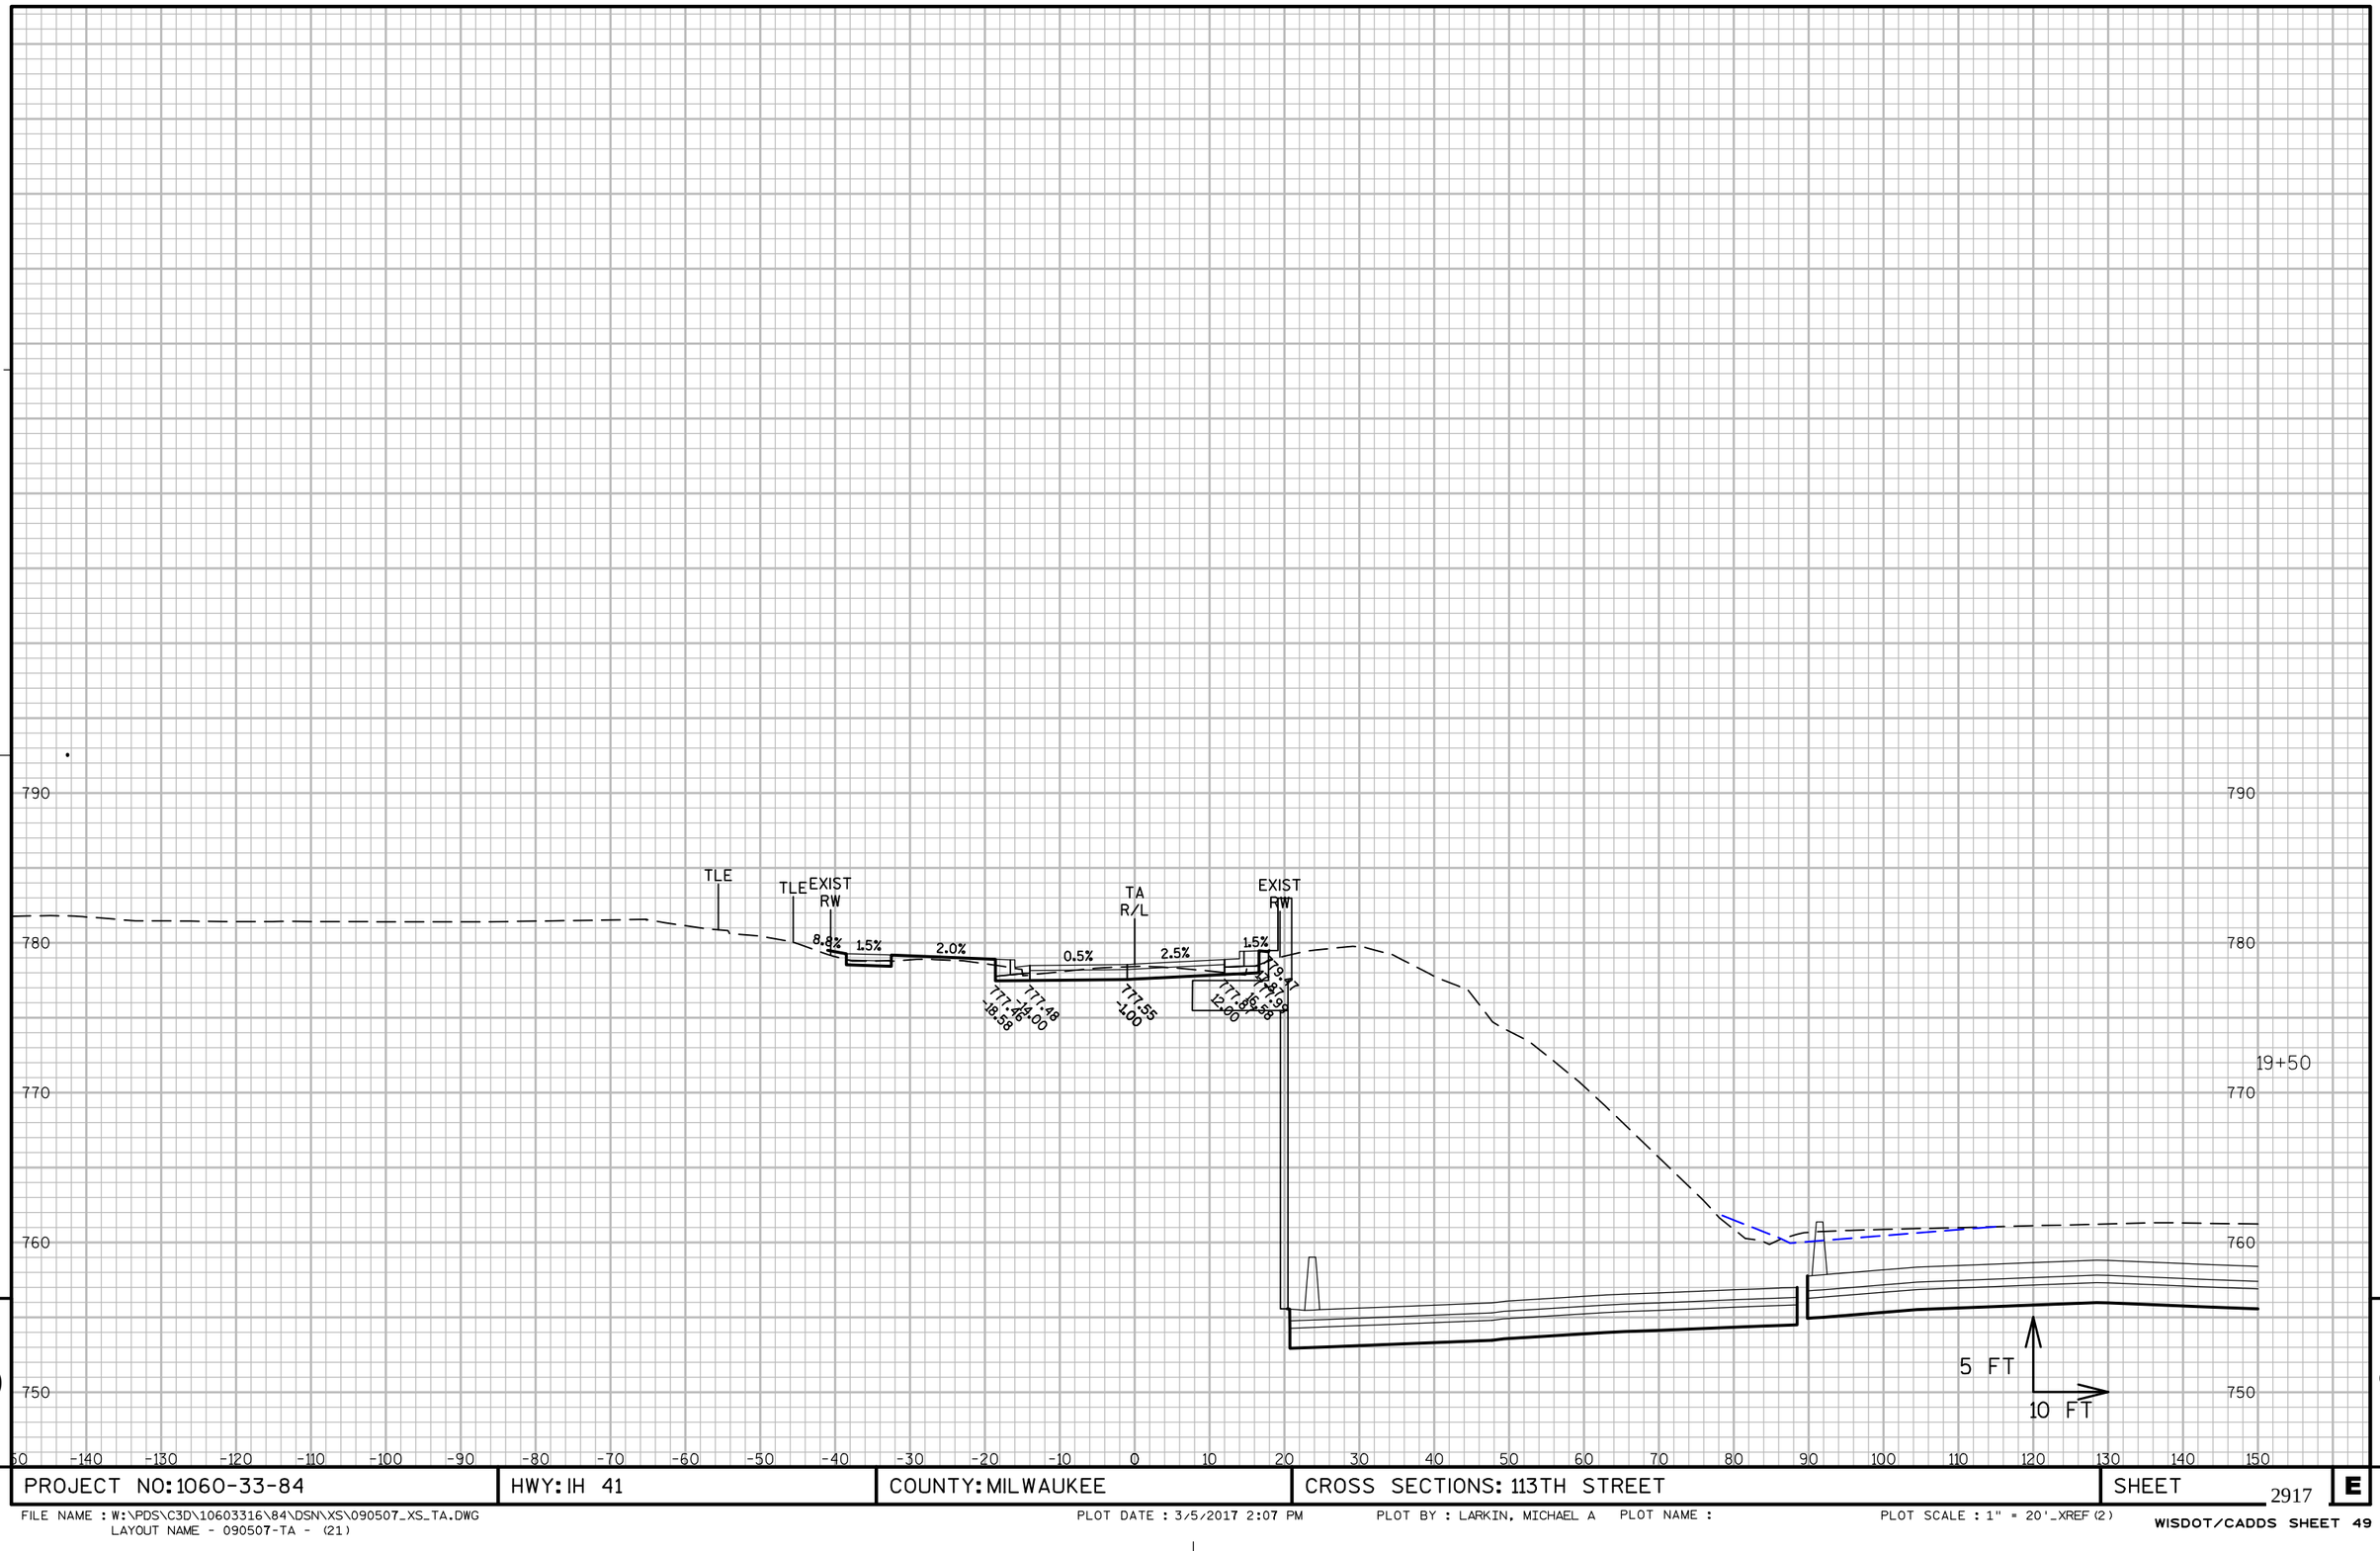

9

9

PROJECT NO: 1060-33-84	HWY: IH 41	COUNTY: MILWAUKEE	CROSS SECTIONS: 113TH STREET	SHEET 2917 E

FILE NAME : W:\PDS\C3D\10603316\84\DSN\XS\090507_XS_TA.DWG
LAYOUT NAME - 090507-TA - (21)

PLOT DATE : 3/5/2017 2:07 PM PLOT BY : LARKIN, MICHAEL A PLOT NAME : PLOT SCALE : 1" = 20'_XREF(2)

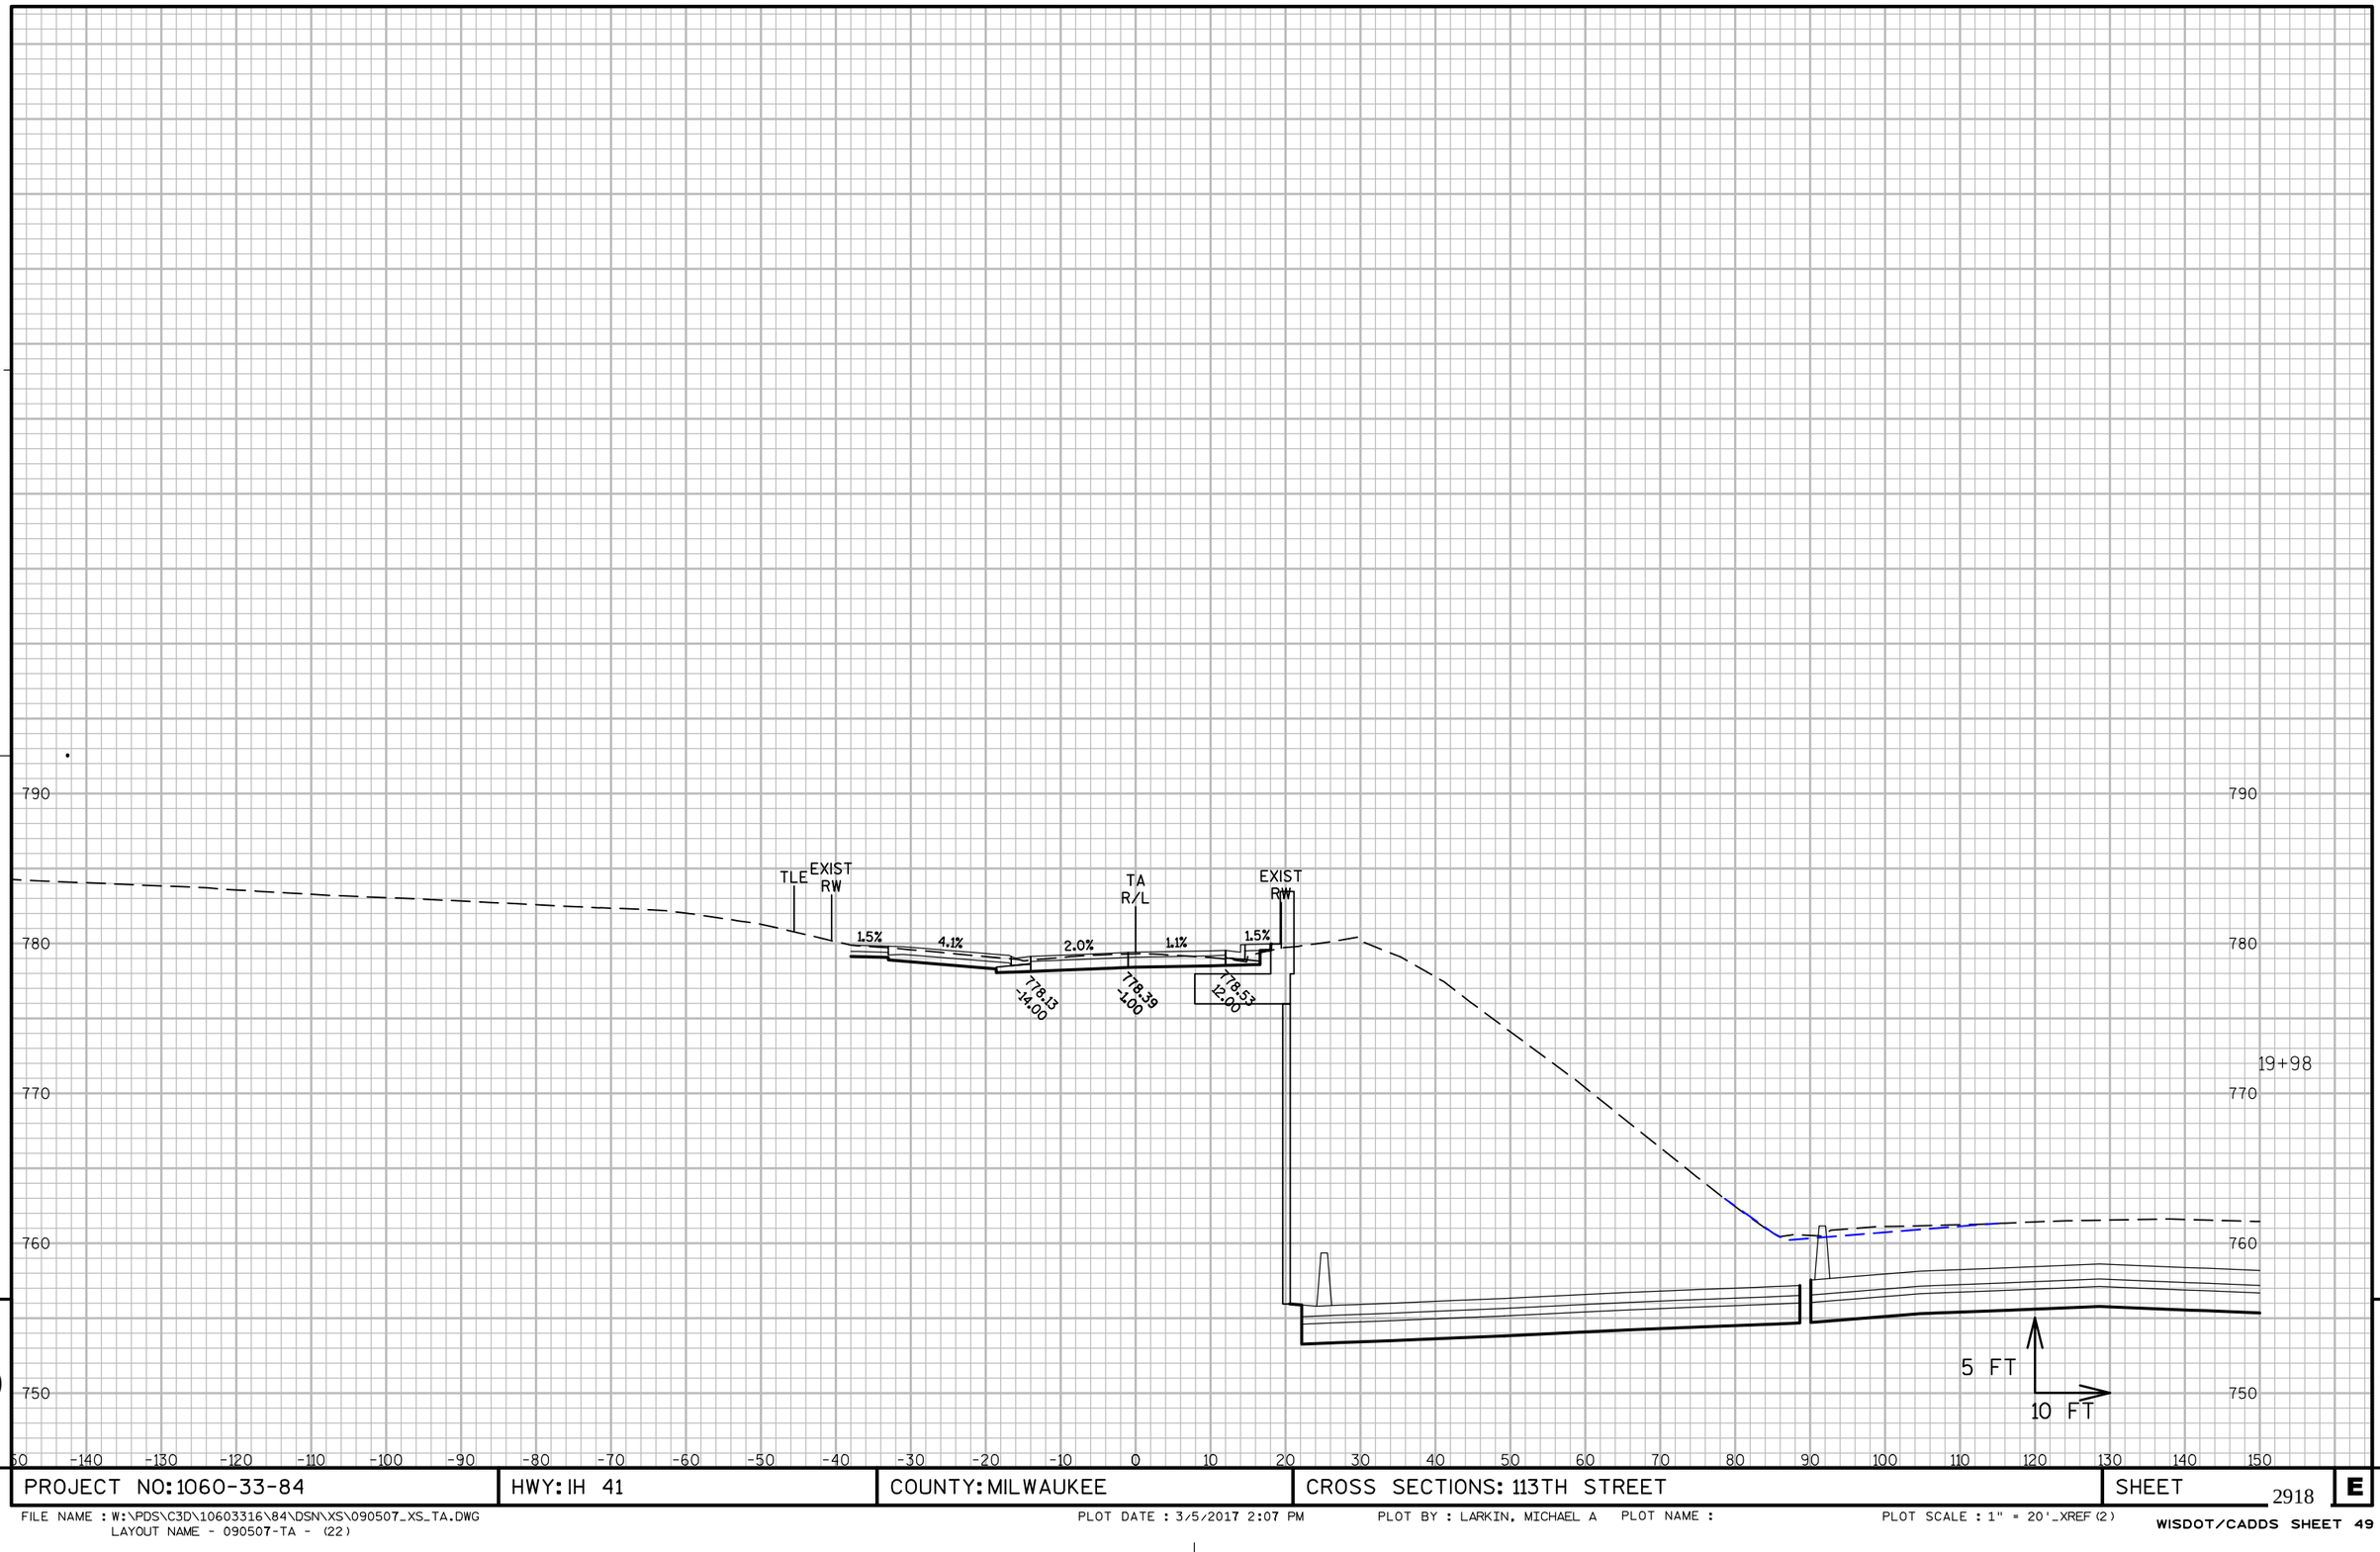

9

9

PROJECT NO: 1060-33-84	HWY: IH 41	COUNTY: MILWAUKEE	CROSS SECTIONS: 113TH STREET	SHEET 2918 E

FILE NAME : W:\PDS\C3D\10603316\84\DSN\XS\090507_XS_TA.DWG
LAYOUT NAME - 090507-TA - (22)

PLOT DATE : 3/5/2017 2:07 PM PLOT BY : LARKIN, MICHAEL A PLOT NAME : PLOT SCALE : 1" = 20'_XREF(2)

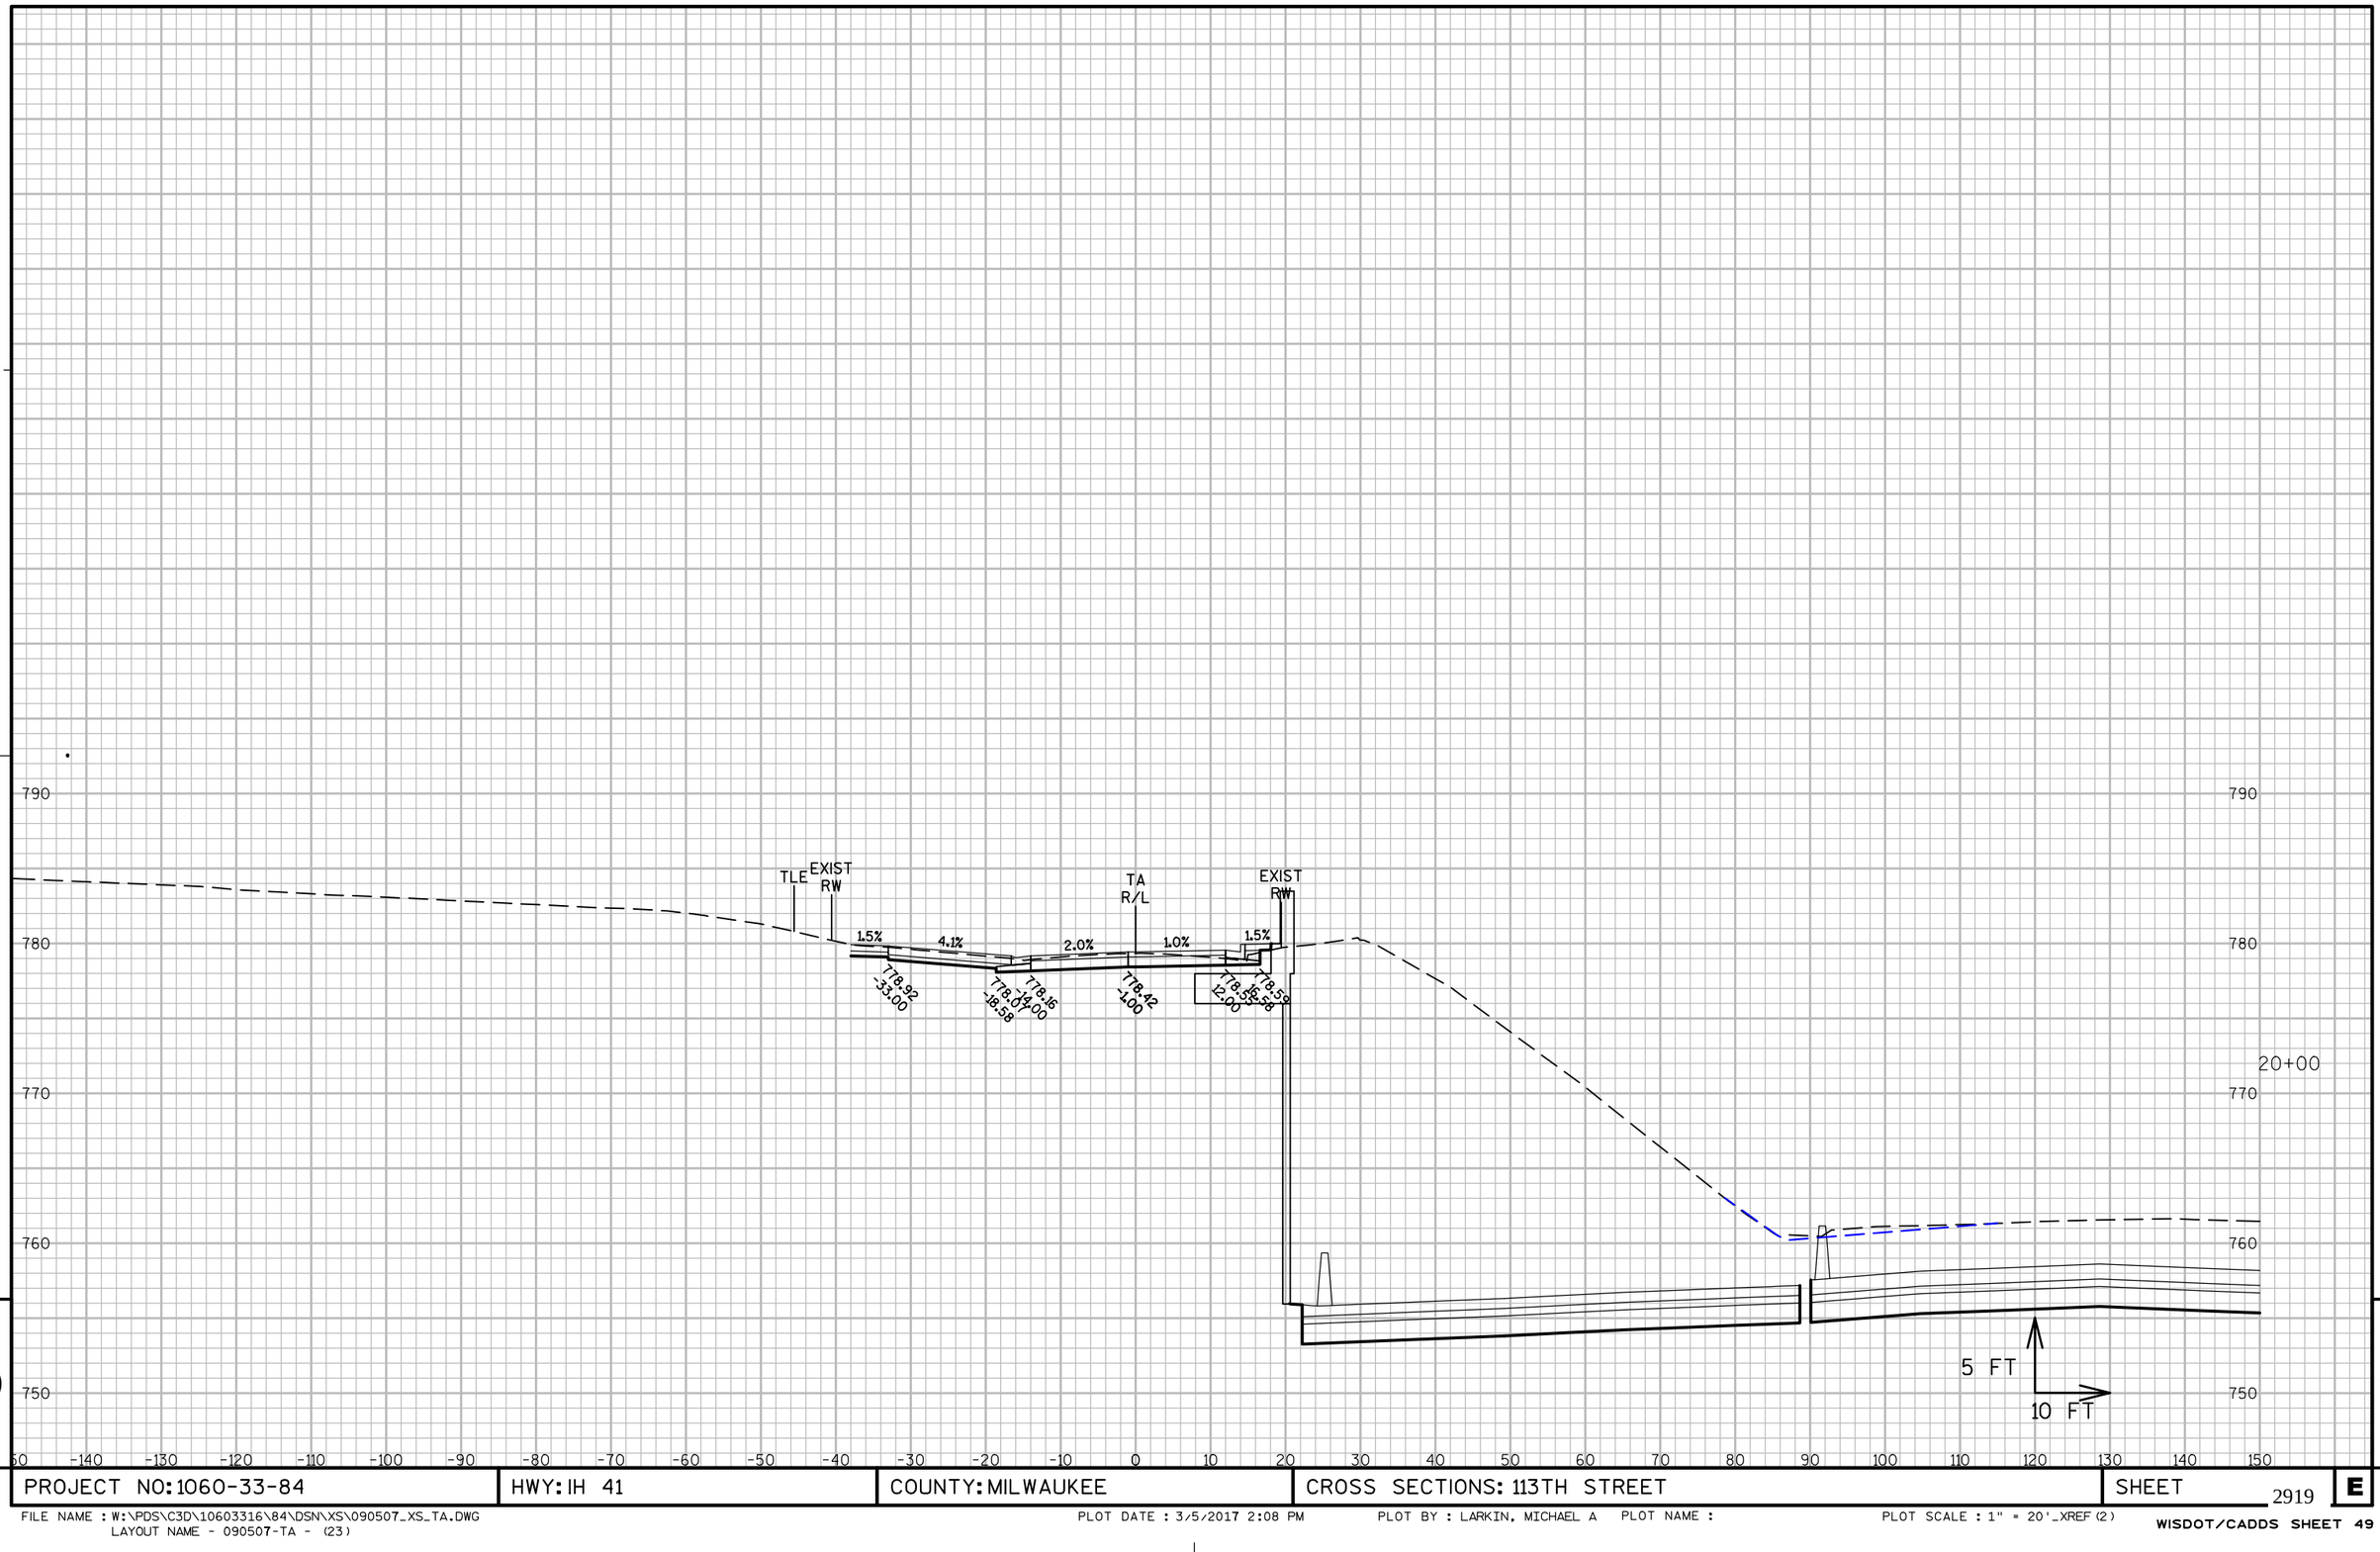

9

9

PROJECT NO: 1060-33-84	HWY: IH 41	COUNTY: MILWAUKEE	CROSS SECTIONS: 113TH STREET	SHEET 2919 E

FILE NAME : W:\PDS\C3D\10603316\84\DSN\XS\090507_XS_TA.DWG
LAYOUT NAME - 090507-TA - (23)

PLOT DATE : 3/5/2017 2:08 PM PLOT BY : LARKIN, MICHAEL A PLOT NAME : PLOT SCALE : 1" = 20'_XREF(2)

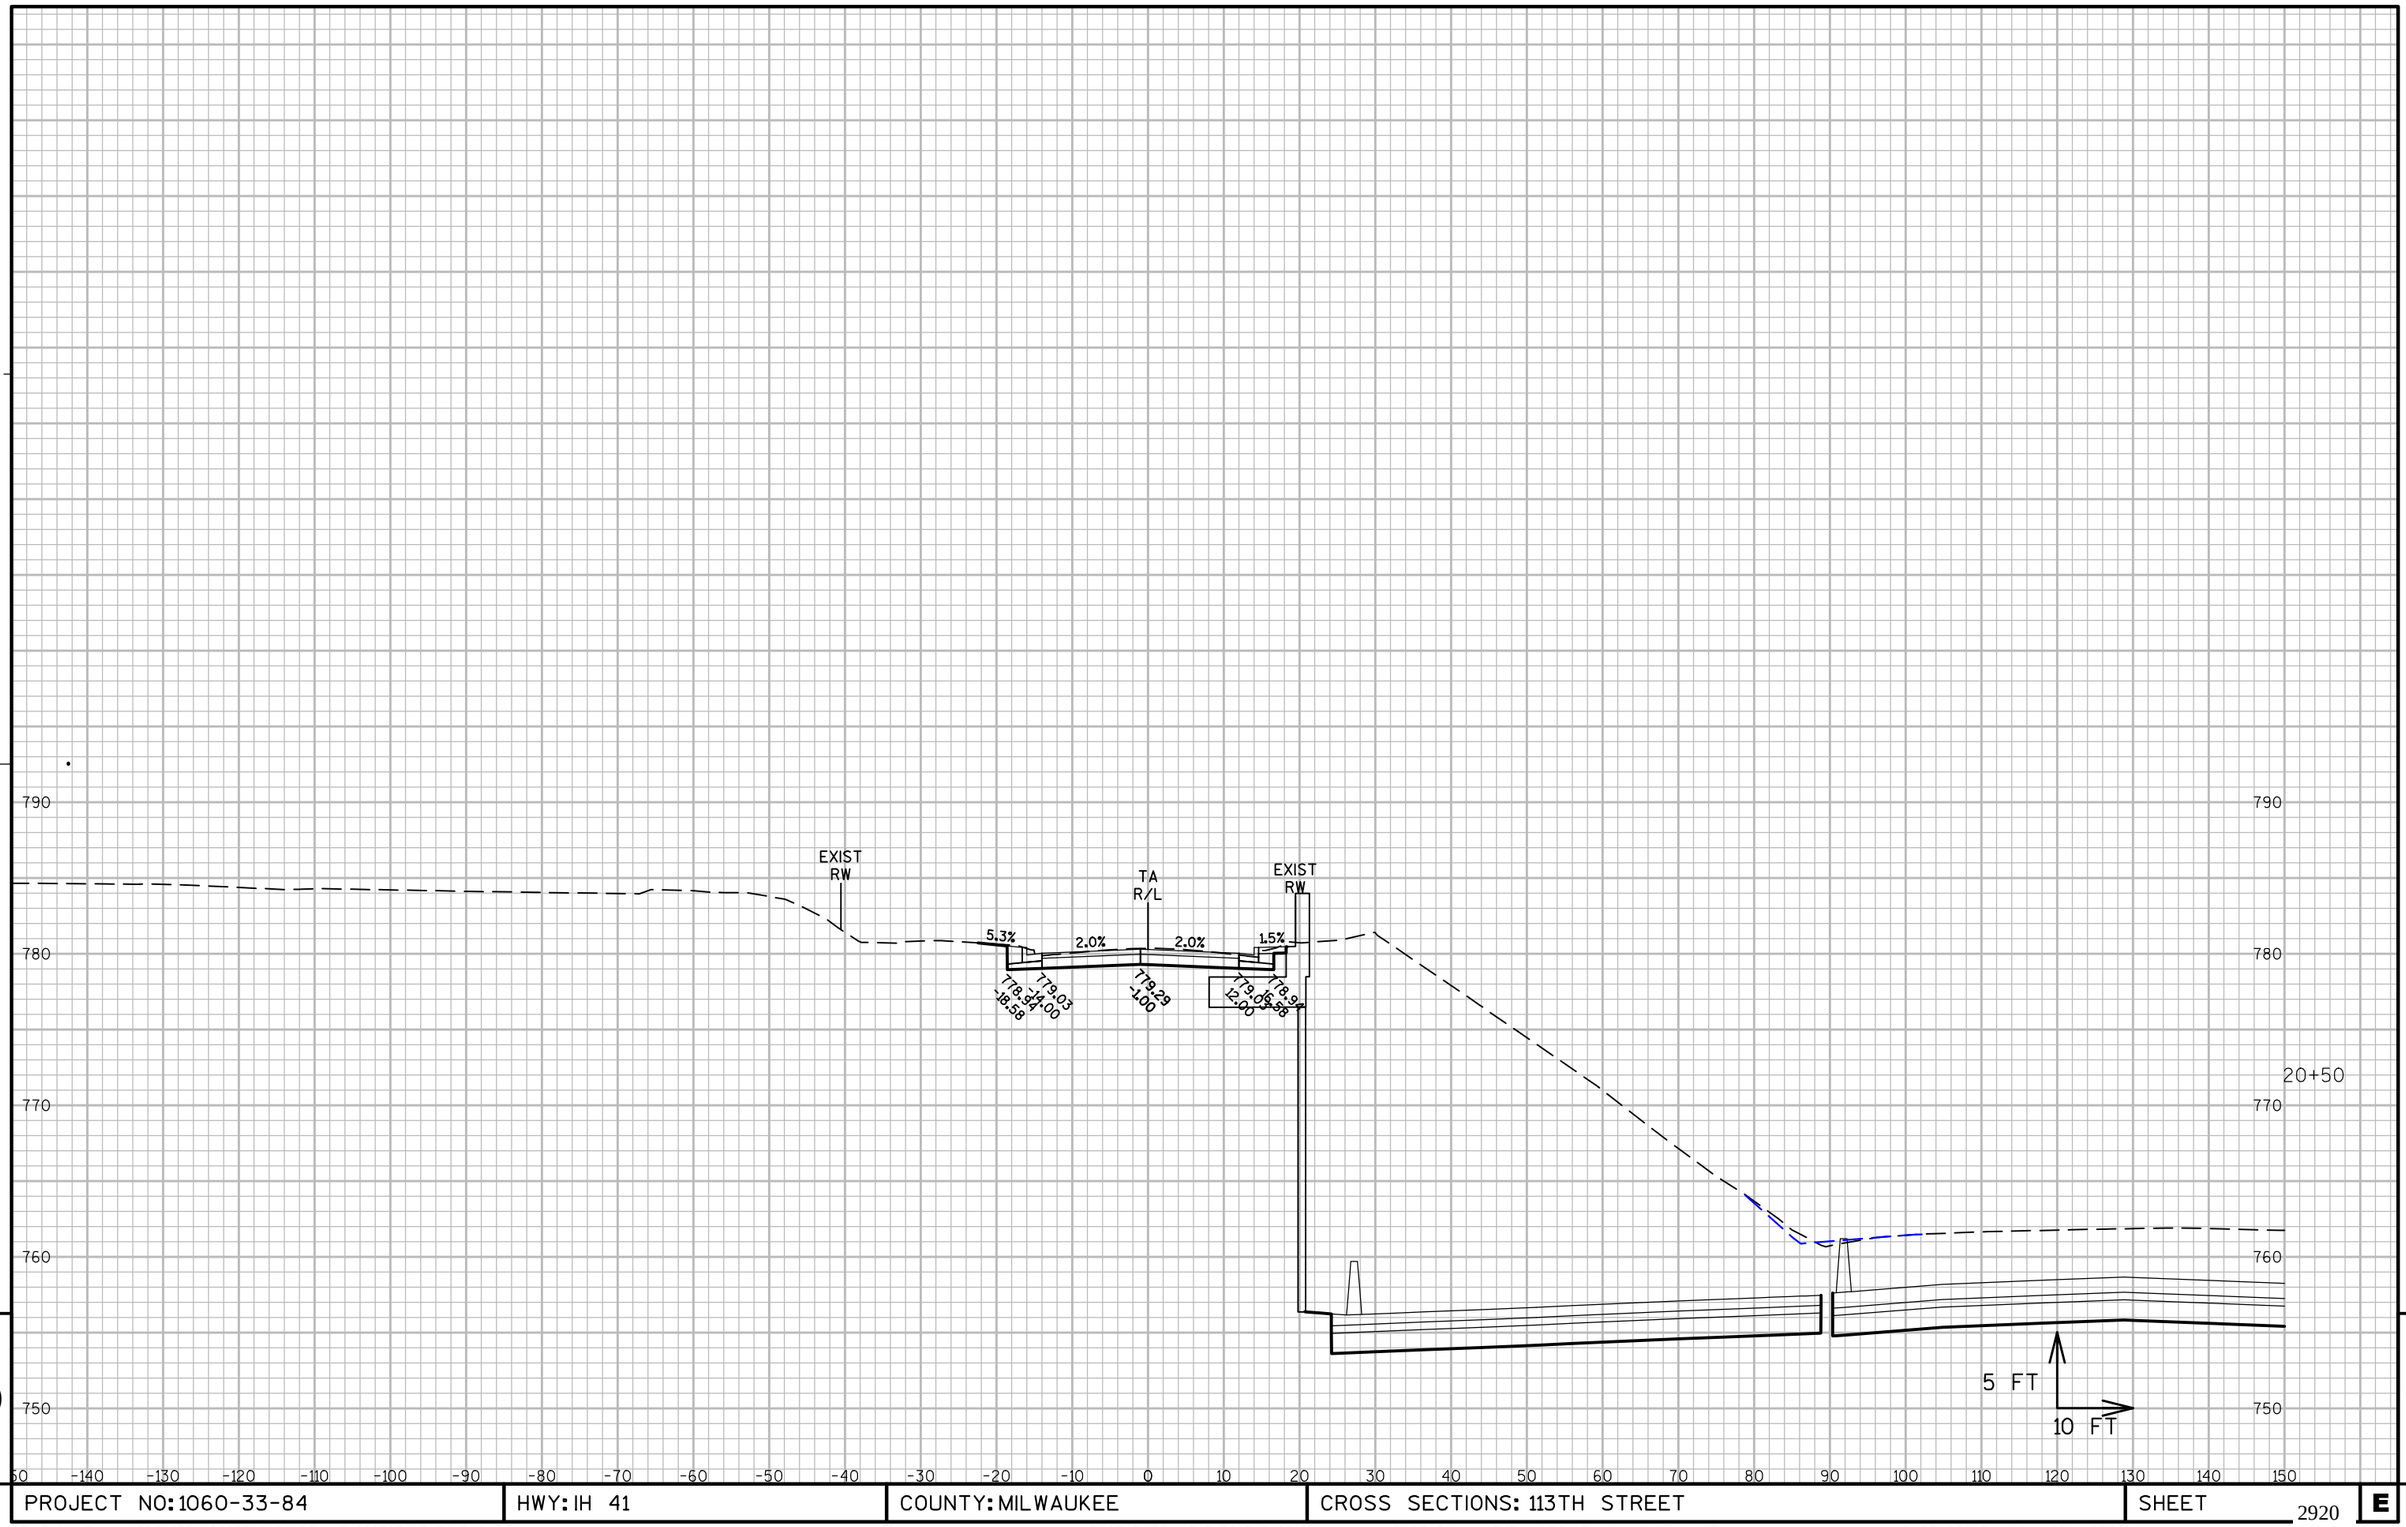

PROJECT NO: 1060-33-84	HWY: IH 41	COUNTY: MILWAUKEE	CROSS SECTIONS: 113TH STREET	SHEET 2920 E

FILE NAME : W:\PDS\C3D\10603316\84\DSN\XS\090507_XS_TA.DWG
LAYOUT NAME - 090507-TA - (24)

PLOT DATE : 3/5/2017 2:08 PM PLOT BY : LARKIN, MICHAEL A PLOT NAME : PLOT SCALE : 1" = 20'_XREF(2)

WISDOT/CADDS SHEET 49

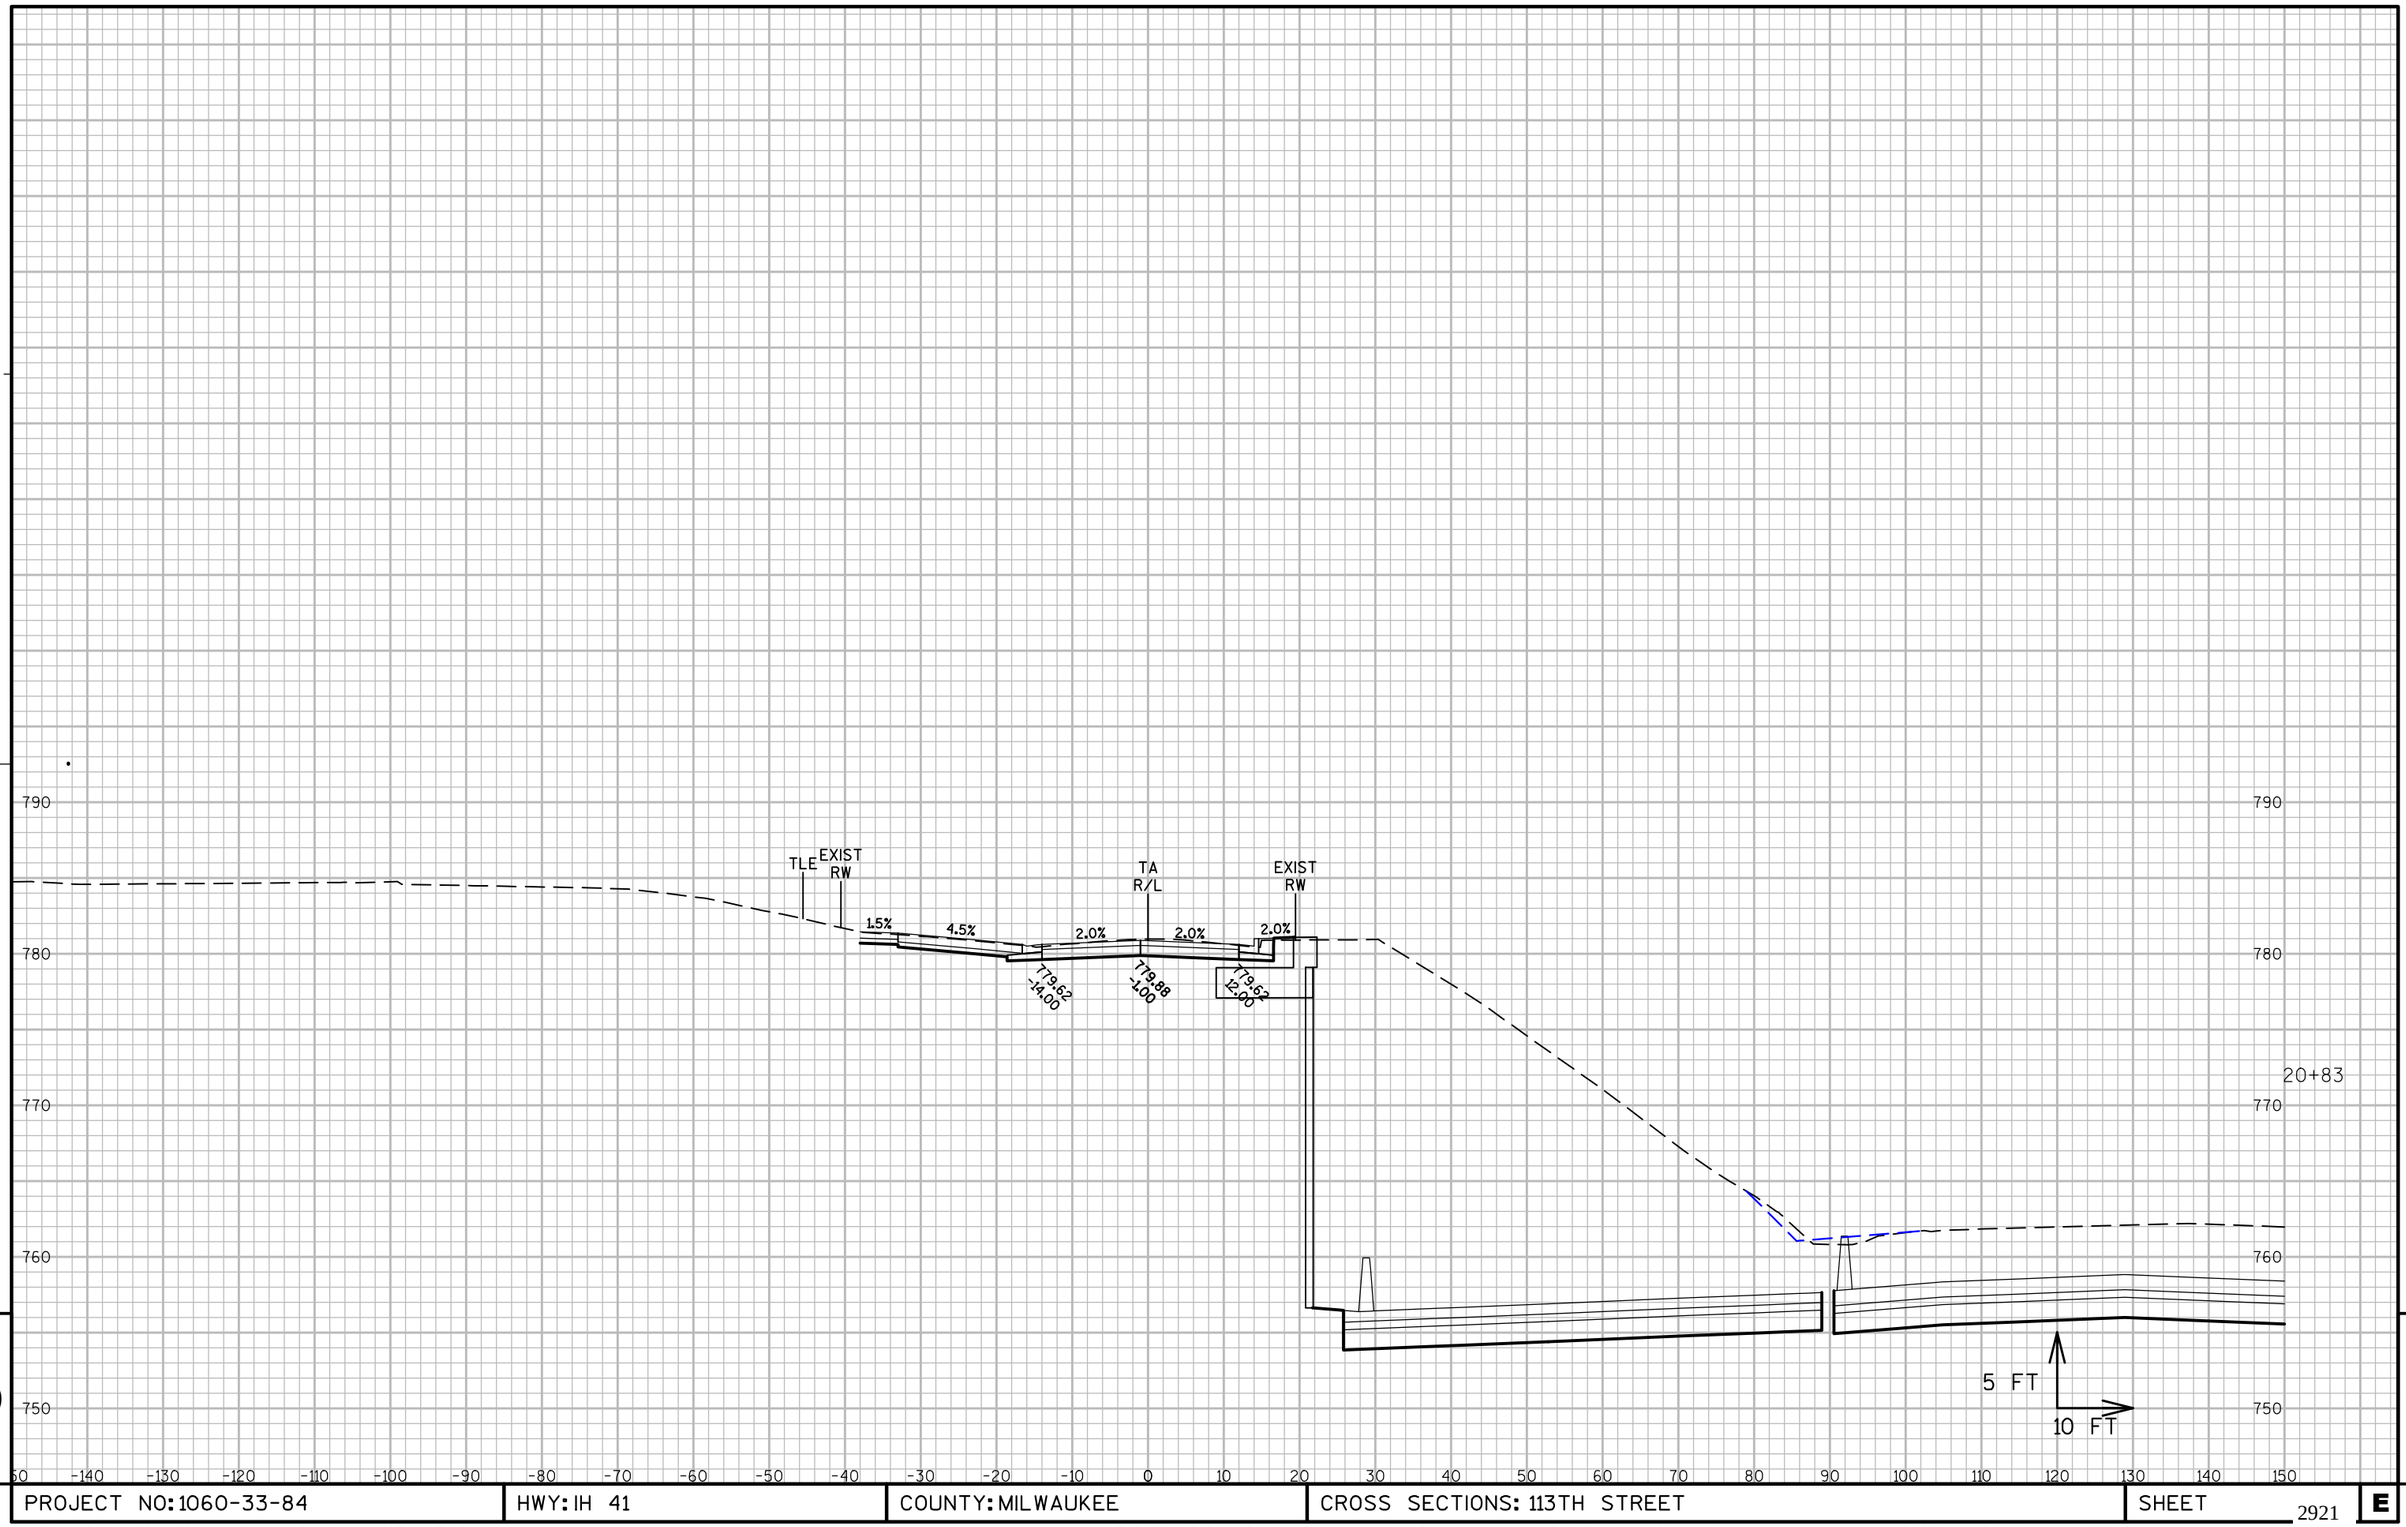

9

9

PROJECT NO: 1060-33-84	HWY: IH 41	COUNTY: MILWAUKEE	CROSS SECTIONS: 113TH STREET	SHEET 2921 E

FILE NAME : W:\PDS\C3D\10603316\84\DSN\XS\090507_XS_TA.DWG
LAYOUT NAME - 090507-TA - (25)

PLOT DATE : 3/5/2017 2:08 PM PLOT BY : LARKIN, MICHAEL A PLOT NAME : PLOT SCALE : 1" = 20'_XREF(2)

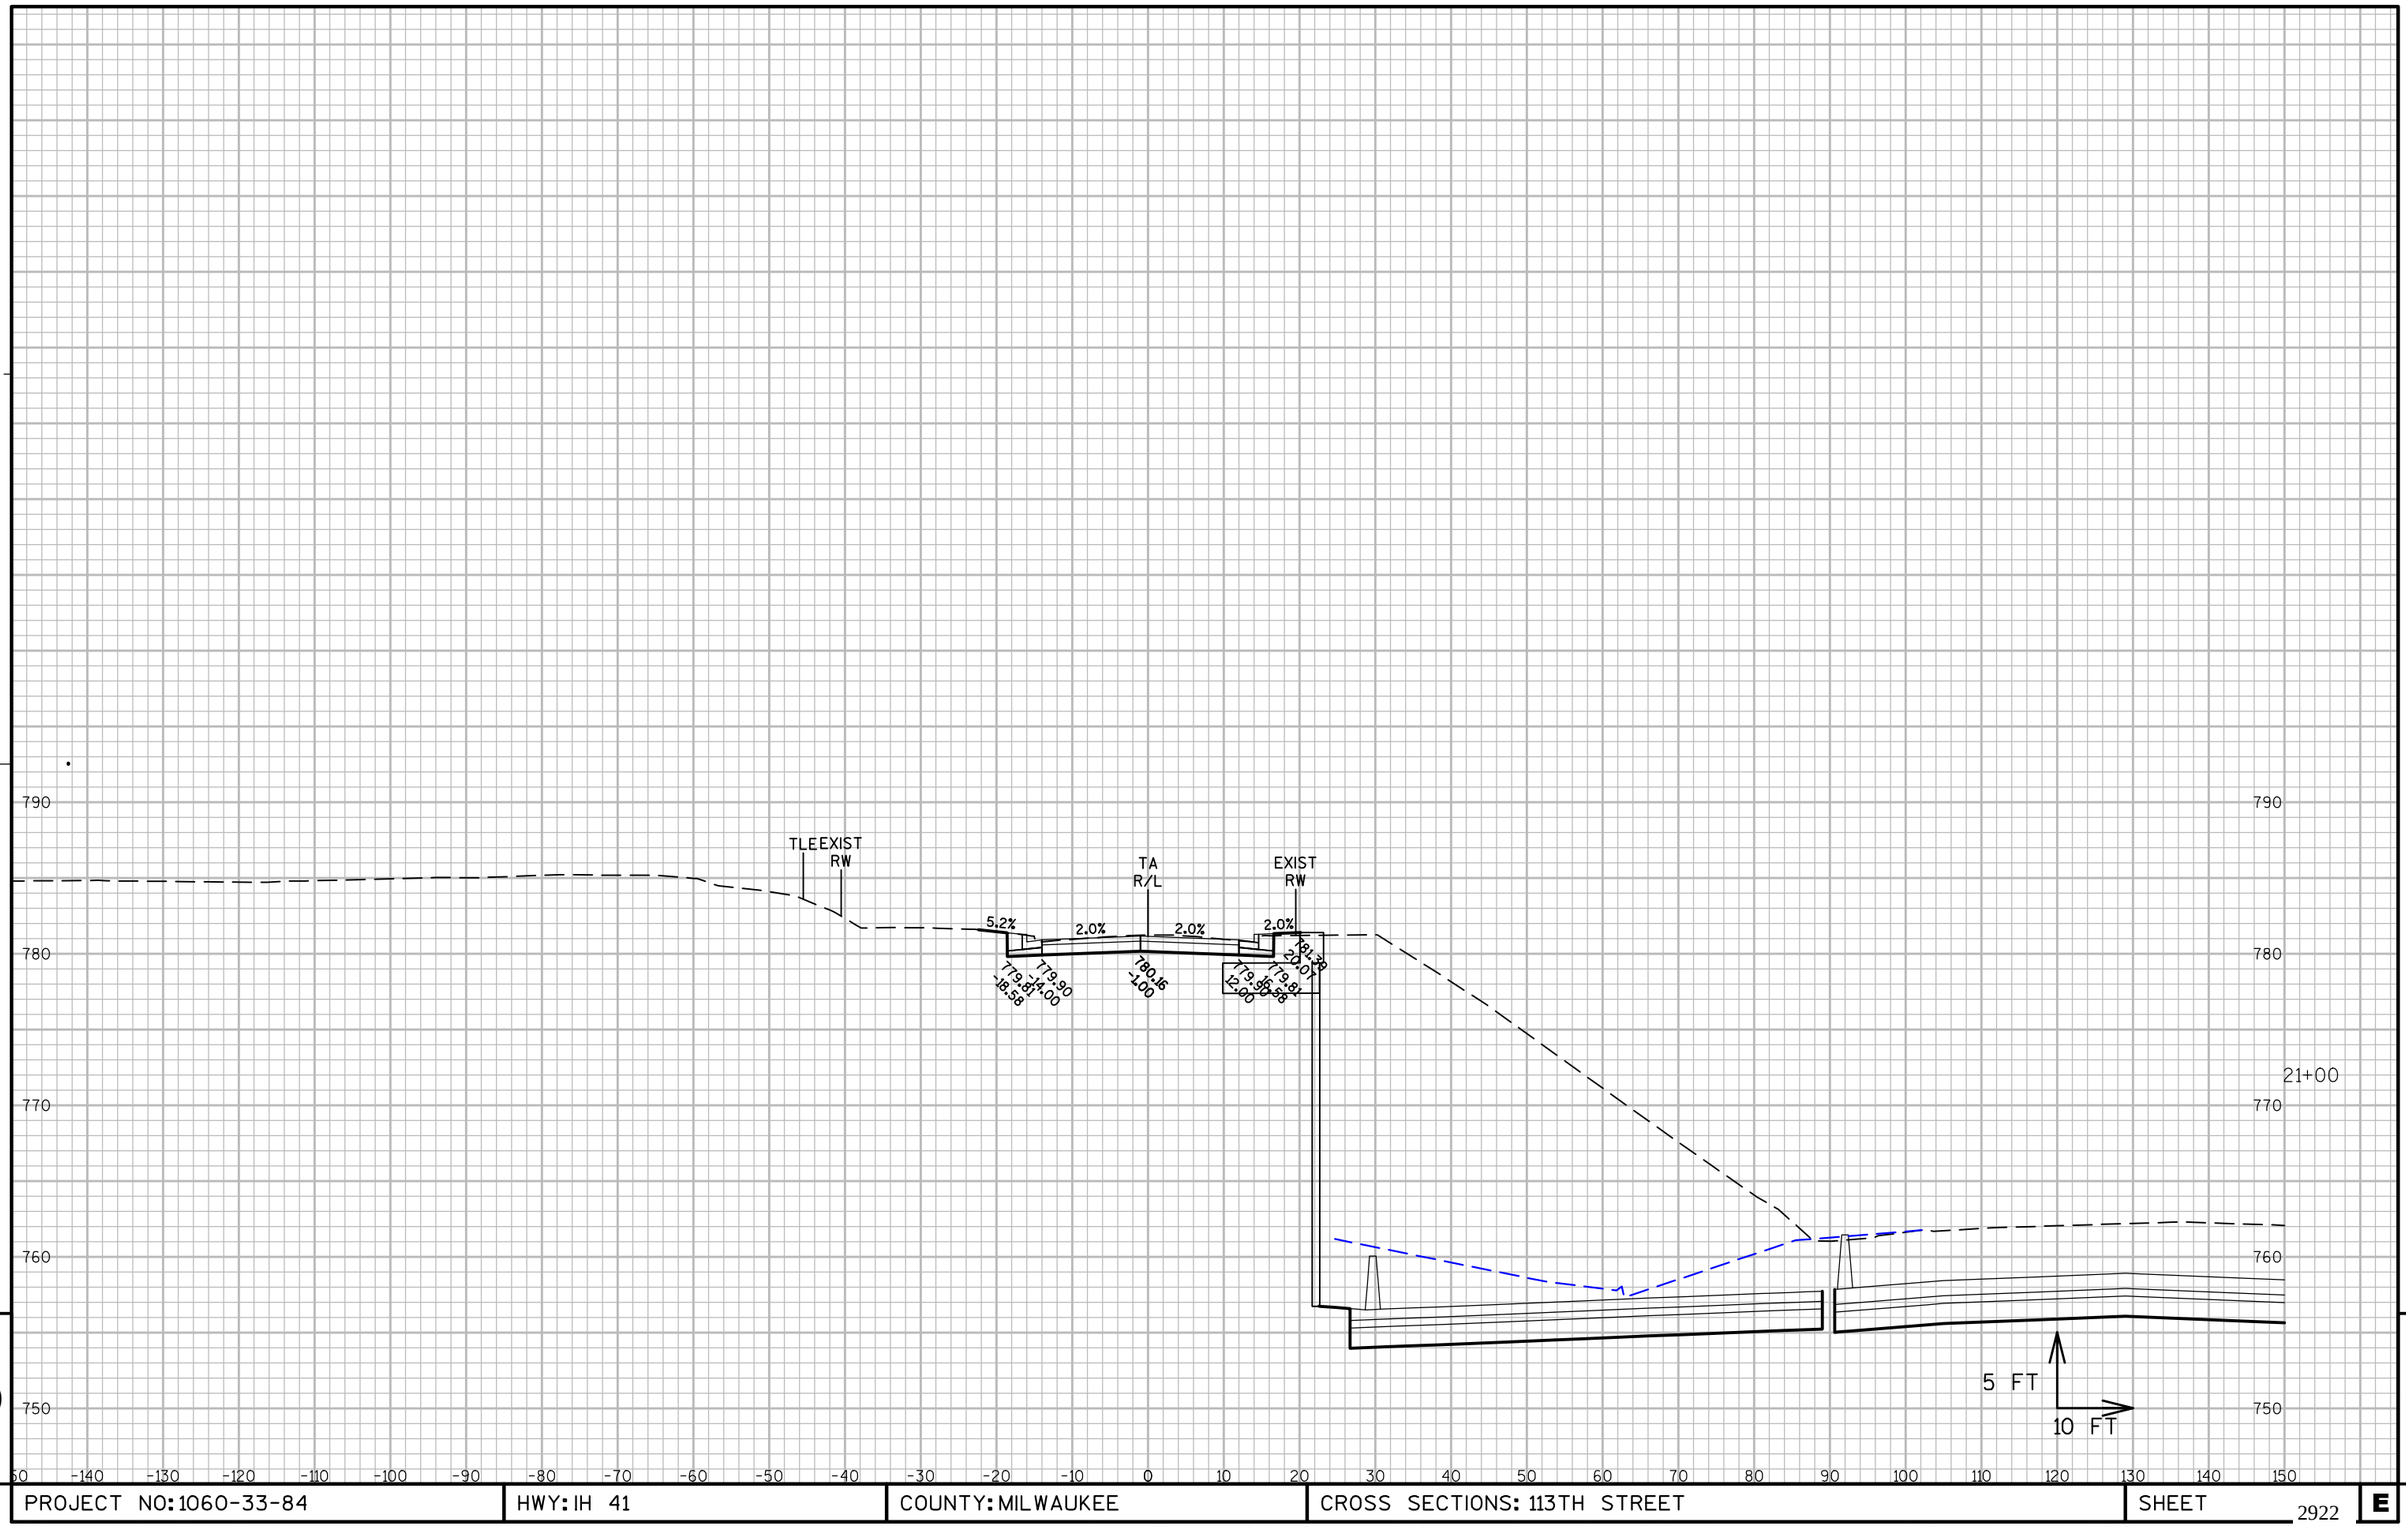

9

9

PROJECT NO: 1060-33-84	HWY: IH 41	COUNTY: MILWAUKEE	CROSS SECTIONS: 113TH STREET	SHEET 2922 E

FILE NAME : W:\PDS\C3D\10603316\84\DSN\XS\090507_XS_TA.DWG
LAYOUT NAME - 090507-TA - (26)

PLOT DATE : 3/5/2017 2:08 PM PLOT BY : LARKIN, MICHAEL A PLOT NAME : PLOT SCALE : 1" = 20'_XREF(2)

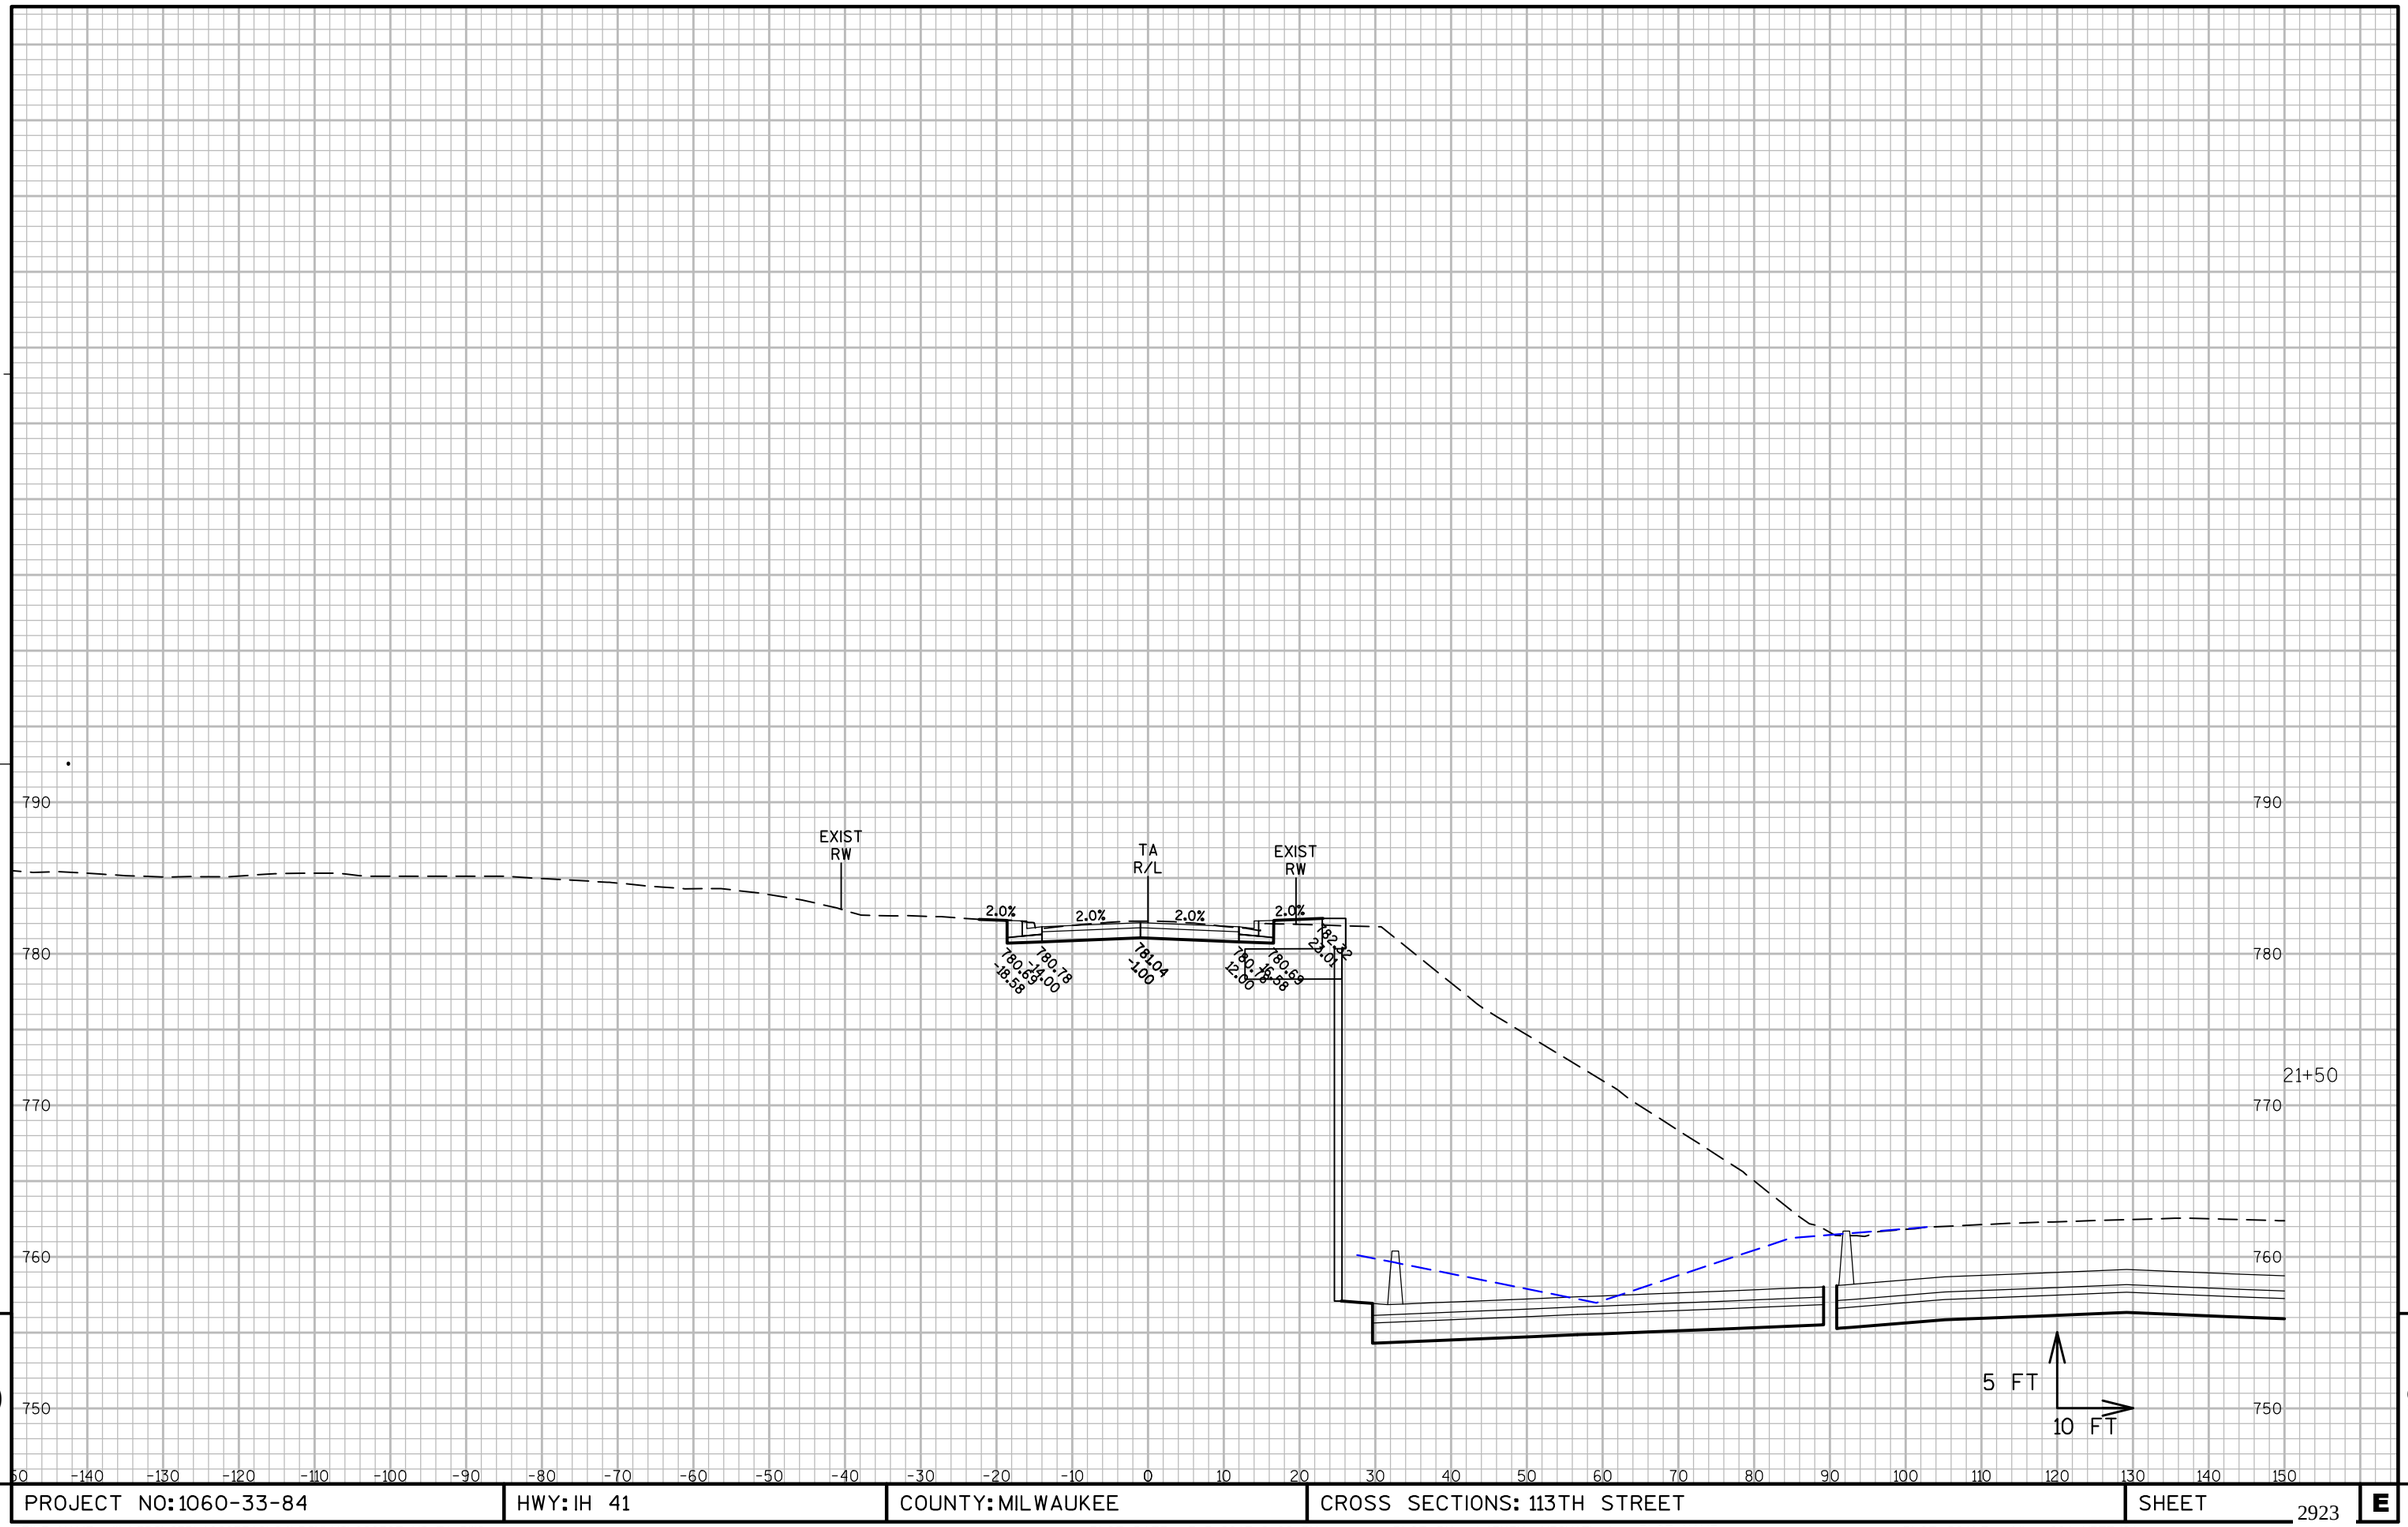

PROJECT NO: 1060-33-84	HWY: IH 41	COUNTY: MILWAUKEE	CROSS SECTIONS: 113TH STREET	SHEET 2923 E

FILE NAME : W:\PDS\C3D\10603316\84\DSN\XS\090507_XS_TA.DWG
LAYOUT NAME - 090507-TA - (27)

PLOT DATE : 3/5/2017 2:08 PM PLOT BY : LARKIN, MICHAEL A PLOT NAME : PLOT SCALE : 1" = 20'_XREF(2)

WISDOT/CADDS SHEET 49

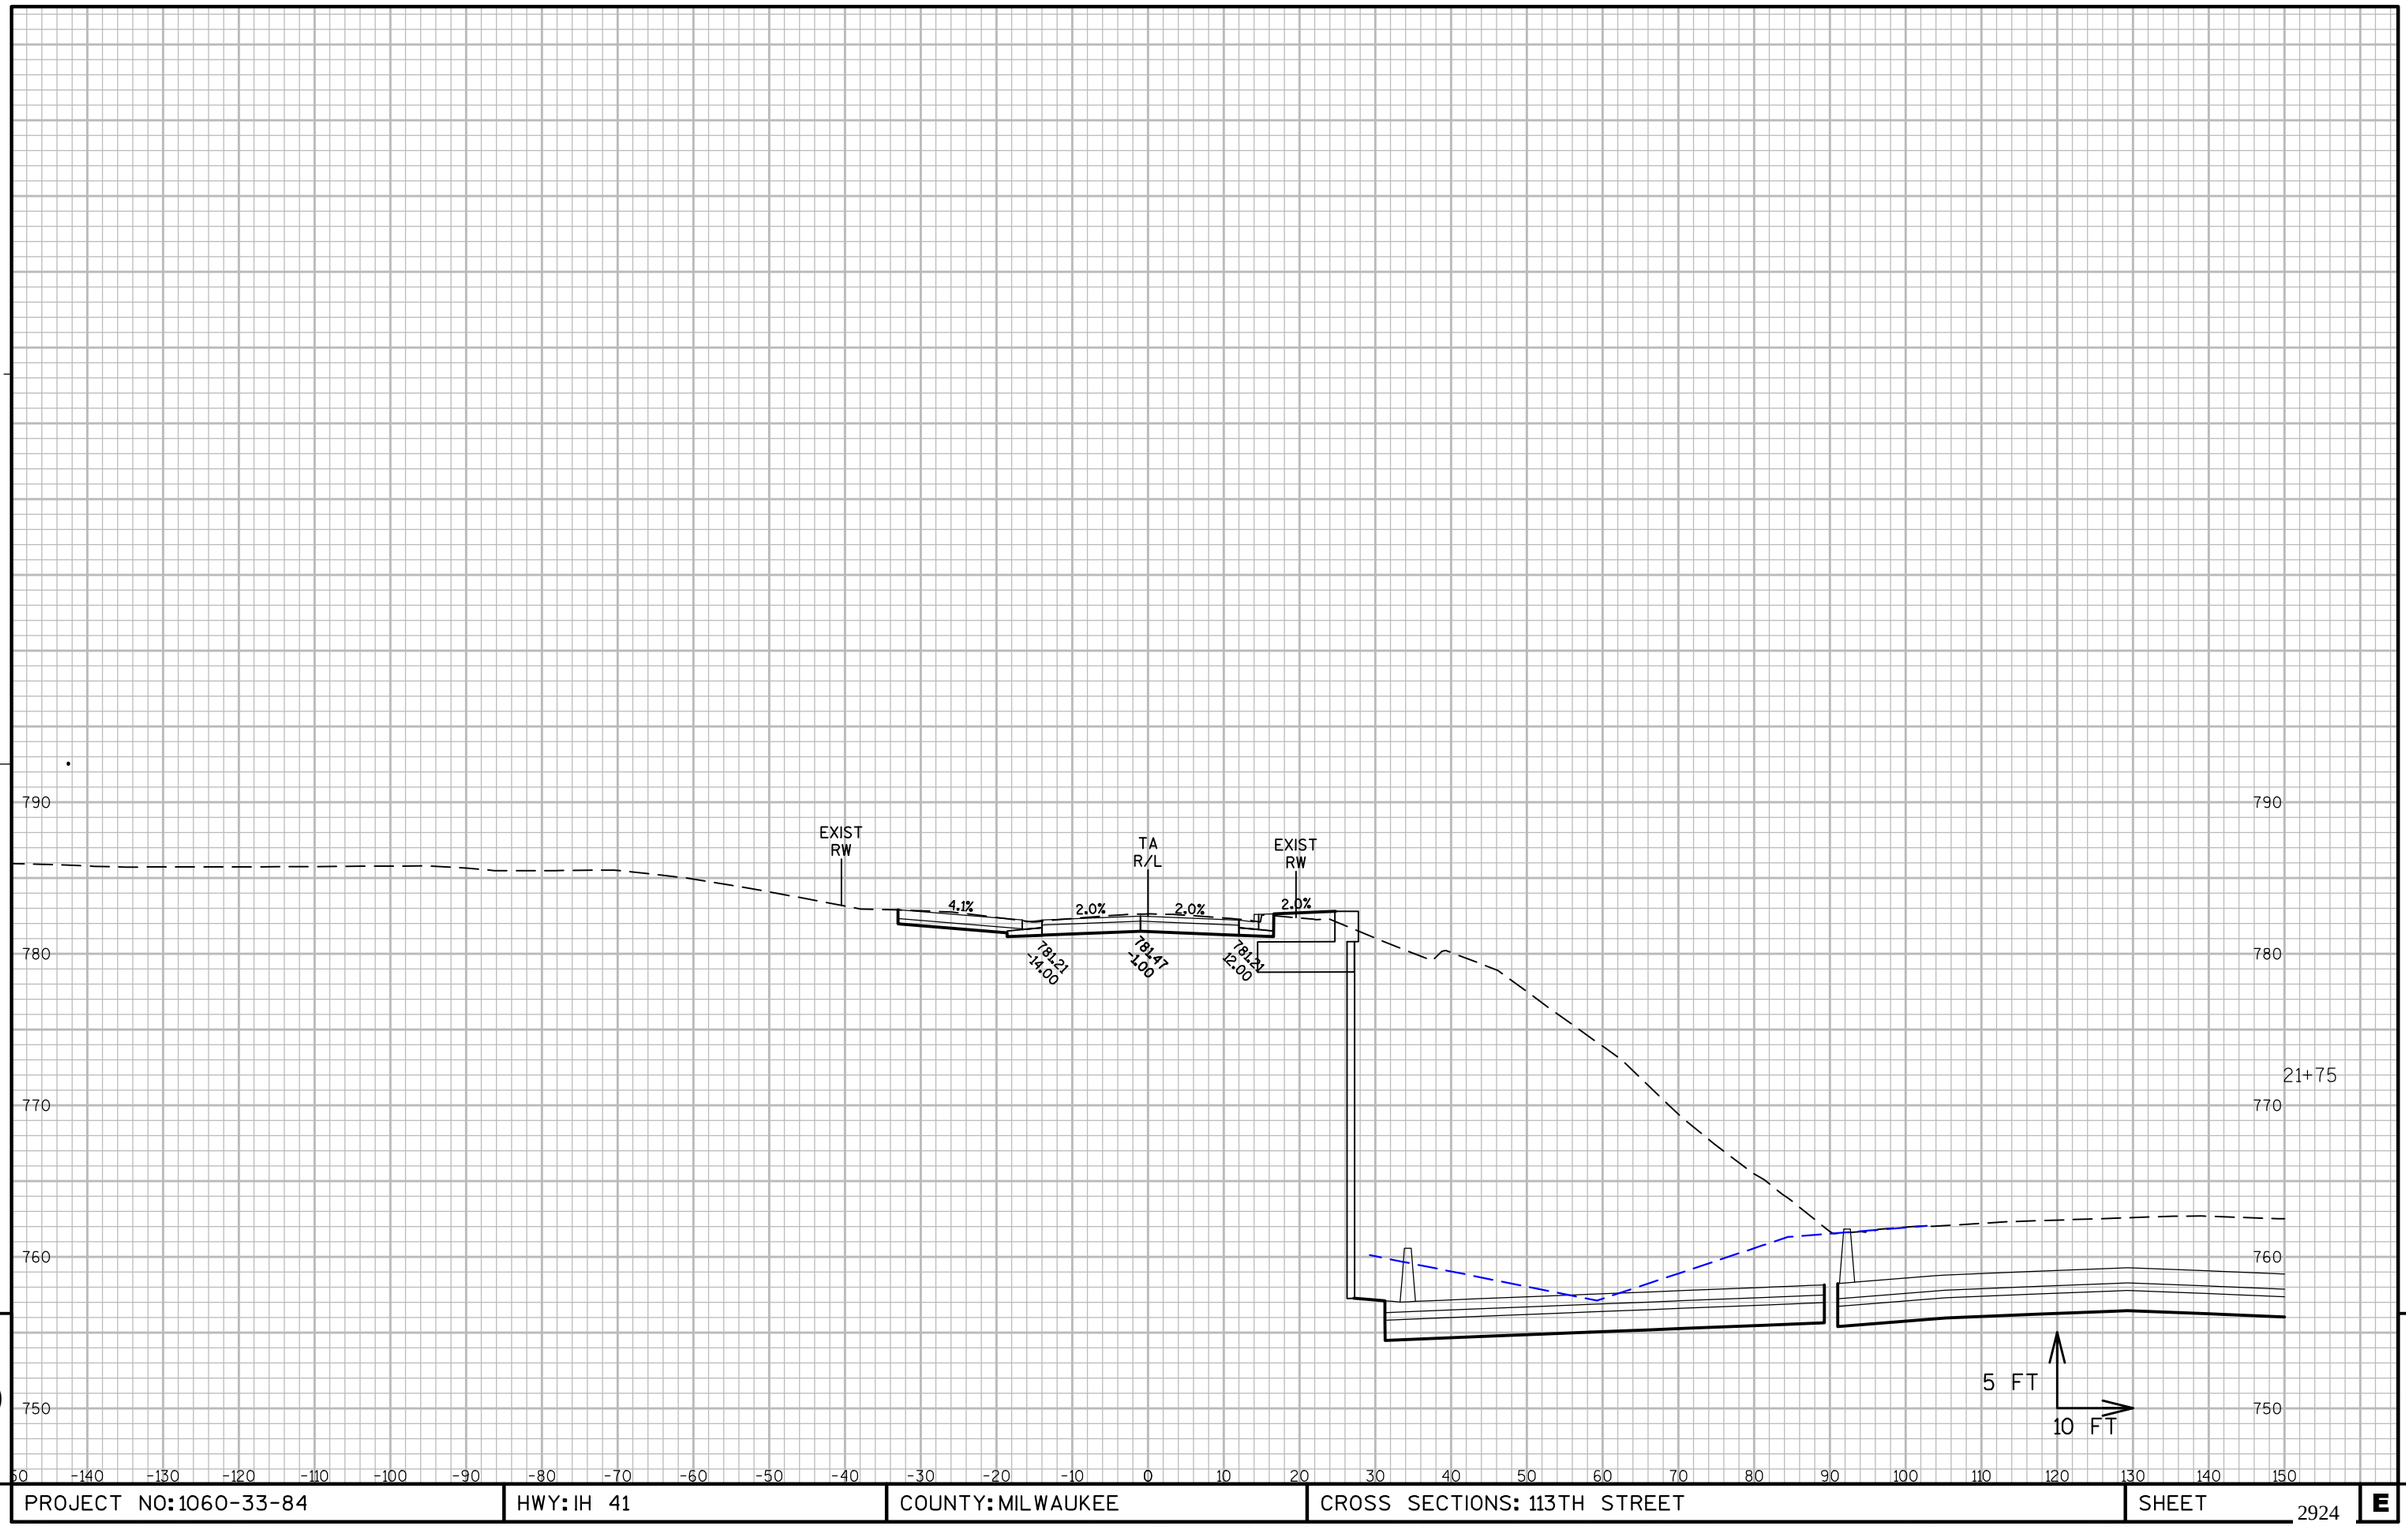

9

9

PROJECT NO: 1060-33-84	HWY: IH 41	COUNTY: MILWAUKEE	CROSS SECTIONS: 113TH STREET	SHEET 2924 E

FILE NAME : W:\PDS\C3D\10603316\84\DSN\XS\090507_XS_TA.DWG
LAYOUT NAME - 090507-TA - (28)

PLOT DATE : 3/5/2017 2:08 PM

PLOT BY : LARKIN, MICHAEL A PLOT NAME :

PLOT SCALE : 1" = 20'_XREF(2)

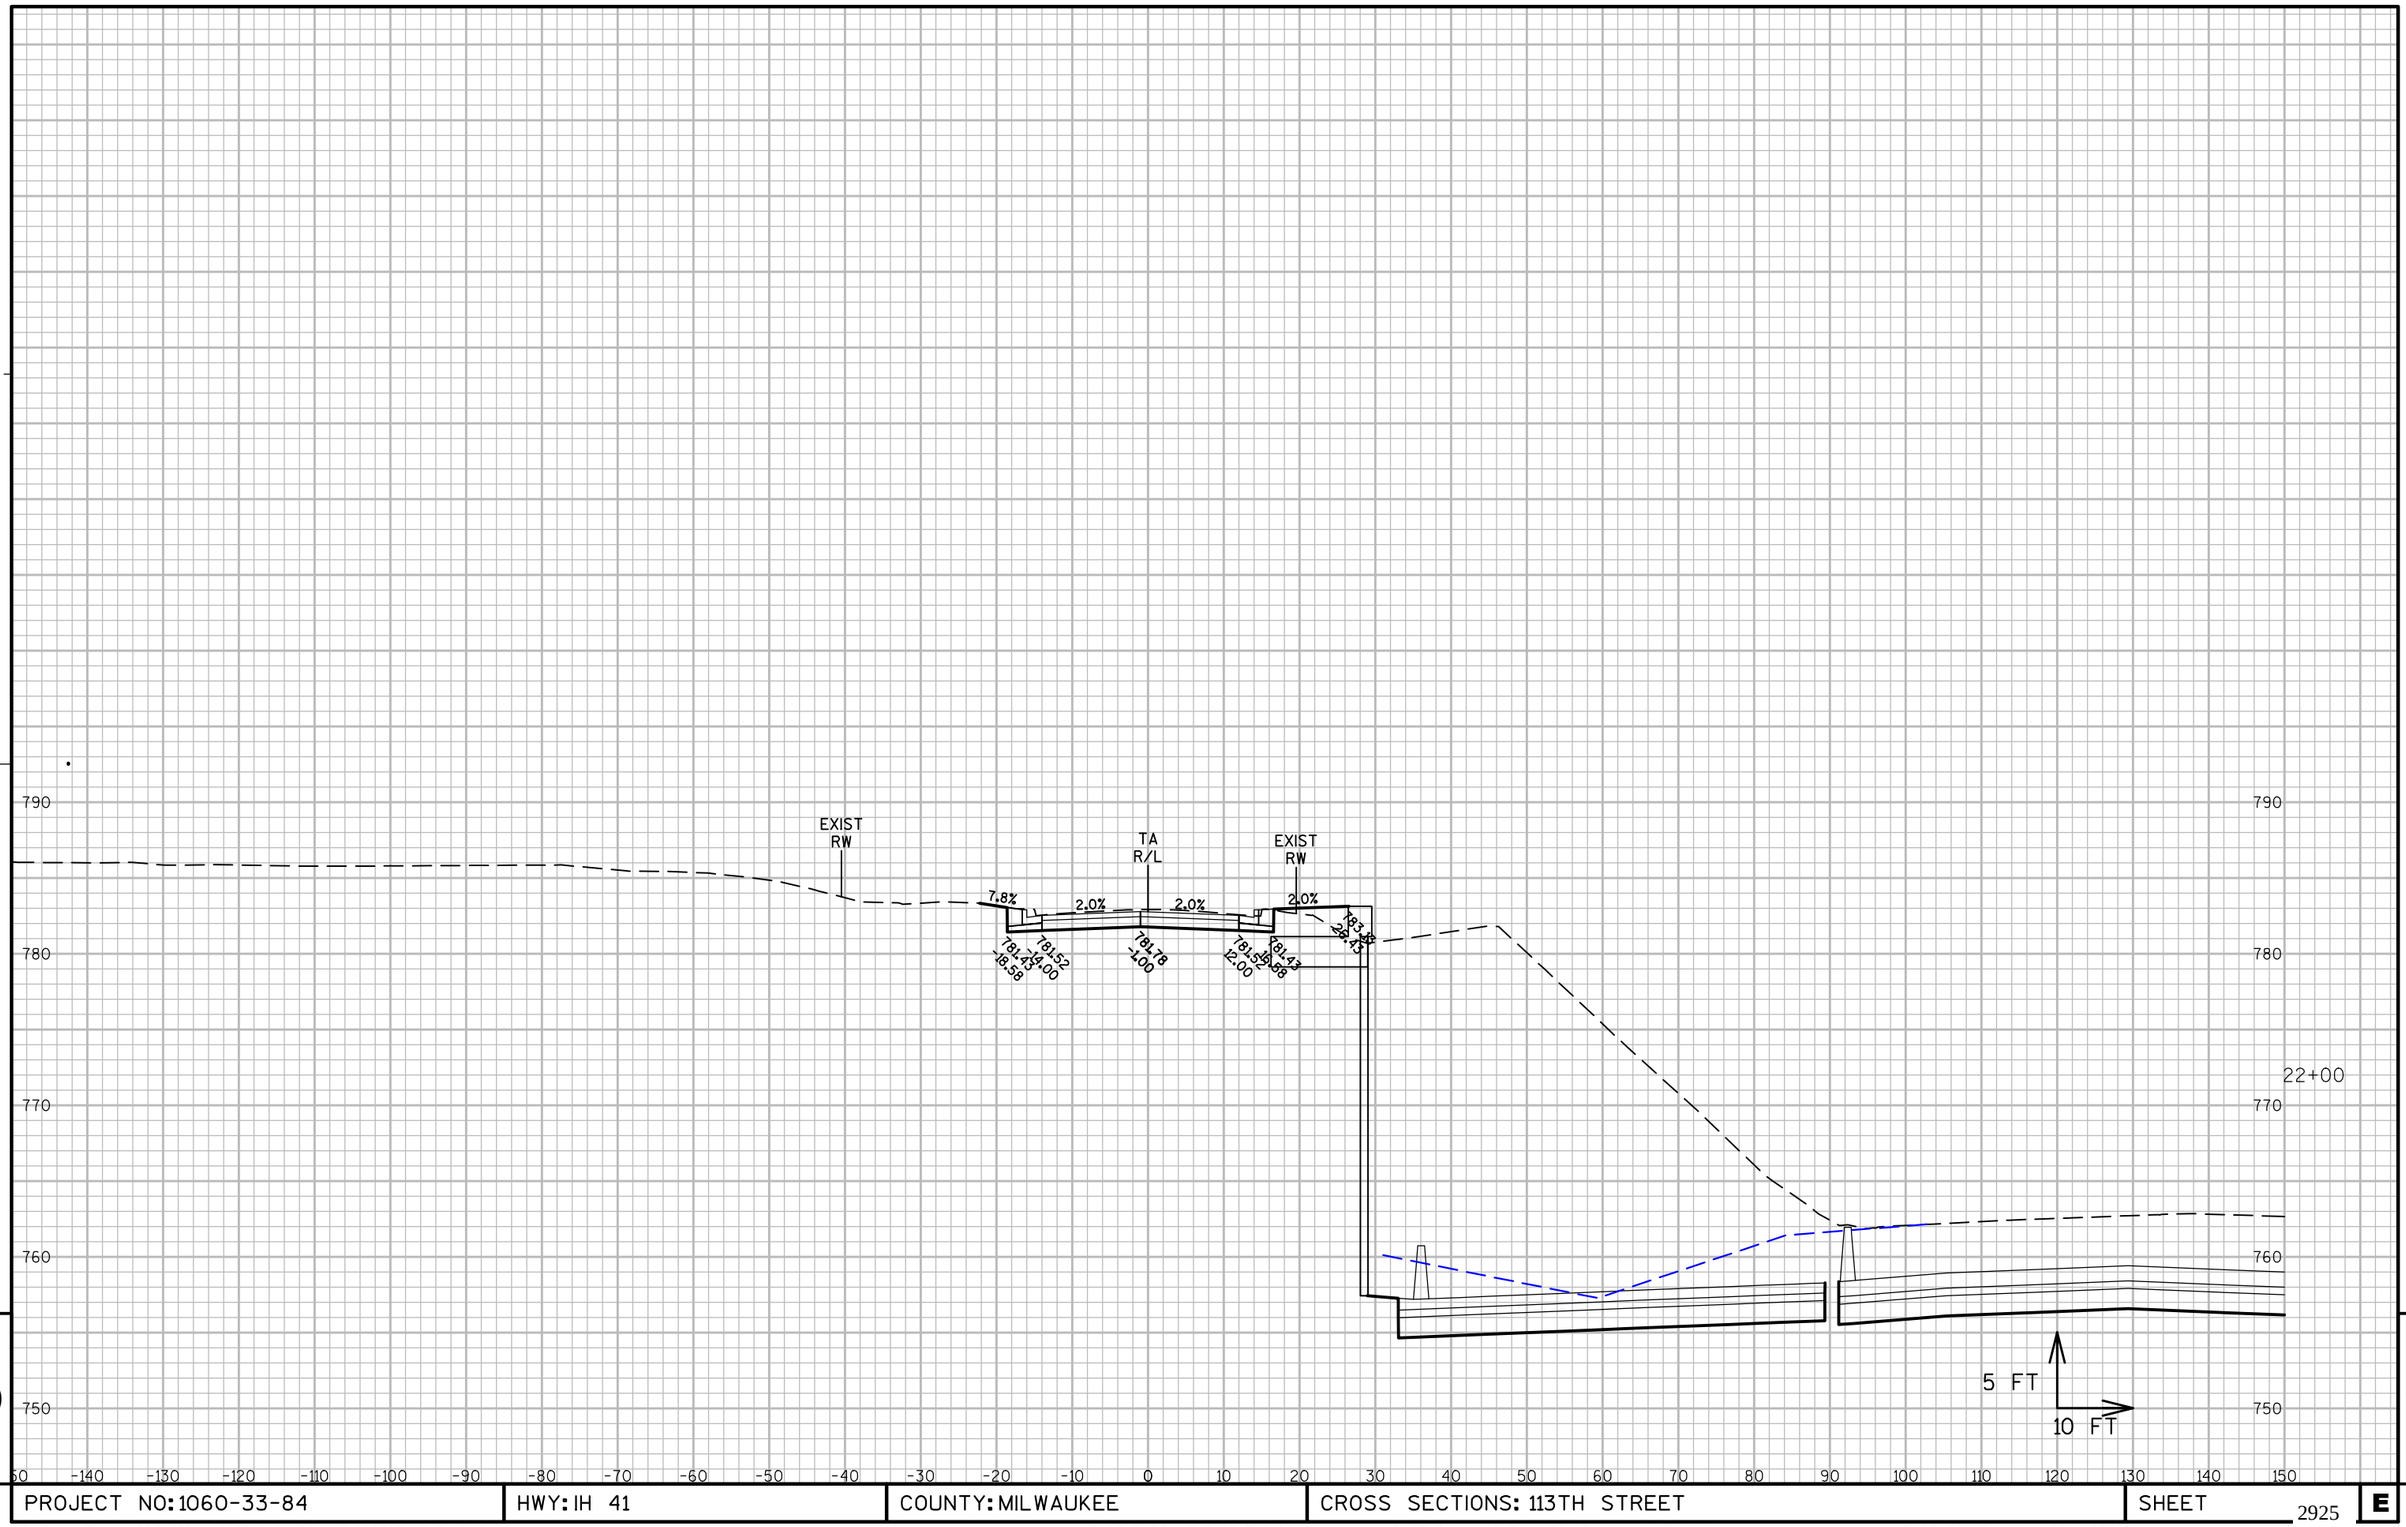

9

9

PROJECT NO: 1060-33-84	HWY: IH 41	COUNTY: MILWAUKEE	CROSS SECTIONS: 113TH STREET	SHEET 2925 E

FILE NAME : W:\PDS\C3D\10603316\84\DSN\XS\090507_XS_TA.DWG
LAYOUT NAME - 090507-TA - (29)

PLOT DATE : 3/5/2017 2:08 PM

PLOT BY : LARKIN, MICHAEL A PLOT NAME :

PLOT SCALE : 1" = 20'_XREF(2)

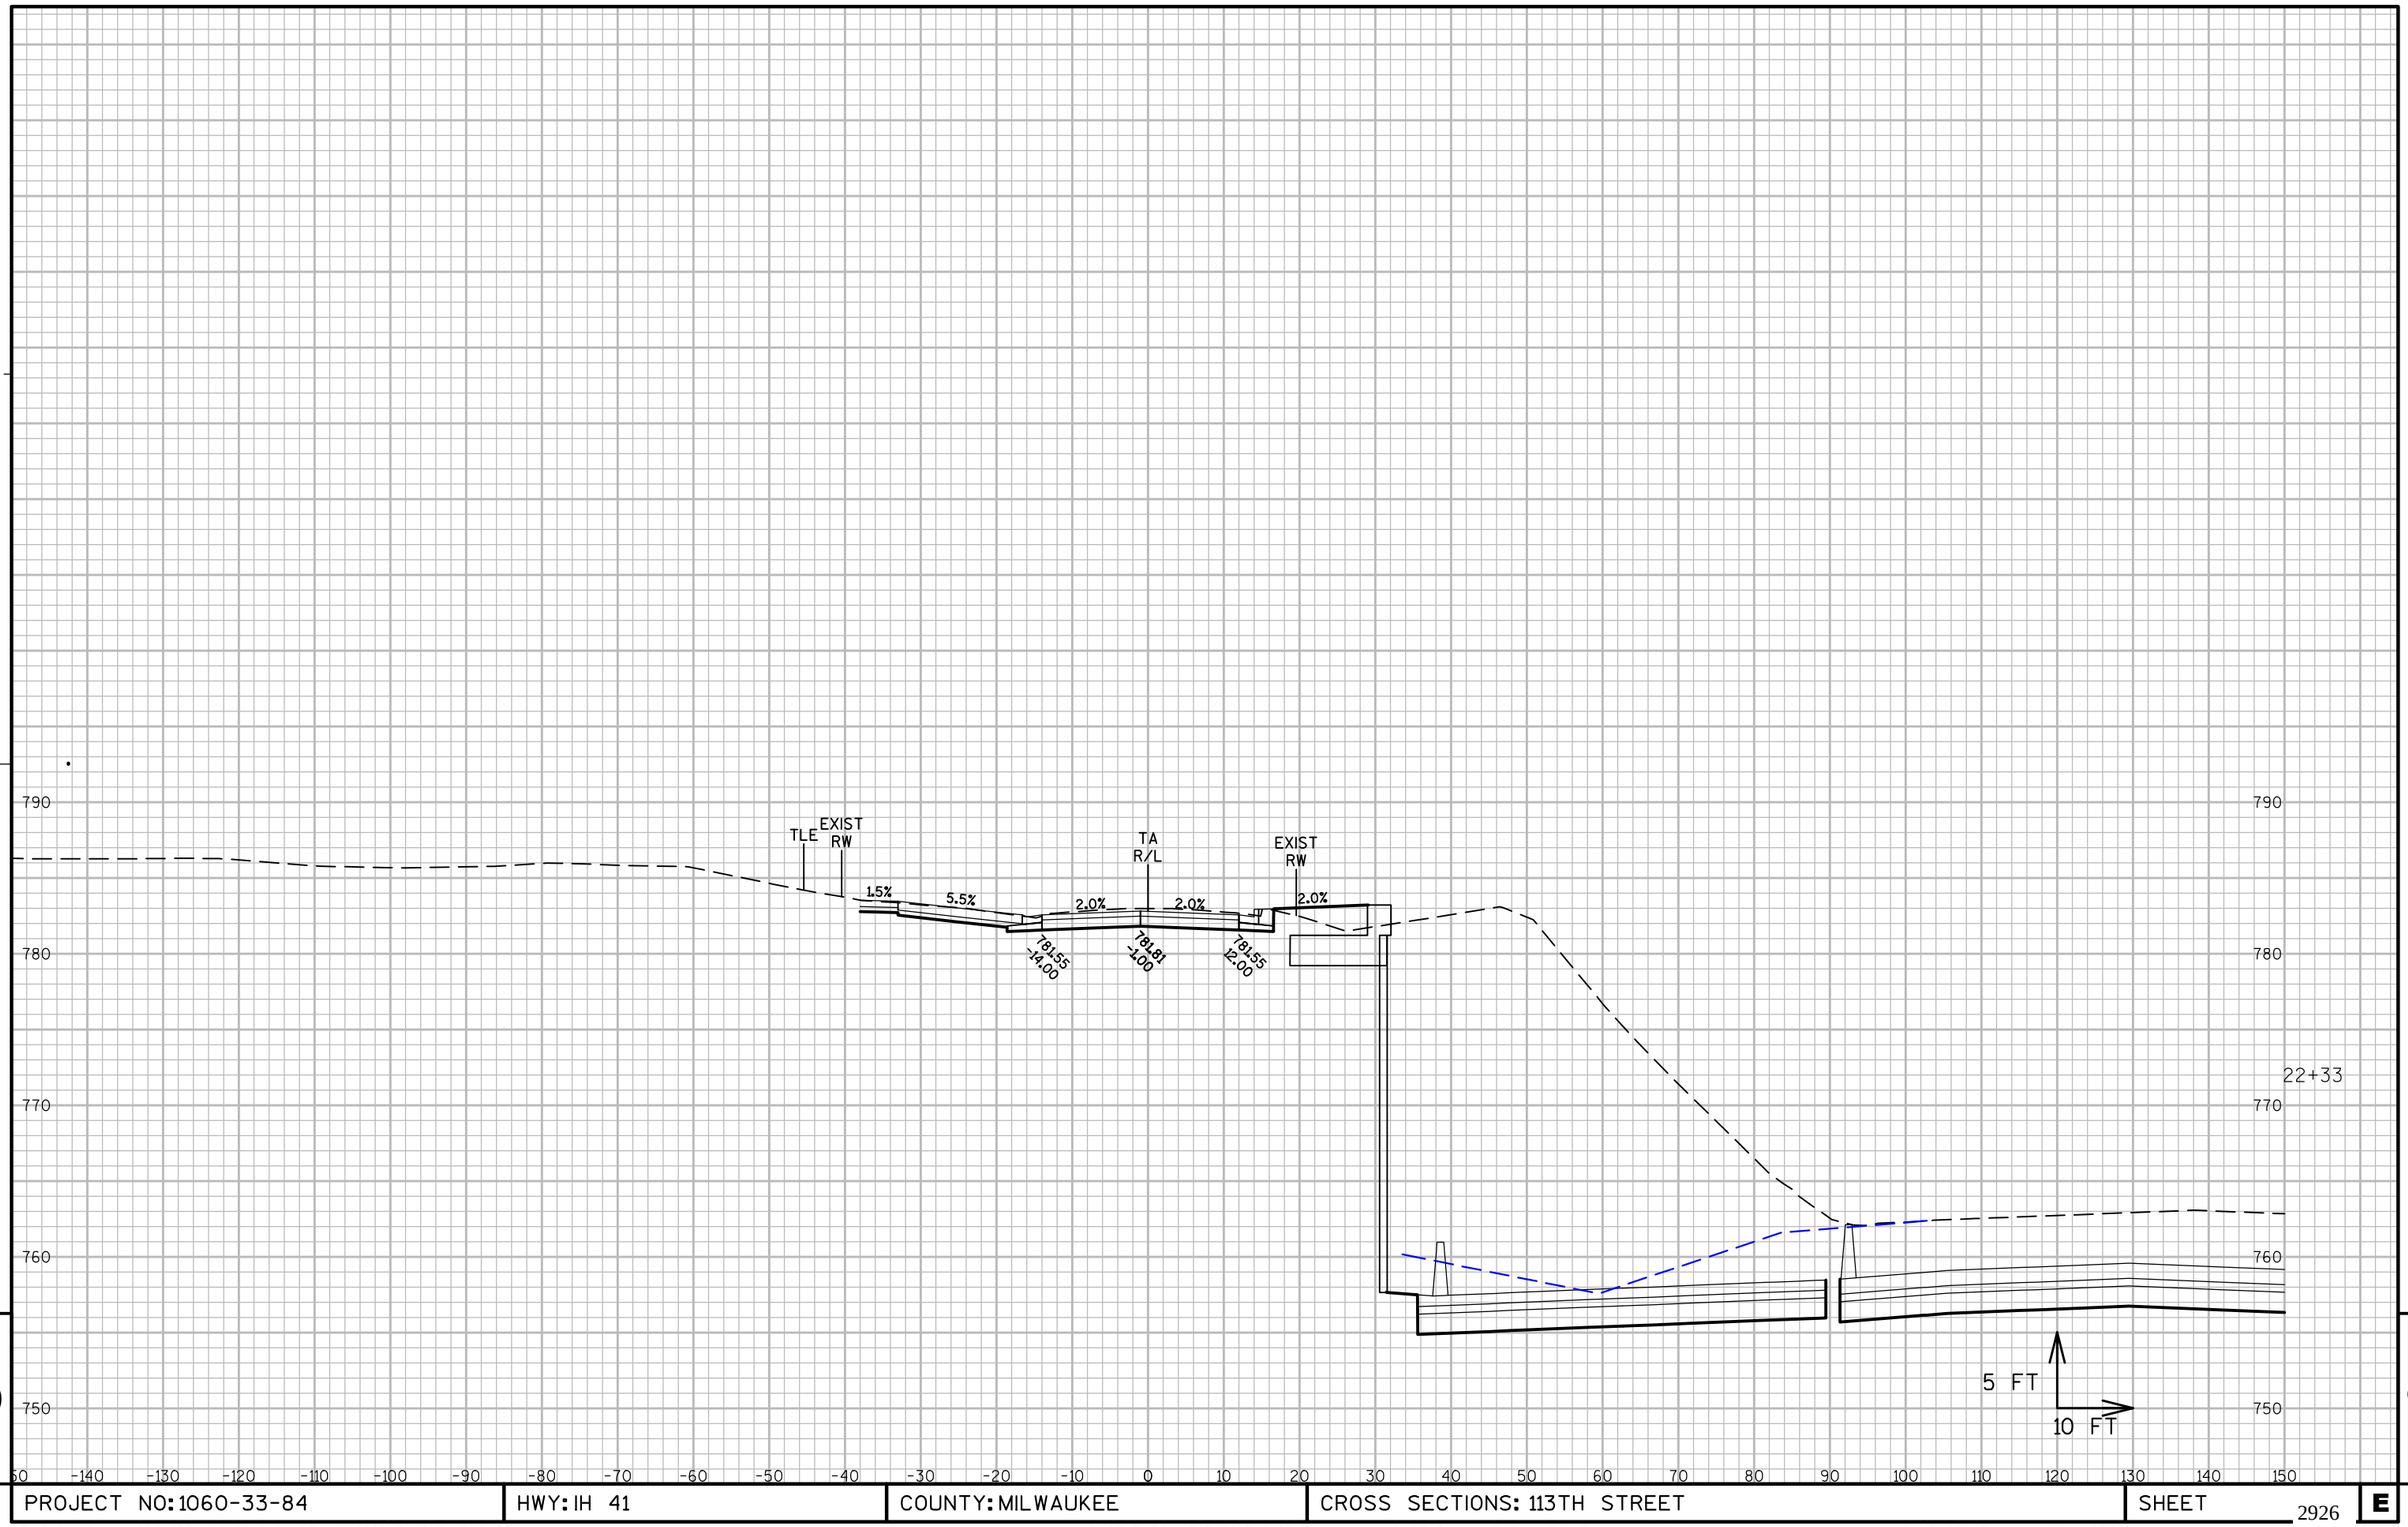

9

9

PROJECT NO: 1060-33-84	HWY: IH 41	COUNTY: MILWAUKEE	CROSS SECTIONS: 113TH STREET	SHEET 2926 E

FILE NAME : W:\PDS\C3D\10603316\84\DSN\XS\090507_XS_TA.DWG
LAYOUT NAME - 090507-TA - (30)

PLOT DATE : 3/5/2017 2:08 PM PLOT BY : LARKIN, MICHAEL A PLOT NAME :

PLOT SCALE : 1" = 20'_XREF(2)

WISDOT/CADDS SHEET 49

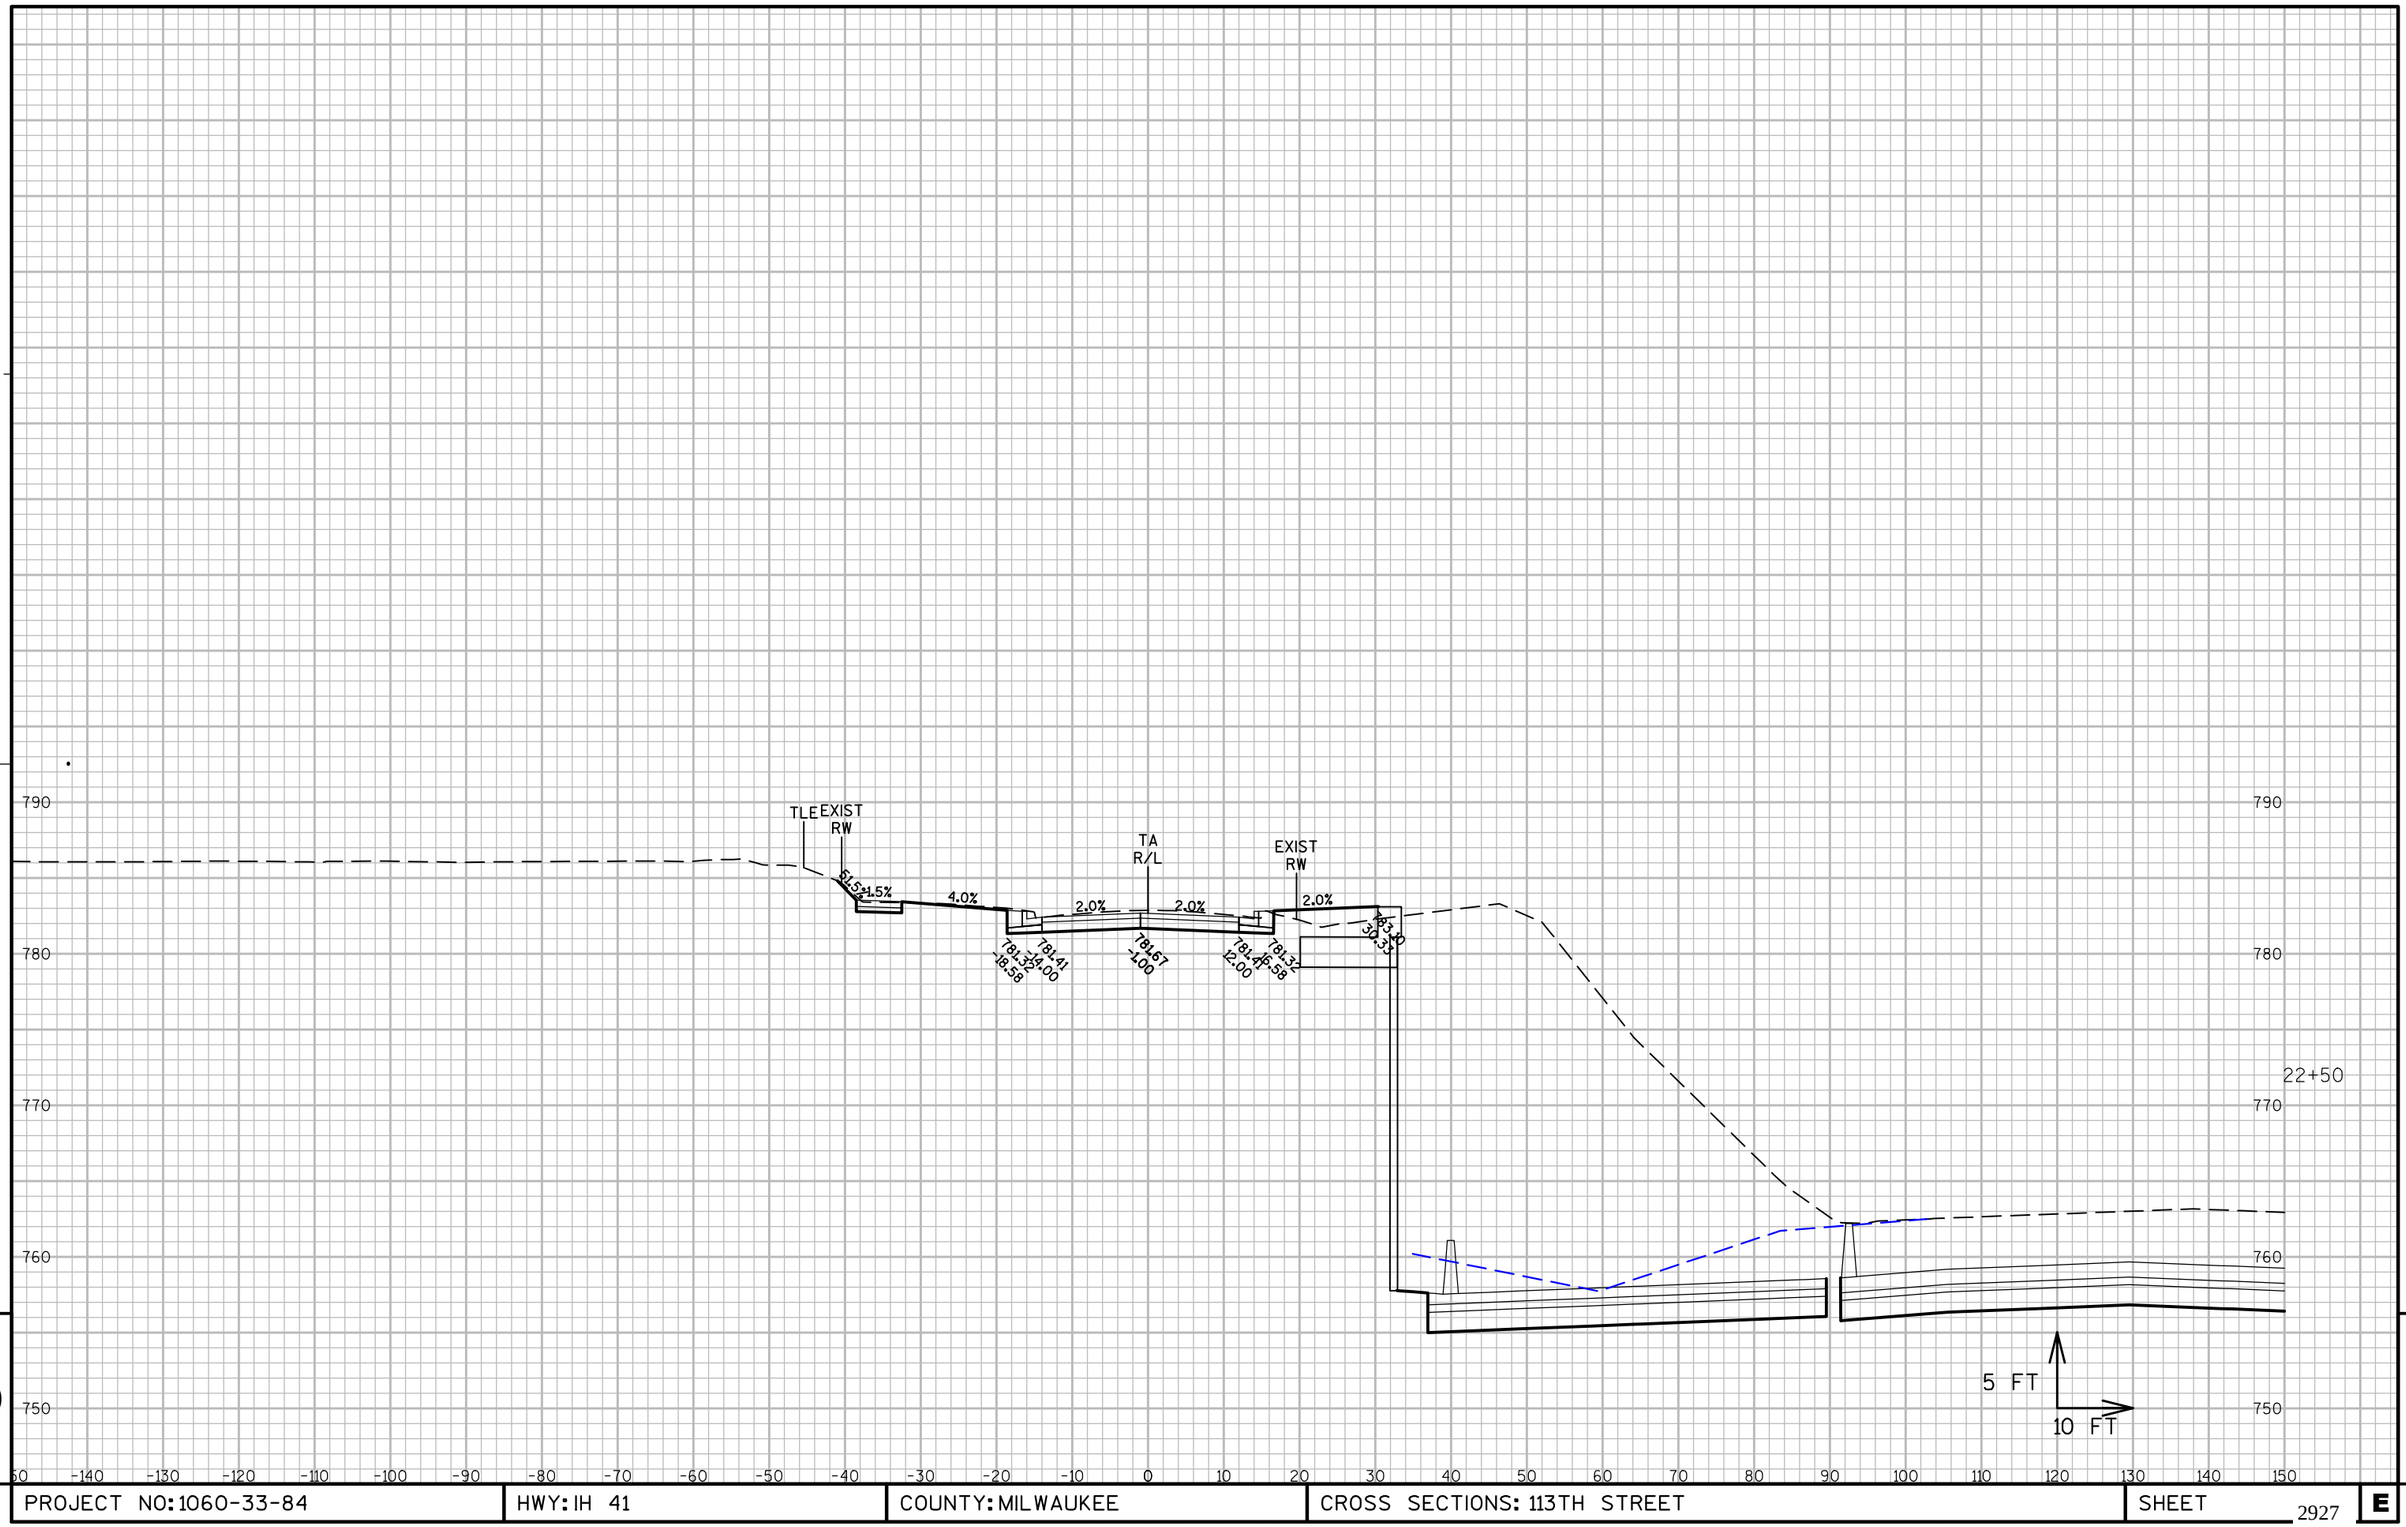

9

9

PROJECT NO: 1060-33-84	HWY: IH 41	COUNTY: MILWAUKEE	CROSS SECTIONS: 113TH STREET	SHEET 2927 E

FILE NAME : W:\PDS\C3D\10603316\84\DSN\XS\090507_XS_TA.DWG
LAYOUT NAME - 090507-TA - (31)

PLOT DATE : 3/5/2017 2:08 PM PLOT BY : LARKIN, MICHAEL A PLOT NAME : PLOT SCALE : 1" = 20'_XREF(2)

WISDOT/CADDS SHEET 49

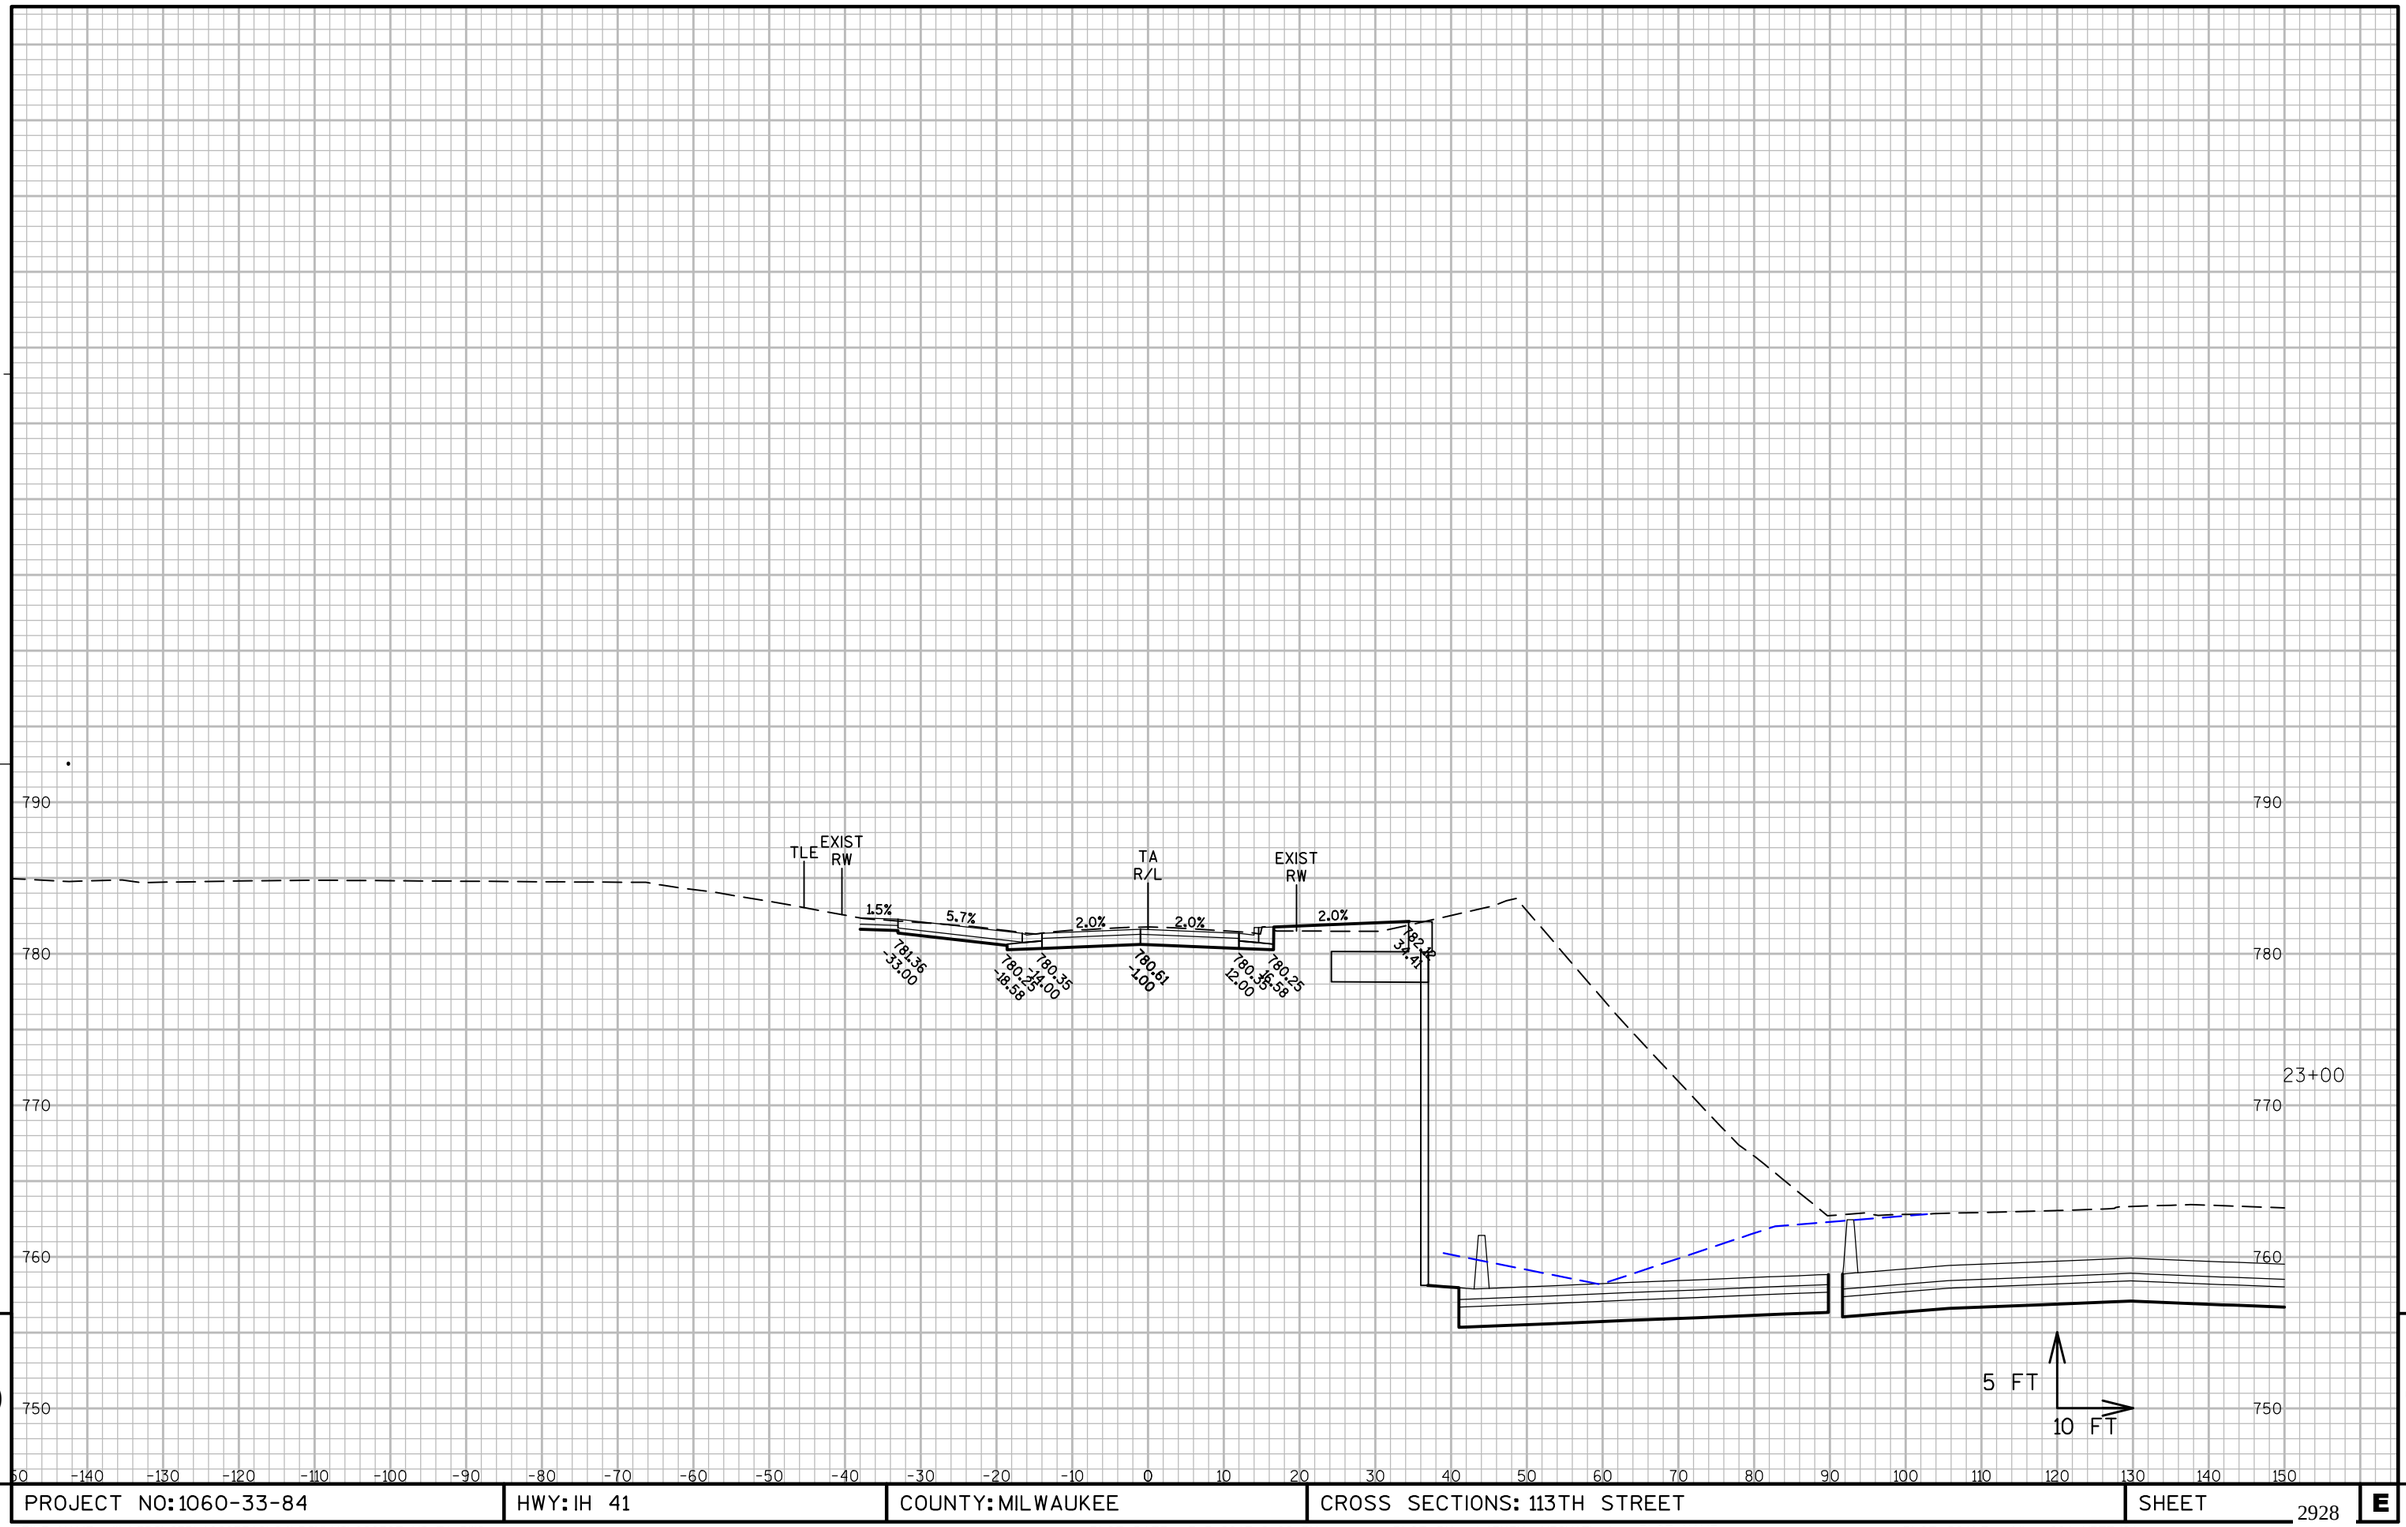

PROJECT NO: 1060-33-84	HWY: IH 41	COUNTY: MILWAUKEE	CROSS SECTIONS: 113TH STREET	SHEET 2928 E

FILE NAME : W:\PDS\C3D\10603316\84\DSN\XS\090507_XS_TA.DWG
LAYOUT NAME - 090507-TA - (32)

PLOT DATE : 3/5/2017 2:08 PM PLOT BY : LARKIN, MICHAEL A PLOT NAME : PLOT SCALE : 1" = 20'_XREF(2)

9

9

PROJECT NO: 1060-33-84	HWY: IH 41	COUNTY: MILWAUKEE	CROSS SECTIONS: 113TH STREET	SHEET 2929	E

FILE NAME : W:\PDS\C3D\10603316\84\DSN\XS\090507_XS_TA.DWG
LAYOUT NAME - 090507-TA - (33)

PLOT DATE : 3/5/2017 2:08 PM PLOT BY : LARKIN, MICHAEL A PLOT NAME : PLOT SCALE : 1" = 20'_XREF(2)

WISDOT/CADDS SHEET 49

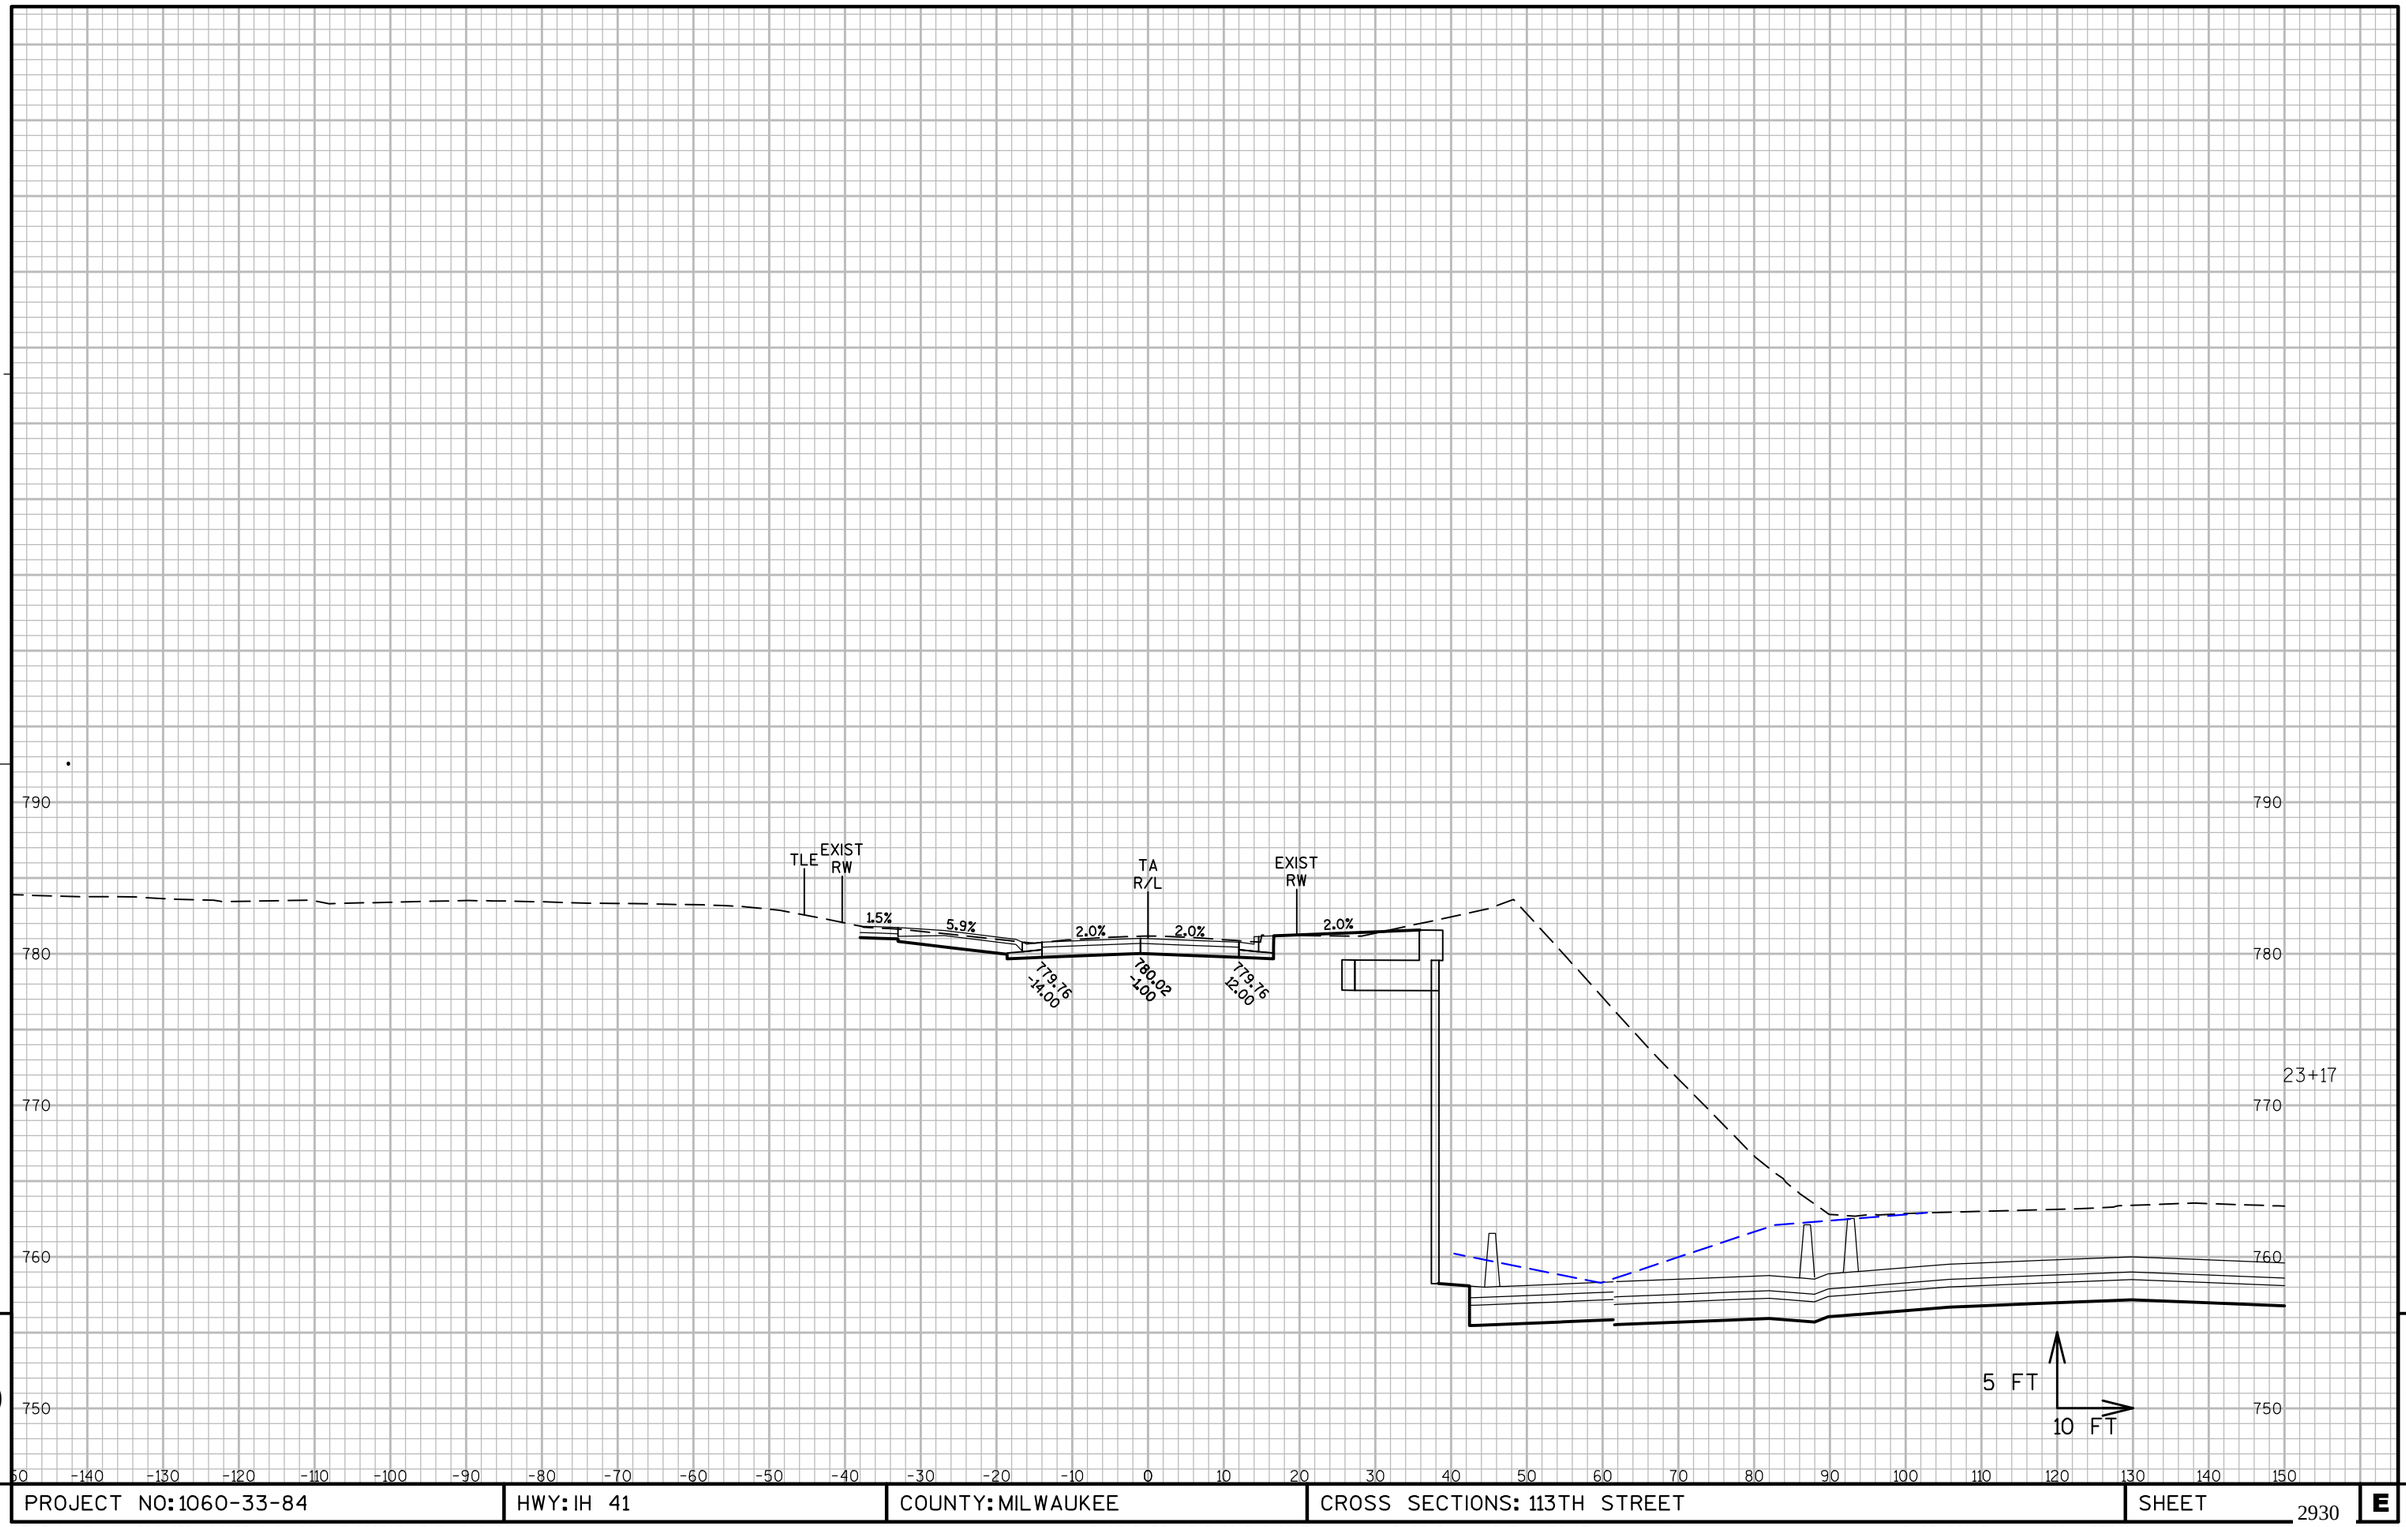

9 9

PROJECT NO: 1060-33-84	HWY: IH 41	COUNTY: MILWAUKEE	CROSS SECTIONS: 113TH STREET	SHEET 2930 E

FILE NAME : W:\PDS\C3D\10603316\84\DSN\XS\090507_XS_TA.DWG
LAYOUT NAME - 090507-TA - (34)

PLOT DATE : 3/5/2017 2:08 PM PLOT BY : LARKIN, MICHAEL A PLOT NAME : PLOT SCALE : 1" = 20'_XREF(2)

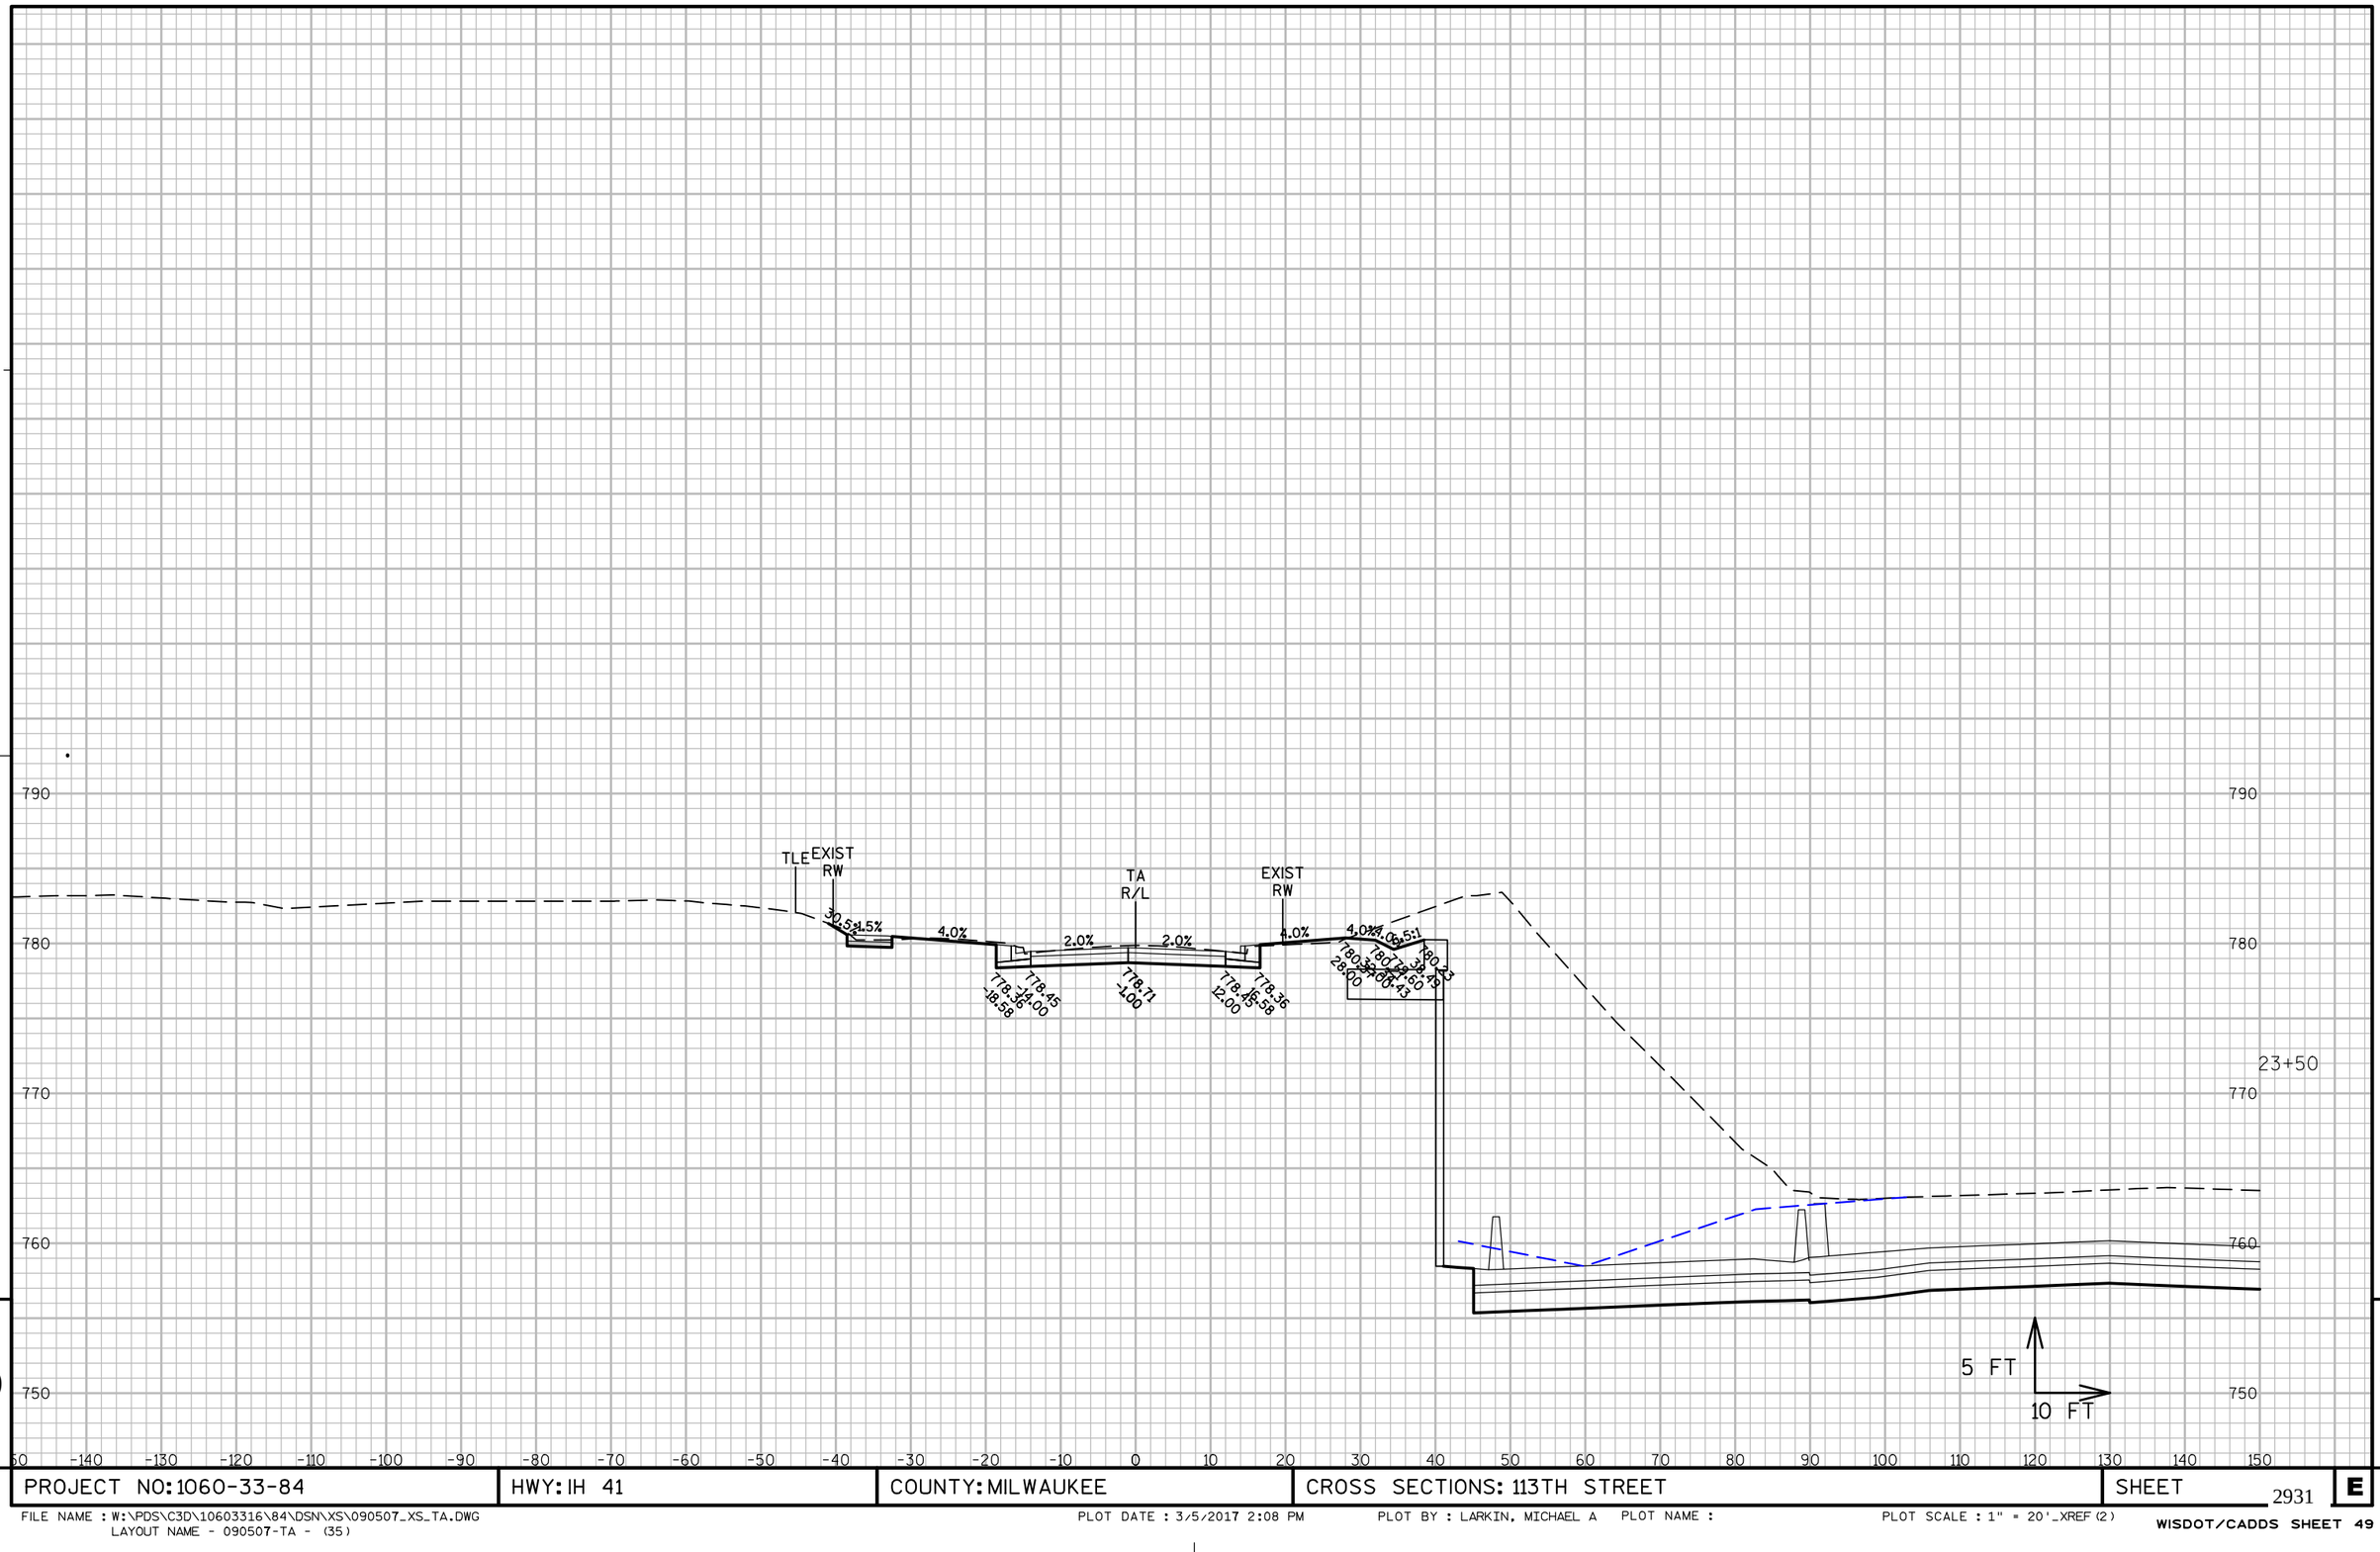

PROJECT NO: 1060-33-84	HWY: IH 41	COUNTY: MILWAUKEE	CROSS SECTIONS: 113TH STREET	SHEET 2931 E

FILE NAME : W:\PDS\C3D\10603316\84\DSN\XS\090507_XS_TA.DWG
LAYOUT NAME - 090507-TA - (35)

PLOT DATE : 3/5/2017 2:08 PM PLOT BY : LARKIN, MICHAEL A PLOT NAME : PLOT SCALE : 1" = 20'_XREF(2)

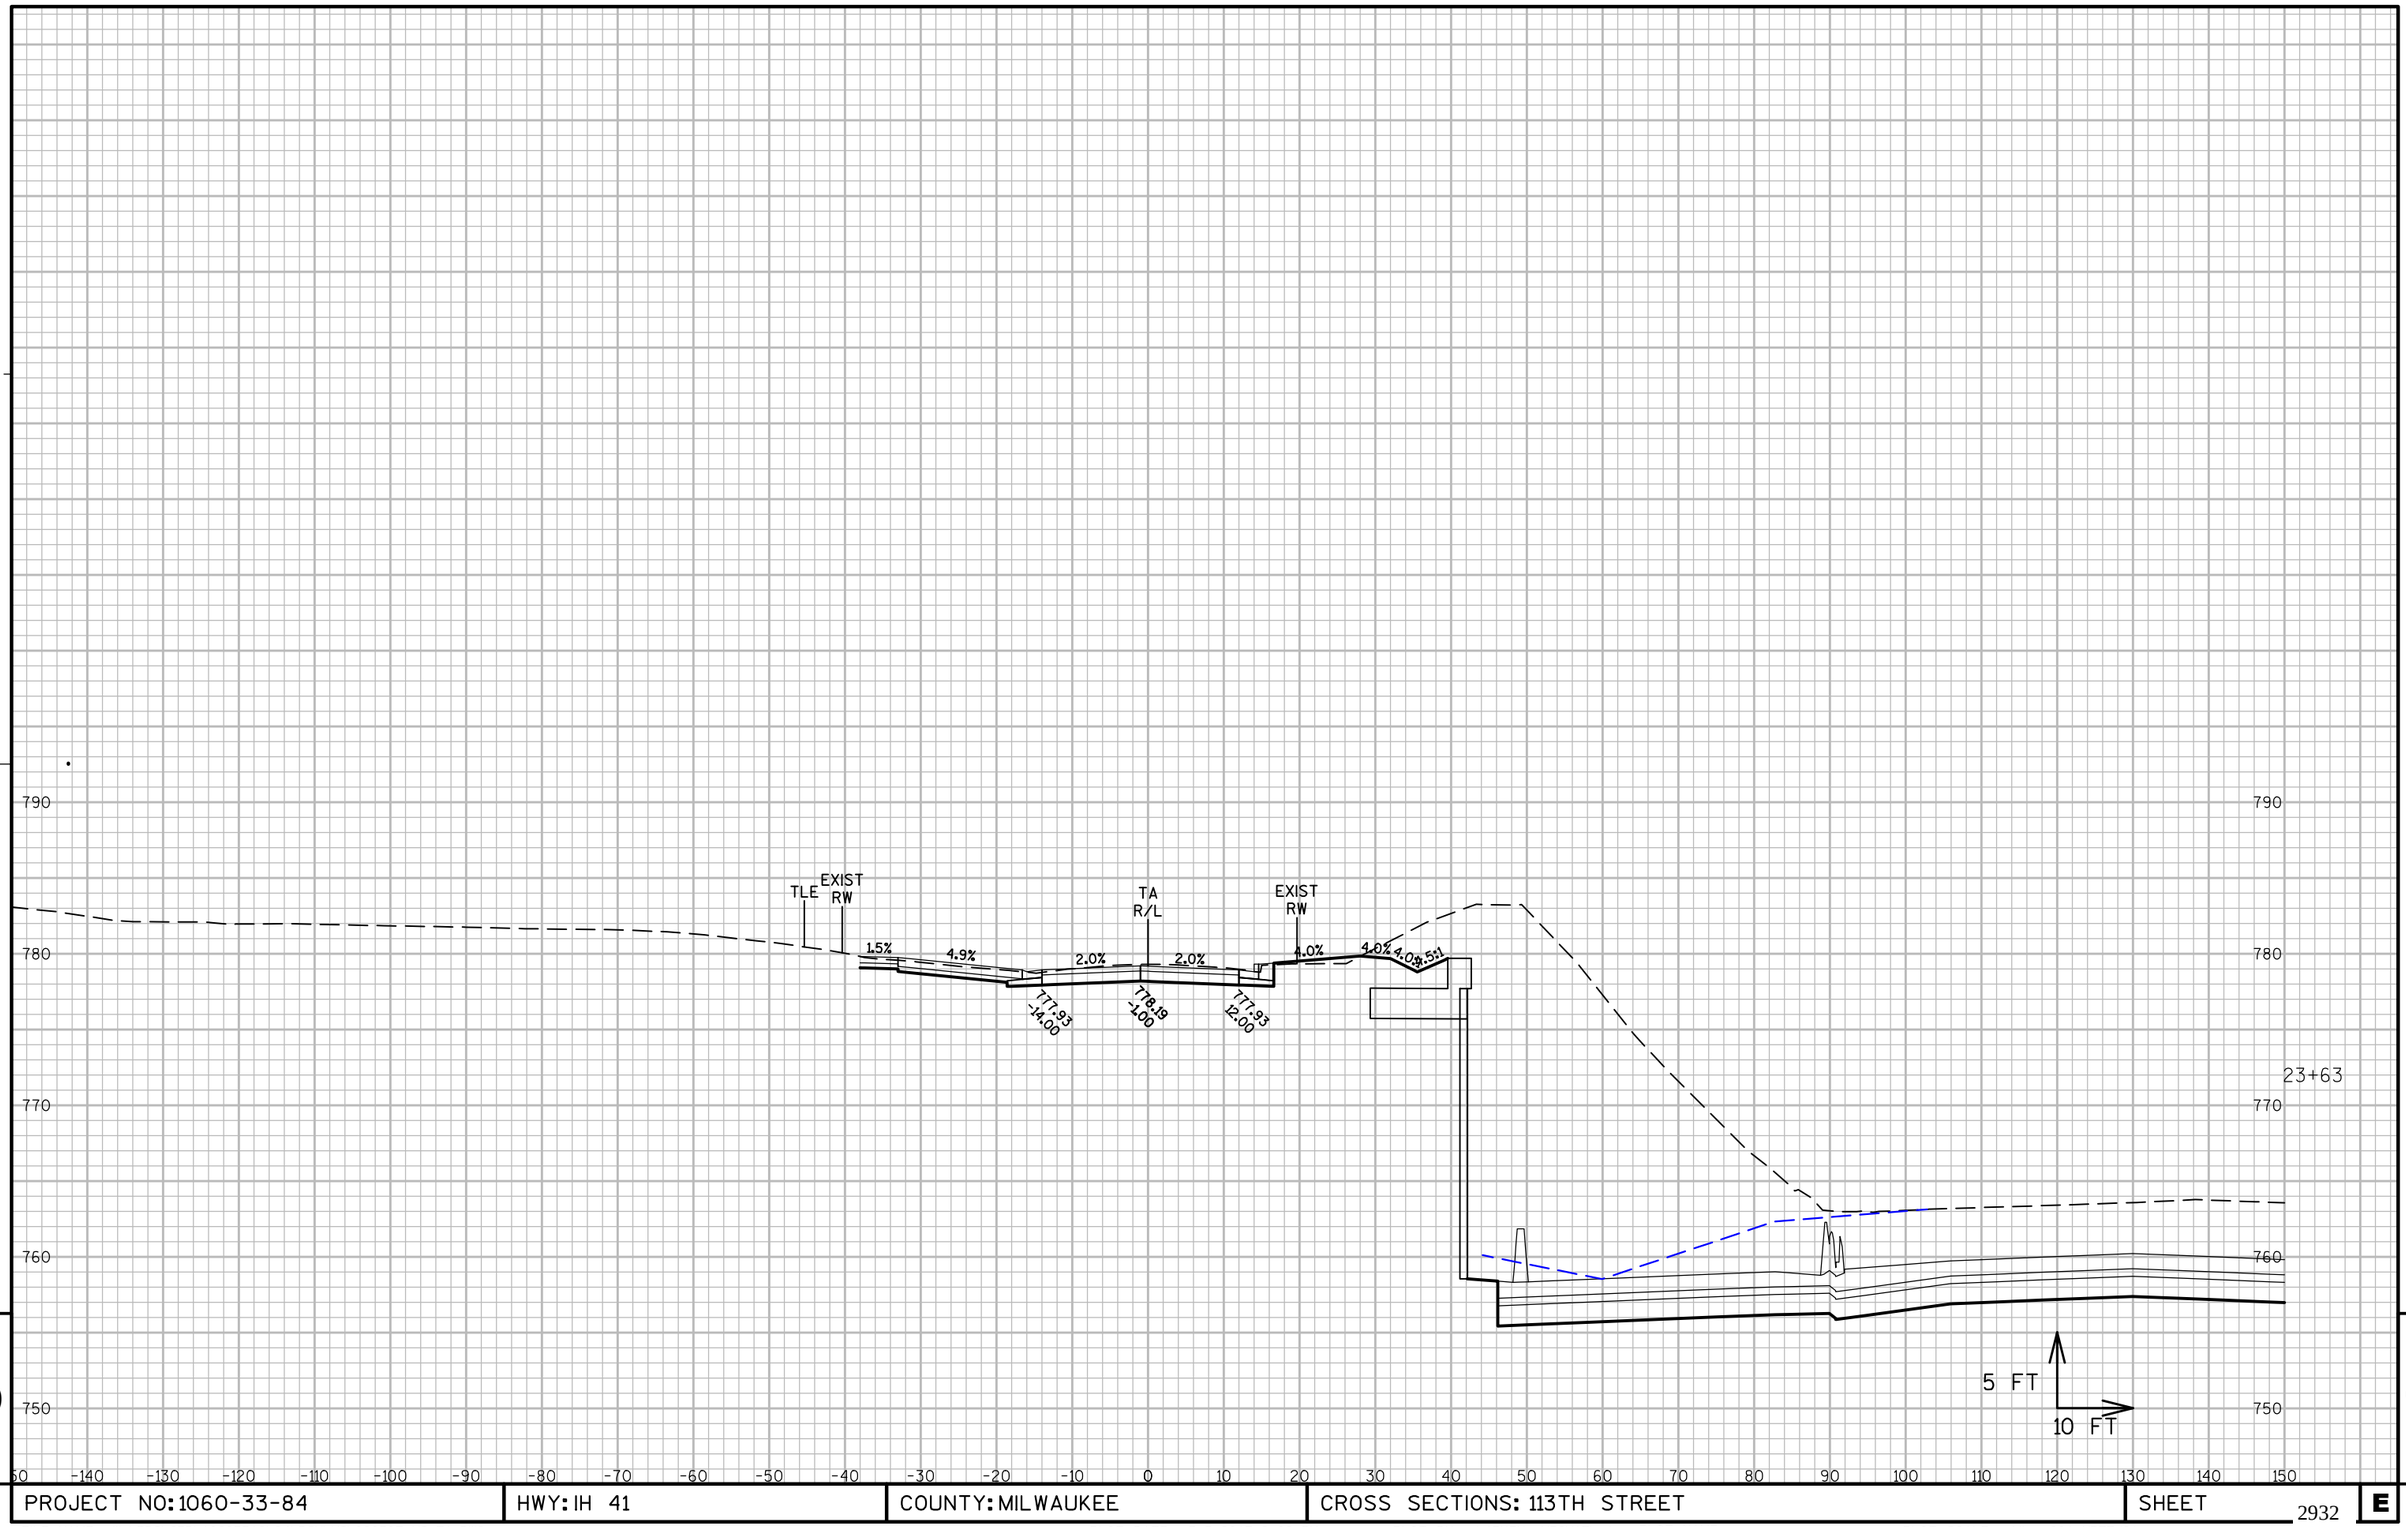

PROJECT NO: 1060-33-84	HWY: IH 41	COUNTY: MILWAUKEE	CROSS SECTIONS: 113TH STREET	SHEET 2932 E

FILE NAME : W:\PDS\C3D\10603316\84\DSN\XS\090507_XS_TA.DWG
LAYOUT NAME - 090507-TA - (36)

PLOT DATE : 3/5/2017 2:08 PM PLOT BY : LARKIN, MICHAEL A PLOT NAME : PLOT SCALE : 1" = 20'_XREF(2)

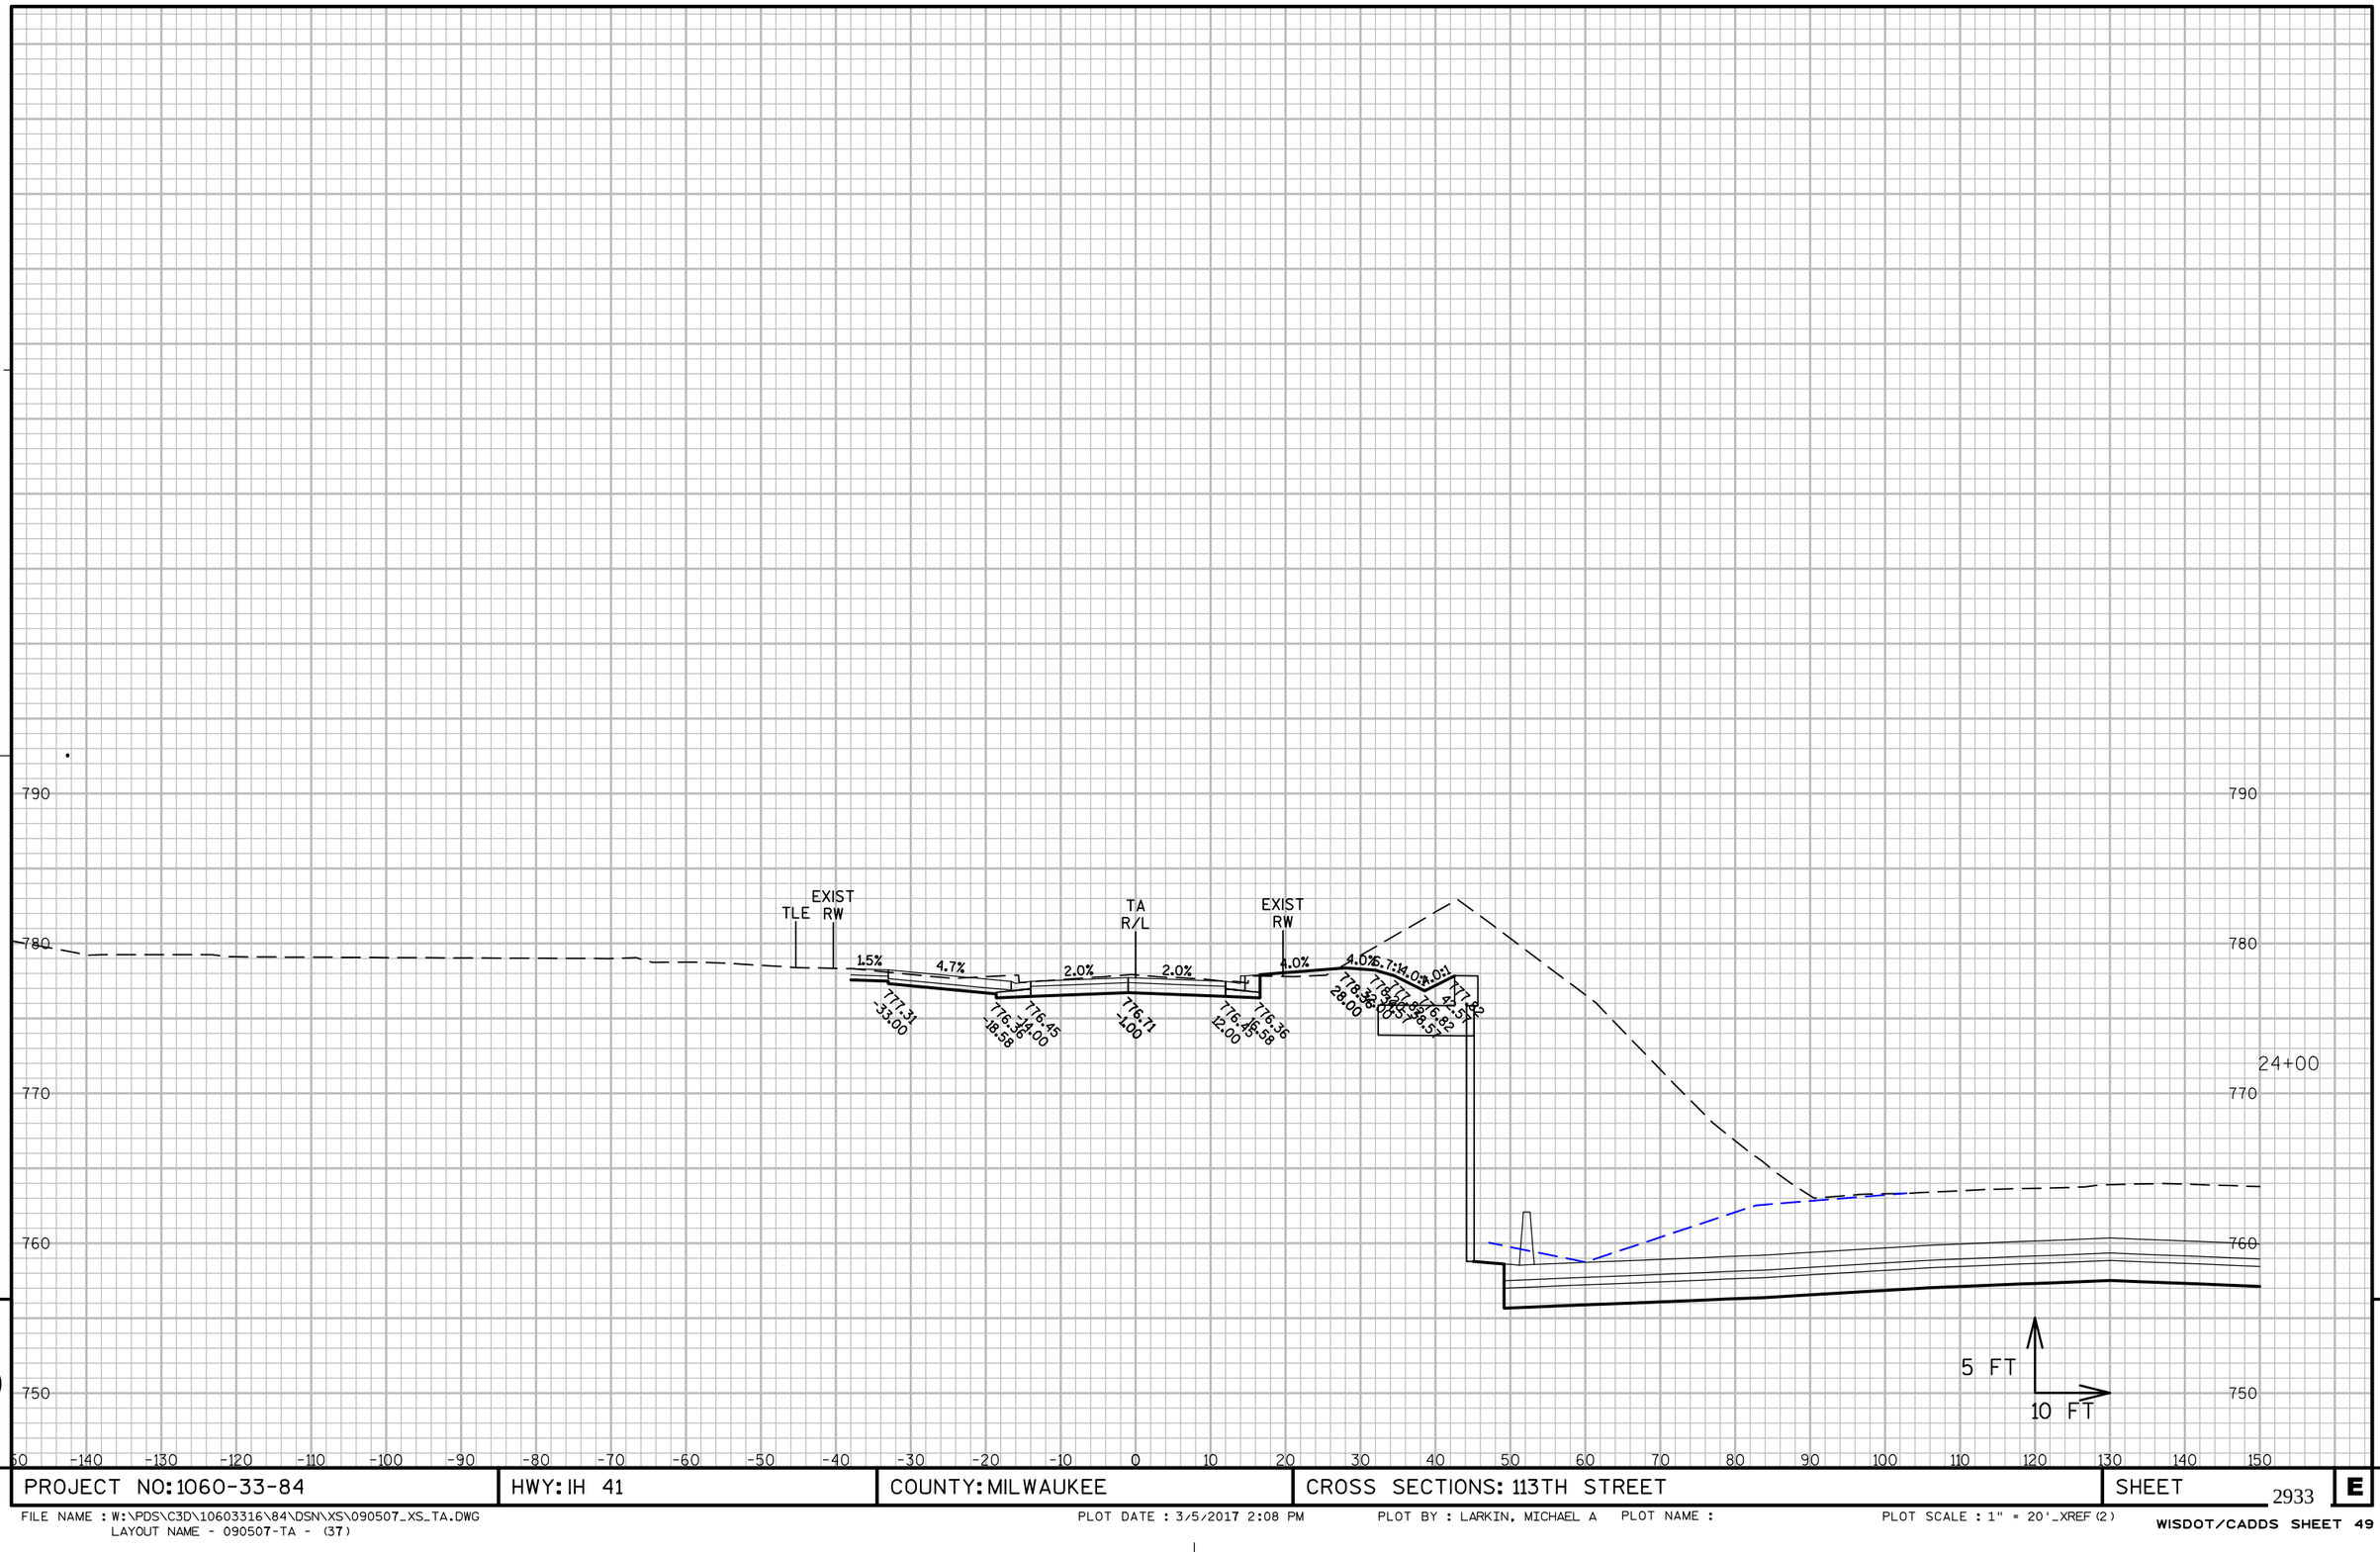

9

9

PROJECT NO: 1060-33-84	HWY: IH 41	COUNTY: MILWAUKEE	CROSS SECTIONS: 113TH STREET	SHEET 2933 E

FILE NAME : W:\PDS\C3D\10603316\84\DSN\XS\090507_XS_TA.DWG
LAYOUT NAME - 090507-TA - (37)

PLOT DATE : 3/5/2017 2:08 PM PLOT BY : LARKIN, MICHAEL A PLOT NAME : PLOT SCALE : 1" = 20'_XREF(2)

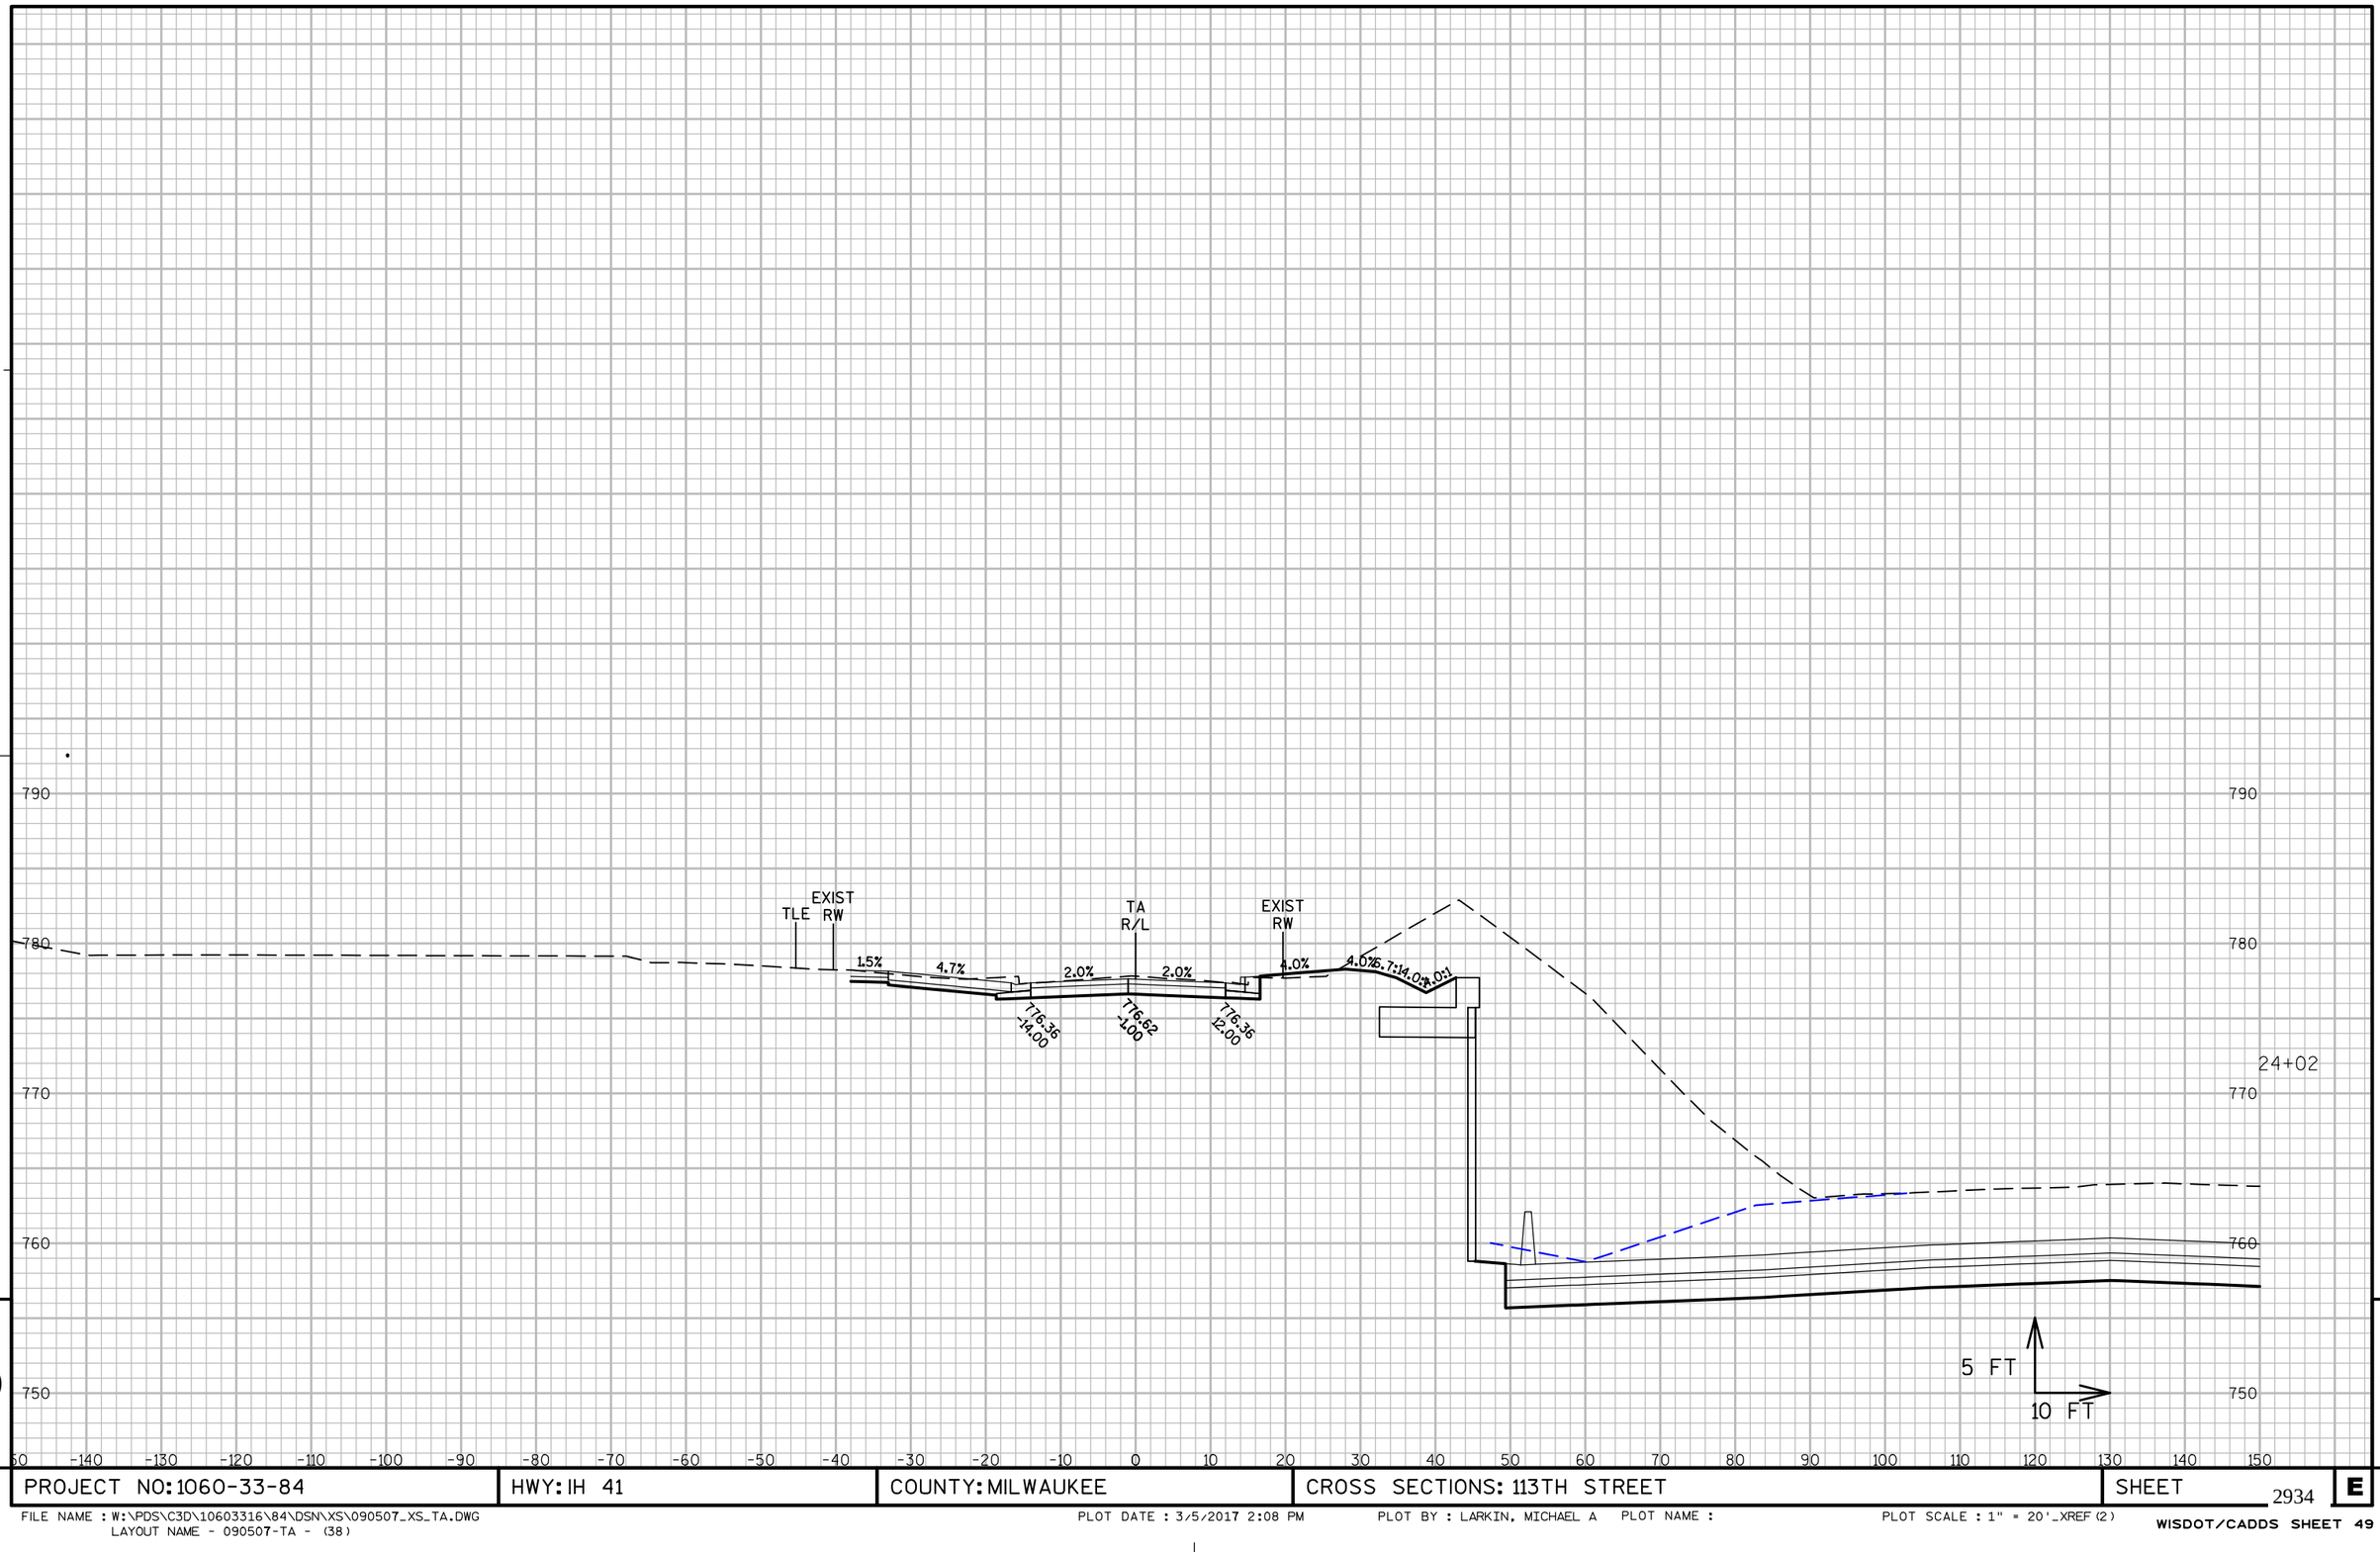

PROJECT NO: 1060-33-84	HWY: IH 41	COUNTY: MILWAUKEE	CROSS SECTIONS: 113TH STREET	SHEET 2934 E

FILE NAME : W:\PDS\C3D\10603316\84\DSN\XS\090507_XS_TA.DWG
LAYOUT NAME - 090507-TA - (38)

PLOT DATE : 3/5/2017 2:08 PM PLOT BY : LARKIN, MICHAEL A PLOT NAME : PLOT SCALE : 1" = 20'_XREF(2)

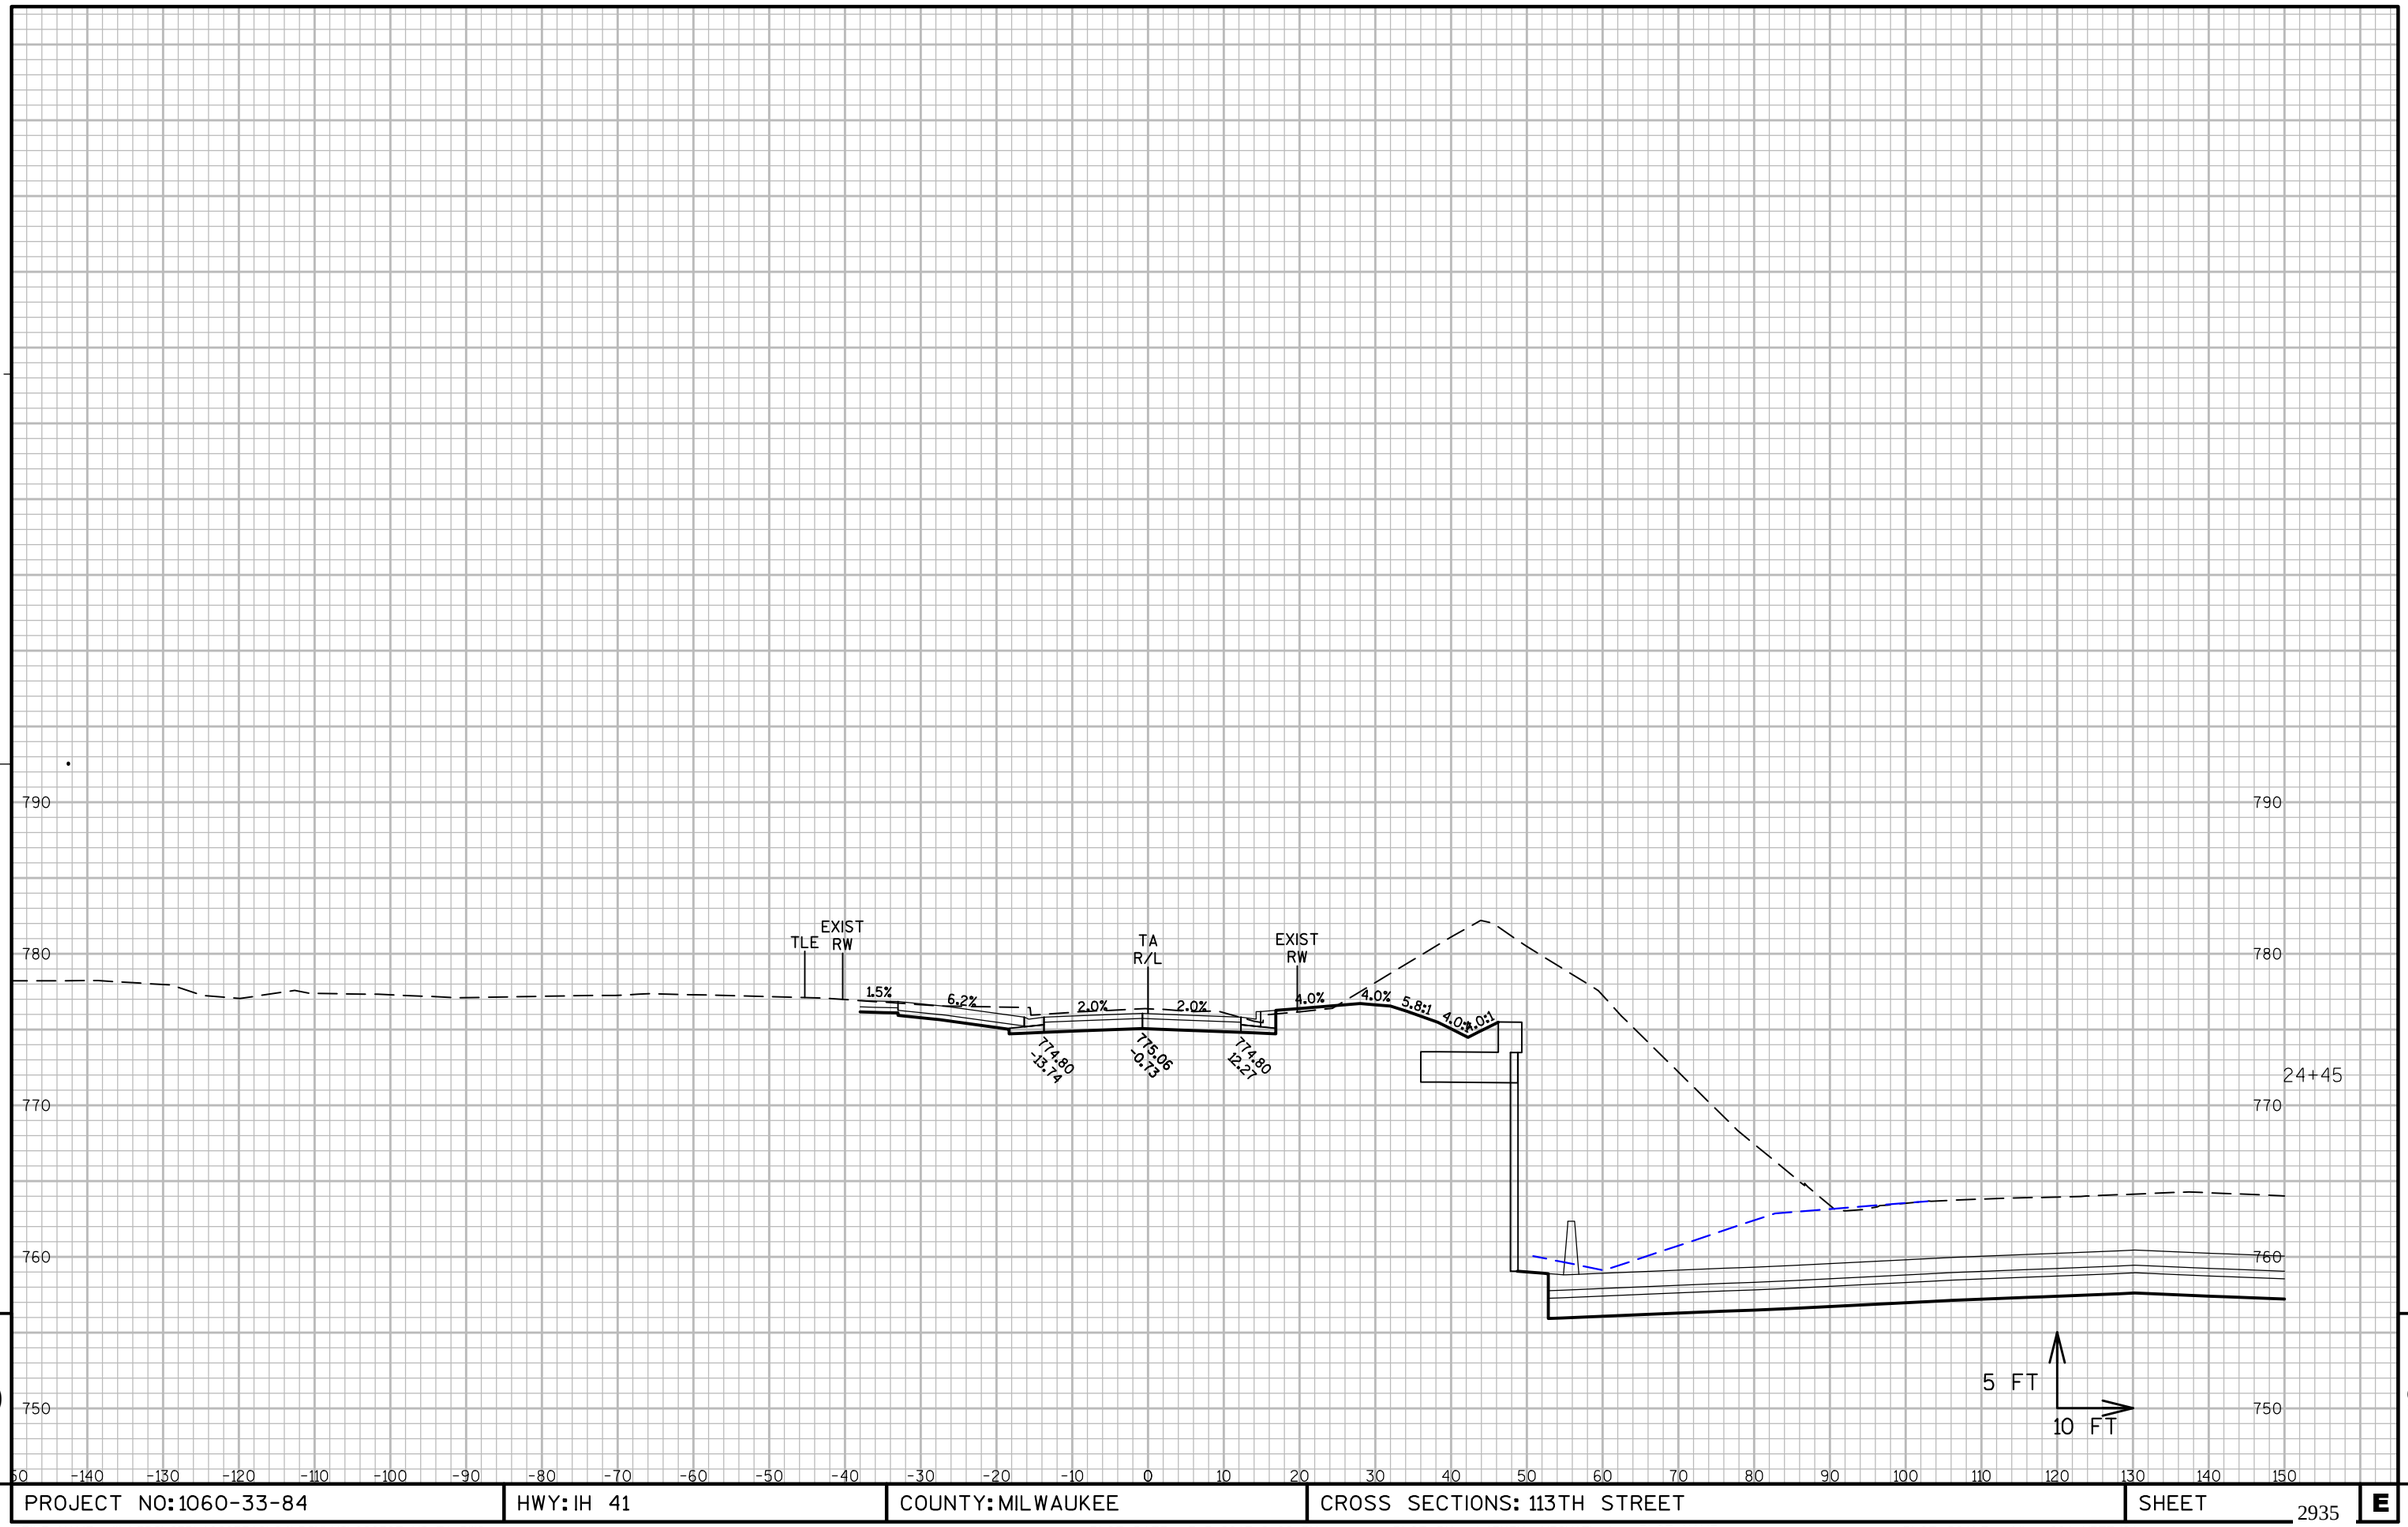

PROJECT NO: 1060-33-84	HWY: IH 41	COUNTY: MILWAUKEE	CROSS SECTIONS: 113TH STREET	SHEET 2935 E

FILE NAME : W:\PDS\C3D\10603316\84\DSN\XS\090507_XS_TA.DWG
LAYOUT NAME - 090507-TA - (39)

PLOT DATE : 3/5/2017 2:08 PM PLOT BY : LARKIN, MICHAEL A PLOT NAME : PLOT SCALE : 1" = 20'_XREF(2)

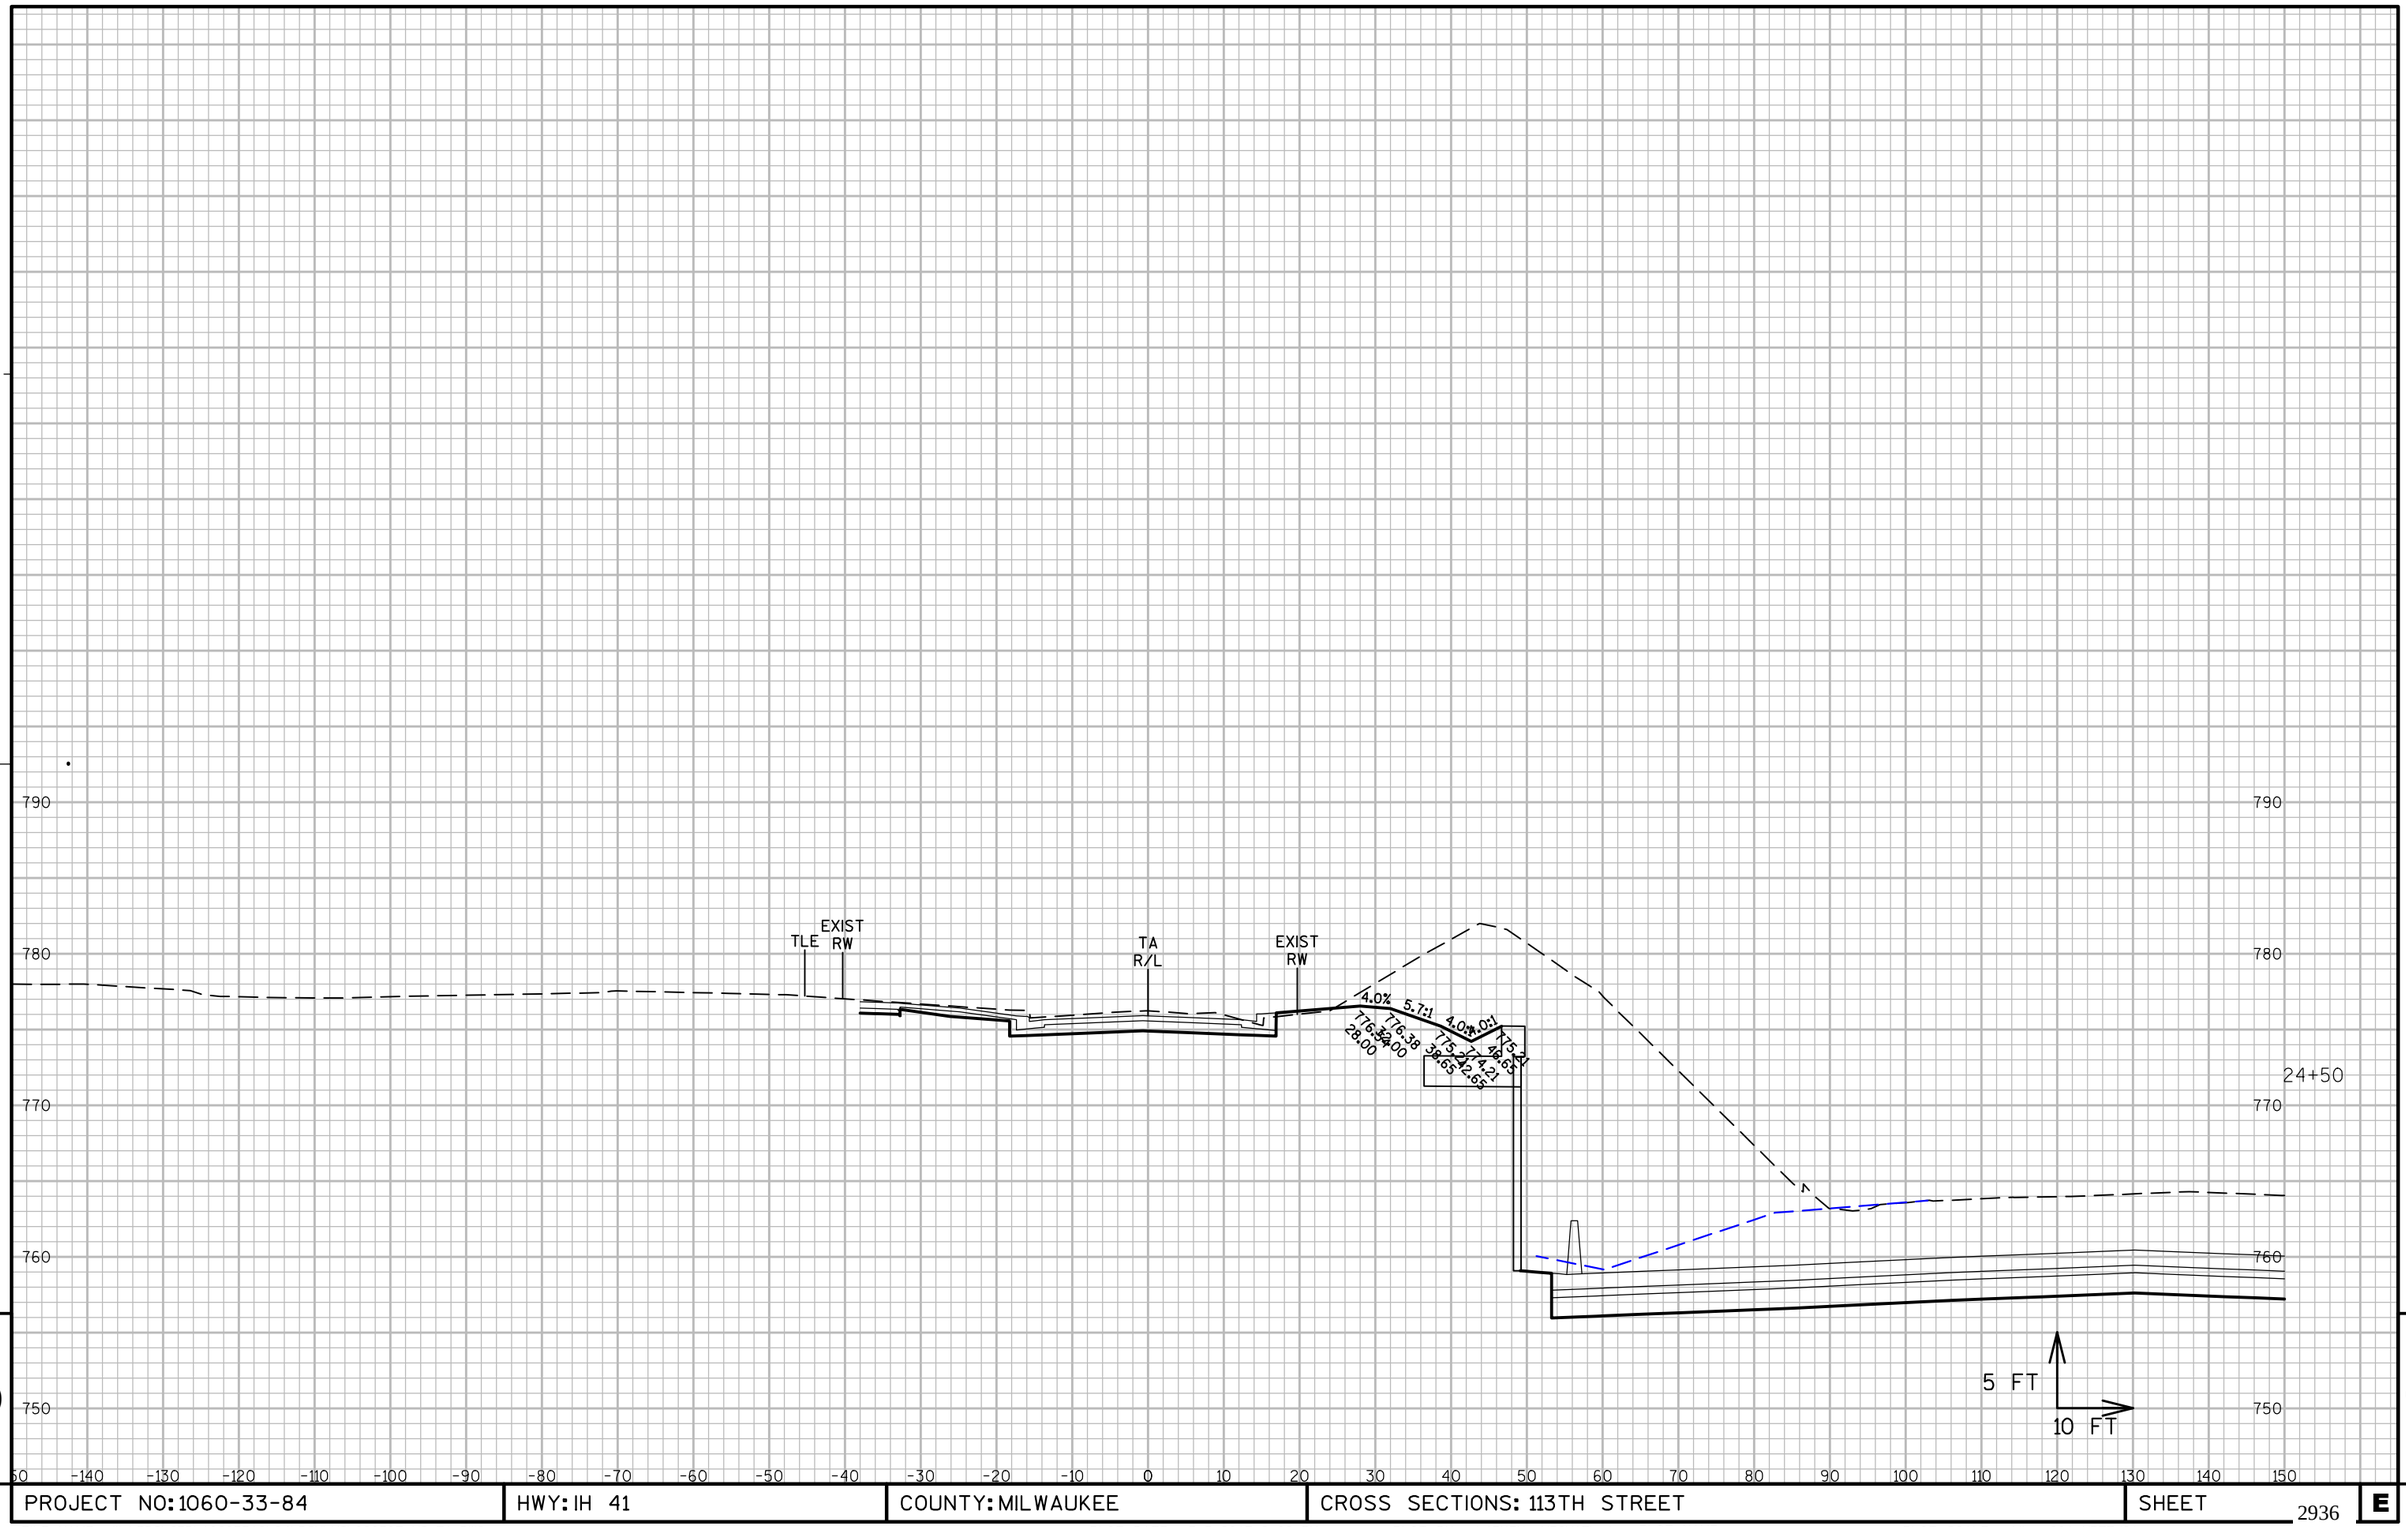

PROJECT NO: 1060-33-84	HWY: IH 41	COUNTY: MILWAUKEE	CROSS SECTIONS: 113TH STREET	SHEET 2936 E

FILE NAME : W:\PDS\C3D\10603316\84\DSN\XS\090507_XS_TA.DWG
LAYOUT NAME - 090507-TA - (40)

PLOT DATE : 3/5/2017 2:08 PM PLOT BY : LARKIN, MICHAEL A PLOT NAME : PLOT SCALE : 1" = 20'_XREF(2)

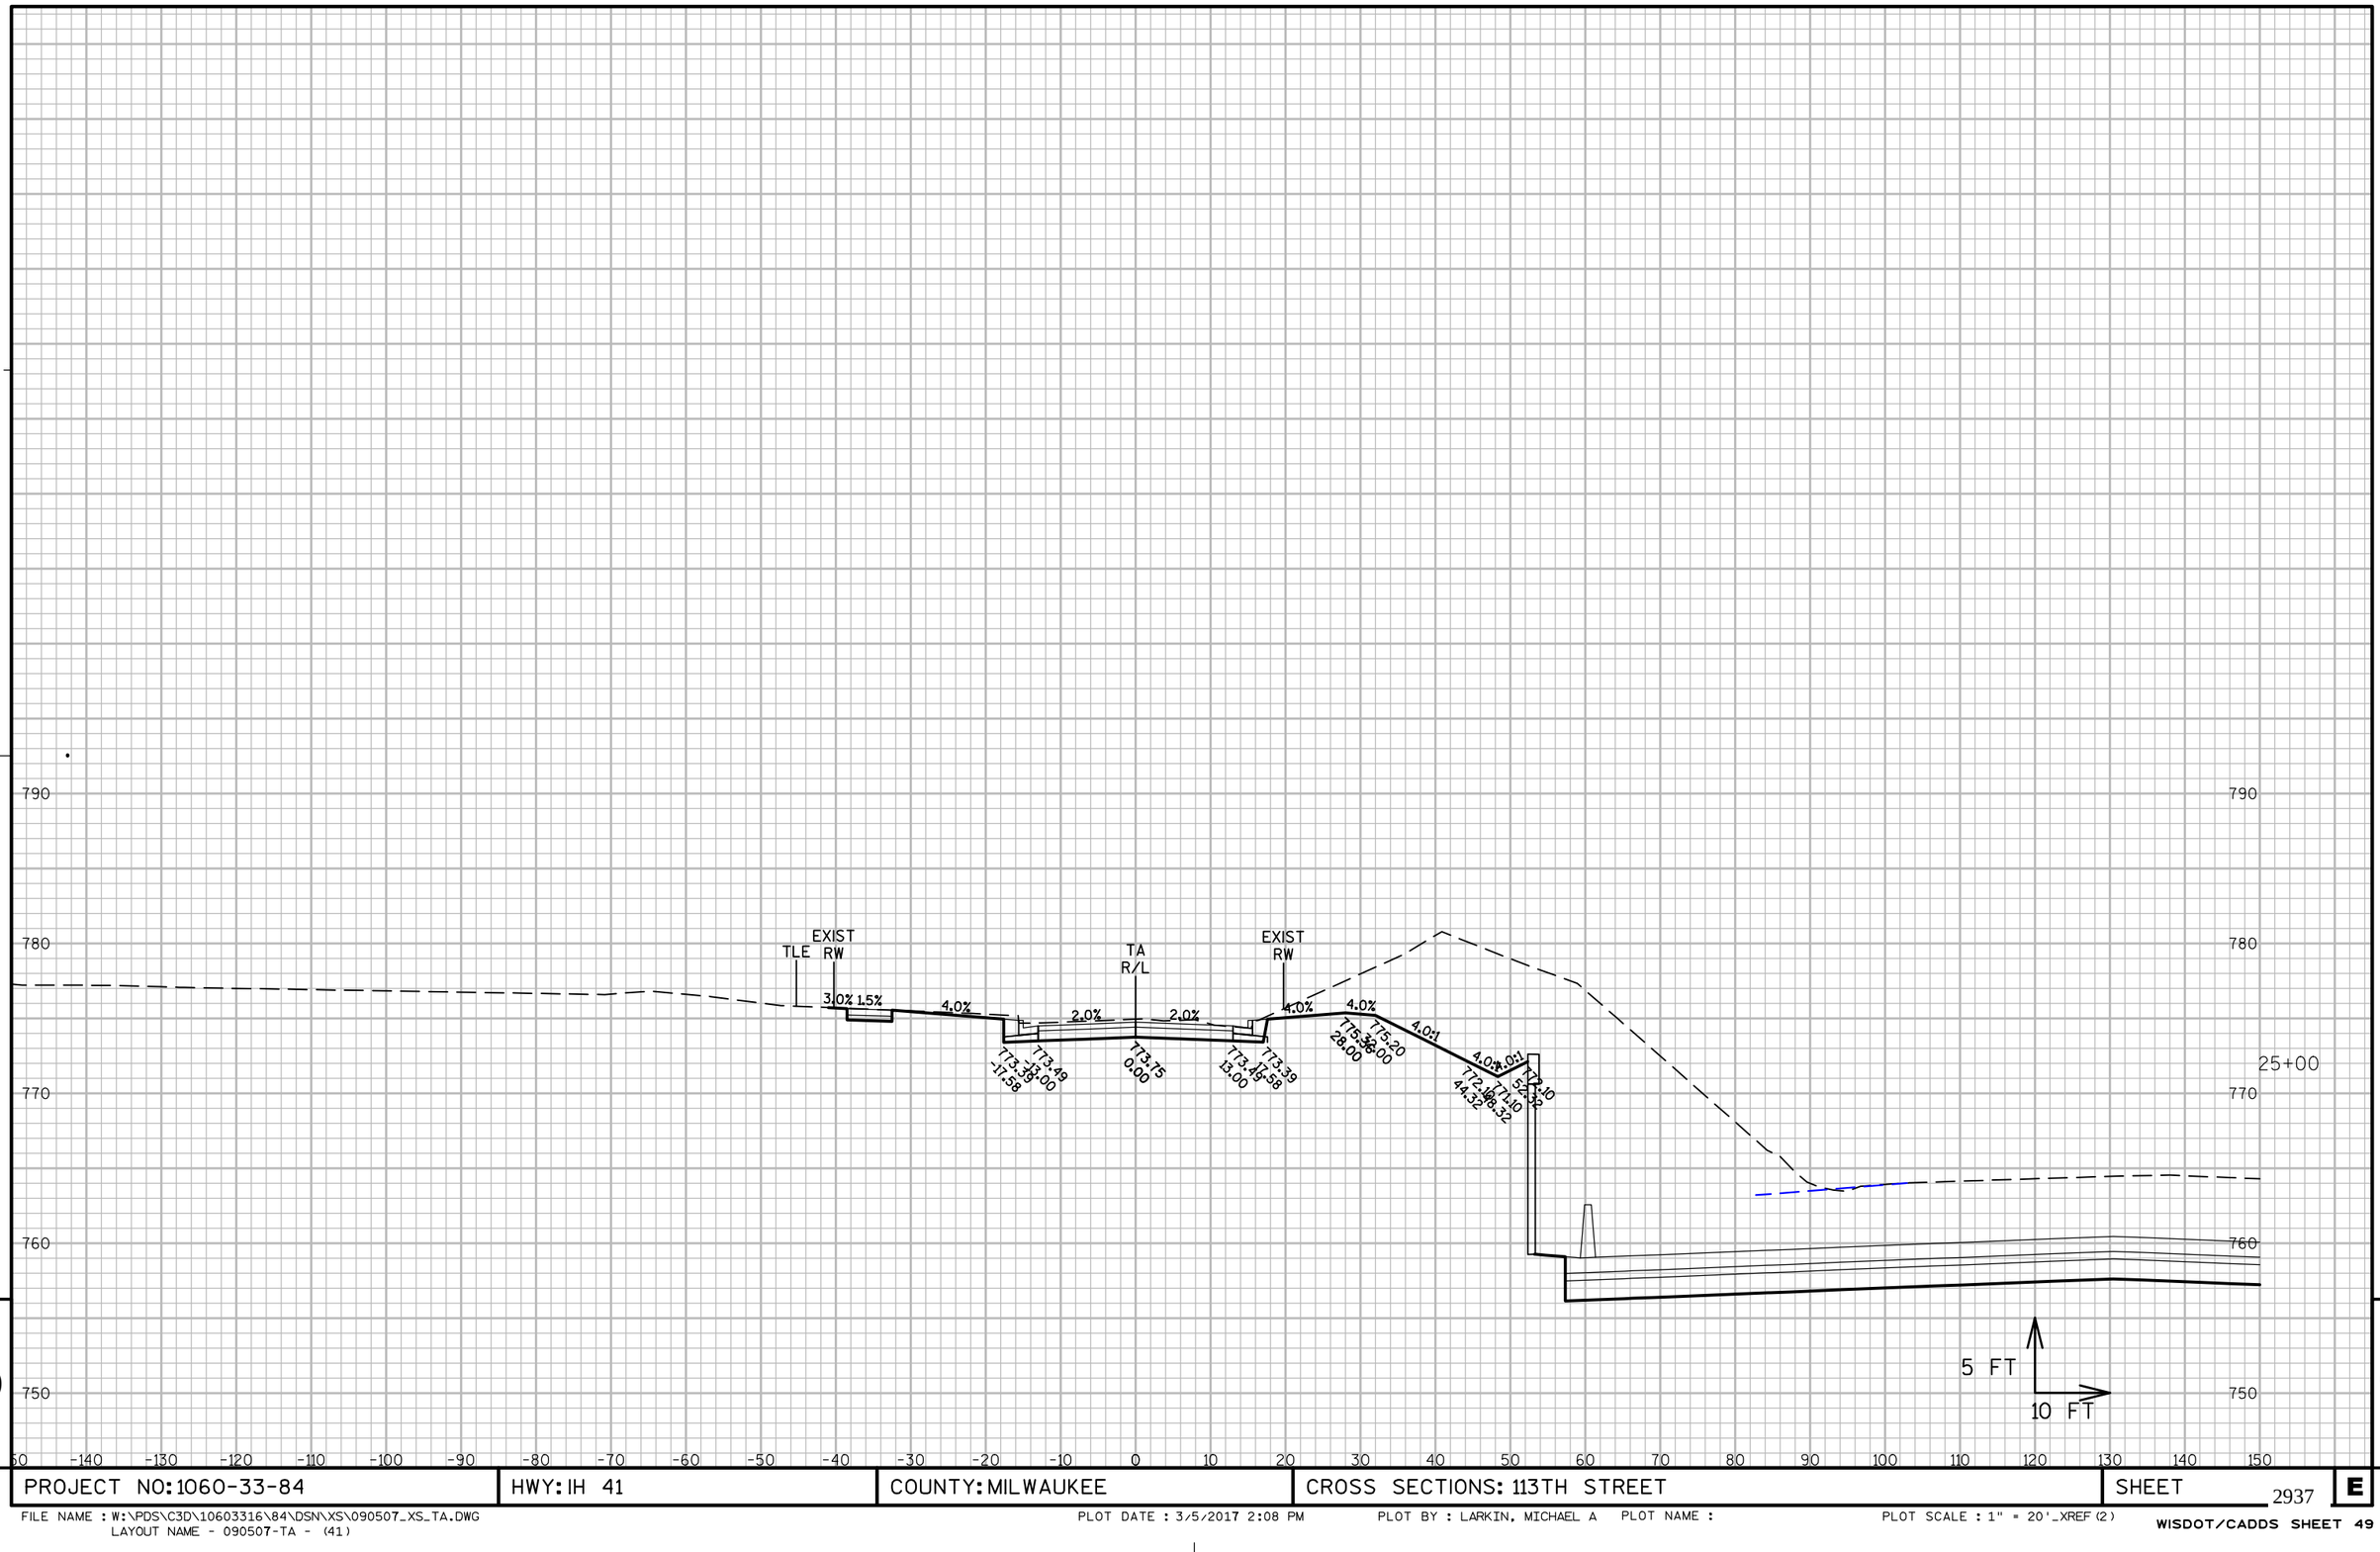

9

9

PROJECT NO: 1060-33-84	HWY: IH 41	COUNTY: MILWAUKEE	CROSS SECTIONS: 113TH STREET	SHEET 2937 E

FILE NAME : W:\PDS\C3D\10603316\84\DSN\XS\090507_XS_TA.DWG
LAYOUT NAME - 090507-TA - (41)

PLOT DATE : 3/5/2017 2:08 PM PLOT BY : LARKIN, MICHAEL A PLOT NAME : PLOT SCALE : 1" = 20'_XREF(2)

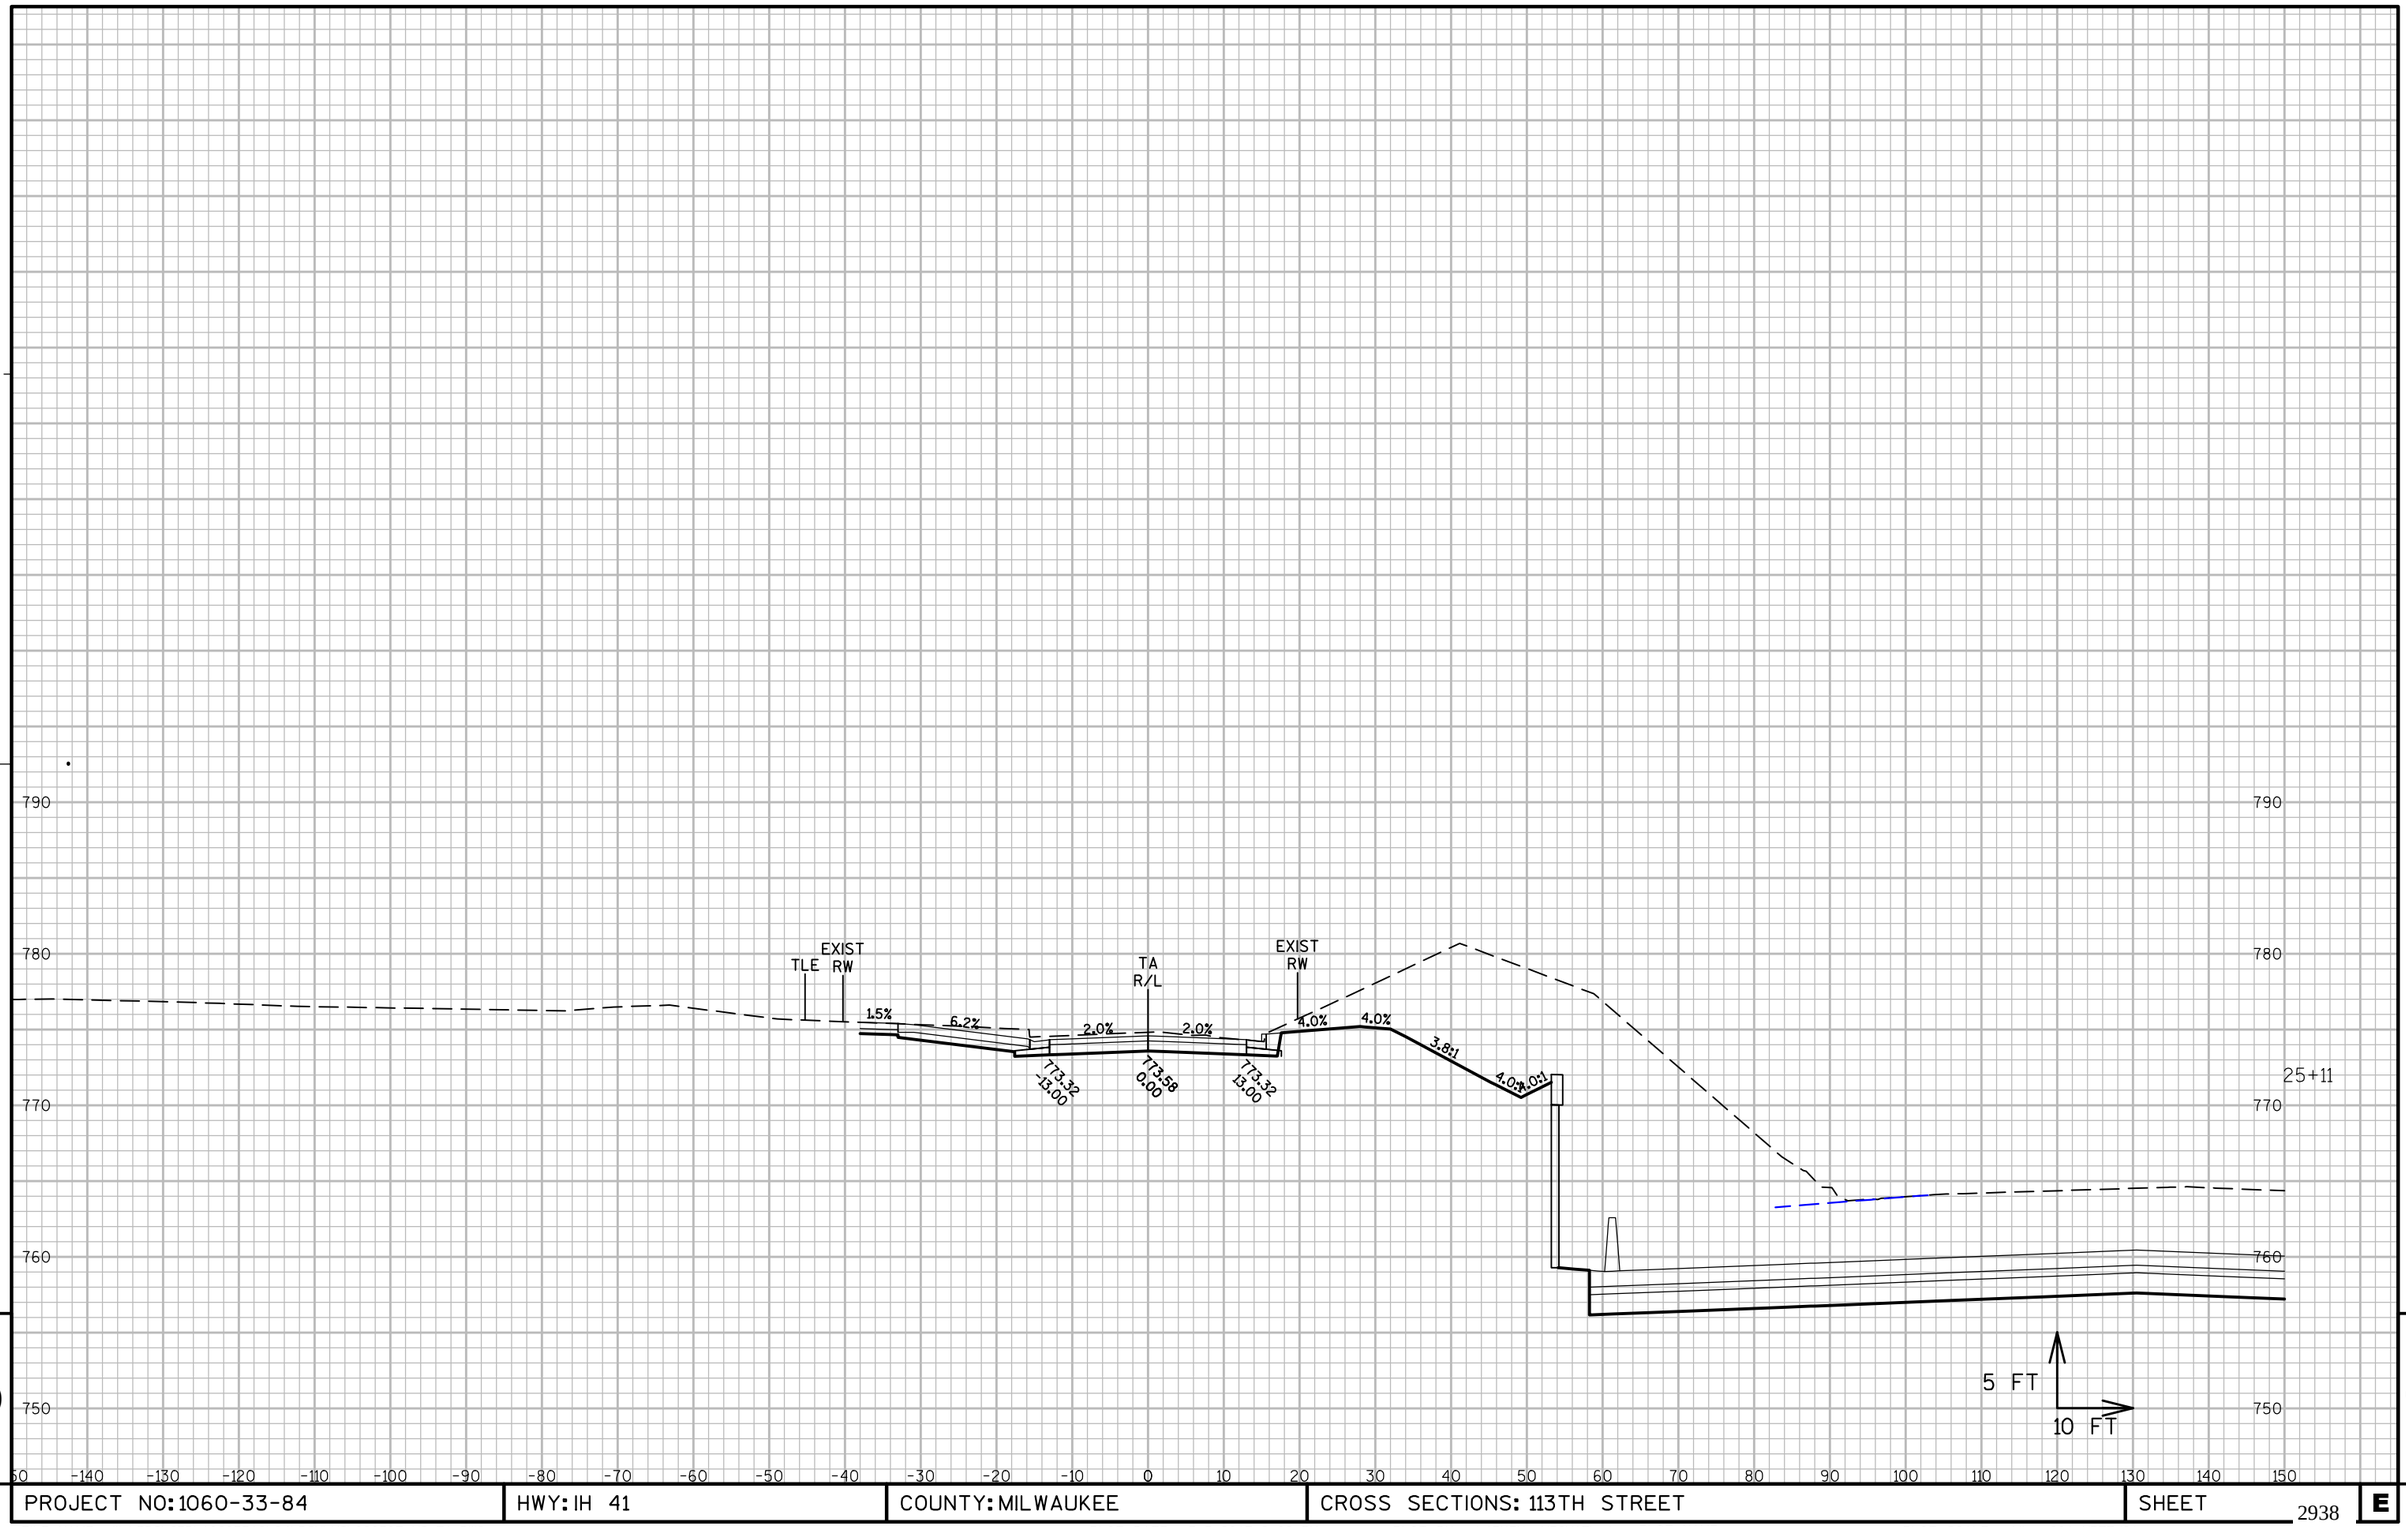

9

9

PROJECT NO: 1060-33-84	HWY: IH 41	COUNTY: MILWAUKEE	CROSS SECTIONS: 113TH STREET	SHEET 2938 E

FILE NAME : W:\PDS\C3D\10603316\84\DSN\XS\090507_XS_TA.DWG
LAYOUT NAME - 090507-TA - (42)

PLOT DATE : 3/5/2017 2:08 PM PLOT BY : LARKIN, MICHAEL A PLOT NAME : PLOT SCALE : 1" = 20'_XREF(2)

WISDOT/CADDS SHEET 49

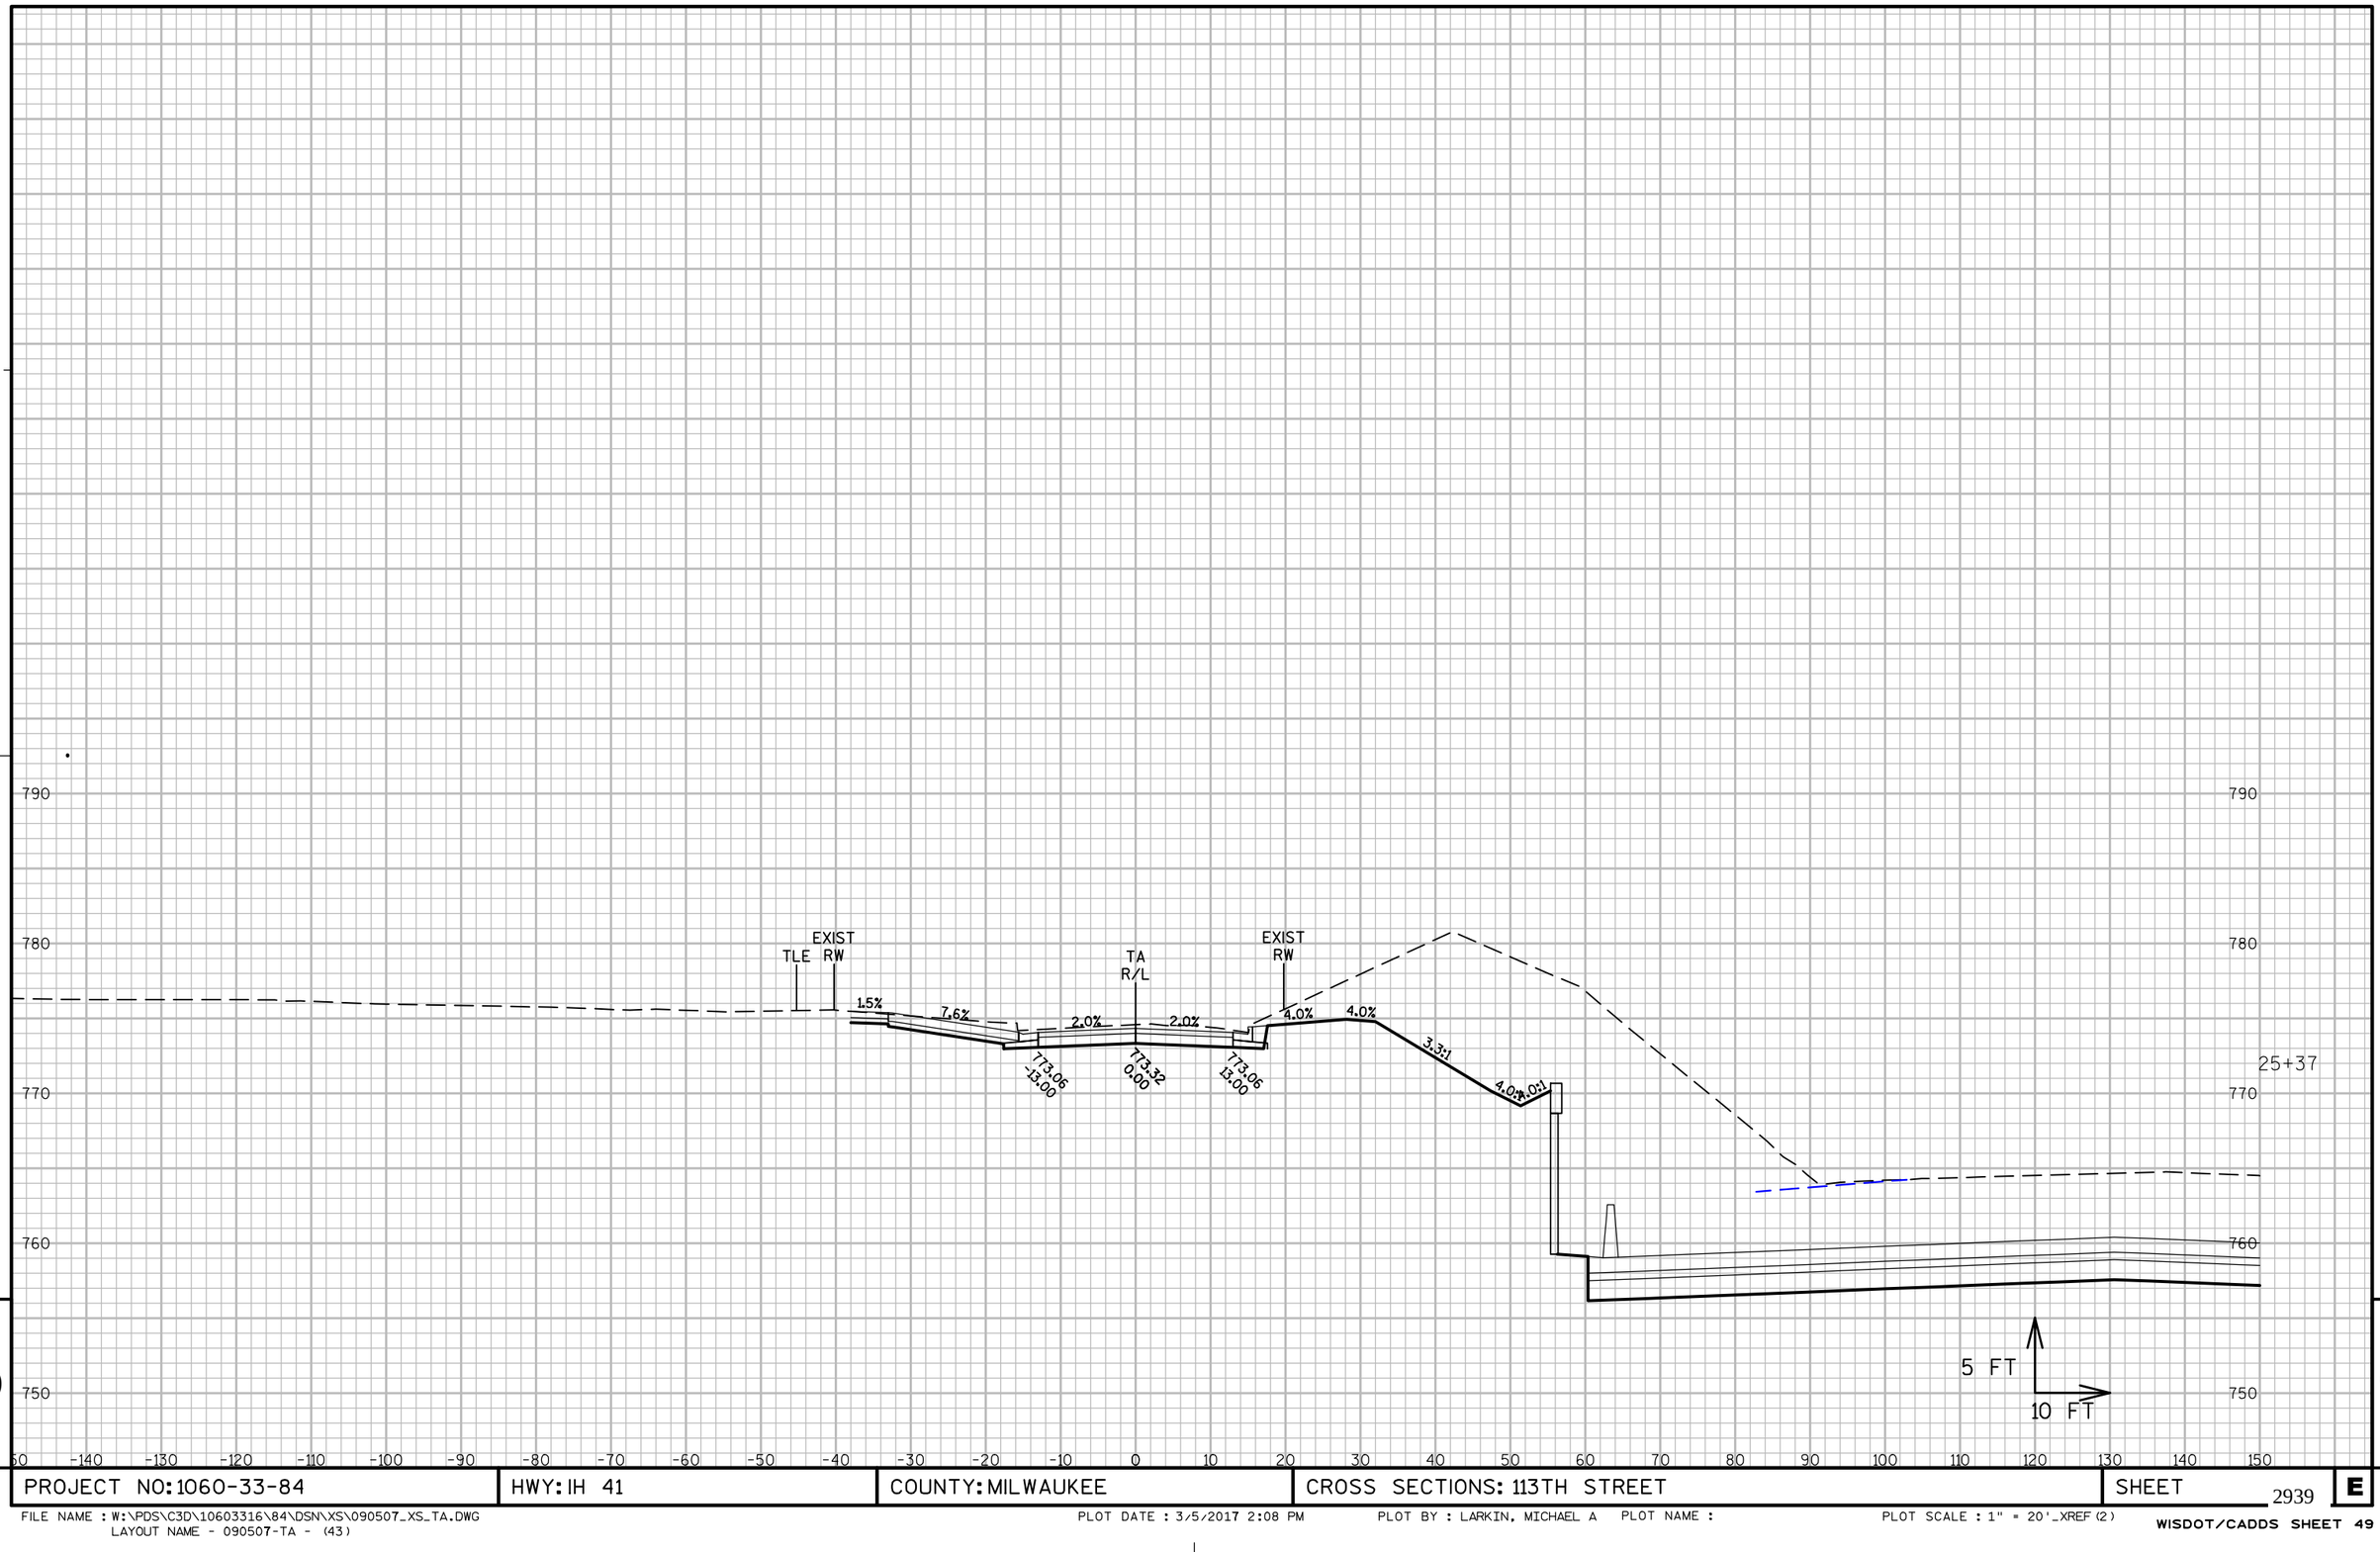

PROJECT NO: 1060-33-84	HWY: IH 41	COUNTY: MILWAUKEE	CROSS SECTIONS: 113TH STREET	SHEET 2939 E

FILE NAME : W:\PDS\C3D\10603316\84\DSN\XS\090507_XS_TA.DWG
LAYOUT NAME - 090507-TA - (43)

PLOT DATE : 3/5/2017 2:08 PM PLOT BY : LARKIN, MICHAEL A PLOT NAME : PLOT SCALE : 1" = 20'_XREF(2)

WISDOT/CADDS SHEET 49

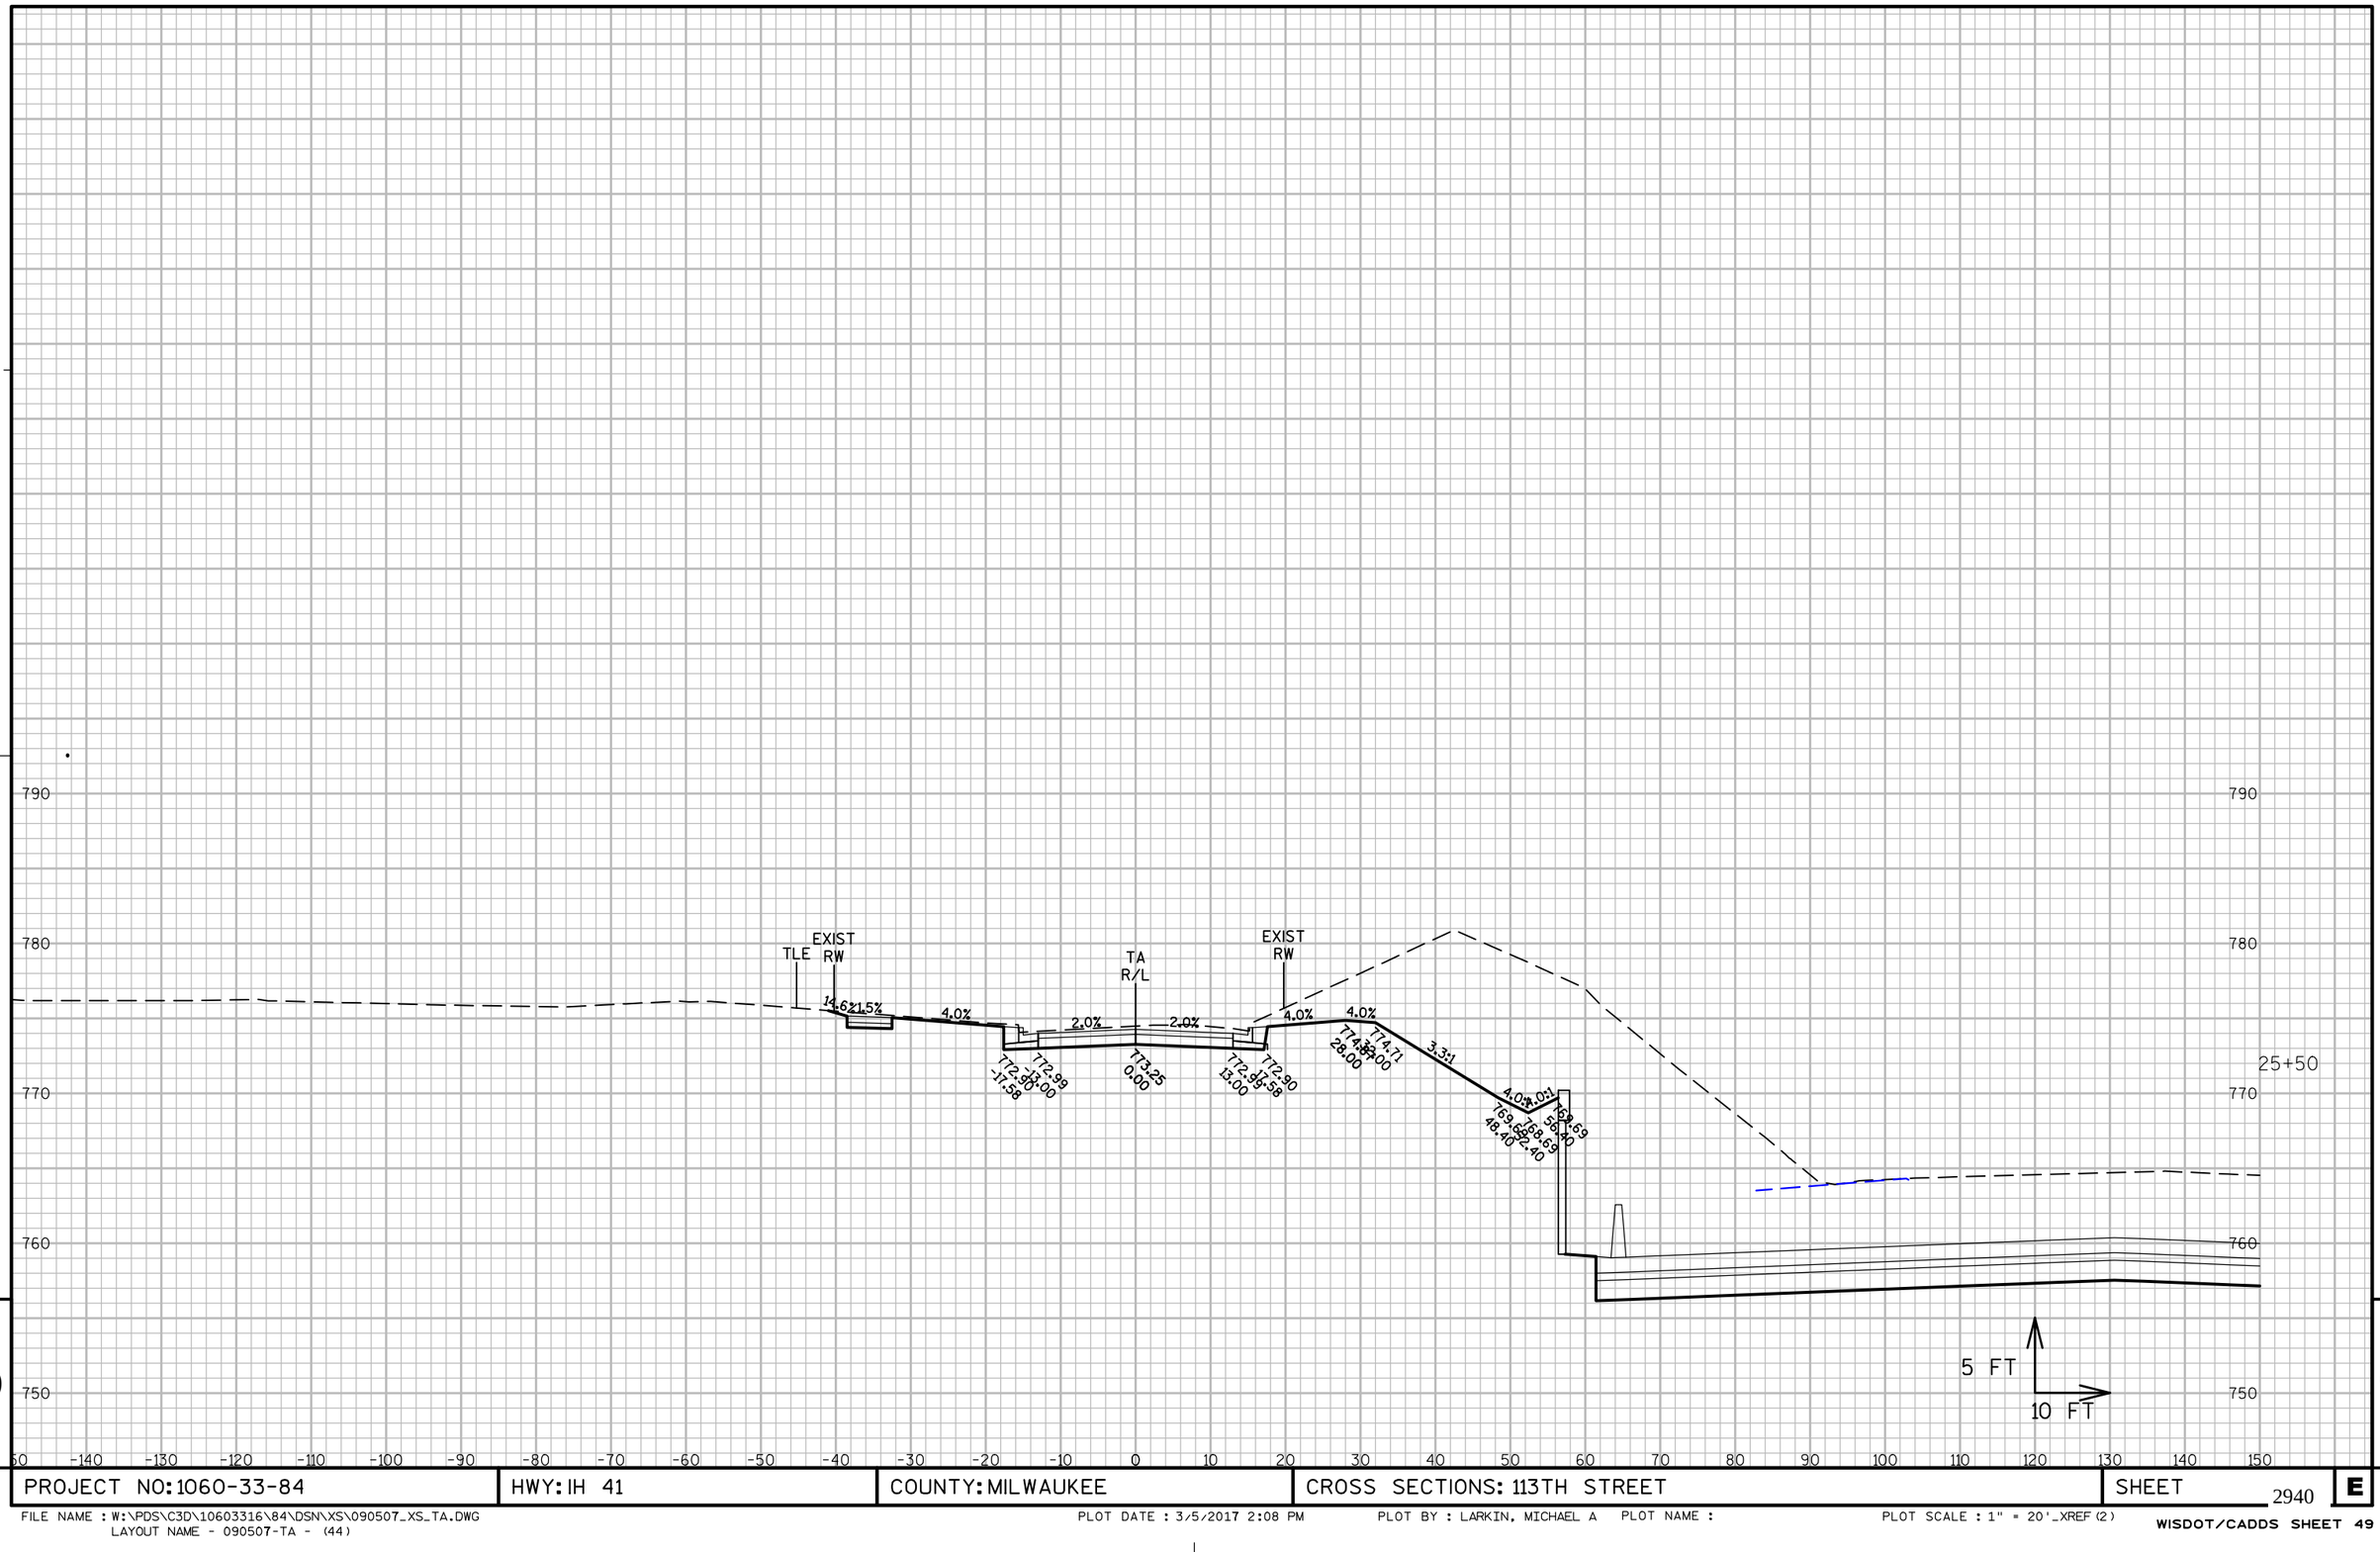

9

9

PROJECT NO: 1060-33-84	HWY: IH 41	COUNTY: MILWAUKEE	CROSS SECTIONS: 113TH STREET	SHEET 2940 E

FILE NAME : W:\PDS\C3D\10603316\84\DSN\XS\090507_XS_TA.DWG
LAYOUT NAME - 090507-TA - (44)

PLOT DATE : 3/5/2017 2:08 PM

PLOT BY : LARKIN, MICHAEL A PLOT NAME :

PLOT SCALE : 1" = 20'_XREF(2)

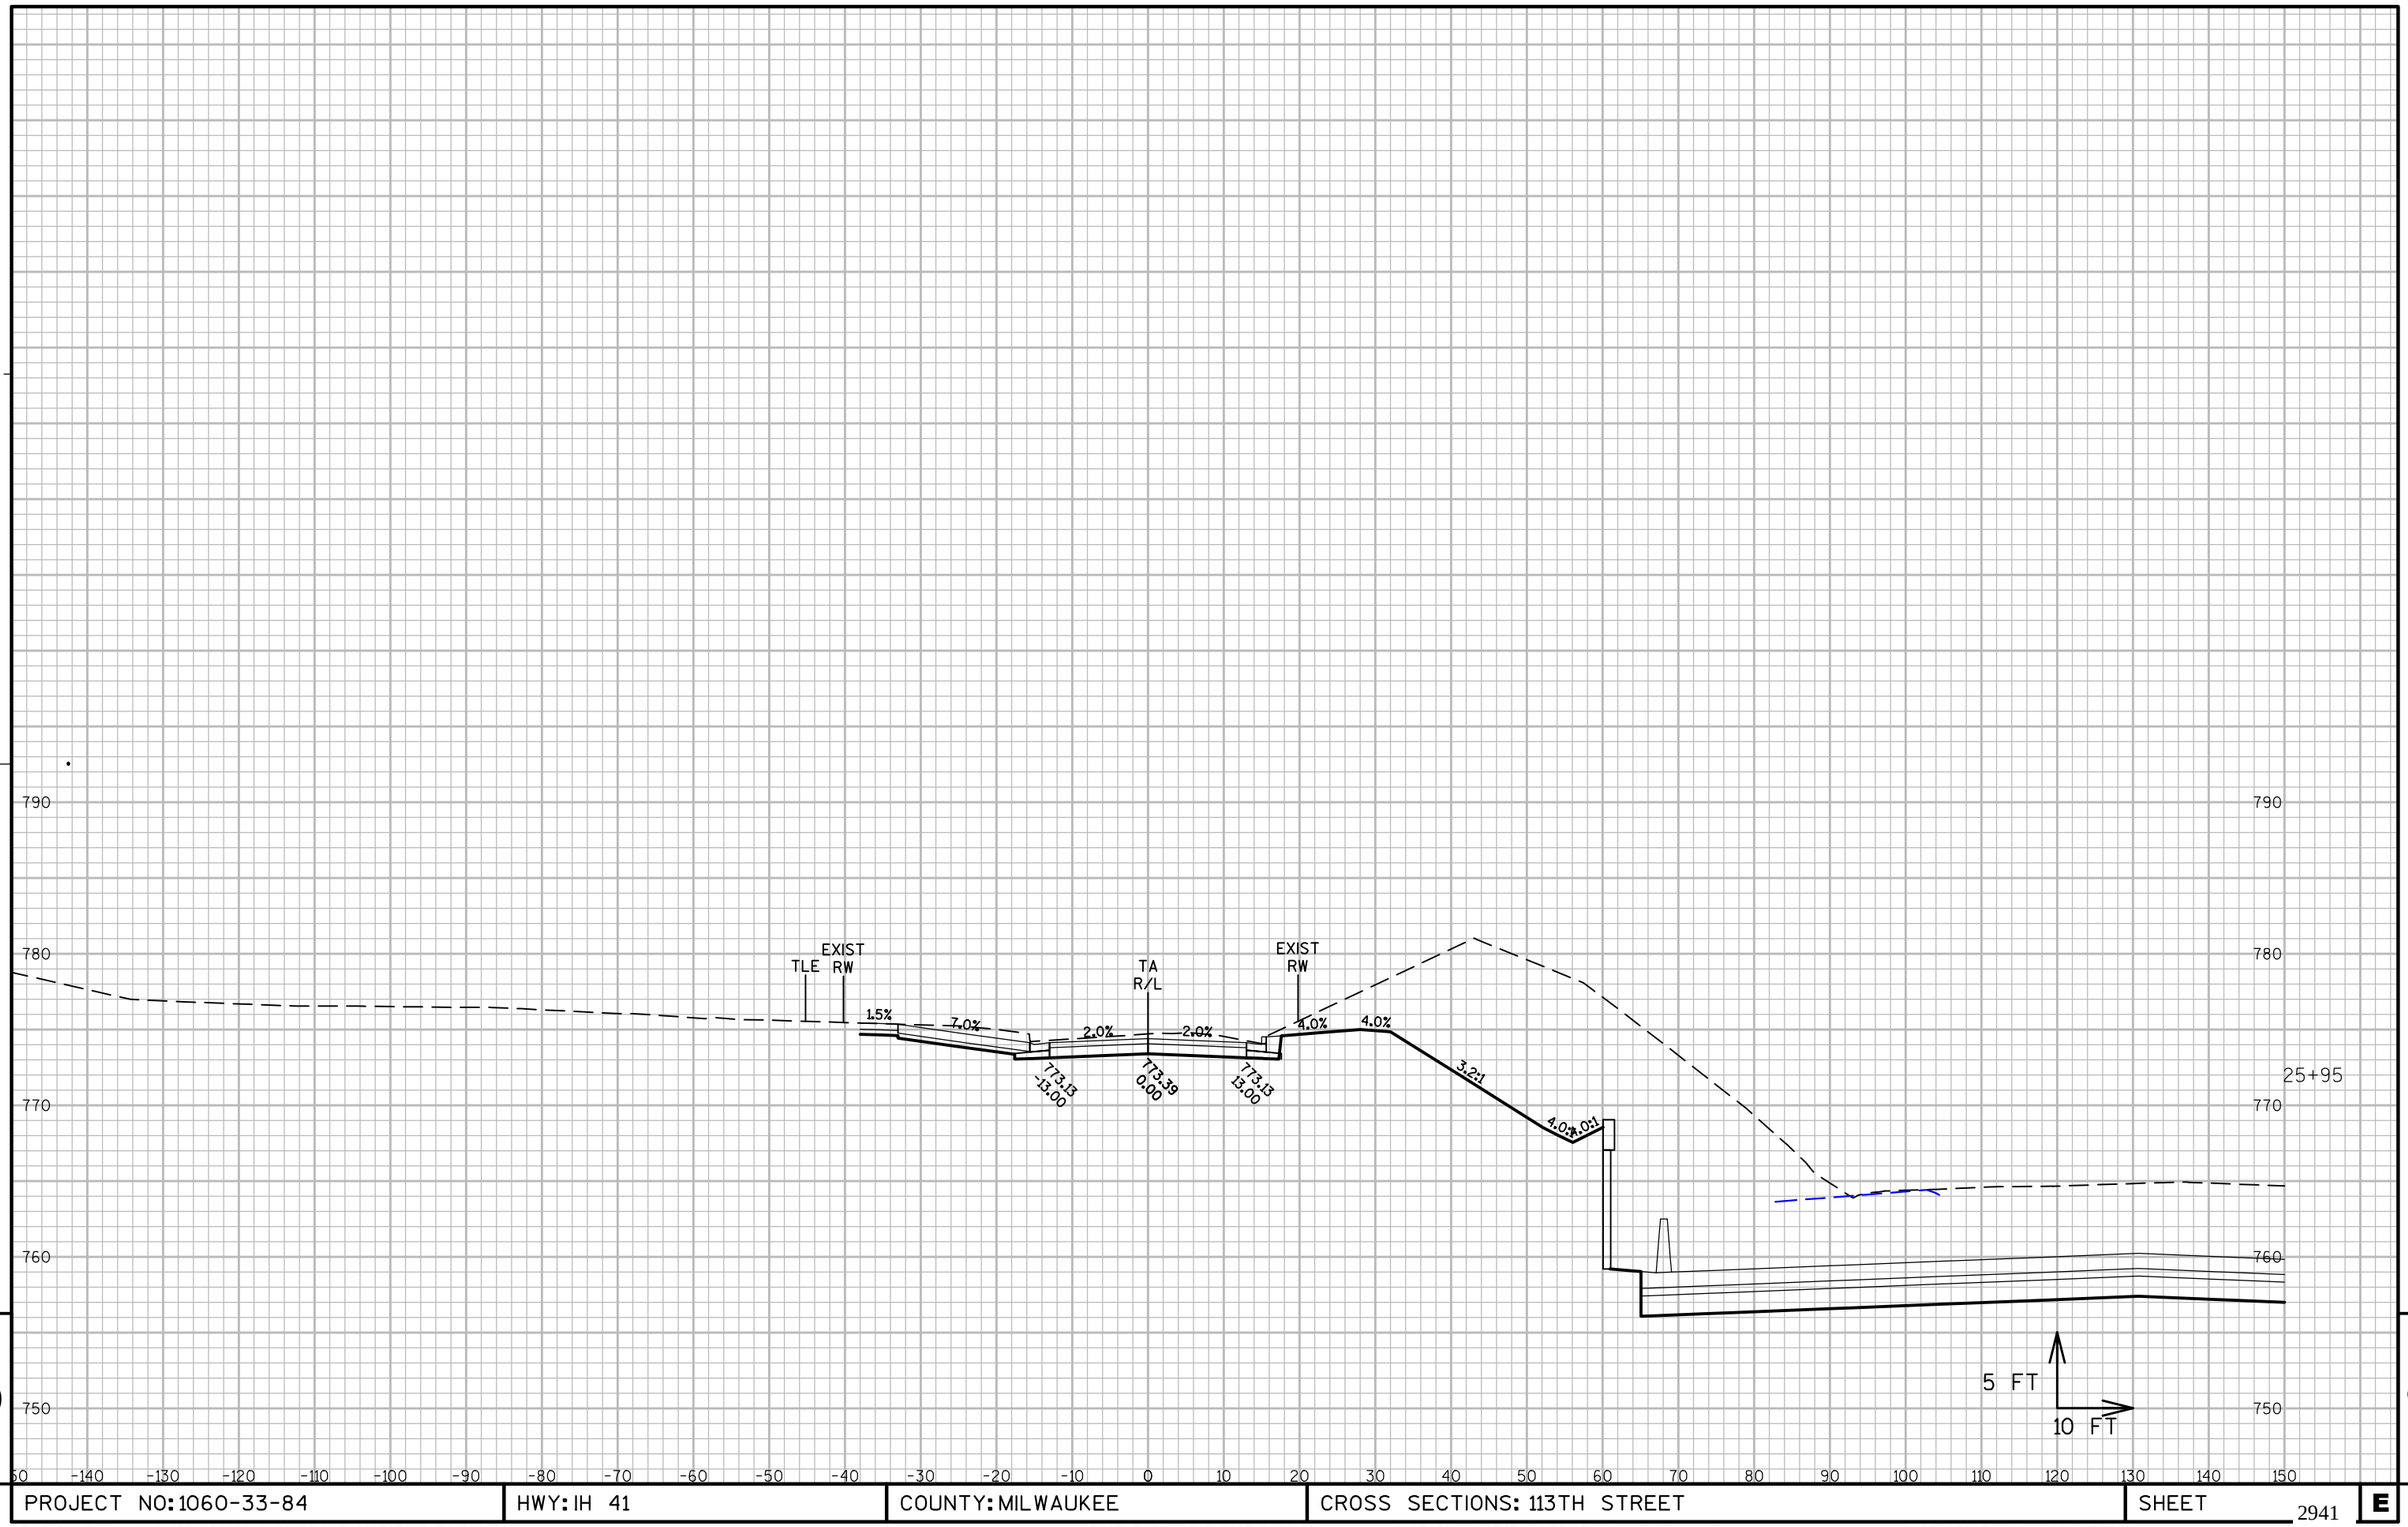

9

PROJECT NO: 1060-33-84	HWY: IH 41	COUNTY: MILWAUKEE	CROSS SECTIONS: 113TH STREET	SHEET 2941 E

FILE NAME : W:\PDS\C3D\10603316\84\DSN\XS\090507_XS_TA.DWG
LAYOUT NAME - 090507-TA - (45)

PLOT DATE : 3/5/2017 2:08 PM PLOT BY : LARKIN, MICHAEL A PLOT NAME : PLOT SCALE : 1" = 20'_XREF(2)

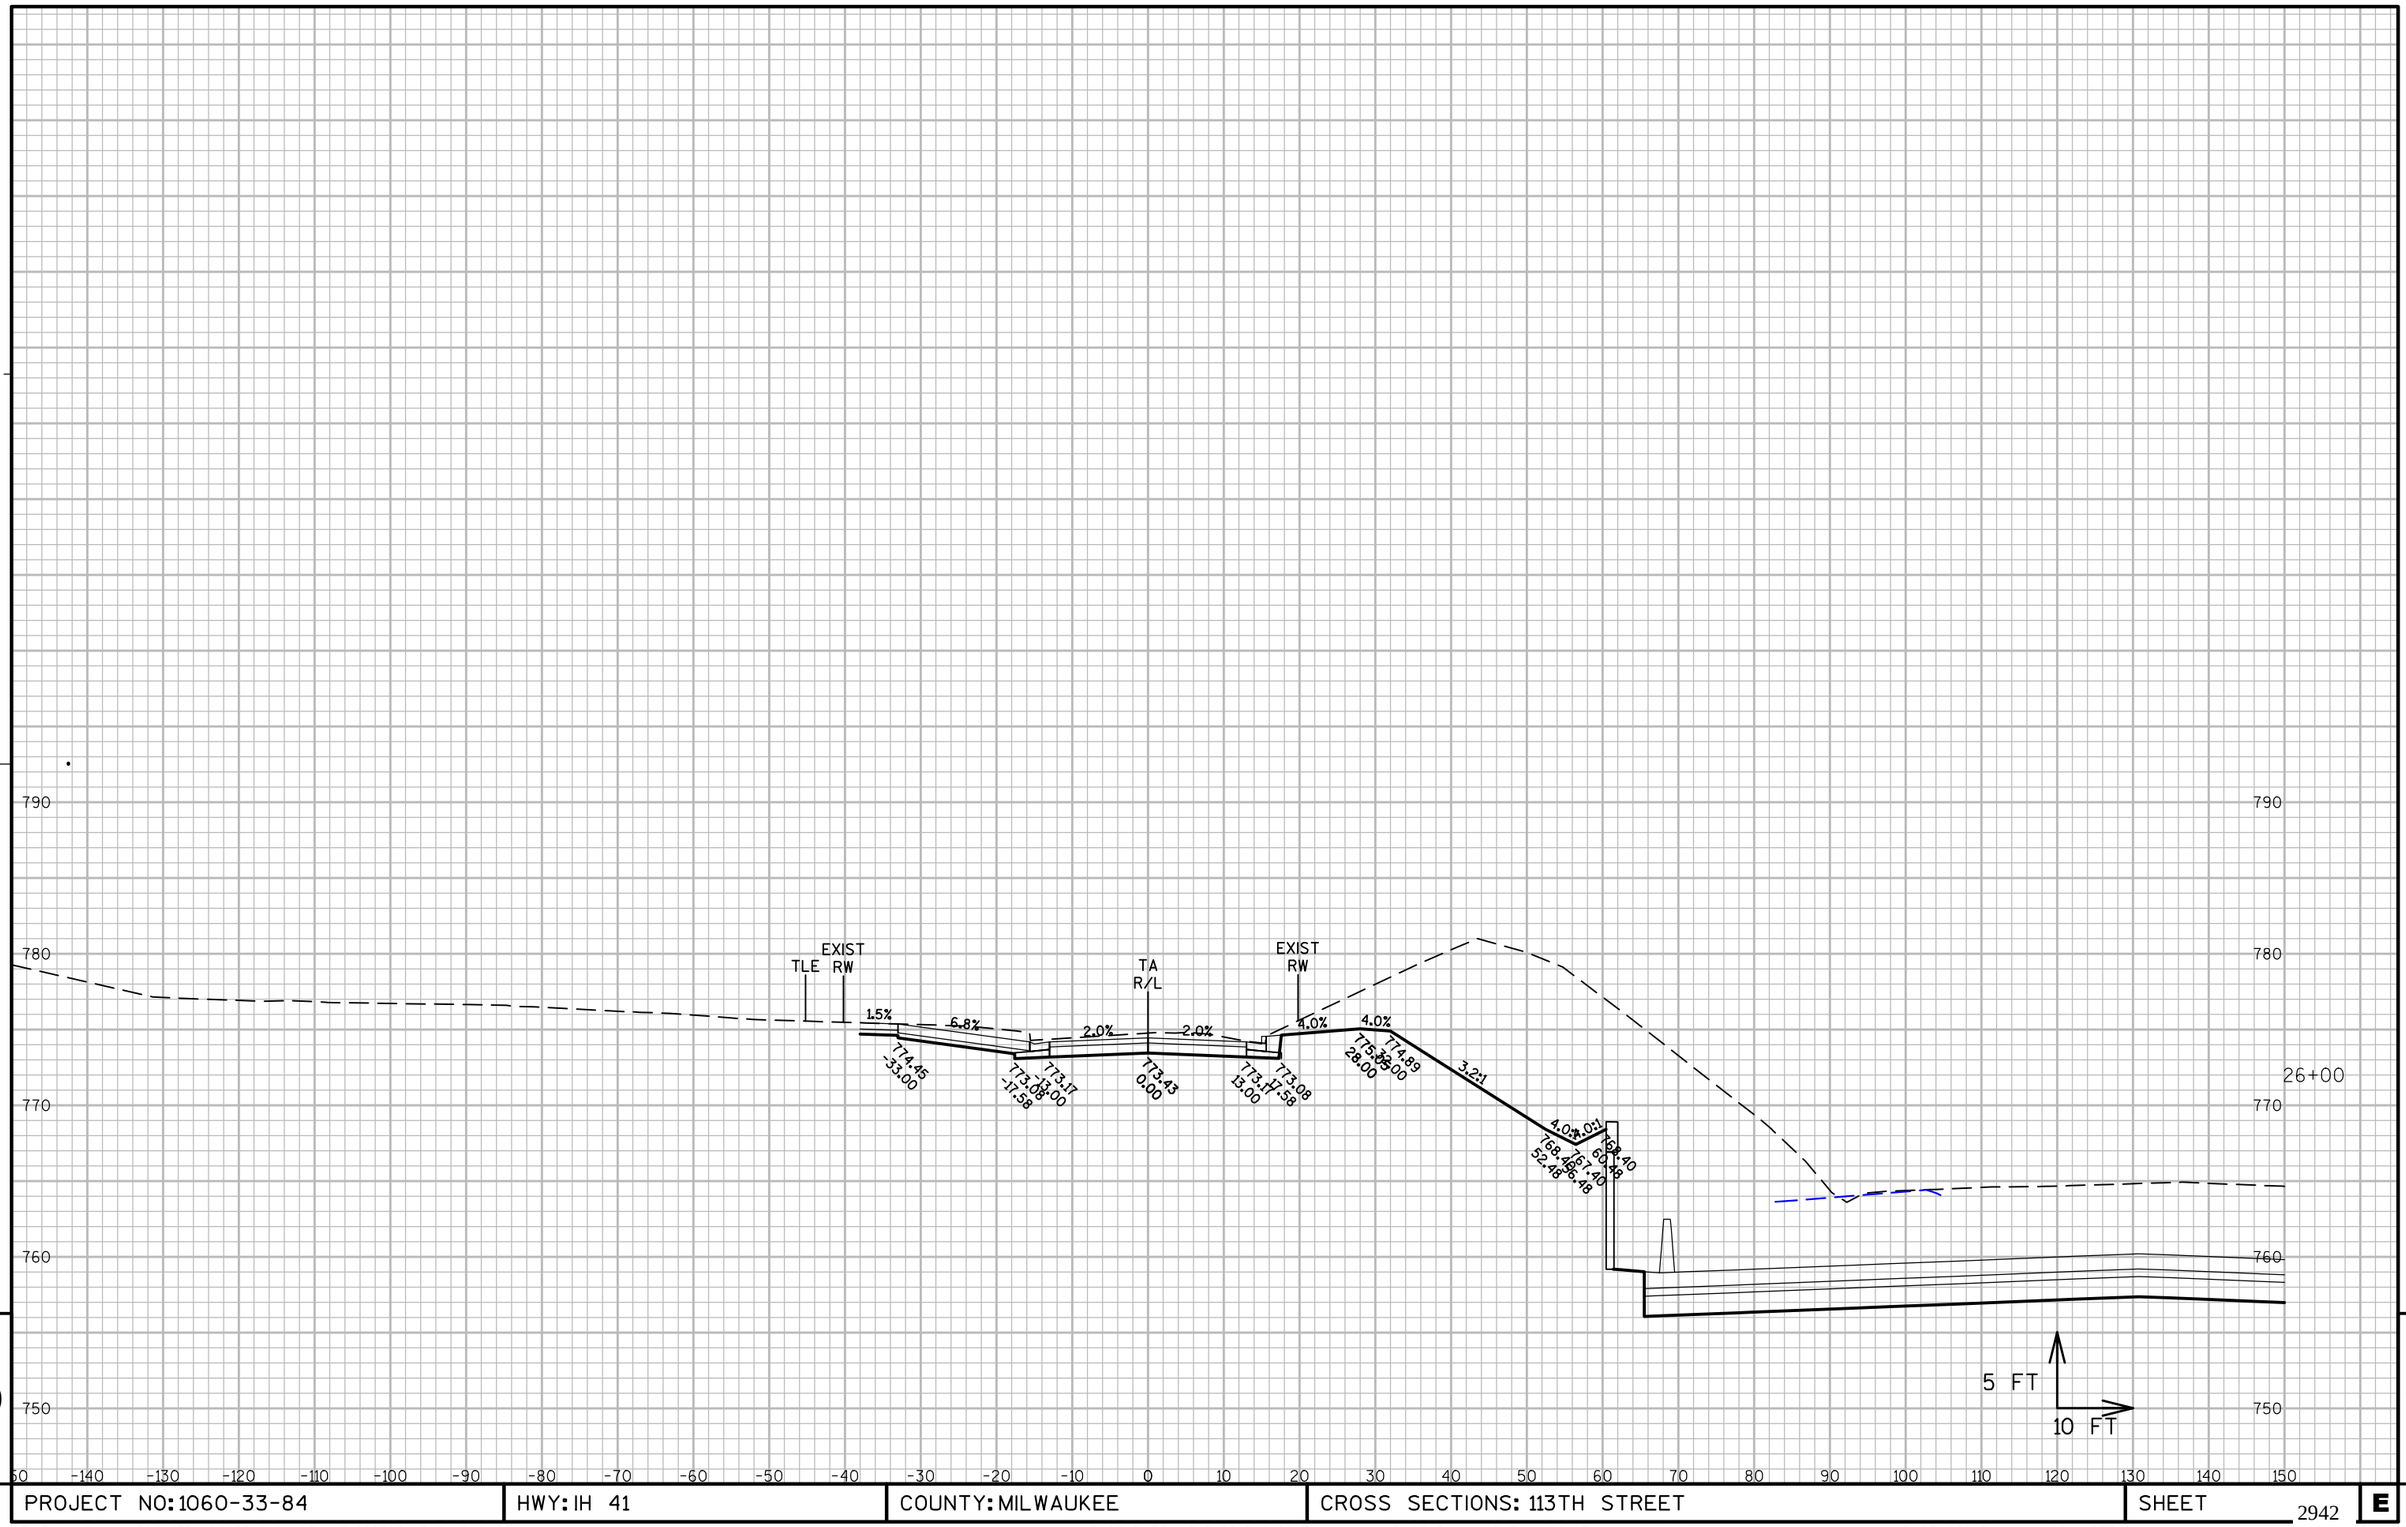

9 9

PROJECT NO: 1060-33-84	HWY: IH 41	COUNTY: MILWAUKEE	CROSS SECTIONS: 113TH STREET	SHEET 2942 E

FILE NAME : W:\PDS\C3D\10603316\84\DSN\XS\090507_XS_TA.DWG
LAYOUT NAME - 090507-TA - (46)

PLOT DATE : 3/5/2017 2:08 PM PLOT BY : LARKIN, MICHAEL A PLOT NAME :

PLOT SCALE : 1" = 20'_XREF(2)

WISDOT/CADDS SHEET 49

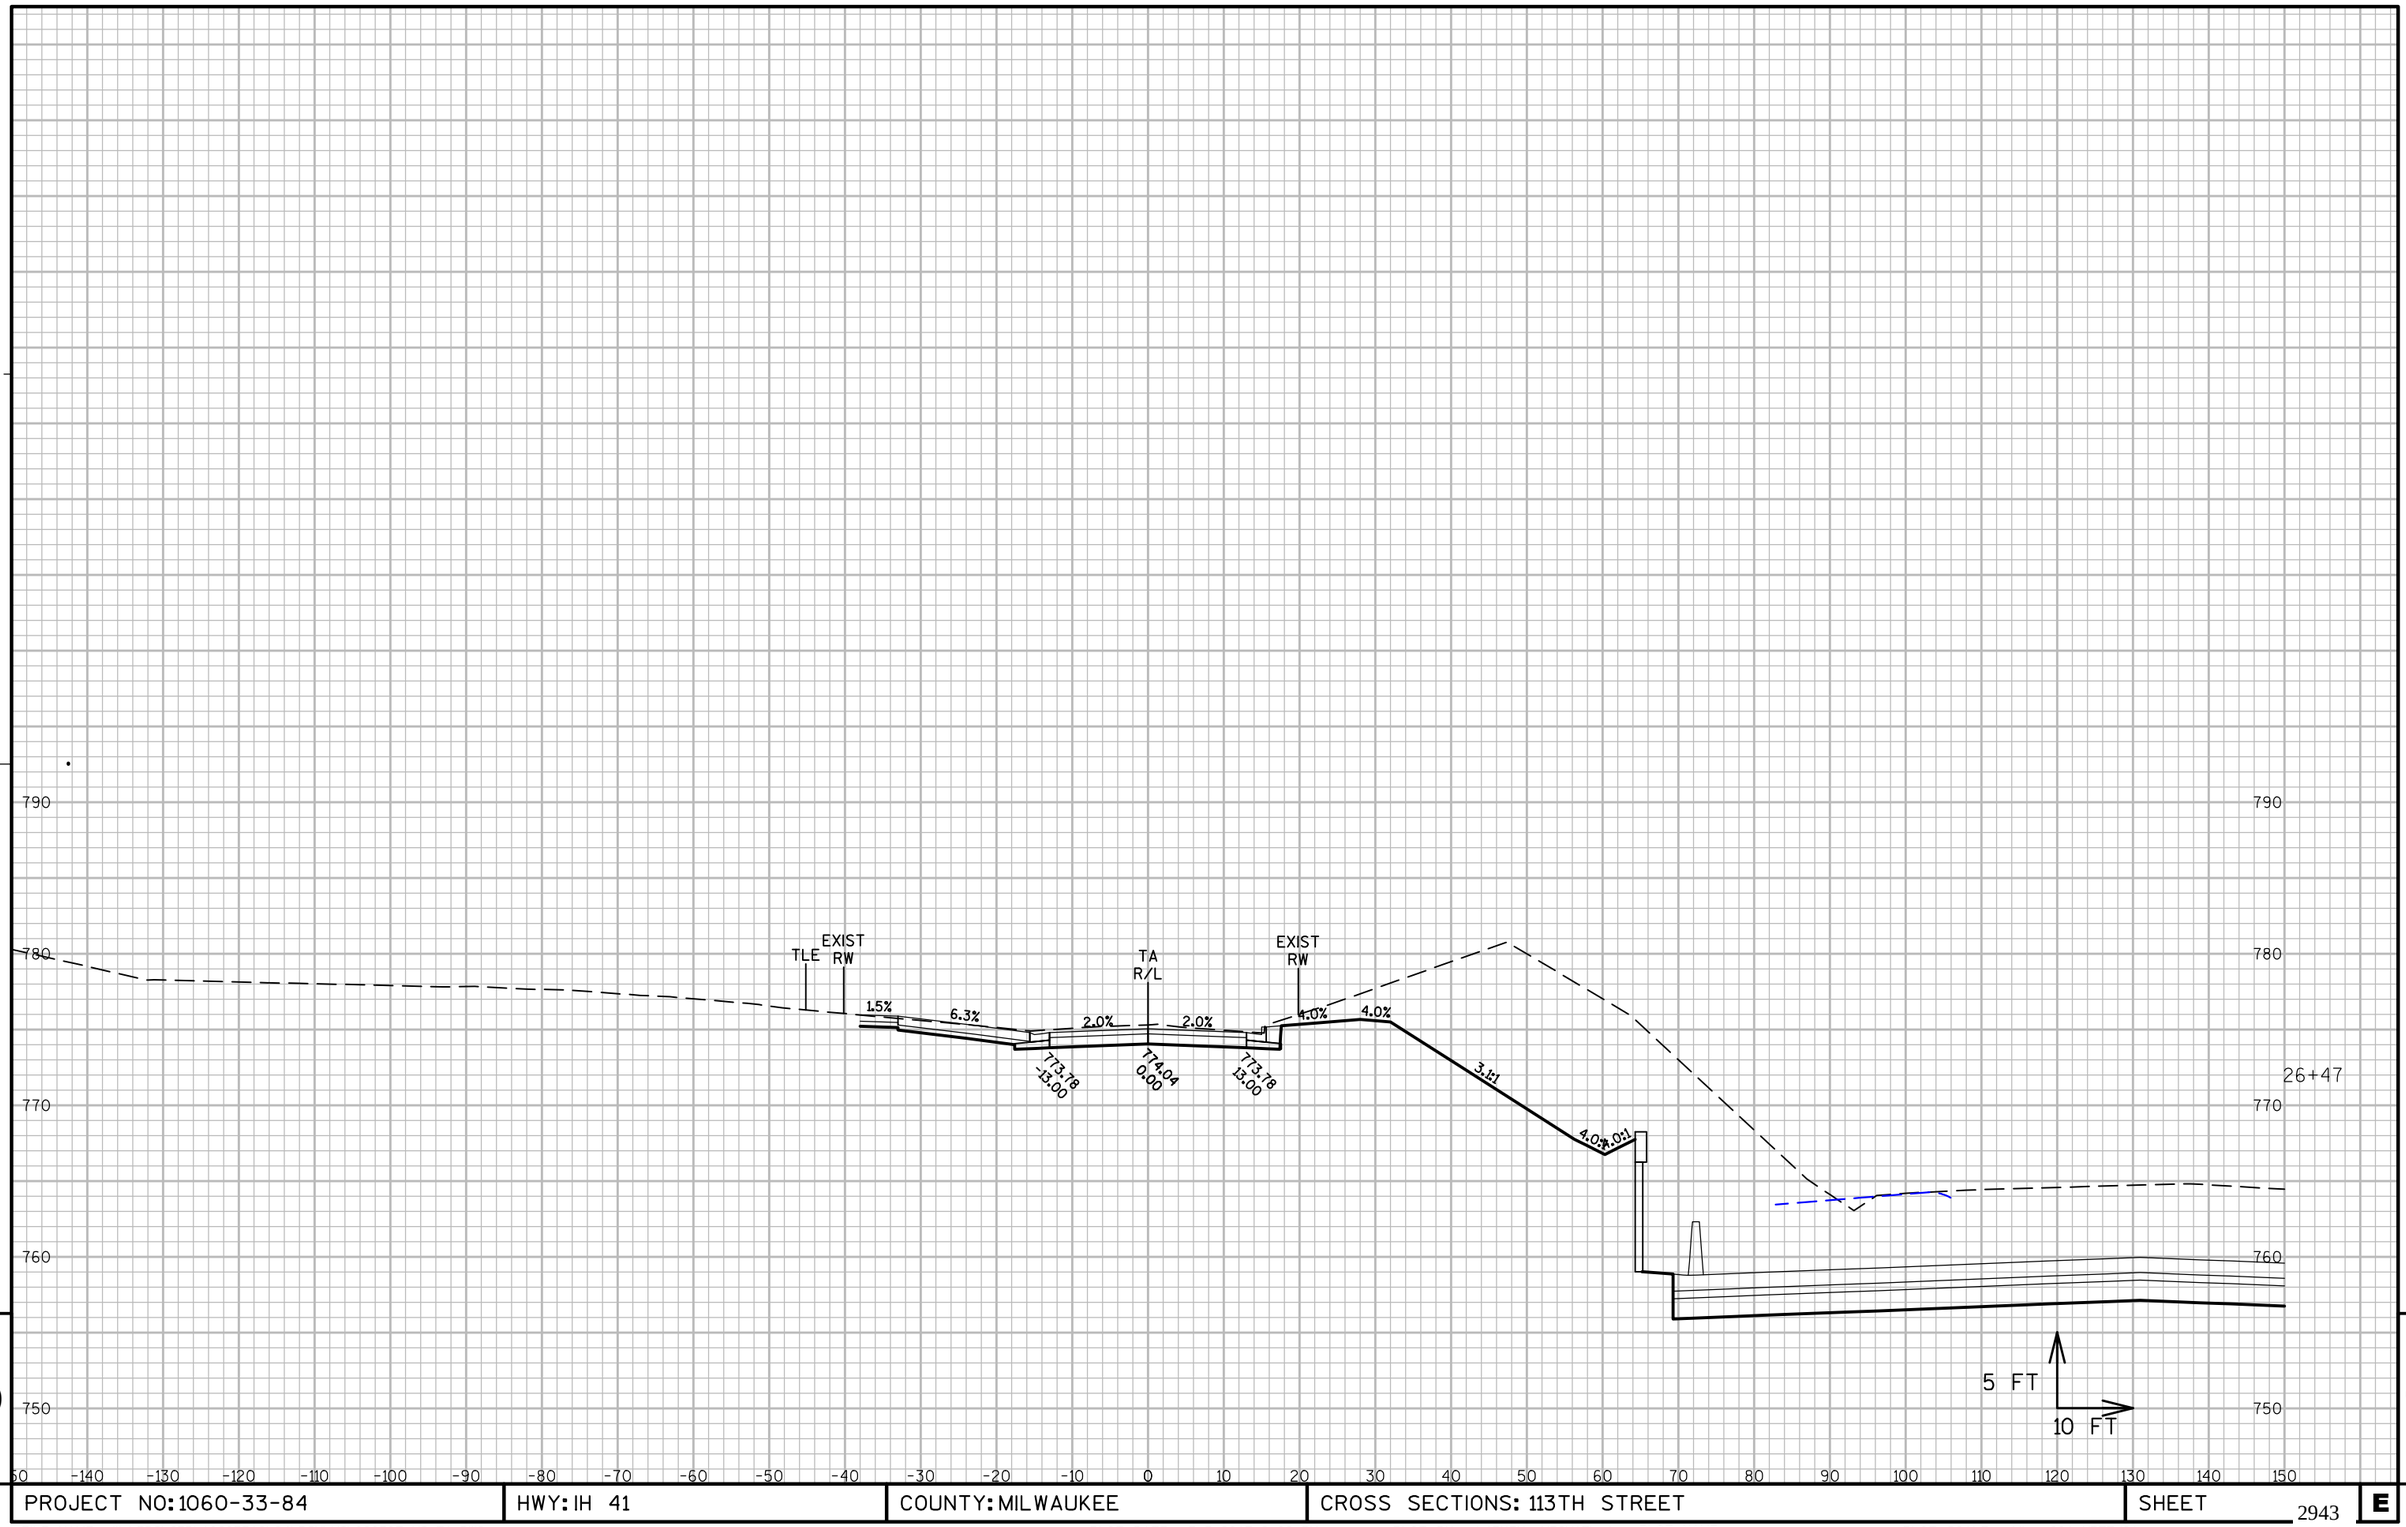

PROJECT NO: 1060-33-84	HWY: IH 41	COUNTY: MILWAUKEE	CROSS SECTIONS: 113TH STREET	SHEET 2943 E

FILE NAME : W:\PDS\C3D\10603316\84\DSN\XS\090507_XS_TA.DWG
LAYOUT NAME - 090507-TA - (47)

PLOT DATE : 3/5/2017 2:08 PM PLOT BY : LARKIN, MICHAEL A PLOT NAME : PLOT SCALE : 1" = 20'_XREF(2)

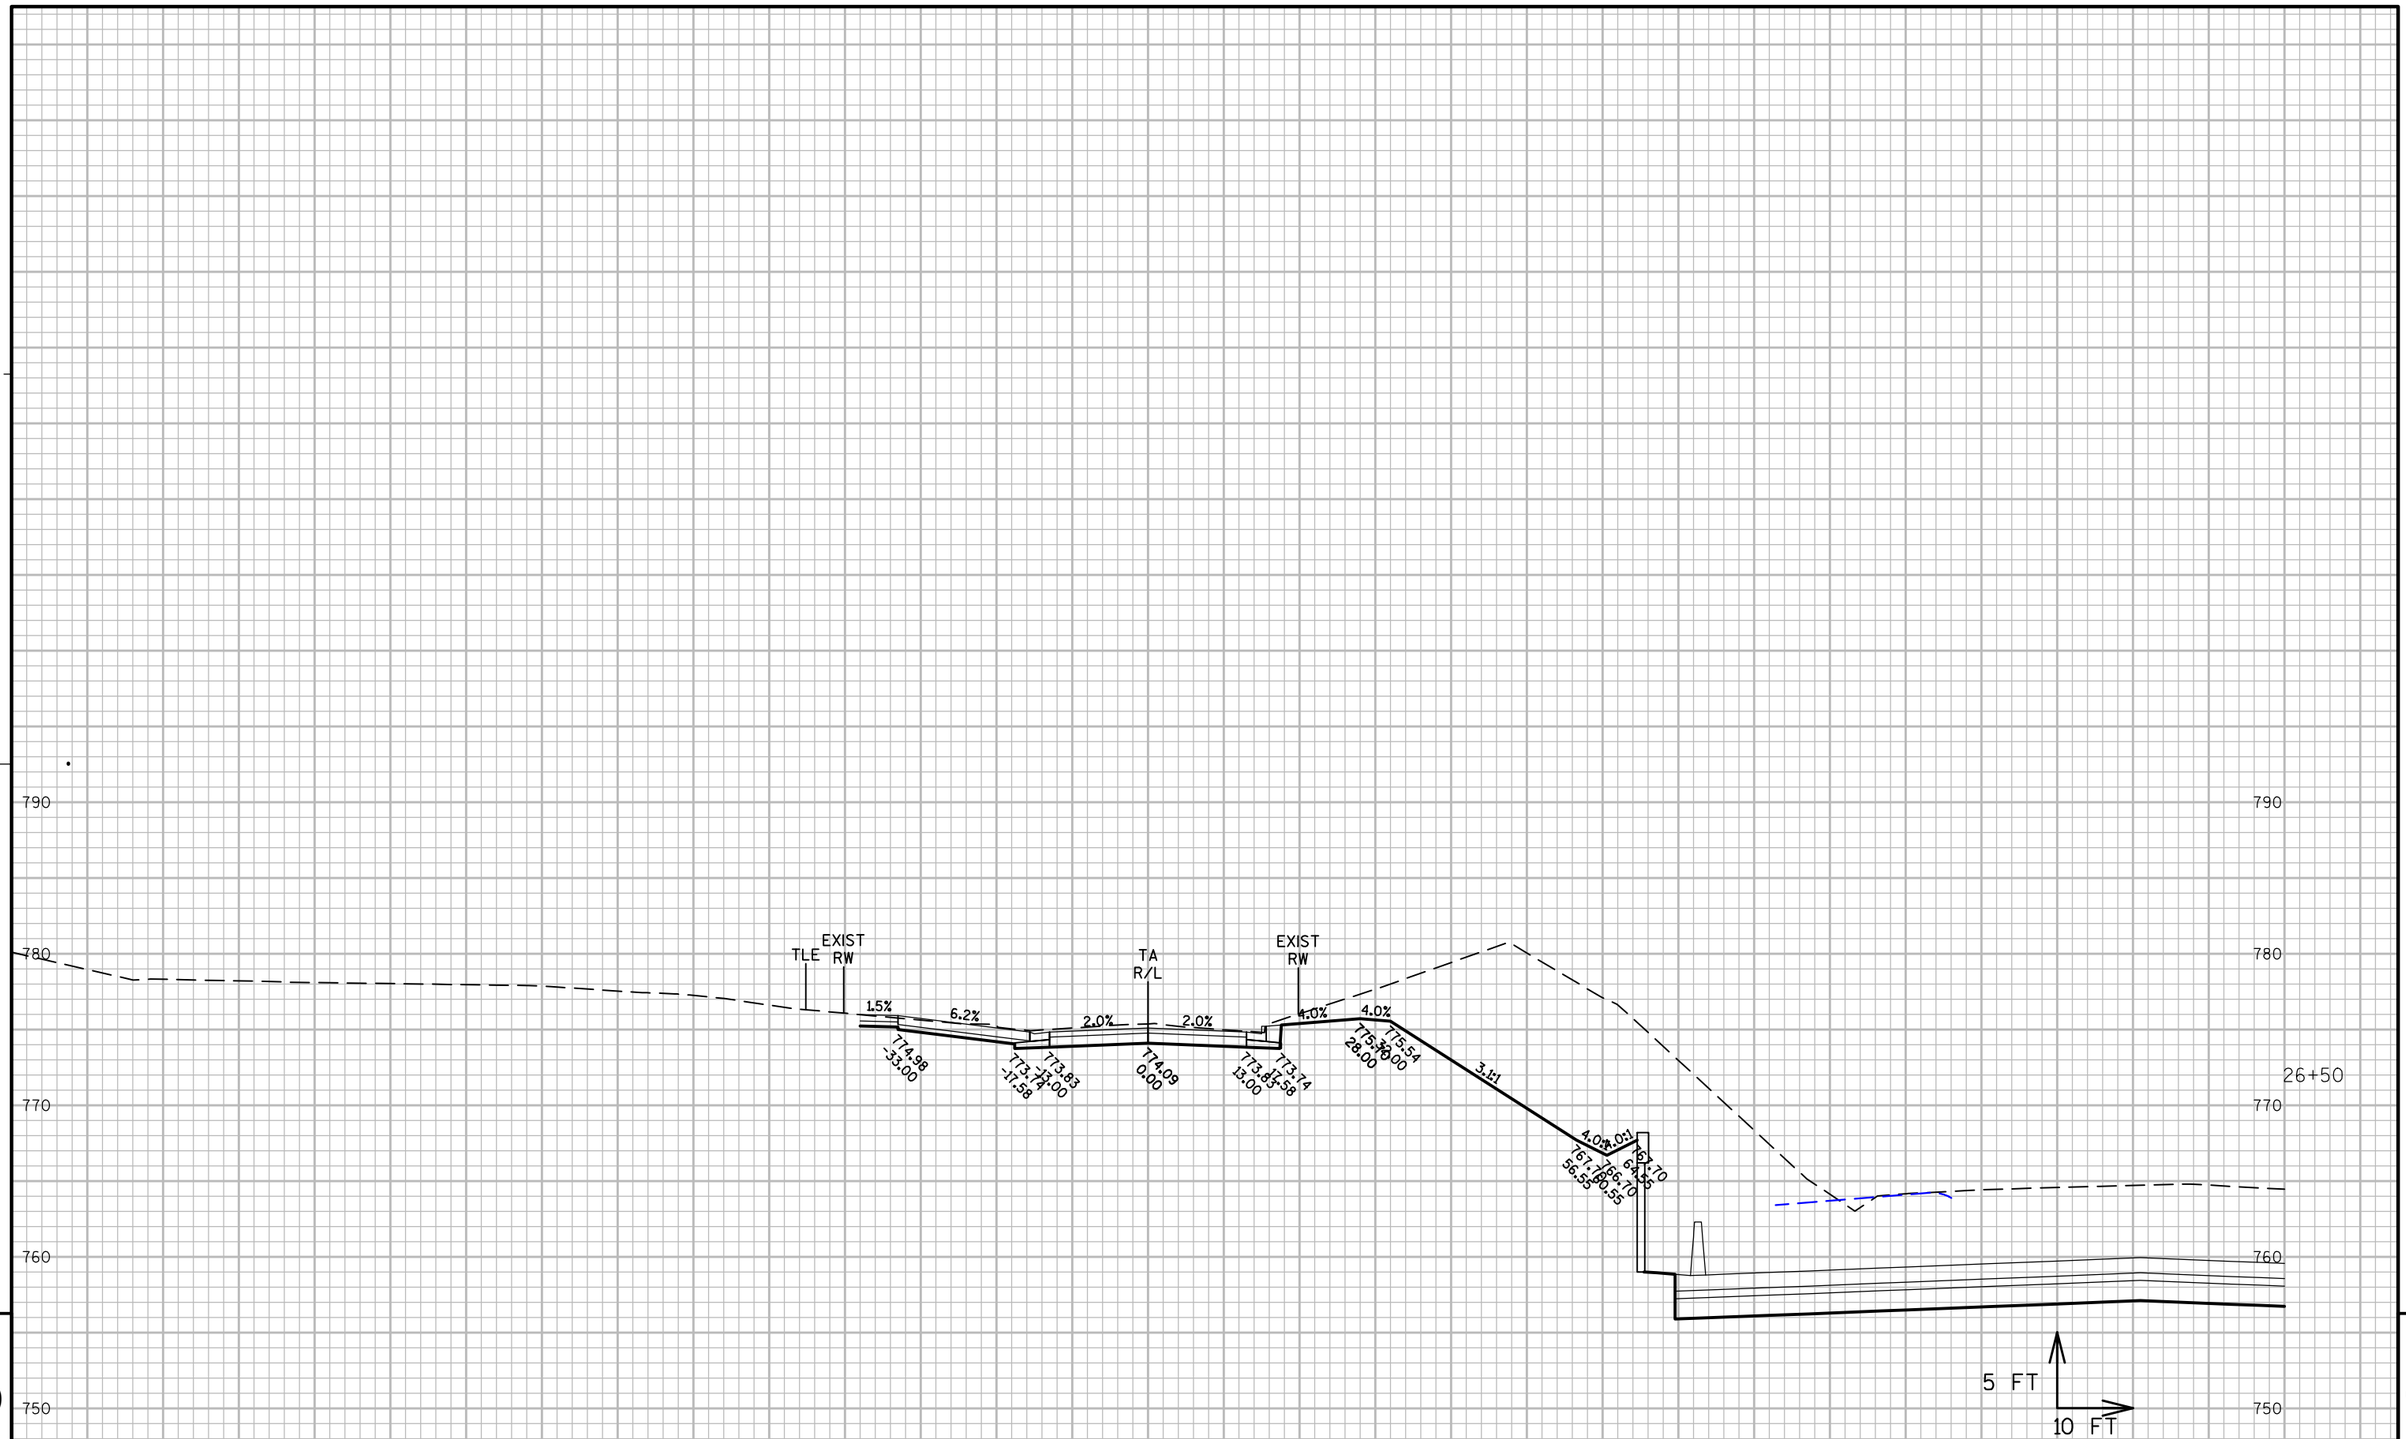

9 9

PROJECT NO: 1060-33-84	HWY: IH 41	COUNTY: MILWAUKEE	CROSS SECTIONS: 113TH STREET	SHEET 2944 E

FILE NAME : W:\PDS\C3D\10603316\84\DSN\XS\090507_XS_TA.DWG
LAYOUT NAME - 090507-TA - (48)

PLOT DATE : 3/5/2017 2:09 PM PLOT BY : LARKIN, MICHAEL A PLOT NAME :

PLOT SCALE : 1" = 20'_XREF(2)

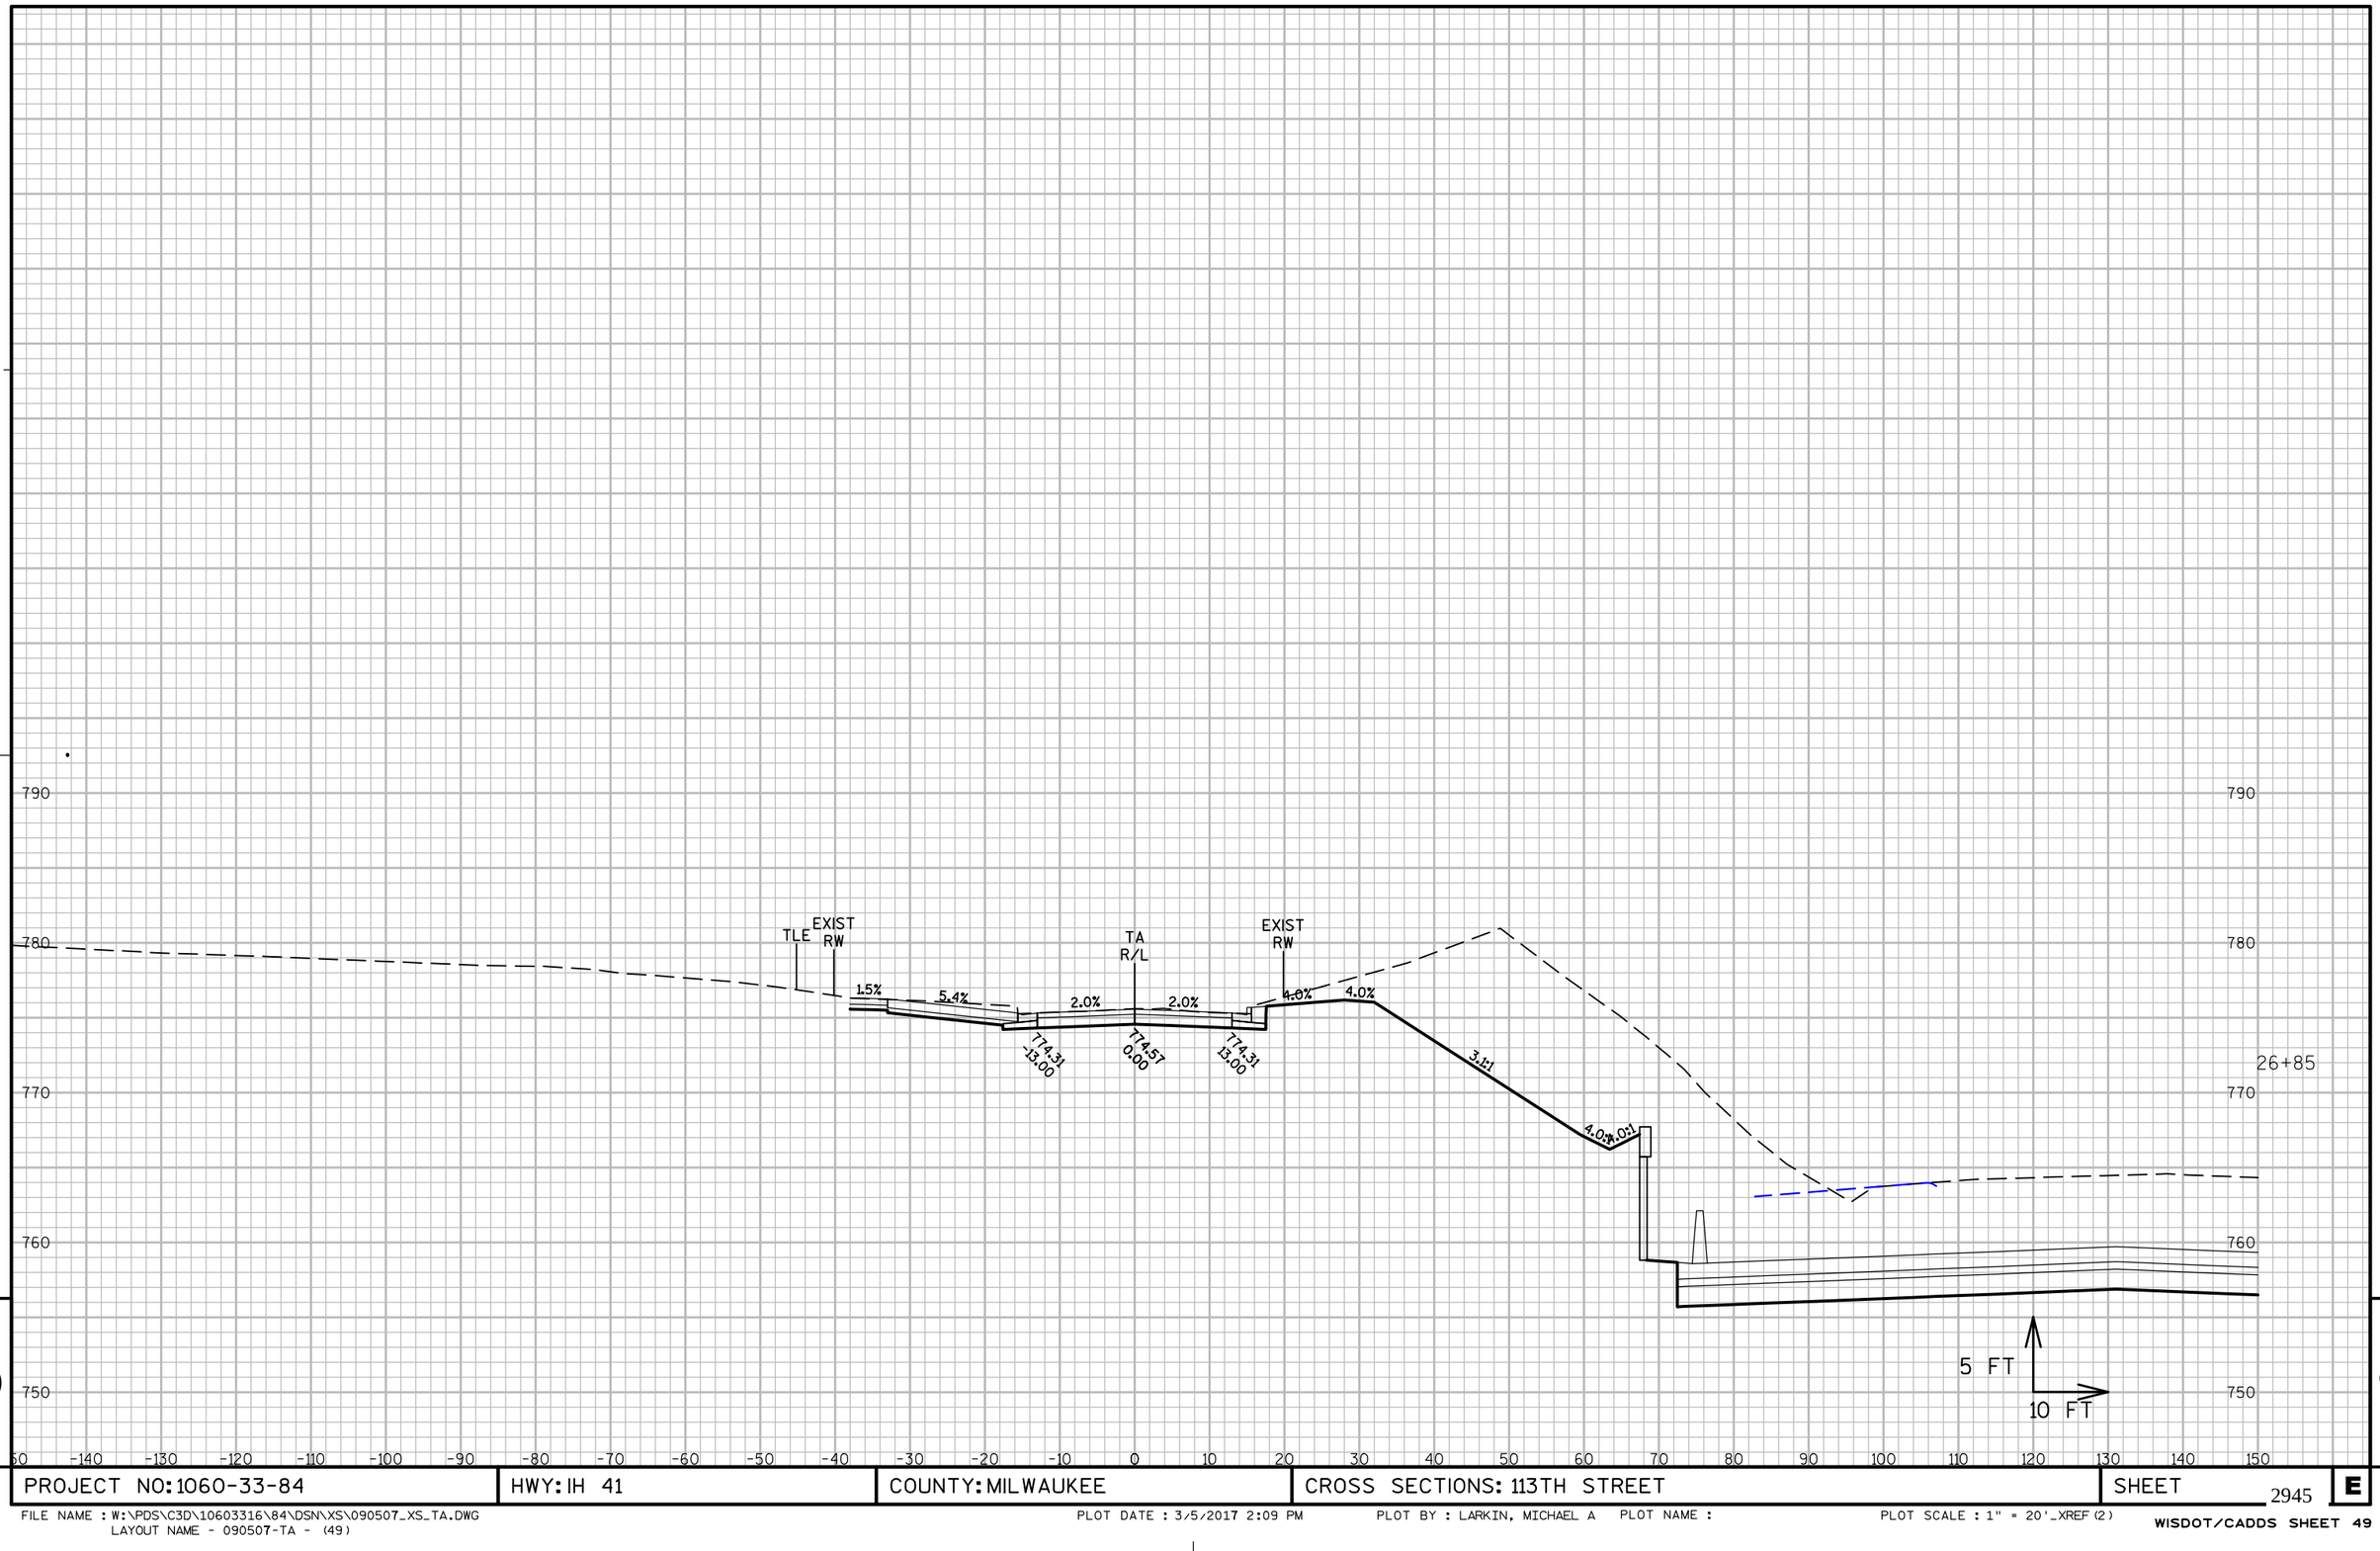

9

9

PROJECT NO: 1060-33-84	HWY: IH 41	COUNTY: MILWAUKEE	CROSS SECTIONS: 113TH STREET	SHEET 2945 E

FILE NAME : W:\PDS\C3D\10603316\84\DSN\XS\090507_XS_TA.DWG
LAYOUT NAME - 090507-TA - (49)

PLOT DATE : 3/5/2017 2:09 PM PLOT BY : LARKIN, MICHAEL A PLOT NAME :

PLOT SCALE : 1" = 20'_XREF(2)

WISDOT/CADDS SHEET 49

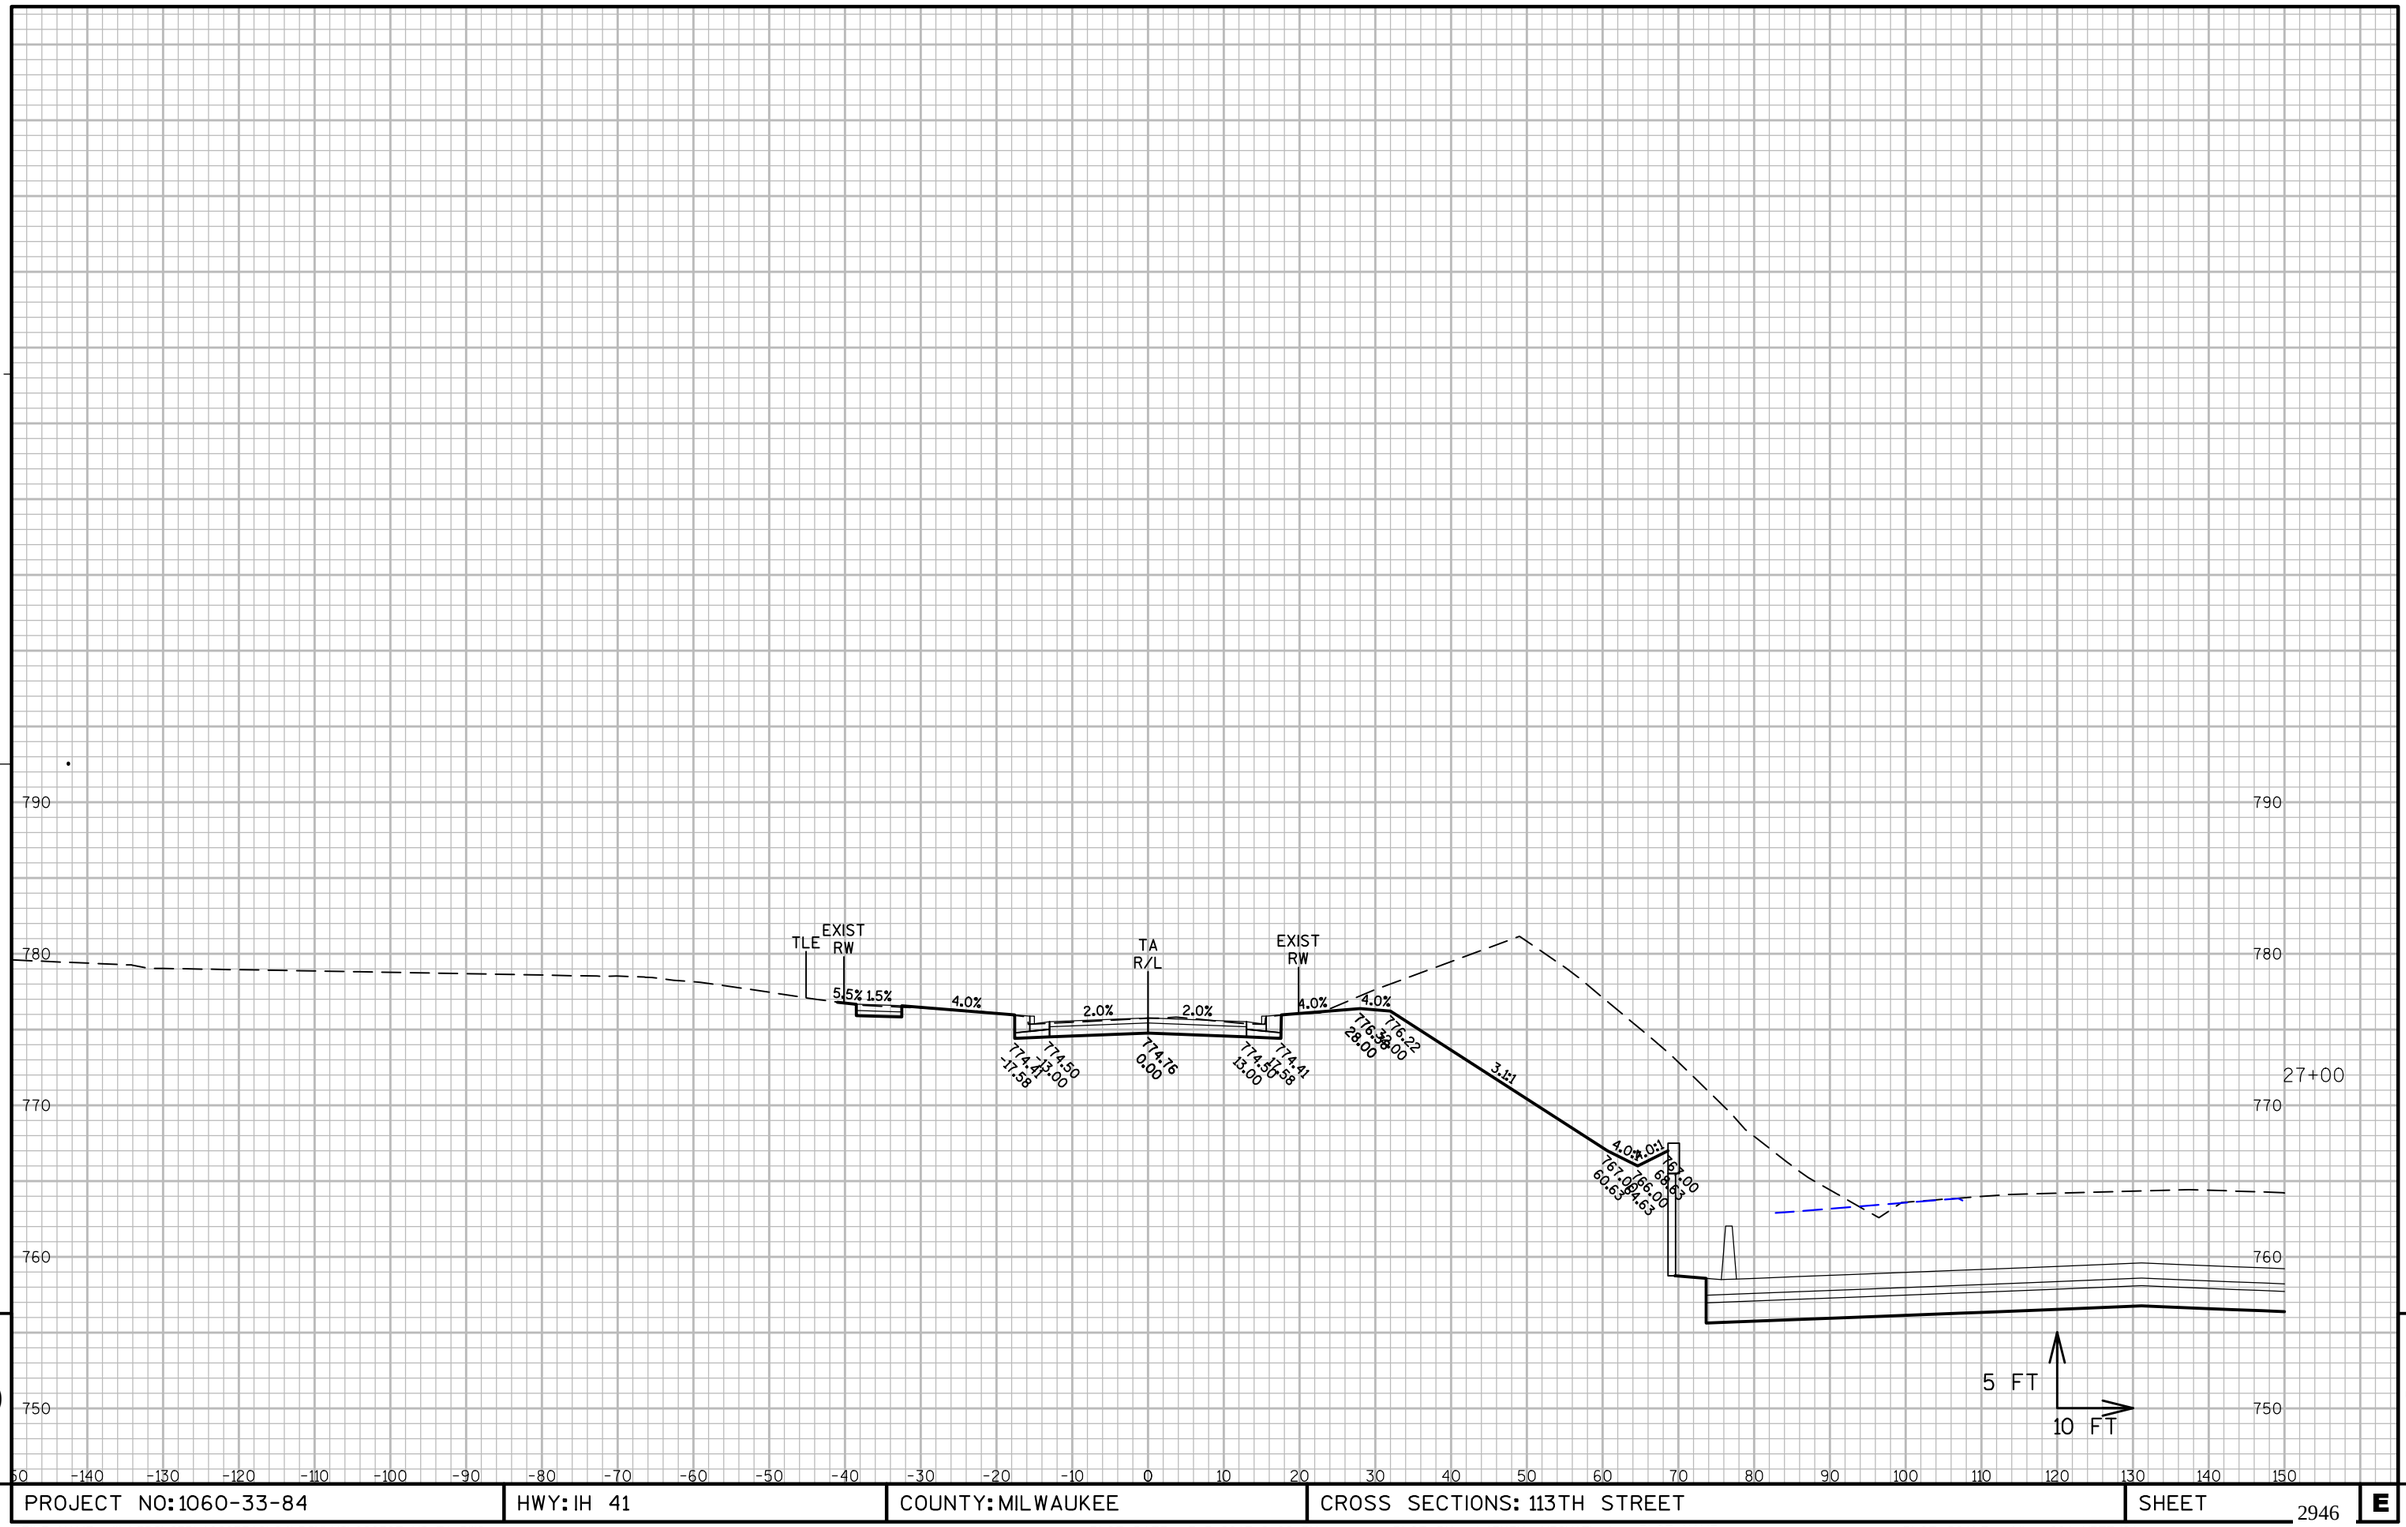

PROJECT NO: 1060-33-84	HWY: IH 41	COUNTY: MILWAUKEE	CROSS SECTIONS: 113TH STREET	SHEET 2946 E

FILE NAME : W:\PDS\C3D\10603316\84\DSN\XS\090507_XS_TA.DWG
LAYOUT NAME - 090507-TA - (50)

PLOT DATE : 3/5/2017 2:09 PM PLOT BY : LARKIN, MICHAEL A PLOT NAME : PLOT SCALE : 1" = 20'_XREF(2)

WISDOT/CADDS SHEET 49

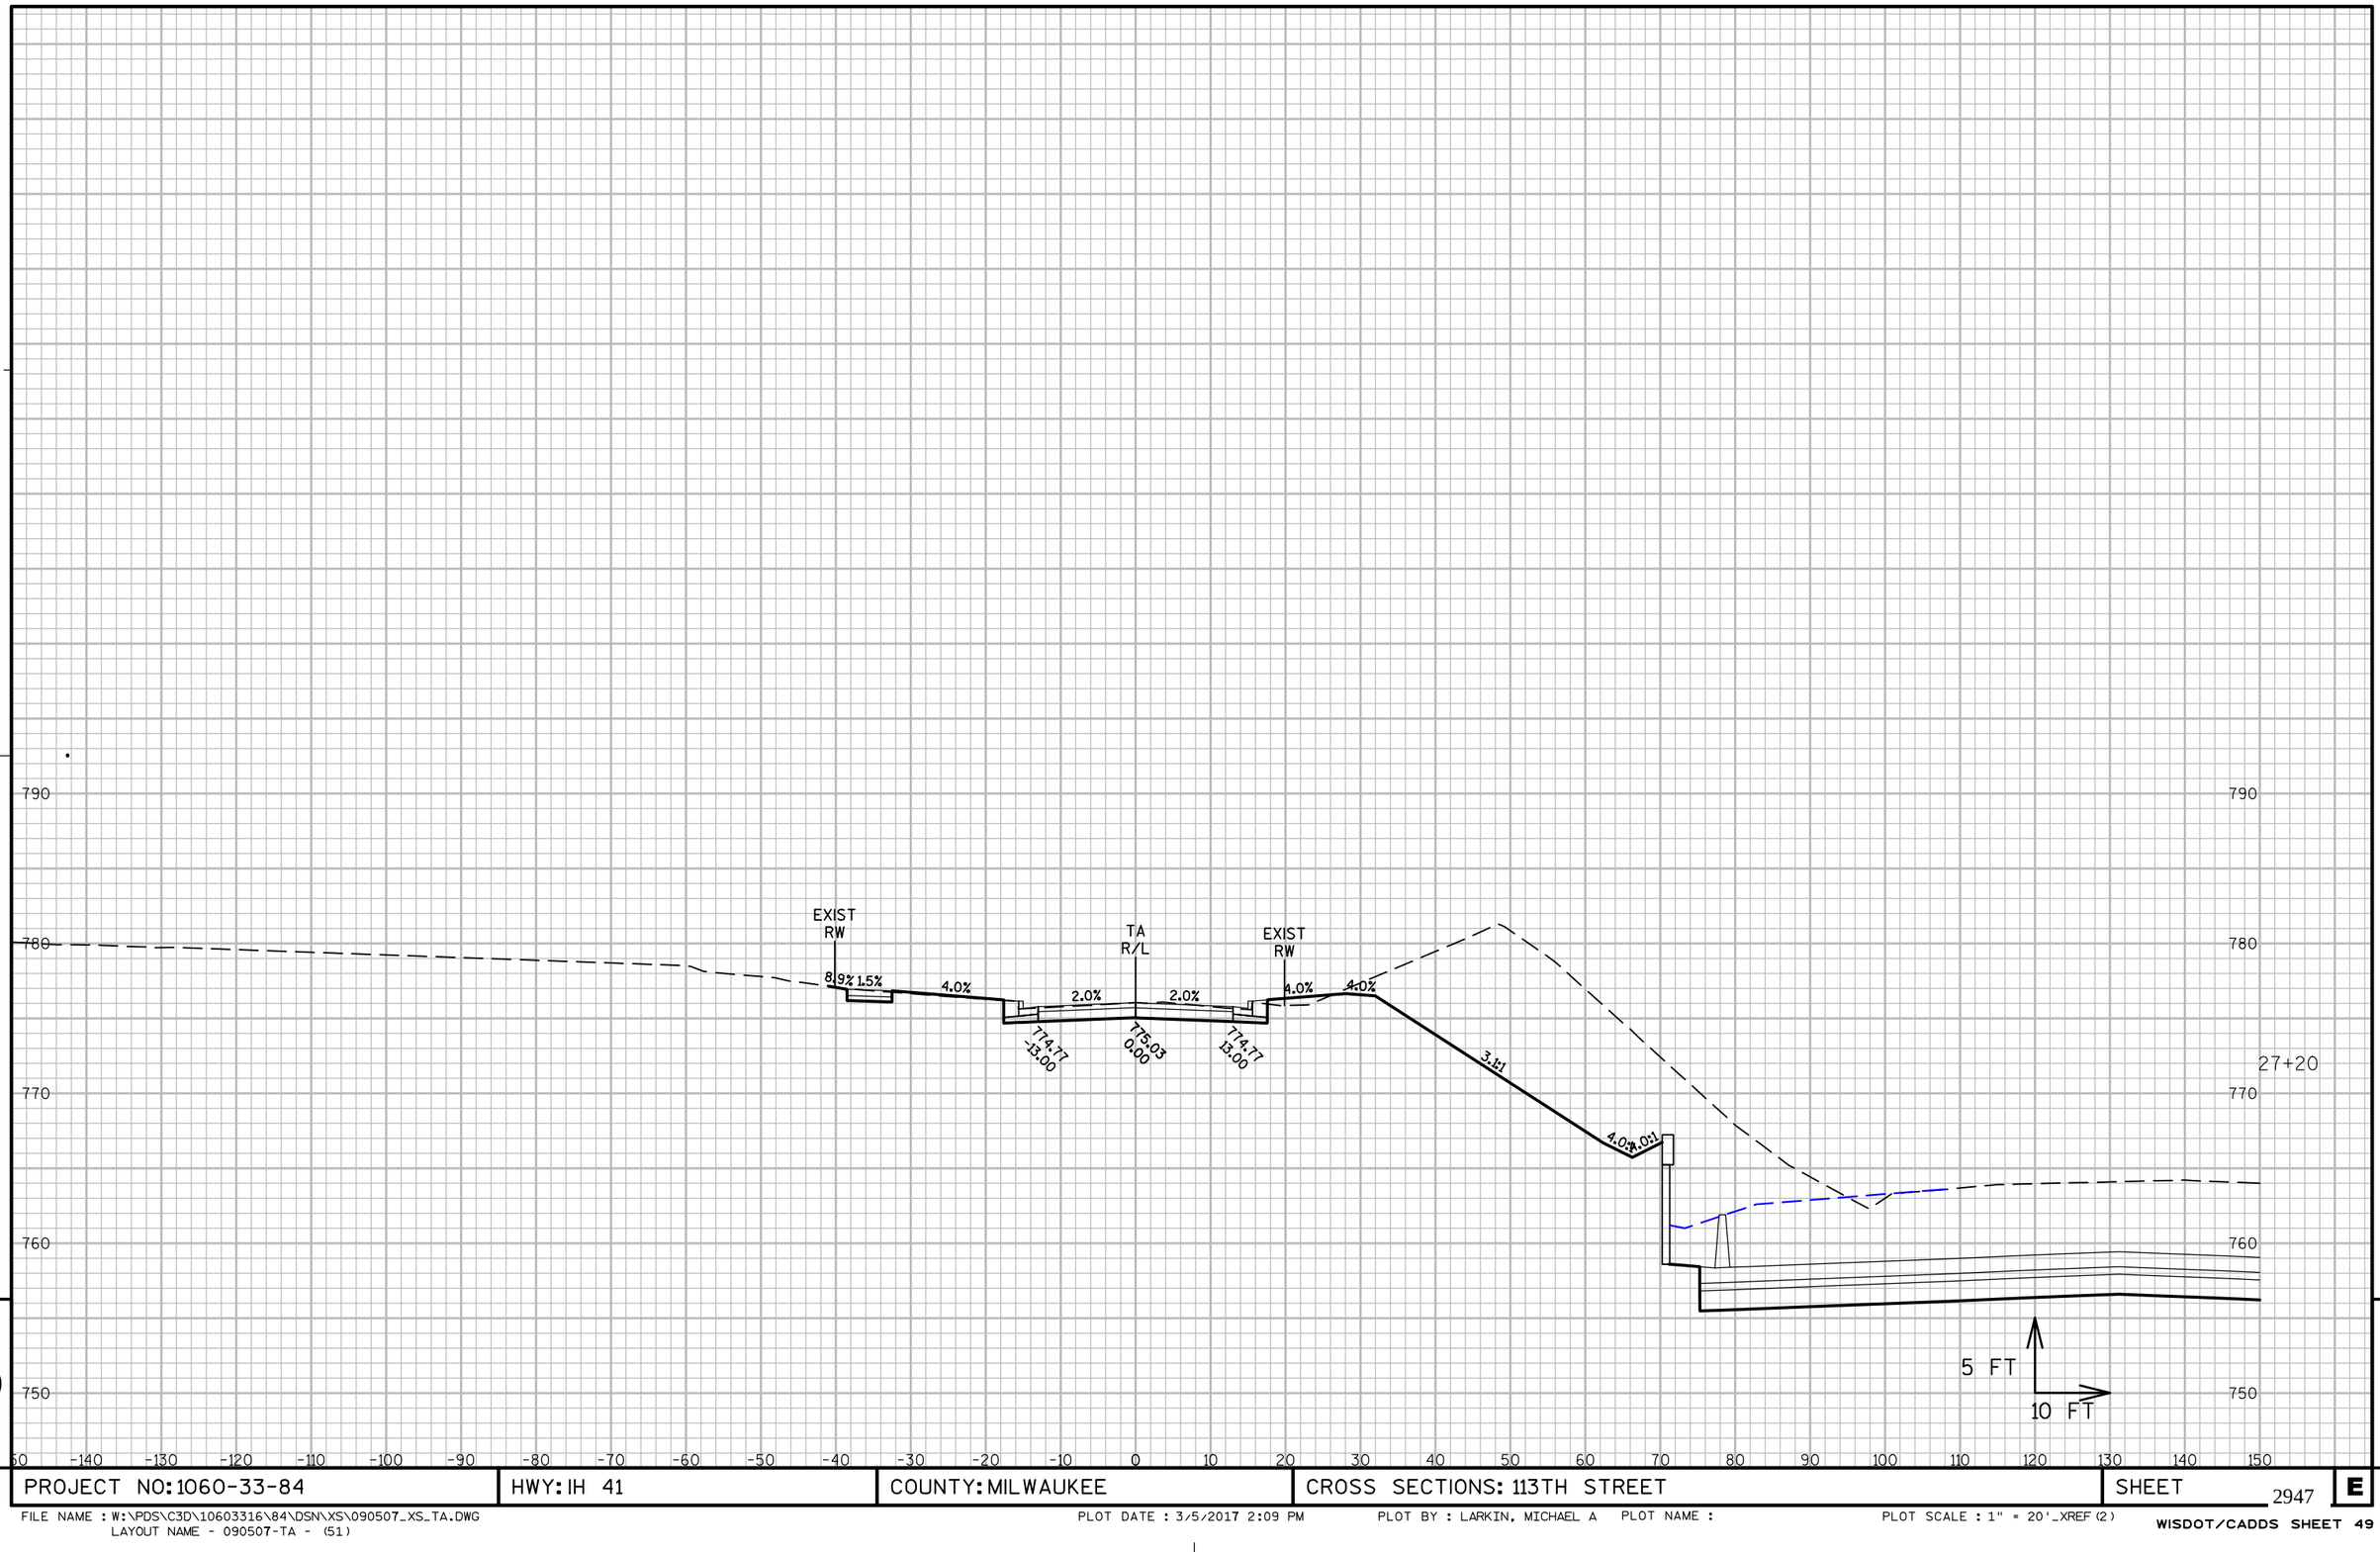

9

9

PROJECT NO: 1060-33-84	HWY: IH 41	COUNTY: MILWAUKEE	CROSS SECTIONS: 113TH STREET	SHEET 2947 E

FILE NAME : W:\PDS\C3D\10603316\84\DSN\XS\090507_XS_TA.DWG
LAYOUT NAME - 090507-TA - (51)

PLOT DATE : 3/5/2017 2:09 PM PLOT BY : LARKIN, MICHAEL A PLOT NAME : PLOT SCALE : 1" = 20'_XREF(2)

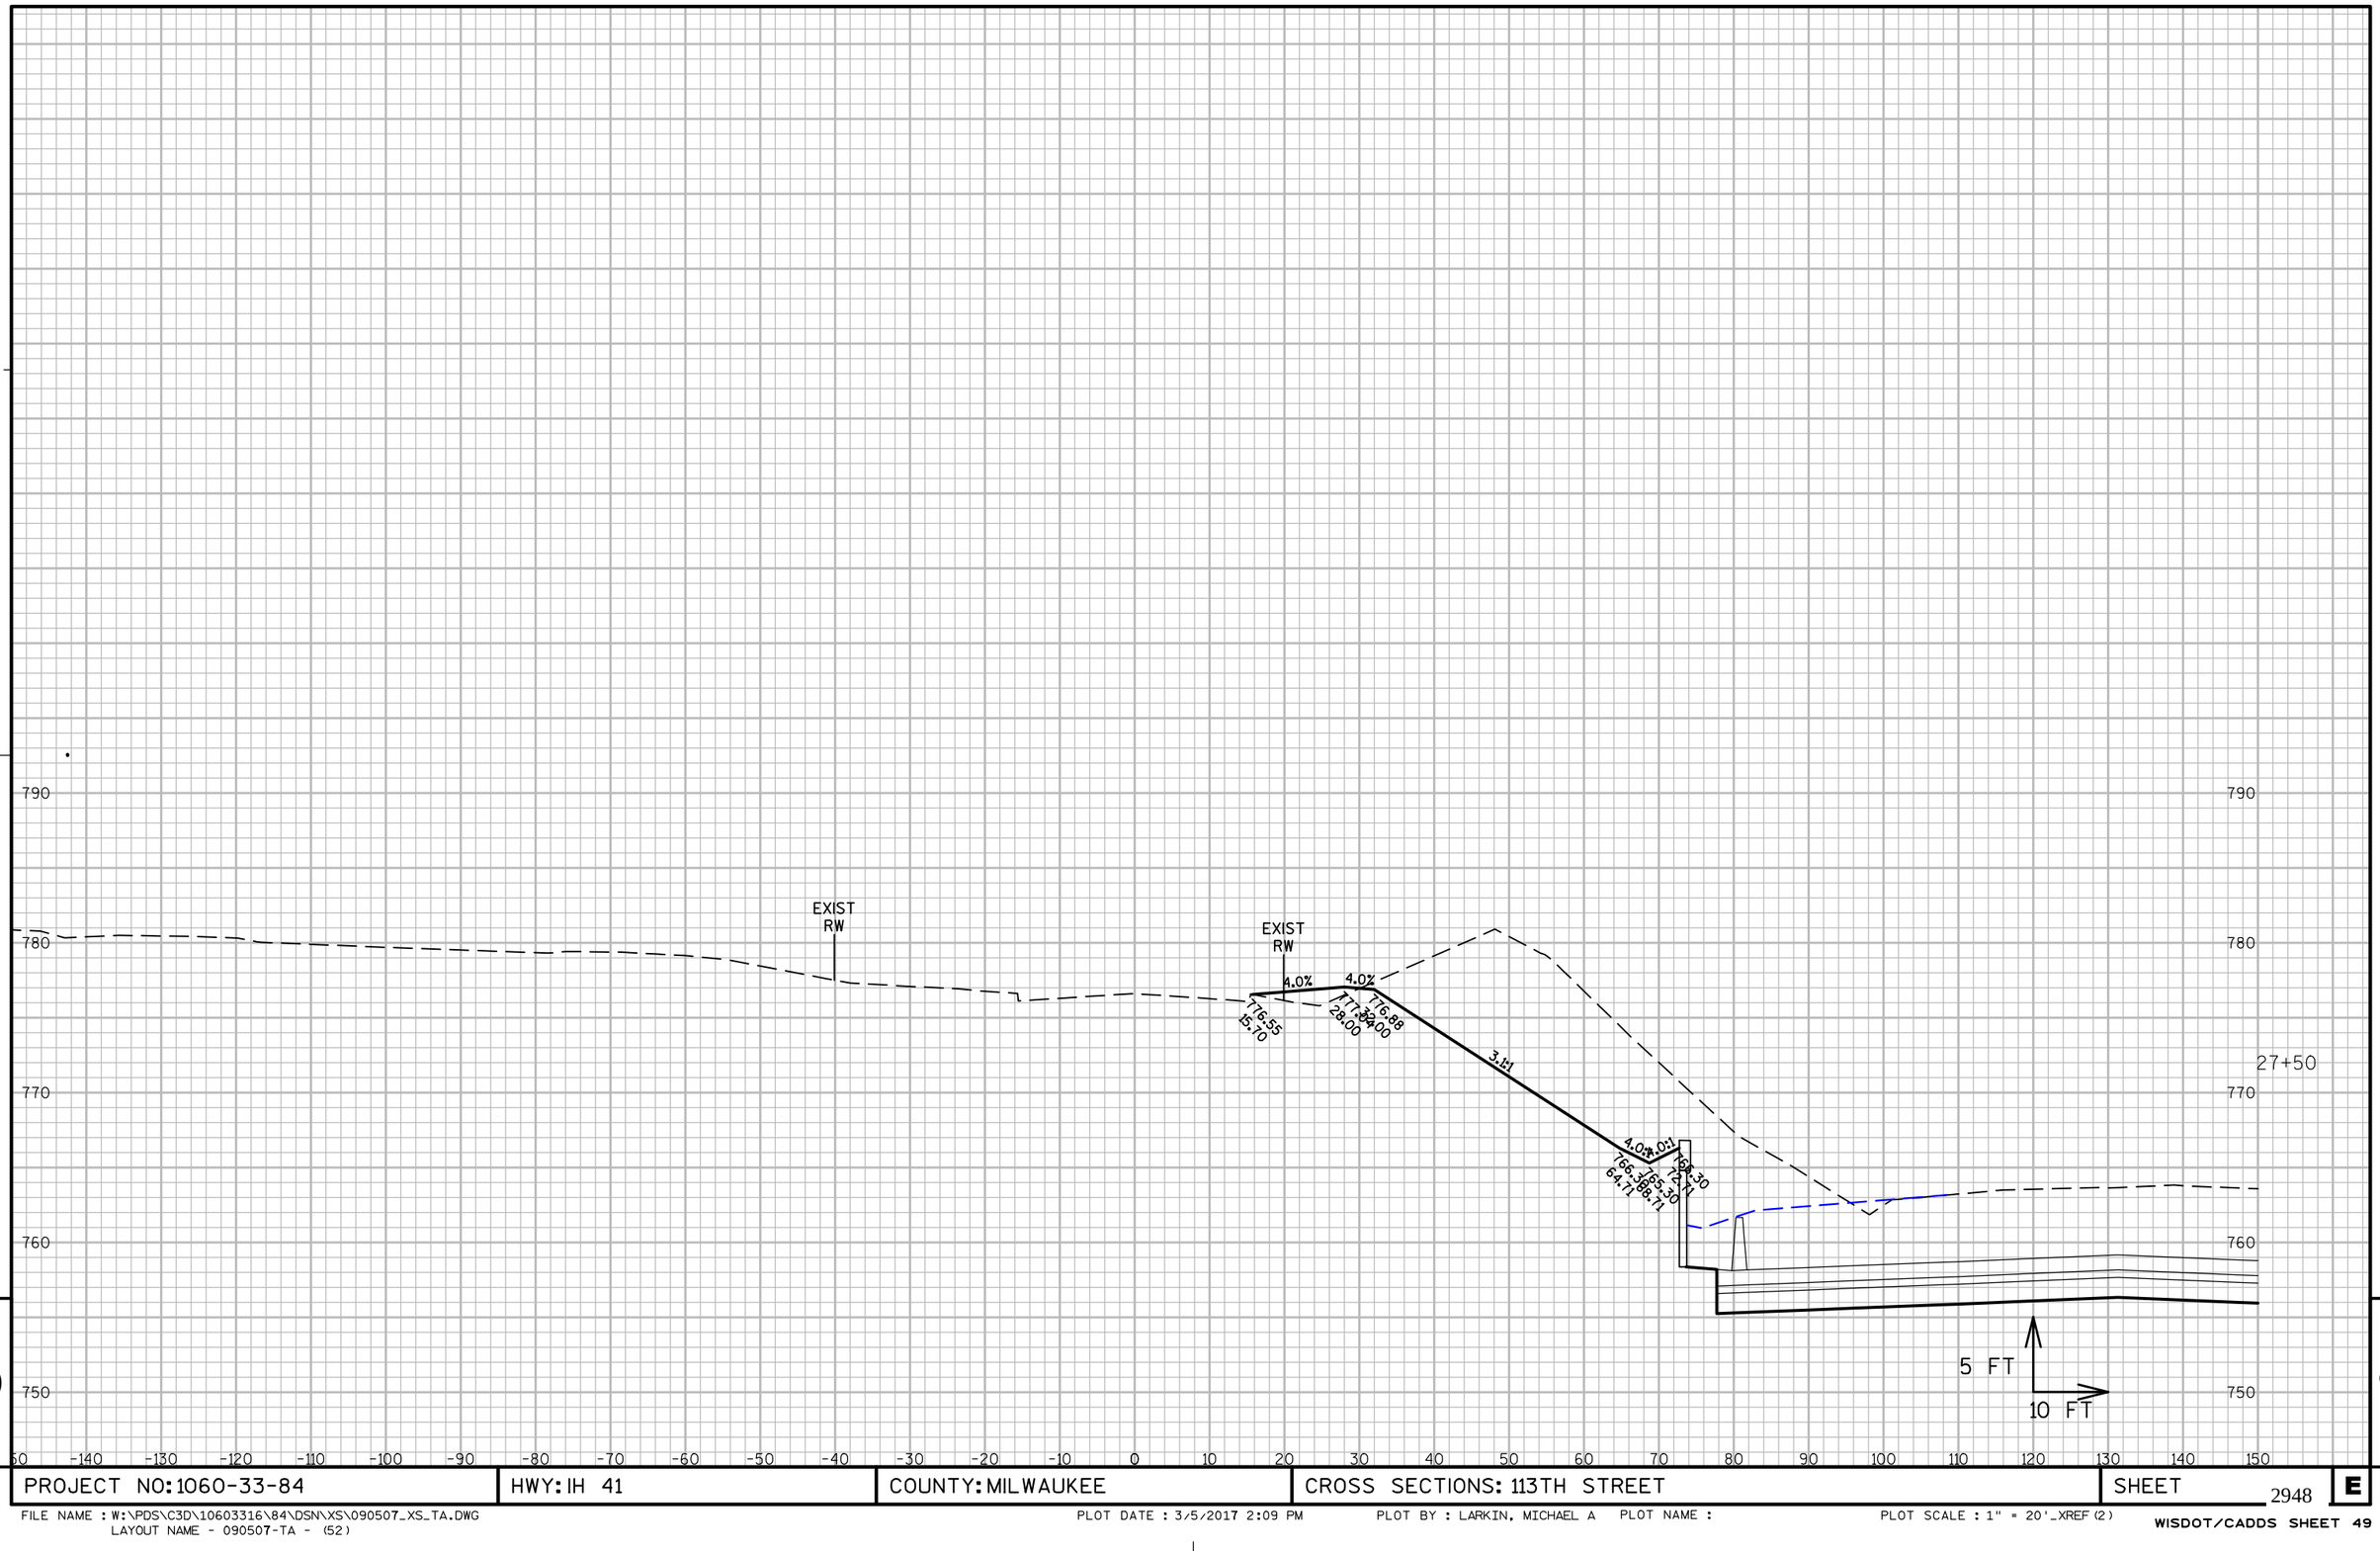

PROJECT NO: 1060-33-84	HWY: IH 41	COUNTY: MILWAUKEE	CROSS SECTIONS: 113TH STREET	SHEET 2948 E

FILE NAME : W:\PDS\C3D\10603316\84\DSN\XS\090507_XS_TA.DWG
LAYOUT NAME - 090507-TA - (52)

PLOT DATE : 3/5/2017 2:09 PM PLOT BY : LARKIN, MICHAEL A PLOT NAME : PLOT SCALE : 1" = 20'_XREF(2)

WISDOT/CADDS SHEET 49

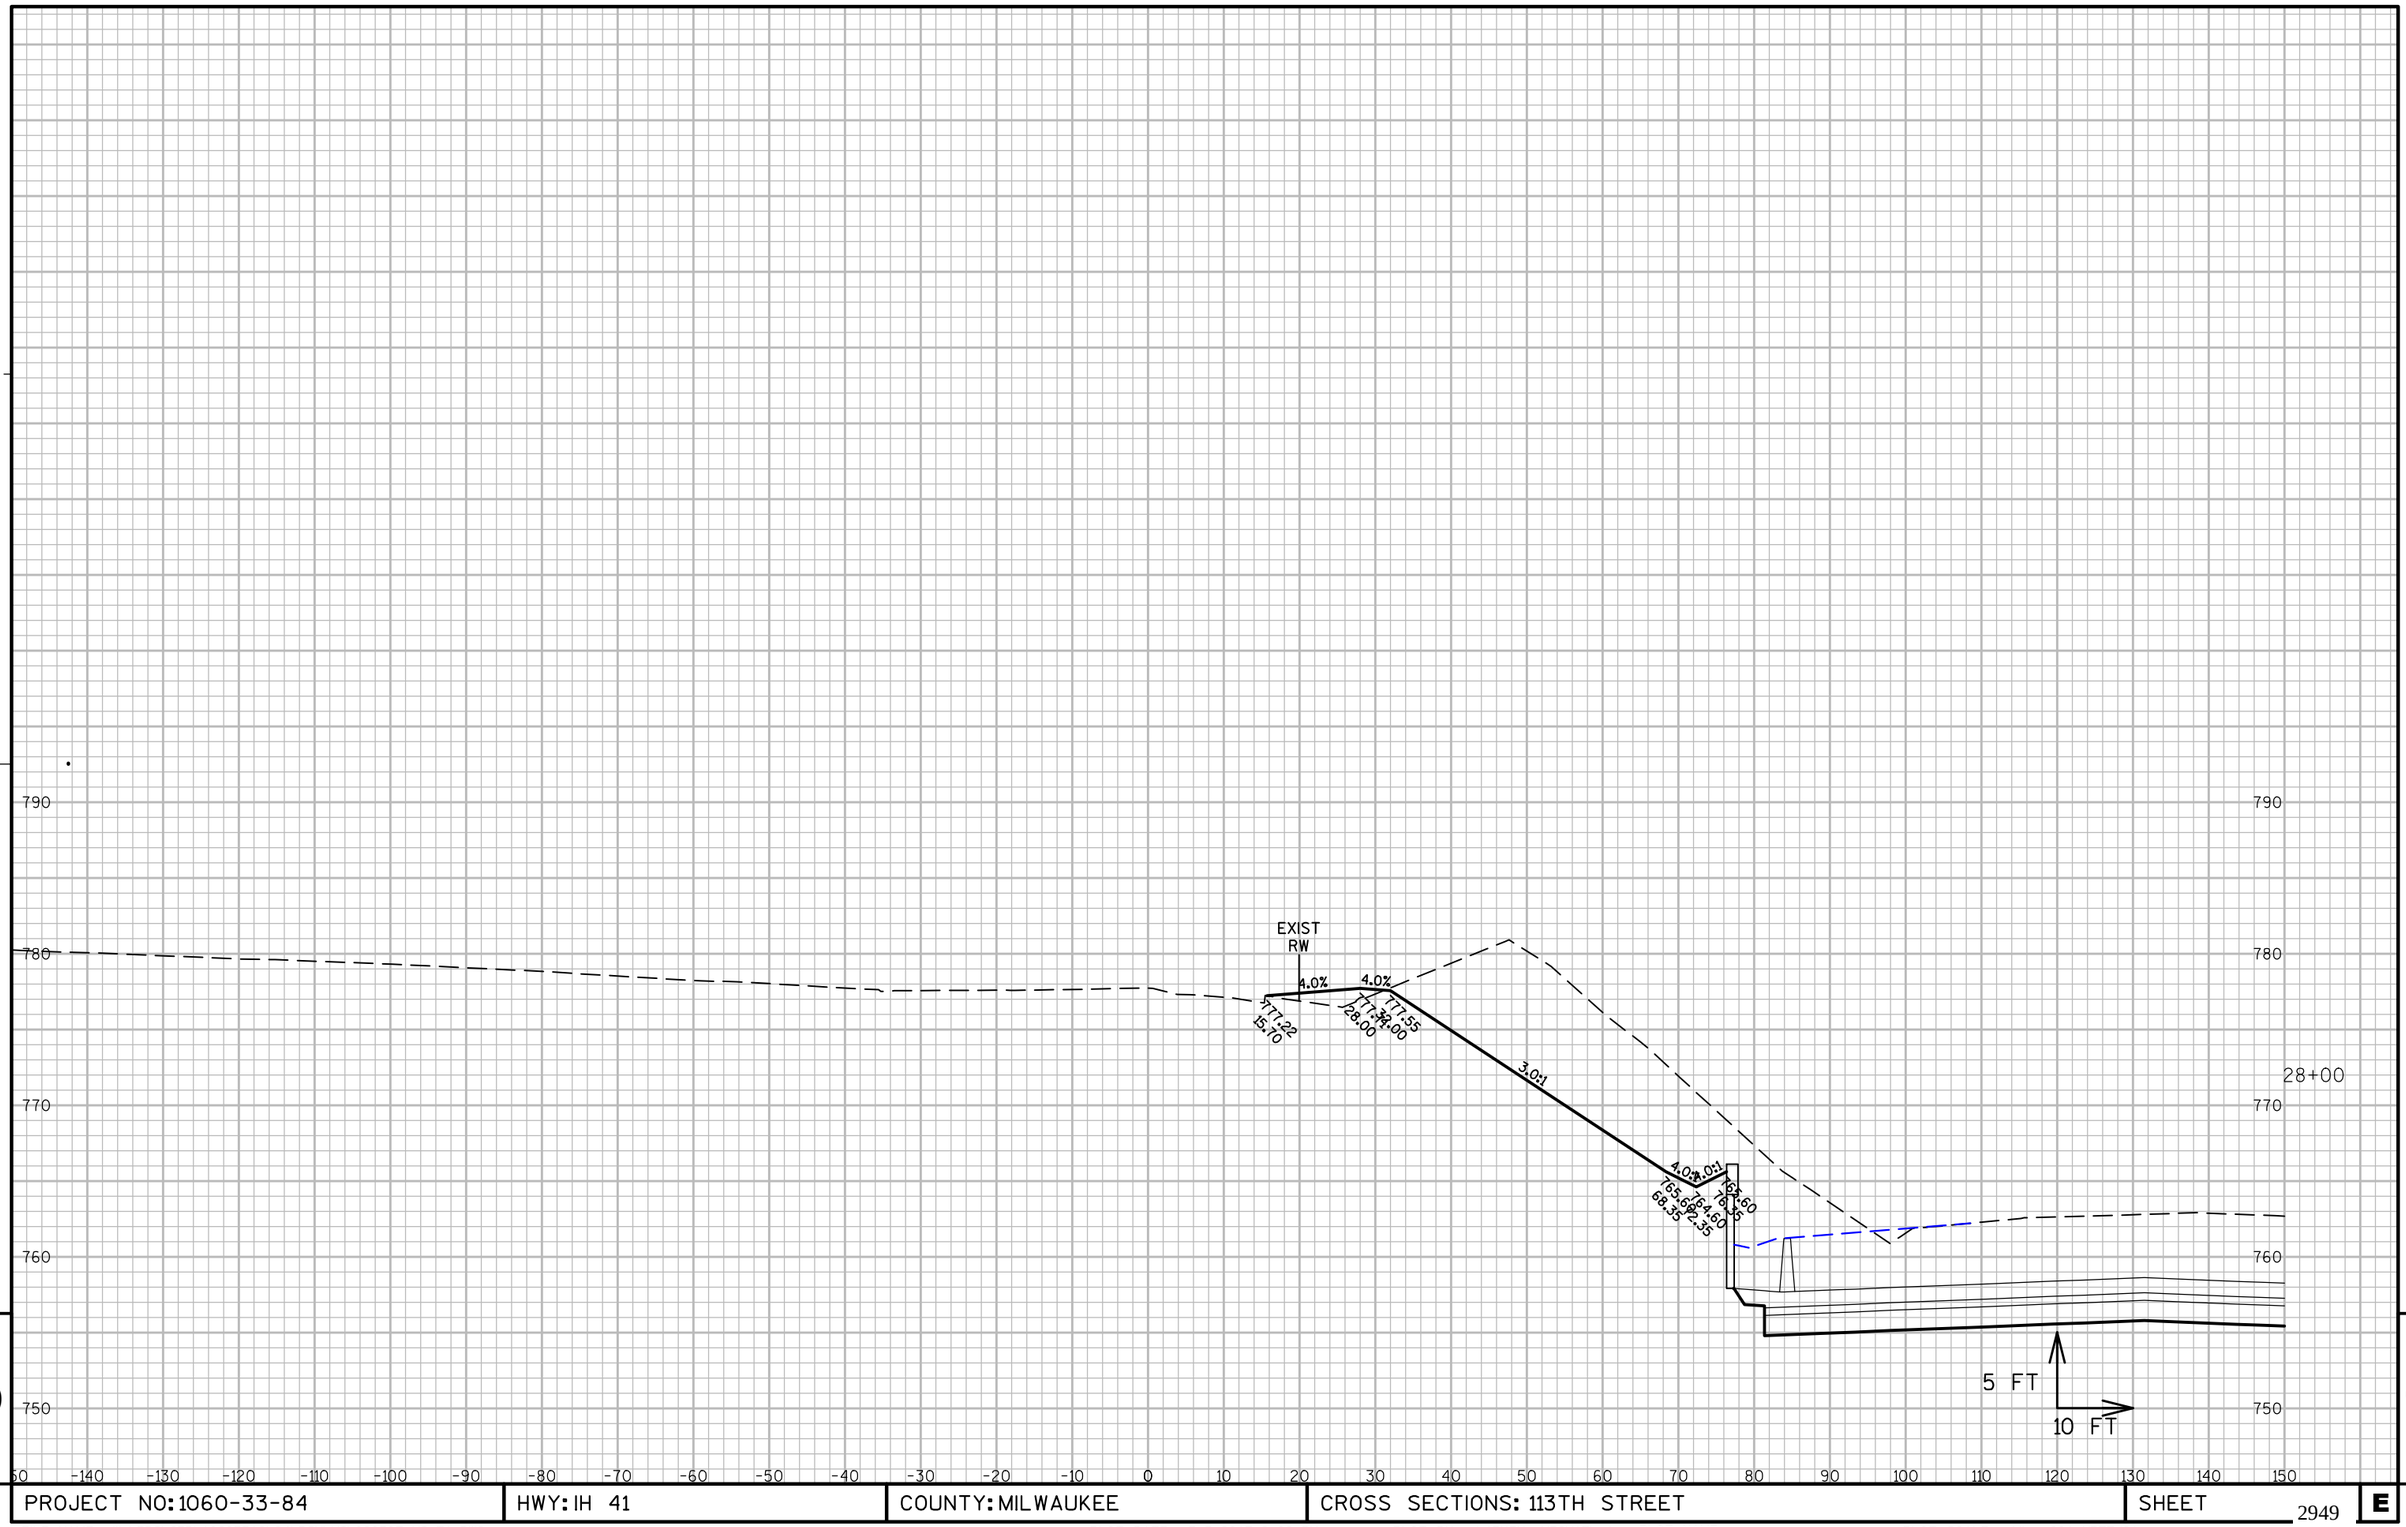

9

9

PROJECT NO: 1060-33-84	HWY: IH 41	COUNTY: MILWAUKEE	CROSS SECTIONS: 113TH STREET	SHEET 2949 E

FILE NAME : W:\PDS\C3D\10603316\84\DSN\XS\090507_XS_TA.DWG
LAYOUT NAME - 090507-TA - (53)

PLOT DATE : 3/5/2017 2:09 PM PLOT BY : LARKIN, MICHAEL A PLOT NAME : PLOT SCALE : 1" = 20'_XREF(2)

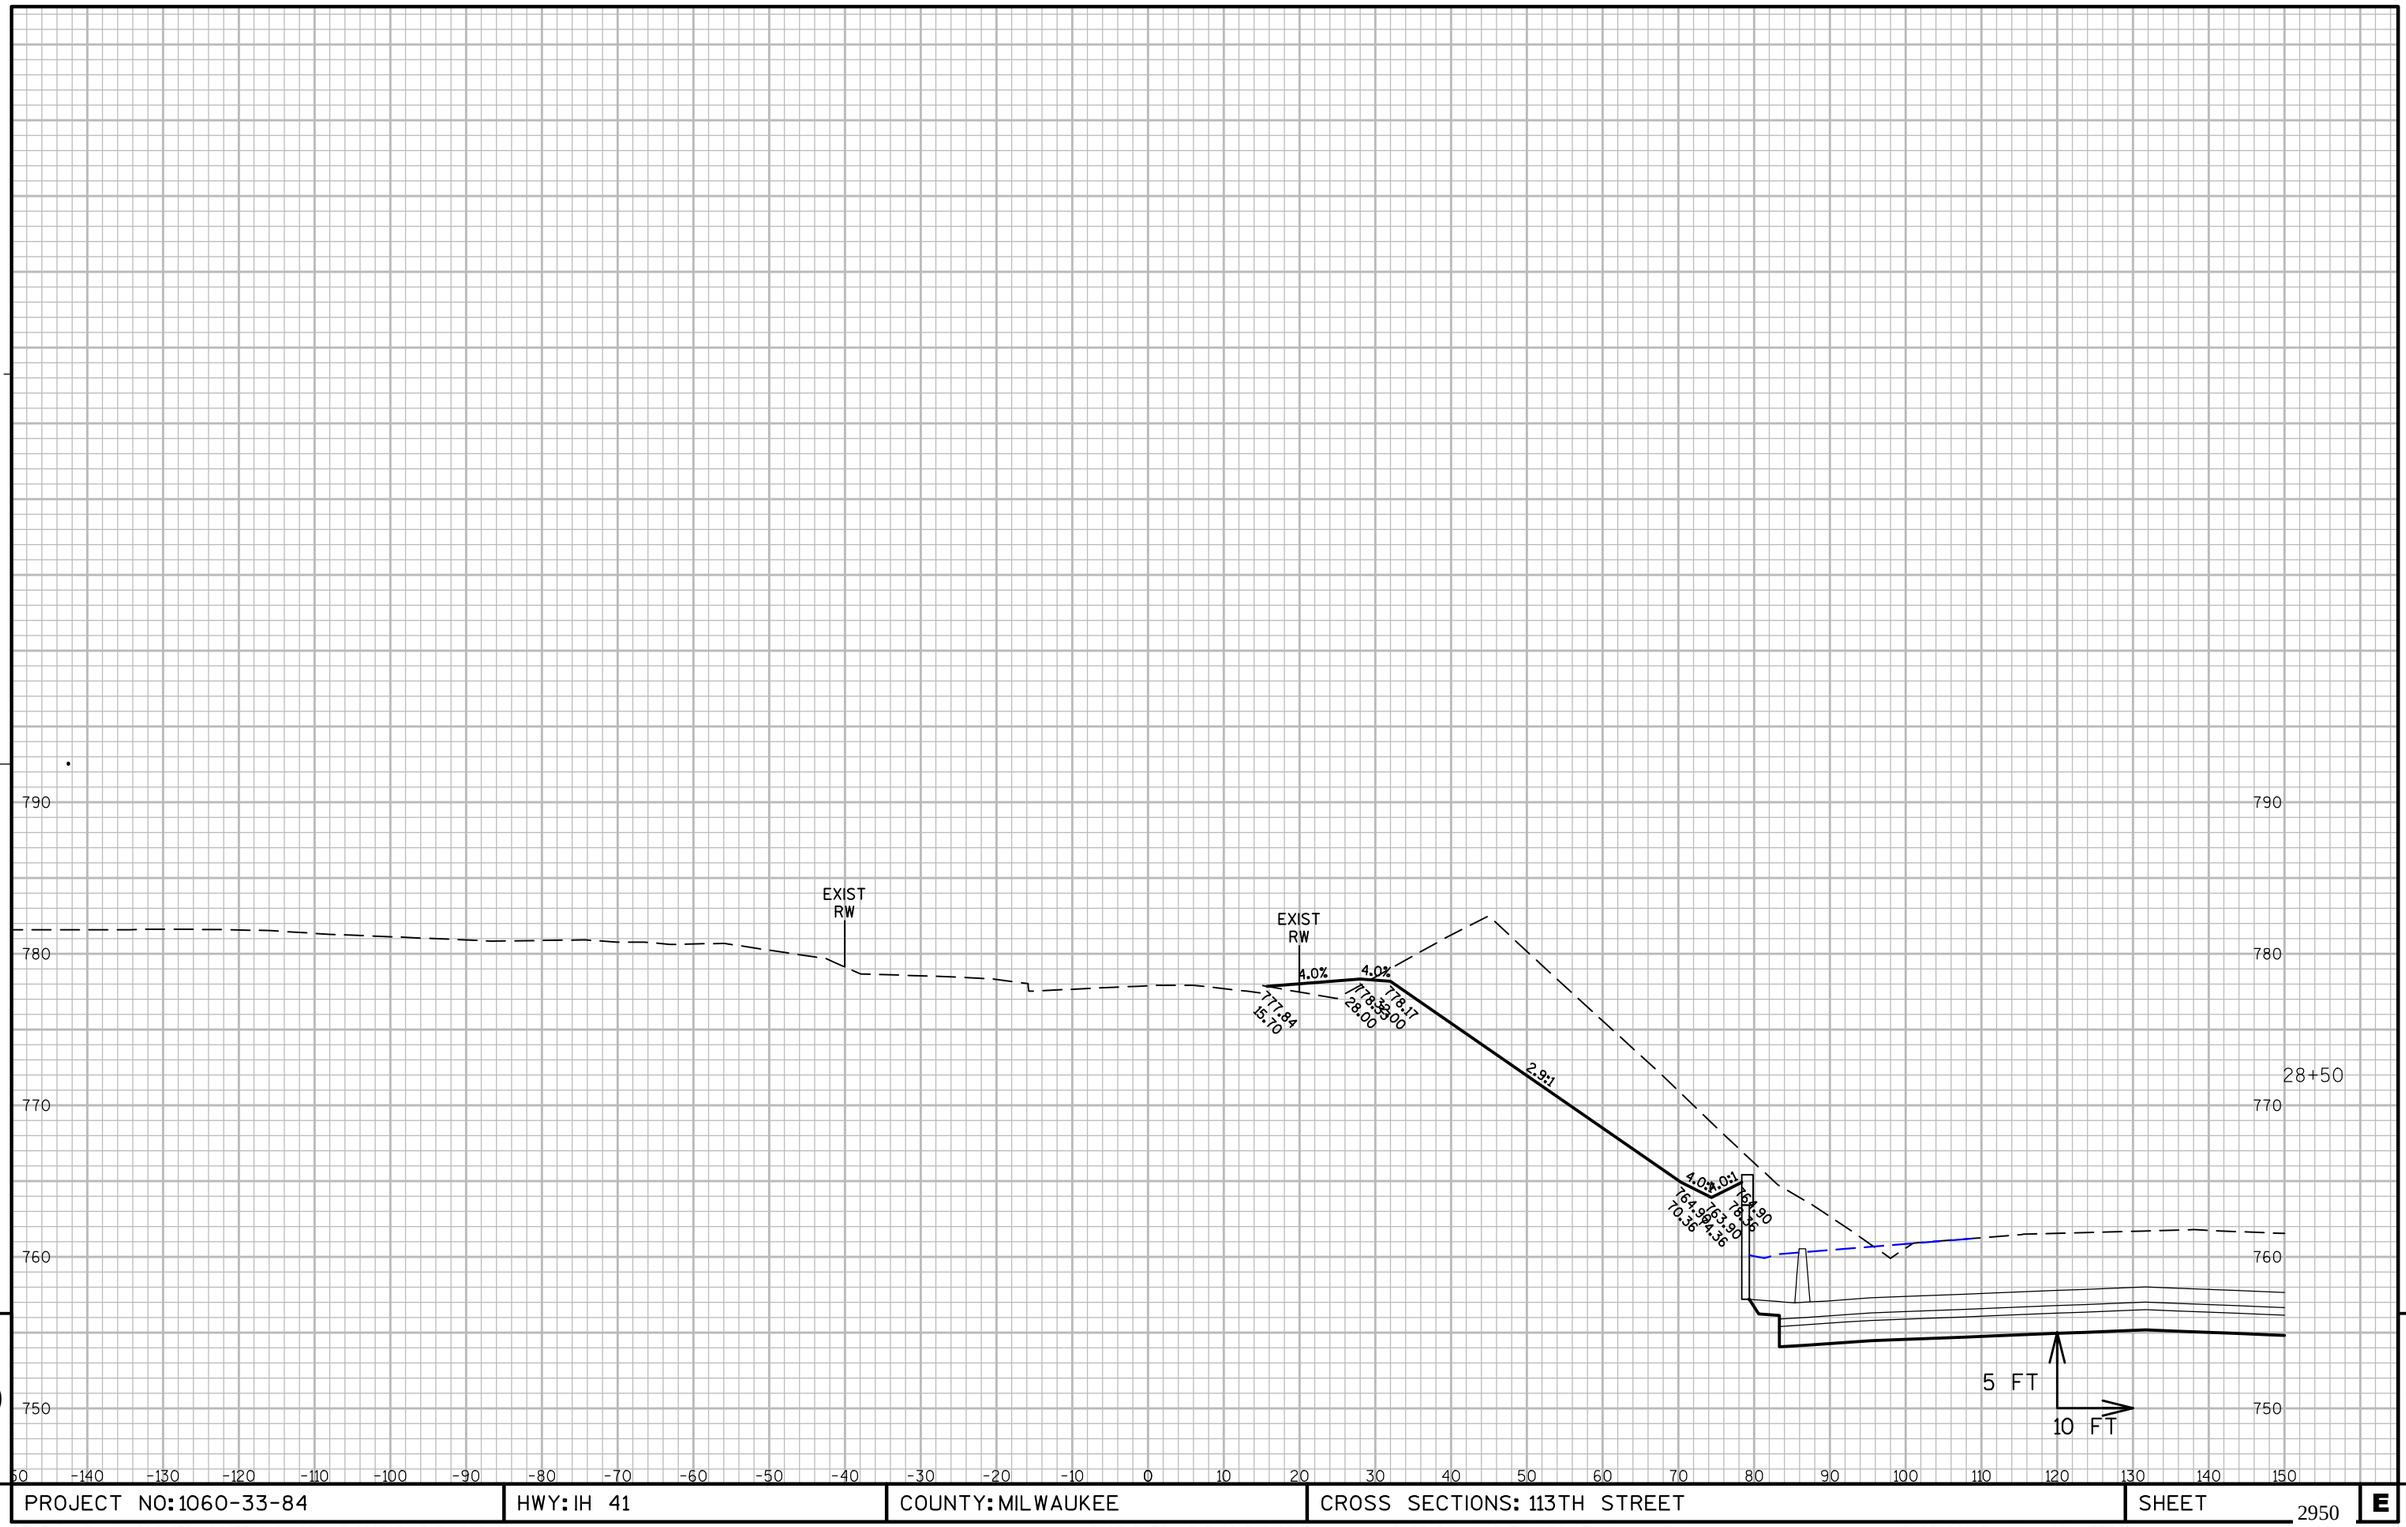

9

9

PROJECT NO: 1060-33-84	HWY: IH 41	COUNTY: MILWAUKEE	CROSS SECTIONS: 113TH STREET	SHEET 2950 E

FILE NAME : W:\PDS\C3D\10603316\84\DSN\XS\090507_XS_TA.DWG
LAYOUT NAME - 090507-TA - (54)

PLOT DATE : 3/5/2017 2:09 PM PLOT BY : LARKIN, MICHAEL A PLOT NAME : PLOT SCALE : 1" = 20'_XREF(2)

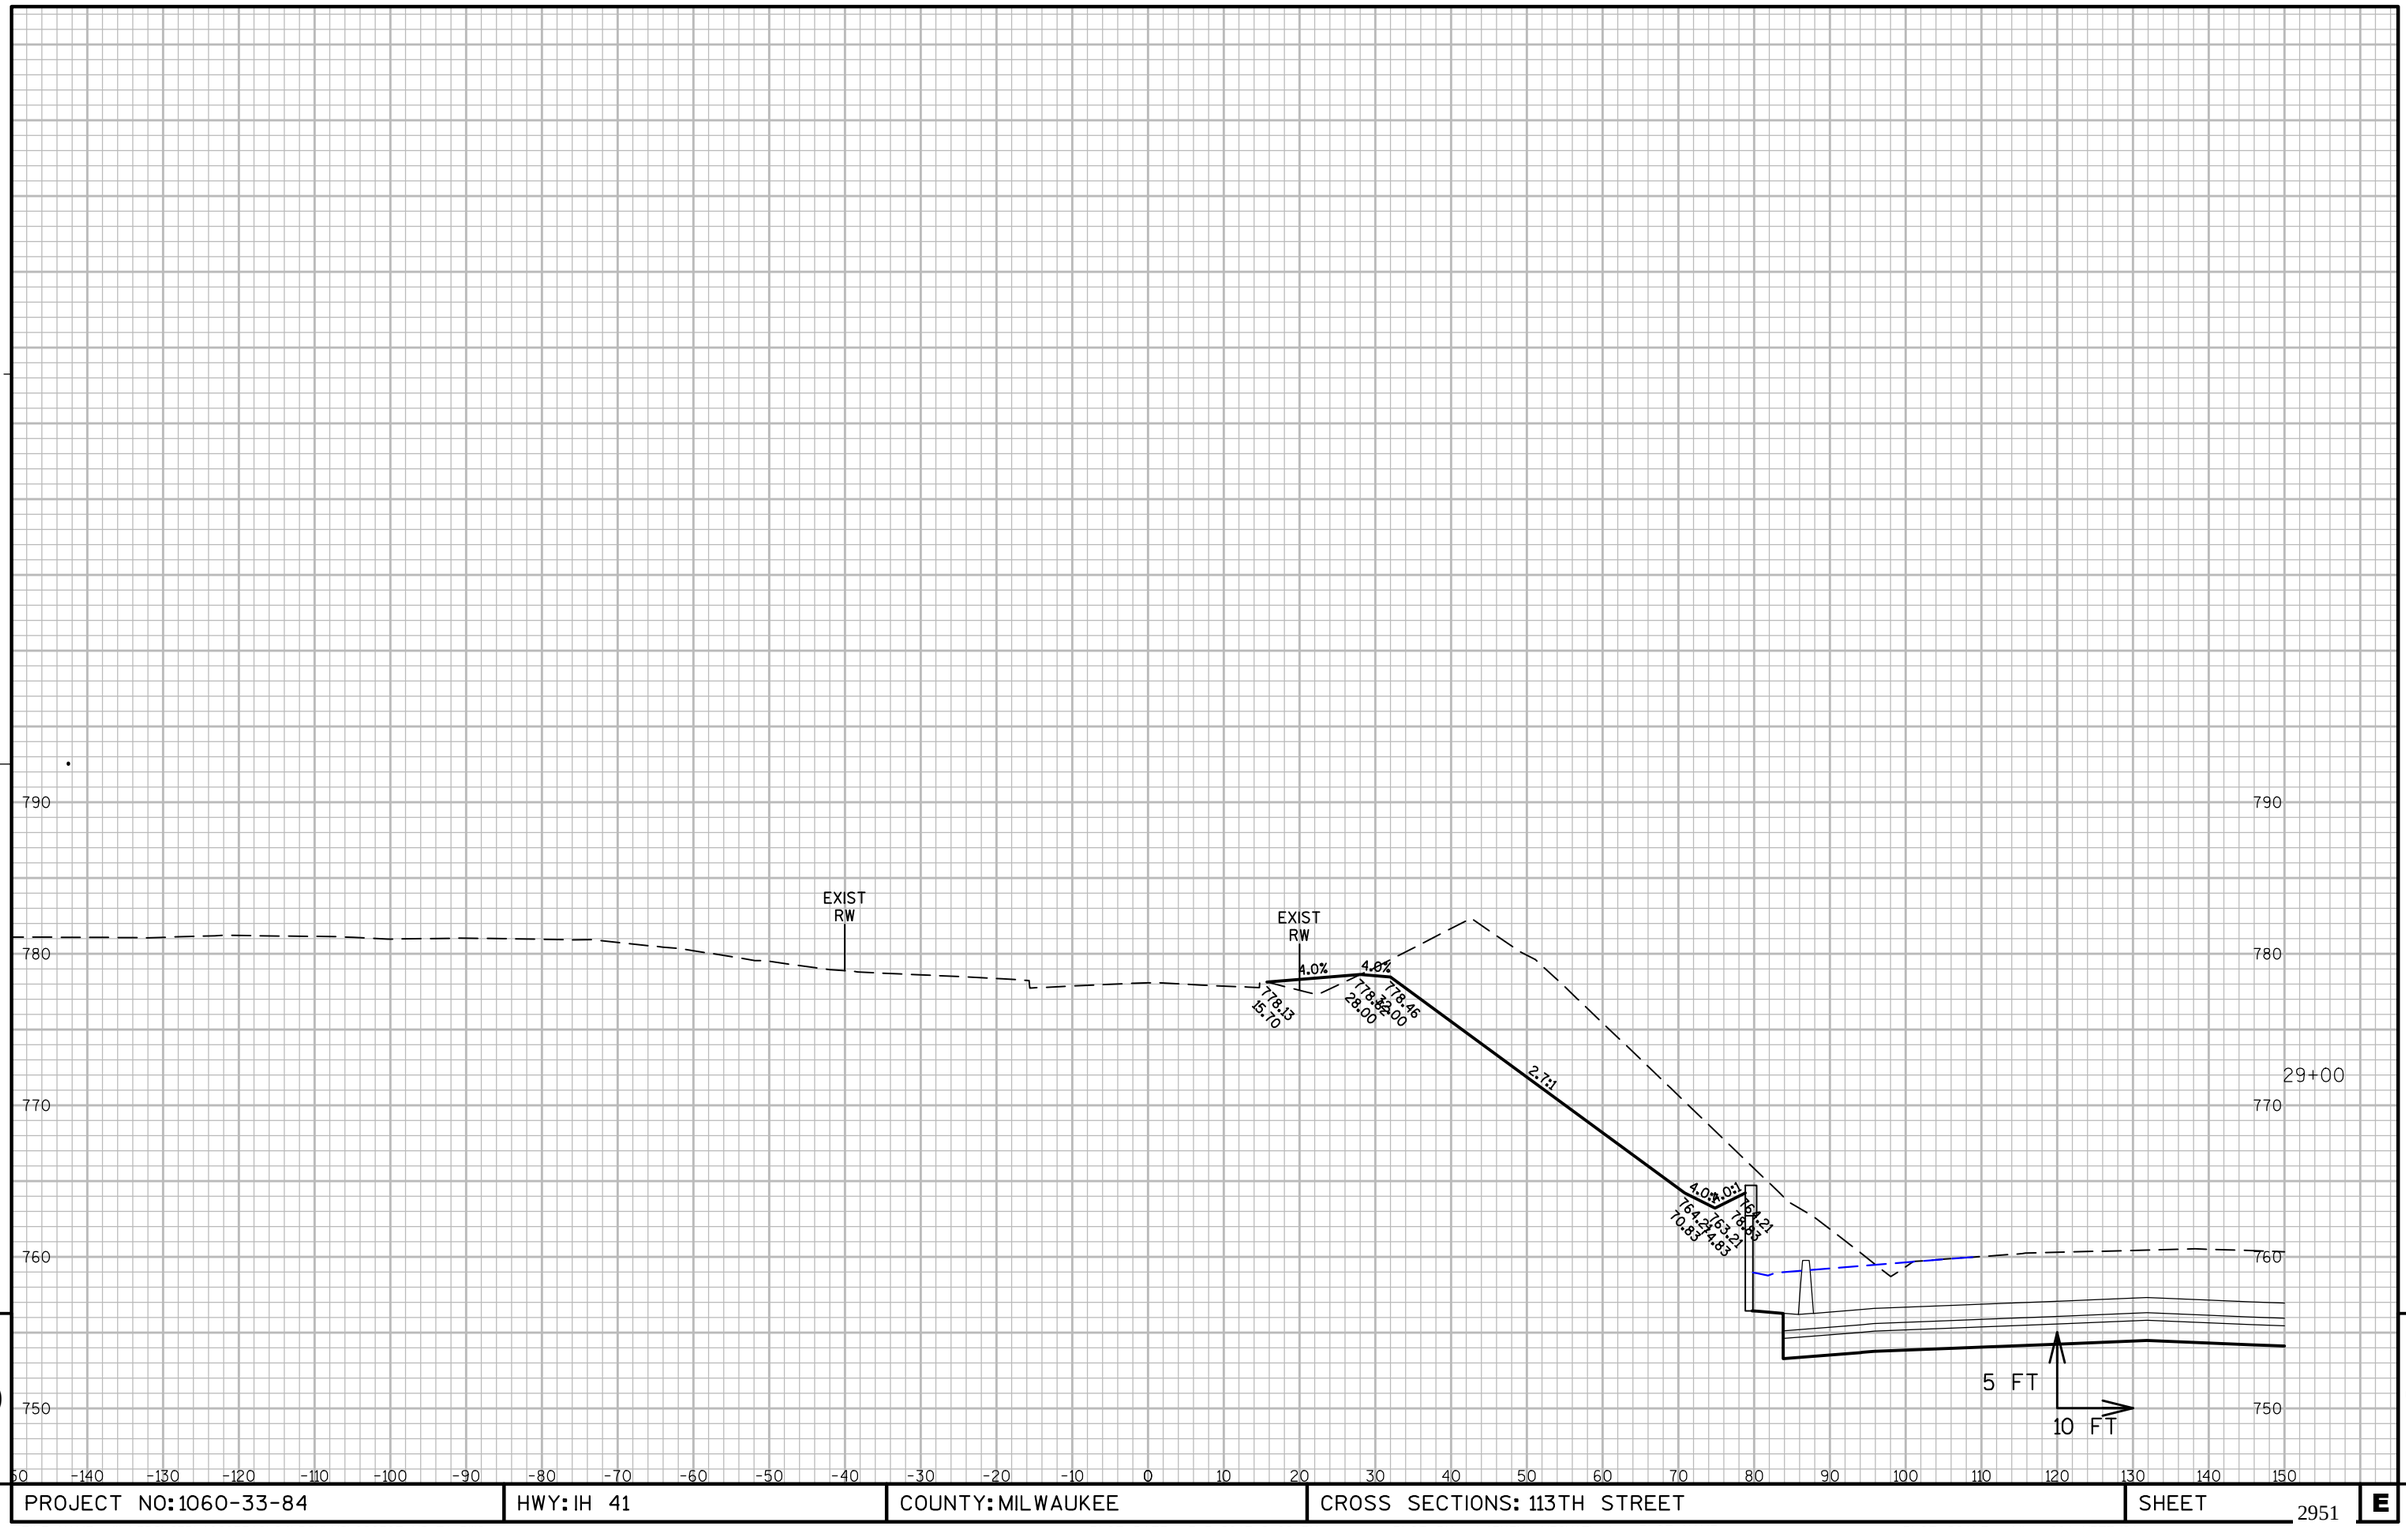

PROJECT NO: 1060-33-84	HWY: IH 41	COUNTY: MILWAUKEE	CROSS SECTIONS: 113TH STREET	SHEET 2951 E

FILE NAME : W:\PDS\C3D\10603316\84\DSN\XS\090507_XS_TA.DWG
LAYOUT NAME - 090507-TA - (55)

PLOT DATE : 3/5/2017 2:09 PM PLOT BY : LARKIN, MICHAEL A PLOT NAME : PLOT SCALE : 1" = 20'_XREF(2)

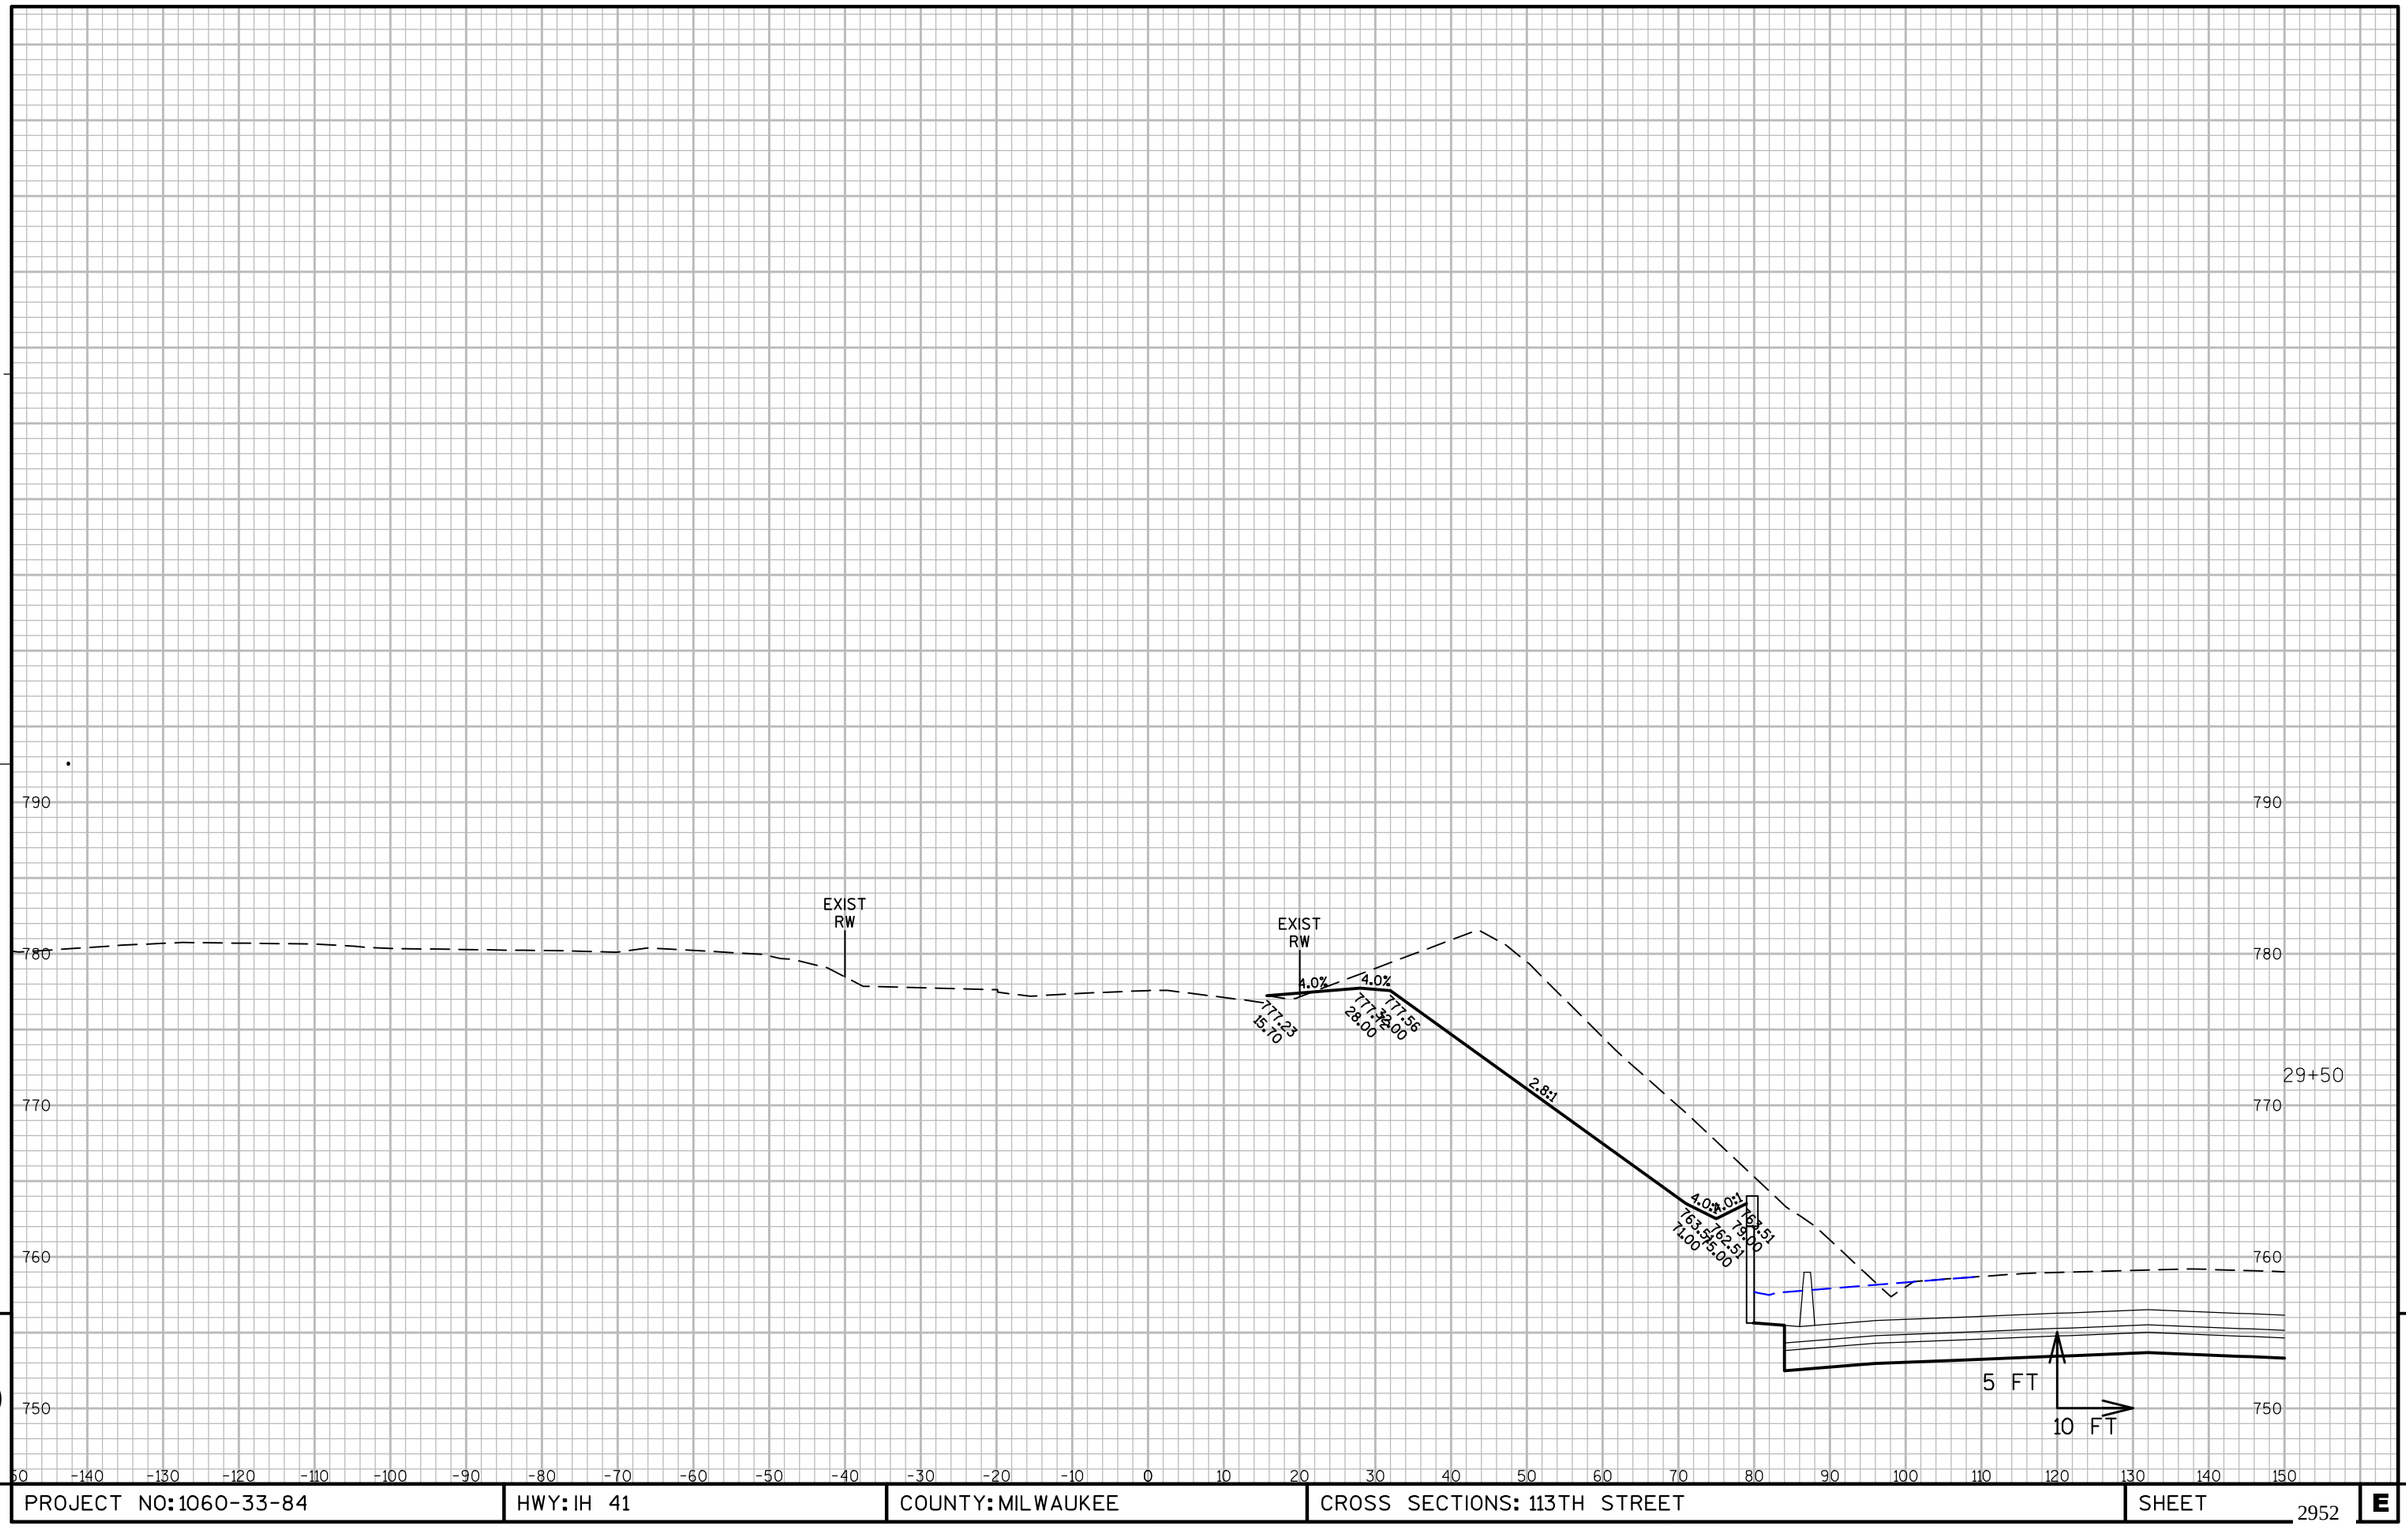

9

9

PROJECT NO: 1060-33-84	HWY: IH 41	COUNTY: MILWAUKEE	CROSS SECTIONS: 113TH STREET	SHEET 2952 E

FILE NAME : W:\PDS\C3D\10603316\84\DSN\XS\090507_XS_TA.DWG
LAYOUT NAME - 090507-TA - (56)

PLOT DATE : 3/5/2017 2:09 PM PLOT BY : LARKIN, MICHAEL A PLOT NAME : PLOT SCALE : 1" = 20'_XREF(2)

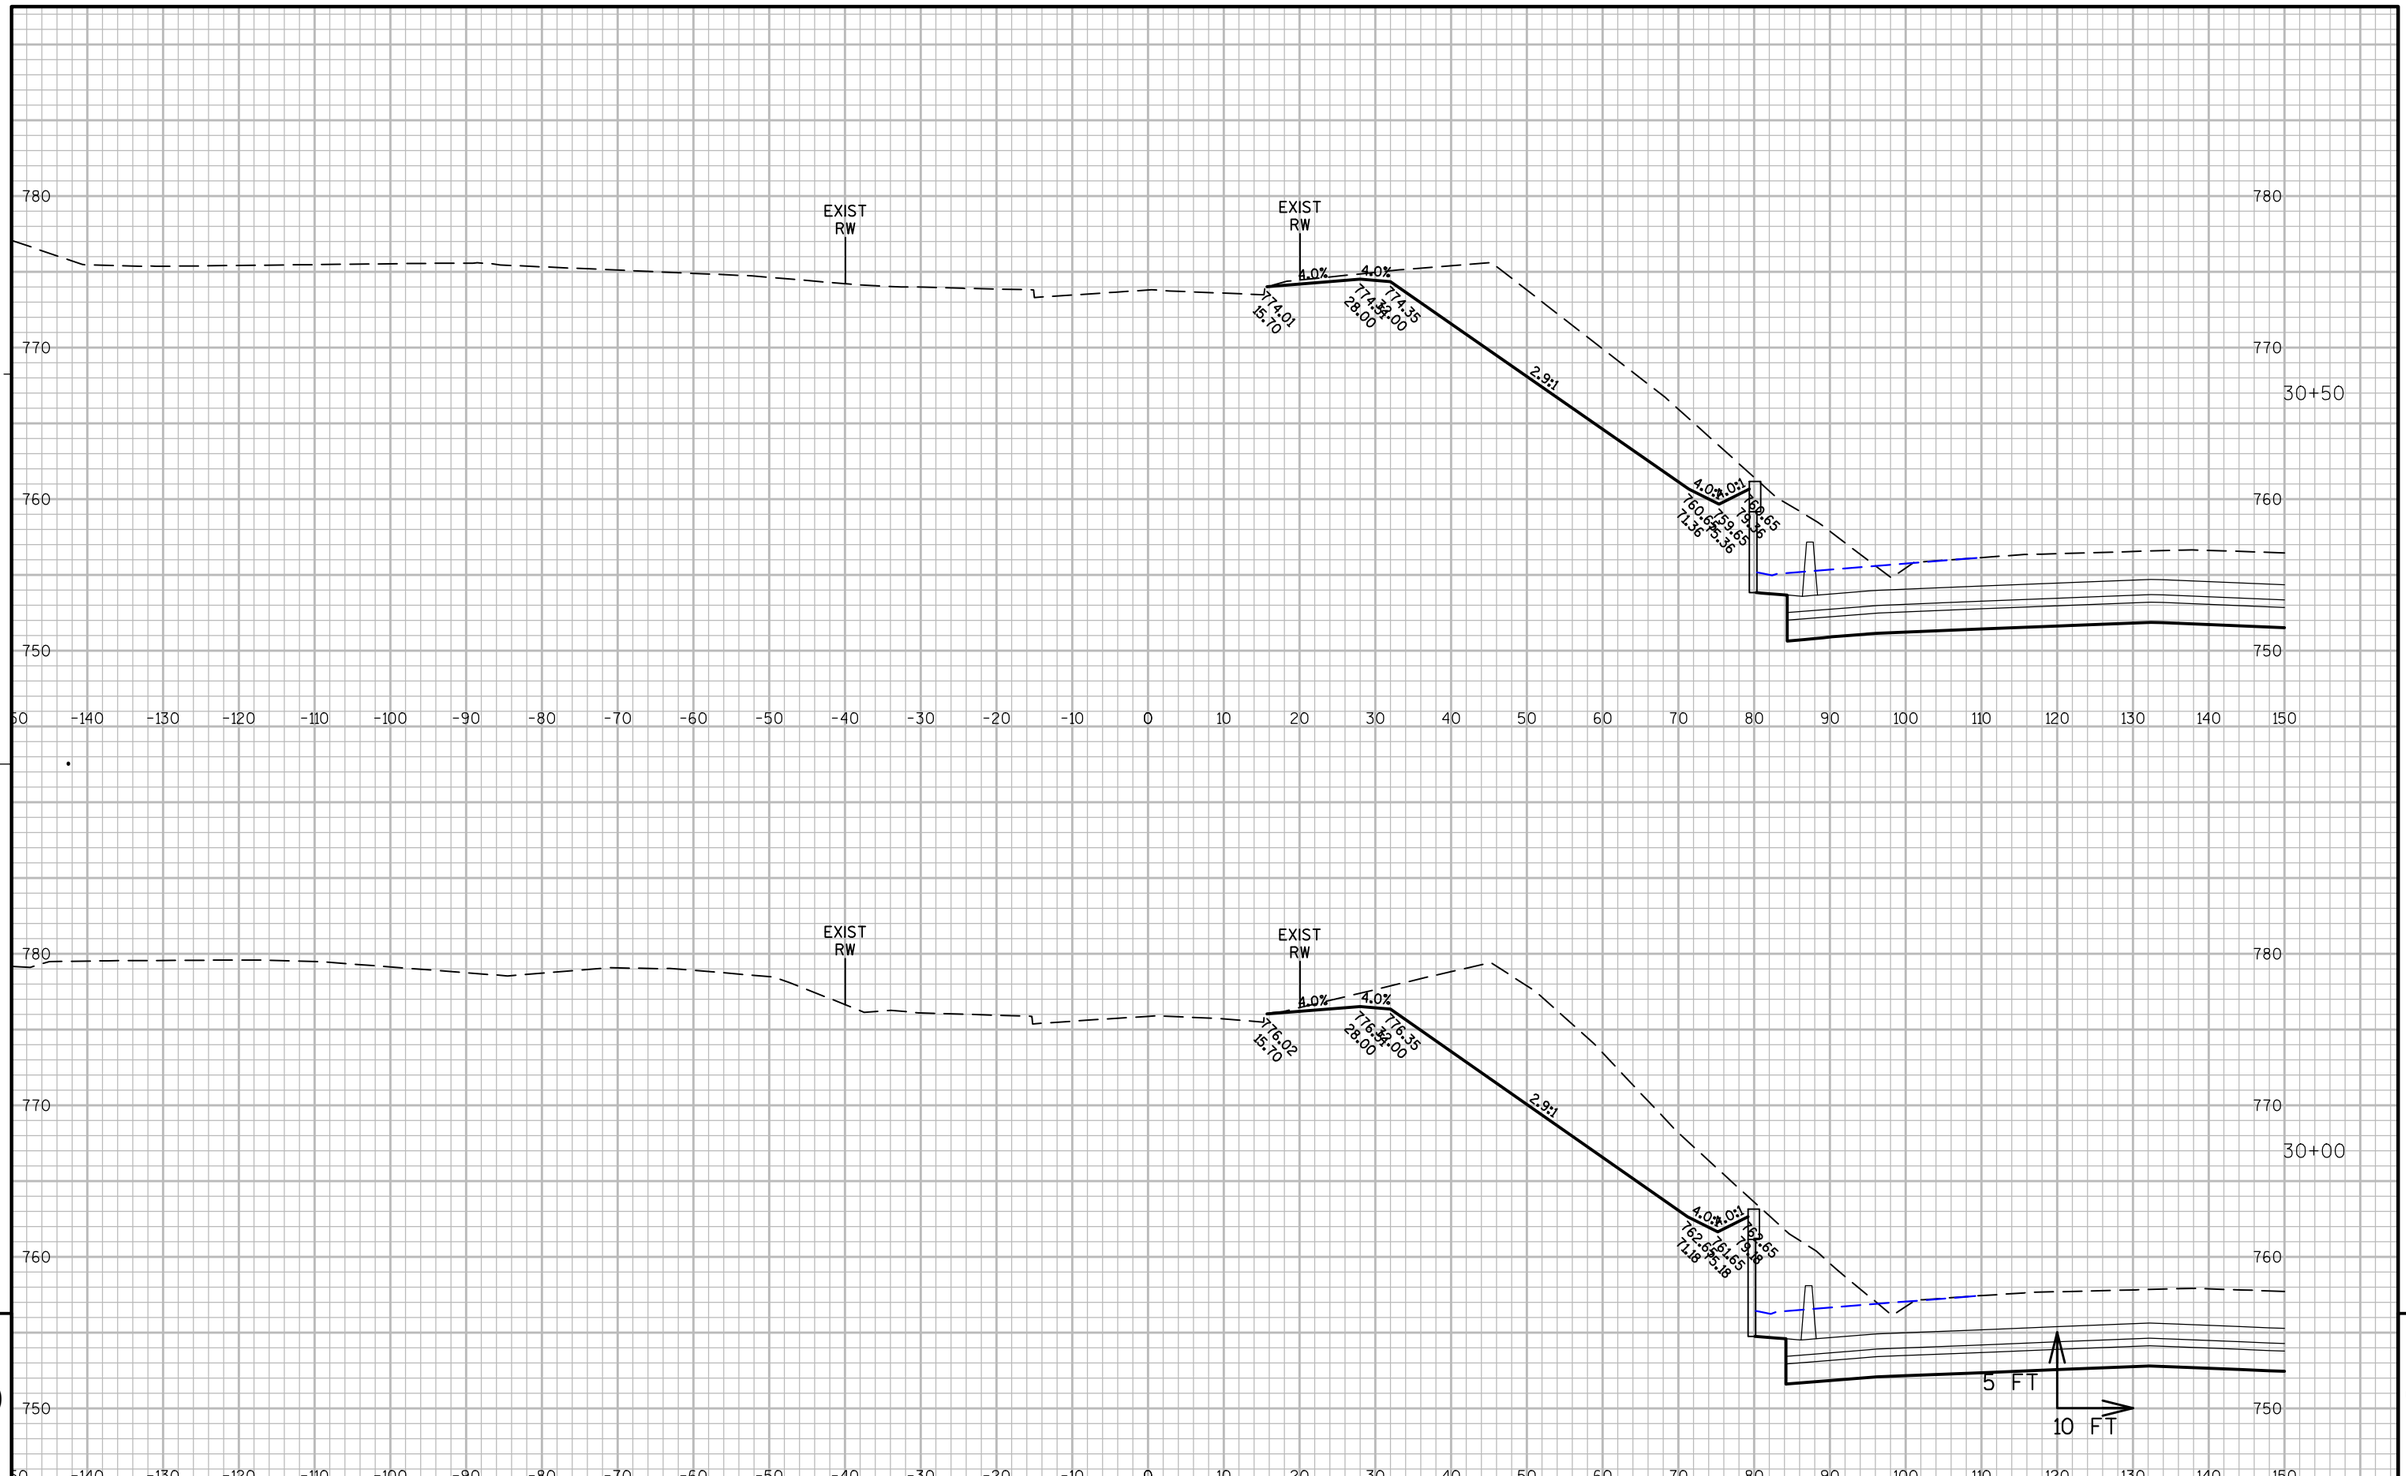

PROJECT NO: 1060-33-84	HWY: IH 41	COUNTY: MILWAUKEE	CROSS SECTIONS: 113TH STREET	SHEET 2953 E

FILE NAME : W:\PDS\C3D\10603316\84\DSN\XS\090507_XS_TA.DWG
LAYOUT NAME - 090507-TA - (57)

PLOT DATE : 3/5/2017 2:09 PM PLOT BY : LARKIN, MICHAEL A PLOT NAME : PLOT SCALE : 1" = 20'_XREF(2)

WISDOT/CADDS SHEET 49

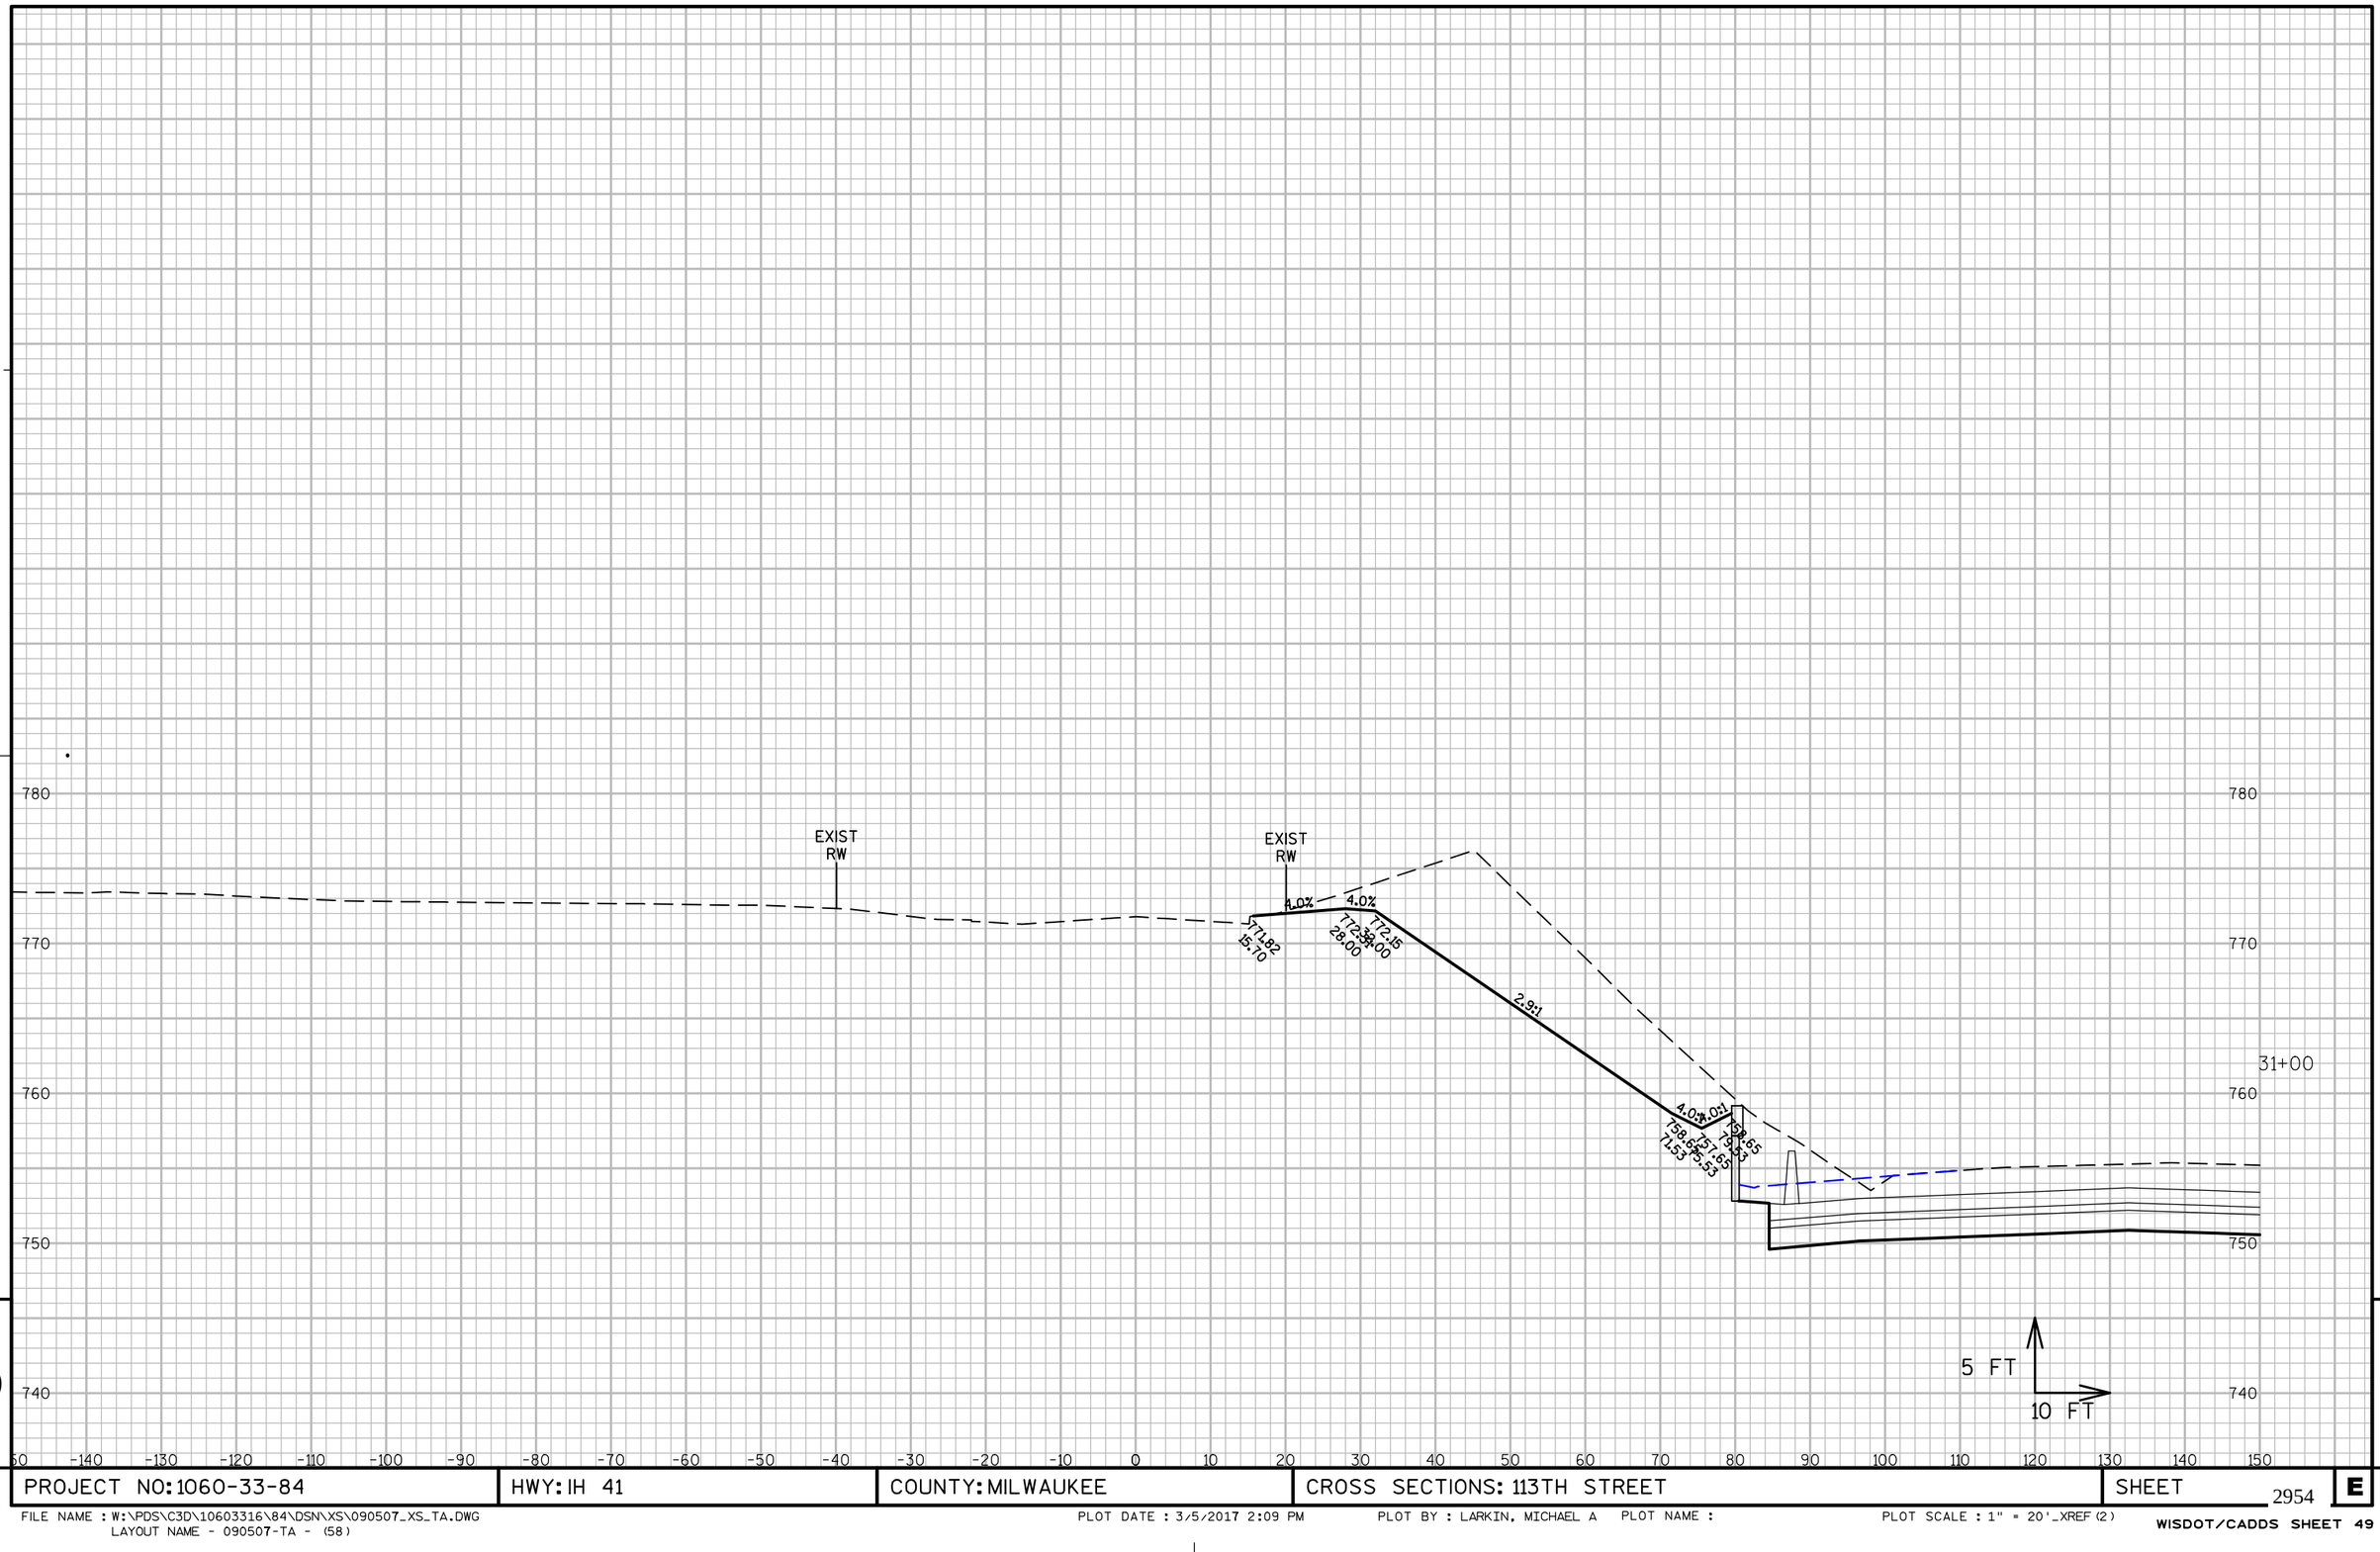

PROJECT NO: 1060-33-84	HWY: IH 41	COUNTY: MILWAUKEE	CROSS SECTIONS: 113TH STREET	SHEET 2954 E

FILE NAME : W:\PDS\C3D\10603316\84\DSN\XS\090507_XS_TA.DWG
LAYOUT NAME - 090507-TA - (58)

PLOT DATE : 3/5/2017 2:09 PM PLOT BY : LARKIN, MICHAEL A PLOT NAME : PLOT SCALE : 1" = 20'_XREF(2)

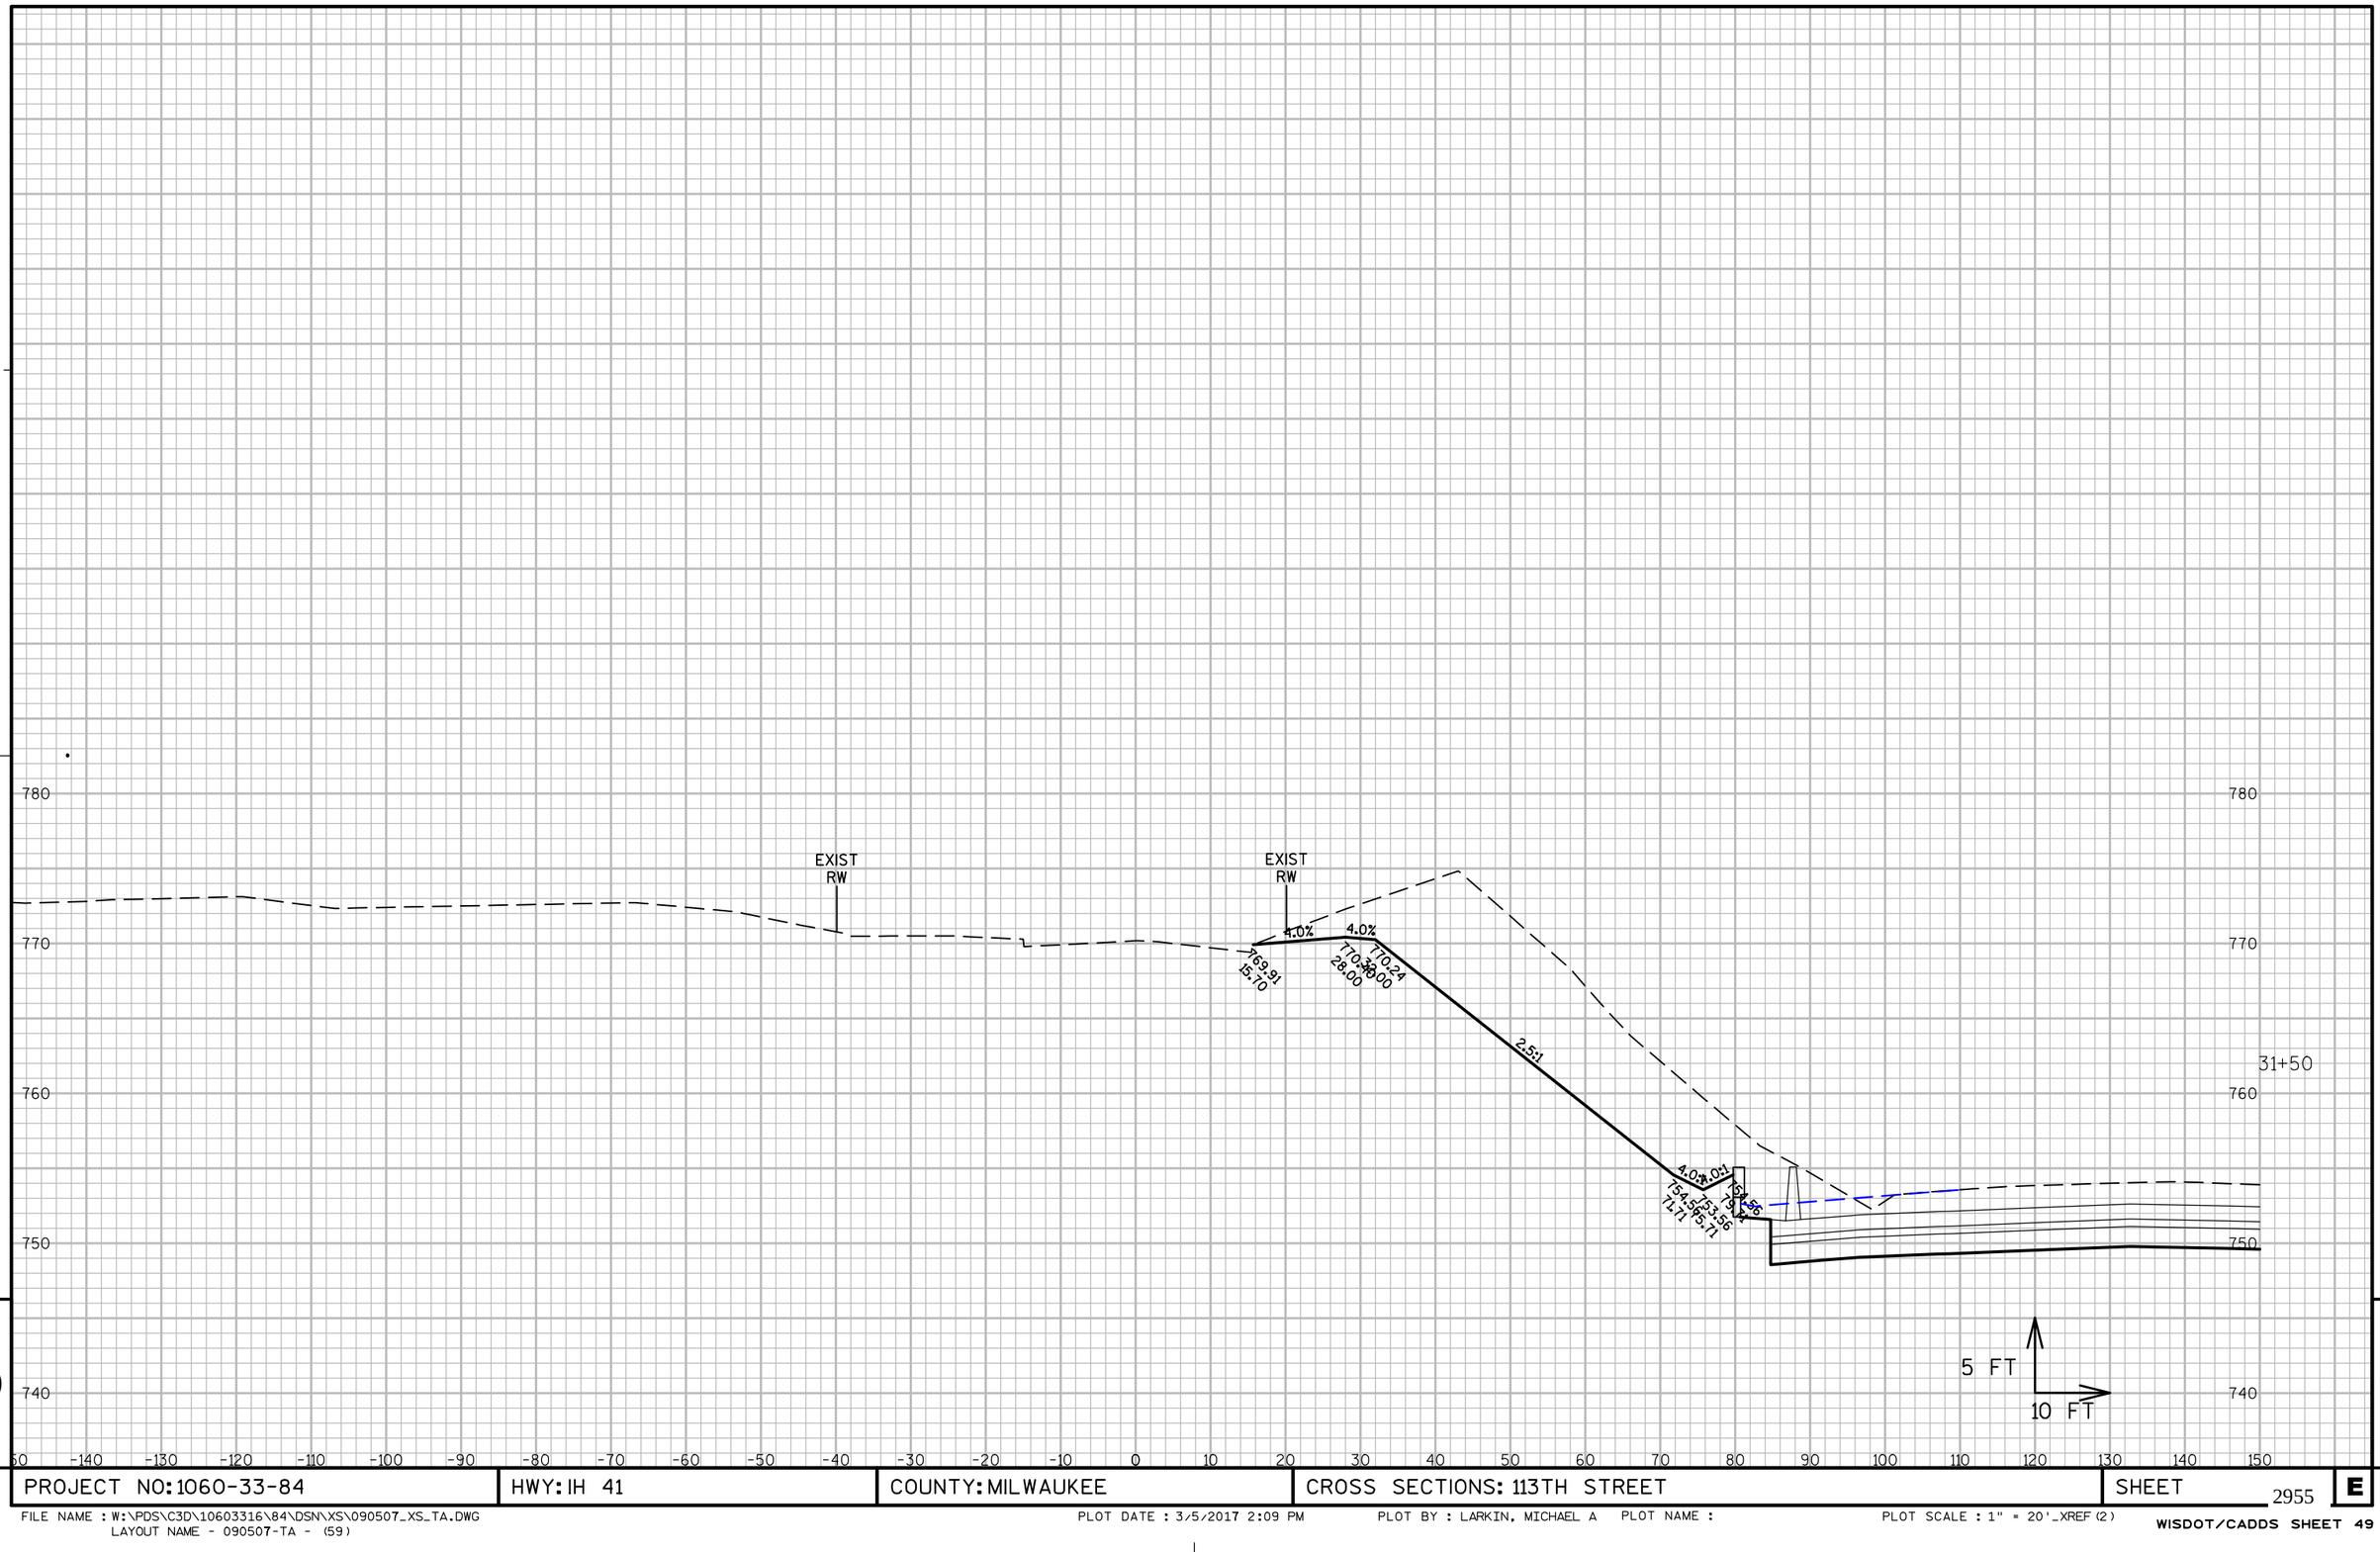

9

9

PROJECT NO: 1060-33-84	HWY: IH 41	COUNTY: MILWAUKEE	CROSS SECTIONS: 113TH STREET	SHEET 2955 E

FILE NAME : W:\PDS\C3D\10603316\84\DSN\XS\090507_XS_TA.DWG
LAYOUT NAME - 090507-TA - (59)

PLOT DATE : 3/5/2017 2:09 PM PLOT BY : LARKIN, MICHAEL A PLOT NAME : PLOT SCALE : 1" = 20'_XREF(2)

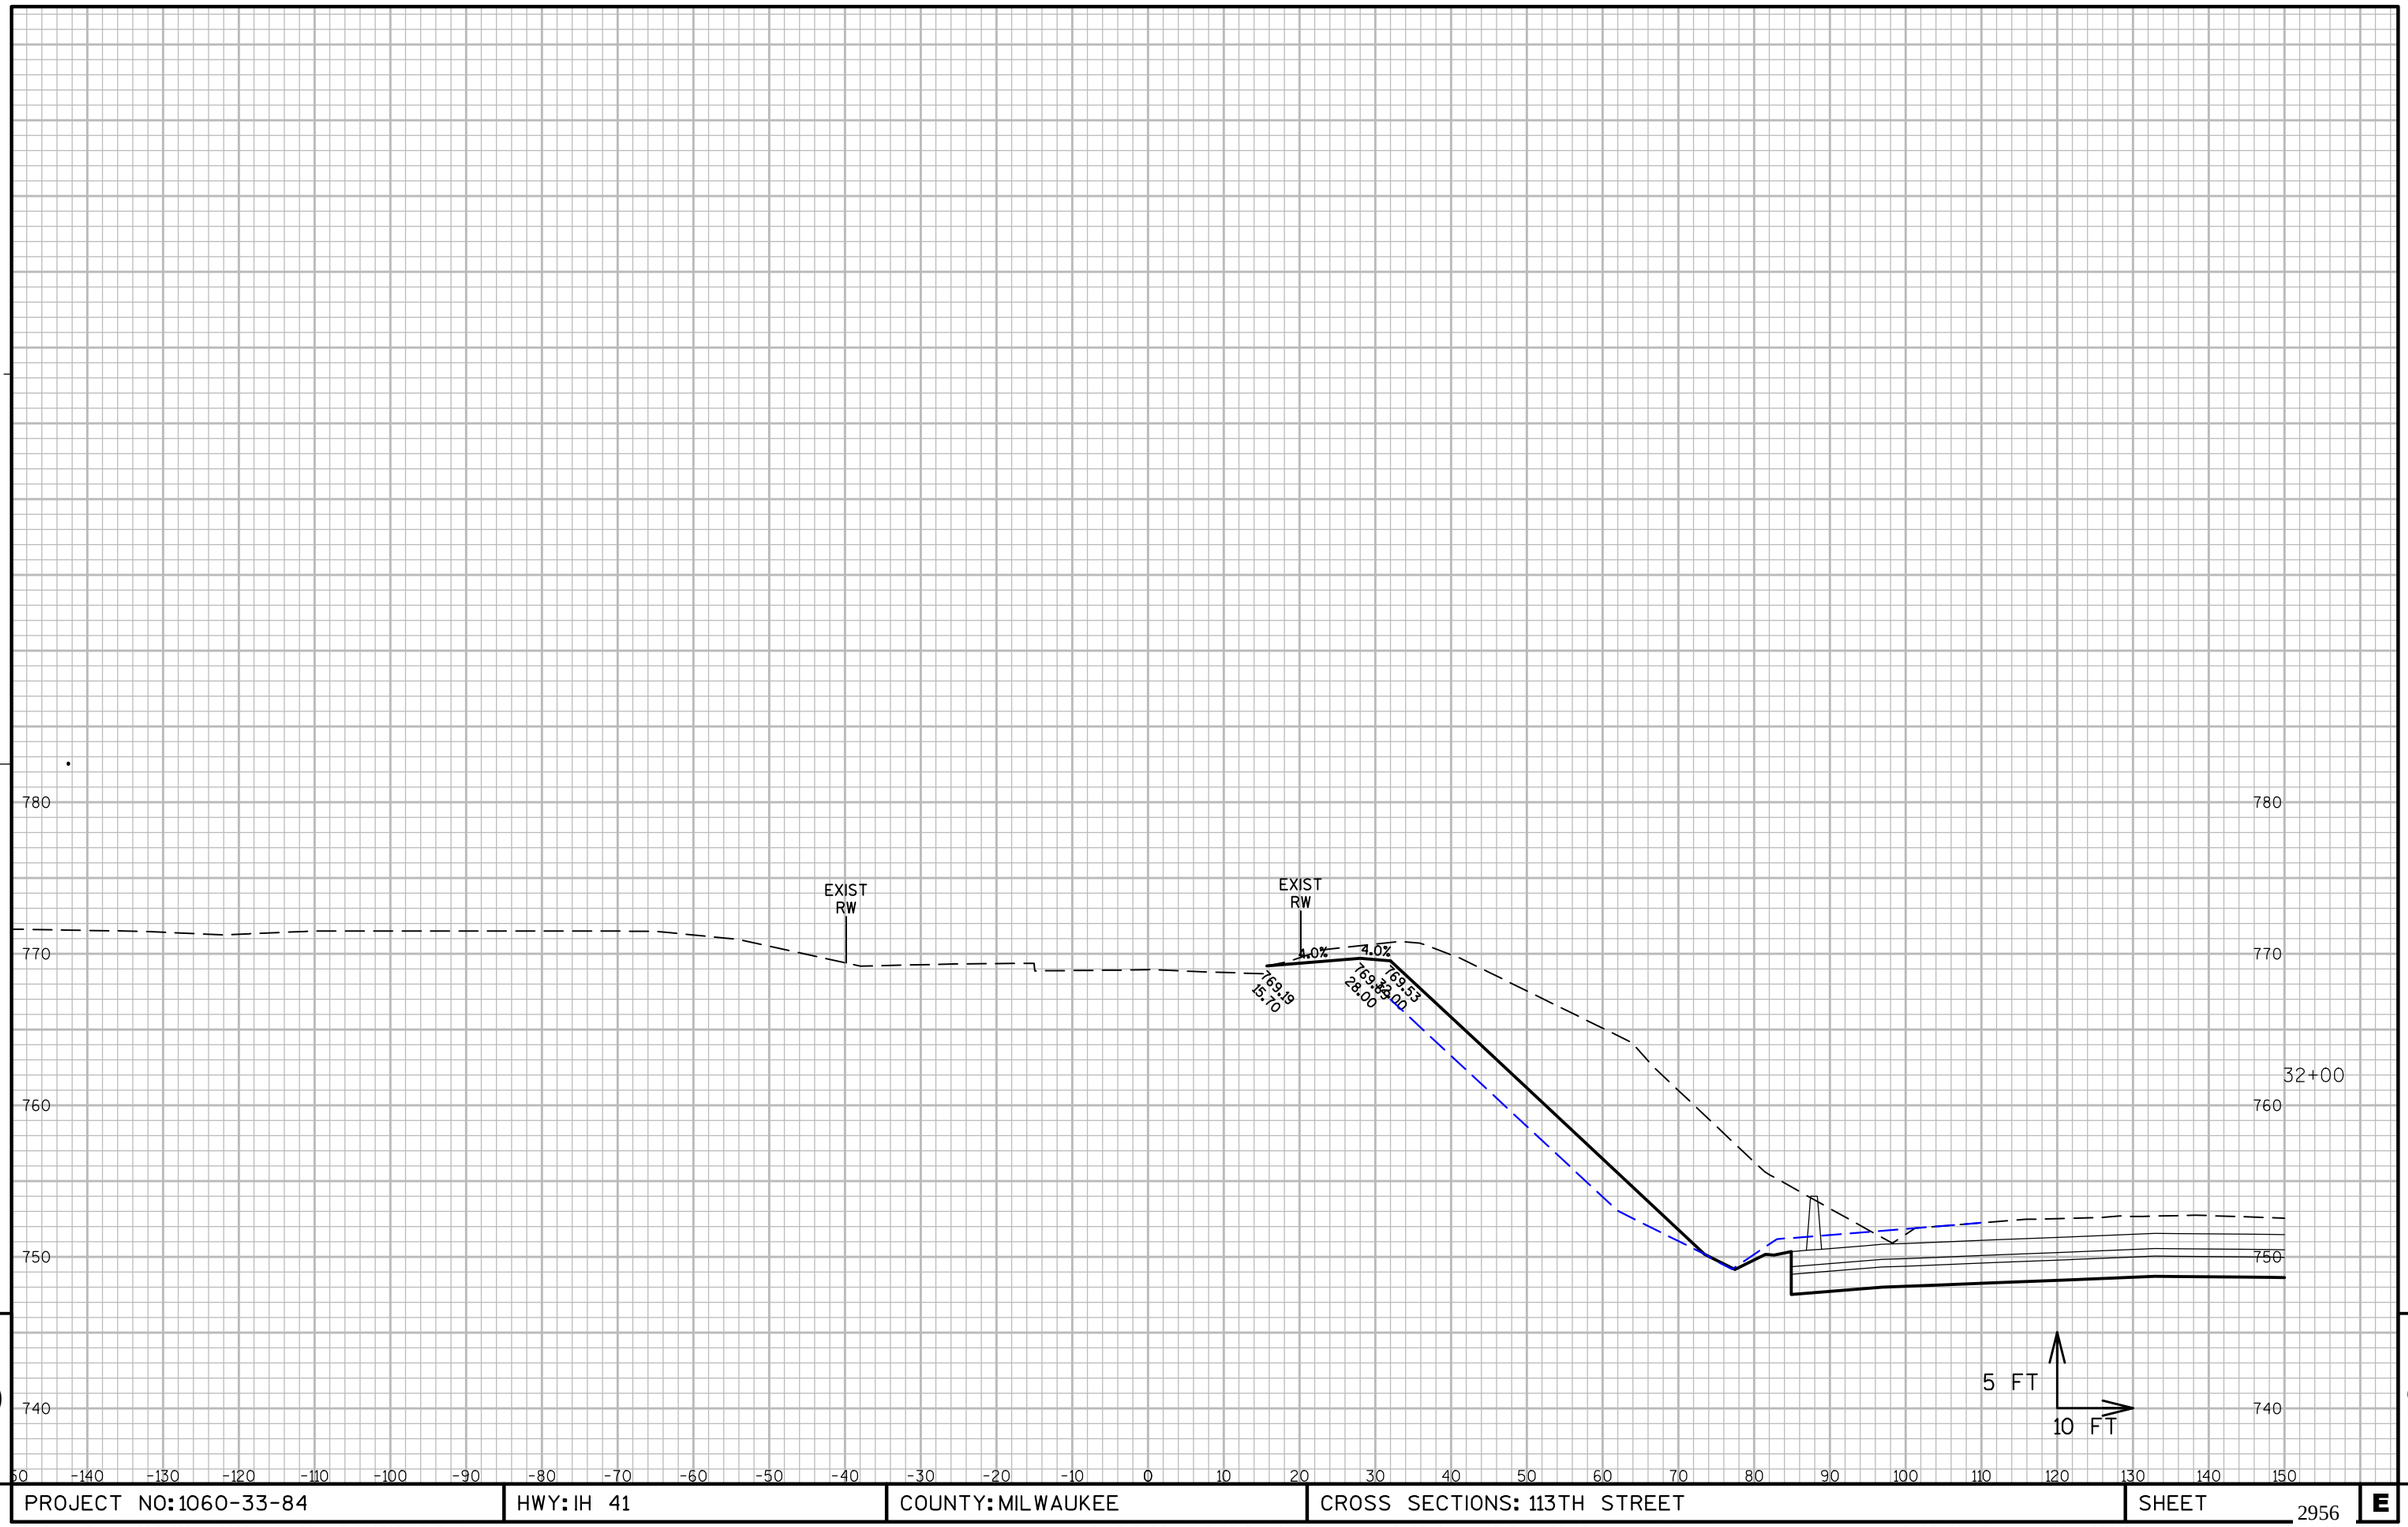

9

9

PROJECT NO: 1060-33-84	HWY: IH 41	COUNTY: MILWAUKEE	CROSS SECTIONS: 113TH STREET	SHEET 2956	E

FILE NAME : W:\PDS\C3D\10603316\84\DSN\XS\090507_XS_TA.DWG
LAYOUT NAME - 090507-TA - (60)

PLOT DATE : 3/5/2017 2:09 PM PLOT BY : LARKIN, MICHAEL A PLOT NAME : PLOT SCALE : 1" = 20'_XREF(2)

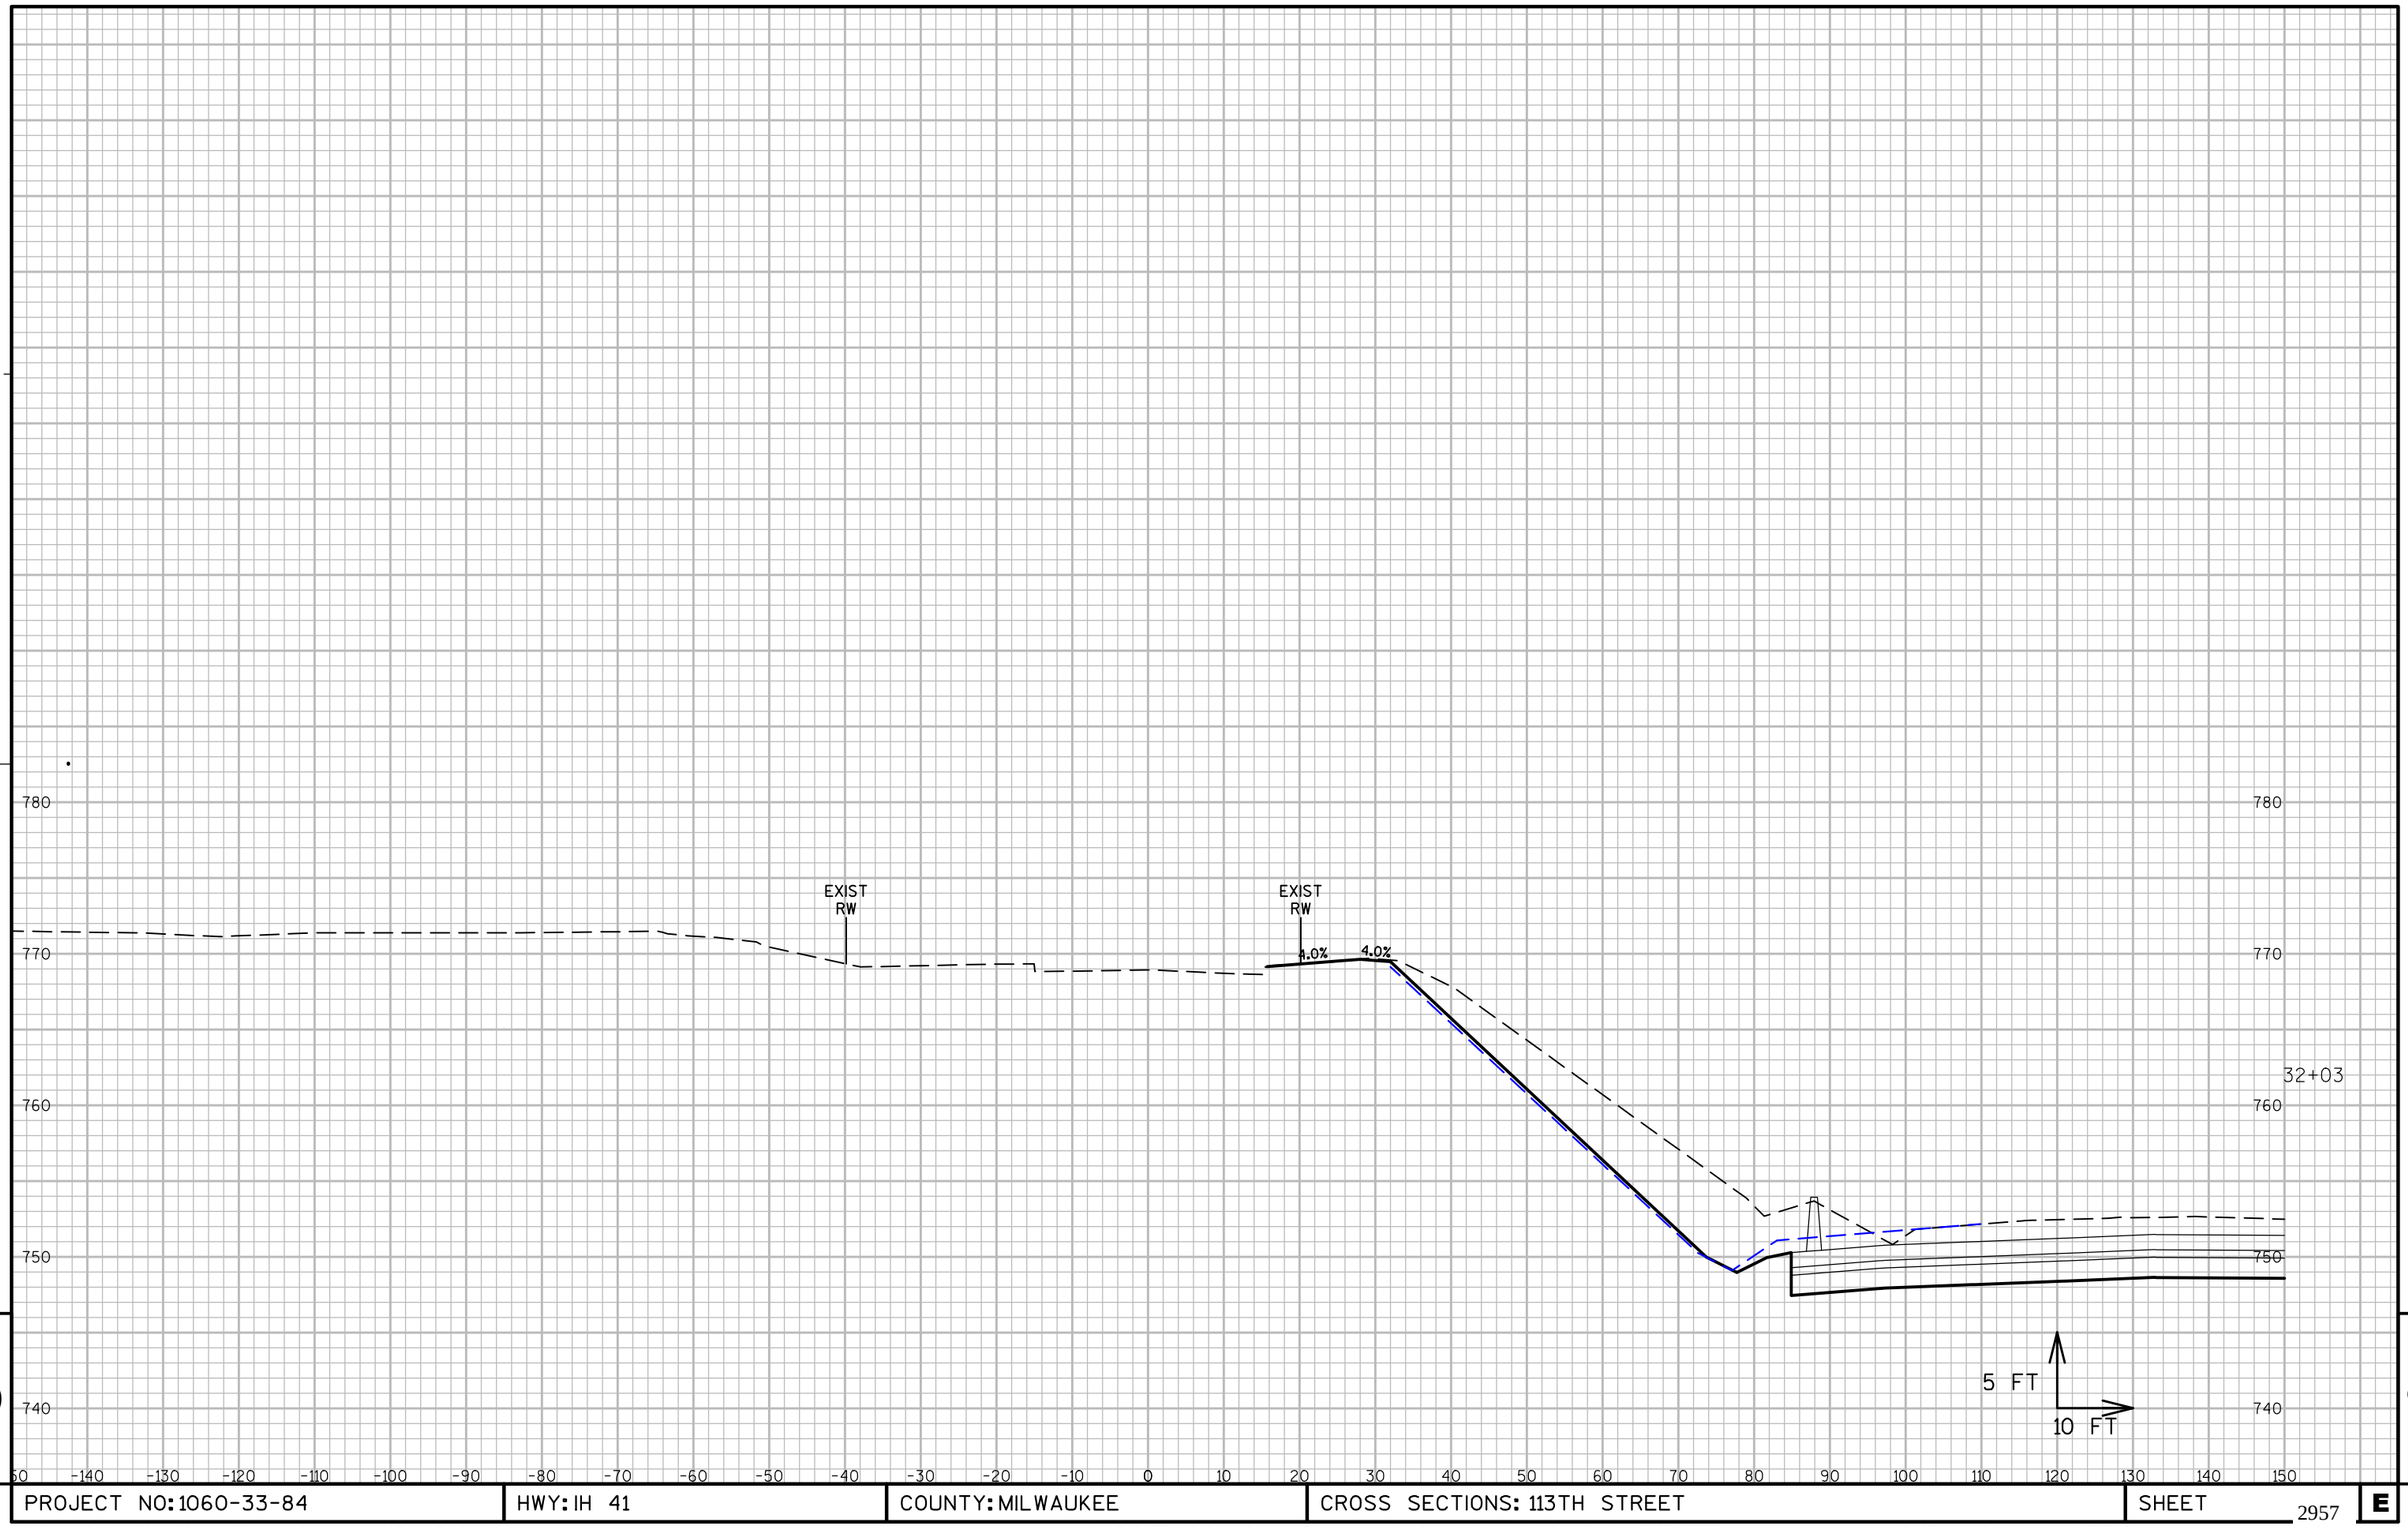

9

9

PROJECT NO: 1060-33-84	HWY: IH 41	COUNTY: MILWAUKEE	CROSS SECTIONS: 113TH STREET	SHEET 2957	E

FILE NAME : W:\PDS\C3D\10603316\84\DSN\XS\090507_XS_TA.DWG
LAYOUT NAME - 090507-TA - (61)

PLOT DATE : 3/5/2017 2:09 PM PLOT BY : LARKIN, MICHAEL A PLOT NAME : PLOT SCALE : 1" = 20'_XREF(2)

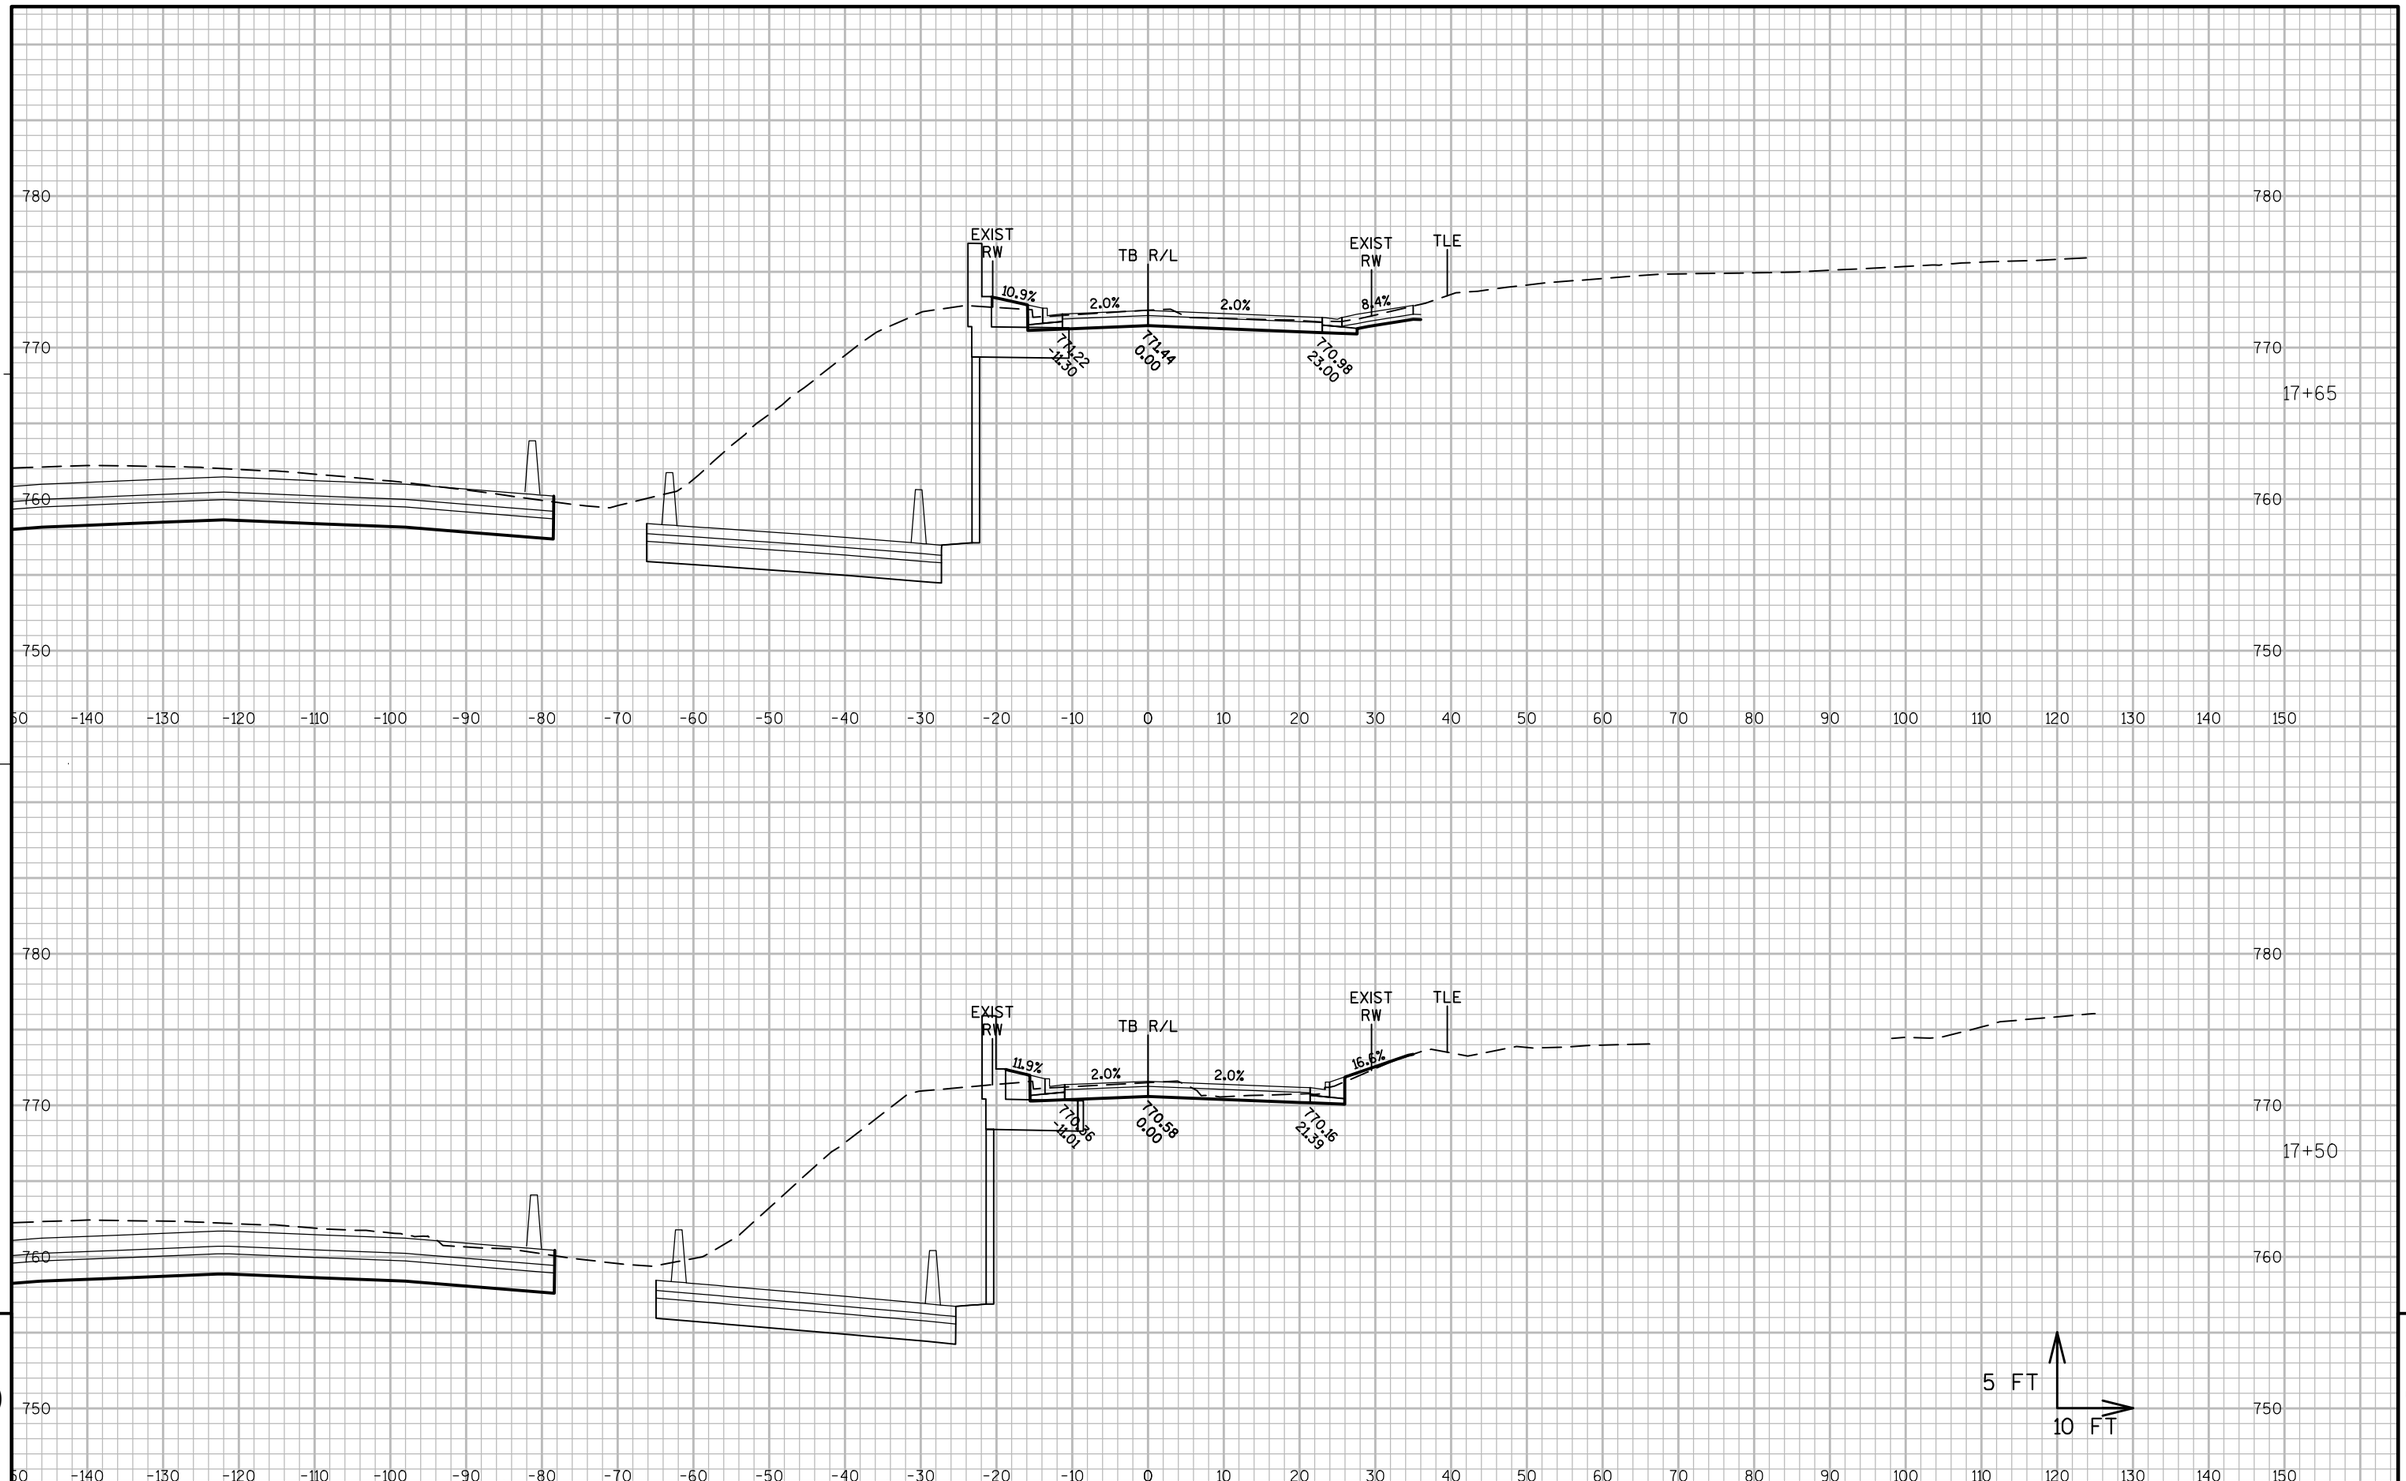

9 9

PROJECT NO: 1060-33-84	HWY: IH 41	COUNTY: MILWAUKEE	CROSS SECTIONS: 112TH STREET	SHEET 2958	E

FILE NAME : W:\PDS\C3D\10603316\84\DSN\XS\090508_XS_TB.DWG
LAYOUT NAME - 090508-TB - (1)

PLOT DATE : 2/12/2017 11:22 AM PLOT BY : AUSEN, CRAIG D PLOT NAME : PLOT SCALE : 1" = 20'_XREF

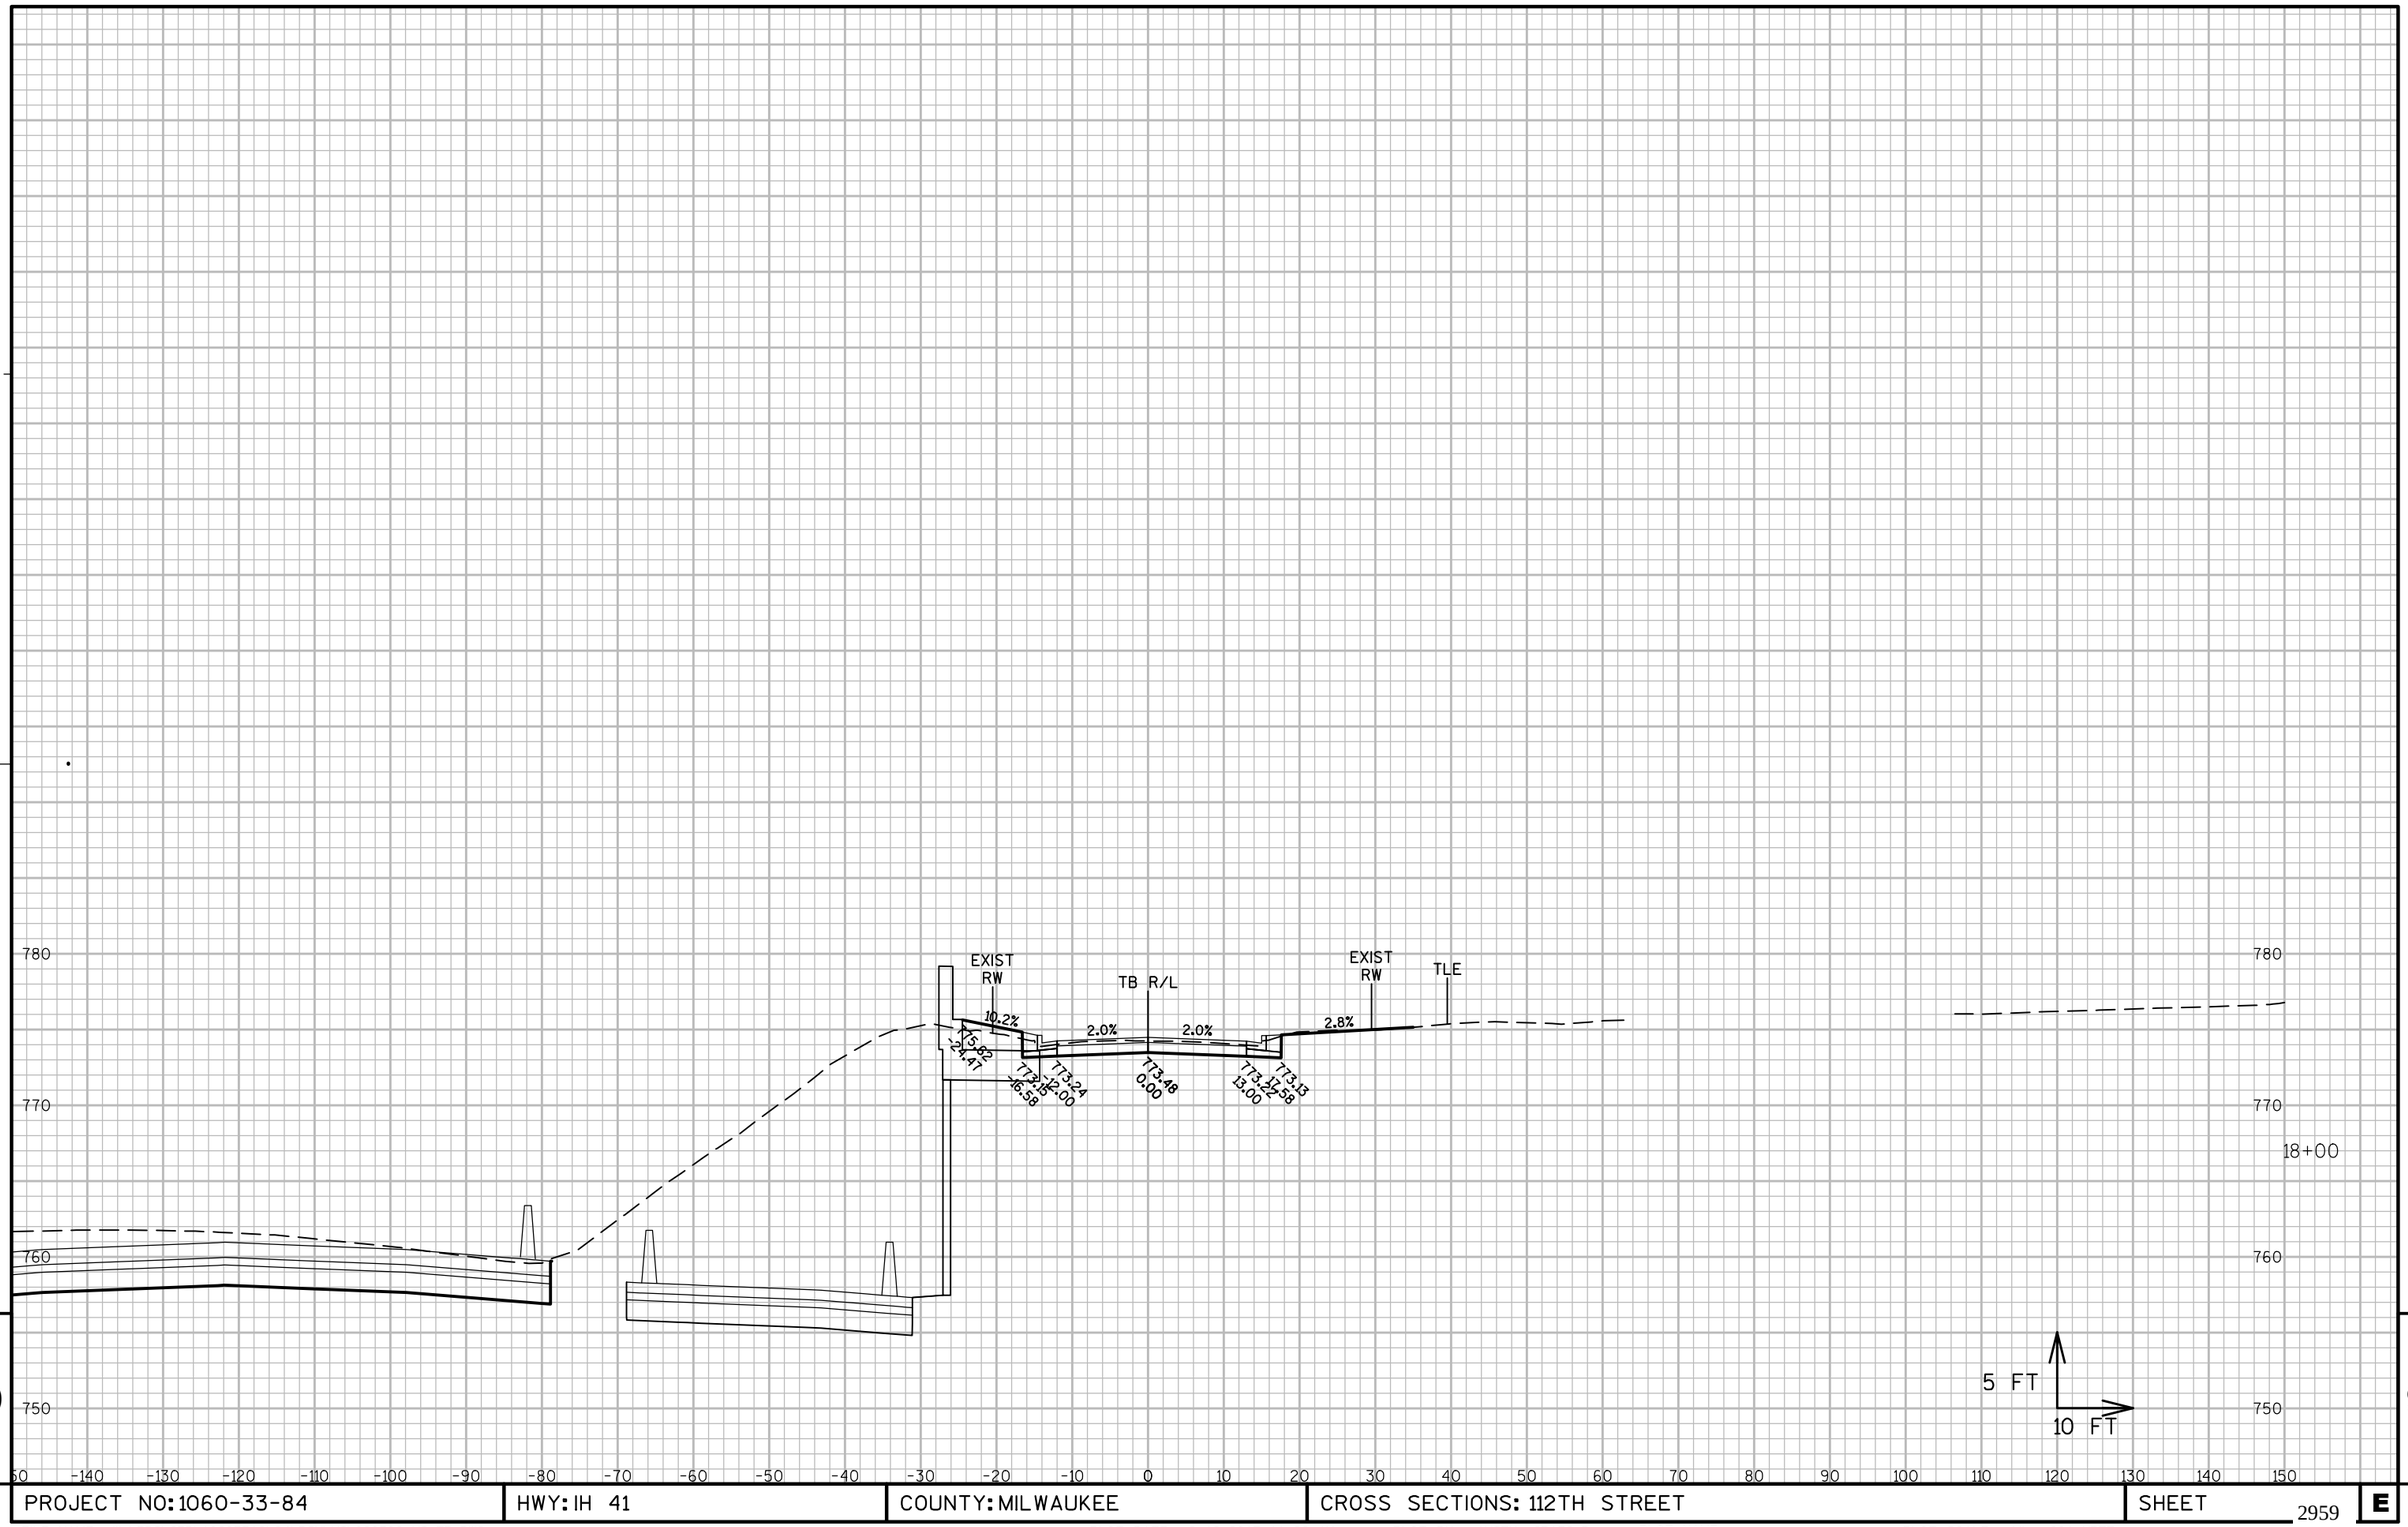

9

9

PROJECT NO: 1060-33-84	HWY: IH 41	COUNTY: MILWAUKEE	CROSS SECTIONS: 112TH STREET	SHEET 2959 E

FILE NAME : W:\PDS\C3D\10603316\84\DSN\XS\090508_XS_TB.DWG
LAYOUT NAME - 090508-TB - (2)

PLOT DATE : 2/12/2017 11:22 AM PLOT BY : AUSEN, CRAIG D PLOT NAME : PLOT SCALE : 1" = 20'_XREF

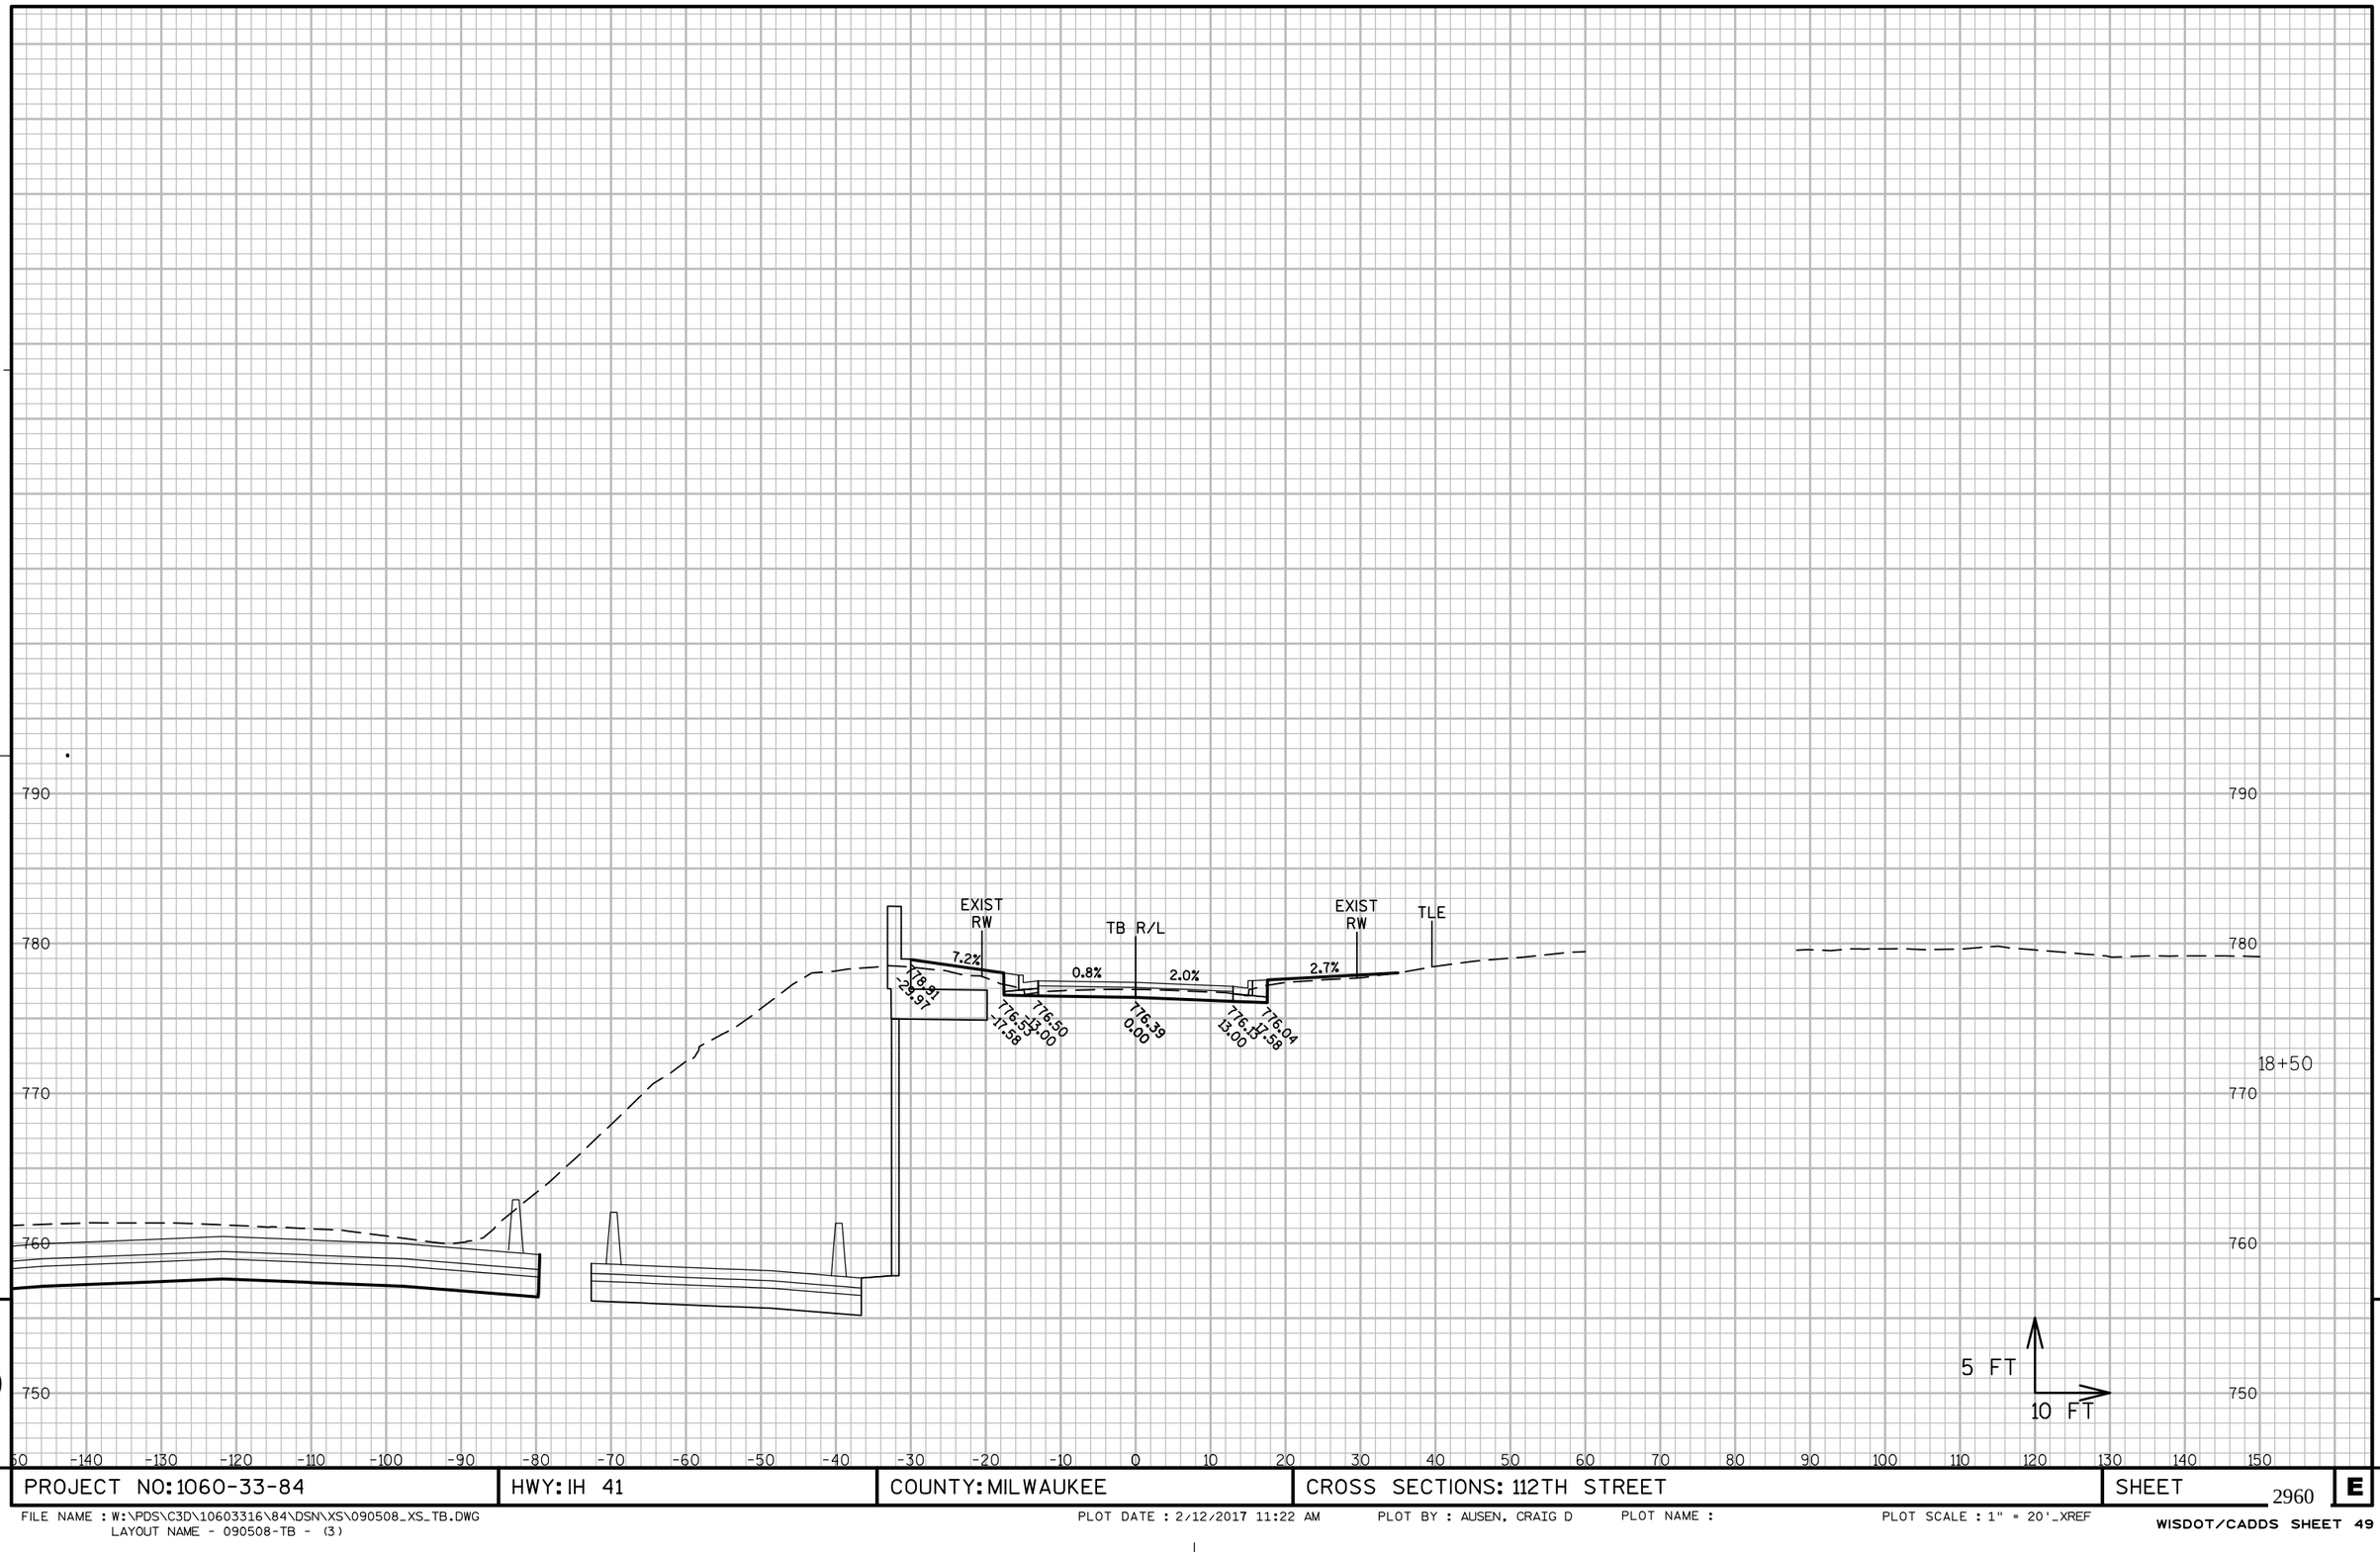

9

9

PROJECT NO: 1060-33-84	HWY: IH 41	COUNTY: MILWAUKEE	CROSS SECTIONS: 112TH STREET	SHEET 2960 E

FILE NAME : W:\PDS\C3D\10603316\84\DSN\XS\090508_XS_TB.DWG
LAYOUT NAME - 090508-TB - (3)
PLOT DATE : 2/12/2017 11:22 AM PLOT BY : AUSEN, CRAIG D PLOT NAME : PLOT SCALE : 1" = 20'_XREF
WISDOT/CADDS SHEET 49

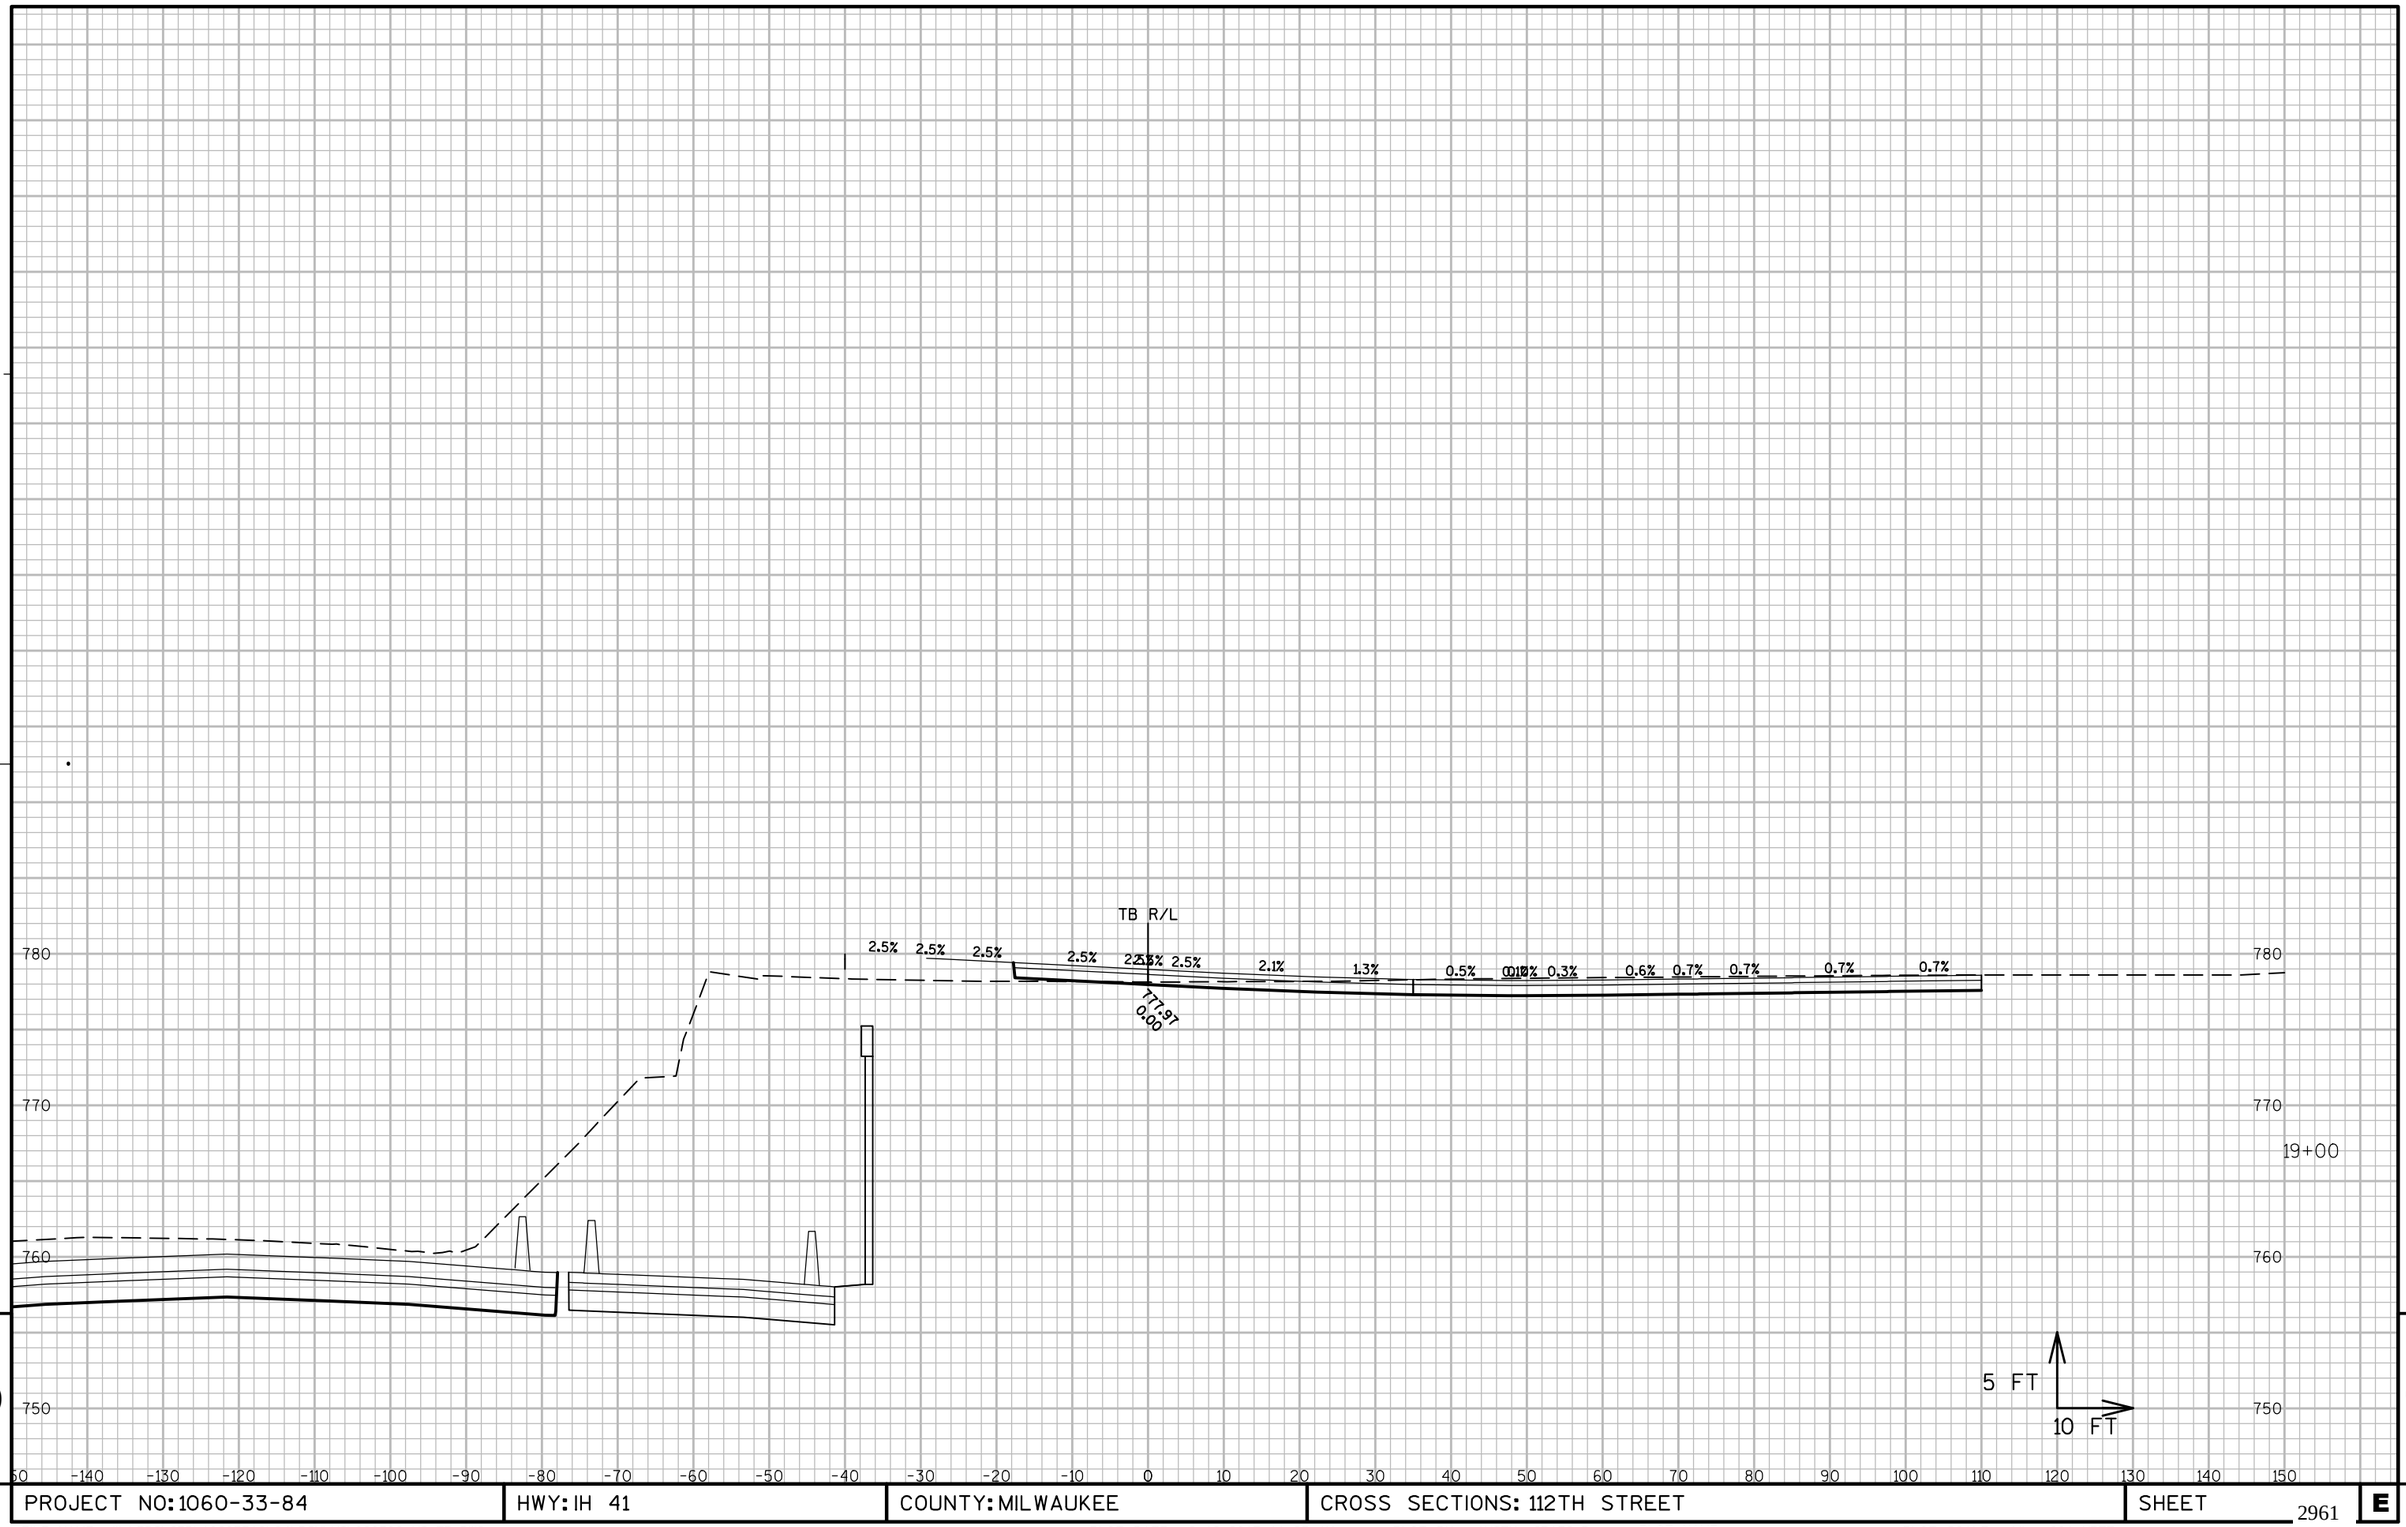

9 9

PROJECT NO: 1060-33-84	HWY: IH 41	COUNTY: MILWAUKEE	CROSS SECTIONS: 112TH STREET	SHEET 2961 E

FILE NAME : W:\PDS\C3D\10603316\84\DSN\XS\090508_XS_TB.DWG
LAYOUT NAME - 090508-TB - (4)

PLOT DATE : 2/12/2017 11:23 AM PLOT BY : AUSEN, CRAIG D PLOT NAME : PLOT SCALE : 1" = 20'_XREF

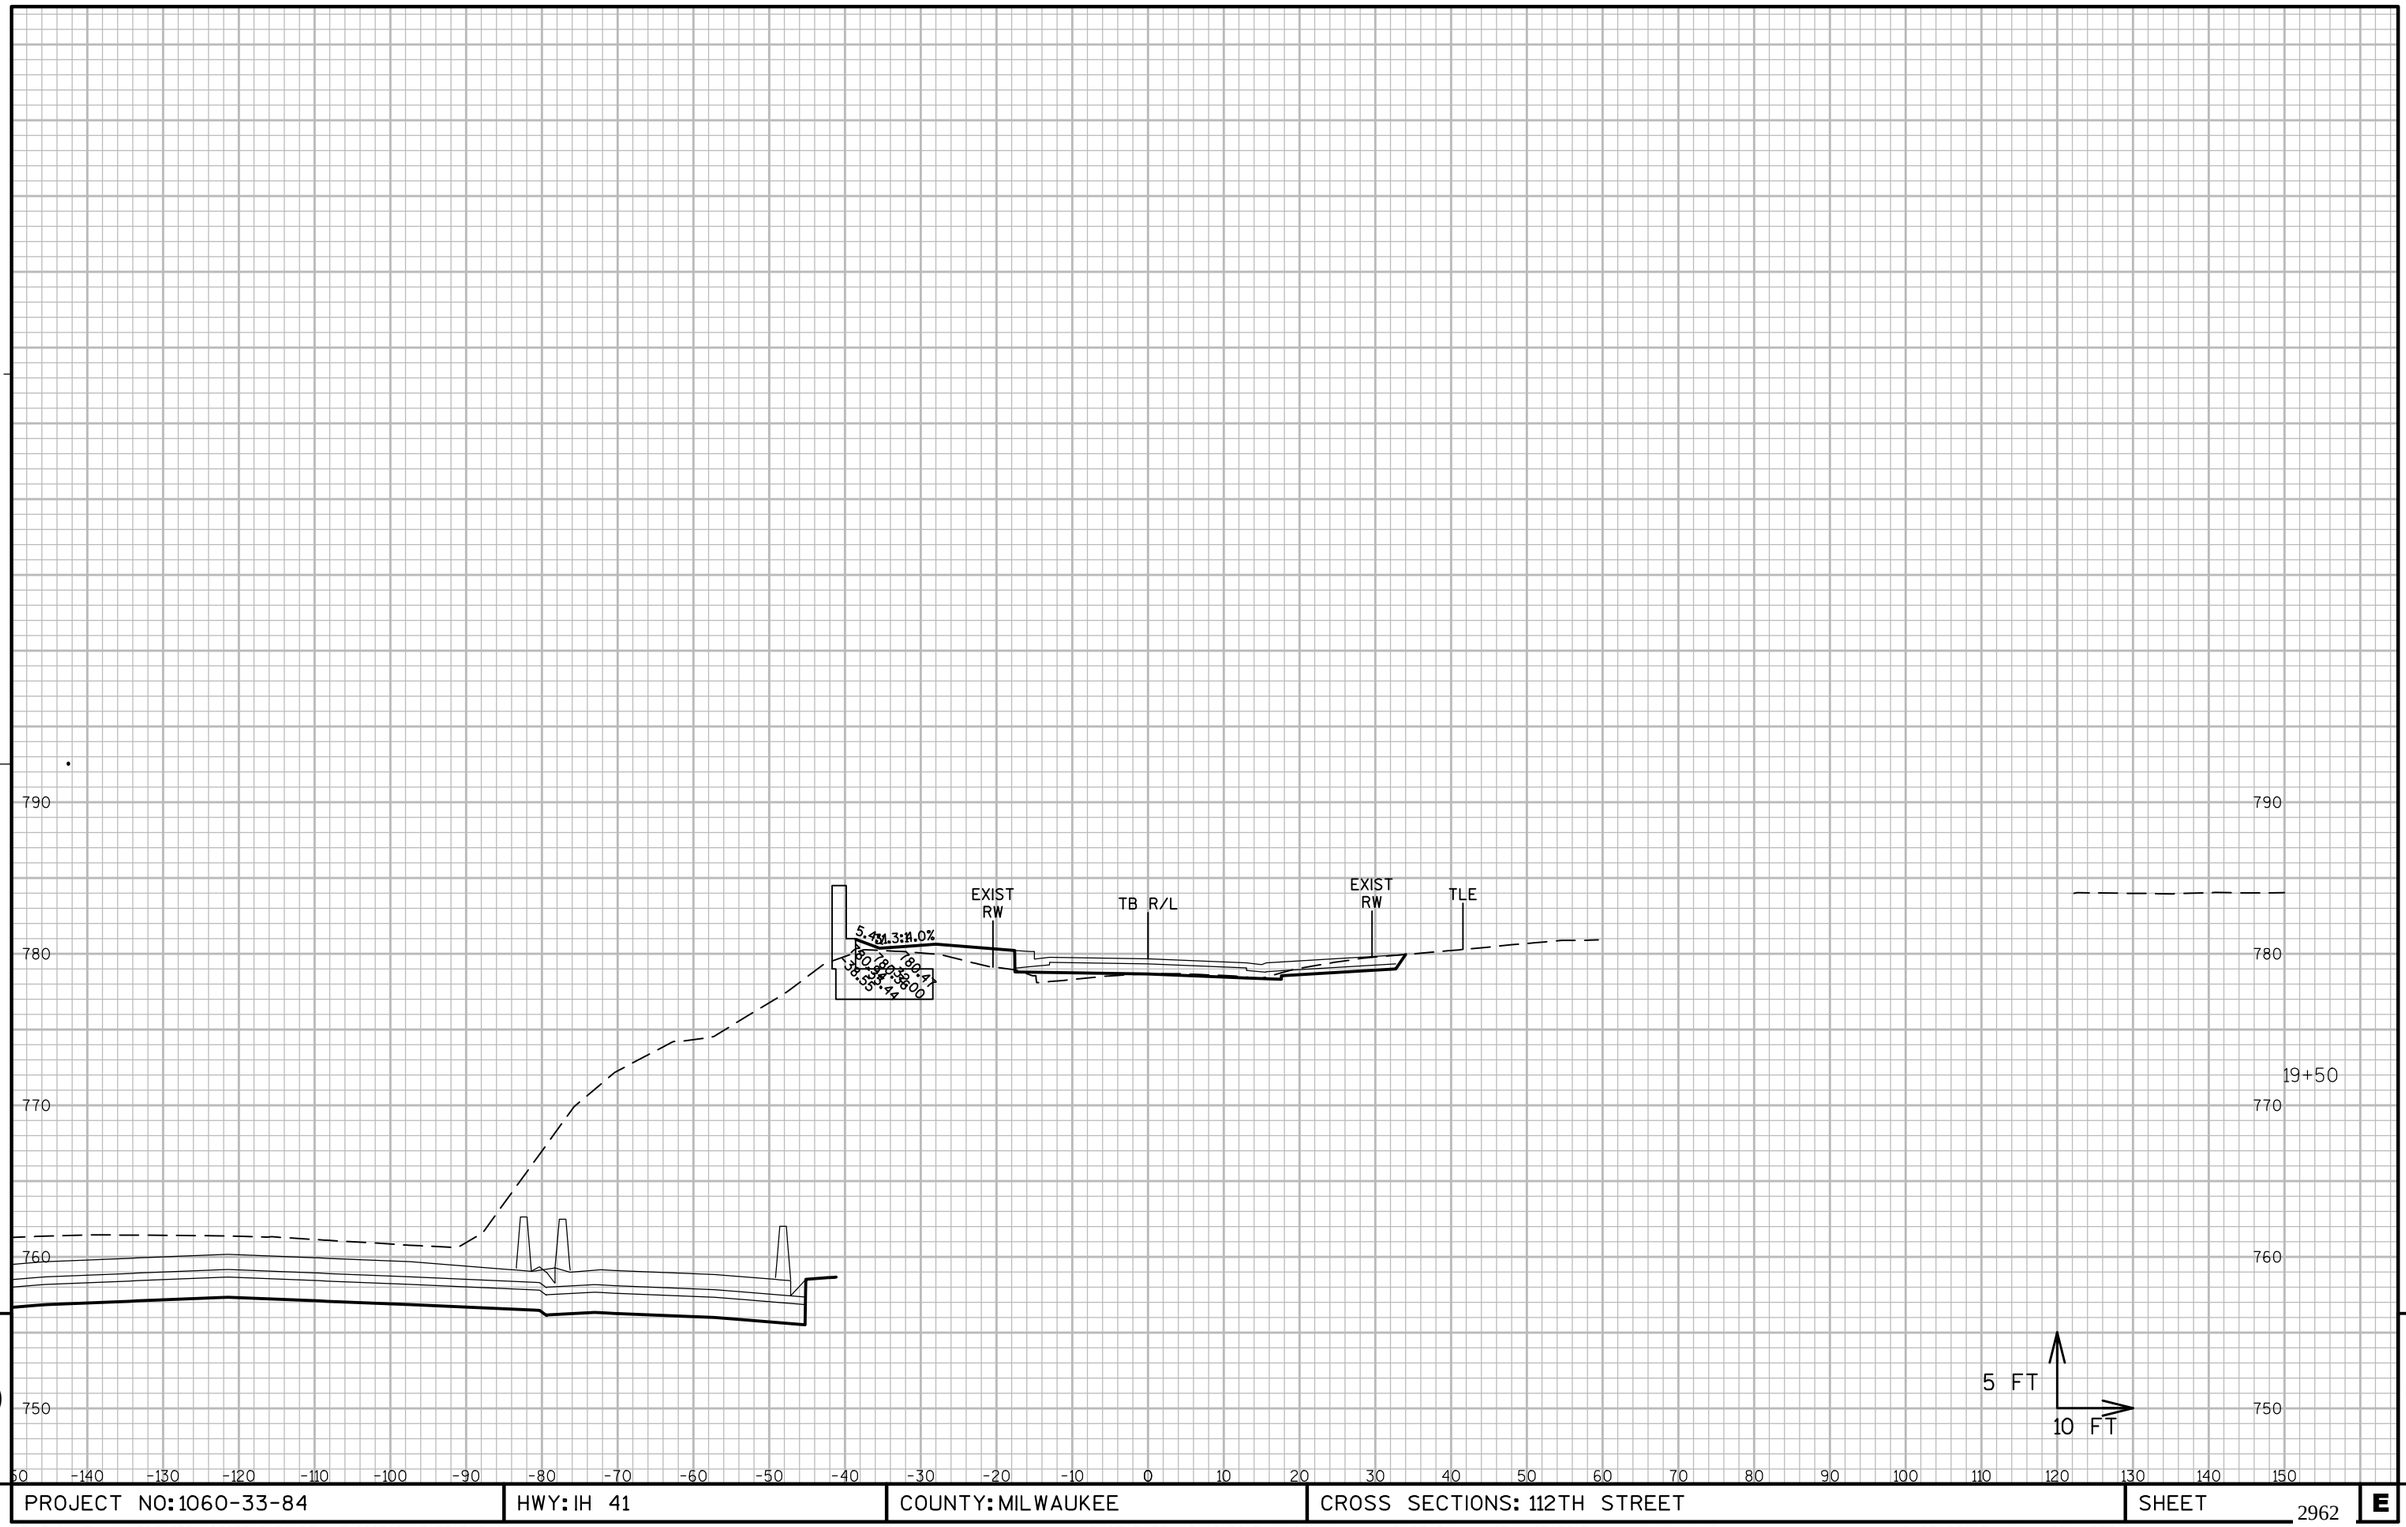

9

9

PROJECT NO: 1060-33-84	HWY: IH 41	COUNTY: MILWAUKEE	CROSS SECTIONS: 112TH STREET	SHEET 2962	E

FILE NAME : W:\PDS\C3D\10603316\84\DSN\XS\090508_XS_TB.DWG
LAYOUT NAME - 090508-TB - (5)

PLOT DATE : 2/12/2017 11:23 AM PLOT BY : AUSEN, CRAIG D PLOT NAME : PLOT SCALE : 1" = 20'_XREF

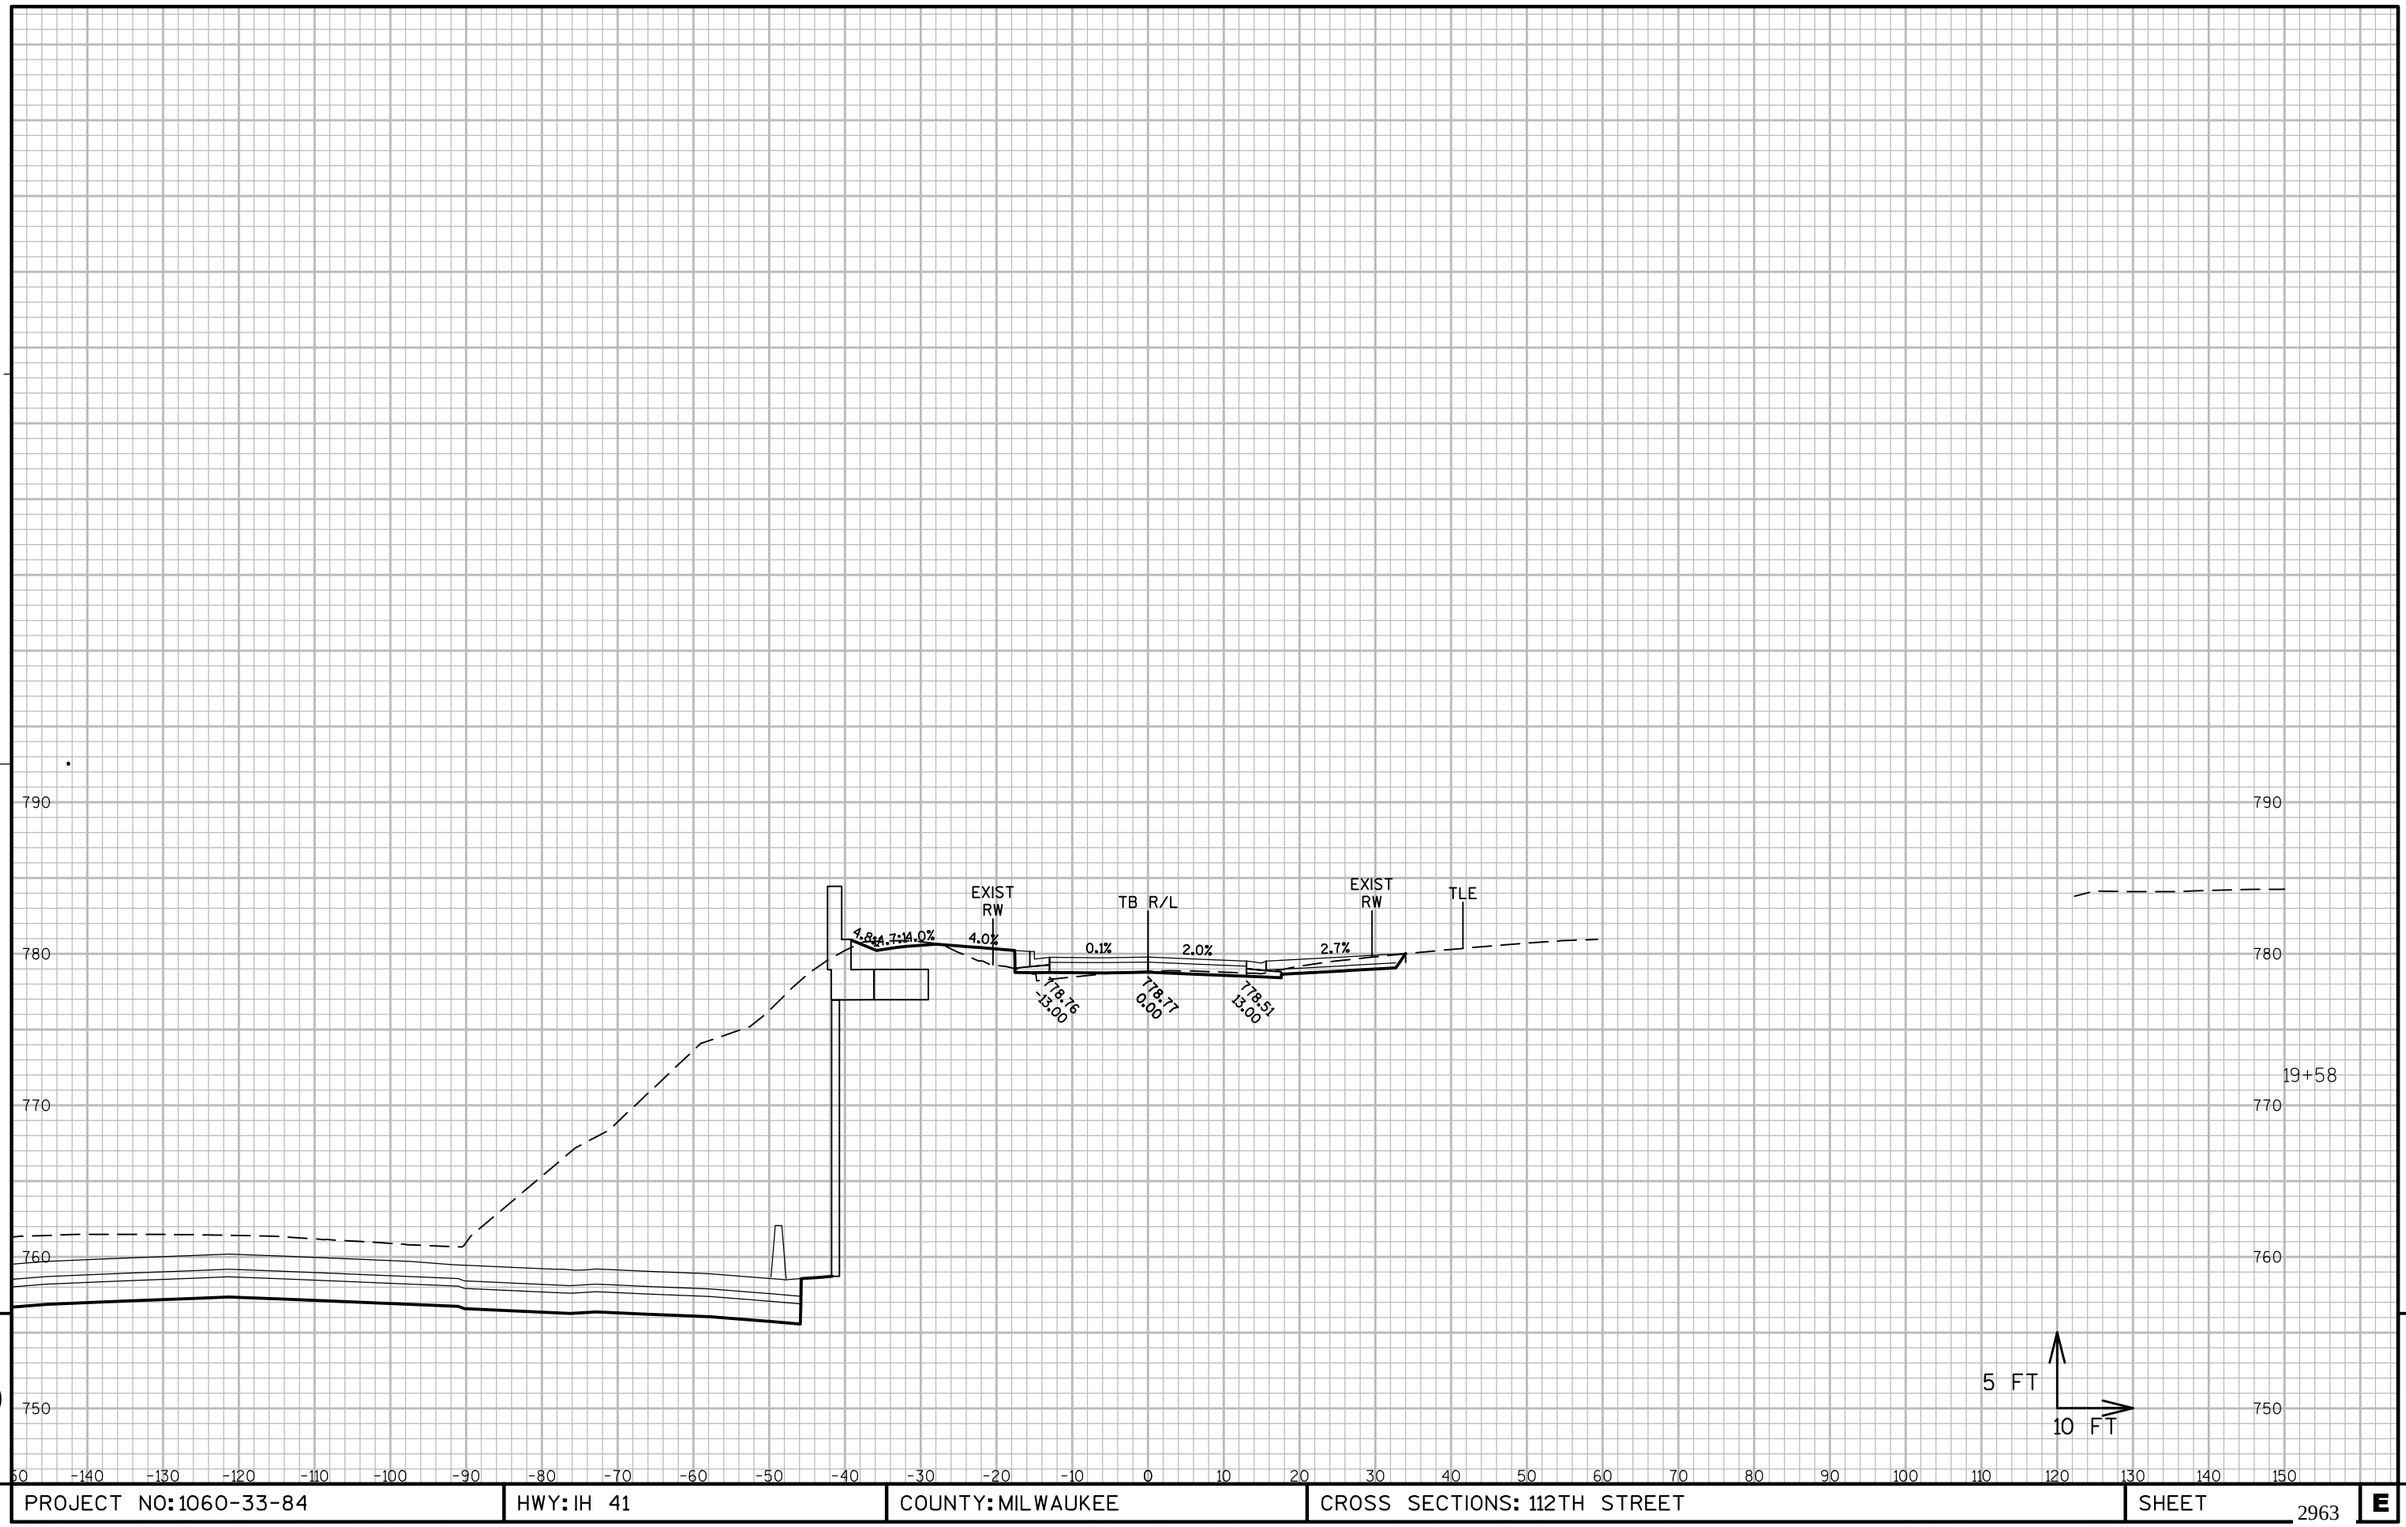

9

9

PROJECT NO: 1060-33-84	HWY: IH 41	COUNTY: MILWAUKEE	CROSS SECTIONS: 112TH STREET	SHEET 2963	E

FILE NAME : W:\PDS\C3D\10603316\84\DSN\XS\090508_XS_TB.DWG
LAYOUT NAME - 090508-TB - (6)

PLOT DATE : 2/12/2017 11:23 AM PLOT BY : AUSEN, CRAIG D PLOT NAME : PLOT SCALE : 1" = 20'_XREF

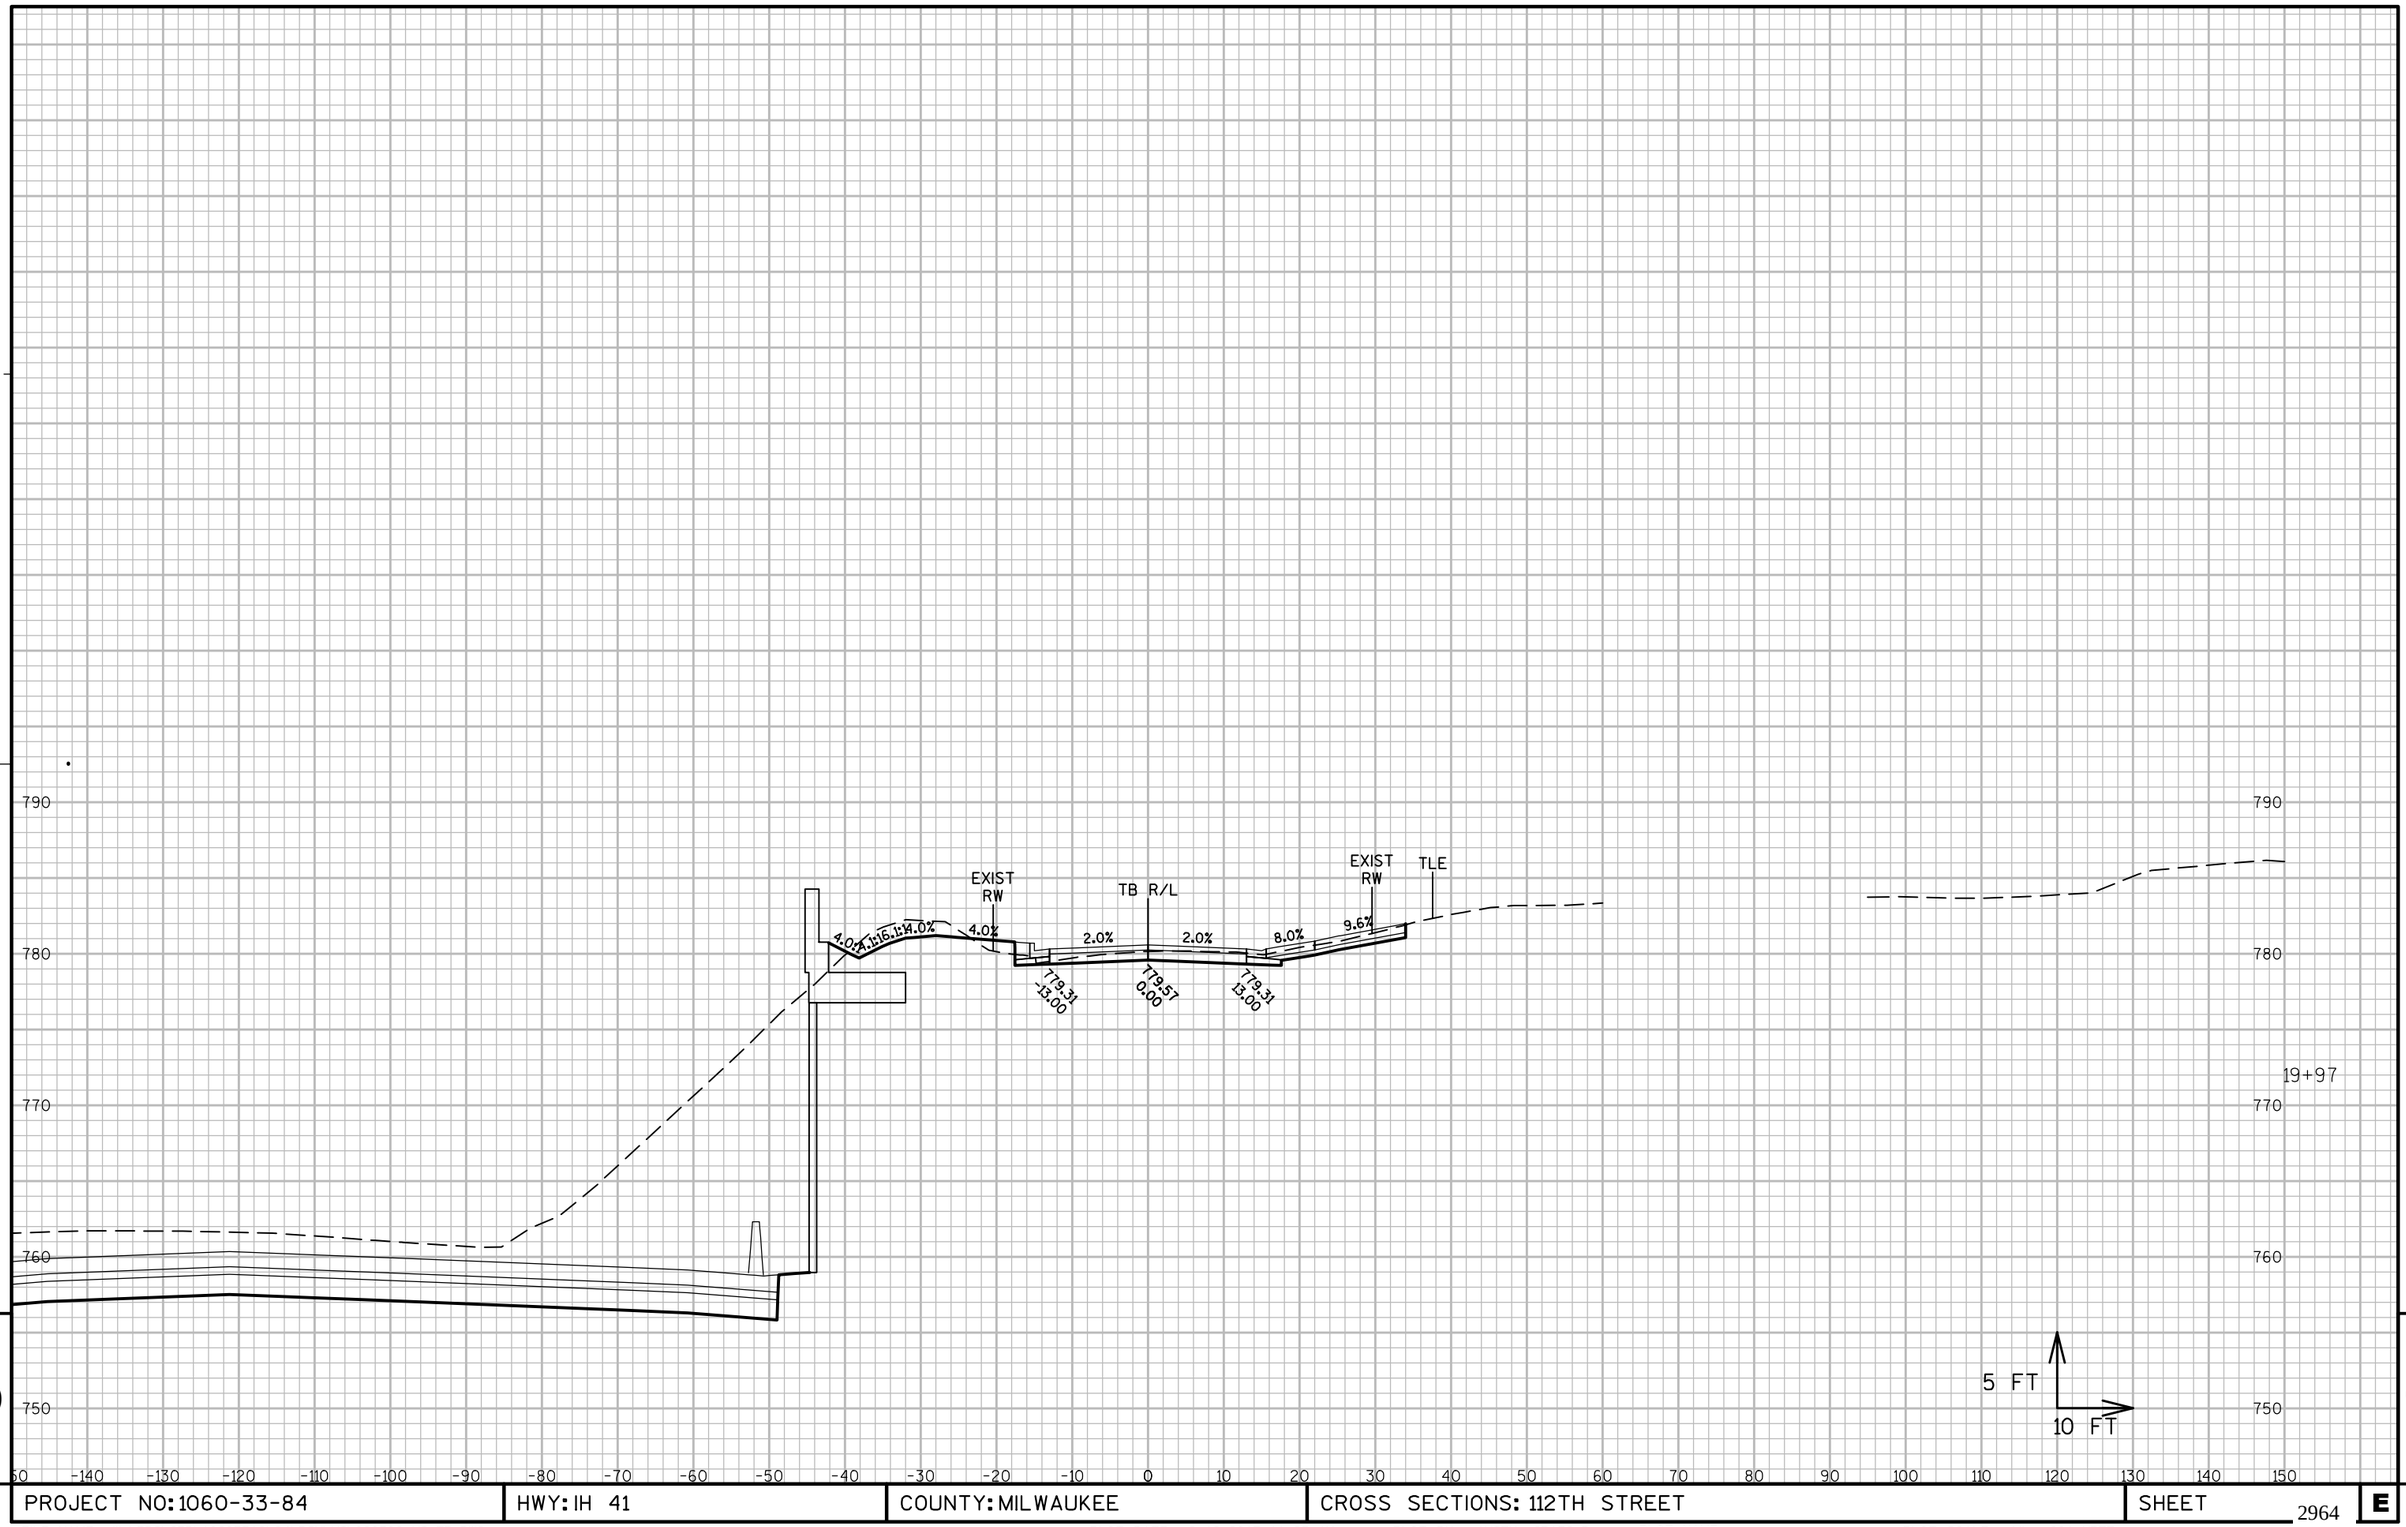

9

9

PROJECT NO: 1060-33-84	HWY: IH 41	COUNTY: MILWAUKEE	CROSS SECTIONS: 112TH STREET	SHEET 2964	E

FILE NAME : W:\PDS\C3D\10603316\84\DSN\XS\090508_XS_TB.DWG
LAYOUT NAME - 090508-TB - (7)

PLOT DATE : 2/12/2017 11:23 AM PLOT BY : AUSEN, CRAIG D PLOT NAME : PLOT SCALE : 1" = 20'_XREF

WISDOT/CADDS SHEET 49

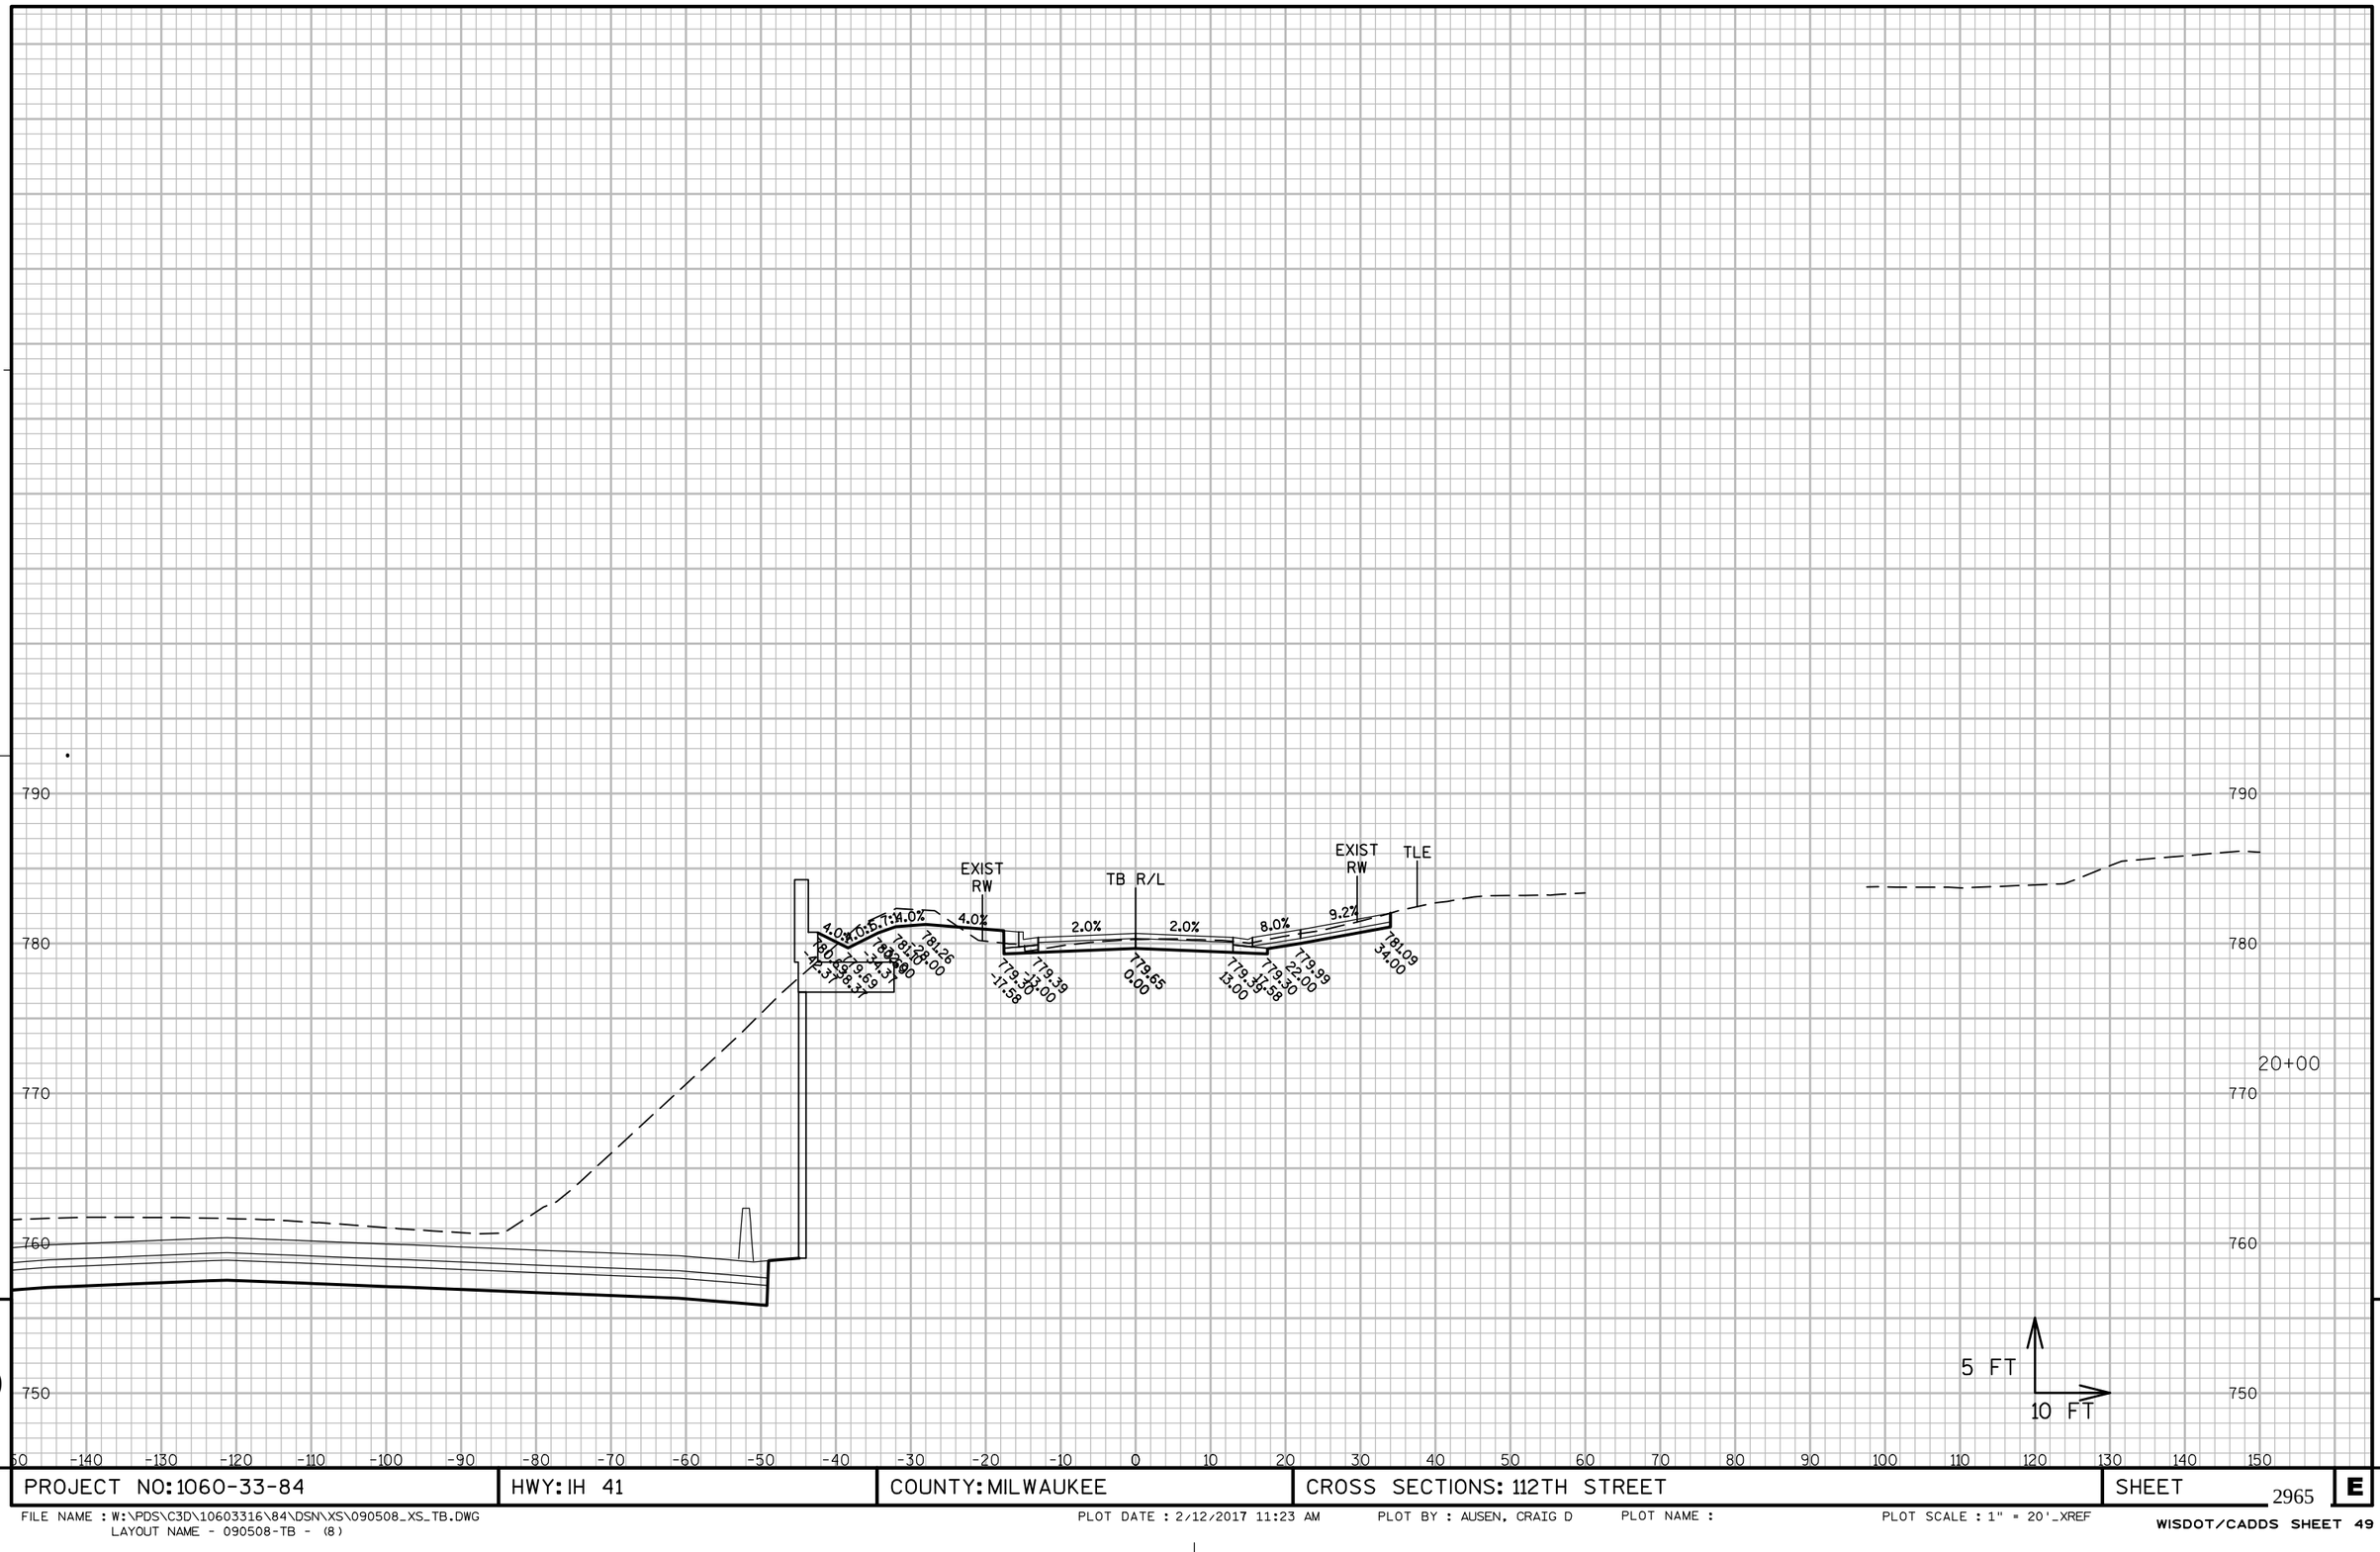

9

9

PROJECT NO: 1060-33-84	HWY: IH 41	COUNTY: MILWAUKEE	CROSS SECTIONS: 112TH STREET	SHEET 2965 E

FILE NAME : W:\PDS\C3D\10603316\84\DSN\XS\090508_XS_TB.DWG
LAYOUT NAME - 090508-TB - (8)

PLOT DATE : 2/12/2017 11:23 AM PLOT BY : AUSEN, CRAIG D PLOT NAME : PLOT SCALE : 1" = 20'_XREF

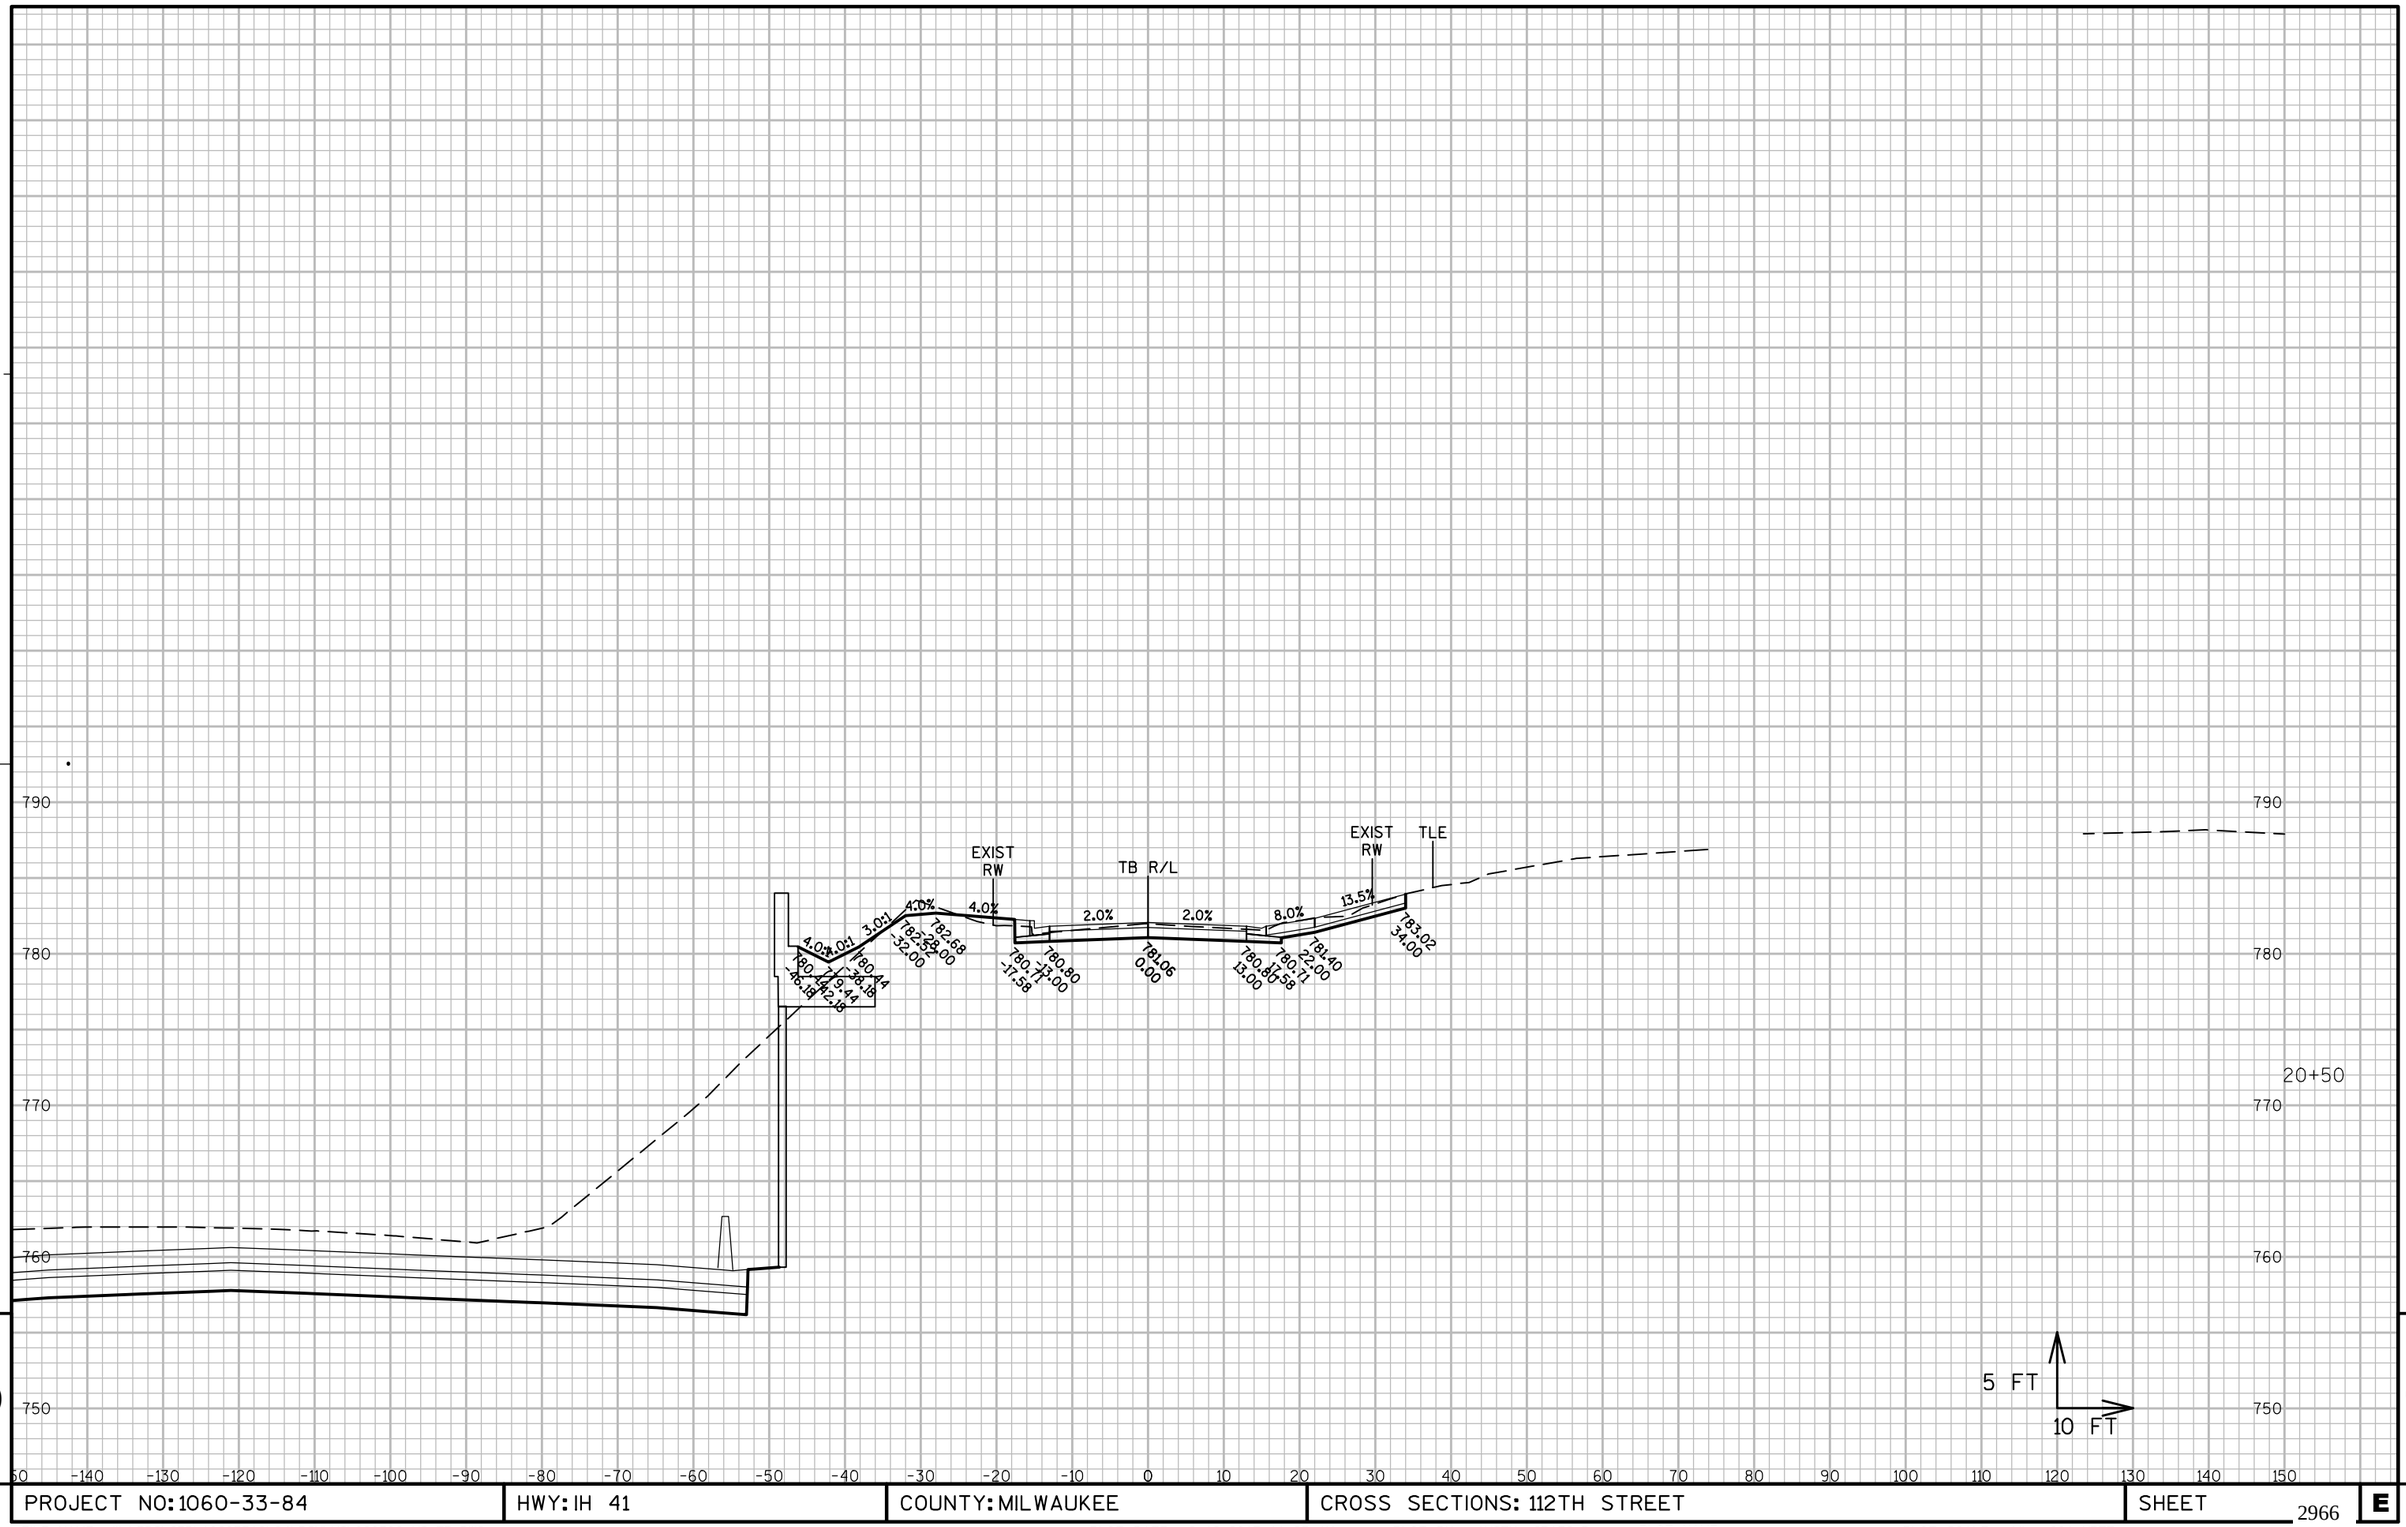

9

9

PROJECT NO: 1060-33-84	HWY: IH 41	COUNTY: MILWAUKEE	CROSS SECTIONS: 112TH STREET	SHEET 2966 E

FILE NAME : W:\PDS\C3D\10603316\84\DSN\XS\090508_XS_TB.DWG
LAYOUT NAME - 090508-TB - (9)

PLOT DATE : 2/12/2017 11:23 AM PLOT BY : AUSEN, CRAIG D PLOT NAME : PLOT SCALE : 1" = 20'_XREF

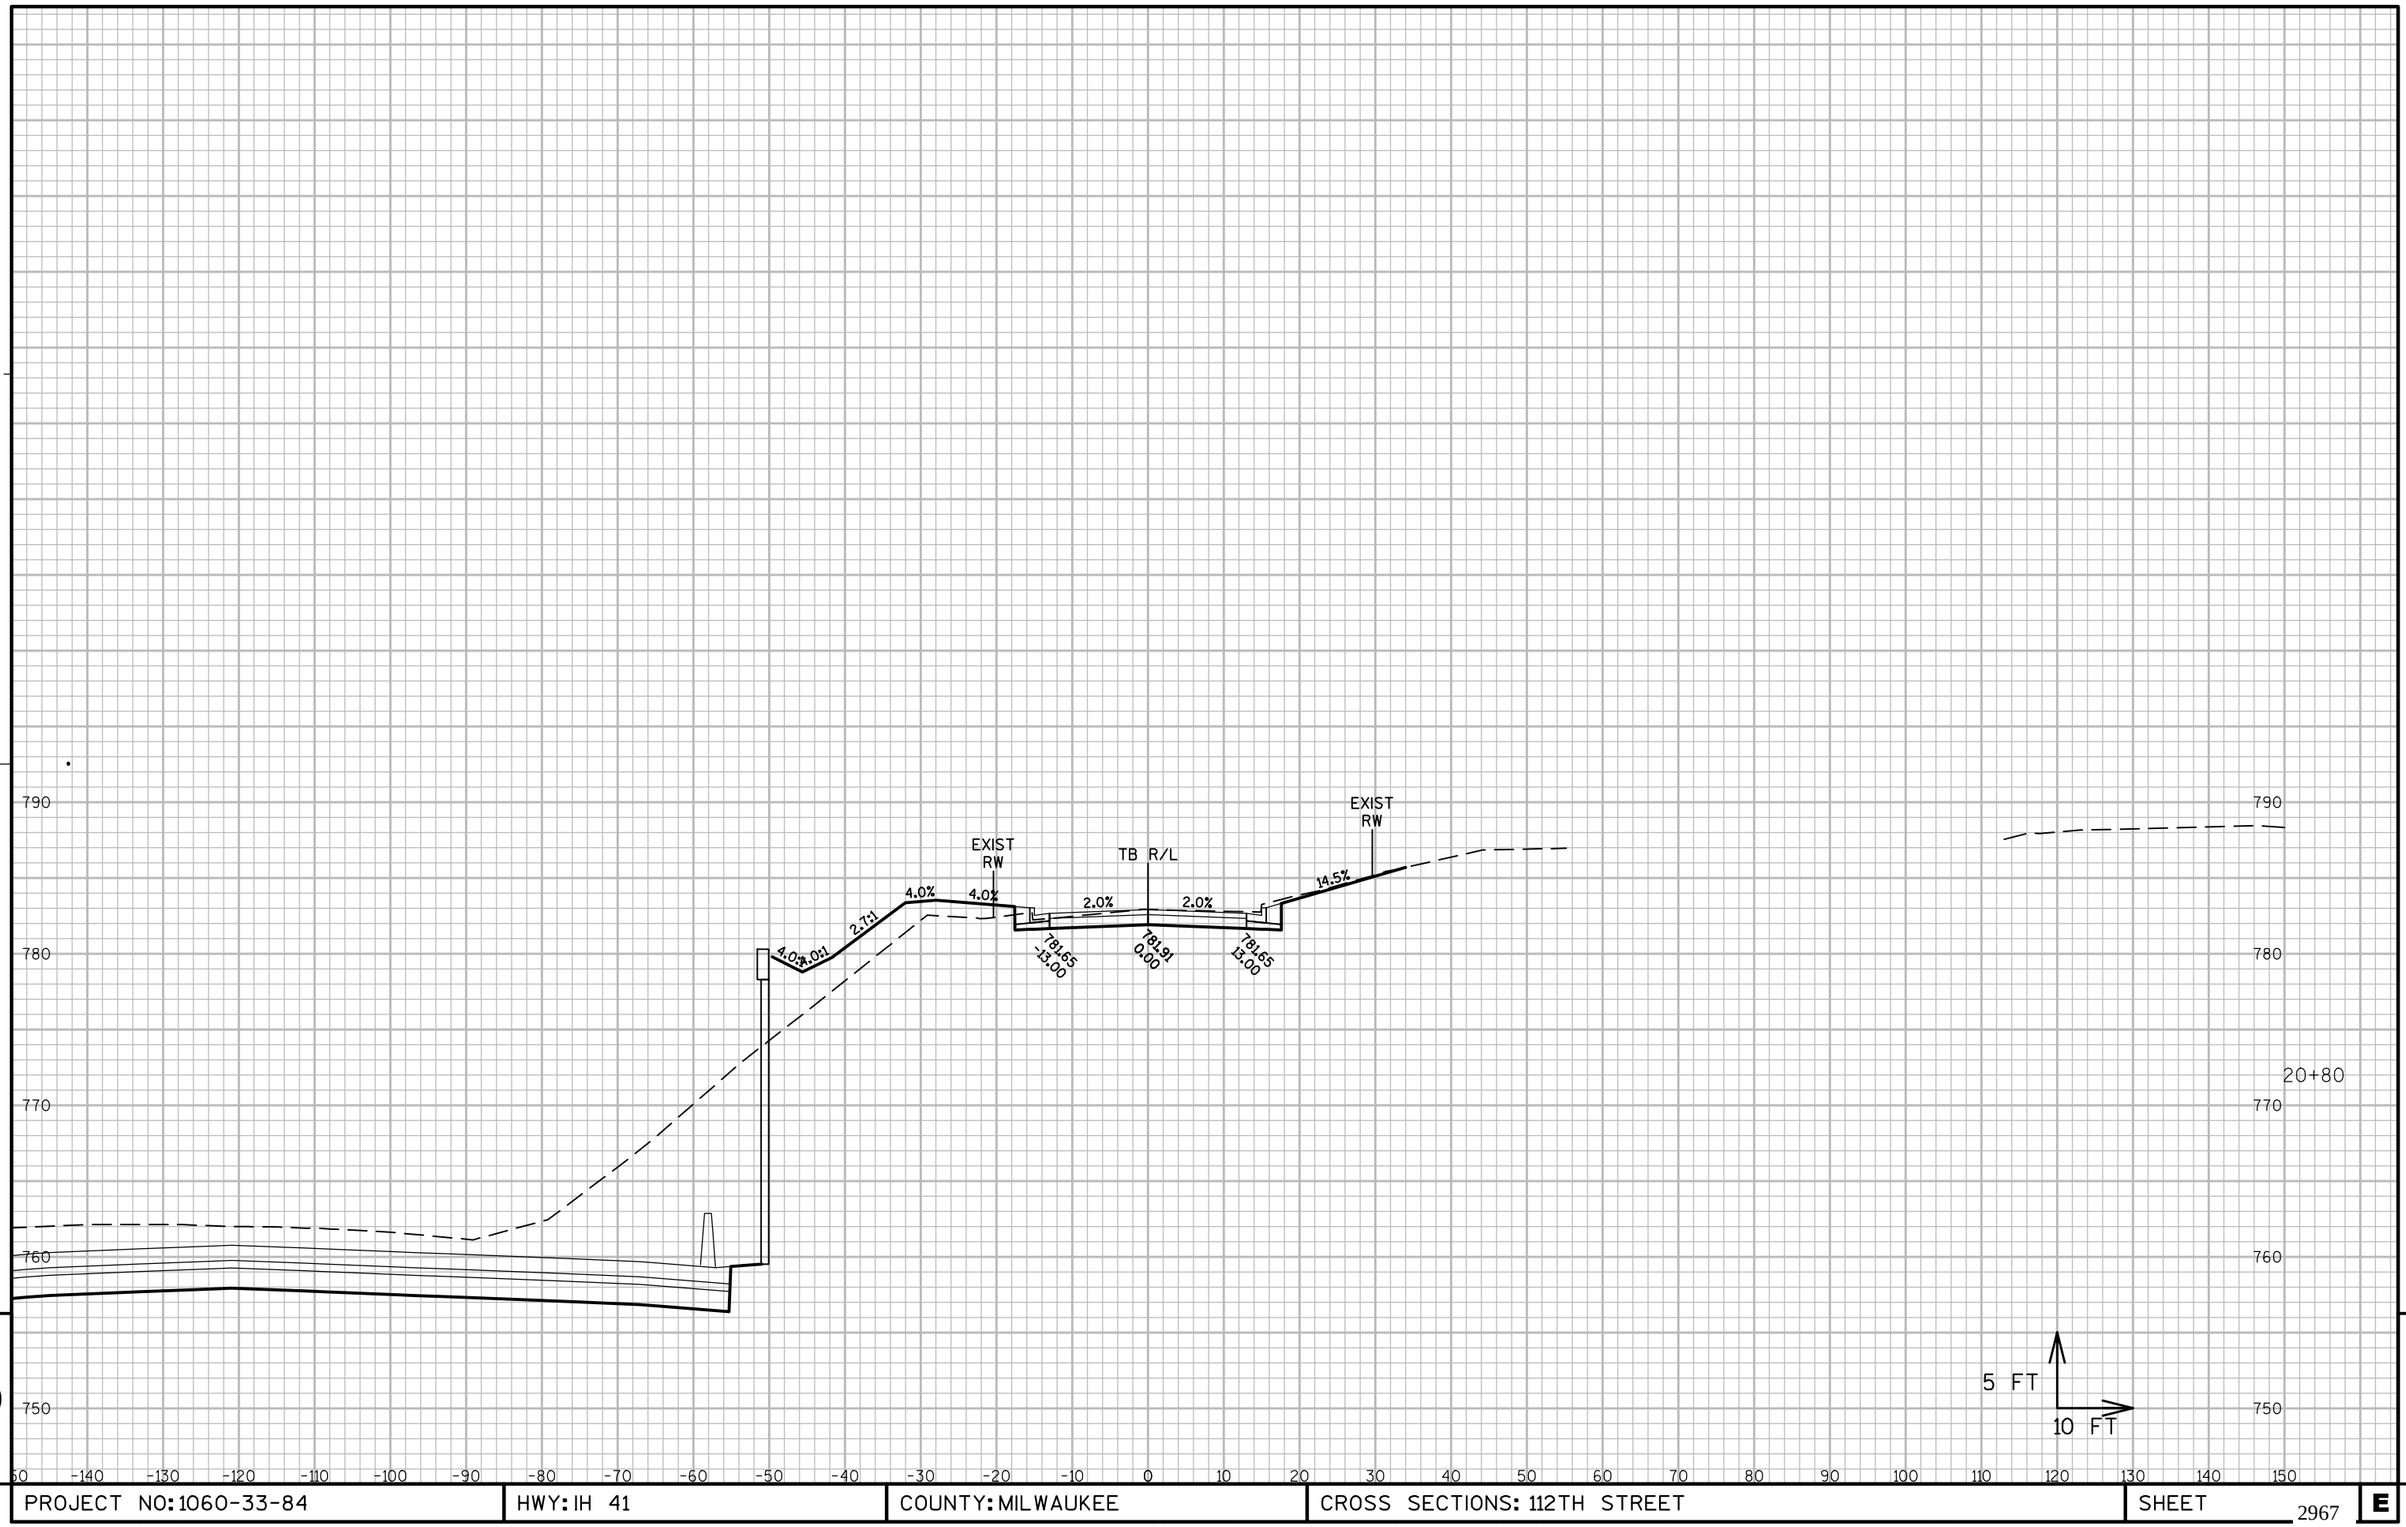

9

9

PROJECT NO: 1060-33-84	HWY: IH 41	COUNTY: MILWAUKEE	CROSS SECTIONS: 112TH STREET	SHEET 2967 E

FILE NAME : W:\PDS\C3D\10603316\84\DSN\XS\090508_XS_TB.DWG
LAYOUT NAME - 090508-TB - (10)

PLOT DATE : 2/12/2017 11:23 AM PLOT BY : AUSEN, CRAIG D PLOT NAME : PLOT SCALE : 1" = 20'_XREF

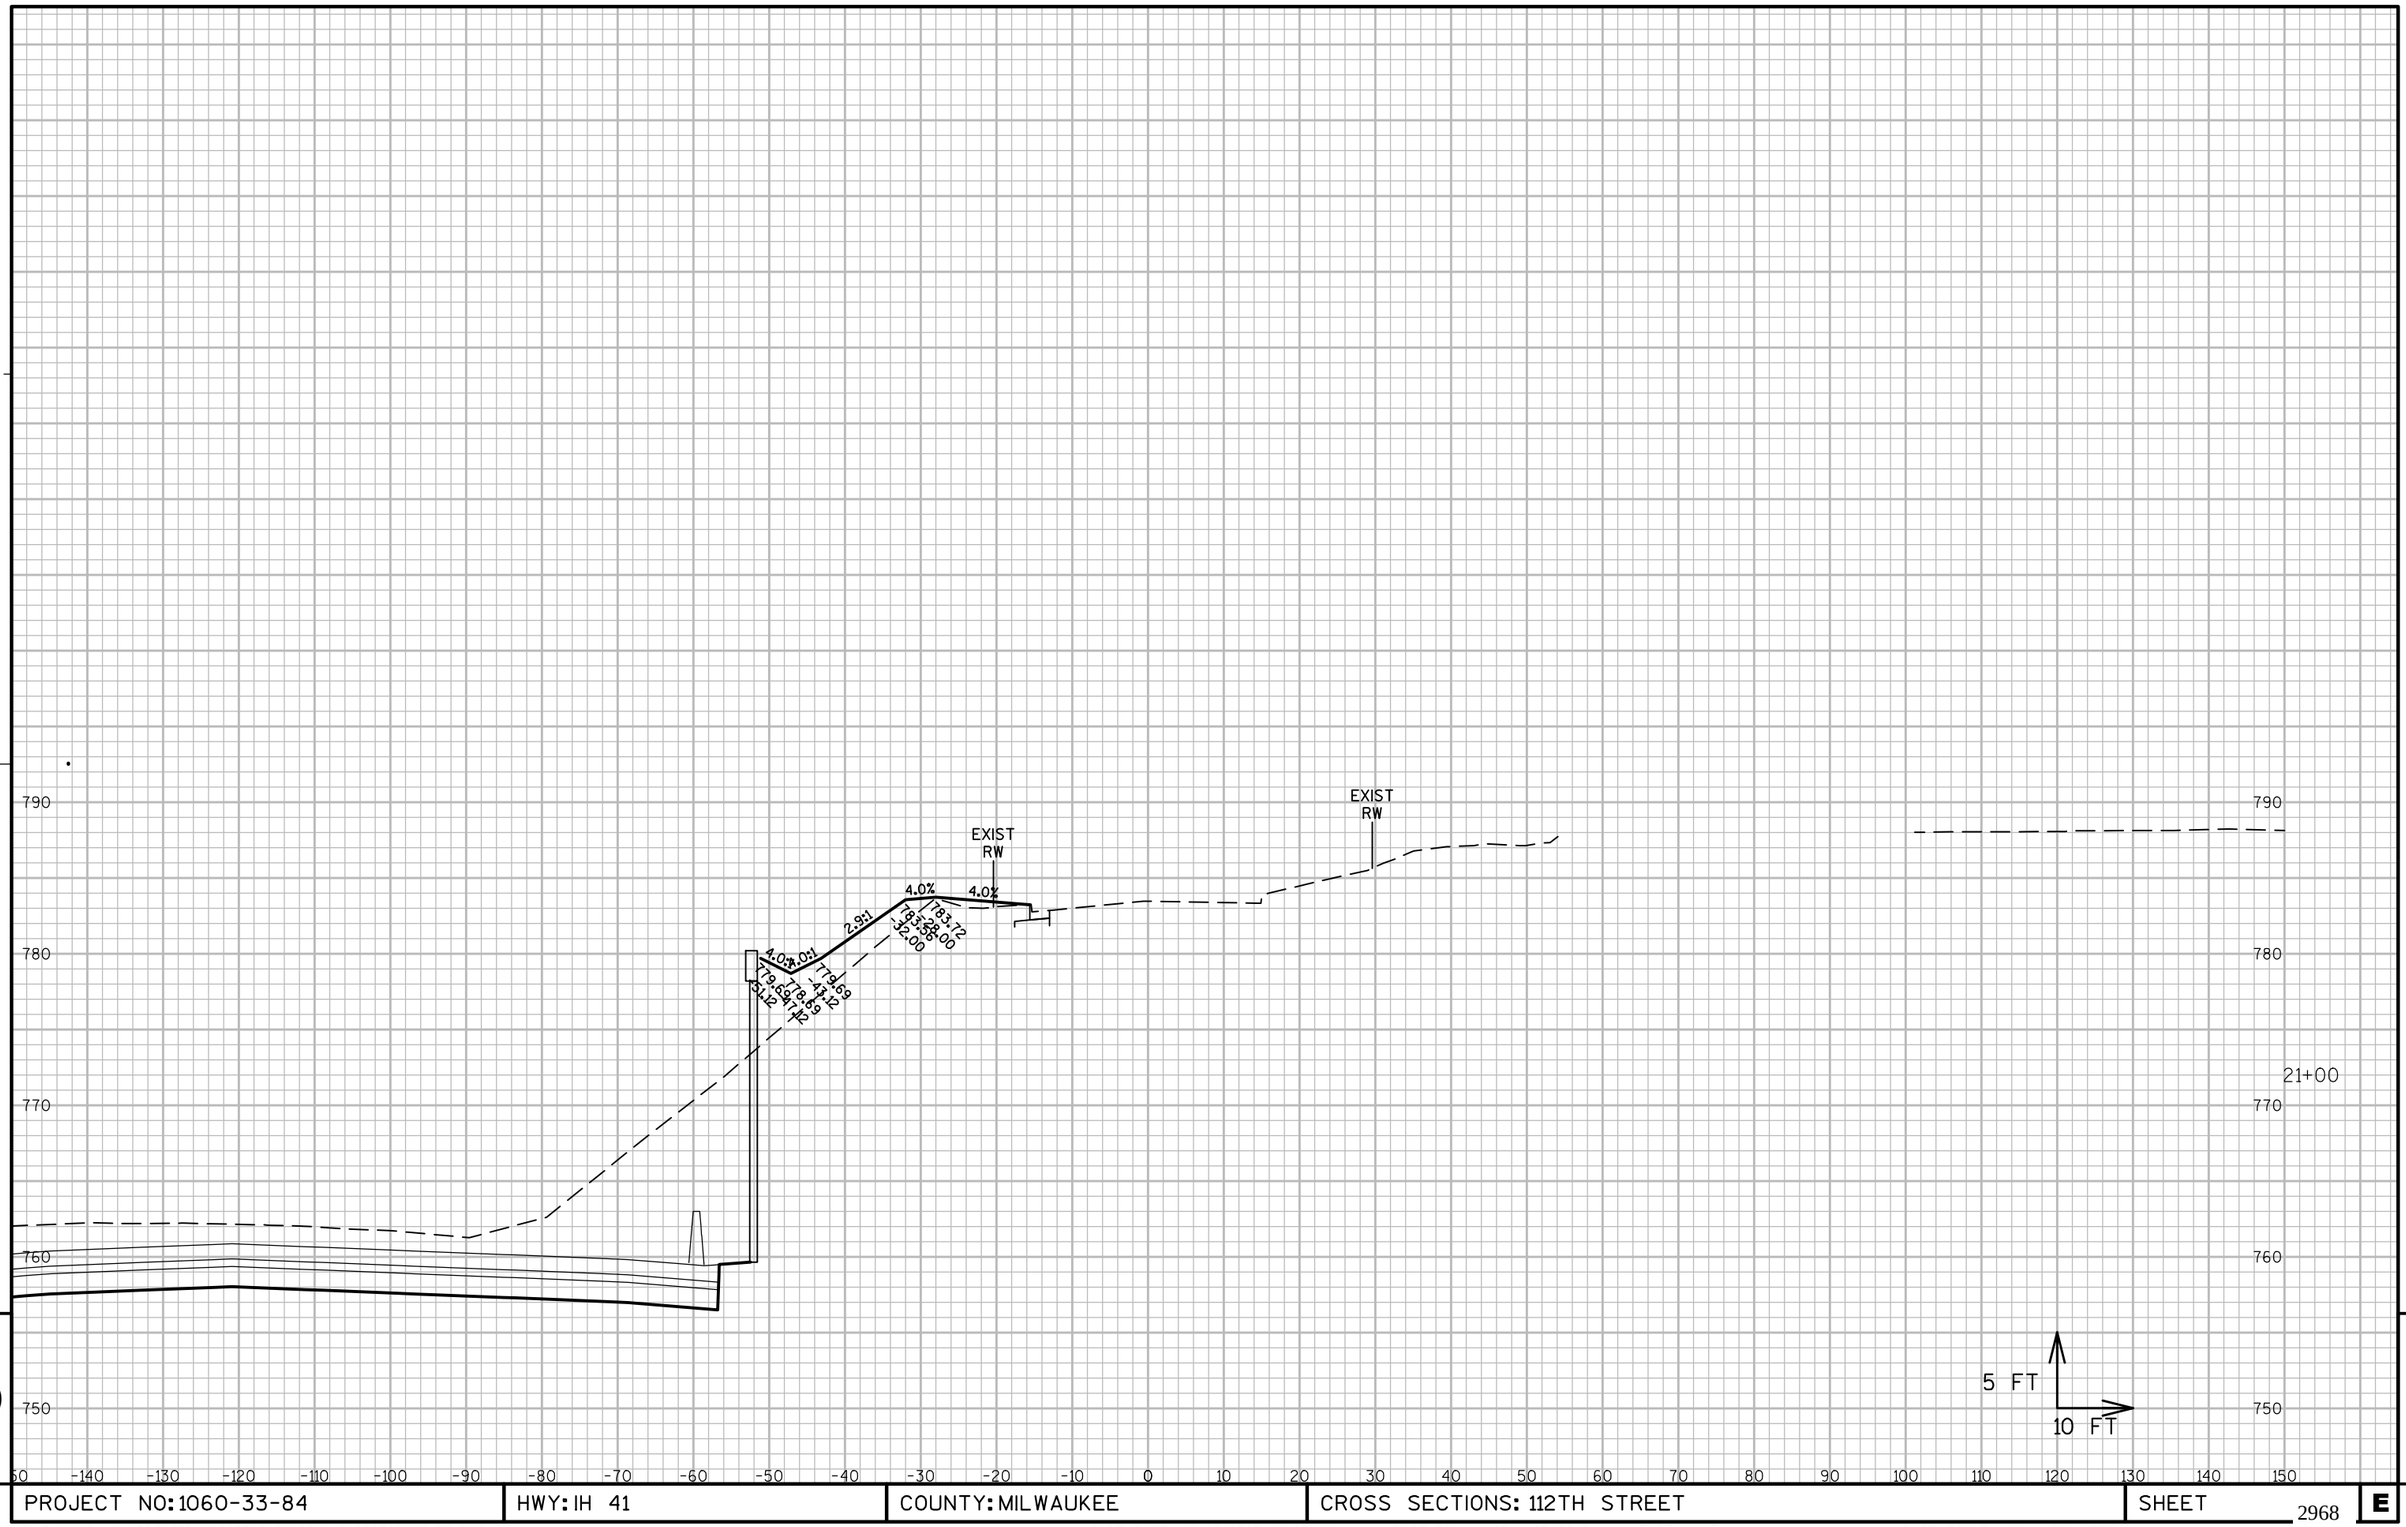

9

9

PROJECT NO: 1060-33-84	HWY: IH 41	COUNTY: MILWAUKEE	CROSS SECTIONS: 112TH STREET	SHEET 2968 E

FILE NAME : W:\PDS\C3D\10603316\84\DSN\XS\090508_XS_TB.DWG
LAYOUT NAME - 090508-TB - (11)

PLOT DATE : 2/12/2017 11:23 AM PLOT BY : AUSEN, CRAIG D PLOT NAME : PLOT SCALE : 1" = 20'_XREF

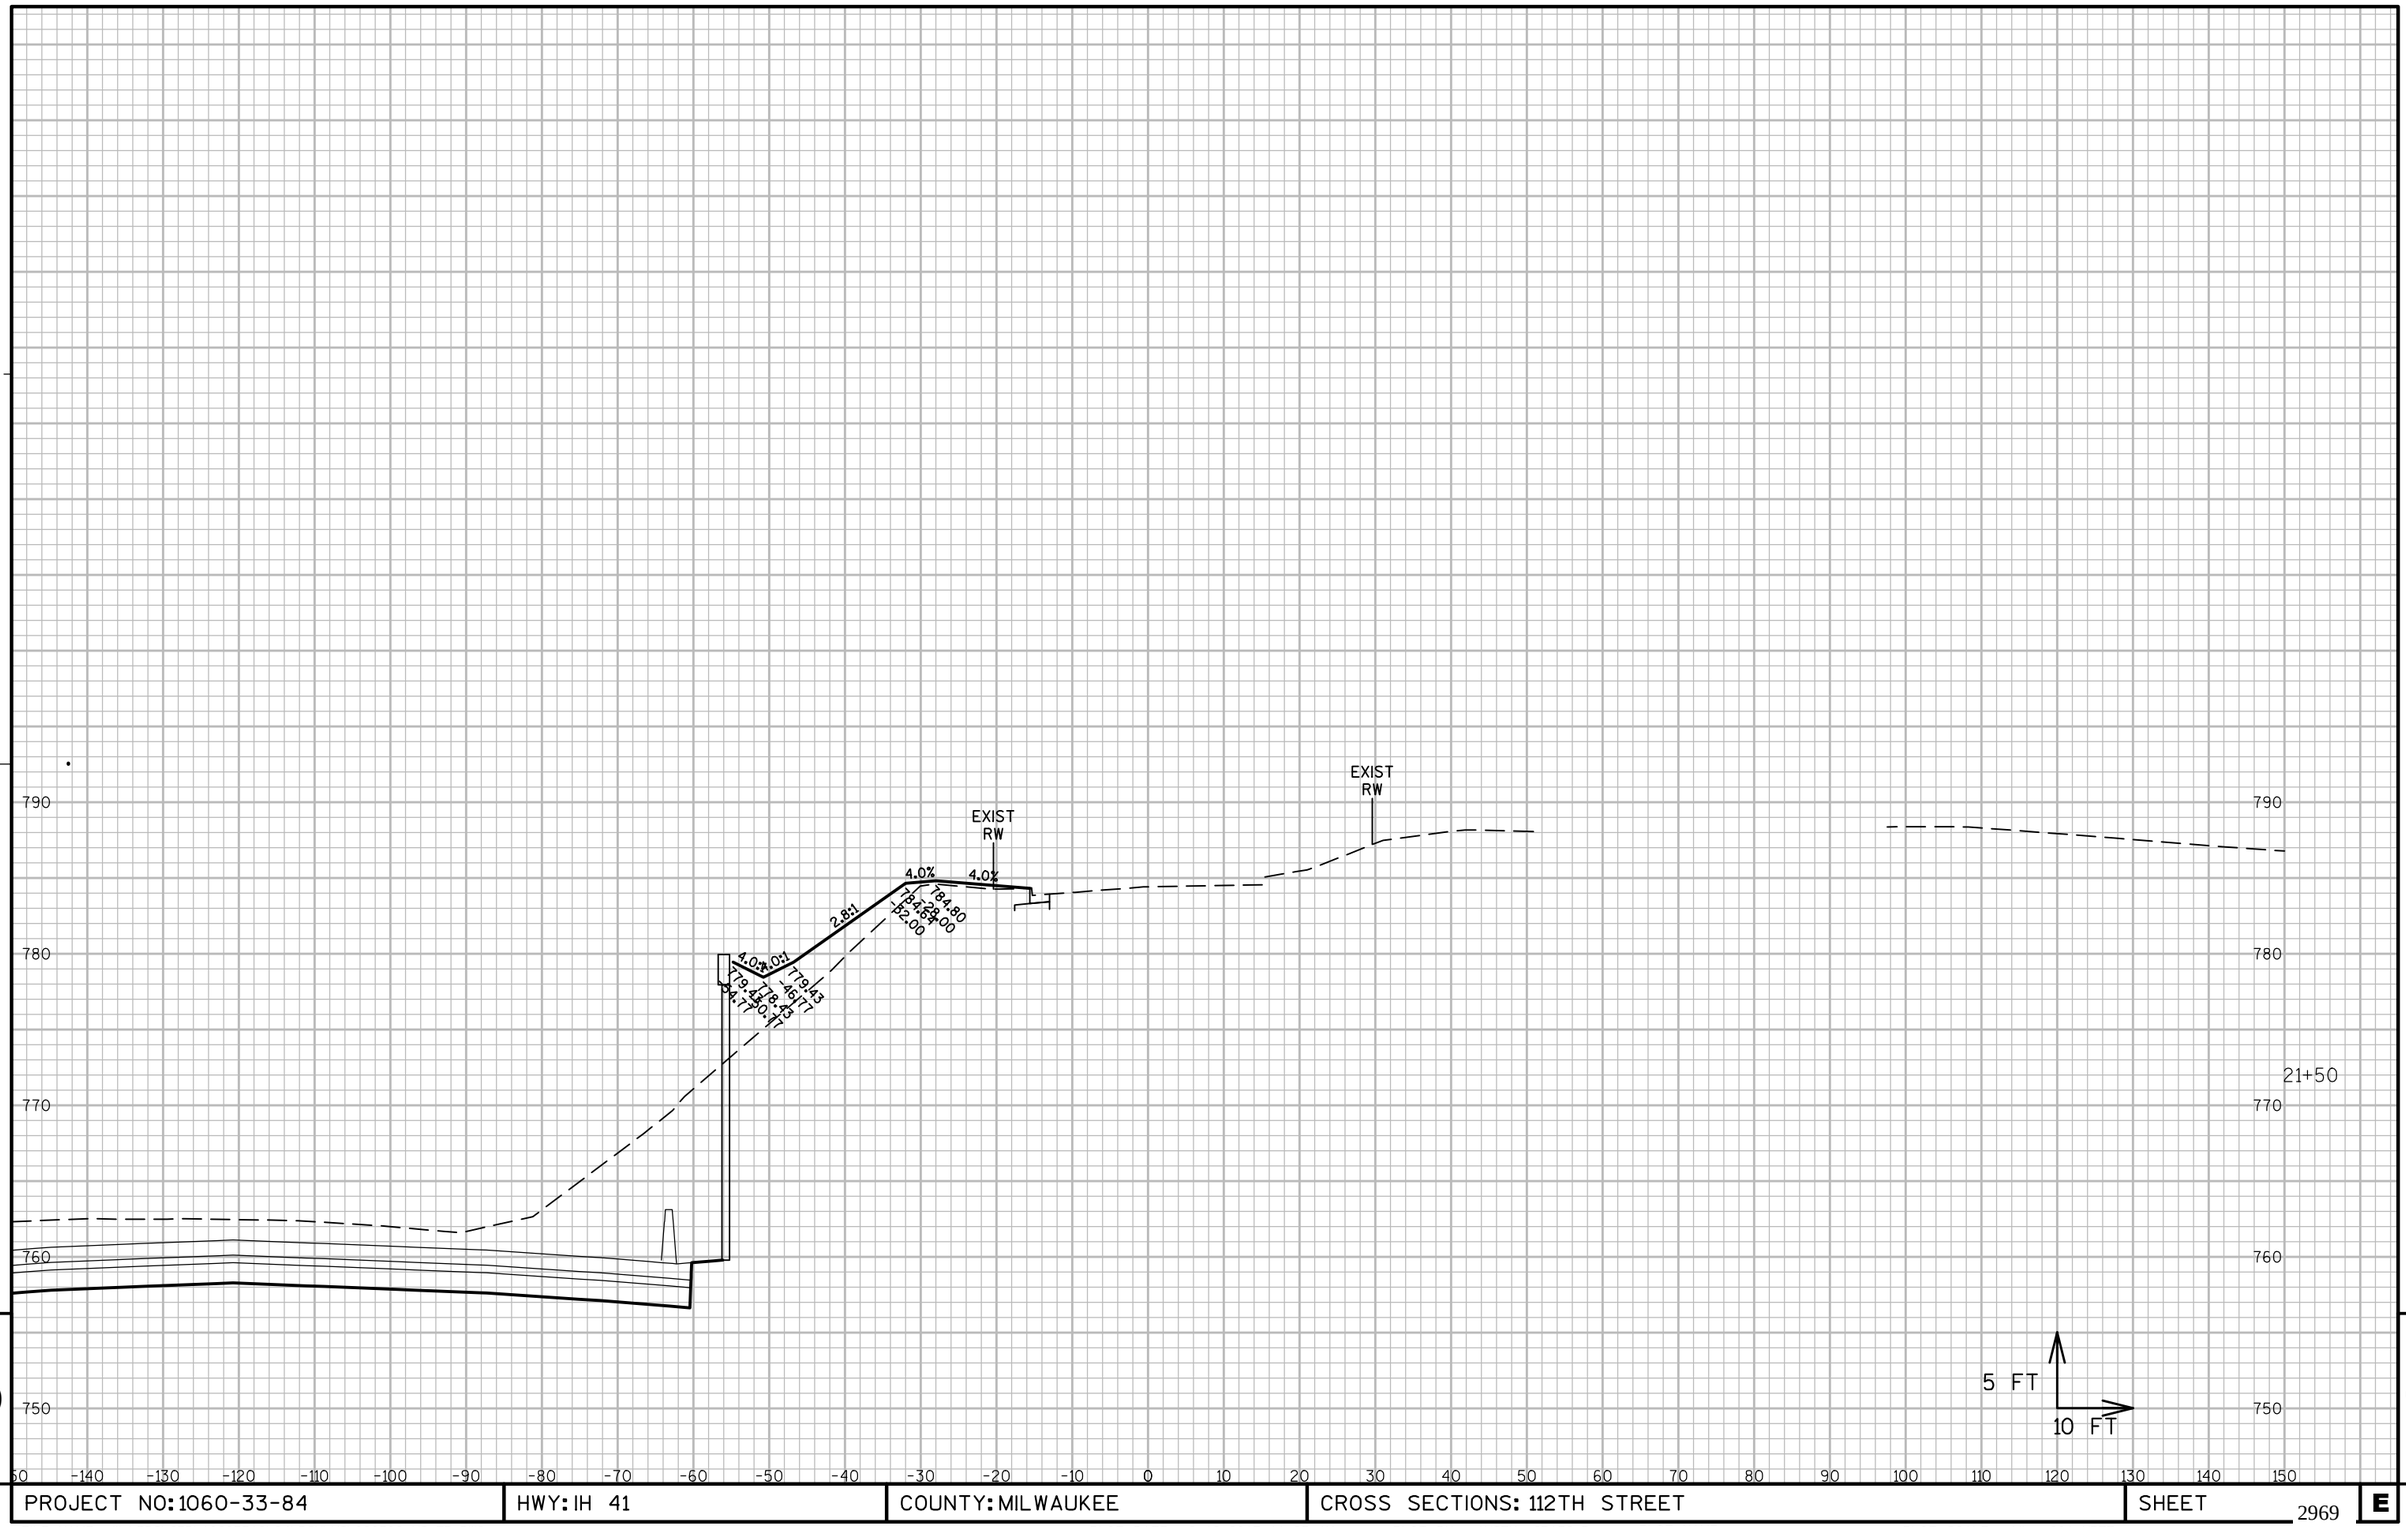

9

9

PROJECT NO: 1060-33-84	HWY: IH 41	COUNTY: MILWAUKEE	CROSS SECTIONS: 112TH STREET	SHEET 2969 E

FILE NAME : W:\PDS\C3D\10603316\84\DSN\XS\090508_XS_TB.DWG
LAYOUT NAME - 090508-TB - (12)

PLOT DATE : 2/12/2017 11:23 AM PLOT BY : AUSEN, CRAIG D PLOT NAME : PLOT SCALE : 1" = 20'_XREF

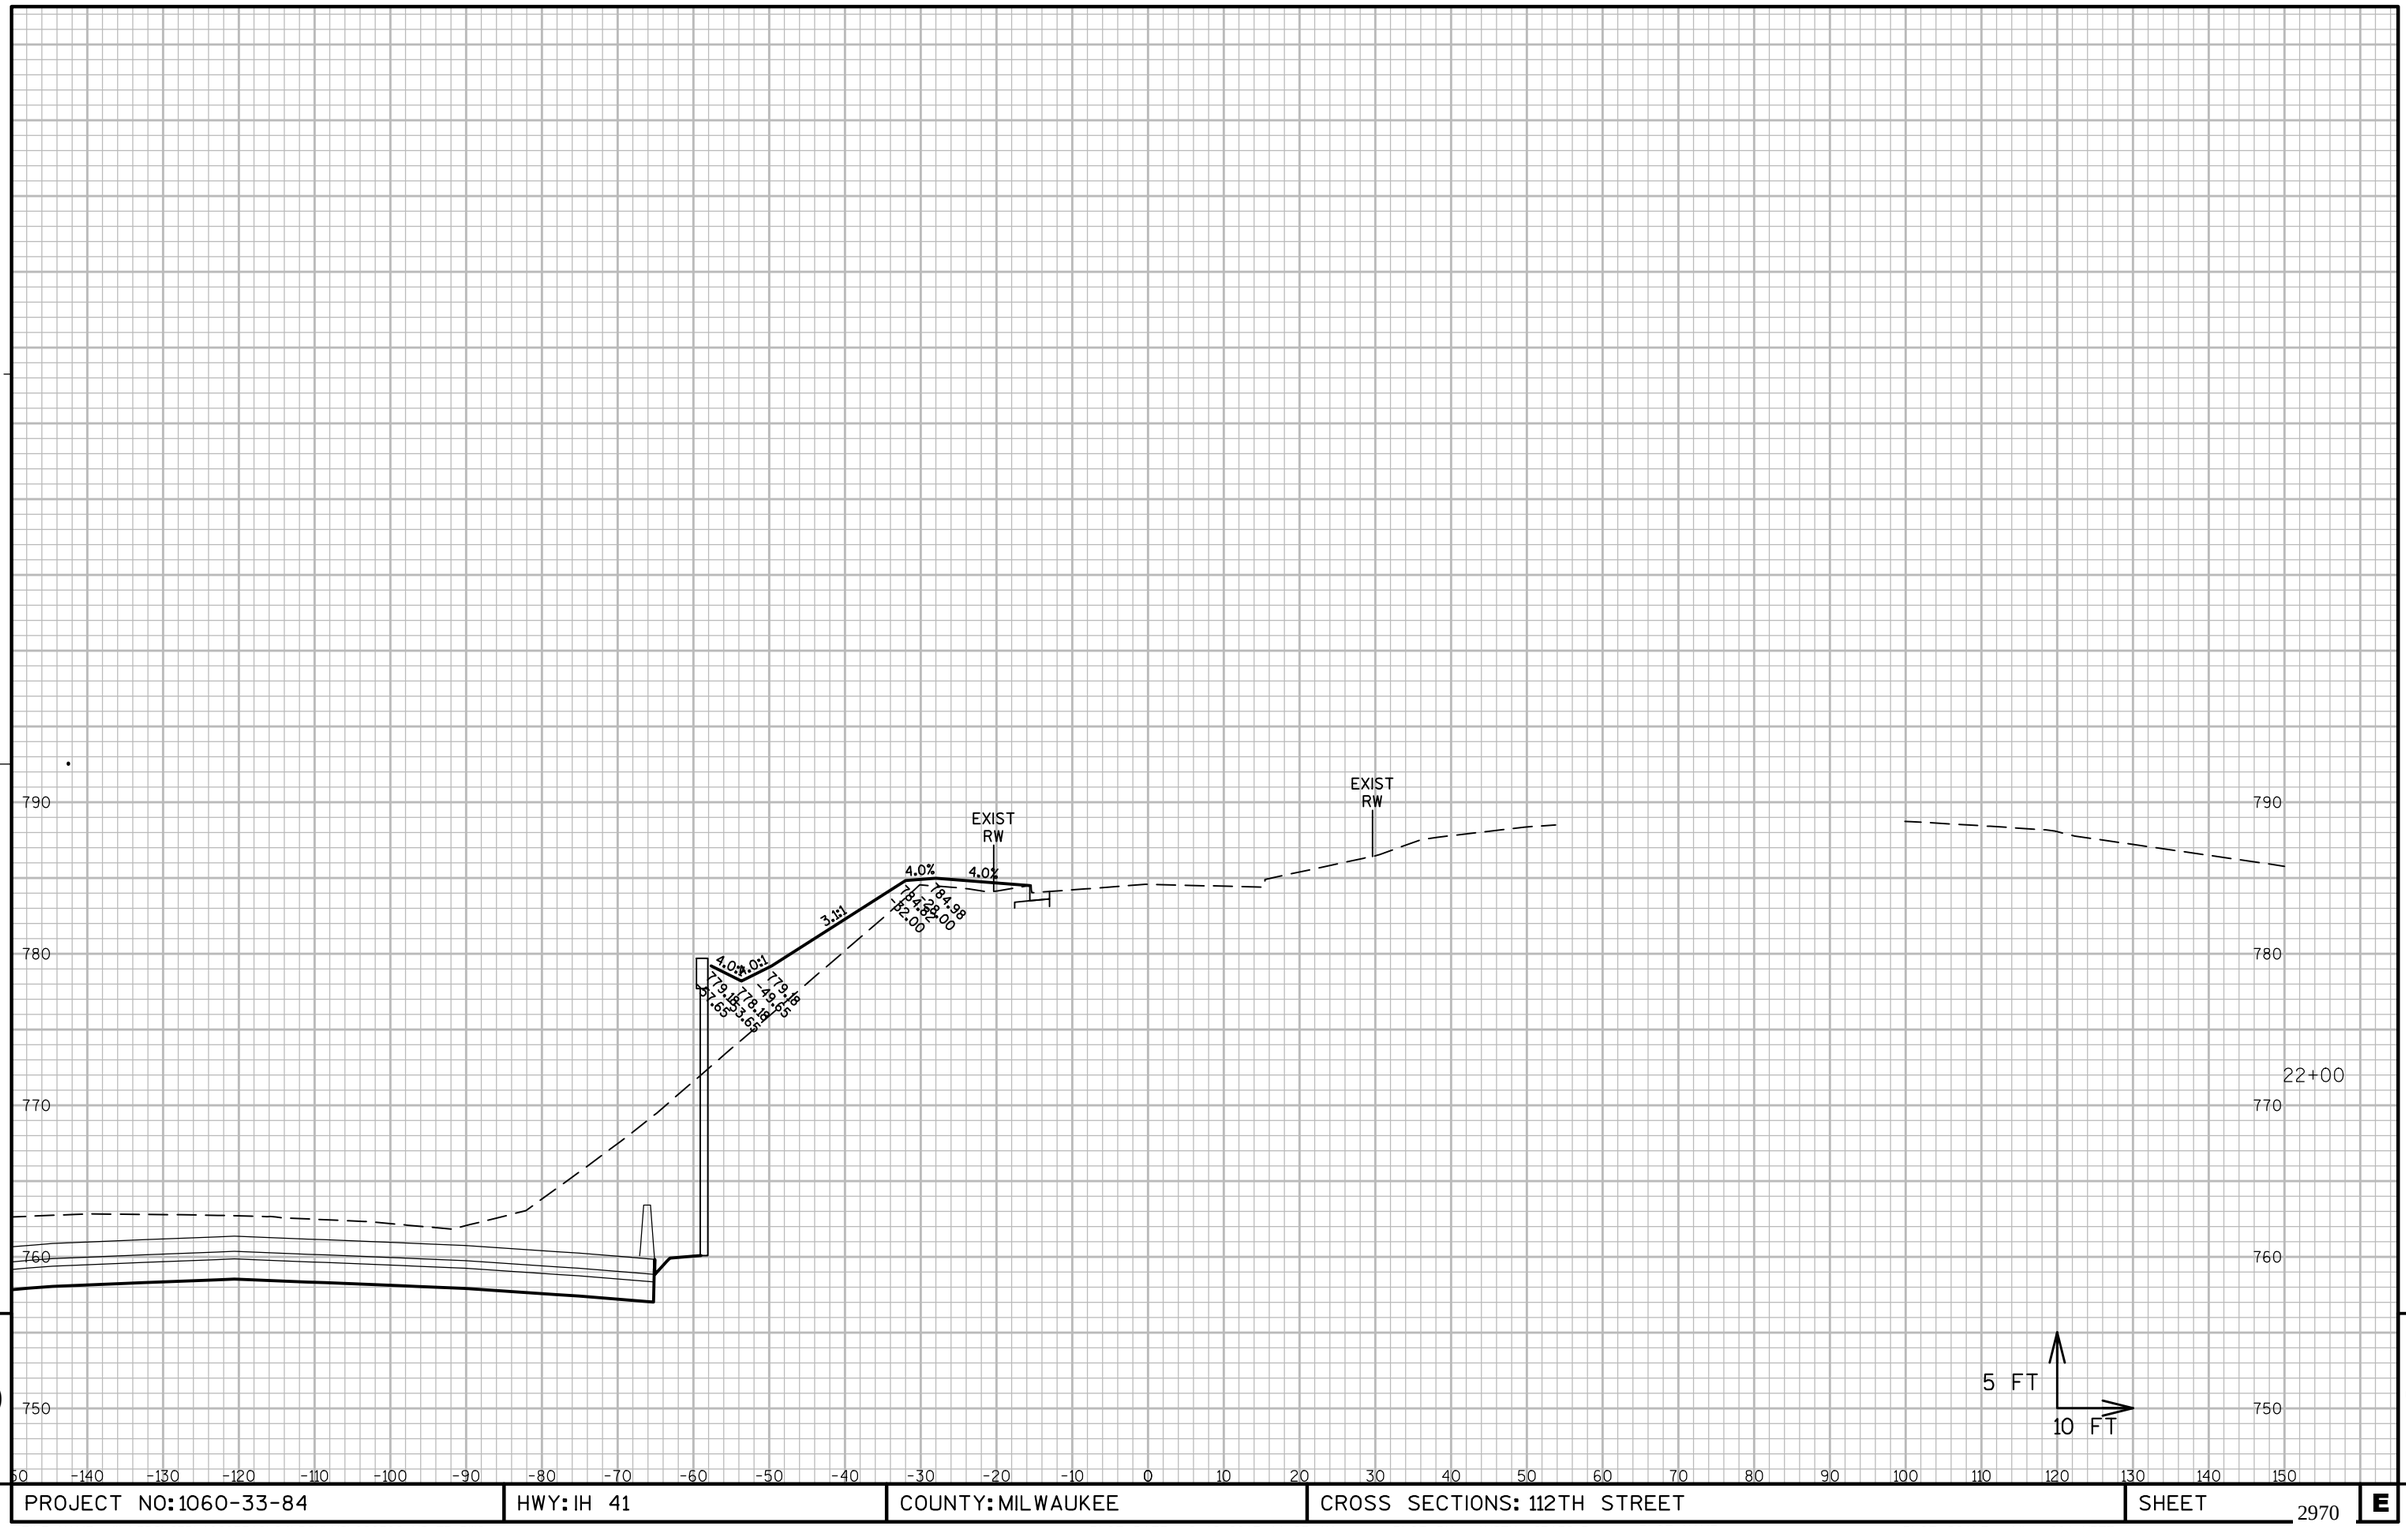
EXIST
RW
EXIST
RW
4.0%
4.0%
3:1
4.0%
4:1
784.98
784.82
782.00
779.15
779.15
779.15

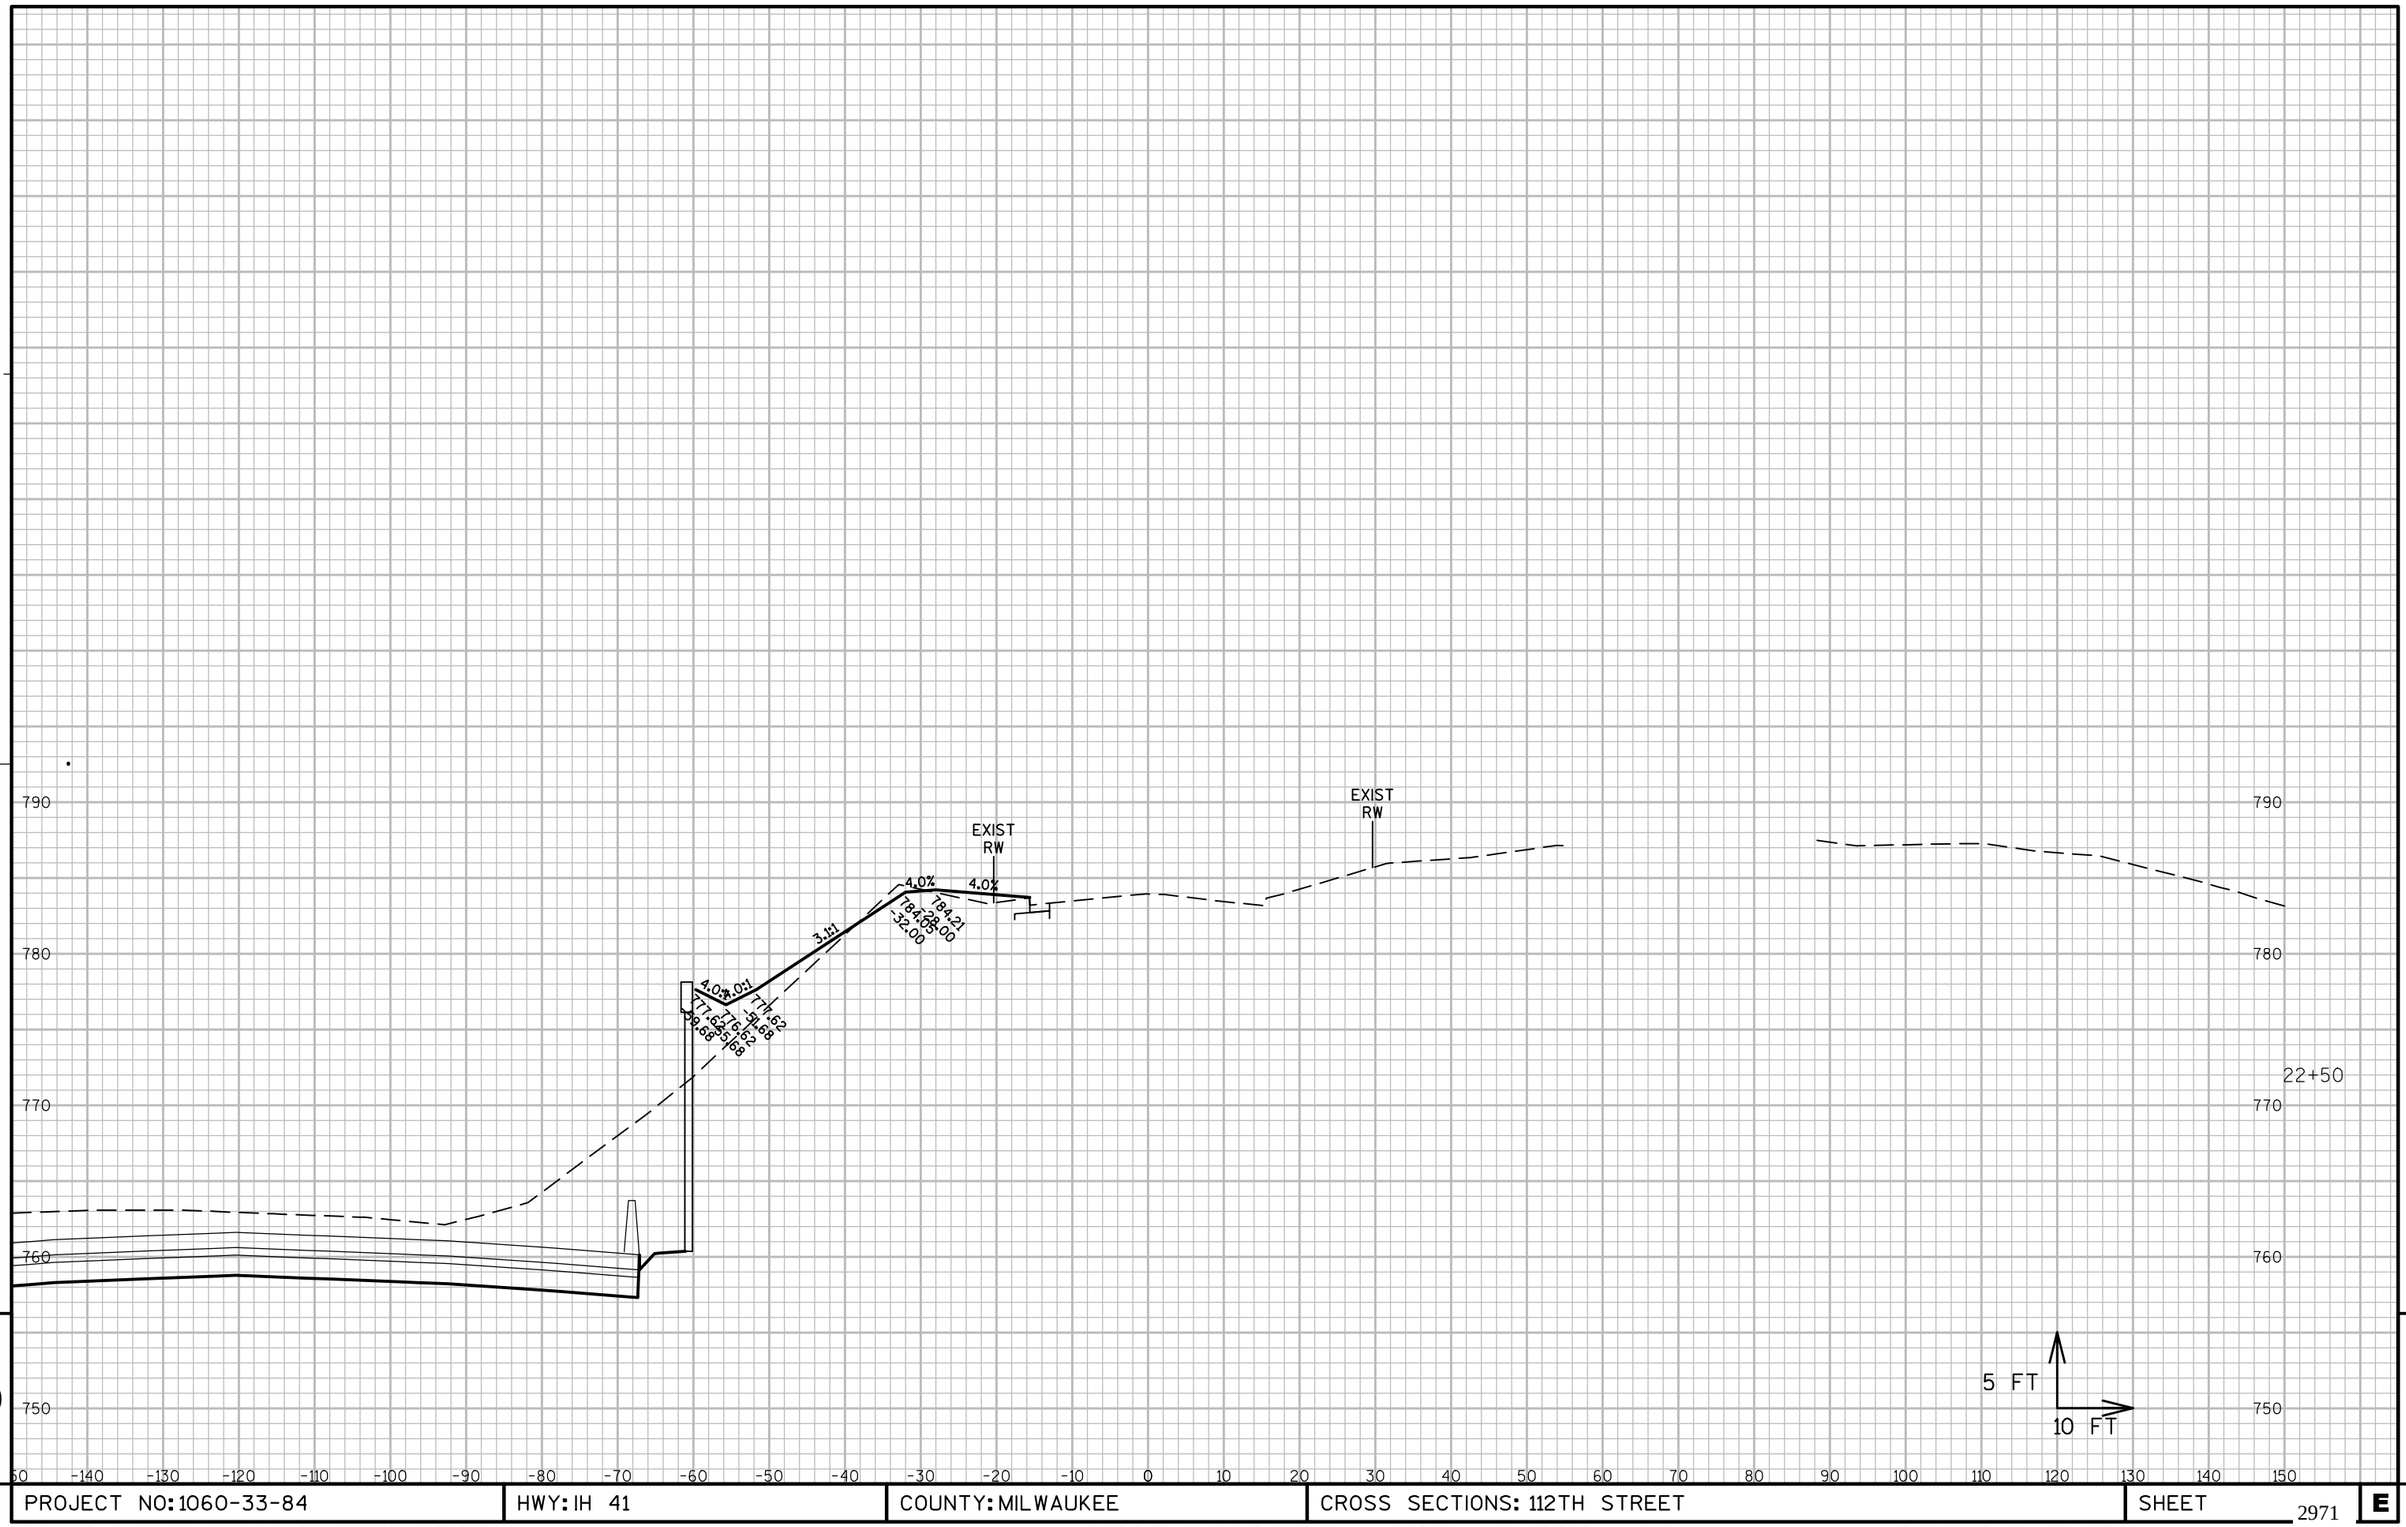

9

9

PROJECT NO: 1060-33-84	HWY: IH 41	COUNTY: MILWAUKEE	CROSS SECTIONS: 112TH STREET	SHEET 2971 E

FILE NAME : W:\PDS\C3D\10603316\84\DSN\XS\090508_XS_TB.DWG
LAYOUT NAME - 090508-TB - (14)

PLOT DATE : 2/12/2017 11:23 AM PLOT BY : AUSEN, CRAIG D PLOT NAME : PLOT SCALE : 1" = 20'_XREF

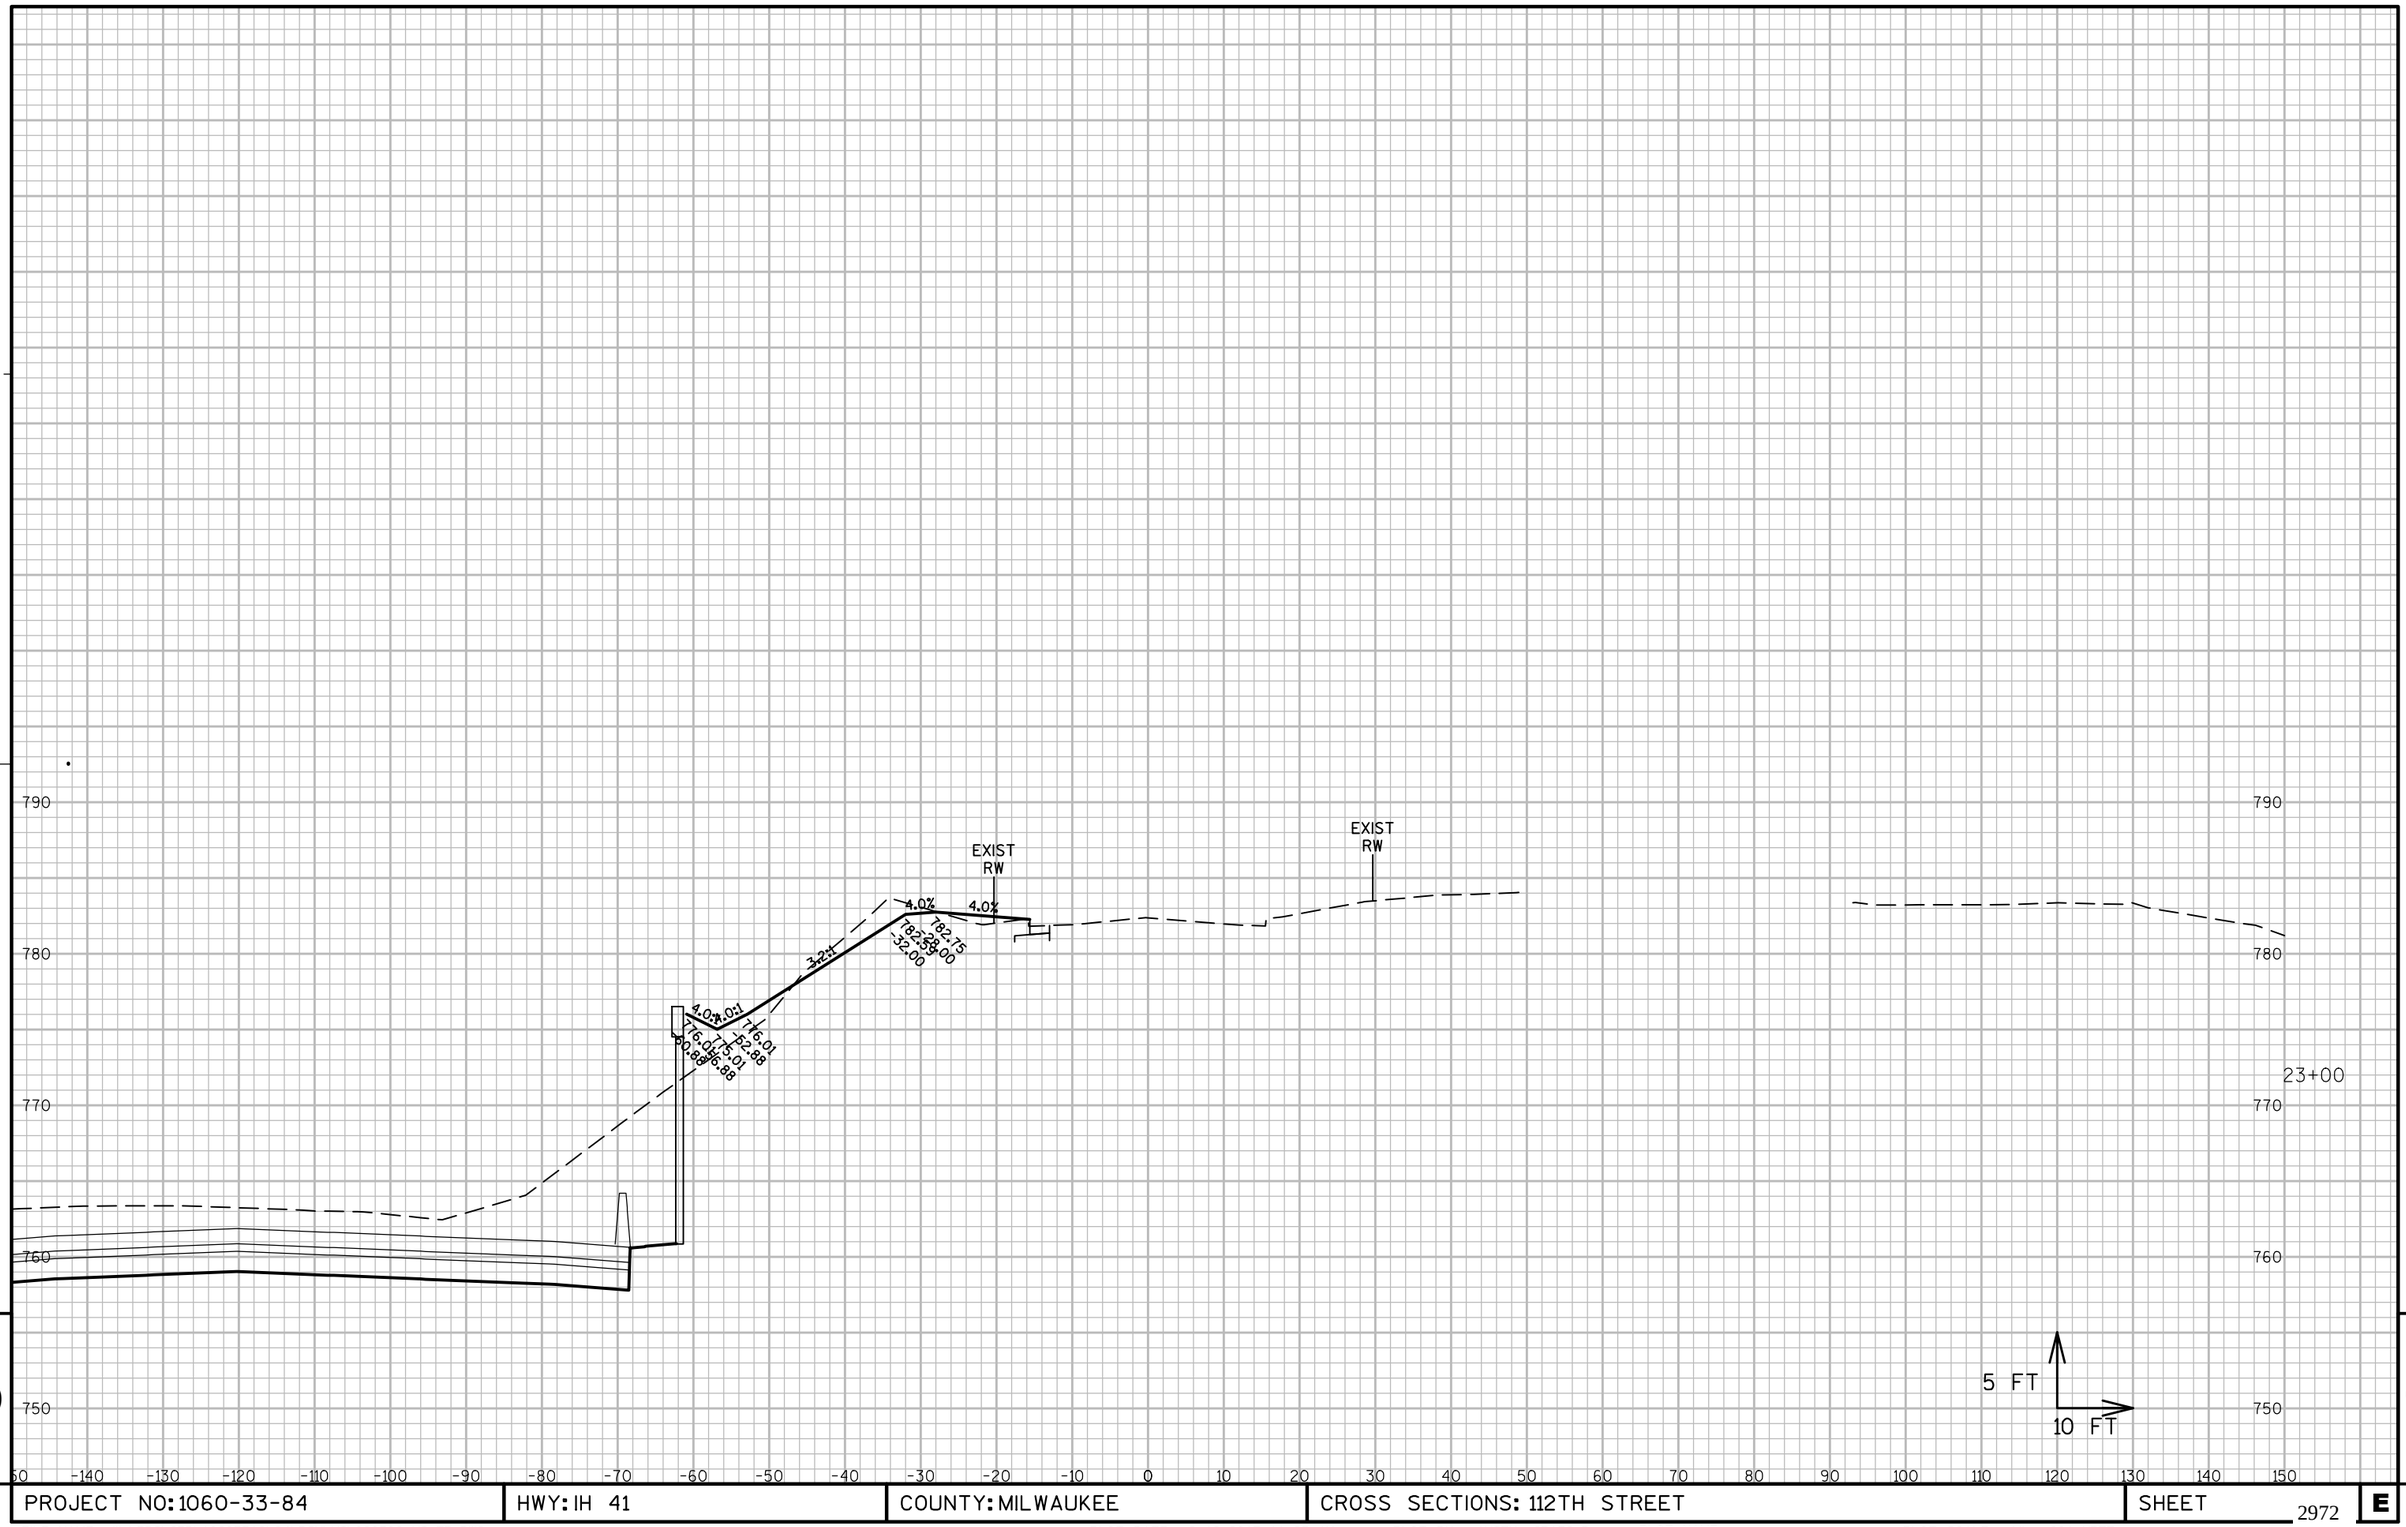

9

9

PROJECT NO: 1060-33-84	HWY: IH 41	COUNTY: MILWAUKEE	CROSS SECTIONS: 112TH STREET	SHEET 2972 E

FILE NAME : W:\PDS\C3D\10603316\84\DSN\XS\090508_XS_TB.DWG
LAYOUT NAME - 090508-TB - (15)

PLOT DATE : 2/12/2017 11:23 AM PLOT BY : AUSEN, CRAIG D PLOT NAME : PLOT SCALE : 1" = 20'_XREF

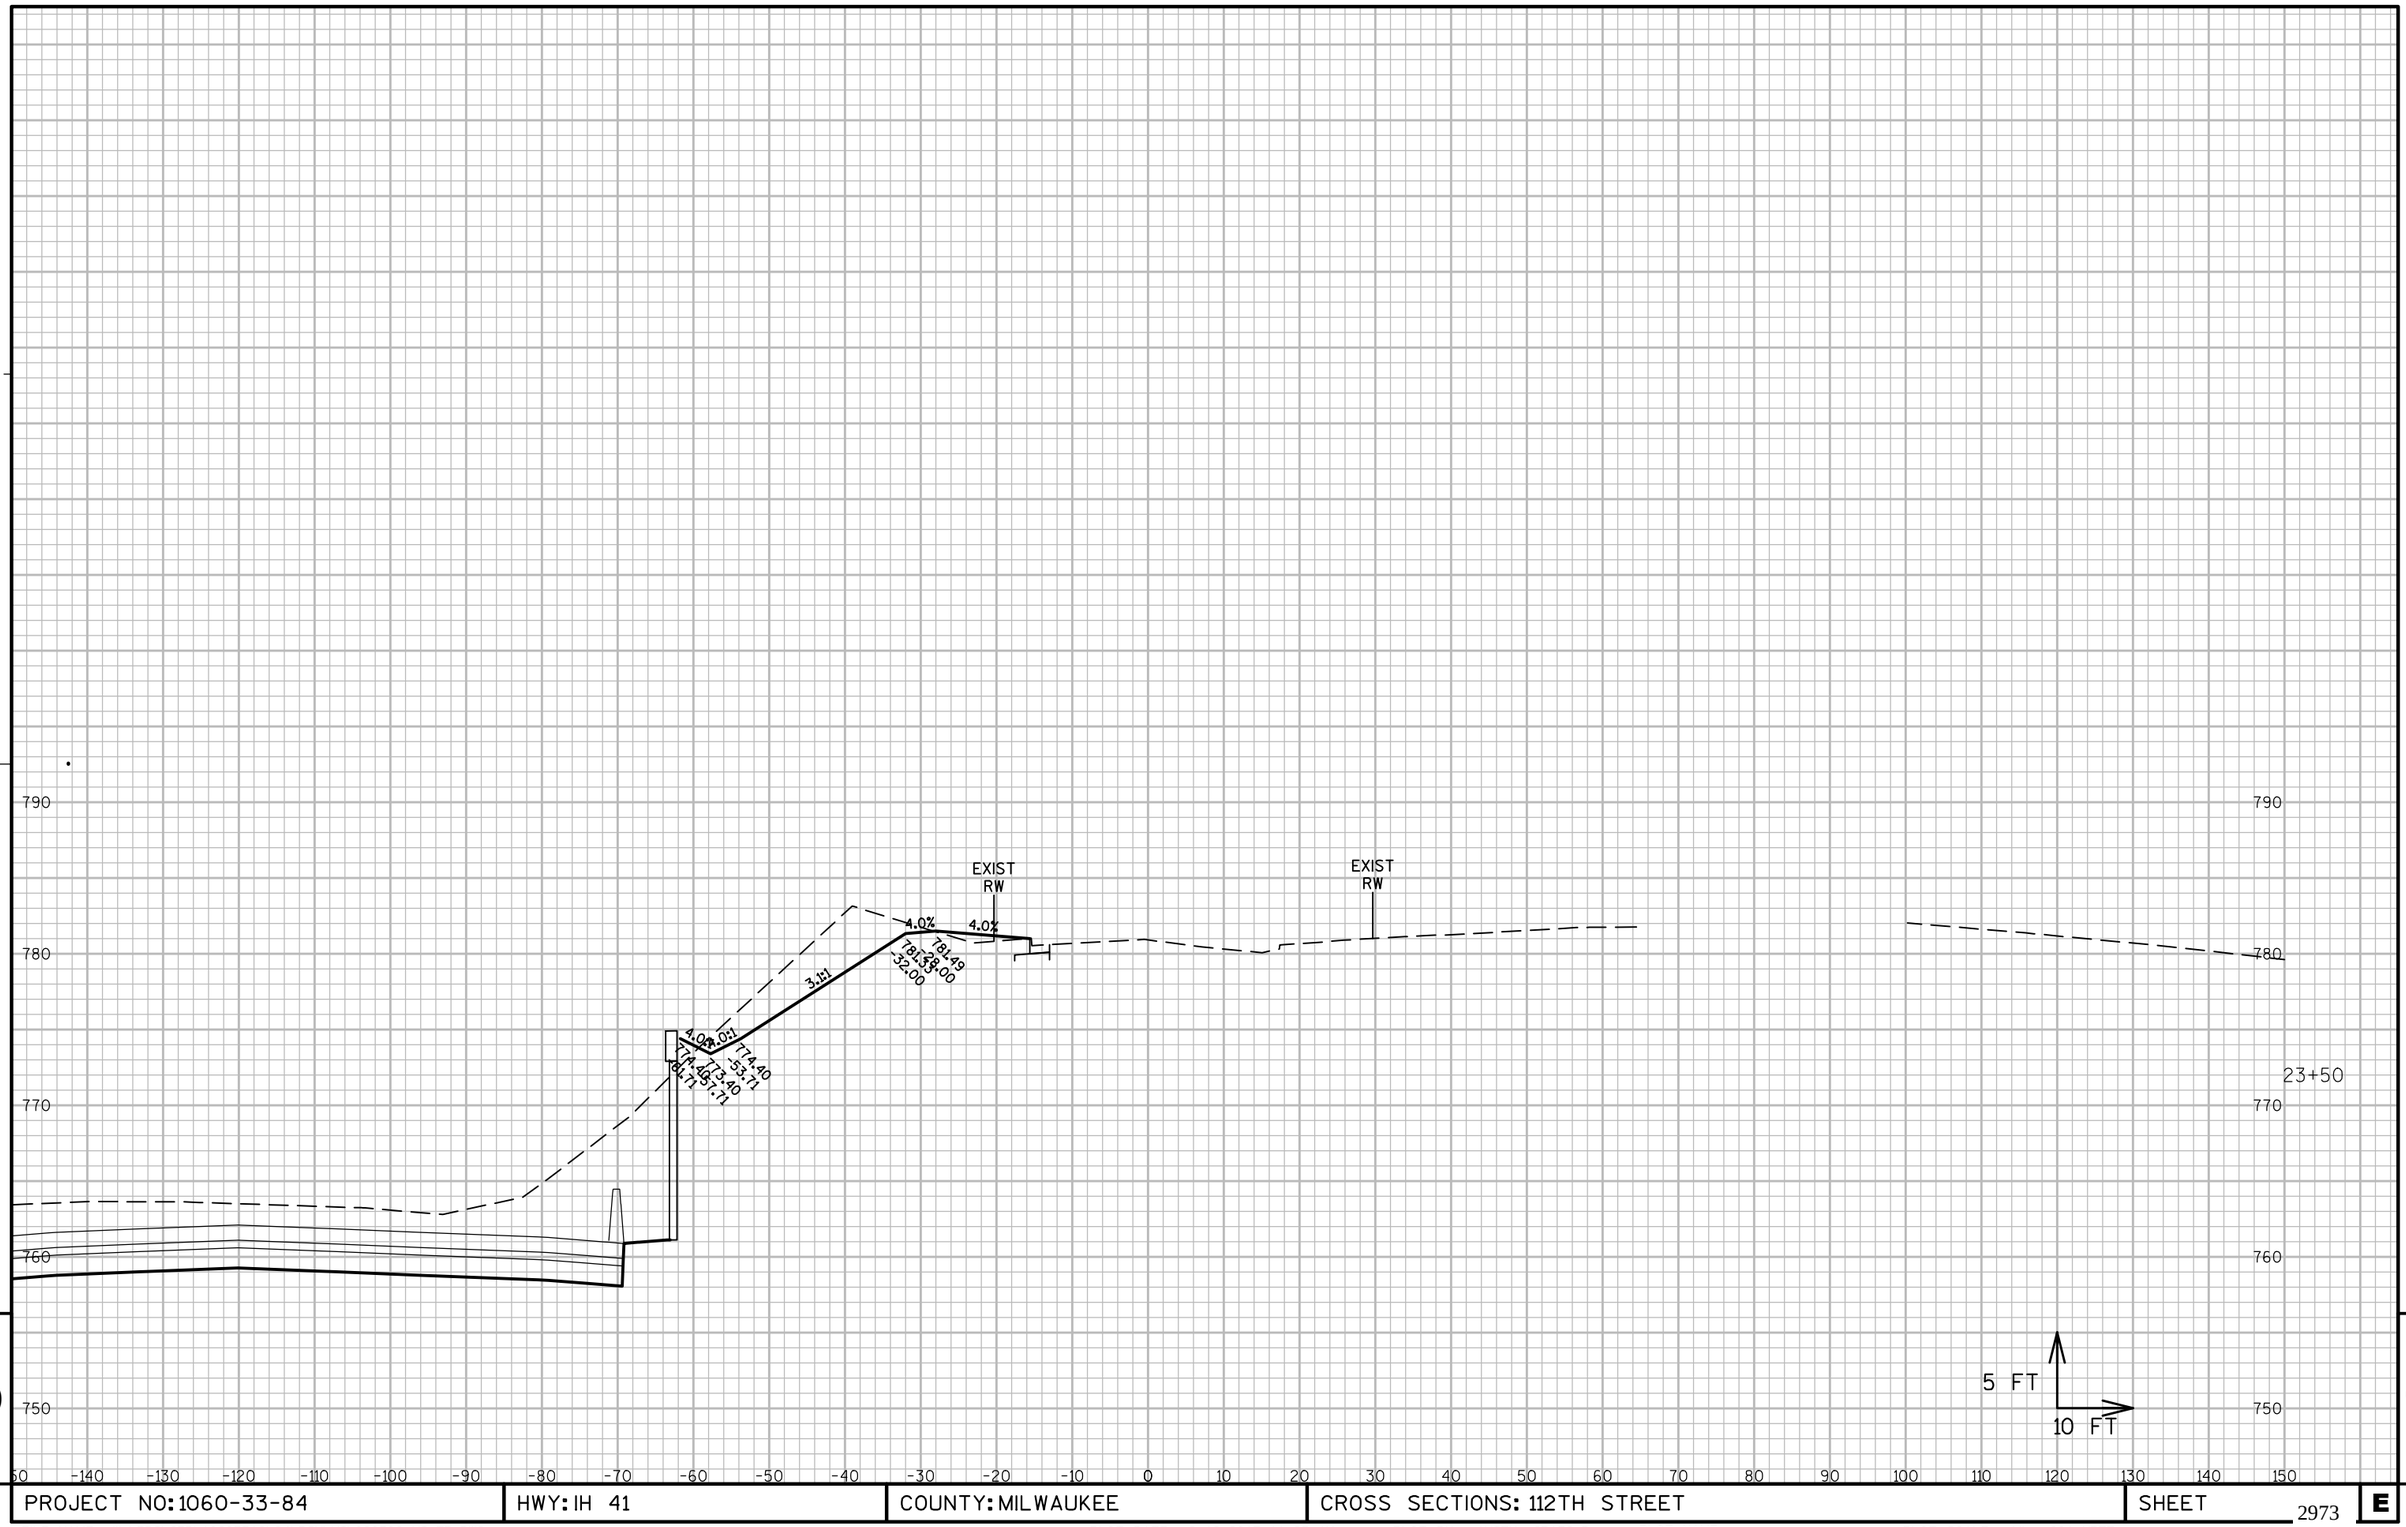

9

9

PROJECT NO: 1060-33-84	HWY: IH 41	COUNTY: MILWAUKEE	CROSS SECTIONS: 112TH STREET	SHEET 2973 E

FILE NAME : W:\PDS\C3D\10603316\84\DSN\XS\090508_XS_TB.DWG
LAYOUT NAME - 090508-TB - (16)

PLOT DATE : 2/12/2017 11:23 AM PLOT BY : AUSEN, CRAIG D PLOT NAME : PLOT SCALE : 1" = 20'_XREF

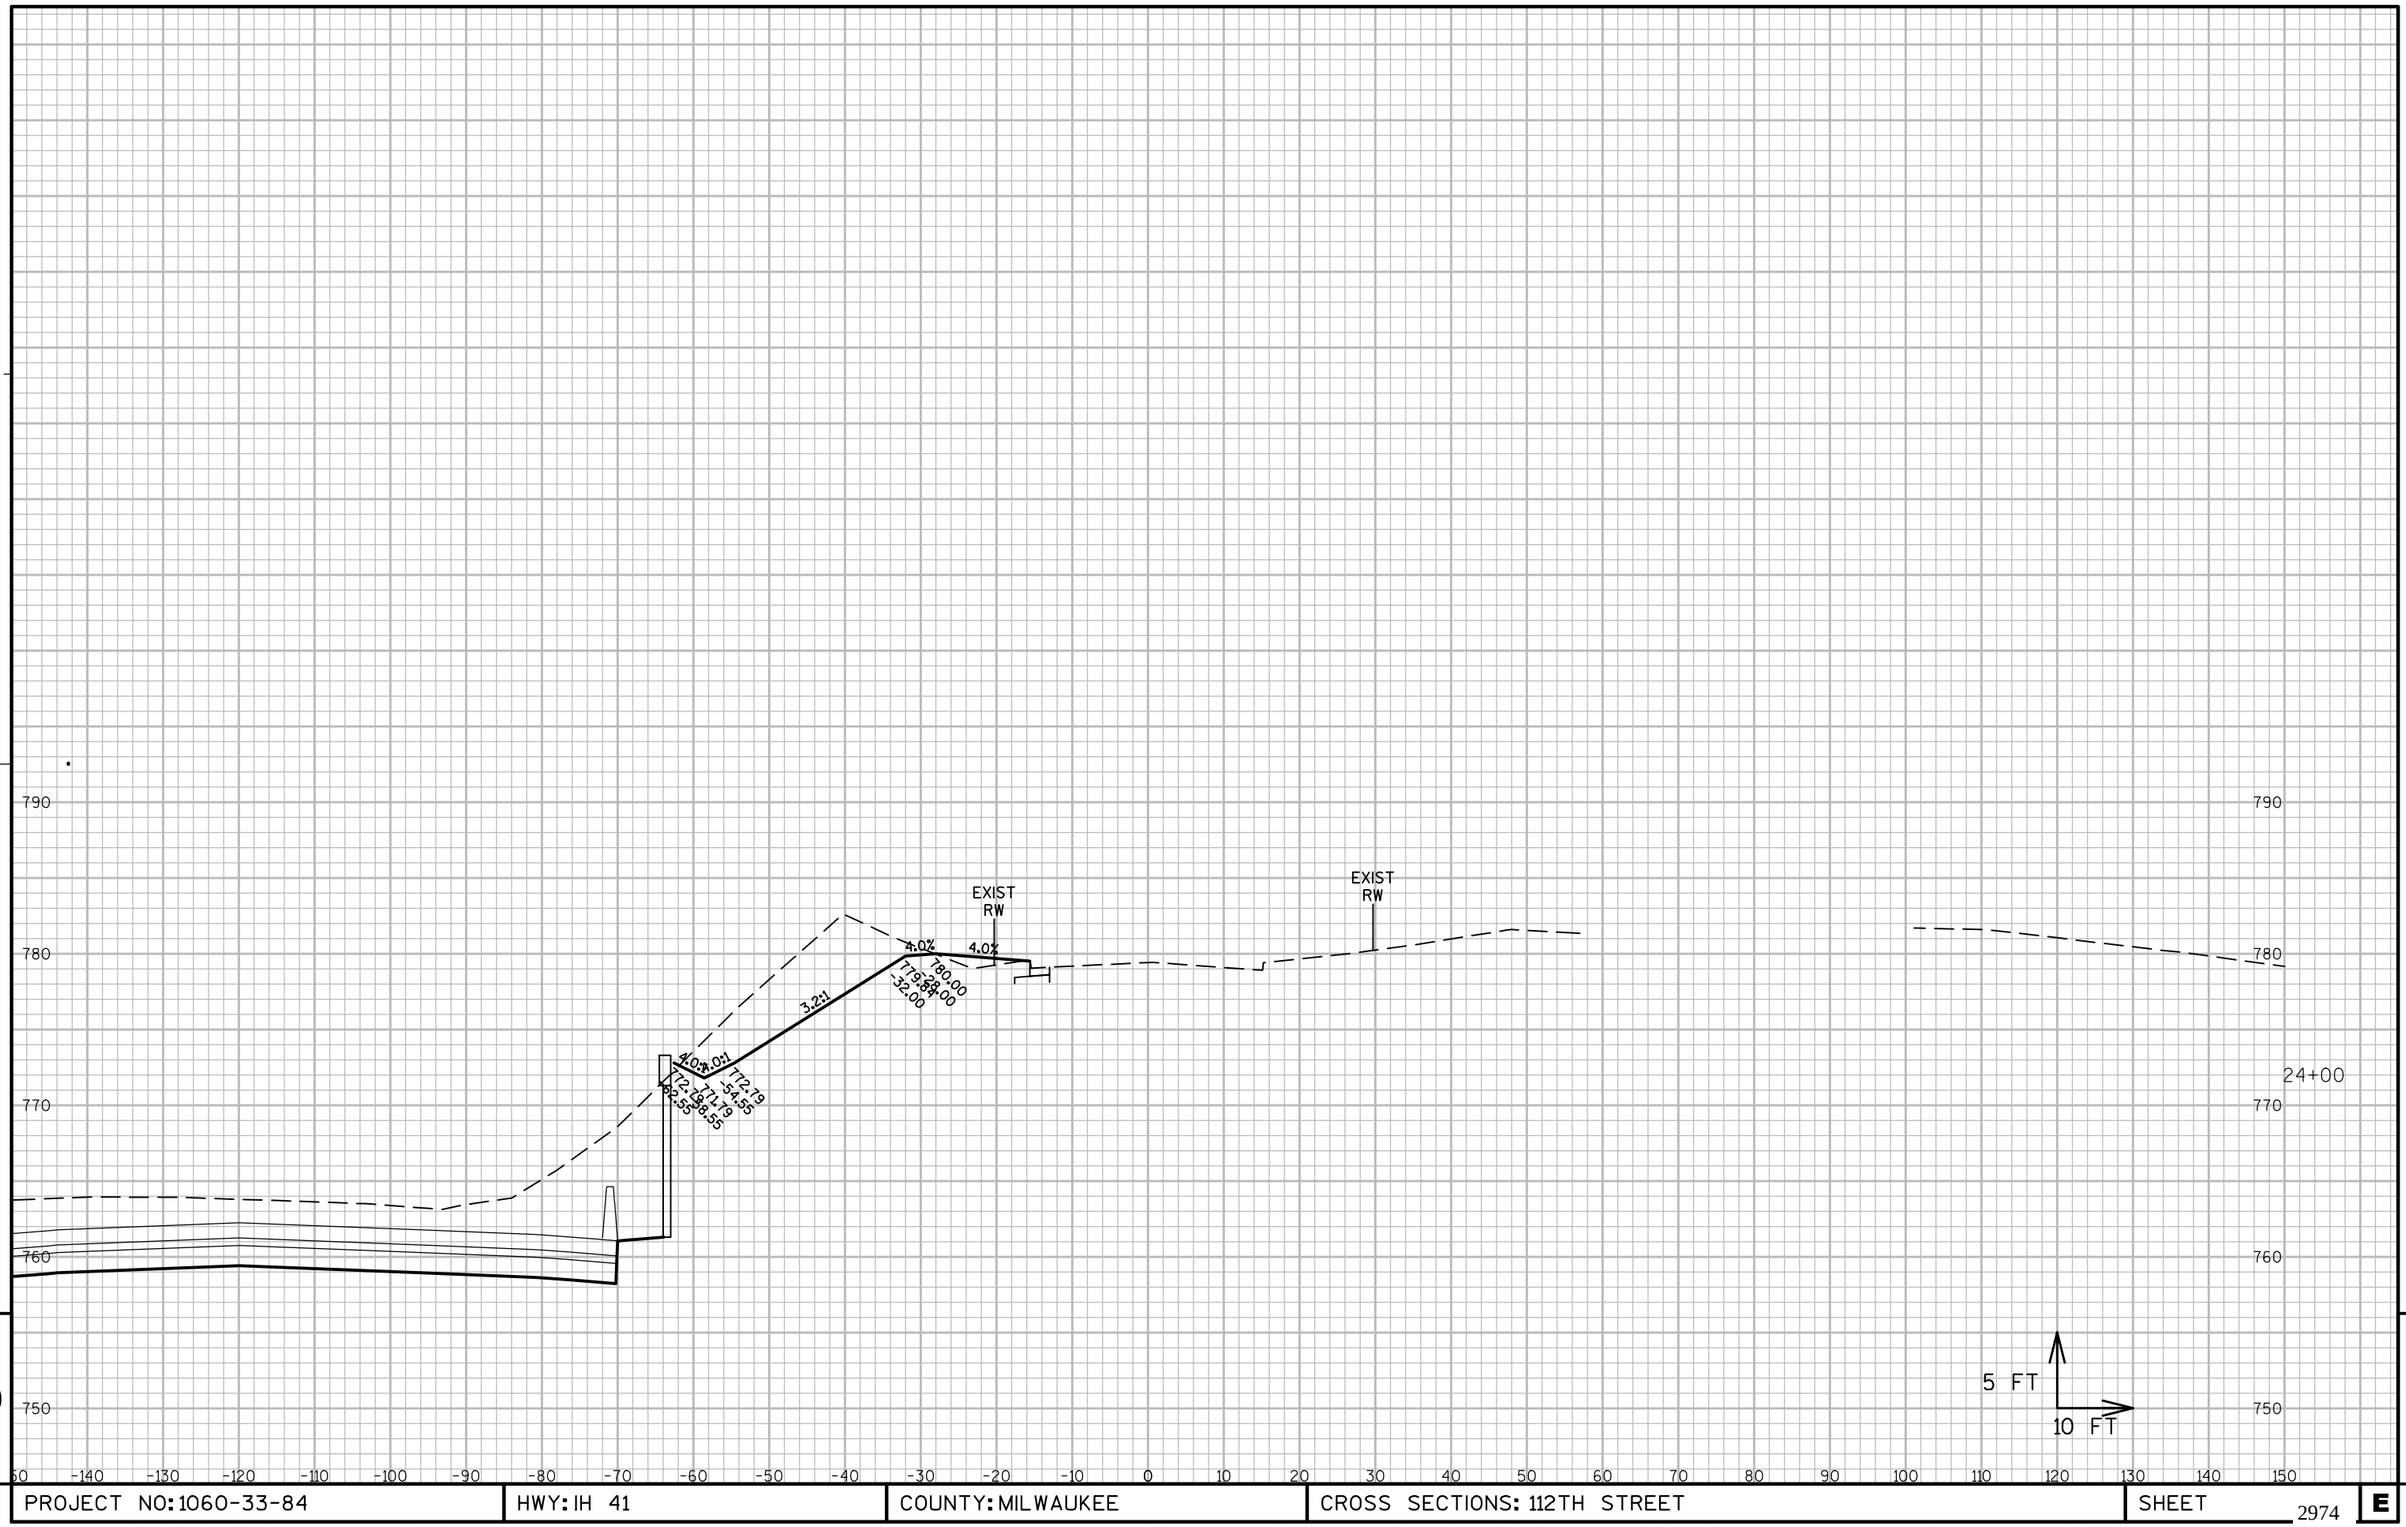

9

9

PROJECT NO: 1060-33-84	HWY: IH 41	COUNTY: MILWAUKEE	CROSS SECTIONS: 112TH STREET	SHEET 2974	E

FILE NAME : W:\PDS\C3D\10603316\84\DSN\XS\090508_XS_TB.DWG
LAYOUT NAME - 090508-TB - (17)

PLOT DATE : 2/12/2017 11:23 AM PLOT BY : AUSEN, CRAIG D PLOT NAME : PLOT SCALE : 1" = 20'_XREF

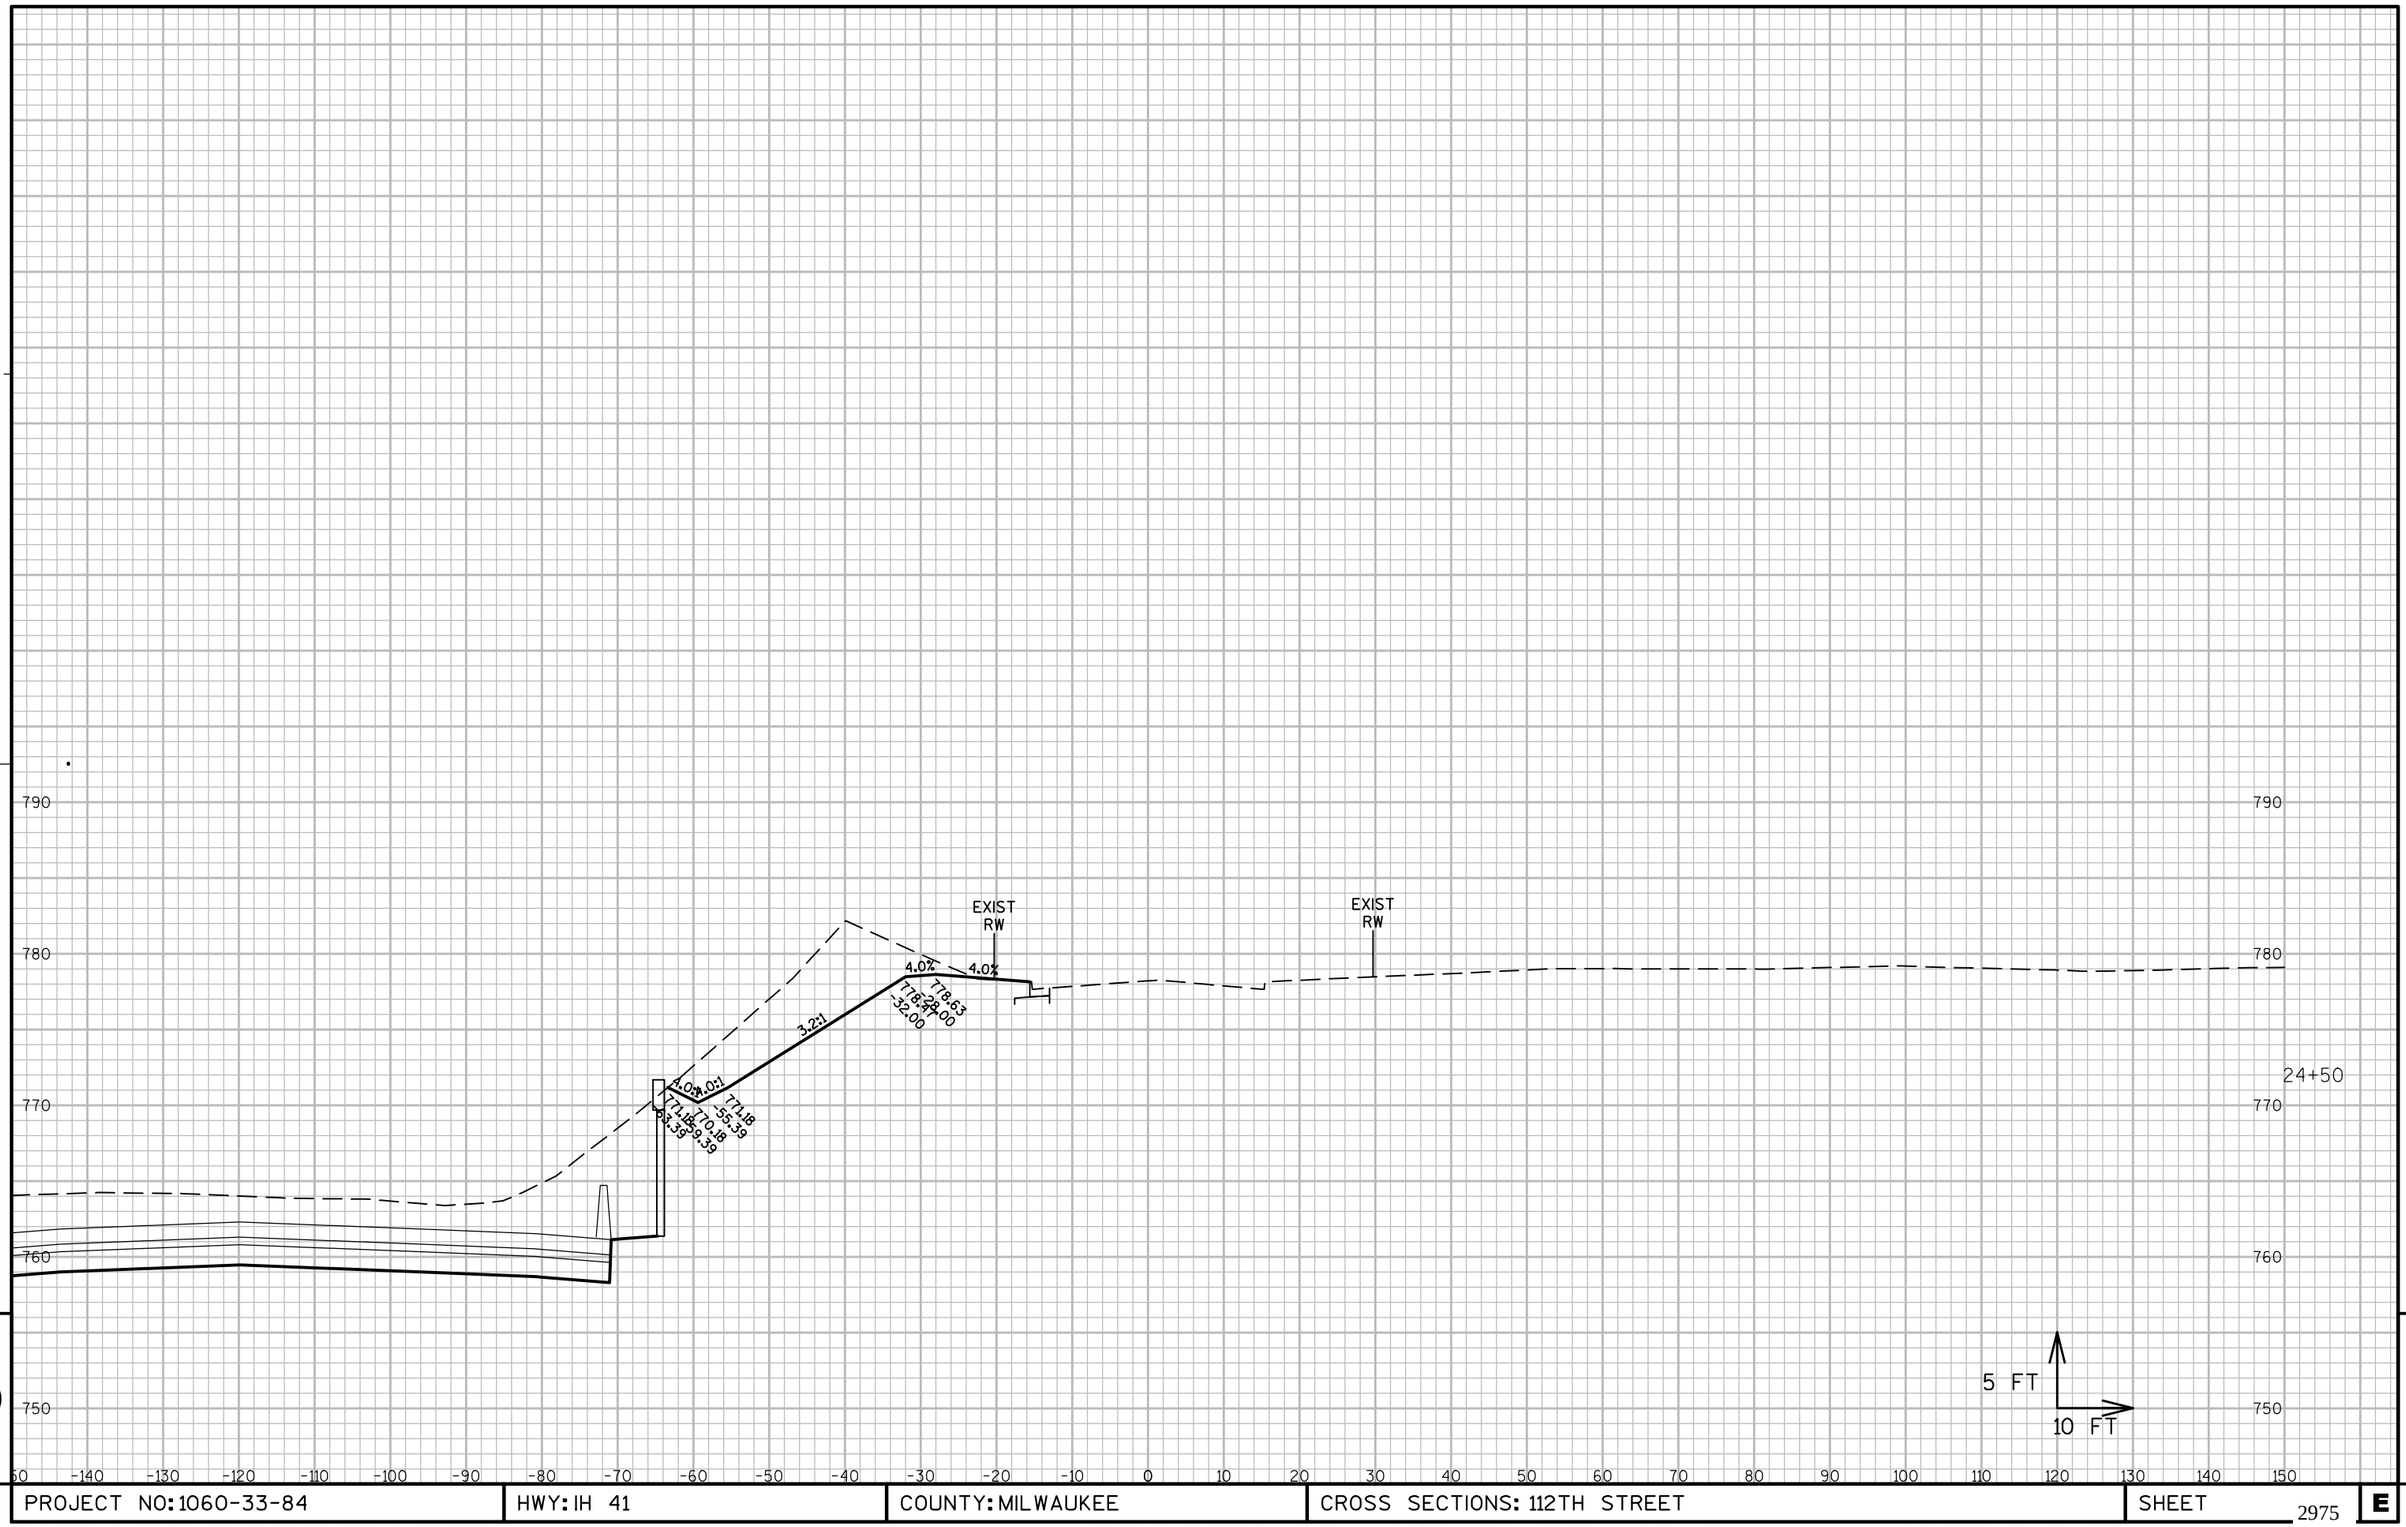

9 9

PROJECT NO: 1060-33-84	HWY: IH 41	COUNTY: MILWAUKEE	CROSS SECTIONS: 112TH STREET	SHEET 2975 E

FILE NAME : W:\PDS\C3D\10603316\84\DSN\XS\090508_XS_TB.DWG
LAYOUT NAME - 090508-TB - (18)

PLOT DATE : 2/12/2017 11:23 AM PLOT BY : AUSEN, CRAIG D PLOT NAME : PLOT SCALE : 1" = 20'_XREF

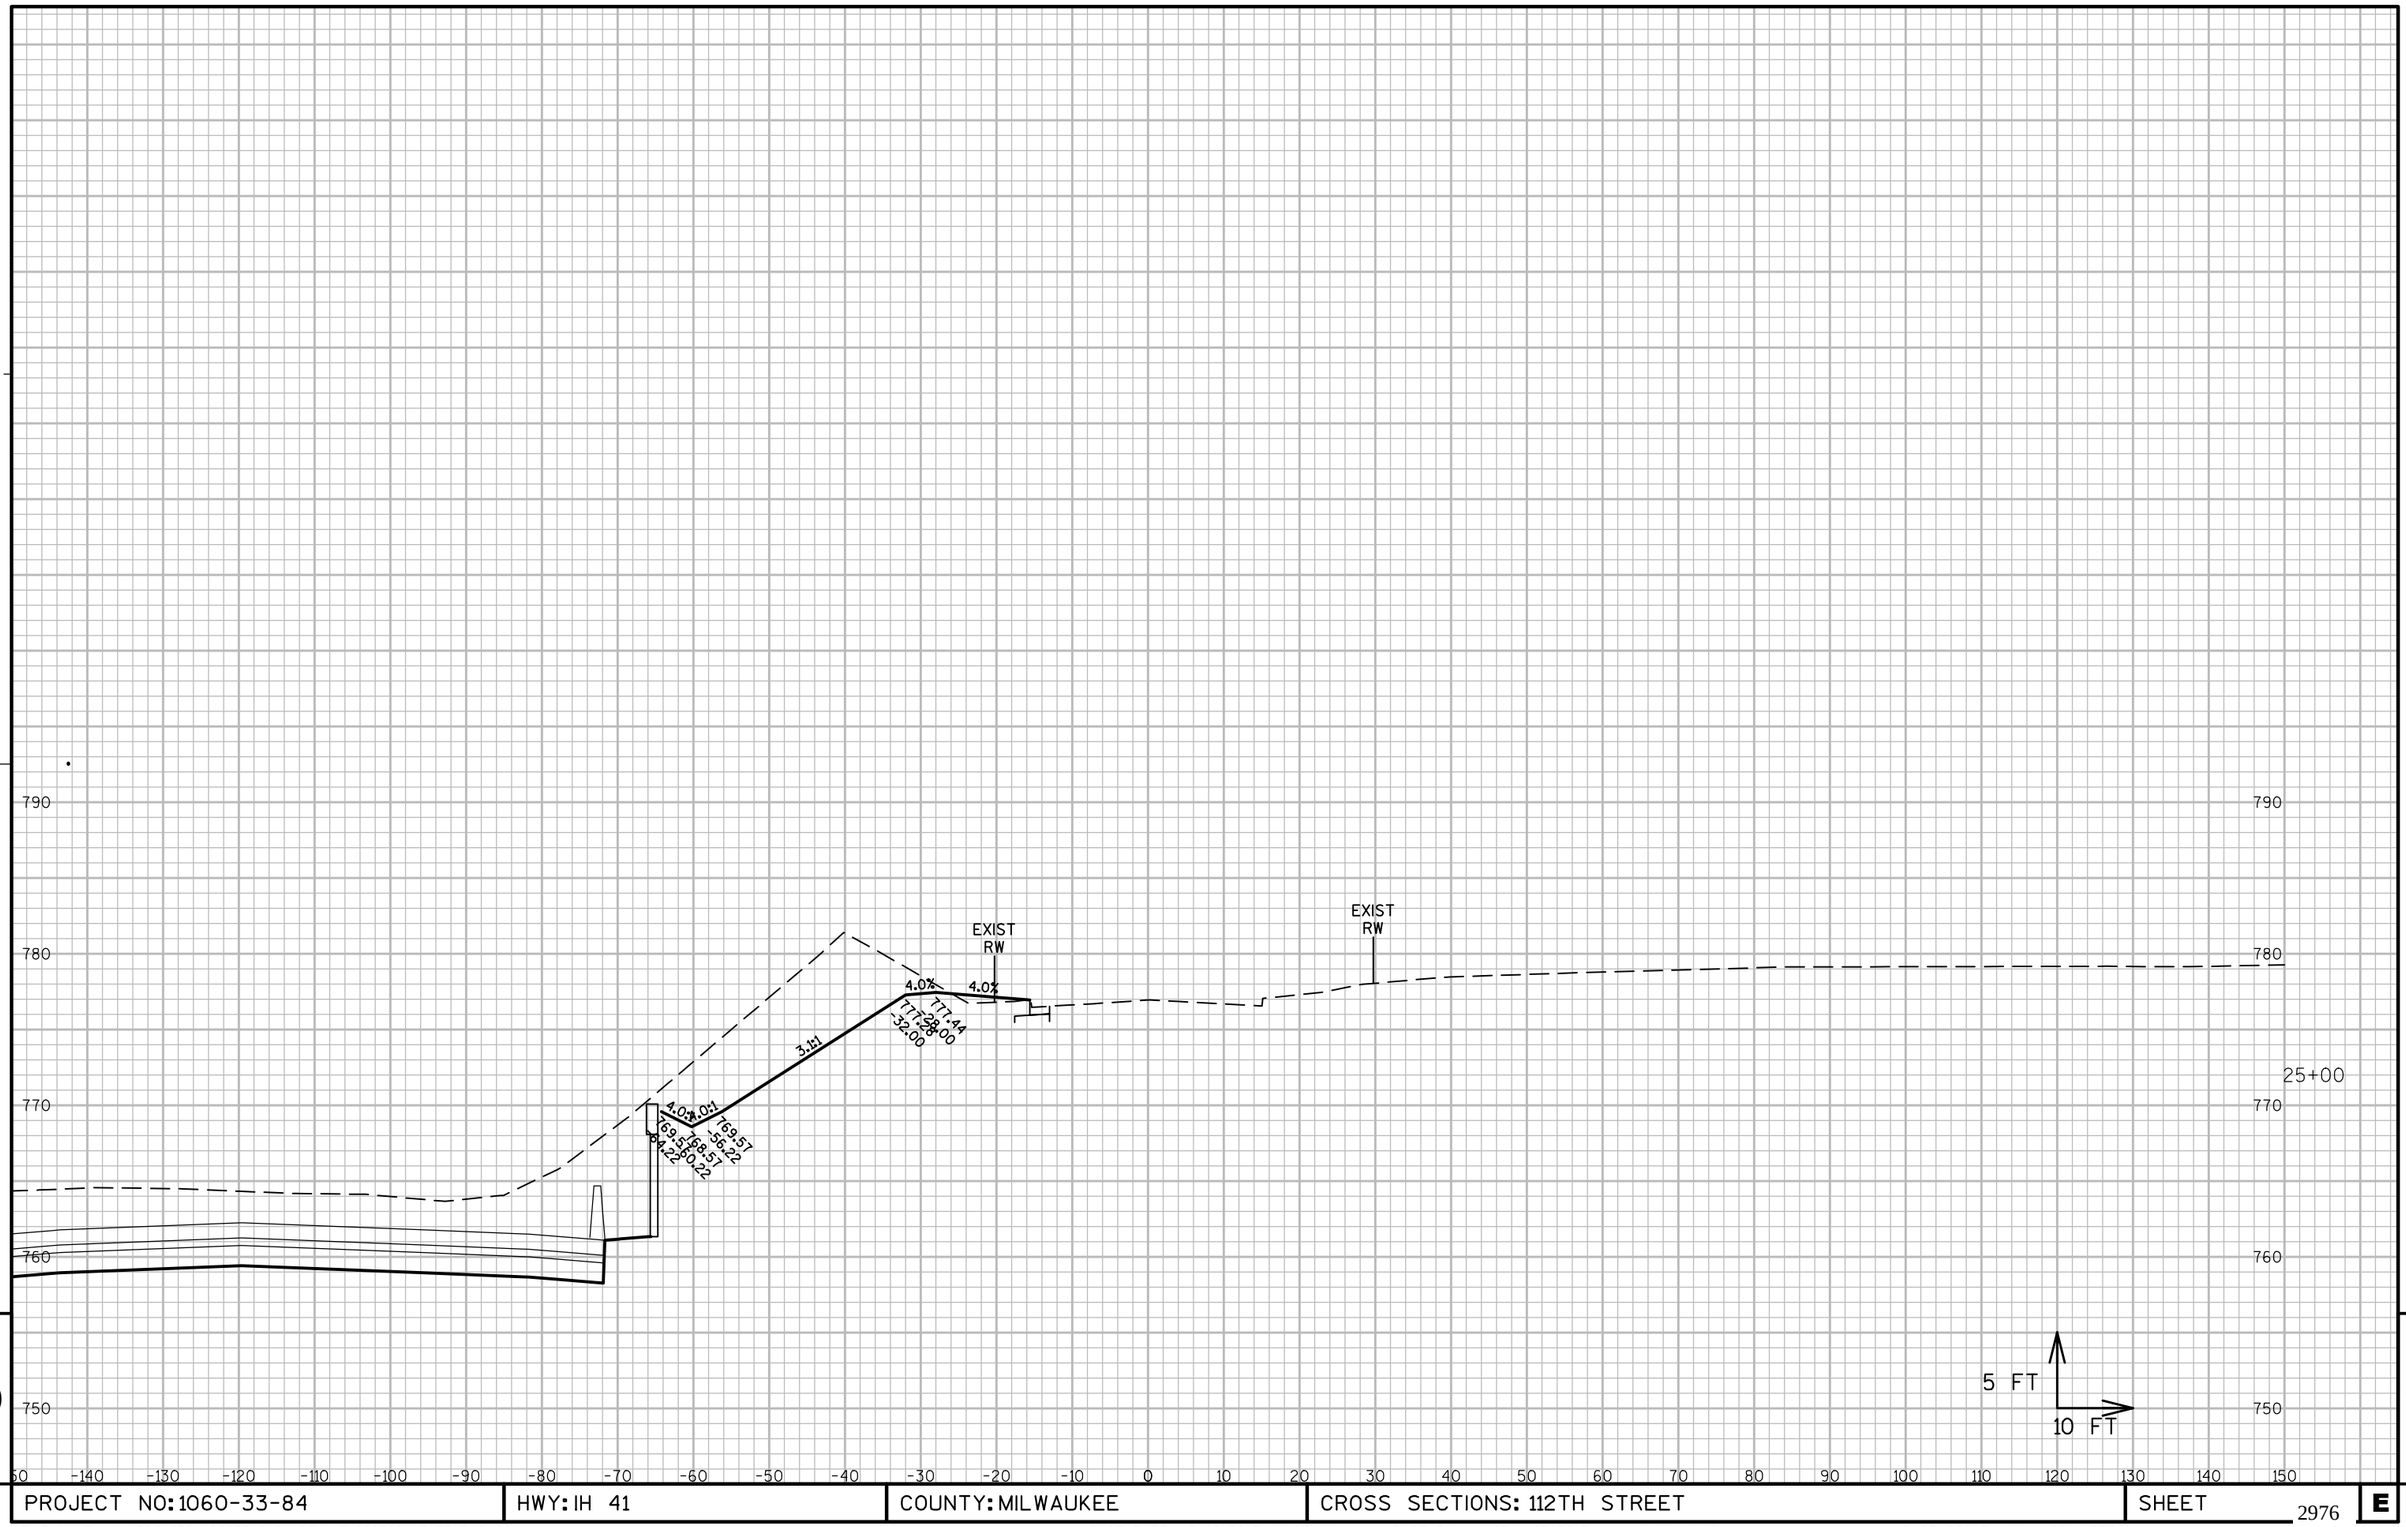

9 9

PROJECT NO: 1060-33-84	HWY: IH 41	COUNTY: MILWAUKEE	CROSS SECTIONS: 112TH STREET	SHEET 2976 E

FILE NAME : W:\PDS\C3D\10603316\84\DSN\XS\090508_XS_TB.DWG
LAYOUT NAME - 090508-TB - (19)

PLOT DATE : 2/12/2017 11:23 AM PLOT BY : AUSEN, CRAIG D PLOT NAME : PLOT SCALE : 1" = 20'_XREF

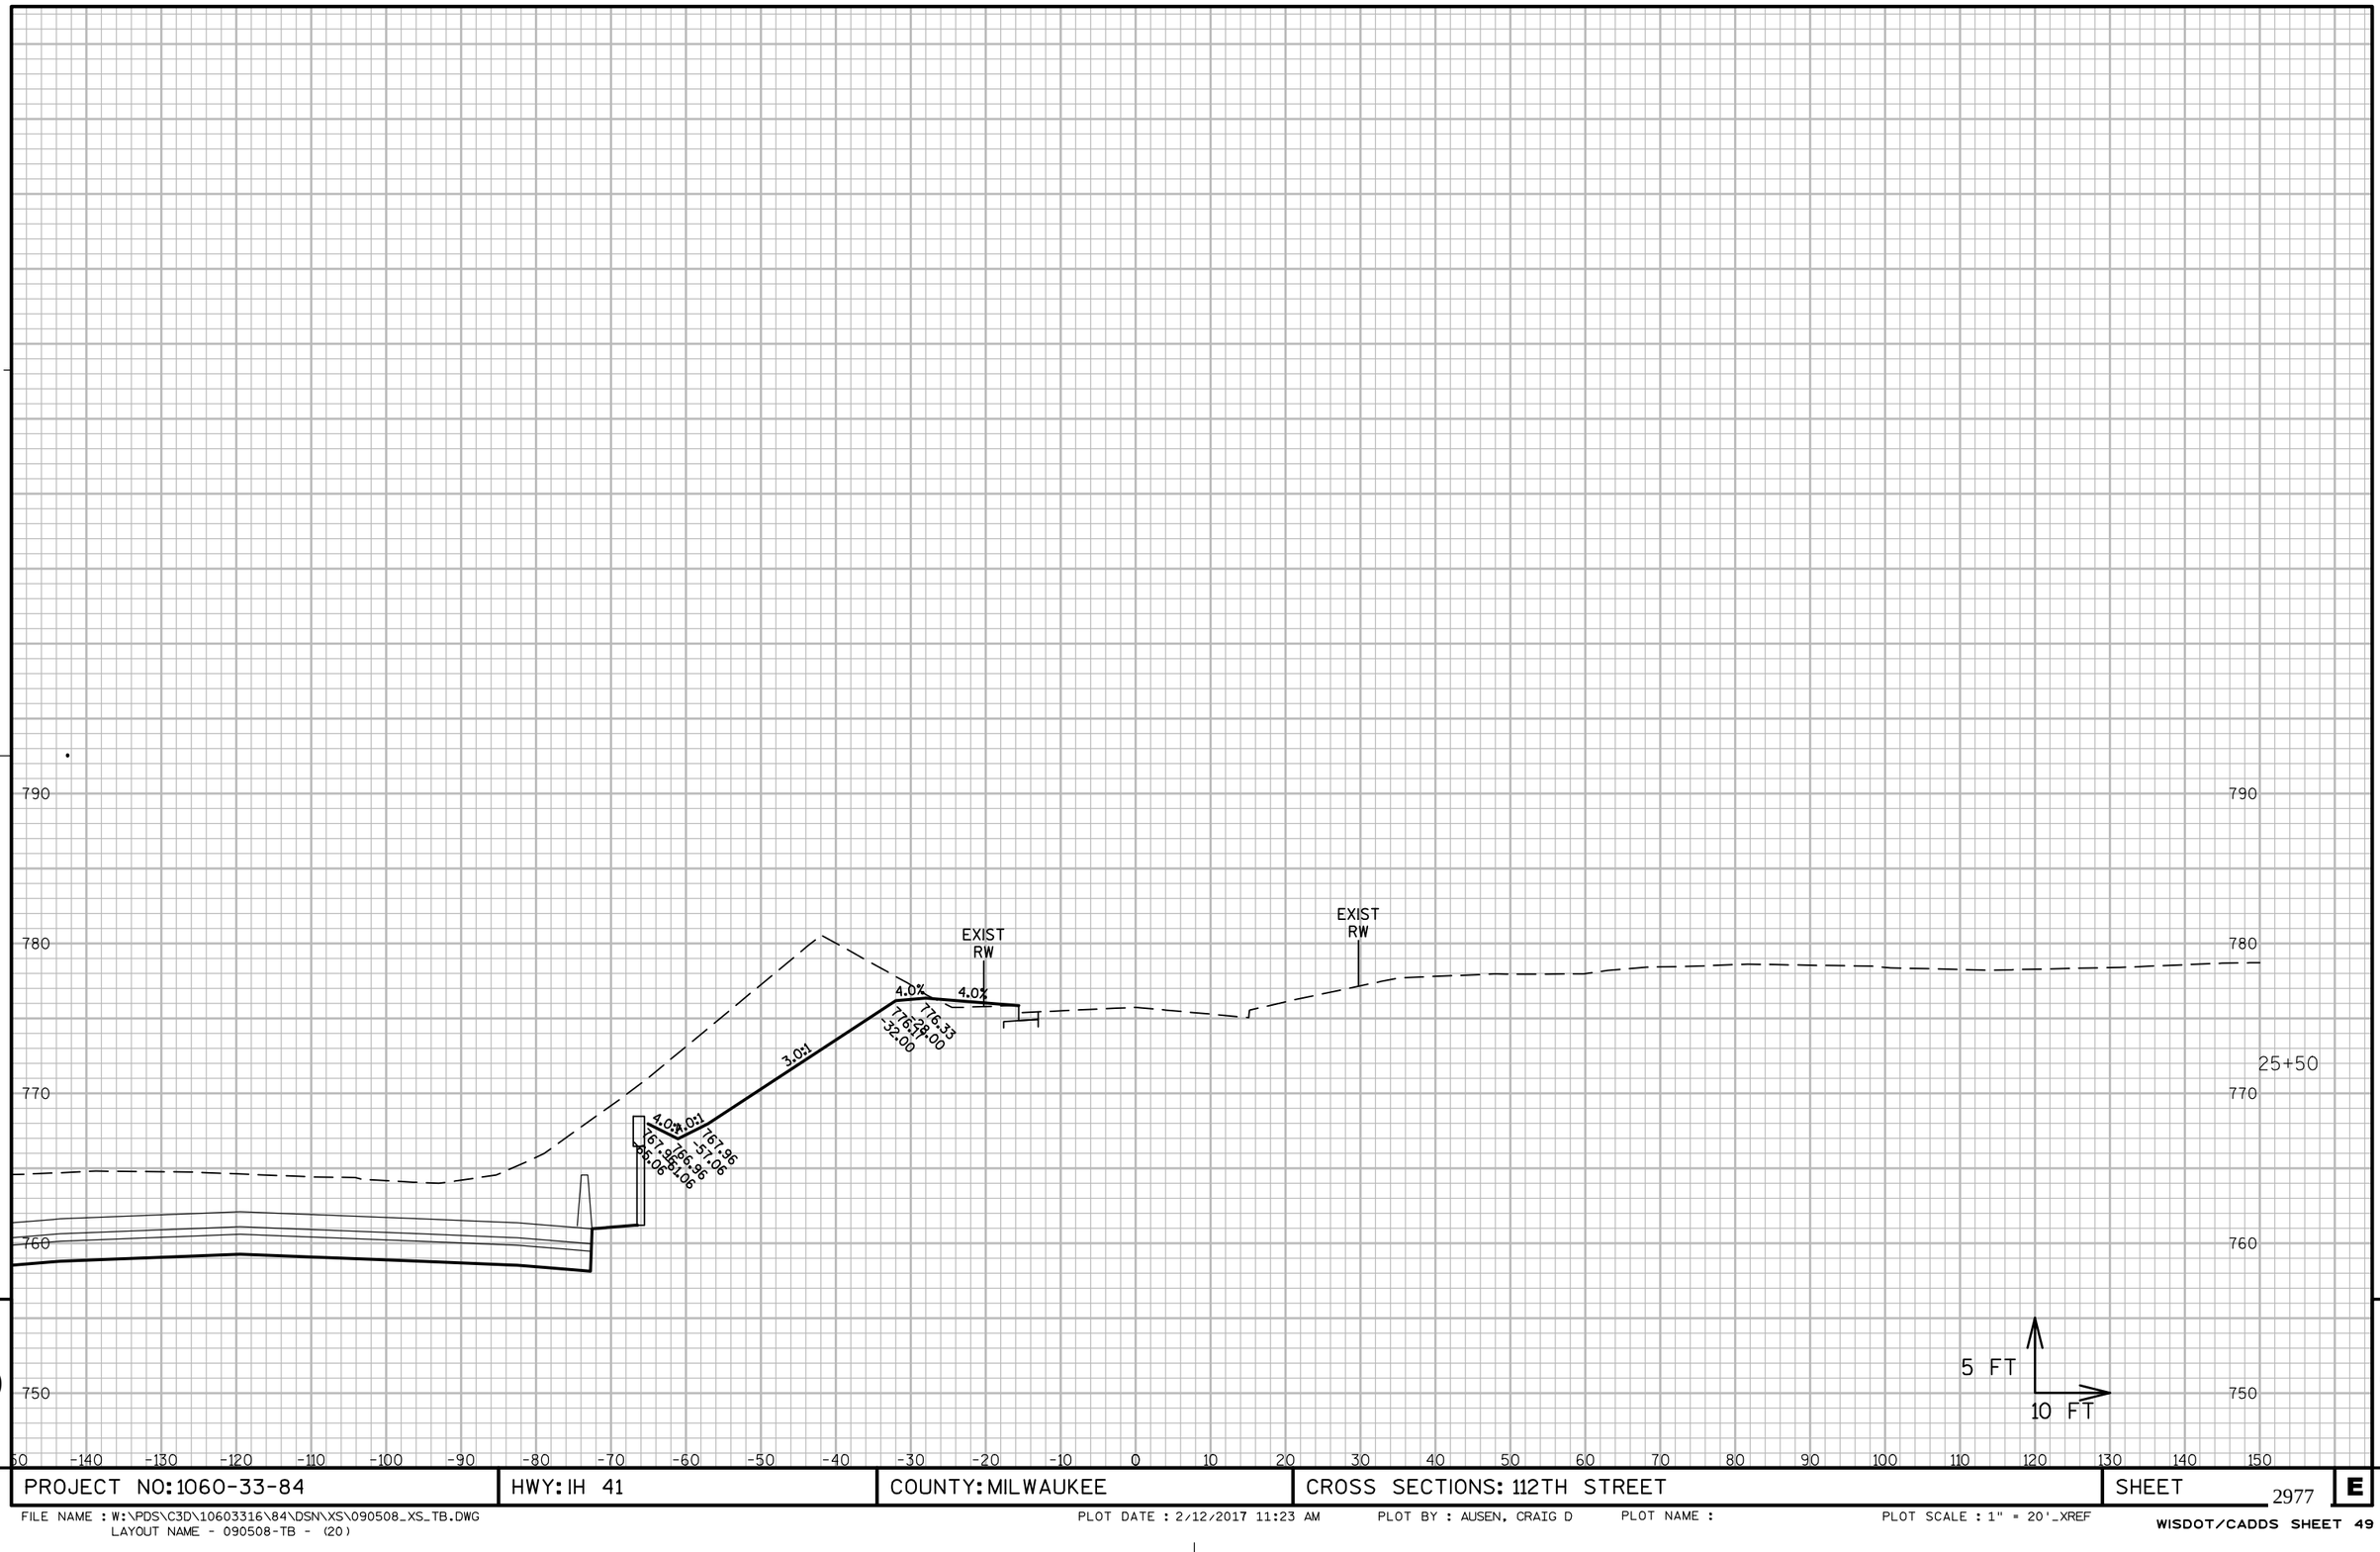

9 9

PROJECT NO: 1060-33-84	HWY: IH 41	COUNTY: MILWAUKEE	CROSS SECTIONS: 112TH STREET	SHEET 2977 E

FILE NAME : W:\PDS\C3D\10603316\84\DSN\XS\090508_XS_TB.DWG
LAYOUT NAME - 090508-TB - (20)

PLOT DATE : 2/12/2017 11:23 AM PLOT BY : AUSEN, CRAIG D PLOT NAME : PLOT SCALE : 1" = 20'_XREF

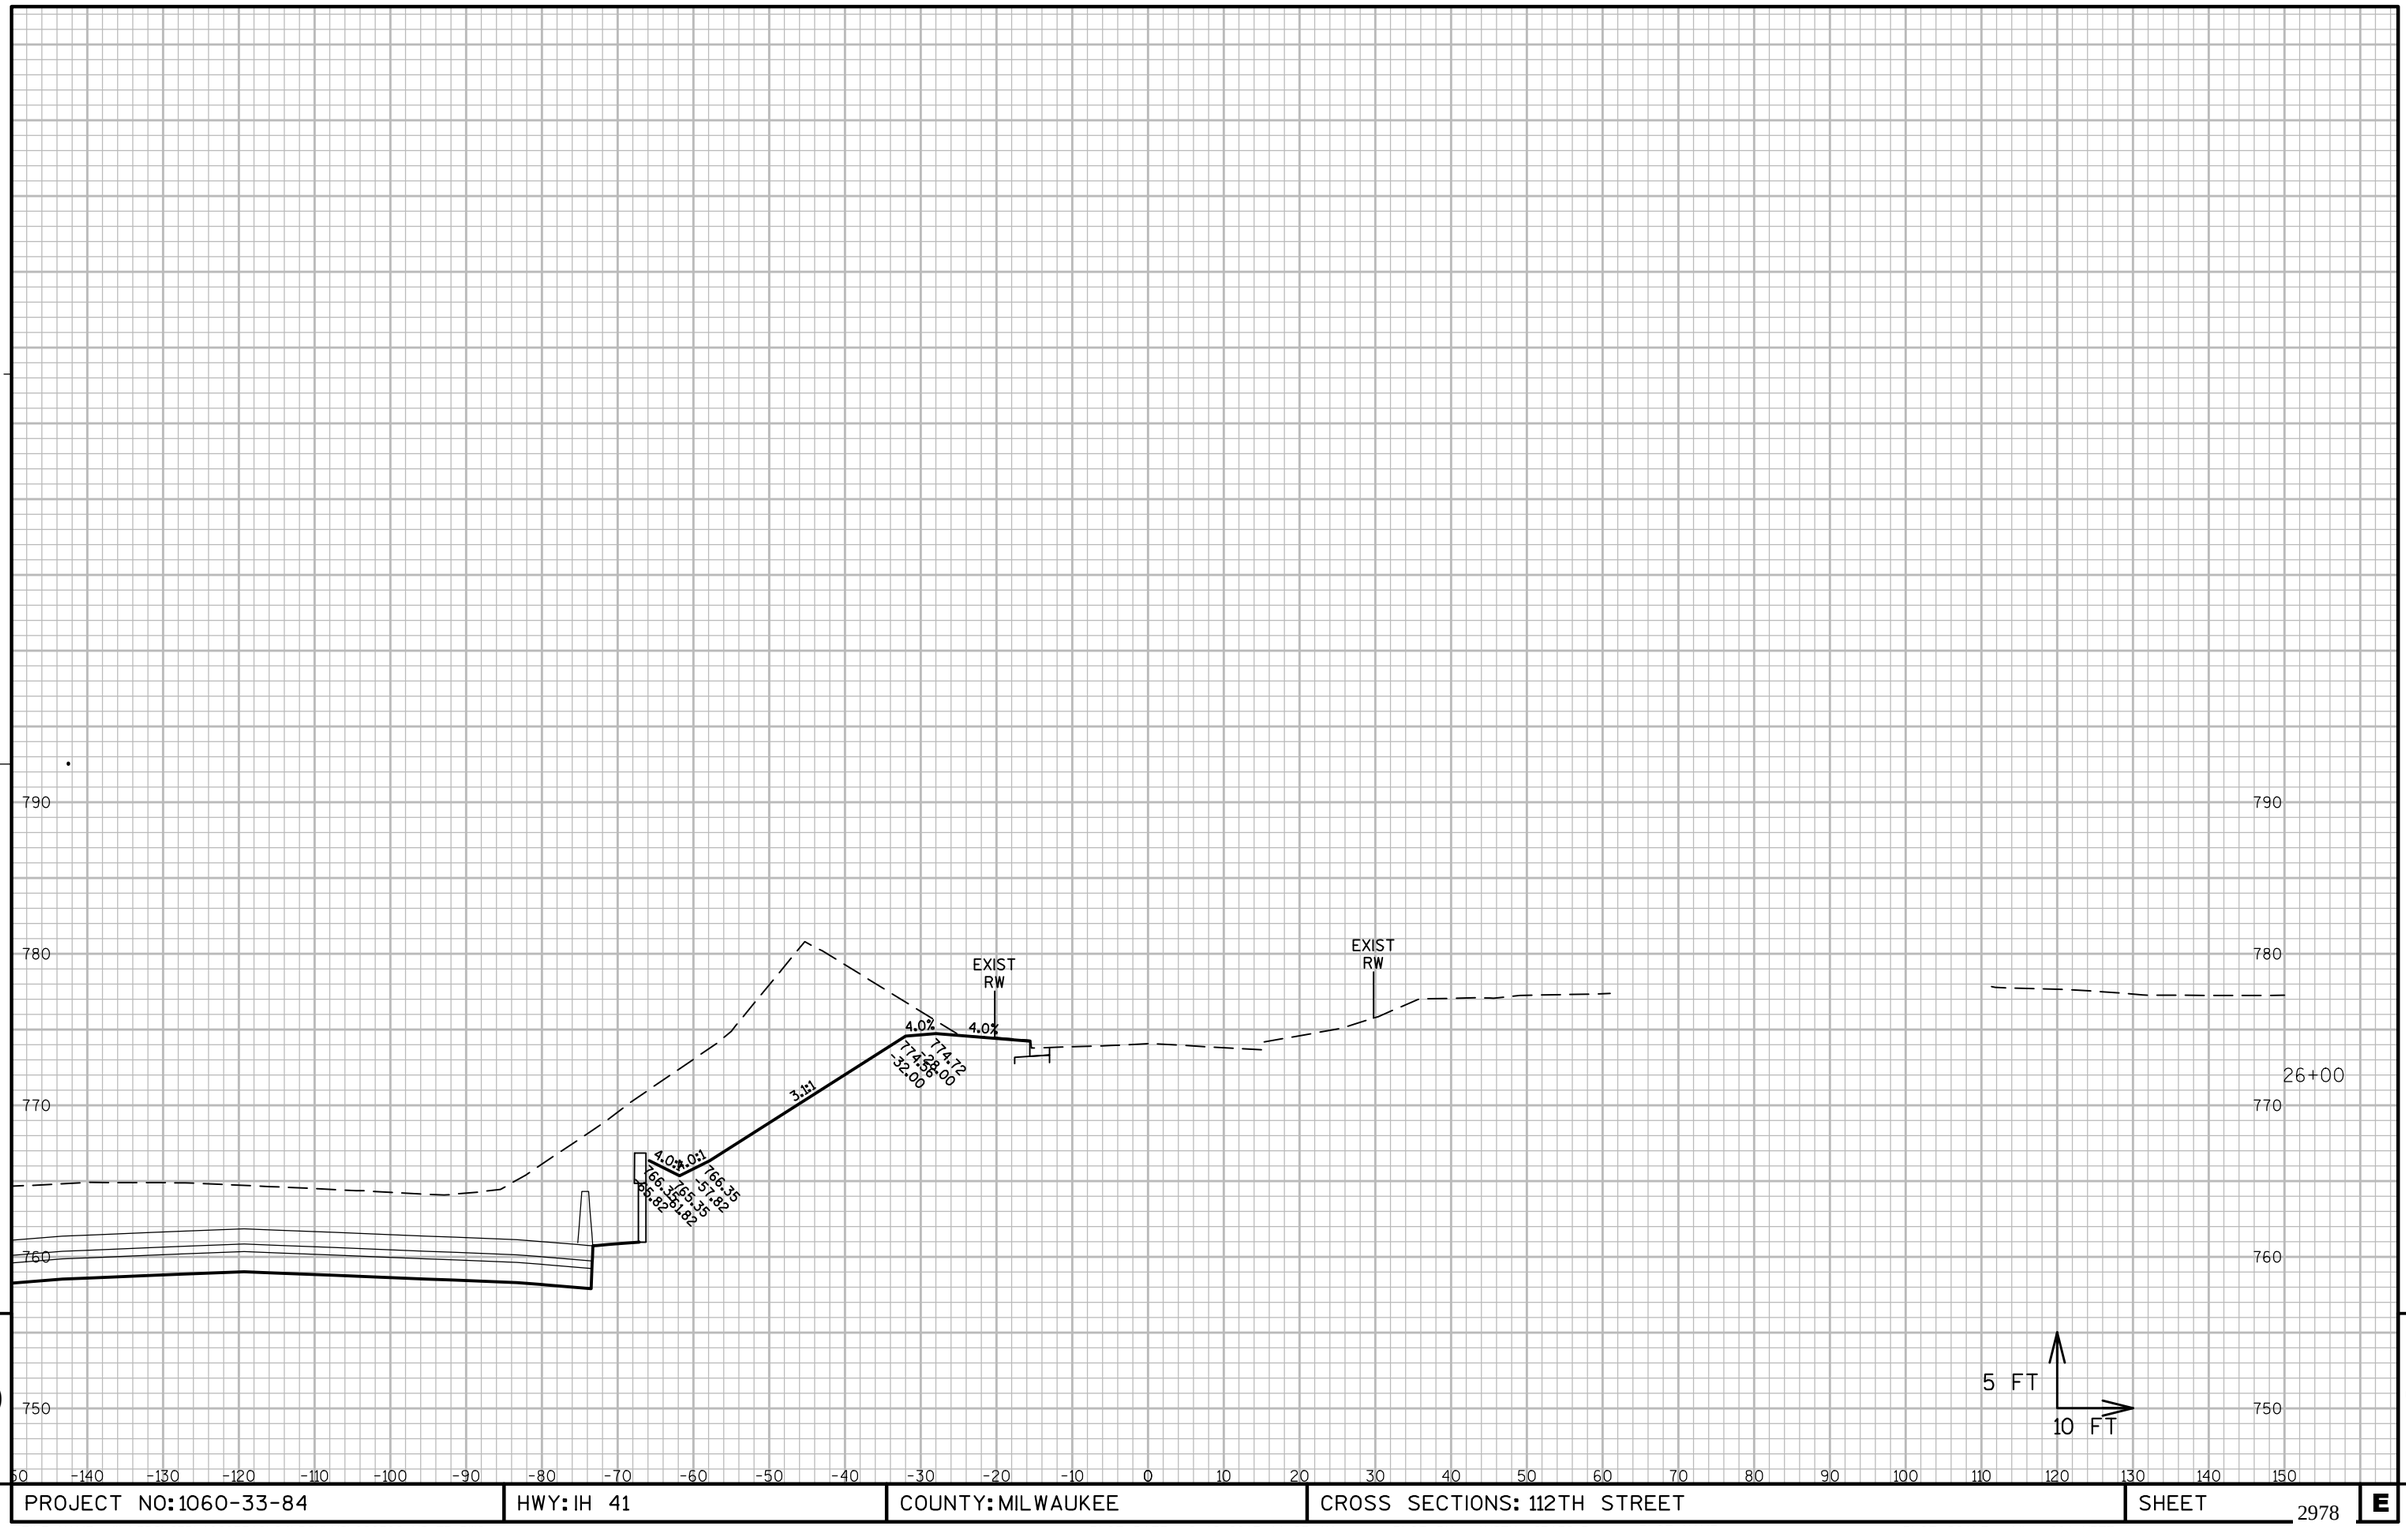

9

9

PROJECT NO: 1060-33-84	HWY: IH 41	COUNTY: MILWAUKEE	CROSS SECTIONS: 112TH STREET	SHEET 2978 E

FILE NAME : W:\PDS\C3D\10603316\84\DSN\XS\090508_XS_TB.DWG
LAYOUT NAME - 090508-TB - (21)

PLOT DATE : 2/12/2017 11:23 AM PLOT BY : AUSEN, CRAIG D PLOT NAME : PLOT SCALE : 1" = 20'_XREF

WISDOT/CADDS SHEET 49

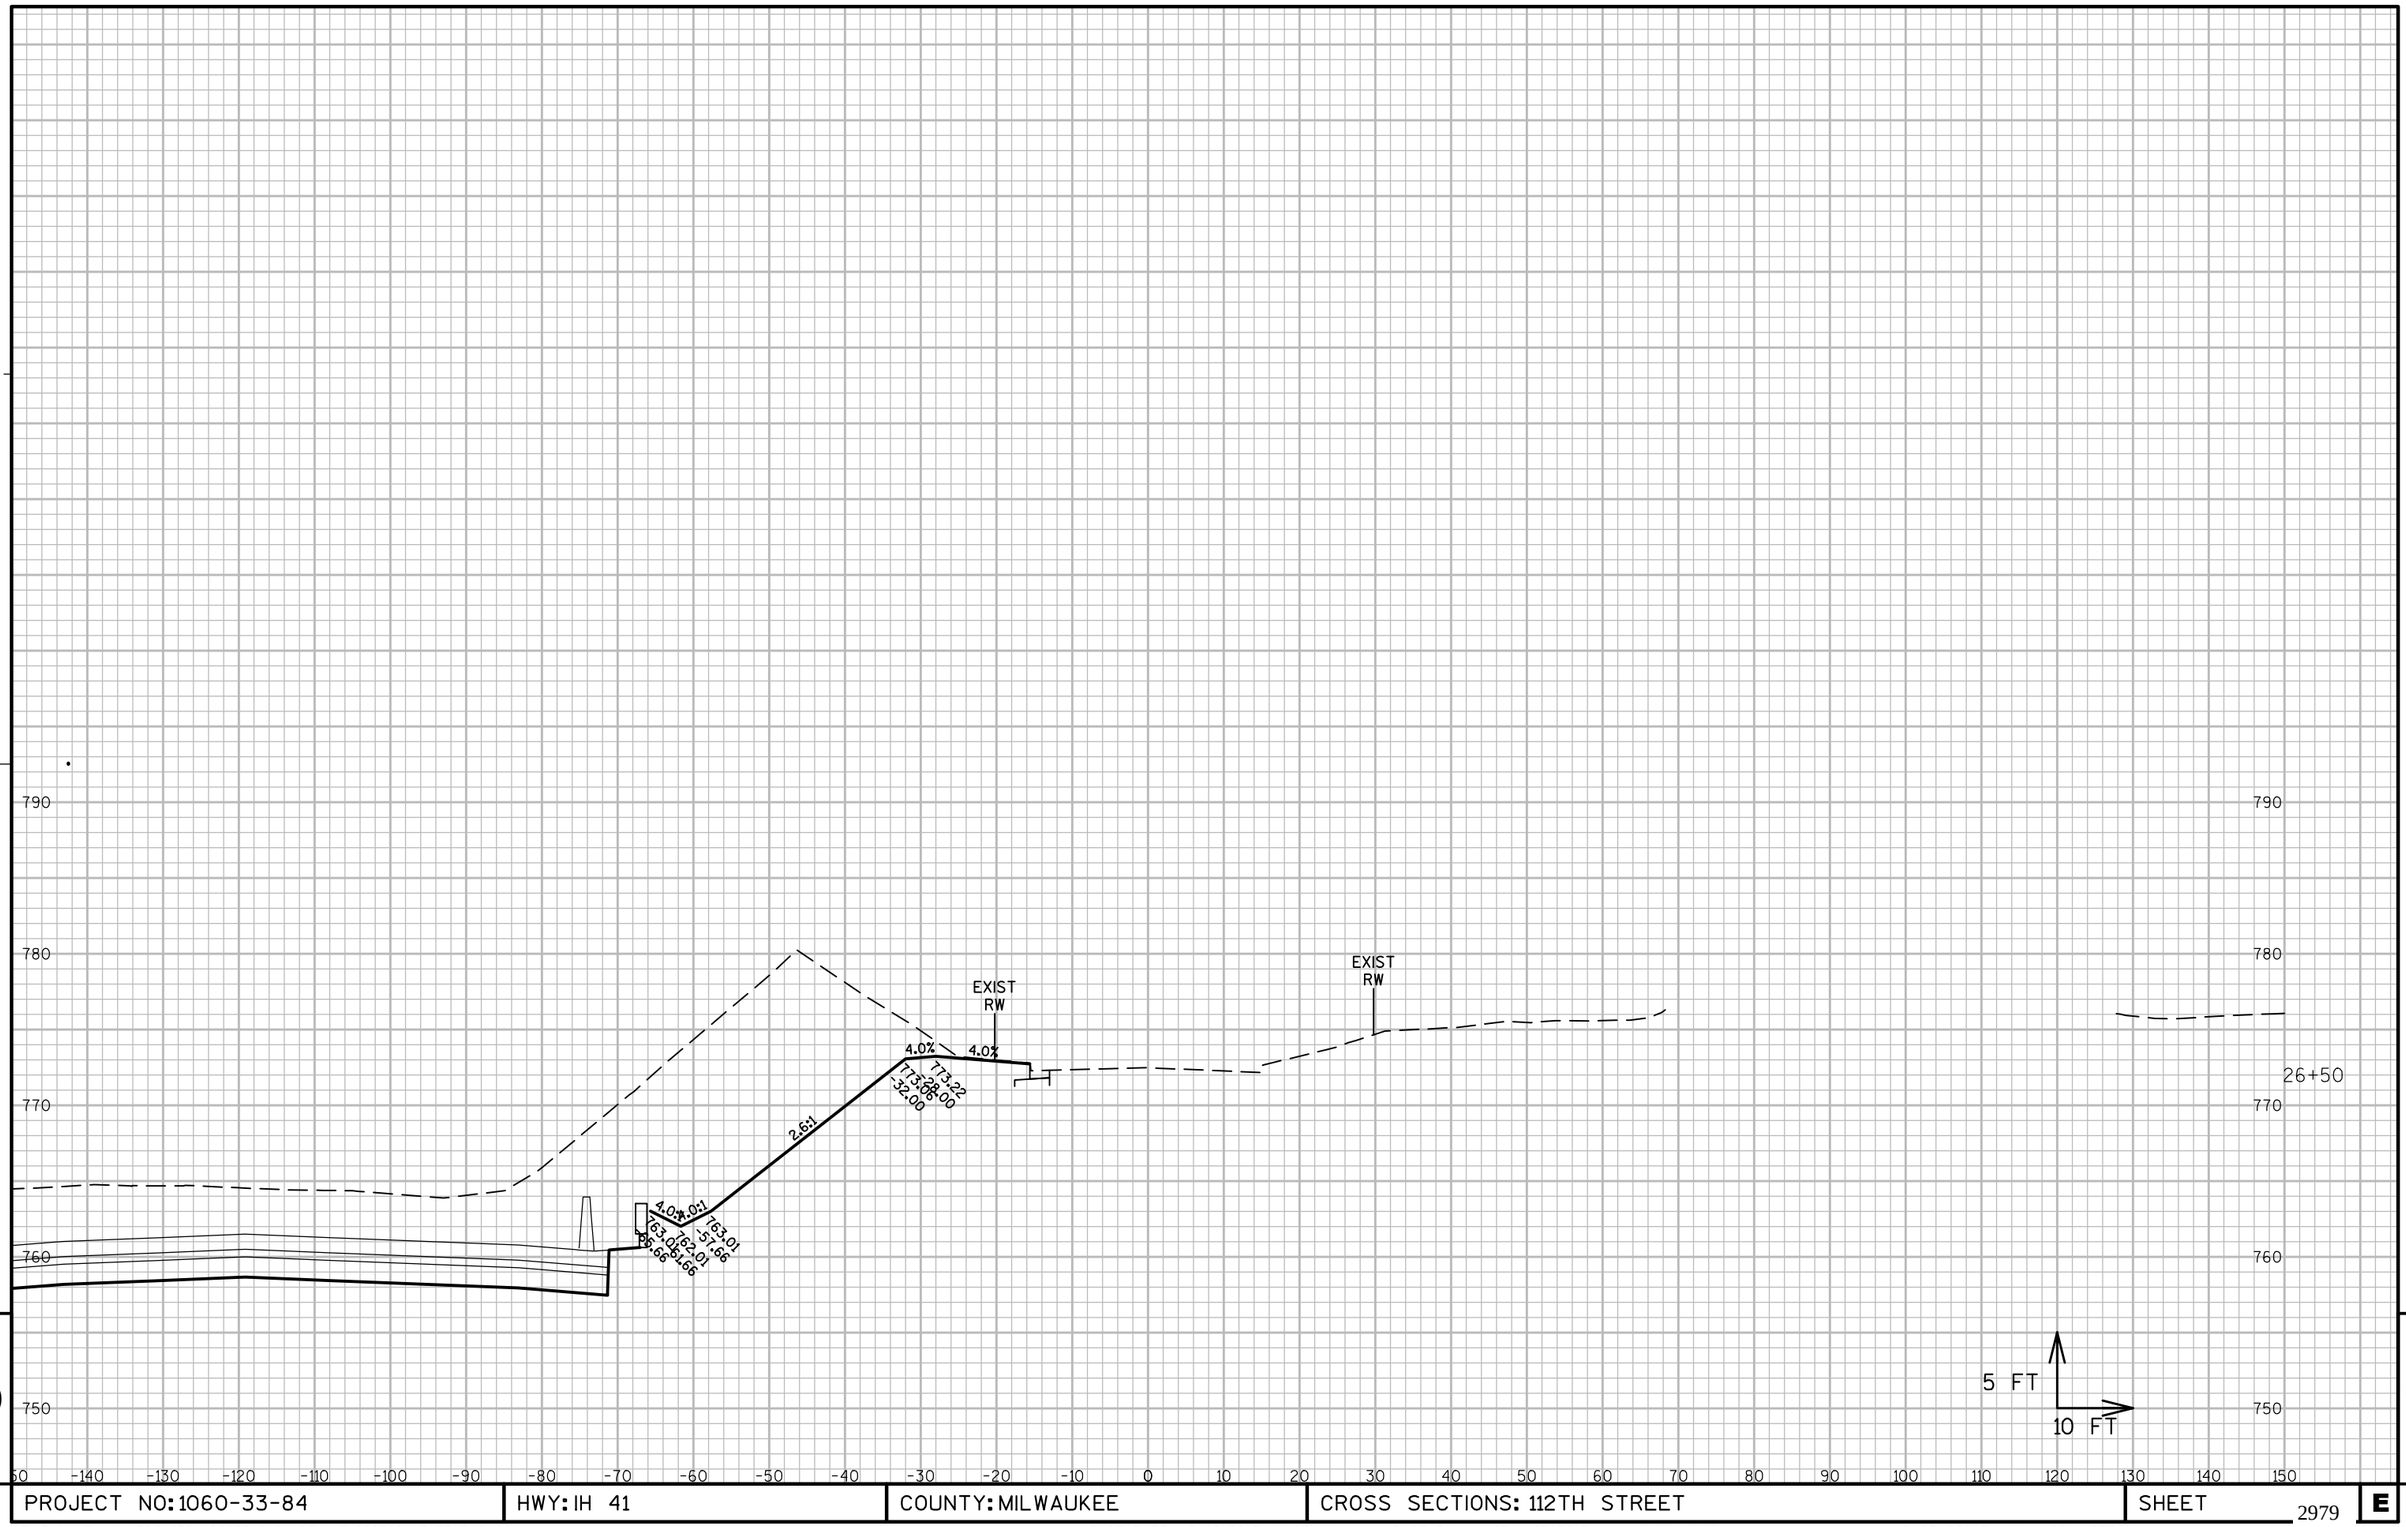

9

9

PROJECT NO: 1060-33-84	HWY: IH 41	COUNTY: MILWAUKEE	CROSS SECTIONS: 112TH STREET	SHEET 2979 E

FILE NAME : W:\PDS\C3D\10603316\84\DSN\XS\090508_XS_TB.DWG
LAYOUT NAME - 090508-TB - (22)

PLOT DATE : 2/12/2017 11:23 AM PLOT BY : AUSEN, CRAIG D PLOT NAME : PLOT SCALE : 1" = 20'_XREF

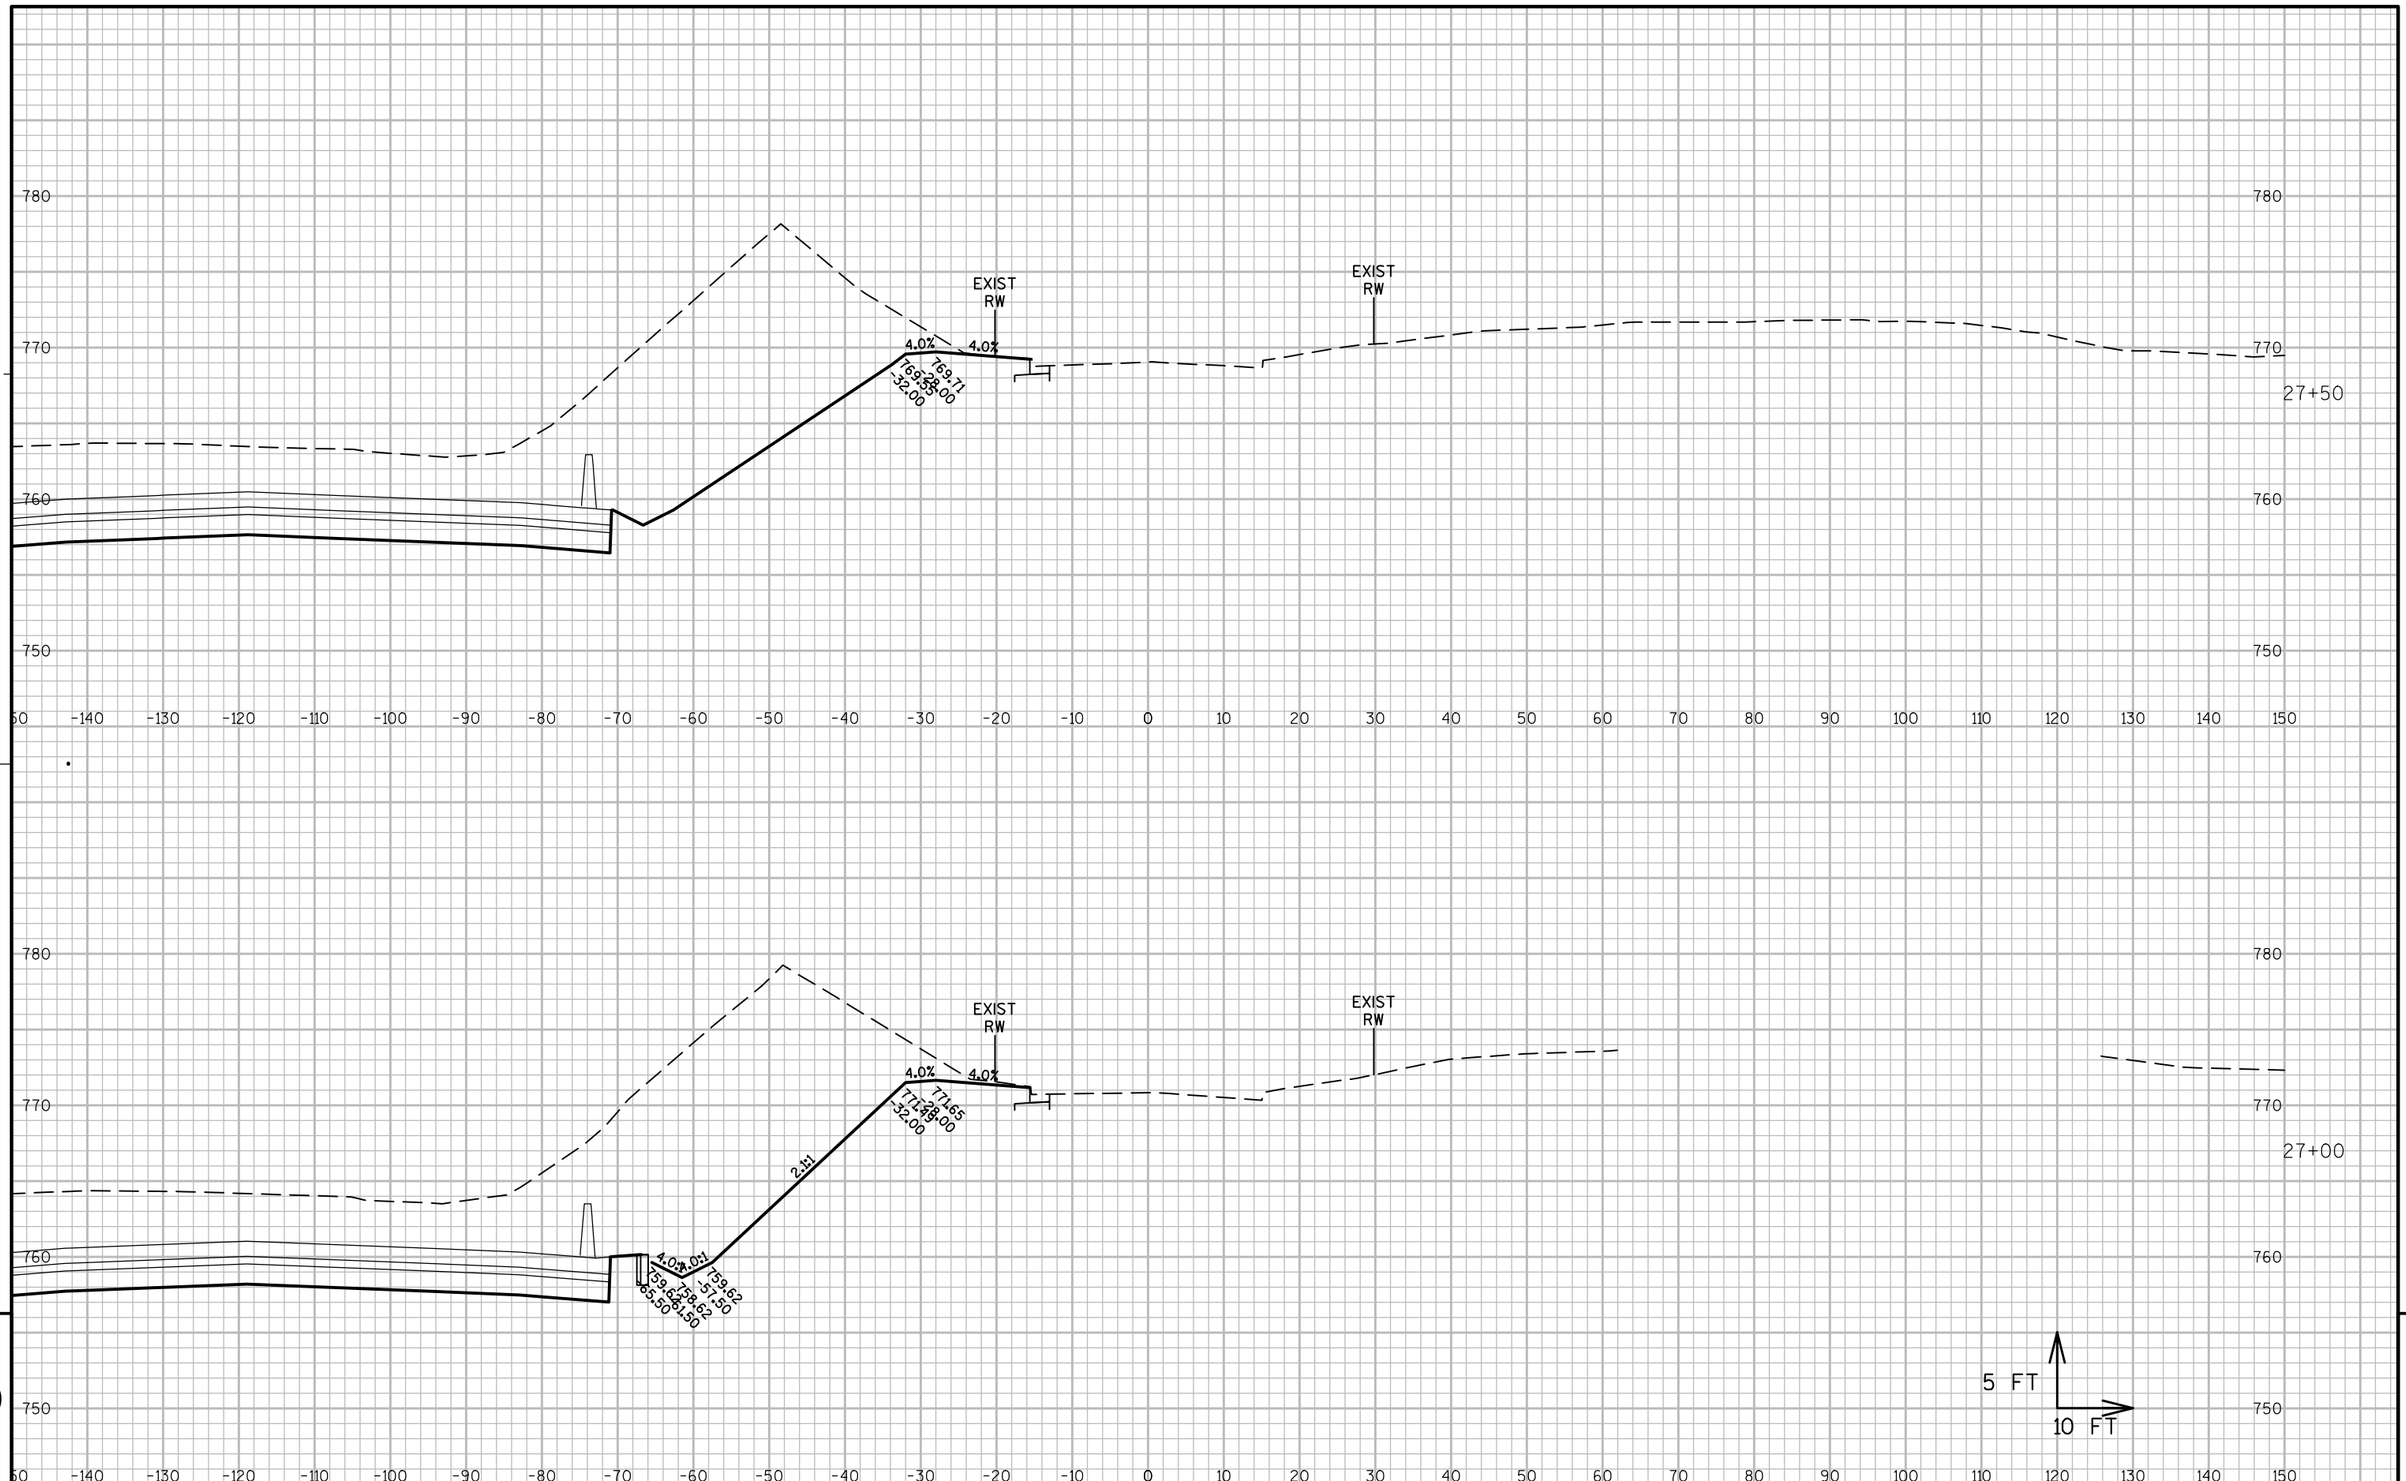

PROJECT NO: 1060-33-84	HWY: IH 41	COUNTY: MILWAUKEE	CROSS SECTIONS: 112TH STREET	SHEET 2980 E

FILE NAME : W:\PDS\C3D\10603316\84\DSN\XS\090508_XS_TB.DWG
LAYOUT NAME - 090508-TB - (23)

PLOT DATE : 2/12/2017 11:23 AM PLOT BY : AUSEN, CRAIG D PLOT NAME : PLOT SCALE : 1" = 20'_XREF

WISDOT/CADDS SHEET 49

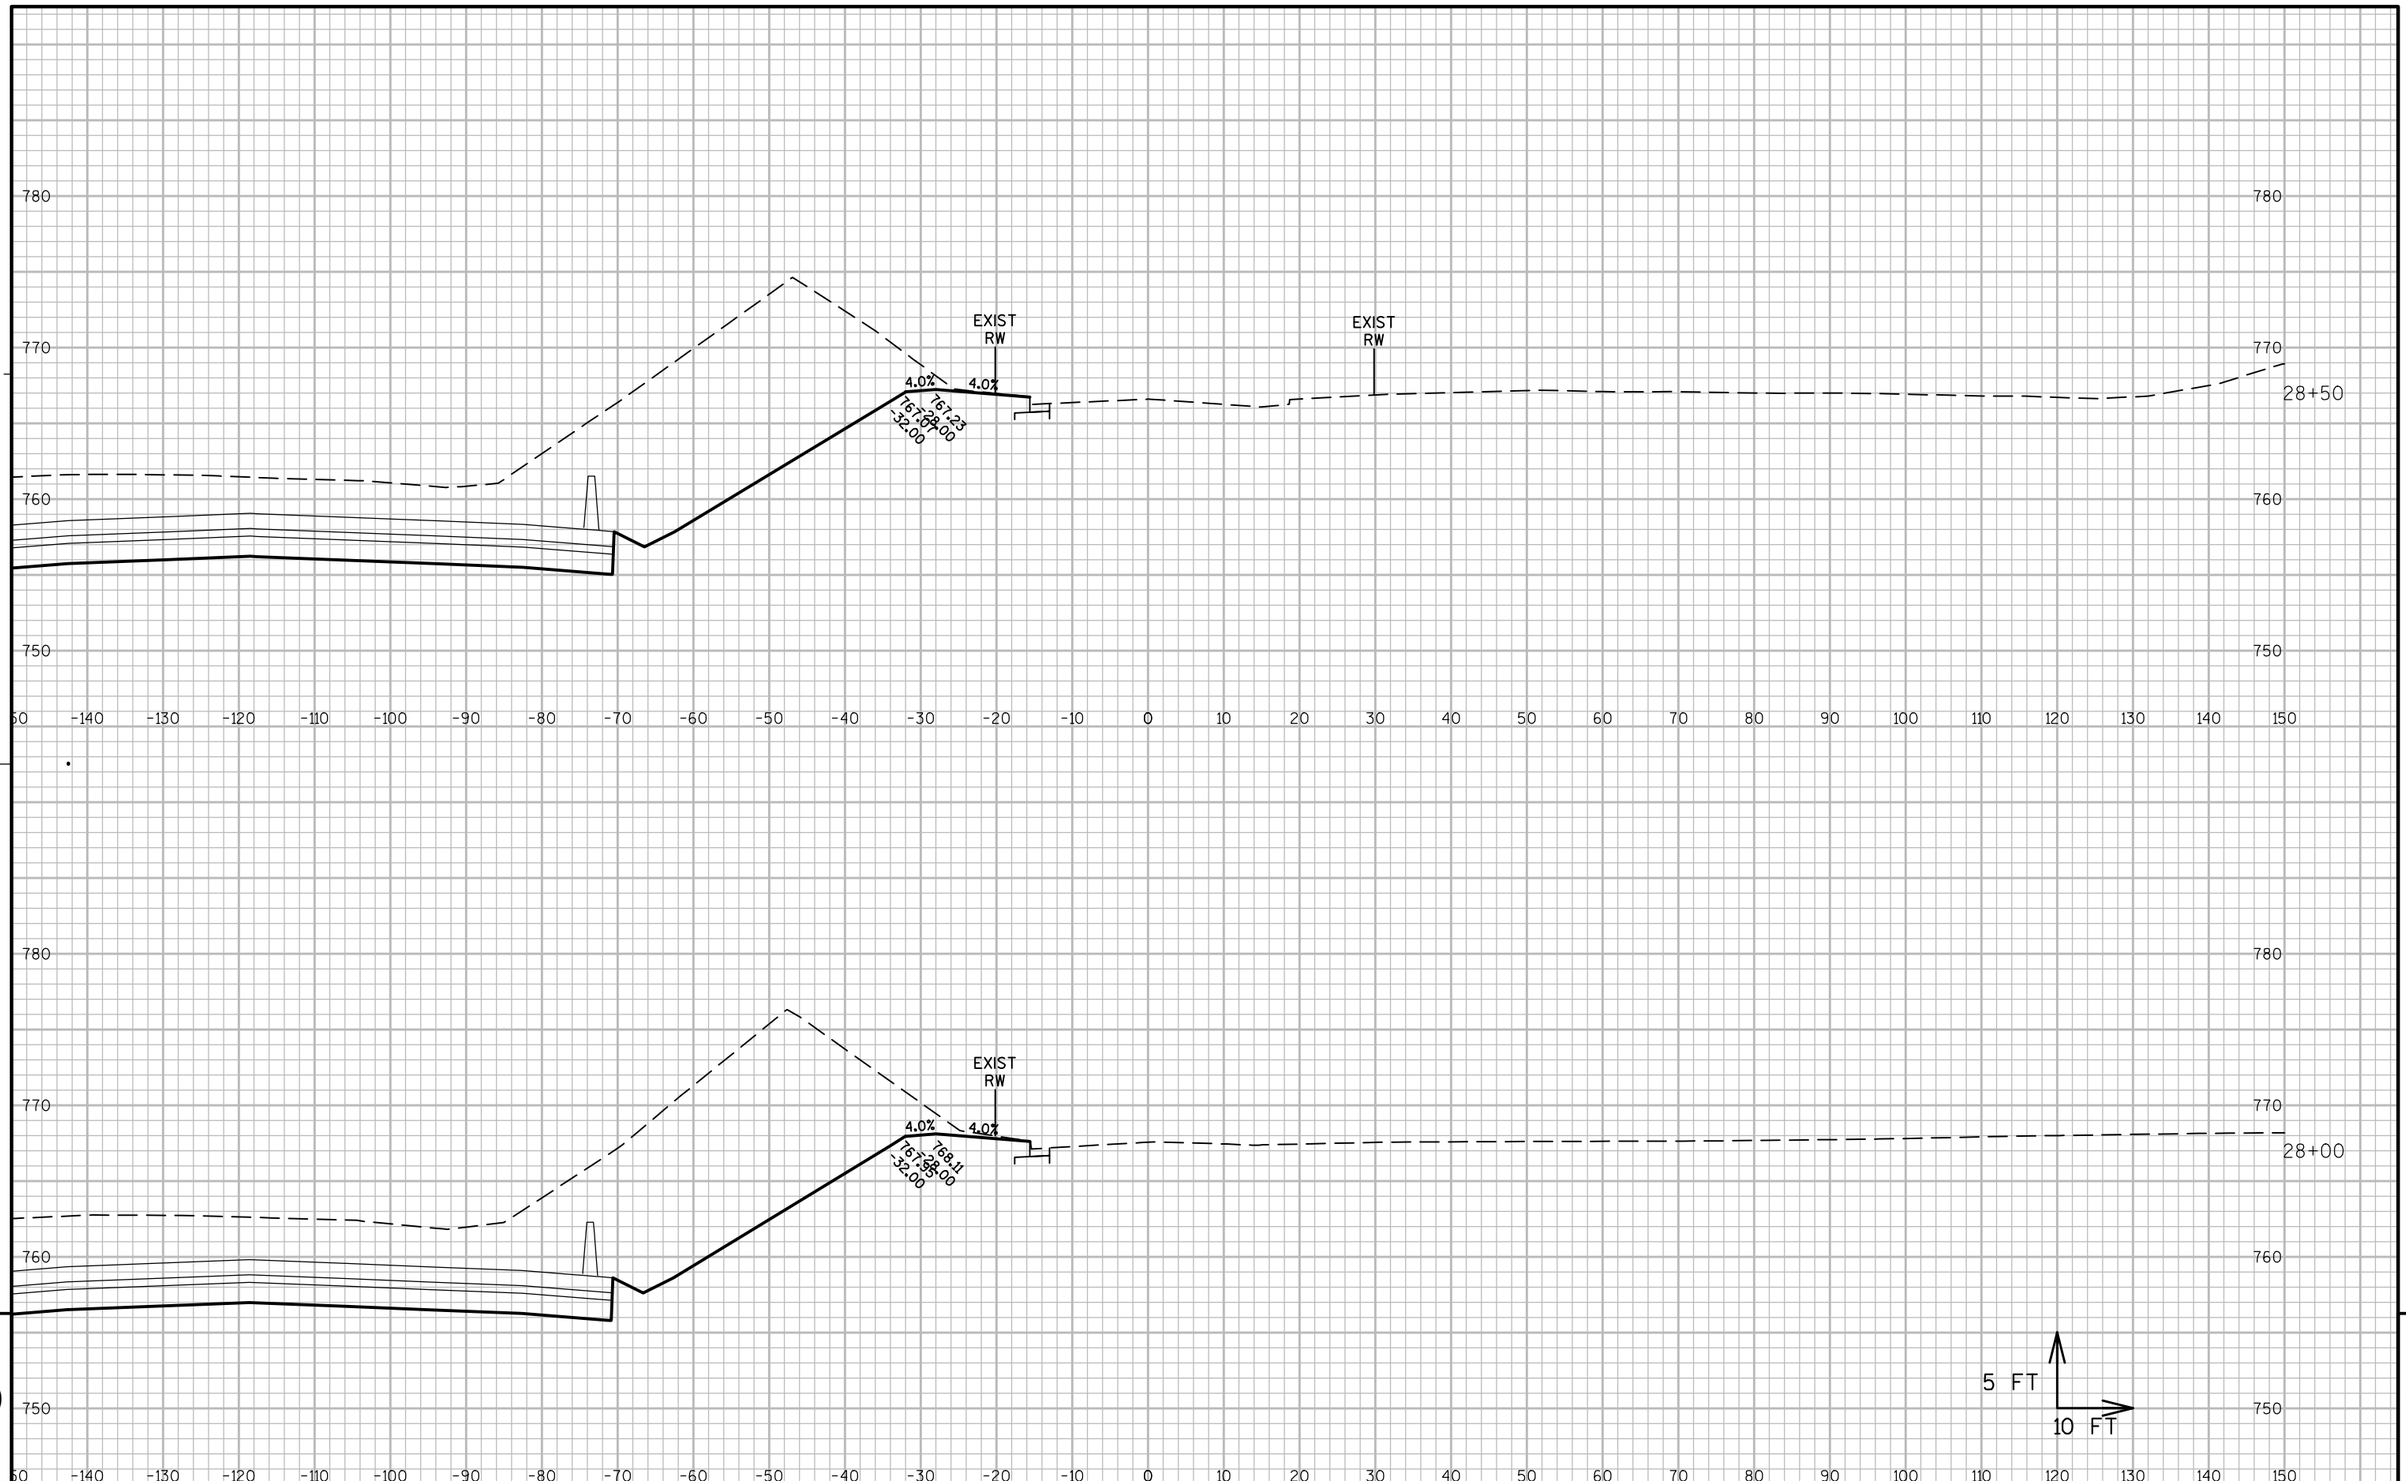

9

9

PROJECT NO: 1060-33-84	HWY: IH 41	COUNTY: MILWAUKEE	CROSS SECTIONS: 112TH STREET	SHEET 2981	E

FILE NAME : W:\PDS\C3D\10603316\84\DSN\XS\090508_XS_TB.DWG
LAYOUT NAME - 090508-TB - (24)

PLOT DATE : 2/12/2017 11:23 AM PLOT BY : AUSEN, CRAIG D PLOT NAME : PLOT SCALE : 1" = 20'_XREF

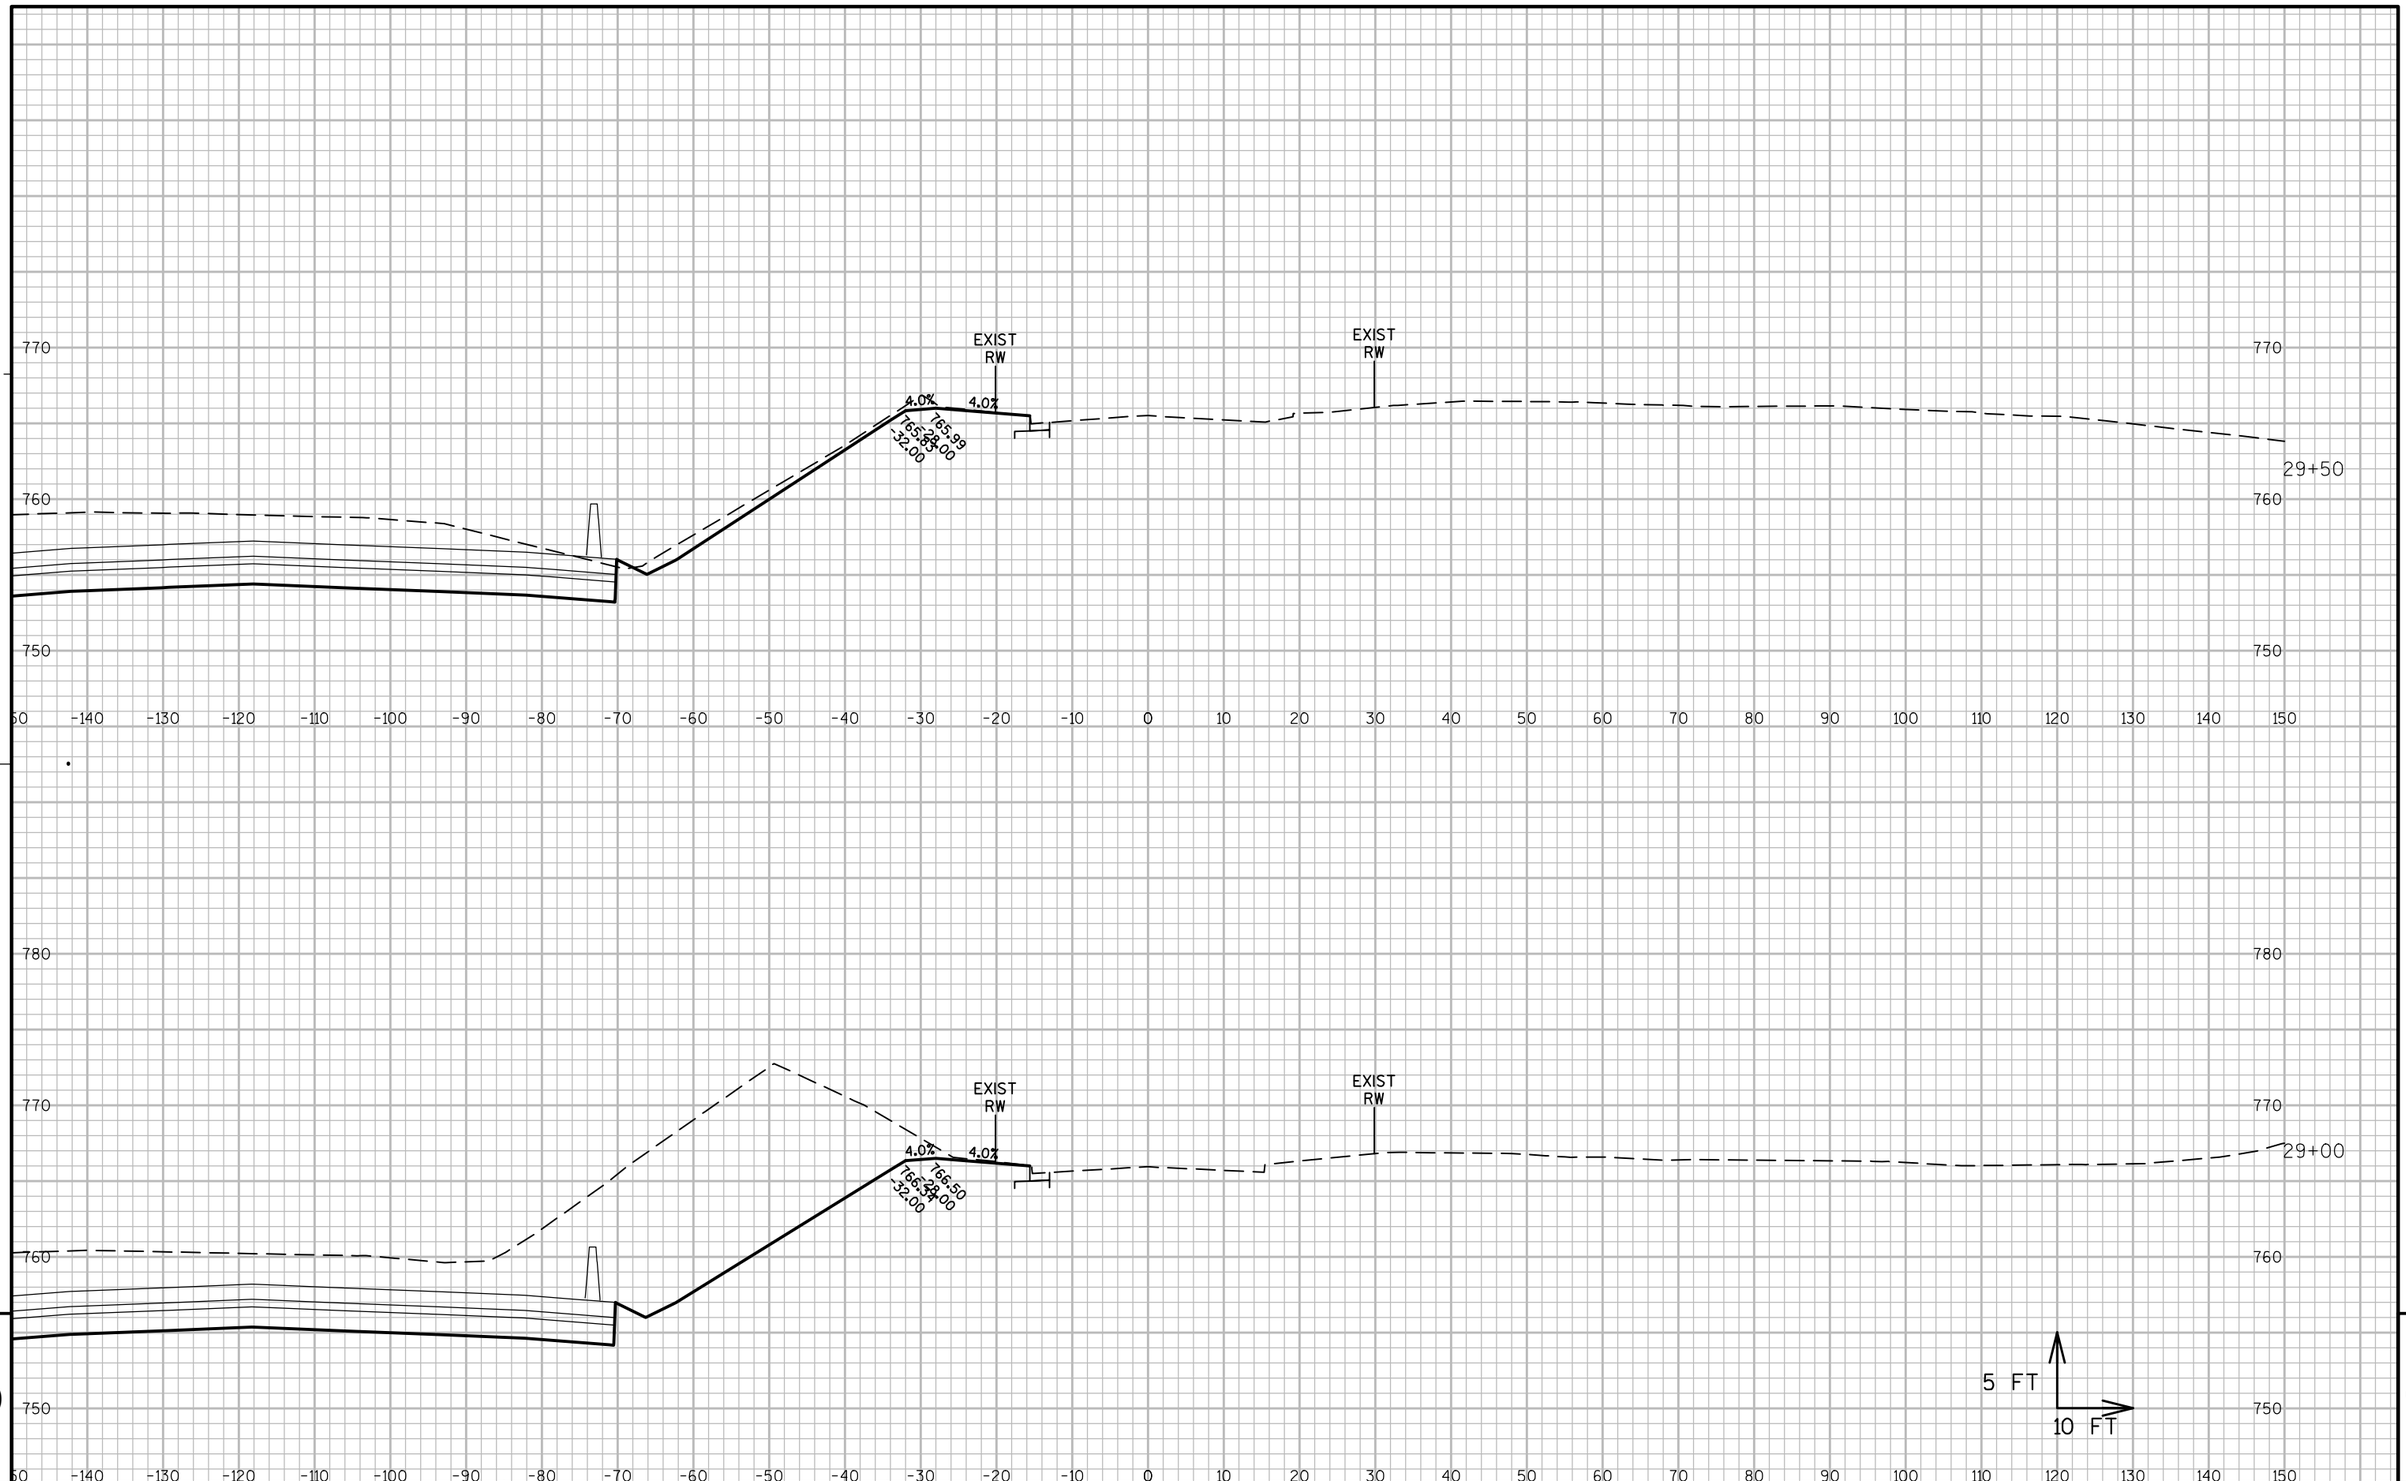

9

PROJECT NO: 1060-33-84	HWY: IH 41	COUNTY: MILWAUKEE	CROSS SECTIONS: 112TH STREET	SHEET 2982 E

FILE NAME : W:\PDS\C3D\10603316\84\DSN\XS\090508_XS_TB.DWG
LAYOUT NAME - 090508-TB - (25)

PLOT DATE : 2/12/2017 11:23 AM PLOT BY : AUSEN, CRAIG D PLOT NAME : PLOT SCALE : 1" = 20'_XREF

WISDOT/CADDS SHEET 49

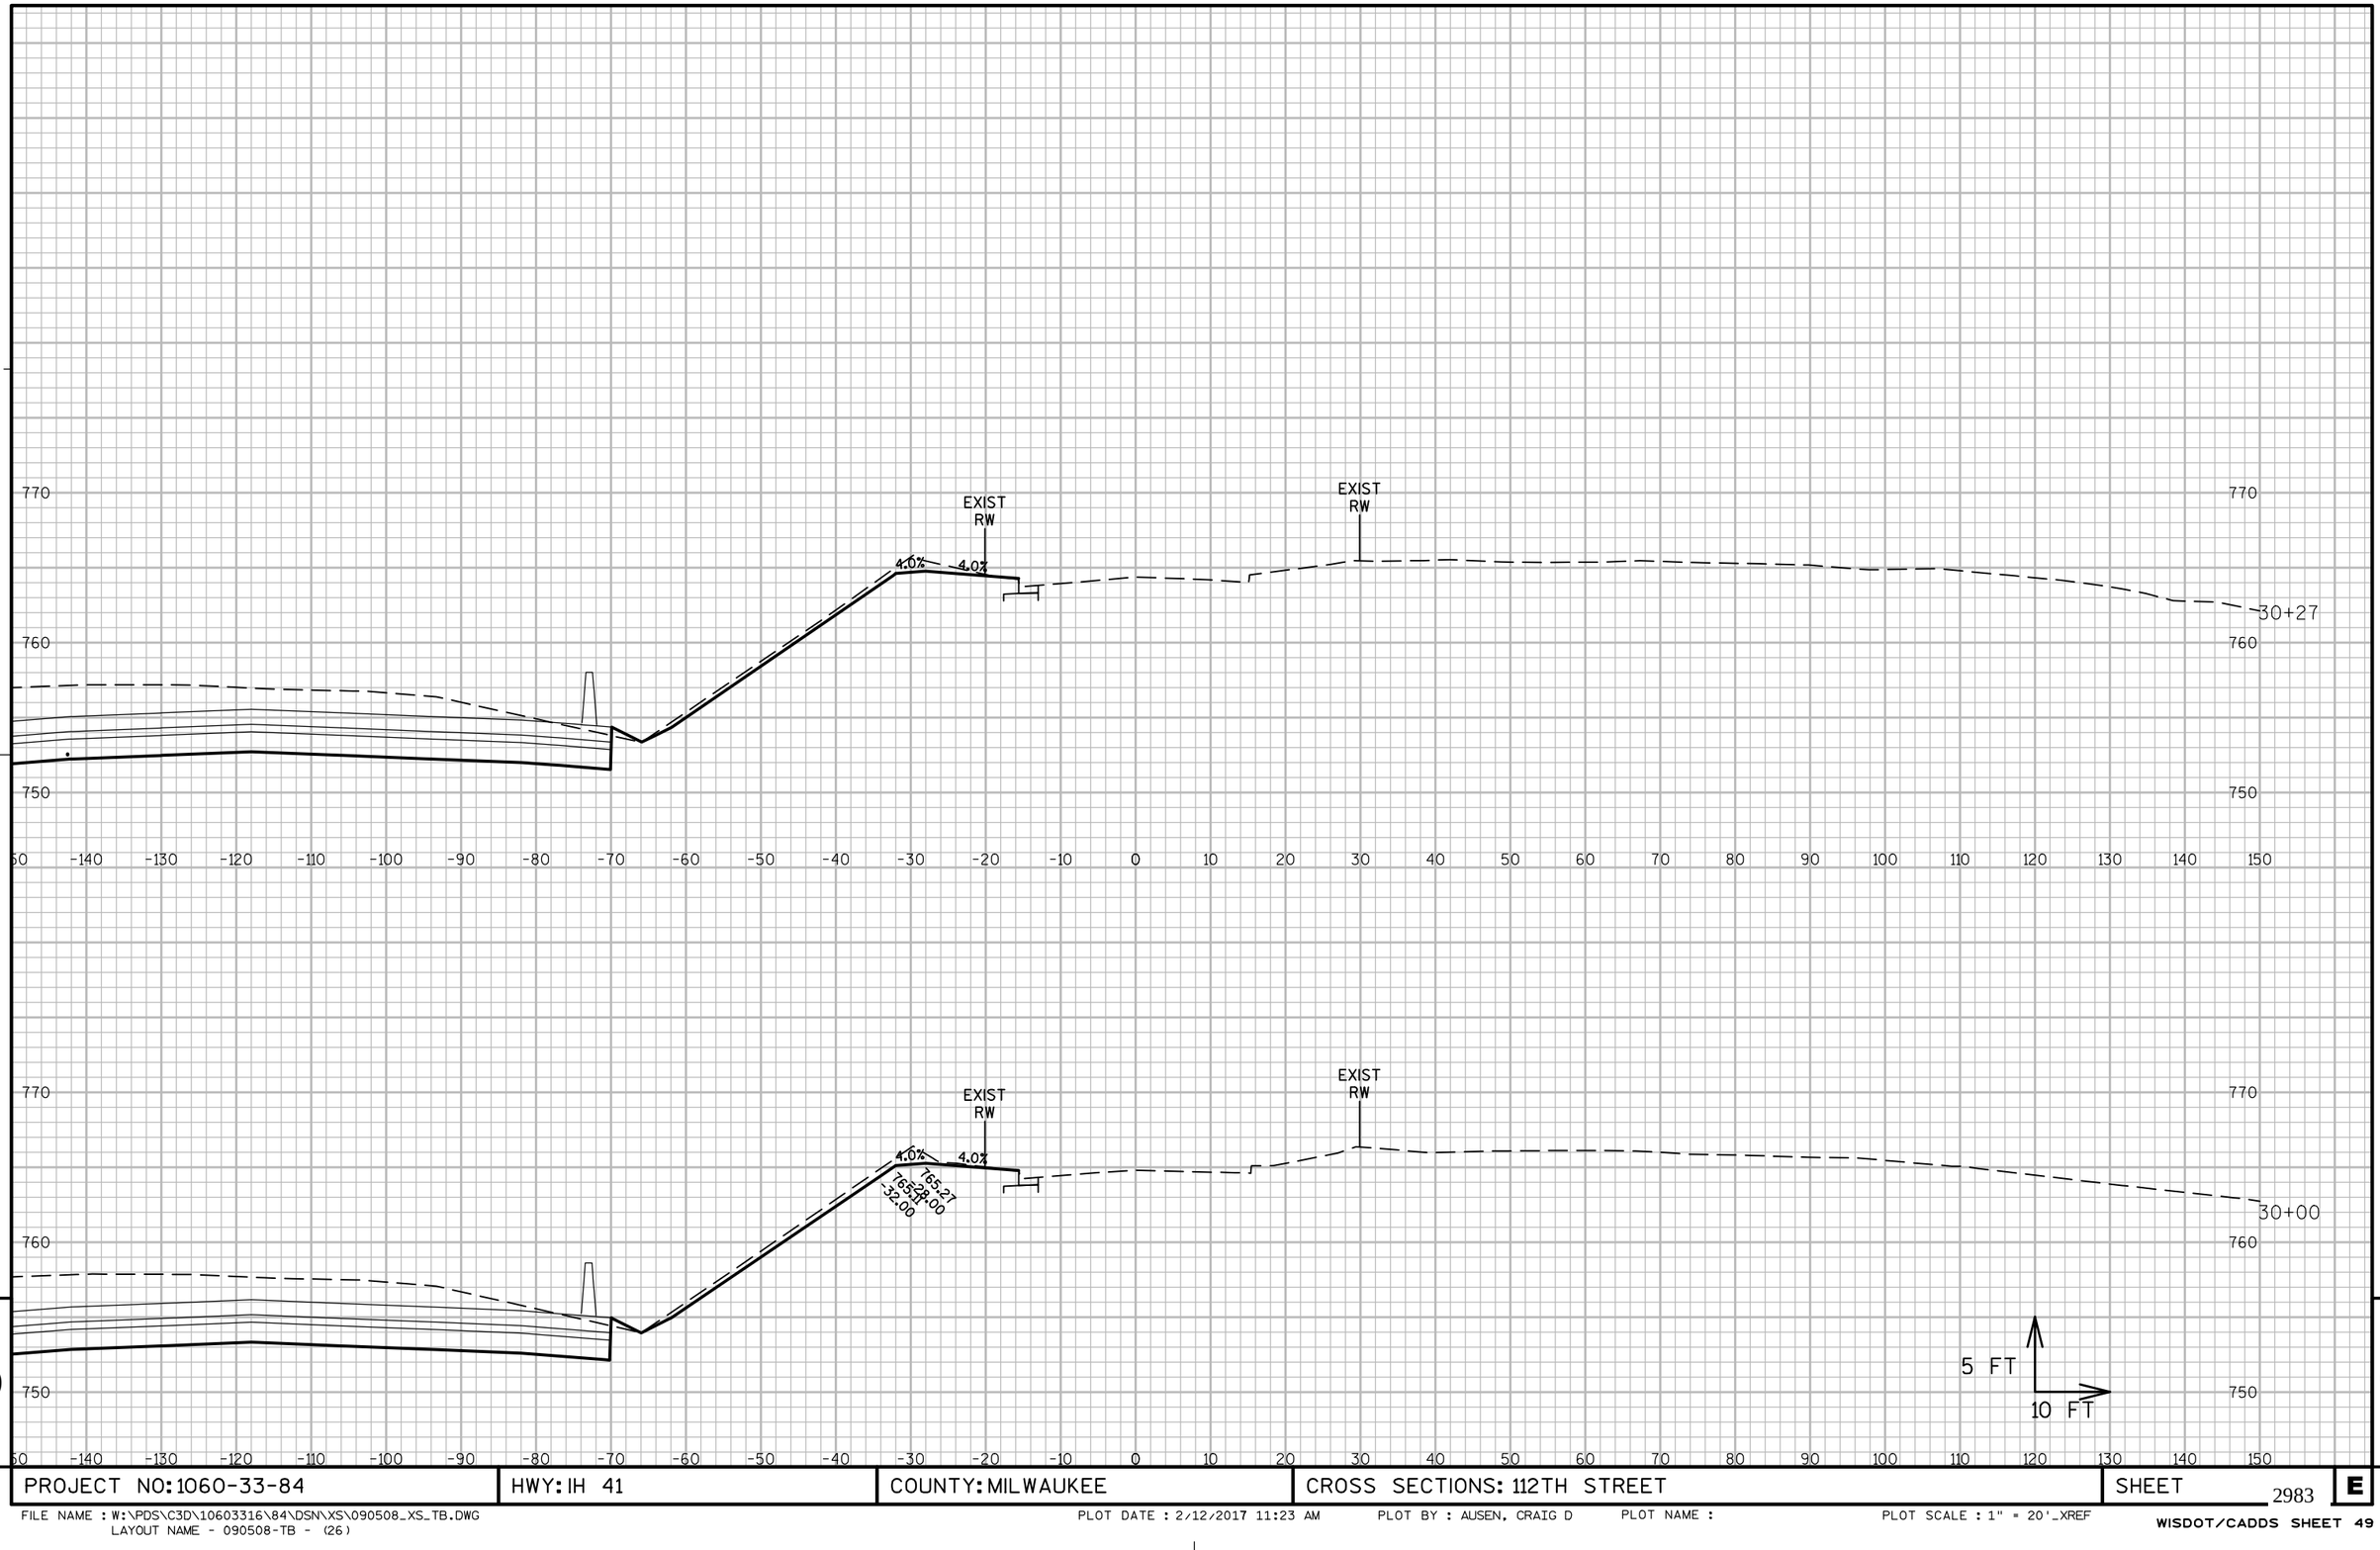

PROJECT NO: 1060-33-84	HWY: IH 41	COUNTY: MILWAUKEE	CROSS SECTIONS: 112TH STREET	SHEET 2983 E

FILE NAME : W:\PDS\C3D\10603316\84\DSN\XS\090508_XS_TB.DWG
LAYOUT NAME - 090508-TB - (26)

PLOT DATE : 2/12/2017 11:23 AM PLOT BY : AUSEN, CRAIG D PLOT NAME : PLOT SCALE : 1" = 20'_XREF

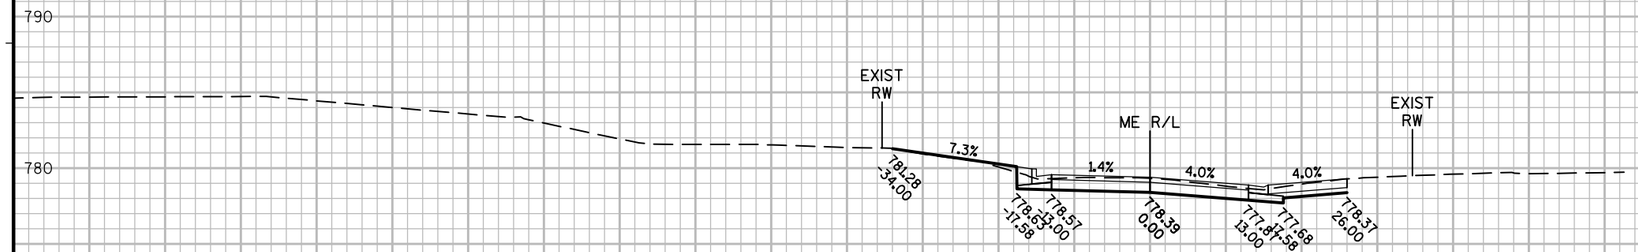

PROJECT NO: 1060-33-84 | HWY: IH 41 | COUNTY: MILWAUKEE | CROSS SECTIONS: MEINECKE AVENUE | SHEET 2984 E

FILE NAME : W:\PDS\C3D\10603316\84\DSN\XS\090509_XS_ME.DWG
LAYOUT NAME - 090509-ME - (1)

PLOT DATE : 2/12/2017 11:44 AM PLOT BY : AUSEN, CRAIG D PLOT NAME : PLOT SCALE : 1 IN:800 FT_XREF

WISDOT/CADDS SHEET 49

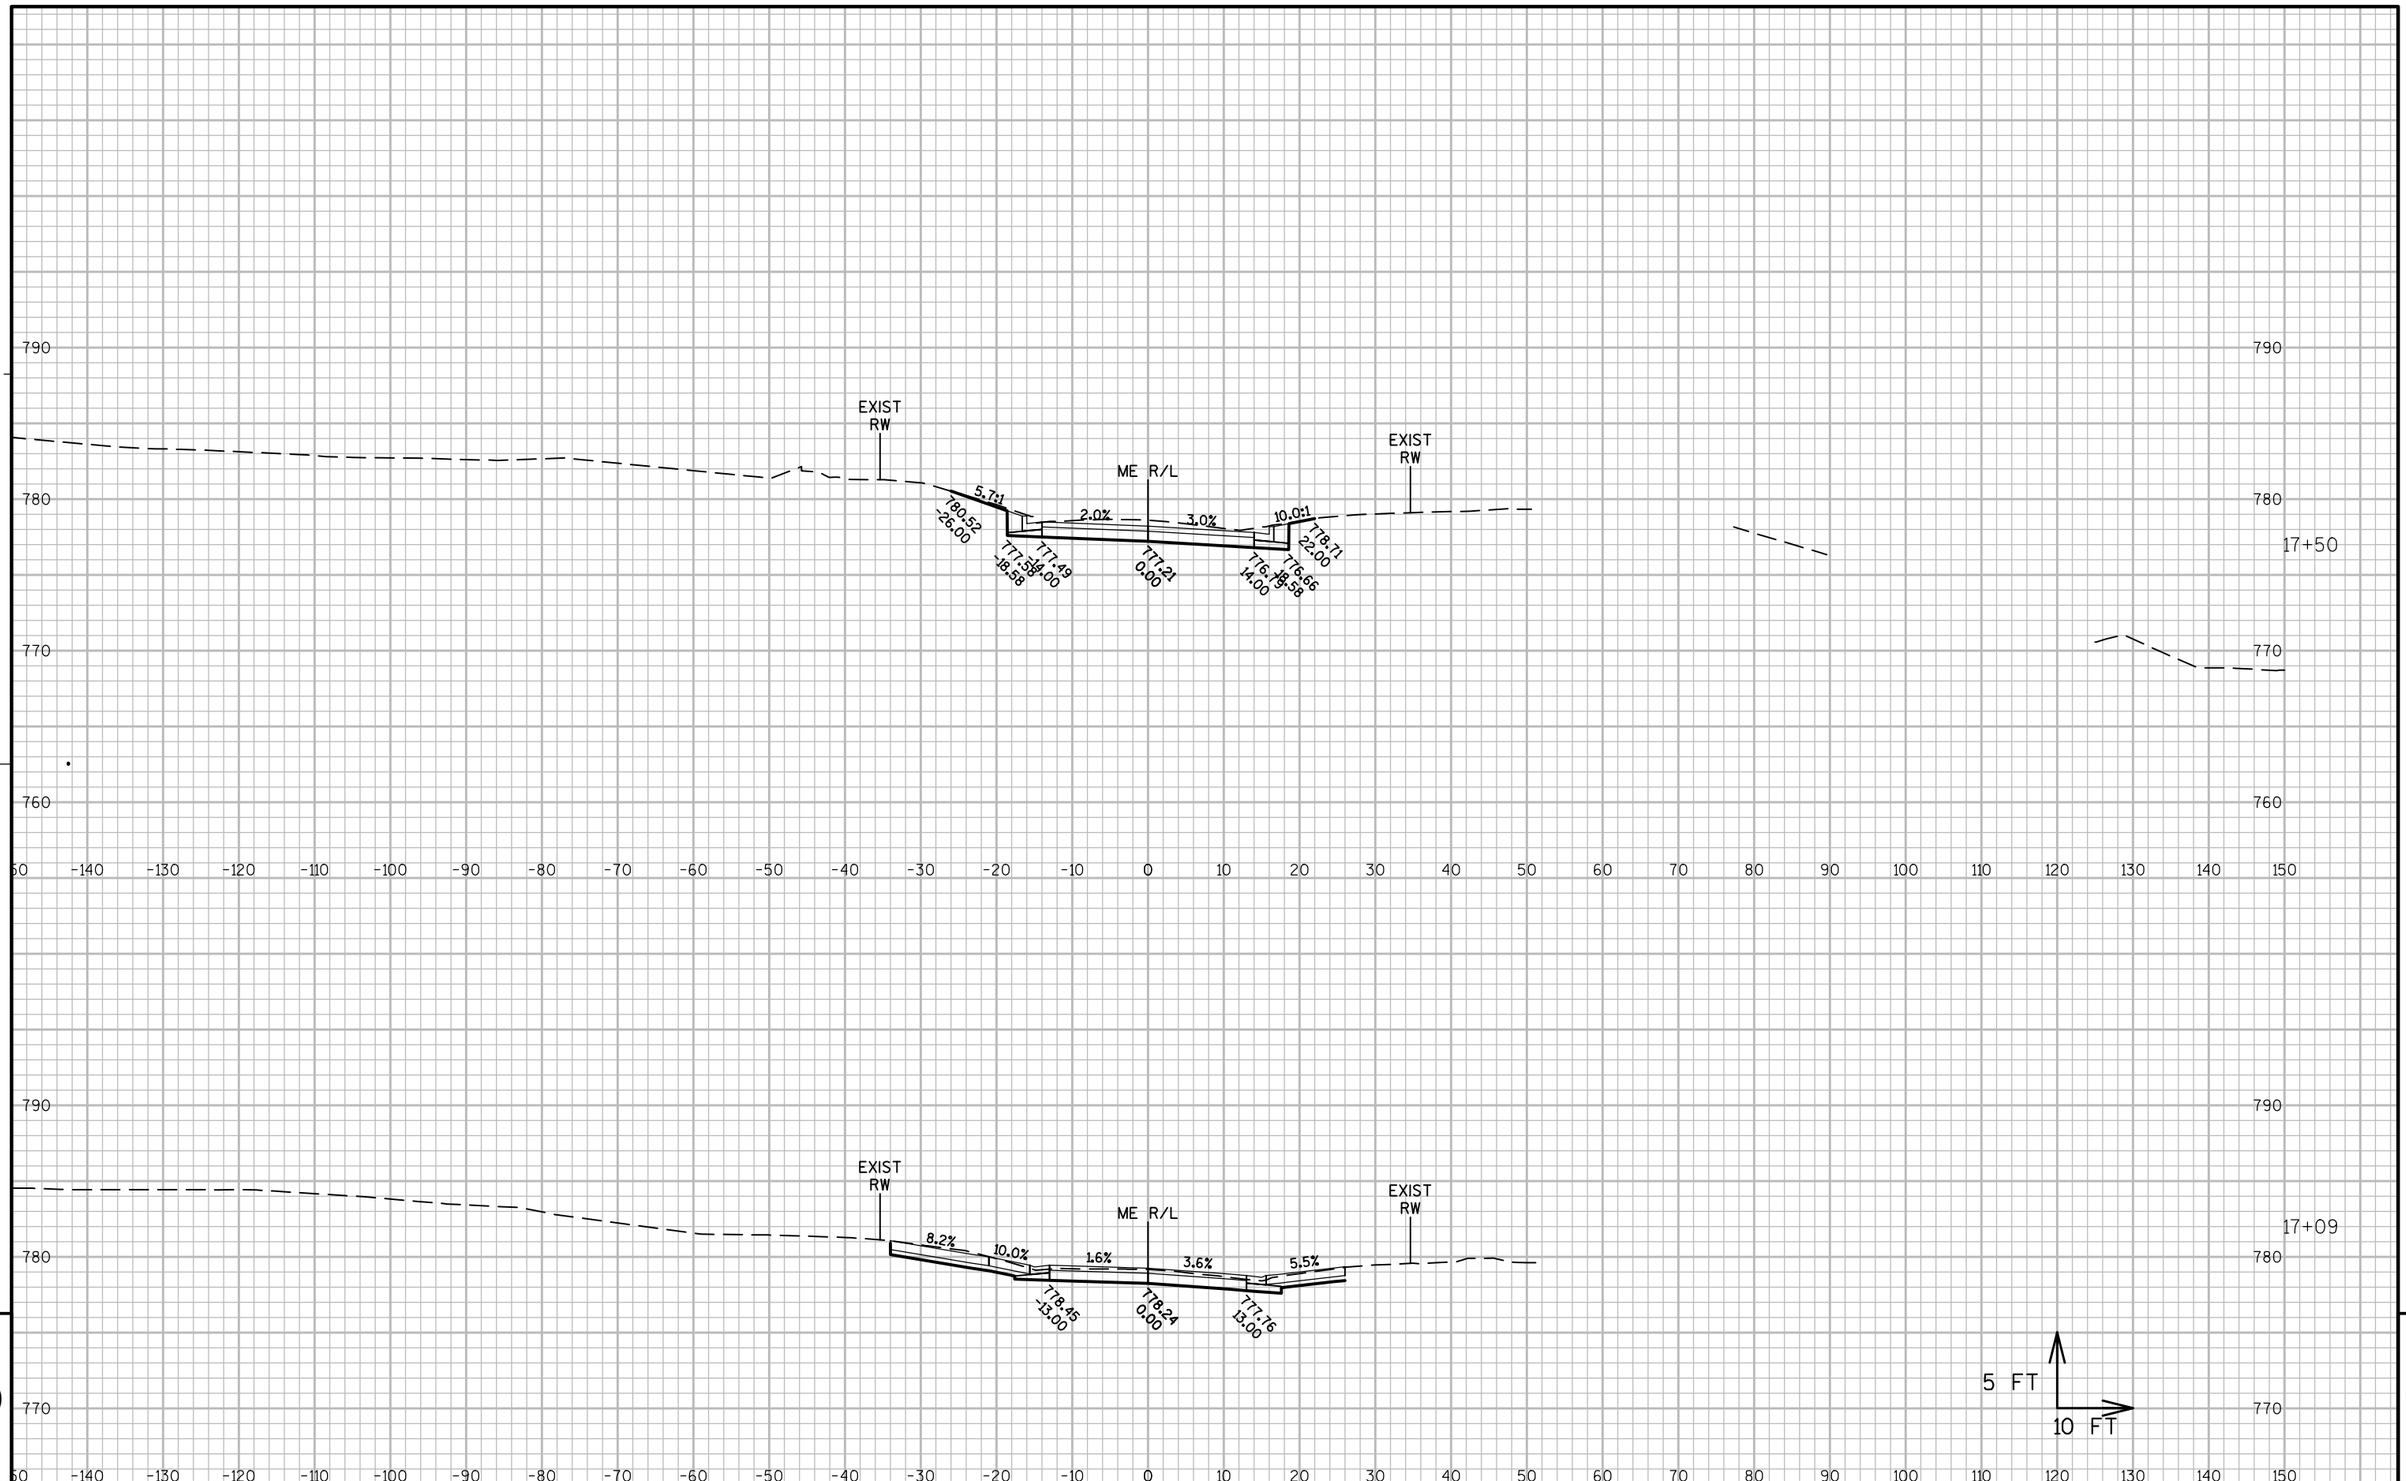

9

9

PROJECT NO: 1060-33-84	HWY: IH 41	COUNTY: MILWAUKEE	CROSS SECTIONS: MEINECKE AVENUE	SHEET 2985	E

FILE NAME : W:\PDS\C3D\10603316\84\DSN\XS\090509_XS_ME.DWG
LAYOUT NAME - 090509-ME - (2)

PLOT DATE : 2/12/2017 11:44 AM PLOT BY : AUSEN, CRAIG D PLOT NAME : PLOT SCALE : 1 IN:800 FT_XREF

WISDOT/CADDS SHEET 49

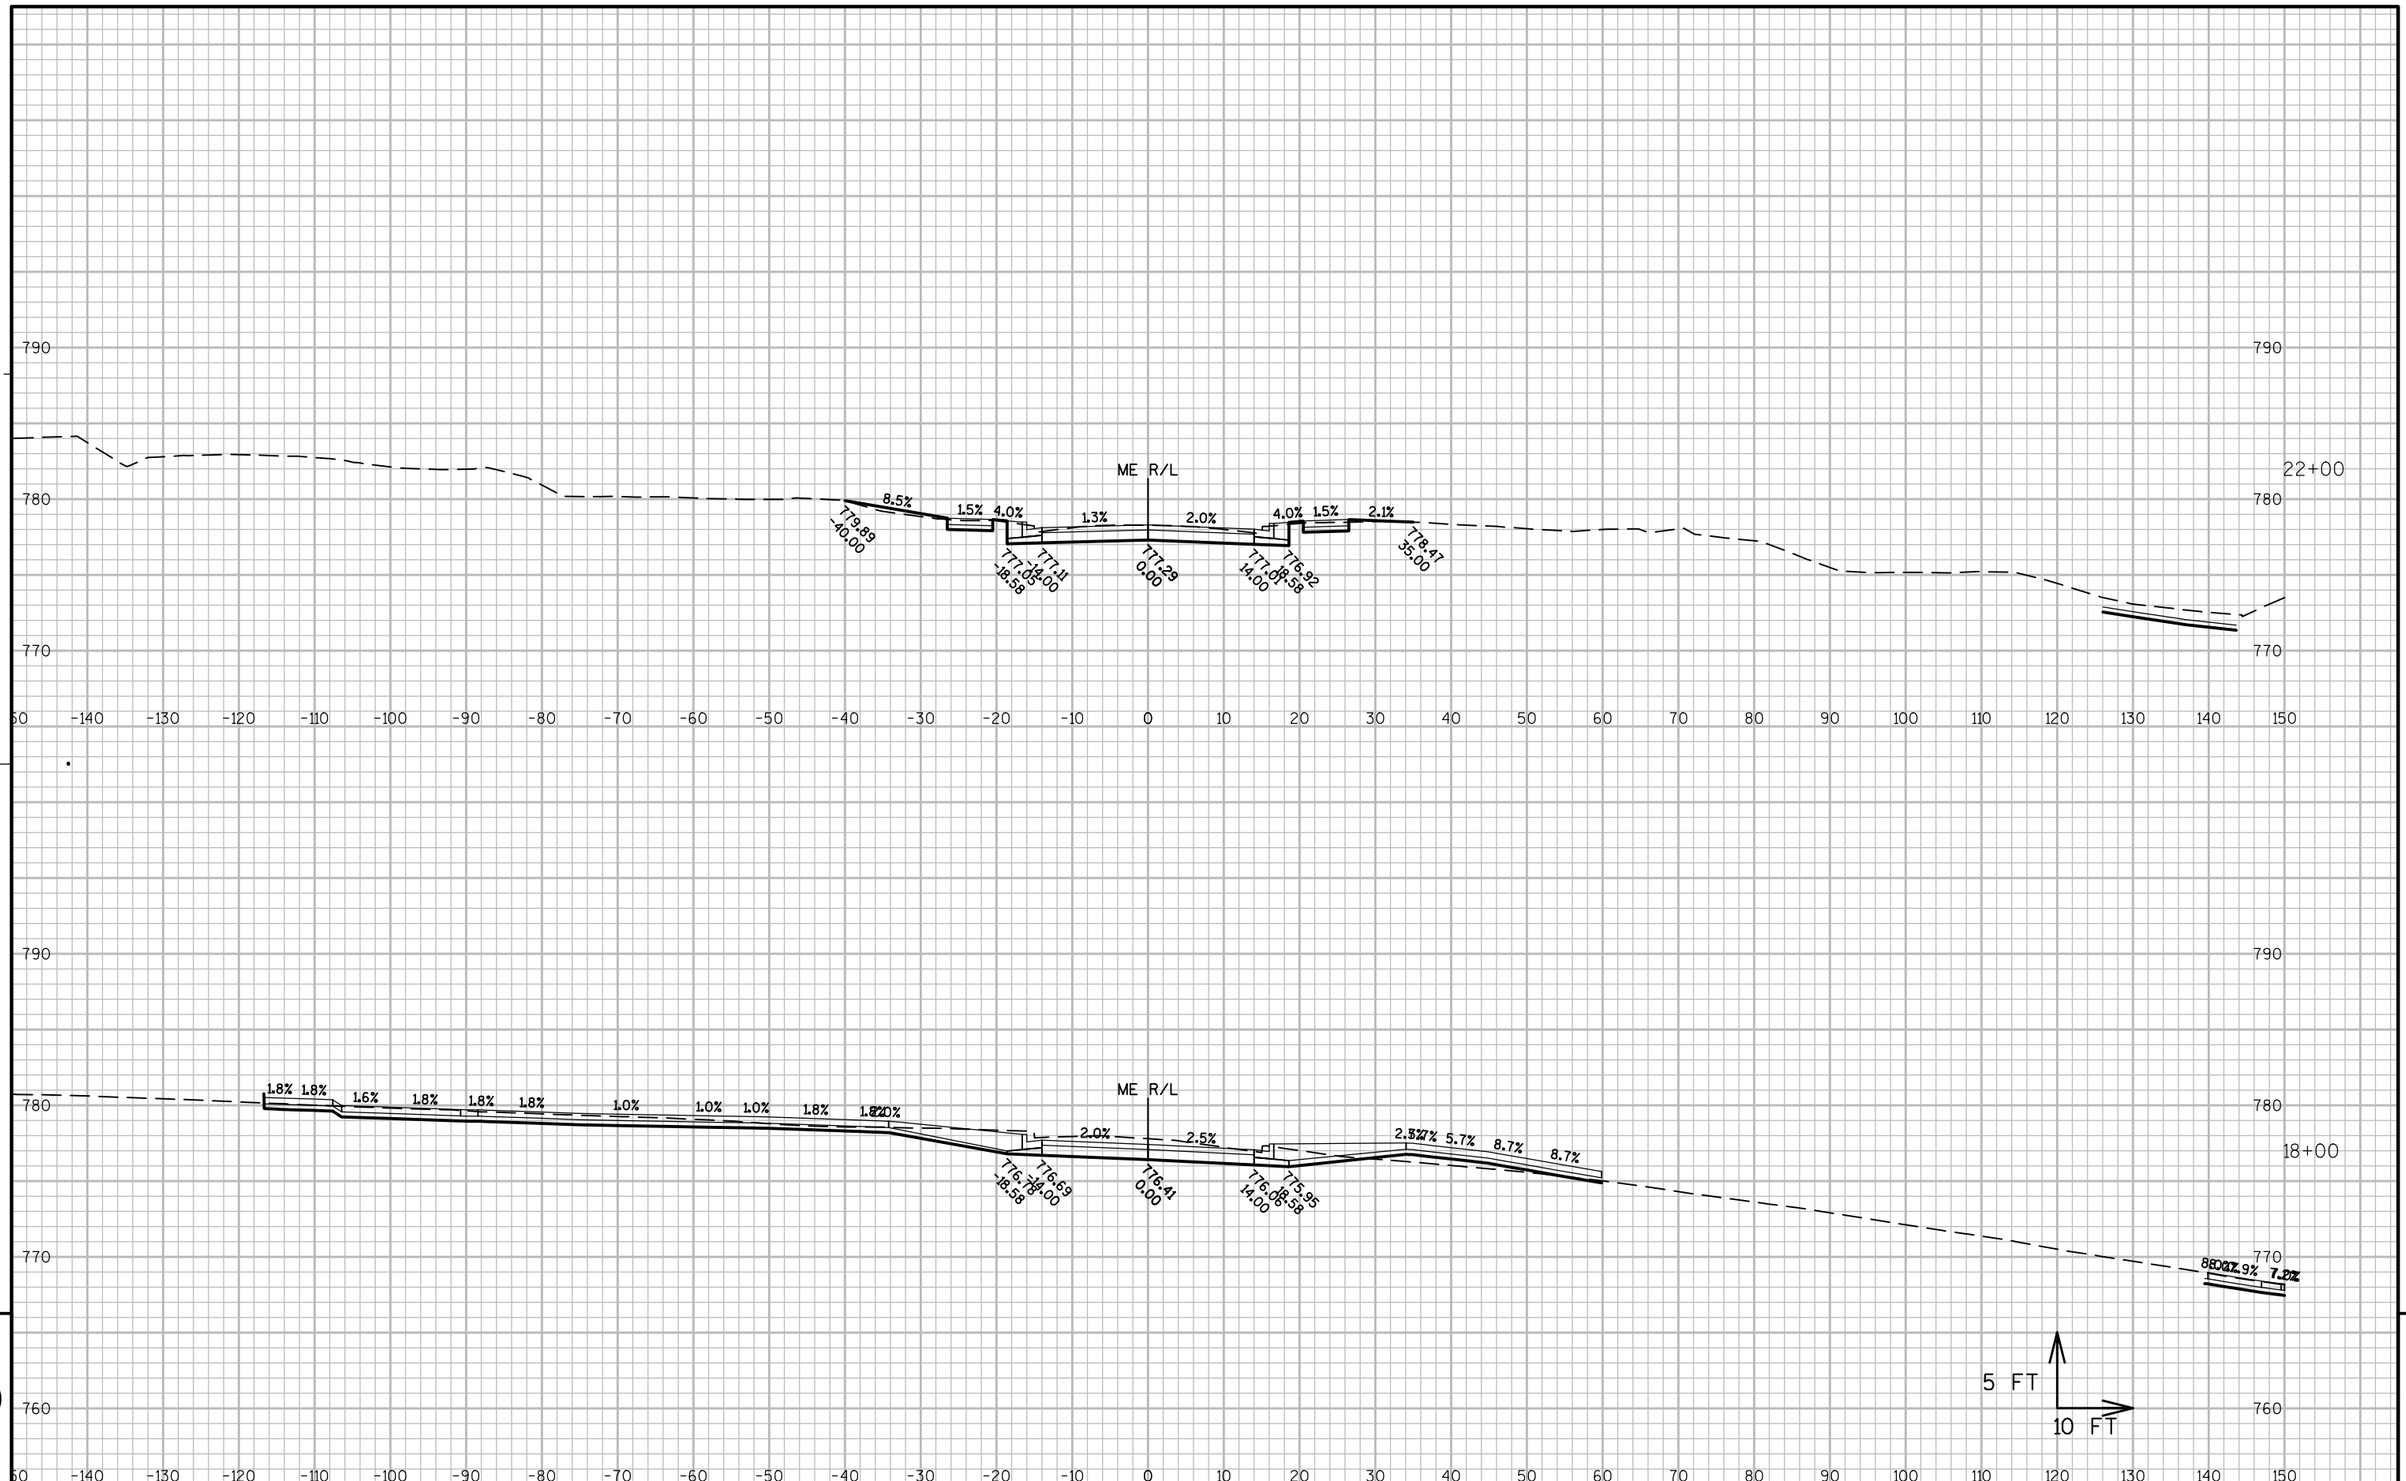

9

PROJECT NO: 1060-33-84	HWY: IH 41	COUNTY: MILWAUKEE	CROSS SECTIONS: MEINECKE AVENUE	SHEET 2986	E

FILE NAME : W:\PDS\C3D\10603316\84\DSN\XS\090509_XS_ME.DWG
LAYOUT NAME - 090509-ME - (3)

PLOT DATE : 2/12/2017 11:44 AM PLOT BY : AUSEN, CRAIG D PLOT NAME : PLOT SCALE : 1 IN:800 FT_XREF

WISDOT/CADDS SHEET 49

9

790
780
770
TLE
TLE
23+00
22+50
ME R/L
TLE
TLE
18.9%
1.5%
4.0%
4.0%
4.0%
4.0%
1.5%
11.0%
780.81
-40.00
776.71
-17.83
776.90
-13.25
777.43
0.00
776.97
13.25
776.71
17.83
779.39
35.00
5 FT
10 FT
-150 -140 -130 -120 -110 -100 -90 -80 -70 -60 -50 -40 -30 -20 -10 0 10 20 30 40 50 60 70 80 90 100 110 120 130 140 150

9

PROJECT NO: 1060-33-84	HWY: IH 41	COUNTY: MILWAUKEE	CROSS SECTIONS: MEINECKE AVENUE	SHEET 2987	E

FILE NAME : W:\PDS\C3D\10603316\84\DSN\XS\090509_XS_ME.DWG
LAYOUT NAME - 090509-ME - (4)

PLOT DATE : 2/12/2017 11:44 AM PLOT BY : AUSEN, CRAIG D PLOT NAME : PLOT SCALE : 1 IN:800 FT_XREF

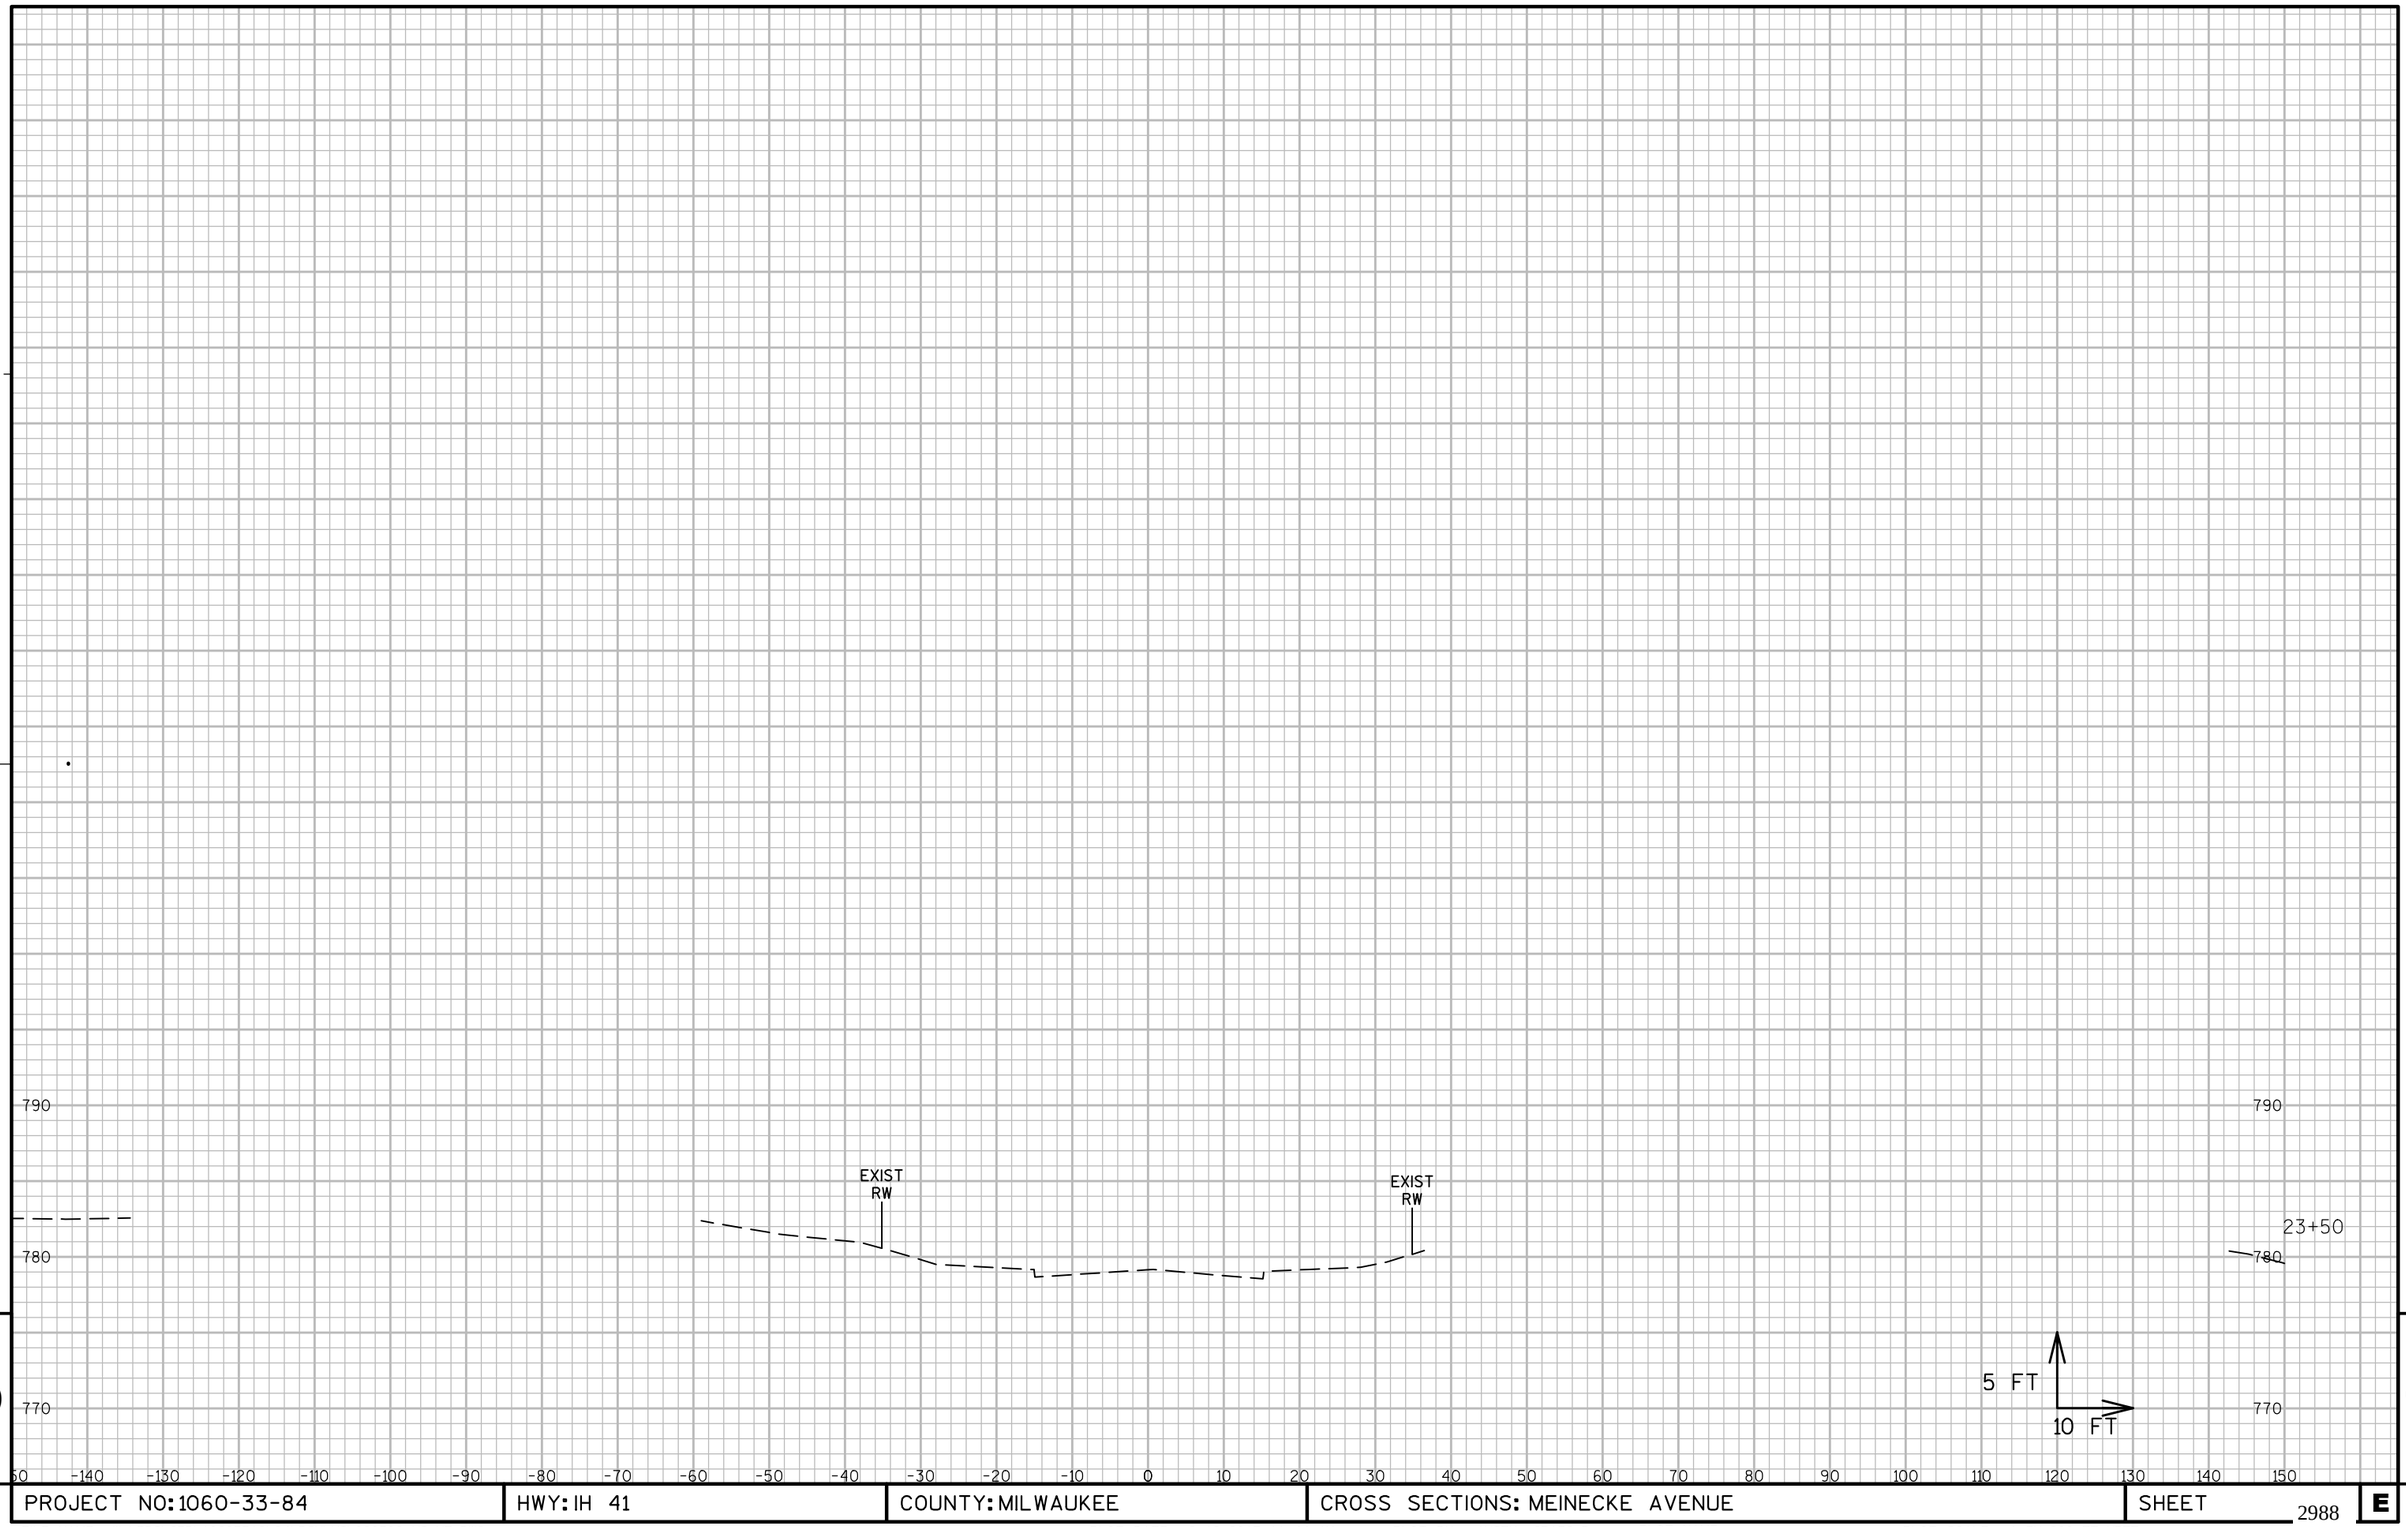

9

9

PROJECT NO: 1060-33-84	HWY: IH 41	COUNTY: MILWAUKEE	CROSS SECTIONS: MEINECKE AVENUE	SHEET 2988	E

FILE NAME : W:\PDS\C3D\10603316\84\DSN\XS\090509_XS_ME.DWG
LAYOUT NAME - 090509-ME - (5)

PLOT DATE : 2/12/2017 11:44 AM PLOT BY : AUSEN, CRAIG D PLOT NAME : PLOT SCALE : 1 IN:800 FT_XREF

MILWAUKEE SUBDIVISON, MP 92
WAUWATOSA, MILWAUKEE COUNTY, WI
IH 41/USH 45 CROSSING

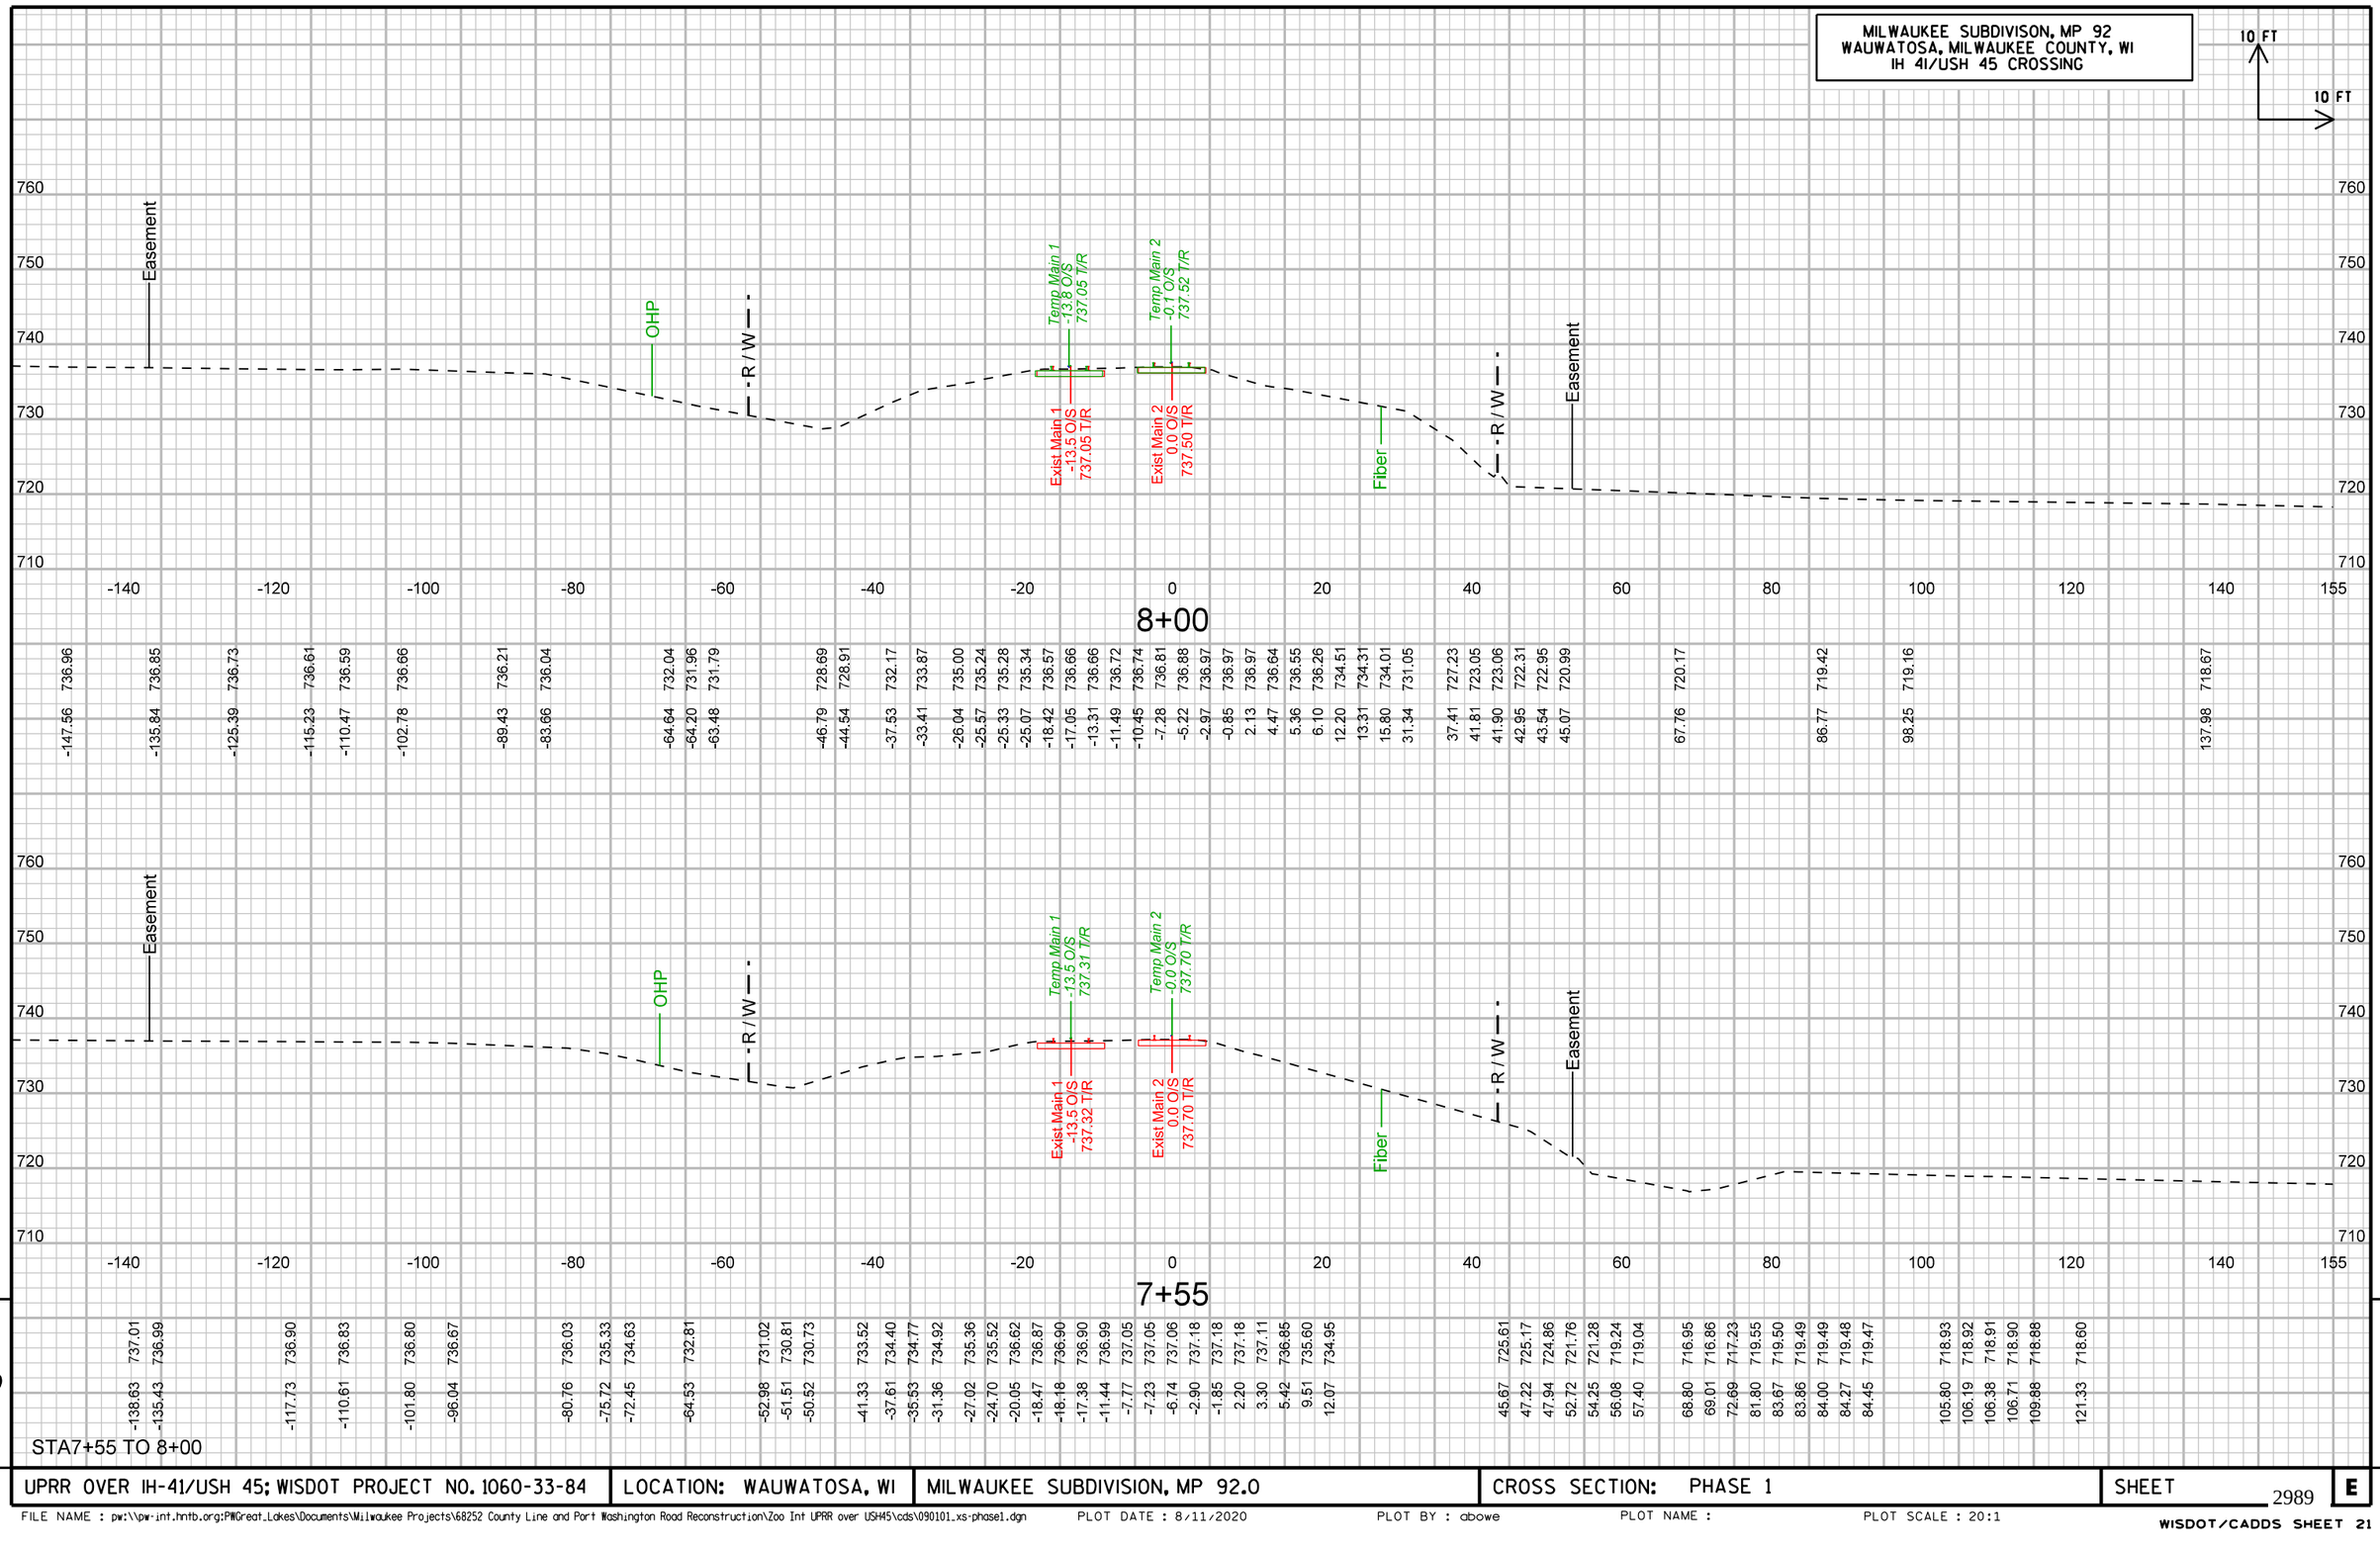

9

STA7+55 TO 8+00

9

UPRR OVER IH-41/USH 45; WISDOT PROJECT NO. 1060-33-84	LOCATION: WAUWATOSA, WI	MILWAUKEE SUBDIVISION, MP 92.0	CROSS SECTION: PHASE 1	SHEET 2989 E

FILE NAME : pw:\\pw-int.hntb.org:PWGreat_Lakes\Documents\Milwaukee Projects\68252 County Line and Port Washington Road Reconstruction\Zoo Int UPRR over USH45\cds\090101_xs-phase1.dgn PLOT DATE : 8/11/2020 PLOT BY : dbowe PLOT NAME : PLOT SCALE : 20:1

WISDOT/CADDS SHEET 21

MILWAUKEE SUBDIVISON, MP 92
WAUWATOSA, MILWAUKEE COUNTY, WI
IH 41/USH 45 CROSSING

10 FT
10 FT

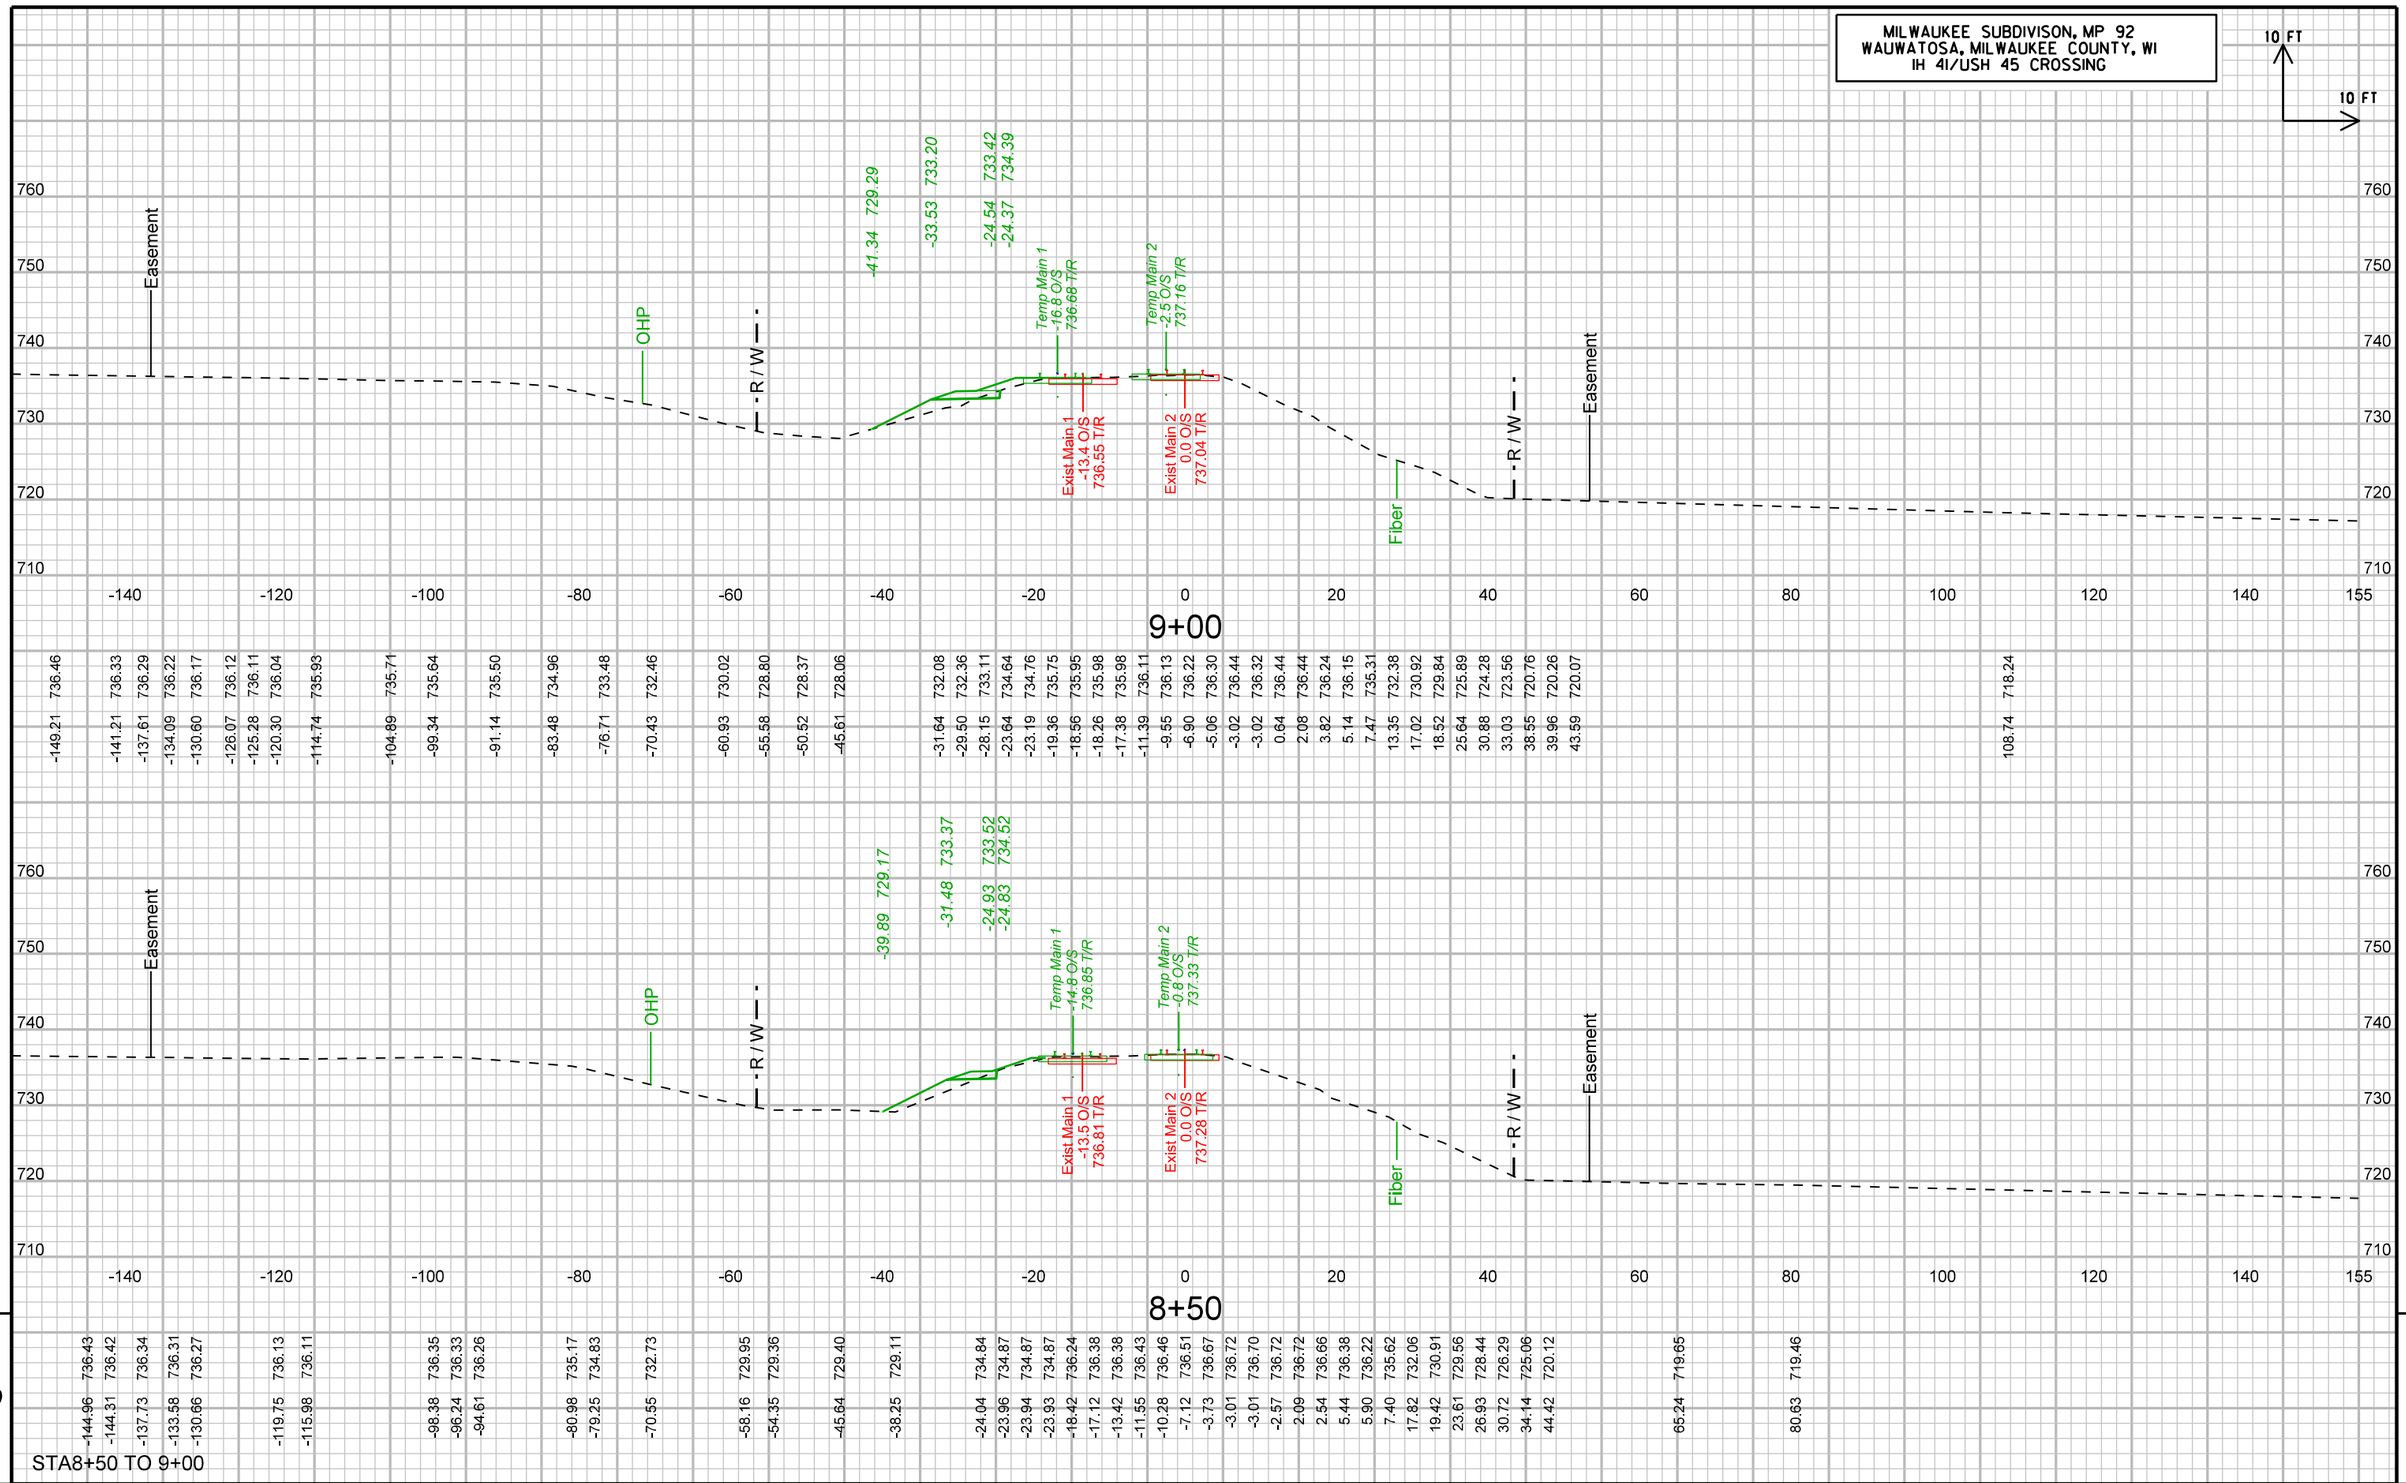

9

STA8+50 TO 9+00

9

UPRR OVER IH-41/USH 45; WISDOT PROJECT NO. 1060-33-84	LOCATION: WAUWATOSA, WI	MILWAUKEE SUBDIVISION, MP 92.0	CROSS SECTION: PHASE 1	SHEET 2990 E

MILWAUKEE SUBDIVISON, MP 92
WAUWATOSA, MILWAUKEE COUNTY, WI
IH 41/USH 45 CROSSING

10 FT
10 FT

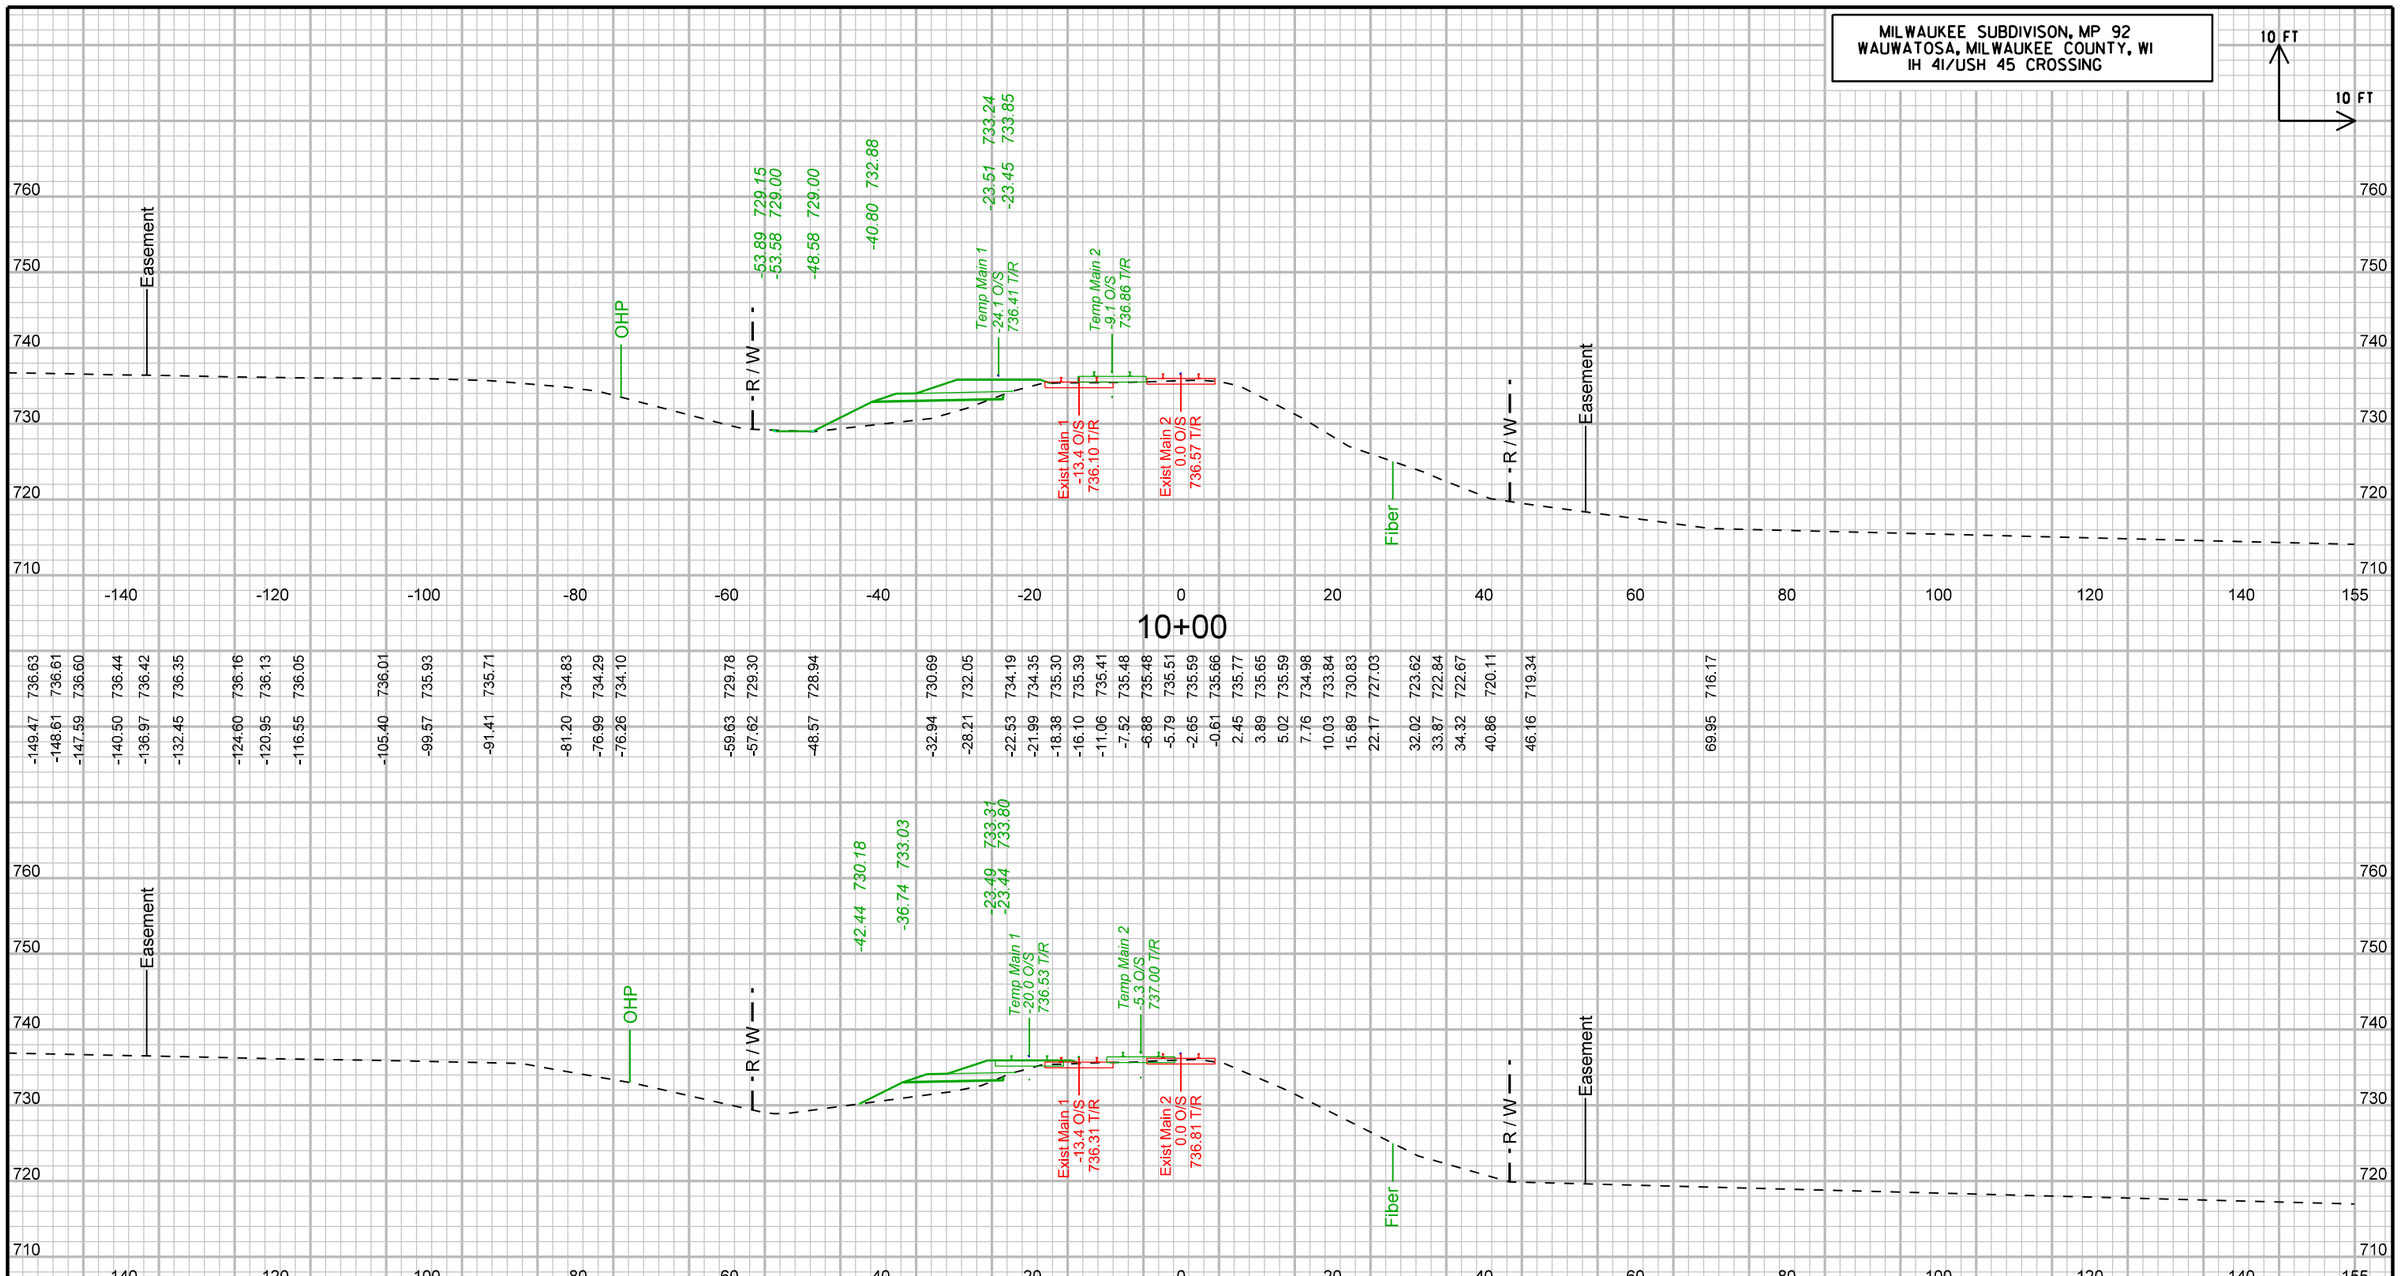

-149.47	-148.61	-147.59	-140.50	-136.97	-132.45	-124.60	-120.95	-116.55	-105.40	-99.57	-91.41	-81.20	-76.99	-76.26	-59.63	-57.62	-48.57	-32.94	-28.21	-22.53	-21.99	-18.38	-16.10	-11.06	-7.52	-6.88	-5.79	-2.65	-0.61	2.45	3.89	5.02	7.76	10.03	15.89	22.17	32.02	33.87	34.32	40.86	46.16	69.95
736.63	736.61	736.60	736.44	736.42	736.35	736.16	736.13	736.05	736.01	735.93	735.71	734.83	734.29	734.10	729.78	729.30	728.94	730.69	732.05	734.19	734.35	735.30	735.39	735.41	735.48	735.48	735.51	735.59	735.66	735.77	735.65	735.59	734.98	733.84	730.83	727.03	723.62	722.84	722.67	720.11	719.34	716.17

-139.05	-137.03	-135.65	-134.70	-133.16	-119.60	-118.23	-117.74	-110.79	-105.57	-87.44	-87.14	-86.76	-85.03	-72.14	-61.47	-55.23	-53.74	-51.95	-29.99	-26.29	-22.35	-20.54	-18.16	-17.77	-16.12	-15.64	-11.02	-10.59	-7.07	-6.12	-2.87	-0.58	2.23	5.34	5.66	14.11	30.86	31.37	33.83	43.06	43.38	69.98
736.56	736.53	736.50	736.48	736.45	736.16	736.13	736.12	736.01	735.92	735.52	735.51	735.48	735.14	732.90	730.48	729.09	728.88	728.91	731.84	732.60	734.26	734.70	735.39	735.38	735.41	735.43	735.63	735.64	735.68	735.70	735.87	735.95	736.05	735.58	735.56	731.95	723.54	723.31	722.61	719.98	719.88	719.18

STA9+50 TO 10+00

9

9

UPRR OVER IH-41/USH 45; WISDOT PROJECT NO. 1060-33-84	LOCATION: WAUWATOSA, WI	MILWAUKEE SUBDIVISION, MP 92.0	CROSS SECTION: PHASE 1	SHEET 2991	E

MILWAUKEE SUBDIVISON, MP 92
WAUWATOSA, MILWAUKEE COUNTY, WI
IH 41/USH 45 CROSSING

10 FT
10 FT

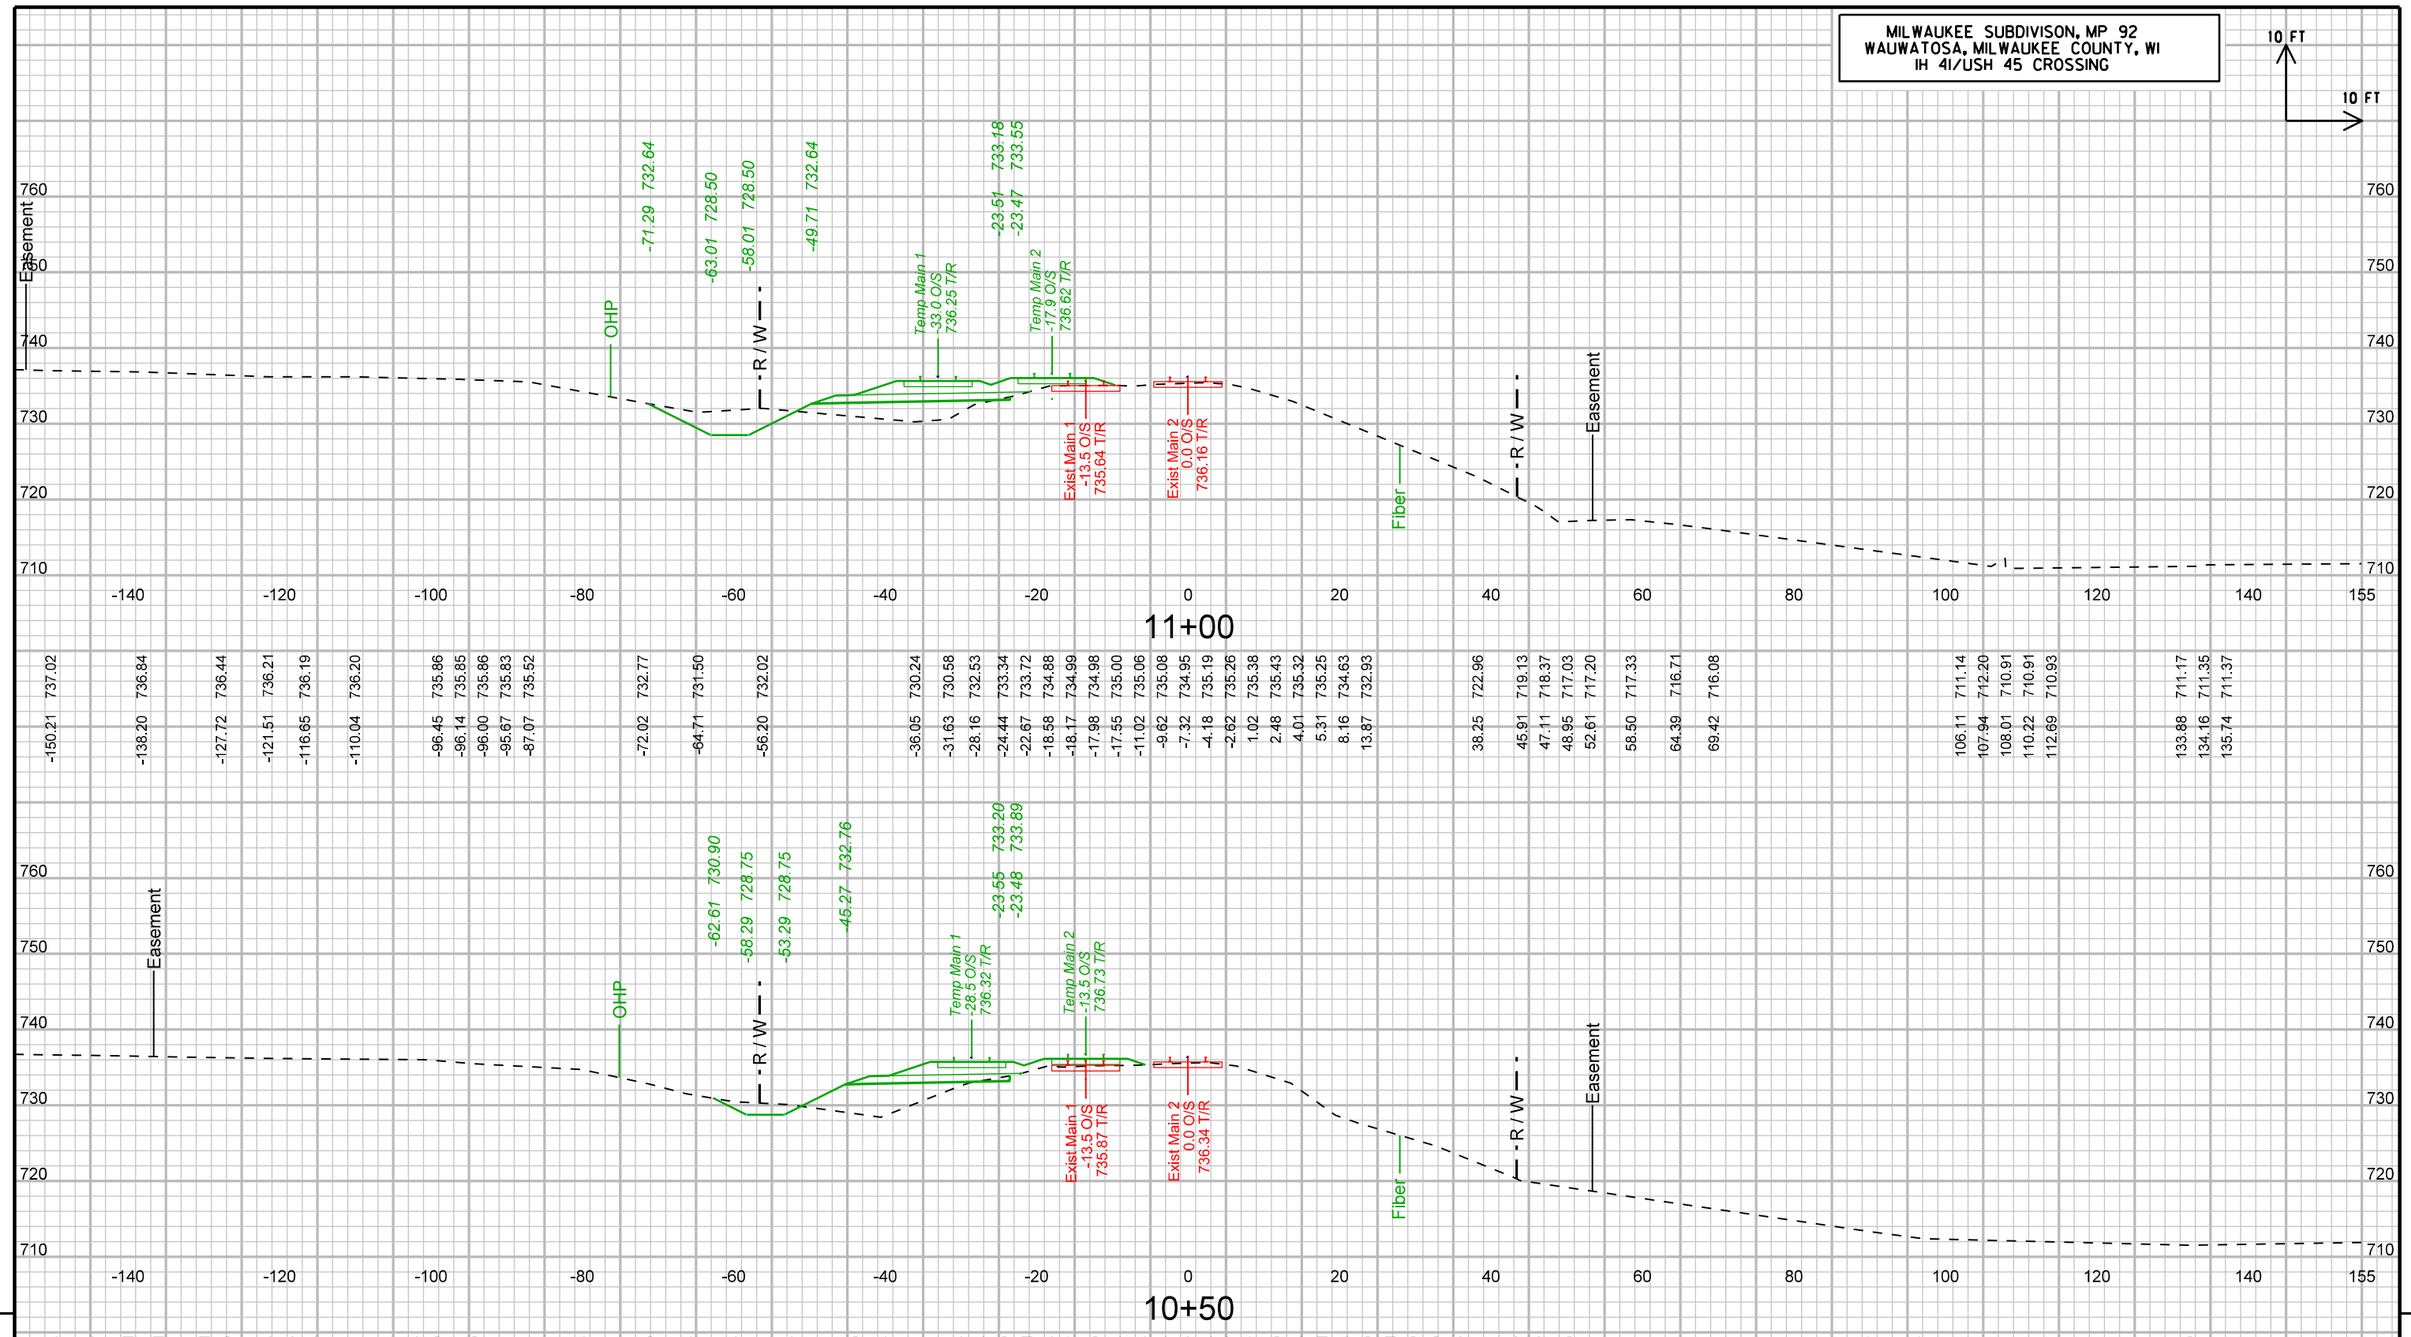

9

STA10+50 TO 11+00

9

UPRR OVER IH-41/USH 45; WISDOT PROJECT NO. 1060-33-84	LOCATION: WAUWATOSA, WI	MILWAUKEE SUBDIVISION, MP 92.0	CROSS SECTION: PHASE 1	SHEET 2992 E

FILE NAME : pw:\\pw-int.hntb.org:PWGreat_Lakes\Documents\Milwaukee Projects\68252 County Line and Port Washington Road Reconstruction\Zoo Int UPRR over USH45\cds\090101_xs-phase1.dgn PLOT DATE : 8/11/2020 PLOT BY : dbowe PLOT NAME : PLOT SCALE : 20:1

WISDOT/CADDS SHEET 21

MILWAUKEE SUBDIVISON, MP 92
WAUWATOSA, MILWAUKEE COUNTY, WI
IH 41/USH 45 CROSSING

10 FT
10 FT

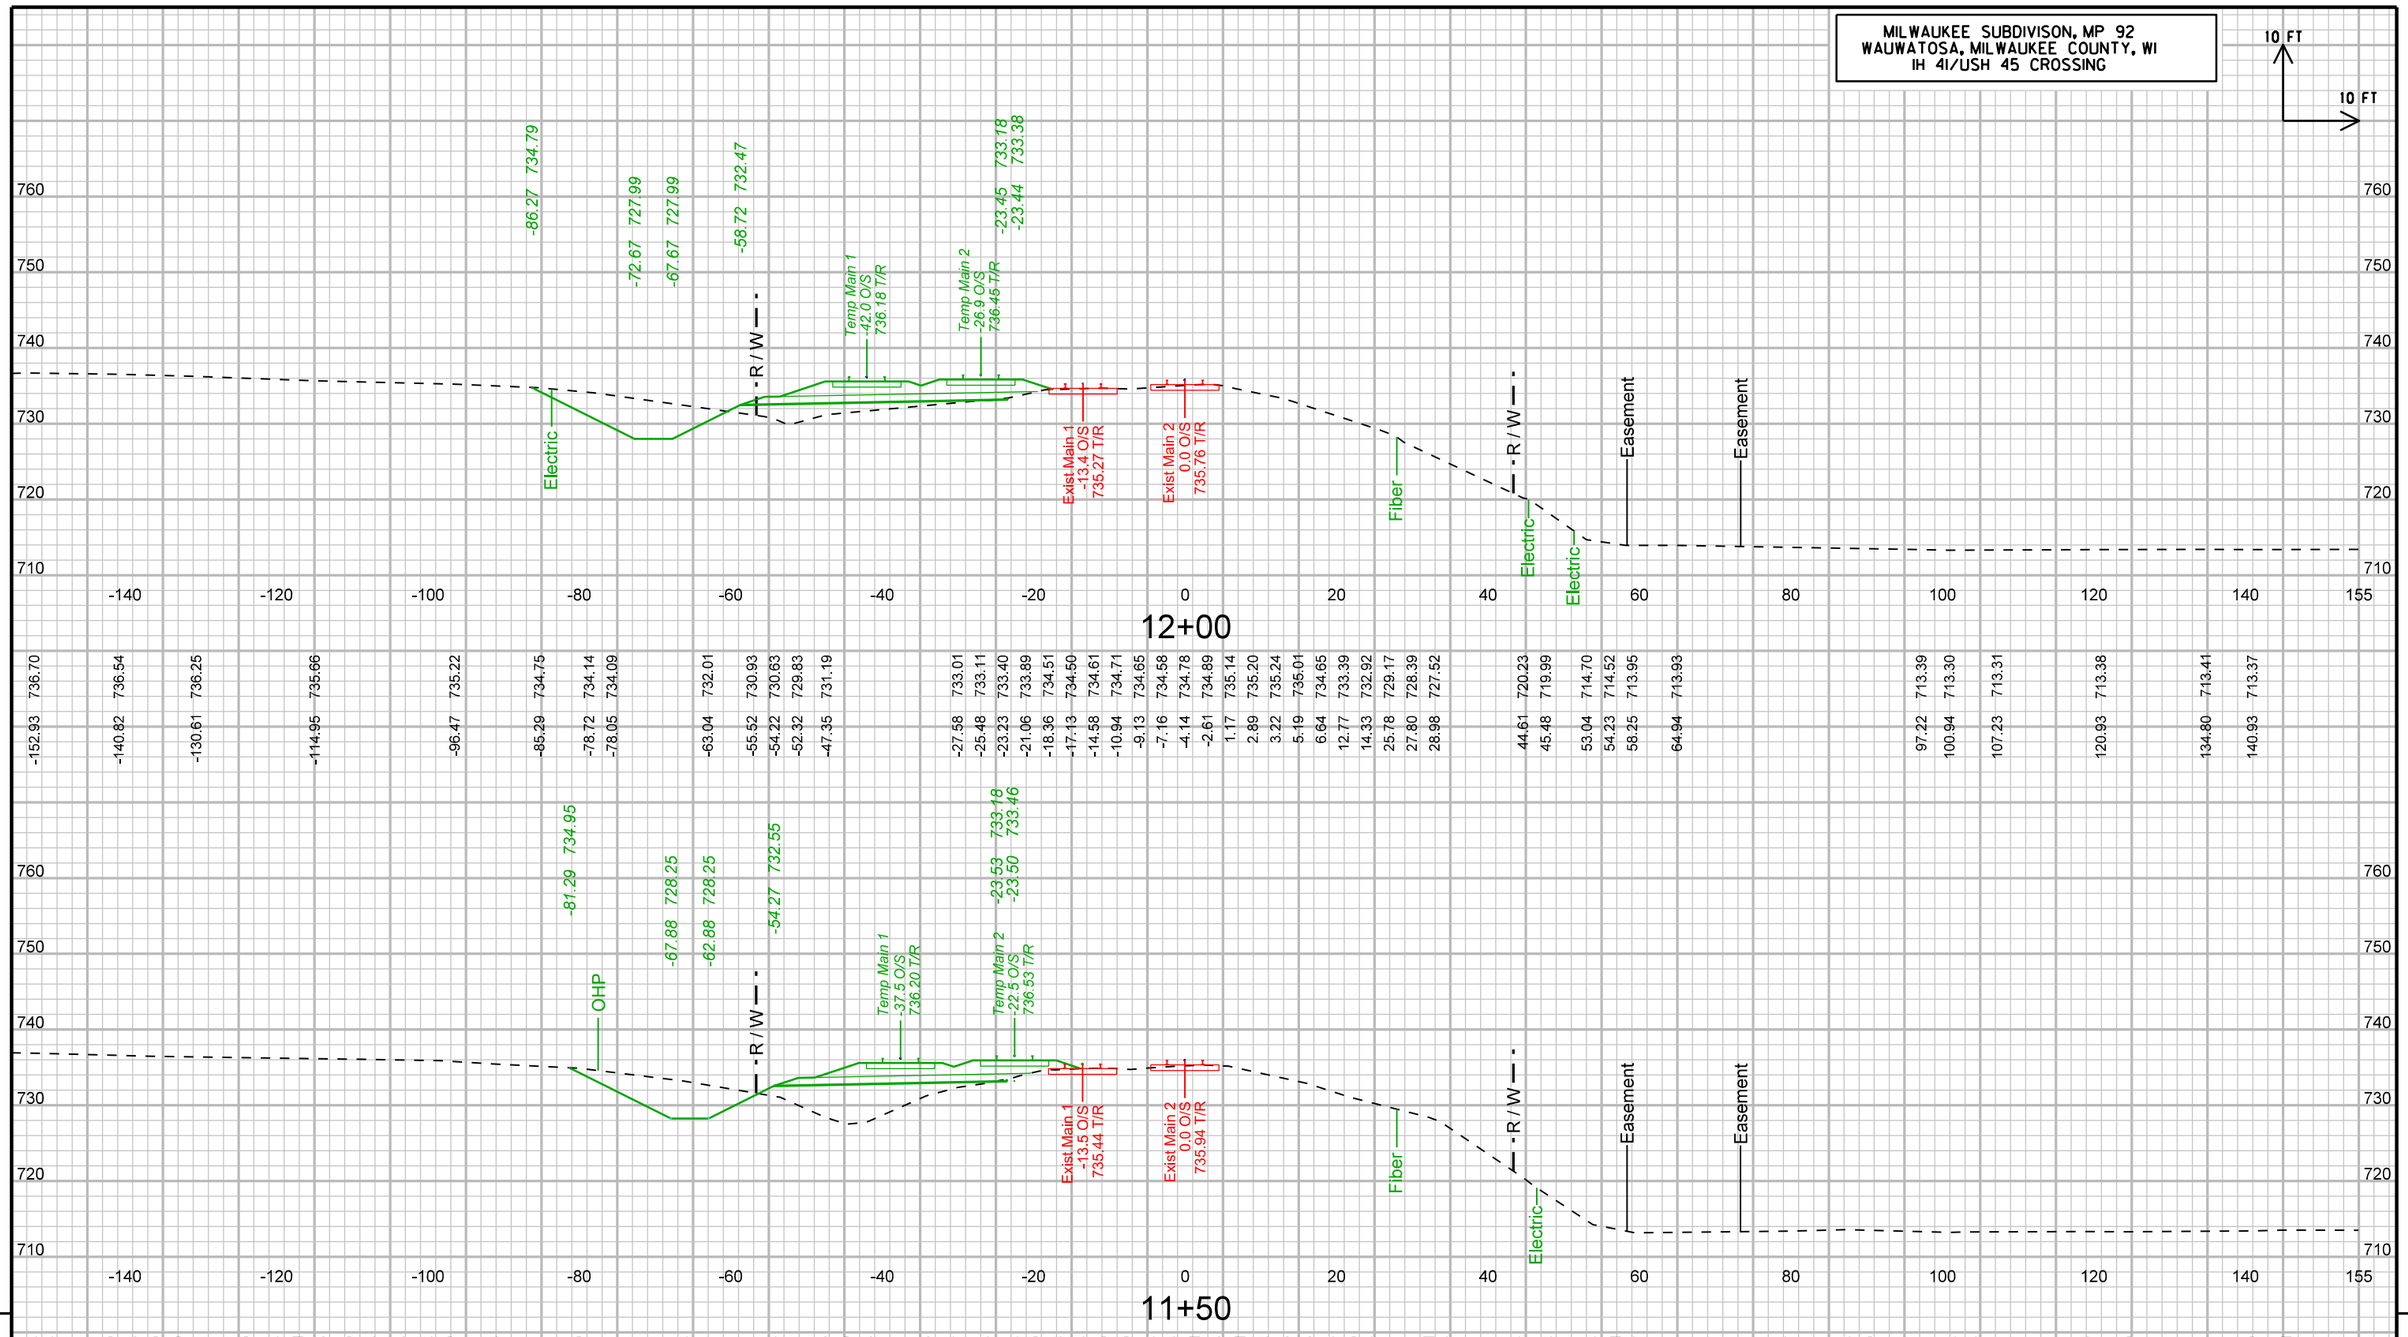

9

STA11+50 TO 12+00

9

UPRR OVER IH-41/USH 45; WISDOT PROJECT NO. 1060-33-84	LOCATION: WAUWATOSA, WI	MILWAUKEE SUBDIVISION, MP 92.0	CROSS SECTION: PHASE 1	SHEET 2993 E

FILE NAME : pw:\\pw-int.hntb.org:PWGreat_Lakes\Documents\Milwaukee Projects\68252 County Line and Port Washington Road Reconstruction\Zoo Int UPRR over USH45\cds\090101_xs-phase1.dgn | PLOT DATE : 8/11/2020 | PLOT BY : dbowe | PLOT NAME : | PLOT SCALE : 20:1

WISDOT/CADDS SHEET 21

MILWAUKEE SUBDIVISON, MP 92
WAUWATOSA, MILWAUKEE COUNTY, WI
IH 41/USH 45 CROSSING

10 FT
10 FT

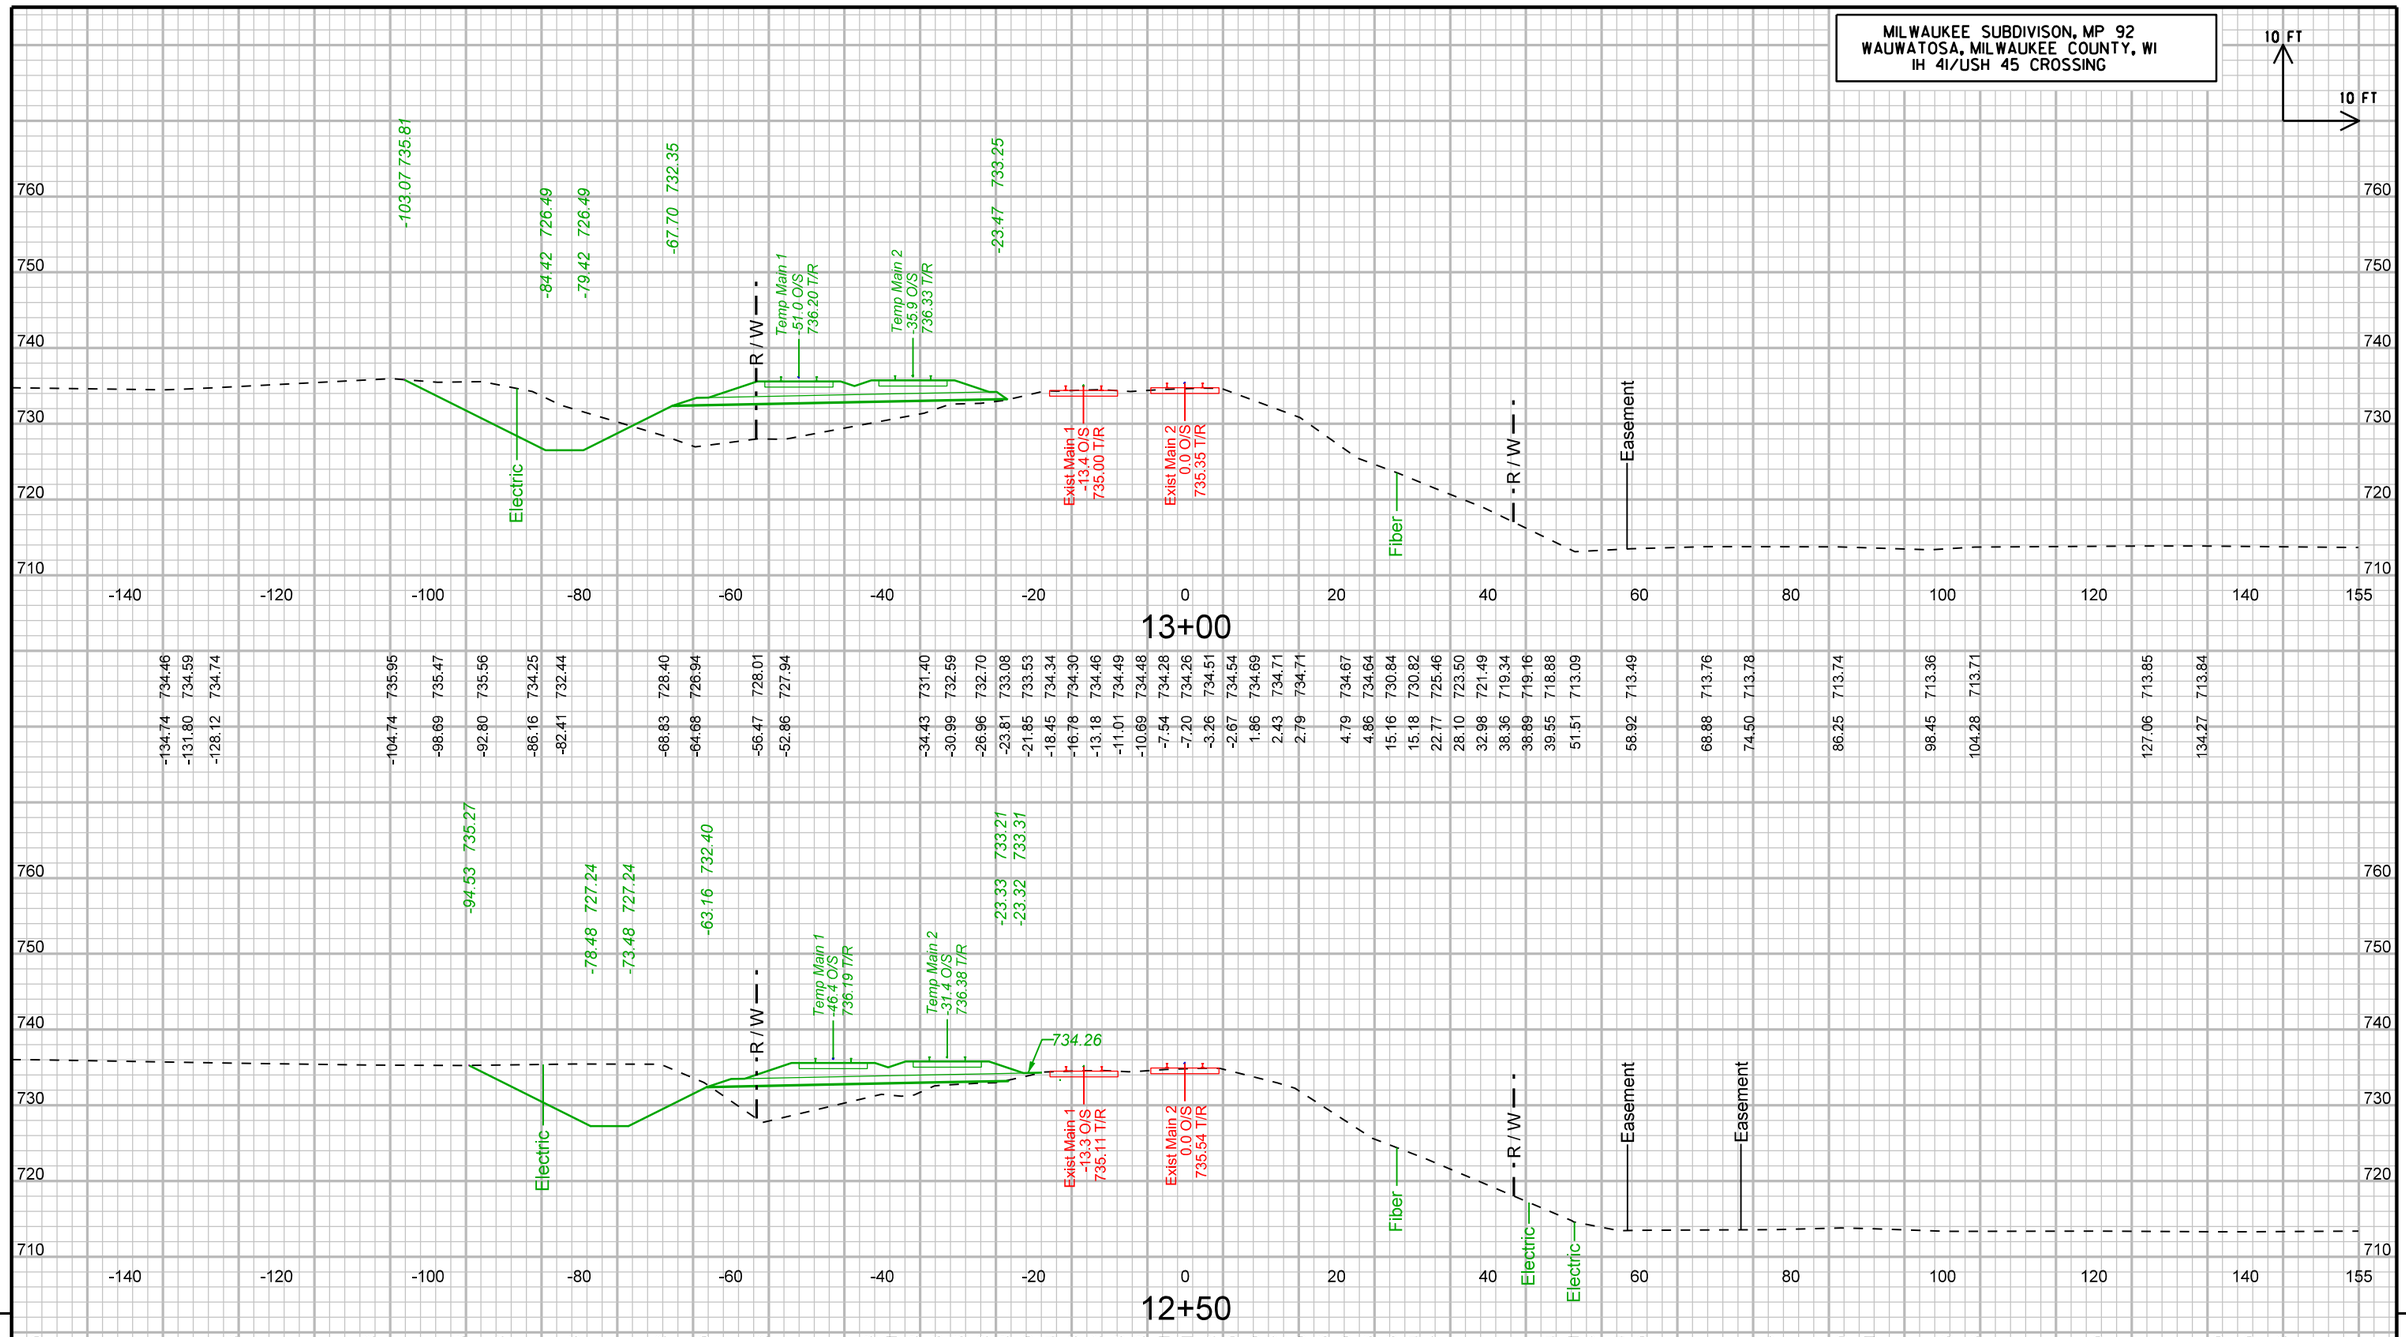

9

STA12+50 TO 13+00

9

UPRR OVER IH-41/USH 45; WISDOT PROJECT NO. 1060-33-84	LOCATION: WAUWATOSA, WI	MILWAUKEE SUBDIVISION, MP 92.0	CROSS SECTION: PHASE 1	SHEET 2994 E

FILE NAME : pw:\\pw-int.hntb.org:PWGreat_Lakes\Documents\Milwaukee Projects\68252 County Line and Port Washington Road Reconstruction\Zoo Int UPRR over USH45\cds\090101_xs-phase1.dgn PLOT DATE : 8/11/2020 PLOT BY : dbowe PLOT NAME : PLOT SCALE : 20:1

WISDOT/CADDS SHEET 21

MILWAUKEE SUBDIVISON, MP 92
WAUWATOSA, MILWAUKEE COUNTY, WI
IH 41/USH 45 CROSSING

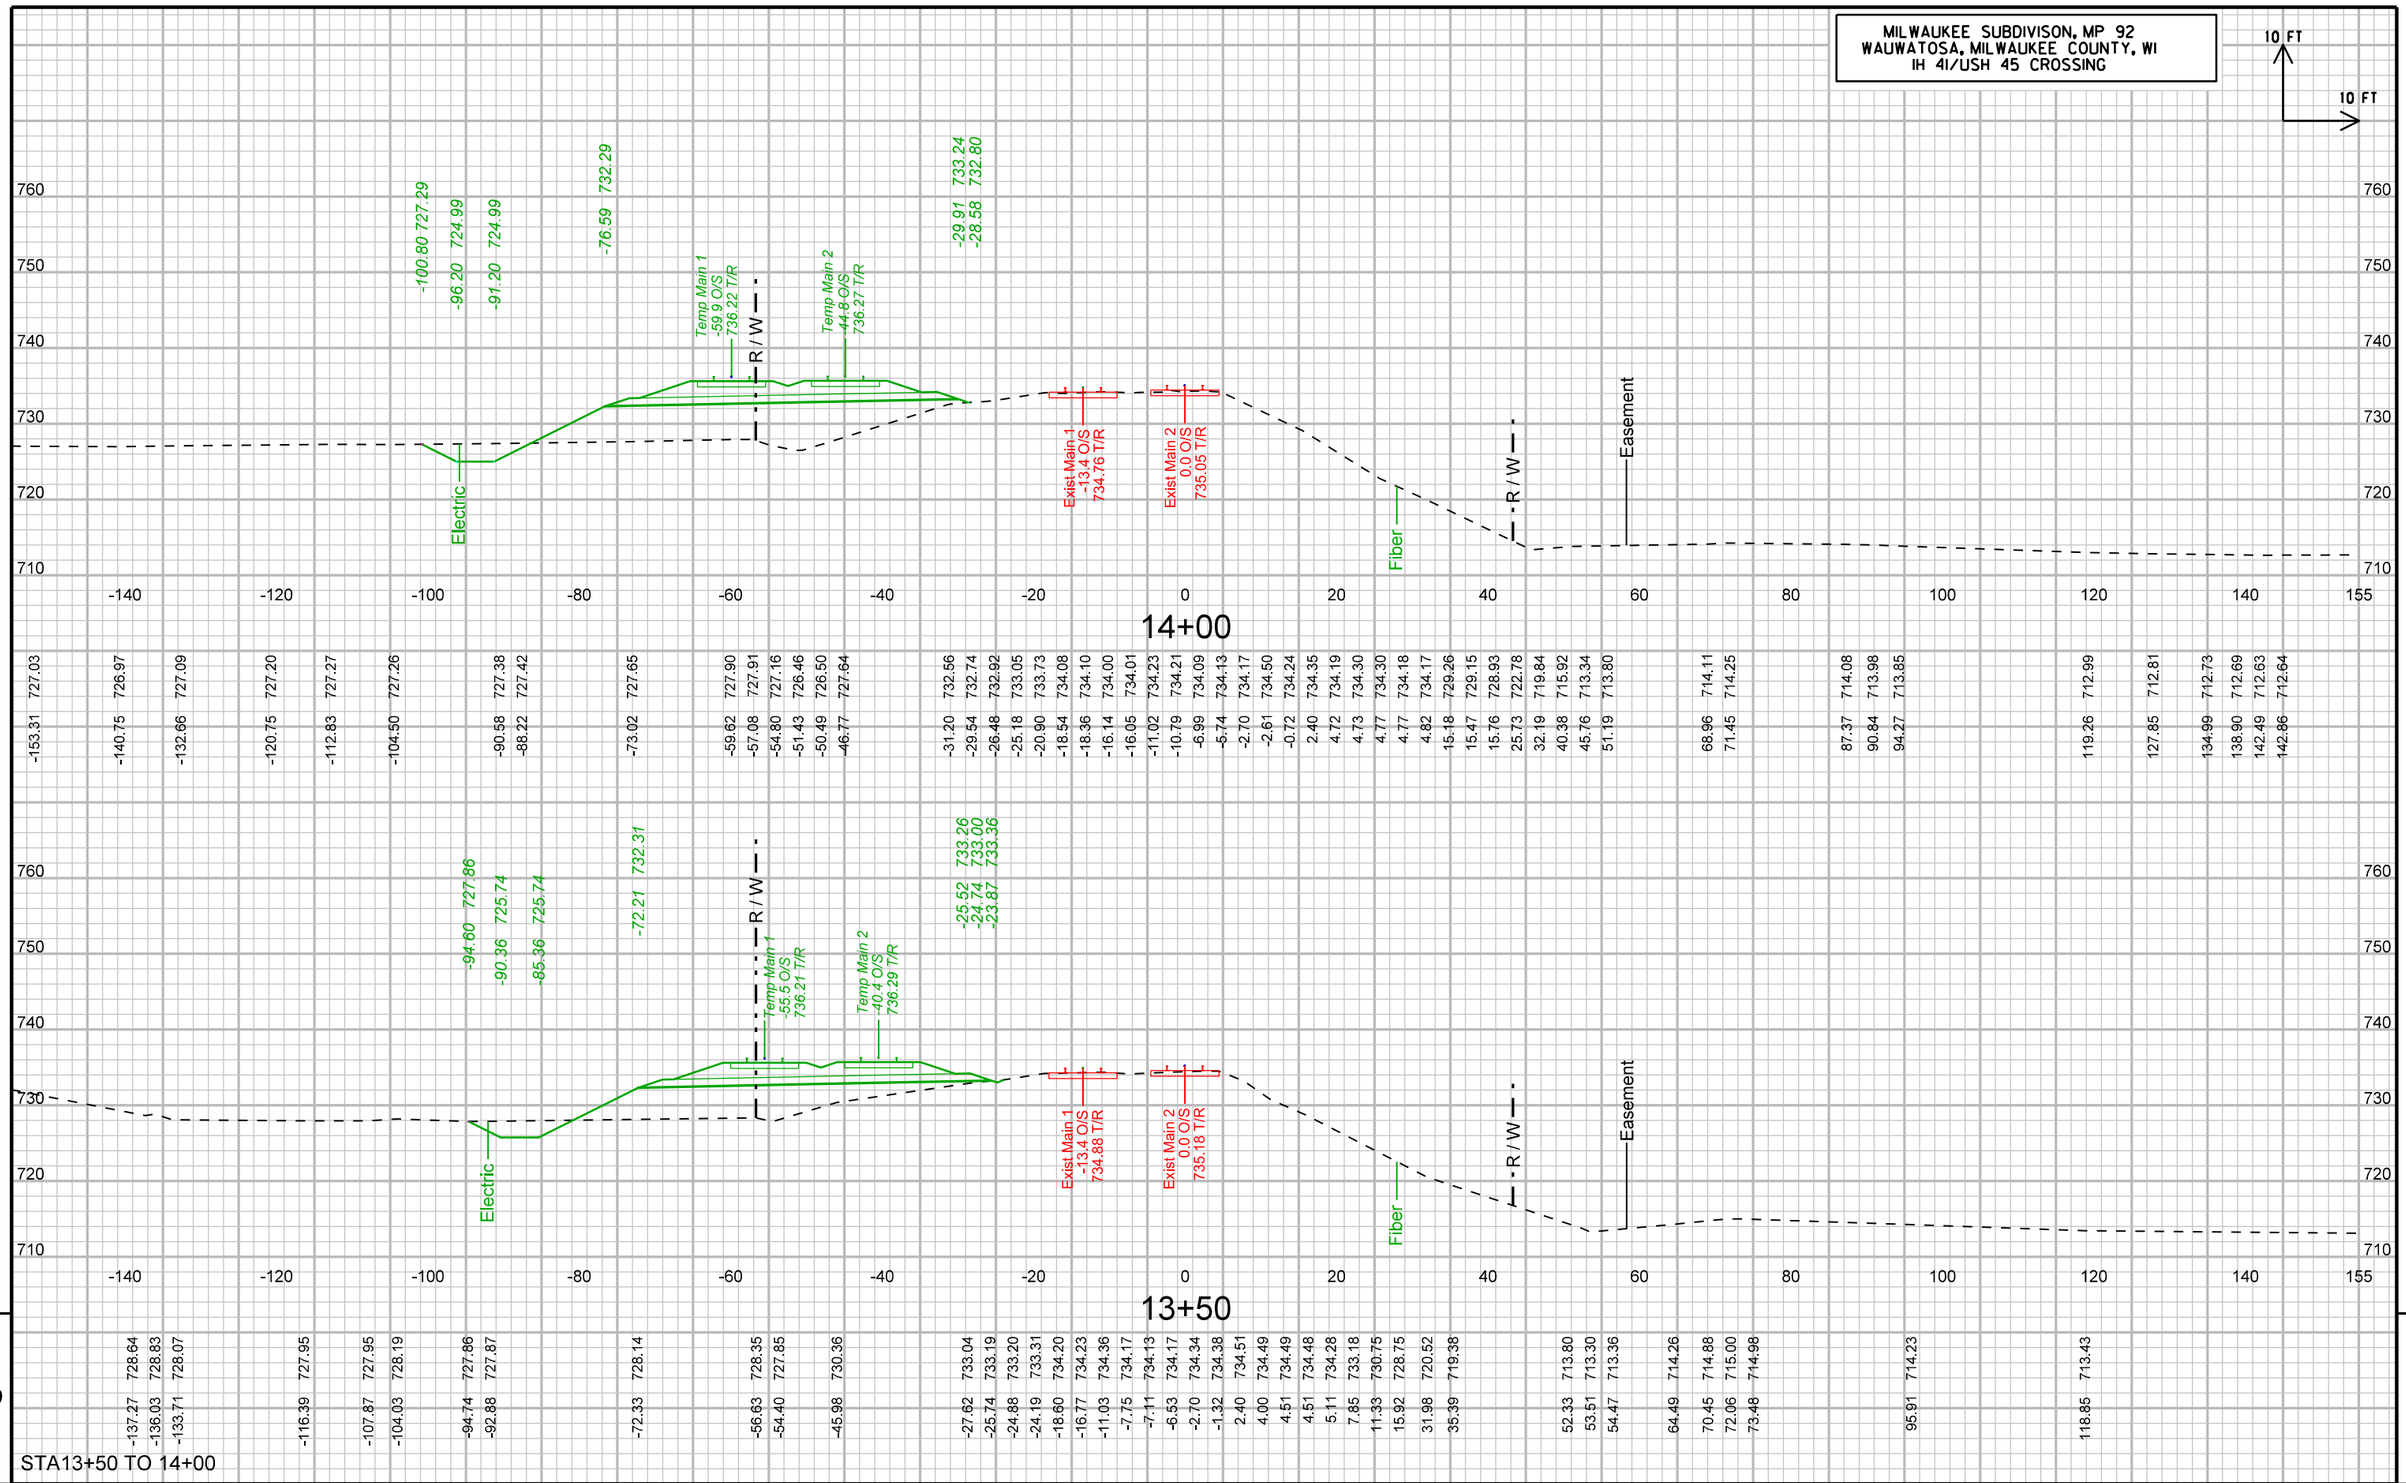

9

STA13+50 TO 14+00

9

UPRR OVER IH-41/USH 45; WISDOT PROJECT NO. 1060-33-84	LOCATION: WAUWATOSA, WI	MILWAUKEE SUBDIVISION, MP 92.0	CROSS SECTION: PHASE 1	SHEET 2995 E

FILE NAME : pw:\\pw-int.hntb.org:PWGreat_Lakes\Documents\Milwaukee Projects\68252 County Line and Port Washington Road Reconstruction\Zoo Int UPRR over USH45\cds\090101_xs-phase1.dgn PLOT DATE : 8/11/2020 PLOT BY : dbowe PLOT NAME : PLOT SCALE : 20:1

WISDOT/CADDS SHEET 21

MILWAUKEE SUBDIVISON, MP 92
WAUWATOSA, MILWAUKEE COUNTY, WI
IH 41/USH 45 CROSSING

10 FT
10 FT

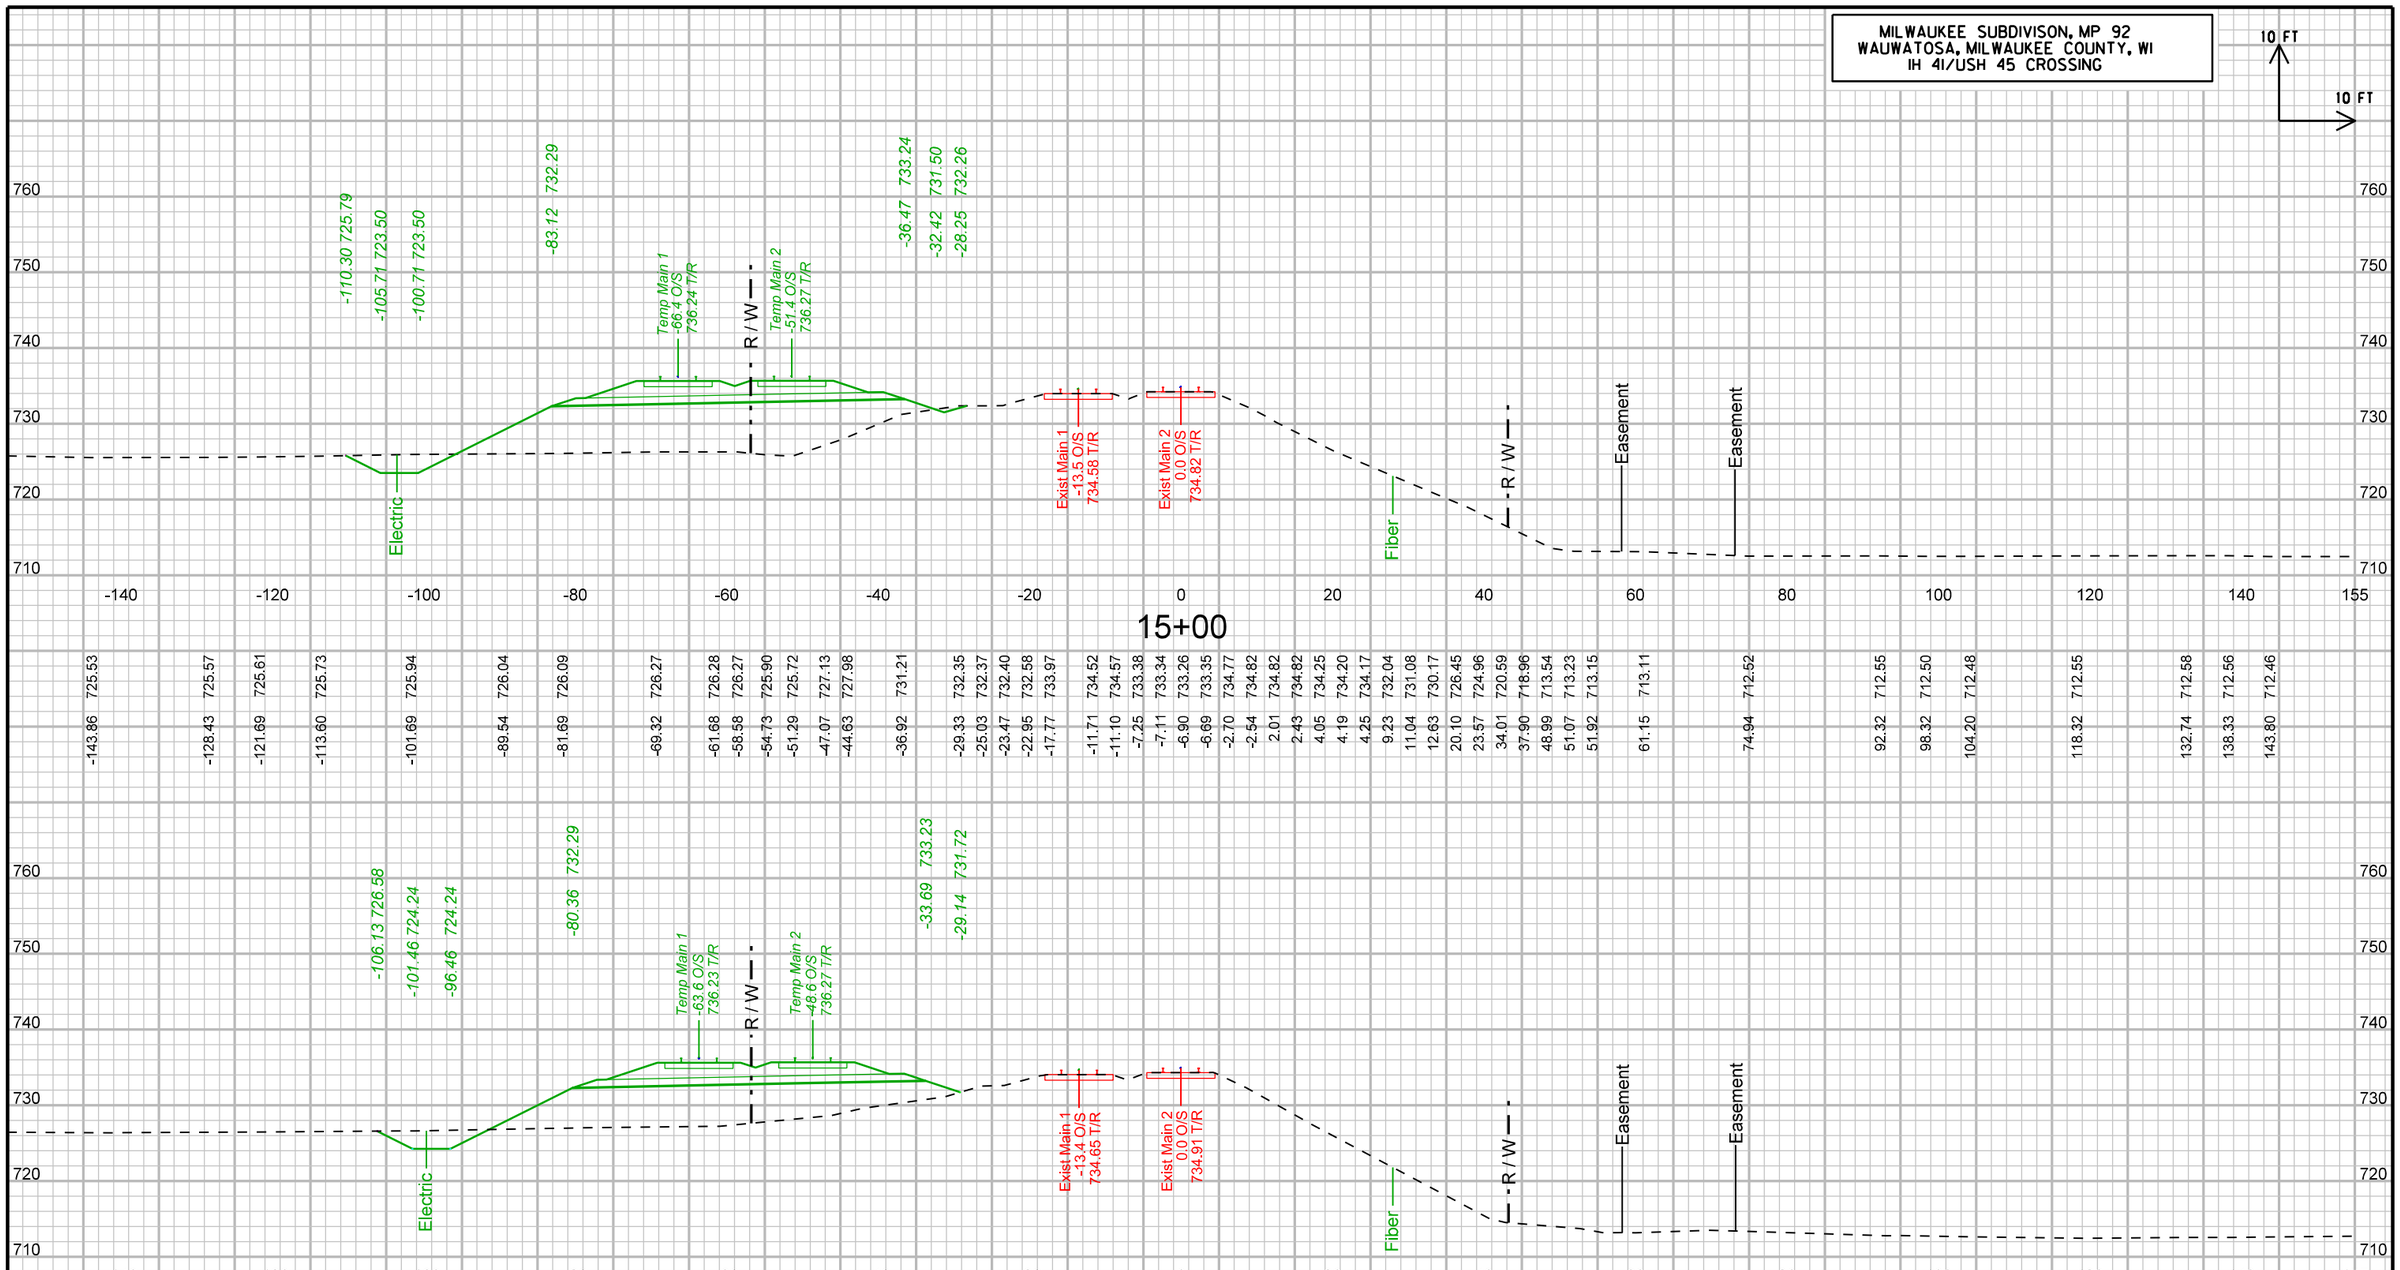

9

STA14+50 TO 15+00

9

UPRR OVER IH-41/USH 45; WISDOT PROJECT NO. 1060-33-84	LOCATION: WAUWATOSA, WI	MILWAUKEE SUBDIVISION, MP 92.0	CROSS SECTION: PHASE 1	SHEET 2996 E

FILE NAME : pw:\\pw-int.hntb.org:PWGreat_Lakes\Documents\Milwaukee Projects\68252 County Line and Port Washington Road Reconstruction\Zoo Int UPRR over USH45\cds\090101_xs-phase1.dgn PLOT DATE : 8/11/2020 PLOT BY : dbowe PLOT NAME : PLOT SCALE : 20:1

WISDOT/CADDS SHEET 21

MILWAUKEE SUBDIVISON, MP 92
WAUWATOSA, MILWAUKEE COUNTY, WI
IH 41/USH 45 CROSSING

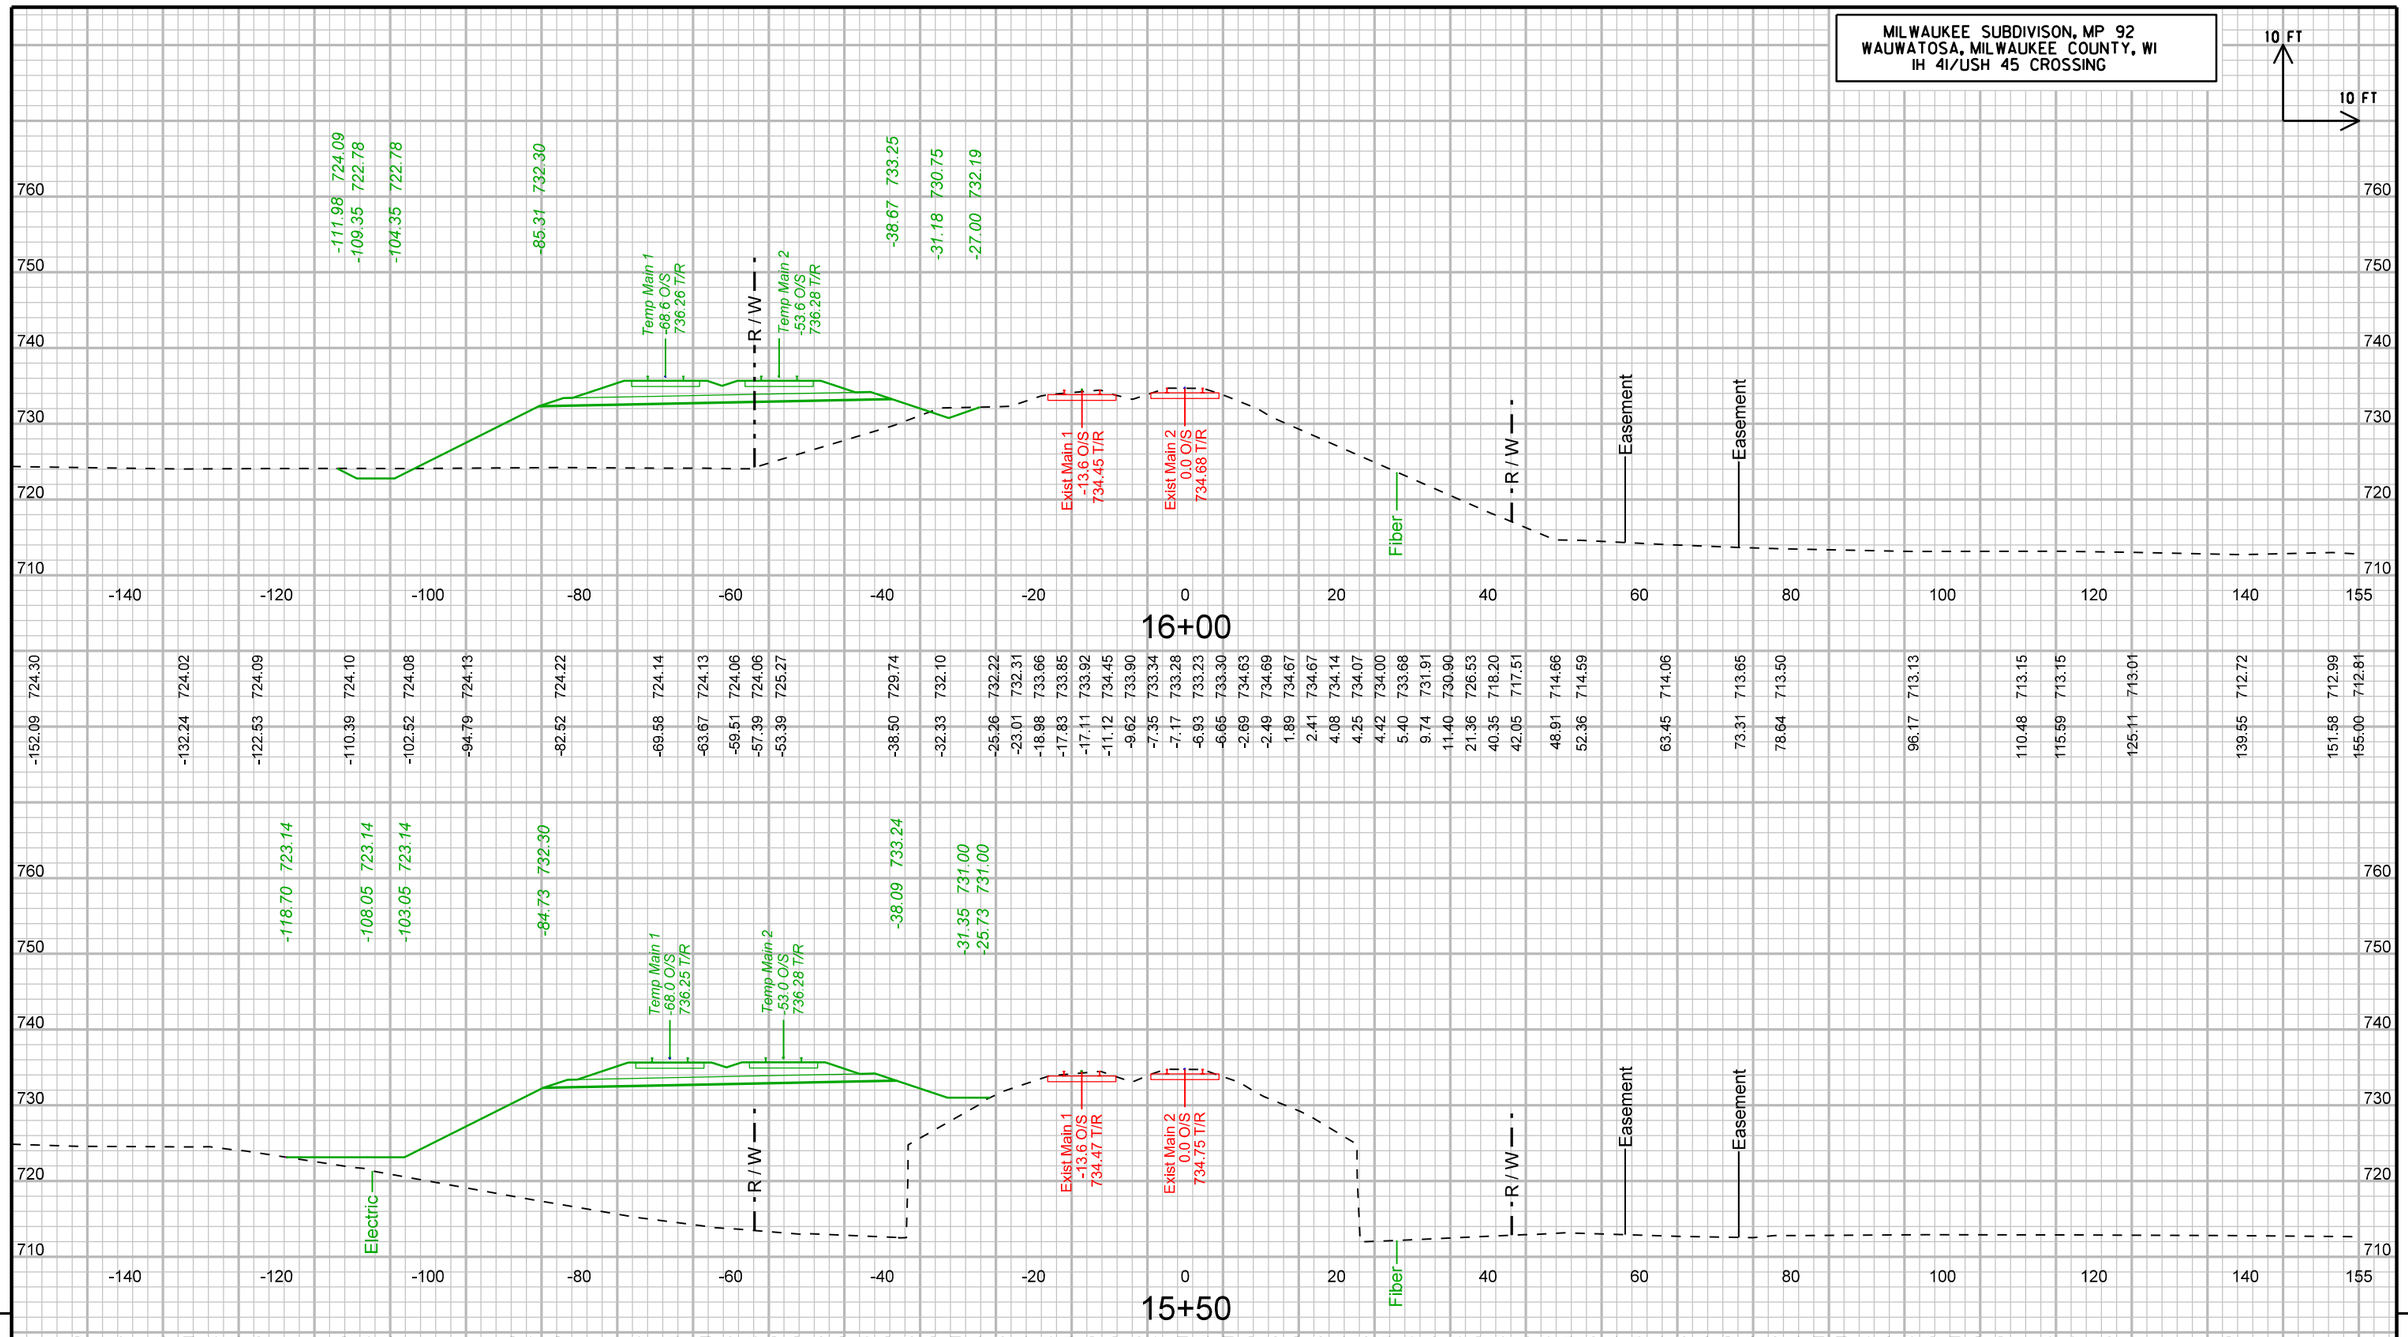

UPRR OVER IH-41/USH 45; WISDOT PROJECT NO. 1060-33-84	LOCATION: WAUWATOSA, WI	MILWAUKEE SUBDIVISION, MP 92.0	CROSS SECTION: PHASE 1	SHEET 2997 E

FILE NAME : pw:\\pw-int.hntb.org:PWGreat_Lakes\Documents\Milwaukee Projects\68252 County Line and Port Washington Road Reconstruction\Zoo Int UPRR over USH45\cds\090101_xs-phase1.dgn PLOT DATE : 8/11/2020 PLOT BY : dbowe PLOT NAME : PLOT SCALE : 20:1

WISDOT/CADDS SHEET 21

9 9

MILWAUKEE SUBDIVISON, MP 92
WAUWATOSA, MILWAUKEE COUNTY, WI
IH 41/USH 45 CROSSING

10 FT
10 FT

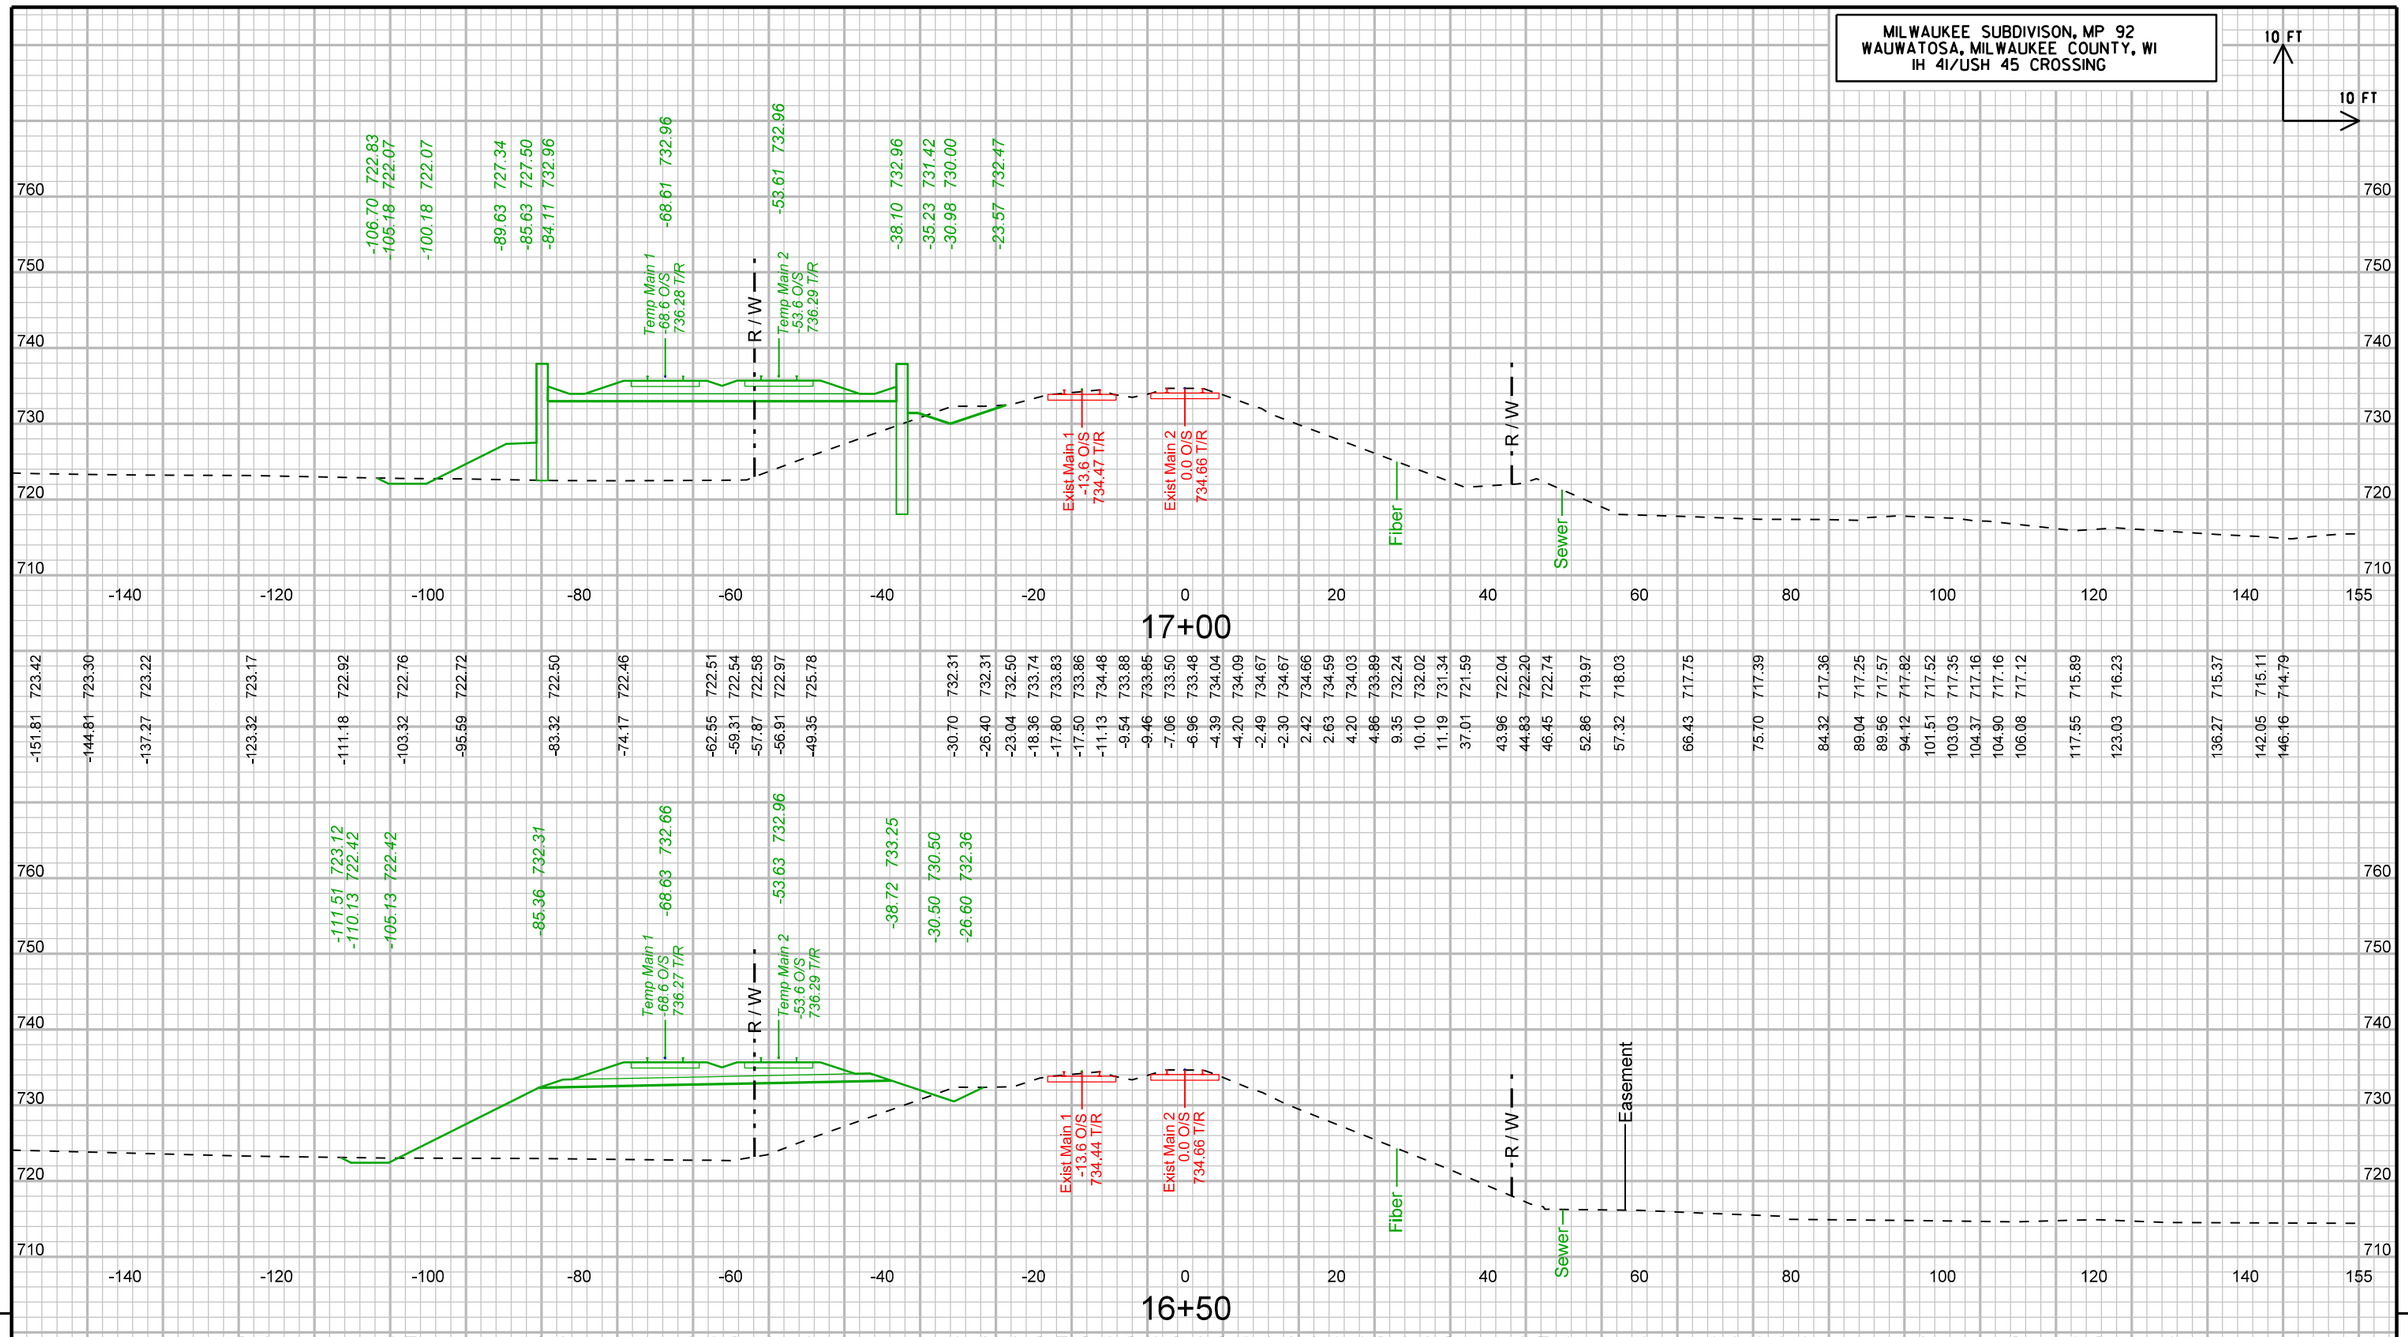

9

STA16+50 TO 17+00

9

UPRR OVER IH-41/USH 45; WISDOT PROJECT NO. 1060-33-84	LOCATION: WAUWATOSA, WI	MILWAUKEE SUBDIVISION, MP 92.0	CROSS SECTION: PHASE 1	SHEET 2998 E

FILE NAME : pw:\\pw-int.hntb.org:PWGreat_Lakes\Documents\Milwaukee Projects\68252 County Line and Port Washington Road Reconstruction\Zoo Int UPRR over USH45\cds\090101_xs-phase1.dgn PLOT DATE : 8/11/2020 PLOT BY : dbowe PLOT NAME : PLOT SCALE : 20:1

WISDOT/CADDS SHEET 21

MILWAUKEE SUBDIVISON, MP 92
WAUWATOSA, MILWAUKEE COUNTY, WI
IH 41/USH 45 CROSSING

10 FT
10 FT

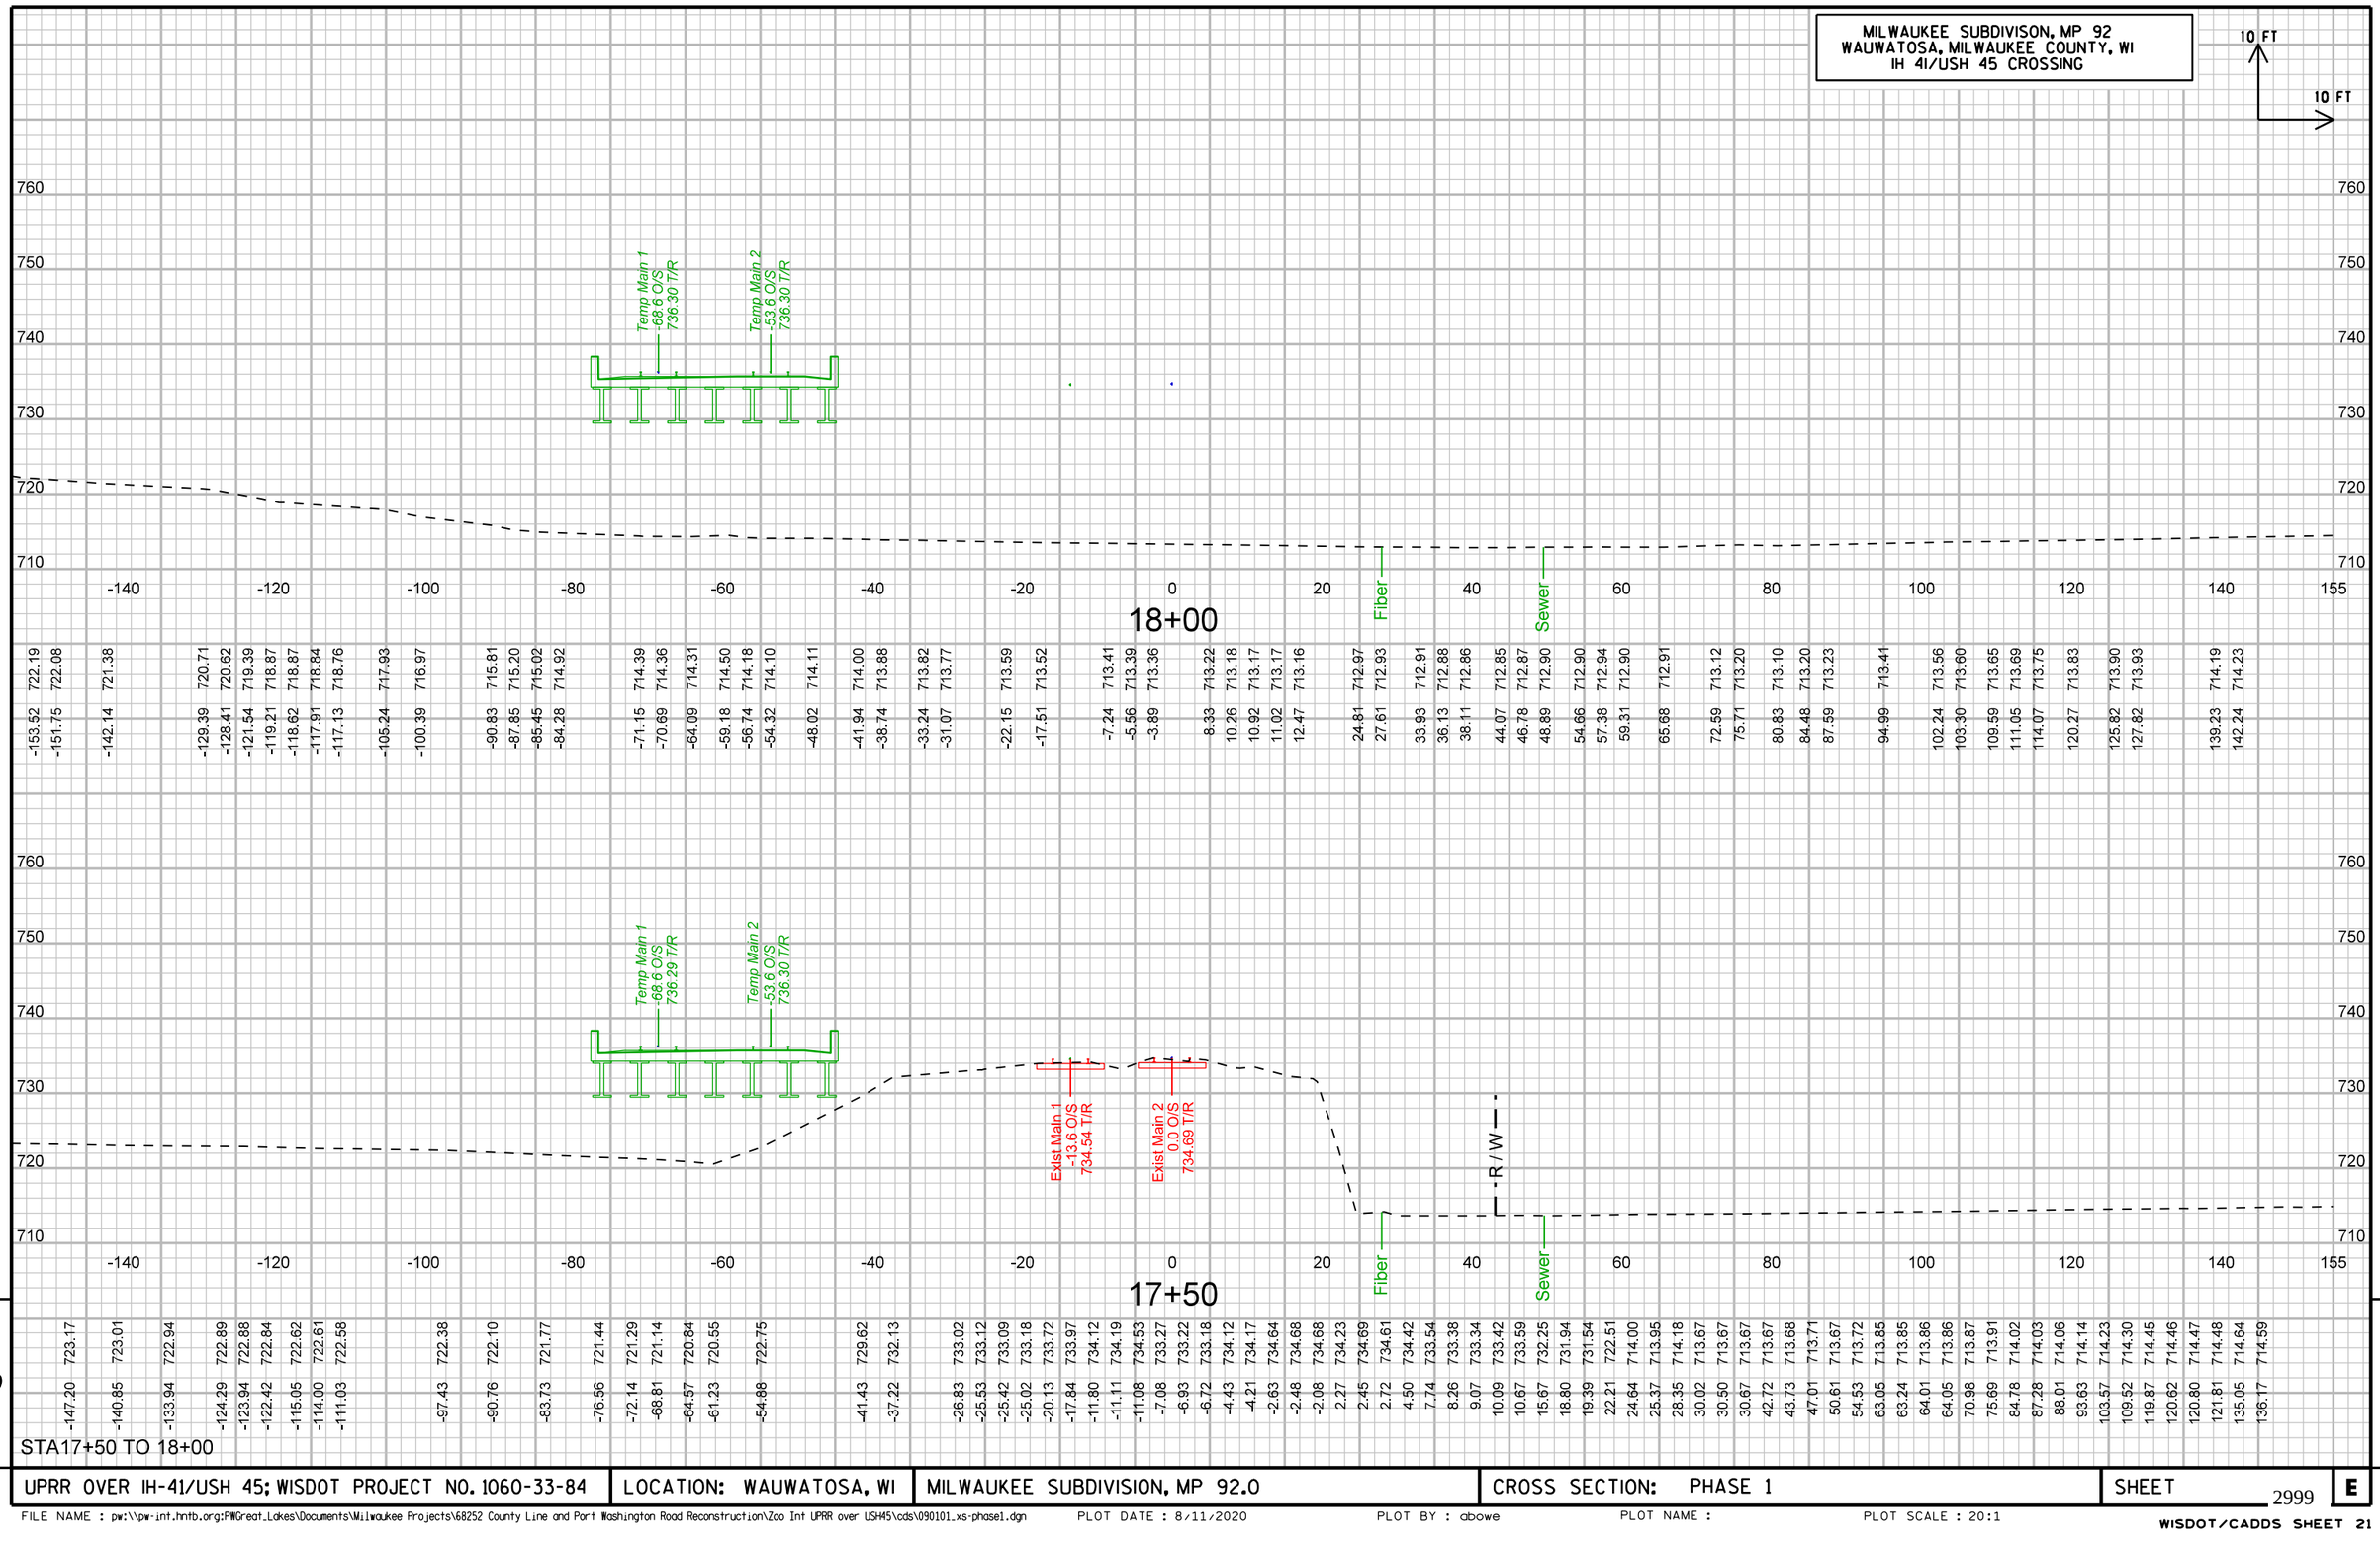

STA17+50 TO 18+00

UPRR OVER IH-41/USH 45; WISDOT PROJECT NO. 1060-33-84	LOCATION: WAUWATOSA, WI	MILWAUKEE SUBDIVISION, MP 92.0	CROSS SECTION: PHASE 1	SHEET 2999 E

FILE NAME : pw:\\pw-int.hntb.org:PWGreat_Lakes\Documents\Milwaukee Projects\68252 County Line and Port Washington Road Reconstruction\Zoo Int UPRR over USH45\cds\090101_xs-phase1.dgn PLOT DATE : 8/11/2020 PLOT BY : abowe PLOT NAME : PLOT SCALE : 20:1

WISDOT/CADDS SHEET 21

MILWAUKEE SUBDIVISON, MP 92
WAUWATOSA, MILWAUKEE COUNTY, WI
IH 41/USH 45 CROSSING

10 FT
10 FT

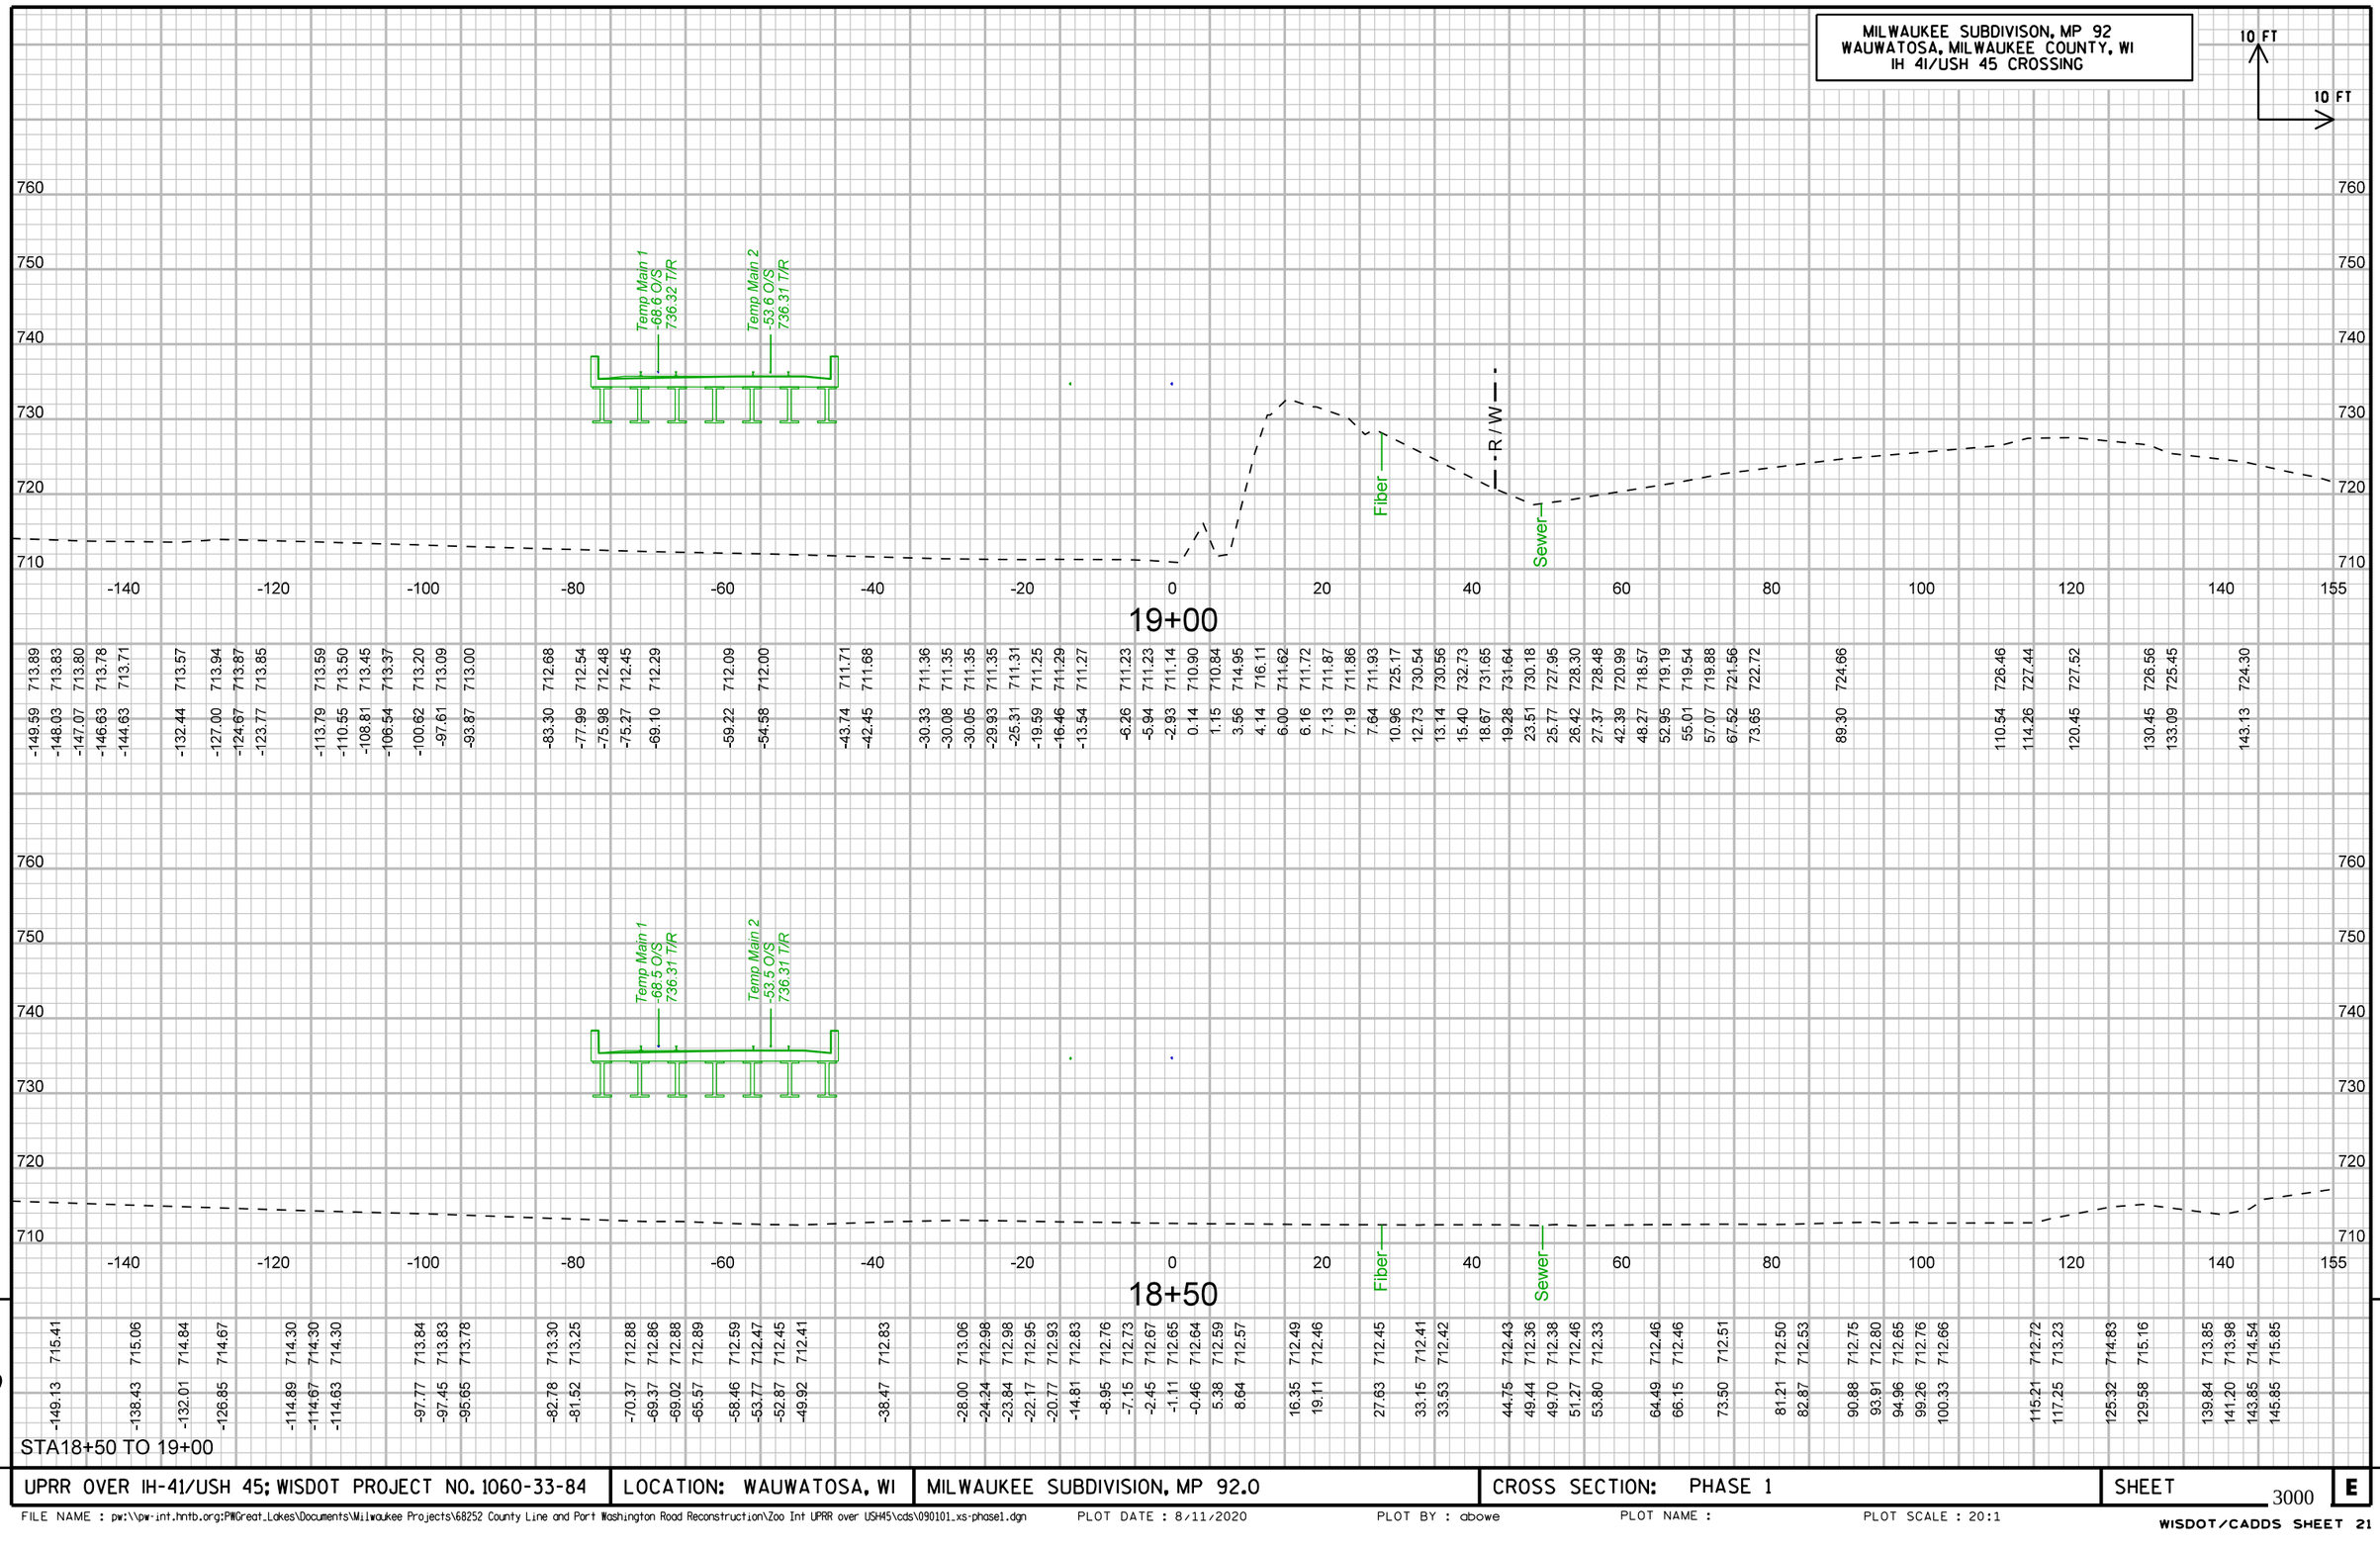

9

STA18+50 TO 19+00

9

UPRR OVER IH-41/USH 45; WISDOT PROJECT NO. 1060-33-84	LOCATION: WAUWATOSA, WI	MILWAUKEE SUBDIVISION, MP 92.0	CROSS SECTION: PHASE 1	SHEET 3000 E

FILE NAME : pw:\\pw-int.hntb.org:PWGreat_Lakes\Documents\Milwaukee Projects\68252 County Line and Port Washington Road Reconstruction\Zoo Int UPRR over USH45\cds\090101_xs-phase1.dgn PLOT DATE : 8/11/2020 PLOT BY : dbowe PLOT NAME : PLOT SCALE : 20:1

WISDOT/CADDS SHEET 21

MILWAUKEE SUBDIVISON, MP 92
WAUWATOSA, MILWAUKEE COUNTY, WI
IH 41/USH 45 CROSSING

10 FT
10 FT

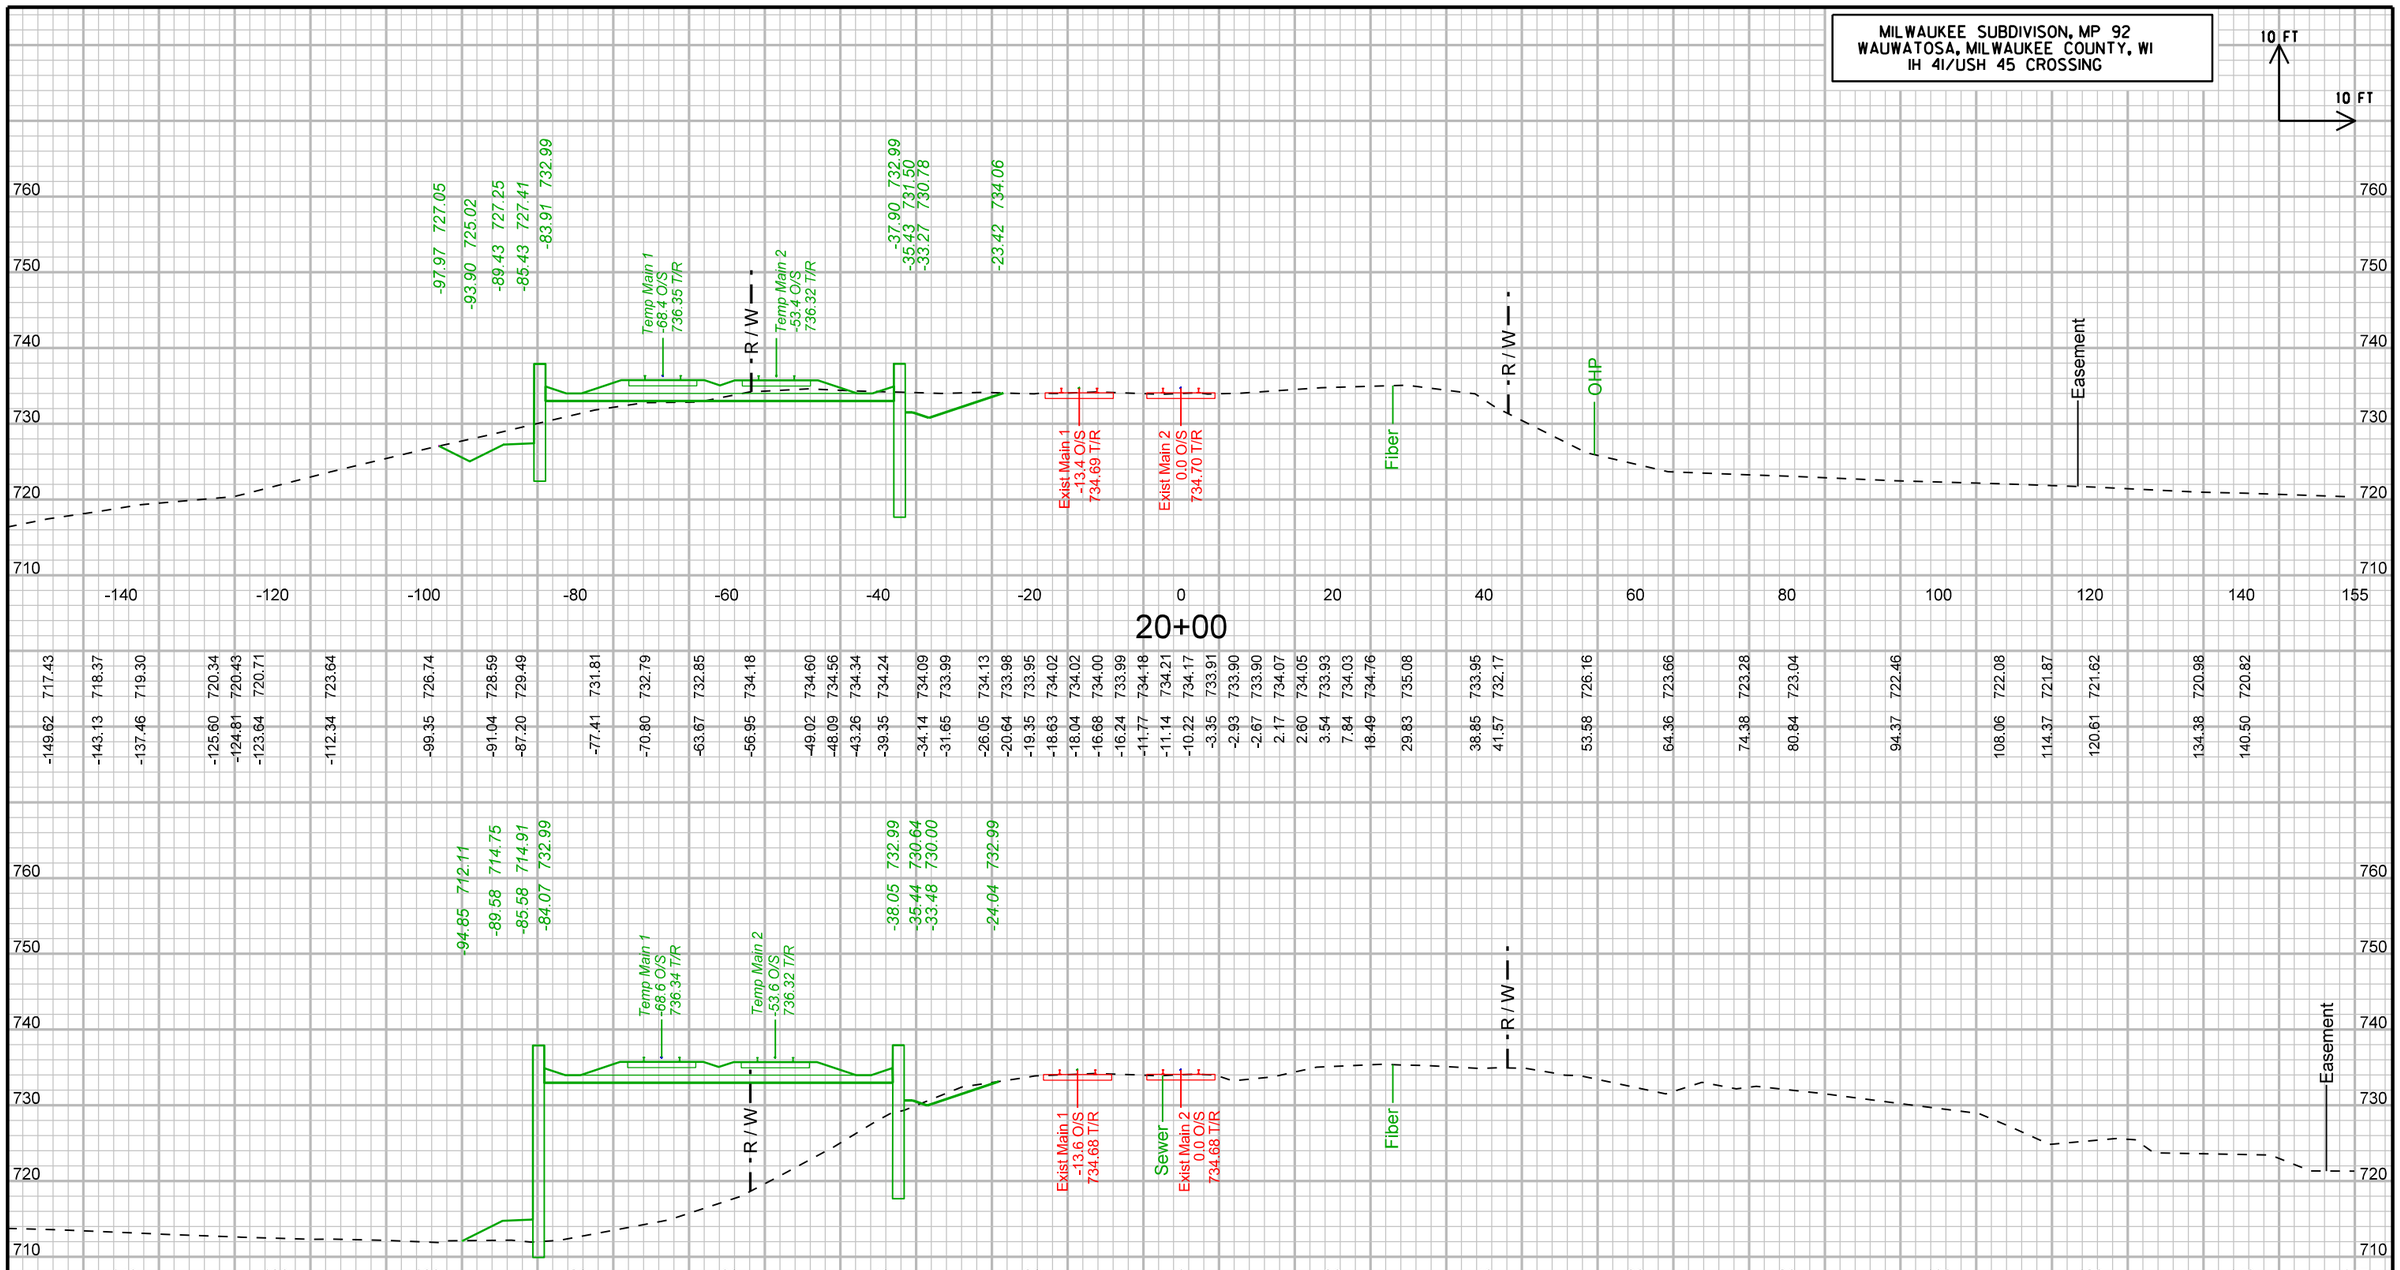

9

STA19+50 TO 20+00

9

UPRR OVER IH-41/USH 45; WISDOT PROJECT NO. 1060-33-84	LOCATION: WAUWATOSA, WI	MILWAUKEE SUBDIVISION, MP 92.0	CROSS SECTION: PHASE 1	SHEET 3001 E

FILE NAME : pw:\\pw-int.hntb.org:PWGreat_Lakes\Documents\Milwaukee Projects\68252 County Line and Port Washington Road Reconstruction\Zoo Int UPRR over USH45\cds\090101_xs-phase1.dgn PLOT DATE : 8/11/2020 PLOT BY : dbowe PLOT NAME : PLOT SCALE : 20:1

WISDOT/CADDS SHEET 21

MILWAUKEE SUBDIVISON, MP 92
WAUWATOSA, MILWAUKEE COUNTY, WI
IH 41/USH 45 CROSSING

10 FT
10 FT

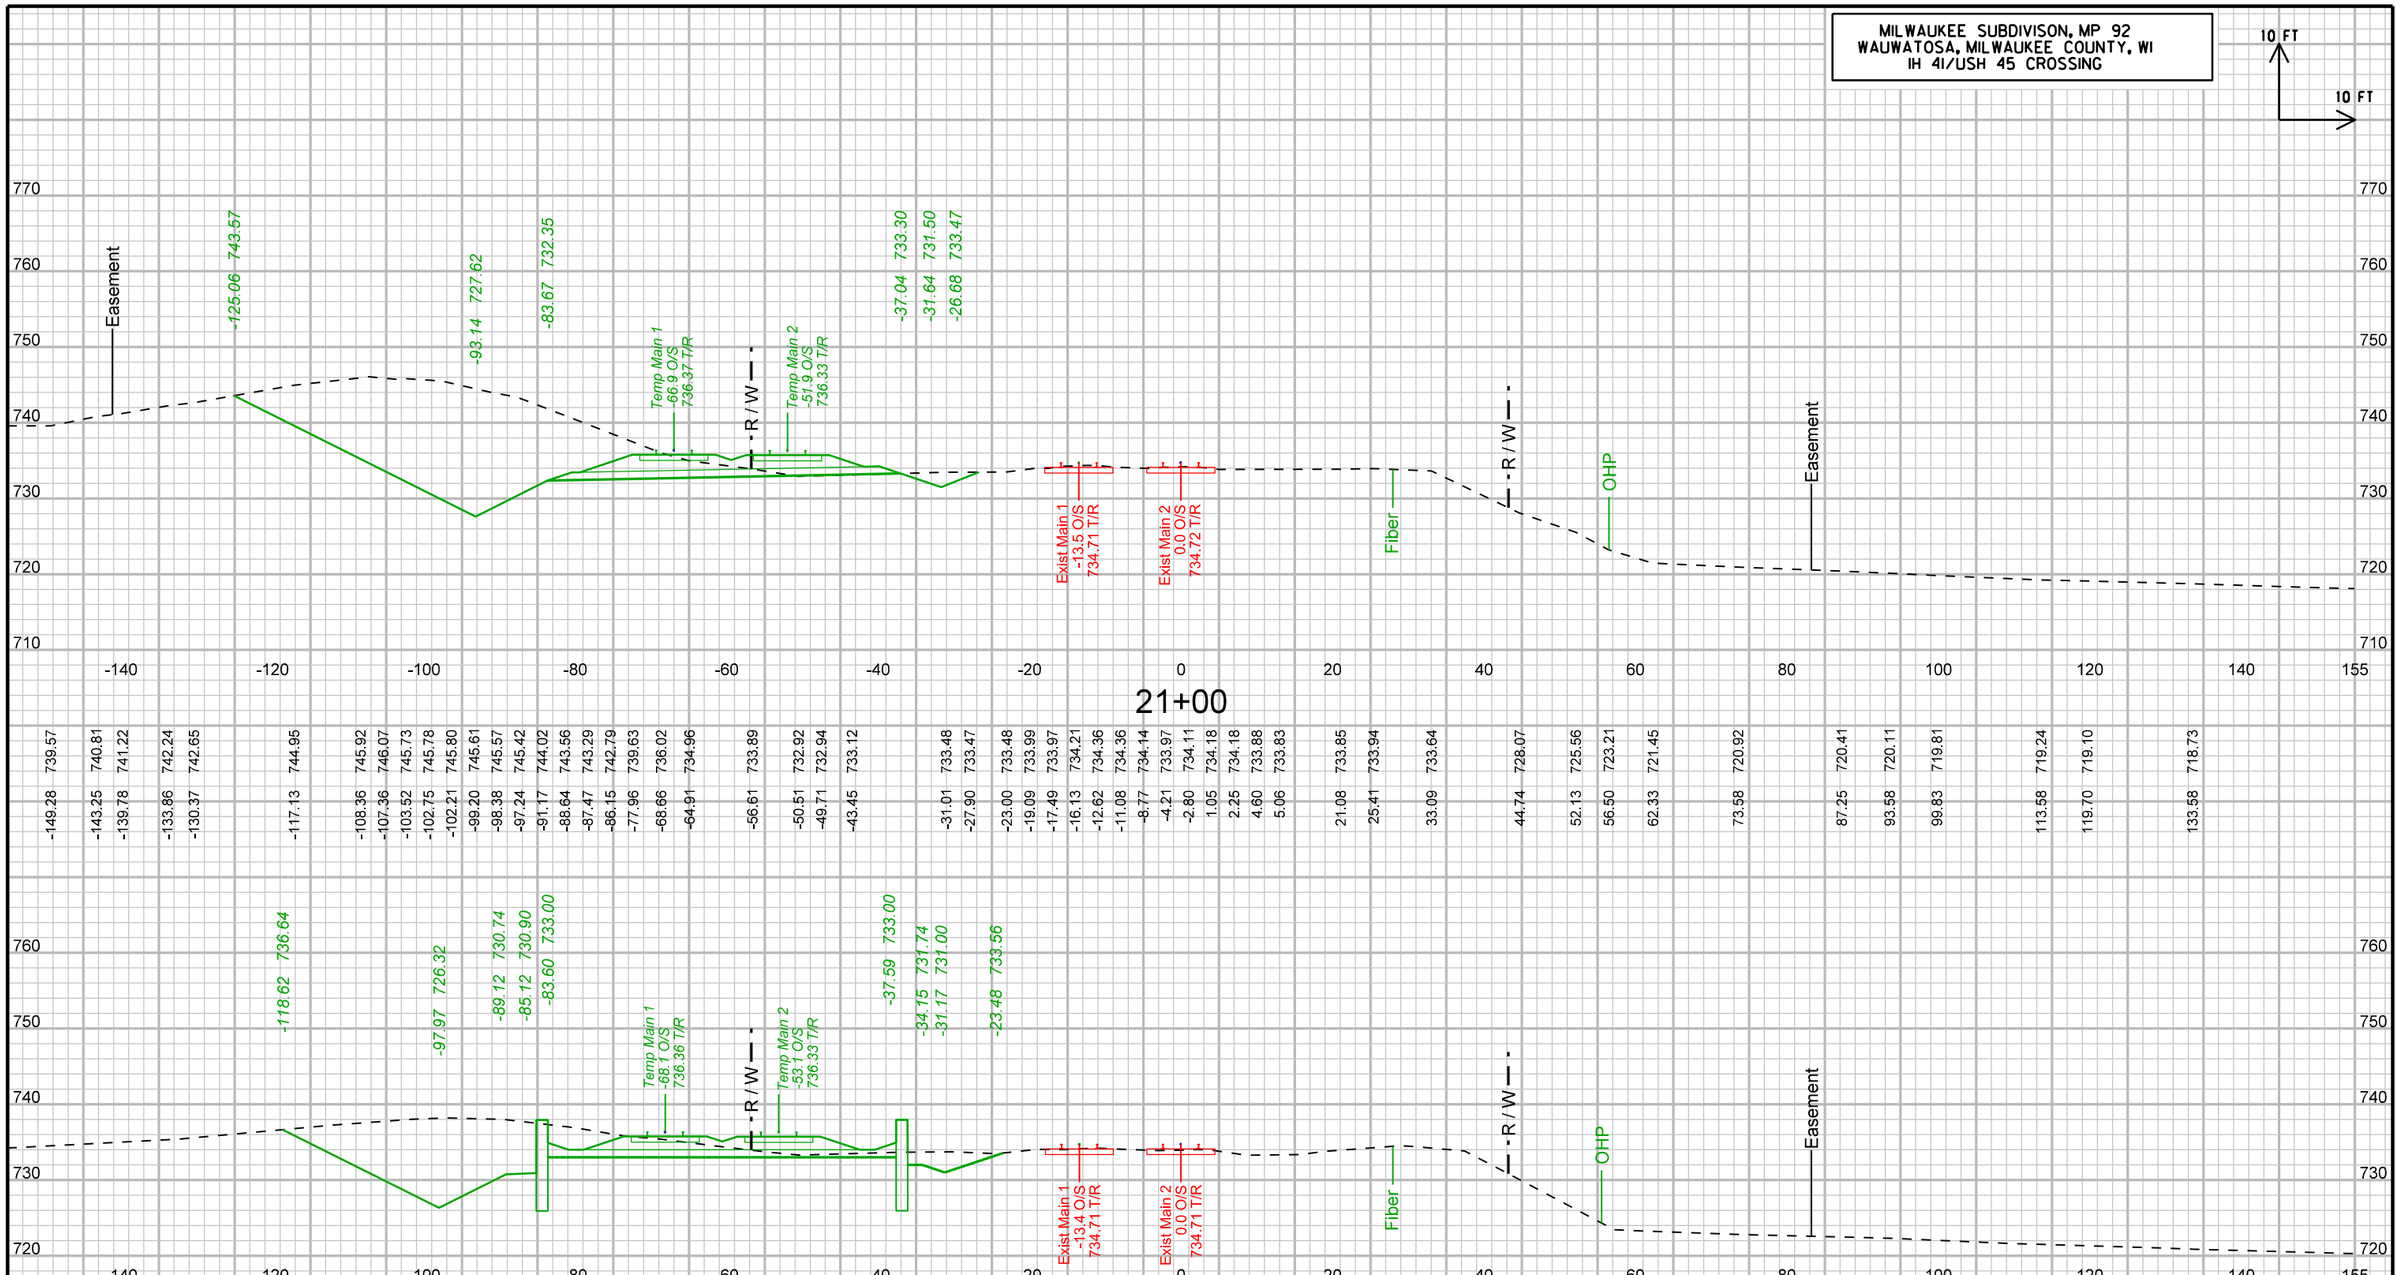

-149.28	739.57	-143.25	740.81	-139.78	741.22
-133.86	742.24	-130.37	742.65	-117.13	744.96
-108.36	745.92	-107.36	746.07	-103.52	745.73
-102.75	745.78	-102.21	745.80	-99.20	745.61
-98.38	745.57	-97.24	745.42	-91.17	744.02
-88.64	743.56	-87.47	743.29	-86.15	742.79
-77.96	739.63	-68.66	736.02	-64.91	734.96
-56.61	733.89	-50.51	732.92	-49.71	732.94
-43.45	733.12	-31.01	733.48	-27.90	733.47
-23.00	733.48	-19.09	733.99	-17.49	733.97
-16.13	734.21	-12.62	734.36	-11.08	734.36
-8.77	734.14	-4.21	733.97	-2.80	734.11
1.05	734.18	2.25	734.18	4.60	733.88
5.06	733.83	21.08	733.85	25.41	733.94
33.09	733.64	44.74	728.07	52.13	725.56
56.50	723.21	62.33	721.45	73.58	720.92
87.25	720.41	93.58	720.11	99.83	719.81
113.58	719.24	119.70	719.10	133.58	718.73

-153.83	734.29	-134.64	735.28	-132.02	735.41
-131.54	735.46	-112.00	737.25	-101.45	738.02
-97.05	738.19	-90.19	738.02	-89.22	737.96
-80.09	736.92	-74.18	735.92	-73.69	735.82
-68.86	735.41	-61.23	734.48	-59.16	734.23
-55.10	733.76	-50.26	733.28	-48.87	733.32
-37.26	733.66	-30.13	733.71	-27.33	733.61
-24.31	733.46	-18.92	734.07	-18.67	734.06
-16.23	733.99	-14.60	734.06	-11.13	734.21
-8.21	734.09	-6.04	734.00	-2.94	733.90
0.17	733.96	2.16	734.03	4.02	733.93
8.72	733.27	15.81	733.37	18.95	733.79
29.02	734.51	30.83	734.41	37.48	733.82
39.04	733.04	43.31	730.80	57.24	723.43
60.97	723.28	73.97	722.79	90.02	722.40
93.97	722.28	109.83	721.61	113.98	721.49
129.64	721.02	133.98	720.86		

STA20+50 TO 21+00

9

9

UPRR OVER IH-41/USH 45; WISDOT PROJECT NO. 1060-33-84 | LOCATION: WAUWATOSA, WI | MILWAUKEE SUBDIVISION, MP 92.0 | CROSS SECTION: PHASE 1 | SHEET 3002 | E

MILWAUKEE SUBDIVISON, MP 92
WAUWATOSA, MILWAUKEE COUNTY, WI
IH 41/USH 45 CROSSING

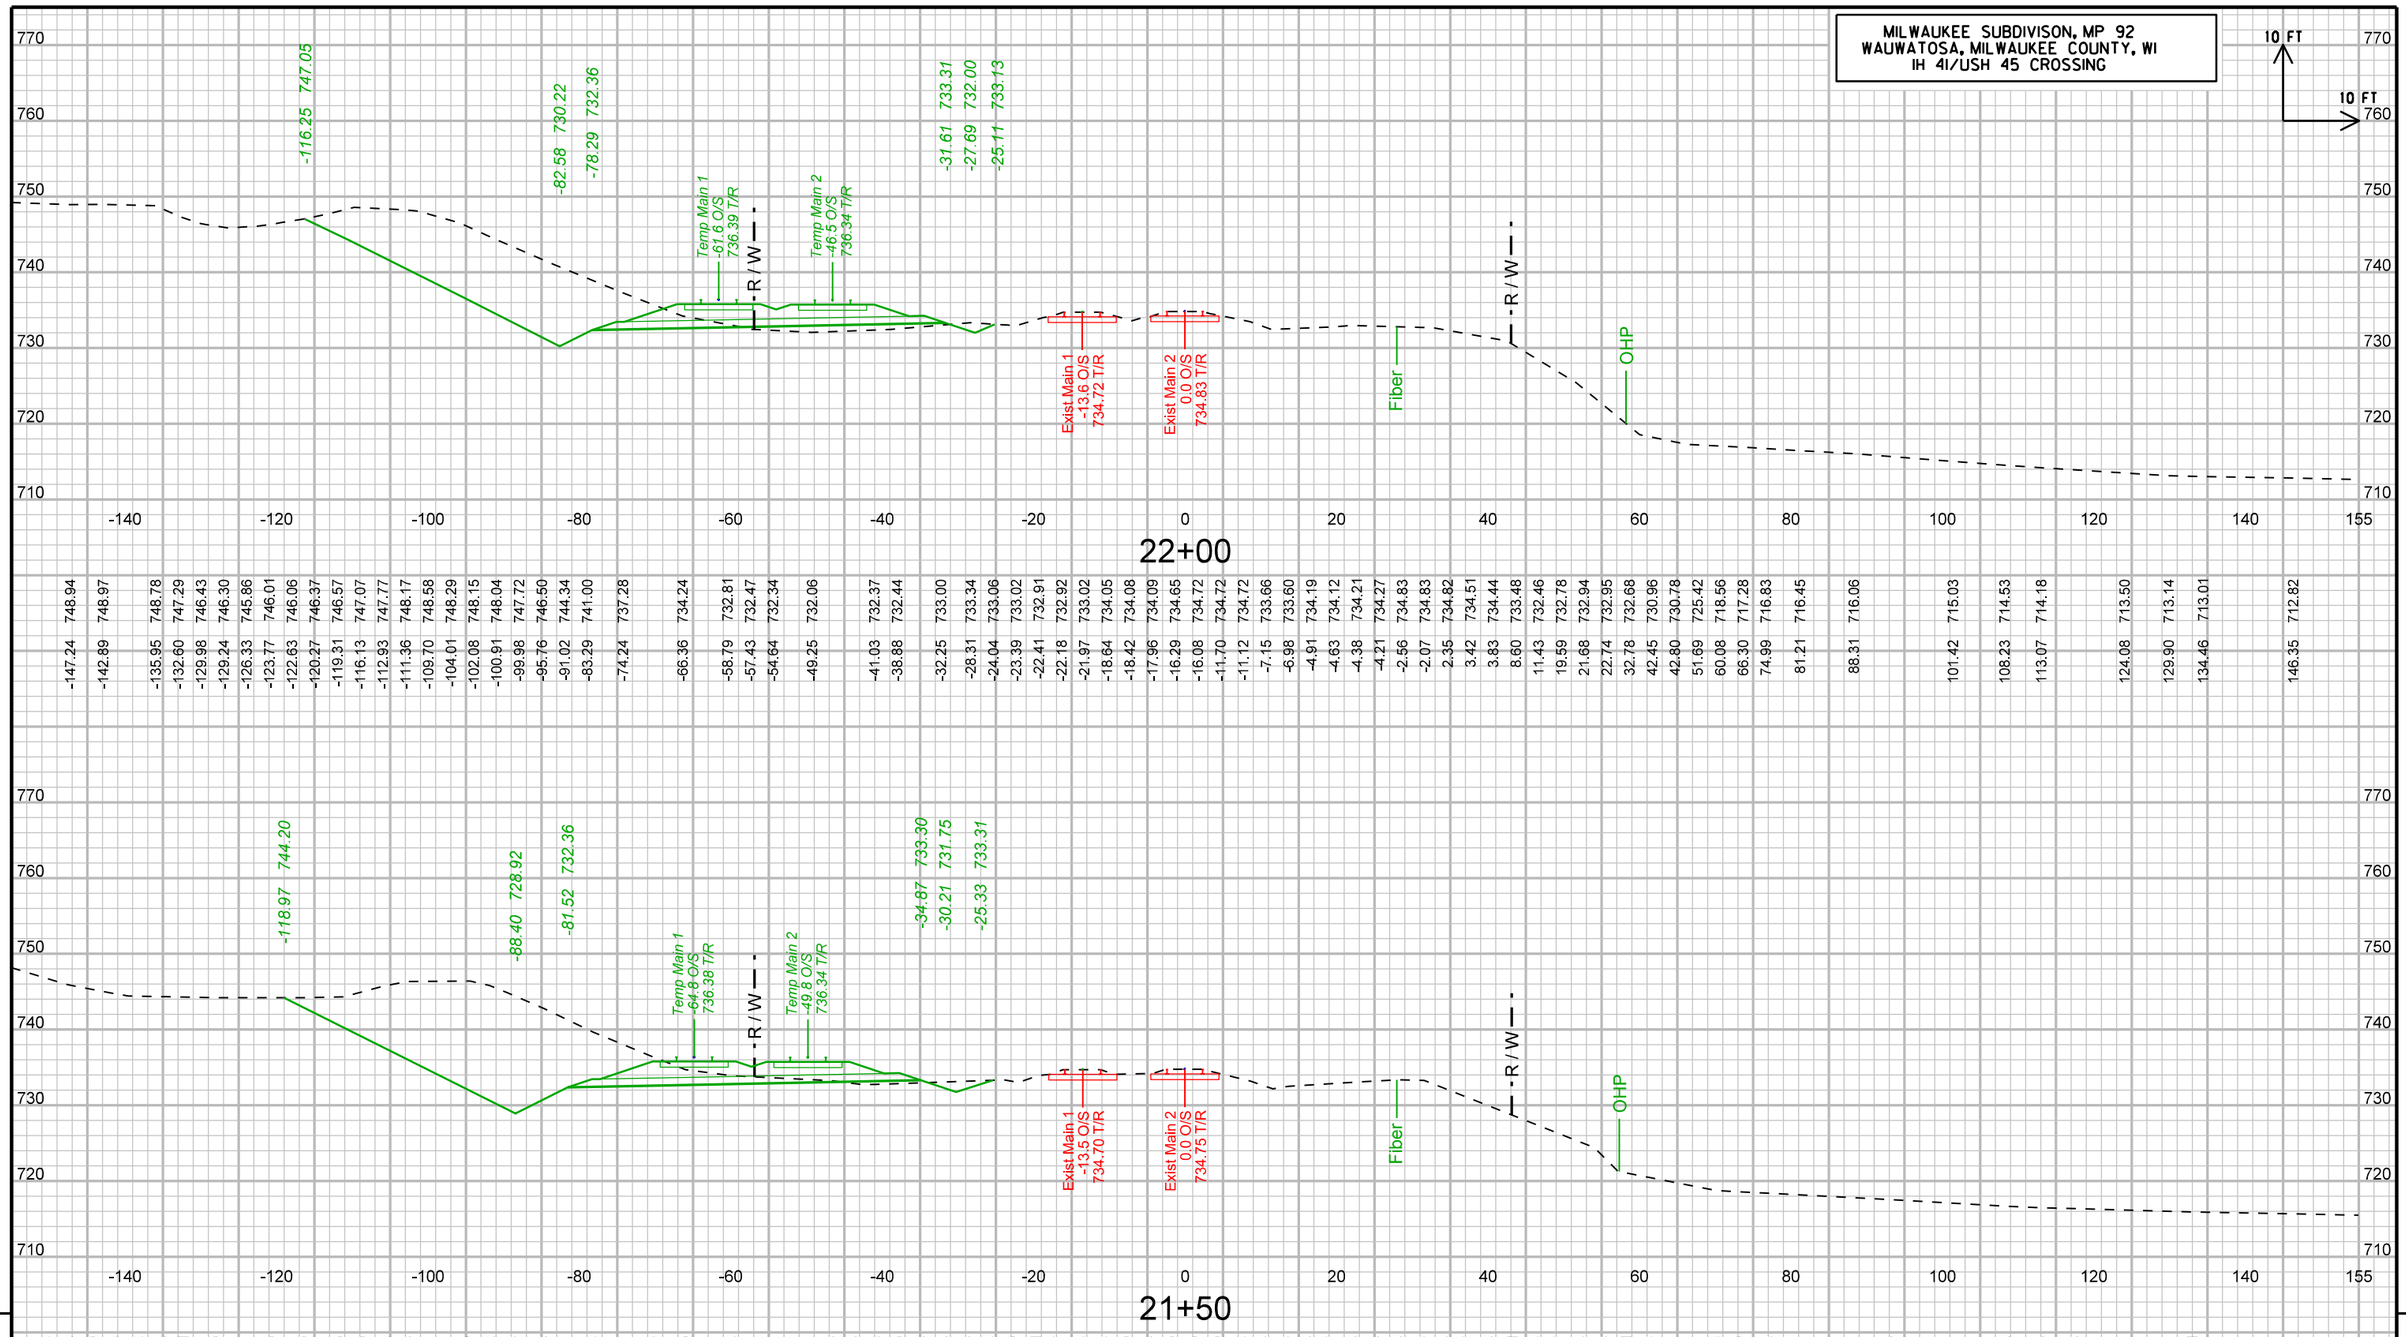

| | | |

MILWAUKEE SUBDIVISON, MP 92
WAUWATOSA, MILWAUKEE COUNTY, WI
IH 41/USH 45 CROSSING

10 FT
10 FT

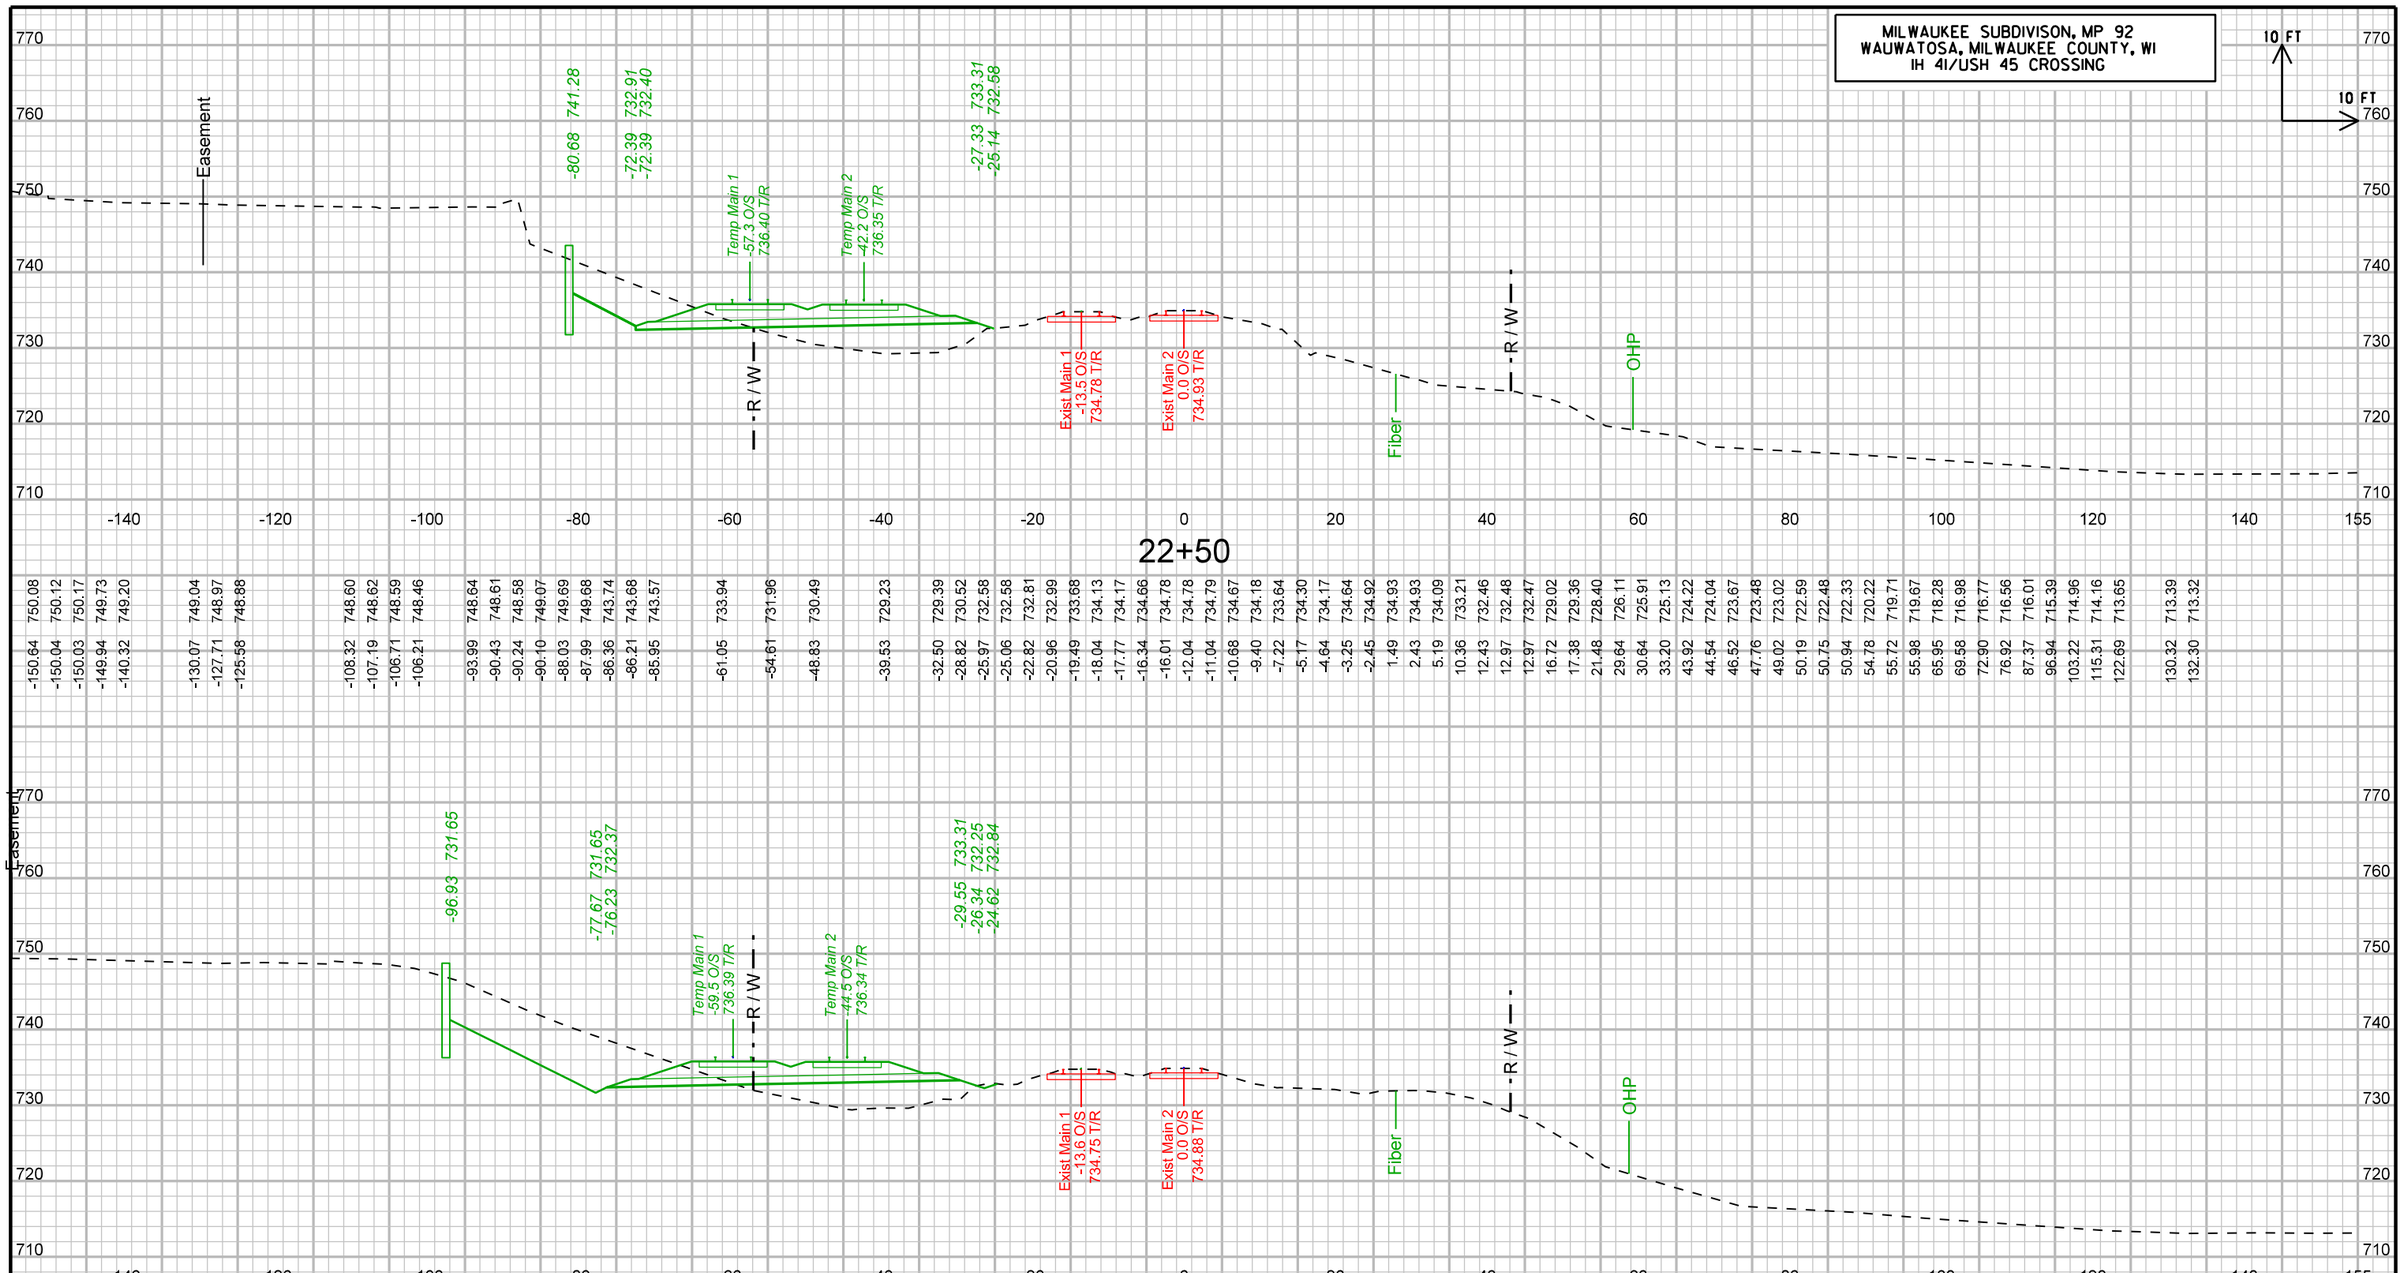

22+50

-150.64	-150.04	-150.03	-149.94	-140.32	-130.07	-127.71	-125.58	-108.32	-107.19	-106.71	-106.21	-93.99	-90.43	-90.24	-90.10	-88.03	-87.99	-86.36	-86.21	-85.95	-61.05	-54.61	-48.83	-39.53	-32.50	-28.82	-25.97	-25.06	-22.82	-20.96	-19.49	-18.04	-17.77	-16.34	-16.01	-12.04	-11.04	-10.68	-9.40	-7.22	-5.17	-4.64	-3.25	-2.45	1.49	2.43	5.19	10.36	12.43	12.97	12.97	16.72	17.38	21.48	29.64	30.64	33.20	43.92	44.54	46.52	47.76	49.02	50.19	50.75	50.94	54.78	55.72	55.98	65.95	69.58	72.90	76.92	87.37	96.94	103.22	115.31	122.69	130.32	132.30
750.08	750.12	750.17	749.73	749.20	749.04	748.97	748.88	748.60	748.62	748.59	748.46	748.64	748.61	748.58	749.07	749.69	749.68	743.74	743.68	743.57	733.94	731.96	730.49	729.23	729.39	730.52	732.58	732.58	732.81	732.99	733.68	734.13	734.17	734.66	734.78	734.78	734.79	734.67	734.18	733.64	734.30	734.17	734.64	734.92	734.93	734.93	734.09	733.21	732.46	732.48	732.47	729.02	729.36	728.40	726.11	725.91	725.13	724.22	724.04	723.67	723.48	723.02	722.59	722.48	722.33	720.22	719.71	719.67	718.28	716.98	716.77	716.56	716.01	715.39	714.96	714.16	713.65	713.39	713.32

22+25

-154.79	-147.56	-134.90	-127.40	-121.50	-112.66	-112.59	-108.45	-105.41	-103.08	-101.59	-99.23	-95.31	-91.36	-86.85	-81.33	-56.94	-56.10	-44.37	-43.79	-43.62	-43.15	-39.83	-36.36	-31.78	-29.59	-27.70	-25.84	-25.81	-25.06	-23.30	-21.96	-20.74	-18.35	-18.06	-17.89	-17.25	-16.06	-14.39	-11.10	-9.59	-8.53	-7.74	-5.95	-4.28	-3.15	-2.52	0.68	2.37	9.27	11.92	12.29	12.75	19.93	23.37	23.48	24.55	25.83	30.36	31.52	32.98	34.87	37.19	37.76	37.91	40.65	42.84	45.61	51.97	55.69	65.26	73.62	80.42	88.20	97.98	104.12	113.04	122.41	126.33	132.45	142.11
749.41	749.31	748.95	748.73	748.85	748.66	749.05	748.77	748.63	748.29	748.06	747.42	746.30	744.57	742.58	740.39	731.98	731.82	729.43	729.39	729.41	729.47	729.65	729.60	730.82	730.73	732.51	732.86	732.89	732.89	732.68	732.78	733.35	734.09	734.13	734.13	734.35	734.76	734.75	734.75	734.35	733.94	734.17	733.73	734.27	734.66	734.87	734.88	734.87	732.84	732.39	732.32	732.35	732.08	731.51	731.51	731.59	731.86	731.96	731.92	731.77	731.61	731.11	730.99	730.96	730.12	729.27	728.25	724.49	721.88	719.02	716.65	716.29	715.88	715.09	714.66	714.04	713.40	713.30	713.08	713.16

9

STA22+25 TO 22+50

9

UPRR OVER IH-41/USH 45; WISDOT PROJECT NO. 1060-33-84	LOCATION: WAUWATOSA, WI	MILWAUKEE SUBDIVISION, MP 92.0	CROSS SECTION: PHASE 1	SHEET 3004 E

FILE NAME : pw:\\pw-int.hntb.org:PWGreat_Lakes\Documents\Milwaukee Projects\68252 County Line and Port Washington Road Reconstruction\Zoo Int UPRR over USH45\cds\090101_xs-phase1.dgn | PLOT DATE : 8/11/2020 | PLOT BY : dbowe | PLOT NAME : | PLOT SCALE : 20:1

WISDOT/CADDS SHEET 21

MILWAUKEE SUBDIVISON, MP 92
WAUWATOSA, MILWAUKEE COUNTY, WI
IH 41/USH 45 CROSSING

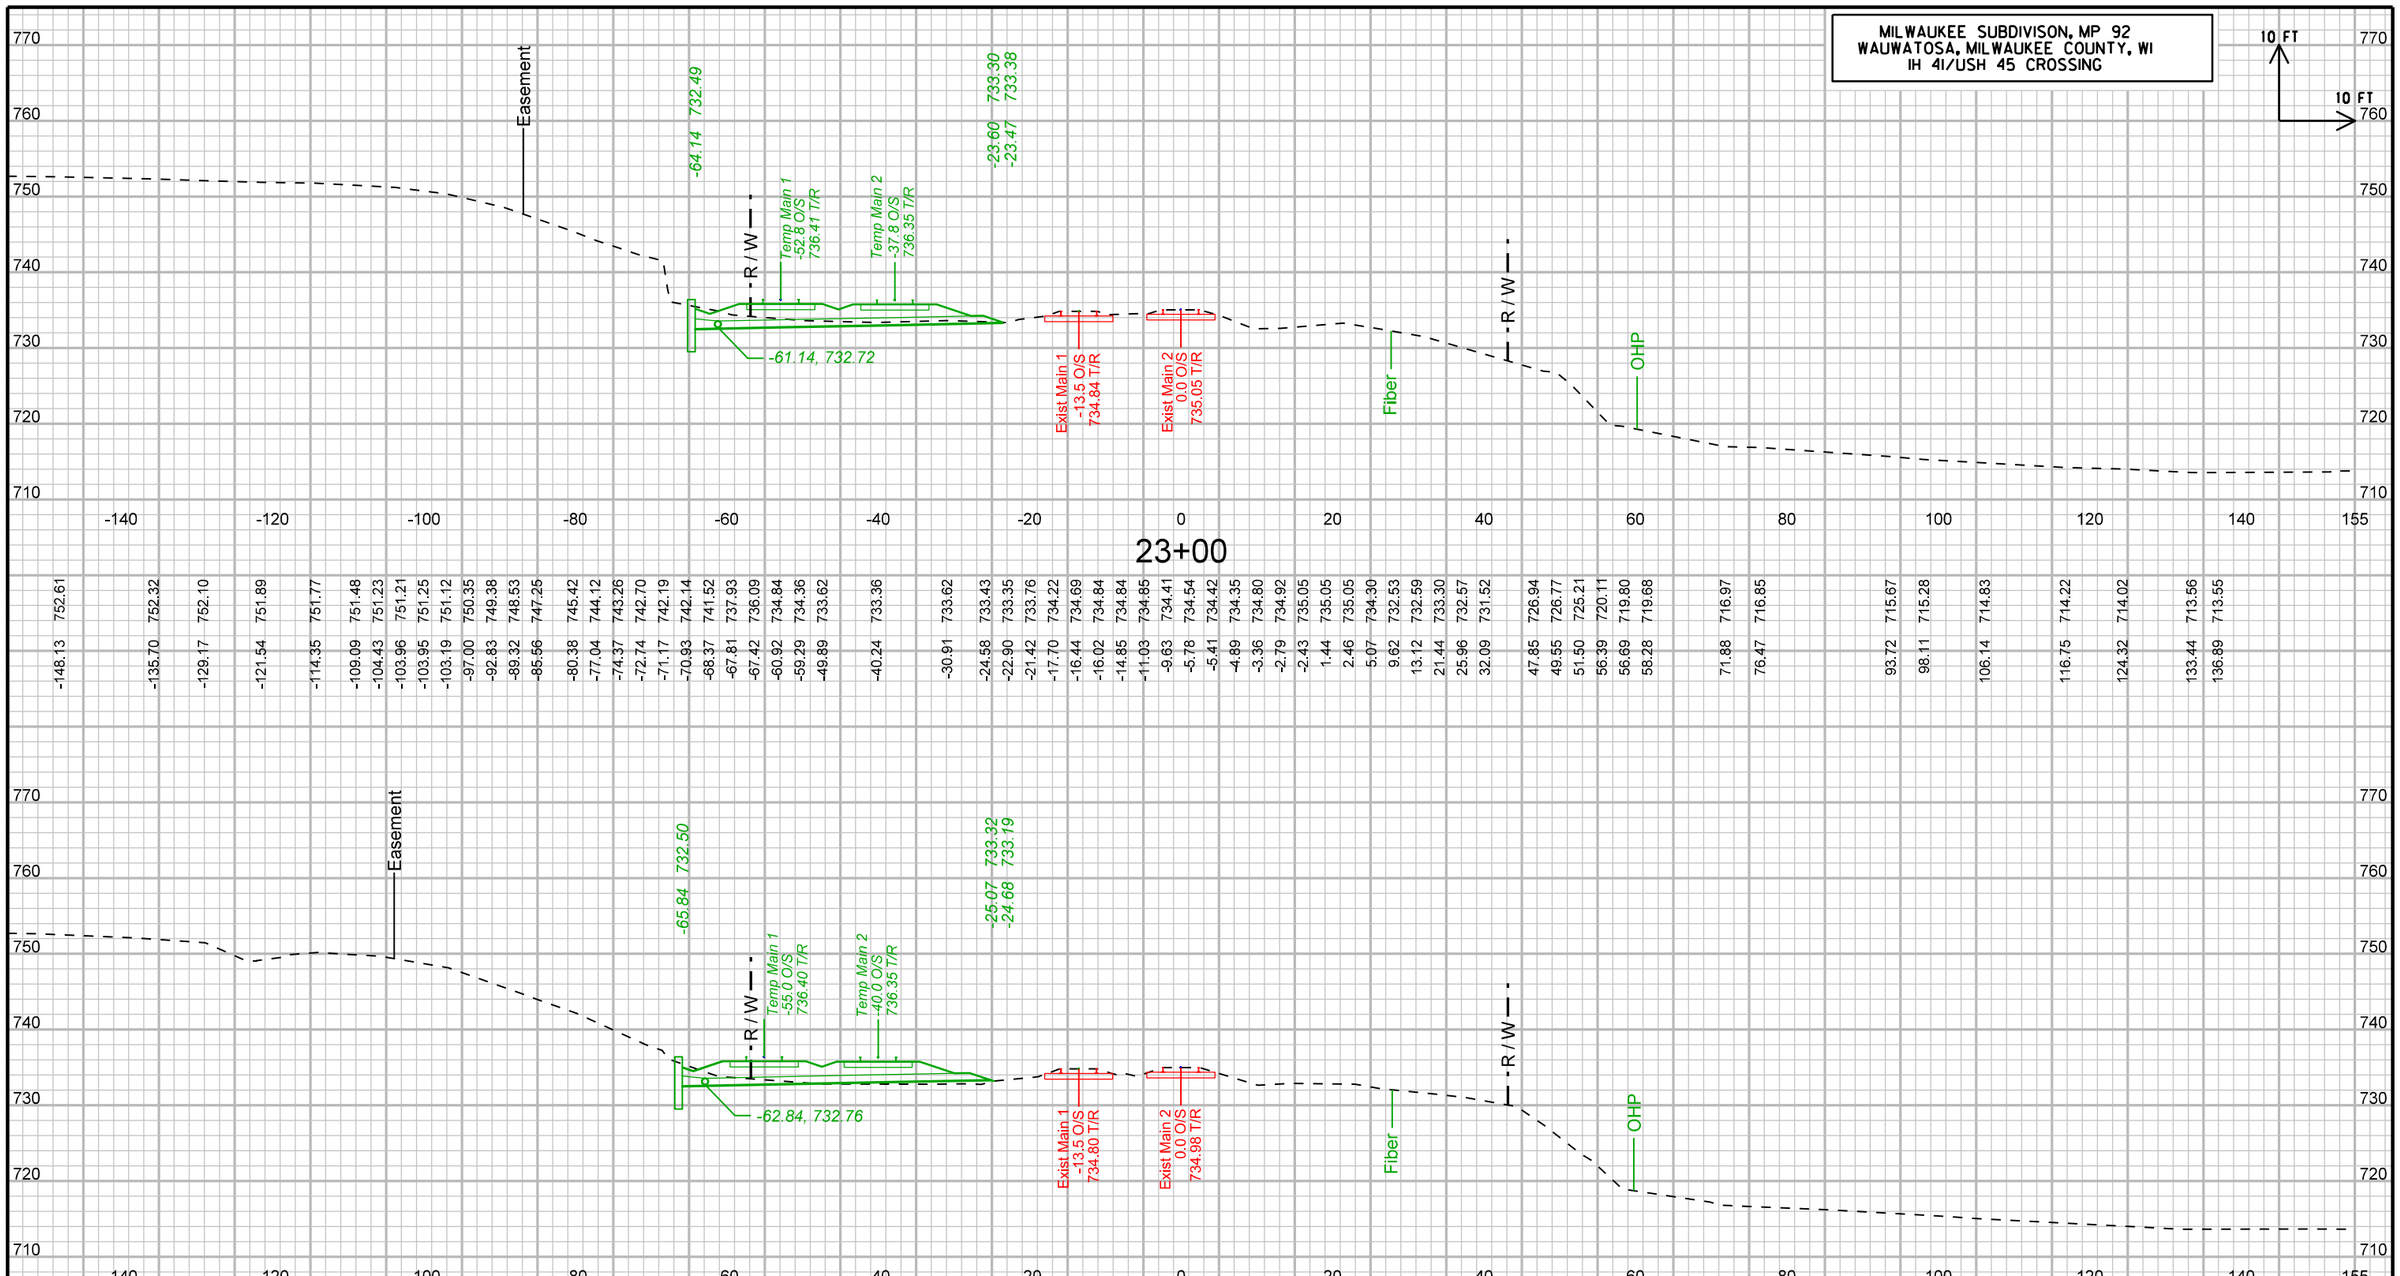
10 FT
10 FT
Easement
-64.14 732.49
-R/W-
Temp Main 1
-52.8 O/S
736.41 T/R
Temp Main 2
-37.8 O/S
736.35 T/R
-23.60 733.30
-23.47 733.38
-61.14, 732.72
Exist Main 1
-13.5 O/S
734.84 T/R
Exist Main 2
0.0 O/S
735.05 T/R
Fiber
-R/W-
OHP
770
760
750
740
730
720
710
-140
-120
-100
-80
-60
-40
-20
0
20
40
60
80
100
120
140
155
23+00
-148.13 752.61
-135.70 752.32
-129.17 752.10
-121.54 751.89
-114.35 751.77
-109.09 751.48
-104.43 751.23
-103.96 751.21
-103.95 751.25
-103.19 751.12
-97.00 750.35
-92.83 749.38
-89.32 748.53
-85.56 747.25
-80.38 745.42
-77.04 744.12
-74.37 743.26
-72.74 742.70
-71.17 742.19
-70.93 742.14
-68.37 741.52
-67.81 737.93
-67.42 736.09
-60.92 734.84
-59.29 734.36
-49.89 733.62
-40.24 733.36
-30.91 733.62
-24.58 733.43
-22.90 733.35
-21.42 733.76
-17.70 734.22
-16.44 734.69
-16.02 734.84
-14.85 734.84
-11.03 734.85
-9.63 734.41
-5.78 734.54
-5.41 734.42
-4.89 734.35
-3.36 734.80
-2.79 734.92
-2.43 735.05
1.44 735.05
2.46 735.05
5.07 734.30
9.62 732.53
13.12 732.59
21.44 733.30
25.96 732.57
32.09 731.52
47.85 726.94
49.55 726.77
51.50 725.21
56.39 720.11
56.69 719.80
58.28 719.68
71.88 716.97
76.47 716.85
93.72 715.67
98.11 715.28
106.14 714.83
116.75 714.22
124.32 714.02
133.44 713.56
136.89 713.55
Easement
-65.84 732.50
-R/W-
Temp Main 1
-55.0 O/S
736.40 T/R
Temp Main 2
-40.0 O/S
736.35 T/R
-25.07 733.32
-24.68 733.19
-62.84, 732.76
Exist Main 1
-13.5 O/S
734.80 T/R
Exist Main 2
0.0 O/S
734.98 T/R
Fiber
-R/W-
OHP
770
760
750
740
730
720
710
-140
-120
-100
-80
-60
-40
-20
0
20
40
60
80
100
120
140
155
22+75
-151.22 752.65
-147.90 752.52
-138.07 752.11
-128.84 751.46
-123.78 749.24
-122.56 749.07
-122.10 749.05
-122.09 749.09
-118.67 749.54
-118.23 749.83
-113.94 750.17
-109.63 749.89
-105.66 749.67
-104.74 749.52
-96.72 748.16
-87.18 744.77
-85.96 744.36
-85.10 744.01
-79.81 742.15
-70.96 738.09
-70.16 737.79
-68.52 737.26
-67.64 736.09
-61.33 733.89
-61.09 733.81
-47.49 732.80
-32.90 732.78
-28.20 732.83
-26.35 732.74
-24.67 733.19
-19.44 733.71
-18.79 733.77
-18.28 734.01
-17.77 734.17
-17.68 734.18
-17.18 734.36
-15.99 734.80
-14.60 734.80
-11.01 734.82
-9.70 734.40
-9.25 734.23
-8.48 734.04
-7.75 734.27
-5.81 733.80
-5.32 733.97
-2.41 734.98
-0.93 734.98
2.47 734.98
7.61 733.42
10.22 732.65
14.49 732.88
23.03 732.78
26.32 732.20
33.61 731.49
37.70 731.00
44.35 729.83
47.98 727.35
52.83 723.58
54.25 722.73
58.31 718.93
69.91 717.23
71.22 716.81
72.21 716.77
74.49 716.66
85.70 716.20
99.10 715.43
102.22 715.23
104.87 715.05
125.90 713.96
131.46 713.65
132.12 713.63
9
STA22+75 TO 23+00
9
UPRR OVER IH-41/USH 45; WISDOT PROJECT NO. 1060-33-84 | LOCATION: WAUWATOSA, WI | MILWAUKEE SUBDIVISION, MP 92.0 | CROSS SECTION: PHASE 1 | SHEET 3005 E
FILE NAME : pw:\\pw-int.hntb.org:PWGreat_Lakes\Documents\Milwaukee Projects\68252 County Line and Port Washington Road Reconstruction\Zoo Int UPRR over USH45\cds\090101_xs-phase1.dgn PLOT DATE : 8/11/2020 PLOT BY : dbowe PLOT NAME : PLOT SCALE : 20:1
WISDOT/CADDS SHEET 21

MILWAUKEE SUBDIVISON, MP 92
WAUWATOSA, MILWAUKEE COUNTY, WI
IH 41/USH 45 CROSSING

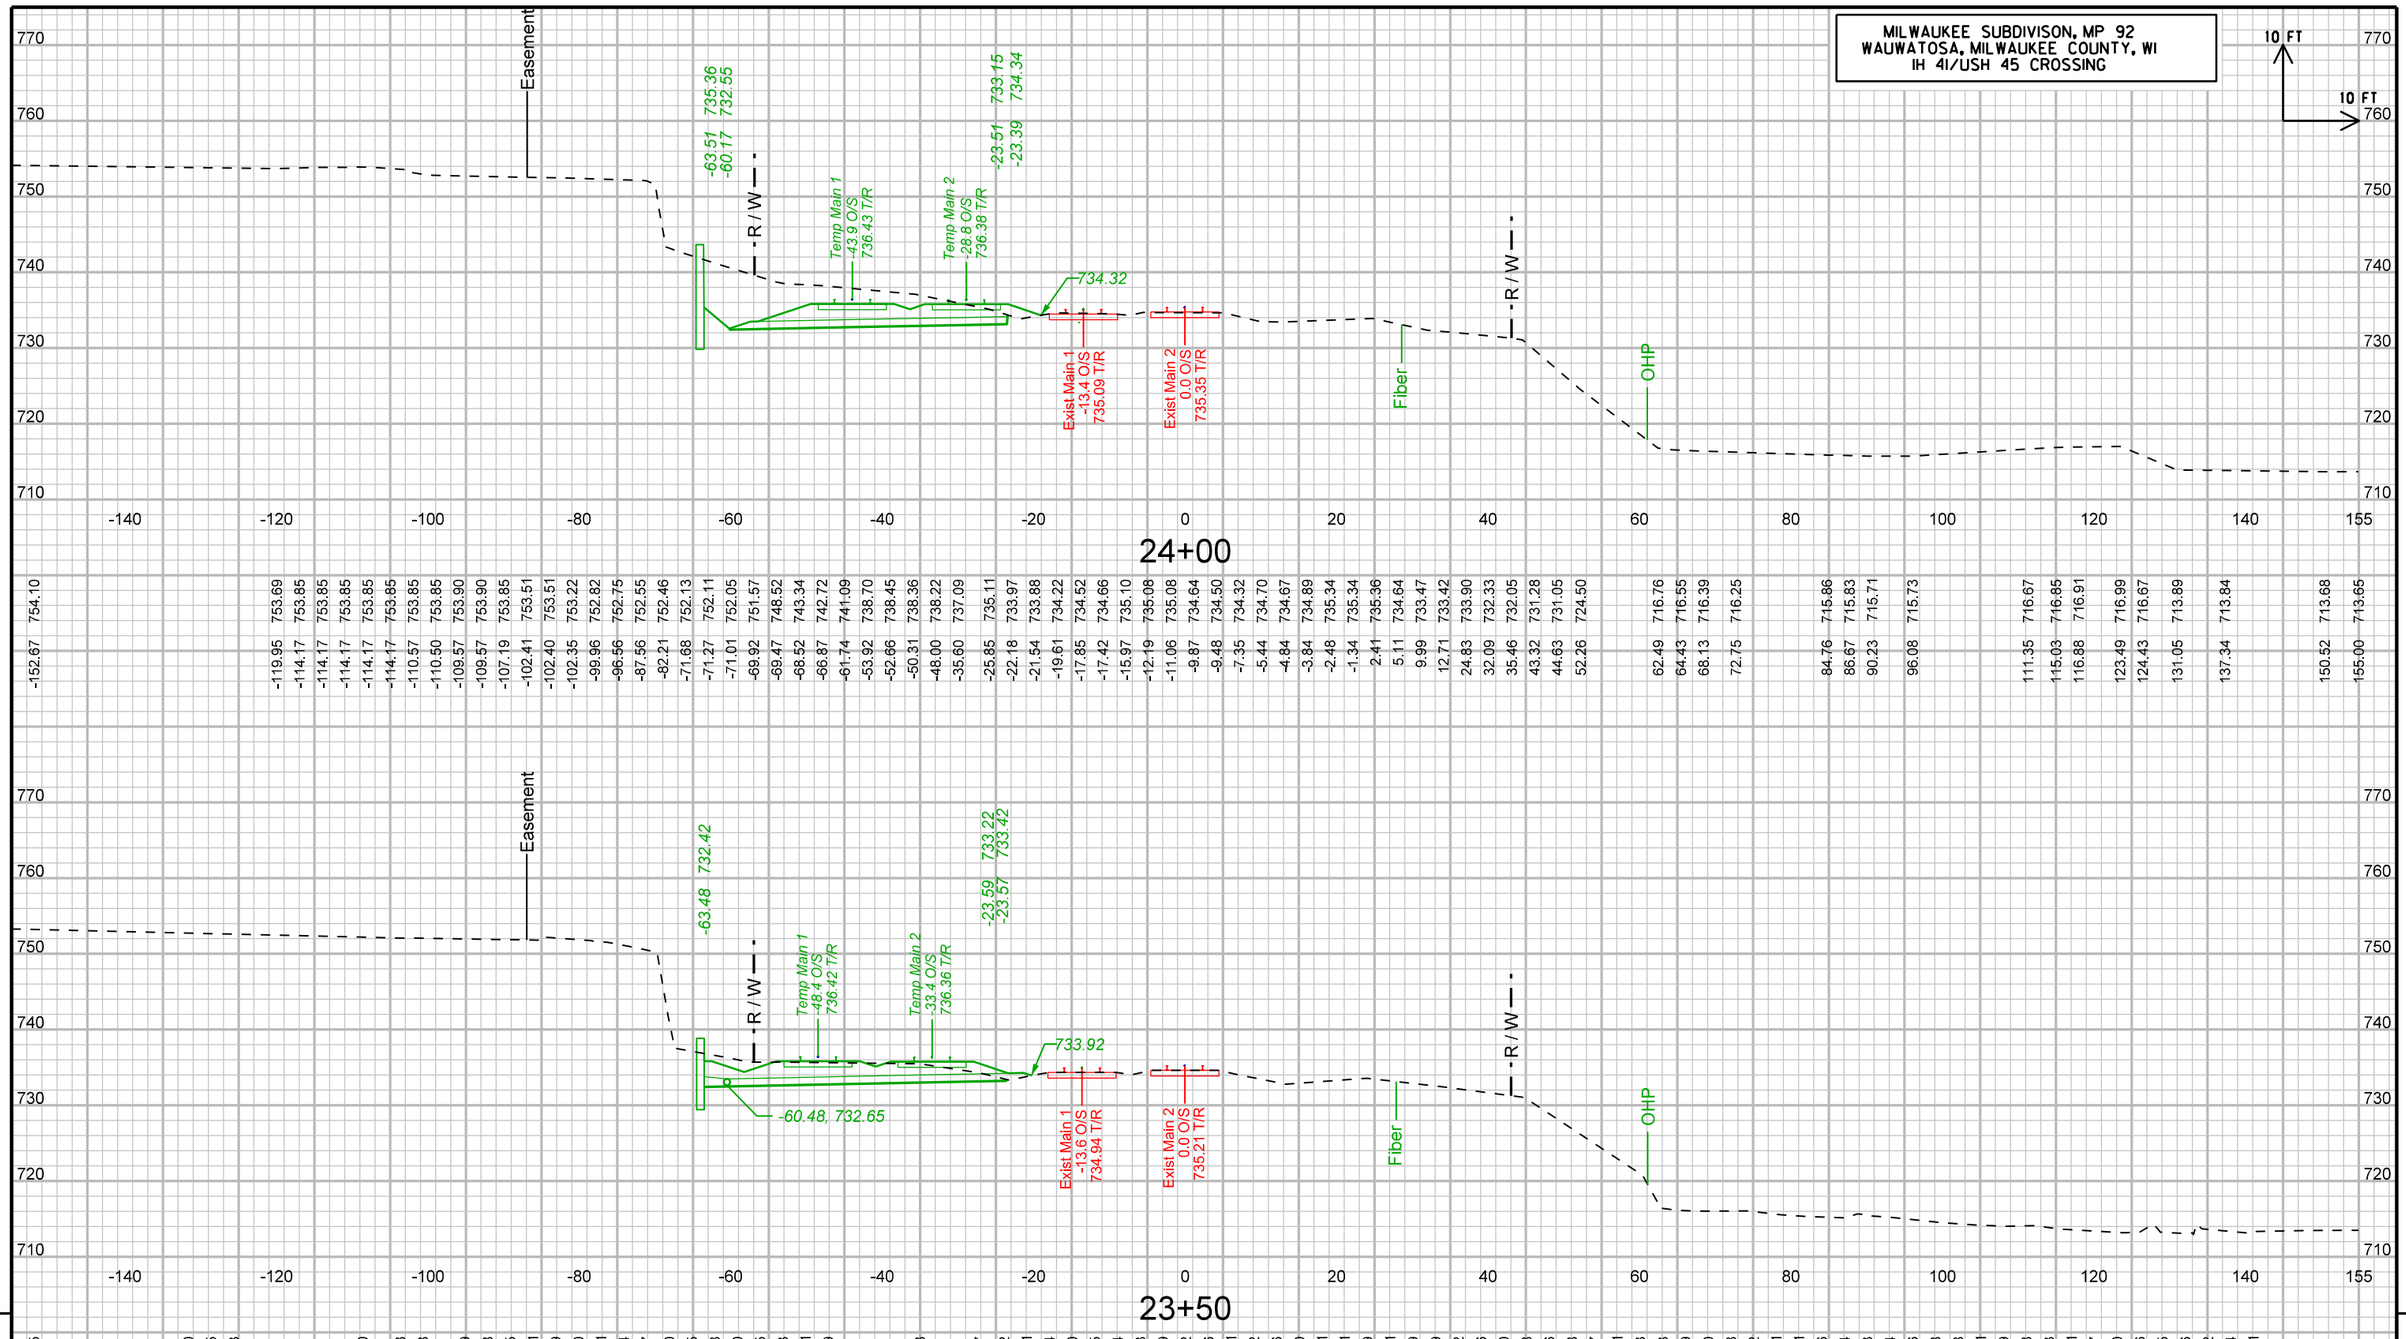

9

STA23+50 TO 24+00

9

UPRR OVER IH-41/USH 45; WISDOT PROJECT NO. 1060-33-84	LOCATION: WAUWATOSA, WI	MILWAUKEE SUBDIVISION, MP 92.0	CROSS SECTION: PHASE 1	SHEET 3006 E

FILE NAME : pw:\\pw-int.hntb.org:PWGreat_Lakes\Documents\Milwaukee Projects\68252 County Line and Port Washington Road Reconstruction\Zoo Int UPRR over USH45\cds\090101_xs-phase1.dgn PLOT DATE : 8/11/2020 PLOT BY : abowe PLOT NAME : PLOT SCALE : 20:1

WISDOT/CADDS SHEET 21

MILWAUKEE SUBDIVISON, MP 92
WAUWATOSA, MILWAUKEE COUNTY, WI
IH 41/USH 45 CROSSING

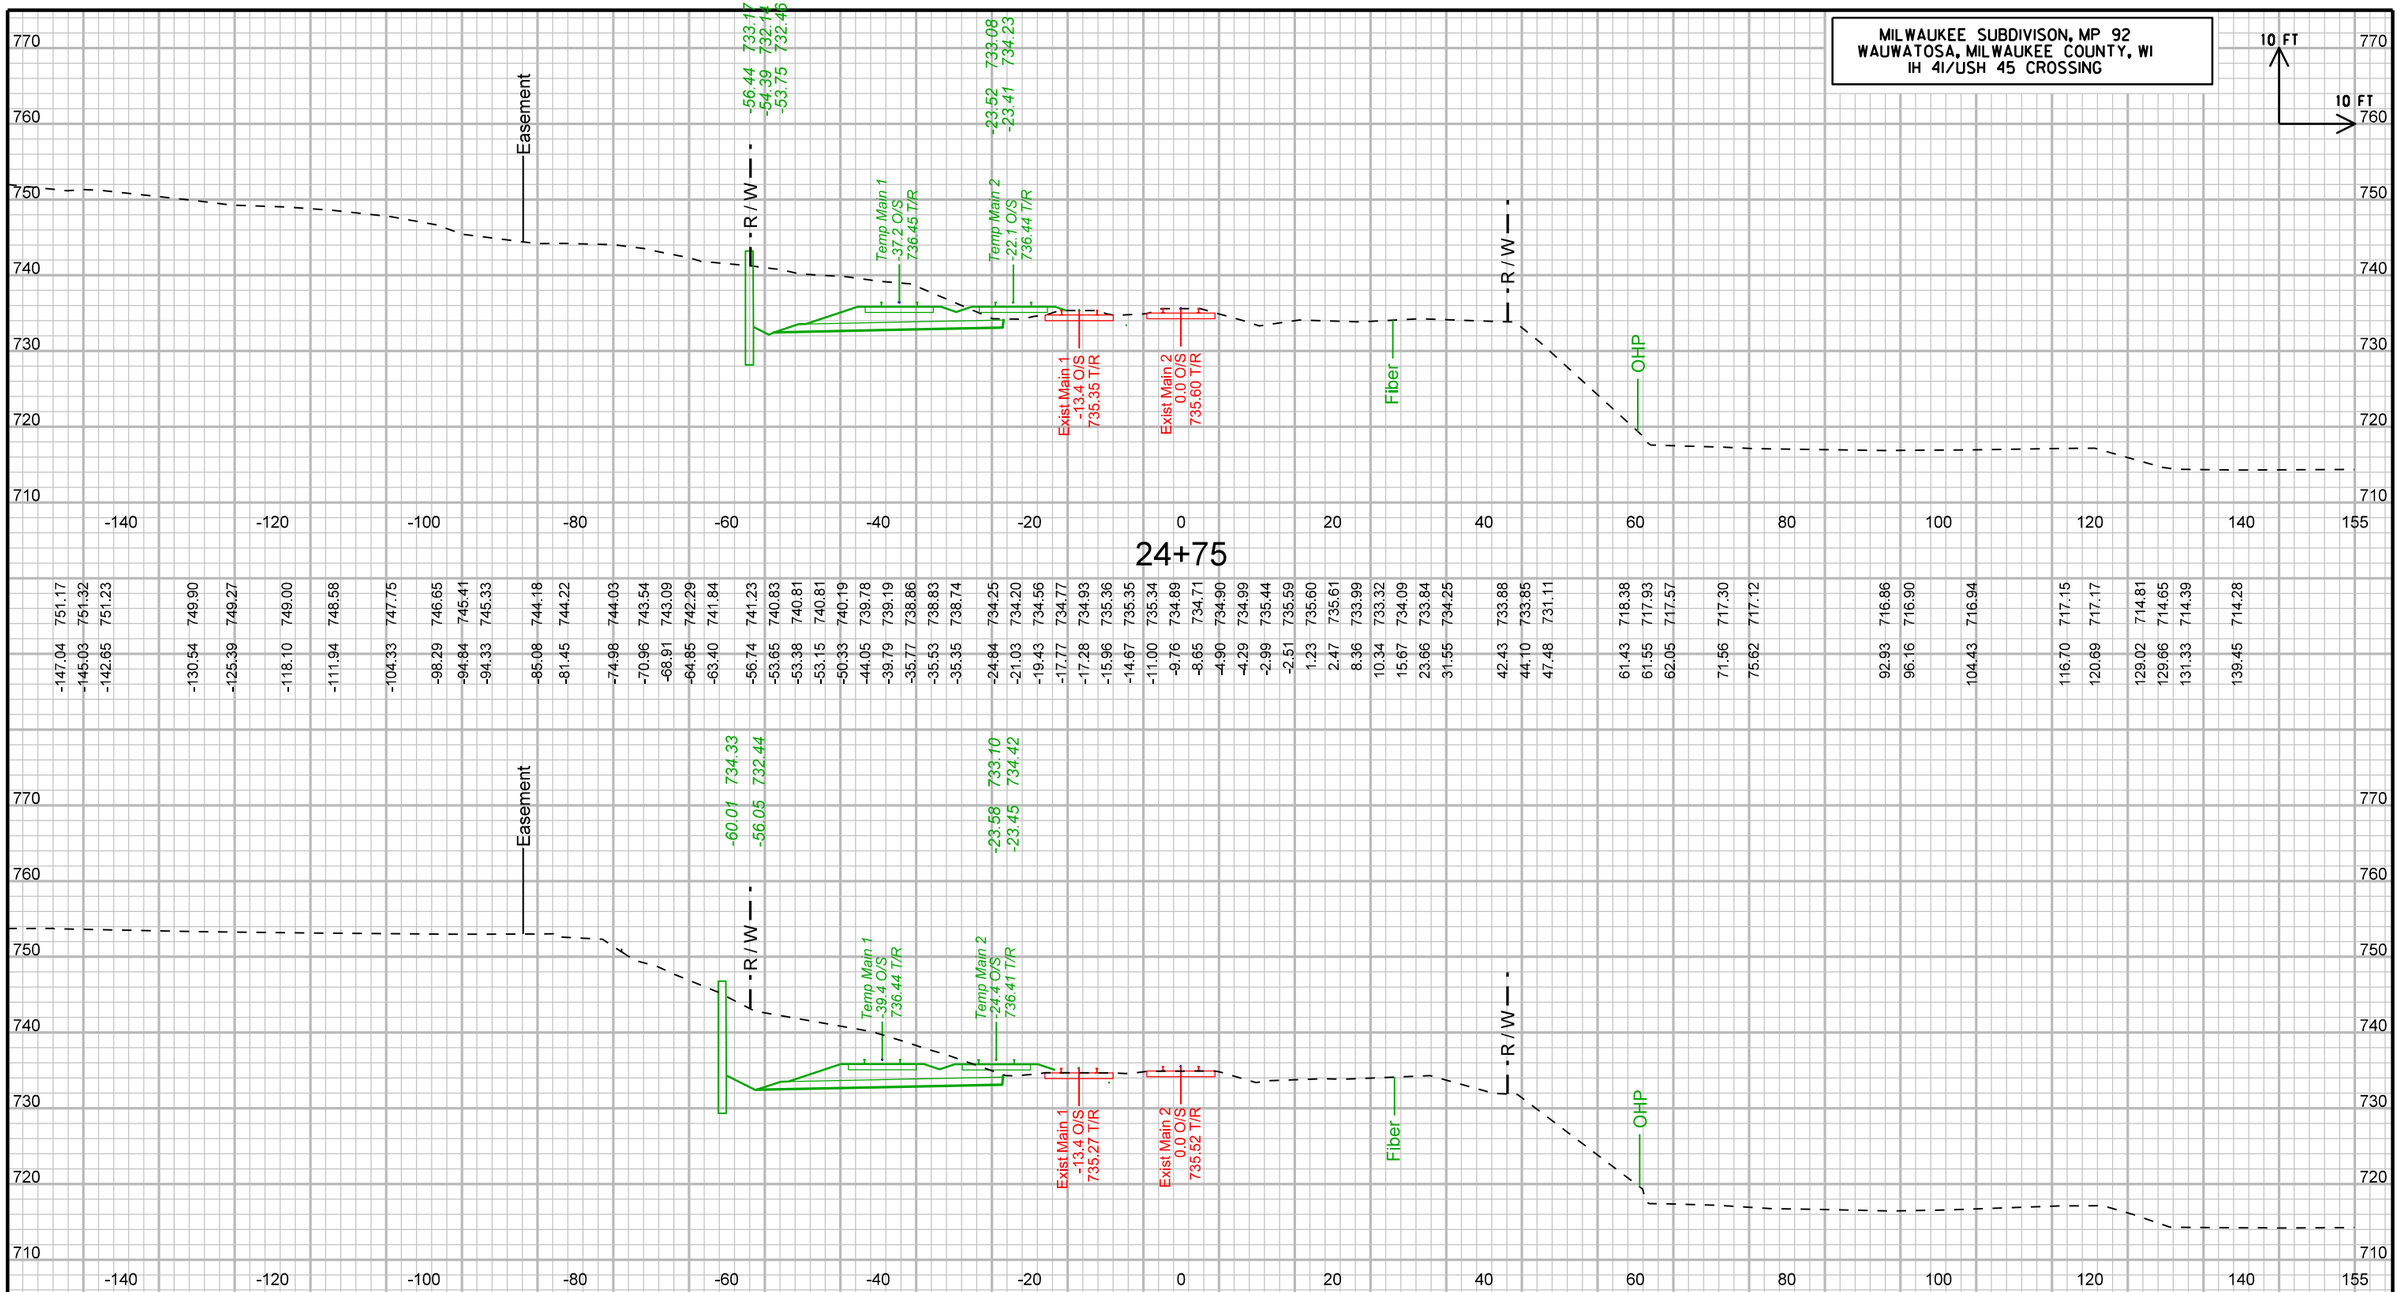

9

STA24+50 TO 24+75

9

UPRR OVER IH-41/USH 45; WISDOT PROJECT NO. 1060-33-84	LOCATION: WAUWATOSA, WI	MILWAUKEE SUBDIVISION, MP 92.0	CROSS SECTION: PHASE 1	SHEET 3007 E

FILE NAME : pw:\\pw-int.hntb.org:PWGreat_Lakes\Documents\Milwaukee Projects\68252 County Line and Port Washington Road Reconstruction\Zoo Int UPRR over USH45\cds\090101_xs-phase1.dgn PLOT DATE : 8/11/2020 PLOT BY : dbowe PLOT NAME : PLOT SCALE : 20:1

WISDOT/CADDS SHEET 21

MILWAUKEE SUBDIVISON, MP 92
WAUWATOSA, MILWAUKEE COUNTY, WI
IH 41/USH 45 CROSSING

10 FT
10 FT

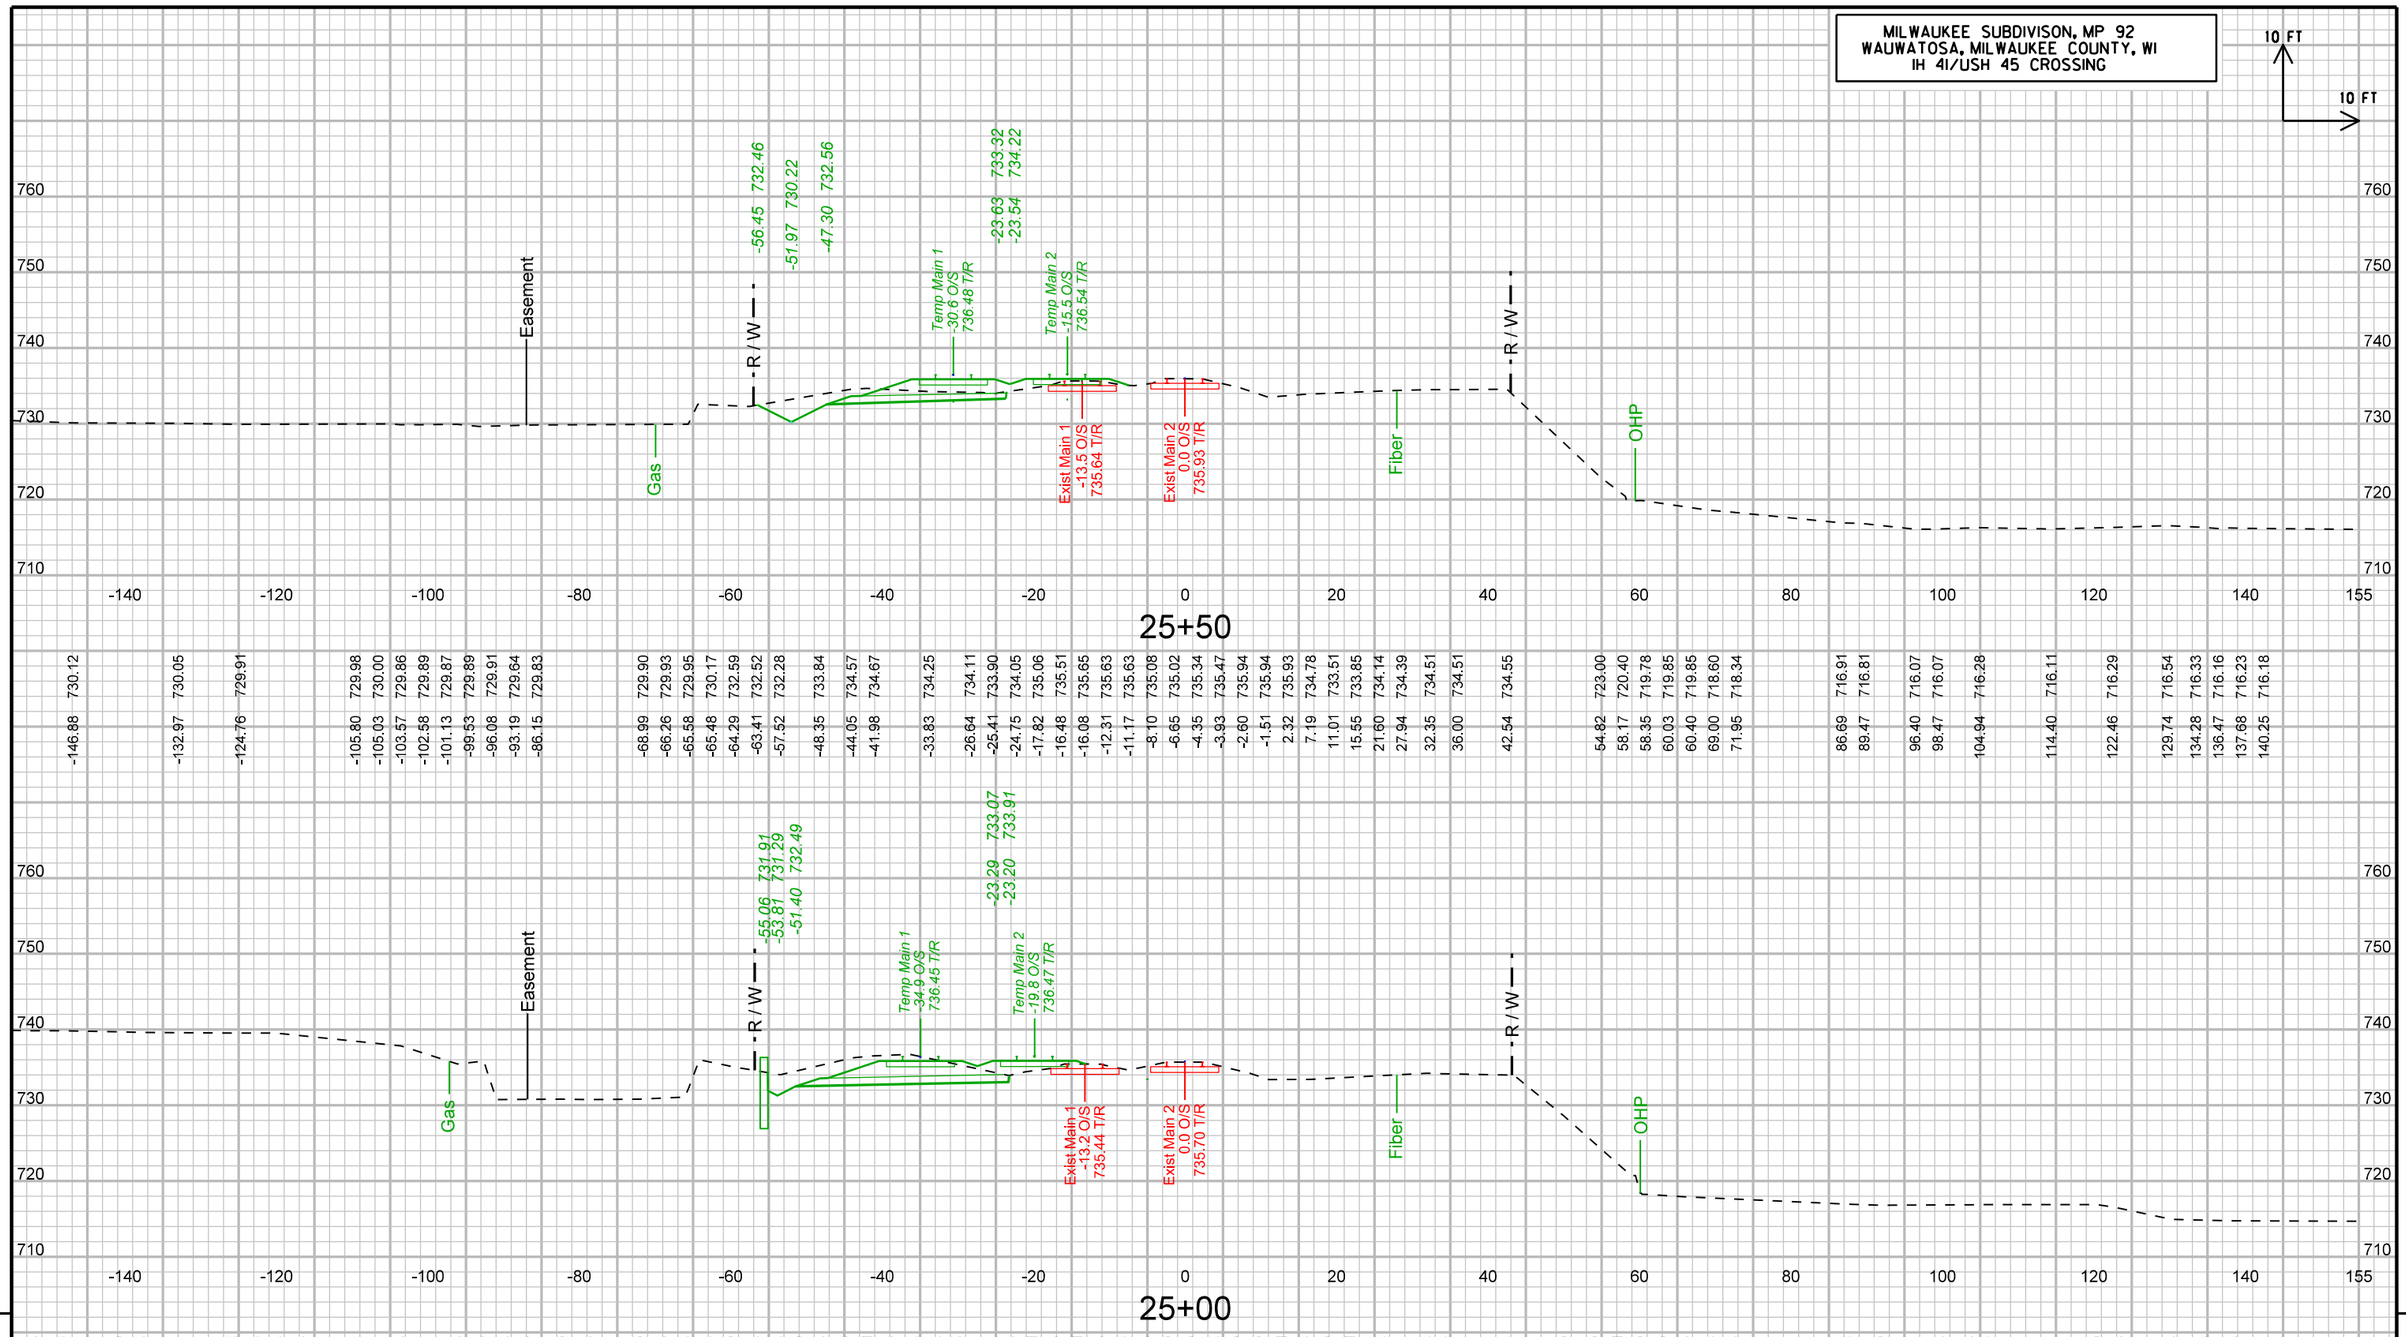

STA25+00 TO 25+50

UPRR OVER IH-41/USH 45; WISDOT PROJECT NO. 1060-33-84	LOCATION: WAUWATOSA, WI	MILWAUKEE SUBDIVISION, MP 92.0	CROSS SECTION: PHASE 1	SHEET 3008 E

FILE NAME : pw:\\pw-int.hntb.org:PWGreat_Lakes\Documents\Milwaukee Projects\68252 County Line and Port Washington Road Reconstruction\Zoo Int UPRR over USH45\cds\090101_xs-phase1.dgn | PLOT DATE : 8/11/2020 | PLOT BY : dbowe | PLOT NAME : | PLOT SCALE : 20:1

WISDOT/CADDS SHEET 21

MILWAUKEE SUBDIVISON, MP 92
WAUWATOSA, MILWAUKEE COUNTY, WI
IH 41/USH 45 CROSSING

10 FT
10 FT

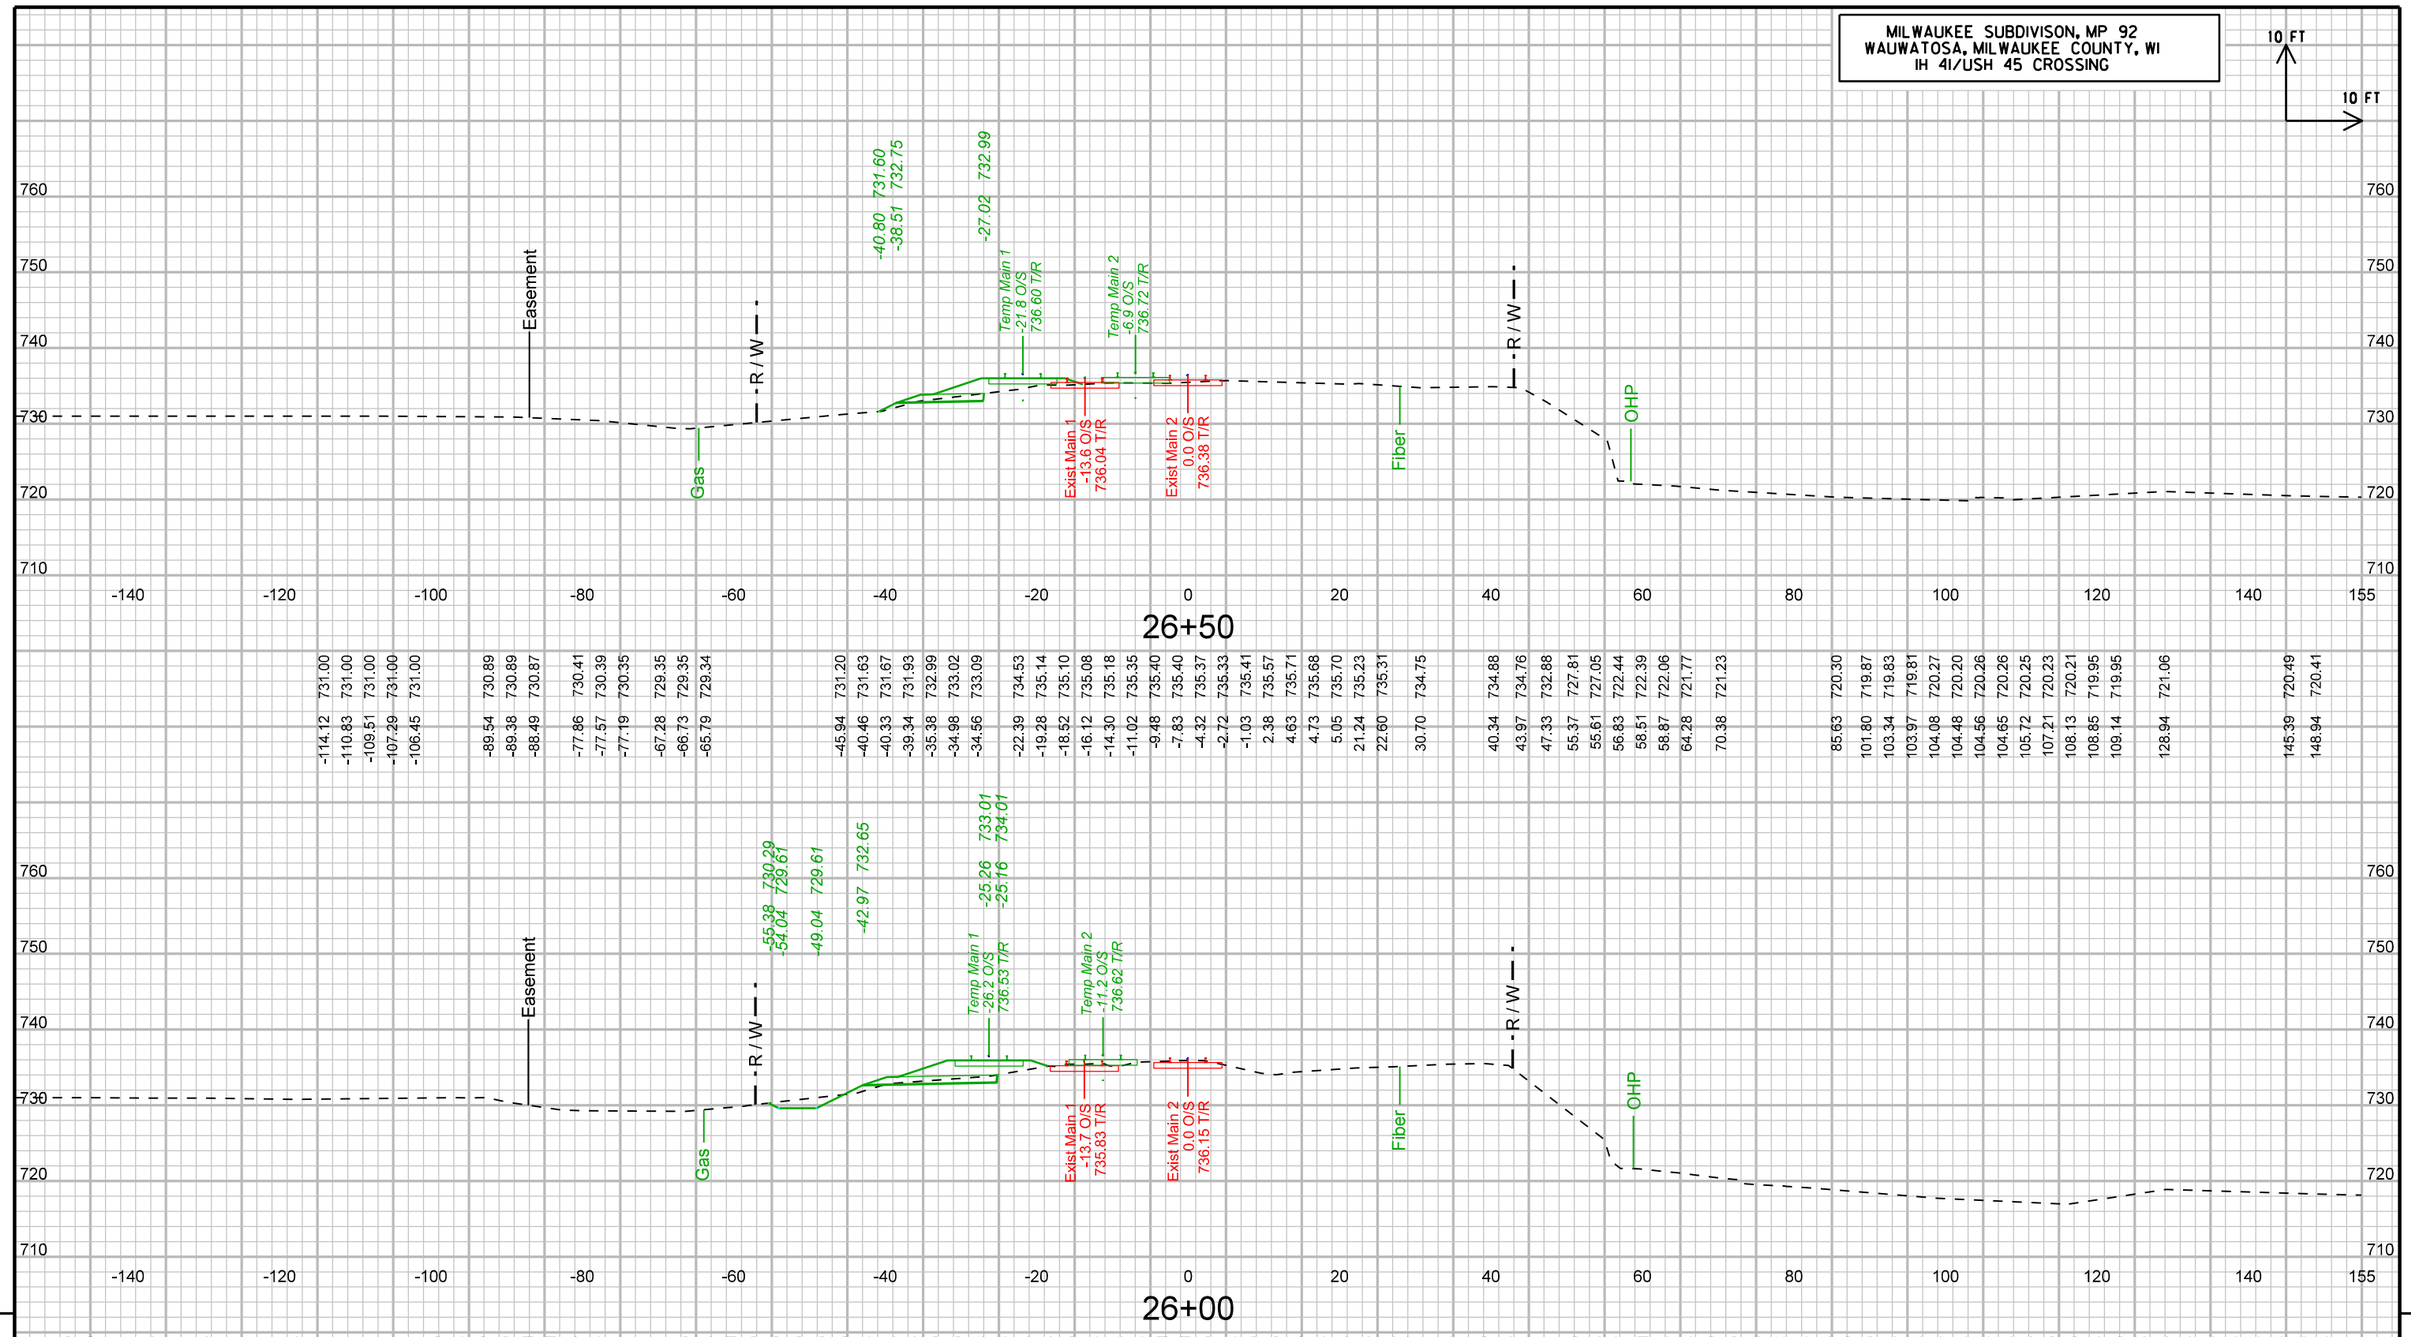

9

STA26+00 TO 26+50

9

UPRR OVER IH-41/USH 45; WISDOT PROJECT NO. 1060-33-84	LOCATION: WAUWATOSA, WI	MILWAUKEE SUBDIVISION, MP 92.0	CROSS SECTION: PHASE 1	SHEET 3009 E

FILE NAME : pw:\\pw-int.hntb.org:PWGreat_Lakes\Documents\Milwaukee Projects\68252 County Line and Port Washington Road Reconstruction\Zoo Int UPRR over USH45\cds\090101_xs-phase1.dgn | PLOT DATE : 8/11/2020 | PLOT BY : abowe | PLOT NAME : | PLOT SCALE : 20:1

WISDOT/CADDS SHEET 21

MILWAUKEE SUBDIVISON, MP 92
WAUWATOSA, MILWAUKEE COUNTY, WI
IH 41/USH 45 CROSSING

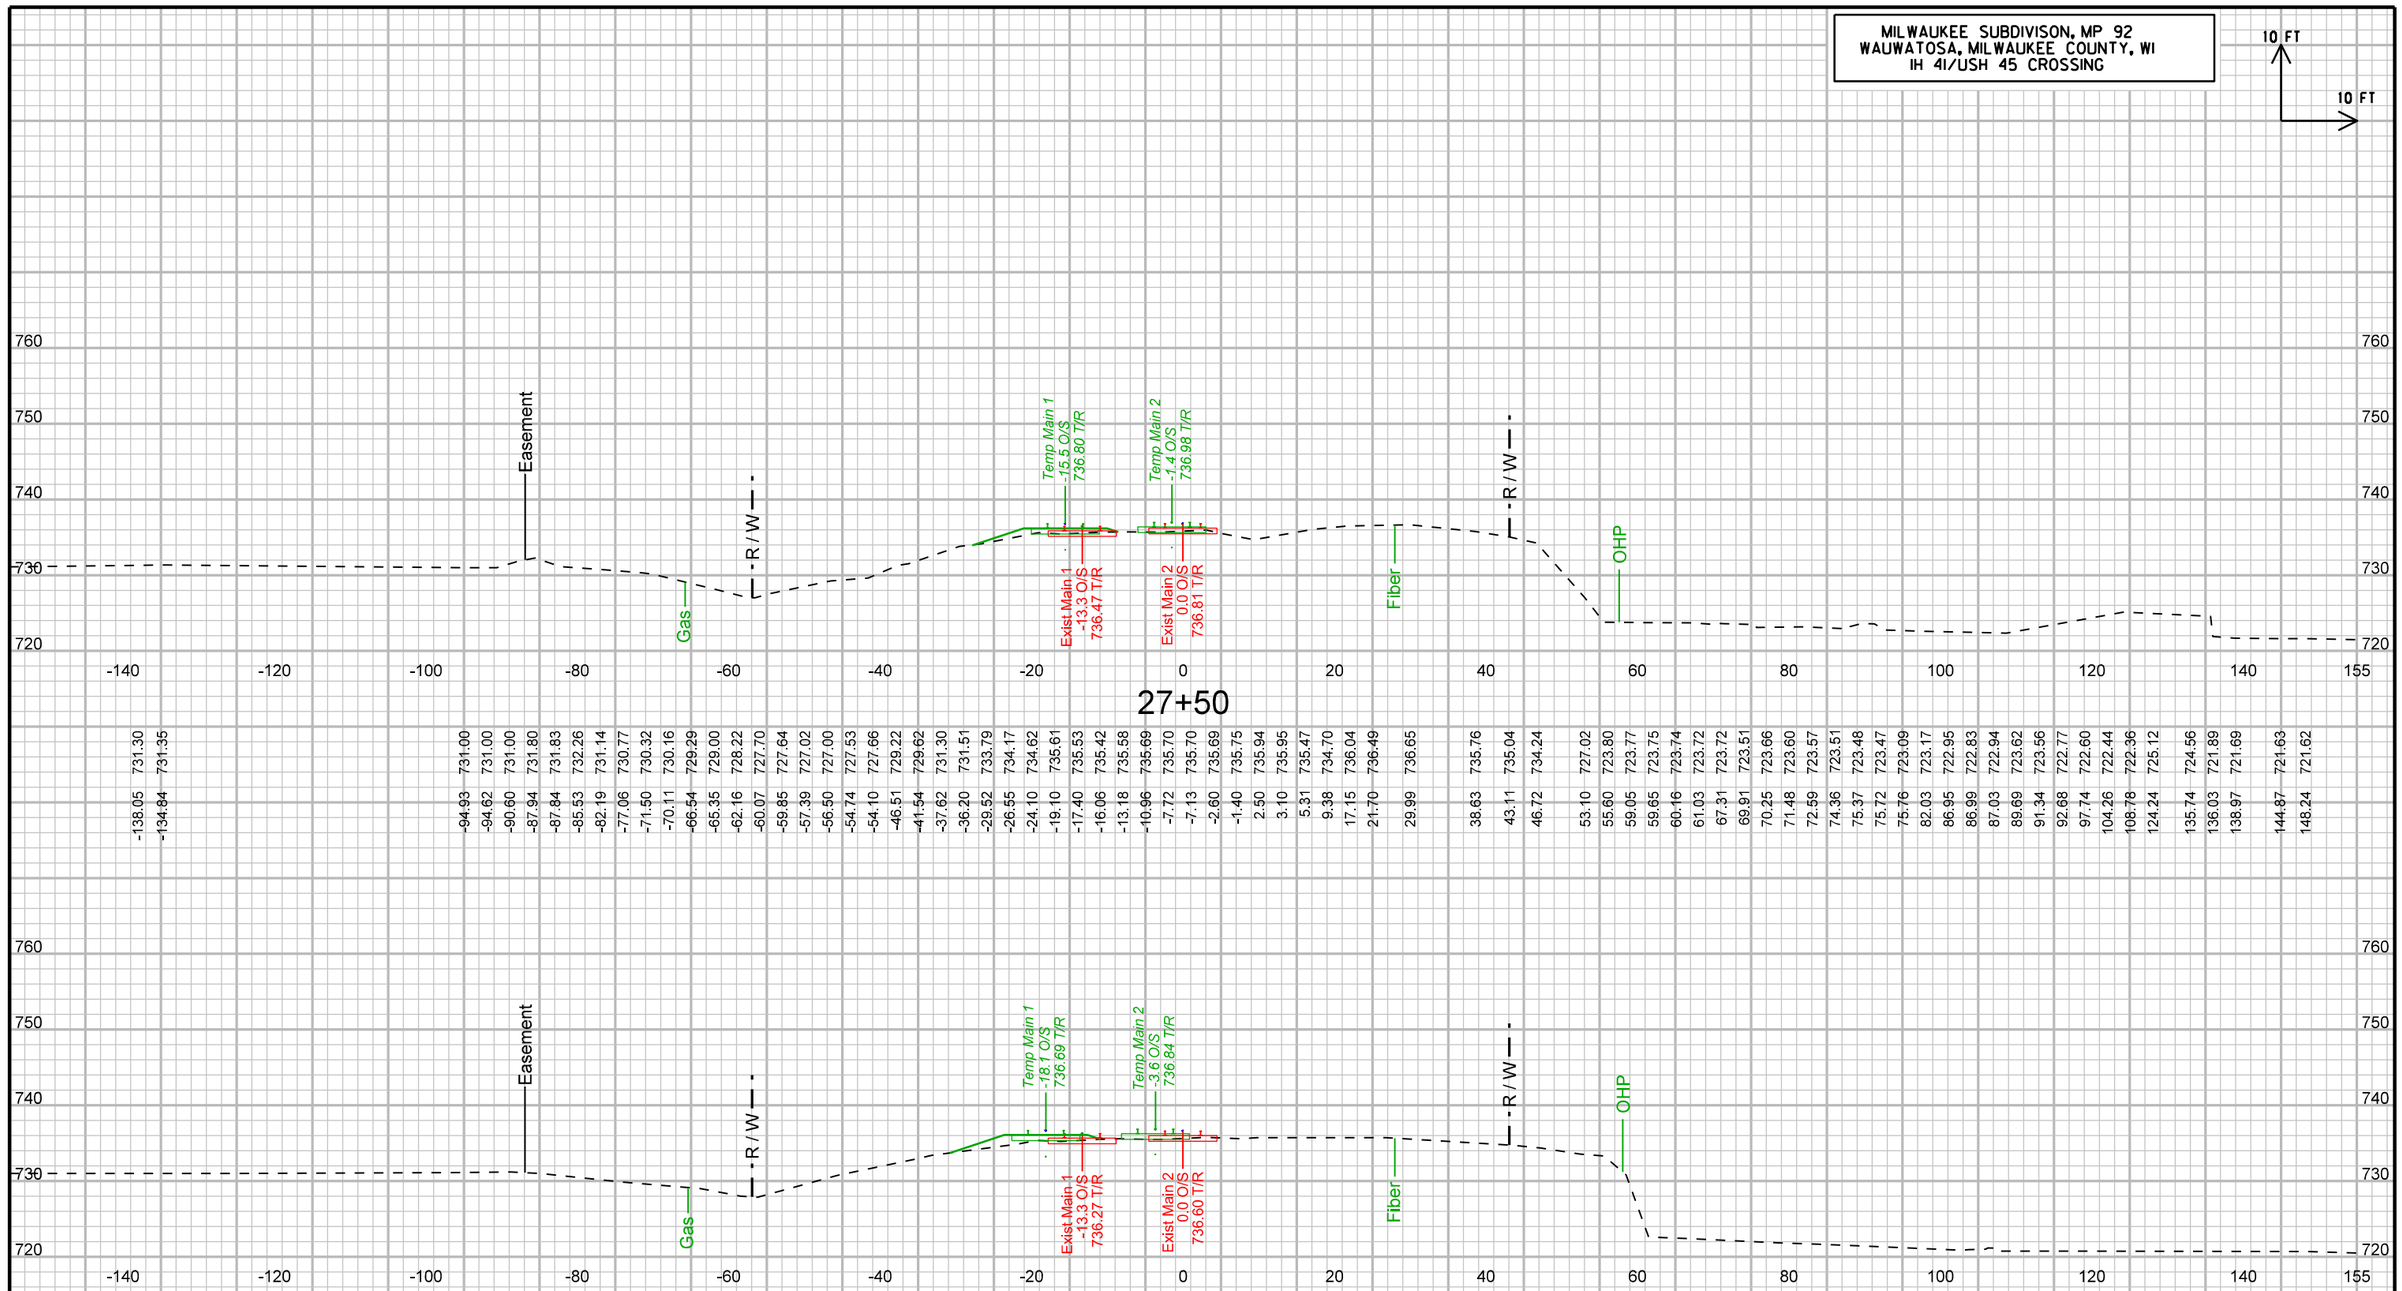
10 FT
10 FT
760
750
740
730
720
Easement
R / W
Gas
Temp Main 1
-15.5 O/S
736.80 T/R
Exist Main 1
-13.3 O/S
736.47 T/R
Temp Main 2
-1.4 O/S
736.98 T/R
Exist Main 2
0.0 O/S
736.81 T/R
Fiber
R / W
OHP
-140
-120
-100
-80
-60
-40
-20
0
20
40
60
80
100
120
140
155
27+50
731.30 731.35 731.00 731.00 731.00 731.80 731.83 732.26 731.14 730.77 730.32 730.16 729.29 729.00 728.22 727.70 727.64 727.02 727.00 727.53 727.66 729.22 729.62 731.30 731.51 733.79 734.17 734.62 735.61 735.53 735.42 735.58 735.69 735.70 735.70 735.69 735.75 735.94 735.95 735.47 734.70 736.04 736.49 736.65 735.76 735.04 734.24 727.02 723.80 723.77 723.75 723.74 723.72 723.72 723.51 723.66 723.60 723.57 723.51 723.48 723.47 723.09 723.17 722.95 722.83 722.94 723.62 723.56 722.77 722.60 722.44 722.36 725.12 724.56 721.89 721.69 721.63 721.62
-138.05 -134.84 -94.93 -94.62 -90.60 -87.94 -87.84 -85.53 -82.19 -77.06 -71.50 -70.11 -66.54 -65.35 -62.16 -60.07 -59.85 -57.39 -56.50 -54.74 -54.10 -46.51 -41.54 -37.62 -36.20 -29.52 -26.55 -24.10 -19.10 -17.40 -16.06 -13.18 -10.96 -7.72 -7.13 -2.60 -1.40 2.50 3.10 5.31 9.38 17.15 21.70 29.99 38.63 43.11 46.72 53.10 55.60 59.05 59.65 60.16 61.03 67.31 69.91 70.25 71.48 72.59 74.36 75.37 75.72 75.76 82.03 86.95 86.99 87.03 89.69 91.34 92.68 97.74 104.26 108.78 124.24 135.74 136.03 138.97 144.87 148.24
760
750
740
730
720
Easement
R / W
Gas
Temp Main 1
-18.1 O/S
736.69 T/R
Exist Main 1
-13.3 O/S
736.27 T/R
Temp Main 2
-3.6 O/S
736.84 T/R
Exist Main 2
0.0 O/S
736.60 T/R
Fiber
R / W
OHP
-140
-120
-100
-80
-60
-40
-20
0
20
40
60
80
100
120
140
155
27+00
731.00 731.10 731.19 731.14 730.99 729.85 729.00 728.44 728.00 727.86 730.75 732.87 733.38 734.89 735.36 735.24 735.23 735.47 735.50 735.59 735.49 735.50 735.49 735.73 735.74 735.76 735.59 735.73 735.71 734.71 734.35 733.57 733.42 733.31 730.80 722.59 722.42 721.84 721.64 721.41 720.84 720.94 720.99 721.16 721.12 721.04 720.74 720.75 720.68
-124.56 -96.54 -88.72 -87.67 -84.87 -74.01 -63.89 -60.73 -58.39 -56.16 -45.60 -35.46 -33.17 -21.73 -19.32 -16.82 -16.11 -11.70 -11.01 -8.28 -4.36 -2.95 -2.66 2.19 2.44 3.45 7.61 9.81 26.86 43.53 47.24 52.48 54.27 55.63 58.54 61.51 66.45 78.90 83.86 90.08 102.99 103.71 106.03 106.29 107.86 107.91 108.05 117.70 148.60
9
STA27+00 TO 27+50
9

UPRR OVER IH-41/USH 45; WISDOT PROJECT NO. 1060-33-84	LOCATION: WAUWATOSA, WI	MILWAUKEE SUBDIVISION, MP 92.0	CROSS SECTION: PHASE 1	SHEET 3010 E

FILE NAME : pw:\\pw-int.hntb.org:PWGreat_Lakes\Documents\Milwaukee Projects\68252 County Line and Port Washington Road Reconstruction\Zoo Int UPRR over USH45\cds\090101_xs-phase1.dgn PLOT DATE : 8/11/2020 PLOT BY : abowe PLOT NAME : PLOT SCALE : 20:1

WISDOT/CADDS SHEET 21

MILWAUKEE SUBDIVISON, MP 92
WAUWATOSA, MILWAUKEE COUNTY, WI
IH 41/USH 45 CROSSING

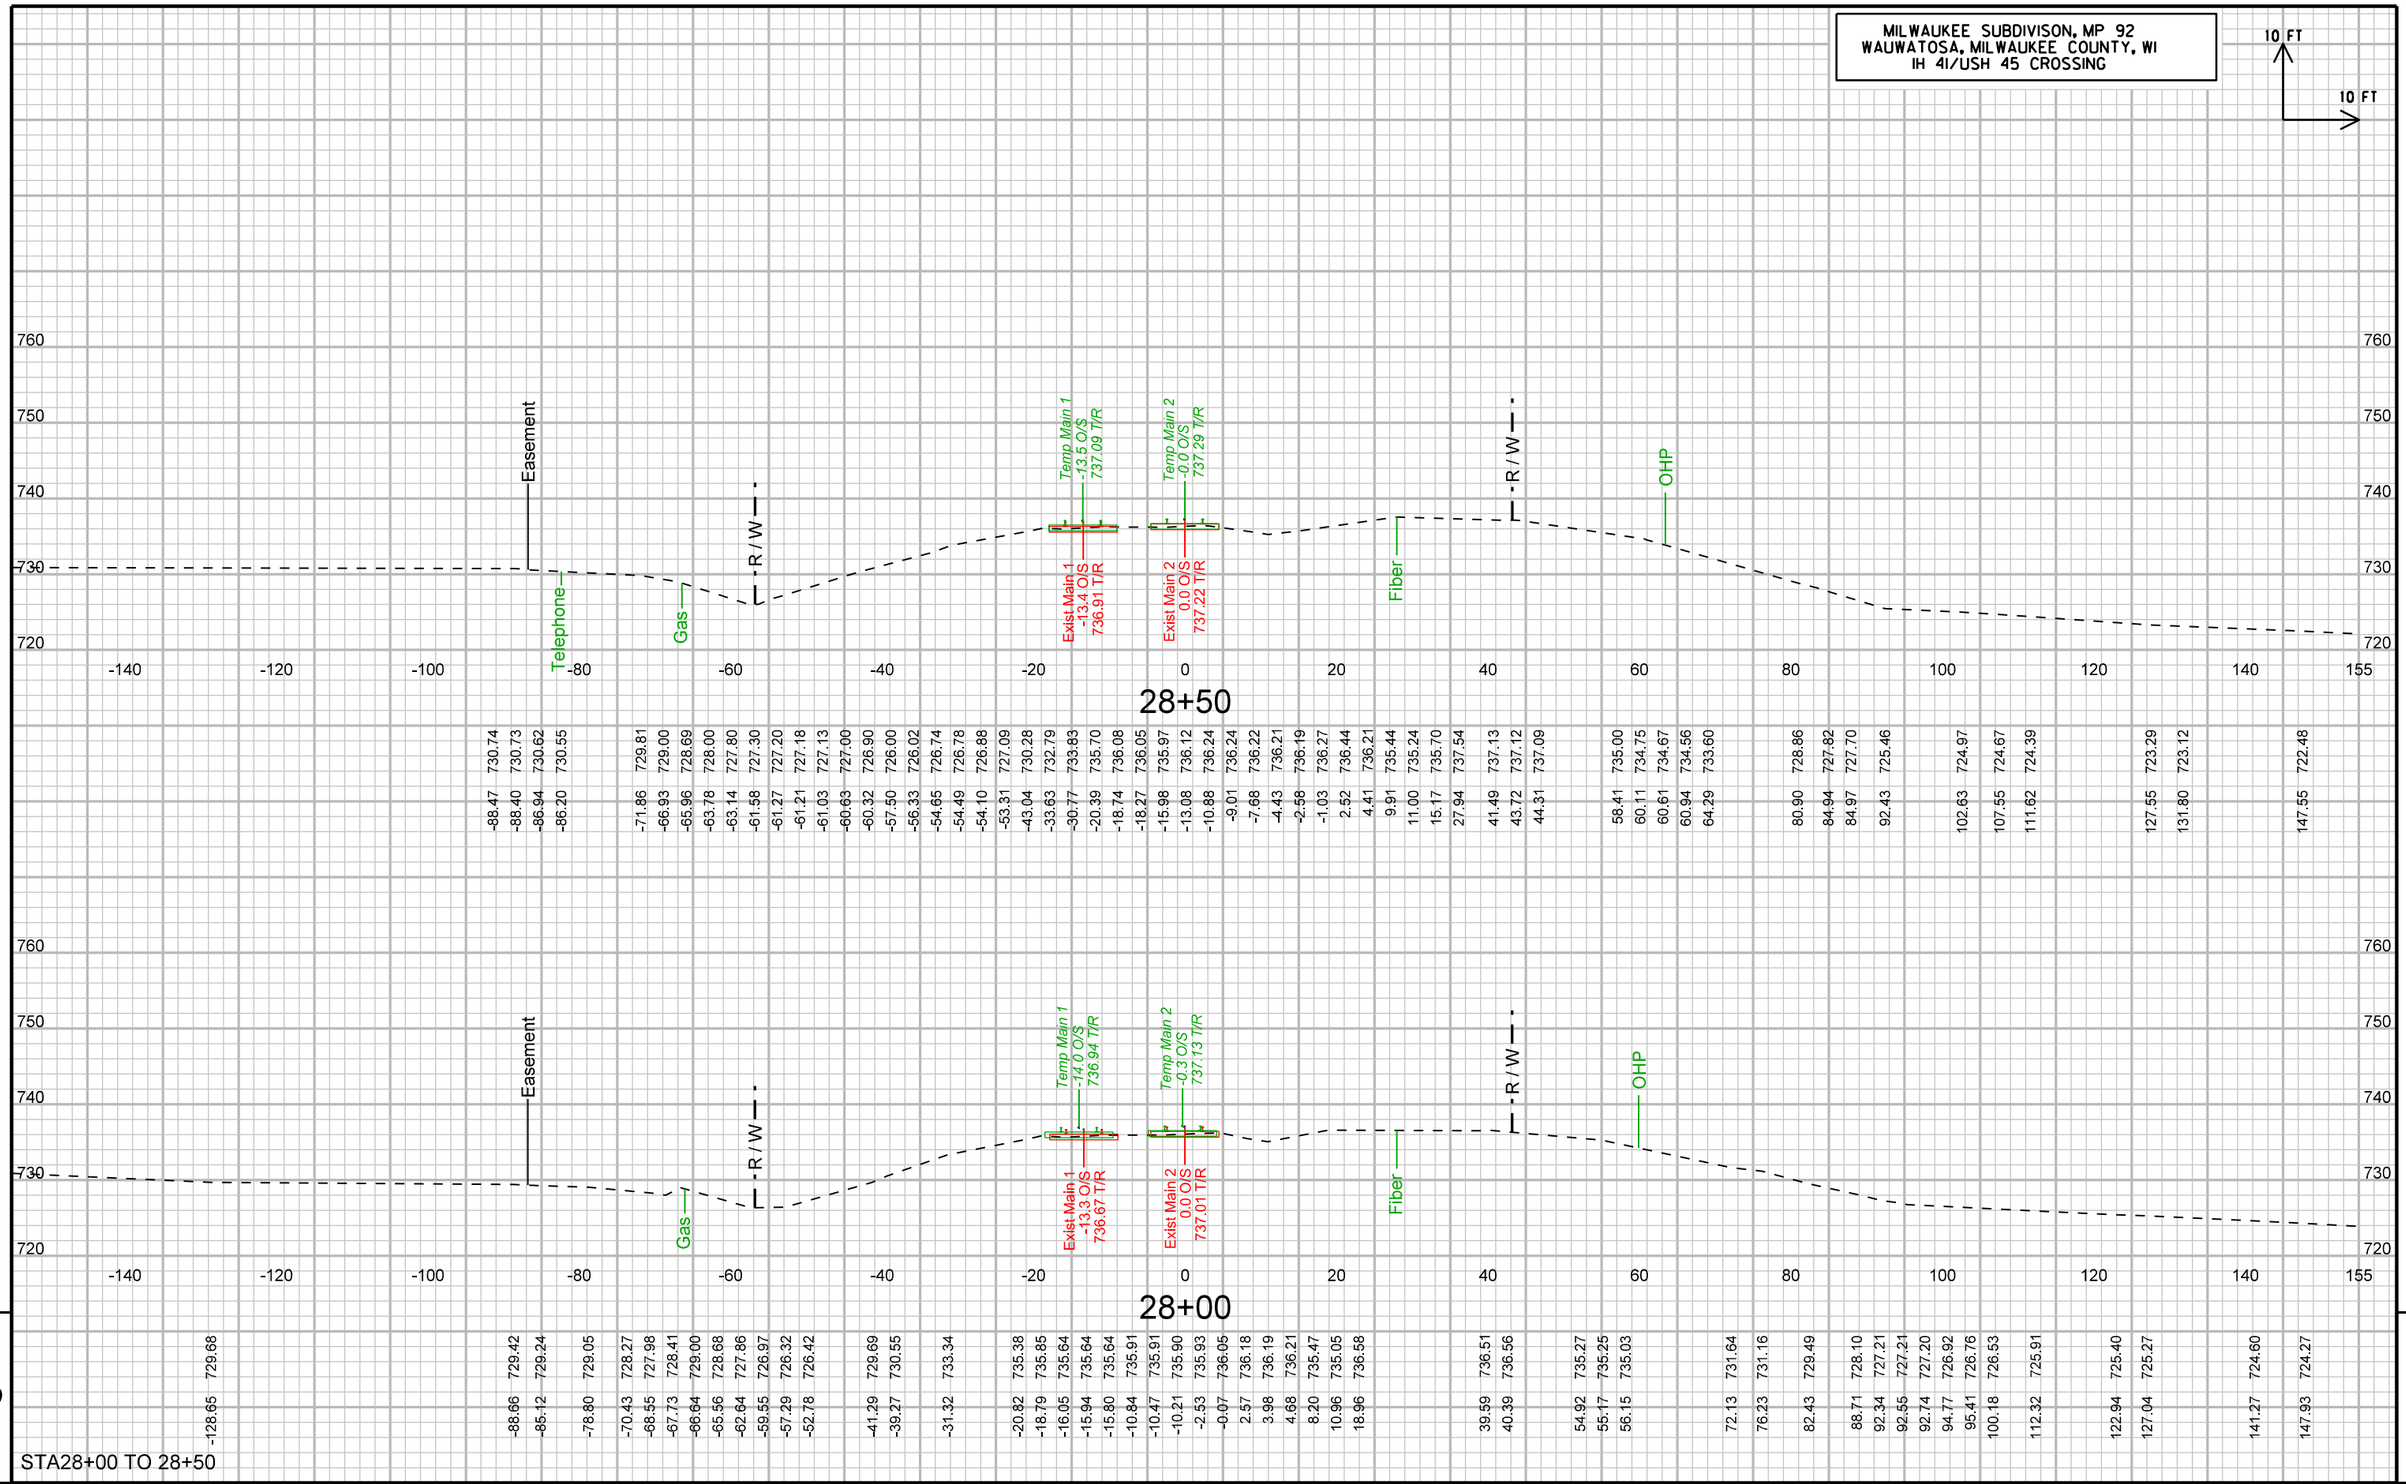

UPRR OVER IH-41/USH 45; WISDOT PROJECT NO. 1060-33-84	LOCATION: WAUWATOSA, WI	MILWAUKEE SUBDIVISION, MP 92.0	CROSS SECTION: PHASE 1	SHEET 3011 E

FILE NAME : pw:\\pw-int.hntb.org:PWGreat_Lakes\Documents\Milwaukee Projects\68252 County Line and Port Washington Road Reconstruction\Zoo Int UPRR over USH45\cds\090101_xs-phase1.dgn PLOT DATE : 8/11/2020 PLOT BY : abowe PLOT NAME : PLOT SCALE : 20:1

WISDOT/CADDS SHEET 21

MILWAUKEE SUBDIVISON, MP 92
WAUWATOSA, MILWAUKEE COUNTY, WI
IH 41/USH 45 CROSSING

10 FT
10 FT

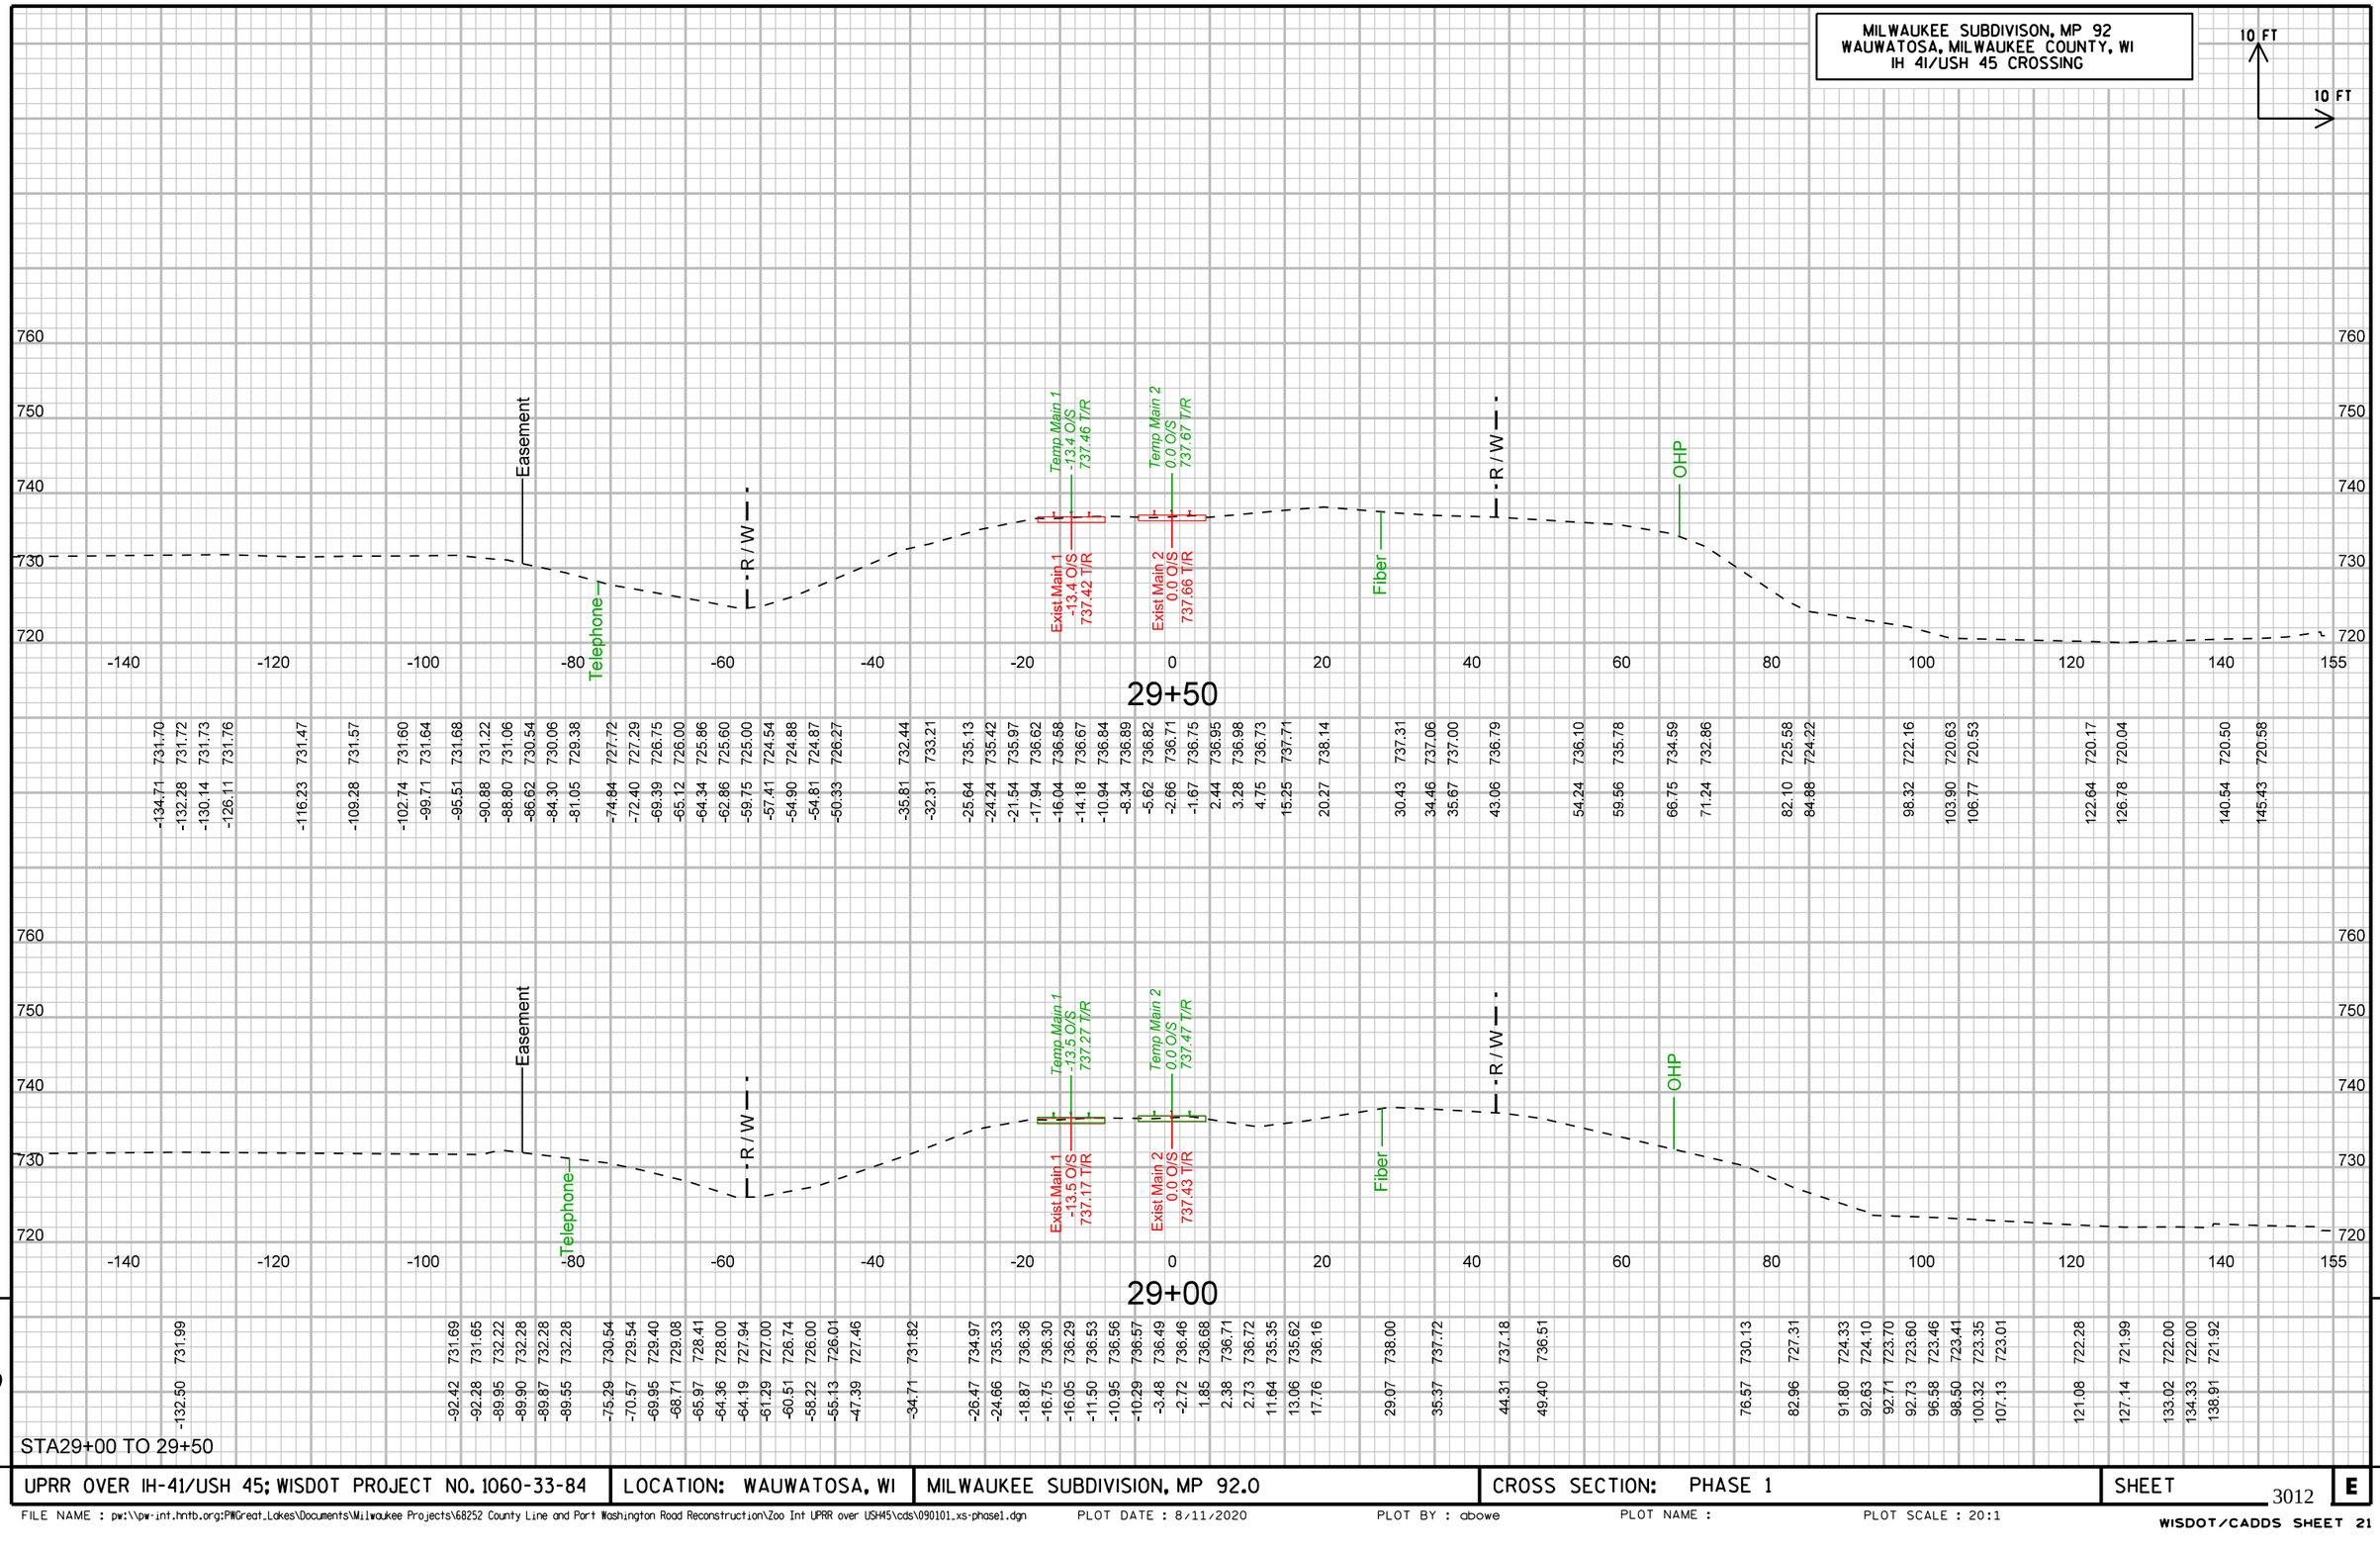

9

STA29+00 TO 29+50

9

UPRR OVER IH-41/USH 45; WISDOT PROJECT NO. 1060-33-84	LOCATION: WAUWATOSA, WI	MILWAUKEE SUBDIVISION, MP 92.0	CROSS SECTION: PHASE 1	SHEET 3012 E

FILE NAME : pw:\\pw-int.hntb.org:PWGreat_Lakes\Documents\Milwaukee Projects\68252 County Line and Port Washington Road Reconstruction\Zoo Int UPRR over USH45\cds\090101_xs-phase1.dgn PLOT DATE : 8/11/2020 PLOT BY : abowe PLOT NAME : PLOT SCALE : 20:1

WISDOT/CADDS SHEET 21

MILWAUKEE SUBDIVISON, MP 92
WAUWATOSA, MILWAUKEE COUNTY, WI
IH 41/USH 45 CROSSING

10 FT
10 FT

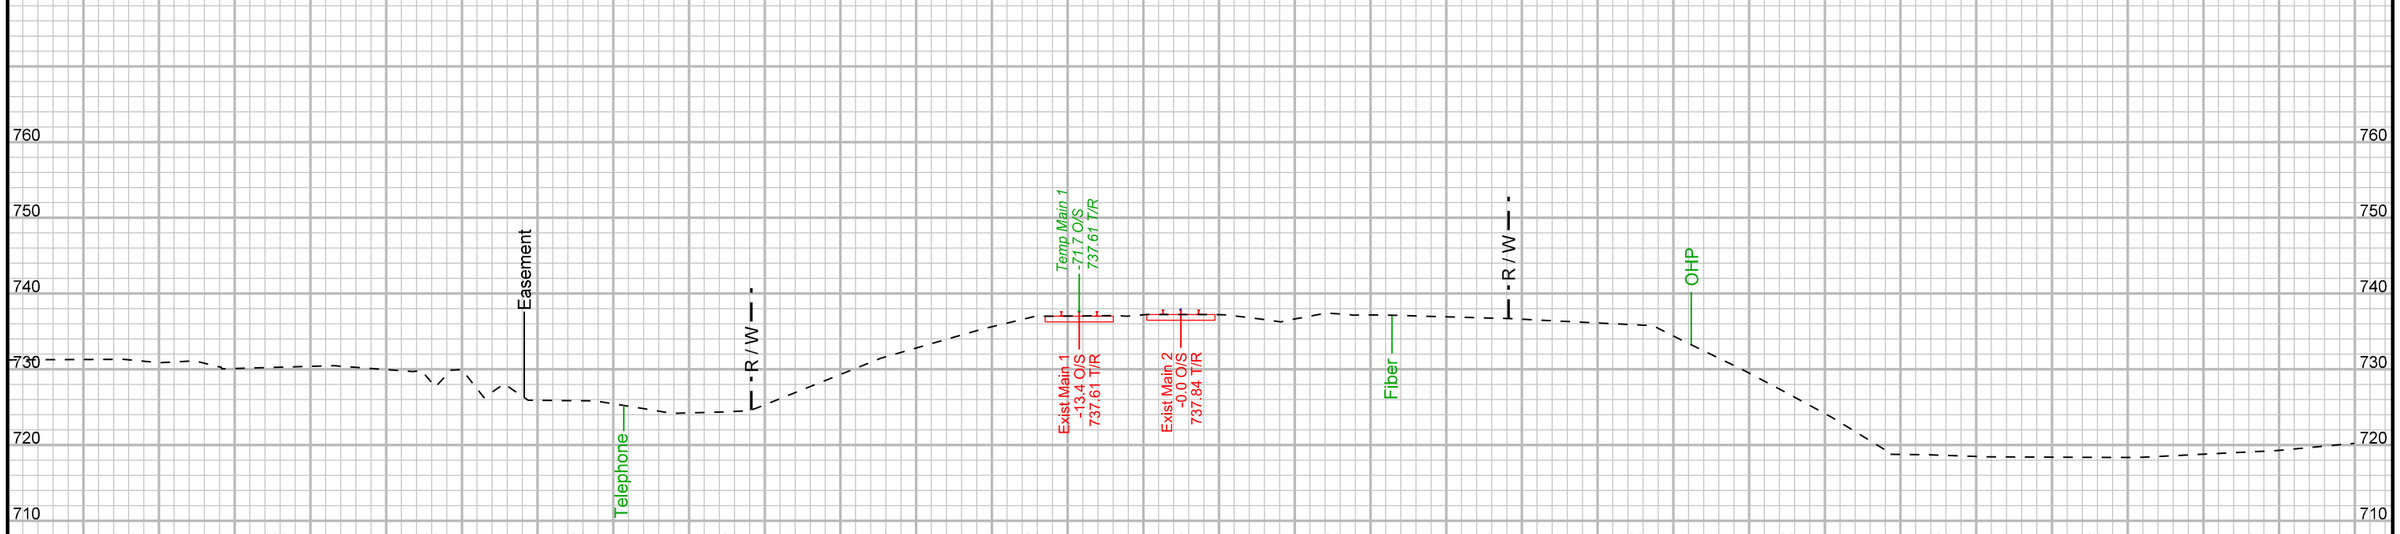

29+90

| | | |

MILWAUKEE SUBDIVISON, MP 92
WAUWATOSA, MILWAUKEE COUNTY, WI
IH 41/USH 45 CROSSING

10 FT
10 FT

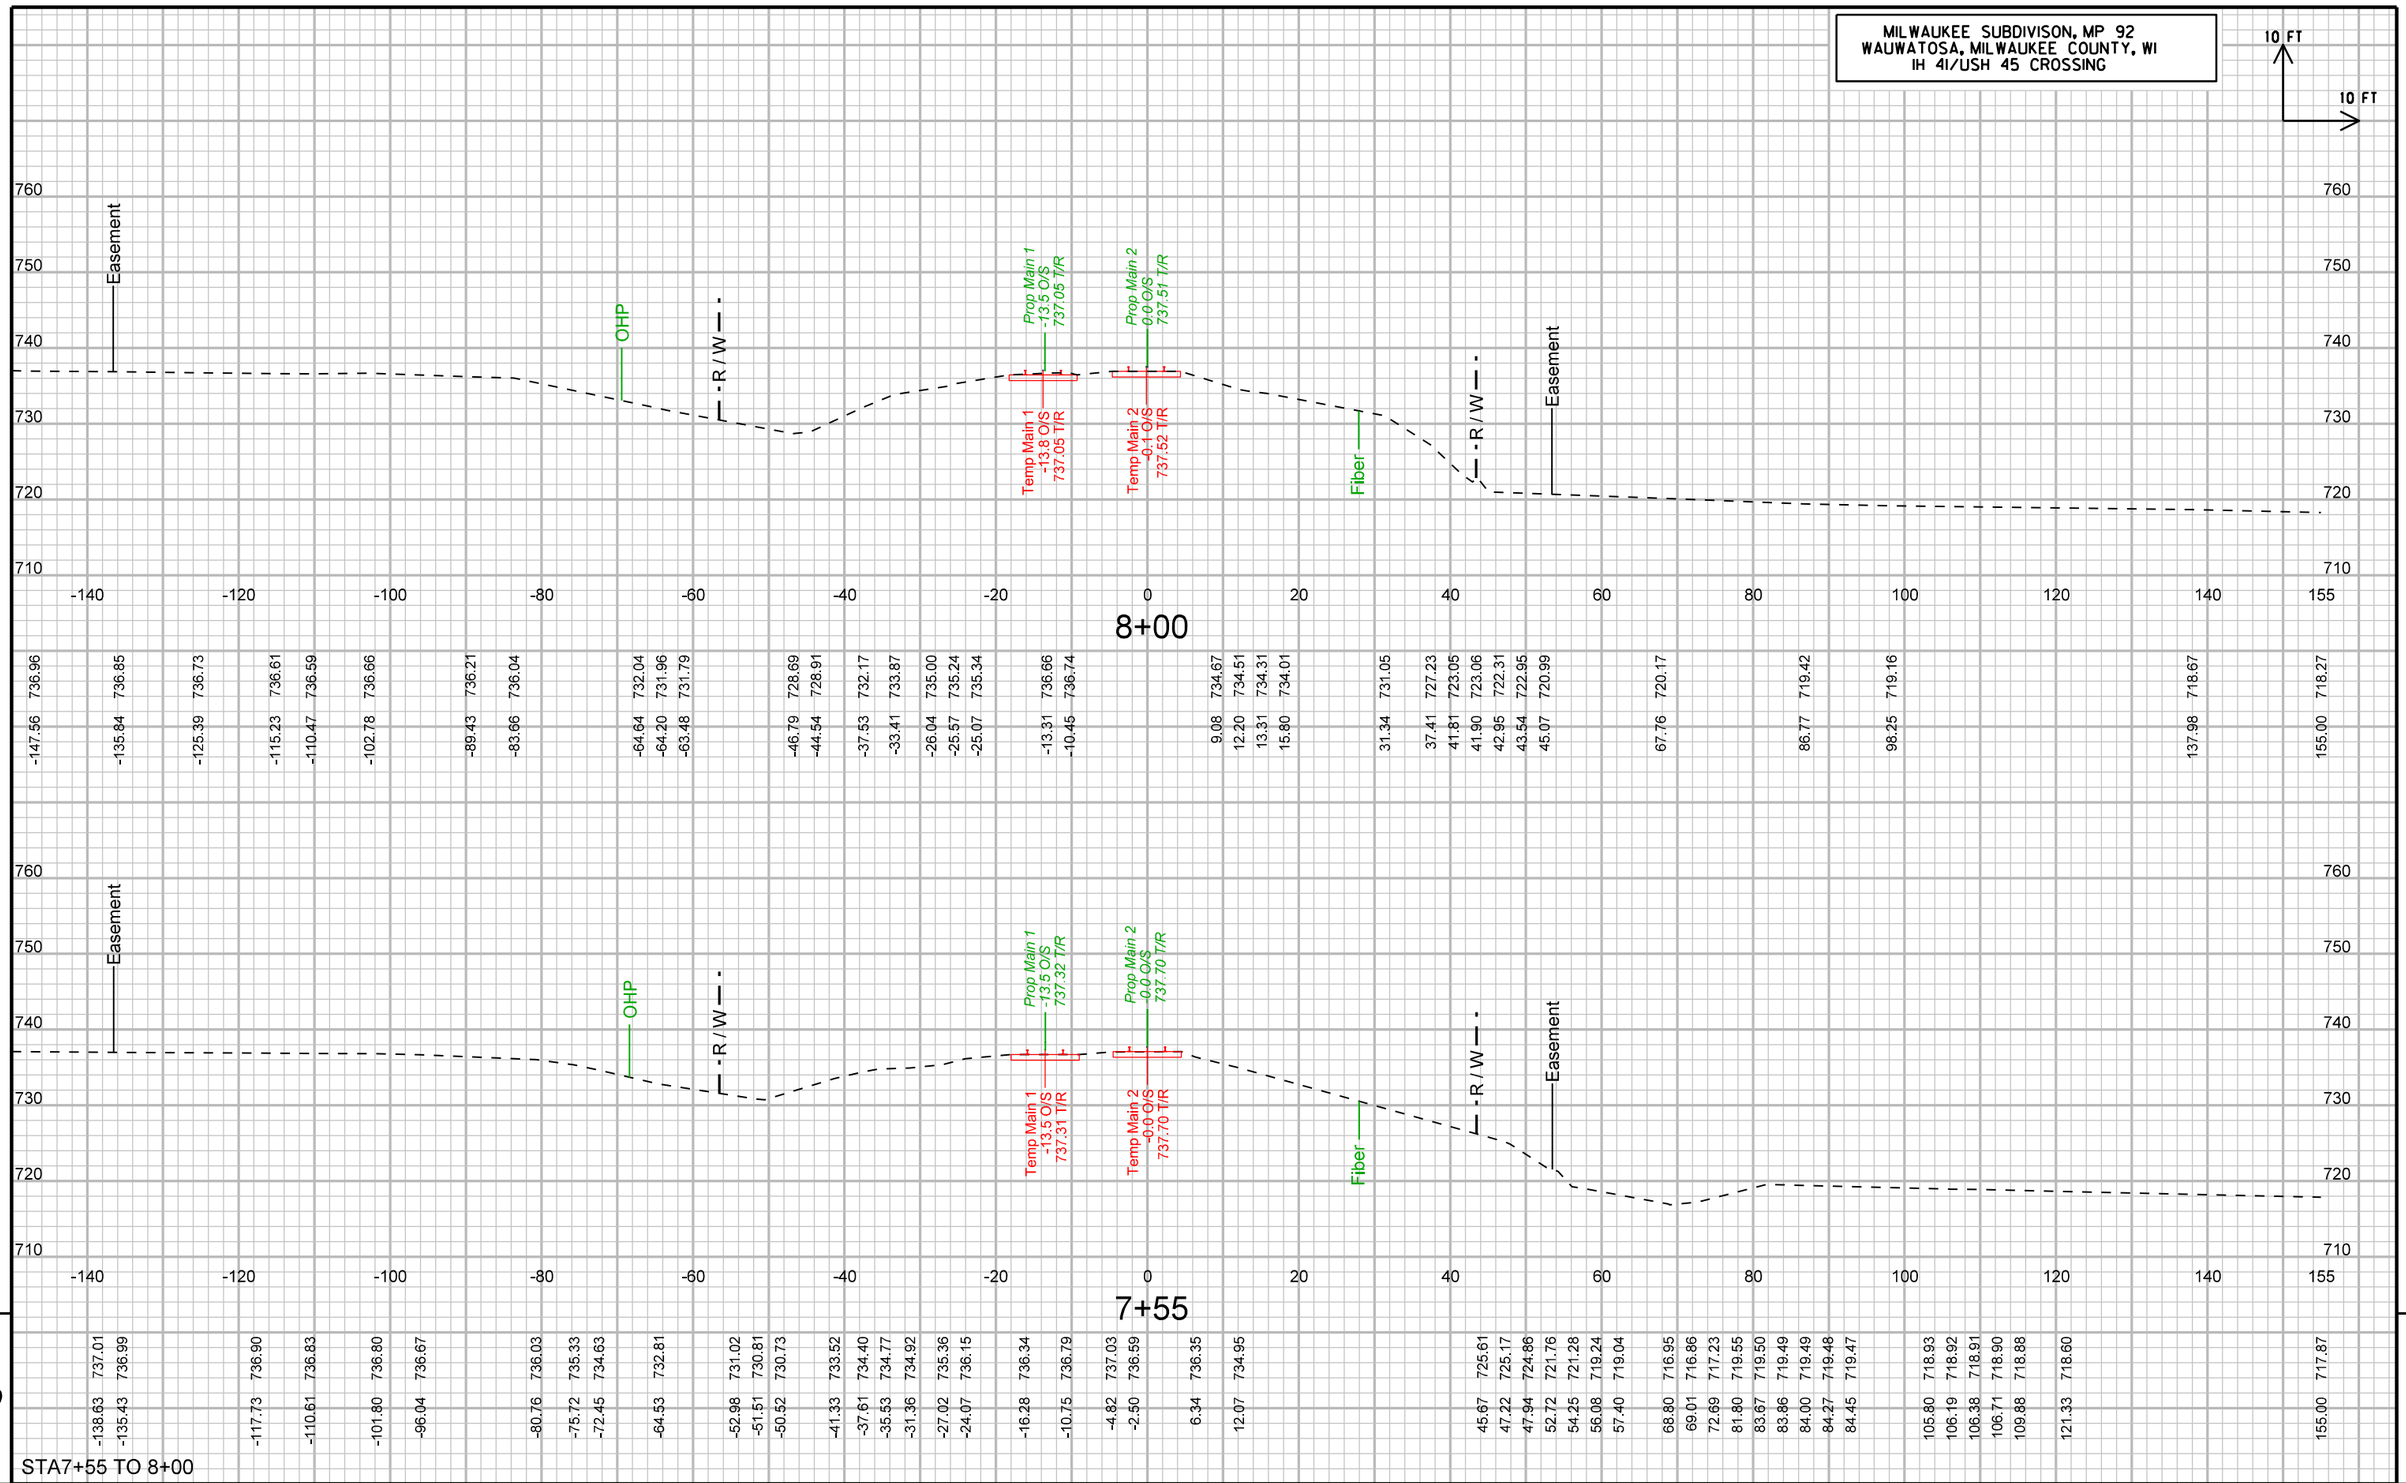

9

STA7+55 TO 8+00

9

UPRR OVER IH-41/USH 45; WISDOT PROJECT NO. 1060-33-84	LOCATION: WAUWATOSA, WI	MILWAUKEE SUBDIVISION, MP 92.0	CROSS SECTION: PHASE 2A	SHEET 3014 E

MILWAUKEE SUBDIVISON, MP 92
WAUWATOSA, MILWAUKEE COUNTY, WI
IH 41/USH 45 CROSSING

10 FT
10 FT

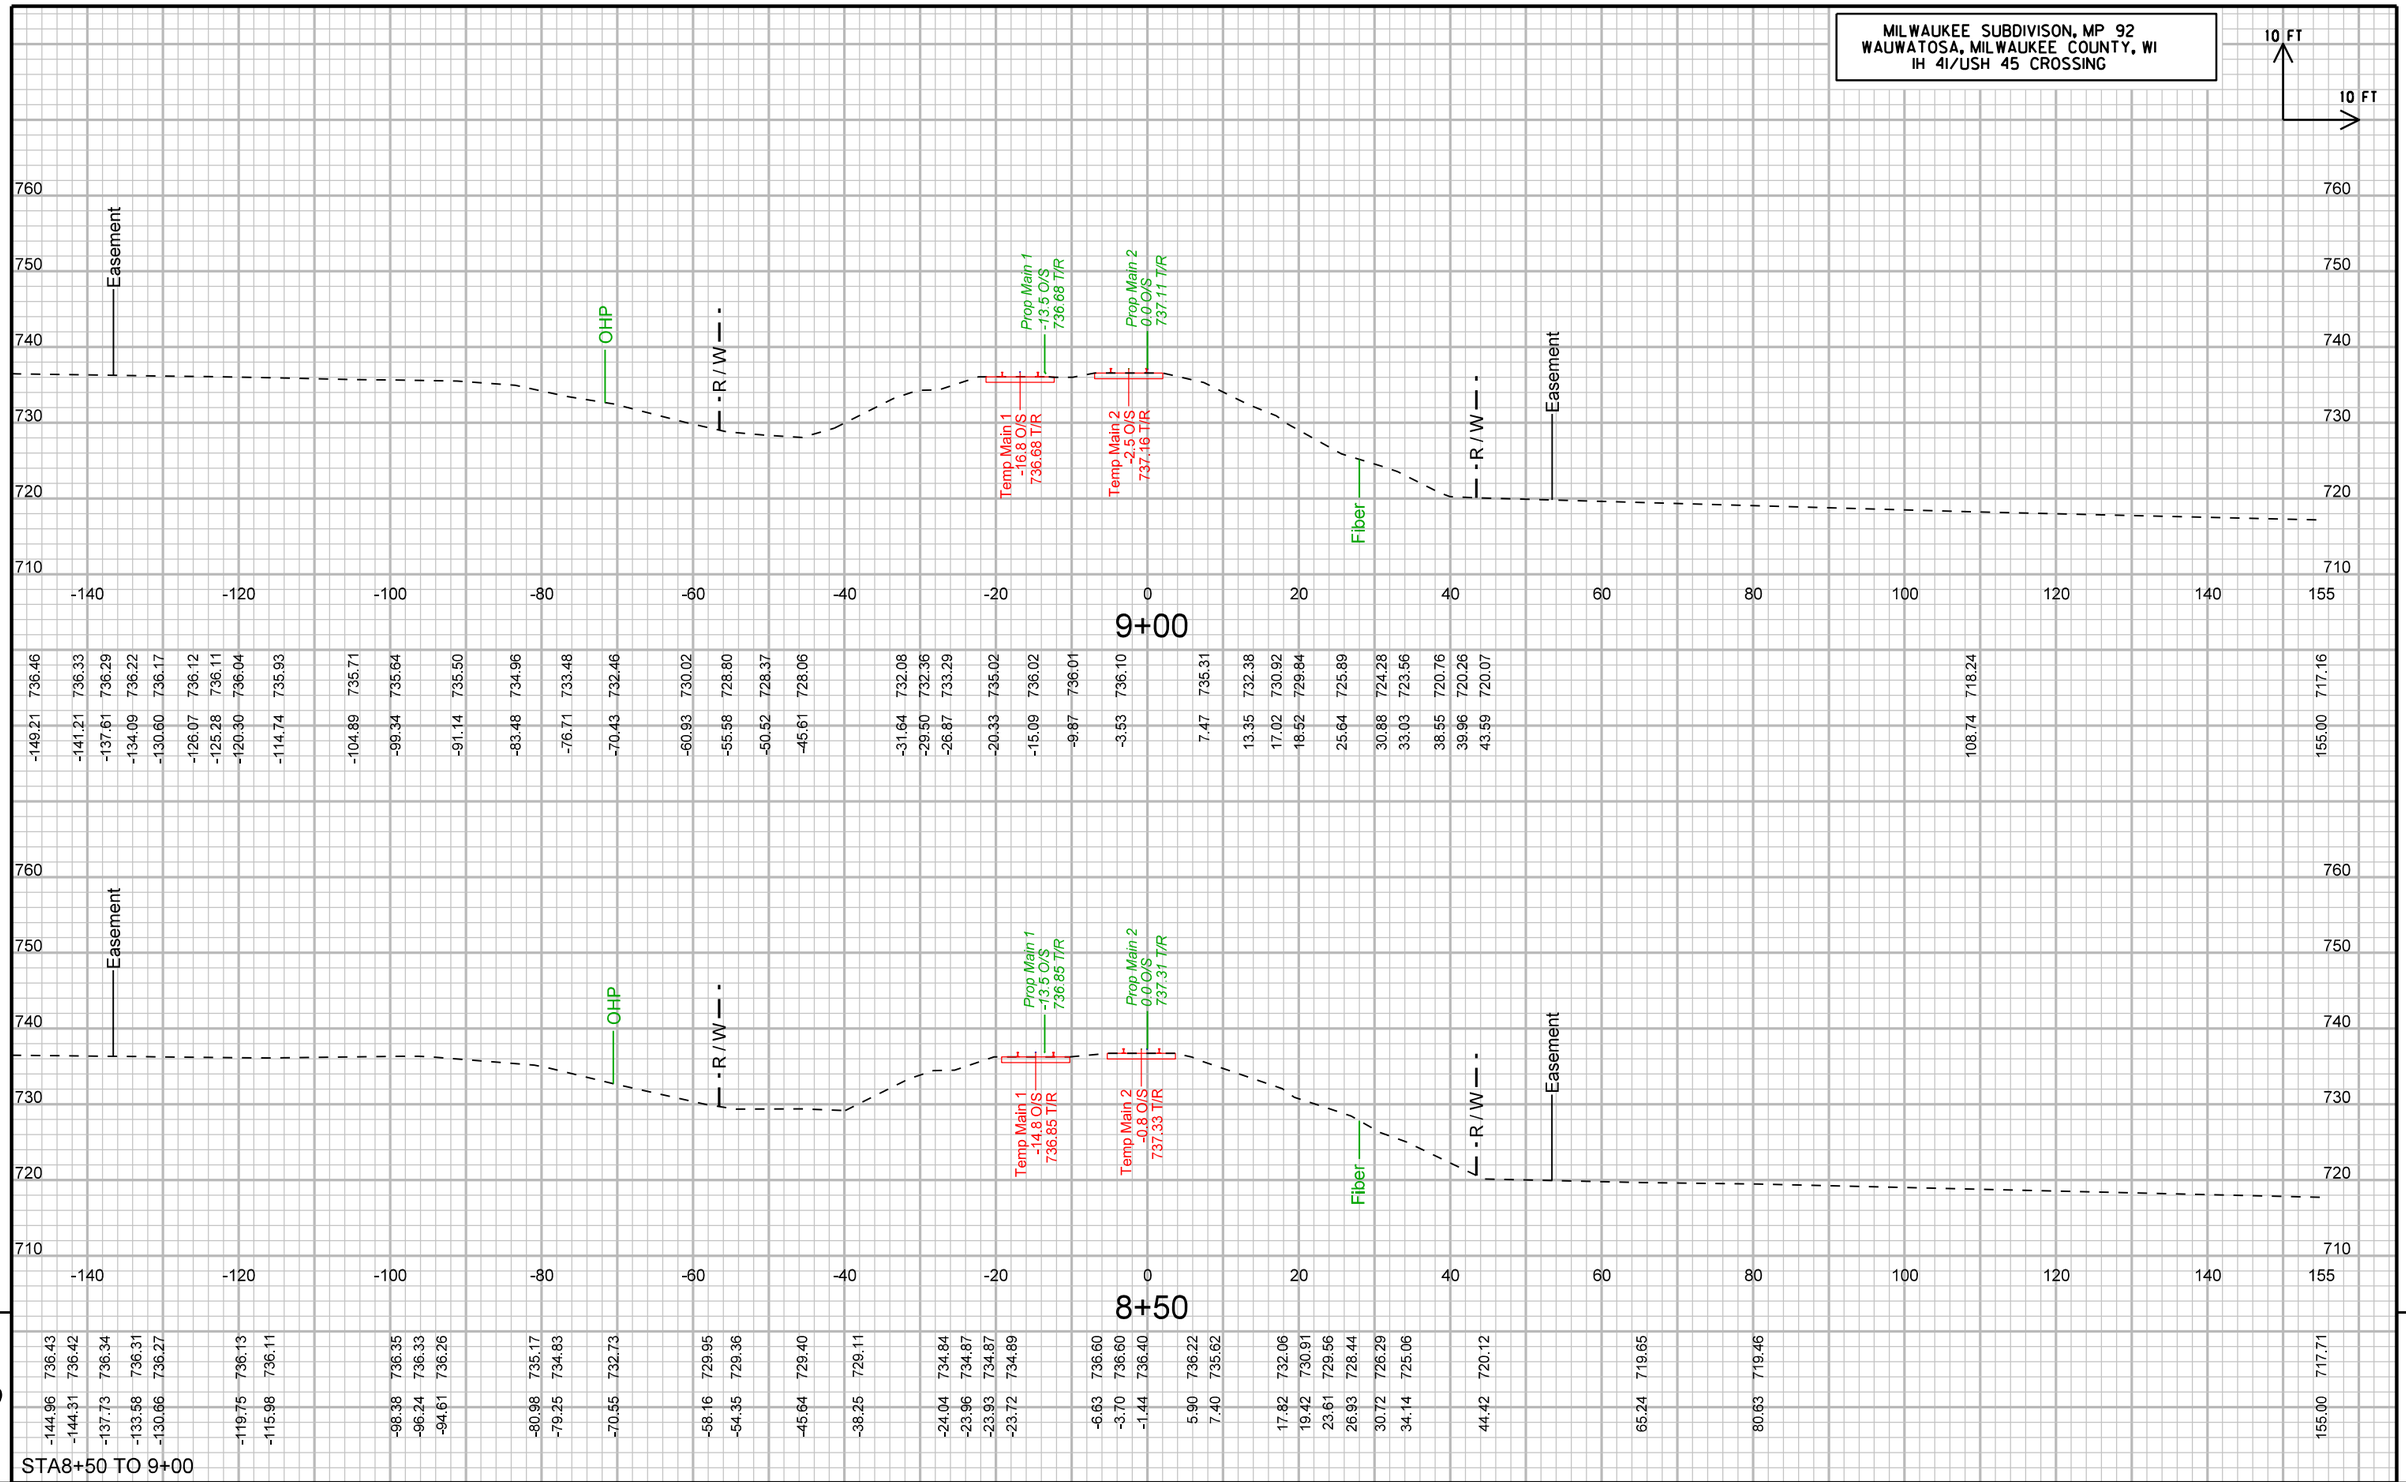

9

STA8+50 TO 9+00

9

UPRR OVER IH-41/USH 45; WISDOT PROJECT NO. 1060-33-84	LOCATION: WAUWATOSA, WI	MILWAUKEE SUBDIVISION, MP 92.0	CROSS SECTION: PHASE 2A	SHEET 3015 E

FILE NAME : pw:\\pw-int.hntb.org:PWGreat_Lakes\Documents\Milwaukee Projects\68252 County Line and Port Washington Road Reconstruction\Zoo Int UPRR over USH45\cds\090201_xs-phase2.dgn PLOT DATE : 8/11/2020 PLOT BY : abowe PLOT NAME : PLOT SCALE : 20:1

WISDOT/CADDS SHEET 21

MILWAUKEE SUBDIVISON, MP 92
WAUWATOSA, MILWAUKEE COUNTY, WI
IH 41/USH 45 CROSSING

10 FT
10 FT

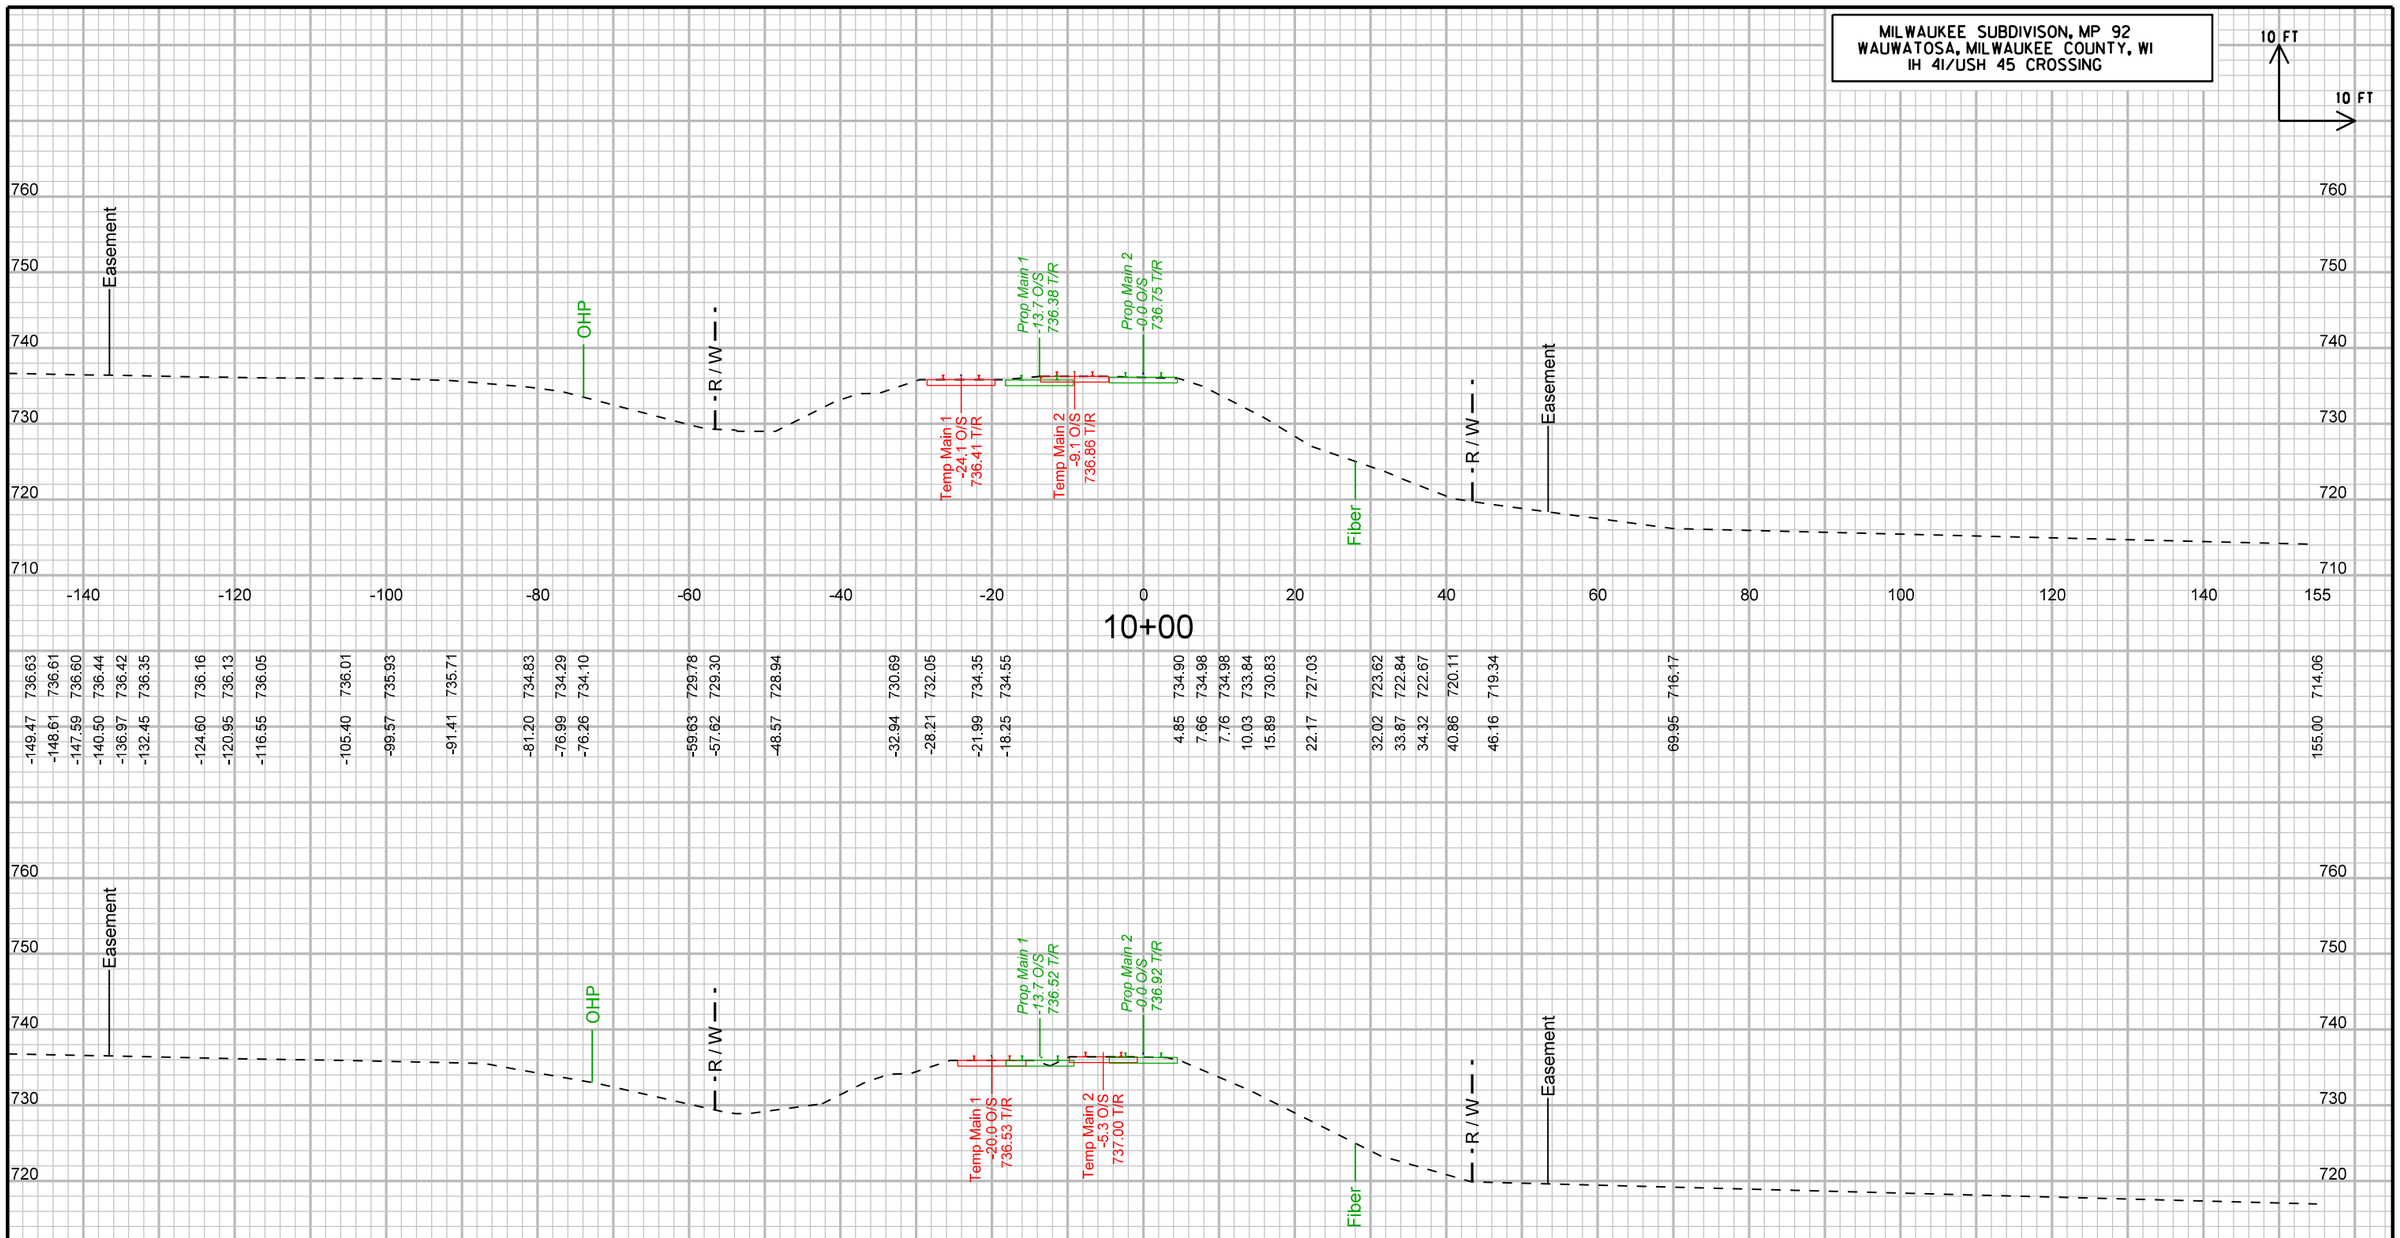

9

STA9+50 TO 10+00

9

UPRR OVER IH-41/USH 45; WISDOT PROJECT NO. 1060-33-84	LOCATION: WAUWATOSA, WI	MILWAUKEE SUBDIVISION, MP 92.0	CROSS SECTION: PHASE 2A	SHEET 3016 E

FILE NAME : pw:\\pw-int.hntb.org:PWGreat_Lakes\Documents\Milwaukee Projects\68252 County Line and Port Washington Road Reconstruction\Zoo Int UPRR over USH45\cds\090201_xs-phase2.dgn | PLOT DATE : 8/11/2020 | PLOT BY : abowe | PLOT NAME : | PLOT SCALE : 20:1

WISDOT/CADDS SHEET 21

MILWAUKEE SUBDIVISON, MP 92
WAUWATOSA, MILWAUKEE COUNTY, WI
IH 41/USH 45 CROSSING

10 FT
10 FT

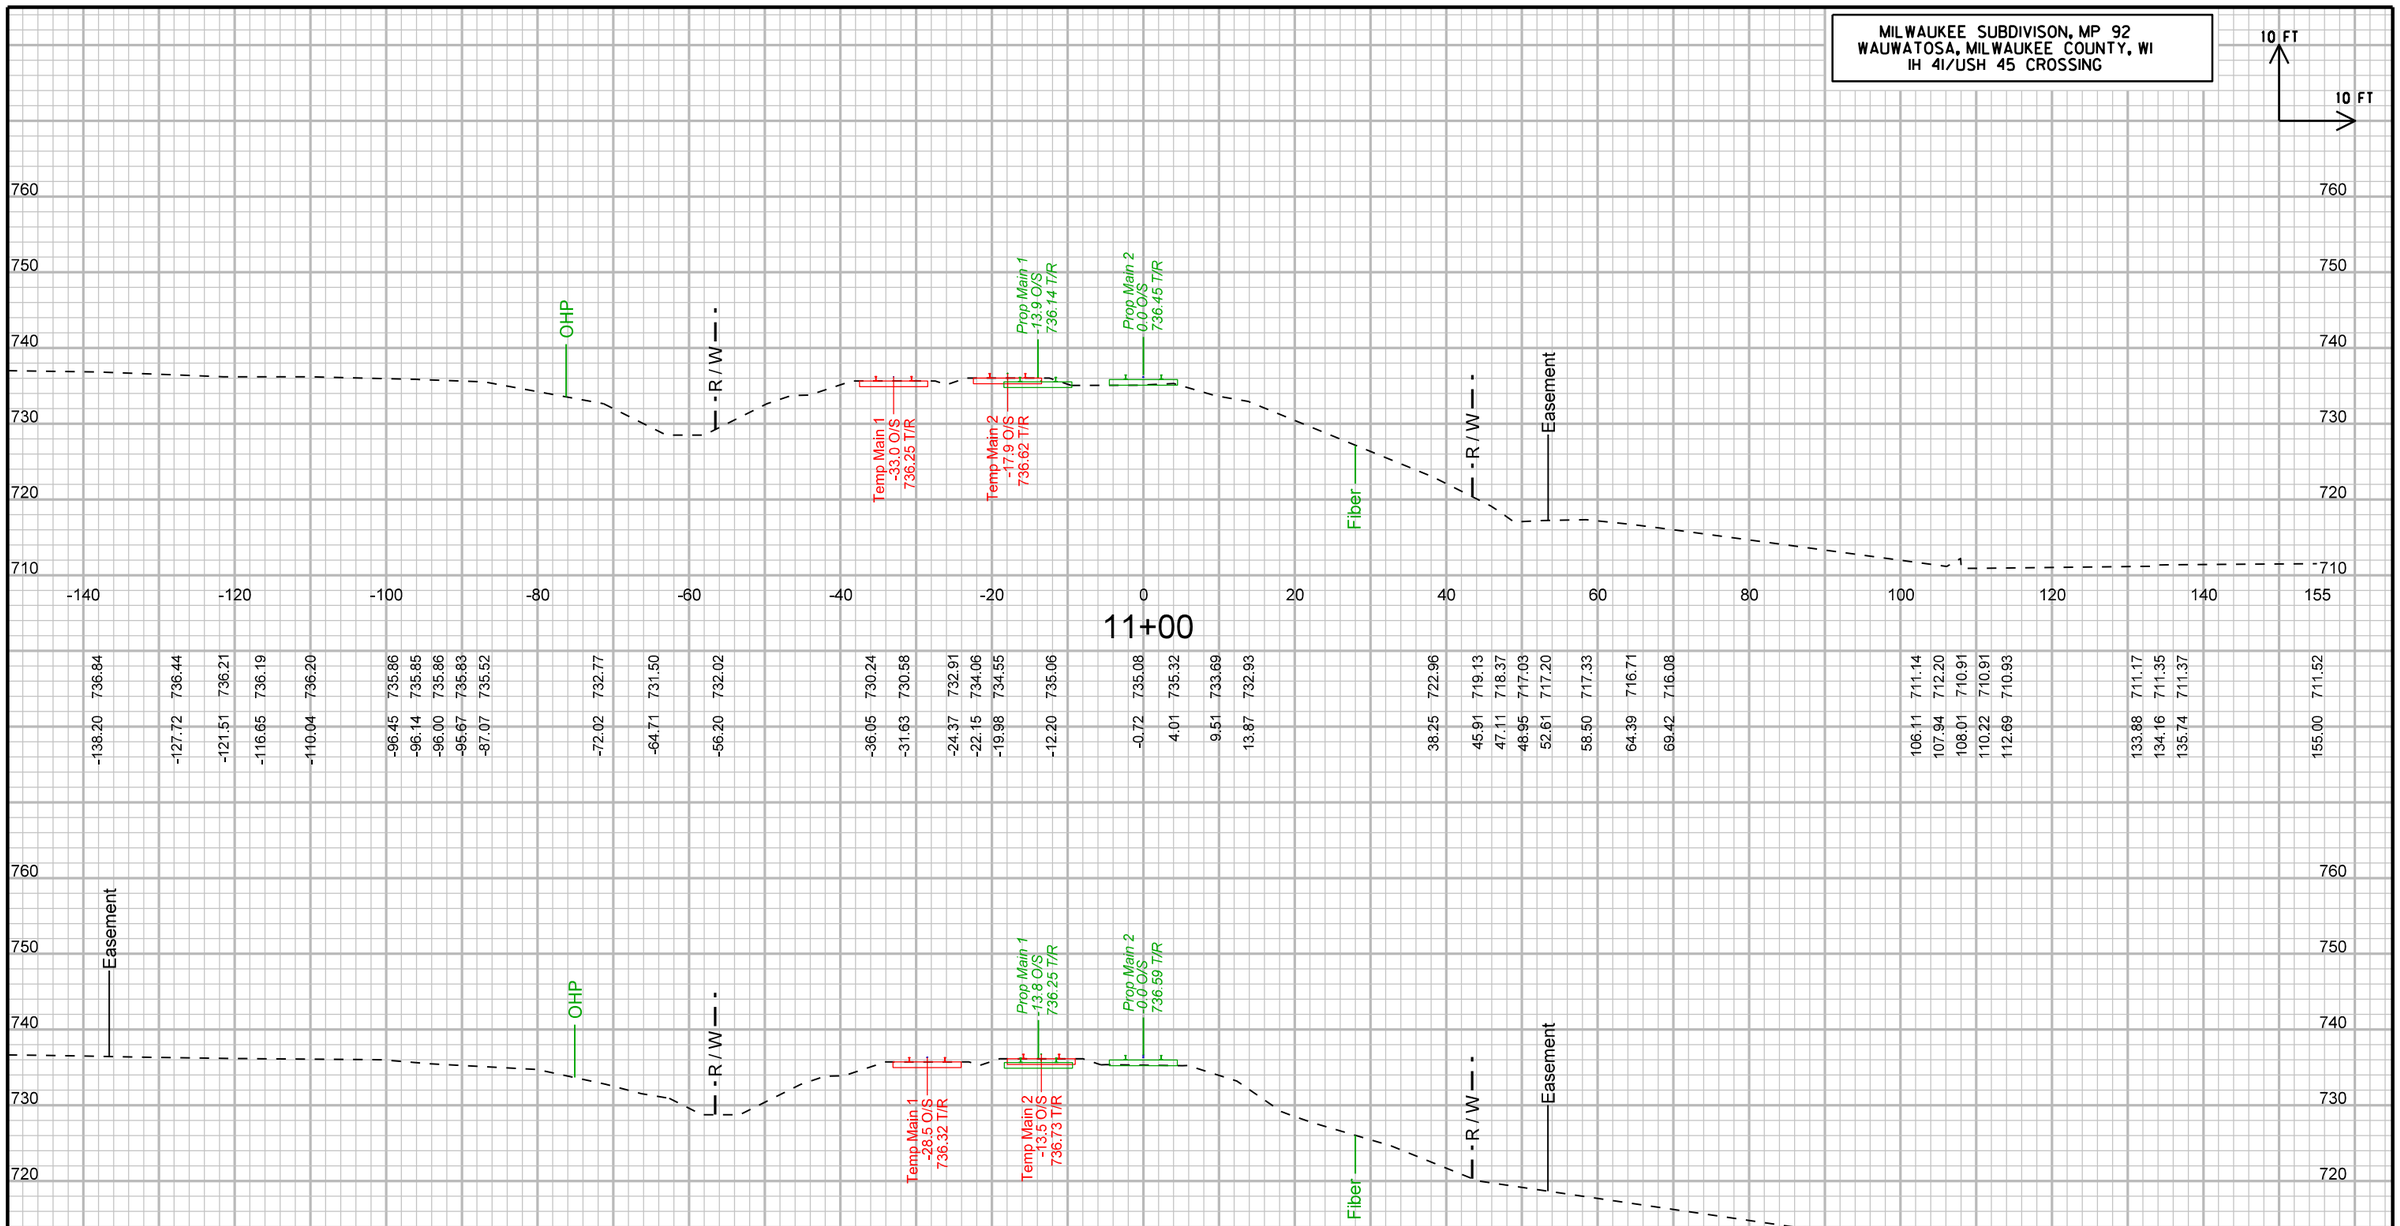

STA10+50 TO 11+00

UPRR OVER IH-41/USH 45; WISDOT PROJECT NO. 1060-33-84	LOCATION: WAUWATOSA, WI	MILWAUKEE SUBDIVISION, MP 92.0	CROSS SECTION: PHASE 2A	SHEET 3017 E

FILE NAME : pw:\\pw-int.hntb.org:PWGreat_Lakes\Documents\Milwaukee Projects\68252 County Line and Port Washington Road Reconstruction\Zoo Int UPRR over USH45\cds\090201_xs-phase2.dgn | PLOT DATE : 8/11/2020 | PLOT BY : abowe | PLOT NAME : | PLOT SCALE : 20:1

WISDOT/CADDS SHEET 21

MILWAUKEE SUBDIVISON, MP 92
WAUWATOSA, MILWAUKEE COUNTY, WI
IH 41/USH 45 CROSSING

10 FT
10 FT

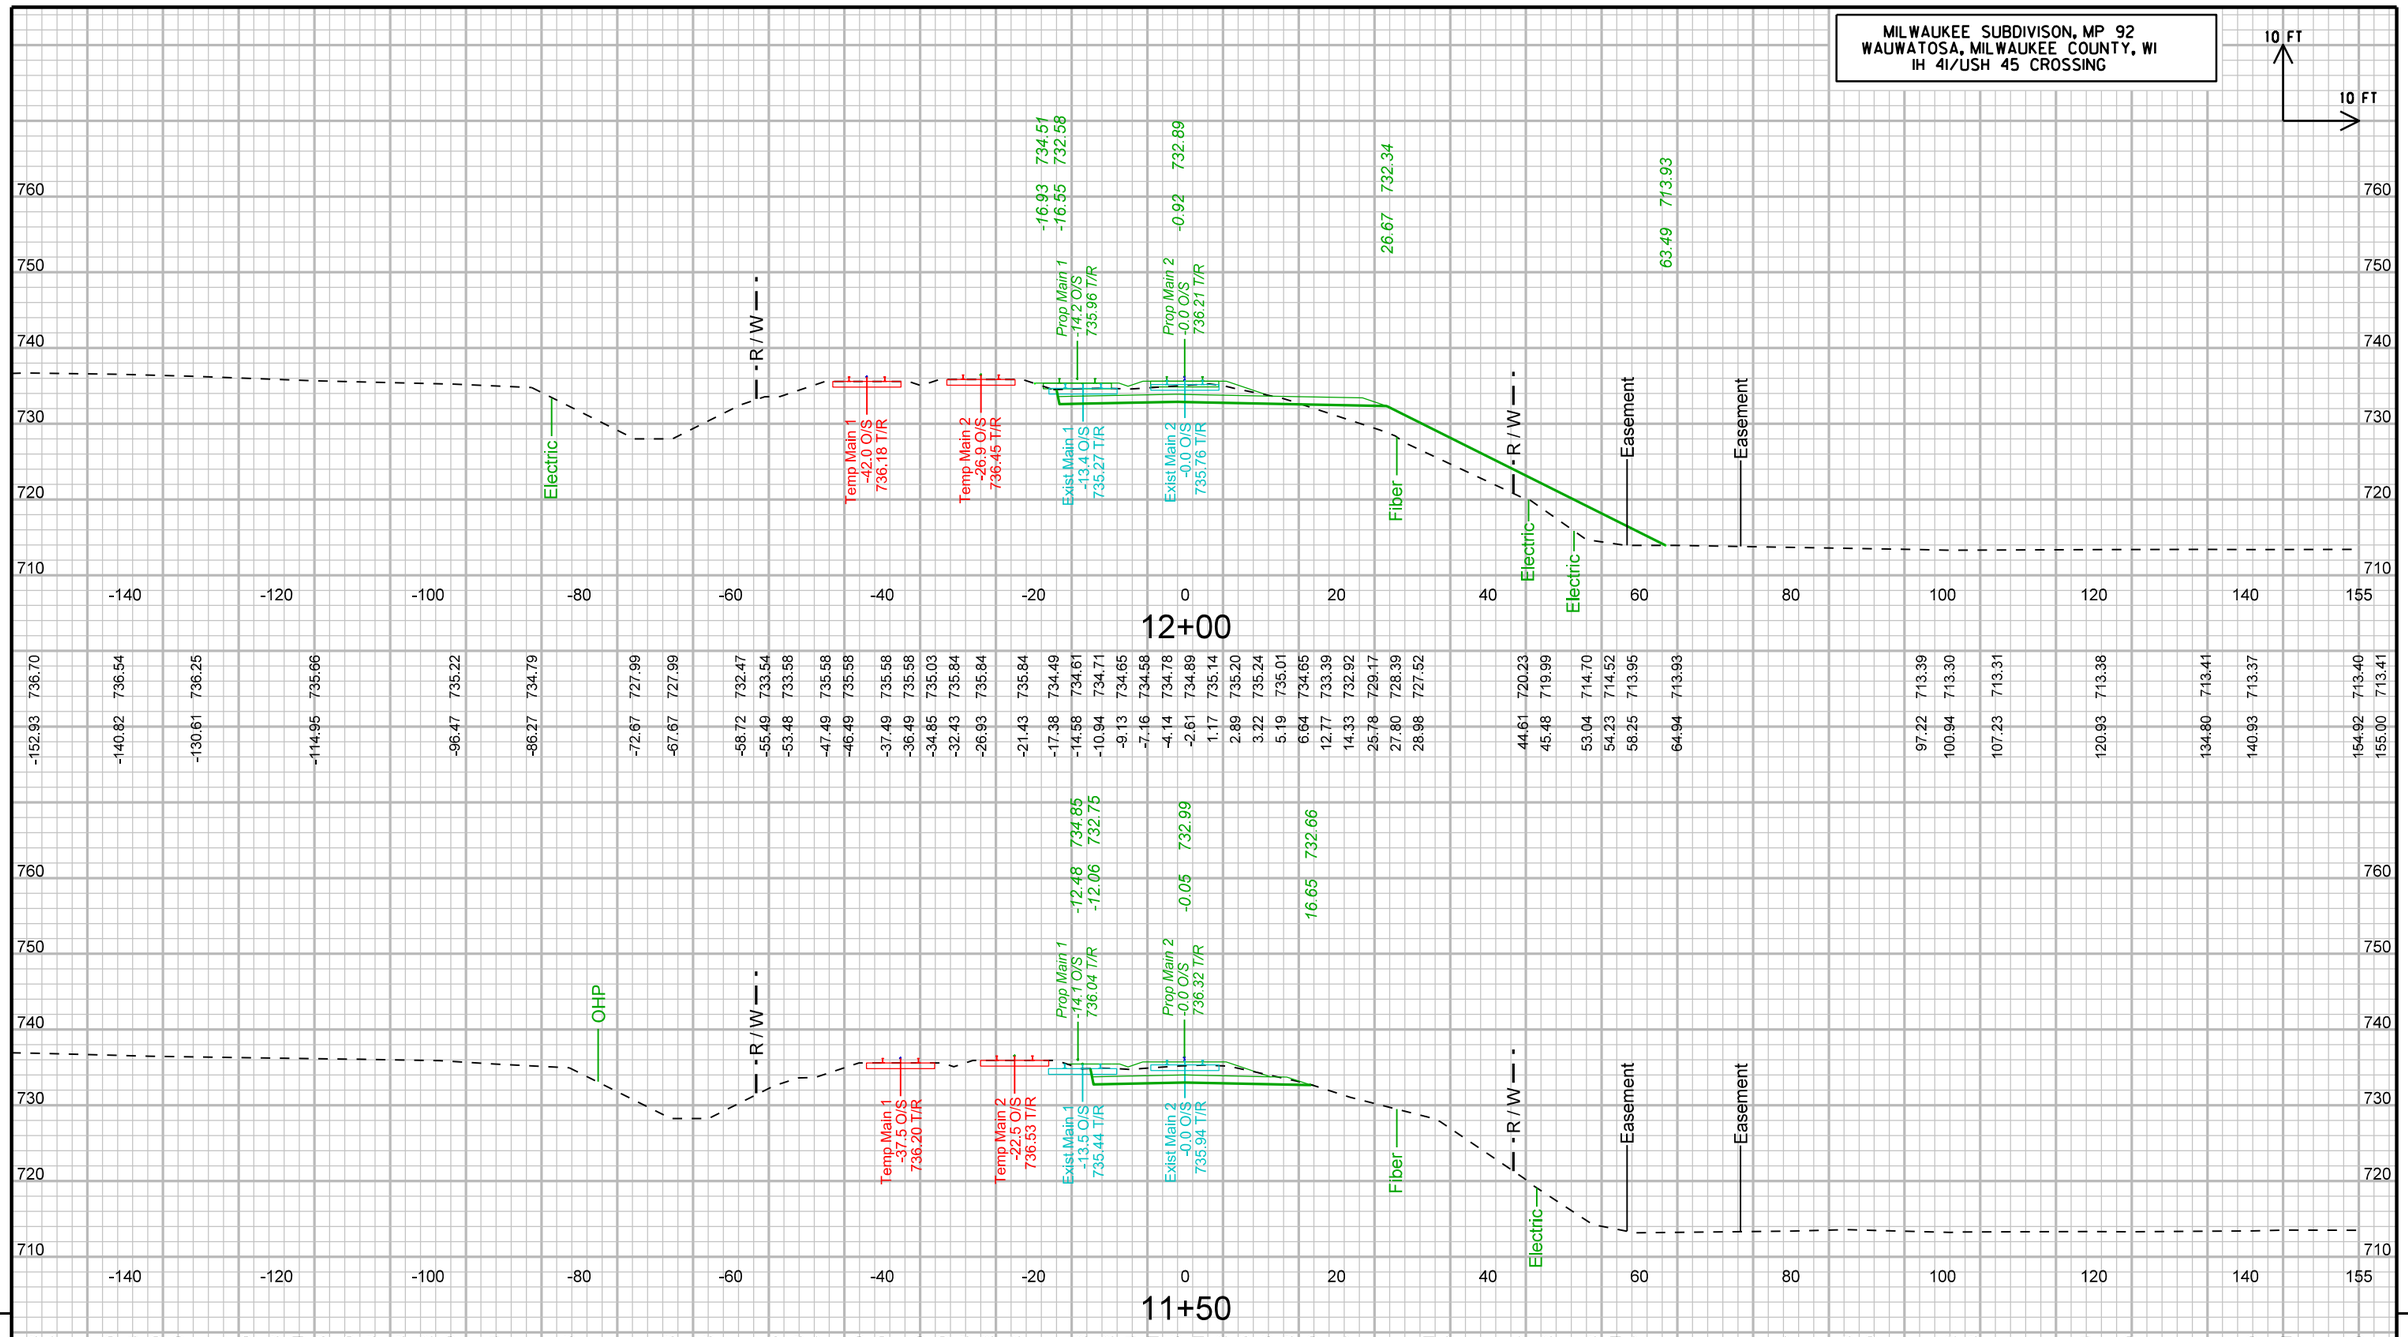

| | | |

MILWAUKEE SUBDIVISON, MP 92
WAUWATOSA, MILWAUKEE COUNTY, WI
IH 41/USH 45 CROSSING

10 FT
10 FT

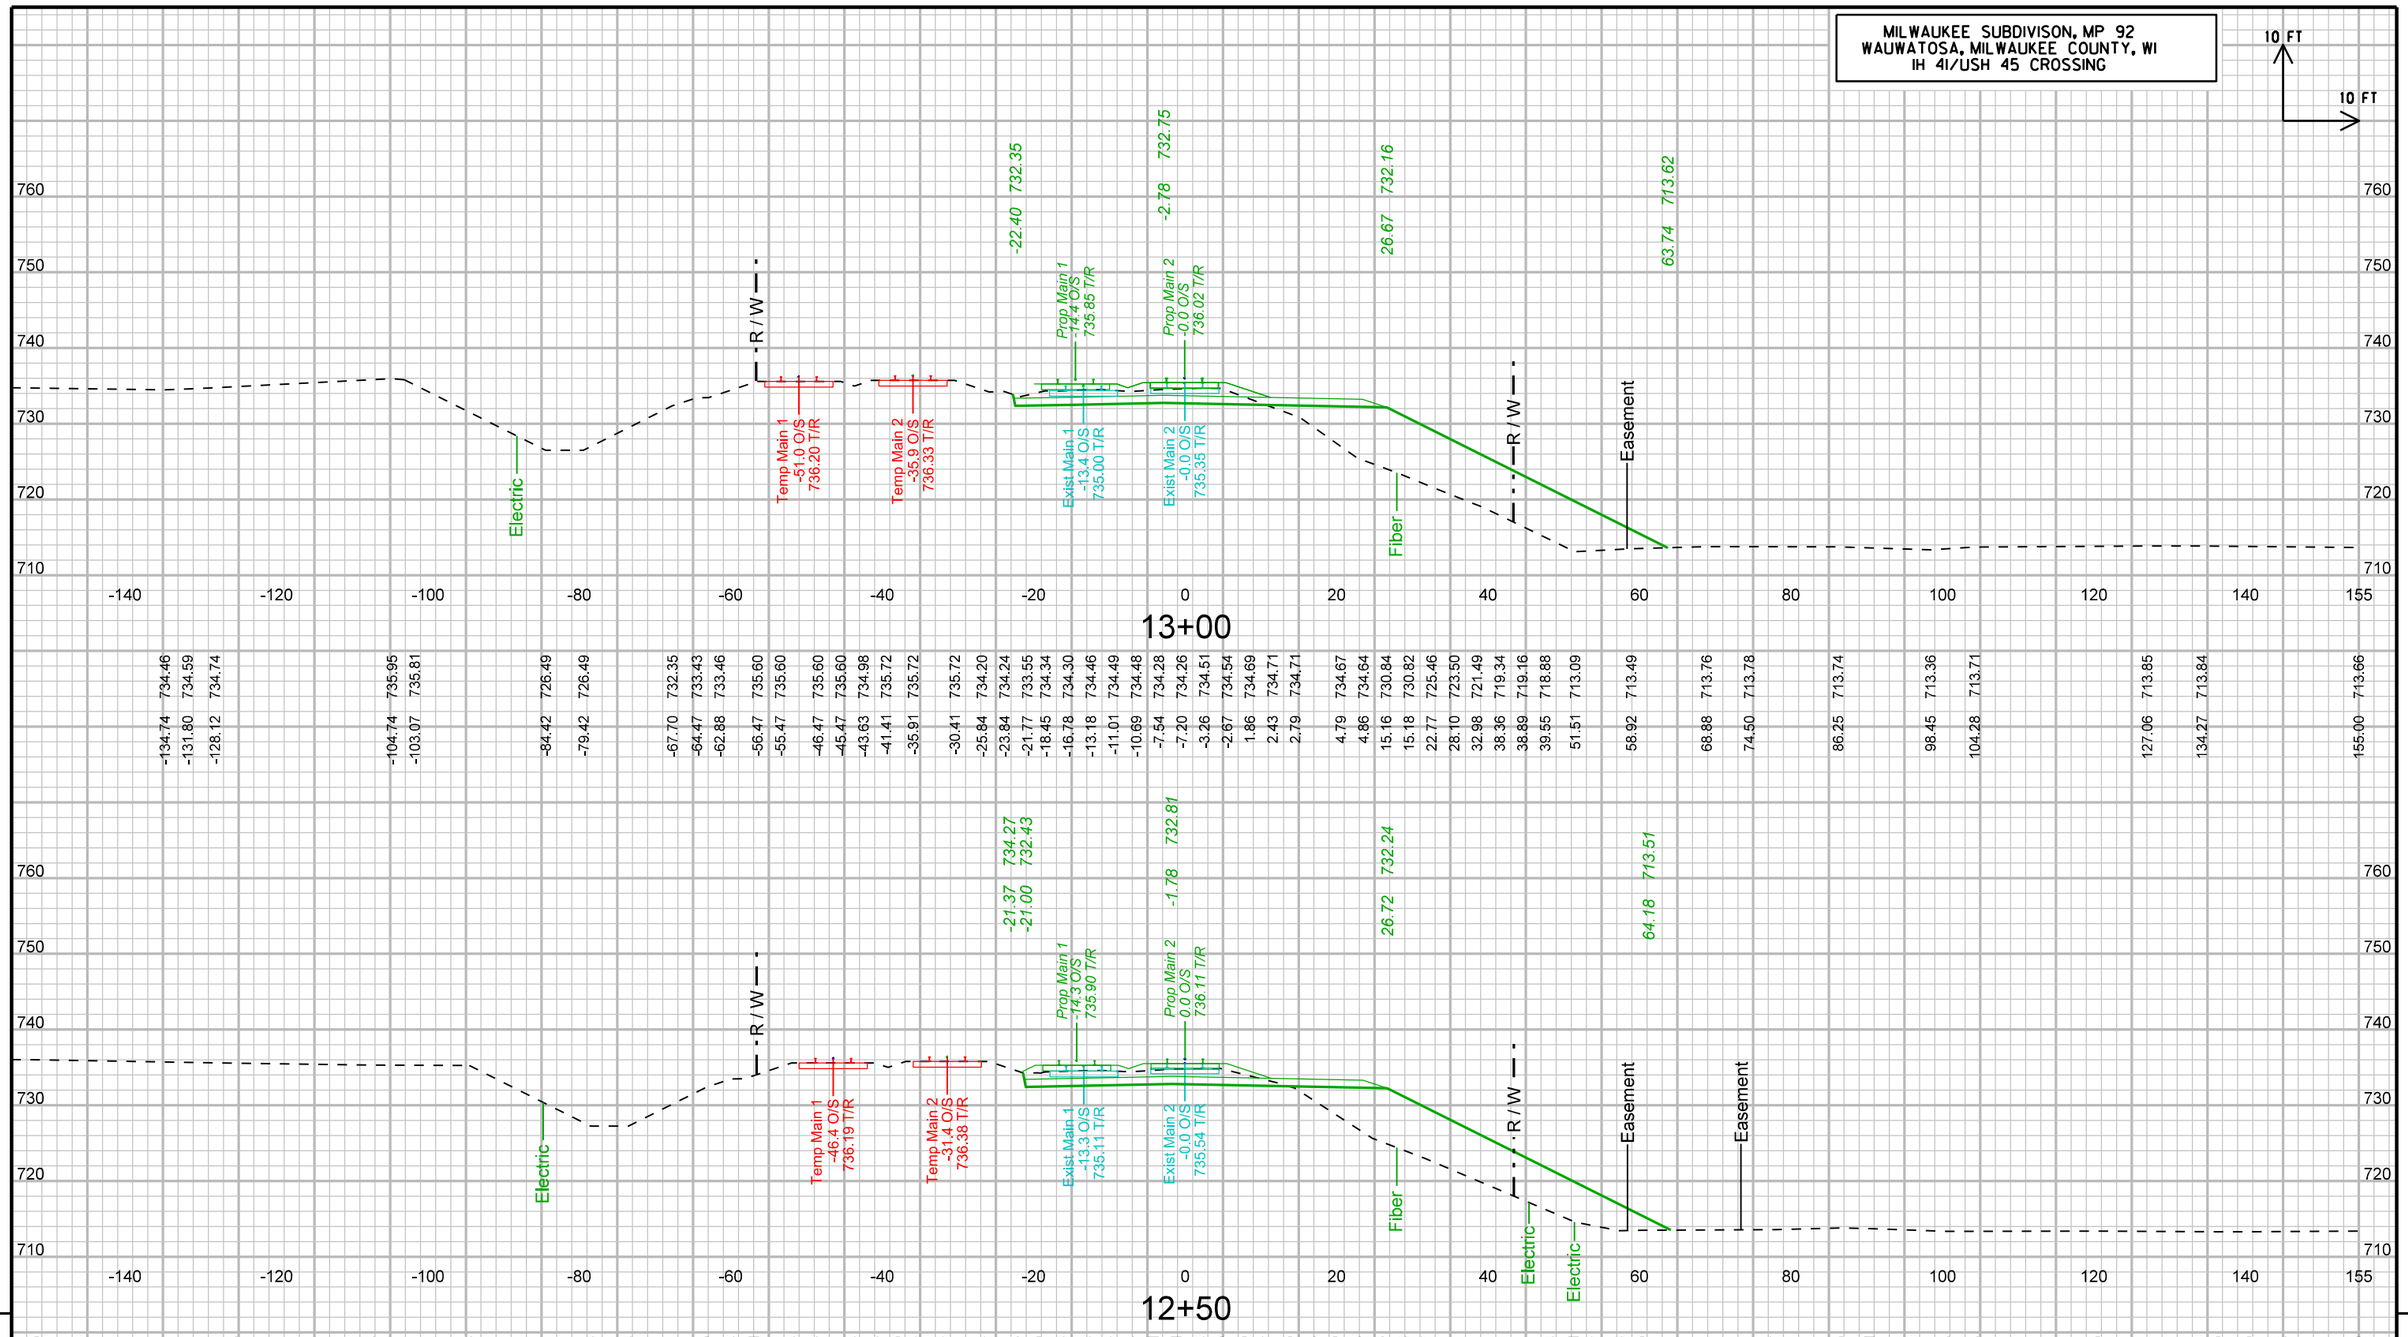

-134.74	734.46	-104.74	735.95	-84.42	726.49
-131.80	734.59	-103.07	735.81	-79.42	726.49
-128.12	734.74				

-67.70	732.35	-64.47	733.43	-62.88	733.46	-56.47	735.60	-55.47	735.60	-46.47	735.60
-45.47	735.60	-43.63	734.98	-41.41	735.72	-35.91	735.72	-30.41	735.72	-25.84	734.20
-23.84	734.24	-21.77	733.55	-18.45	734.34	-16.78	734.30	-13.18	734.46	-11.01	734.49
-10.69	734.48	-7.54	734.28	-7.20	734.26	-3.26	734.51	-2.67	734.54	1.86	734.69
2.43	734.71	2.79	734.71	4.79	734.67	4.86	734.64	15.16	730.84	15.18	730.82
22.77	725.46	28.10	723.50	32.98	721.49	38.36	719.34	38.89	719.16	39.55	718.88
51.51	713.09	58.92	713.49	68.88	713.76	74.50	713.78	86.25	713.74	98.45	713.36
104.28	713.71	127.06	713.85	134.27	713.84	155.00	713.66				

-151.66	736.00	-125.53	735.56	-107.73	735.32	-94.50	735.25	-78.48	727.24	-73.48	727.24
-63.16	732.40	-59.93	733.48	-58.14	733.51	-51.93	735.58	-50.93	735.58	-41.93	735.58
-40.93	735.58	-39.18	735.00	-36.87	735.77	-31.37	735.77	-25.87	735.77	-21.30	734.25
-19.30	734.29	-19.14	734.24	-14.56	734.52	-10.90	734.58	-8.44	734.48	-7.38	734.41
-5.78	734.51	-2.58	734.72	-0.18	734.80	2.52	734.89	4.14	734.87	4.35	734.90
4.66	734.86	5.33	734.69	12.25	732.96	14.53	732.26	24.78	725.64	31.75	722.97
51.14	714.74	51.32	714.61	51.47	714.57	57.38	713.44	60.20	713.49	77.90	713.57
86.64	713.80	90.40	713.71	100.57	713.36	104.45	713.36	120.57	713.39	136.45	713.30
140.57	713.29	144.76	713.32	155.00	713.39						

STA12+50 TO 13+00

UPRR OVER IH-41/USH 45; WISDOT PROJECT NO. 1060-33-84	LOCATION: WAUWATOSA, WI	MILWAUKEE SUBDIVISION, MP 92.0	CROSS SECTION: PHASE 2A	SHEET 3019 E

FILE NAME : pw:\\pw-int.hntb.org:PWGreat_Lakes\Documents\Milwaukee Projects\68252 County Line and Port Washington Road Reconstruction\Zoo Int UPRR over USH45\cds\090201_xs-phase2.dgn | PLOT DATE : 8/11/2020 | PLOT BY : dbowe | PLOT NAME : | PLOT SCALE : 20:1

WISDOT/CADDS SHEET 21

9 9

MILWAUKEE SUBDIVISON, MP 92
WAUWATOSA, MILWAUKEE COUNTY, WI
IH 41/USH 45 CROSSING

10 FT
10 FT

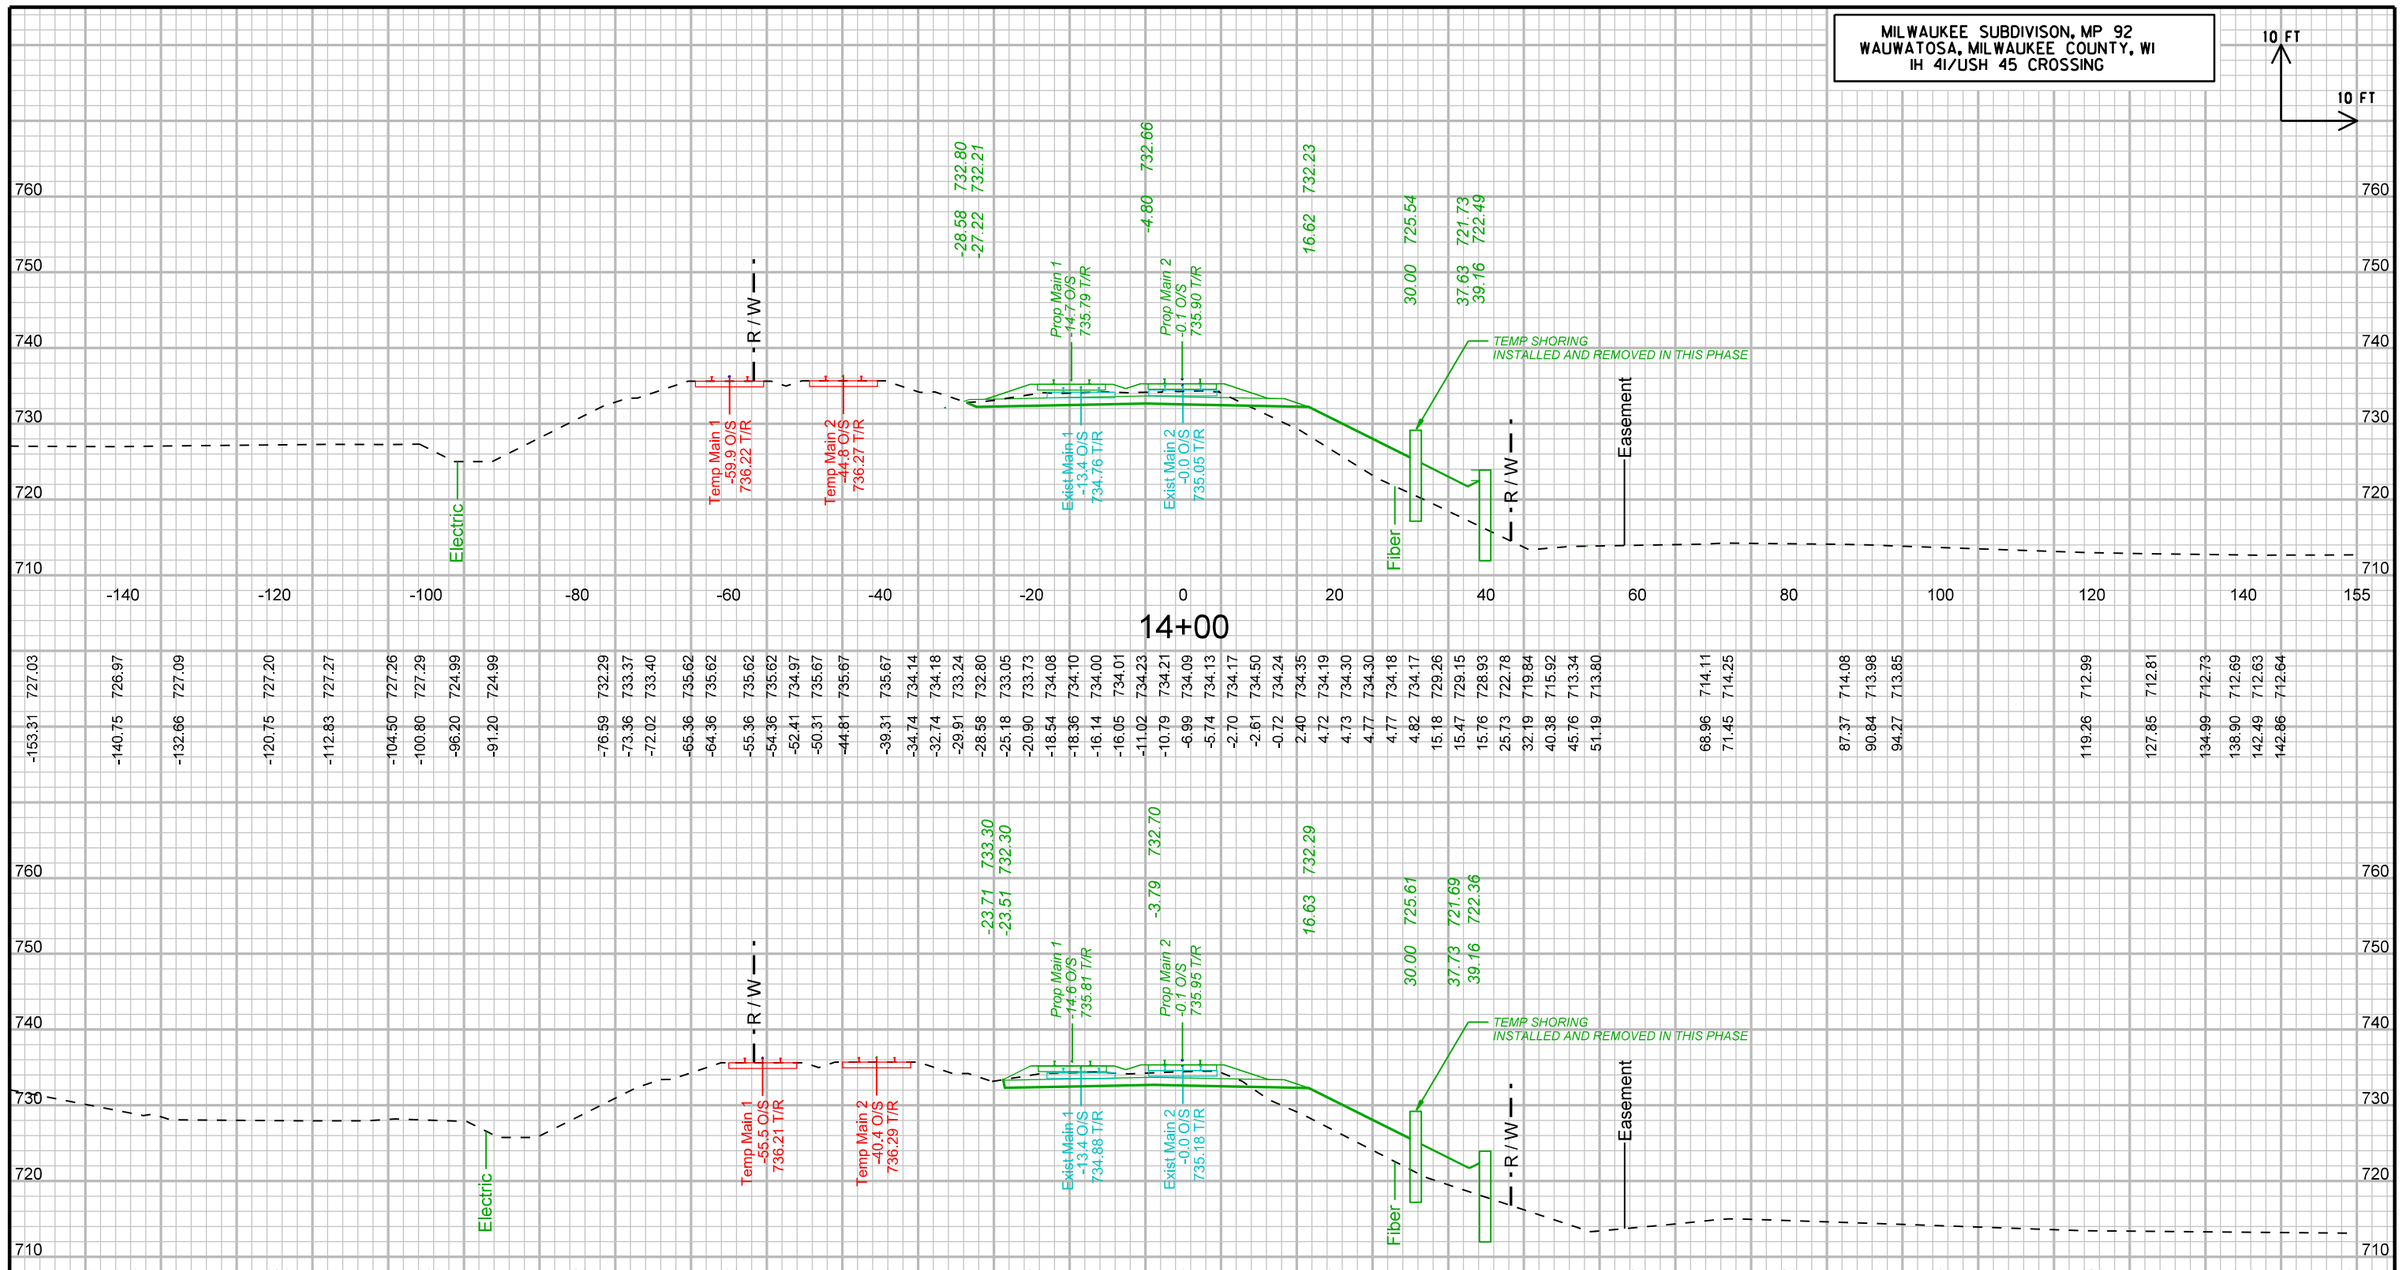

9

STA13+50 TO 14+00

9

UPRR OVER IH-41/USH 45; WISDOT PROJECT NO. 1060-33-84	LOCATION: WAUWATOSA, WI	MILWAUKEE SUBDIVISION, MP 92.0	CROSS SECTION: PHASE 2A	SHEET 3020 E

FILE NAME : pw:\\pw-int.hntb.org:PWGreat_Lakes\Documents\Milwaukee Projects\68252 County Line and Port Washington Road Reconstruction\Zoo Int UPRR over USH45\cds\090201_xs-phase2.dgn PLOT DATE : 8/11/2020 PLOT BY : dbowe PLOT NAME : PLOT SCALE : 20:1

WISDOT/CADDS SHEET 21

MILWAUKEE SUBDIVISON, MP 92
WAUWATOSA, MILWAUKEE COUNTY, WI
IH 41/USH 45 CROSSING

10 FT
10 FT

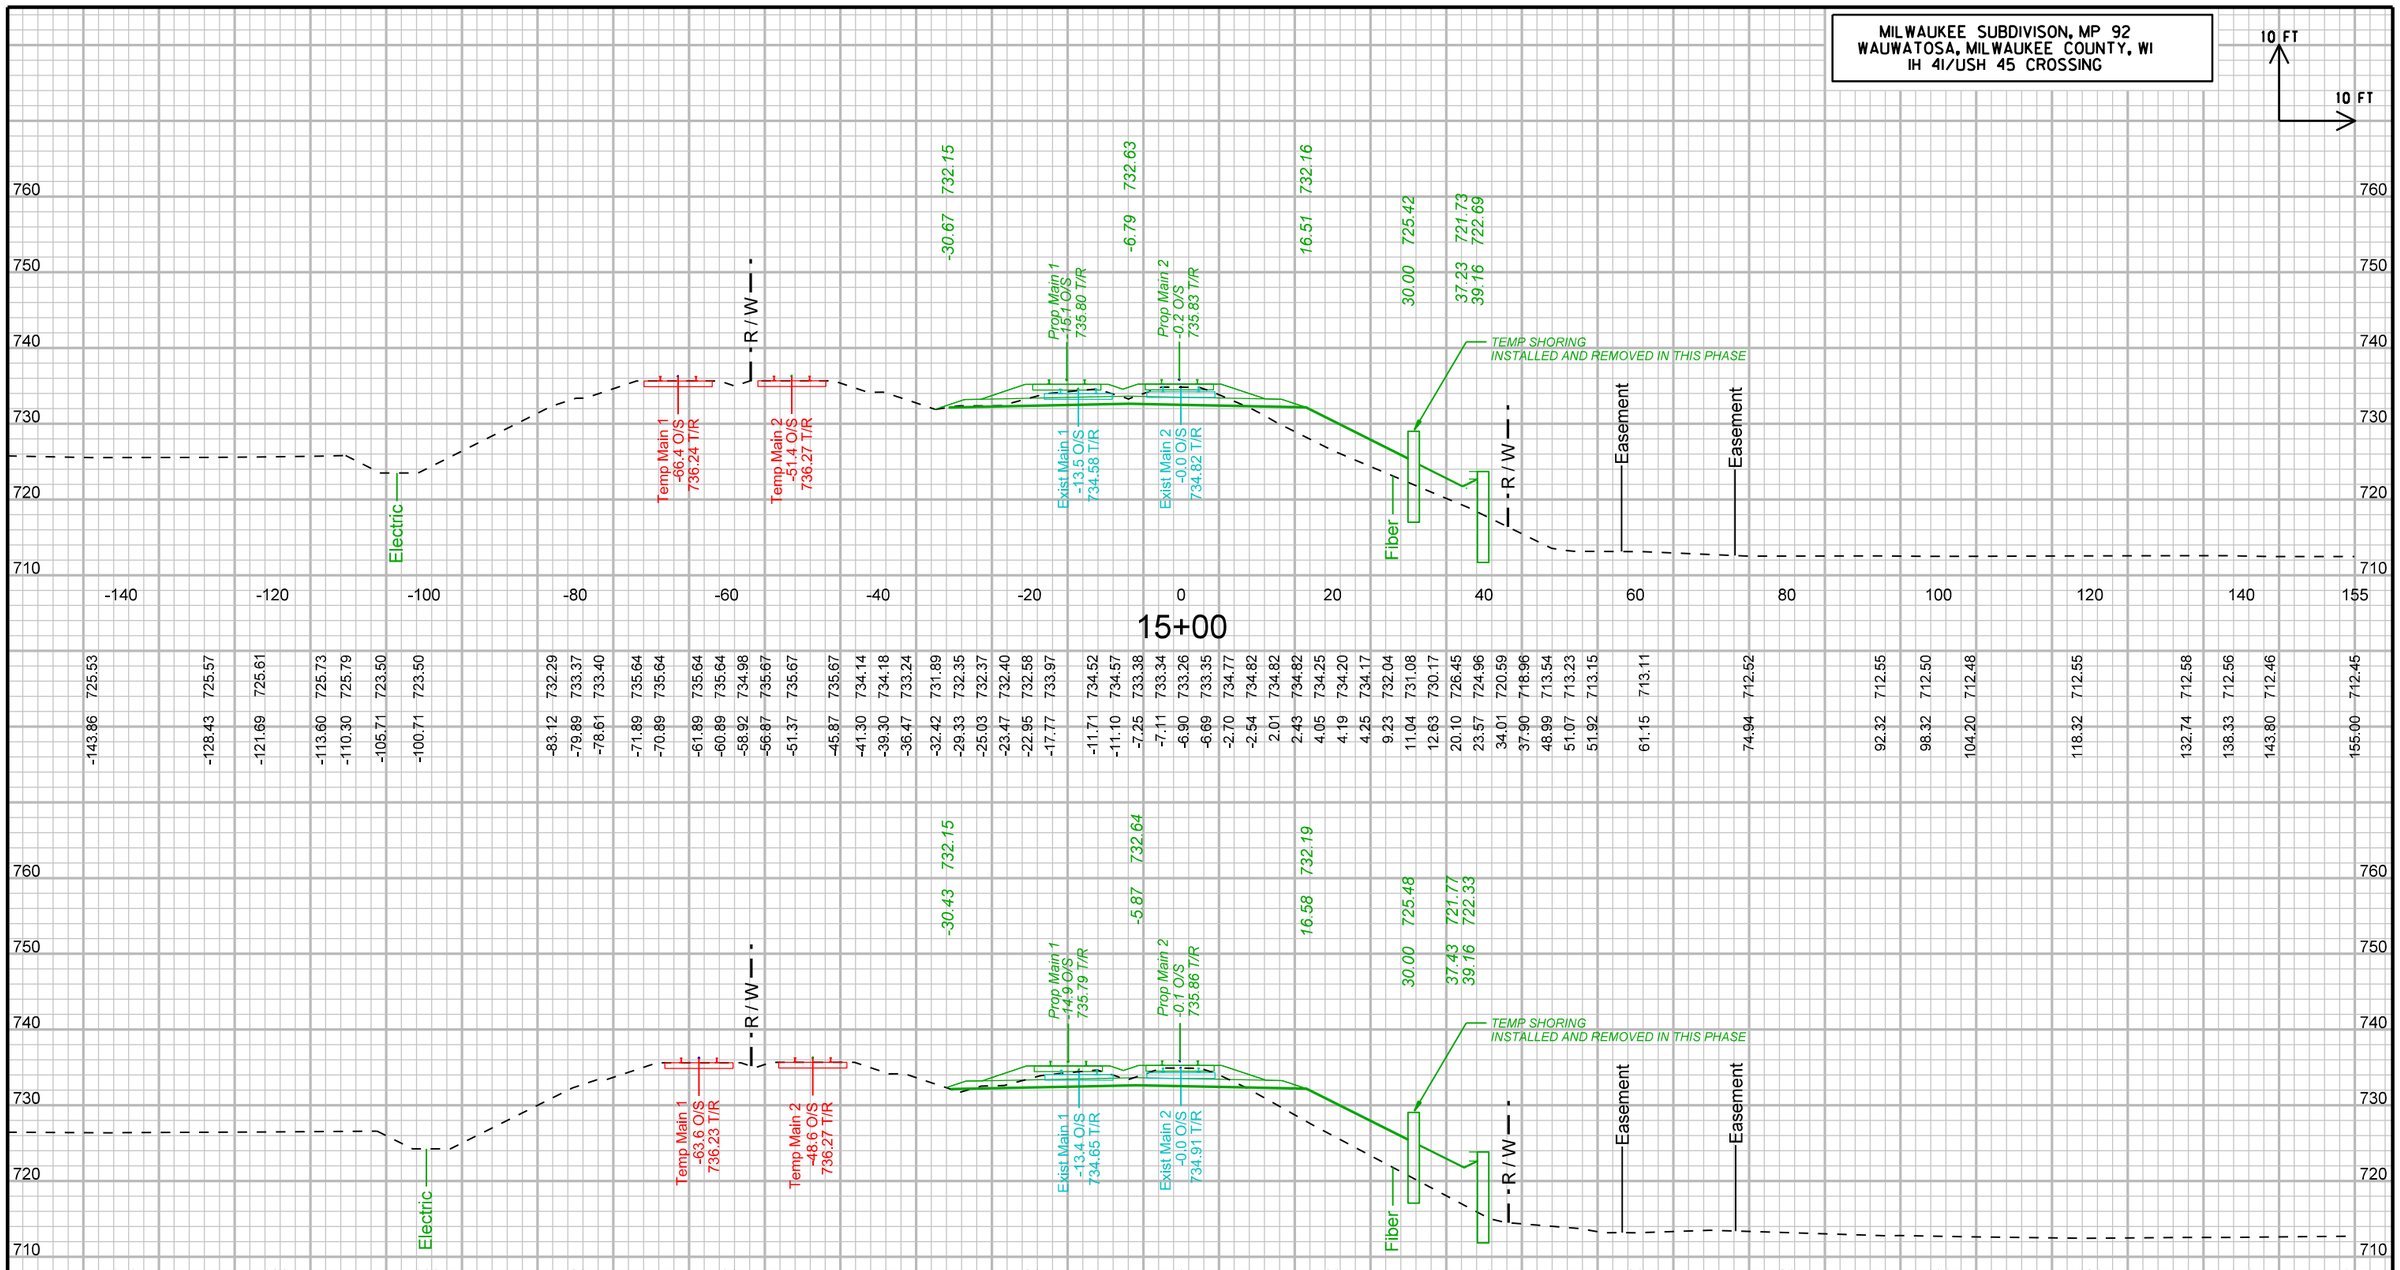

9

STA14+50 TO 15+00

9

UPRR OVER IH-41/USH 45; WISDOT PROJECT NO. 1060-33-84	LOCATION: WAUWATOSA, WI	MILWAUKEE SUBDIVISION, MP 92.0	CROSS SECTION: PHASE 2A	SHEET 3021 E

FILE NAME : pw:\\pw-int.hntb.org:PWGreat_Lakes\Documents\Milwaukee Projects\68252 County Line and Port Washington Road Reconstruction\Zoo Int UPRR over USH45\cds\090201_xs-phase2.dgn PLOT DATE : 8/11/2020 PLOT BY : dbowe PLOT NAME : PLOT SCALE : 20:1

WISDOT/CADDS SHEET 21

MILWAUKEE SUBDIVISON, MP 92
WAUWATOSA, MILWAUKEE COUNTY, WI
IH 41/USH 45 CROSSING

10 FT
10 FT

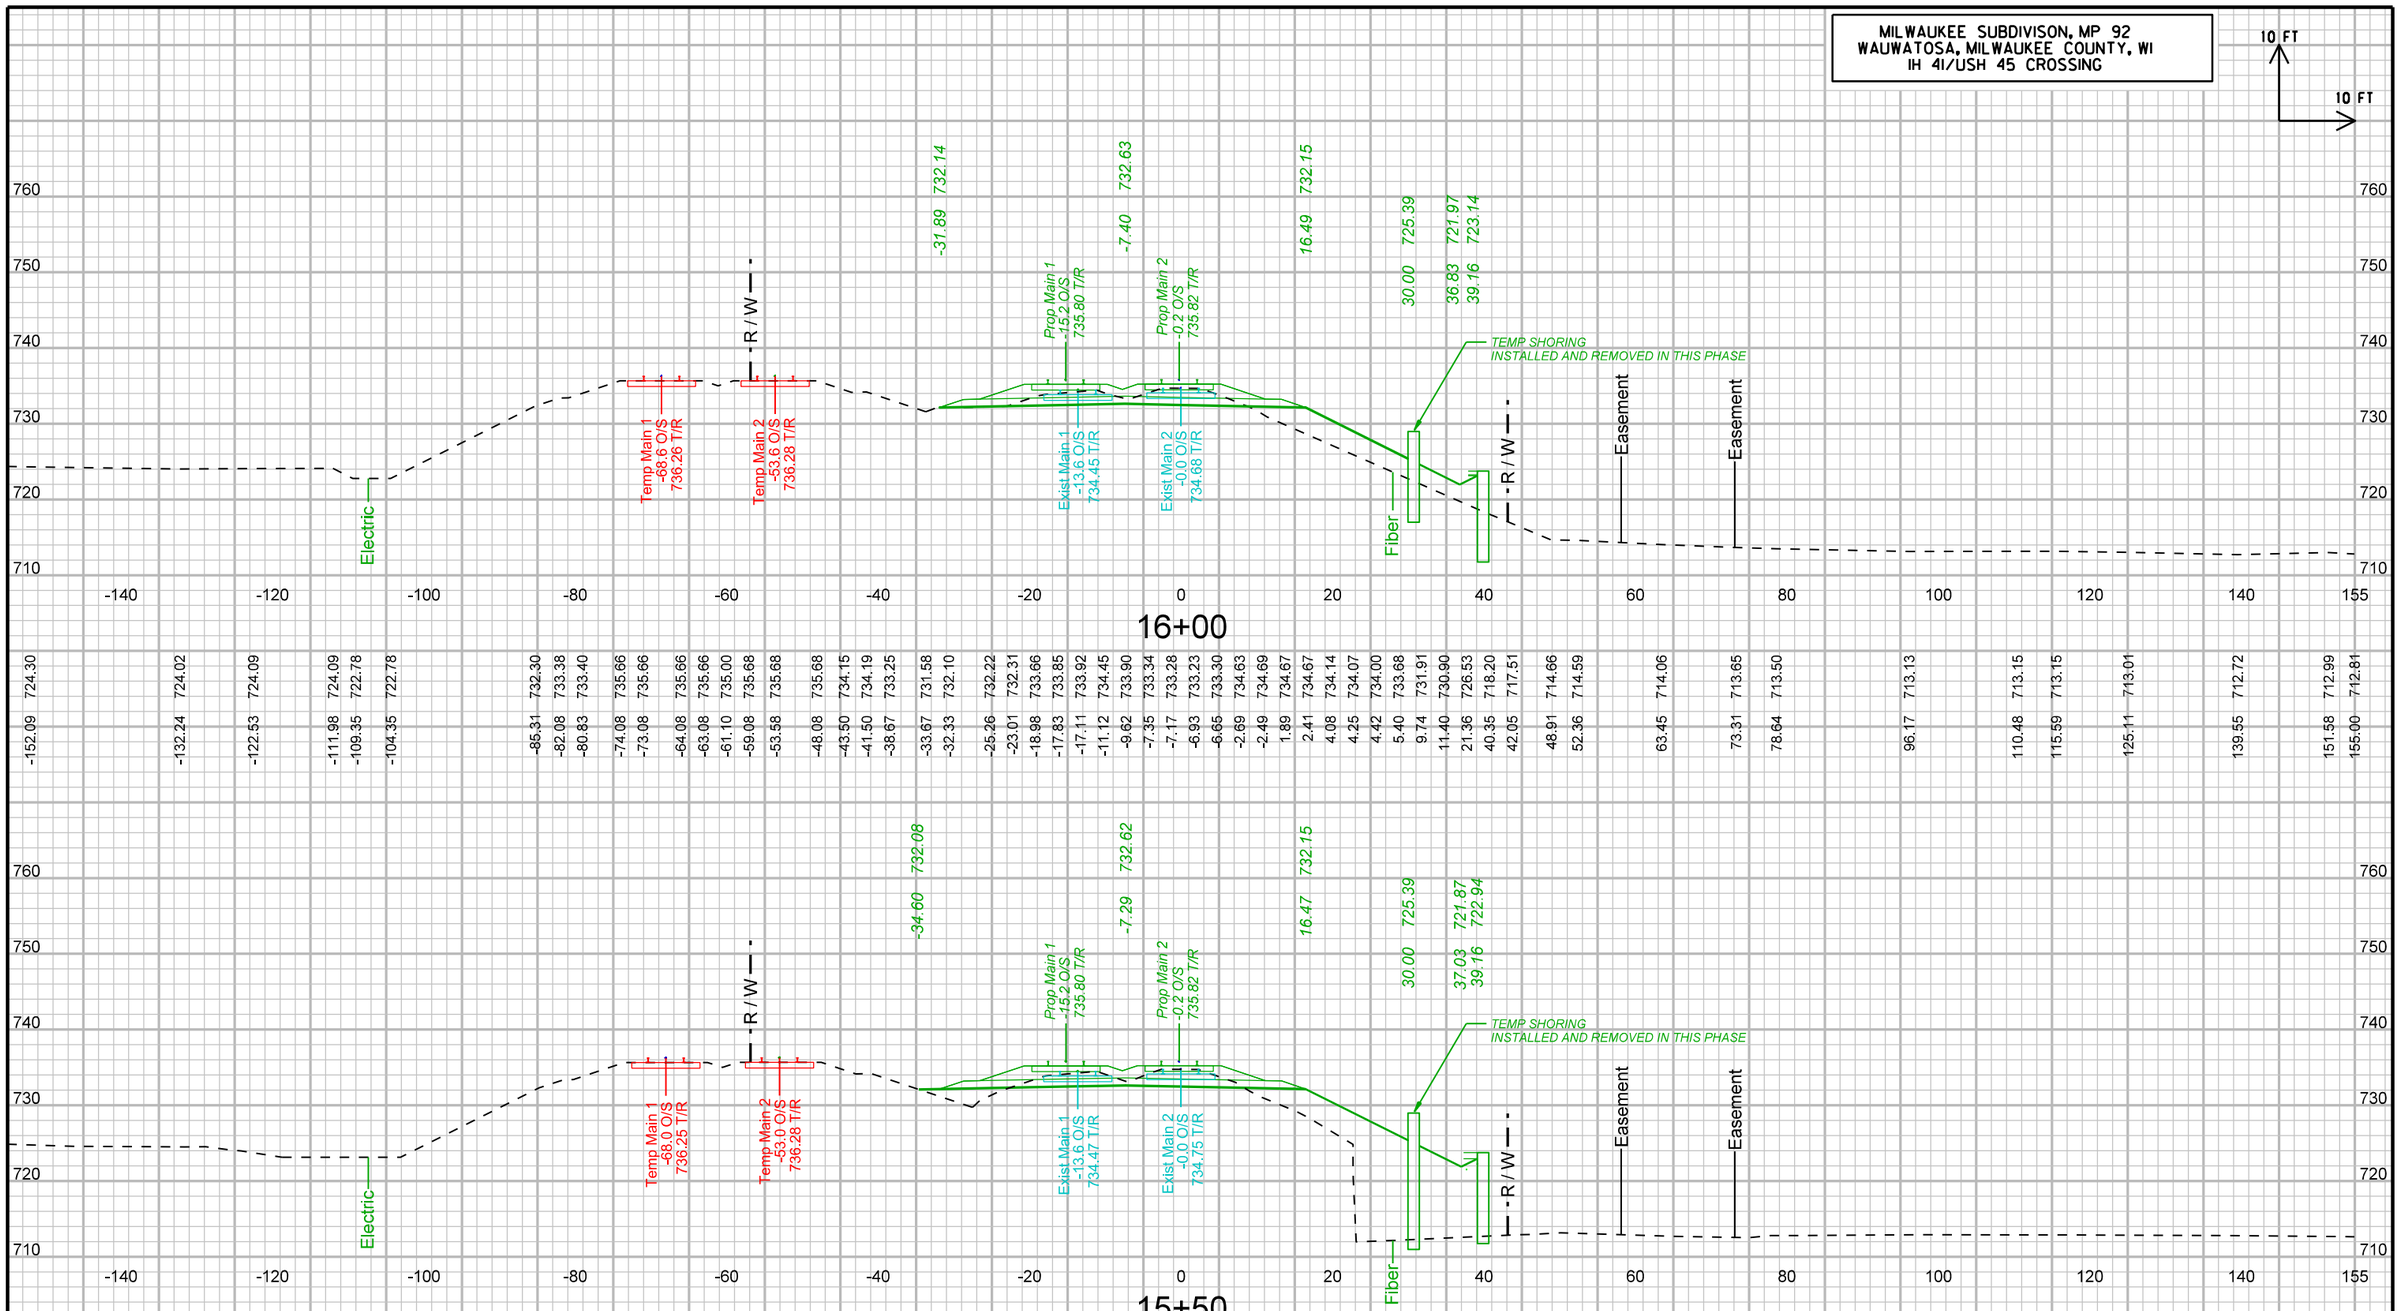

9

STA15+50 TO 16+00

9

UPRR OVER IH-41/USH 45; WISDOT PROJECT NO. 1060-33-84	LOCATION: WAUWATOSA, WI	MILWAUKEE SUBDIVISION, MP 92.0	CROSS SECTION: PHASE 2A	SHEET 3022 E

FILE NAME : pw:\\pw-int.hntb.org:PWGreat_Lakes\Documents\Milwaukee Projects\68252 County Line and Port Washington Road Reconstruction\Zoo Int UPRR over USH45\cds\090201_xs-phase2.dgn | PLOT DATE : 8/11/2020 | PLOT BY : abowe | PLOT NAME : | PLOT SCALE : 20:1

WISDOT/CADDS SHEET 21

MILWAUKEE SUBDIVISON, MP 92
WAUWATOSA, MILWAUKEE COUNTY, WI
IH 41/USH 45 CROSSING

10 FT
10 FT

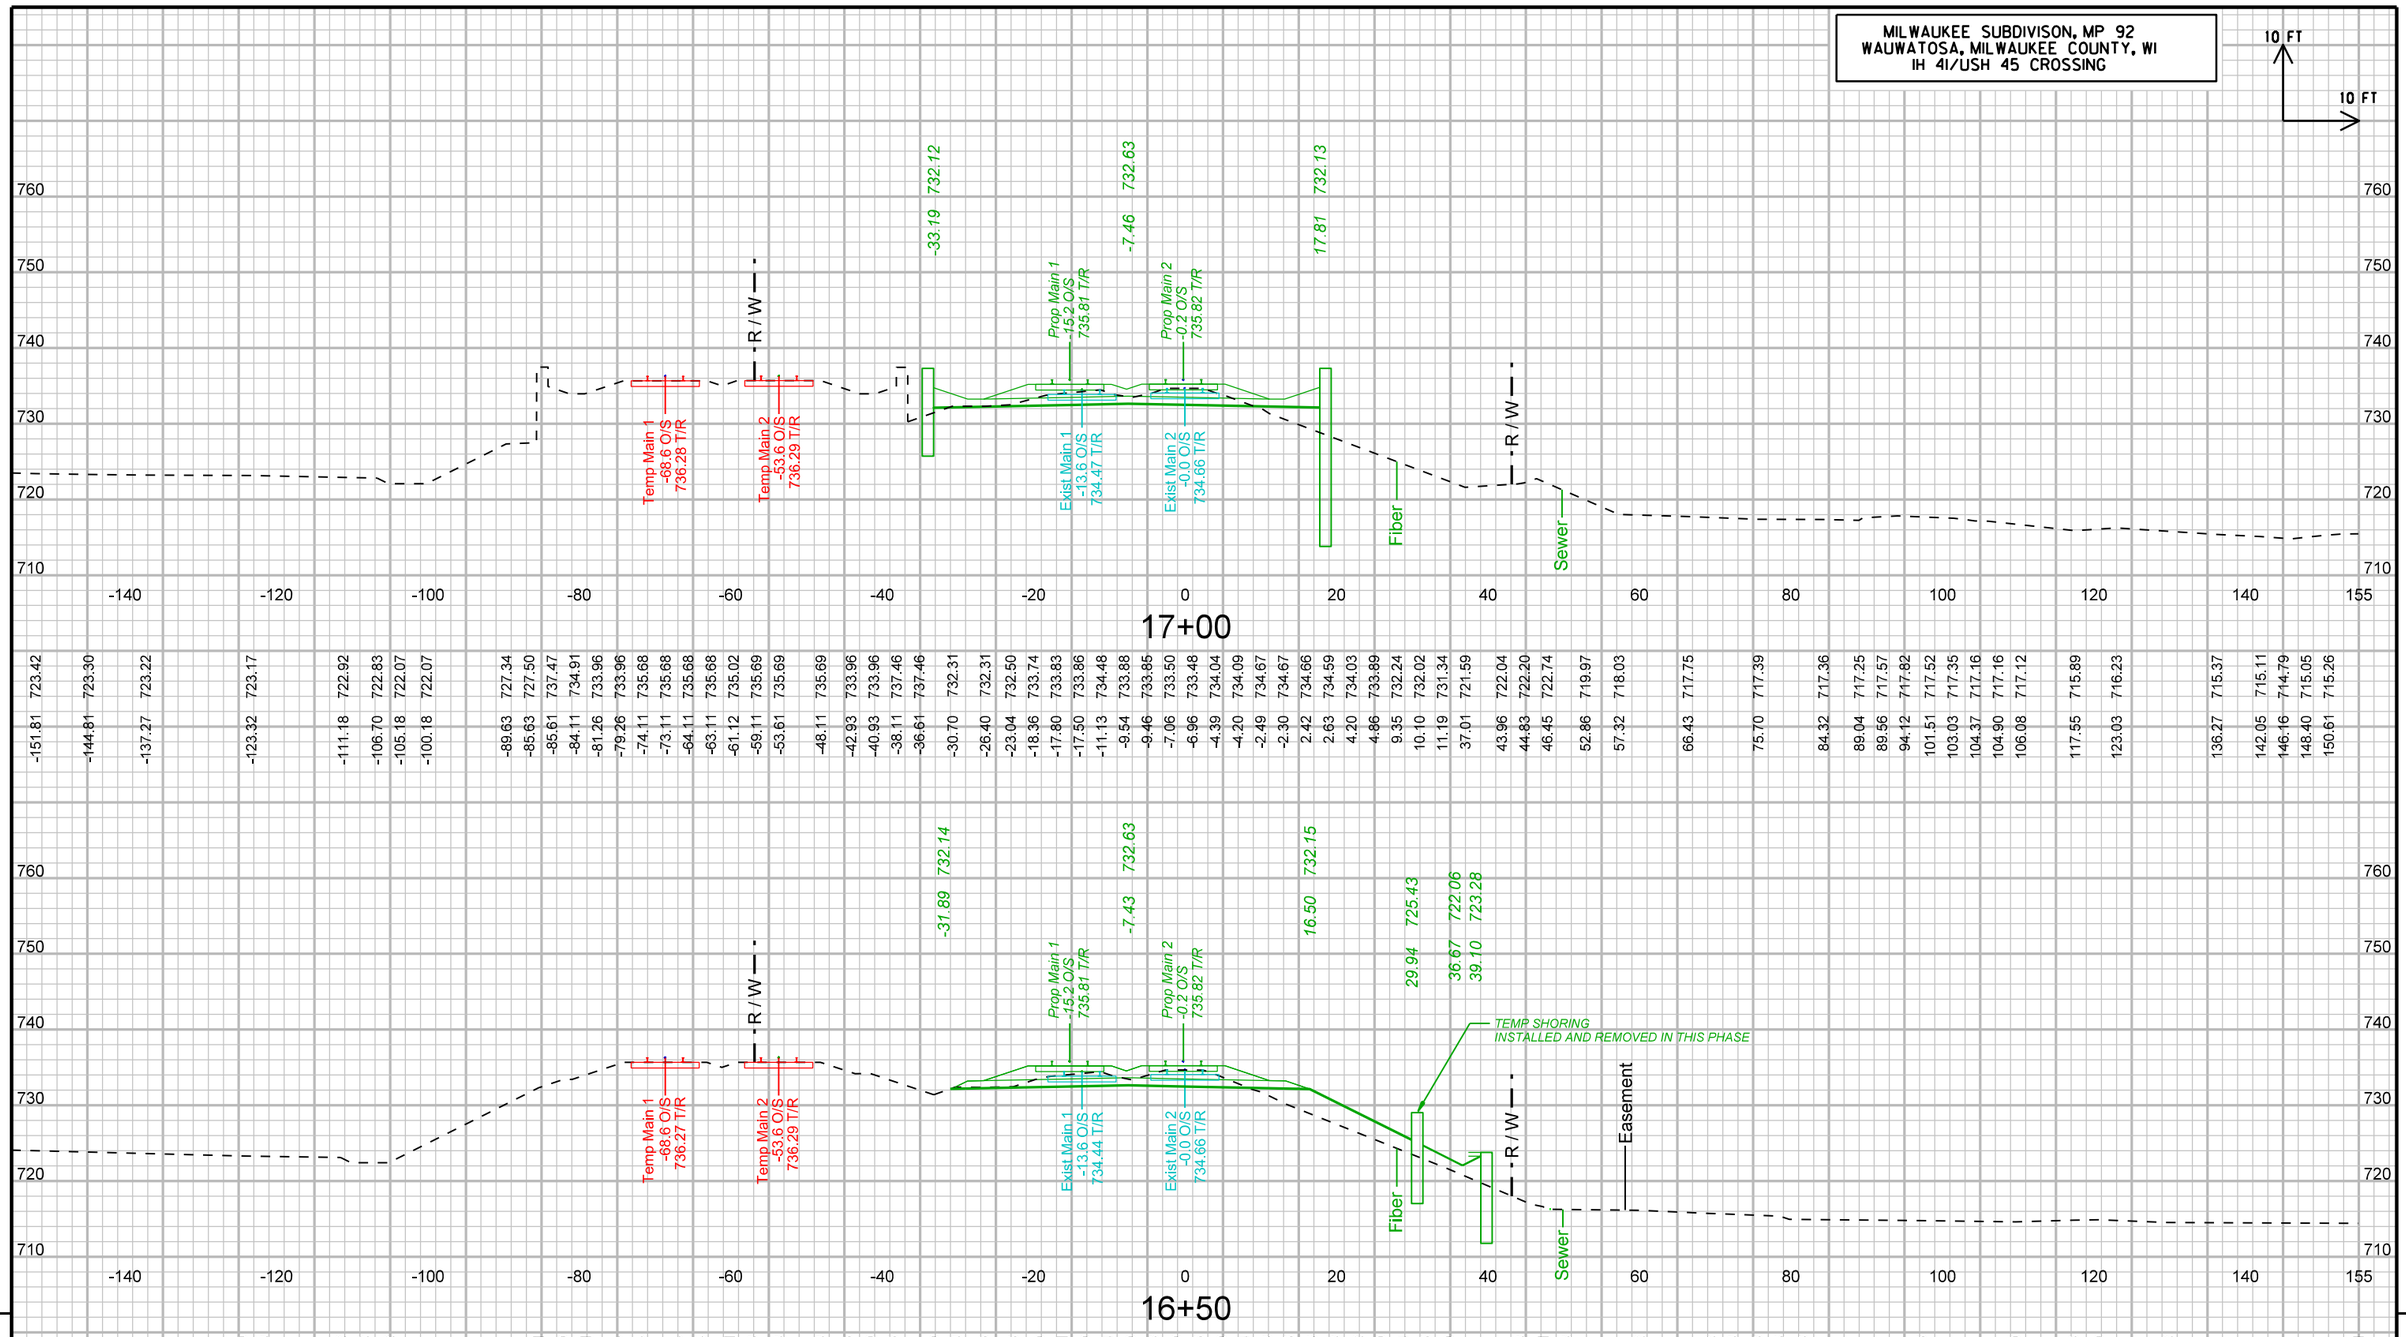

| | | |

MILWAUKEE SUBDIVISON, MP 92
WAUWATOSA, MILWAUKEE COUNTY, WI
IH 41/USH 45 CROSSING

10 FT
10 FT

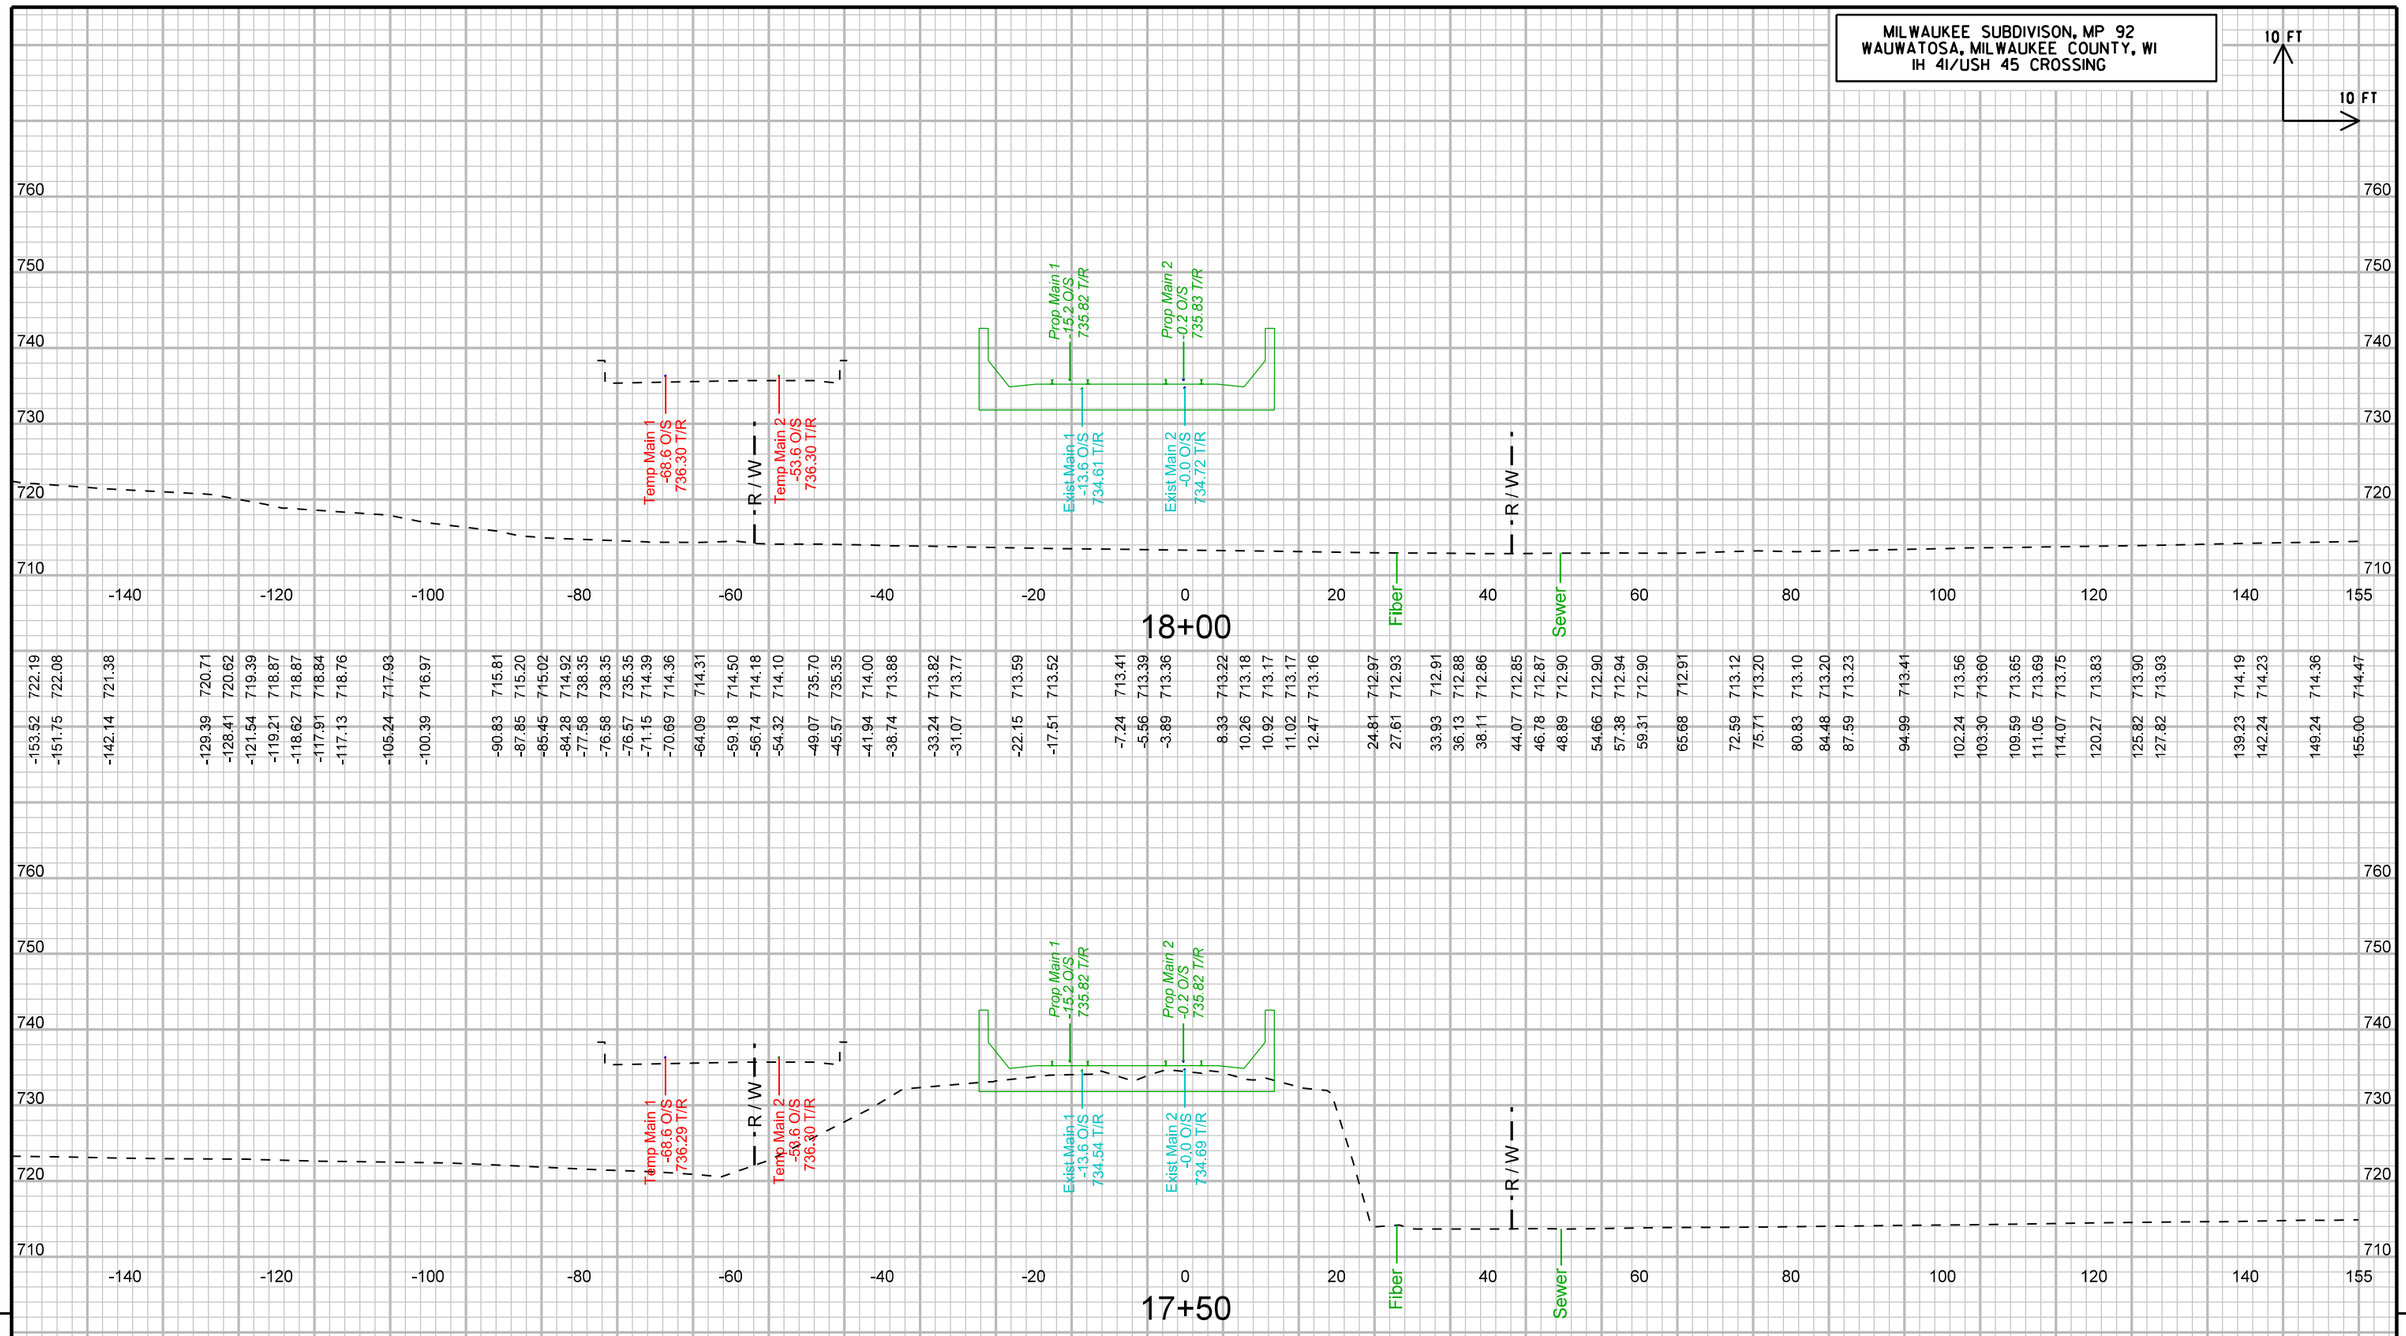

STA17+50 TO 18+00

UPRR OVER IH-41/USH 45; WISDOT PROJECT NO. 1060-33-84	LOCATION: WAUWATOSA, WI	MILWAUKEE SUBDIVISION, MP 92.0	CROSS SECTION: PHASE 2A	SHEET 3024 E

FILE NAME : pw:\\pw-int.hntb.org:PWGreat_Lakes\Documents\Milwaukee Projects\68252 County Line and Port Washington Road Reconstruction\Zoo Int UPRR over USH45\cds\090201_xs-phase2.dgn PLOT DATE : 8/11/2020 PLOT BY : abowe PLOT NAME : PLOT SCALE : 20:1

WISDOT/CADDS SHEET 21

MILWAUKEE SUBDIVISON, MP 92
WAUWATOSA, MILWAUKEE COUNTY, WI
IH 41/USH 45 CROSSING

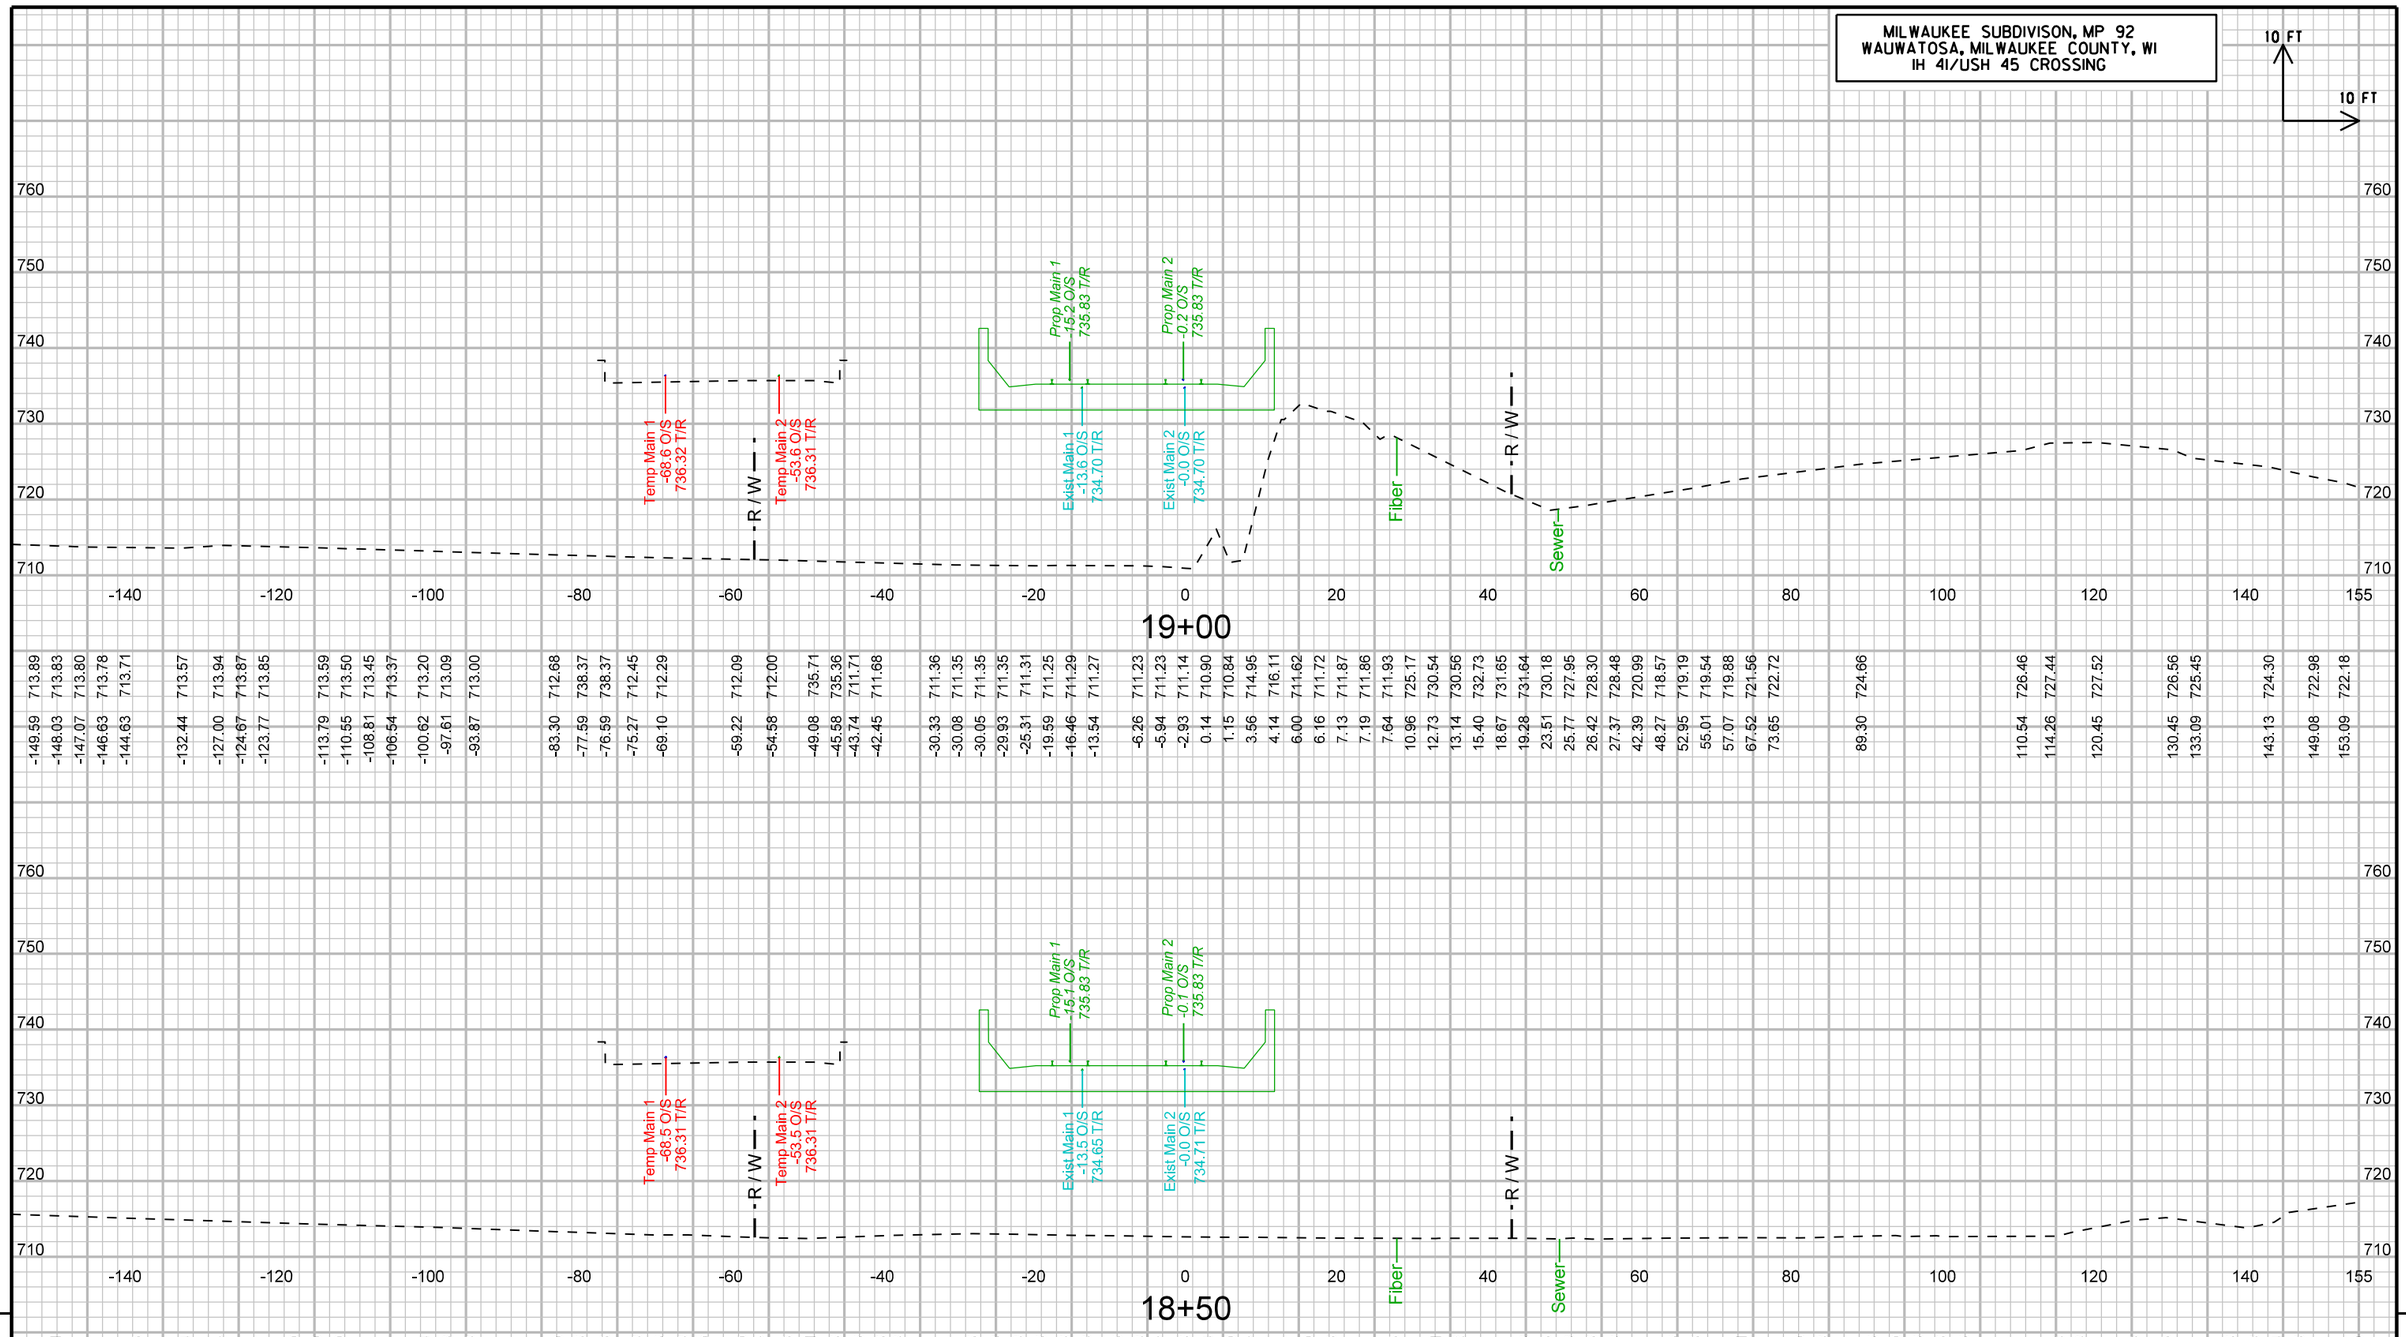

UPRR OVER IH-41/USH 45; WISDOT PROJECT NO. 1060-33-84	LOCATION: WAUWATOSA, WI	MILWAUKEE SUBDIVISION, MP 92.0	CROSS SECTION: PHASE 2A	SHEET 3025 E

FILE NAME : pw:\\pw-int.hntb.org:PWGreat_Lakes\Documents\Milwaukee Projects\68252 County Line and Port Washington Road Reconstruction\Zoo Int UPRR over USH45\cds\090201_xs-phase2.dgn PLOT DATE : 8/11/2020 PLOT BY : dbowe PLOT NAME : PLOT SCALE : 20:1

WISDOT/CADDS SHEET 21

MILWAUKEE SUBDIVISON, MP 92
WAUWATOSA, MILWAUKEE COUNTY, WI
IH 41/USH 45 CROSSING

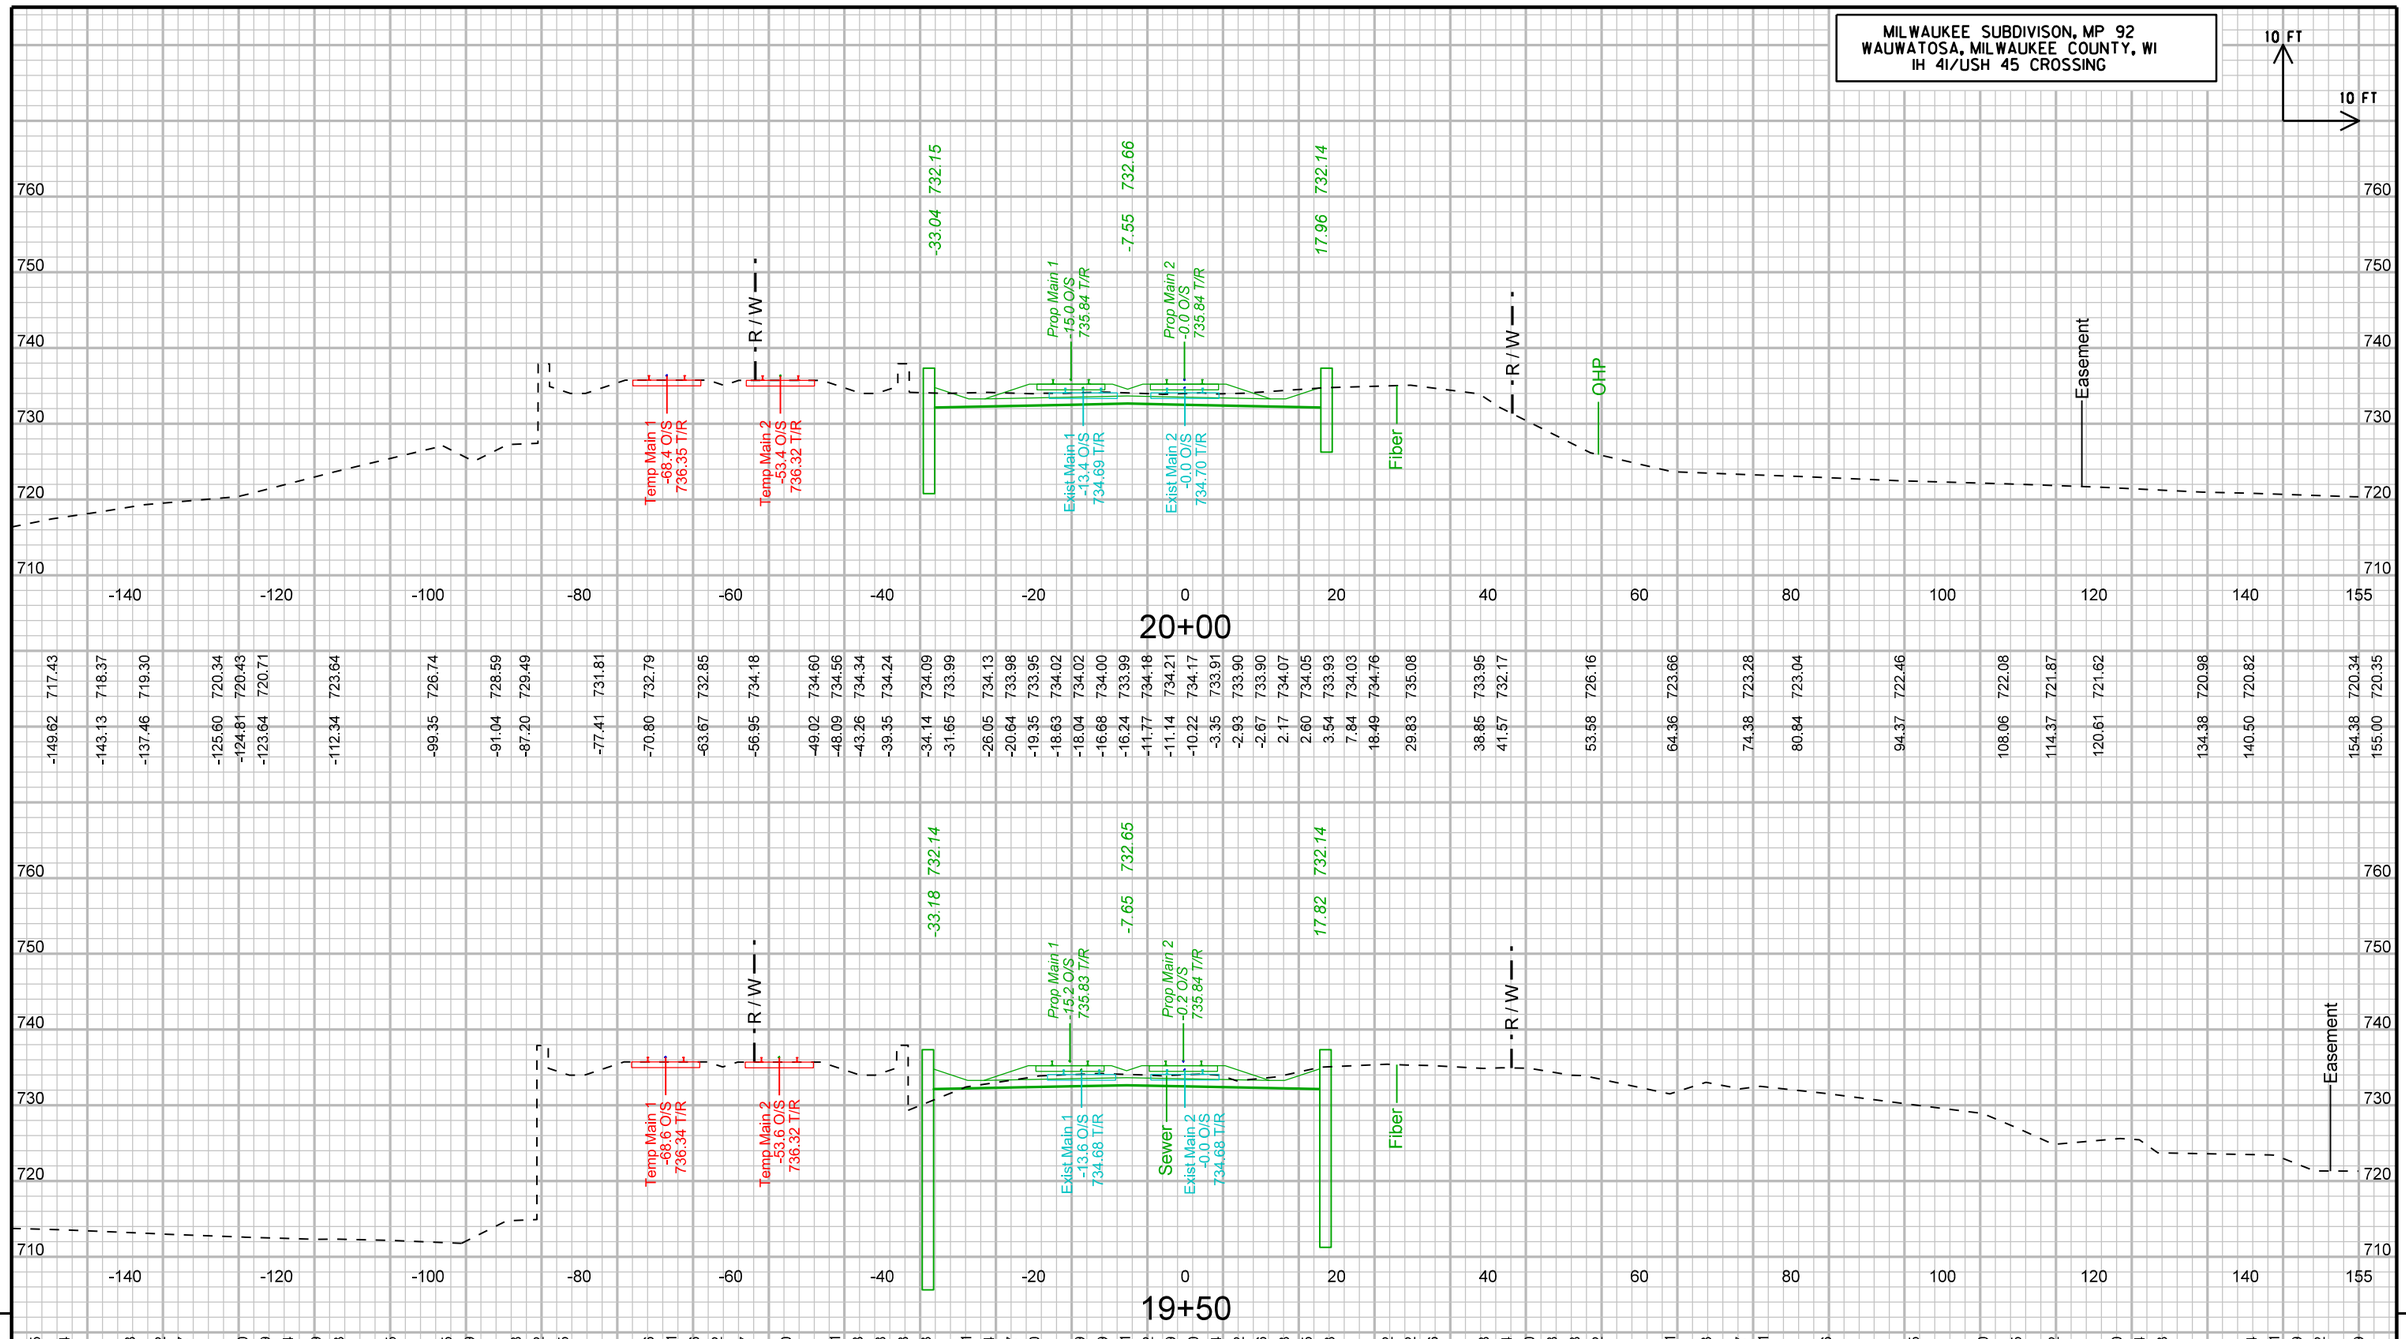

9

STA19+50 TO 20+00

9

UPRR OVER IH-41/USH 45; WISDOT PROJECT NO. 1060-33-84	LOCATION: WAUWATOSA, WI	MILWAUKEE SUBDIVISION, MP 92.0	CROSS SECTION: PHASE 2A	SHEET 3026 E

FILE NAME : pw:\\pw-int.hntb.org:PWGreat_Lakes\Documents\Milwaukee Projects\68252 County Line and Port Washington Road Reconstruction\Zoo Int UPRR over USH45\cds\090201_xs-phase2.dgn PLOT DATE : 8/11/2020 PLOT BY : abowe PLOT NAME : PLOT SCALE : 20:1

WISDOT/CADDS SHEET 21

MILWAUKEE SUBDIVISON, MP 92
WAUWATOSA, MILWAUKEE COUNTY, WI
IH 41/USH 45 CROSSING

10 FT
10 FT

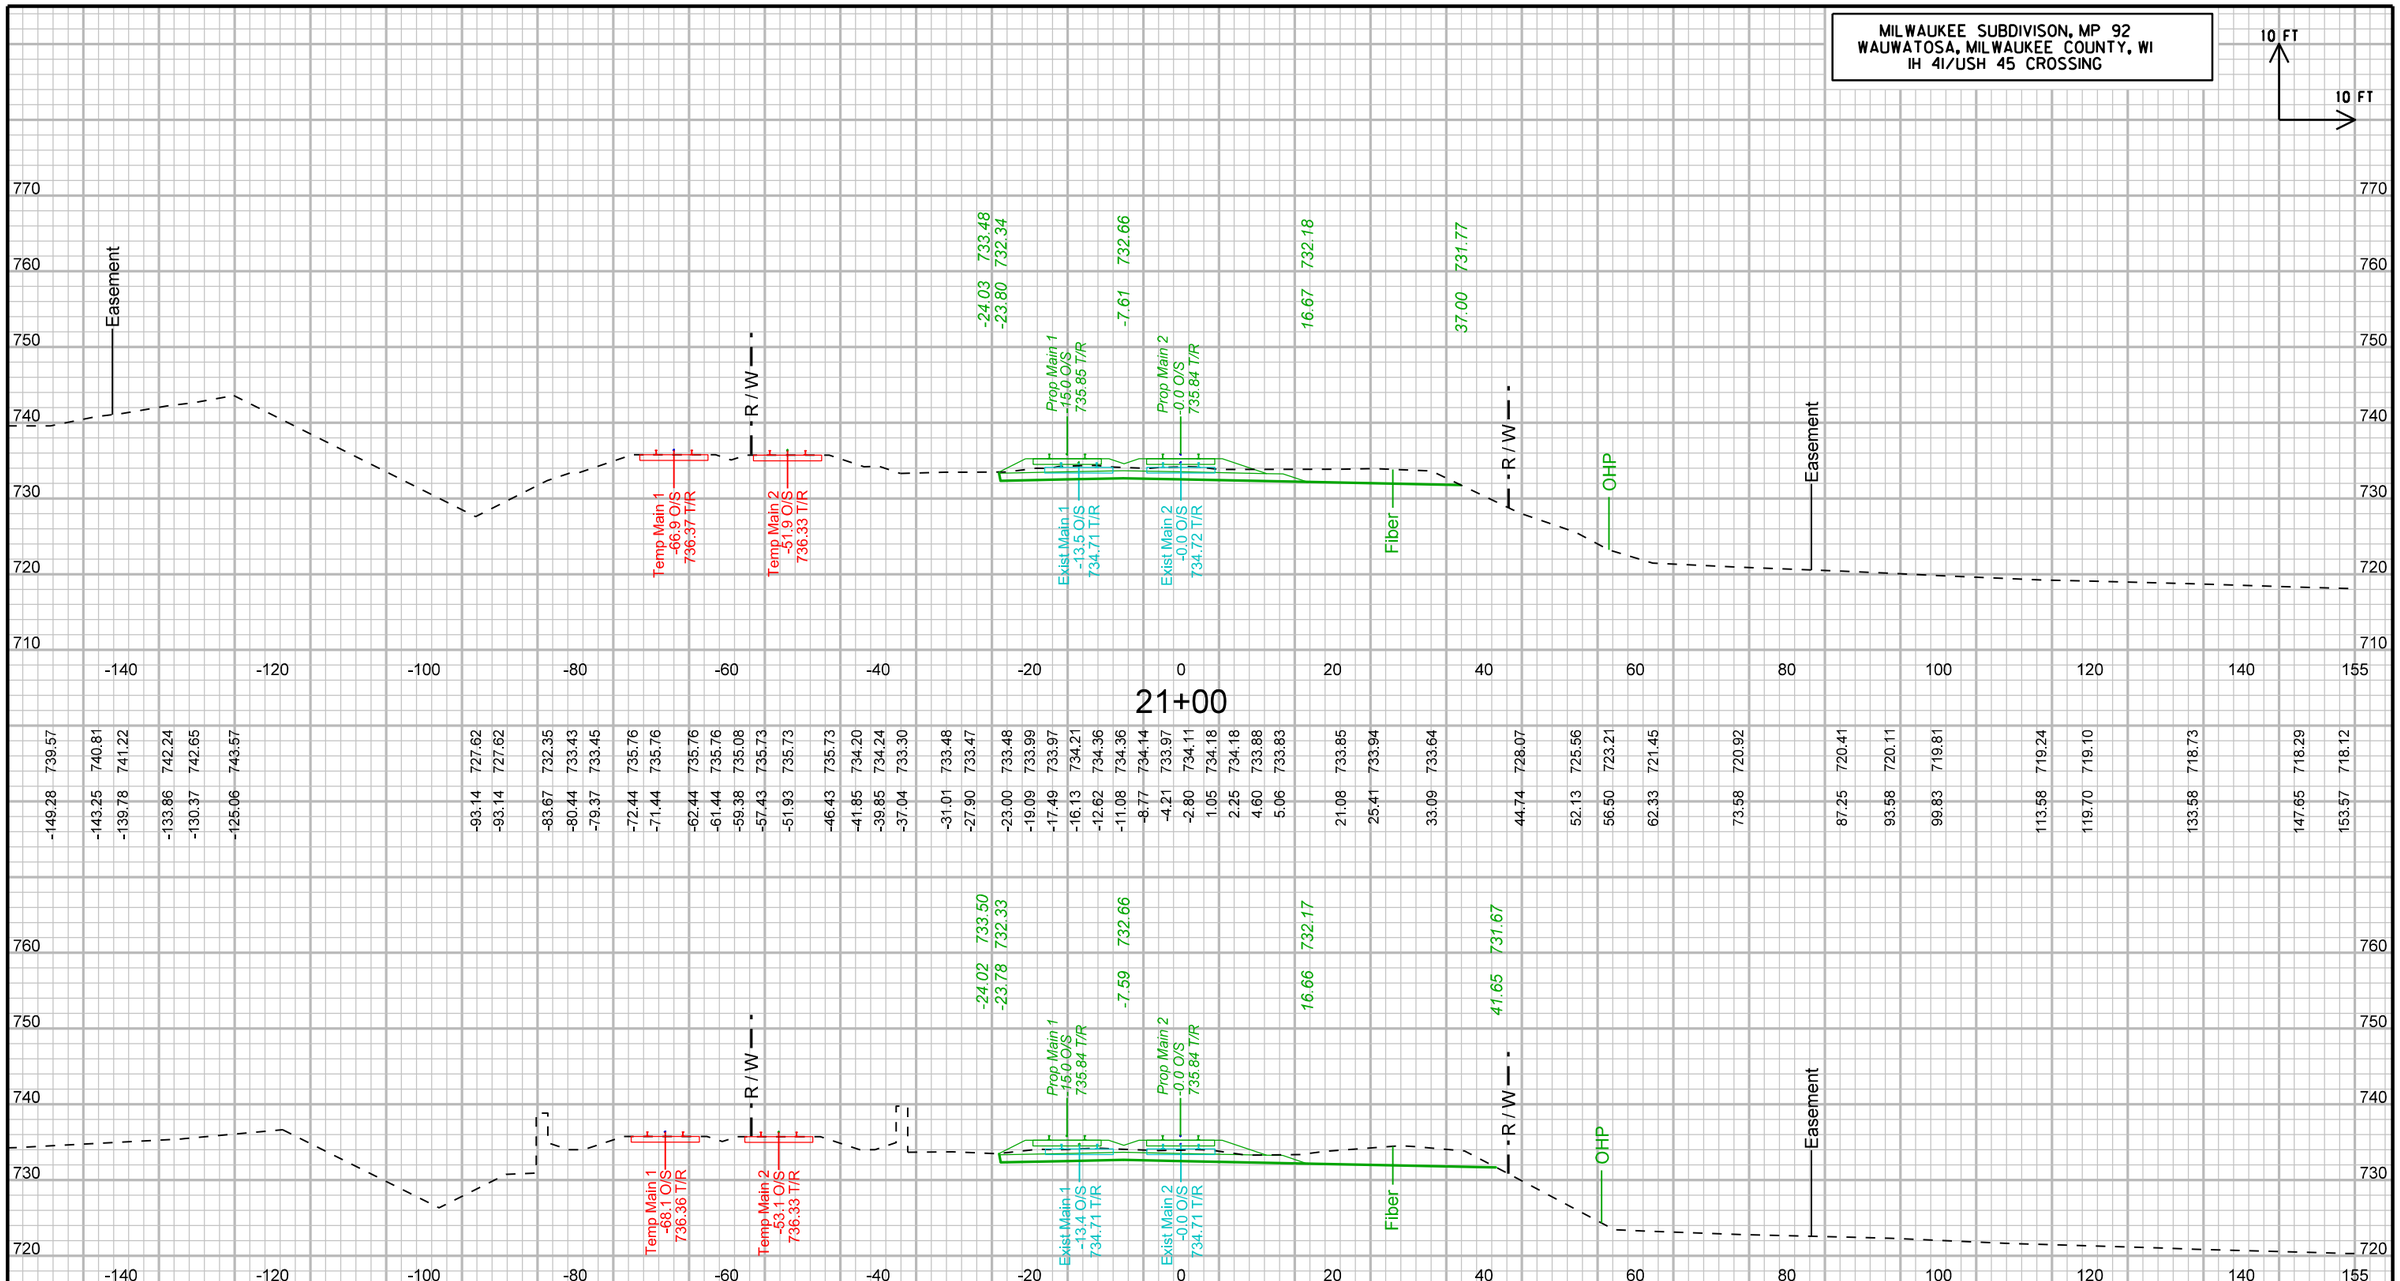

STA20+50 TO 21+00

UPRR OVER IH-41/USH 45; WISDOT PROJECT NO. 1060-33-84	LOCATION: WAUWATOSA, WI	MILWAUKEE SUBDIVISION, MP 92.0	CROSS SECTION: PHASE 2A	SHEET 3027	E

FILE NAME : pw:\\pw-int.hntb.org:PWGreat_Lakes\Documents\Milwaukee Projects\68252 County Line and Port Washington Road Reconstruction\Zoo Int UPRR over USH45\cds\090201_xs-phase2.dgn PLOT DATE : 8/11/2020 PLOT BY : abowe PLOT NAME : PLOT SCALE : 20:1

WISDOT/CADDS SHEET 21

MILWAUKEE SUBDIVISON, MP 92
WAUWATOSA, MILWAUKEE COUNTY, WI
IH 41/USH 45 CROSSING

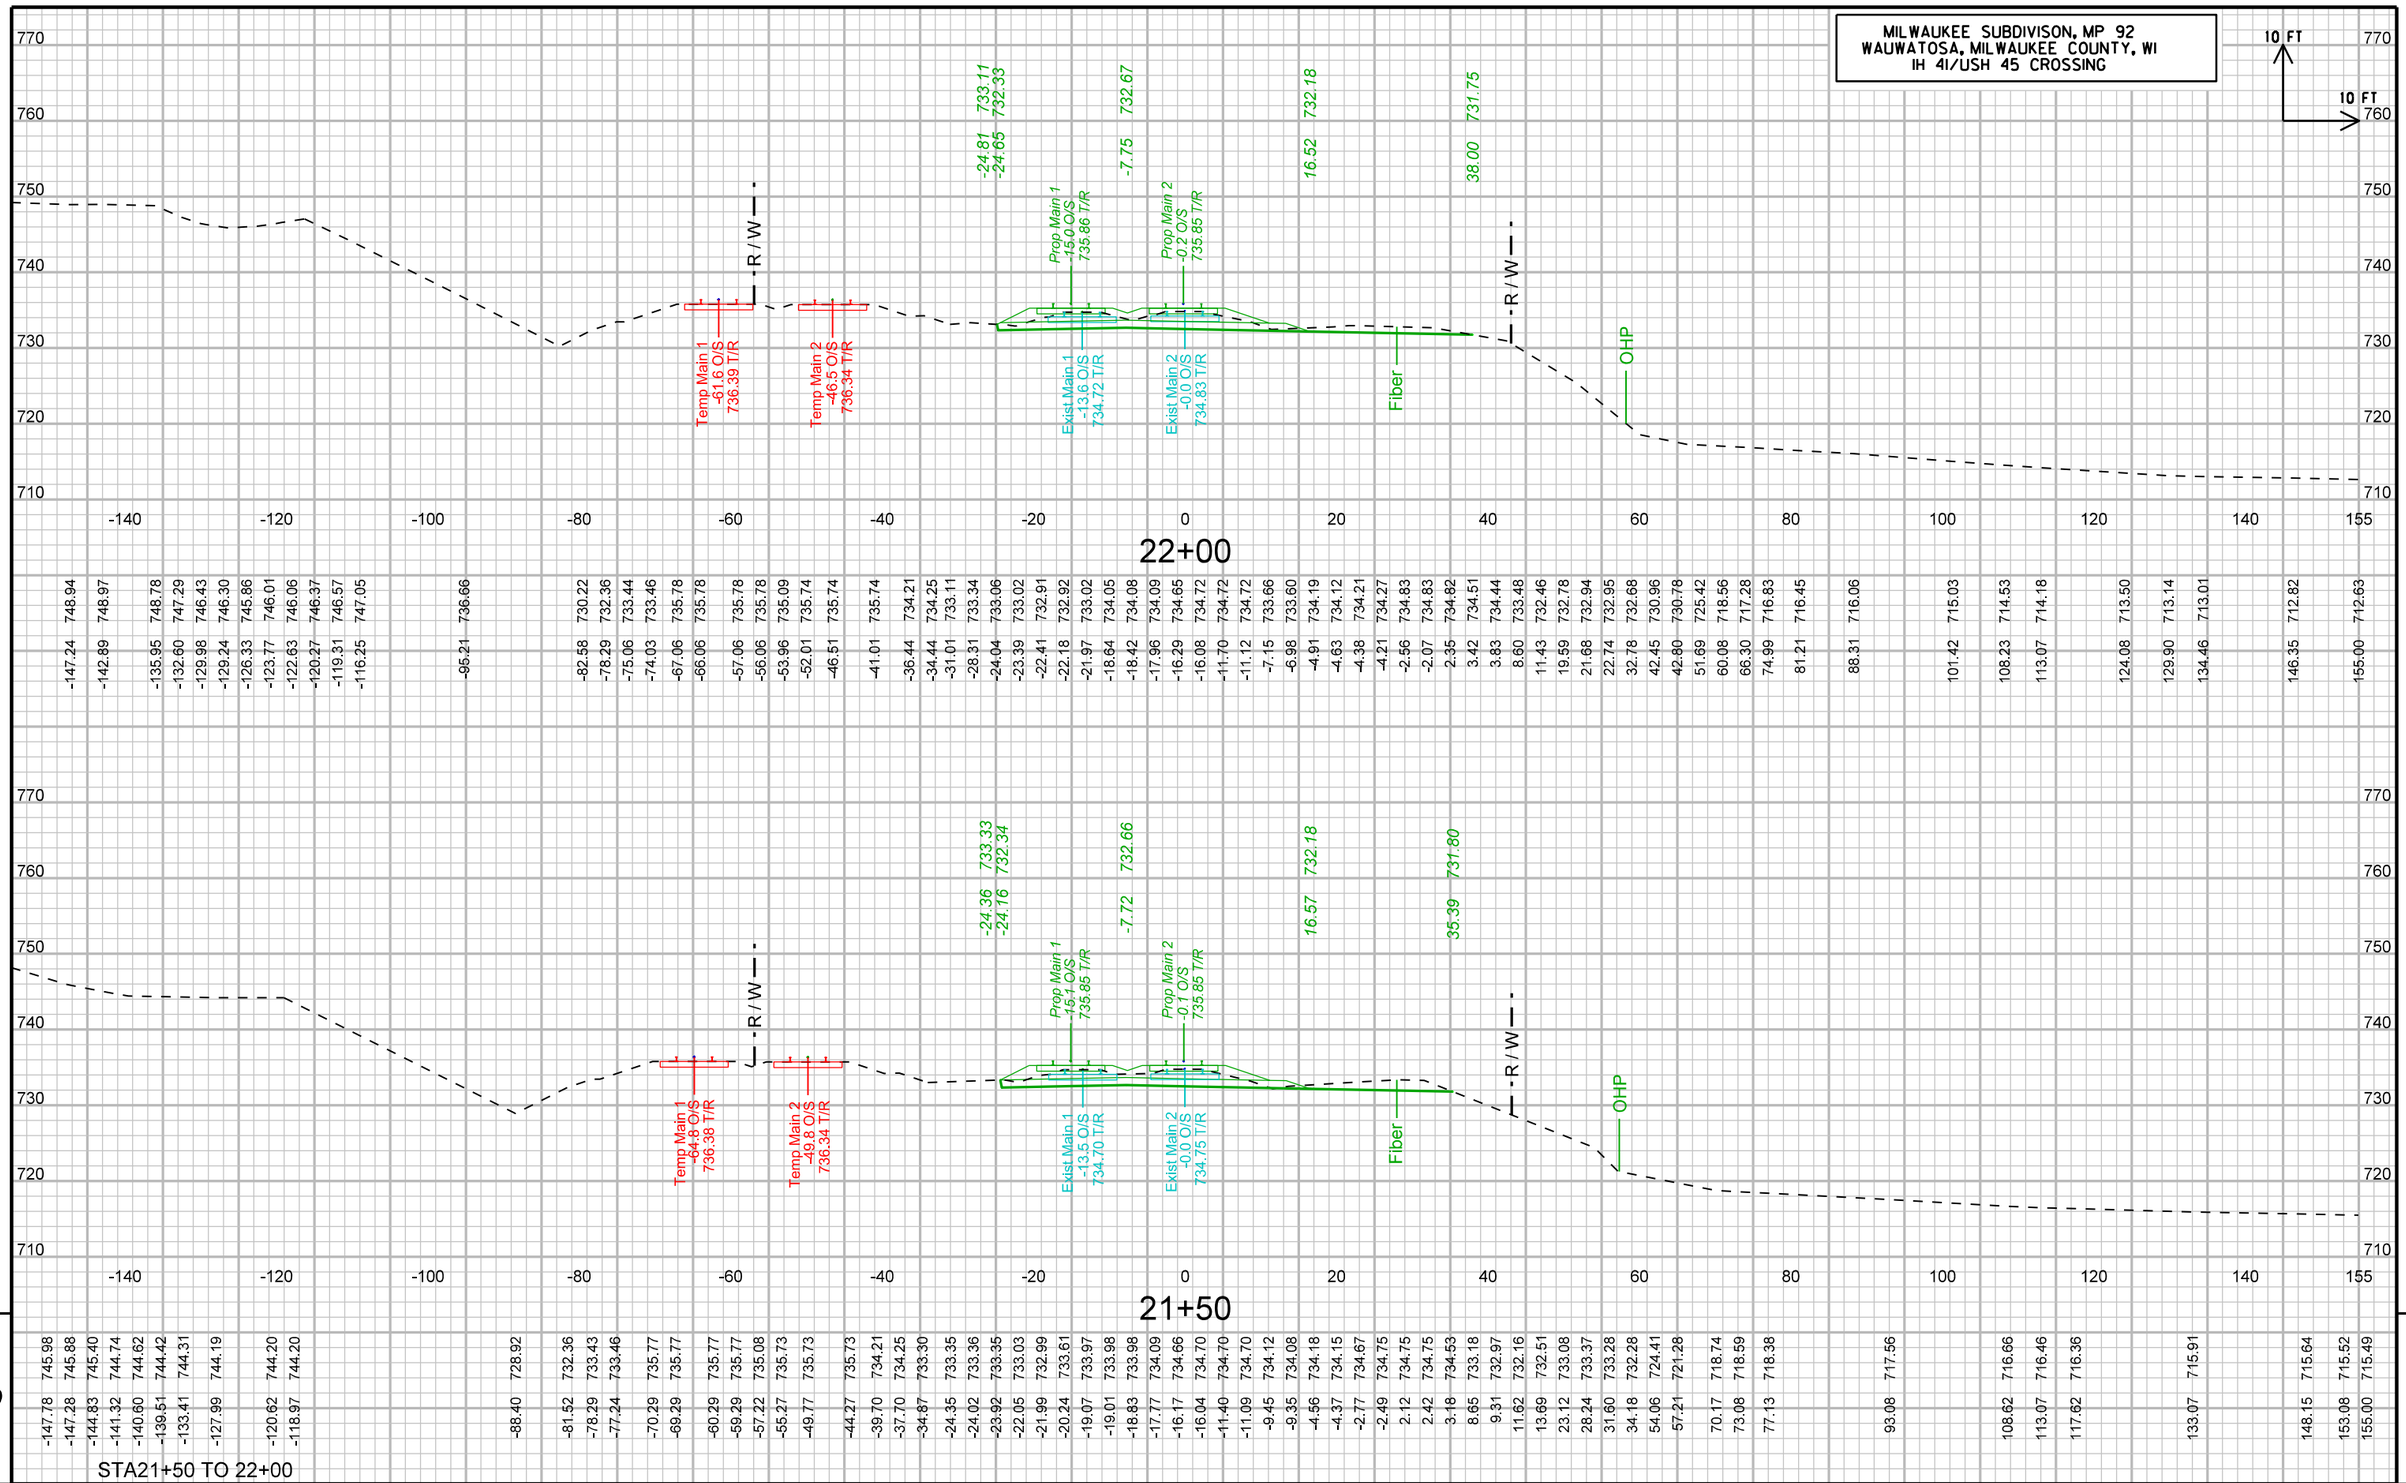

-147.24	748.94	-142.89	748.97	-135.95	748.78
-132.60	747.29	-129.98	746.43	-129.24	746.30
-126.33	745.86	-123.77	746.01	-122.63	746.06
-120.27	746.37	-119.31	746.57	-116.25	747.05
-96.21	736.66				

-82.58	730.22	-78.29	732.36	-75.06	733.44
-74.03	733.46	-67.06	735.78	-66.06	735.78
-57.06	735.78	-56.06	735.78	-53.96	735.09
-52.01	735.74	-46.51	735.74		

-41.01	735.74	-36.44	734.21	-34.44	734.25
-31.01	733.11	-28.31	733.34	-24.04	733.06
-23.39	733.02	-22.41	732.91	-22.18	732.92
-21.97	733.02	-18.64	734.05	-18.42	734.08
-17.96	734.09	-16.29	734.65	-16.08	734.72
-11.70	734.72	-11.12	734.72	-7.15	733.66
-6.98	733.60	-4.91	734.19	-4.63	734.12
-4.38	734.21	-4.21	734.27	-2.56	734.83
-2.07	734.83	2.35	734.82	3.42	734.51
3.83	734.44	8.60	733.48	11.43	732.46
19.59	732.78	21.68	732.94	22.74	732.95
32.78	732.68	42.45	730.96	42.80	730.78
51.69	725.42	60.08	718.56	66.30	717.28
74.99	716.83	81.21	716.45		

88.31	716.06	101.42	715.03	108.23	714.53
113.07	714.18	124.08	713.50	129.90	713.14
134.46	713.01	146.35	712.82	155.00	712.63

-147.78	745.98	-147.28	745.88	-144.83	745.40
-141.32	744.74	-140.60	744.62	-139.61	744.42
-133.41	744.31	-127.99	744.19	-120.62	744.20
-118.97	744.20				

-88.40	728.92	-81.52	732.36	-78.29	733.43
-77.24	733.46	-70.29	735.77	-69.29	735.77
-60.29	735.77	-59.29	735.77	-57.22	735.08
-55.27	735.73	-49.77	735.73		

-44.27	735.73	-39.70	734.21	-37.70	734.25
-34.87	733.30	-24.35	733.35	-24.02	733.36
-23.92	733.35	-22.05	733.03	-21.99	732.99
-20.24	733.61	-19.07	733.97	-19.01	733.98
-18.83	733.98	-17.77	734.09	-16.17	734.66
-16.04	734.70	-11.40	734.70	-11.09	734.70
-9.45	734.12	-9.35	734.08	-4.56	734.18
-4.37	734.15	-2.77	734.67	-2.49	734.75
2.12	734.75	2.42	734.75	3.18	734.53
8.65	733.18	9.31	732.97	11.62	732.16
13.69	732.51	23.12	733.08	28.24	733.37
31.60	733.28	34.18	732.28	54.06	724.41
57.21	721.28	70.17	718.74	73.08	718.59
77.13	718.38				

93.08	717.56	108.62	716.66	113.07	716.46
117.82	716.36	133.07	715.91	148.15	715.64
153.08	715.52	155.00	715.49		

STA21+50 TO 22+00

UPRR OVER IH-41/USH 45; WISDOT PROJECT NO. 1060-33-84	LOCATION: WAUWATOSA, WI	MILWAUKEE SUBDIVISION, MP 92.0	CROSS SECTION: PHASE 2A	SHEET 3028	E

FILE NAME : pw:\\pw-int.hntb.org:PWGreat_Lakes\Documents\Milwaukee Projects\68252 County Line and Port Washington Road Reconstruction\Zoo Int UPRR over USH45\cds\090201_xs-phase2.dgn PLOT DATE : 8/11/2020 PLOT BY : abowe PLOT NAME : PLOT SCALE : 20:1

WISDOT/CADDS SHEET 21

MILWAUKEE SUBDIVISON, MP 92
WAUWATOSA, MILWAUKEE COUNTY, WI
IH 41/USH 45 CROSSING

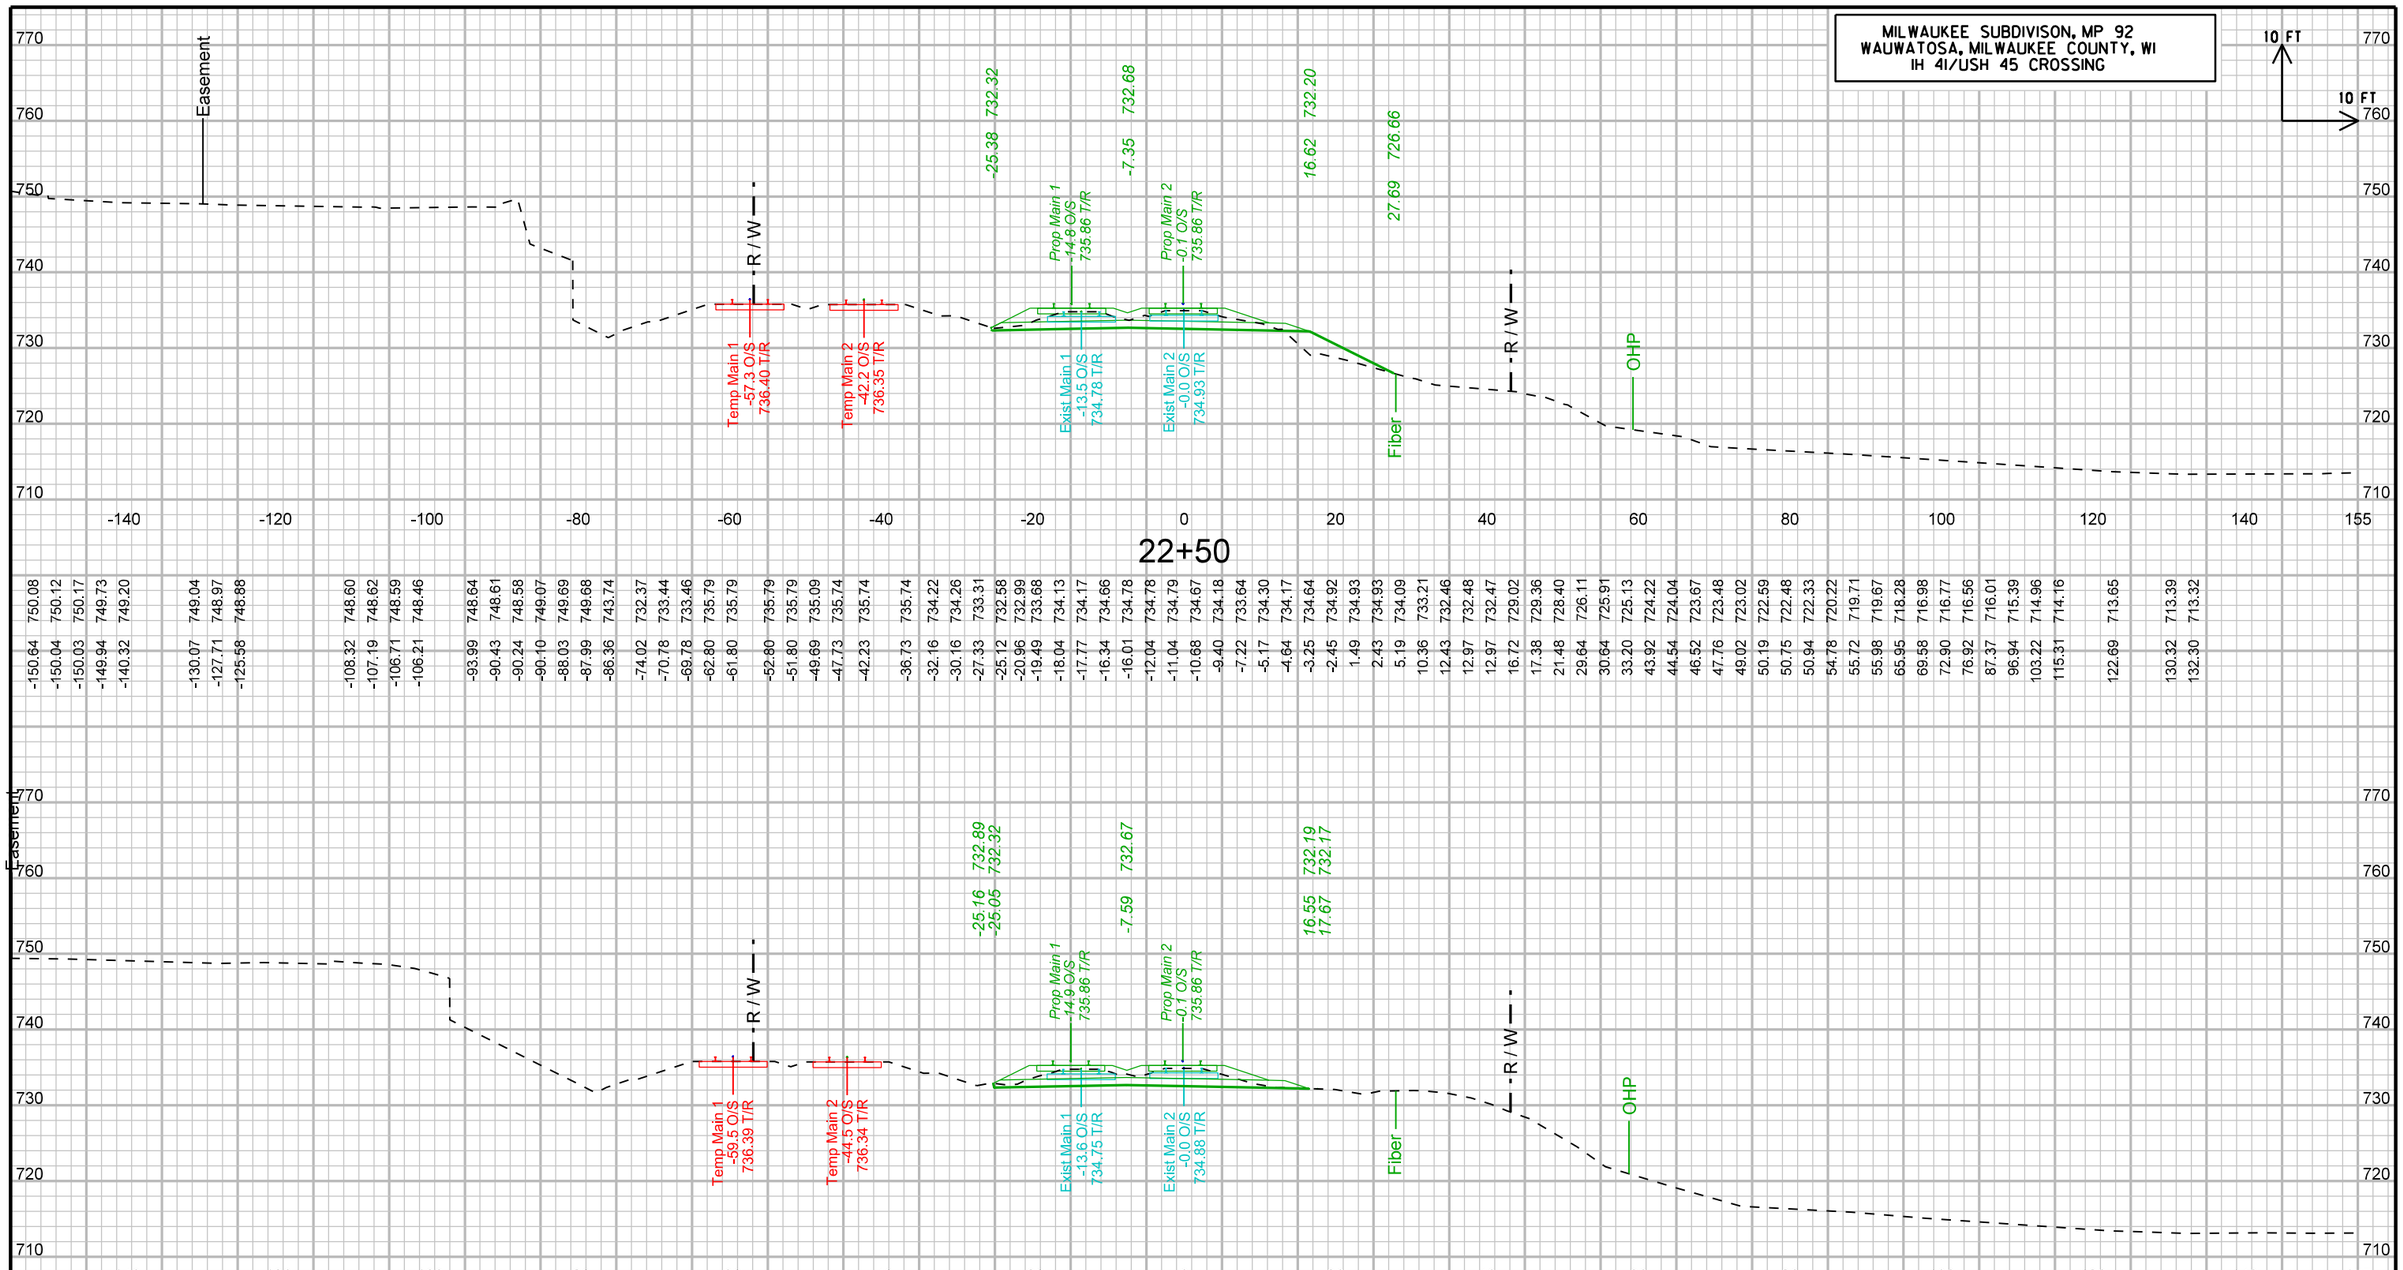

| | | |

MILWAUKEE SUBDIVISON, MP 92
WAUWATOSA, MILWAUKEE COUNTY, WI
IH 41/USH 45 CROSSING

10 FT
10 FT

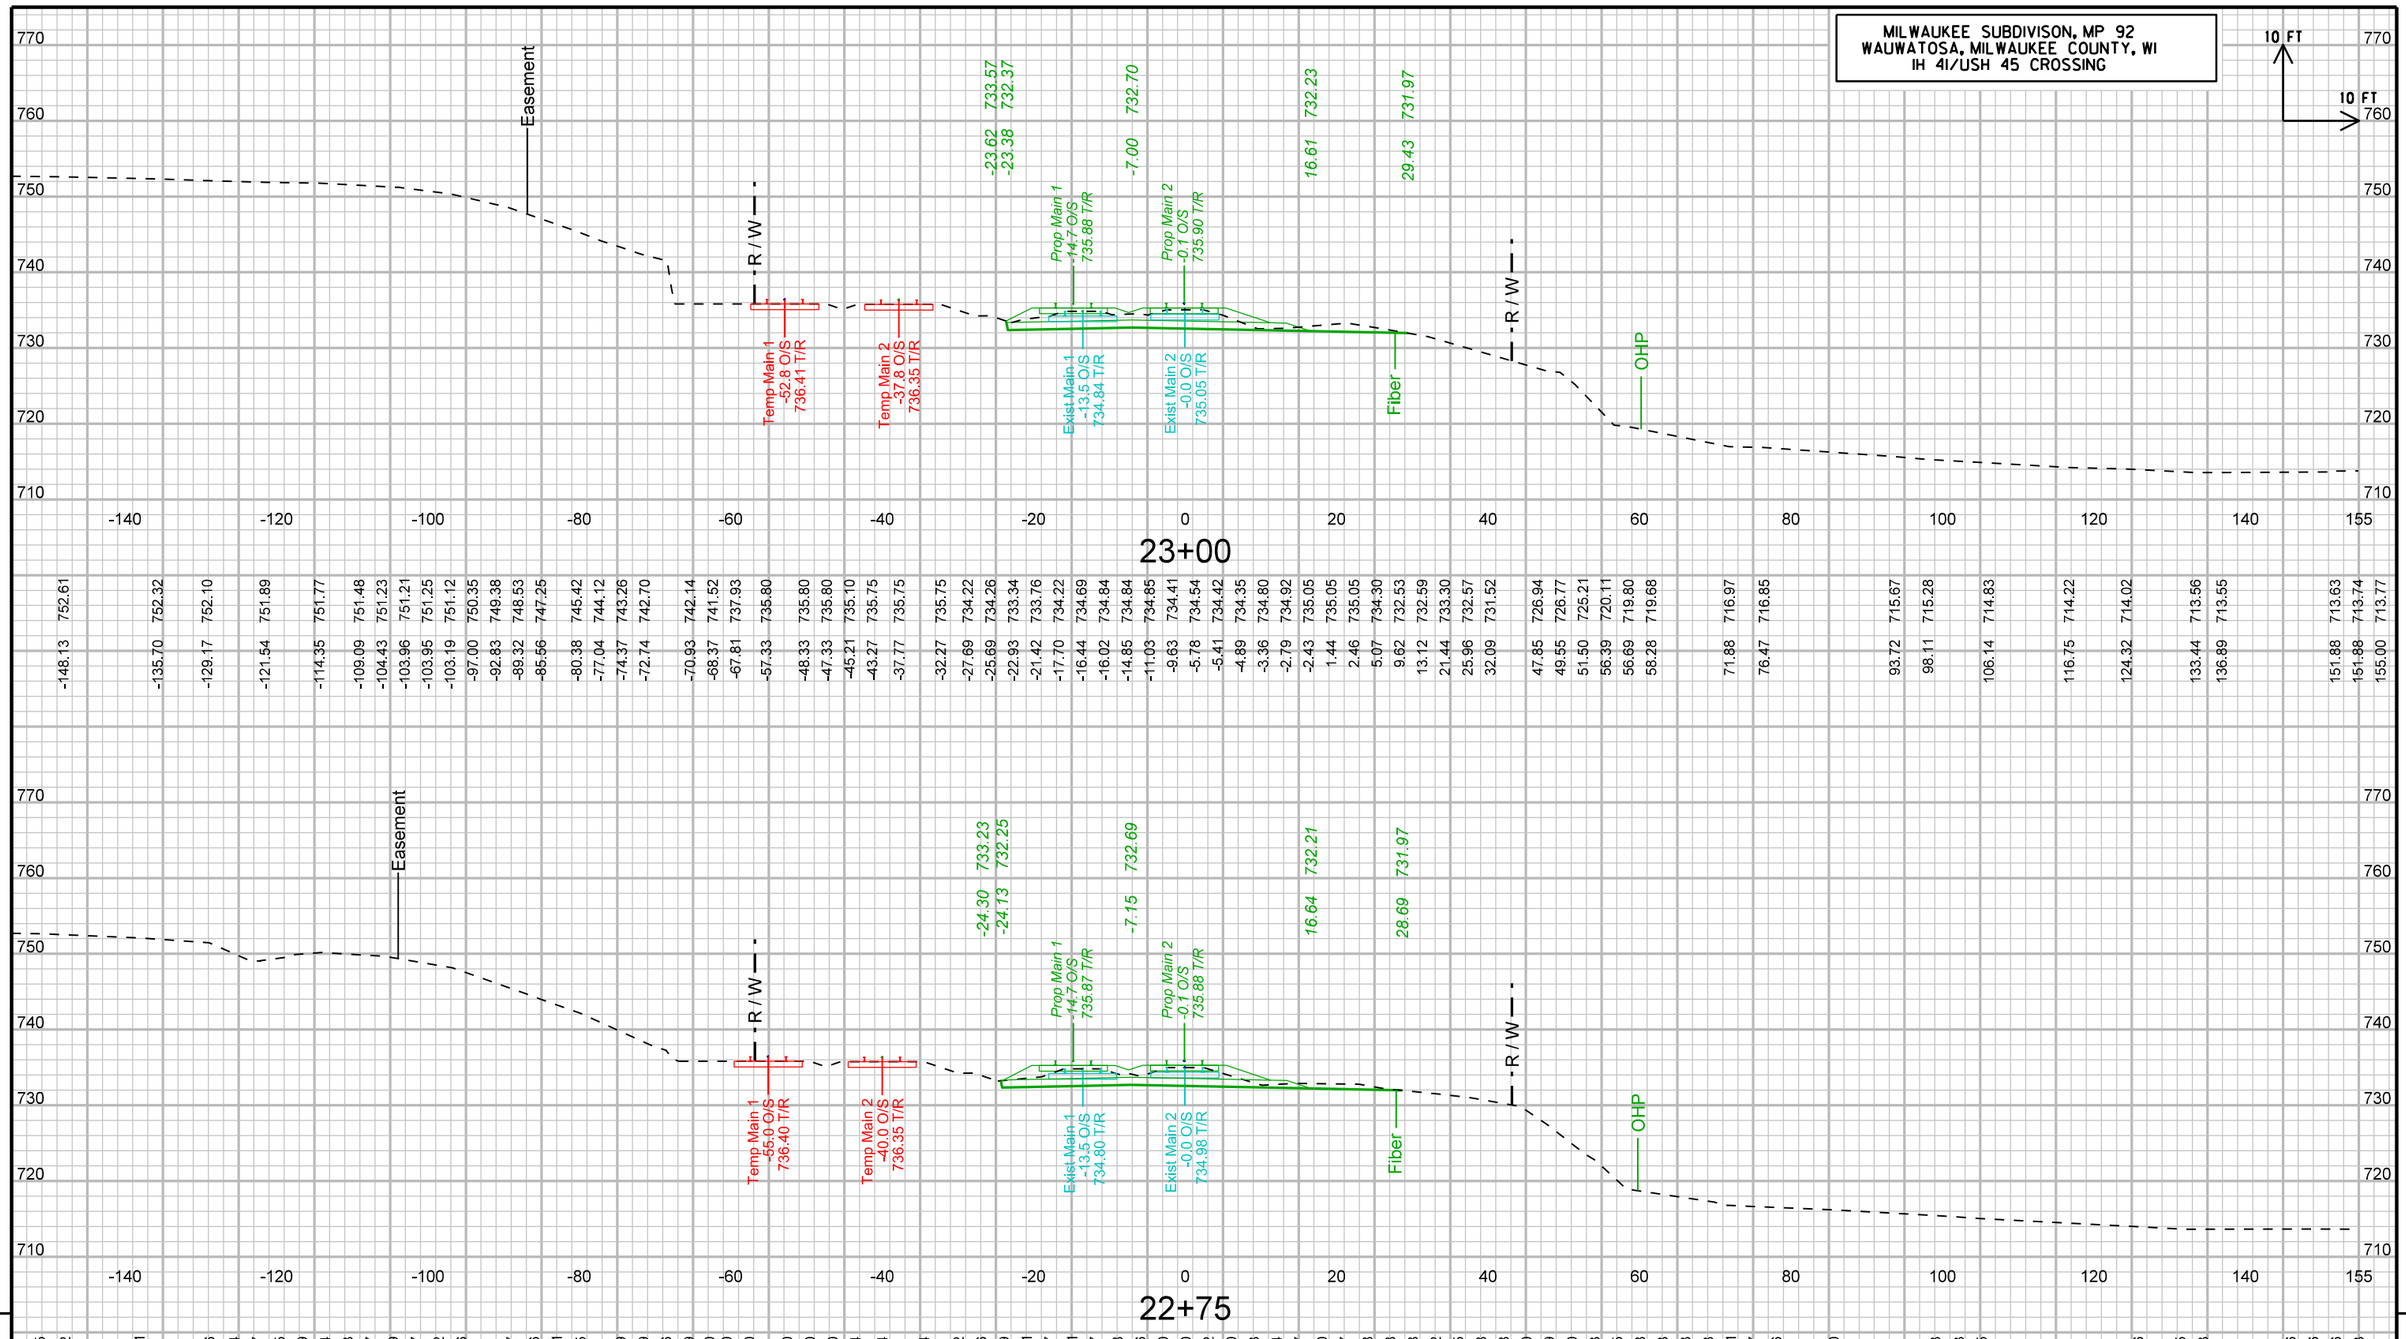

STA22+75 TO 23+00

UPRR OVER IH-41/USH 45; WISDOT PROJECT NO. 1060-33-84	LOCATION: WAUWATOSA, WI	MILWAUKEE SUBDIVISION, MP 92.0	CROSS SECTION: PHASE 2A	SHEET 3030 E

FILE NAME : pw:\\pw-int.hntb.org:PWGreat_Lakes\Documents\Milwaukee Projects\68252 County Line and Port Washington Road Reconstruction\Zoo Int UPRR over USH45\cds\090201_xs-phase2.dgn | PLOT DATE : 8/11/2020 | PLOT BY : abowe | PLOT NAME : | PLOT SCALE : 20:1

WISDOT/CADDS SHEET 21

MILWAUKEE SUBDIVISON, MP 92
WAUWATOSA, MILWAUKEE COUNTY, WI
IH 41/USH 45 CROSSING

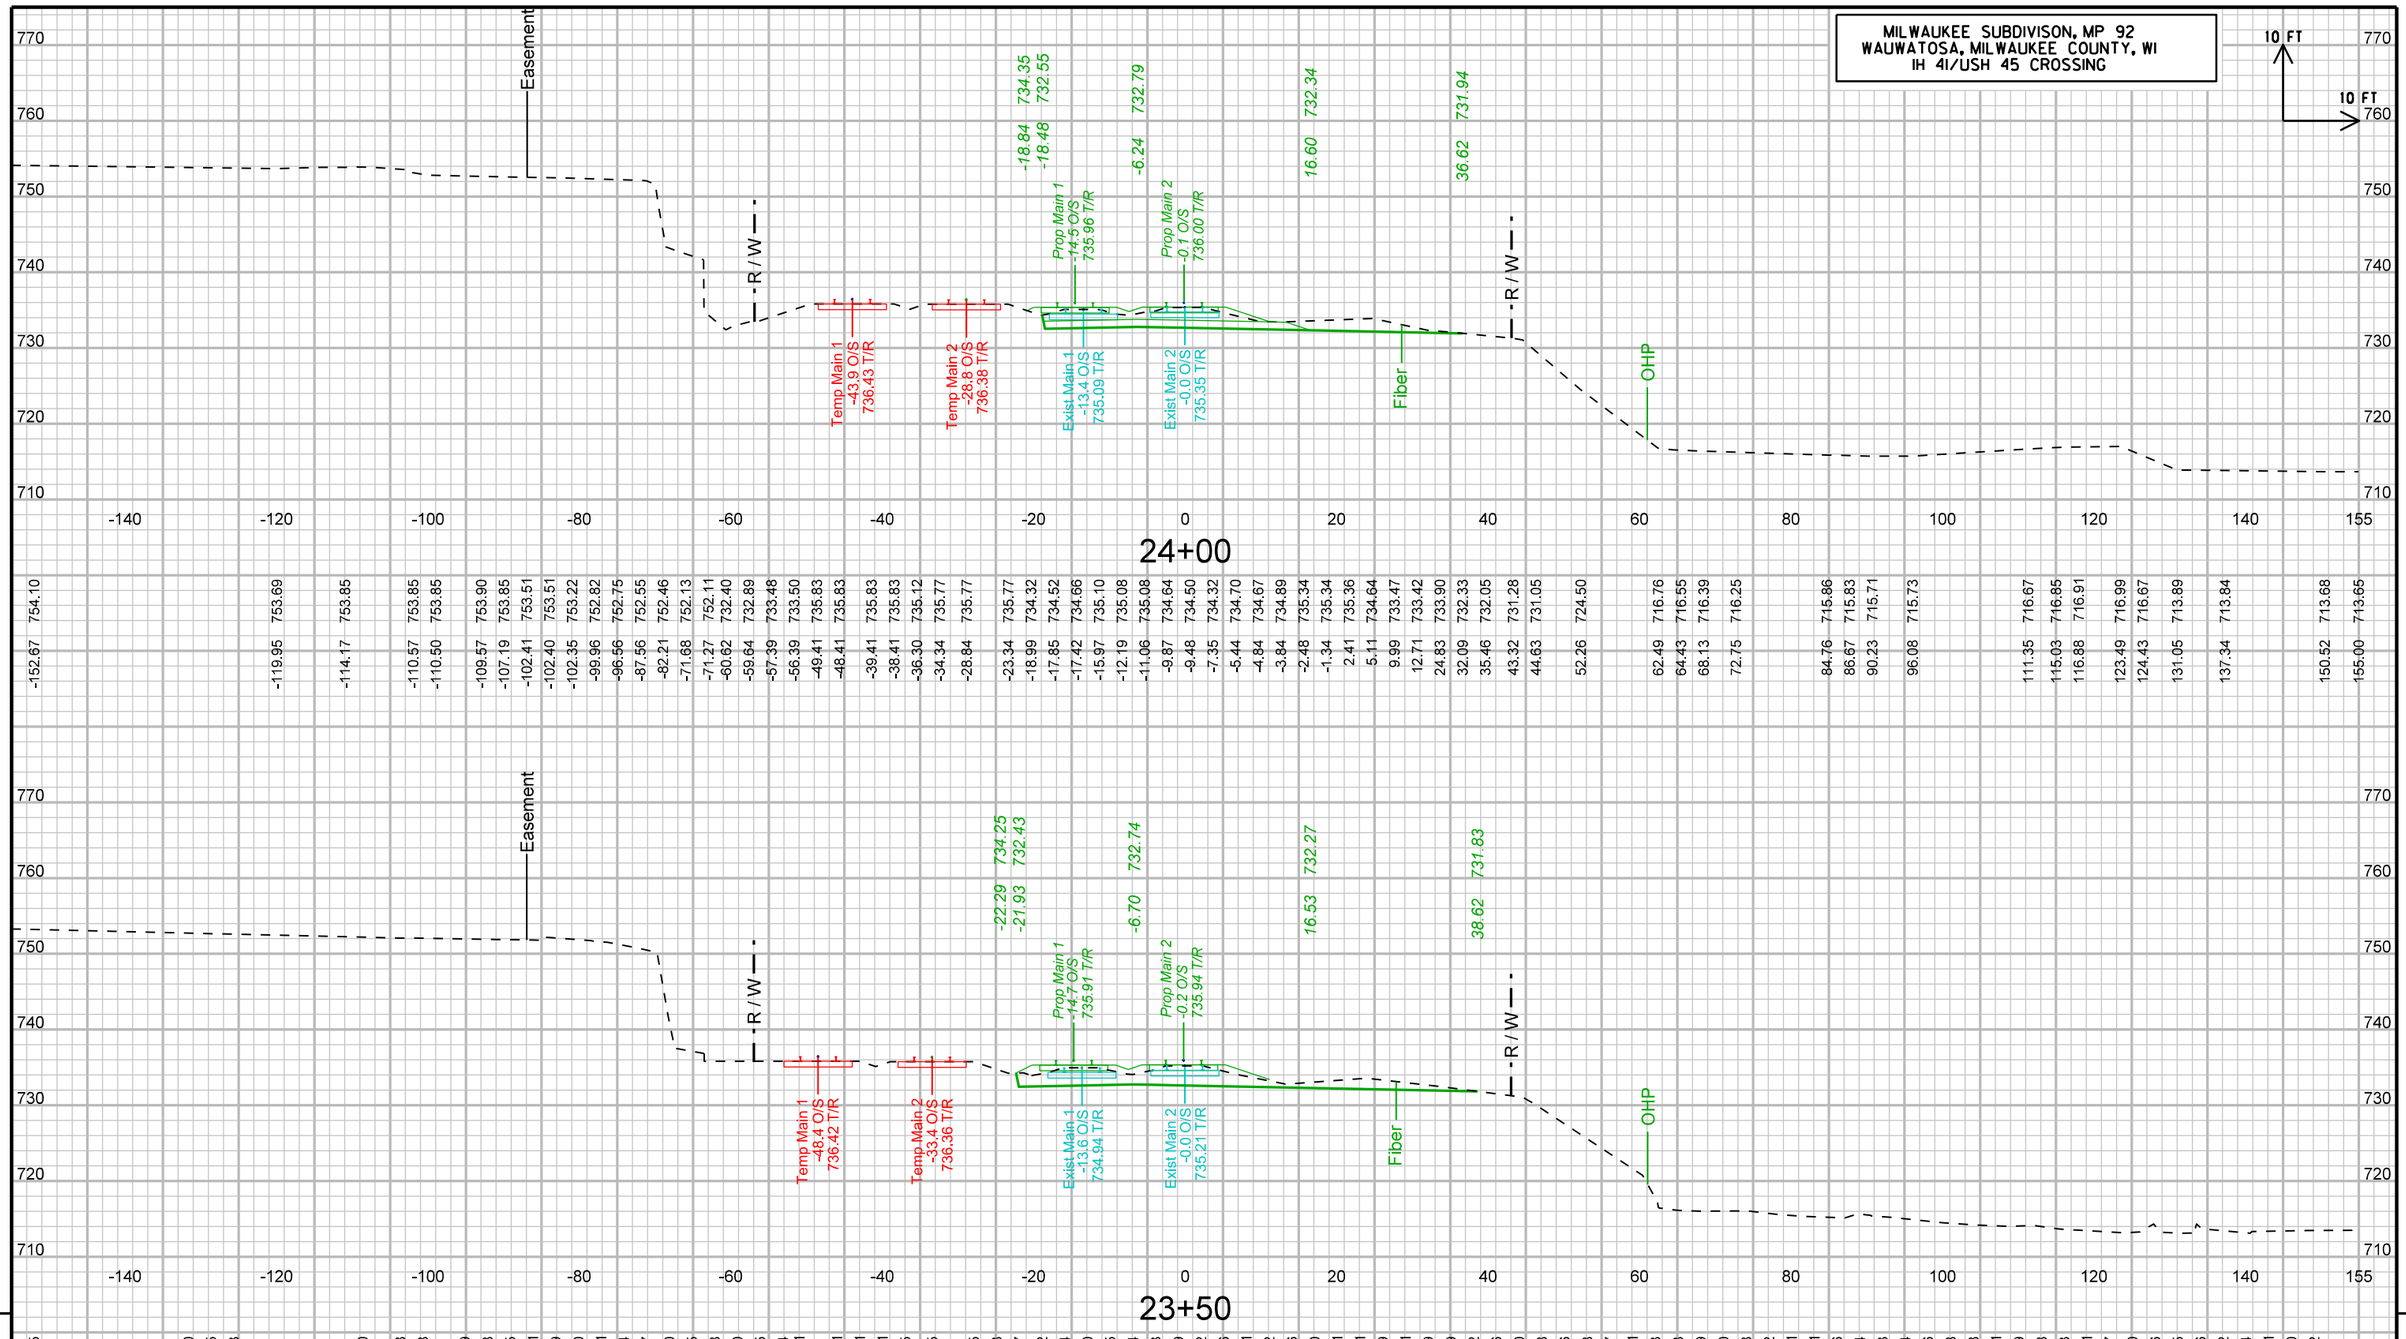

-152.67	754.10	-119.95	753.69	-114.17	753.85
-110.57	753.85	-110.50	753.85	-109.57	753.90
-107.19	753.85	-102.41	753.51	-102.40	753.51
-102.35	753.22	-99.96	752.82	-96.56	752.75
-87.56	752.55	-82.21	752.46	-71.68	752.13
-71.27	752.11	-60.62	732.40	-59.64	732.89
-57.39	733.48	-56.39	733.50	-49.41	735.83
-48.41	735.83	-39.41	735.83	-38.41	735.83
-36.30	735.12	-34.34	735.77	-28.84	735.77
-23.34	735.77	-18.99	734.32	-17.85	734.52
-17.42	734.66	-15.97	735.10	-12.19	735.08
-11.06	735.08	-9.87	734.64	-9.48	734.50
-7.35	734.32	-5.44	734.70	-4.84	734.67
-3.84	734.89	-2.48	735.34	-1.34	735.34
2.41	735.36	5.11	734.64	9.99	733.47
12.71	733.42	24.83	733.90	32.09	732.33
35.46	732.05	43.32	731.28	44.63	731.05
52.26	724.50	62.49	716.76	64.43	716.55
68.13	716.39	72.75	716.25	84.76	715.86
86.67	715.83	90.23	715.71	96.08	715.73
111.35	716.67	115.03	716.85	116.88	716.91
123.49	716.99	124.43	716.67	131.05	713.89
137.34	713.84	150.52	713.68	155.00	713.65

-154.02	753.25	-130.44	752.70	-128.92	752.65
-126.76	752.63	-108.61	752.20	-103.64	752.08
-102.70	752.08	-90.16	751.89	-89.43	751.88
-87.72	751.85	-86.10	751.81	-85.26	751.79
-85.14	752.20	-84.62	752.21	-78.37	751.74
-78.17	751.67	-76.20	751.50	-72.25	750.75
-69.71	750.18	-68.22	741.70	-67.37	737.55
-63.48	736.84	-52.93	735.81	-43.93	735.81
-42.93	735.81	-40.81	735.11	-38.87	735.75
-33.37	735.75	-27.87	735.75	-23.30	734.23
-21.30	734.27	-20.26	733.92	-17.89	734.34
-16.55	734.80	-16.08	734.95	-12.31	734.94
-11.09	734.93	-10.71	734.79	-7.56	734.12
-6.89	734.06	-4.96	734.51	-4.26	734.62
-2.94	735.06	-2.51	735.20	-1.34	735.21
2.37	735.21	6.76	734.09	13.23	732.81
13.28	732.79	13.31	732.79	23.45	733.52
24.11	733.56	34.18	732.40	34.33	732.38
38.42	731.86	44.46	731.08	44.83	731.07
45.97	730.31	60.45	720.73	62.41	717.23
62.54	716.49	62.76	716.40	63.11	716.38
65.01	716.12	65.62	716.11	67.93	716.01
74.34	716.06	78.60	715.54	81.84	715.33
87.19	715.14	88.86	715.66	90.59	715.48
90.64	715.38	93.14	715.21	100.04	714.49
104.47	714.18	105.94	714.13	108.57	714.01
110.76	714.07	112.30	714.10	115.46	713.66
124.02	713.15	126.14	713.26	127.94	714.32
128.83	713.24	131.46	713.11	131.58	713.10
133.14	713.12				

STA23+50 TO 24+00

9

9

UPRR OVER IH-41/USH 45; WISDOT PROJECT NO. 1060-33-84	LOCATION: WAUWATOSA, WI	MILWAUKEE SUBDIVISION, MP 92.0	CROSS SECTION: PHASE 2A	SHEET 3031 E

FILE NAME : pw:\\pw-int.hntb.org:PWGreat_Lakes\Documents\Milwaukee Projects\68252 County Line and Port Washington Road Reconstruction\Zoo Int UPRR over USH45\cds\090201_xs-phase2.dgn PLOT DATE : 8/11/2020 PLOT BY : dbowe PLOT NAME : PLOT SCALE : 20:1

WISDOT/CADDS SHEET 21

MILWAUKEE SUBDIVISON, MP 92
WAUWATOSA, MILWAUKEE COUNTY, WI
IH 41/USH 45 CROSSING

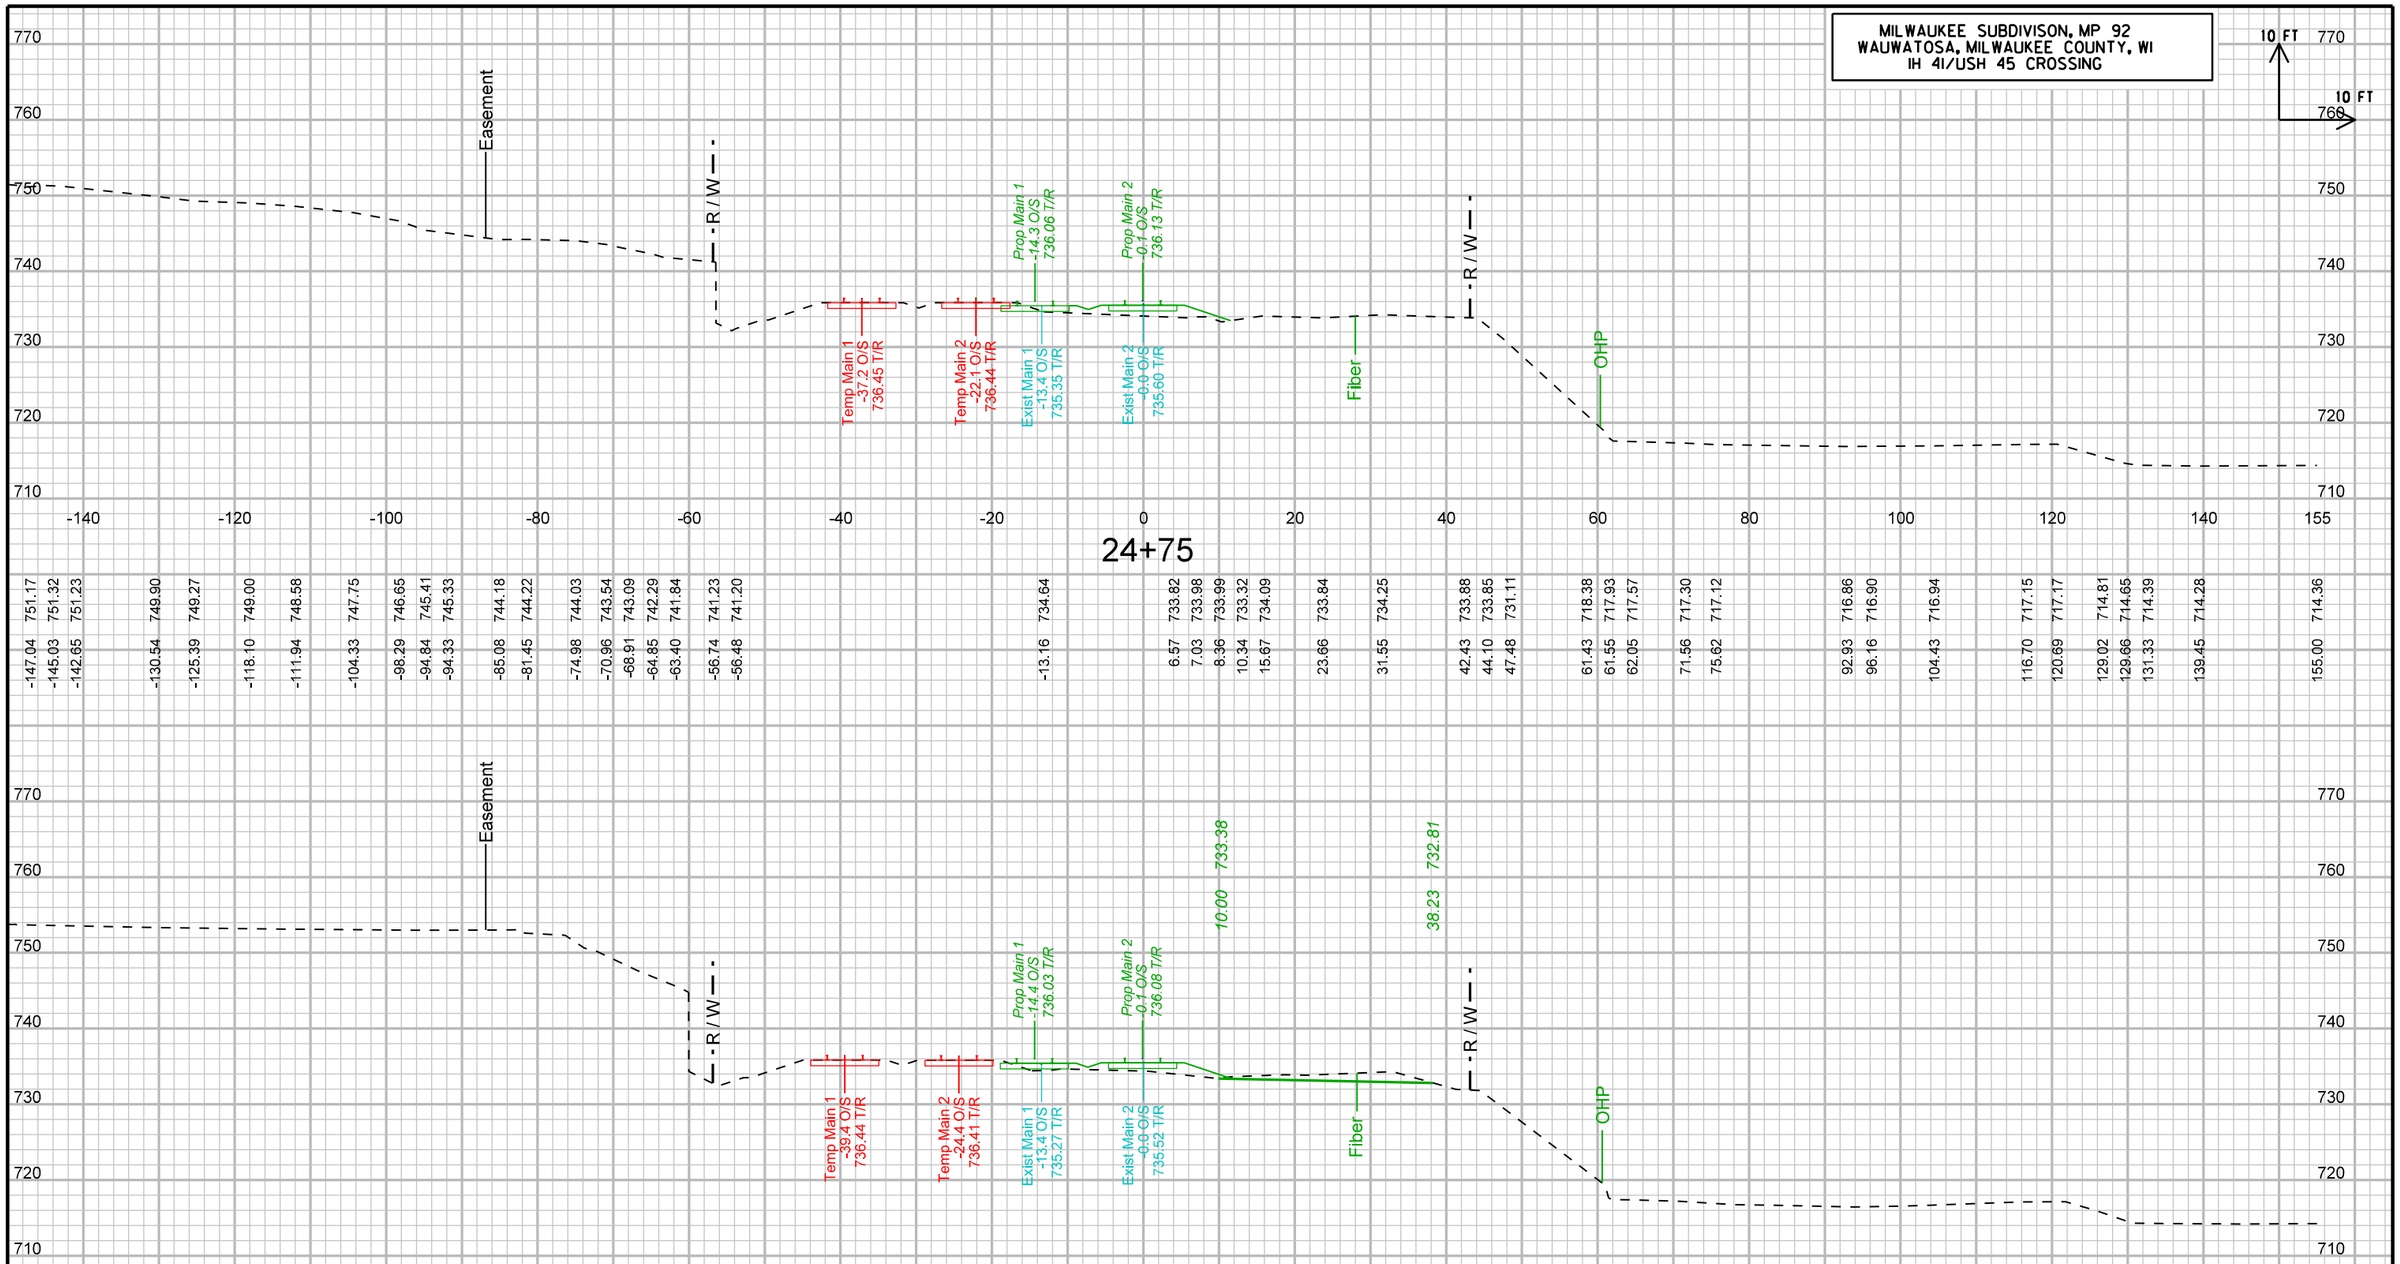
10 FT
10 FT
770
760
750
740
730
720
710
Easement
R/W
Prop Main 1
-14.3 O/S
736.06 T/R
Prop Main 2
-0.1 O/S
736.13 T/R
Temp Main 1
-37.2 O/S
736.45 T/R
Temp Main 2
-22.1 O/S
736.44 T/R
Exist Main 1
-13.4 O/S
735.35 T/R
Exist Main 2
-0.9 O/S
735.60 T/R
Fiber
OHP
-140 -120 -100 -80 -60 -40 -20 0 20 40 60 80 100 120 140 155
24+75
751.17 751.32 751.23 749.90 749.27 749.00 748.58 747.75 746.65 745.41 745.33 744.18 744.22 744.03 743.54 743.09 742.29 741.84 741.23 741.20 734.64 733.82 733.98 733.99 733.32 734.09 733.84 734.25 733.88 733.85 731.11 718.38 717.93 717.57 717.30 717.12 716.86 716.90 716.94 717.15 717.17 714.81 714.65 714.39 714.28 714.36
-147.04 -145.03 -142.65 -130.54 -125.39 -118.10 -111.94 -104.33 -98.29 -94.84 -94.33 -85.08 -81.45 -74.98 -70.96 -68.91 -64.85 -63.40 -56.74 -56.48 -13.16 6.57 7.03 8.36 10.34 15.67 23.66 31.55 42.43 44.10 47.48 61.43 61.55 62.05 71.56 75.62 92.93 96.16 104.43 116.70 120.69 129.02 129.66 131.33 139.45 155.00
Easement
R/W
10.00 733.38
38.23 732.81
Prop Main 1
-14.4 O/S
736.03 T/R
Prop Main 2
-0.1 O/S
736.08 T/R
Temp Main 1
-39.4 O/S
736.44 T/R
Temp Main 2
-24.4 O/S
736.41 T/R
Exist Main 1
-13.4 O/S
735.27 T/R
Exist Main 2
-0.9 O/S
735.52 T/R
Fiber
OHP
-140 -120 -100 -80 -60 -40 -20 0 20 40 60 80 100 120 140 155
24+50
753.74 753.76 753.76 753.76 753.72 753.39 753.33 753.32 753.32 753.12 753.10 753.03 753.02 752.98 752.99 752.99 752.98 753.02 753.04 753.07 752.61 752.33 750.64 750.60 750.30 747.66 745.35 744.80 734.43 734.47 734.68 734.37 733.38 733.63 733.89 733.84 734.30 731.96 731.82 727.78 719.31 717.65 717.42 717.38 717.20 716.75 716.66 716.43 716.56 716.66 716.70 717.09 717.13 715.93 714.28 714.26 714.21 714.21 714.19 714.25
-149.22 -149.15 -149.00 -148.98 -148.86 -132.38 -129.49 -129.40 -129.31 -113.33 -109.49 -102.50 -99.94 -96.96 -94.57 -93.67 -91.87 -84.64 -82.73 -81.98 -81.72 -76.36 -73.87 -73.75 -72.39 -66.80 -61.13 -60.07 -14.71 -12.38 -10.84 0.65 9.92 11.65 18.65 21.53 32.92 41.28 44.47 49.81 60.98 61.45 61.84 64.26 70.86 78.05 83.59 93.80 100.13 103.73 105.12 116.05 121.78 125.88 130.66 133.01 140.18 142.79 144.59 155.00
STA24+50 TO 24+75

UPRR OVER IH-41/USH 45; WISDOT PROJECT NO. 1060-33-84	LOCATION: WAUWATOSA, WI	MILWAUKEE SUBDIVISION, MP 92.0	CROSS SECTION: PHASE 2A	SHEET 3032 E

FILE NAME : pw:\\pw-int.hntb.org:PWGreat_Lakes\Documents\Milwaukee Projects\68252 County Line and Port Washington Road Reconstruction\Zoo Int UPRR over USH45\cds\090201_xs-phase2.dgn PLOT DATE : 8/11/2020 PLOT BY : abowe PLOT NAME : PLOT SCALE : 20:1

WISDOT/CADDS SHEET 21

MILWAUKEE SUBDIVISON, MP 92
WAUWATOSA, MILWAUKEE COUNTY, WI
IH 41/USH 45 CROSSING

10 FT
10 FT

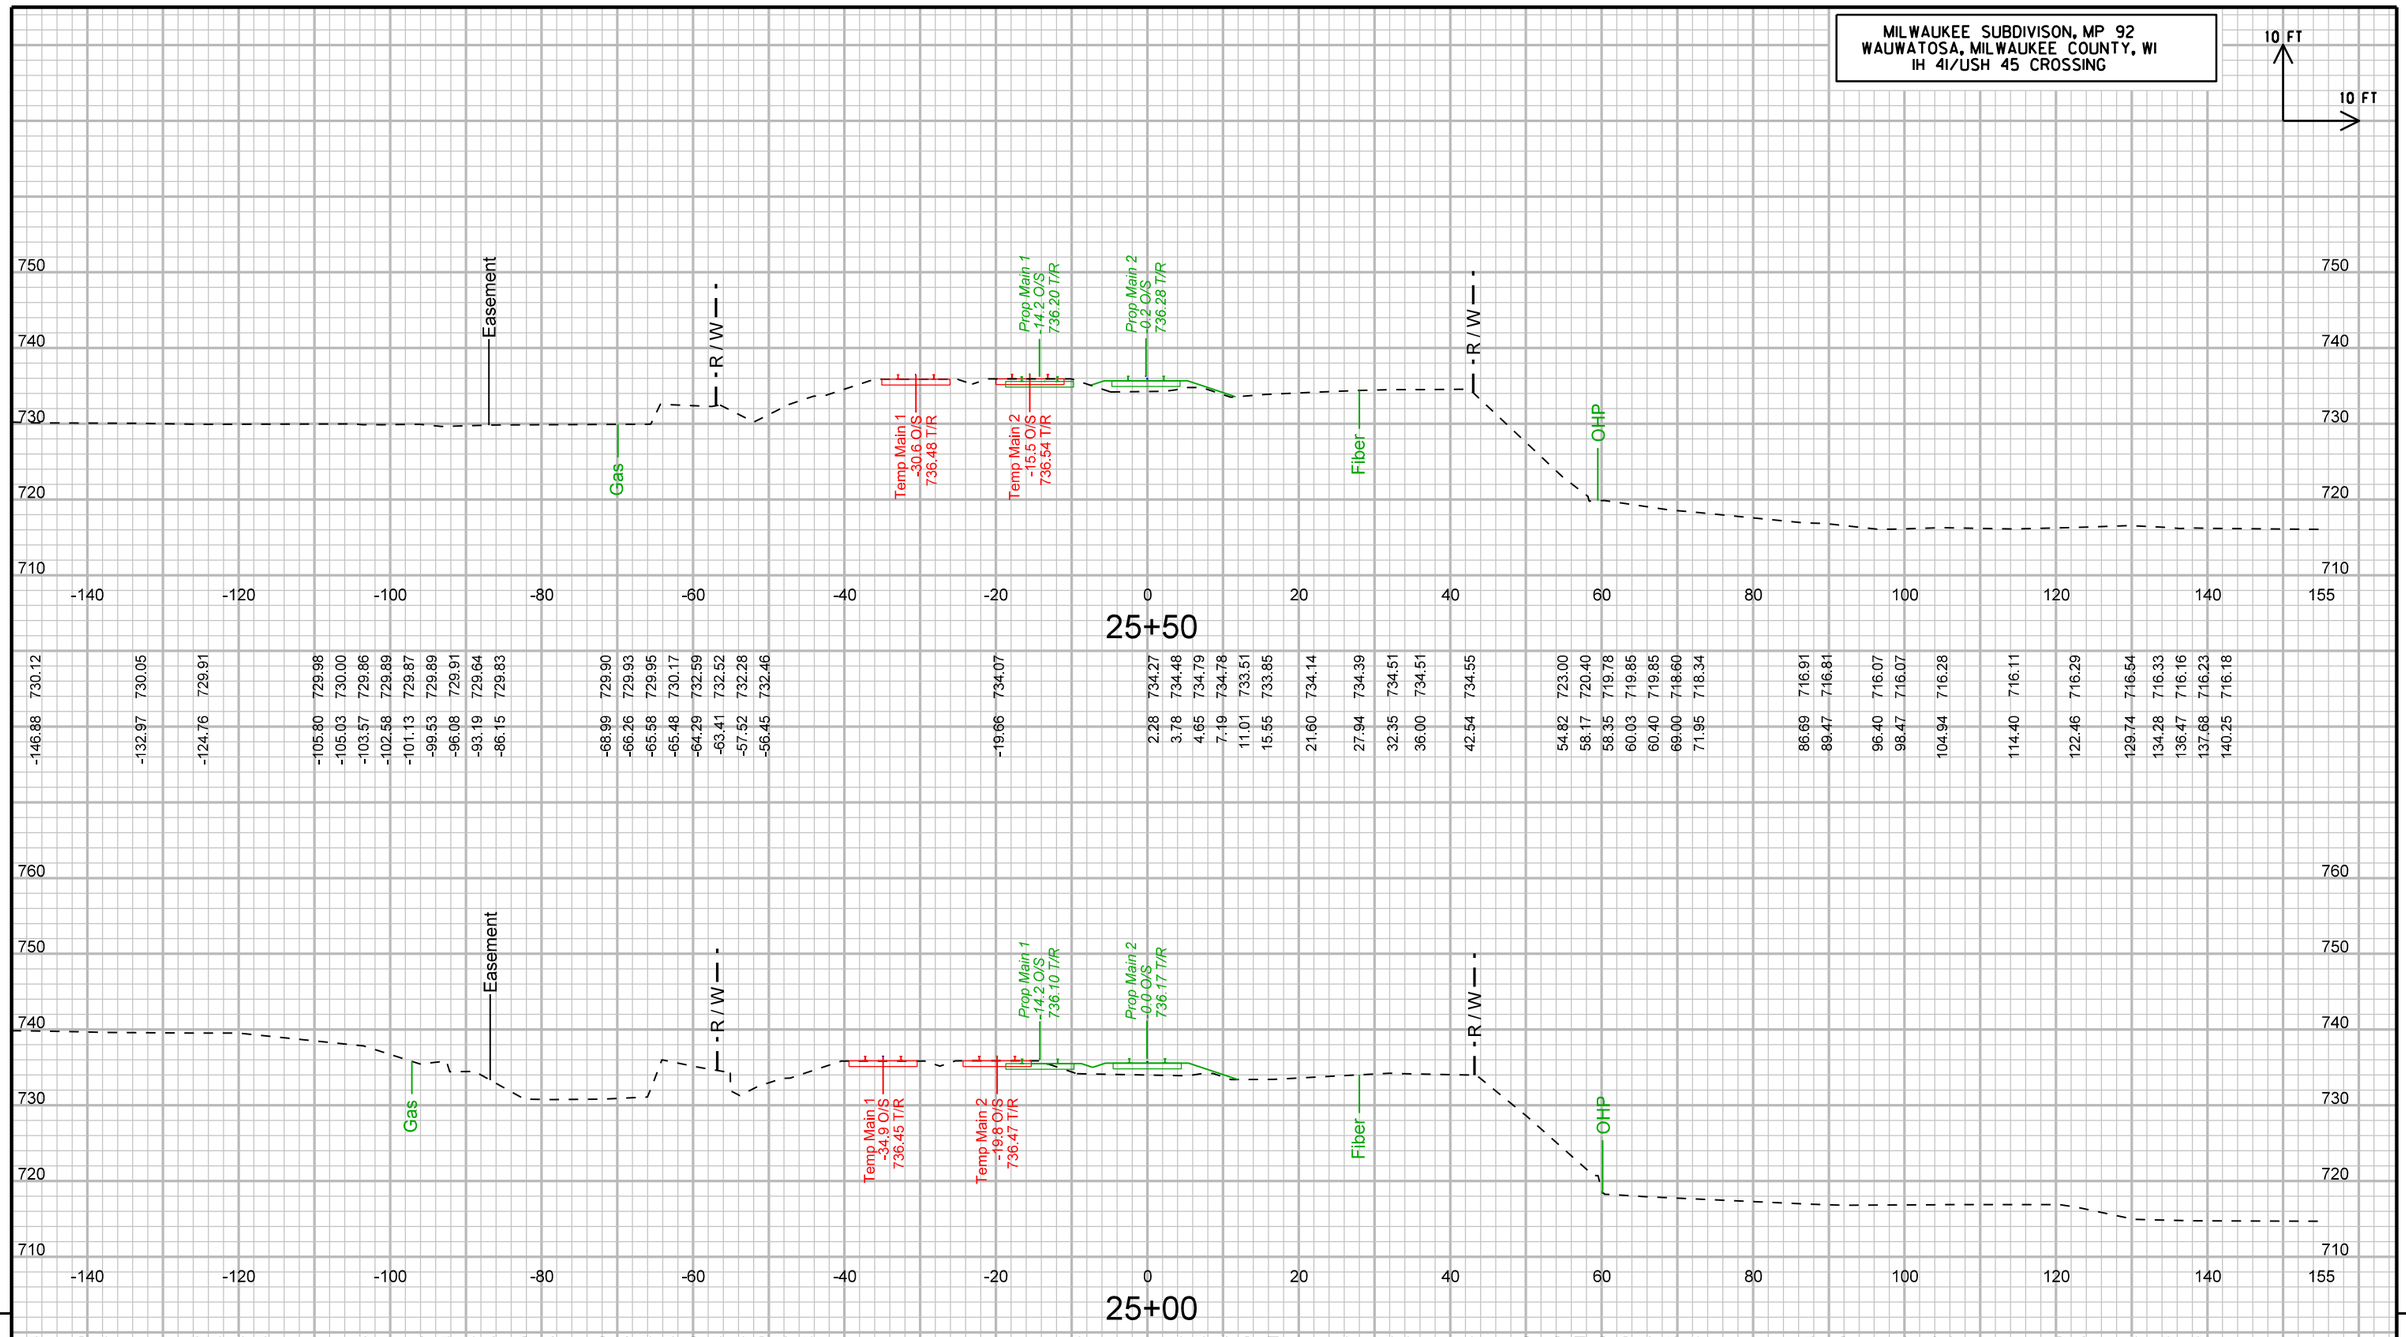

9

STA25+00 TO 25+50

9

UPRR OVER IH-41/USH 45; WISDOT PROJECT NO. 1060-33-84	LOCATION: WAUWATOSA, WI	MILWAUKEE SUBDIVISION, MP 92.0	CROSS SECTION: PHASE 2A	SHEET 3033 E

FILE NAME : pw:\\pw-int.hntb.org:PWGreat_Lakes\Documents\Milwaukee Projects\68252 County Line and Port Washington Road Reconstruction\Zoo Int UPRR over USH45\cds\090201_xs-phase2.dgn | PLOT DATE : 8/11/2020 | PLOT BY : abowe | PLOT NAME : | PLOT SCALE : 20:1

WISDOT/CADDS SHEET 21

MILWAUKEE SUBDIVISON, MP 92
WAUWATOSA, MILWAUKEE COUNTY, WI
IH 41/USH 45 CROSSING

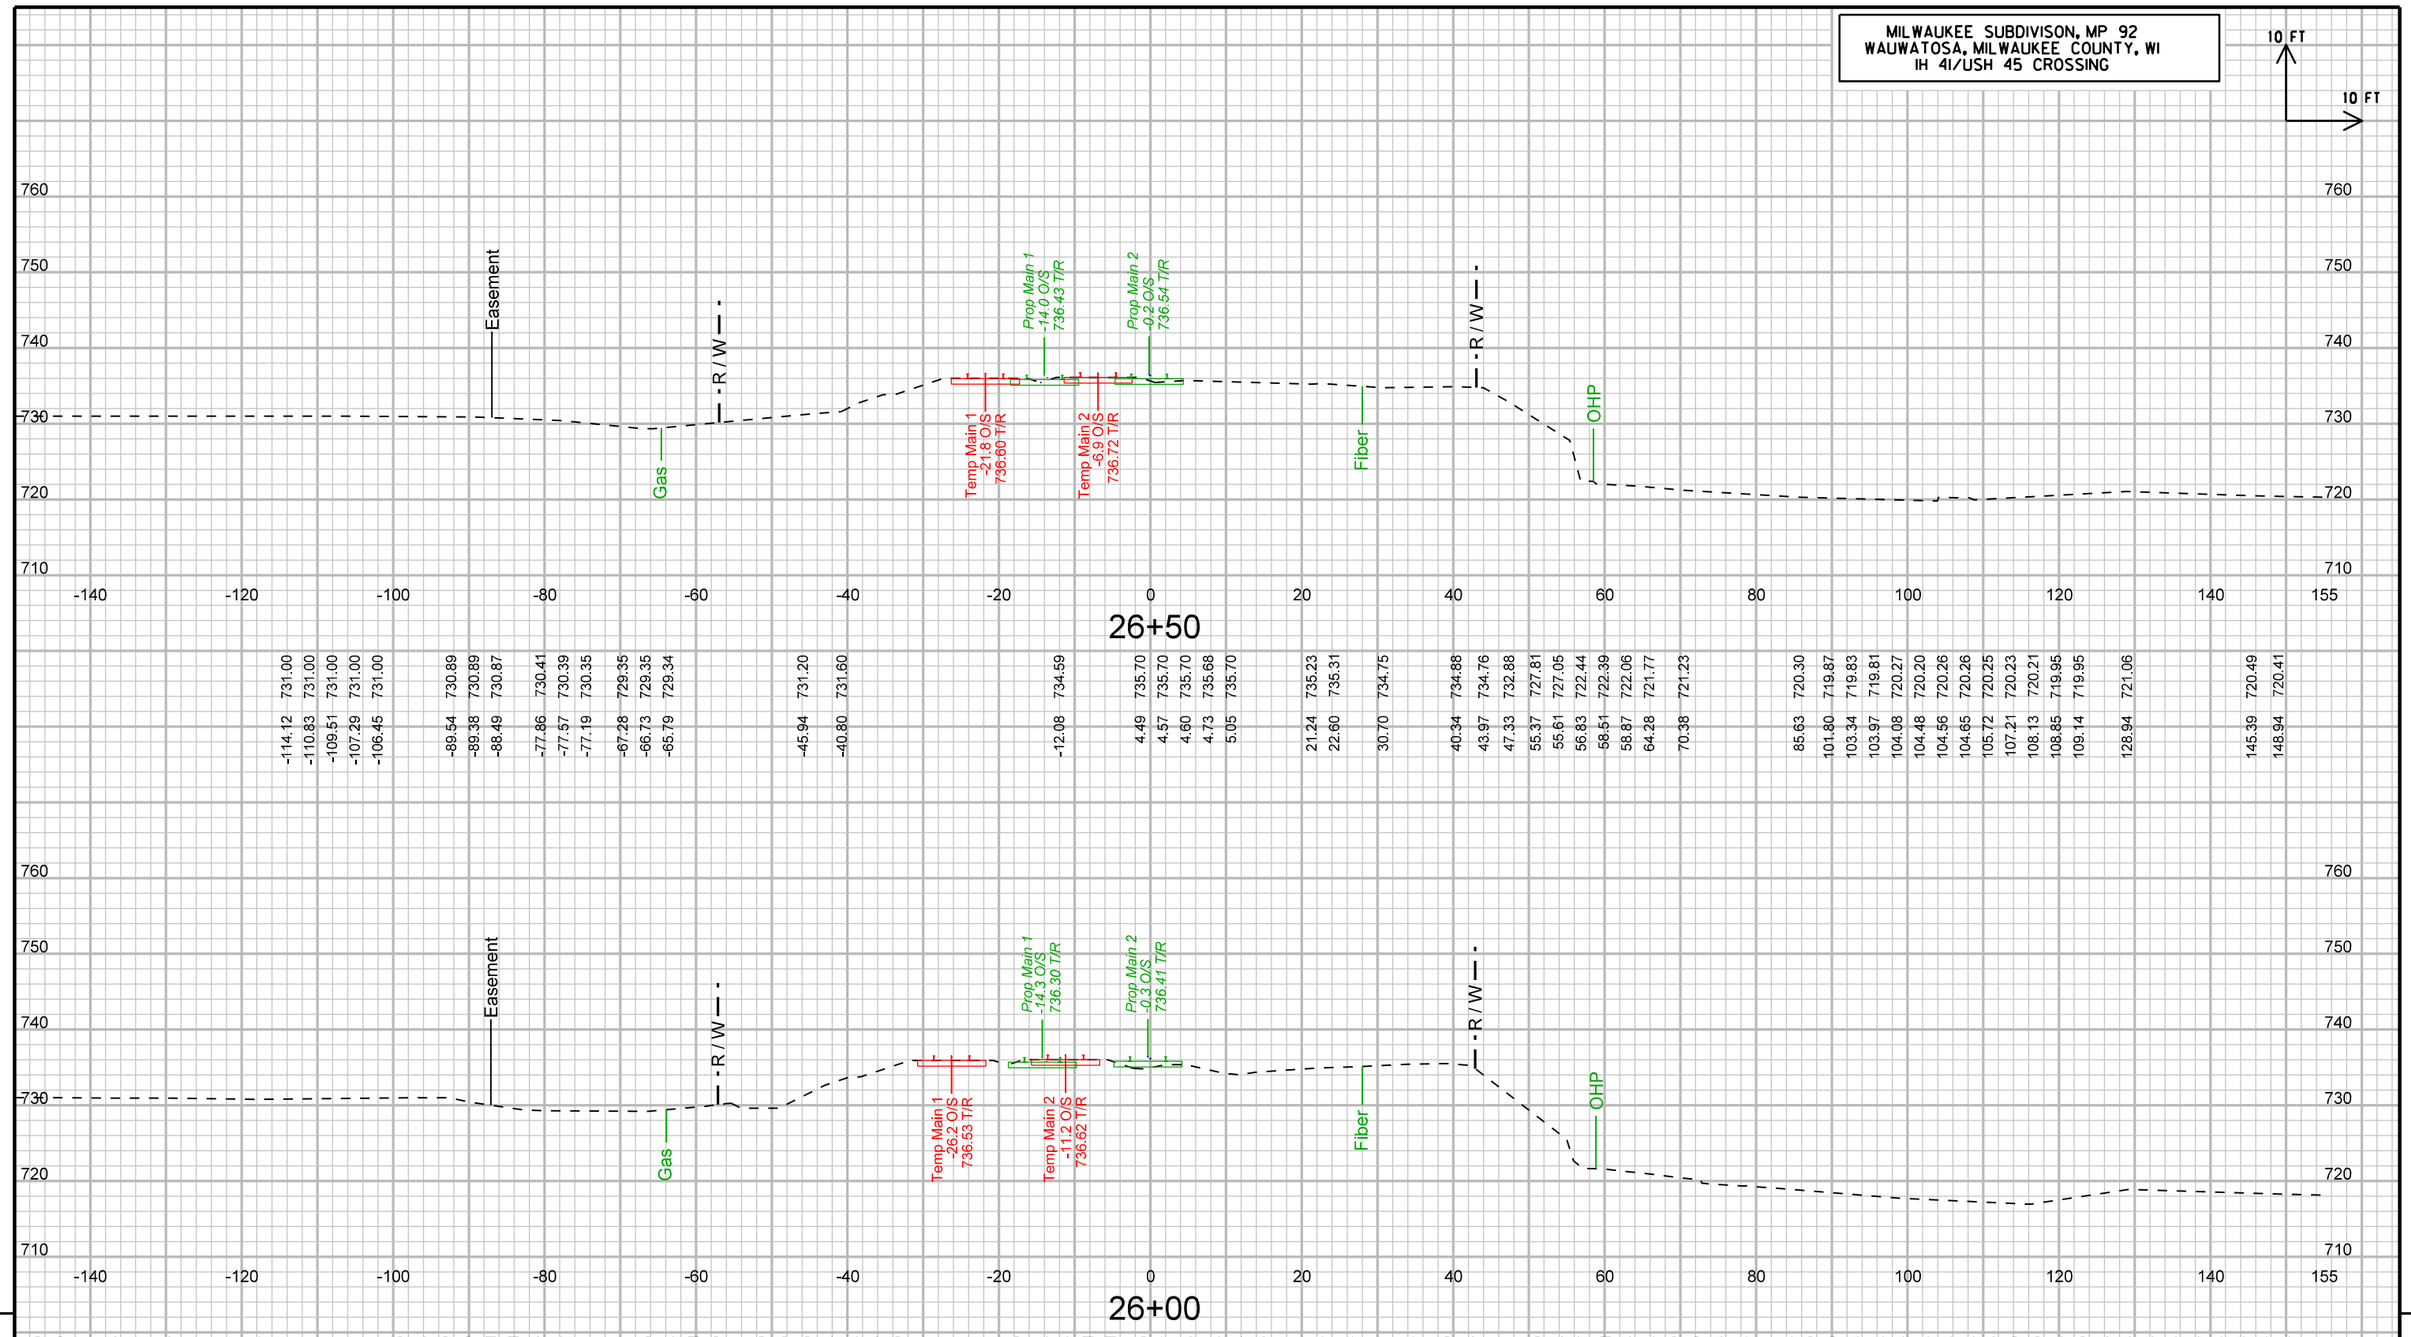

9

STA26+00 TO 26+50

9

UPRR OVER IH-41/USH 45; WISDOT PROJECT NO. 1060-33-84	LOCATION: WAUWATOSA, WI	MILWAUKEE SUBDIVISION, MP 92.0	CROSS SECTION: PHASE 2A	SHEET 3034 E

MILWAUKEE SUBDIVISON, MP 92
WAUWATOSA, MILWAUKEE COUNTY, WI
IH 41/USH 45 CROSSING

10 FT
10 FT

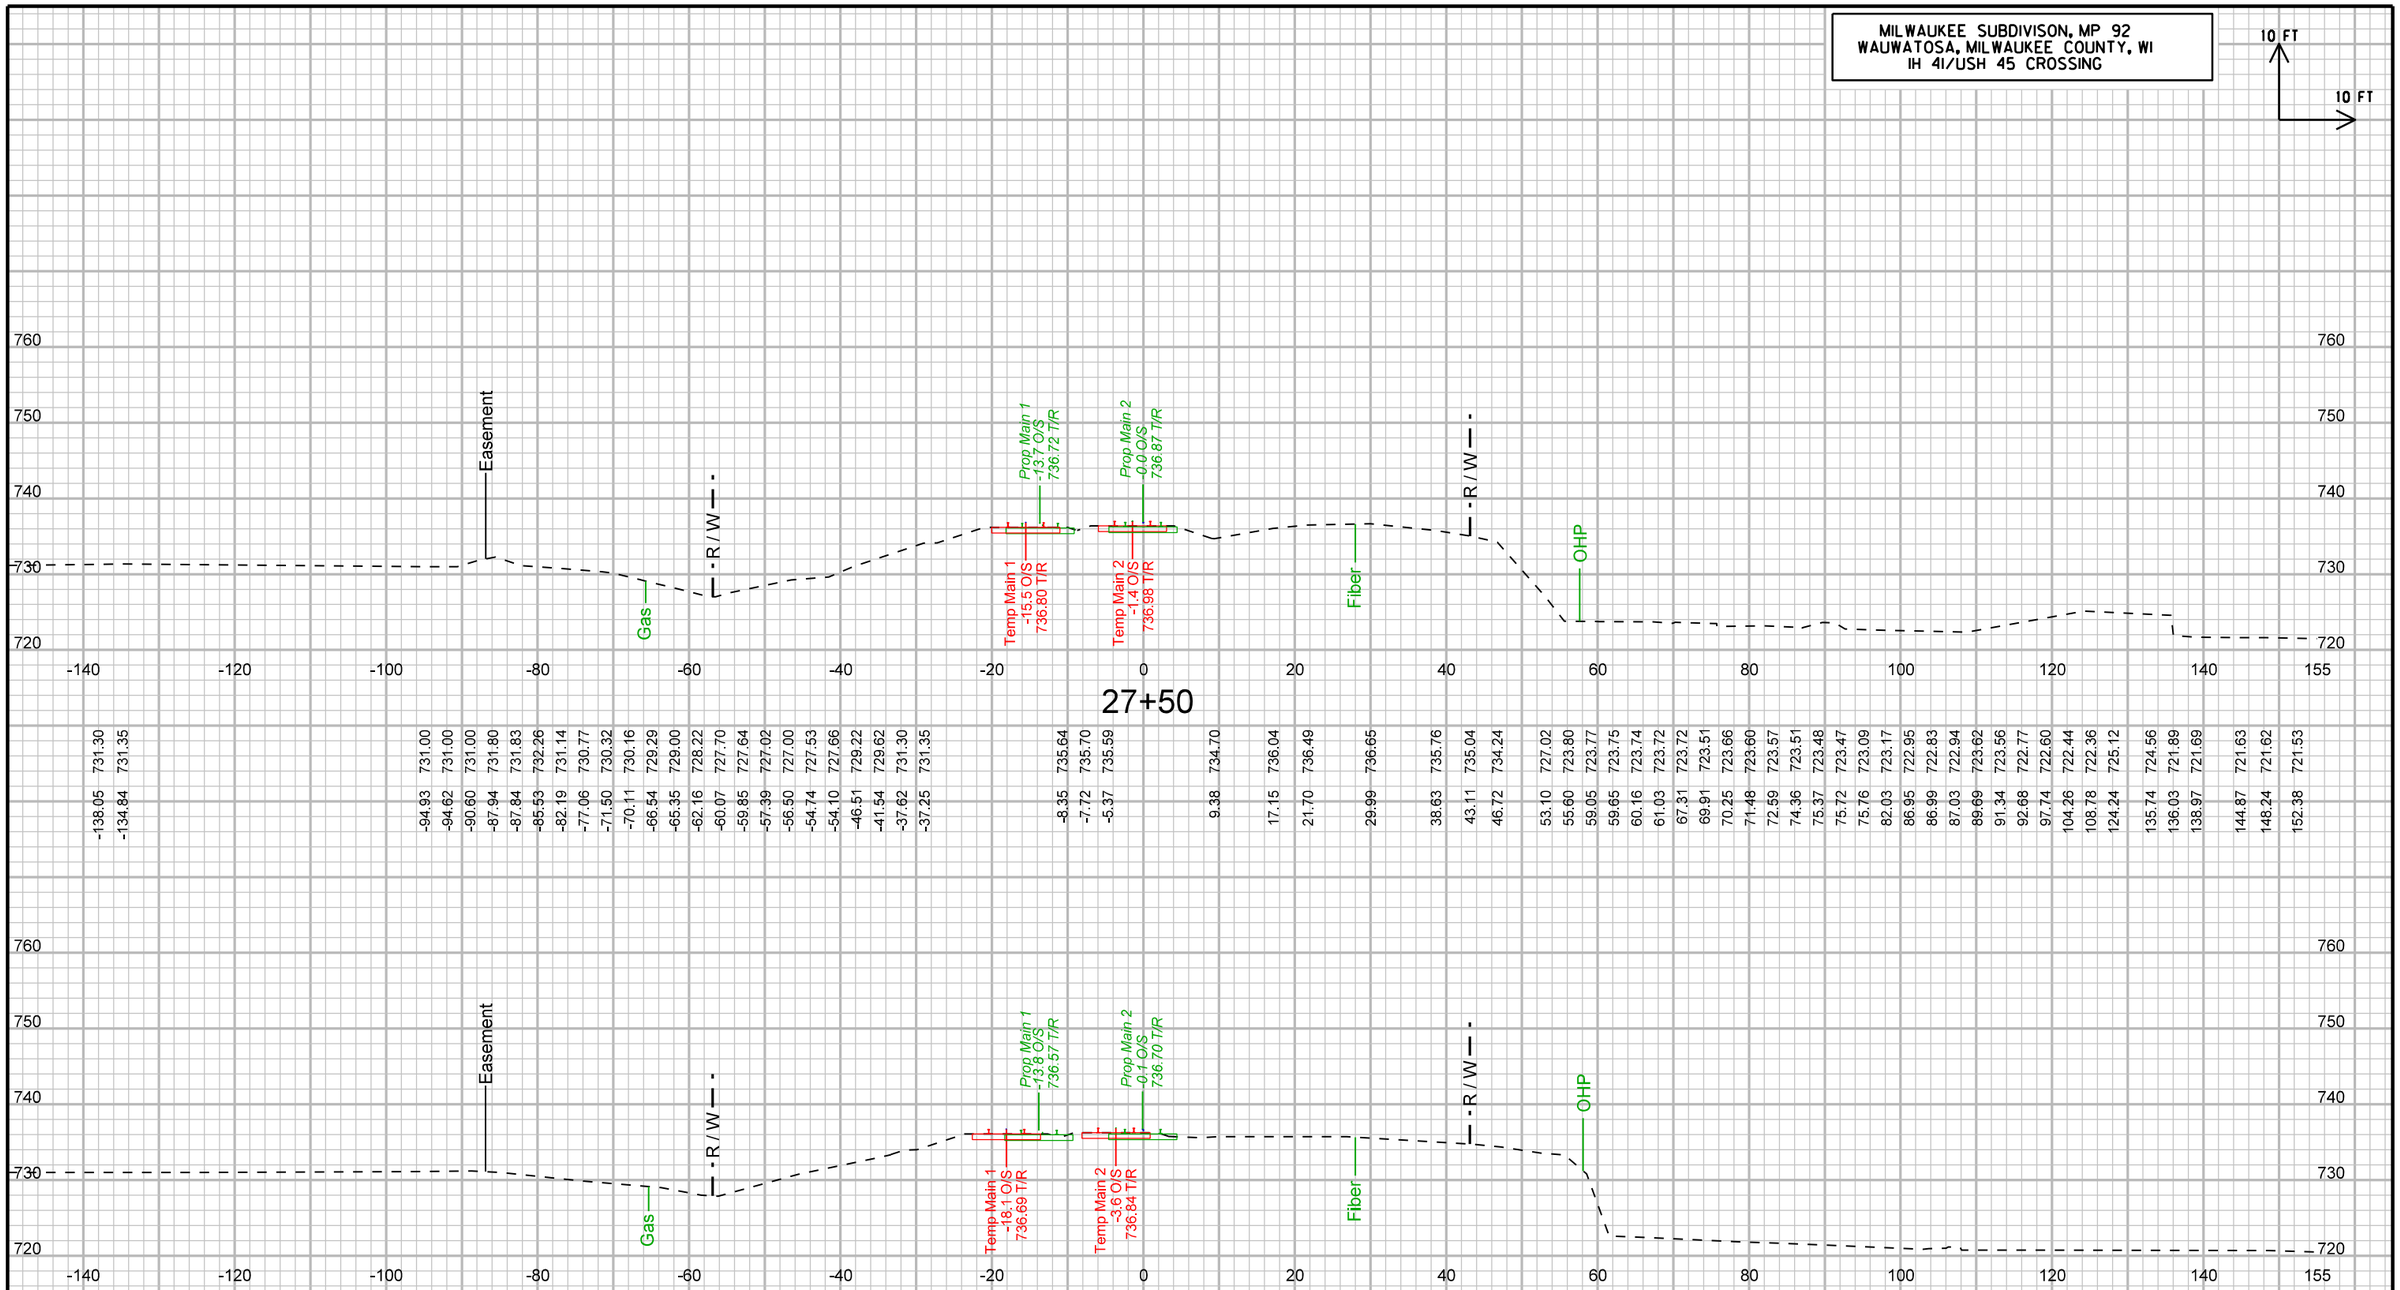

27+50

| | | |

MILWAUKEE SUBDIVISON, MP 92
WAUWATOSA, MILWAUKEE COUNTY, WI
IH 41/USH 45 CROSSING

10 FT
10 FT

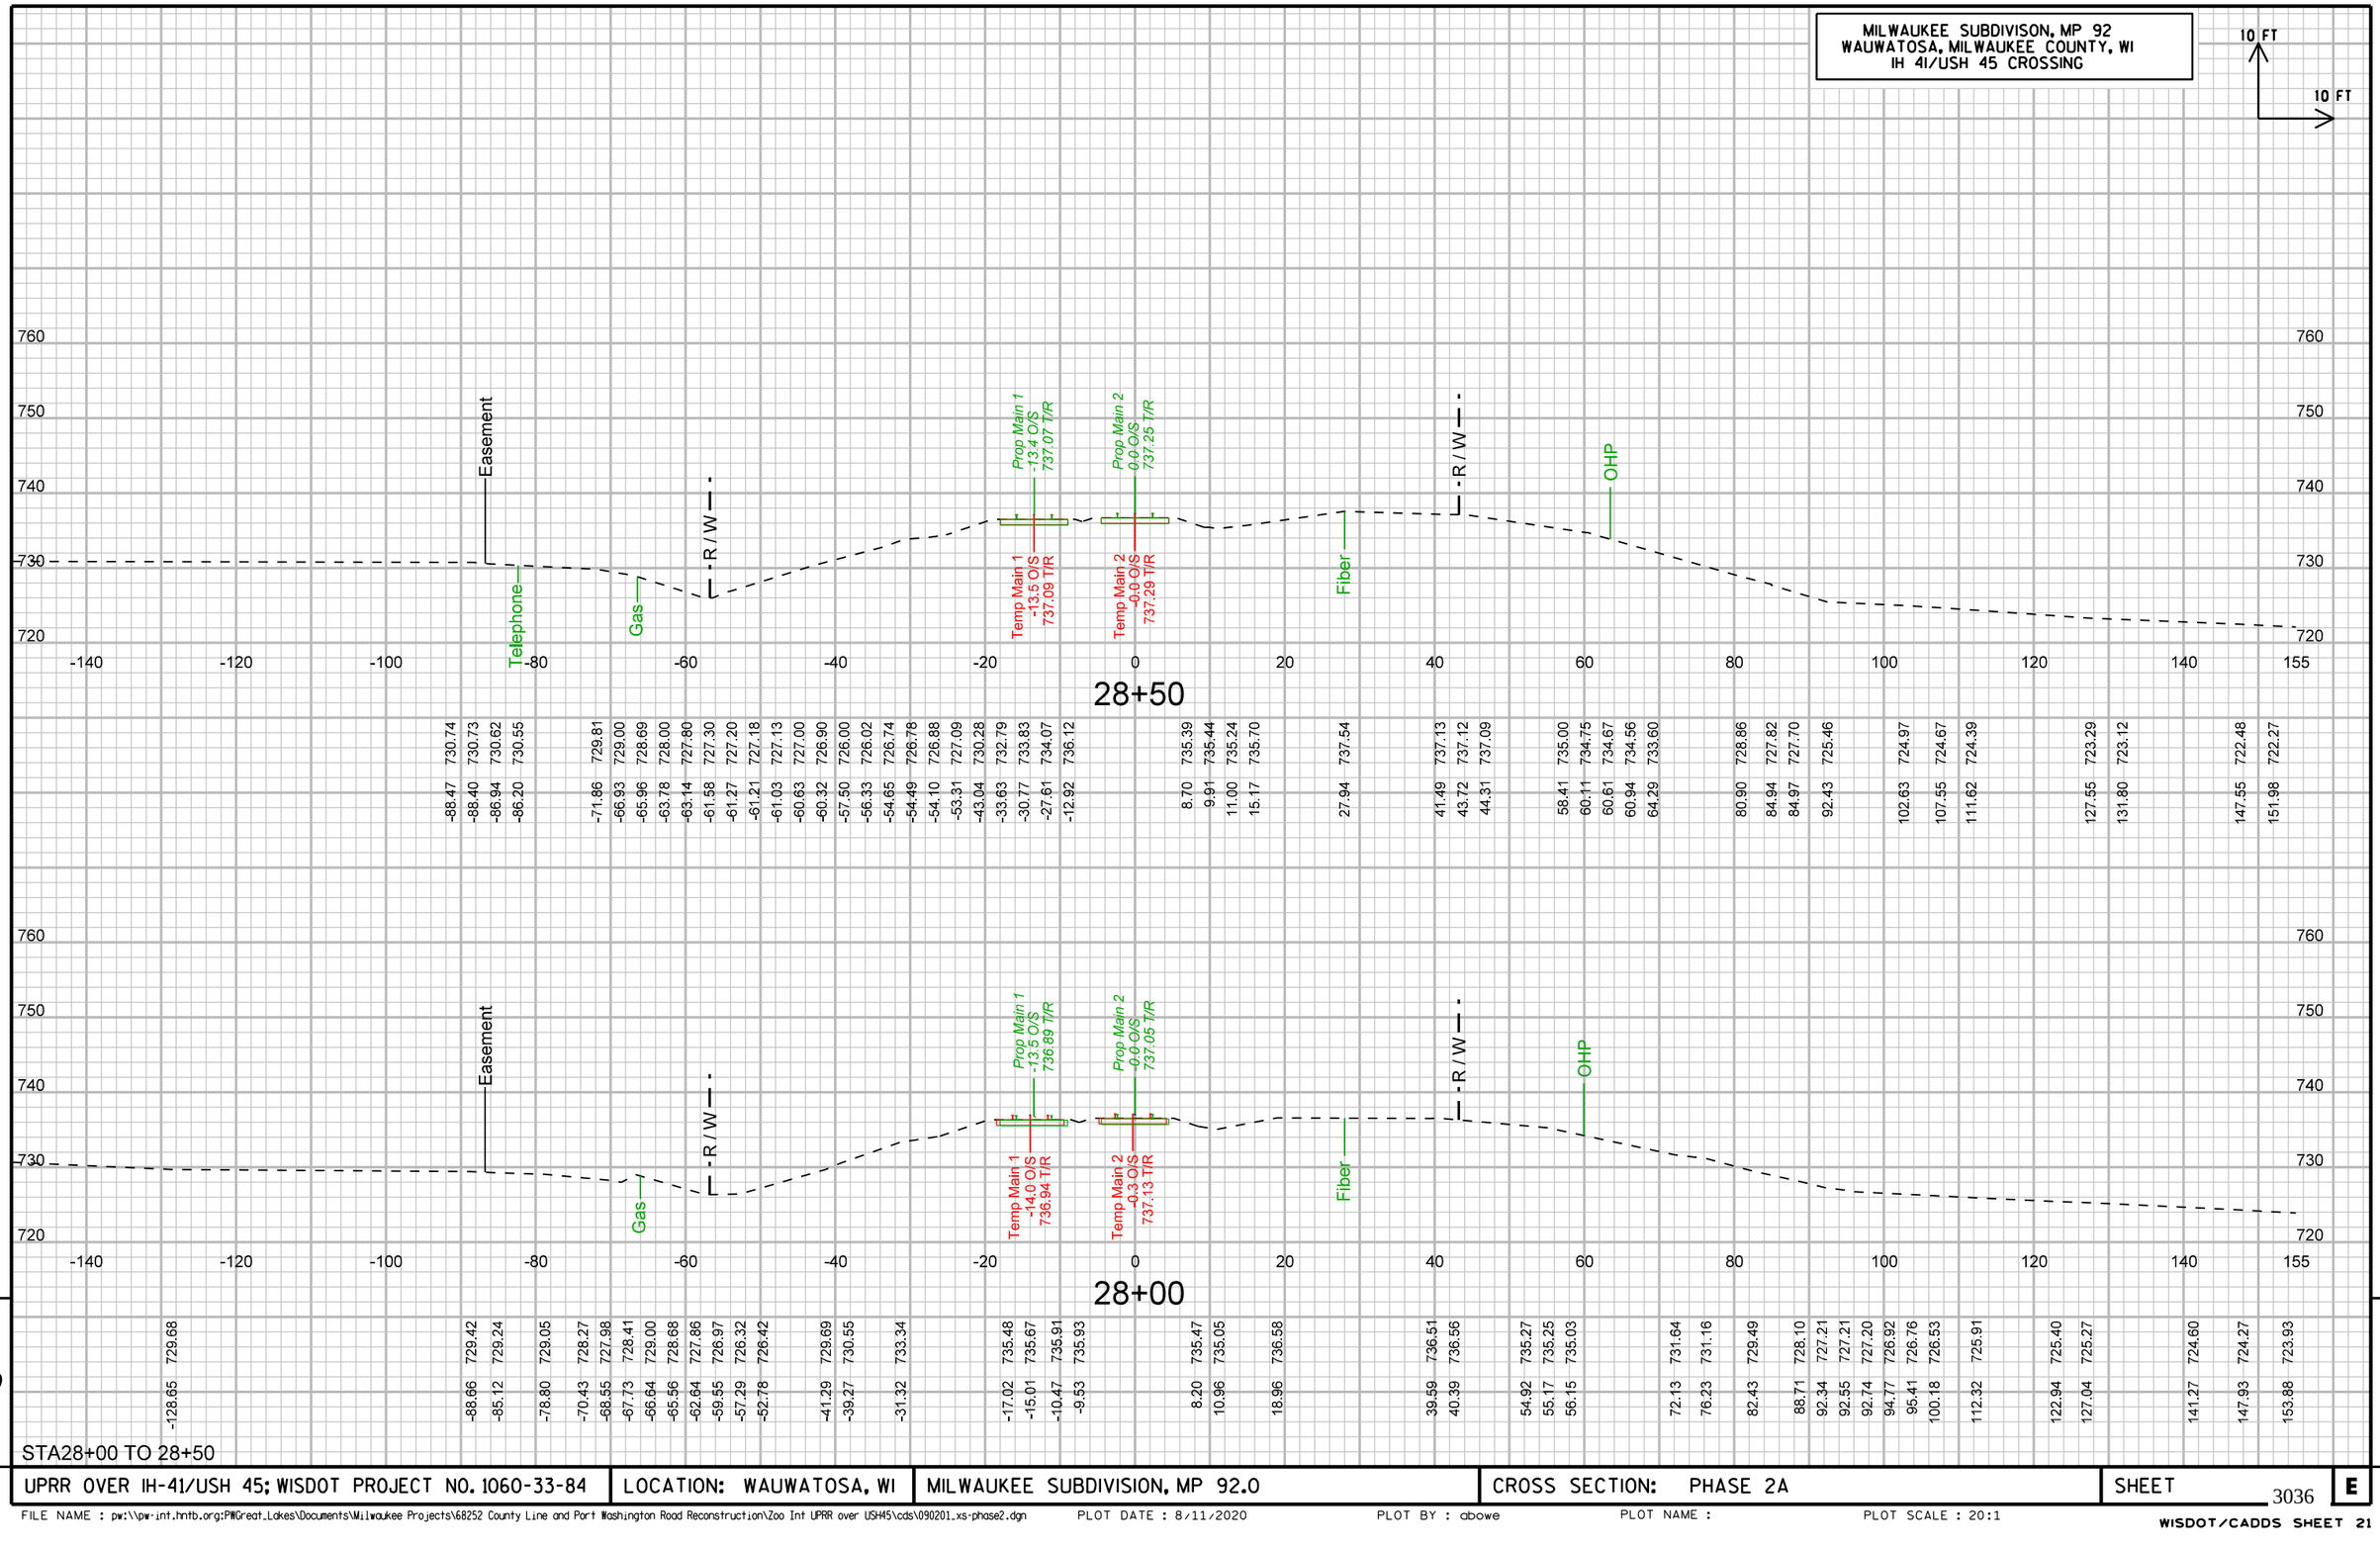
760
750
740
730
720
Easement
Telephone
Gas
R / W
Prop Main 1
-13.4 O/S
737.07 T/R
Prop Main 2
0.0 O/S
737.25 T/R
Temp Main 1
-13.5 O/S
737.09 T/R
Temp Main 2
0.0 O/S
737.29 T/R
Fiber
R / W
OHP
-140 -120 -100 -80 -60 -40 -20 0 20 40 60 80 100 120 140 155
28+50
730.74 730.73 730.62 730.55 729.81 729.00 728.69 728.00 727.80 727.30 727.20 727.18 727.13 727.00 726.90 726.00 726.02 726.74 726.78 726.88 727.09 730.28 732.79 733.83 734.07 736.12 735.39 735.44 735.24 735.70 737.54 737.13 737.12 737.09 735.00 734.75 734.67 734.56 733.60 728.86 727.82 727.70 725.46 724.97 724.67 724.39 723.29 723.12 722.48 722.27
-88.47 -88.40 -86.94 -86.20 -71.86 -66.93 -65.96 -63.78 -63.14 -61.58 -61.27 -61.21 -61.03 -60.63 -60.32 -57.50 -56.33 -54.65 -54.49 -54.10 -53.31 -43.04 -33.63 -30.77 -27.61 -12.92 8.70 9.91 11.00 15.17 27.94 41.49 43.72 44.31 58.41 60.11 60.61 60.94 64.29 80.90 84.94 84.97 92.43 102.63 107.55 111.62 127.55 131.80 147.55 151.98
760
750
740
730
720
Easement
Gas
R / W
Prop Main 1
-13.5 O/S
736.89 T/R
Prop Main 2
0.0 O/S
737.05 T/R
Temp Main 1
-14.0 O/S
736.94 T/R
Temp Main 2
0.3 O/S
737.13 T/R
Fiber
R / W
OHP
-140 -120 -100 -80 -60 -40 -20 0 20 40 60 80 100 120 140 155
28+00
729.68 729.42 729.24 729.05 728.27 727.98 728.41 729.00 728.68 727.86 726.97 726.32 726.42 729.69 730.55 733.34 735.48 735.67 735.91 735.93 735.47 735.05 736.58 736.51 736.56 735.27 735.25 735.03 731.64 731.16 729.49 728.10 727.21 727.21 727.20 726.92 726.76 726.53 725.91 725.40 725.27 724.60 724.27 723.93
-128.65 -88.66 -85.12 -78.80 -70.43 -68.55 -67.73 -66.64 -65.56 -62.64 -59.55 -57.29 -52.78 -41.29 -39.27 -31.32 -17.02 -15.01 -10.47 -9.53 8.20 10.96 18.96 39.59 40.39 54.92 55.17 56.15 72.13 76.23 82.43 88.71 92.34 92.55 92.74 94.77 95.41 100.18 112.32 122.94 127.04 141.27 147.93 153.88

9 9

STA28+00 TO 28+50

UPRR OVER IH-41/USH 45; WISDOT PROJECT NO. 1060-33-84	LOCATION: WAUWATOSA, WI	MILWAUKEE SUBDIVISION, MP 92.0	CROSS SECTION: PHASE 2A	SHEET 3036 E

FILE NAME : pw:\\pw-int.hntb.org:PWGreat_Lakes\Documents\Milwaukee Projects\68252 County Line and Port Washington Road Reconstruction\Zoo Int UPRR over USH45\cds\090201_xs-phase2.dgn PLOT DATE : 8/11/2020 PLOT BY : abowe PLOT NAME : PLOT SCALE : 20:1

WISDOT/CADDS SHEET 21

MILWAUKEE SUBDIVISON, MP 92
WAUWATOSA, MILWAUKEE COUNTY, WI
IH 41/USH 45 CROSSING

10 FT
10 FT

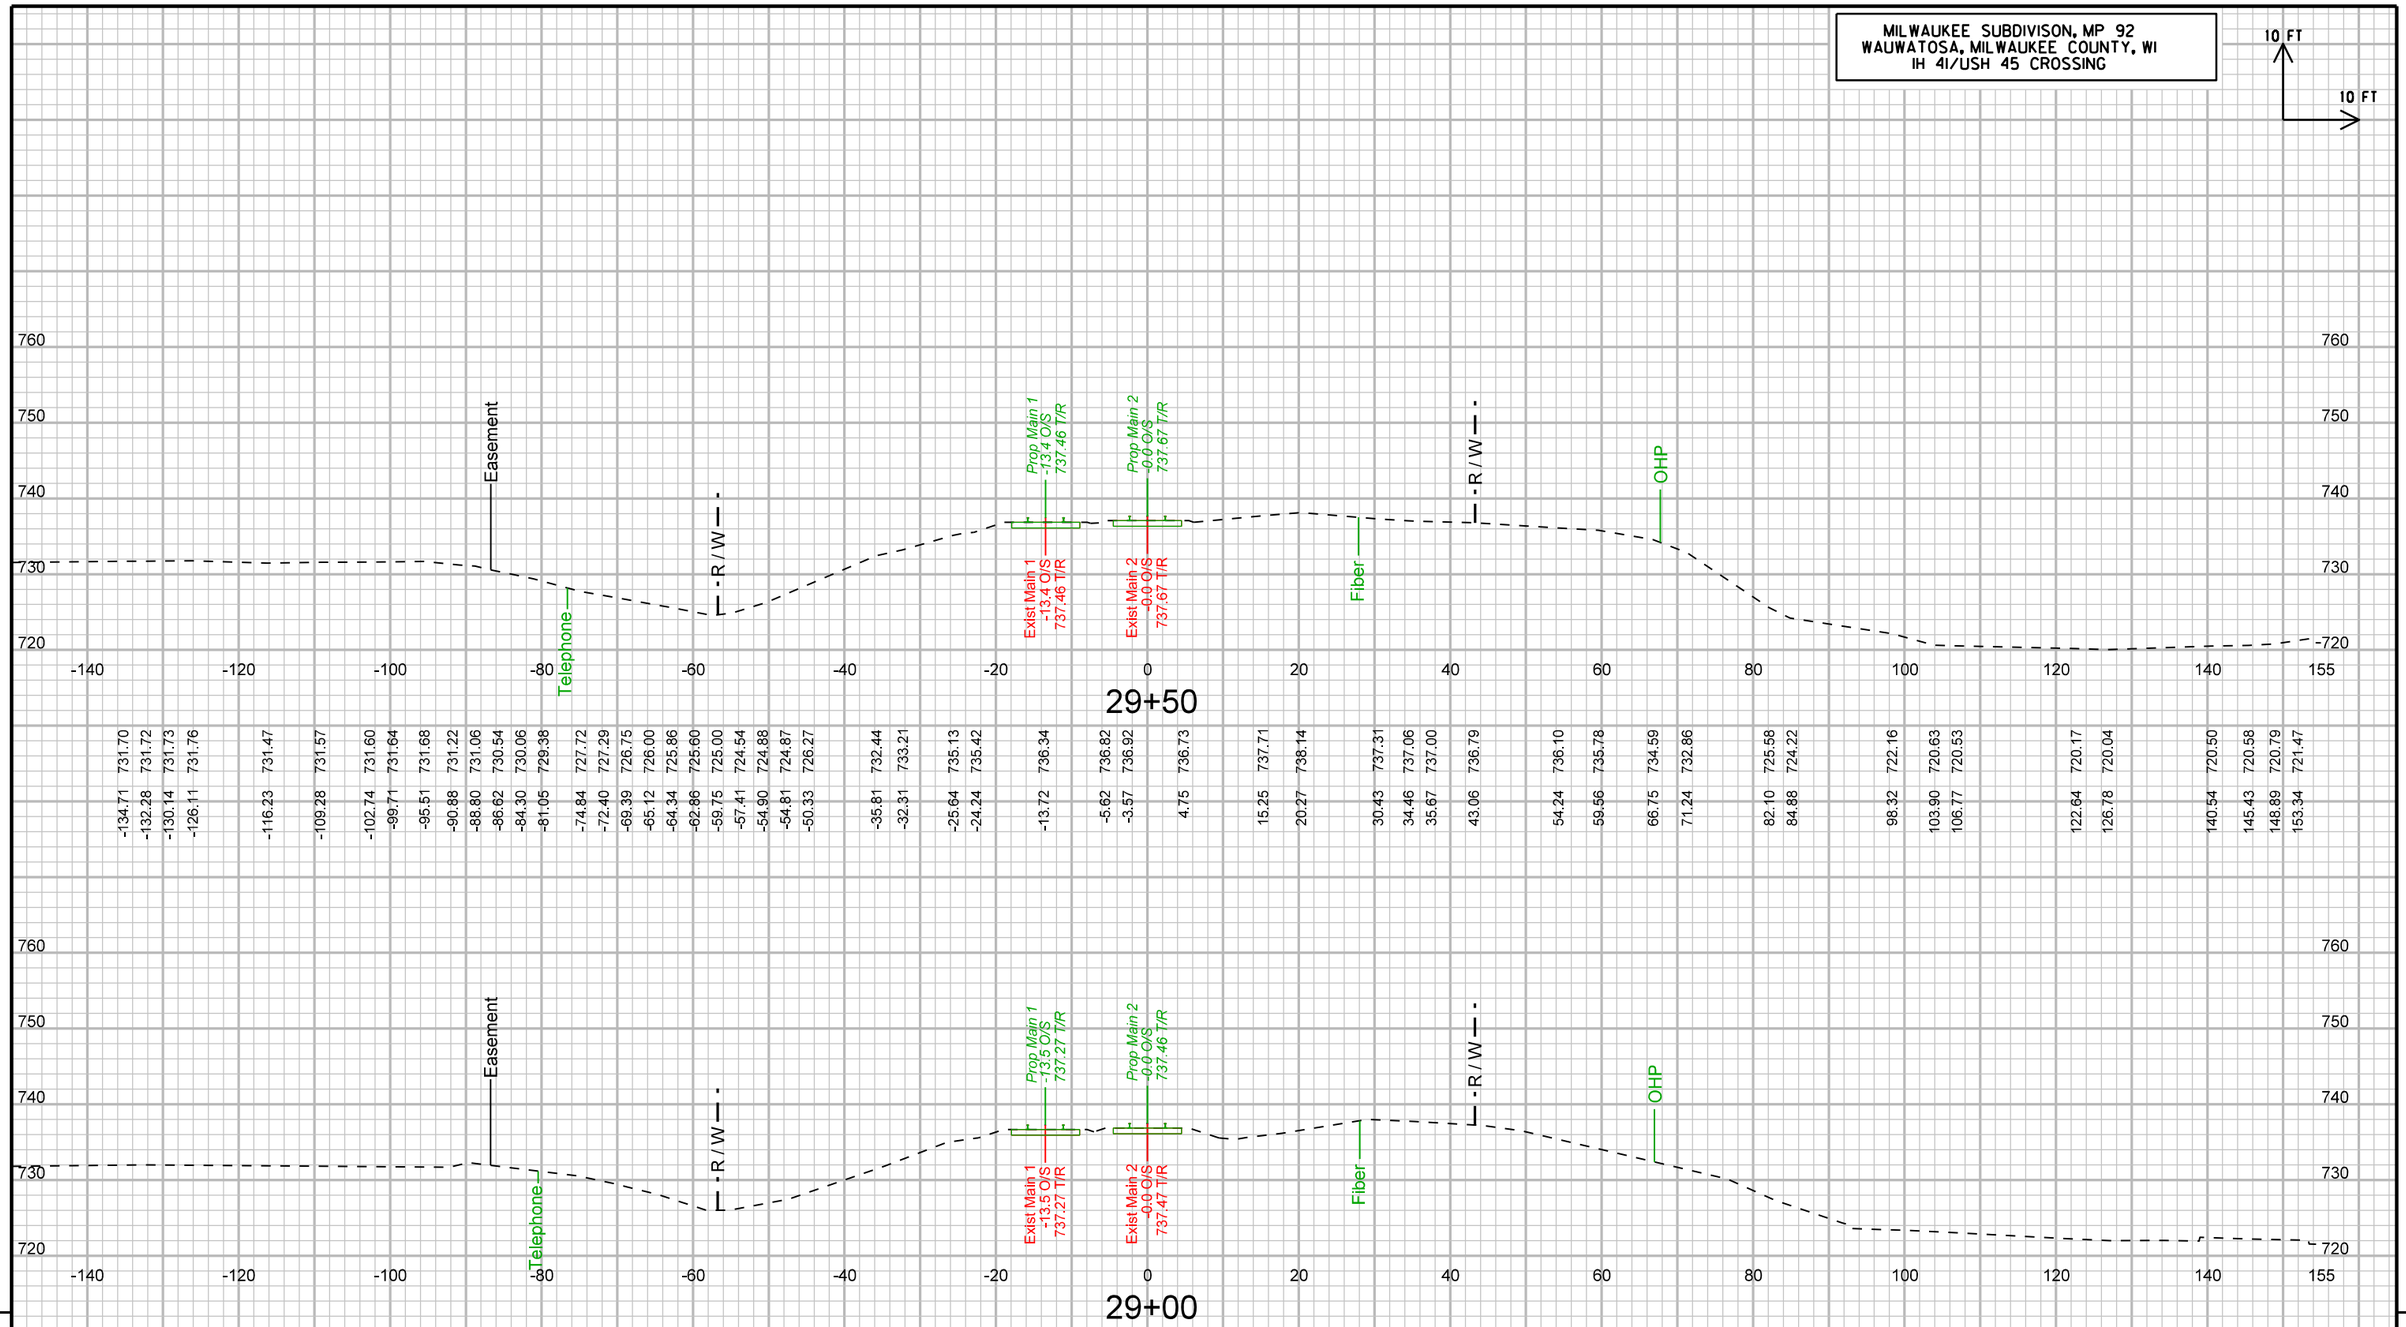

9

STA29+00 TO 29+50

9

UPRR OVER IH-41/USH 45; WISDOT PROJECT NO. 1060-33-84	LOCATION: WAUWATOSA, WI	MILWAUKEE SUBDIVISION, MP 92.0	CROSS SECTION: PHASE 2A	SHEET 3037 E

MILWAUKEE SUBDIVISON, MP 92
WAUWATOSA, MILWAUKEE COUNTY, WI
IH 41/USH 45 CROSSING

10 FT
10 FT

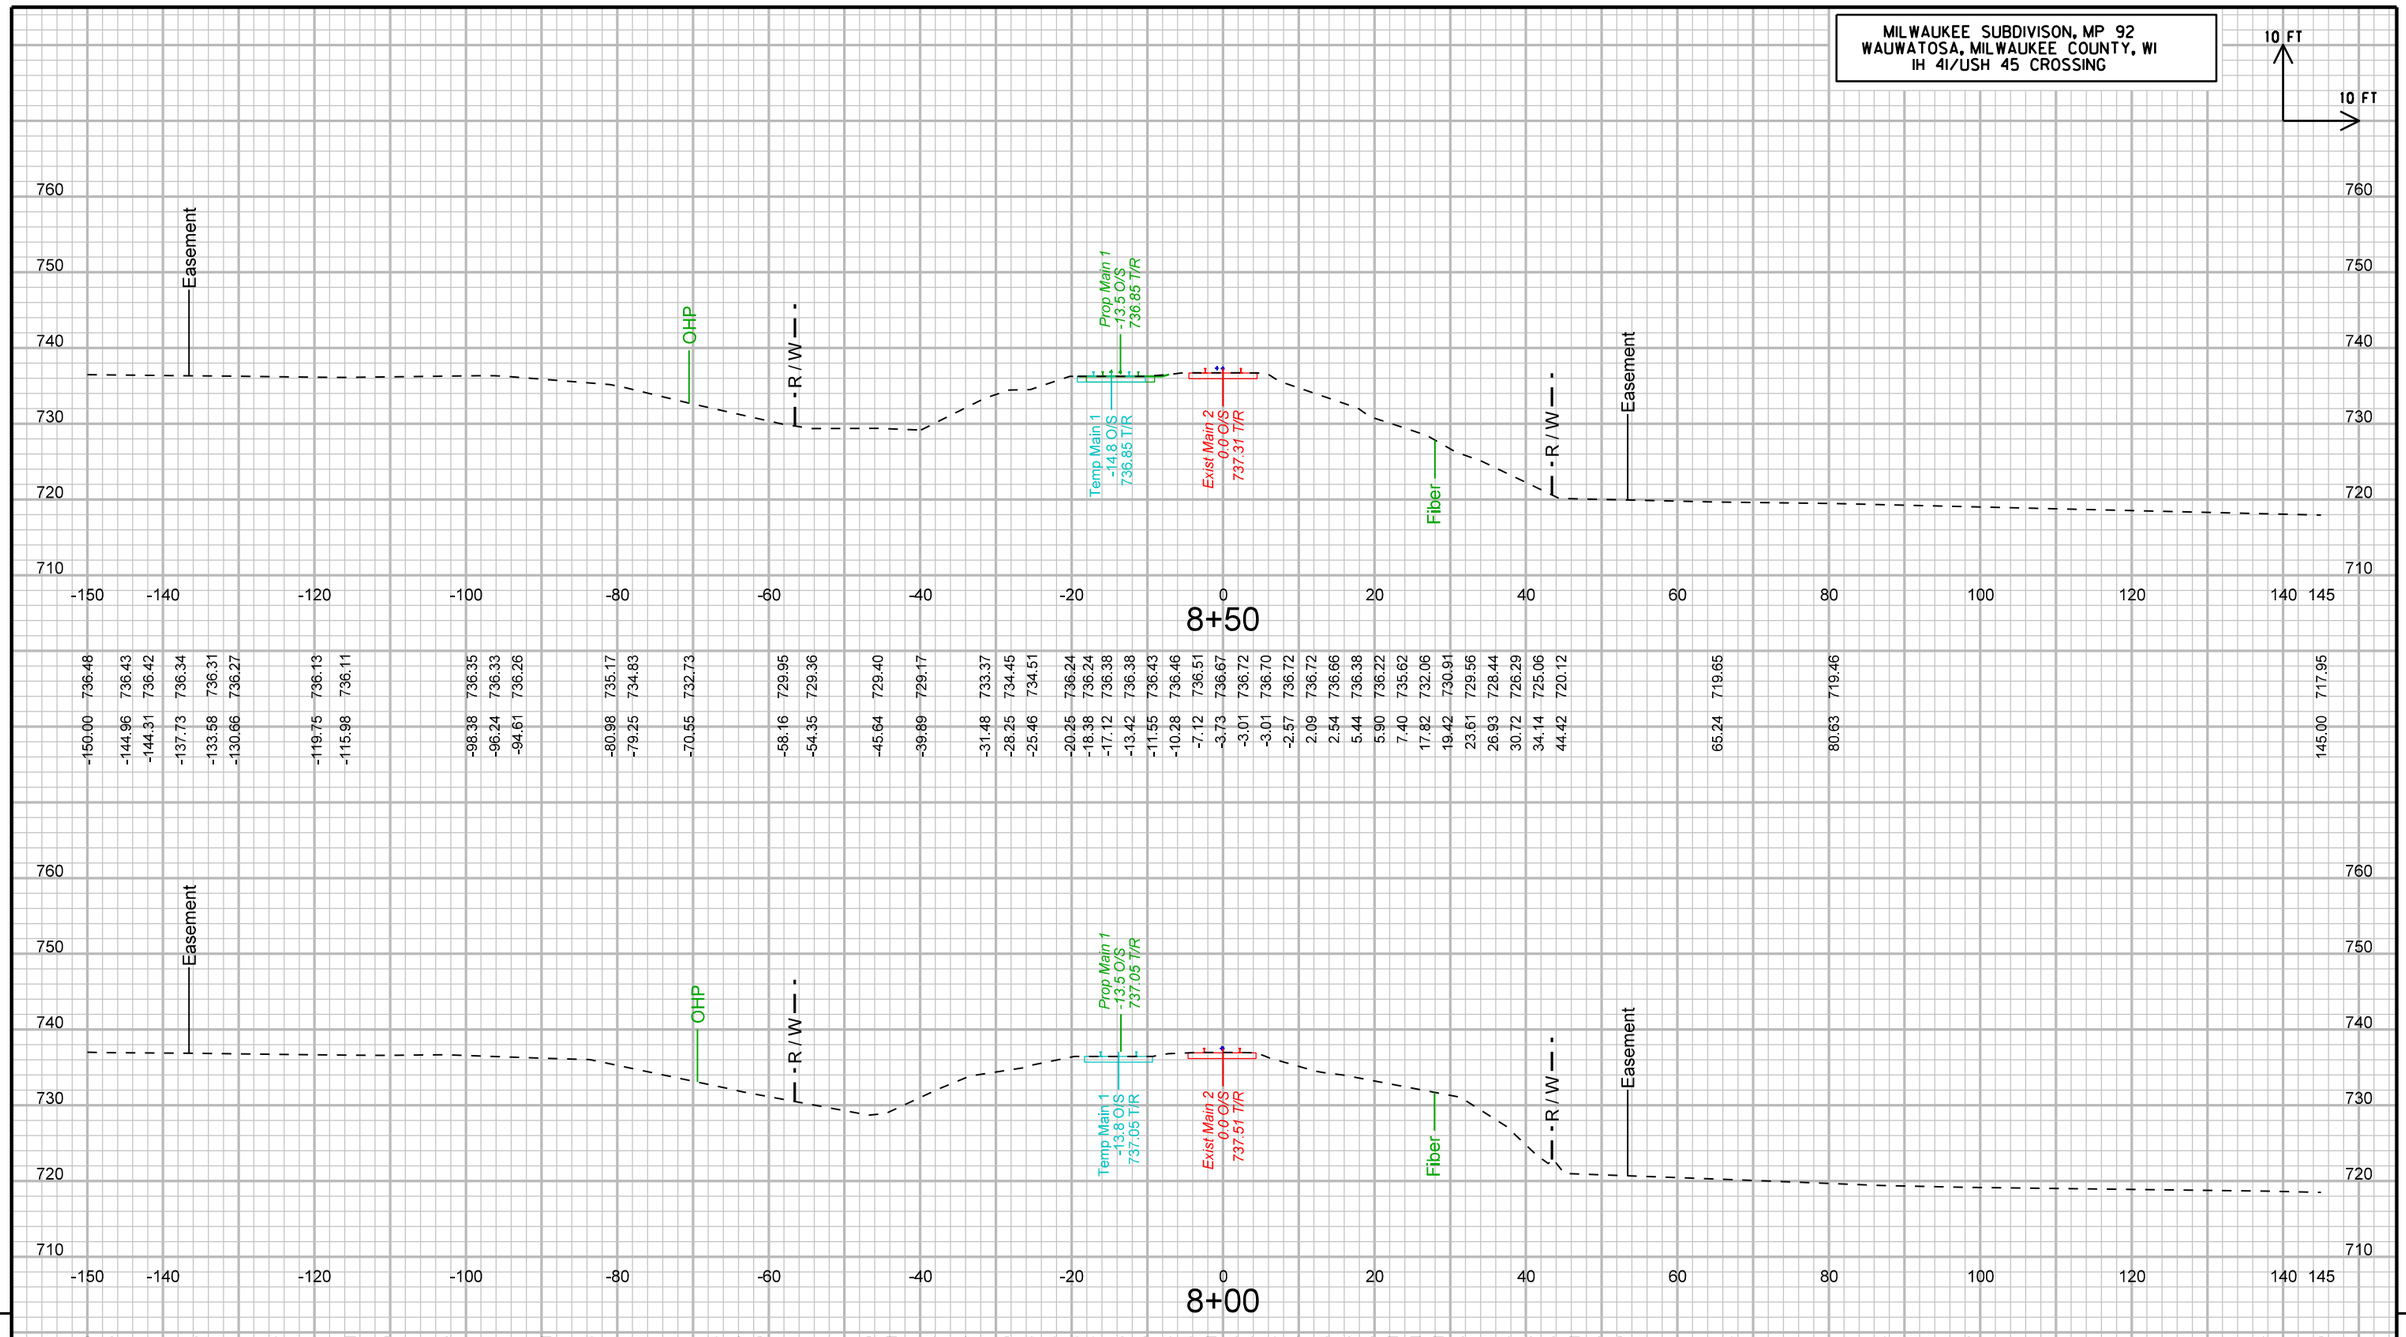

| -150.00 | -147.56 | -144.96 | -144.31 | -137.73 | -135.84 | -133.58 | -130.66 | -125.39 | -119.75 | -115.23 | -115.98 | -110.47 | -102.78 | -98.38 | -96.24 | -94.61 | -89.43 | -83.66 | -80.98 | -79.25 | -70.55 | -64.84 | -64.20 | -63.48 | -58.16 | -54.35 | -46.79 | -44.54 | -39.89 | -37.53 | -33.41 | -31.48 | -28.25 | -25.46 | -26.04 | -25.57 | -25.33 | -25.07 | -20.25 | -18.38 | -17.12 | -13.42 | -13.31 | -11.55 | -11.49 | -10.28 | -10.45 | -7.12 | -7.28 | -5.22 | -3.73 | -2.97 | -3.01 | -0.85 | -3.01 | -2.57 | 2.13 | 2.09 | 4.47 | 2.54 | 5.36 | 5.44 | 6.10 | 5.90 | 12.20 | 7.40 | 13.31 | 17.82 | 15.80 | 19.42 | 31.34 | 23.61 | 26.93 | 30.72 | 37.41 | 34.14 | 41.81 | 41.90 | 42.95 | 43.54 | 44.42 | 45.07 | 65.24 | 67.76 | 80.63 | 86.77 | 98.25 | 137.98 | 145.00 | 145.00 |
|---|---|---

MILWAUKEE SUBDIVISON, MP 92
WAUWATOSA, MILWAUKEE COUNTY, WI
IH 41/USH 45 CROSSING

10 FT
10 FT

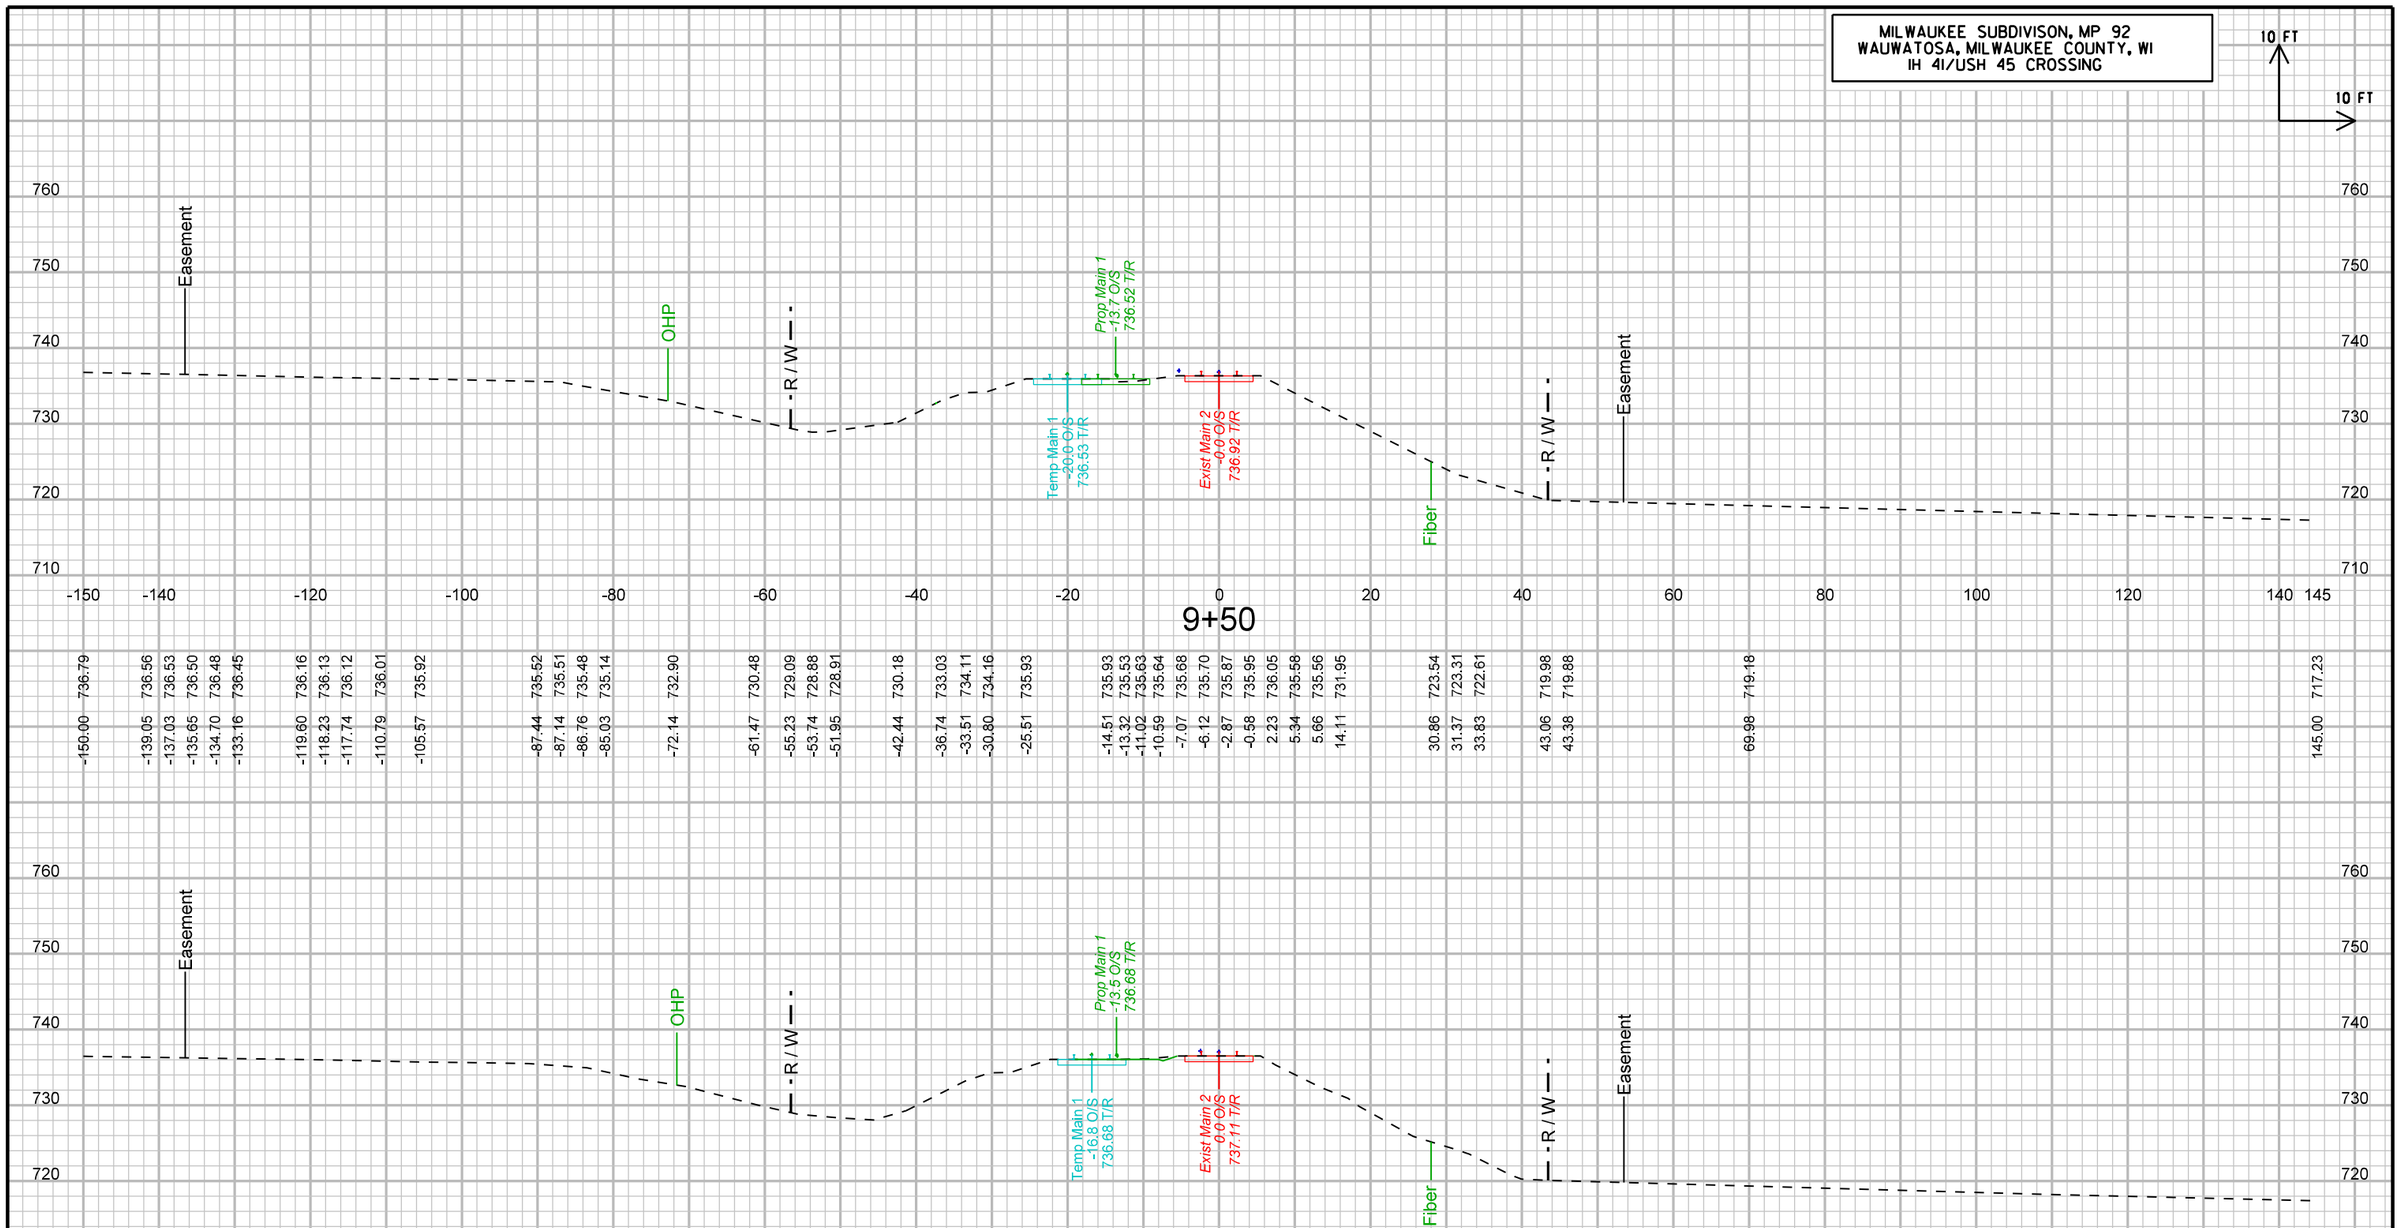

9

STA9+00 TO 9+50

9

UPRR OVER IH-41/USH 45; WISDOT PROJECT NO. 1060-33-84	LOCATION: WAUWATOSA, WI	MILWAUKEE SUBDIVISION, MP 92.0	CROSS SECTION: PHASE 2C	SHEET 3039 E

FILE NAME : pw:\\pw-int.hntb.org:PWGreat_Lakes\Documents\Milwaukee Projects\68252 County Line and Port Washington Road Reconstruction\Zoo Int UPRR over USH45\cds\090201_xs-phase3.dgn PLOT DATE : 8/11/2020 PLOT BY : abowe PLOT NAME : PLOT SCALE : 20:1

WISDOT/CADDS SHEET 21

MILWAUKEE SUBDIVISON, MP 92
WAUWATOSA, MILWAUKEE COUNTY, WI
IH 41/USH 45 CROSSING

10 FT
10 FT

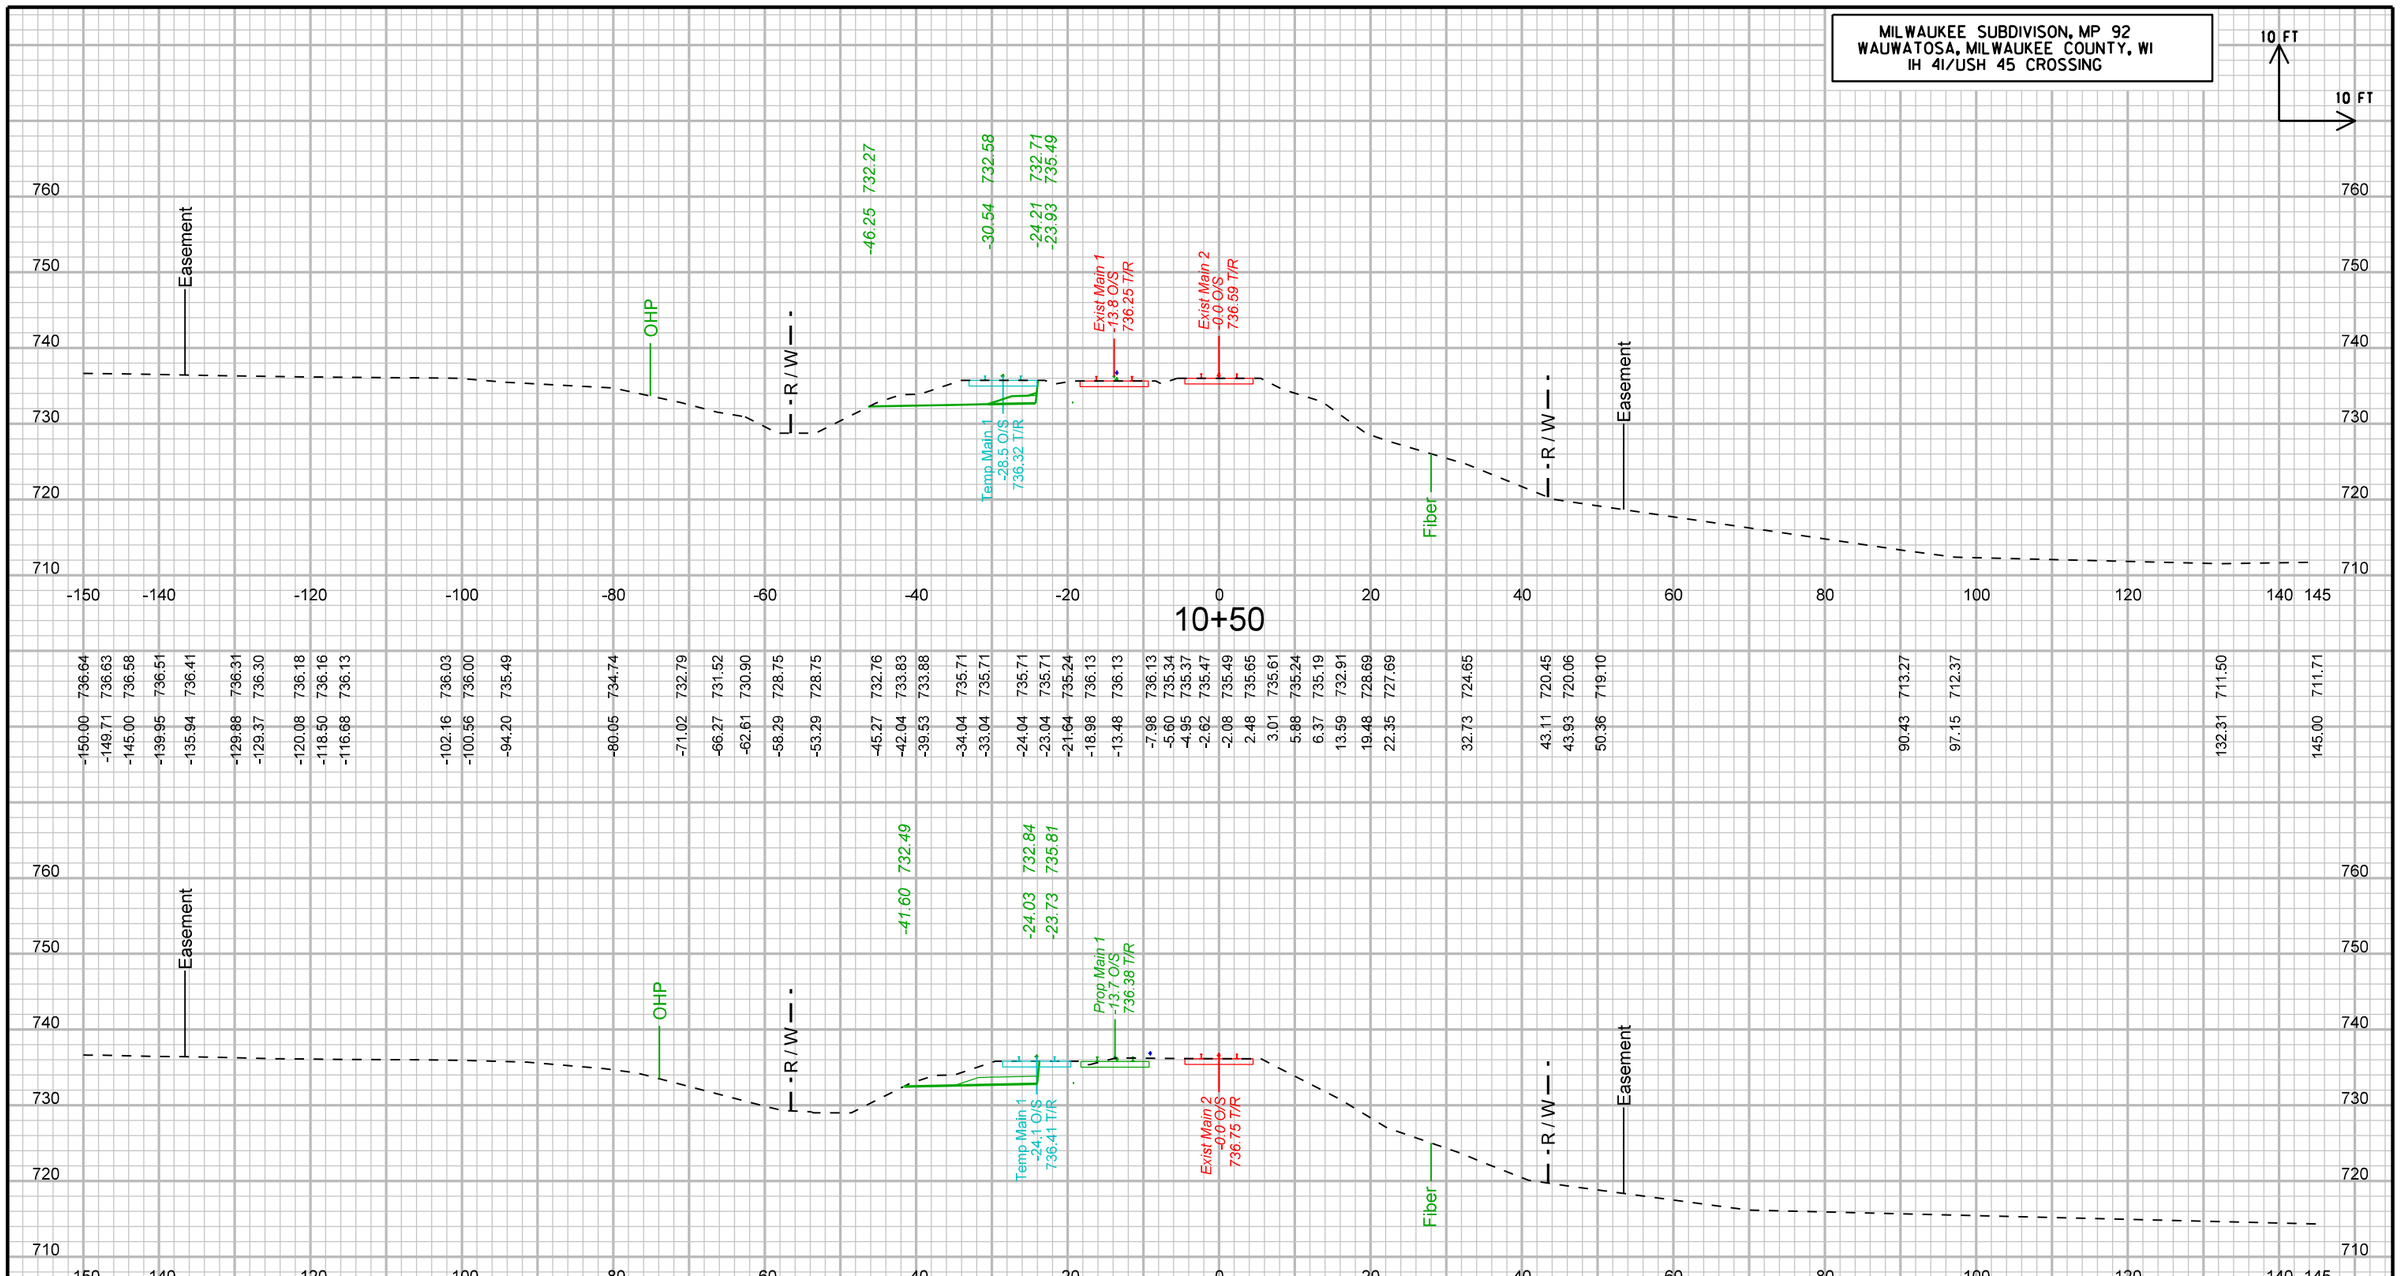

STA10+00 TO 10+50

UPRR OVER IH-41/USH 45; WISDOT PROJECT NO. 1060-33-84	LOCATION: WAUWATOSA, WI	MILWAUKEE SUBDIVISION, MP 92.0	CROSS SECTION: PHASE 2C	SHEET 3040	E

FILE NAME : pw:\\pw-int.hntb.org:PWGreat_Lakes\Documents\Milwaukee Projects\68252 County Line and Port Washington Road Reconstruction\Zoo Int UPRR over USH45\cds\090201_xs-phase3.dgn | PLOT DATE : 8/11/2020 | PLOT BY : abowe | PLOT NAME : | PLOT SCALE : 20:1

WISDOT/CADDS SHEET 21

MILWAUKEE SUBDIVISON, MP 92
WAUWATOSA, MILWAUKEE COUNTY, WI
IH 41/USH 45 CROSSING

10 FT
10 FT

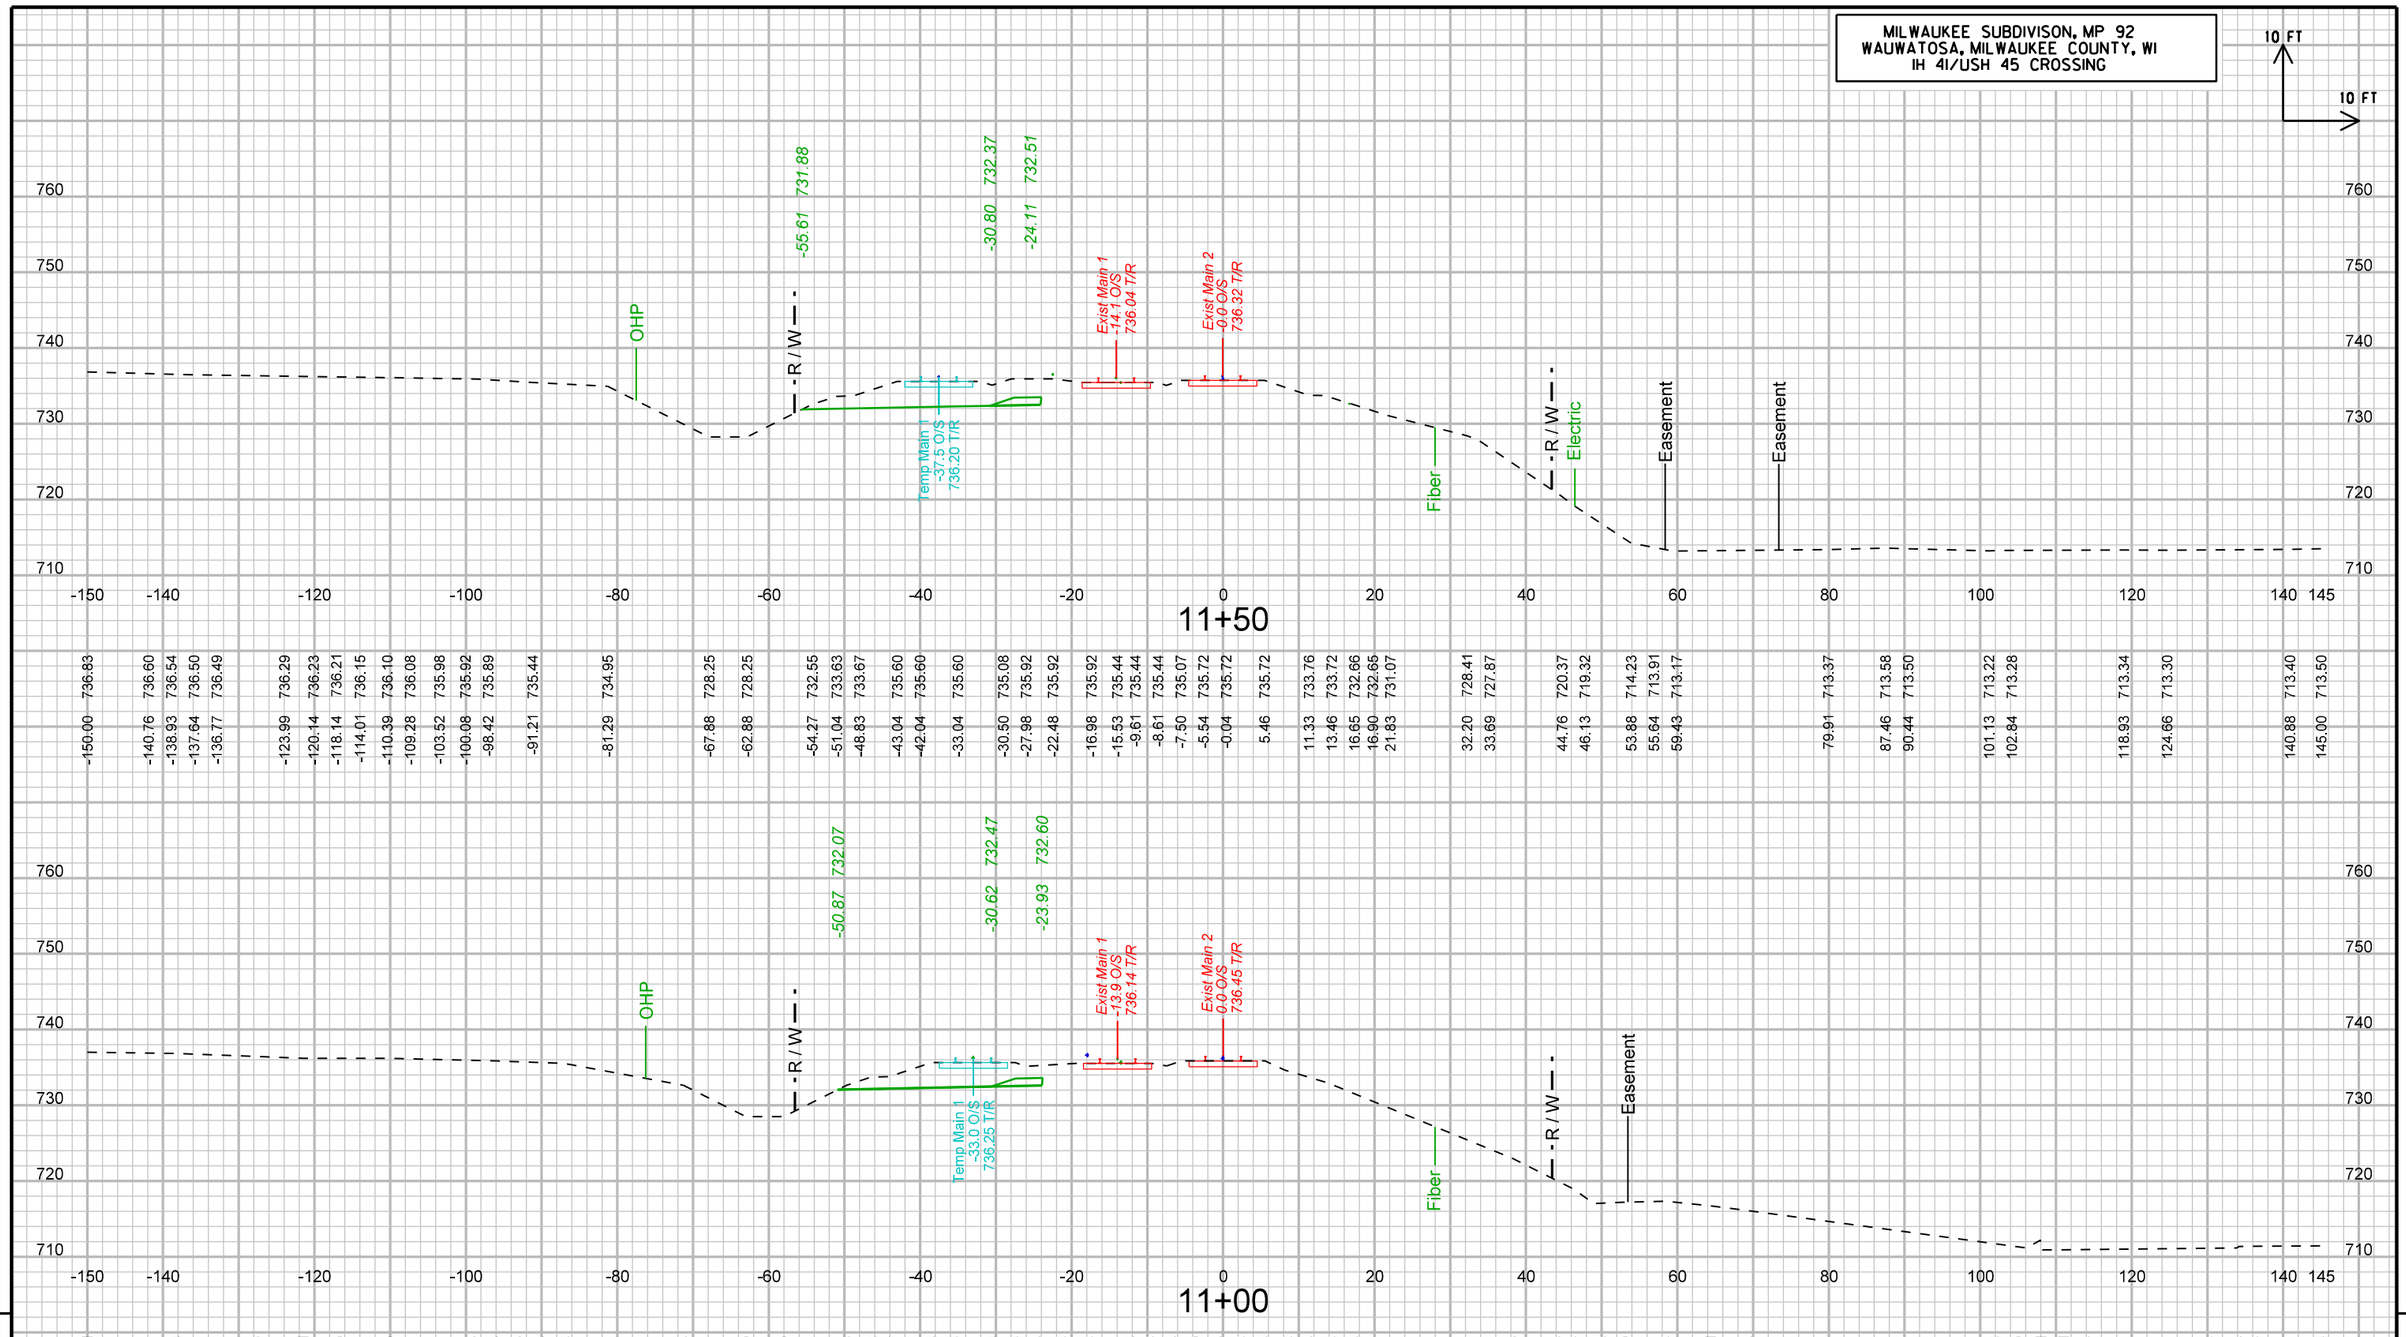

-150.00	-140.76	-138.93	-137.64	-136.77	-123.99	-120.14	-118.14	-114.01	-110.39	-109.28	-103.52	-100.08	-98.42	-91.21	-81.29	-67.88	-62.88	-54.27	-51.04	-48.83	-43.04	-42.04	-33.04	-30.50	-27.98	-22.48	-16.98	-15.53	-9.61	-8.61	-7.50	-5.54	-0.04	5.46	11.33	13.46	16.65	16.90	21.83	32.20	33.69	44.76	46.13	53.88	55.64	59.43	79.91	87.46	90.44	101.13	102.84	118.93	124.66	140.88	145.00
736.83	736.60	736.54	736.50	736.49	736.29	736.23	736.21	736.15	736.10	736.08	735.98	735.92	735.89	735.44	734.95	728.25	728.25	732.55	733.63	733.67	735.60	735.60	735.60	735.08	735.92	735.92	735.92	735.44	735.44	735.44	735.07	735.72	735.72	735.72	733.76	733.72	732.66	732.66	731.07	728.41	727.87	720.37	719.32	714.23	713.91	713.17	713.37	713.58	713.50	713.22	713.28	713.34	713.30	713.40	713.50

-150.00	-138.20	-127.72	-121.51	-116.65	-110.04	-96.45	-96.14	-96.00	-95.67	-87.07	-71.27	-63.01	-58.01	-49.71	-46.48	-44.10	-38.48	-37.48	-28.48	-27.48	-26.01	-23.42	-17.92	-12.42	-9.59	-7.32	-4.18	-2.62	1.02	2.48	4.01	5.31	8.16	13.87	38.25	45.91	47.11	48.95	52.61	58.50	64.39	69.42	106.11	107.94	108.01	110.22	112.69	133.88	134.16	135.74	145.00
737.01	736.84	736.44	736.21	736.19	736.20	735.86	735.85	735.86	735.83	735.52	732.63	728.50	728.50	732.64	733.72	733.77	735.64	735.64	735.64	735.64	735.15	736.02	736.02	736.02	735.08	734.95	735.19	735.26	735.38	735.43	735.32	735.25	734.63	732.93	722.96	719.13	718.37	717.03	717.20	717.33	716.71	716.08	711.14	712.20	710.91	710.91	710.93	711.17	711.35	711.37	711.44

STA11+00 TO 11+50

9

9

UPRR OVER IH-41/USH 45; WISDOT PROJECT NO. 1060-33-84	LOCATION: WAUWATOSA, WI	MILWAUKEE SUBDIVISION, MP 92.0	CROSS SECTION: PHASE 2C	SHEET 3041	E

MILWAUKEE SUBDIVISON, MP 92
WAUWATOSA, MILWAUKEE COUNTY, WI
IH 41/USH 45 CROSSING

10 FT
10 FT

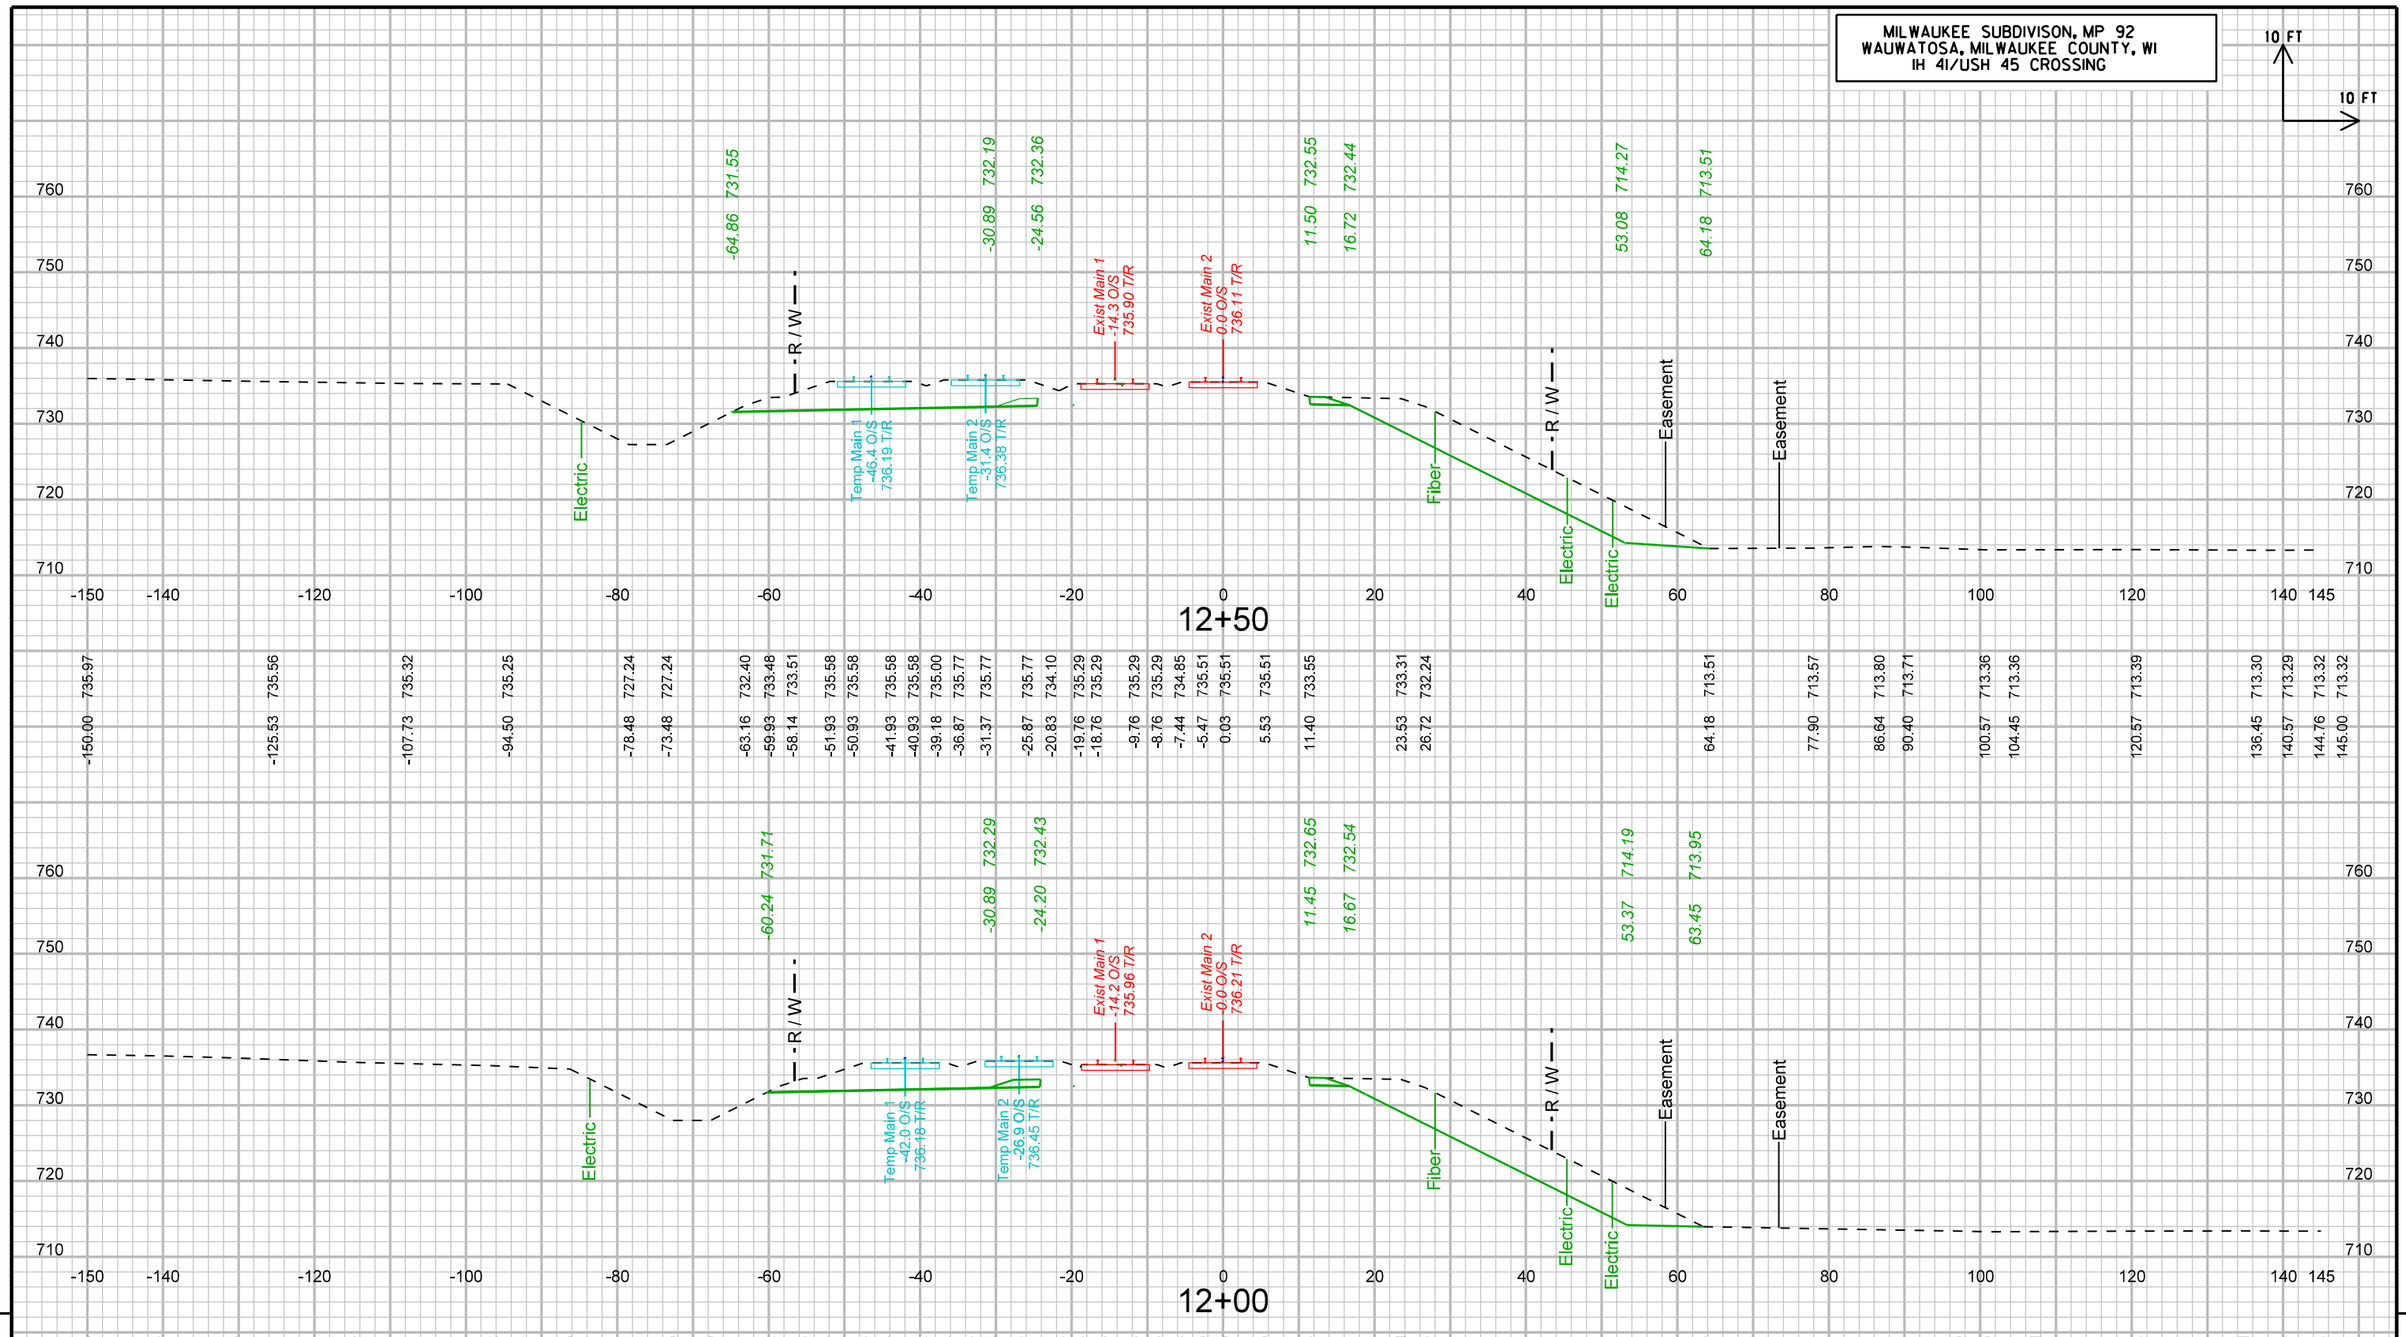

9

STA12+00 TO 12+50

9

UPRR OVER IH-41/USH 45; WISDOT PROJECT NO. 1060-33-84	LOCATION: WAUWATOSA, WI	MILWAUKEE SUBDIVISION, MP 92.0	CROSS SECTION: PHASE 2C	SHEET 3042 E

FILE NAME : pw:\\pw-int.hntb.org:PWGreat_Lakes\Documents\Milwaukee Projects\68252 County Line and Port Washington Road Reconstruction\Zoo Int UPRR over USH45\cds\090201_xs-phase3.dgn PLOT DATE : 8/11/2020 PLOT BY : dbowe PLOT NAME : PLOT SCALE : 20:1

WISDOT/CADDS SHEET 21

MILWAUKEE SUBDIVISON, MP 92
WAUWATOSA, MILWAUKEE COUNTY, WI
IH 41/USH 45 CROSSING

10 FT
10 FT

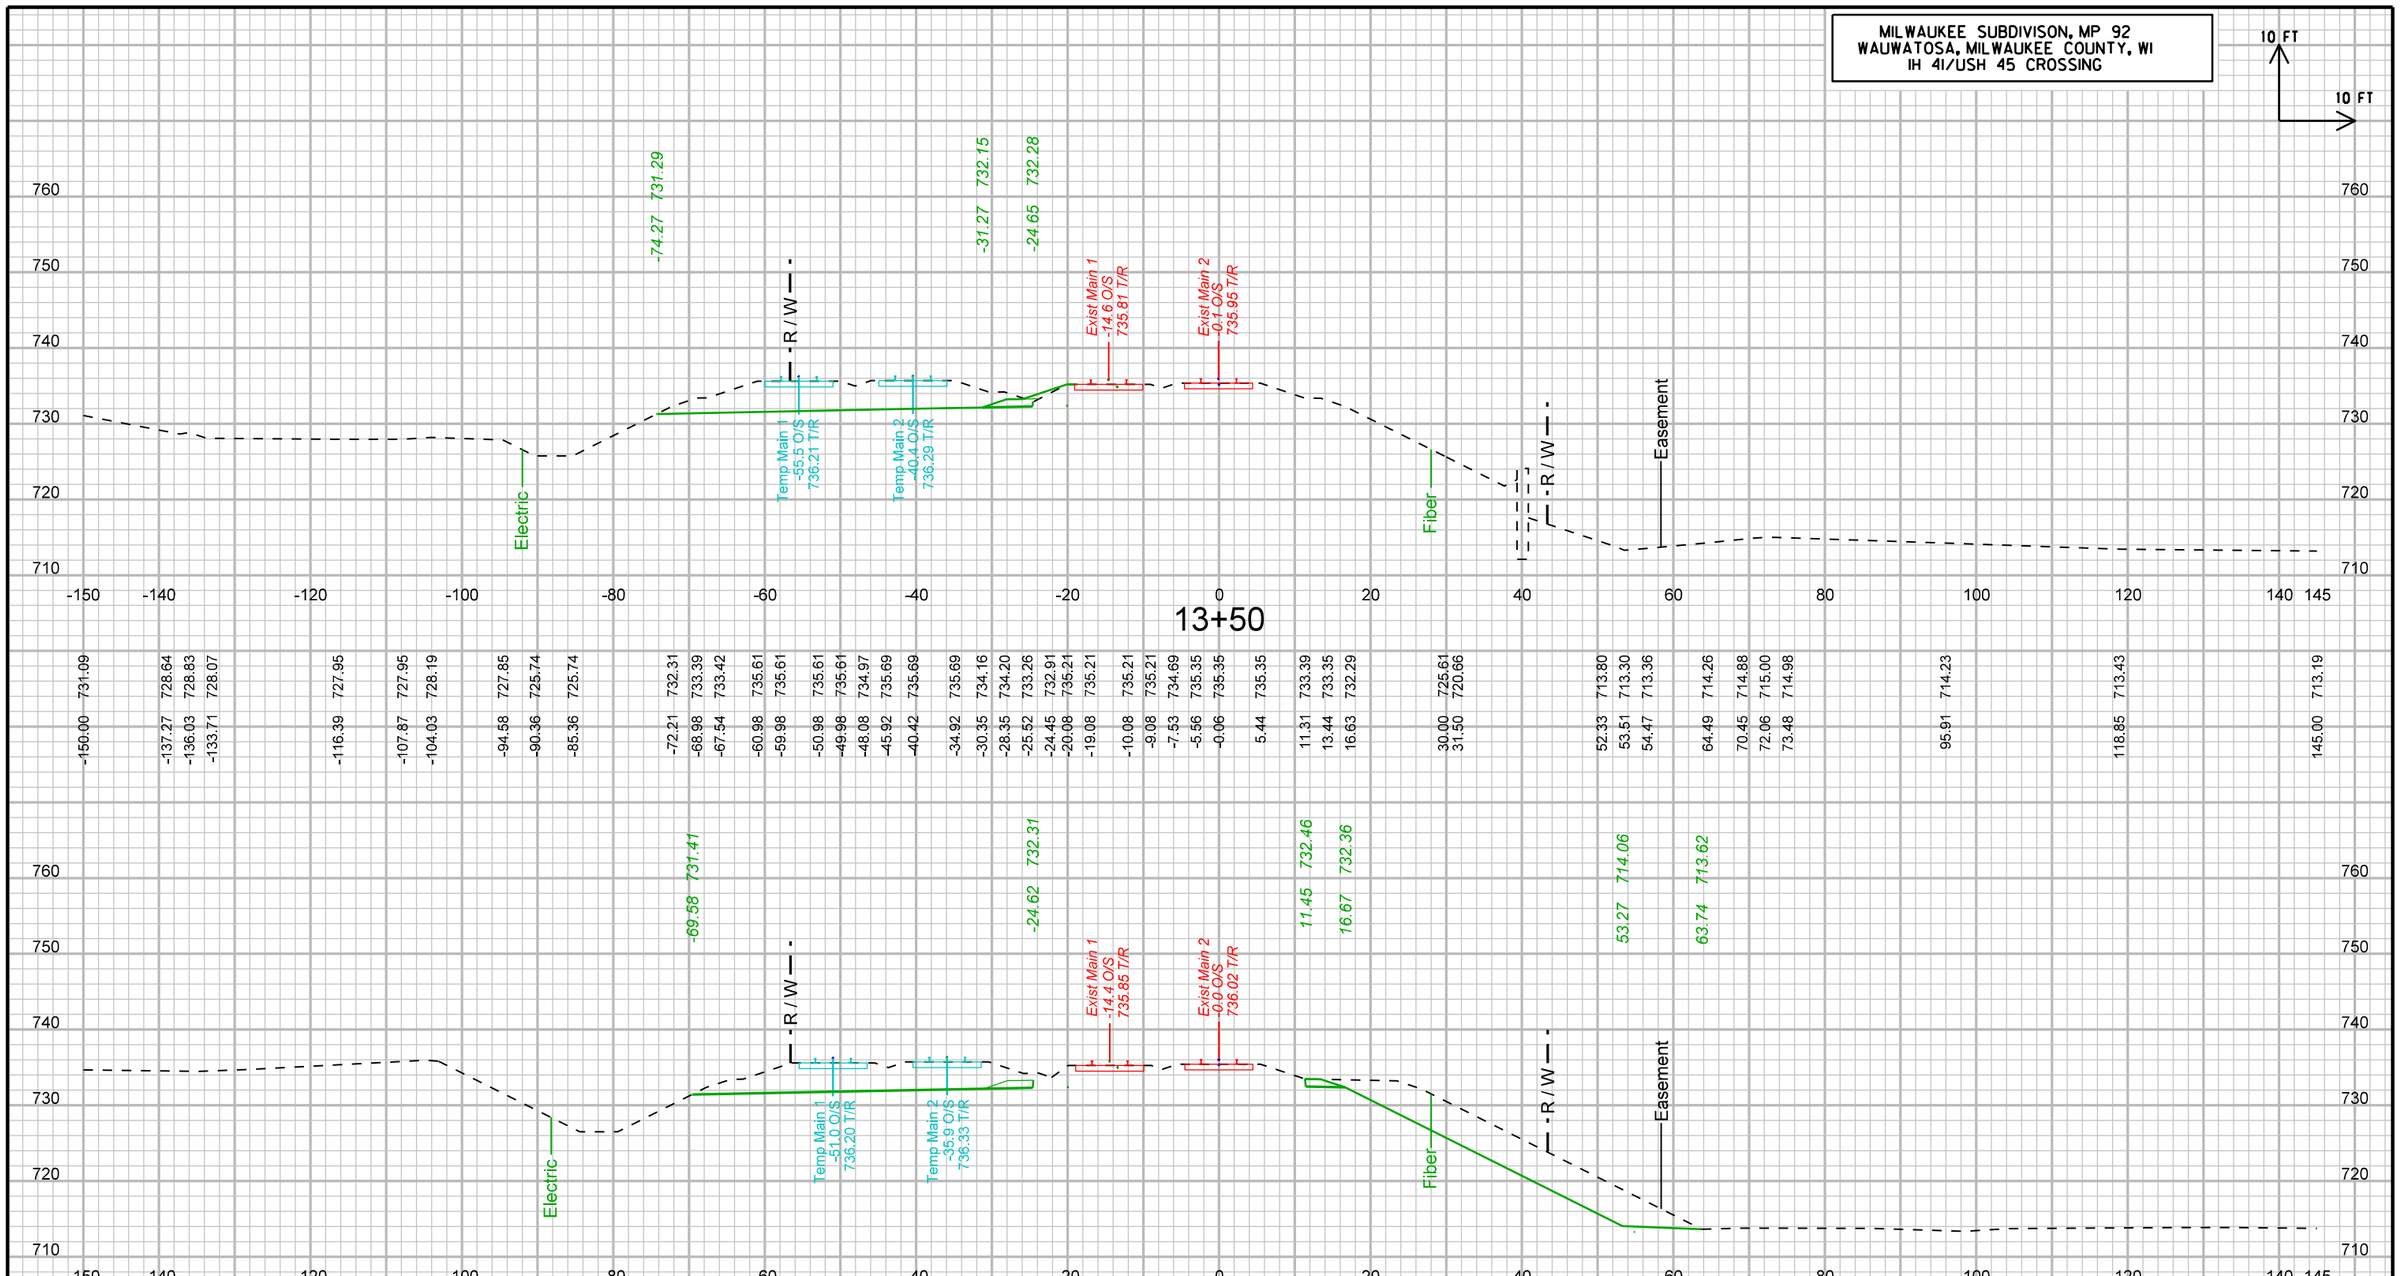

STA13+00 TO 13+50

UPRR OVER IH-41/USH 45; WISDOT PROJECT NO. 1060-33-84	LOCATION: WAUWATOSA, WI	MILWAUKEE SUBDIVISION, MP 92.0	CROSS SECTION: PHASE 2C	SHEET 3043	E

FILE NAME : pw:\\pw-int.hntb.org:PWGreat_Lakes\Documents\Milwaukee Projects\68252 County Line and Port Washington Road Reconstruction\Zoo Int UPRR over USH45\cds\090201_xs-phase3.dgn PLOT DATE : 8/11/2020 PLOT BY : dbowe PLOT NAME : PLOT SCALE : 20:1

WISDOT/CADDS SHEET 21

9 9

MILWAUKEE SUBDIVISON, MP 92
WAUWATOSA, MILWAUKEE COUNTY, WI
IH 41/USH 45 CROSSING

10 FT
10 FT

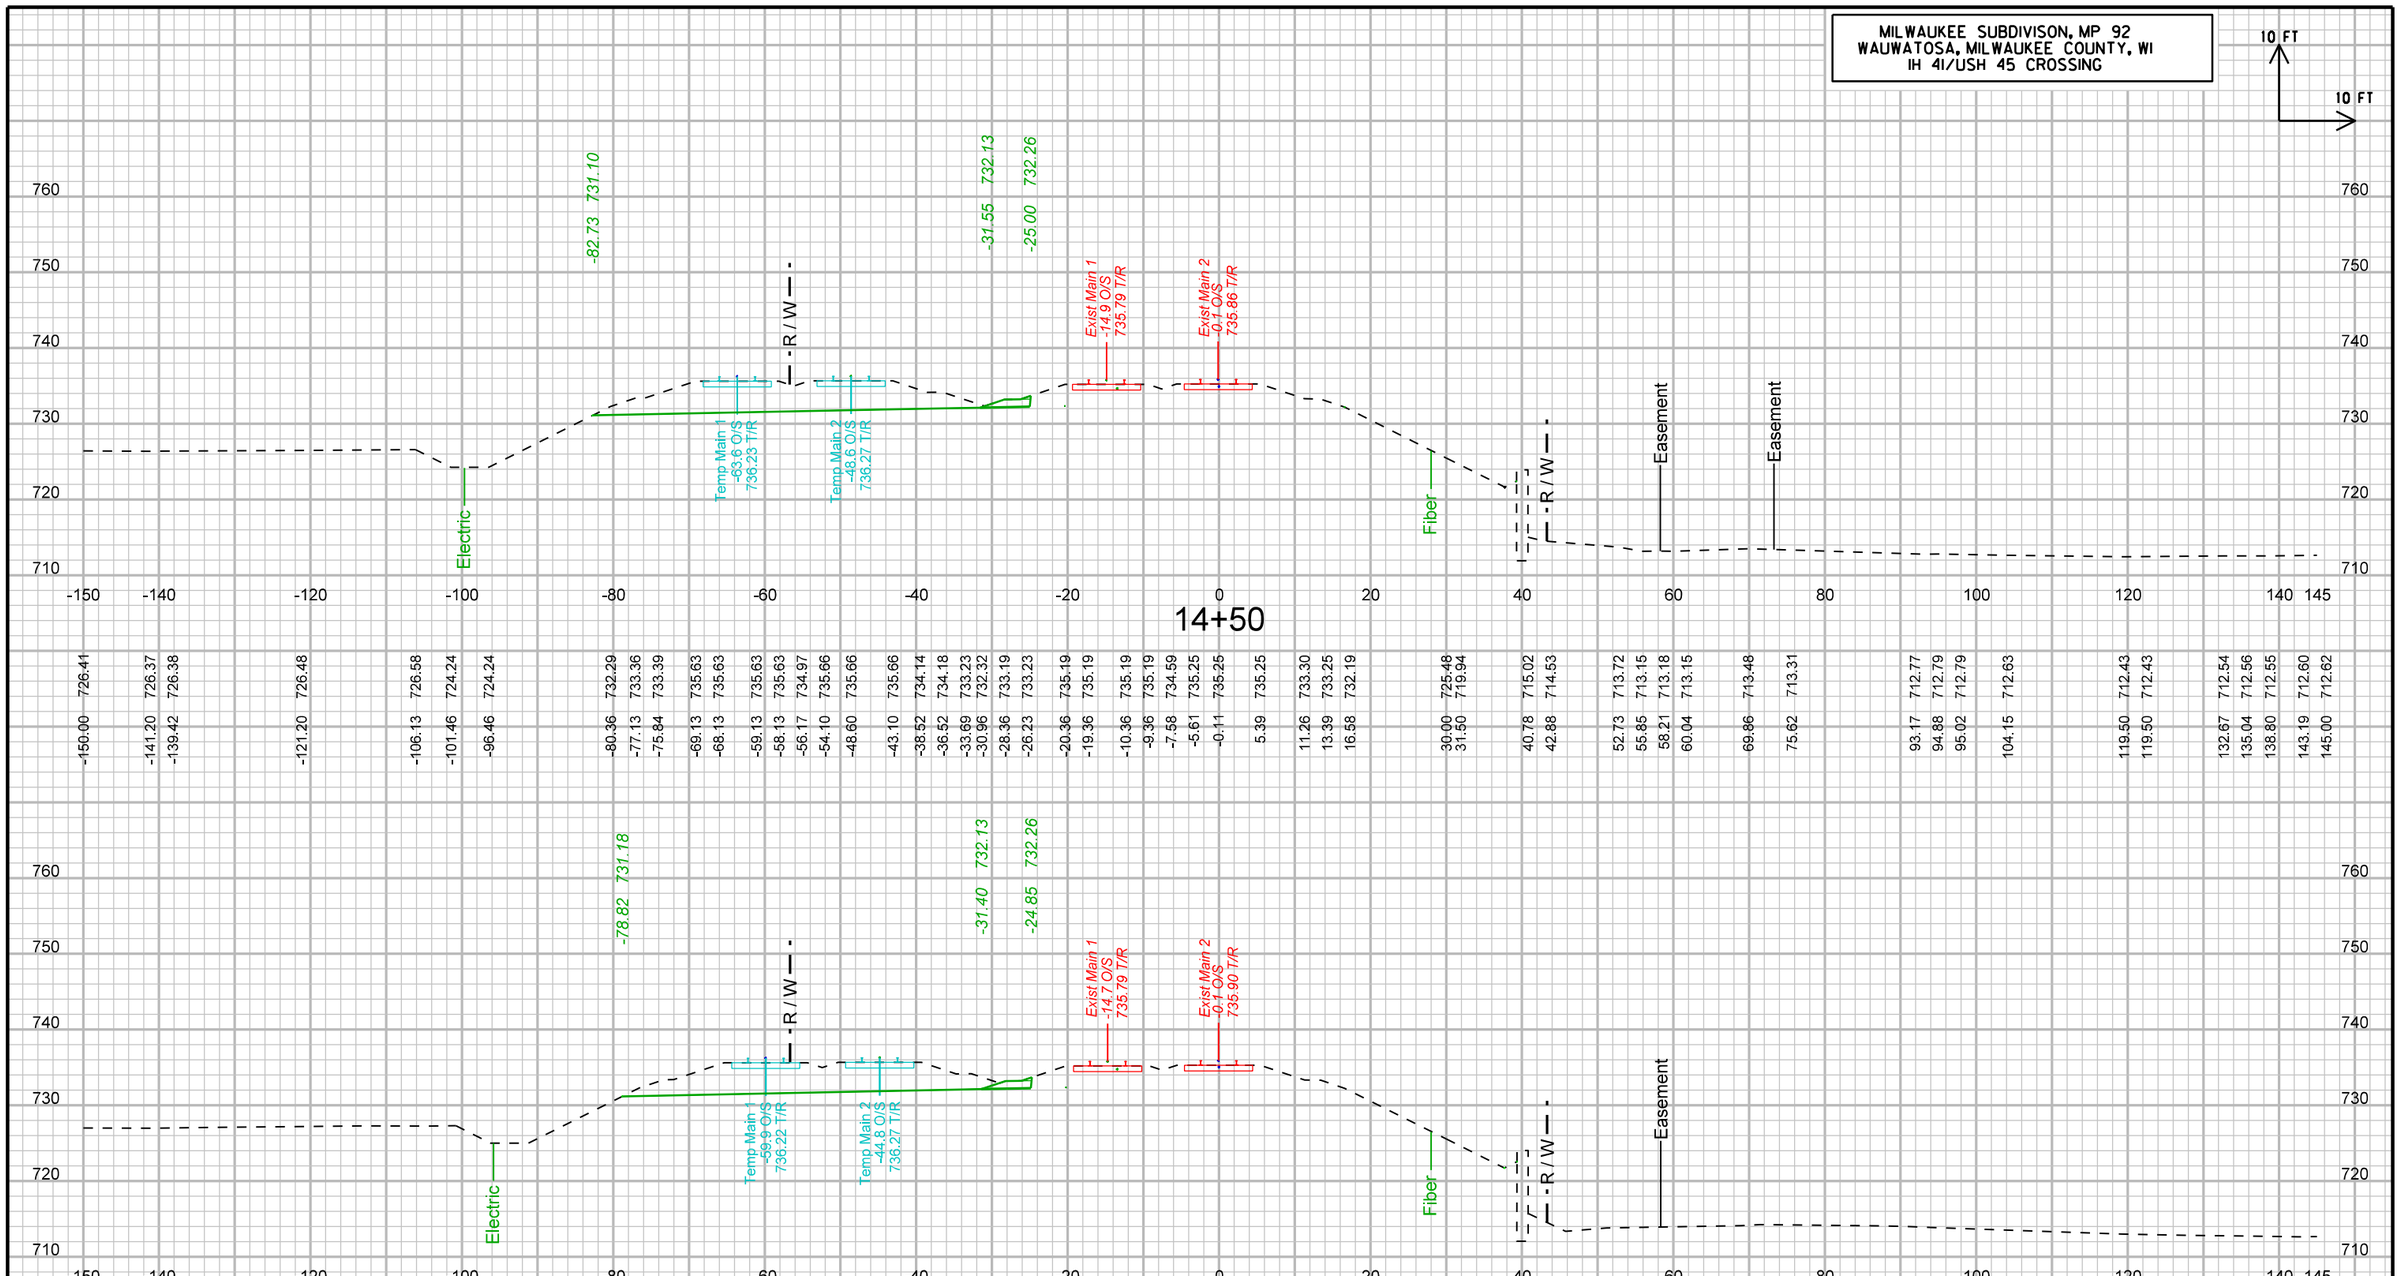
760
750
740
730
720
710
-150 -140 -120 -100 -80 -60 -40 -20 0 20 40 60 80 100 120 140 145
14+50
-82.73 731.10
-31.55 732.13
-25.00 732.26
-R/W-
Temp Main 1
-83.6 O/S
736.23 T/R
Temp Main 2
-86.6 O/S
736.27 T/R
Exist Main 1
-14.9 O/S
735.79 T/R
Exist Main 2
-0.1 O/S
735.86 T/R
Electric
Fiber
Easement
Easement
-150.00 726.41
-141.20 726.37
-139.42 726.38
-121.20 726.48
-106.13 726.58
-101.46 724.24
-96.46 724.24
-80.36 732.29
-77.13 733.36
-75.84 733.39
-69.13 735.63
-68.13 735.63
-59.13 735.63
-58.13 735.63
-56.17 734.97
-54.10 735.66
-48.60 735.66
-43.10 735.66
-38.52 734.14
-36.52 734.18
-33.69 733.23
-30.96 732.32
-28.36 733.19
-26.23 733.23
-20.36 735.19
-19.36 735.19
-10.36 735.19
-9.36 735.19
-7.58 734.59
-5.61 735.25
-0.11 736.25
5.39 735.25
11.26 733.30
13.39 733.25
16.58 732.19
30.00 725.48
31.50 719.94
40.78 715.02
42.88 714.53
52.73 713.72
55.85 713.15
58.21 713.18
60.04 713.15
69.96 713.48
75.62 713.31
93.17 712.77
94.88 712.79
95.02 712.79
104.15 712.63
119.50 712.43
119.50 712.43
132.67 712.54
135.04 712.56
138.80 712.55
143.19 712.60
145.00 712.62

760
750
740
730
720
710
-150 -140 -120 -100 -80 -60 -40 -20 0 20 40 60 80 100 120 140 145
14+00
-78.82 731.18
-31.40 732.13
-24.85 732.26
-R/W-
Temp Main 1
-59.9 O/S
736.22 T/R
Temp Main 2
-44.8 O/S
736.27 T/R
Exist Main 1
-14.7 O/S
735.79 T/R
Exist Main 2
-0.1 O/S
735.90 T/R
Electric
Fiber
Easement
-150.00 727.01
-140.75 726.97
-132.66 727.09
-120.75 727.20
-112.83 727.27
-104.50 727.26
-100.80 727.29
-96.20 724.99
-91.20 724.99
-76.59 732.29
-73.36 733.37
-72.02 733.40
-65.36 735.62
-64.36 735.62
-55.36 735.62
-54.36 735.62
-52.41 734.97
-50.31 735.67
-44.81 735.67
-39.31 735.67
-34.74 734.14
-32.74 734.18
-28.98 732.93
-28.21 733.19
-26.08 733.23
-20.21 735.19
-19.21 735.19
-10.21 735.19
-9.21 735.19
-7.54 734.64
-5.57 735.29
-0.07 735.29
5.43 735.29
11.30 733.34
13.43 733.30
16.62 732.23
30.00 725.54
31.50 720.17
40.38 715.92
45.76 713.34
51.19 713.80
68.96 714.11
71.45 714.25
87.37 714.08
90.84 713.98
94.27 713.85
119.26 712.99
127.85 712.81
134.99 712.73
138.90 712.69
142.49 712.63
142.86 712.64
144.47 712.65
145.00 712.65

STA14+00 TO 14+50

UPRR OVER IH-41/USH 45; WISDOT PROJECT NO. 1060-33-84	LOCATION: WAUWATOSA, WI	MILWAUKEE SUBDIVISION, MP 92.0	CROSS SECTION: PHASE 2C	SHEET 3044	E

FILE NAME : pw:\\pw-int.hntb.org:PWGreat_Lakes\Documents\Milwaukee Projects\68252 County Line and Port Washington Road Reconstruction\Zoo Int UPRR over USH45\cds\090201_xs-phase3.dgn | PLOT DATE : 8/11/2020 | PLOT BY : abowe | PLOT NAME : | PLOT SCALE : 20:1

WISDOT/CADDS SHEET 21

MILWAUKEE SUBDIVISON, MP 92
WAUWATOSA, MILWAUKEE COUNTY, WI
IH 41/USH 45 CROSSING

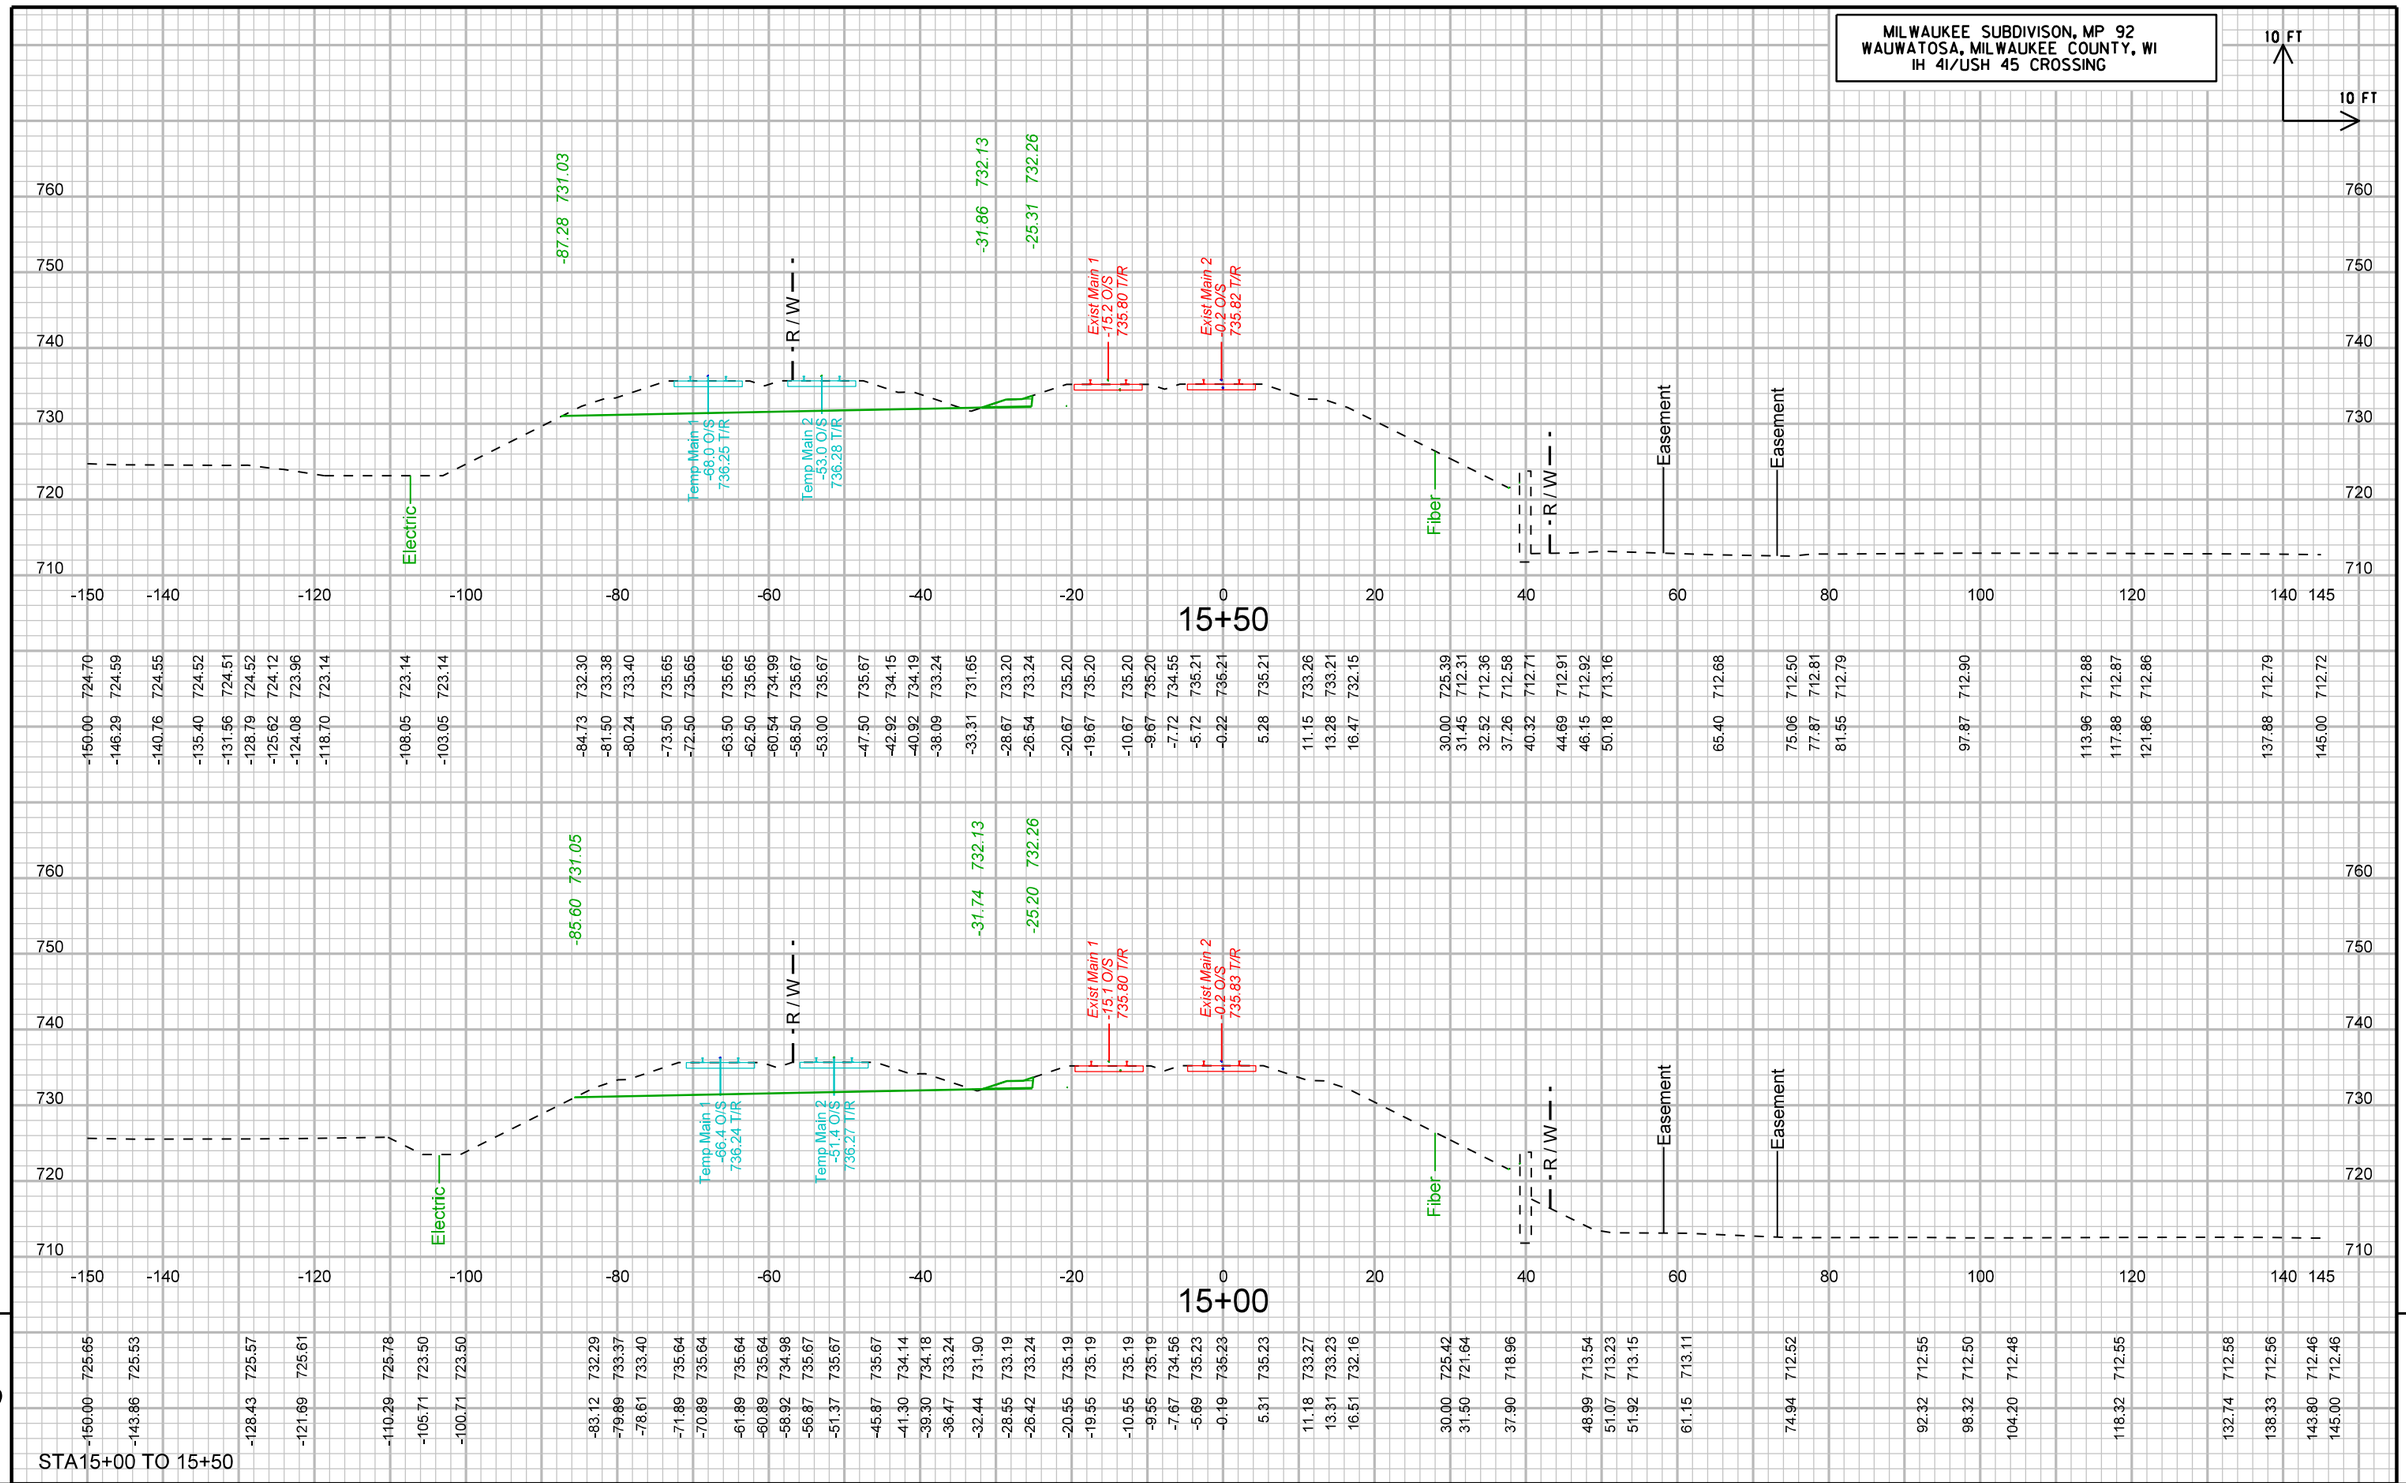

STA15+00 TO 15+50

9

9

UPRR OVER IH-41/USH 45; WISDOT PROJECT NO. 1060-33-84	LOCATION: WAUWATOSA, WI	MILWAUKEE SUBDIVISION, MP 92.0	CROSS SECTION: PHASE 2C	SHEET 3045 E

FILE NAME : pw:\\pw-int.hntb.org:PWGreat_Lakes\Documents\Milwaukee Projects\68252 County Line and Port Washington Road Reconstruction\Zoo Int UPRR over USH45\cds\090201_xs-phase3.dgn PLOT DATE : 8/11/2020 PLOT BY : dbowe PLOT NAME : PLOT SCALE : 20:1

WISDOT/CADDS SHEET 21

MILWAUKEE SUBDIVISON, MP 92
WAUWATOSA, MILWAUKEE COUNTY, WI
IH 41/USH 45 CROSSING

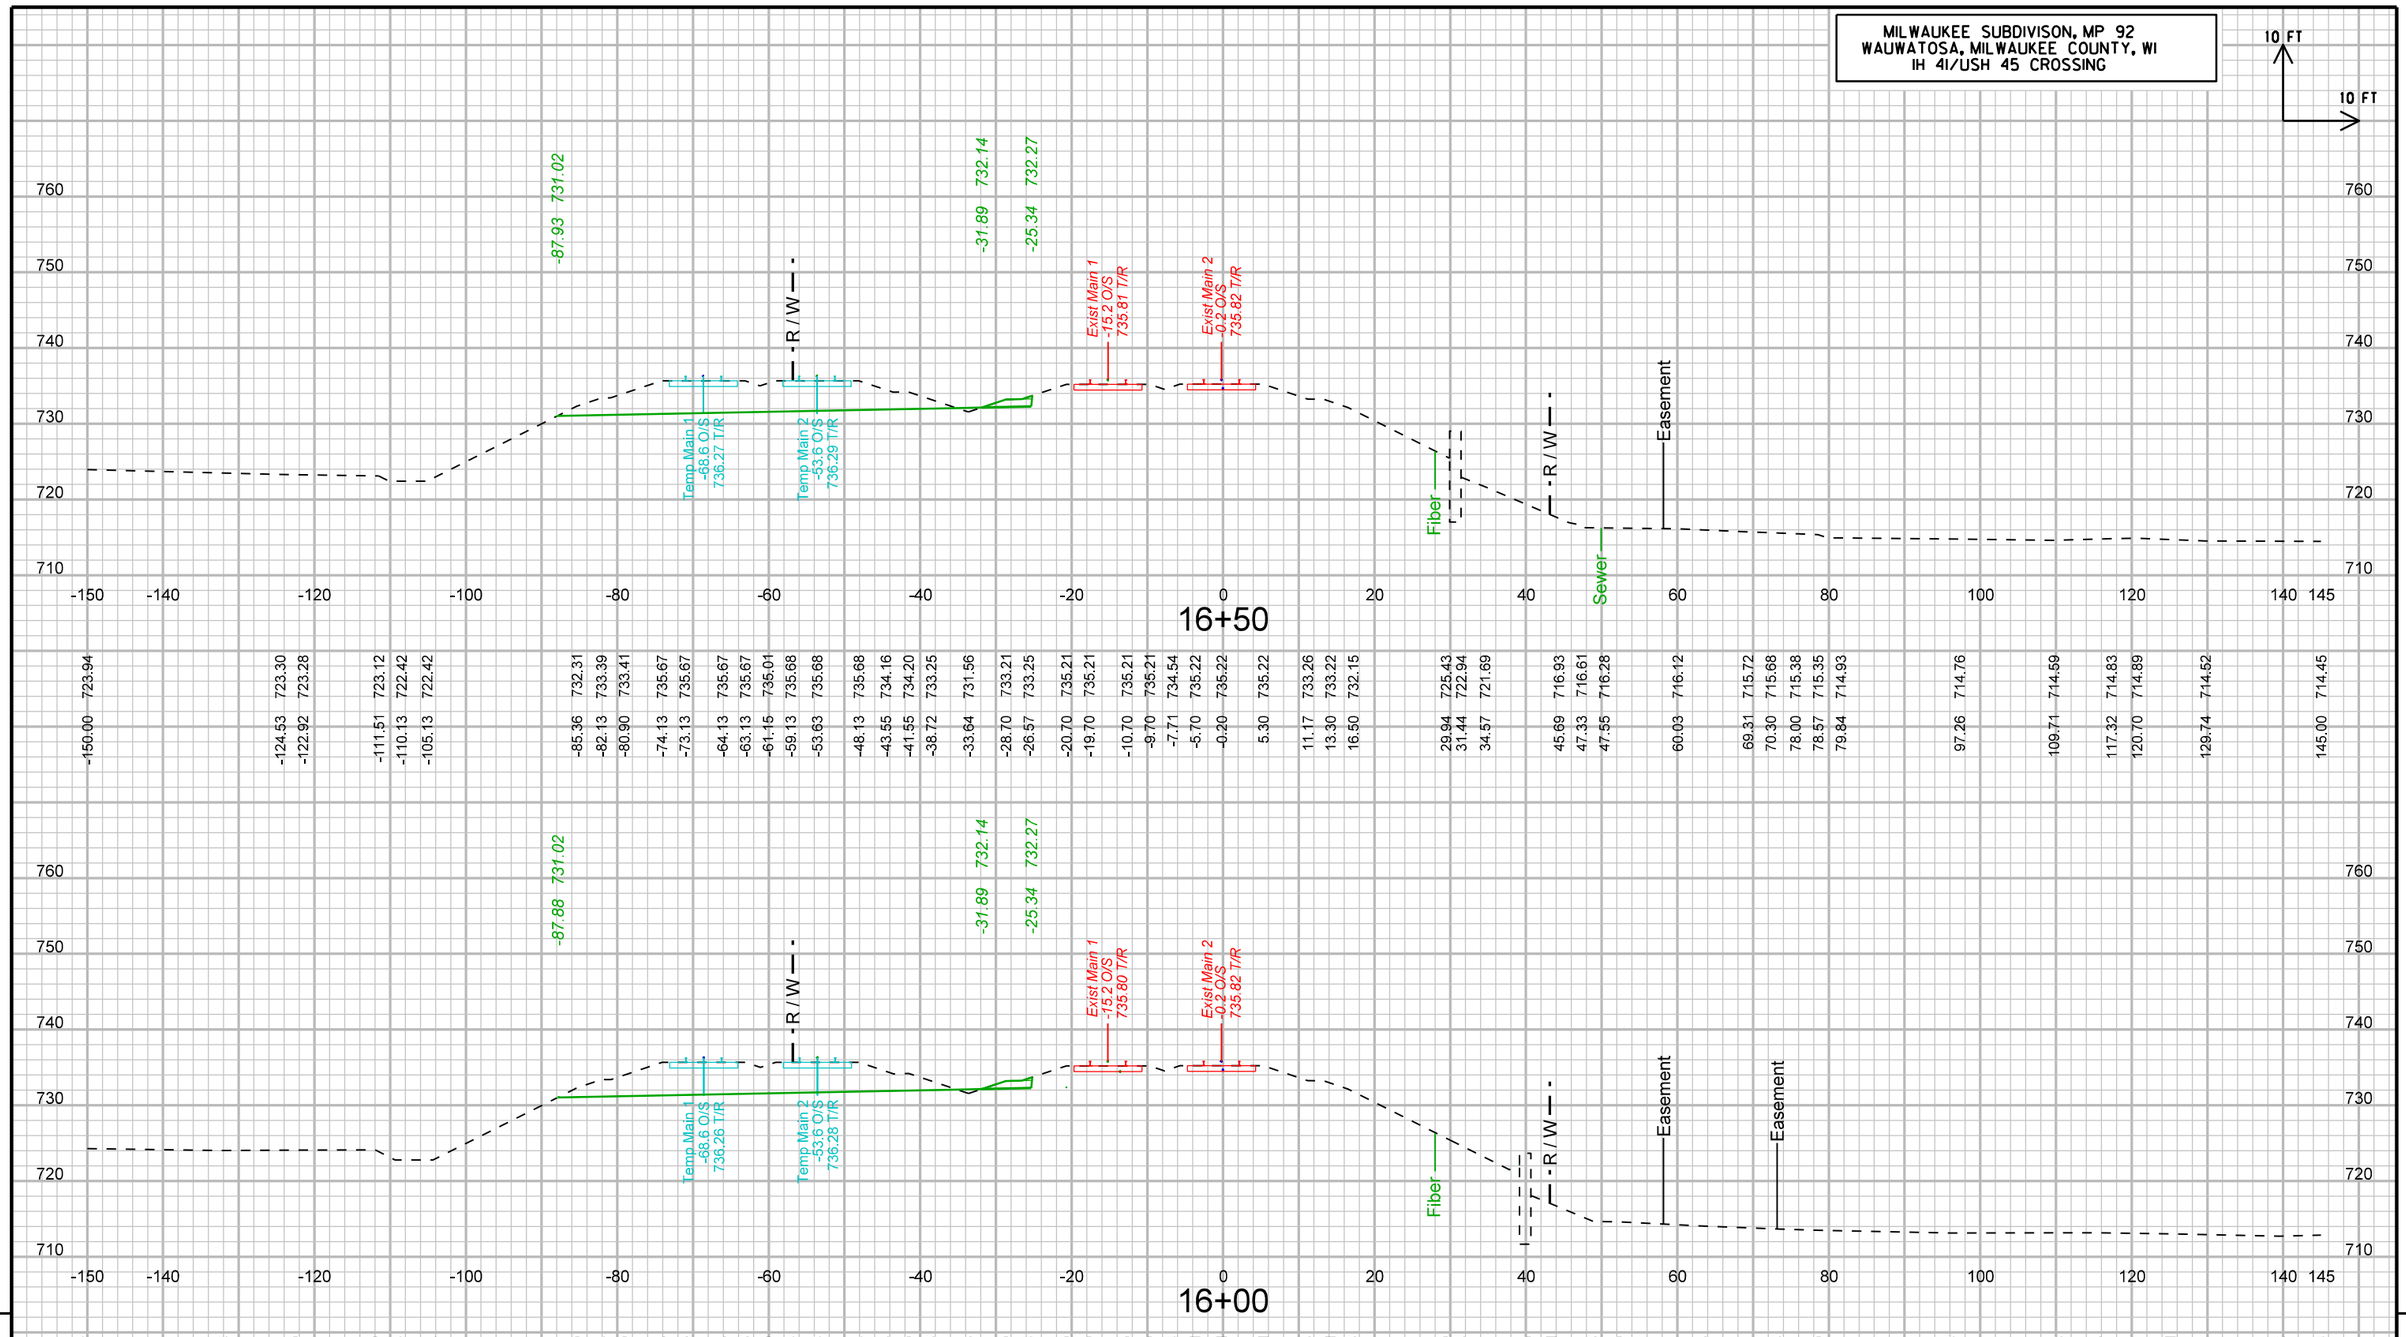

9

STA16+00 TO 16+50

9

UPRR OVER IH-41/USH 45; WISDOT PROJECT NO. 1060-33-84	LOCATION: WAUWATOSA, WI	MILWAUKEE SUBDIVISION, MP 92.0	CROSS SECTION: PHASE 2C	SHEET 3046 E

MILWAUKEE SUBDIVISON, MP 92
WAUWATOSA, MILWAUKEE COUNTY, WI
IH 41/USH 45 CROSSING

10 FT
10 FT

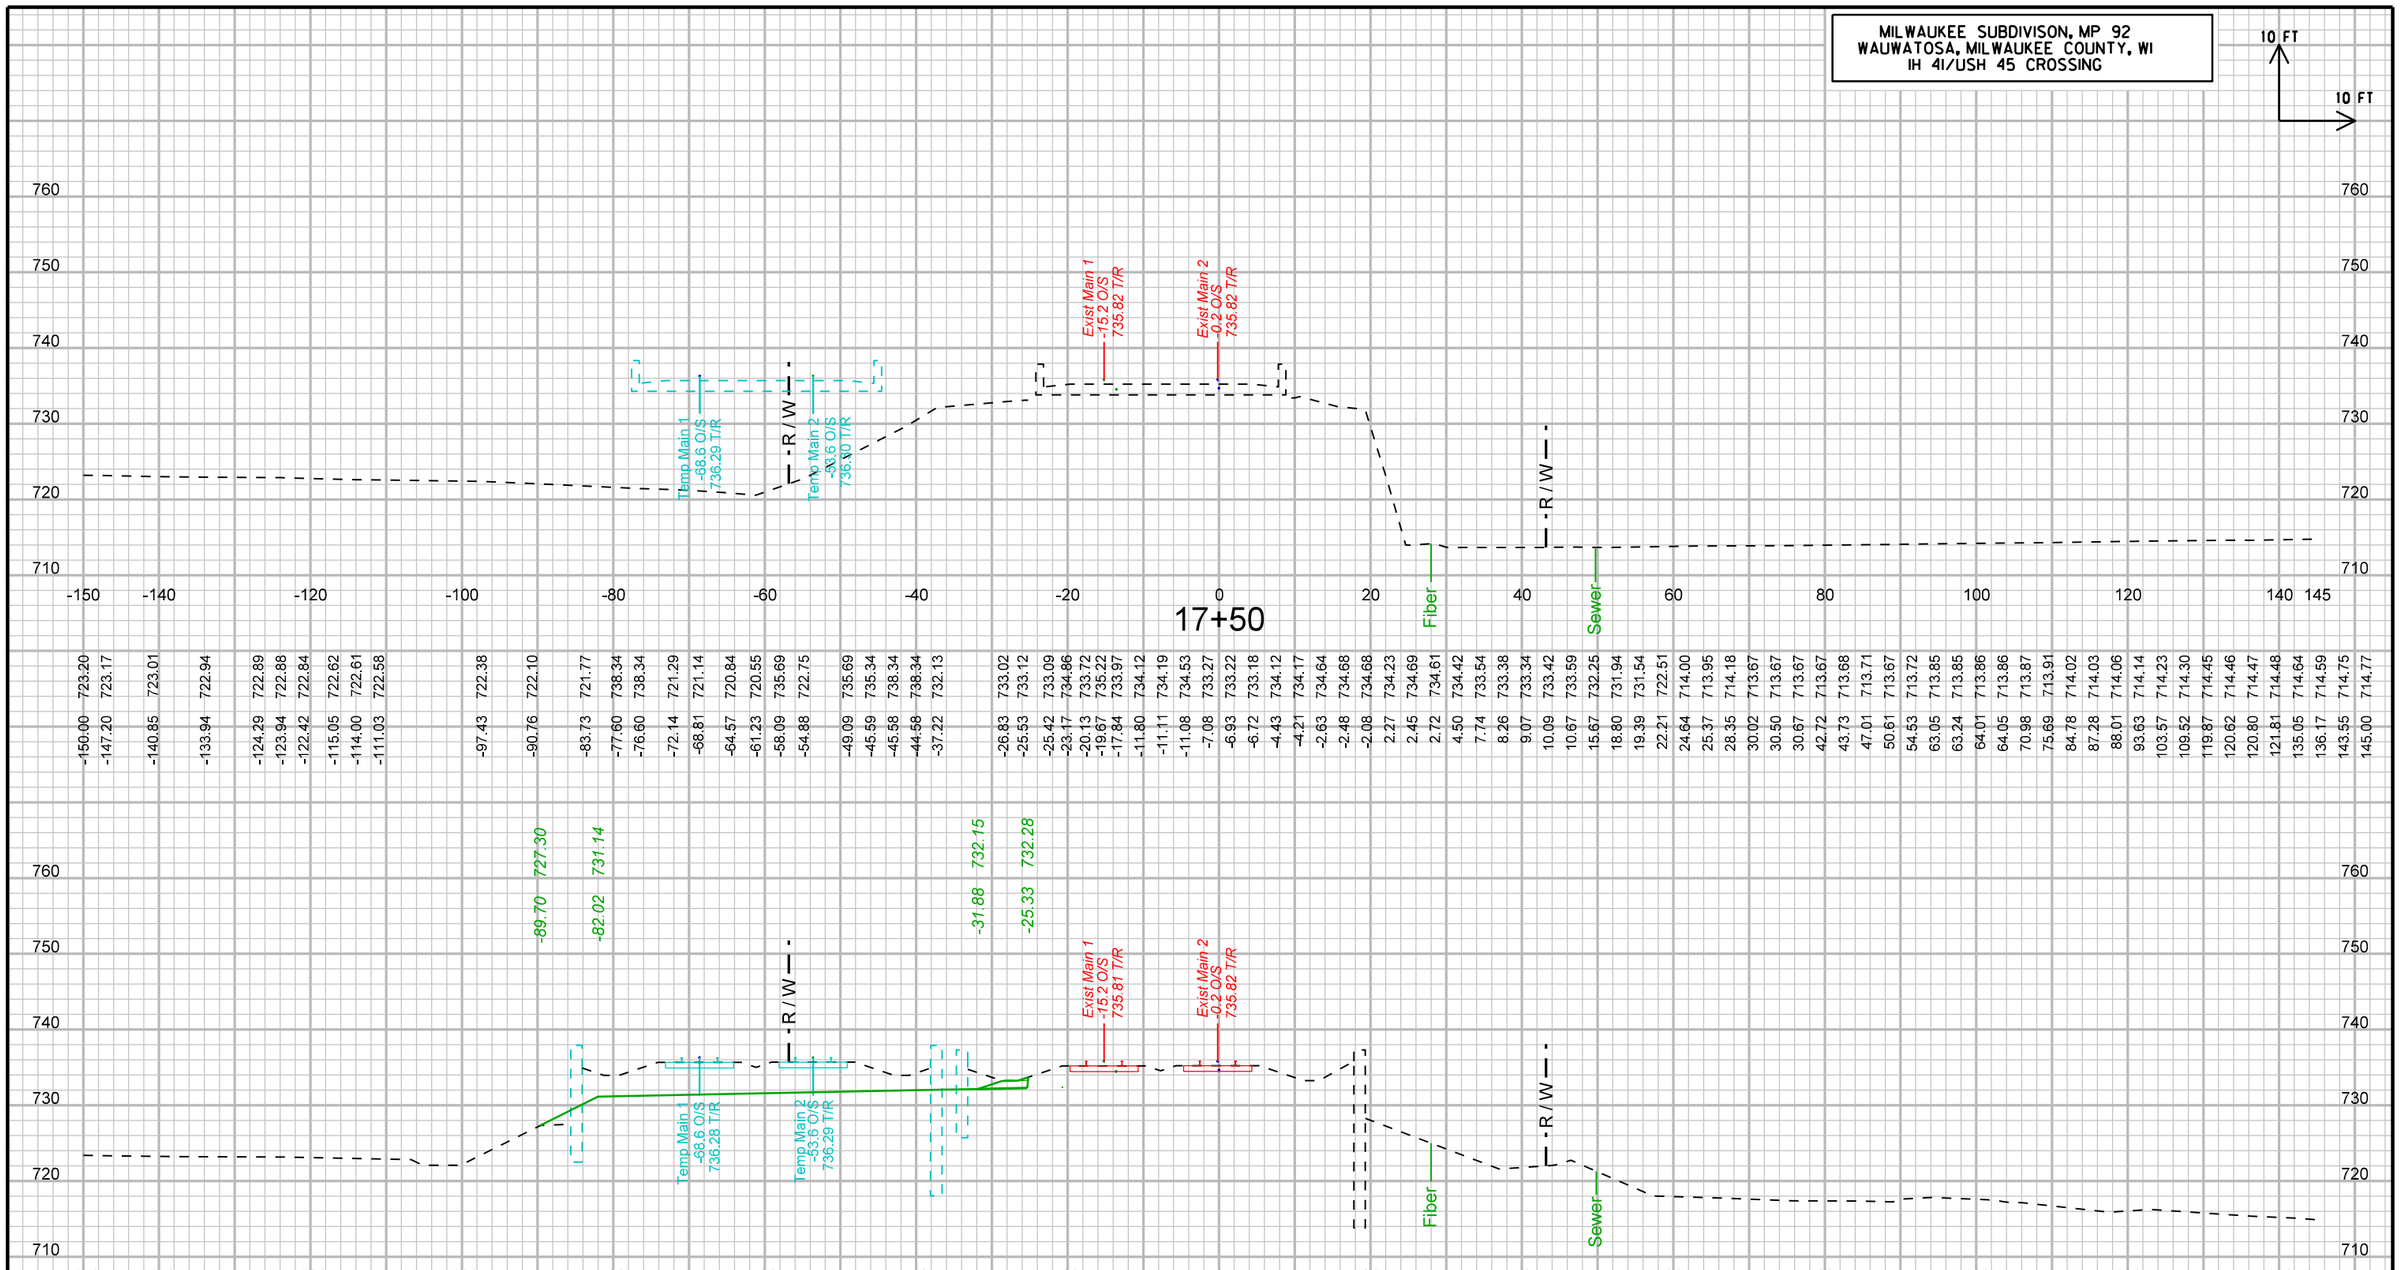

| | | |

MILWAUKEE SUBDIVISON, MP 92
WAUWATOSA, MILWAUKEE COUNTY, WI
IH 41/USH 45 CROSSING

10 FT
10 FT

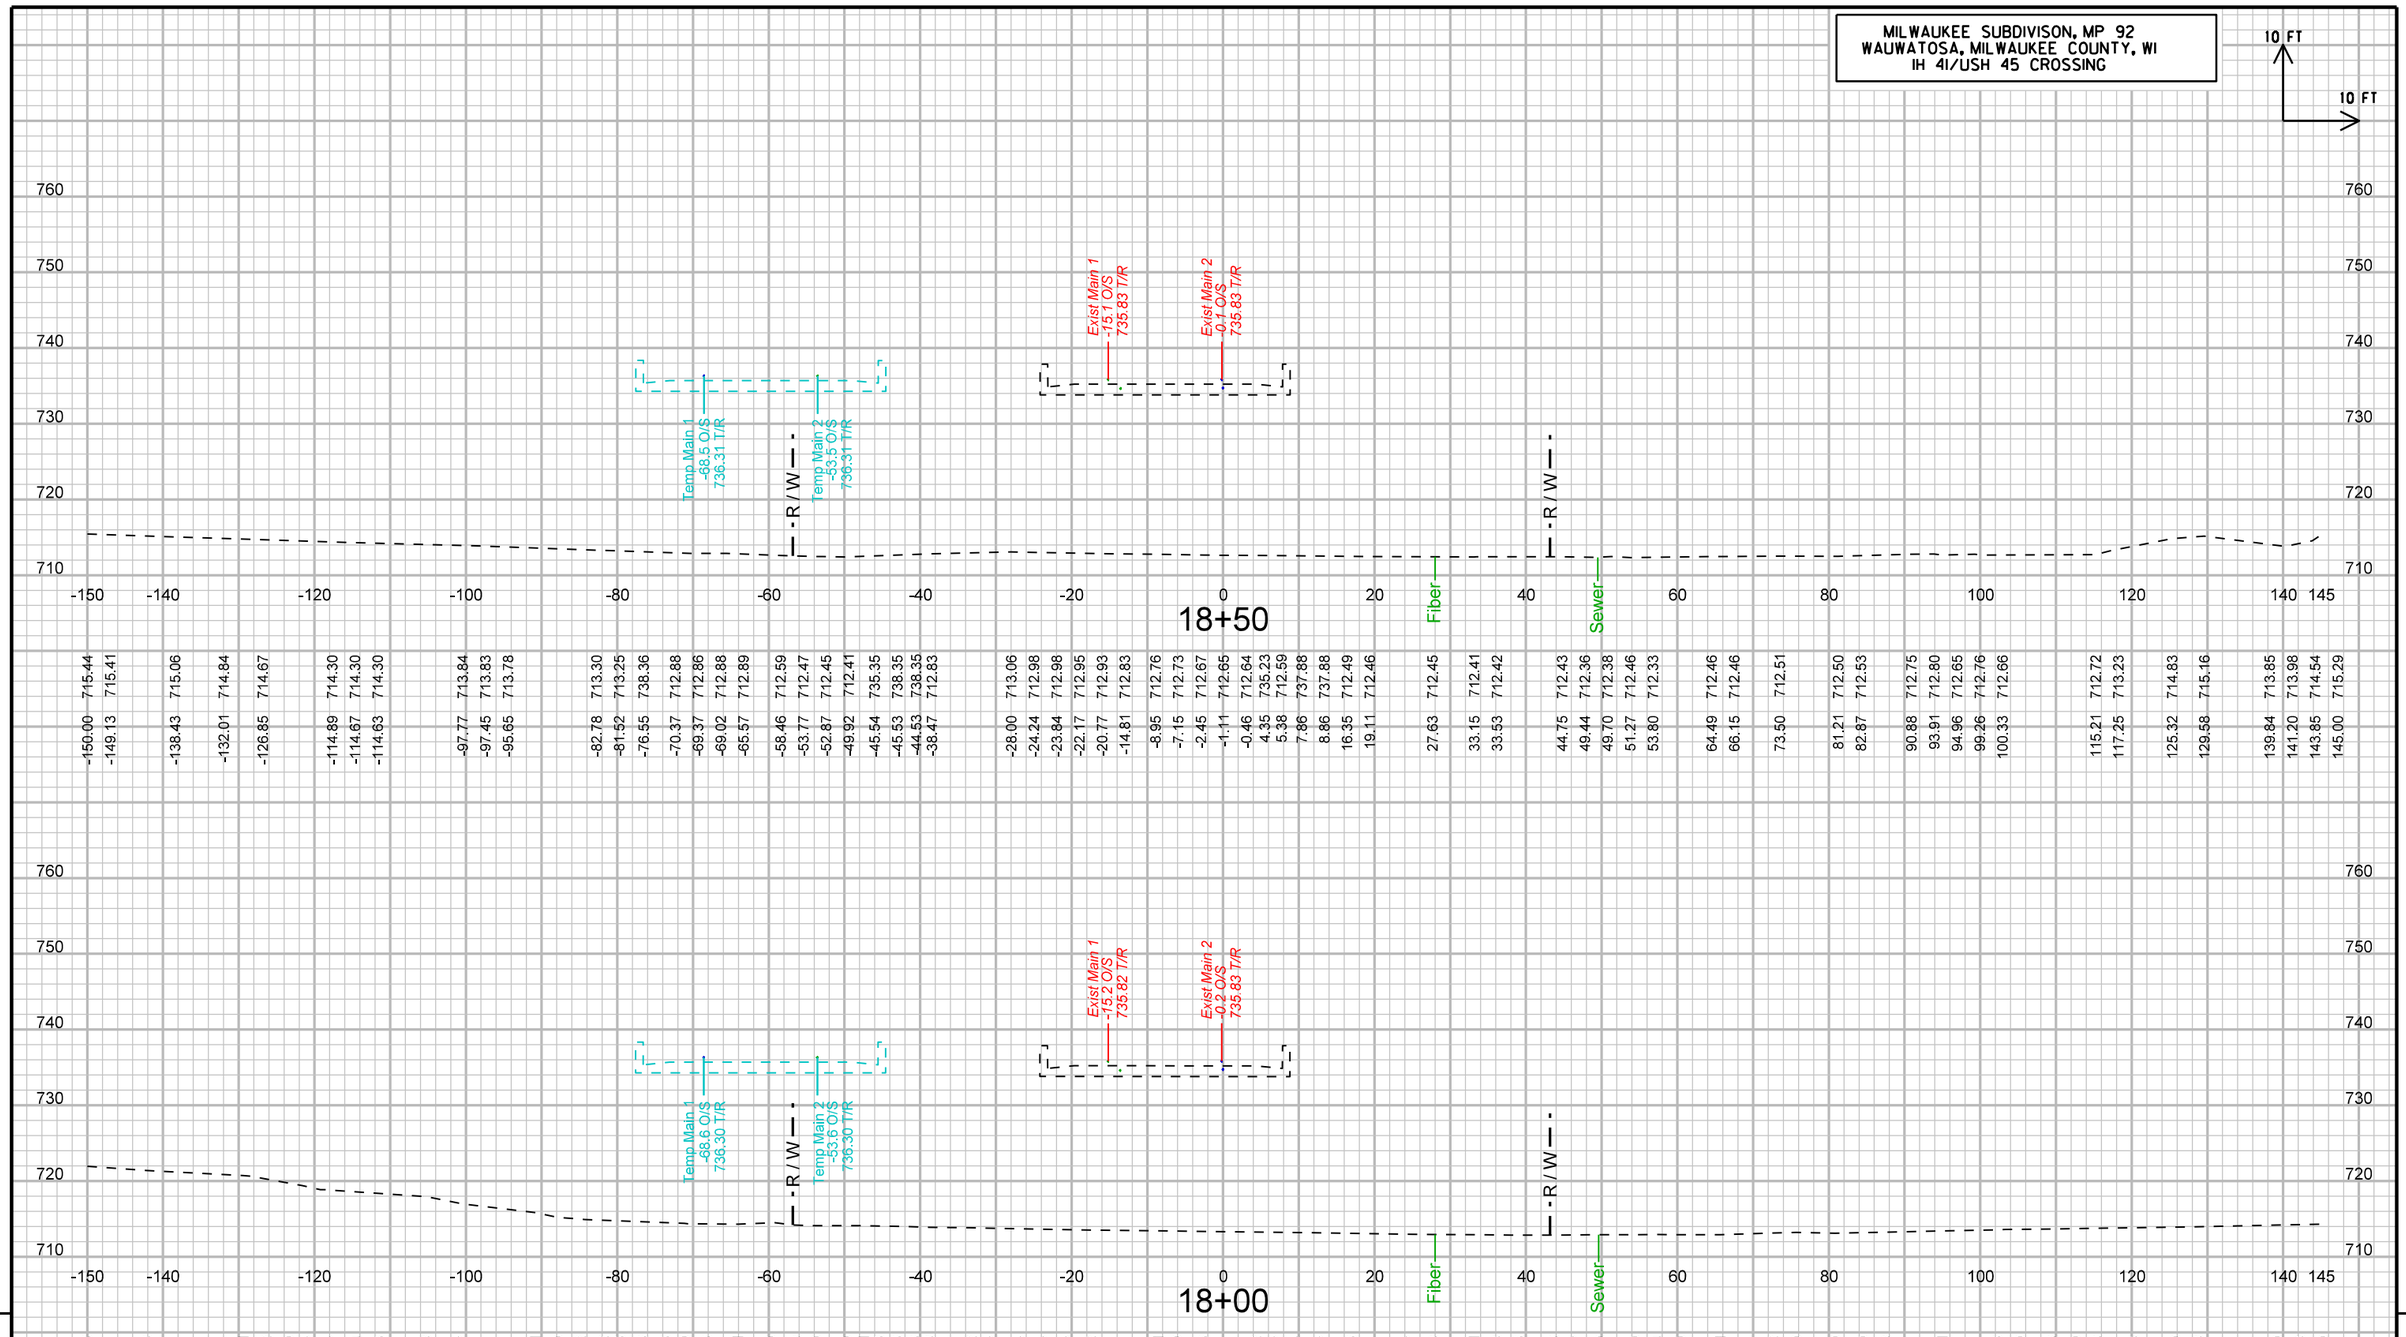

STA18+00 TO 18+50

UPRR OVER IH-41/USH 45; WISDOT PROJECT NO. 1060-33-84	LOCATION: WAUWATOSA, WI	MILWAUKEE SUBDIVISION, MP 92.0	CROSS SECTION: PHASE 2C	SHEET 3048 E

FILE NAME : pw:\\pw-int.hntb.org:PWGreat_Lakes\Documents\Milwaukee Projects\68252 County Line and Port Washington Road Reconstruction\Zoo Int UPRR over USH45\cds\090201_xs-phase3.dgn PLOT DATE : 8/11/2020 PLOT BY : abowe PLOT NAME : PLOT SCALE : 20:1

WISDOT/CADDS SHEET 21

9 9

MILWAUKEE SUBDIVISON, MP 92
WAUWATOSA, MILWAUKEE COUNTY, WI
IH 41/USH 45 CROSSING

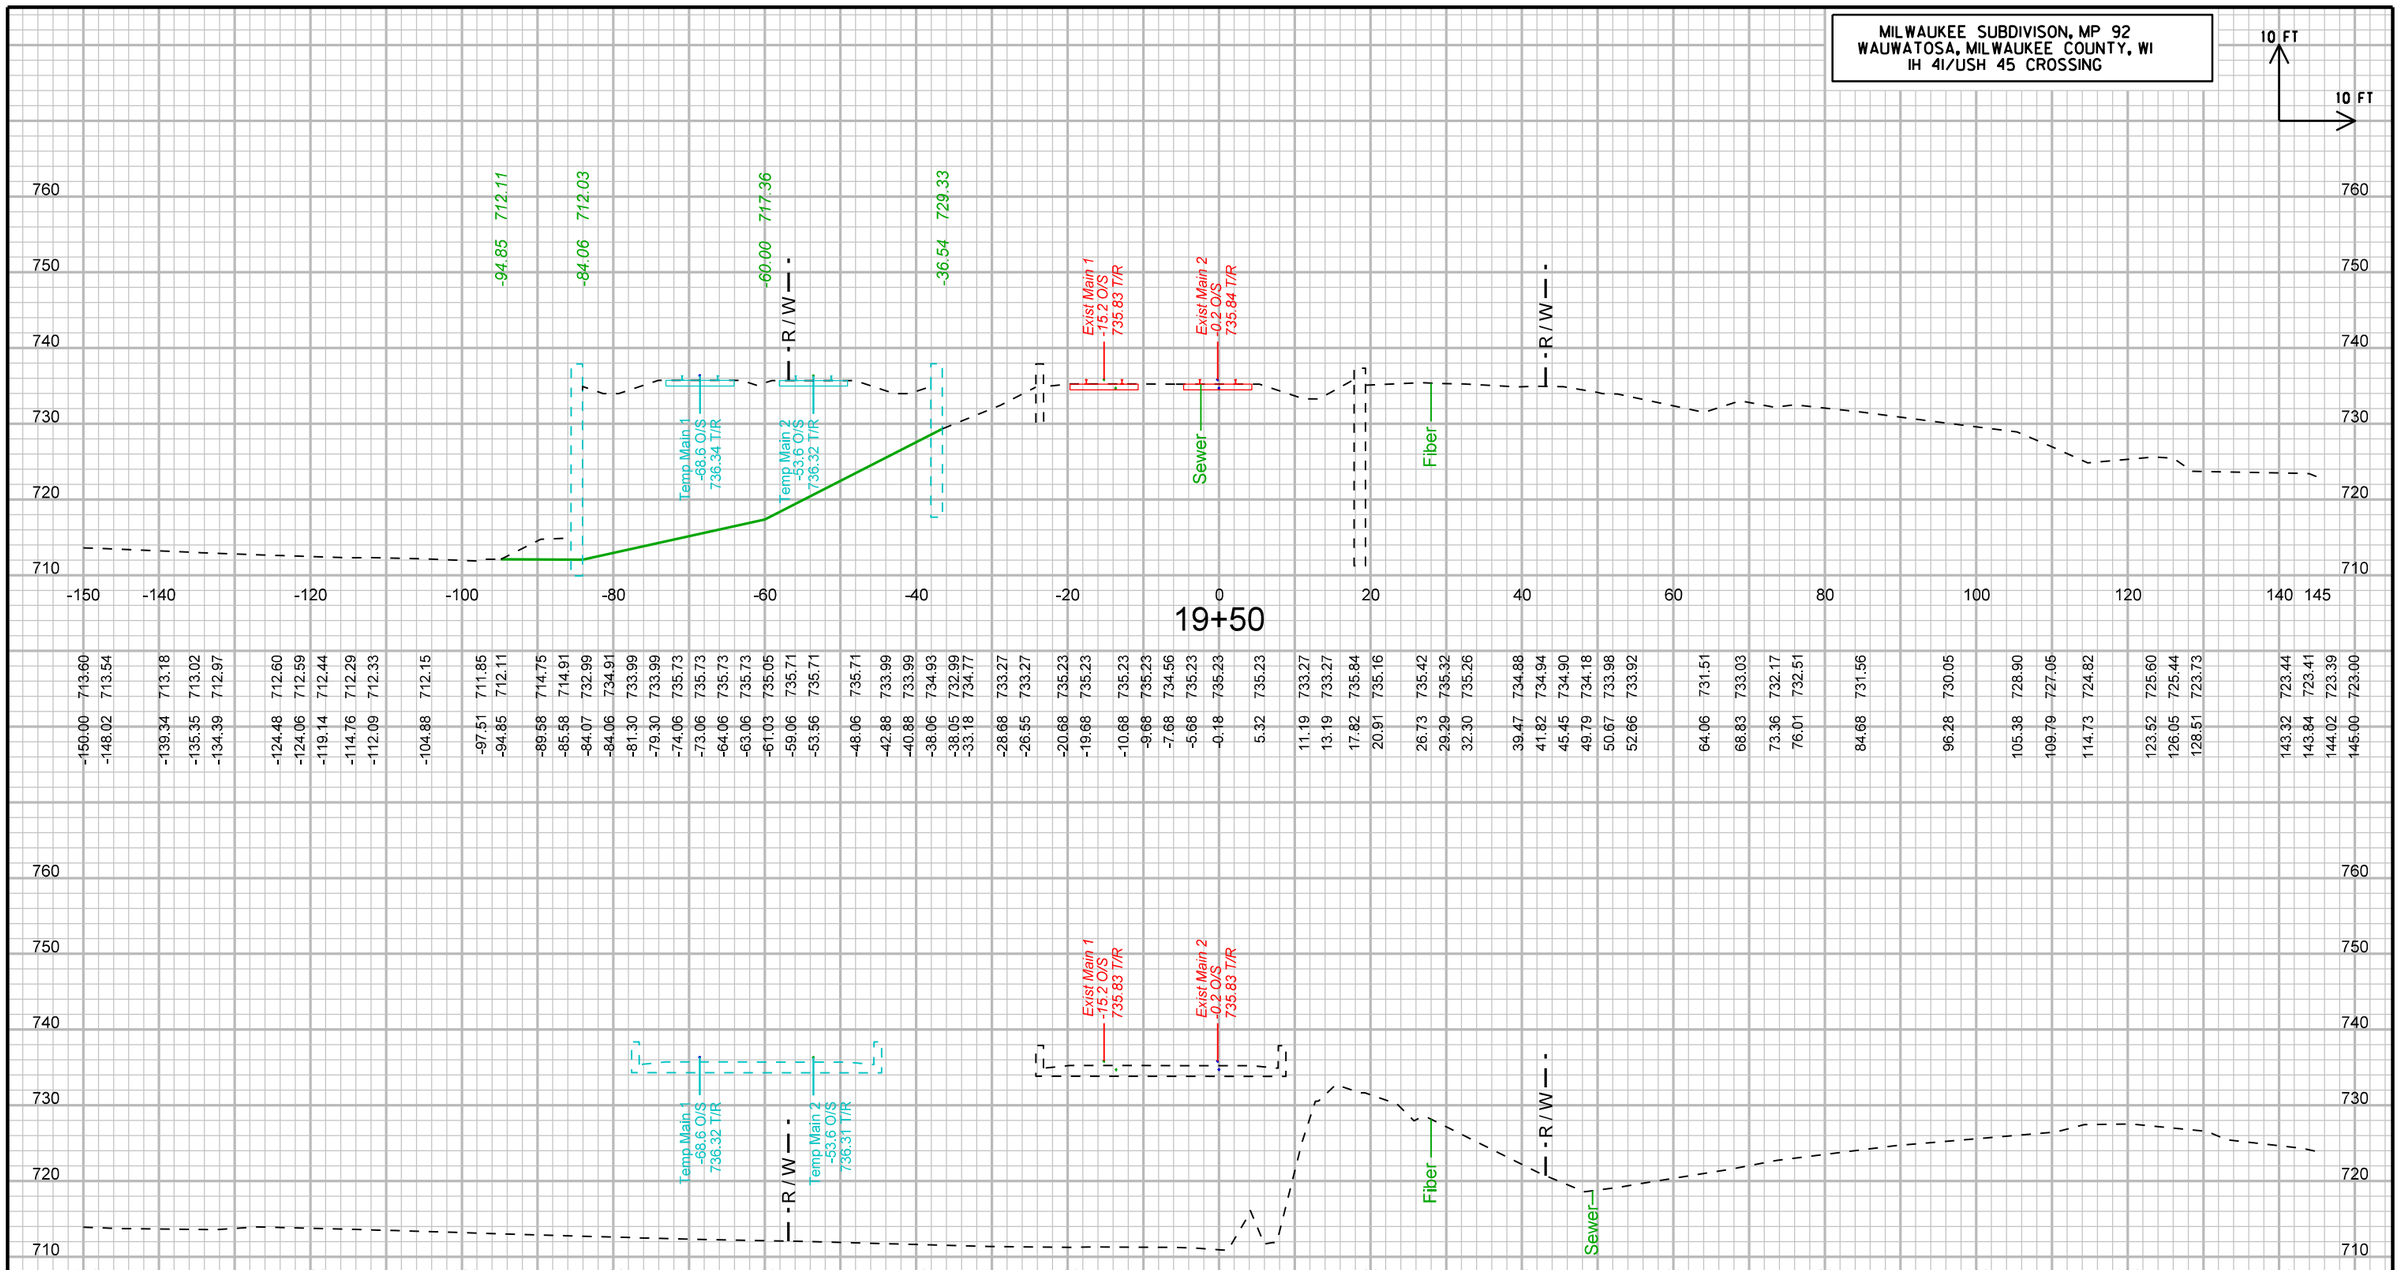

| | | |

MILWAUKEE SUBDIVISON, MP 92
WAUWATOSA, MILWAUKEE COUNTY, WI
IH 41/USH 45 CROSSING

10 FT
10 FT

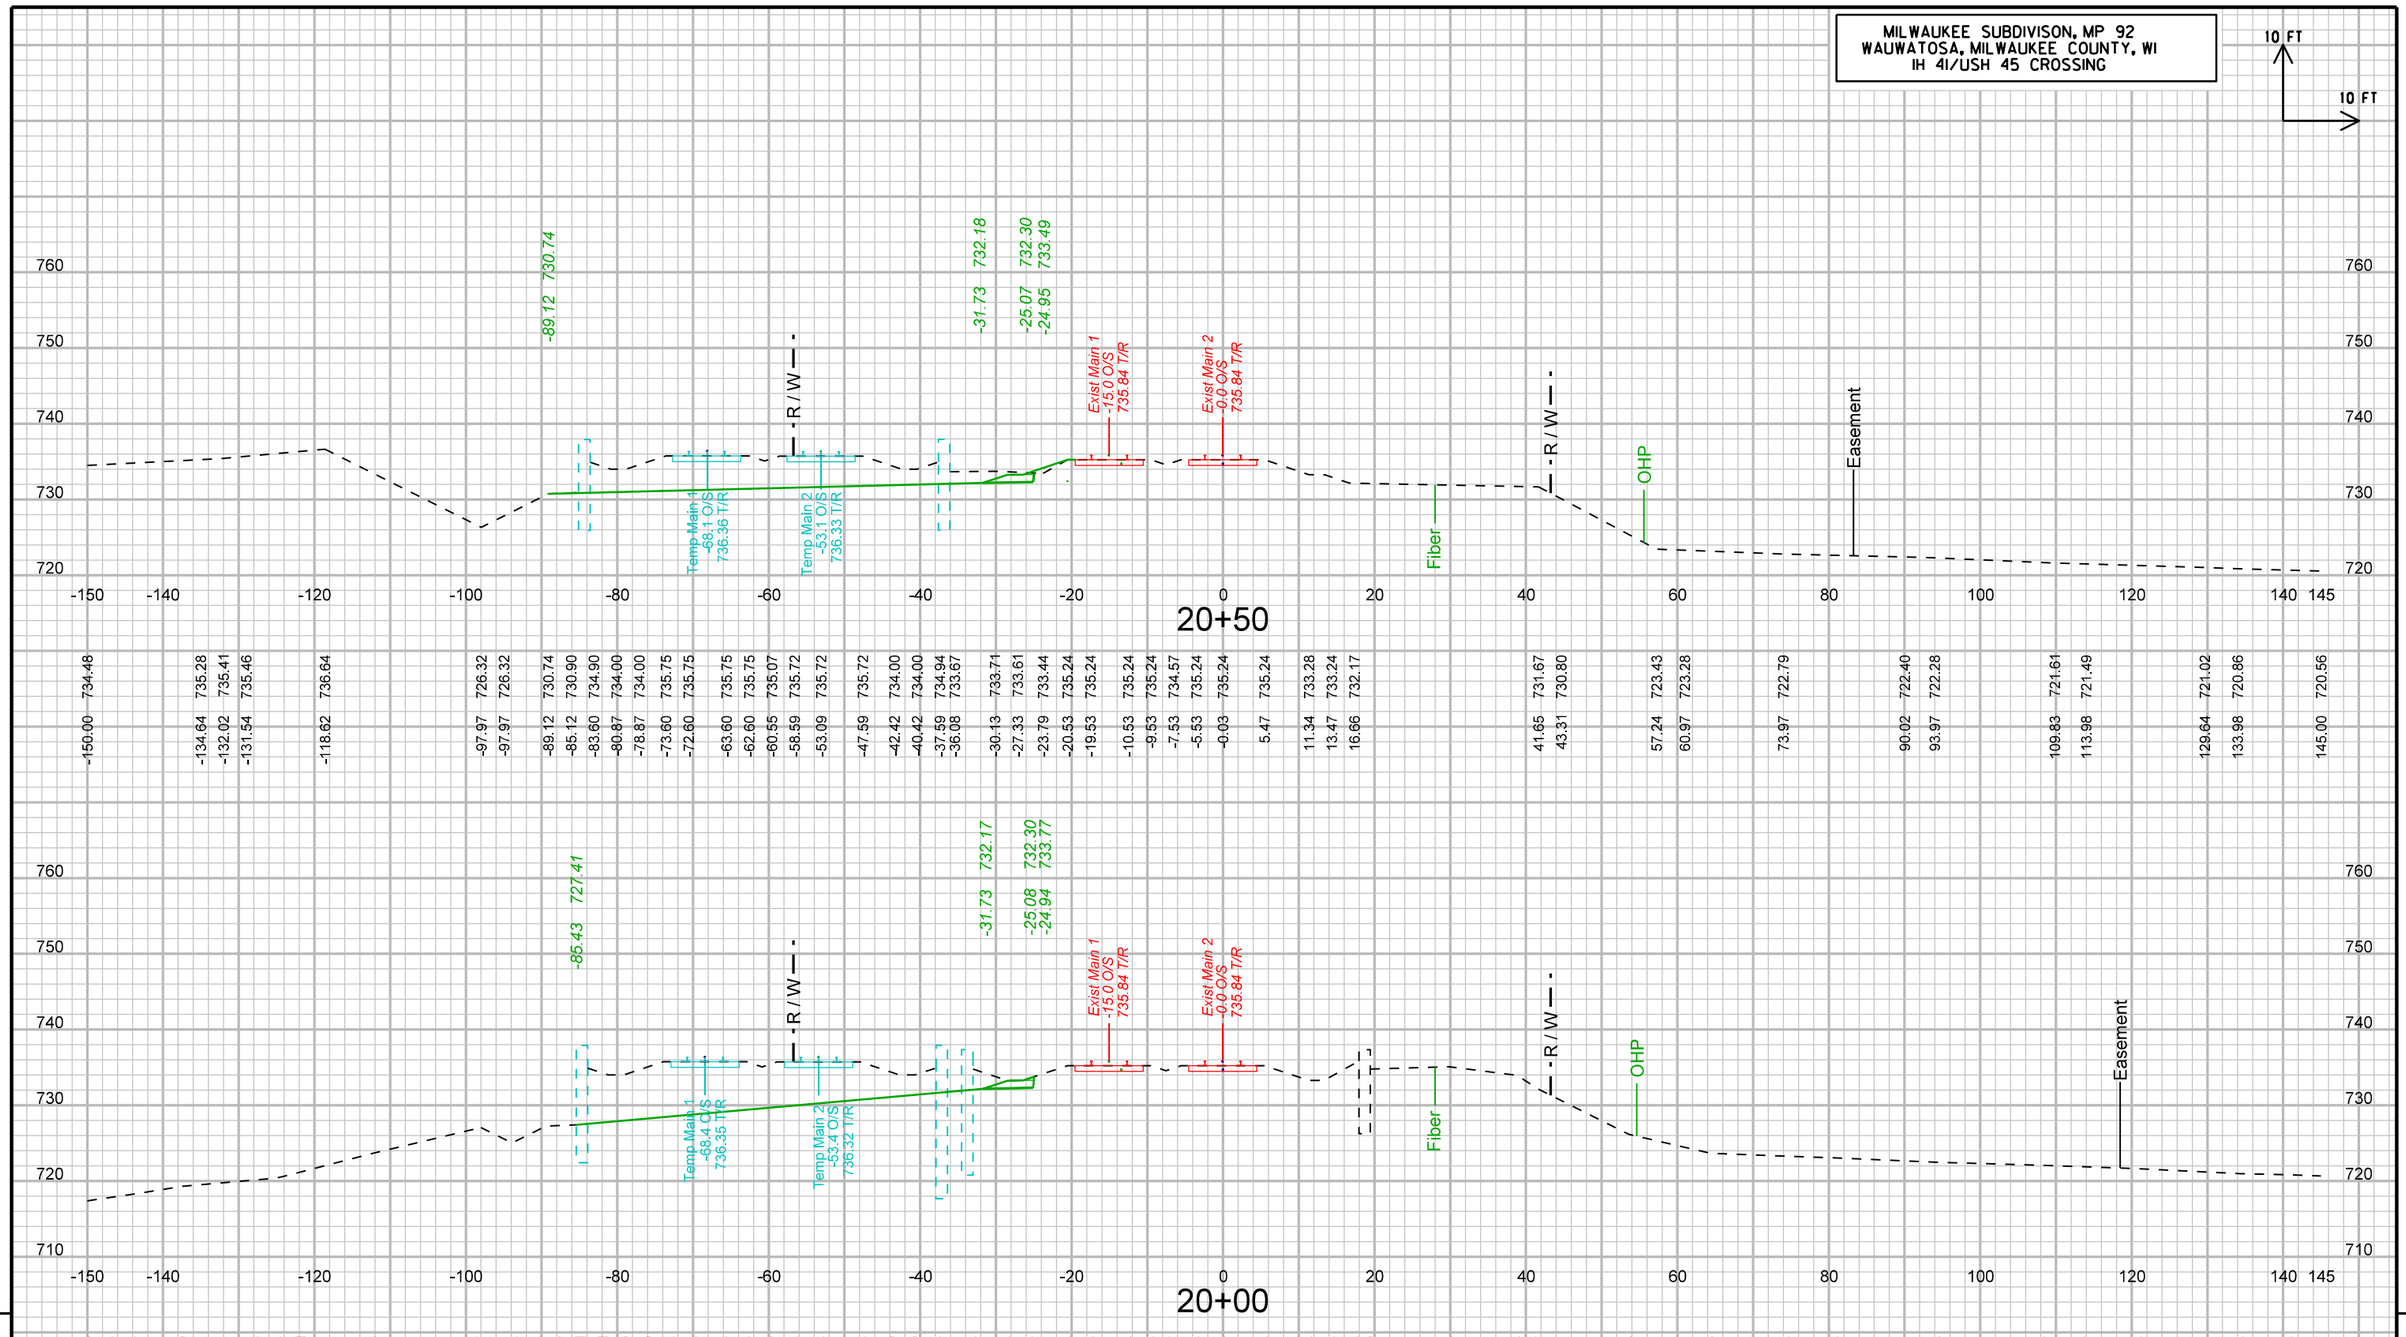
760
750
740
730
720
710
-150 -140 -120 -100 -80 -60 -40 -20 0 20 40 60 80 100 120 140 145
-89.12 730.74
-31.73 732.18
-25.07 732.30
-24.95 733.49
Exist Main 1
-15.0 O/S
735.84 T/R
Exist Main 2
0.0 O/S
735.84 T/R
Temp Main 1
-68.1 O/S
736.36 T/R
Temp Main 2
-53.1 O/S
736.33 T/R
R / W
Fiber
R / W
OHP
Easement
20+50
-150.00 734.48
-134.64 735.28
-132.02 735.41
-131.54 735.46
-118.62 736.64
-97.97 726.32
-97.97 726.32
-89.12 730.74
-85.12 730.90
-83.60 734.90
-80.87 734.00
-78.87 734.00
-73.60 735.75
-72.60 735.75
-63.60 735.75
-62.60 735.75
-60.95 735.07
-58.59 735.72
-53.09 735.72
-47.59 735.72
-42.42 734.00
-40.42 734.00
-37.59 734.94
-36.08 733.67
-30.13 738.71
-27.33 733.61
-23.79 733.44
-20.53 735.24
-19.53 735.24
-10.53 735.24
-9.53 735.24
-7.53 734.57
-5.53 735.24
-0.03 736.24
5.47 735.24
11.34 733.28
13.47 733.24
16.66 732.17
41.65 731.67
43.31 730.80
57.24 723.43
60.97 723.28
73.97 722.79
90.02 722.40
93.97 722.28
109.83 721.61
113.98 721.49
129.64 721.02
133.98 720.86
145.00 720.56
760
750
740
730
720
710
-150 -140 -120 -100 -80 -60 -40 -20 0 20 40 60 80 100 120 140 145
-86.43 727.41
-31.73 732.17
-25.08 732.30
-24.94 733.77
Exist Main 1
-15.0 O/S
735.84 T/R
Exist Main 2
0.0 O/S
735.84 T/R
Temp Main 1
-68.4 O/S
736.35 T/R
Temp Main 2
-53.4 O/S
736.32 T/R
R / W
Fiber
R / W
OHP
Easement
20+00
-150.00 717.36
-149.62 717.43
-143.13 718.37
-137.46 719.30
-125.60 720.34
-124.81 720.43
-123.64 720.71
-112.34 723.64
-98.00 727.07
-93.90 725.02
-93.89 725.02
-89.43 727.25
-85.43 727.41
-83.91 734.91
-81.16 733.99
-79.16 733.99
-73.91 735.74
-72.91 735.74
-63.91 735.74
-62.91 735.74
-60.87 735.06
-58.91 735.72
-53.41 735.72
-47.91 735.72
-42.73 733.99
-40.73 733.99
-37.91 734.93
-33.04 734.78
-28.54 733.28
-26.41 733.28
-20.54 735.23
-19.54 735.23
-10.54 735.23
-9.54 735.23
-7.54 734.57
-5.54 735.23
-0.04 736.23
5.46 735.23
11.33 733.28
13.33 733.28
17.96 735.84
19.46 734.79
29.83 735.08
38.85 733.95
41.57 732.17
53.58 726.16
64.36 723.66
74.38 723.28
80.84 723.04
94.37 722.46
108.06 722.08
114.37 721.87
120.61 721.62
134.38 720.98
140.50 720.82
145.00 720.67
STA20+00 TO 20+50

9

9

UPRR OVER IH-41/USH 45; WISDOT PROJECT NO. 1060-33-84	LOCATION: WAUWATOSA, WI	MILWAUKEE SUBDIVISION, MP 92.0	CROSS SECTION: PHASE 2C	SHEET 3050 E

FILE NAME : pw:\\pw-int.hntb.org:PWGreat_Lakes\Documents\Milwaukee Projects\68252 County Line and Port Washington Road Reconstruction\Zoo Int UPRR over USH45\cds\090201_xs-phase3.dgn PLOT DATE : 8/11/2020 PLOT BY : dbowe PLOT NAME : PLOT SCALE : 20:1

WISDOT/CADDS SHEET 21

MILWAUKEE SUBDIVISON, MP 92
WAUWATOSA, MILWAUKEE COUNTY, WI
IH 41/USH 45 CROSSING

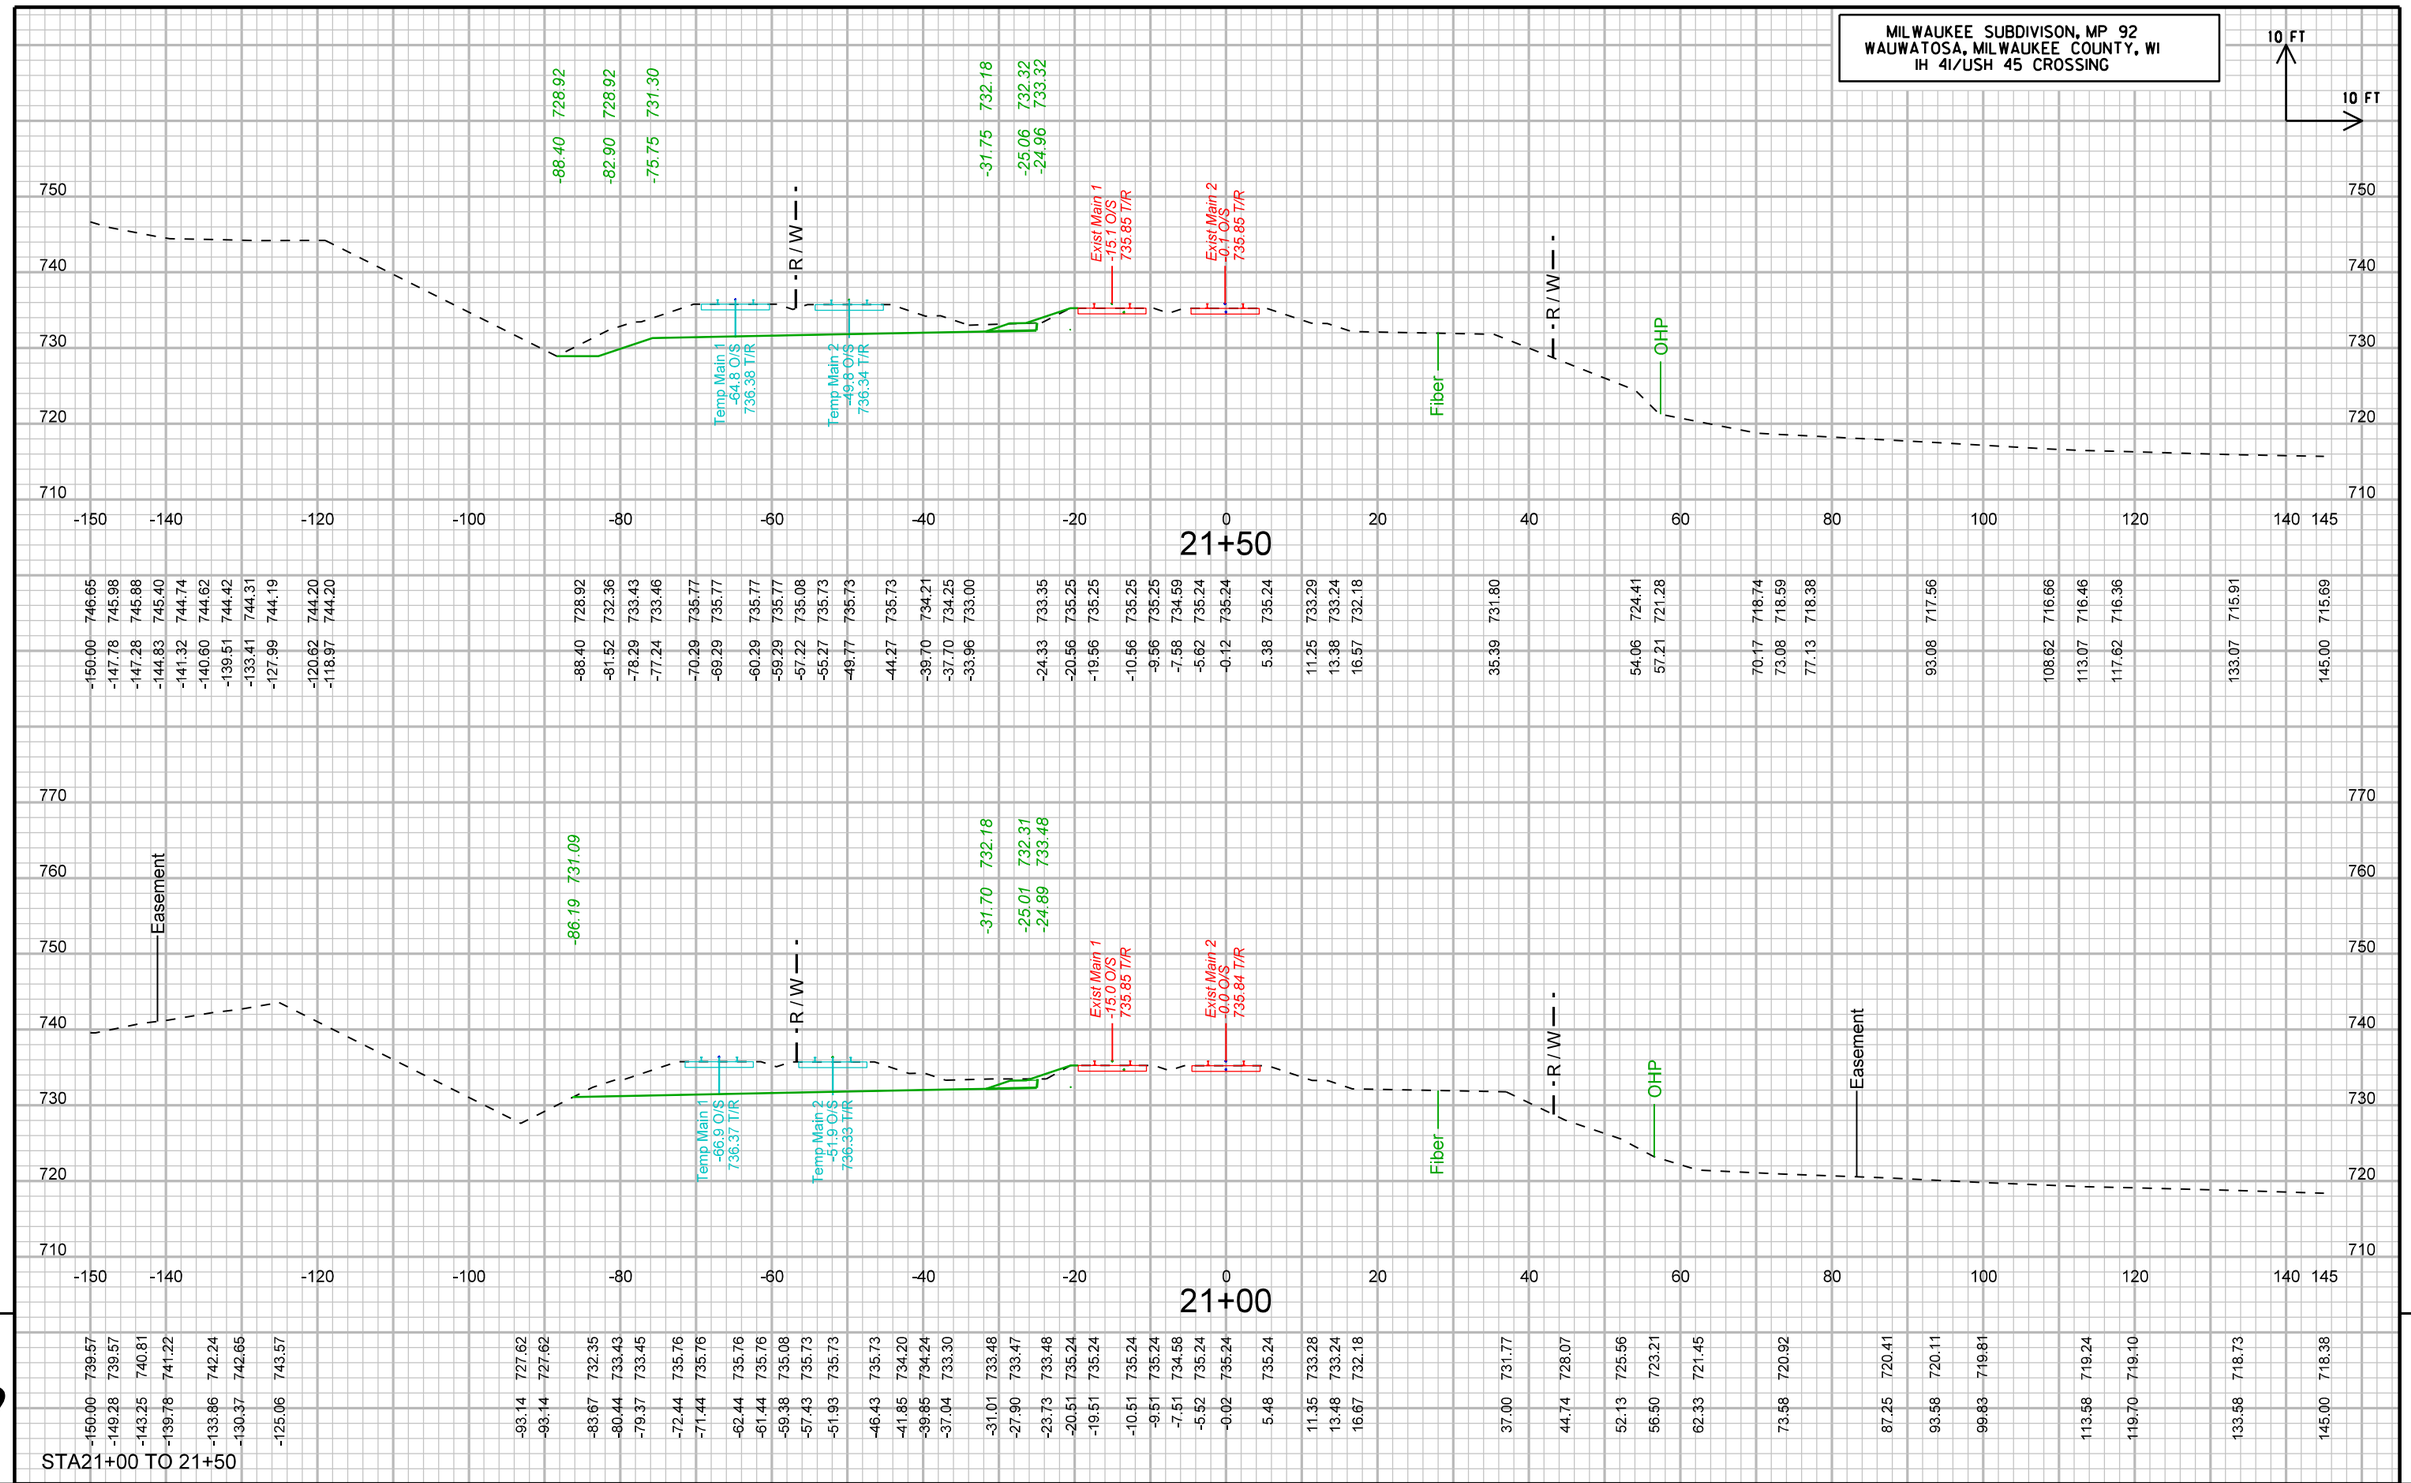

STA21+00 TO 21+50

UPRR OVER IH-41/USH 45; WISDOT PROJECT NO. 1060-33-84	LOCATION: WAUWATOSA, WI	MILWAUKEE SUBDIVISION, MP 92.0	CROSS SECTION: PHASE 2C	SHEET 3051 E

FILE NAME : pw:\\pw-int.hntb.org:PWGreat_Lakes\Documents\Milwaukee Projects\68252 County Line and Port Washington Road Reconstruction\Zoo Int UPRR over USH45\cds\090201_xs-phase3.dgn PLOT DATE : 8/11/2020 PLOT BY : dbowe PLOT NAME : PLOT SCALE : 20:1

WISDOT/CADDS SHEET 21

9

MILWAUKEE SUBDIVISON, MP 92
WAUWATOSA, MILWAUKEE COUNTY, WI
IH 41/USH 45 CROSSING

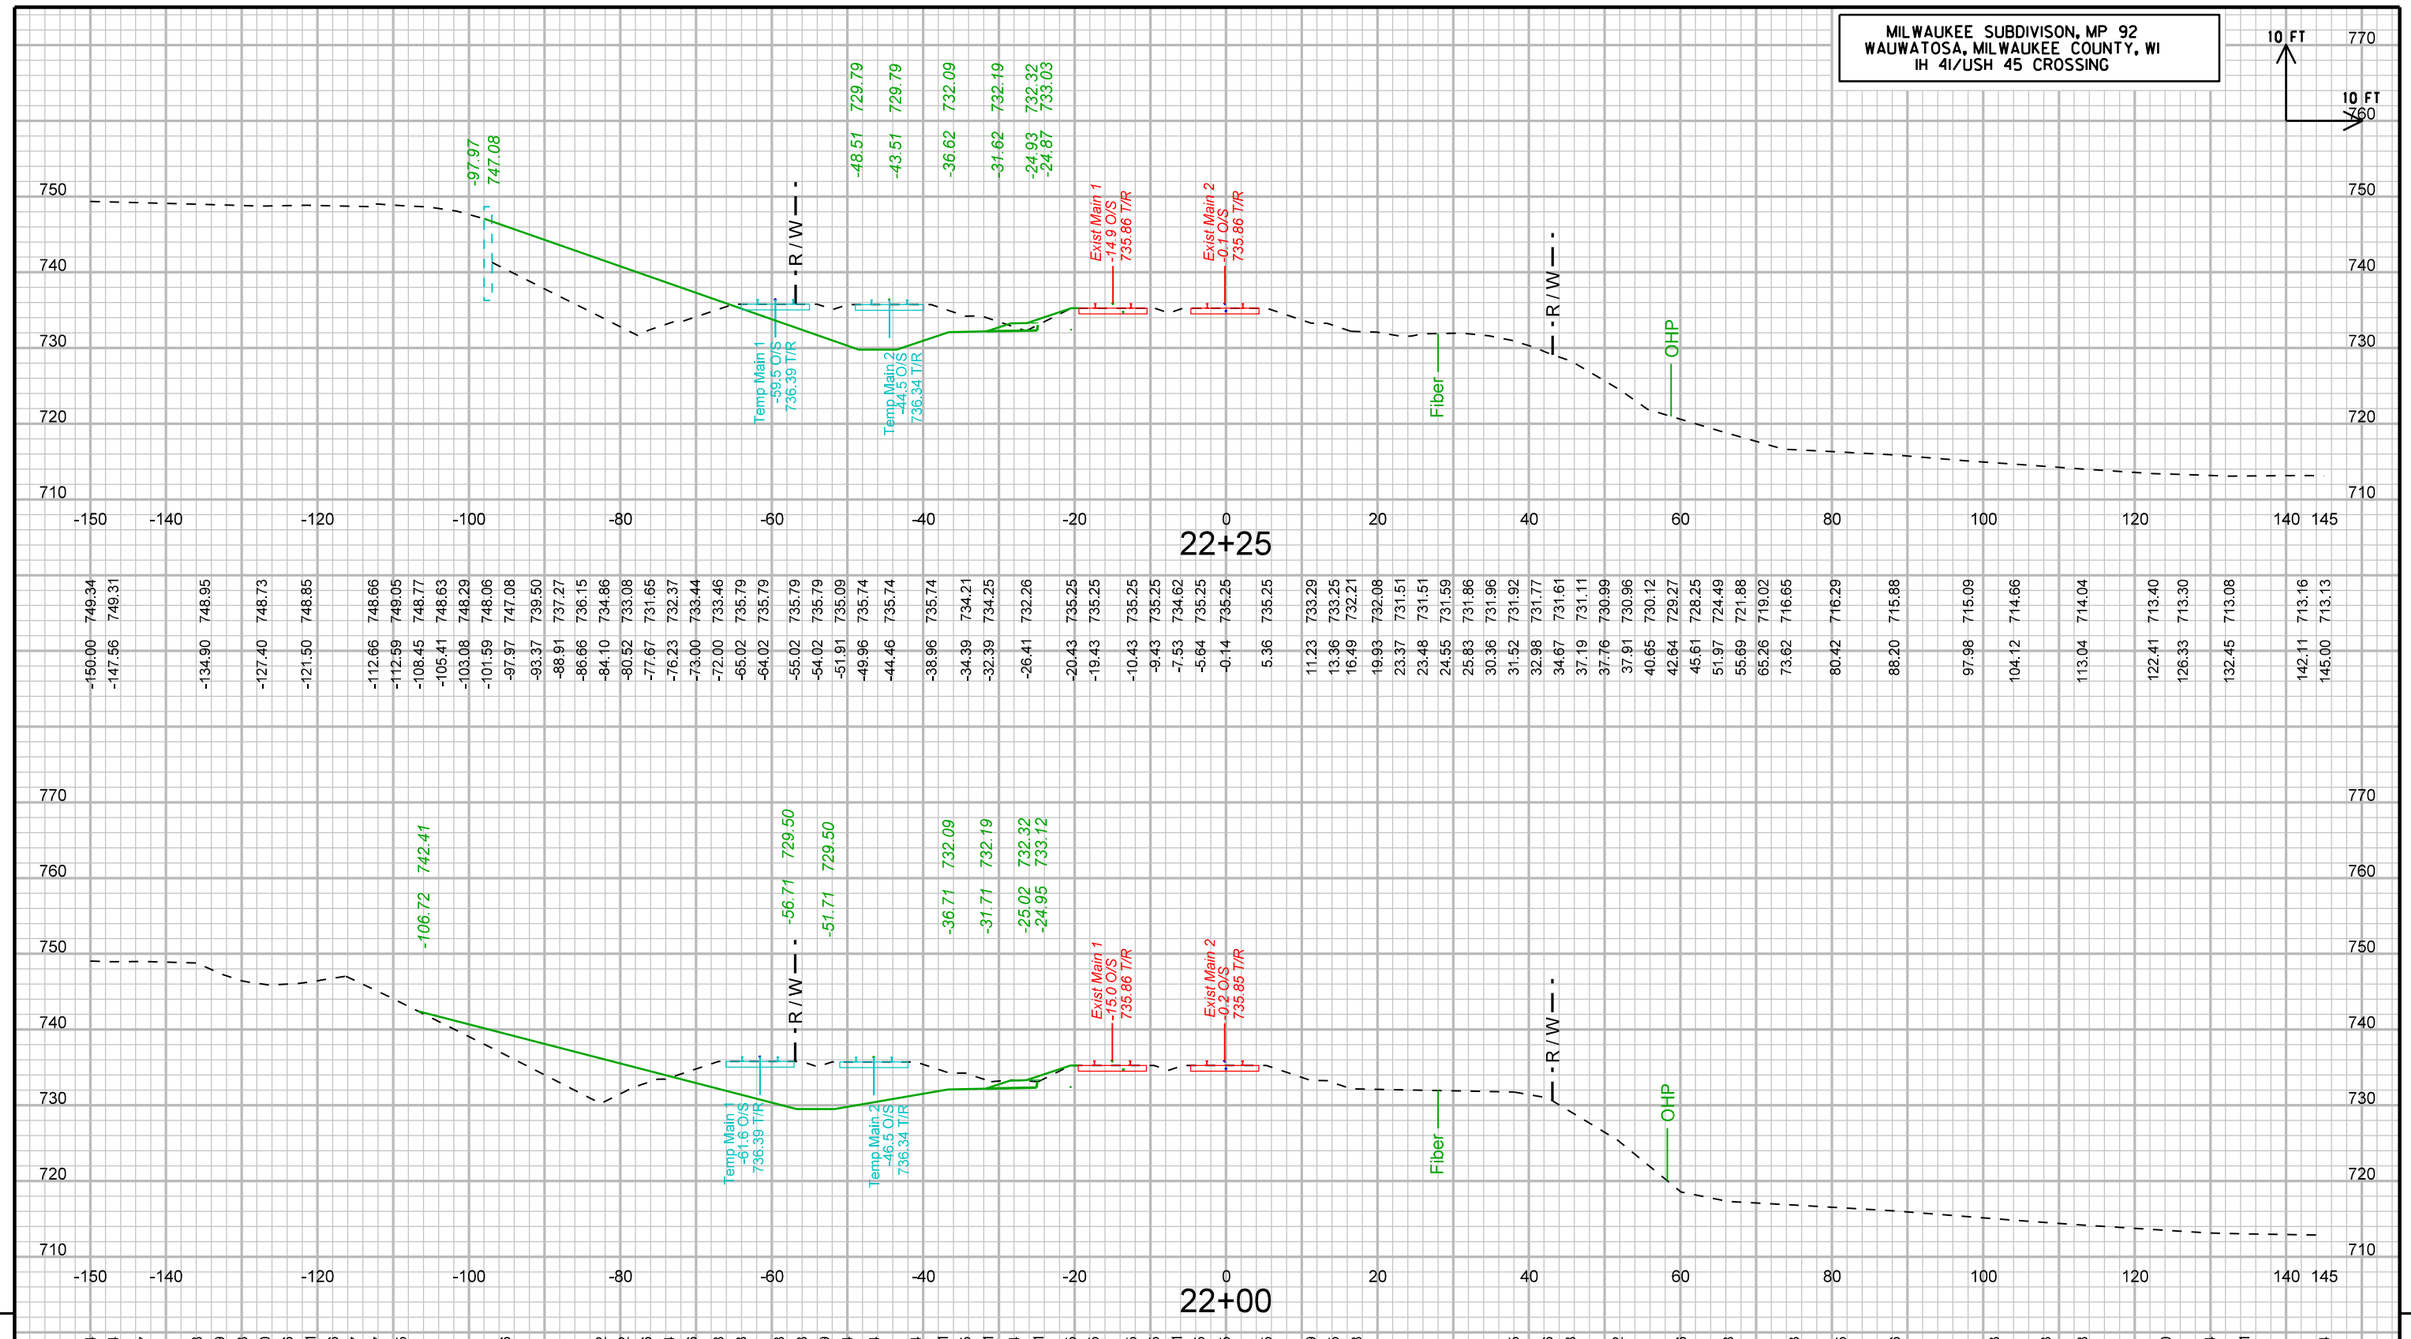

STA22+00 TO 22+25

UPRR OVER IH-41/USH 45; WISDOT PROJECT NO. 1060-33-84	LOCATION: WAUWATOSA, WI	MILWAUKEE SUBDIVISION, MP 92.0	CROSS SECTION: PHASE 2C	SHEET 3052 E

FILE NAME : pw:\\pw-int.hntb.org:PWGreat_Lakes\Documents\Milwaukee Projects\68252 County Line and Port Washington Road Reconstruction\Zoo Int UPRR over USH45\cds\090201_xs-phase3.dgn | PLOT DATE : 8/11/2020 | PLOT BY : dbowe | PLOT NAME : | PLOT SCALE : 20:1

WISDOT/CADDS SHEET 21

9 9

MILWAUKEE SUBDIVISON, MP 92
WAUWATOSA, MILWAUKEE COUNTY, WI
IH 41/USH 45 CROSSING

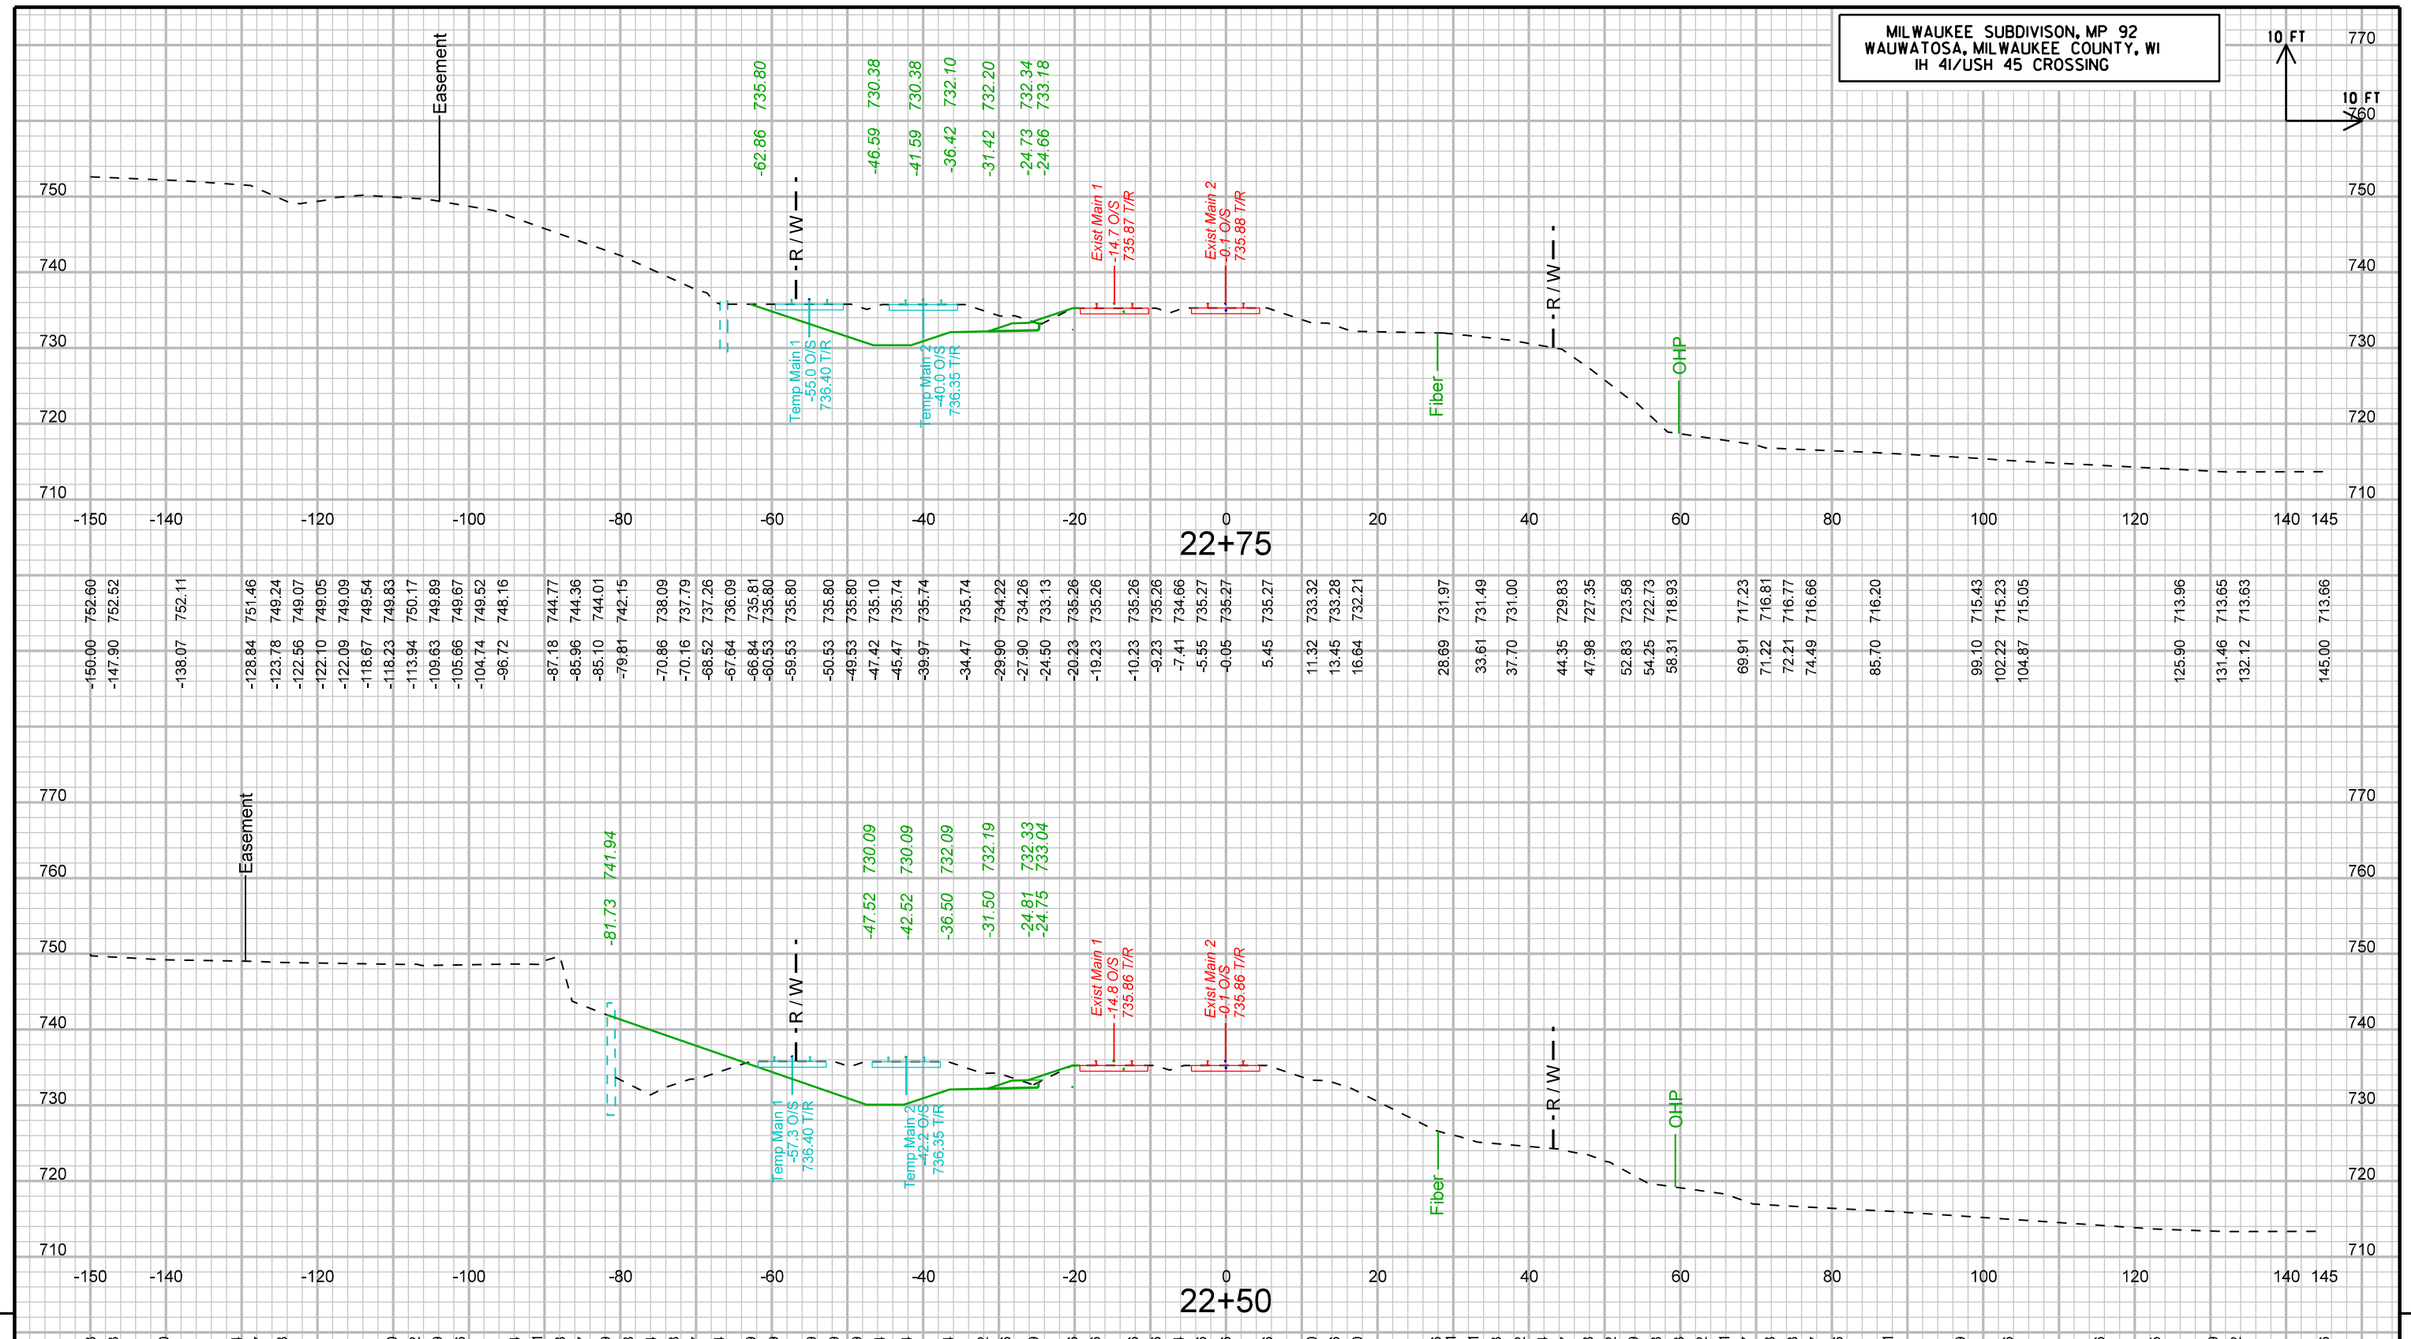

| -150.00 | 752.60 | -147.90 | 752.52 | -138.07 | 752.11 | -128.84 | 751.46 | -123.78 | 749.24 | -122.56 | 749.07 | -122.10 | 749.05 | -122.09 | 749.09 | -118.67 | 749.54 | -118.23 | 749.83 | -113.94 | 750.17 | -109.63 | 749.89 | -105.66 | 749.67 | -104.74 | 749.52 | -96.72 | 748.16 | -87.18 | 744.77 | -85.96 | 744.36 | -85.10 | 744.01 | -79.81 | 742.15 | -70.86 | 738.09 | -70.16 | 737.79 | -68.52 | 737.26 | -67.64 | 736.09 | -66.84 | 735.81 | -60.53 | 735.80 | -59.53 | 735.80 | -50.53 | 735.80 | -49.53 | 735.80 | -47.42 | 735.10 | -45.47 | 735.74 | -39.97 | 735.74 | -34.47 | 735.74 | -29.90 | 734.22 | -27.90 | 734.26 | -24.50 | 733.13 | -20.23 | 735.26 | -19.23 | 735.26 | -10.23 | 735.26 | -9.23 | 735.26 | -7.41 | 734.66 | -5.55 | 735.27 | -0.05 | 735.27 | 5.45 | 735.27 | 11.32 | 733.32 | 13.45 | 733.28 | 16.64 | 732.21 | 28.69 | 731.97 | 33.61 | 731.49 | 37.70 | 731.00 | 44.35 | 729.83 | 47.98 | 727.35 | 52.83 | 723.58 | 54.25 | 722.73 | 58.31 | 718.93 | 69.91 | 717.23 | 71.22 | 716.81 | 72.21 | 716.77 | 74.49 | 716.66 | 85.70 | 716.20 | 99.10 | 715.43 | 102.22 | 715.23 | 104.87 | 715.05 | 125.90 | 713.96 | 131.46 | 713.65 | 132.12 | 713.63 | 145.00 | 713.66 |
|---|---|---

MILWAUKEE SUBDIVISON, MP 92
WAUWATOSA, MILWAUKEE COUNTY, WI
IH 41/USH 45 CROSSING

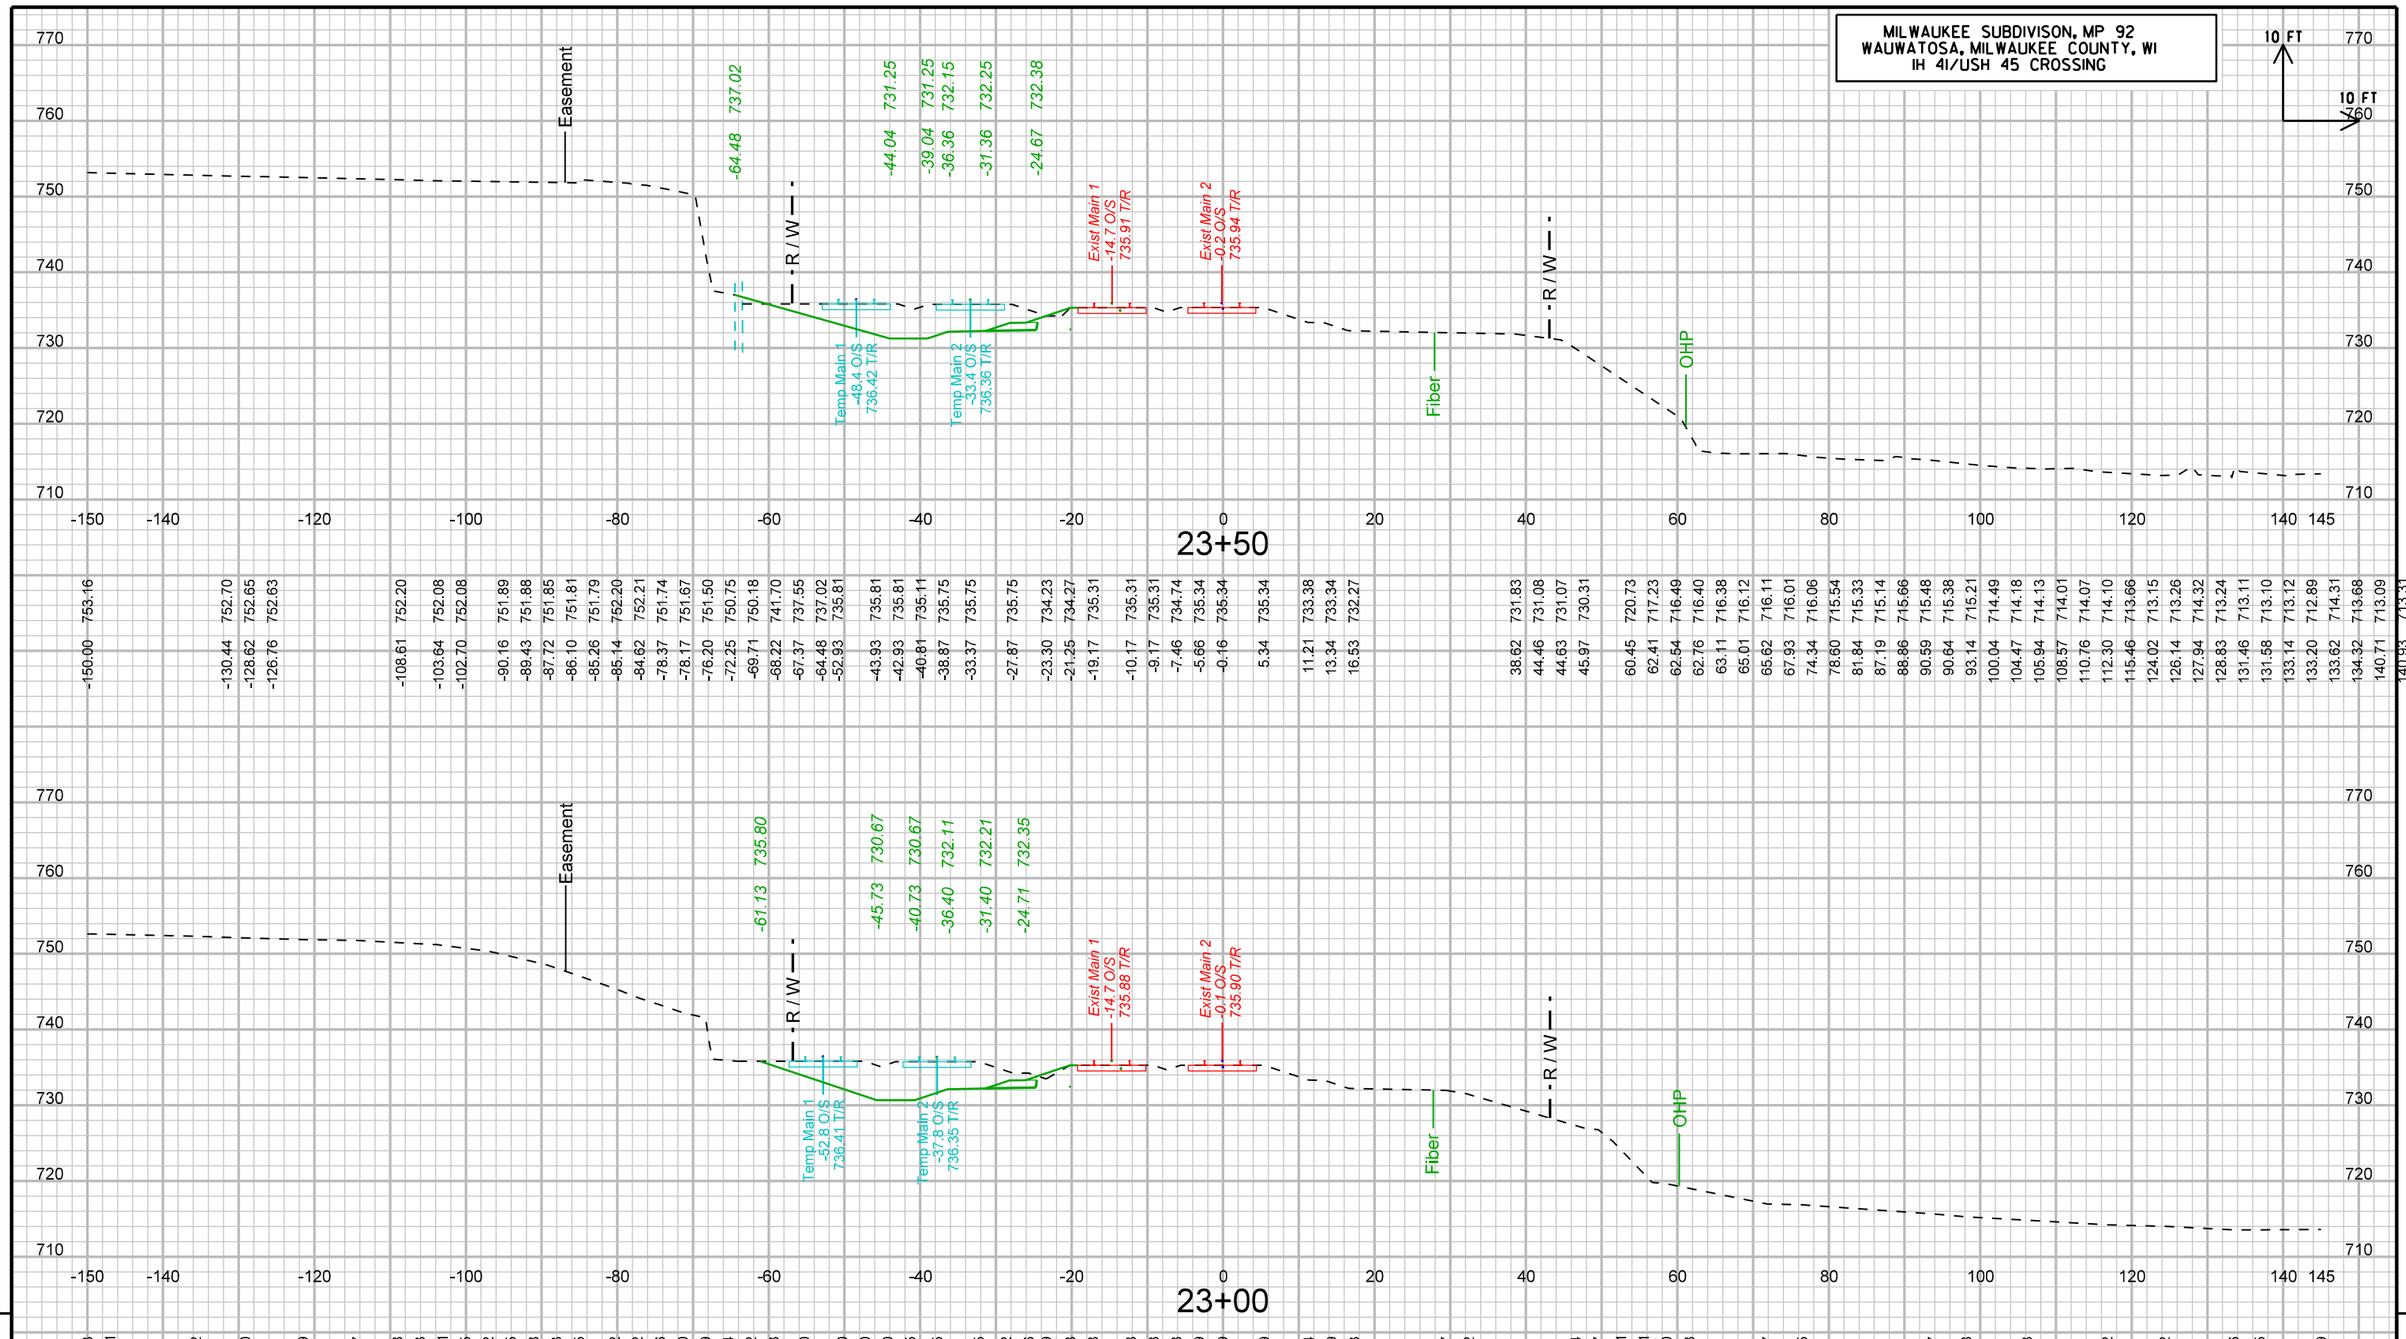

STA23+00 TO 23+50

UPRR OVER IH-41/USH 45; WISDOT PROJECT NO. 1060-33-84	LOCATION: WAUWATOSA, WI	MILWAUKEE SUBDIVISION, MP 92.0	CROSS SECTION: PHASE 2C	SHEET 3054 E

FILE NAME : pw:\\pw-int.hntb.org:PWGreat_Lakes\Documents\Milwaukee Projects\68252 County Line and Port Washington Road Reconstruction\Zoo Int UPRR over USH45\cds\090201_xs-phase3.dgn | PLOT DATE : 8/11/2020 | PLOT BY : dbowe | PLOT NAME : | PLOT SCALE : 20:1

WISDOT/CADDS SHEET 21

9 9

MILWAUKEE SUBDIVISON, MP 92
WAUWATOSA, MILWAUKEE COUNTY, WI
IH 41/USH 45 CROSSING

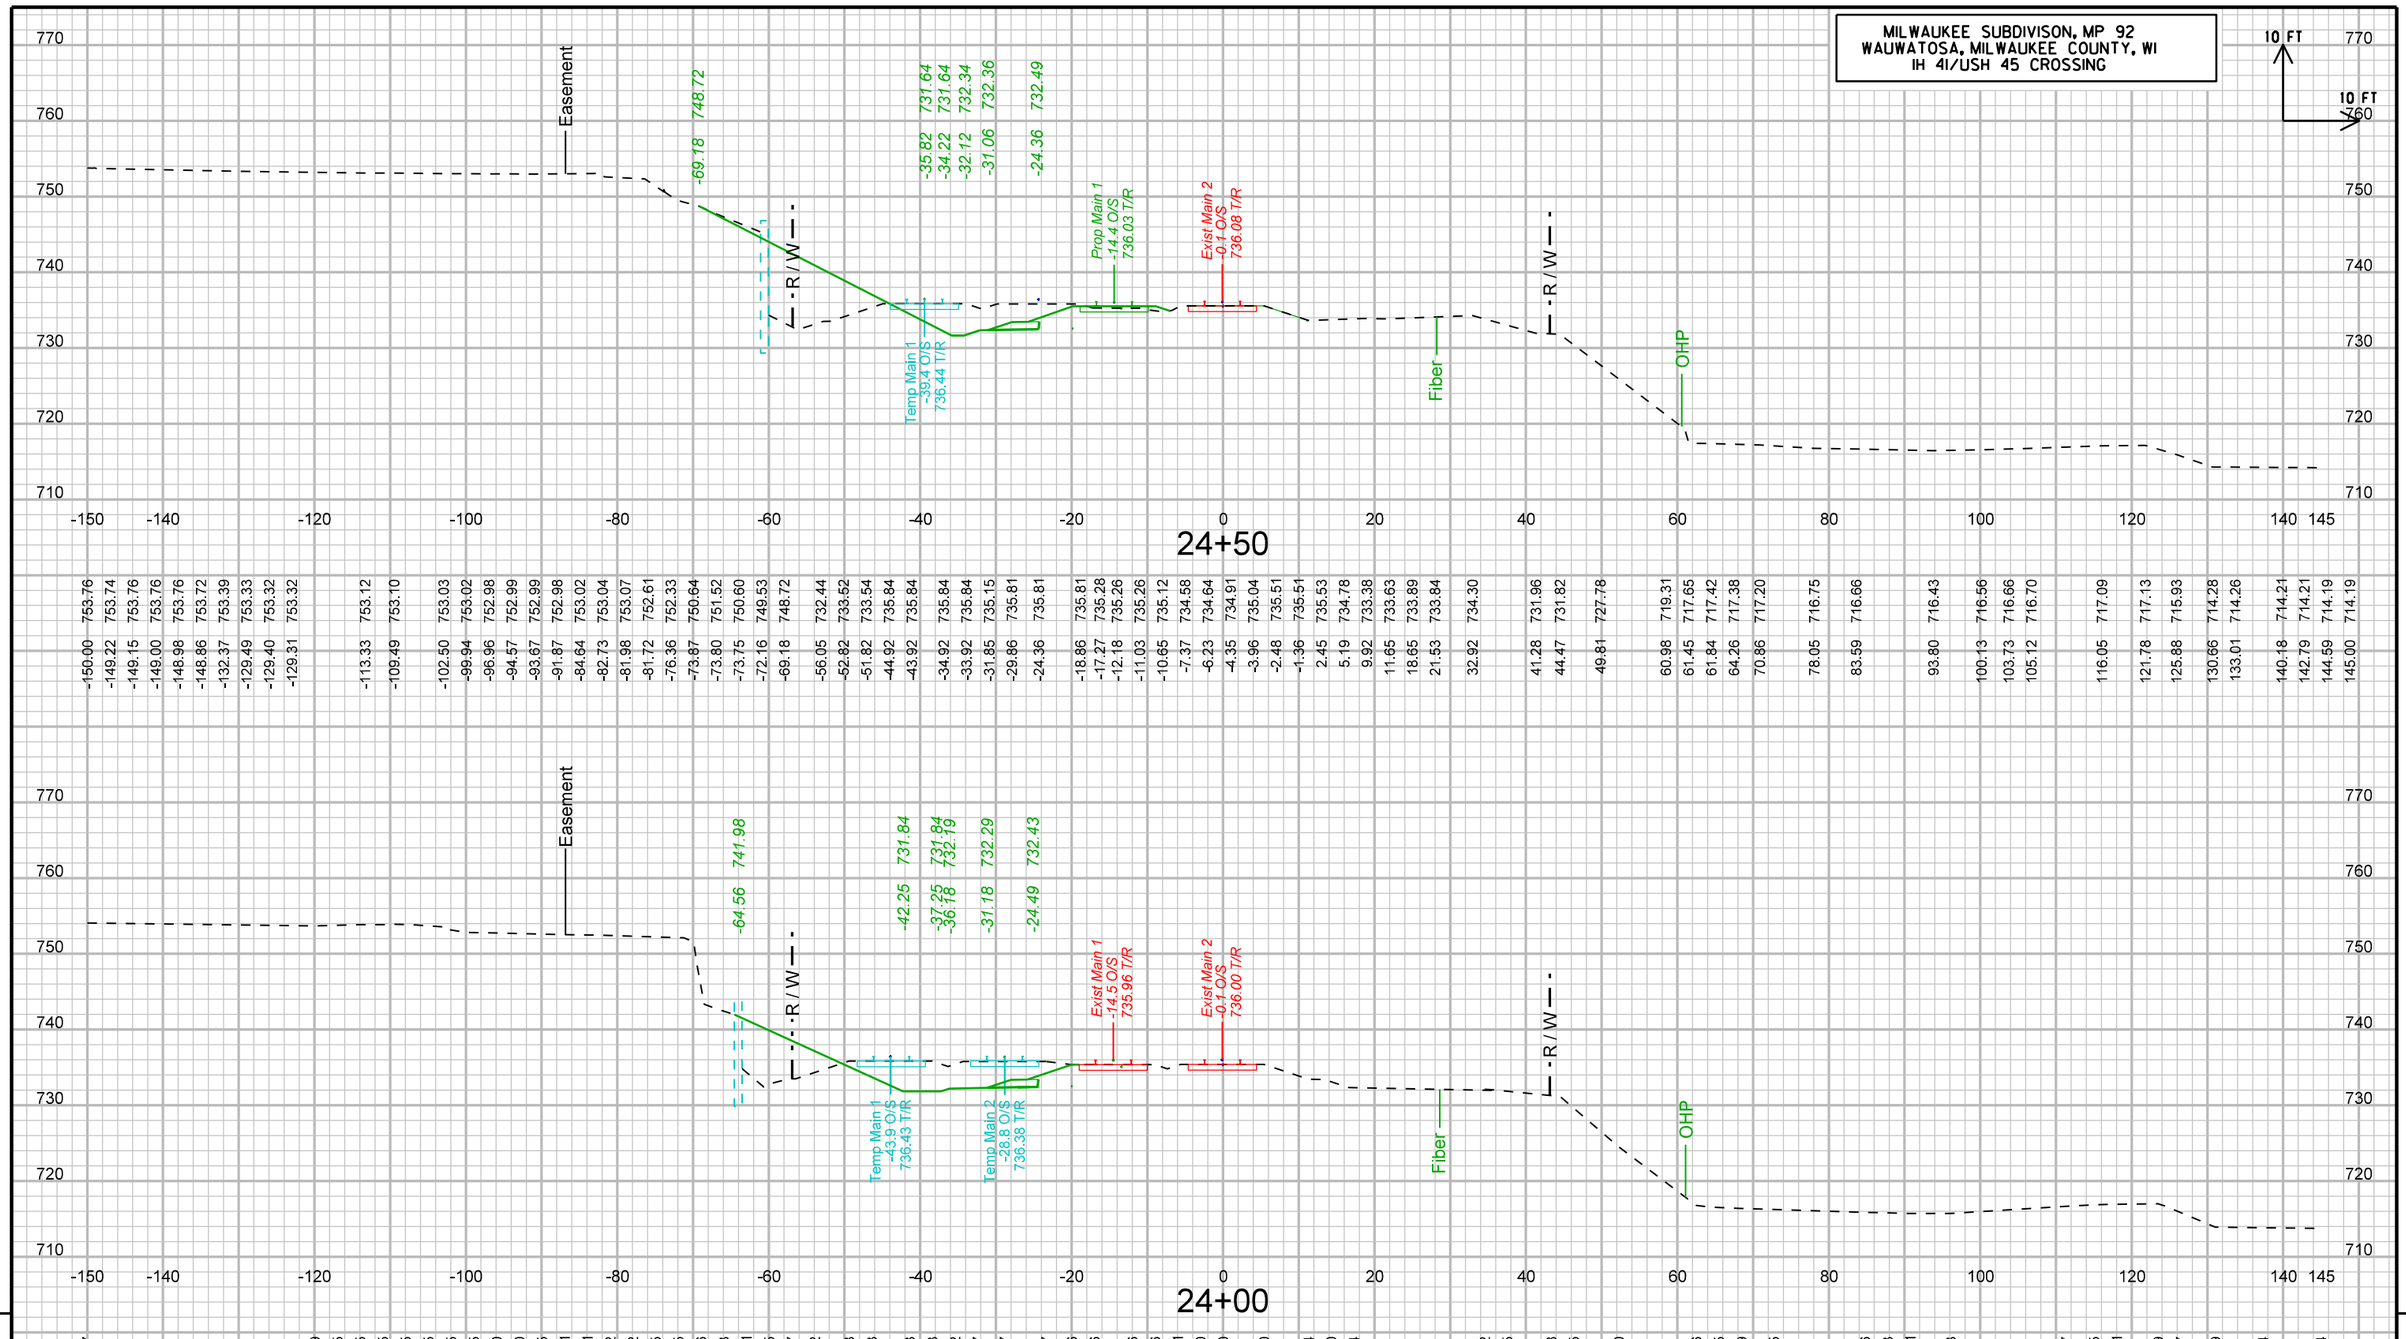

| | | |

MILWAUKEE SUBDIVISON, MP 92
WAUWATOSA, MILWAUKEE COUNTY, WI
IH 41/USH 45 CROSSING

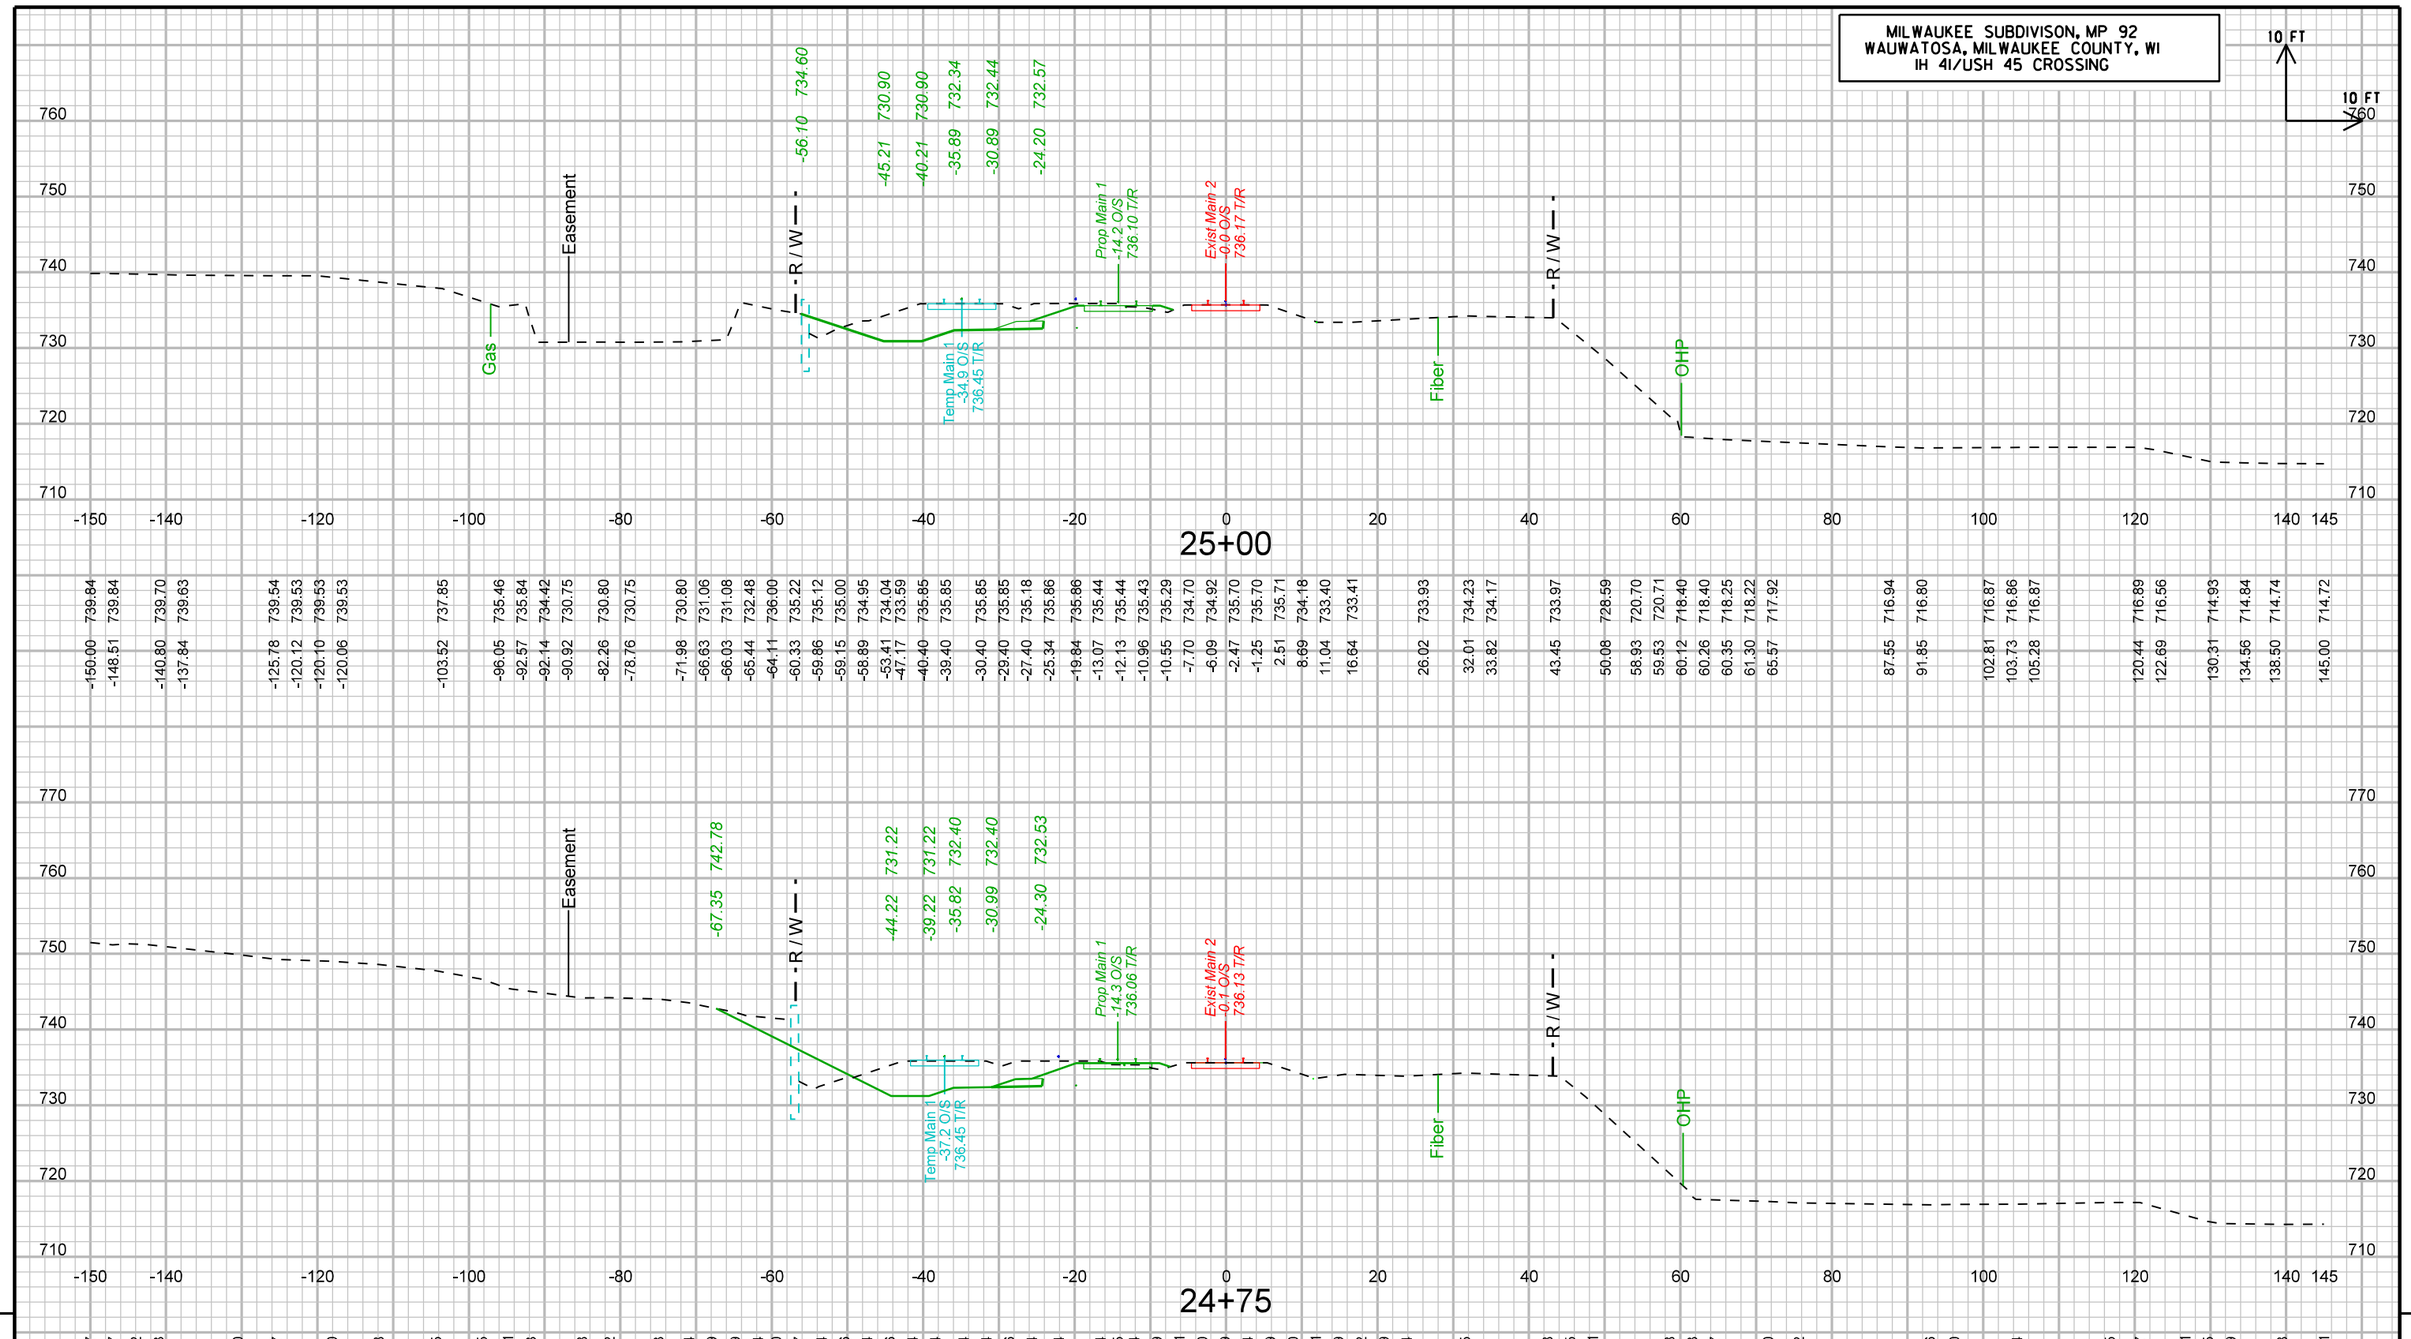

| | | |

MILWAUKEE SUBDIVISON, MP 92
WAUWATOSA, MILWAUKEE COUNTY, WI
IH 41/USH 45 CROSSING

10 FT
10 FT

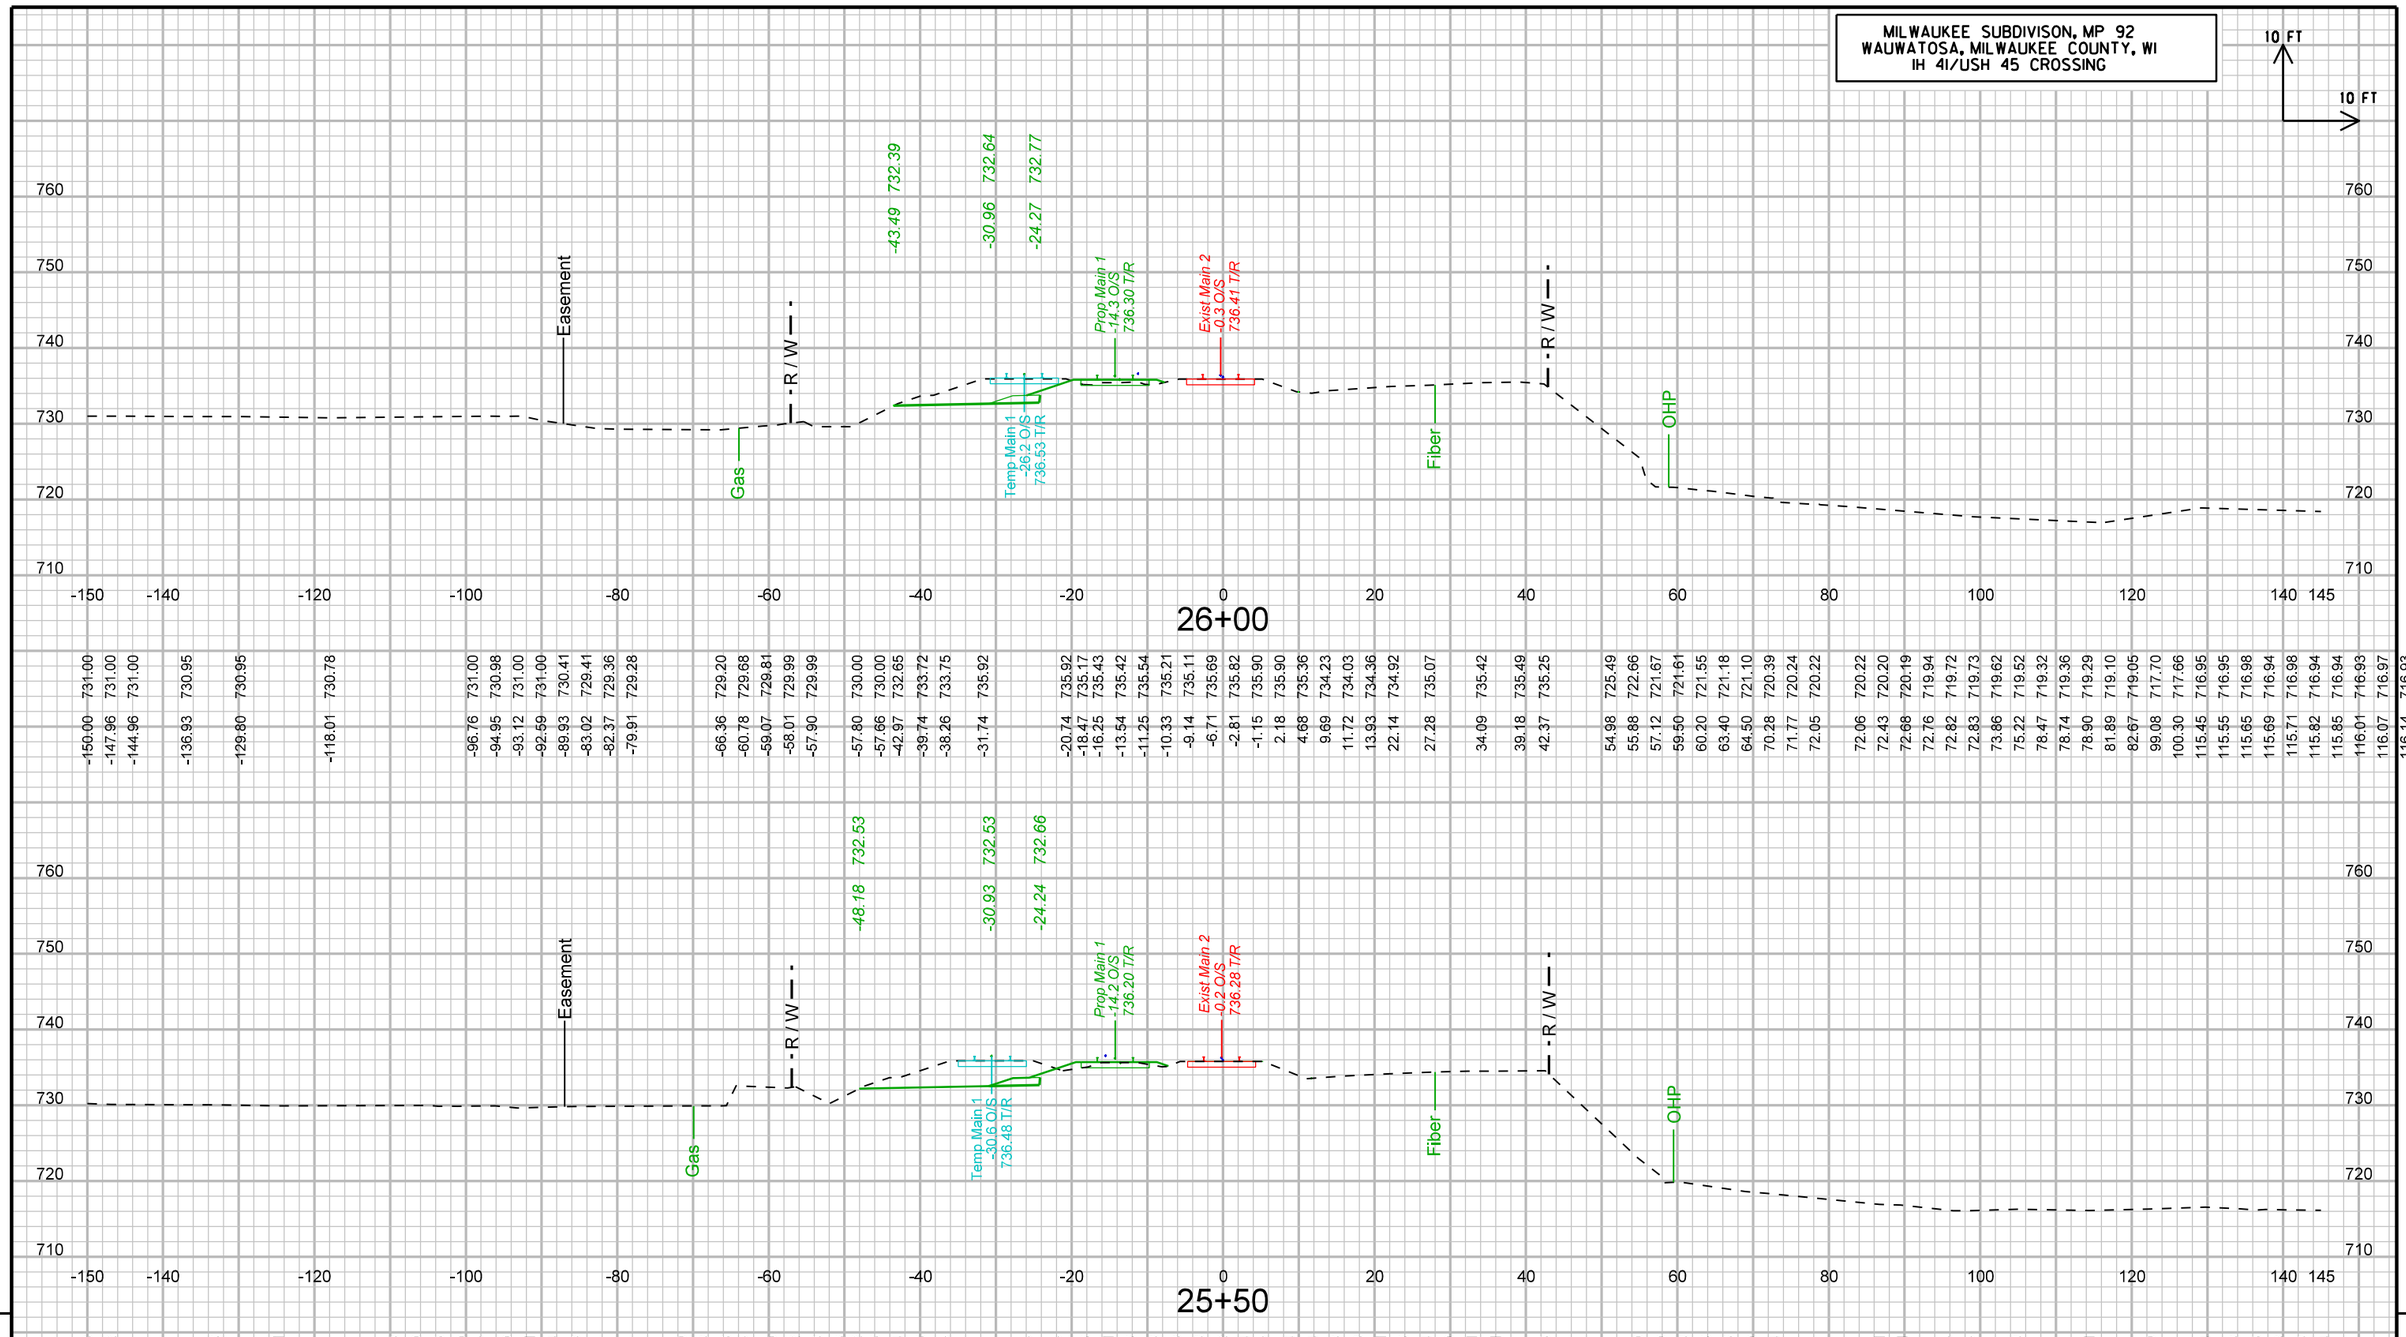

-150.00	731.00	-105.80	729.98	-68.99	729.90	-25.07	735.87	54.98	725.49	86.69	716.91	116.14	716.93
-147.96	731.00	-105.03	730.00	-66.26	729.93	-21.16	734.57	55.88	722.66	89.47	716.81	116.25	716.93
-144.96	731.00	-103.57	729.86	-65.58	729.95	-17.82	735.06	57.12	721.67			117.16	717.07
-136.93	730.95	-102.58	729.89	-65.48	730.17	-16.48	735.51	59.50	721.61	96.40	716.07	117.07	718.87
-129.80	730.95	-101.13	729.87	-64.29	732.59	-16.08	735.65	60.20	721.55	98.47	716.07	129.19	
-118.01	730.78	-99.53	729.89	-63.41	732.52	-12.31	735.63	63.40	721.18	104.94	716.28		
-96.76	731.00	-96.08	729.91	-57.52	732.28	-11.17	735.63	64.50	721.10	114.40	716.11		
-94.95	730.98	-93.19	729.64	-56.45	732.46	-8.10	735.08	70.28	720.39	122.46	716.29		
-93.12	731.00	-86.15	729.83	-51.97	730.22	-6.66	736.02	71.77	720.24	129.74	716.54		
-92.59	731.00	-57.80	730.00	-47.30	732.56	-4.35	735.34	72.05	720.22	134.28	716.33		
-89.93	730.41	-57.66	730.00	-44.07	733.64	-3.93	735.47	72.06	720.22	136.47	716.16		
-83.02	729.41	-42.97	732.65	-42.70	733.66	-2.60	735.94	72.43	720.20	137.68	716.23		
-82.37	729.36	-39.74	733.72	-36.07	735.87	-1.51	735.94	72.88	720.19	140.25	716.18		
-79.91	729.28	-38.26	733.75			2.32	735.93	72.76	719.94	145.00	716.14		
-66.36	729.20	-31.74	735.92			7.19	734.78	72.82	719.72				
-60.78	729.68					11.01	733.51	72.83	719.73				
-59.07	729.81					15.55	733.85	73.86	719.62				
-58.01	729.99					21.60	734.14	75.22	719.52				
-57.90	729.99					27.94	734.39	78.47	719.32				
						32.35	734.51	78.74	719.36				
						36.00	734.51	78.90	719.29				
								81.89	719.10				
						42.54	734.55	82.67	719.05				
								99.08	717.70				
								100.30	717.66				
								115.45	716.95				
								115.55	716.95				
								115.65	716.98				
								115.69	716.94				
								115.71	716.98				
								115.82	716.94				
								115.85	716.94				
								116.01	716.93				
								116.07	716.97				

-150.00	730.23	-105.80	729.98	-68.99	729.90	-25.07	735.87	54.98	725.49	86.69	716.91	116.14	716.93
-146.88	730.12	-105.03	730.00	-66.26	729.93	-21.16	734.57	55.88	722.66	89.47	716.81	116.25	716.93
-132.97	730.05	-103.57	729.86	-65.58	729.95	-17.82	735.06	57.12	721.67			117.16	717.07
-124.76	729.91	-102.58	729.89	-65.48	730.17	-16.48	735.51	59.50	721.61	96.40	716.07	129.19	
		-101.13	729.87	-64.29	732.59	-16.08	735.65	60.20	721.55	98.47	716.07		
		-99.53	729.89	-63.41	732.52	-12.31	735.63	63.40	721.18	104.94	716.28		
		-96.08	729.91	-57.52	732.28	-11.17	735.63	64.50	721.10	114.40	716.11		
		-93.19	729.64	-56.45	732.46	-8.10	735.08	70.28	720.39	122.46	716.29		
		-86.15	729.83	-51.97	730.22	-6.66	736.02	71.77	720.24	129.74	716.54		
				-47.30	732.56	-4.35	735.34	72.05	720.22	134.28	716.33		
				-44.07	733.64	-3.93	735.47	72.06	720.22	136.47	716.16		
				-42.70	733.66	-2.60	735.94	72.43	720.20	137.68	716.23		
				-36.07	735.87	-1.51	735.94	72.88	720.19	140.25	716.18		
						2.32	735.93	72.76	719.94	145.00	716.14		
						7.19	734.78	72.82	719.72				
						11.01	733.51	72.83	719.73				
						15.55	733.85	73.86	719.62				
						21.60	734.14	75.22	719.52				
						27.94	734.39	78.47	719.32				
						32.35	734.51	78.74	719.36				
						36.00	734.51	78.90	719.29				
								81.89	719.10				
						42.54	734.55	82.67	719.05				
								99.08	717.70				
								100.30	717.66				
								115.45	716.95				
								115.55	716.95				
								115.65	716.98				
								115.69	716.94				
								115.71	716.98				
								115.82	716.94				
								115.85	716.94				
								116.01	716.93				
								116.07	716.97				

STA25+50 TO 26+00

9 9

UPRR OVER IH-41/USH 45; WISDOT PROJECT NO. 1060-33-84 | LOCATION: WAUWATOSA, WI | MILWAUKEE SUBDIVISION, MP 92.0 | CROSS SECTION: PHASE 2C | SHEET 3057 | E

FILE NAME : pw:\\pw-int.hntb.org:PWGreat_Lakes\Documents\Milwaukee Projects\68252 County Line and Port Washington Road Reconstruction\Zoo Int UPRR over USH45\cds\090201_xs-phase3.dgn | PLOT DATE : 8/11/2020 | PLOT BY : abowe | PLOT NAME : | PLOT SCALE : 20:1

WISDOT/CADDS SHEET 21

MILWAUKEE SUBDIVISON, MP 92
WAUWATOSA, MILWAUKEE COUNTY, WI
IH 41/USH 45 CROSSING

10 FT
10 FT

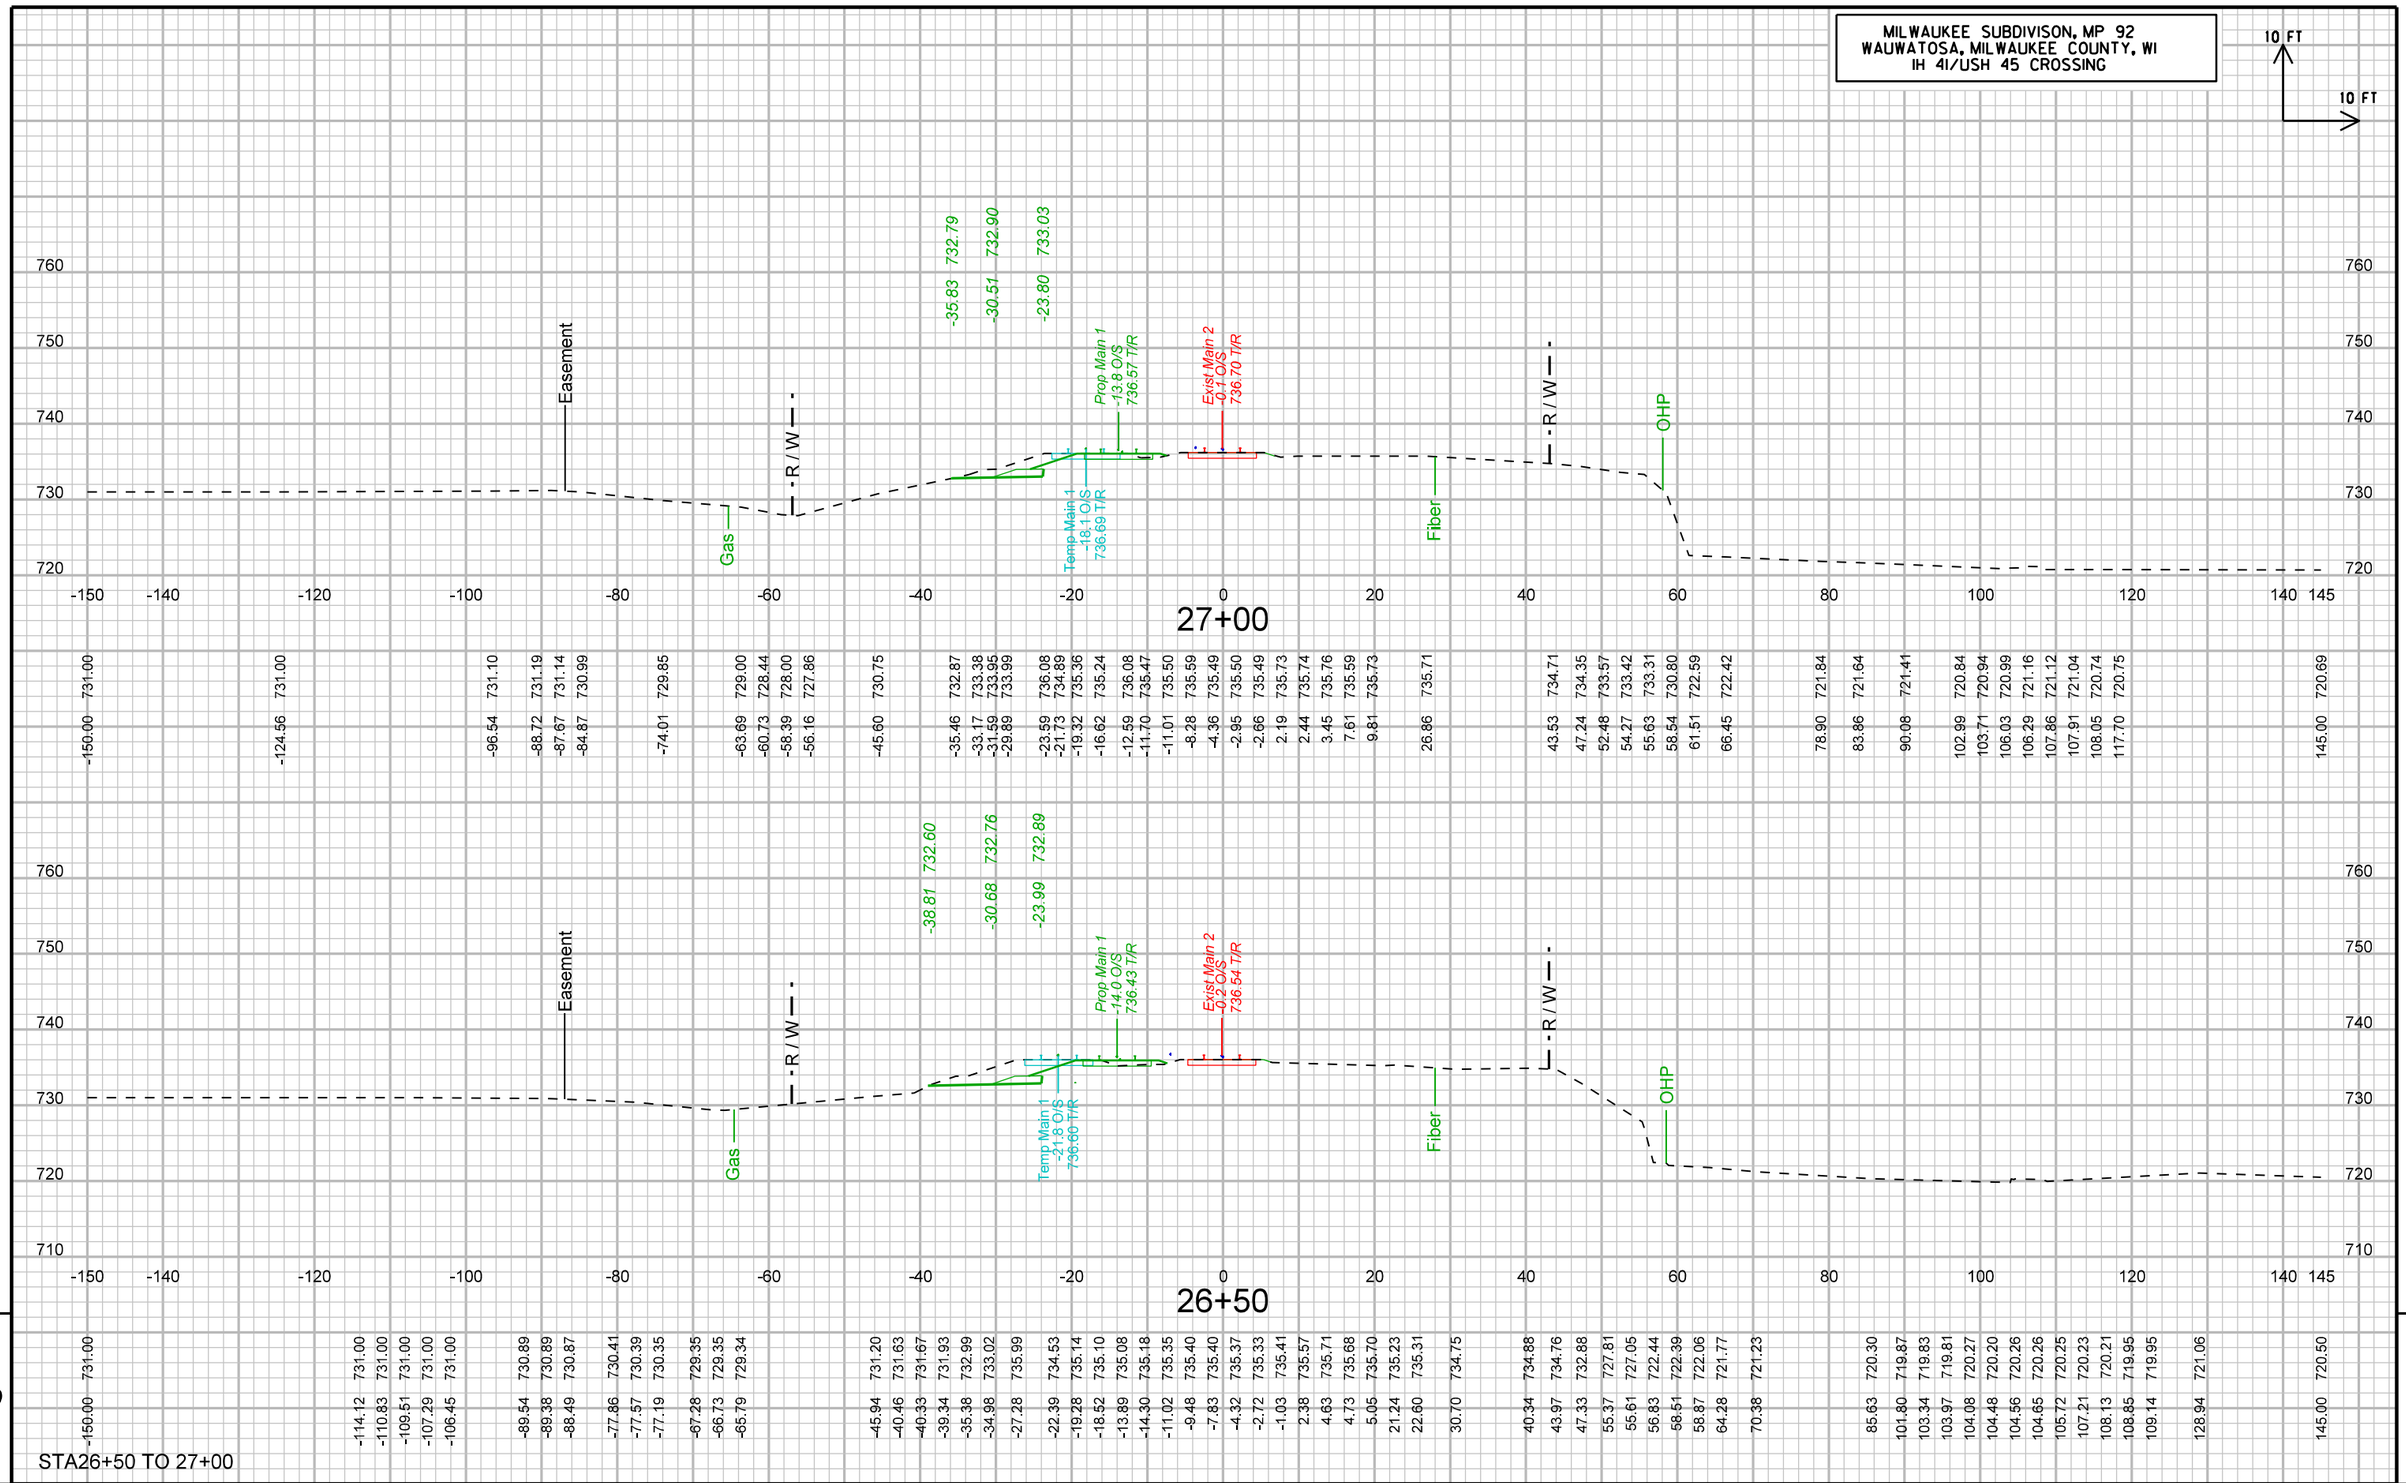

| -150.00 | 731.00 | -124.56 | 731.00 | -96.54 | 731.10 | -88.72 | 731.19 | -87.67 | 731.14 | -84.87 | 730.99 | -74.01 | 729.85 | -63.69 | 729.00 | -60.73 | 728.44 | -58.39 | 728.00 | -56.16 | 727.86 | -45.60 | 730.75 | -35.46 | 732.87 | -33.17 | 733.38 | -31.59 | 733.95 | -29.89 | 733.99 | -23.59 | 736.08 | -21.73 | 734.89 | -19.32 | 735.36 | -16.62 | 735.24 | -12.59 | 736.08 | -11.70 | 735.47 | -11.01 | 735.50 | -8.28 | 735.59 | -4.36 | 735.49 | -2.95 | 735.50 | -2.66 | 735.49 | 2.19 | 735.73 | 2.44 | 735.74 | 3.45 | 735.76 | 7.61 | 735.59 | 9.81 | 735.73 | 26.86 | 735.71 | 43.53 | 734.71 | 47.24 | 734.35 | 52.48 | 733.57 | 54.27 | 733.42 | 55.63 | 733.31 | 58.54 | 730.80 | 61.51 | 722.59 | 66.45 | 722.42 | 78.90 | 721.84 | 83.86 | 721.64 | 90.08 | 721.41 | 102.99 | 720.84 | 103.71 | 720.94 | 106.03 | 720.99 | 106.29 | 721.16 | 107.86 | 721.12 | 107.91 | 721.04 | 108.05 | 720.74 | 117.70 | 720.75 | 145.00 | 720.69 |
|---|---|---

MILWAUKEE SUBDIVISON, MP 92
WAUWATOSA, MILWAUKEE COUNTY, WI
IH 41/USH 45 CROSSING

10 FT
10 FT

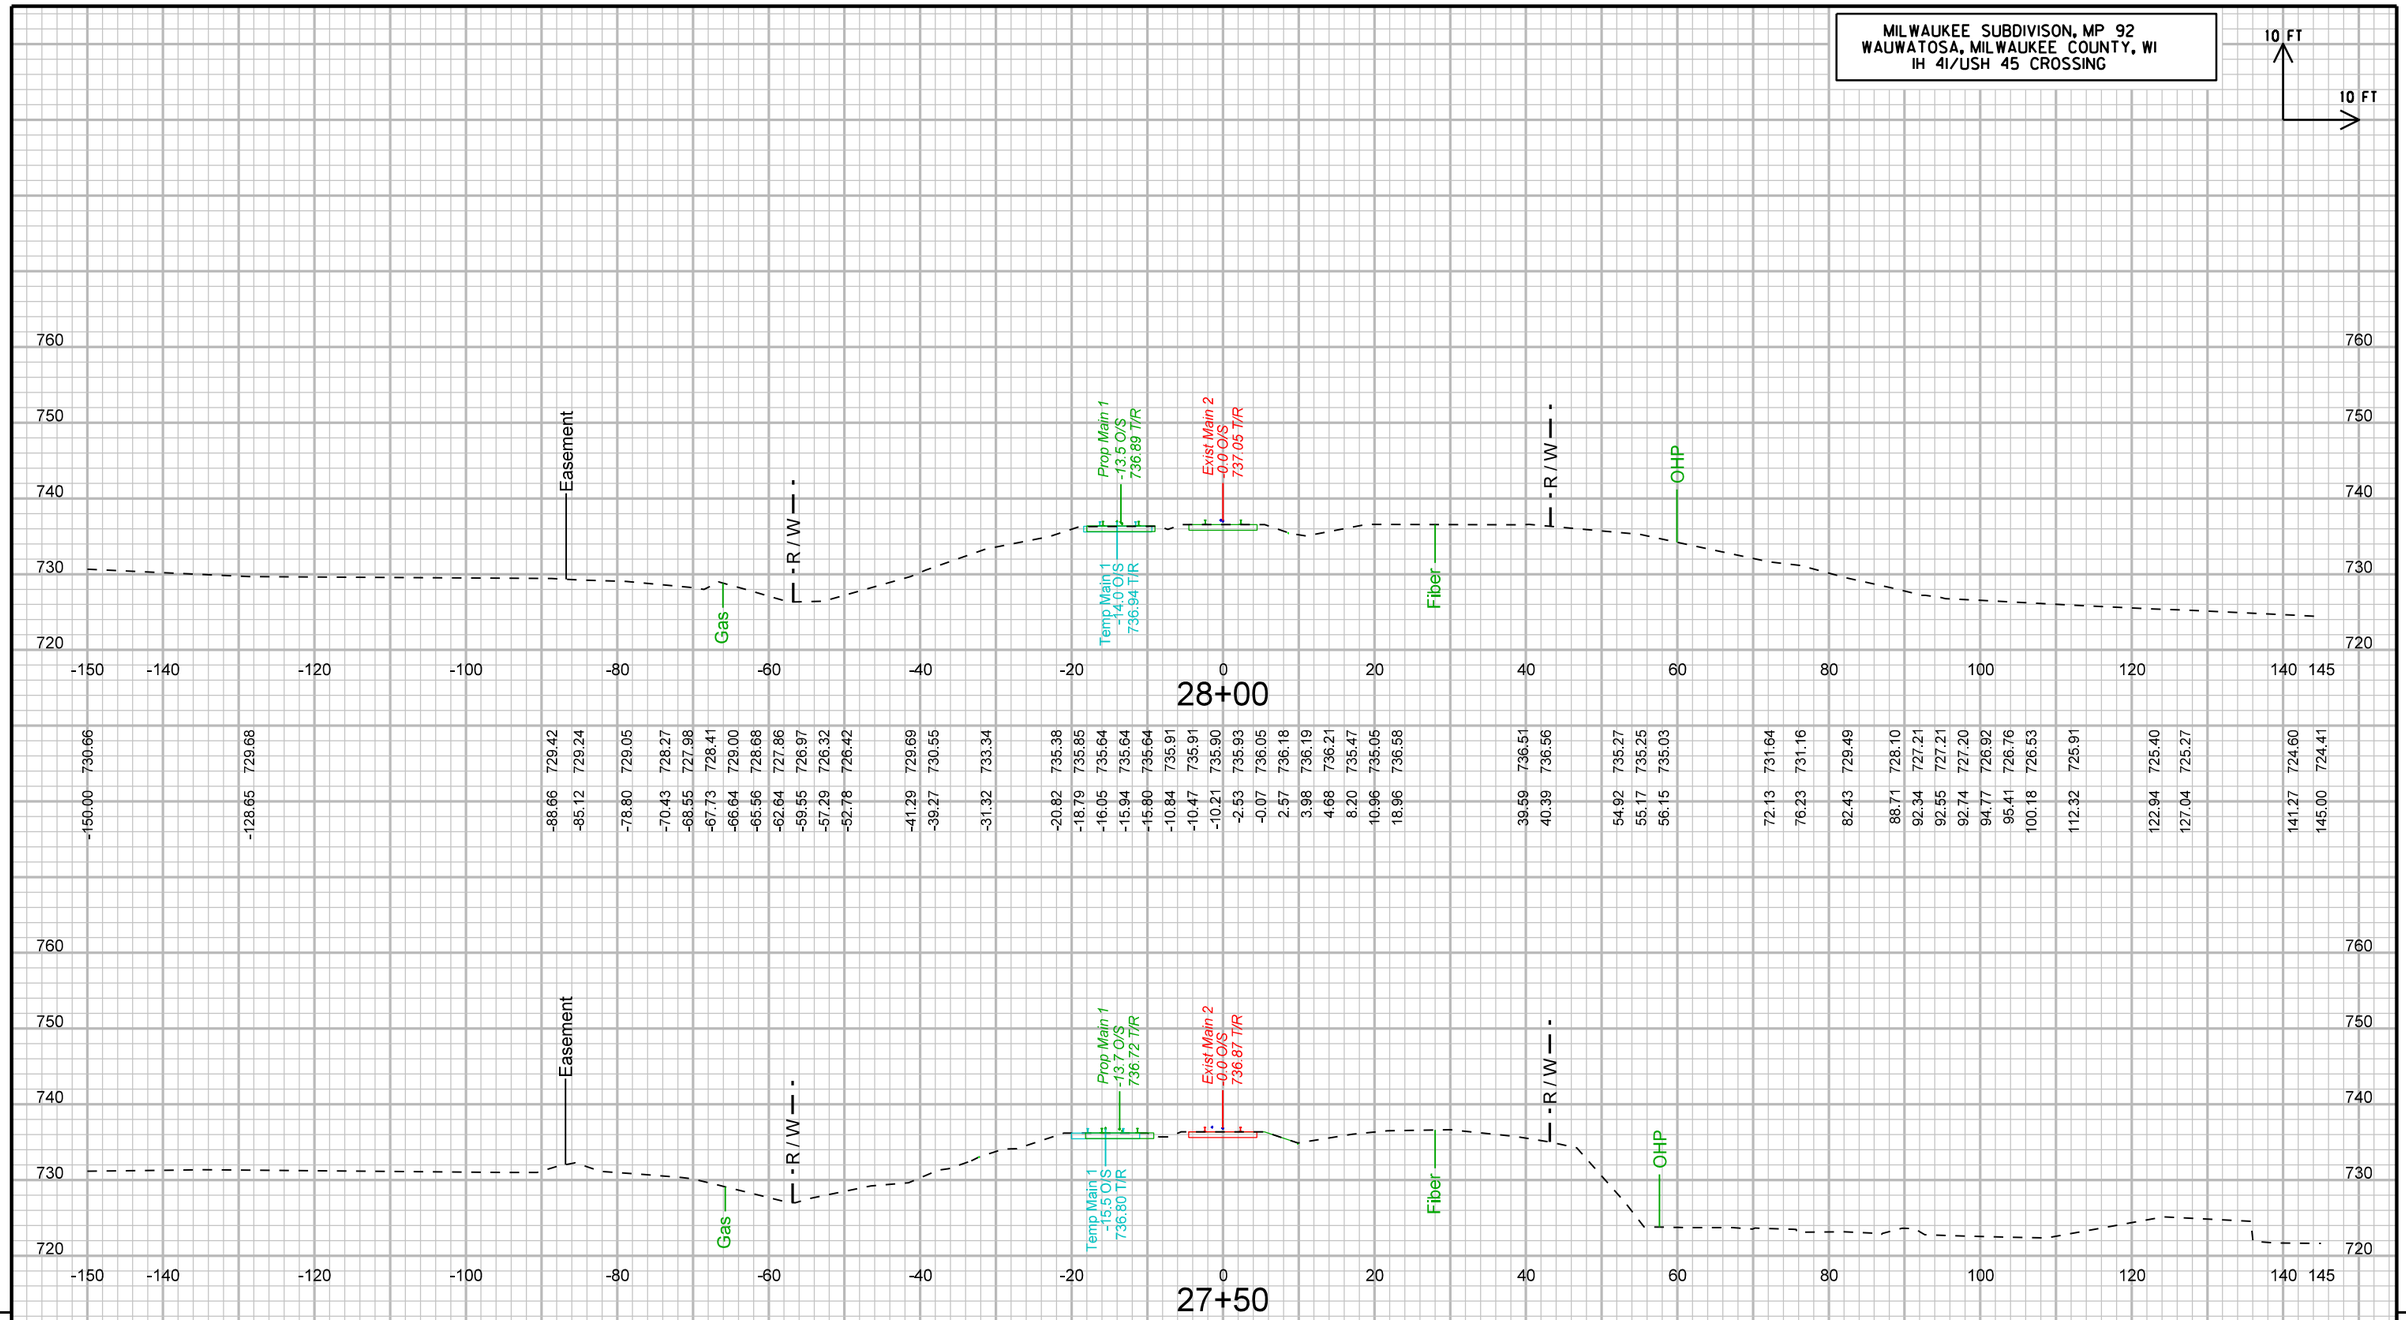

-150.00	730.66
-128.65	729.68
-88.66	729.42
-85.12	729.24
-78.80	729.05
-70.43	728.27
-68.55	727.98
-67.73	728.41
-66.64	729.00
-65.56	728.88
-62.64	727.86
-59.55	726.97
-57.29	726.32
-52.78	726.42
-41.29	729.69
-39.27	730.55
-31.32	733.34
-20.82	735.38
-18.79	735.85
-16.05	735.64
-15.94	735.64
-15.80	735.64
-10.84	735.91
-10.47	735.91
-10.21	735.90
-2.53	735.93
-0.07	736.05
2.57	736.18
3.98	736.19
4.68	736.21
8.20	735.47
10.96	735.05
18.96	736.58
39.59	736.51
40.39	736.56
54.92	735.27
55.17	735.25
56.15	735.03
72.13	731.64
76.23	731.16
82.43	729.49
88.71	728.10
92.34	727.21
92.55	727.21
92.74	727.20
94.77	726.92
95.41	726.76
100.18	726.53
112.32	725.91
122.94	725.40
127.04	725.27
141.27	724.60
145.00	724.41

-150.00	731.16
-138.05	731.30
-134.84	731.35
-94.93	731.00
-94.62	731.00
-90.60	731.00
-87.94	731.80
-87.84	731.83
-85.53	732.26
-82.19	731.14
-77.06	730.77
-71.50	730.32
-70.11	730.16
-66.54	729.29
-65.35	729.00
-62.16	728.22
-60.07	727.70
-59.85	727.64
-57.39	727.02
-56.50	727.00
-54.74	727.53
-54.10	727.66
-46.51	729.22
-41.54	729.62
-37.62	731.30
-36.20	731.51
-29.01	734.09
-27.22	734.13
-26.55	734.17
-24.10	734.62
-19.10	735.61
-17.40	735.53
-16.06	735.42
-13.18	735.58
-10.96	735.69
-7.72	735.70
-7.13	735.70
-2.60	735.69
-1.40	735.75
2.50	735.94
3.10	735.95
5.31	735.47
9.38	734.70
17.15	736.04
21.70	736.49
29.99	736.65
38.63	735.76
43.11	735.04
46.72	734.24
53.10	727.02
55.60	723.80
59.05	723.77
59.65	723.75
60.16	723.74
61.03	723.72
67.31	723.72
69.91	723.51
70.25	723.66
71.48	723.60
72.59	723.57
74.36	723.51
75.37	723.48
75.72	723.47
75.76	723.09
82.03	723.17
86.95	722.95
86.99	722.83
87.03	722.94
89.69	723.62
91.34	723.56
92.68	722.77
97.74	722.60
104.26	722.44
108.78	722.36
124.24	725.12
135.74	724.56
136.03	721.89
138.97	721.69
144.87	721.63
145.00	721.63

9

STA27+50 TO 28+00

9

UPRR OVER IH-41/USH 45; WISDOT PROJECT NO. 1060-33-84 | LOCATION: WAUWATOSA, WI | MILWAUKEE SUBDIVISION, MP 92.0 | CROSS SECTION: PHASE 2C | SHEET 3059 | E

MILWAUKEE SUBDIVISON, MP 92
WAUWATOSA, MILWAUKEE COUNTY, WI
IH 41/USH 45 CROSSING

10 FT
10 FT

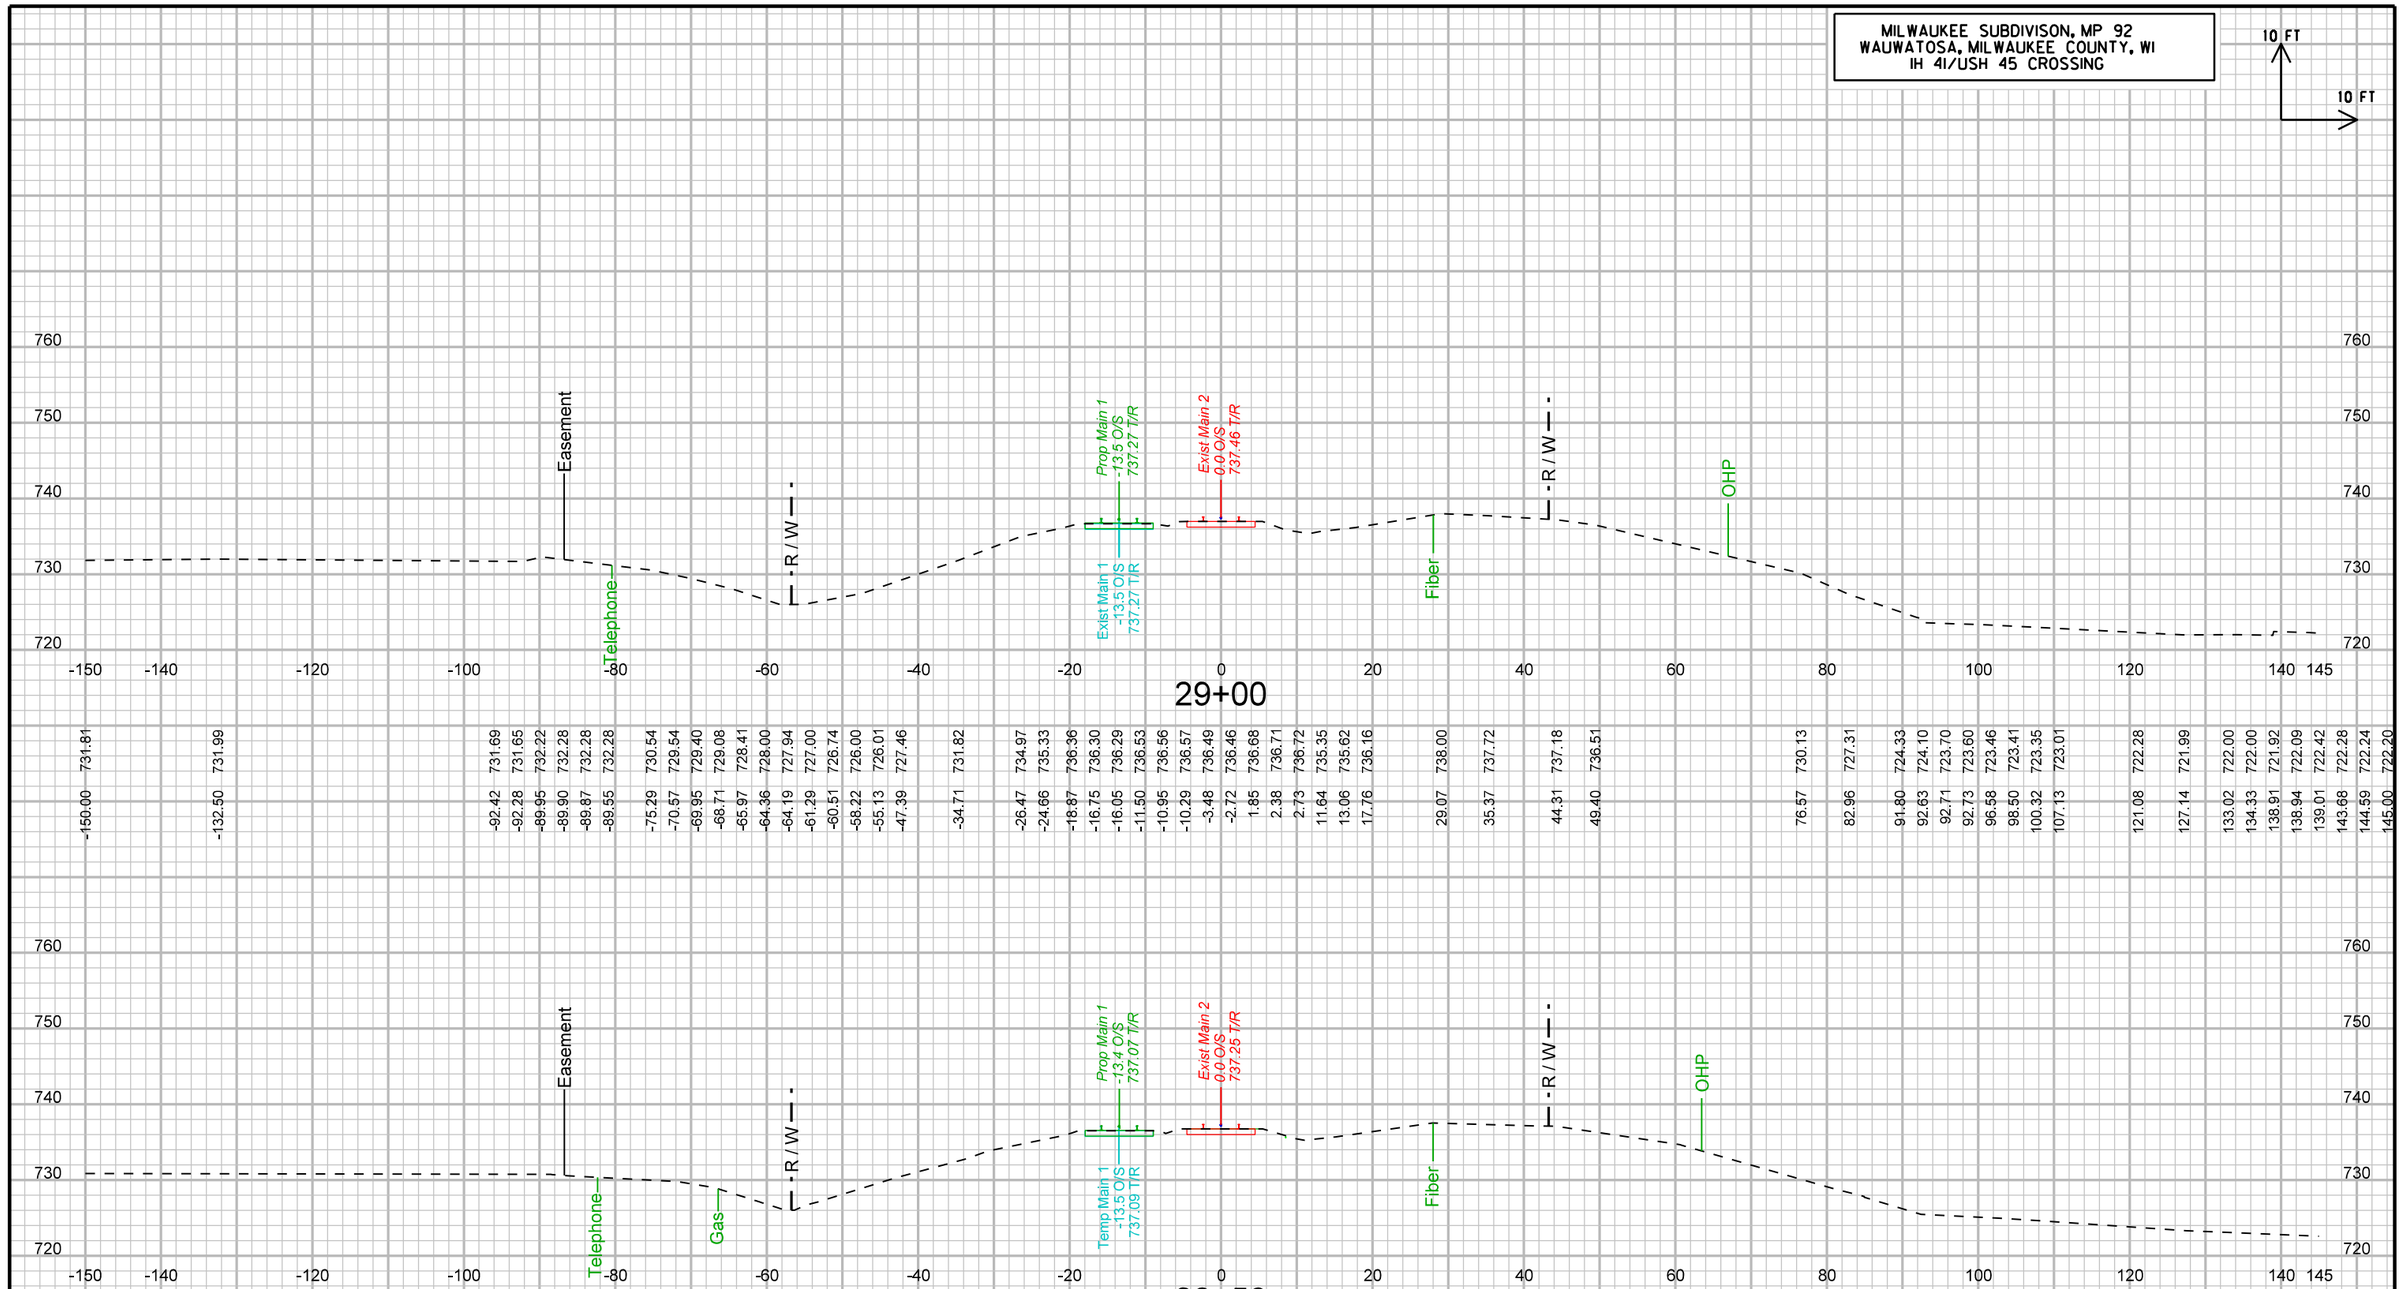

STA28+50 TO 29+00

UPRR OVER IH-41/USH 45; WISDOT PROJECT NO. 1060-33-84	LOCATION: WAUWATOSA, WI	MILWAUKEE SUBDIVISION, MP 92.0	CROSS SECTION: PHASE 2C	SHEET 3060 E

FILE NAME : pw:\\pw-int.hntb.org:PWGreat_Lakes\Documents\Milwaukee Projects\68252 County Line and Port Washington Road Reconstruction\Zoo Int UPRR over USH45\cds\090201_xs-phase3.dgn PLOT DATE : 8/11/2020 PLOT BY : abowe PLOT NAME : PLOT SCALE : 20:1

WISDOT/CADDS SHEET 21

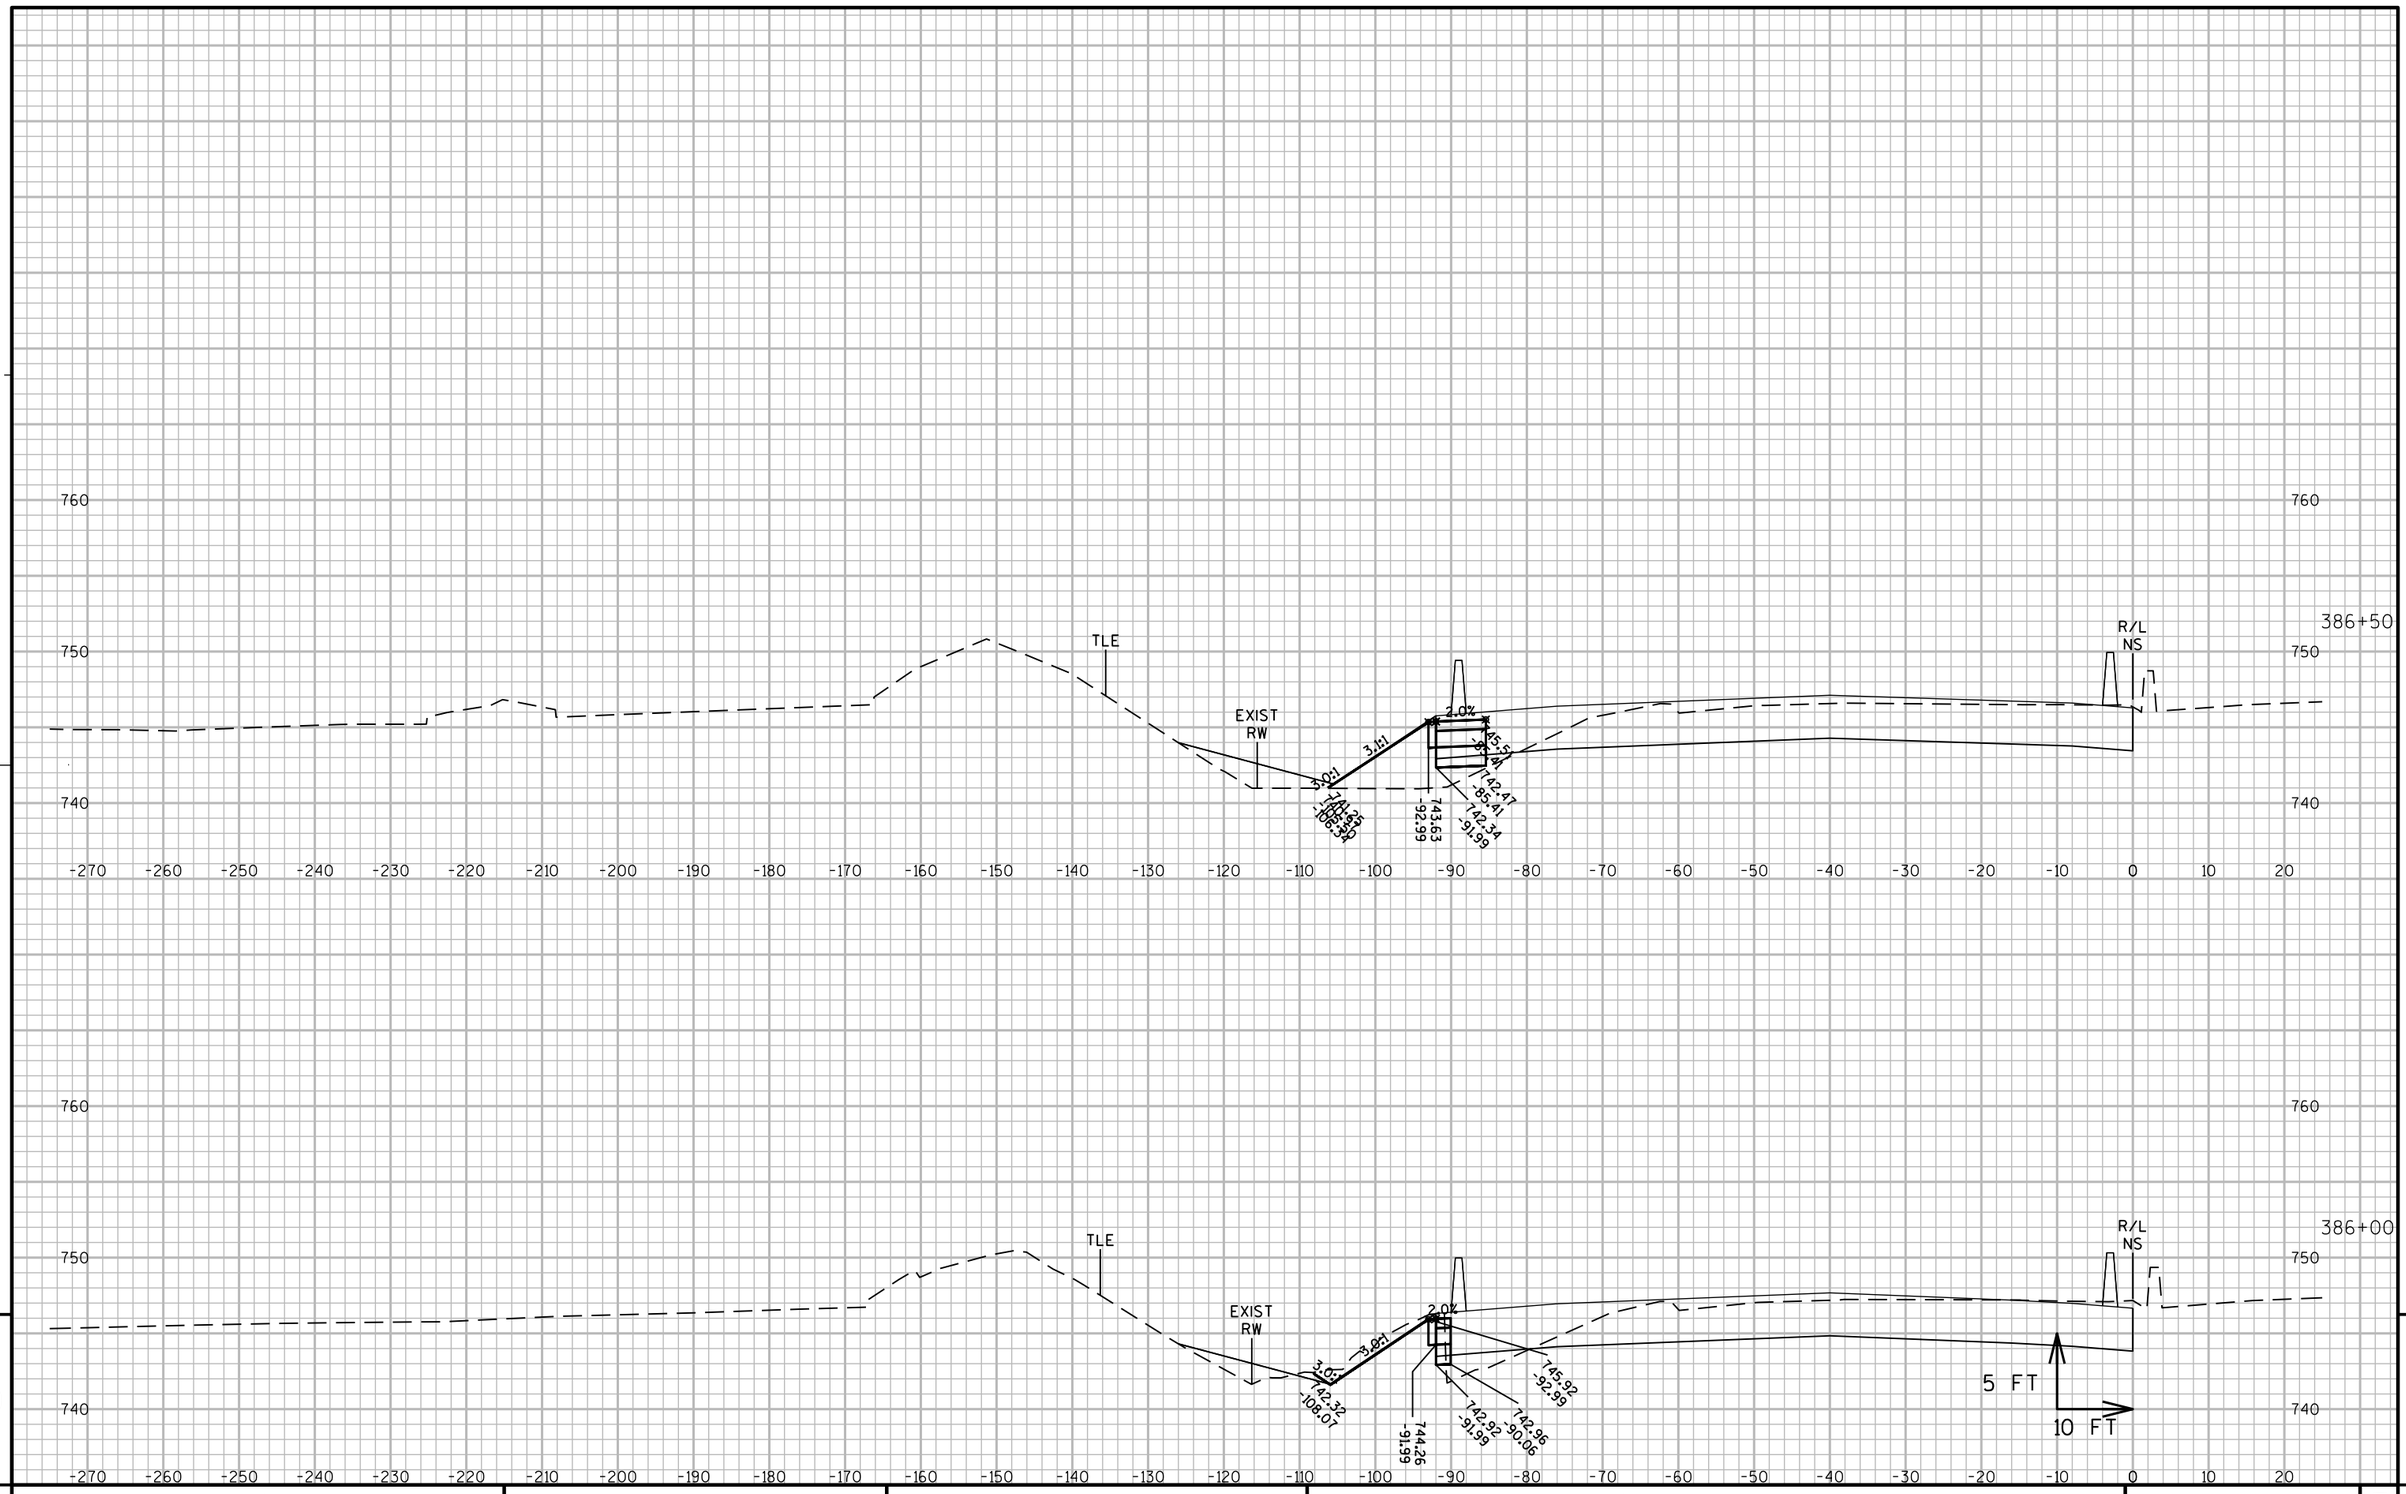

9

PROJECT NO: 1060-33-84	HWY: IH 41	COUNTY: MILWAUKEE	CROSS SECTIONS: IH 41 TEMPORARY PAVEMENT	SHEET 3061	E

FILE NAME : W:\PDS\C3D\10603316\84\DSN\PLAN\F45_TRAFFIC_CONTROL\090601_XS_NS-TEMP.DWG
LAYOUT NAME - SB TEMP - (1)

PLOT DATE : 7/7/2020 5:25 PM PLOT BY : PESCHEL, KYLE R PLOT NAME : PLOT SCALE : 1" = 20'_XREF(2)

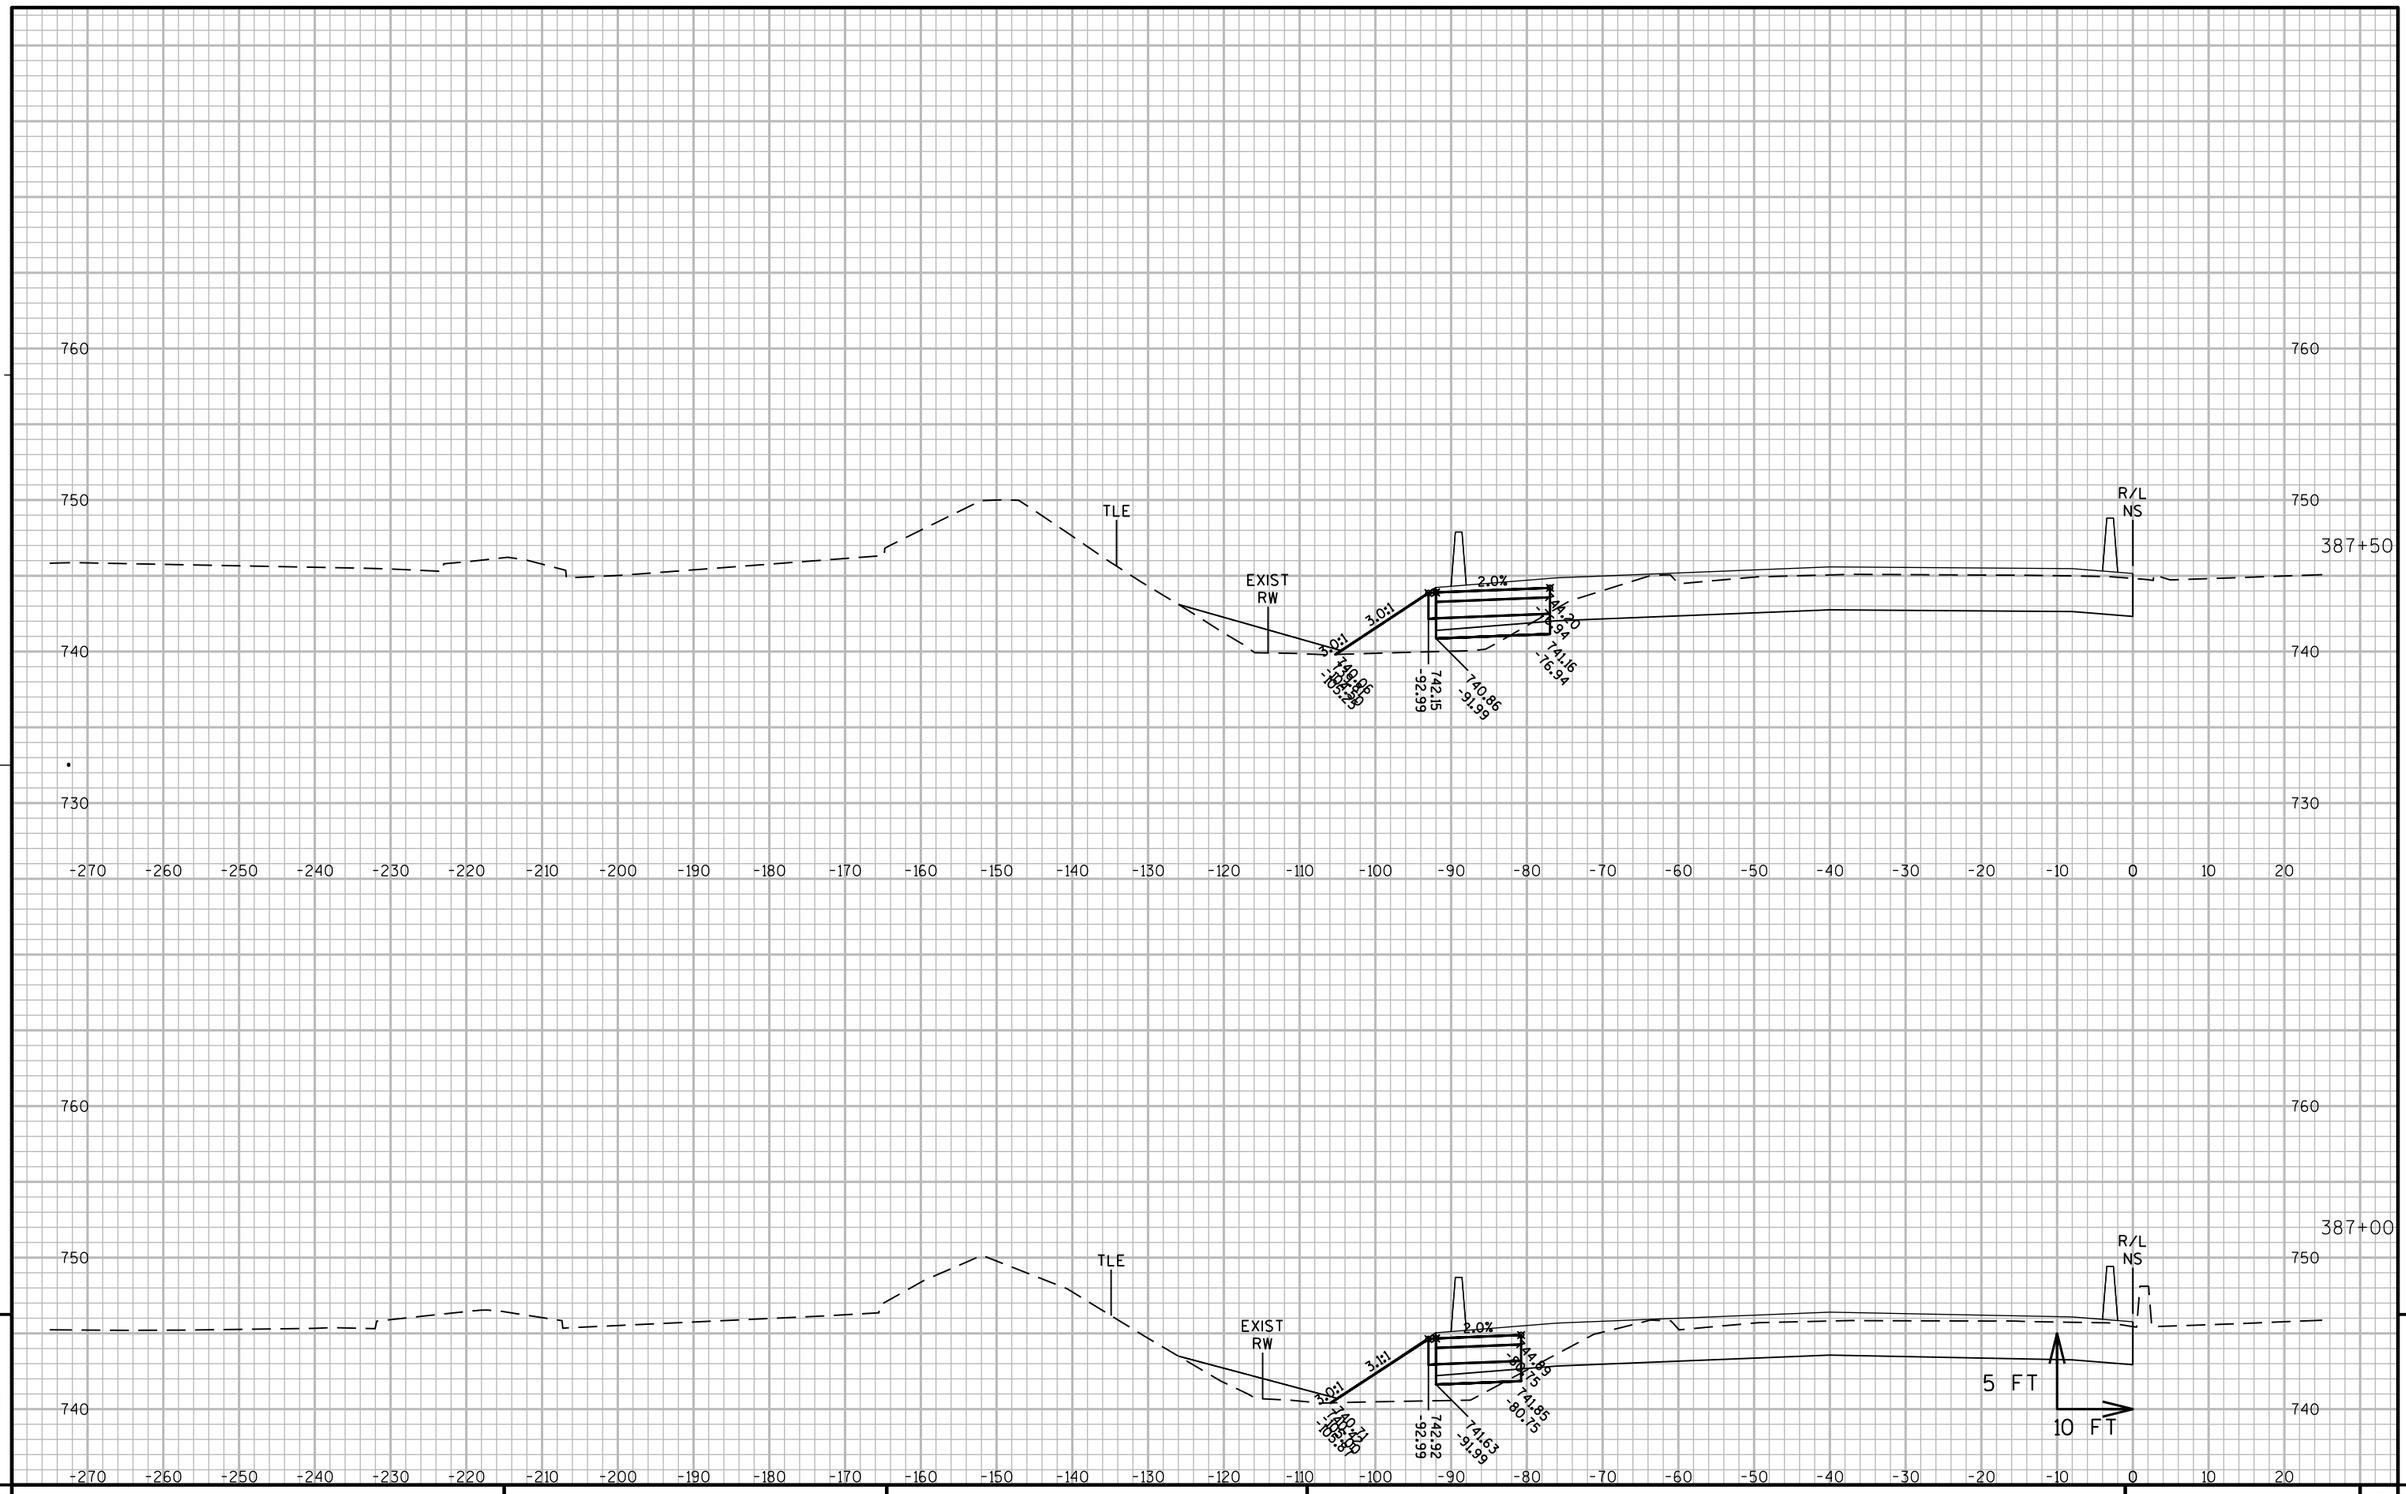

PROJECT NO: 1060-33-84	HWY: IH 41	COUNTY: MILWAUKEE	CROSS SECTIONS: IH 41 TEMPORARY PAVEMENT	SHEET 3062 E

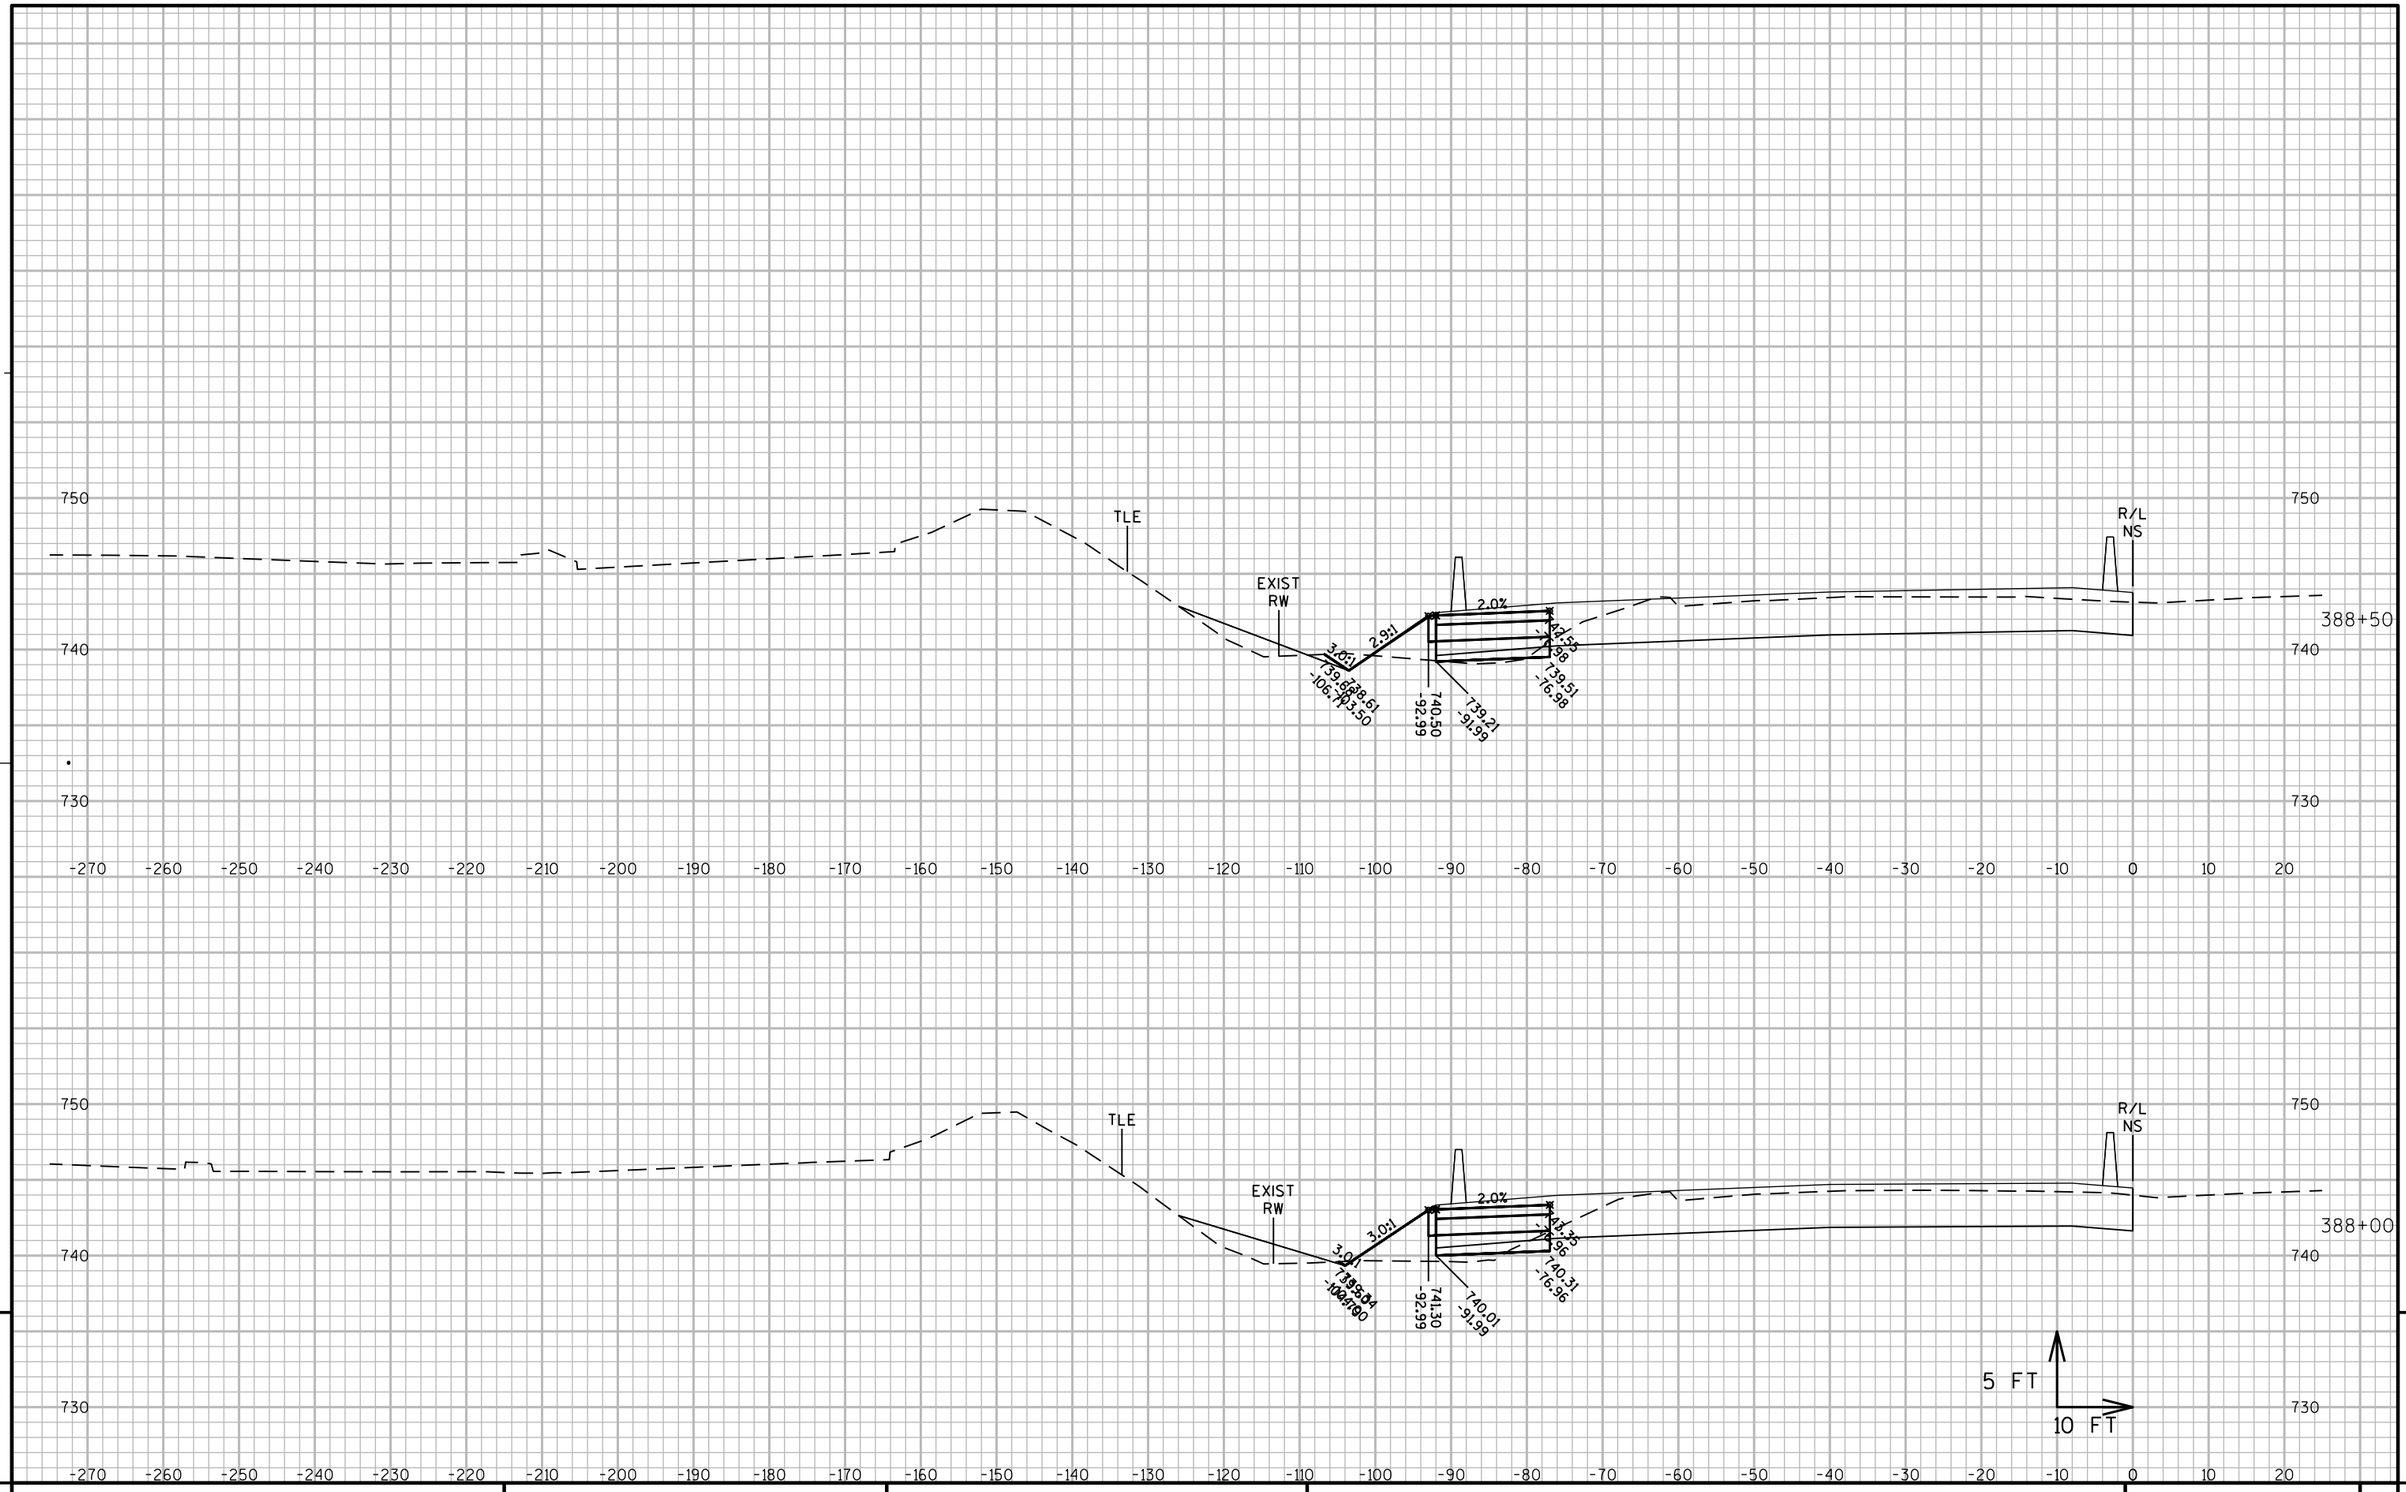

9

9

PROJECT NO: 1060-33-84	HWY: IH 41	COUNTY: MILWAUKEE	CROSS SECTIONS: IH 41 TEMPORARY PAVEMENT	SHEET 3063	E

FILE NAME : W:\PDS\C3D\10603316\84\DSN\PLAN\F45_TRAFFIC_CONTROL\090601_XS_NS-TEMP.DWG
LAYOUT NAME - SB TEMP - (3)

PLOT DATE : 7/7/2020 5:26 PM PLOT BY : PESCHEL, KYLE R PLOT NAME : PLOT SCALE : 1" = 20'_XREF(2)

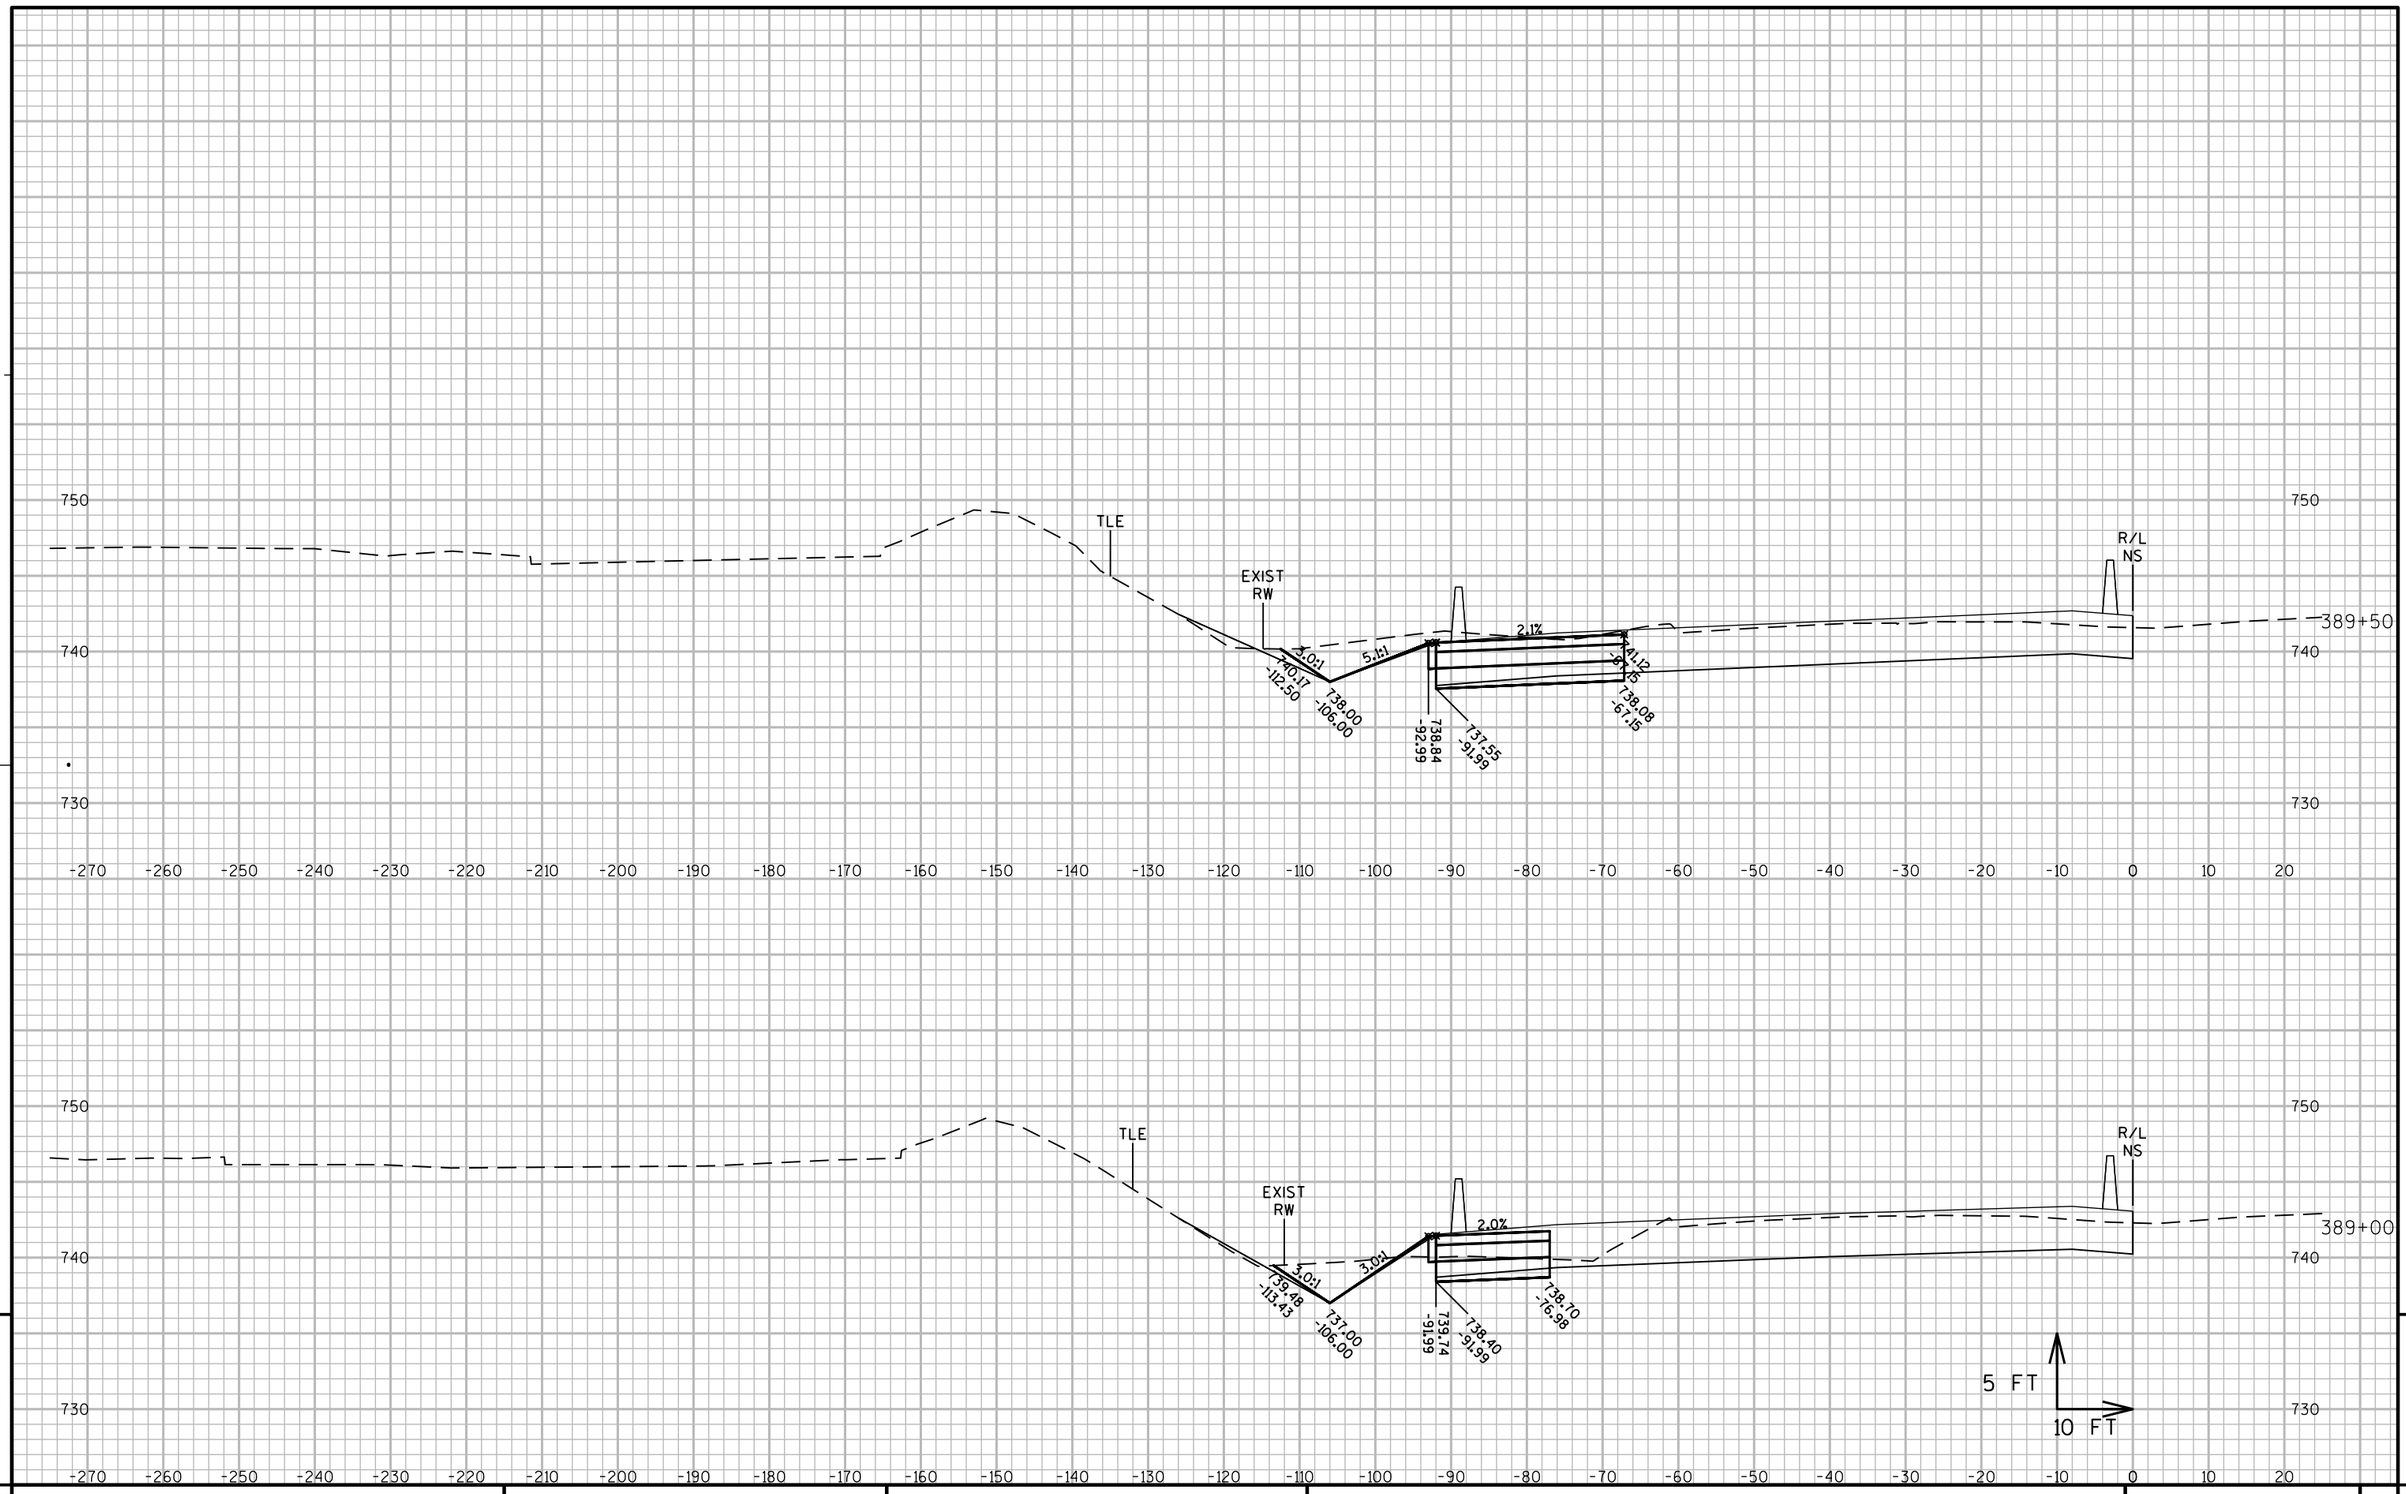

PROJECT NO: 1060-33-84	HWY: IH 41	COUNTY: MILWAUKEE	CROSS SECTIONS: IH 41 TEMPORARY PAVEMENT	SHEET 3064	E

FILE NAME : W:\PDS\C3D\10603316\84\DSN\PLAN\F45_TRAFFIC_CONTROL\090601_XS_NS-TEMP.DWG
LAYOUT NAME - SB TEMP - (4)

PLOT DATE : 7/7/2020 5:26 PM PLOT BY : PESCHEL, KYLE R PLOT NAME : PLOT SCALE : 1" = 20'_XREF(2)

WISDOT/CADDS SHEET 49

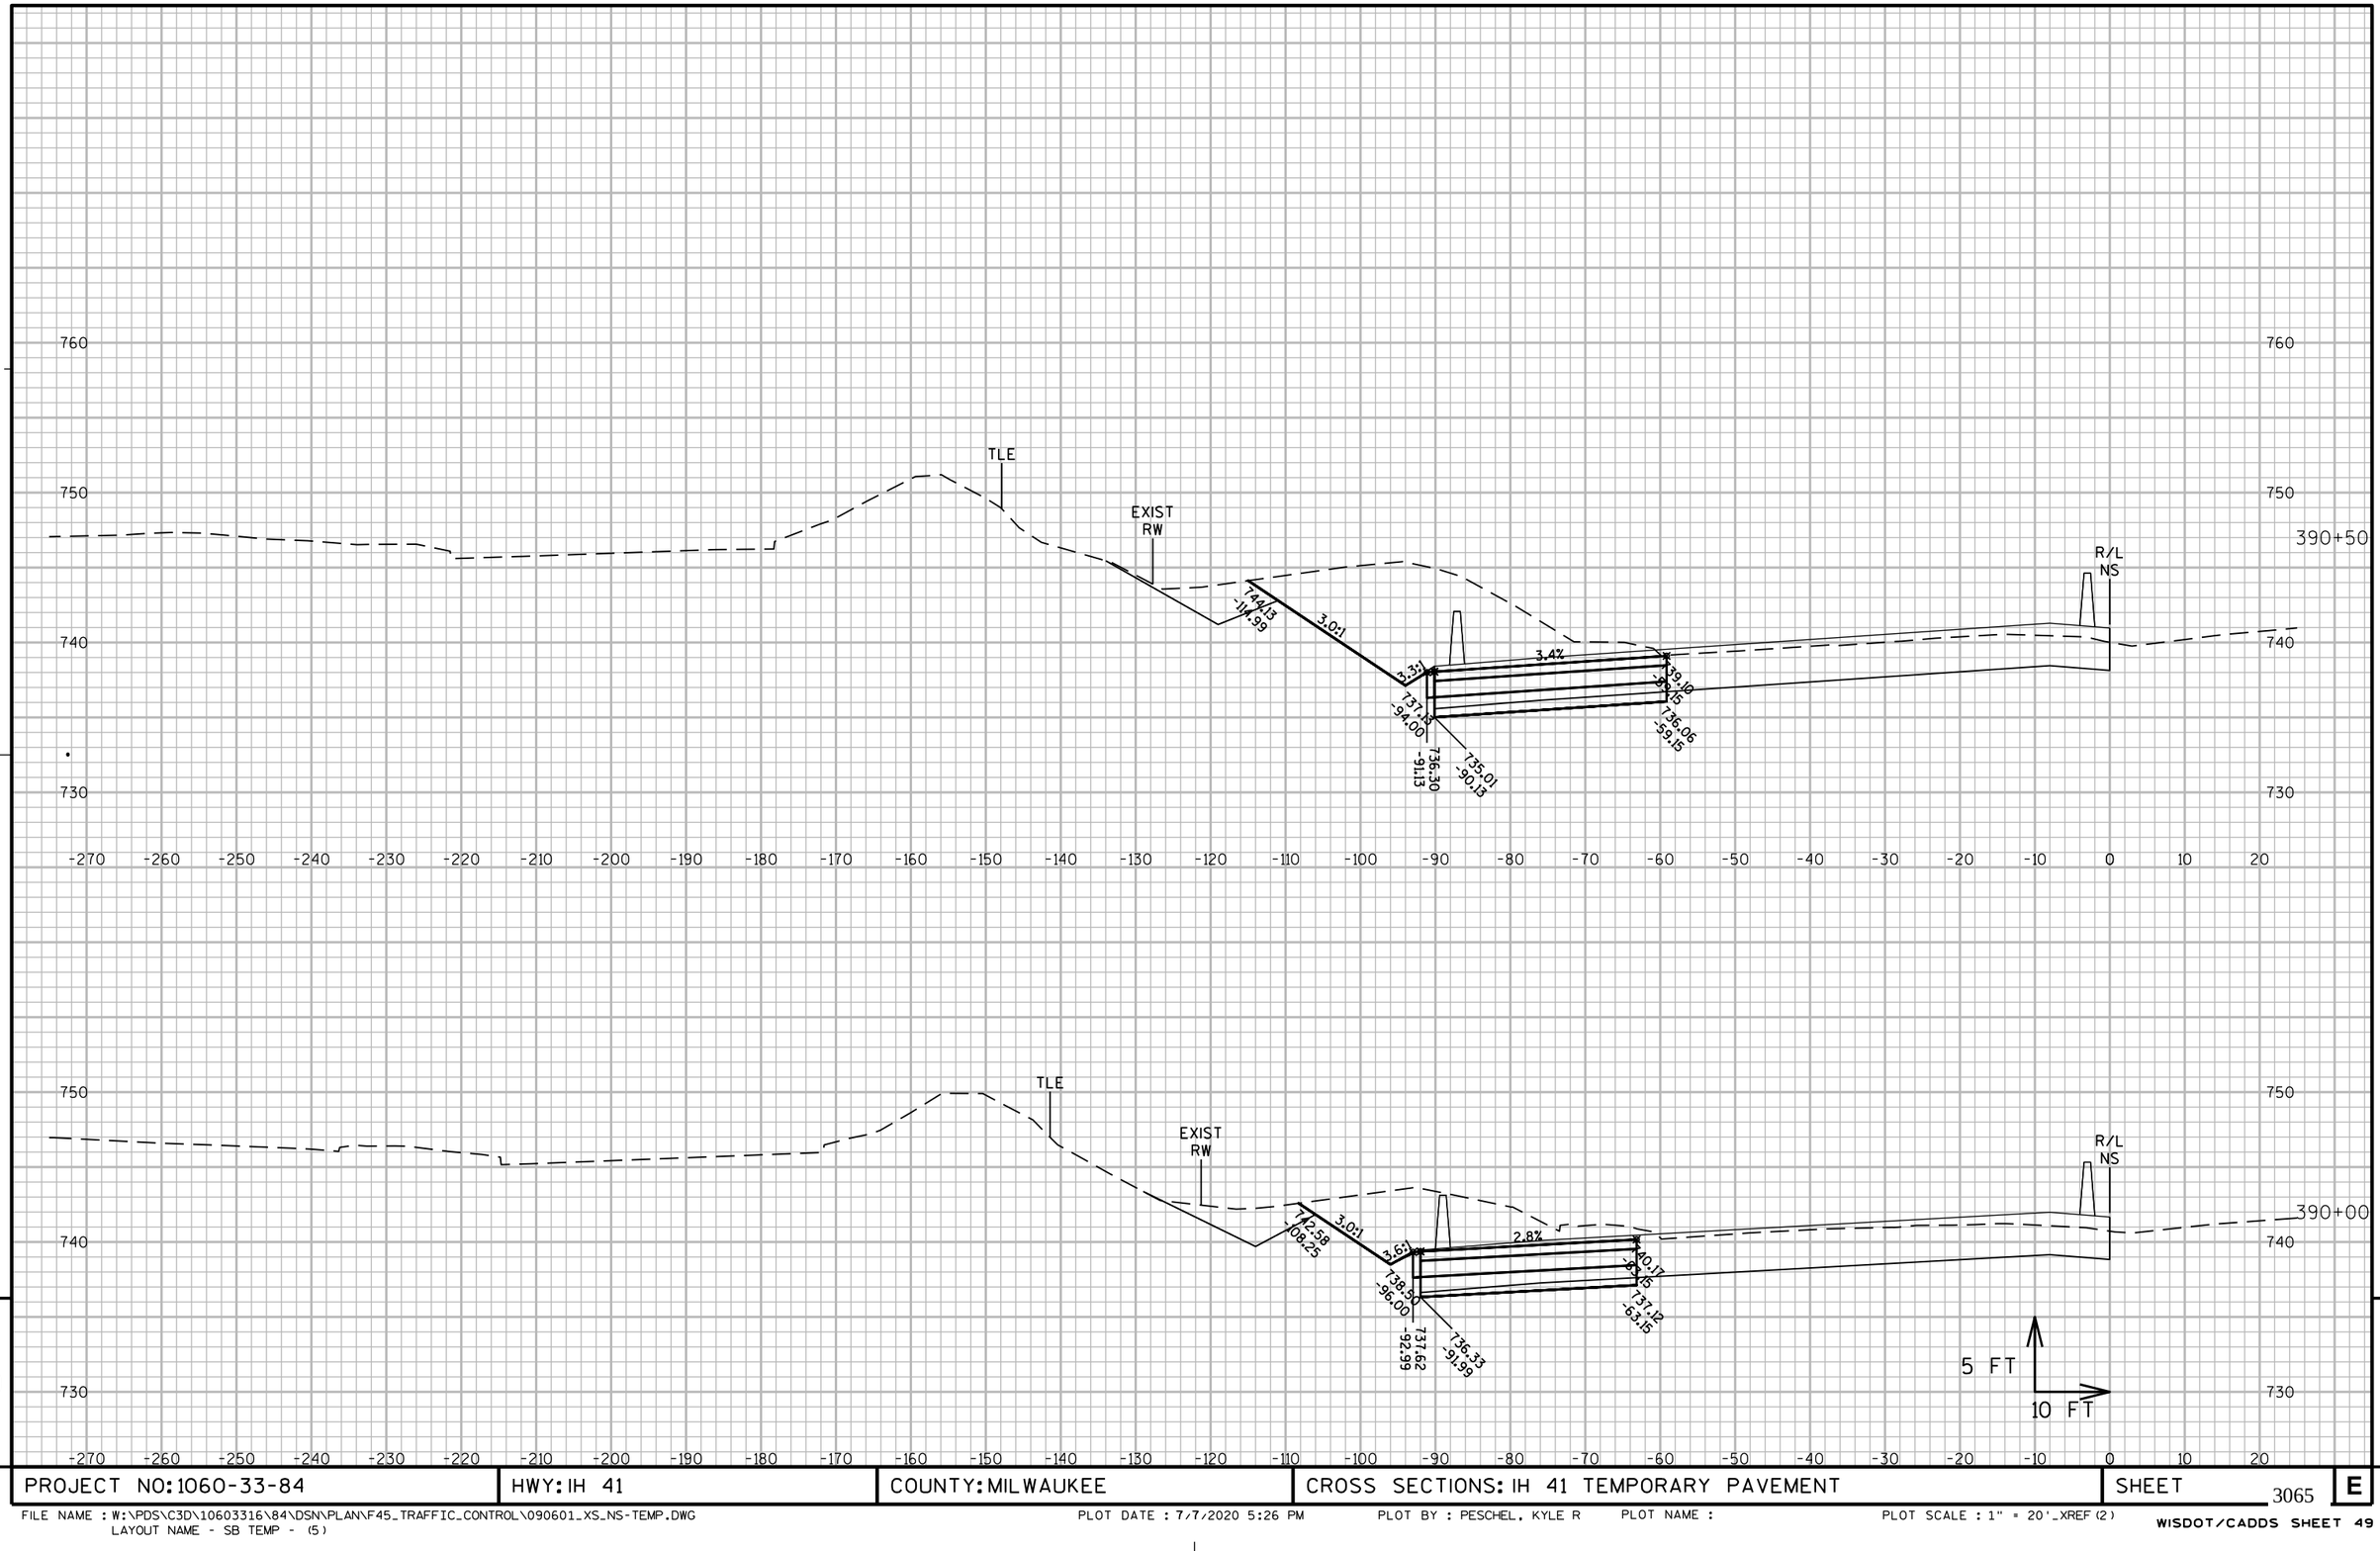

PROJECT NO: 1060-33-84	HWY: IH 41	COUNTY: MILWAUKEE	CROSS SECTIONS: IH 41 TEMPORARY PAVEMENT	SHEET 3065	E

FILE NAME : W:\PDS\C3D\10603316\84\DSN\PLAN\F45_TRAFFIC_CONTROL\090601_XS_NS-TEMP.DWG
LAYOUT NAME - SB TEMP - (5)

PLOT DATE : 7/7/2020 5:26 PM PLOT BY : PESCHEL, KYLE R PLOT NAME : PLOT SCALE : 1" = 20'_XREF (2)

WISDOT/CADDS SHEET 49

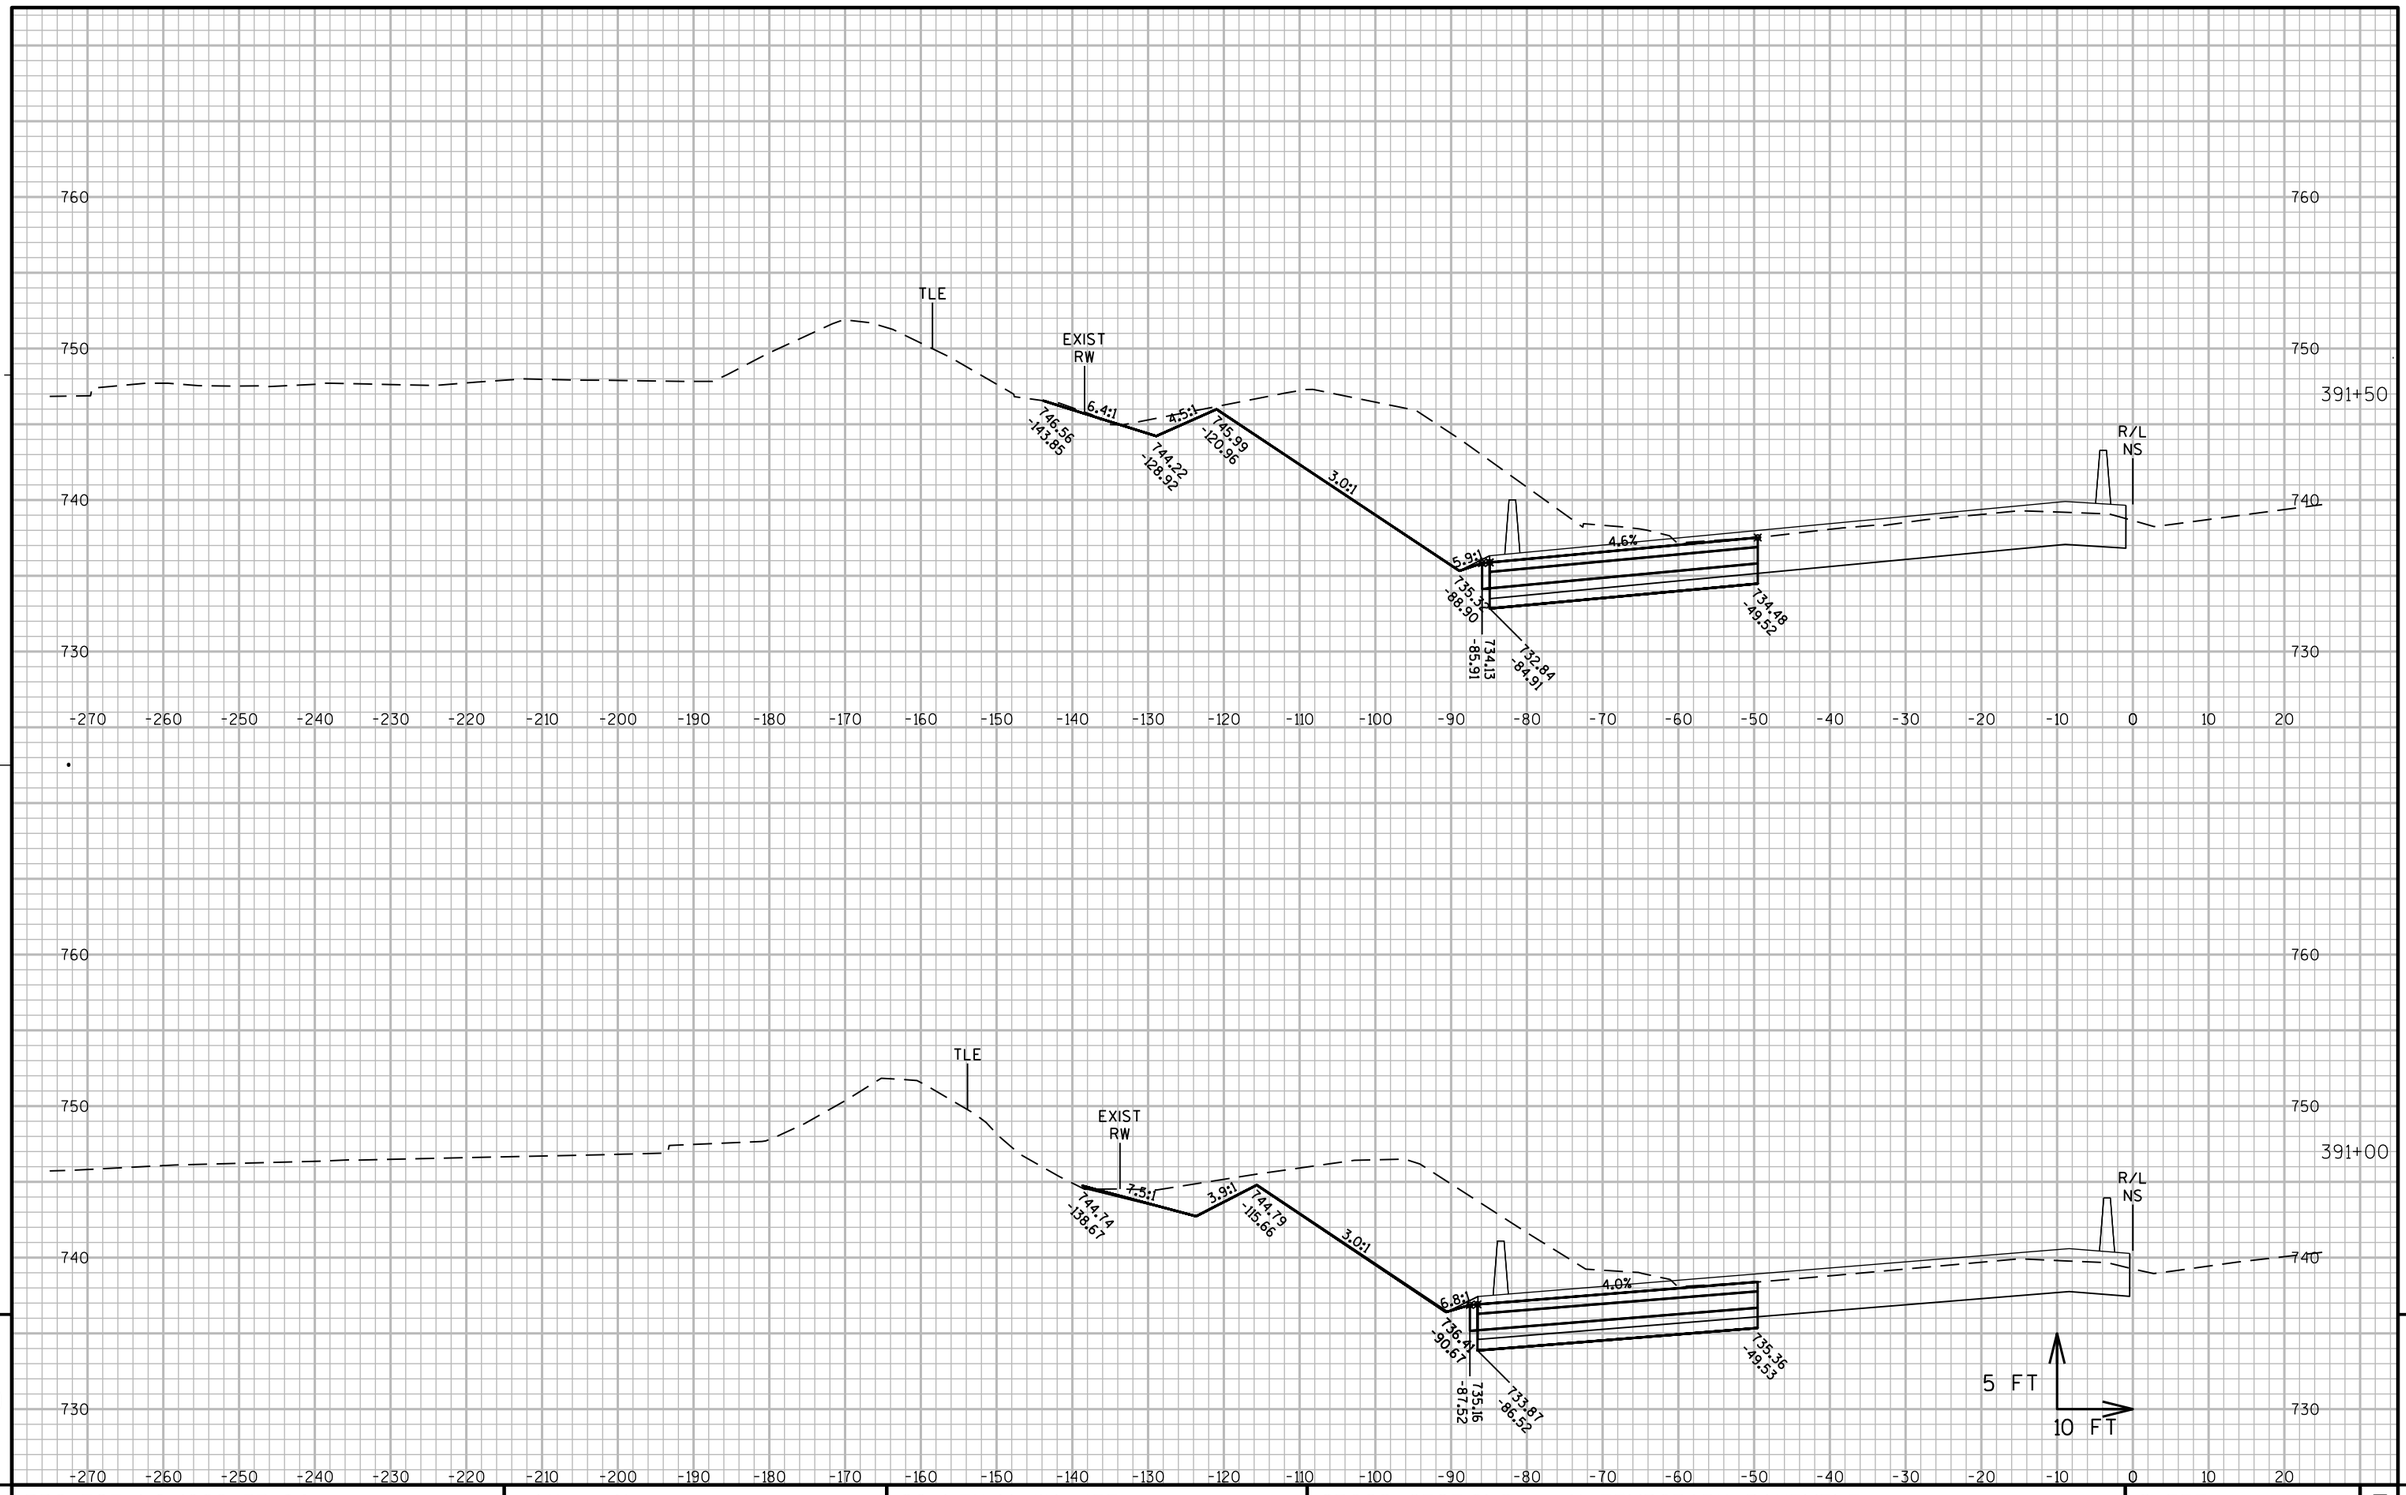

9

9

PROJECT NO: 1060-33-84	HWY: IH 41	COUNTY: MILWAUKEE	CROSS SECTIONS: IH 41 TEMPORARY PAVEMENT	SHEET 3066	E

FILE NAME : W:\PDS\C3D\10603316\84\DSN\PLAN\F45_TRAFFIC_CONTROL\090601_XS_NS-TEMP.DWG
LAYOUT NAME - SB TEMP - (6)

PLOT DATE : 7/7/2020 5:27 PM PLOT BY : PESCHEL, KYLE R PLOT NAME : PLOT SCALE : 1" = 20'_XREF(2)

WISDOT/CADDS SHEET 49

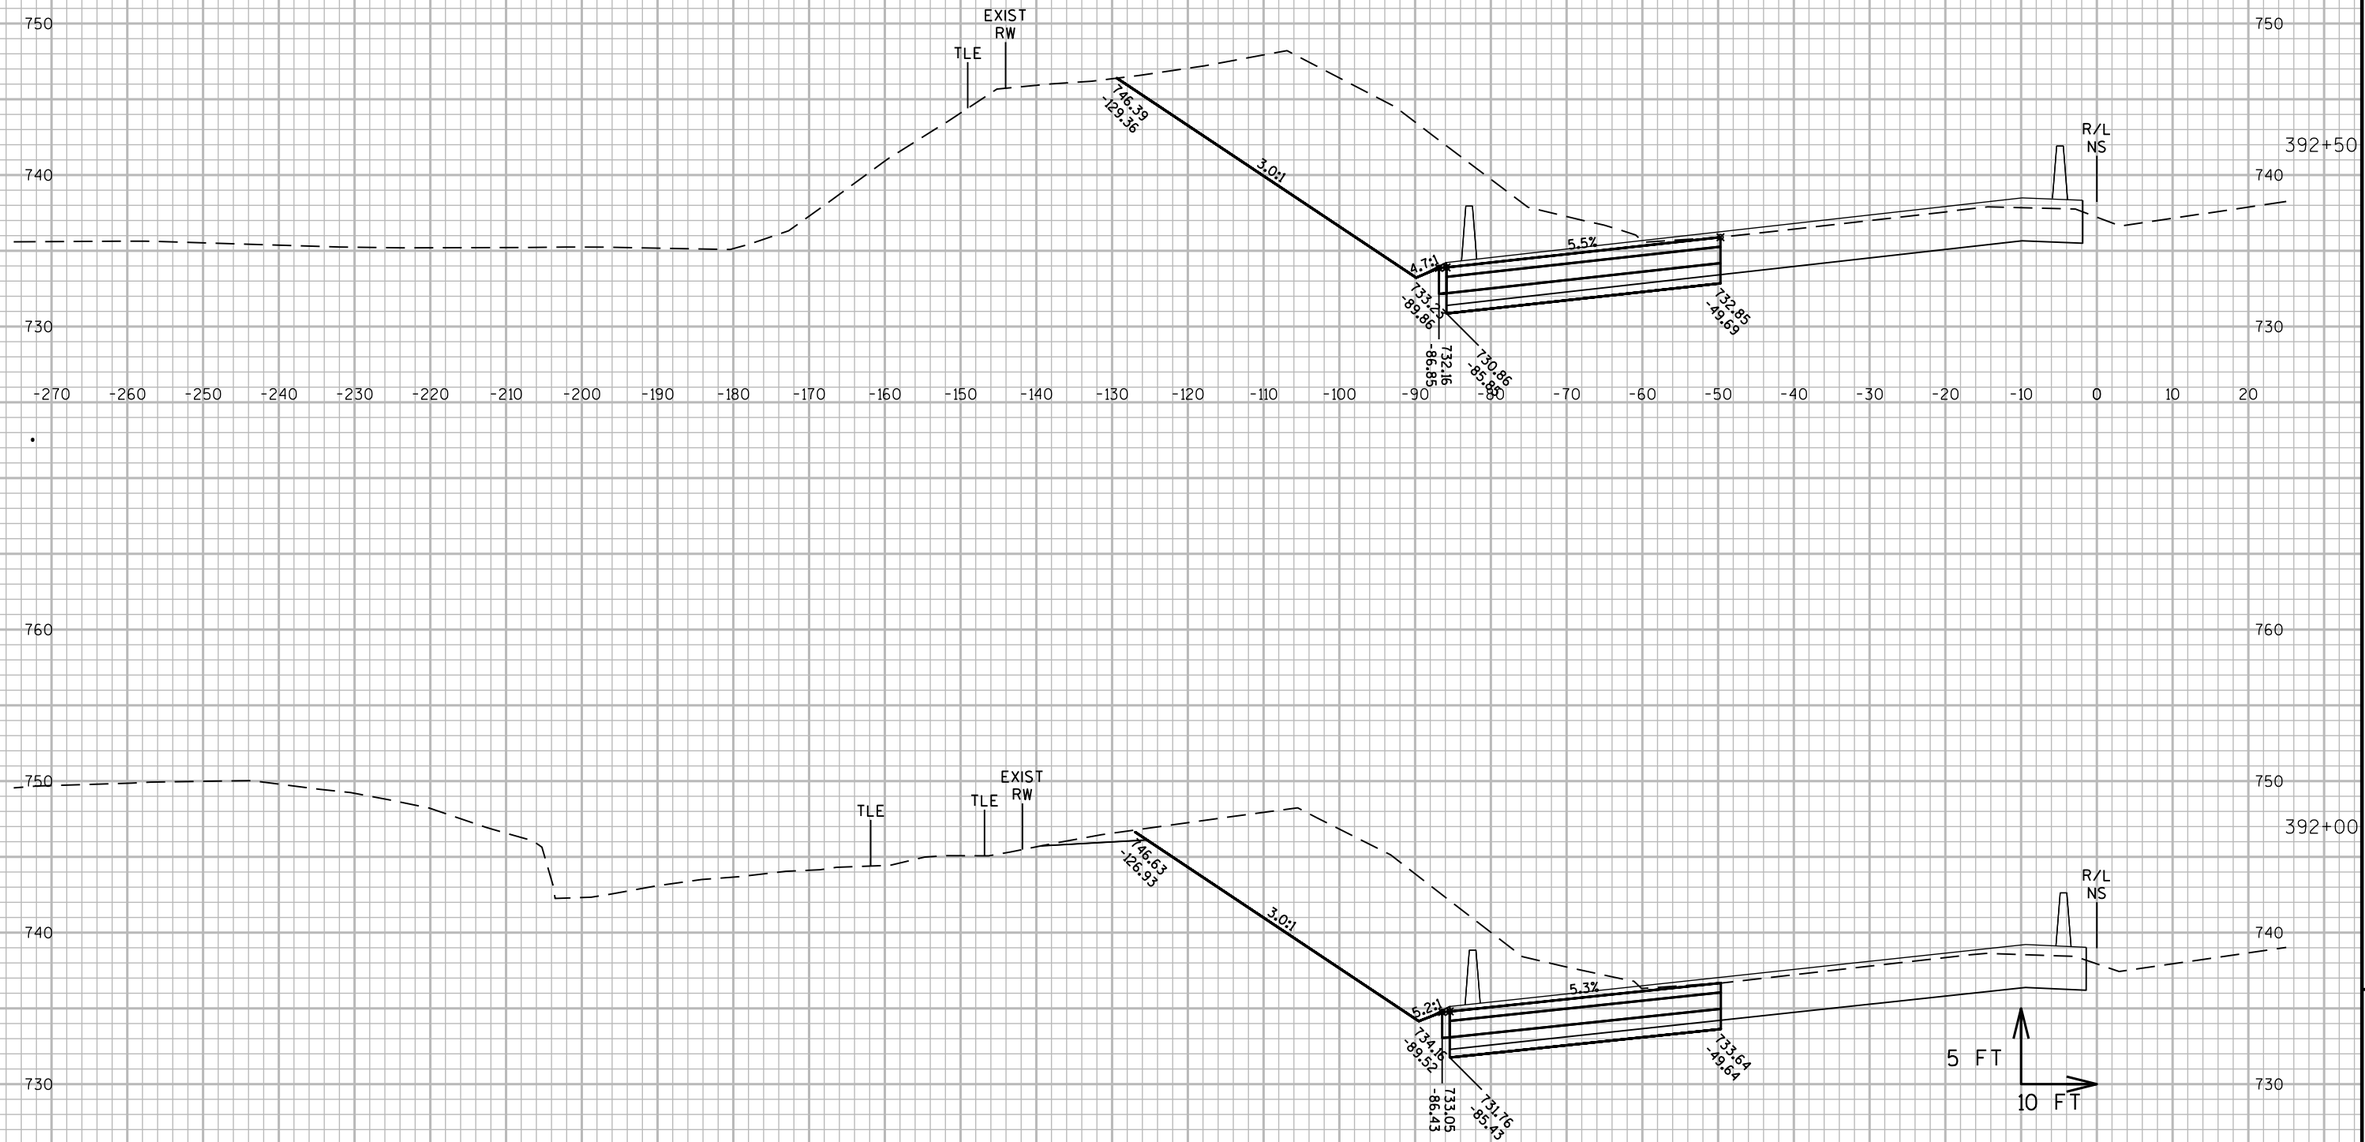

9

9

PROJECT NO: 1060-33-84	HWY: IH 41	COUNTY: MILWAUKEE	CROSS SECTIONS: IH 41 TEMPORARY PAVEMENT	SHEET 3067	E

FILE NAME : W:\PDS\C3D\10603316\84\DSN\PLAN\F45_TRAFFIC_CONTROL\090601_XS_NS-TEMP.DWG
LAYOUT NAME - SB TEMP - (7)

PLOT DATE : 7/7/2020 5:27 PM PLOT BY : PESCHEL, KYLE R PLOT NAME : PLOT SCALE : 1" = 20'_XREF(2)

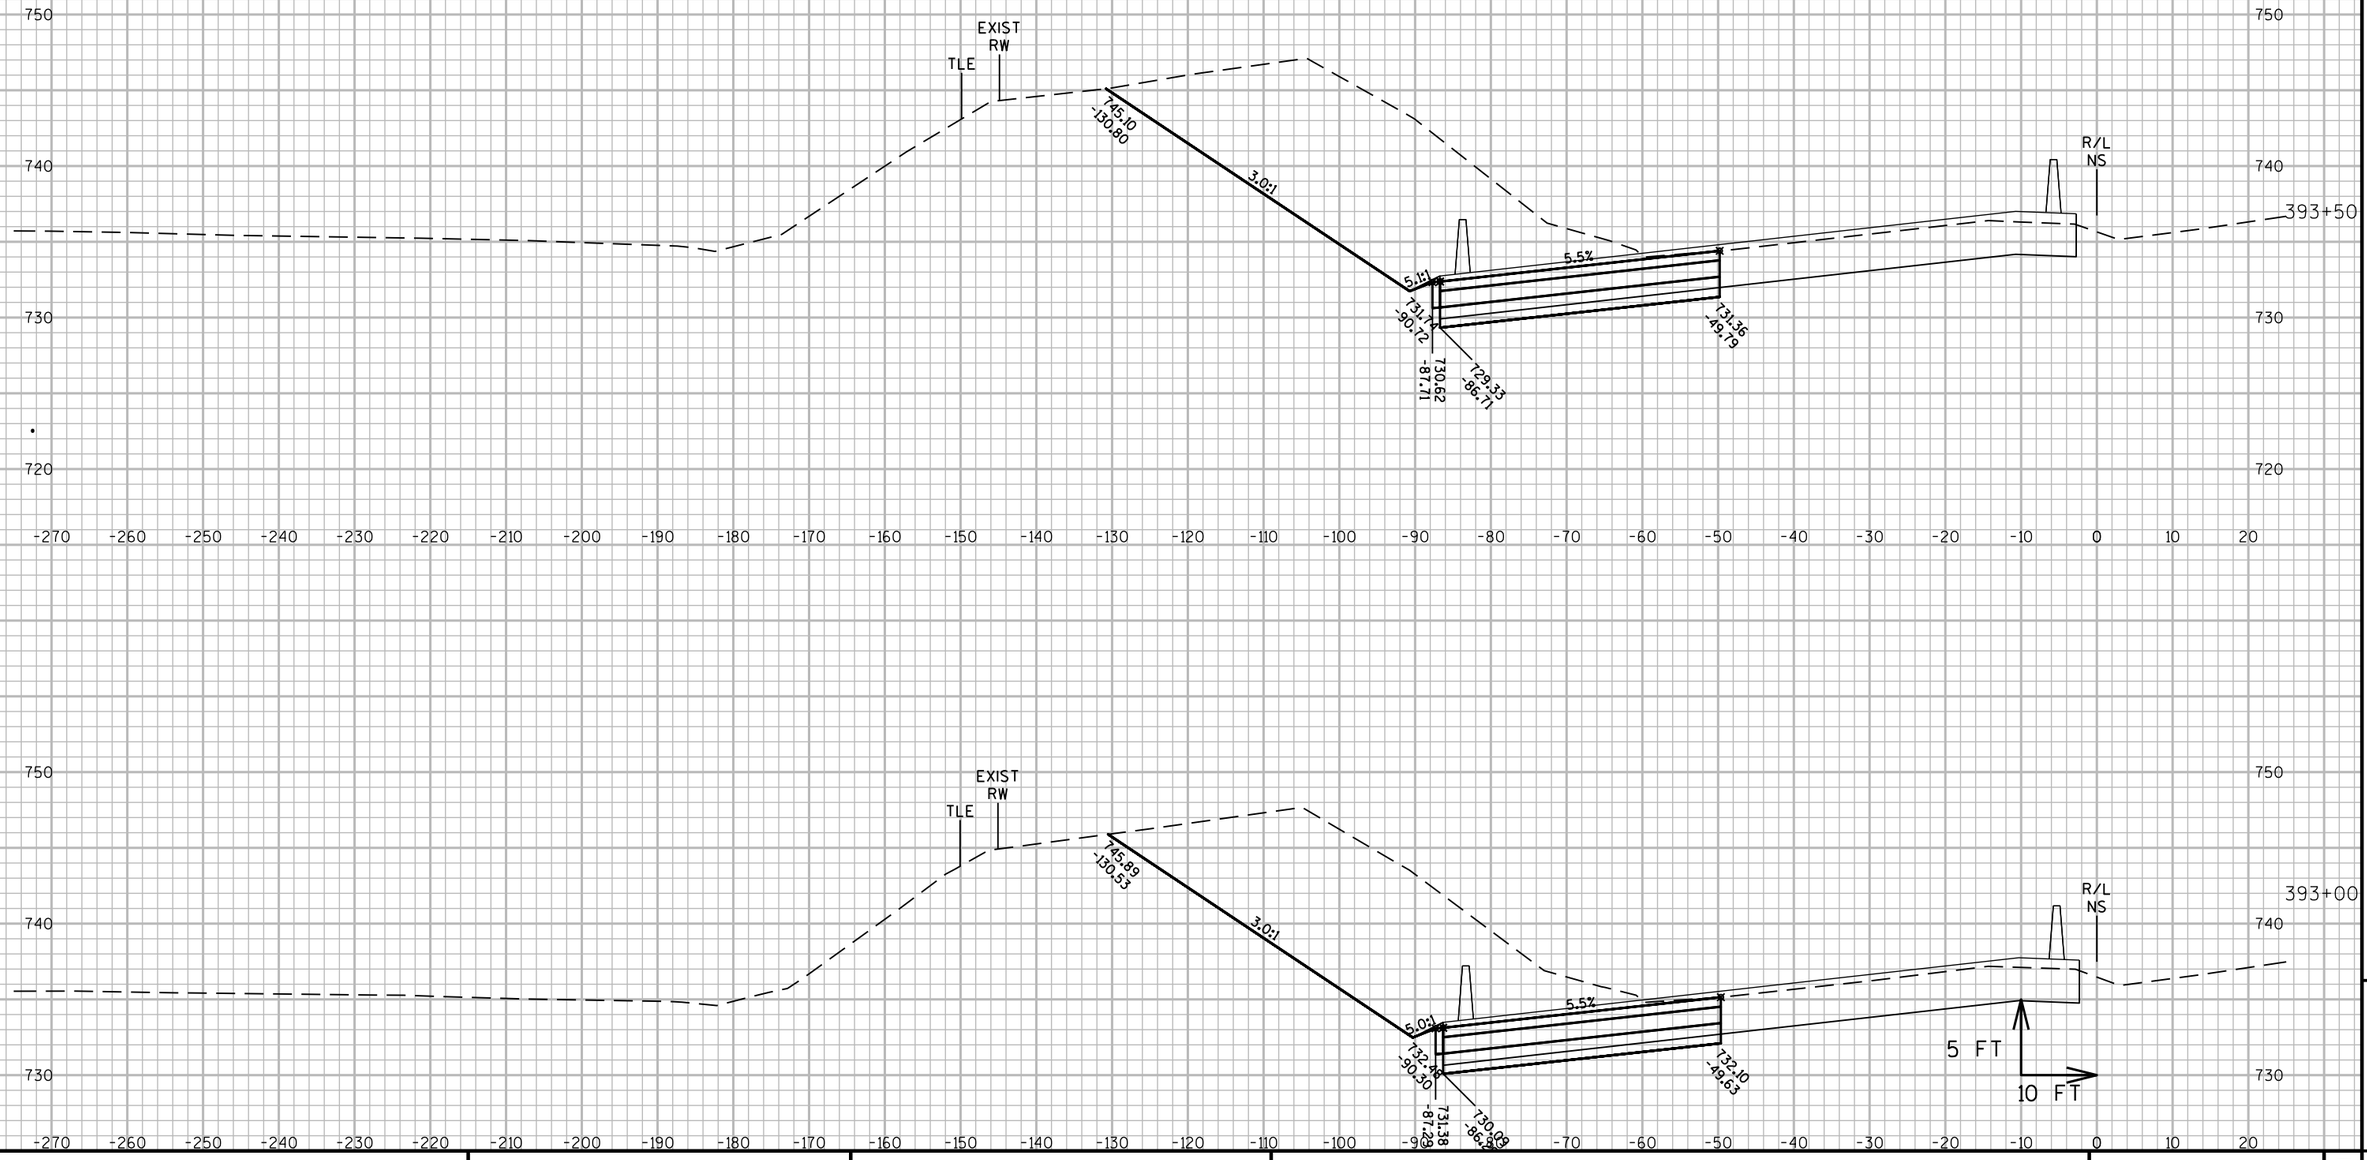

PROJECT NO: 1060-33-84	HWY: IH 41	COUNTY: MILWAUKEE	CROSS SECTIONS: IH 41 TEMPORARY PAVEMENT	SHEET 3068 E

FILE NAME : W:\PDS\C3D\10603316\84\DSN\PLAN\F45_TRAFFIC_CONTROL\090601_XS_NS-TEMP.DWG
LAYOUT NAME - SB TEMP - (8)

PLOT DATE : 7/7/2020 5:27 PM PLOT BY : PESCHEL, KYLE R PLOT NAME : PLOT SCALE : 1" = 20'_XREF(2)

WISDOT/CADDS SHEET 49

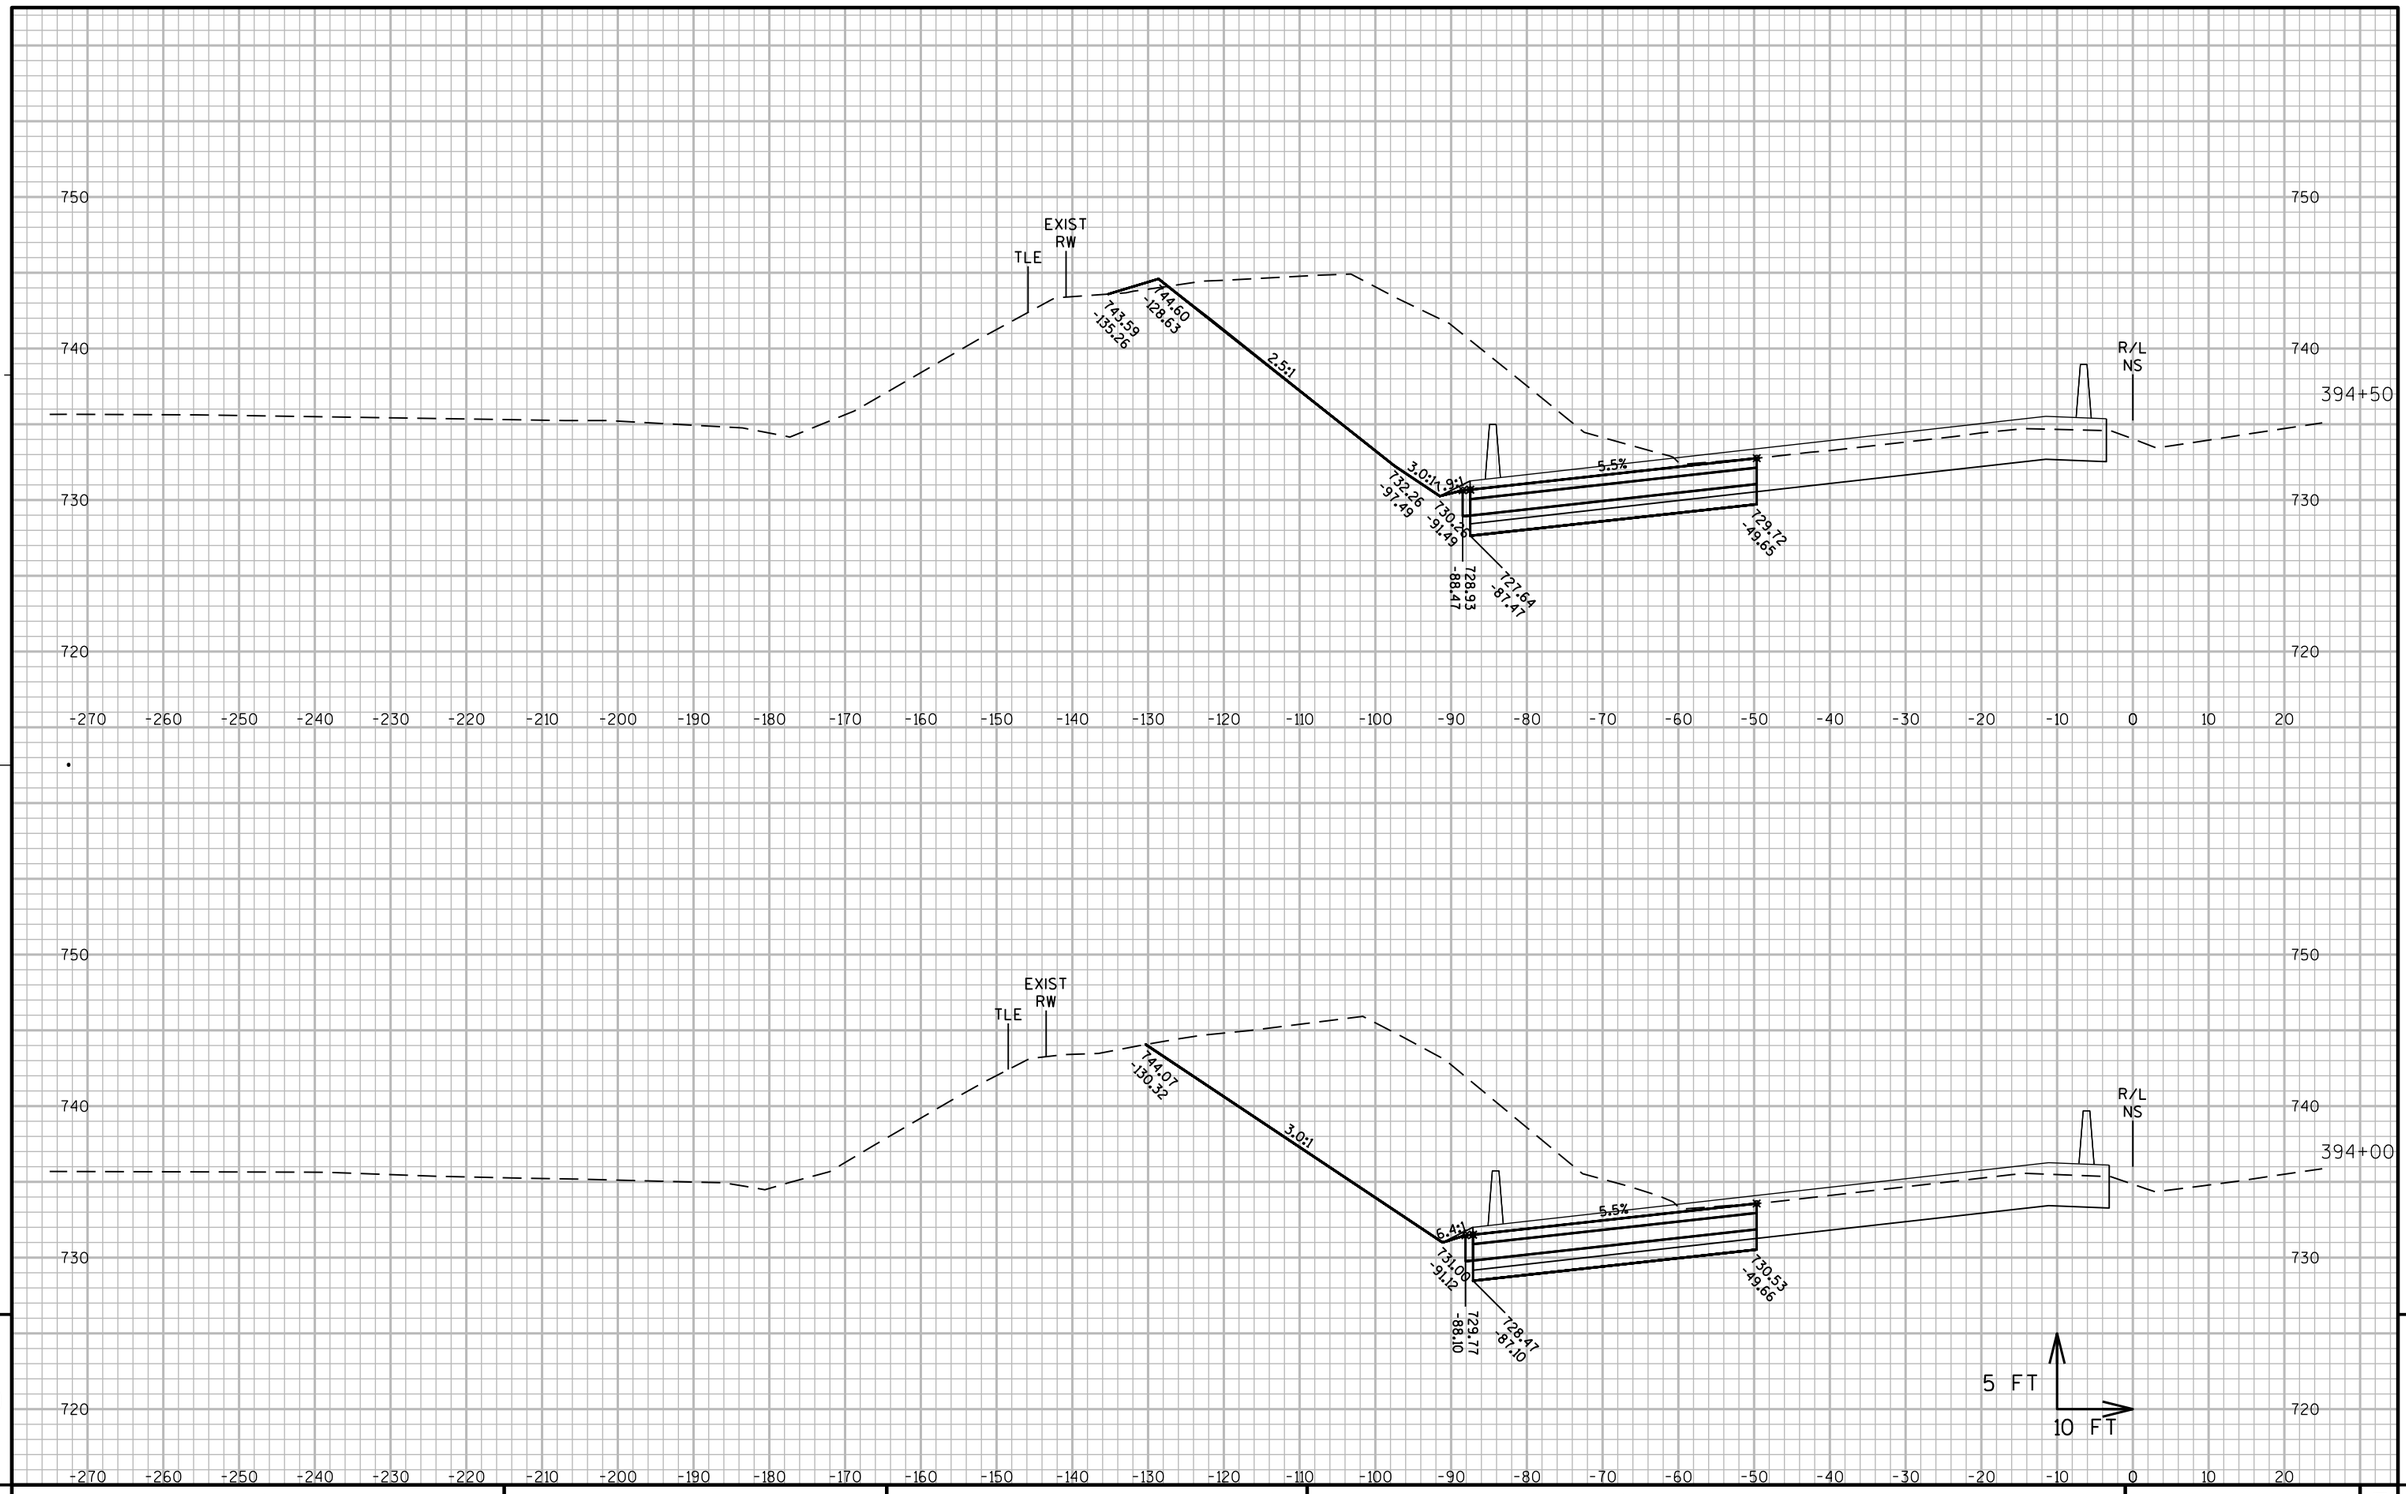

PROJECT NO: 1060-33-84	HWY: IH 41	COUNTY: MILWAUKEE	CROSS SECTIONS: IH 41 TEMPORARY PAVEMENT	SHEET 3069	E

FILE NAME : W:\PDS\C3D\10603316\84\DSN\PLAN\F45_TRAFFIC_CONTROL\090601_XS_NS-TEMP.DWG
LAYOUT NAME - SB TEMP - (9)

PLOT DATE : 7/7/2020 5:28 PM PLOT BY : PESCHEL, KYLE R PLOT NAME : PLOT SCALE : 1" = 20'_XREF(2)

WISDOT/CADDS SHEET 49

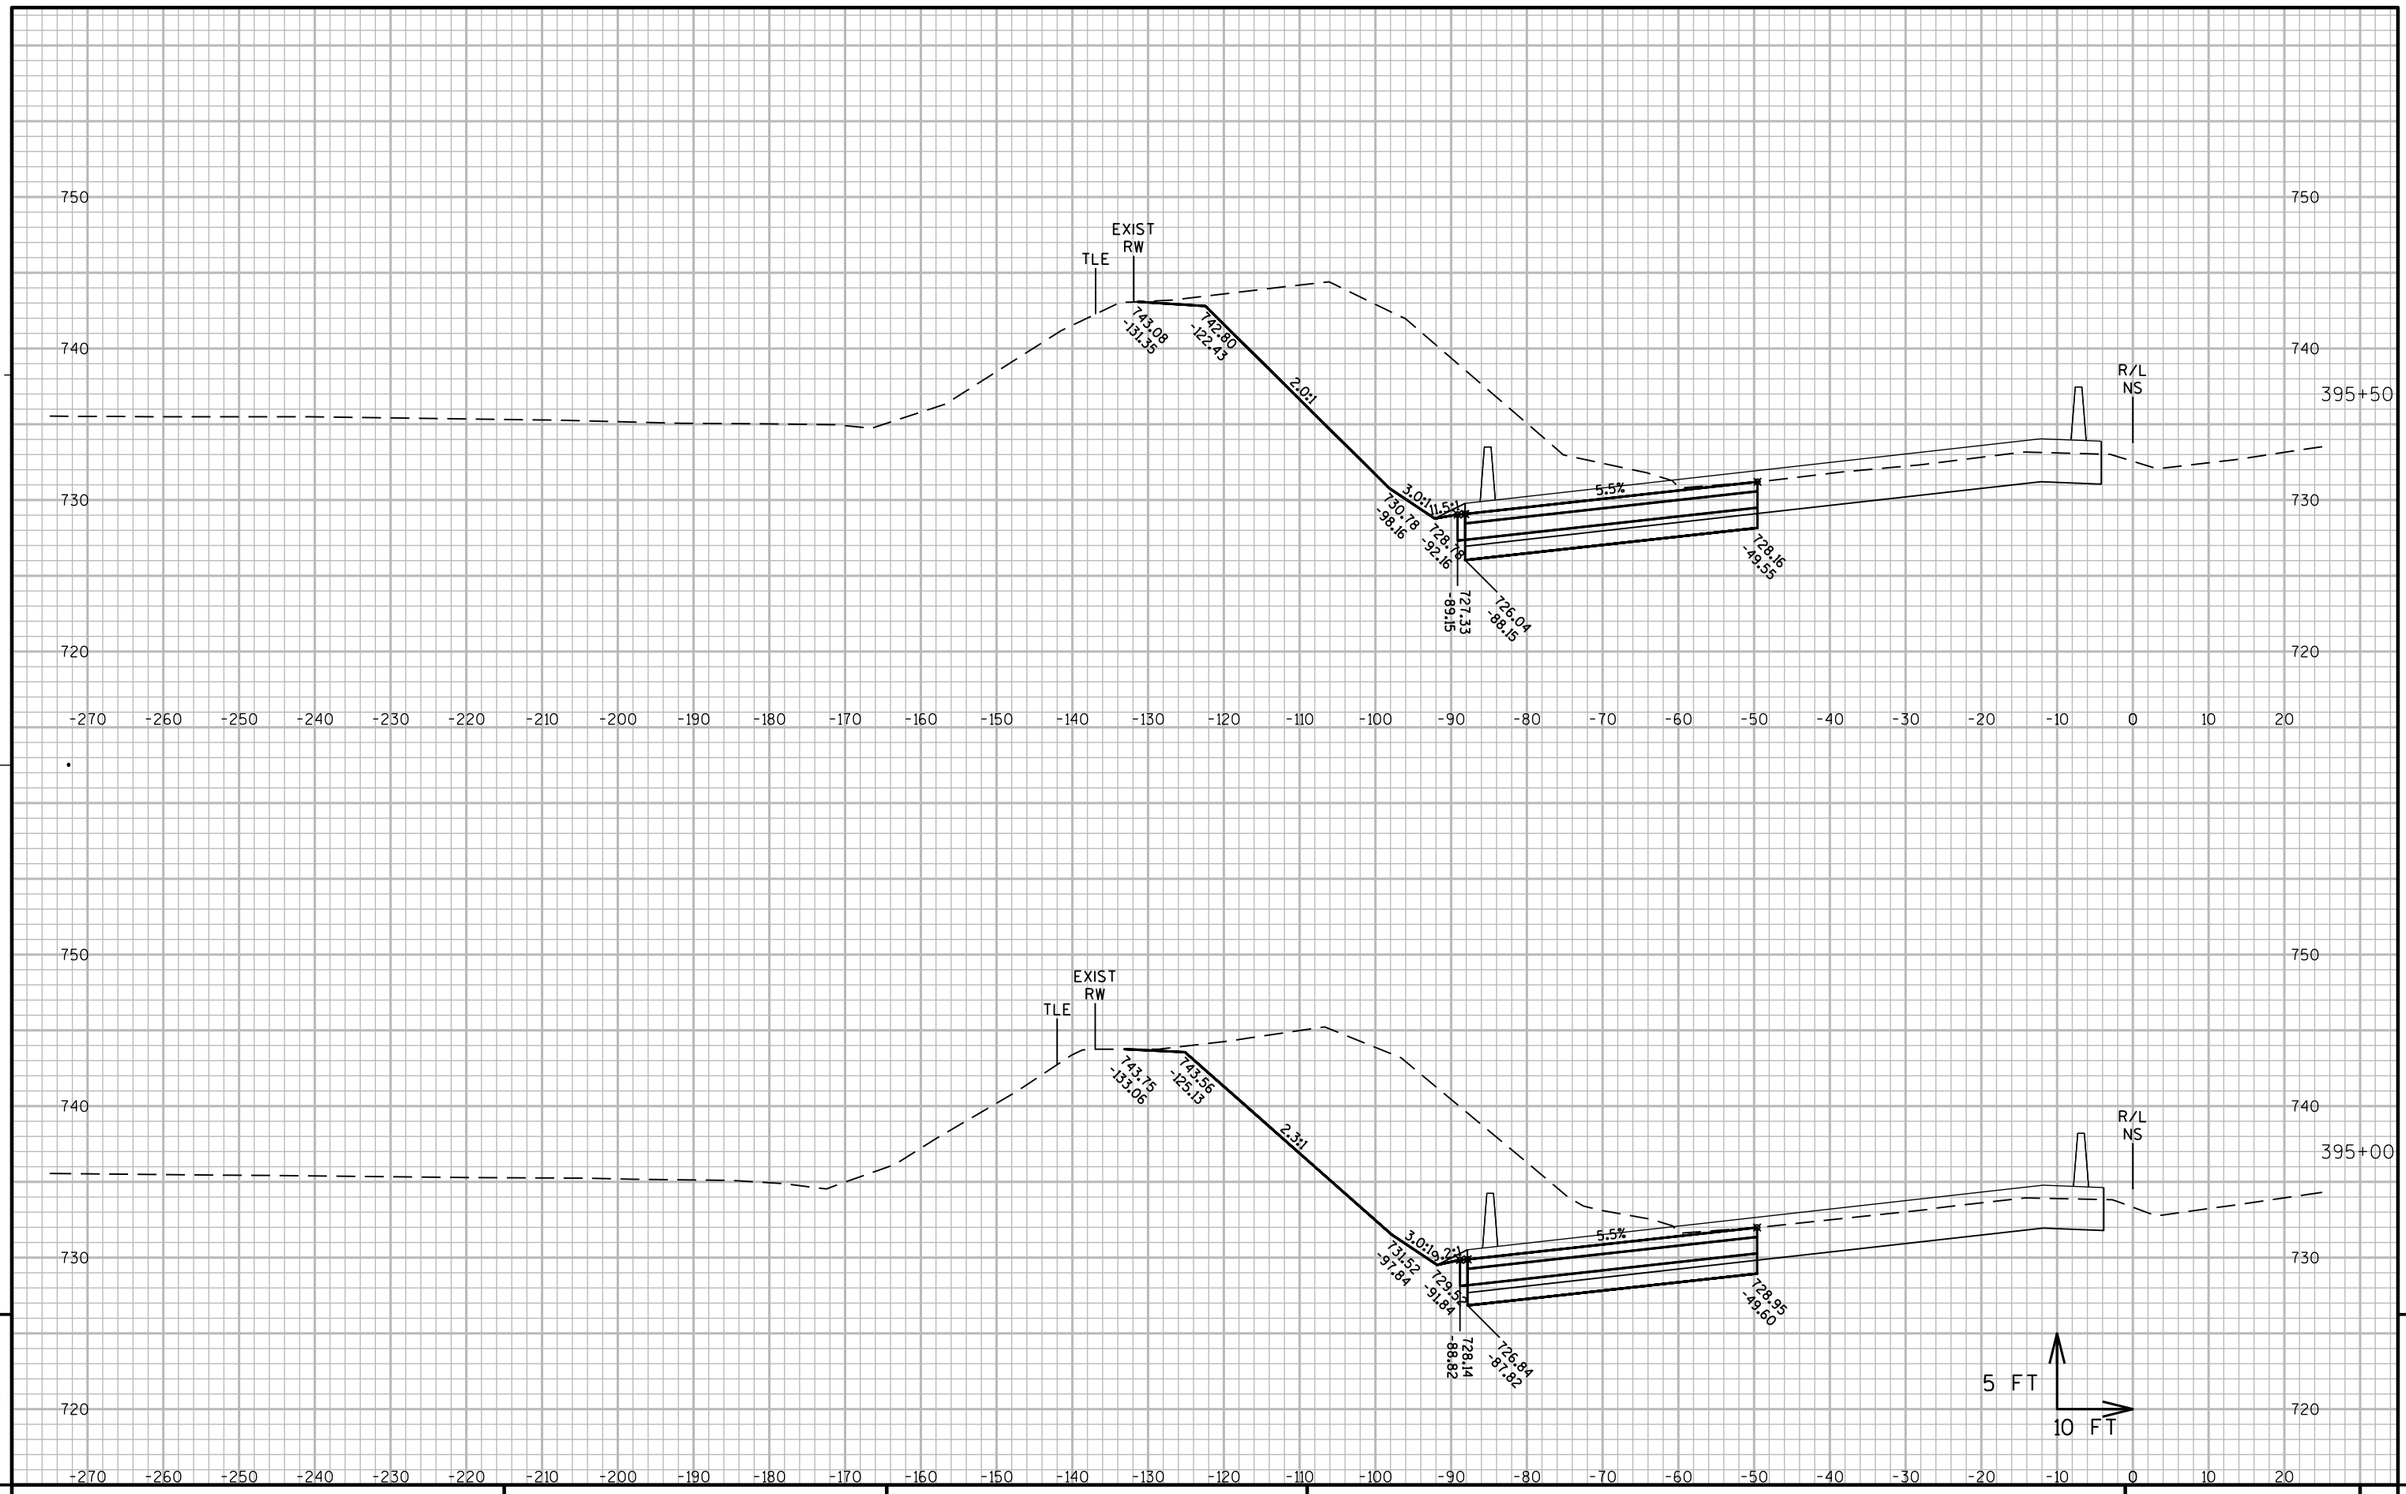

PROJECT NO: 1060-33-84	HWY: IH 41	COUNTY: MILWAUKEE	CROSS SECTIONS: IH 41 TEMPORARY PAVEMENT	SHEET 3070	E

FILE NAME : W:\PDS\C3D\10603316\84\DSN\PLAN\F45_TRAFFIC_CONTROL\090601_XS_NS-TEMP.DWG
LAYOUT NAME - SB TEMP - (10)

PLOT DATE : 7/7/2020 5:28 PM PLOT BY : PESCHEL, KYLE R PLOT NAME : PLOT SCALE : 1" = 20'_XREF(2)

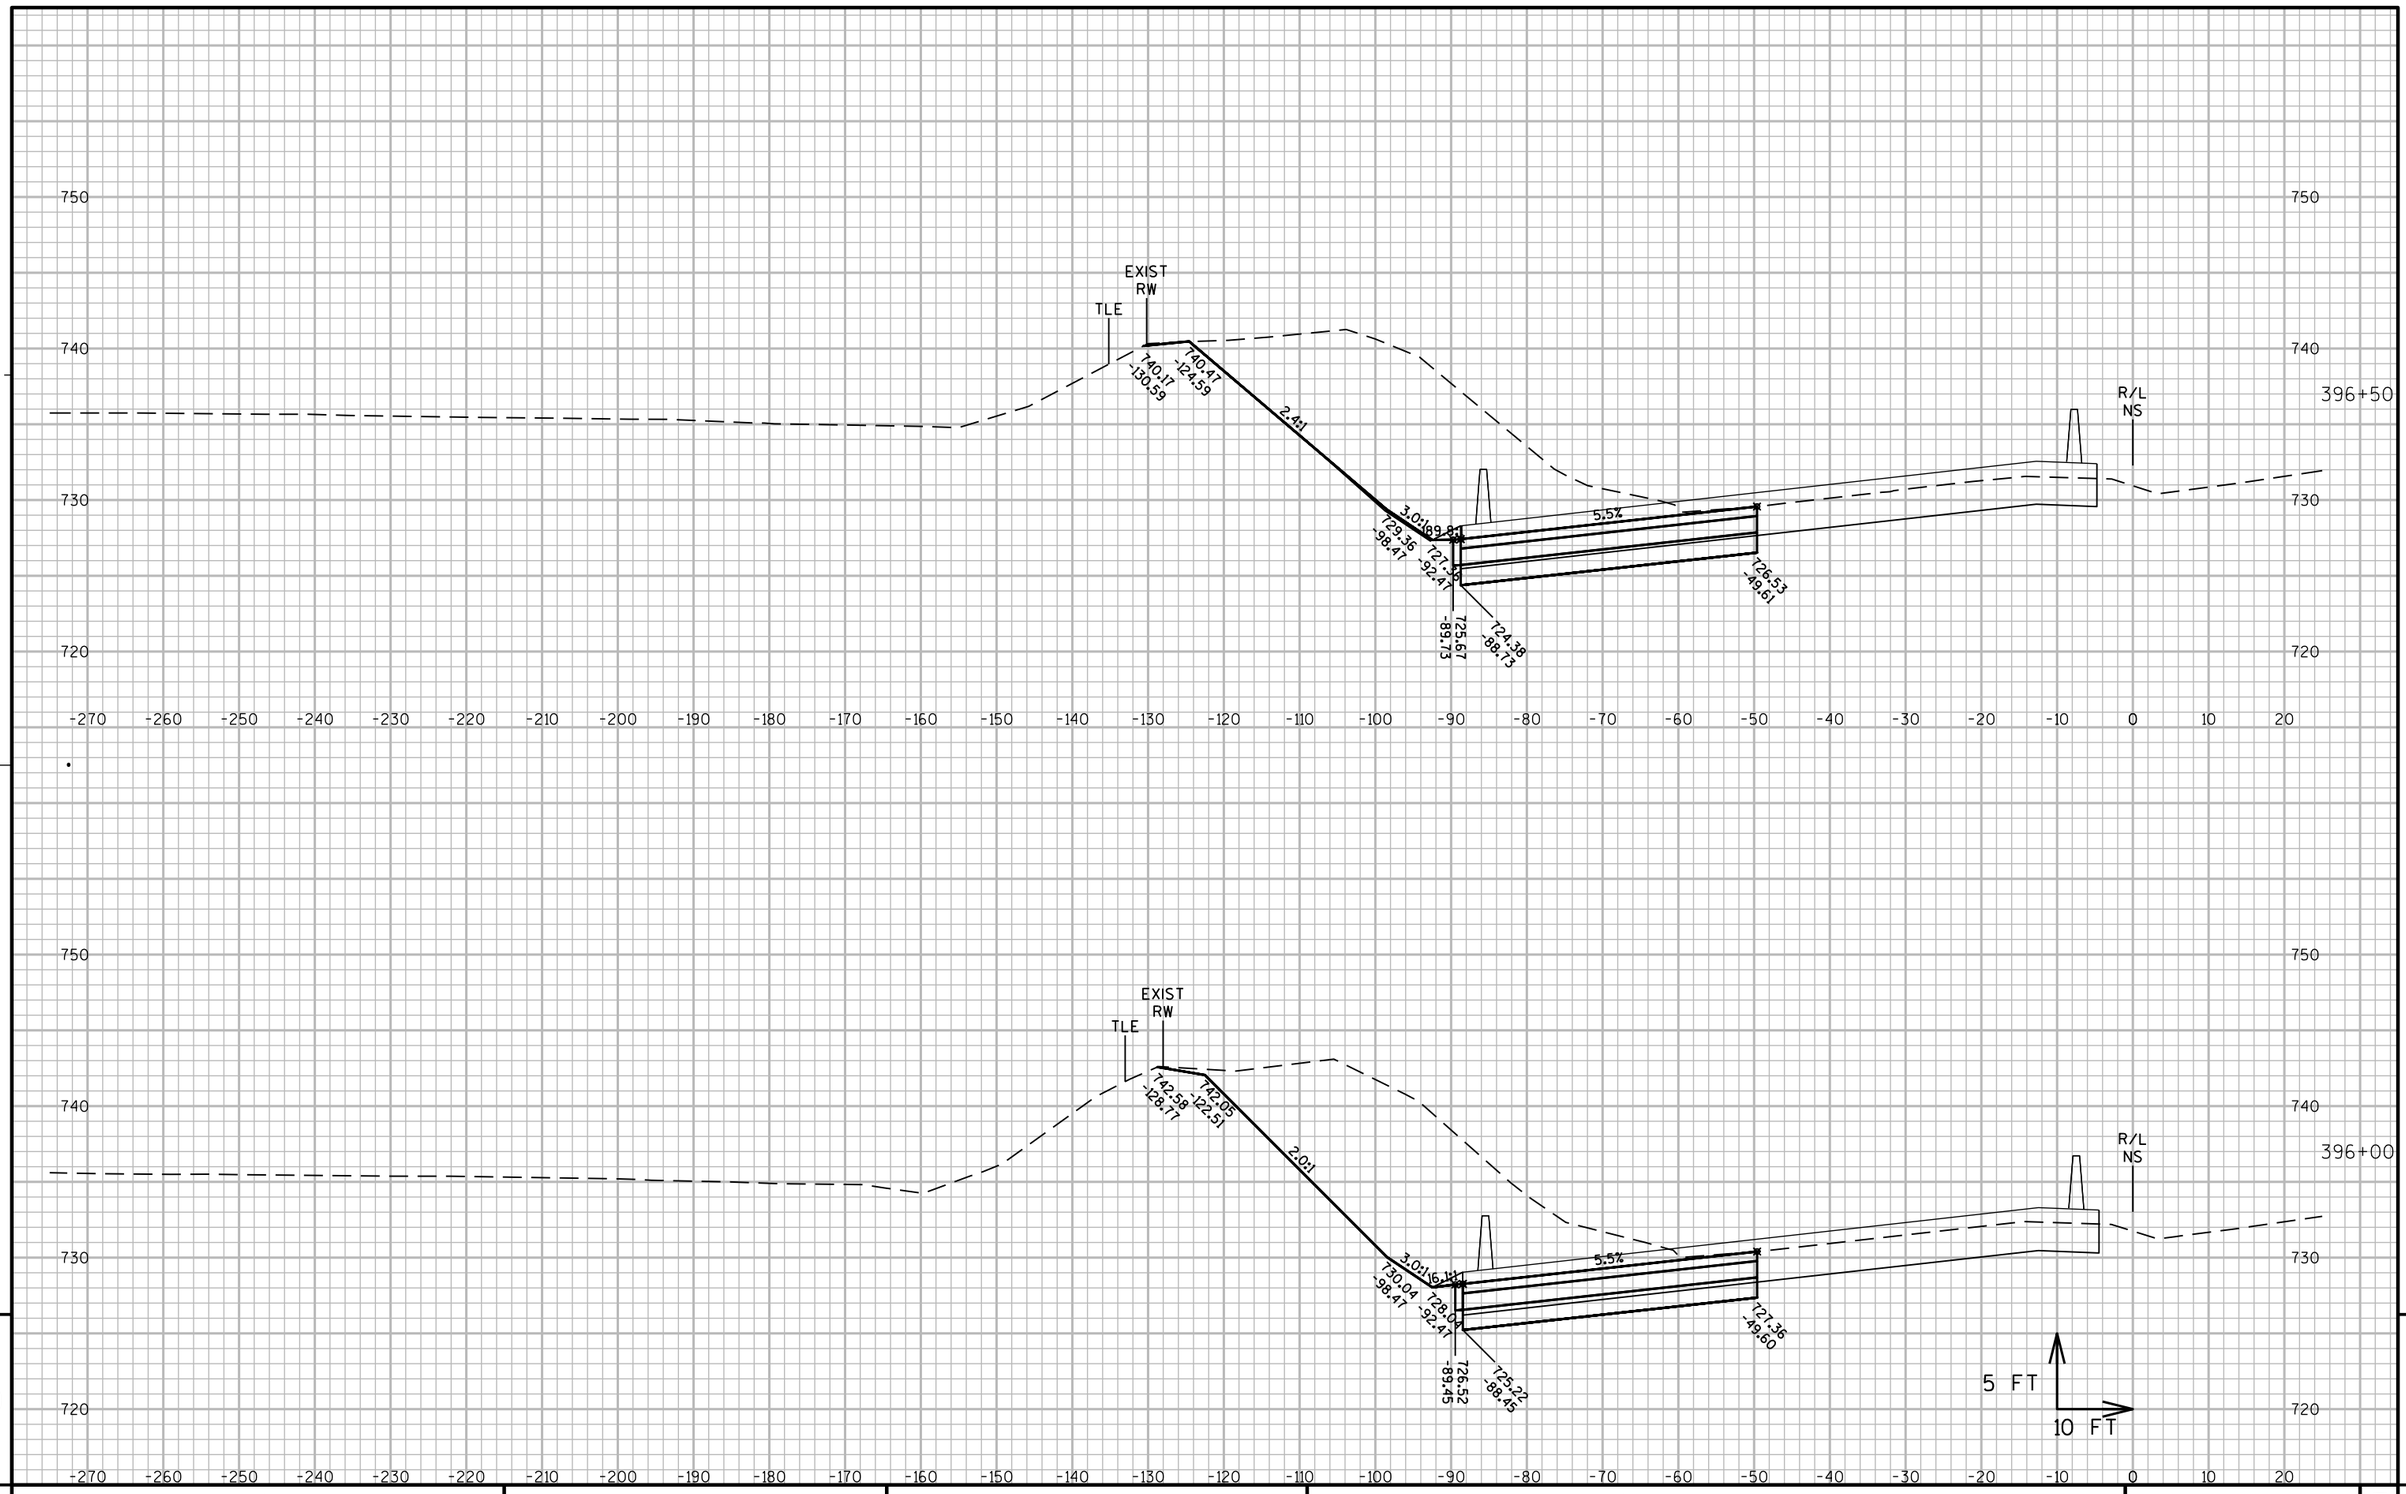

9

9

PROJECT NO: 1060-33-84	HWY: IH 41	COUNTY: MILWAUKEE	CROSS SECTIONS: IH 41 TEMPORARY PAVEMENT	SHEET 3071	E

FILE NAME : W:\PDS\C3D\10603316\84\DSN\PLAN\F45_TRAFFIC_CONTROL\090601_XS_NS-TEMP.DWG
LAYOUT NAME - SB TEMP - (11)

PLOT DATE : 7/7/2020 5:28 PM PLOT BY : PESCHEL, KYLE R PLOT NAME : PLOT SCALE : 1" = 20'_XREF(2)

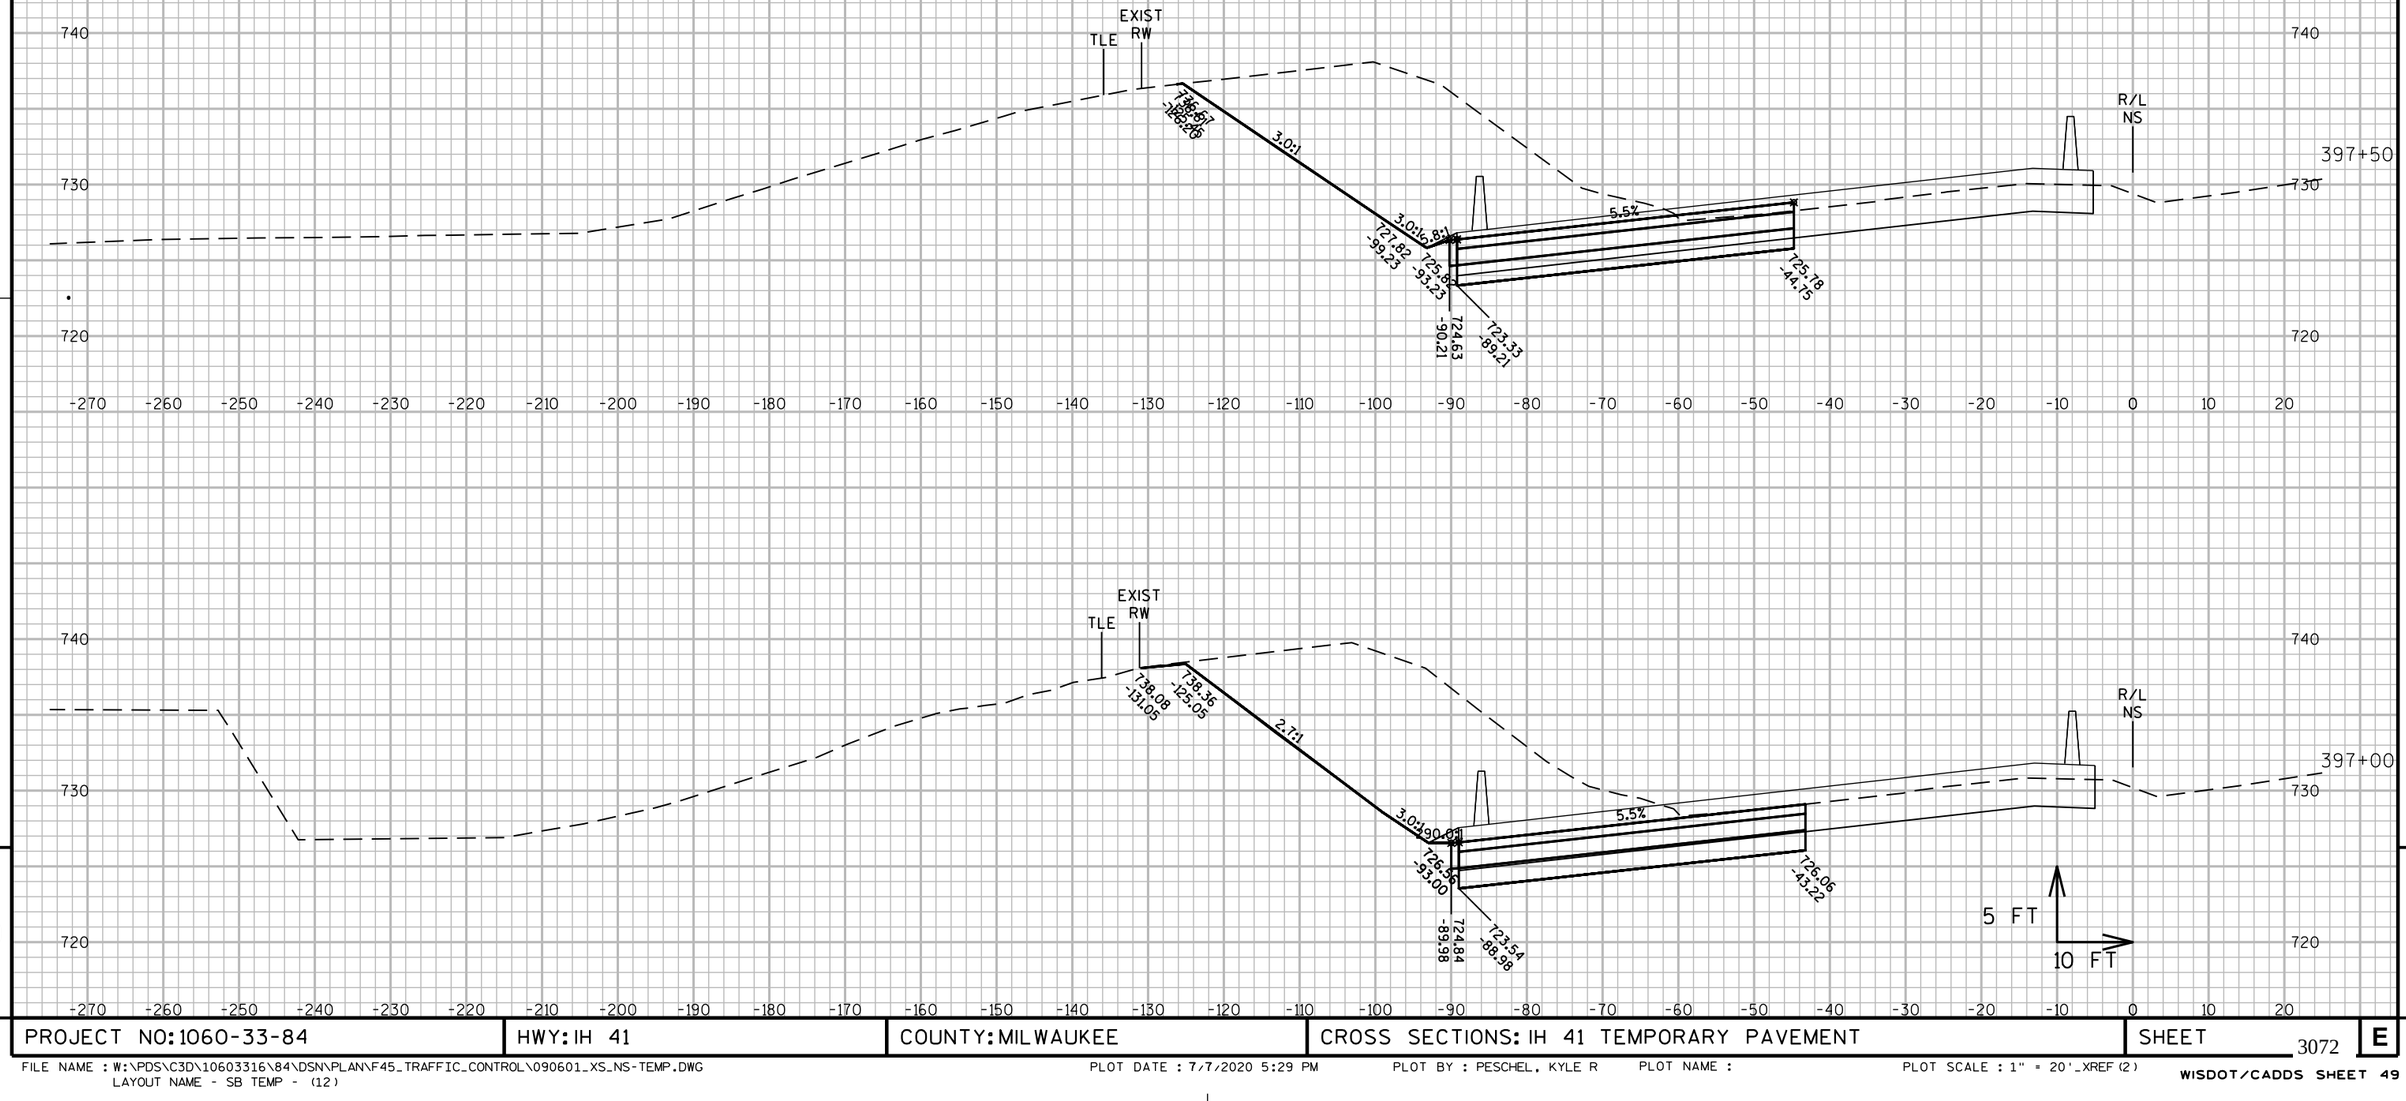

9

9

PROJECT NO: 1060-33-84	HWY: IH 41	COUNTY: MILWAUKEE	CROSS SECTIONS: IH 41 TEMPORARY PAVEMENT	SHEET 3072	E

FILE NAME : W:\PDS\C3D\10603316\84\DSN\PLAN\F45_TRAFFIC_CONTROL\090601_XS_NS-TEMP.DWG
LAYOUT NAME - SB TEMP - (12)

PLOT DATE : 7/7/2020 5:29 PM PLOT BY : PESCHEL, KYLE R PLOT NAME : PLOT SCALE : 1" = 20'_XREF(2)

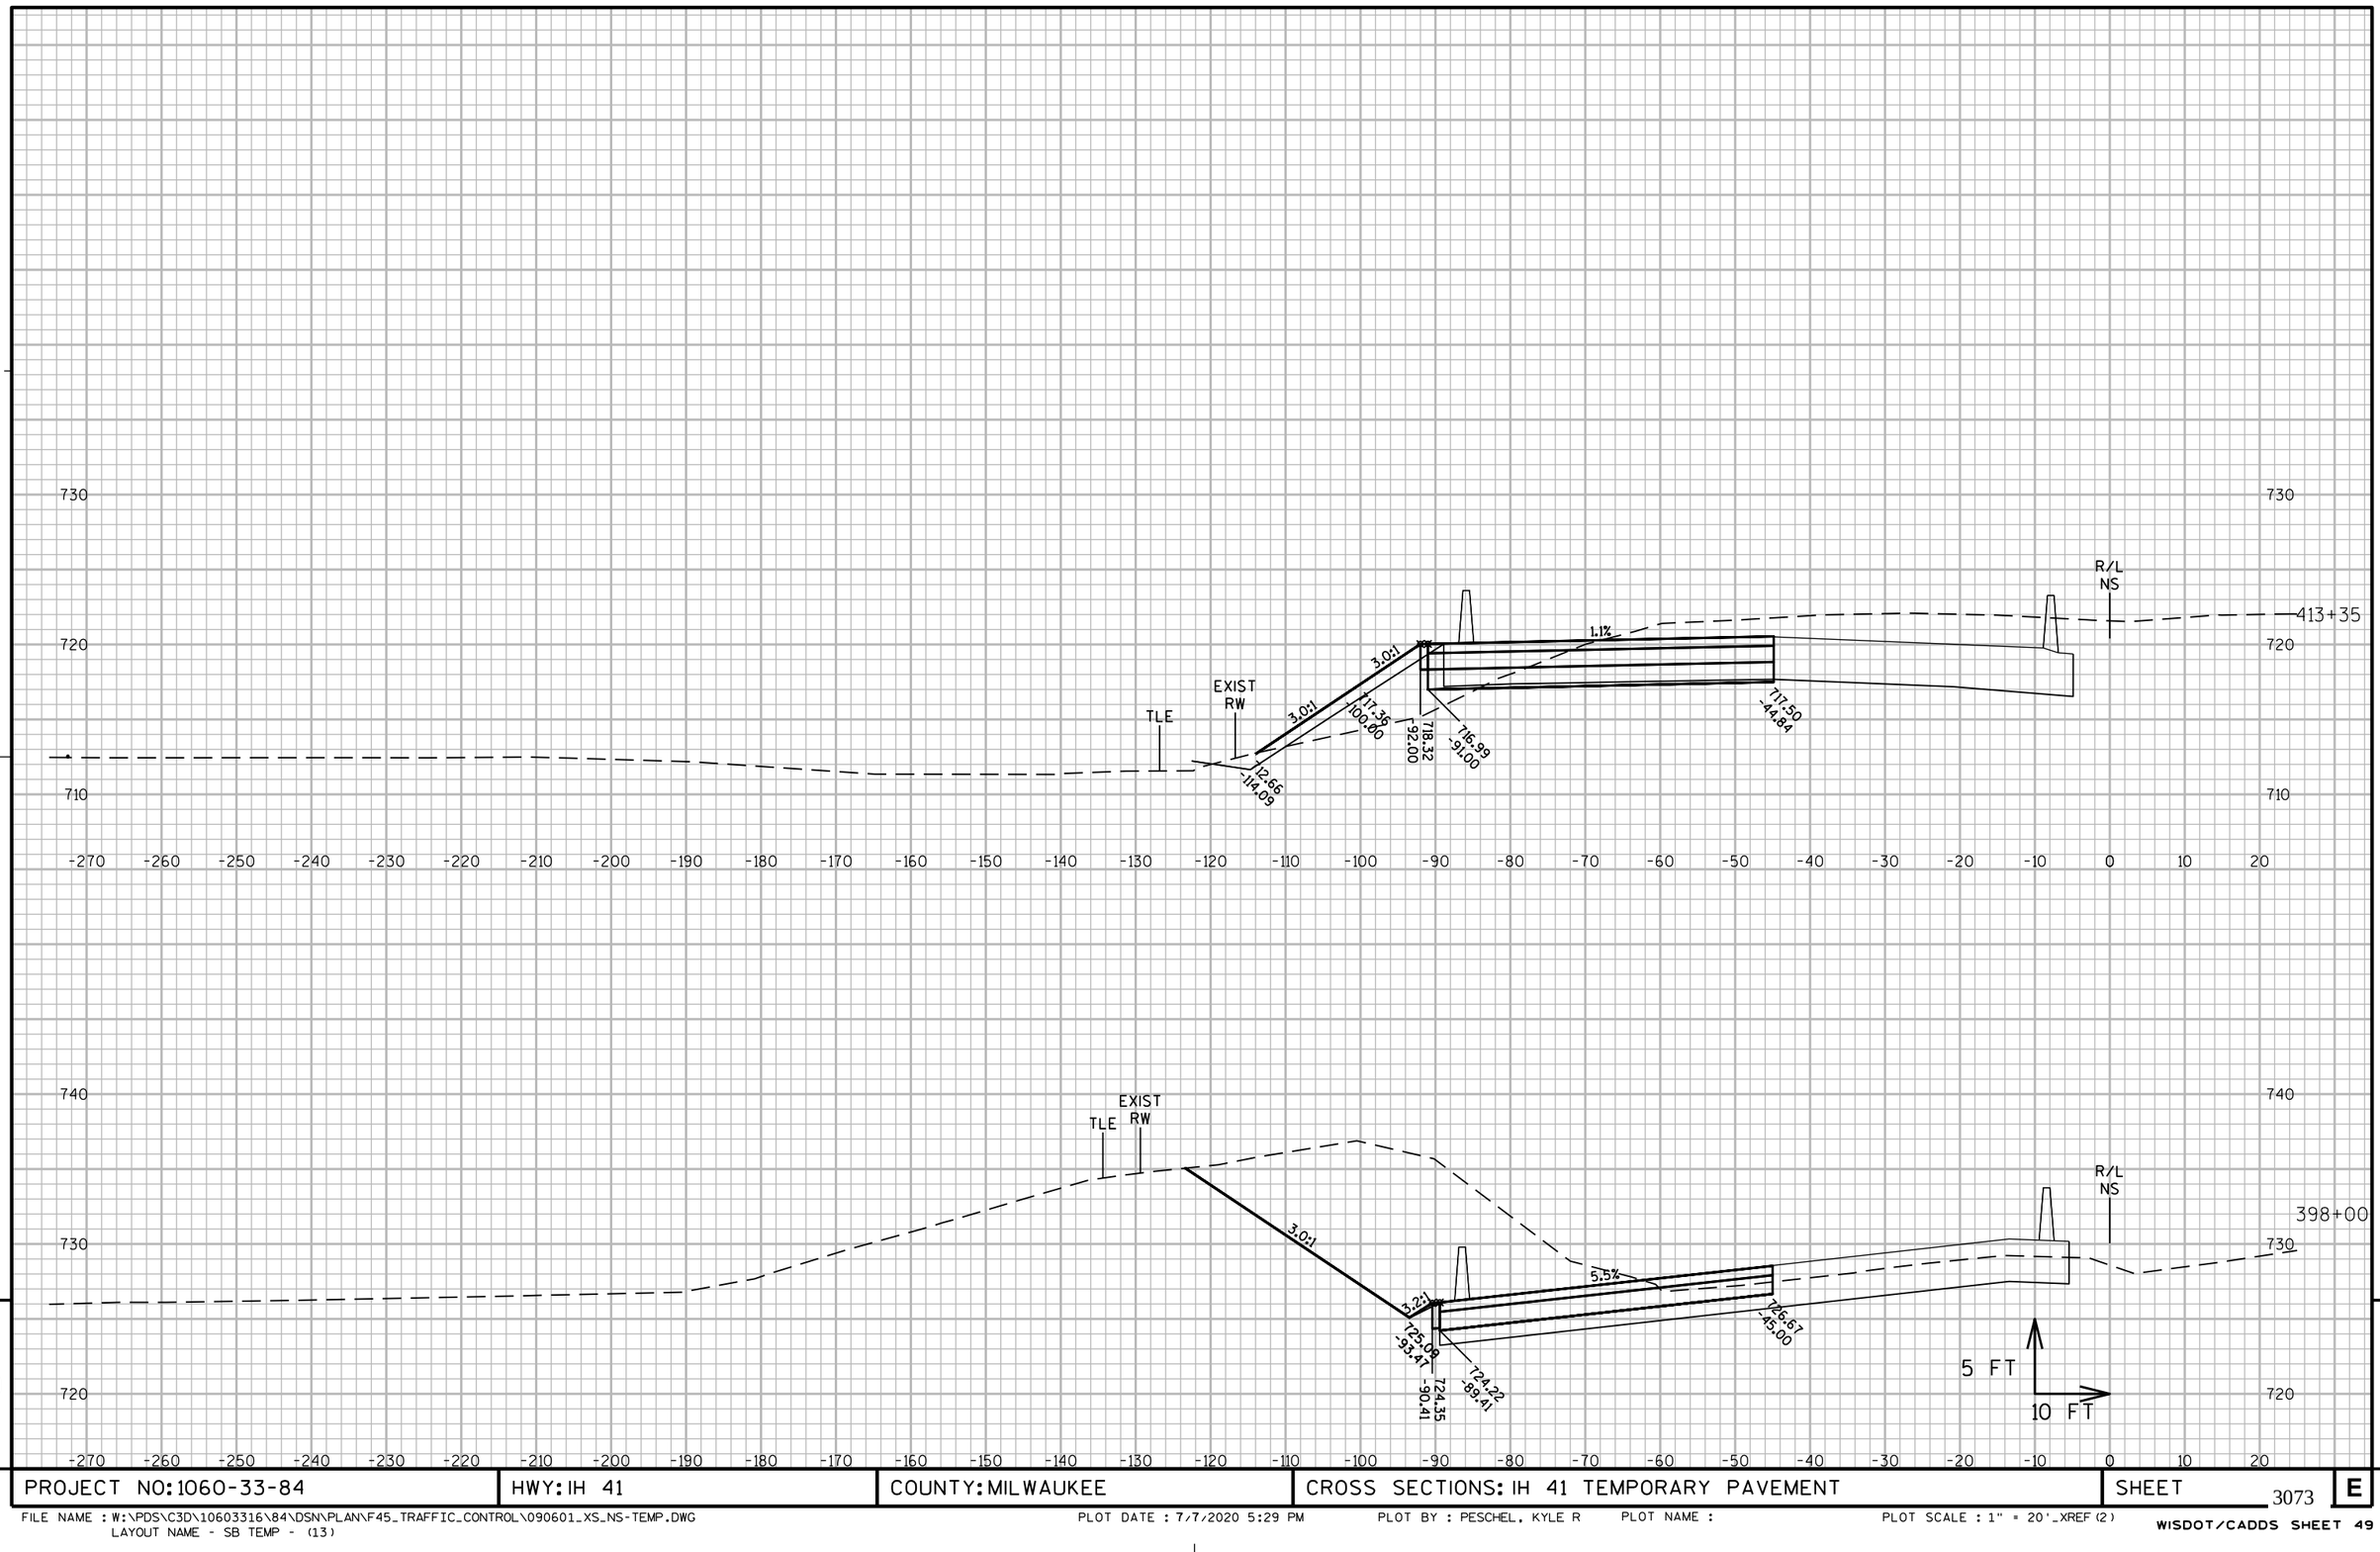

9

9

PROJECT NO: 1060-33-84	HWY: IH 41	COUNTY: MILWAUKEE	CROSS SECTIONS: IH 41 TEMPORARY PAVEMENT	SHEET 3073	E

FILE NAME : W:\PDS\C3D\10603316\84\DSN\PLAN\F45_TRAFFIC_CONTROL\090601_XS_NS-TEMP.DWG
LAYOUT NAME - SB TEMP - (13)

PLOT DATE : 7/7/2020 5:29 PM PLOT BY : PESCHEL, KYLE R PLOT NAME : PLOT SCALE : 1" = 20'_XREF (2)

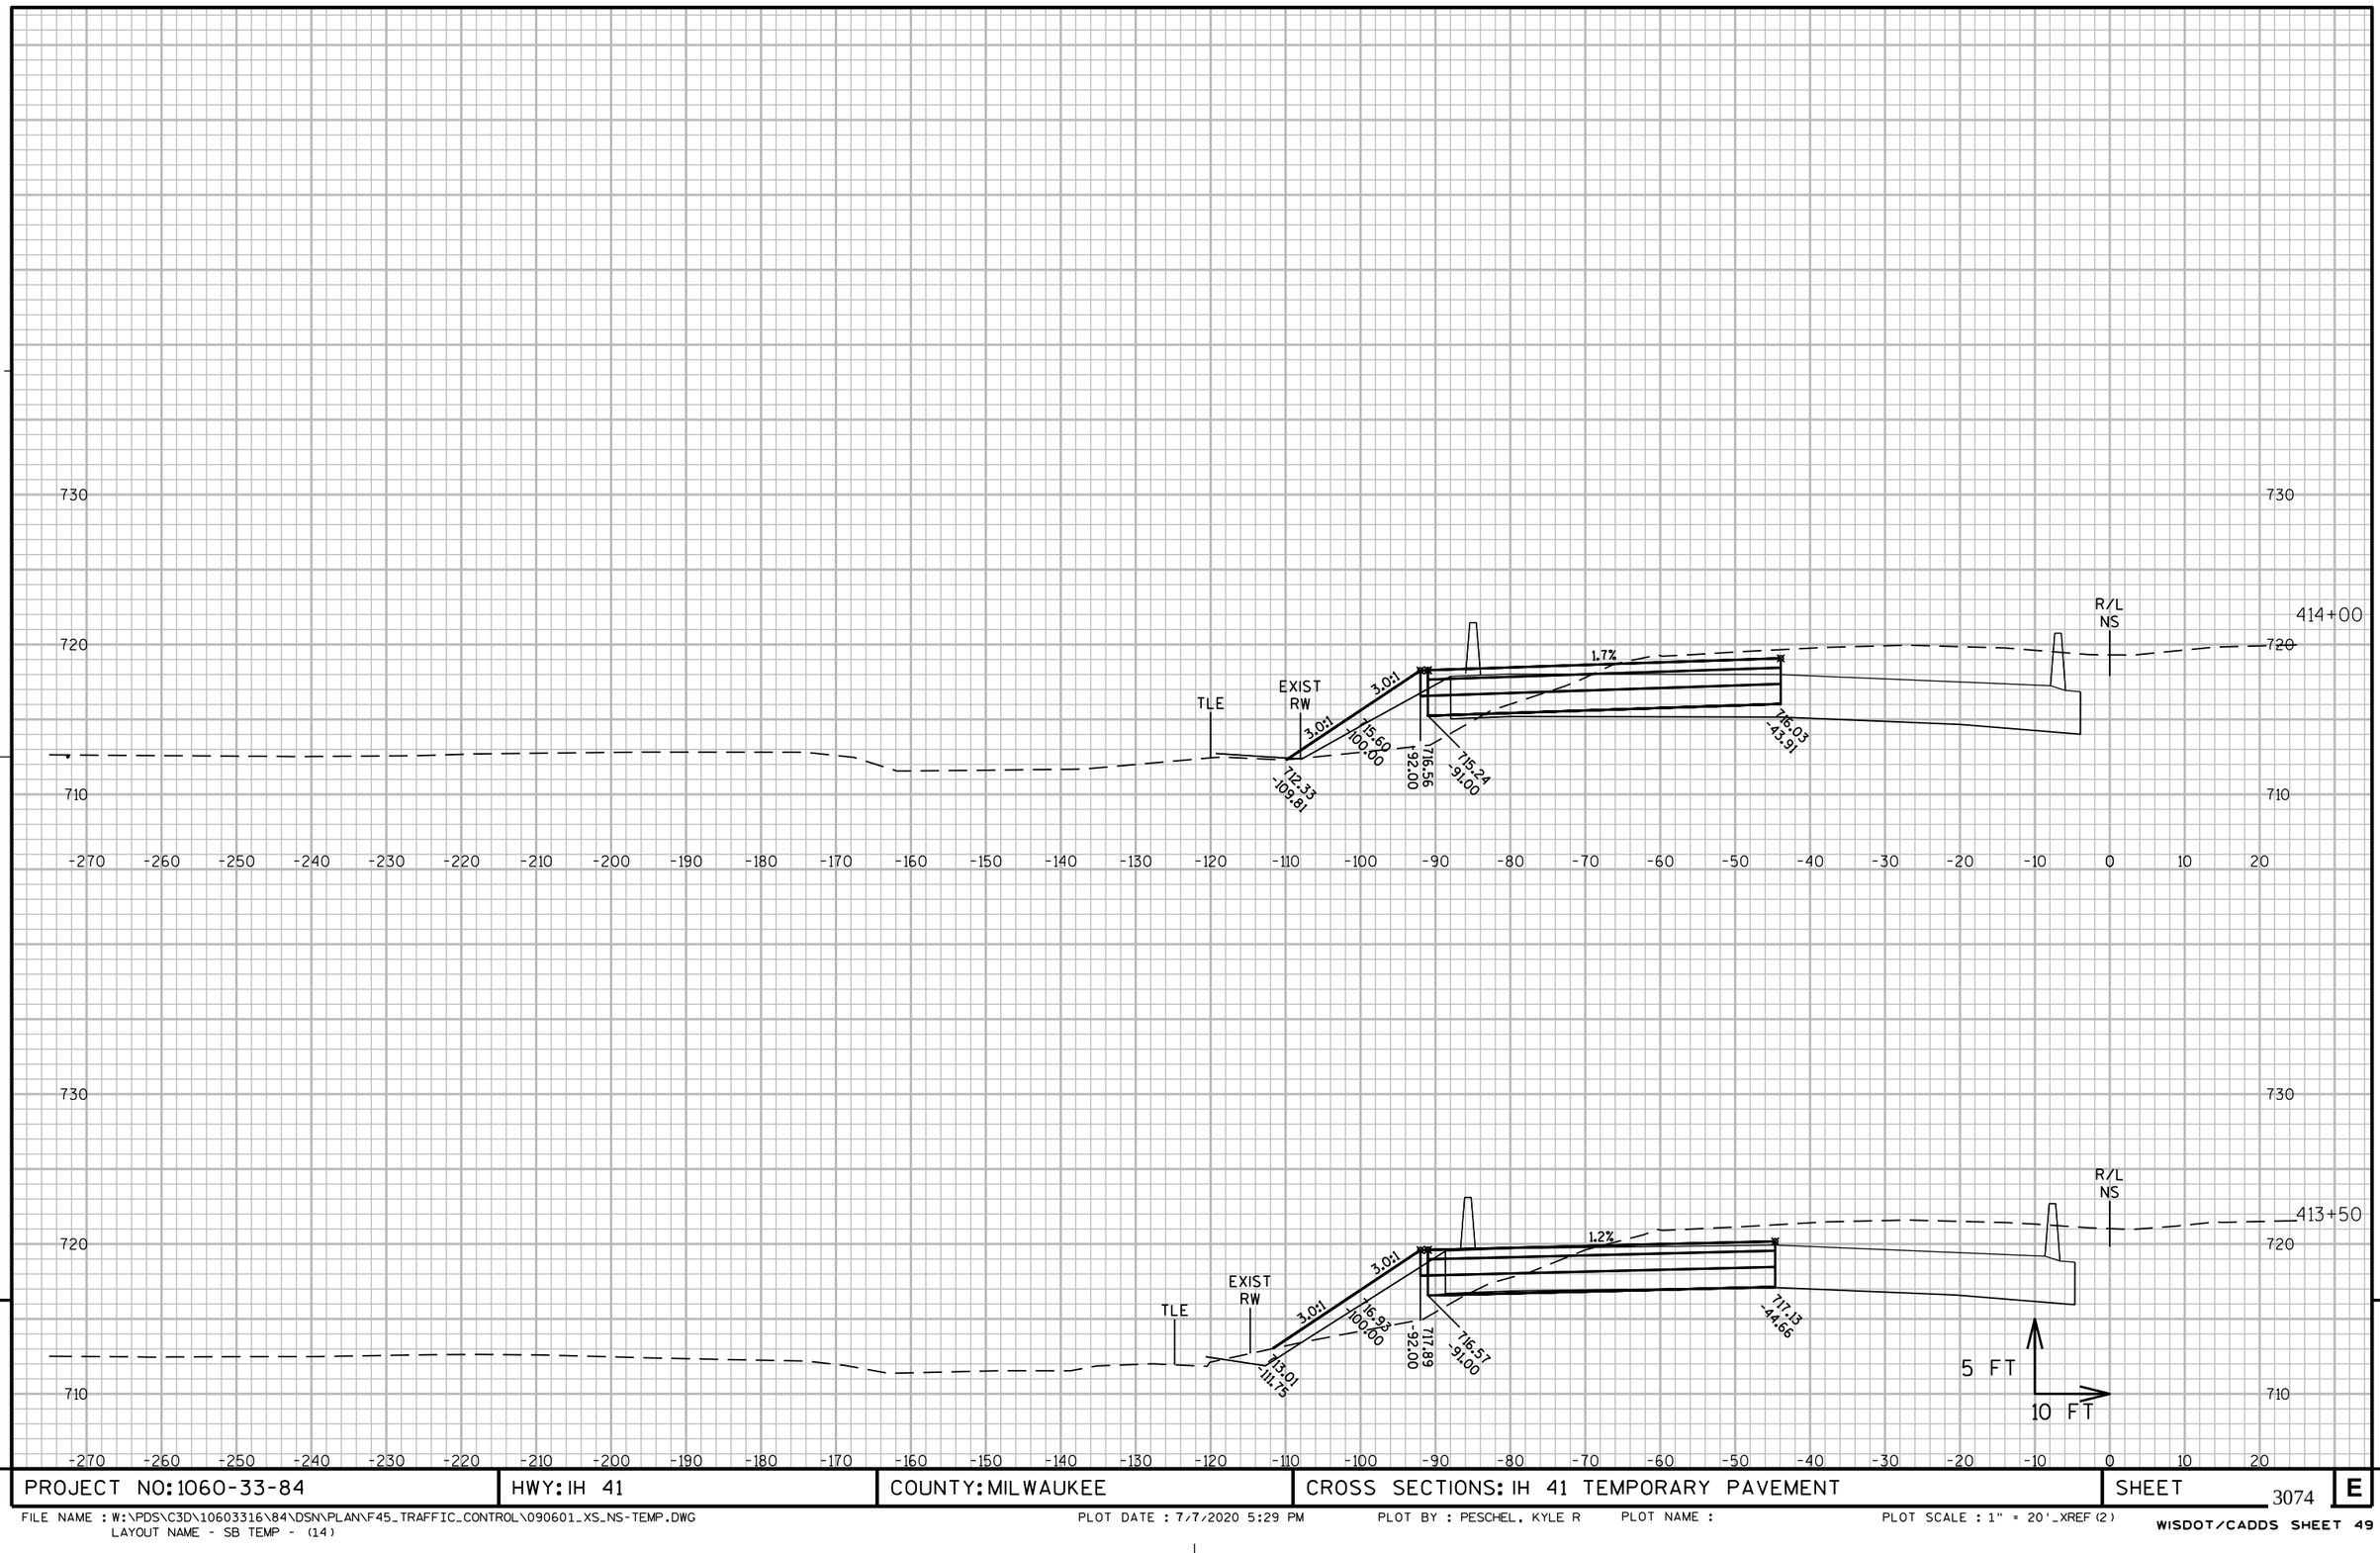

9

9

PROJECT NO: 1060-33-84	HWY: IH 41	COUNTY: MILWAUKEE	CROSS SECTIONS: IH 41 TEMPORARY PAVEMENT	SHEET 3074	E

FILE NAME : W:\PDS\C3D\10603316\84\DSN\PLAN\F45_TRAFFIC_CONTROL\090601_XS_NS-TEMP.DWG
LAYOUT NAME - SB TEMP - (14)

PLOT DATE : 7/7/2020 5:29 PM PLOT BY : PESCHEL, KYLE R PLOT NAME : PLOT SCALE : 1" = 20'_XREF (2)

WISDOT/CADDS SHEET 49

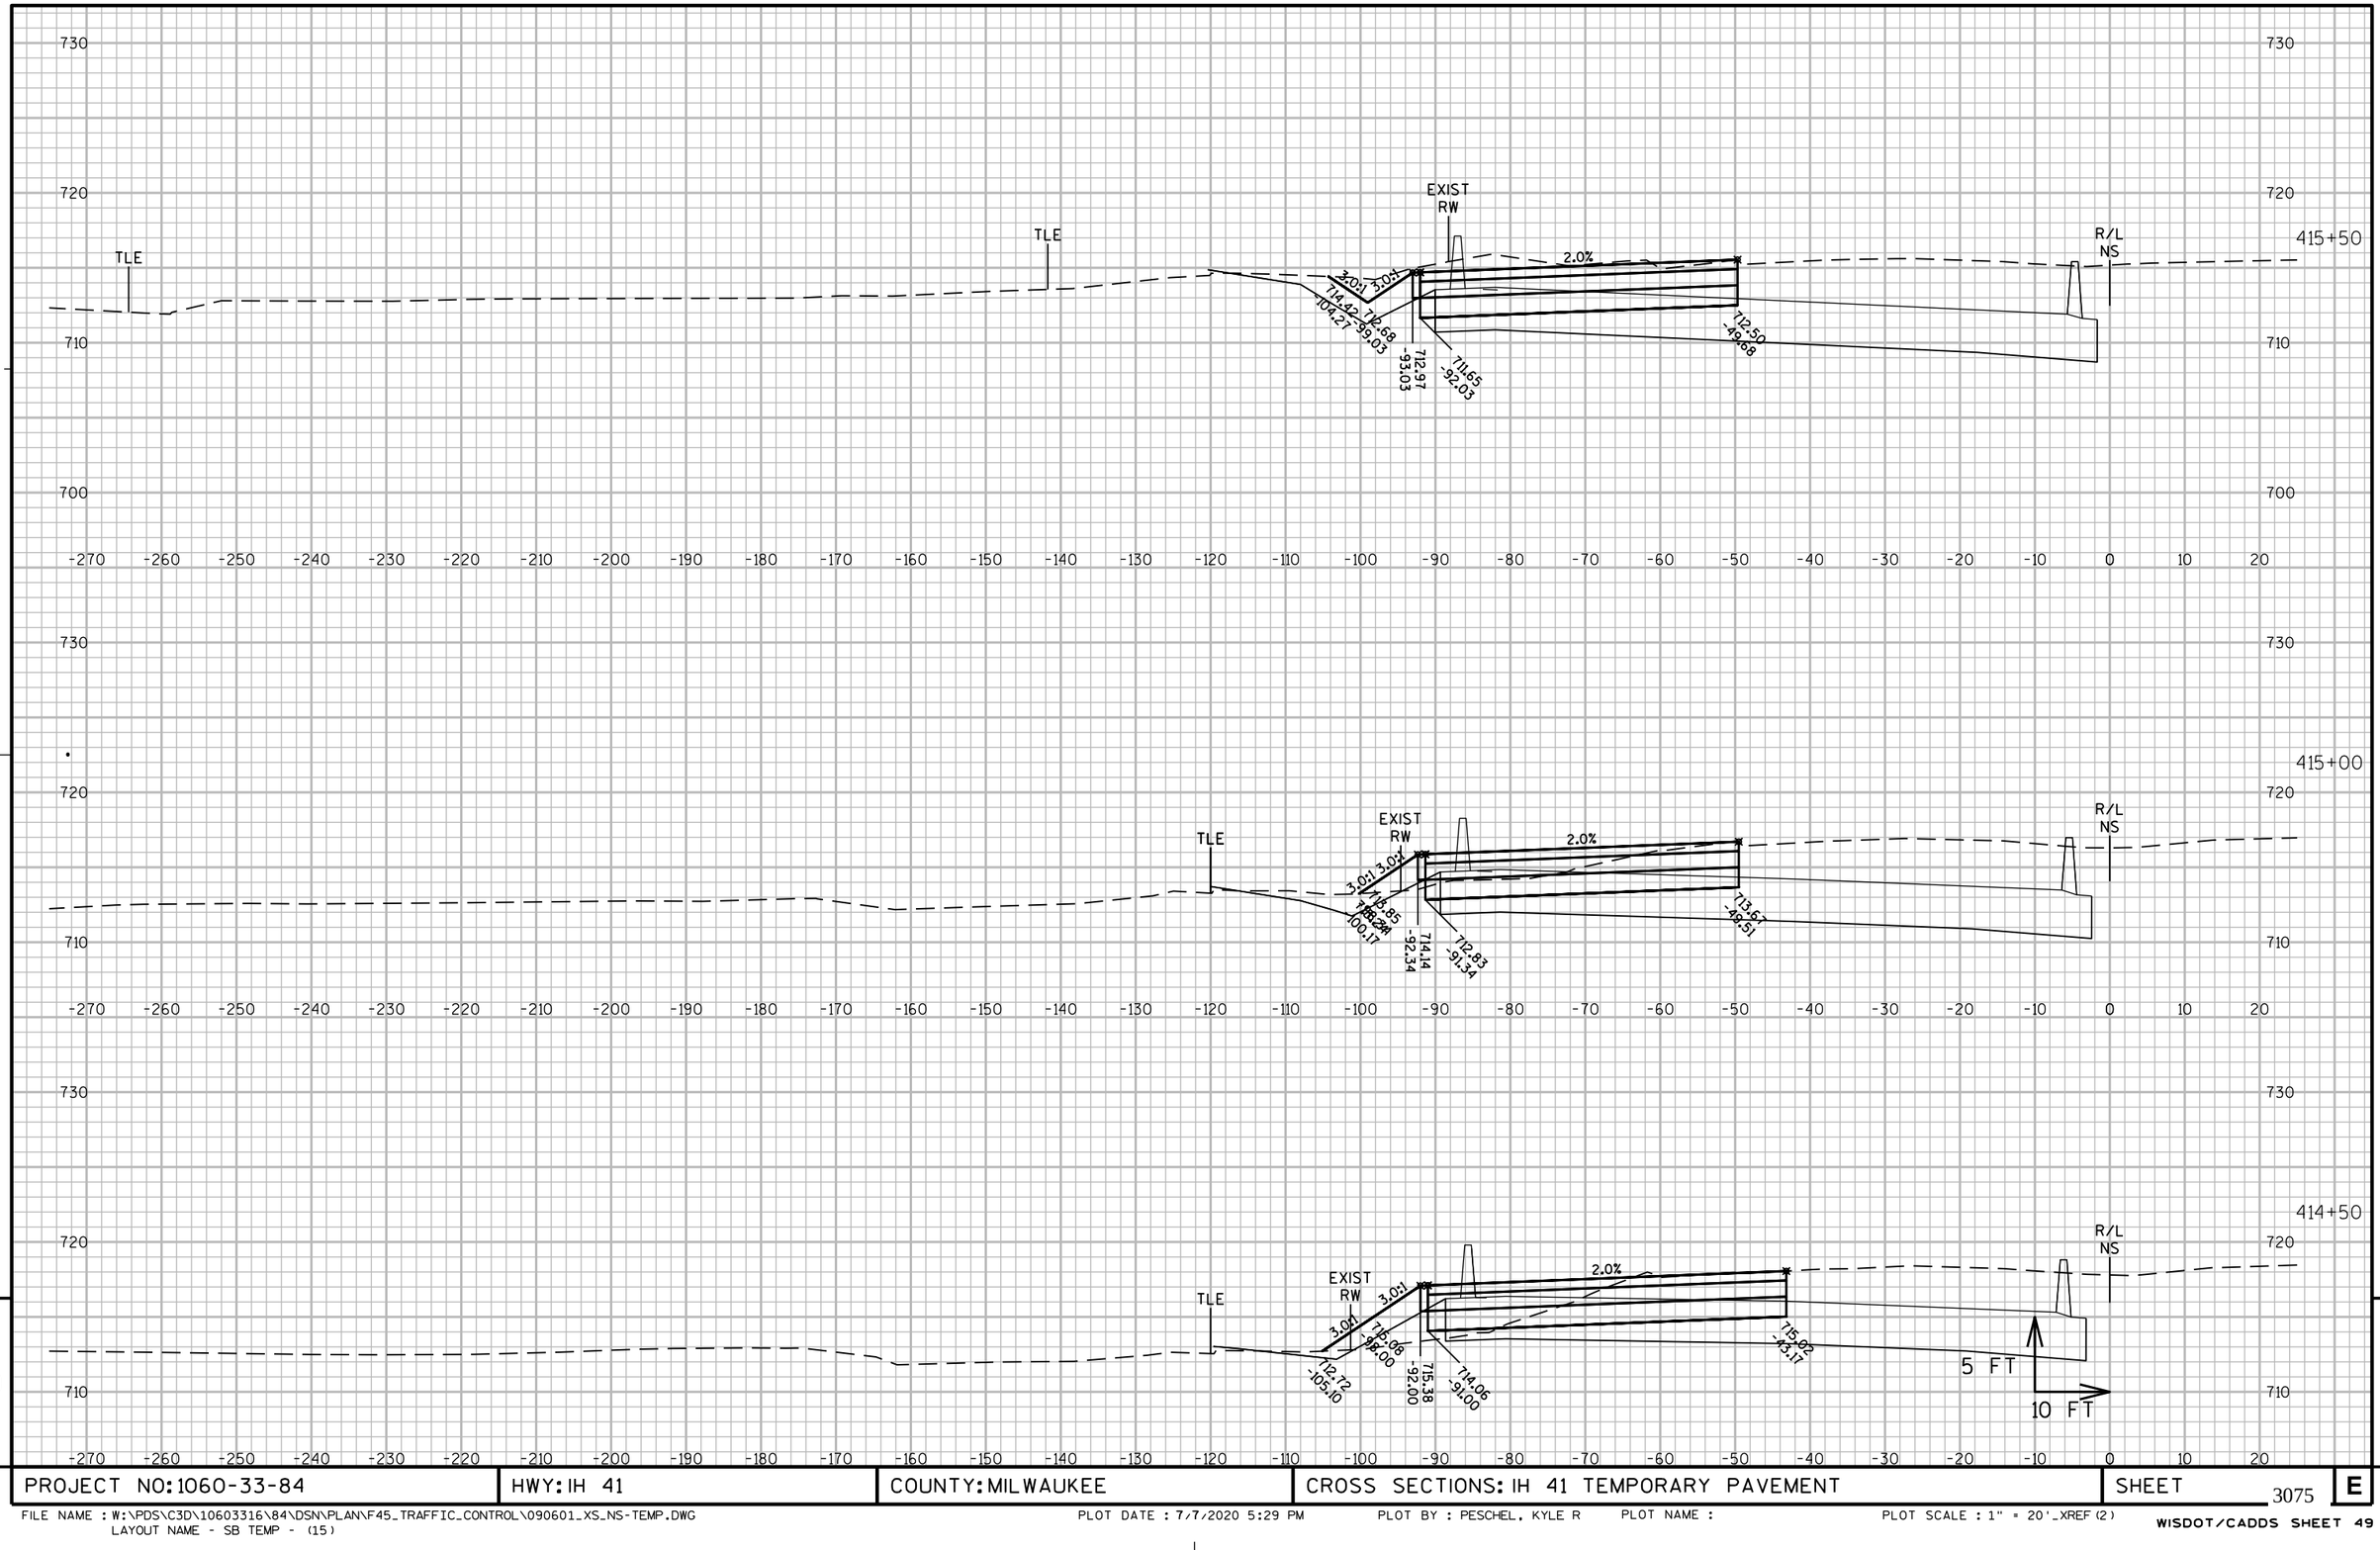

PROJECT NO: 1060-33-84	HWY: IH 41	COUNTY: MILWAUKEE	CROSS SECTIONS: IH 41 TEMPORARY PAVEMENT	SHEET 3075	E

FILE NAME : W:\PDS\C3D\10603316\84\DSN\PLAN\F45_TRAFFIC_CONTROL\090601_XS_NS-TEMP.DWG
LAYOUT NAME - SB TEMP - (15)

PLOT DATE : 7/7/2020 5:29 PM PLOT BY : PESCHEL, KYLE R PLOT NAME : PLOT SCALE : 1" = 20'_XREF(2)

WISDOT/CADDS SHEET 49

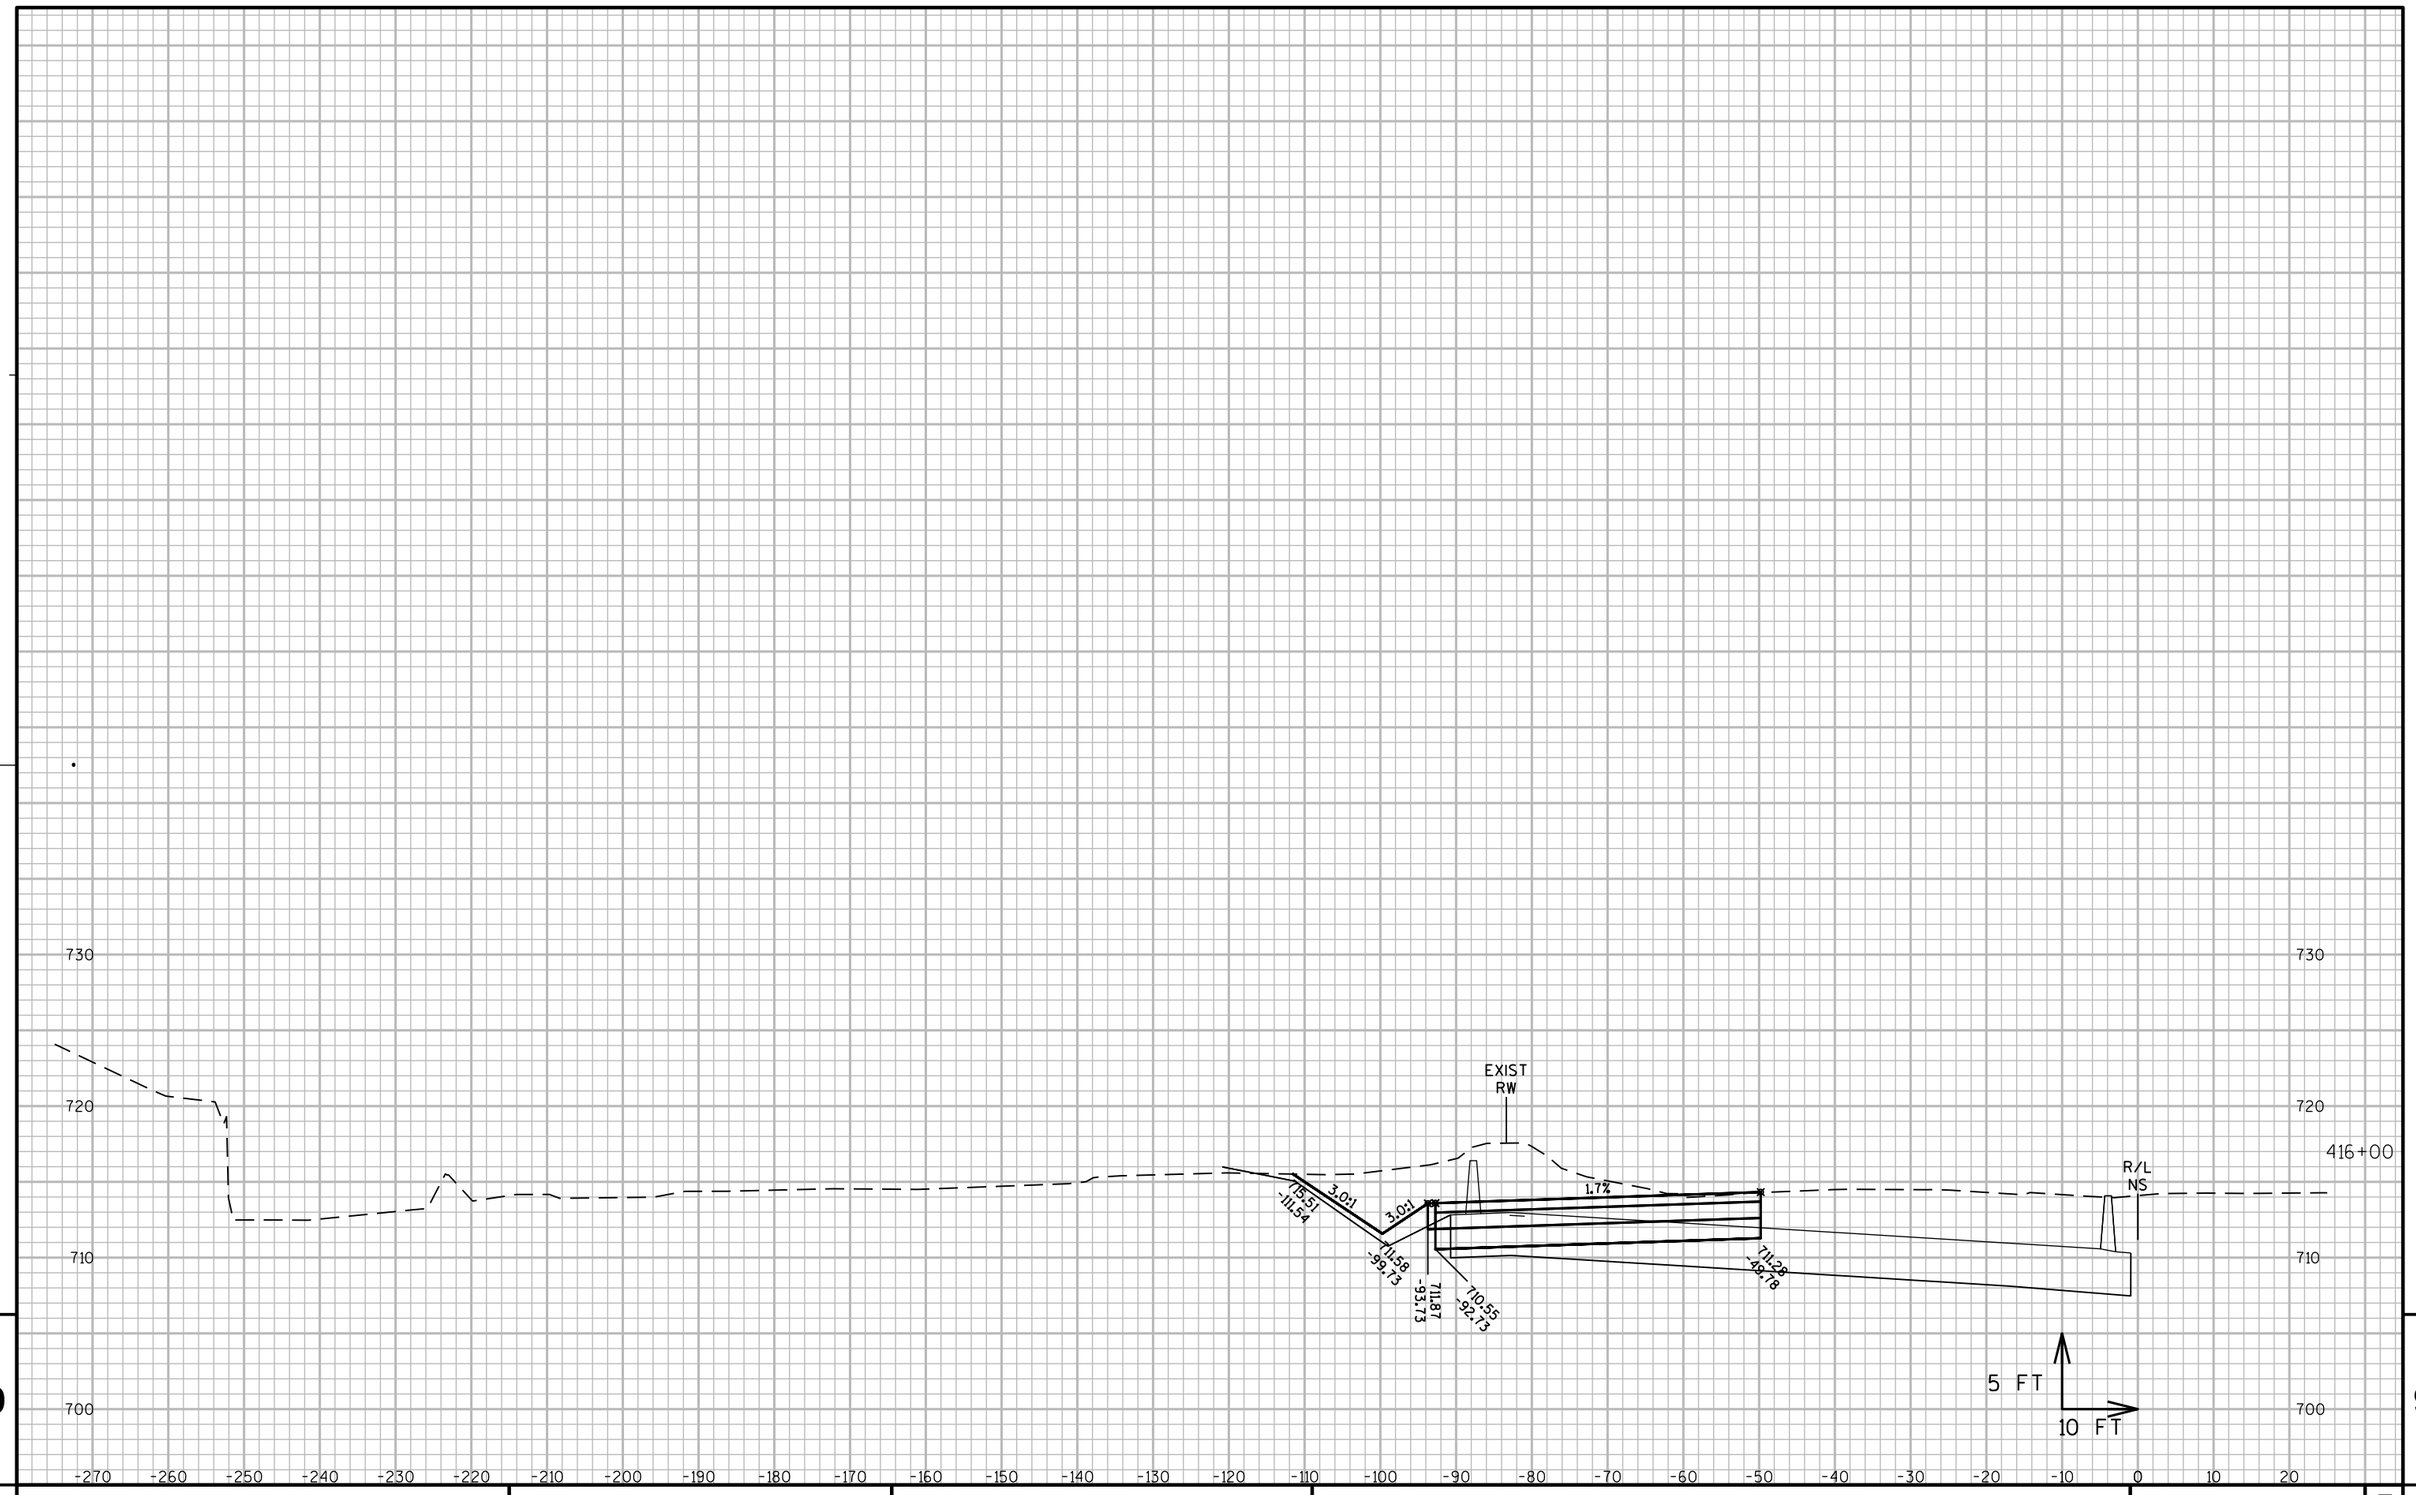

PROJECT NO: 1060-33-84	HWY: IH 41	COUNTY: MILWAUKEE	CROSS SECTIONS: IH 41 TEMPORARY PAVEMENT	SHEET 3076	E

FILE NAME : W:\PDS\C3D\10603316\84\DSN\PLAN\F45_TRAFFIC_CONTROL\090601_XS_NS-TEMP.DWG
LAYOUT NAME - SB TEMP - (16)

PLOT DATE : 7/7/2020 5:30 PM PLOT BY : PESCHEL, KYLE R PLOT NAME : PLOT SCALE : 1" = 20'_XREF(2)

WISDOT/CADDS SHEET 49

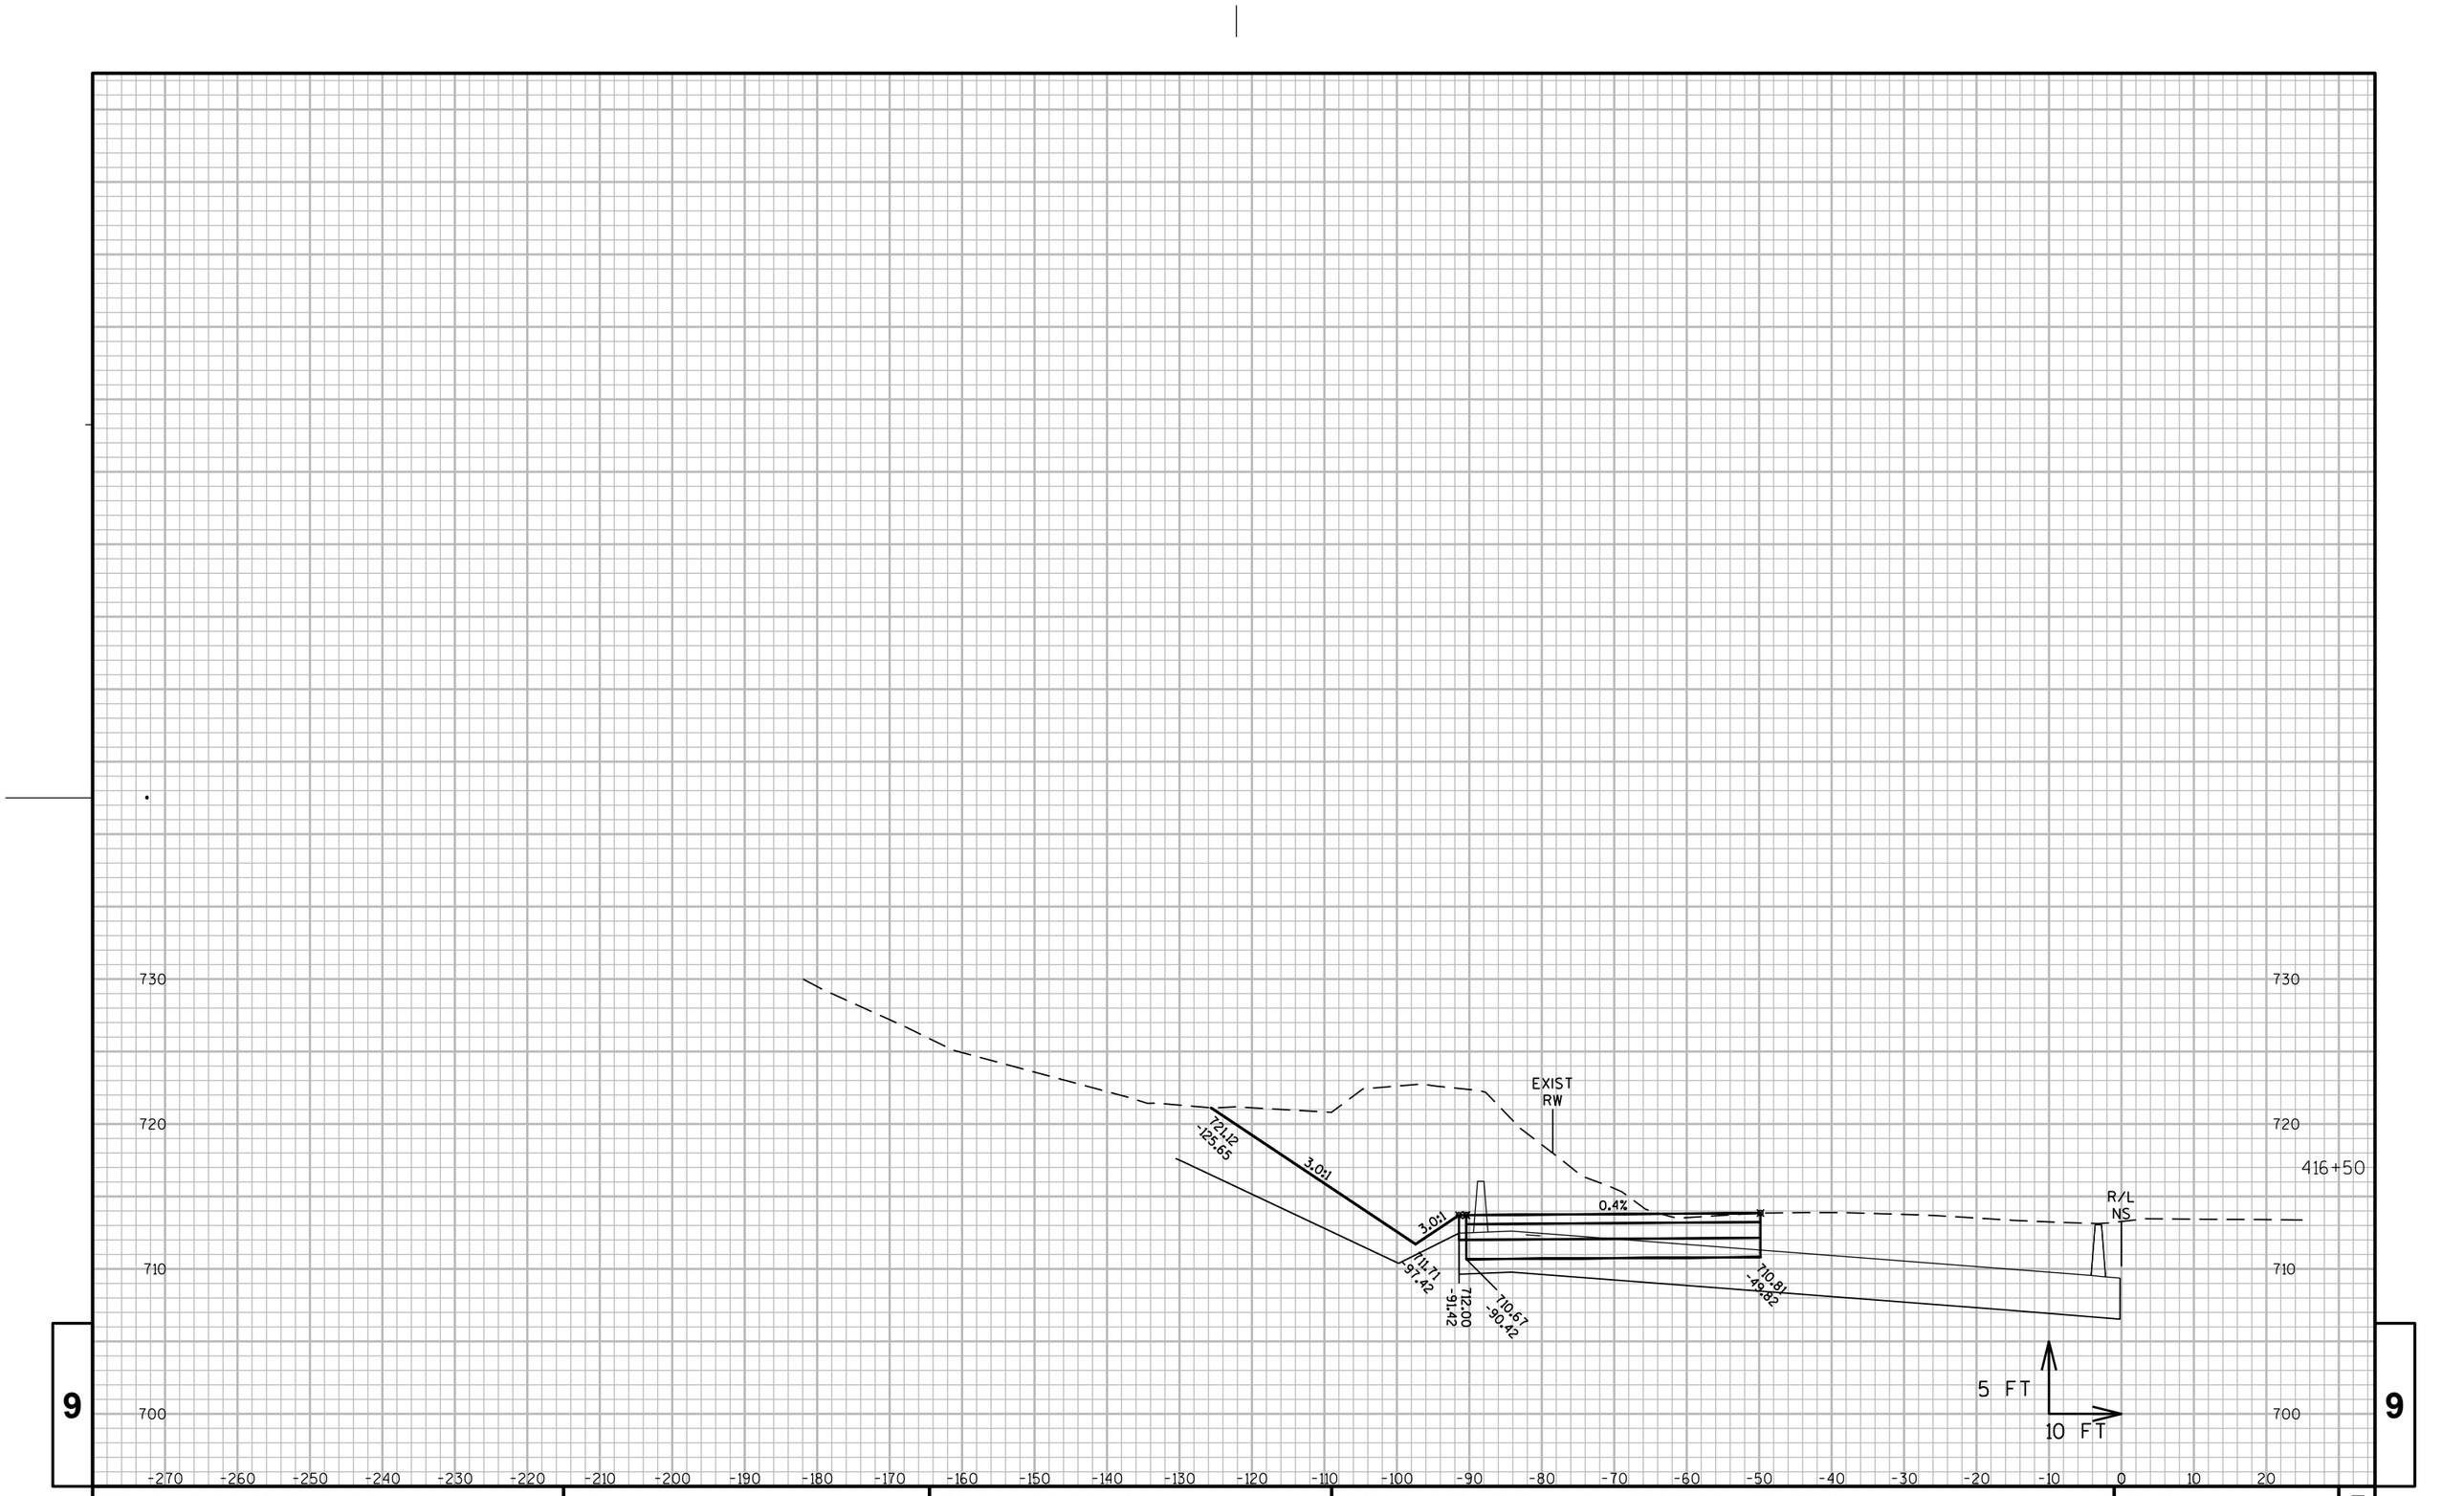

9

9

PROJECT NO: 1060-33-84	HWY: IH 41	COUNTY: MILWAUKEE	CROSS SECTIONS: IH 41 TEMPORARY PAVEMENT	SHEET 3077	E

FILE NAME : W:\PDS\C3D\10603316\84\DSN\PLAN\F45_TRAFFIC_CONTROL\090601_XS_NS-TEMP.DWG
LAYOUT NAME - SB TEMP - (17)

PLOT DATE : 7/7/2020 5:30 PM PLOT BY : PESCHEL, KYLE R PLOT NAME : PLOT SCALE : 1" = 20'_XREF(2)

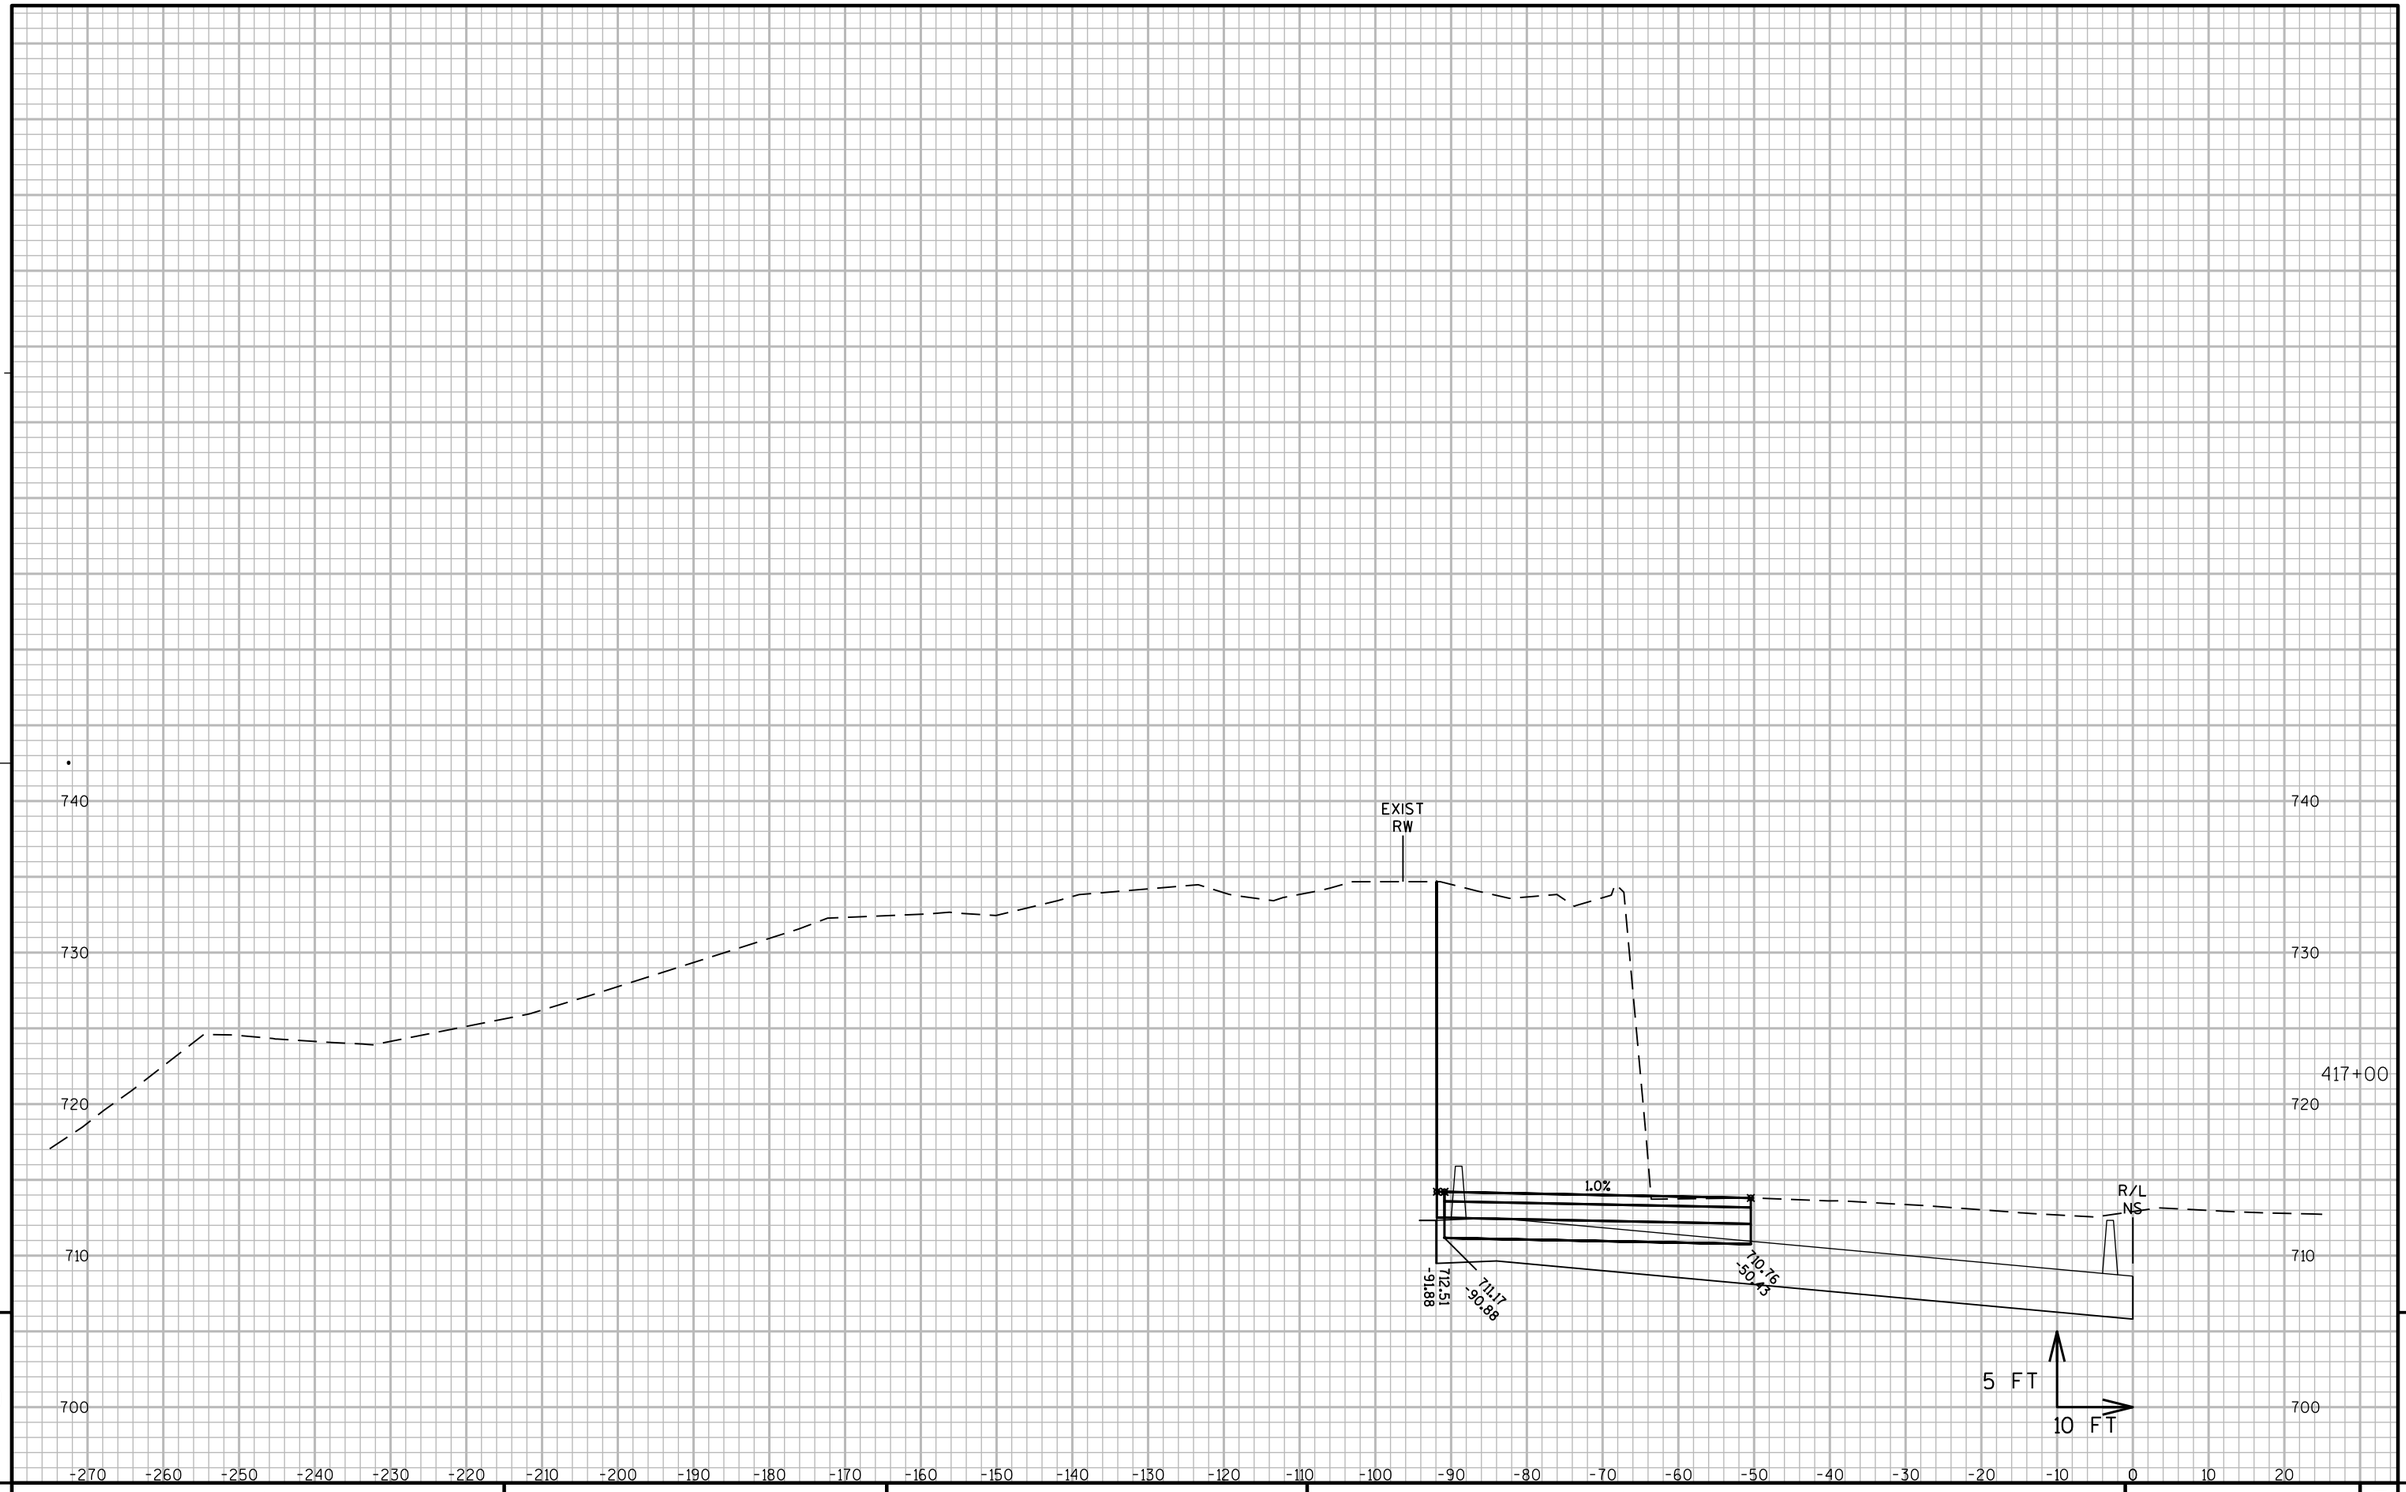

9

9

PROJECT NO: 1060-33-84	HWY: IH 41	COUNTY: MILWAUKEE	CROSS SECTIONS: IH 41 TEMPORARY PAVEMENT	SHEET 3078	E

FILE NAME : W:\PDS\C3D\10603316\84\DSN\PLAN\F45_TRAFFIC_CONTROL\090601_XS_NS-TEMP.DWG
LAYOUT NAME - SB TEMP - (18)
PLOT DATE : 7/7/2020 5:30 PM
PLOT BY : PESCHEL, KYLE R
PLOT NAME :
PLOT SCALE : 1" = 20'_XREF(2)
WISDOT/CADDS SHEET 49

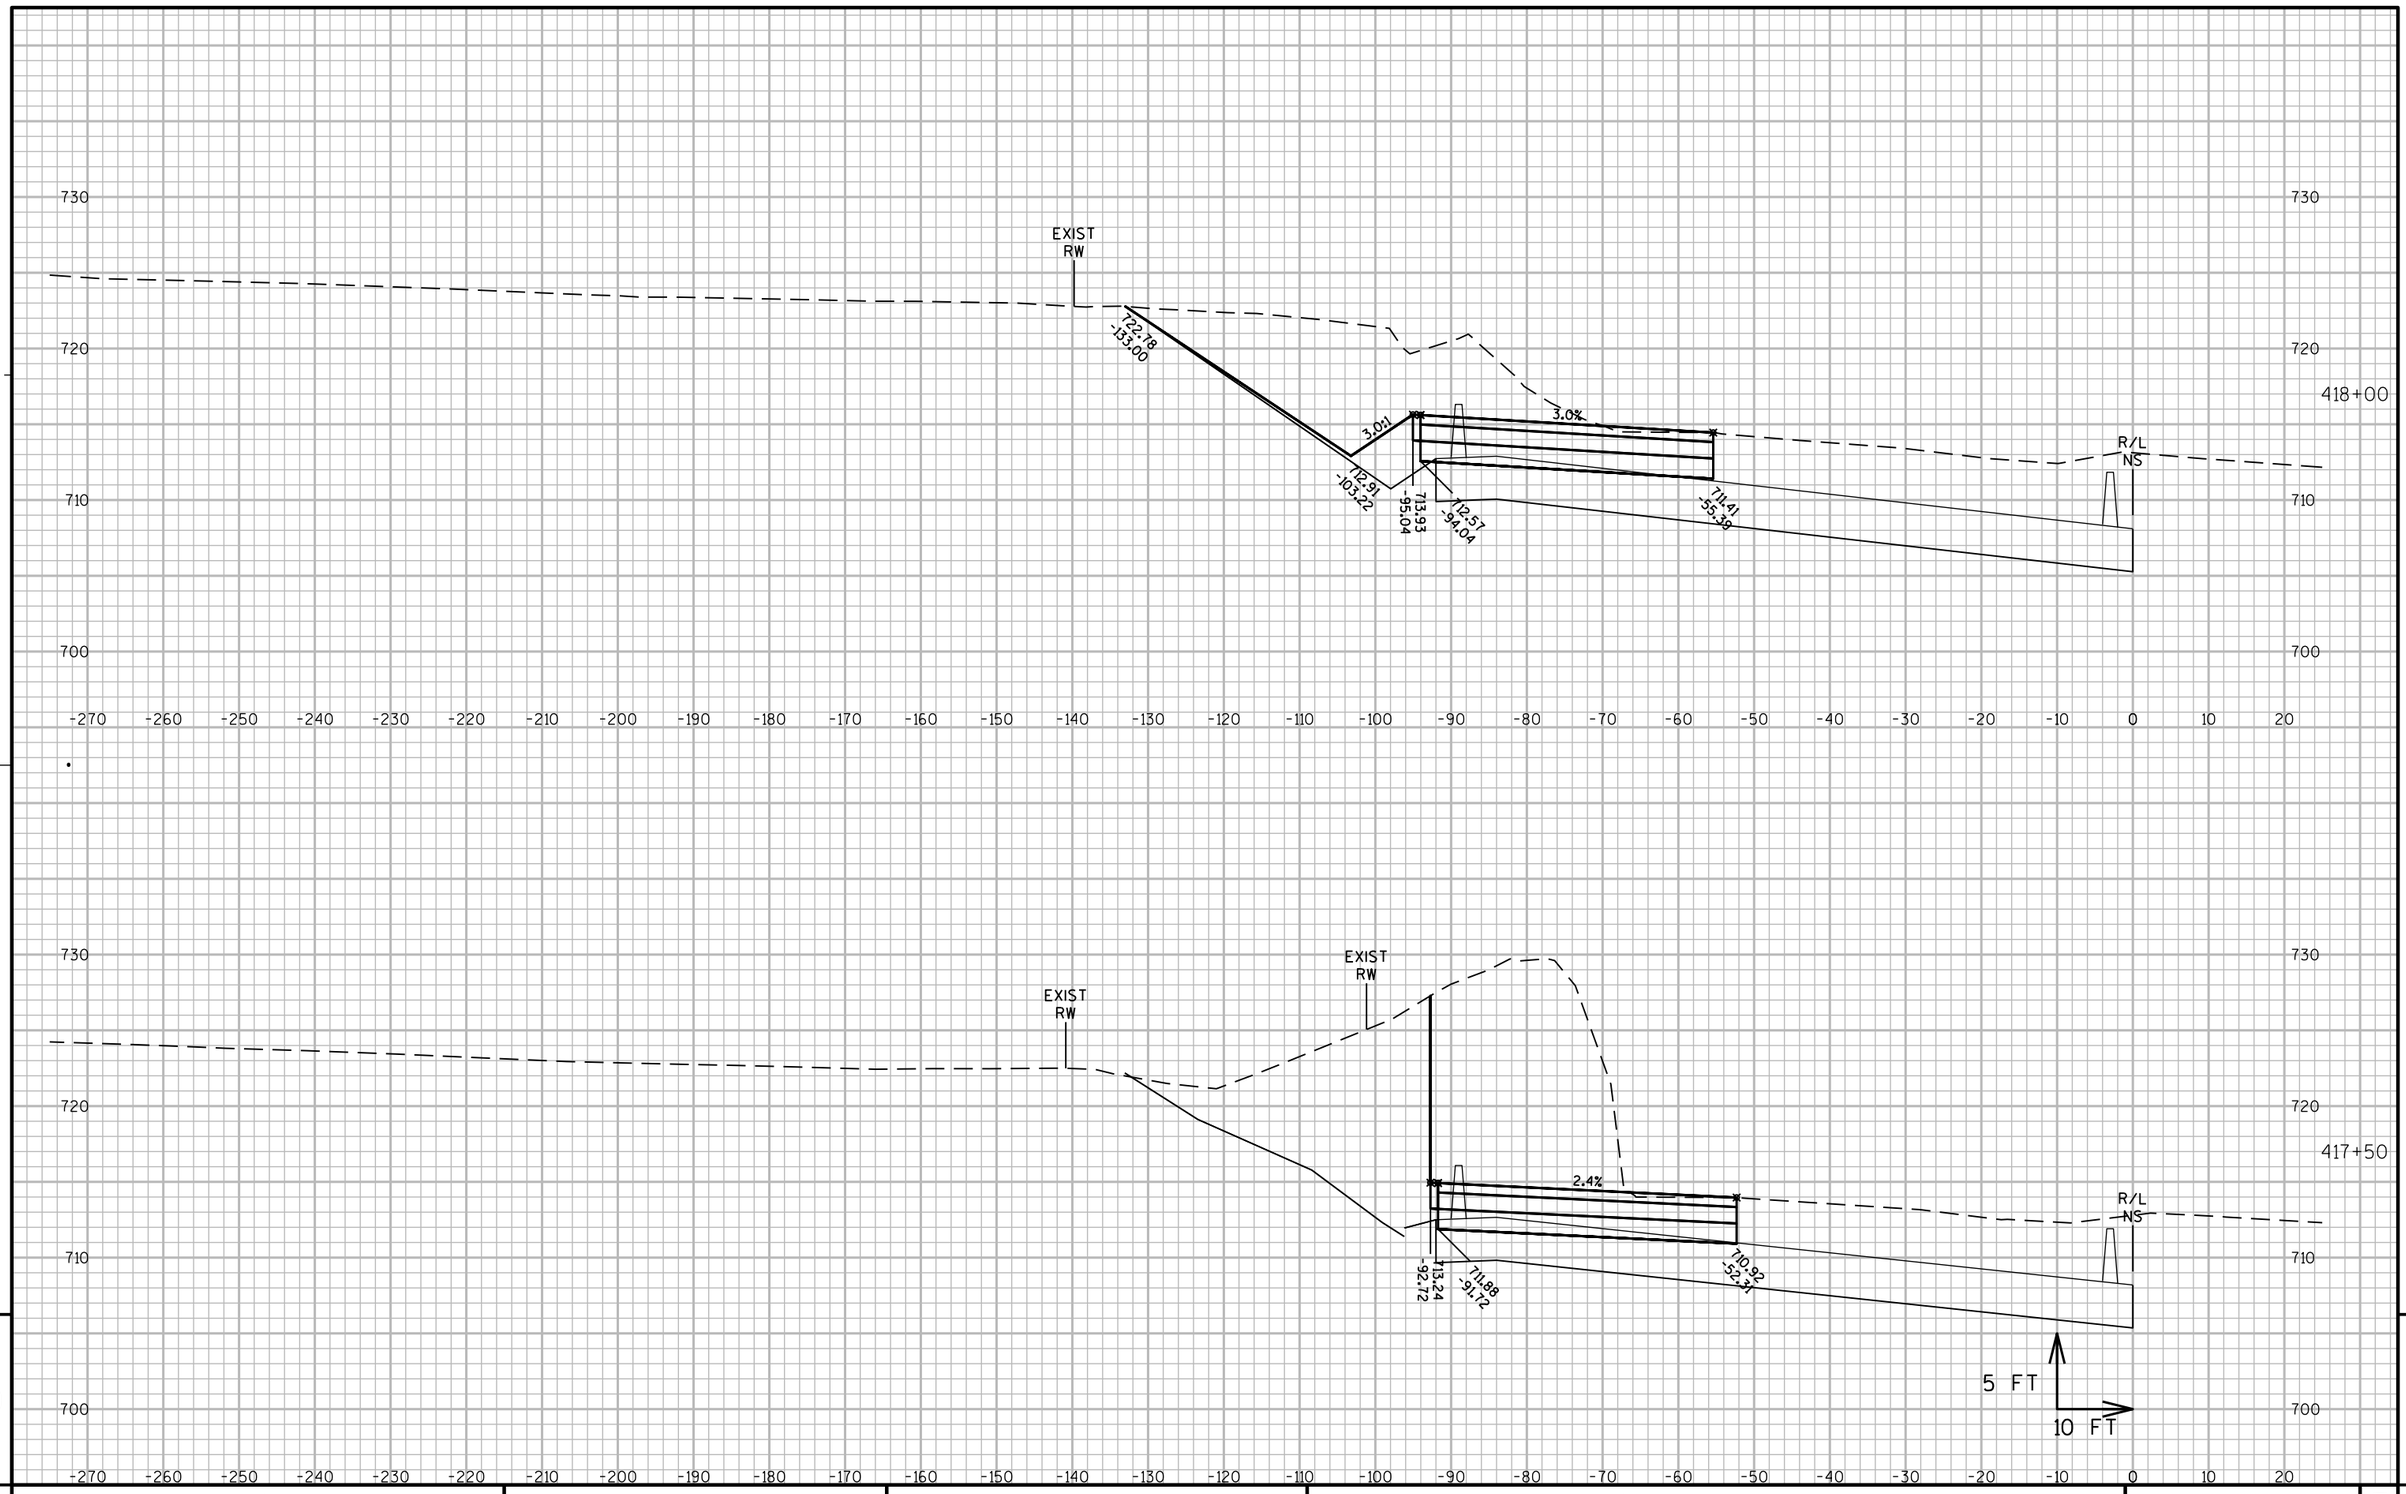

9

9

PROJECT NO: 1060-33-84	HWY: IH 41	COUNTY: MILWAUKEE	CROSS SECTIONS: IH 41 TEMPORARY PAVEMENT	SHEET 3079	E

FILE NAME : W:\PDS\C3D\10603316\84\DSN\PLAN\F45_TRAFFIC_CONTROL\090601_XS_NS-TEMP.DWG
LAYOUT NAME - SB TEMP - (19)

PLOT DATE : 7/7/2020 5:31 PM PLOT BY : PESCHEL, KYLE R PLOT NAME : PLOT SCALE : 1" = 20'_XREF(2)

730
720
710
700

EXIST
RW

722.94
-133.00

3.0:1

3.0%

713.84
-105.04

714.56
-97.75

715.20
-96.75

712.09
-59.59

R/L
NS

418+50

5 FT
10 FT

-270 -260 -250 -240 -230 -220 -210 -200 -190 -180 -170 -160 -150 -140 -130 -120 -110 -100 -90 -80 -70 -60 -50 -40 -30 -20 -10 0 10 20

9

9

PROJECT NO: 1060-33-84	HWY: IH 41	COUNTY: MILWAUKEE	CROSS SECTIONS: IH 41 TEMPORARY PAVEMENT	SHEET 3080	E

FILE NAME : W:\PDS\C3D\10603316\84\DSN\PLAN\F45_TRAFFIC_CONTROL\090601_XS_NS-TEMP.DWG
LAYOUT NAME - SB TEMP - (20)

PLOT DATE : 7/7/2020 5:31 PM PLOT BY : PESCHEL, KYLE R PLOT NAME : PLOT SCALE : 1" = 20'_XREF(2)

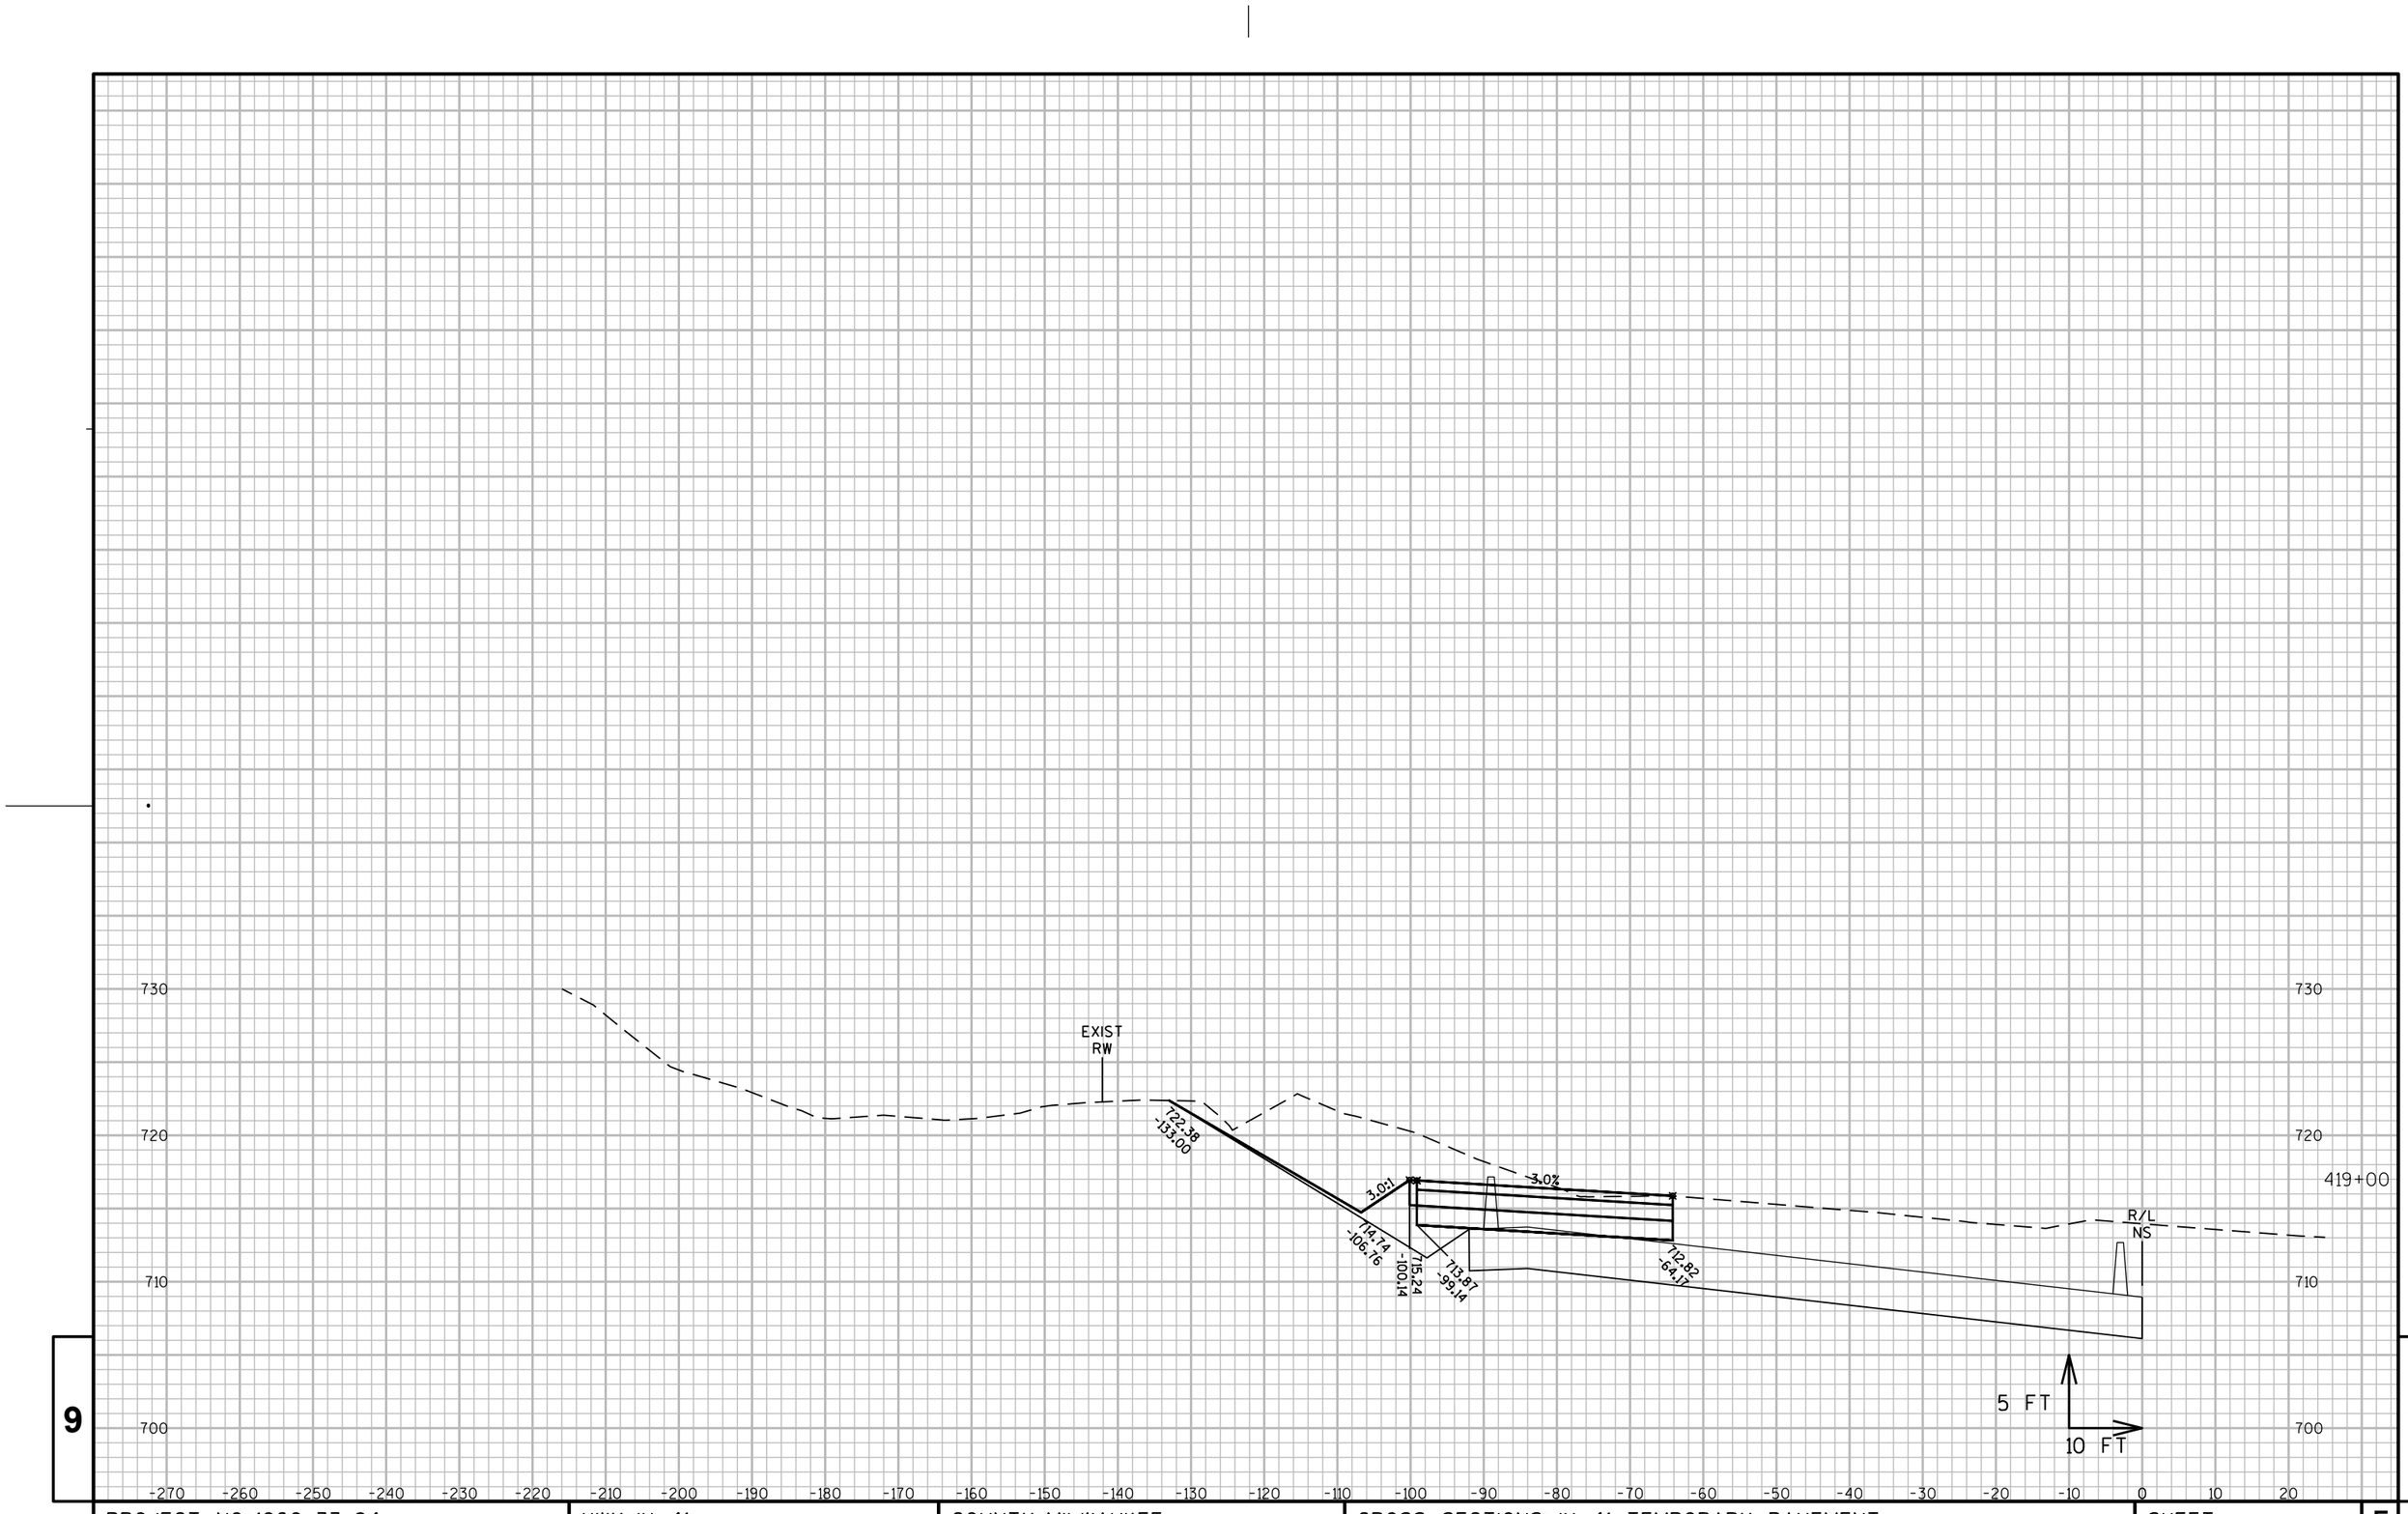

9

9

PROJECT NO: 1060-33-84	HWY: IH 41	COUNTY: MILWAUKEE	CROSS SECTIONS: IH 41 TEMPORARY PAVEMENT	SHEET 3081	E

FILE NAME : W:\PDS\C3D\10603316\84\DSN\PLAN\F45_TRAFFIC_CONTROL\090601_XS_NS-TEMP.DWG
LAYOUT NAME - SB TEMP - (21)
PLOT DATE : 7/7/2020 5:31 PM
PLOT BY : PESCHEL, KYLE R
PLOT NAME :
PLOT SCALE : 1" = 20'_XREF(2)
WISDOT/CADDS SHEET 49

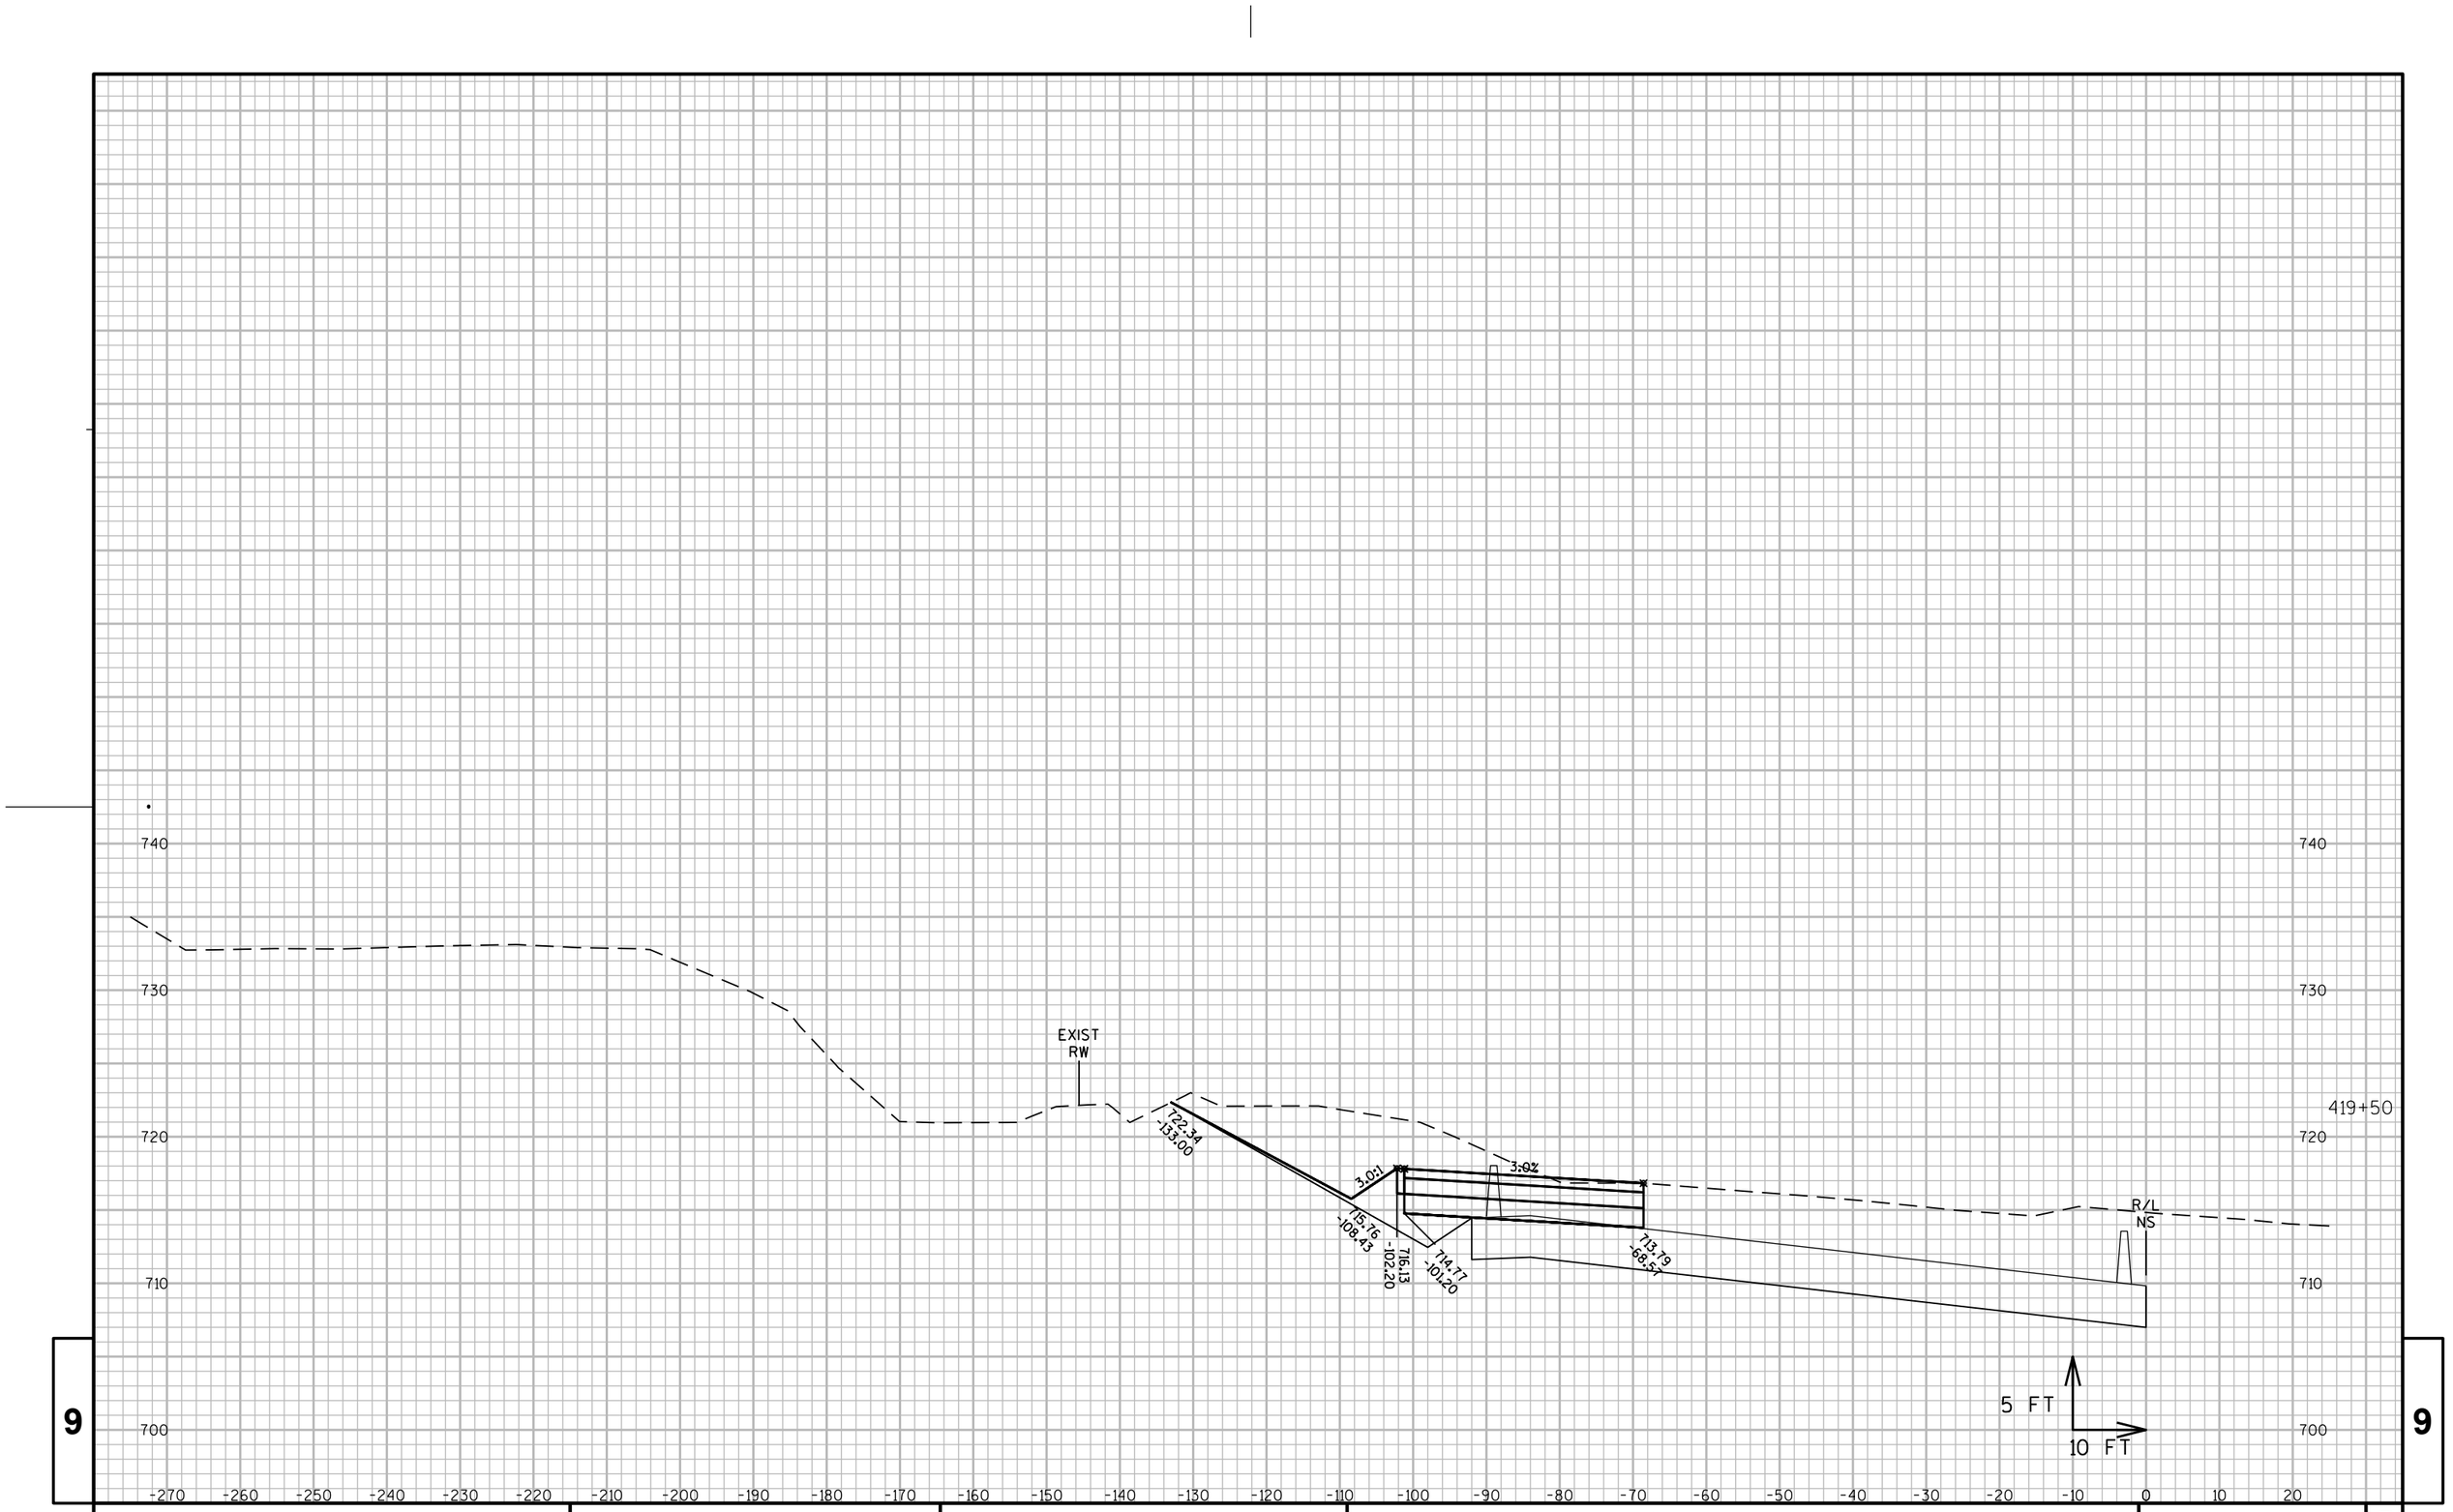

9

9

PROJECT NO: 1060-33-84	HWY: IH 41	COUNTY: MILWAUKEE	CROSS SECTIONS: IH 41 TEMPORARY PAVEMENT	SHEET 3082	E

FILE NAME : W:\PDS\C3D\10603316\84\DSN\PLAN\F45_TRAFFIC_CONTROL\090601_XS_NS-TEMP.DWG
LAYOUT NAME - SB TEMP - (22)

PLOT DATE : 7/7/2020 5:32 PM PLOT BY : PESCHEL, KYLE R PLOT NAME : PLOT SCALE : 1" = 20'_XREF(2)

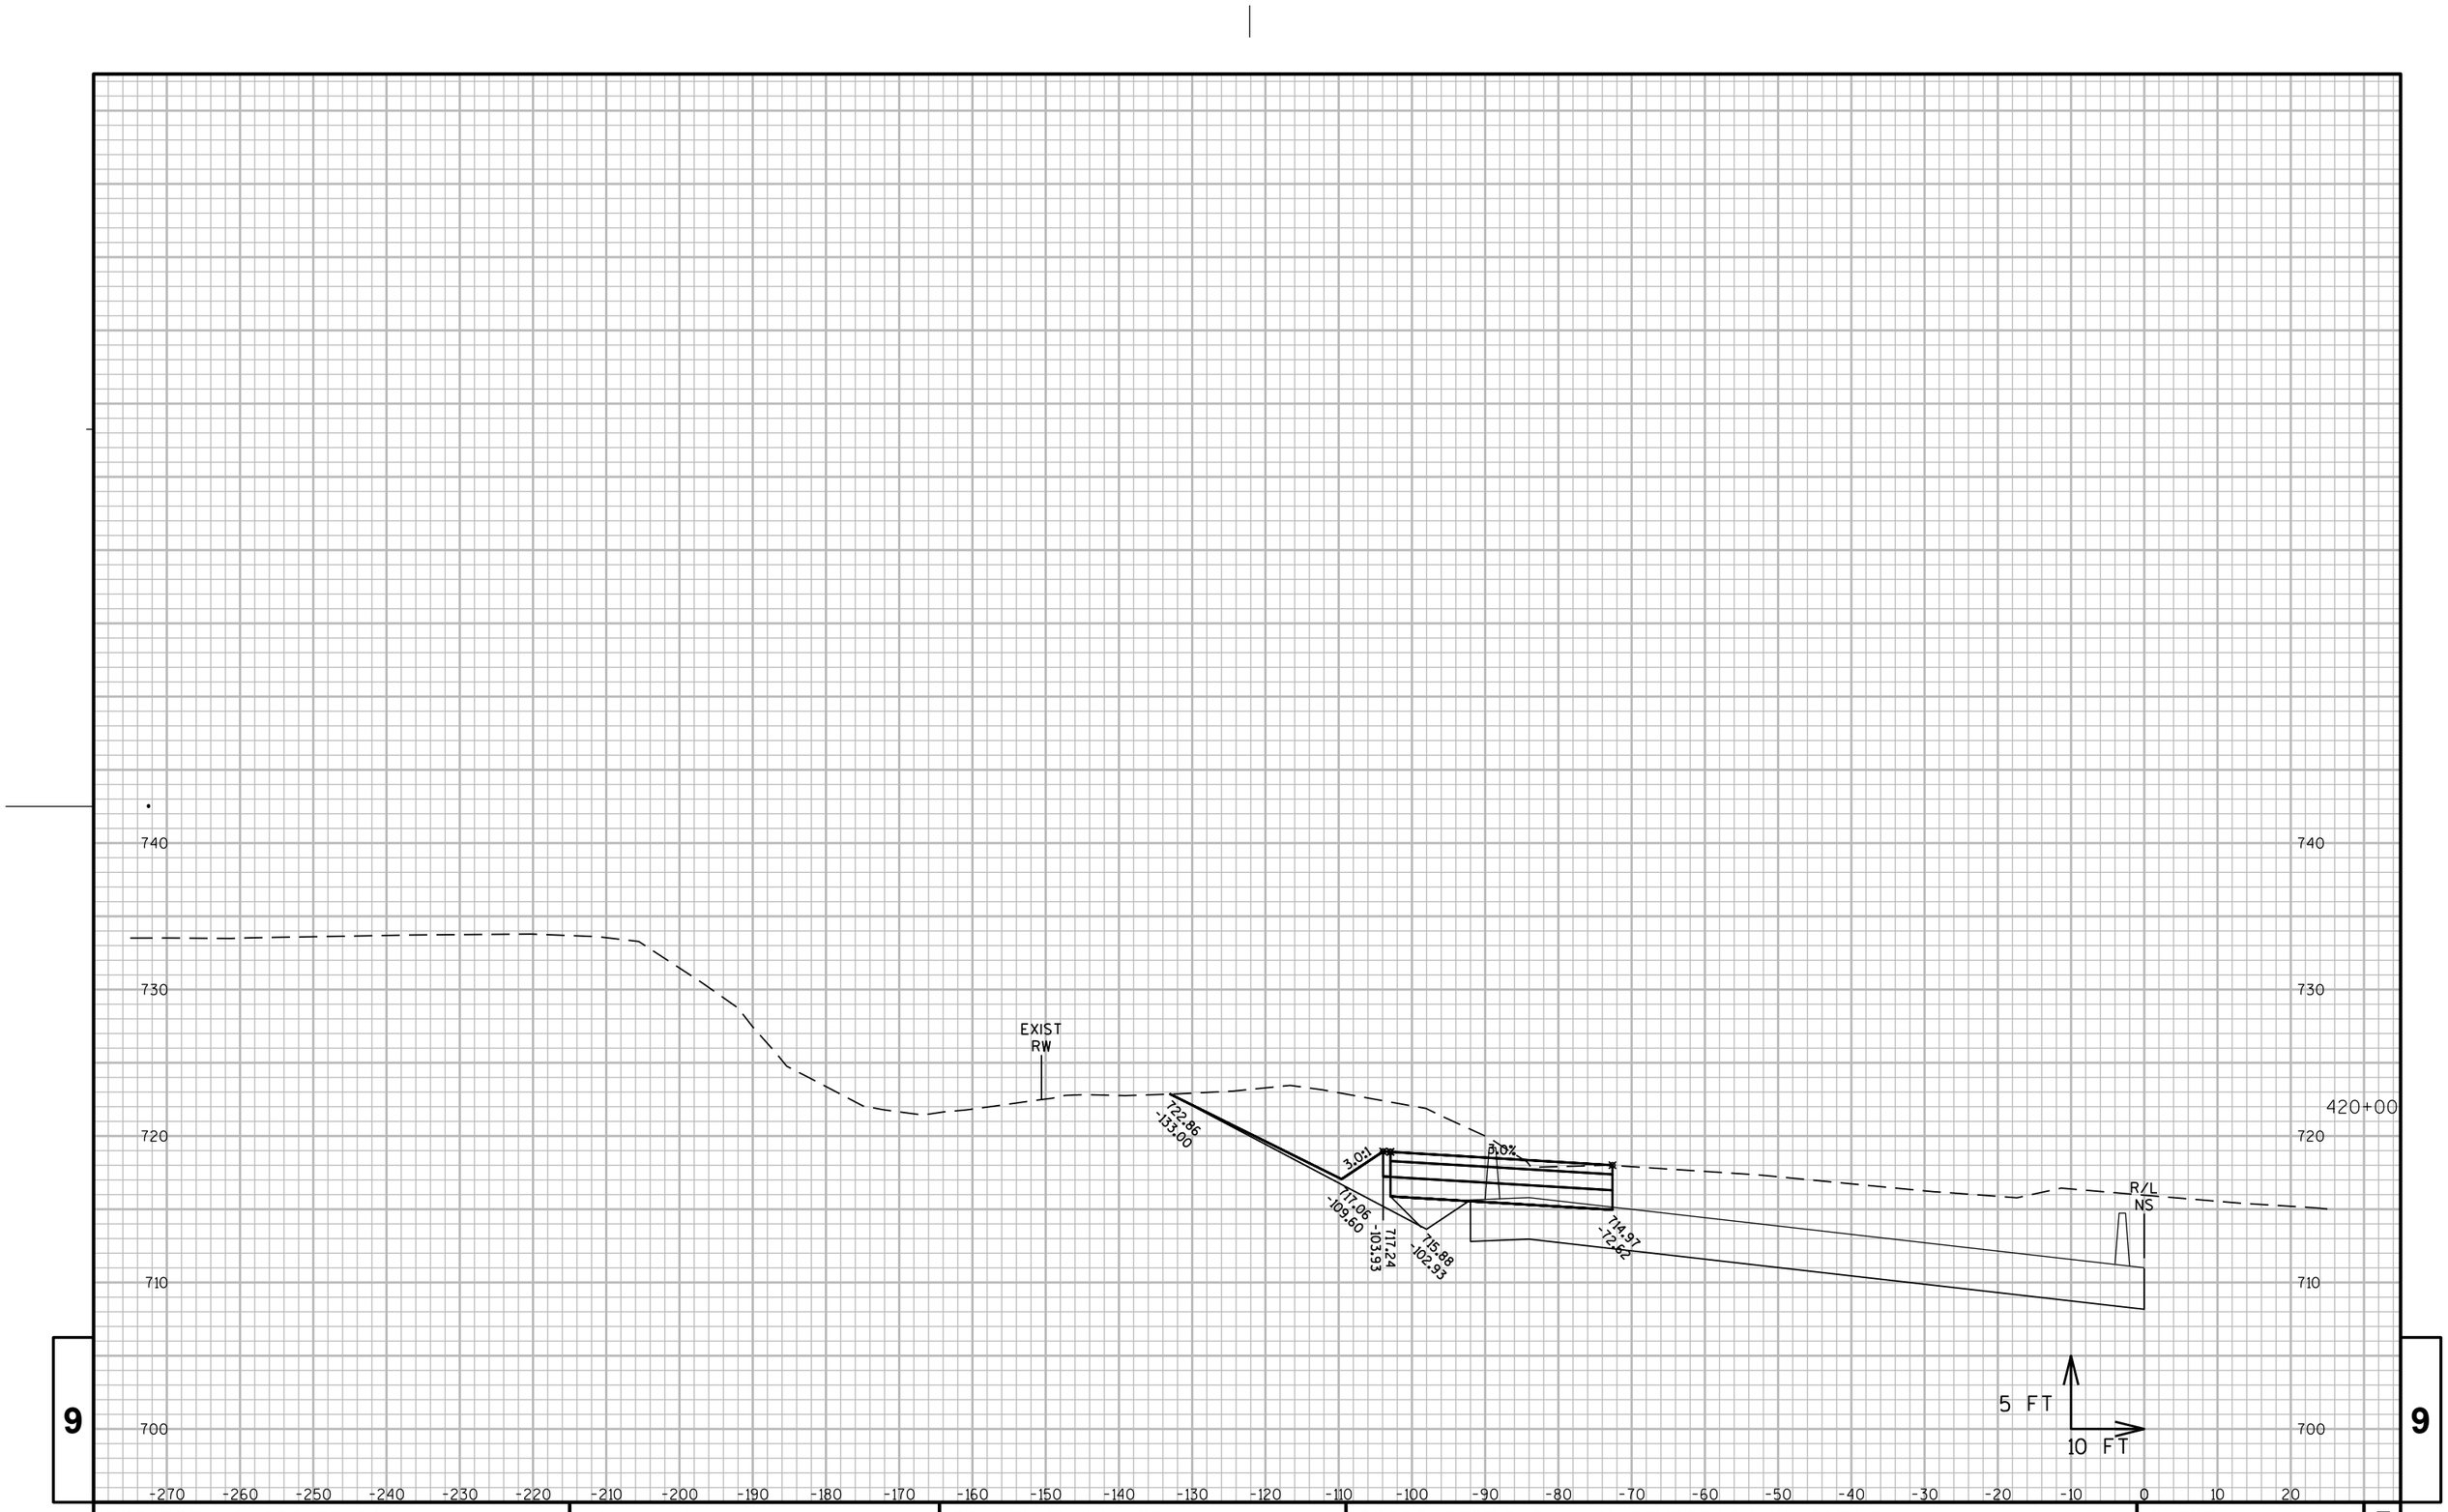

9

9

PROJECT NO: 1060-33-84	HWY: IH 41	COUNTY: MILWAUKEE	CROSS SECTIONS: IH 41 TEMPORARY PAVEMENT	SHEET 3083	E

FILE NAME : W:\PDS\C3D\10603316\84\DSN\PLAN\F45_TRAFFIC_CONTROL\090601_XS_NS-TEMP.DWG
LAYOUT NAME - SB TEMP - (23)
PLOT DATE : 7/7/2020 5:32 PM
PLOT BY : PESCHEL, KYLE R
PLOT NAME :
PLOT SCALE : 1" = 20'_XREF(2)

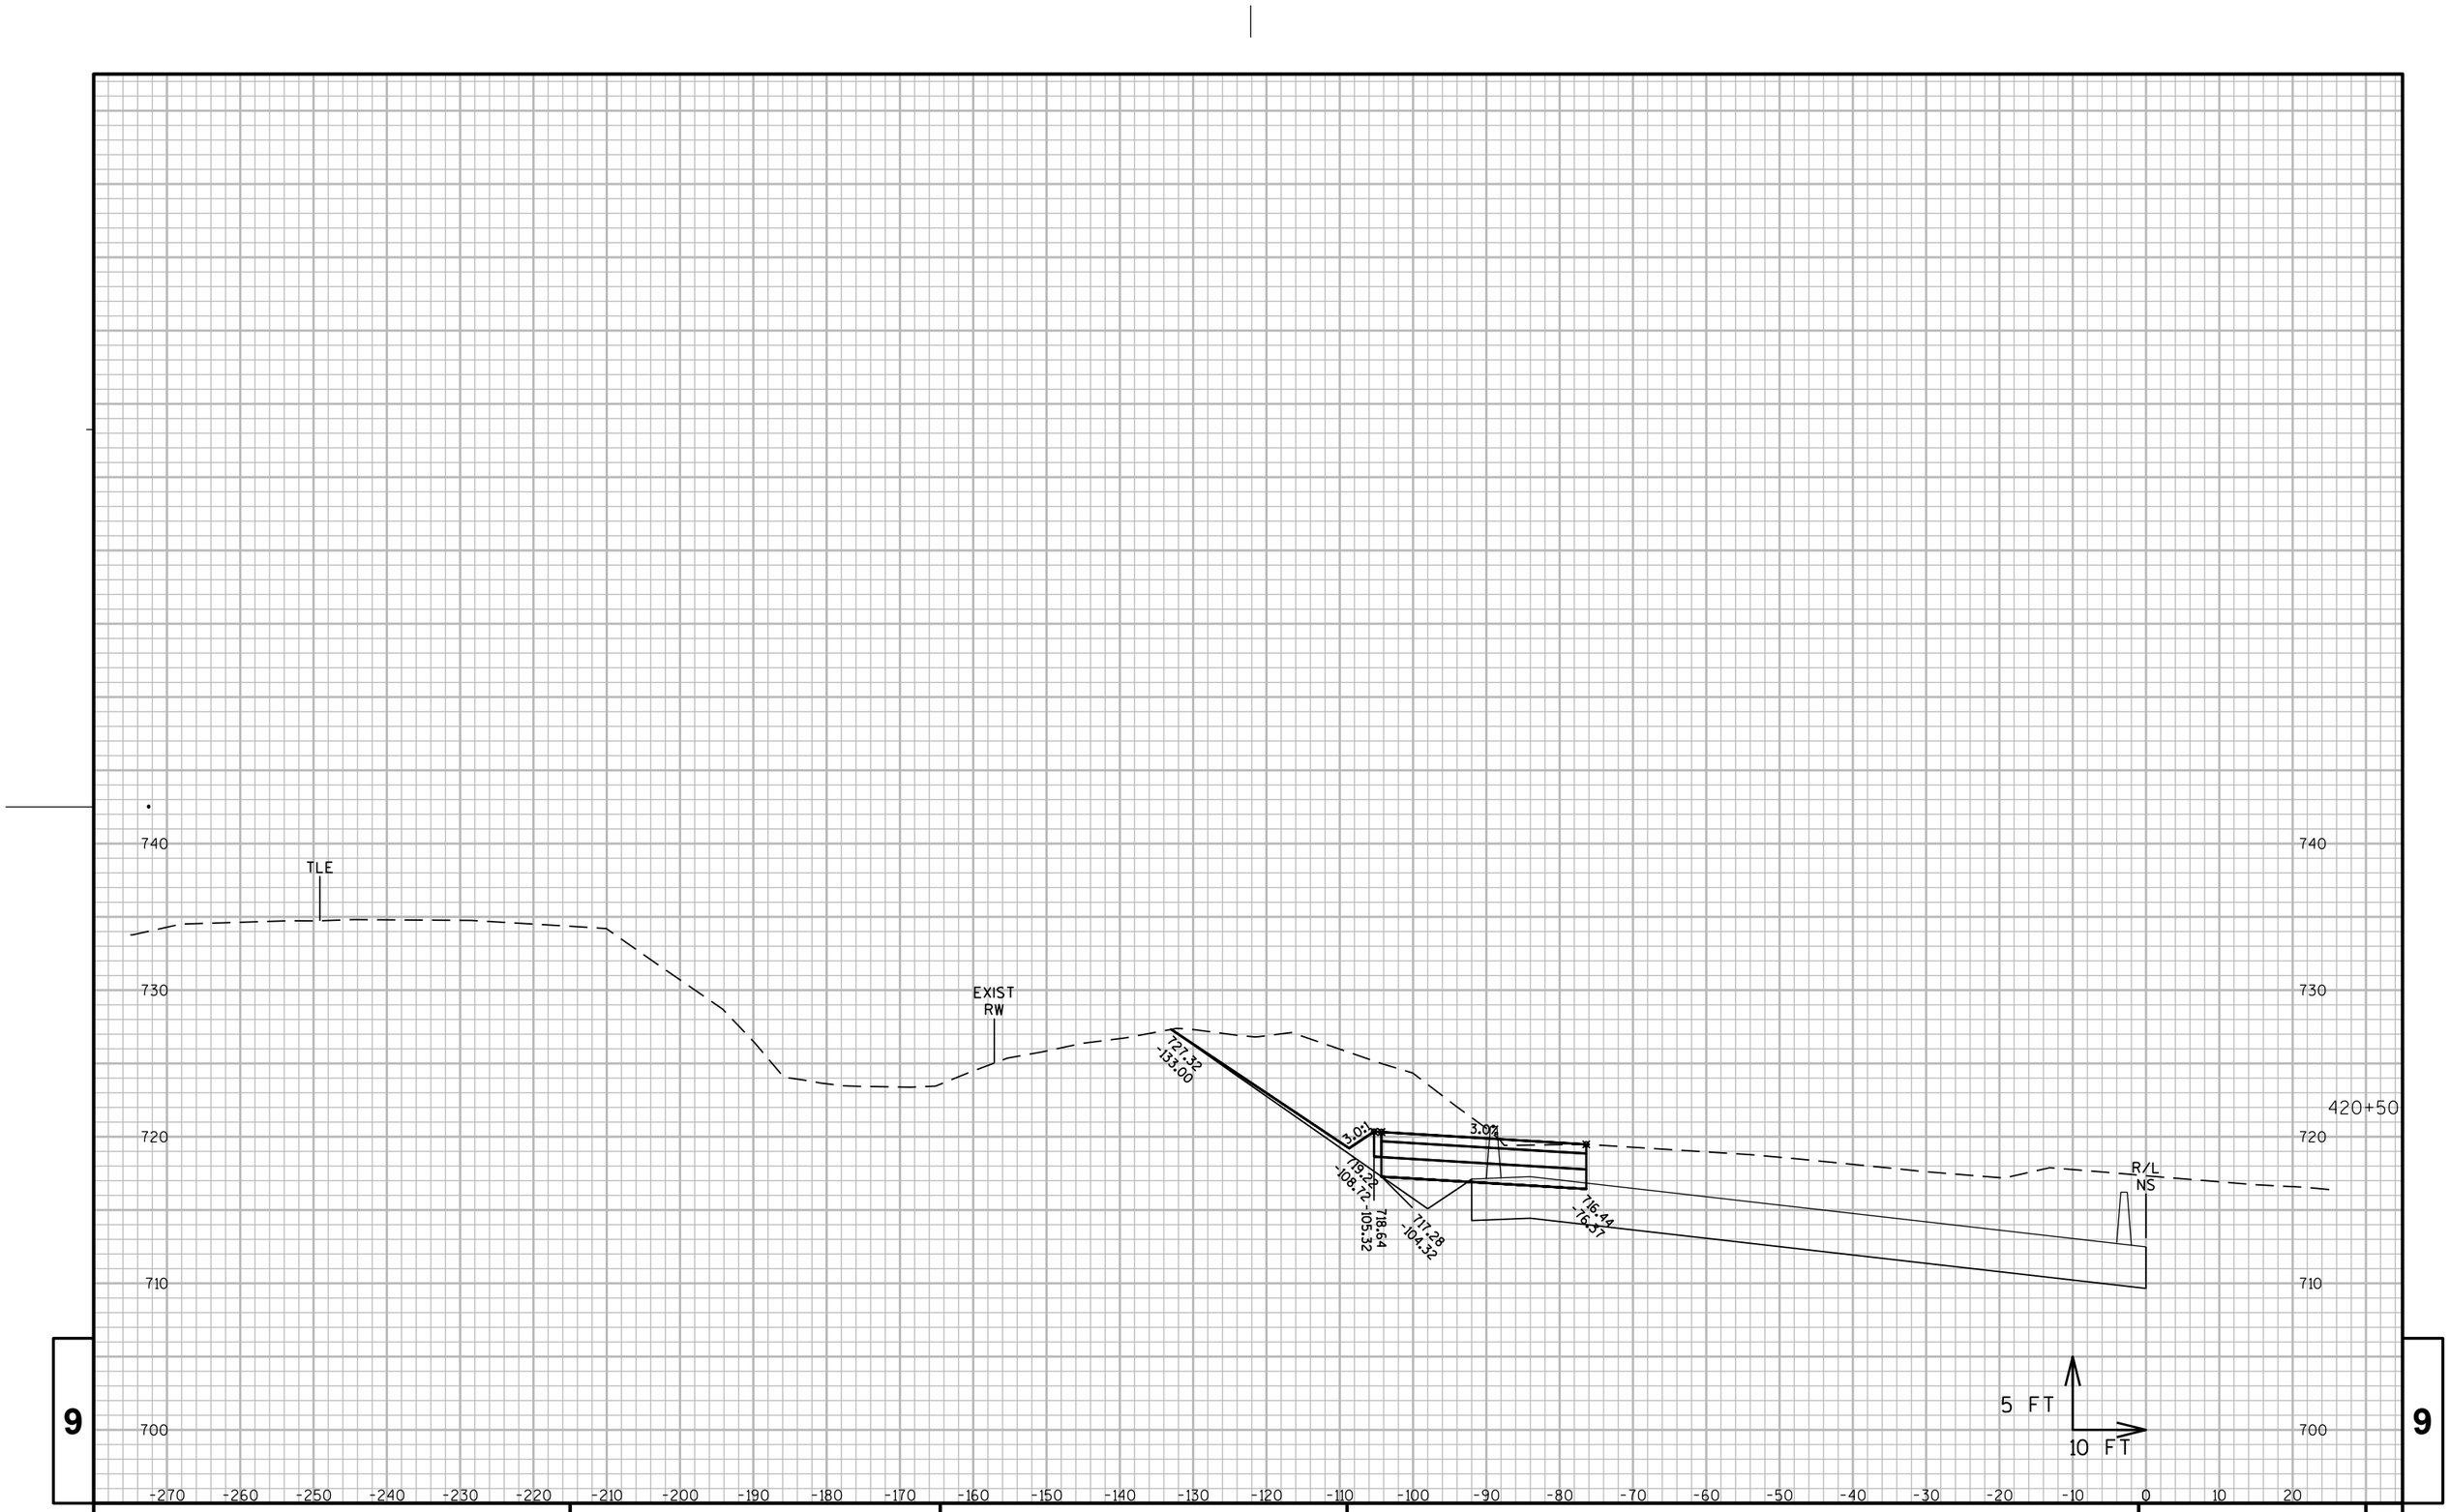

9

9

PROJECT NO: 1060-33-84	HWY: IH 41	COUNTY: MILWAUKEE	CROSS SECTIONS: IH 41 TEMPORARY PAVEMENT	SHEET 3084	E

FILE NAME : W:\PDS\C3D\10603316\84\DSN\PLAN\F45_TRAFFIC_CONTROL\090601_XS_NS-TEMP.DWG
LAYOUT NAME - SB TEMP - (24)
PLOT DATE : 7/7/2020 5:32 PM
PLOT BY : PESCHEL, KYLE R
PLOT NAME :
PLOT SCALE : 1" = 20'_XREF(2)

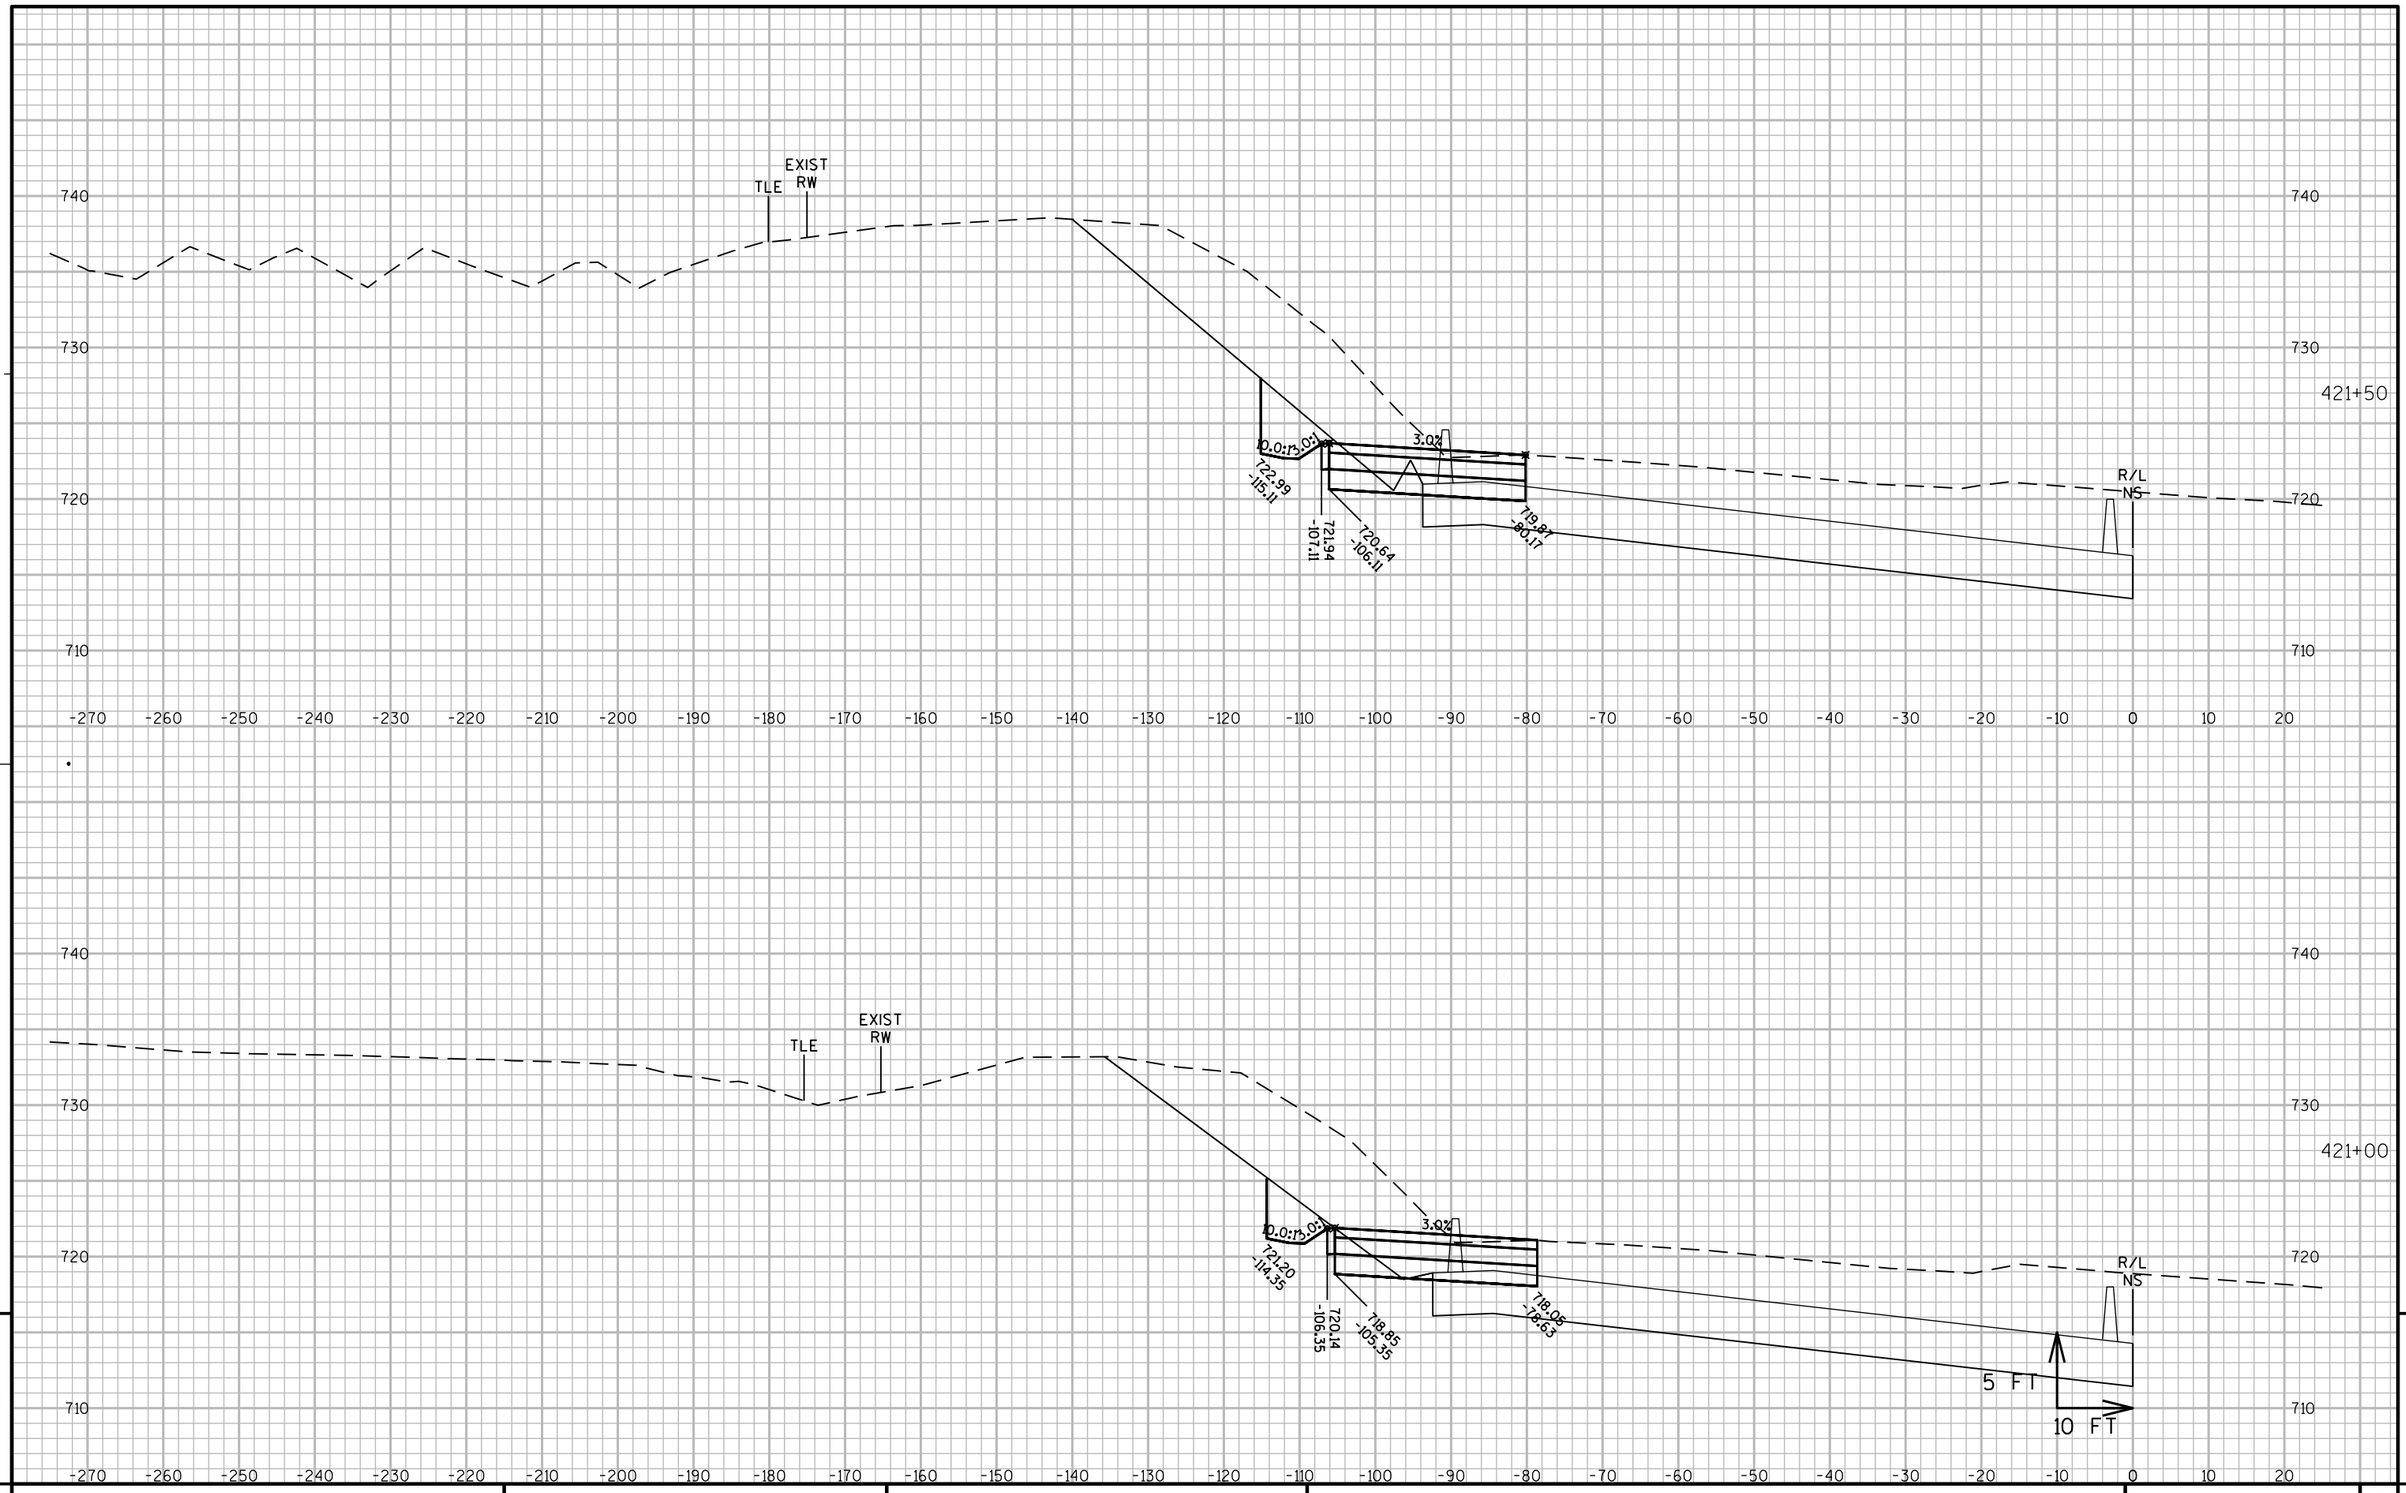

PROJECT NO: 1060-33-84	HWY: IH 41	COUNTY: MILWAUKEE	CROSS SECTIONS: IH 41 TEMPORARY PAVEMENT	SHEET 3085	E

FILE NAME : W:\PDS\C3D\10603316\84\DSN\PLAN\F45_TRAFFIC_CONTROL\090601_XS_NS-TEMP.DWG
LAYOUT NAME - SB TEMP - (25)

PLOT DATE : 7/7/2020 5:32 PM PLOT BY : PESCHEL, KYLE R PLOT NAME : PLOT SCALE : 1" = 20'_XREF(2)

WISDOT/CADDS SHEET 49

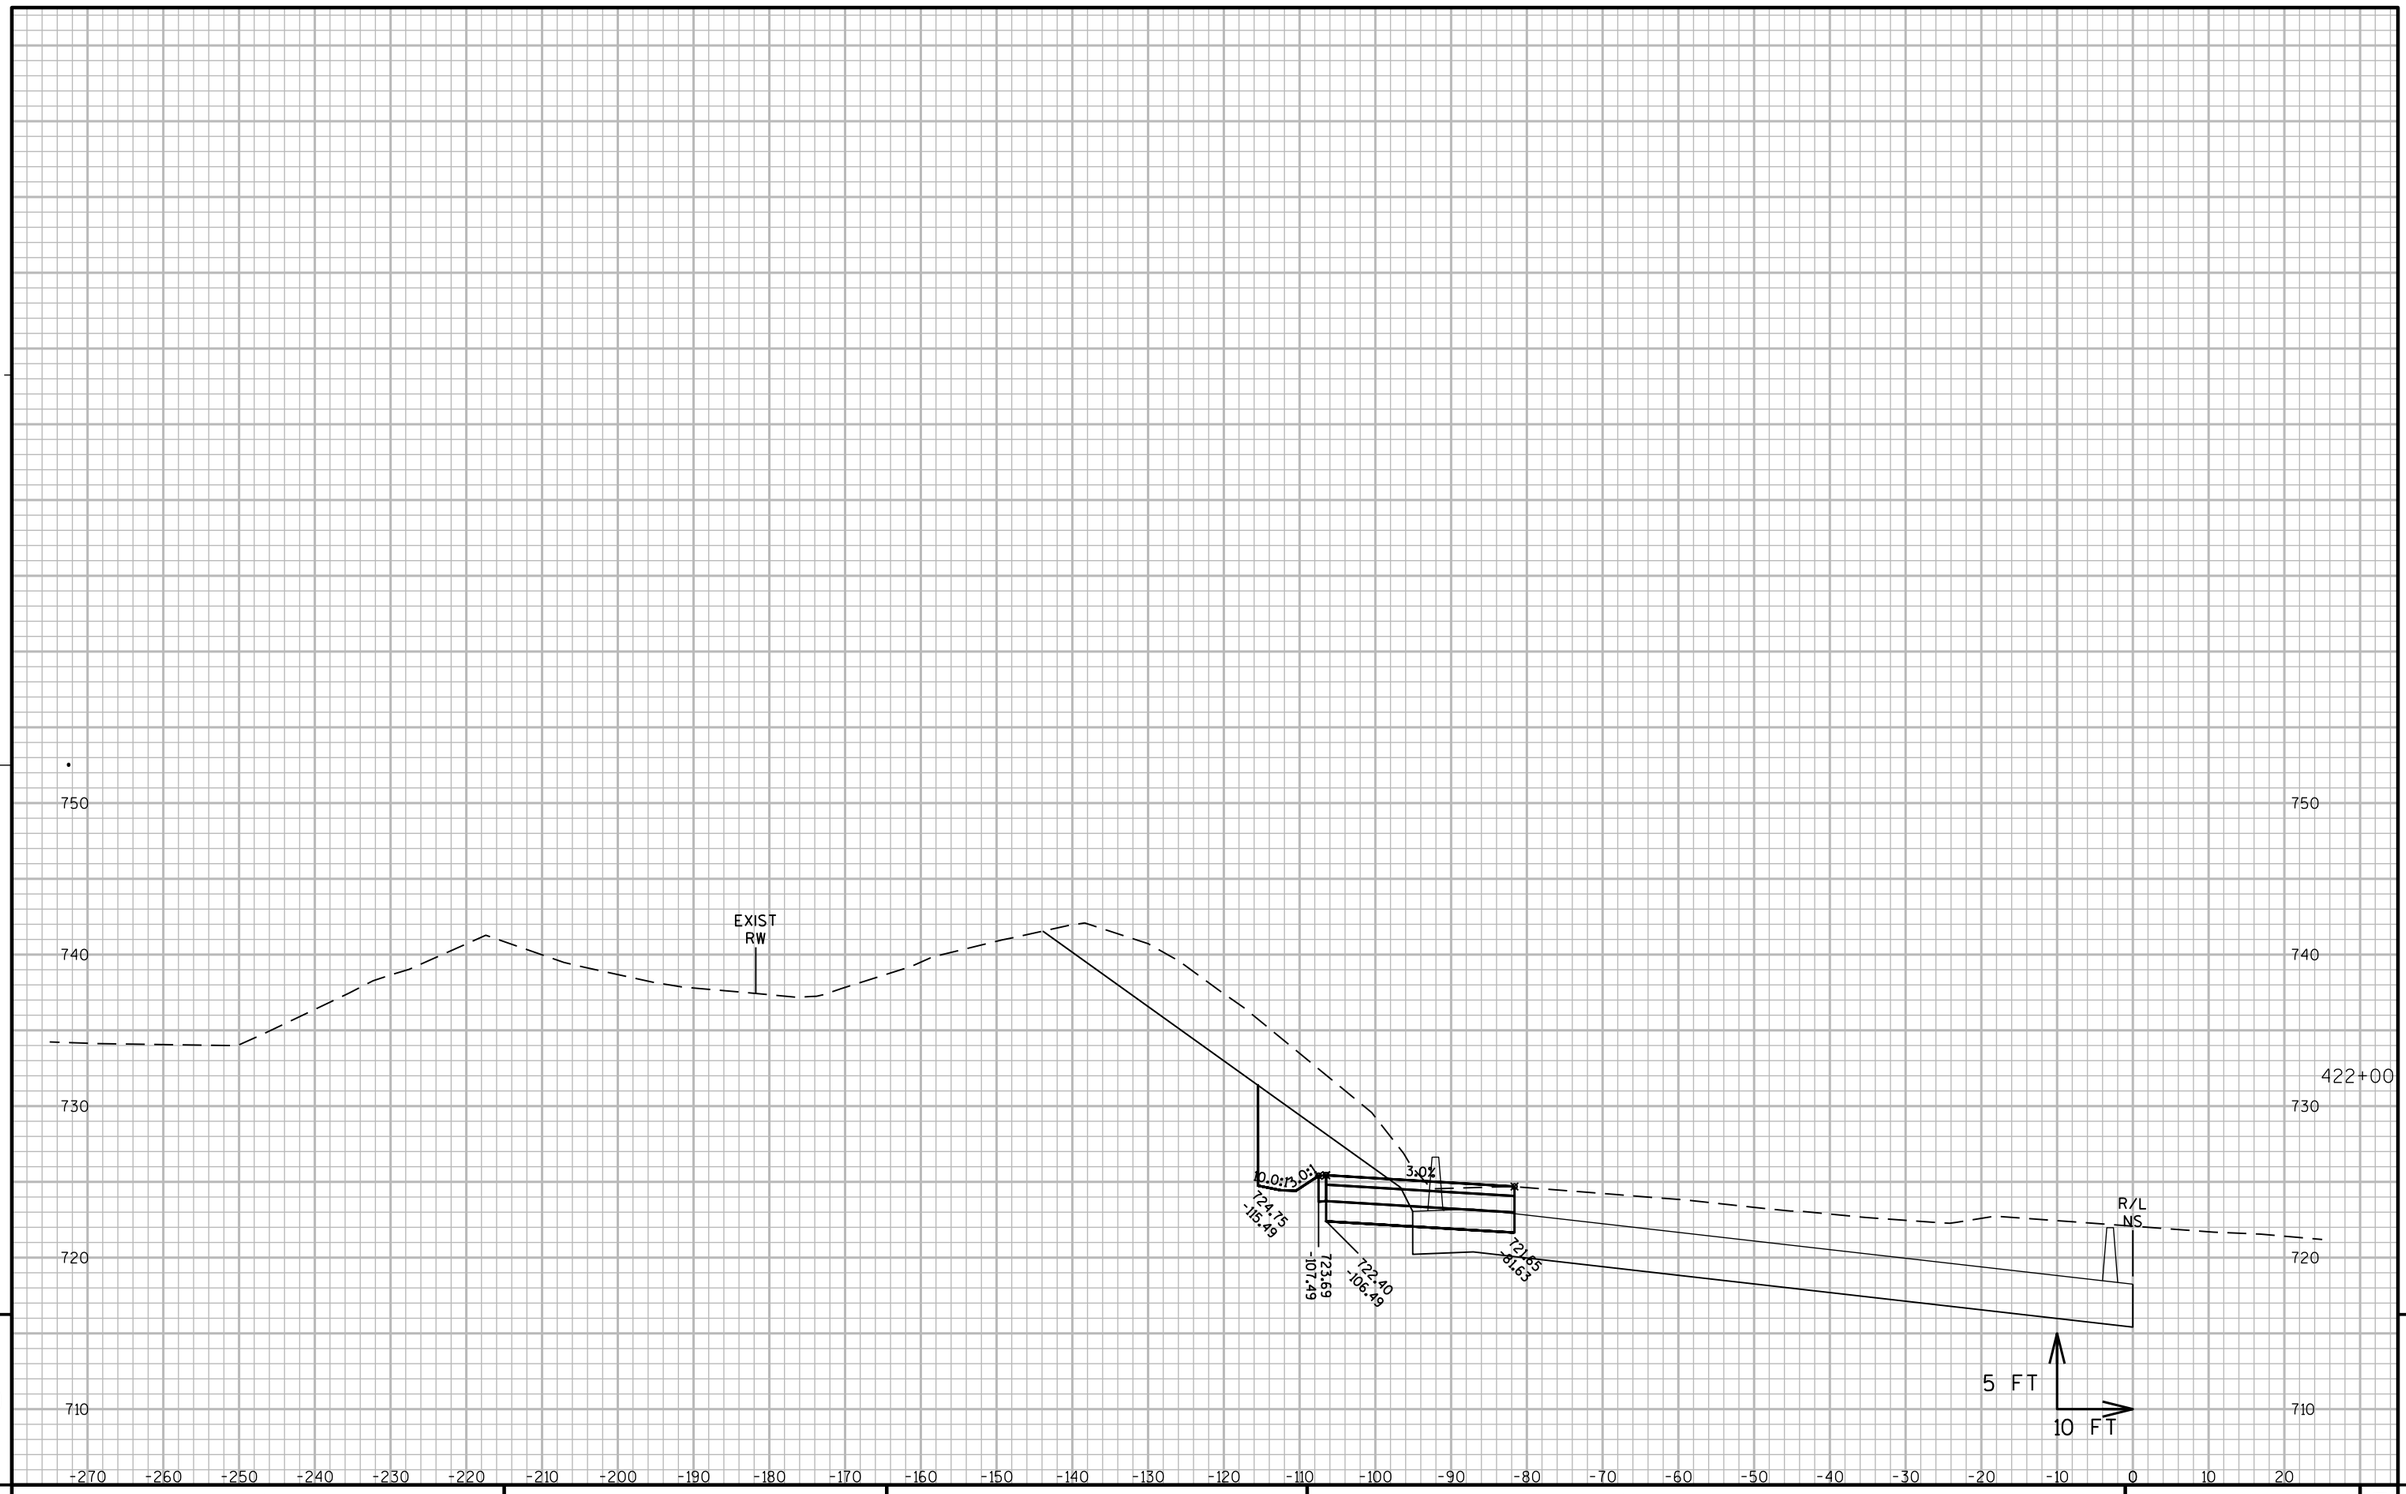

9

9

PROJECT NO: 1060-33-84	HWY: IH 41	COUNTY: MILWAUKEE	CROSS SECTIONS: IH 41 TEMPORARY PAVEMENT	SHEET 3086	E

FILE NAME : W:\PDS\C3D\10603316\84\DSN\PLAN\F45_TRAFFIC_CONTROL\090601_XS_NS-TEMP.DWG
LAYOUT NAME - SB TEMP - (26)

PLOT DATE : 7/7/2020 5:33 PM PLOT BY : PESCHEL, KYLE R PLOT NAME : PLOT SCALE : 1" = 20'_XREF(2)

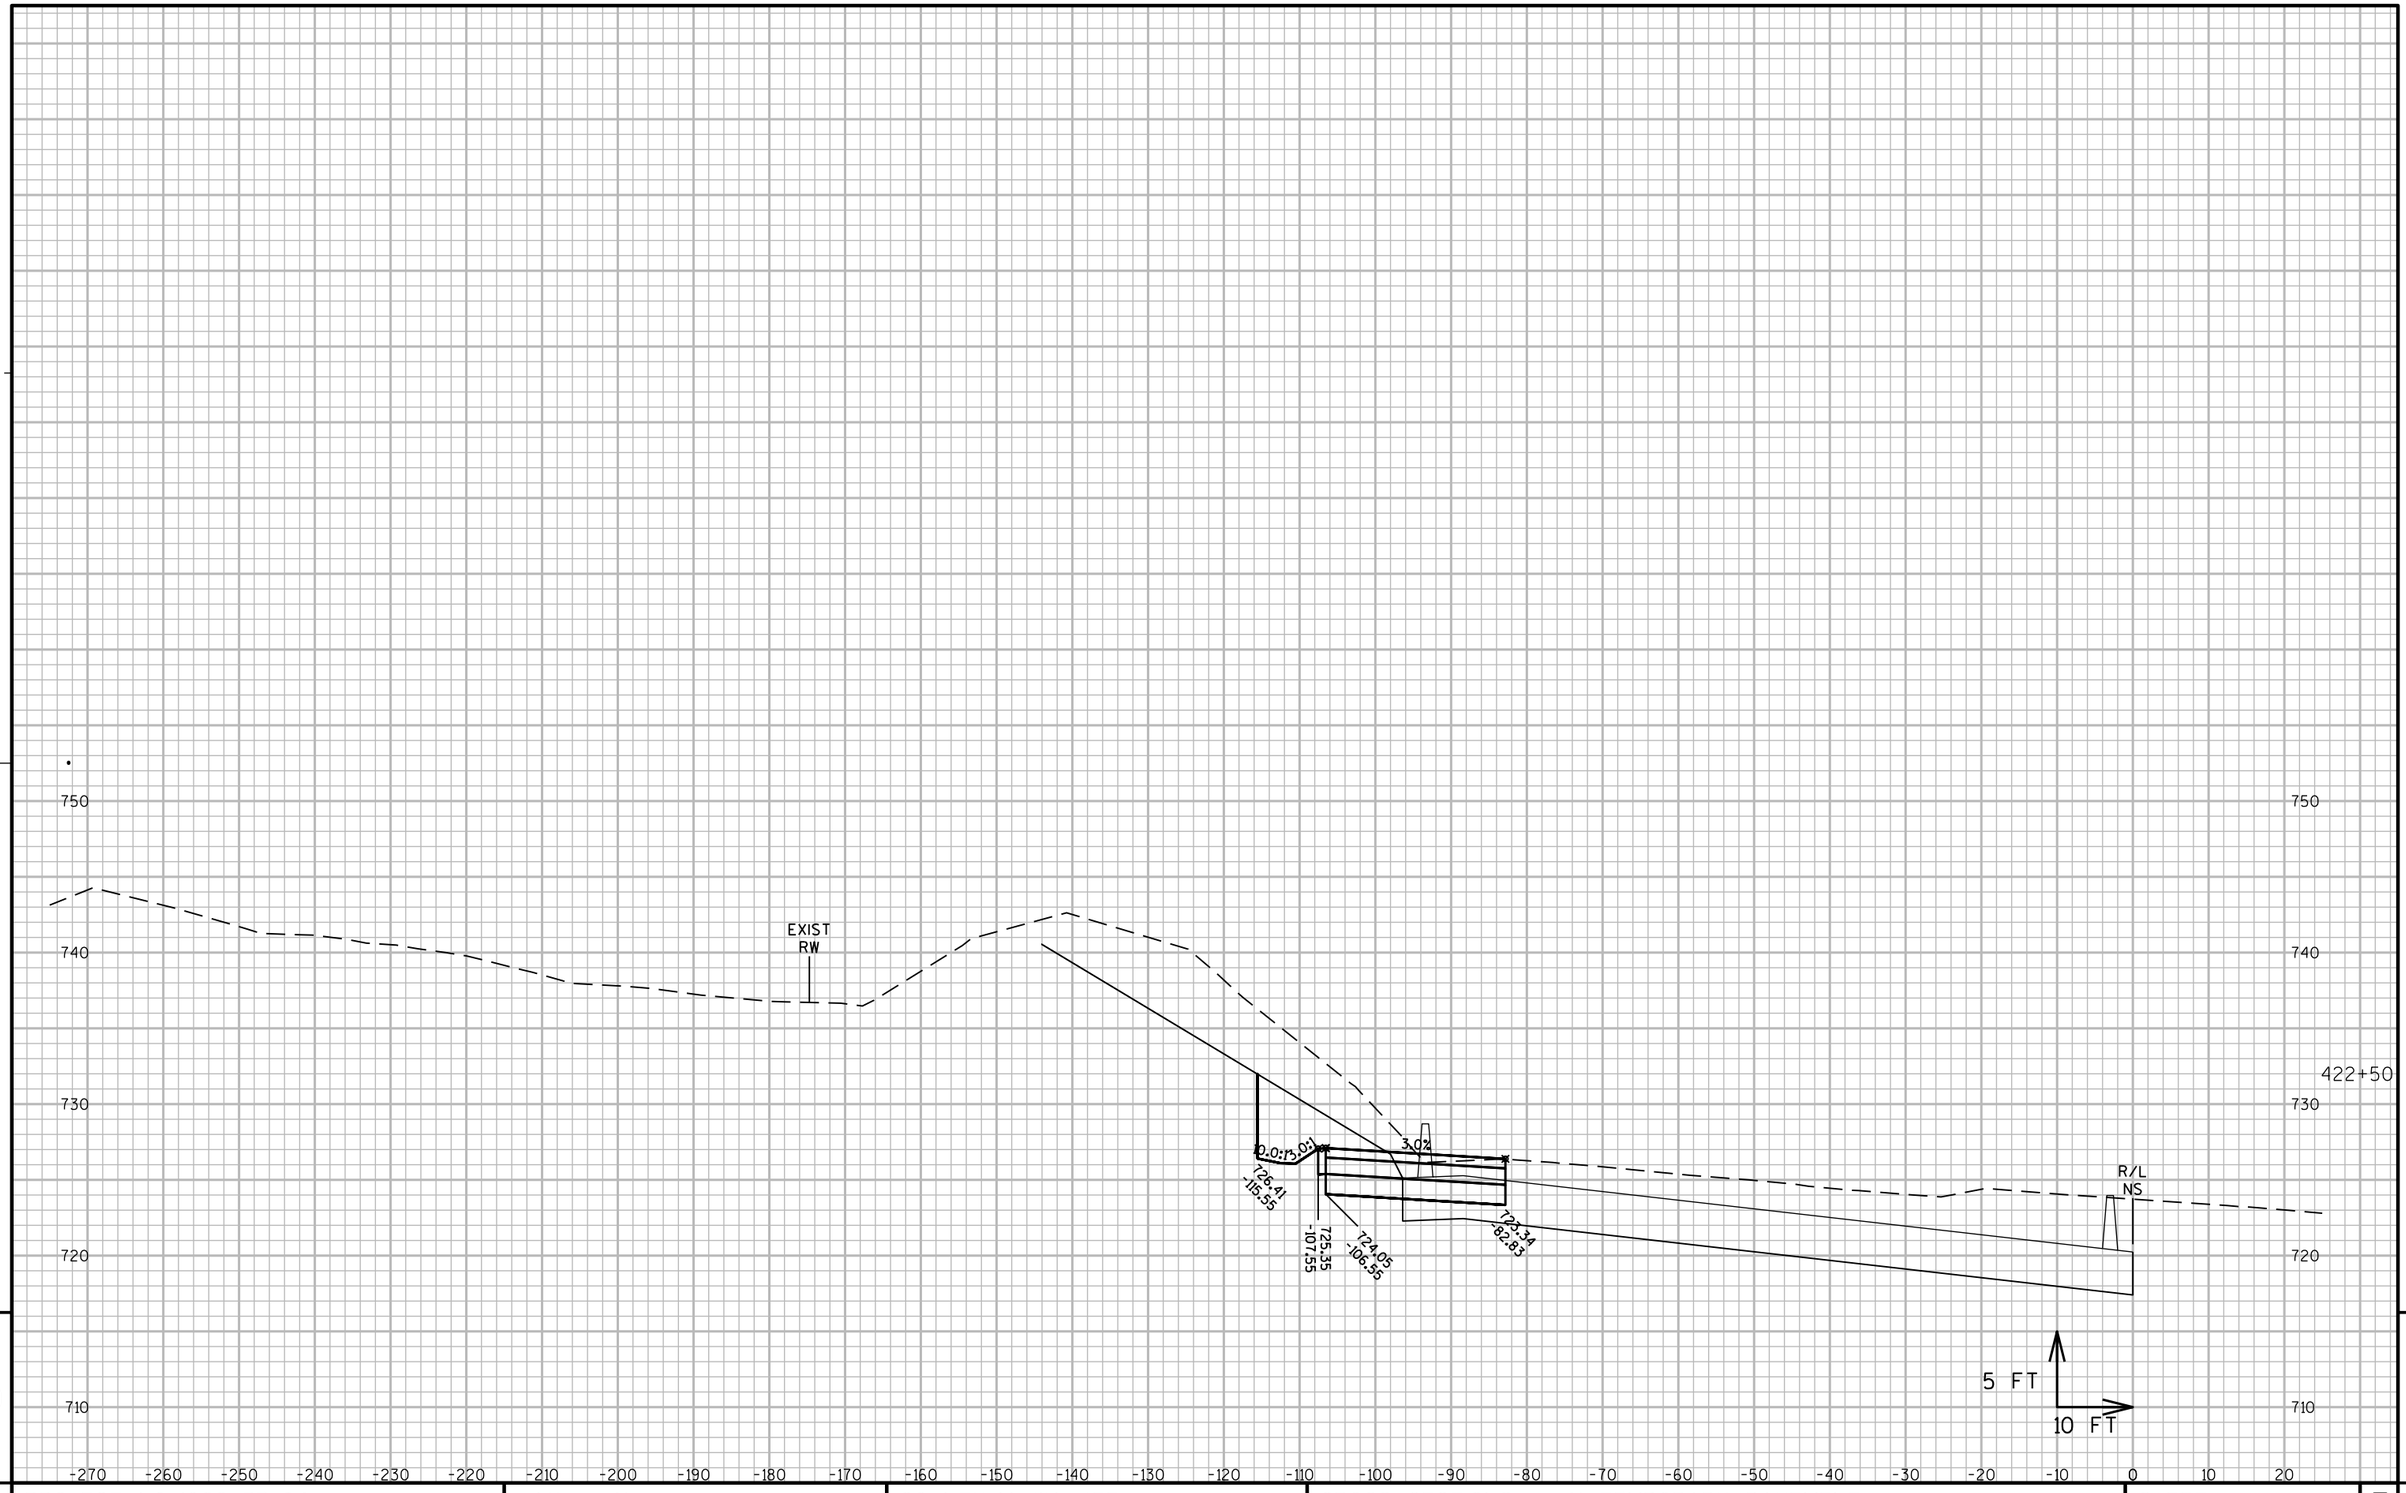

9

9

PROJECT NO: 1060-33-84	HWY: IH 41	COUNTY: MILWAUKEE	CROSS SECTIONS: IH 41 TEMPORARY PAVEMENT	SHEET 3087	E

FILE NAME : W:\PDS\C3D\10603316\84\DSN\PLAN\F45_TRAFFIC_CONTROL\090601_XS_NS-TEMP.DWG
LAYOUT NAME - SB TEMP - (27)

PLOT DATE : 7/7/2020 5:33 PM PLOT BY : PESCHEL, KYLE R PLOT NAME : PLOT SCALE : 1" = 20'_XREF(2)

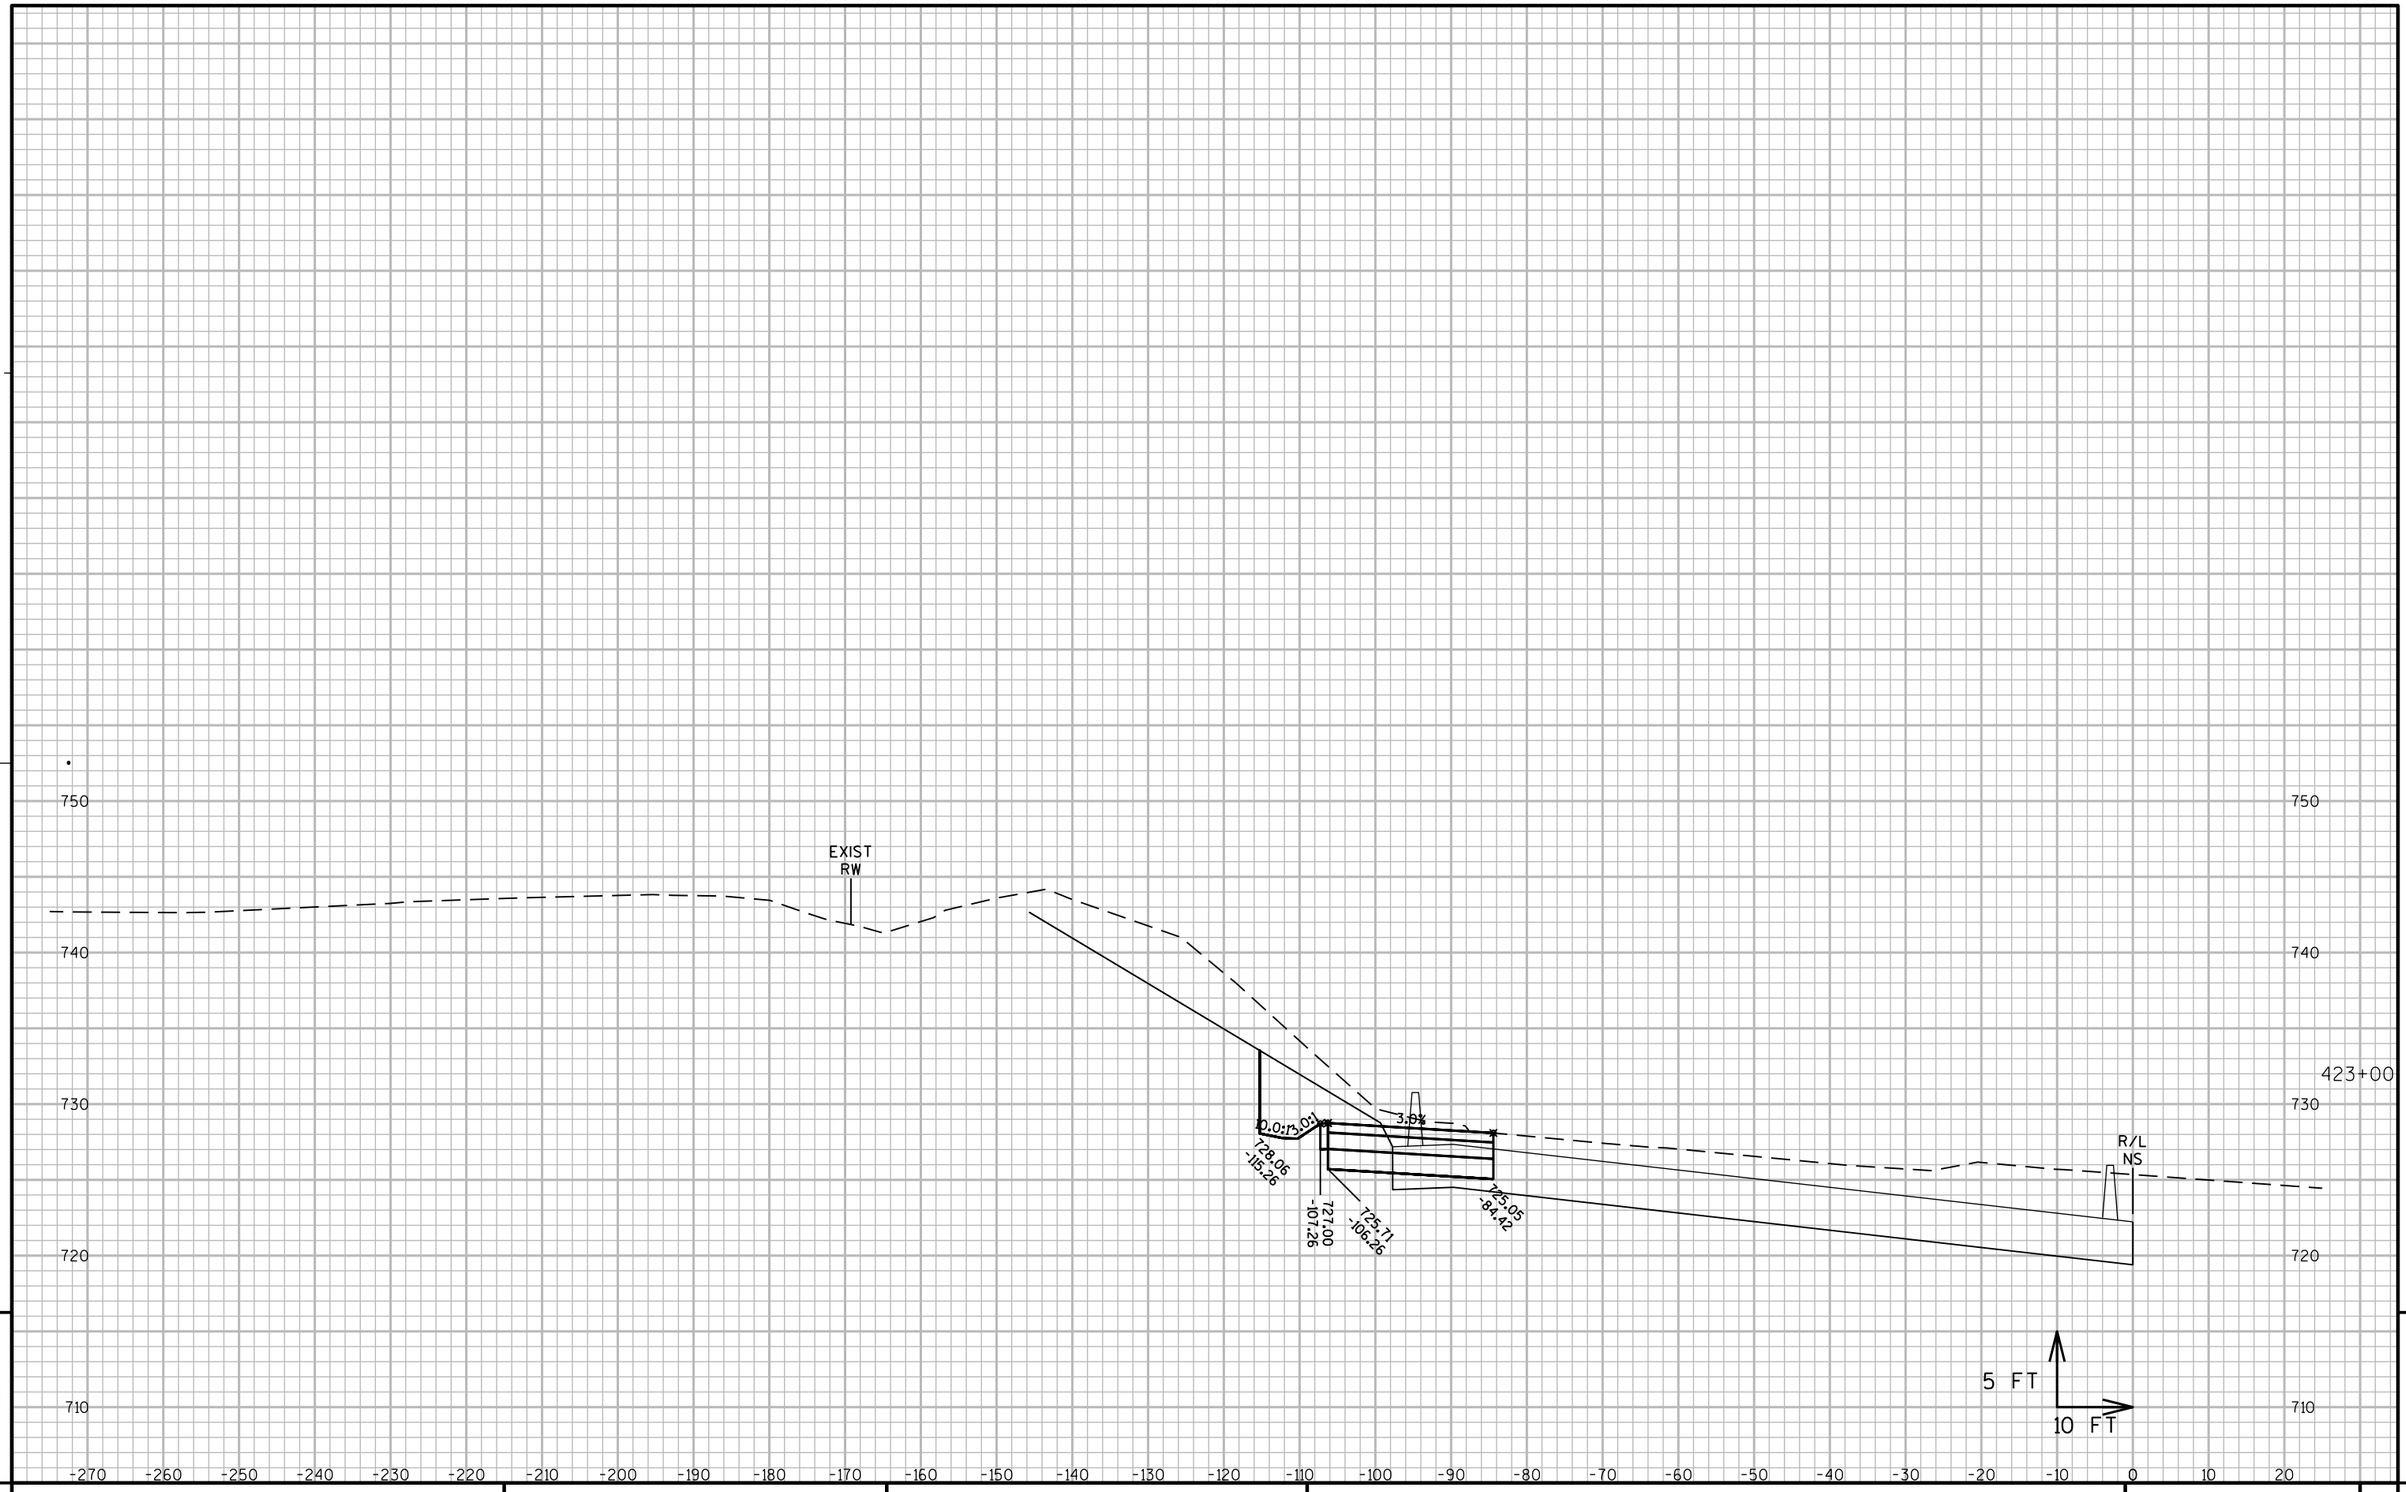

9

9

PROJECT NO: 1060-33-84	HWY: IH 41	COUNTY: MILWAUKEE	CROSS SECTIONS: IH 41 TEMPORARY PAVEMENT	SHEET 3088	E

FILE NAME : W:\PDS\C3D\10603316\84\DSN\PLAN\F45_TRAFFIC_CONTROL\090601_XS_NS-TEMP.DWG
LAYOUT NAME - SB TEMP - (28)
PLOT DATE : 7/7/2020 5:33 PM
PLOT BY : PESCHEL, KYLE R
PLOT NAME :
PLOT SCALE : 1" = 20'_XREF(2)
WISDOT/CADDS SHEET 49

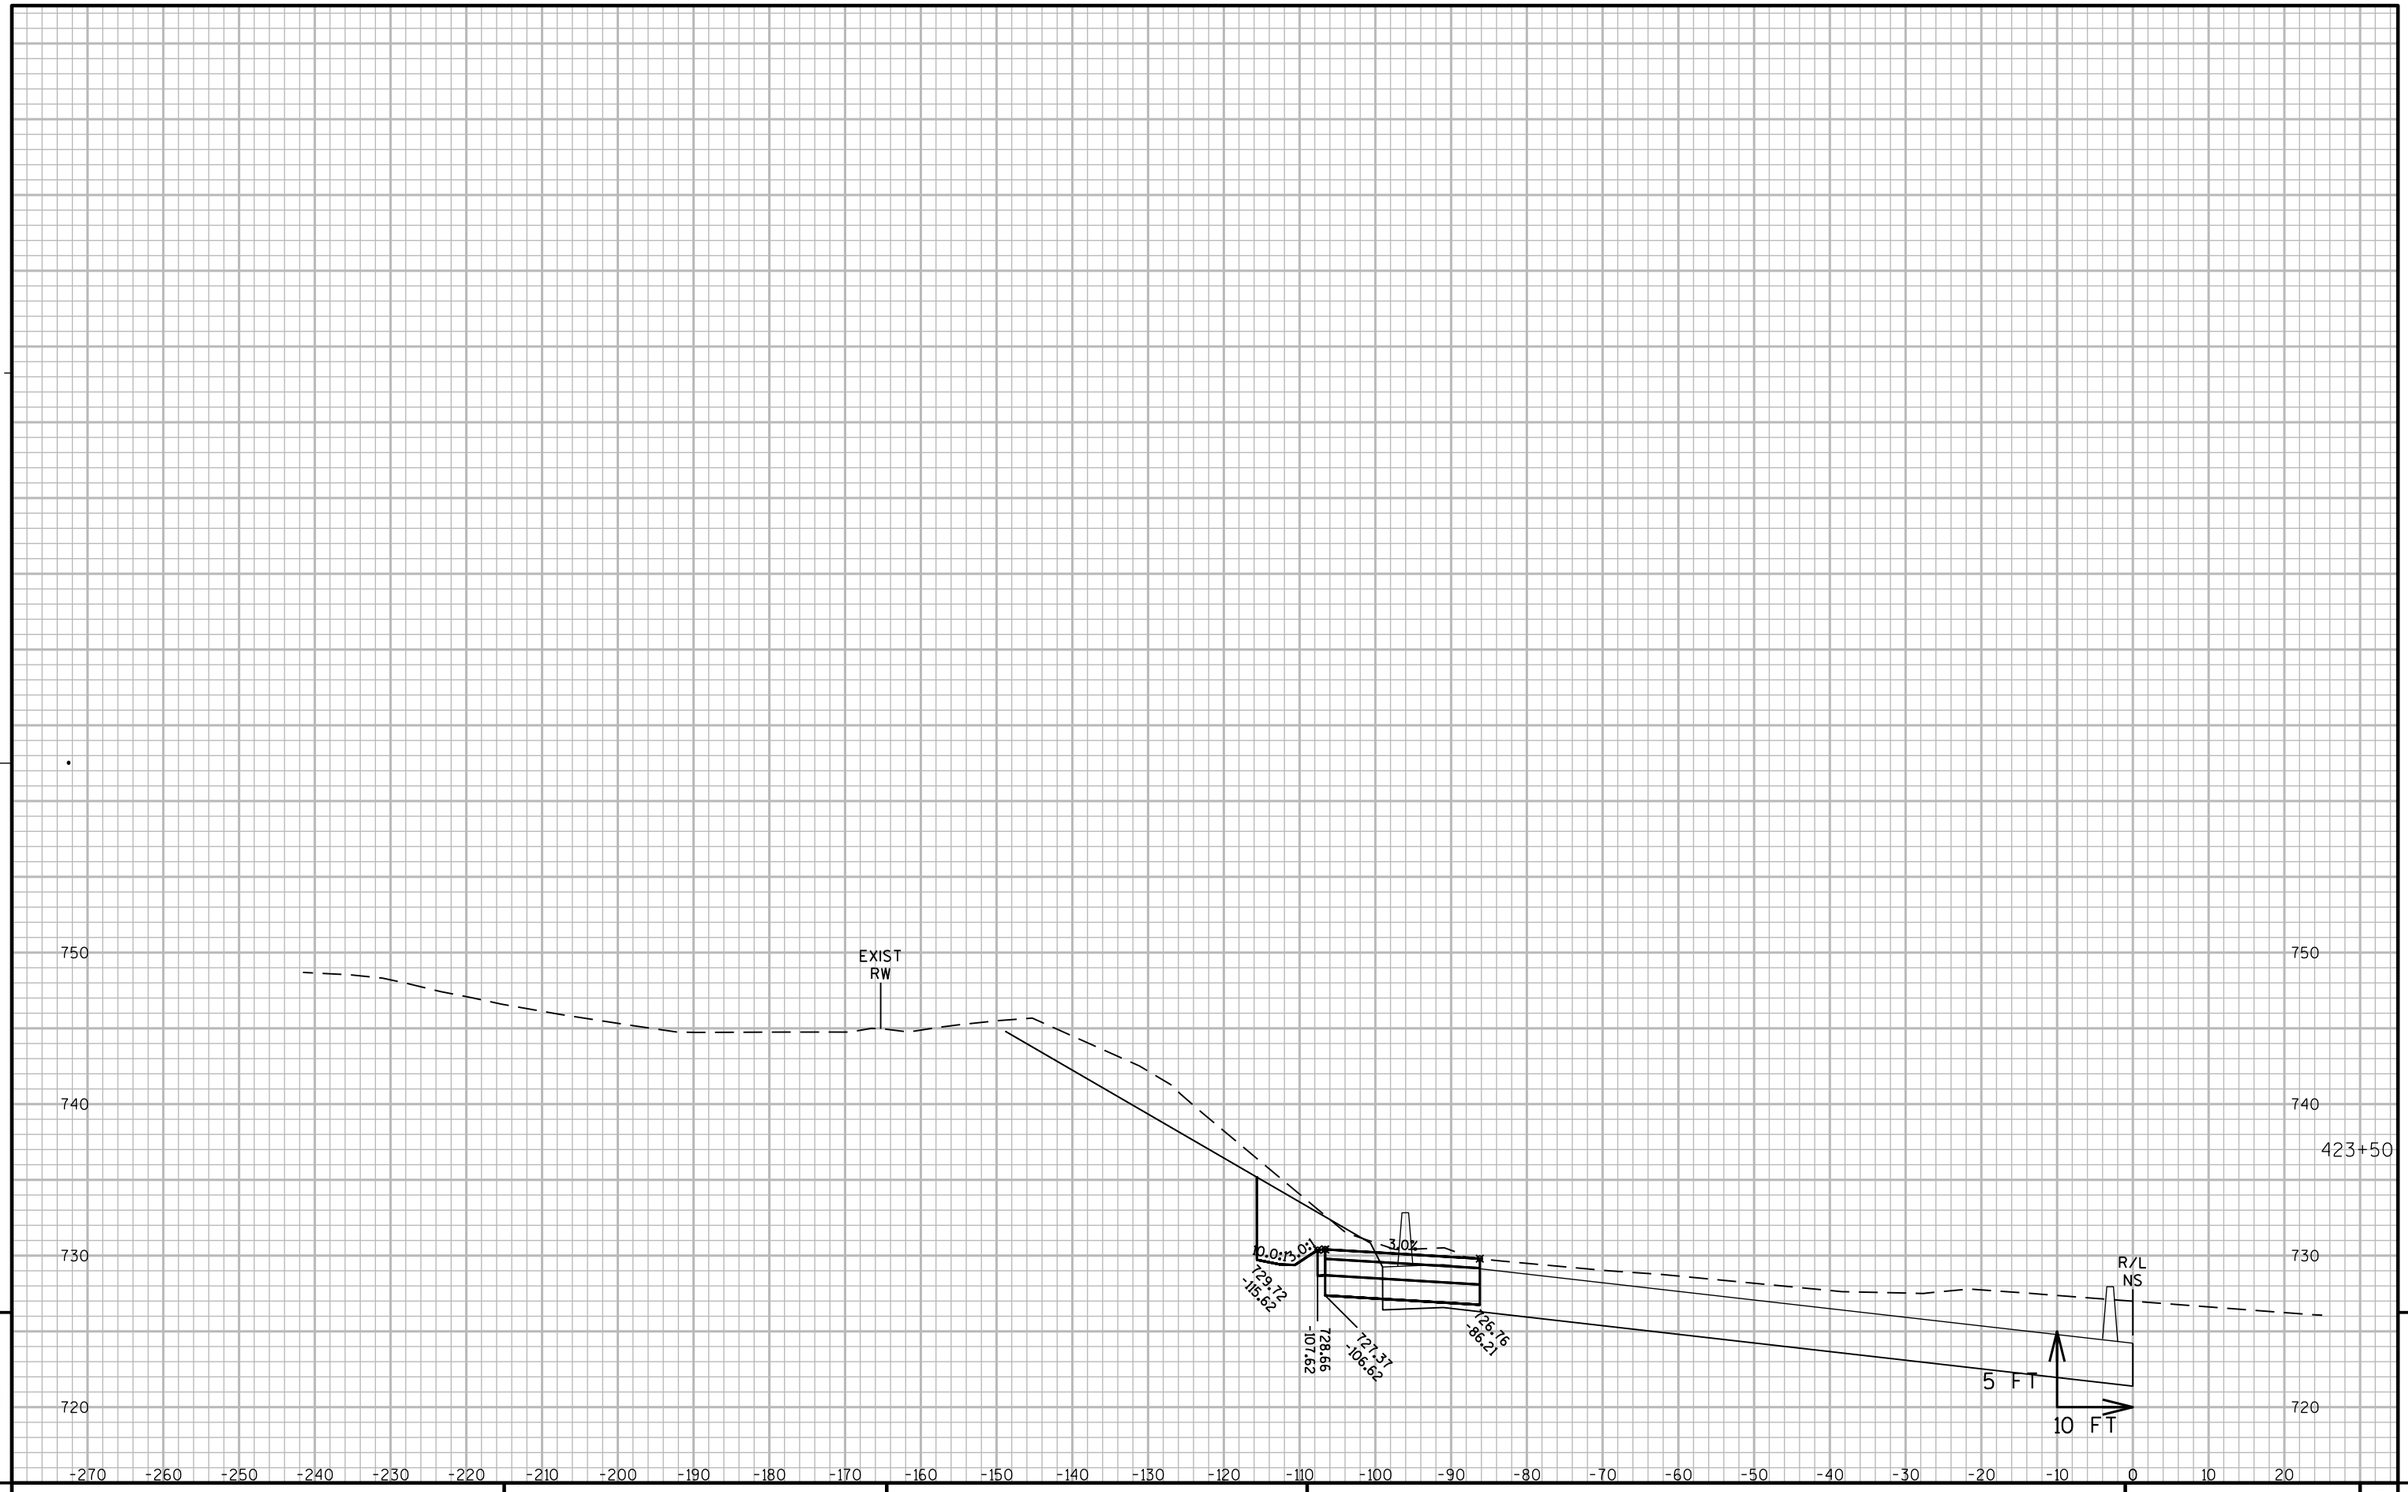

9

9

PROJECT NO: 1060-33-84	HWY: IH 41	COUNTY: MILWAUKEE	CROSS SECTIONS: IH 41 TEMPORARY PAVEMENT	SHEET 3089	E

FILE NAME : W:\PDS\C3D\10603316\84\DSN\PLAN\F45_TRAFFIC_CONTROL\090601_XS_NS-TEMP.DWG
LAYOUT NAME - SB TEMP - (29)
PLOT DATE : 7/7/2020 5:34 PM
PLOT BY : PESCHEL, KYLE R
PLOT NAME :
PLOT SCALE : 1" = 20'_XREF(2)
WISDOT/CADDS SHEET 49

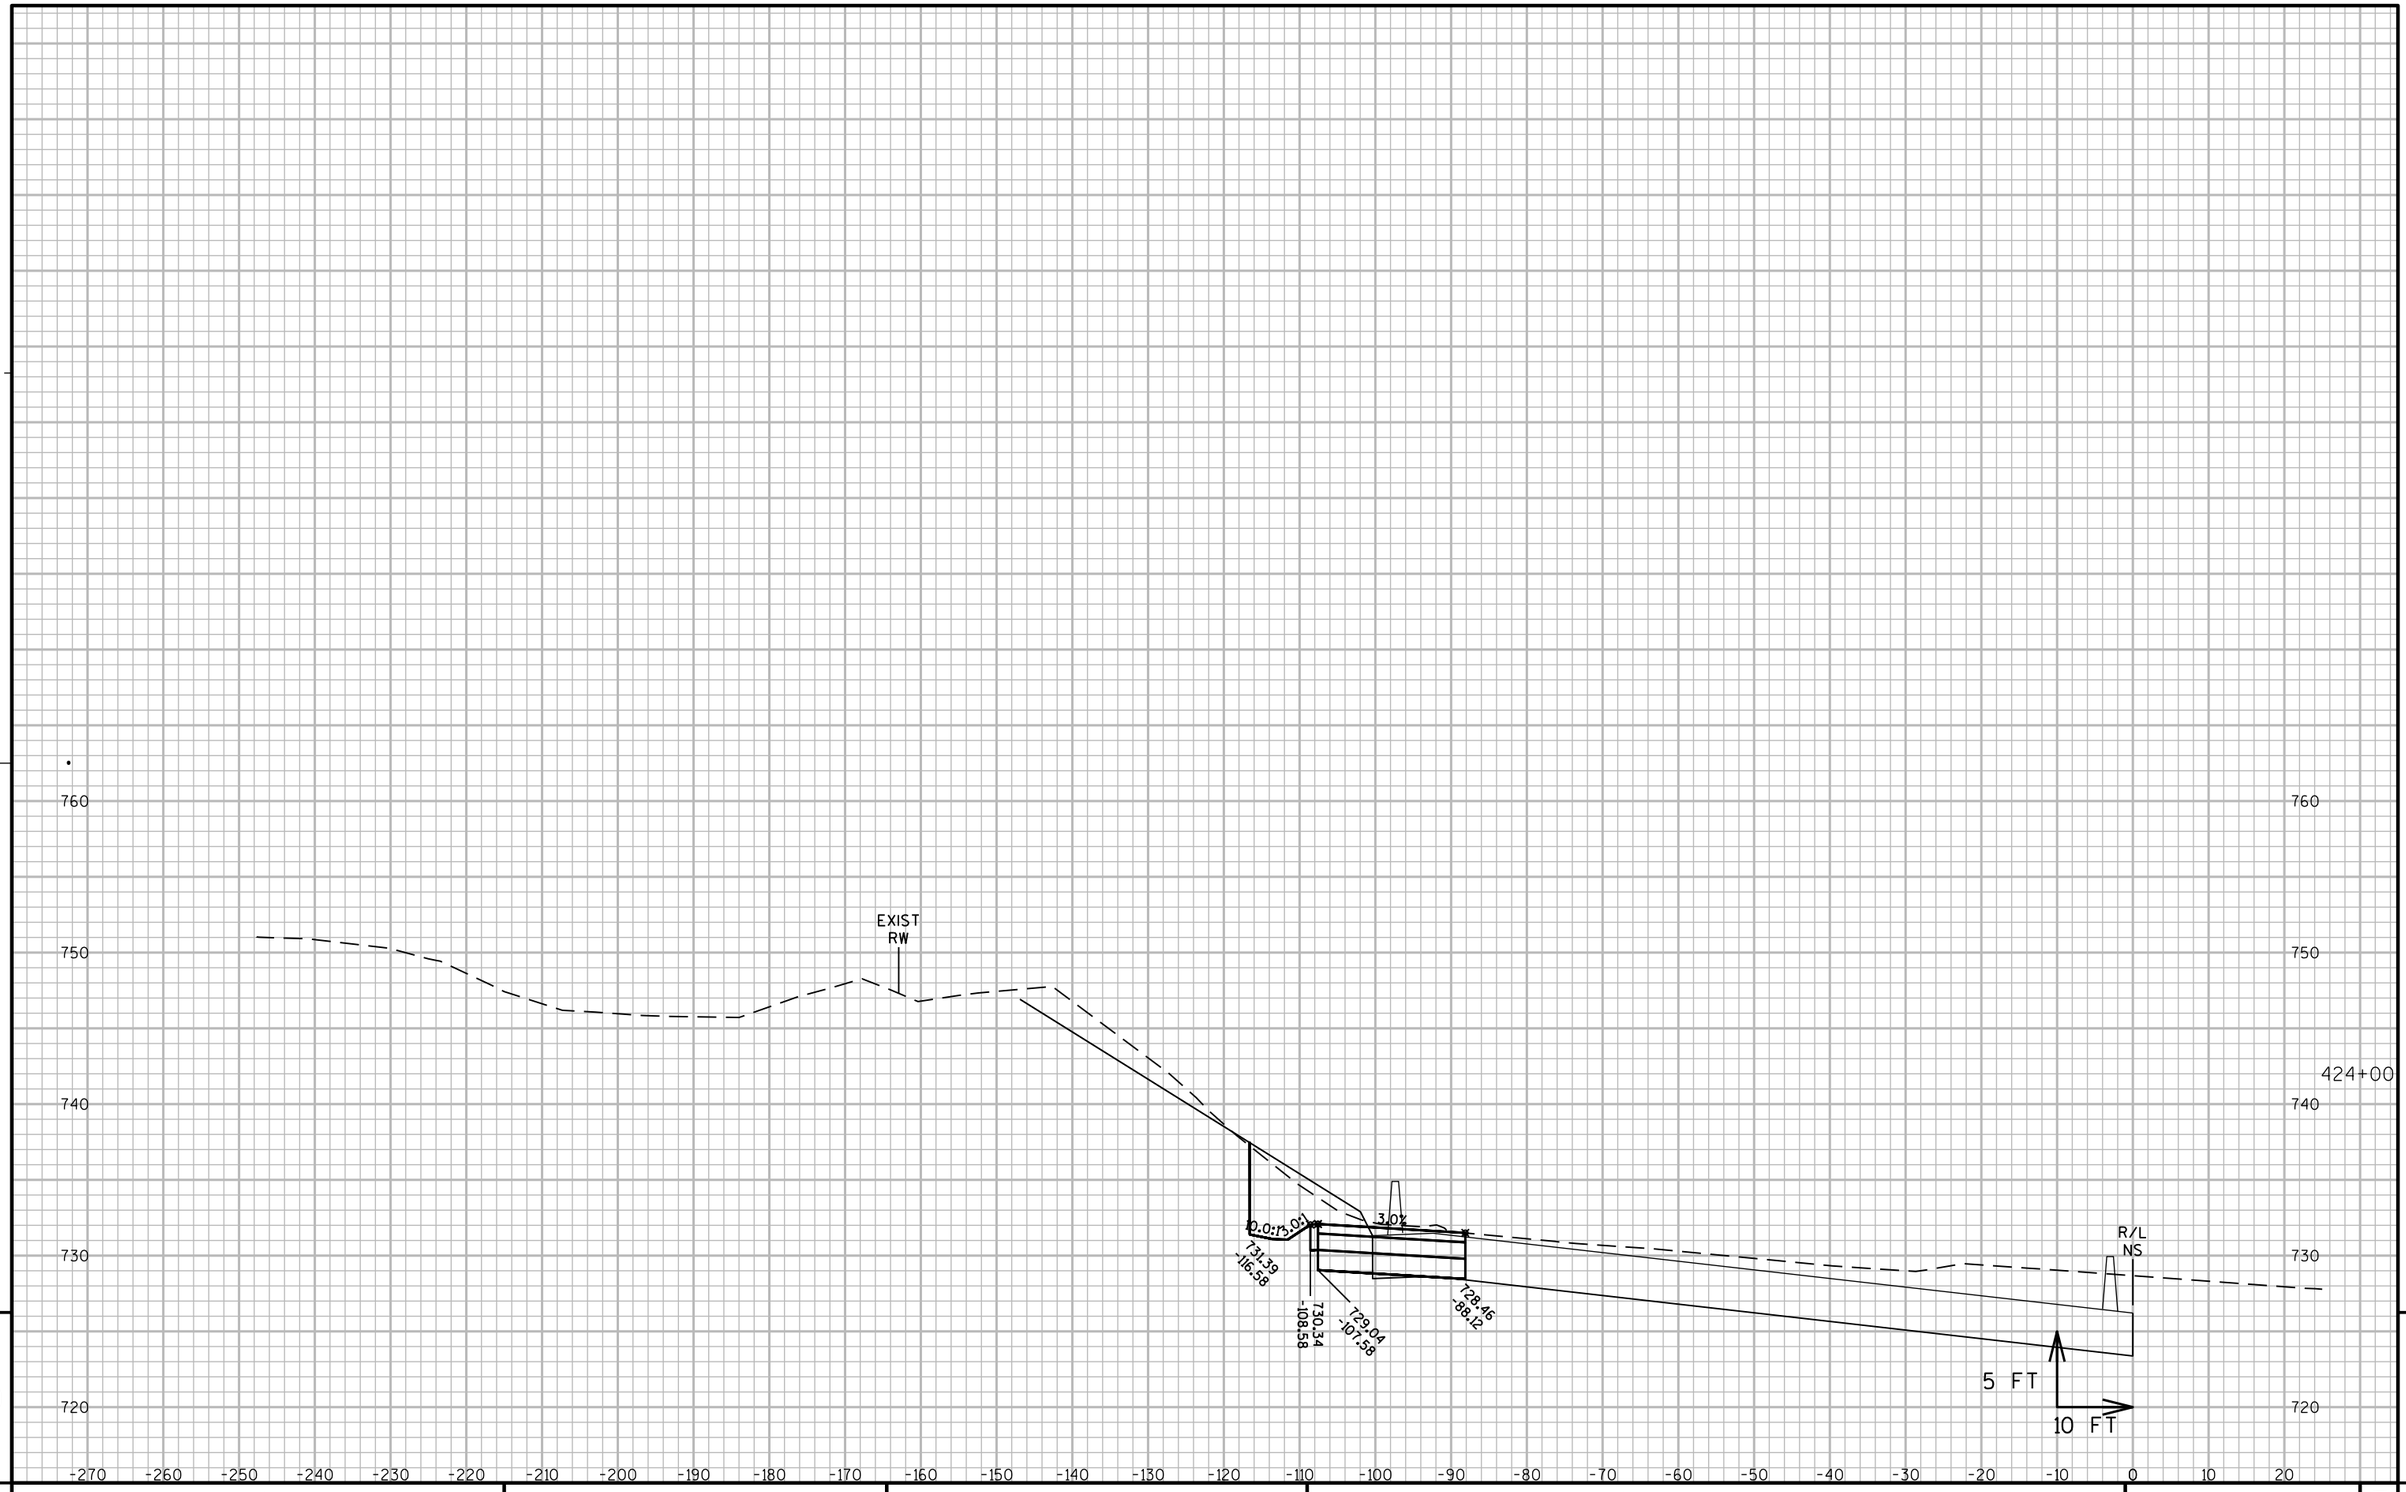

9

9

PROJECT NO: 1060-33-84	HWY: IH 41	COUNTY: MILWAUKEE	CROSS SECTIONS: IH 41 TEMPORARY PAVEMENT	SHEET 3090	E

FILE NAME : W:\PDS\C3D\10603316\84\DSN\PLAN\F45_TRAFFIC_CONTROL\090601_XS_NS-TEMP.DWG
LAYOUT NAME - SB TEMP - (30)
PLOT DATE : 7/7/2020 5:34 PM
PLOT BY : PESCHEL, KYLE R
PLOT NAME :
PLOT SCALE : 1" = 20'_XREF(2)
WISDOT/CADDS SHEET 49

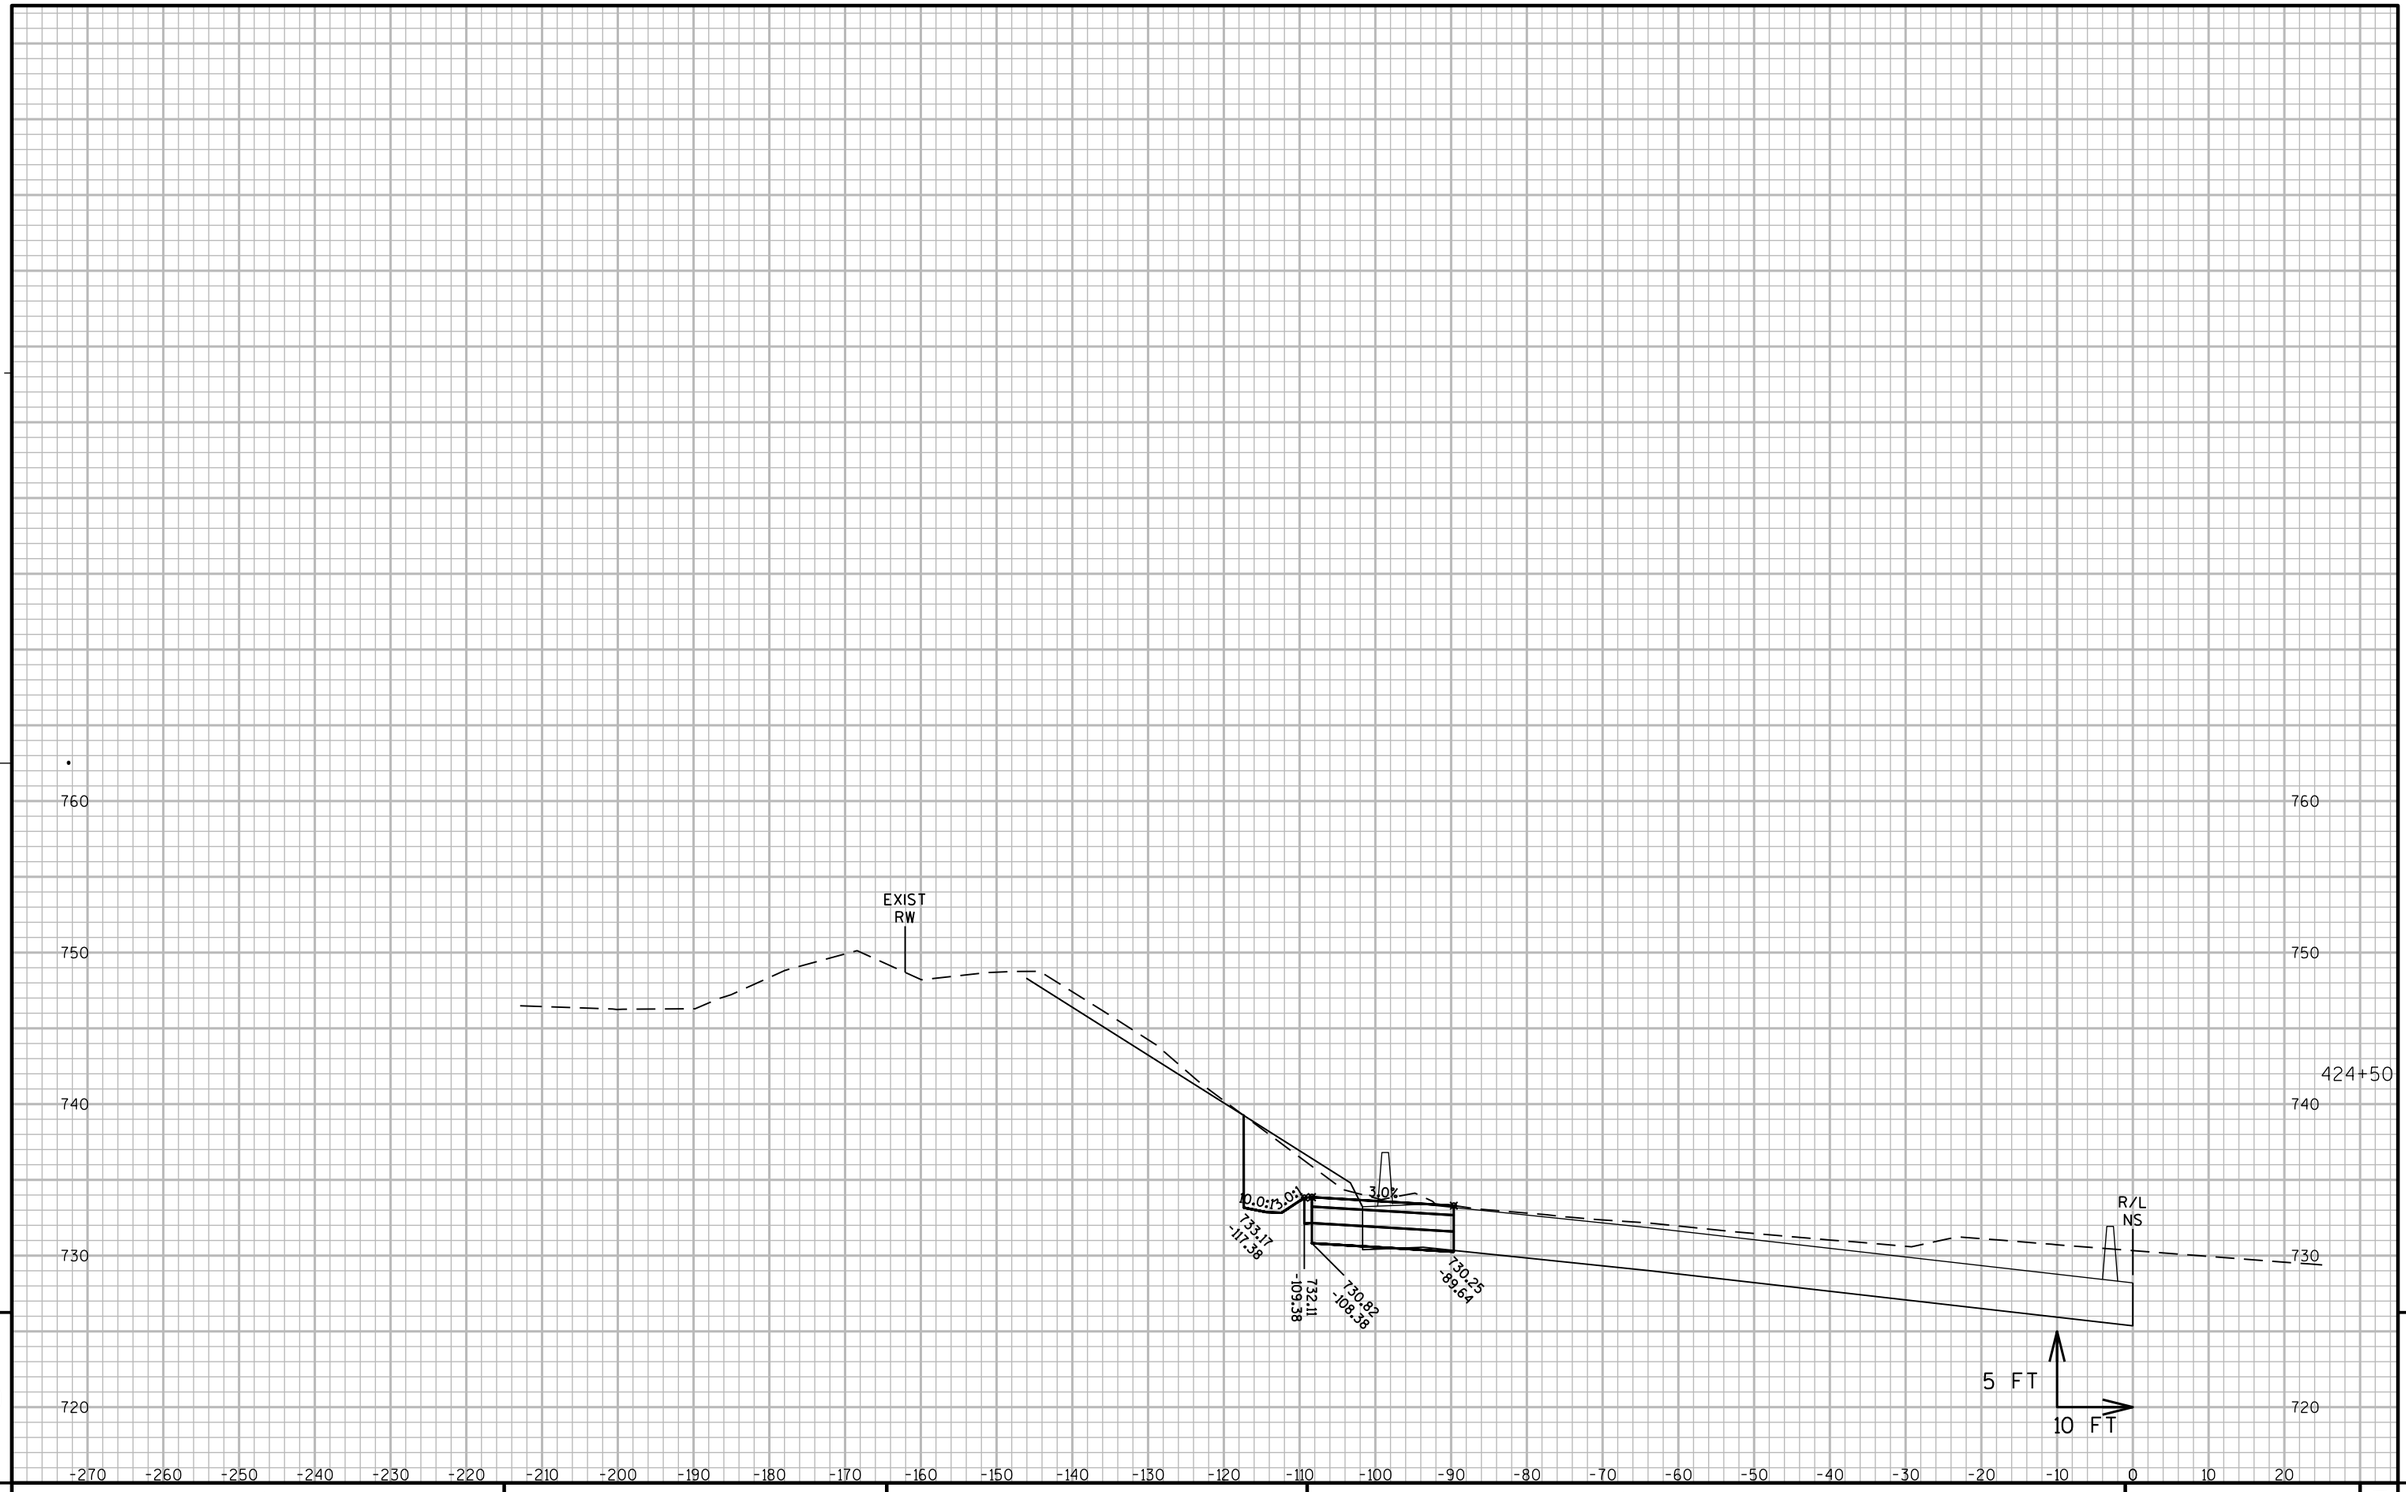

9

9

PROJECT NO: 1060-33-84	HWY: IH 41	COUNTY: MILWAUKEE	CROSS SECTIONS: IH 41 TEMPORARY PAVEMENT	SHEET 3091	E

FILE NAME : W:\PDS\C3D\10603316\84\DSN\PLAN\F45_TRAFFIC_CONTROL\090601_XS_NS-TEMP.DWG
LAYOUT NAME - SB TEMP - (31)
PLOT DATE : 7/7/2020 5:34 PM PLOT BY : PESCHEL, KYLE R PLOT NAME : PLOT SCALE : 1" = 20'_XREF(2)
WISDOT/CADDS SHEET 49

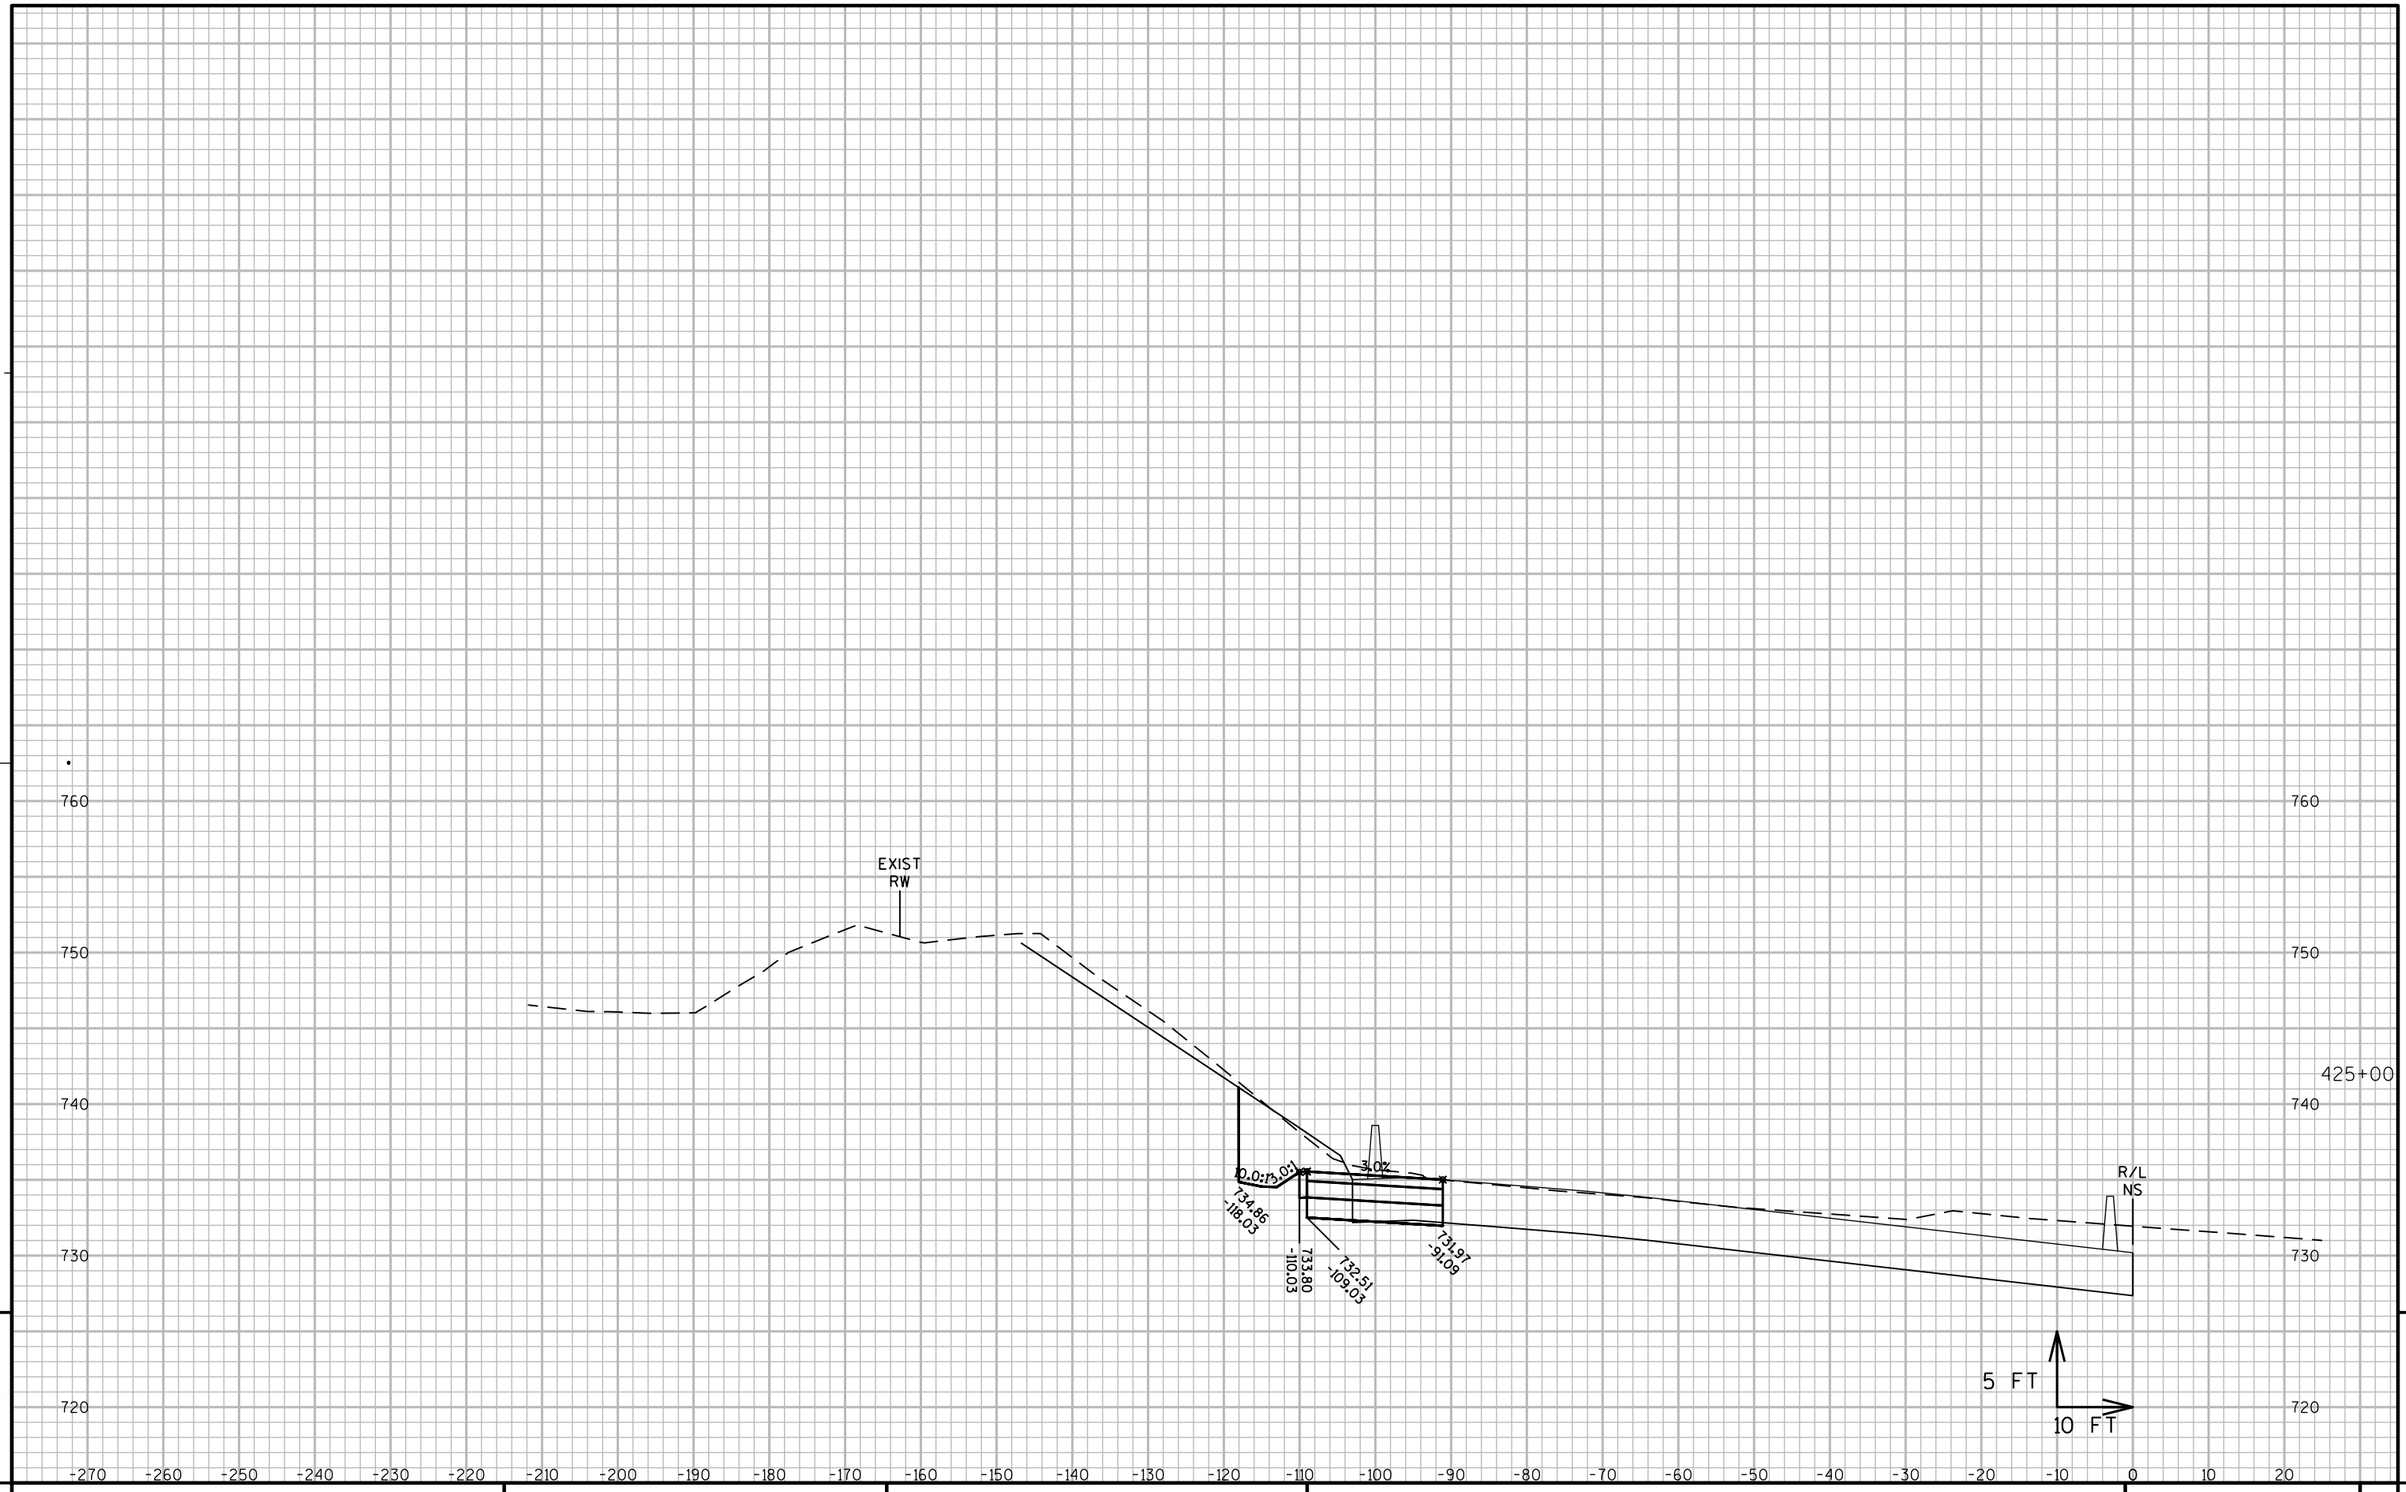

9

9

PROJECT NO: 1060-33-84	HWY: IH 41	COUNTY: MILWAUKEE	CROSS SECTIONS: IH 41 TEMPORARY PAVEMENT	SHEET 3092	E

FILE NAME : W:\PDS\C3D\10603316\84\DSN\PLAN\F45_TRAFFIC_CONTROL\090601_XS_NS-TEMP.DWG
LAYOUT NAME - SB TEMP - (32)
PLOT DATE : 7/7/2020 5:34 PM
PLOT BY : PESCHEL, KYLE R
PLOT NAME :
PLOT SCALE : 1" = 20'_XREF(2)

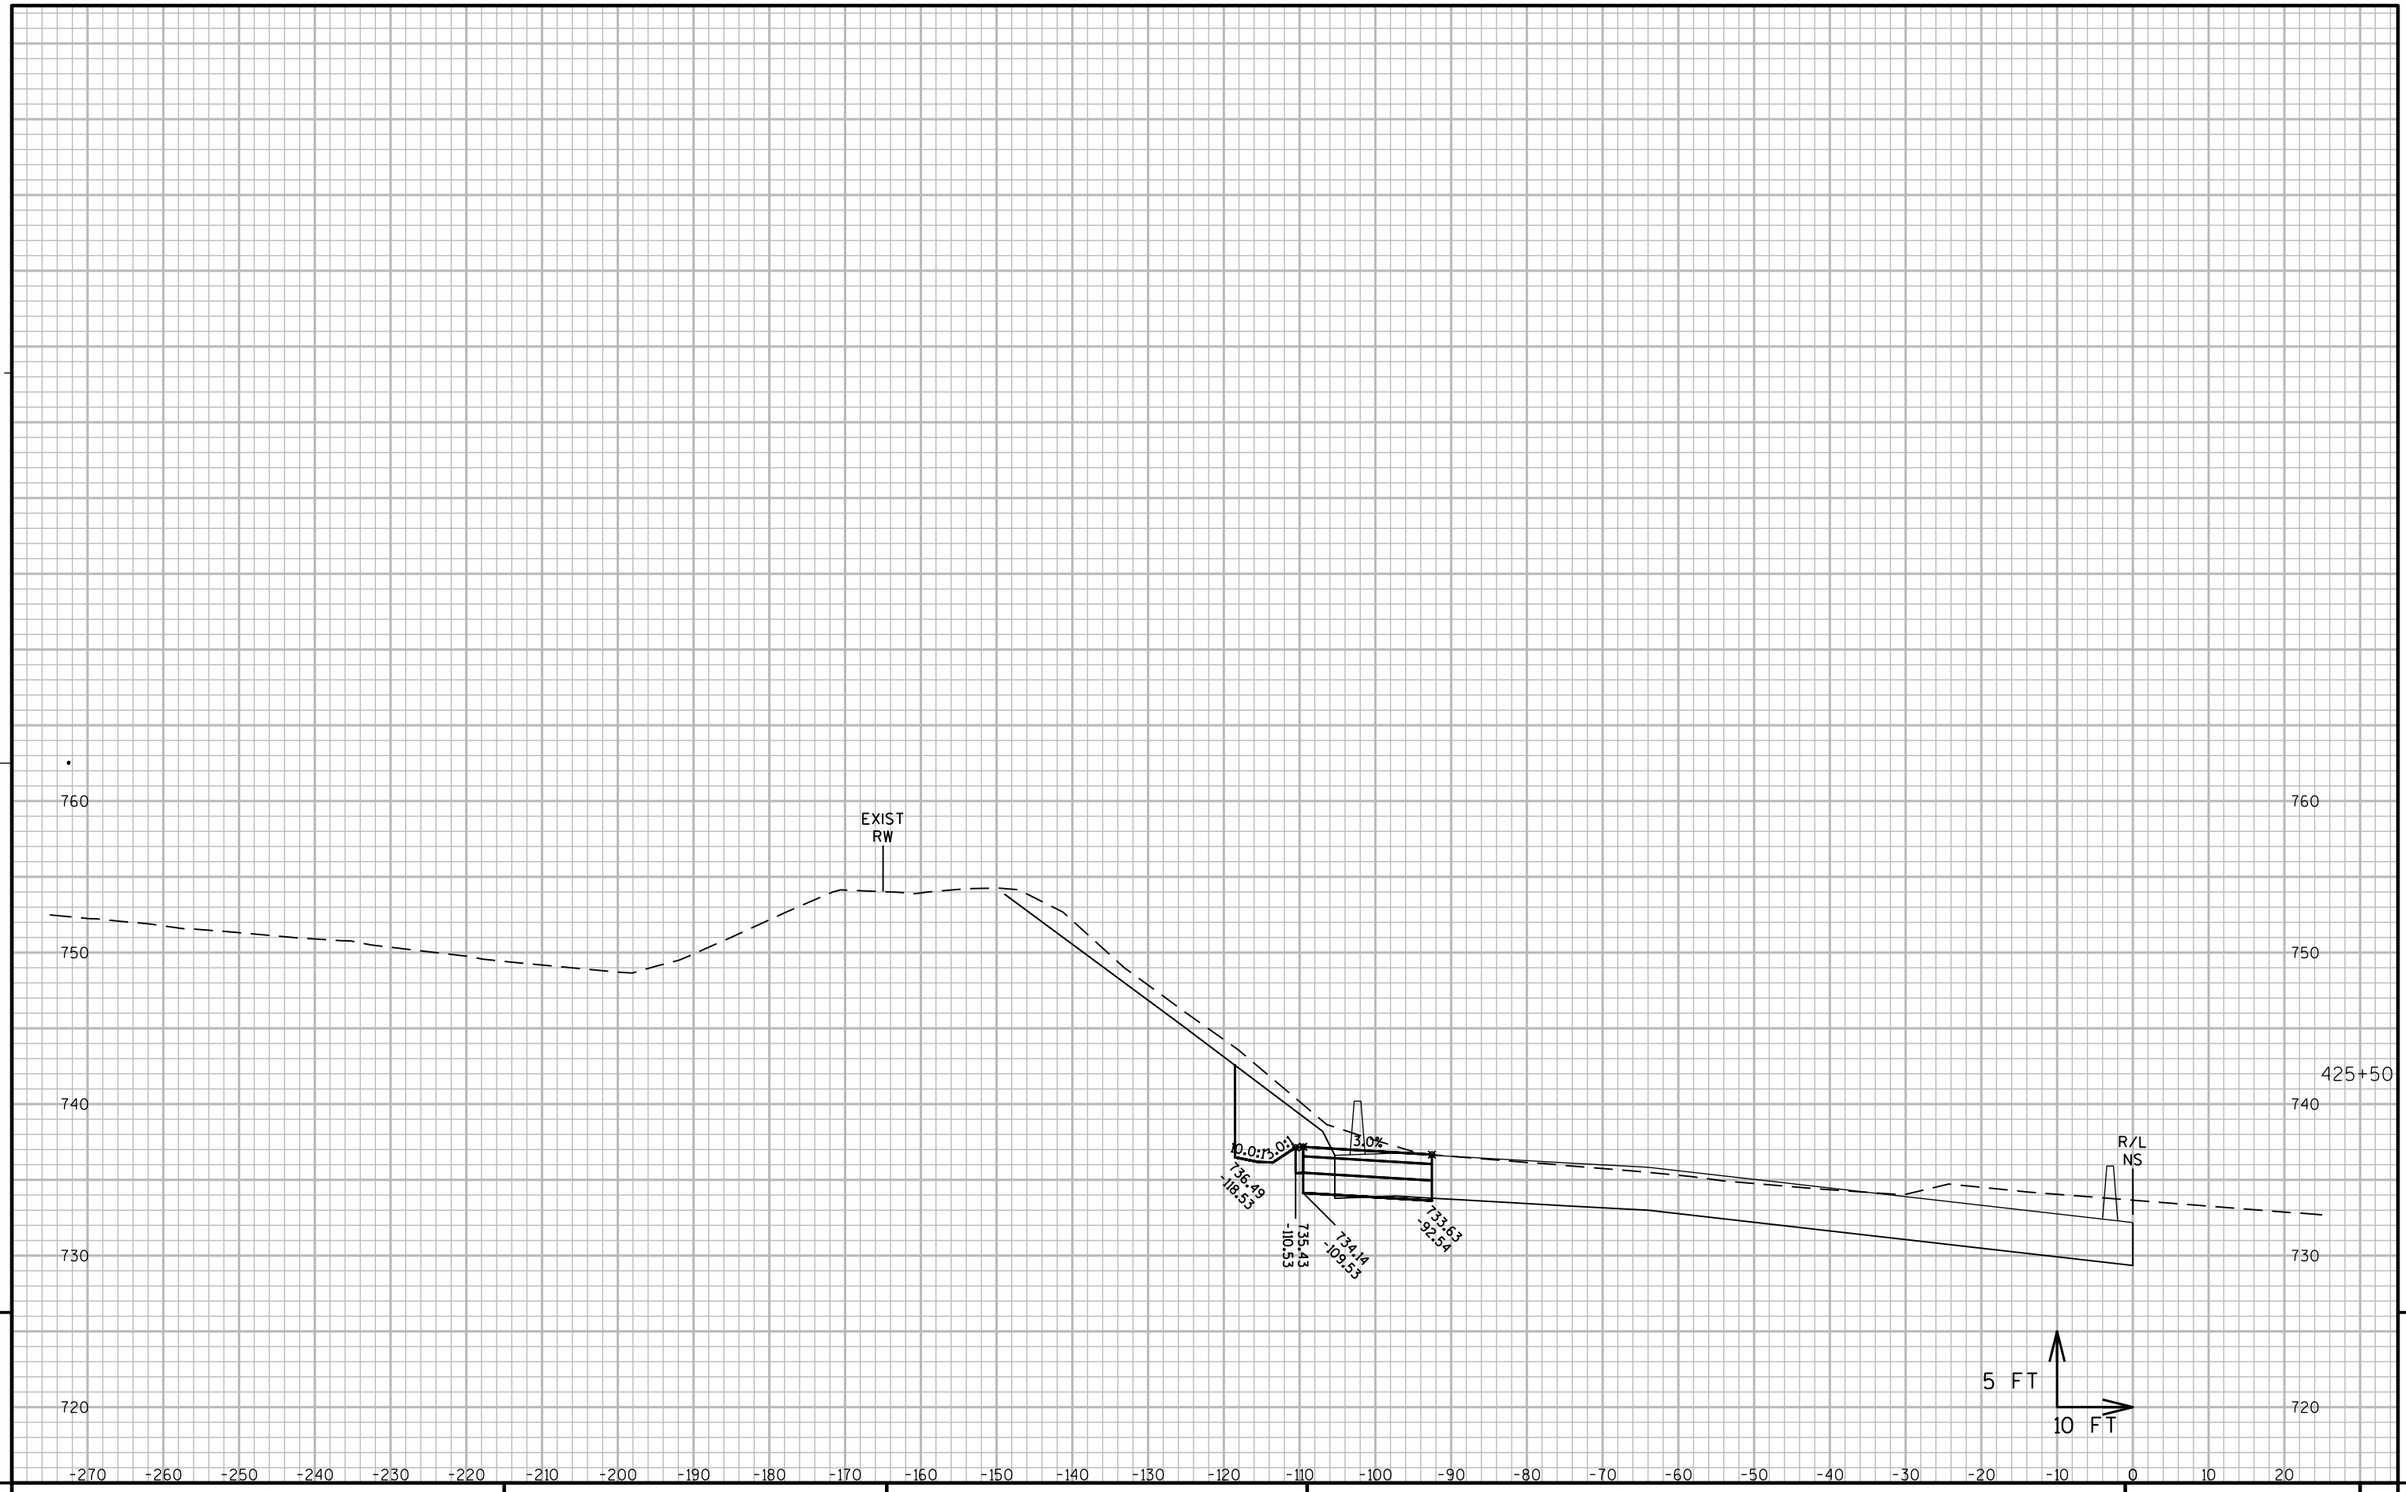

9

9

PROJECT NO: 1060-33-84	HWY: IH 41	COUNTY: MILWAUKEE	CROSS SECTIONS: IH 41 TEMPORARY PAVEMENT	SHEET 3093	E

FILE NAME : W:\PDS\C3D\10603316\84\DSN\PLAN\F45_TRAFFIC_CONTROL\090601_XS_NS-TEMP.DWG
LAYOUT NAME - SB TEMP - (33)

PLOT DATE : 7/7/2020 5:35 PM PLOT BY : PESCHEL, KYLE R PLOT NAME : PLOT SCALE : 1" = 20'_XREF(2)

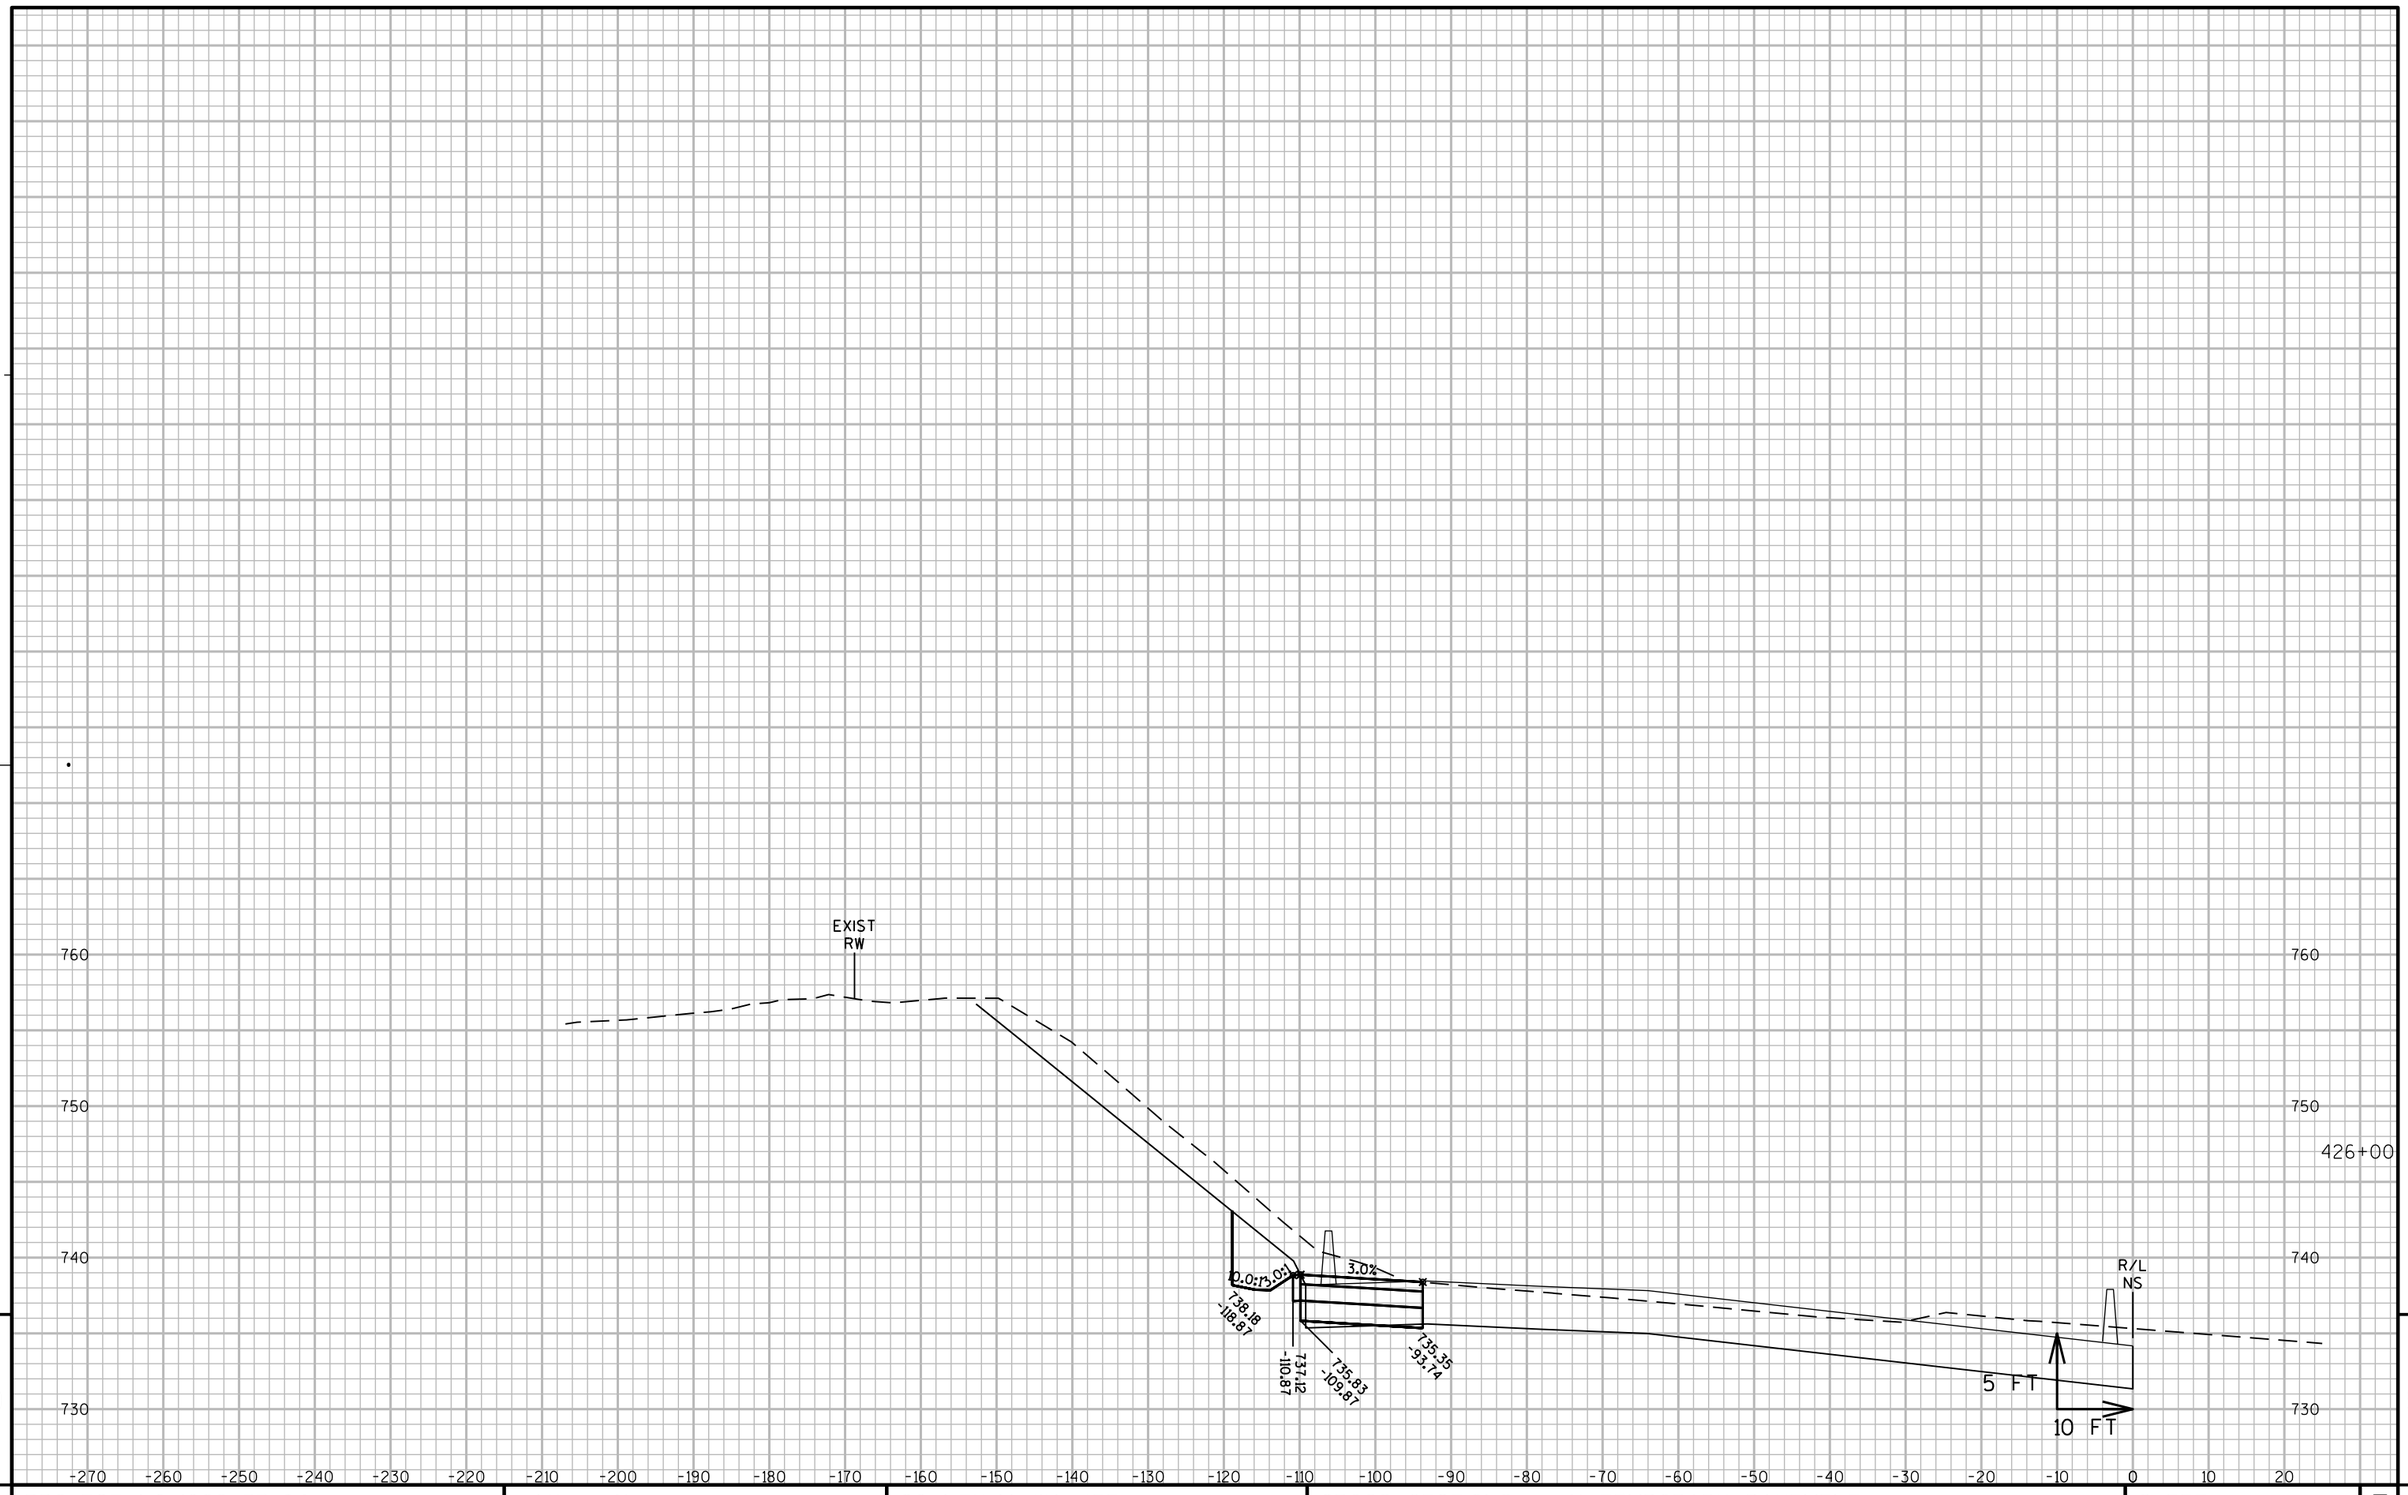

9 9

PROJECT NO: 1060-33-84	HWY: IH 41	COUNTY: MILWAUKEE	CROSS SECTIONS: IH 41 TEMPORARY PAVEMENT	SHEET 3094	E

FILE NAME : W:\PDS\C3D\10603316\84\DSN\PLAN\F45_TRAFFIC_CONTROL\090601_XS_NS-TEMP.DWG
LAYOUT NAME - SB TEMP - (34)
PLOT DATE : 7/7/2020 5:35 PM PLOT BY : PESCHEL, KYLE R PLOT NAME : PLOT SCALE : 1" = 20'_XREF(2)
WISDOT/CADDS SHEET 49

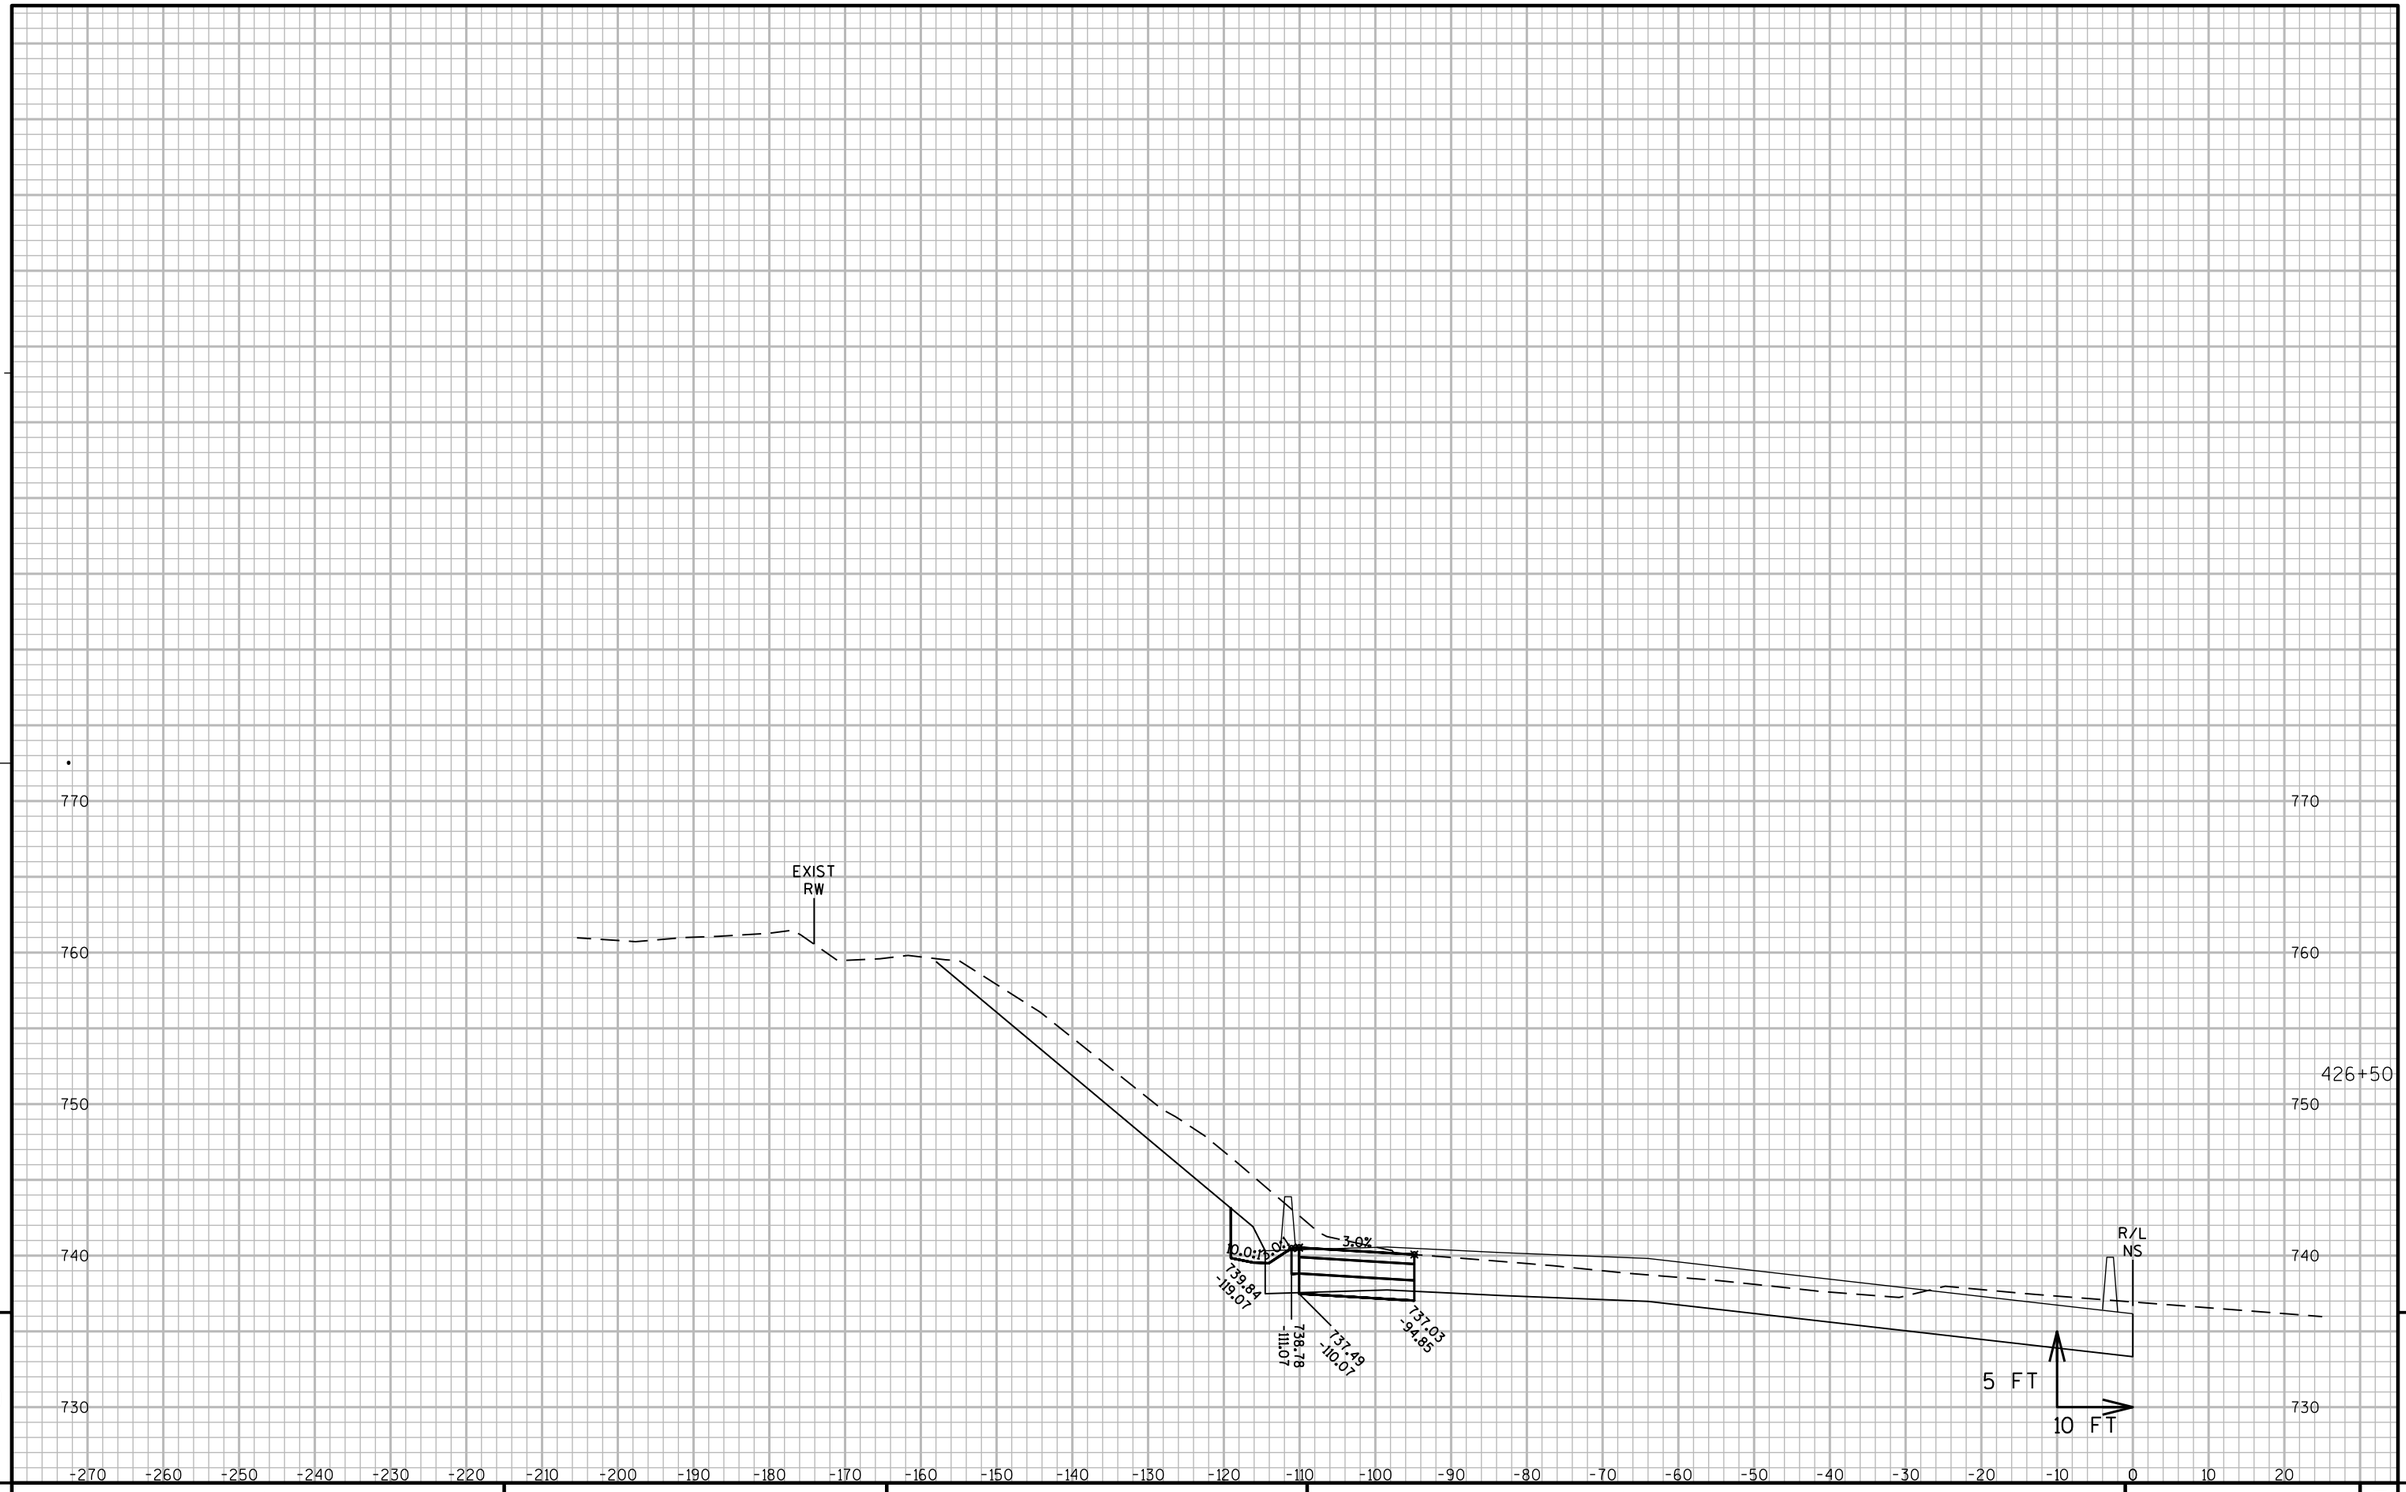

9

9

PROJECT NO: 1060-33-84	HWY: IH 41	COUNTY: MILWAUKEE	CROSS SECTIONS: IH 41 TEMPORARY PAVEMENT	SHEET 3095	E

FILE NAME : W:\PDS\C3D\10603316\84\DSN\PLAN\F45_TRAFFIC_CONTROL\090601_XS_NS-TEMP.DWG
LAYOUT NAME - SB TEMP - (35)
PLOT DATE : 7/7/2020 5:35 PM
PLOT BY : PESCHEL, KYLE R
PLOT NAME :
PLOT SCALE : 1" = 20'_XREF(2)
WISDOT/CADDS SHEET 49

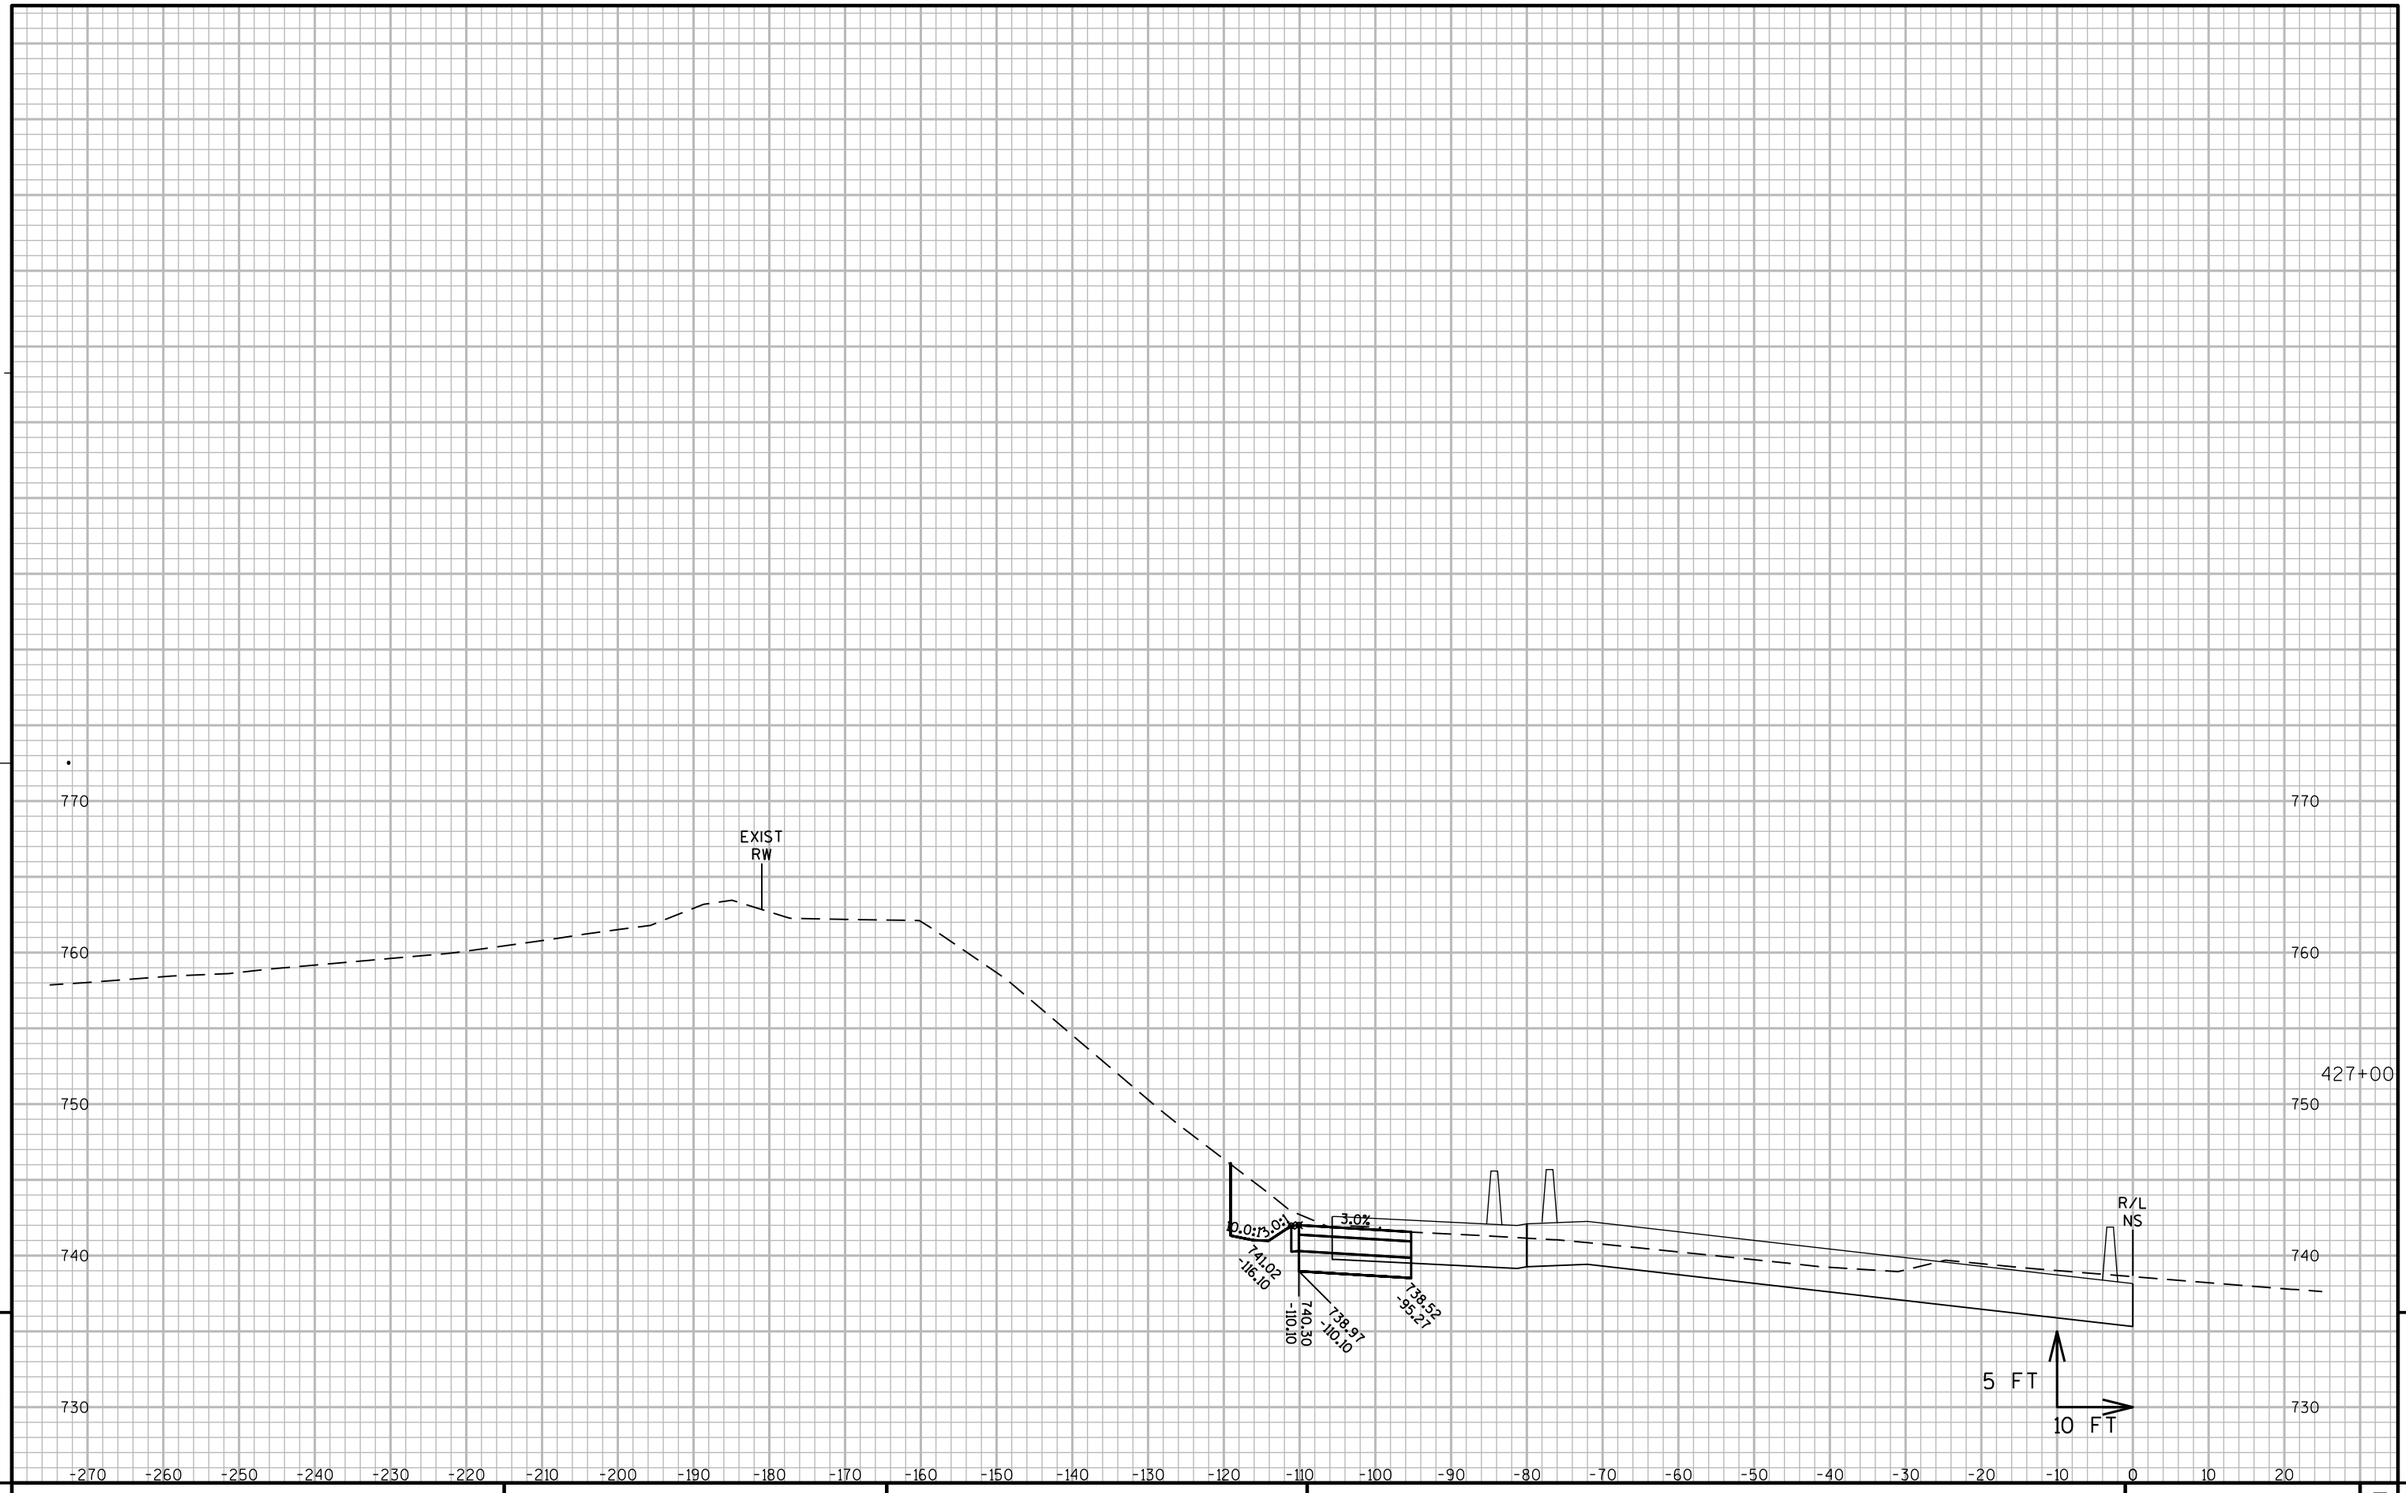

PROJECT NO: 1060-33-84	HWY: IH 41	COUNTY: MILWAUKEE	CROSS SECTIONS: IH 41 TEMPORARY PAVEMENT	SHEET 3096	E

FILE NAME : W:\PDS\C3D\10603316\84\DSN\PLAN\F45_TRAFFIC_CONTROL\090601_XS_NS-TEMP.DWG
LAYOUT NAME - SB TEMP - (36)

PLOT DATE : 7/7/2020 5:36 PM PLOT BY : PESCHEL, KYLE R PLOT NAME : PLOT SCALE : 1" = 20'_XREF(2)

WISDOT/CADDS SHEET 49

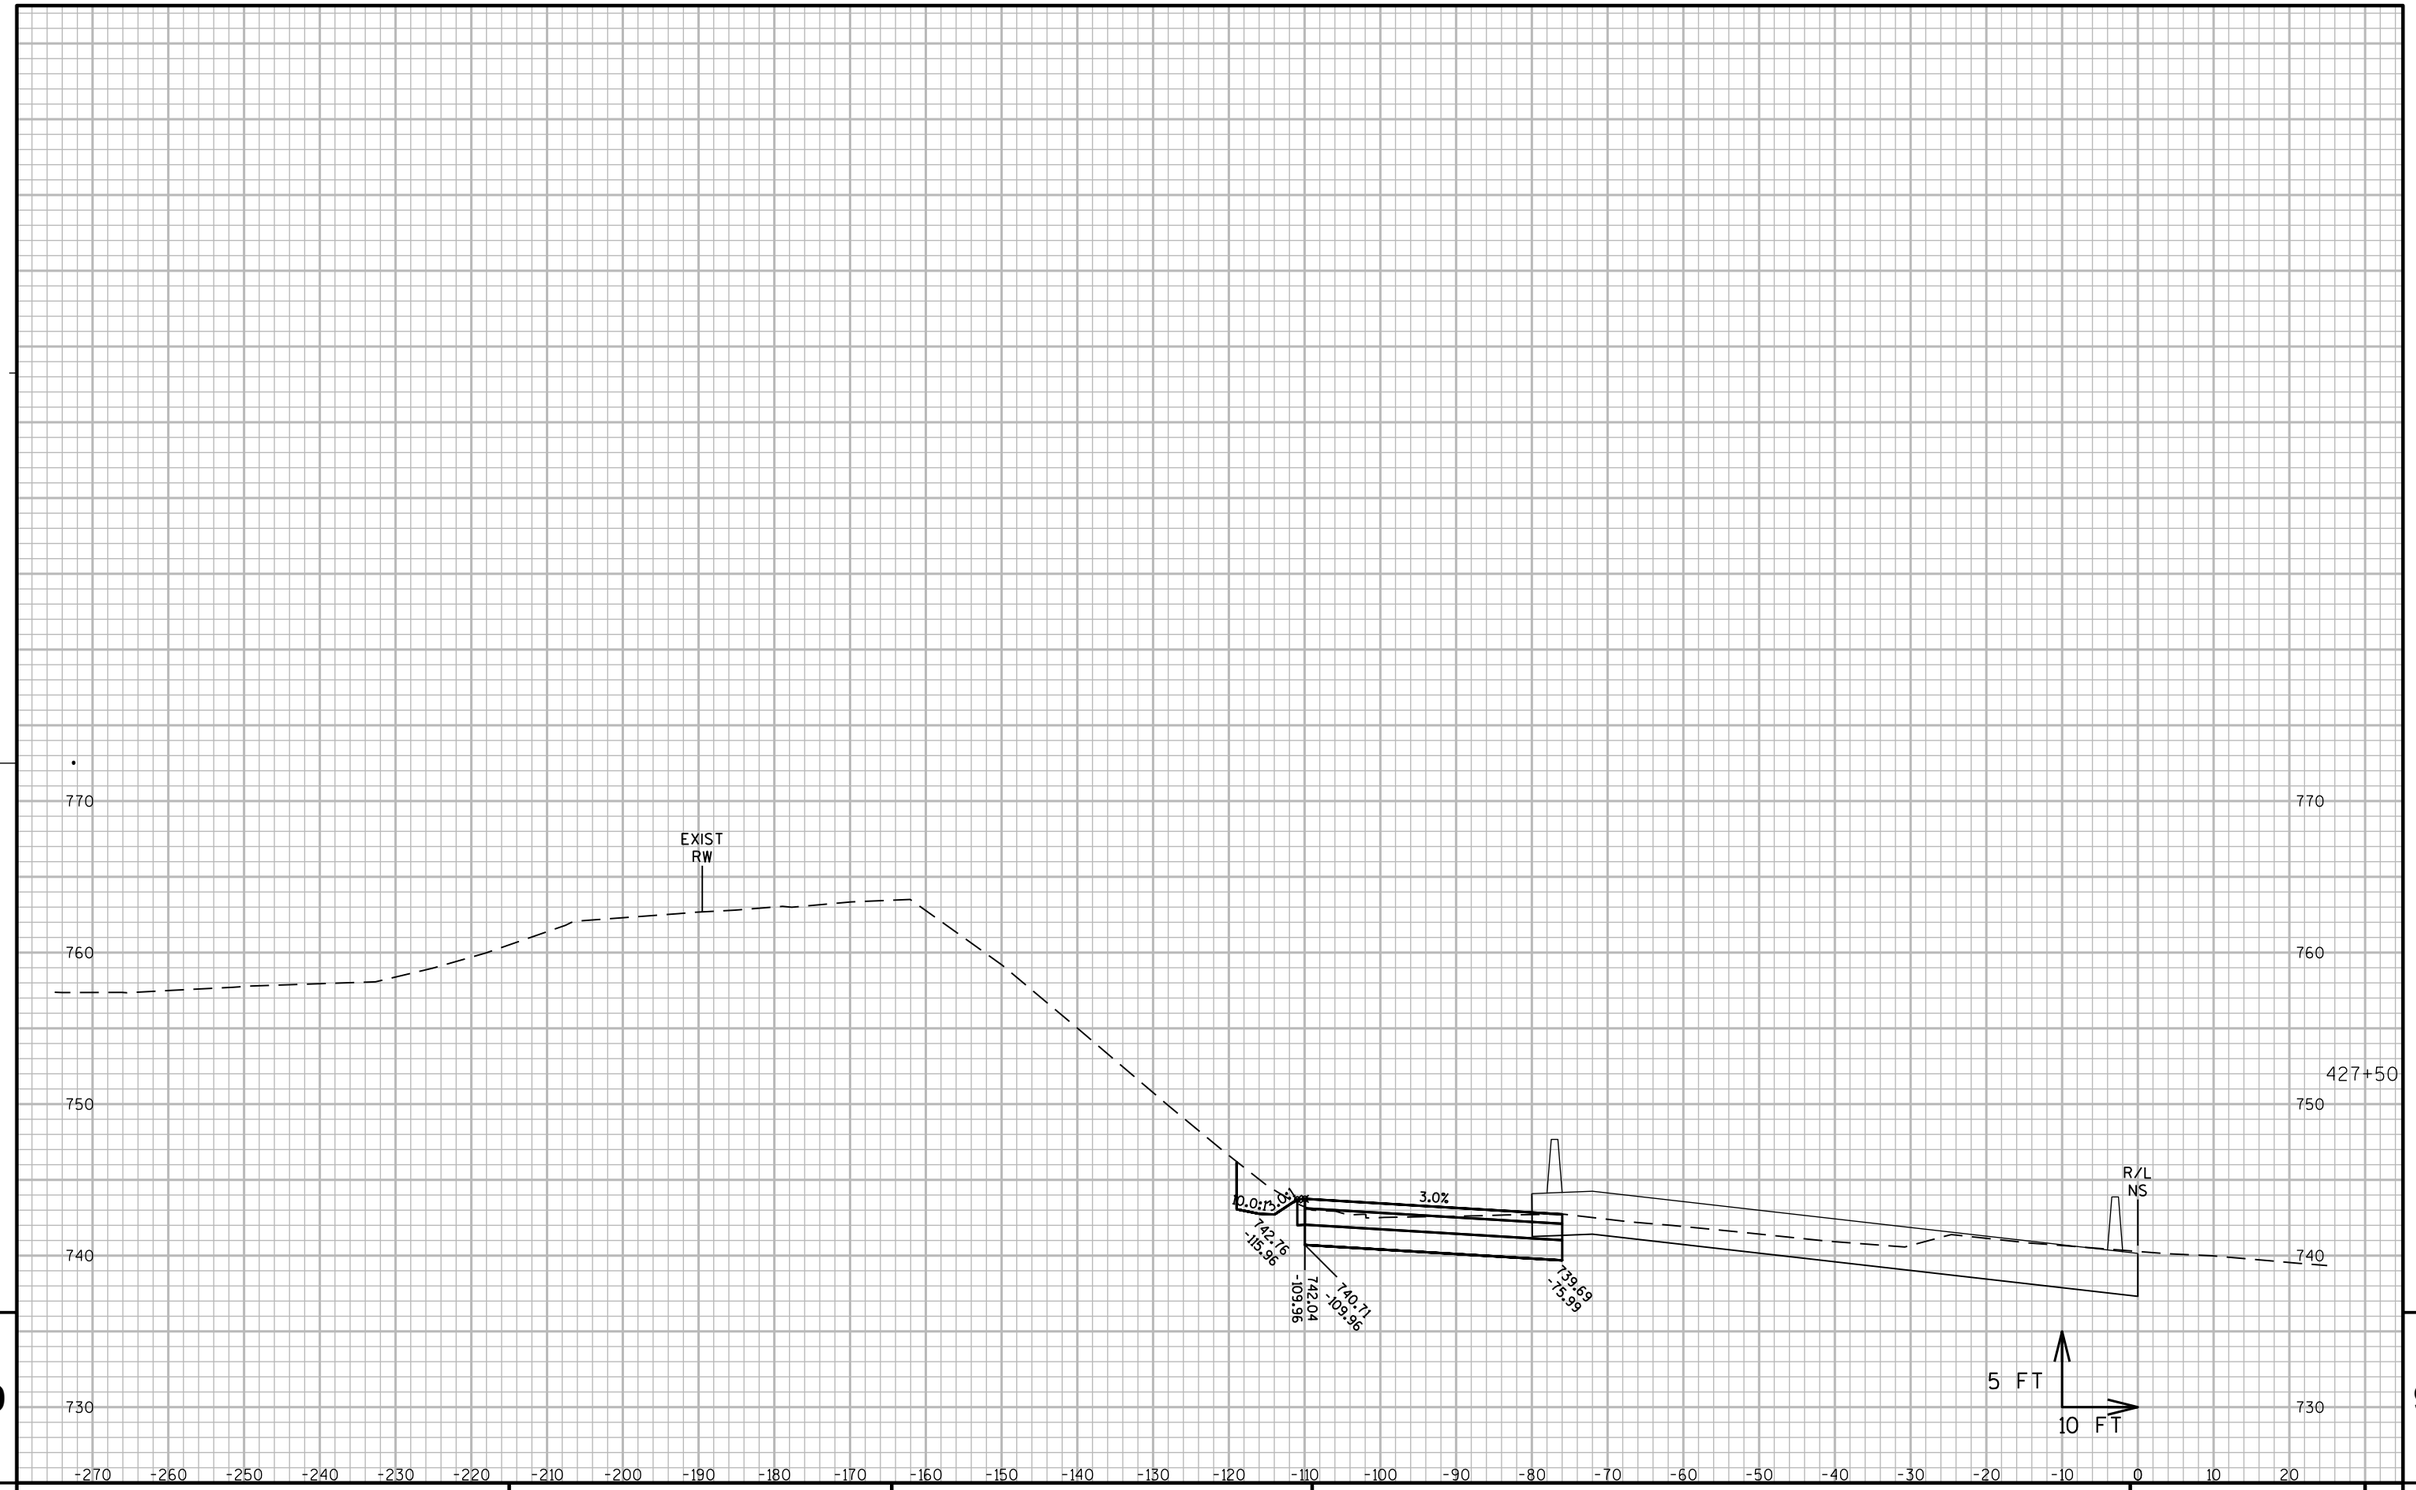

9

9

PROJECT NO: 1060-33-84	HWY: IH 41	COUNTY: MILWAUKEE	CROSS SECTIONS: IH 41 TEMPORARY PAVEMENT	SHEET 3097	E

FILE NAME : W:\PDS\C3D\10603316\84\DSN\PLAN\F45_TRAFFIC_CONTROL\090601_XS_NS-TEMP.DWG
LAYOUT NAME - SB TEMP - (37)
PLOT DATE : 7/7/2020 5:36 PM
PLOT BY : PESCHEL, KYLE R
PLOT NAME :
PLOT SCALE : 1" = 20'_XREF(2)
WISDOT/CADDS SHEET 49

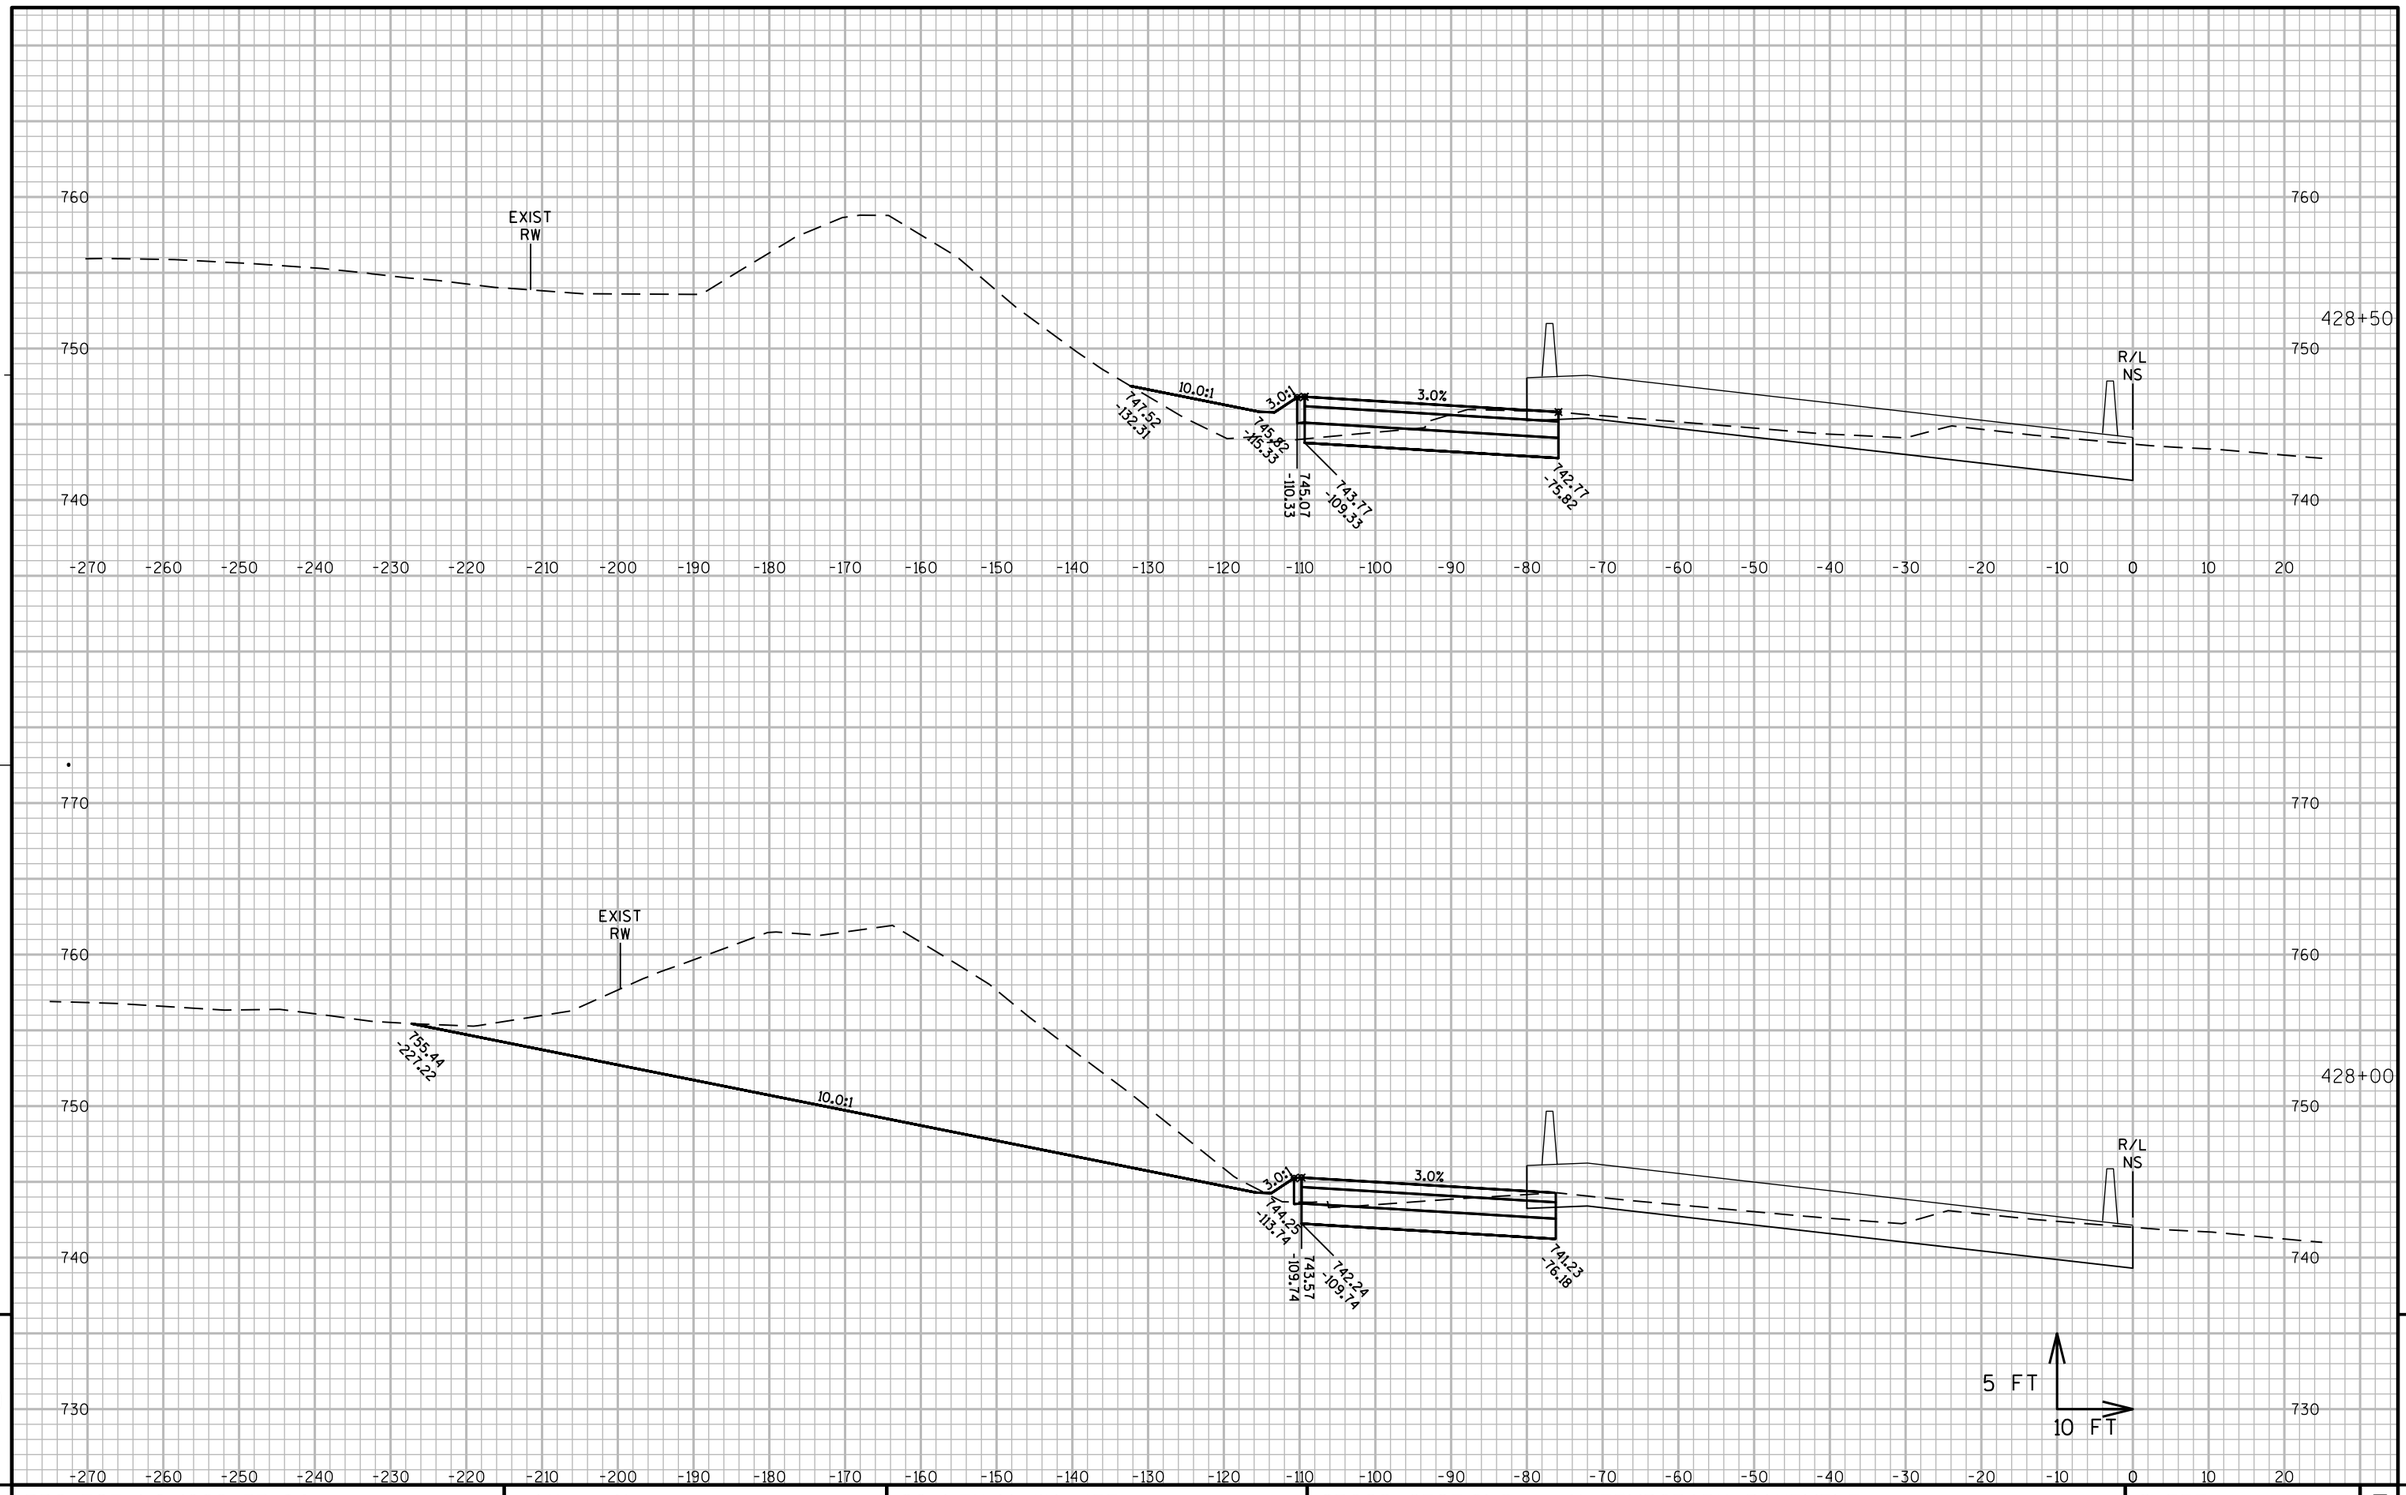

PROJECT NO: 1060-33-84	HWY: IH 41	COUNTY: MILWAUKEE	CROSS SECTIONS: IH 41 TEMPORARY PAVEMENT	SHEET 3098	E

FILE NAME : W:\PDS\C3D\10603316\84\DSN\PLAN\F45_TRAFFIC_CONTROL\090601_XS_NS-TEMP.DWG
LAYOUT NAME - SB TEMP - (38)

PLOT DATE : 7/7/2020 5:36 PM PLOT BY : PESCHEL, KYLE R PLOT NAME : PLOT SCALE : 1" = 20'_XREF(2)

WISDOT/CADDS SHEET 49

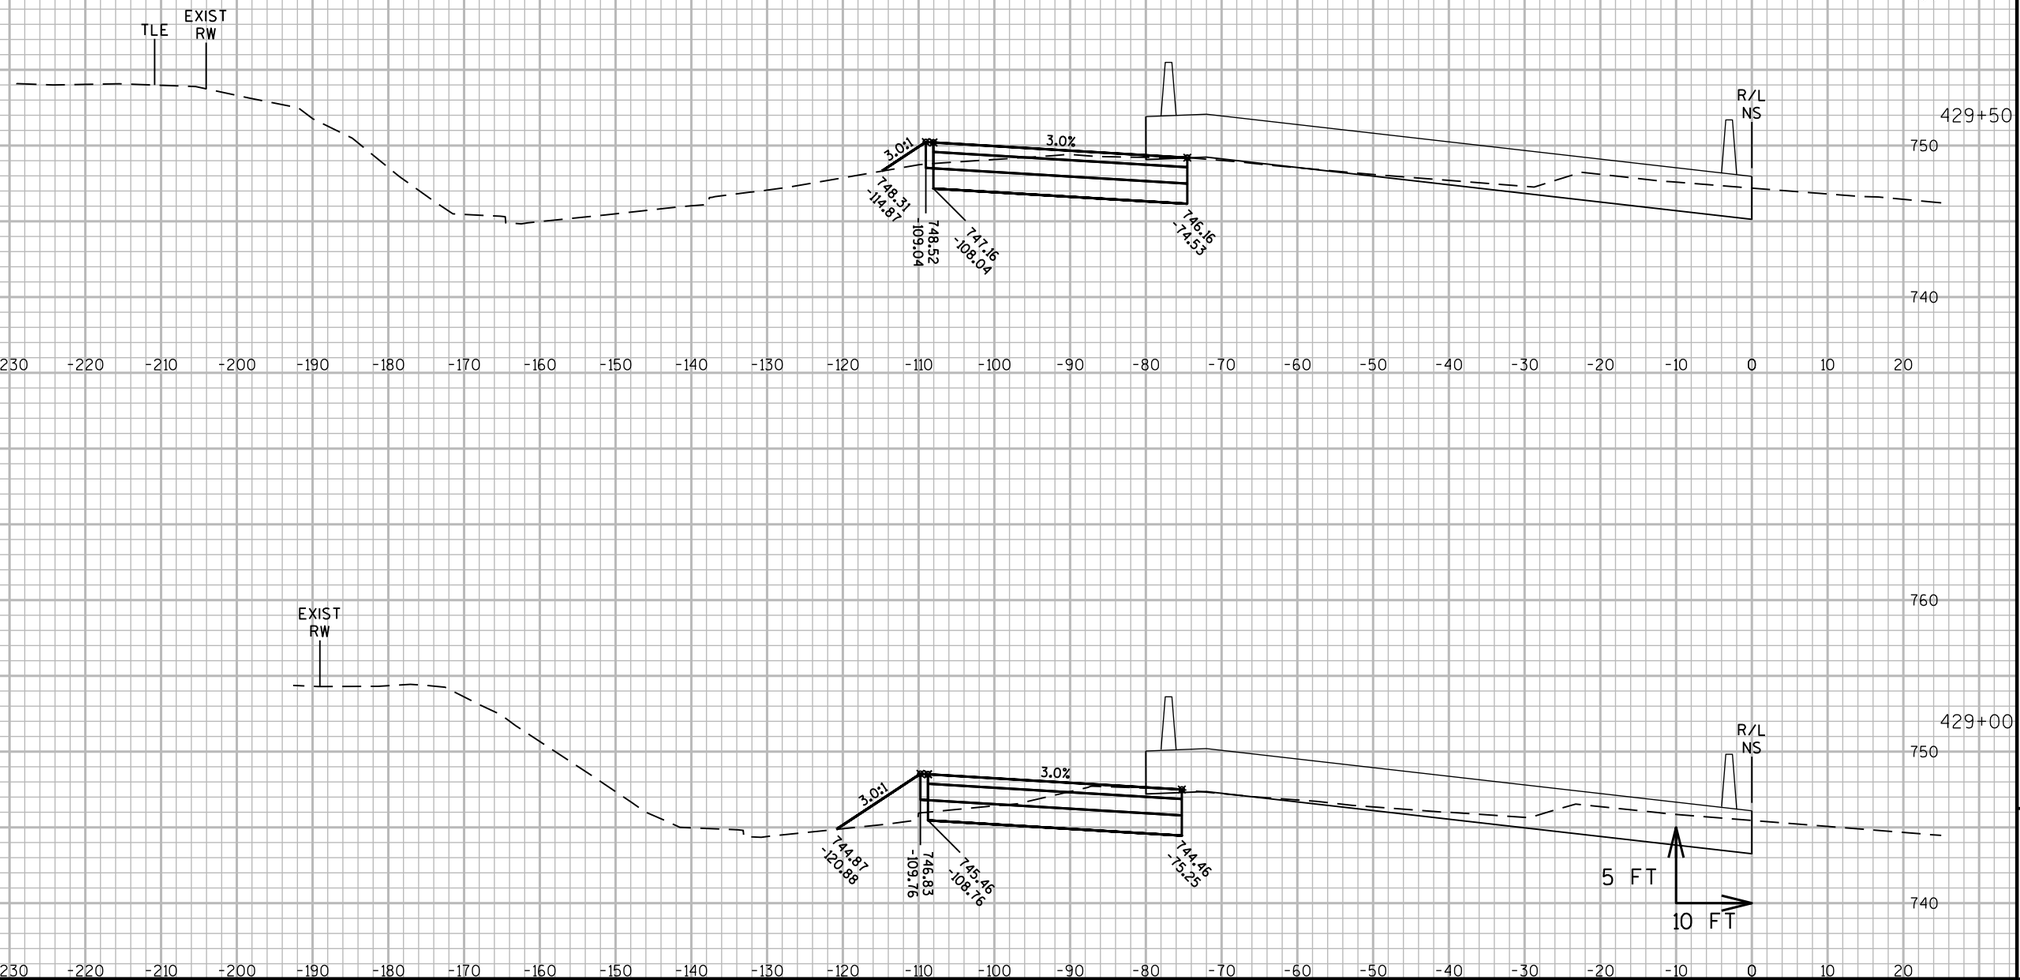

9

9

PROJECT NO: 1060-33-84	HWY: IH 41	COUNTY: MILWAUKEE	CROSS SECTIONS: IH 41 TEMPORARY PAVEMENT	SHEET 3099	E

FILE NAME : W:\PDS\C3D\10603316\84\DSN\PLAN\F45_TRAFFIC_CONTROL\090601_XS_NS-TEMP.DWG
LAYOUT NAME - SB TEMP - (39)

PLOT DATE : 7/7/2020 5:36 PM PLOT BY : PESCHEL, KYLE R PLOT NAME : PLOT SCALE : 1" = 20'_XREF(2)

WISDOT/CADDS SHEET 49

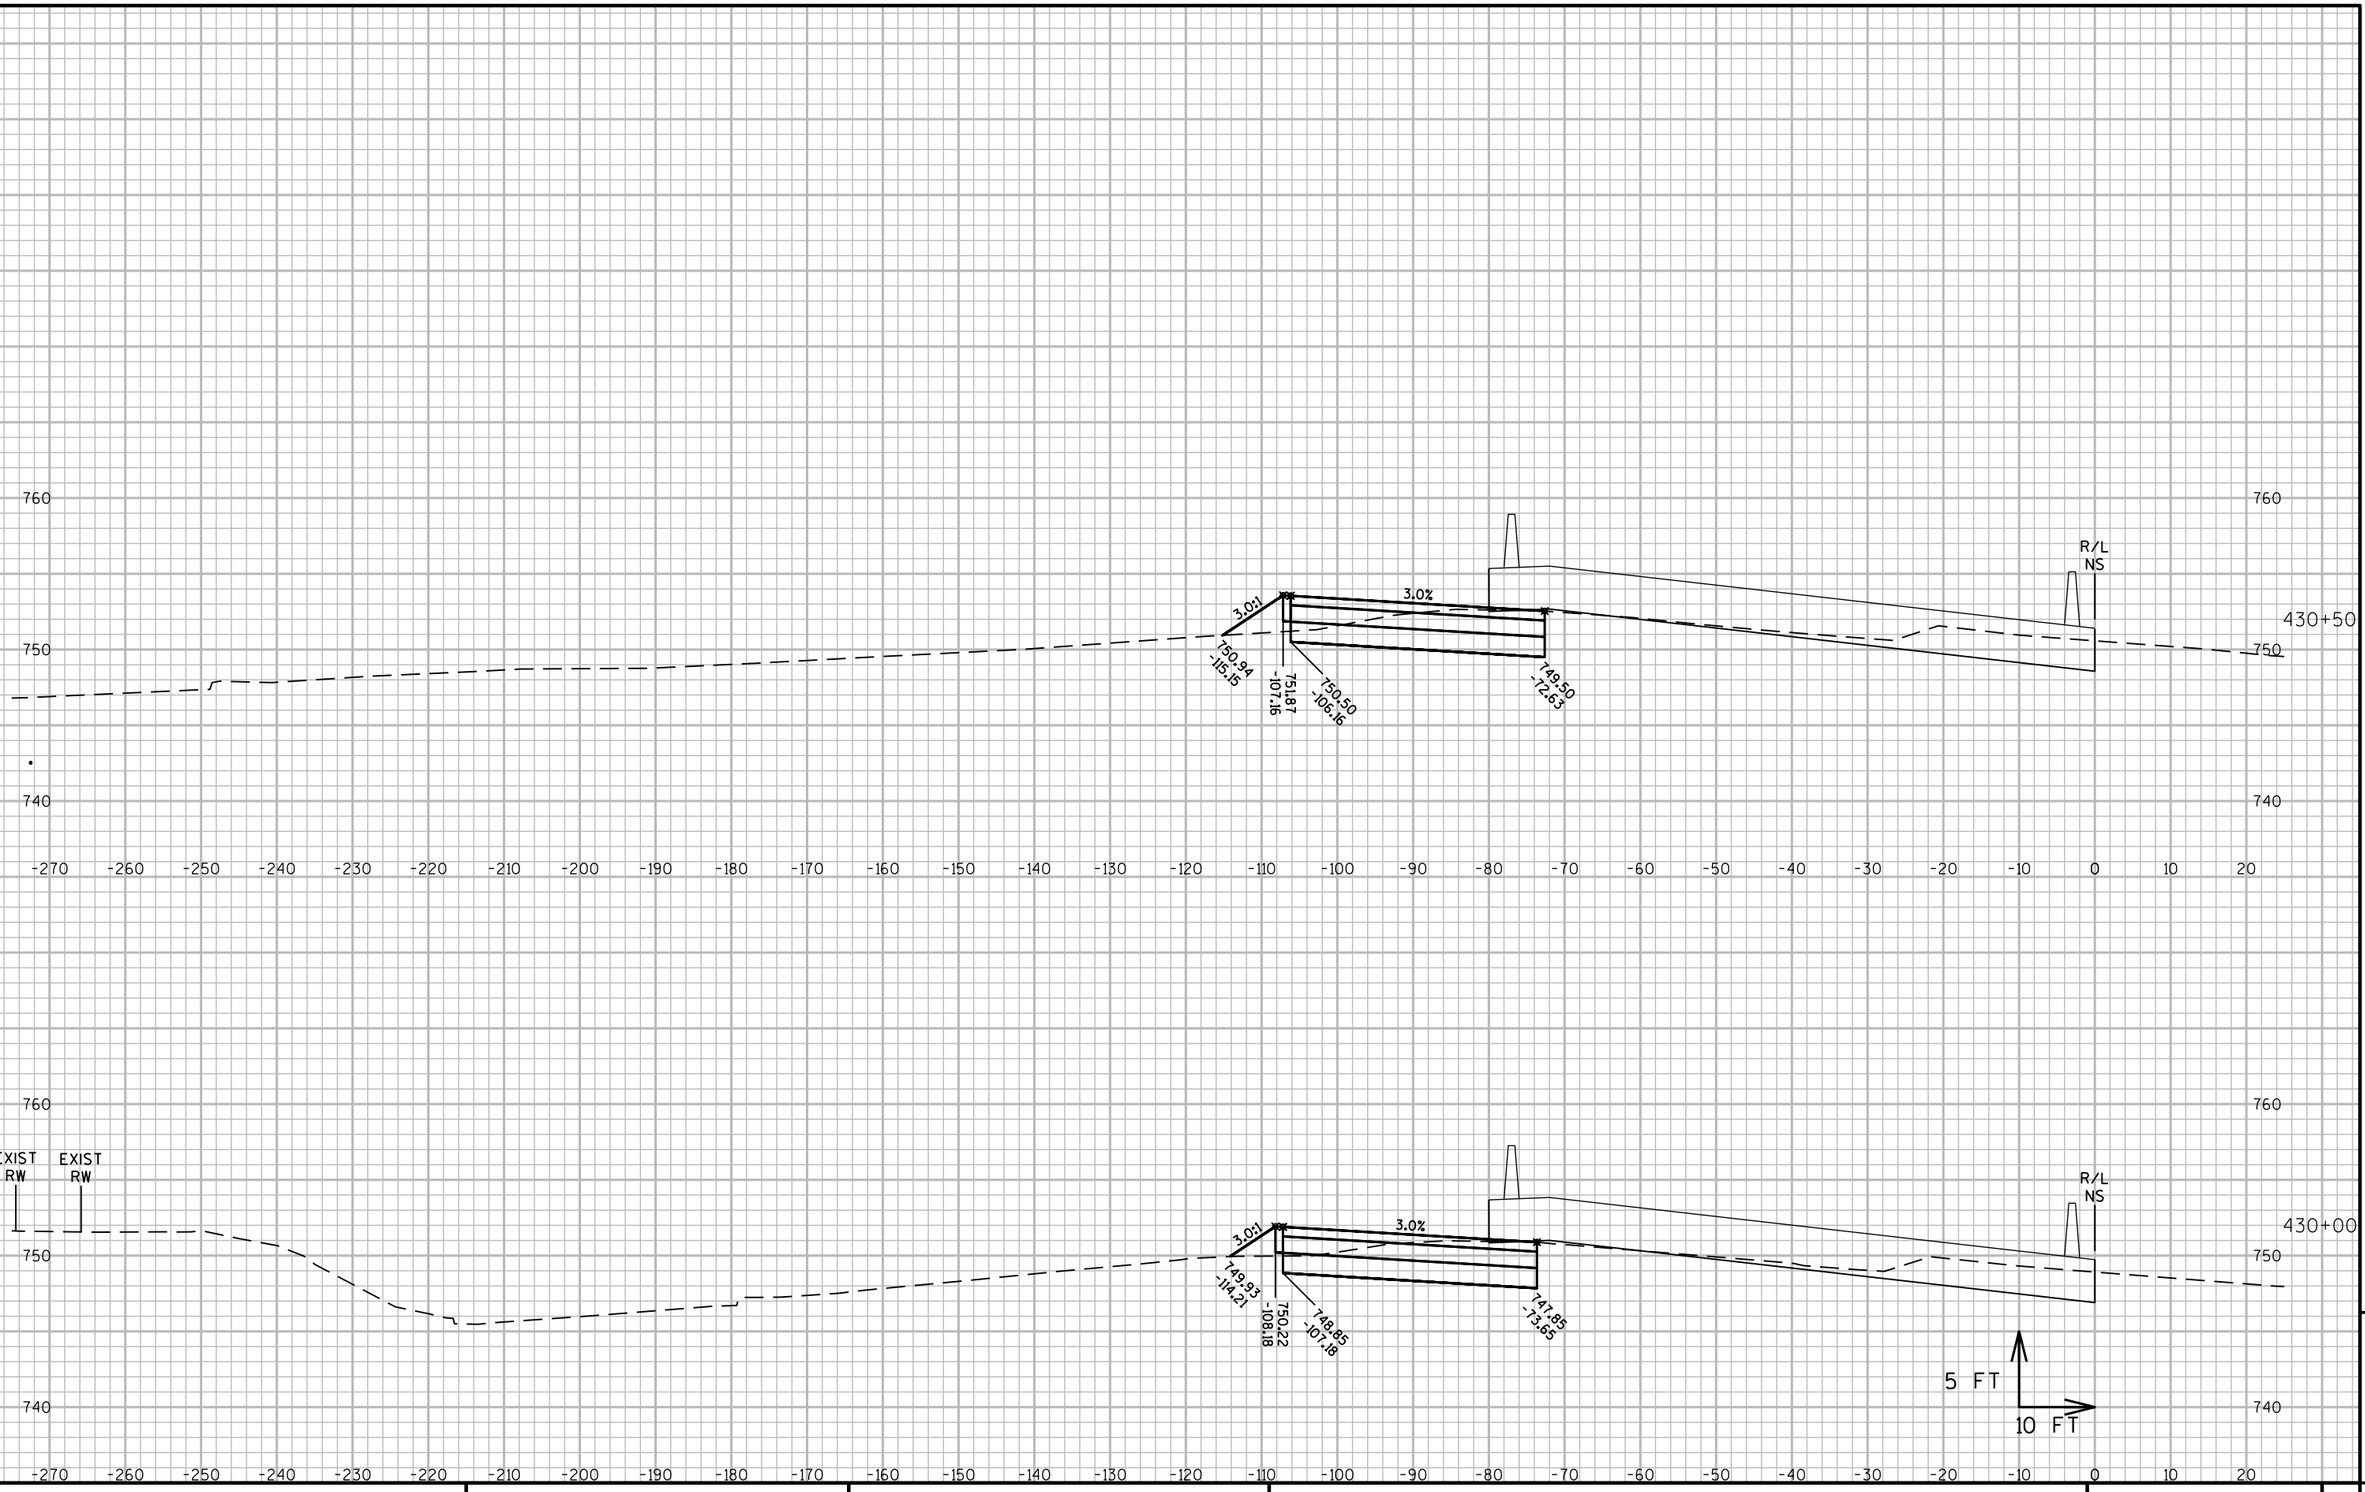

9

9

PROJECT NO: 1060-33-84	HWY: IH 41	COUNTY: MILWAUKEE	CROSS SECTIONS: IH 41 TEMPORARY PAVEMENT	SHEET 3100	E

FILE NAME : W:\PDS\C3D\10603316\84\DSN\PLAN\F45_TRAFFIC_CONTROL\090601_XS_NS-TEMP.DWG
LAYOUT NAME - SB TEMP - (40)
PLOT DATE : 7/7/2020 5:37 PM
PLOT BY : PESCHEL, KYLE R
PLOT NAME :
PLOT SCALE : 1" = 20'_XREF(2)

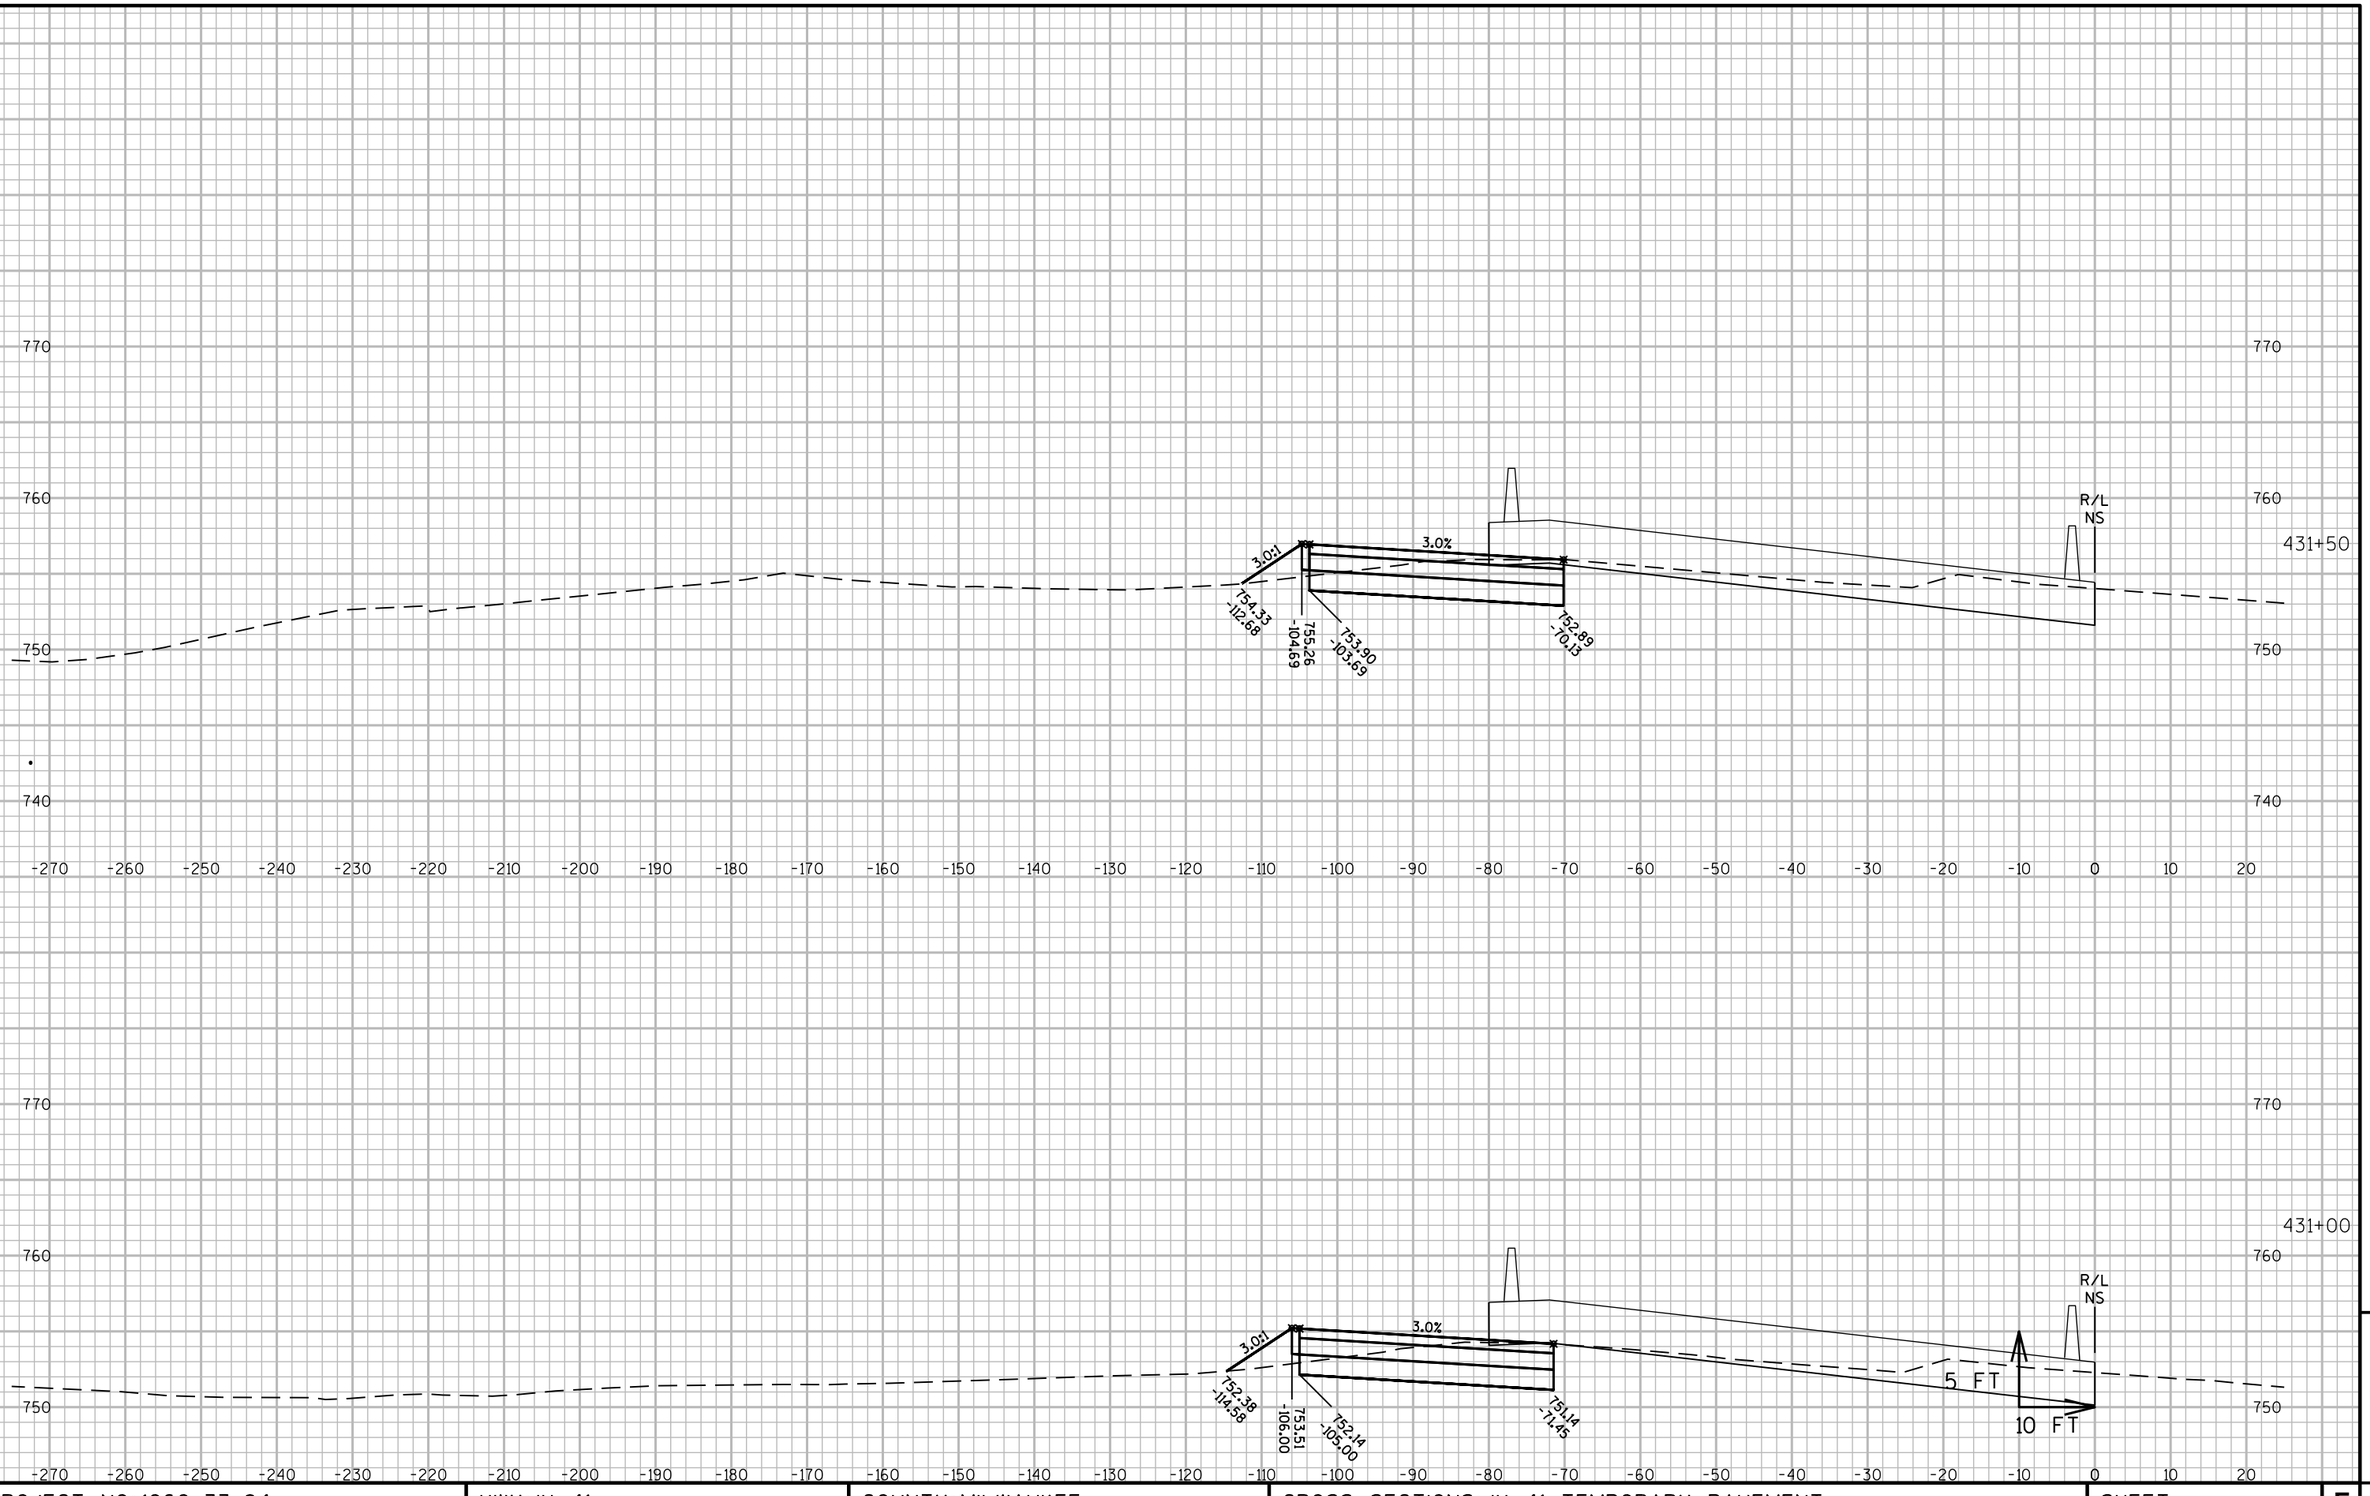

9

9

PROJECT NO: 1060-33-84	HWY: IH 41	COUNTY: MILWAUKEE	CROSS SECTIONS: IH 41 TEMPORARY PAVEMENT	SHEET 3101	E

FILE NAME : W:\PDS\C3D\10603316\84\DSN\PLAN\F45_TRAFFIC_CONTROL\090601_XS_NS-TEMP.DWG
LAYOUT NAME - SB TEMP - (41)
PLOT DATE : 7/7/2020 5:37 PM
PLOT BY : PESCHEL, KYLE R
PLOT NAME :
PLOT SCALE : 1" = 20'_XREF(2)

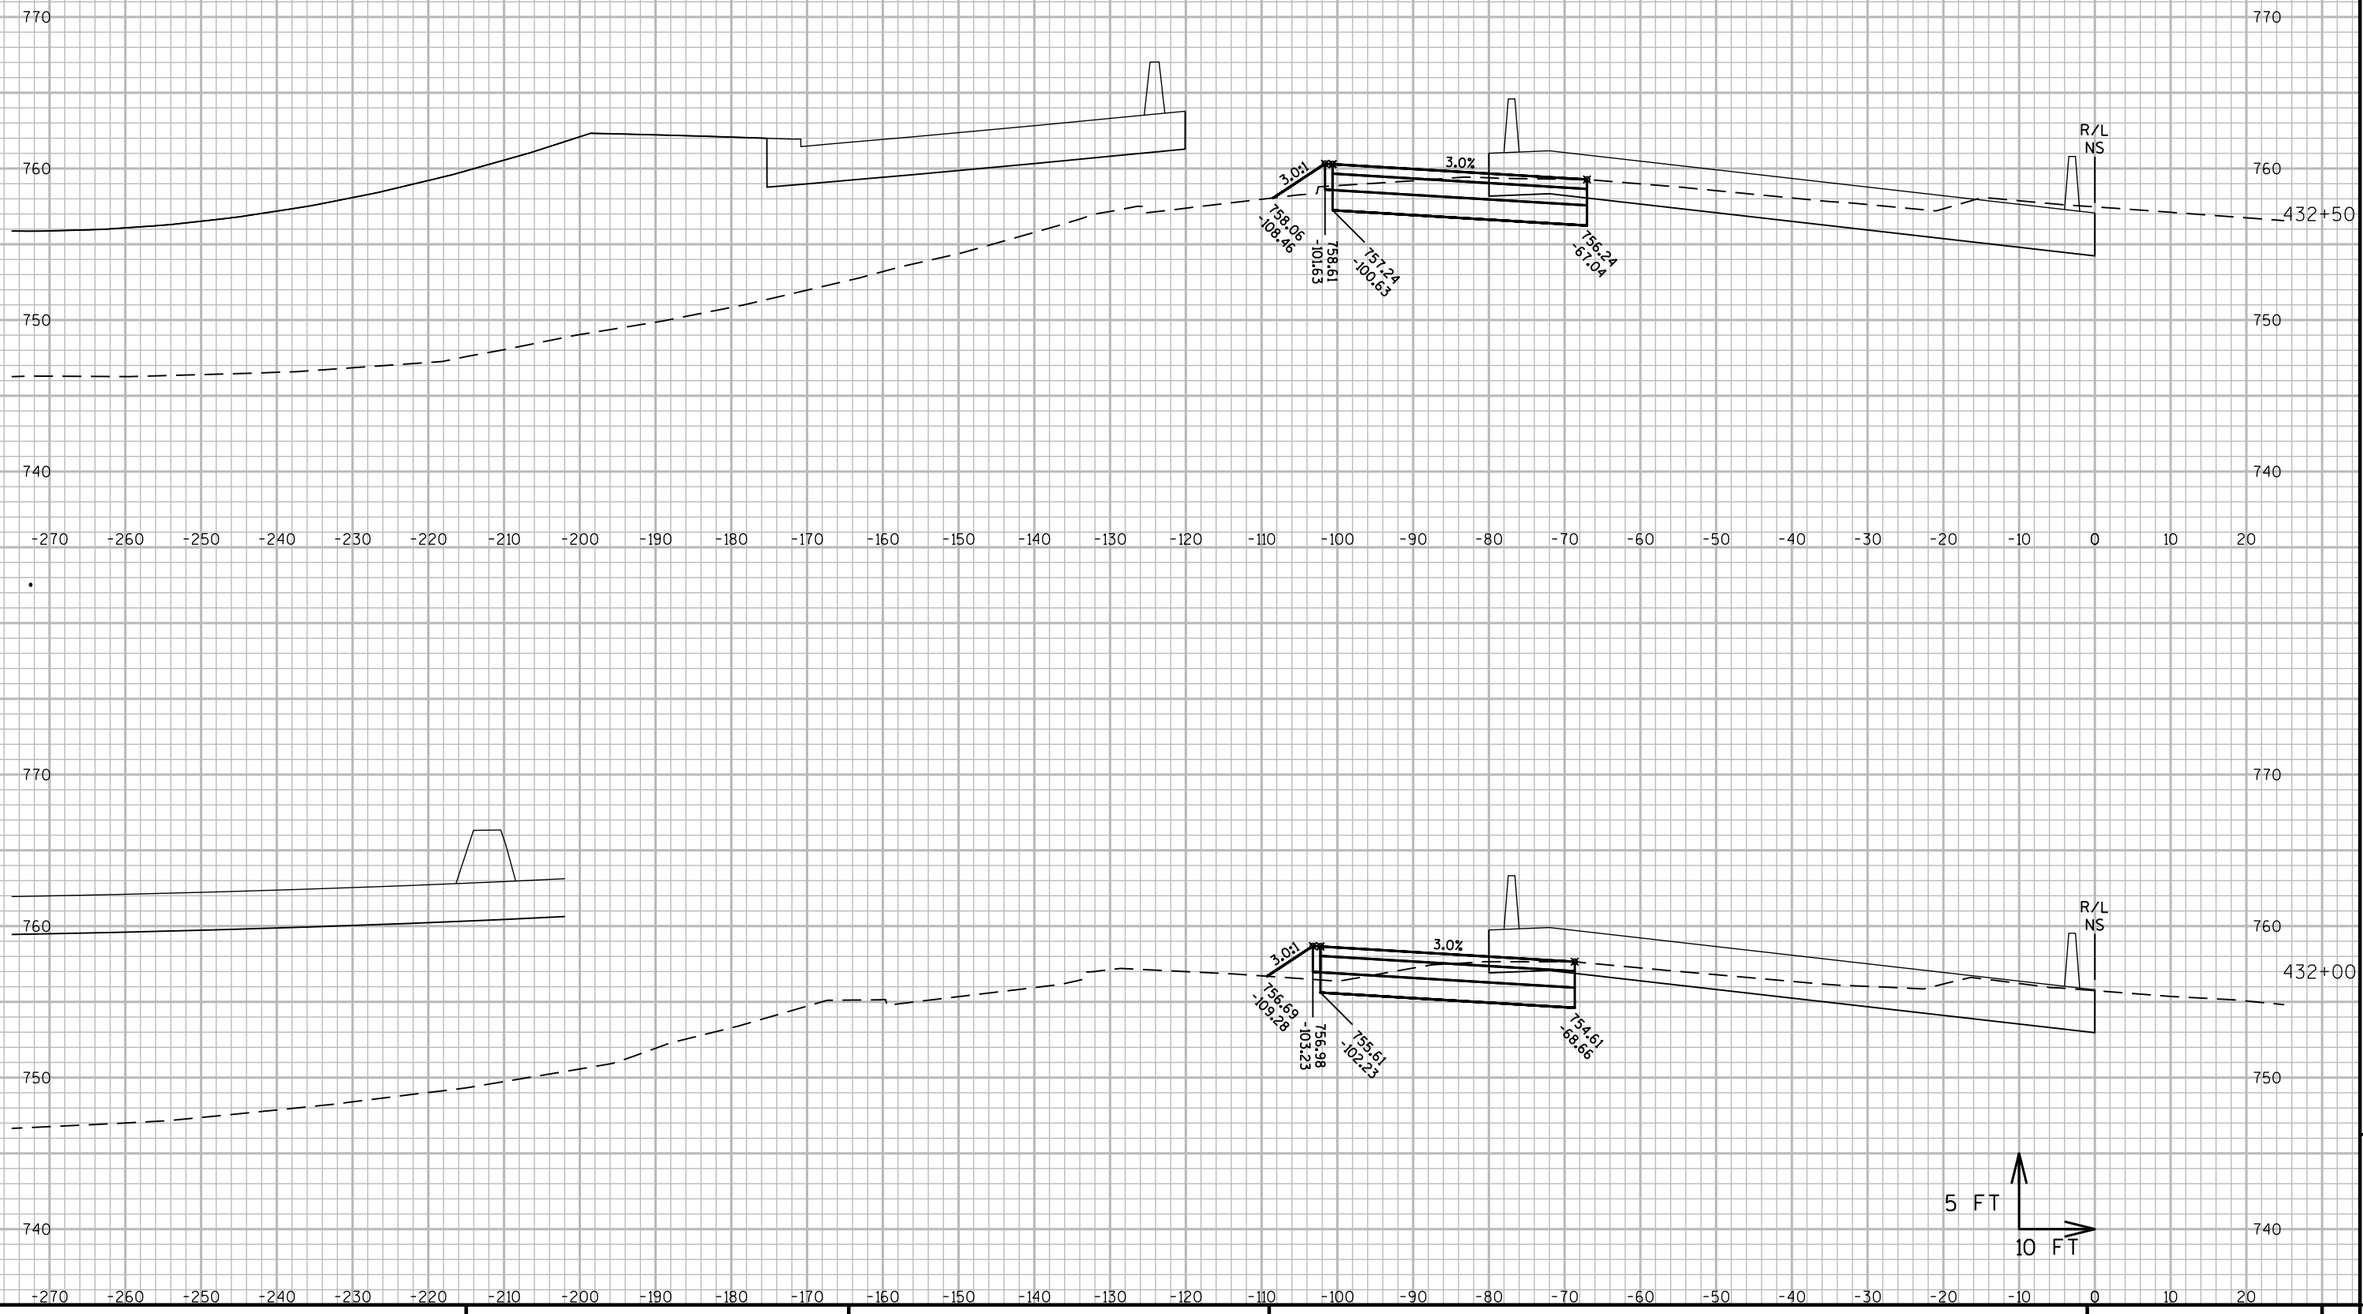

9

9

PROJECT NO: 1060-33-84	HWY: IH 41	COUNTY: MILWAUKEE	CROSS SECTIONS: IH 41 TEMPORARY PAVEMENT	SHEET 3102	E

FILE NAME : W:\PDS\C3D\10603316\84\DSN\PLAN\F45_TRAFFIC_CONTROL\090601_XS_NS-TEMP.DWG
LAYOUT NAME - SB TEMP - (42)

PLOT DATE : 7/7/2020 5:37 PM PLOT BY : PESCHEL, KYLE R PLOT NAME : PLOT SCALE : 1" = 20'_XREF(2)

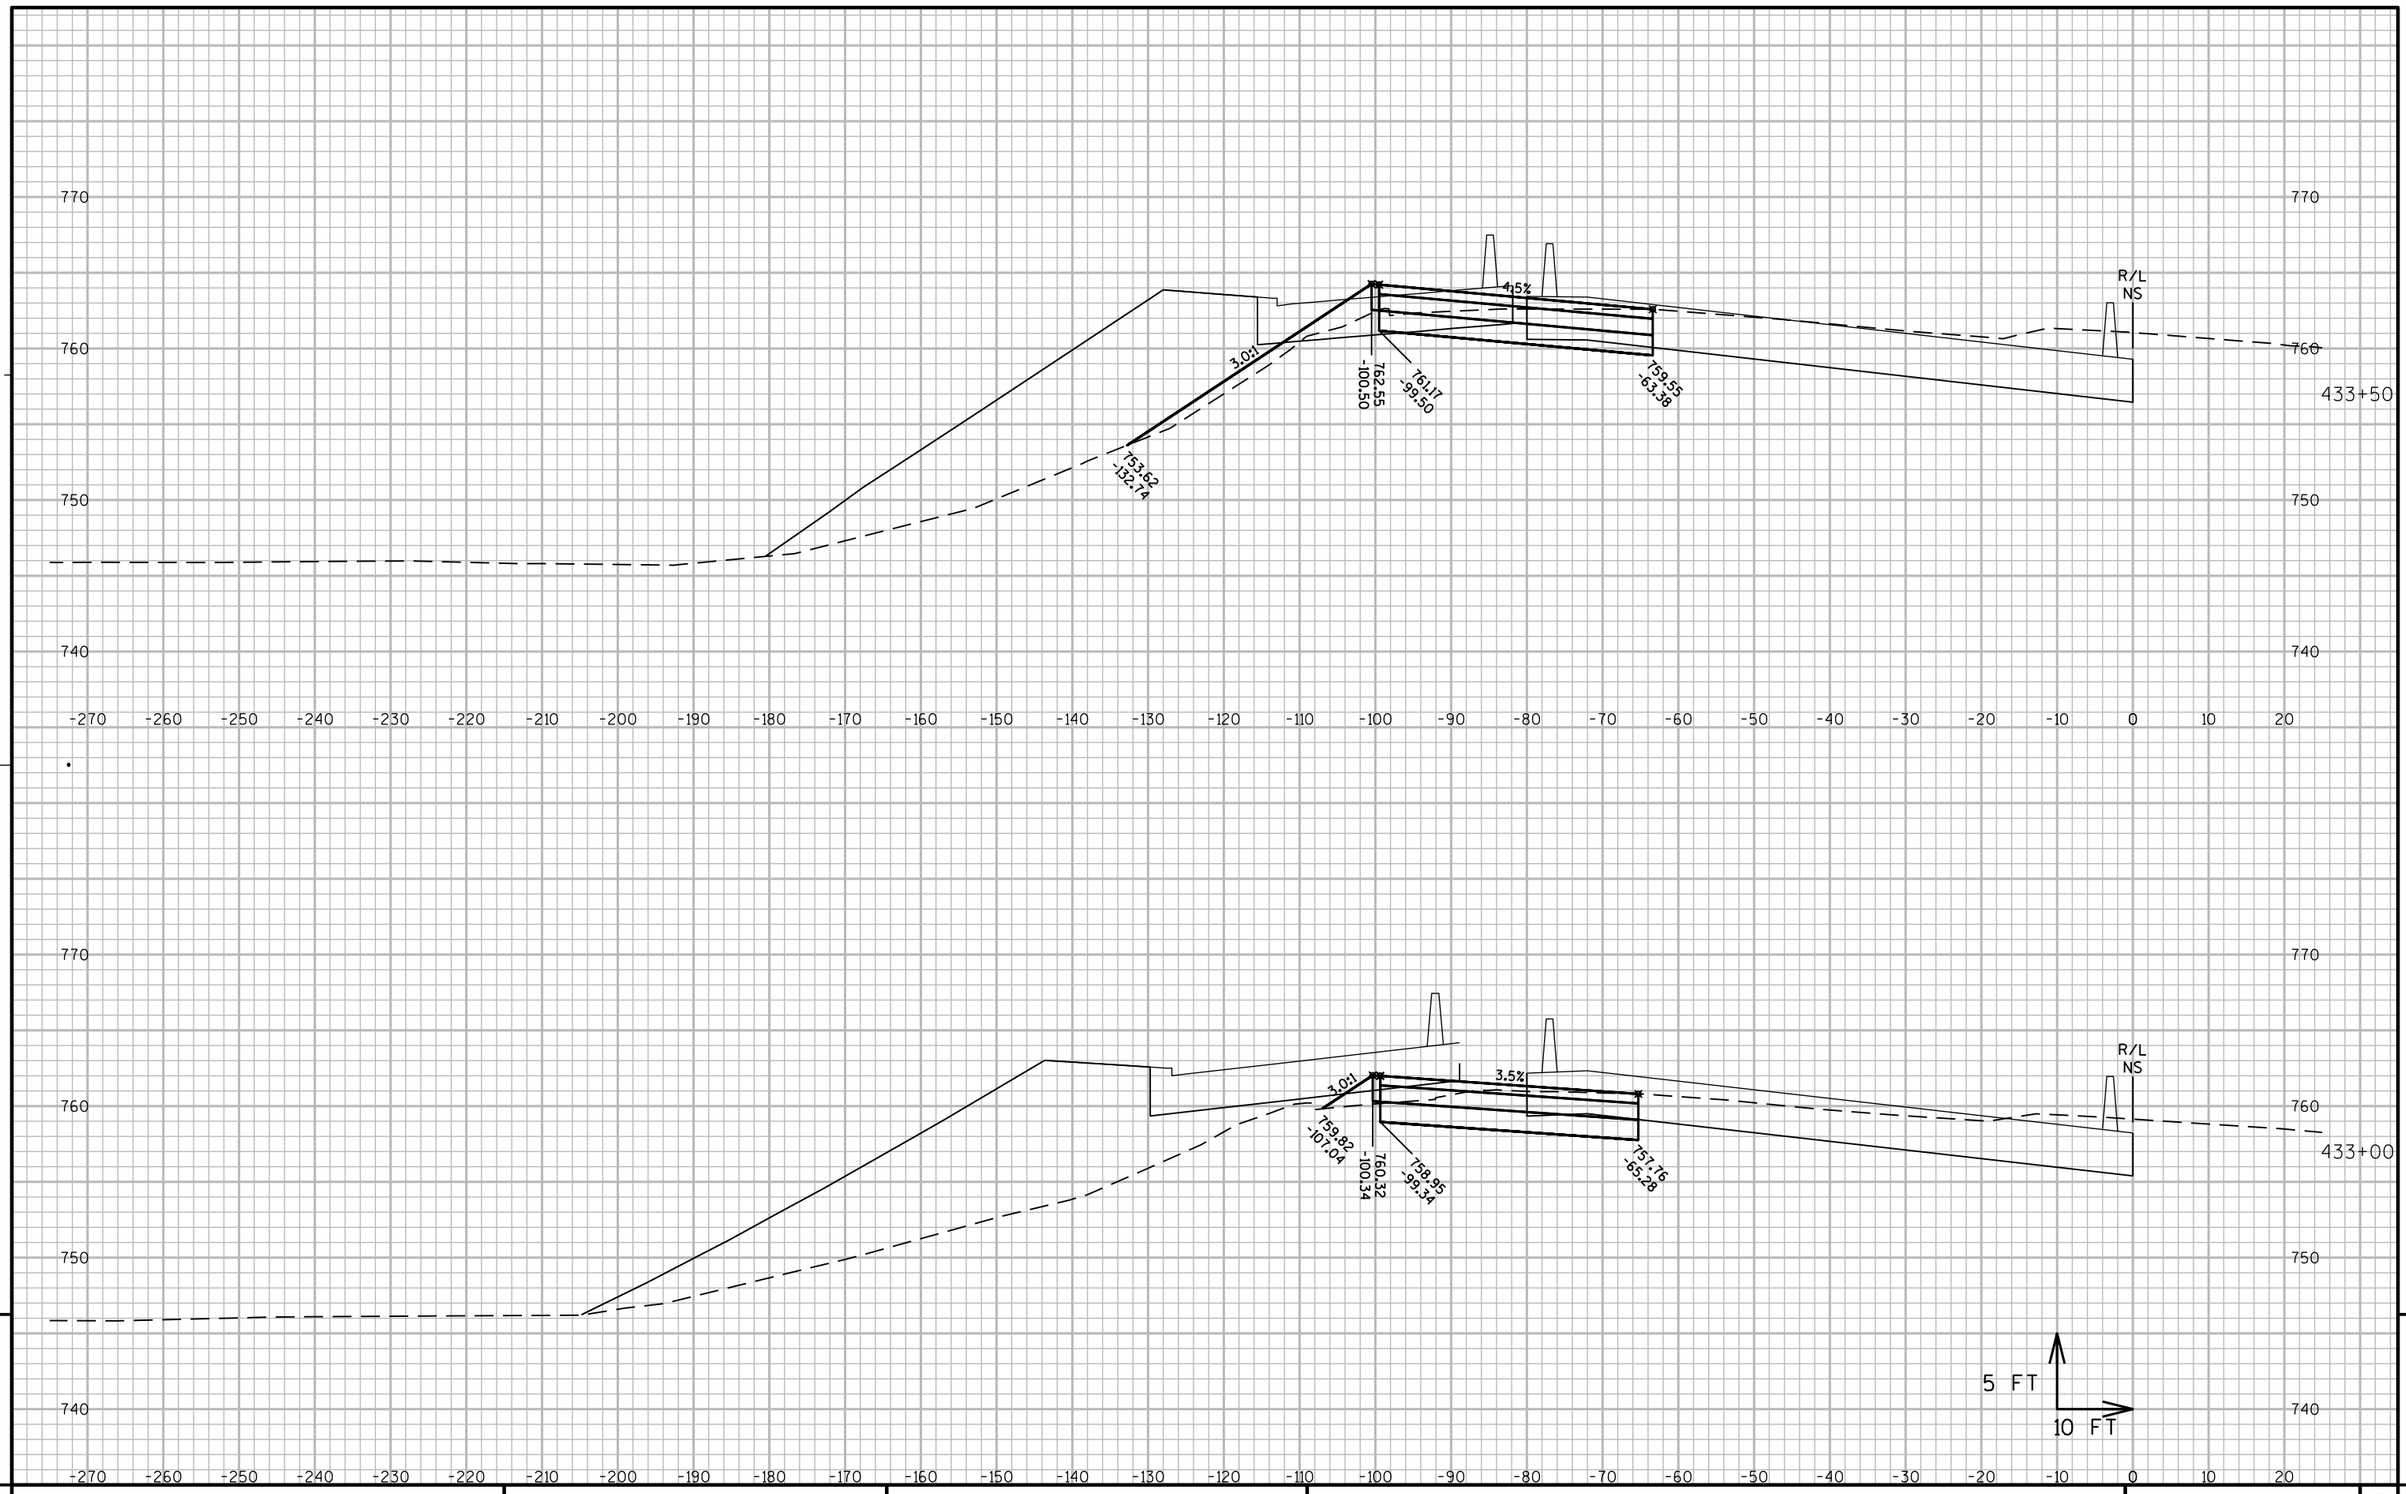

PROJECT NO: 1060-33-84	HWY: IH 41	COUNTY: MILWAUKEE	CROSS SECTIONS: IH 41 TEMPORARY PAVEMENT	SHEET 3103	E

FILE NAME : W:\PDS\C3D\10603316\84\DSN\PLAN\F45_TRAFFIC_CONTROL\090601_XS_NS-TEMP.DWG
LAYOUT NAME - SB TEMP - (43)

PLOT DATE : 7/7/2020 5:38 PM PLOT BY : PESCHEL, KYLE R PLOT NAME : PLOT SCALE : 1" = 20'_XREF(2)

WISDOT/CADDS SHEET 49

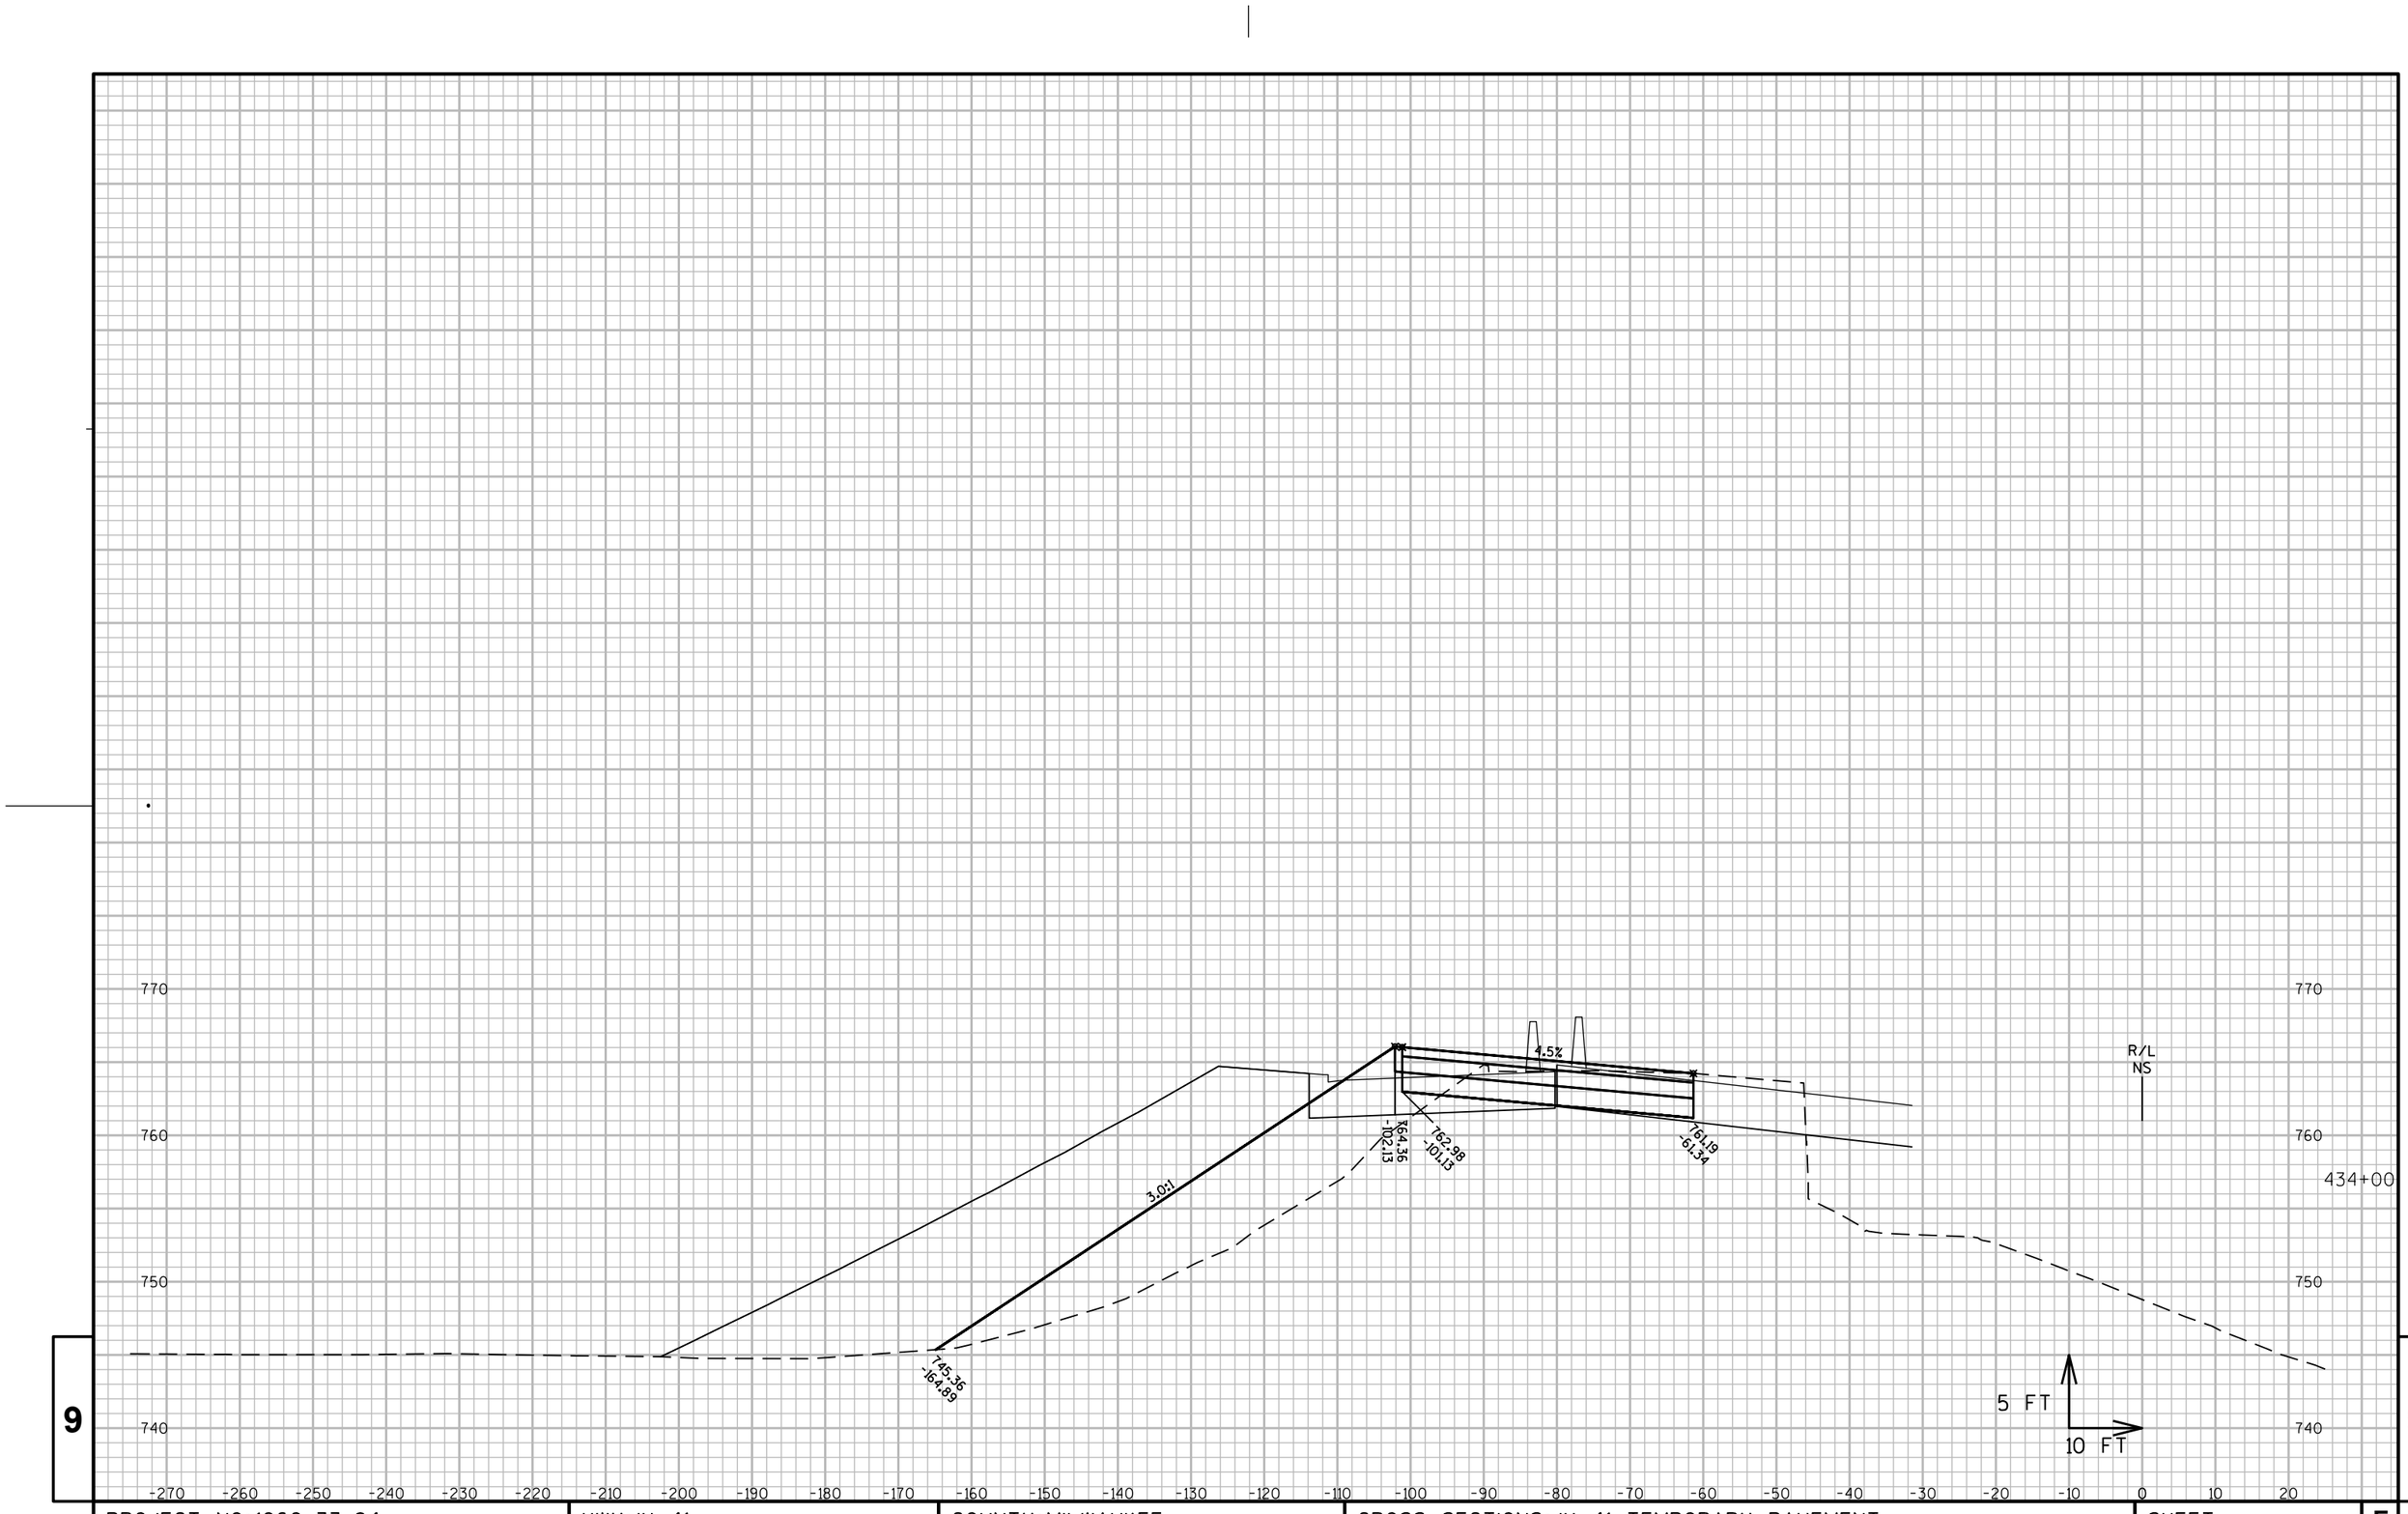

9

9

PROJECT NO: 1060-33-84	HWY: IH 41	COUNTY: MILWAUKEE	CROSS SECTIONS: IH 41 TEMPORARY PAVEMENT	SHEET 3104	E

FILE NAME : W:\PDS\C3D\10603316\84\DSN\PLAN\F45_TRAFFIC_CONTROL\090601_XS_NS-TEMP.DWG
LAYOUT NAME - SB TEMP - (44)

PLOT DATE : 7/7/2020 5:38 PM PLOT BY : PESCHEL, KYLE R PLOT NAME : PLOT SCALE : 1" = 20'_XREF(2)

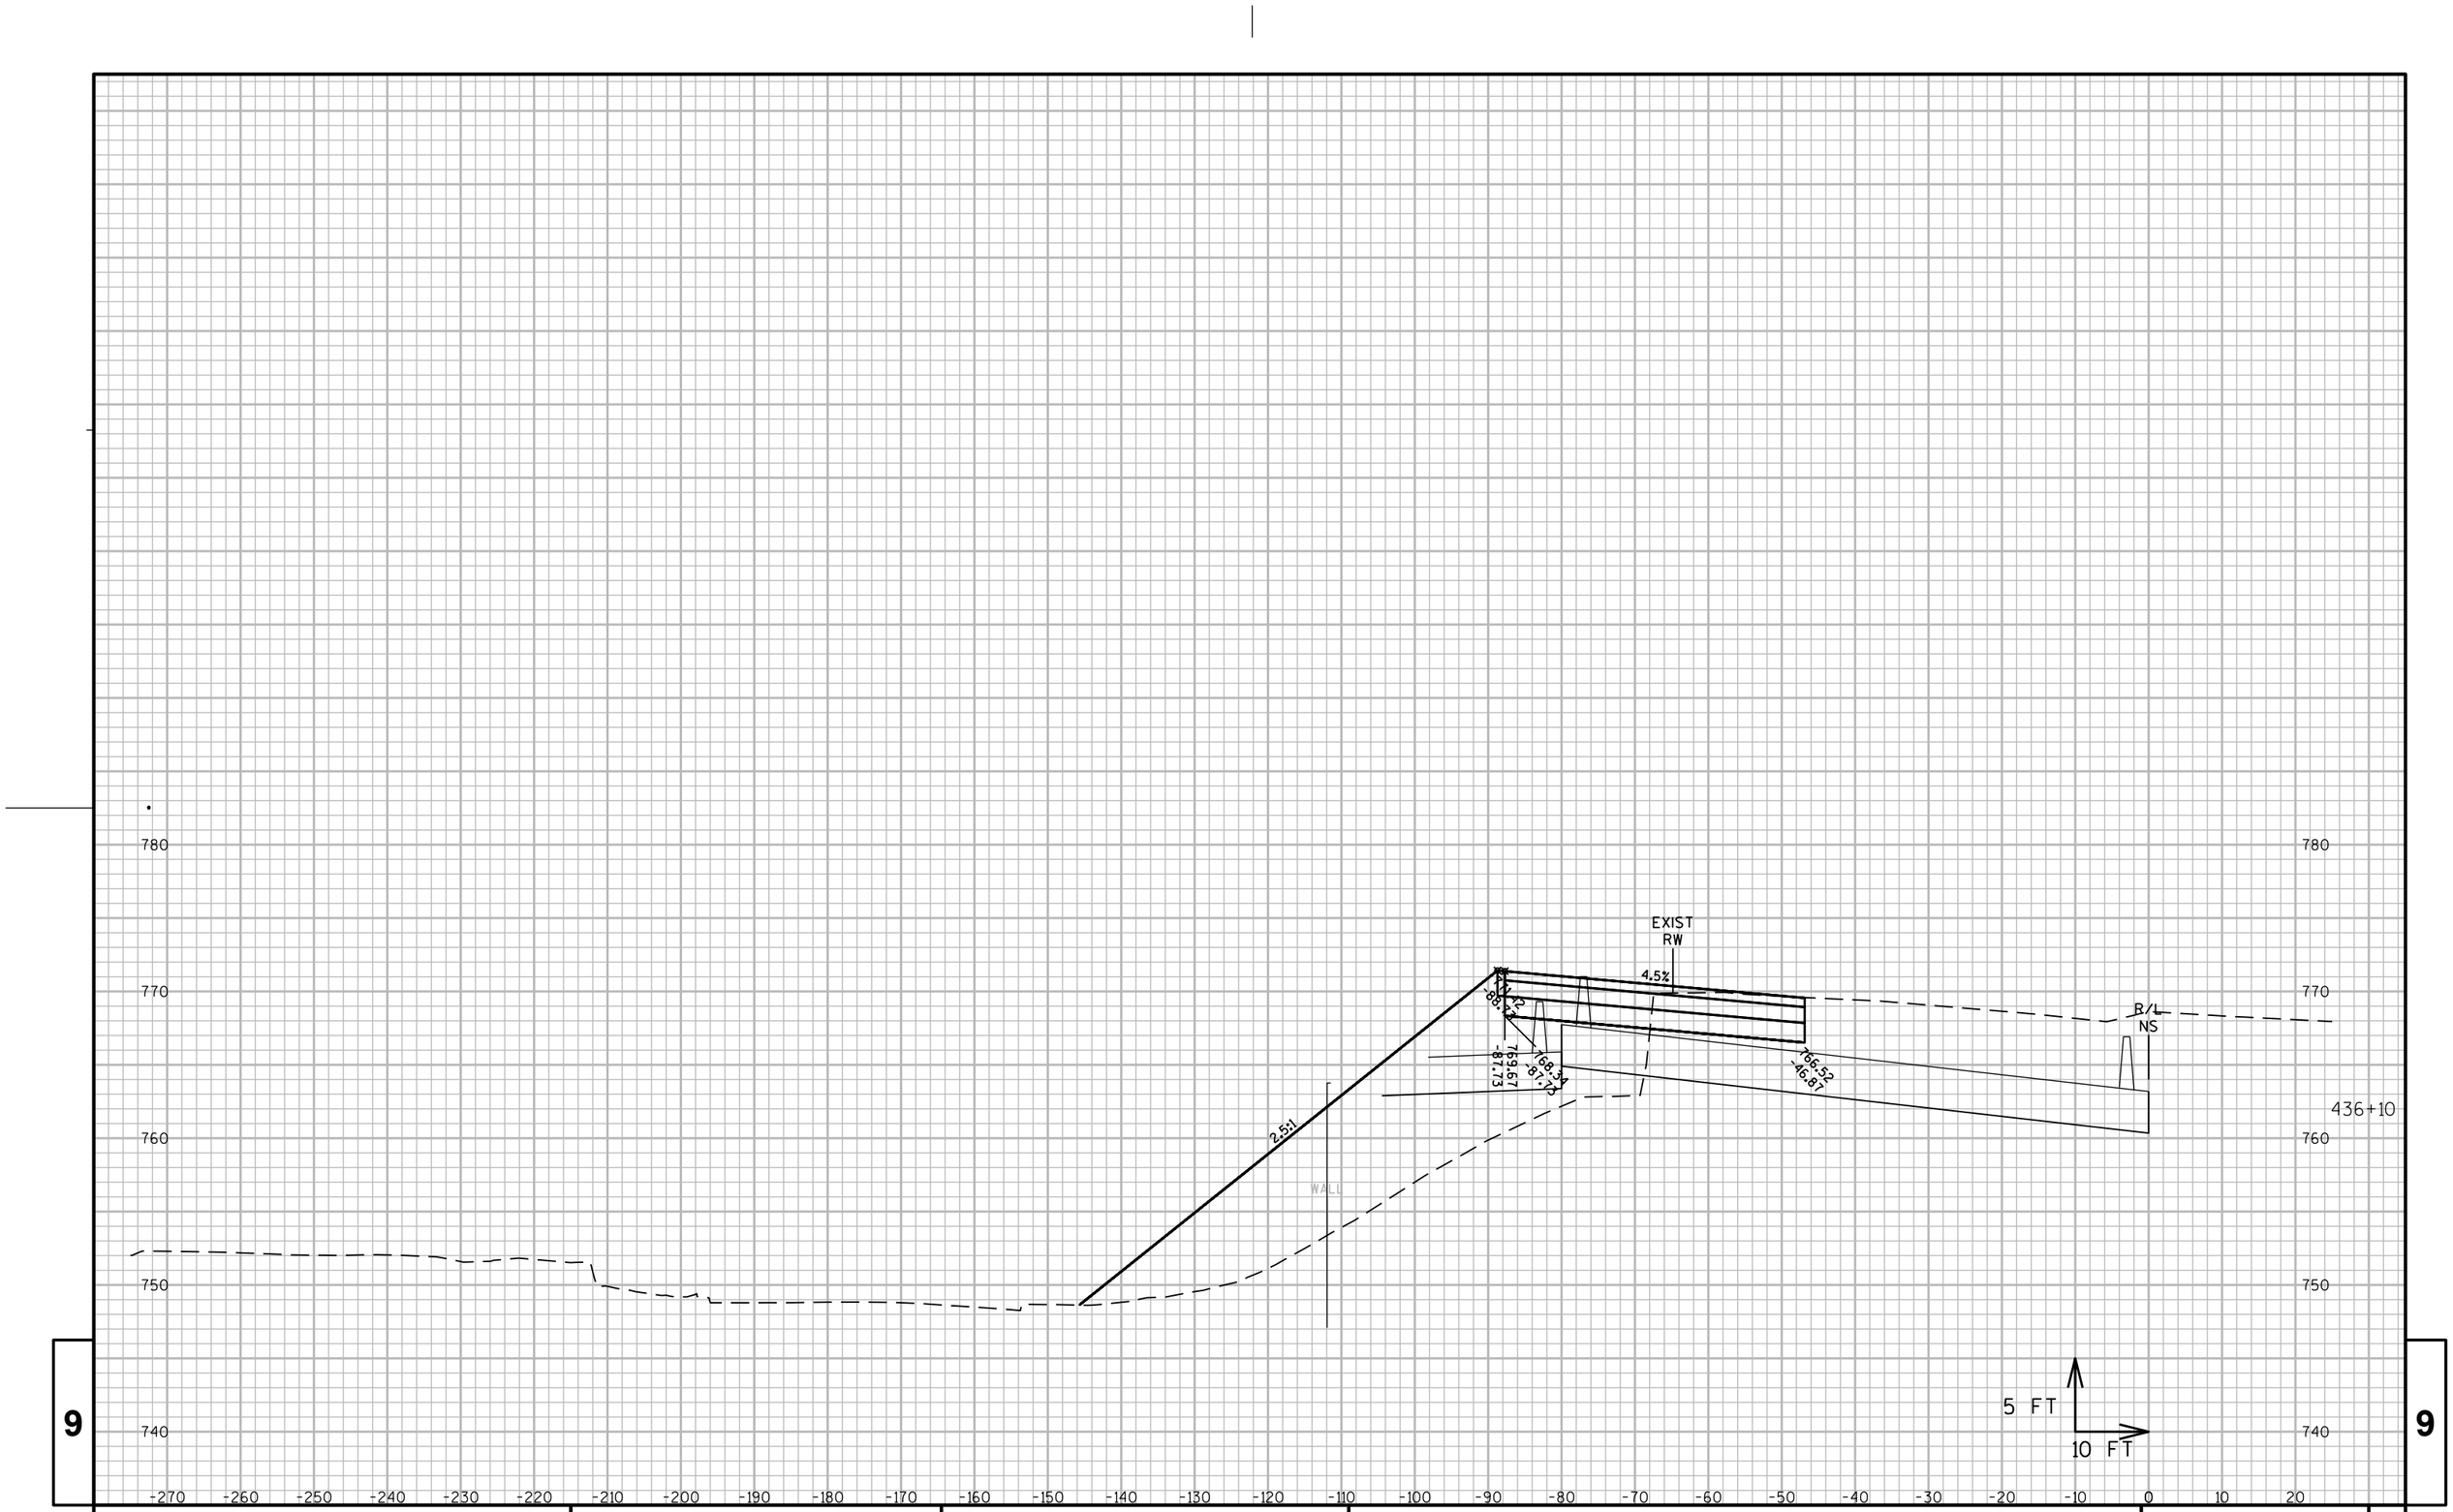

9

9

PROJECT NO: 1060-33-84	HWY: IH 41	COUNTY: MILWAUKEE	CROSS SECTIONS: IH 41 TEMPORARY PAVEMENT	SHEET 3105	E

FILE NAME : W:\PDS\C3D\10603316\84\DSN\PLAN\F45_TRAFFIC_CONTROL\090601_XS_NS-TEMP.DWG
LAYOUT NAME - SB TEMP - (45)
PLOT DATE : 7/7/2020 5:38 PM
PLOT BY : PESCHEL, KYLE R
PLOT NAME :
PLOT SCALE : 1" = 20'_XREF(2)

780
770
760
750
740

EXIST RW

EXIST RW

148.73
-146.16

2.5:1

WALL

770.53
-87.39

-86.39

4.3%

767.41
-45.64

R/L
NS

436+50

5 FT
10 FT

-270 -260 -250 -240 -230 -220 -210 -200 -190 -180 -170 -160 -150 -140 -130 -120 -110 -100 -90 -80 -70 -60 -50 -40 -30 -20 -10 0 10 20

9

9

PROJECT NO: 1060-33-84	HWY: IH 41	COUNTY: MILWAUKEE	CROSS SECTIONS: IH 41 TEMPORARY PAVEMENT	SHEET 3106	E

FILE NAME : W:\PDS\C3D\10603316\84\DSN\PLAN\F45_TRAFFIC_CONTROL\090601_XS_NS-TEMP.DWG
LAYOUT NAME - SB TEMP - (46)
PLOT DATE : 7/7/2020 5:38 PM
PLOT BY : PESCHEL, KYLE R
PLOT NAME :
PLOT SCALE : 1" = 20'_XREF(2)
WISDOT/CADDS SHEET 49

790

780

770

760

750

740

EXIST RW

EXIST RW

WALL

WALL

2.5:1

3.9%

771.84
-18.00

769.47
-86.00

767.88
-45.35

750.38
-142.42

R/L
NS

437+00

5 FT

10 FT

-270 -260 -250 -240 -230 -220 -210 -200 -190 -180 -170 -160 -150 -140 -130 -120 -110 -100 -90 -80 -70 -60 -50 -40 -30 -20 -10 0 10 20

9

9

PROJECT NO: 1060-33-84	HWY: IH 41	COUNTY: MILWAUKEE	CROSS SECTIONS: IH 41 TEMPORARY PAVEMENT	SHEET 3107	E

FILE NAME : W:\PDS\C3D\10603316\84\DSN\PLAN\F45_TRAFFIC_CONTROL\090601_XS_NS-TEMP.DWG
LAYOUT NAME - SB TEMP - (47)

PLOT DATE : 7/7/2020 5:39 PM PLOT BY : PESCHEL, KYLE R PLOT NAME : PLOT SCALE : 1" = 20'_XREF(2)

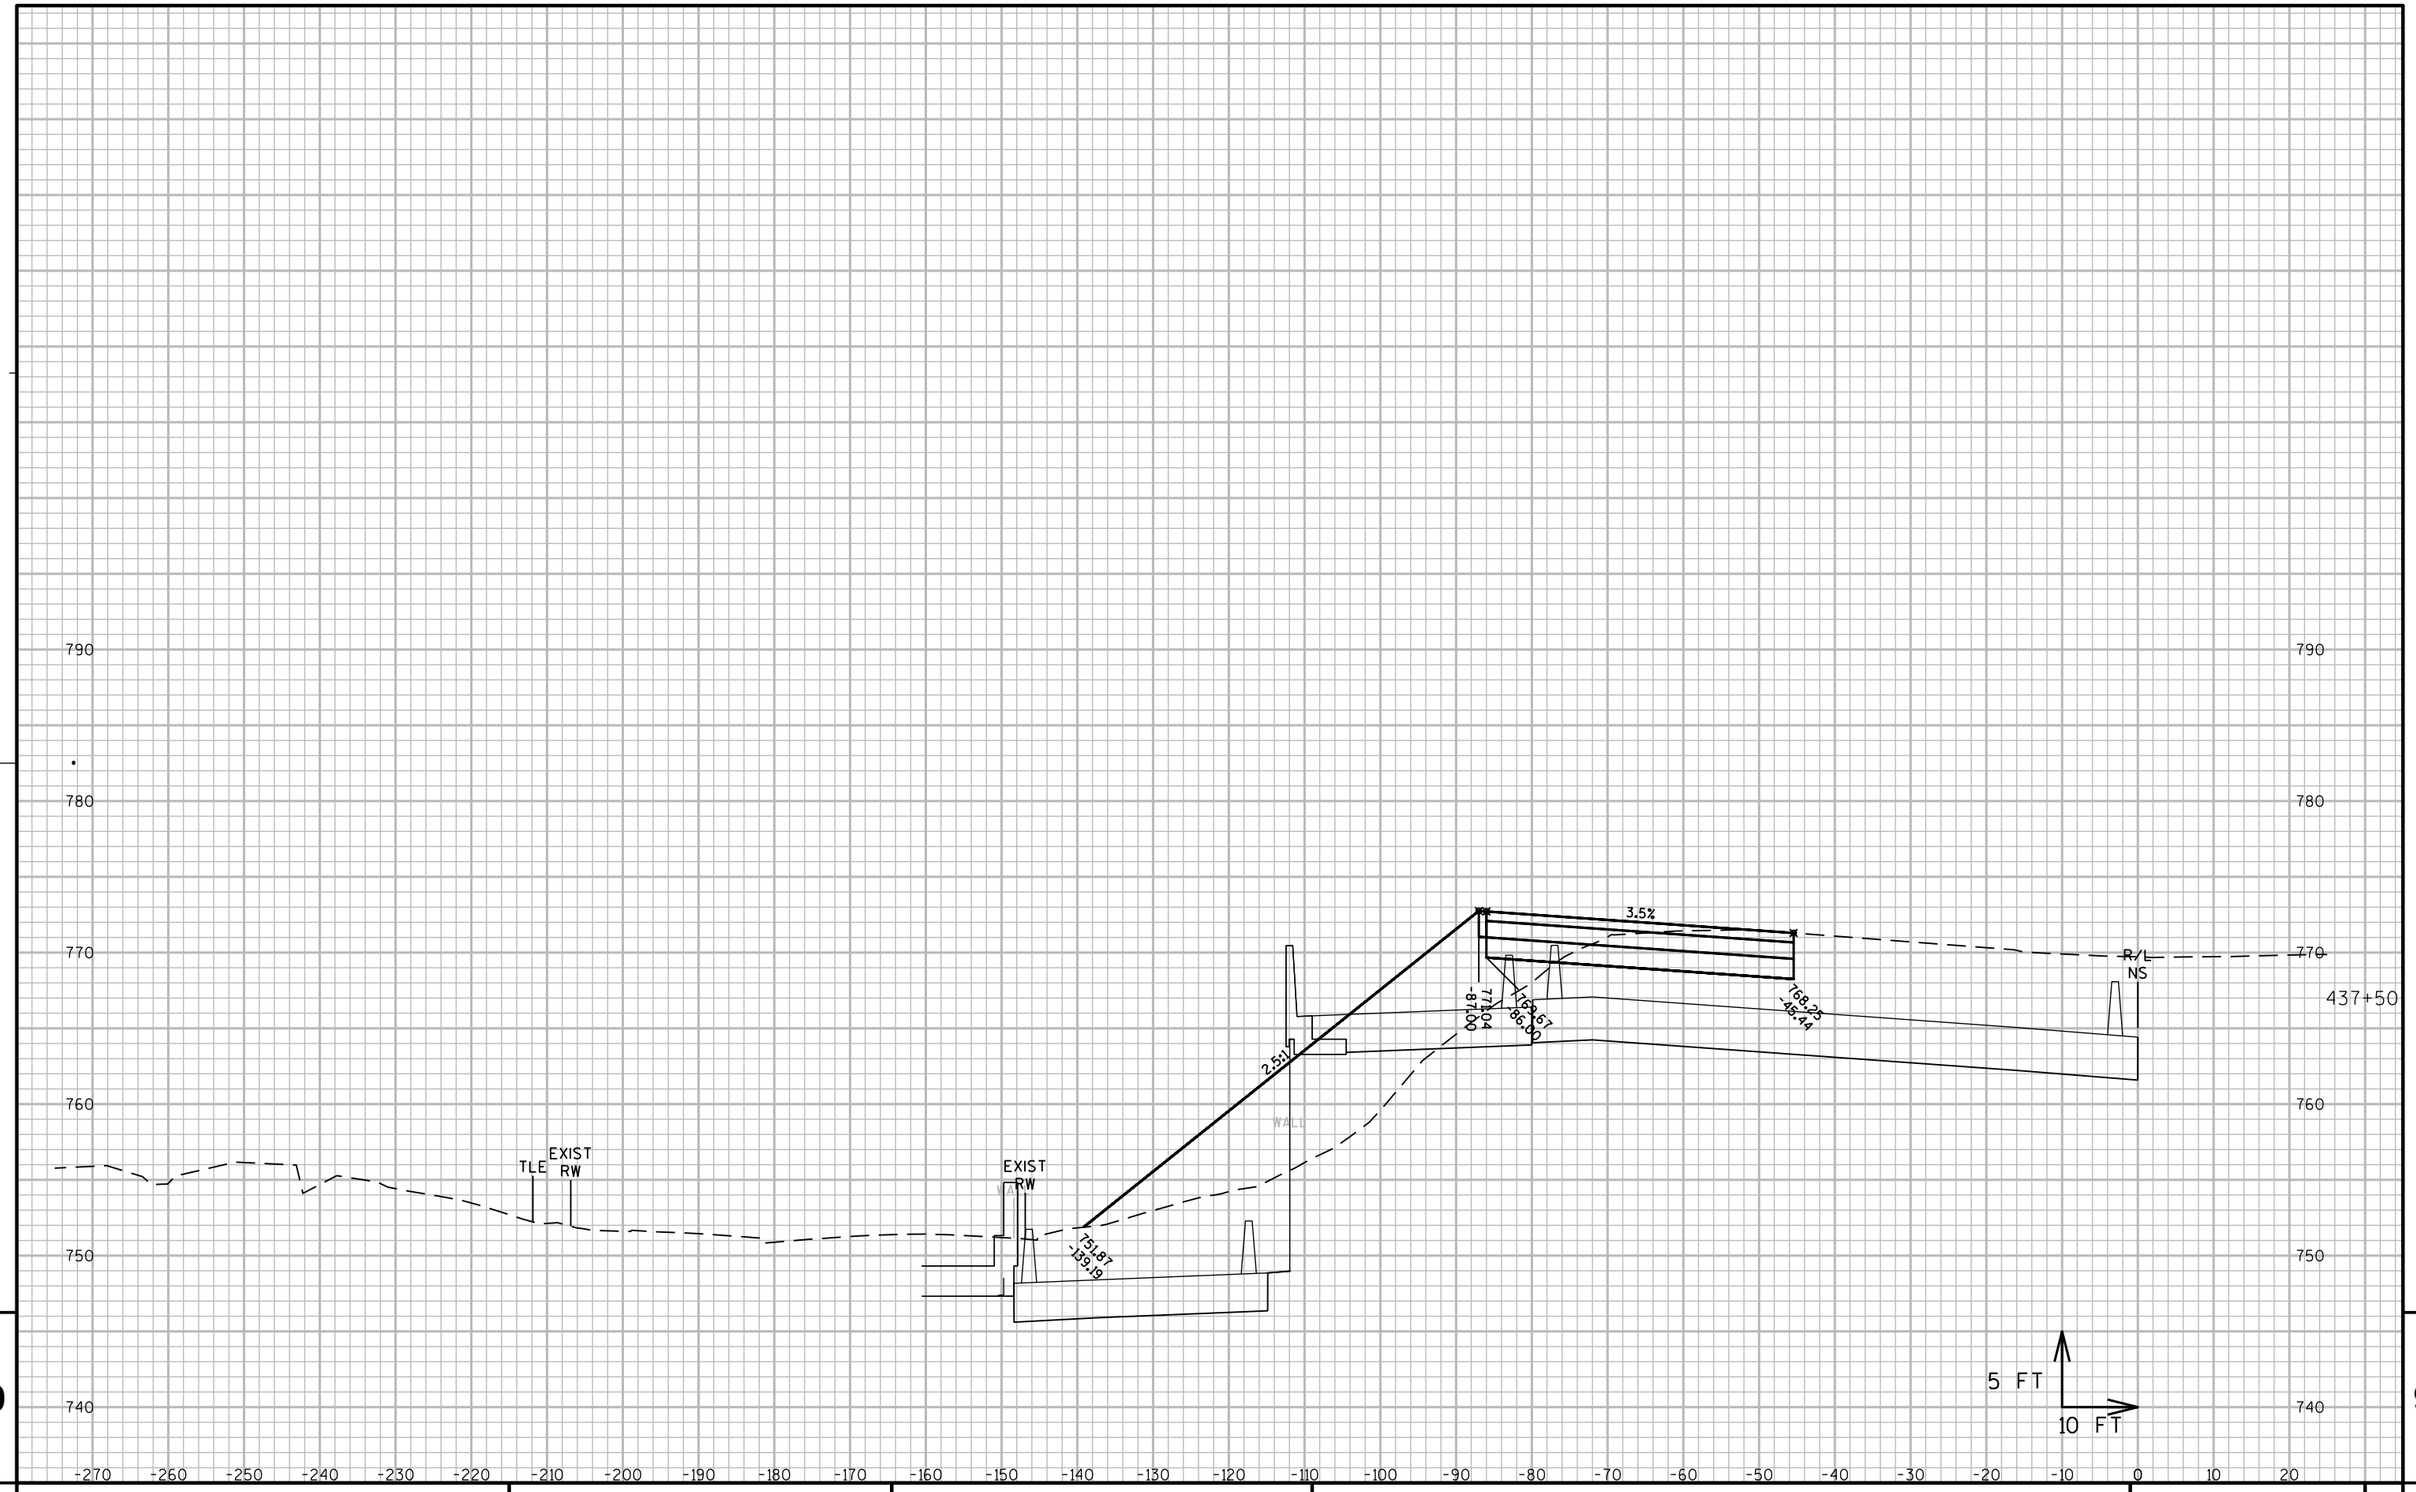

PROJECT NO: 1060-33-84	HWY: IH 41	COUNTY: MILWAUKEE	CROSS SECTIONS: IH 41 TEMPORARY PAVEMENT	SHEET 3108	E

FILE NAME : W:\PDS\C3D\10603316\84\DSN\PLAN\F45_TRAFFIC_CONTROL\090601_XS_NS-TEMP.DWG
LAYOUT NAME - SB TEMP - (48)

PLOT DATE : 7/7/2020 5:39 PM PLOT BY : PESCHEL, KYLE R PLOT NAME : PLOT SCALE : 1" = 20'_XREF(2)

WISDOT/CADDS SHEET 49

790

780

770

760

750

740

-270 -260 -250 -240 -230 -220 -210 -200 -190 -180 -170 -160 -150 -140 -130 -120 -110 -100 -90 -80 -70 -60 -50 -40 -30 -20 -10 0 10 20

EXIST RW

EXIST RW

WALL

2.8:1

2.9%

776.08 -81.08

768.54 -86.00

768.37 -45.53

752.58 -142.90

R/L NS

438+00

5 FT

10 FT

9

9

PROJECT NO: 1060-33-84	HWY: IH 41	COUNTY: MILWAUKEE	CROSS SECTIONS: IH 41 TEMPORARY PAVEMENT	SHEET 3109	E

FILE NAME : W:\PDS\C3D\10603316\84\DSN\PLAN\F45_TRAFFIC_CONTROL\090601_XS_NS-TEMP.DWG
LAYOUT NAME - SB TEMP - (49)

PLOT DATE : 7/7/2020 5:39 PM PLOT BY : PESCHEL, KYLE R PLOT NAME : PLOT SCALE : 1" = 20'_XREF(2)

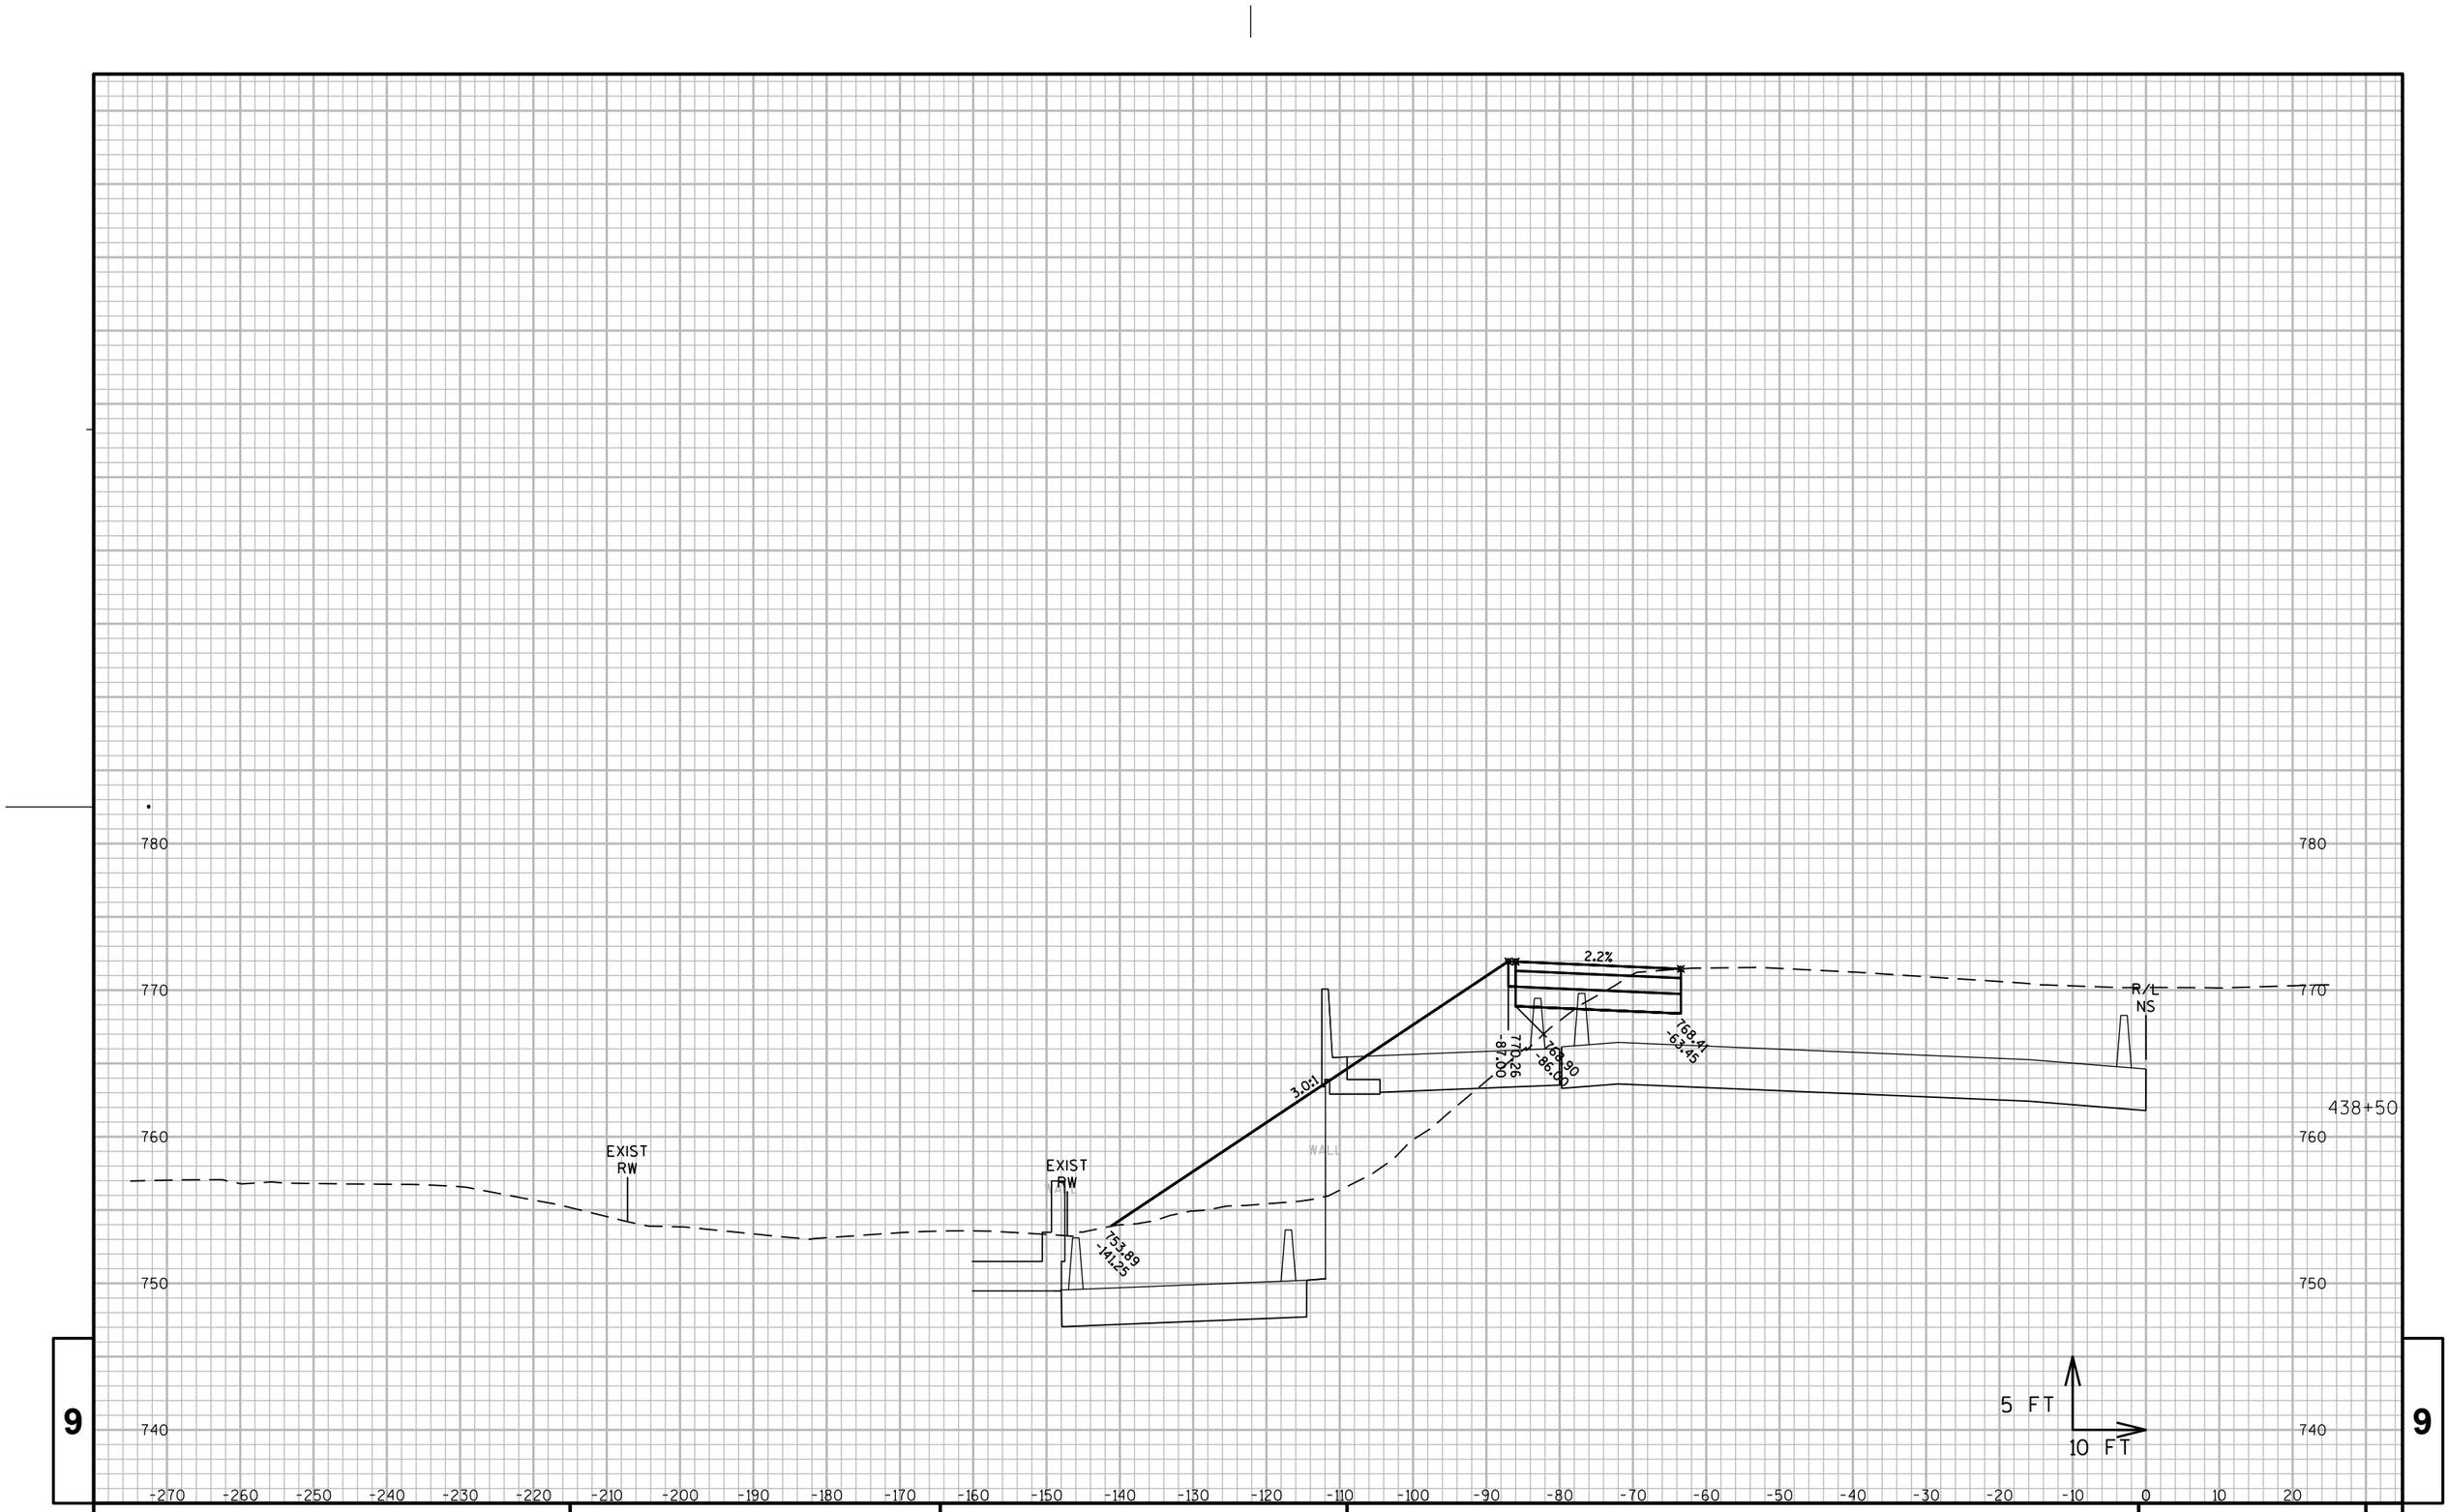

9

9

PROJECT NO: 1060-33-84	HWY: IH 41	COUNTY: MILWAUKEE	CROSS SECTIONS: IH 41 TEMPORARY PAVEMENT	SHEET 3110	E

FILE NAME : W:\PDS\C3D\10603316\84\DSN\PLAN\F45_TRAFFIC_CONTROL\090601_XS_NS-TEMP.DWG
LAYOUT NAME - SB TEMP - (50)

PLOT DATE : 7/7/2020 5:39 PM PLOT BY : PESCHEL, KYLE R PLOT NAME : PLOT SCALE : 1" = 20'_XREF(2)

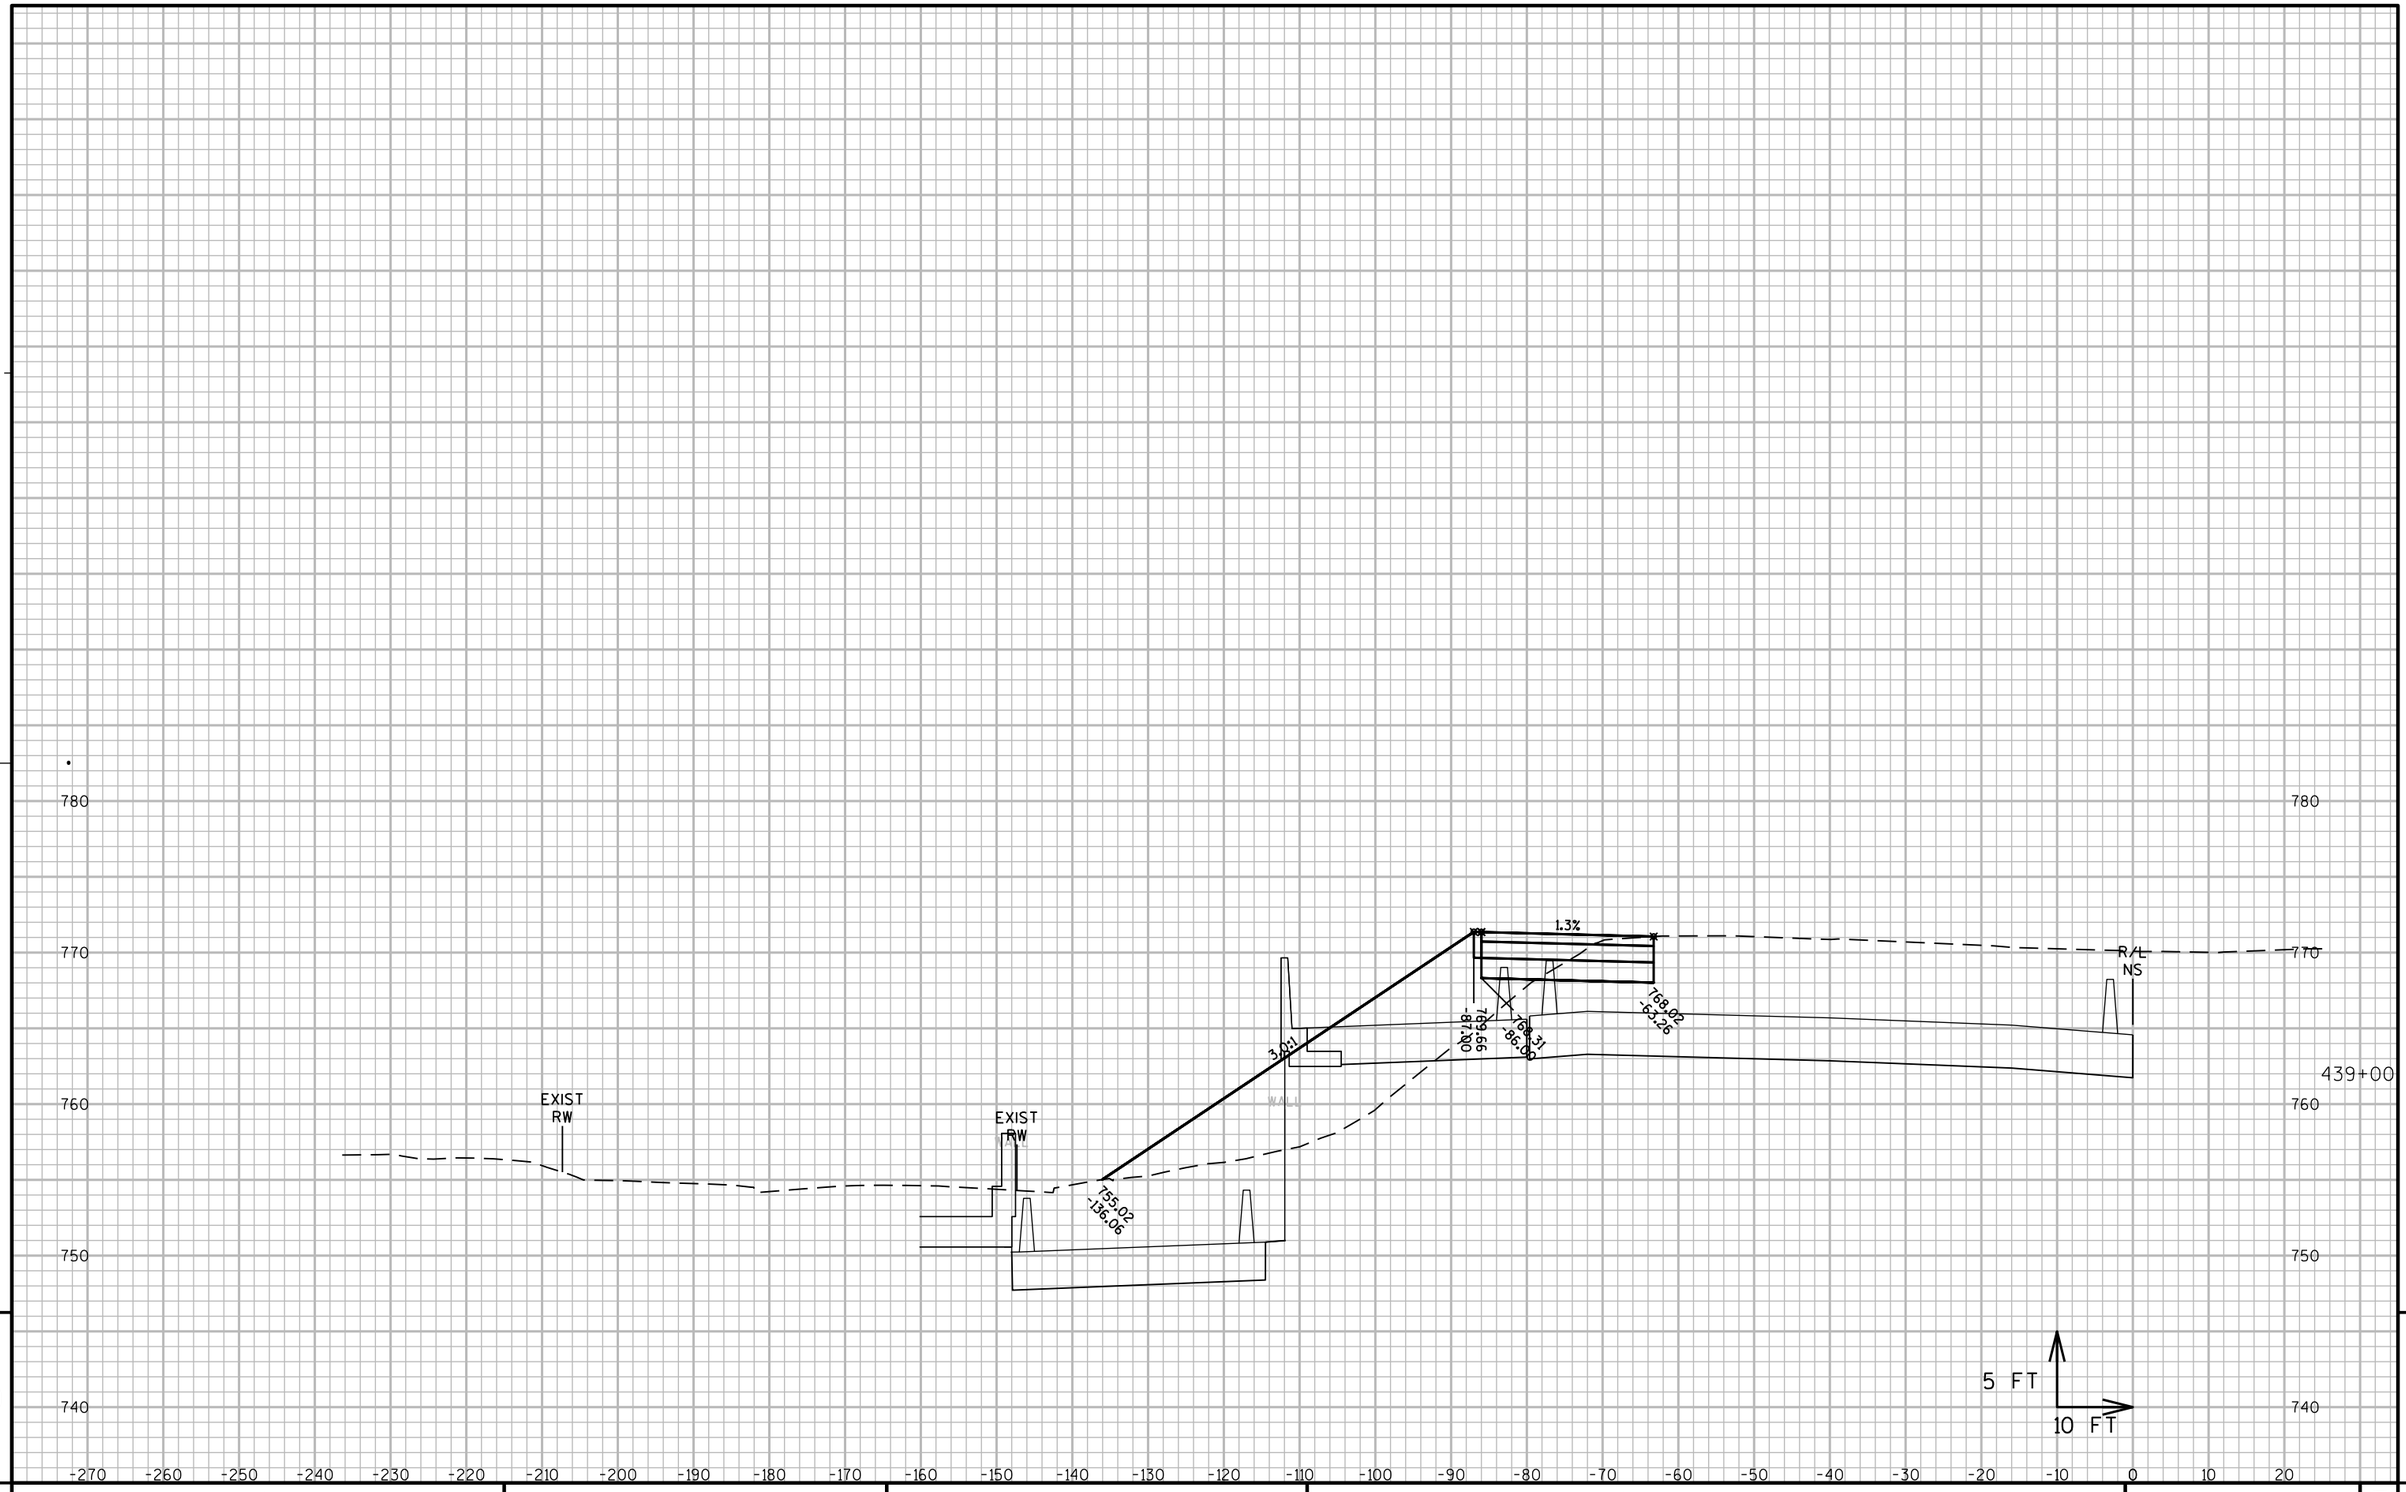

9

9

PROJECT NO: 1060-33-84	HWY: IH 41	COUNTY: MILWAUKEE	CROSS SECTIONS: IH 41 TEMPORARY PAVEMENT	SHEET 3111	E

FILE NAME : W:\PDS\C3D\10603316\84\DSN\PLAN\F45_TRAFFIC_CONTROL\090601_XS_NS-TEMP.DWG
LAYOUT NAME - SB TEMP - (51)
PLOT DATE : 7/7/2020 5:40 PM
PLOT BY : PESCHEL, KYLE R
PLOT NAME :
PLOT SCALE : 1" = 20'_XREF(2)
WISDOT/CADDS SHEET 49

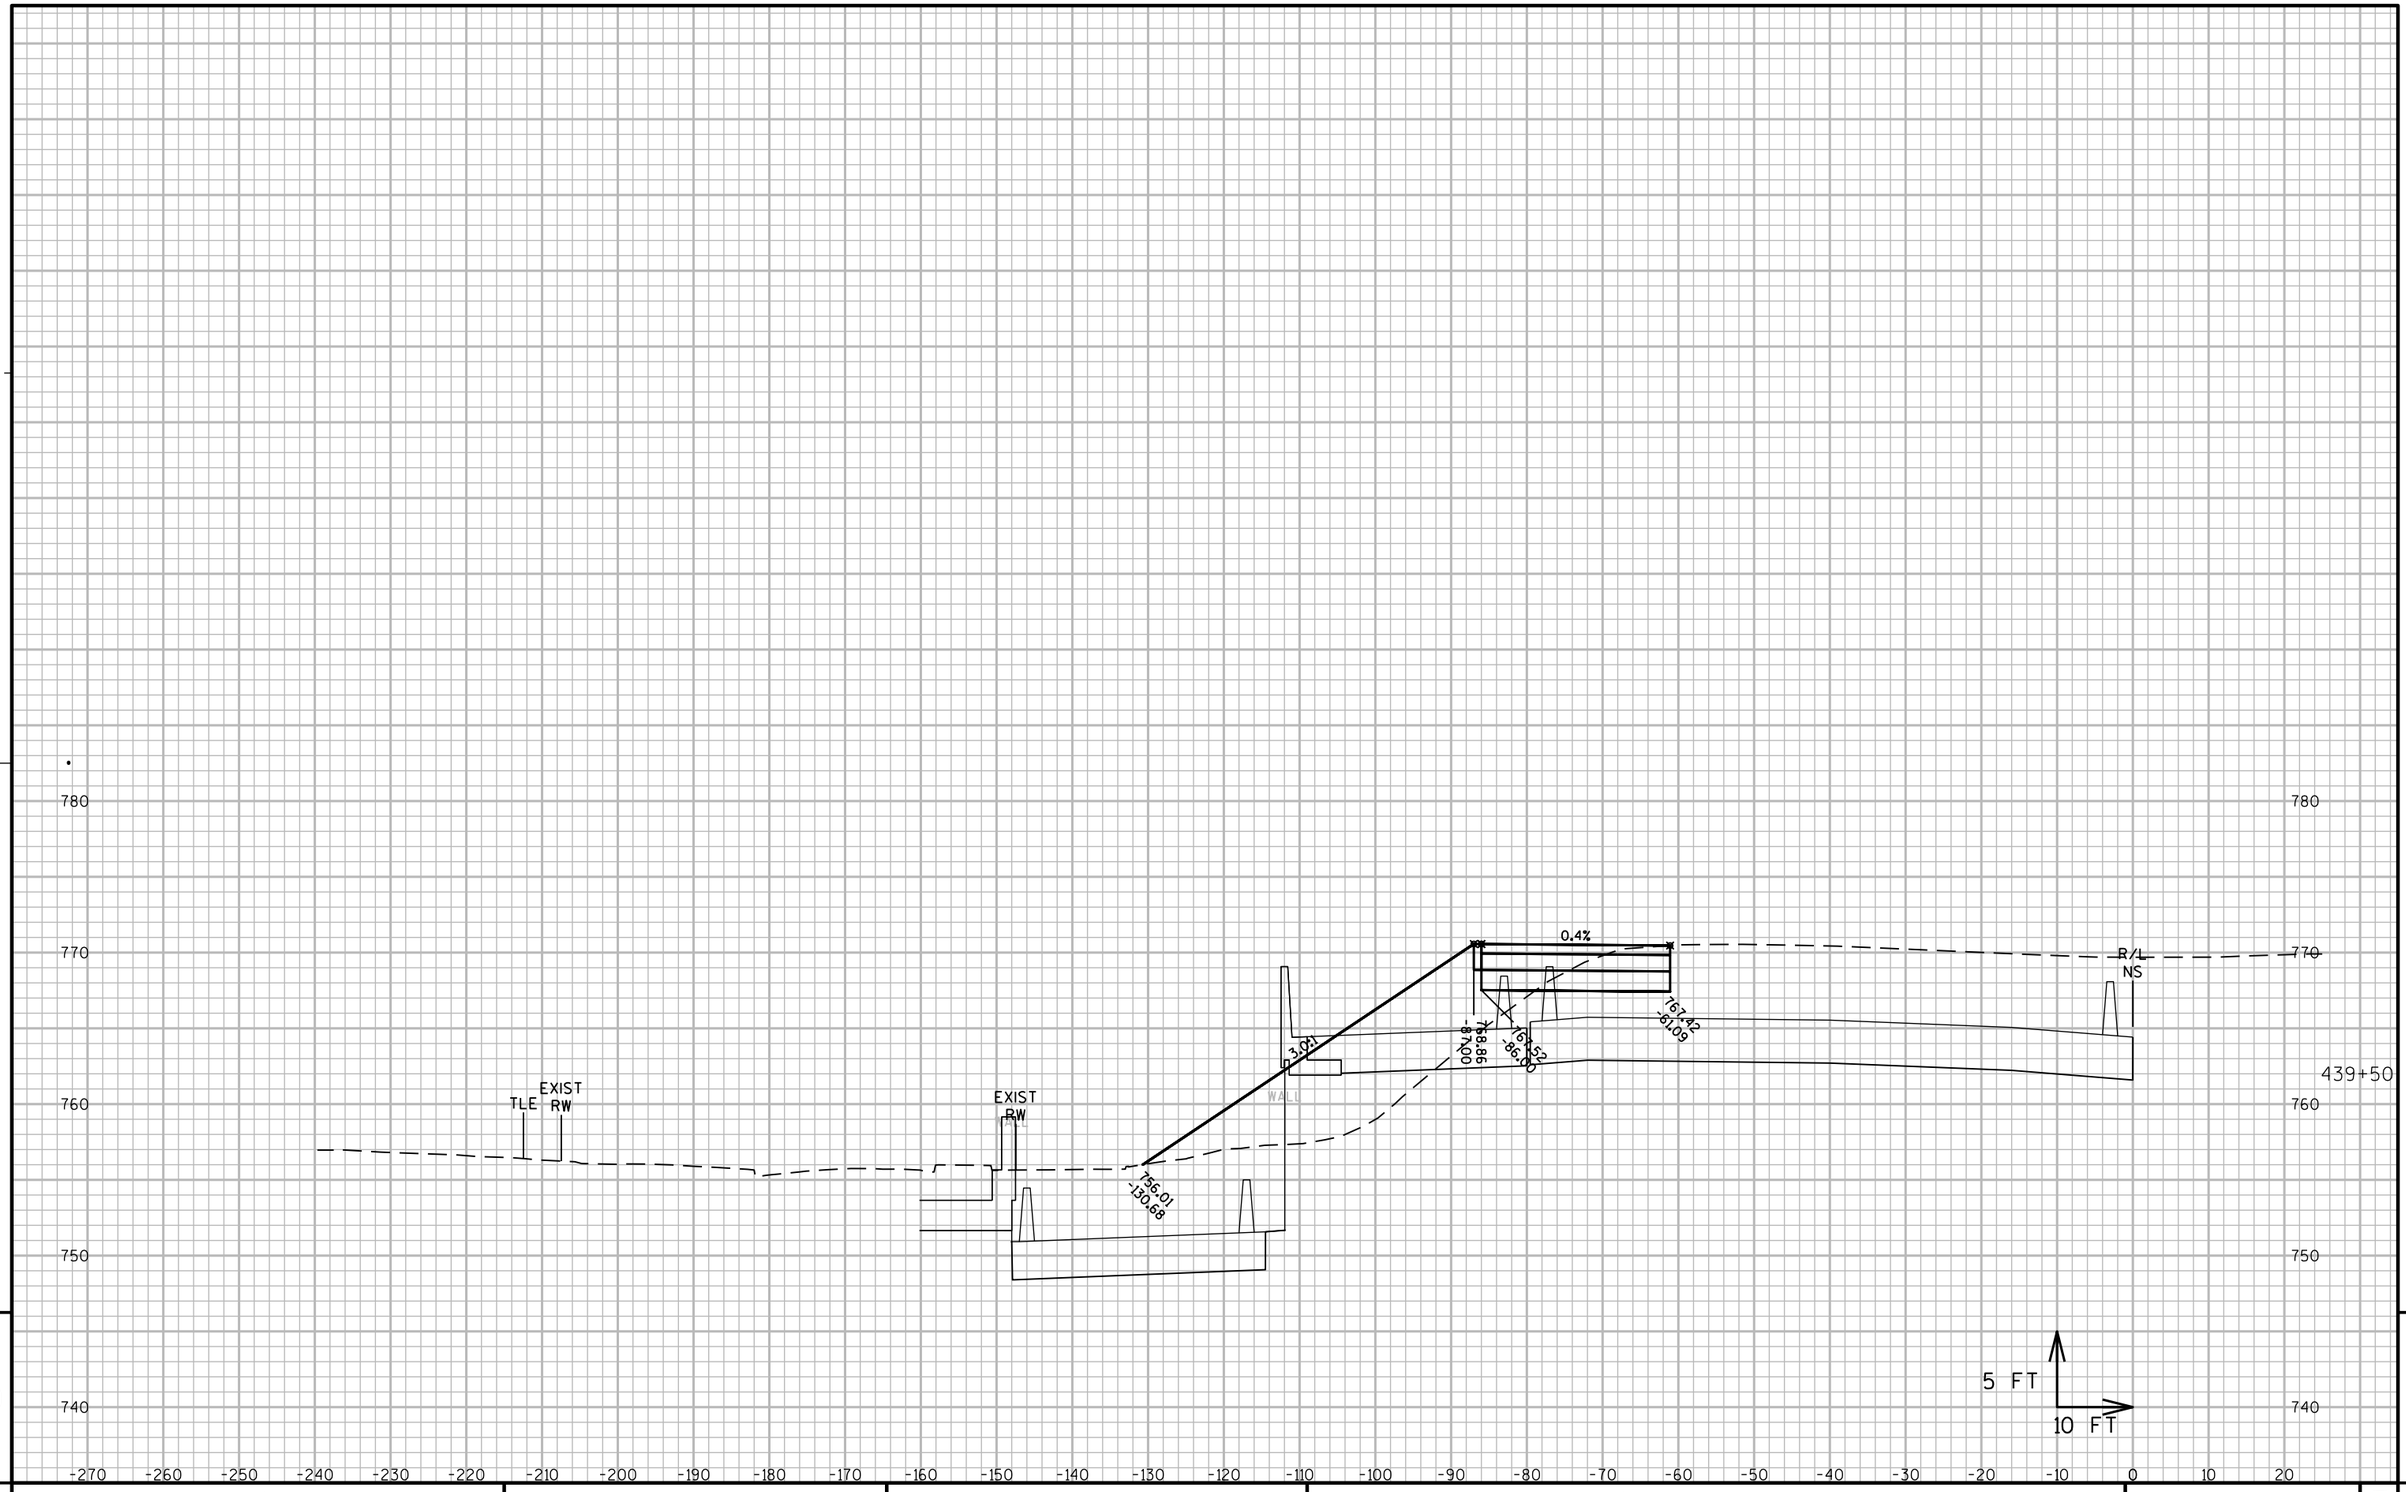

PROJECT NO: 1060-33-84	HWY: IH 41	COUNTY: MILWAUKEE	CROSS SECTIONS: IH 41 TEMPORARY PAVEMENT	SHEET 3112	E

FILE NAME : W:\PDS\C3D\10603316\84\DSN\PLAN\F45_TRAFFIC_CONTROL\090601_XS_NS-TEMP.DWG
LAYOUT NAME - SB TEMP - (52)

PLOT DATE : 7/7/2020 5:40 PM PLOT BY : PESCHEL, KYLE R PLOT NAME : PLOT SCALE : 1" = 20'_XREF(2)

WISDOT/CADDS SHEET 49

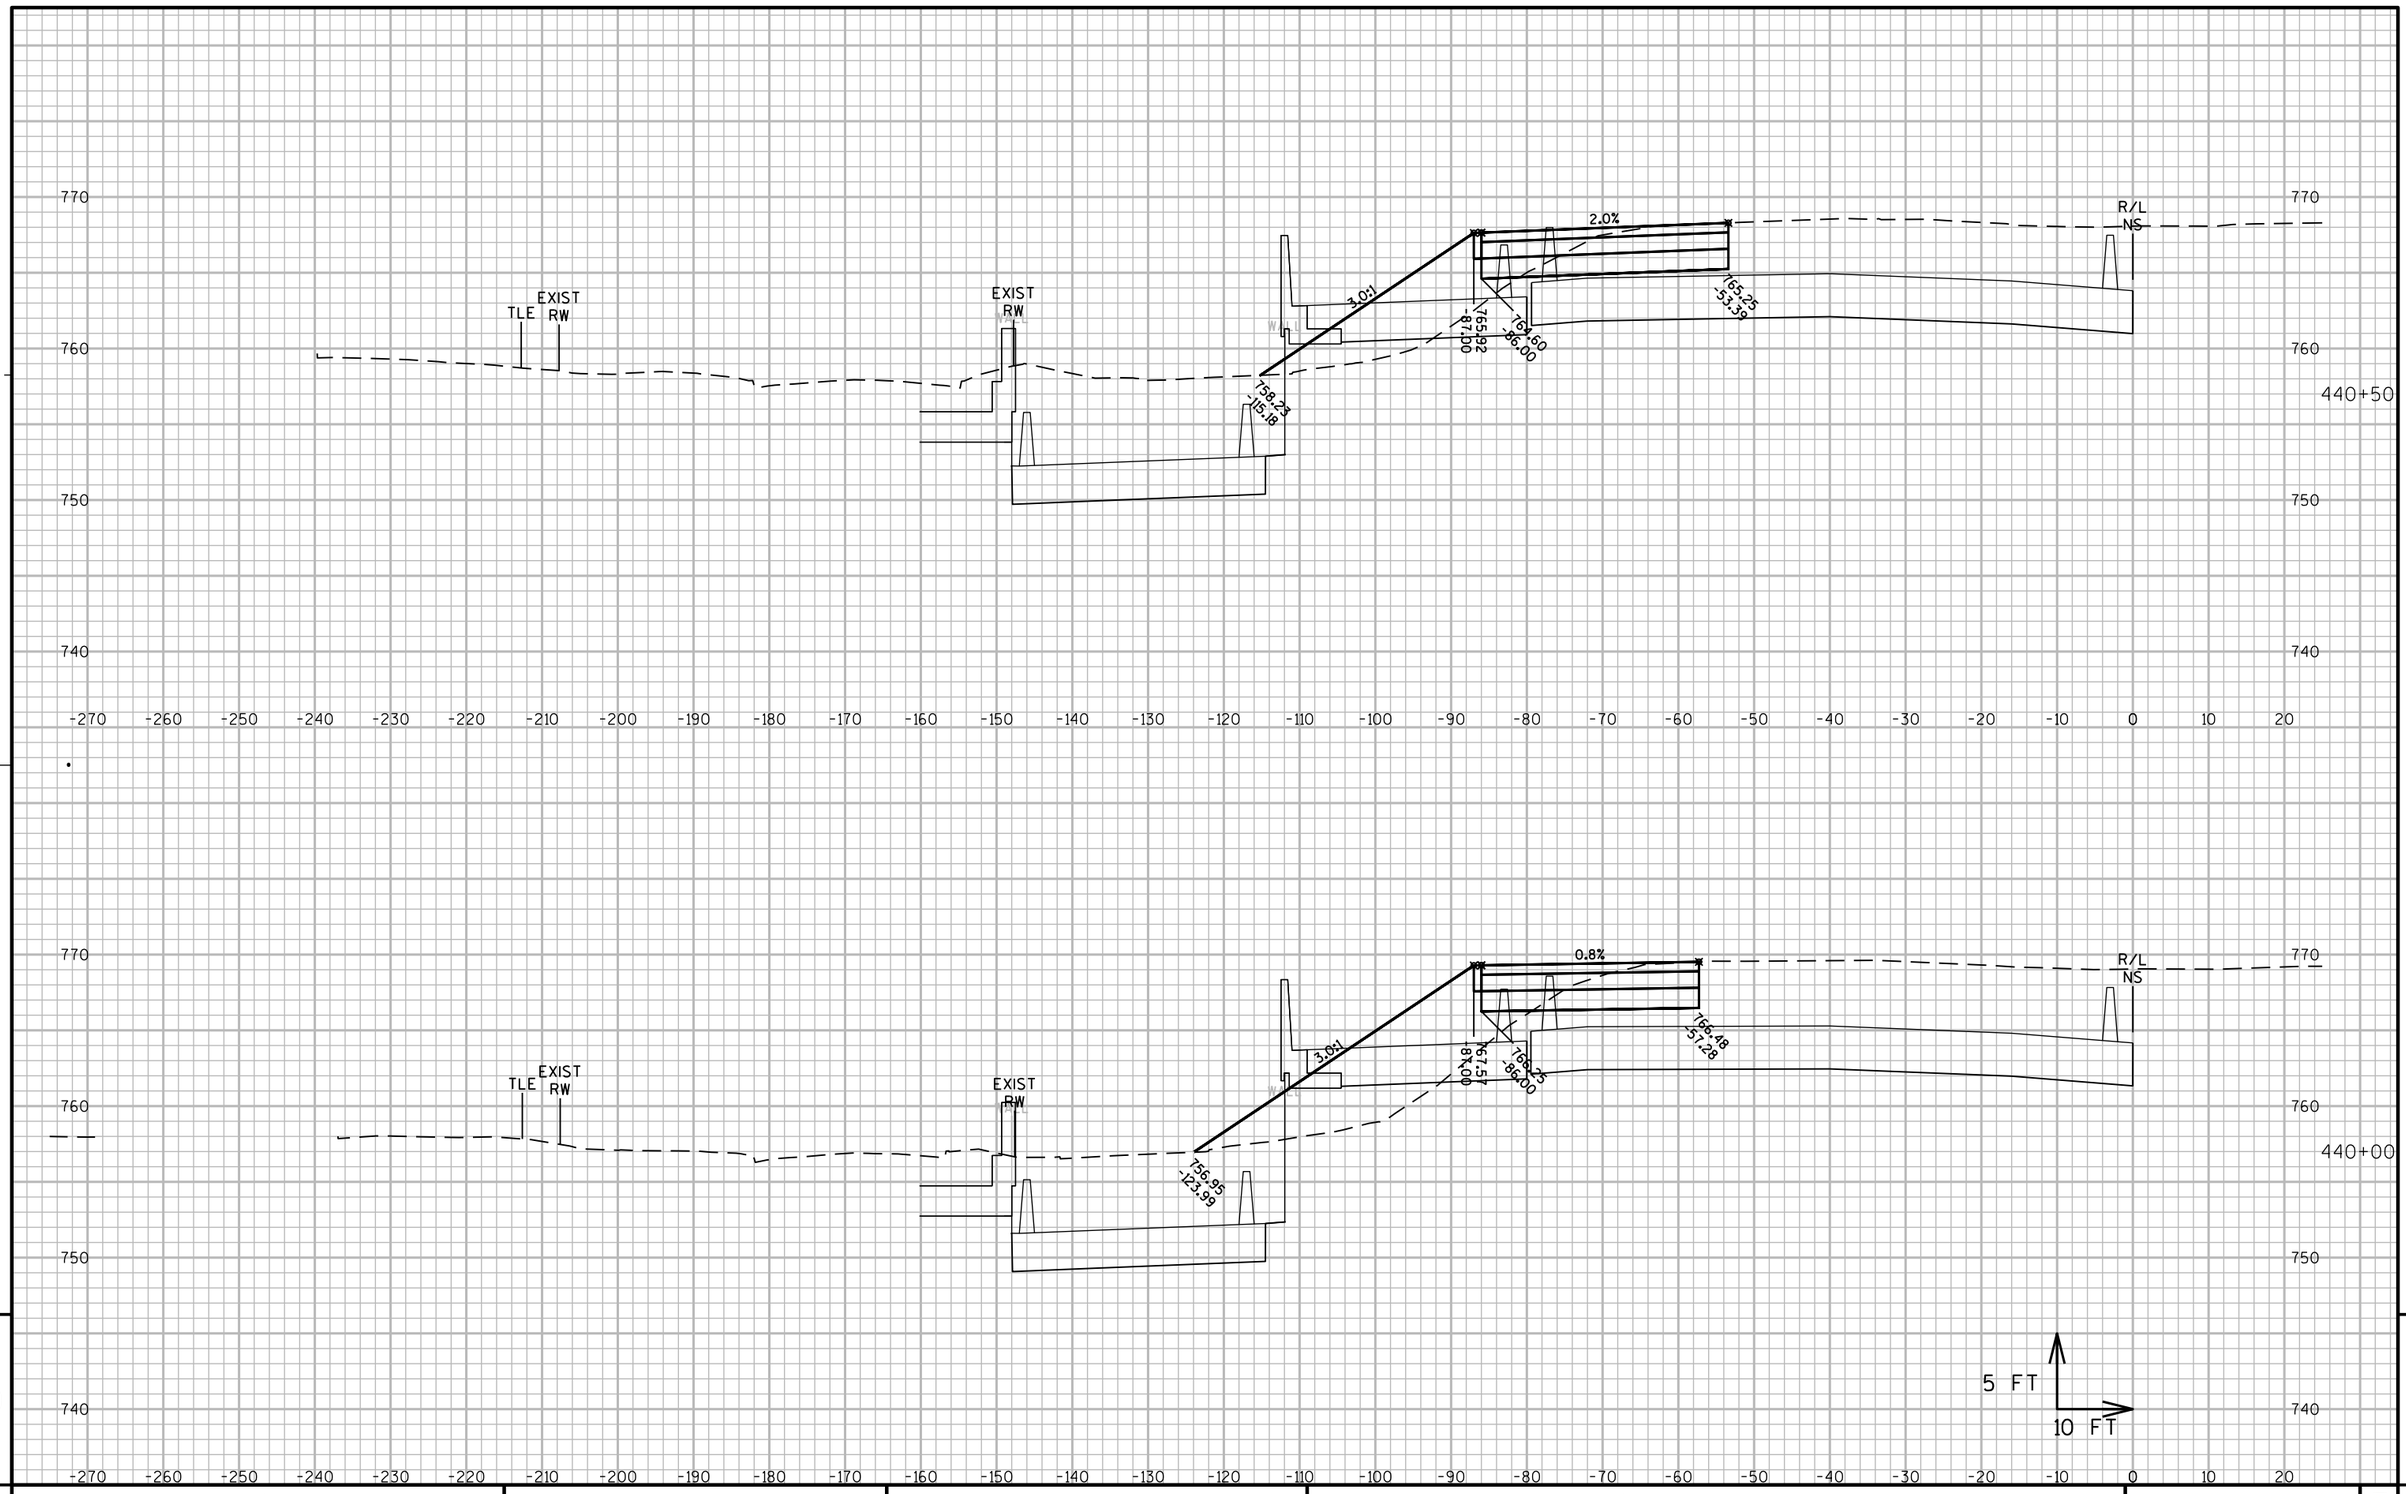

PROJECT NO: 1060-33-84	HWY: IH 41	COUNTY: MILWAUKEE	CROSS SECTIONS: IH 41 TEMPORARY PAVEMENT	SHEET 3113	E

FILE NAME : W:\PDS\C3D\10603316\84\DSN\PLAN\F45_TRAFFIC_CONTROL\090601_XS_NS-TEMP.DWG
LAYOUT NAME - SB TEMP - (53)

PLOT DATE : 7/7/2020 5:40 PM PLOT BY : PESCHEL, KYLE R PLOT NAME : PLOT SCALE : 1" = 20'_XREF(2)

WISDOT/CADDS SHEET 49

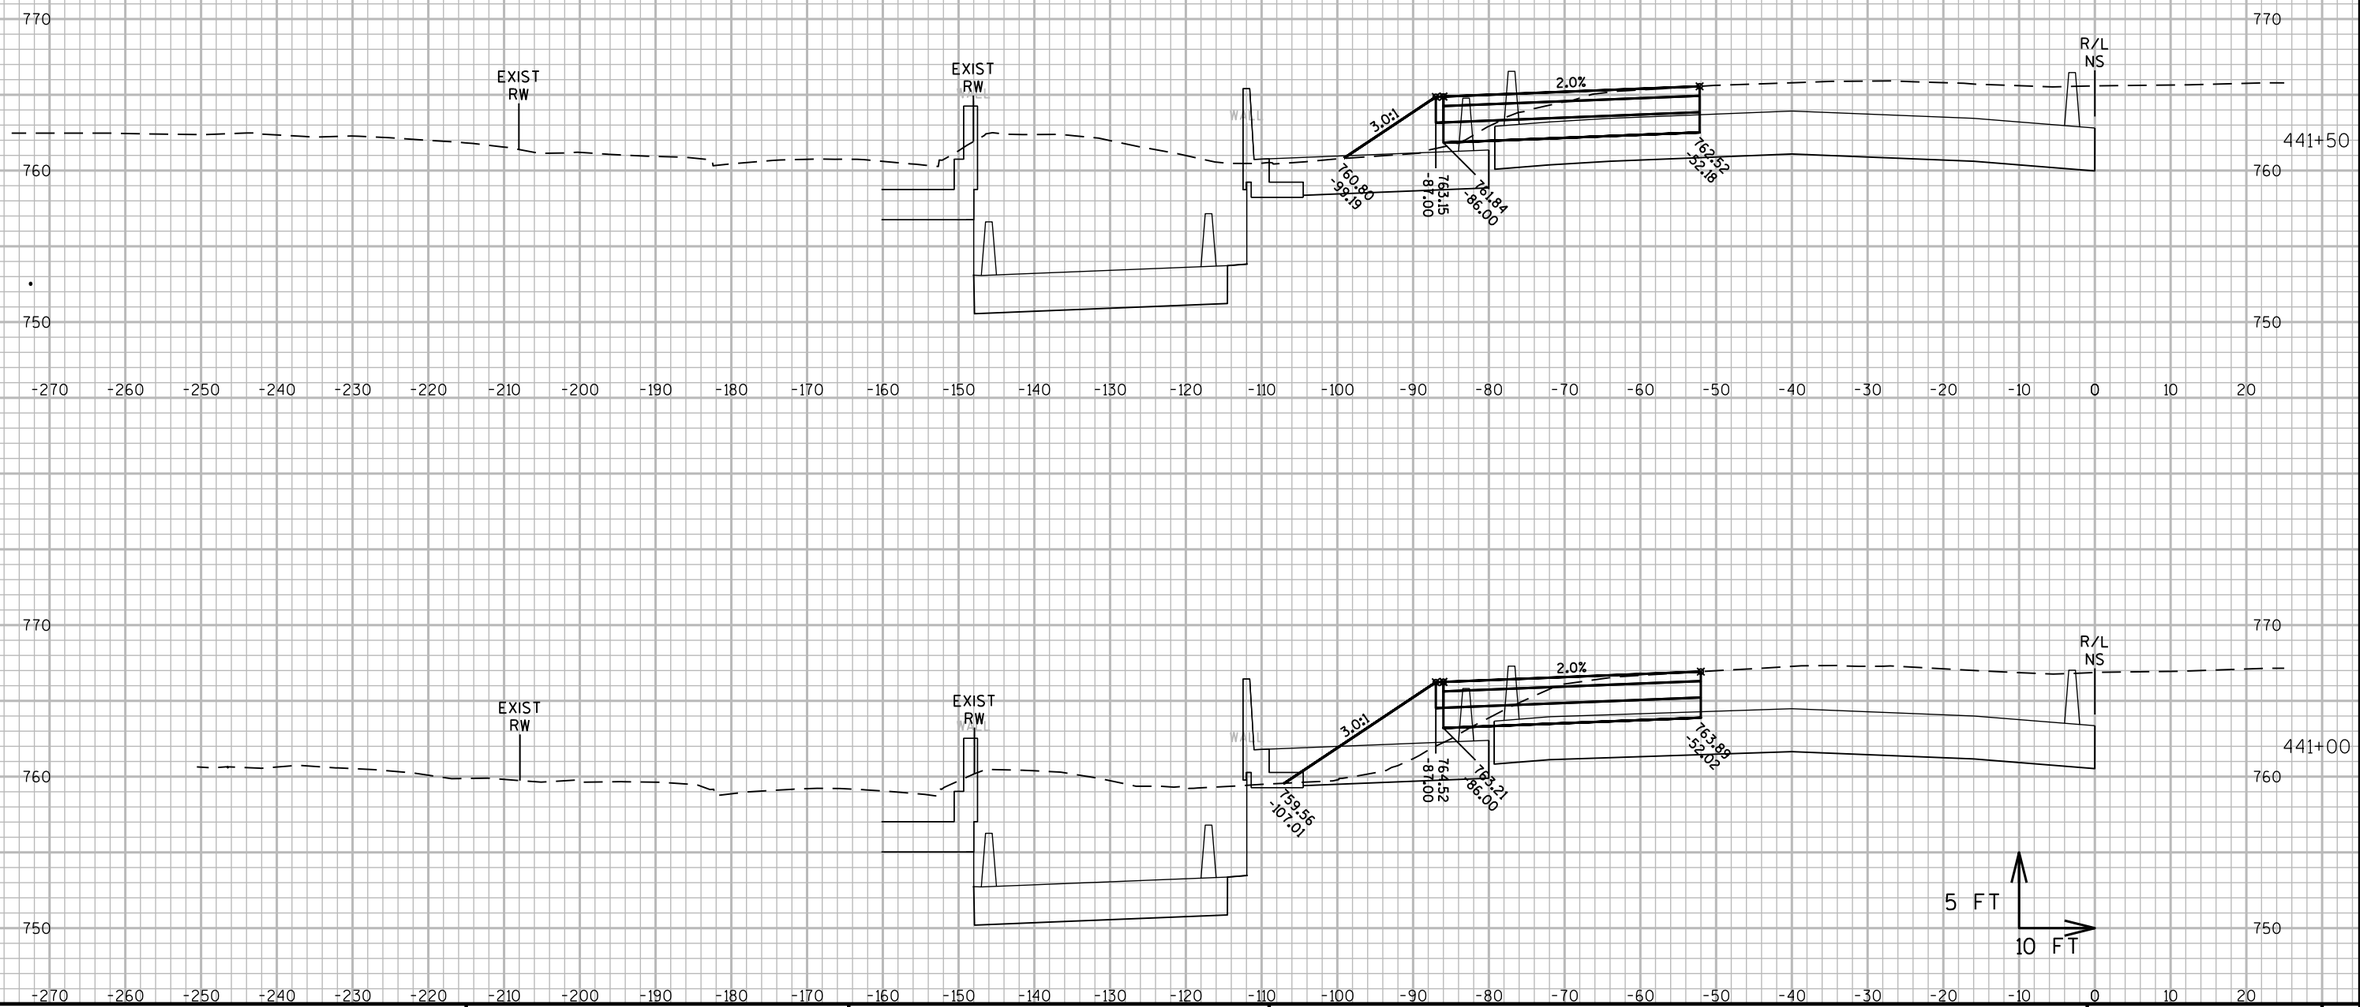

PROJECT NO: 1060-33-84	HWY: IH 41	COUNTY: MILWAUKEE	CROSS SECTIONS: IH 41 TEMPORARY PAVEMENT	SHEET 3114	E

FILE NAME : W:\PDS\C3D\10603316\84\DSN\PLAN\F45_TRAFFIC_CONTROL\090601_XS_NS-TEMP.DWG
LAYOUT NAME - SB TEMP - (54)

PLOT DATE : 7/7/2020 5:41 PM PLOT BY : PESCHEL, KYLE R PLOT NAME : PLOT SCALE : 1" = 20'_XREF (2)

WISDOT/CADDS SHEET 49

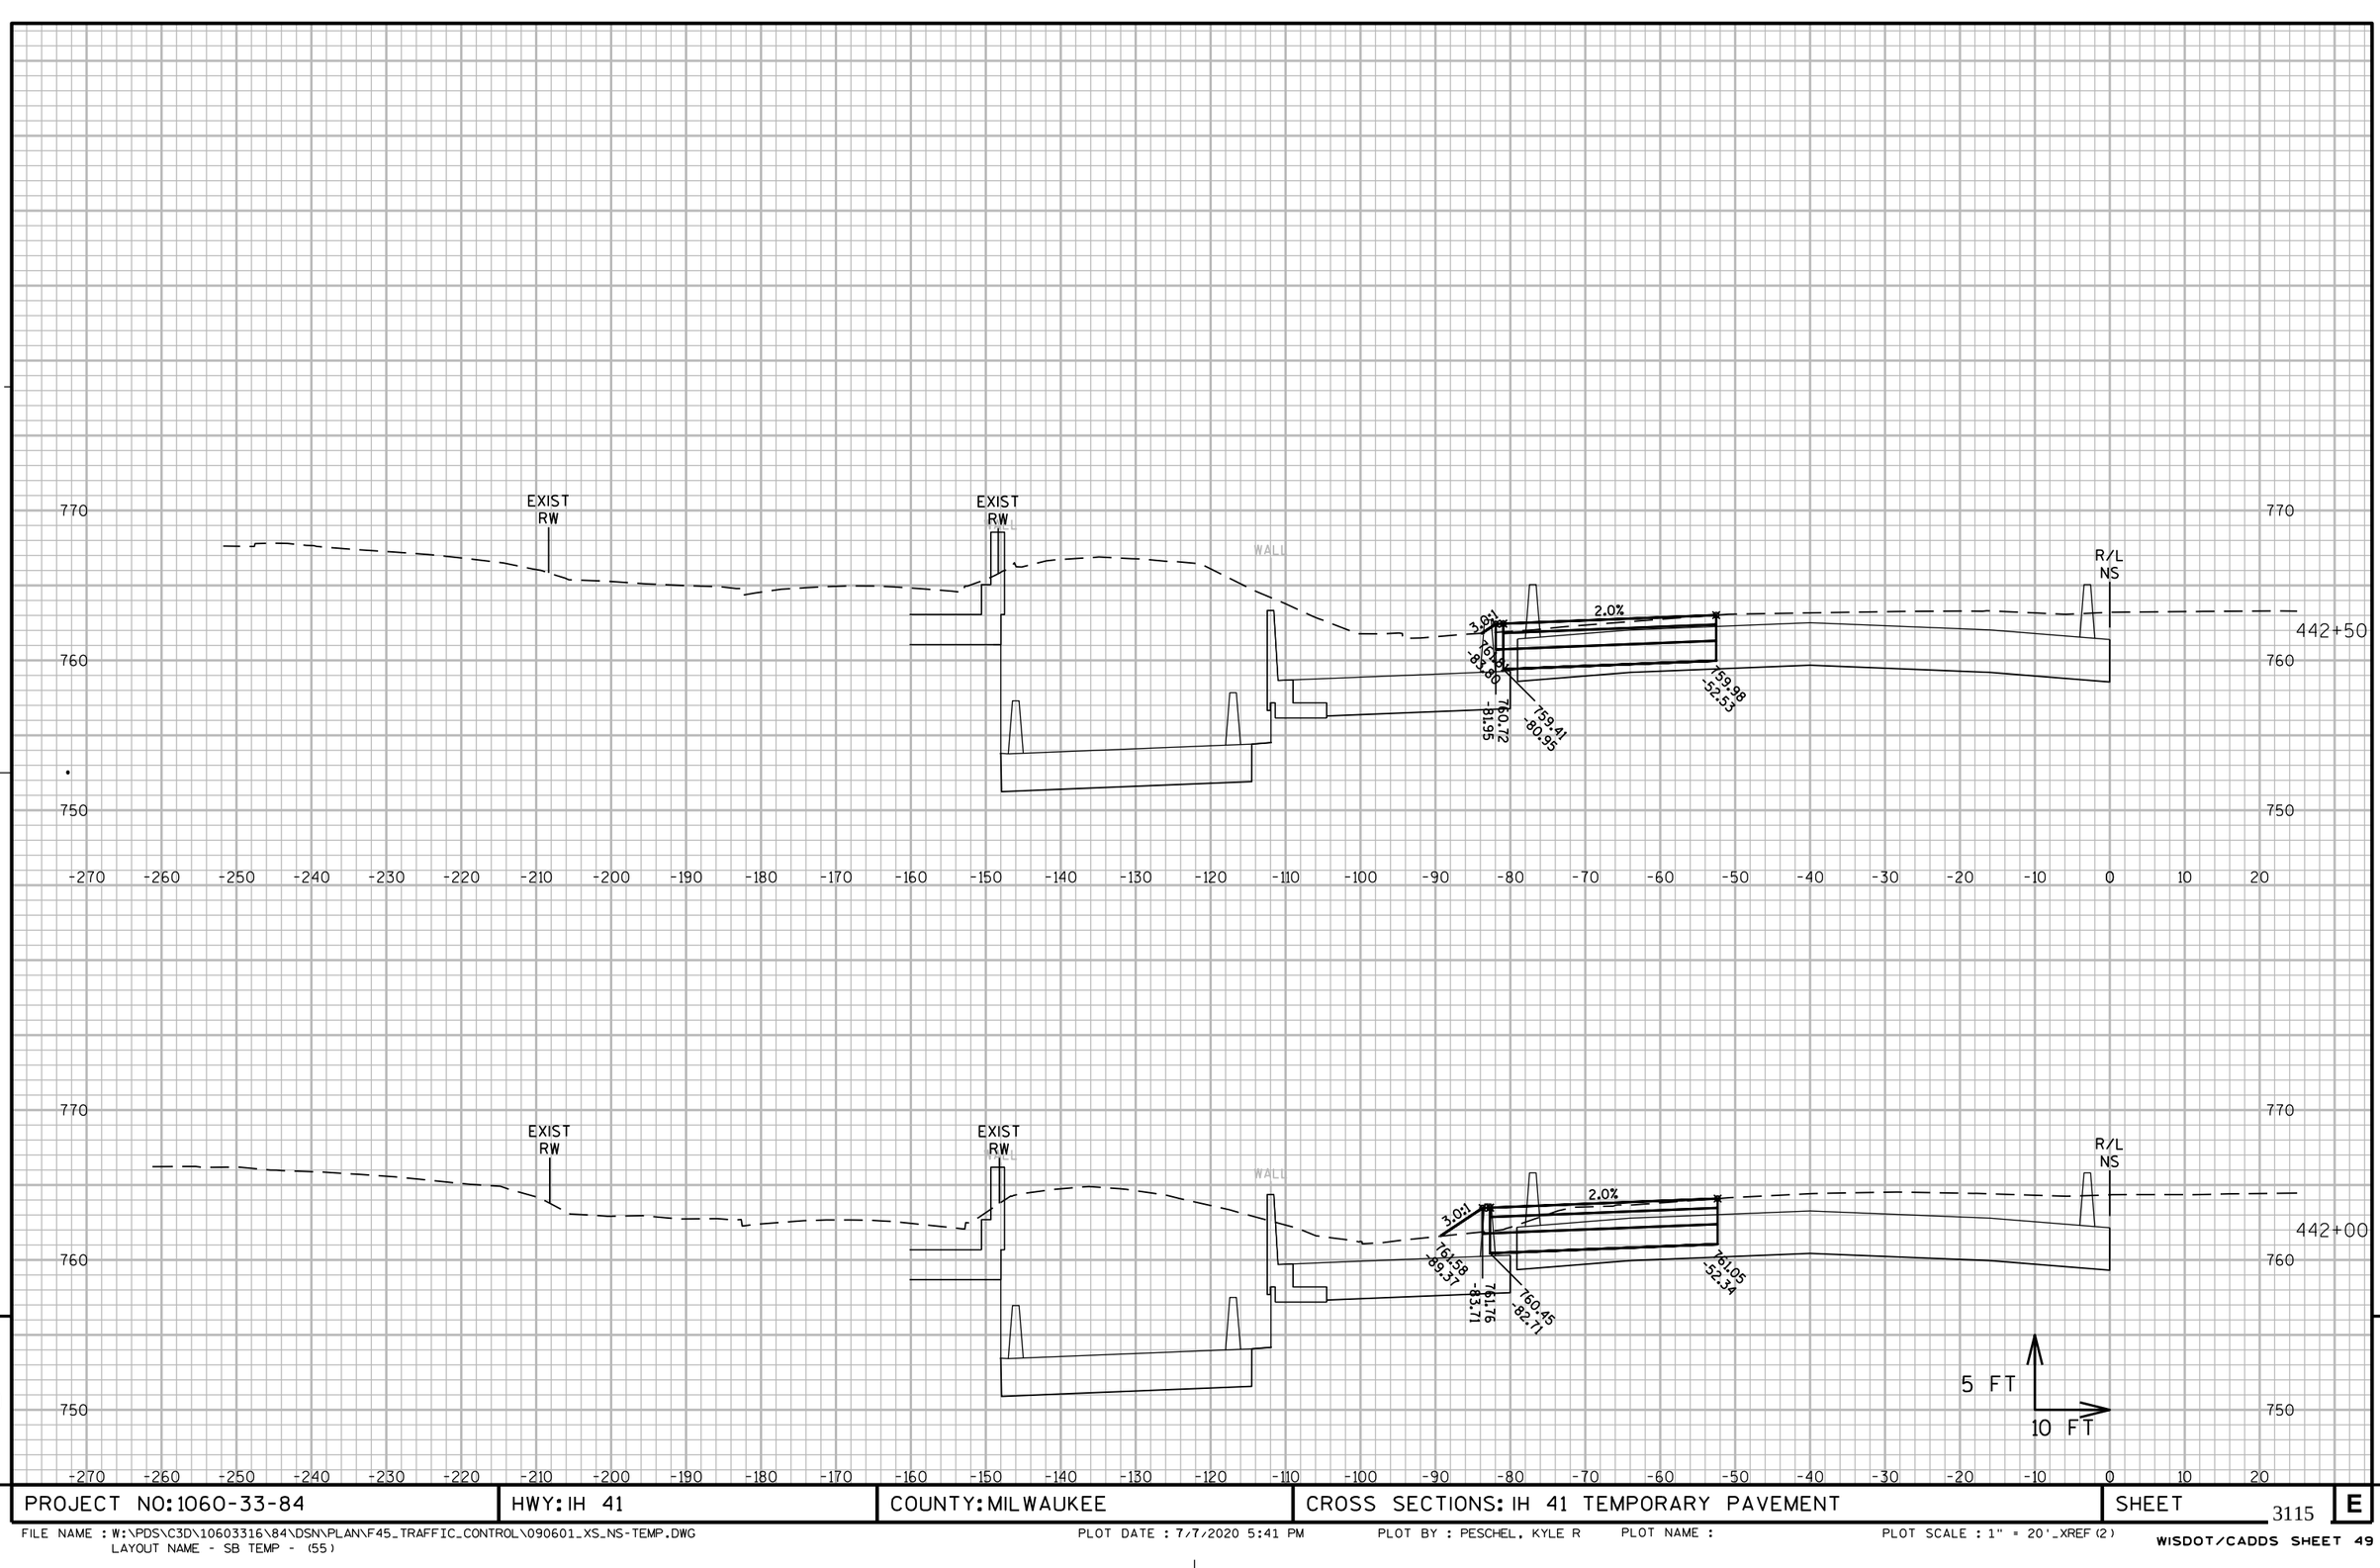

PROJECT NO: 1060-33-84	HWY: IH 41	COUNTY: MILWAUKEE	CROSS SECTIONS: IH 41 TEMPORARY PAVEMENT	SHEET 3115	E

FILE NAME : W:\PDS\C3D\10603316\84\DSN\PLAN\F45_TRAFFIC_CONTROL\090601_XS_NS-TEMP.DWG
LAYOUT NAME - SB TEMP - (55)

PLOT DATE : 7/7/2020 5:41 PM PLOT BY : PESCHEL, KYLE R PLOT NAME : PLOT SCALE : 1" = 20'_XREF(2)

WISDOT/CADDS SHEET 49

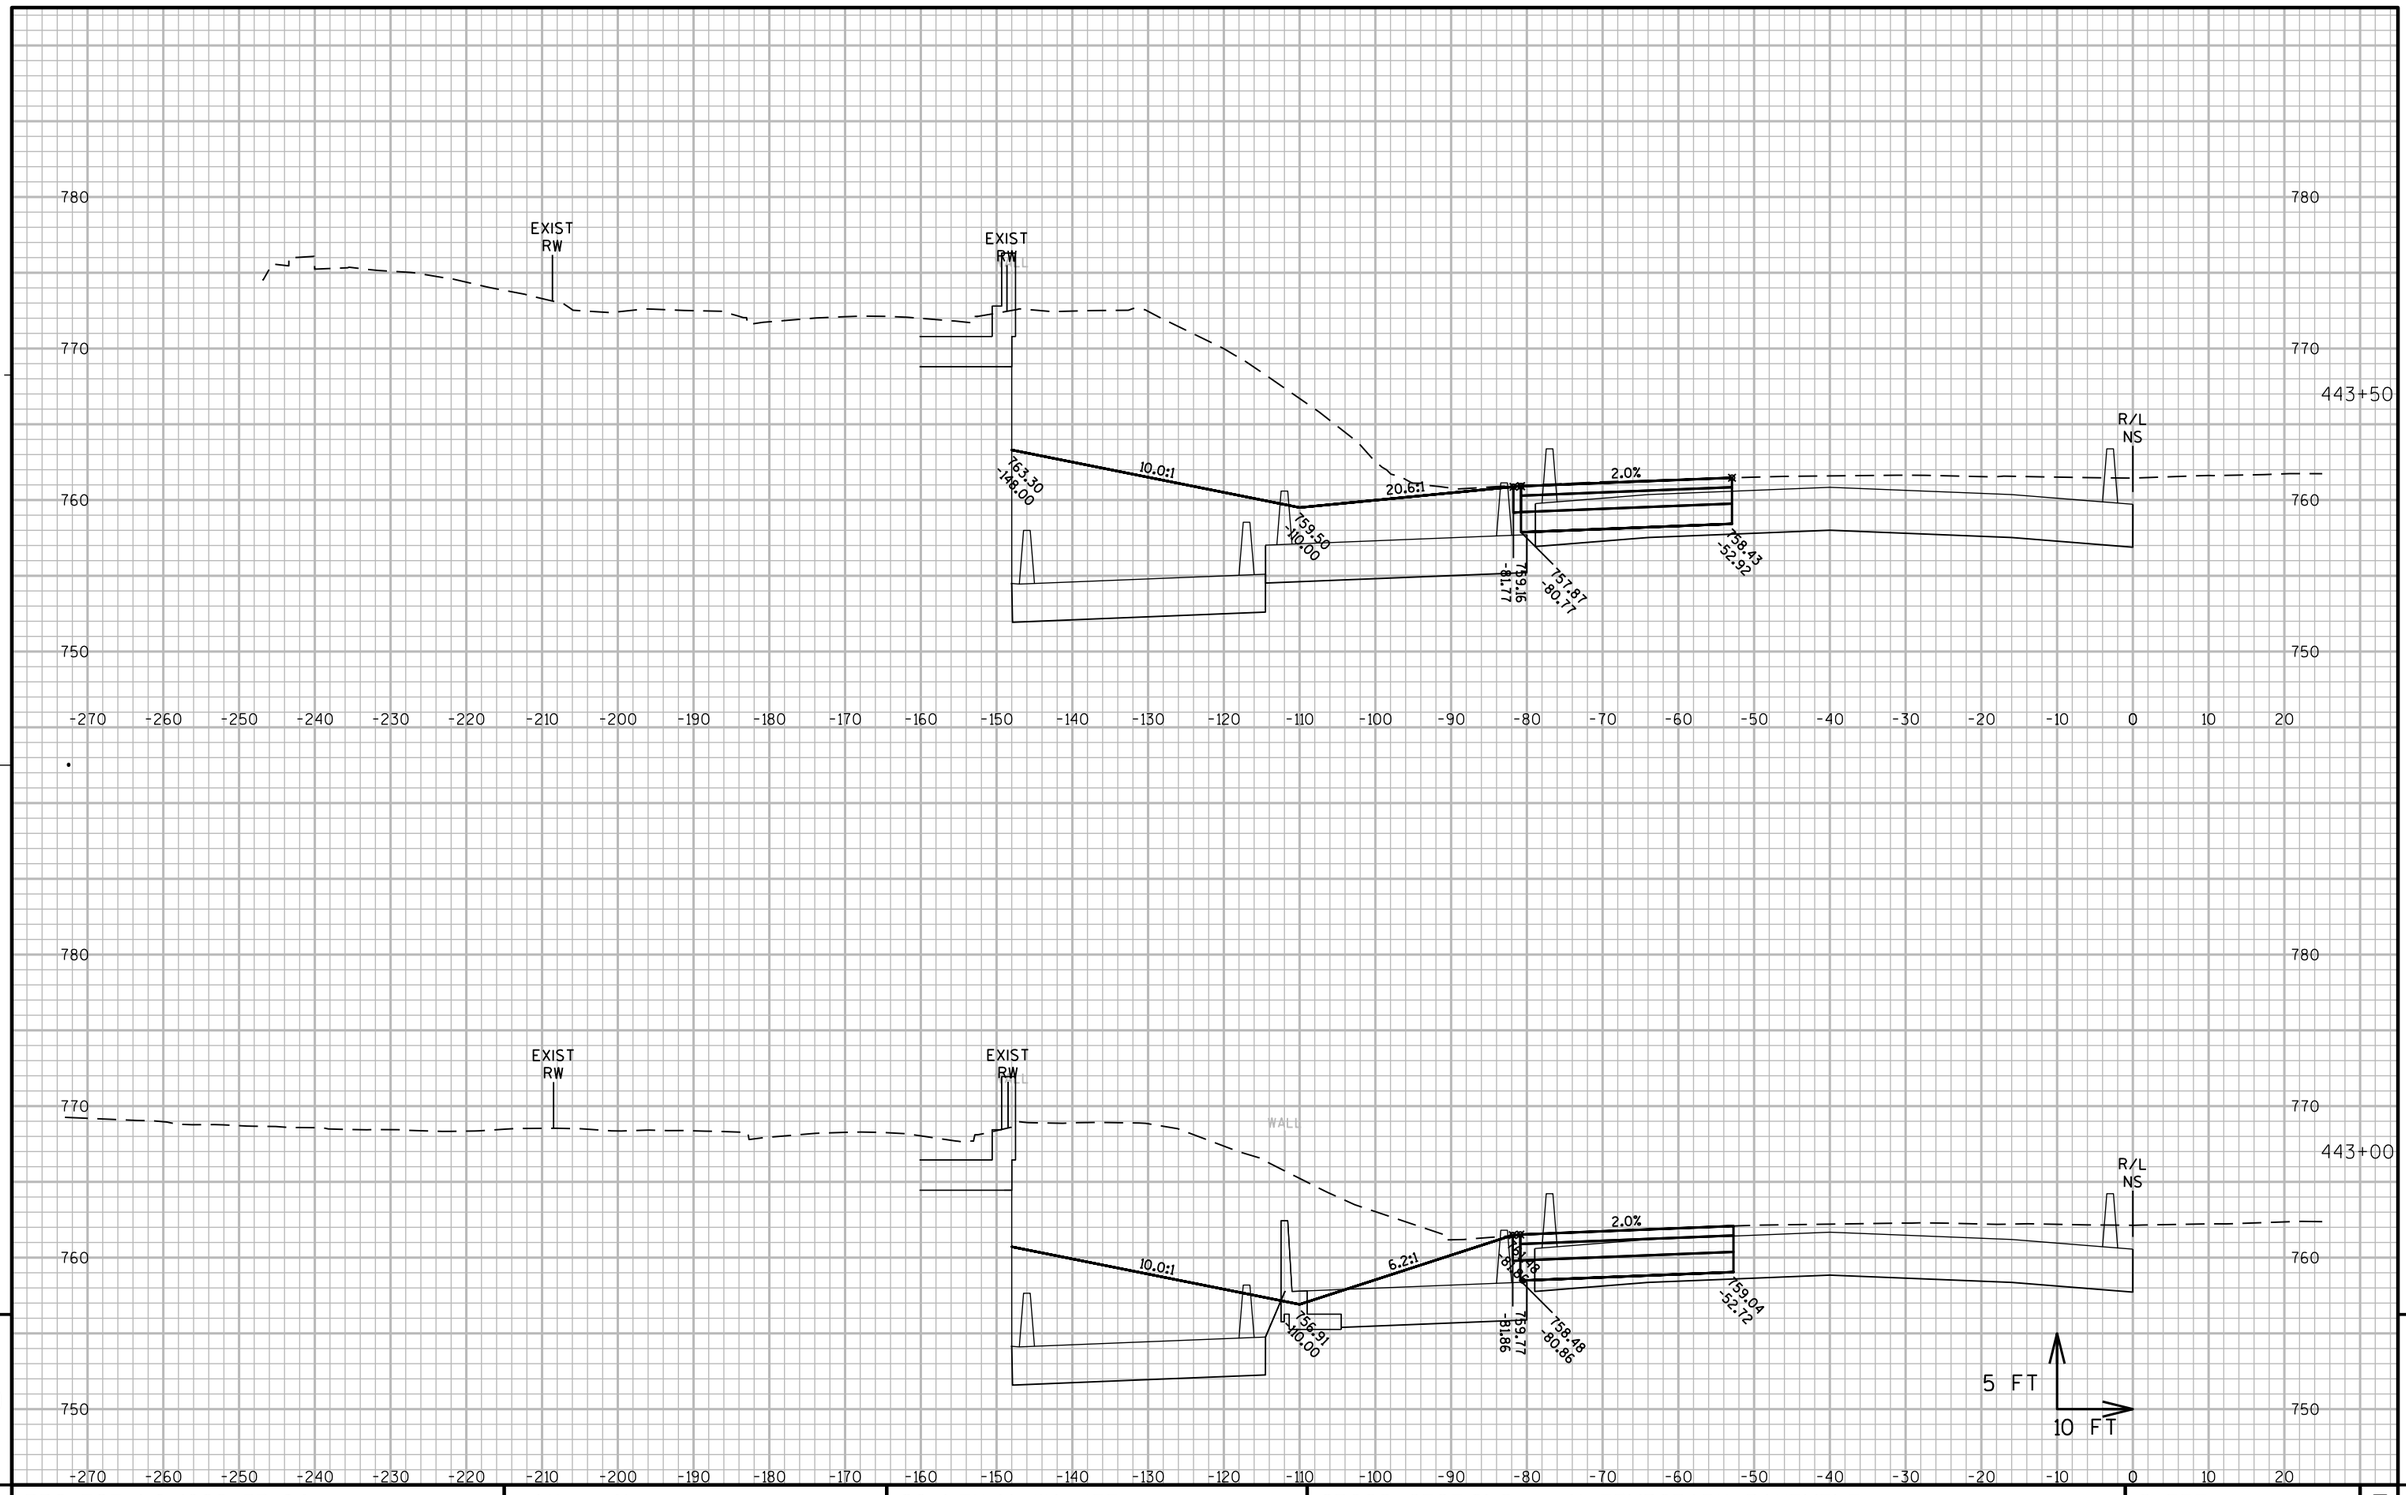

PROJECT NO: 1060-33-84	HWY: IH 41	COUNTY: MILWAUKEE	CROSS SECTIONS: IH 41 TEMPORARY PAVEMENT	SHEET 3116	E

FILE NAME : W:\PDS\C3D\10603316\84\DSN\PLAN\F45_TRAFFIC_CONTROL\090601_XS_NS-TEMP.DWG
LAYOUT NAME - SB TEMP - (56)

PLOT DATE : 7/7/2020 5:41 PM PLOT BY : PESCHEL, KYLE R PLOT NAME : PLOT SCALE : 1" = 20'_XREF(2)

WISDOT/CADDS SHEET 49

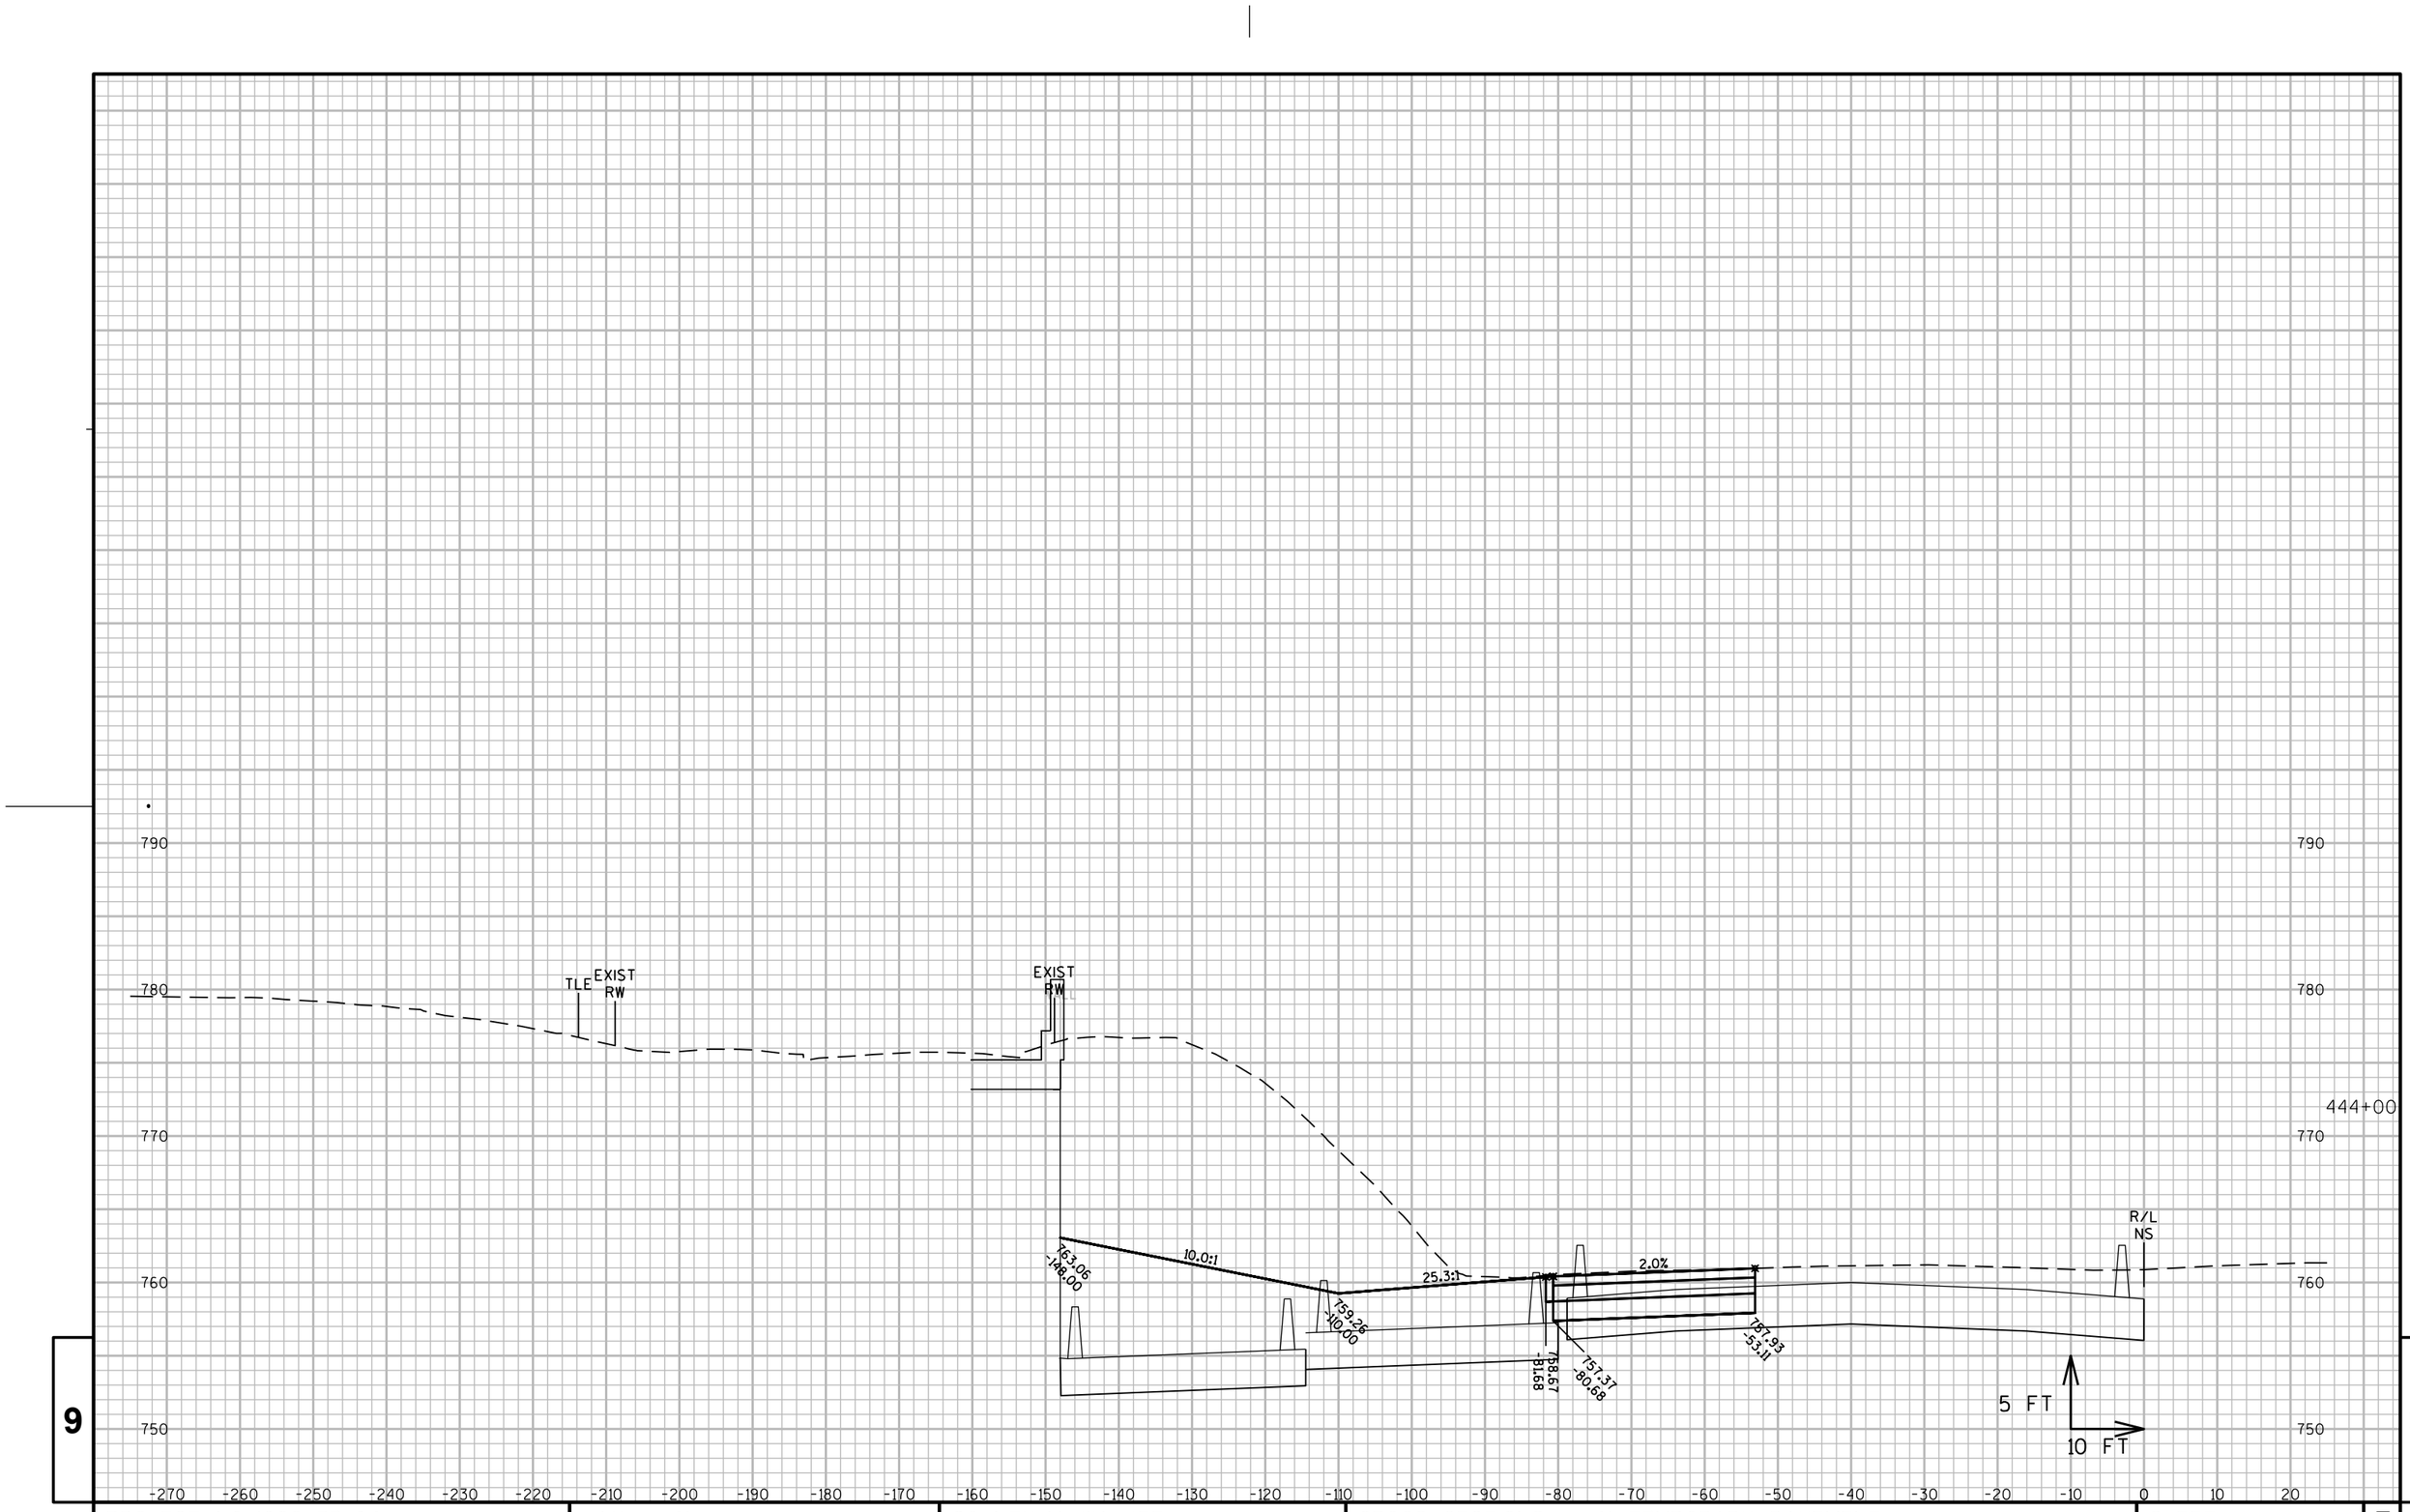

9

9

PROJECT NO: 1060-33-84	HWY: IH 41	COUNTY: MILWAUKEE	CROSS SECTIONS: IH 41 TEMPORARY PAVEMENT	SHEET 3117	E

FILE NAME : W:\PDS\C3D\10603316\84\DSN\PLAN\F45_TRAFFIC_CONTROL\090601_XS_NS-TEMP.DWG
LAYOUT NAME - SB TEMP - (57)
PLOT DATE : 7/7/2020 5:41 PM
PLOT BY : PESCHEL, KYLE R
PLOT NAME :
PLOT SCALE : 1" = 20'_XREF(2)
WISDOT/CADDS SHEET 49

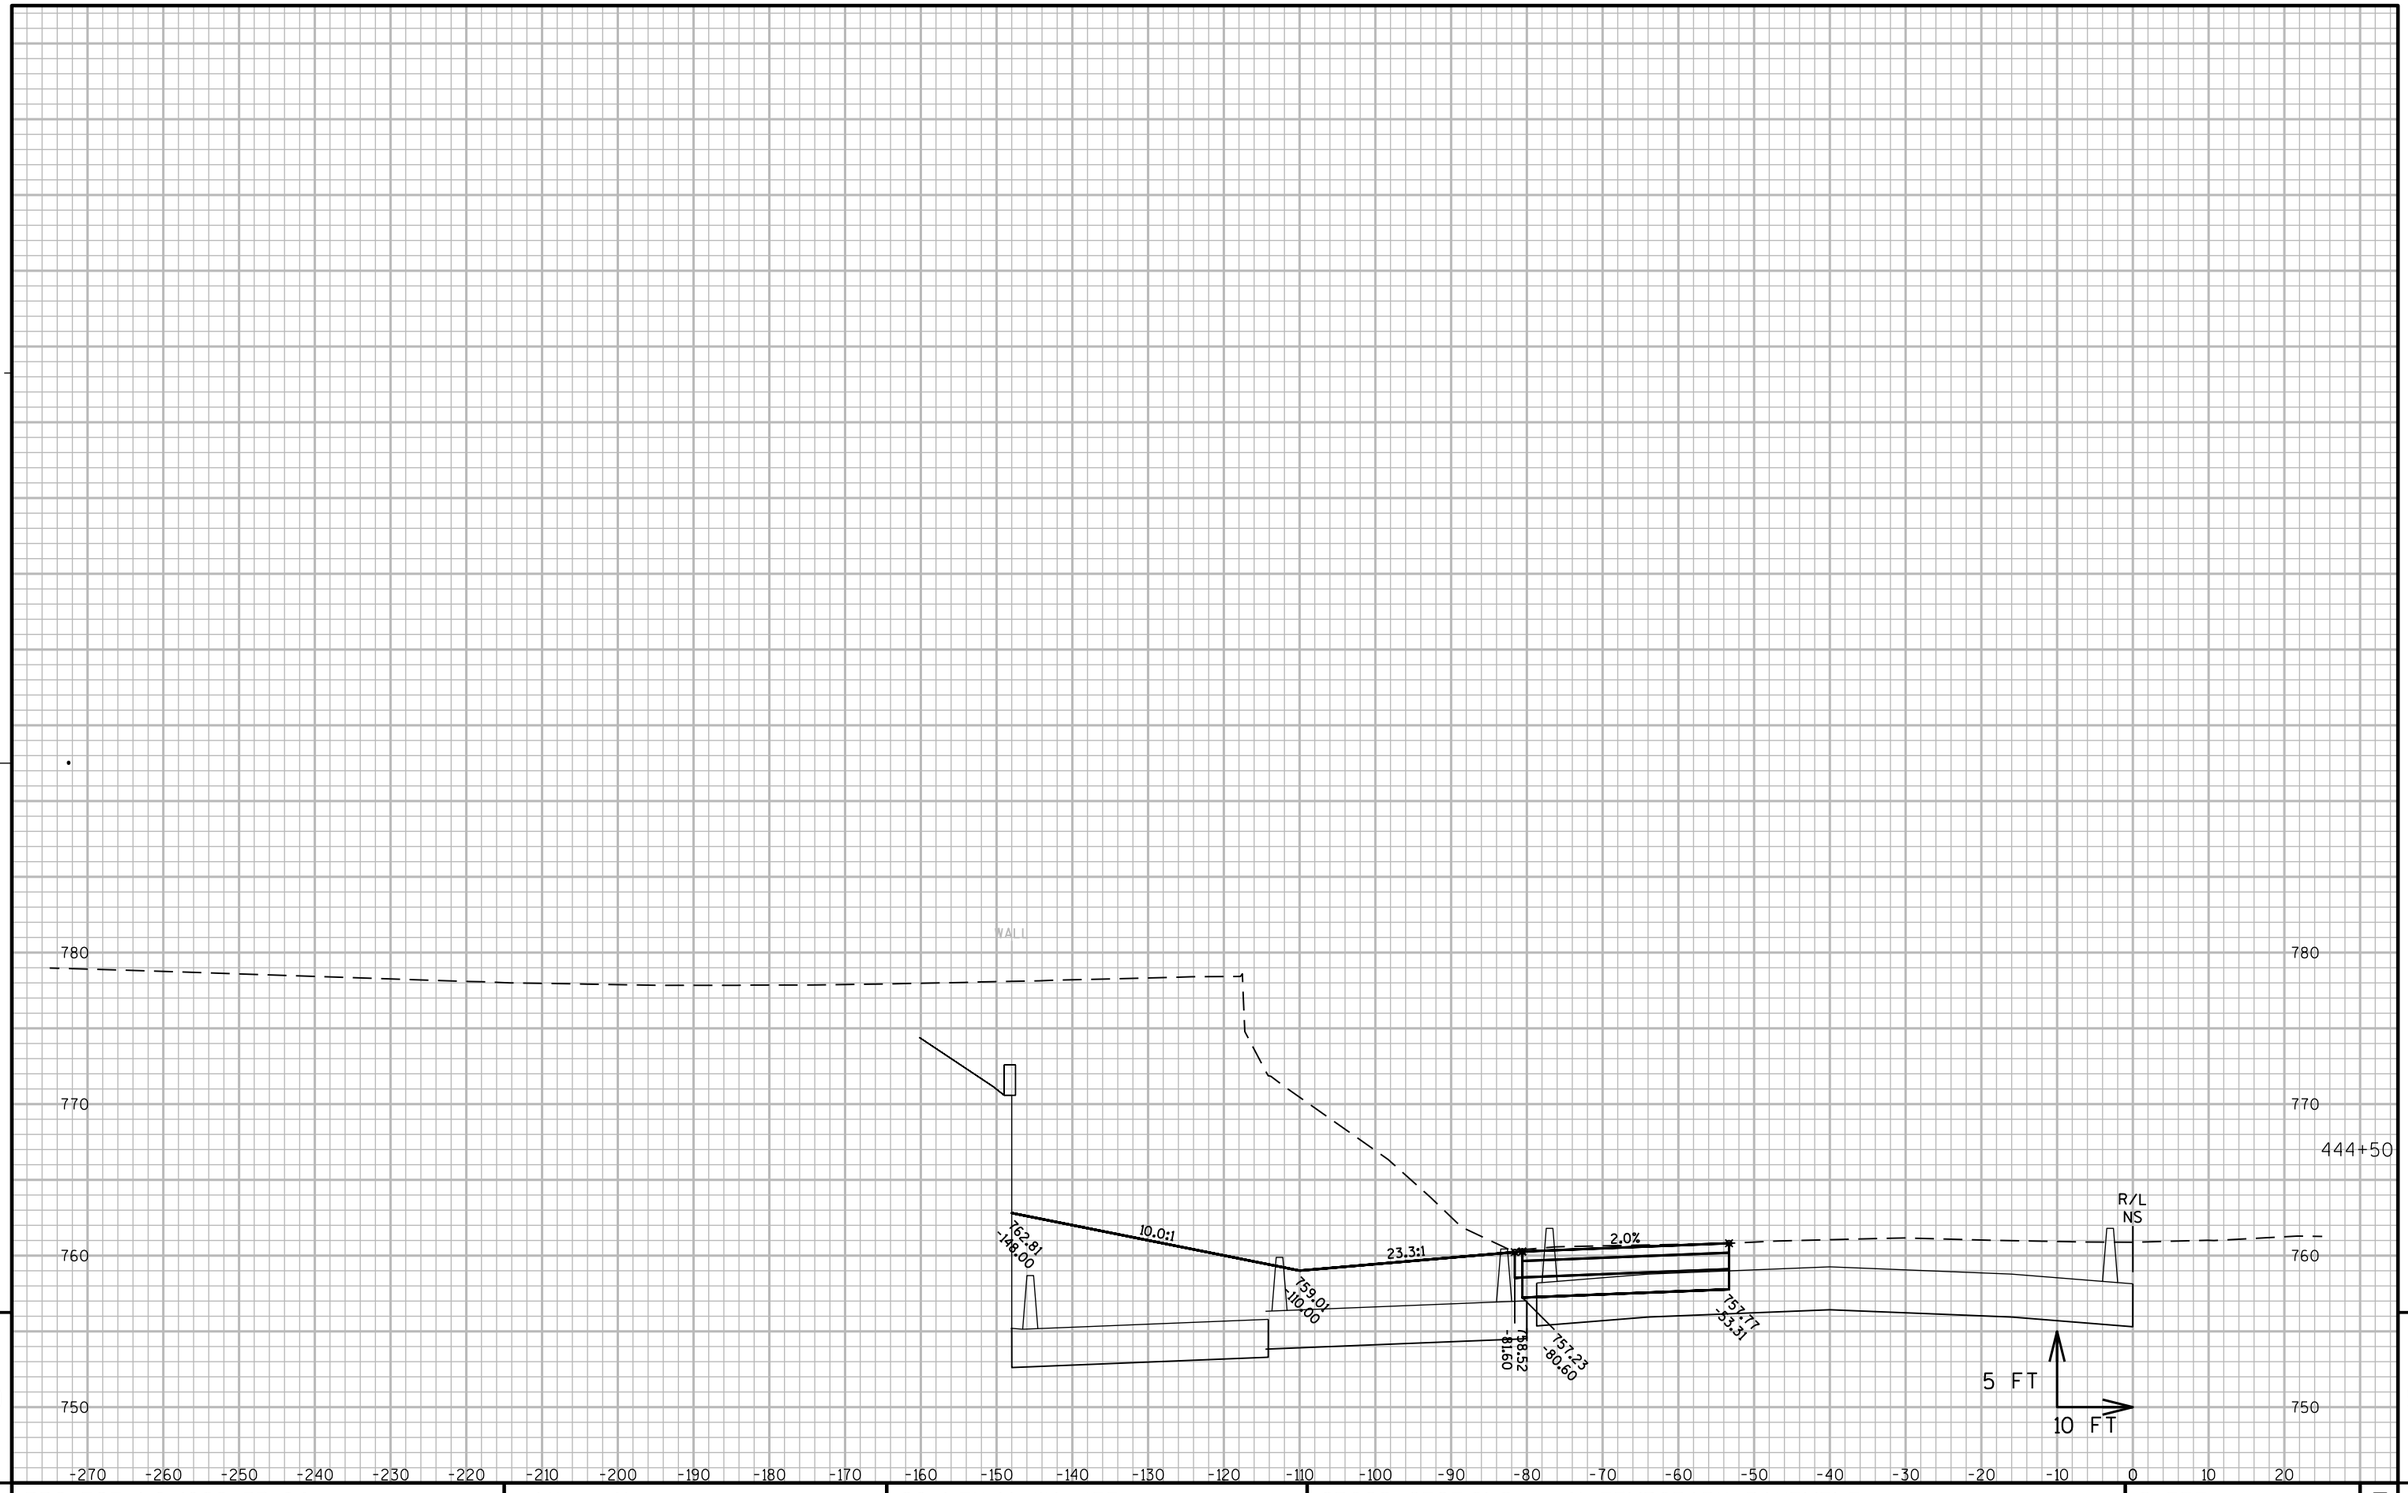

9 9

PROJECT NO: 1060-33-84	HWY: IH 41	COUNTY: MILWAUKEE	CROSS SECTIONS: IH 41 TEMPORARY PAVEMENT	SHEET 3118	E

FILE NAME : W:\PDS\C3D\10603316\84\DSN\PLAN\F45_TRAFFIC_CONTROL\090601_XS_NS-TEMP.DWG
LAYOUT NAME - SB TEMP - (58)

PLOT DATE : 7/7/2020 5:42 PM PLOT BY : PESCHEL, KYLE R PLOT NAME : PLOT SCALE : 1" = 20'_XREF(2)

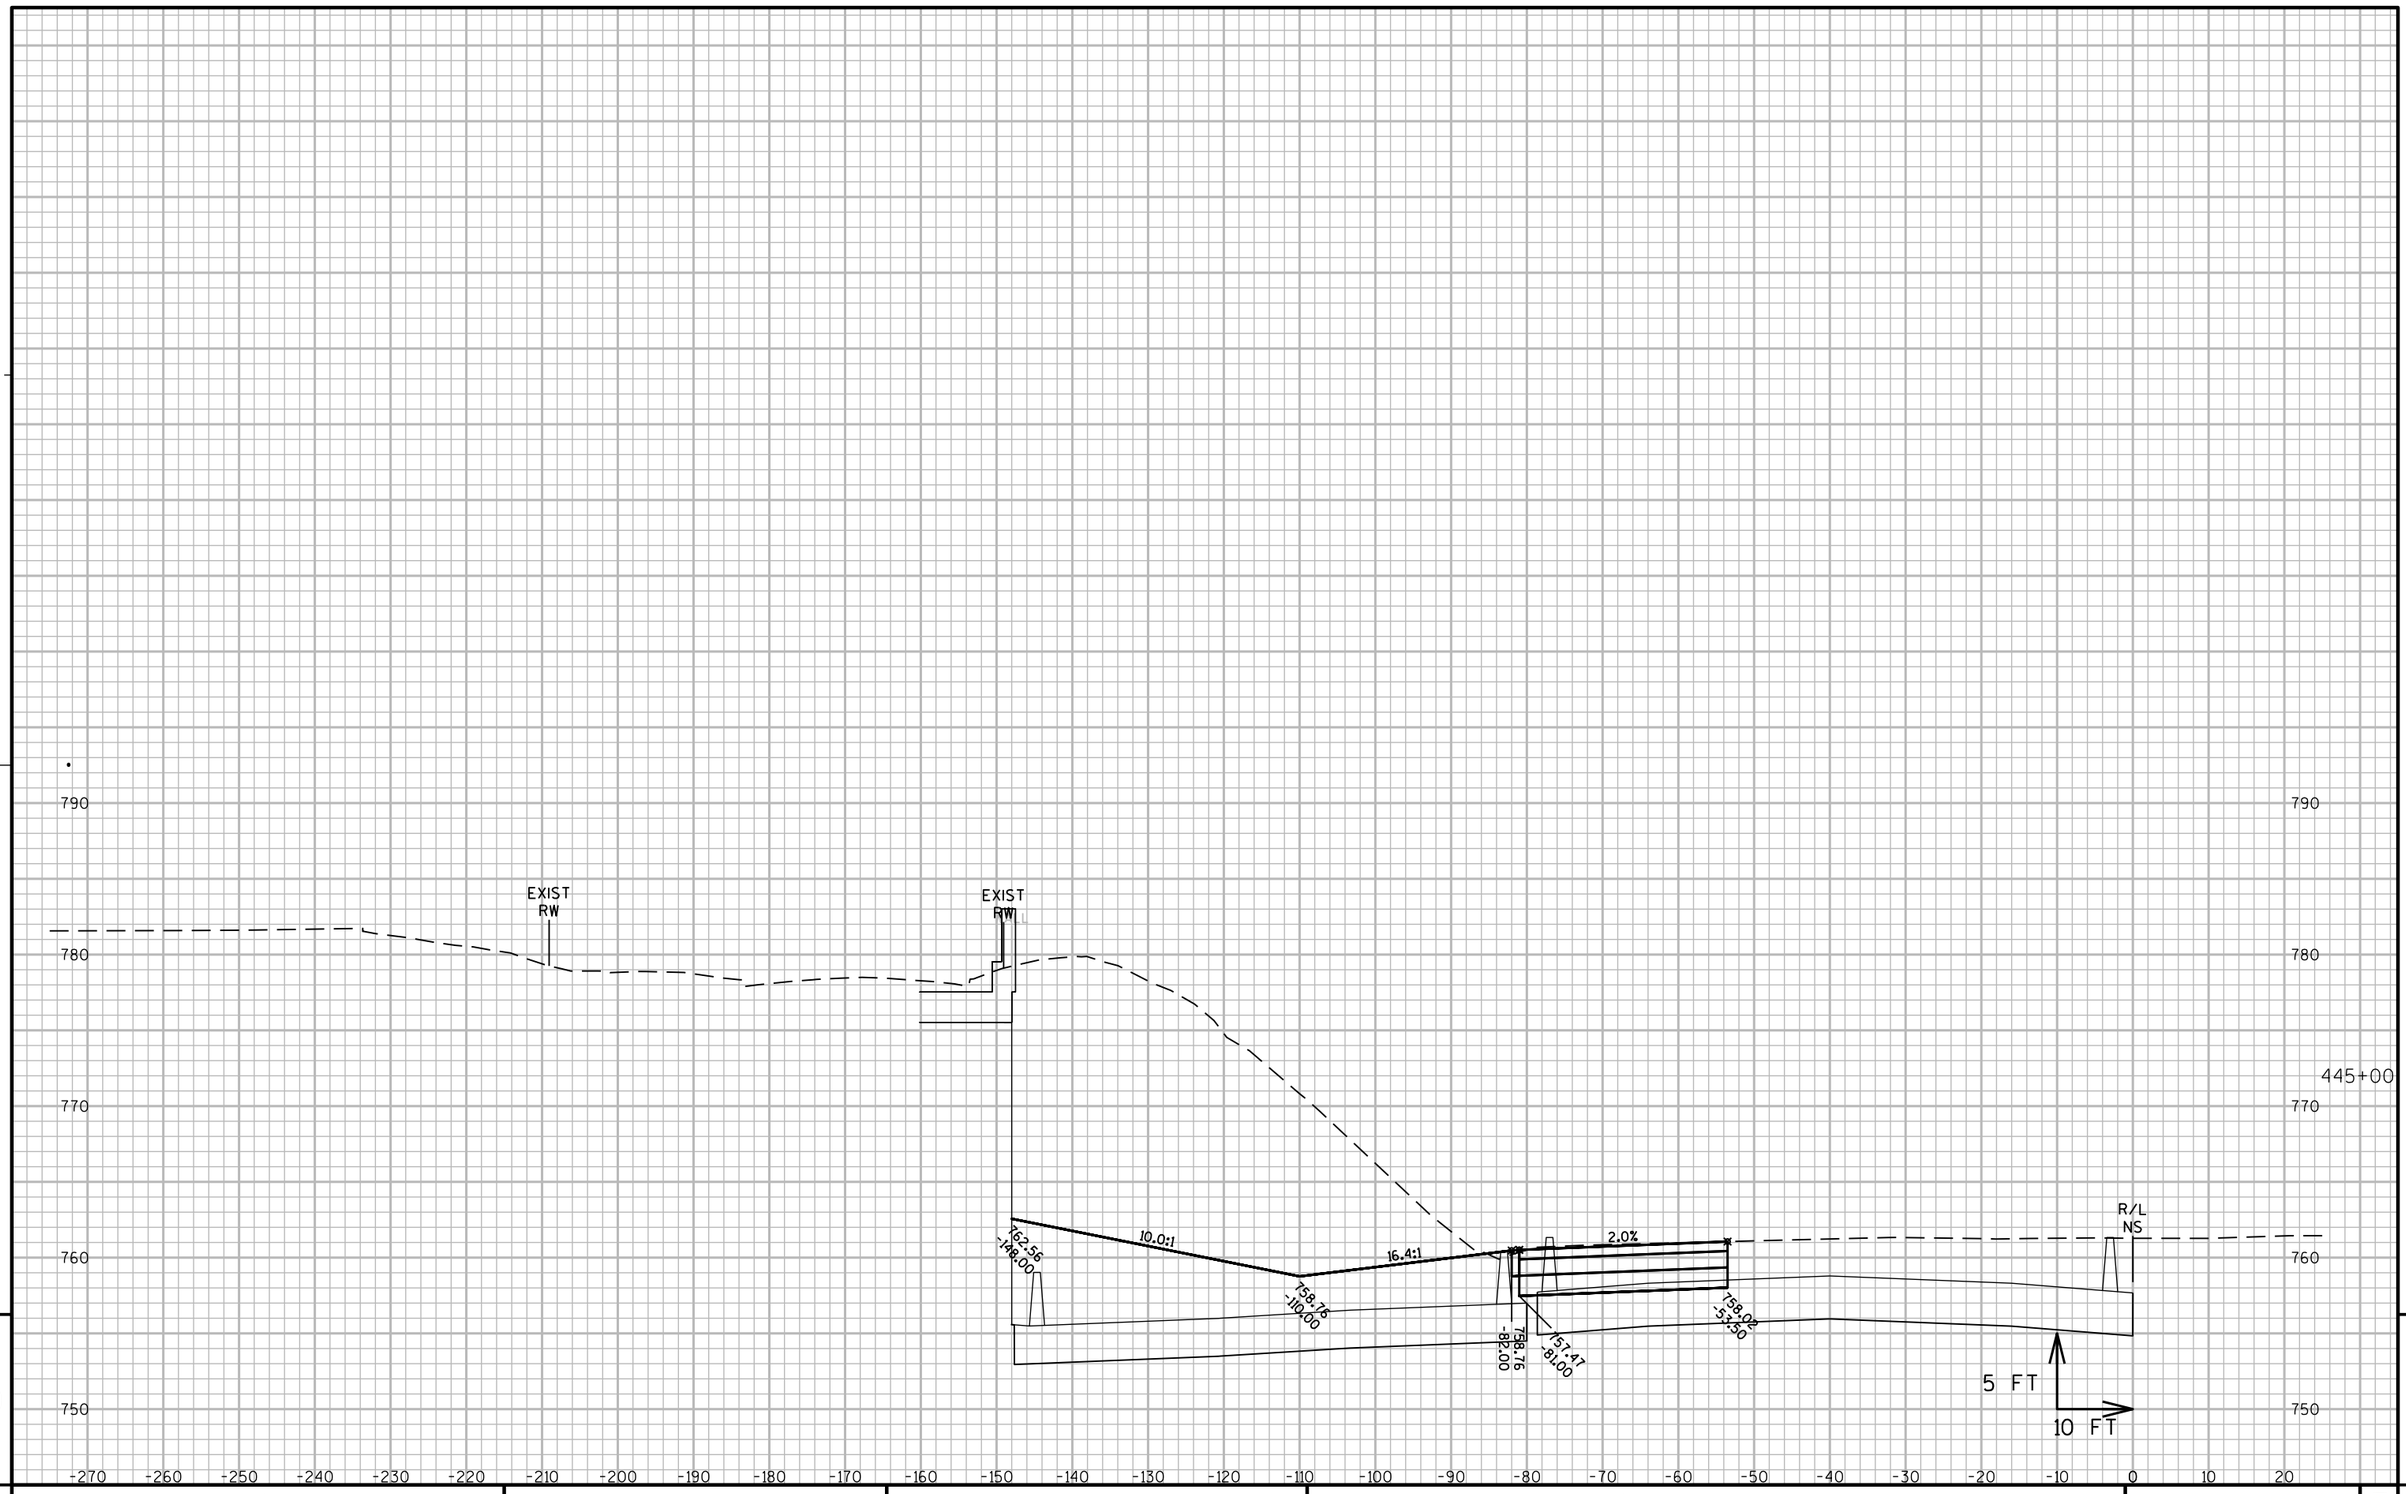

9

9

PROJECT NO: 1060-33-84	HWY: IH 41	COUNTY: MILWAUKEE	CROSS SECTIONS: IH 41 TEMPORARY PAVEMENT	SHEET 3119	E

FILE NAME : W:\PDS\C3D\10603316\84\DSN\PLAN\F45_TRAFFIC_CONTROL\090601_XS_NS-TEMP.DWG
LAYOUT NAME - SB TEMP - (59)
PLOT DATE : 7/7/2020 5:42 PM
PLOT BY : PESCHEL, KYLE R
PLOT NAME :
PLOT SCALE : 1" = 20'_XREF(2)
WISDOT/CADDS SHEET 49

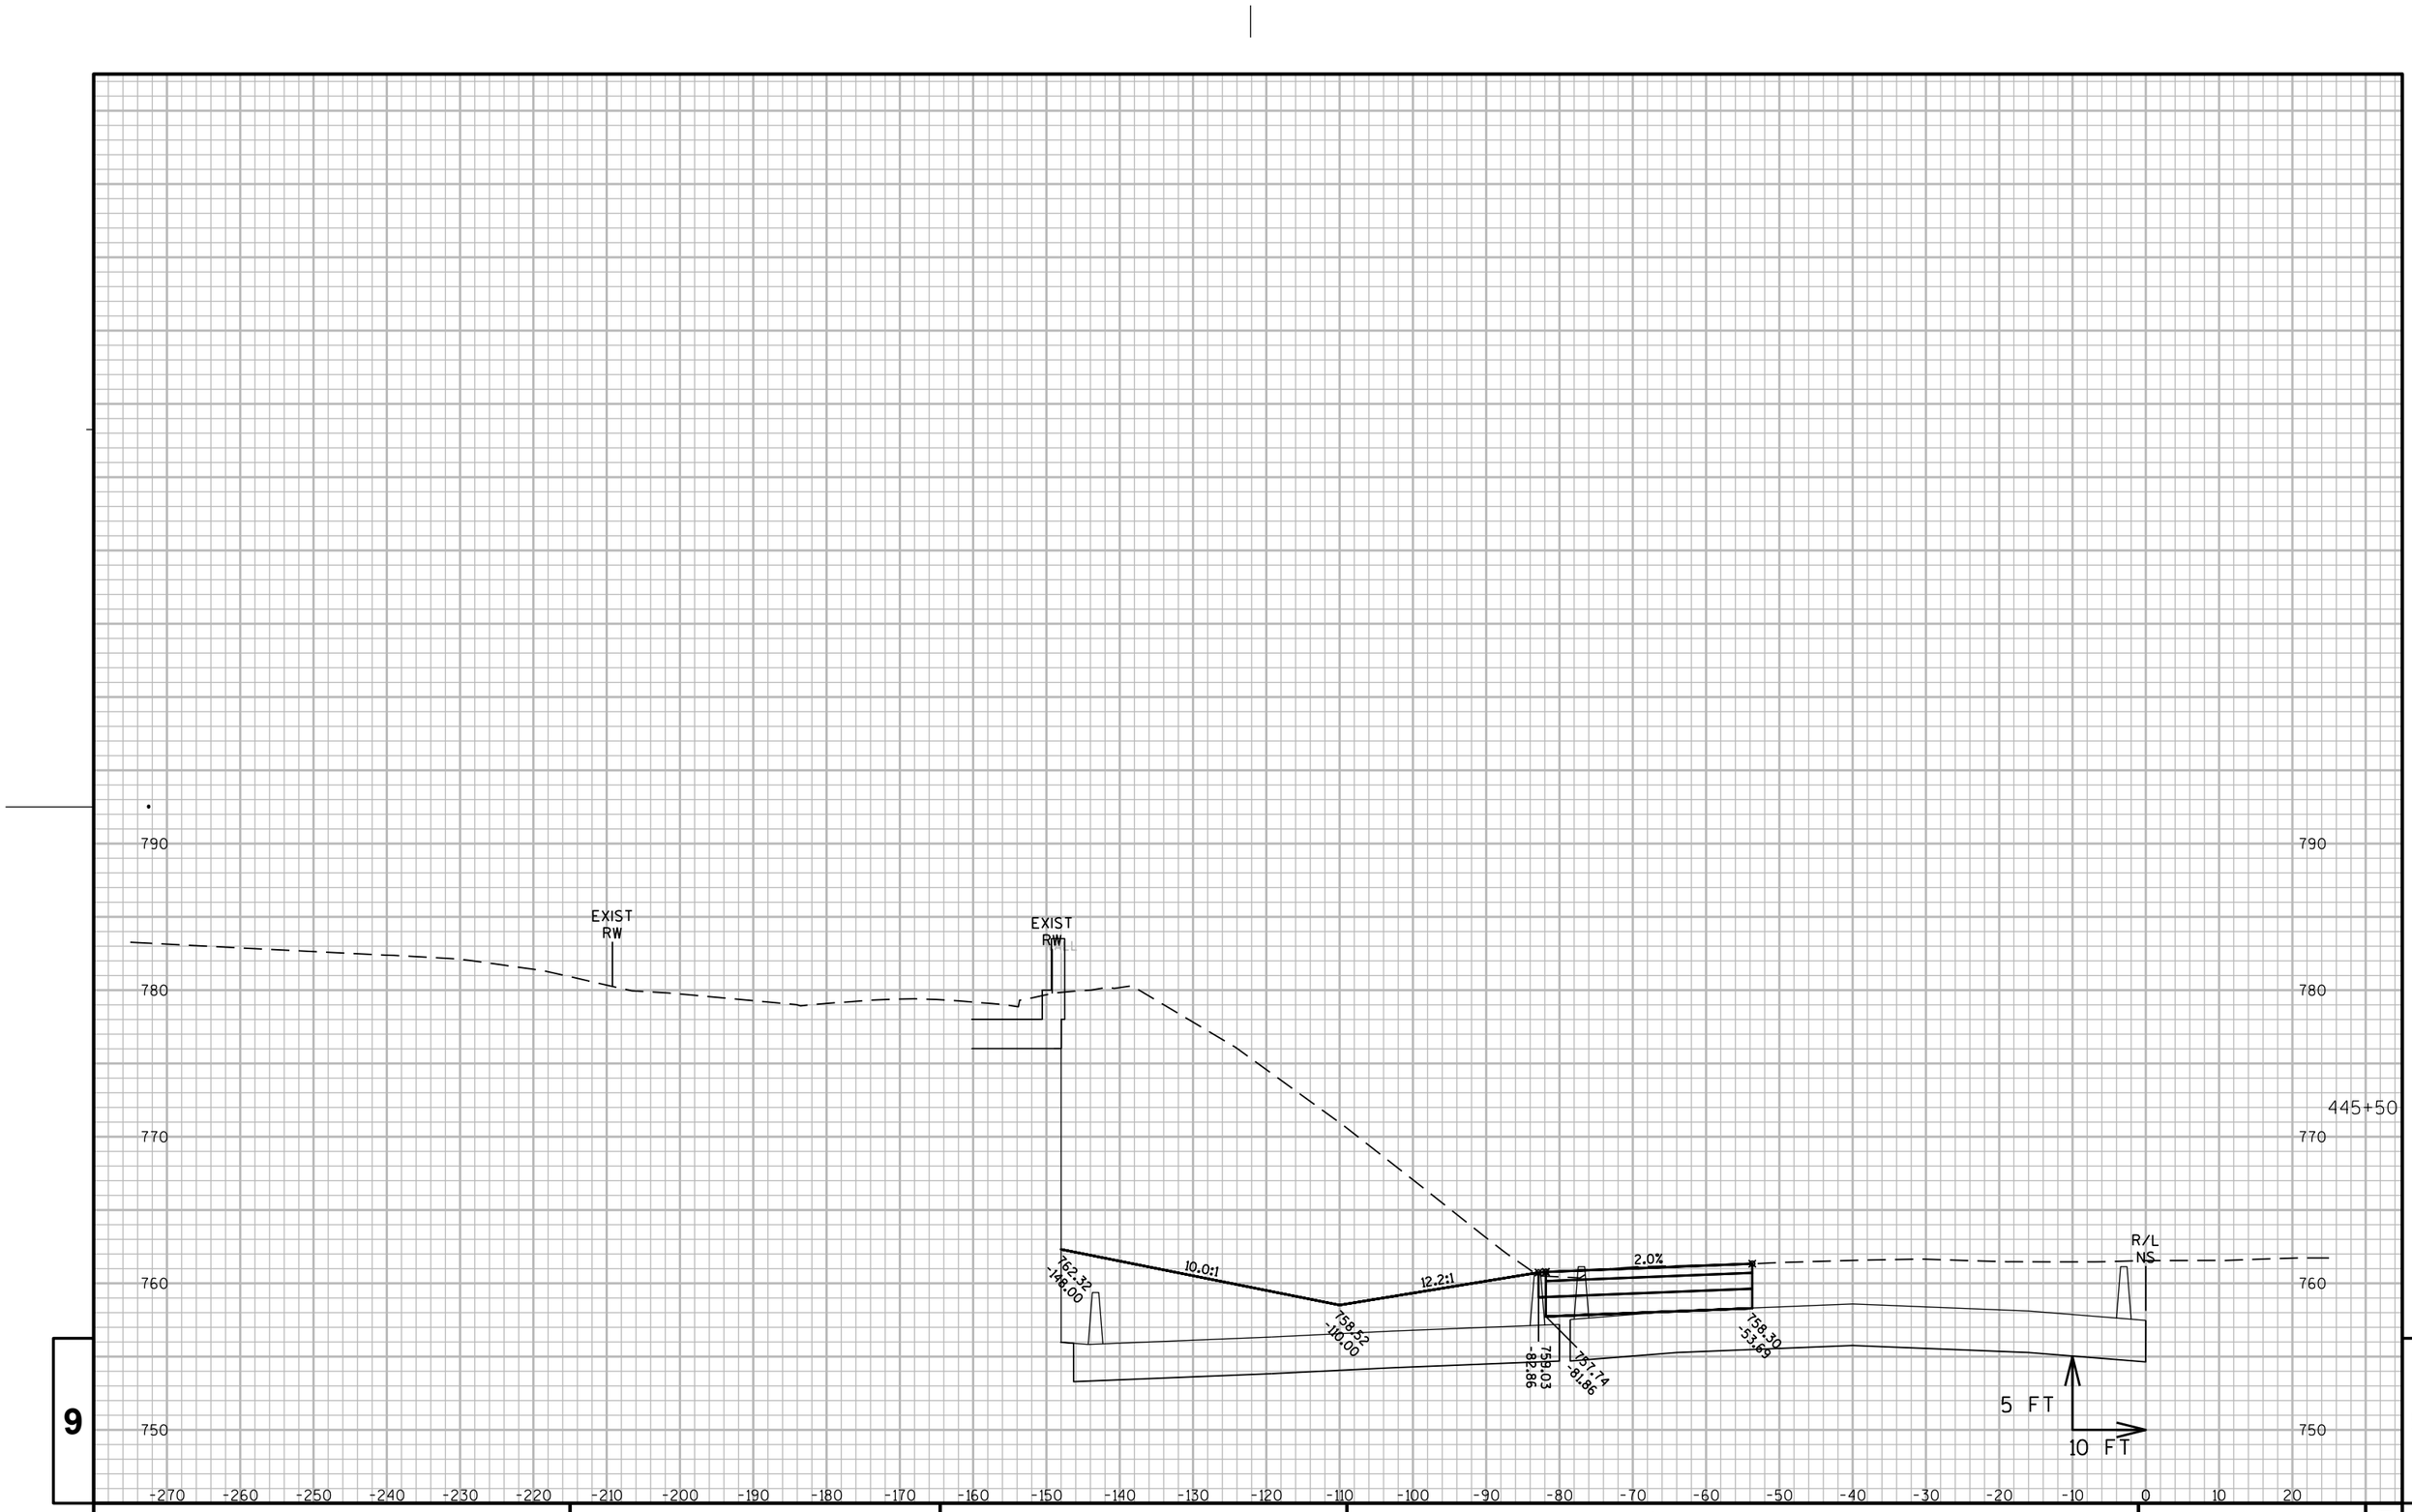

9

9

PROJECT NO: 1060-33-84	HWY: IH 41	COUNTY: MILWAUKEE	CROSS SECTIONS: IH 41 TEMPORARY PAVEMENT	SHEET 3120	E

FILE NAME : W:\PDS\C3D\10603316\84\DSN\PLAN\F45_TRAFFIC_CONTROL\090601_XS_NS-TEMP.DWG
LAYOUT NAME - SB TEMP - (60)

PLOT DATE : 7/7/2020 5:42 PM PLOT BY : PESCHEL, KYLE R PLOT NAME : PLOT SCALE : 1" = 20'_XREF(2)

WISDOT/CADDS SHEET 49

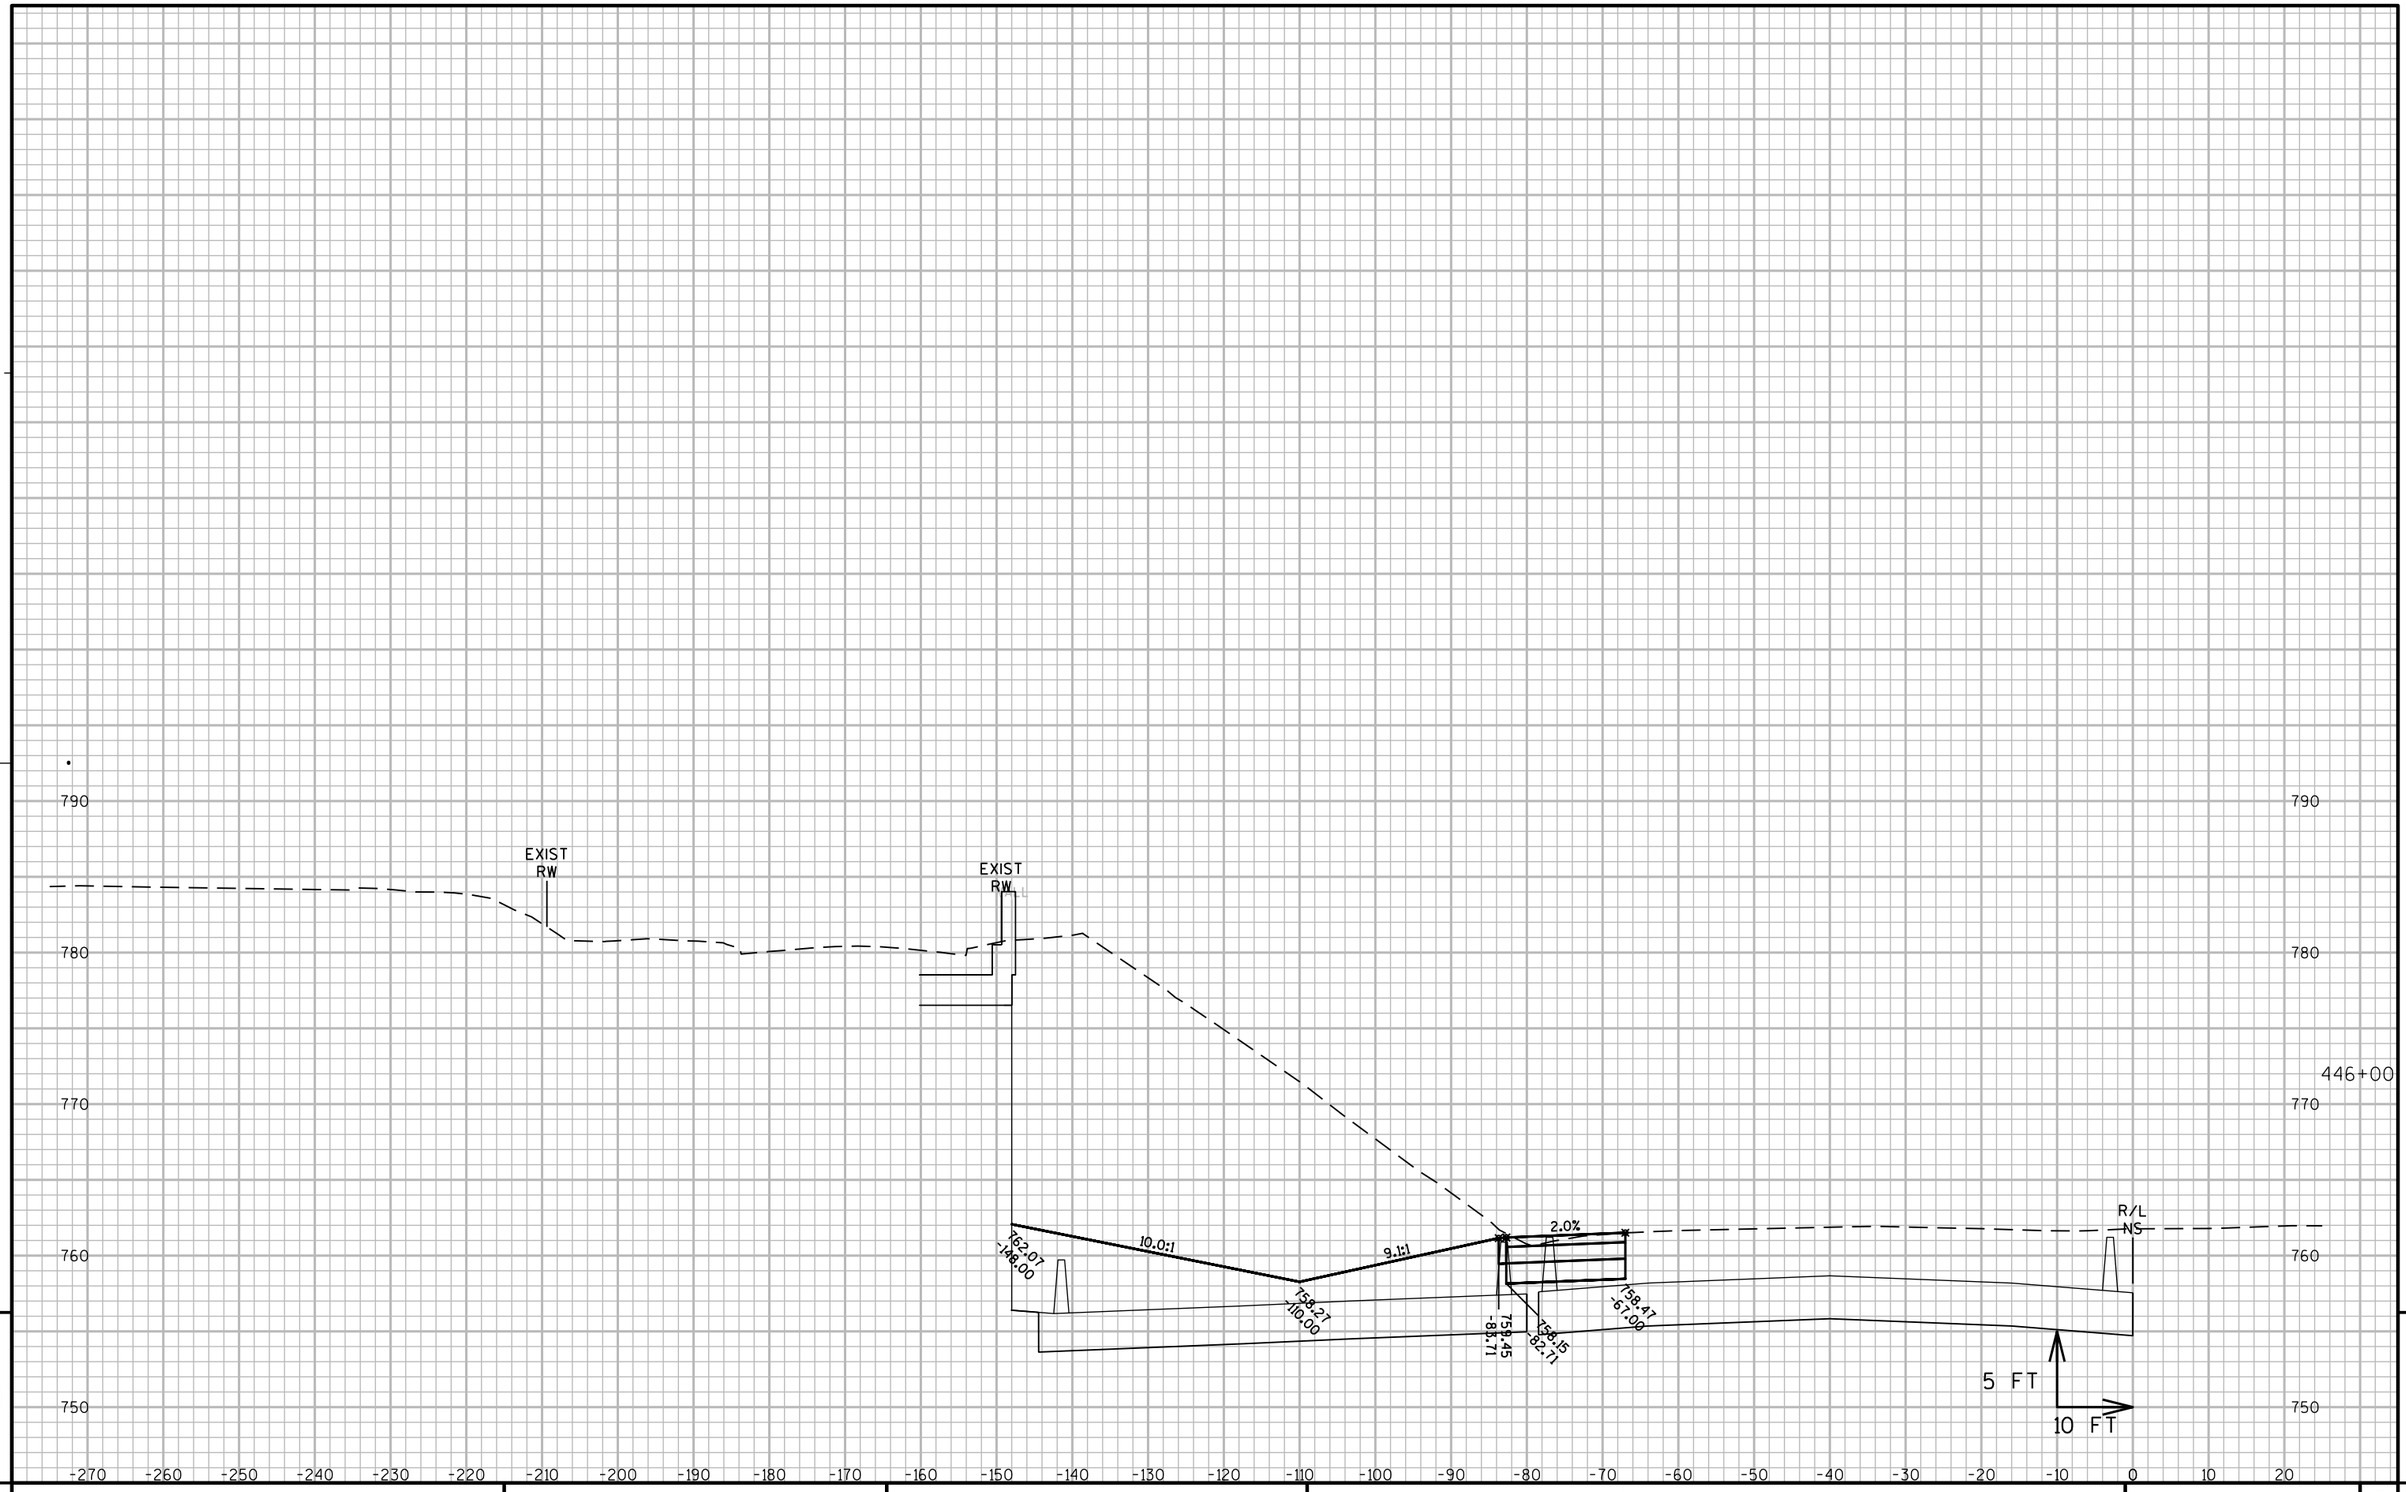

9

9

PROJECT NO: 1060-33-84	HWY: IH 41	COUNTY: MILWAUKEE	CROSS SECTIONS: IH 41 TEMPORARY PAVEMENT	SHEET 3121	E

FILE NAME : W:\PDS\C3D\10603316\84\DSN\PLAN\F45_TRAFFIC_CONTROL\090601_XS_NS-TEMP.DWG
LAYOUT NAME - SB TEMP - (61)

PLOT DATE : 7/7/2020 5:42 PM PLOT BY : PESCHEL, KYLE R PLOT NAME : PLOT SCALE : 1" = 20'_XREF(2)

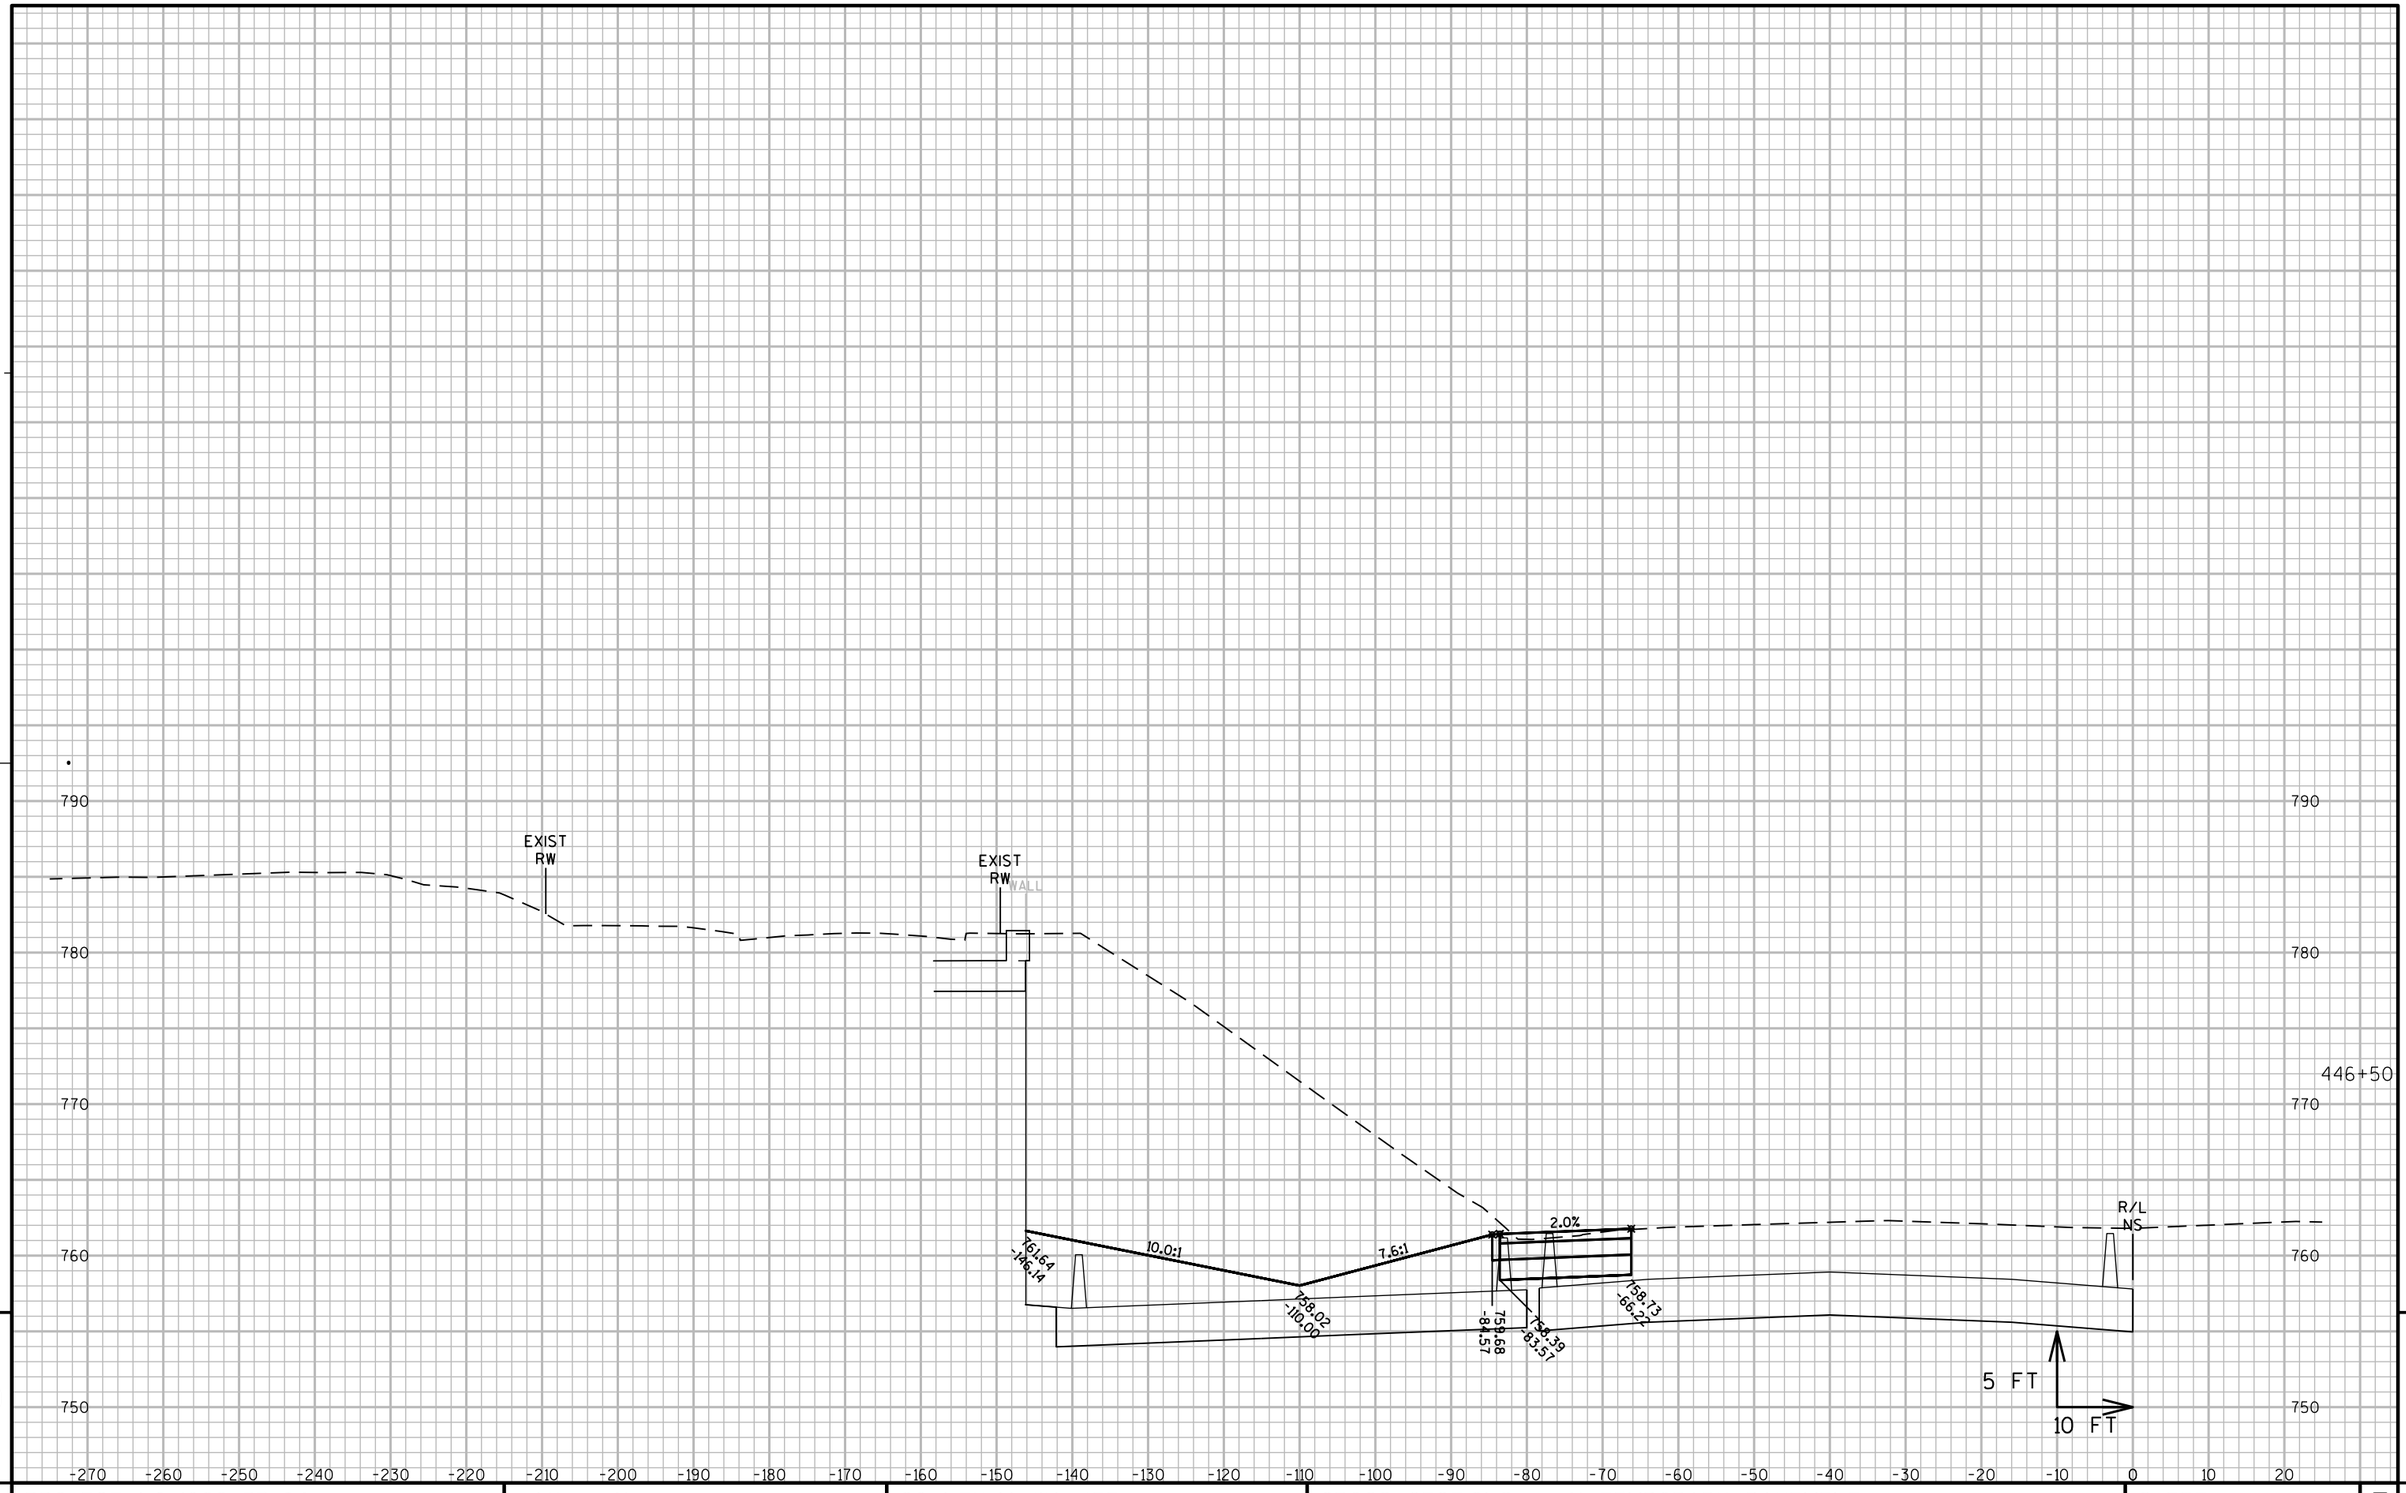

9

9

PROJECT NO: 1060-33-84	HWY: IH 41	COUNTY: MILWAUKEE	CROSS SECTIONS: IH 41 TEMPORARY PAVEMENT	SHEET 3122	E

FILE NAME : W:\PDS\C3D\10603316\84\DSN\PLAN\F45_TRAFFIC_CONTROL\090601_XS_NS-TEMP.DWG
LAYOUT NAME - SB TEMP - (62)

PLOT DATE : 7/7/2020 5:43 PM PLOT BY : PESCHEL, KYLE R PLOT NAME : PLOT SCALE : 1" = 20'_XREF(2)

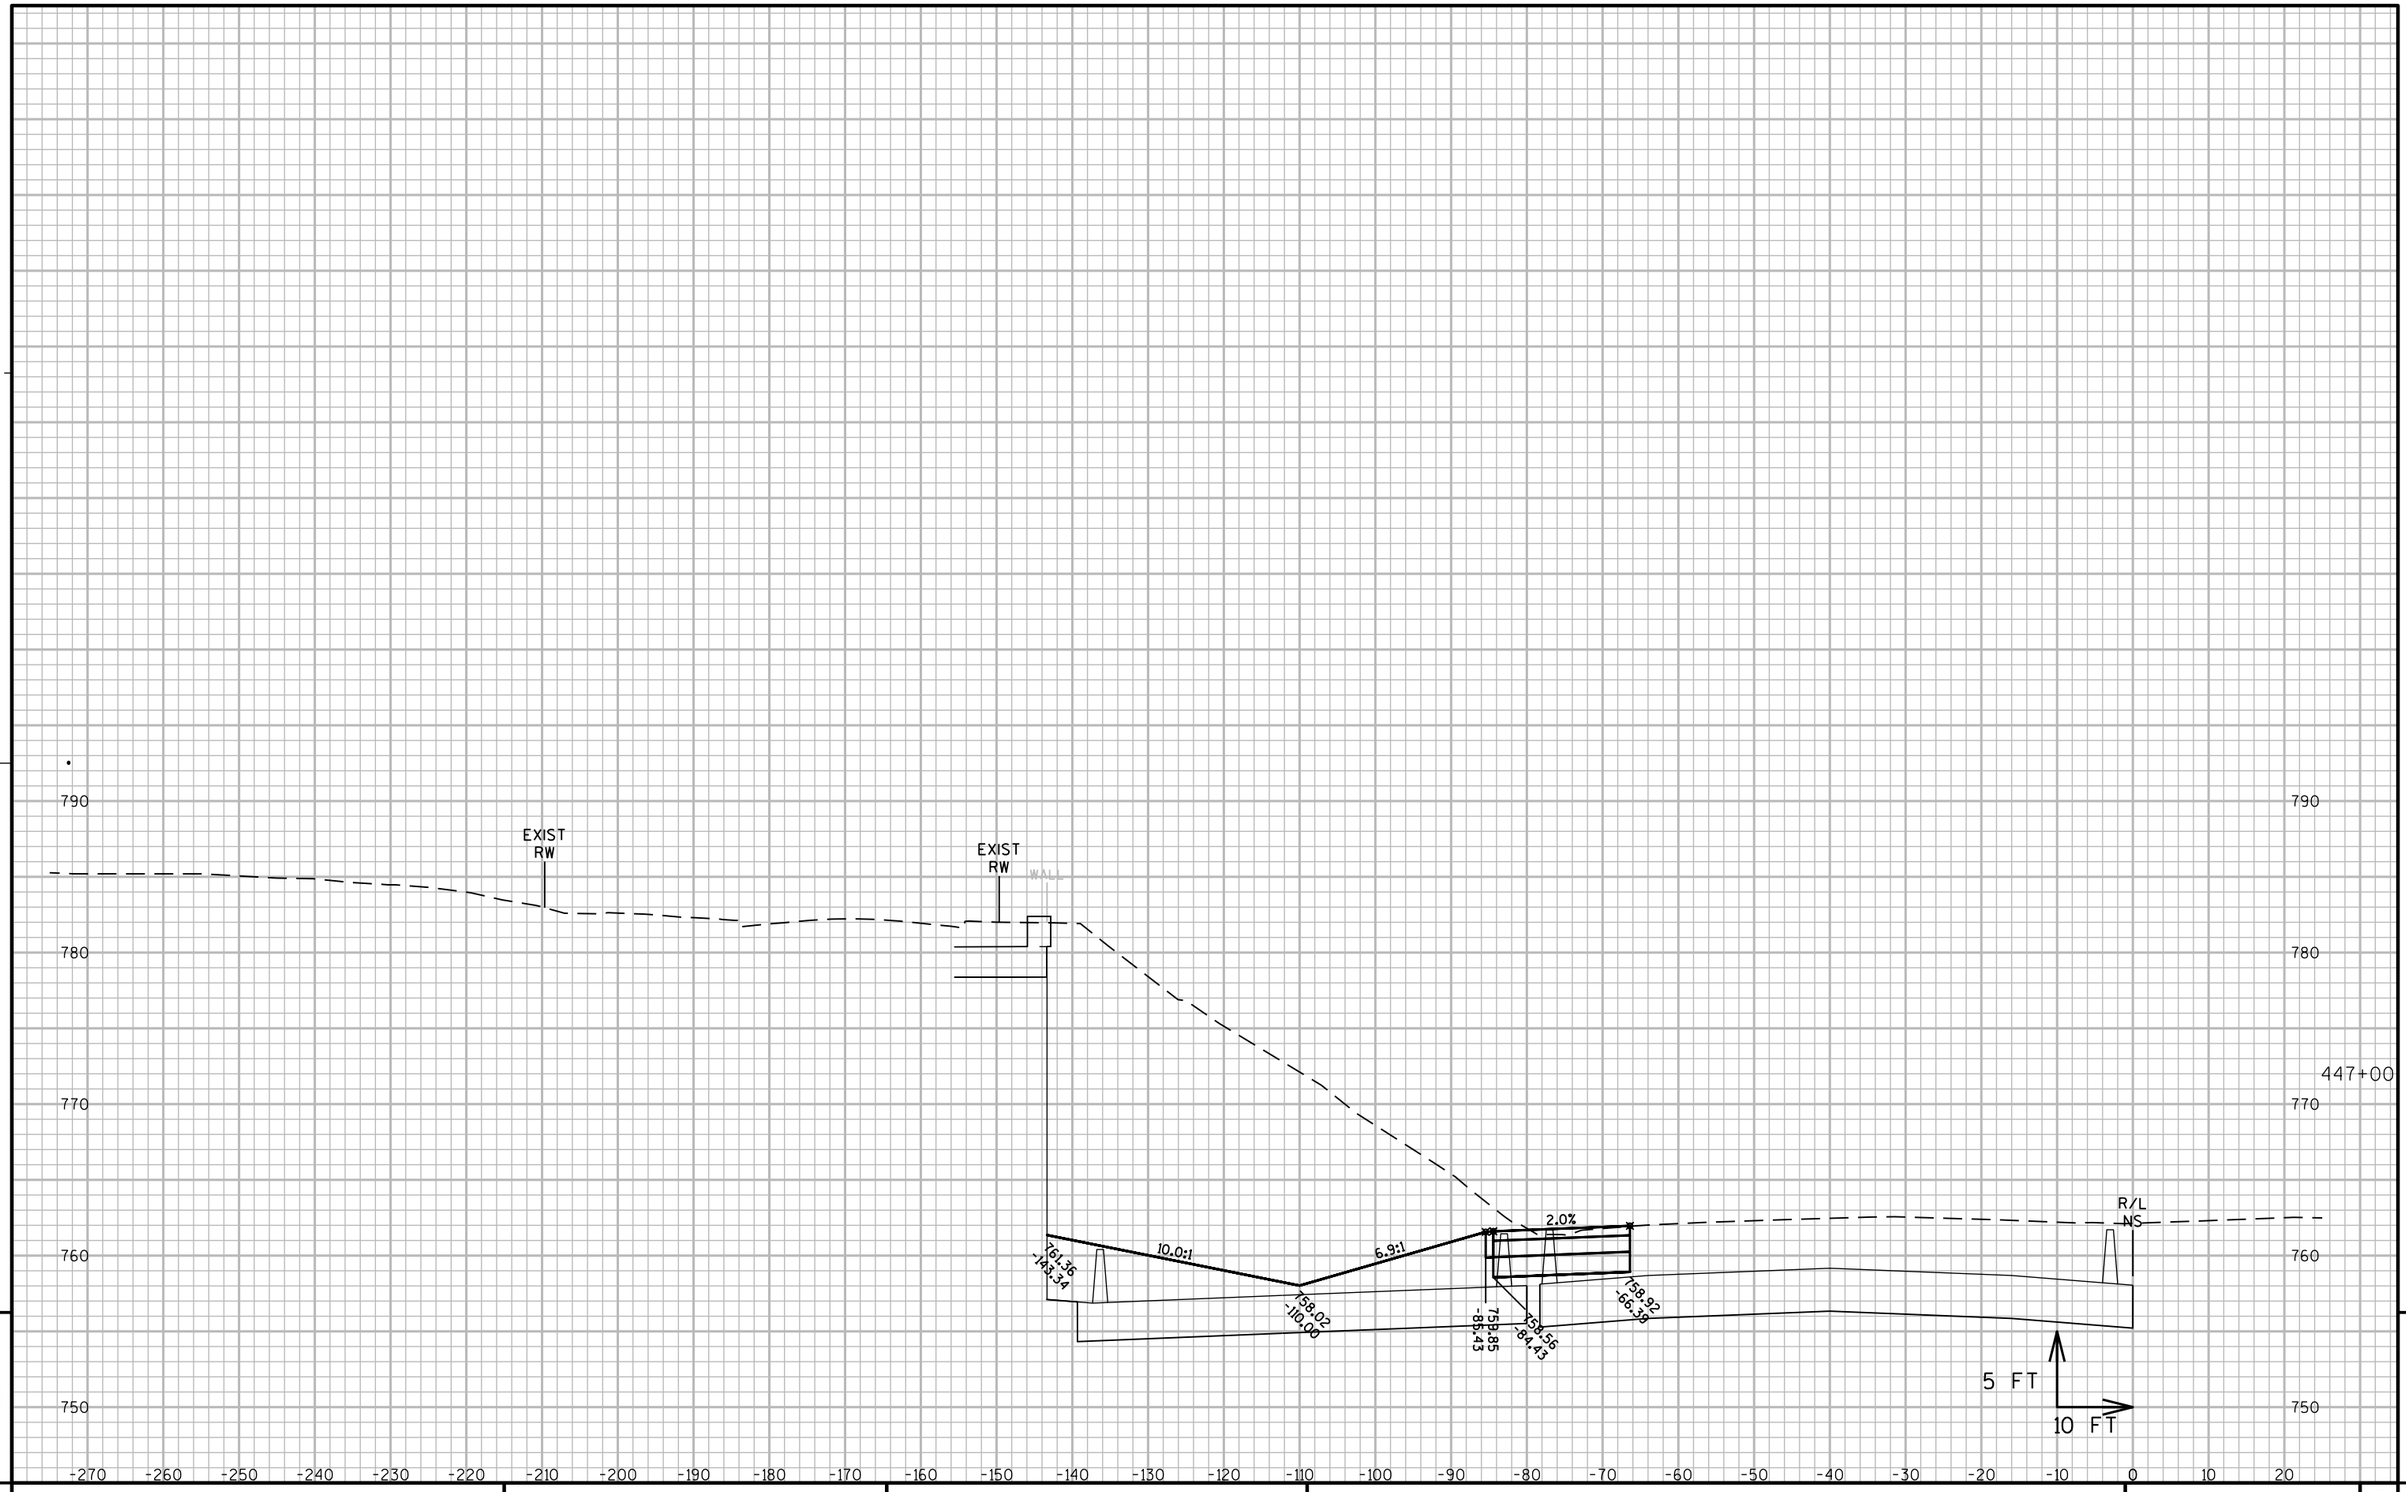

9

9

PROJECT NO: 1060-33-84	HWY: IH 41	COUNTY: MILWAUKEE	CROSS SECTIONS: IH 41 TEMPORARY PAVEMENT	SHEET 3123	E

FILE NAME : W:\PDS\C3D\10603316\84\DSN\PLAN\F45_TRAFFIC_CONTROL\090601_XS_NS-TEMP.DWG
LAYOUT NAME - SB TEMP - (63)
PLOT DATE : 7/7/2020 5:43 PM
PLOT BY : PESCHEL, KYLE R
PLOT NAME :
PLOT SCALE : 1" = 20'_XREF(2)
WISDOT/CADDS SHEET 49

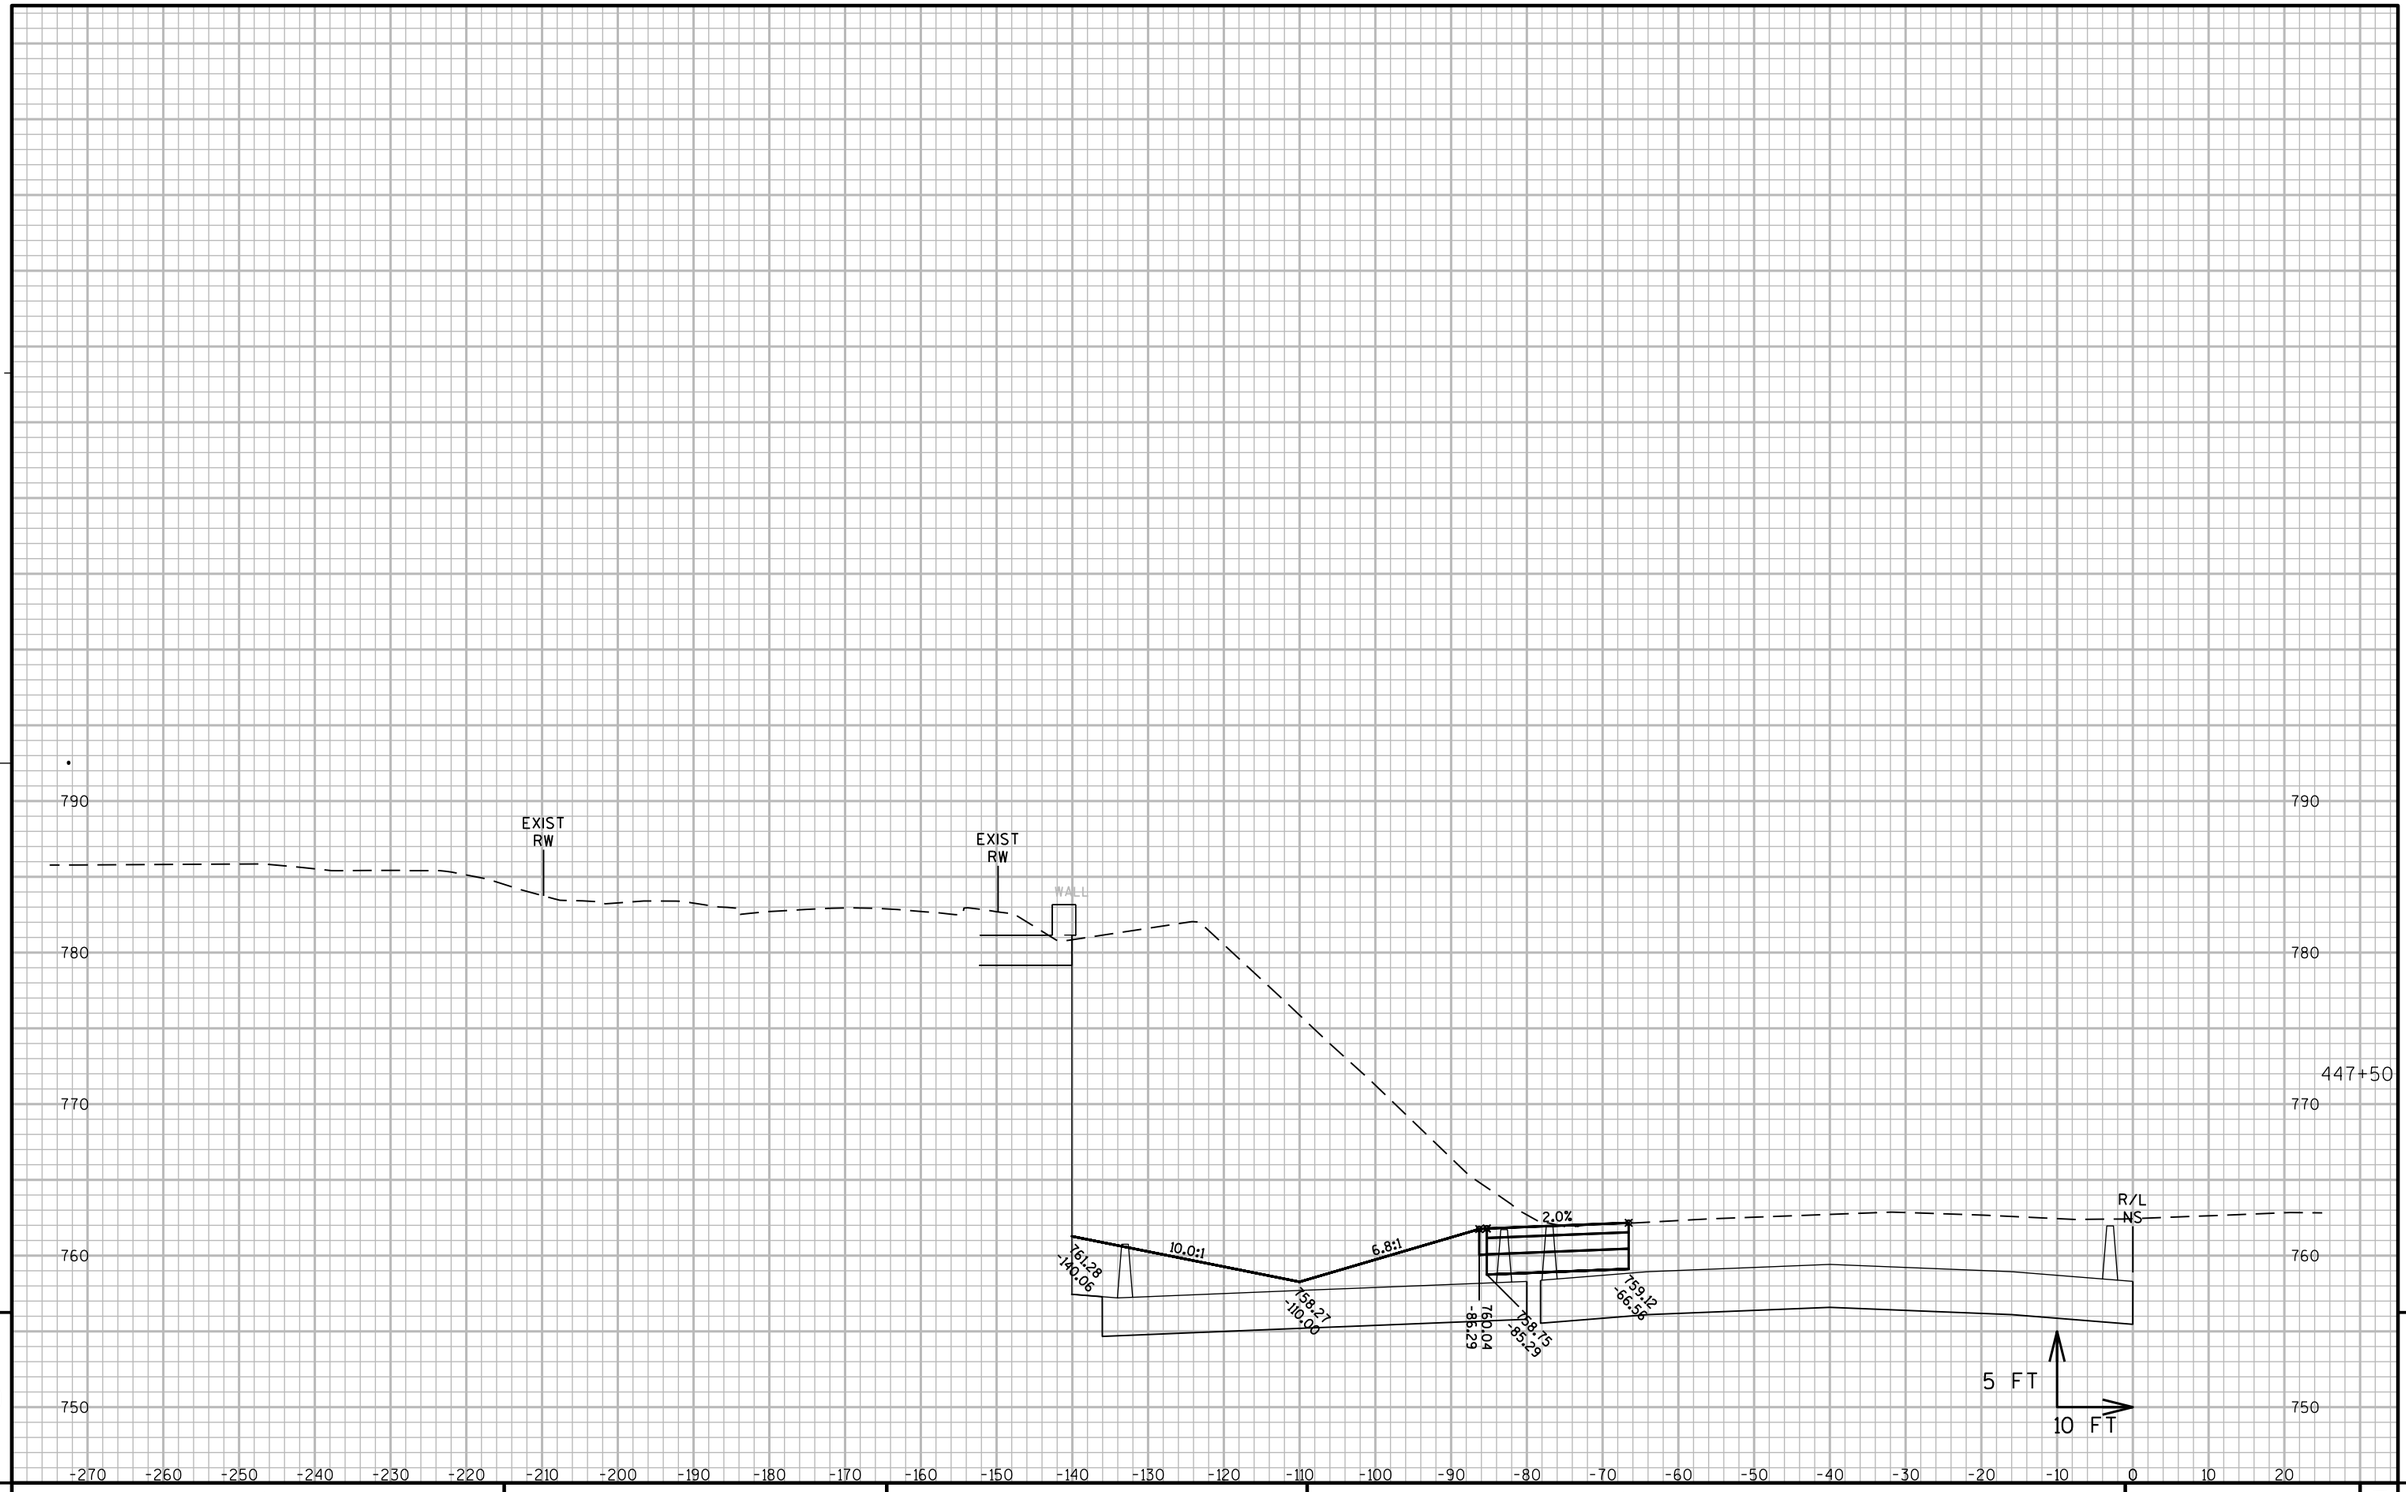

9

9

PROJECT NO: 1060-33-84	HWY: IH 41	COUNTY: MILWAUKEE	CROSS SECTIONS: IH 41 TEMPORARY PAVEMENT	SHEET 3124	E

FILE NAME : W:\PDS\C3D\10603316\84\DSN\PLAN\F45_TRAFFIC_CONTROL\090601_XS_NS-TEMP.DWG
LAYOUT NAME - SB TEMP - (64)
PLOT DATE : 7/7/2020 5:43 PM
PLOT BY : PESCHEL, KYLE R
PLOT NAME :
PLOT SCALE : 1" = 20'_XREF(2)
WISDOT/CADDS SHEET 49

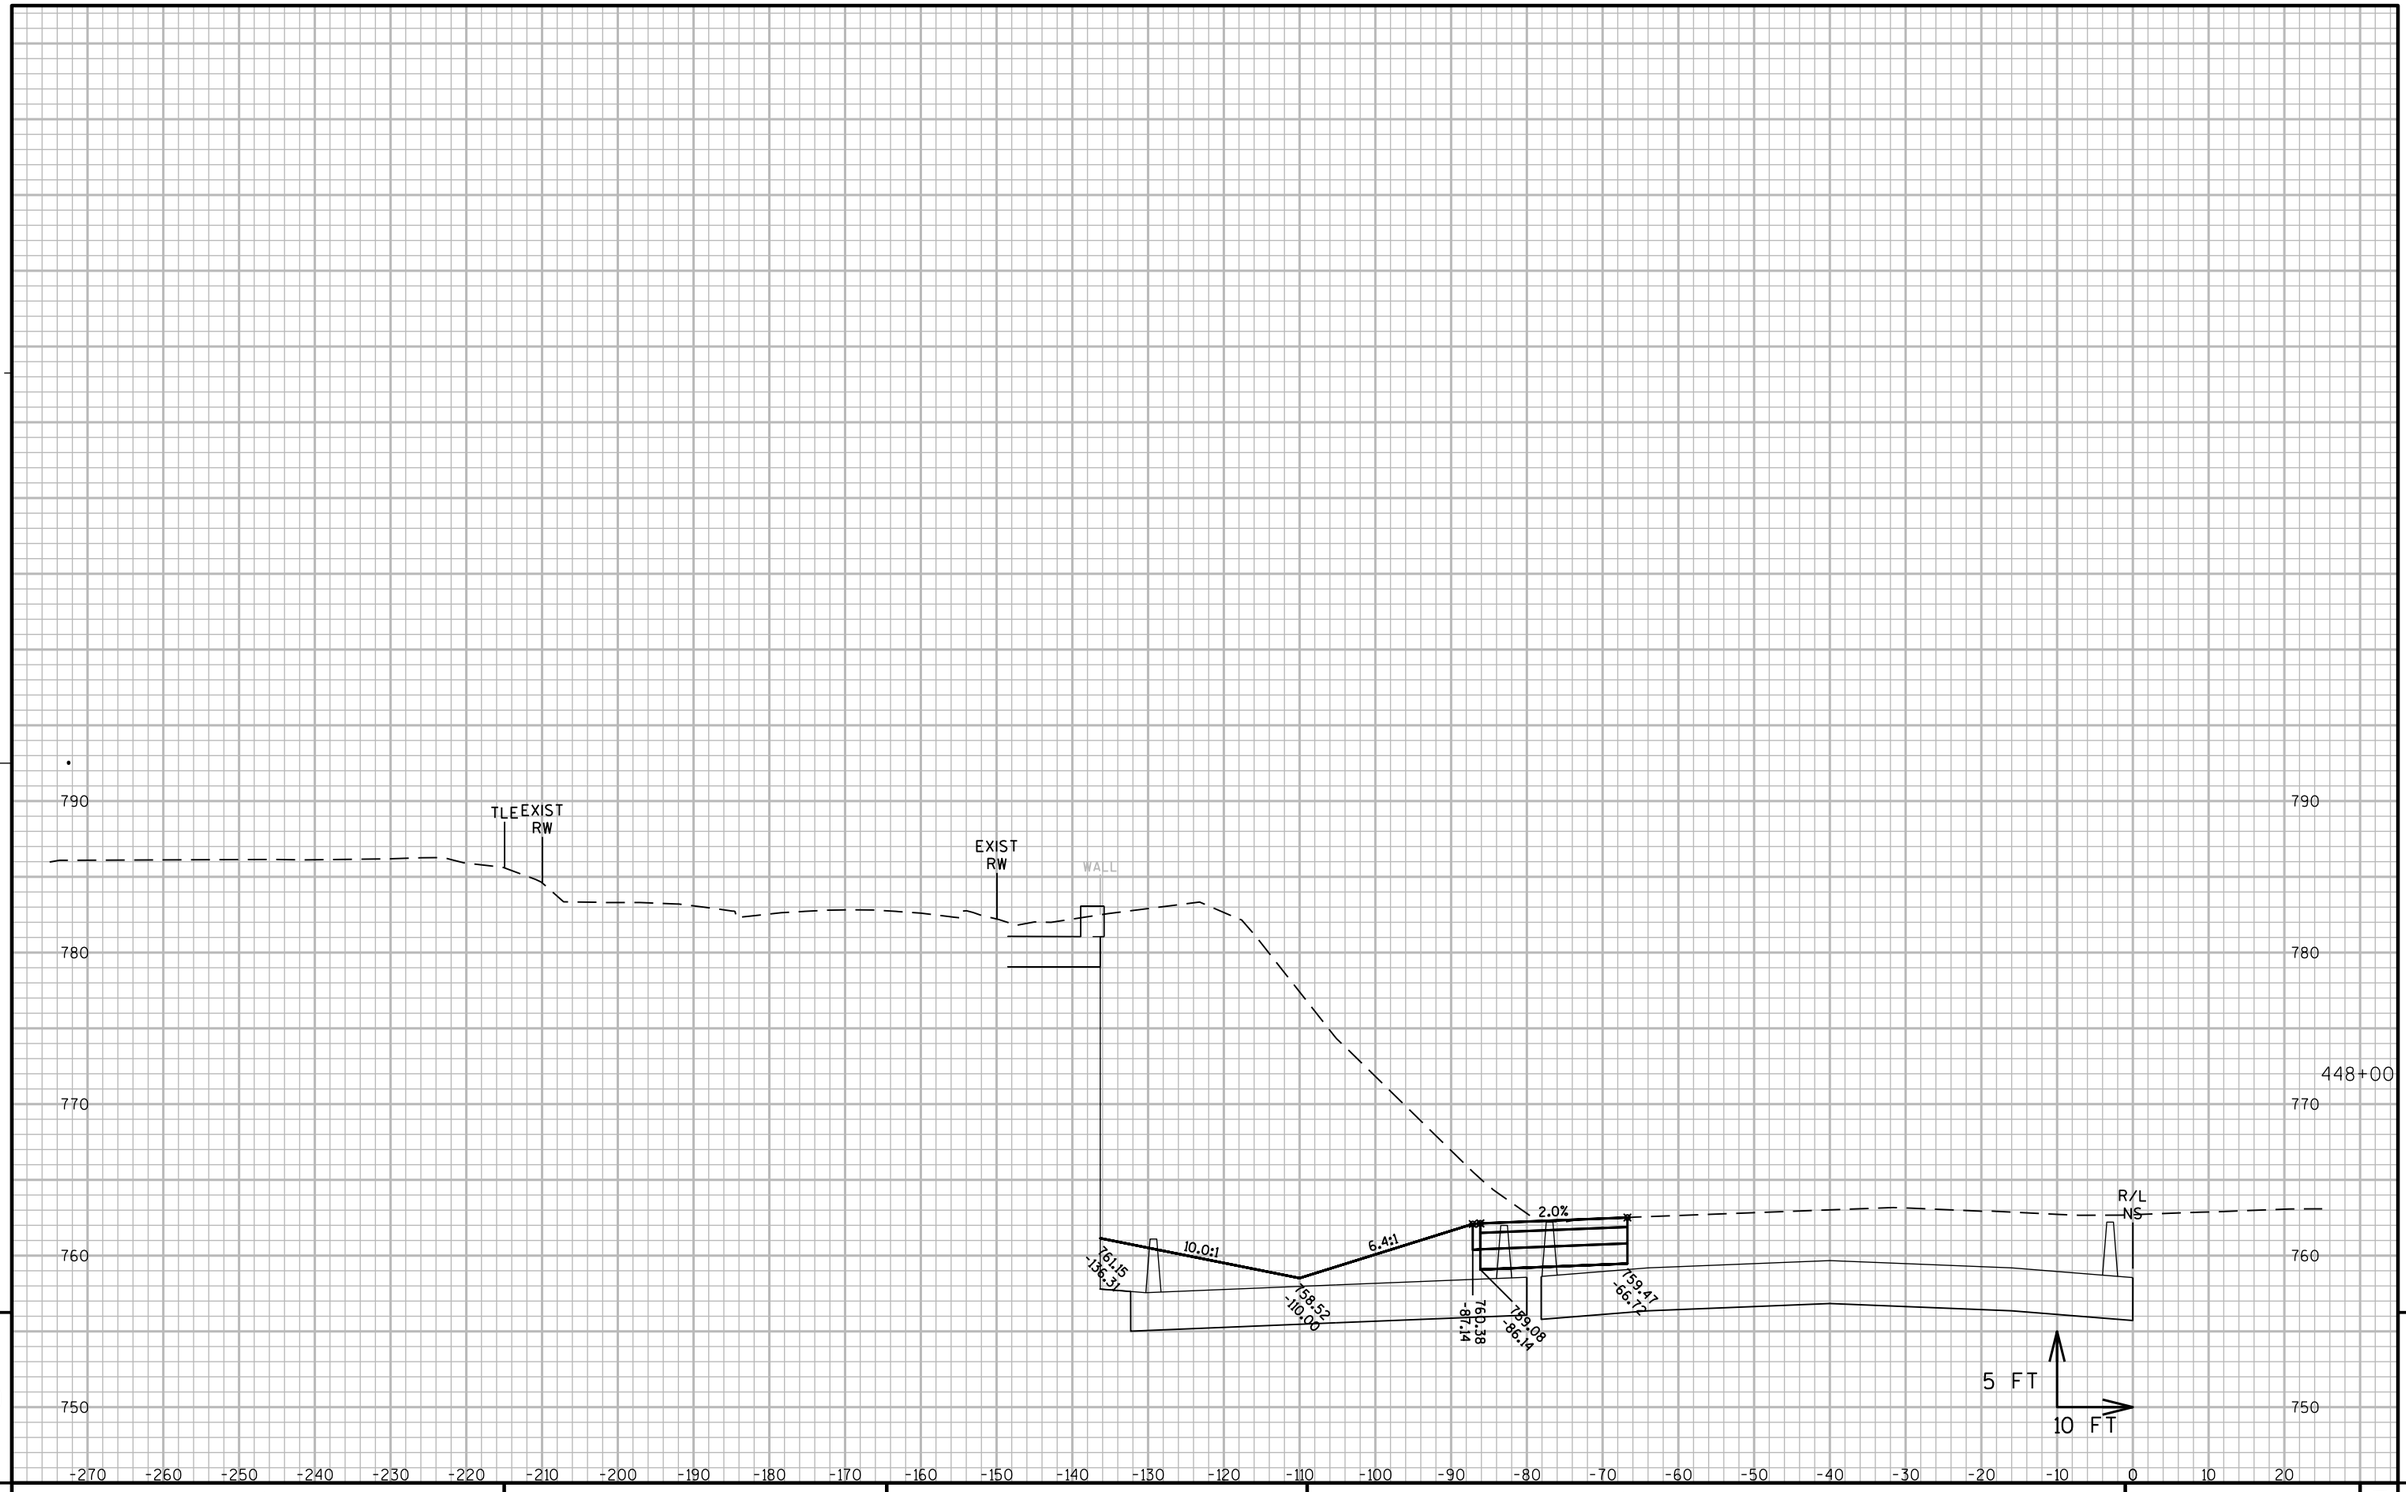

9

9

PROJECT NO: 1060-33-84	HWY: IH 41	COUNTY: MILWAUKEE	CROSS SECTIONS: IH 41 TEMPORARY PAVEMENT	SHEET 3125	E

FILE NAME : W:\PDS\C3D\10603316\84\DSN\PLAN\F45_TRAFFIC_CONTROL\090601_XS_NS-TEMP.DWG
LAYOUT NAME - SB TEMP - (65)
PLOT DATE : 7/7/2020 5:43 PM
PLOT BY : PESCHEL, KYLE R
PLOT NAME :
PLOT SCALE : 1" = 20'_XREF(2)
WISDOT/CADDS SHEET 49

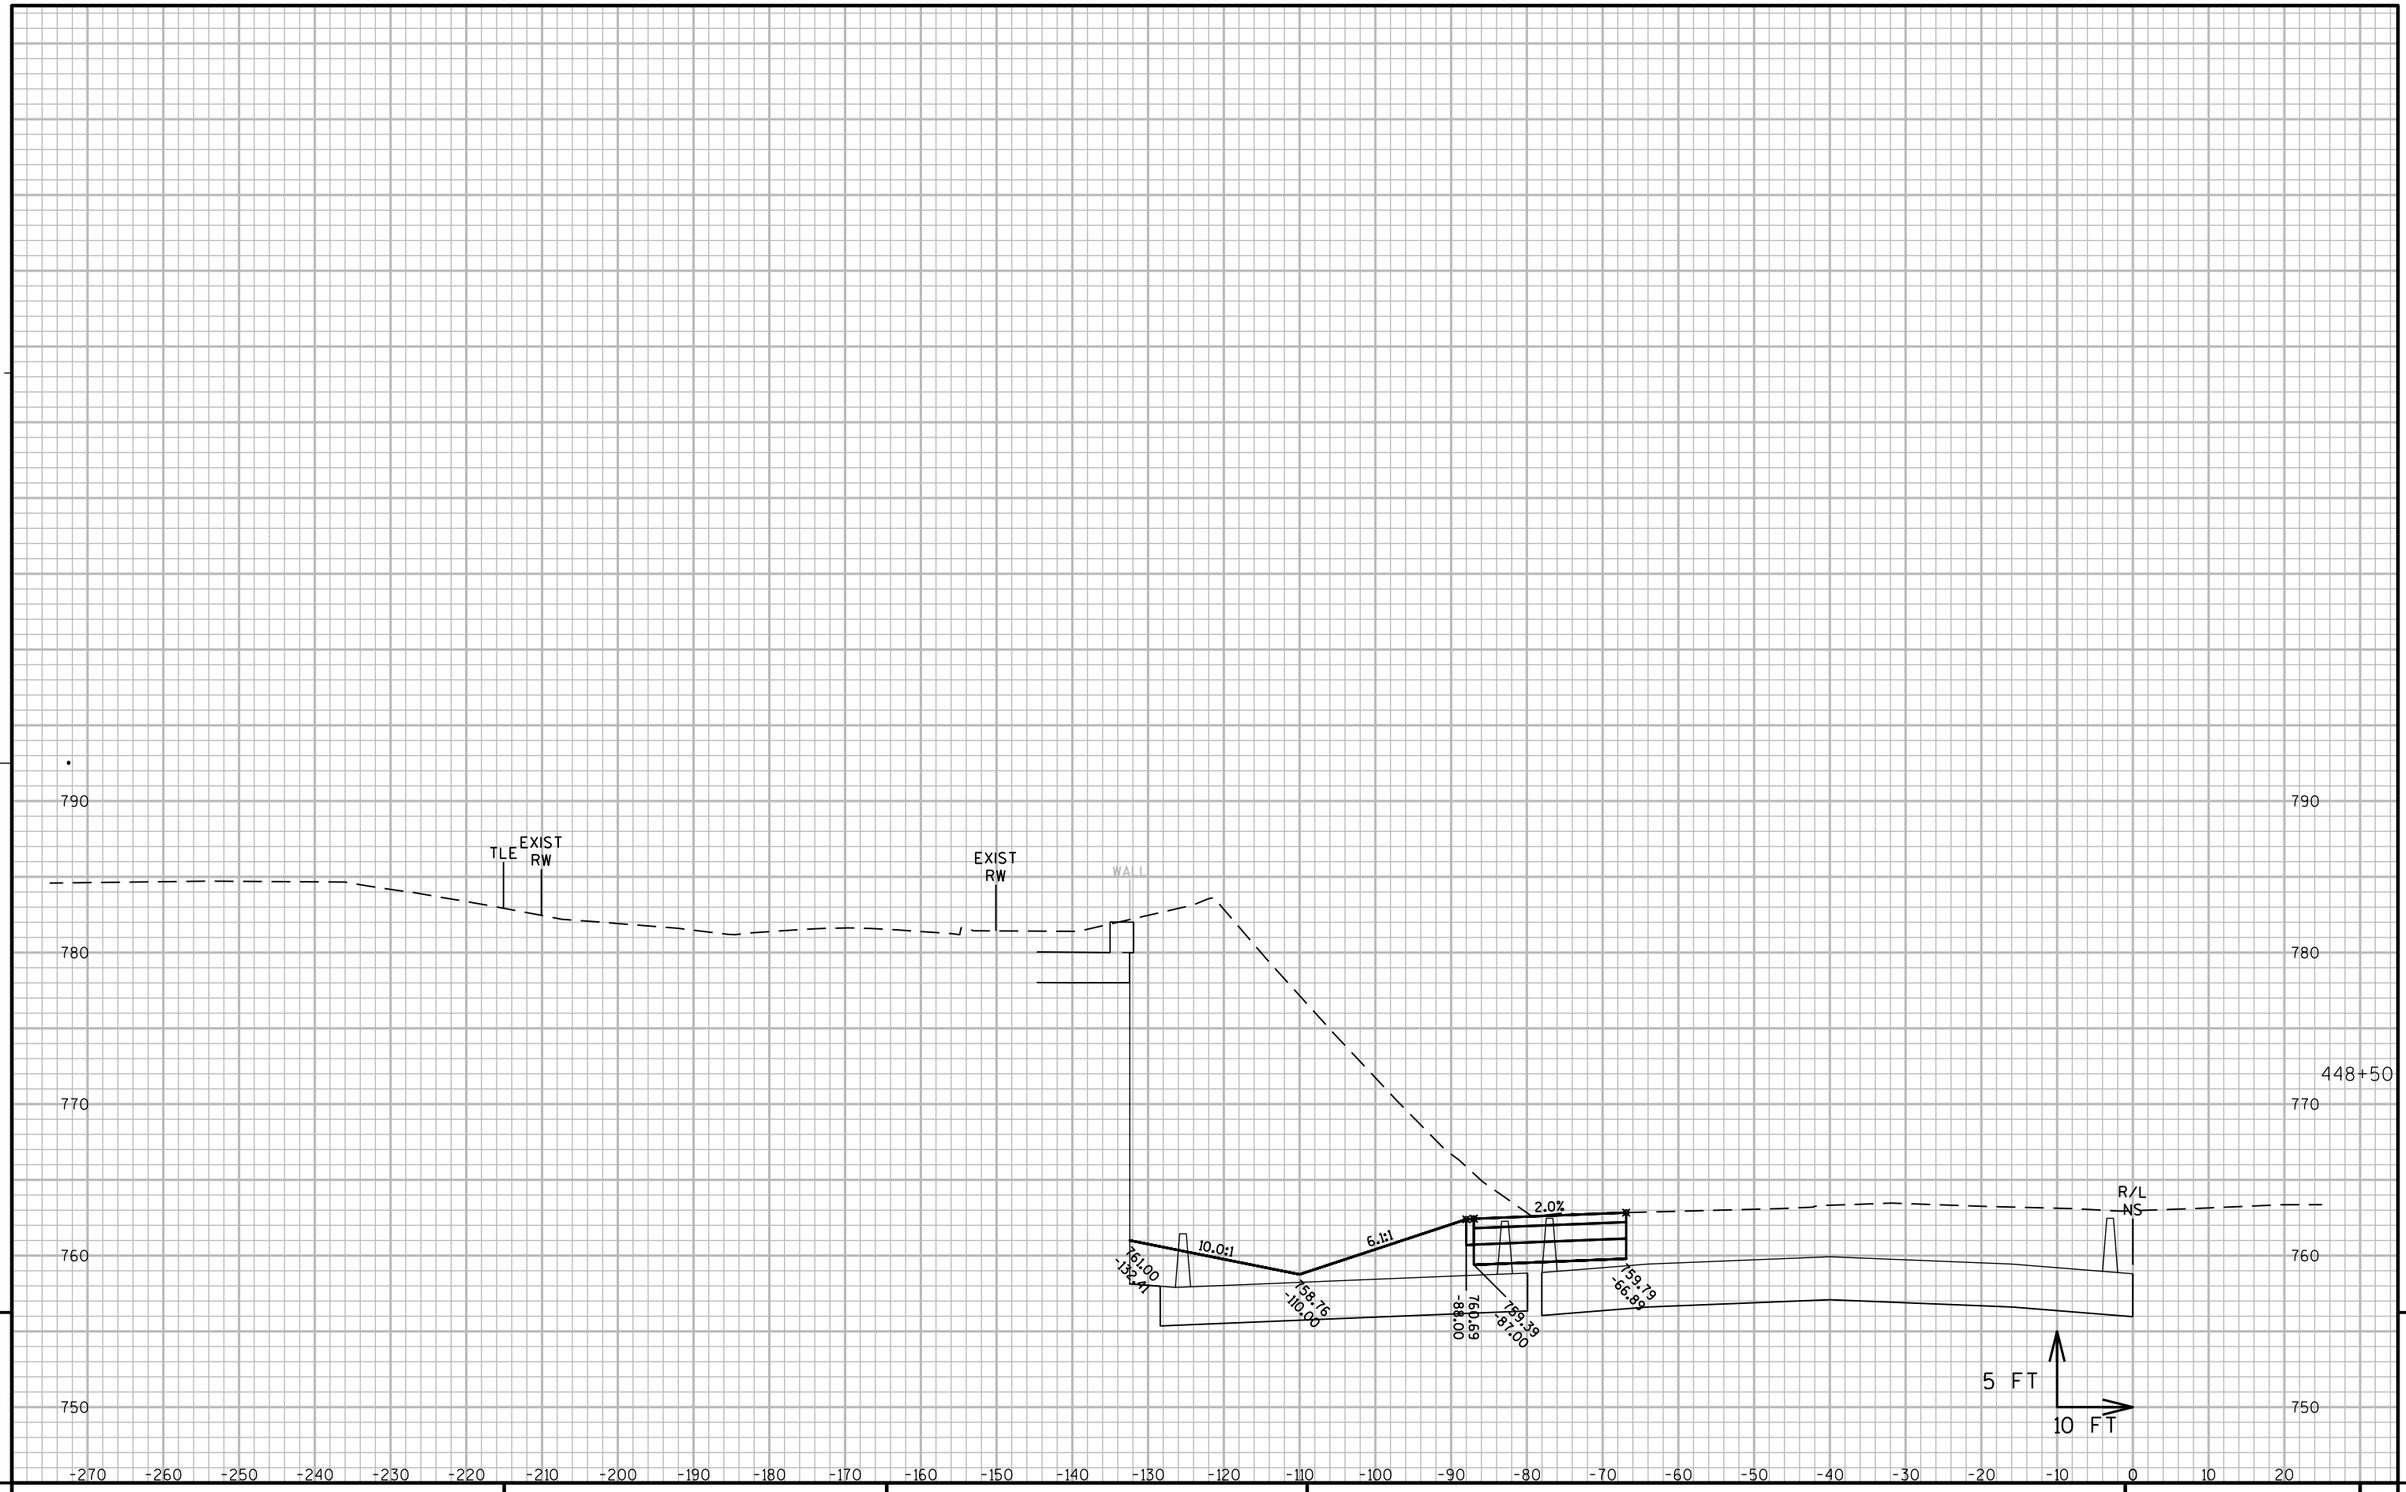

9 9

PROJECT NO: 1060-33-84	HWY: IH 41	COUNTY: MILWAUKEE	CROSS SECTIONS: IH 41 TEMPORARY PAVEMENT	SHEET 3126	E

FILE NAME : W:\PDS\C3D\10603316\84\DSN\PLAN\F45_TRAFFIC_CONTROL\090601_XS_NS-TEMP.DWG
LAYOUT NAME - SB TEMP - (66)
PLOT DATE : 7/7/2020 5:44 PM
PLOT BY : PESCHEL, KYLE R
PLOT NAME :
PLOT SCALE : 1" = 20'_XREF(2)
WISDOT/CADDS SHEET 49

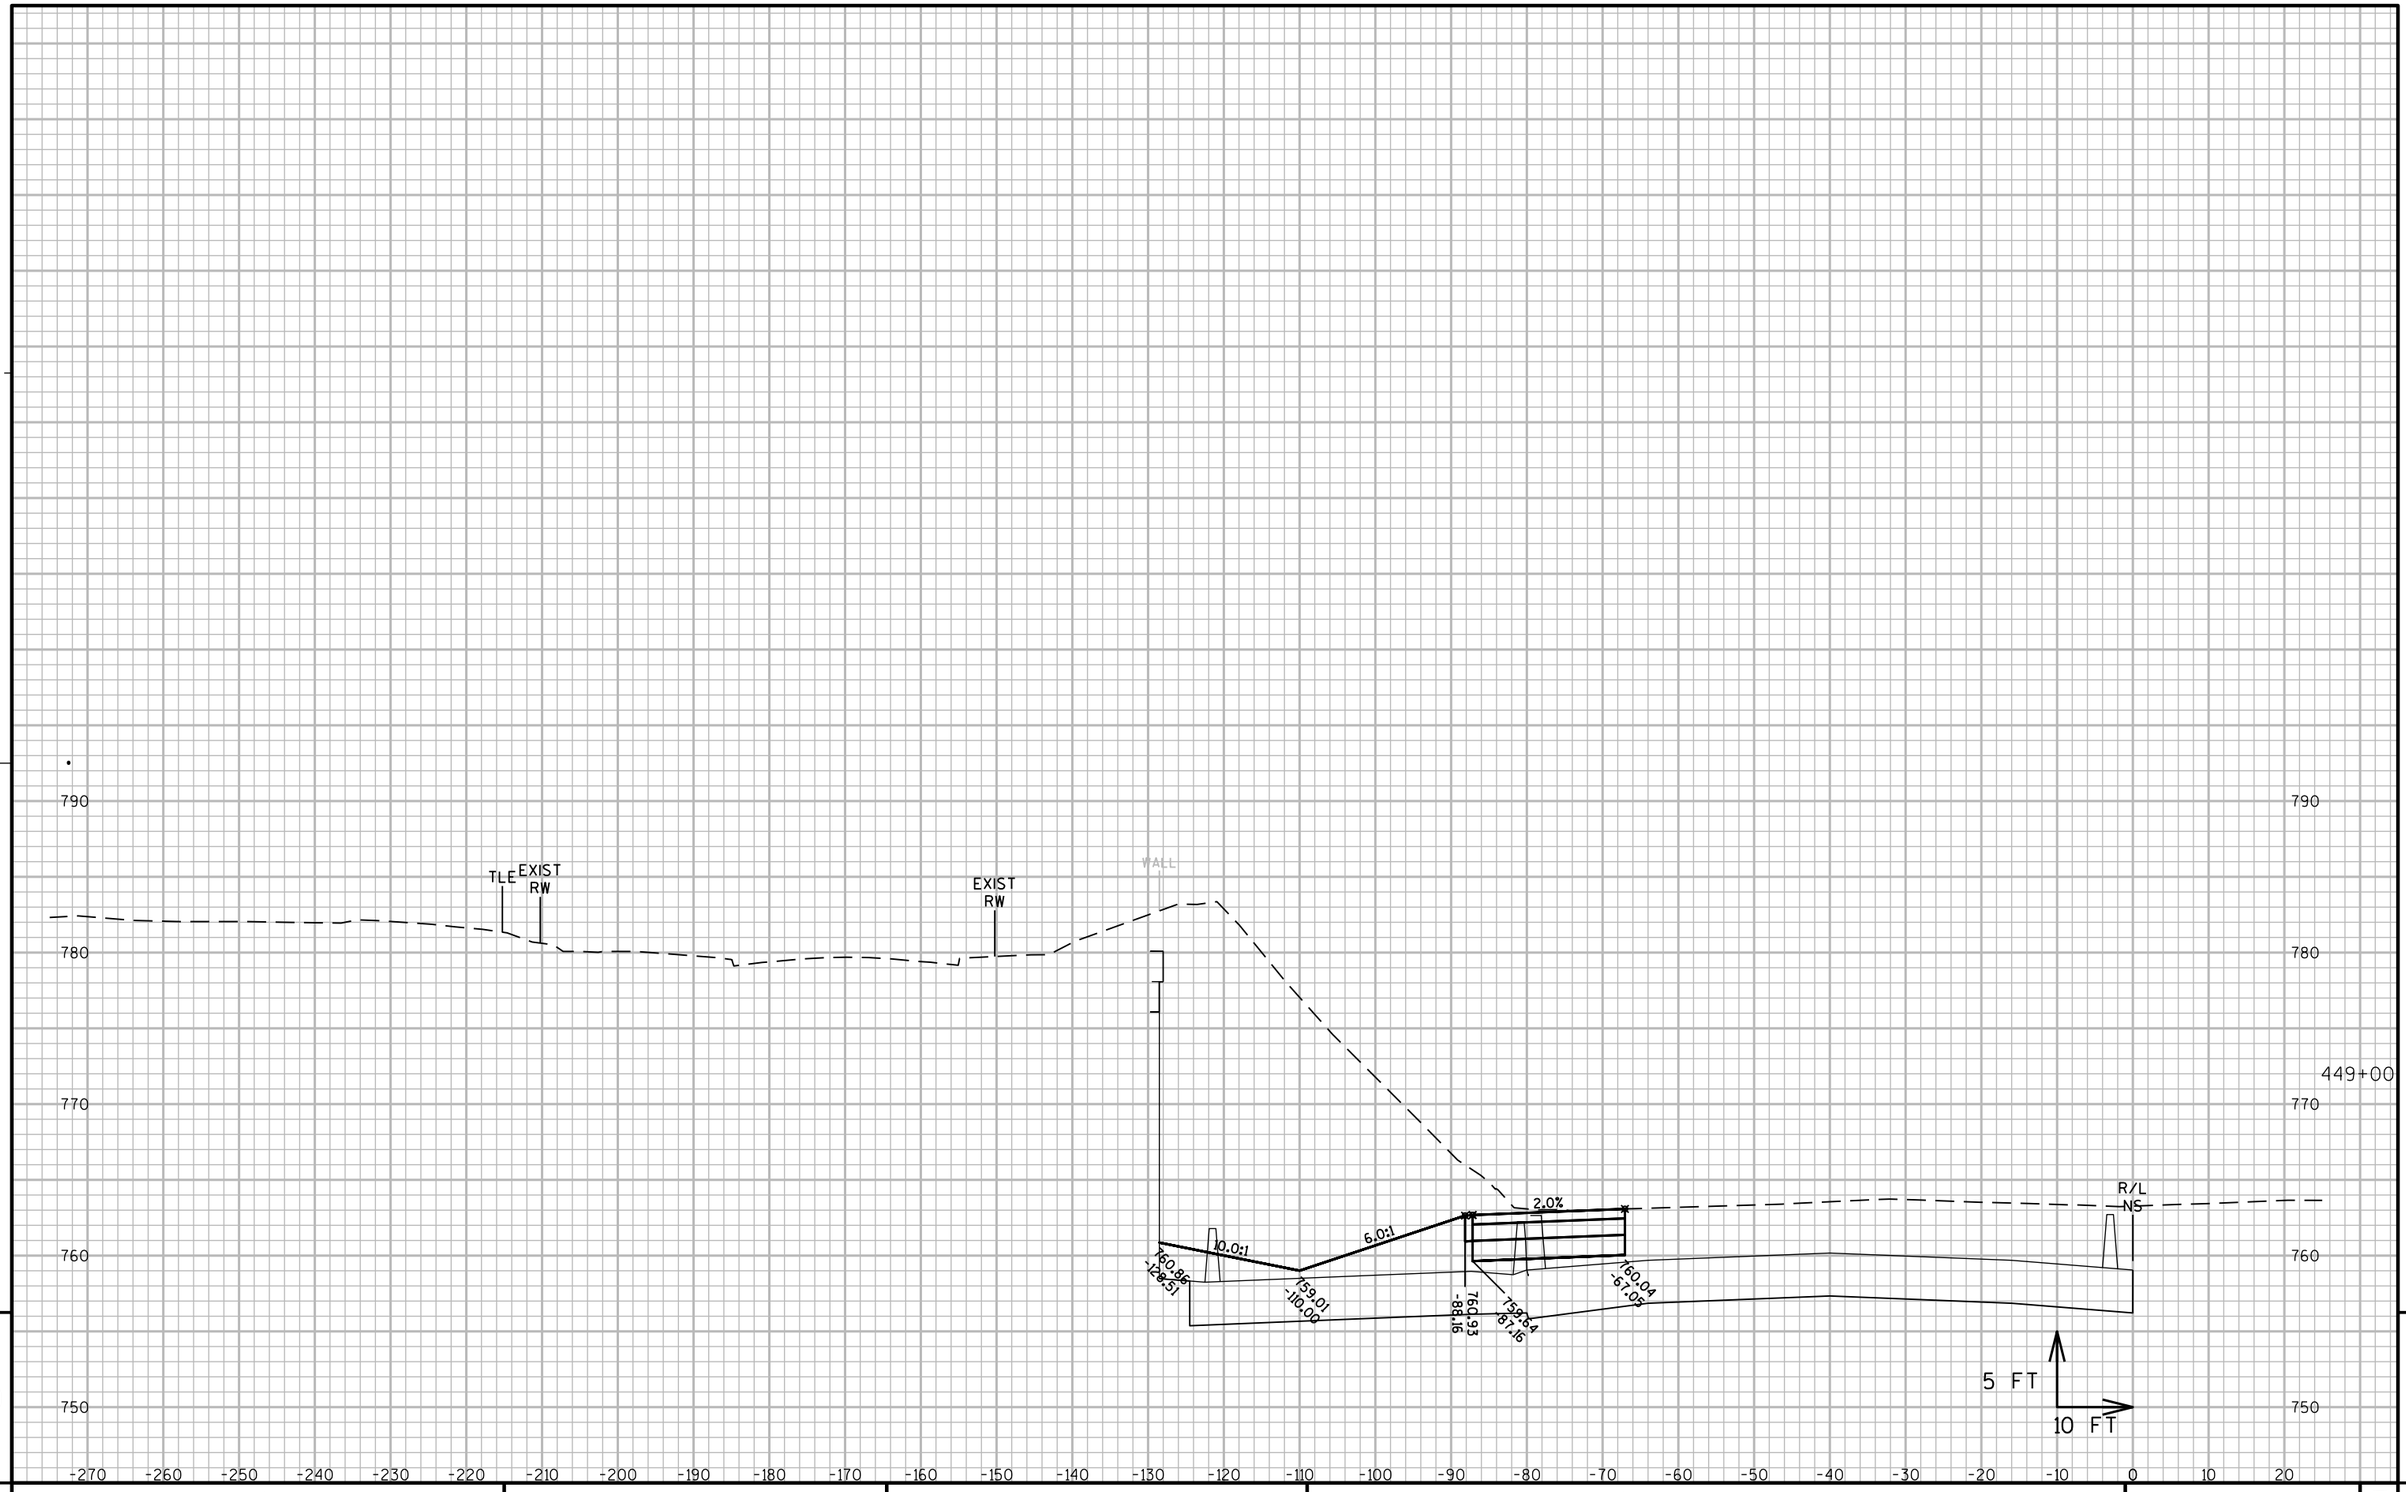

9

9

PROJECT NO: 1060-33-84	HWY: IH 41	COUNTY: MILWAUKEE	CROSS SECTIONS: IH 41 TEMPORARY PAVEMENT	SHEET 3127	E

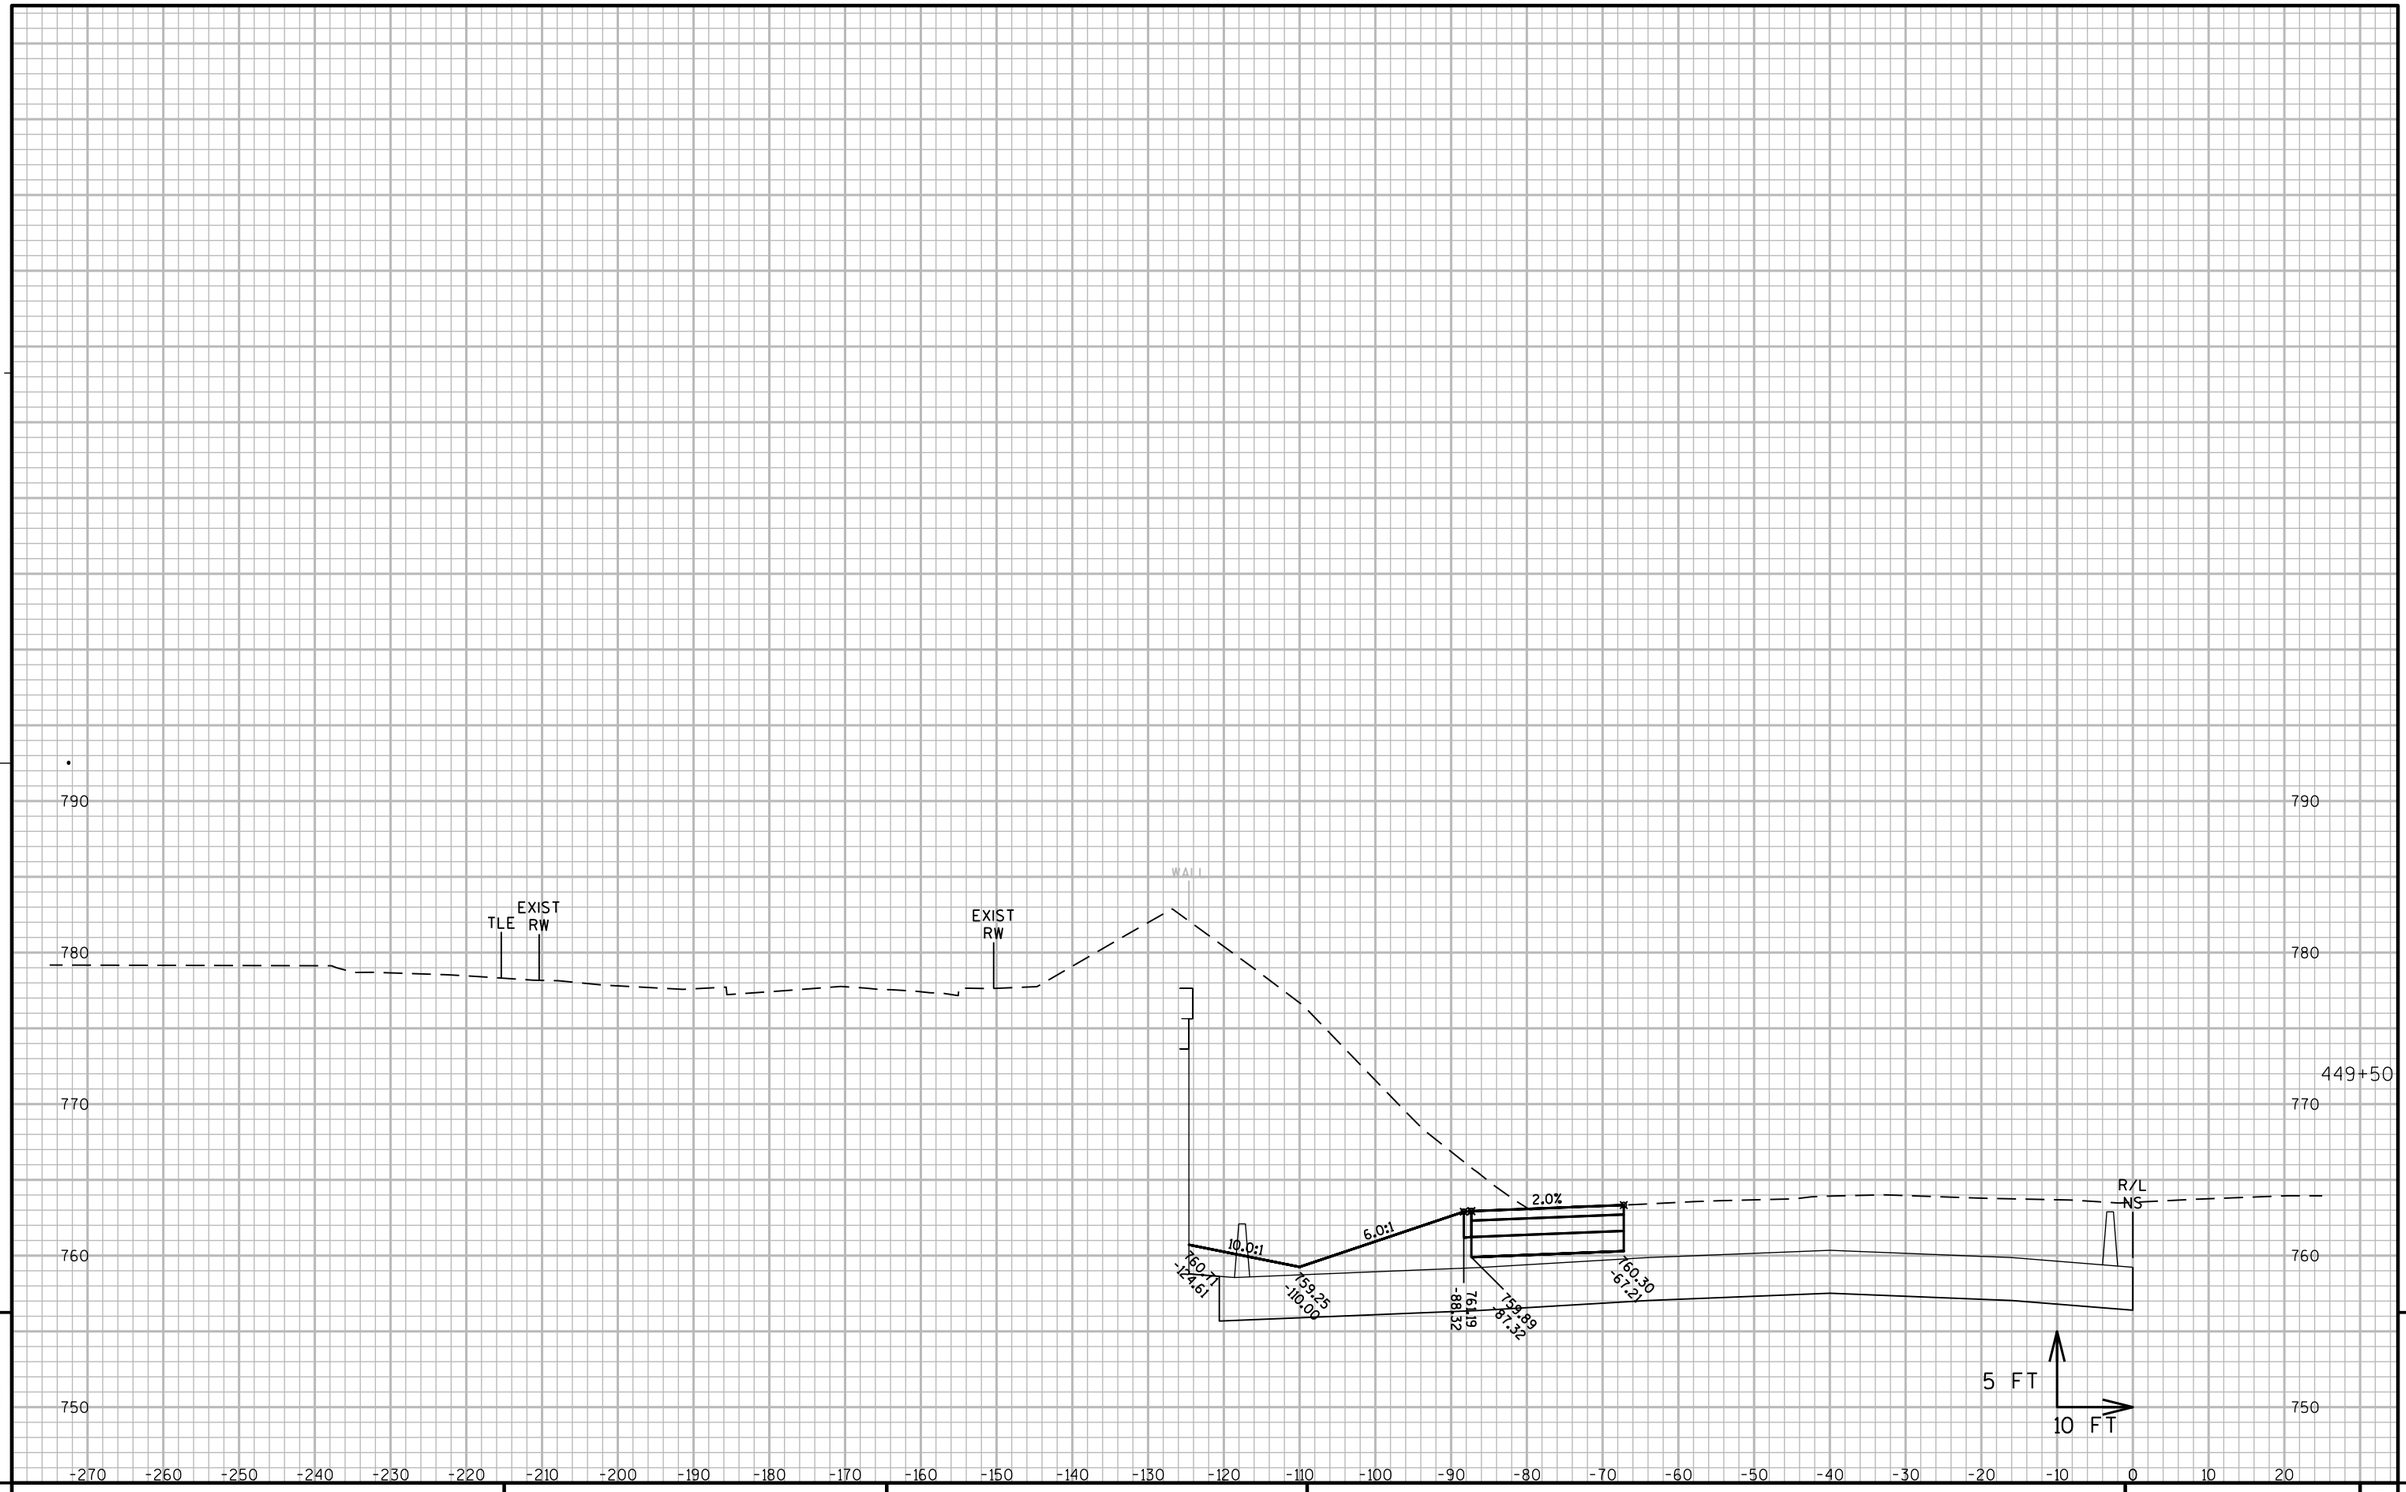

9

9

PROJECT NO: 1060-33-84	HWY: IH 41	COUNTY: MILWAUKEE	CROSS SECTIONS: IH 41 TEMPORARY PAVEMENT	SHEET 3128	E

FILE NAME : W:\PDS\C3D\10603316\84\DSN\PLAN\F45_TRAFFIC_CONTROL\090601_XS_NS-TEMP.DWG
LAYOUT NAME - SB TEMP - (68)
PLOT DATE : 7/7/2020 5:44 PM
PLOT BY : PESCHEL, KYLE R
PLOT NAME :
PLOT SCALE : 1" = 20'_XREF(2)
WISDOT/CADDS SHEET 49

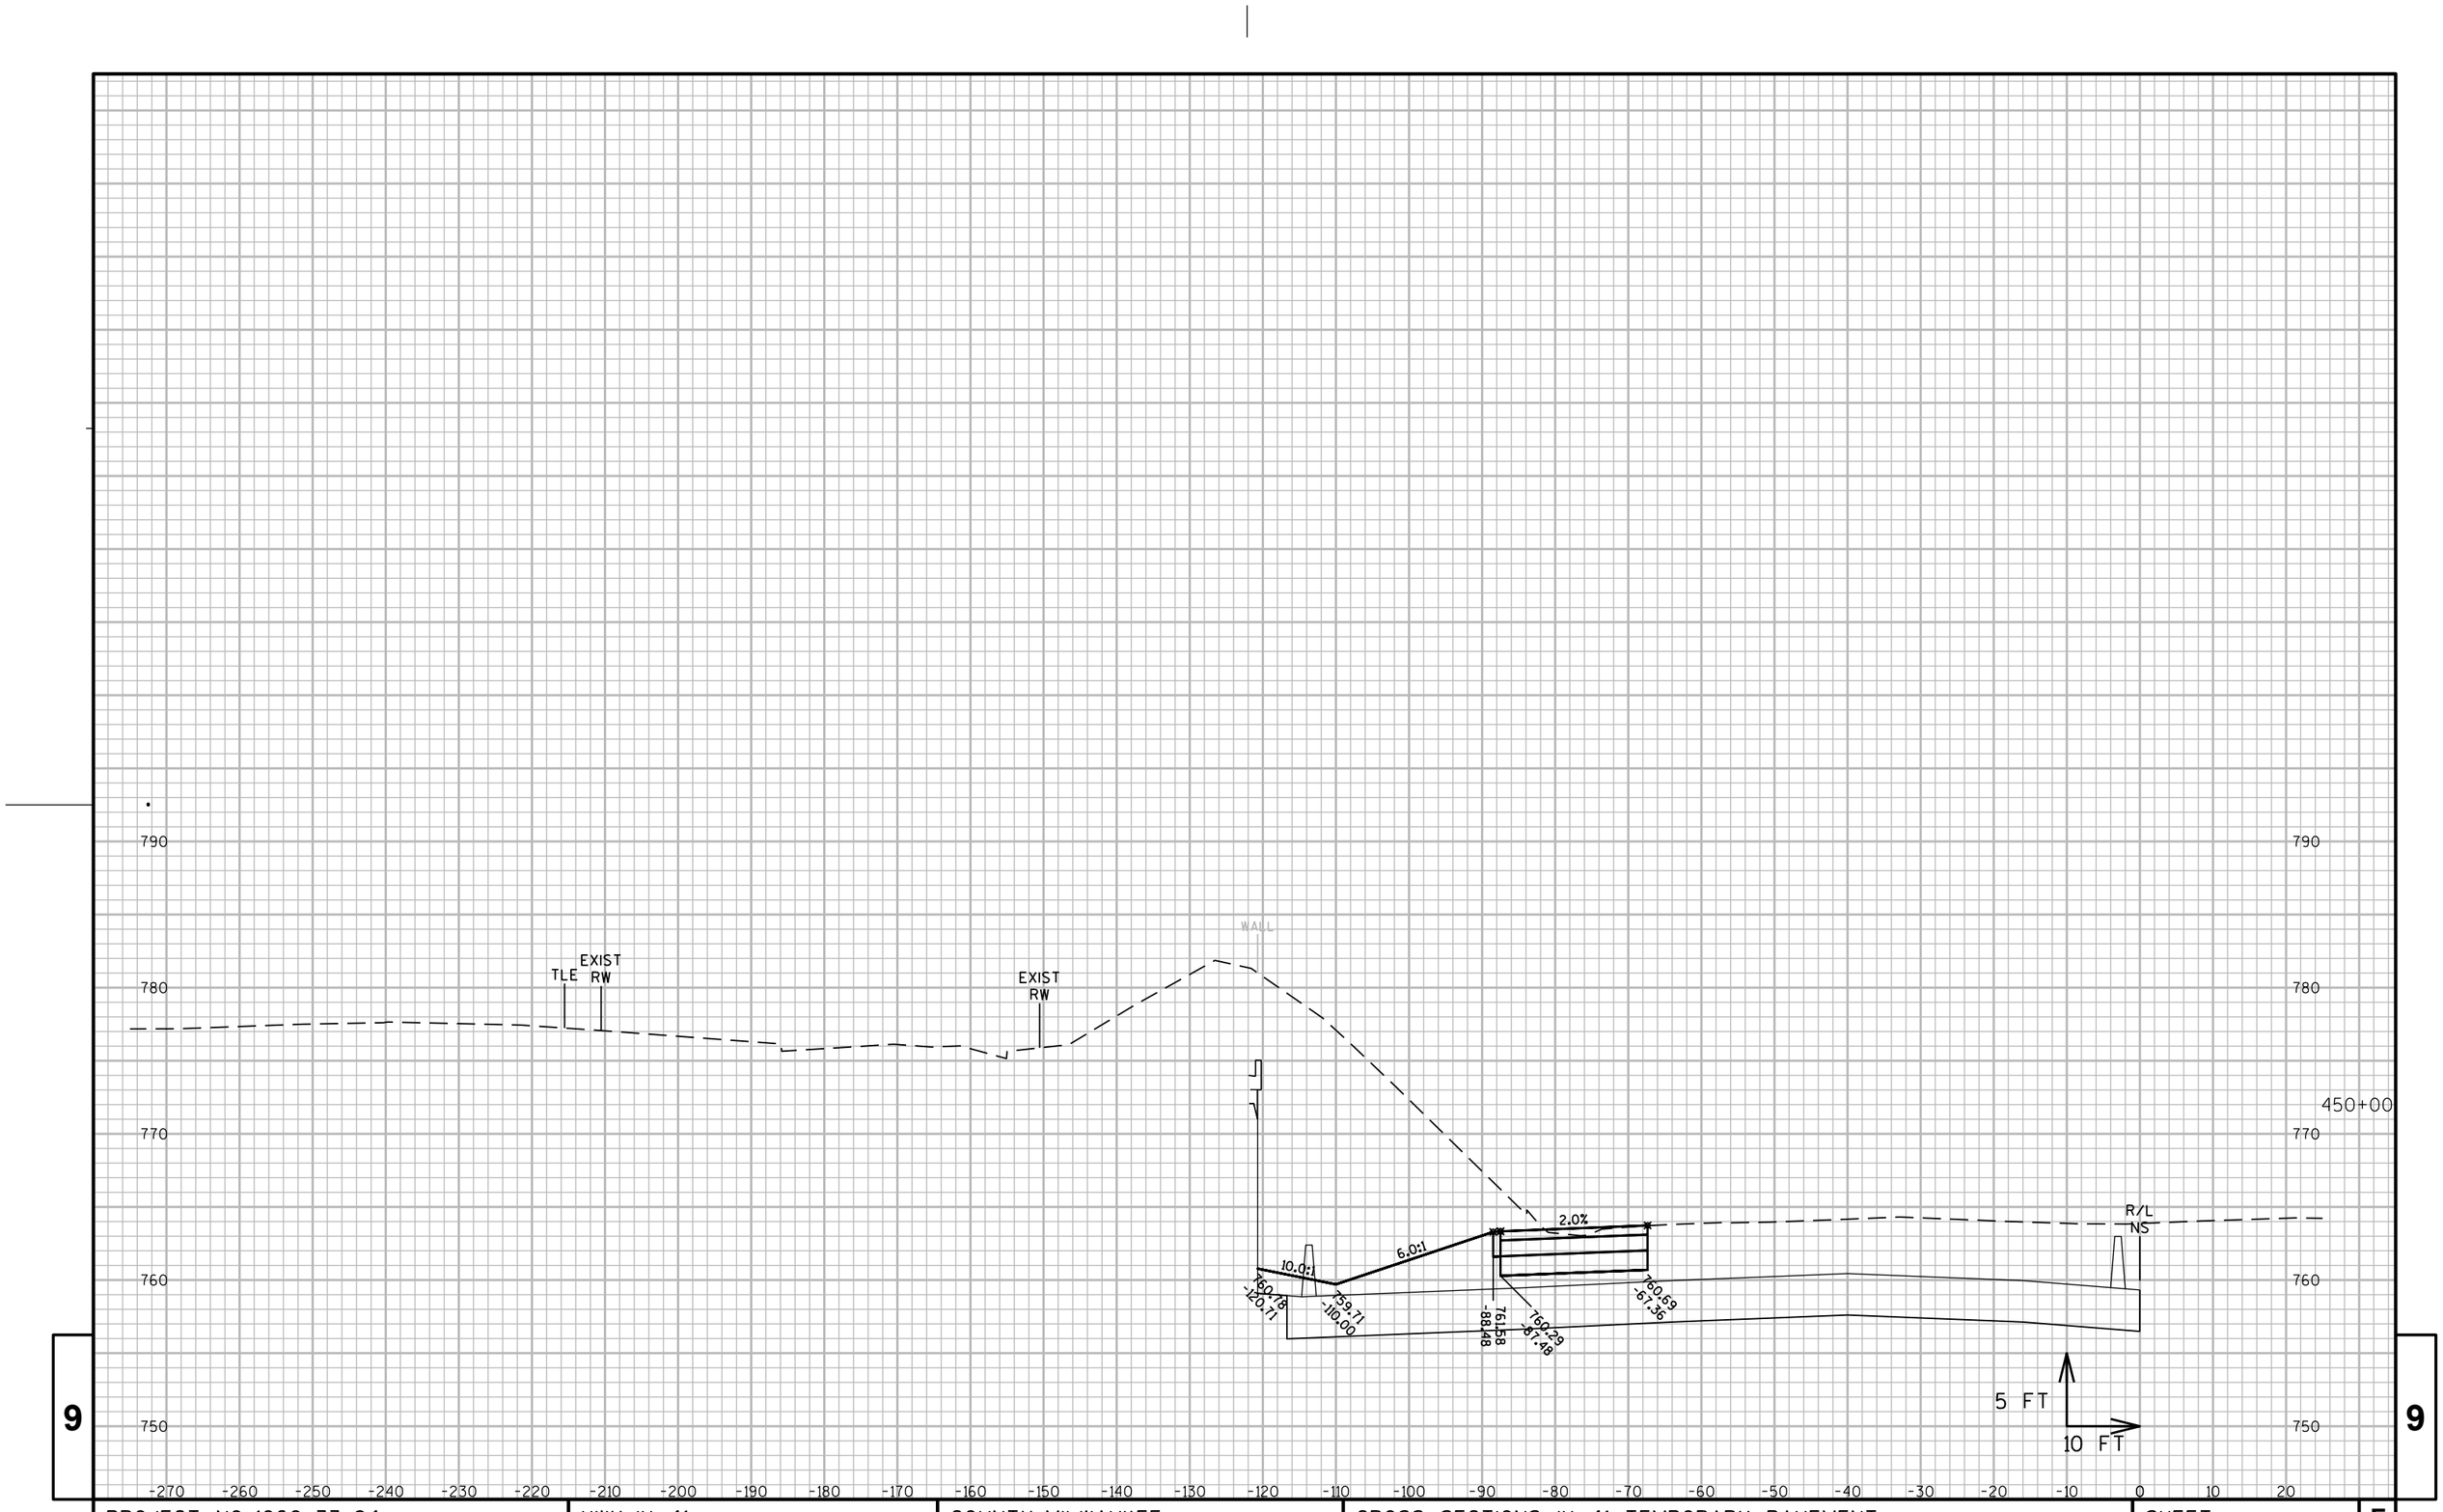

9

9

PROJECT NO: 1060-33-84	HWY: IH 41	COUNTY: MILWAUKEE	CROSS SECTIONS: IH 41 TEMPORARY PAVEMENT	SHEET 3129 E

FILE NAME : W:\PDS\C3D\10603316\84\DSN\PLAN\F45_TRAFFIC_CONTROL\090601_XS_NS-TEMP.DWG
LAYOUT NAME - SB TEMP - (69)

PLOT DATE : 7/7/2020 5:45 PM PLOT BY : PESCHEL, KYLE R PLOT NAME : PLOT SCALE : 1" = 20'_XREF(2)

WISDOT/CADDS SHEET 49

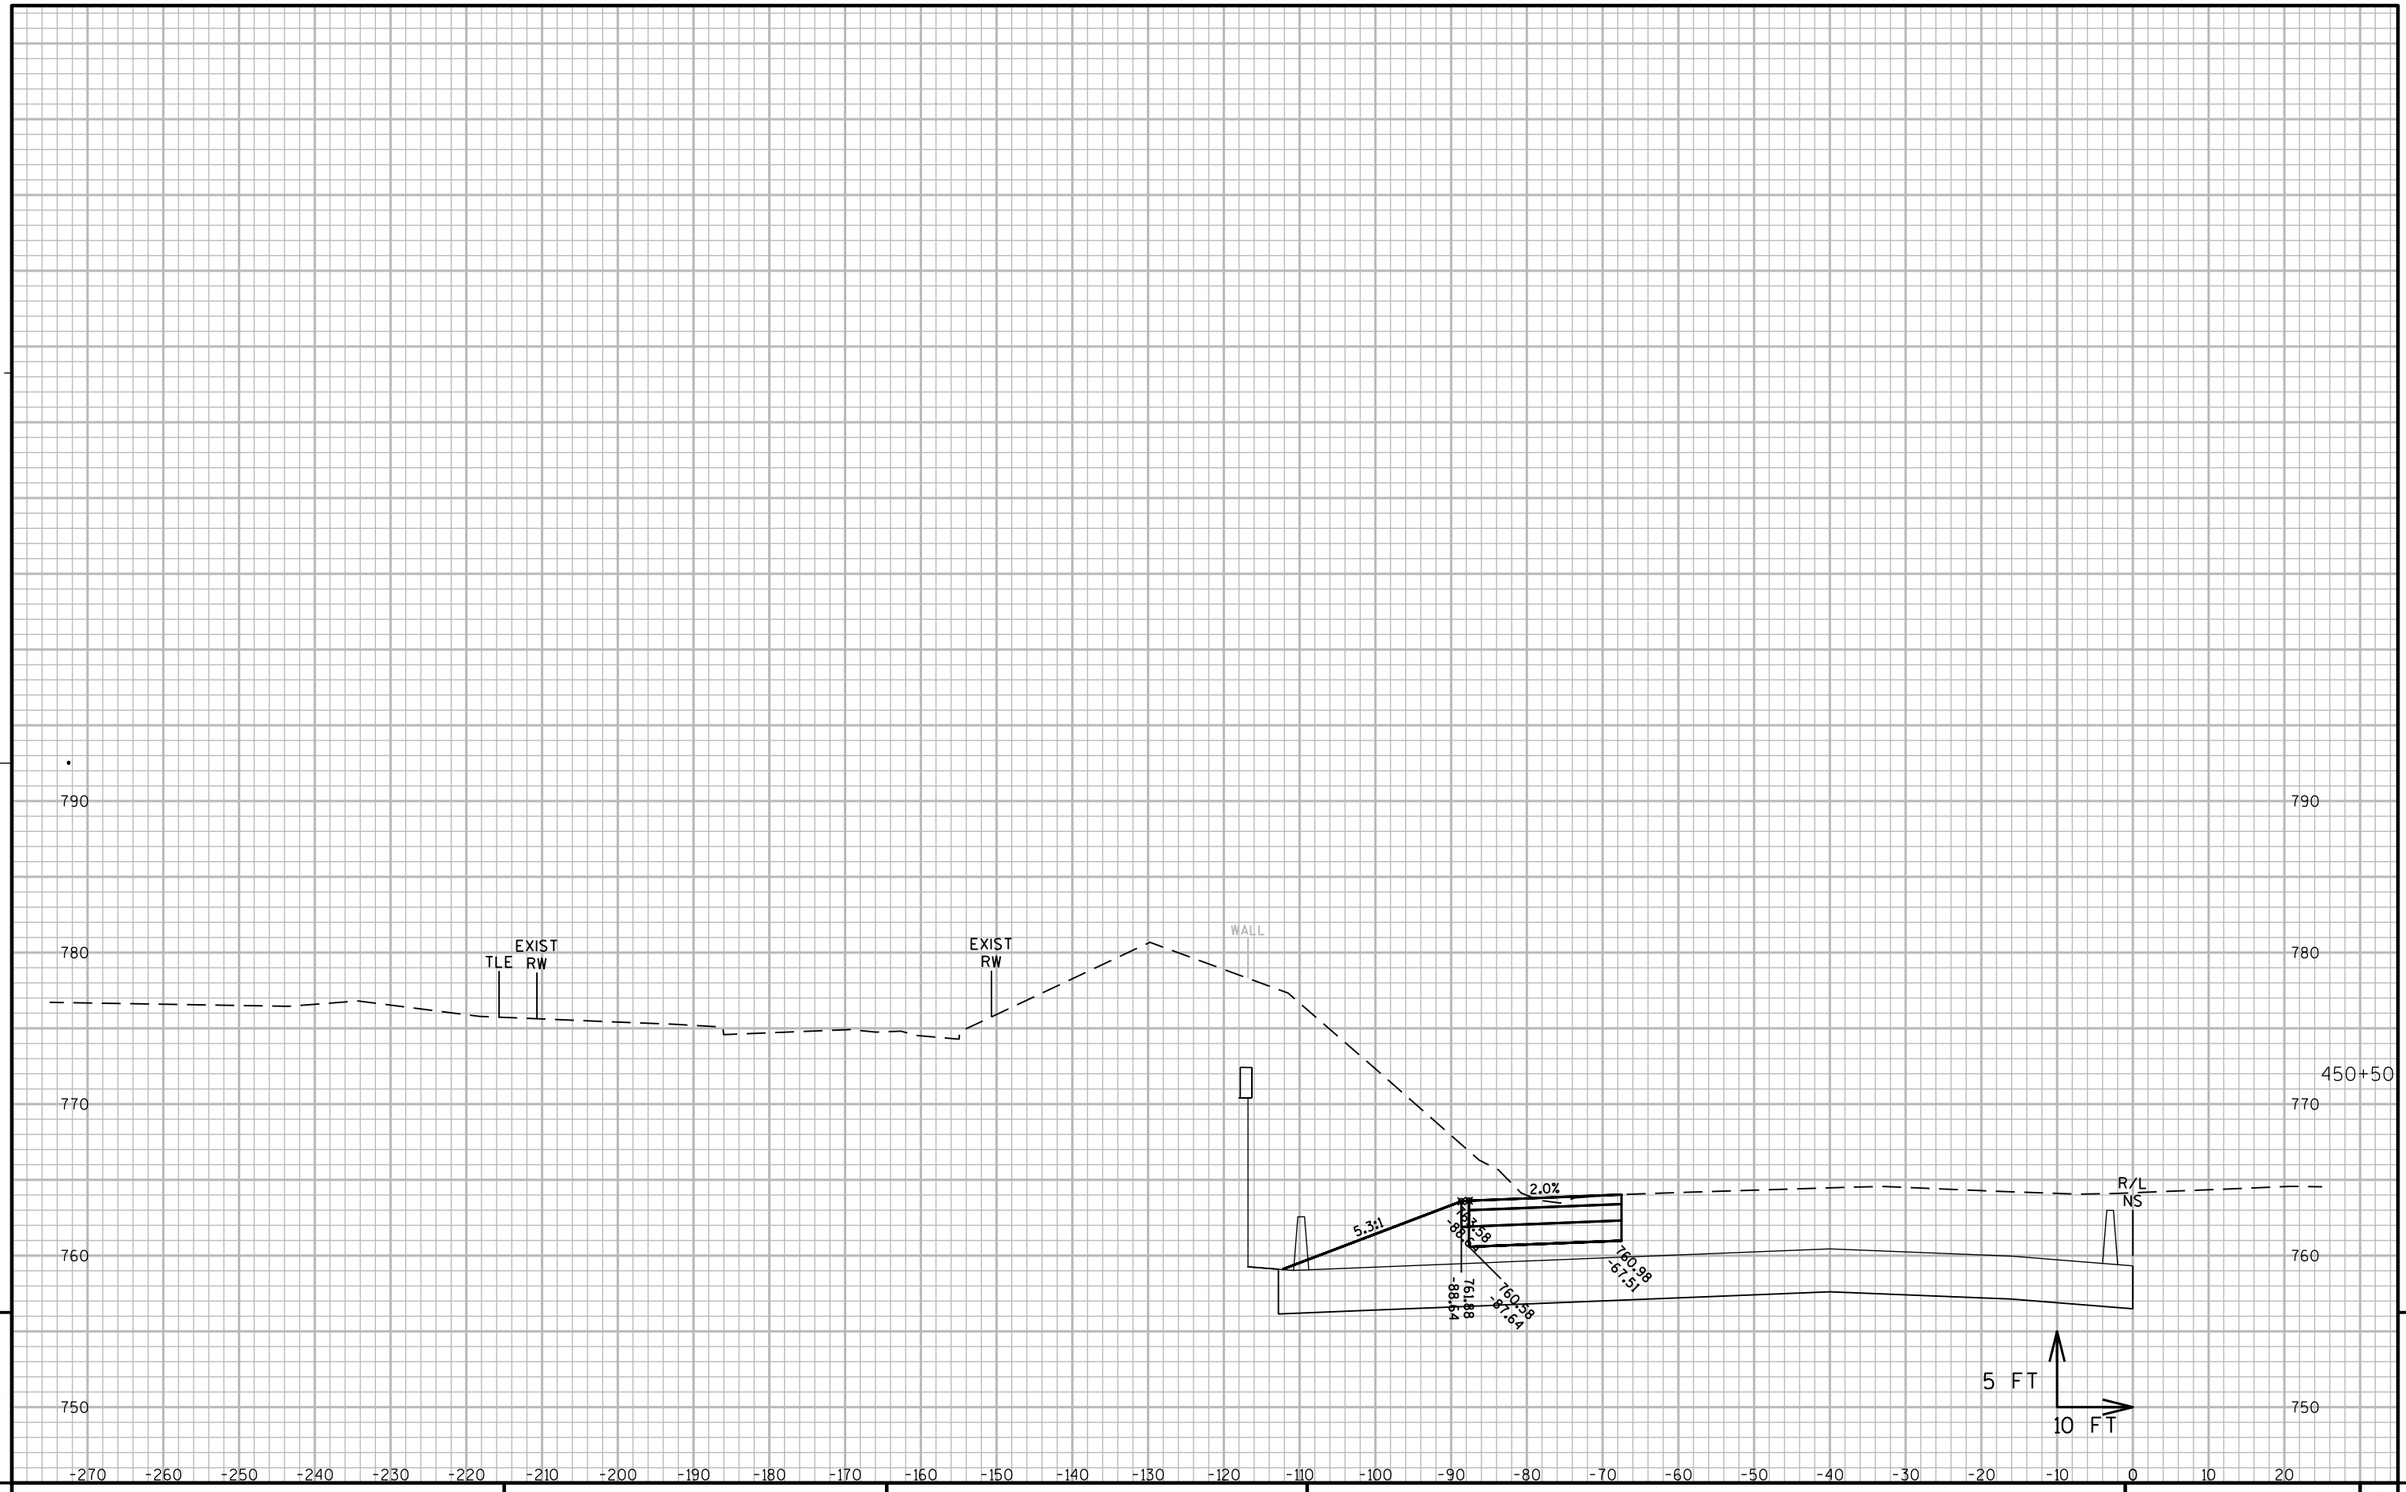

9

9

PROJECT NO: 1060-33-84	HWY: IH 41	COUNTY: MILWAUKEE	CROSS SECTIONS: IH 41 TEMPORARY PAVEMENT	SHEET 3130	E

FILE NAME : W:\PDS\C3D\10603316\84\DSN\PLAN\F45_TRAFFIC_CONTROL\090601_XS_NS-TEMP.DWG
LAYOUT NAME - SB TEMP - (70)
PLOT DATE : 7/7/2020 5:45 PM
PLOT BY : PESCHEL, KYLE R
PLOT NAME :
PLOT SCALE : 1" = 20'_XREF(2)
WISDOT/CADDS SHEET 49

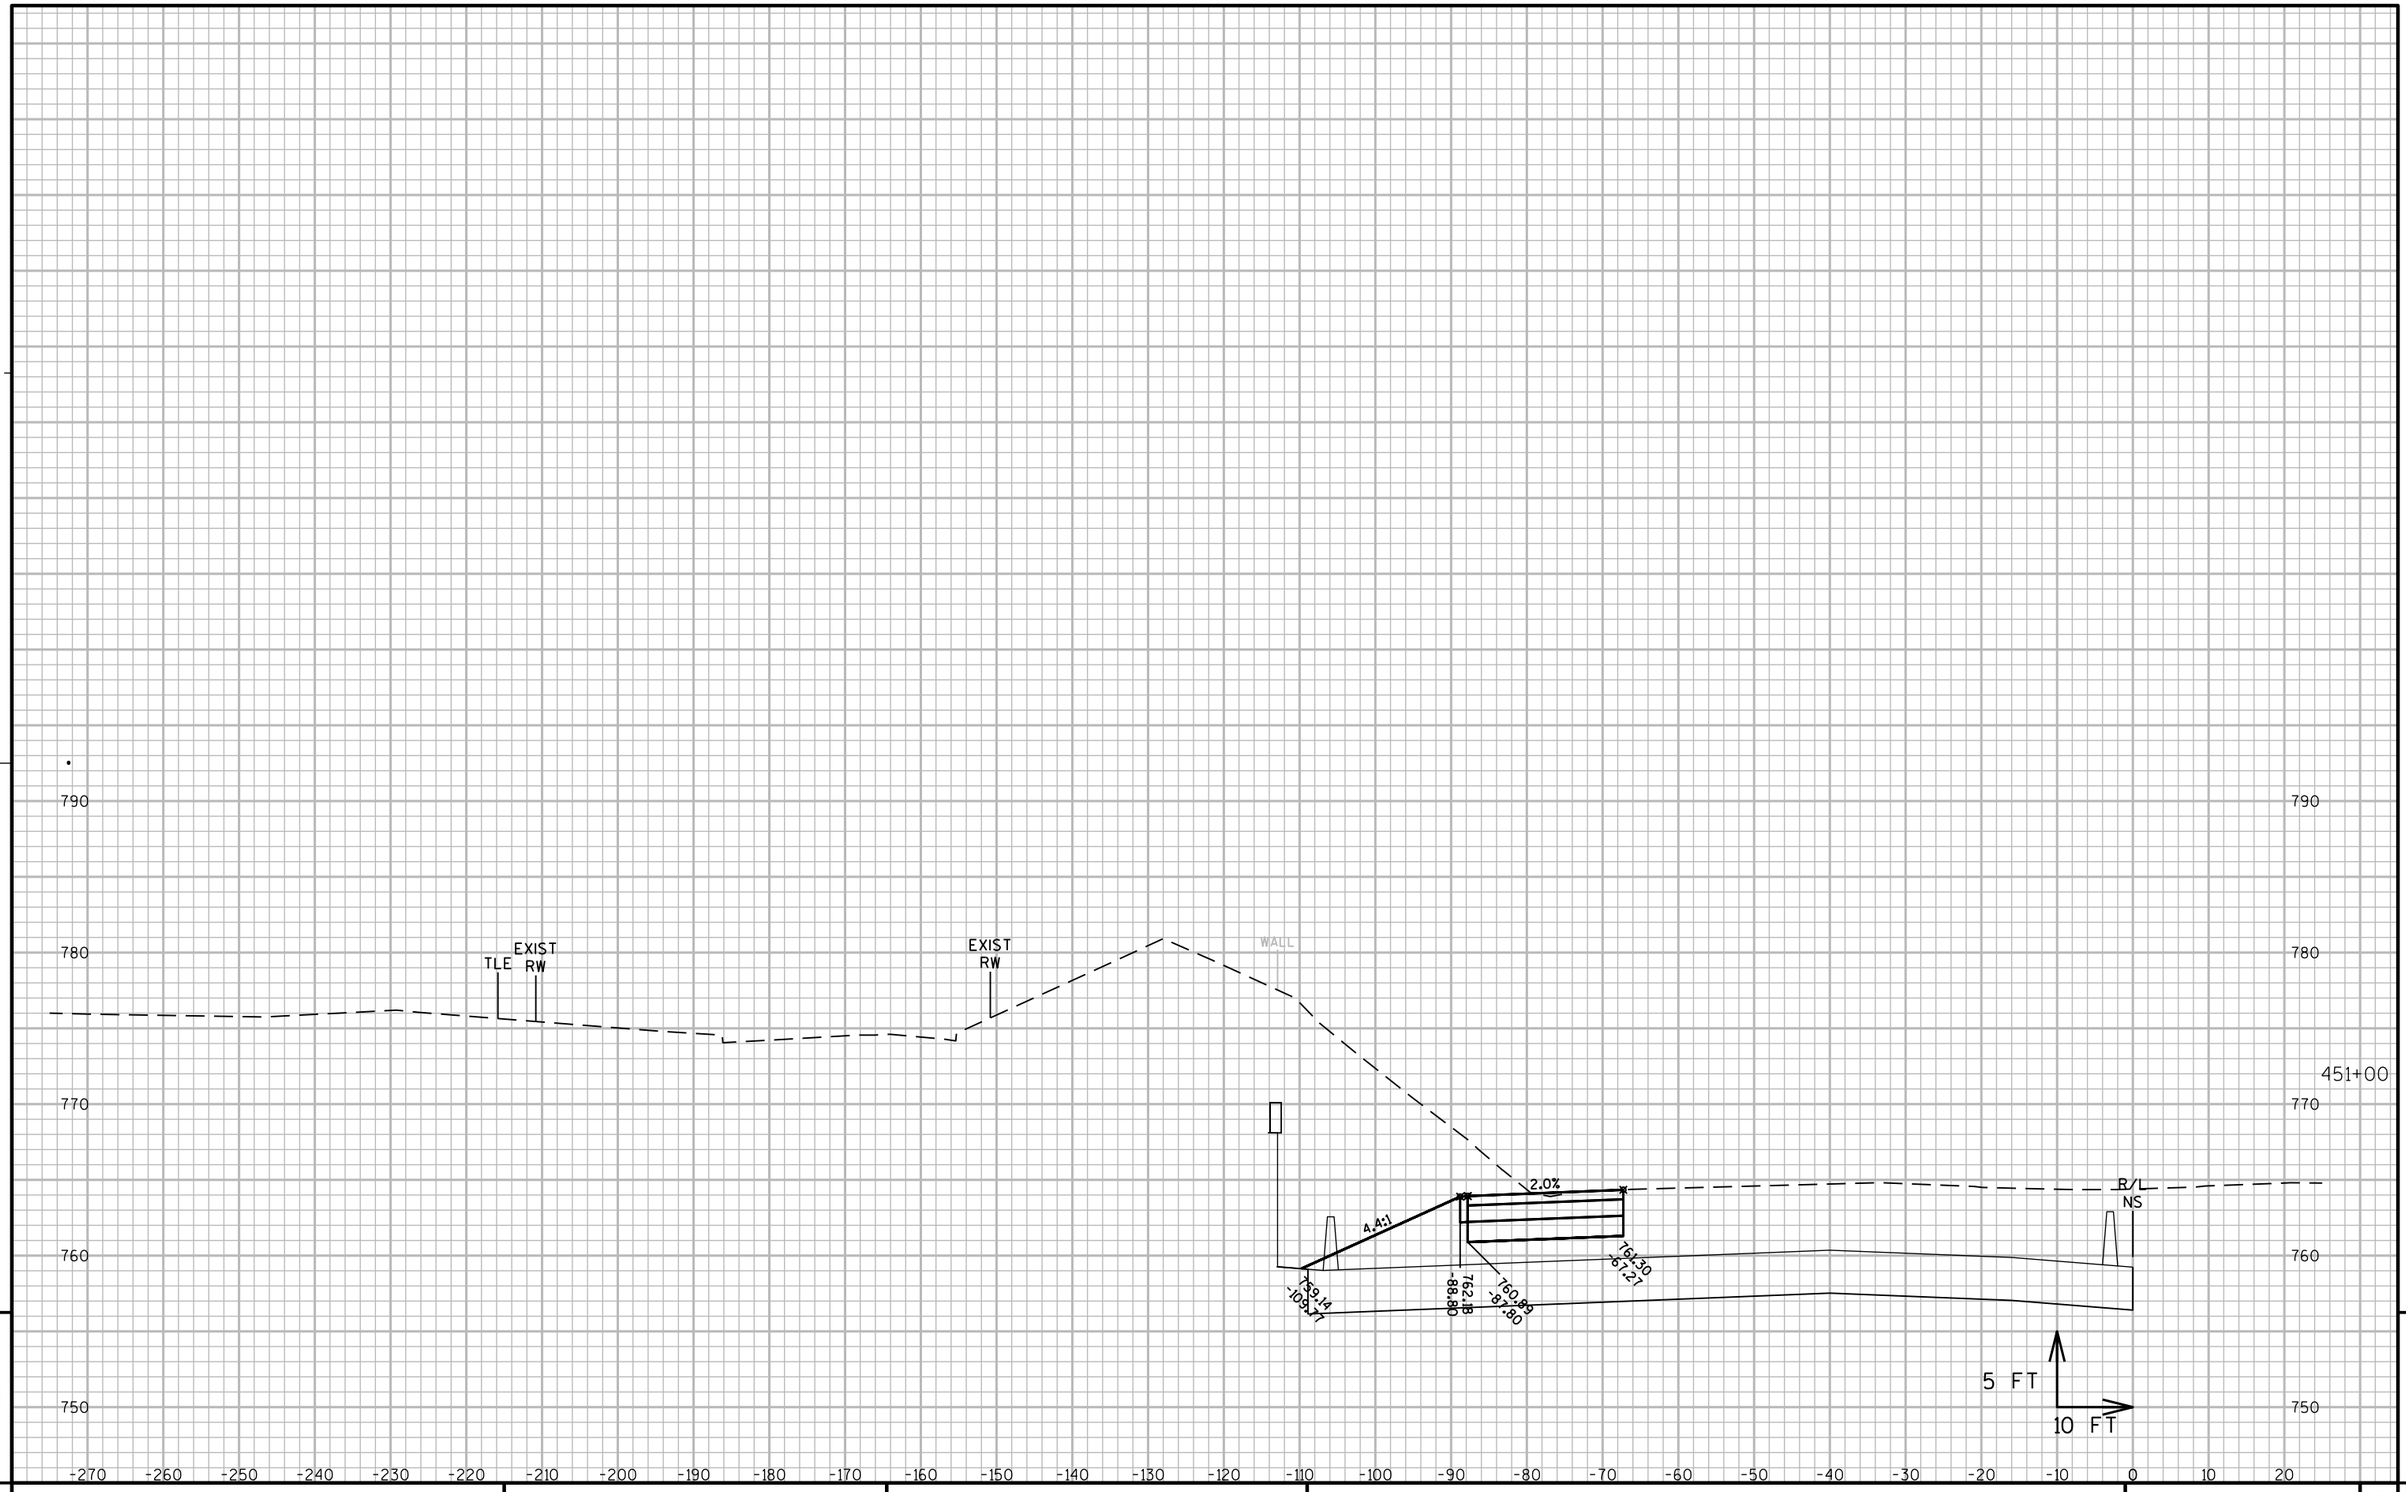

9

9

PROJECT NO: 1060-33-84	HWY: IH 41	COUNTY: MILWAUKEE	CROSS SECTIONS: IH 41 TEMPORARY PAVEMENT	SHEET 3131 E

FILE NAME : W:\PDS\C3D\10603316\84\DSN\PLAN\F45_TRAFFIC_CONTROL\090601_XS_NS-TEMP.DWG
LAYOUT NAME - SB TEMP - (71)

PLOT DATE : 7/7/2020 5:45 PM PLOT BY : PESCHEL, KYLE R PLOT NAME : PLOT SCALE : 1" = 20'_XREF(2)

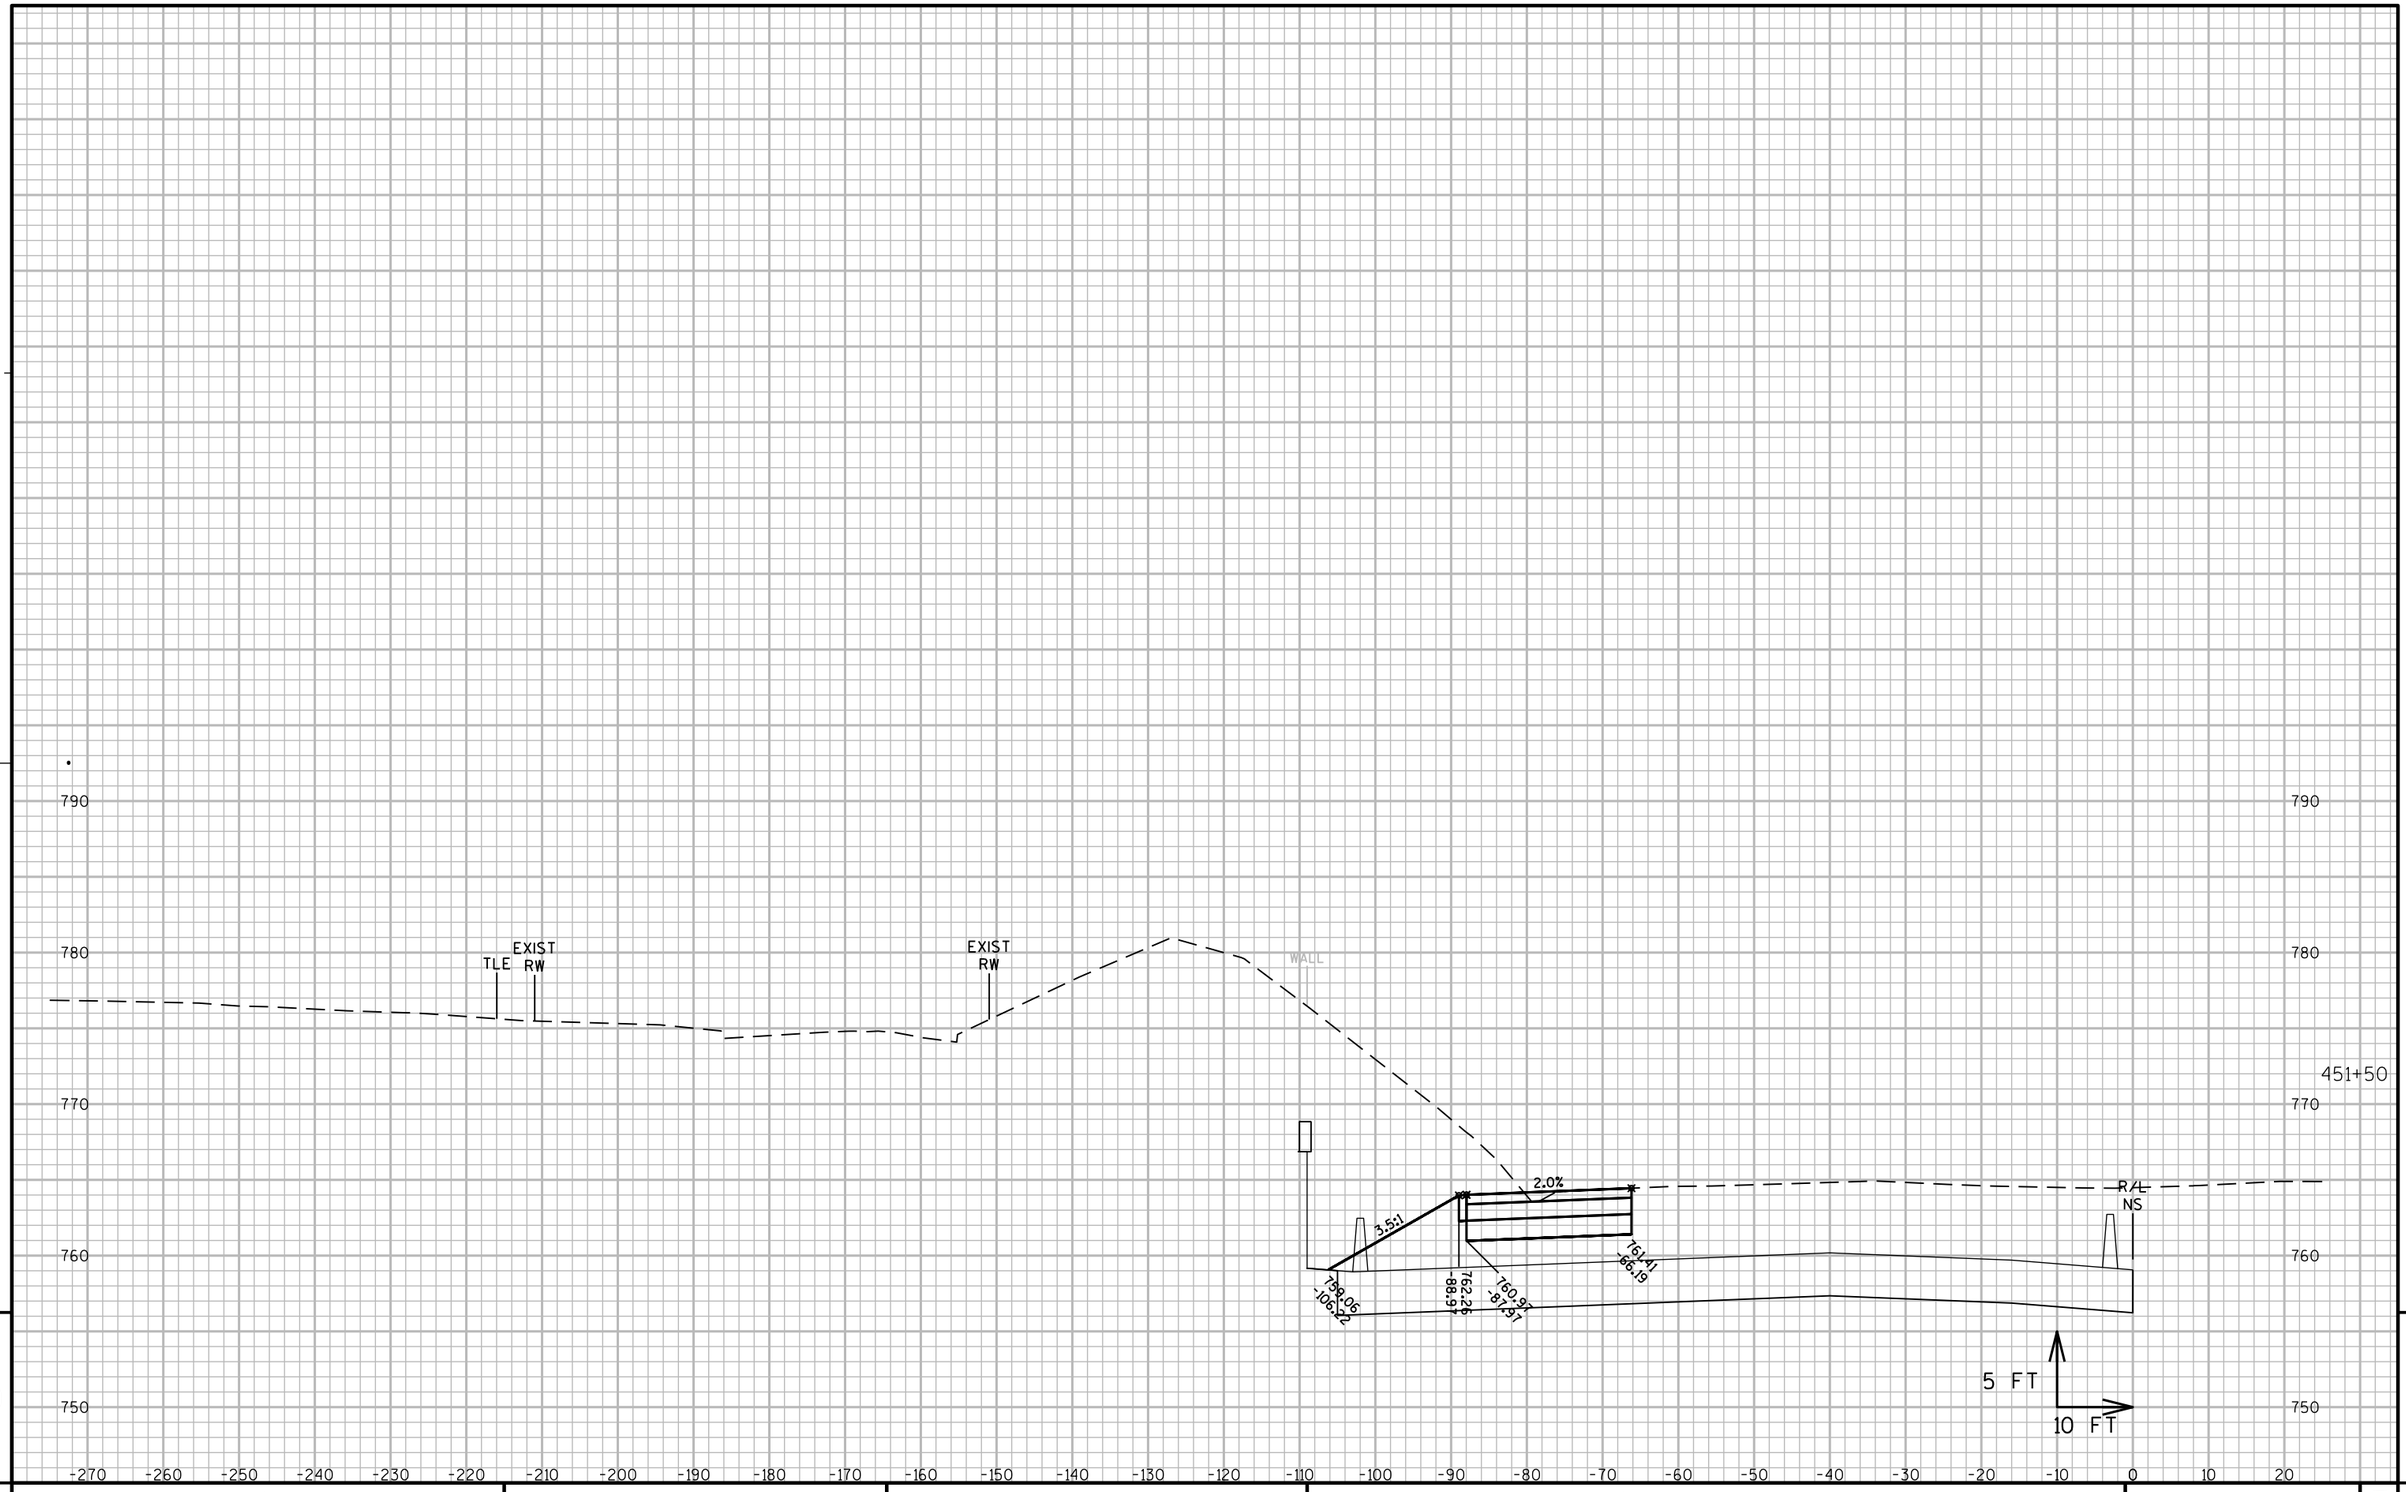

9

9

PROJECT NO: 1060-33-84	HWY: IH 41	COUNTY: MILWAUKEE	CROSS SECTIONS: IH 41 TEMPORARY PAVEMENT	SHEET 3132	E

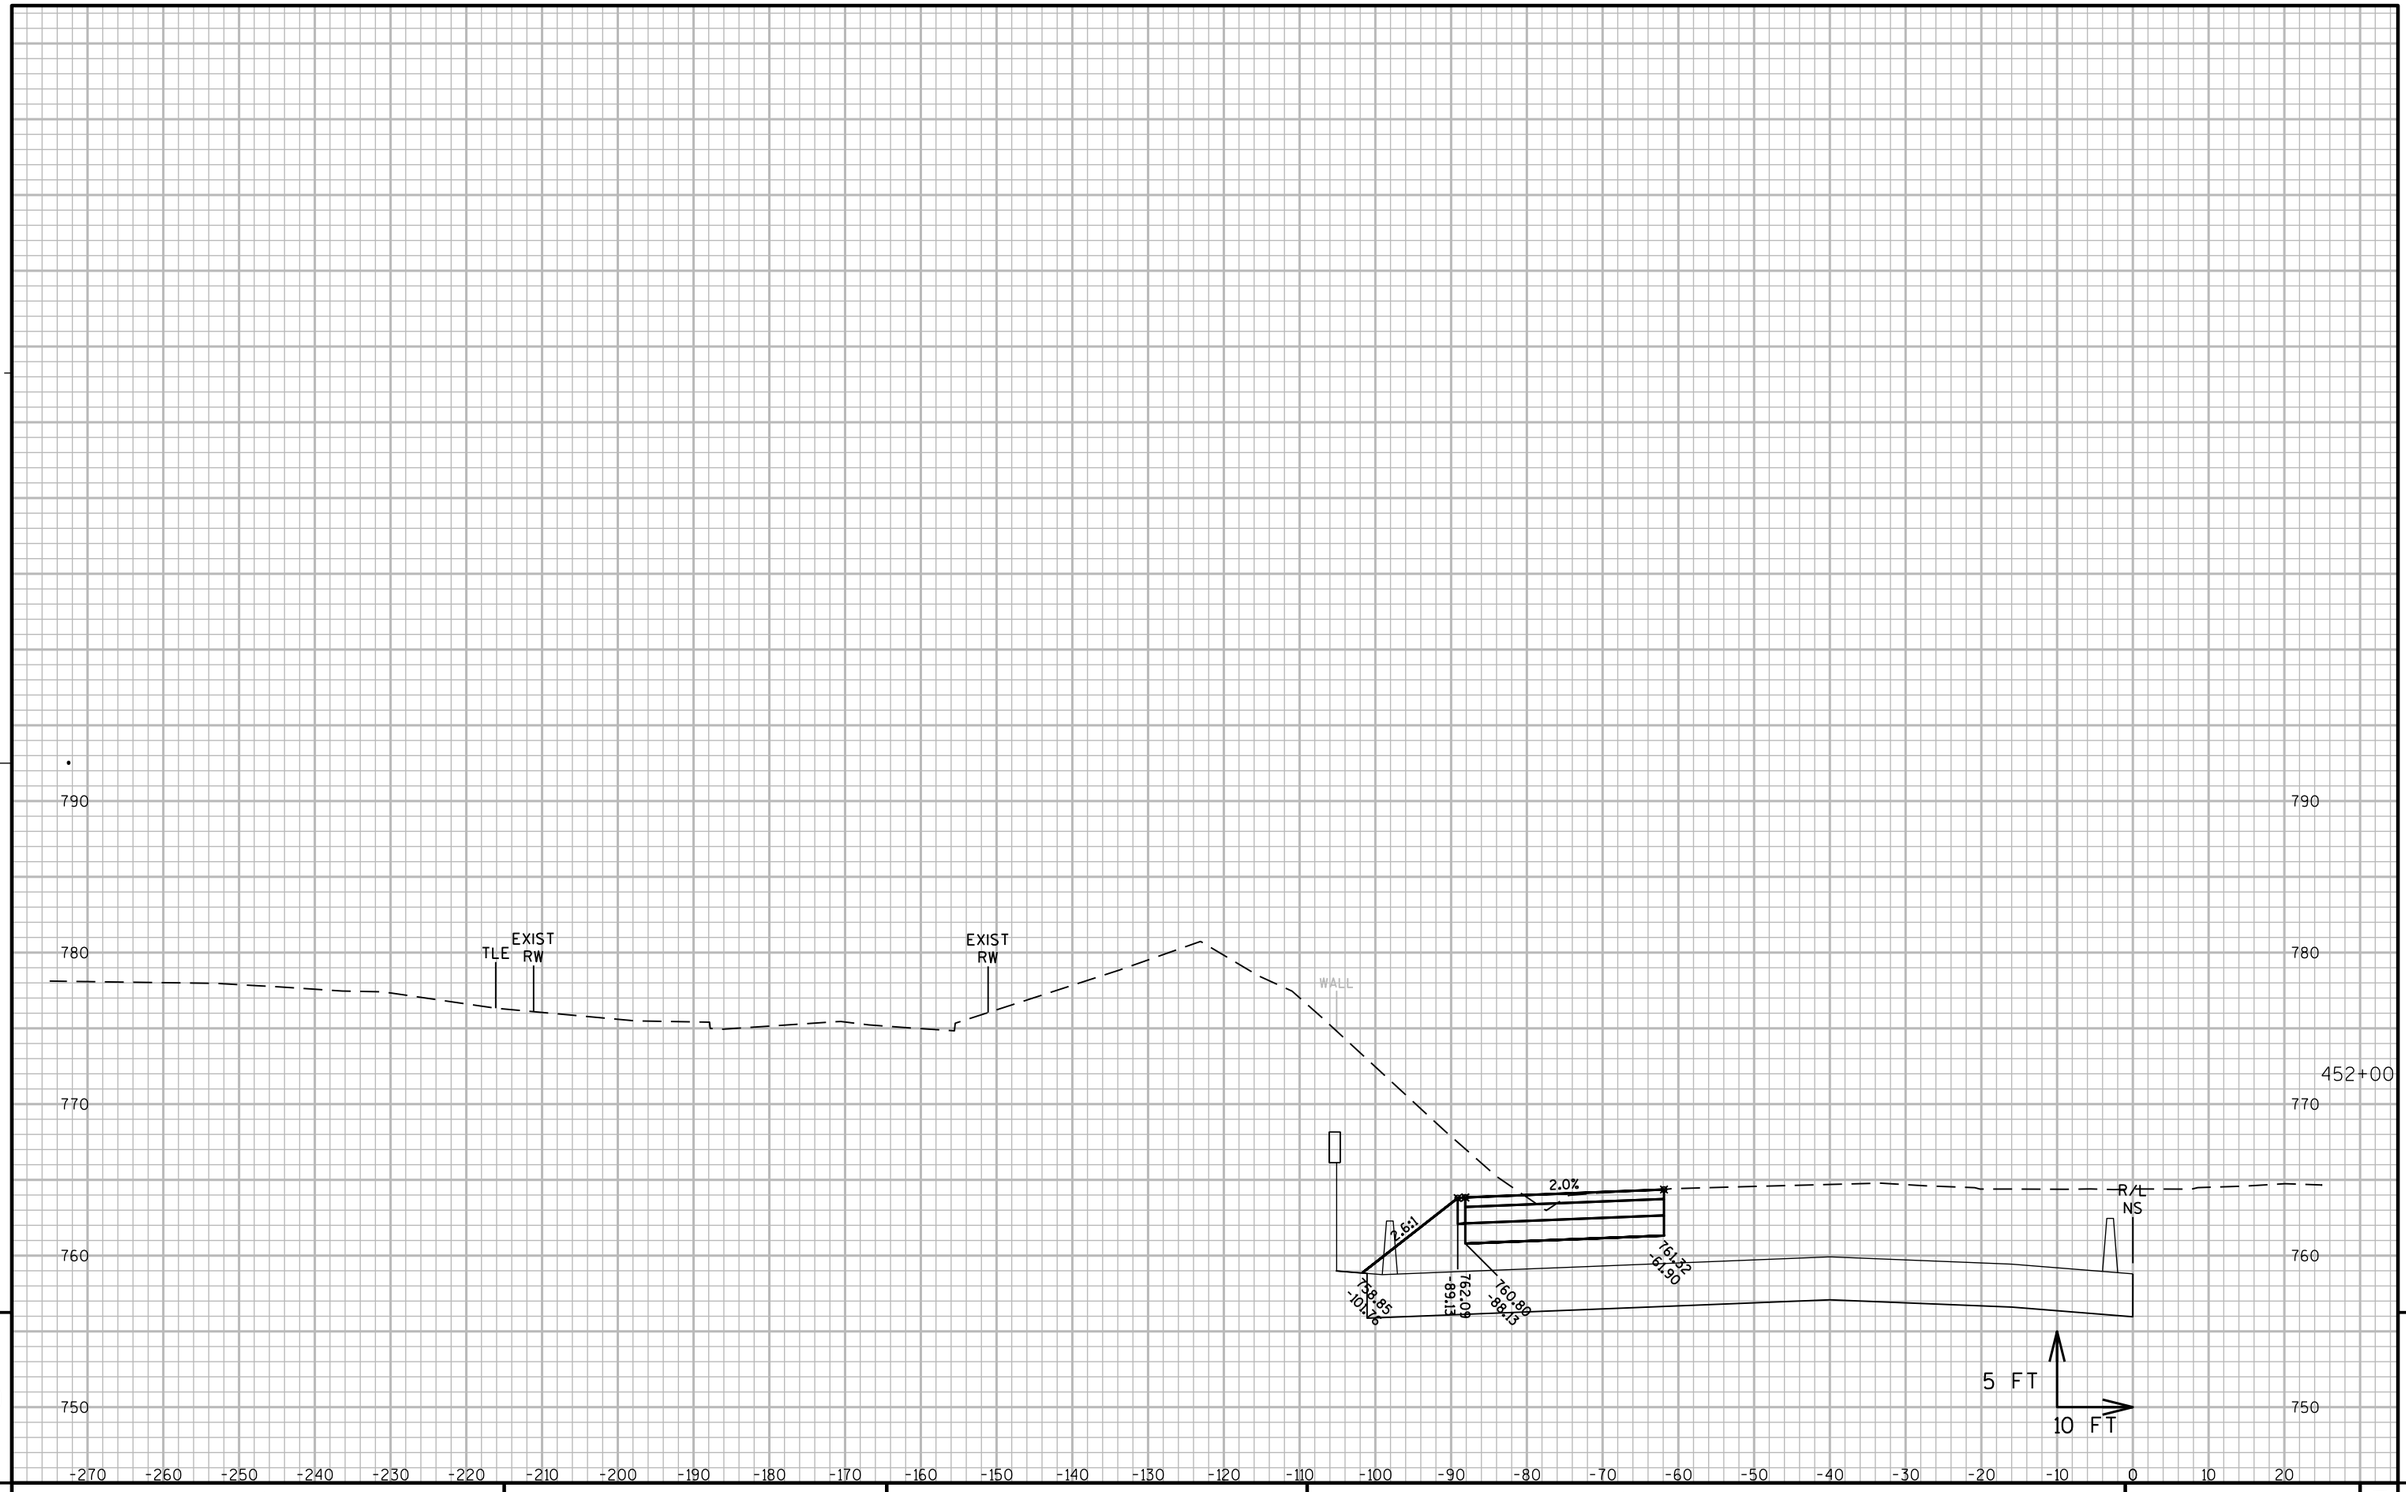

9

9

PROJECT NO: 1060-33-84	HWY: IH 41	COUNTY: MILWAUKEE	CROSS SECTIONS: IH 41 TEMPORARY PAVEMENT	SHEET 3133	E

FILE NAME : W:\PDS\C3D\10603316\84\DSN\PLAN\F45_TRAFFIC_CONTROL\090601_XS_NS-TEMP.DWG
LAYOUT NAME - SB TEMP - (73)

PLOT DATE : 7/7/2020 5:46 PM PLOT BY : PESCHEL, KYLE R PLOT NAME : PLOT SCALE : 1" = 20'_XREF(2)

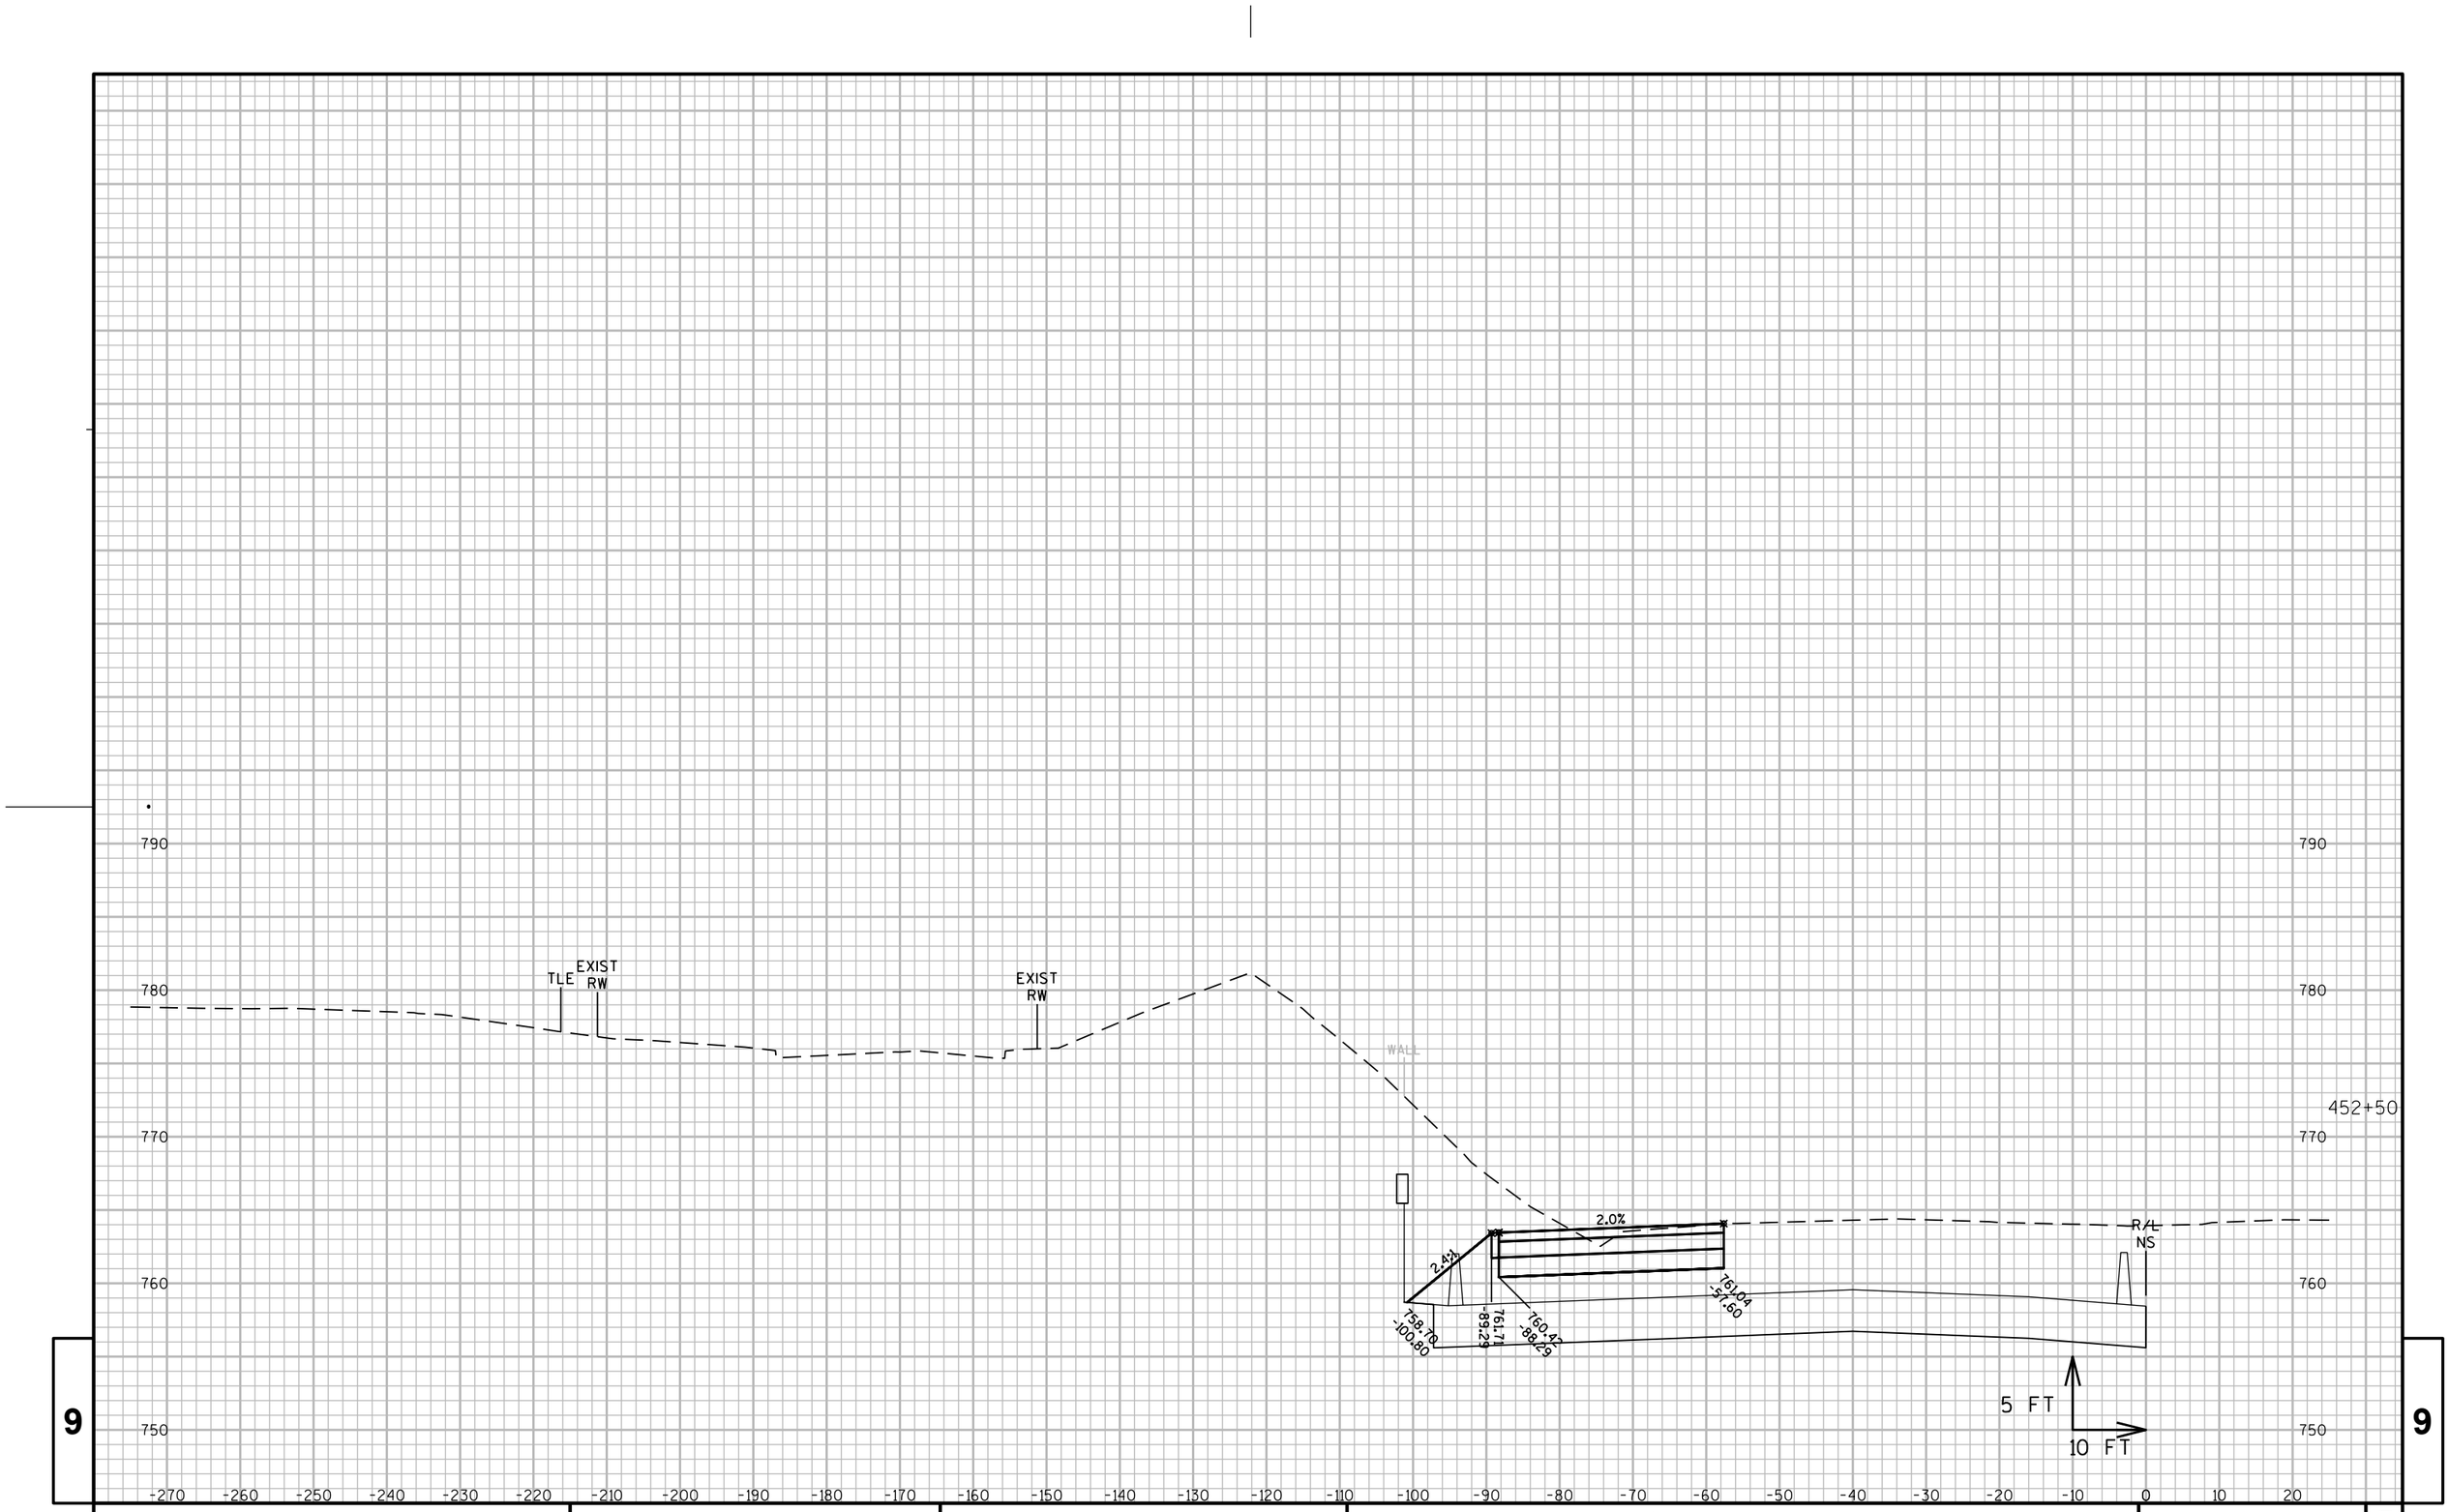

9

9

PROJECT NO: 1060-33-84	HWY: IH 41	COUNTY: MILWAUKEE	CROSS SECTIONS: IH 41 TEMPORARY PAVEMENT	SHEET 3134	E

FILE NAME : W:\PDS\C3D\10603316\84\DSN\PLAN\F45_TRAFFIC_CONTROL\090601_XS_NS-TEMP.DWG
LAYOUT NAME - SB TEMP - (74)
PLOT DATE : 7/7/2020 5:46 PM
PLOT BY : PESCHEL, KYLE R
PLOT NAME :
PLOT SCALE : 1" = 20'_XREF(2)
WISDOT/CADDS SHEET 49

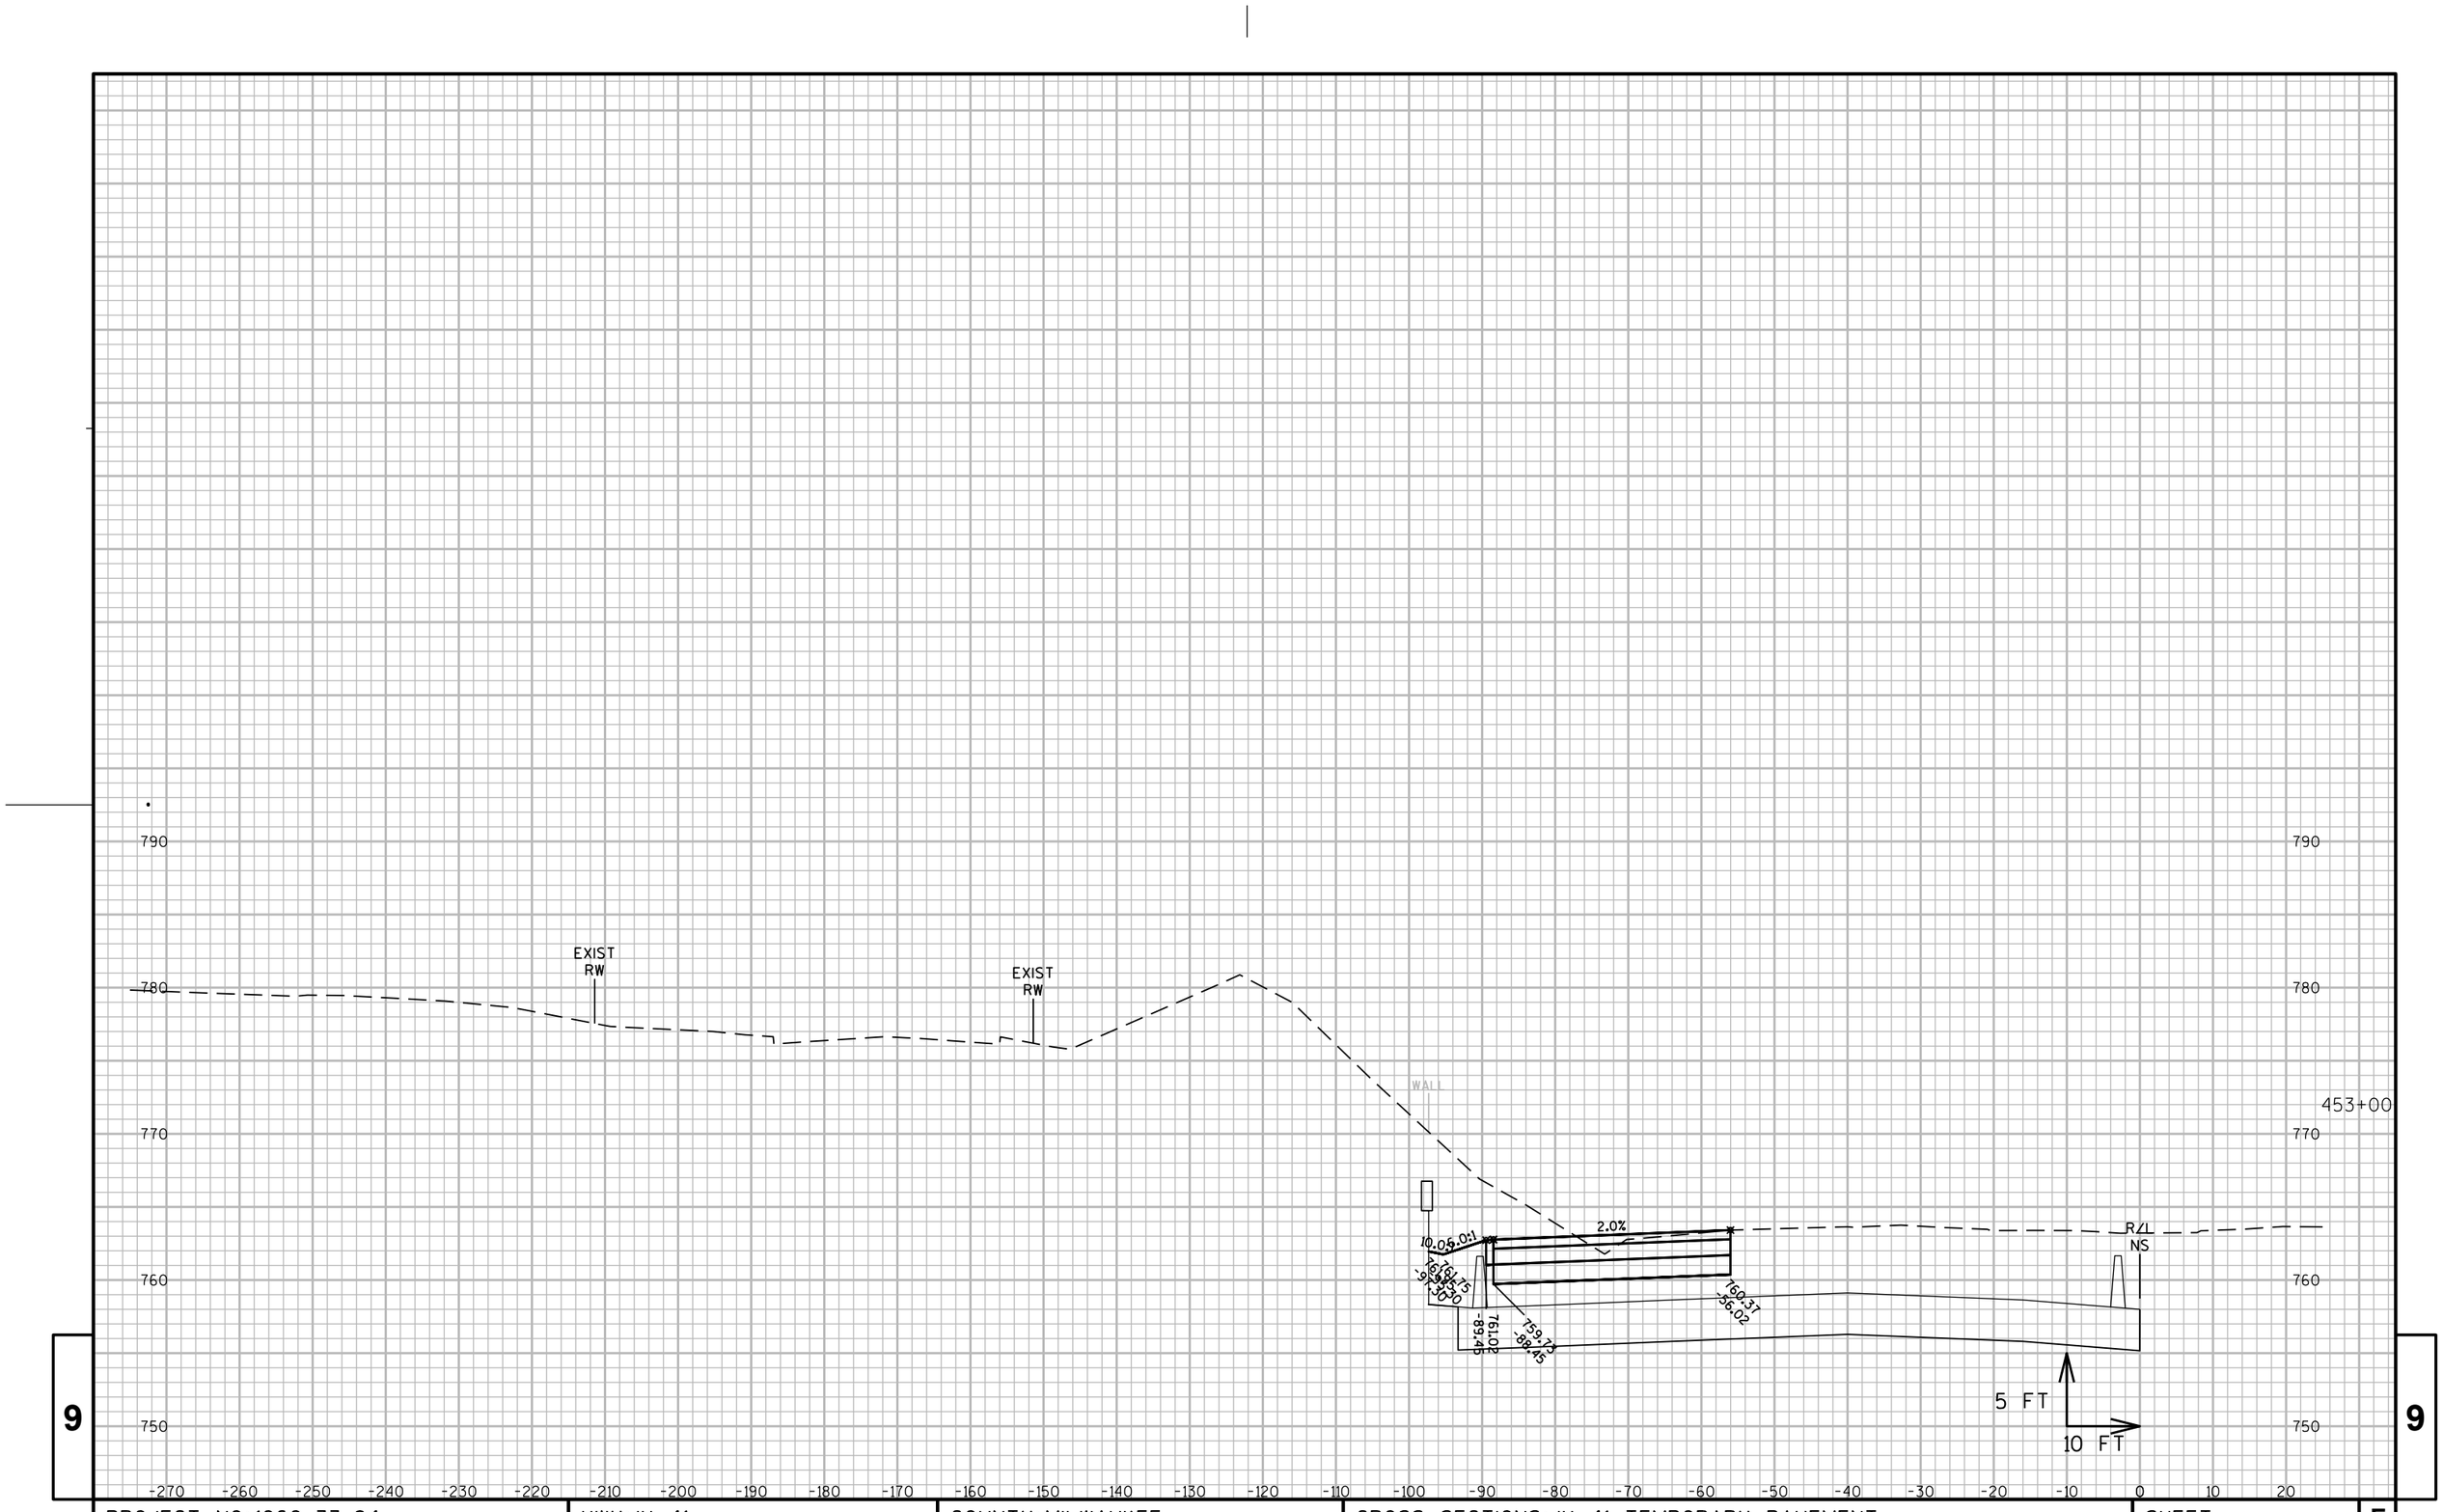

9

9

PROJECT NO: 1060-33-84	HWY: IH 41	COUNTY: MILWAUKEE	CROSS SECTIONS: IH 41 TEMPORARY PAVEMENT	SHEET 3135	E

FILE NAME : W:\PDS\C3D\10603316\84\DSN\PLAN\F45_TRAFFIC_CONTROL\090601_XS_NS-TEMP.DWG
LAYOUT NAME - SB TEMP - (75)

PLOT DATE : 7/7/2020 5:46 PM PLOT BY : PESCHEL, KYLE R PLOT NAME : PLOT SCALE : 1" = 20'_XREF(2)

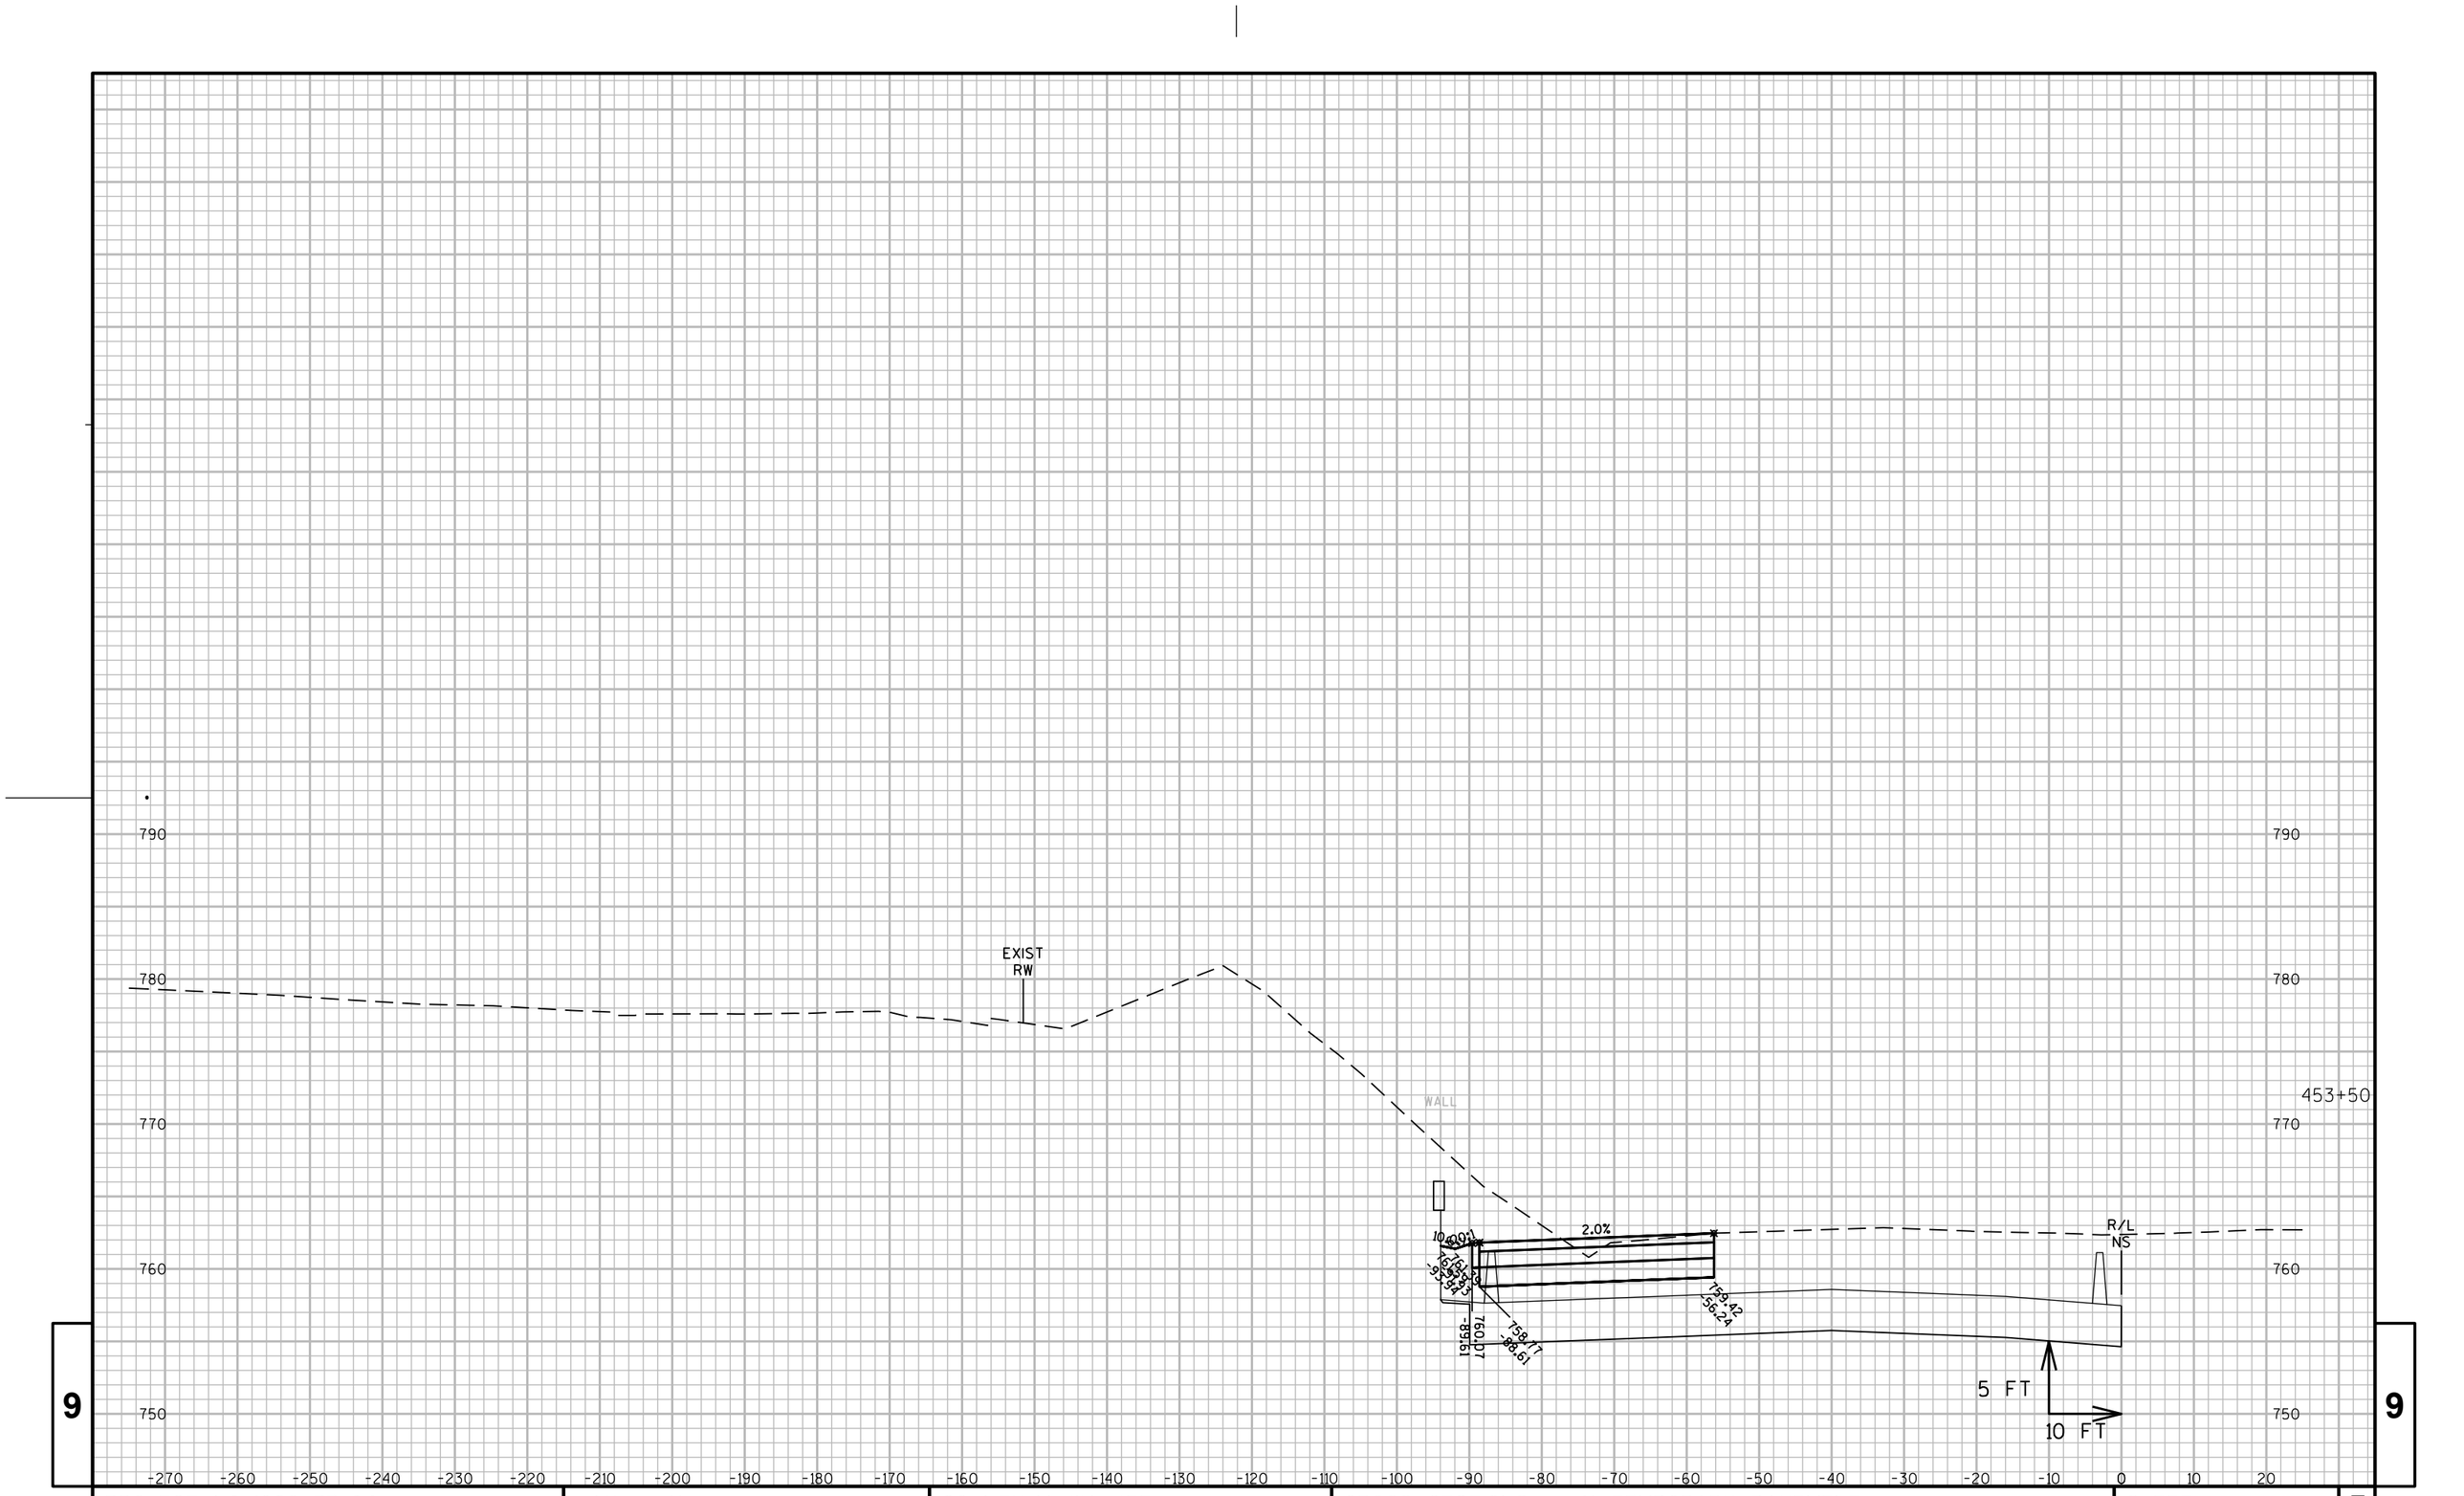

9

9

PROJECT NO: 1060-33-84	HWY: IH 41	COUNTY: MILWAUKEE	CROSS SECTIONS: IH 41 TEMPORARY PAVEMENT	SHEET 3136	E

FILE NAME : W:\PDS\C3D\10603316\84\DSN\PLAN\F45_TRAFFIC_CONTROL\090601_XS_NS-TEMP.DWG
LAYOUT NAME - SB TEMP - (76)

PLOT DATE : 7/7/2020 5:46 PM PLOT BY : PESCHEL, KYLE R PLOT NAME : PLOT SCALE : 1" = 20'_XREF(2)

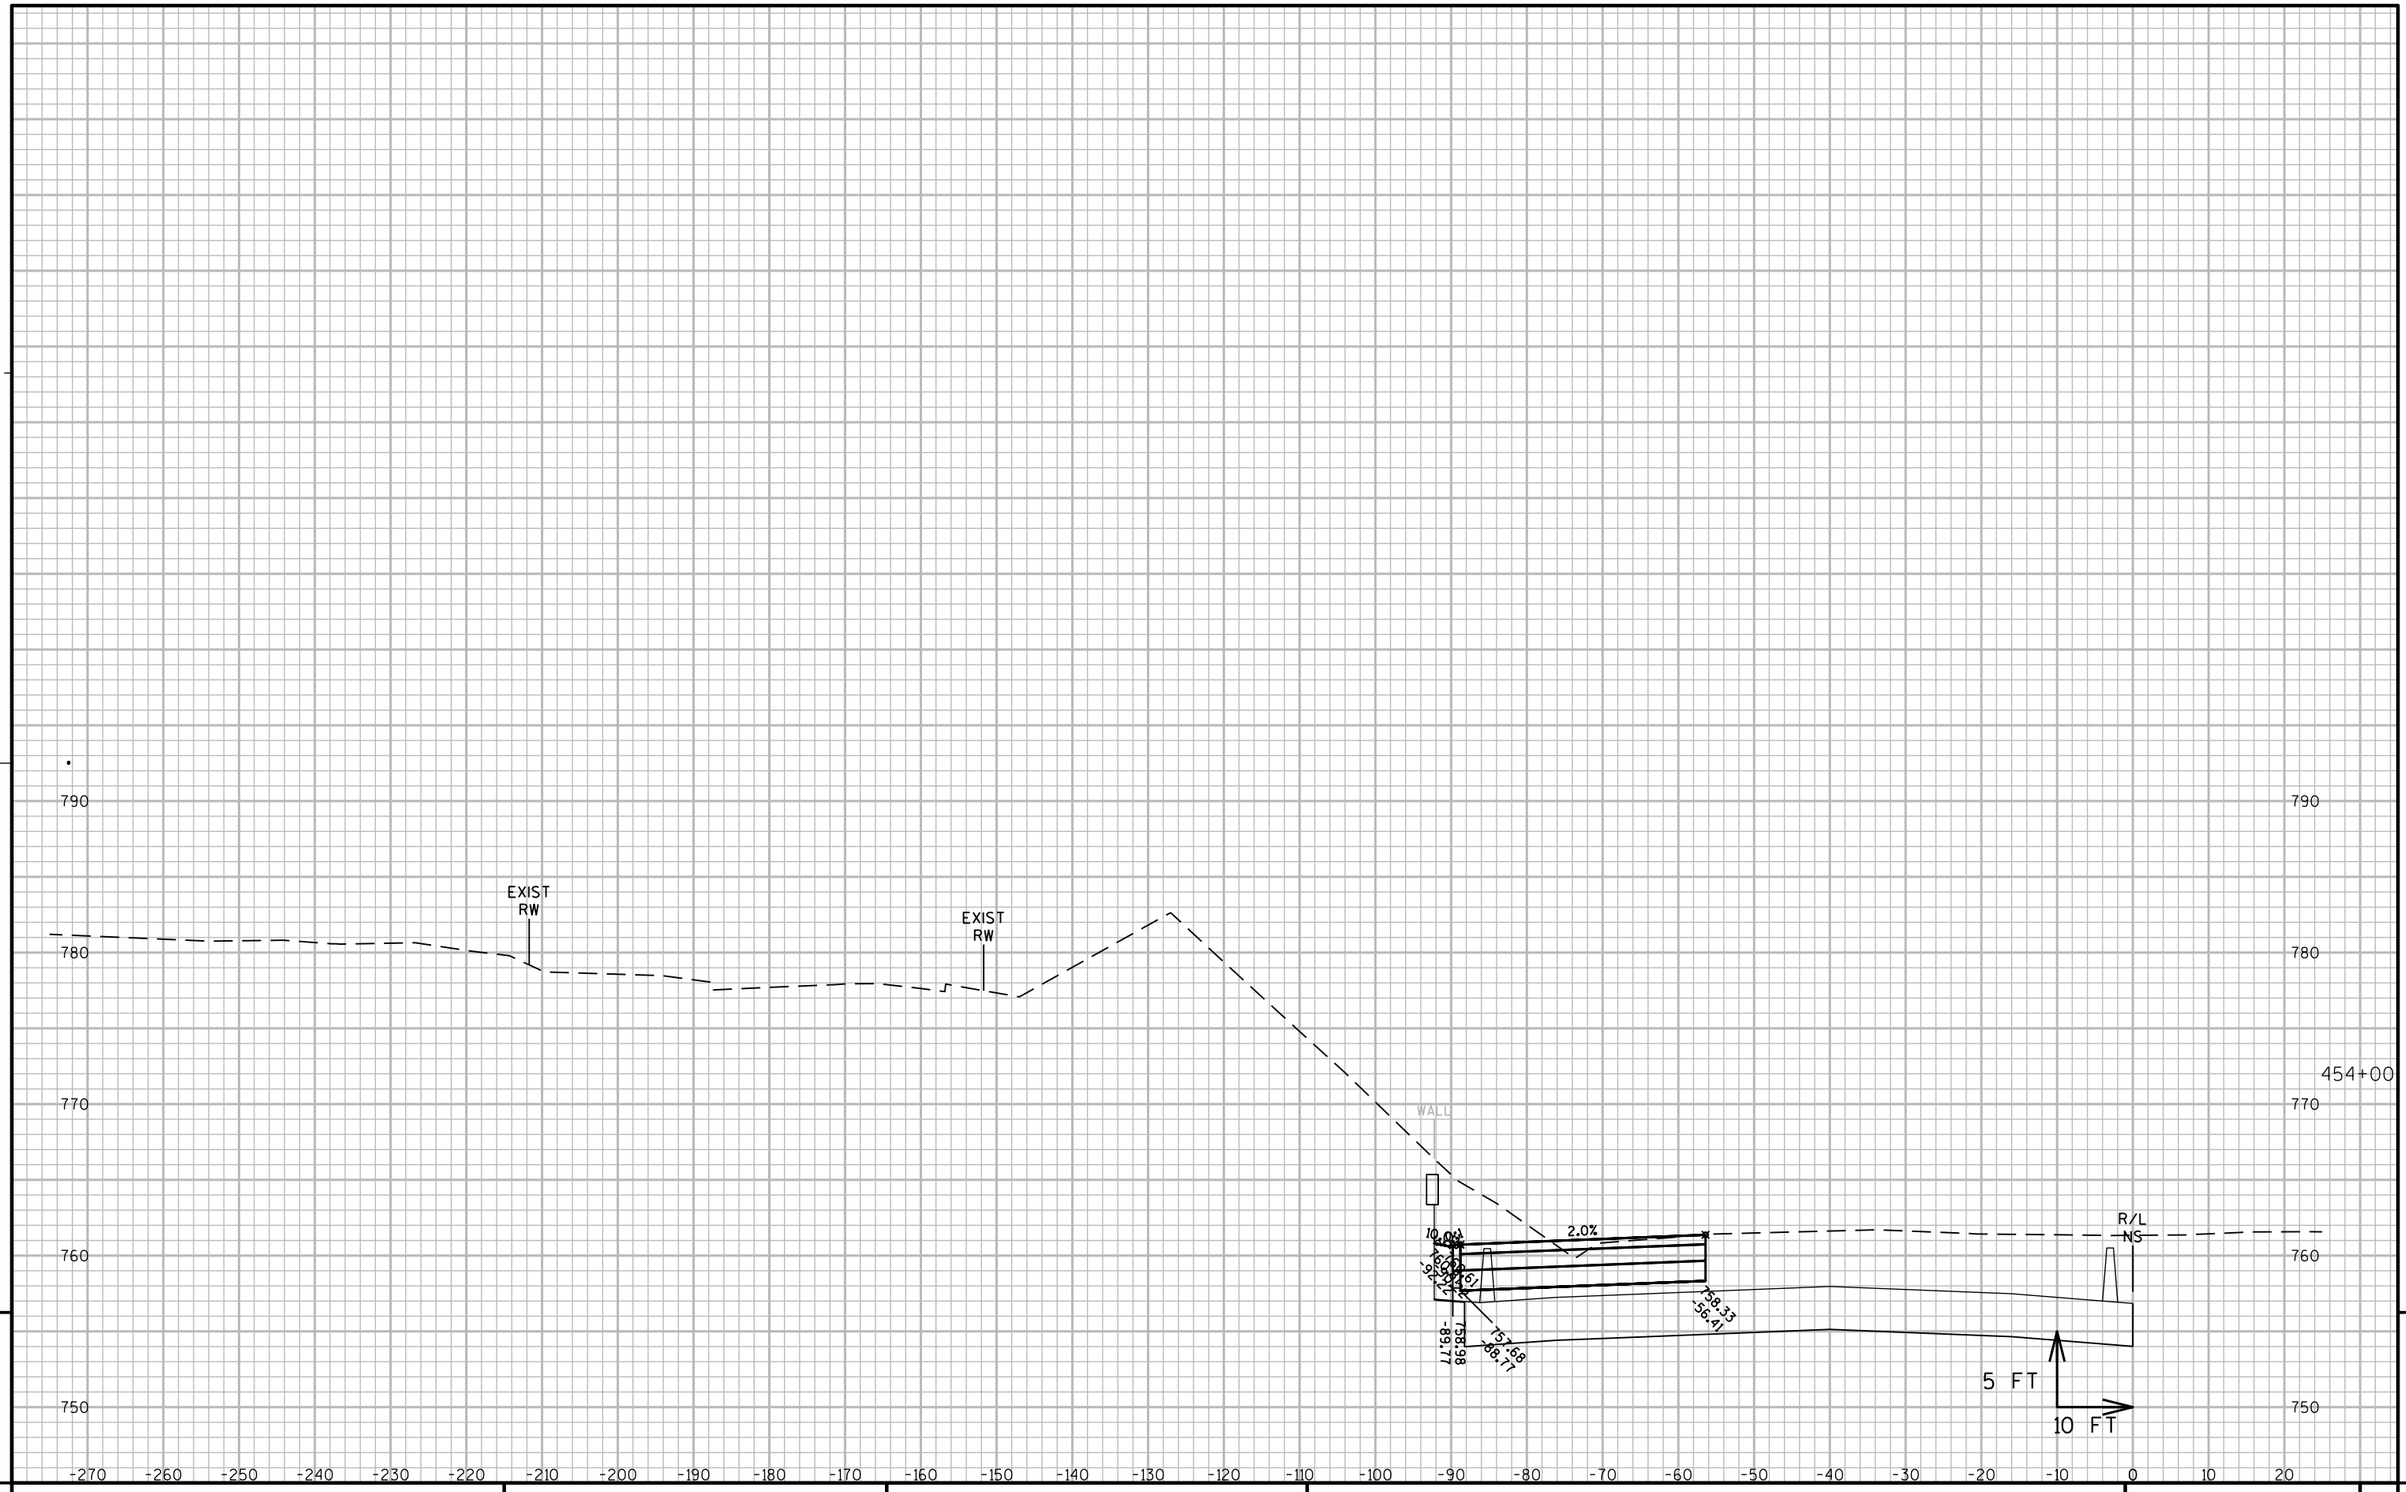

9

9

PROJECT NO: 1060-33-84	HWY: IH 41	COUNTY: MILWAUKEE	CROSS SECTIONS: IH 41 TEMPORARY PAVEMENT	SHEET 3137	E

FILE NAME : W:\PDS\C3D\10603316\84\DSN\PLAN\F45_TRAFFIC_CONTROL\090601_XS_NS-TEMP.DWG
LAYOUT NAME - SB TEMP - (77)
PLOT DATE : 7/7/2020 5:47 PM
PLOT BY : PESCHEL, KYLE R
PLOT NAME :
PLOT SCALE : 1" = 20'_XREF(2)

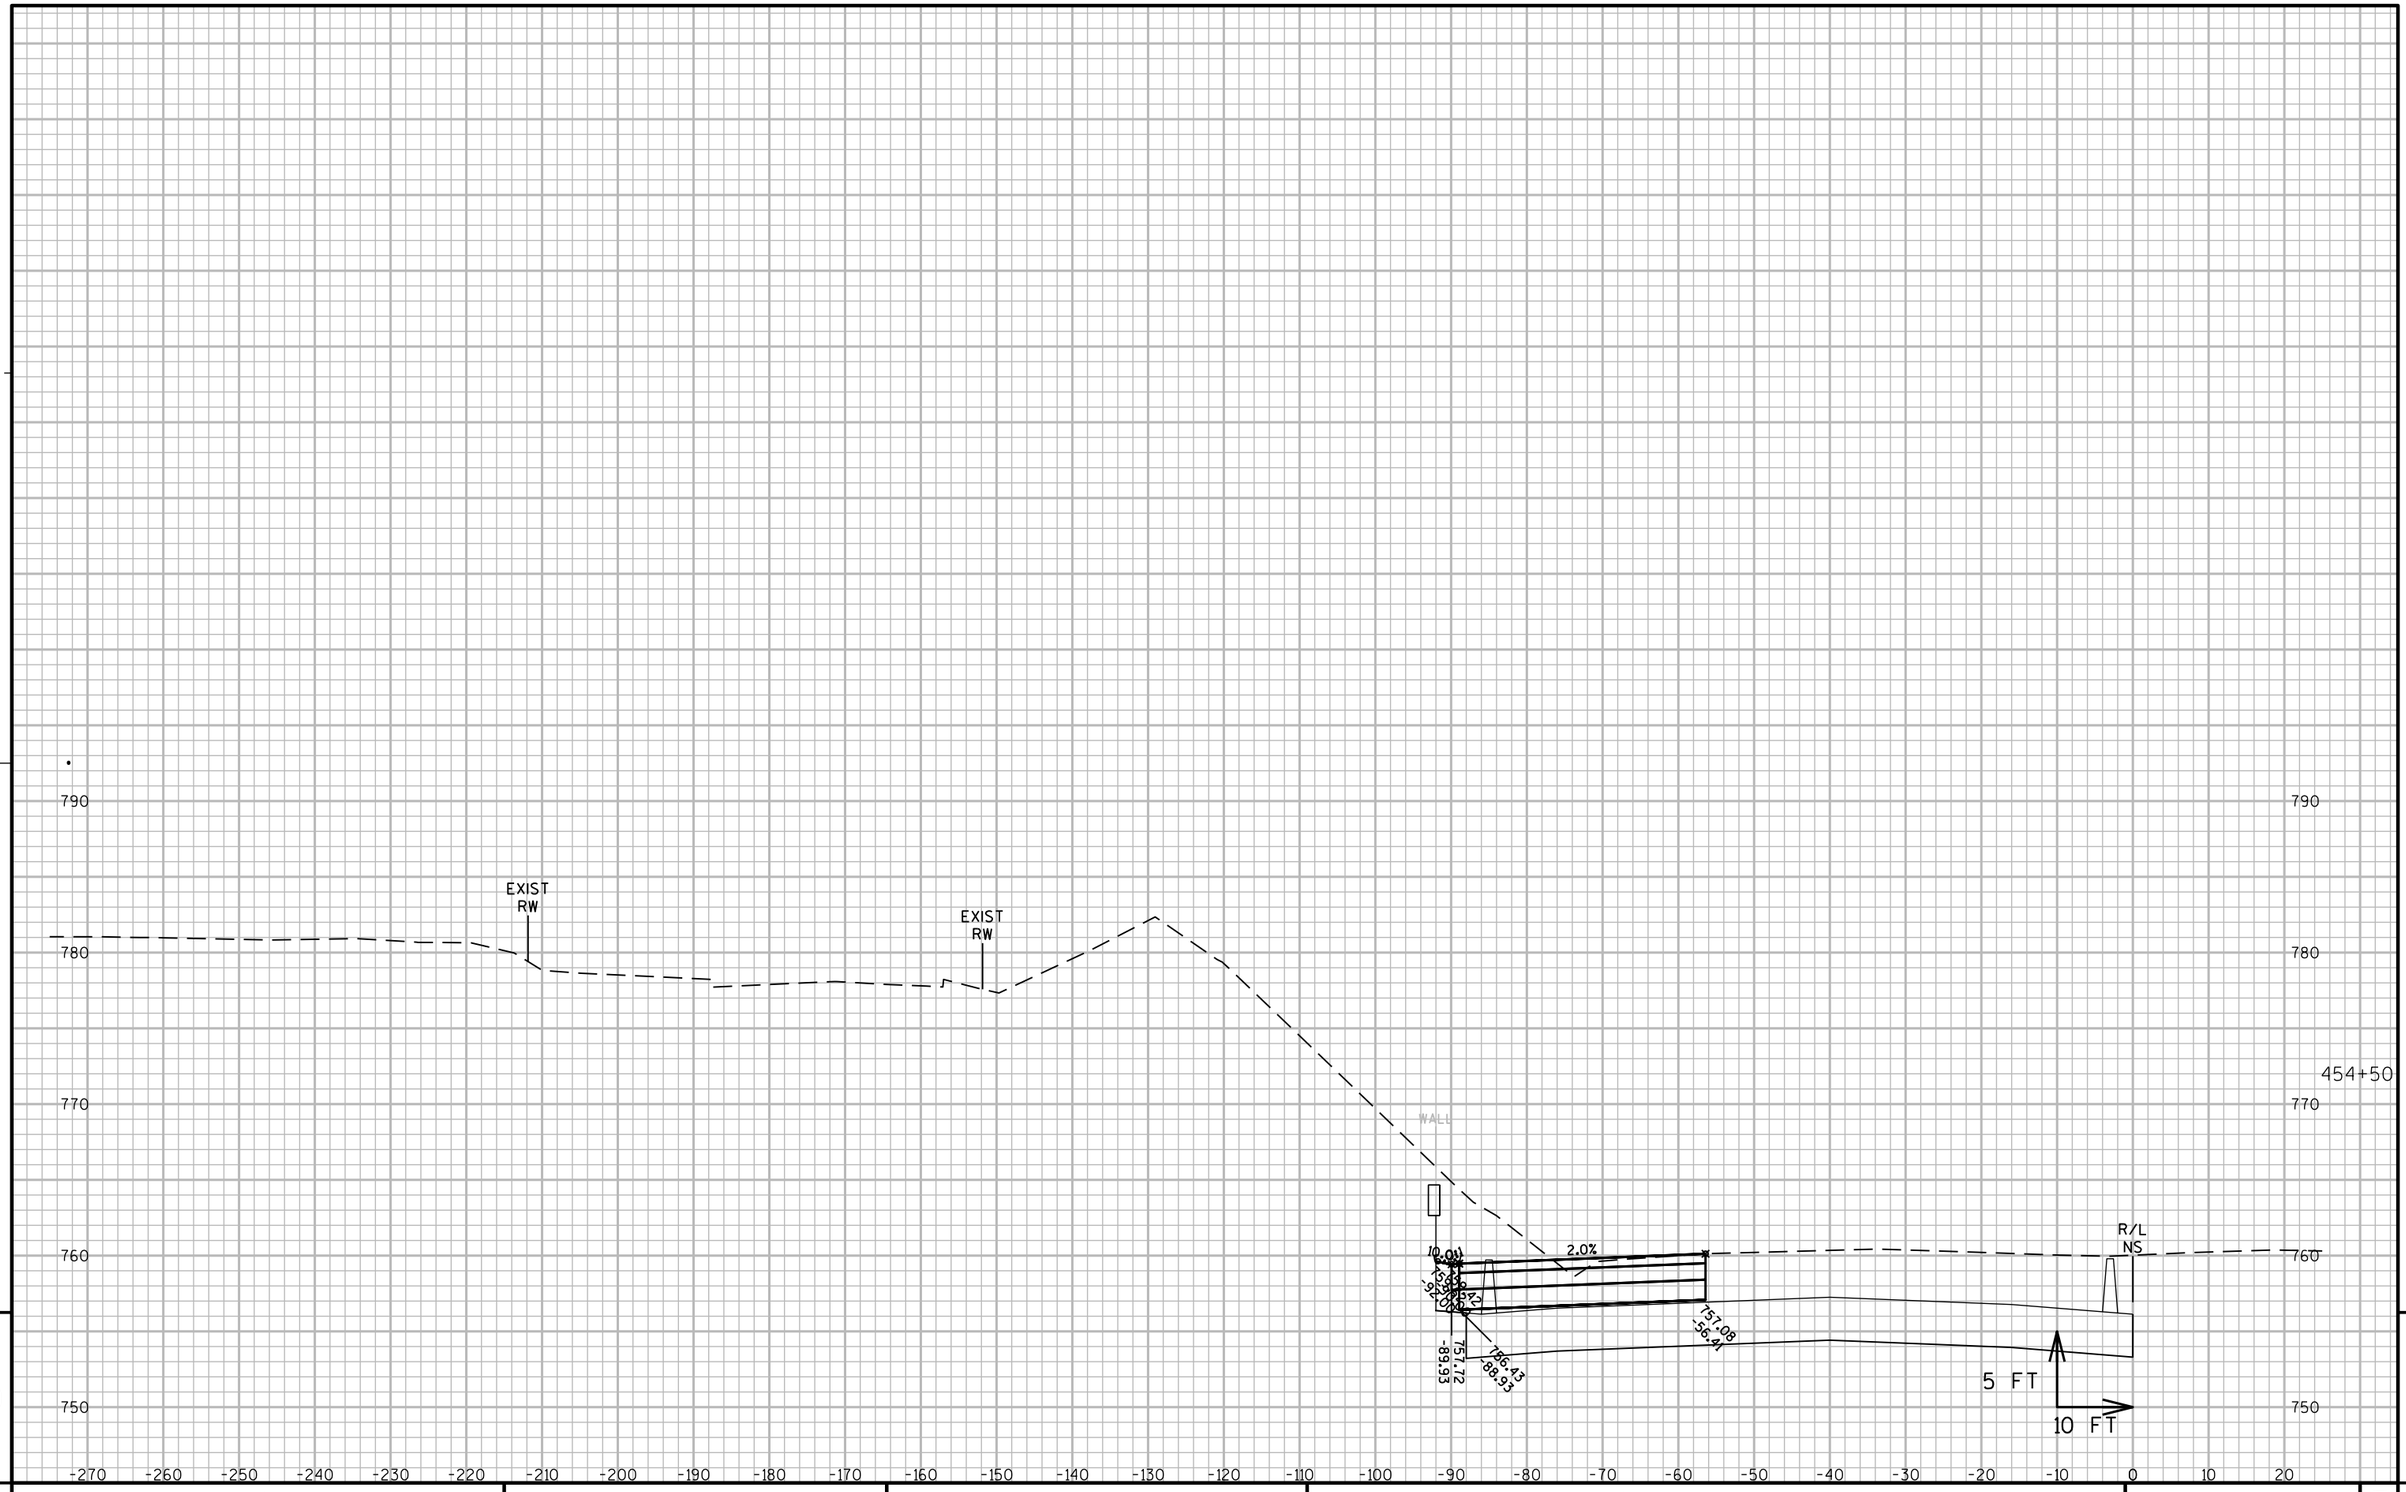

9

9

PROJECT NO: 1060-33-84	HWY: IH 41	COUNTY: MILWAUKEE	CROSS SECTIONS: IH 41 TEMPORARY PAVEMENT	SHEET 3138	E

FILE NAME : W:\PDS\C3D\10603316\84\DSN\PLAN\F45_TRAFFIC_CONTROL\090601_XS_NS-TEMP.DWG
LAYOUT NAME - SB TEMP - (78)

PLOT DATE : 7/7/2020 5:47 PM PLOT BY : PESCHEL, KYLE R PLOT NAME : PLOT SCALE : 1" = 20'_XREF(2)

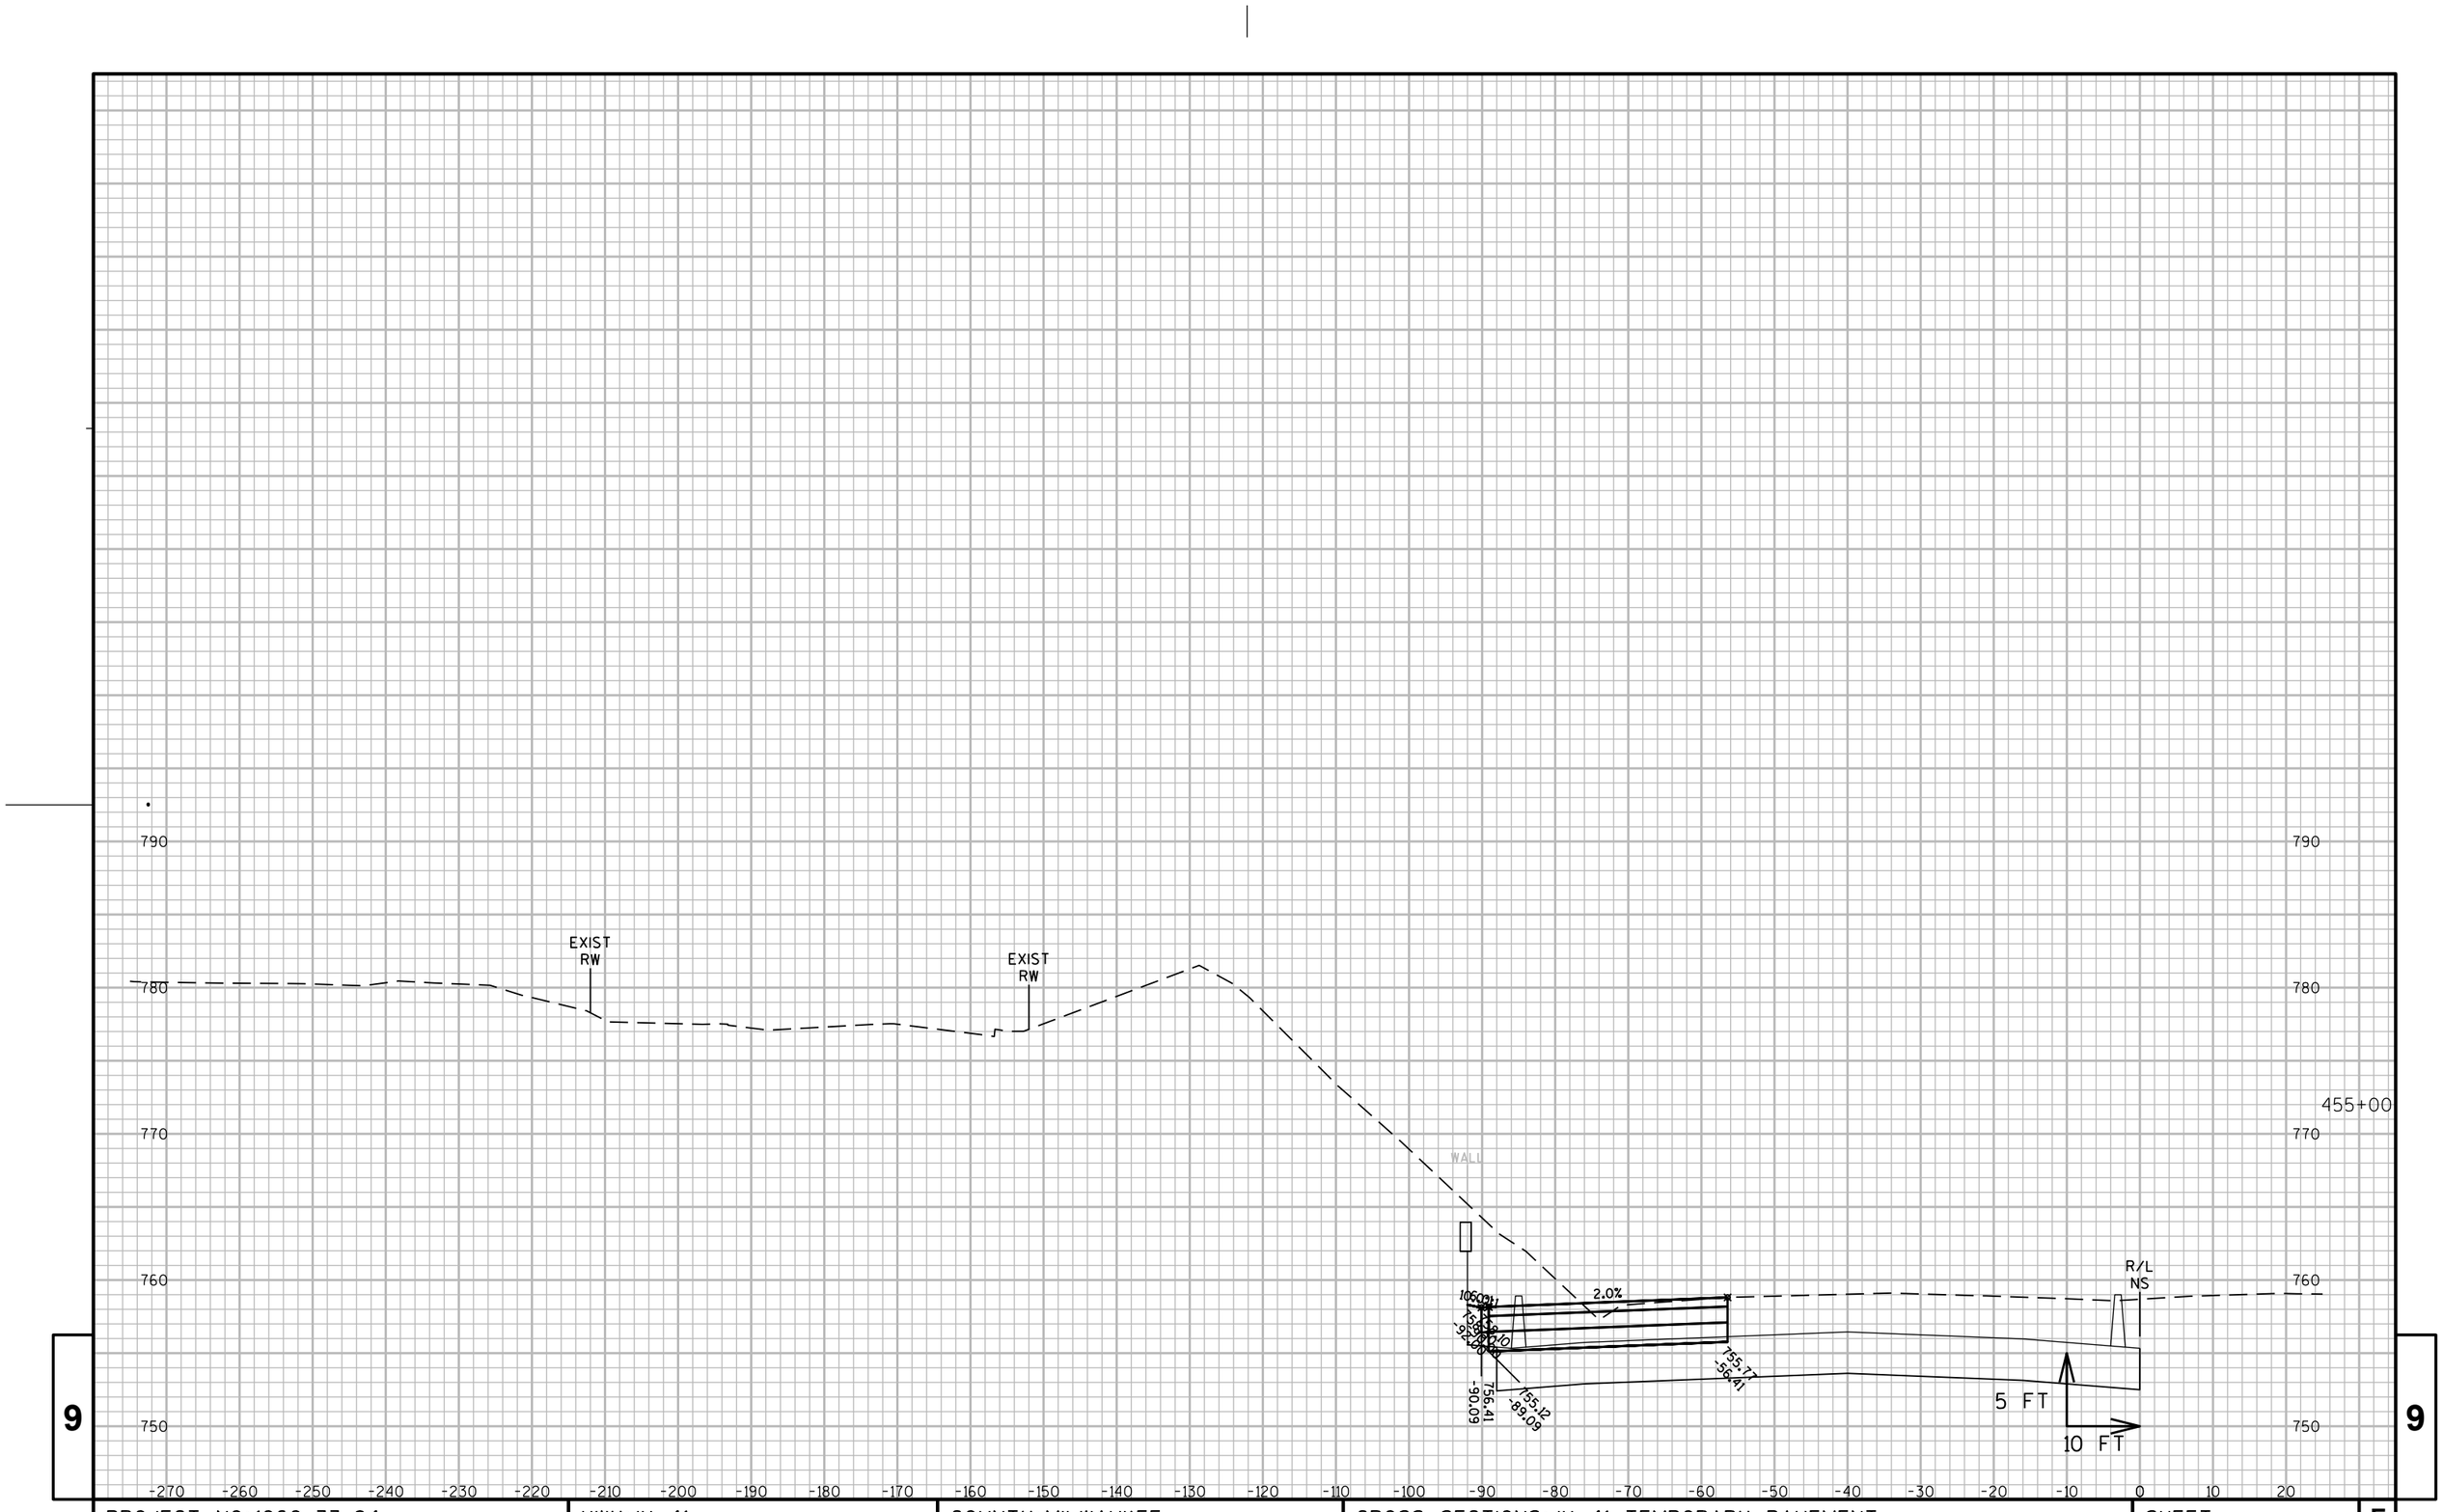

PROJECT NO: 1060-33-84	HWY: IH 41	COUNTY: MILWAUKEE	CROSS SECTIONS: IH 41 TEMPORARY PAVEMENT	SHEET 3139 E

FILE NAME : W:\PDS\C3D\10603316\84\DSN\PLAN\F45_TRAFFIC_CONTROL\090601_XS_NS-TEMP.DWG
LAYOUT NAME - SB TEMP - (79)

PLOT DATE : 7/7/2020 5:47 PM PLOT BY : PESCHEL, KYLE R PLOT NAME : PLOT SCALE : 1" = 20'_XREF(2)

WISDOT/CADDS SHEET 49

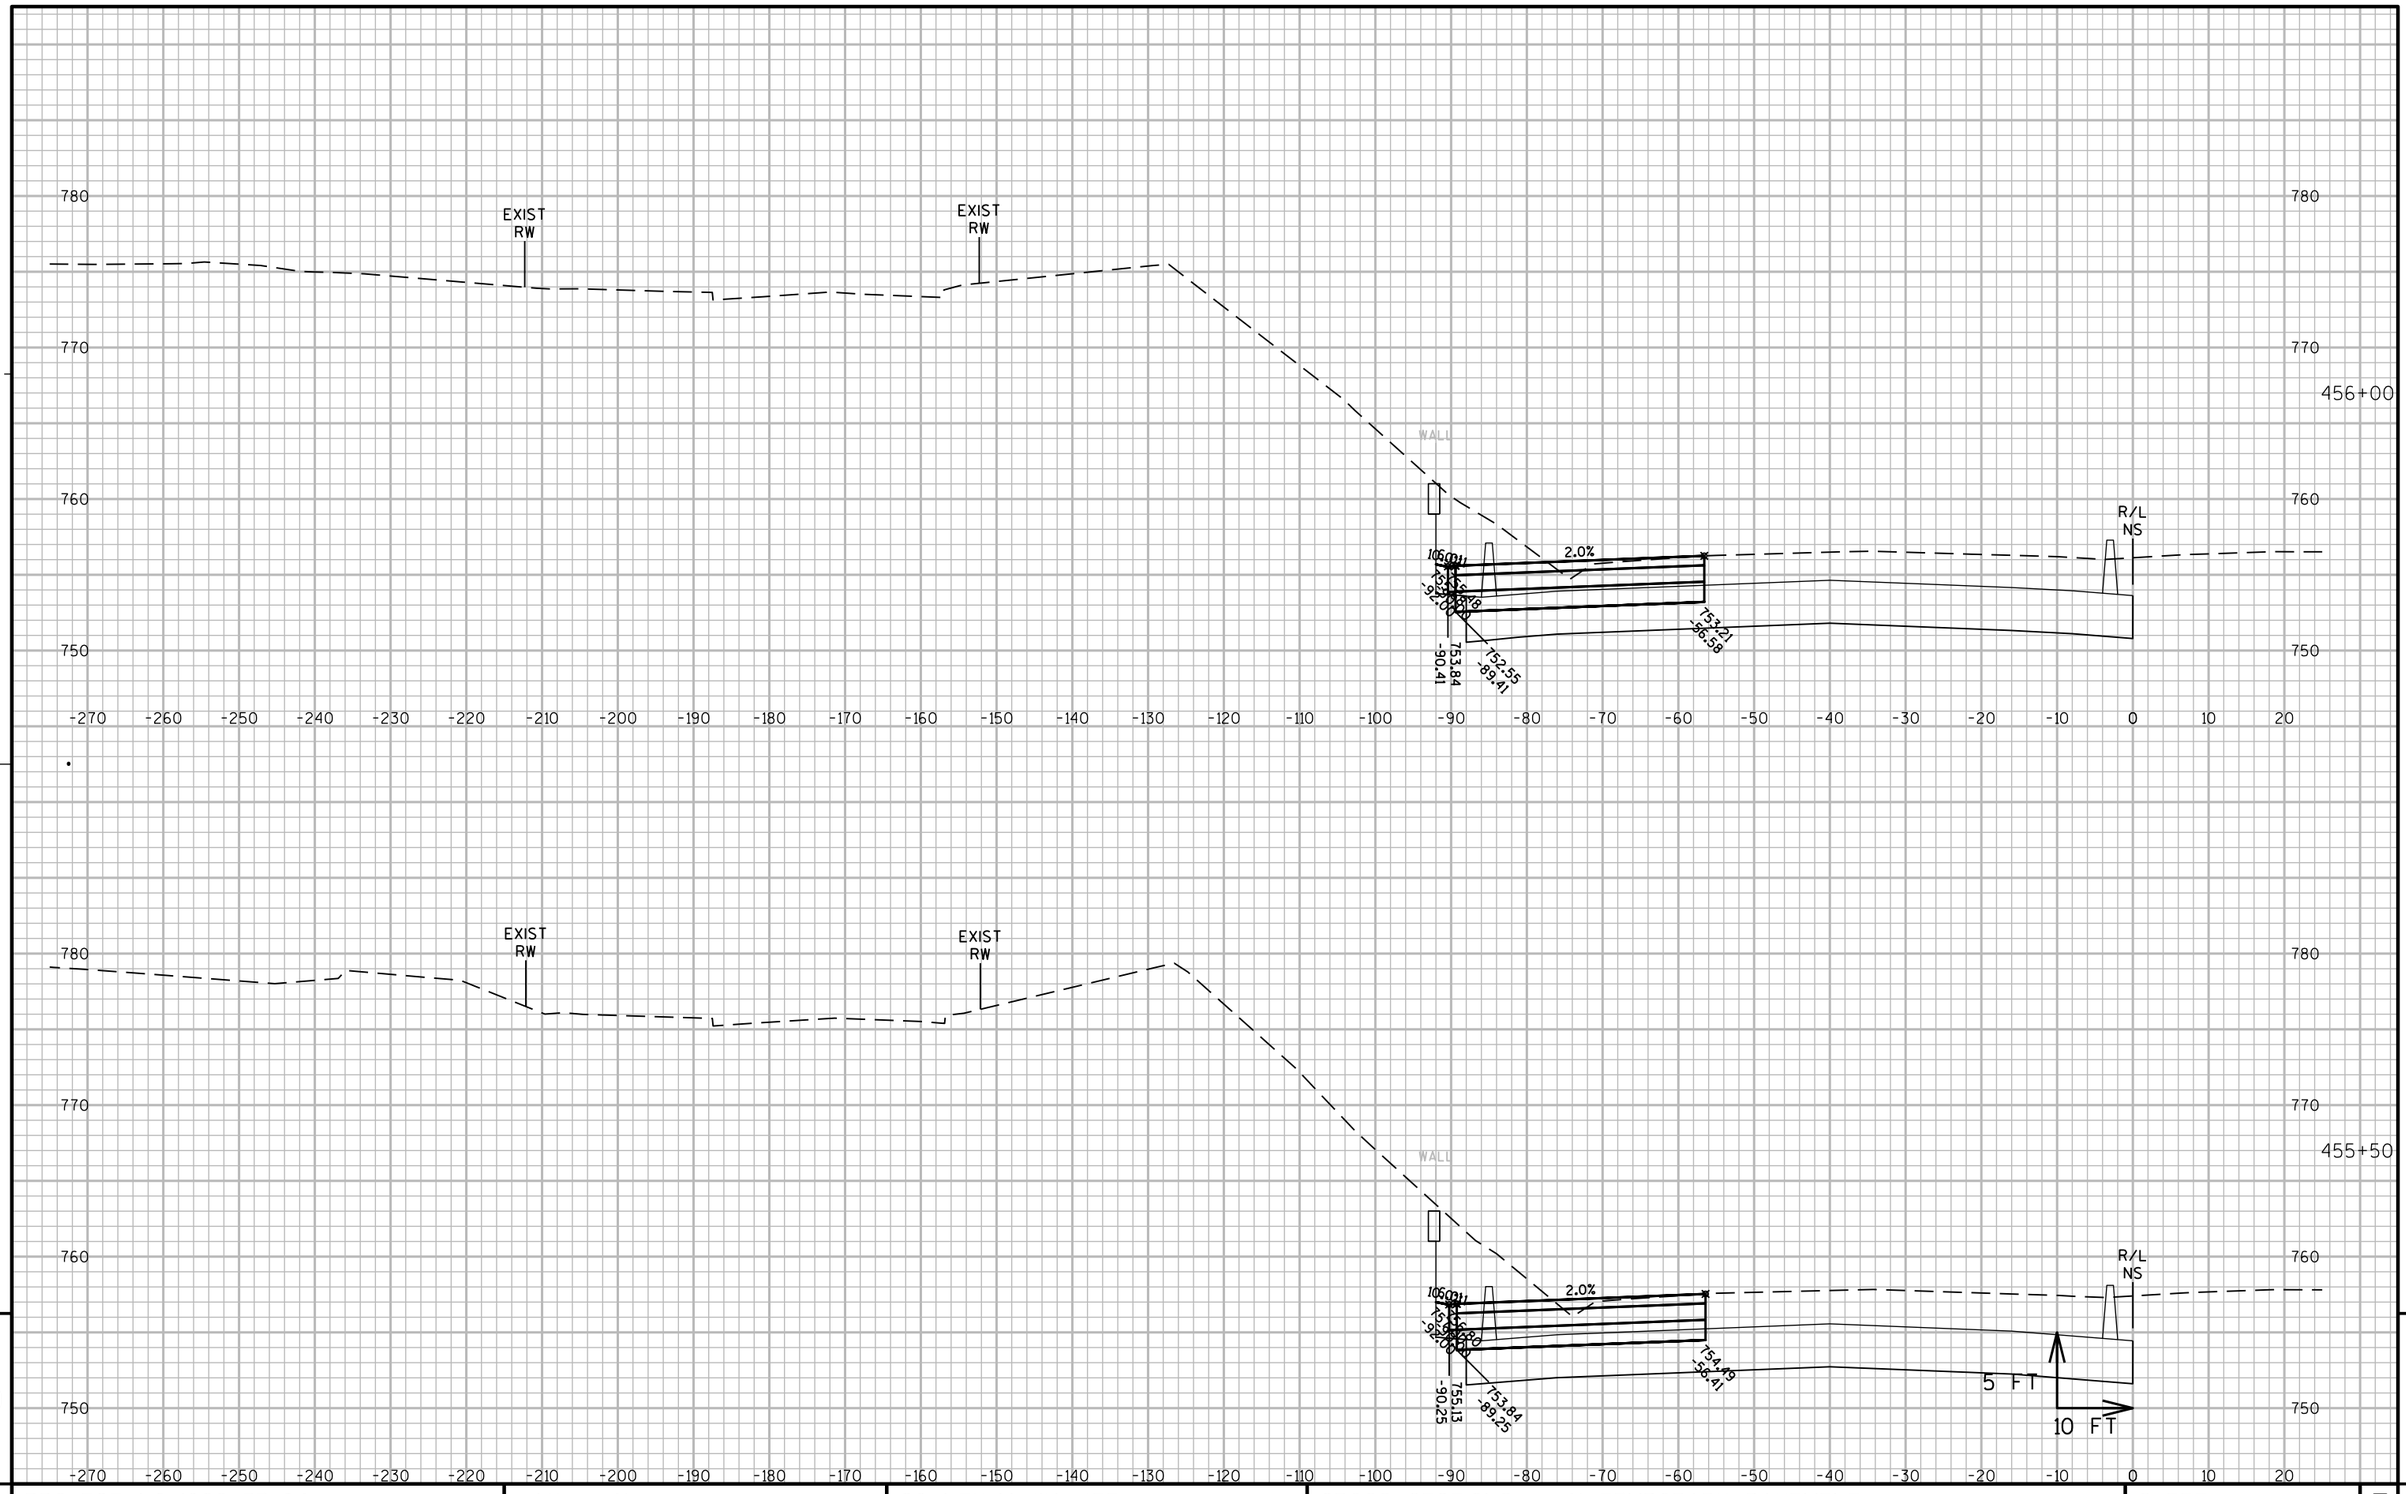

9

9

PROJECT NO: 1060-33-84	HWY: IH 41	COUNTY: MILWAUKEE	CROSS SECTIONS: IH 41 TEMPORARY PAVEMENT	SHEET 3140	E

FILE NAME : W:\PDS\C3D\10603316\84\DSN\PLAN\F45_TRAFFIC_CONTROL\090601_XS_NS-TEMP.DWG
LAYOUT NAME - SB TEMP - (80)

PLOT DATE : 7/7/2020 5:48 PM PLOT BY : PESCHEL, KYLE R PLOT NAME : PLOT SCALE : 1" = 20'_XREF(2)

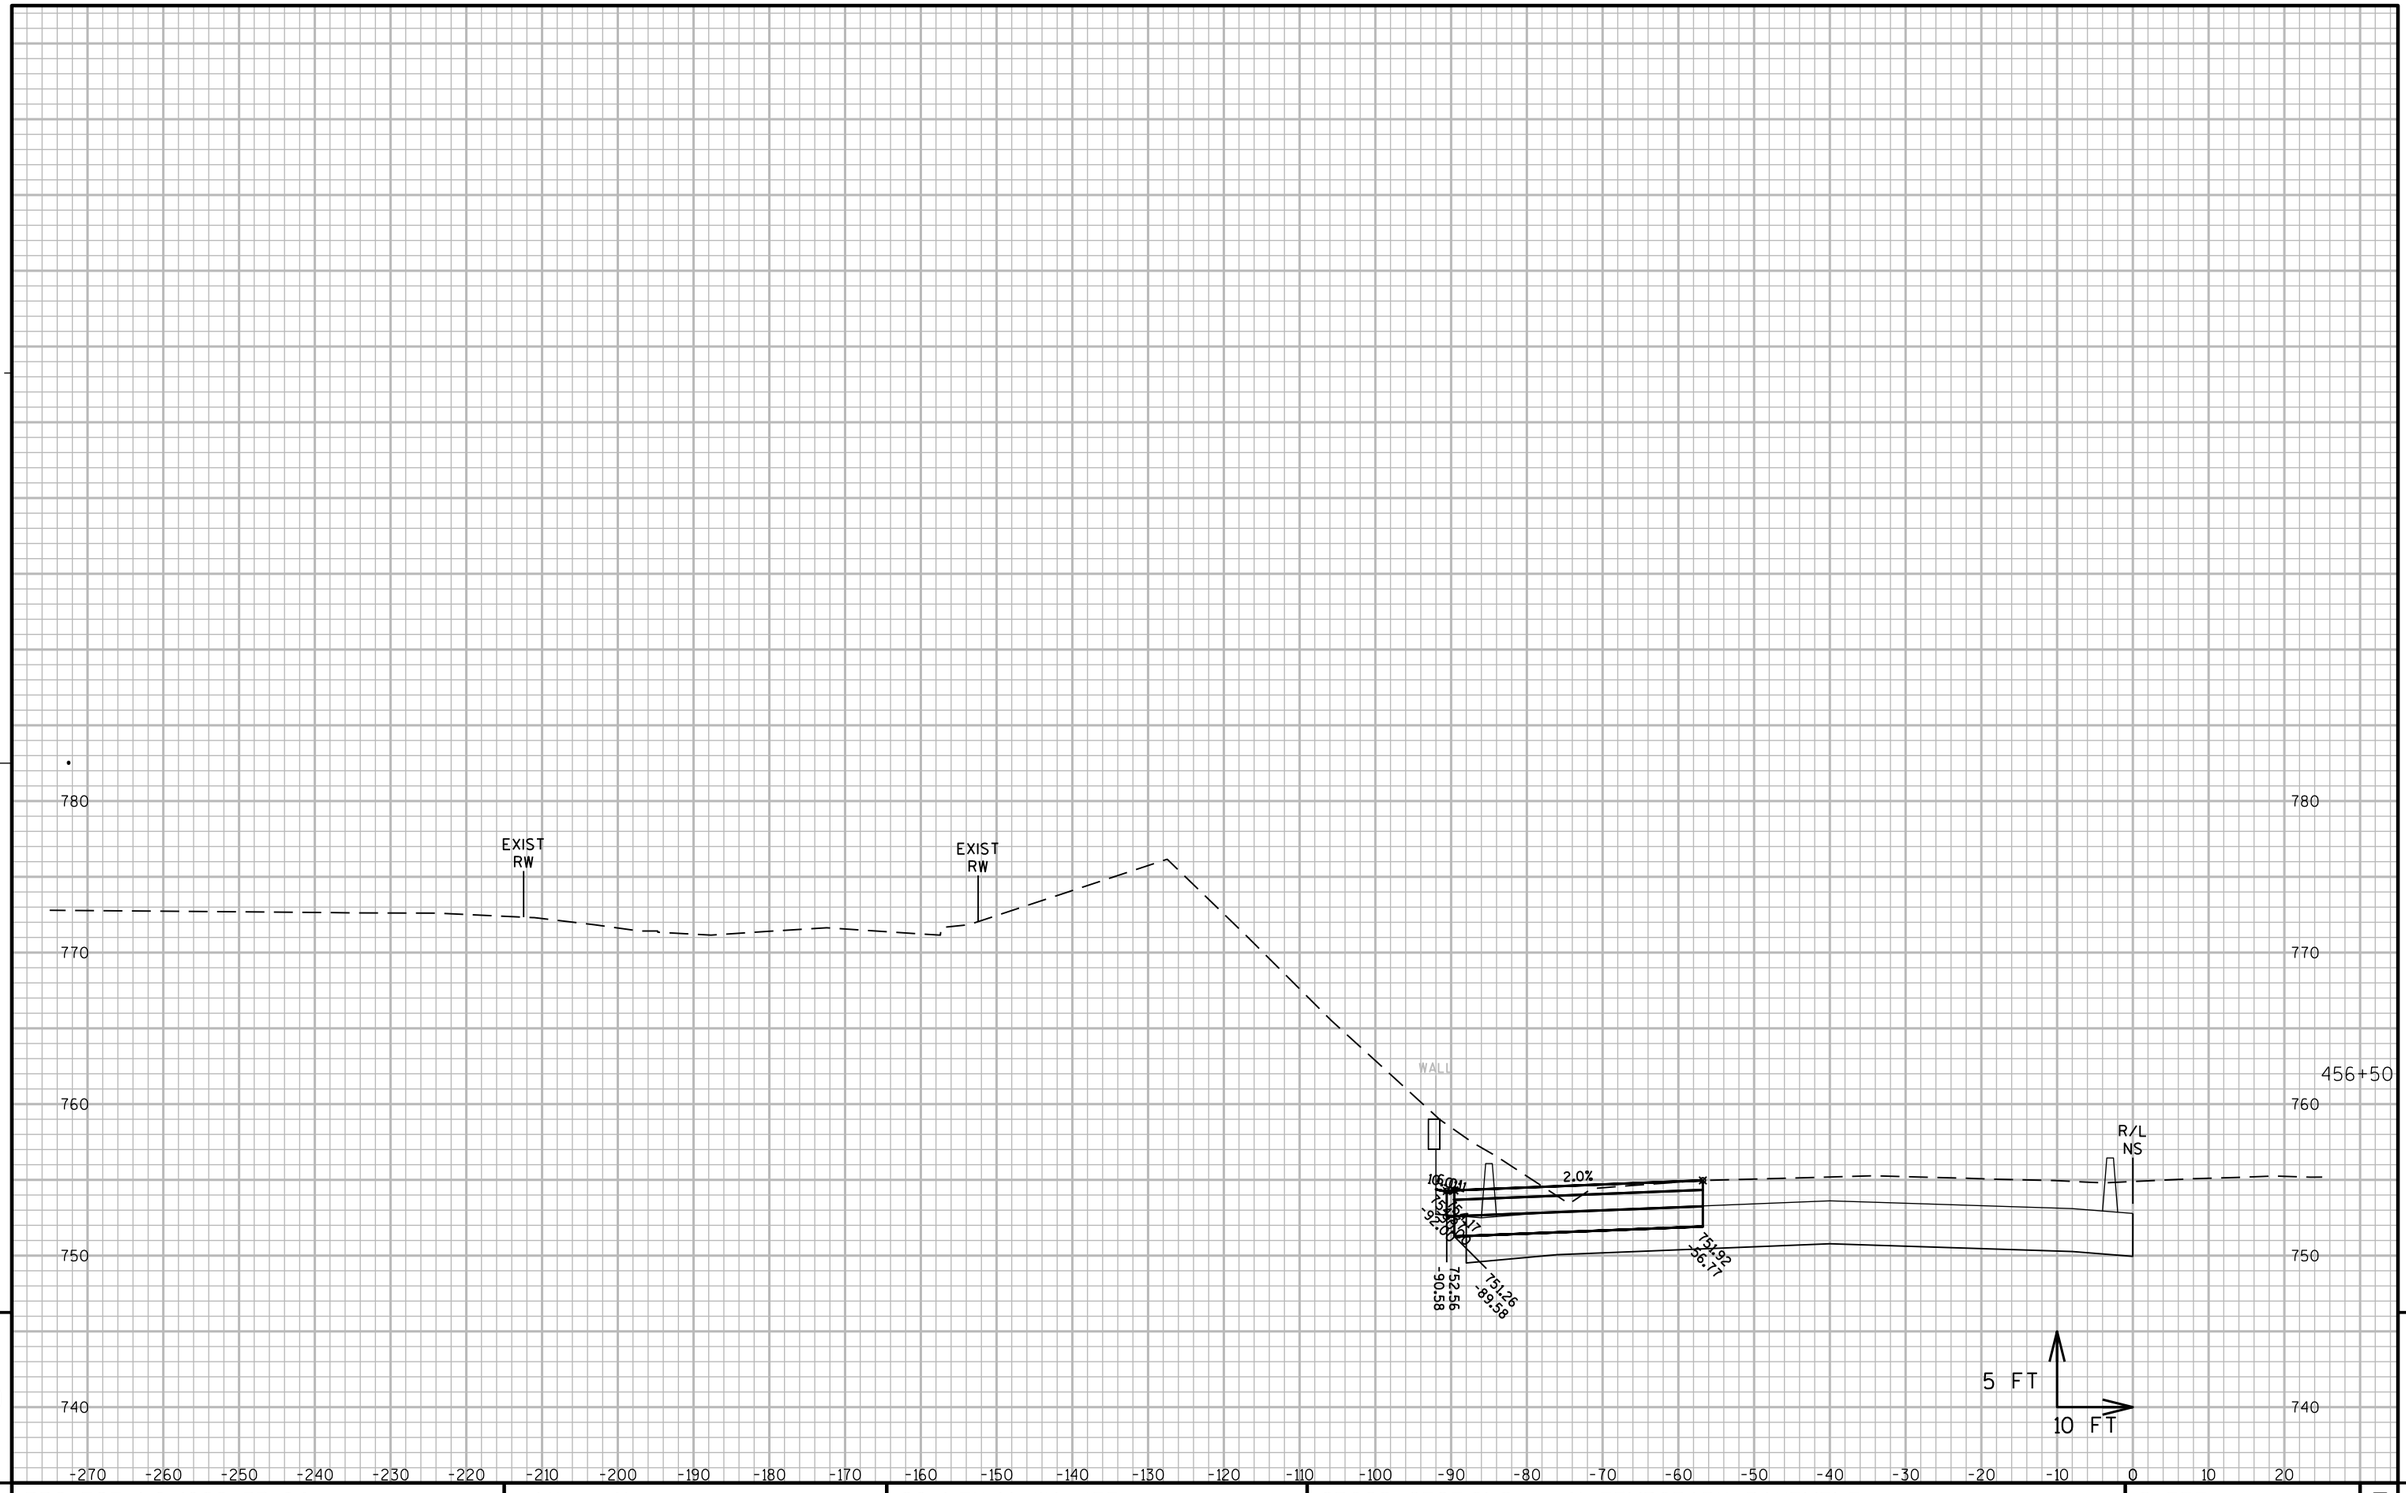

9

9

PROJECT NO: 1060-33-84	HWY: IH 41	COUNTY: MILWAUKEE	CROSS SECTIONS: IH 41 TEMPORARY PAVEMENT	SHEET 3141	E

FILE NAME : W:\PDS\C3D\10603316\84\DSN\PLAN\F45_TRAFFIC_CONTROL\090601_XS_NS-TEMP.DWG
LAYOUT NAME - SB TEMP - (81)
PLOT DATE : 7/7/2020 5:48 PM
PLOT BY : PESCHEL, KYLE R
PLOT NAME :
PLOT SCALE : 1" = 20'_XREF(2)
WISDOT/CADDS SHEET 49

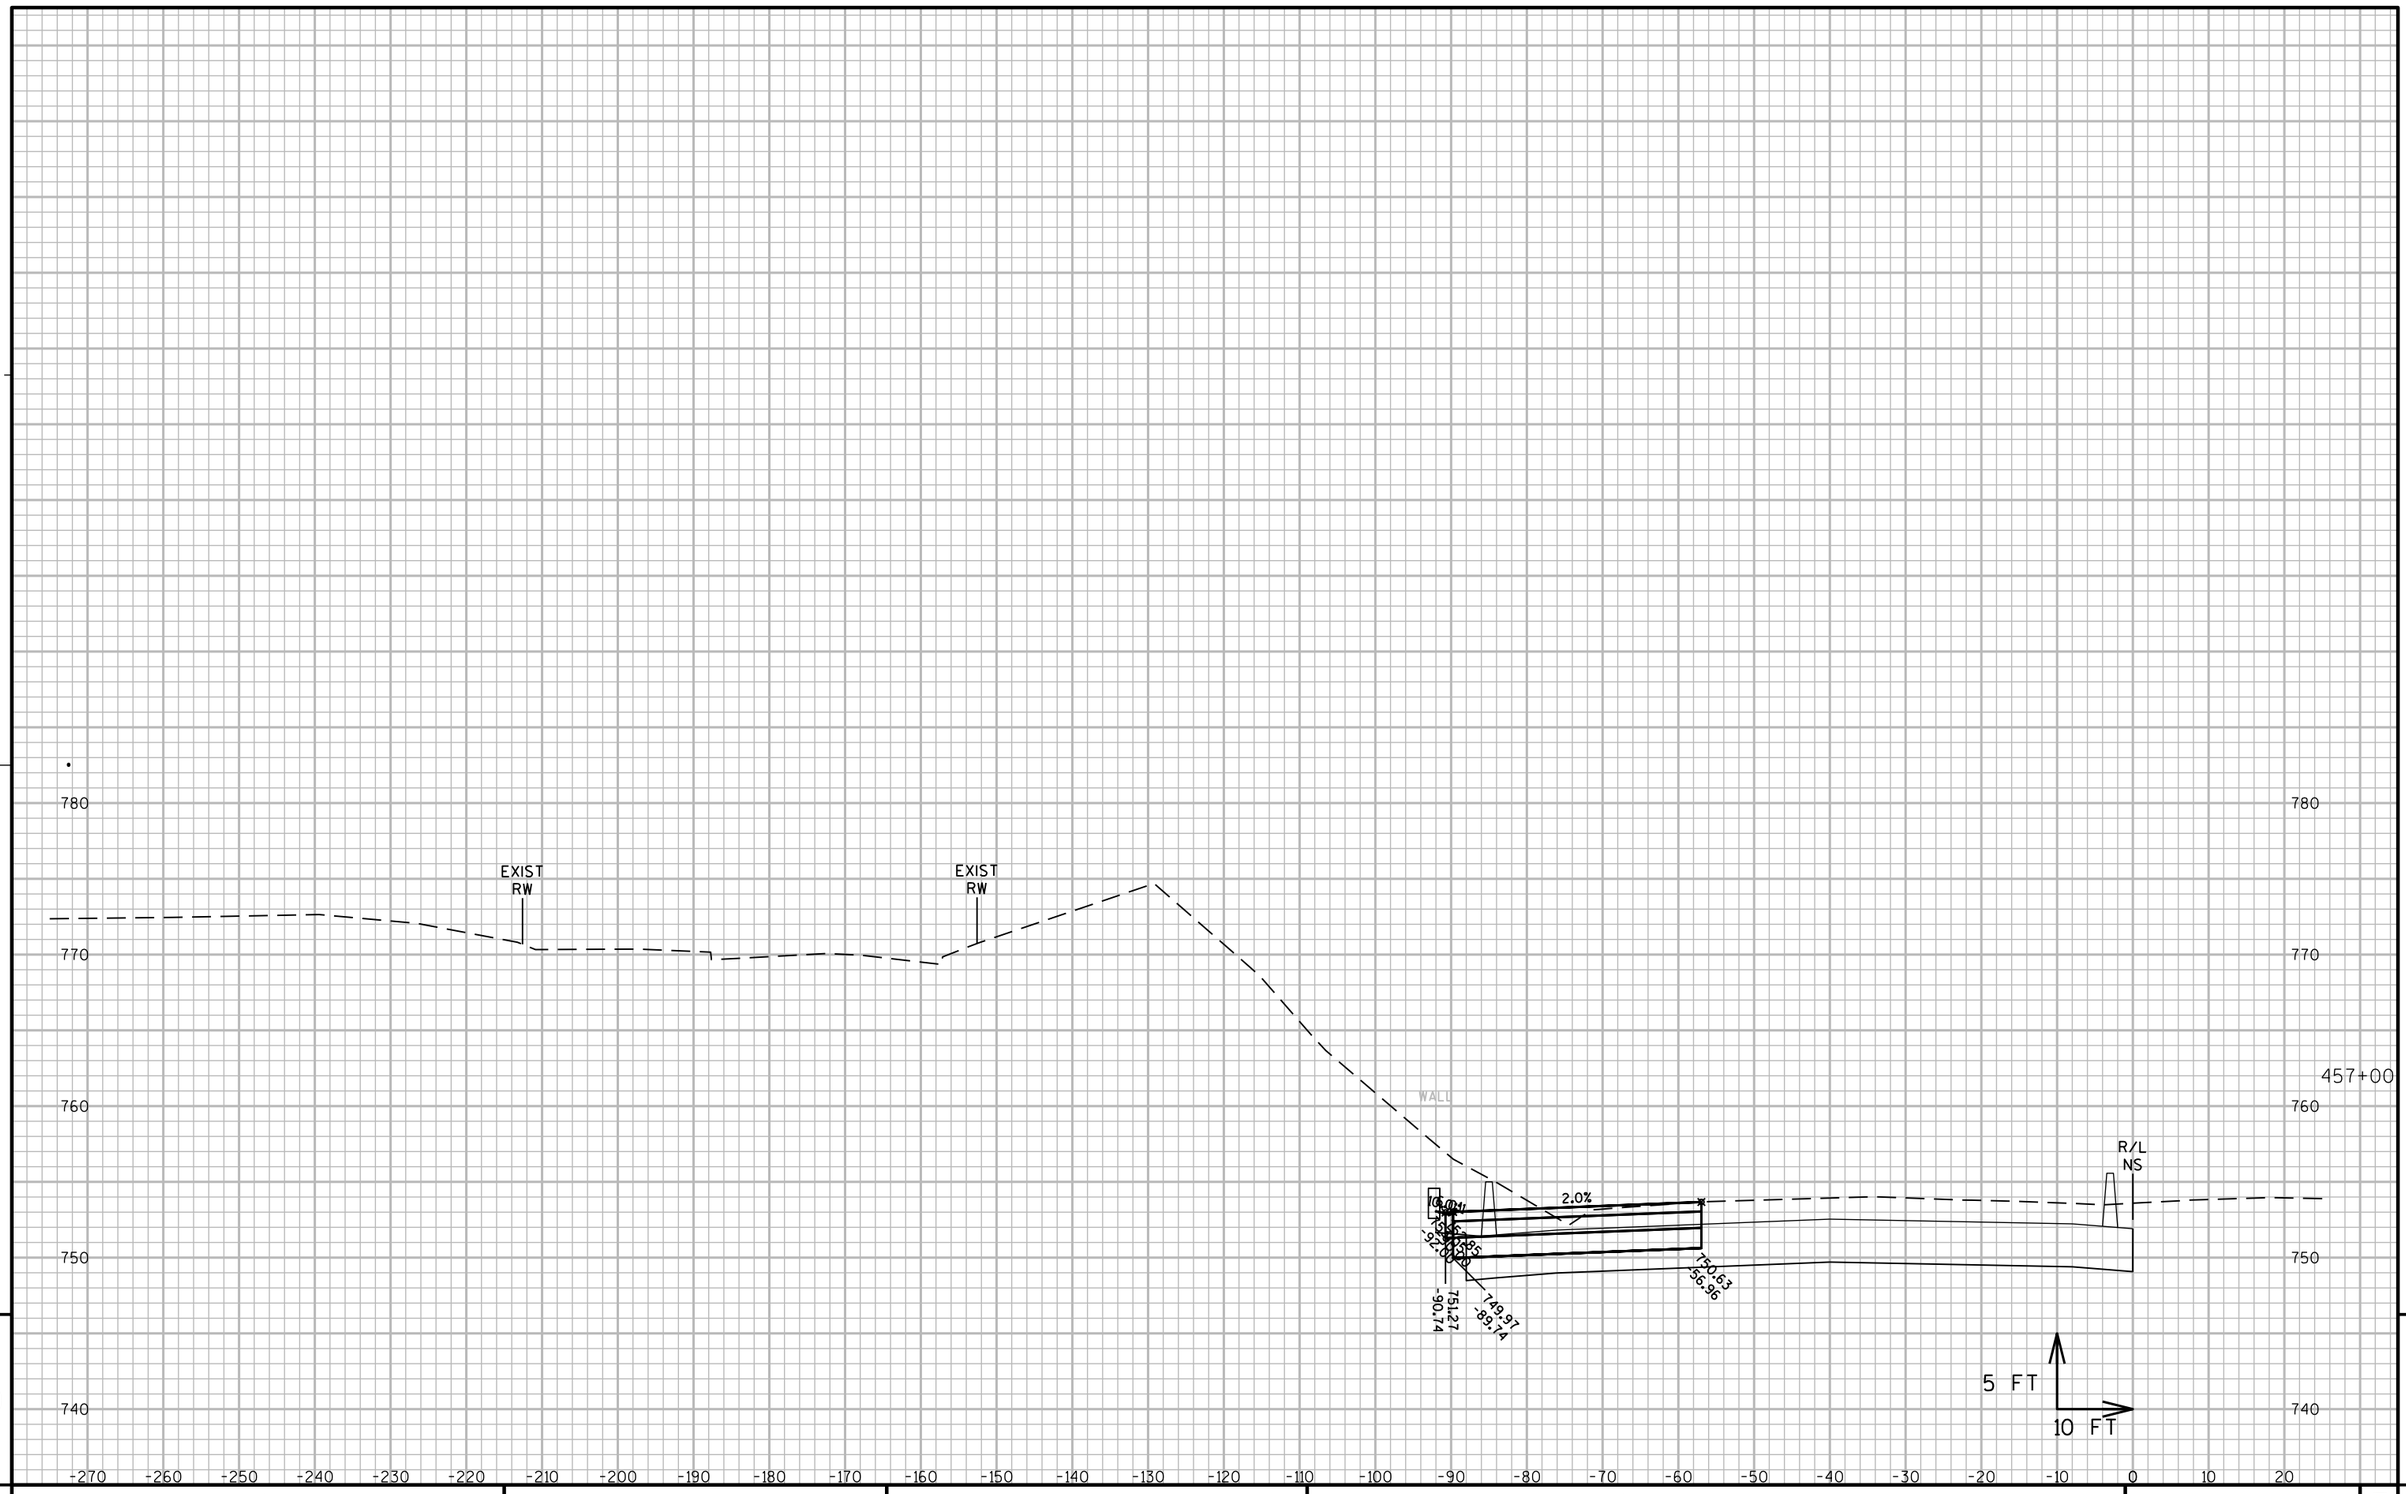

PROJECT NO: 1060-33-84	HWY: IH 41	COUNTY: MILWAUKEE	CROSS SECTIONS: IH 41 TEMPORARY PAVEMENT	SHEET 3142	E

FILE NAME : W:\PDS\C3D\10603316\84\DSN\PLAN\F45_TRAFFIC_CONTROL\090601_XS_NS-TEMP.DWG
LAYOUT NAME - SB TEMP - (82)

PLOT DATE : 7/7/2020 5:48 PM PLOT BY : PESCHEL, KYLE R PLOT NAME : PLOT SCALE : 1" = 20'_XREF(2)

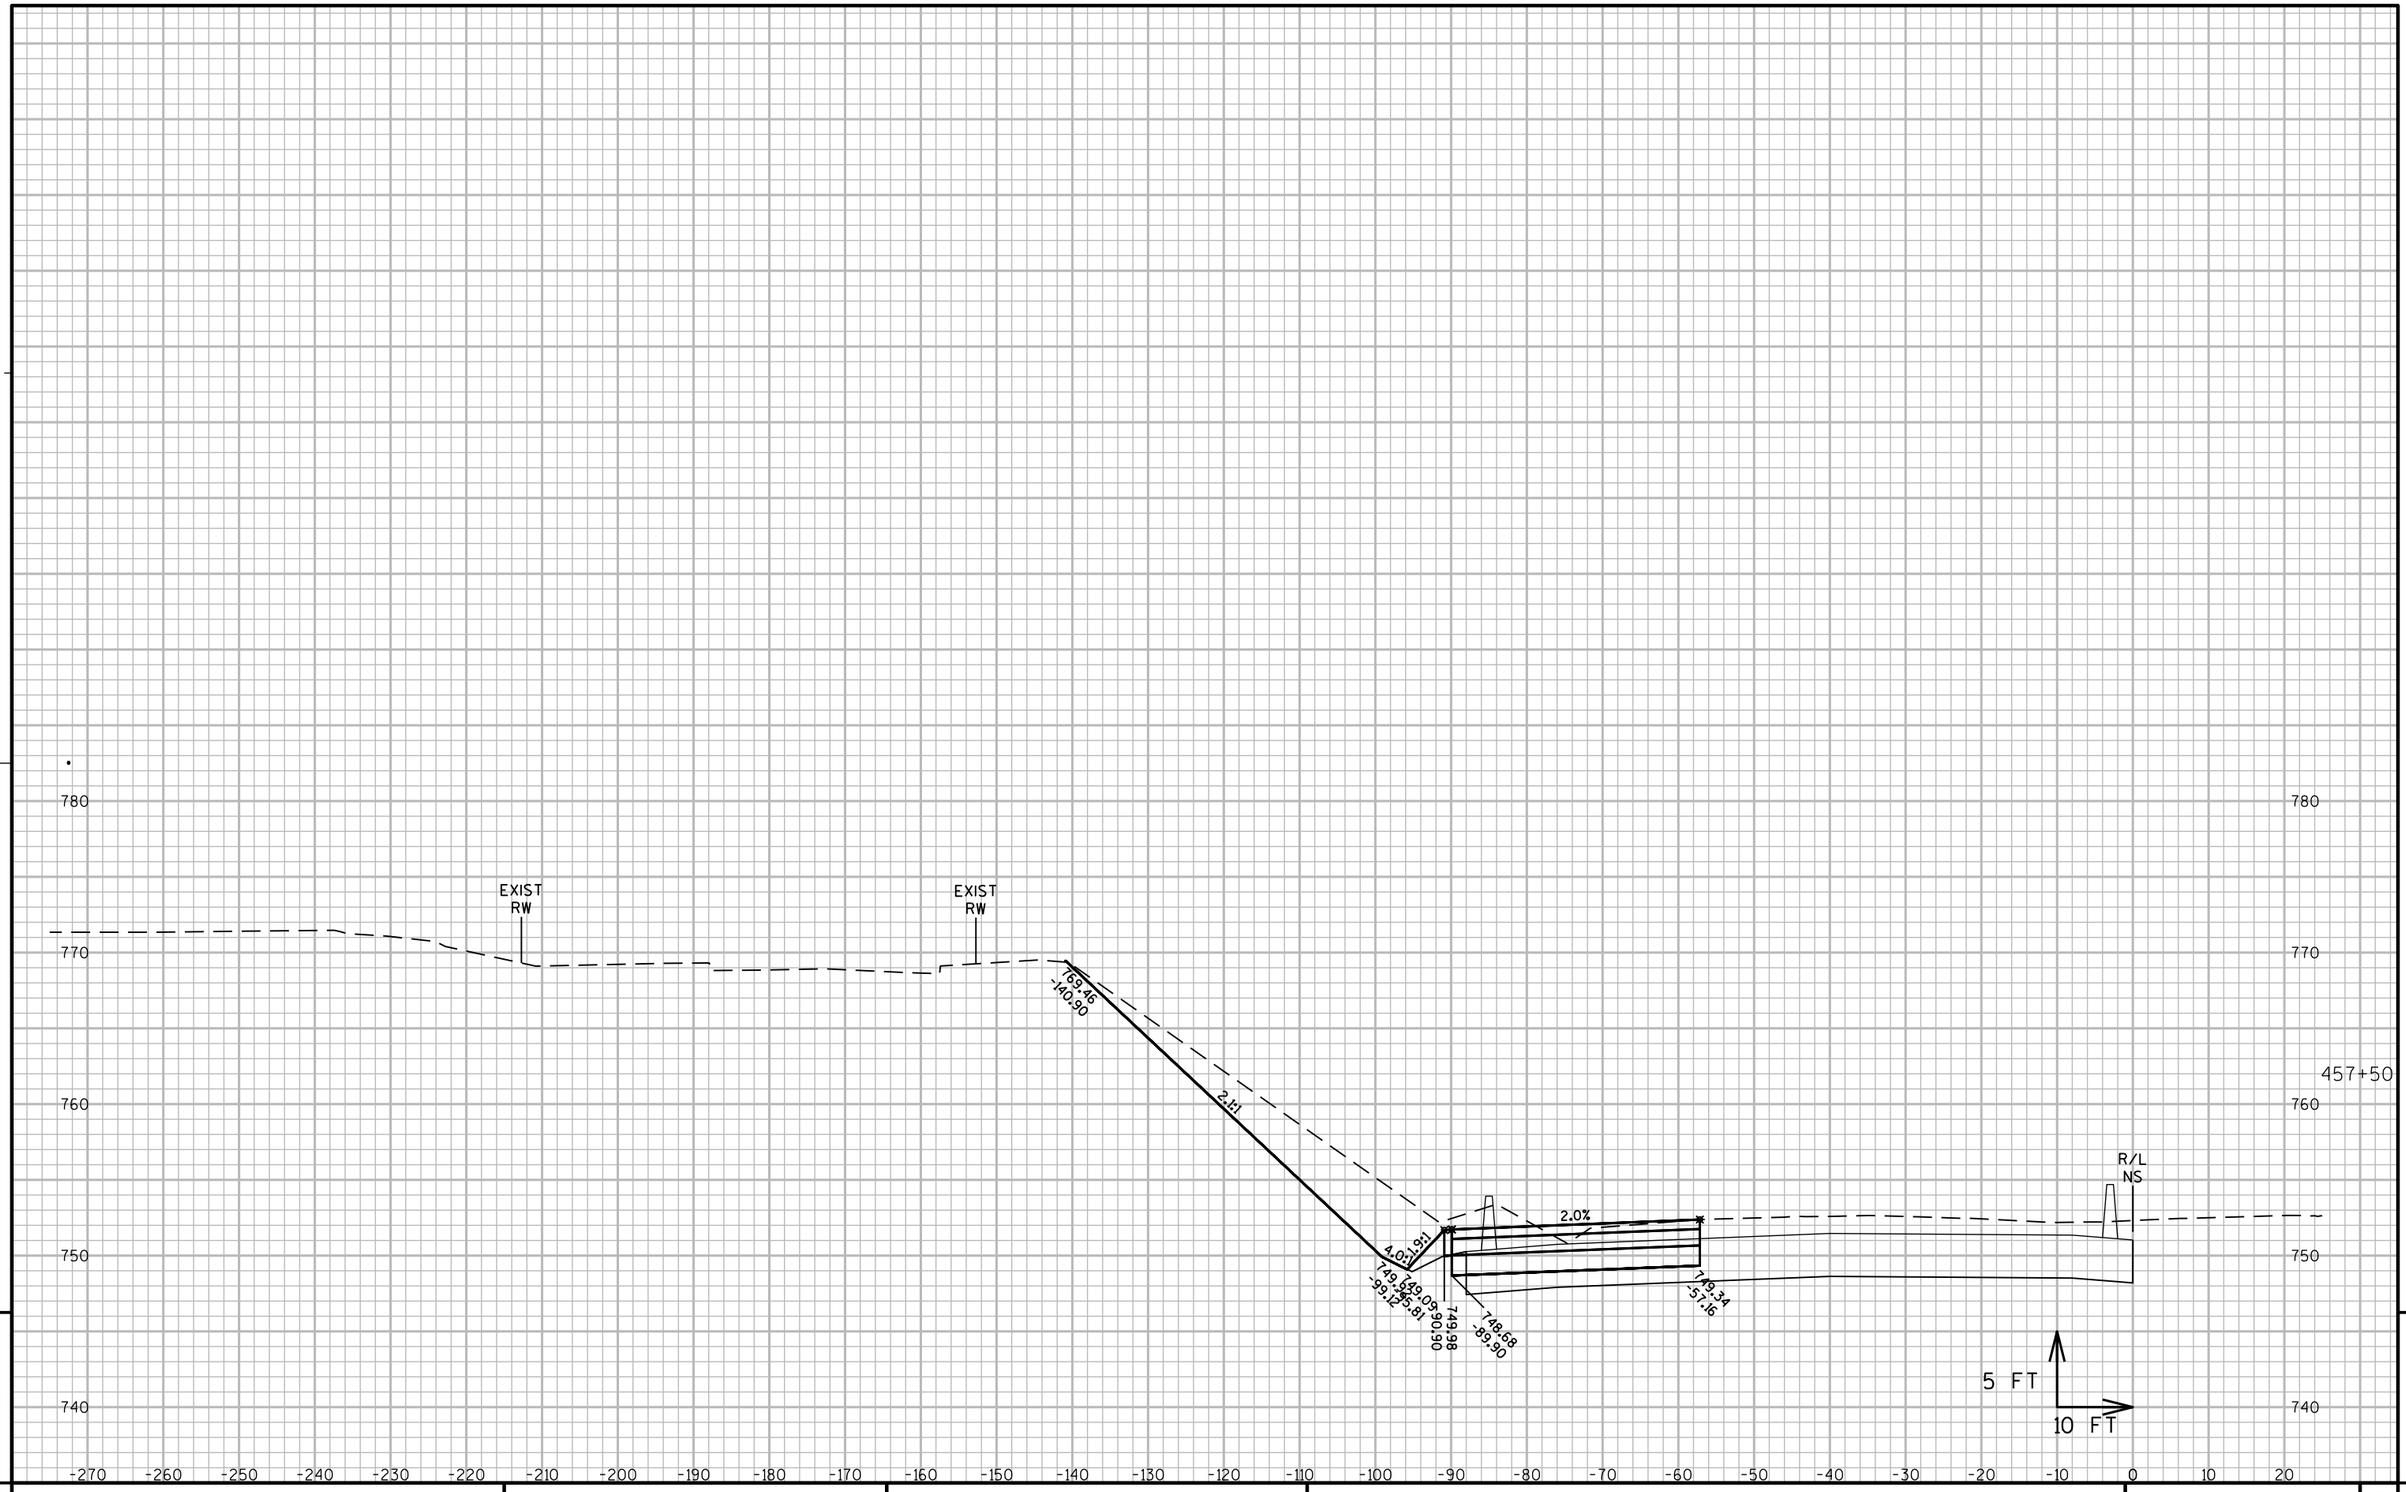

9

9

PROJECT NO: 1060-33-84	HWY: IH 41	COUNTY: MILWAUKEE	CROSS SECTIONS: IH 41 TEMPORARY PAVEMENT	SHEET 3143	E

FILE NAME : W:\PDS\C3D\10603316\84\DSN\PLAN\F45_TRAFFIC_CONTROL\090601_XS_NS-TEMP.DWG
LAYOUT NAME - SB TEMP - (83)

PLOT DATE : 7/7/2020 5:48 PM PLOT BY : PESCHEL, KYLE R PLOT NAME : PLOT SCALE : 1" = 20'_XREF(2)

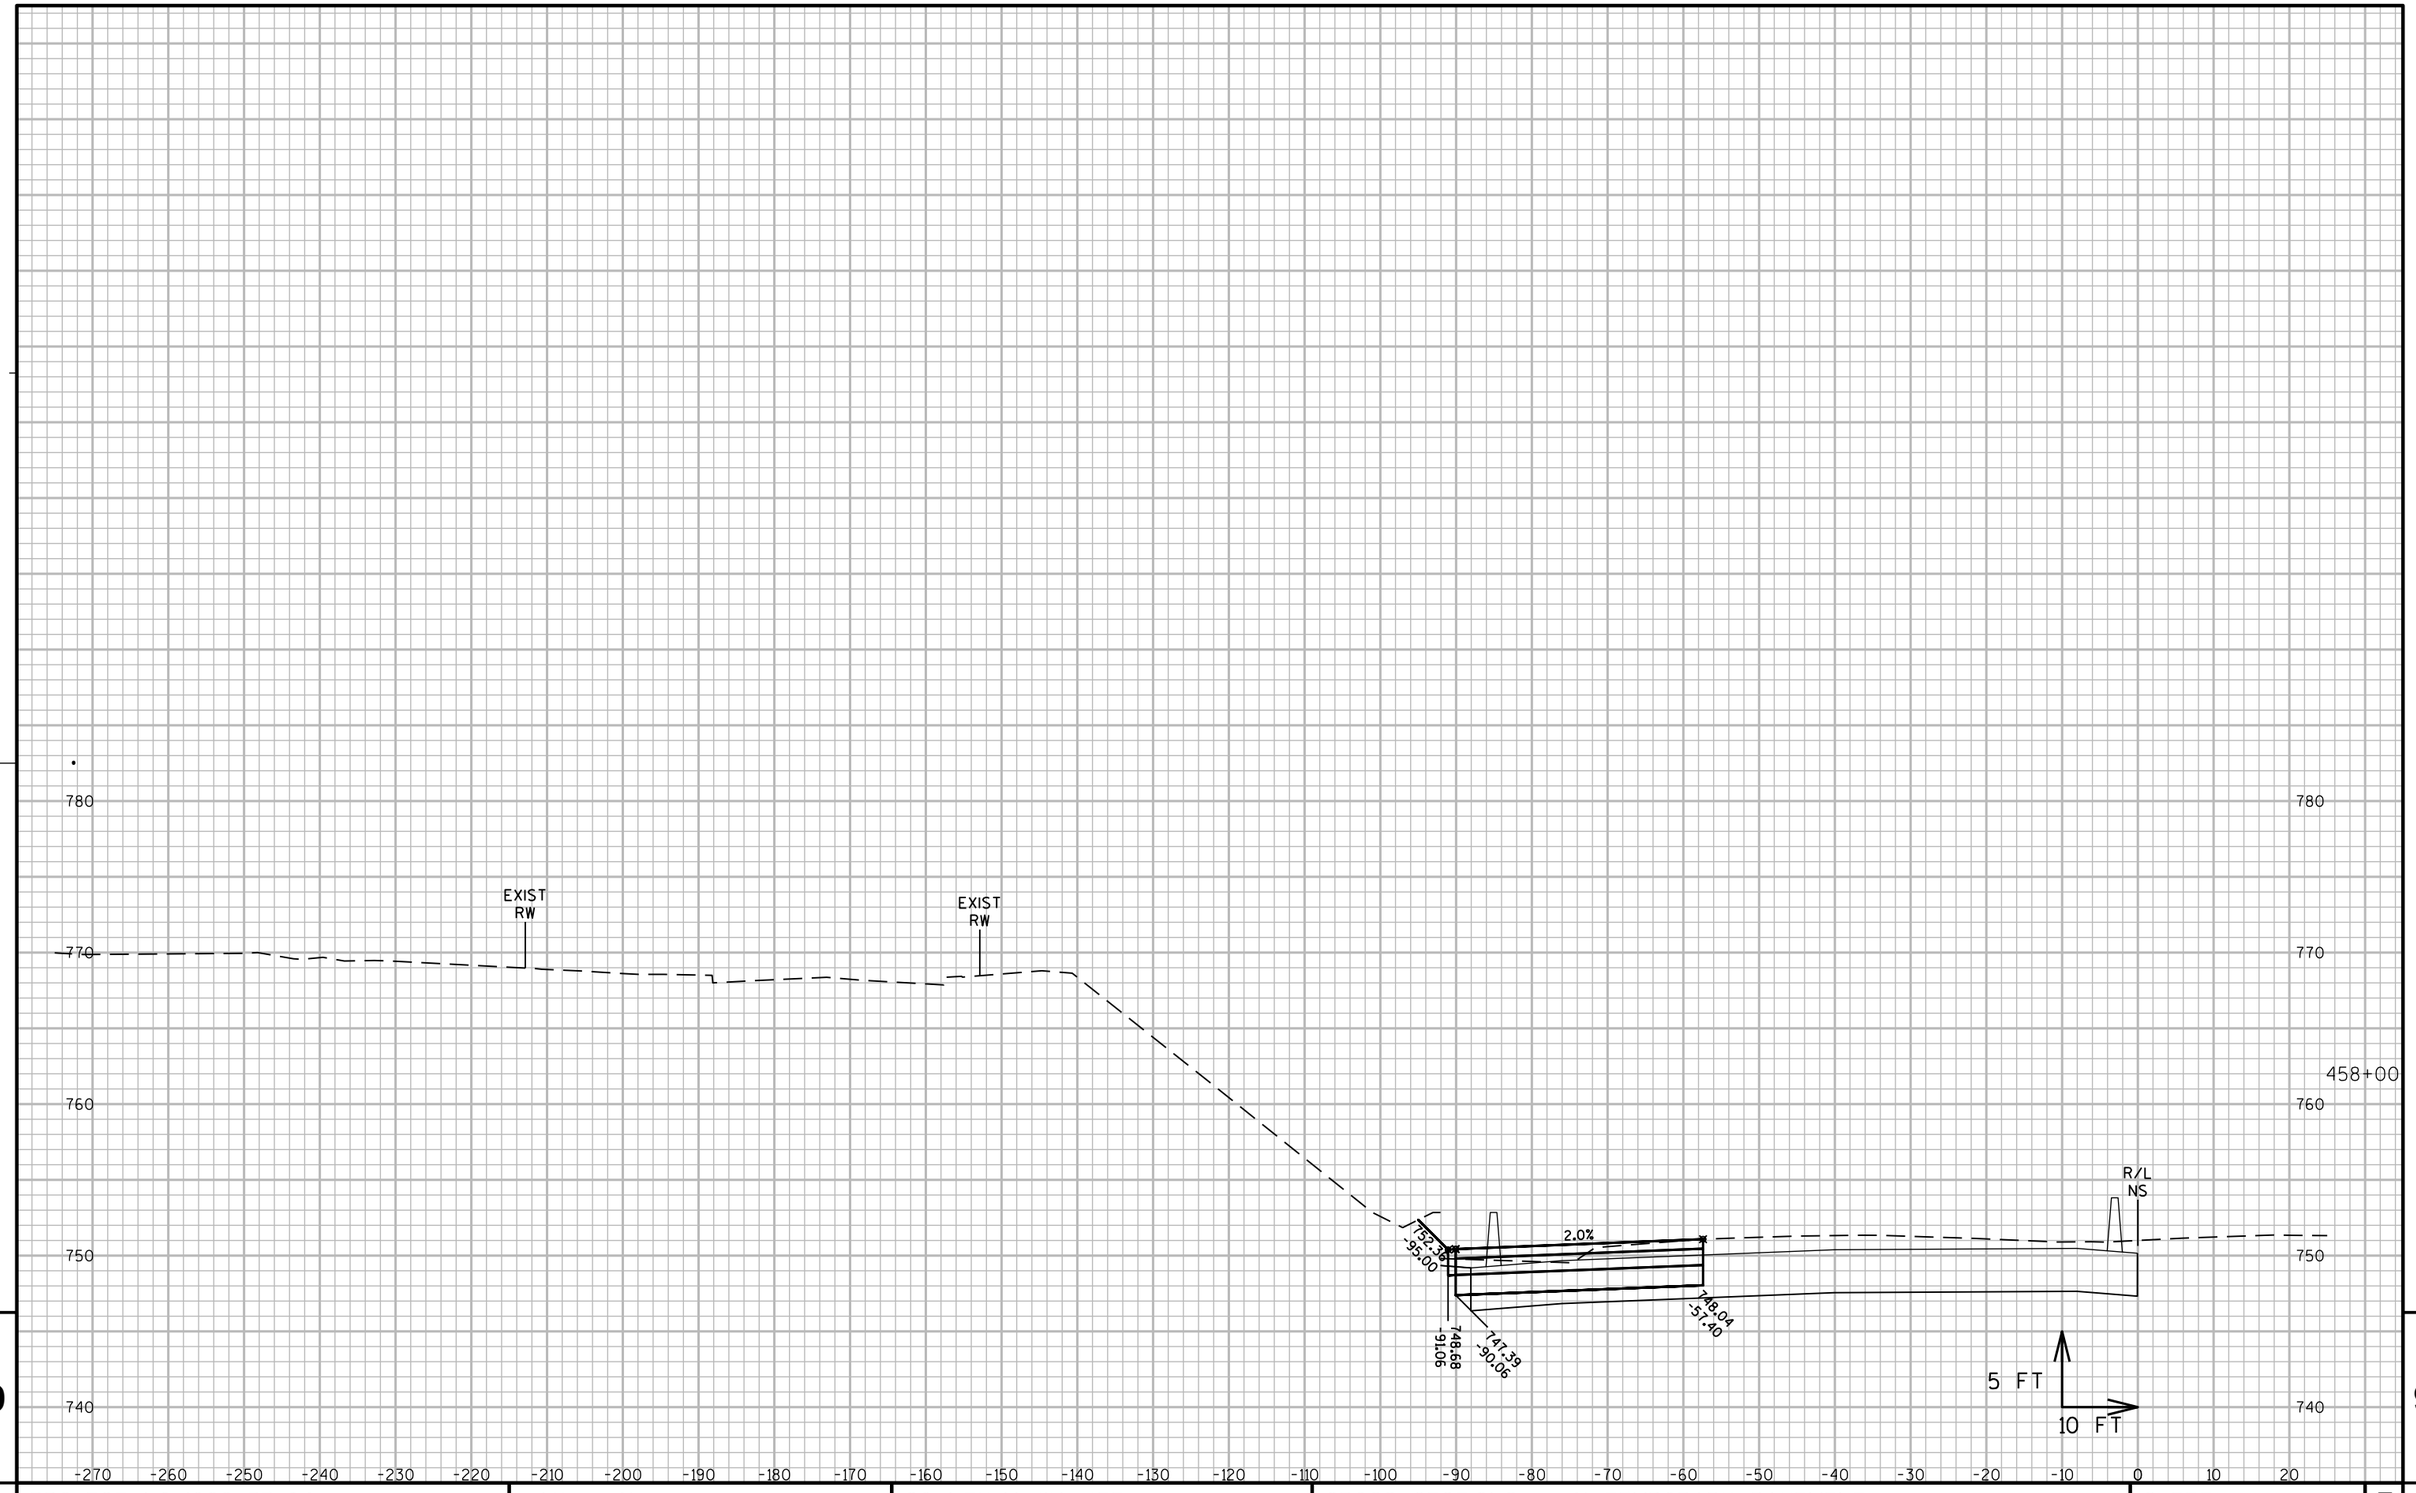

9

9

PROJECT NO: 1060-33-84	HWY: IH 41	COUNTY: MILWAUKEE	CROSS SECTIONS: IH 41 TEMPORARY PAVEMENT	SHEET 3144	E

FILE NAME : W:\PDS\C3D\10603316\84\DSN\PLAN\F45_TRAFFIC_CONTROL\090601_XS_NS-TEMP.DWG
LAYOUT NAME - SB TEMP - (84)

PLOT DATE : 7/7/2020 5:49 PM PLOT BY : PESCHEL, KYLE R PLOT NAME : PLOT SCALE : 1" = 20'_XREF(2)

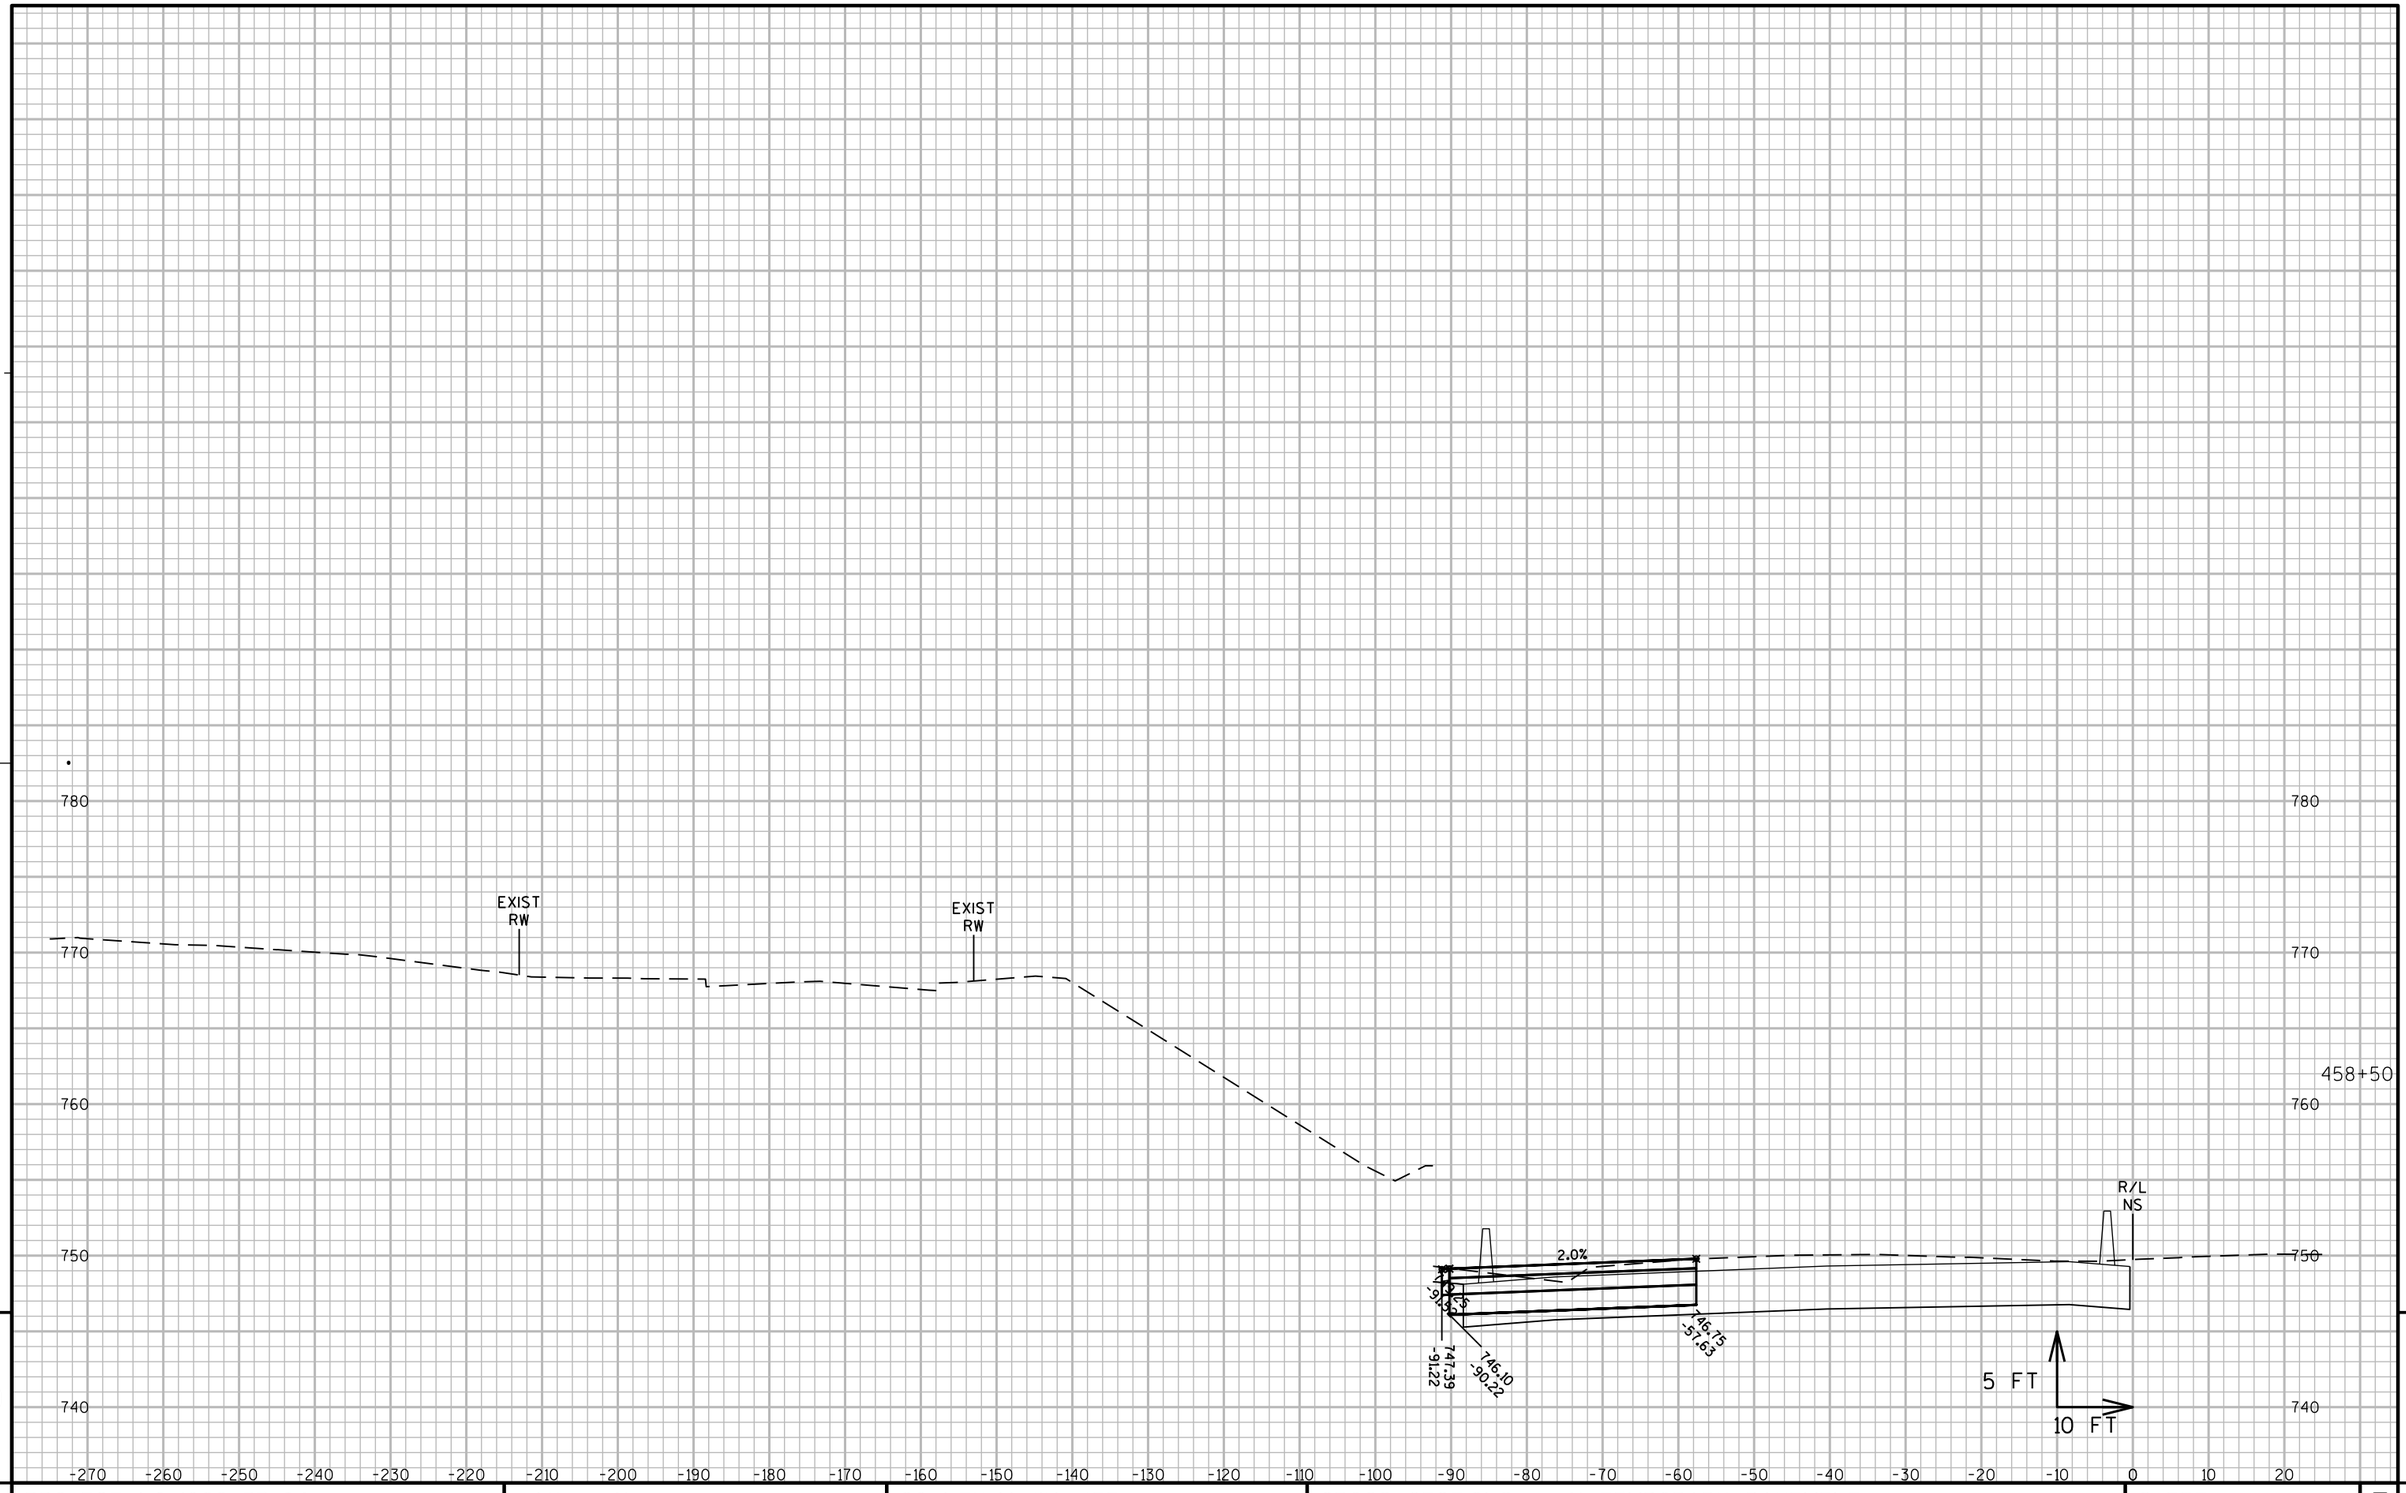

9

9

PROJECT NO: 1060-33-84	HWY: IH 41	COUNTY: MILWAUKEE	CROSS SECTIONS: IH 41 TEMPORARY PAVEMENT	SHEET 3145	E

FILE NAME : W:\PDS\C3D\10603316\84\DSN\PLAN\F45_TRAFFIC_CONTROL\090601_XS_NS-TEMP.DWG
LAYOUT NAME - SB TEMP - (85)
PLOT DATE : 7/7/2020 5:49 PM
PLOT BY : PESCHEL, KYLE R
PLOT NAME :
PLOT SCALE : 1" = 20'_XREF(2)
WISDOT/CADDS SHEET 49

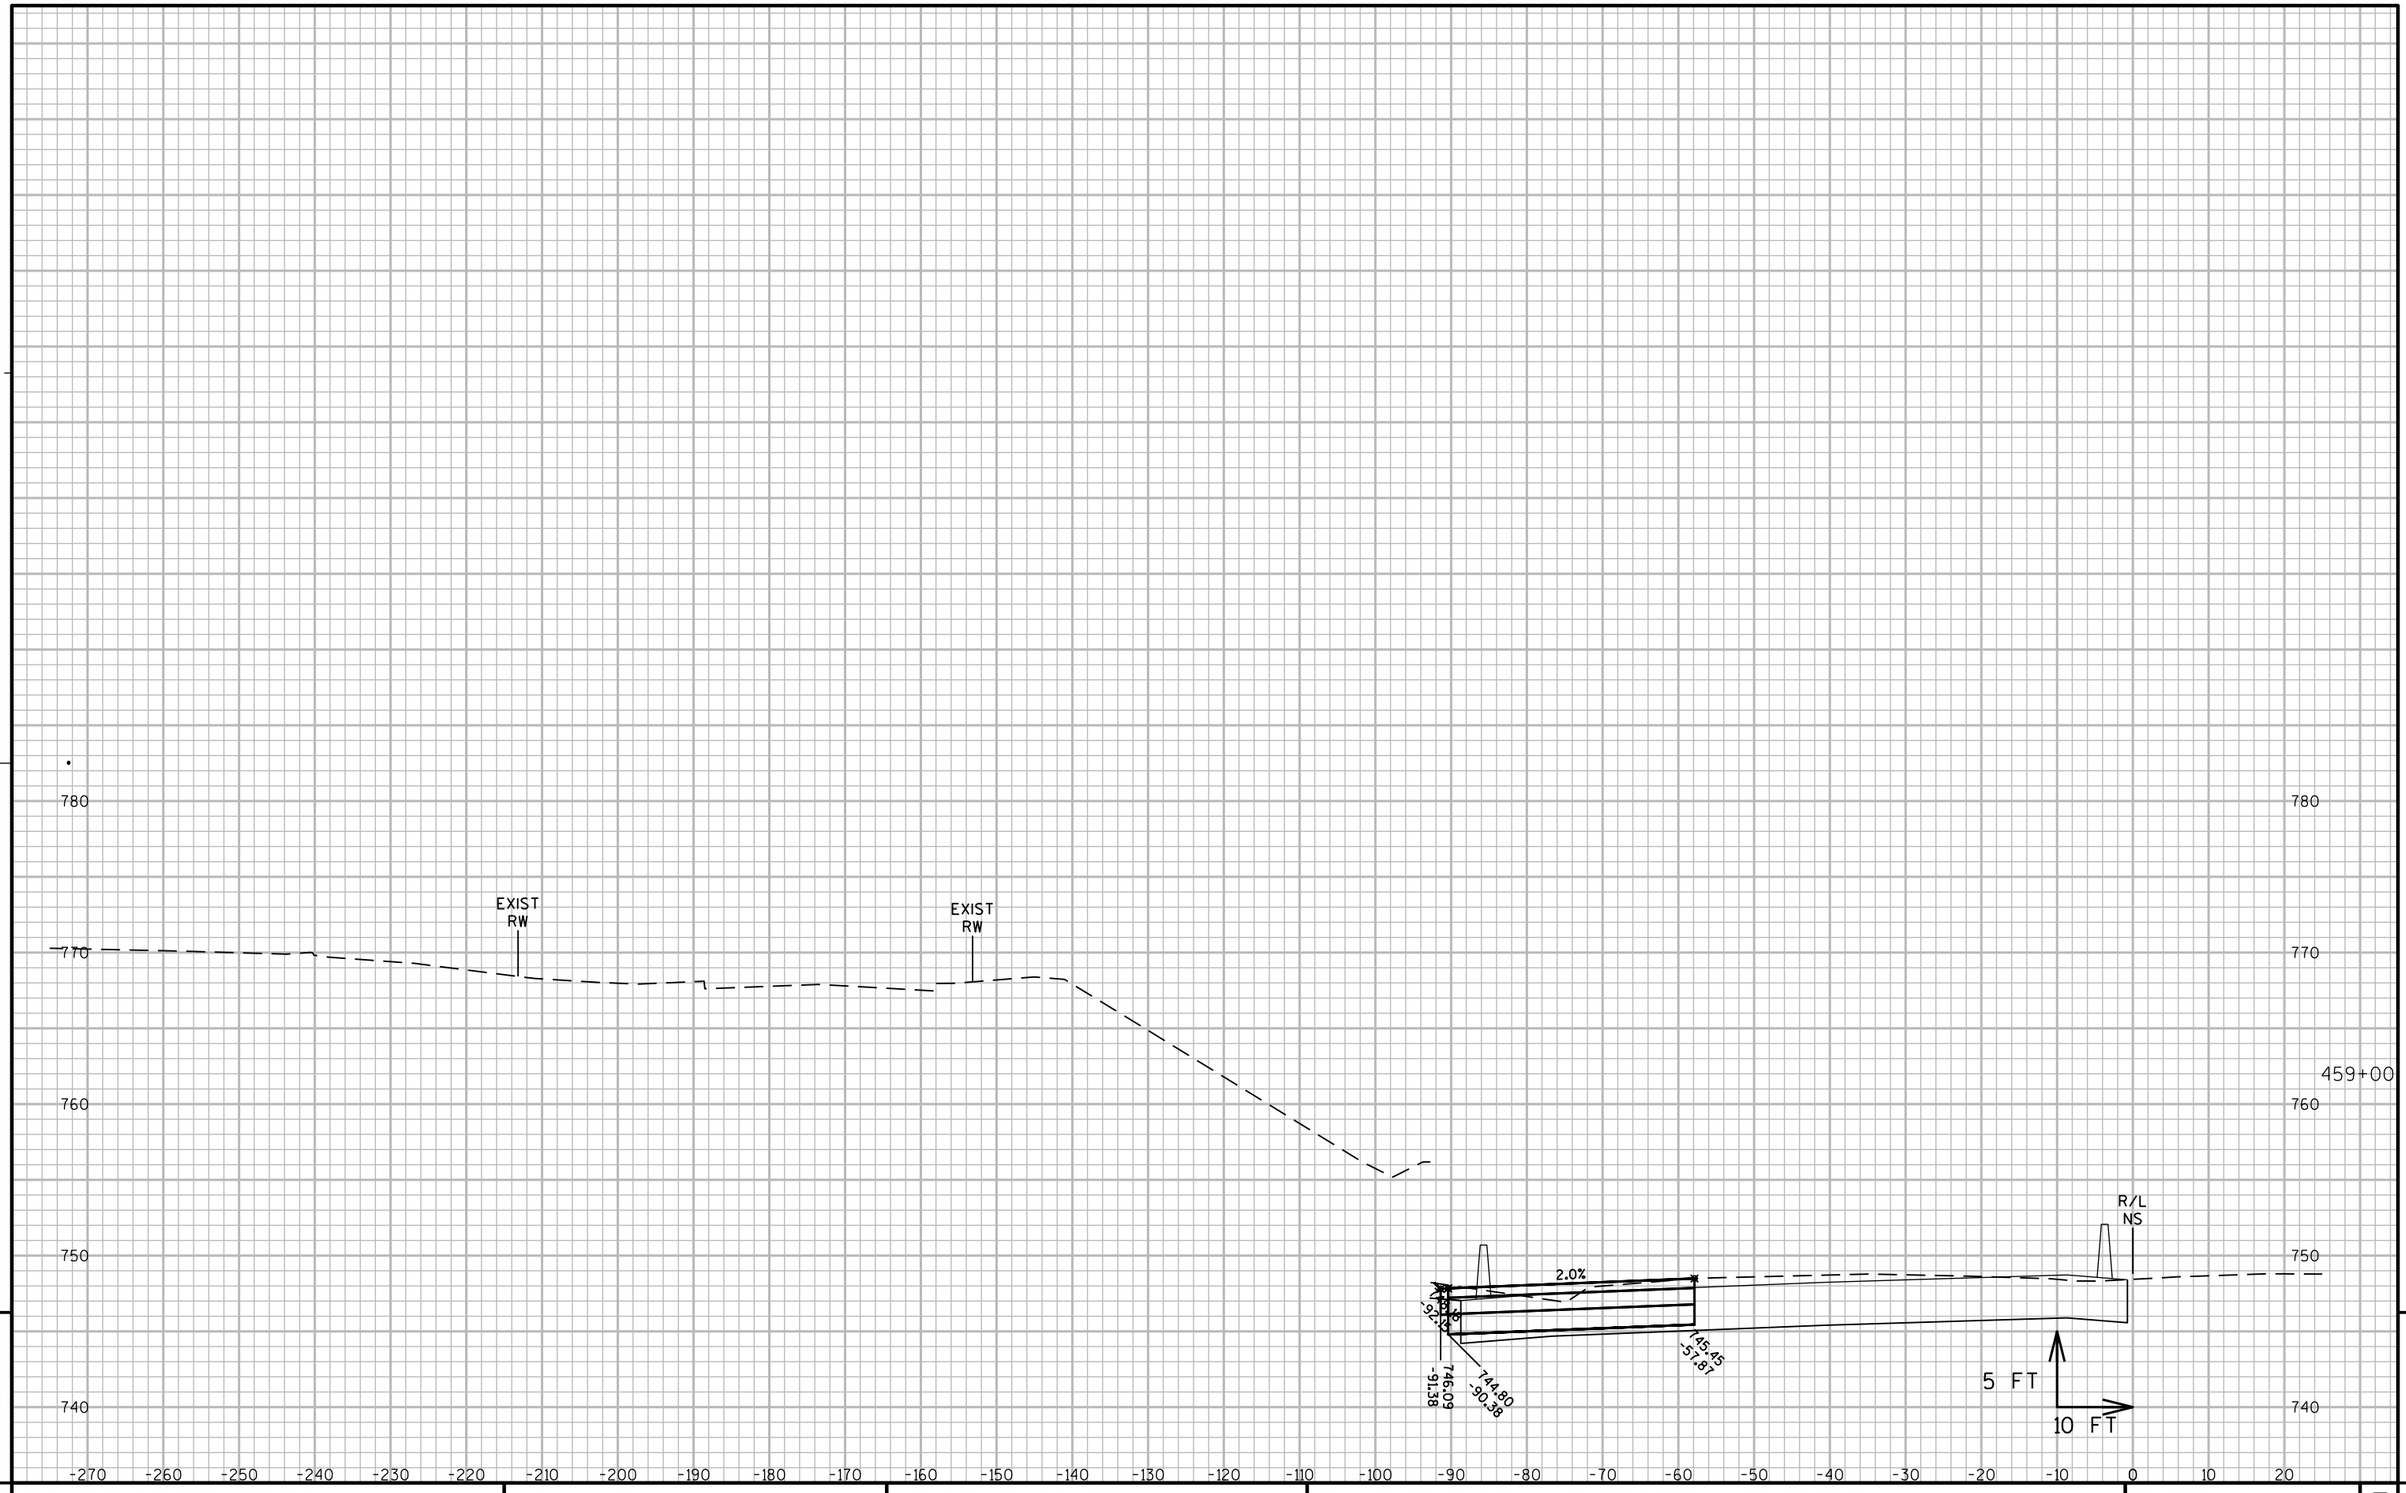

9

9

PROJECT NO: 1060-33-84	HWY: IH 41	COUNTY: MILWAUKEE	CROSS SECTIONS: IH 41 TEMPORARY PAVEMENT	SHEET 3146	E

FILE NAME : W:\PDS\C3D\10603316\84\DSN\PLAN\F45_TRAFFIC_CONTROL\090601_XS_NS-TEMP.DWG
LAYOUT NAME - SB TEMP - (86)

PLOT DATE : 7/7/2020 5:49 PM PLOT BY : PESCHEL, KYLE R PLOT NAME : PLOT SCALE : 1" = 20'_XREF(2)

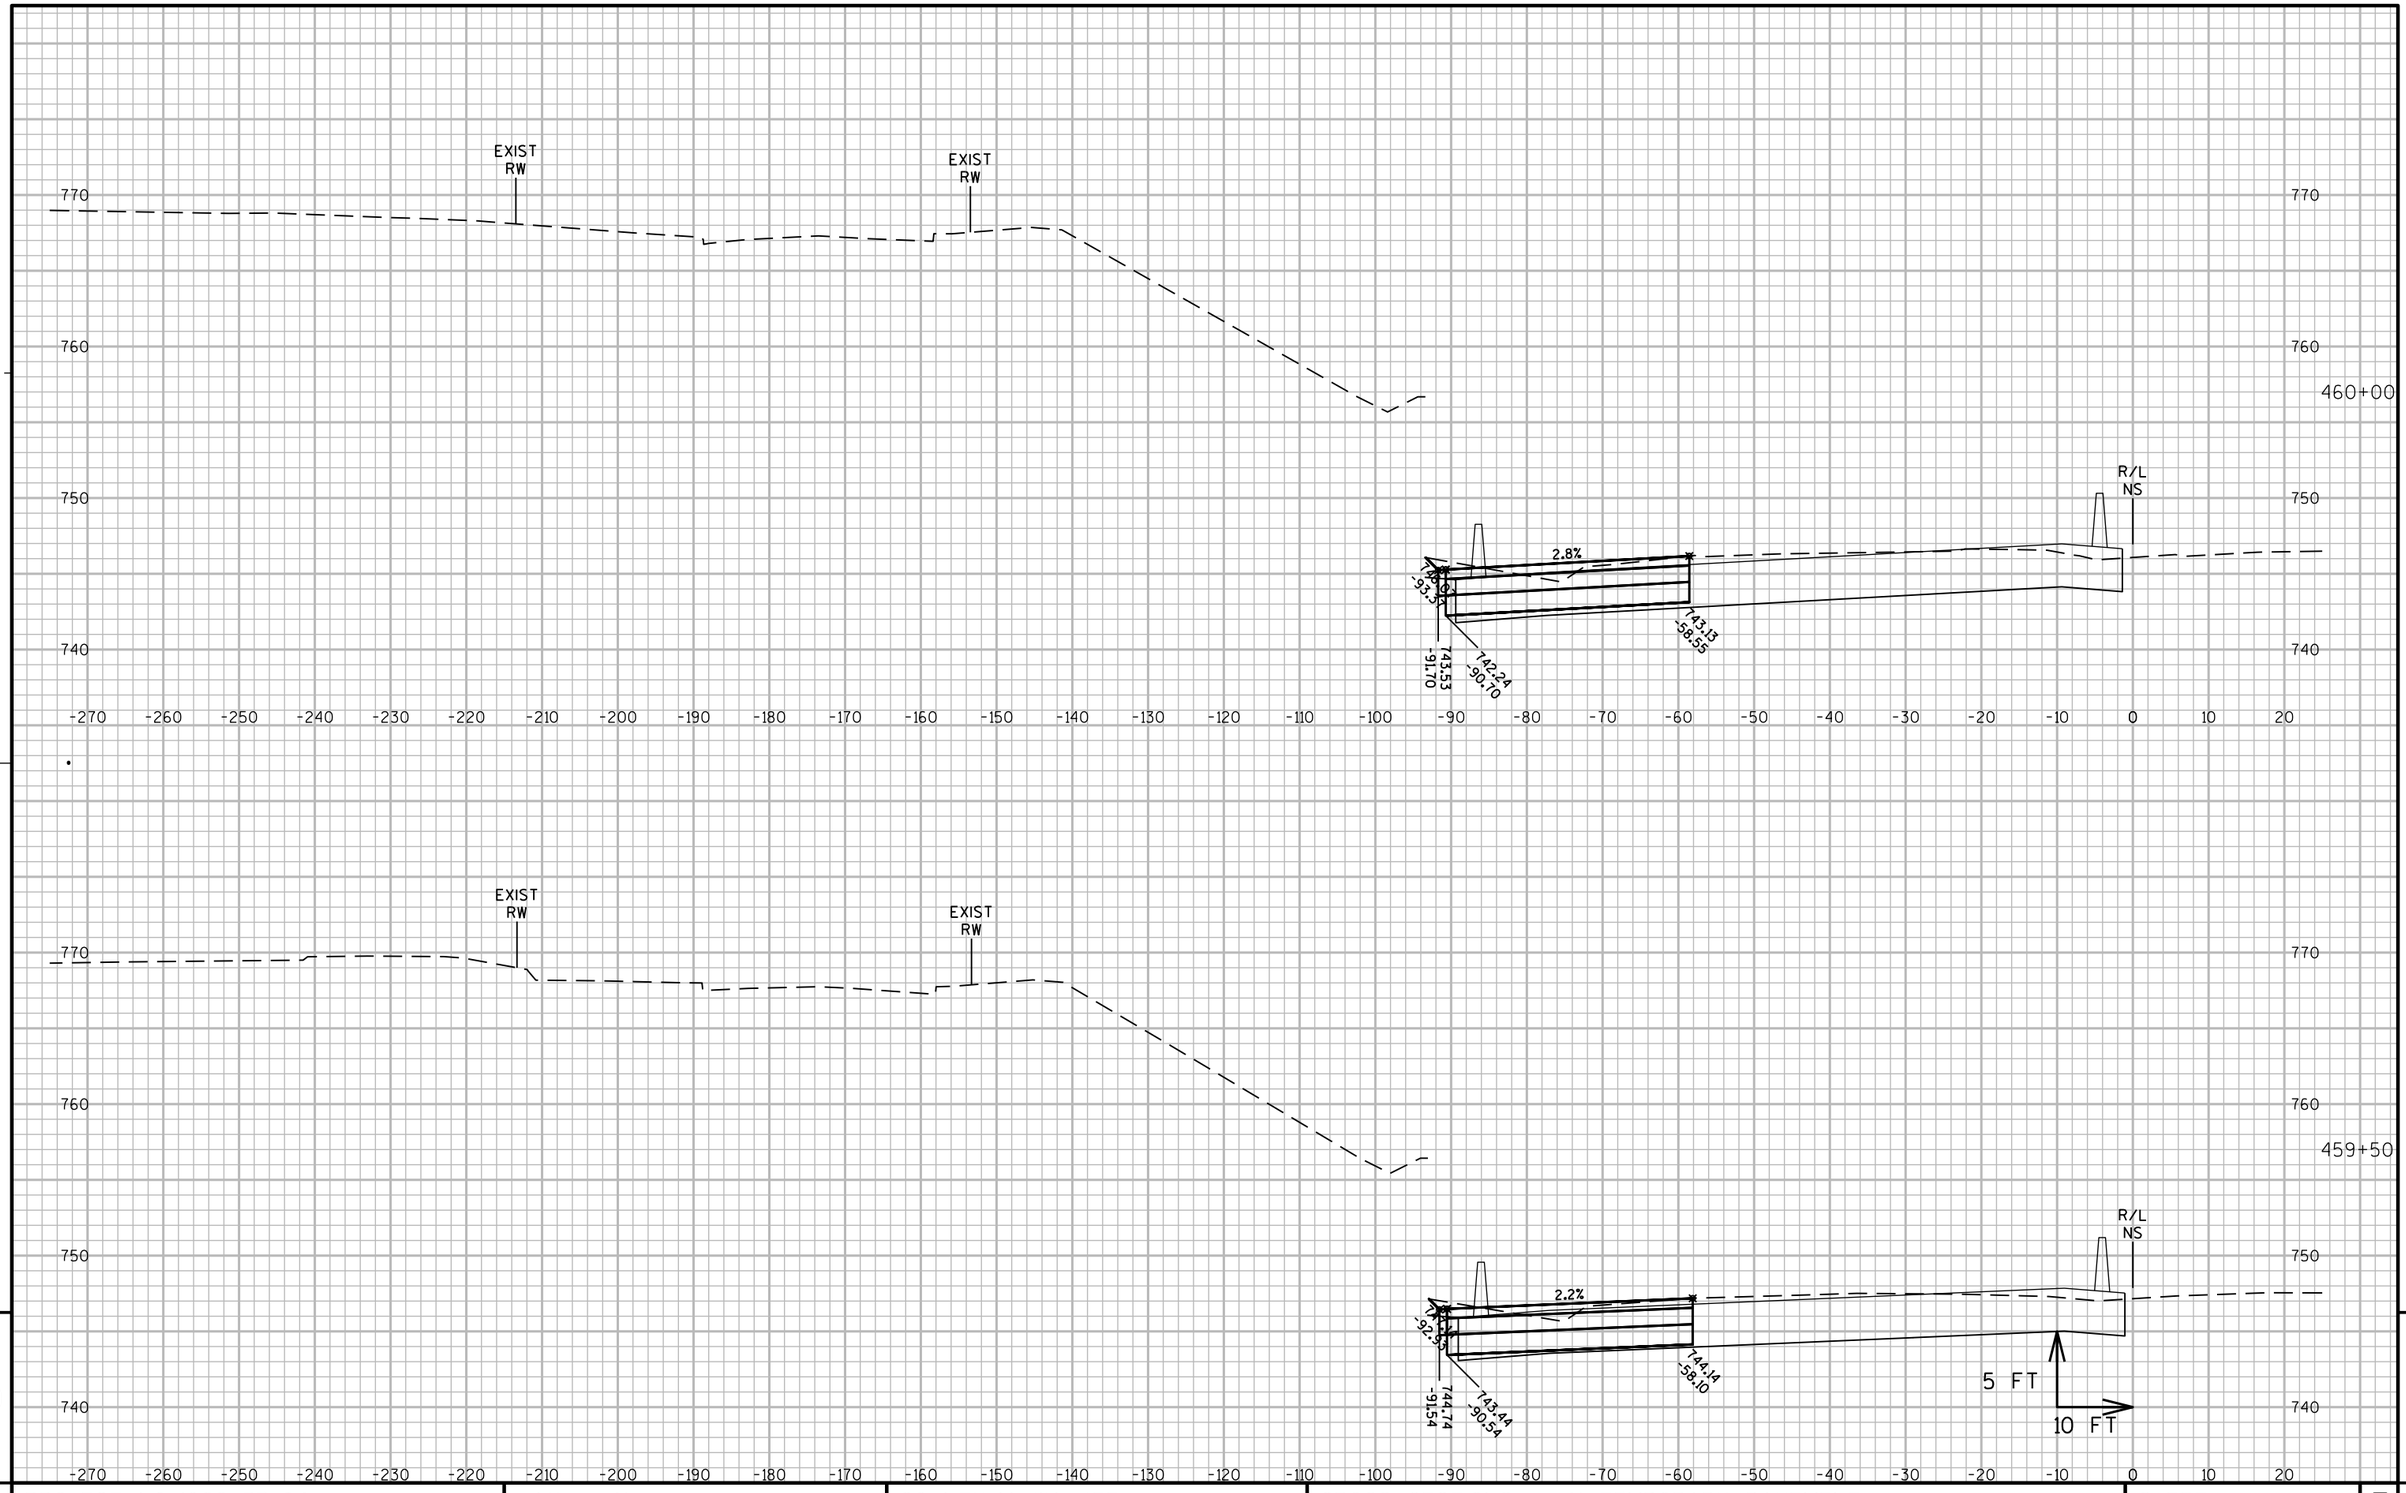

9

9

PROJECT NO: 1060-33-84	HWY: IH 41	COUNTY: MILWAUKEE	CROSS SECTIONS: IH 41 TEMPORARY PAVEMENT	SHEET 3147	E

FILE NAME : W:\PDS\C3D\10603316\84\DSN\PLAN\F45_TRAFFIC_CONTROL\090601_XS_NS-TEMP.DWG
LAYOUT NAME - SB TEMP - (87)
PLOT DATE : 7/7/2020 5:50 PM
PLOT BY : PESCHEL, KYLE R
PLOT NAME :
PLOT SCALE : 1" = 20'_XREF(2)
WISDOT/CADDS SHEET 49

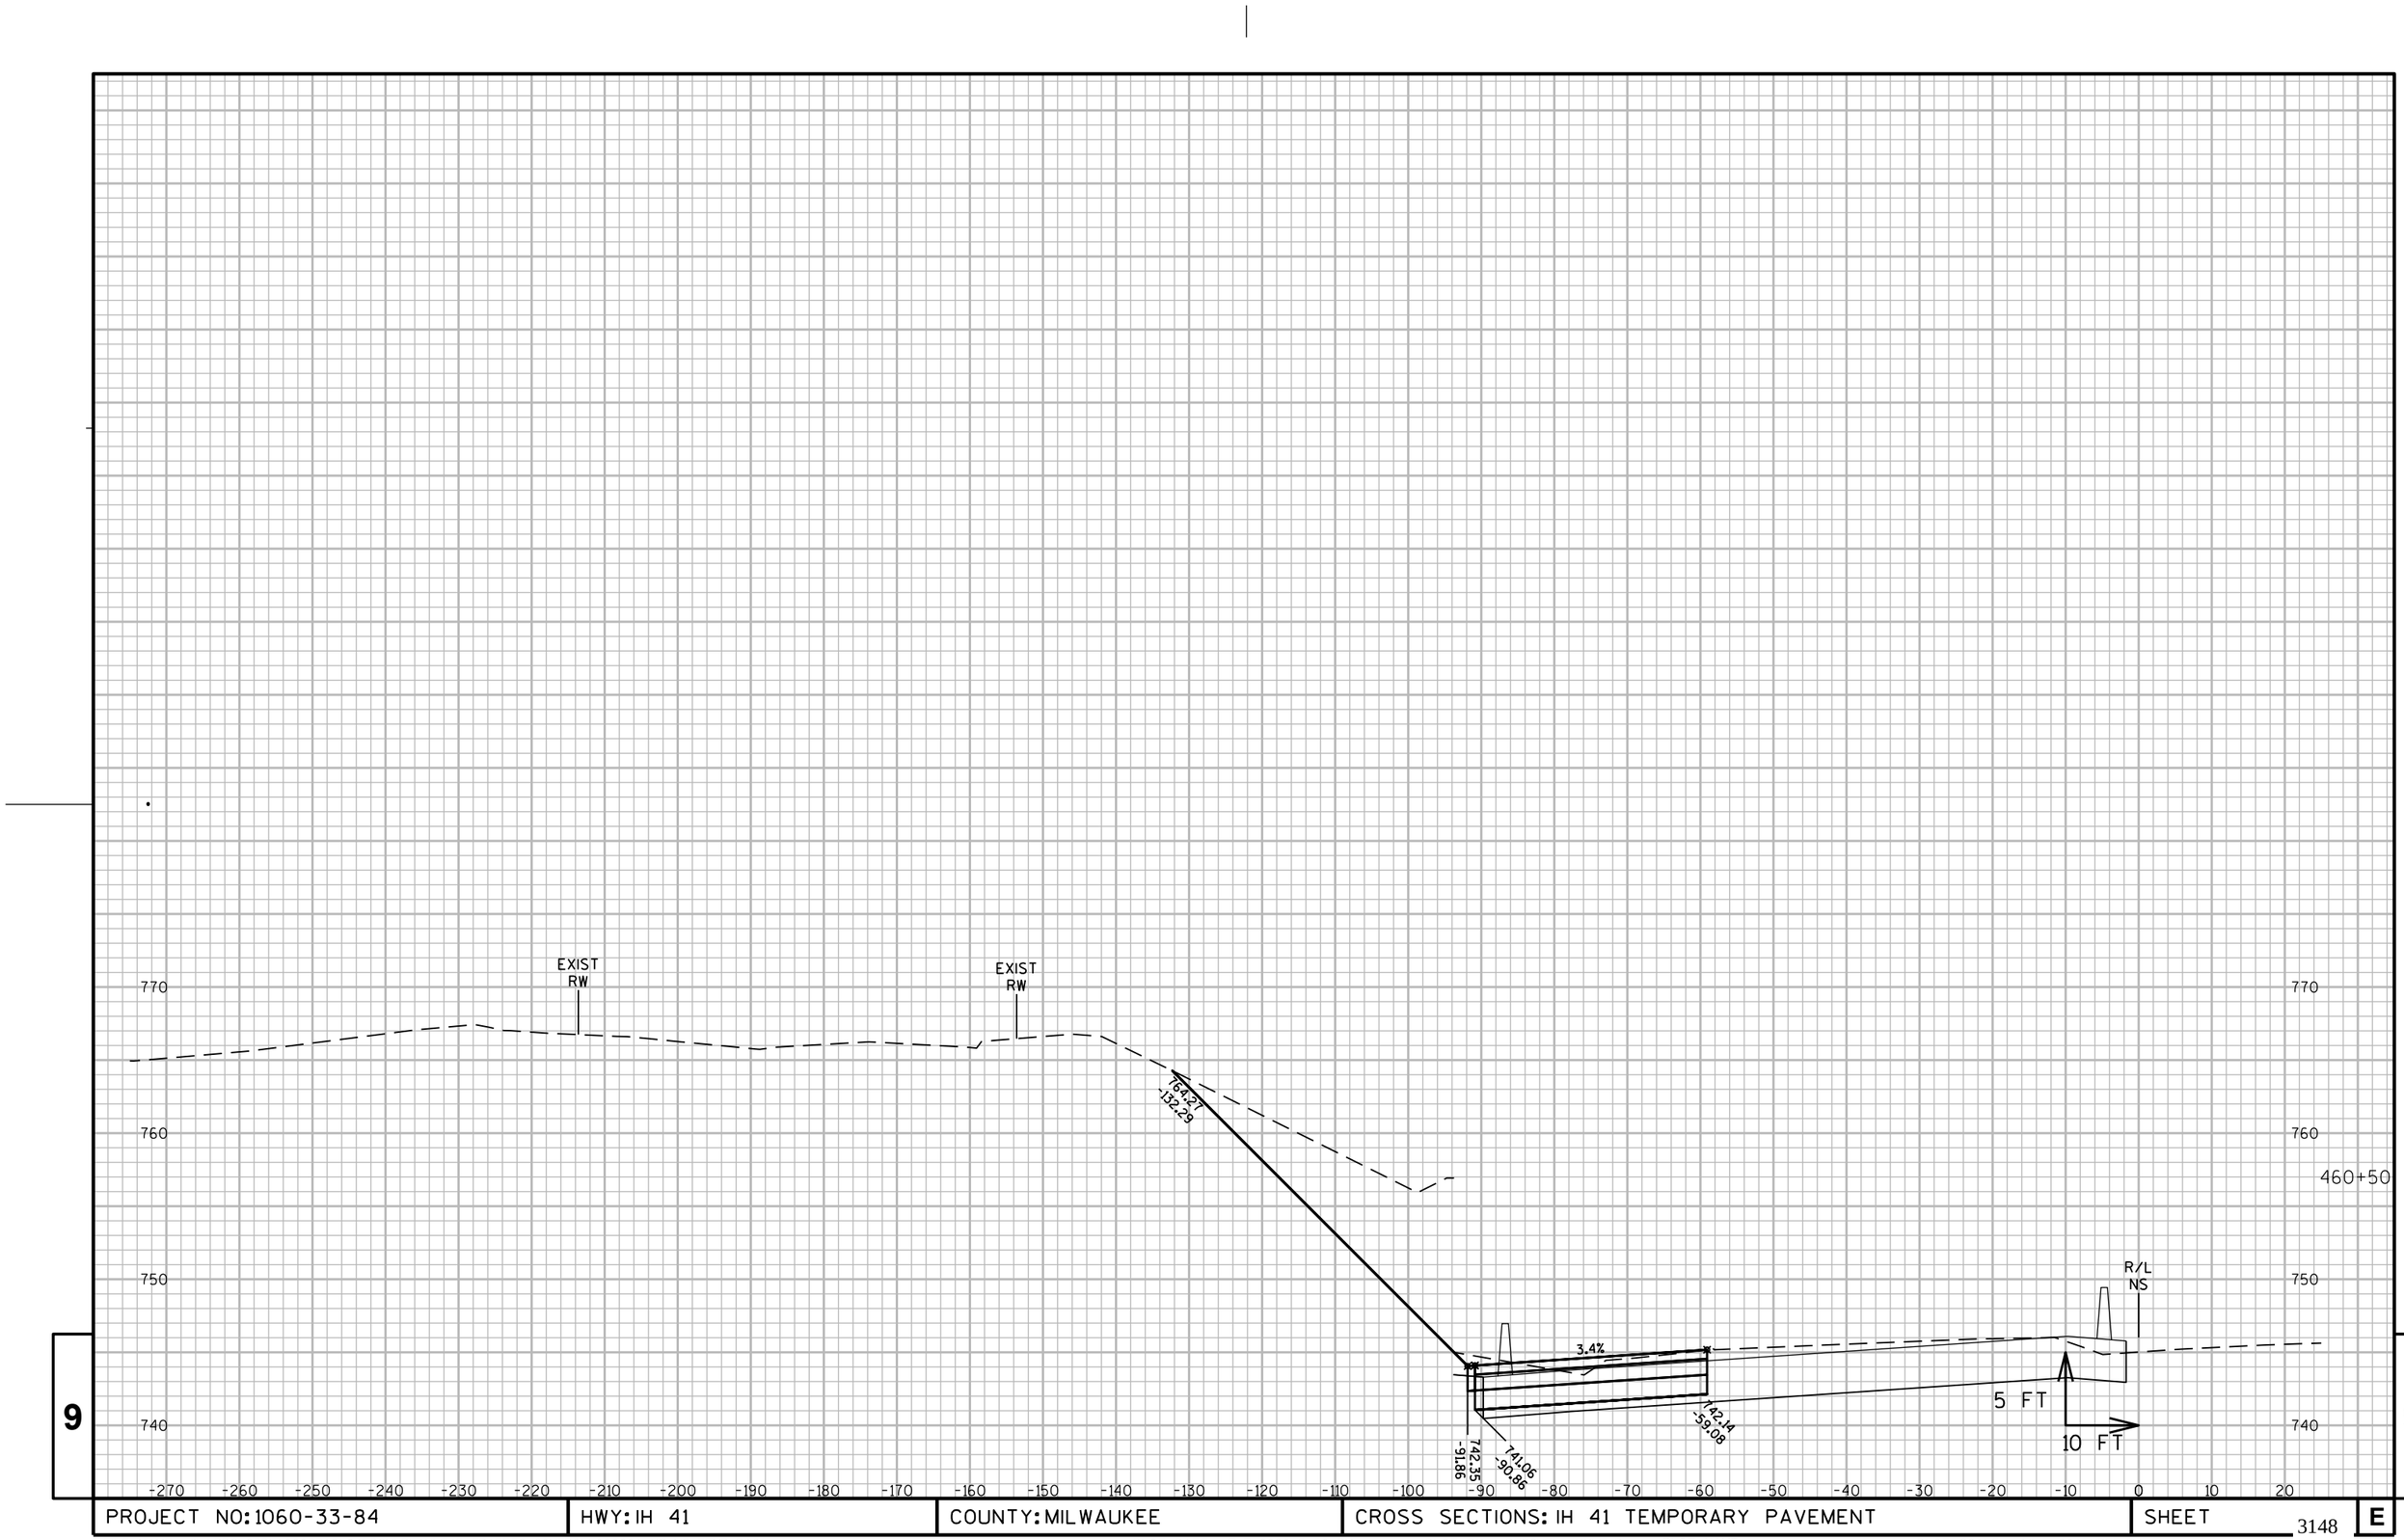

9

9

PROJECT NO: 1060-33-84	HWY: IH 41	COUNTY: MILWAUKEE	CROSS SECTIONS: IH 41 TEMPORARY PAVEMENT	SHEET 3148	E

FILE NAME : W:\PDS\C3D\10603316\84\DSN\PLAN\F45_TRAFFIC_CONTROL\090601_XS_NS-TEMP.DWG
LAYOUT NAME - SB TEMP - (88)
PLOT DATE : 7/7/2020 5:50 PM
PLOT BY : PESCHEL, KYLE R
PLOT NAME :
PLOT SCALE : 1" = 20'_XREF(2)
WISDOT/CADDS SHEET 49

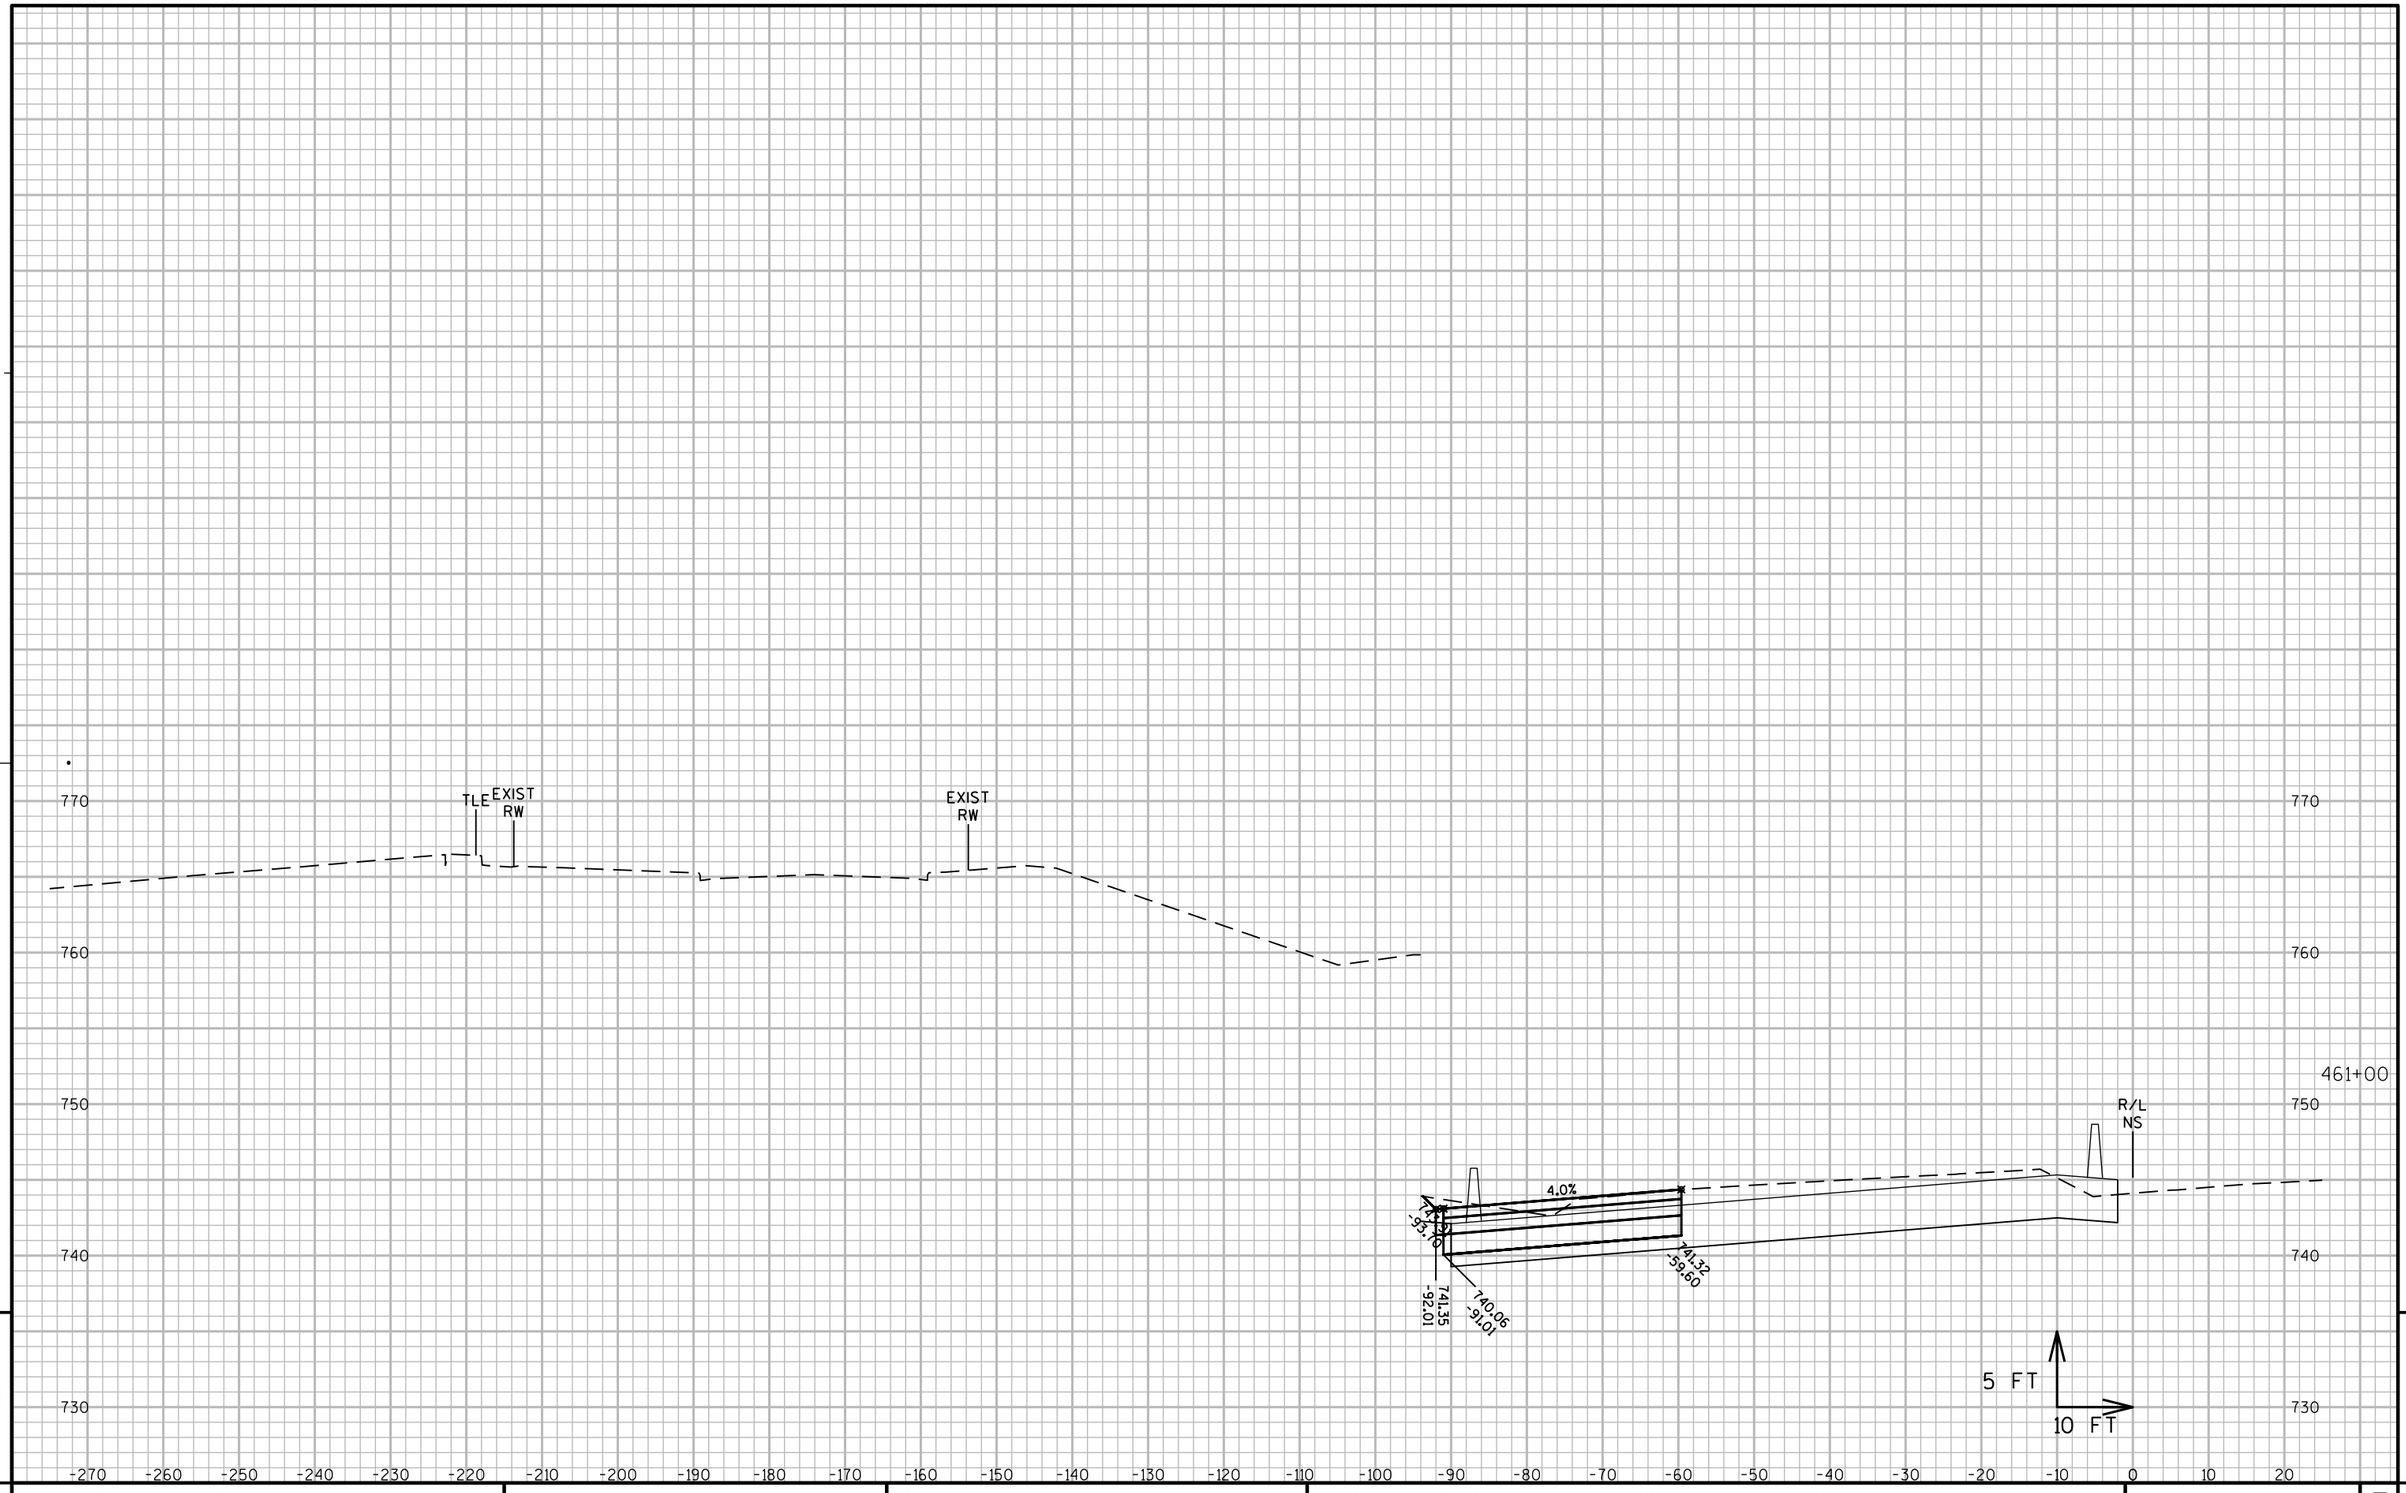

9

9

PROJECT NO: 1060-33-84	HWY: IH 41	COUNTY: MILWAUKEE	CROSS SECTIONS: IH 41 TEMPORARY PAVEMENT	SHEET 3149	E

FILE NAME : W:\PDS\C3D\10603316\84\DSN\PLAN\F45_TRAFFIC_CONTROL\090601_XS_NS-TEMP.DWG
LAYOUT NAME - SB TEMP - (89)
PLOT DATE : 7/7/2020 5:50 PM
PLOT BY : PESCHEL, KYLE R
PLOT NAME :
PLOT SCALE : 1" = 20'_XREF(2)
WISDOT/CADDS SHEET 49

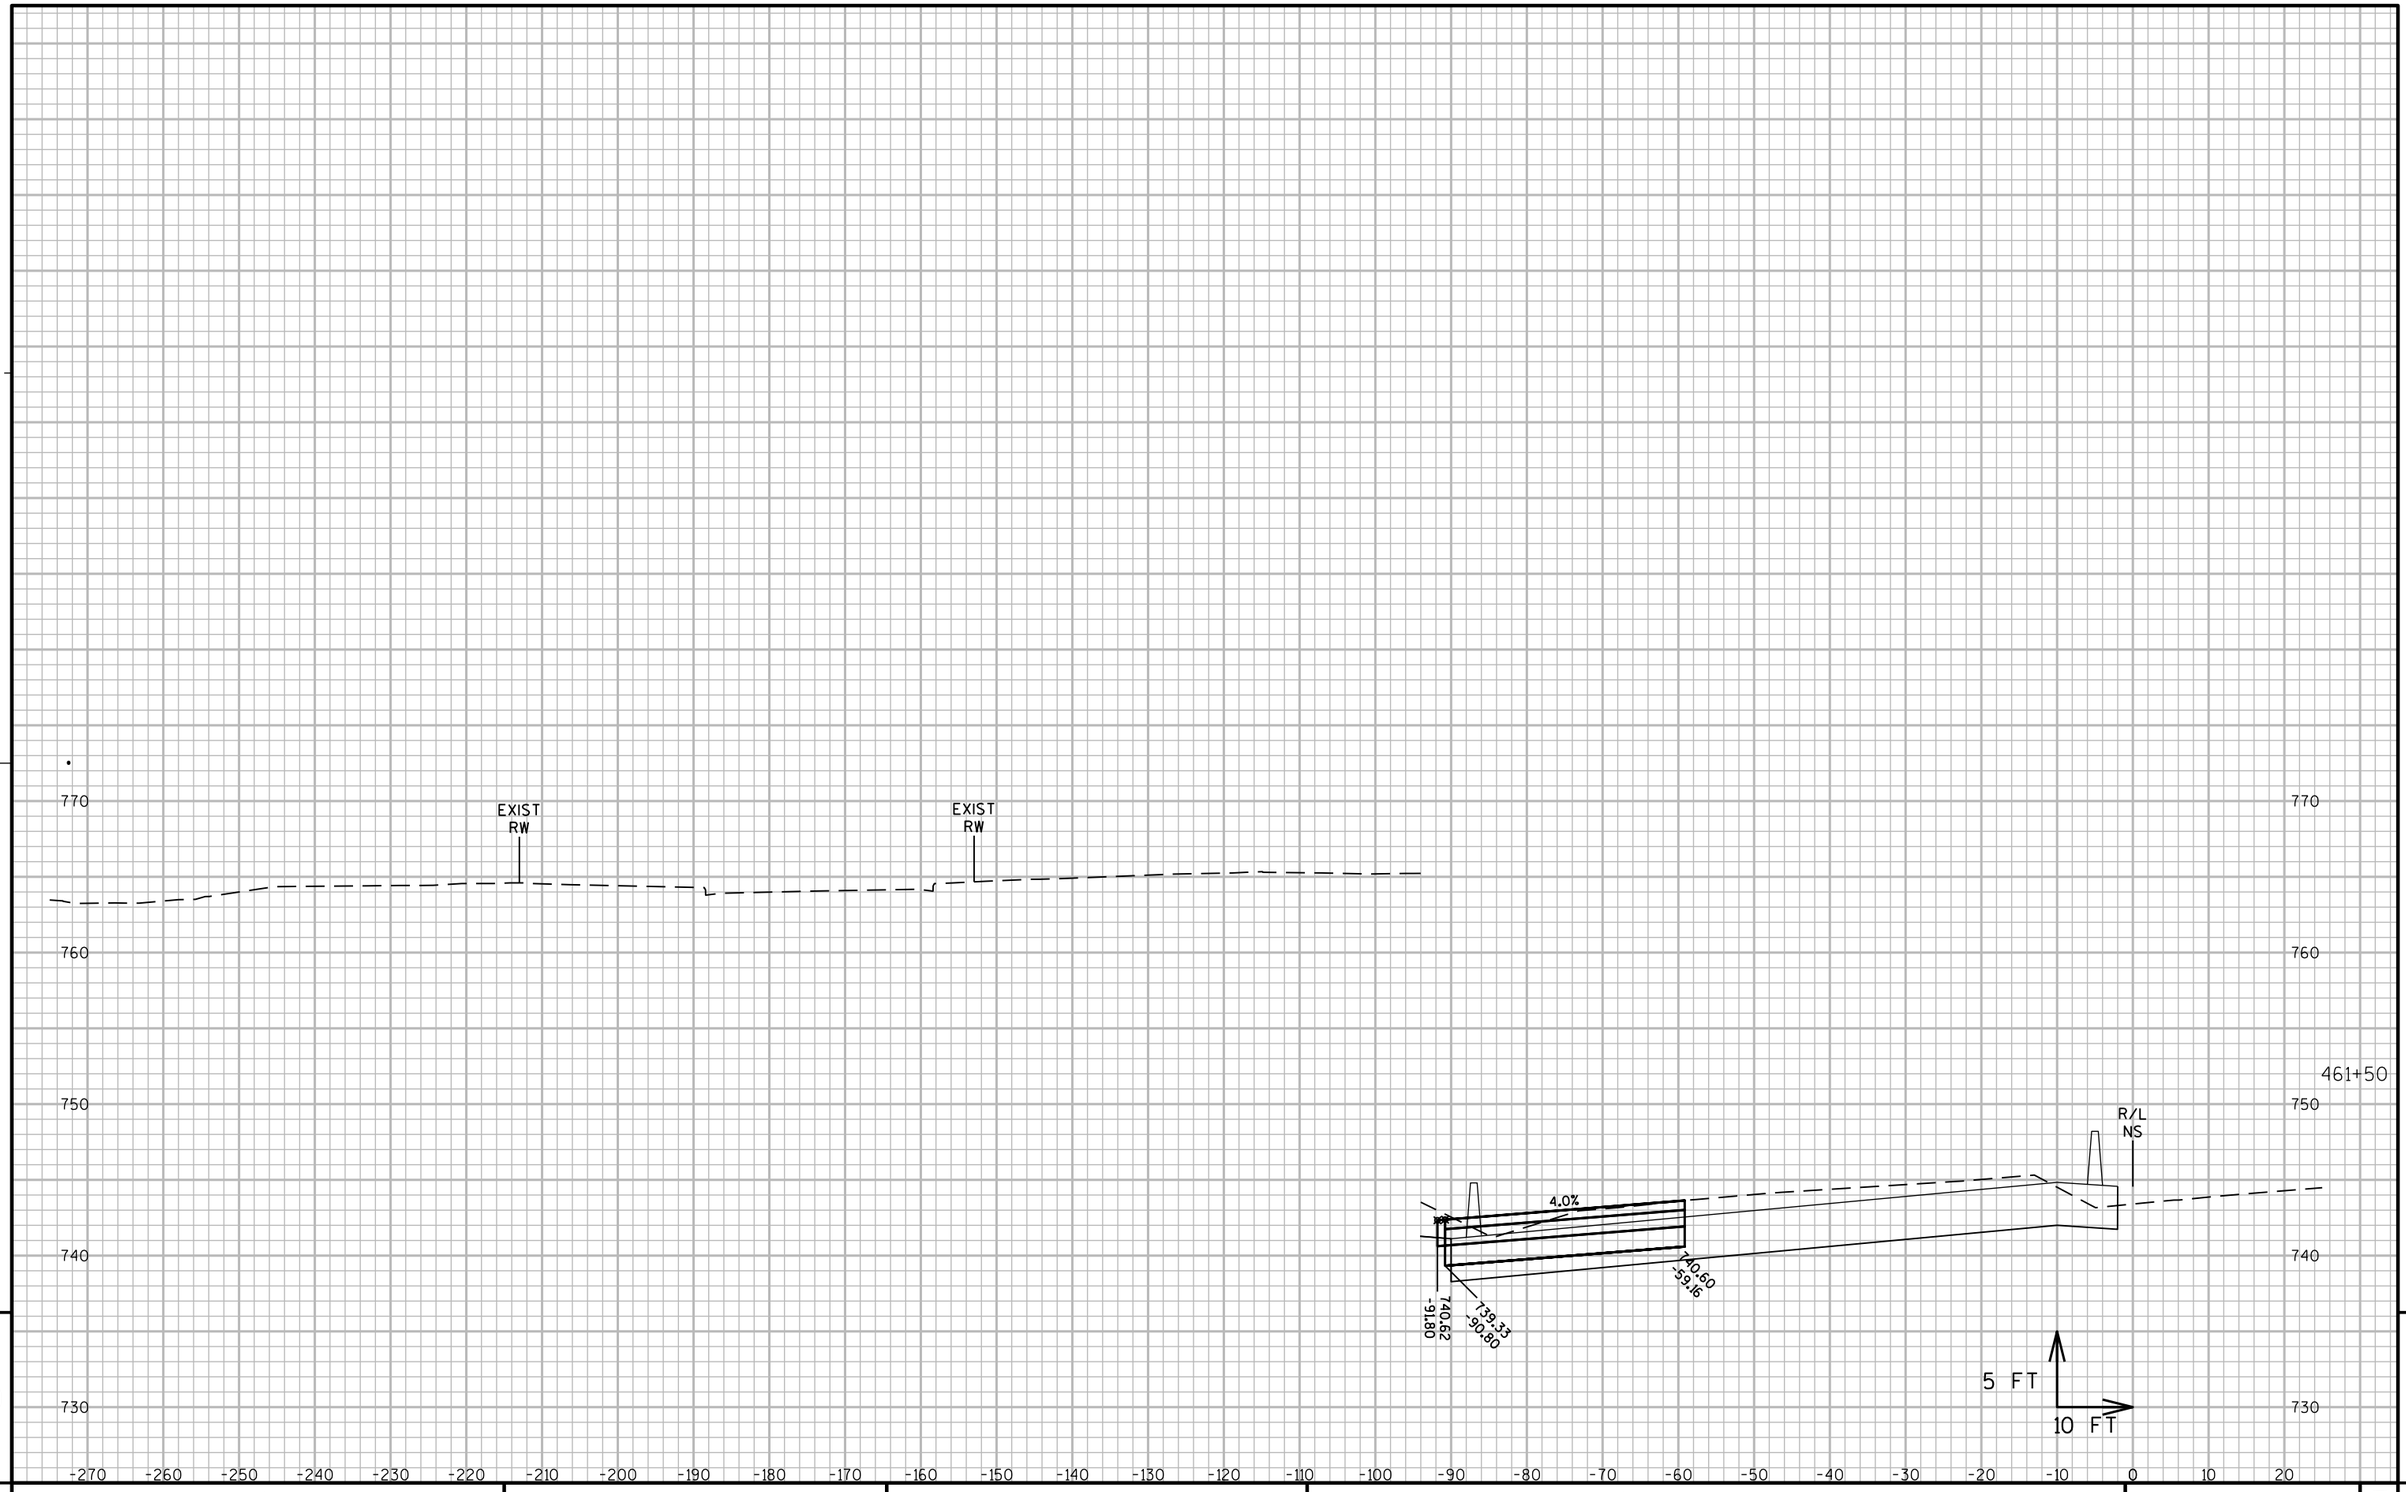

9

9

PROJECT NO: 1060-33-84	HWY: IH 41	COUNTY: MILWAUKEE	CROSS SECTIONS: IH 41 TEMPORARY PAVEMENT	SHEET 3150	E

FILE NAME : W:\PDS\C3D\10603316\84\DSN\PLAN\F45_TRAFFIC_CONTROL\090601_XS_NS-TEMP.DWG
LAYOUT NAME - SB TEMP - (90)
PLOT DATE : 7/7/2020 5:50 PM
PLOT BY : PESCHEL, KYLE R
PLOT NAME :
PLOT SCALE : 1" = 20'_XREF(2)
WISDOT/CADDS SHEET 49

770
760
750
740
730

462+00

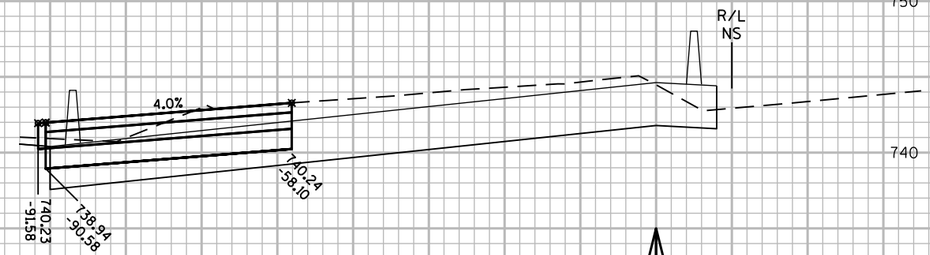

-270 -260 -250 -240 -230 -220 -210 -200 -190 -180 -170 -160 -150 -140 -130 -120 -110 -100 -90 -80 -70 -60 -50 -40 -30 -20 -10 0 10 20

9

PROJECT NO: 1060-33-84	HWY: IH 41	COUNTY: MILWAUKEE	CROSS SECTIONS: IH 41 TEMPORARY PAVEMENT	SHEET 3151	E

FILE NAME : W:\PDS\C3D\10603316\84\DSN\PLAN\F45_TRAFFIC_CONTROL\090601_XS_NS-TEMP.DWG
LAYOUT NAME - SB TEMP - (91)

PLOT DATE : 7/7/2020 5:51 PM PLOT BY : PESCHEL, KYLE R PLOT NAME : PLOT SCALE : 1" = 20'_XREF(2)

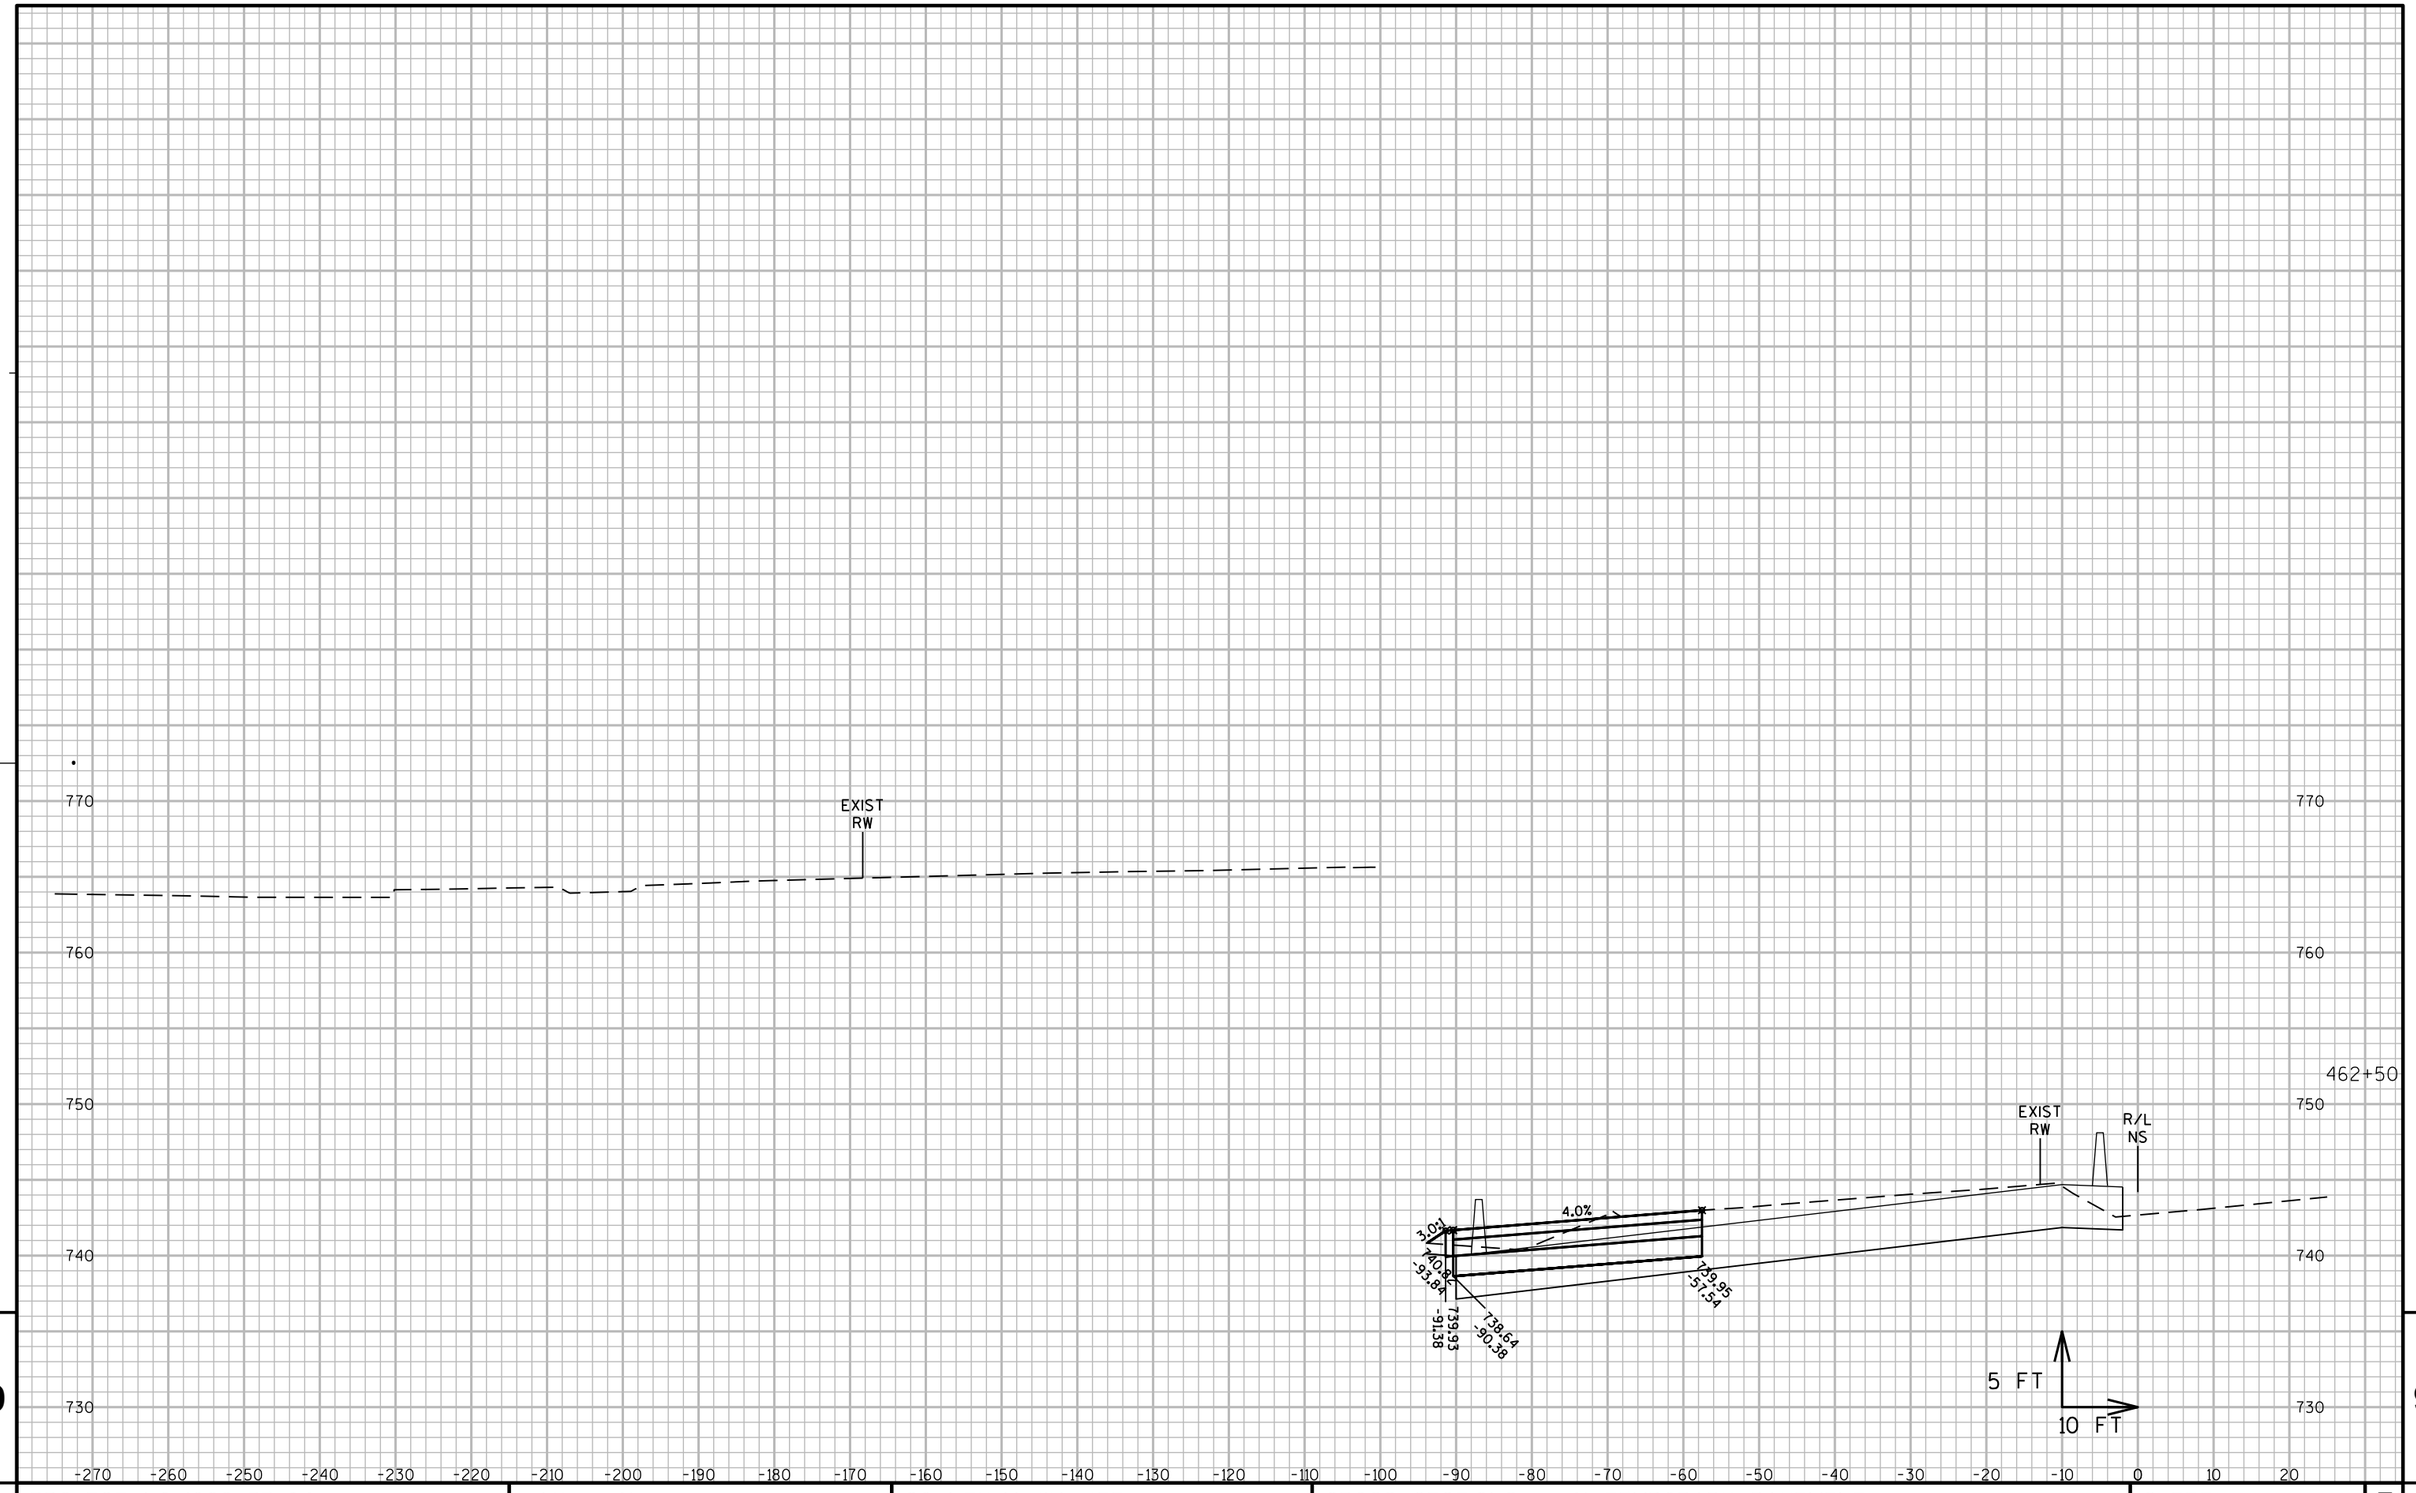

9

9

PROJECT NO: 1060-33-84	HWY: IH 41	COUNTY: MILWAUKEE	CROSS SECTIONS: IH 41 TEMPORARY PAVEMENT	SHEET 3152	E

FILE NAME : W:\PDS\C3D\10603316\84\DSN\PLAN\F45_TRAFFIC_CONTROL\090601_XS_NS-TEMP.DWG
LAYOUT NAME - SB TEMP - (92)
PLOT DATE : 7/7/2020 5:51 PM
PLOT BY : PESCHEL, KYLE R
PLOT NAME :
PLOT SCALE : 1" = 20'_XREF(2)

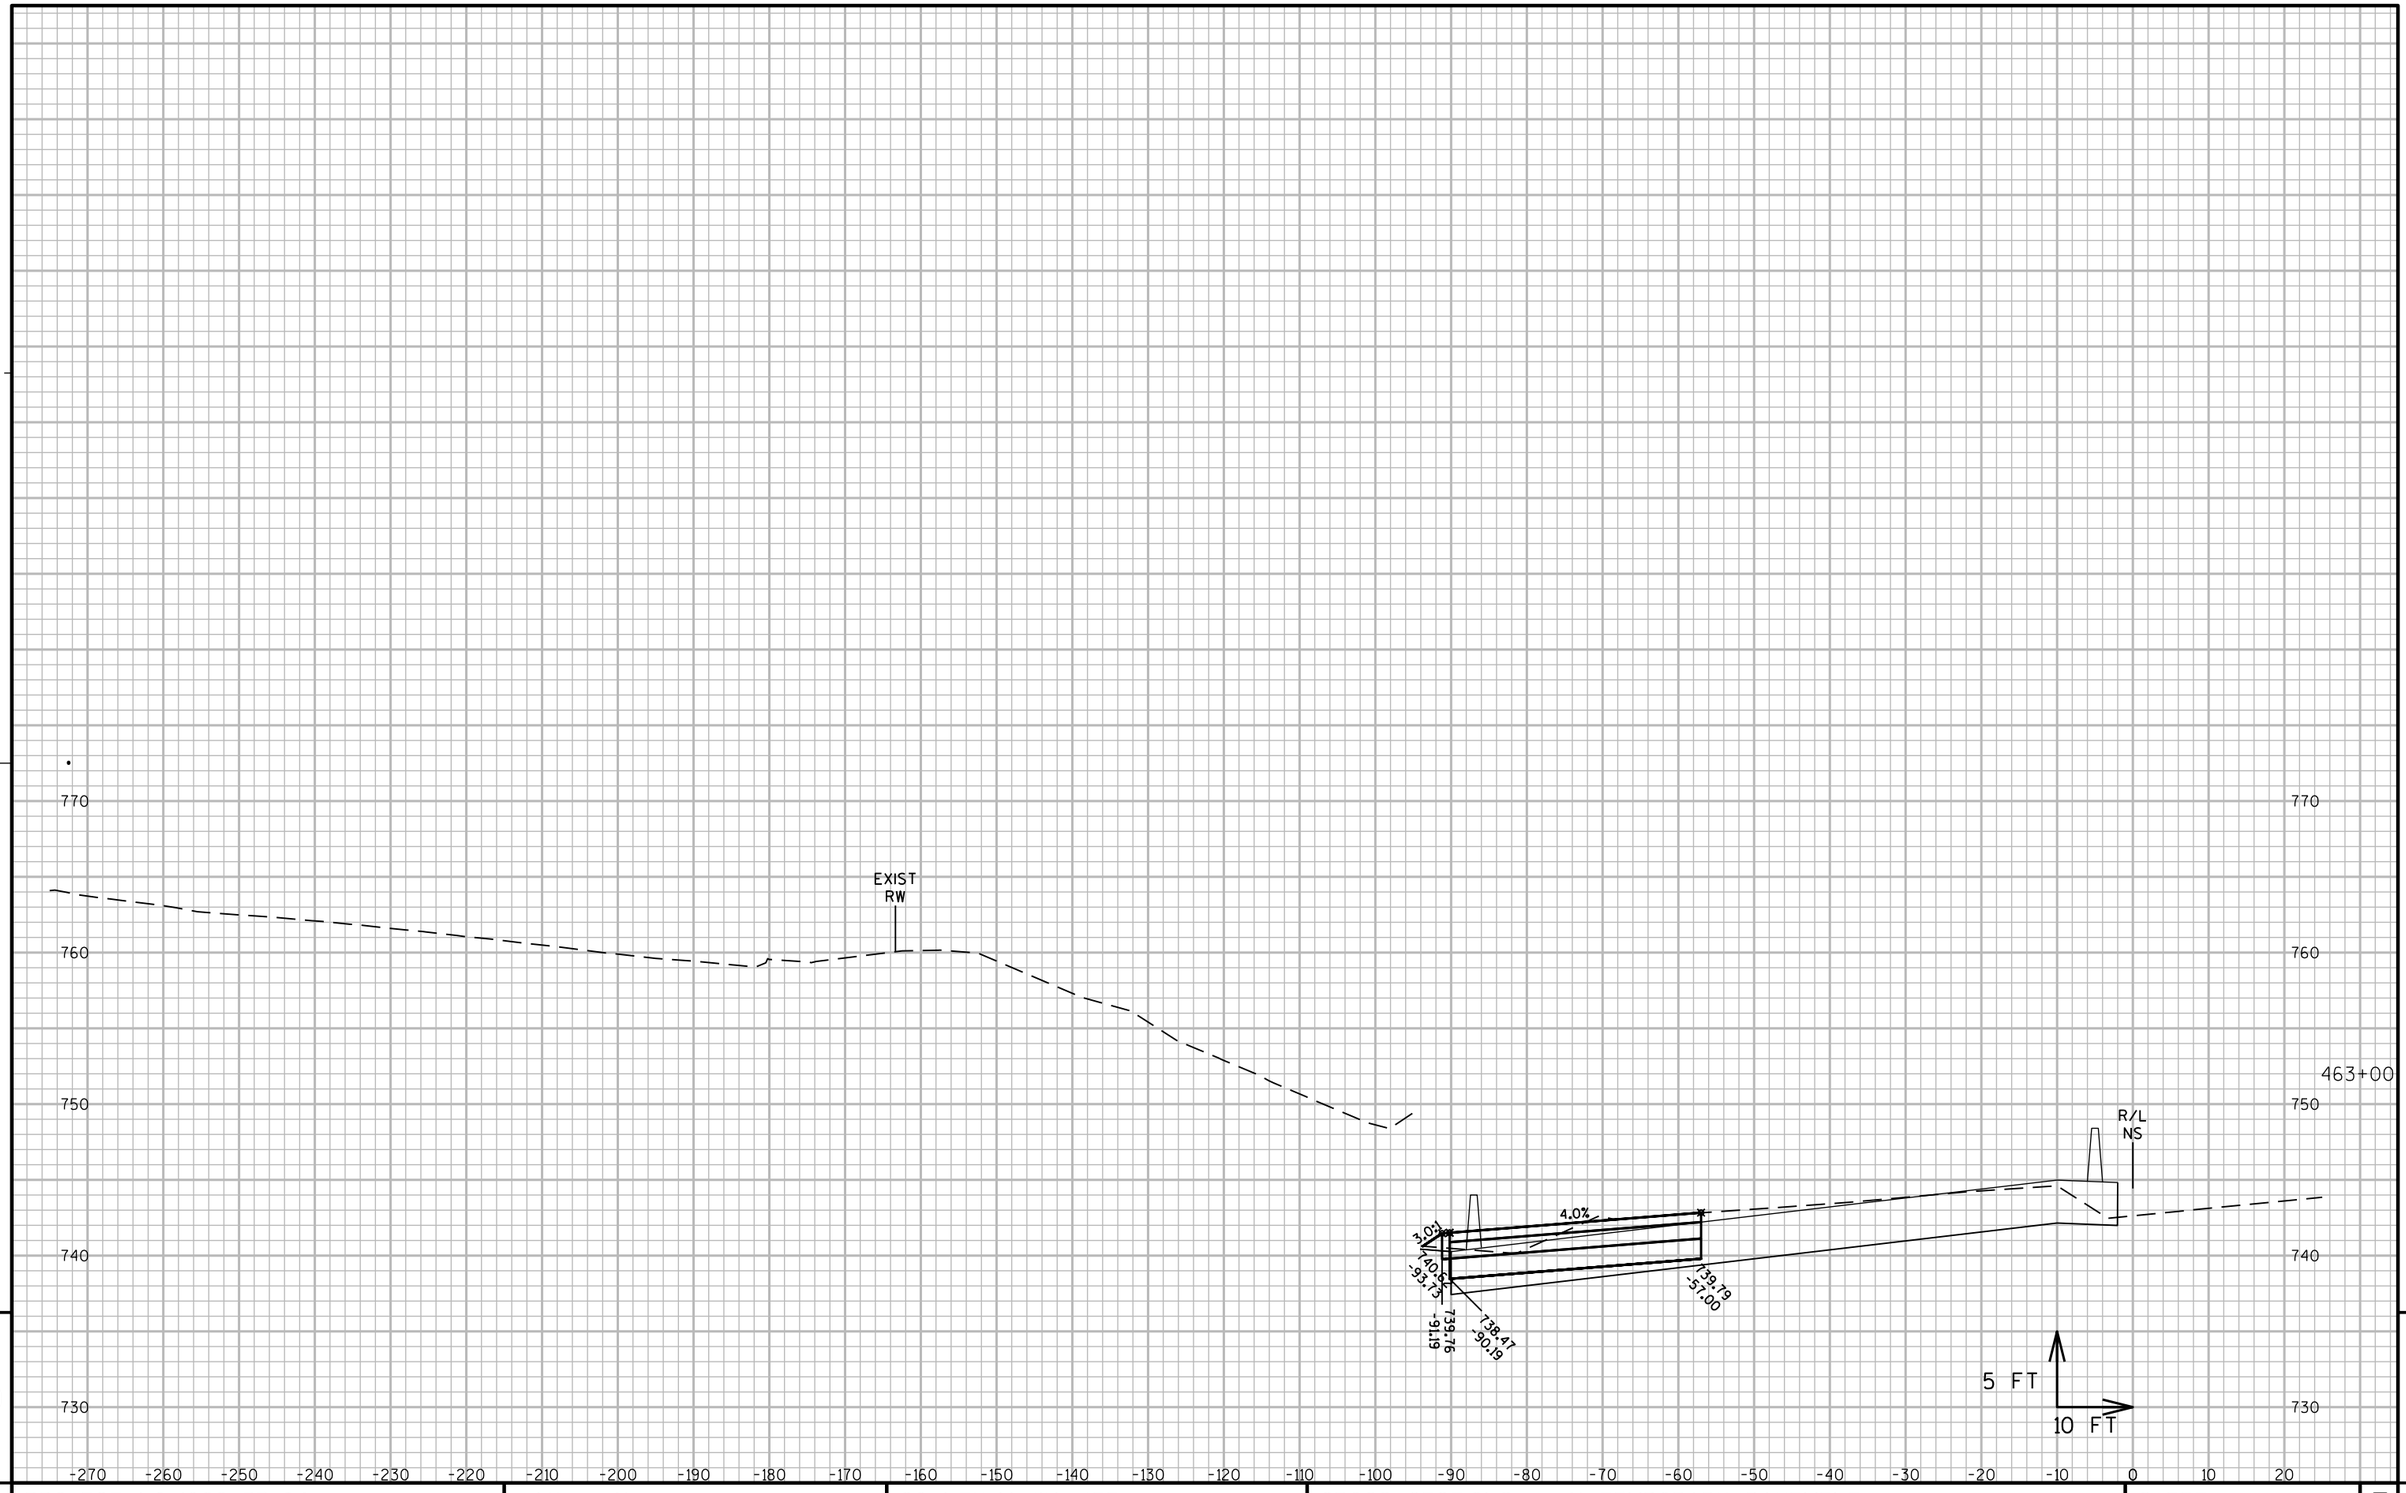

9

9

PROJECT NO: 1060-33-84	HWY: IH 41	COUNTY: MILWAUKEE	CROSS SECTIONS: IH 41 TEMPORARY PAVEMENT	SHEET 3153	E

FILE NAME : W:\PDS\C3D\10603316\84\DSN\PLAN\F45_TRAFFIC_CONTROL\090601_XS_NS-TEMP.DWG
LAYOUT NAME - SB TEMP - (93)
PLOT DATE : 7/7/2020 5:51 PM
PLOT BY : PESCHEL, KYLE R
PLOT NAME :
PLOT SCALE : 1" = 20'_XREF(2)

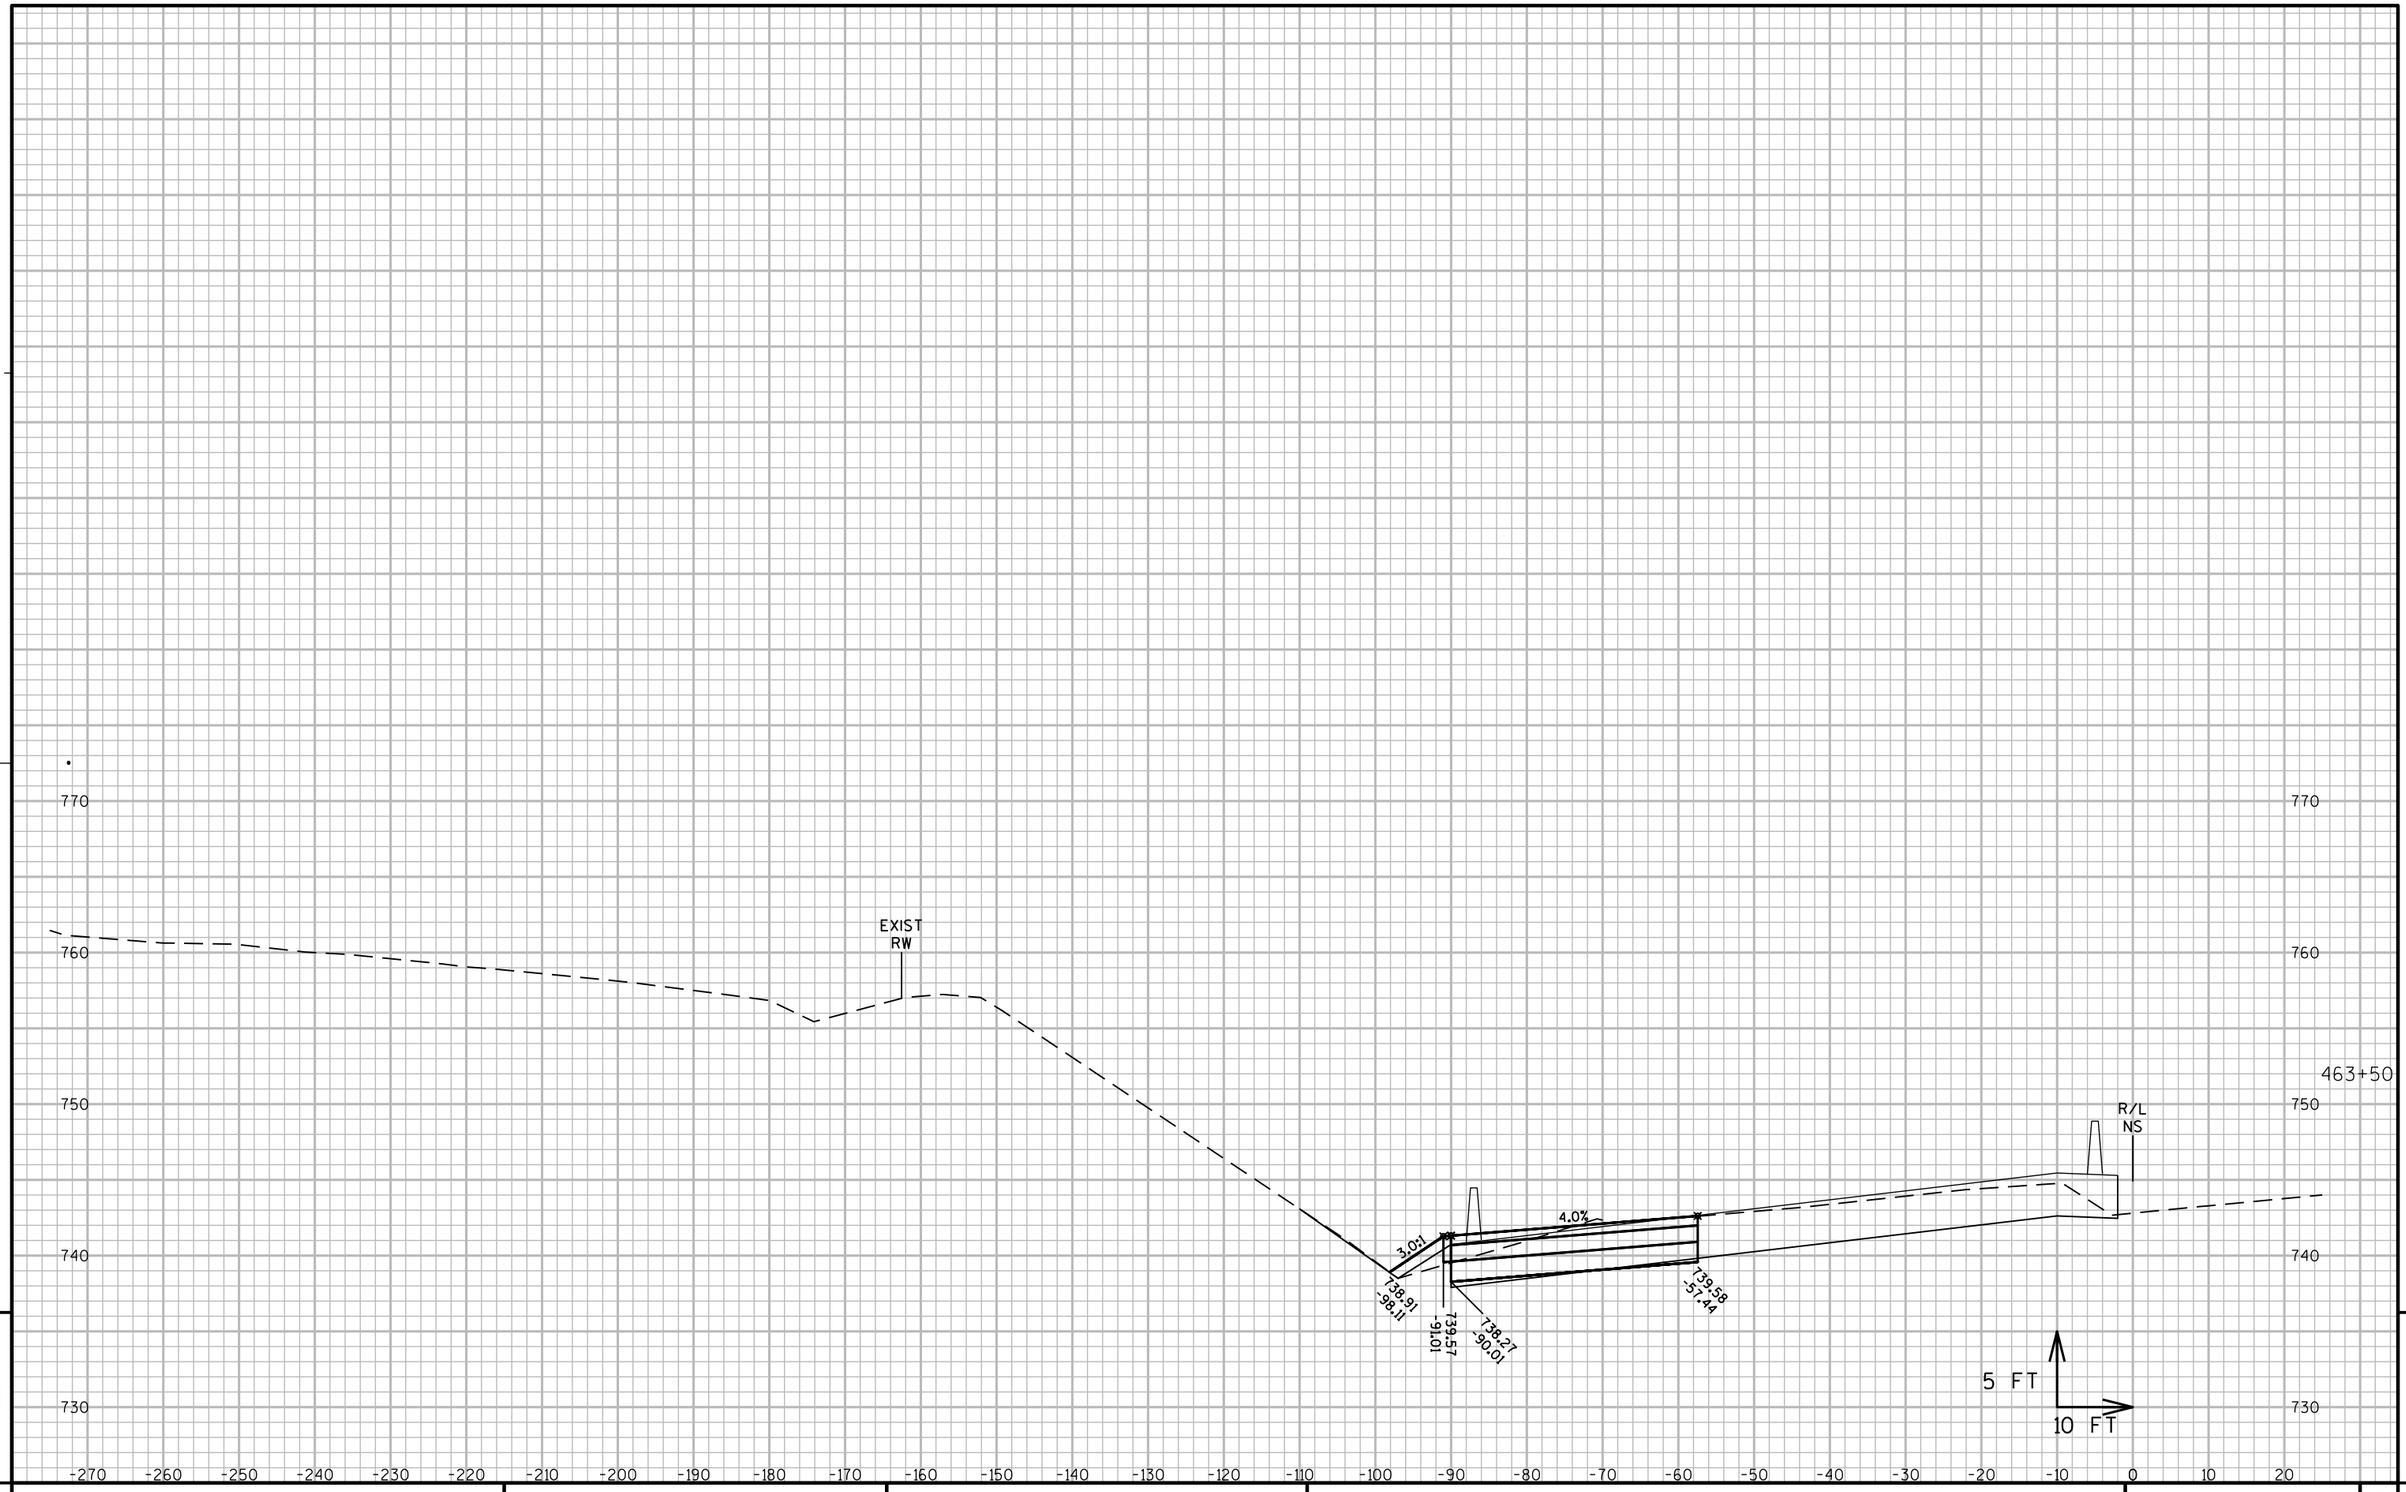

9

9

PROJECT NO: 1060-33-84	HWY: IH 41	COUNTY: MILWAUKEE	CROSS SECTIONS: IH 41 TEMPORARY PAVEMENT	SHEET 3154	E

FILE NAME : W:\PDS\C3D\10603316\84\DSN\PLAN\F45_TRAFFIC_CONTROL\090601_XS_NS-TEMP.DWG
LAYOUT NAME - SB TEMP - (94)
PLOT DATE : 7/7/2020 5:51 PM
PLOT BY : PESCHEL, KYLE R
PLOT NAME :
PLOT SCALE : 1" = 20'_XREF(2)
WISDOT/CADDS SHEET 49

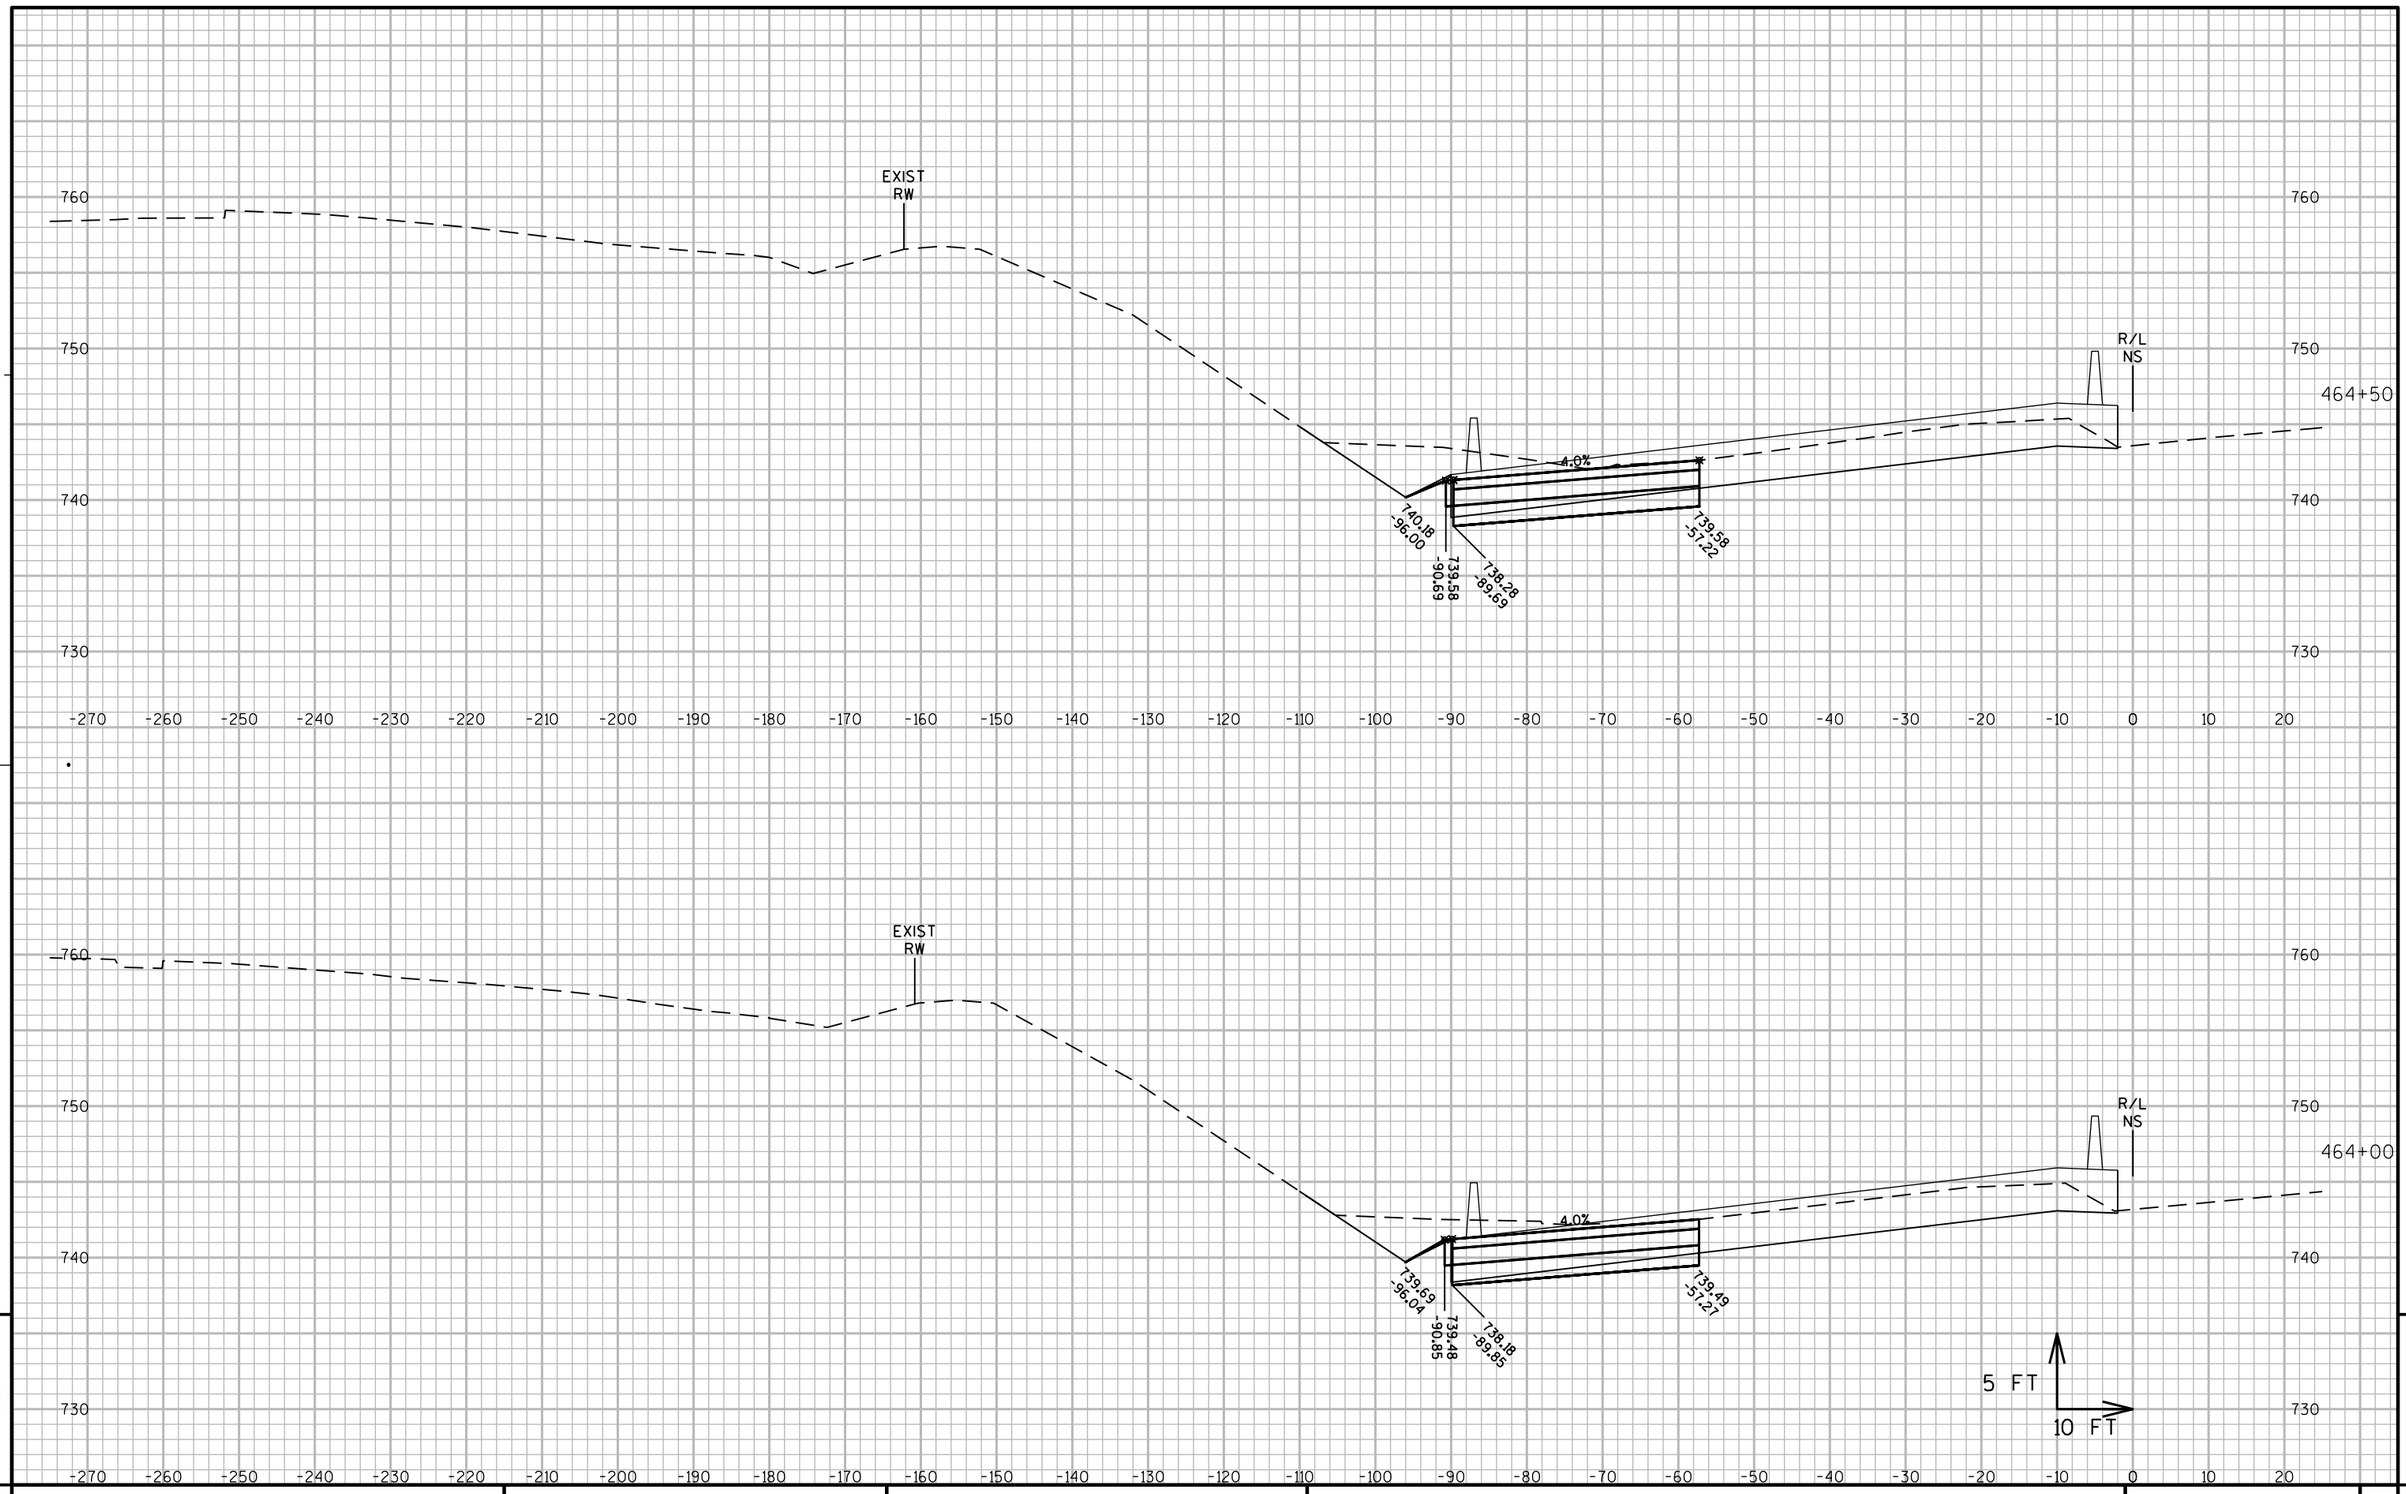

9

9

PROJECT NO: 1060-33-84	HWY: IH 41	COUNTY: MILWAUKEE	CROSS SECTIONS: IH 41 TEMPORARY PAVEMENT	SHEET 3155	E

FILE NAME : W:\PDS\C3D\10603316\84\DSN\PLAN\F45_TRAFFIC_CONTROL\090601_XS_NS-TEMP.DWG
LAYOUT NAME - SB TEMP - (95)

PLOT DATE : 7/7/2020 5:52 PM PLOT BY : PESCHEL, KYLE R PLOT NAME : PLOT SCALE : 1" = 20'_XREF(2)

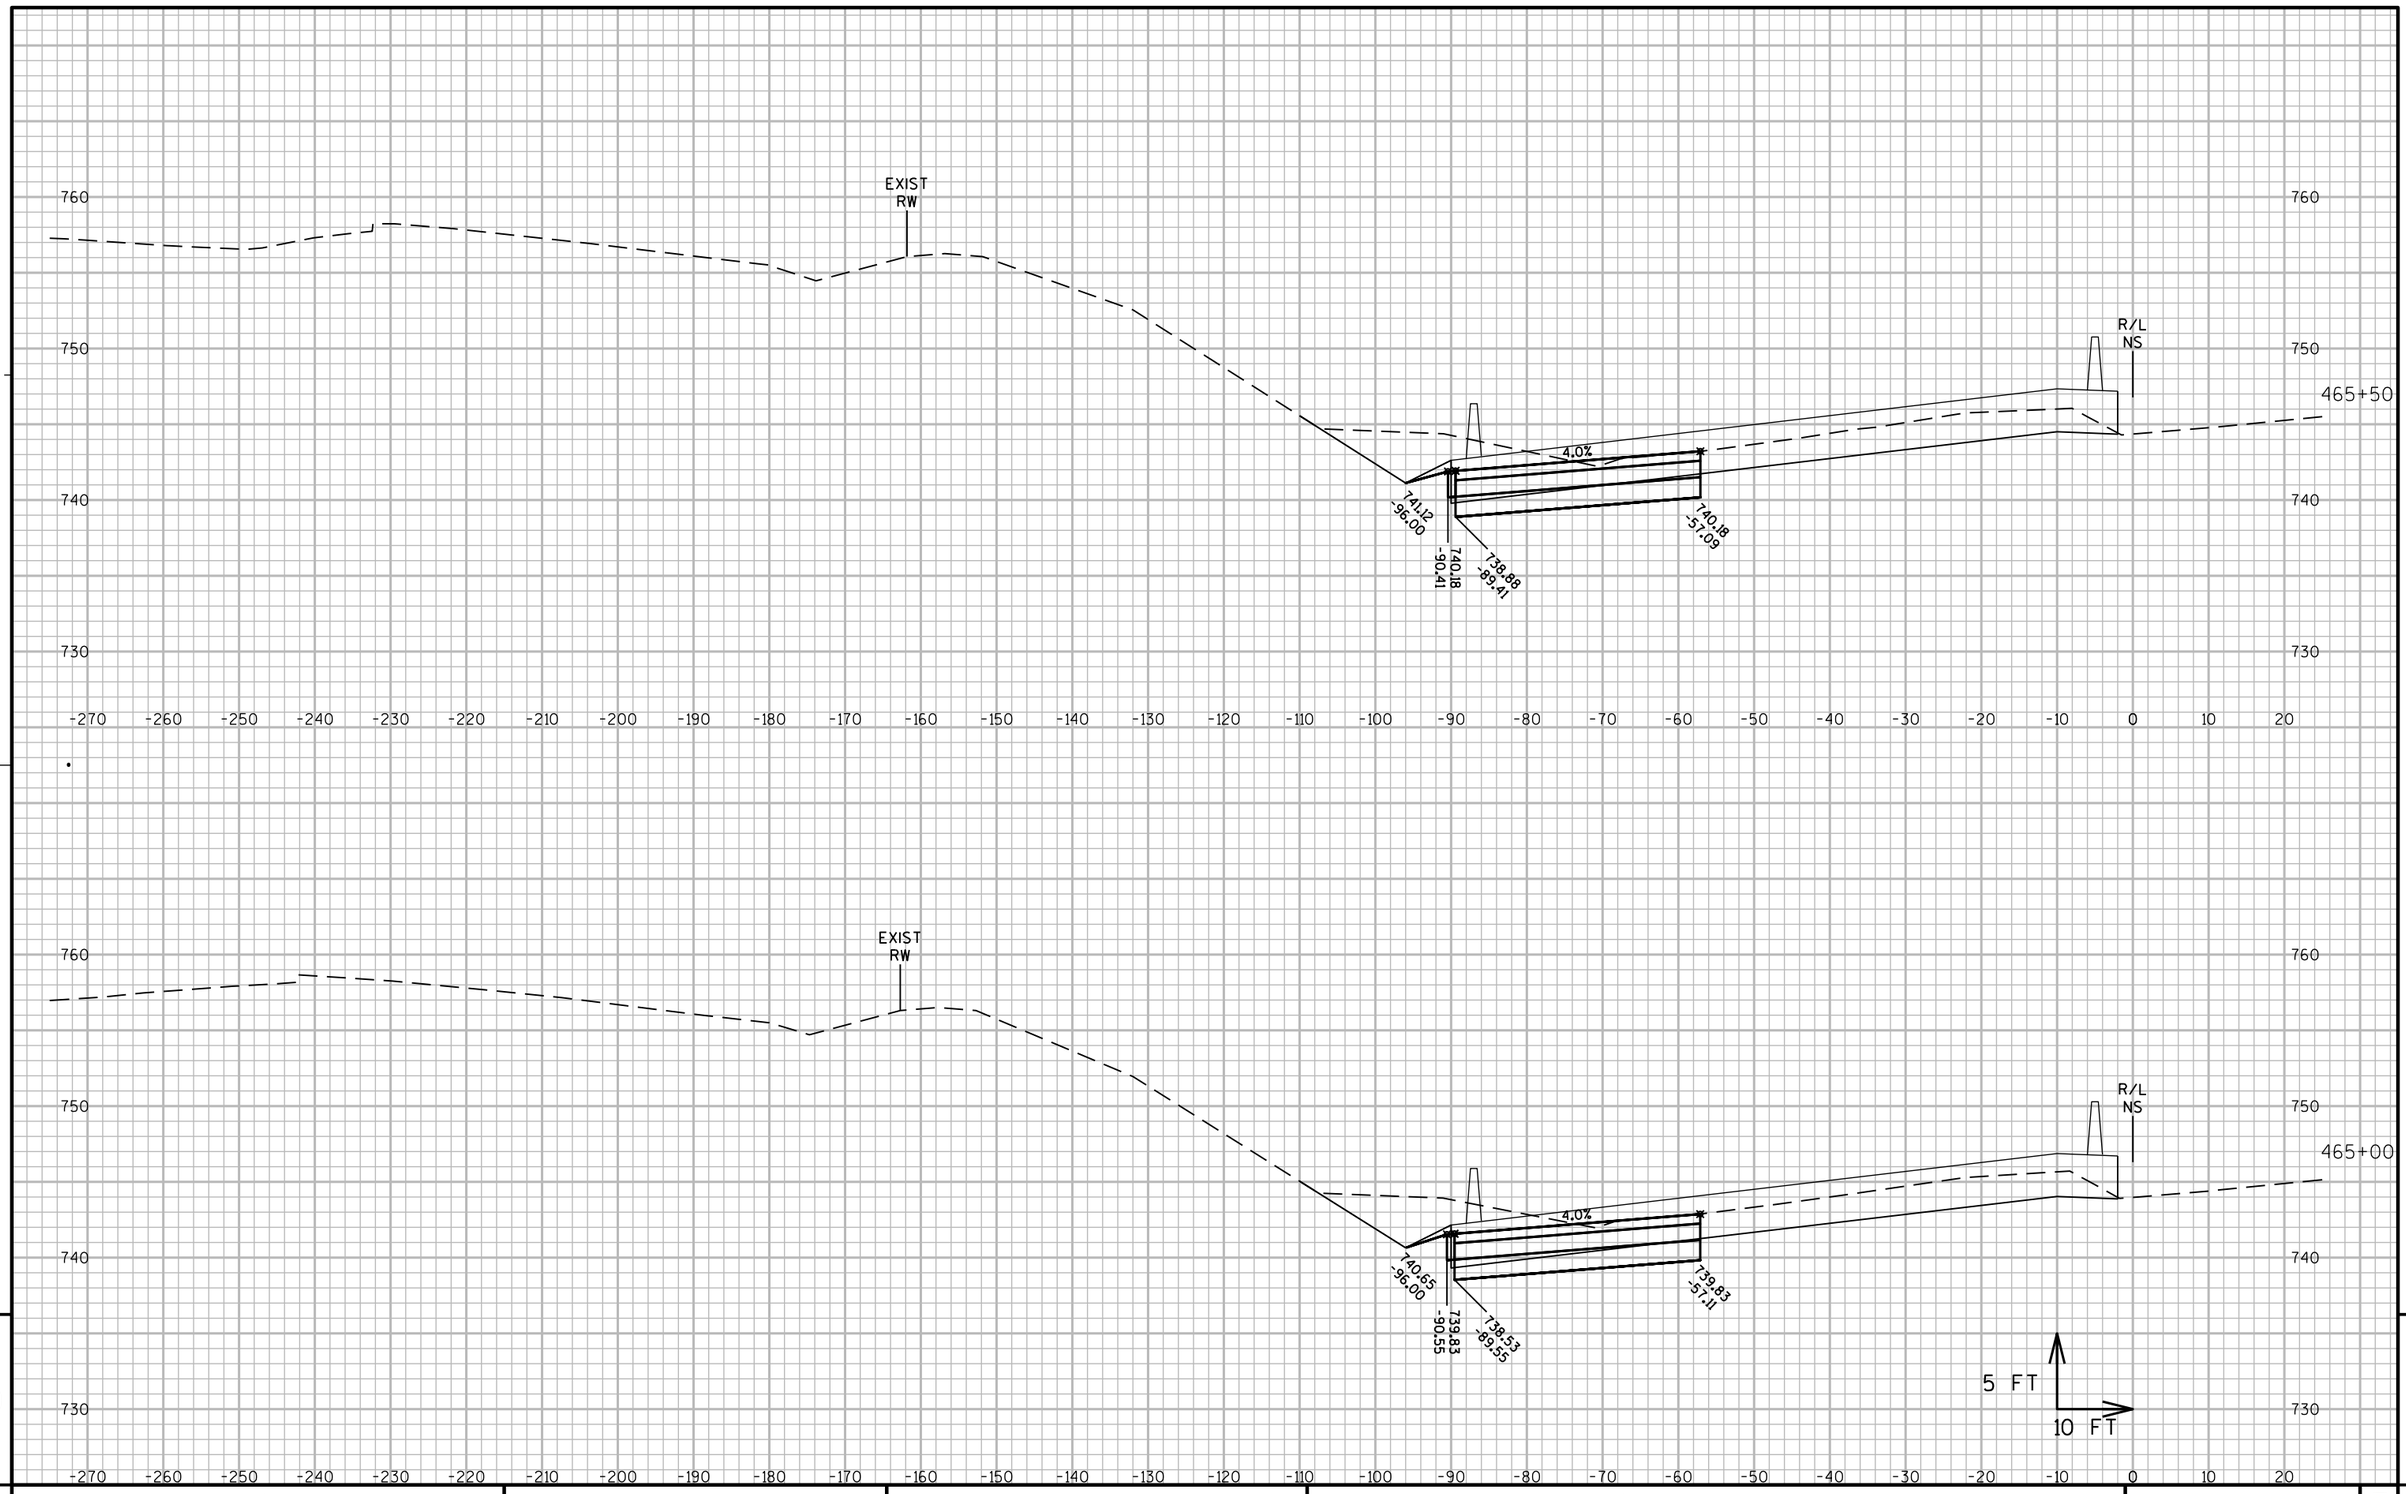

9

9

PROJECT NO: 1060-33-84	HWY: IH 41	COUNTY: MILWAUKEE	CROSS SECTIONS: IH 41 TEMPORARY PAVEMENT	SHEET 3156	E

FILE NAME : W:\PDS\C3D\10603316\84\DSN\PLAN\F45_TRAFFIC_CONTROL\090601_XS_NS-TEMP.DWG
LAYOUT NAME - SB TEMP - (96)
PLOT DATE : 7/7/2020 5:52 PM
PLOT BY : PESCHEL, KYLE R
PLOT NAME :
PLOT SCALE : 1" = 20'_XREF(2)
WISDOT/CADDS SHEET 49

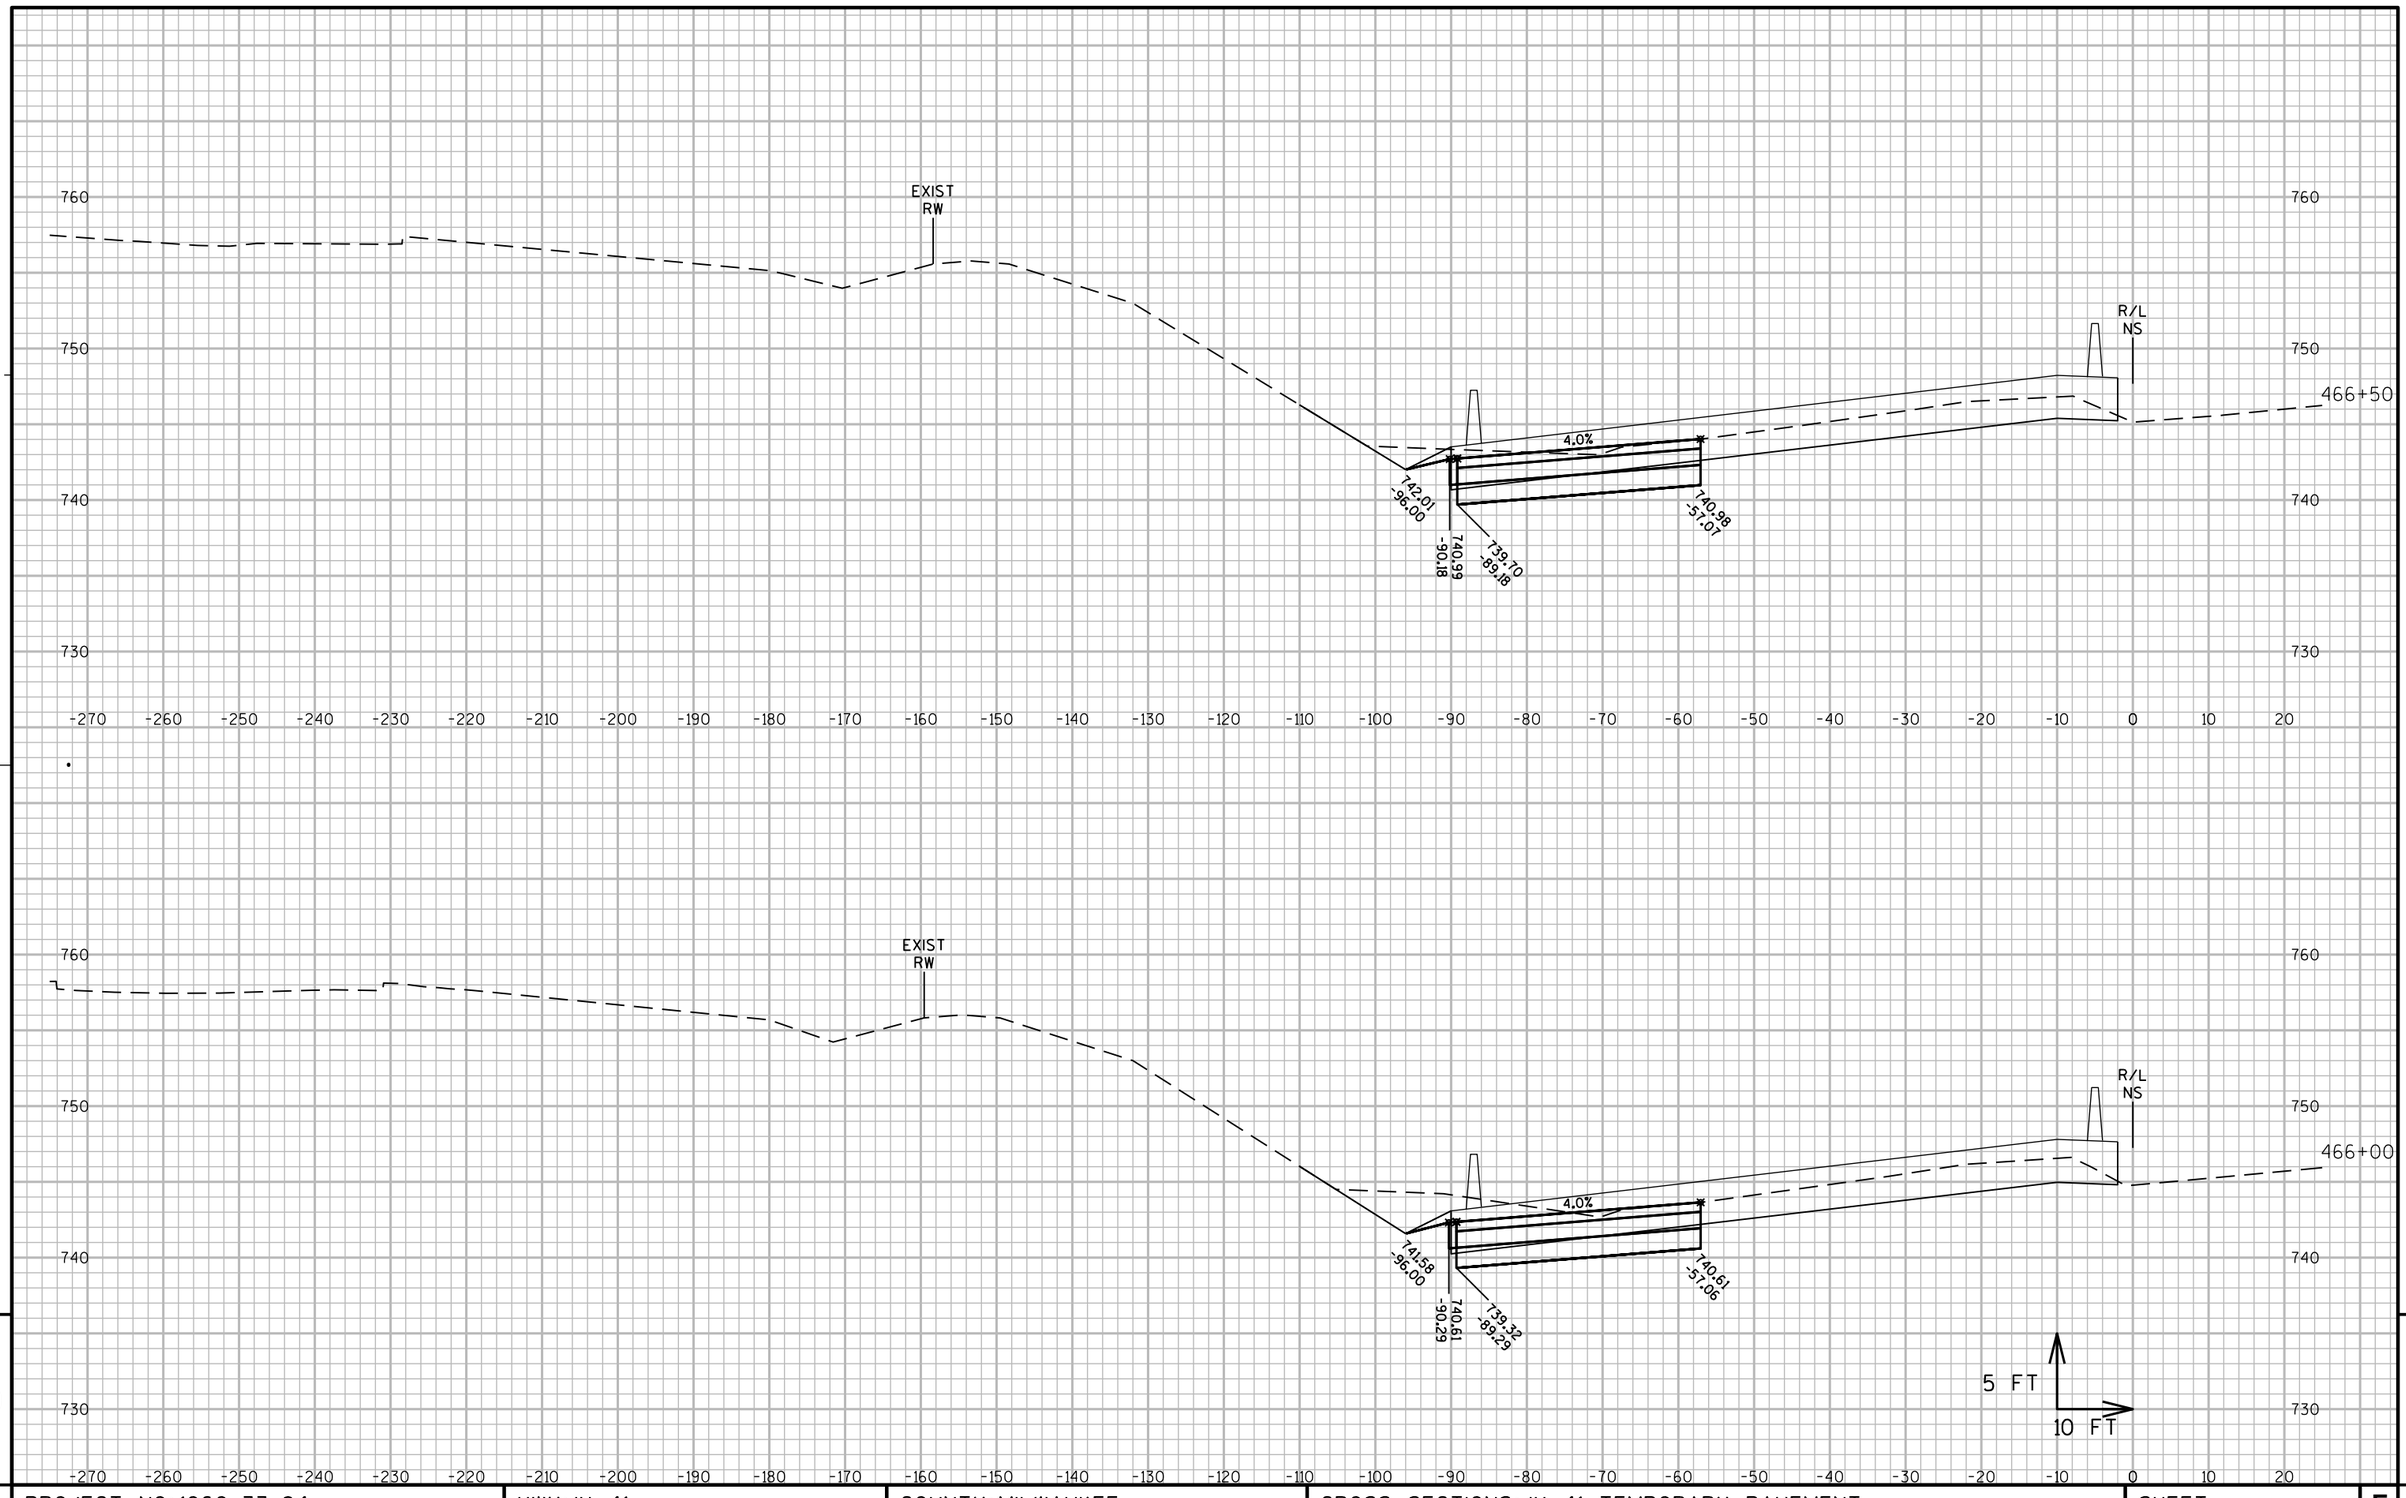

9

9

PROJECT NO: 1060-33-84	HWY: IH 41	COUNTY: MILWAUKEE	CROSS SECTIONS: IH 41 TEMPORARY PAVEMENT	SHEET 3157	E

FILE NAME : W:\PDS\C3D\10603316\84\DSN\PLAN\F45_TRAFFIC_CONTROL\090601_XS_NS-TEMP.DWG
LAYOUT NAME - SB TEMP - (97)

PLOT DATE : 7/7/2020 5:52 PM PLOT BY : PESCHEL, KYLE R PLOT NAME : PLOT SCALE : 1" = 20'_XREF(2)

WISDOT/CADDS SHEET 49

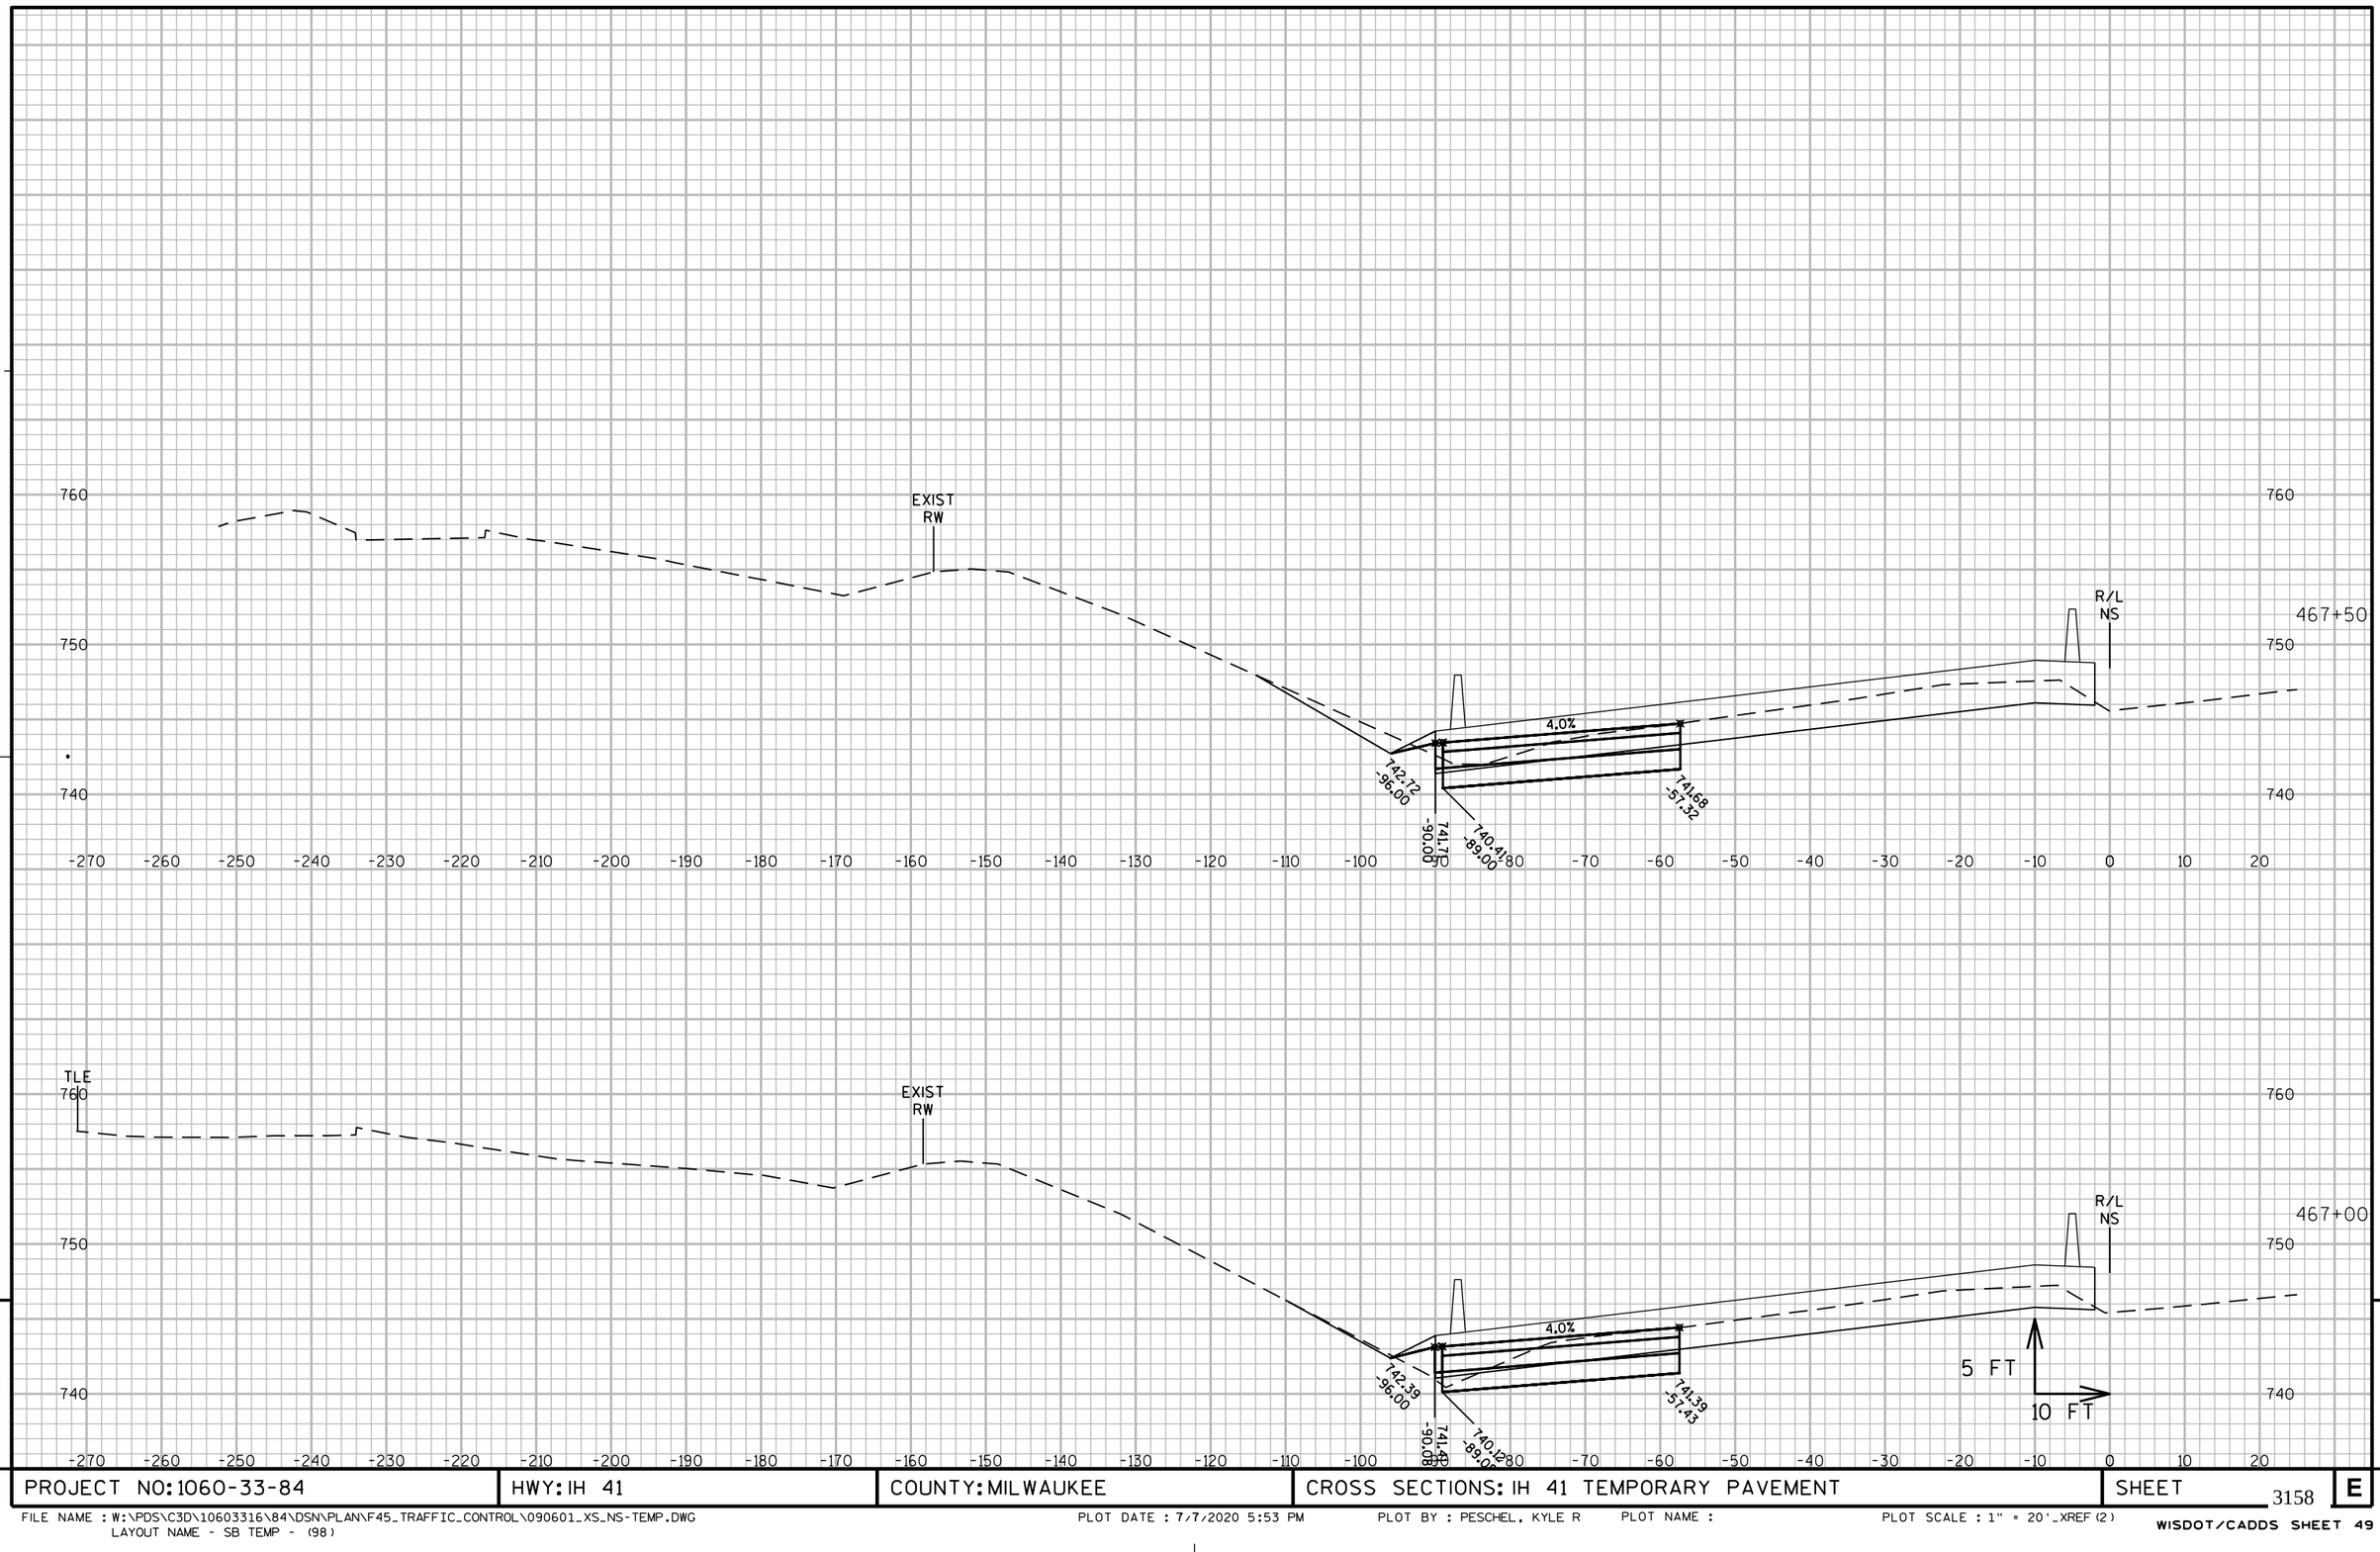

PROJECT NO: 1060-33-84	HWY: IH 41	COUNTY: MILWAUKEE	CROSS SECTIONS: IH 41 TEMPORARY PAVEMENT	SHEET 3158	E

FILE NAME : W:\PDS\C3D\10603316\84\DSN\PLAN\F45_TRAFFIC_CONTROL\090601_XS_NS-TEMP.DWG
LAYOUT NAME - SB TEMP - (98)

PLOT DATE : 7/7/2020 5:53 PM PLOT BY : PESCHEL, KYLE R PLOT NAME : PLOT SCALE : 1" = 20'_XREF(2)

WISDOT/CADDS SHEET 49

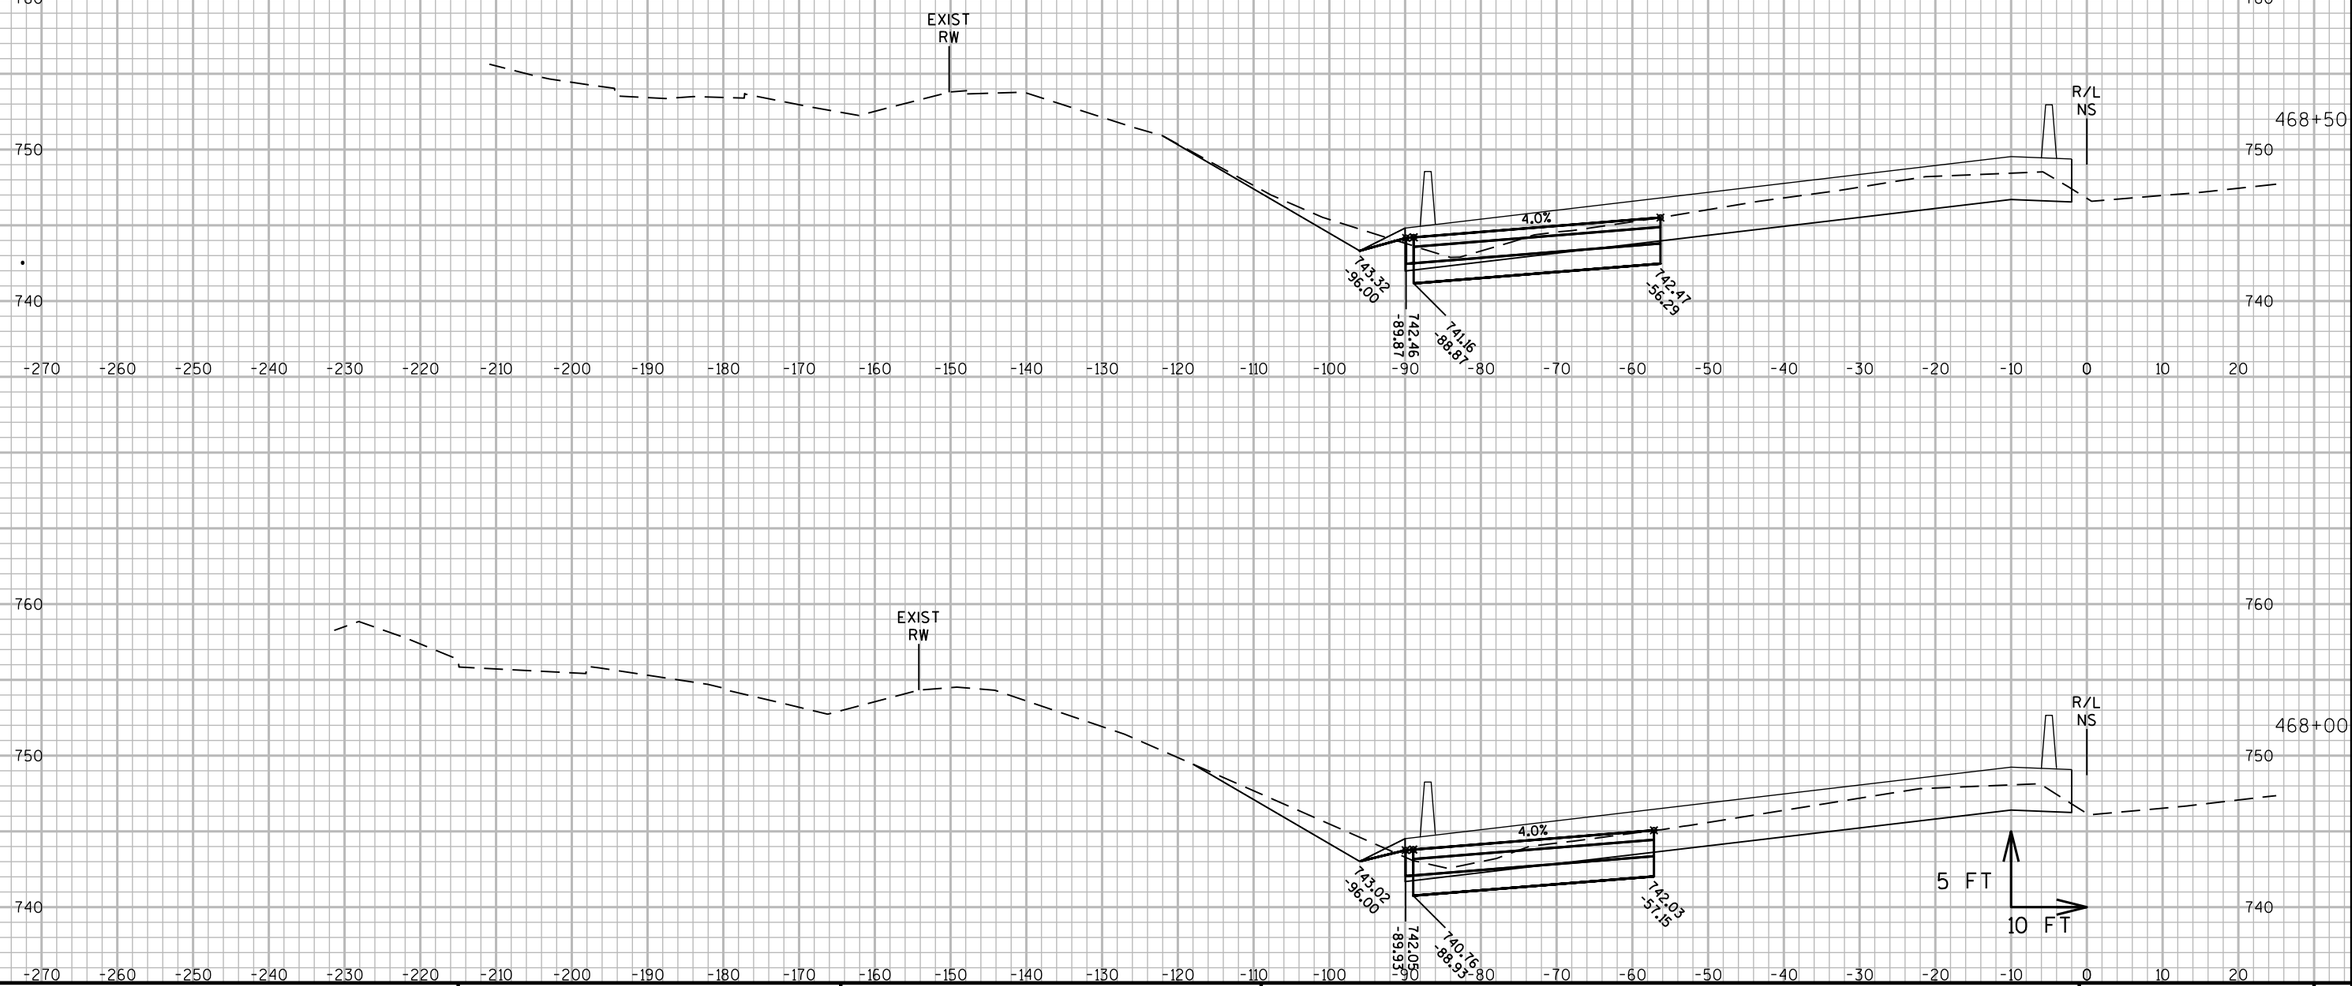

9

9

PROJECT NO: 1060-33-84	HWY: IH 41	COUNTY: MILWAUKEE	CROSS SECTIONS: IH 41 TEMPORARY PAVEMENT	SHEET 3159	E

FILE NAME : W:\PDS\C3D\10603316\84\DSN\PLAN\F45_TRAFFIC_CONTROL\090601_XS_NS-TEMP.DWG
LAYOUT NAME - SB TEMP - (99)

PLOT DATE : 7/7/2020 5:53 PM PLOT BY : PESCHEL, KYLE R PLOT NAME : PLOT SCALE : 1" = 20'_XREF (2)

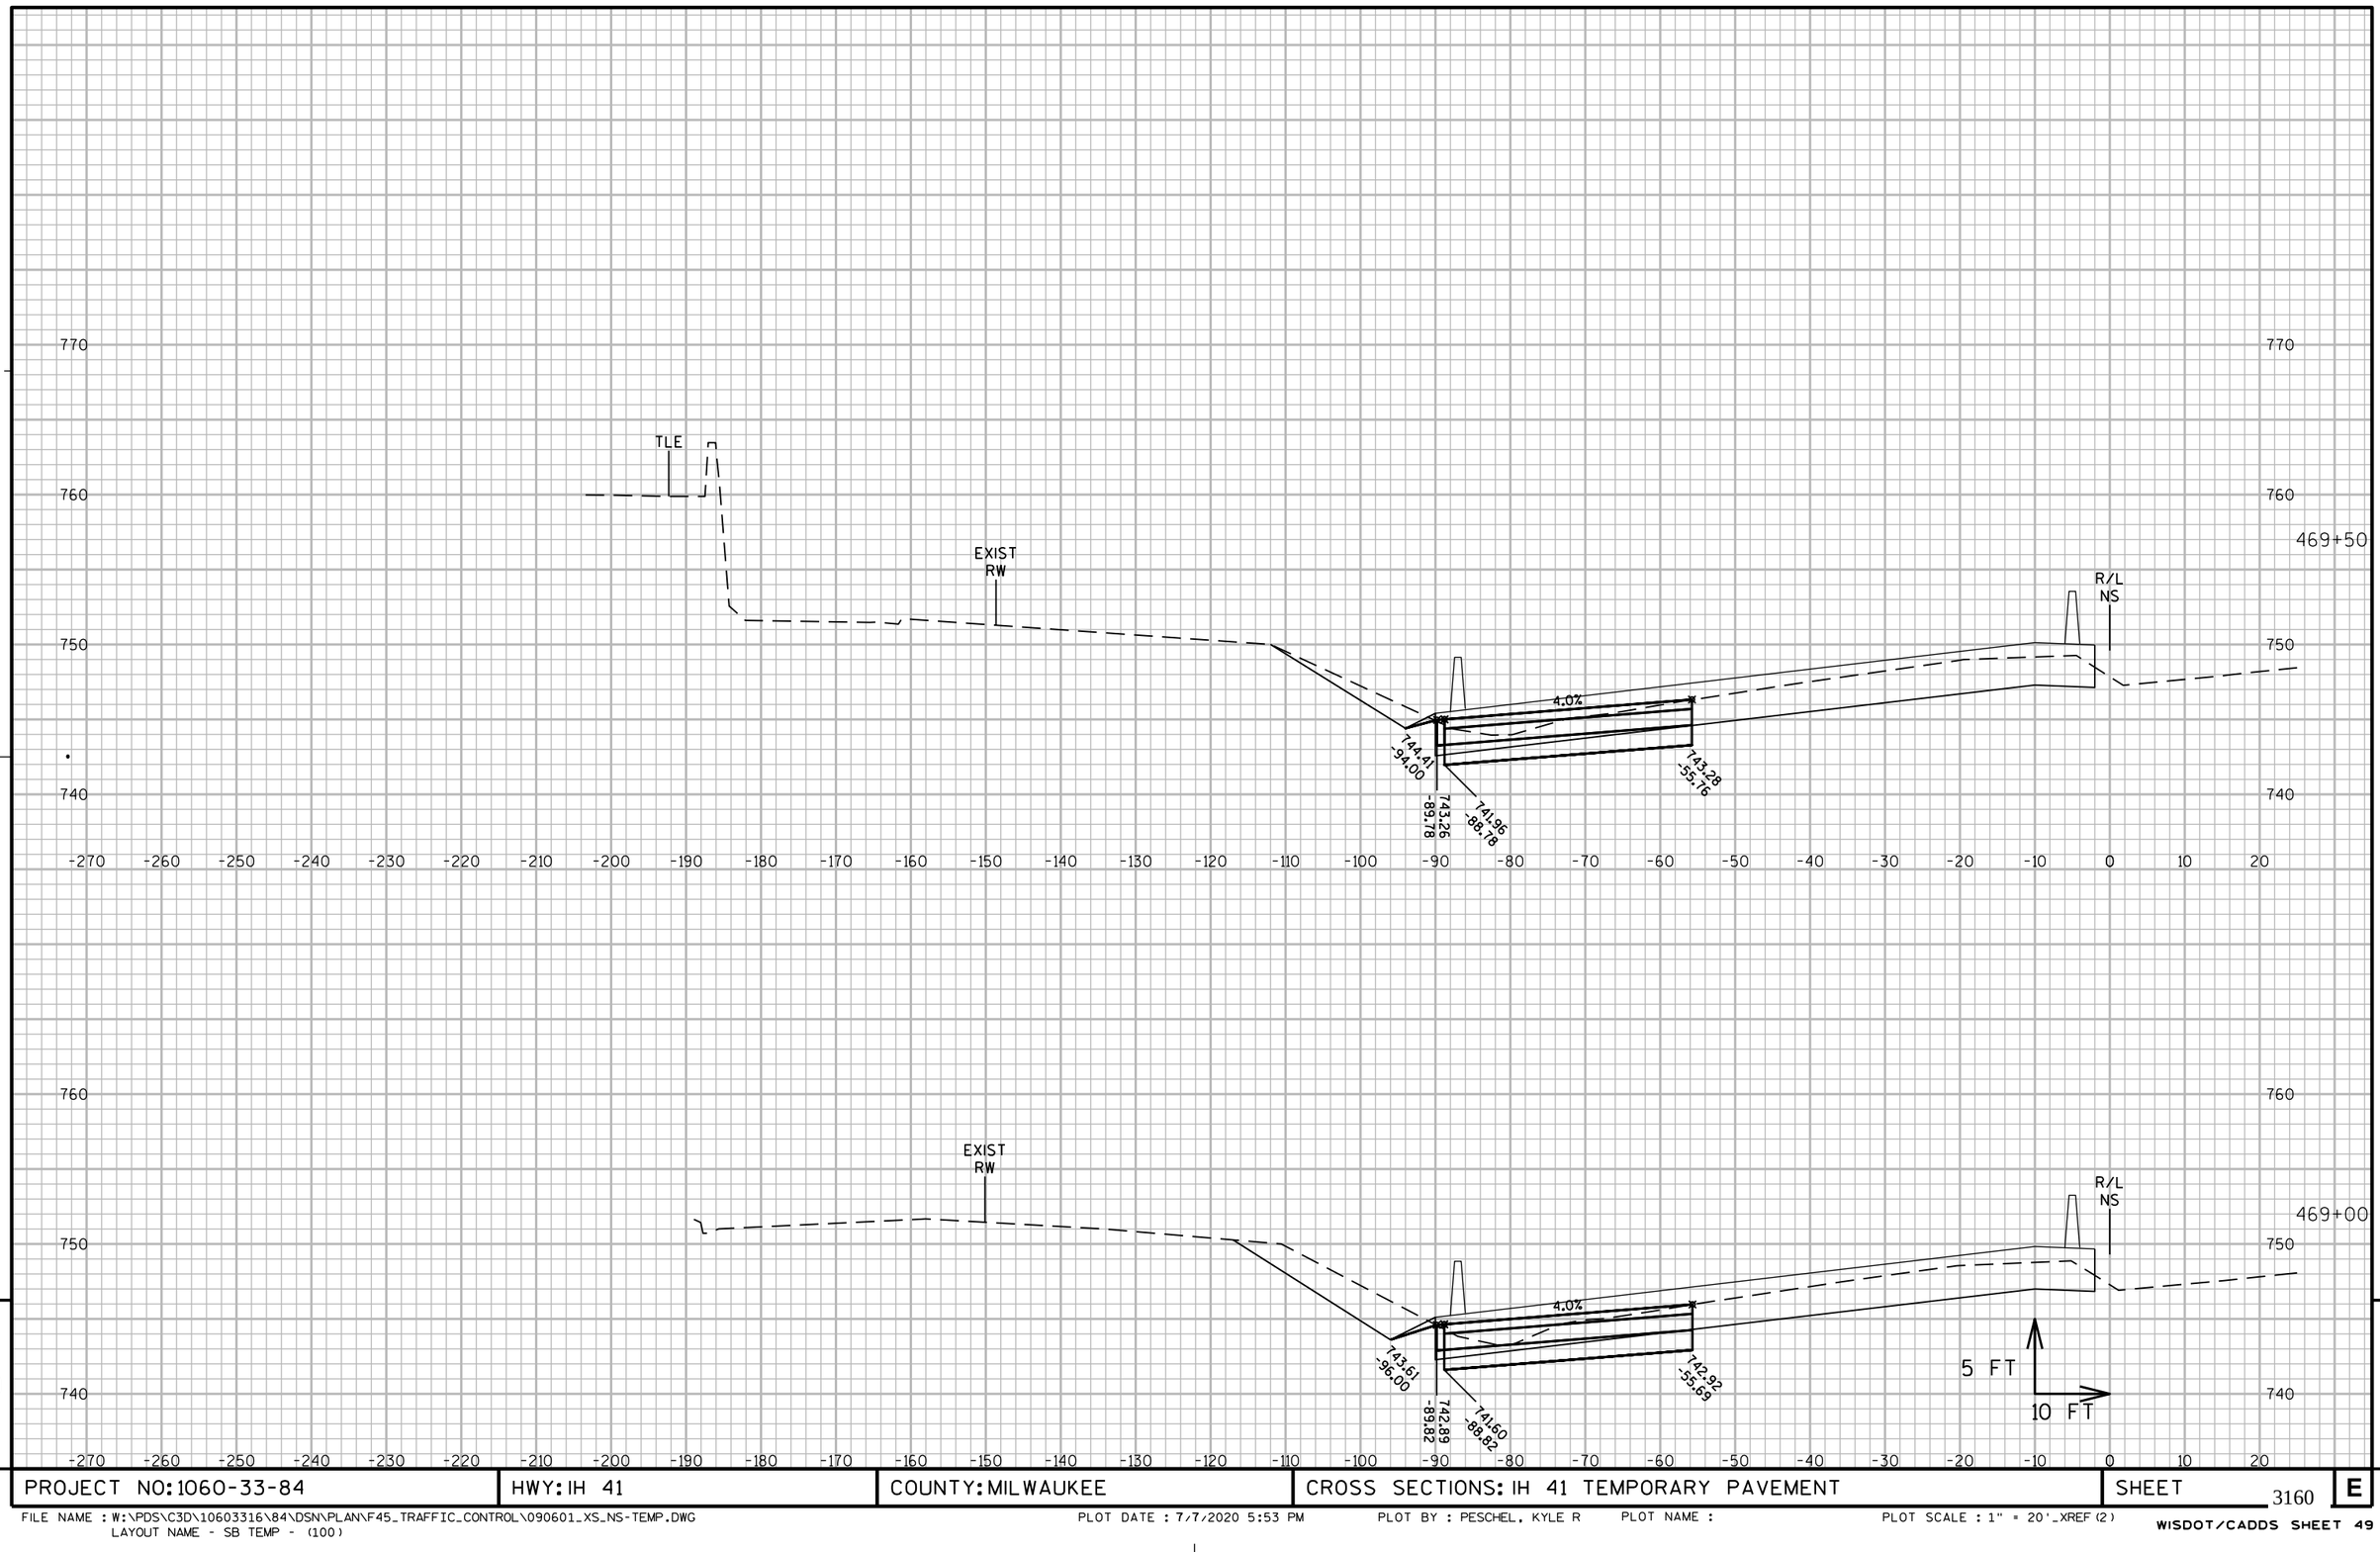

9

9

PROJECT NO: 1060-33-84	HWY: IH 41	COUNTY: MILWAUKEE	CROSS SECTIONS: IH 41 TEMPORARY PAVEMENT	SHEET 3160	E

FILE NAME : W:\PDS\C3D\10603316\84\DSN\PLAN\F45_TRAFFIC_CONTROL\090601_XS_NS-TEMP.DWG
LAYOUT NAME - SB TEMP - (100)

PLOT DATE : 7/7/2020 5:53 PM PLOT BY : PESCHEL, KYLE R PLOT NAME : PLOT SCALE : 1" = 20'_XREF (2)

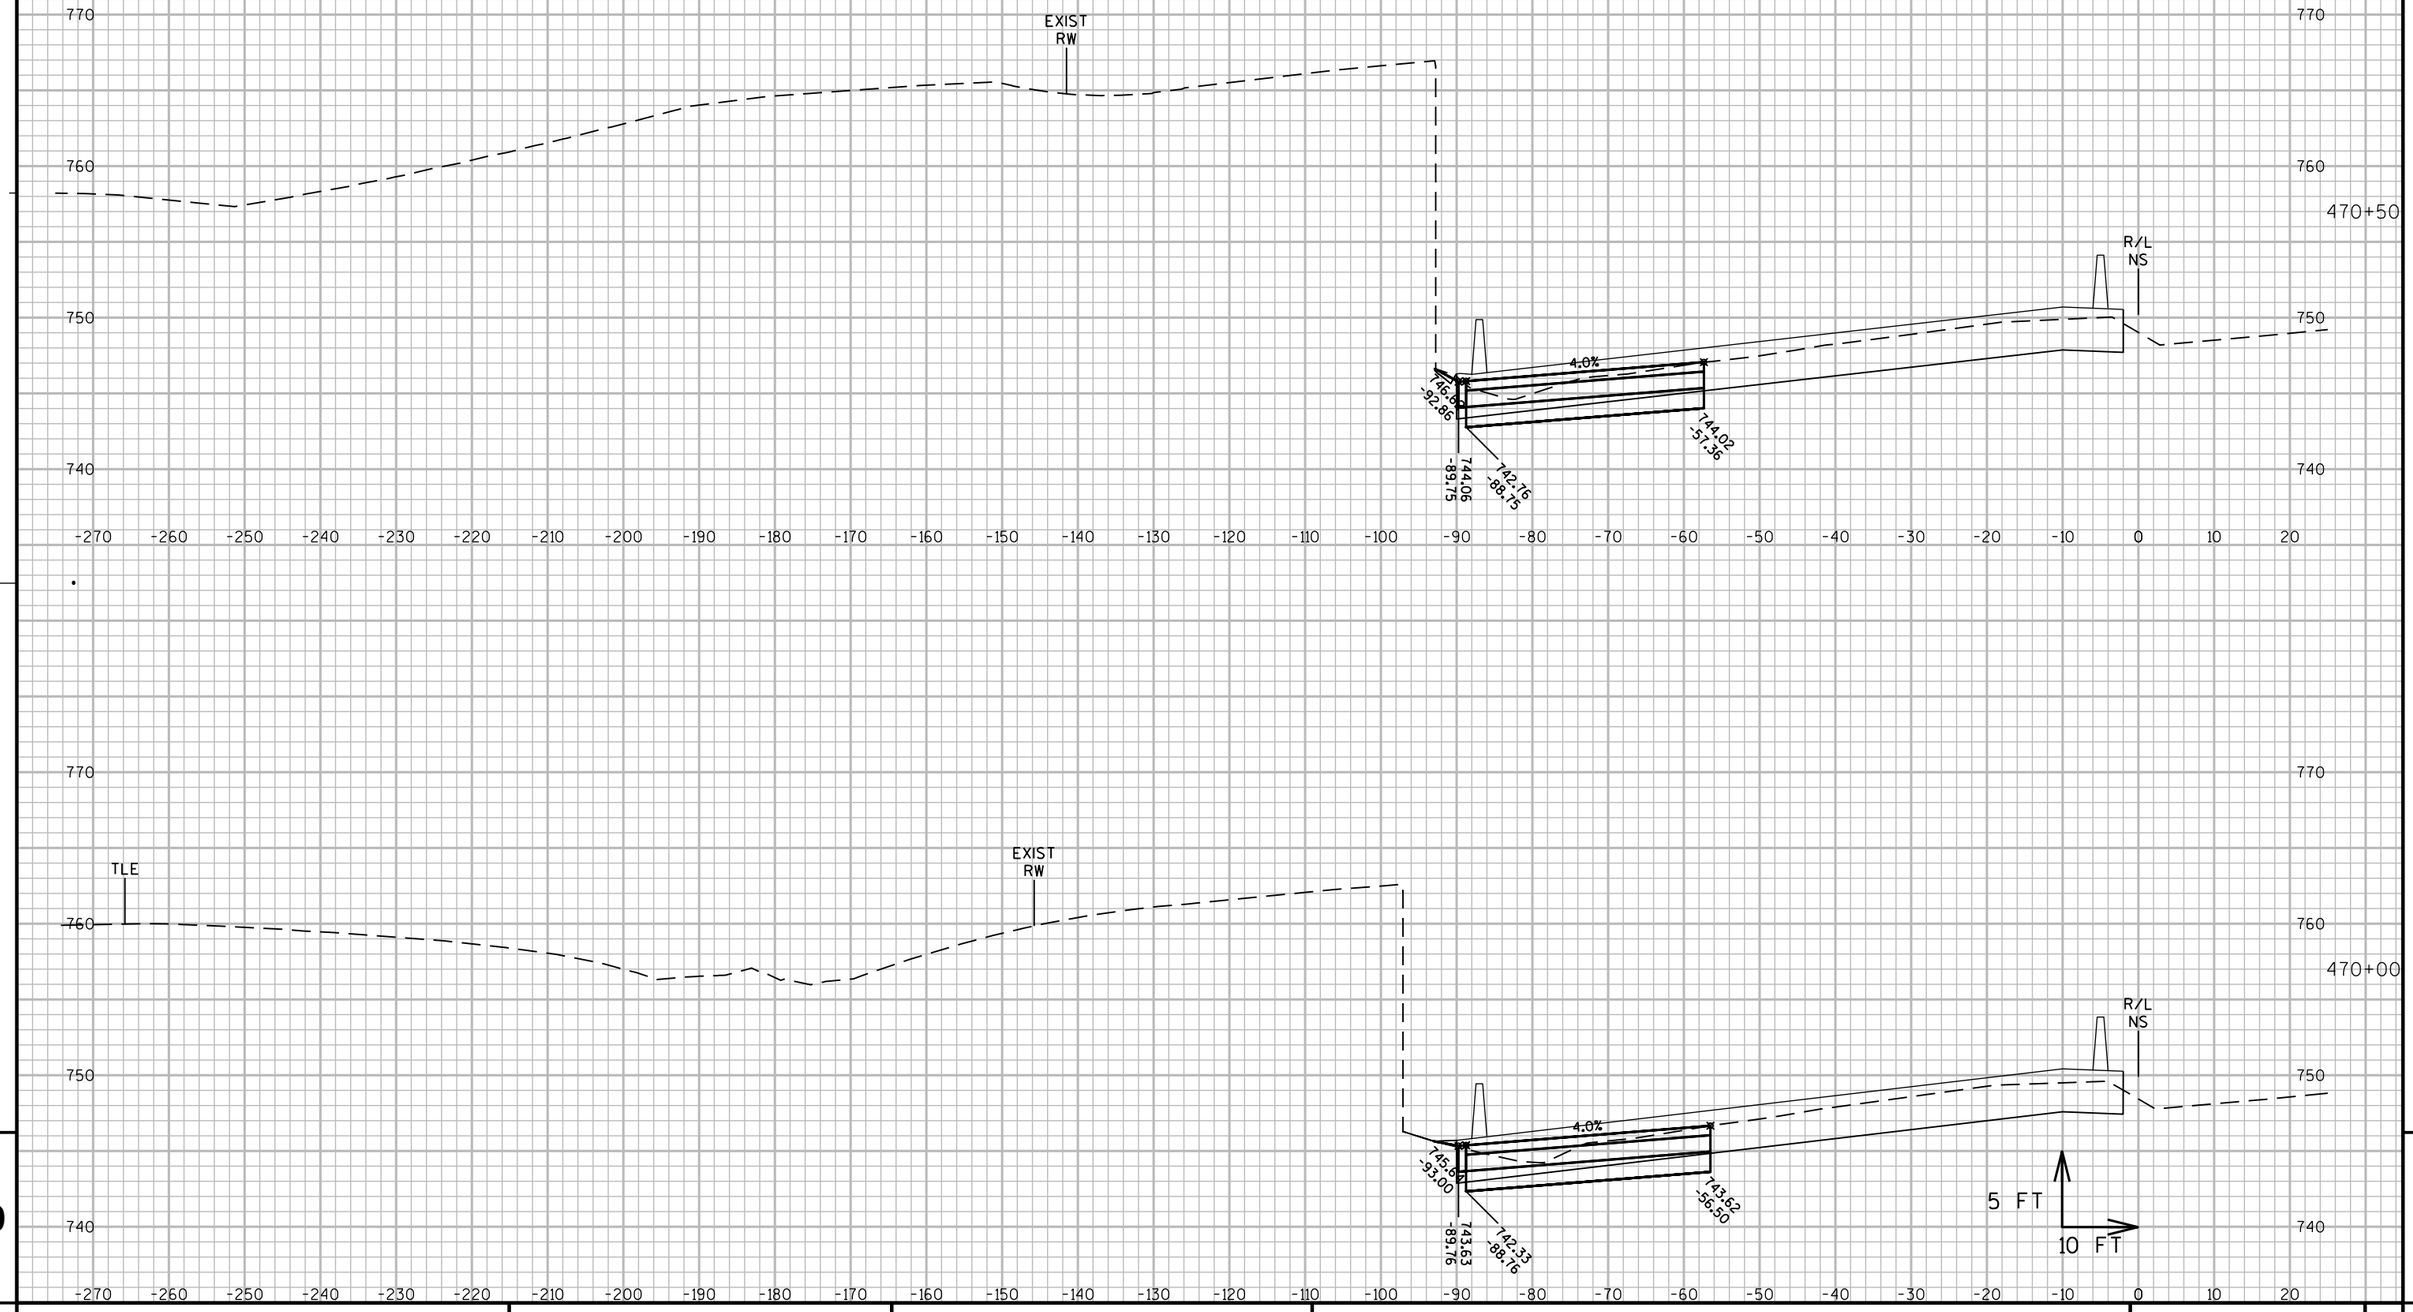

9

9

PROJECT NO: 1060-33-84	HWY: IH 41	COUNTY: MILWAUKEE	CROSS SECTIONS: IH 41 TEMPORARY PAVEMENT	SHEET 3161	E

FILE NAME : W:\PDS\C3D\10603316\84\DSN\PLAN\F45_TRAFFIC_CONTROL\090601_XS_NS-TEMP.DWG
LAYOUT NAME - SB TEMP - (101)
PLOT DATE : 7/7/2020 5:53 PM
PLOT BY : PESCHEL, KYLE R
PLOT NAME :
PLOT SCALE : 1" = 20'_XREF(2)
WISDOT/CADDS SHEET 49

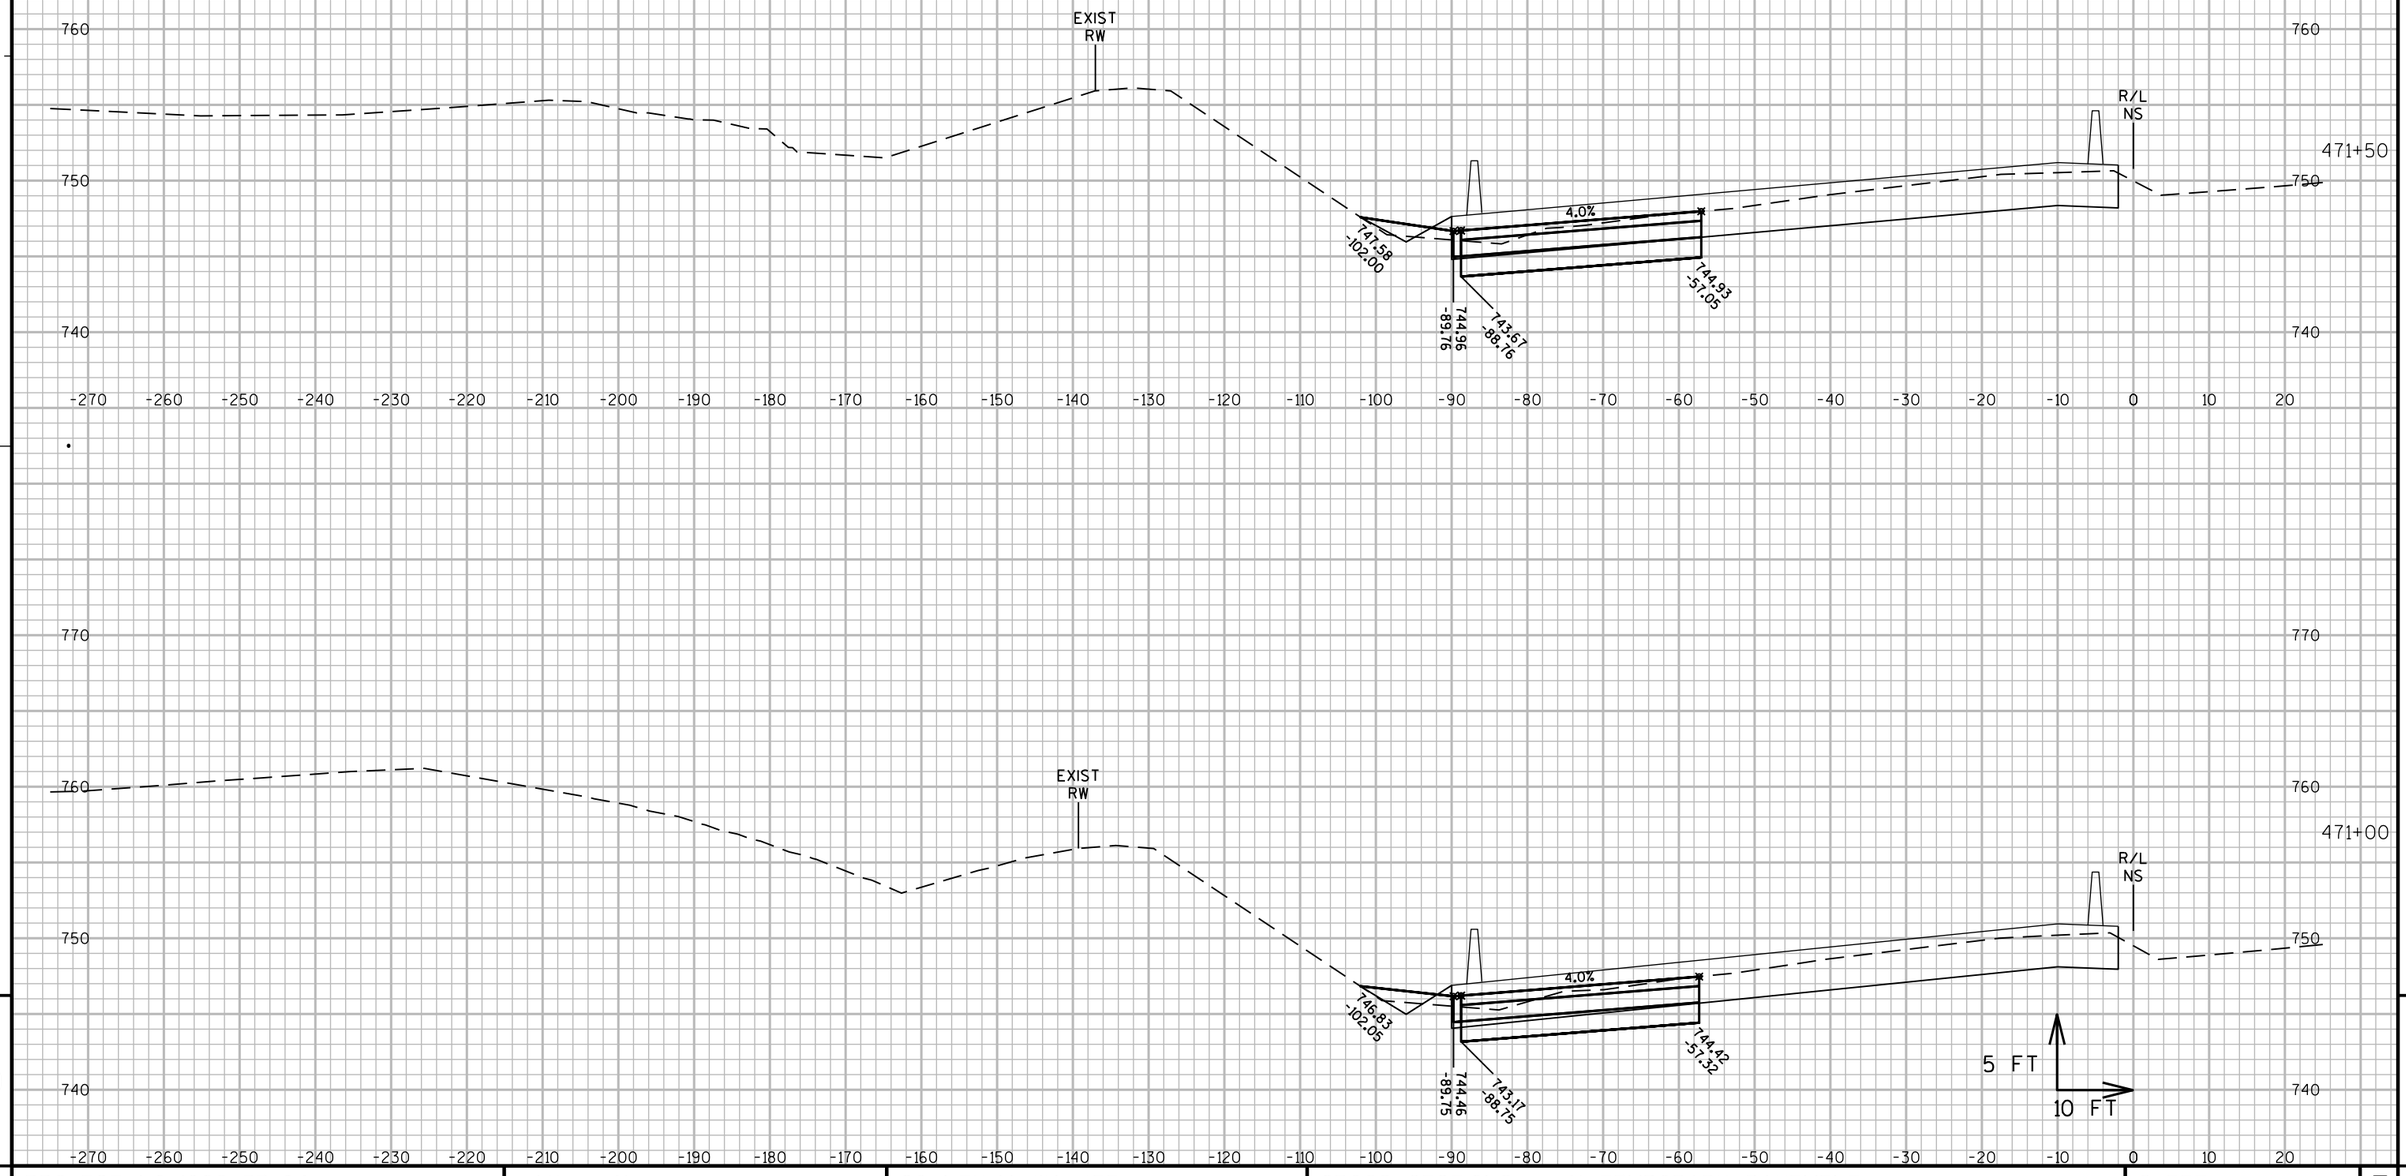

9

9

PROJECT NO: 1060-33-84	HWY: IH 41	COUNTY: MILWAUKEE	CROSS SECTIONS: IH 41 TEMPORARY PAVEMENT	SHEET 3162	E

FILE NAME : W:\PDS\C3D\10603316\84\DSN\PLAN\F45_TRAFFIC_CONTROL\090601_XS_NS-TEMP.DWG
LAYOUT NAME - SB TEMP - (102)

PLOT DATE : 7/7/2020 5:54 PM PLOT BY : PESCHEL, KYLE R PLOT NAME : PLOT SCALE : 1" = 20'_XREF(2)

WISDOT/CADDS SHEET 49

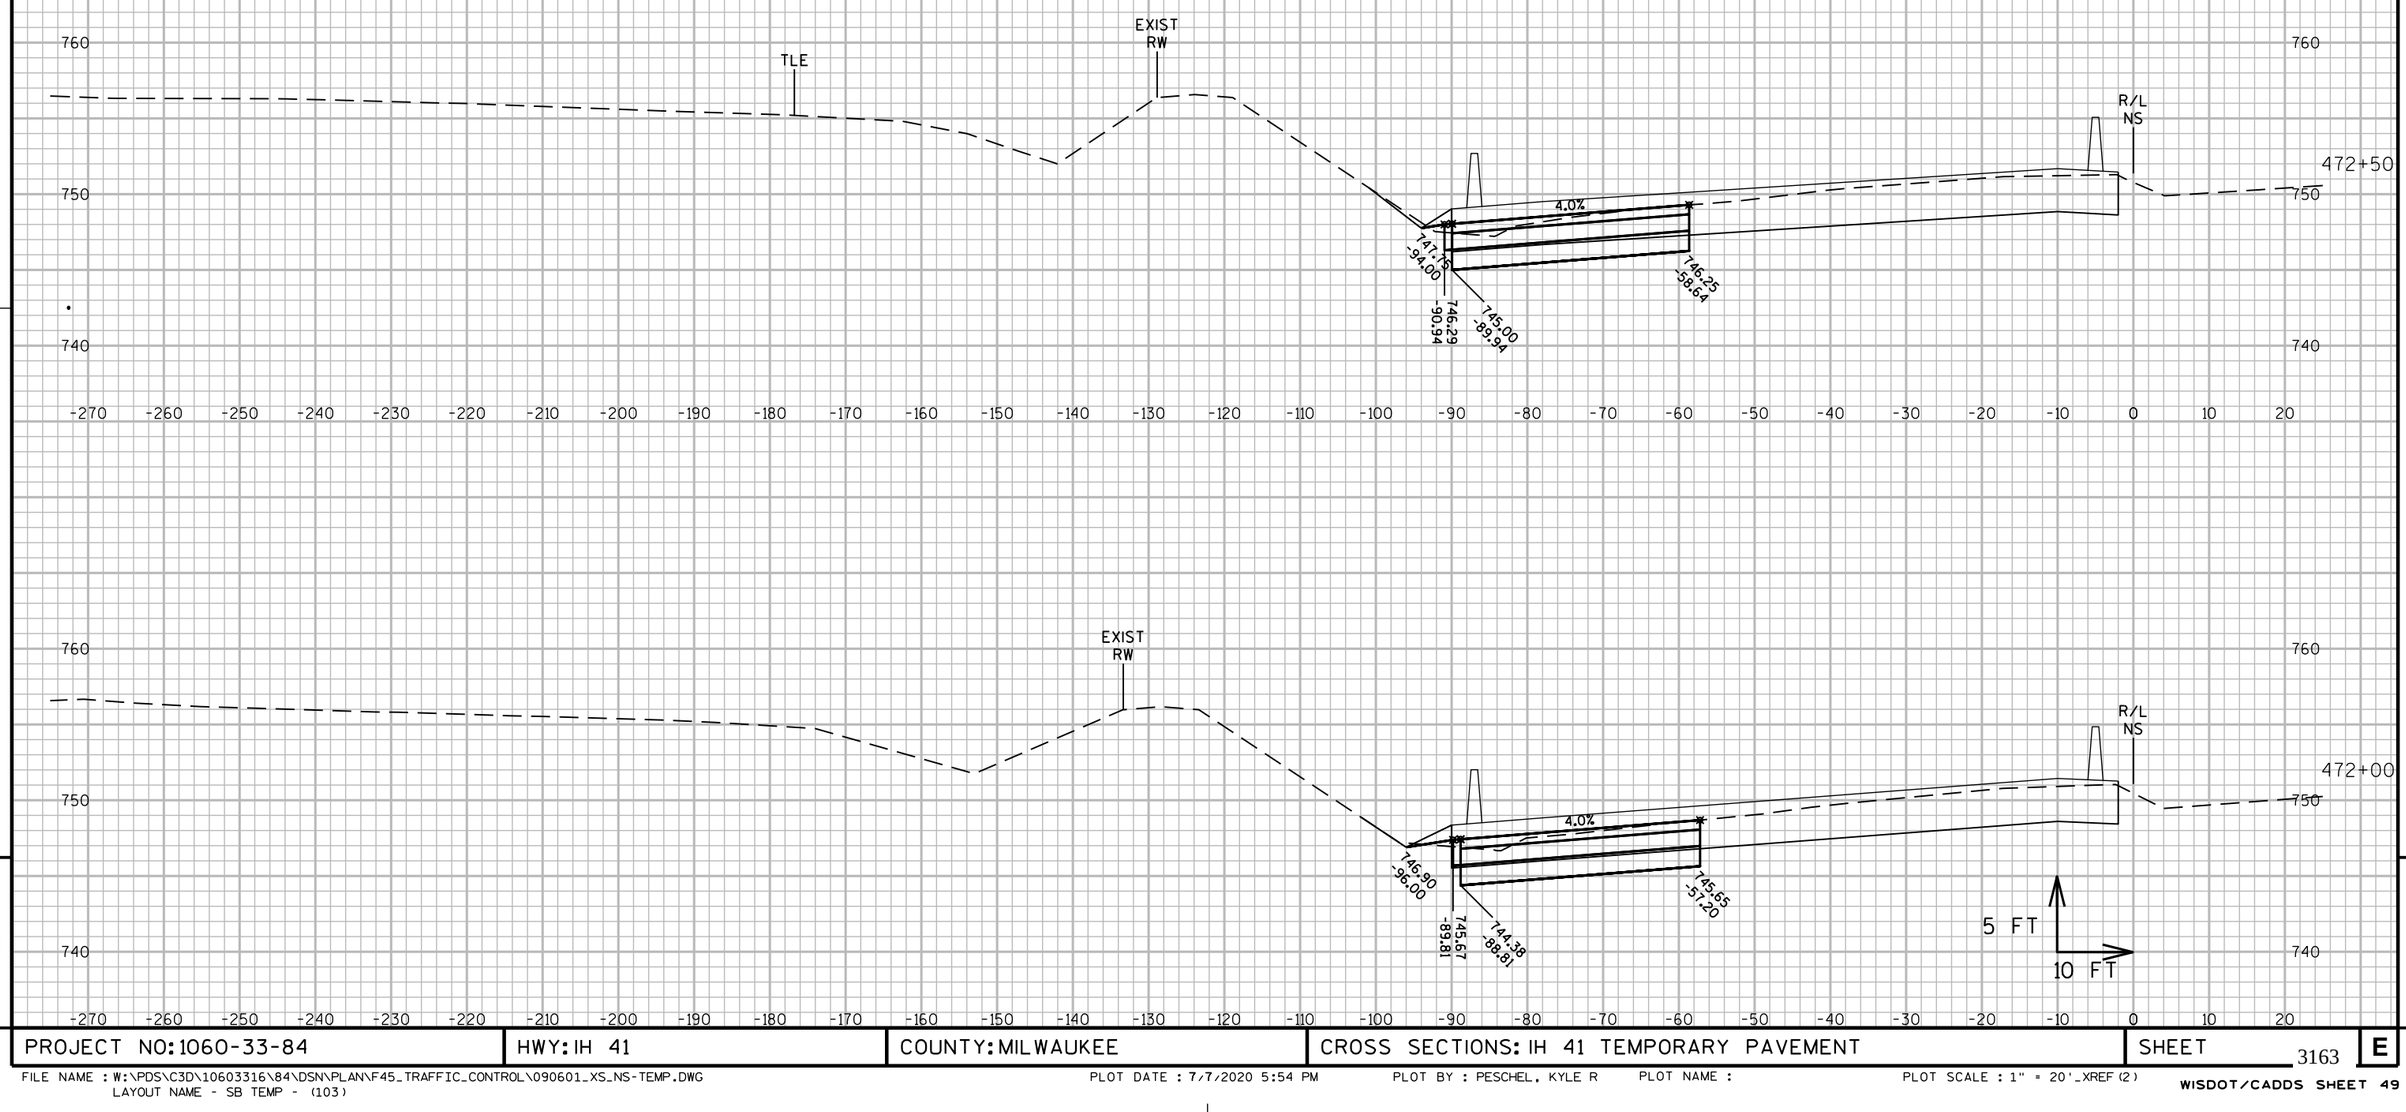

9

9

PROJECT NO: 1060-33-84	HWY: IH 41	COUNTY: MILWAUKEE	CROSS SECTIONS: IH 41 TEMPORARY PAVEMENT	SHEET 3163	E

FILE NAME : W:\PDS\C3D\10603316\84\DSN\PLAN\F45_TRAFFIC_CONTROL\090601_XS_NS-TEMP.DWG
LAYOUT NAME - SB TEMP - (103)
PLOT DATE : 7/7/2020 5:54 PM
PLOT BY : PESCHEL, KYLE R
PLOT NAME :
PLOT SCALE : 1" = 20'_XREF (2)
WISDOT/CADDS SHEET 49

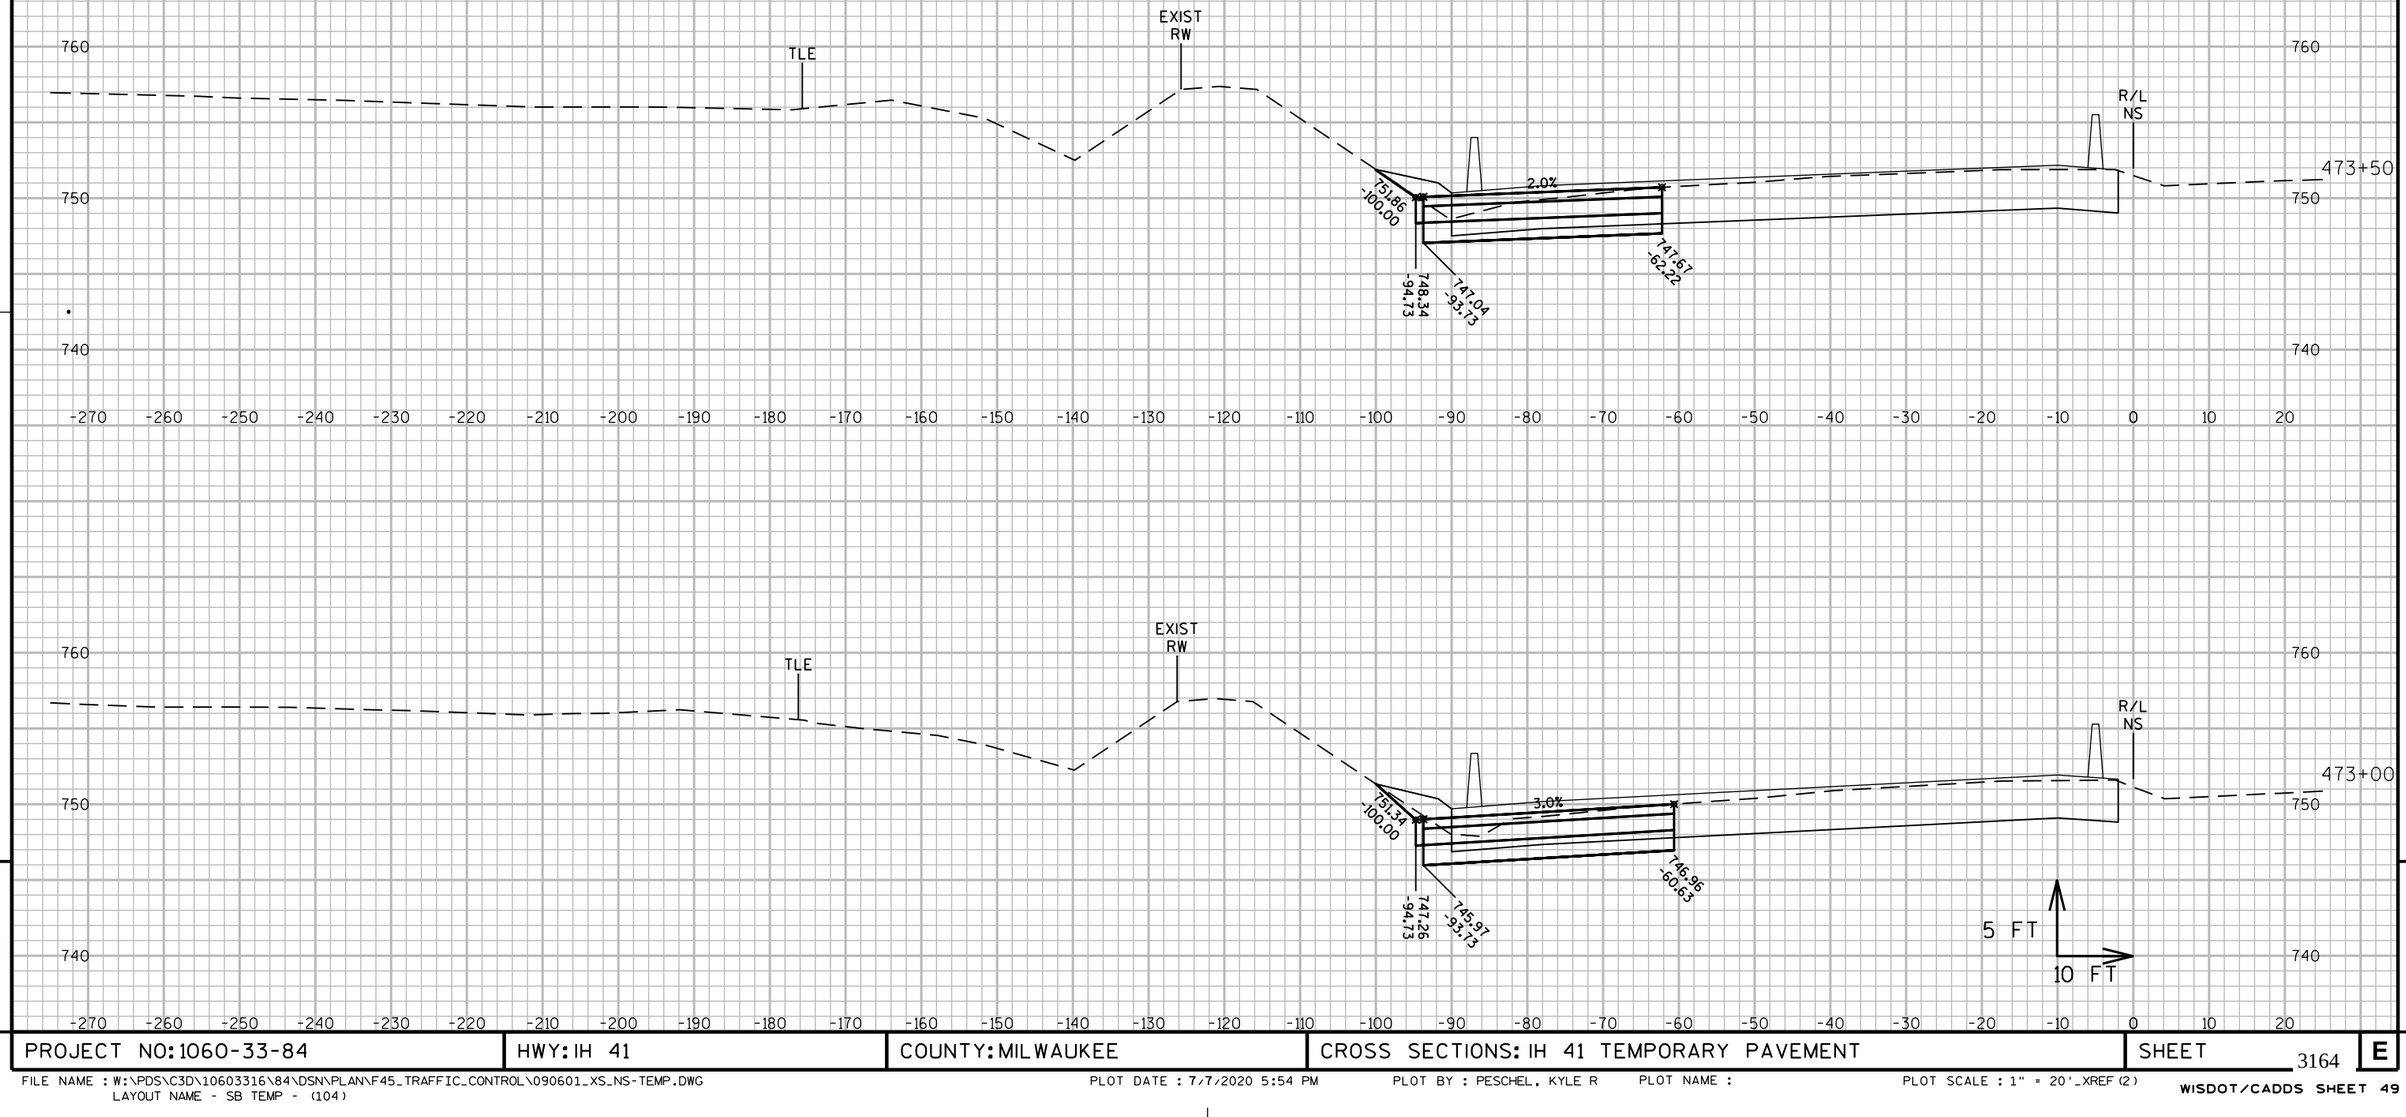

9

9

PROJECT NO: 1060-33-84	HWY: IH 41	COUNTY: MILWAUKEE	CROSS SECTIONS: IH 41 TEMPORARY PAVEMENT	SHEET 3164	E

FILE NAME : W:\PDS\C3D\10603316\84\DSN\PLAN\F45_TRAFFIC_CONTROL\090601_XS_NS-TEMP.DWG
LAYOUT NAME - SB TEMP - (104)
PLOT DATE : 7/7/2020 5:54 PM
PLOT BY : PESCHEL, KYLE R
PLOT NAME :
PLOT SCALE : 1" = 20'_XREF(2)
WISDOT/CADDS SHEET 49

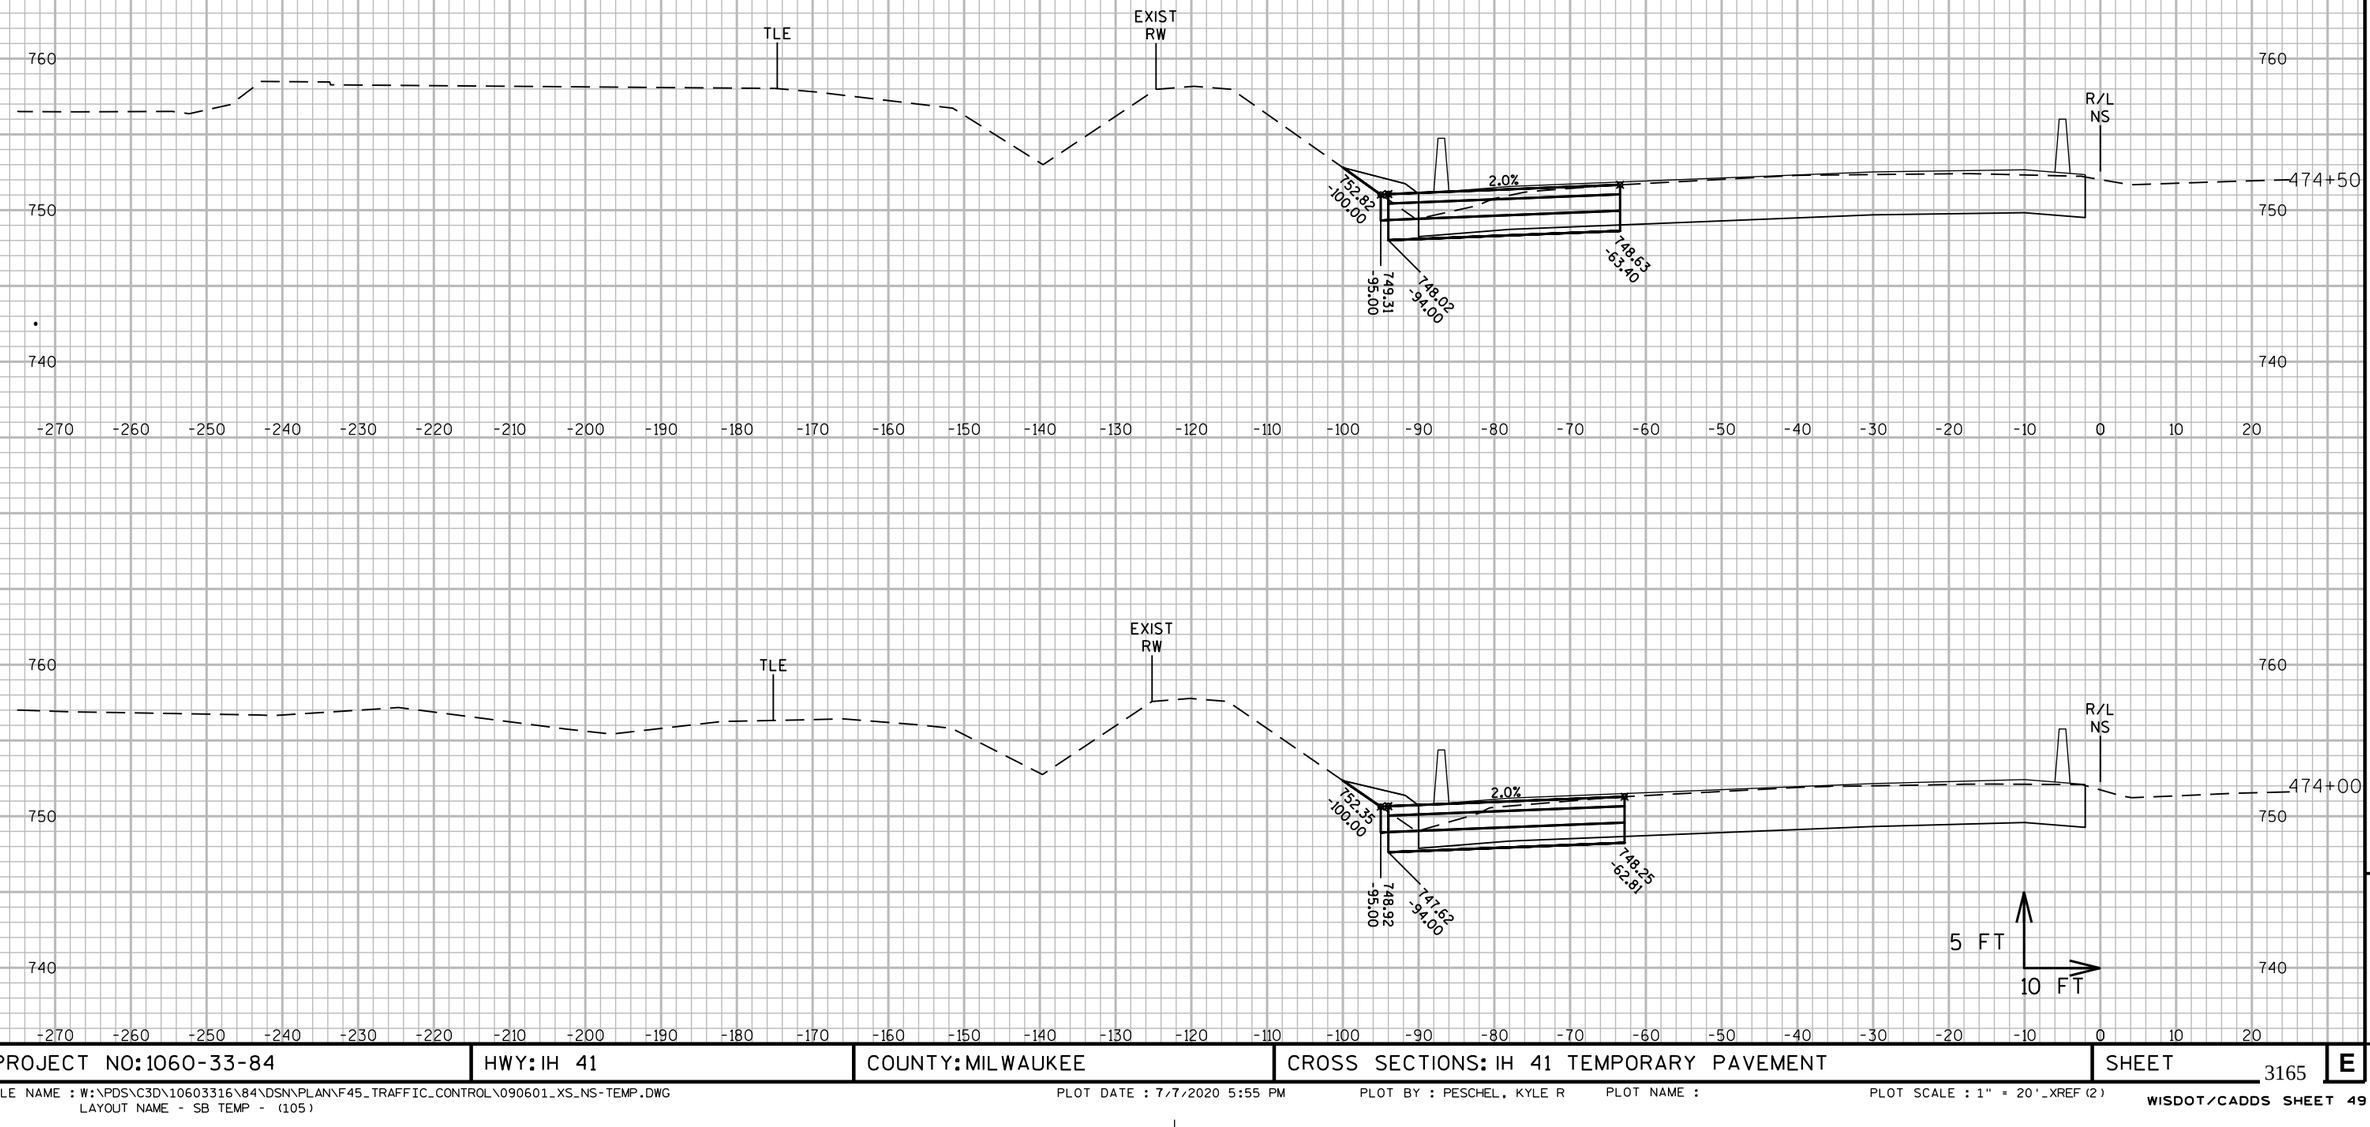

PROJECT NO: 1060-33-84	HWY: IH 41	COUNTY: MILWAUKEE	CROSS SECTIONS: IH 41 TEMPORARY PAVEMENT	SHEET 3165	E

FILE NAME : W:\PDS\C3D\10603316\84\DSN\PLAN\F45_TRAFFIC_CONTROL\090601_XS_NS-TEMP.DWG
LAYOUT NAME - SB TEMP - (105)

PLOT DATE : 7/7/2020 5:55 PM PLOT BY : PESCHEL, KYLE R PLOT NAME : PLOT SCALE : 1" = 20'_XREF(2)

WISDOT/CADDS SHEET 49

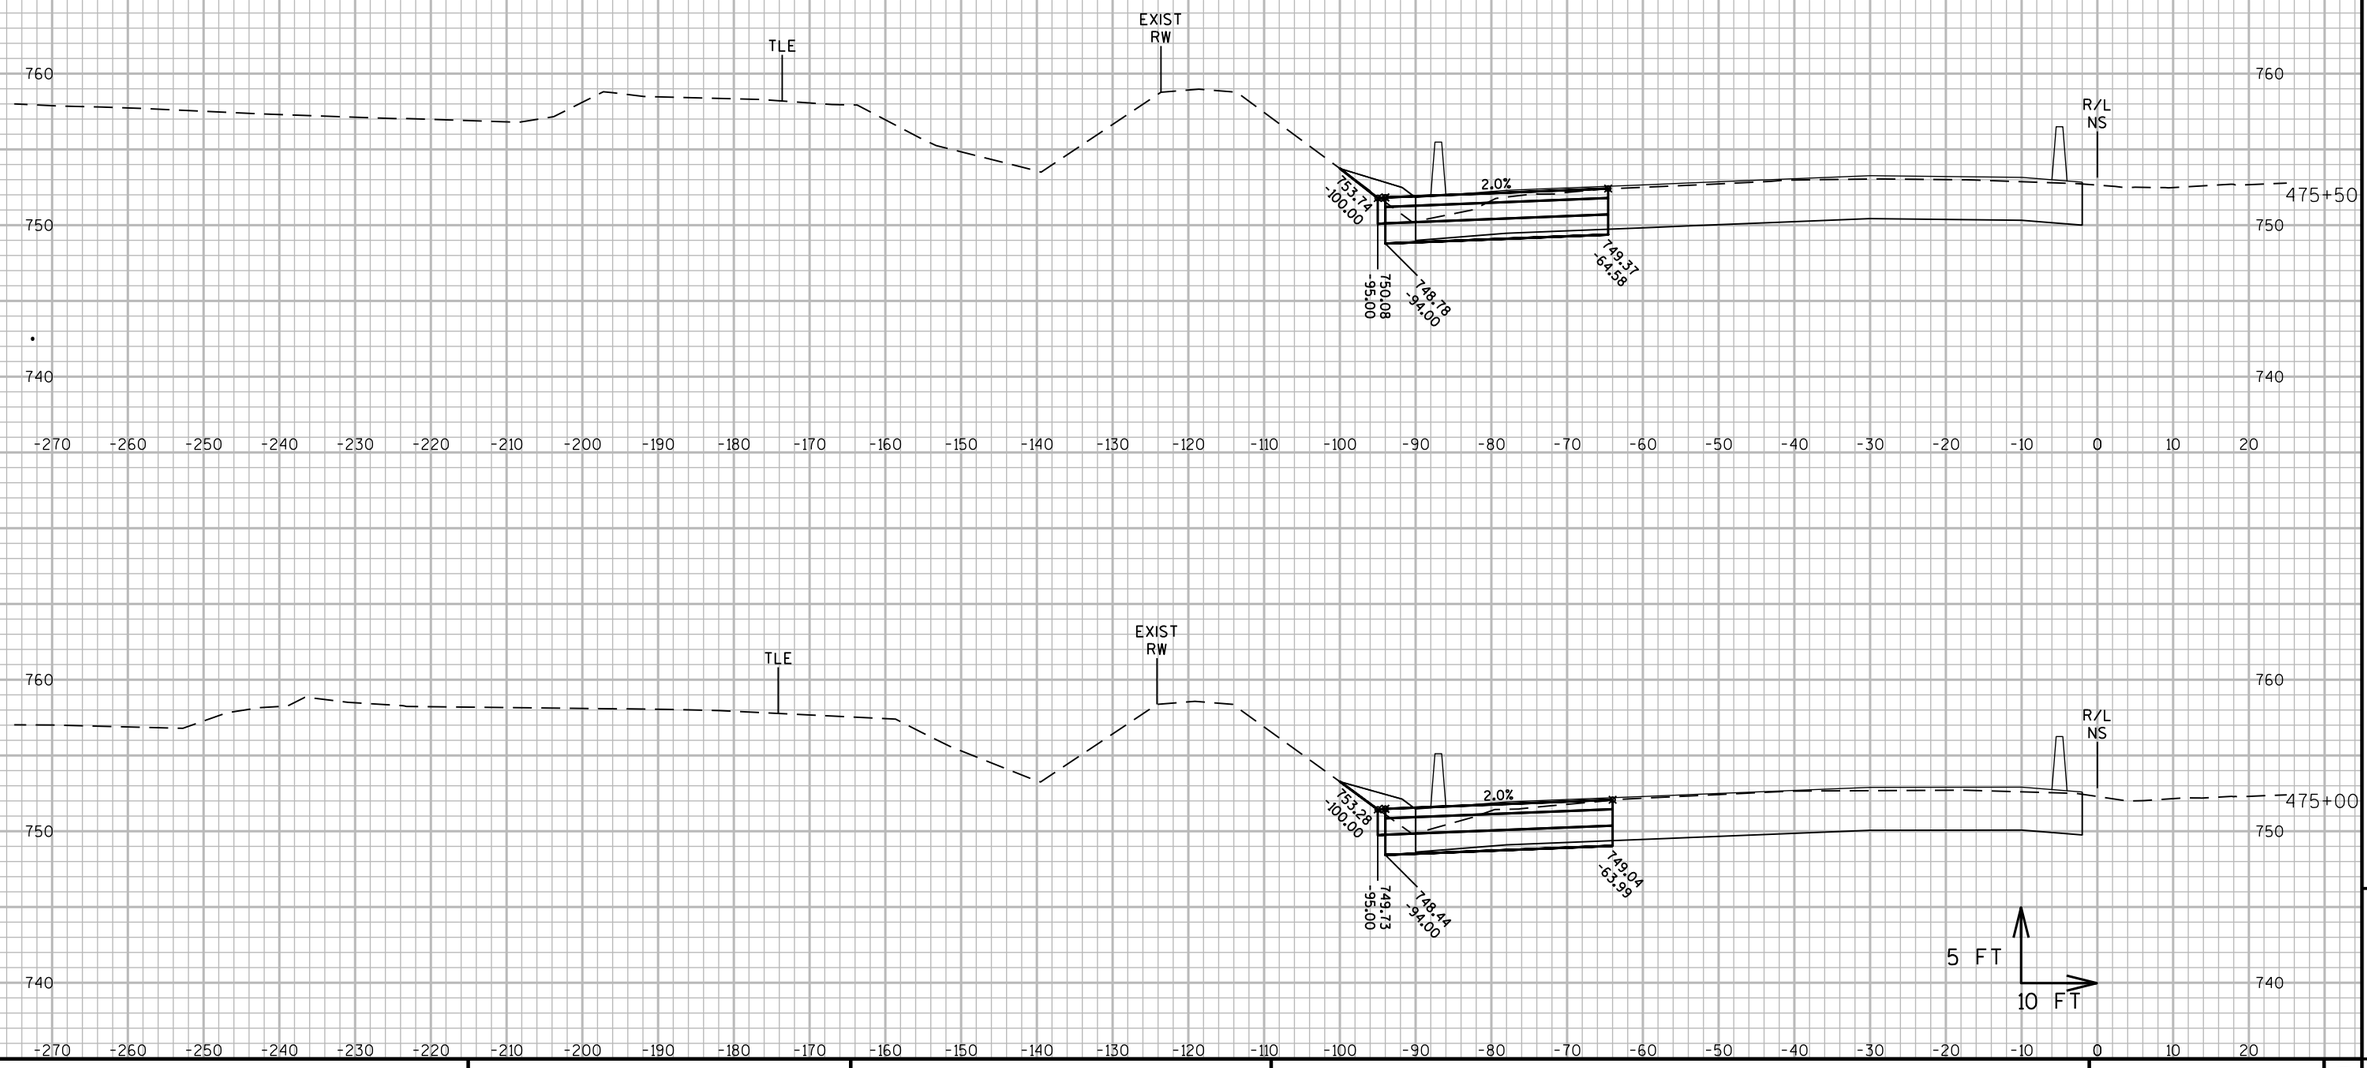

9

9

PROJECT NO: 1060-33-84	HWY: IH 41	COUNTY: MILWAUKEE	CROSS SECTIONS: IH 41 TEMPORARY PAVEMENT	SHEET 3166	E

FILE NAME : W:\PDS\C3D\10603316\84\DSN\PLAN\F45_TRAFFIC_CONTROL\090601_XS_NS-TEMP.DWG
LAYOUT NAME - SB TEMP - (106)

PLOT DATE : 7/7/2020 5:55 PM PLOT BY : PESCHEL, KYLE R PLOT NAME : PLOT SCALE : 1" = 20'_XREF(2)

WISDOT/CADDS SHEET 49

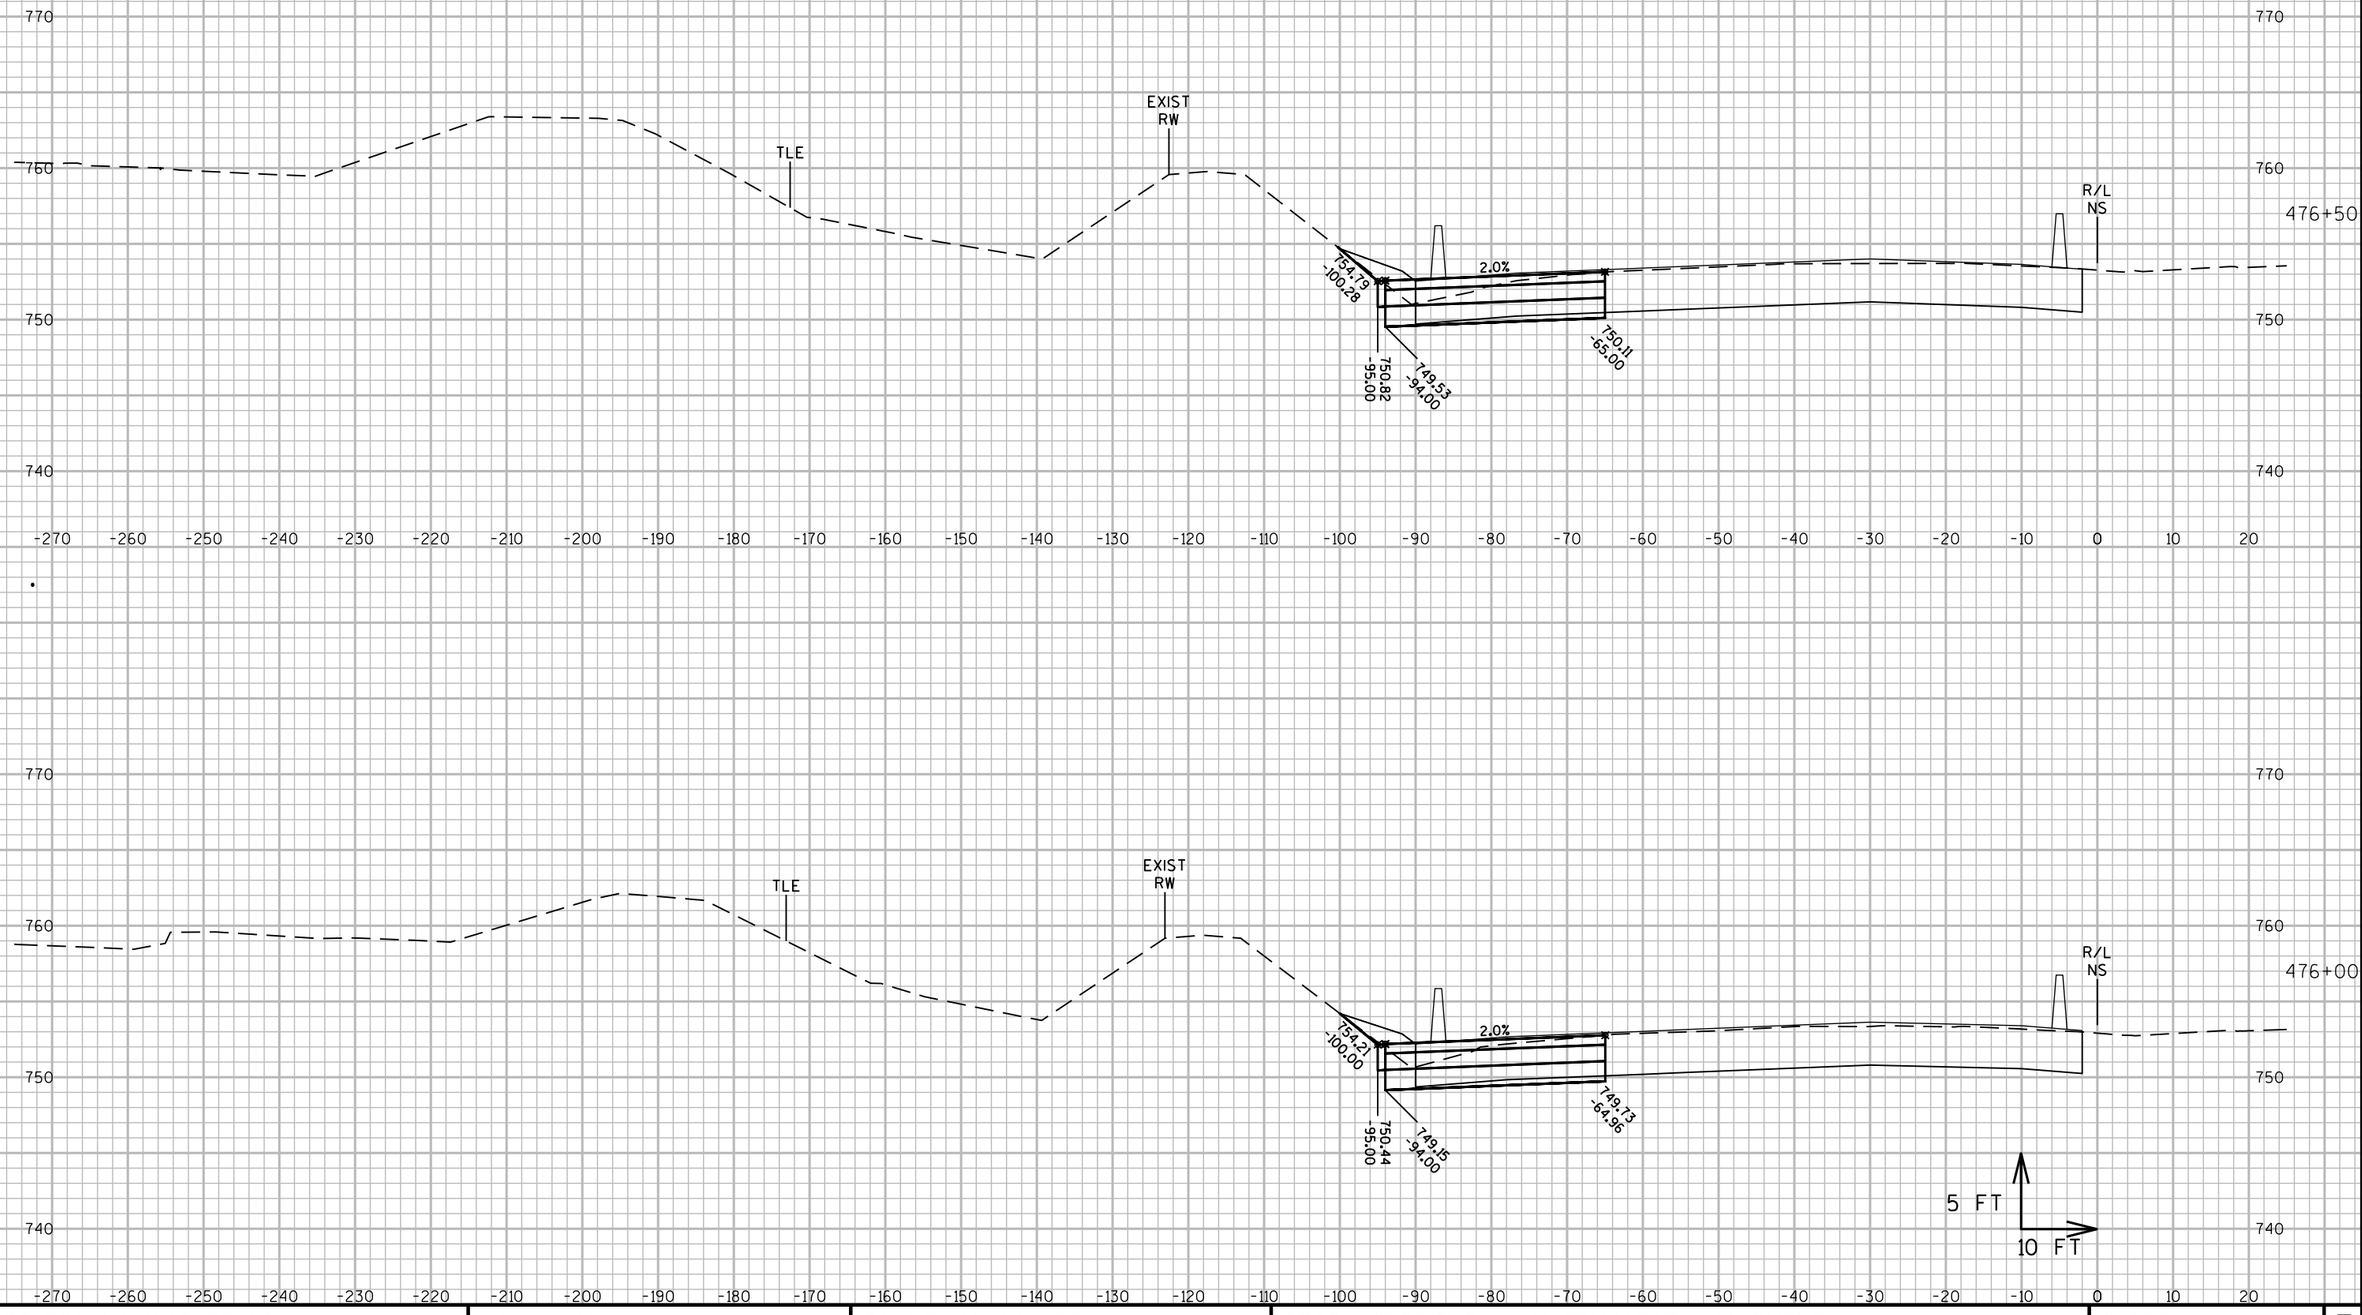

PROJECT NO: 1060-33-84	HWY: IH 41	COUNTY: MILWAUKEE	CROSS SECTIONS: IH 41 TEMPORARY PAVEMENT	SHEET 3167	E

FILE NAME : W:\PDS\C3D\10603316\84\DSN\PLAN\F45_TRAFFIC_CONTROL\090601_XS_NS-TEMP.DWG
LAYOUT NAME - SB TEMP - (107)

PLOT DATE : 7/7/2020 5:55 PM PLOT BY : PESCHEL, KYLE R PLOT NAME : PLOT SCALE : 1" = 20'_XREF(2)

WISDOT/CADDS SHEET 49

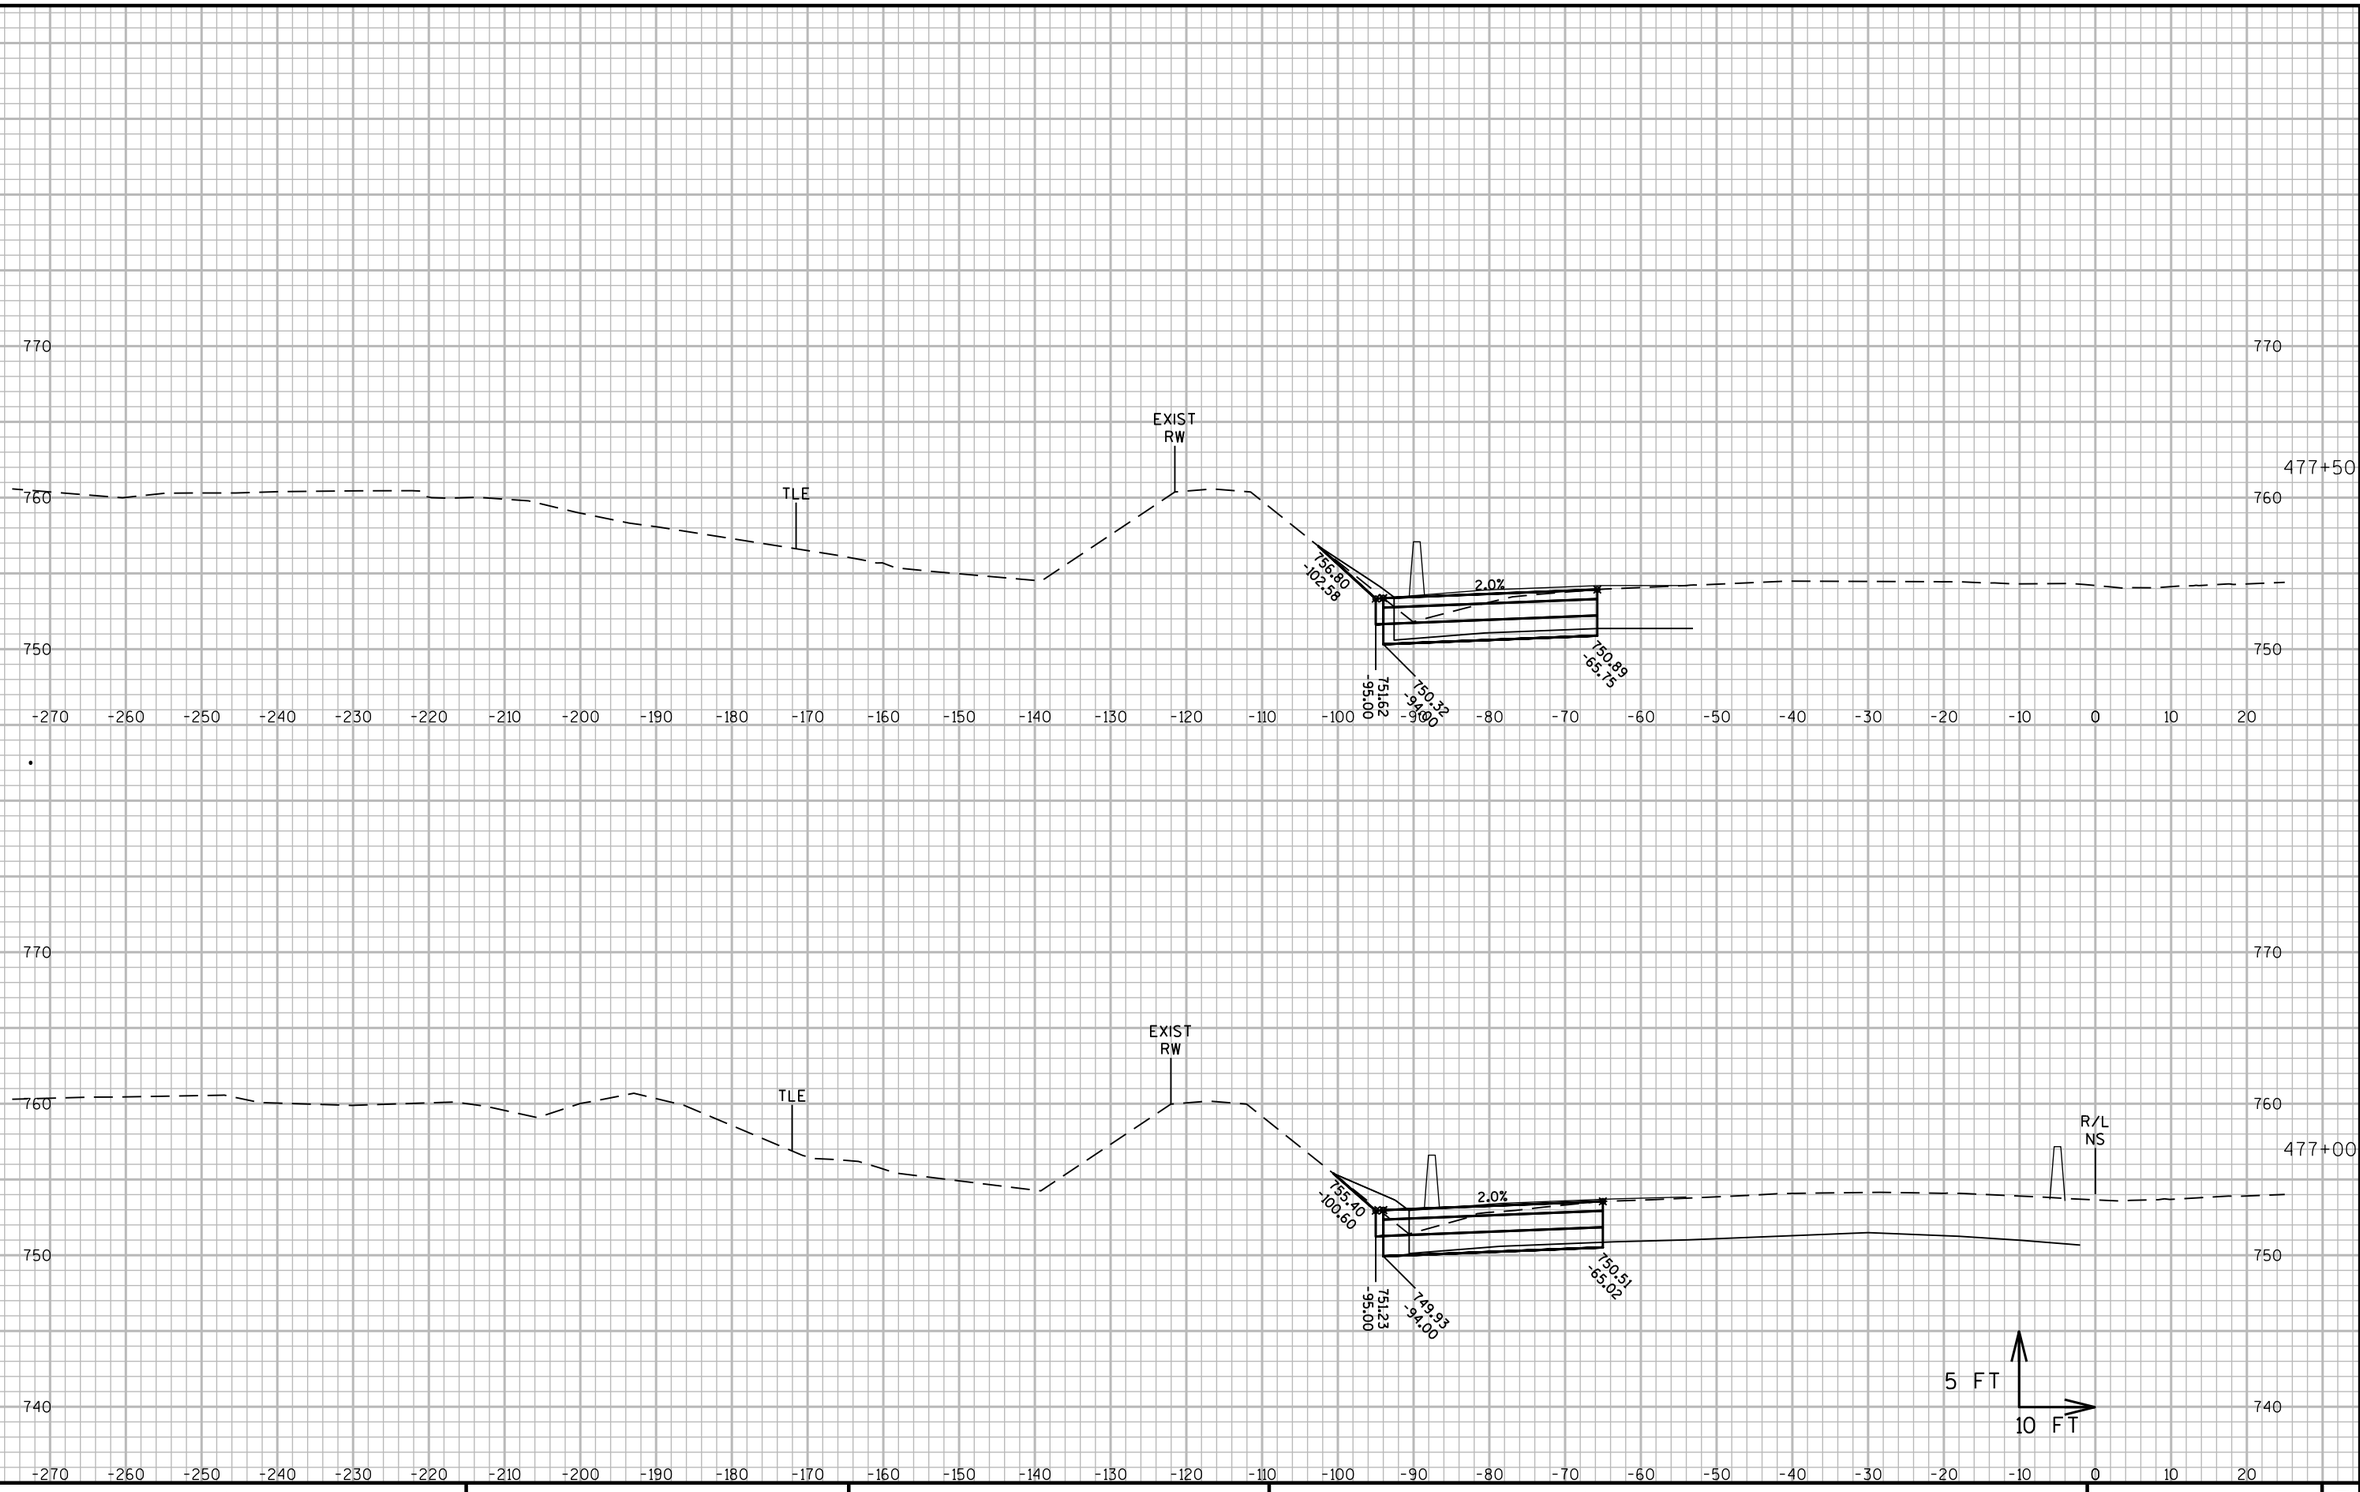

9

9

PROJECT NO: 1060-33-84	HWY: IH 41	COUNTY: MILWAUKEE	CROSS SECTIONS: IH 41 TEMPORARY PAVEMENT	SHEET 3168	E

FILE NAME : W:\PDS\C3D\10603316\84\DSN\PLAN\F45_TRAFFIC_CONTROL\090601_XS_NS-TEMP.DWG
LAYOUT NAME - SB TEMP - (108)
PLOT DATE : 7/7/2020 5:55 PM
PLOT BY : PESCHEL, KYLE R
PLOT NAME :
PLOT SCALE : 1" = 20'_XREF(2)
WISDOT/CADDS SHEET 49

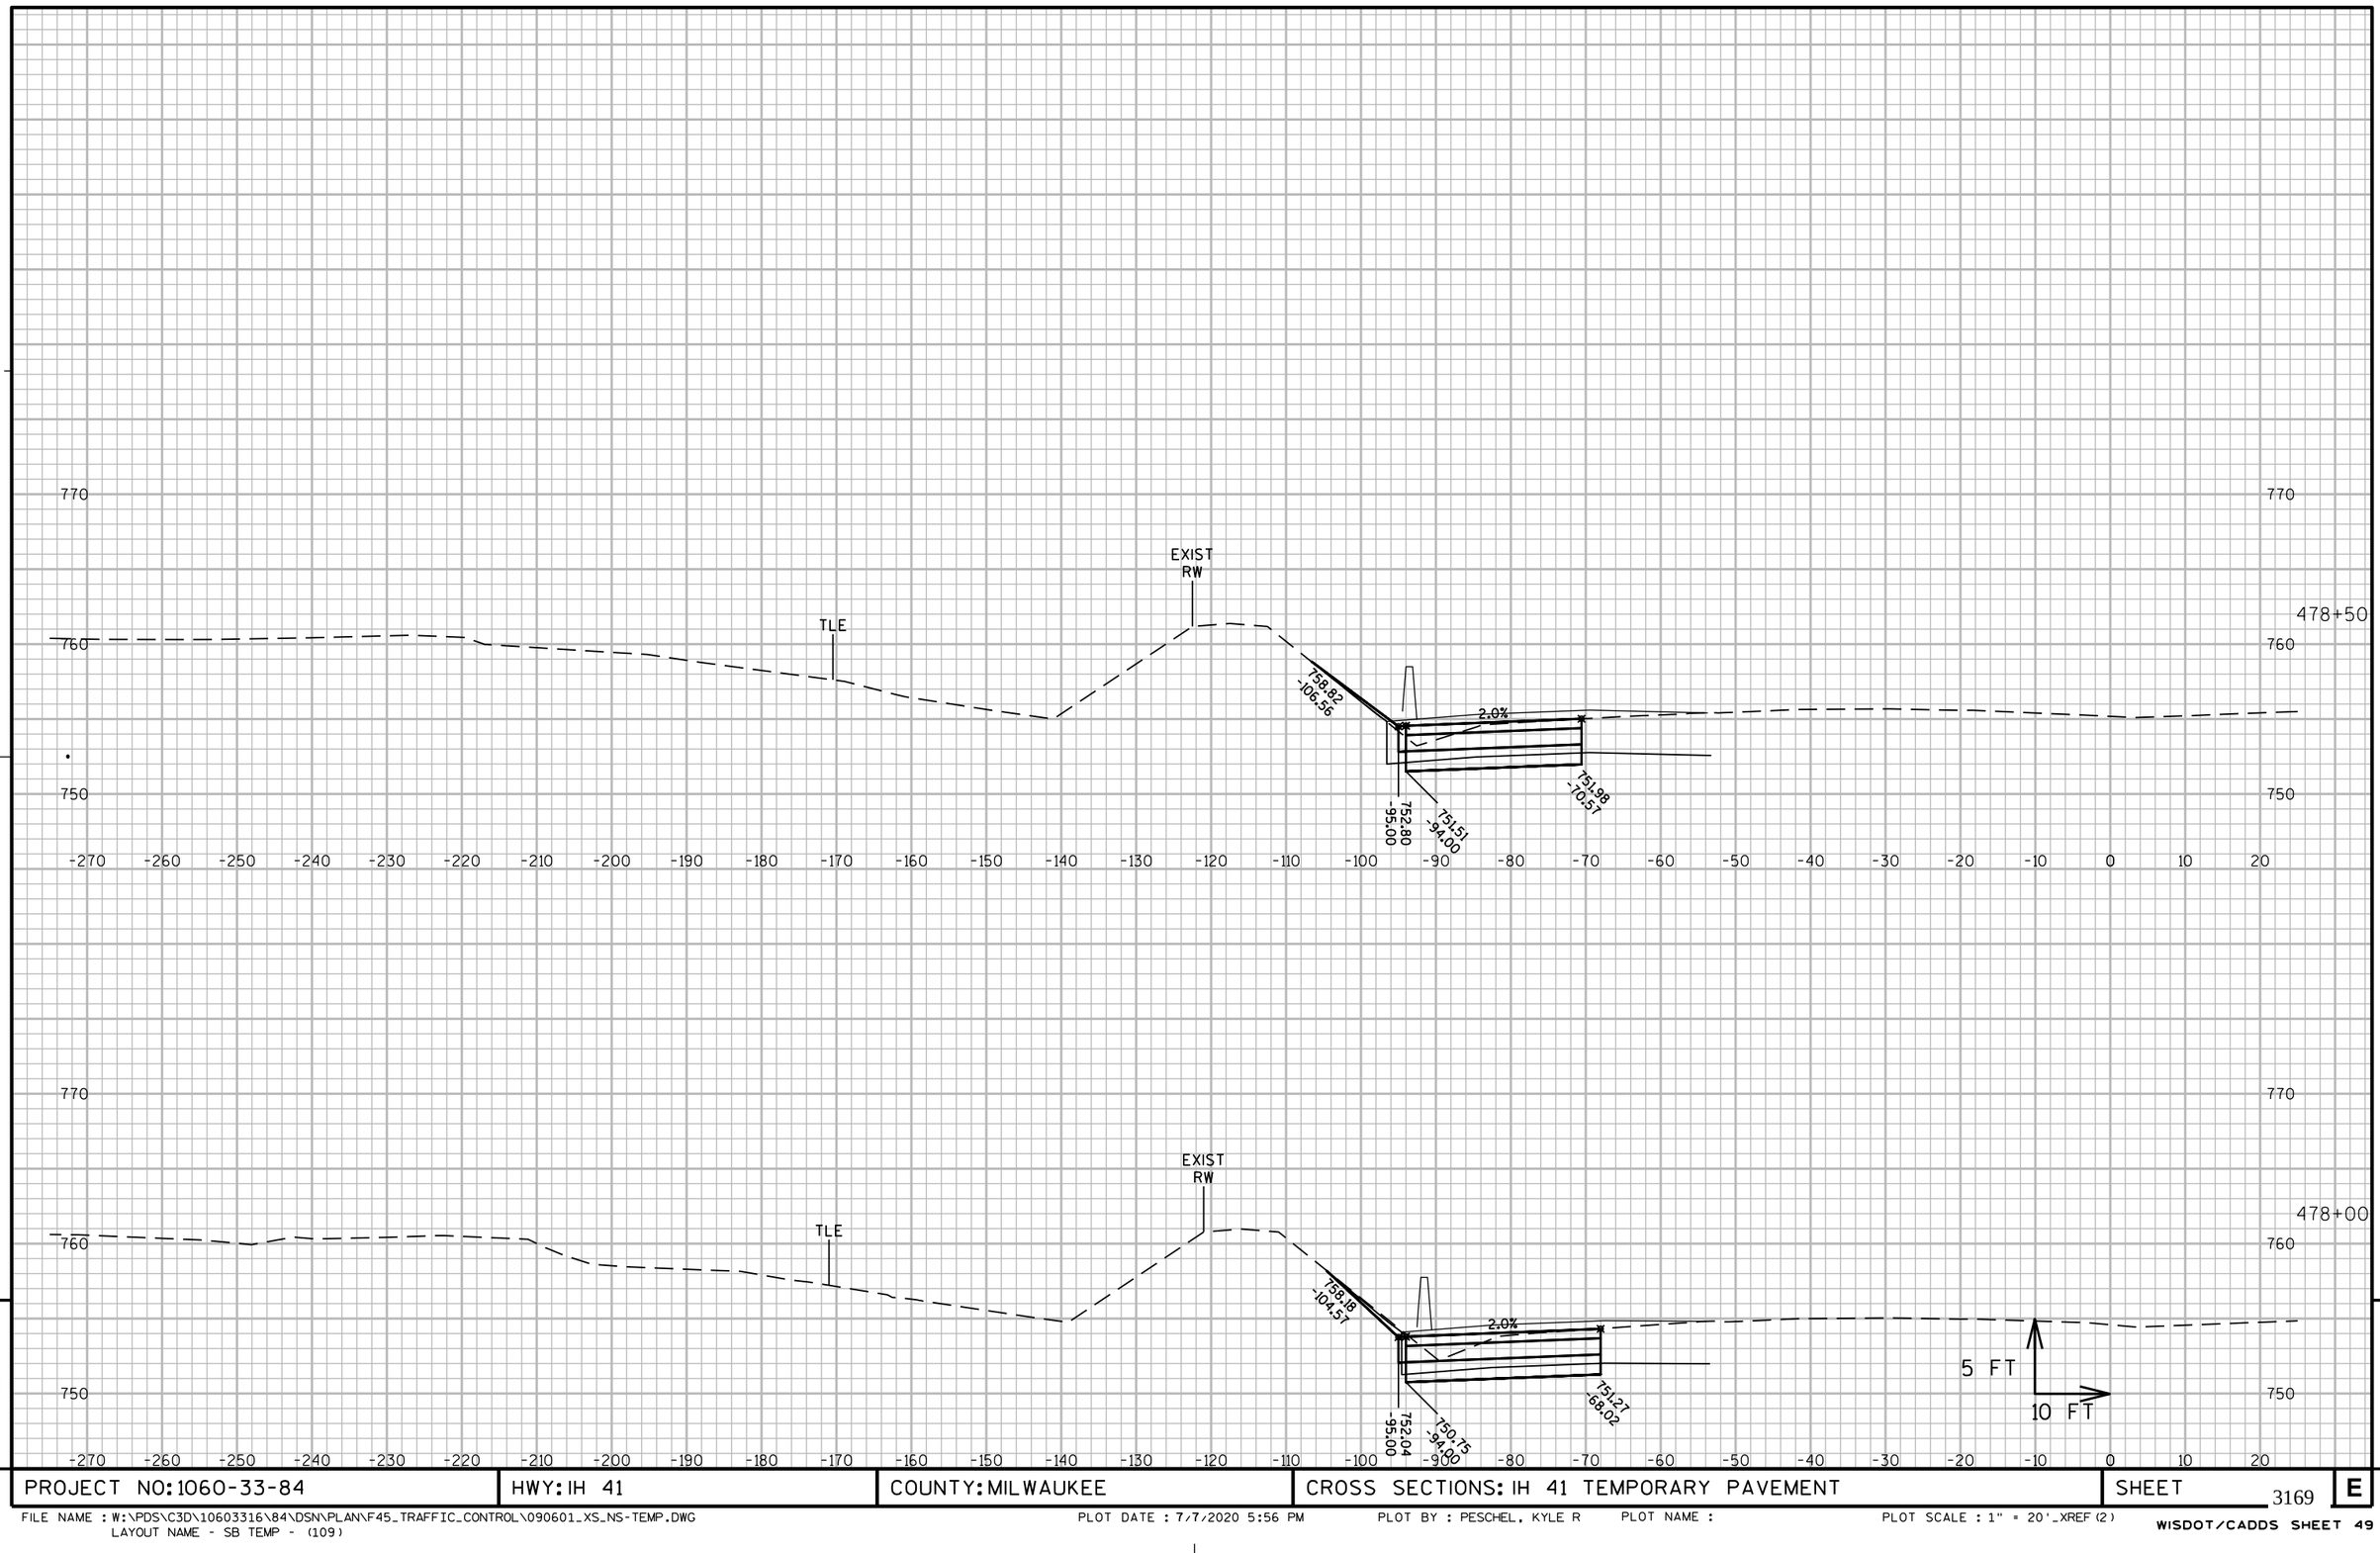

9

PROJECT NO: 1060-33-84	HWY: IH 41	COUNTY: MILWAUKEE	CROSS SECTIONS: IH 41 TEMPORARY PAVEMENT	SHEET 3169	E

9

FILE NAME : W:\PDS\C3D\10603316\84\DSN\PLAN\F45_TRAFFIC_CONTROL\090601_XS_NS-TEMP.DWG
LAYOUT NAME - SB TEMP - (109)

PLOT DATE : 7/7/2020 5:56 PM PLOT BY : PESCHEL, KYLE R PLOT NAME : PLOT SCALE : 1" = 20'_XREF (2)

WISDOT/CADDS SHEET 49

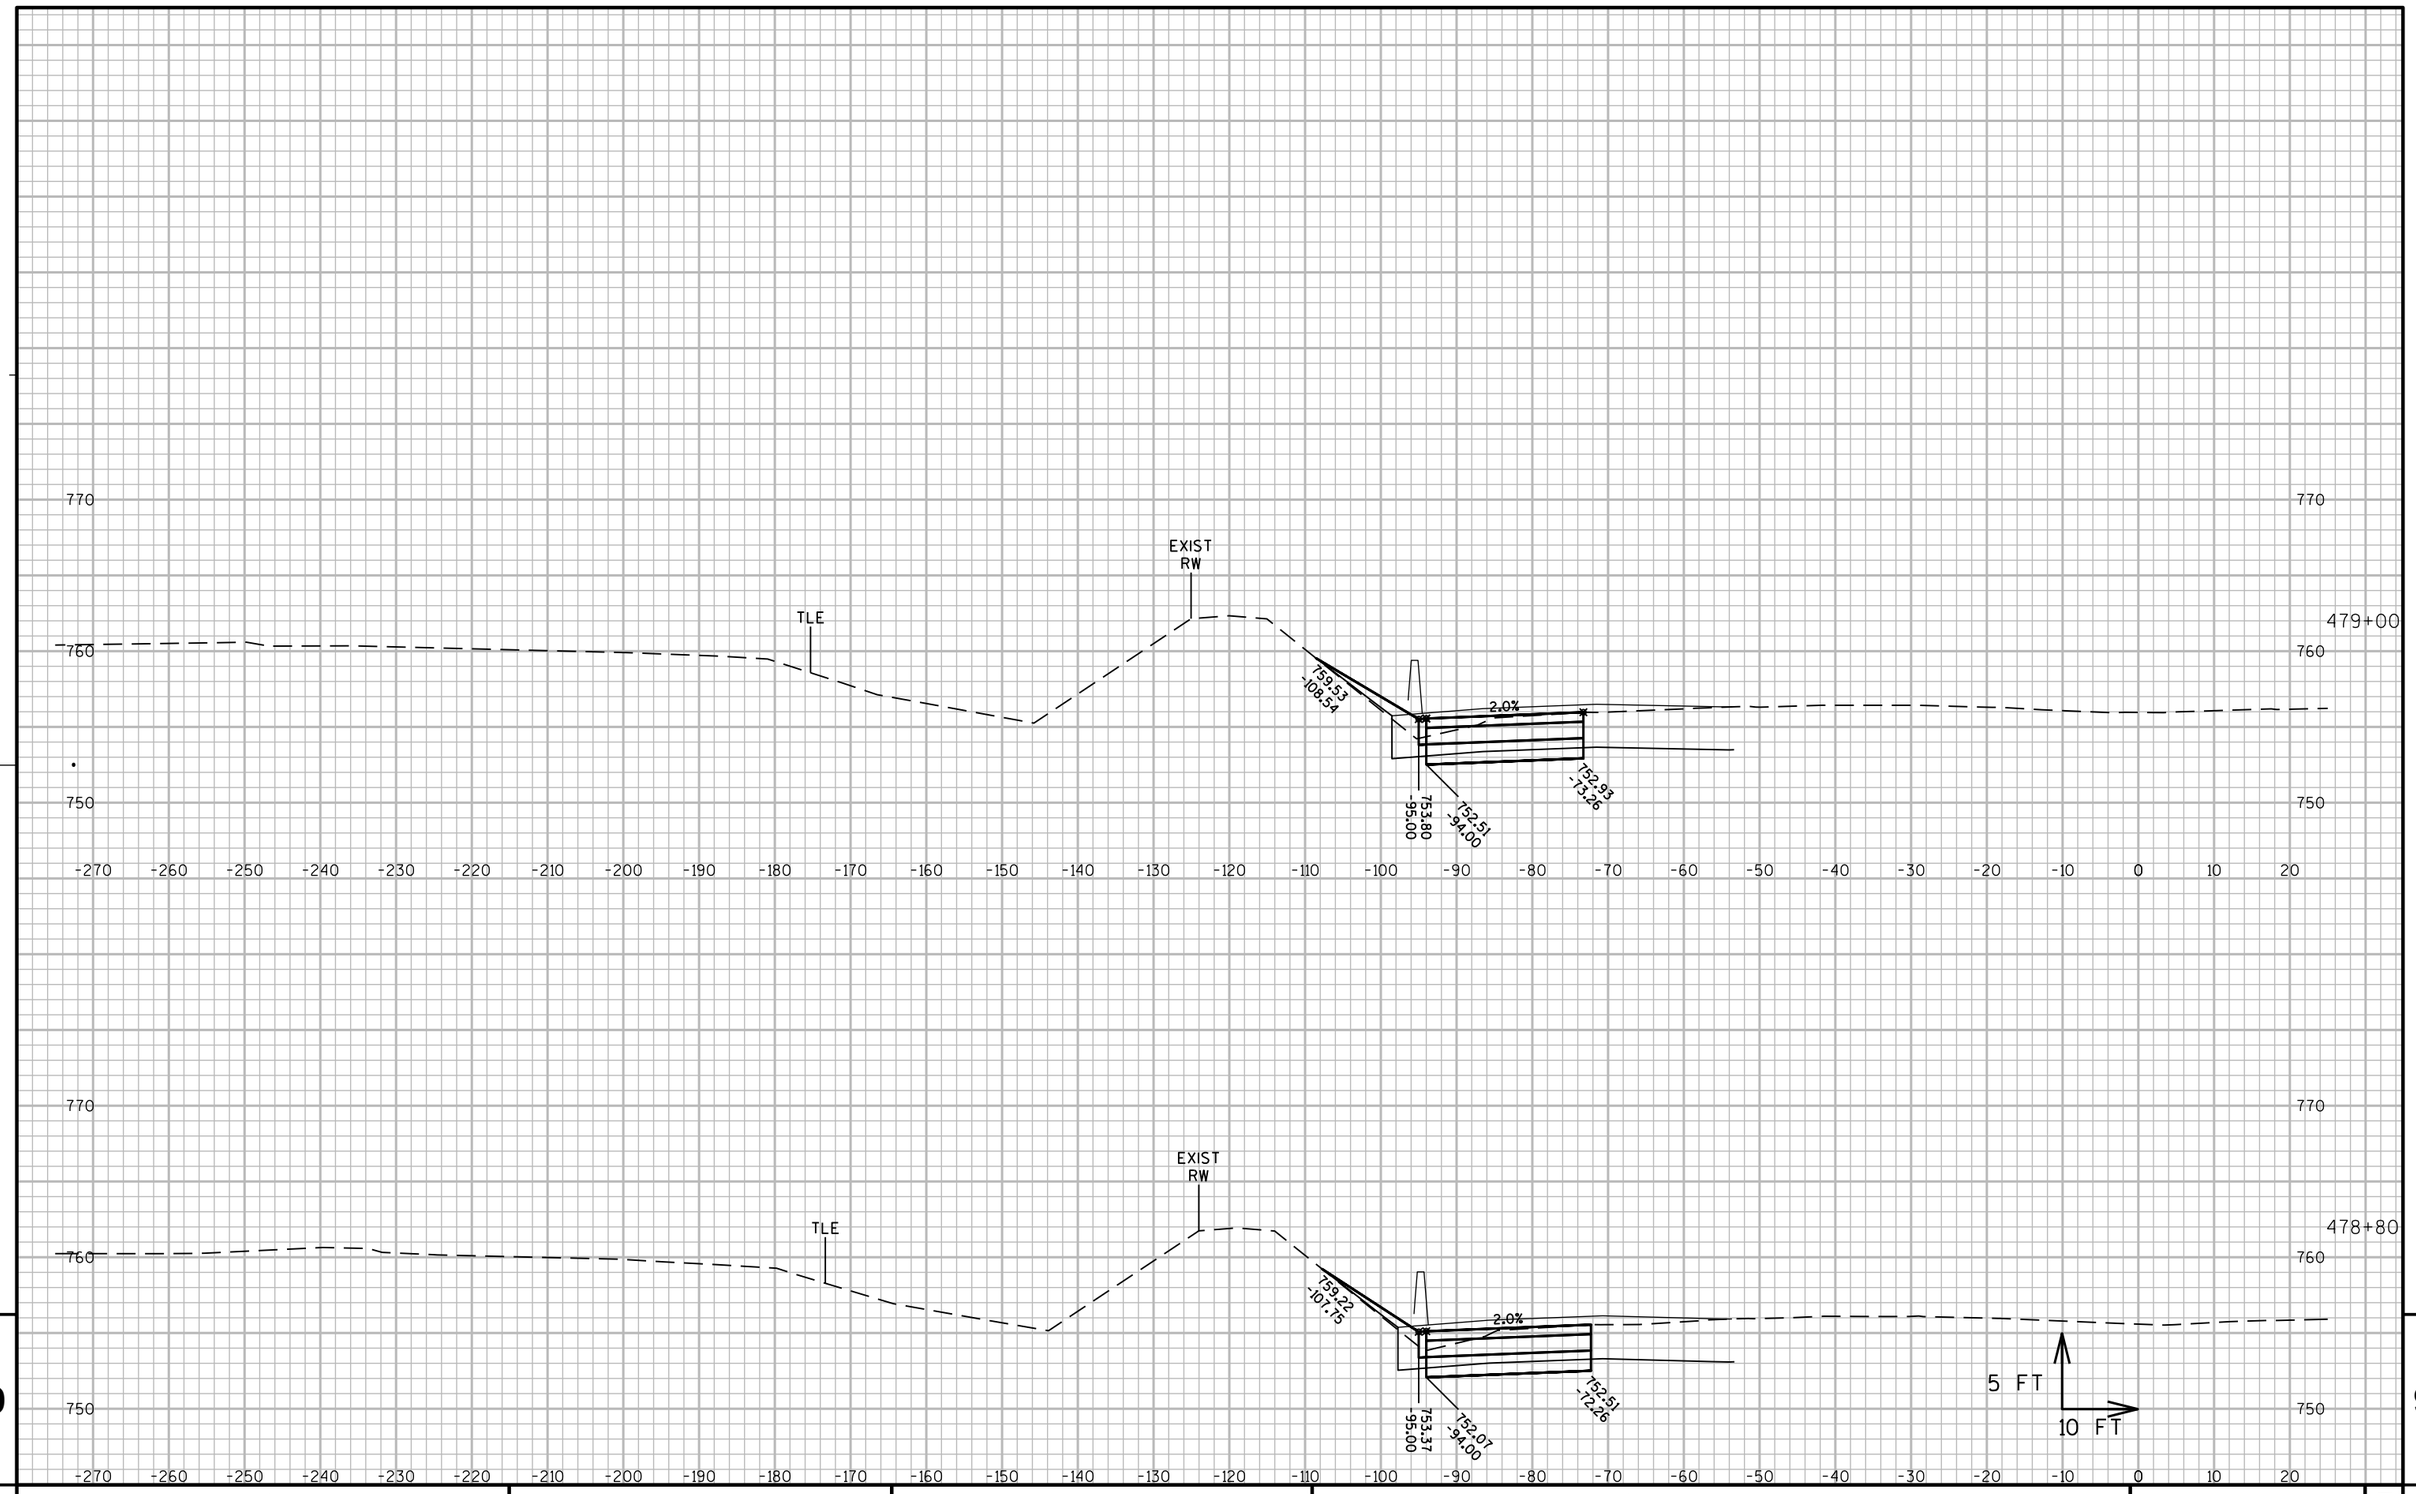

9

9

PROJECT NO: 1060-33-84	HWY: IH 41	COUNTY: MILWAUKEE	CROSS SECTIONS: IH 41 TEMPORARY PAVEMENT	SHEET 3170	E

FILE NAME : W:\PDS\C3D\10603316\84\DSN\PLAN\F45_TRAFFIC_CONTROL\090601_XS_NS-TEMP.DWG
LAYOUT NAME - SB TEMP - (110)
PLOT DATE : 7/7/2020 5:56 PM
PLOT BY : PESCHEL, KYLE R
PLOT NAME :
PLOT SCALE : 1" = 20'_XREF(2)
WISDOT/CADDS SHEET 49

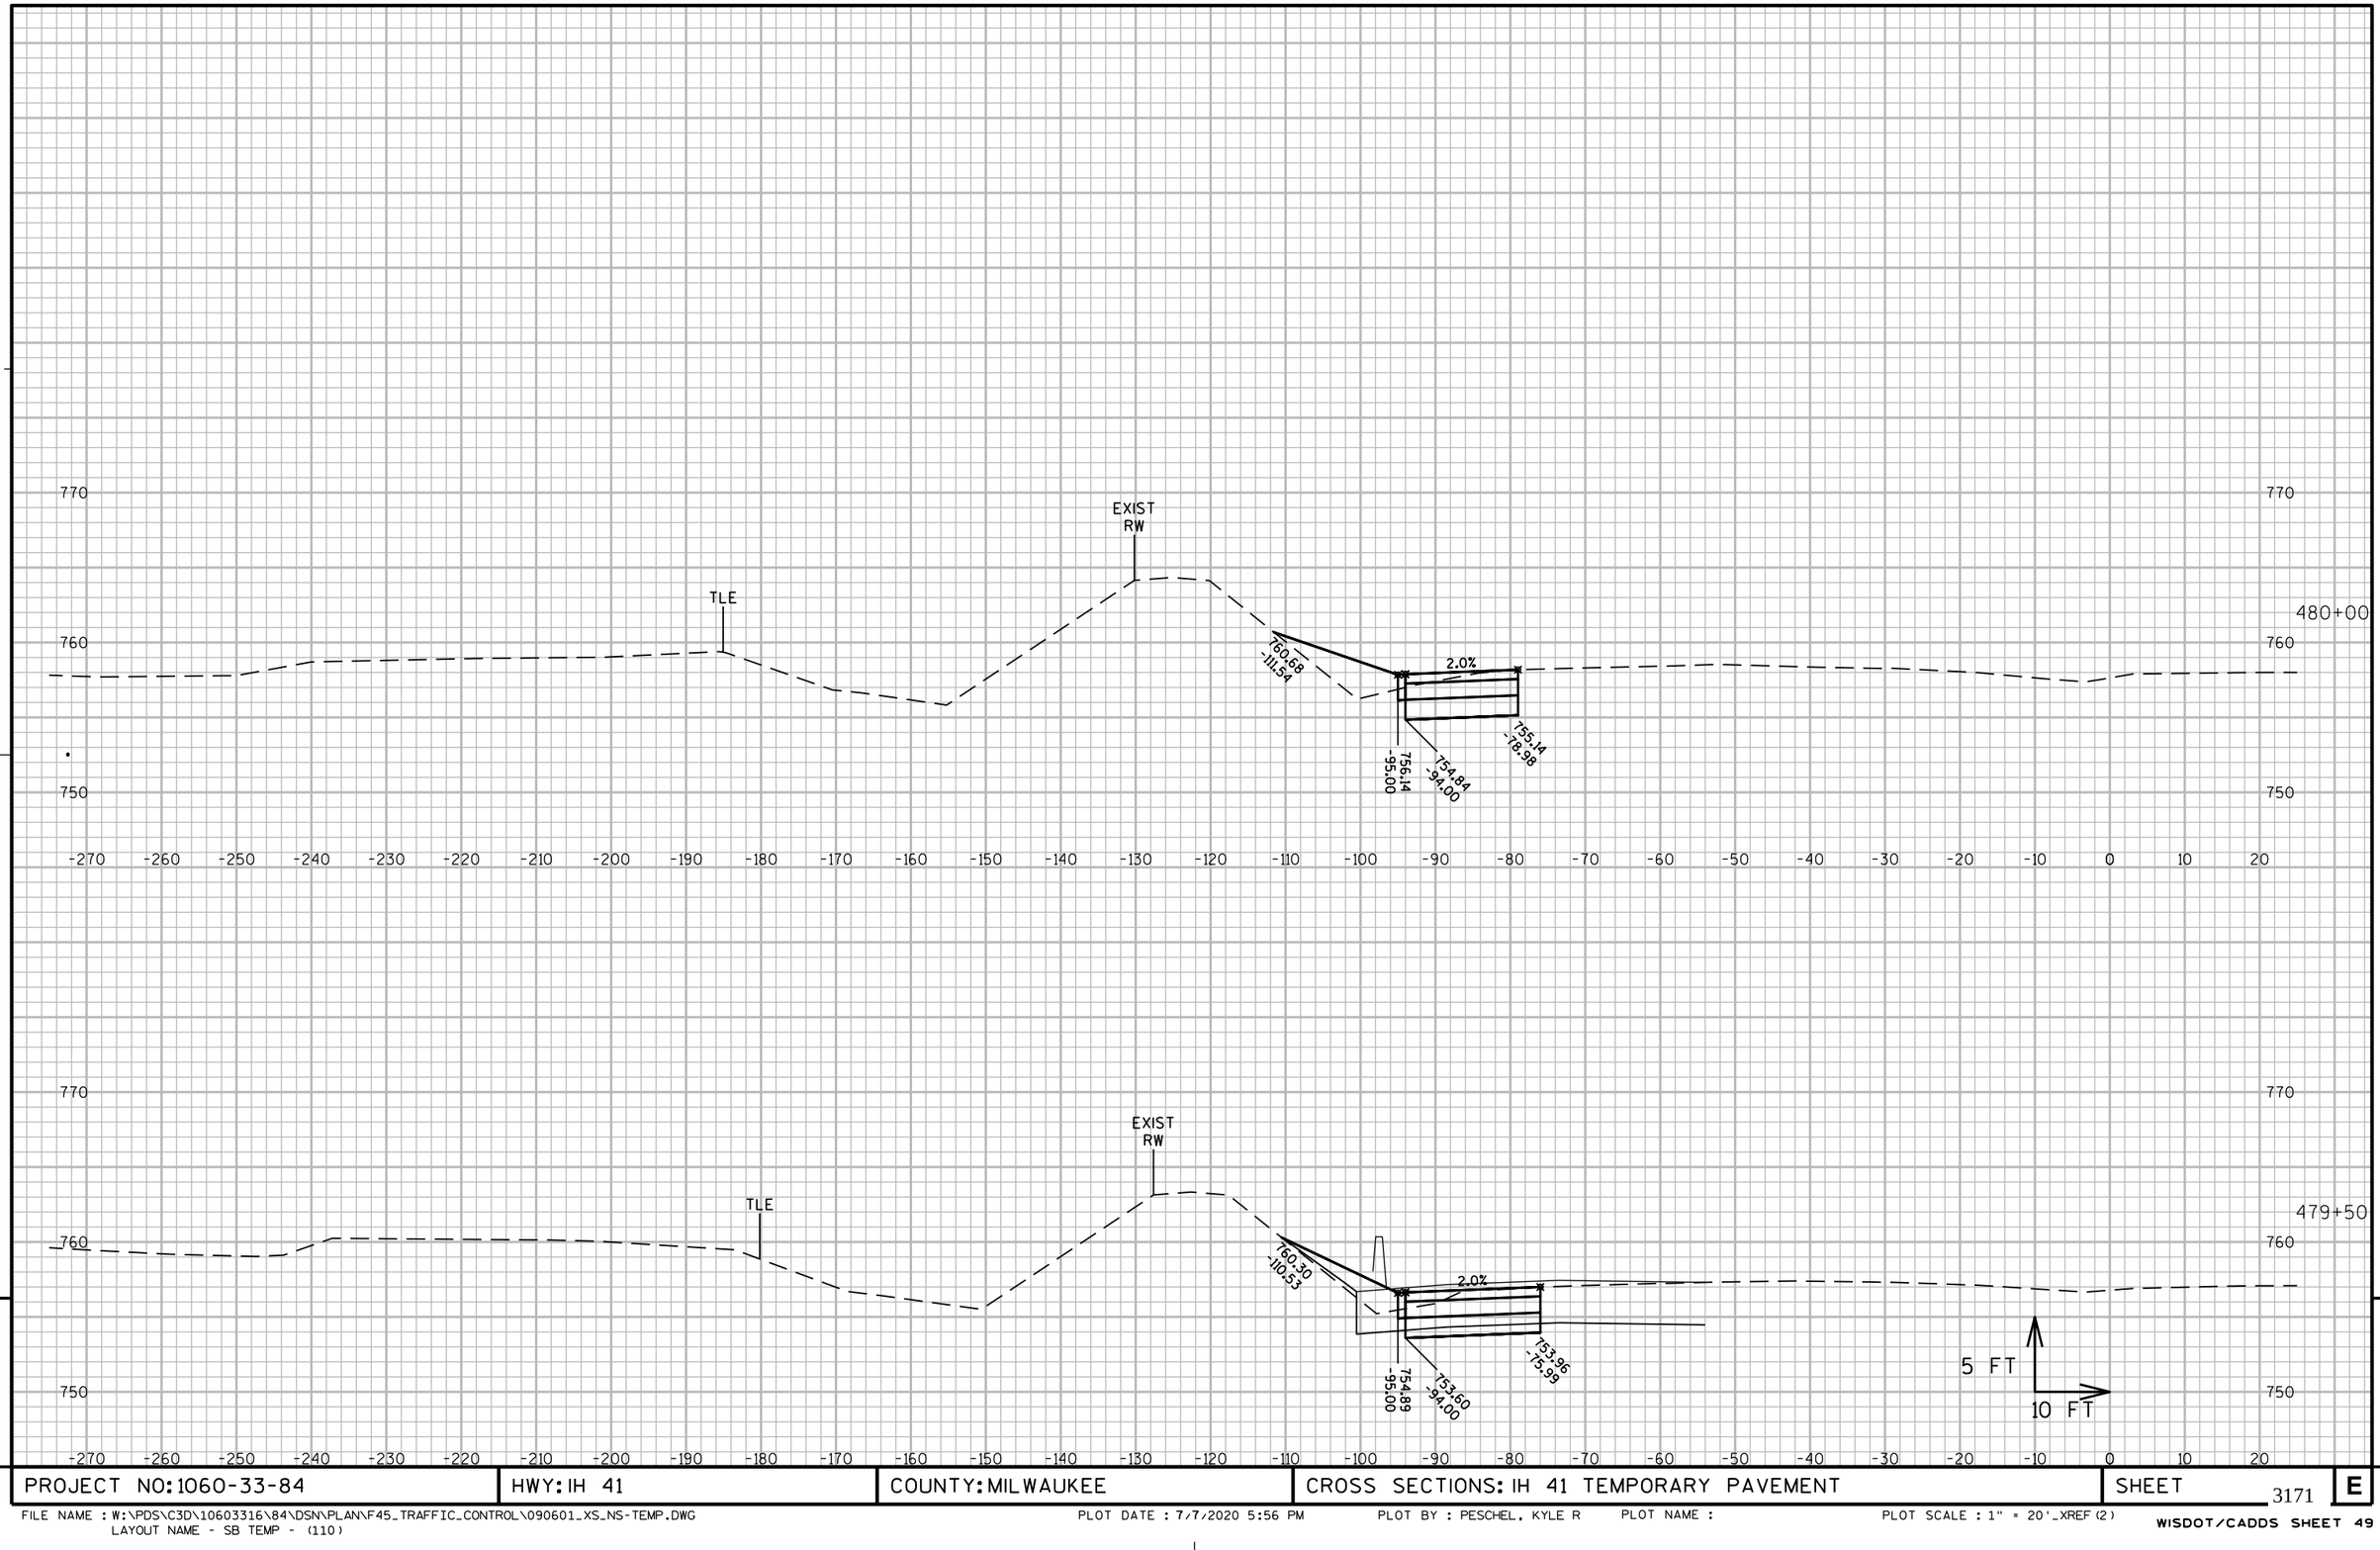

9

9

PROJECT NO: 1060-33-84	HWY: IH 41	COUNTY: MILWAUKEE	CROSS SECTIONS: IH 41 TEMPORARY PAVEMENT	SHEET 3171	E

FILE NAME : W:\PDS\C3D\10603316\84\DSN\PLAN\F45_TRAFFIC_CONTROL\090601_XS_NS-TEMP.DWG
LAYOUT NAME - SB TEMP - (110)
PLOT DATE : 7/7/2020 5:56 PM
PLOT BY : PESCHEL, KYLE R
PLOT NAME :
PLOT SCALE : 1" = 20'_XREF (2)
WISDOT/CADDS SHEET 49

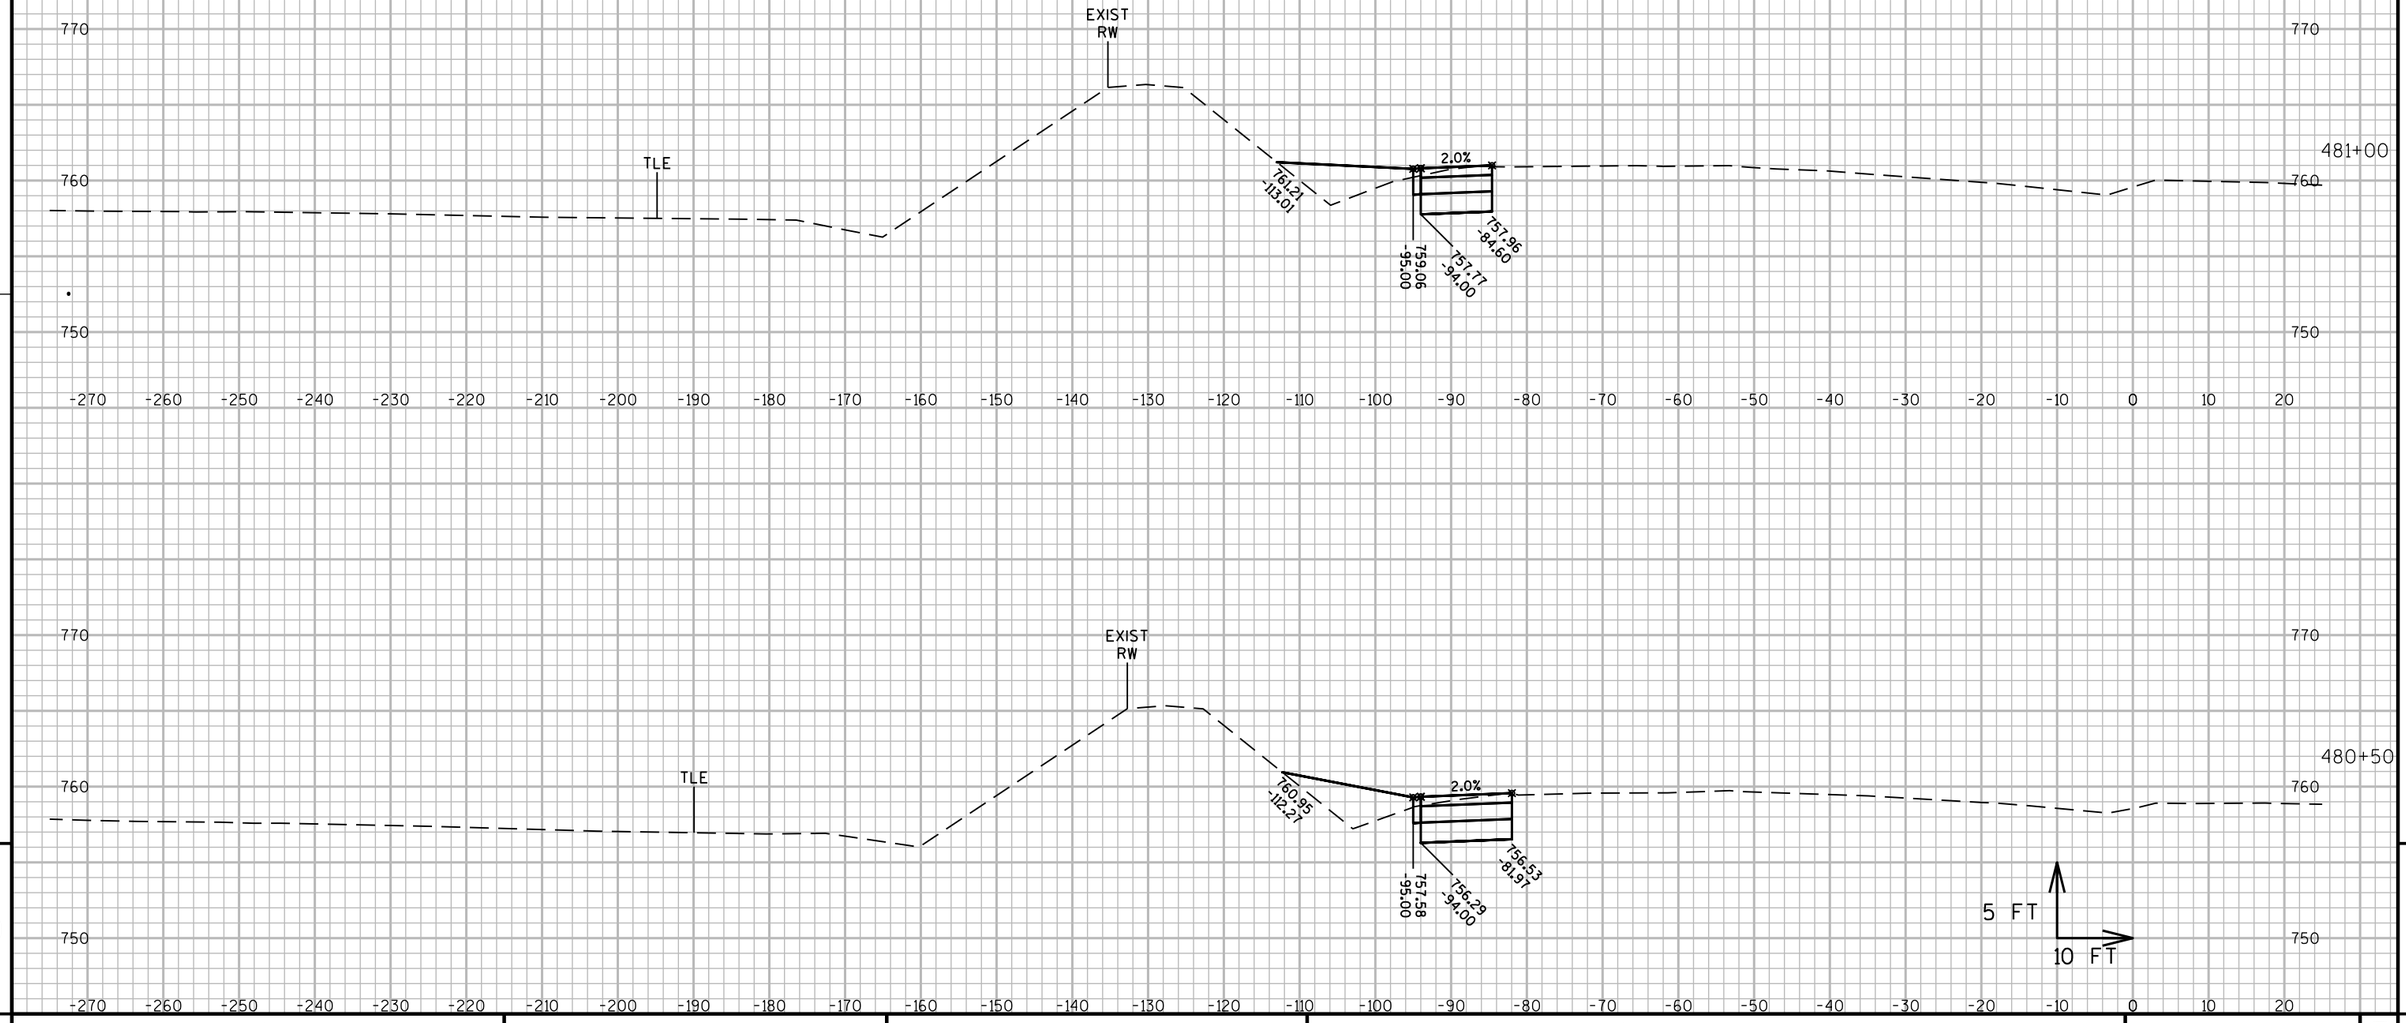

PROJECT NO: 1060-33-84	HWY: IH 41	COUNTY: MILWAUKEE	CROSS SECTIONS: IH 41 TEMPORARY PAVEMENT	SHEET 3172	E

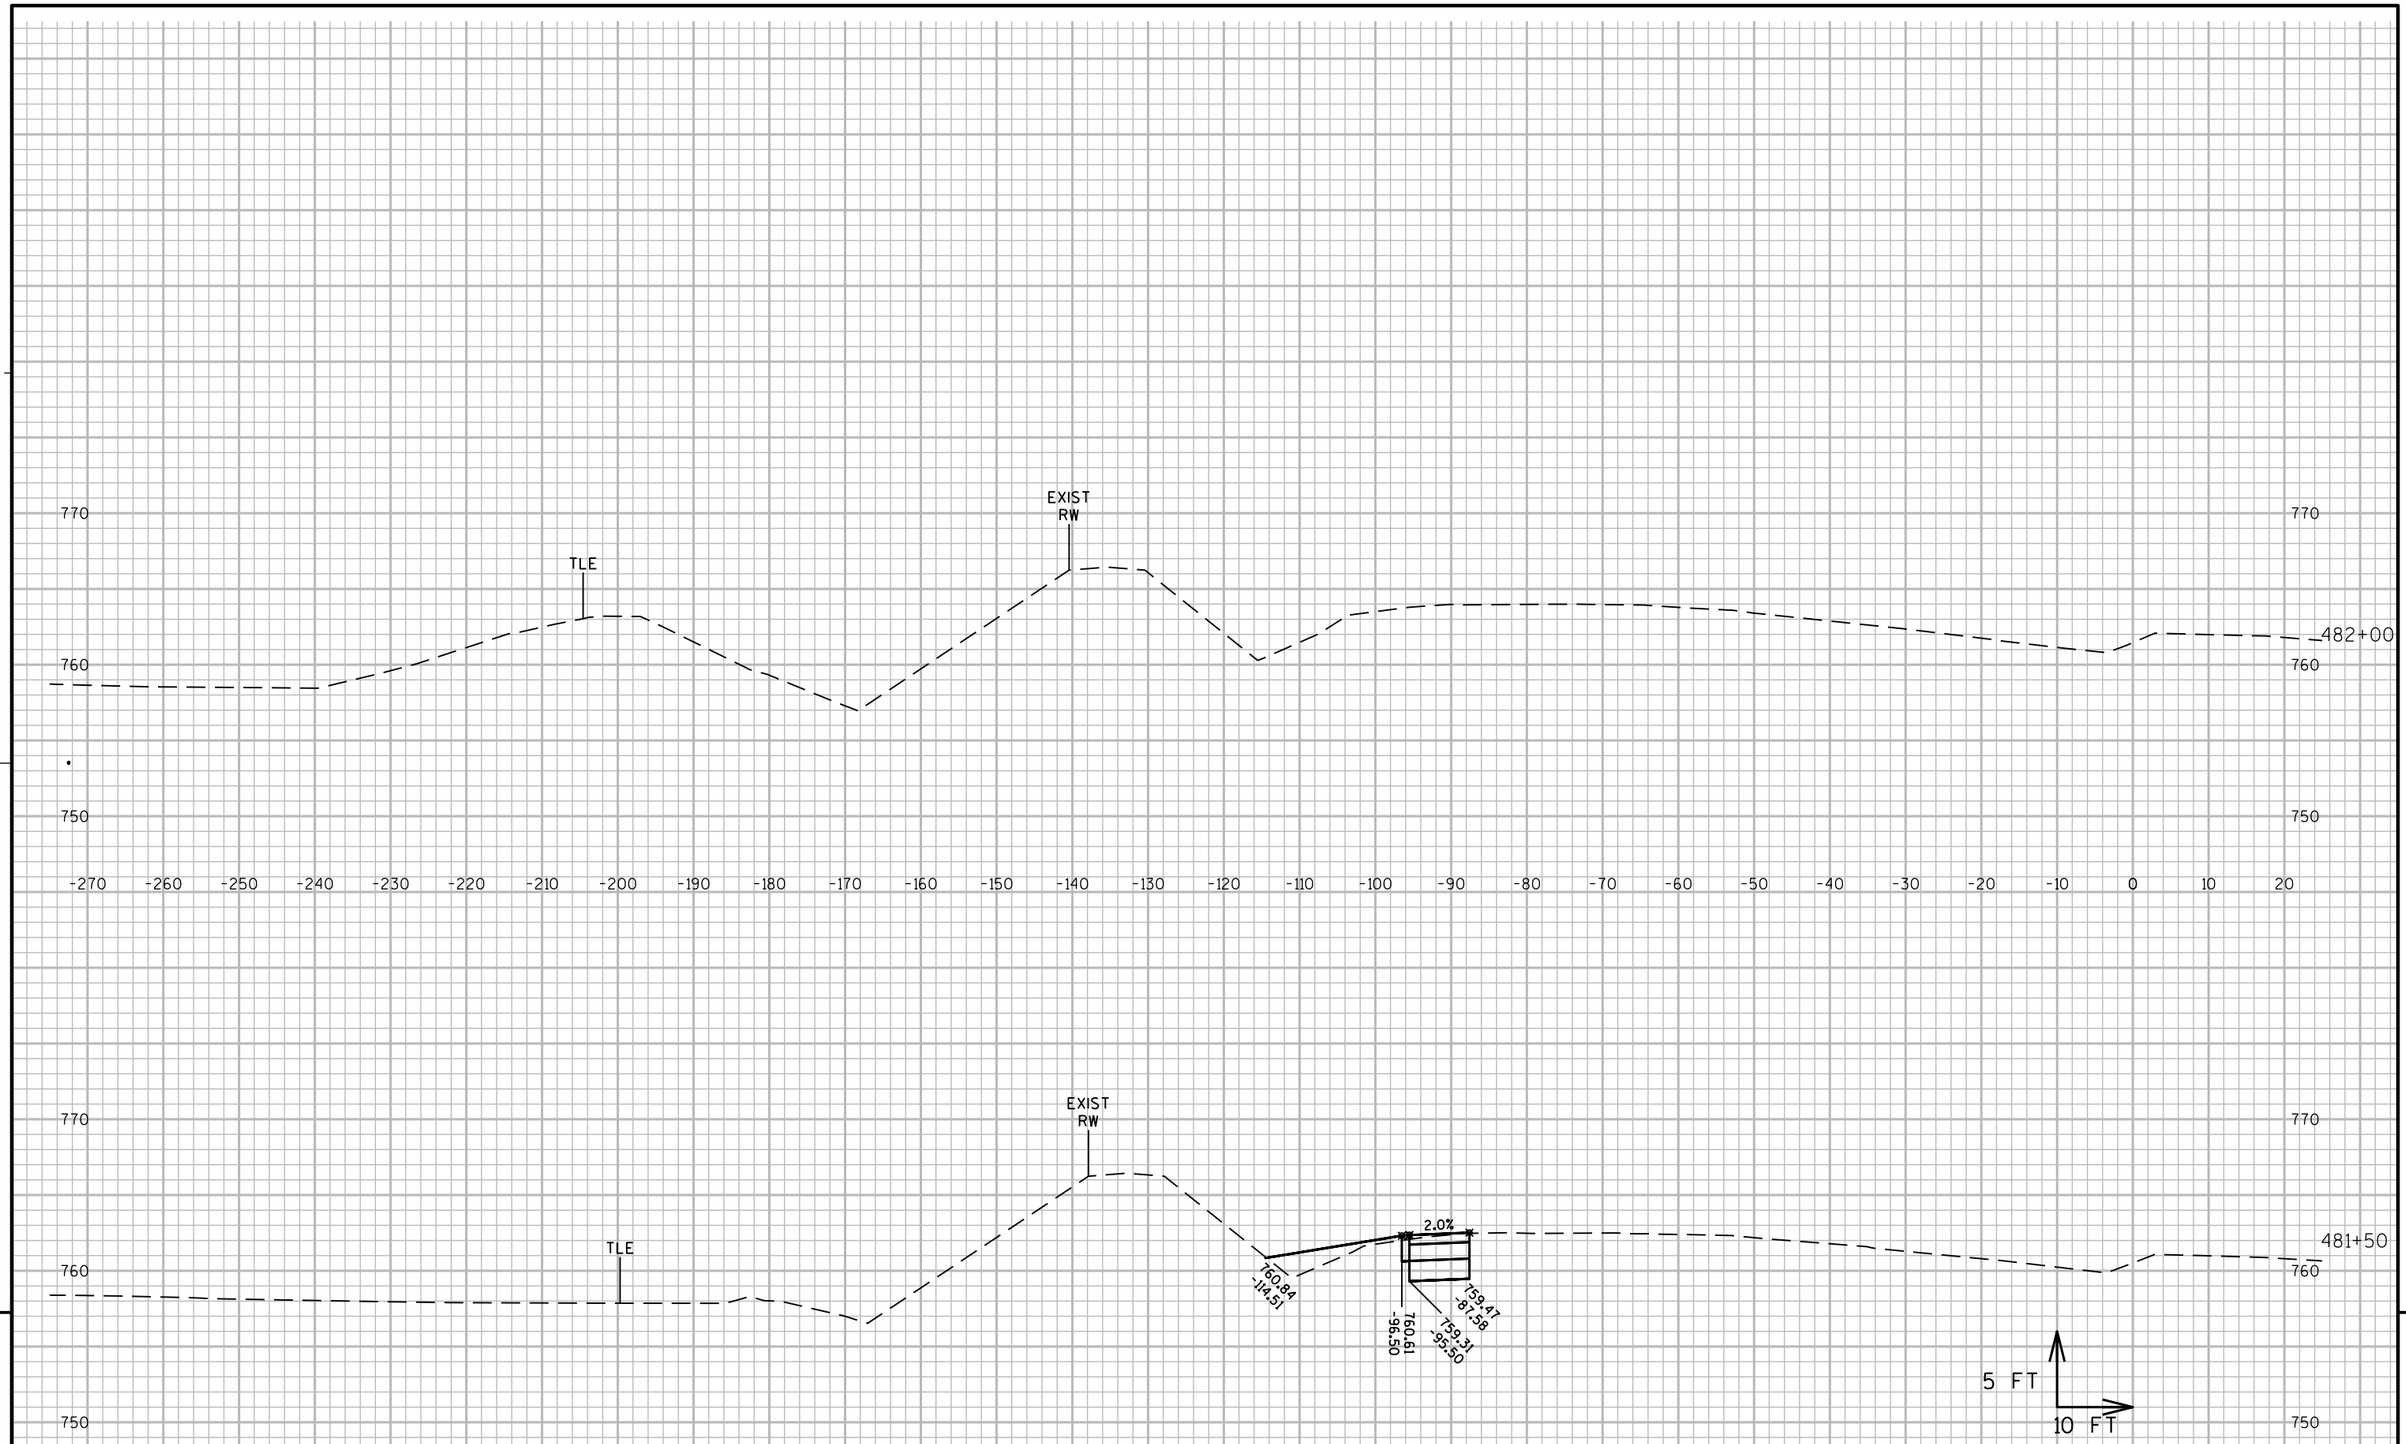

9

9

PROJECT NO: 1060-33-84	HWY: IH 41	COUNTY: MILWAUKEE	CROSS SECTIONS: IH 41 TEMPORARY PAVEMENT	SHEET 3173	E

FILE NAME : W:\PDS\C3D\10603316\84\DSN\PLAN\F45_TRAFFIC_CONTROL\090601_XS_NS-TEMP.DWG
LAYOUT NAME - SB TEMP - (110)

PLOT DATE : 7/7/2020 5:57 PM PLOT BY : PESCHEL, KYLE R PLOT NAME : PLOT SCALE : 1" = 20'_XREF(2)

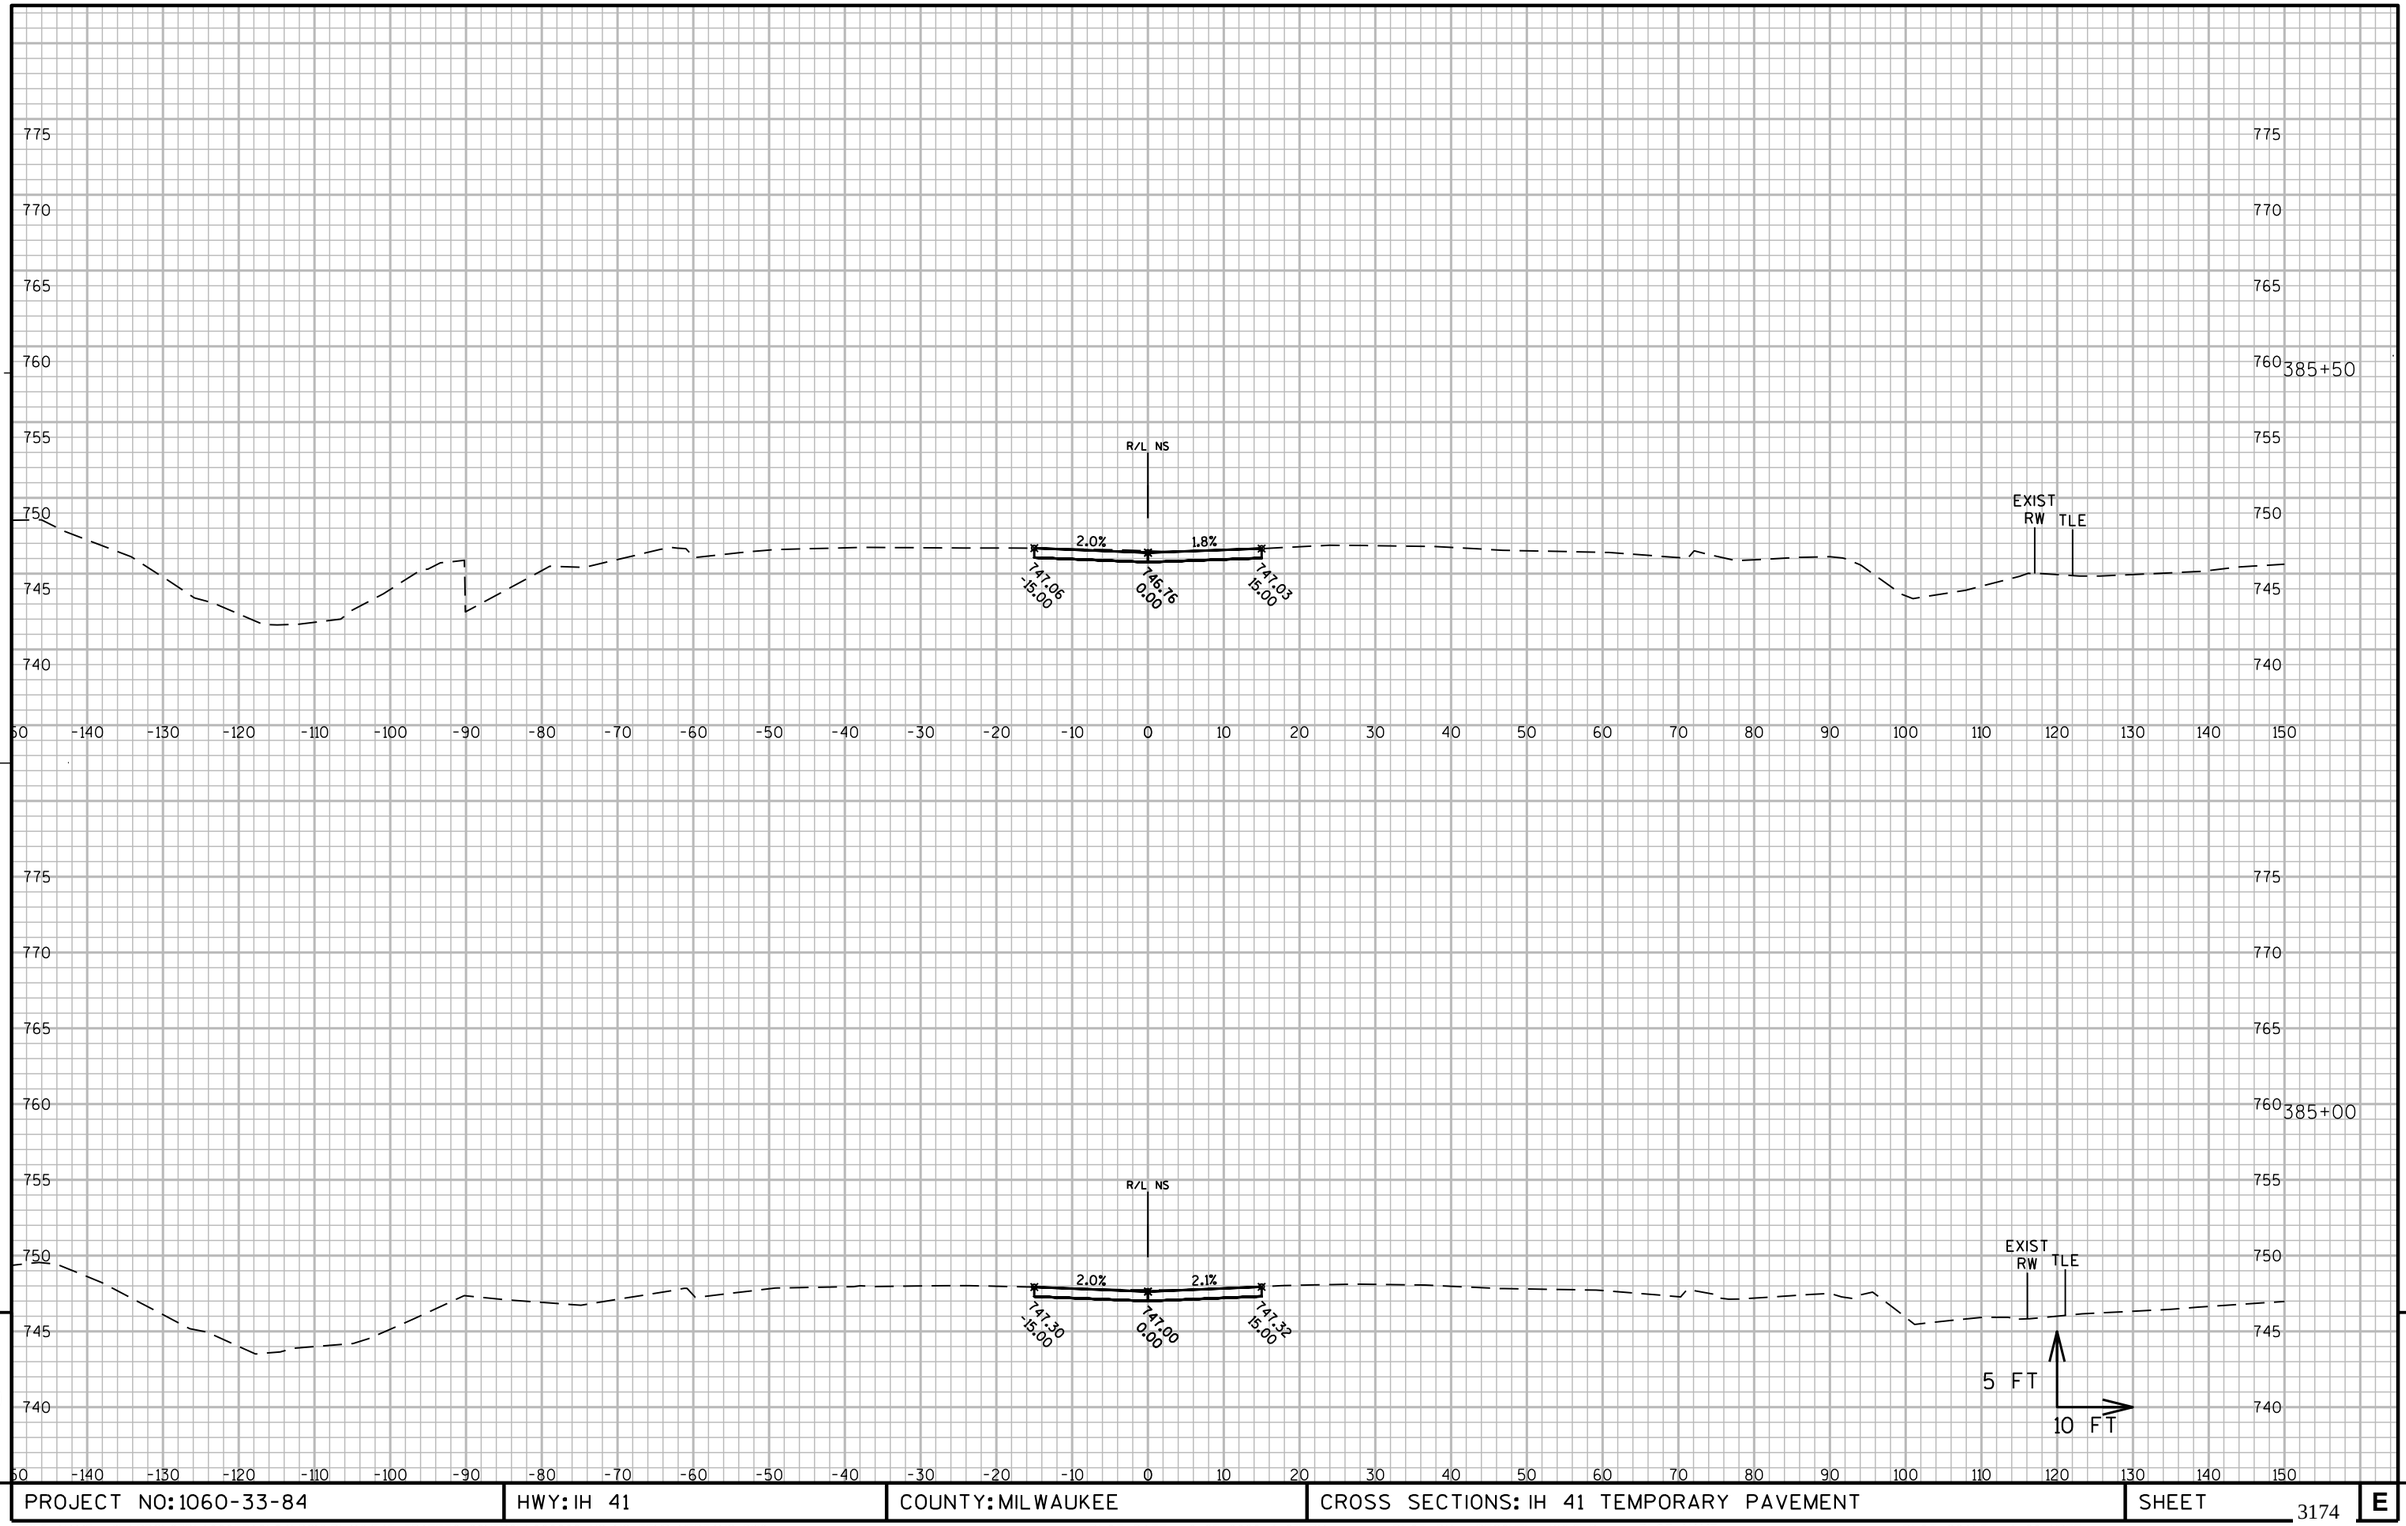

9

9

PROJECT NO: 1060-33-84	HWY: IH 41	COUNTY: MILWAUKEE	CROSS SECTIONS: IH 41 TEMPORARY PAVEMENT	SHEET 3174	E

FILE NAME : W:\PDS\C3D\10603316\84\DSN\PLAN\F45_TRAFFIC_CONTROL\090602_XS_NS-TEMP_MEDIANS.DWG
LAYOUT NAME - 090602_XS_NS-TEMPMEDIANS - SB TEMP - (1)

PLOT DATE : 6/25/2020 4:23 PM PLOT BY : PESCHEL, KYLE R PLOT NAME : PLOT SCALE : 1:20_XREF

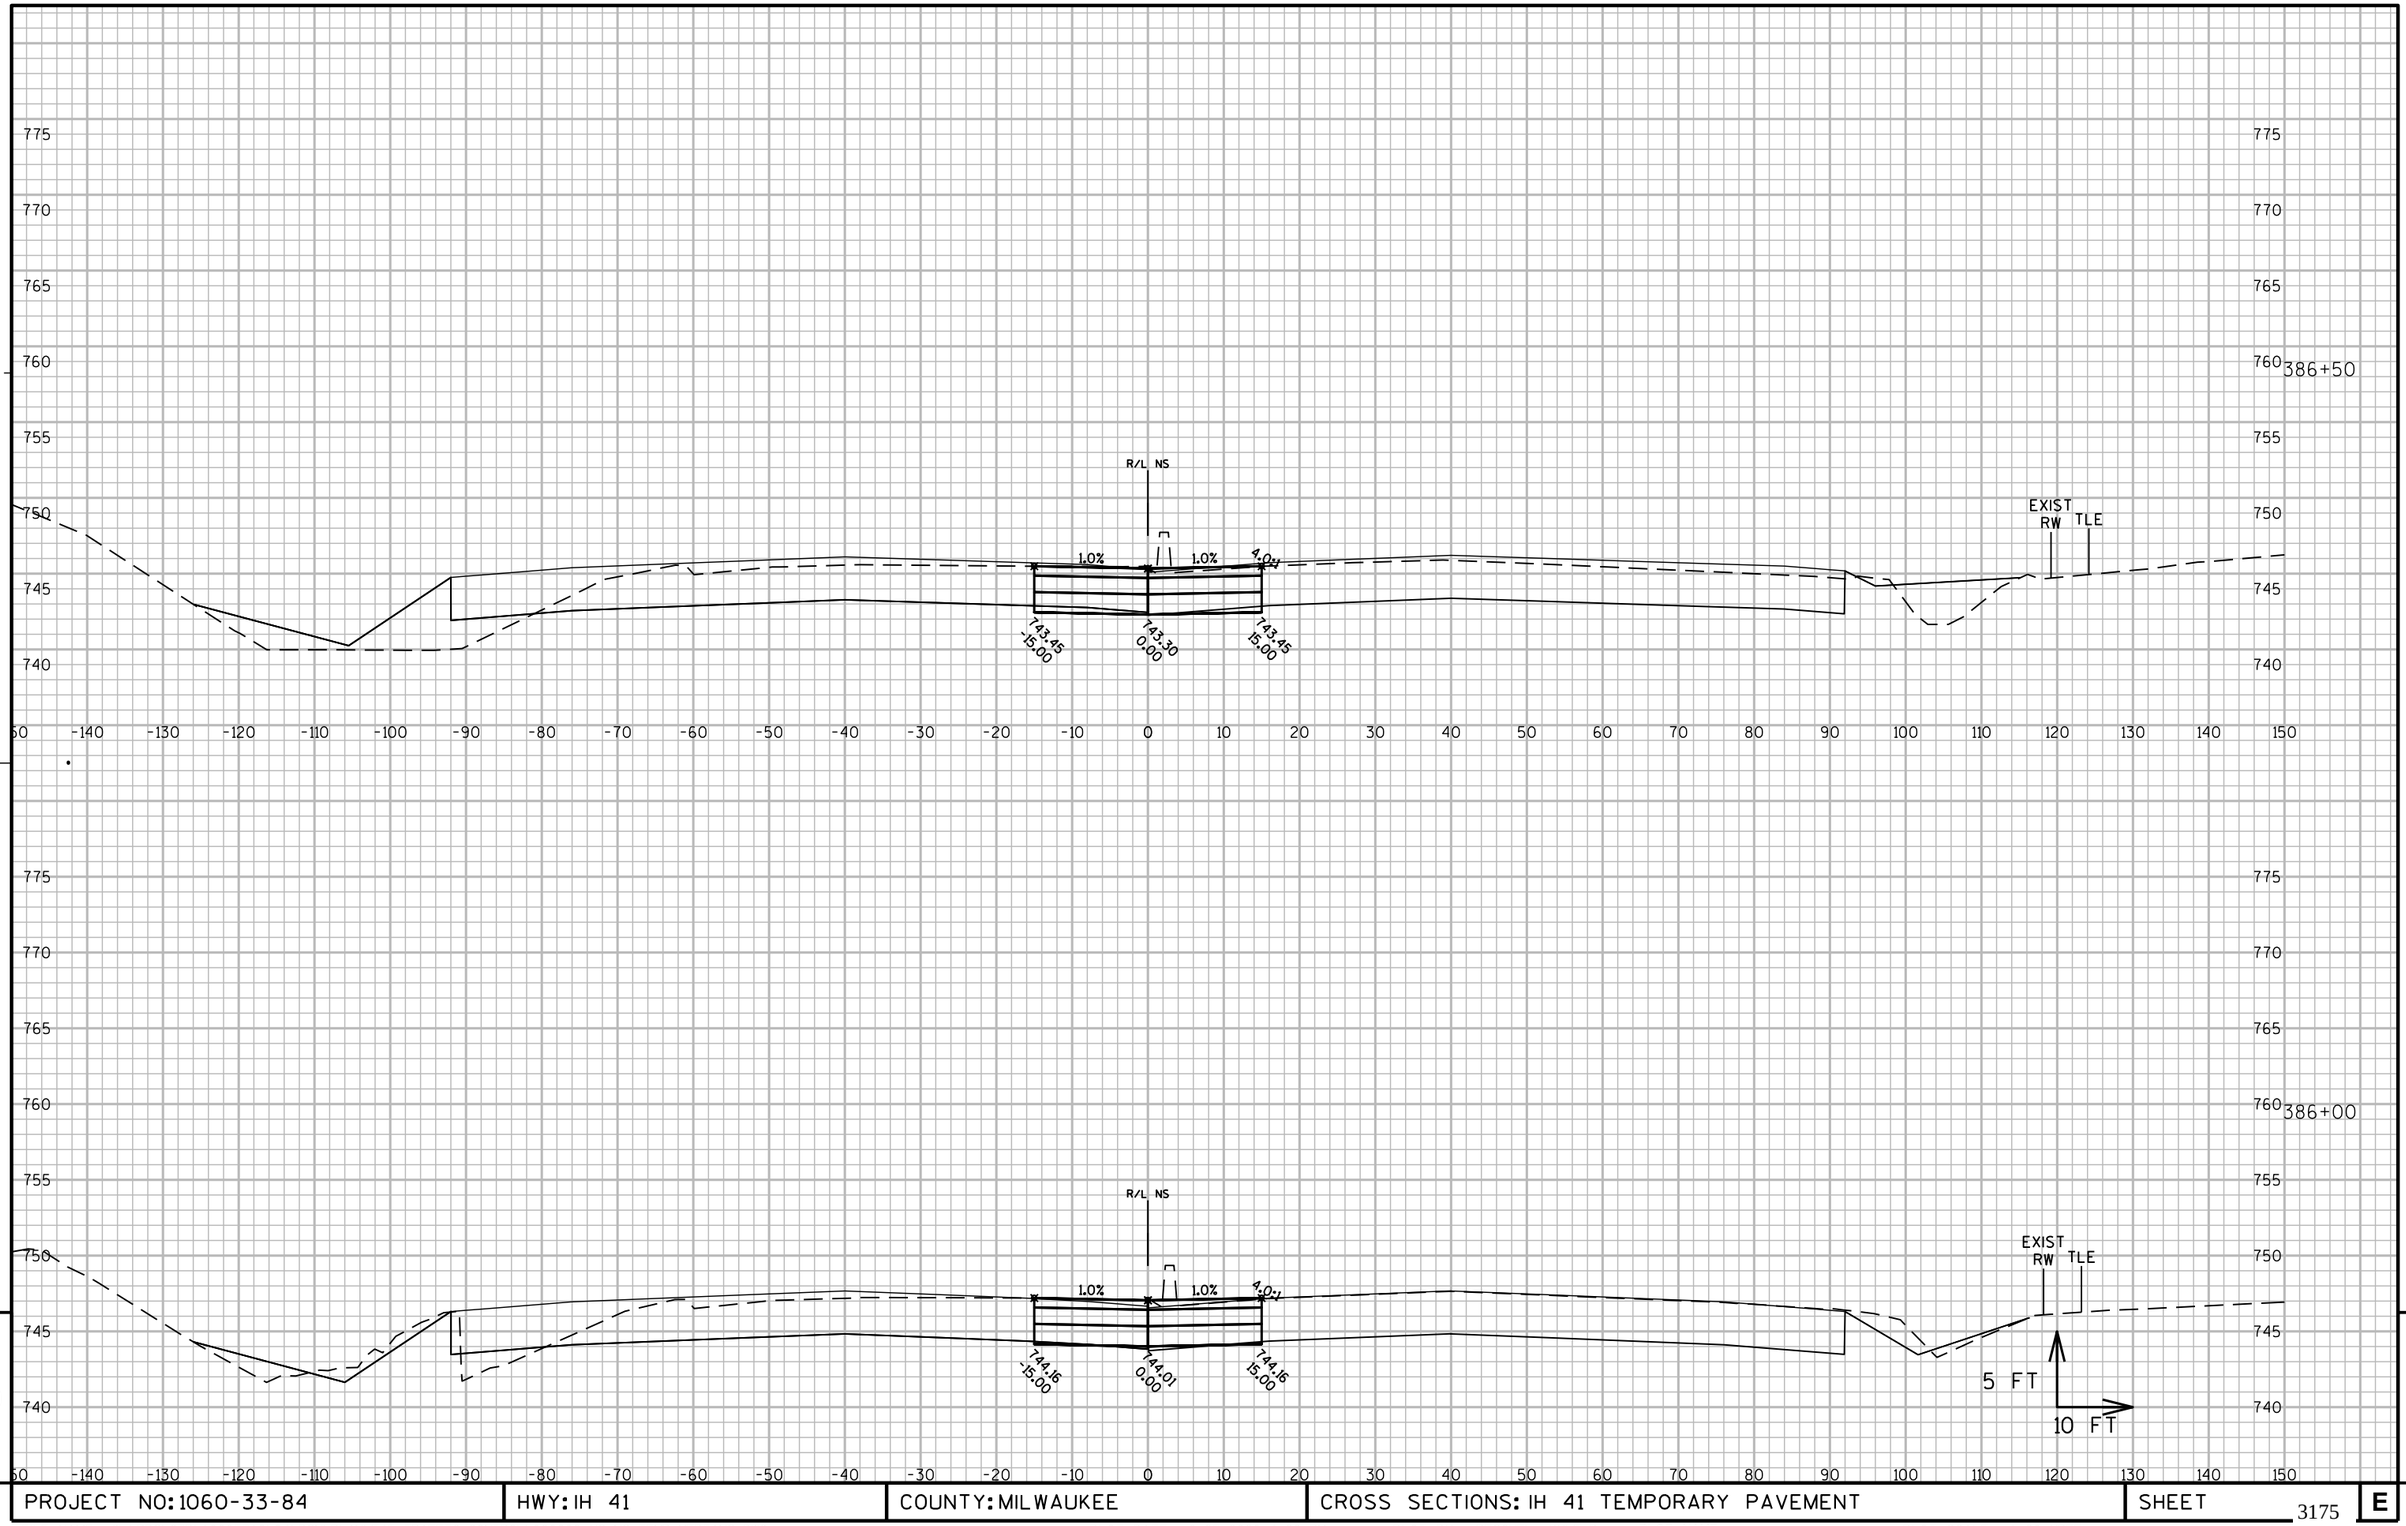

9

9

PROJECT NO: 1060-33-84	HWY: IH 41	COUNTY: MILWAUKEE	CROSS SECTIONS: IH 41 TEMPORARY PAVEMENT	SHEET 3175	E

FILE NAME : W:\PDS\C3D\10603316\84\DSN\PLAN\F45_TRAFFIC_CONTROL\090602_XS_NS-TEMP_MEDIANS.DWG
LAYOUT NAME - 090602_XS_NS-TEMPMEDIANS - SB TEMP - (2)

PLOT DATE : 6/25/2020 4:29 PM PLOT BY : PESCHEL, KYLE R PLOT NAME : PLOT SCALE : 1:20_XREF

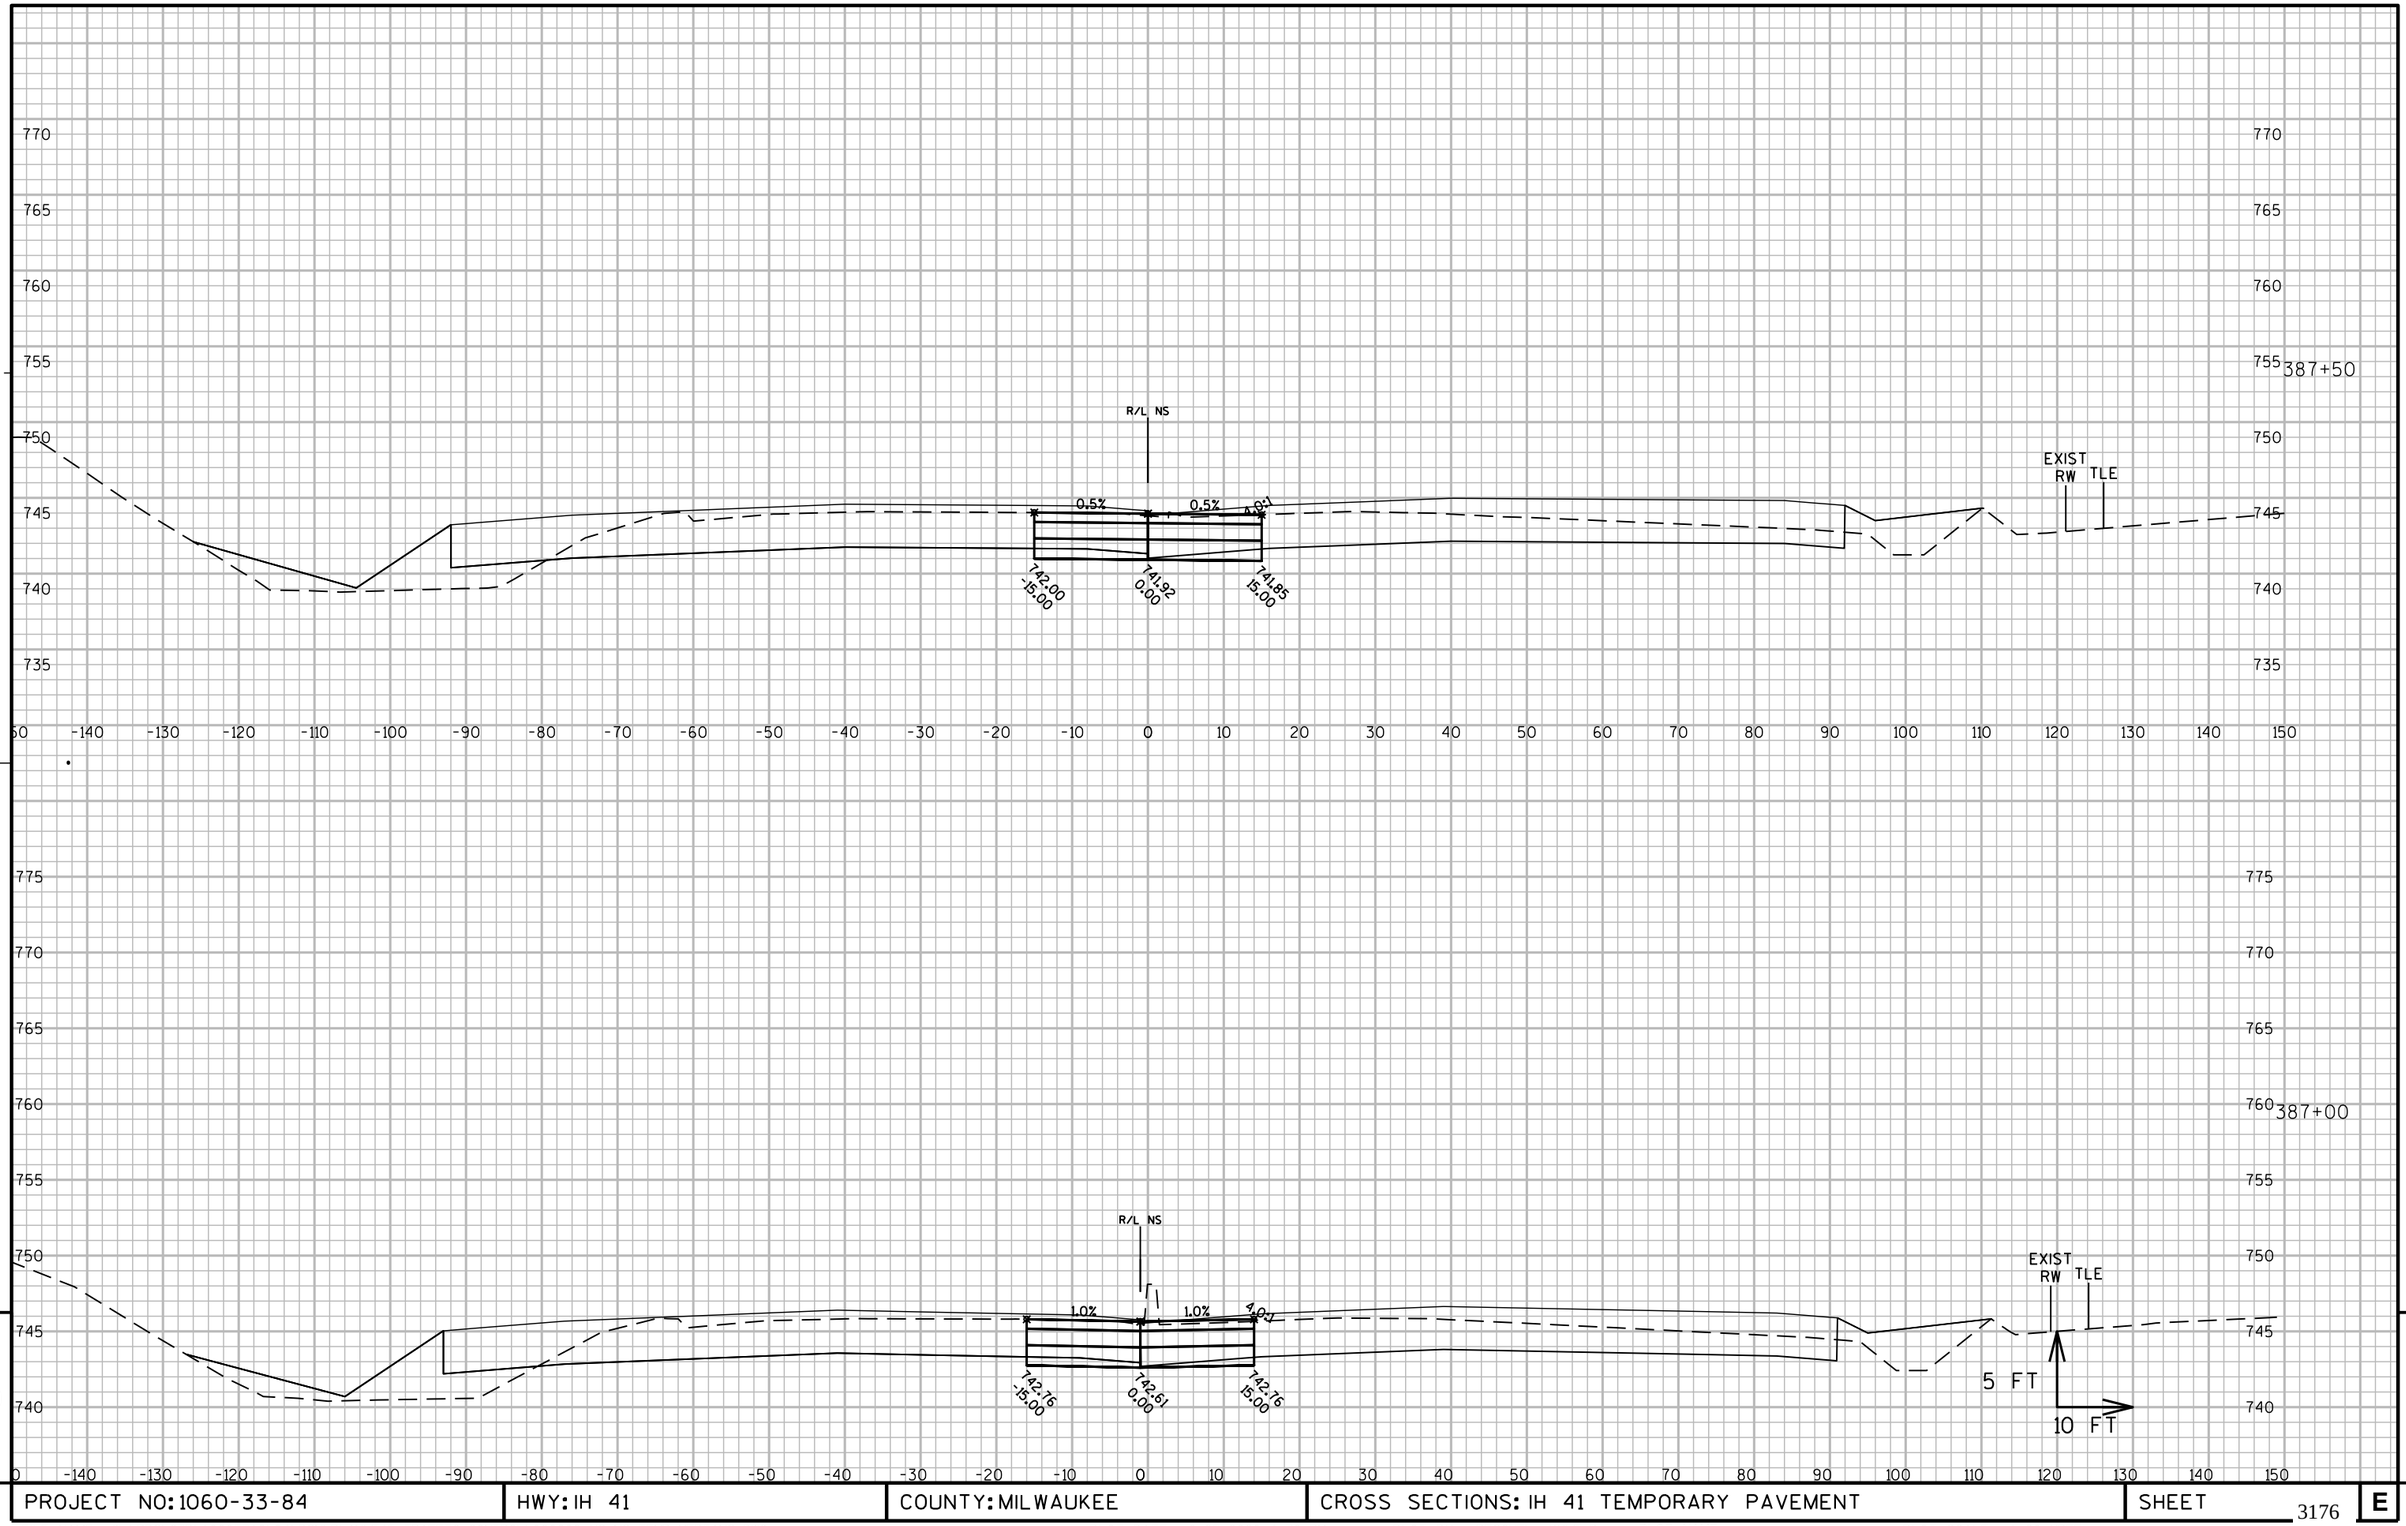

9

9

PROJECT NO: 1060-33-84	HWY: IH 41	COUNTY: MILWAUKEE	CROSS SECTIONS: IH 41 TEMPORARY PAVEMENT	SHEET 3176	E

FILE NAME : W:\PDS\C3D\10603316\84\DSN\PLAN\F45_TRAFFIC_CONTROL\090602_XS_NS-TEMP_MEDIANS.DWG
LAYOUT NAME - 090602_XS_NS-TEMPMEDIANS - SB TEMP - (3)

PLOT DATE : 6/25/2020 4:36 PM PLOT BY : PESCHEL, KYLE R PLOT NAME : PLOT SCALE : 1:20_XREF

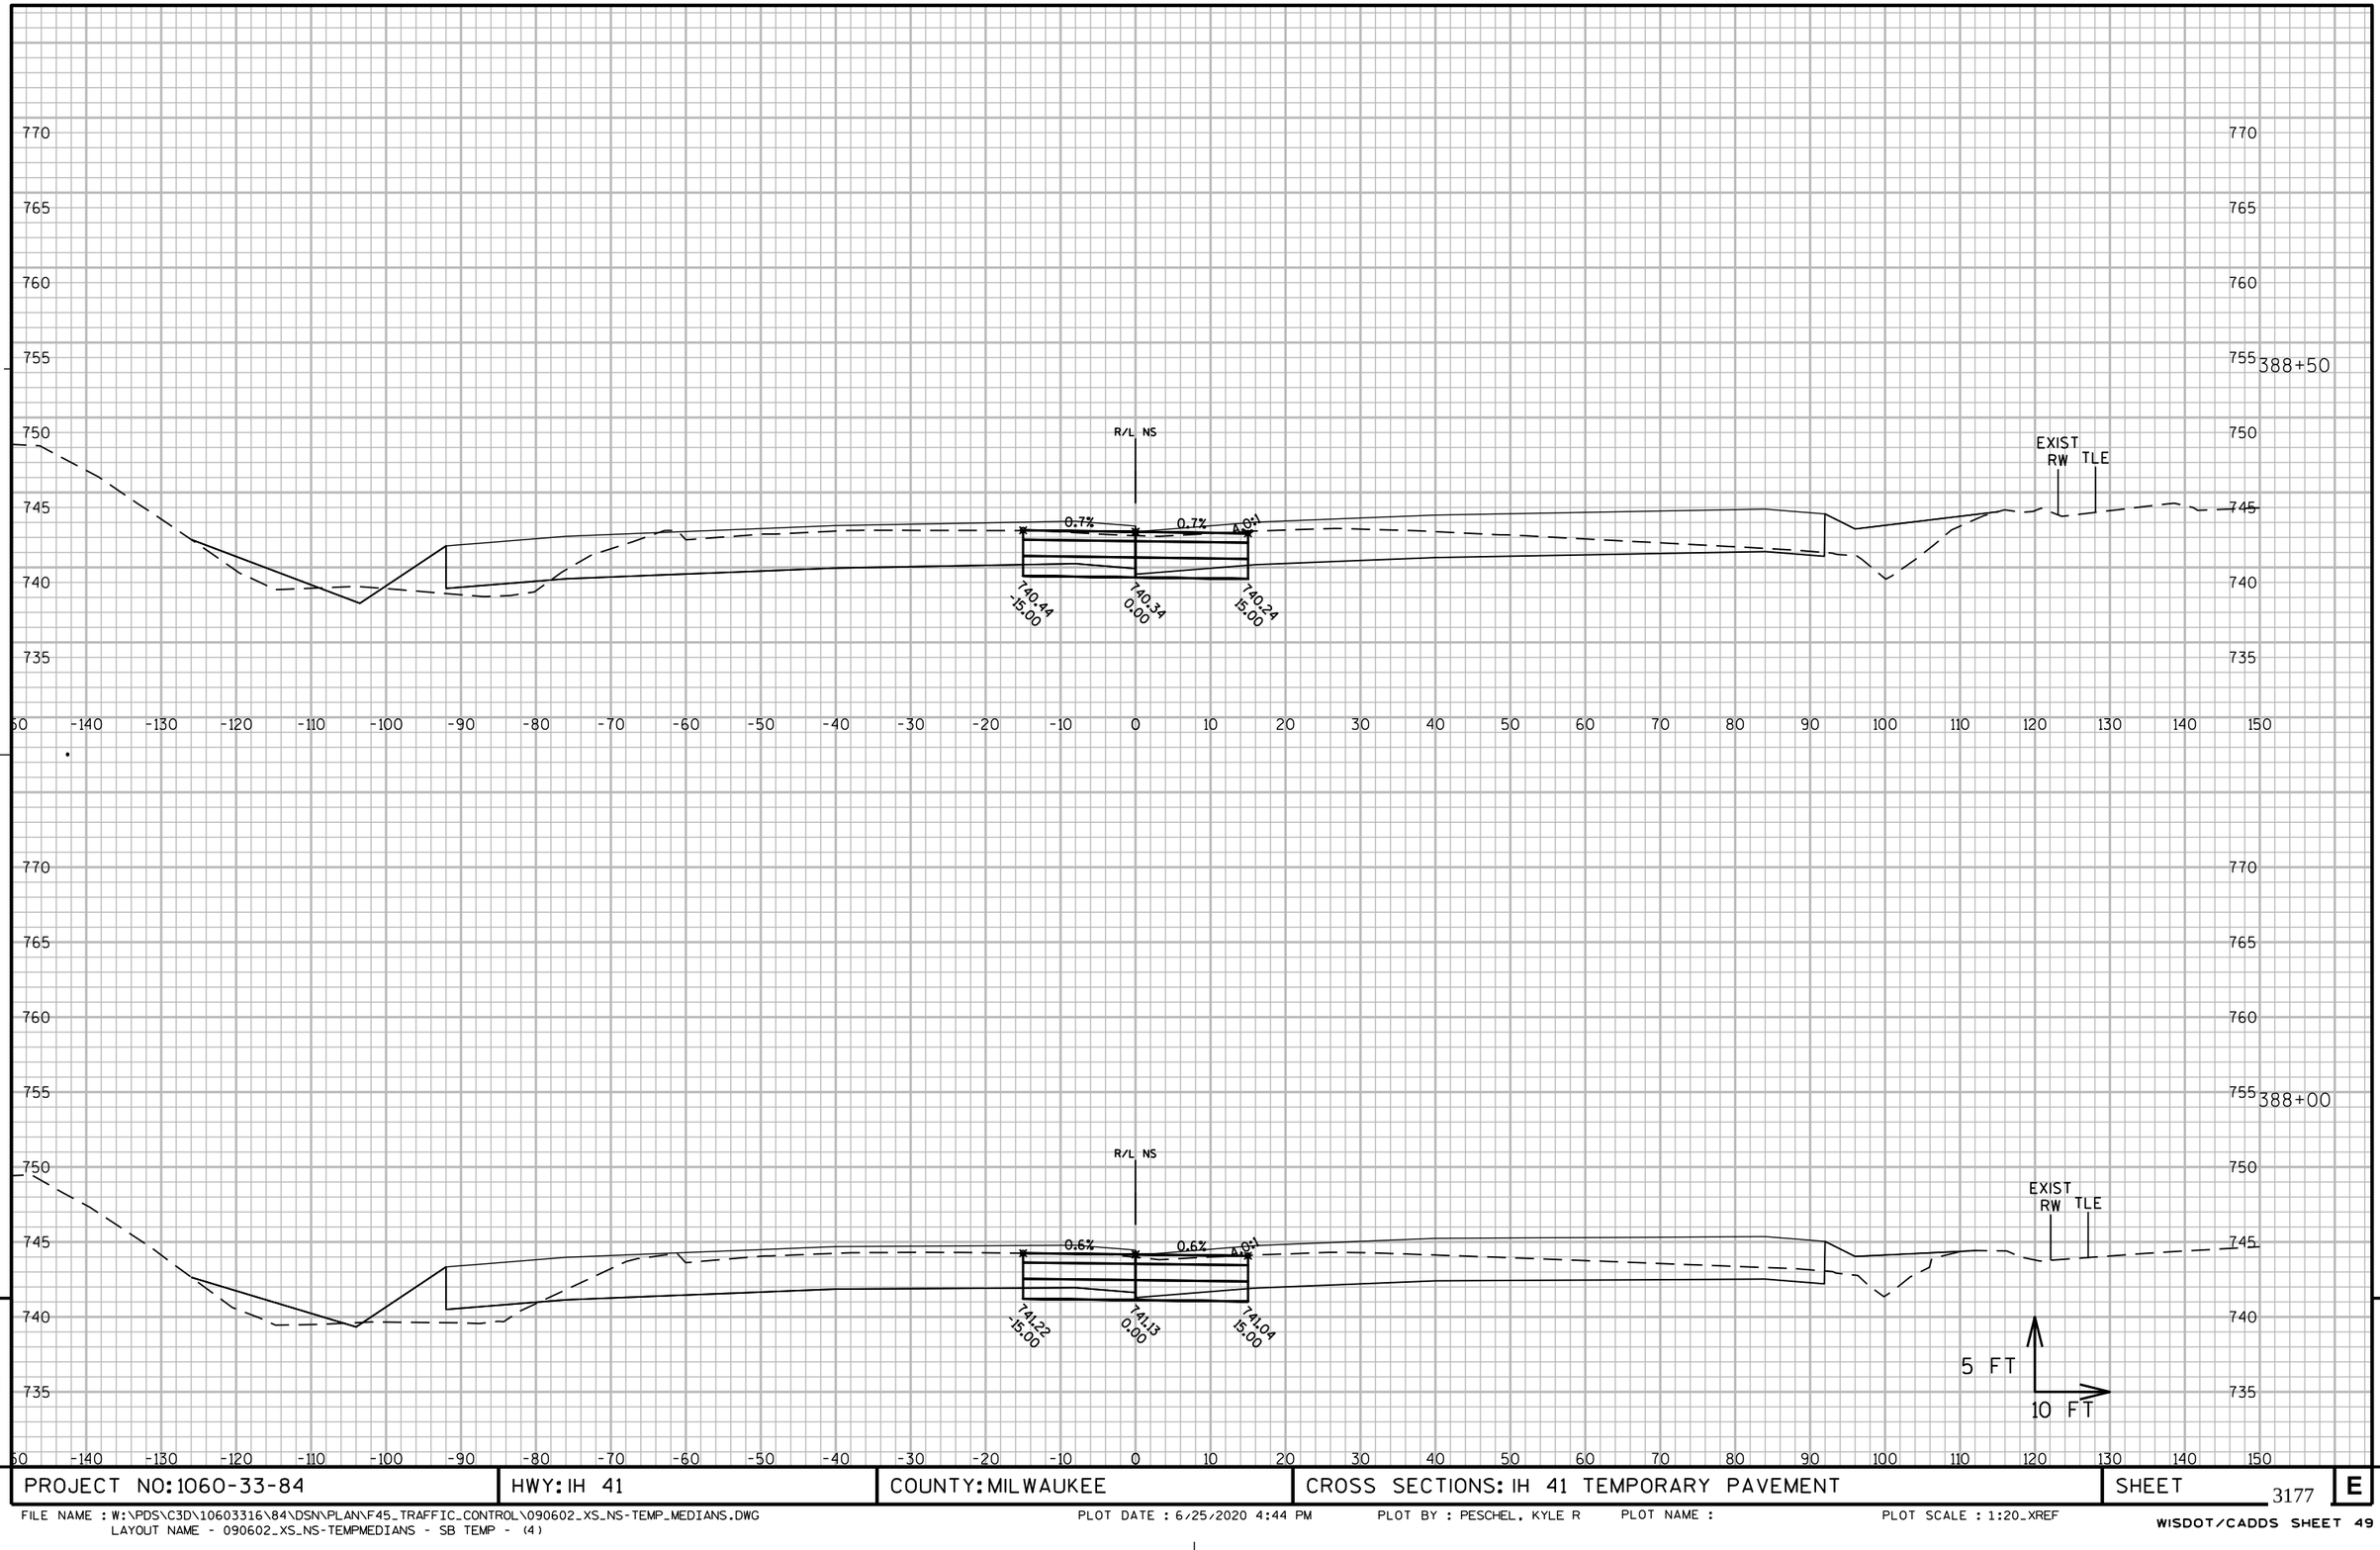

PROJECT NO: 1060-33-84	HWY: IH 41	COUNTY: MILWAUKEE	CROSS SECTIONS: IH 41 TEMPORARY PAVEMENT	SHEET 3177	E

FILE NAME : W:\PDS\C3D\10603316\84\DSN\PLAN\F45_TRAFFIC_CONTROL\090602_XS_NS-TEMP_MEDIANS.DWG
LAYOUT NAME - 090602_XS_NS-TEMPMEDIANS - SB TEMP - (4)

PLOT DATE : 6/25/2020 4:44 PM PLOT BY : PESCHEL, KYLE R PLOT NAME : PLOT SCALE : 1:20_XREF

WISDOT/CADDS SHEET 49

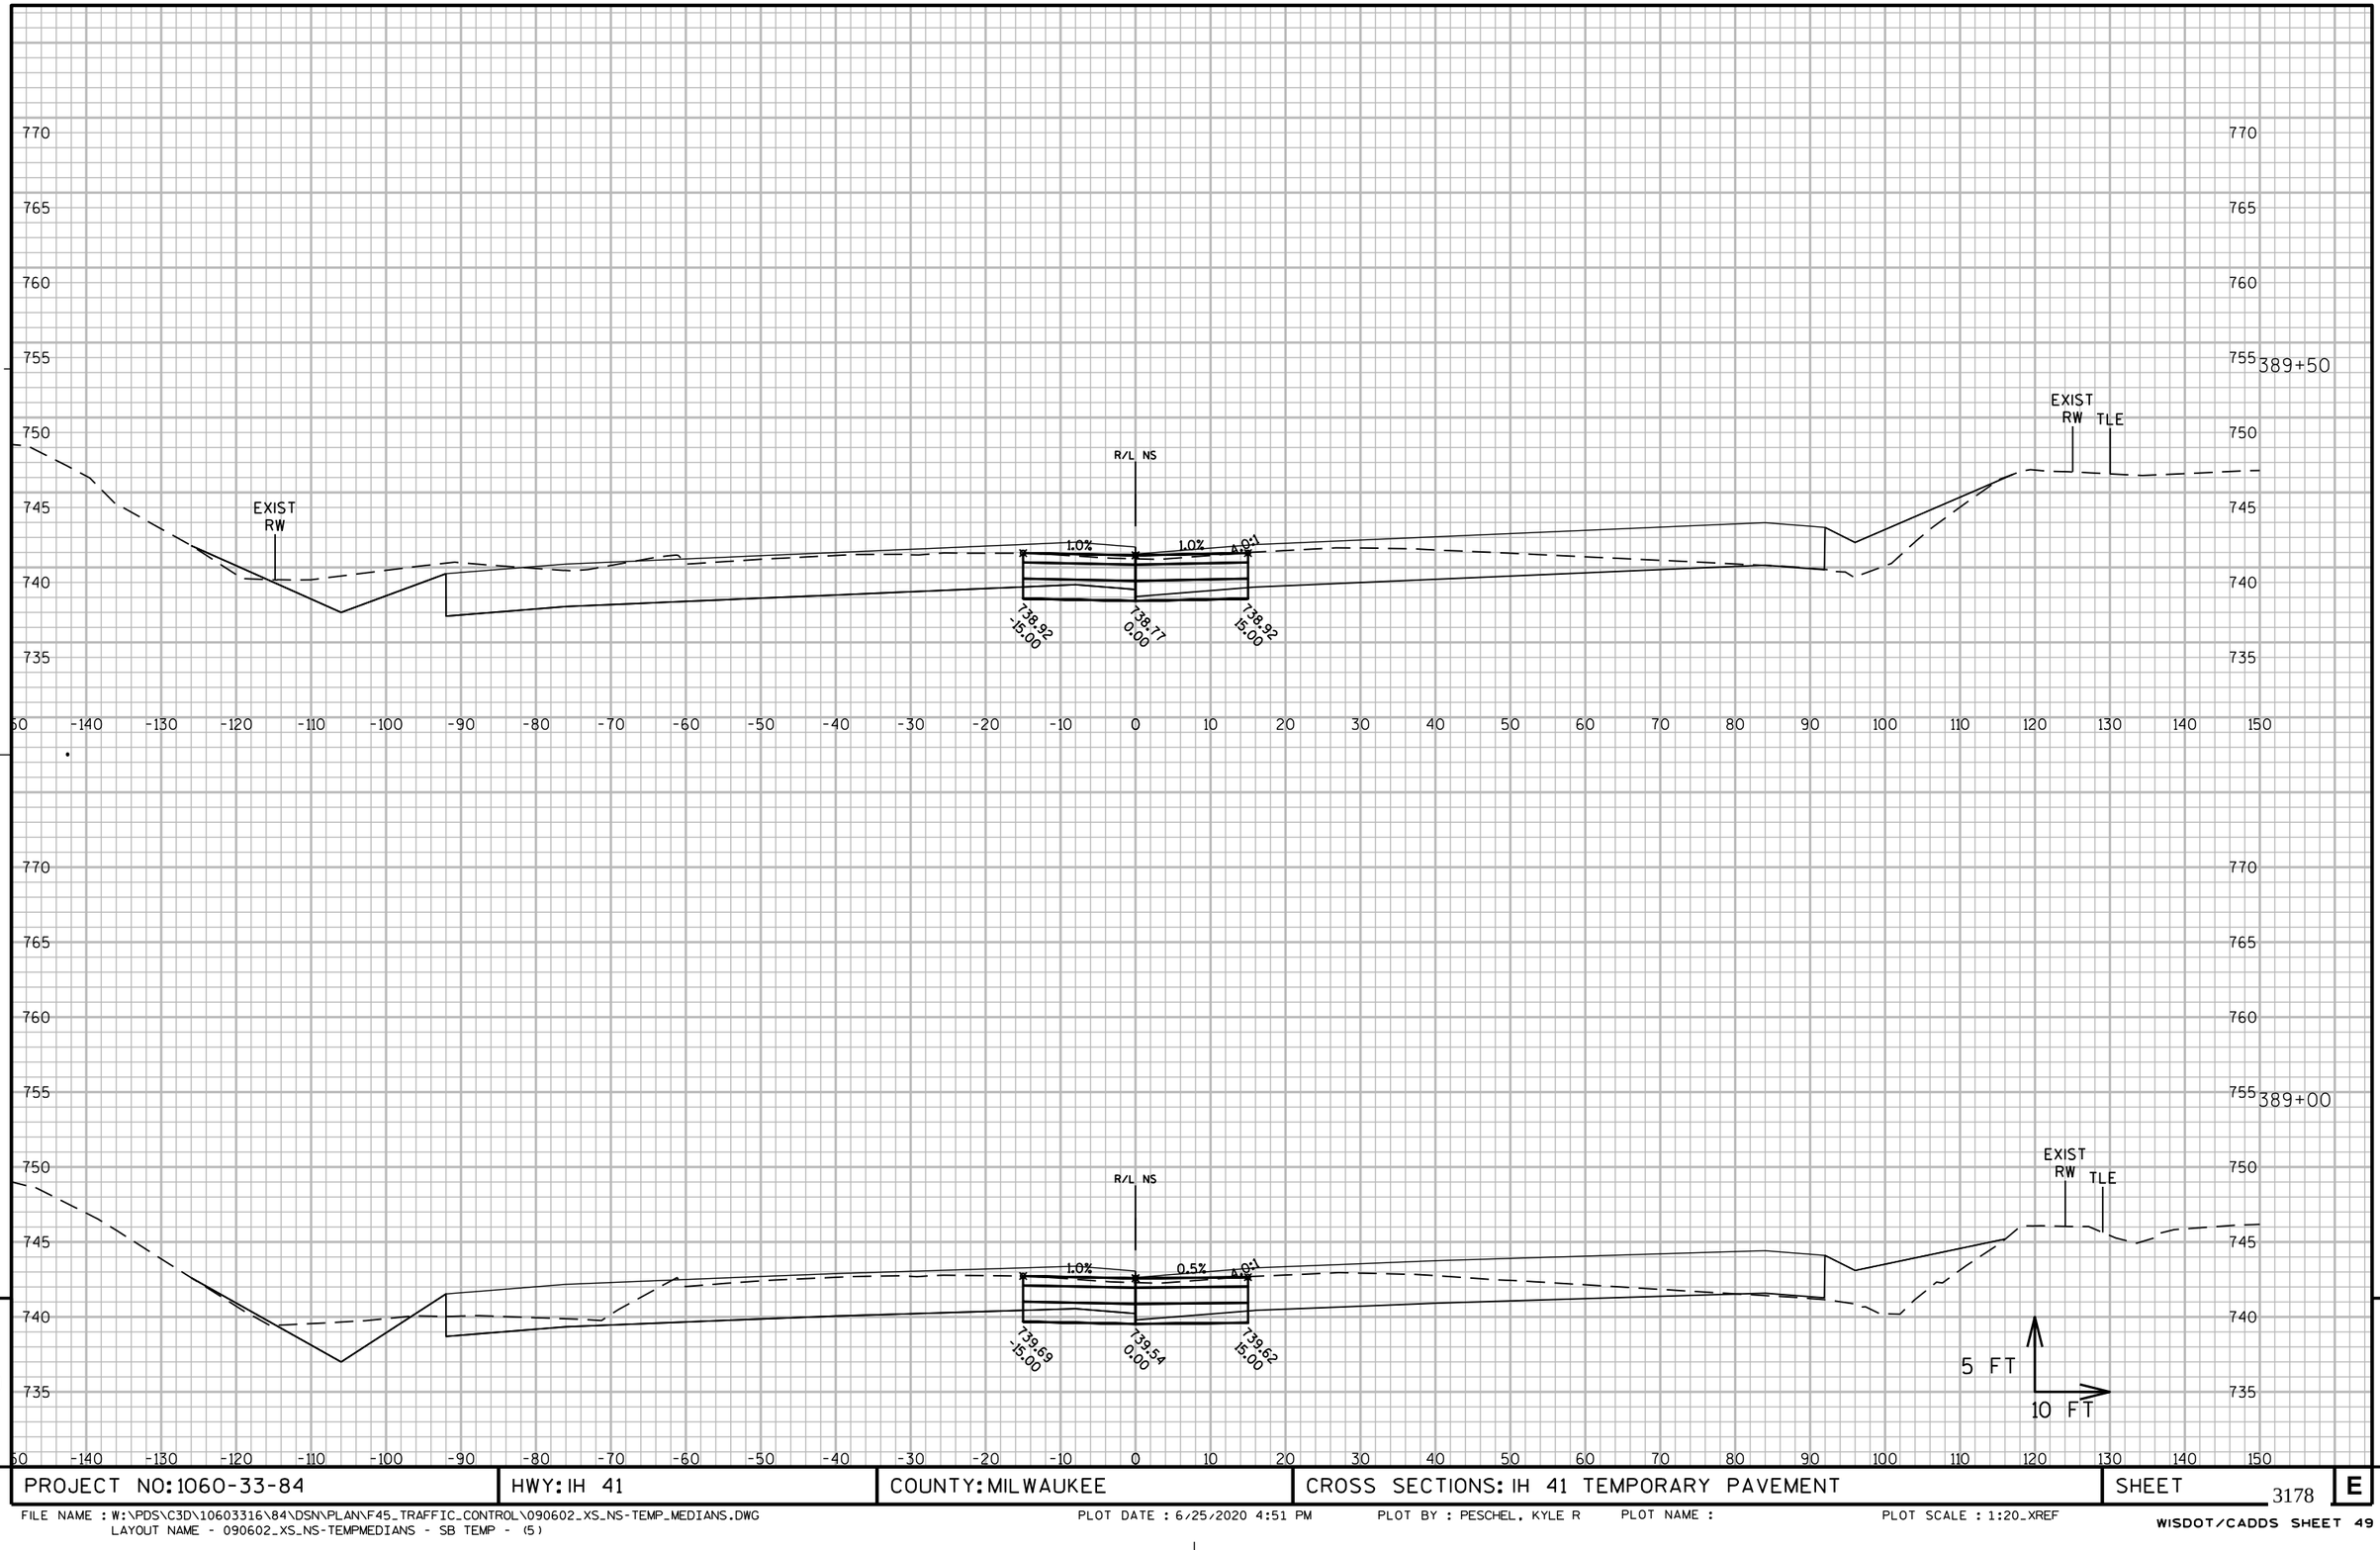

9

9

PROJECT NO: 1060-33-84	HWY: IH 41	COUNTY: MILWAUKEE	CROSS SECTIONS: IH 41 TEMPORARY PAVEMENT	SHEET 3178	E

FILE NAME : W:\PDS\C3D\10603316\84\DSN\PLAN\F45_TRAFFIC_CONTROL\090602_XS_NS-TEMP_MEDIANS.DWG
LAYOUT NAME - 090602_XS_NS-TEMPMEDIANS - SB TEMP - (5)
PLOT DATE : 6/25/2020 4:51 PM PLOT BY : PESCHEL, KYLE R PLOT NAME : PLOT SCALE : 1:20_XREF
WISDOT/CADDS SHEET 49

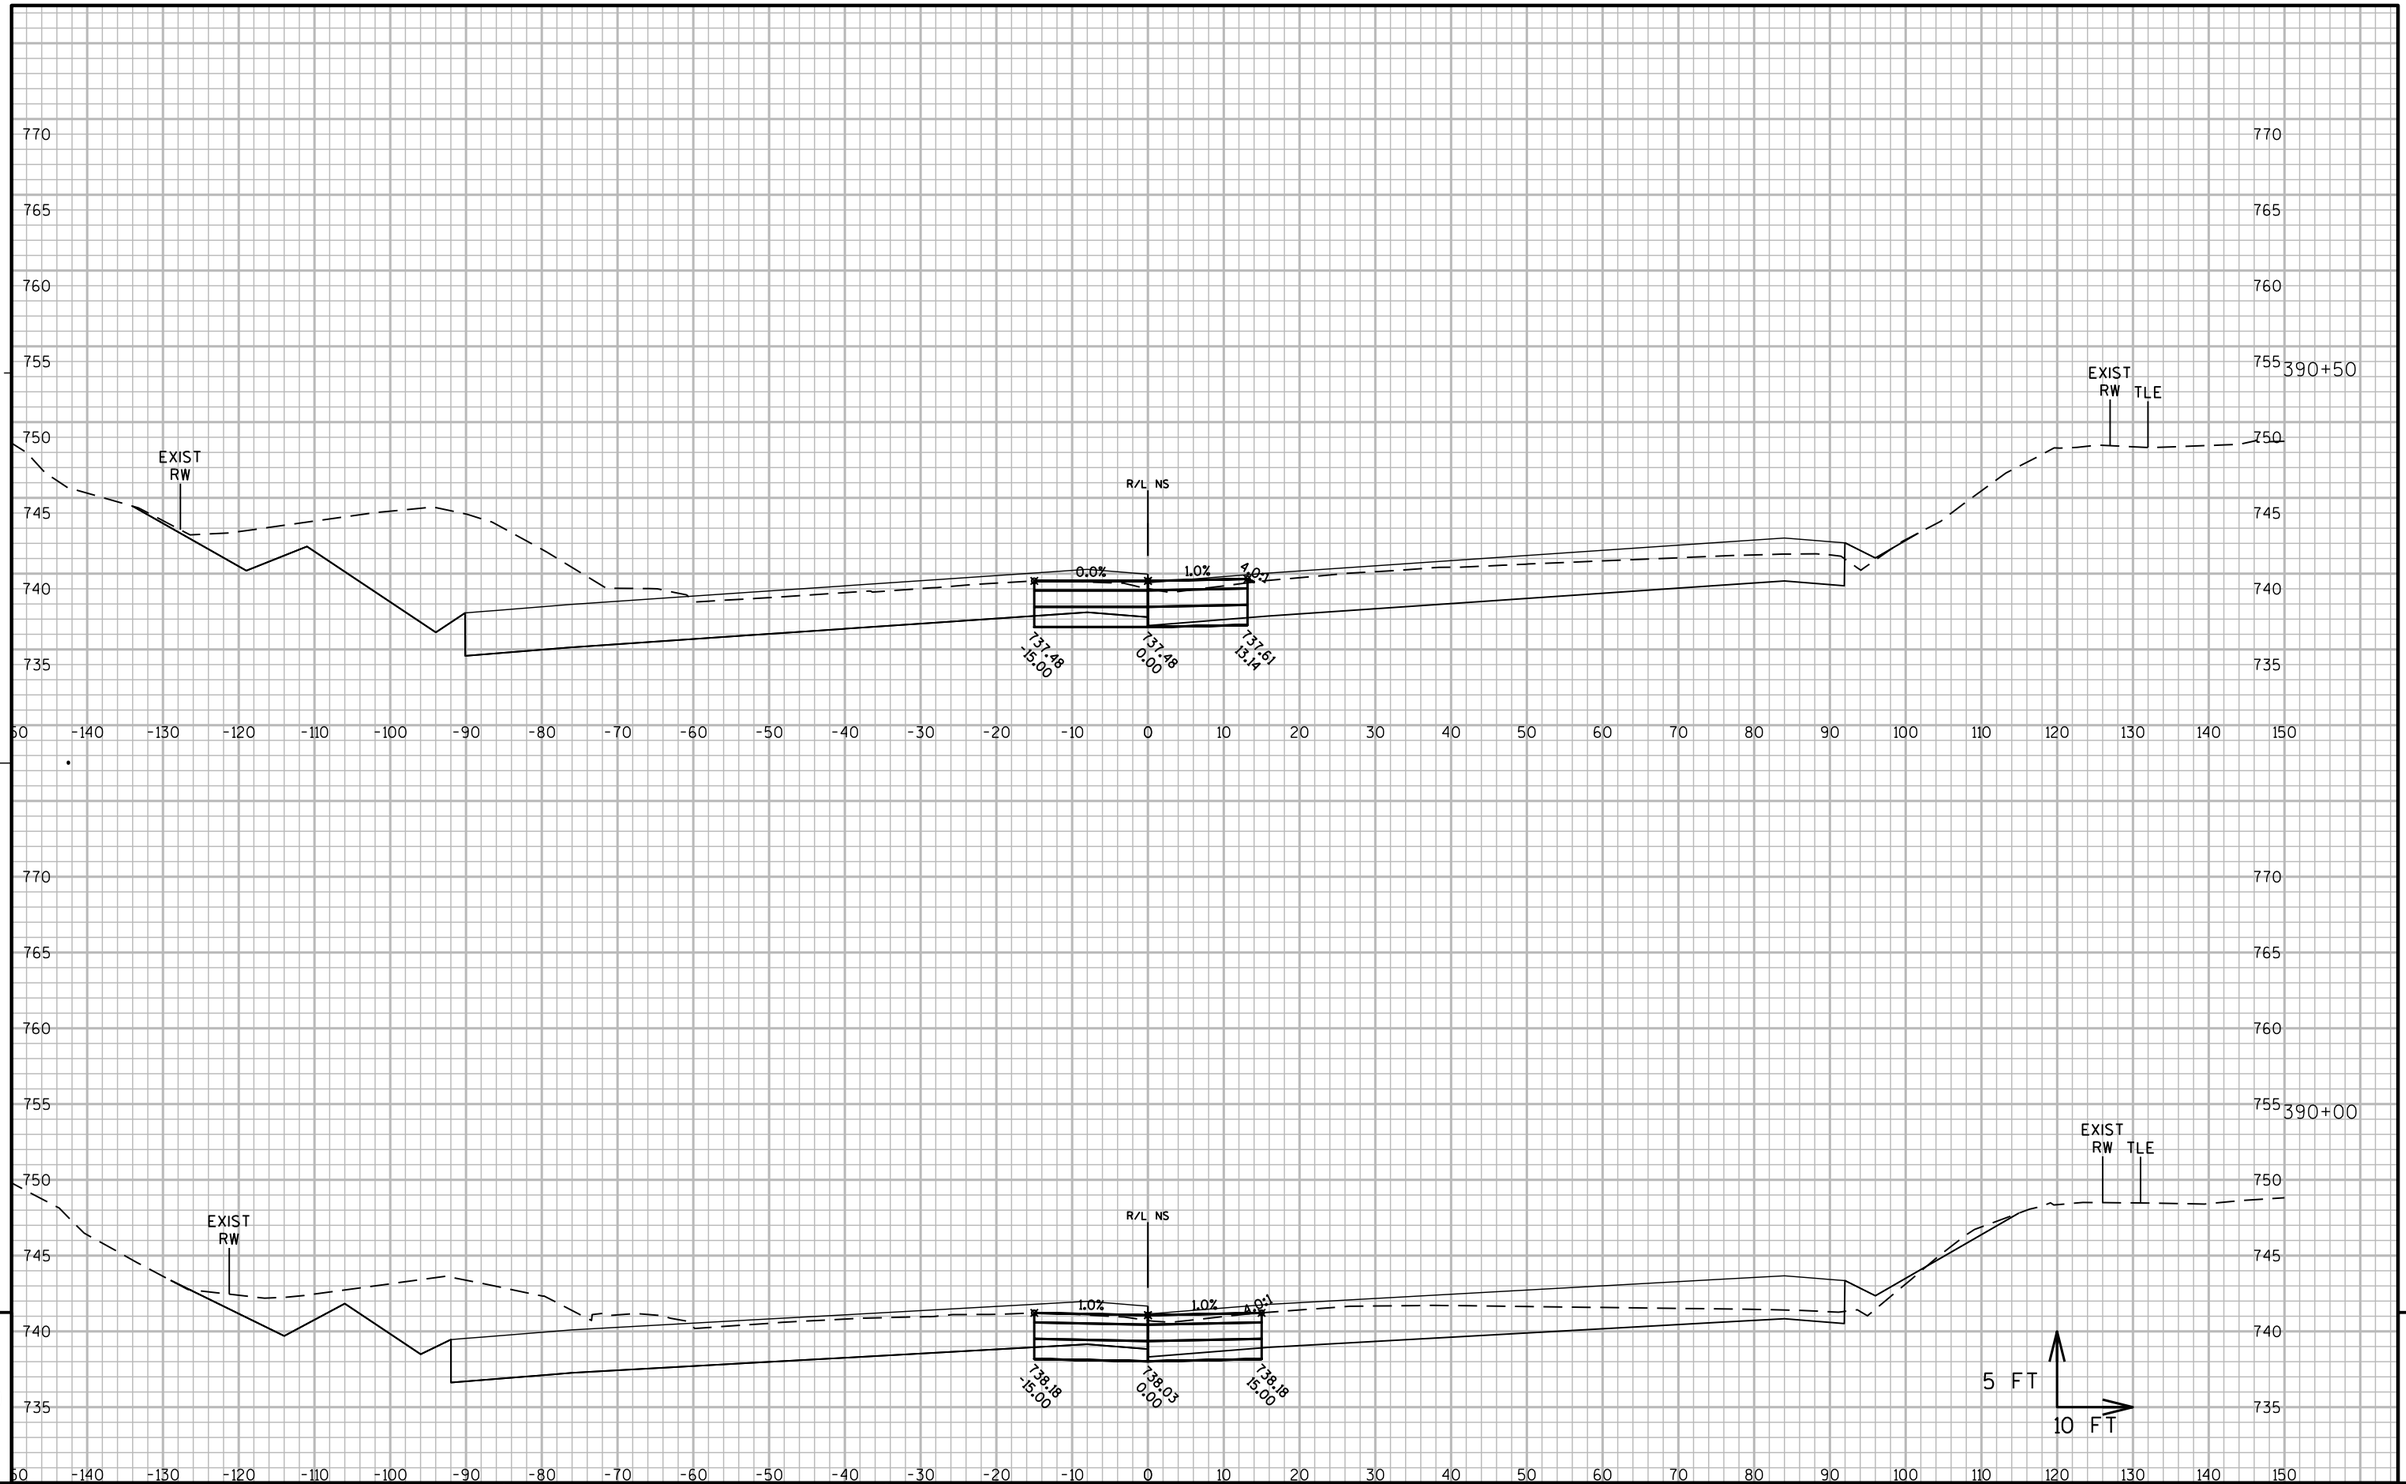

9

9

PROJECT NO: 1060-33-84	HWY: IH 41	COUNTY: MILWAUKEE	CROSS SECTIONS: IH 41 TEMPORARY PAVEMENT	SHEET 3179	E

FILE NAME : W:\PDS\C3D\10603316\84\DSN\PLAN\F45_TRAFFIC_CONTROL\090602_XS_NS-TEMP_MEDIANS.DWG
LAYOUT NAME - 090602_XS_NS-TEMPMEDIANS - SB TEMP - (6)
PLOT DATE : 6/25/2020 4:58 PM PLOT BY : PESCHEL, KYLE R PLOT NAME : PLOT SCALE : 1:20_XREF
WISDOT/CADDS SHEET 49

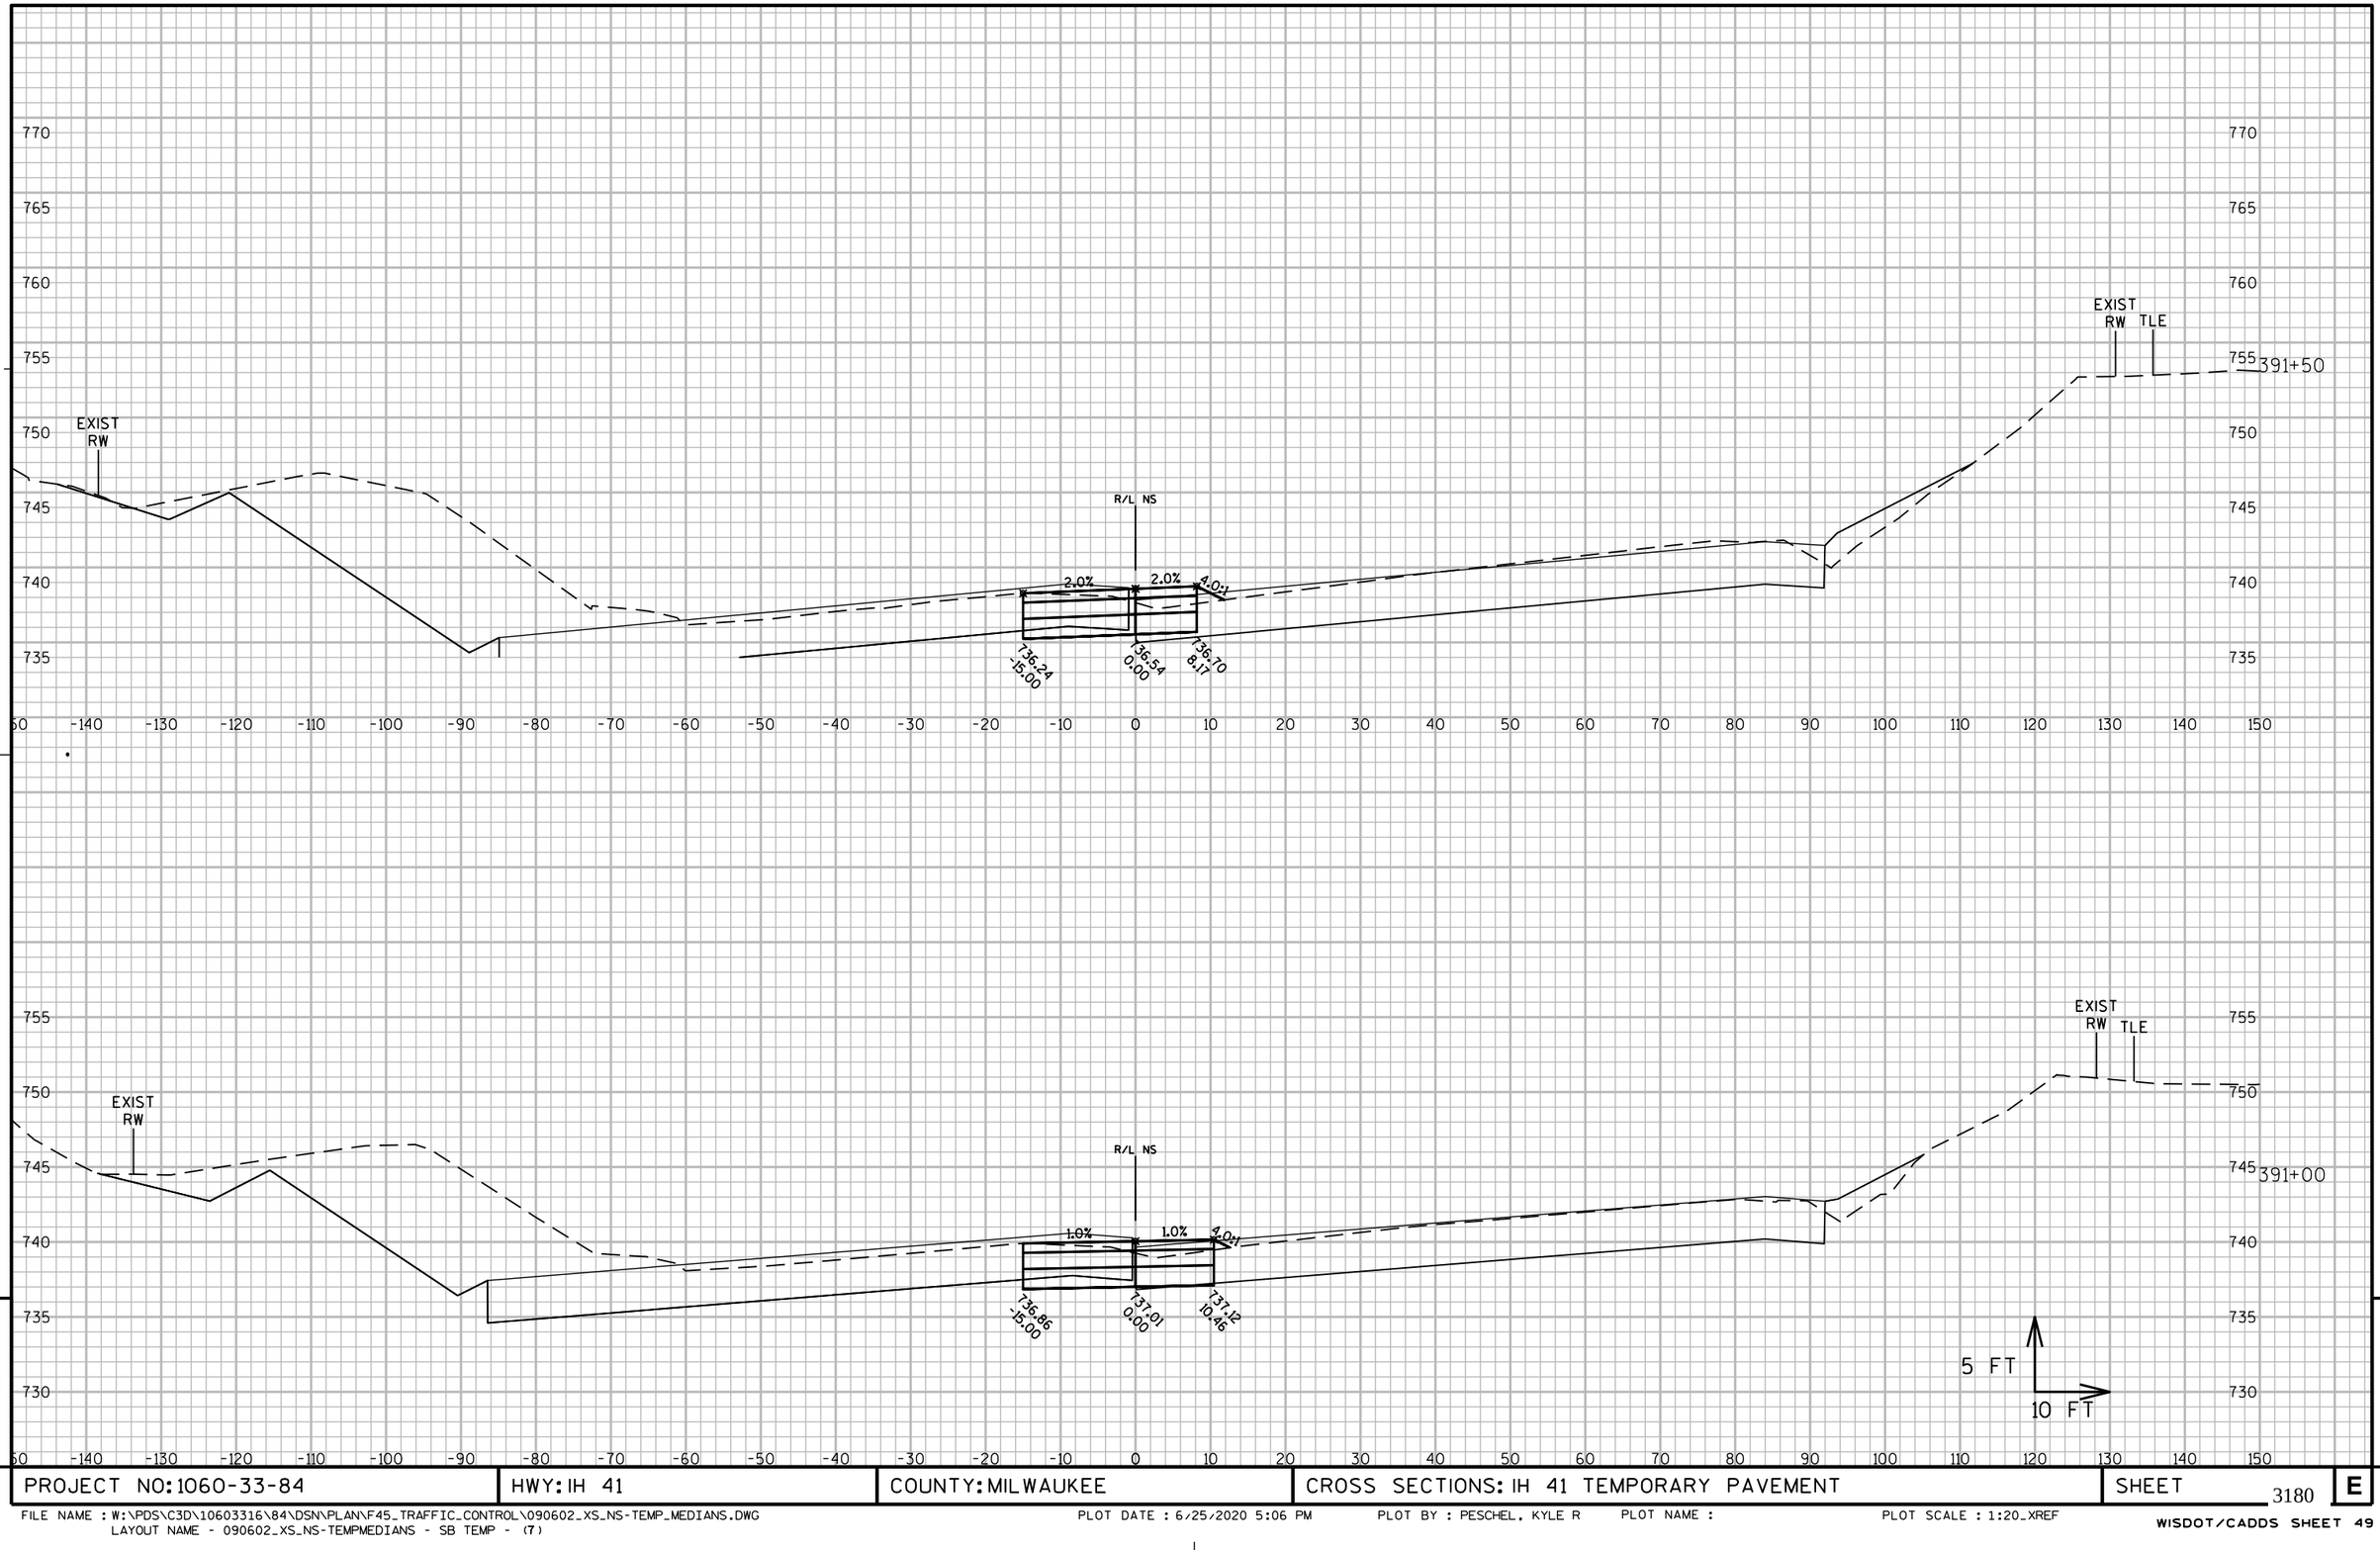

9

9

PROJECT NO: 1060-33-84	HWY: IH 41	COUNTY: MILWAUKEE	CROSS SECTIONS: IH 41 TEMPORARY PAVEMENT	SHEET 3180	E

FILE NAME : W:\PDS\C3D\10603316\84\DSN\PLAN\F45_TRAFFIC_CONTROL\090602_XS_NS-TEMP_MEDIANS.DWG
LAYOUT NAME - 090602_XS_NS-TEMPMEDIANS - SB TEMP - (7)

PLOT DATE : 6/25/2020 5:06 PM PLOT BY : PESCHEL, KYLE R PLOT NAME : PLOT SCALE : 1:20_XREF

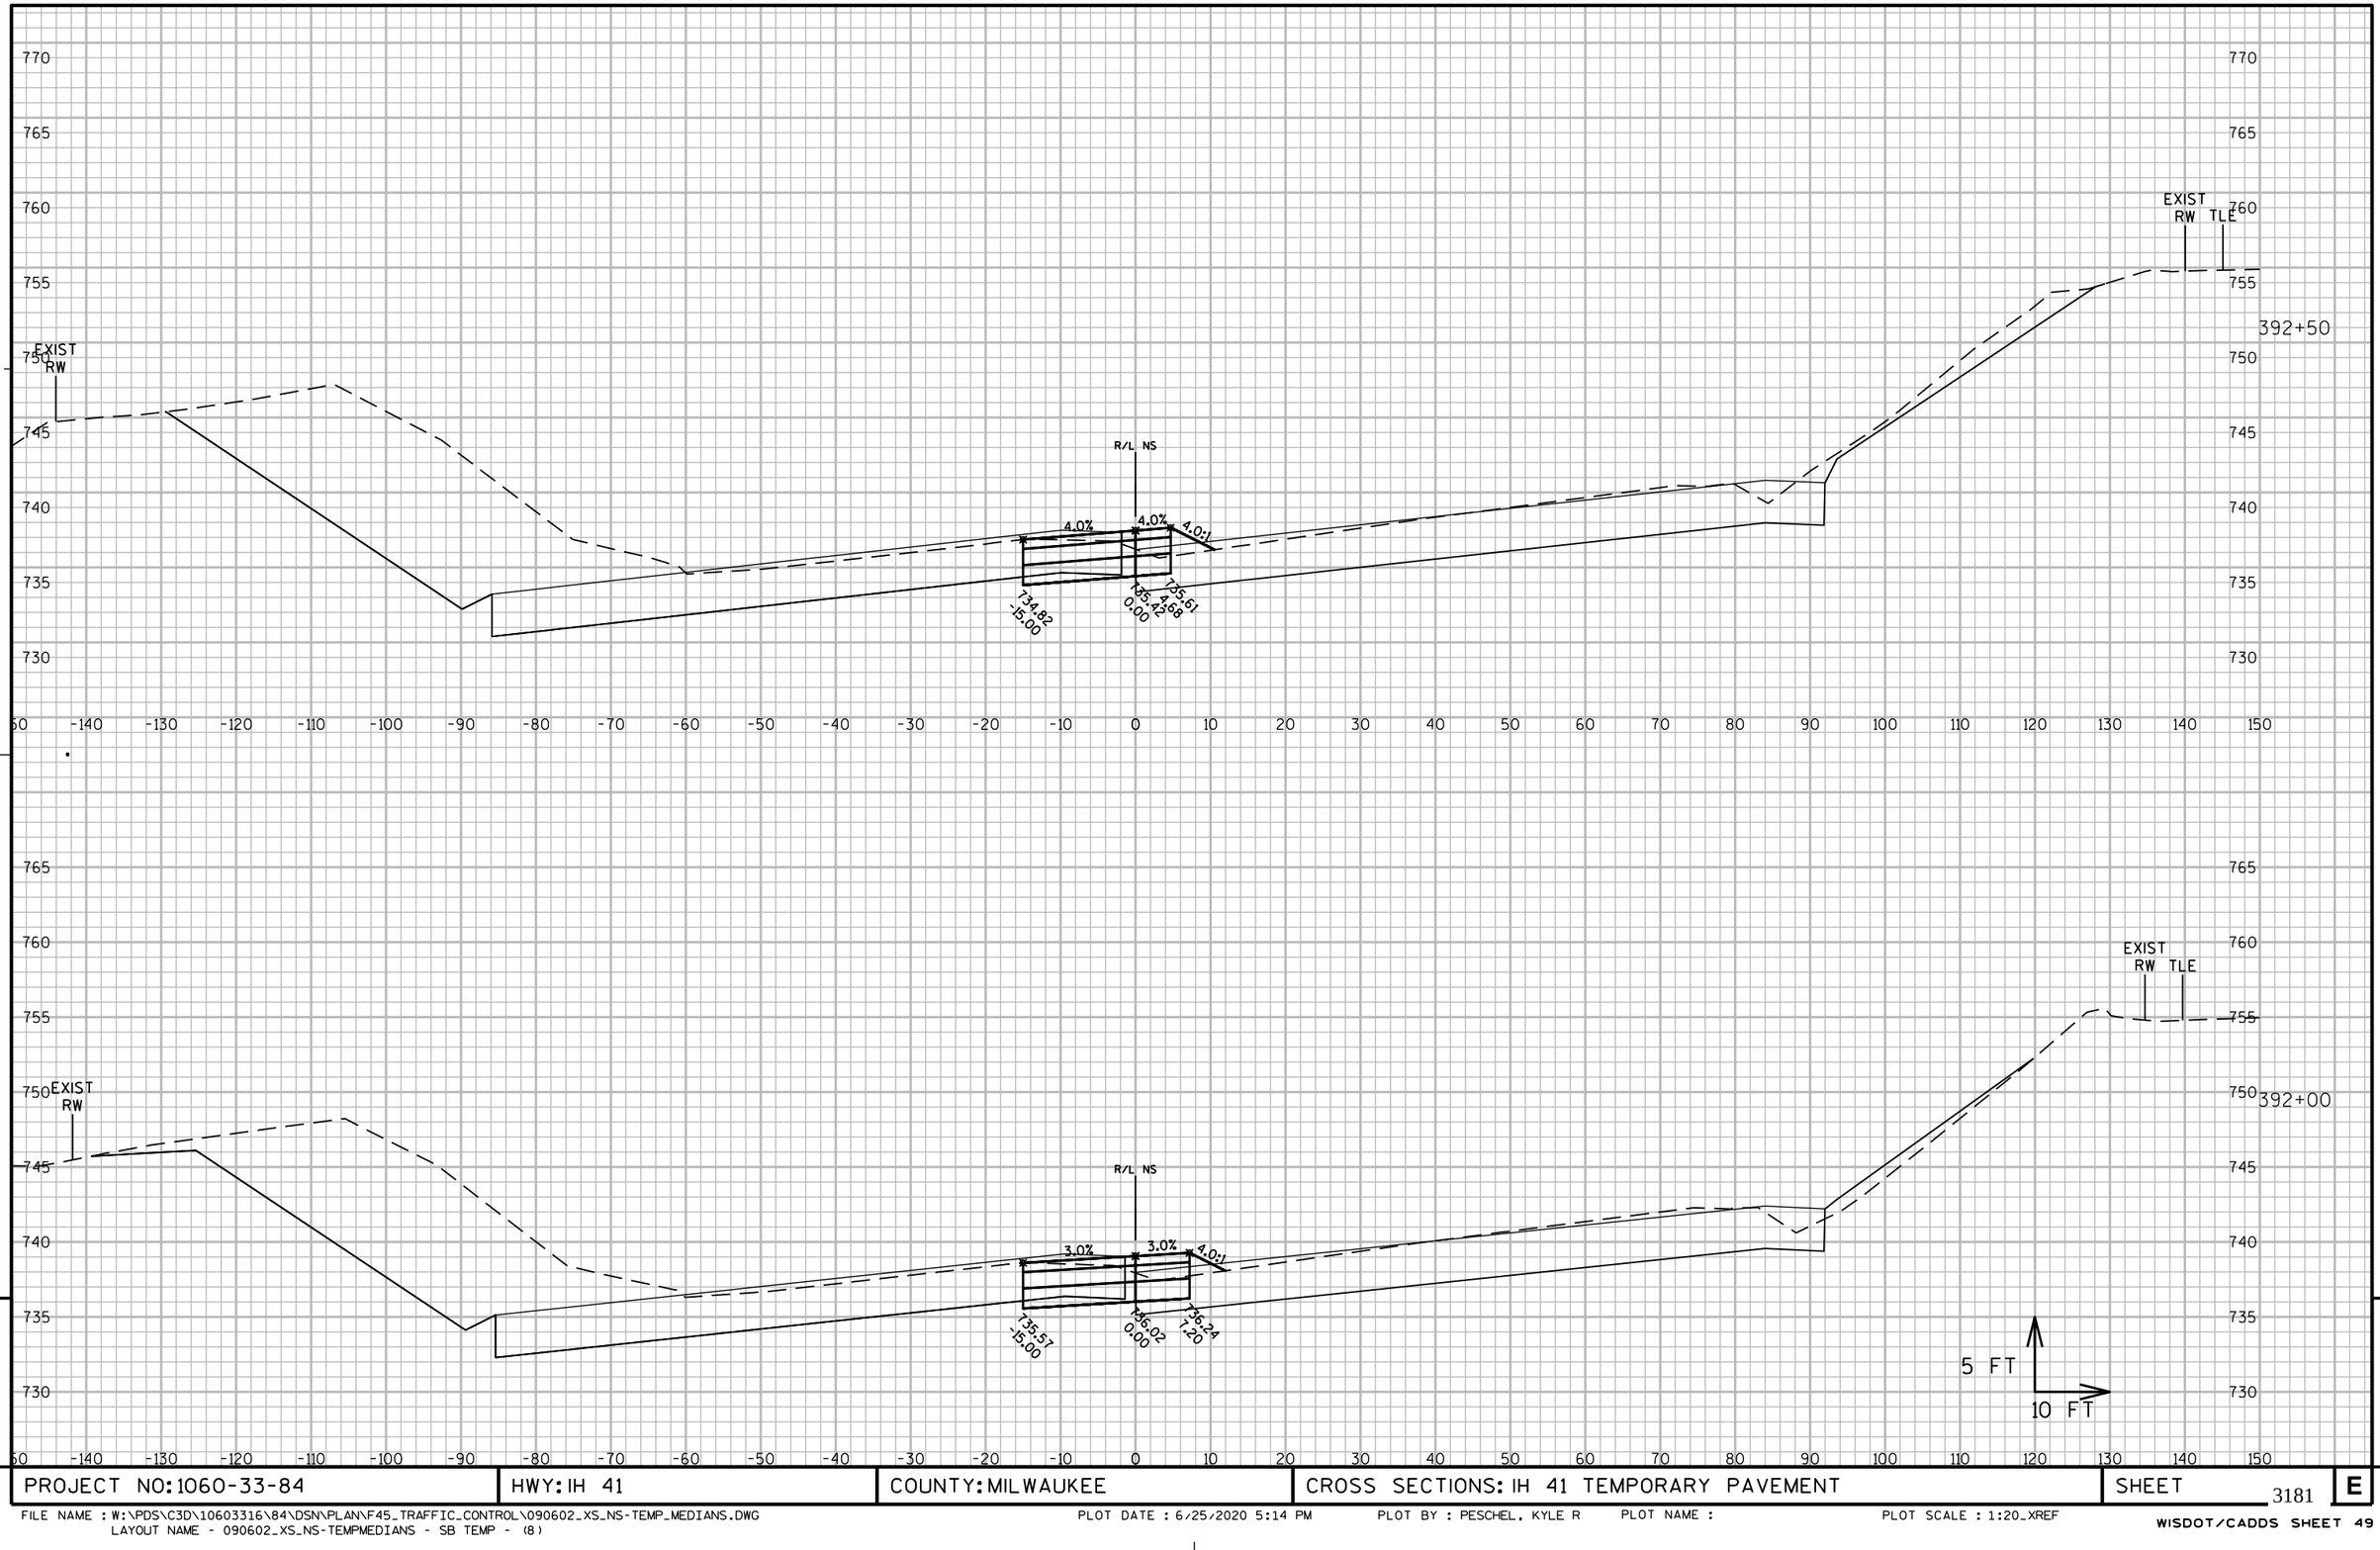

PROJECT NO: 1060-33-84	HWY: IH 41	COUNTY: MILWAUKEE	CROSS SECTIONS: IH 41 TEMPORARY PAVEMENT	SHEET 3181 E

FILE NAME : W:\PDS\C3D\10603316\84\DSN\PLAN\F45_TRAFFIC_CONTROL\090602_XS_NS-TEMP_MEDIANS.DWG
LAYOUT NAME - 090602_XS_NS-TEMPMEDIANS - SB TEMP - (8)

PLOT DATE : 6/25/2020 5:14 PM PLOT BY : PESCHEL, KYLE R PLOT NAME : PLOT SCALE : 1:20_XREF

WISDOT/CADDS SHEET 49

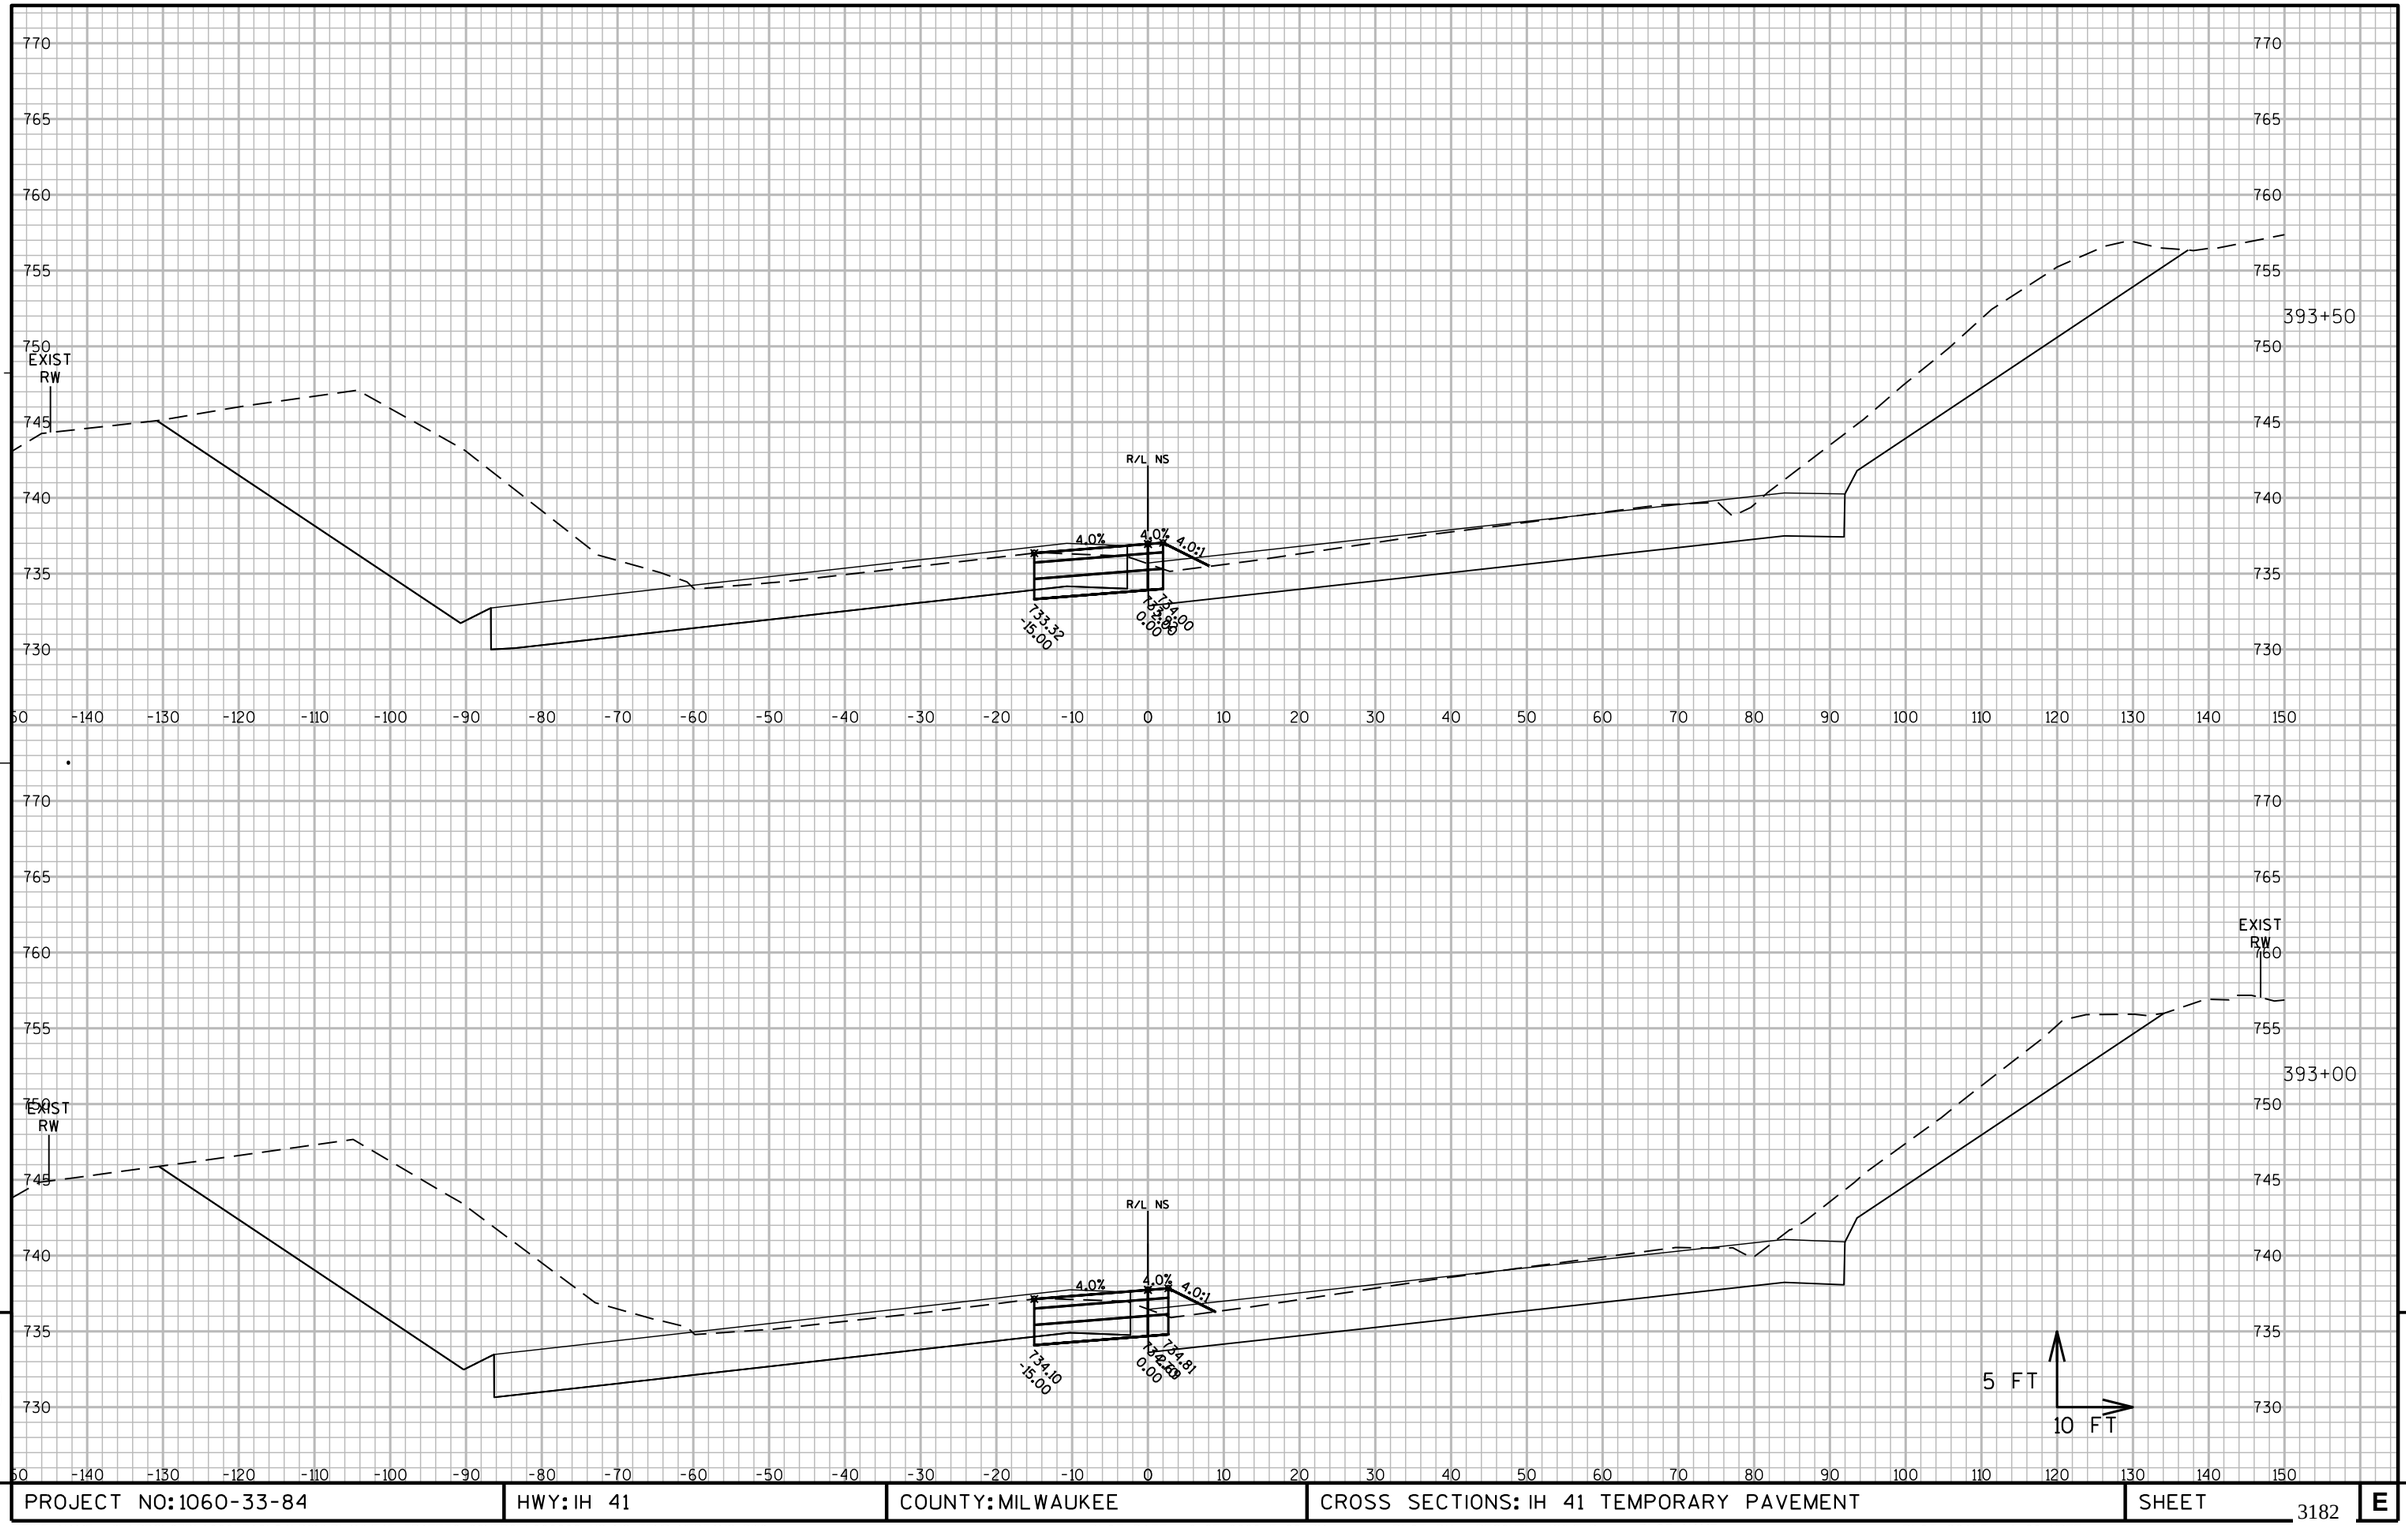

PROJECT NO: 1060-33-84	HWY: IH 41	COUNTY: MILWAUKEE	CROSS SECTIONS: IH 41 TEMPORARY PAVEMENT	SHEET 3182	E

FILE NAME : W:\PDS\C3D\10603316\84\DSN\PLAN\F45_TRAFFIC_CONTROL\090602_XS_NS-TEMP_MEDIANS.DWG
LAYOUT NAME - 090602_XS_NS-TEMPMEDIANS - SB TEMP - (9)
PLOT DATE : 6/25/2020 5:22 PM PLOT BY : PESCHEL, KYLE R PLOT NAME : PLOT SCALE : 1:20_XREF
WISDOT/CADDS SHEET 49

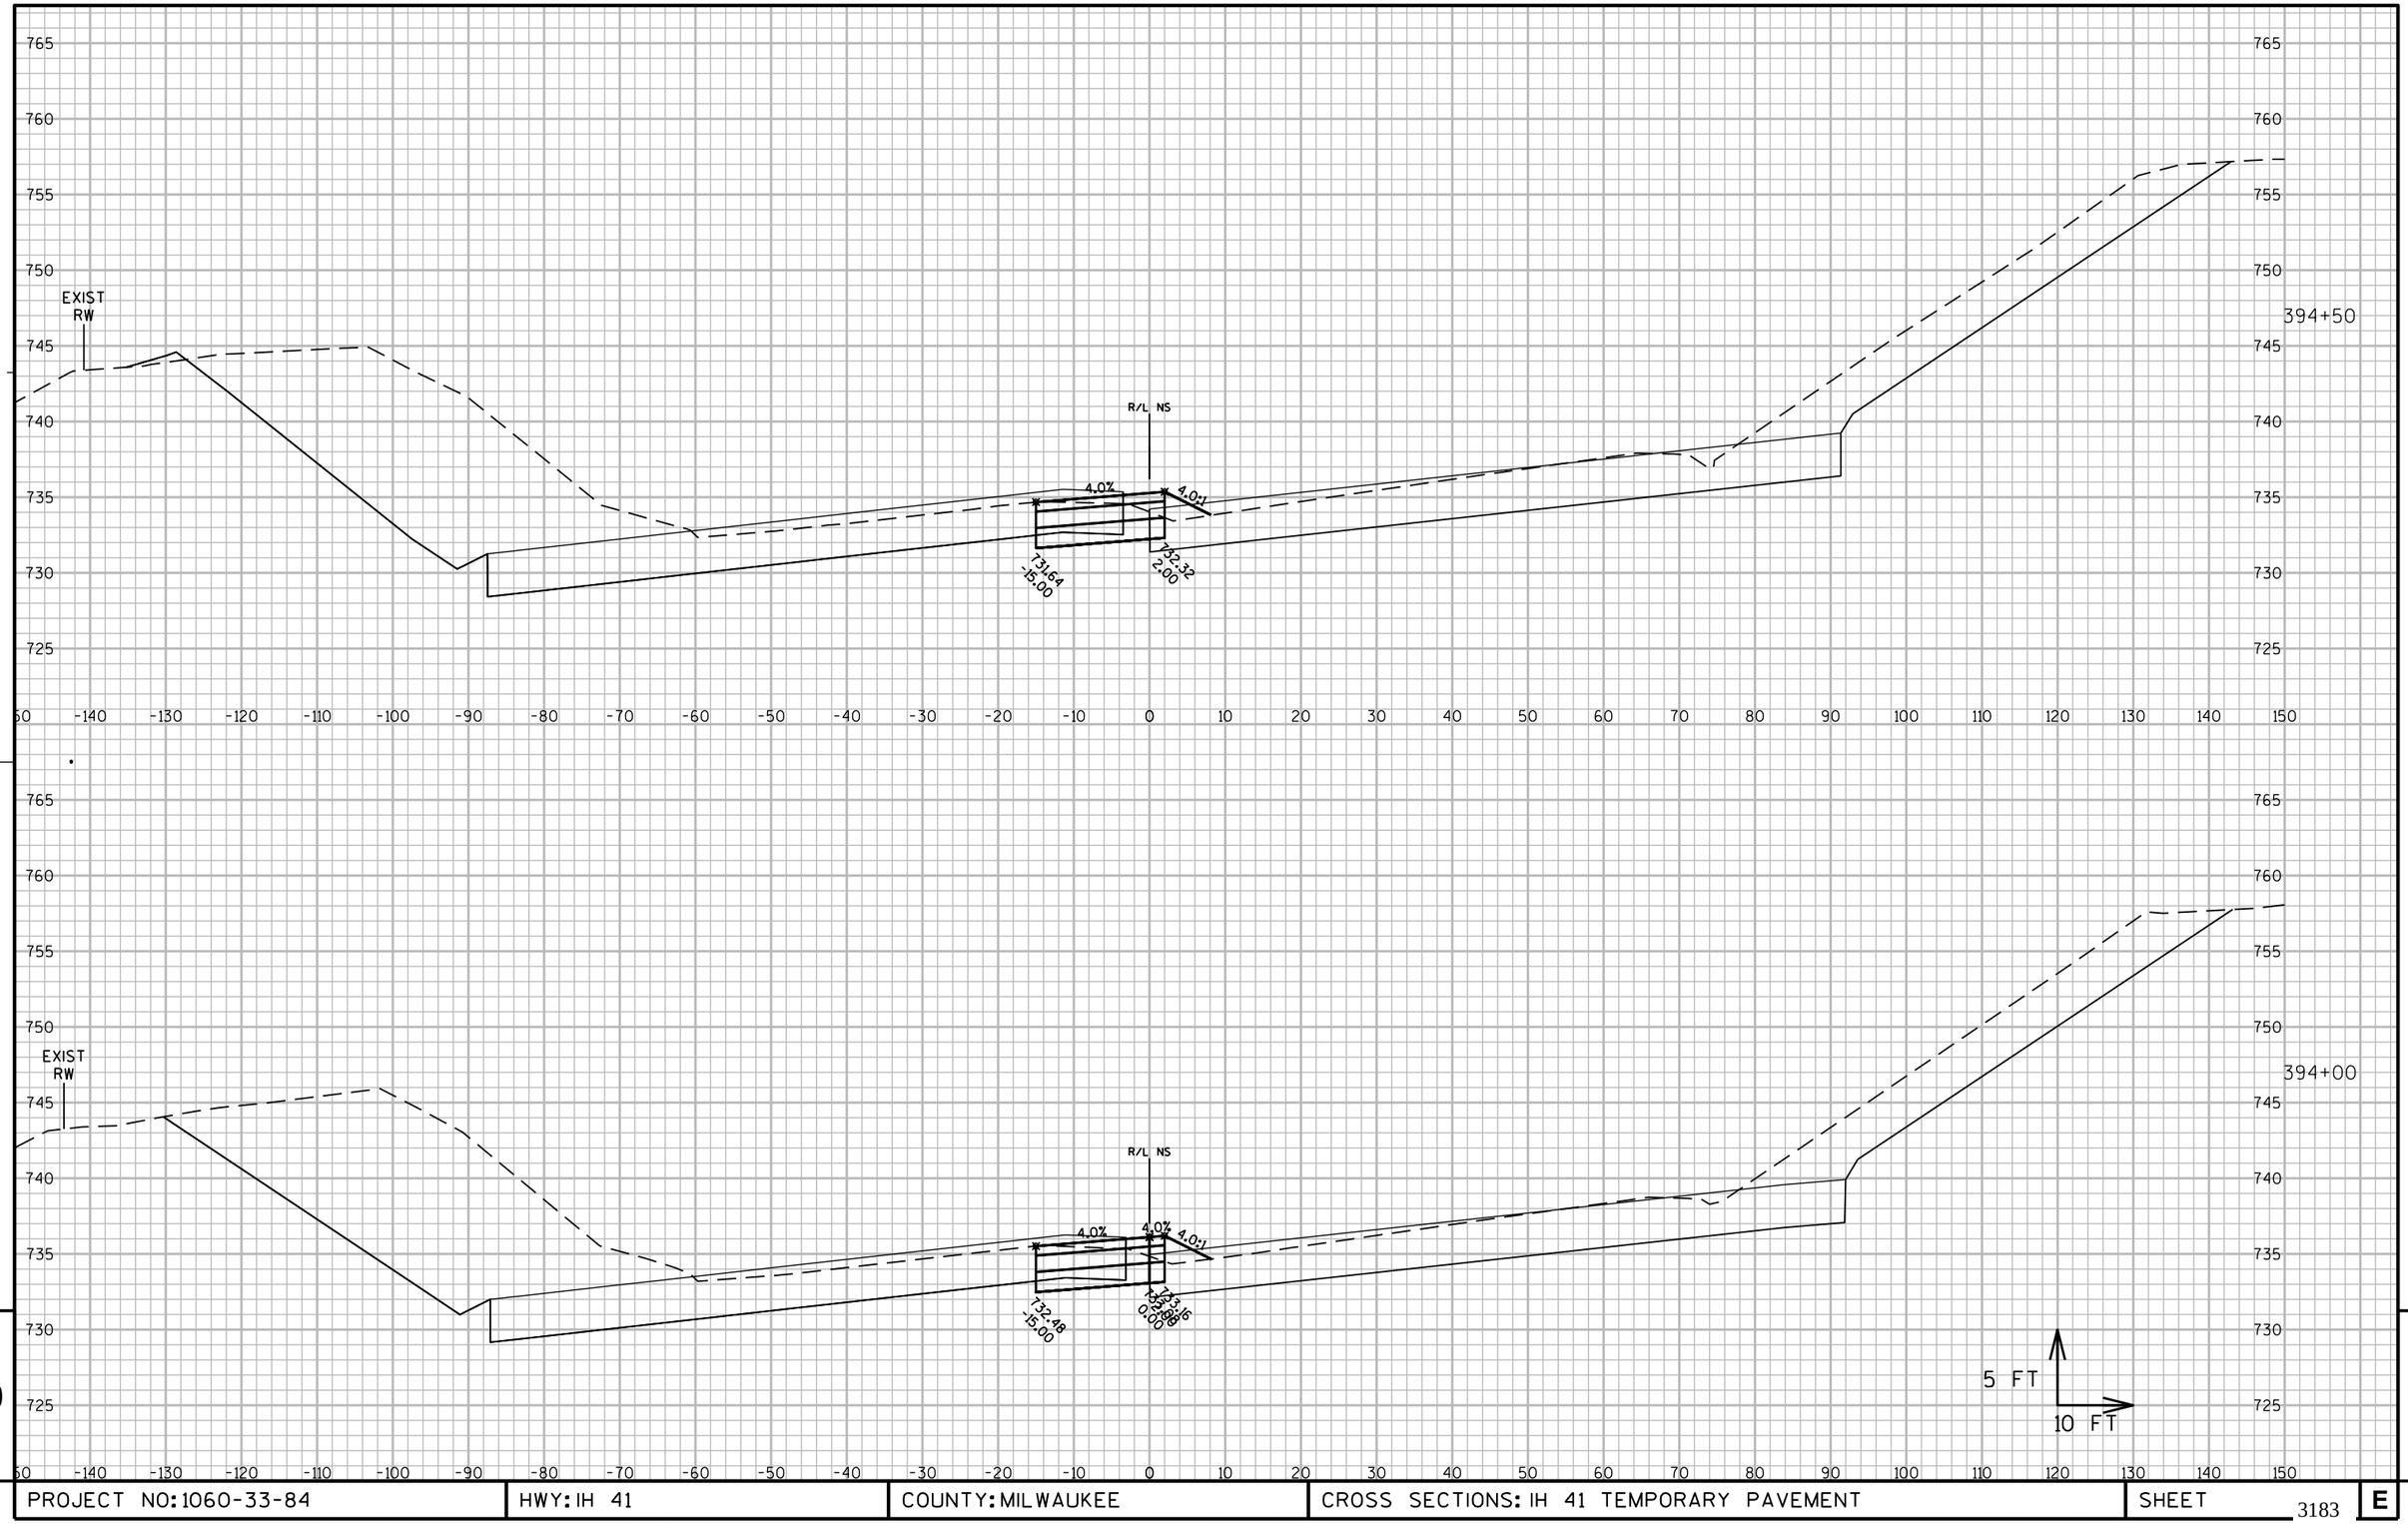

9

9

PROJECT NO: 1060-33-84	HWY: IH 41	COUNTY: MILWAUKEE	CROSS SECTIONS: IH 41 TEMPORARY PAVEMENT	SHEET 3183	E

FILE NAME : W:\PDS\C3D\10603316\84\DSN\PLAN\F45_TRAFFIC_CONTROL\090602_XS_NS-TEMP_MEDIANS.DWG
LAYOUT NAME - 090602_XS_NS-TEMPMEDIANS - SB TEMP - (10)

PLOT DATE : 6/25/2020 5:30 PM PLOT BY : PESCHEL, KYLE R PLOT NAME : PLOT SCALE : 1:20_XREF

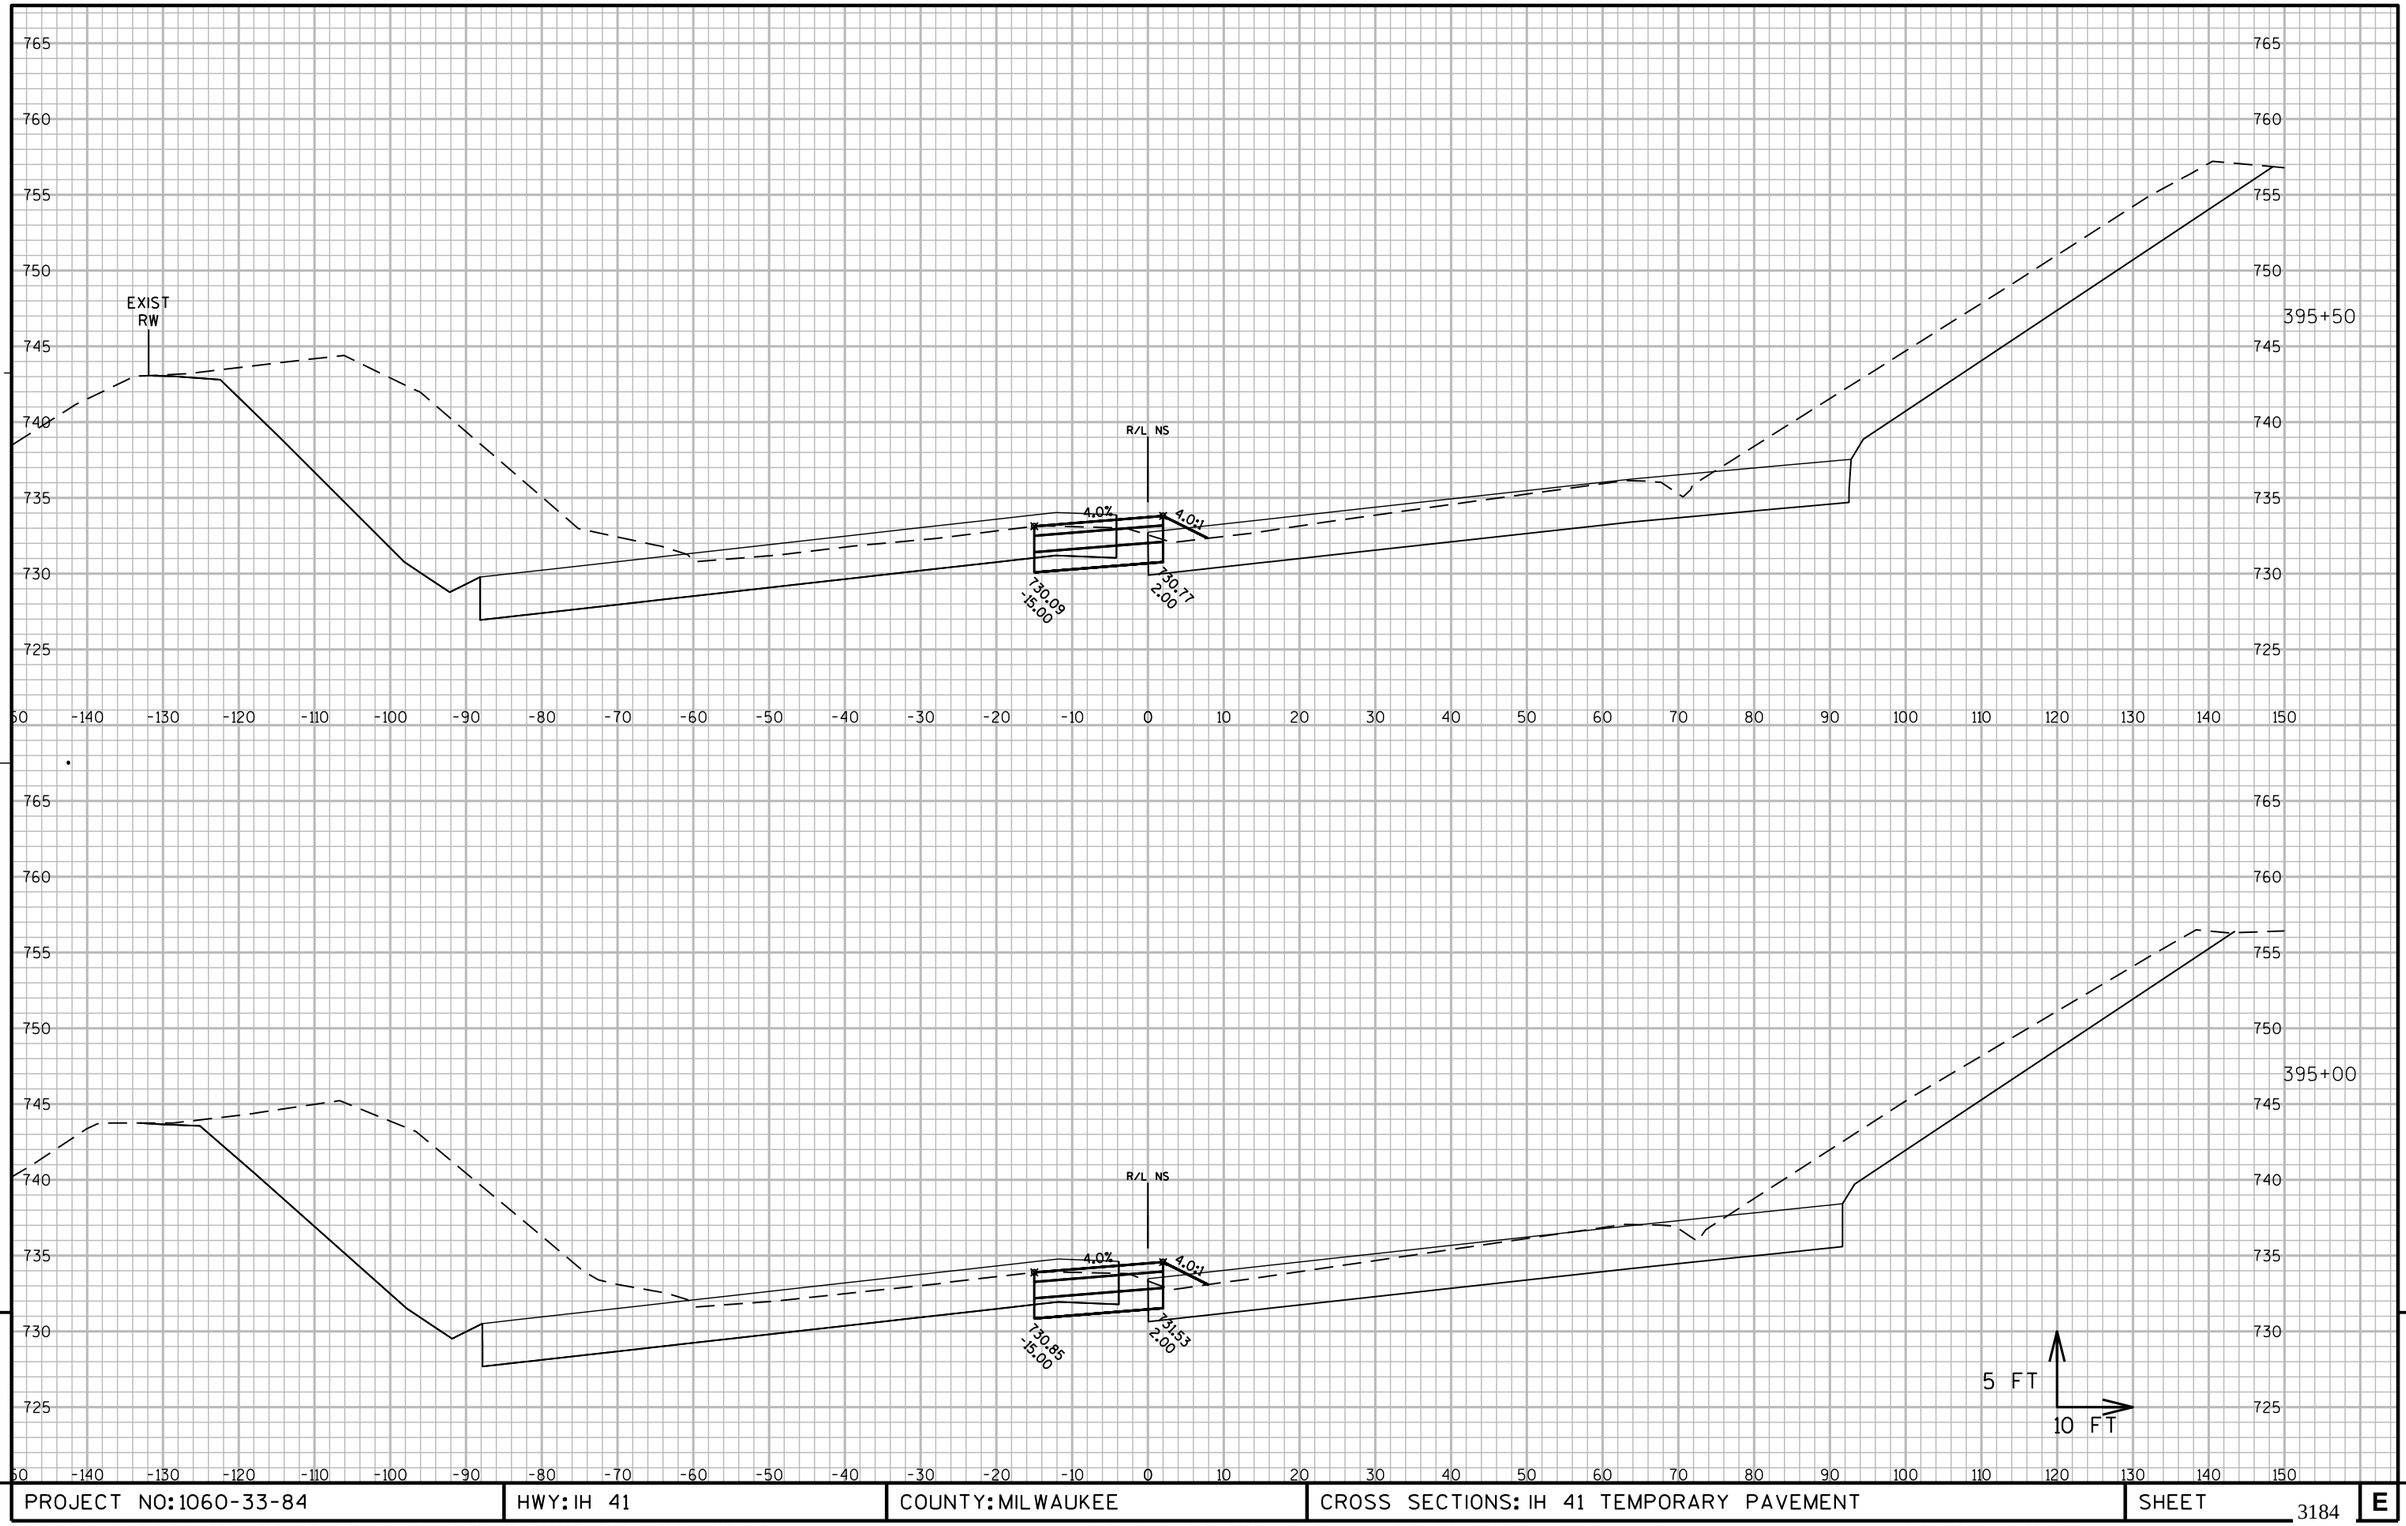

9

9

PROJECT NO: 1060-33-84	HWY: IH 41	COUNTY: MILWAUKEE	CROSS SECTIONS: IH 41 TEMPORARY PAVEMENT	SHEET 3184	E

FILE NAME : W:\PDS\C3D\10603316\84\DSN\PLAN\F45_TRAFFIC_CONTROL\090602_XS_NS-TEMP_MEDIANS.DWG
LAYOUT NAME - 090602_XS_NS-TEMPMEDIANS - SB TEMP - (11)

PLOT DATE : 6/25/2020 5:39 PM PLOT BY : PESCHEL, KYLE R PLOT NAME : PLOT SCALE : 1:20_XREF

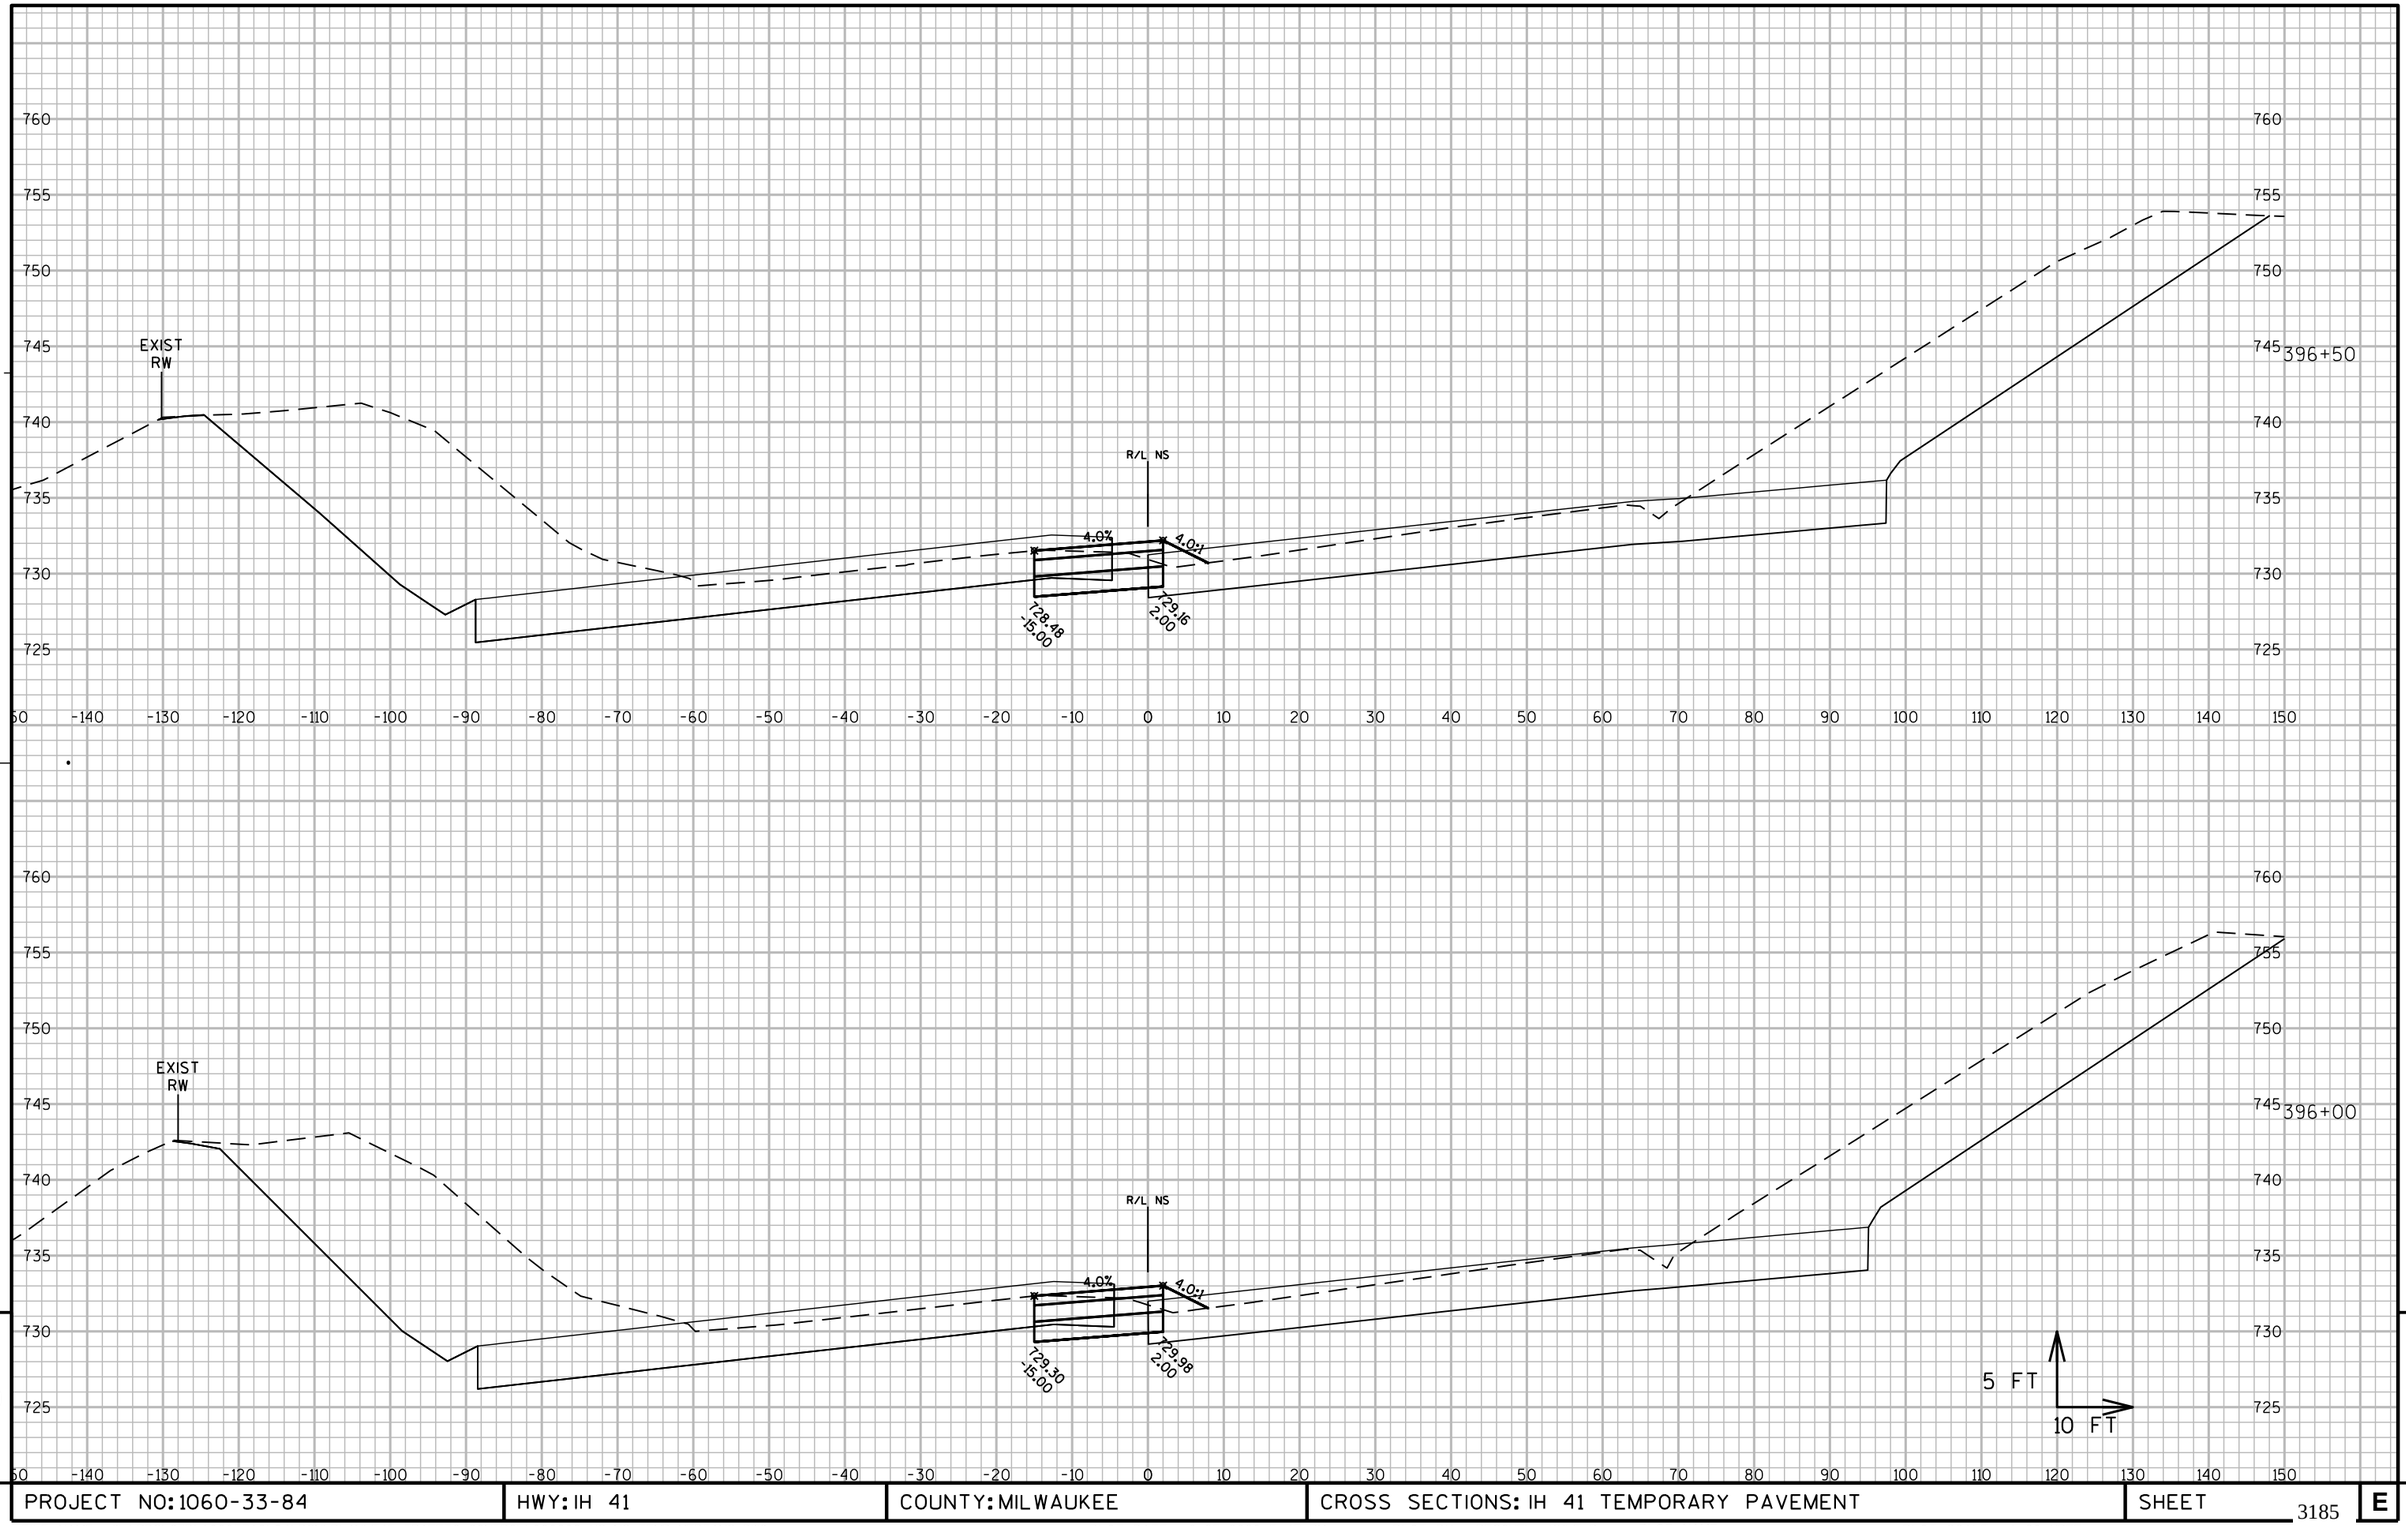

9

9

PROJECT NO: 1060-33-84	HWY: IH 41	COUNTY: MILWAUKEE	CROSS SECTIONS: IH 41 TEMPORARY PAVEMENT	SHEET 3185	E

FILE NAME : W:\PDS\C3D\10603316\84\DSN\PLAN\F45_TRAFFIC_CONTROL\090602_XS_NS-TEMP_MEDIANS.DWG
LAYOUT NAME - 090602_XS_NS-TEMPMEDIANS - SB TEMP - (12)
PLOT DATE : 6/25/2020 5:47 PM PLOT BY : PESCHEL, KYLE R PLOT NAME : PLOT SCALE : 1:20_XREF
WISDOT/CADDS SHEET 49

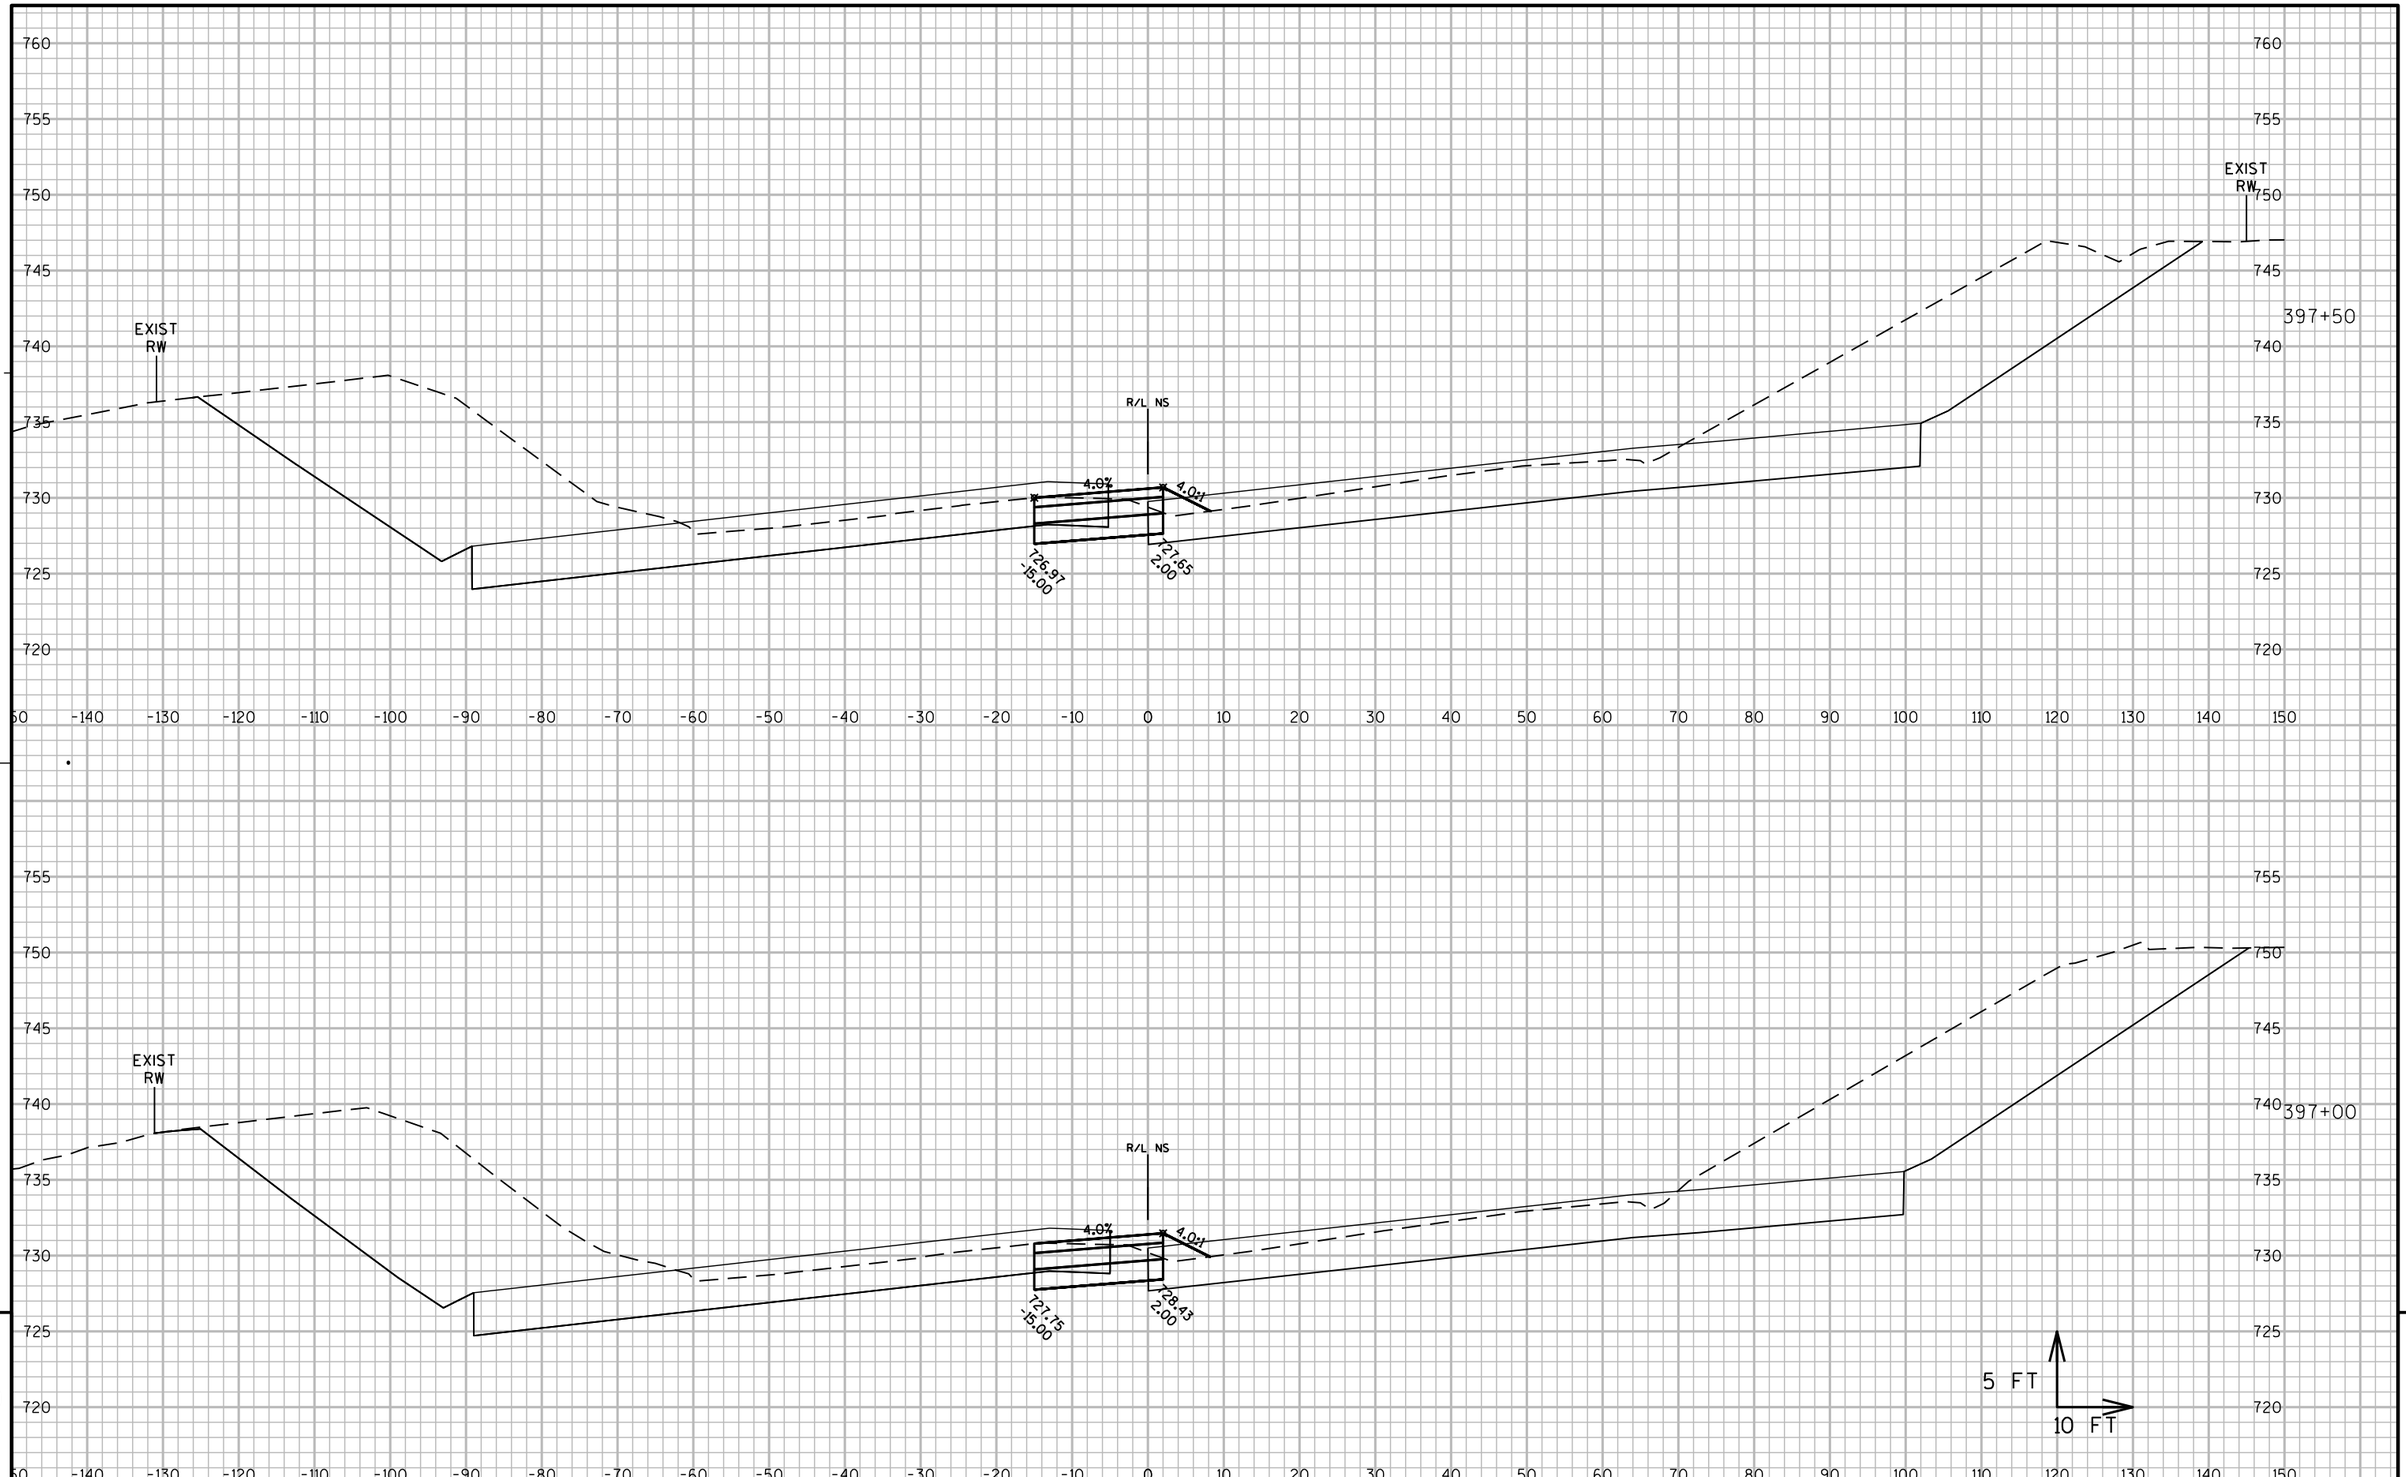

PROJECT NO: 1060-33-84	HWY: IH 41	COUNTY: MILWAUKEE	CROSS SECTIONS: IH 41 TEMPORARY PAVEMENT	SHEET 3186	E

FILE NAME : W:\PDS\C3D\10603316\84\DSN\PLAN\F45_TRAFFIC_CONTROL\090602_XS_NS-TEMP_MEDIANS.DWG
LAYOUT NAME - 090602_XS_NS-TEMPMEDIANS - SB TEMP - (13)

PLOT DATE : 6/25/2020 5:56 PM PLOT BY : PESCHEL, KYLE R PLOT NAME : PLOT SCALE : 1:20_XREF

WISDOT/CADDS SHEET 49

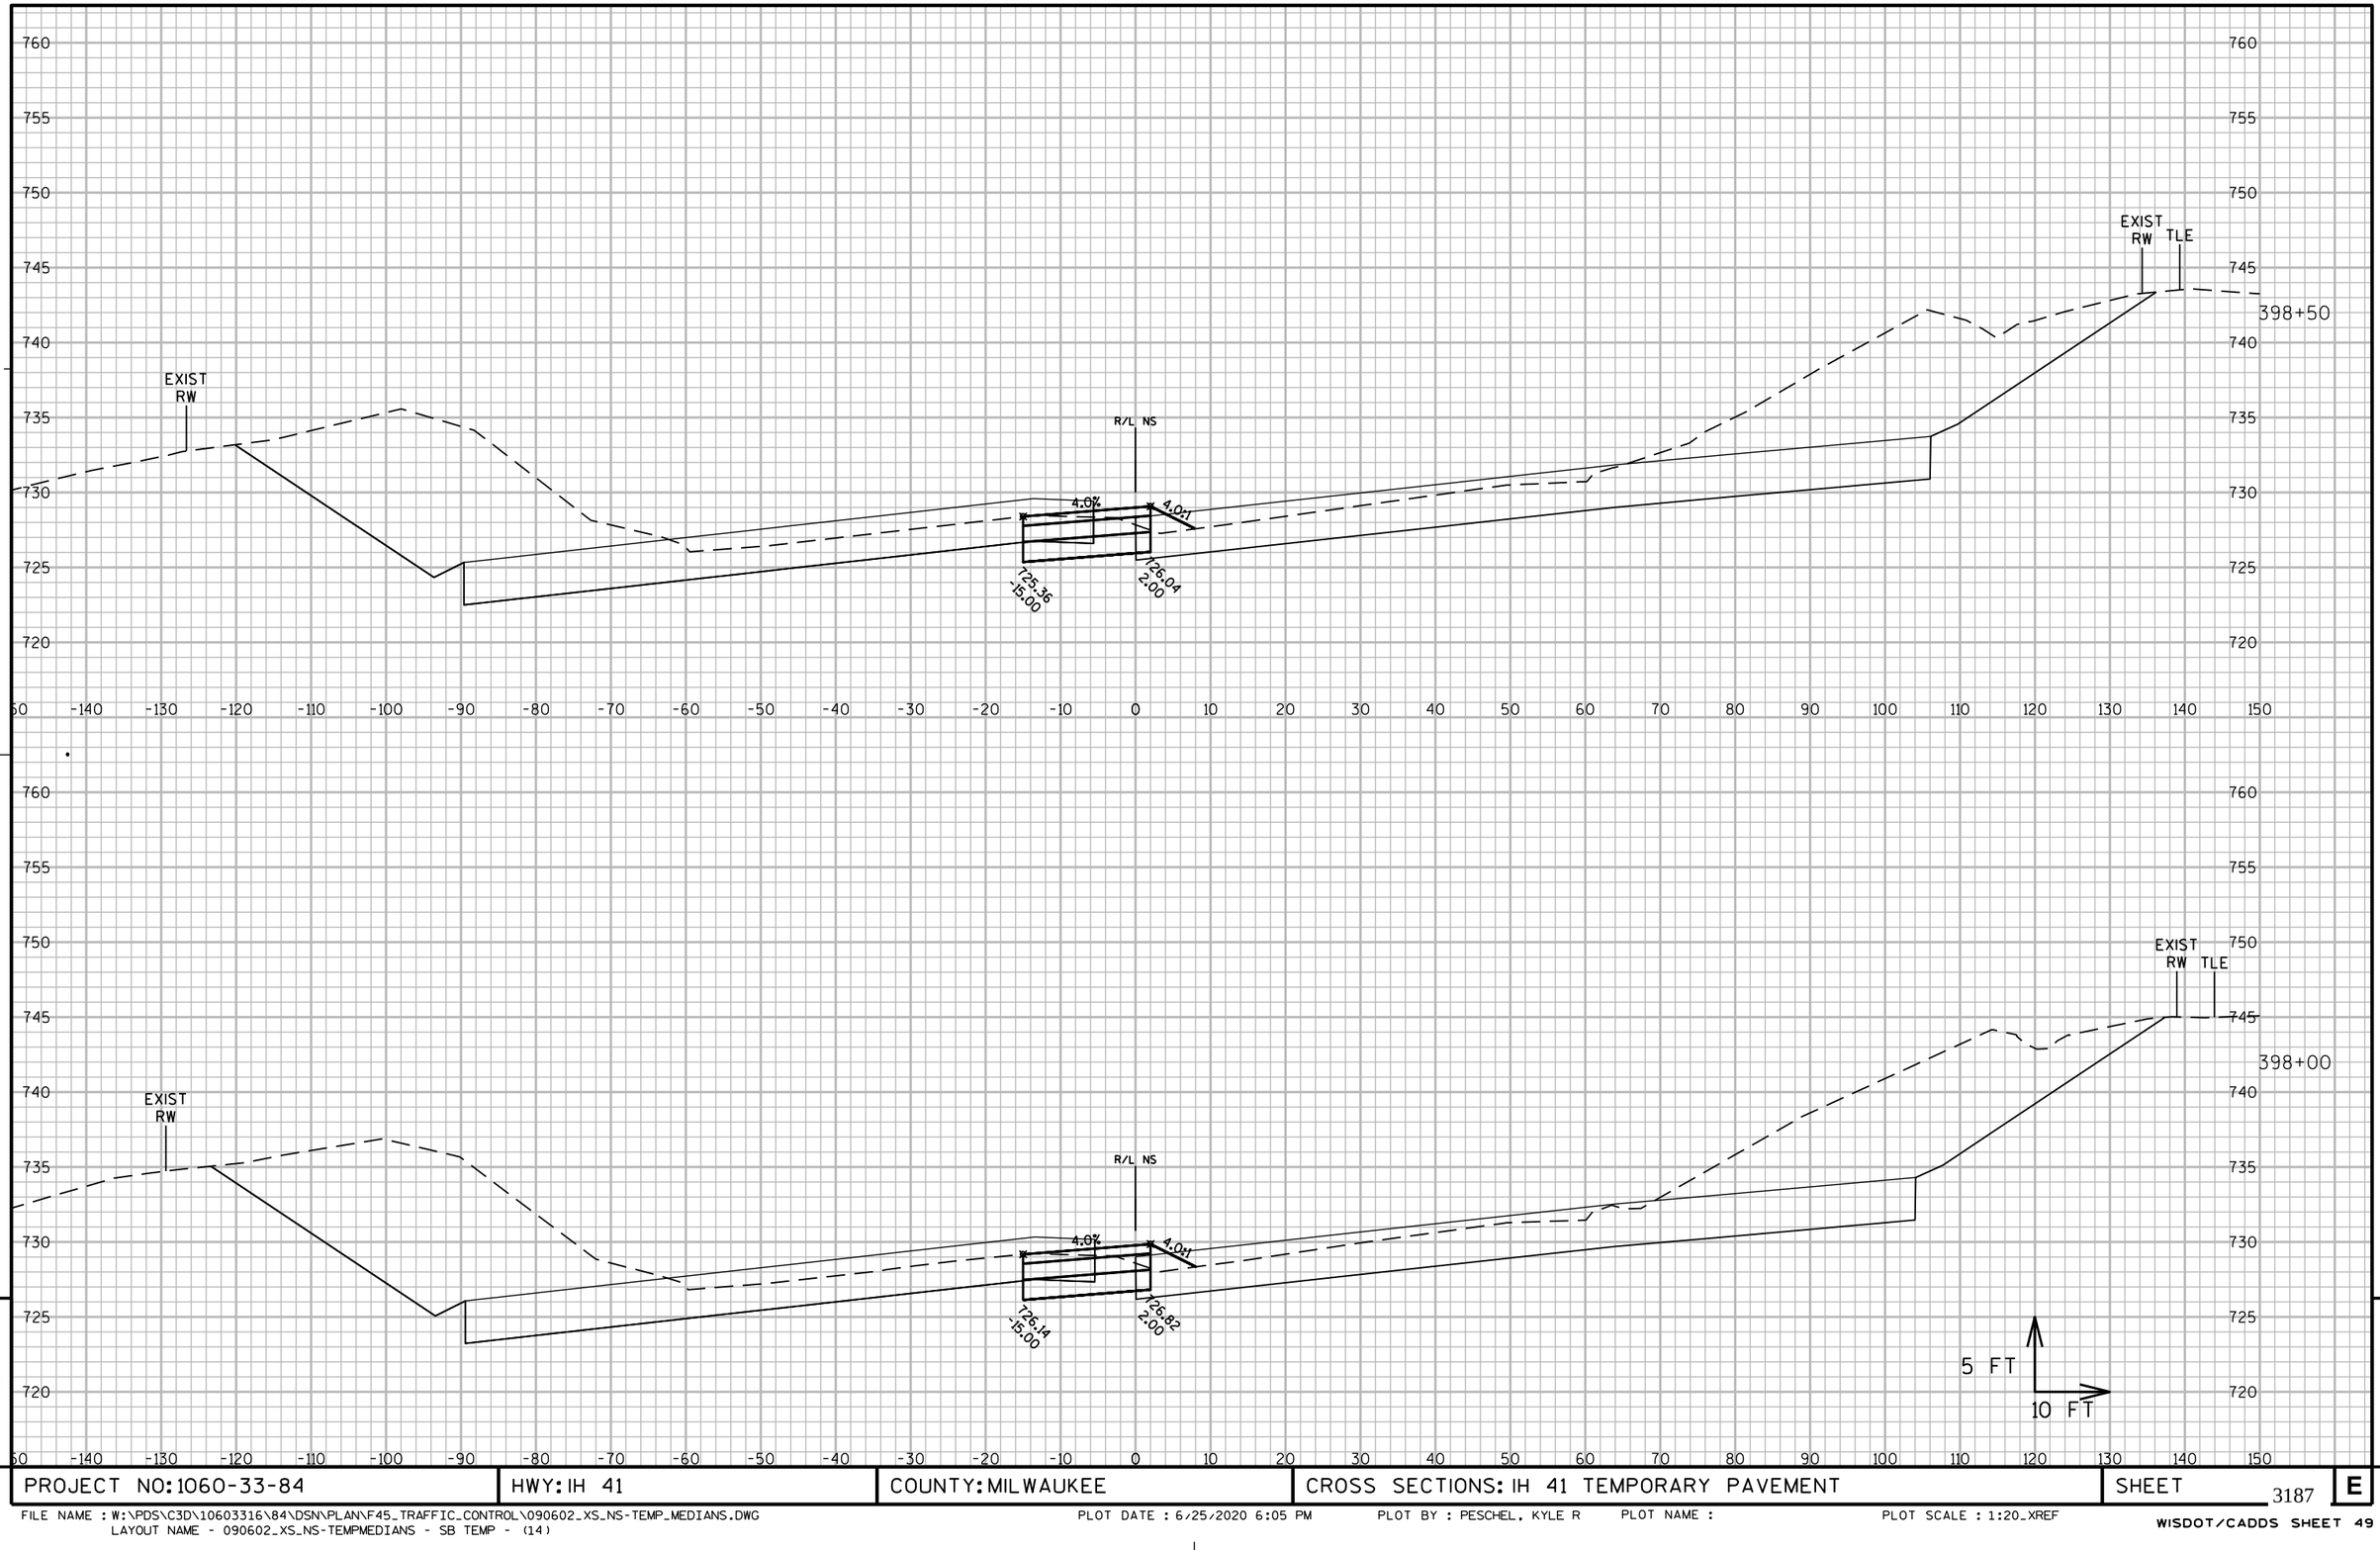

9

9

PROJECT NO: 1060-33-84	HWY: IH 41	COUNTY: MILWAUKEE	CROSS SECTIONS: IH 41 TEMPORARY PAVEMENT	SHEET 3187	E

FILE NAME : W:\PDS\C3D\10603316\84\DSN\PLAN\F45_TRAFFIC_CONTROL\090602_XS_NS-TEMP_MEDIANS.DWG
LAYOUT NAME - 090602_XS_NS-TEMPMEDIANS - SB TEMP - (14)
PLOT DATE : 6/25/2020 6:05 PM PLOT BY : PESCHEL, KYLE R PLOT NAME : PLOT SCALE : 1:20_XREF
WISDOT/CADDS SHEET 49

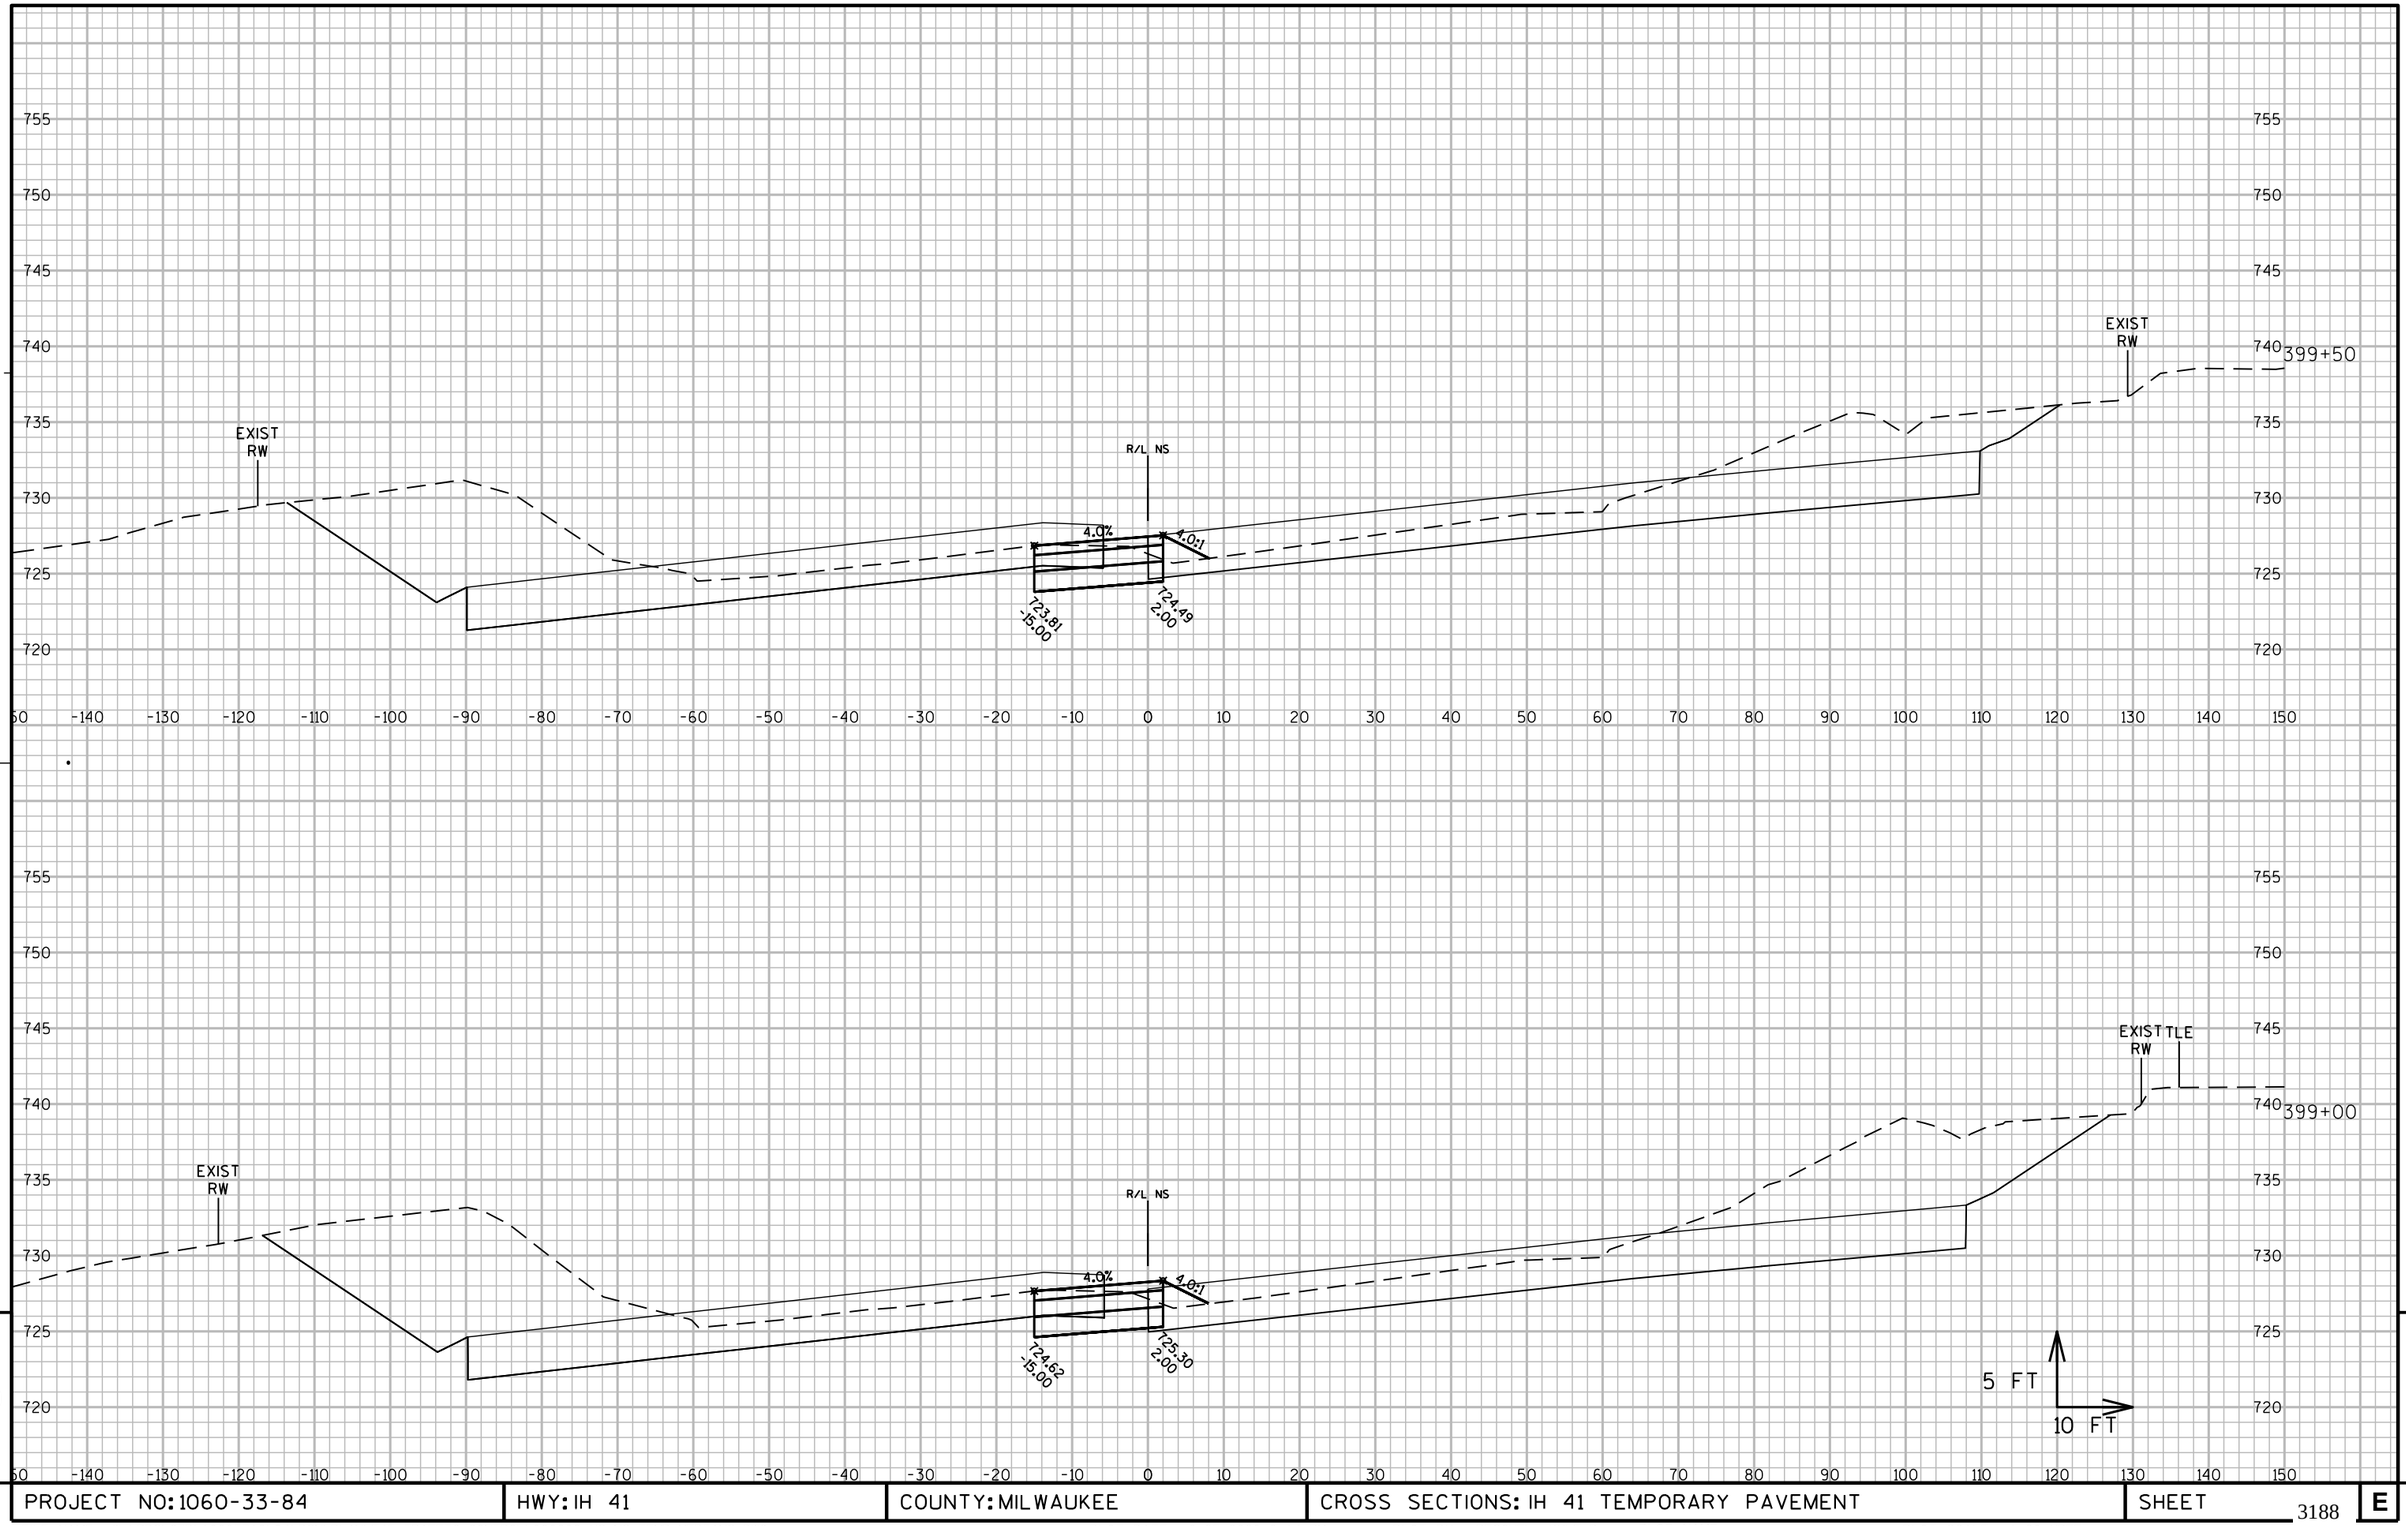

9

9

PROJECT NO: 1060-33-84	HWY: IH 41	COUNTY: MILWAUKEE	CROSS SECTIONS: IH 41 TEMPORARY PAVEMENT	SHEET 3188	E

FILE NAME : W:\PDS\C3D\10603316\84\DSN\PLAN\F45_TRAFFIC_CONTROL\090602_XS_NS-TEMP_MEDIANS.DWG
LAYOUT NAME - 090602_XS_NS-TEMPMEDIANS - SB TEMP - (15)
PLOT DATE : 6/25/2020 6:14 PM PLOT BY : PESCHEL, KYLE R PLOT NAME : PLOT SCALE : 1:20_XREF
WISDOT/CADDS SHEET 49

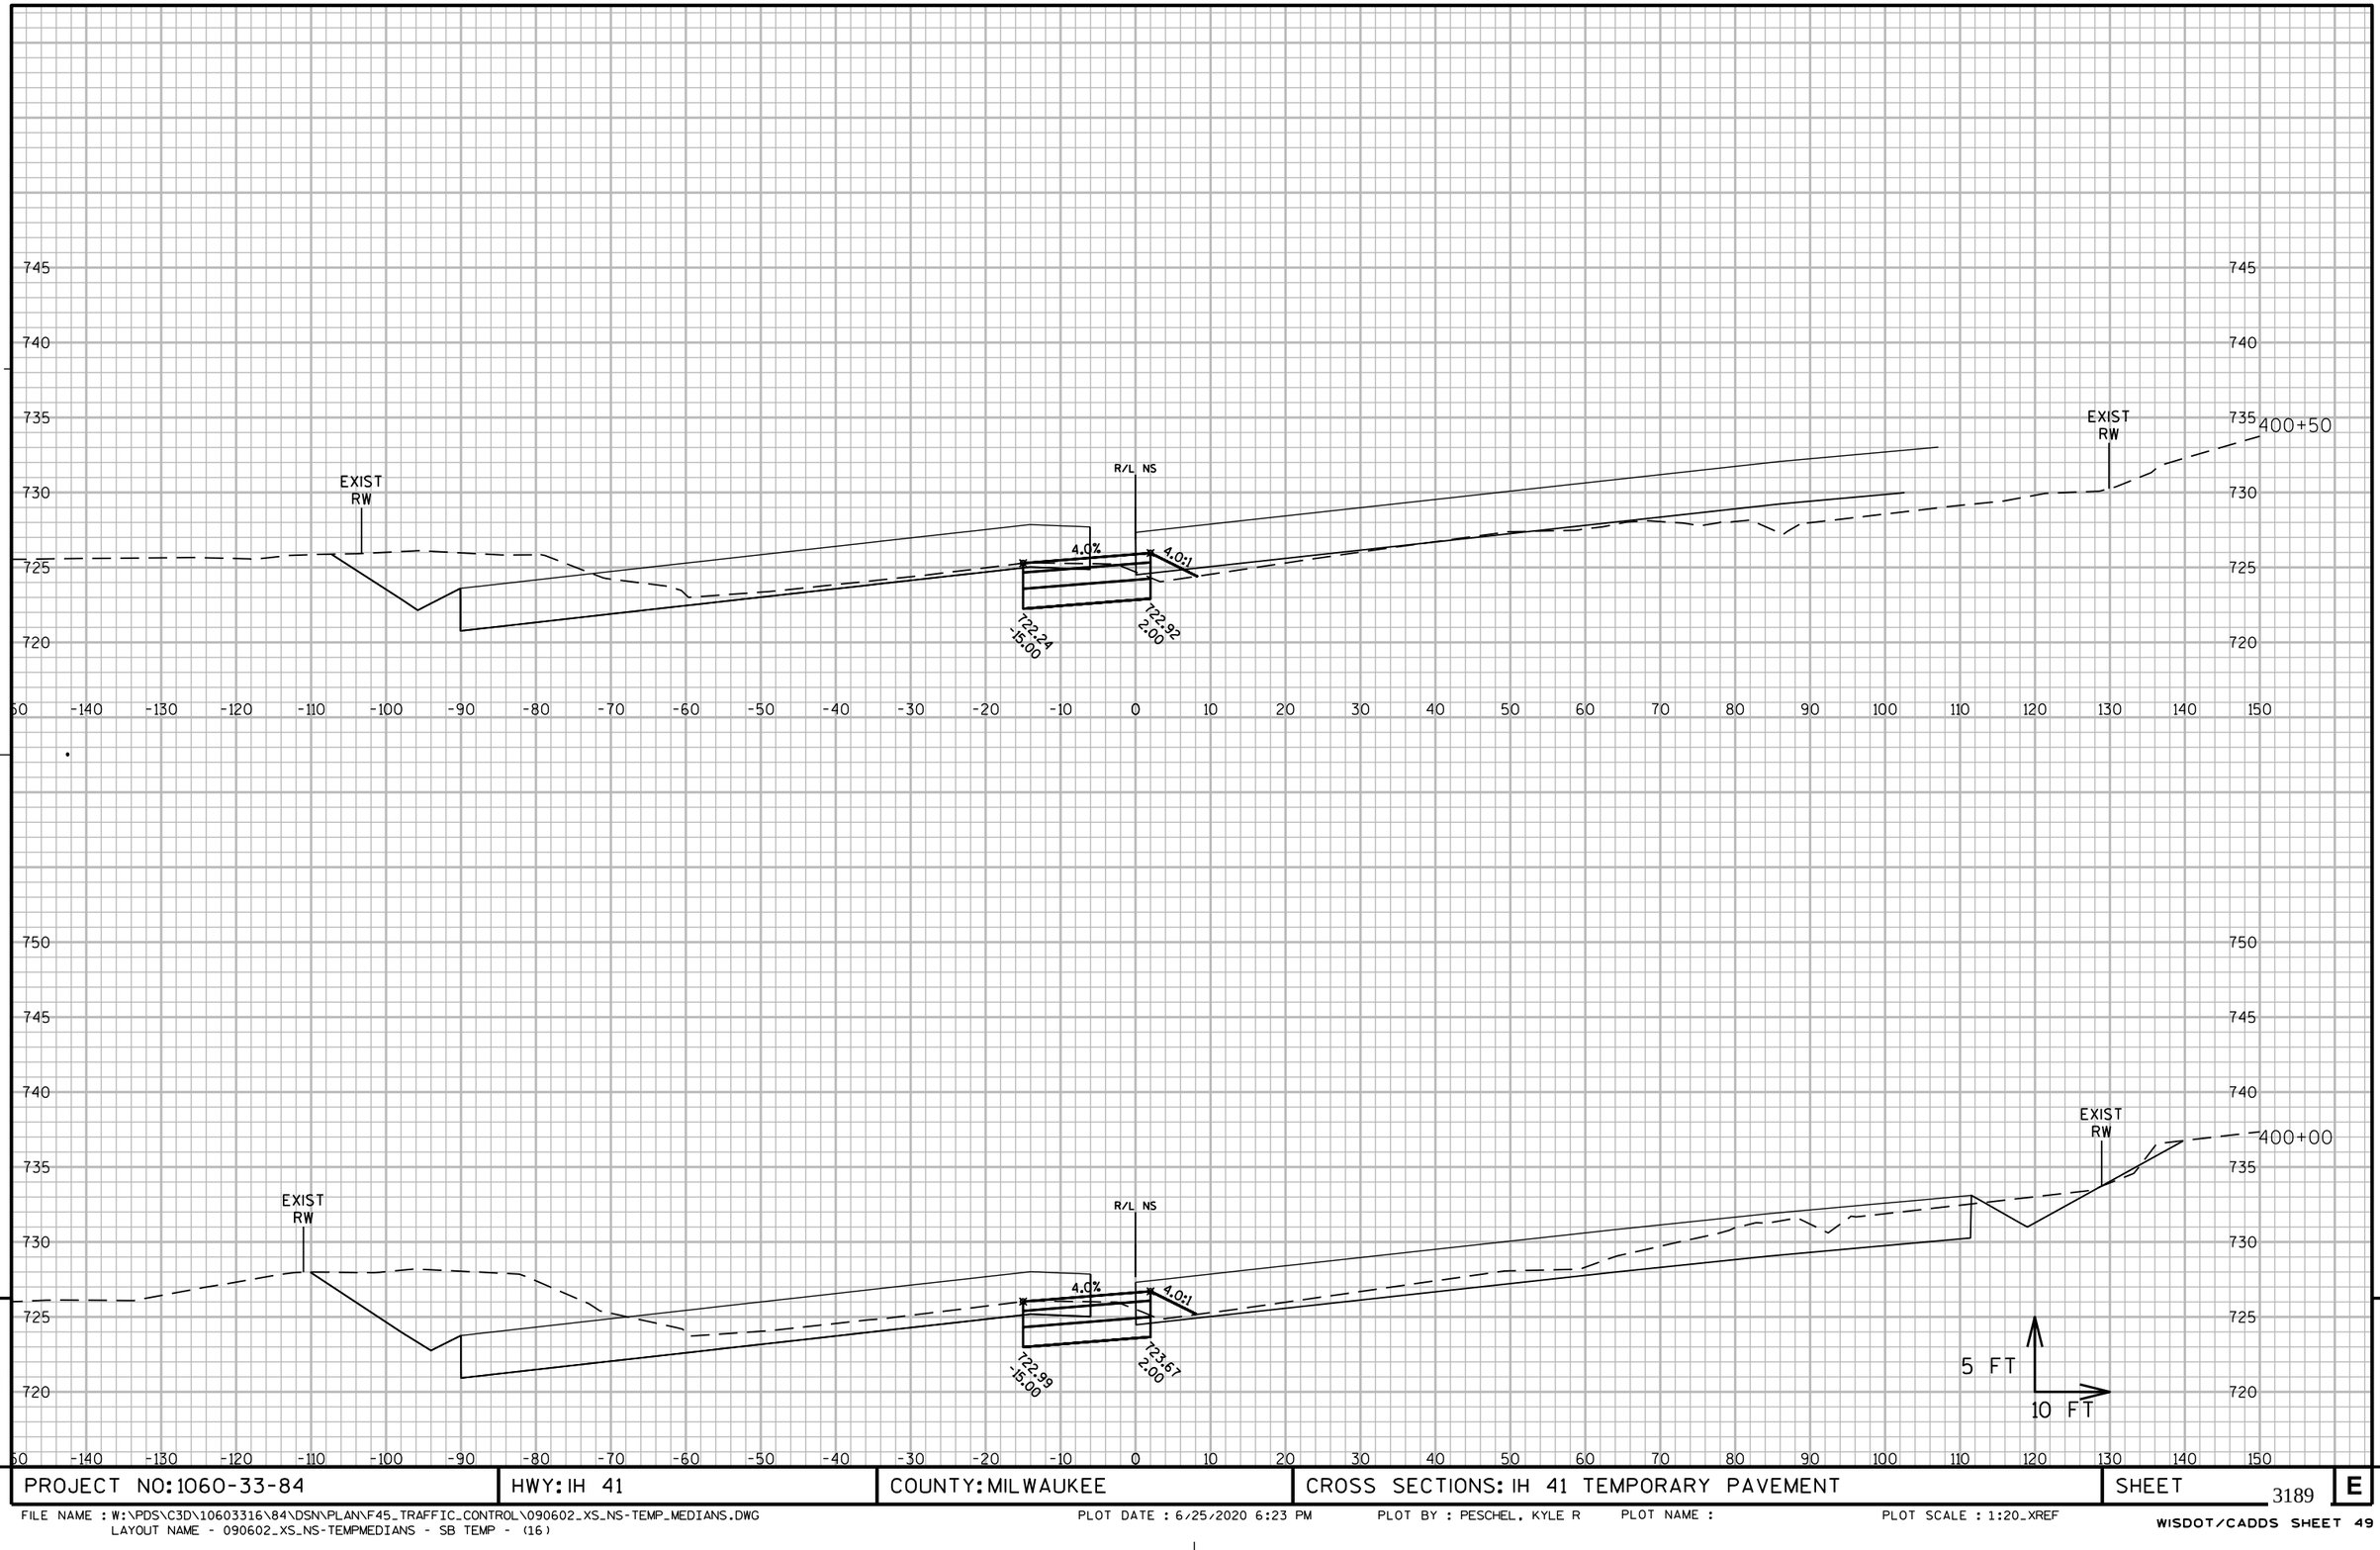

9

9

PROJECT NO: 1060-33-84	HWY: IH 41	COUNTY: MILWAUKEE	CROSS SECTIONS: IH 41 TEMPORARY PAVEMENT	SHEET 3189	E

FILE NAME : W:\PDS\C3D\10603316\84\DSN\PLAN\F45_TRAFFIC_CONTROL\090602_XS_NS-TEMP_MEDIANS.DWG
LAYOUT NAME - 090602_XS_NS-TEMPMEDIANS - SB TEMP - (16)

PLOT DATE : 6/25/2020 6:23 PM PLOT BY : PESCHEL, KYLE R PLOT NAME : PLOT SCALE : 1:20_XREF

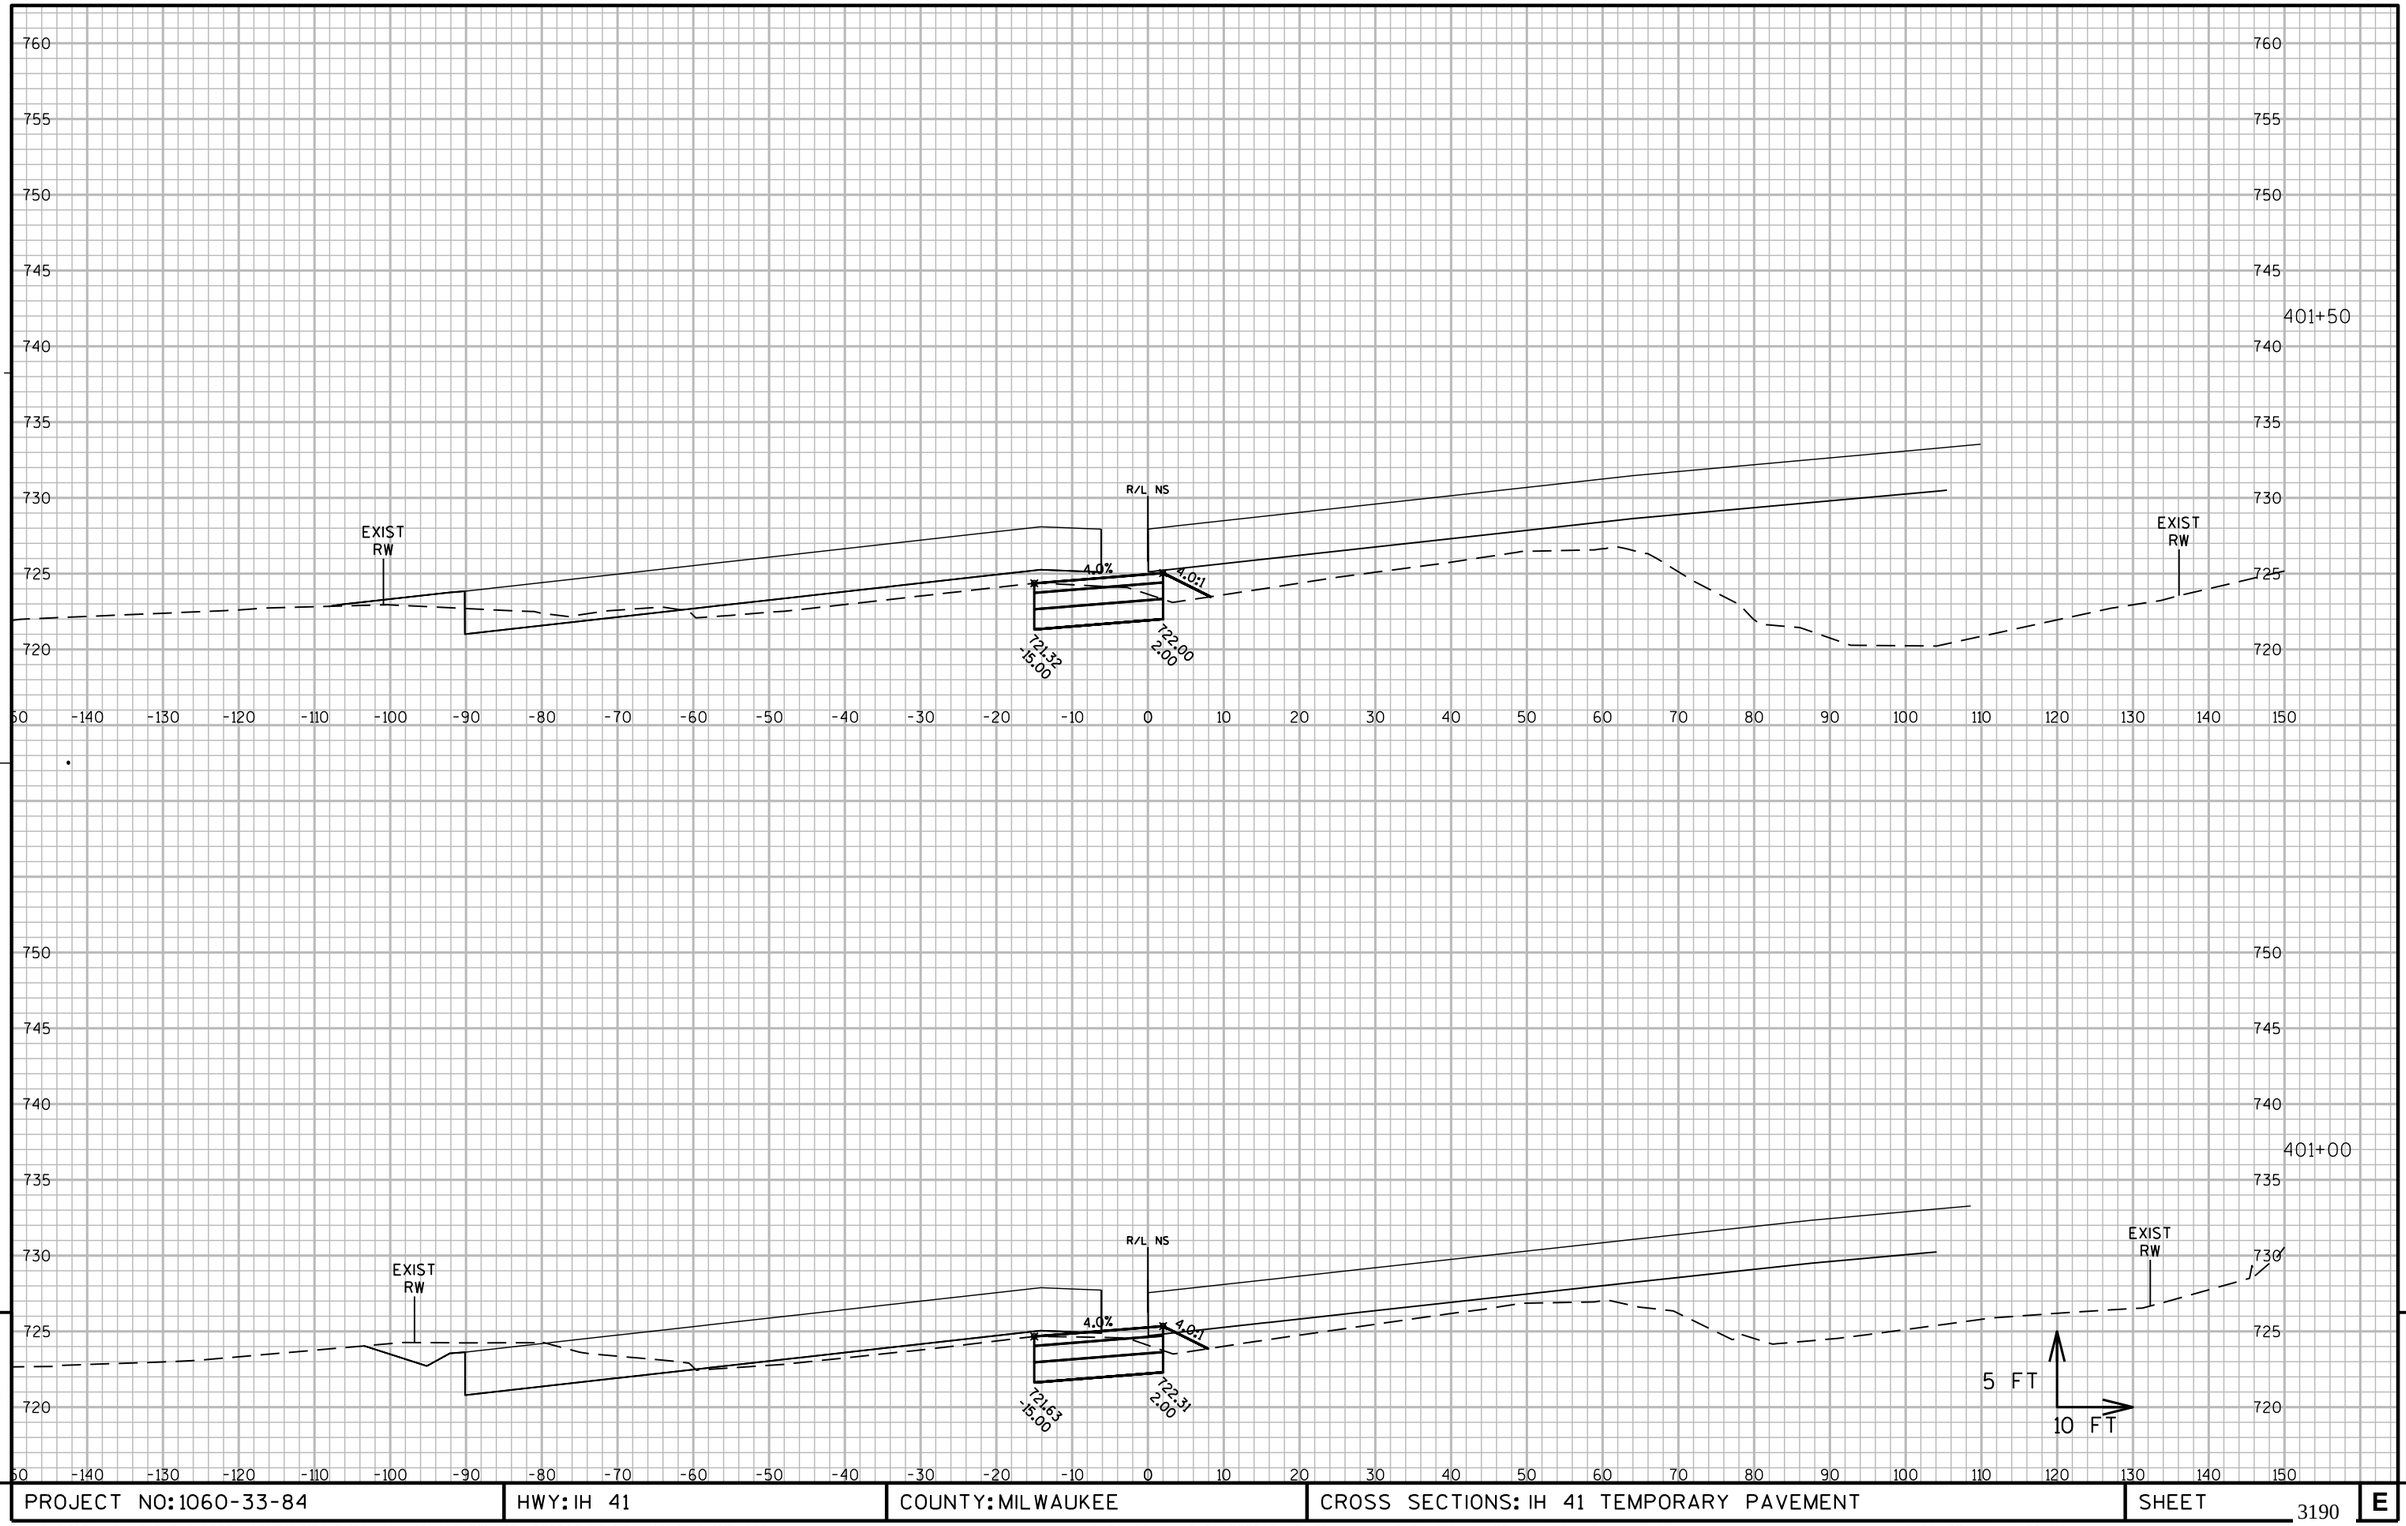

9

9

PROJECT NO: 1060-33-84	HWY: IH 41	COUNTY: MILWAUKEE	CROSS SECTIONS: IH 41 TEMPORARY PAVEMENT	SHEET 3190	E

FILE NAME : W:\PDS\C3D\10603316\84\DSN\PLAN\F45_TRAFFIC_CONTROL\090602_XS_NS-TEMP_MEDIANS.DWG
LAYOUT NAME - 090602_XS_NS-TEMPMEDIANS - SB TEMP - (17)

PLOT DATE : 6/25/2020 6:32 PM PLOT BY : PESCHEL, KYLE R PLOT NAME : PLOT SCALE : 1:20_XREF

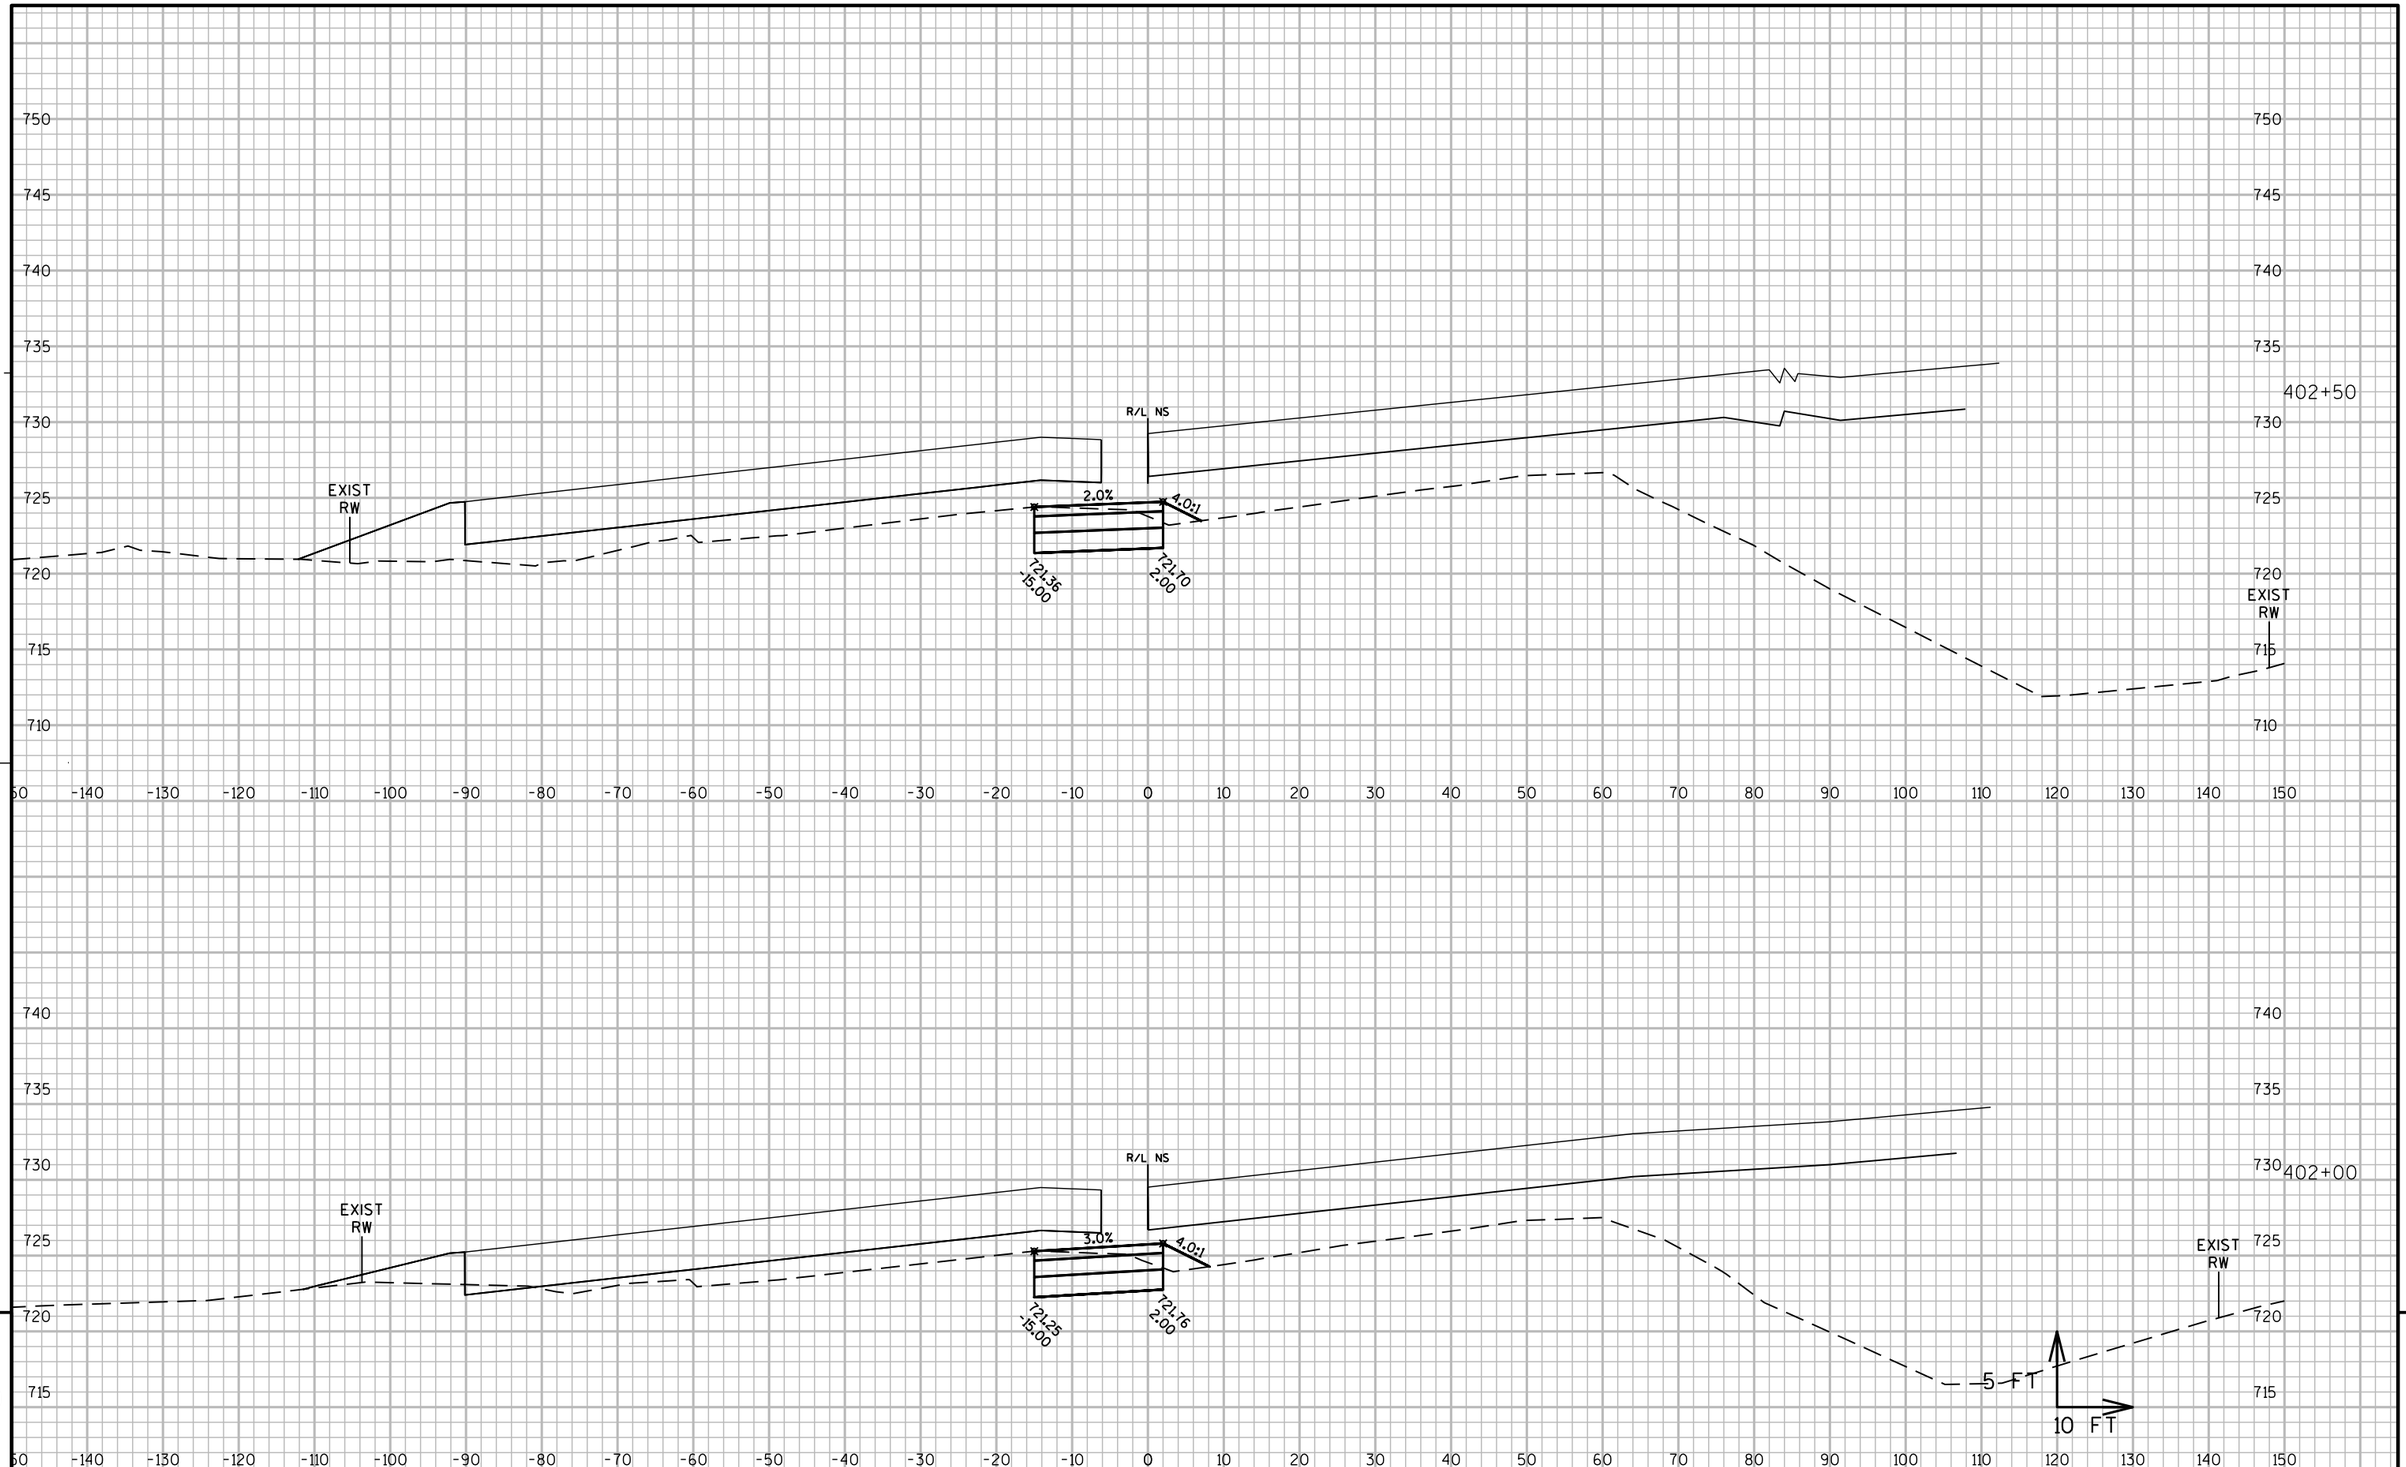

9

9

PROJECT NO: 1060-33-84	HWY: IH 41	COUNTY: MILWAUKEE	CROSS SECTIONS: IH 41 TEMPORARY PAVEMENT	SHEET 3191	E

FILE NAME : W:\PDS\C3D\10603316\84\DSN\PLAN\F45_TRAFFIC_CONTROL\090602_XS_NS-TEMP_MEDIANS.DWG
LAYOUT NAME - 090602_XS_NS-TEMP_MEDIANS - SB TEMP - (18)

PLOT DATE : 7/1/2020 10:24 PM PLOT BY : PESCHEL, KYLE R PLOT NAME : PLOT SCALE : 1:20_XREF

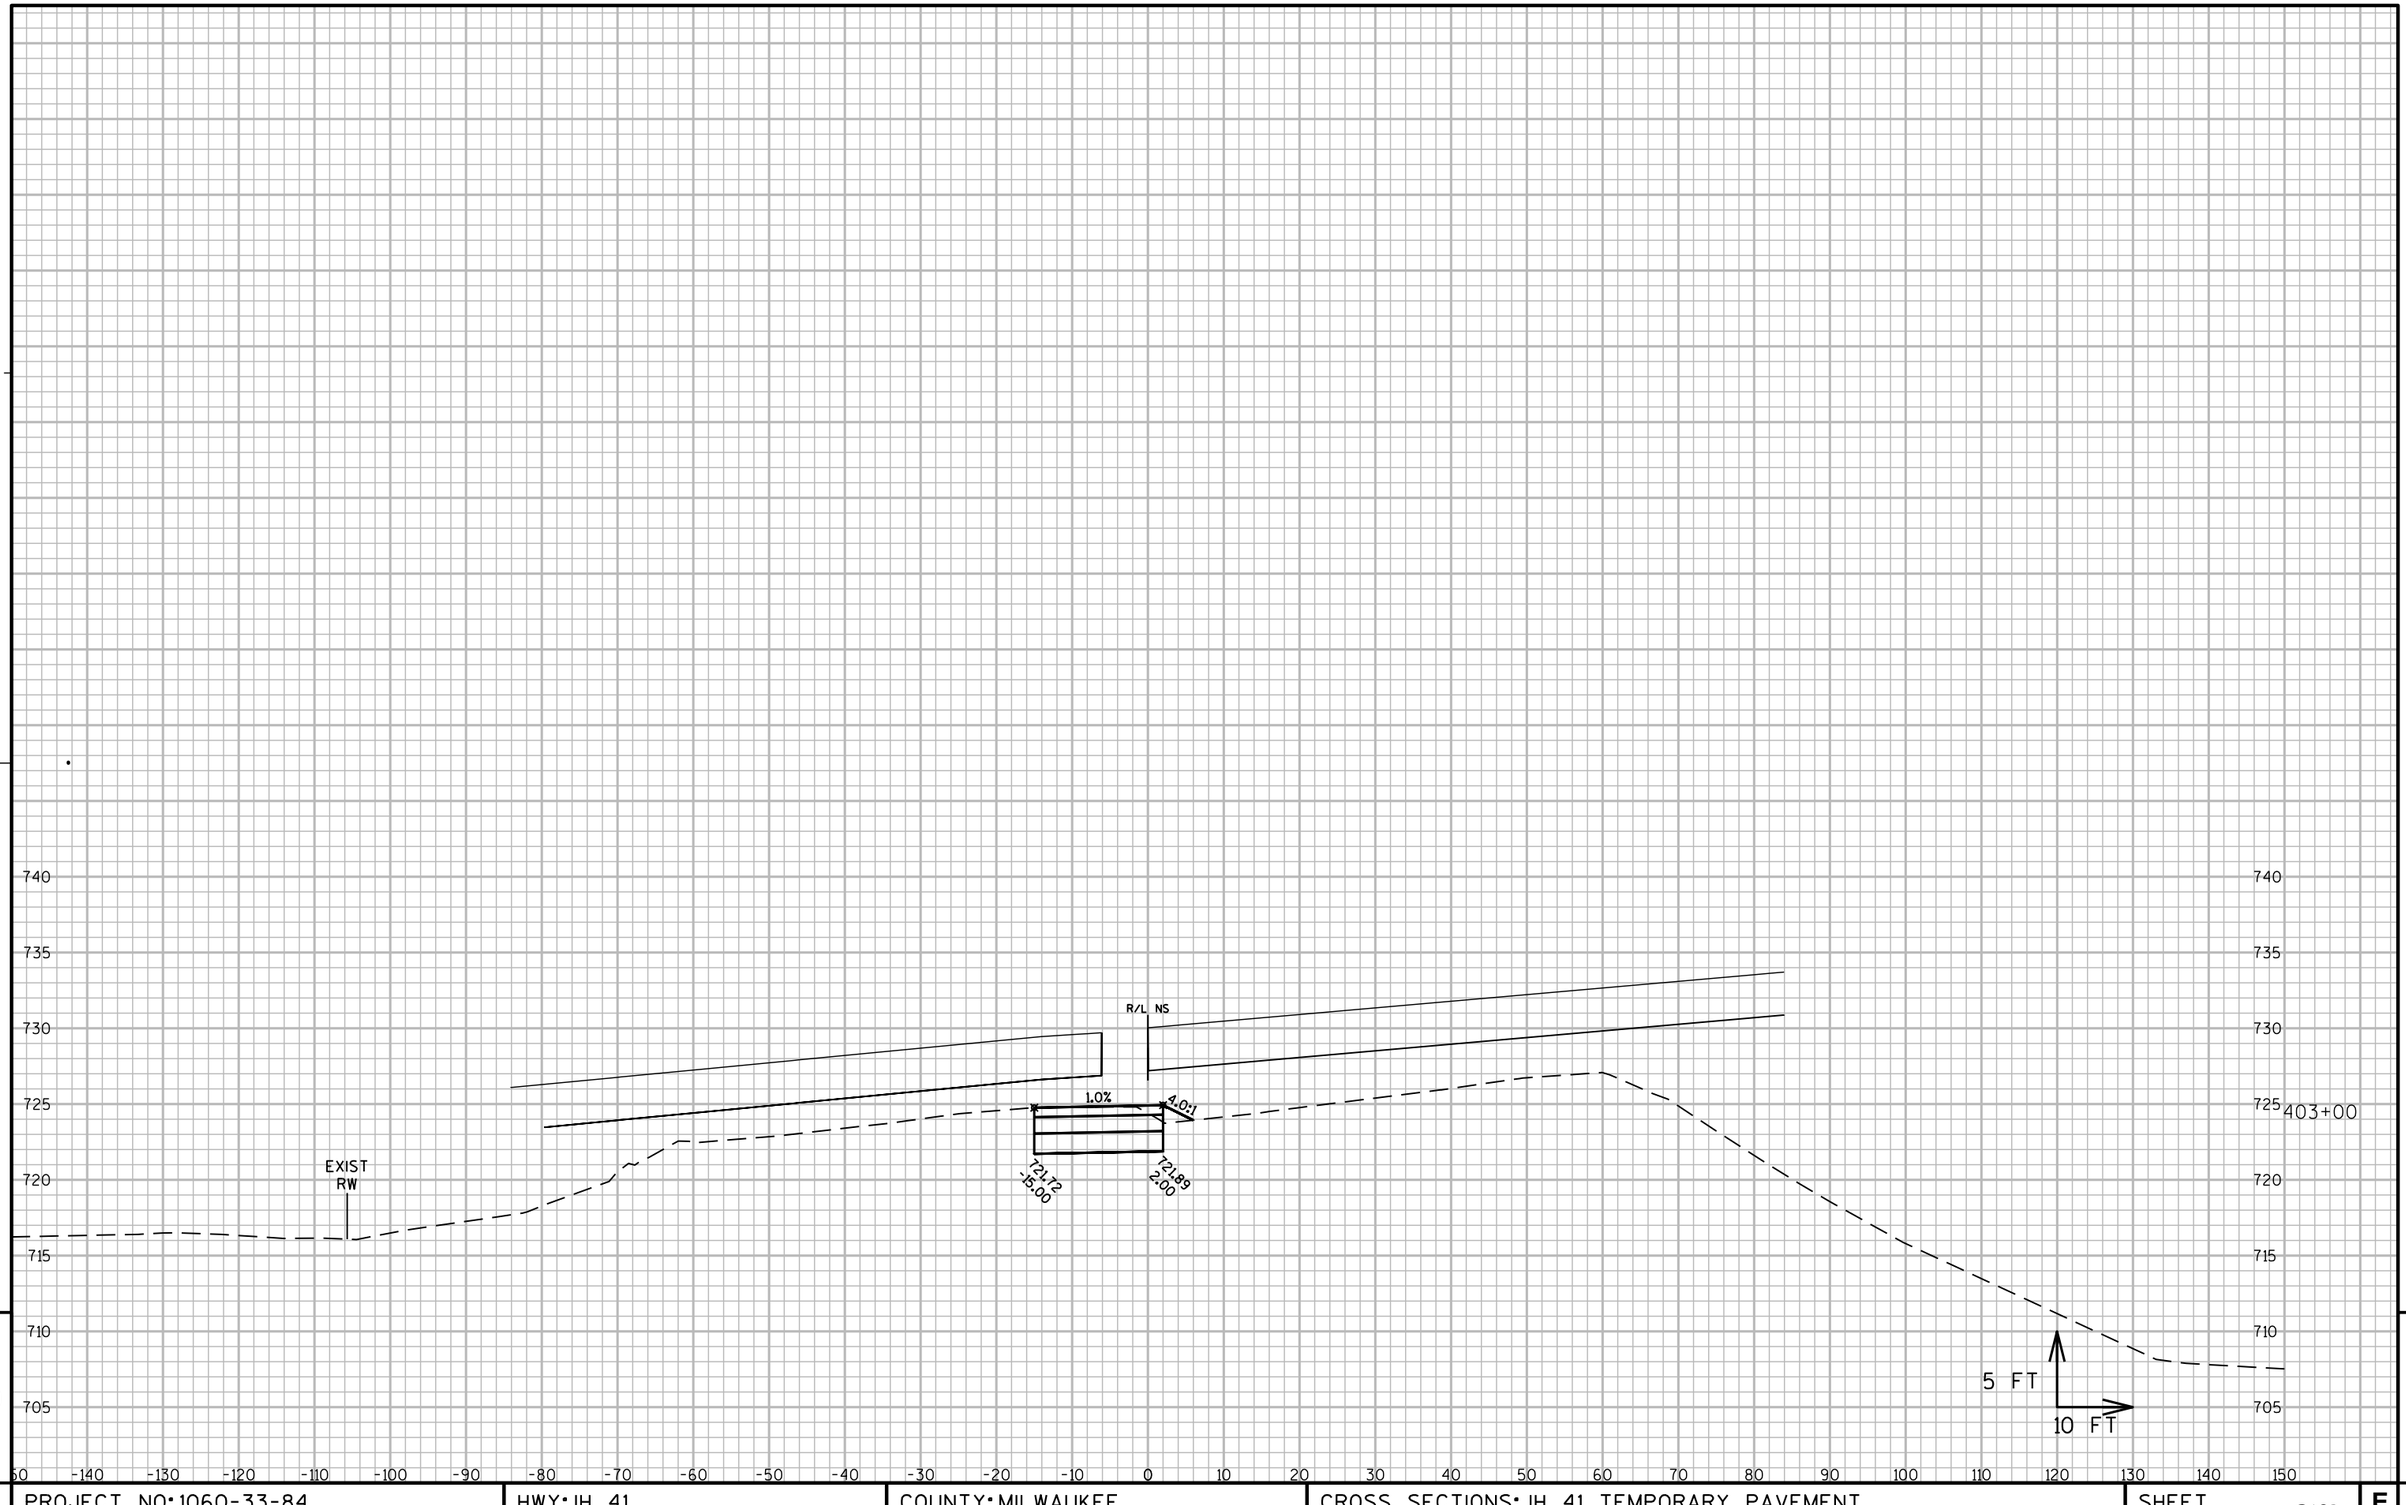

9

9

PROJECT NO: 1060-33-84	HWY: IH 41	COUNTY: MILWAUKEE	CROSS SECTIONS: IH 41 TEMPORARY PAVEMENT	SHEET 3192	E

FILE NAME : W:\PDS\C3D\10603316\84\DSN\PLAN\F45_TRAFFIC_CONTROL\090602_XS_NS-TEMP_MEDIANS.DWG
LAYOUT NAME - 090602_XS_NS-TEMP_MEDIANS - SB TEMP - (19)
PLOT DATE : 7/1/2020 10:37 PM PLOT BY : PESCHEL, KYLE R PLOT NAME : PLOT SCALE : 1:20_XREF
WISDOT/CADDS SHEET 49

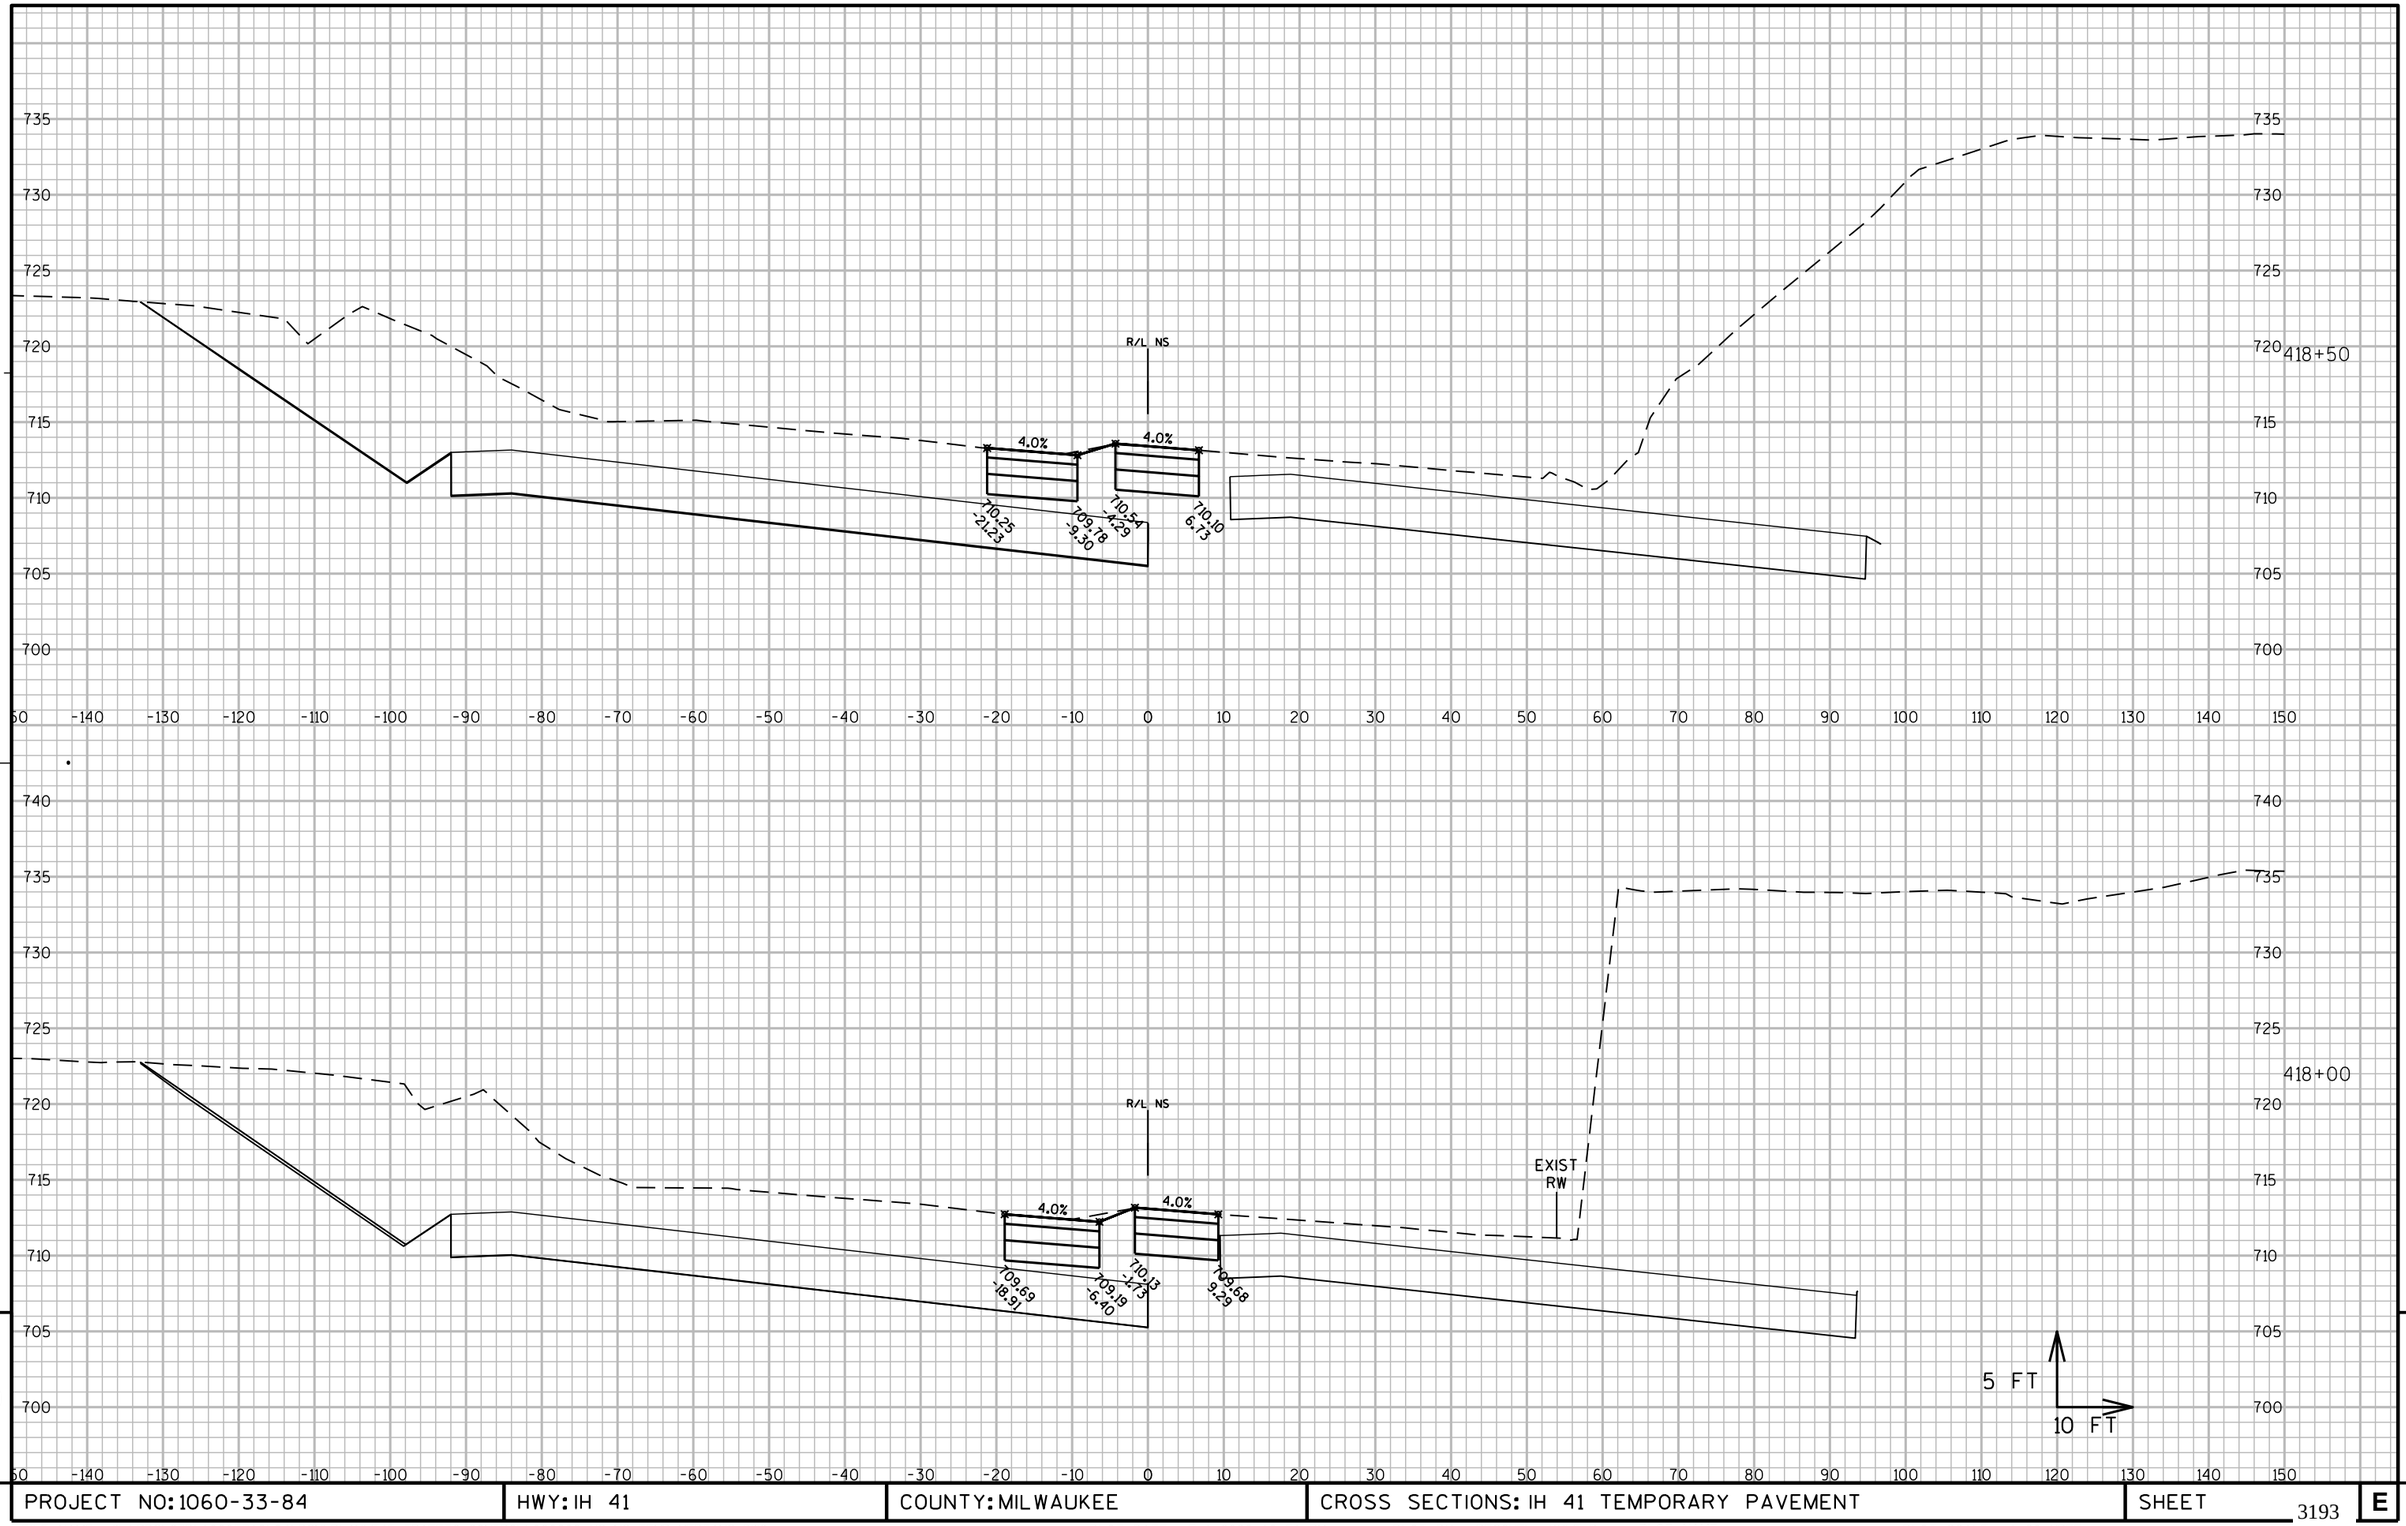

9

9

PROJECT NO: 1060-33-84	HWY: IH 41	COUNTY: MILWAUKEE	CROSS SECTIONS: IH 41 TEMPORARY PAVEMENT	SHEET 3193	E

FILE NAME : W:\PDS\C3D\10603316\84\DSN\PLAN\F45_TRAFFIC_CONTROL\090602_XS_NS-TEMP_MEDIANS.DWG
LAYOUT NAME - 090602_XS_NS-TEMP_MEDIANS - SB TEMP - (20)

PLOT DATE : 7/1/2020 10:51 PM PLOT BY : PESCHEL, KYLE R PLOT NAME : PLOT SCALE : 1:20_XREF

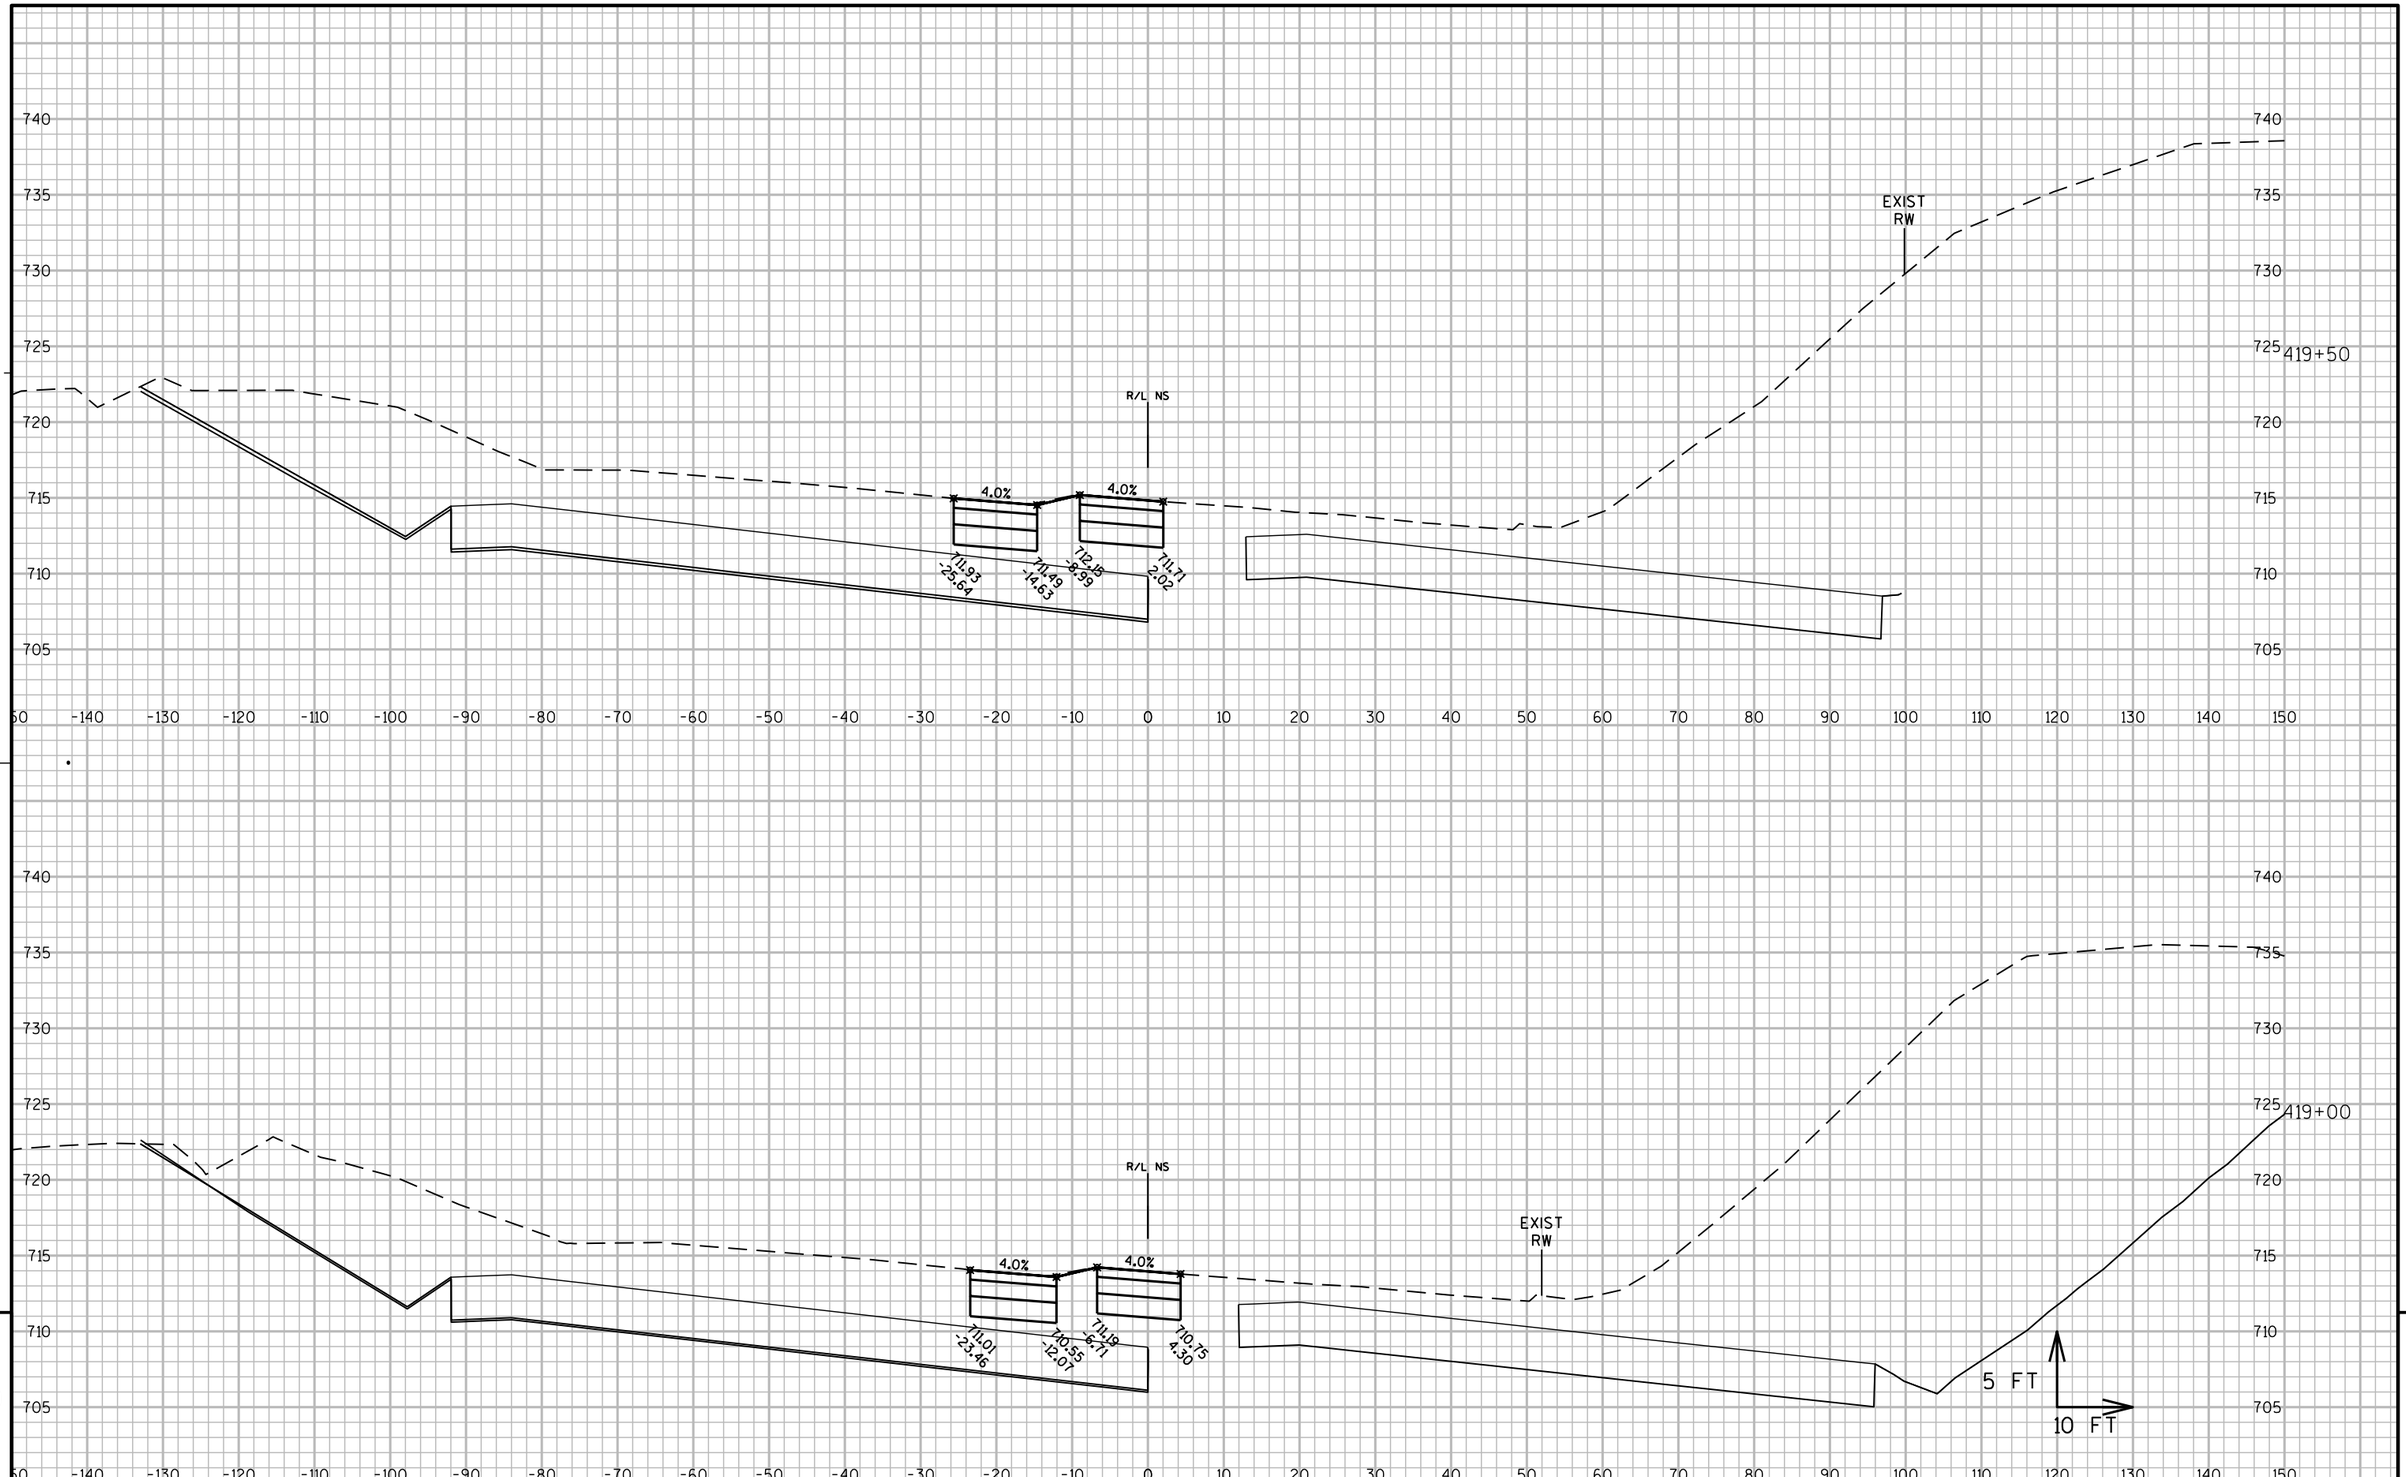

9

9

PROJECT NO: 1060-33-84	HWY: IH 41	COUNTY: MILWAUKEE	CROSS SECTIONS: IH 41 TEMPORARY PAVEMENT	SHEET 3194	E

FILE NAME : W:\PDS\C3D\10603316\84\DSN\PLAN\F45_TRAFFIC_CONTROL\090602_XS_NS-TEMP_MEDIANS.DWG
LAYOUT NAME - 090602_XS_NS-TEMP_MEDIANS - SB TEMP - (21)

PLOT DATE : 7/1/2020 11:04 PM PLOT BY : PESCHEL, KYLE R PLOT NAME : PLOT SCALE : 1:20_XREF

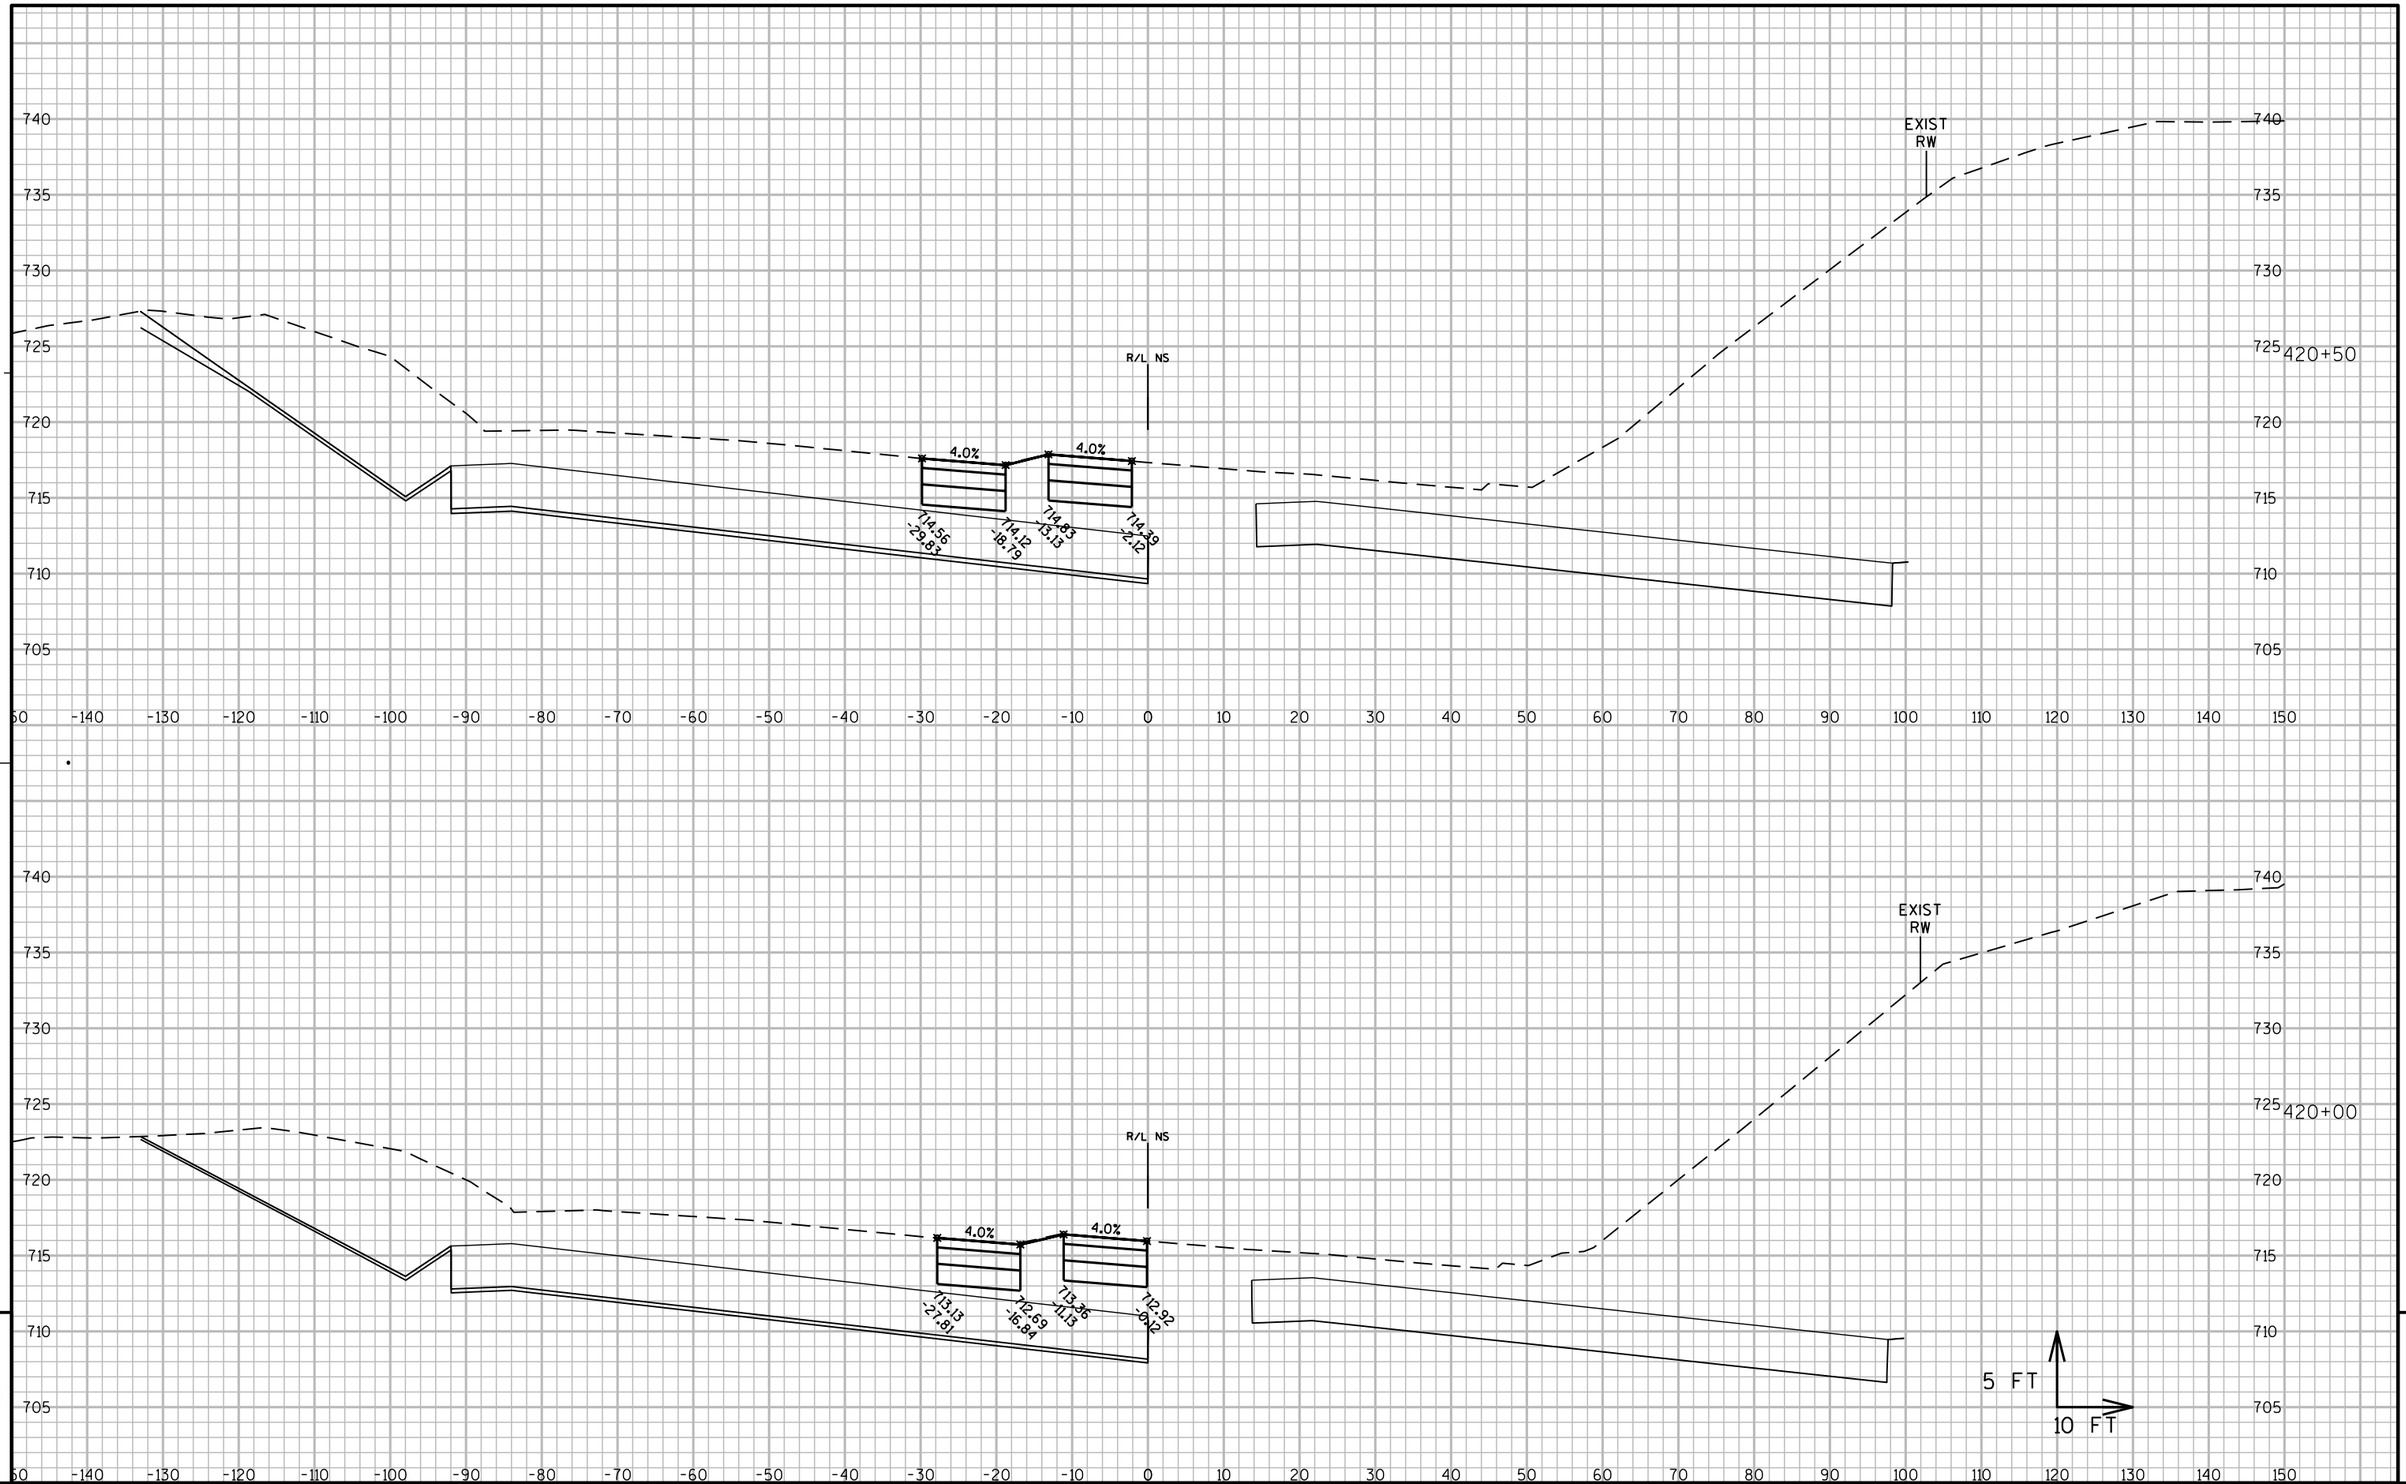

9

9

PROJECT NO: 1060-33-84	HWY: IH 41	COUNTY: MILWAUKEE	CROSS SECTIONS: IH 41 TEMPORARY PAVEMENT	SHEET 3195	E

FILE NAME : W:\PDS\C3D\10603316\84\DSN\PLAN\F45_TRAFFIC_CONTROL\090602_XS_NS-TEMP_MEDIANS.DWG
LAYOUT NAME - 090602_XS_NS-TEMP_MEDIANS - SB TEMP - (22)

PLOT DATE : 7/1/2020 11:19 PM PLOT BY : PESCHEL, KYLE R PLOT NAME : PLOT SCALE : 1:20_XREF

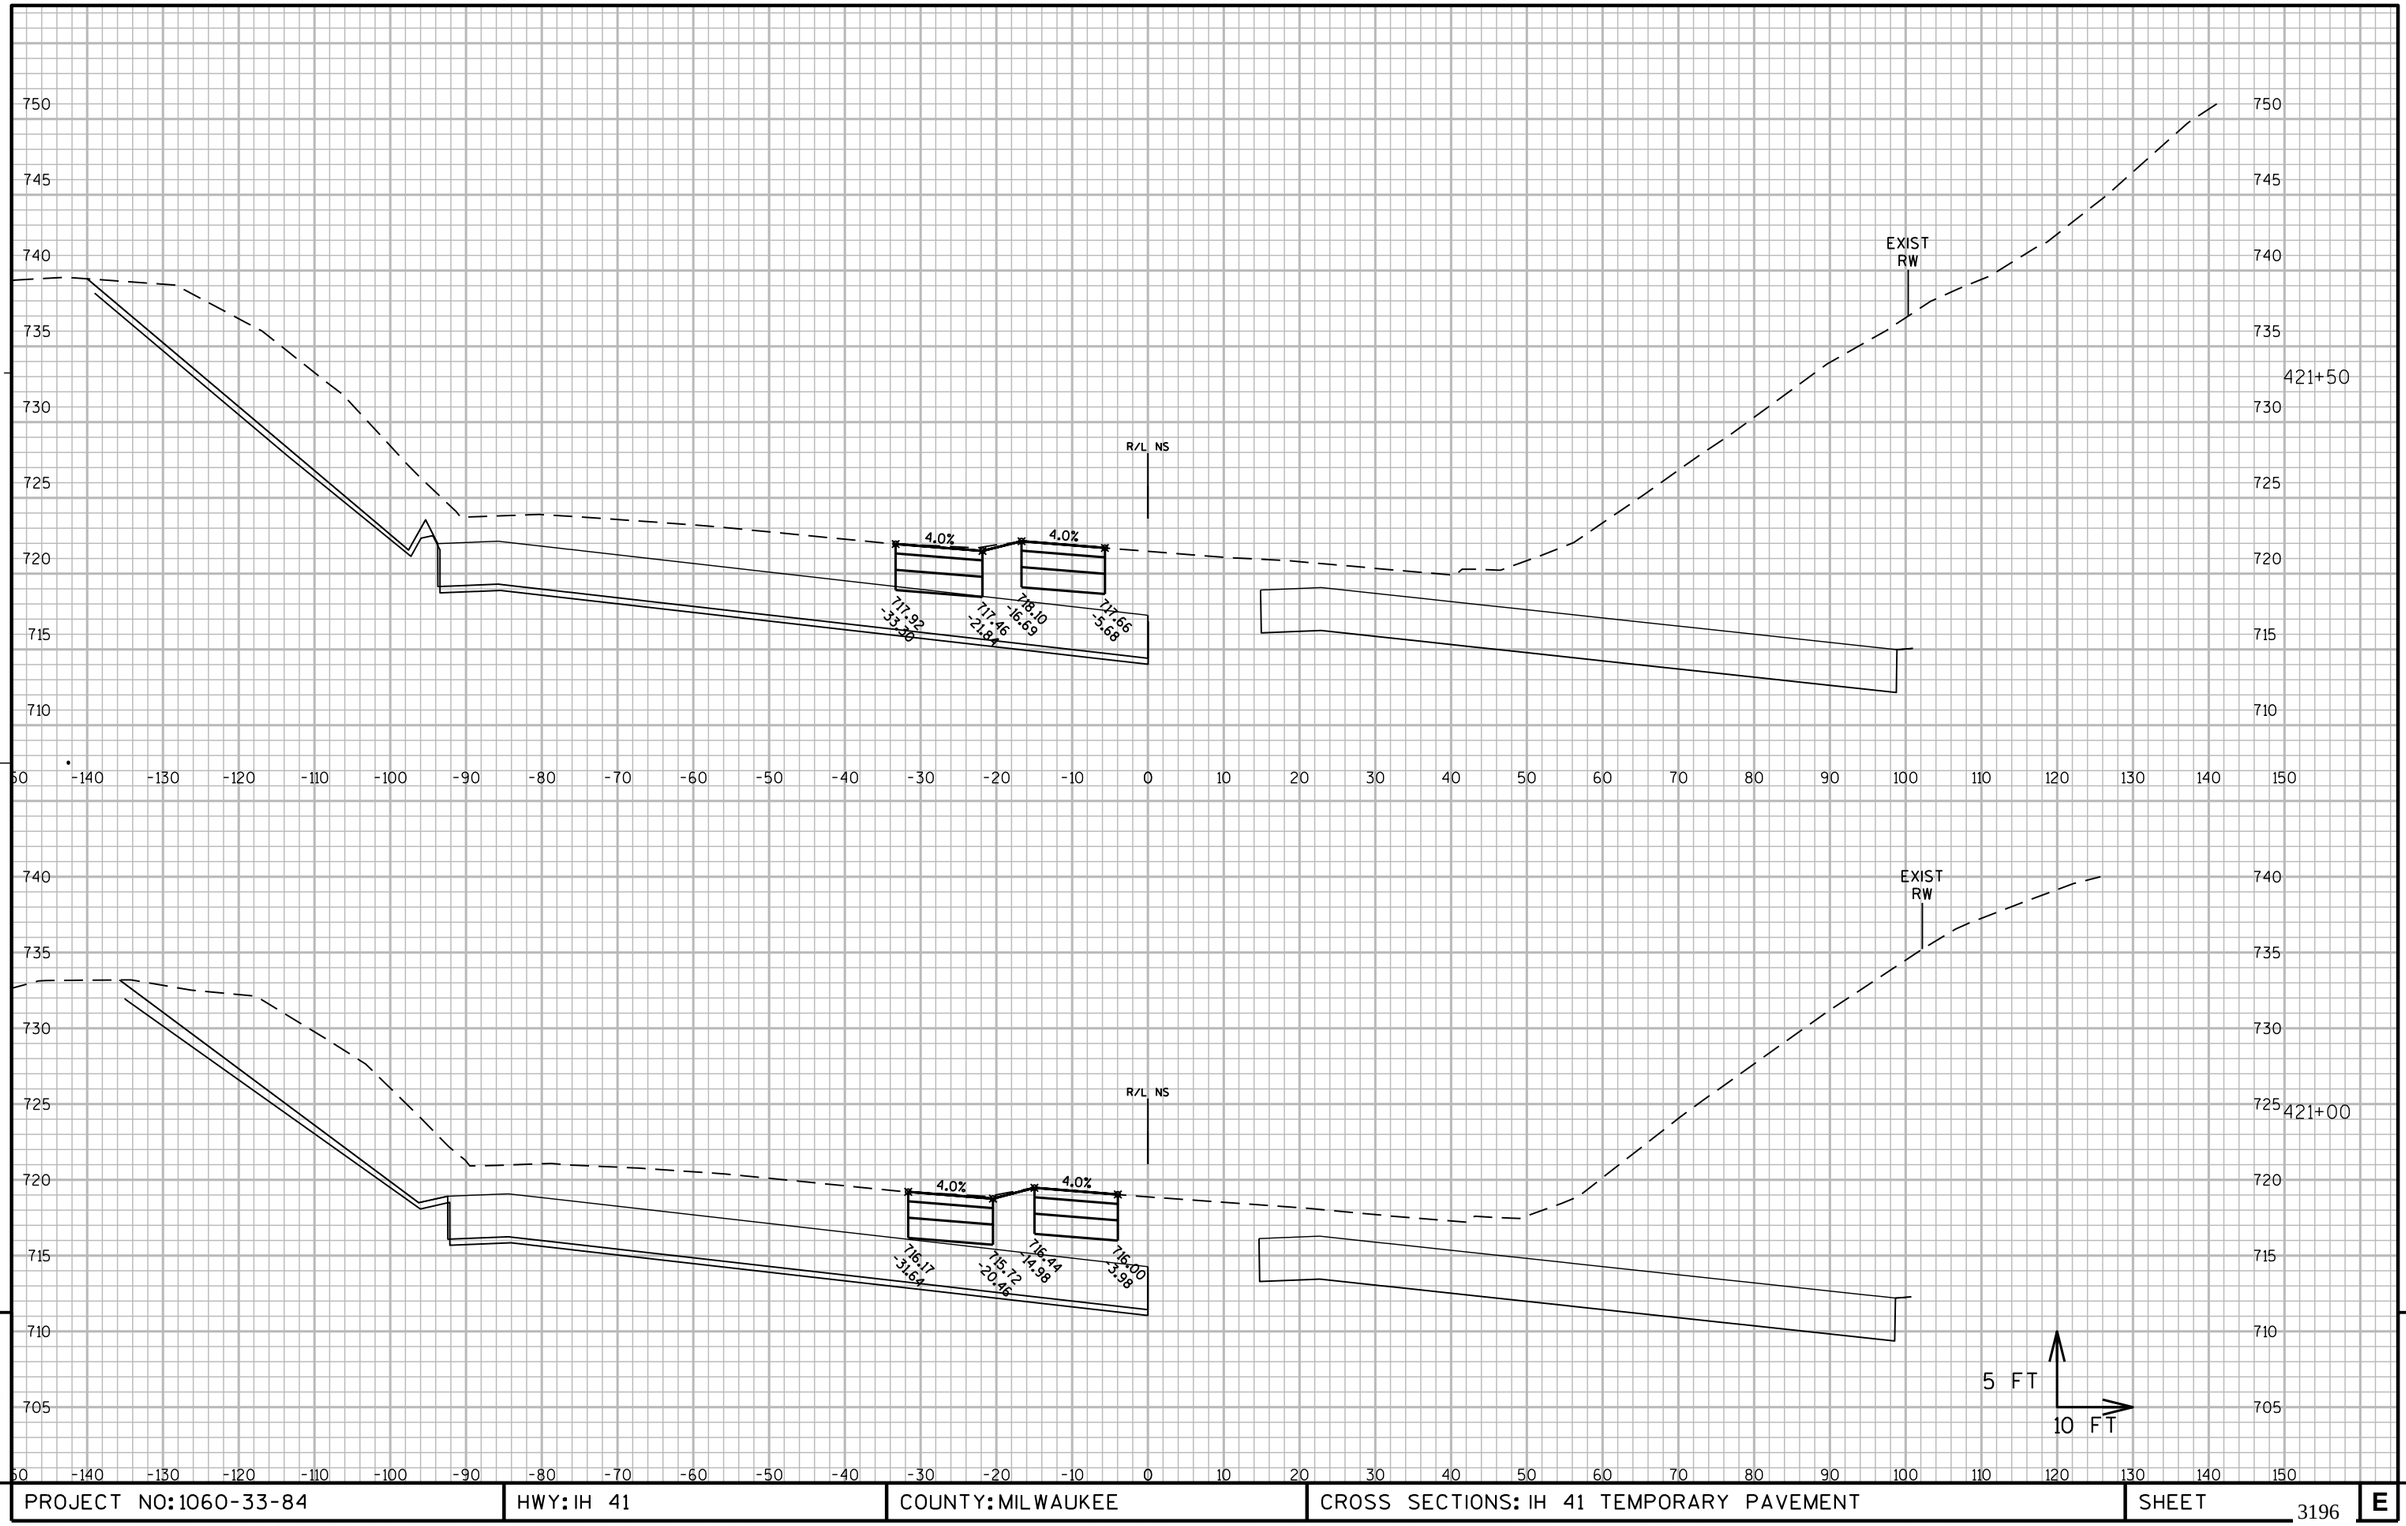

PROJECT NO: 1060-33-84	HWY: IH 41	COUNTY: MILWAUKEE	CROSS SECTIONS: IH 41 TEMPORARY PAVEMENT	SHEET 3196	E

FILE NAME : W:\PDS\C3D\10603316\84\DSN\PLAN\F45_TRAFFIC_CONTROL\090602_XS_NS-TEMP_MEDIANS.DWG
LAYOUT NAME - 090602_XS_NS-TEMP_MEDIANS - SB TEMP - (23)

PLOT DATE : 7/1/2020 11:33 PM PLOT BY : PESCHEL, KYLE R PLOT NAME : PLOT SCALE : 1:20_XREF

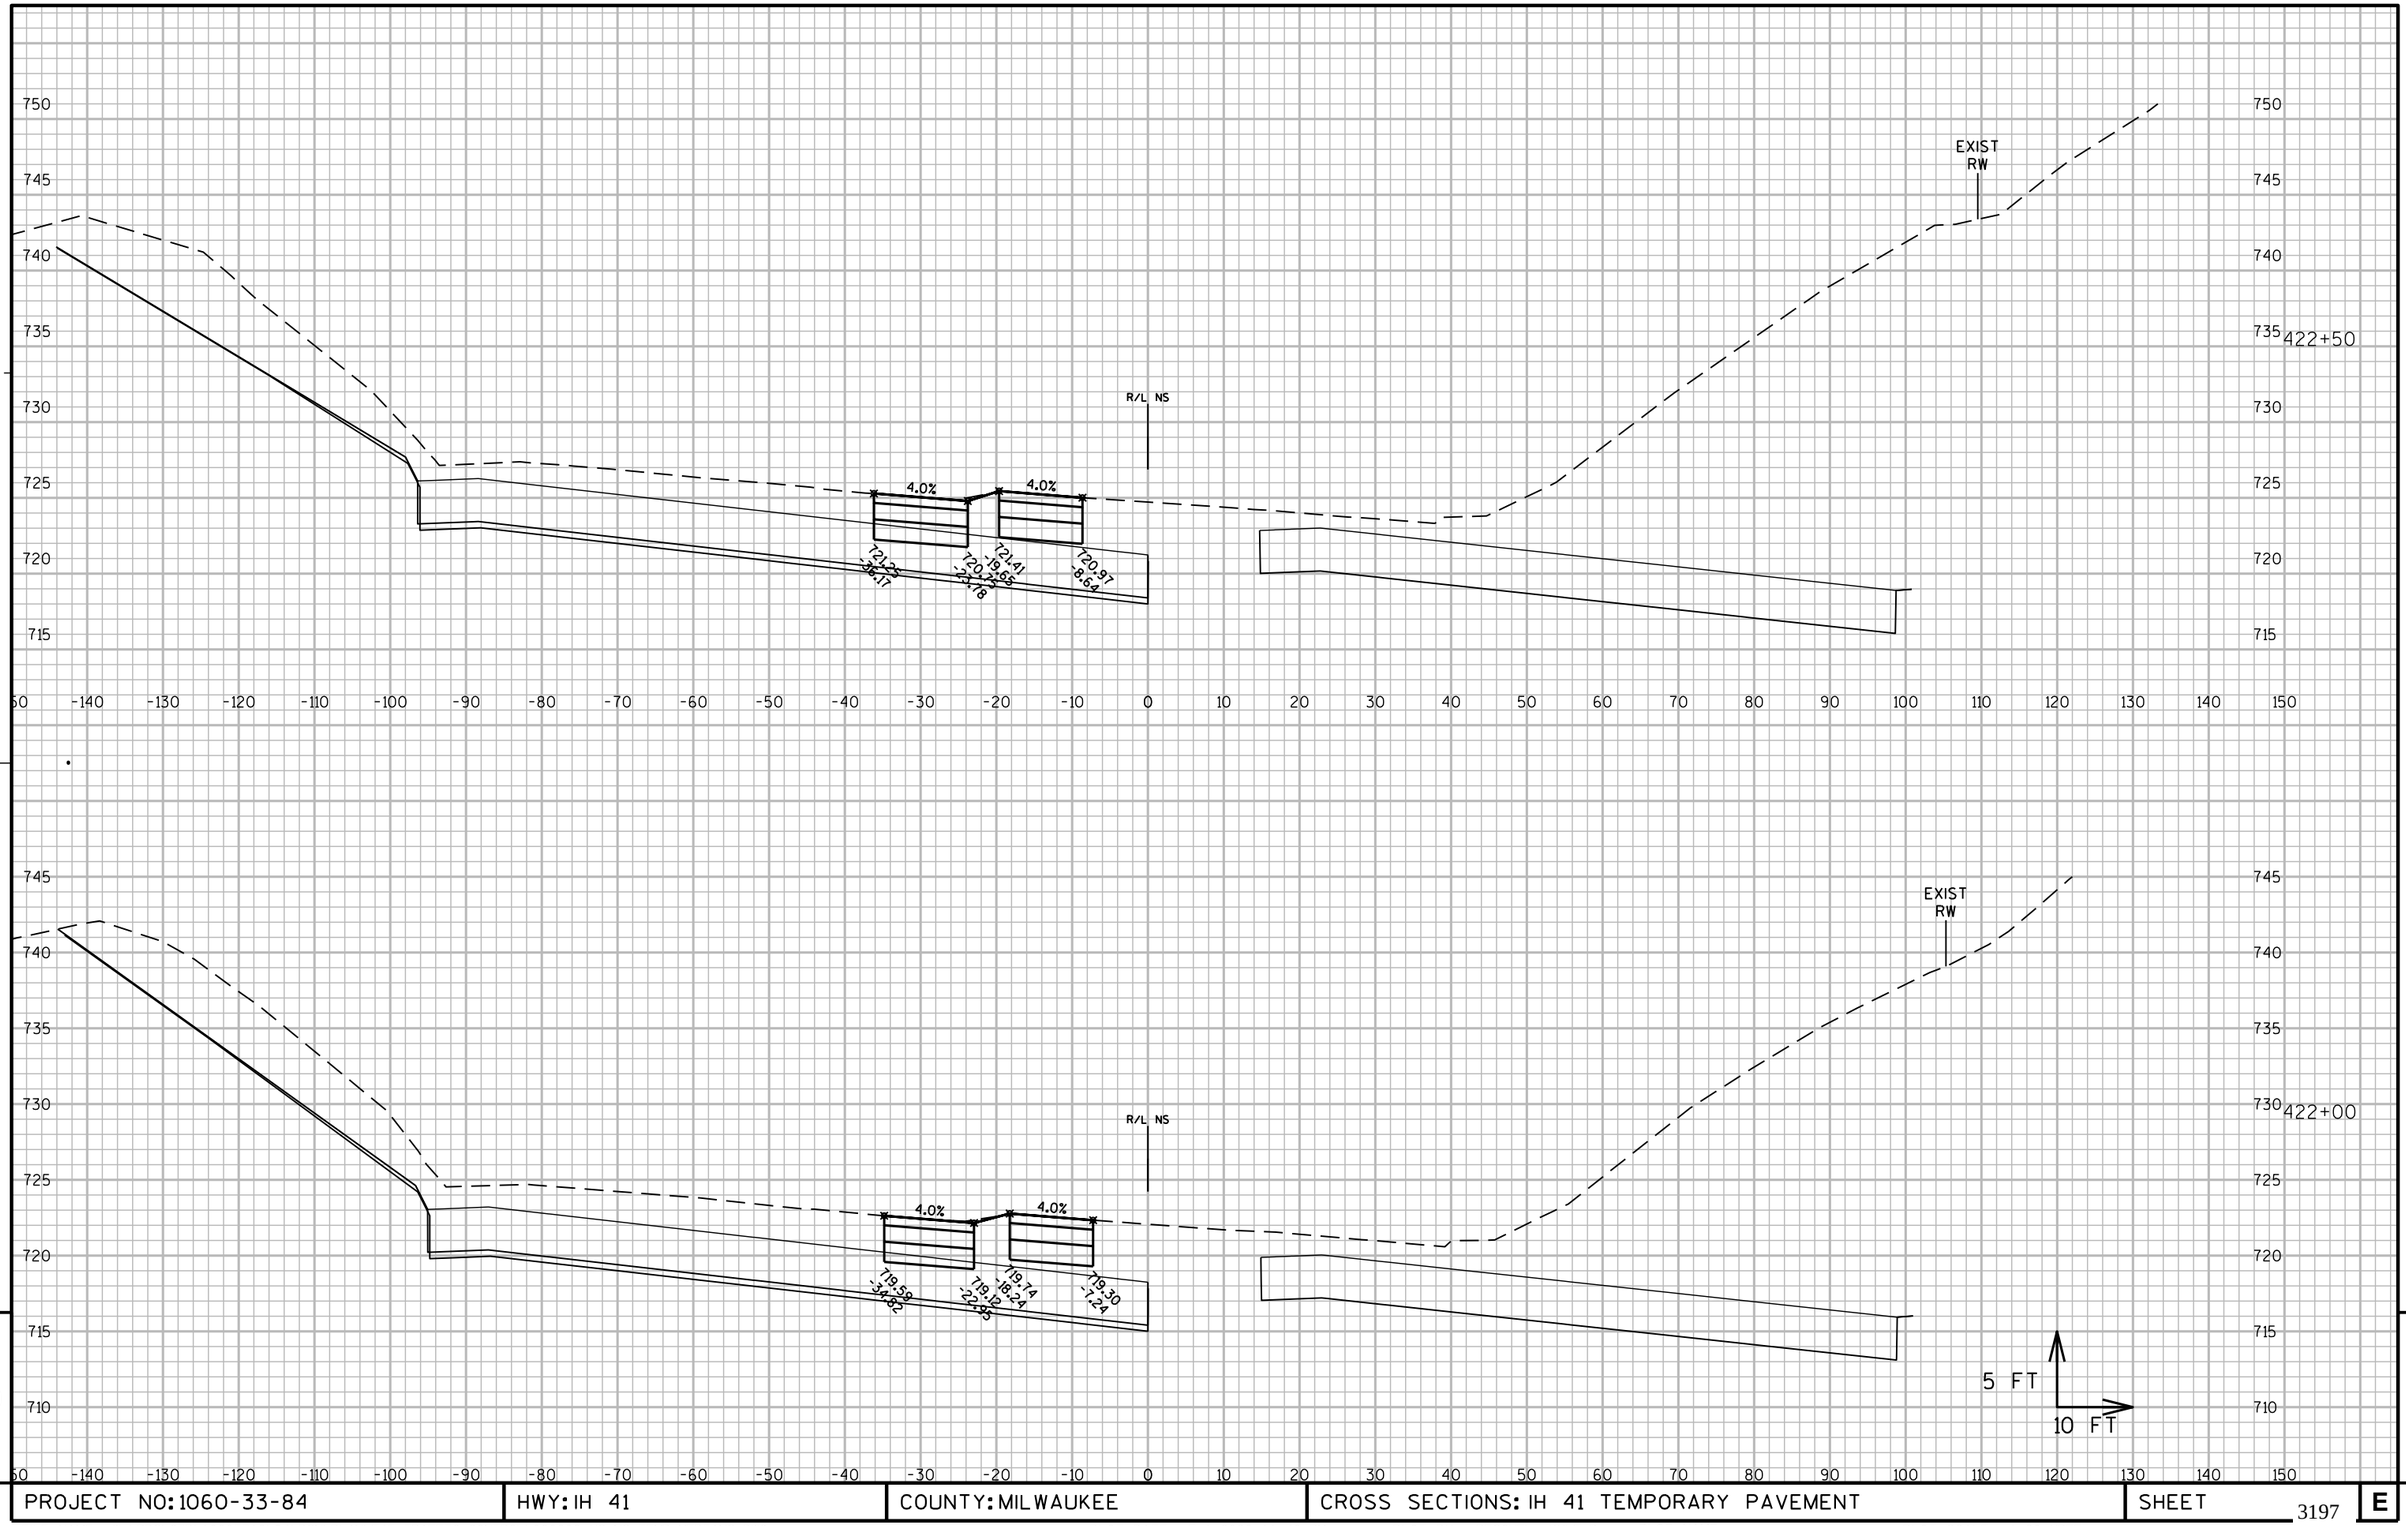

9

9

PROJECT NO: 1060-33-84	HWY: IH 41	COUNTY: MILWAUKEE	CROSS SECTIONS: IH 41 TEMPORARY PAVEMENT	SHEET 3197	E

FILE NAME : W:\PDS\C3D\10603316\84\DSN\PLAN\F45_TRAFFIC_CONTROL\090602_XS_NS-TEMP_MEDIANS.DWG
LAYOUT NAME - 090602_XS_NS-TEMP_MEDIANS - SB TEMP - (24)

PLOT DATE : 7/1/2020 11:46 PM PLOT BY : PESCHEL, KYLE R PLOT NAME : PLOT SCALE : 1:20_XREF

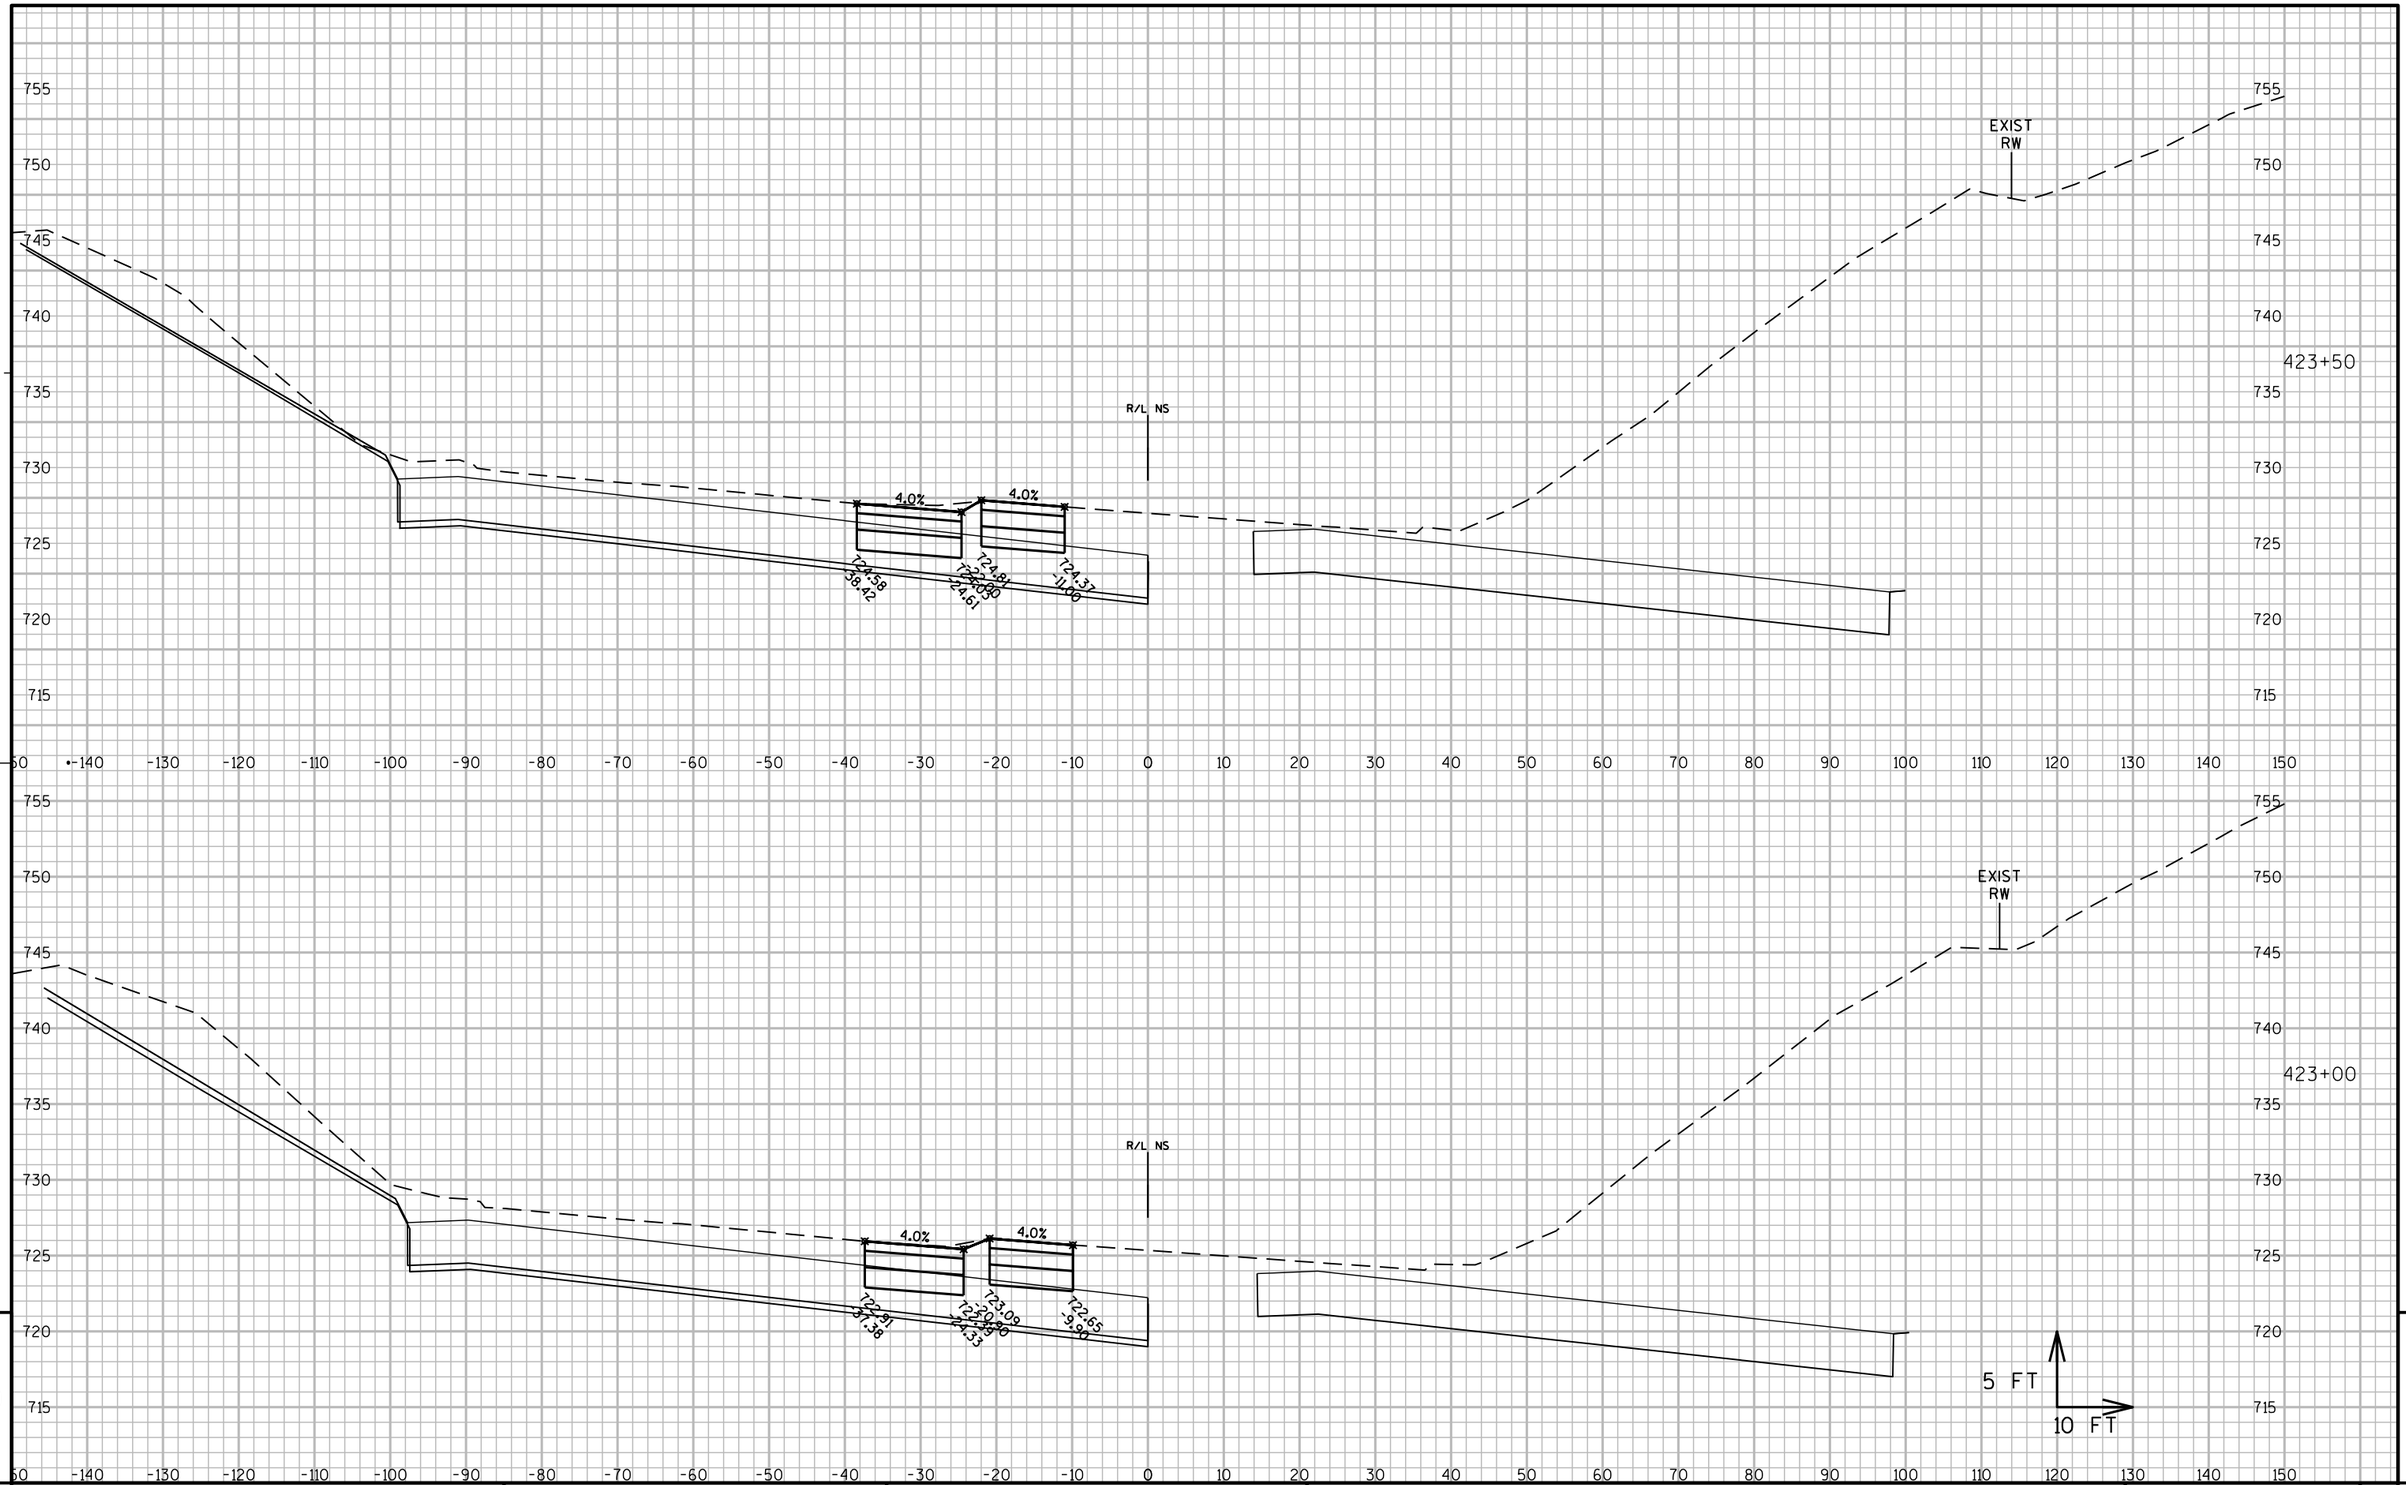

9

9

PROJECT NO: 1060-33-84	HWY: IH 41	COUNTY: MILWAUKEE	CROSS SECTIONS: IH 41 TEMPORARY PAVEMENT	SHEET 3198	E

FILE NAME : W:\PDS\C3D\10603316\84\DSN\PLAN\F45_TRAFFIC_CONTROL\090602_XS_NS-TEMP_MEDIANS.DWG
LAYOUT NAME - 090602_XS_NS-TEMP_MEDIANS - SB TEMP - (25)

PLOT DATE : 7/2/2020 12:00 AM PLOT BY : PESCHEL, KYLE R PLOT NAME : PLOT SCALE : 1:20_XREF

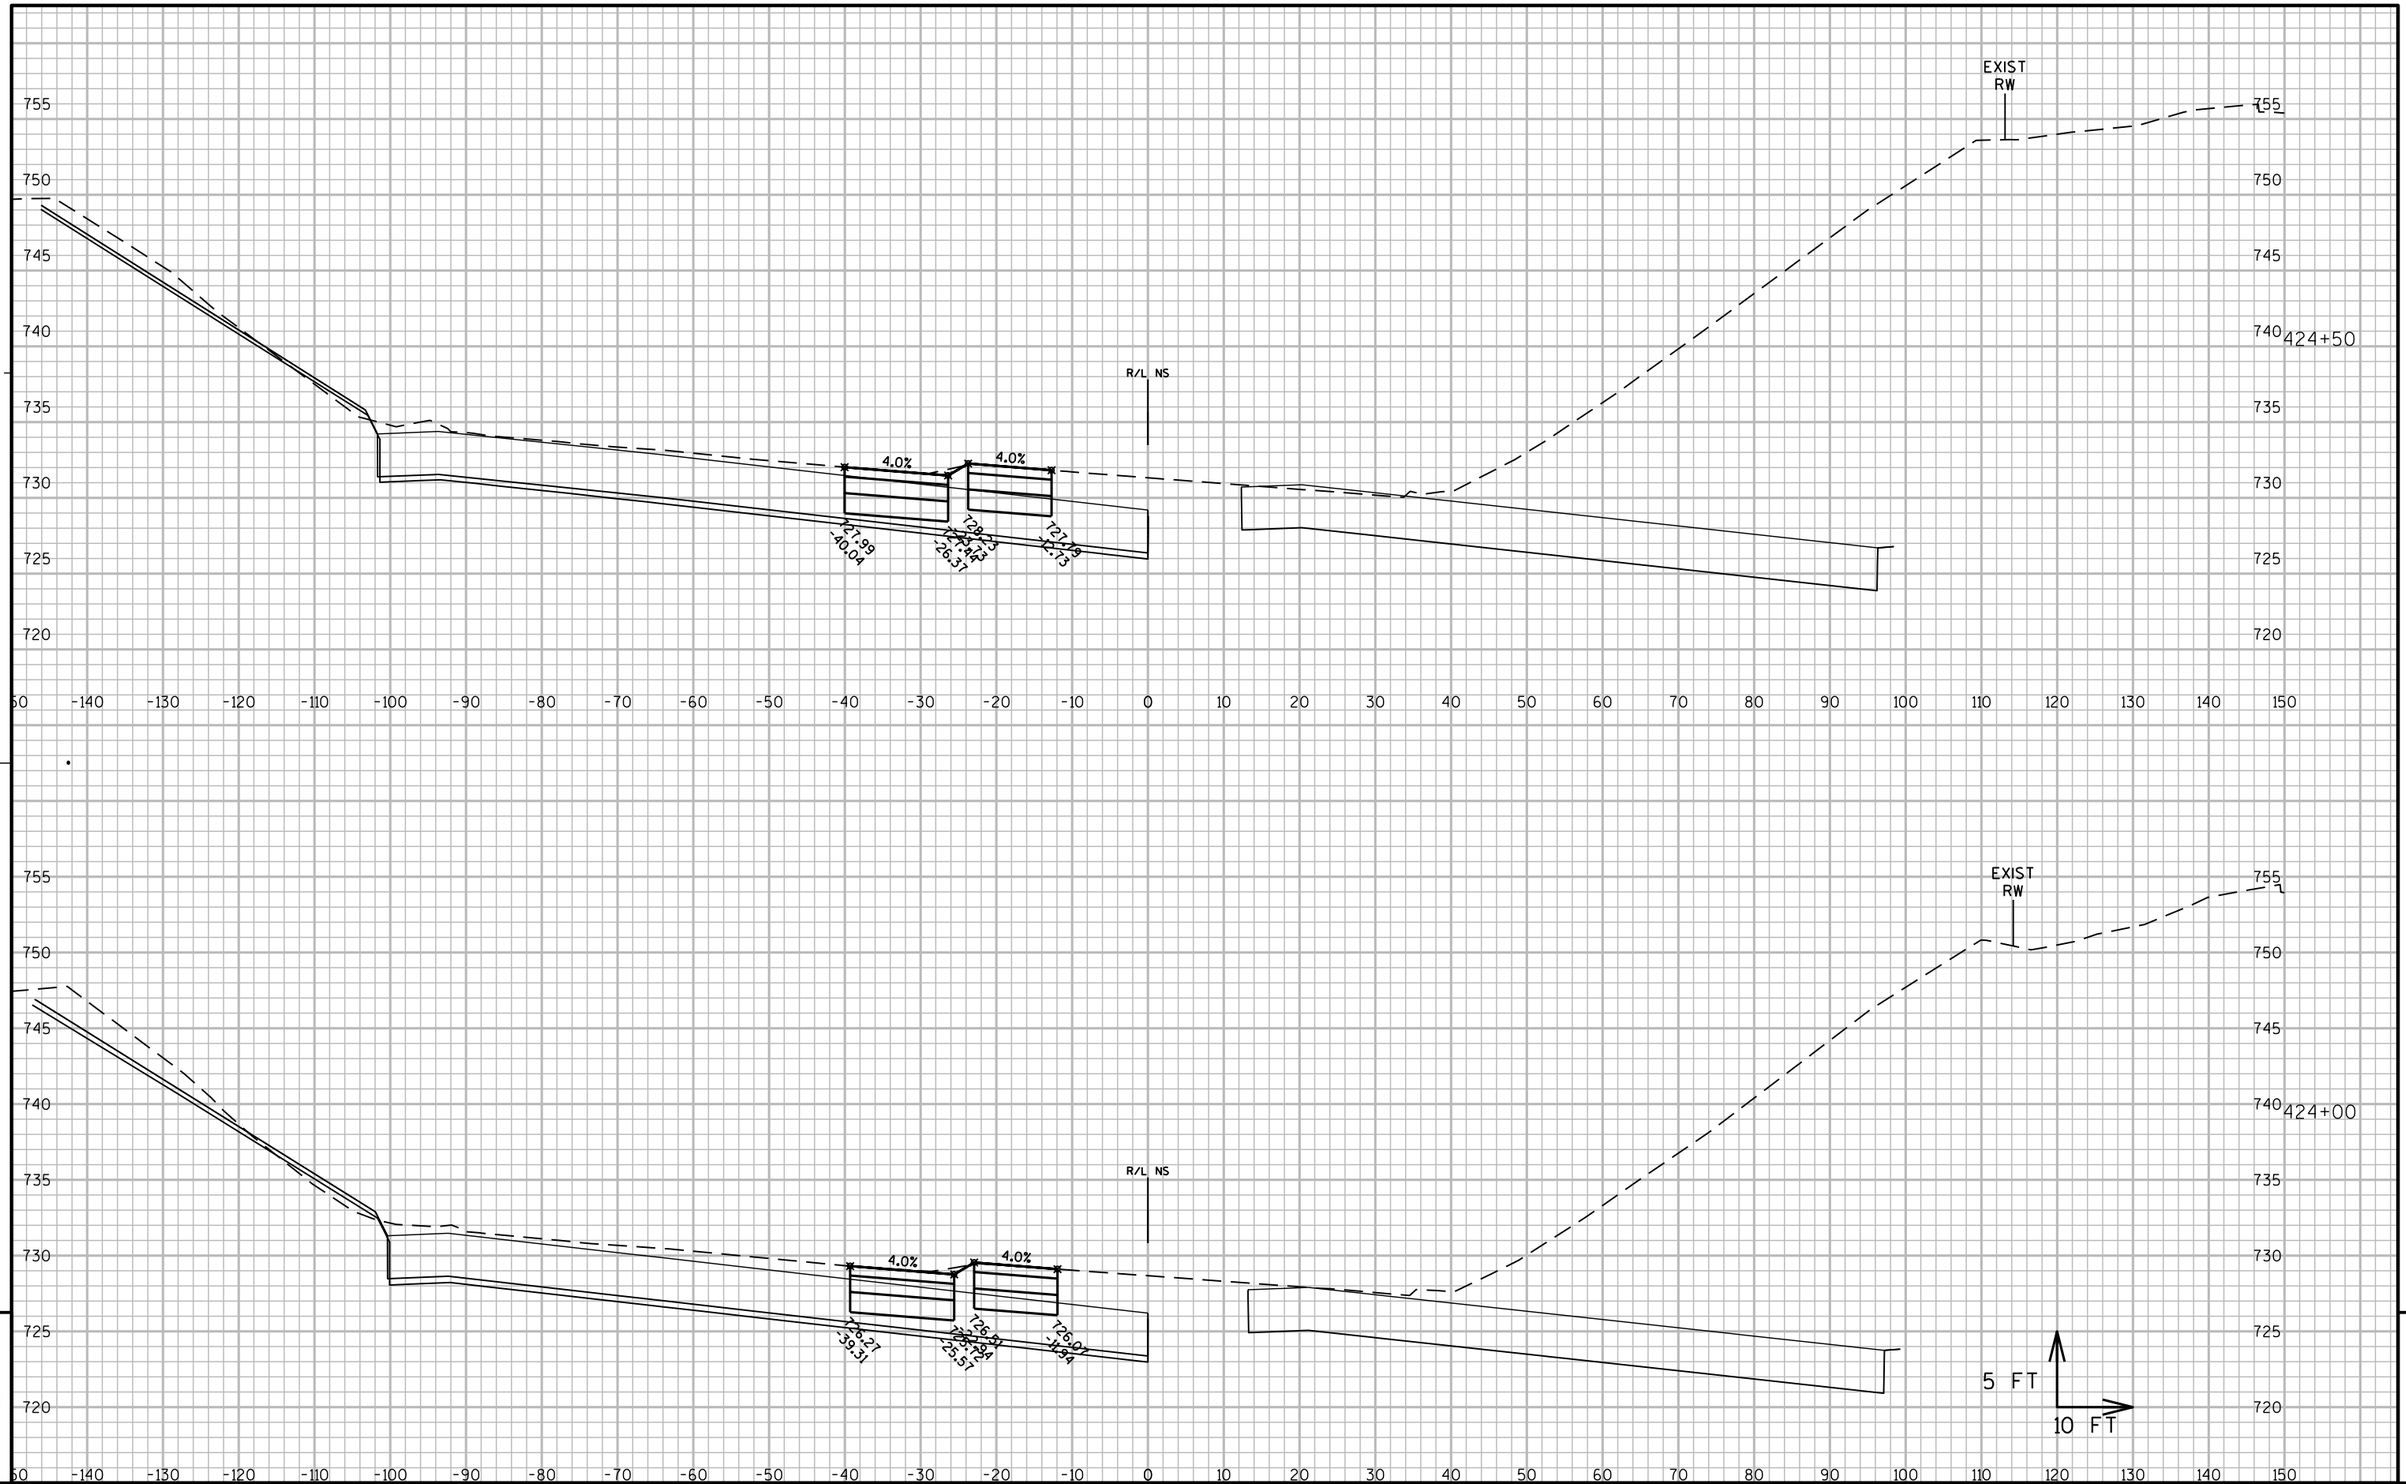

PROJECT NO: 1060-33-84	HWY: IH 41	COUNTY: MILWAUKEE	CROSS SECTIONS: IH 41 TEMPORARY PAVEMENT	SHEET 3199	E

FILE NAME : W:\PDS\C3D\10603316\84\DSN\PLAN\F45_TRAFFIC_CONTROL\090602_XS_NS-TEMP_MEDIANS.DWG
LAYOUT NAME - 090602_XS_NS-TEMP_MEDIANS - SB TEMP - (26)

PLOT DATE : 7/2/2020 12:13 AM PLOT BY : PESCHEL, KYLE R PLOT NAME : PLOT SCALE : 1:20_XREF

WISDOT/CADDS SHEET 49

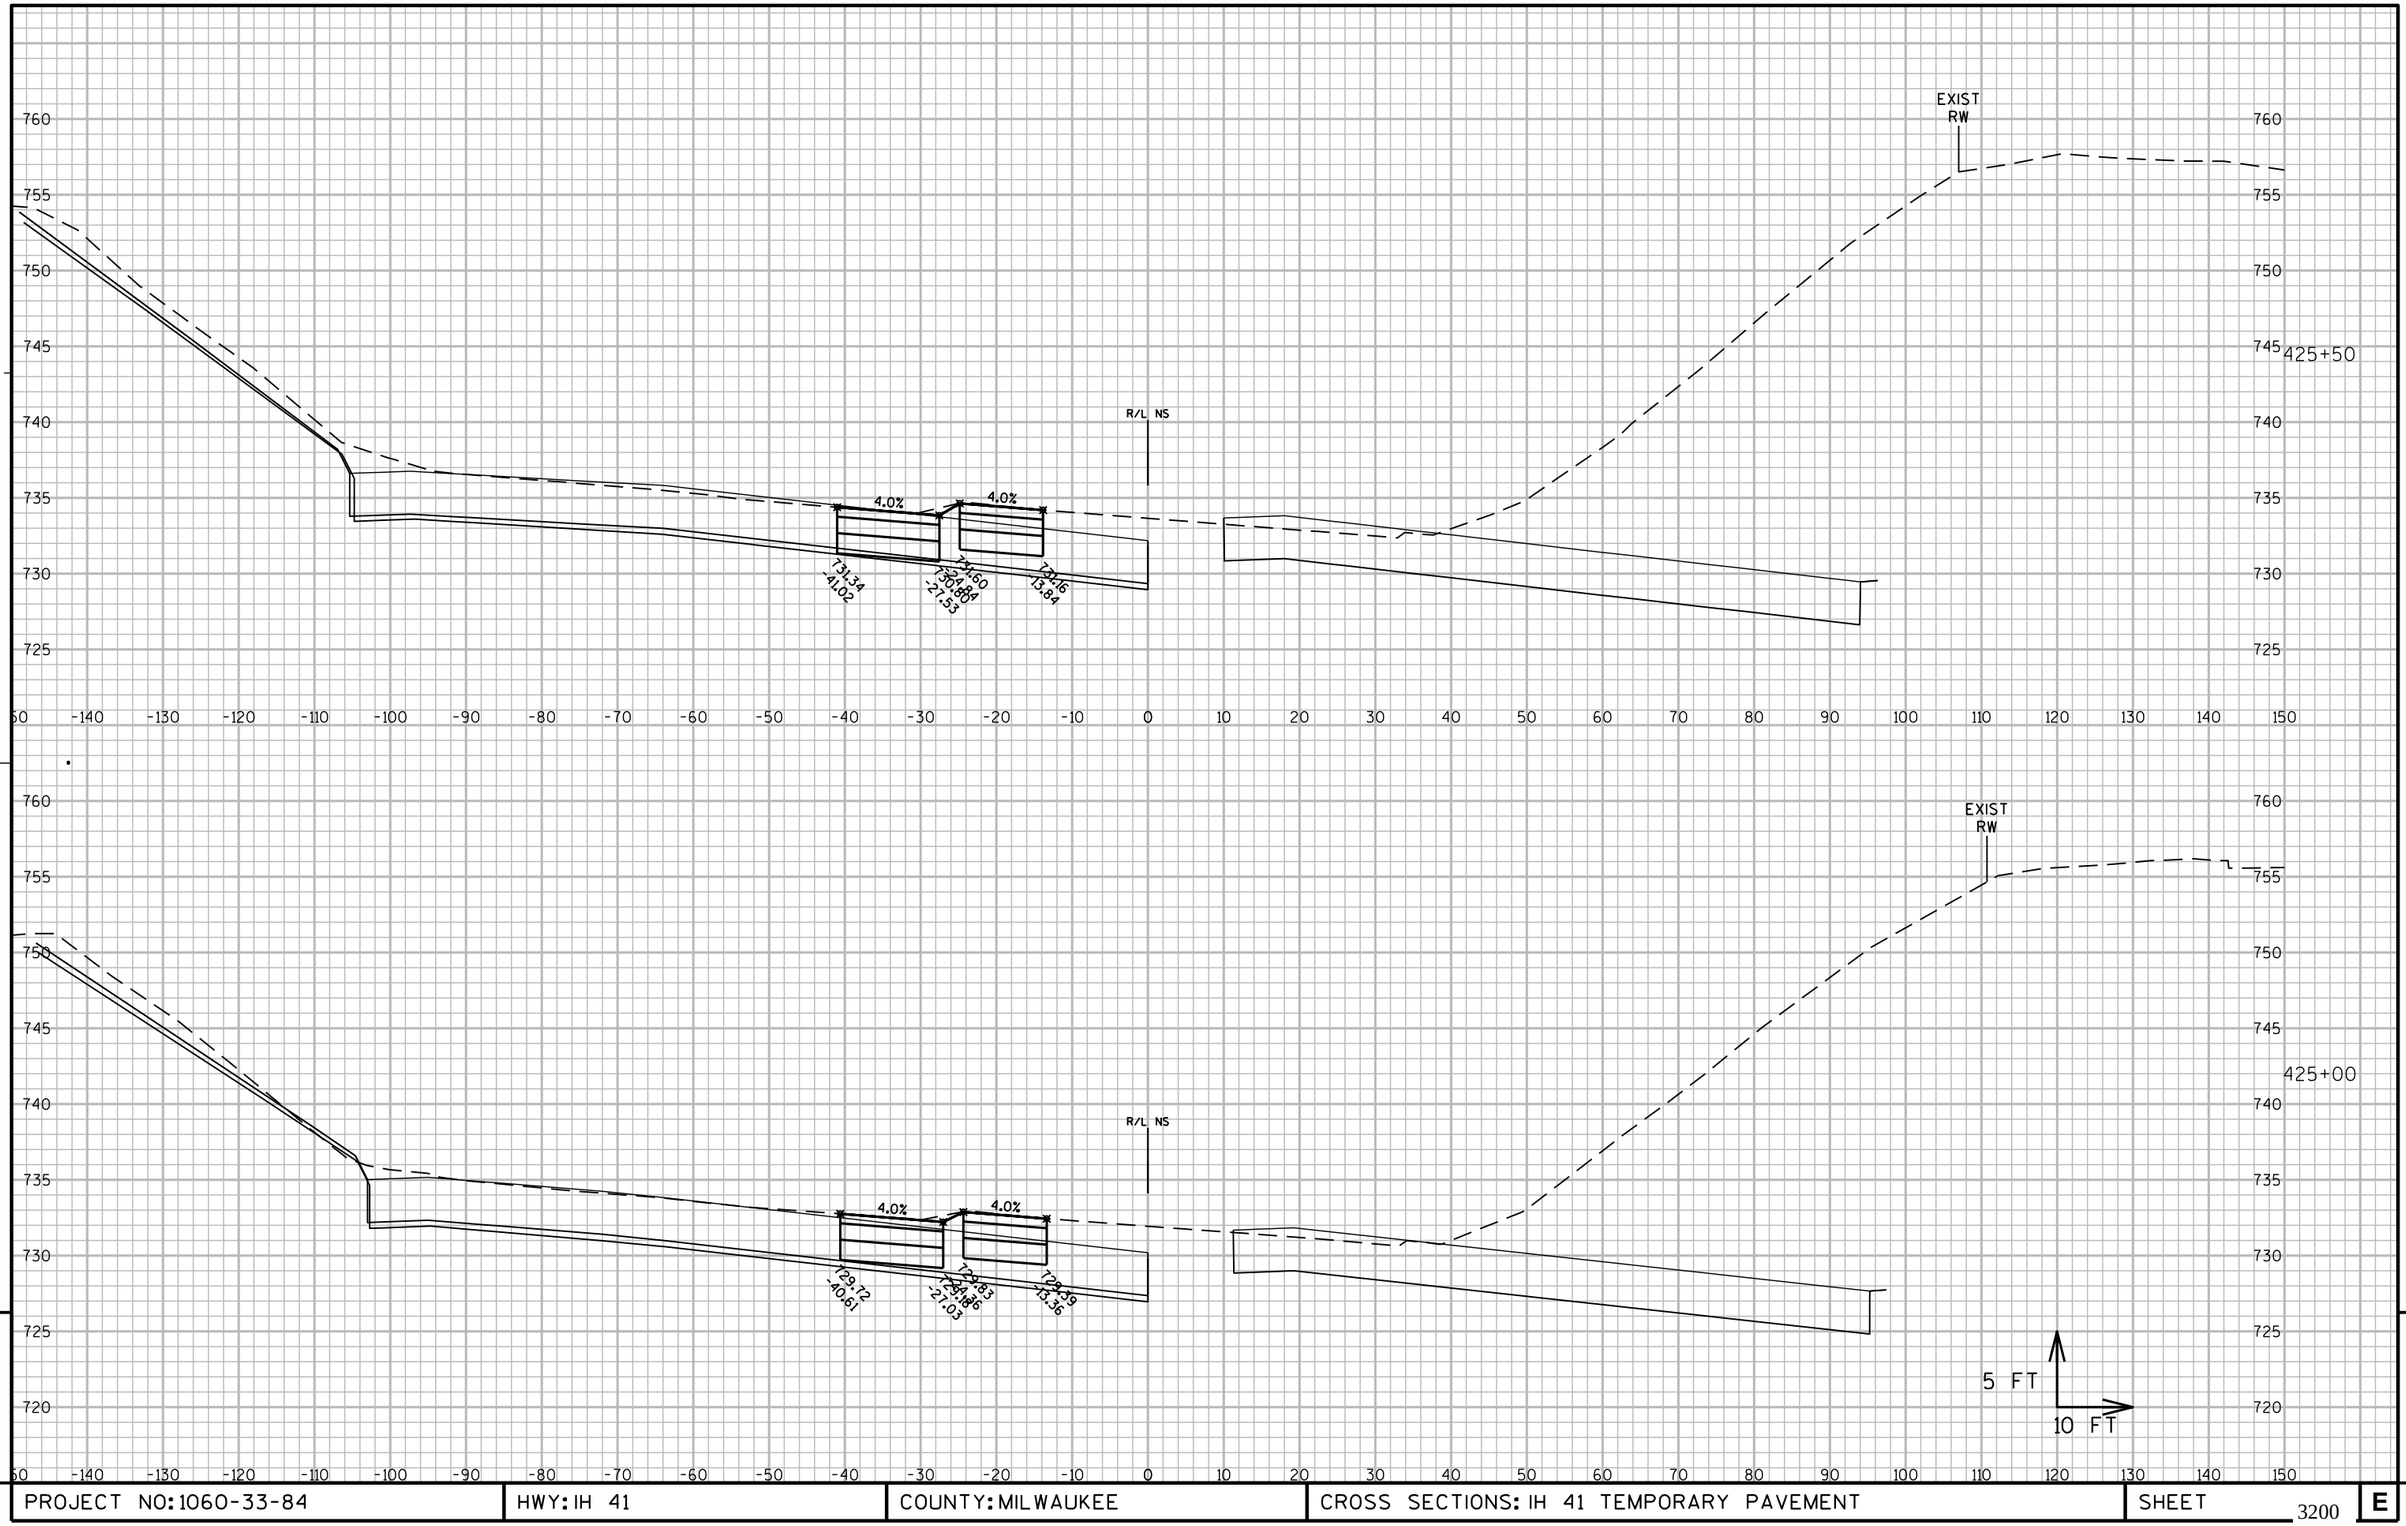

PROJECT NO: 1060-33-84	HWY: IH 41	COUNTY: MILWAUKEE	CROSS SECTIONS: IH 41 TEMPORARY PAVEMENT	SHEET 3200	E

FILE NAME : W:\PDS\C3D\10603316\84\DSN\PLAN\F45_TRAFFIC_CONTROL\090602_XS_NS-TEMP_MEDIANS.DWG
LAYOUT NAME - 090602_XS_NS-TEMP_MEDIANS - SB TEMP - (27)
PLOT DATE : 7/2/2020 12:28 AM PLOT BY : PESCHEL, KYLE R PLOT NAME : PLOT SCALE : 1:20_XREF
WISDOT/CADDS SHEET 49

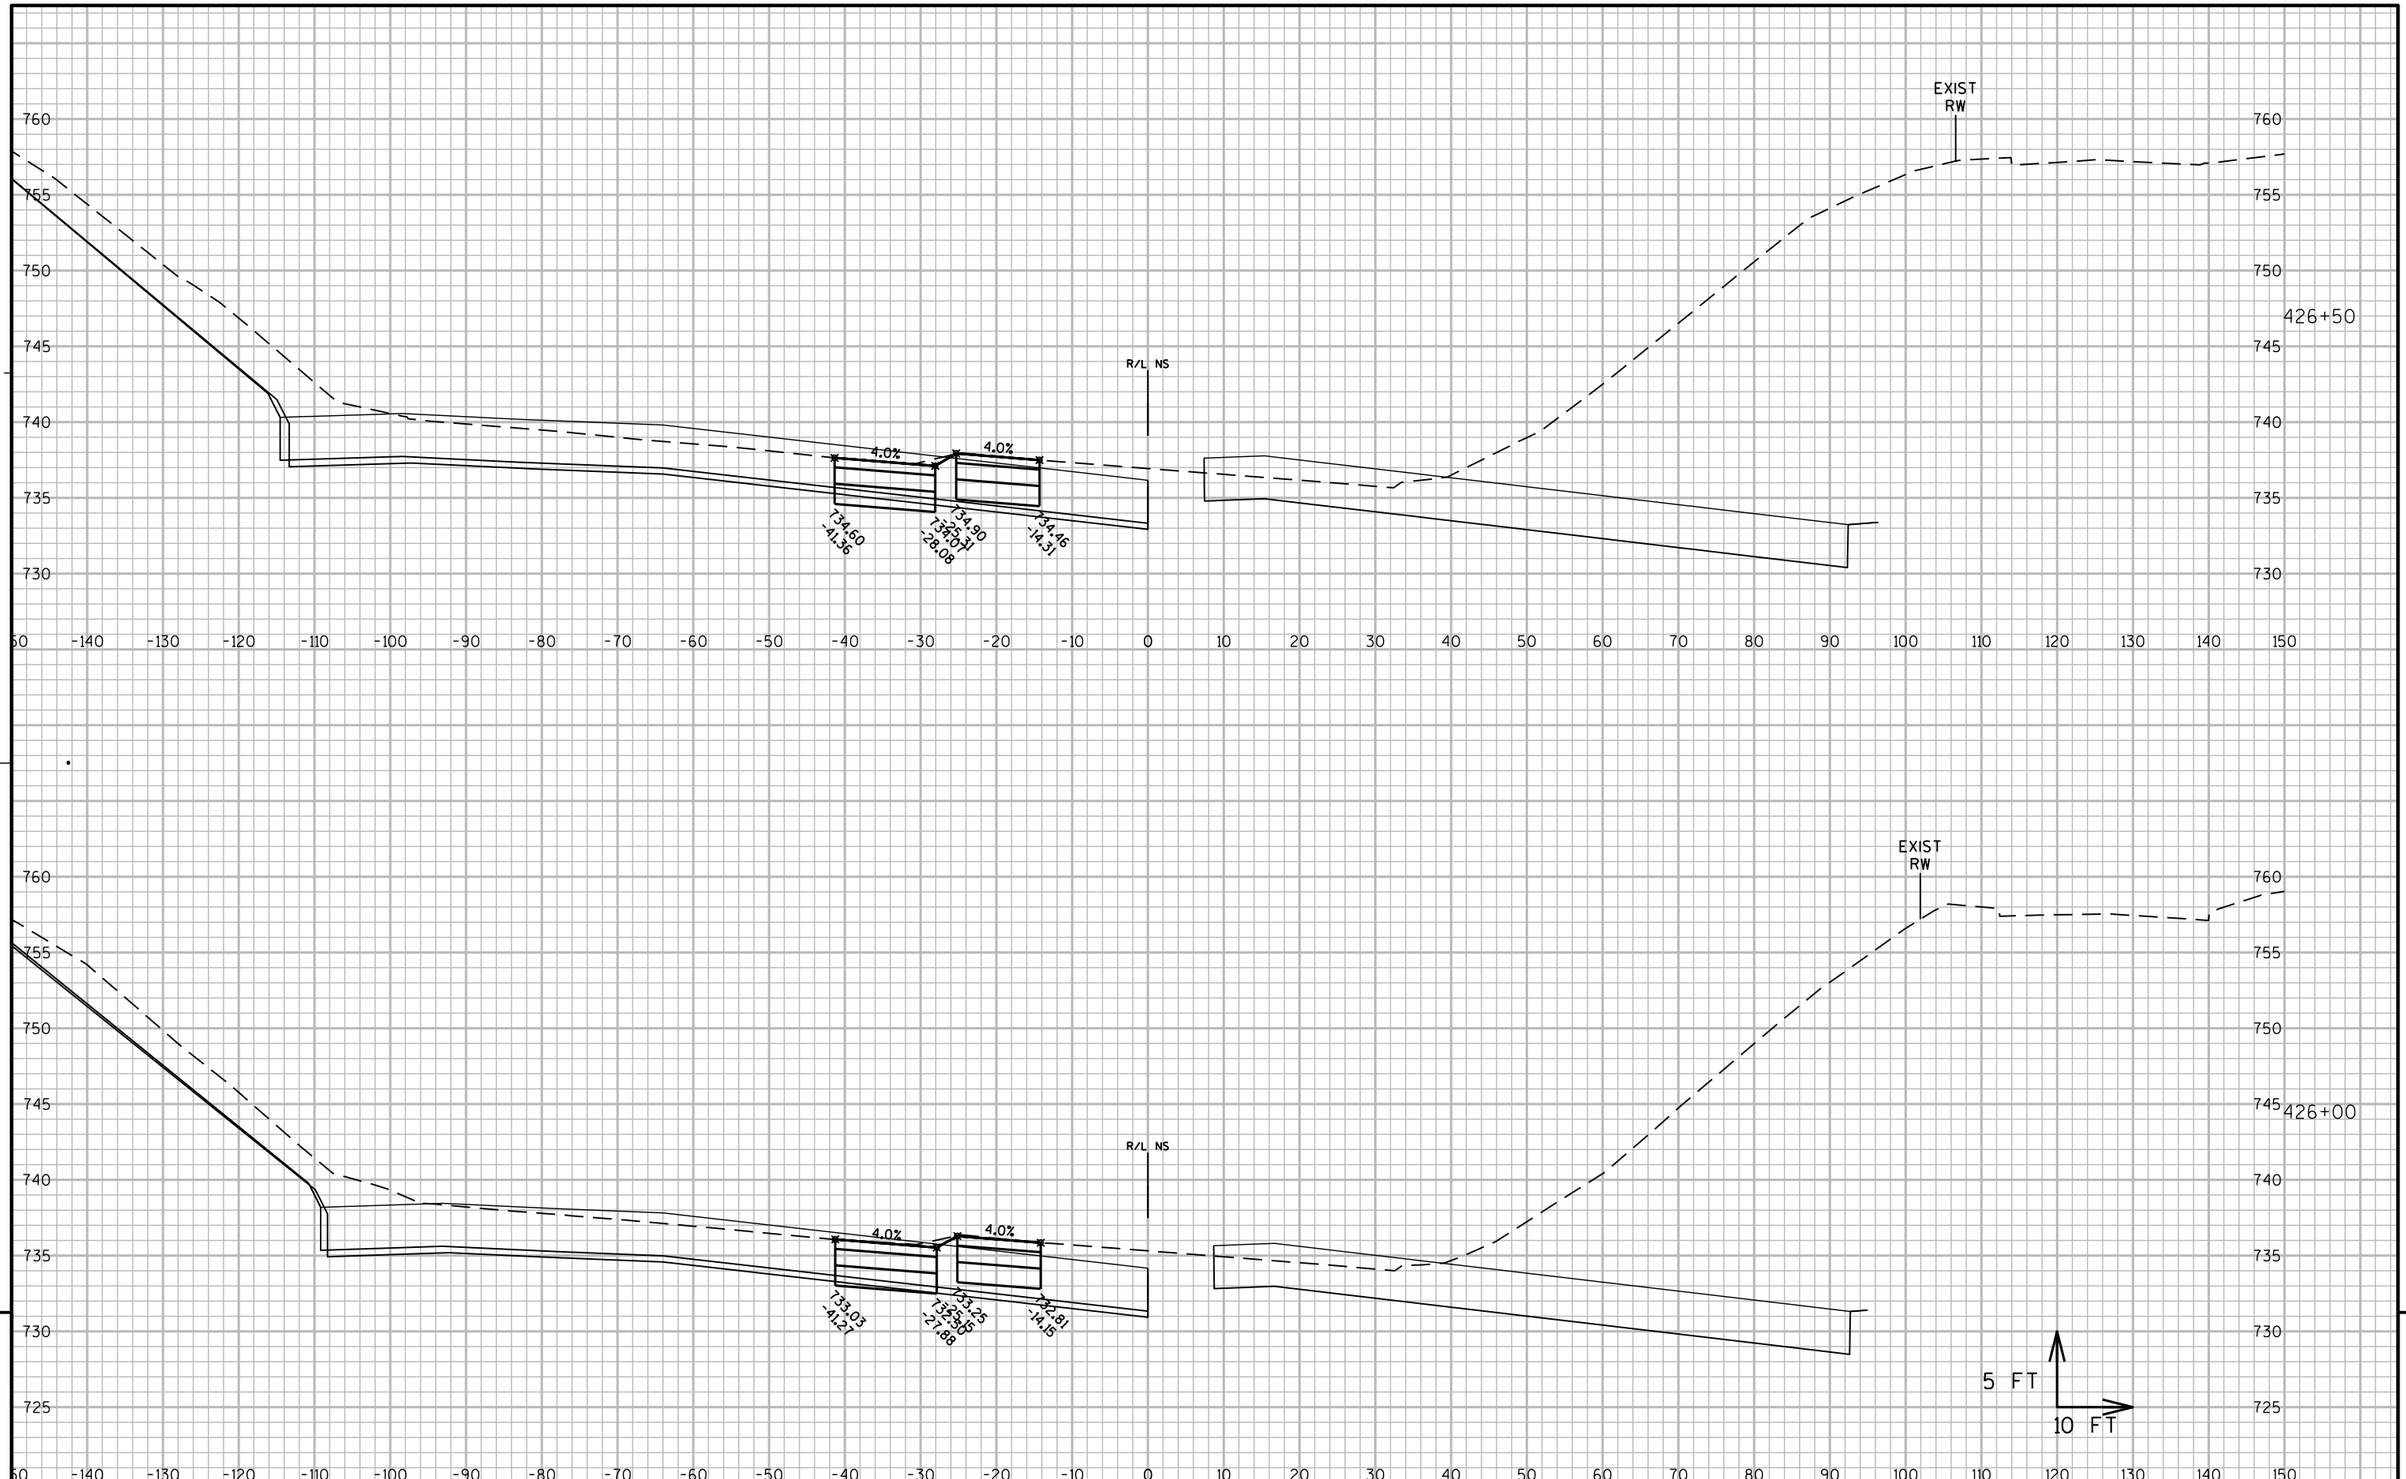

9

9

PROJECT NO: 1060-33-84	HWY: IH 41	COUNTY: MILWAUKEE	CROSS SECTIONS: IH 41 TEMPORARY PAVEMENT	SHEET 3201	E

FILE NAME : W:\PDS\C3D\10603316\84\DSN\PLAN\F45_TRAFFIC_CONTROL\090602_XS_NS-TEMP_MEDIANS.DWG
LAYOUT NAME - 090602_XS_NS-TEMP_MEDIANS - SB TEMP - (28)

PLOT DATE : 7/2/2020 12:42 AM PLOT BY : PESCHEL, KYLE R PLOT NAME : PLOT SCALE : 1:20_XREF

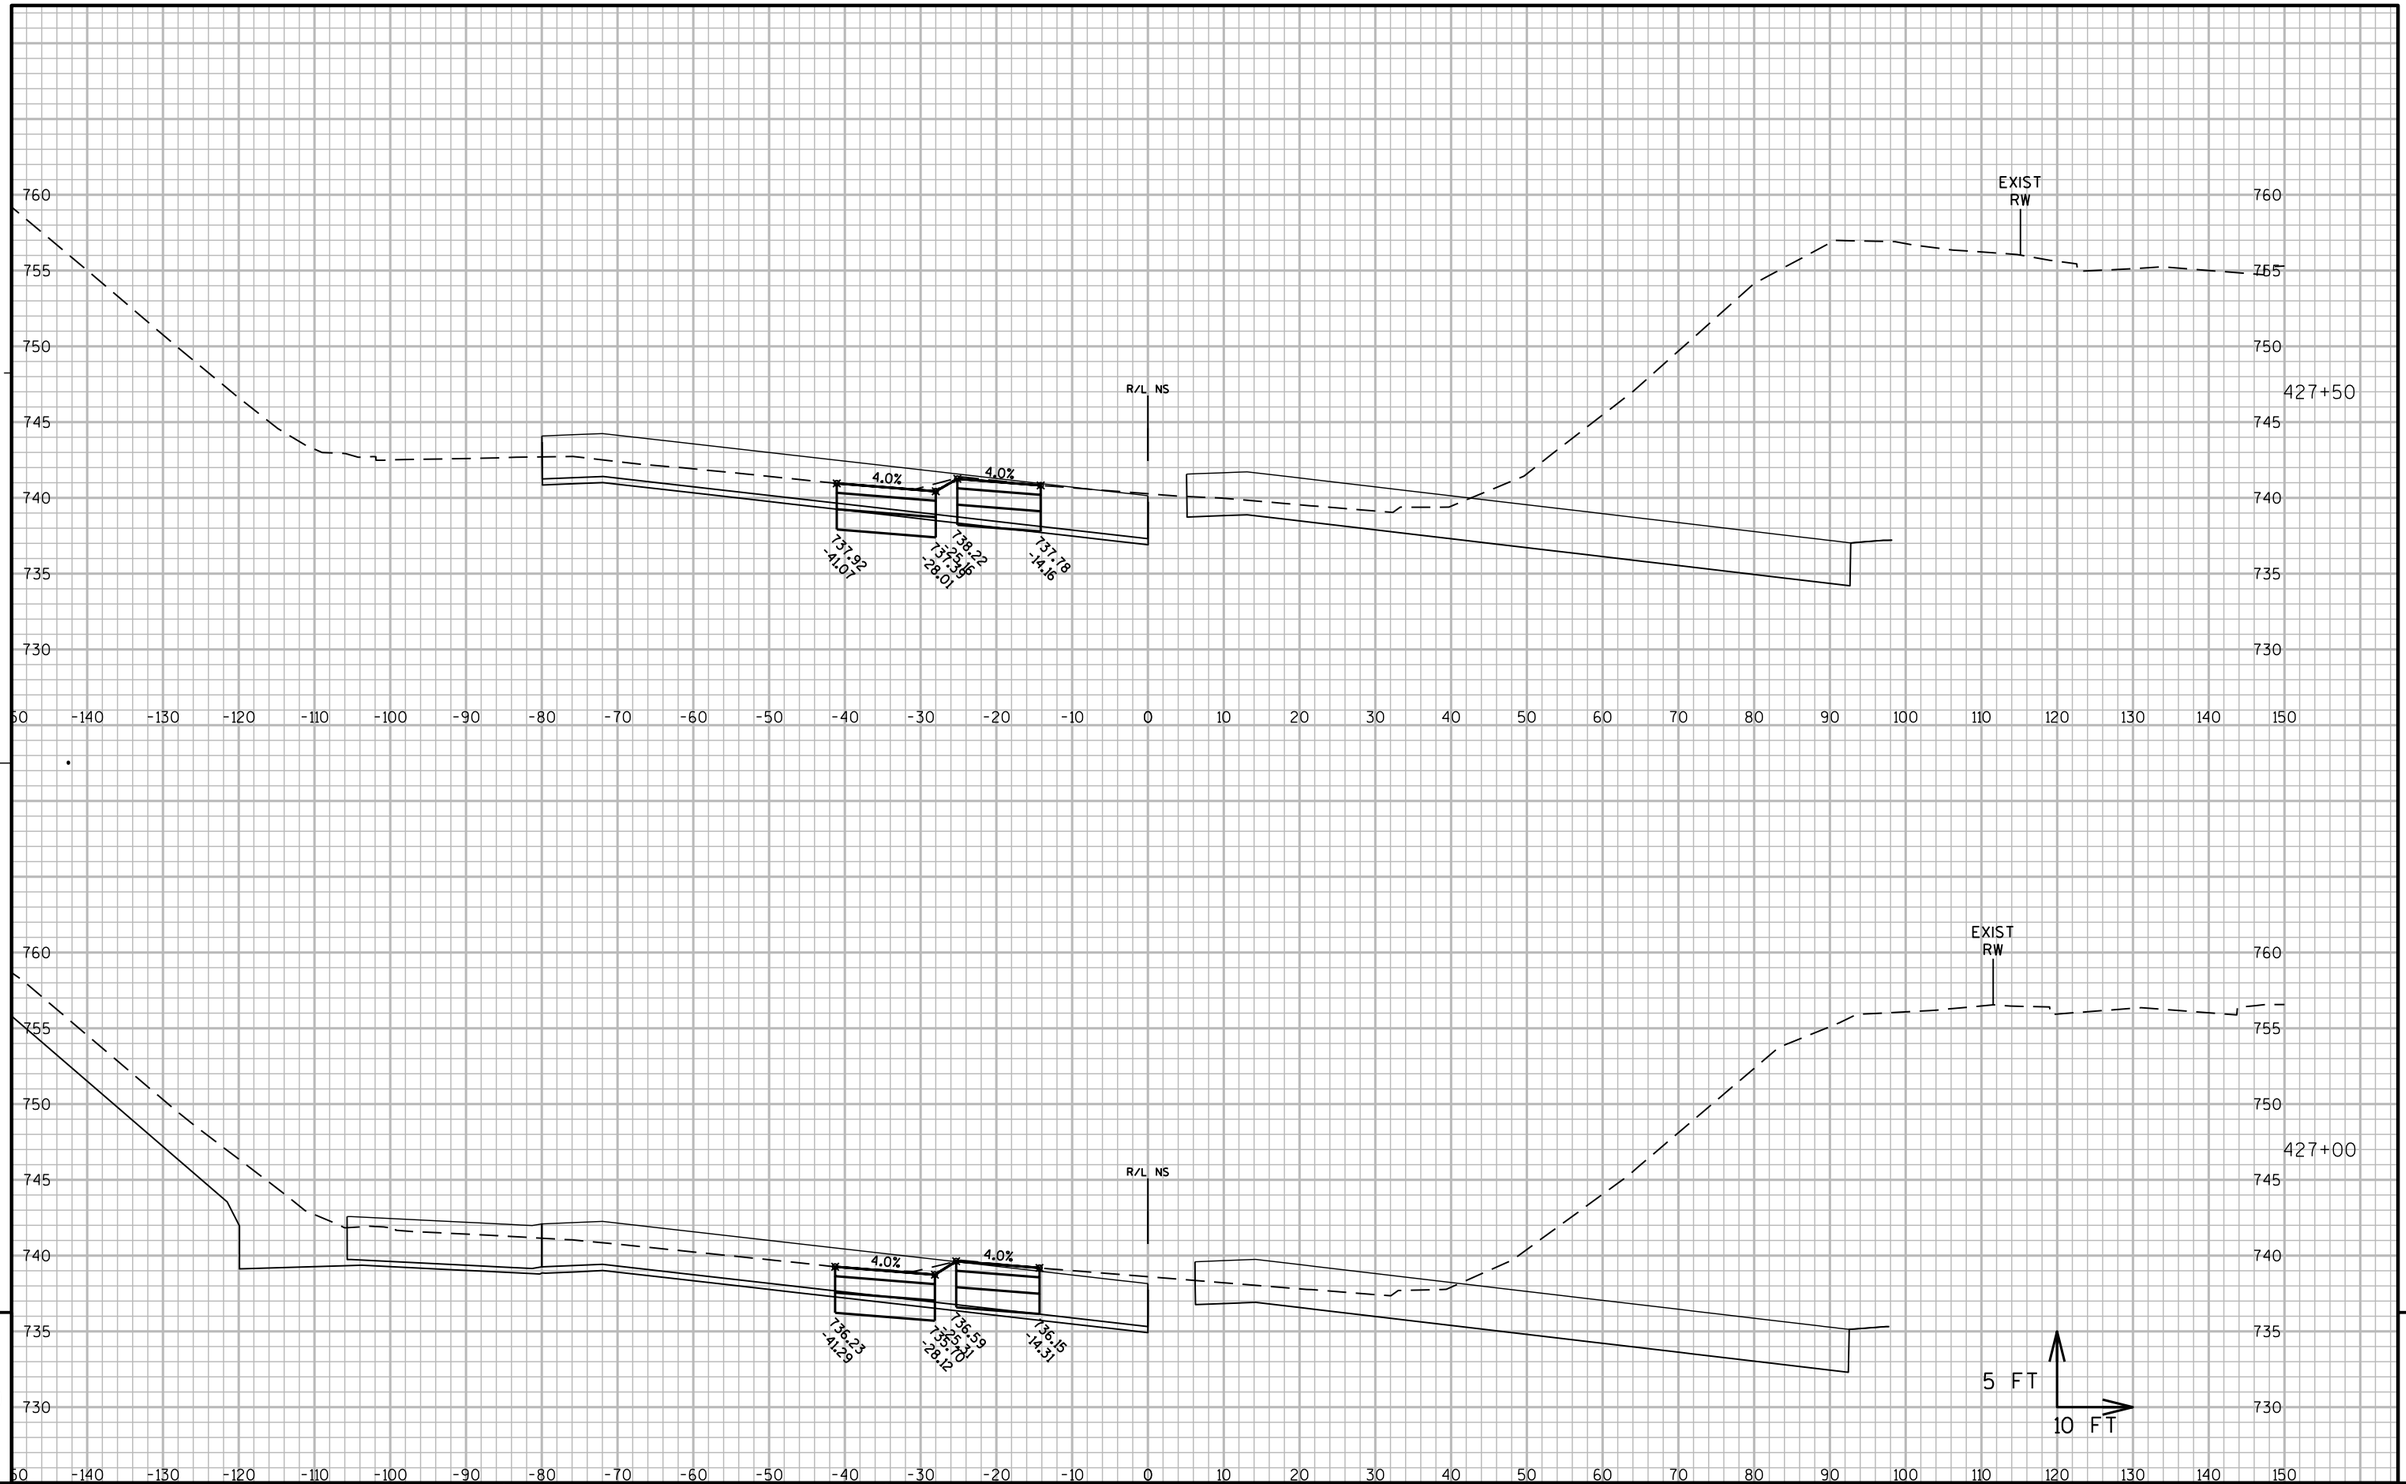

9

9

PROJECT NO: 1060-33-84	HWY: IH 41	COUNTY: MILWAUKEE	CROSS SECTIONS: IH 41 TEMPORARY PAVEMENT	SHEET 3202	E

FILE NAME : W:\PDS\C3D\10603316\84\DSN\PLAN\F45_TRAFFIC_CONTROL\090602_XS_NS-TEMP_MEDIANS.DWG
LAYOUT NAME - 090602_XS_NS-TEMP_MEDIANS - SB TEMP - (29)
PLOT DATE : 7/2/2020 12:55 AM PLOT BY : PESCHEL, KYLE R PLOT NAME : PLOT SCALE : 1:20_XREF
WISDOT/CADDS SHEET 49

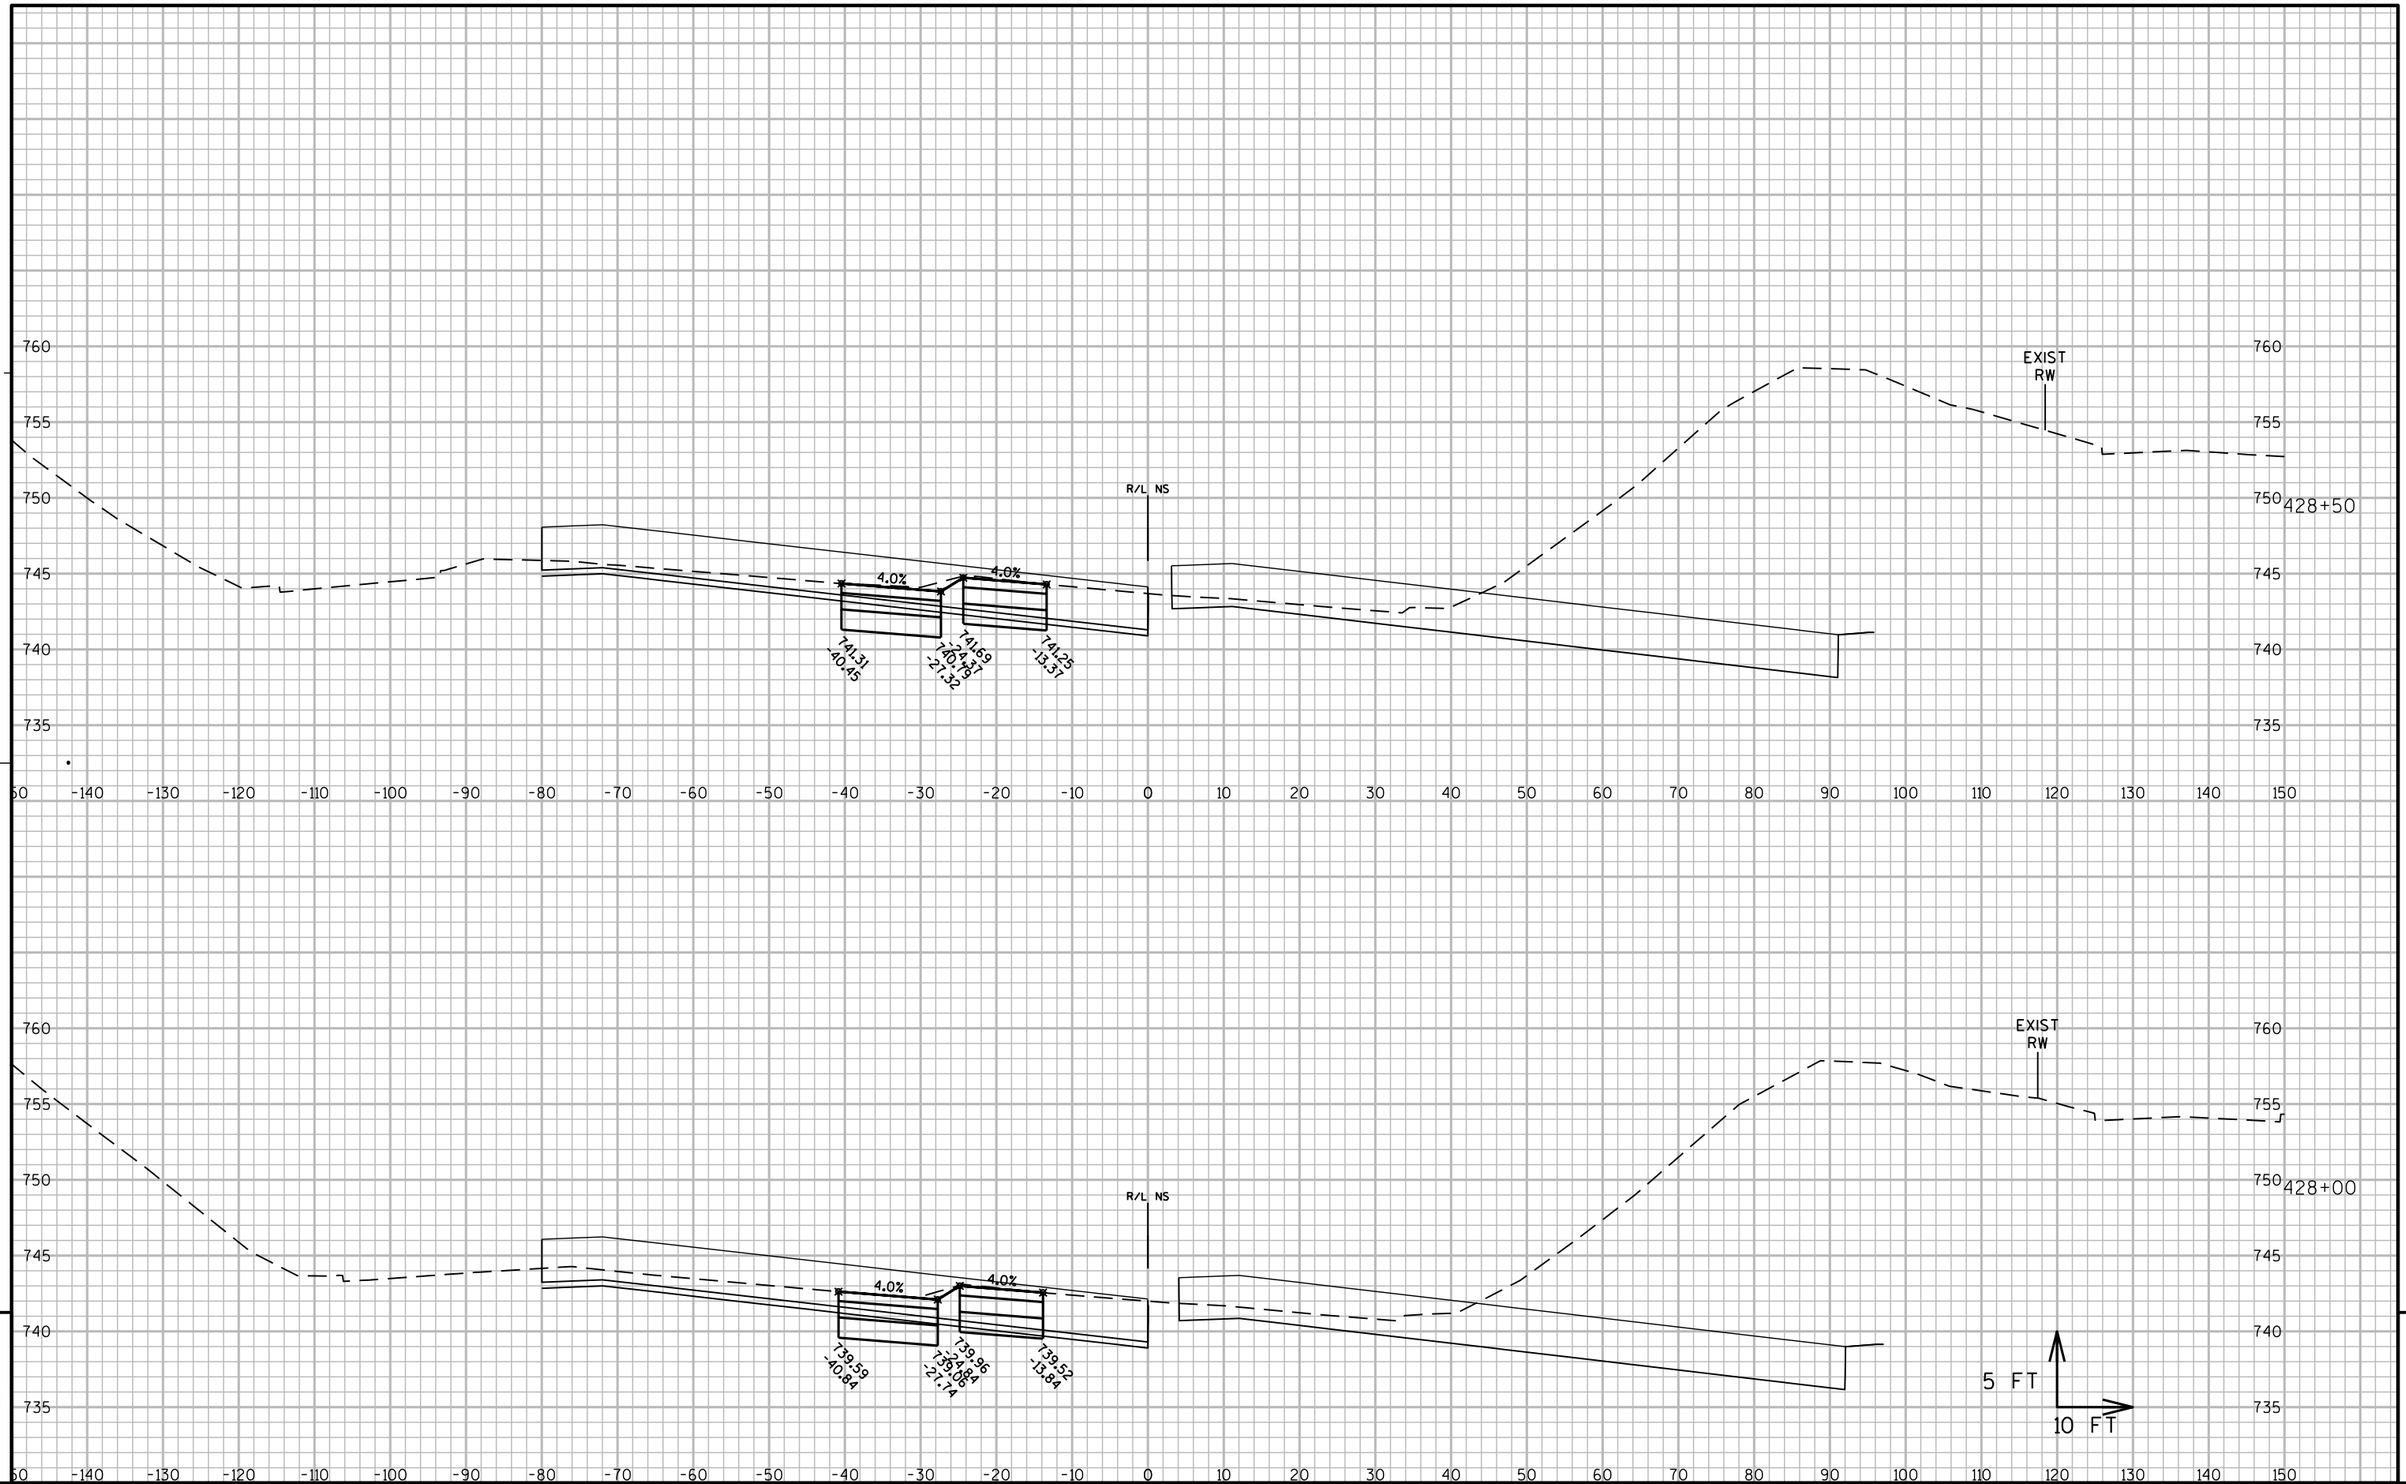

9

9

PROJECT NO: 1060-33-84	HWY: IH 41	COUNTY: MILWAUKEE	CROSS SECTIONS: IH 41 TEMPORARY PAVEMENT	SHEET 3203	E

FILE NAME : W:\PDS\C3D\10603316\84\DSN\PLAN\F45_TRAFFIC_CONTROL\090602_XS_NS-TEMP_MEDIANS.DWG
LAYOUT NAME - 090602_XS_NS-TEMP_MEDIANS - SB TEMP - (30)

PLOT DATE : 7/2/2020 1:11 AM PLOT BY : PESCHEL, KYLE R PLOT NAME : PLOT SCALE : 1:20_XREF

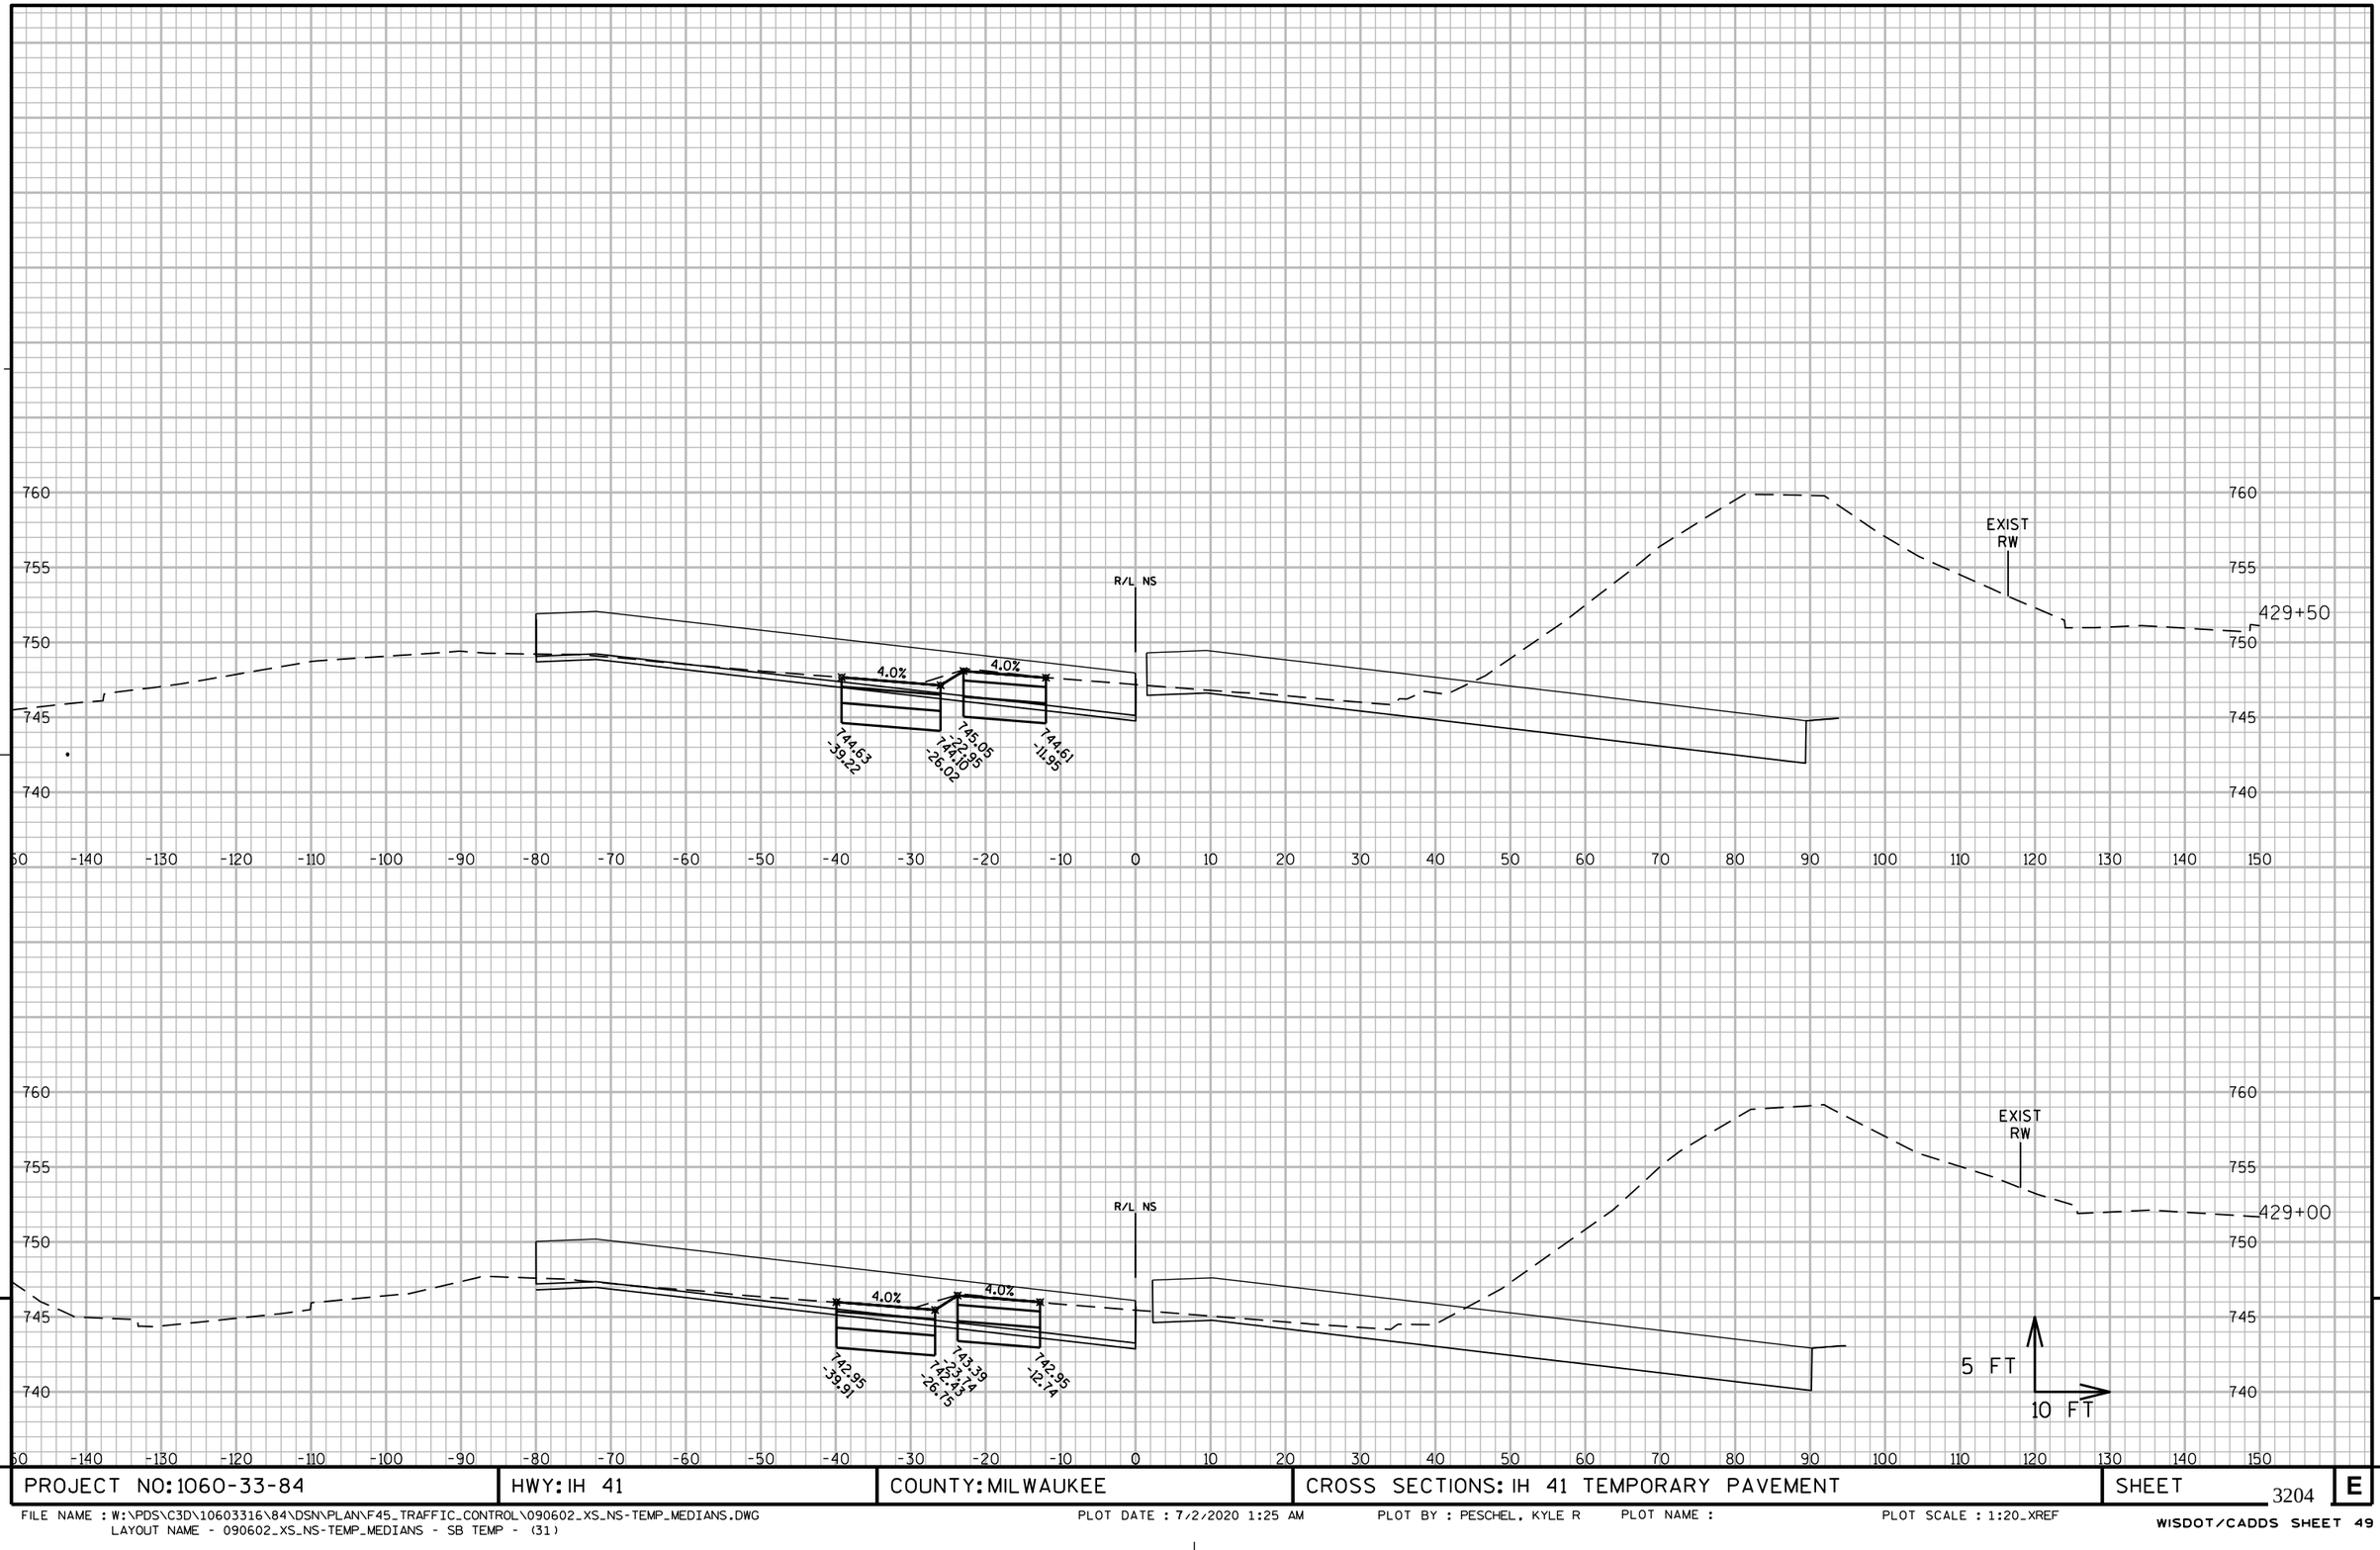

9

9

PROJECT NO: 1060-33-84	HWY: IH 41	COUNTY: MILWAUKEE	CROSS SECTIONS: IH 41 TEMPORARY PAVEMENT	SHEET 3204	E

FILE NAME : W:\PDS\C3D\10603316\84\DSN\PLAN\F45_TRAFFIC_CONTROL\090602_XS_NS-TEMP_MEDIANS.DWG
LAYOUT NAME - 090602_XS_NS-TEMP_MEDIANS - SB TEMP - (31)

PLOT DATE : 7/2/2020 1:25 AM PLOT BY : PESCHEL, KYLE R PLOT NAME : PLOT SCALE : 1:20_XREF

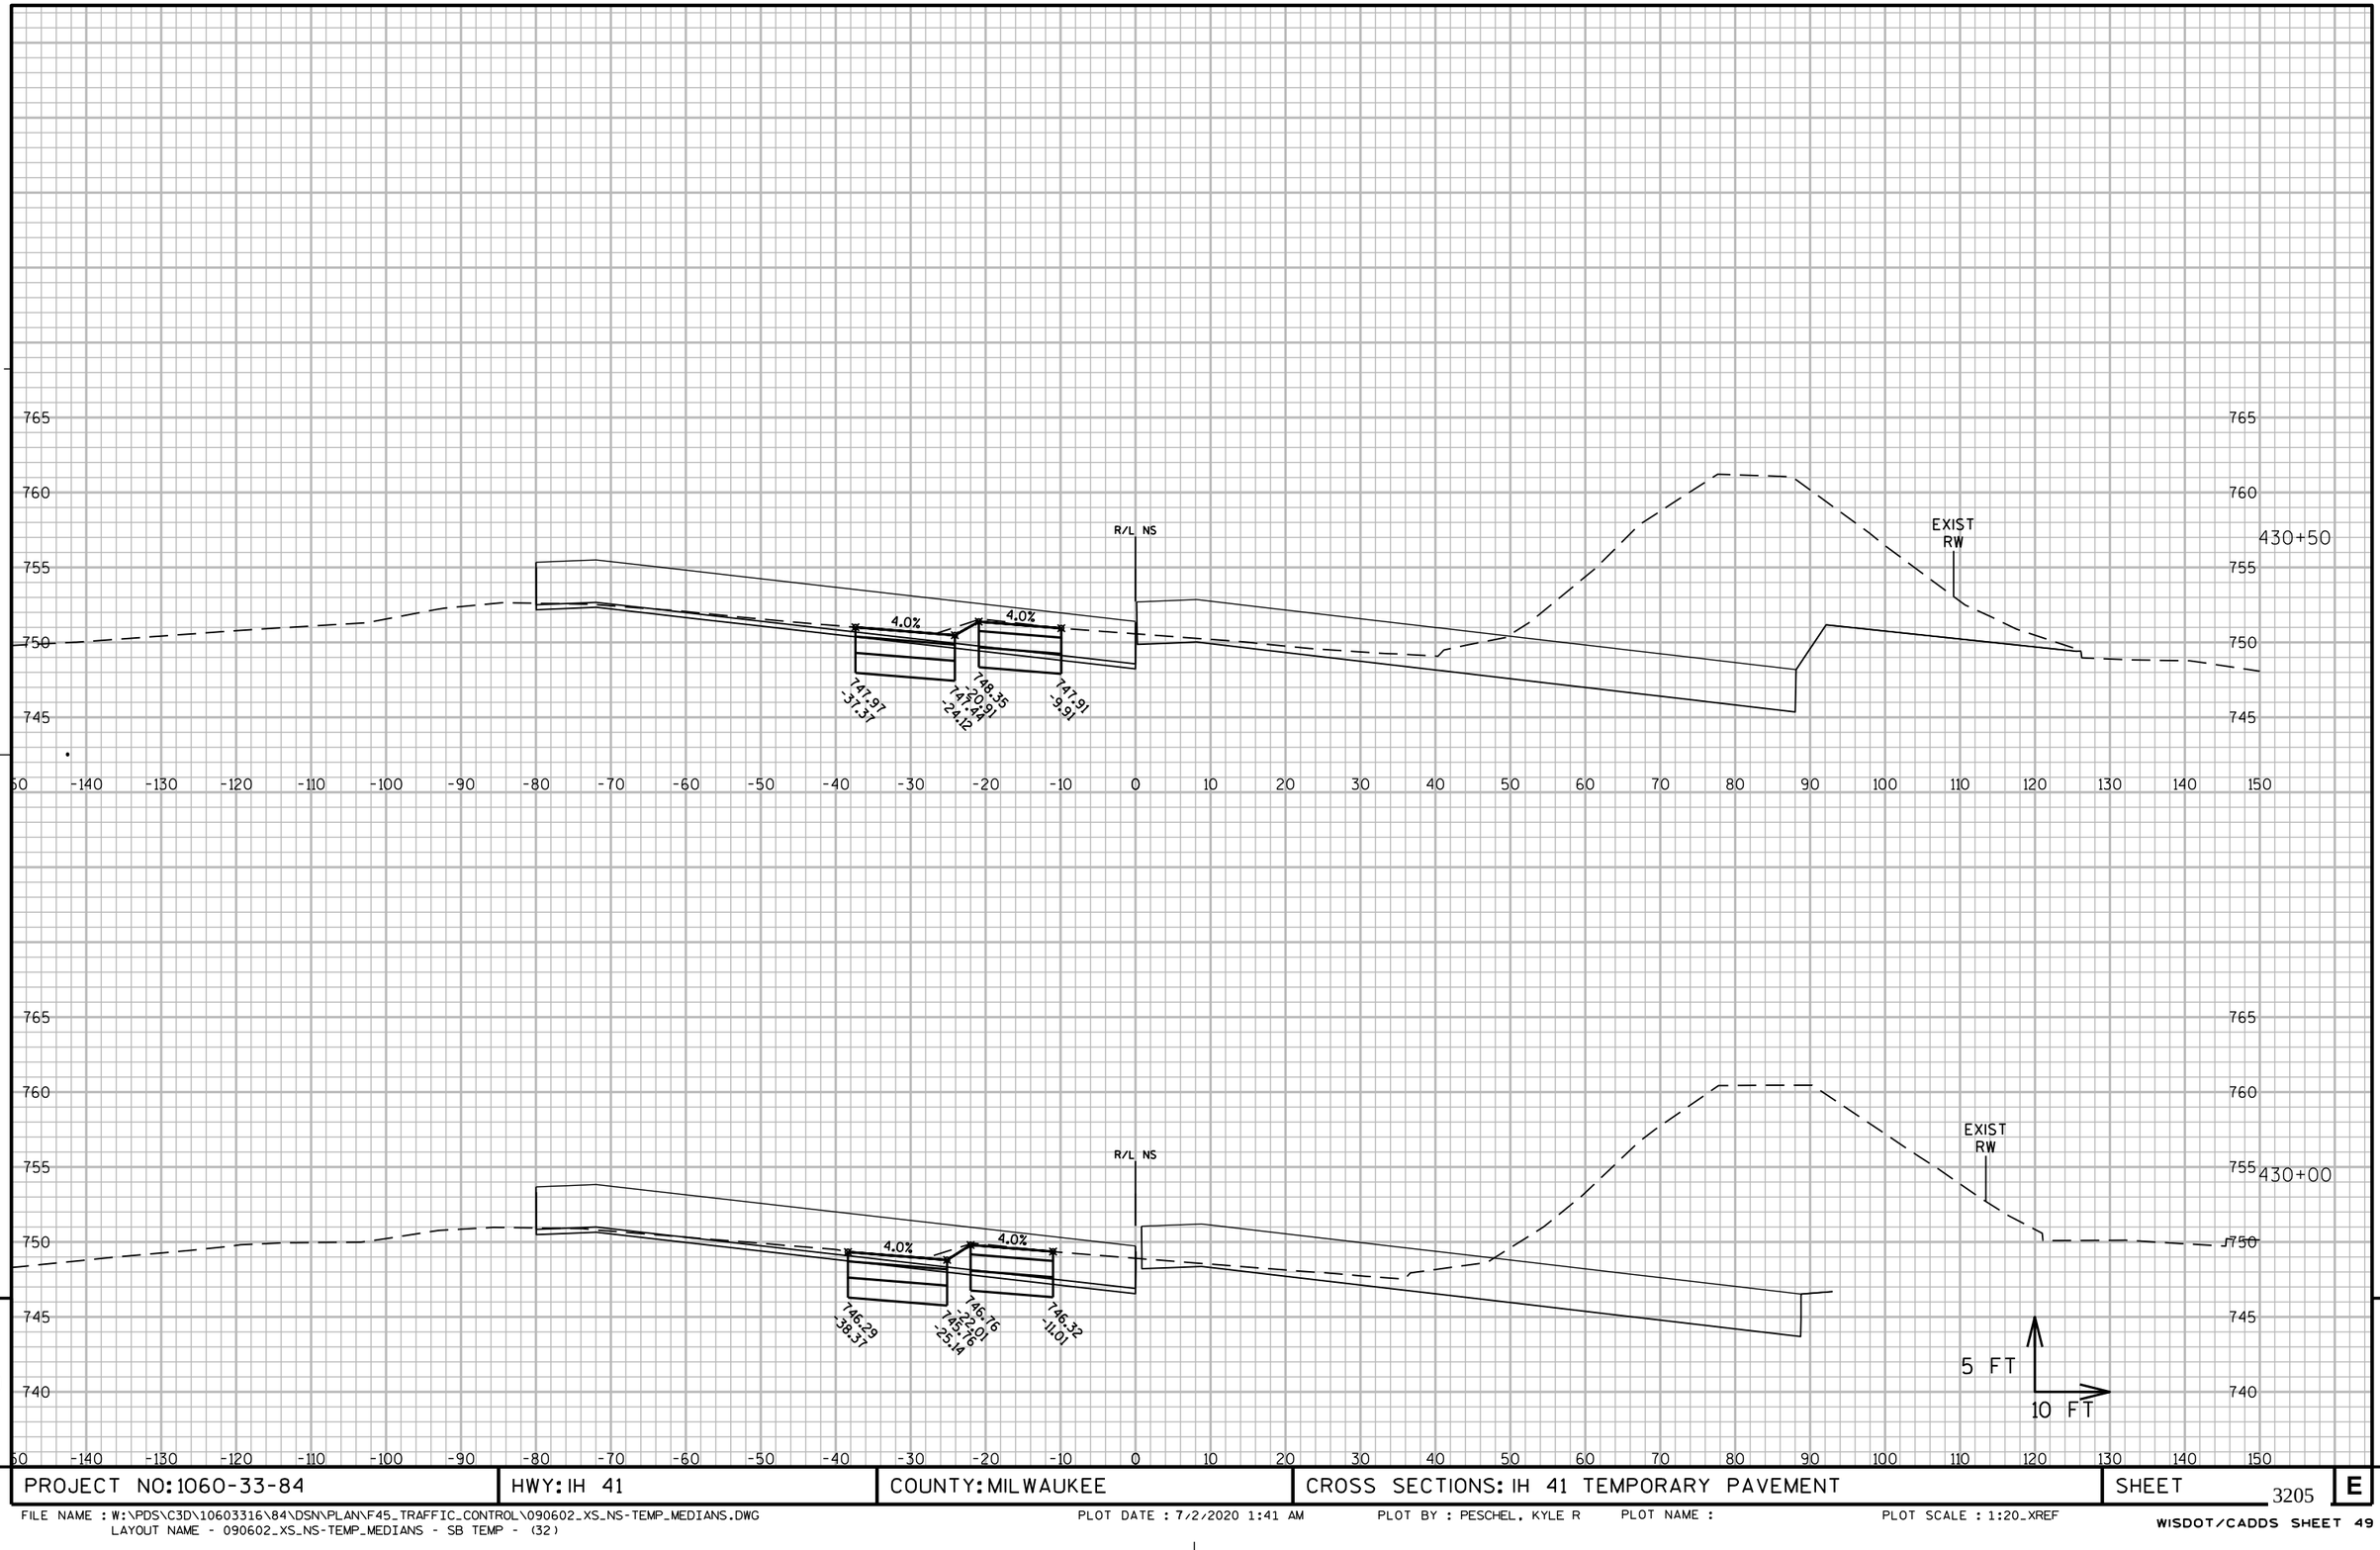

PROJECT NO: 1060-33-84	HWY: IH 41	COUNTY: MILWAUKEE	CROSS SECTIONS: IH 41 TEMPORARY PAVEMENT	SHEET 3205	E

FILE NAME : W:\PDS\C3D\10603316\84\DSN\PLAN\F45_TRAFFIC_CONTROL\090602_XS_NS-TEMP_MEDIANS.DWG
LAYOUT NAME - 090602_XS_NS-TEMP_MEDIANS - SB TEMP - (32)

PLOT DATE : 7/2/2020 1:41 AM PLOT BY : PESCHEL, KYLE R PLOT NAME : PLOT SCALE : 1:20_XREF

WISDOT/CADDS SHEET 49

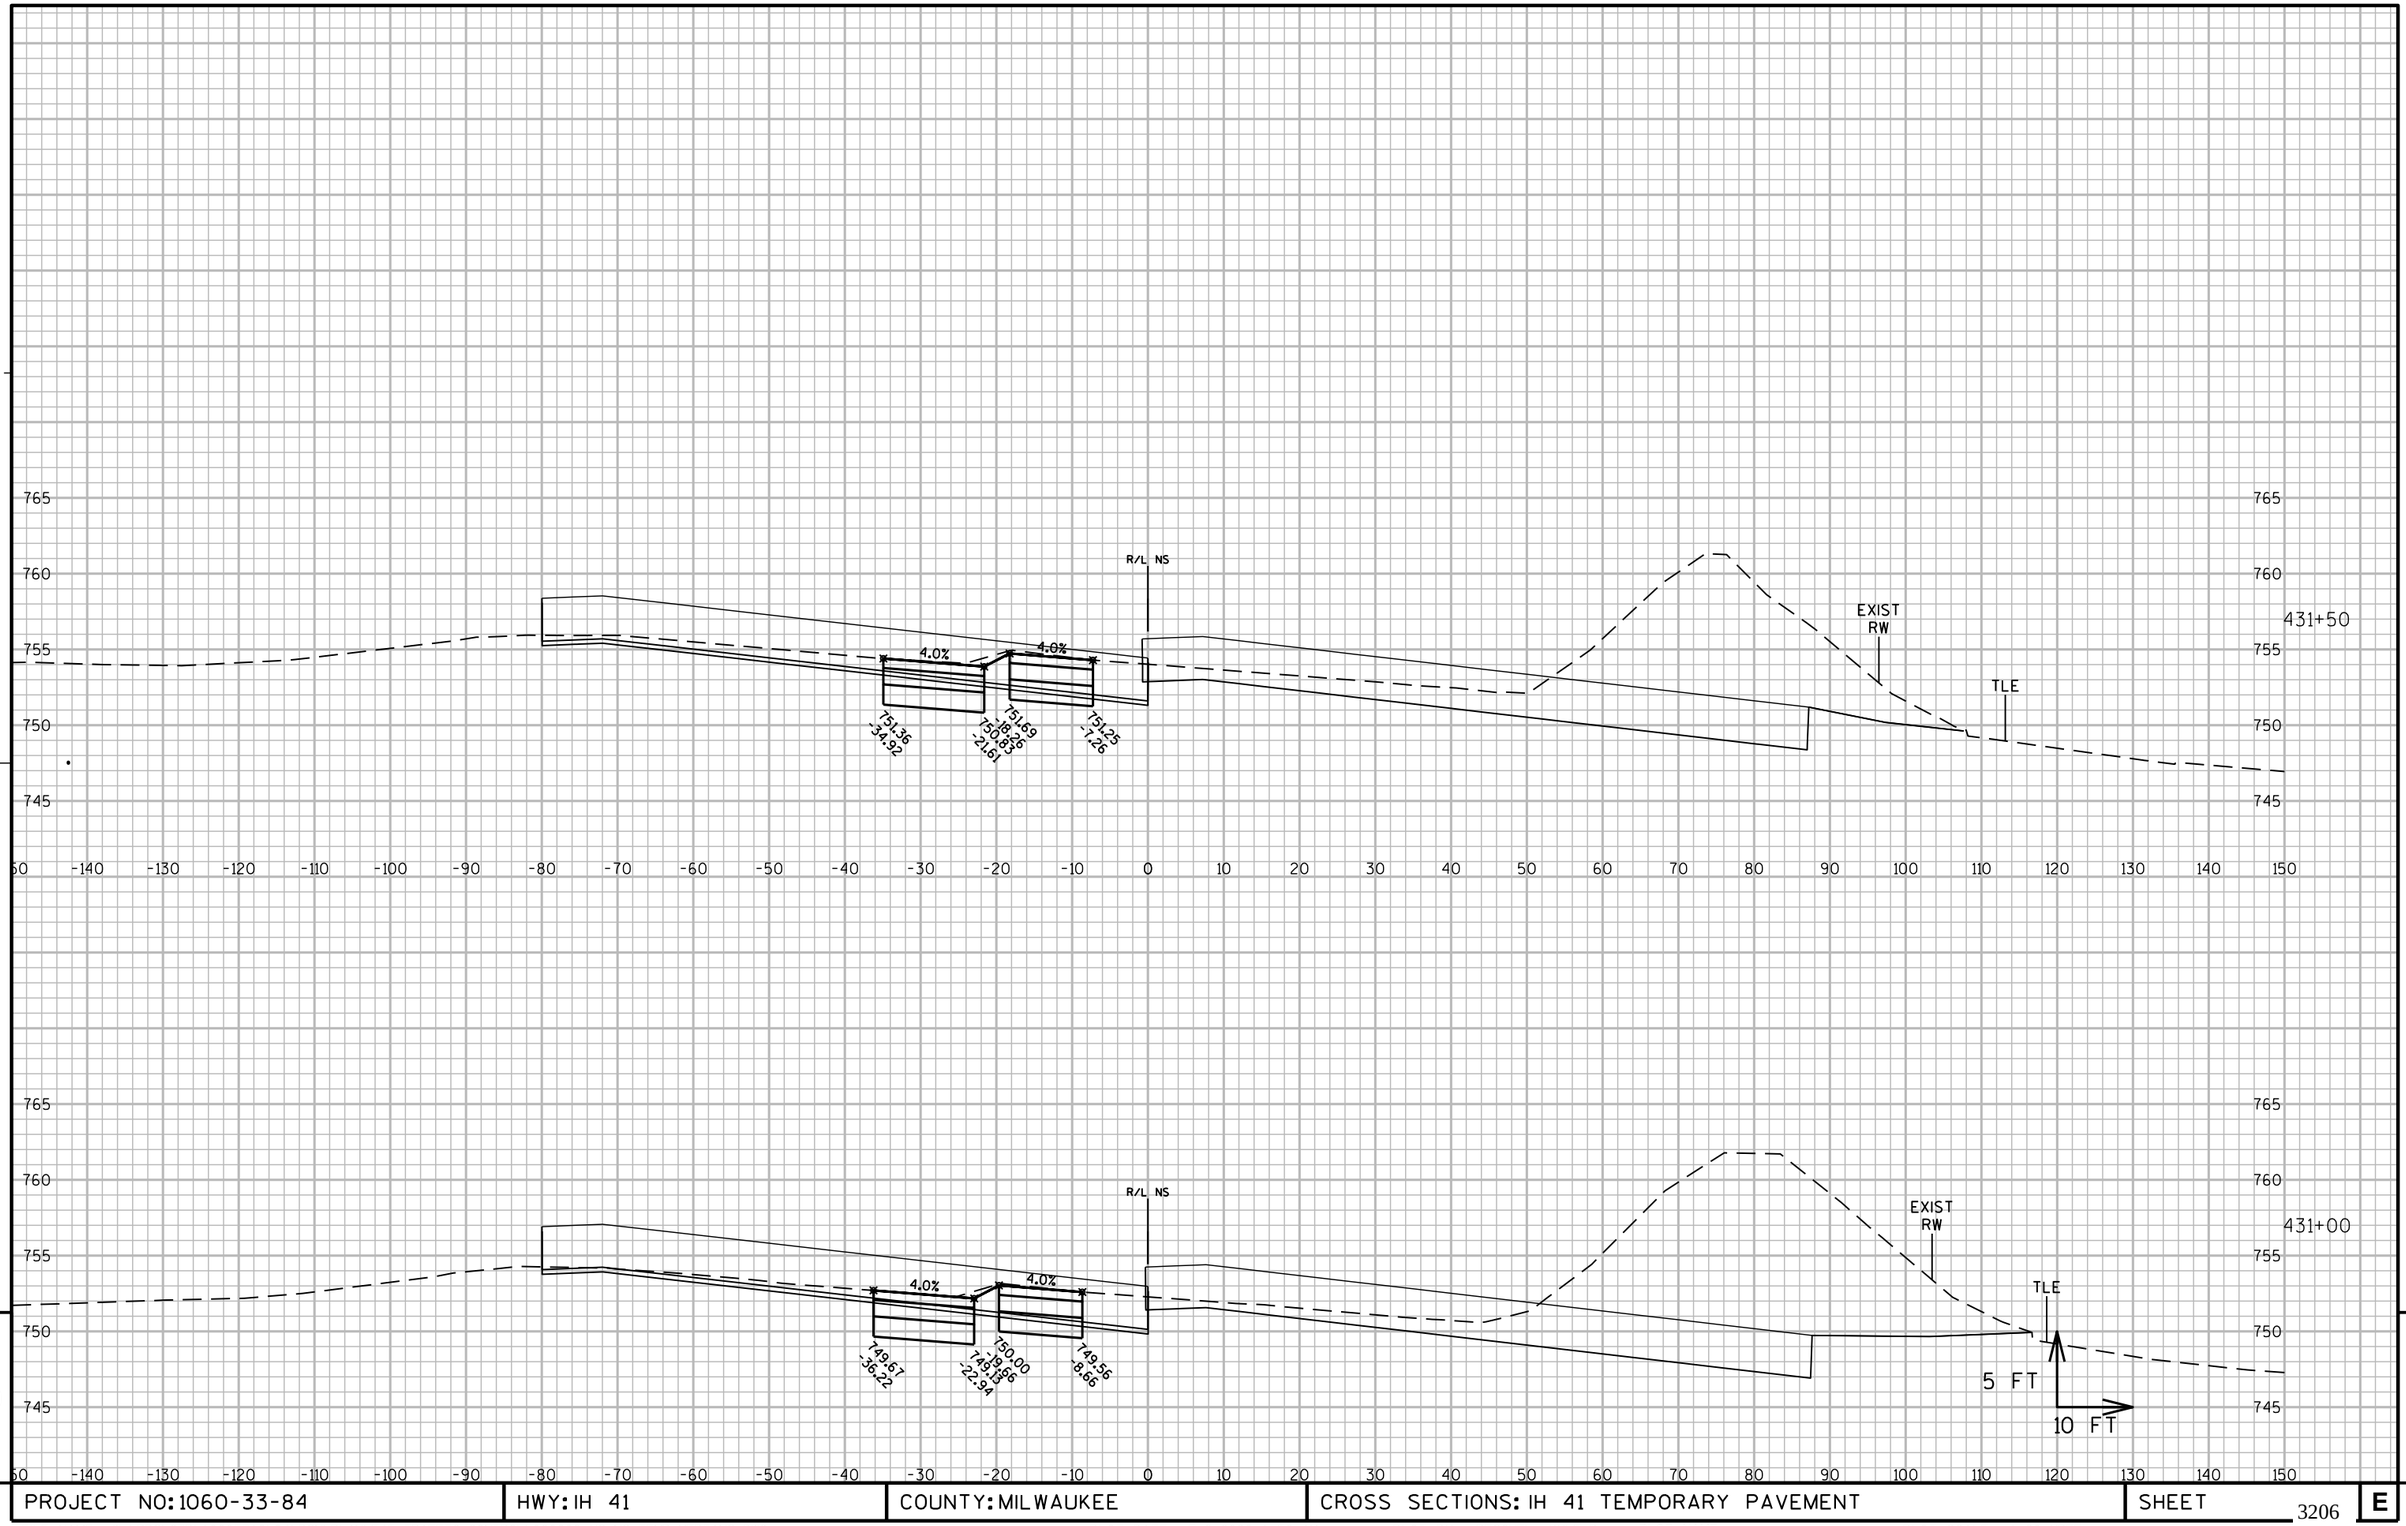

9

9

PROJECT NO: 1060-33-84	HWY: IH 41	COUNTY: MILWAUKEE	CROSS SECTIONS: IH 41 TEMPORARY PAVEMENT	SHEET 3206	E

FILE NAME : W:\PDS\C3D\10603316\84\DSN\PLAN\F45_TRAFFIC_CONTROL\090602_XS_NS-TEMP_MEDIANS.DWG
LAYOUT NAME - 090602_XS_NS-TEMP_MEDIANS - SB TEMP - (33)
PLOT DATE : 7/2/2020 1:56 AM PLOT BY : PESCHEL, KYLE R PLOT NAME : PLOT SCALE : 1:20_XREF
WISDOT/CADDS SHEET 49

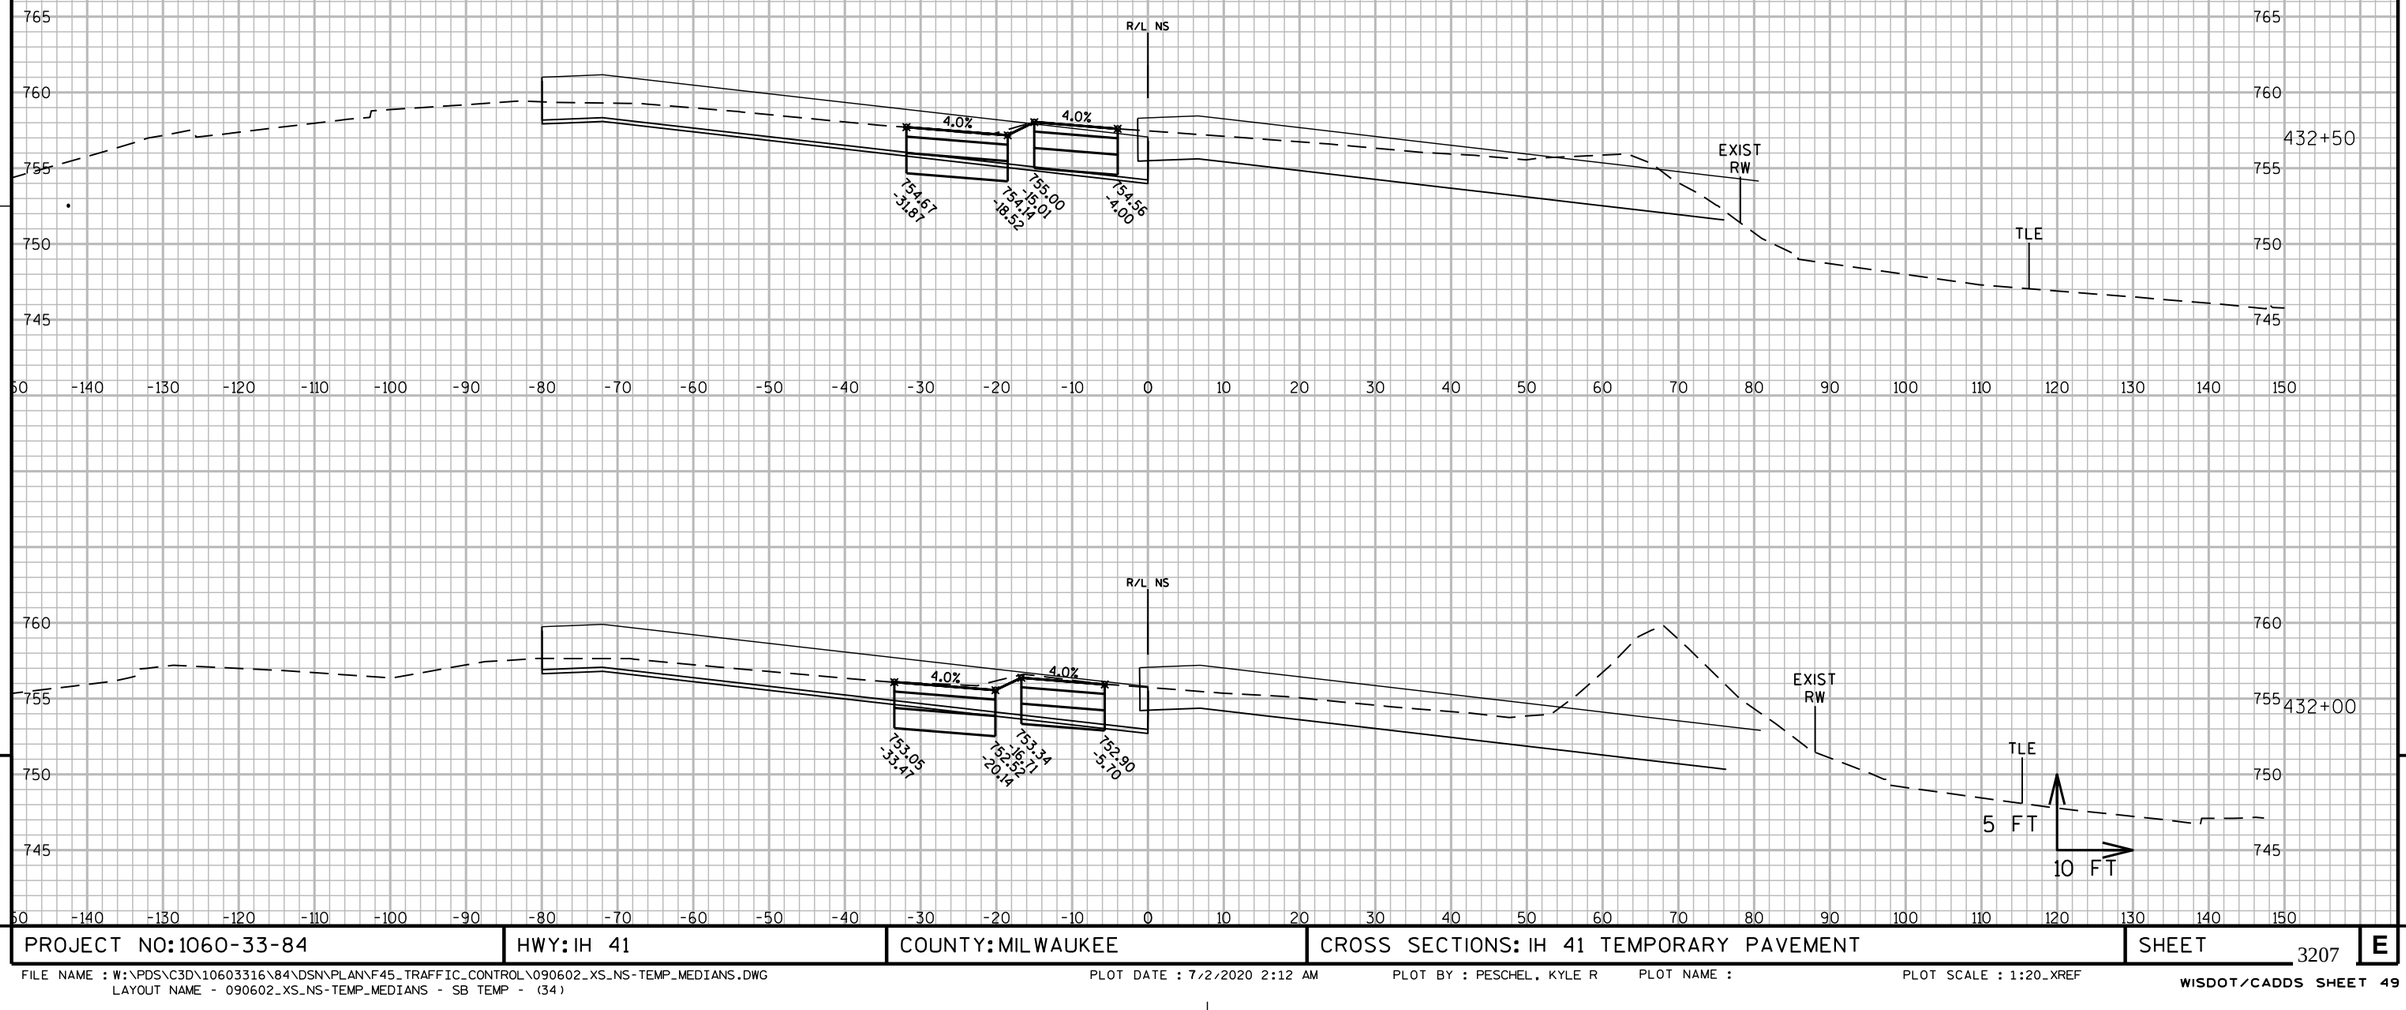

9

9

PROJECT NO: 1060-33-84	HWY: IH 41	COUNTY: MILWAUKEE	CROSS SECTIONS: IH 41 TEMPORARY PAVEMENT	SHEET 3207	E

FILE NAME : W:\PDS\C3D\10603316\84\DSN\PLAN\F45_TRAFFIC_CONTROL\090602_XS_NS-TEMP_MEDIANS.DWG
LAYOUT NAME - 090602_XS_NS-TEMP_MEDIANS - SB TEMP - (34)

PLOT DATE : 7/2/2020 2:12 AM PLOT BY : PESCHEL, KYLE R PLOT NAME : PLOT SCALE : 1:20_XREF

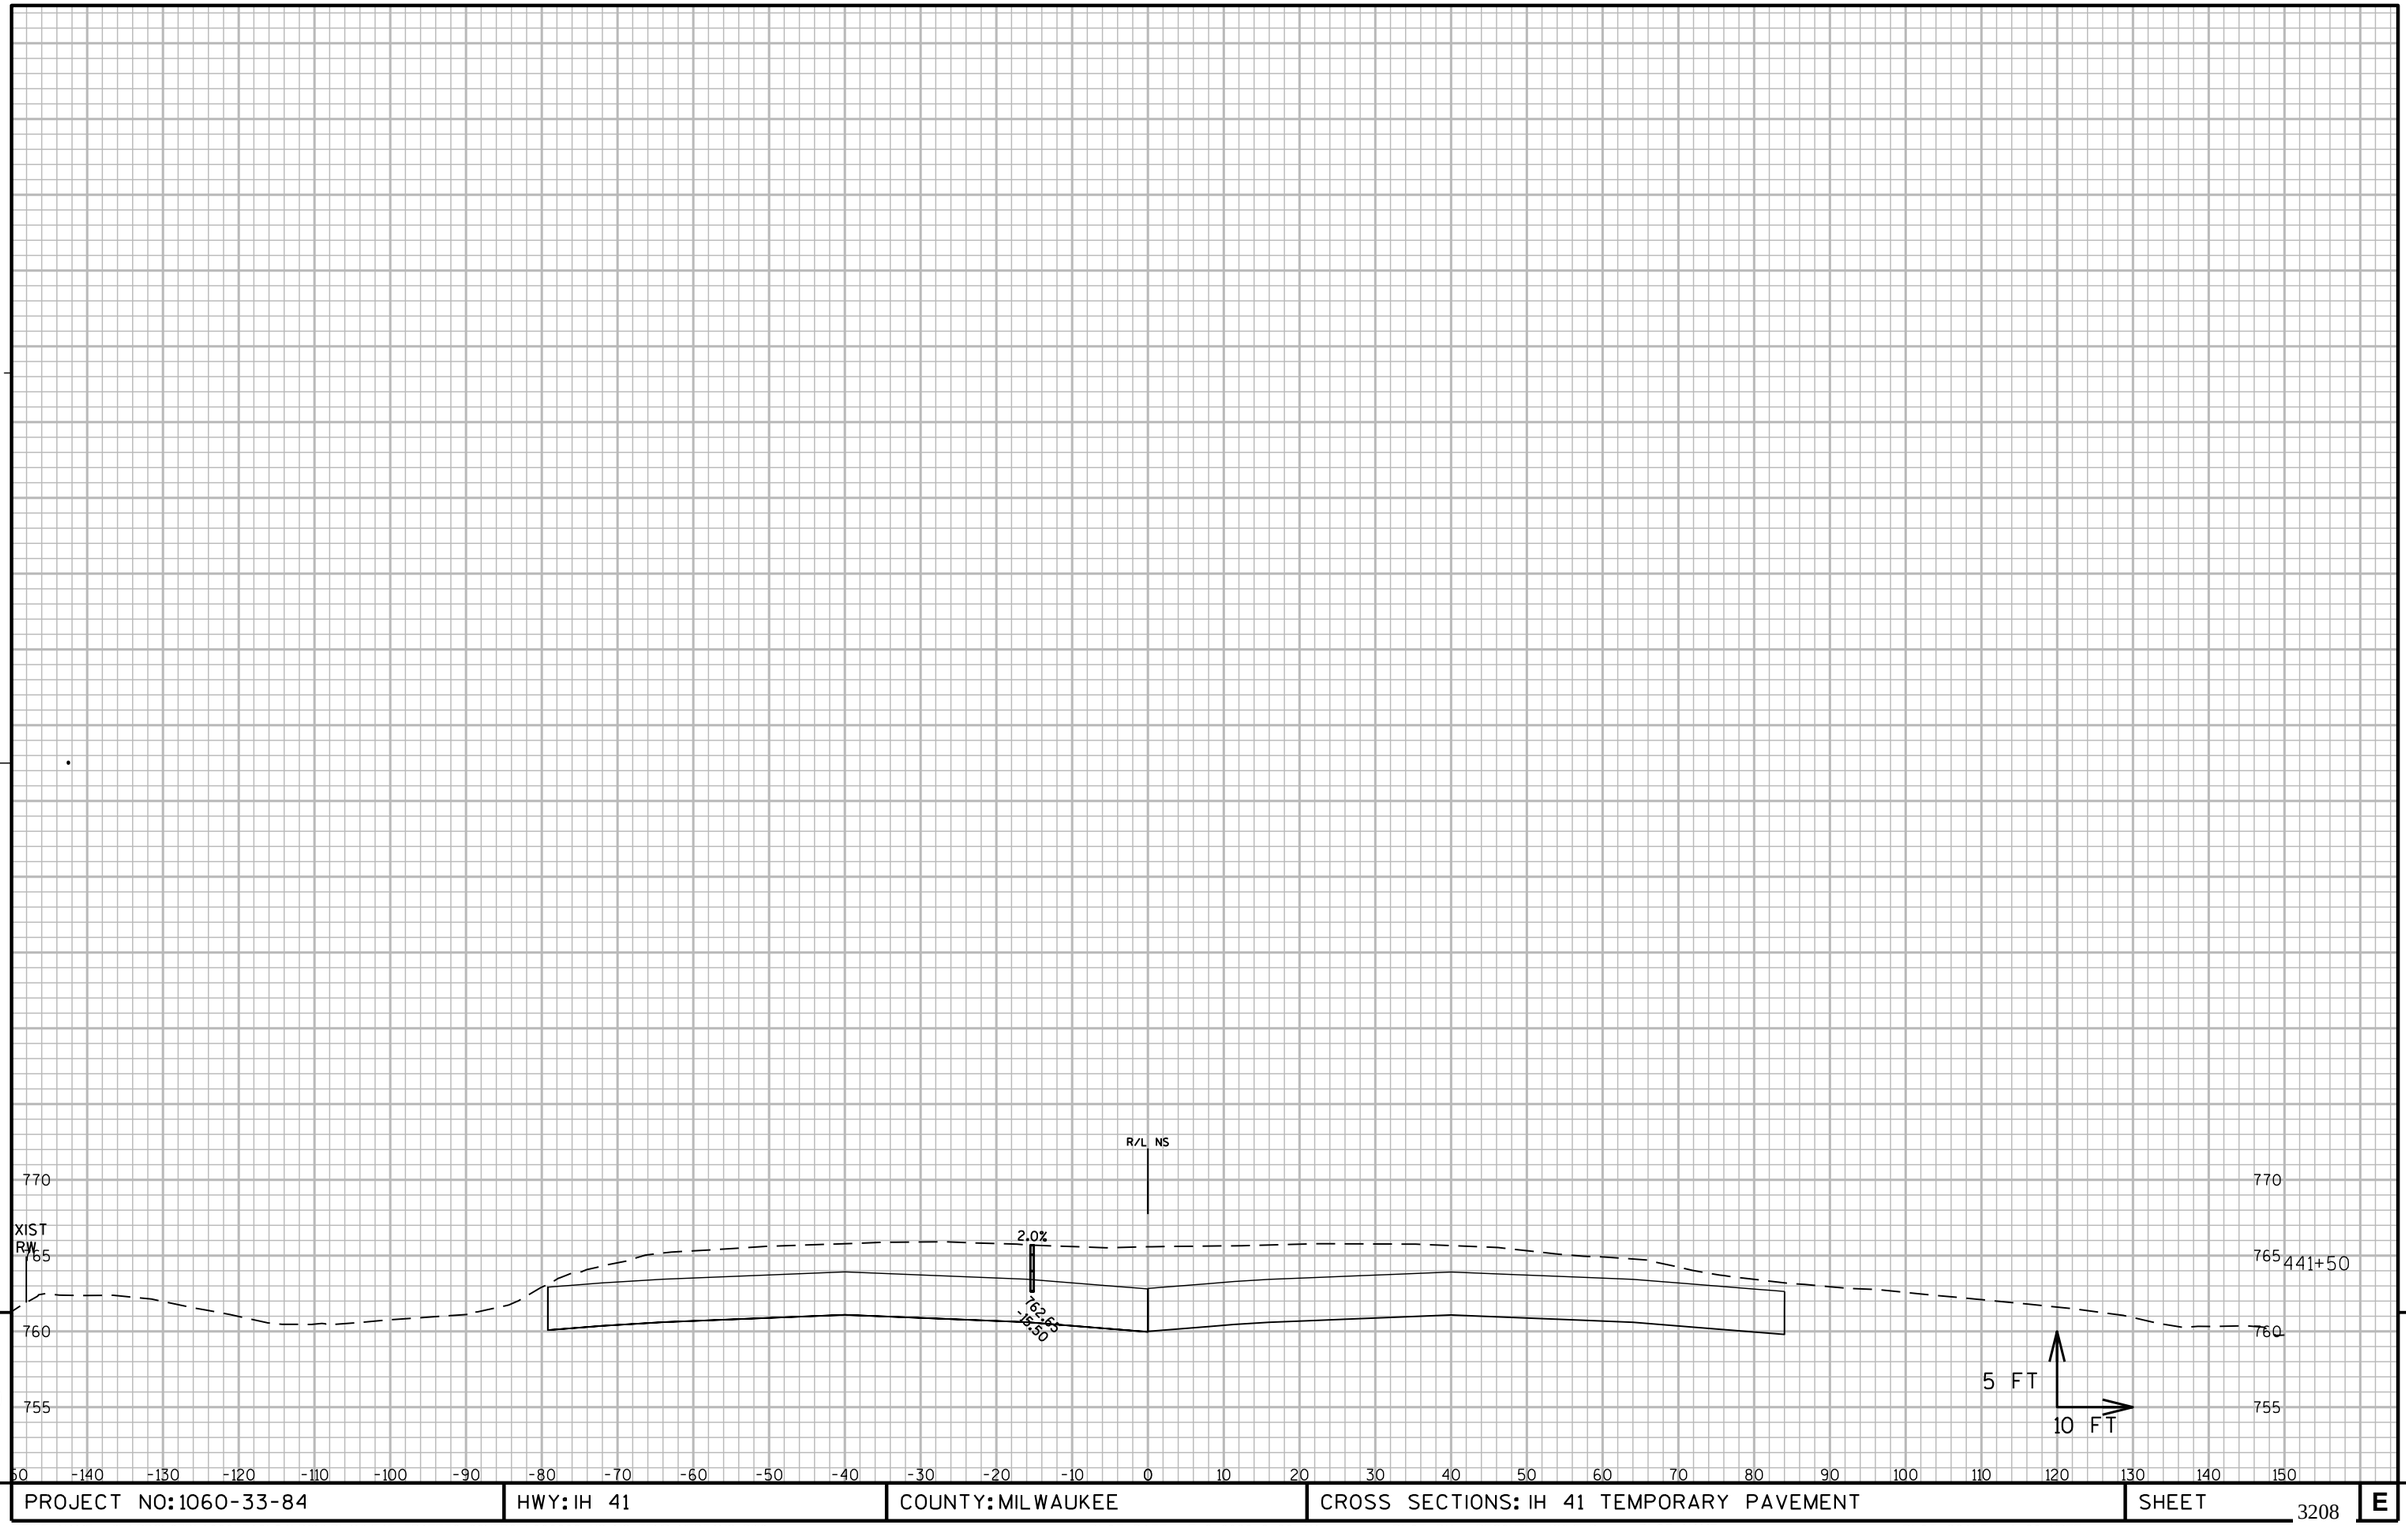

9

9

PROJECT NO: 1060-33-84	HWY: IH 41	COUNTY: MILWAUKEE	CROSS SECTIONS: IH 41 TEMPORARY PAVEMENT	SHEET 3208	E

FILE NAME : W:\PDS\C3D\10603316\84\DSN\PLAN\F45_TRAFFIC_CONTROL\090602_XS_NS-TEMP_MEDIANS.DWG
LAYOUT NAME - 090602_XS_NS-TEMP_MEDIANS - SB TEMP - (35)
PLOT DATE : 7/2/2020 2:26 AM PLOT BY : PESCHEL, KYLE R PLOT NAME : PLOT SCALE : 1:20_XREF
WISDOT/CADDS SHEET 49

9

9

PROJECT NO: 1060-33-84	HWY: IH 41	COUNTY: MILWAUKEE	CROSS SECTIONS: IH 41 TEMPORARY PAVEMENT	SHEET 3209	E

FILE NAME : W:\PDS\C3D\10603316\84\DSN\PLAN\F45_TRAFFIC_CONTROL\090602_XS_NS-TEMP_MEDIANS.DWG
LAYOUT NAME - 090602_XS_NS-TEMPMEDIANS - SB TEMP - (36)

PLOT DATE : 6/25/2020 9:35 PM PLOT BY : PESCHEL, KYLE R PLOT NAME : PLOT SCALE : 1:20_XREF

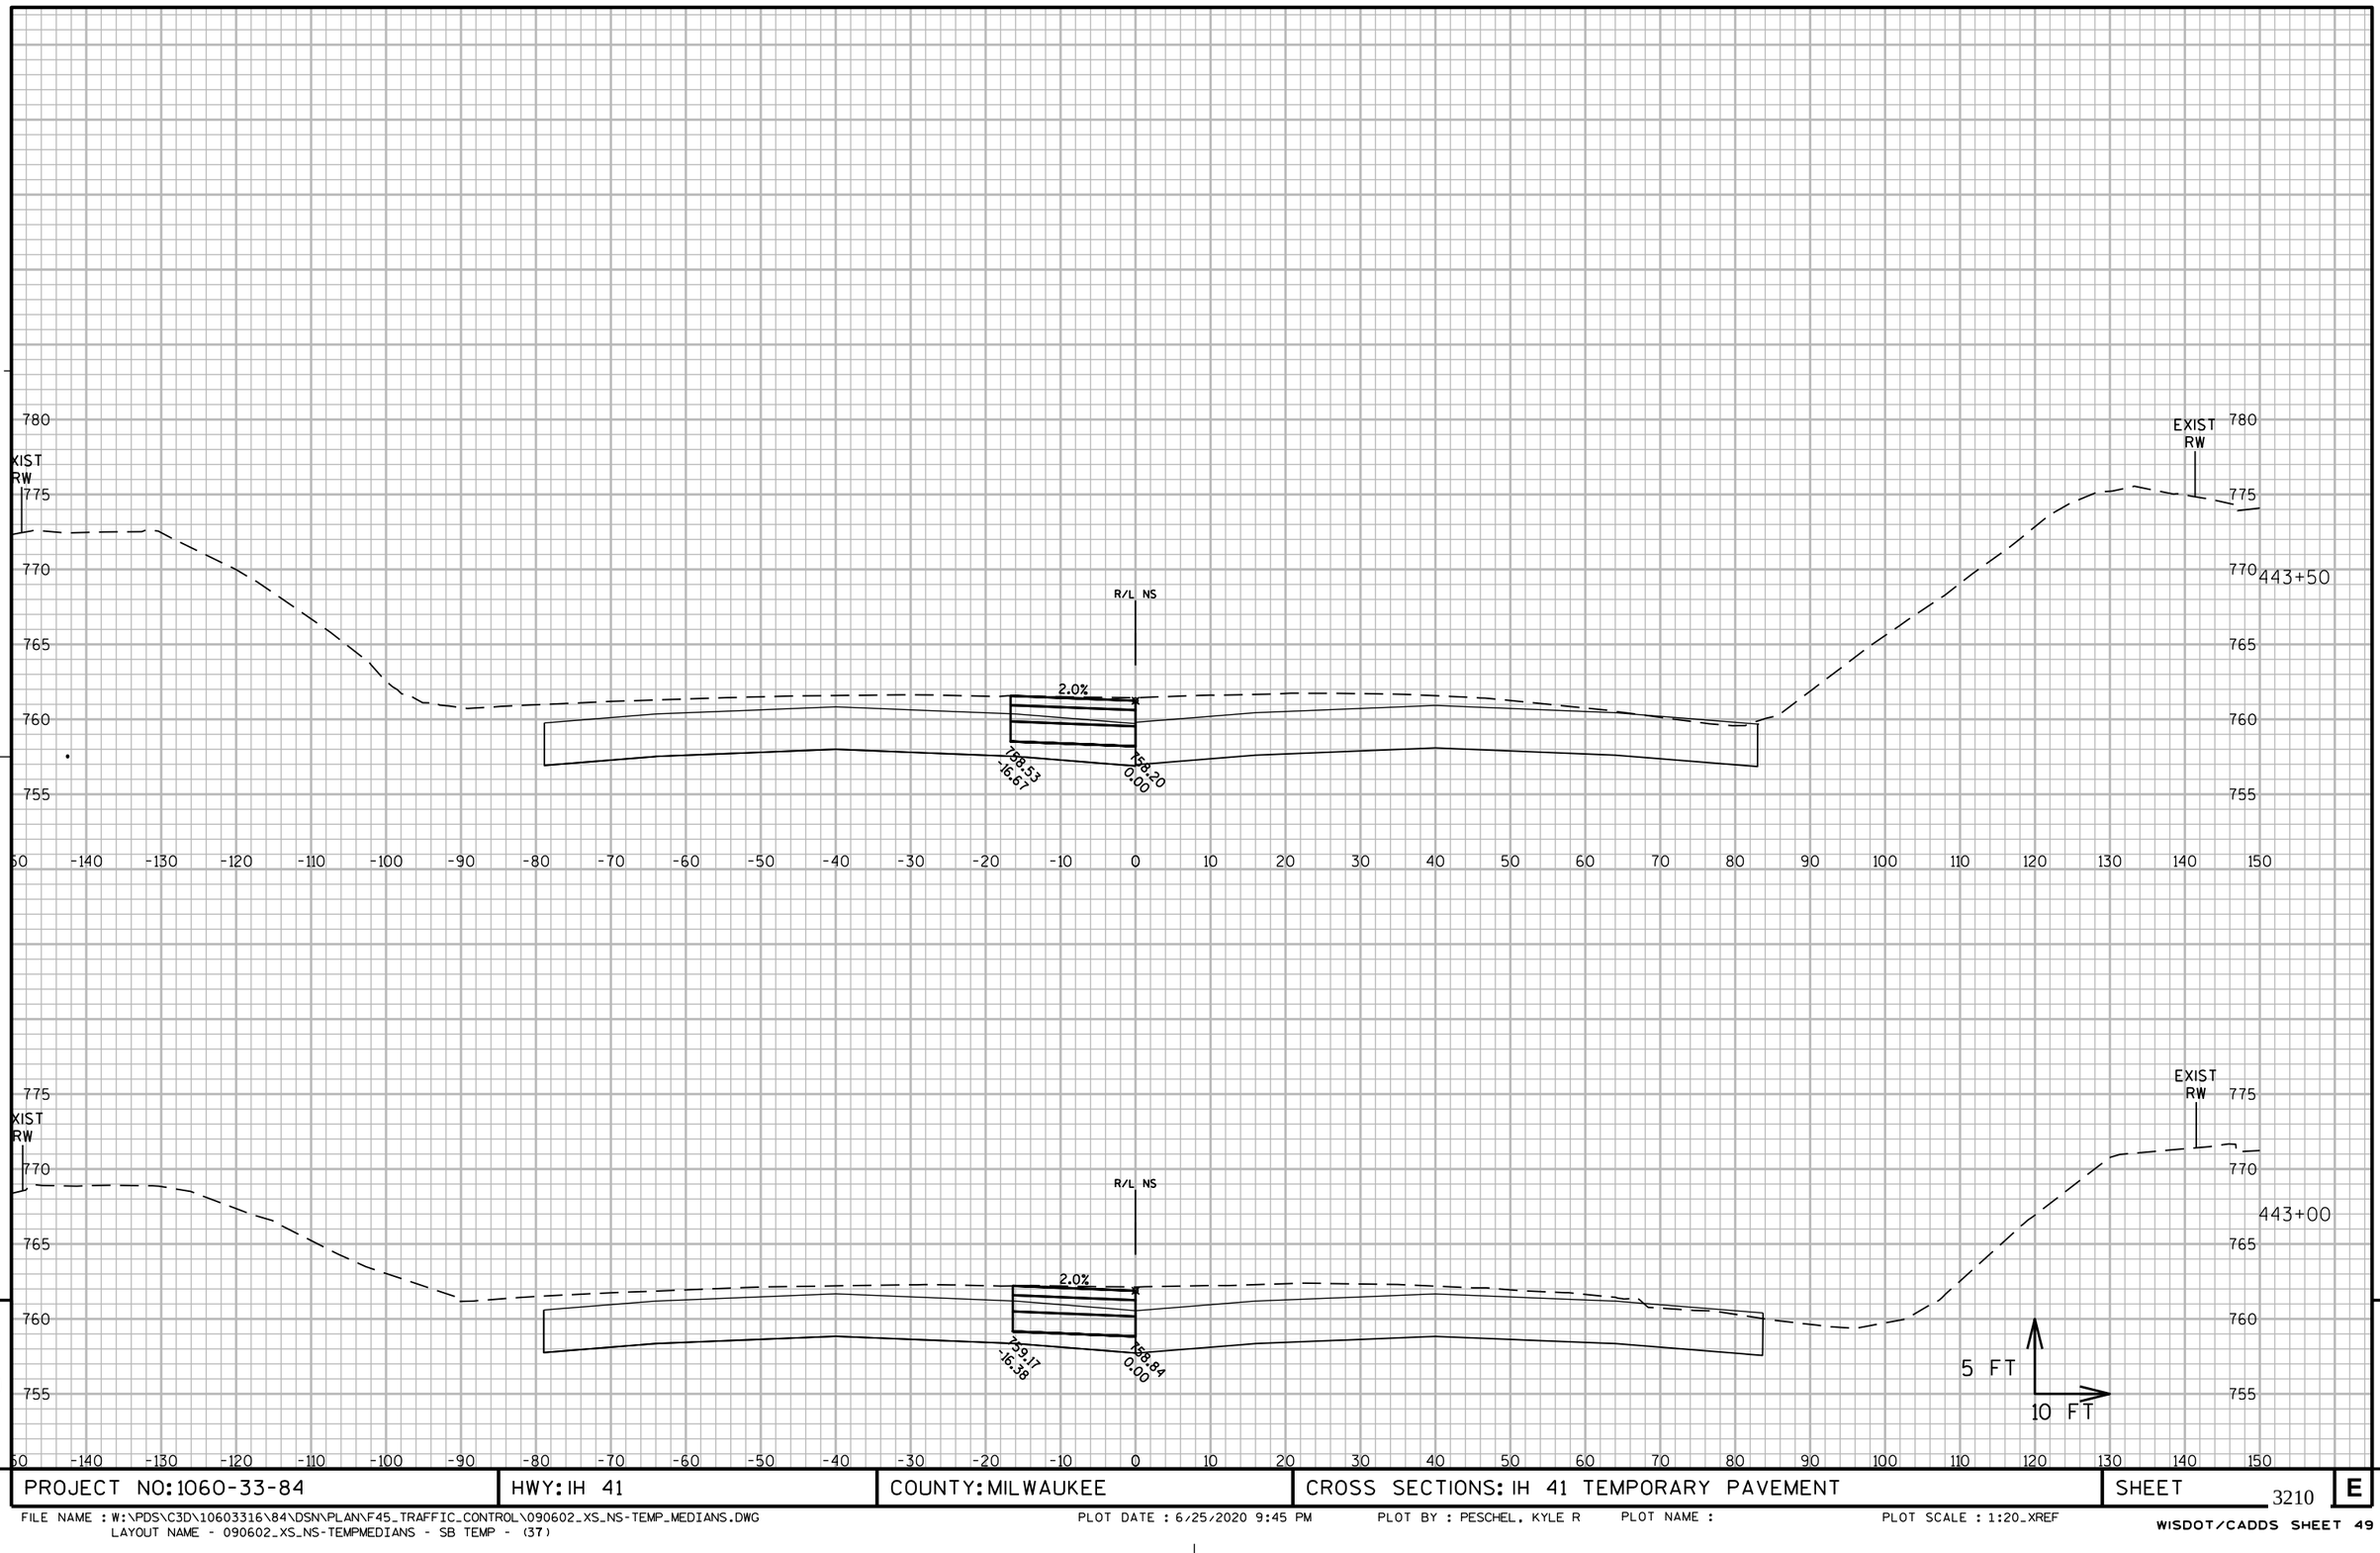

9

PROJECT NO: 1060-33-84	HWY: IH 41	COUNTY: MILWAUKEE	CROSS SECTIONS: IH 41 TEMPORARY PAVEMENT	SHEET 3210	E

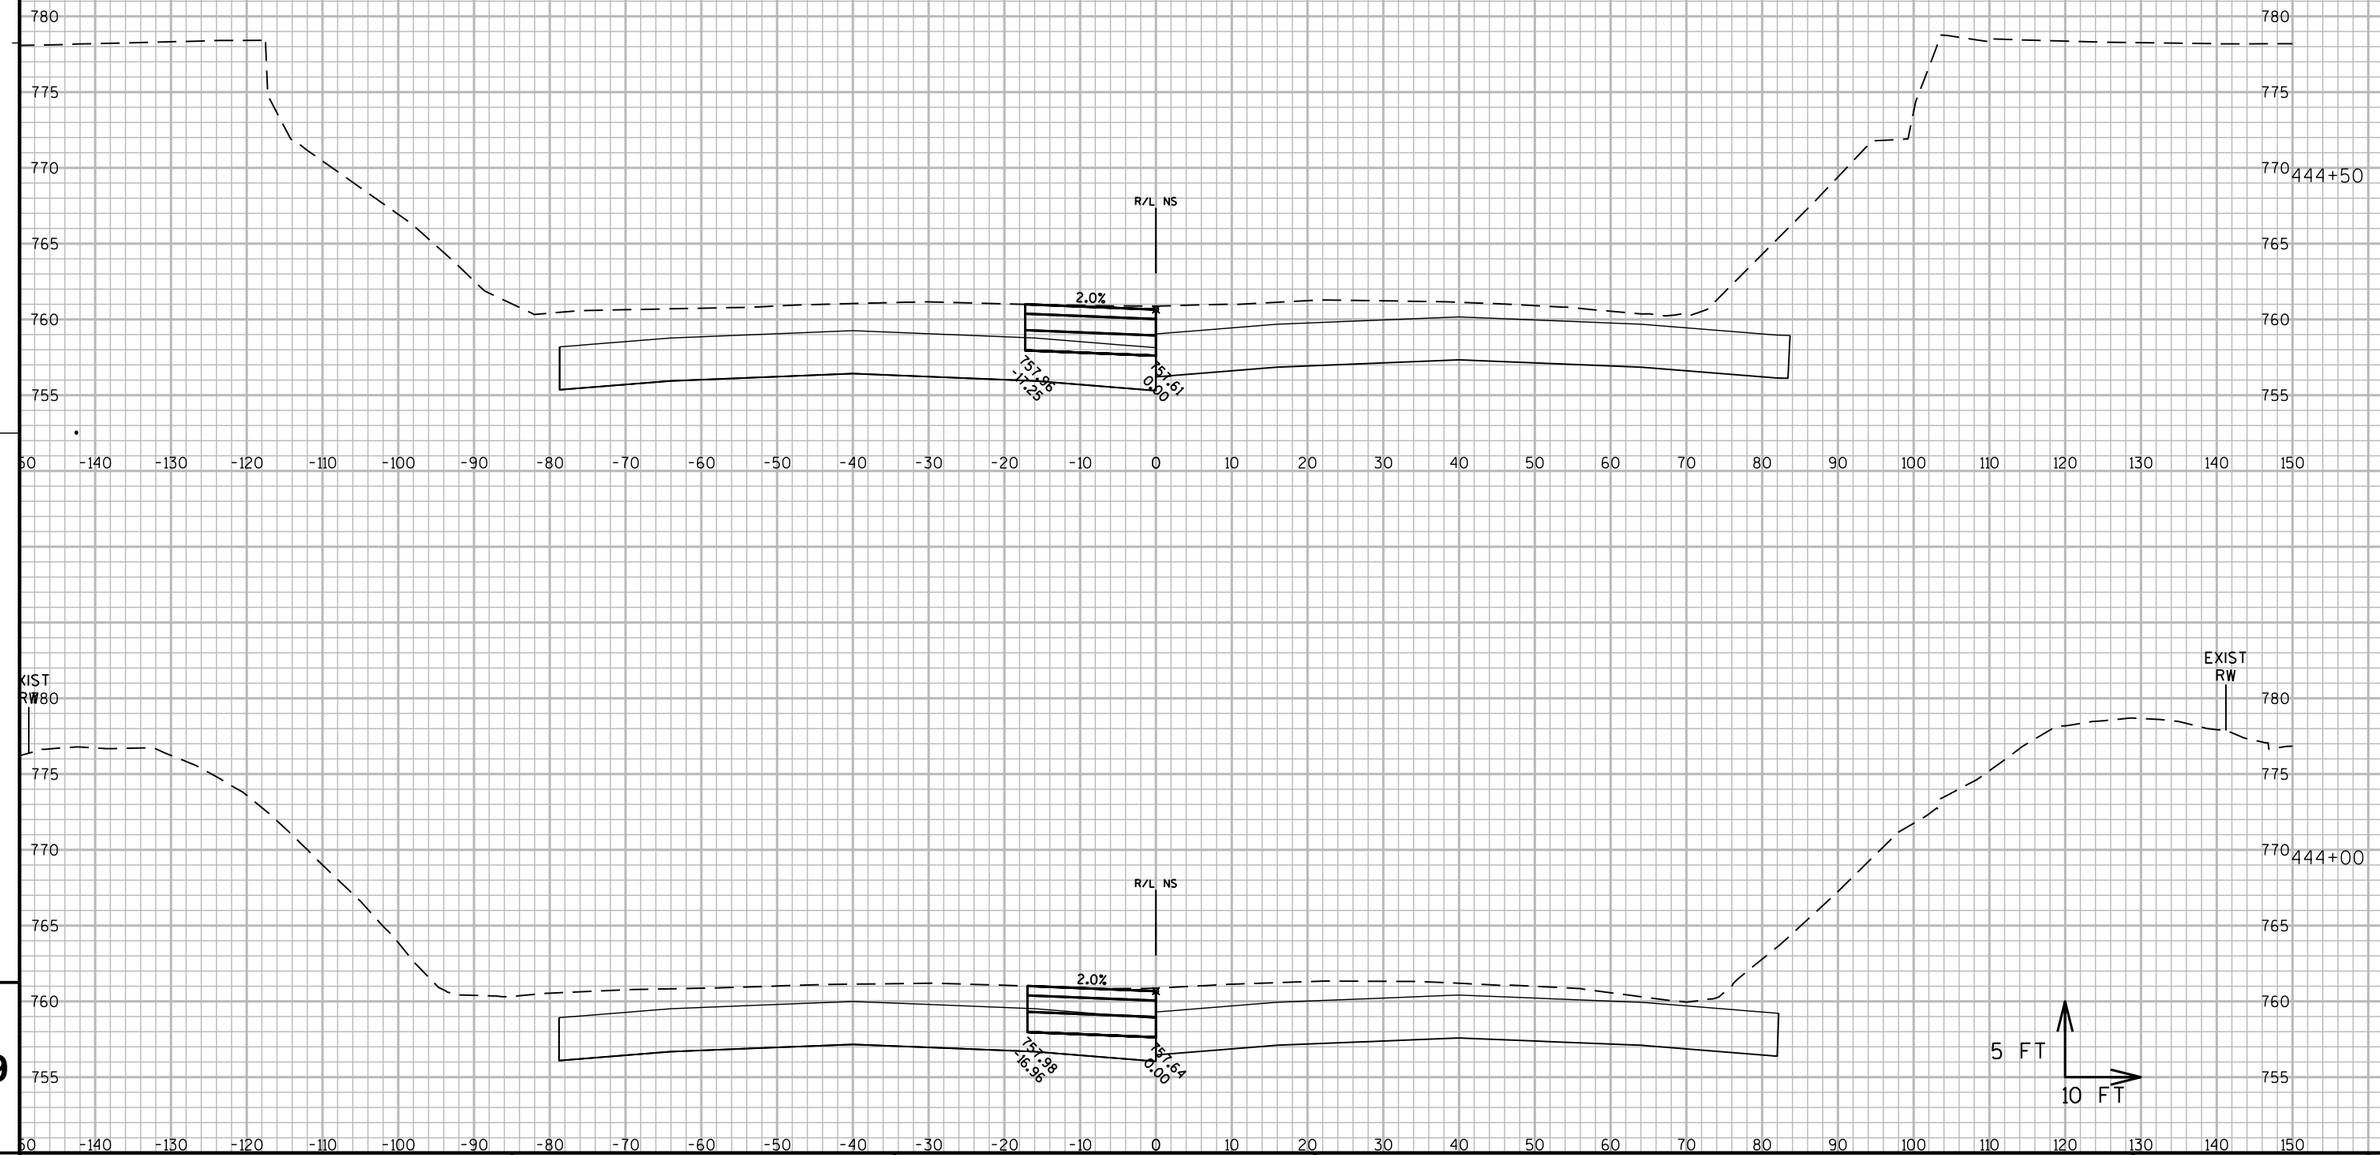

9

9

PROJECT NO: 1060-33-84	HWY: IH 41	COUNTY: MILWAUKEE	CROSS SECTIONS: IH 41 TEMPORARY PAVEMENT	SHEET 3211	E

FILE NAME : W:\PDS\C3D\10603316\84\DSN\PLAN\F45_TRAFFIC_CONTROL\090602_XS_NS-TEMP_MEDIANS.DWG
LAYOUT NAME - 090602_XS_NS-TEMPMEDIANS - SB TEMP - (38)

PLOT DATE : 6/25/2020 9:55 PM PLOT BY : PESCHEL, KYLE R PLOT NAME : PLOT SCALE : 1:20_XREF

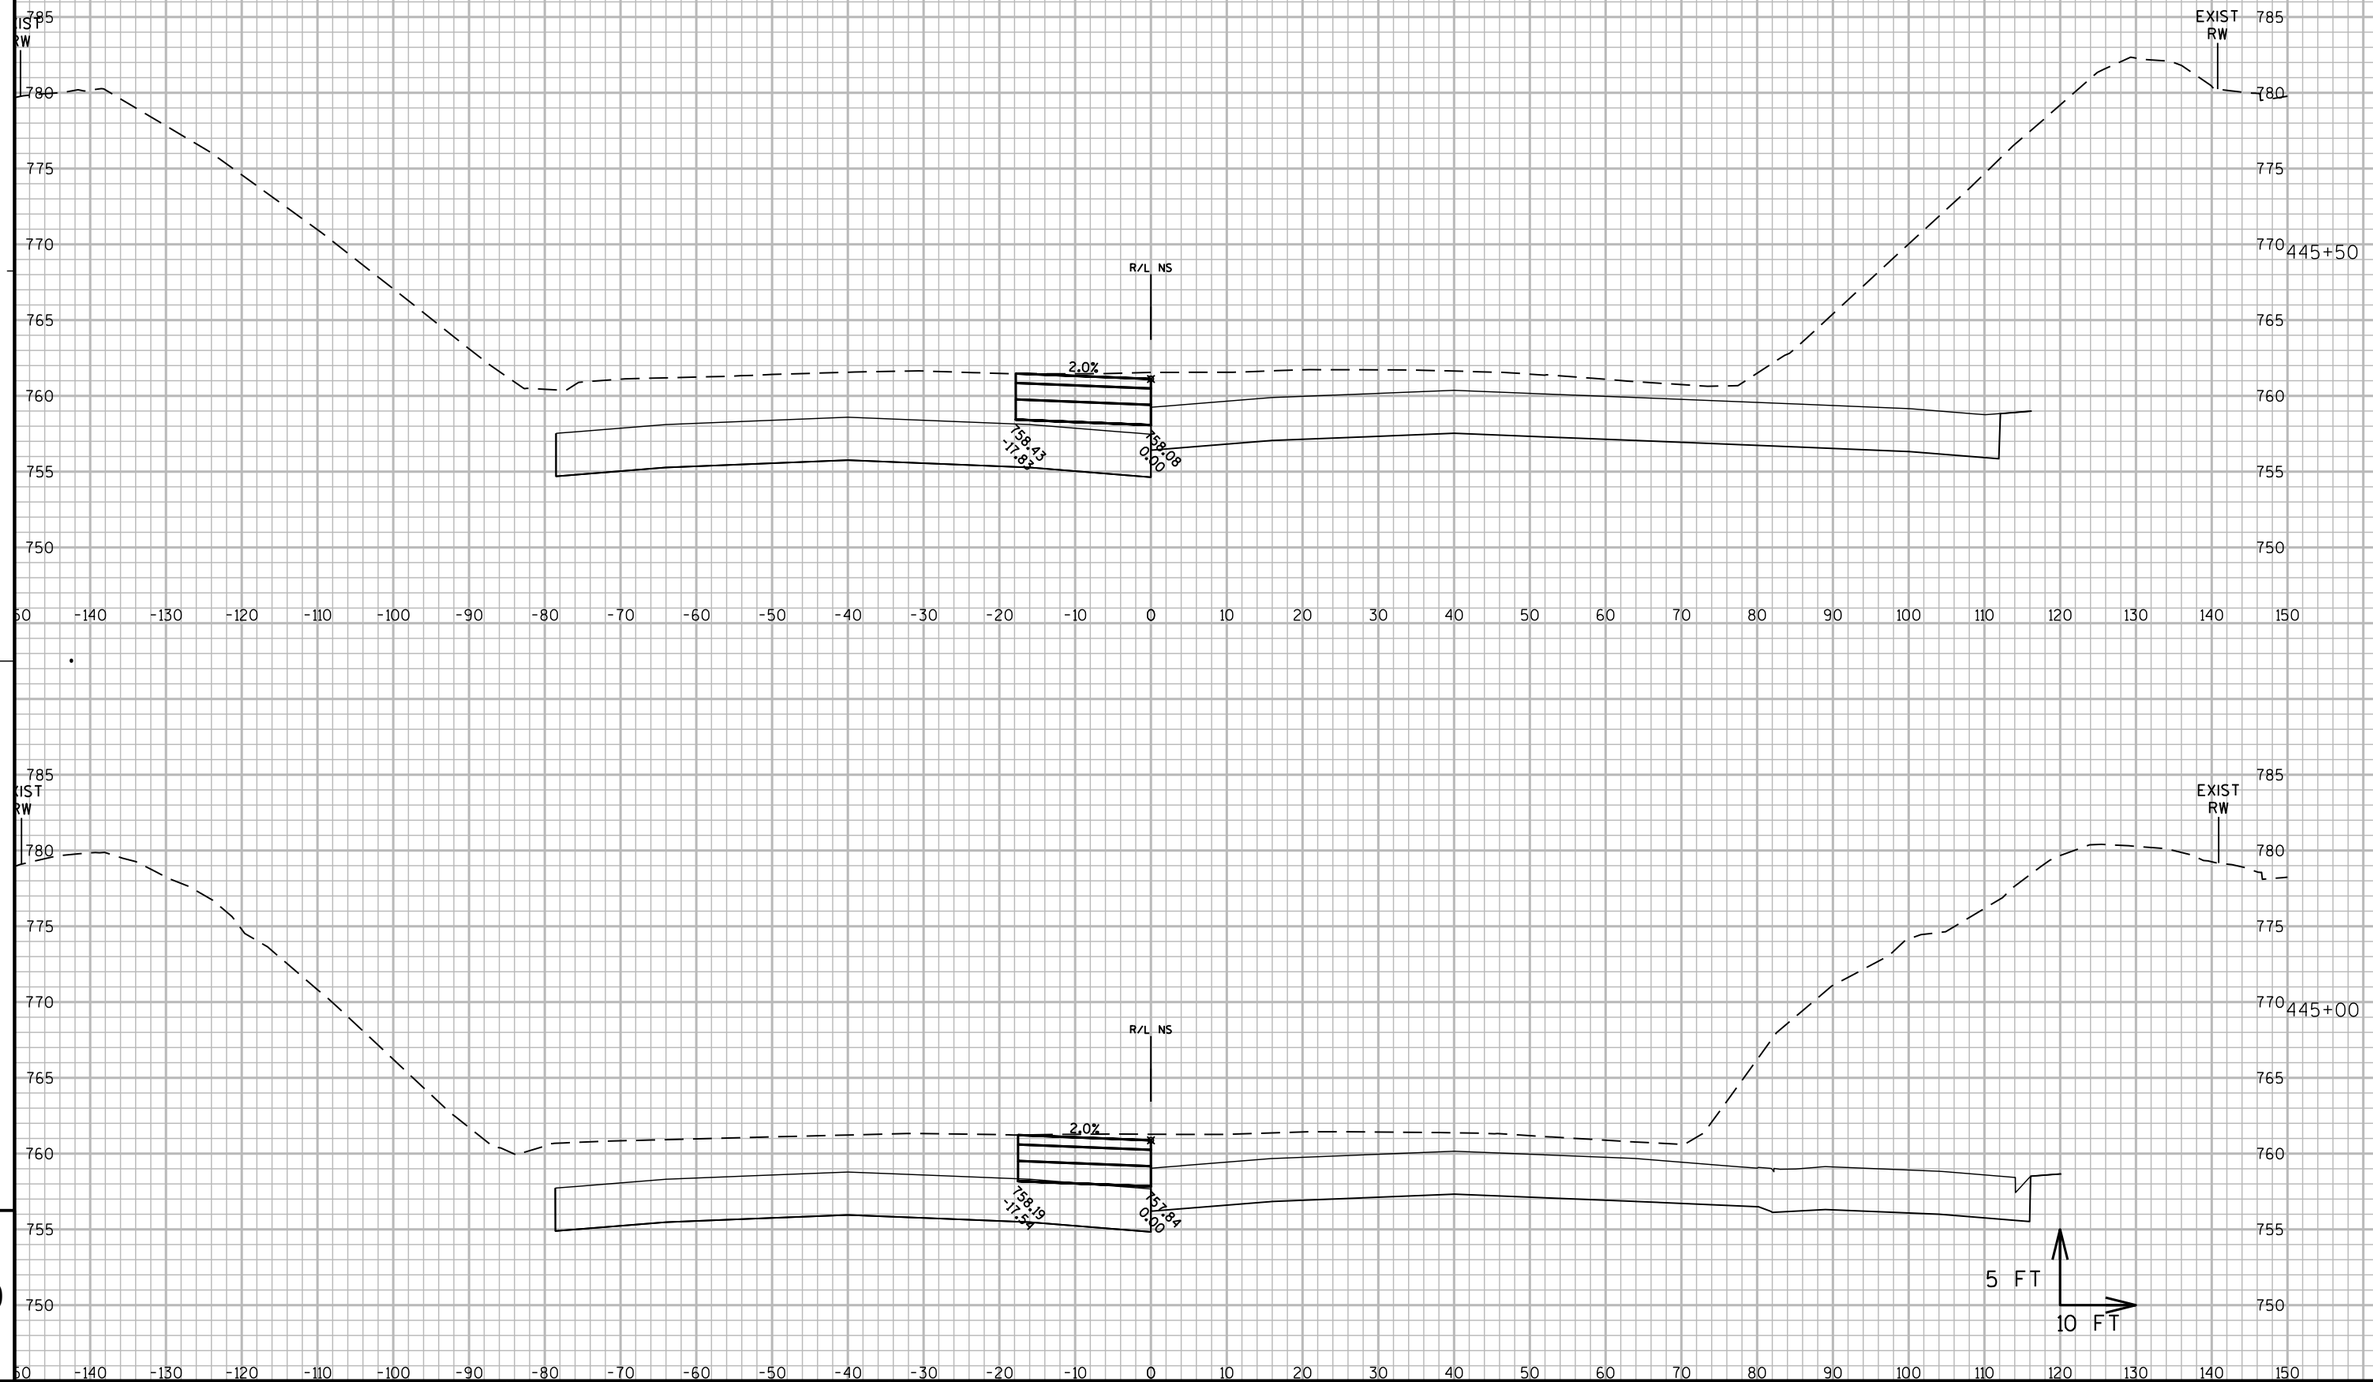

9

9

PROJECT NO: 1060-33-84	HWY: IH 41	COUNTY: MILWAUKEE	CROSS SECTIONS: IH 41 TEMPORARY PAVEMENT	SHEET 3212	E

FILE NAME : W:\PDS\C3D\10603316\84\DSN\PLAN\F45_TRAFFIC_CONTROL\090602_XS_NS-TEMP_MEDIANS.DWG
LAYOUT NAME - 090602_XS_NS-TEMPMEDIANS - SB TEMP - (39)
PLOT DATE : 6/25/2020 10:05 PM PLOT BY : PESCHEL, KYLE R PLOT NAME : PLOT SCALE : 1:20_XREF
WISDOT/CADDS SHEET 49

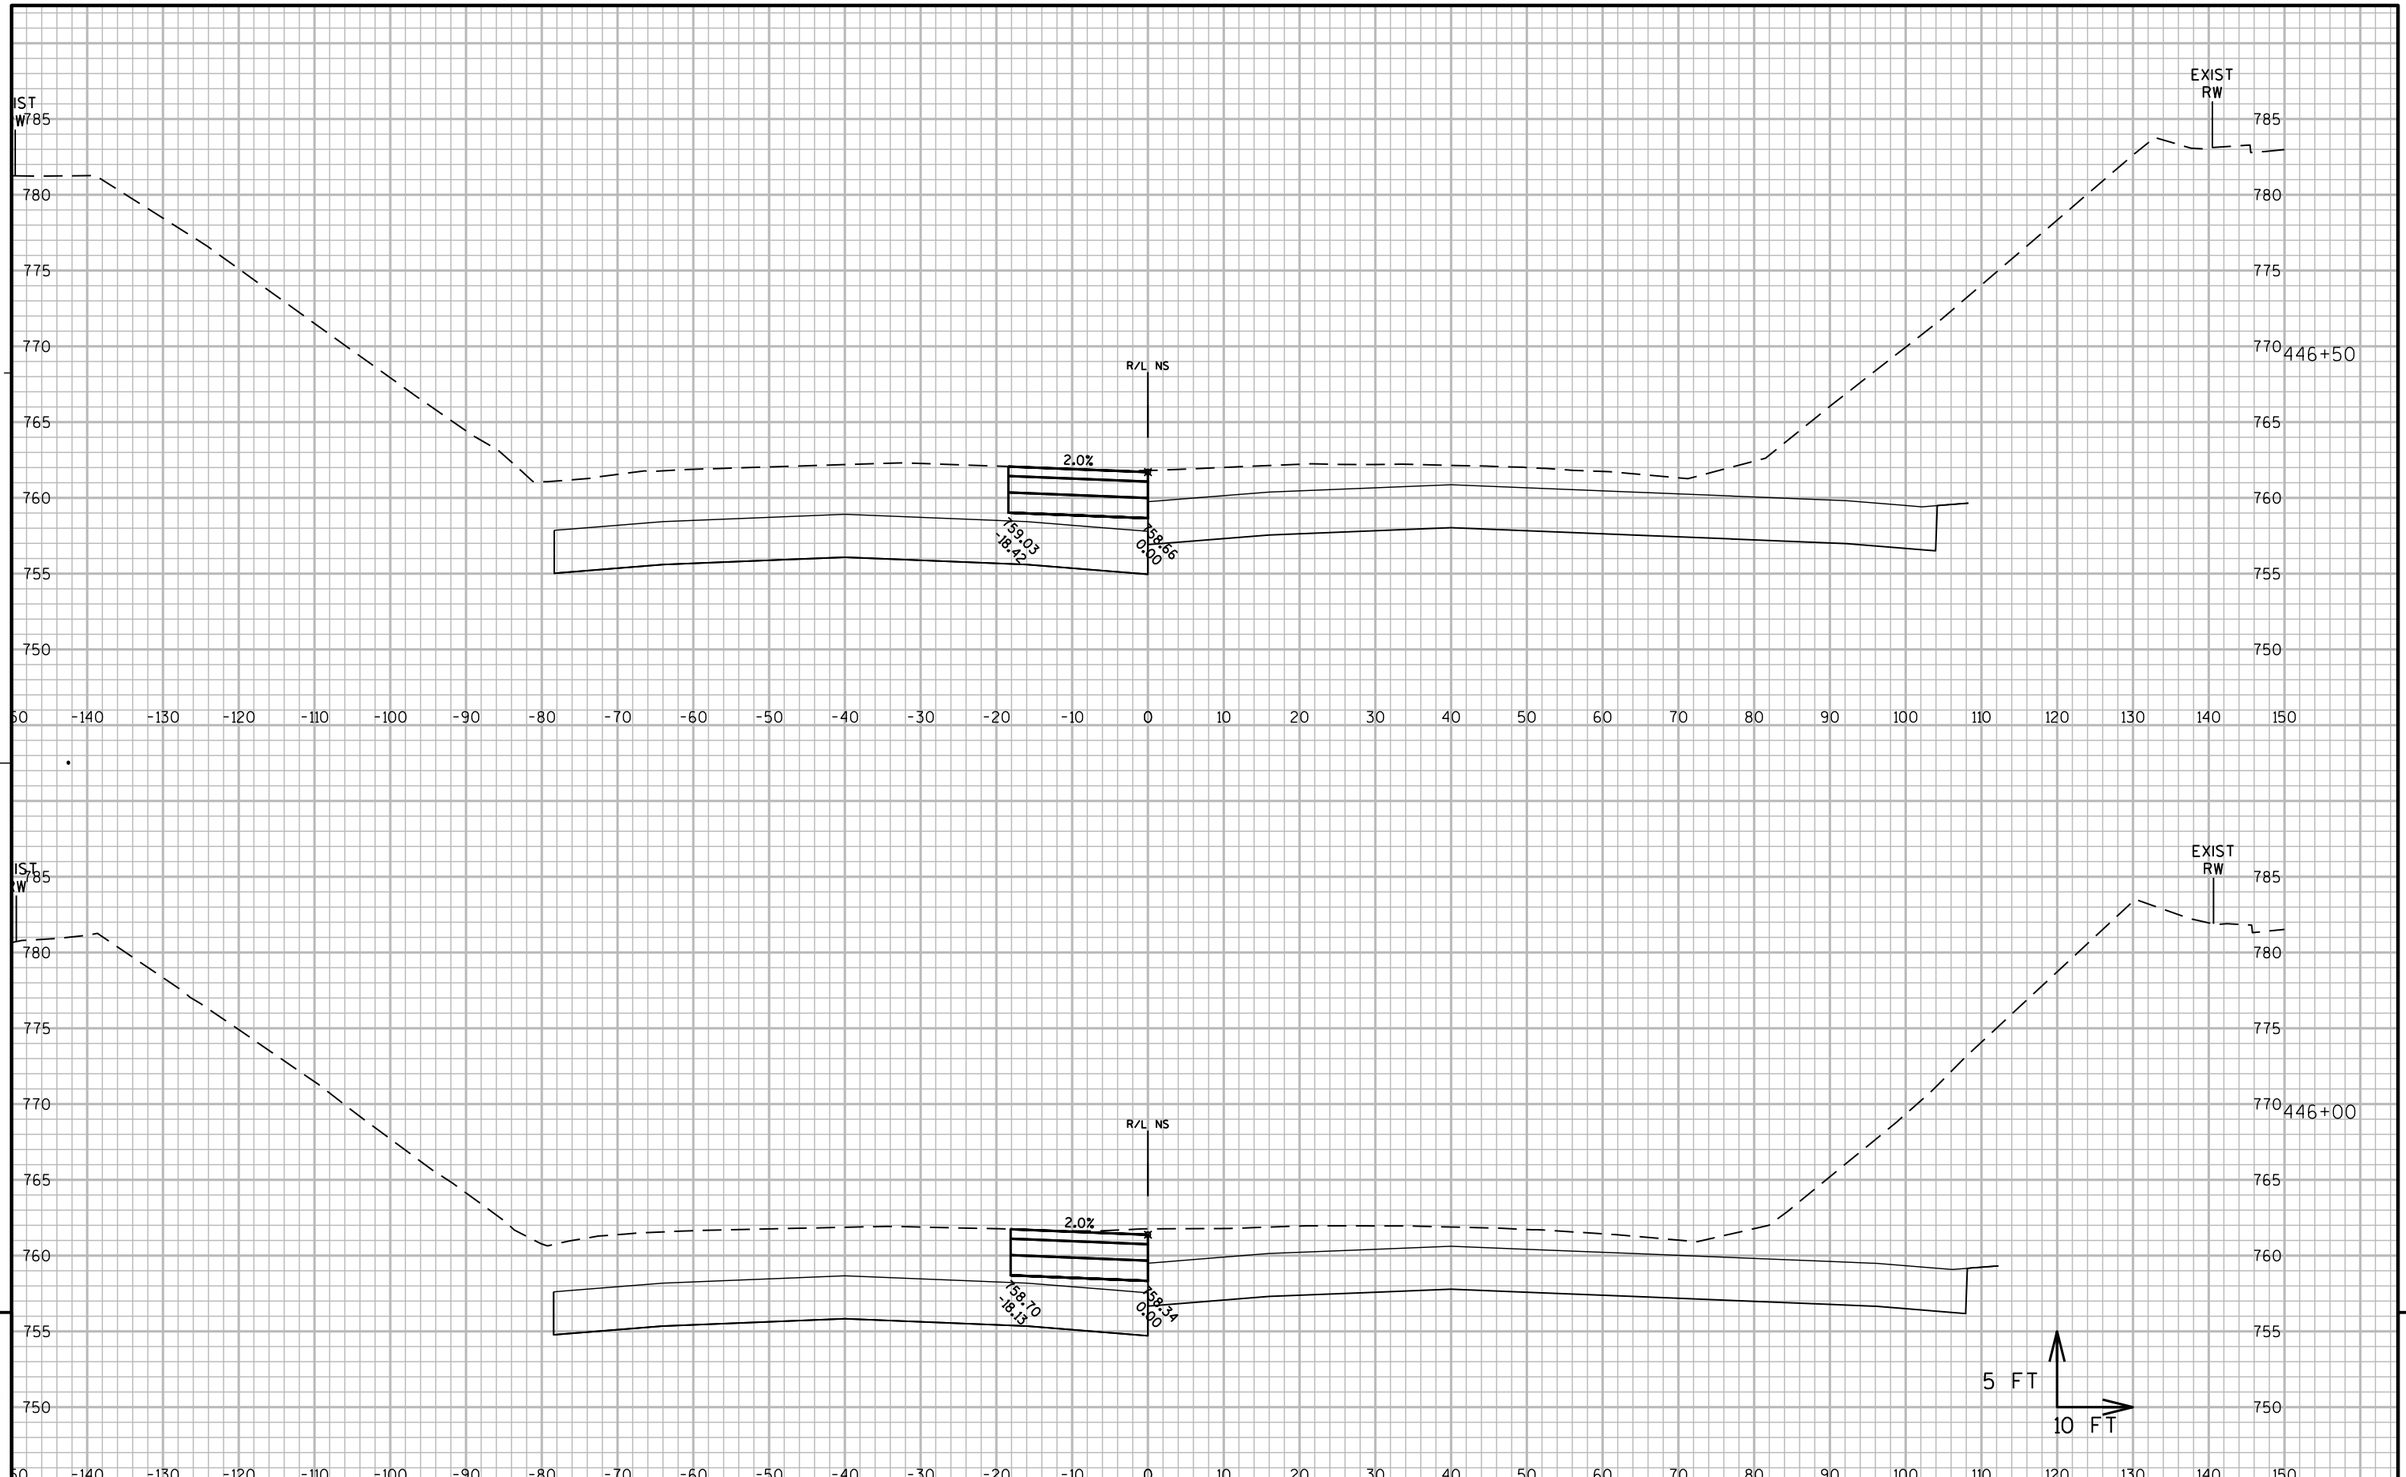

9

9

PROJECT NO: 1060-33-84	HWY: IH 41	COUNTY: MILWAUKEE	CROSS SECTIONS: IH 41 TEMPORARY PAVEMENT	SHEET 3213	E

FILE NAME : W:\PDS\C3D\10603316\84\DSN\PLAN\F45_TRAFFIC_CONTROL\090602_XS_NS-TEMP_MEDIANS.DWG
LAYOUT NAME - 090602_XS_NS-TEMPMEDIANS - SB TEMP - (40)

PLOT DATE : 6/25/2020 10:15 PM PLOT BY : PESCHEL, KYLE R PLOT NAME : PLOT SCALE : 1:20_XREF

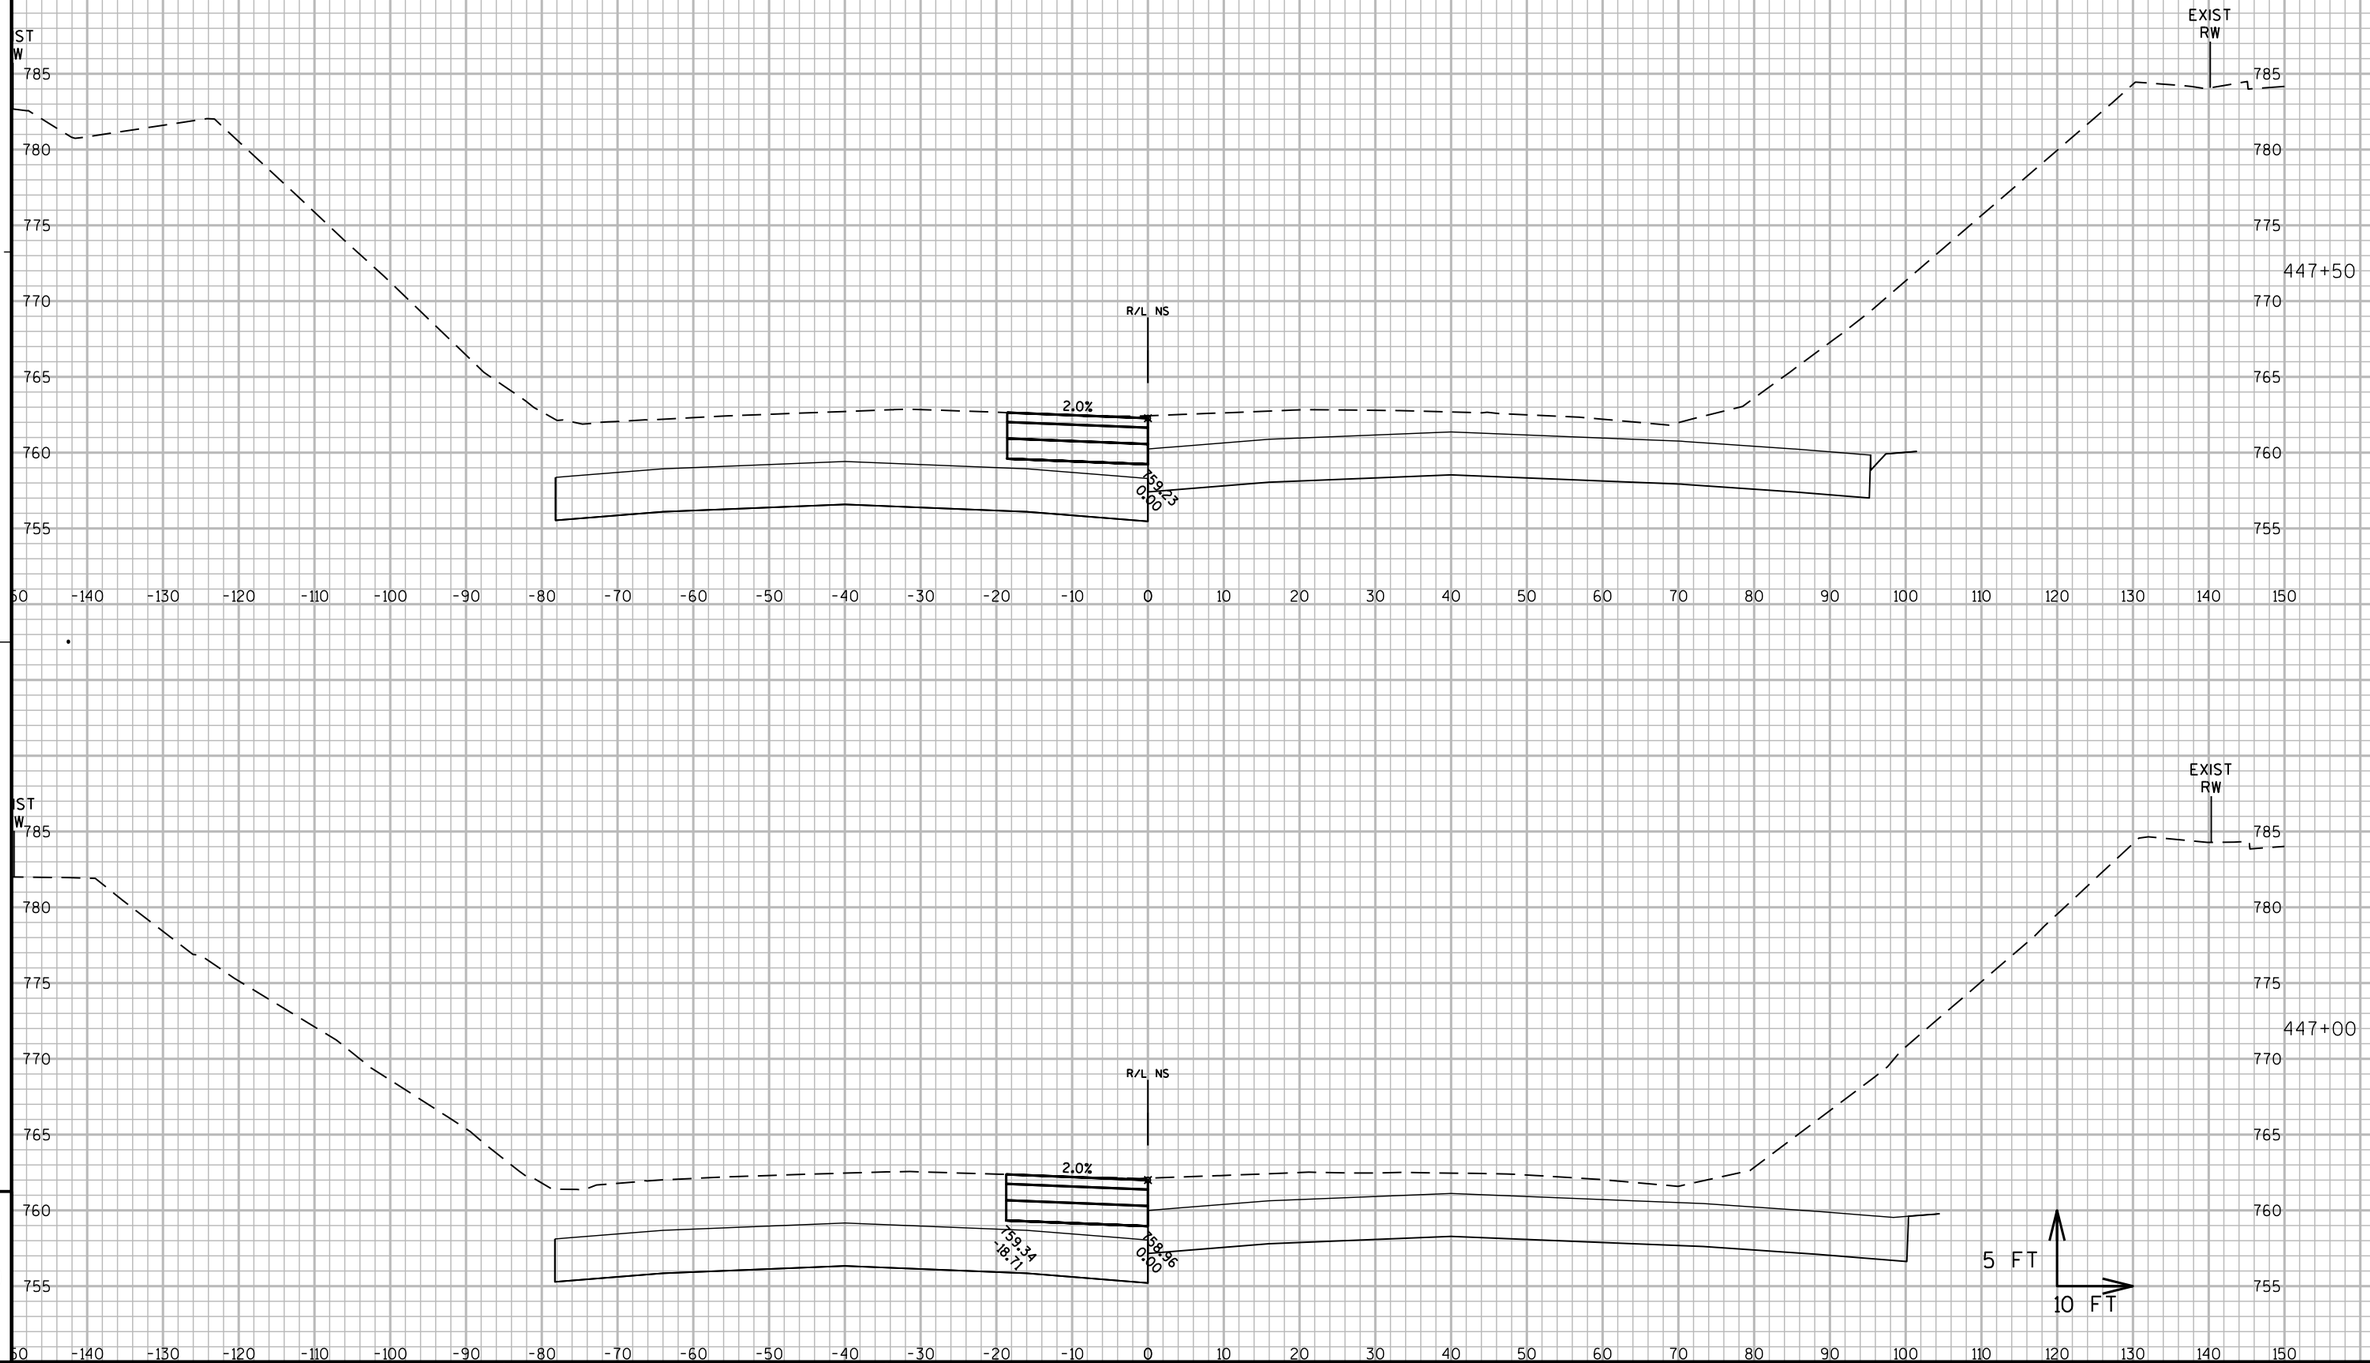

PROJECT NO: 1060-33-84	HWY: IH 41	COUNTY: MILWAUKEE	CROSS SECTIONS: IH 41 TEMPORARY PAVEMENT	SHEET 3214	E

FILE NAME : W:\PDS\C3D\10603316\84\DSN\PLAN\F45_TRAFFIC_CONTROL\090602_XS_NS-TEMP_MEDIANS.DWG
LAYOUT NAME - 090602_XS_NS-TEMPMEDIANS - SB TEMP - (41)
PLOT DATE : 6/25/2020 10:25 PM PLOT BY : PESCHEL, KYLE R PLOT NAME : PLOT SCALE : 1:20_XREF
WISDOT/CADDS SHEET 49

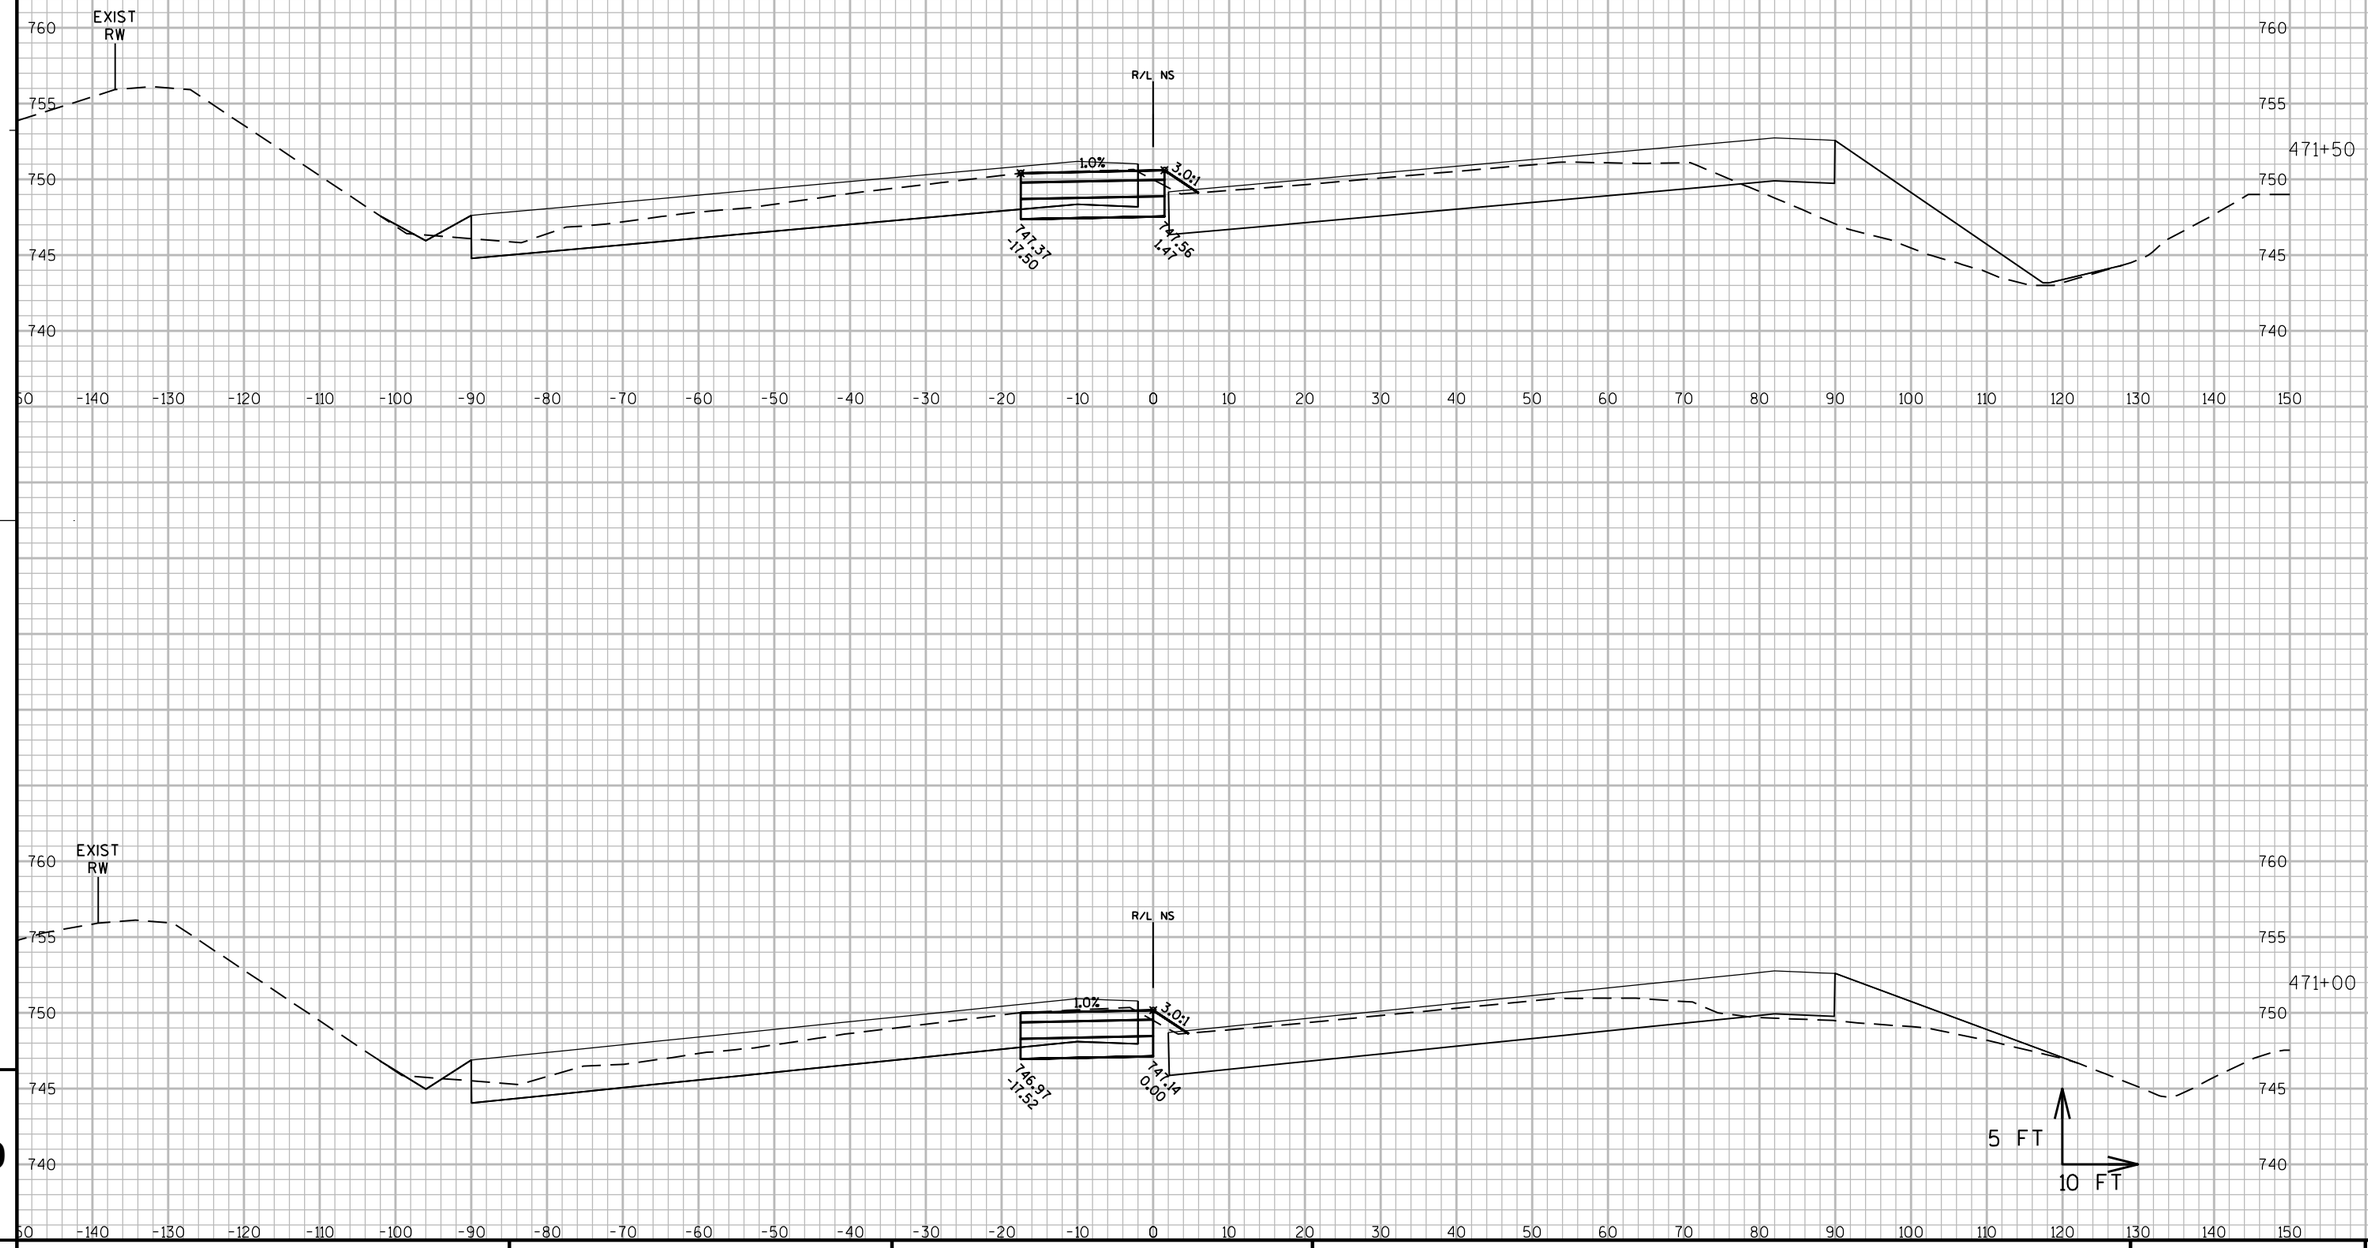

9

9

PROJECT NO: 1060-33-84	HWY: IH 41	COUNTY: MILWAUKEE	CROSS SECTIONS: IH 41 TEMPORARY PAVEMENT	SHEET 3215 E

FILE NAME : W:\PDS\C3D\10603316\84\DSN\PLAN\F45_TRAFFIC_CONTROL\090602_XS_NS-TEMP_MEDIANS.DWG
LAYOUT NAME - 090602_XS_NS-TEMP_MEDIANS - SB TEMP - (42)
PLOT DATE : 7/2/2020 10:56 AM PLOT BY : PESCHEL, KYLE R PLOT NAME : PLOT SCALE : 1:20_XREF
WISDOT/CADDS SHEET 49

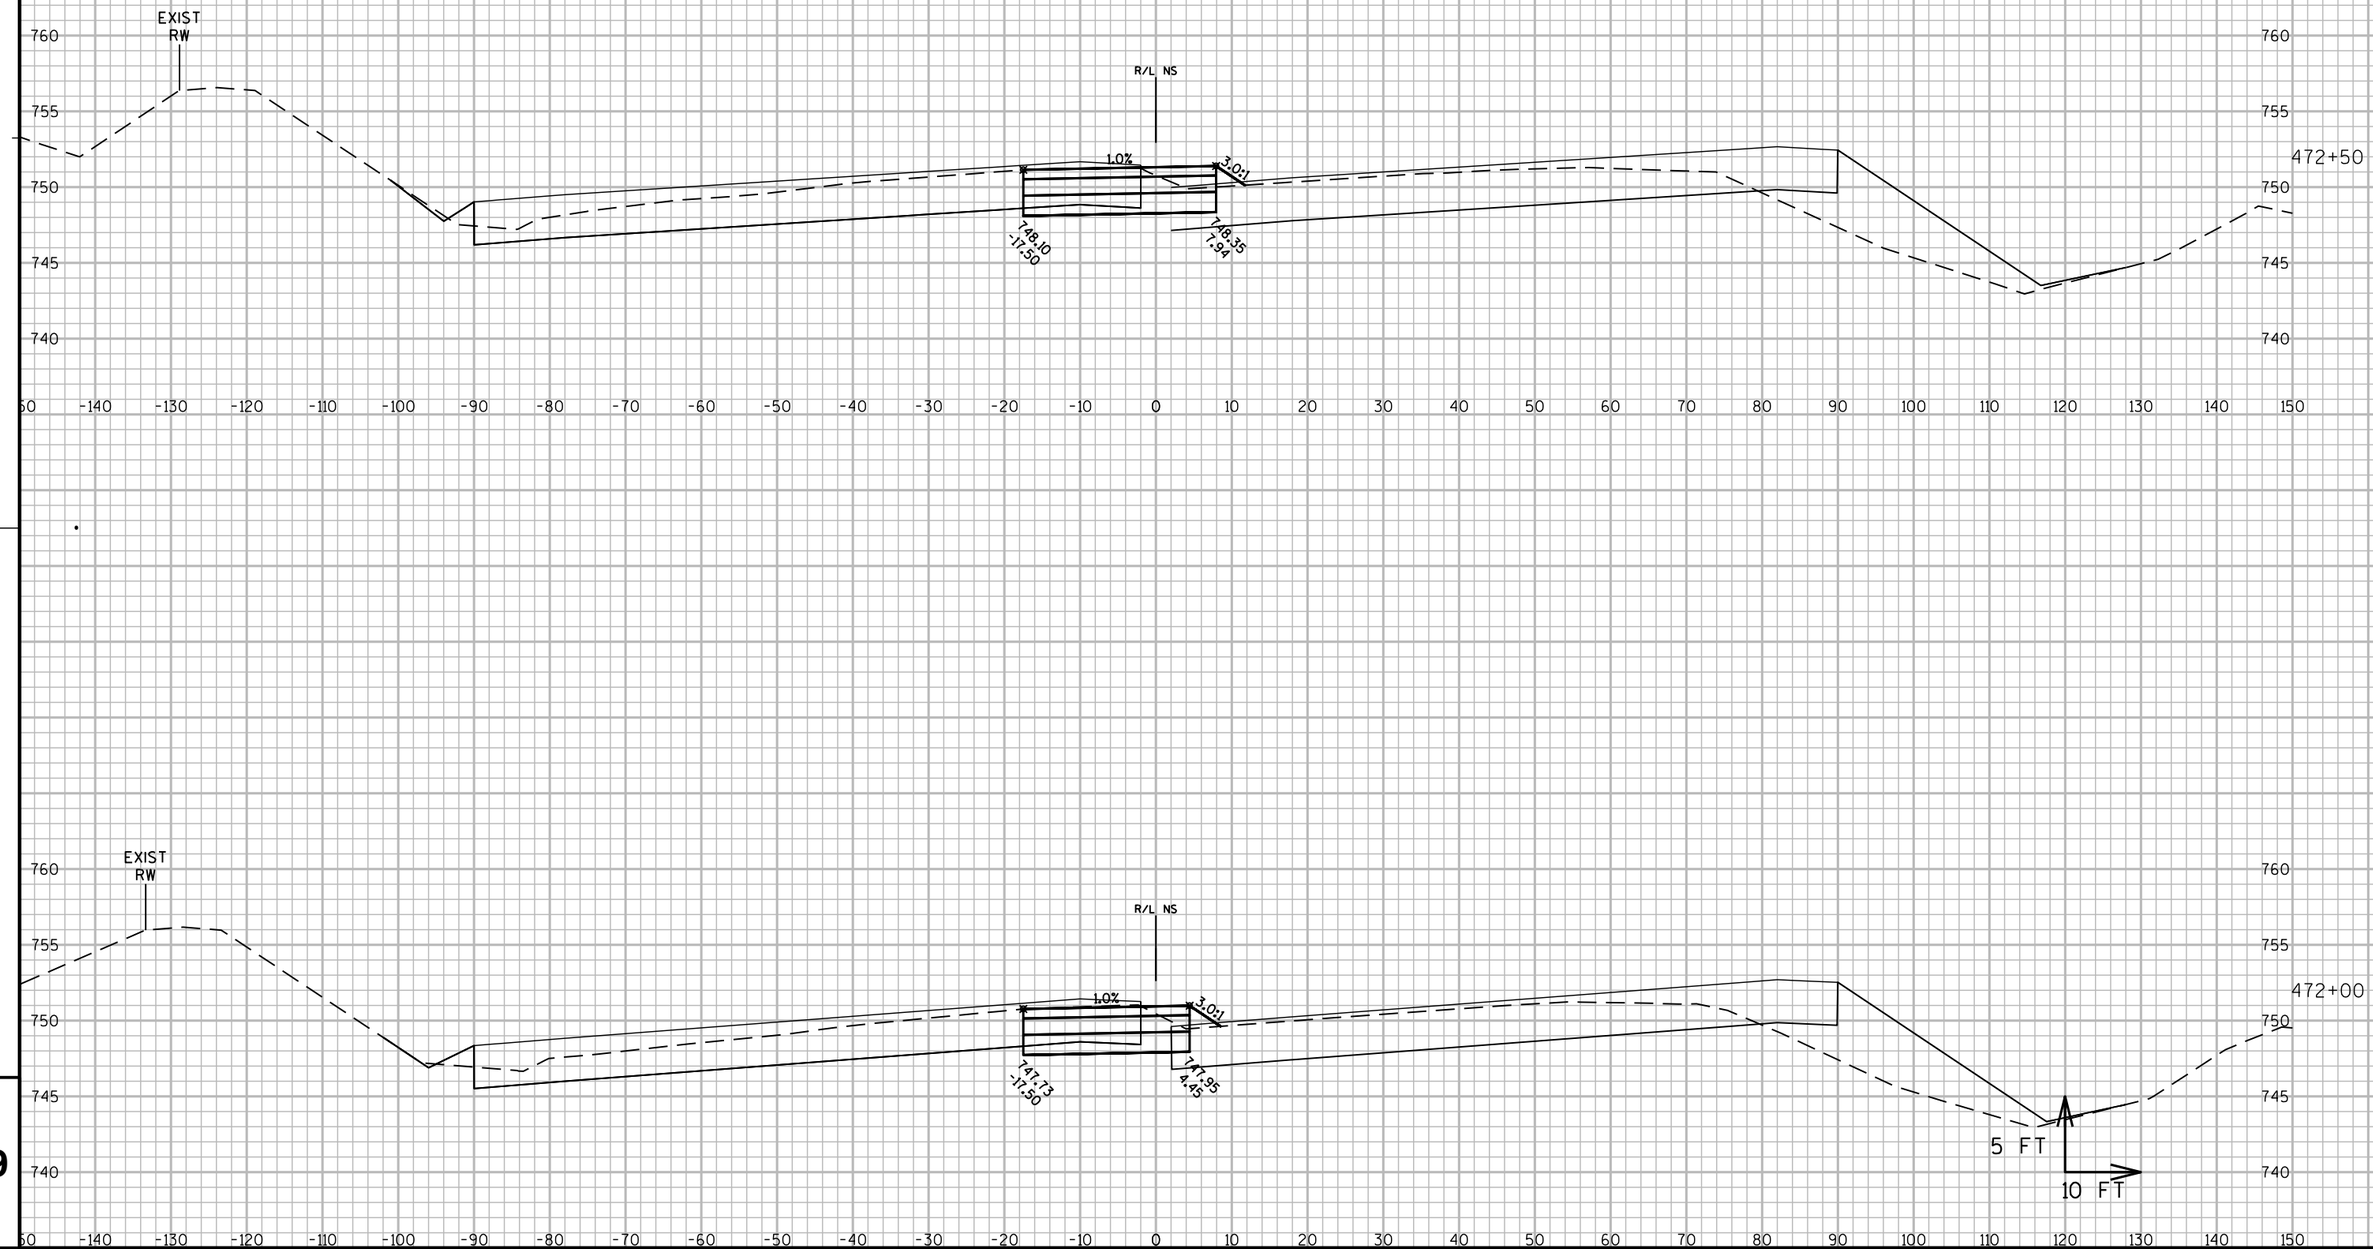

9

9

PROJECT NO: 1060-33-84	HWY: IH 41	COUNTY: MILWAUKEE	CROSS SECTIONS: IH 41 TEMPORARY PAVEMENT	SHEET 3216	E

FILE NAME : W:\PDS\C3D\10603316\84\DSN\PLAN\F45_TRAFFIC_CONTROL\090602_XS_NS-TEMP_MEDIANS.DWG
LAYOUT NAME - 090602_XS_NS-TEMP_MEDIANS - SB TEMP - (43)

PLOT DATE : 7/2/2020 3:01 AM PLOT BY : PESCHEL, KYLE R PLOT NAME : PLOT SCALE : 1:20_XREF

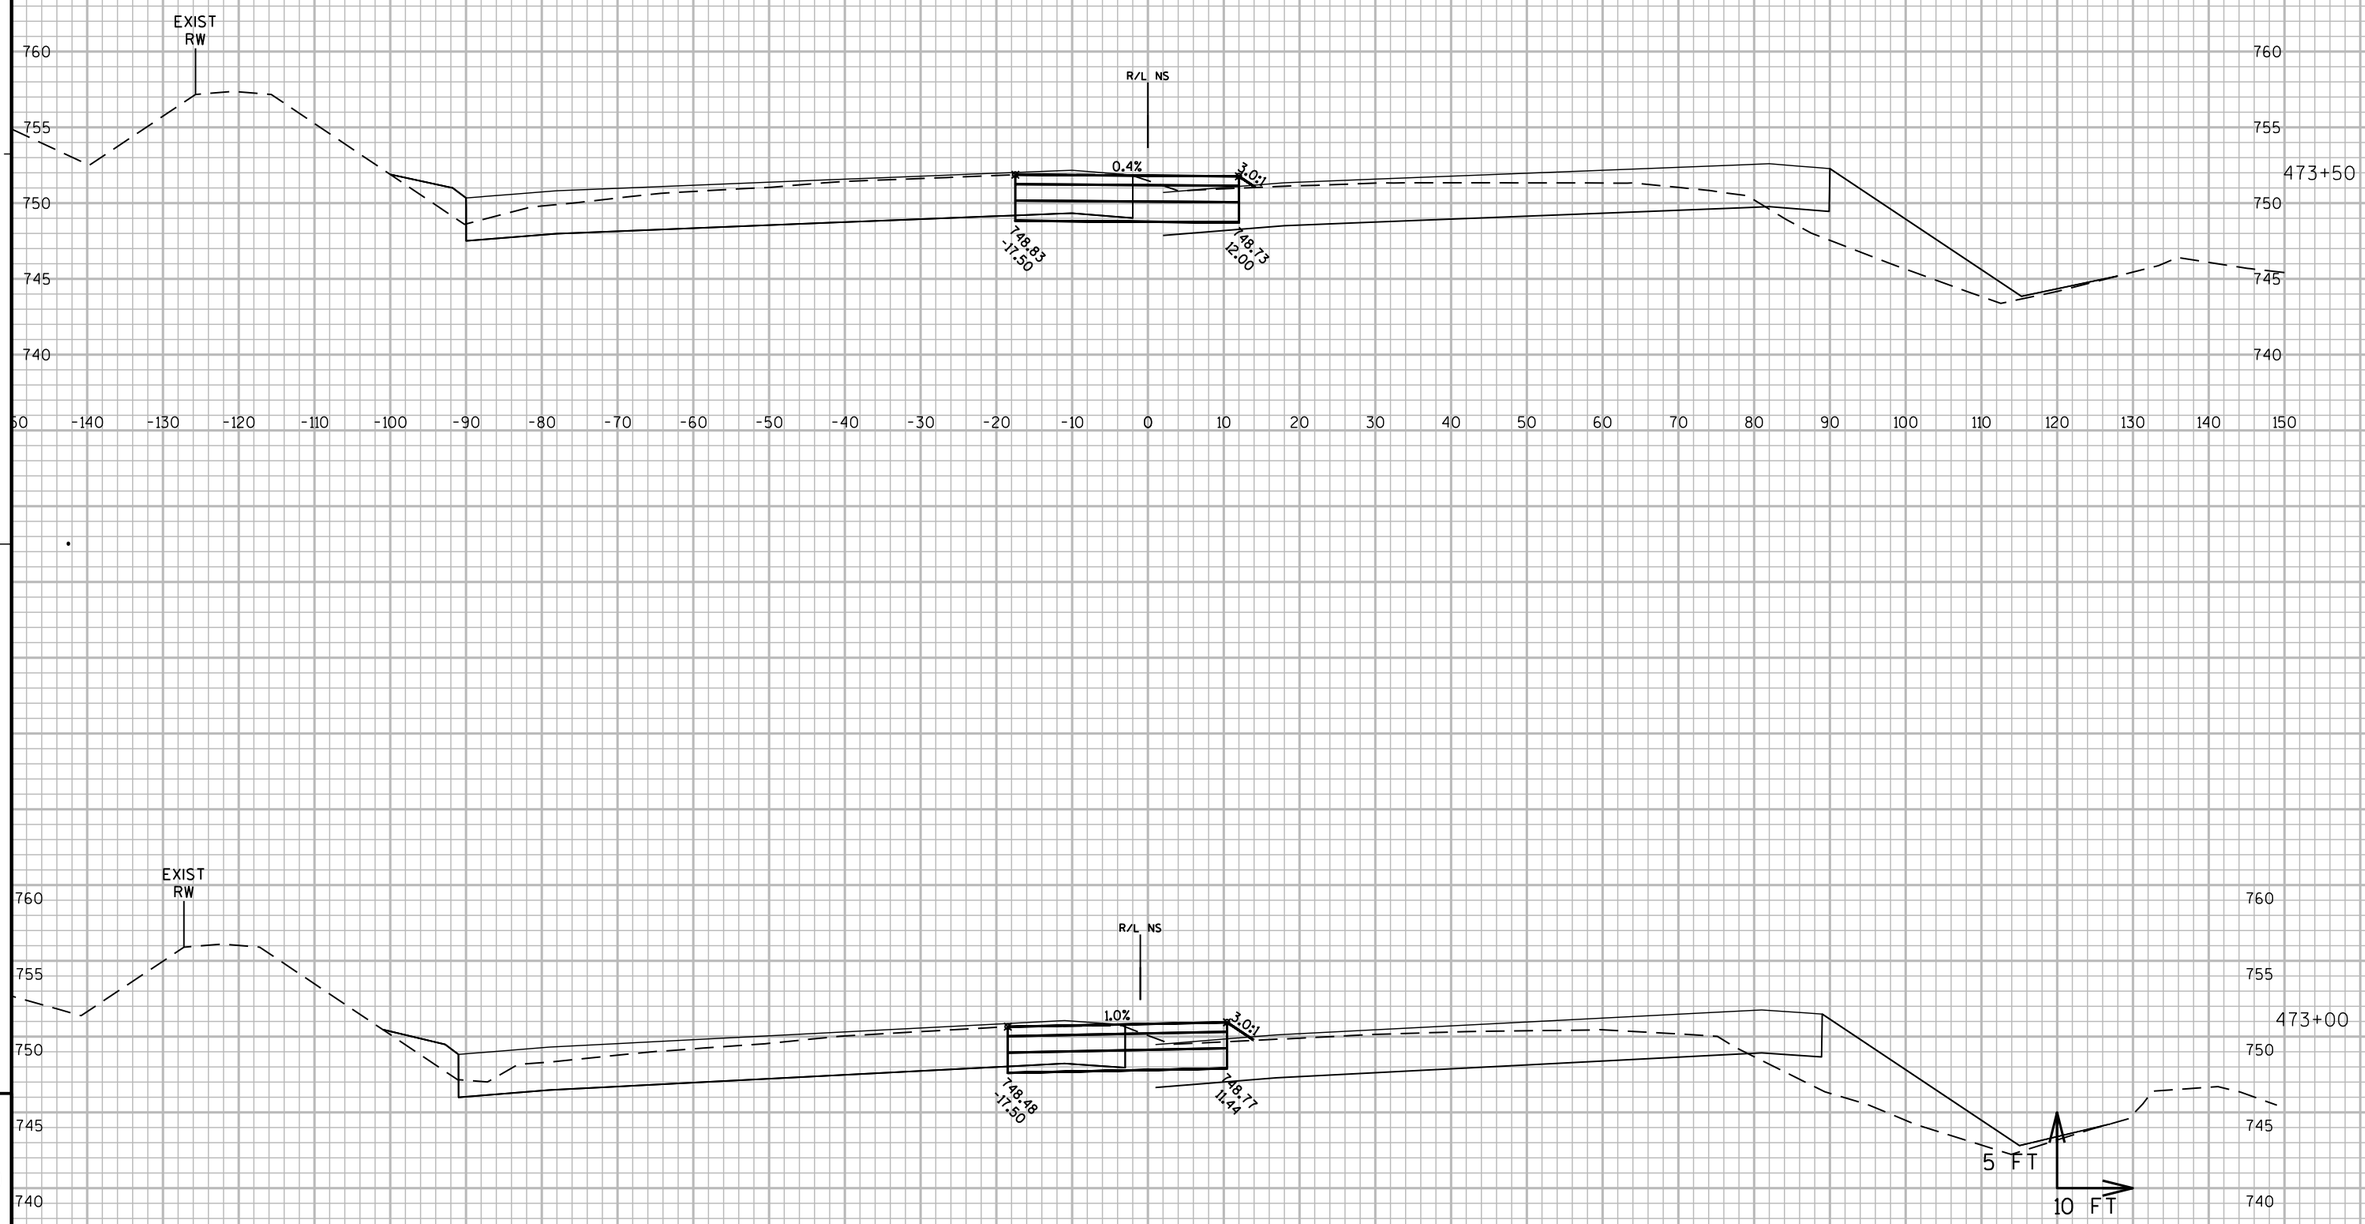

9

9

PROJECT NO: 1060-33-84	HWY: IH 41	COUNTY: MILWAUKEE	CROSS SECTIONS: IH 41 TEMPORARY PAVEMENT	SHEET 3217	E

FILE NAME : W:\PDS\C3D\10603316\84\DSN\PLAN\F45_TRAFFIC_CONTROL\090602_XS_NS-TEMP_MEDIANS.DWG
LAYOUT NAME - 090602_XS_NS-TEMP_MEDIANS - SB TEMP - (44)

PLOT DATE : 7/2/2020 3:20 AM PLOT BY : PESCHEL, KYLE R PLOT NAME : PLOT SCALE : 1:20_XREF

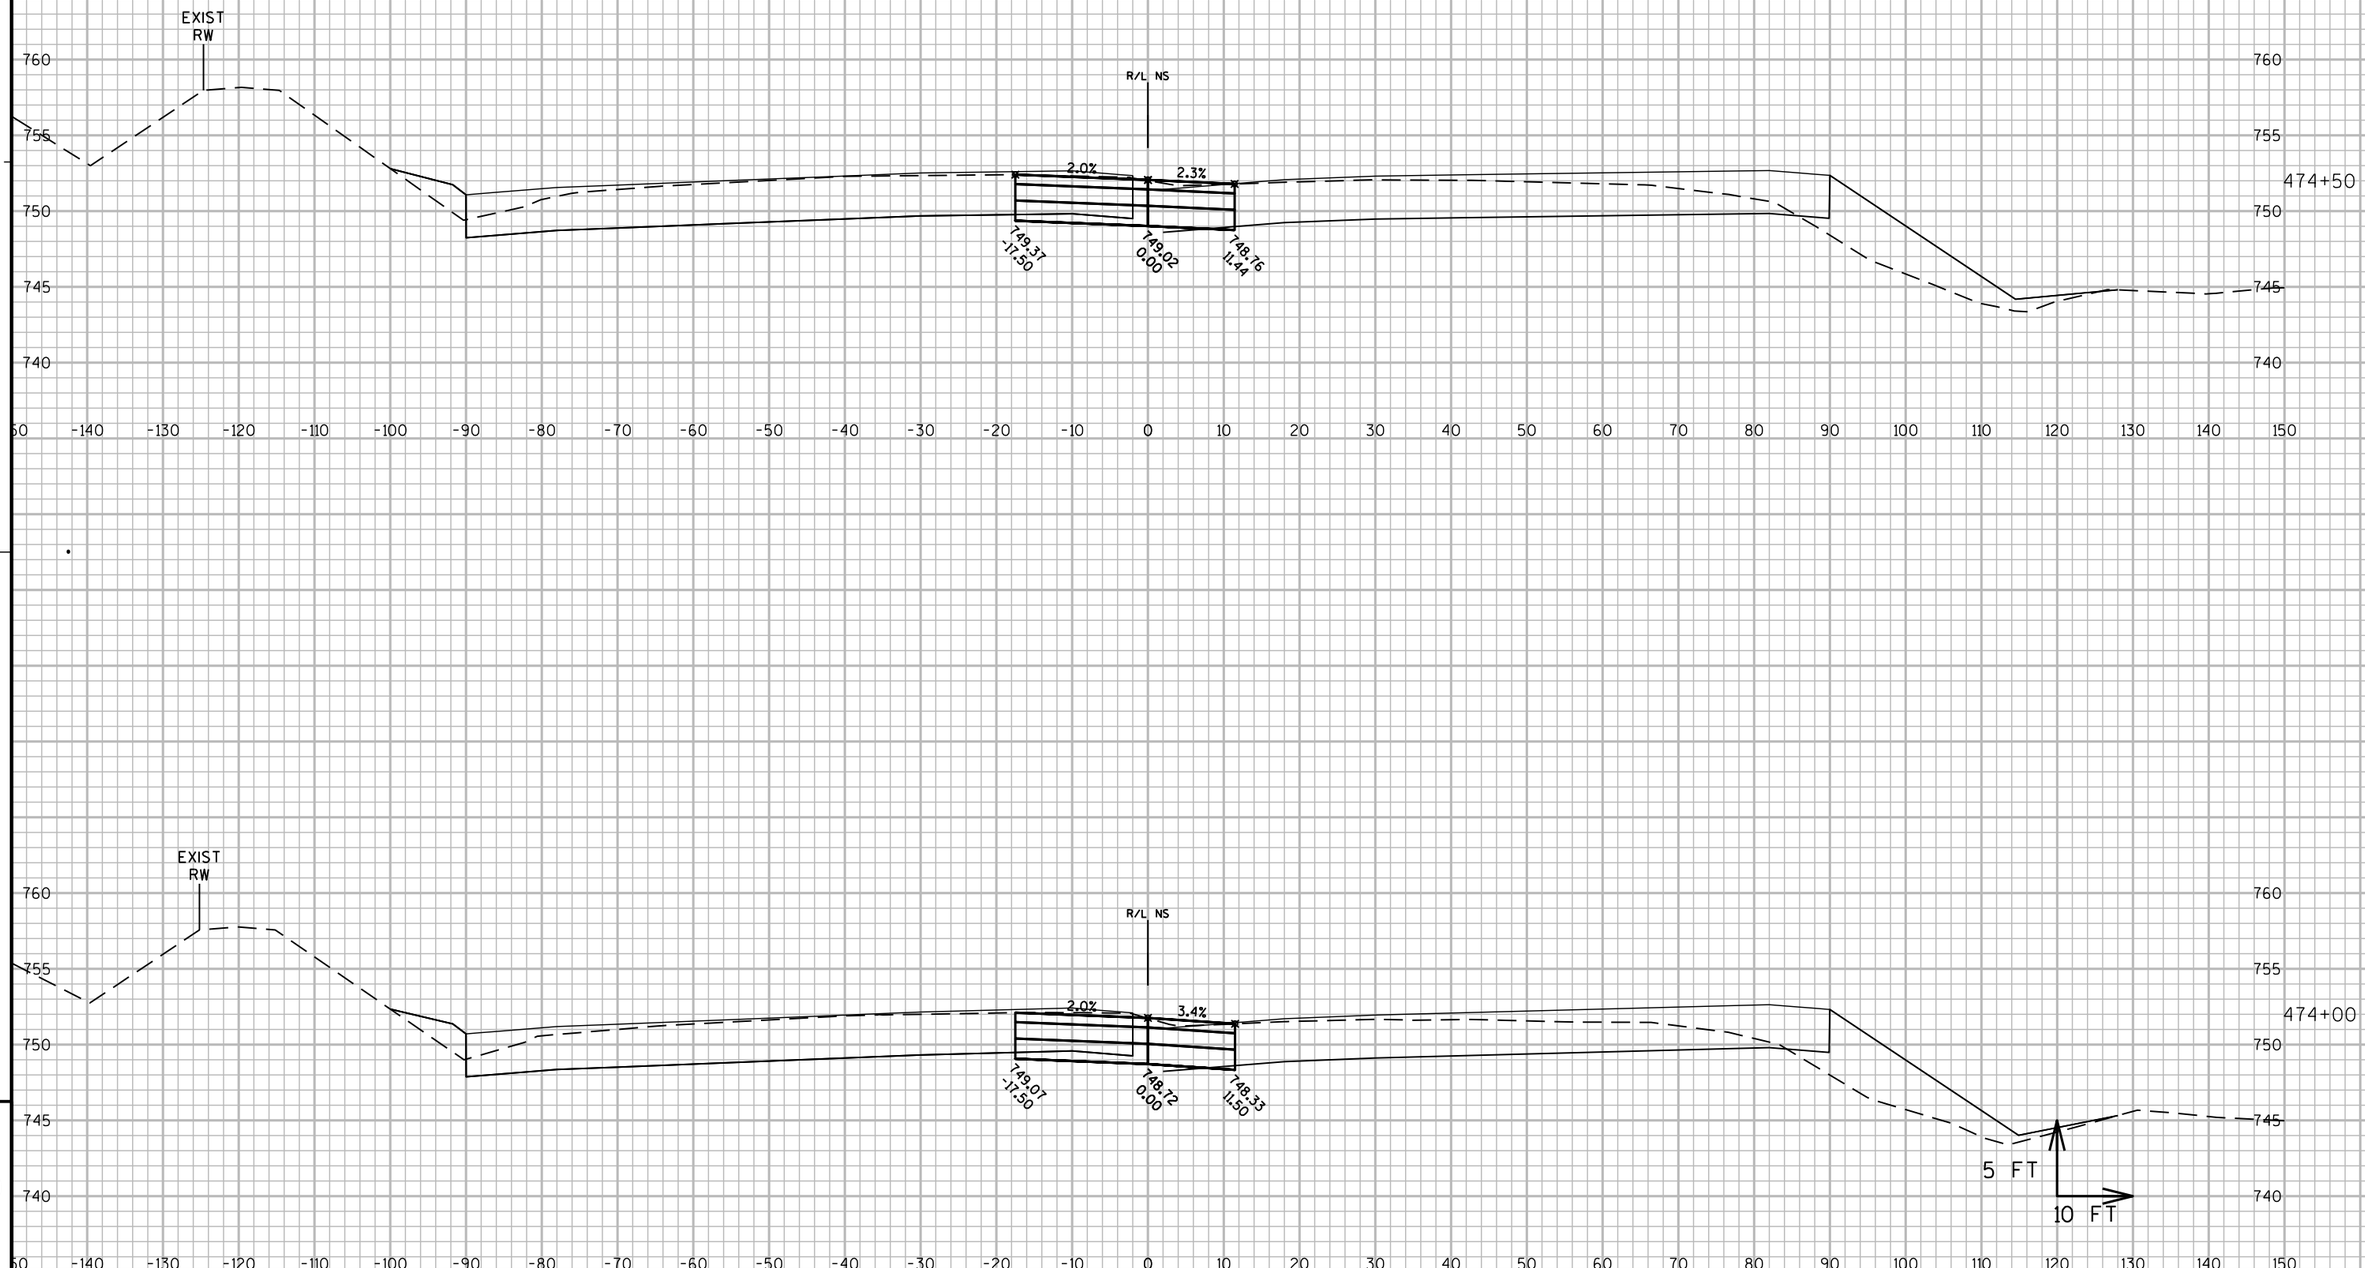

9

9

PROJECT NO: 1060-33-84	HWY: IH 41	COUNTY: MILWAUKEE	CROSS SECTIONS: IH 41 TEMPORARY PAVEMENT	SHEET 3218	E

FILE NAME : W:\PDS\C3D\10603316\84\DSN\PLAN\F45_TRAFFIC_CONTROL\090602_XS_NS-TEMP_MEDIANS.DWG
LAYOUT NAME - 090602_XS_NS-TEMP_MEDIANS - SB TEMP - (45)
PLOT DATE : 7/2/2020 3:40 AM PLOT BY : PESCHEL, KYLE R PLOT NAME : PLOT SCALE : 1:20_XREF
WISDOT/CADDS SHEET 49

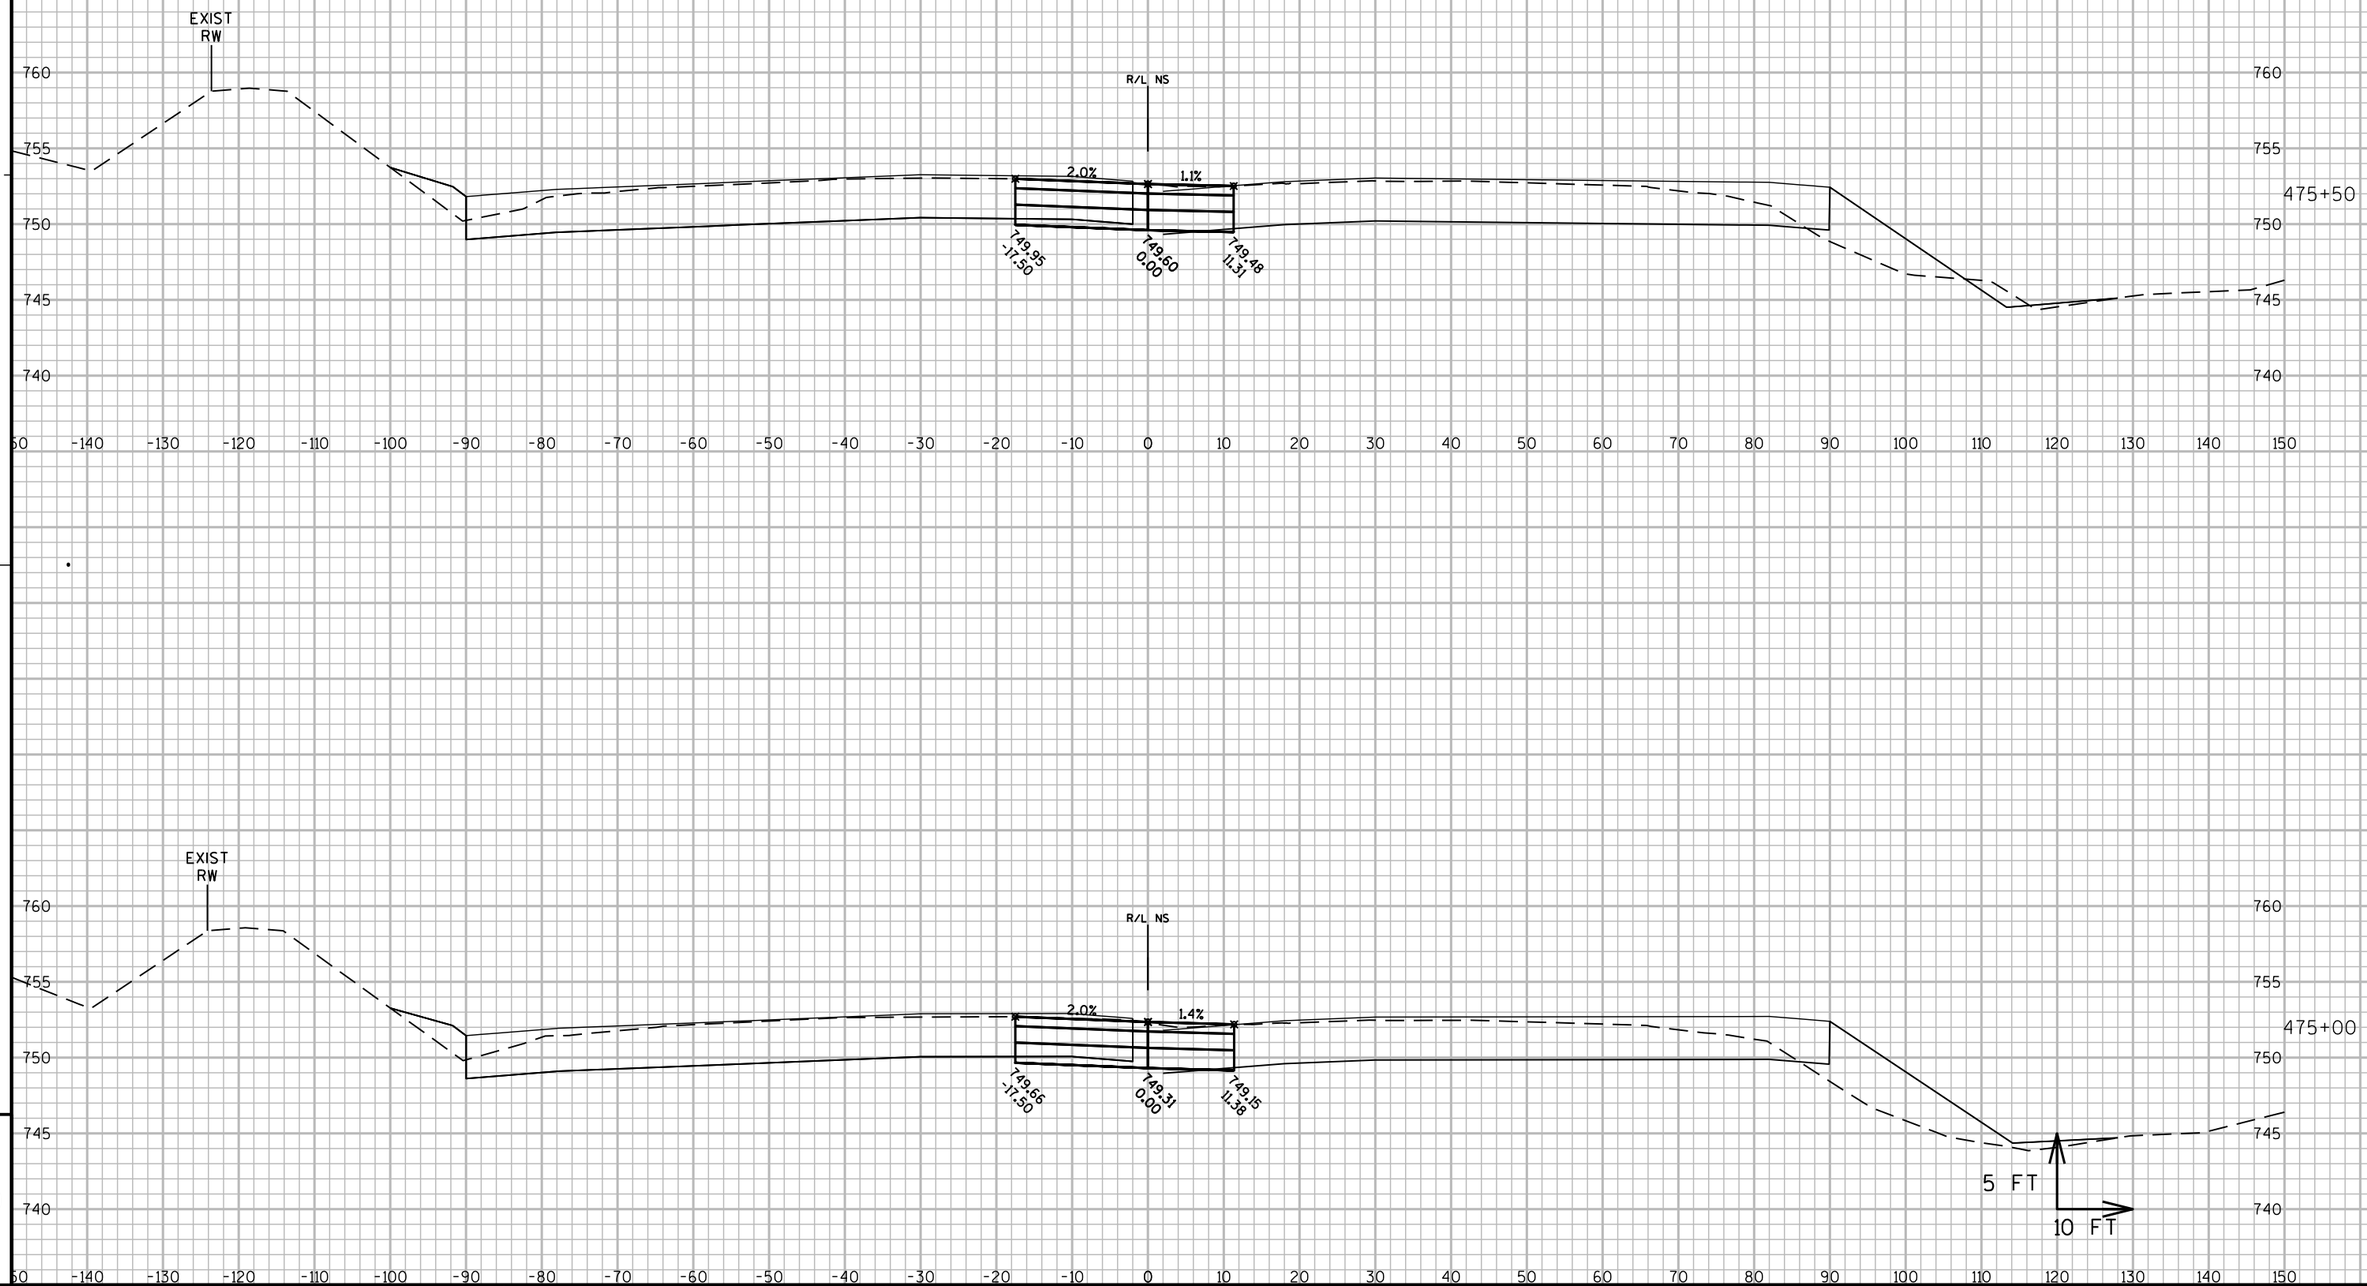

9

9

PROJECT NO: 1060-33-84	HWY: IH 41	COUNTY: MILWAUKEE	CROSS SECTIONS: IH 41 TEMPORARY PAVEMENT	SHEET 3219	E

FILE NAME : W:\PDS\C3D\10603316\84\DSN\PLAN\F45_TRAFFIC_CONTROL\090602_XS_NS-TEMP_MEDIANS.DWG
LAYOUT NAME - 090602_XS_NS-TEMP_MEDIANS - SB TEMP - (46)
PLOT DATE : 7/2/2020 3:59 AM PLOT BY : PESCHEL, KYLE R PLOT NAME : PLOT SCALE : 1:20_XREF
WISDOT/CADDS SHEET 49

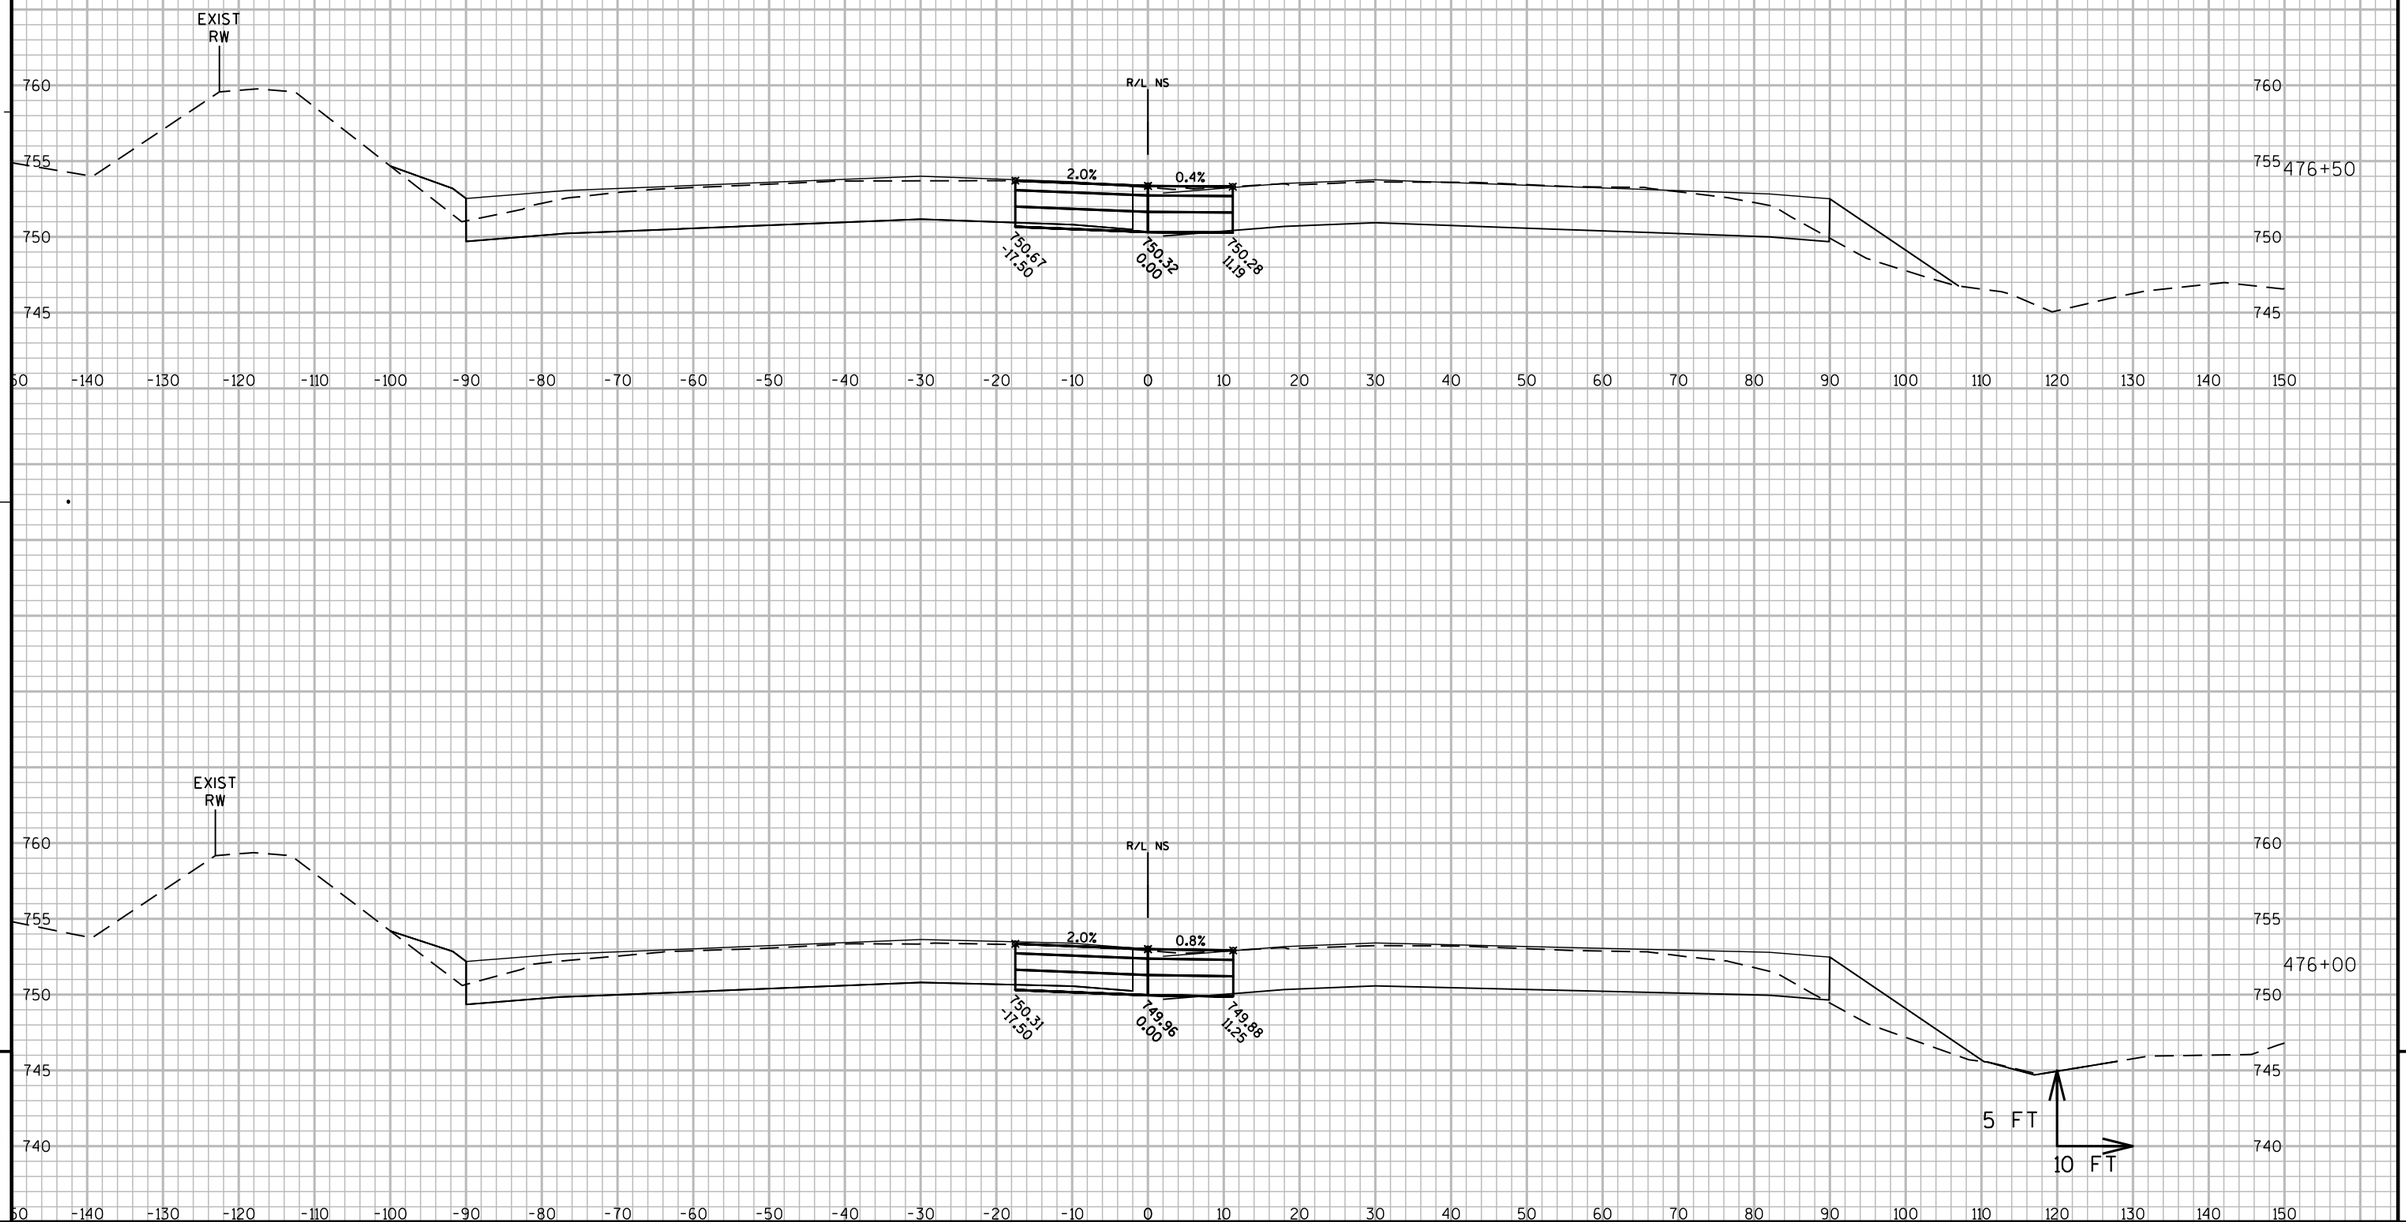

9

9

PROJECT NO: 1060-33-84	HWY: IH 41	COUNTY: MILWAUKEE	CROSS SECTIONS: IH 41 TEMPORARY PAVEMENT	SHEET 3220	E

FILE NAME : W:\PDS\C3D\10603316\84\DSN\PLAN\F45_TRAFFIC_CONTROL\090602_XS_NS-TEMP_MEDIANS.DWG
LAYOUT NAME - 090602_XS_NS-TEMP_MEDIANS - SB TEMP - (47)
PLOT DATE : 7/2/2020 4:20 AM PLOT BY : PESCHEL, KYLE R PLOT NAME : PLOT SCALE : 1:20_XREF
WISDOT/CADDS SHEET 49

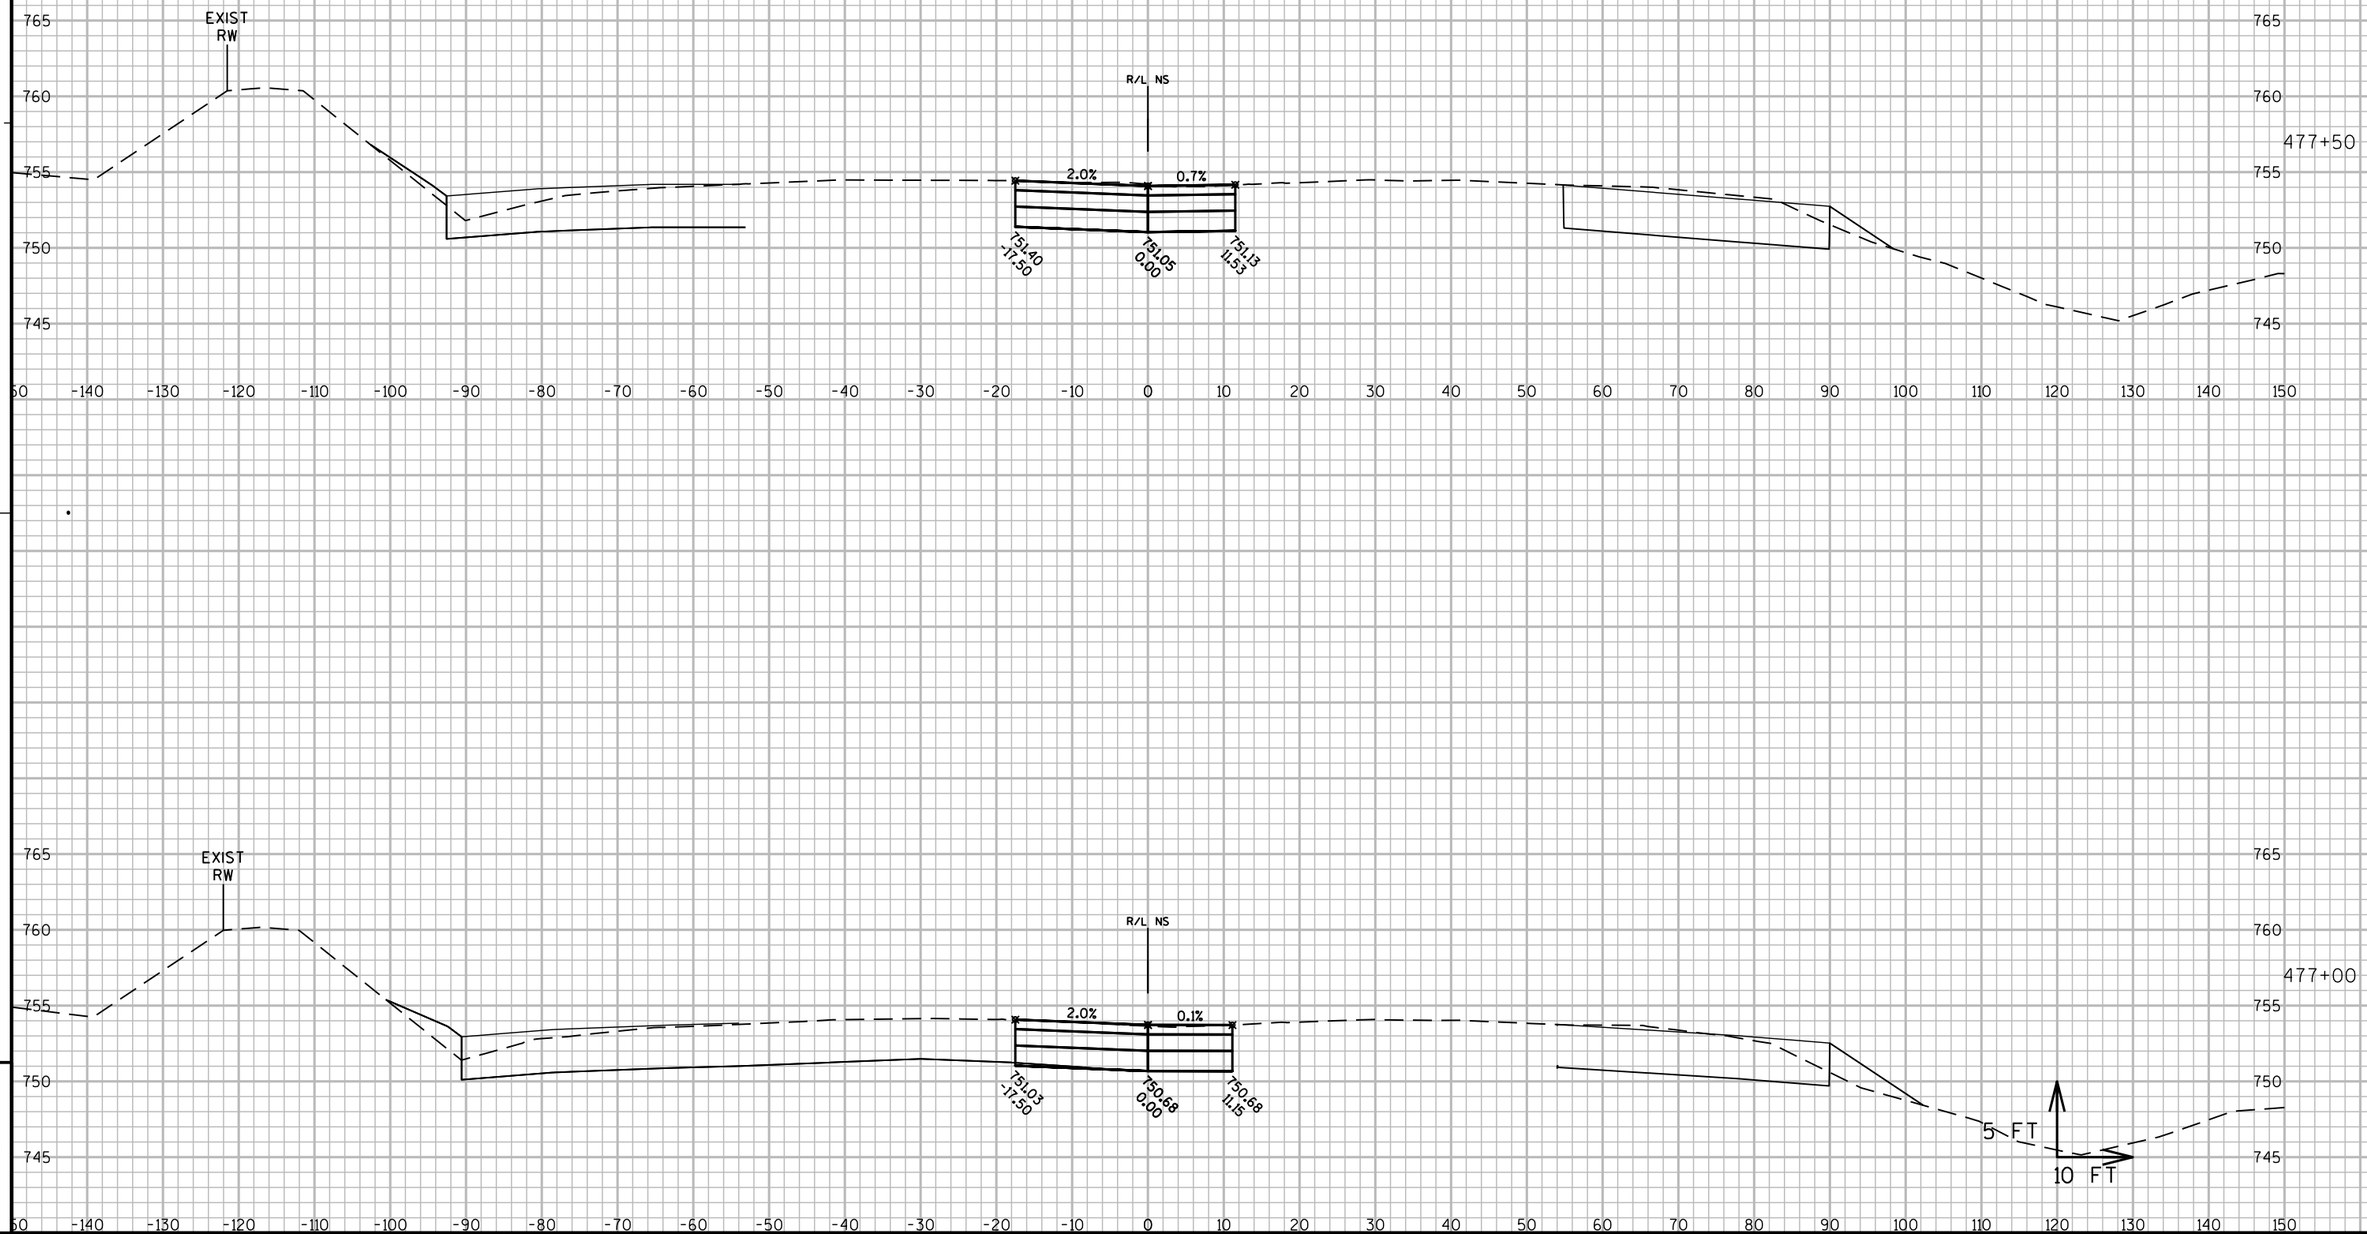

9

9

PROJECT NO: 1060-33-84	HWY: IH 41	COUNTY: MILWAUKEE	CROSS SECTIONS: IH 41 TEMPORARY PAVEMENT	SHEET 3221	E

FILE NAME : W:\PDS\C3D\10603316\84\DSN\PLAN\F45_TRAFFIC_CONTROL\090602_XS_NS-TEMP_MEDIANS.DWG
LAYOUT NAME - 090602_XS_NS-TEMP_MEDIANS - SB TEMP - (48)

PLOT DATE : 7/2/2020 4:40 AM PLOT BY : PESCHEL, KYLE R PLOT NAME : PLOT SCALE : 1:20_XREF

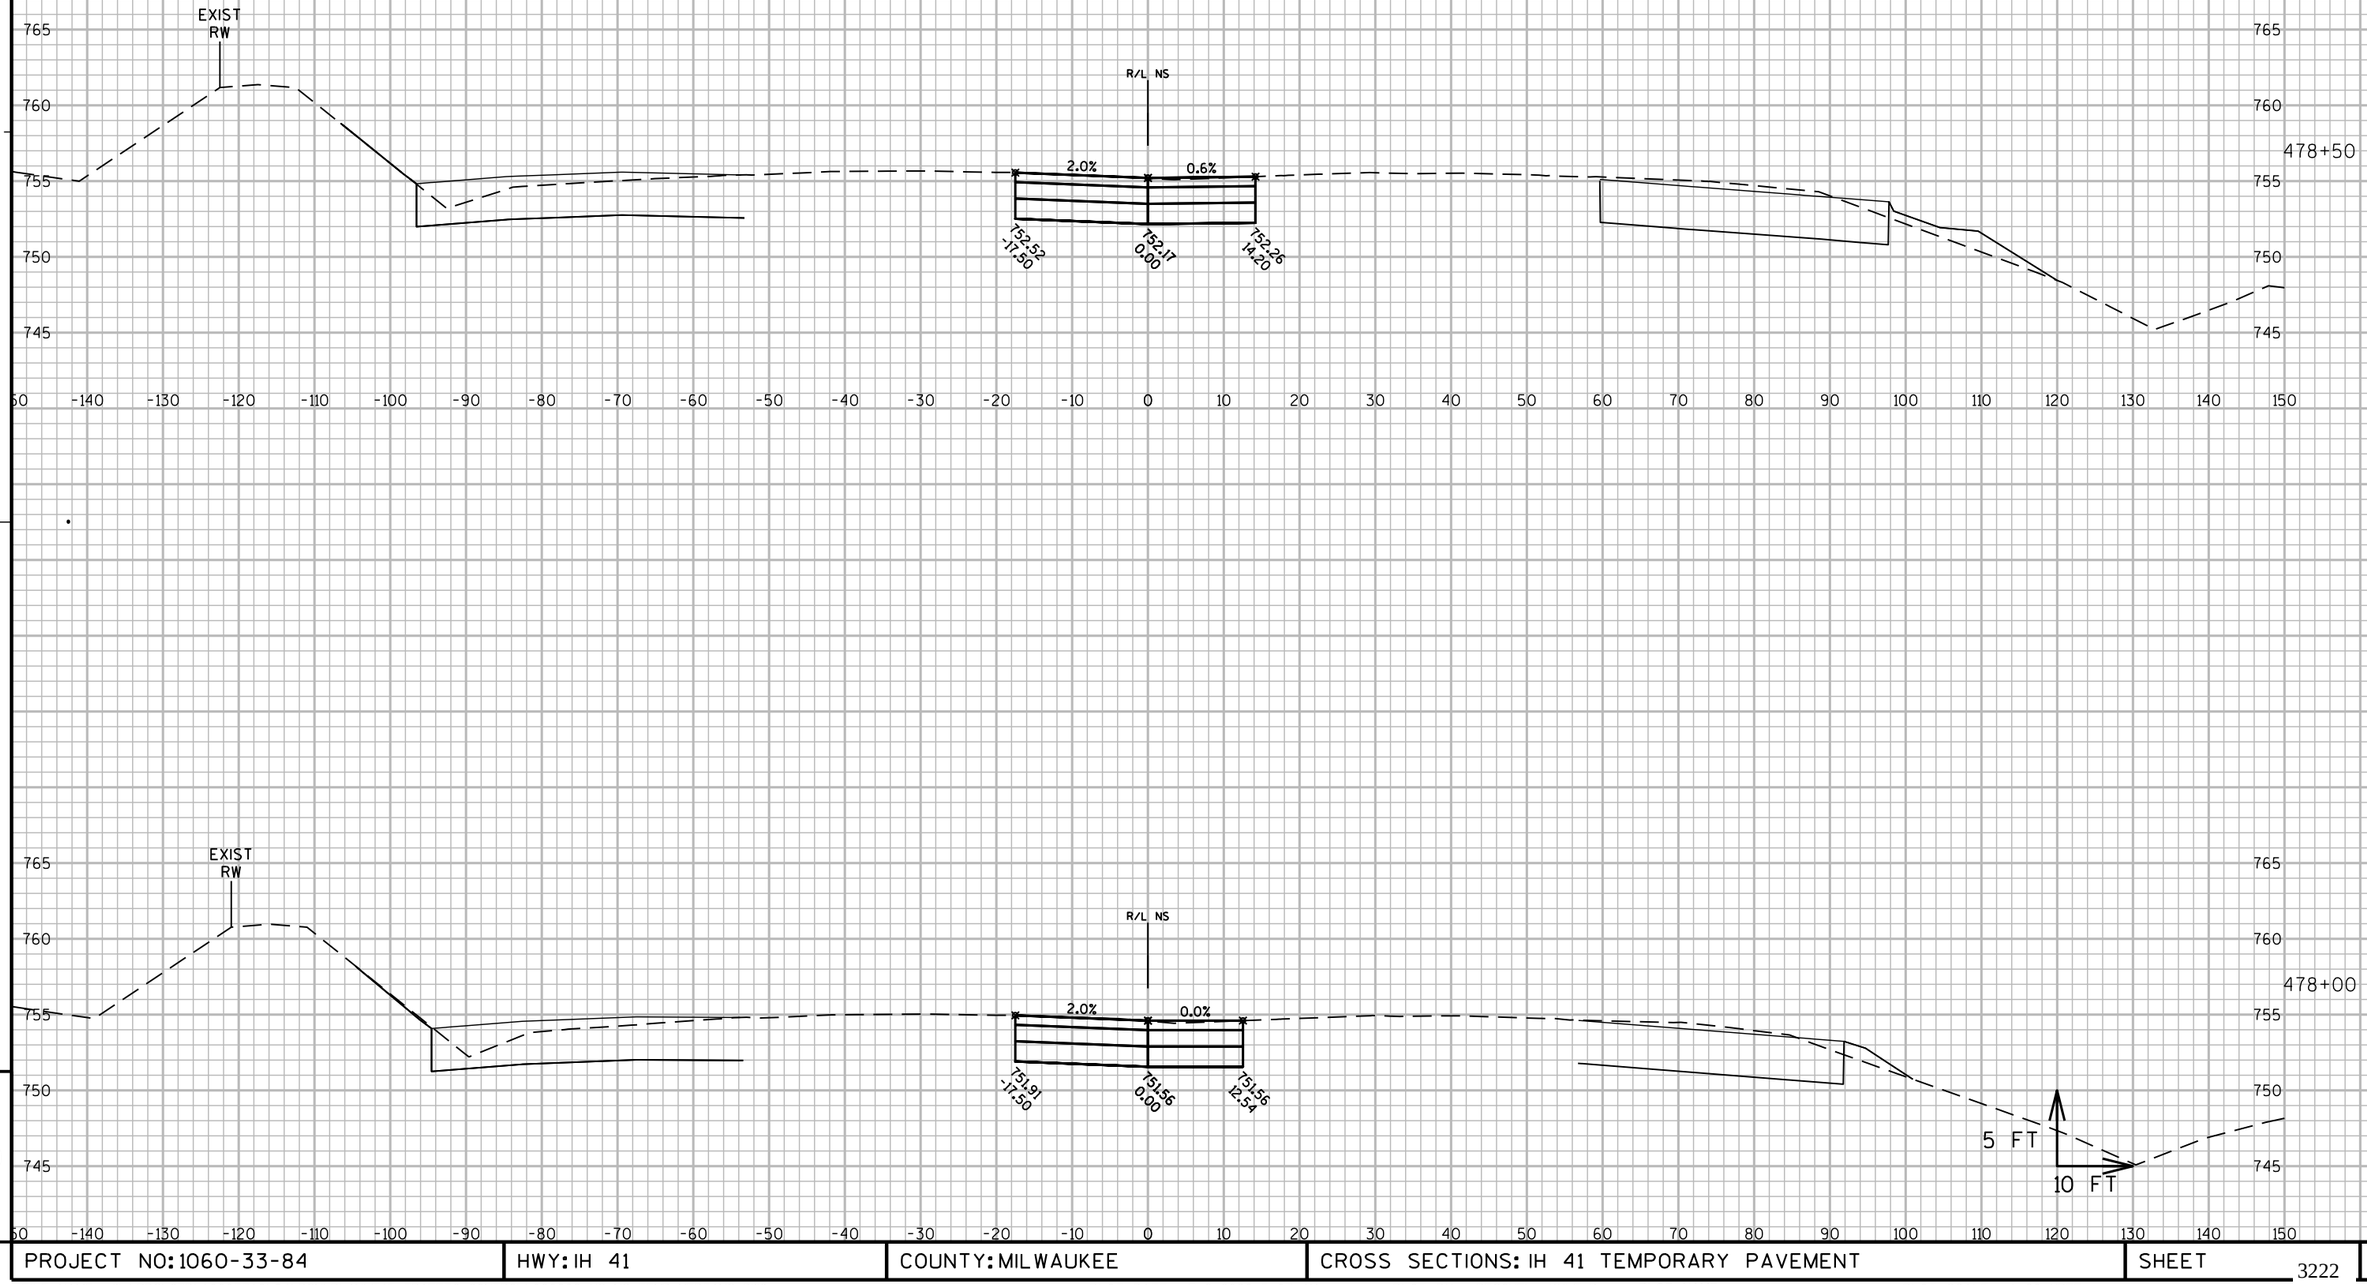

9

9

PROJECT NO: 1060-33-84	HWY: IH 41	COUNTY: MILWAUKEE	CROSS SECTIONS: IH 41 TEMPORARY PAVEMENT	SHEET 3222	E

FILE NAME : W:\PDS\C3D\10603316\84\DSN\PLAN\F45_TRAFFIC_CONTROL\090602_XS_NS-TEMP_MEDIANS.DWG
LAYOUT NAME - 090602_XS_NS-TEMP_MEDIANS - SB TEMP - (49)

PLOT DATE : 7/2/2020 5:03 AM PLOT BY : PESCHEL, KYLE R PLOT NAME : PLOT SCALE : 1:20_XREF

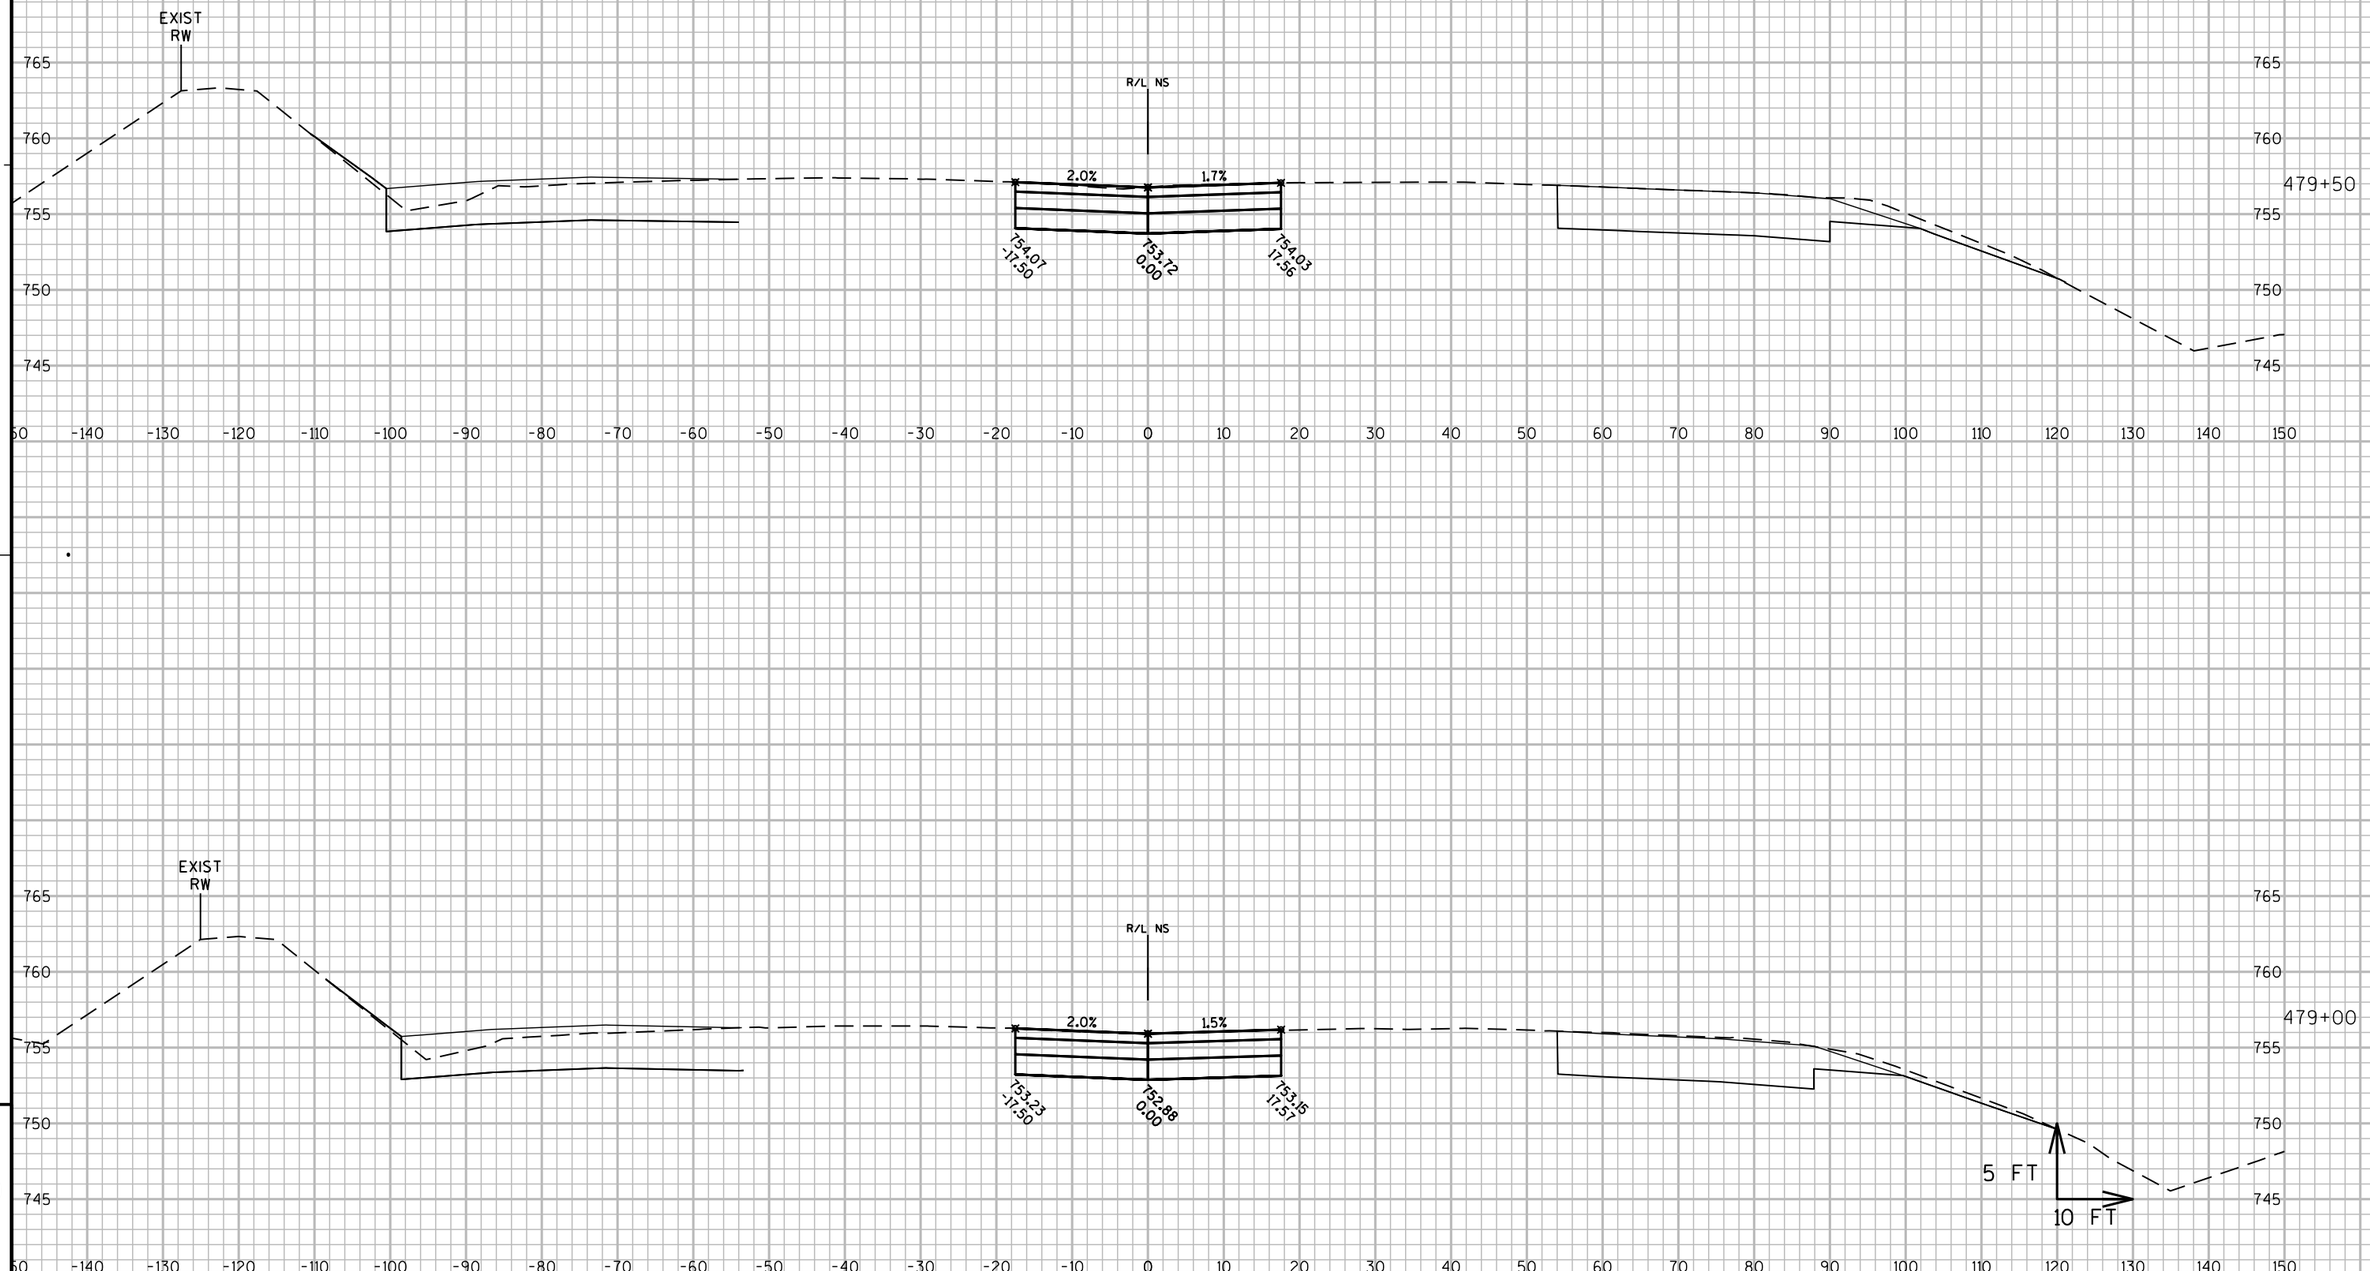

9

9

PROJECT NO: 1060-33-84	HWY: IH 41	COUNTY: MILWAUKEE	CROSS SECTIONS: IH 41 TEMPORARY PAVEMENT	SHEET 3223	E

FILE NAME : W:\PDS\C3D\10603316\84\DSN\PLAN\F45_TRAFFIC_CONTROL\090602_XS_NS-TEMP_MEDIANS.DWG
LAYOUT NAME - 090602_XS_NS-TEMP_MEDIANS - SB TEMP - (50)

PLOT DATE : 7/2/2020 5:25 AM PLOT BY : PESCHEL, KYLE R PLOT NAME : PLOT SCALE : 1:20_XREF

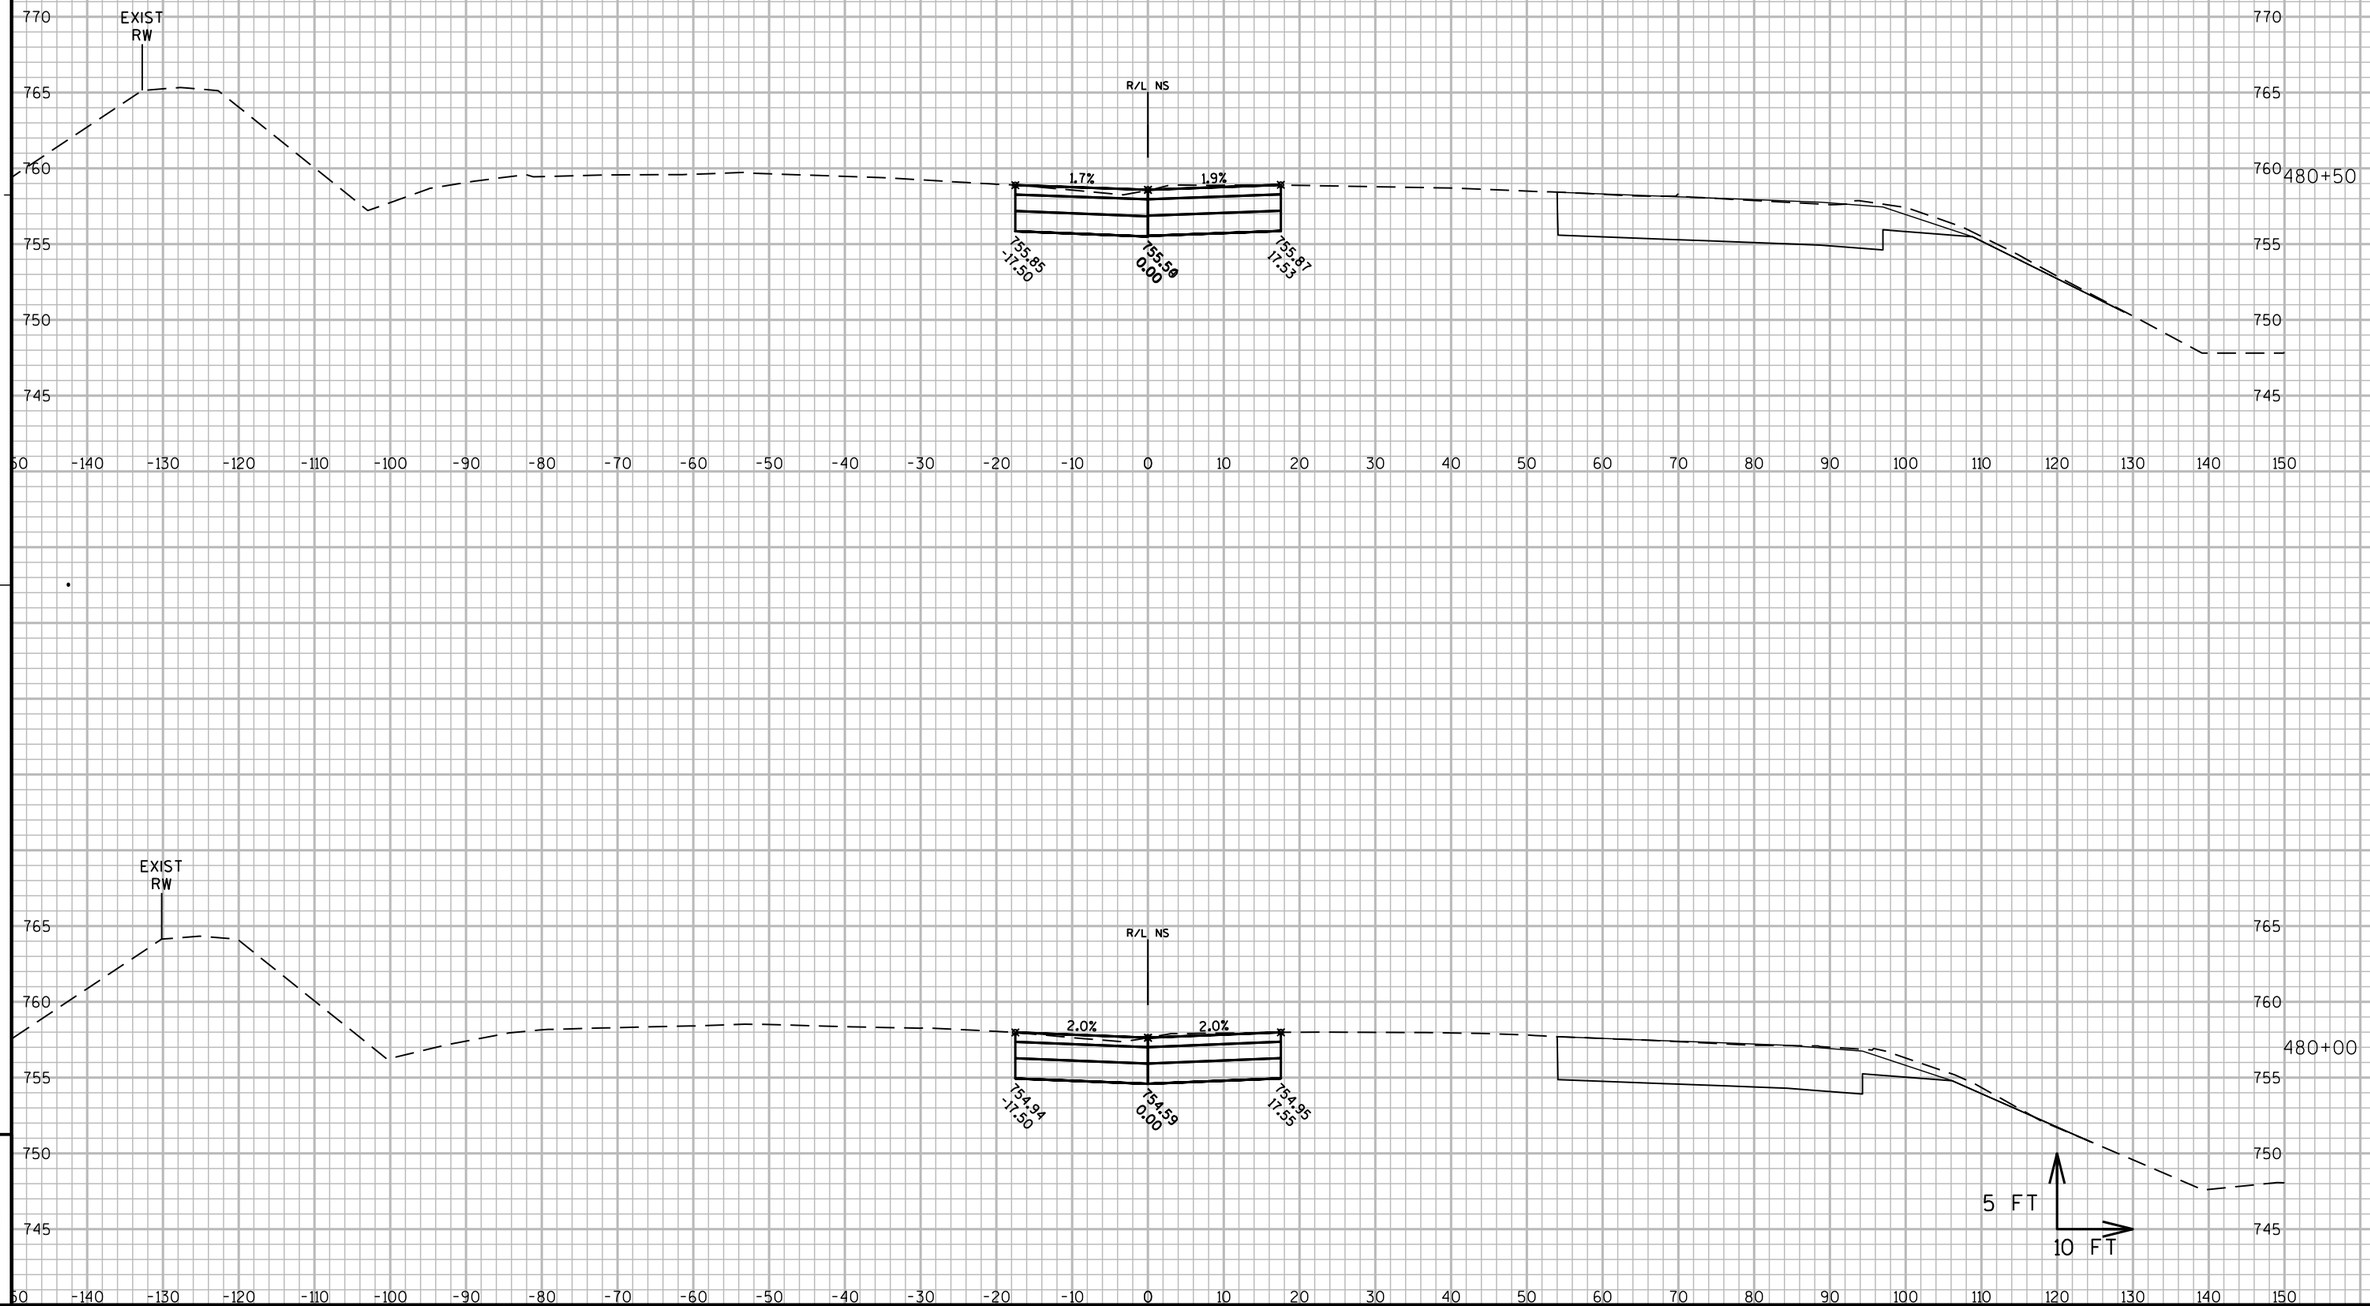

9

9

PROJECT NO: 1060-33-84	HWY: IH 41	COUNTY: MILWAUKEE	CROSS SECTIONS: IH 41 TEMPORARY PAVEMENT	SHEET 3224	E

FILE NAME : W:\PDS\C3D\10603316\84\DSN\PLAN\F45_TRAFFIC_CONTROL\090602_XS_NS-TEMP_MEDIANS.DWG
LAYOUT NAME - 090602_XS_NS-TEMP_MEDIANS - SB TEMP - (51)

PLOT DATE : 7/2/2020 5:46 AM PLOT BY : PESCHEL, KYLE R PLOT NAME : PLOT SCALE : 1:20_XREF

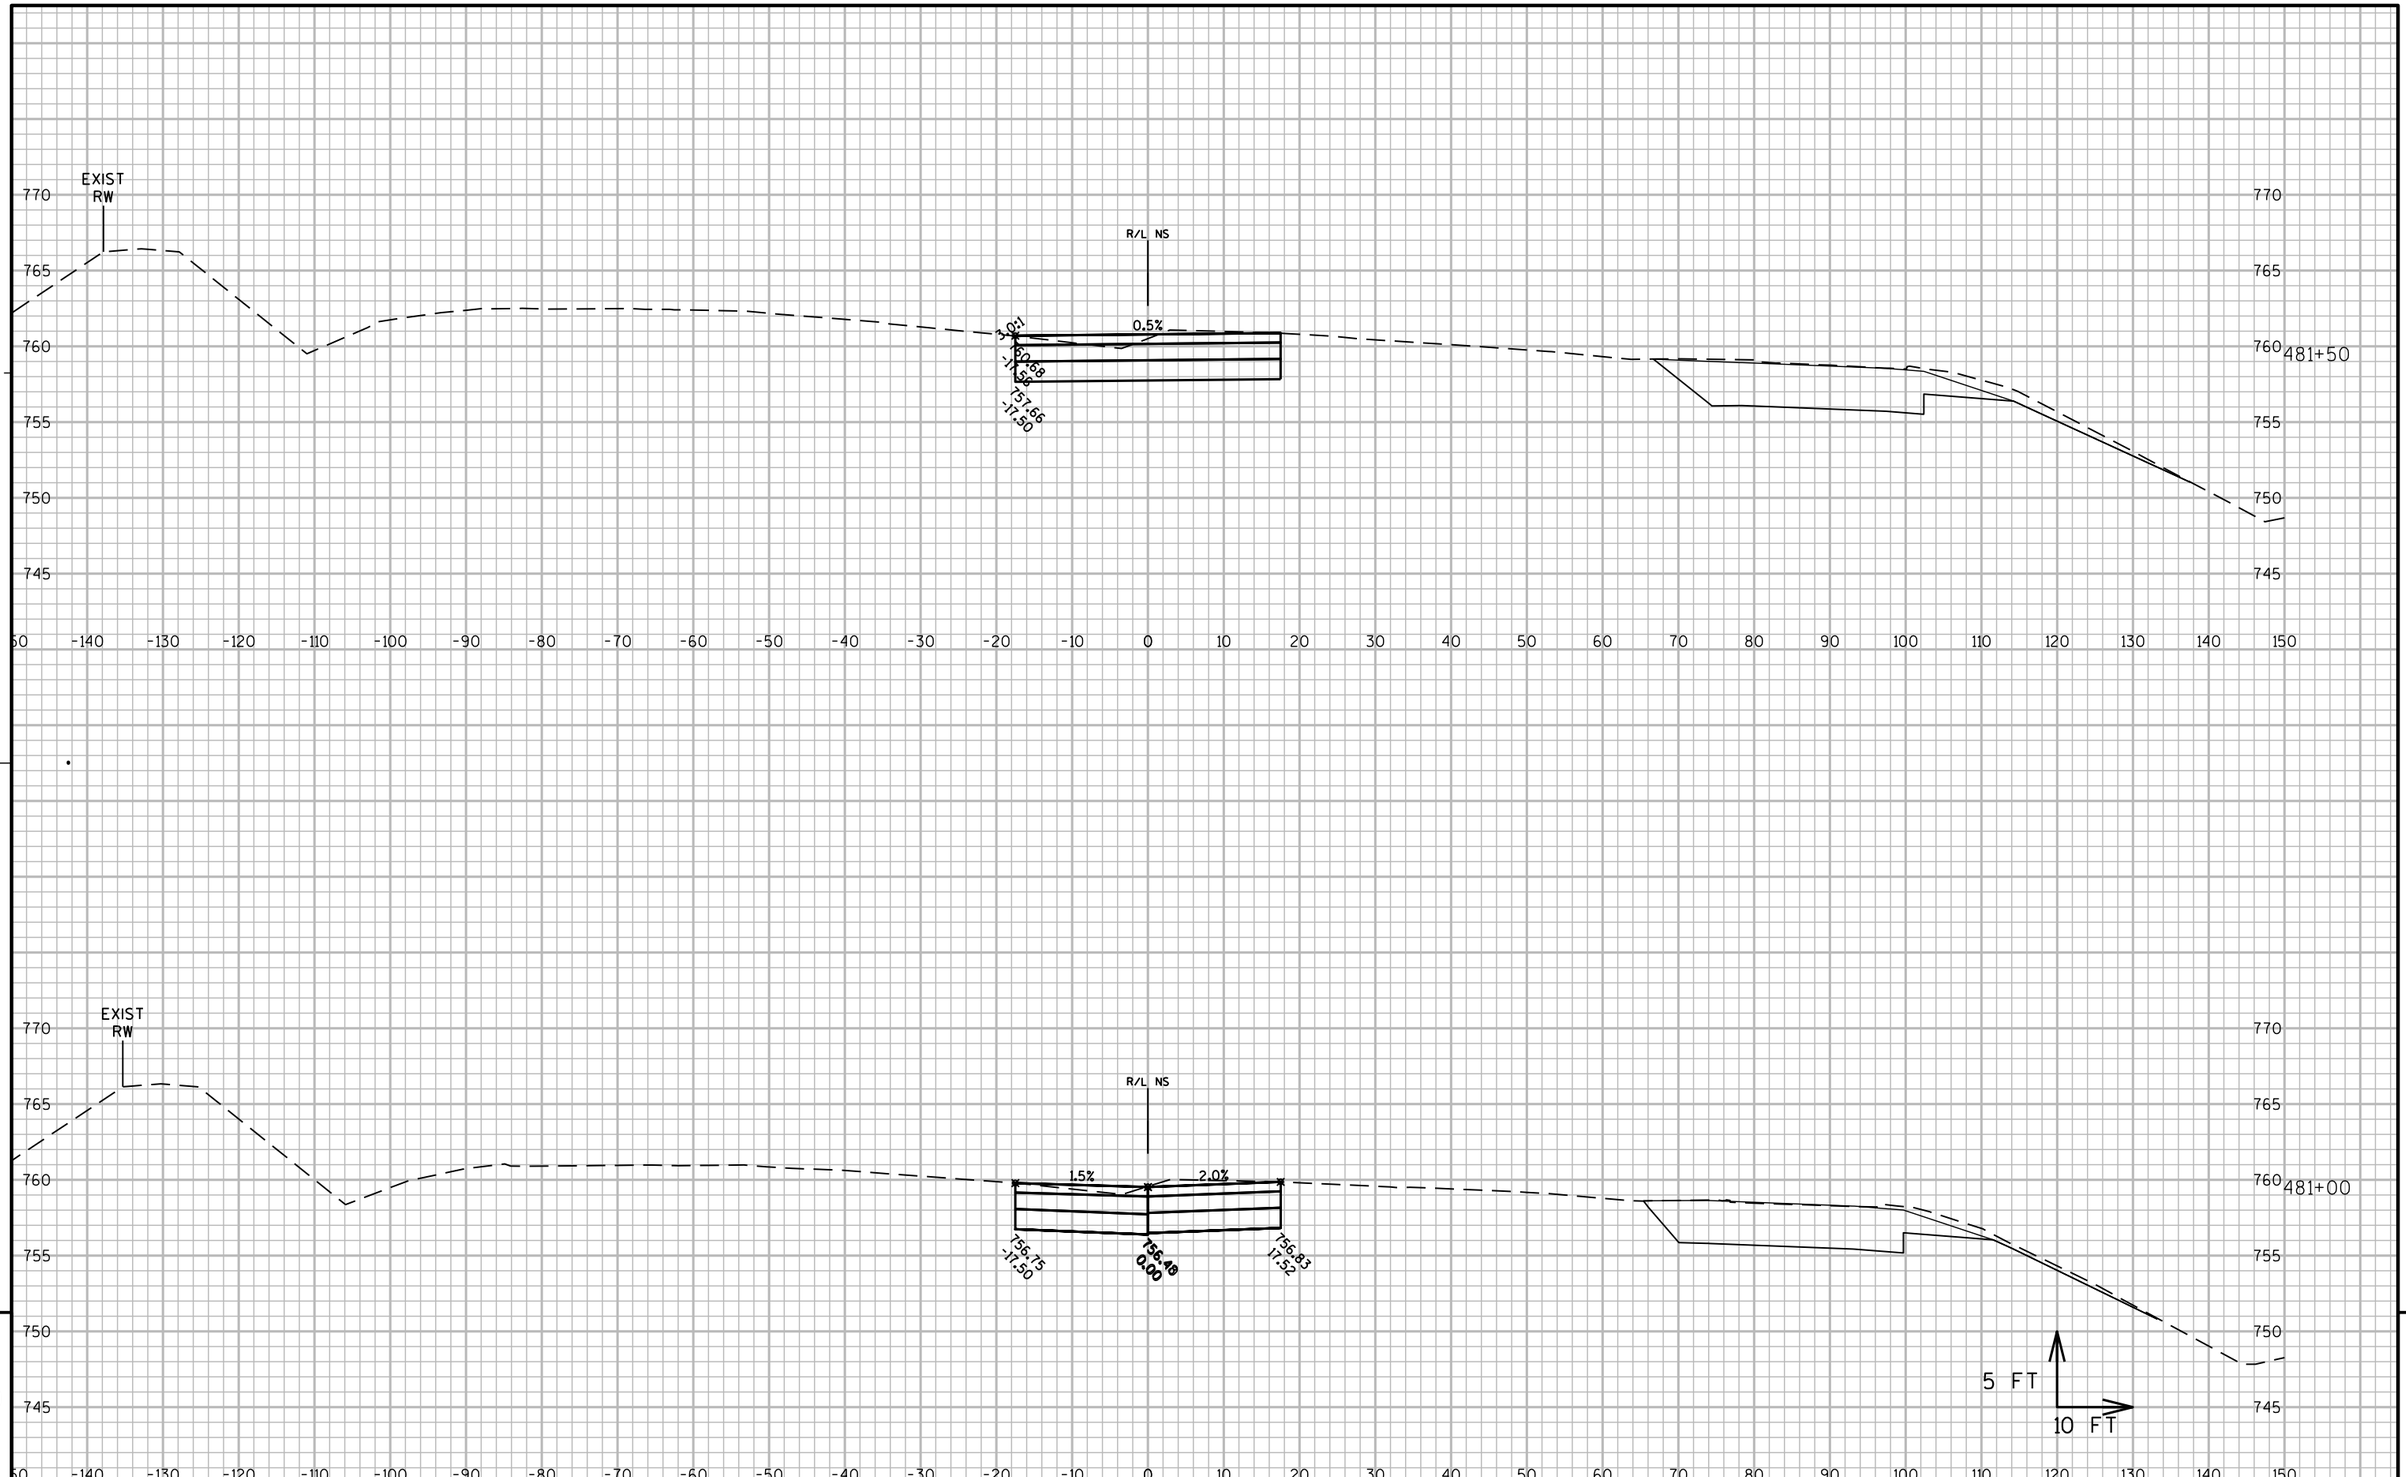

9

9

PROJECT NO: 1060-33-84	HWY: IH 41	COUNTY: MILWAUKEE	CROSS SECTIONS: IH 41 TEMPORARY PAVEMENT	SHEET 3225	E

FILE NAME : W:\PDS\C3D\10603316\84\DSN\PLAN\F45_TRAFFIC_CONTROL\090602_XS_NS-TEMP_MEDIANS.DWG
LAYOUT NAME - 090602_XS_NS-TEMP_MEDIANS - SB TEMP - (52)
PLOT DATE : 7/2/2020 6:08 AM PLOT BY : PESCHEL, KYLE R PLOT NAME : PLOT SCALE : 1:20_XREF
WISDOT/CADDS SHEET 49

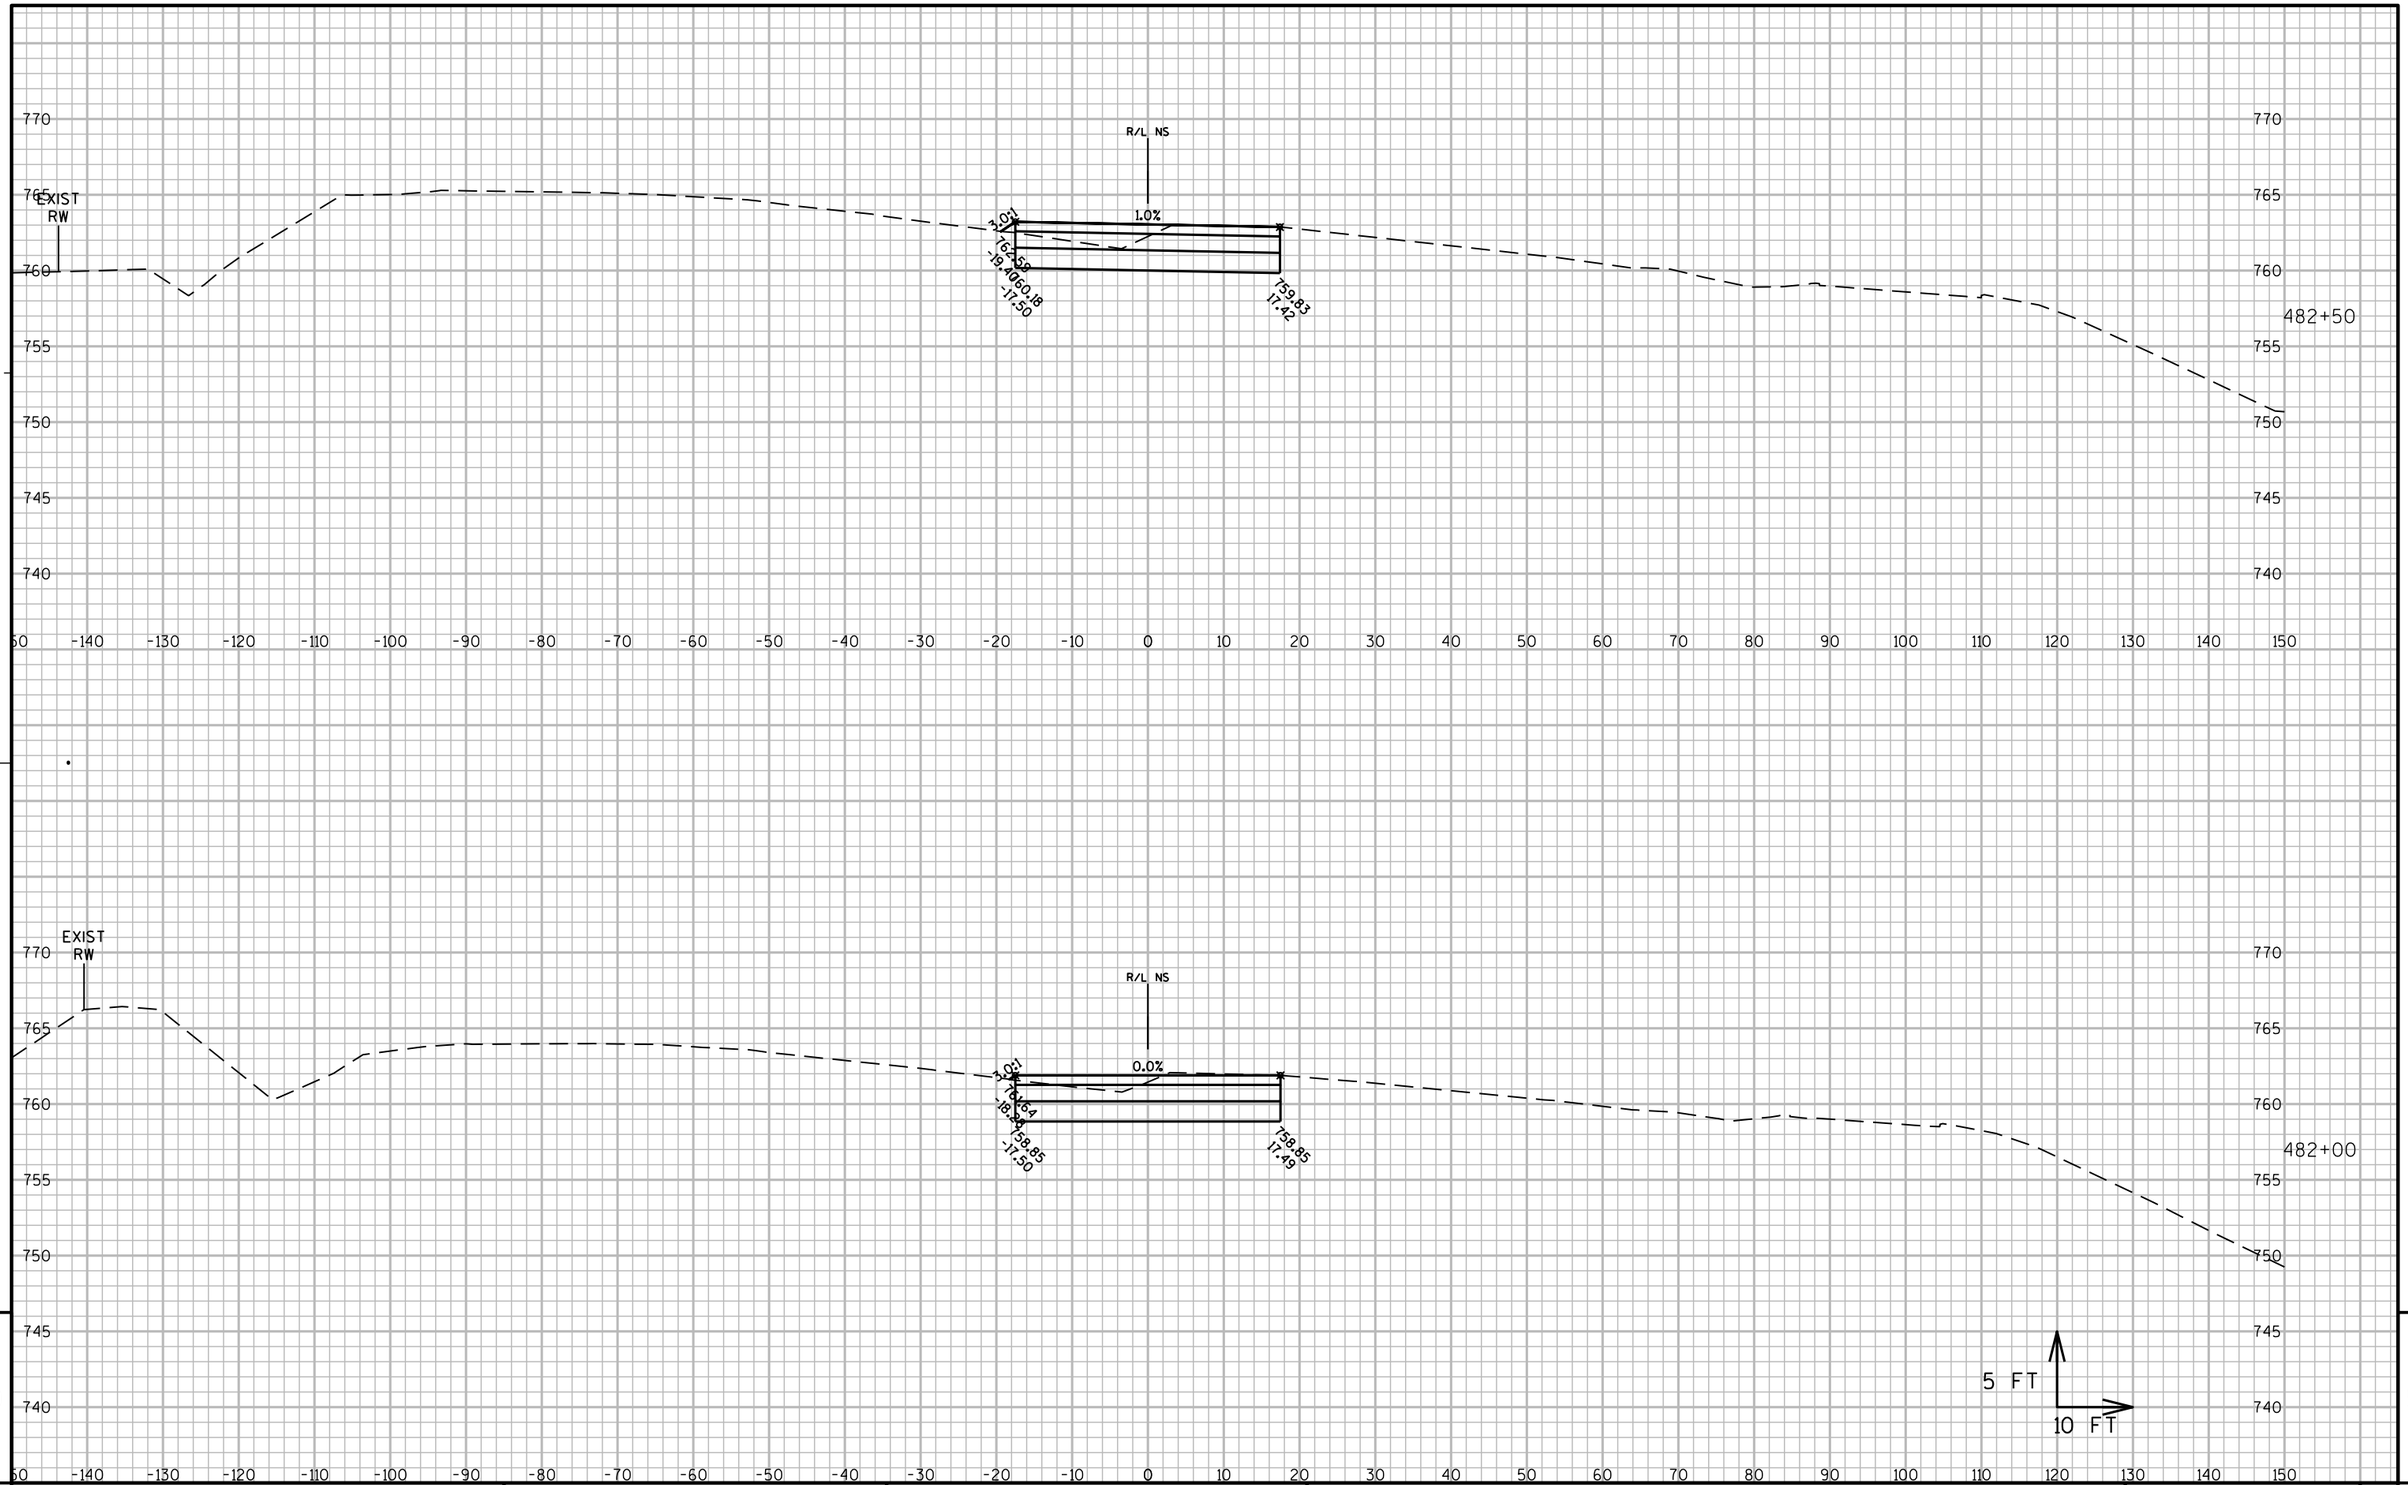

9

9

PROJECT NO: 1060-33-84	HWY: IH 41	COUNTY: MILWAUKEE	CROSS SECTIONS: IH 41 TEMPORARY PAVEMENT	SHEET 3226	E

FILE NAME : W:\PDS\C3D\10603316\84\DSN\PLAN\F45_TRAFFIC_CONTROL\090602_XS_NS-TEMP_MEDIANS.DWG
LAYOUT NAME - 090602_XS_NS-TEMP_MEDIANS - SB TEMP - (53)

PLOT DATE : 7/2/2020 6:35 AM PLOT BY : PESCHEL, KYLE R PLOT NAME : PLOT SCALE : 1:20_XREF

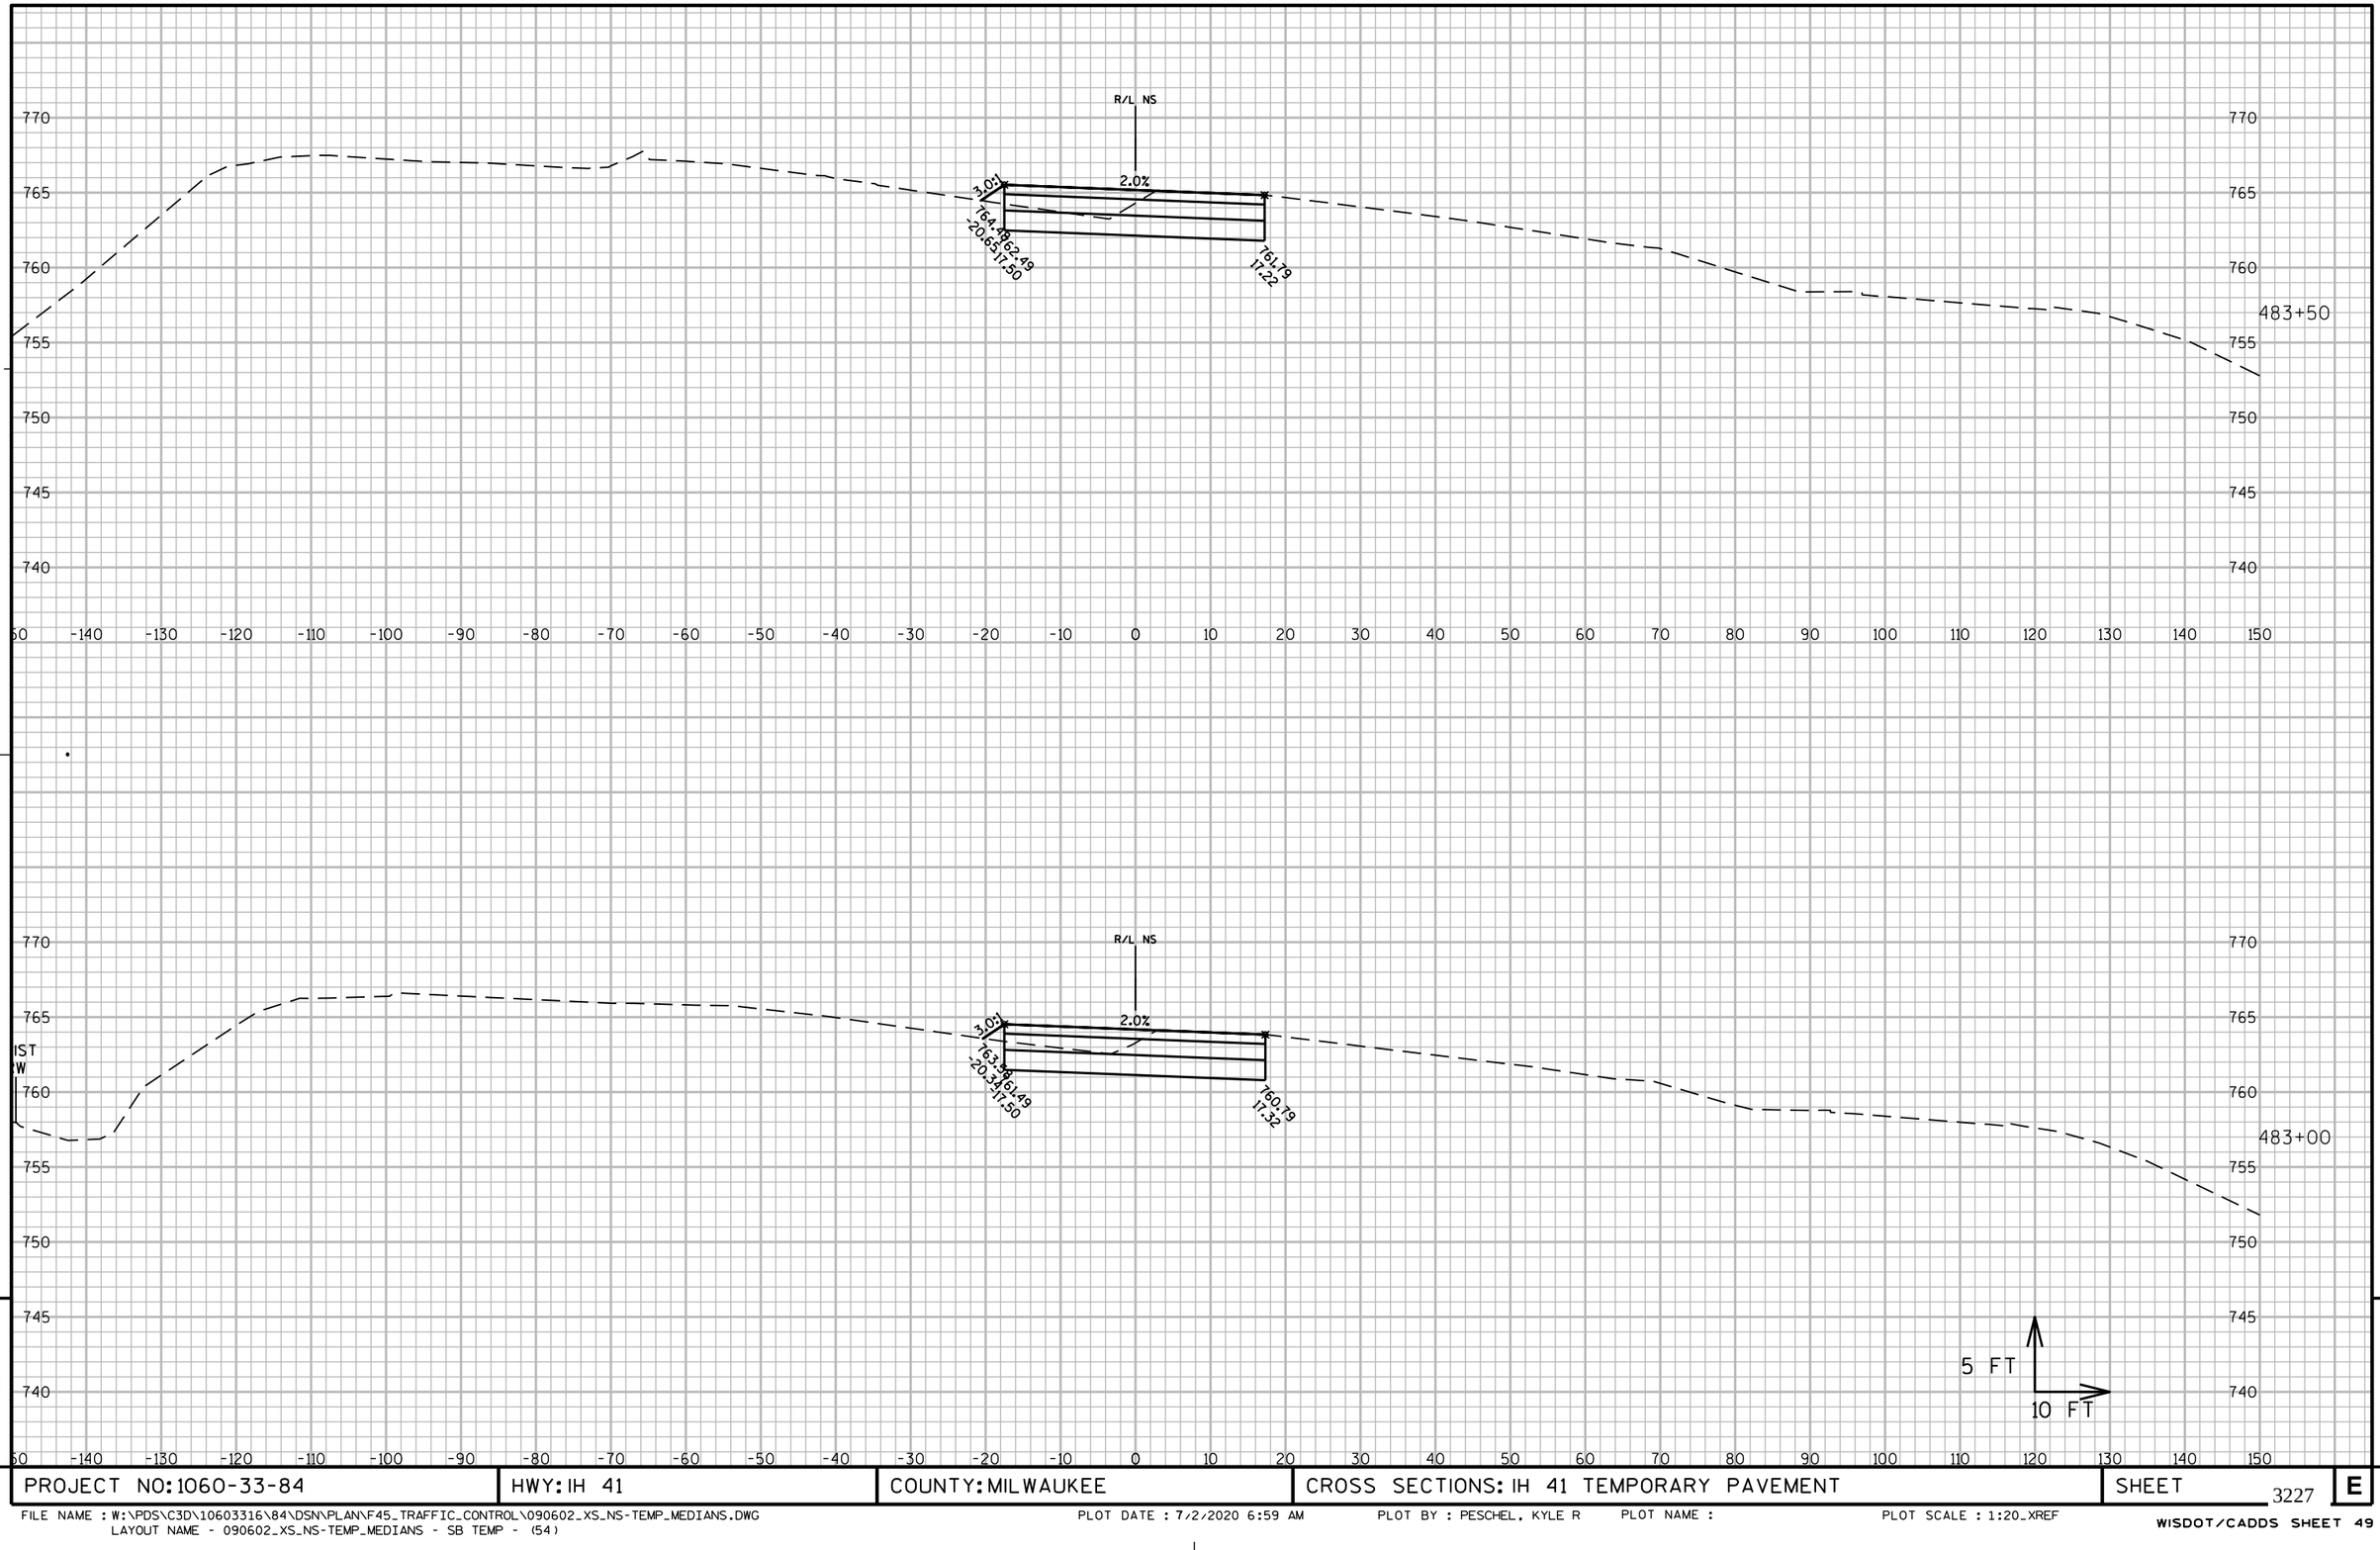

PROJECT NO: 1060-33-84	HWY: IH 41	COUNTY: MILWAUKEE	CROSS SECTIONS: IH 41 TEMPORARY PAVEMENT	SHEET 3227	E

FILE NAME : W:\PDS\C3D\10603316\84\DSN\PLAN\F45_TRAFFIC_CONTROL\090602_XS_NS-TEMP_MEDIANS.DWG
LAYOUT NAME - 090602_XS_NS-TEMP_MEDIANS - SB TEMP - (54)

PLOT DATE : 7/2/2020 6:59 AM PLOT BY : PESCHEL, KYLE R PLOT NAME : PLOT SCALE : 1:20_XREF

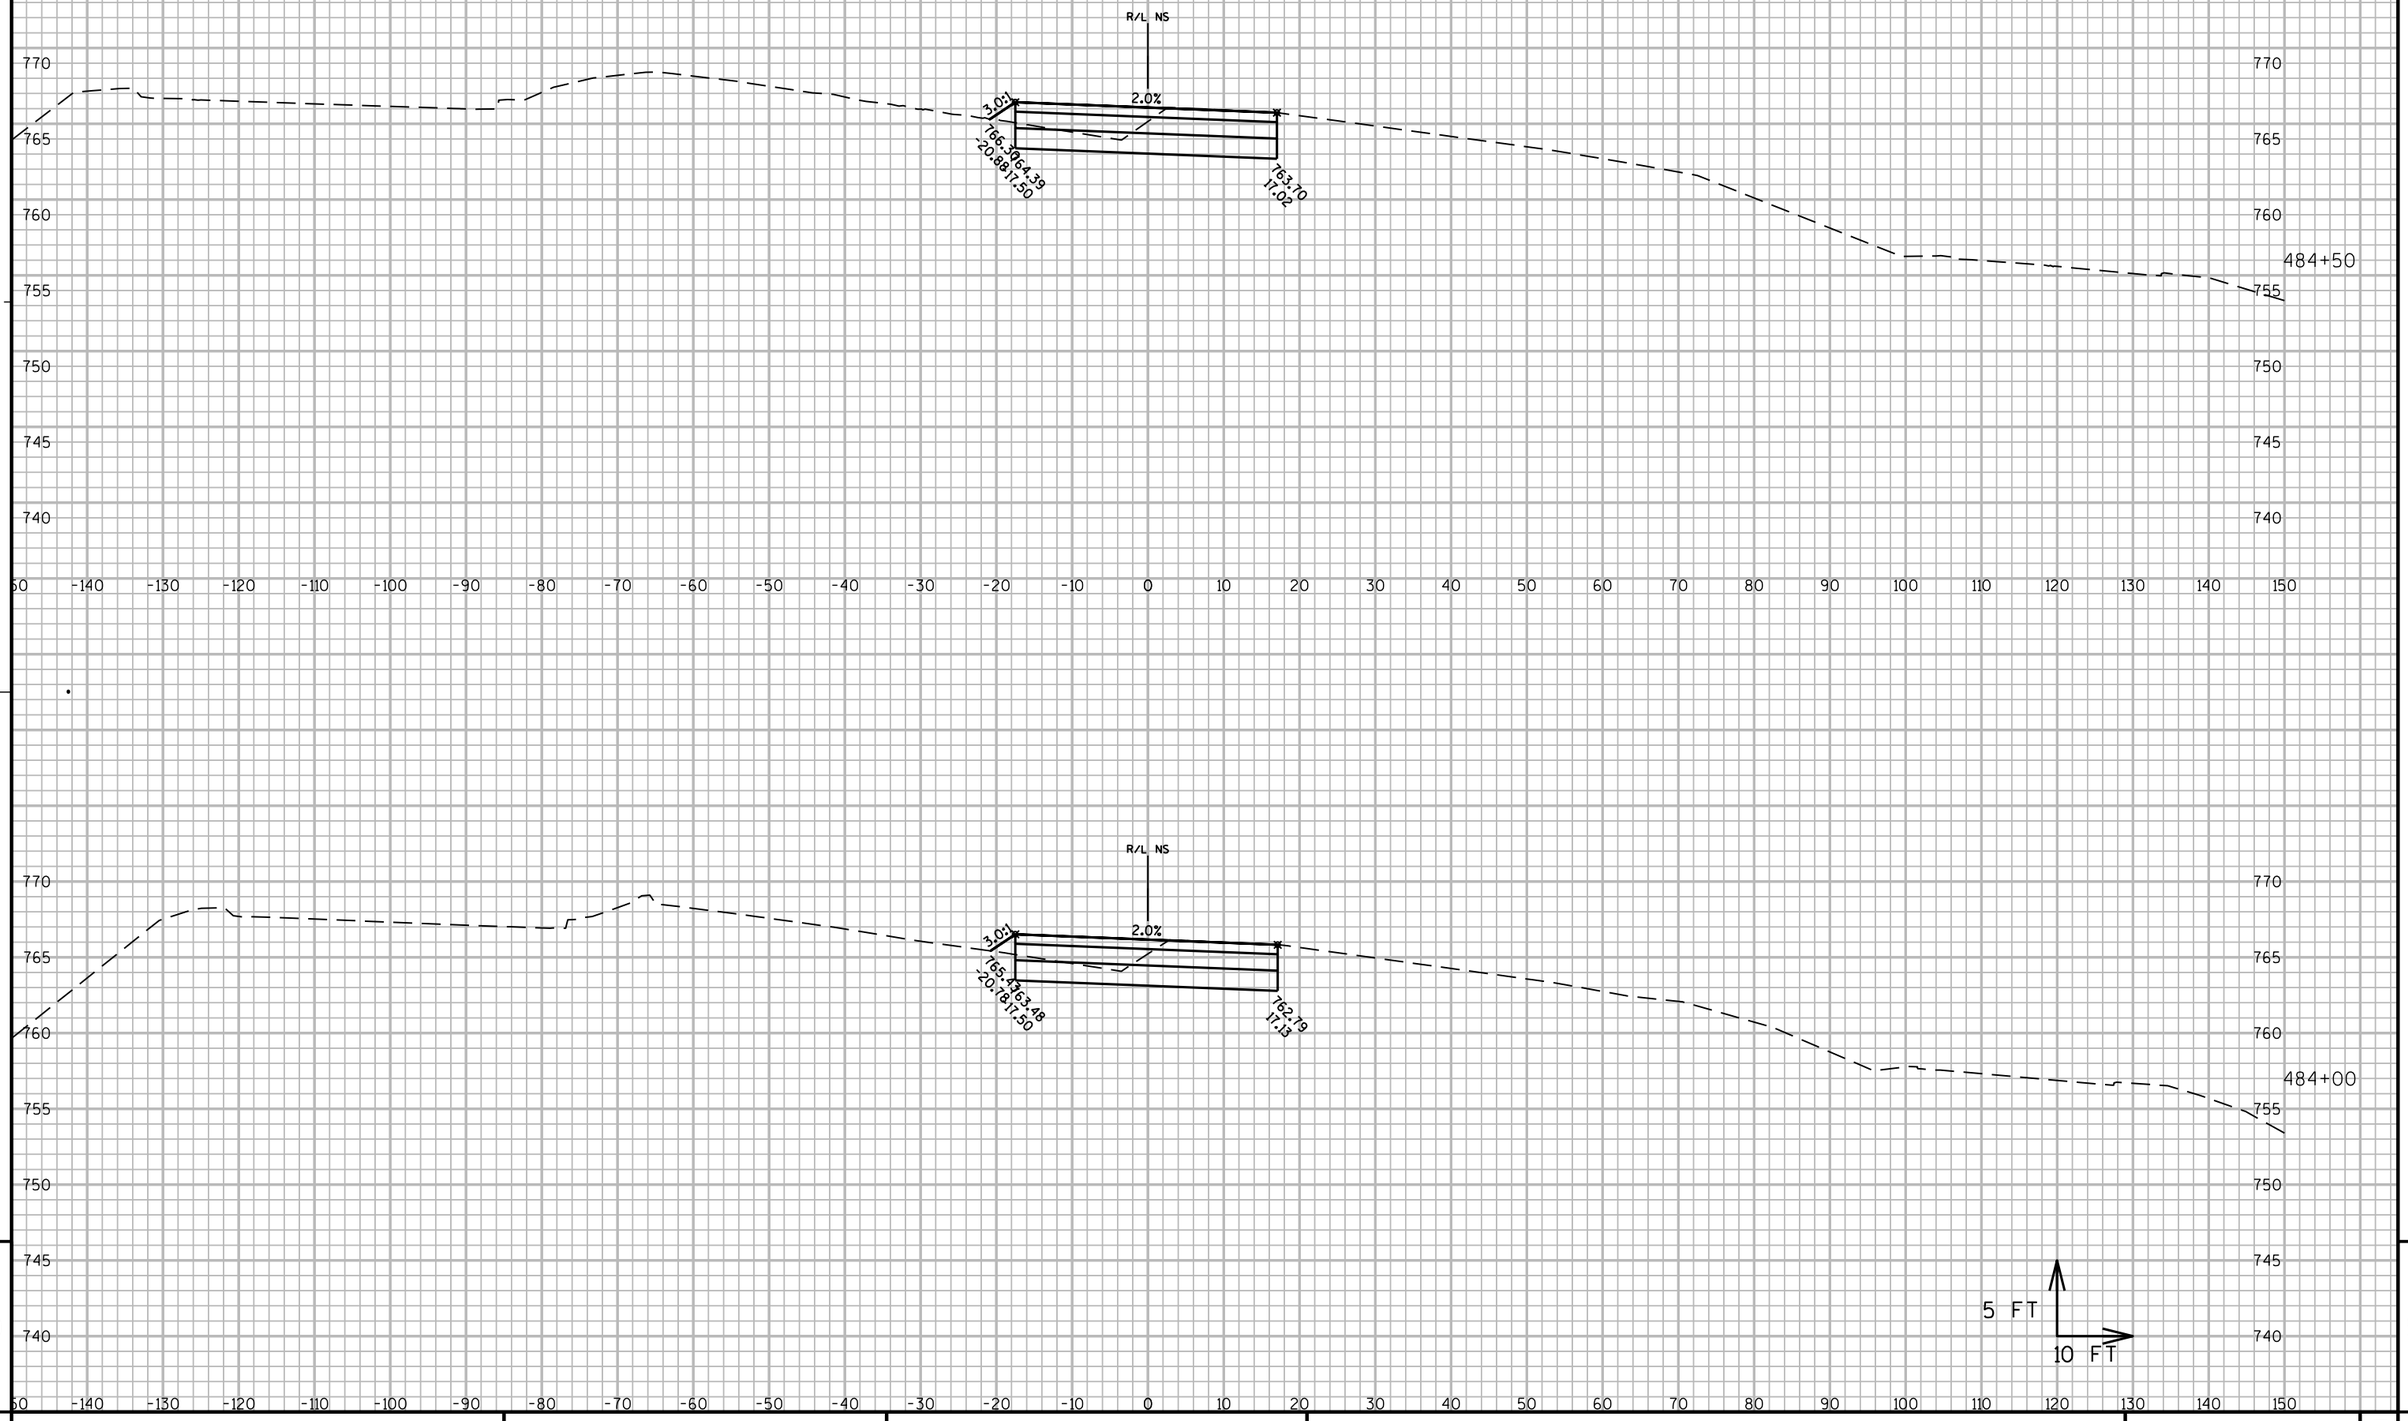

9

9

PROJECT NO: 1060-33-84	HWY: IH 41	COUNTY: MILWAUKEE	CROSS SECTIONS: IH 41 TEMPORARY PAVEMENT	SHEET 3228	E

FILE NAME : W:\PDS\C3D\10603316\84\DSN\PLAN\F45_TRAFFIC_CONTROL\090602_XS_NS-TEMP_MEDIANS.DWG
LAYOUT NAME - 090602_XS_NS-TEMP_MEDIANS - SB TEMP - (55)

PLOT DATE : 7/2/2020 7:25 AM PLOT BY : PESCHEL, KYLE R PLOT NAME : PLOT SCALE : 1:20_XREF

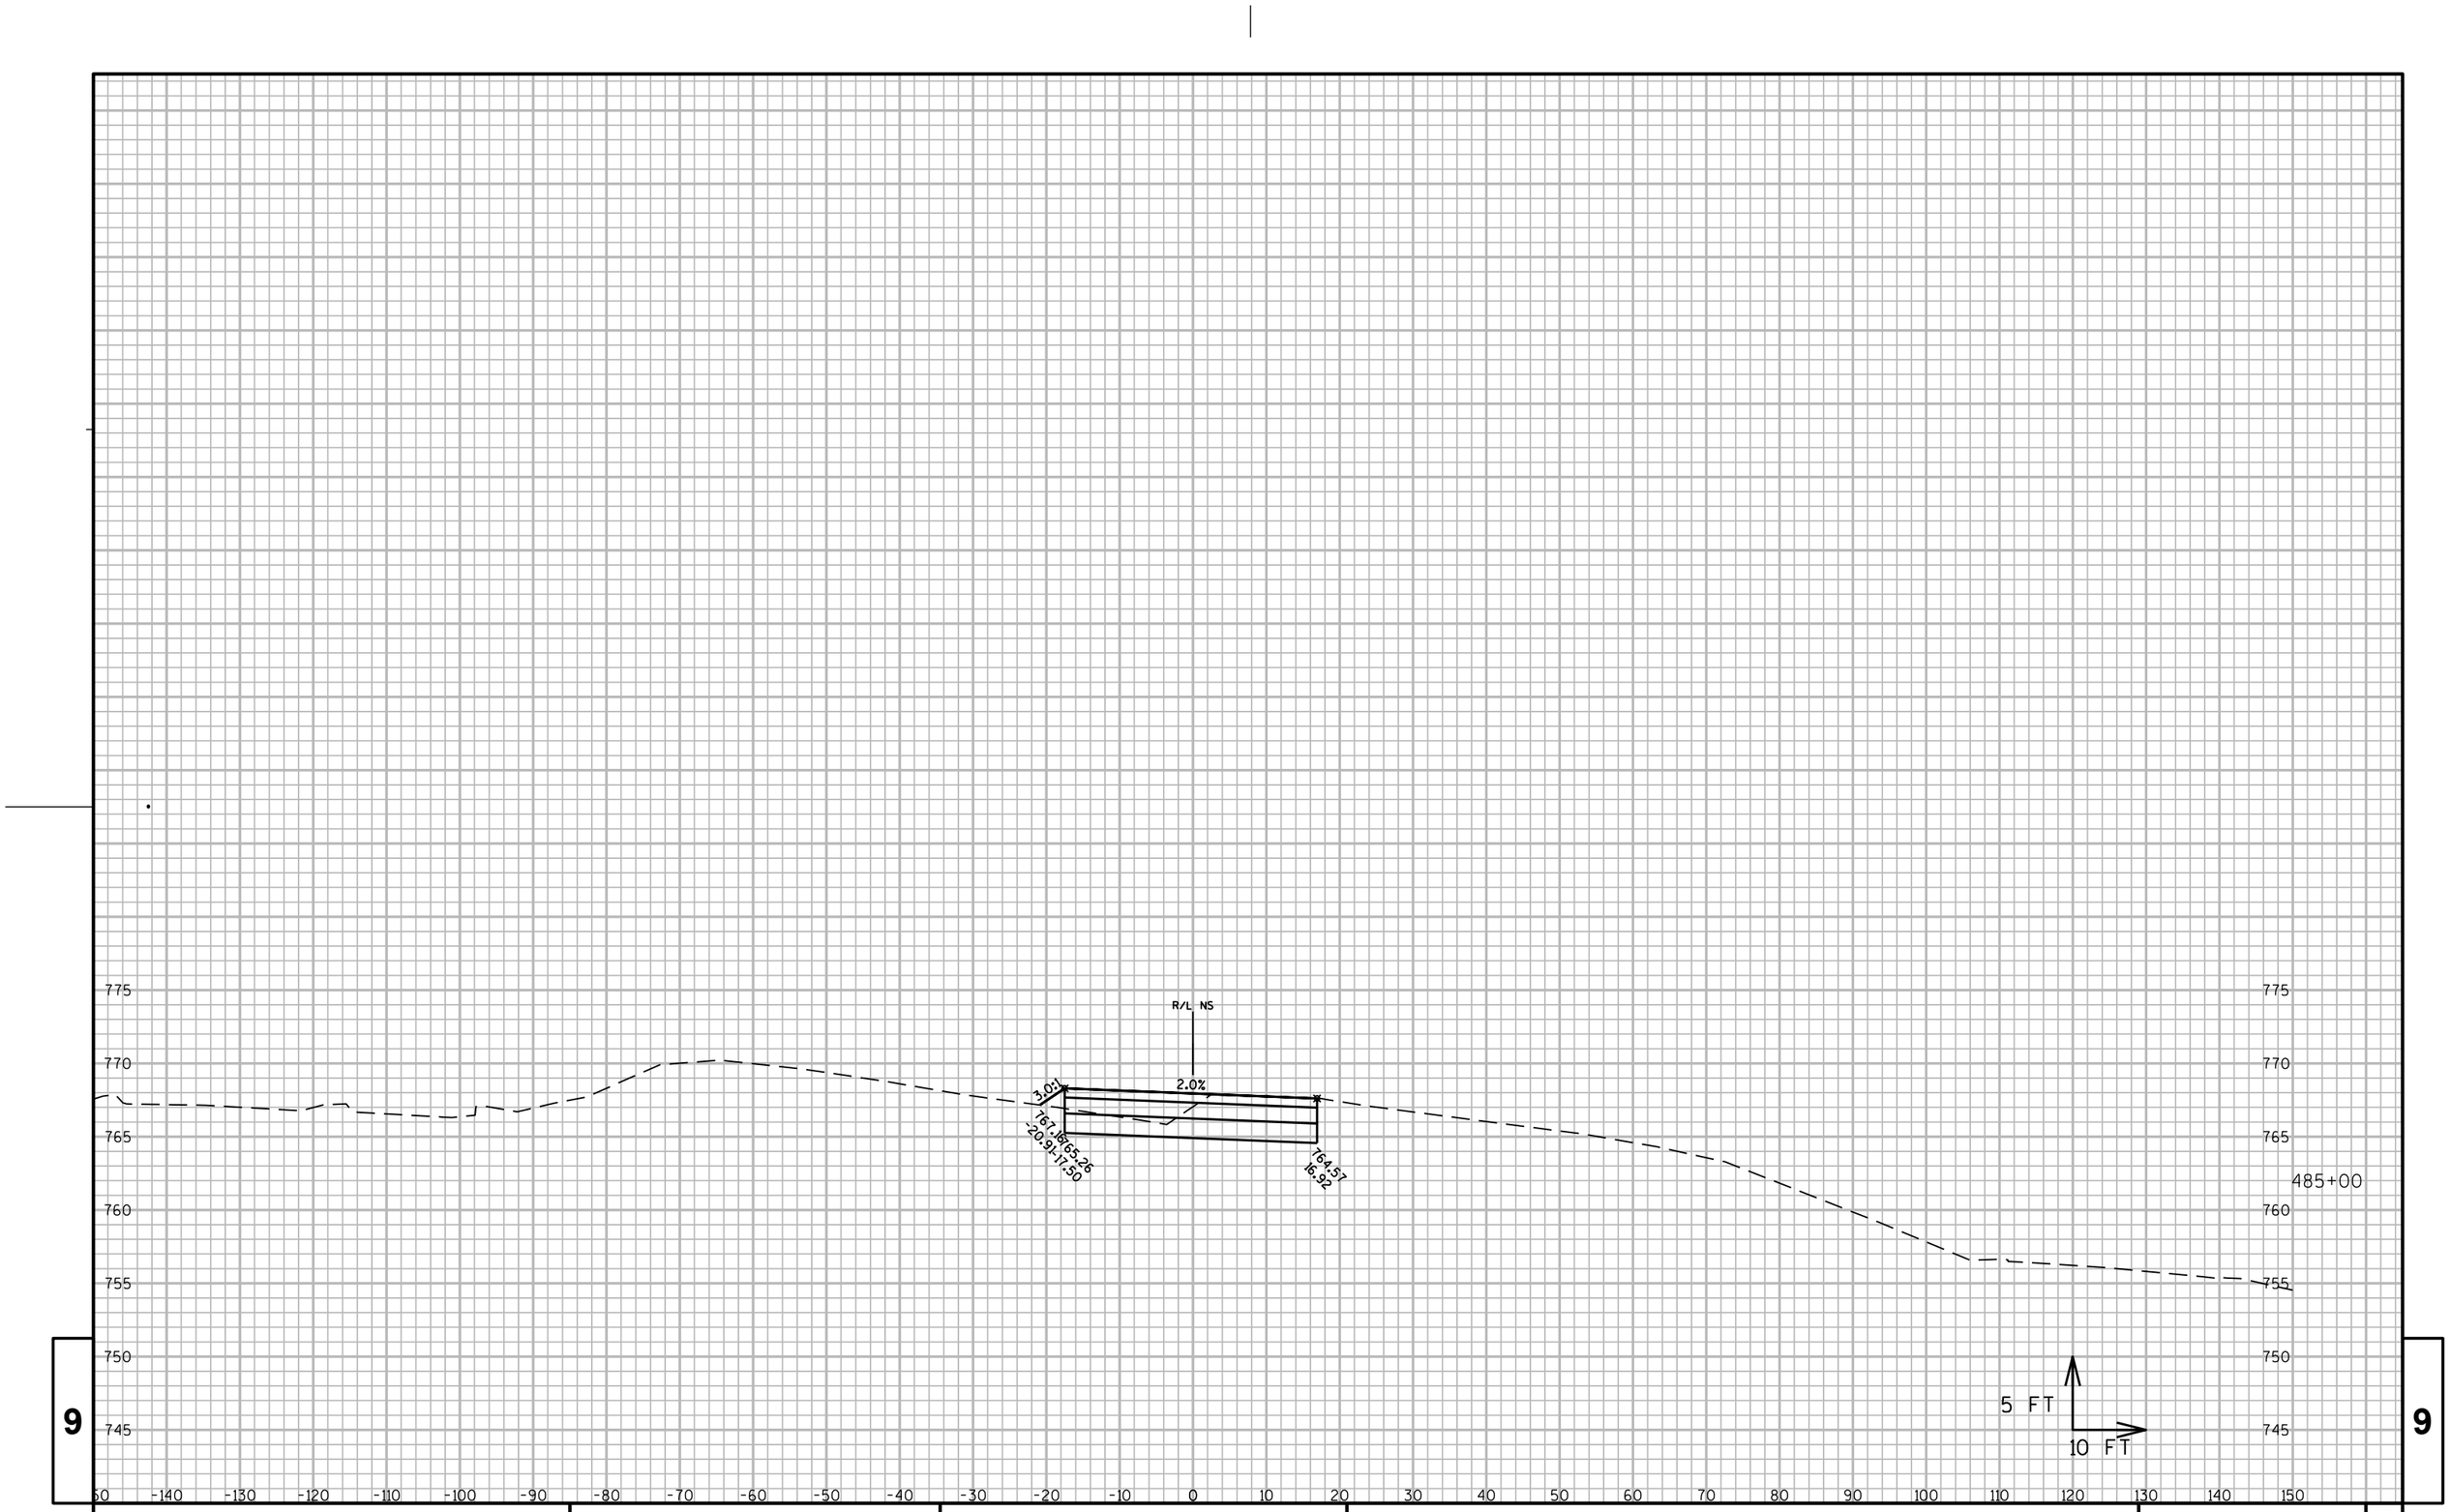

9

9

PROJECT NO: 1060-33-84	HWY: IH 41	COUNTY: MILWAUKEE	CROSS SECTIONS: IH 41 TEMPORARY PAVEMENT	SHEET 3229	E

FILE NAME : W:\PDS\C3D\10603316\84\DSN\PLAN\F45_TRAFFIC_CONTROL\090602_XS_NS-TEMP_MEDIANS.DWG
LAYOUT NAME - 090602_XS_NS-TEMP_MEDIANS - SB TEMP - (56)
PLOT DATE : 7/2/2020 7:49 AM PLOT BY : PESCHEL, KYLE R PLOT NAME : PLOT SCALE : 1:20_XREF
WISDOT/CADDS SHEET 49

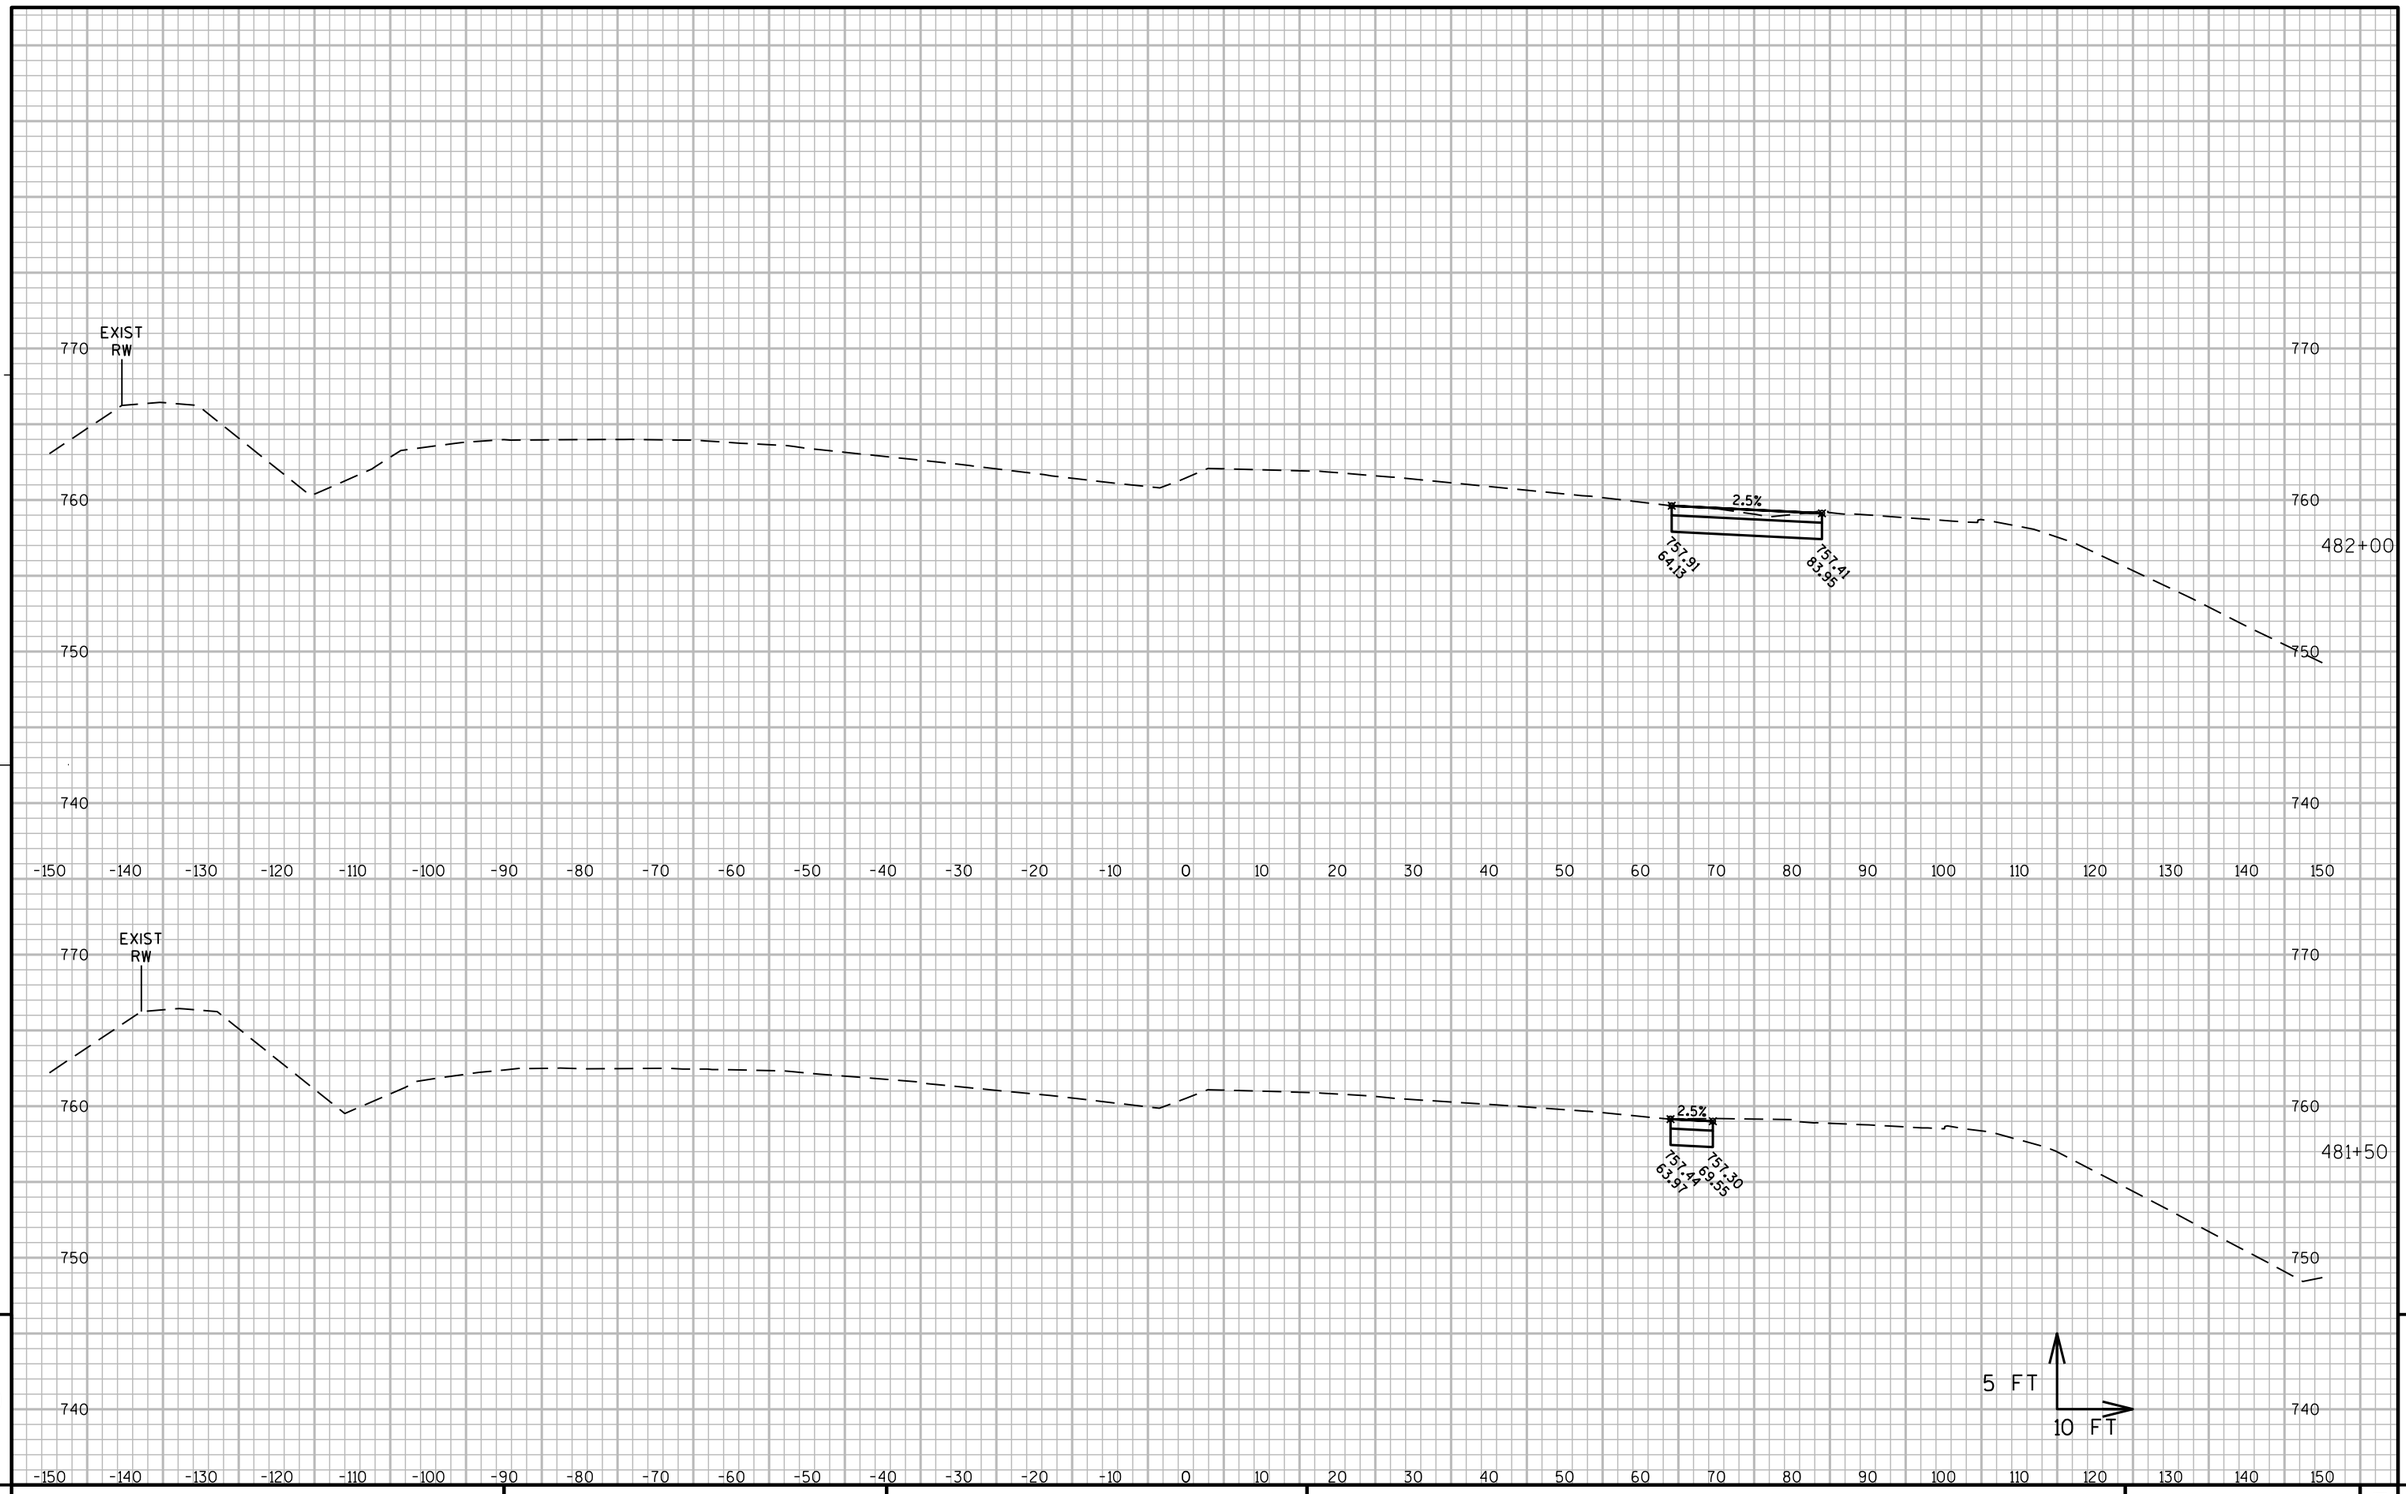

9

PROJECT NO: 1060-33-84	HWY: IH 41	COUNTY: MILWAUKEE	CROSS SECTIONS: IH 41 TEMPORARY PAVEMENT	SHEET 3230	E

9

FILE NAME : W:\PDS\C3D\10603316\84\DSN\PLAN\F45_TRAFFIC_CONTROL\090601_XS_NS-TEMP_BURLEIGH EXIT.DWG
LAYOUT NAME - SB TEMP - (1)

PLOT DATE : 6/30/2020 9:27 PM PLOT BY : PESCHEL, KYLE R PLOT NAME : PLOT SCALE : 1" = 20'_XREF(2)

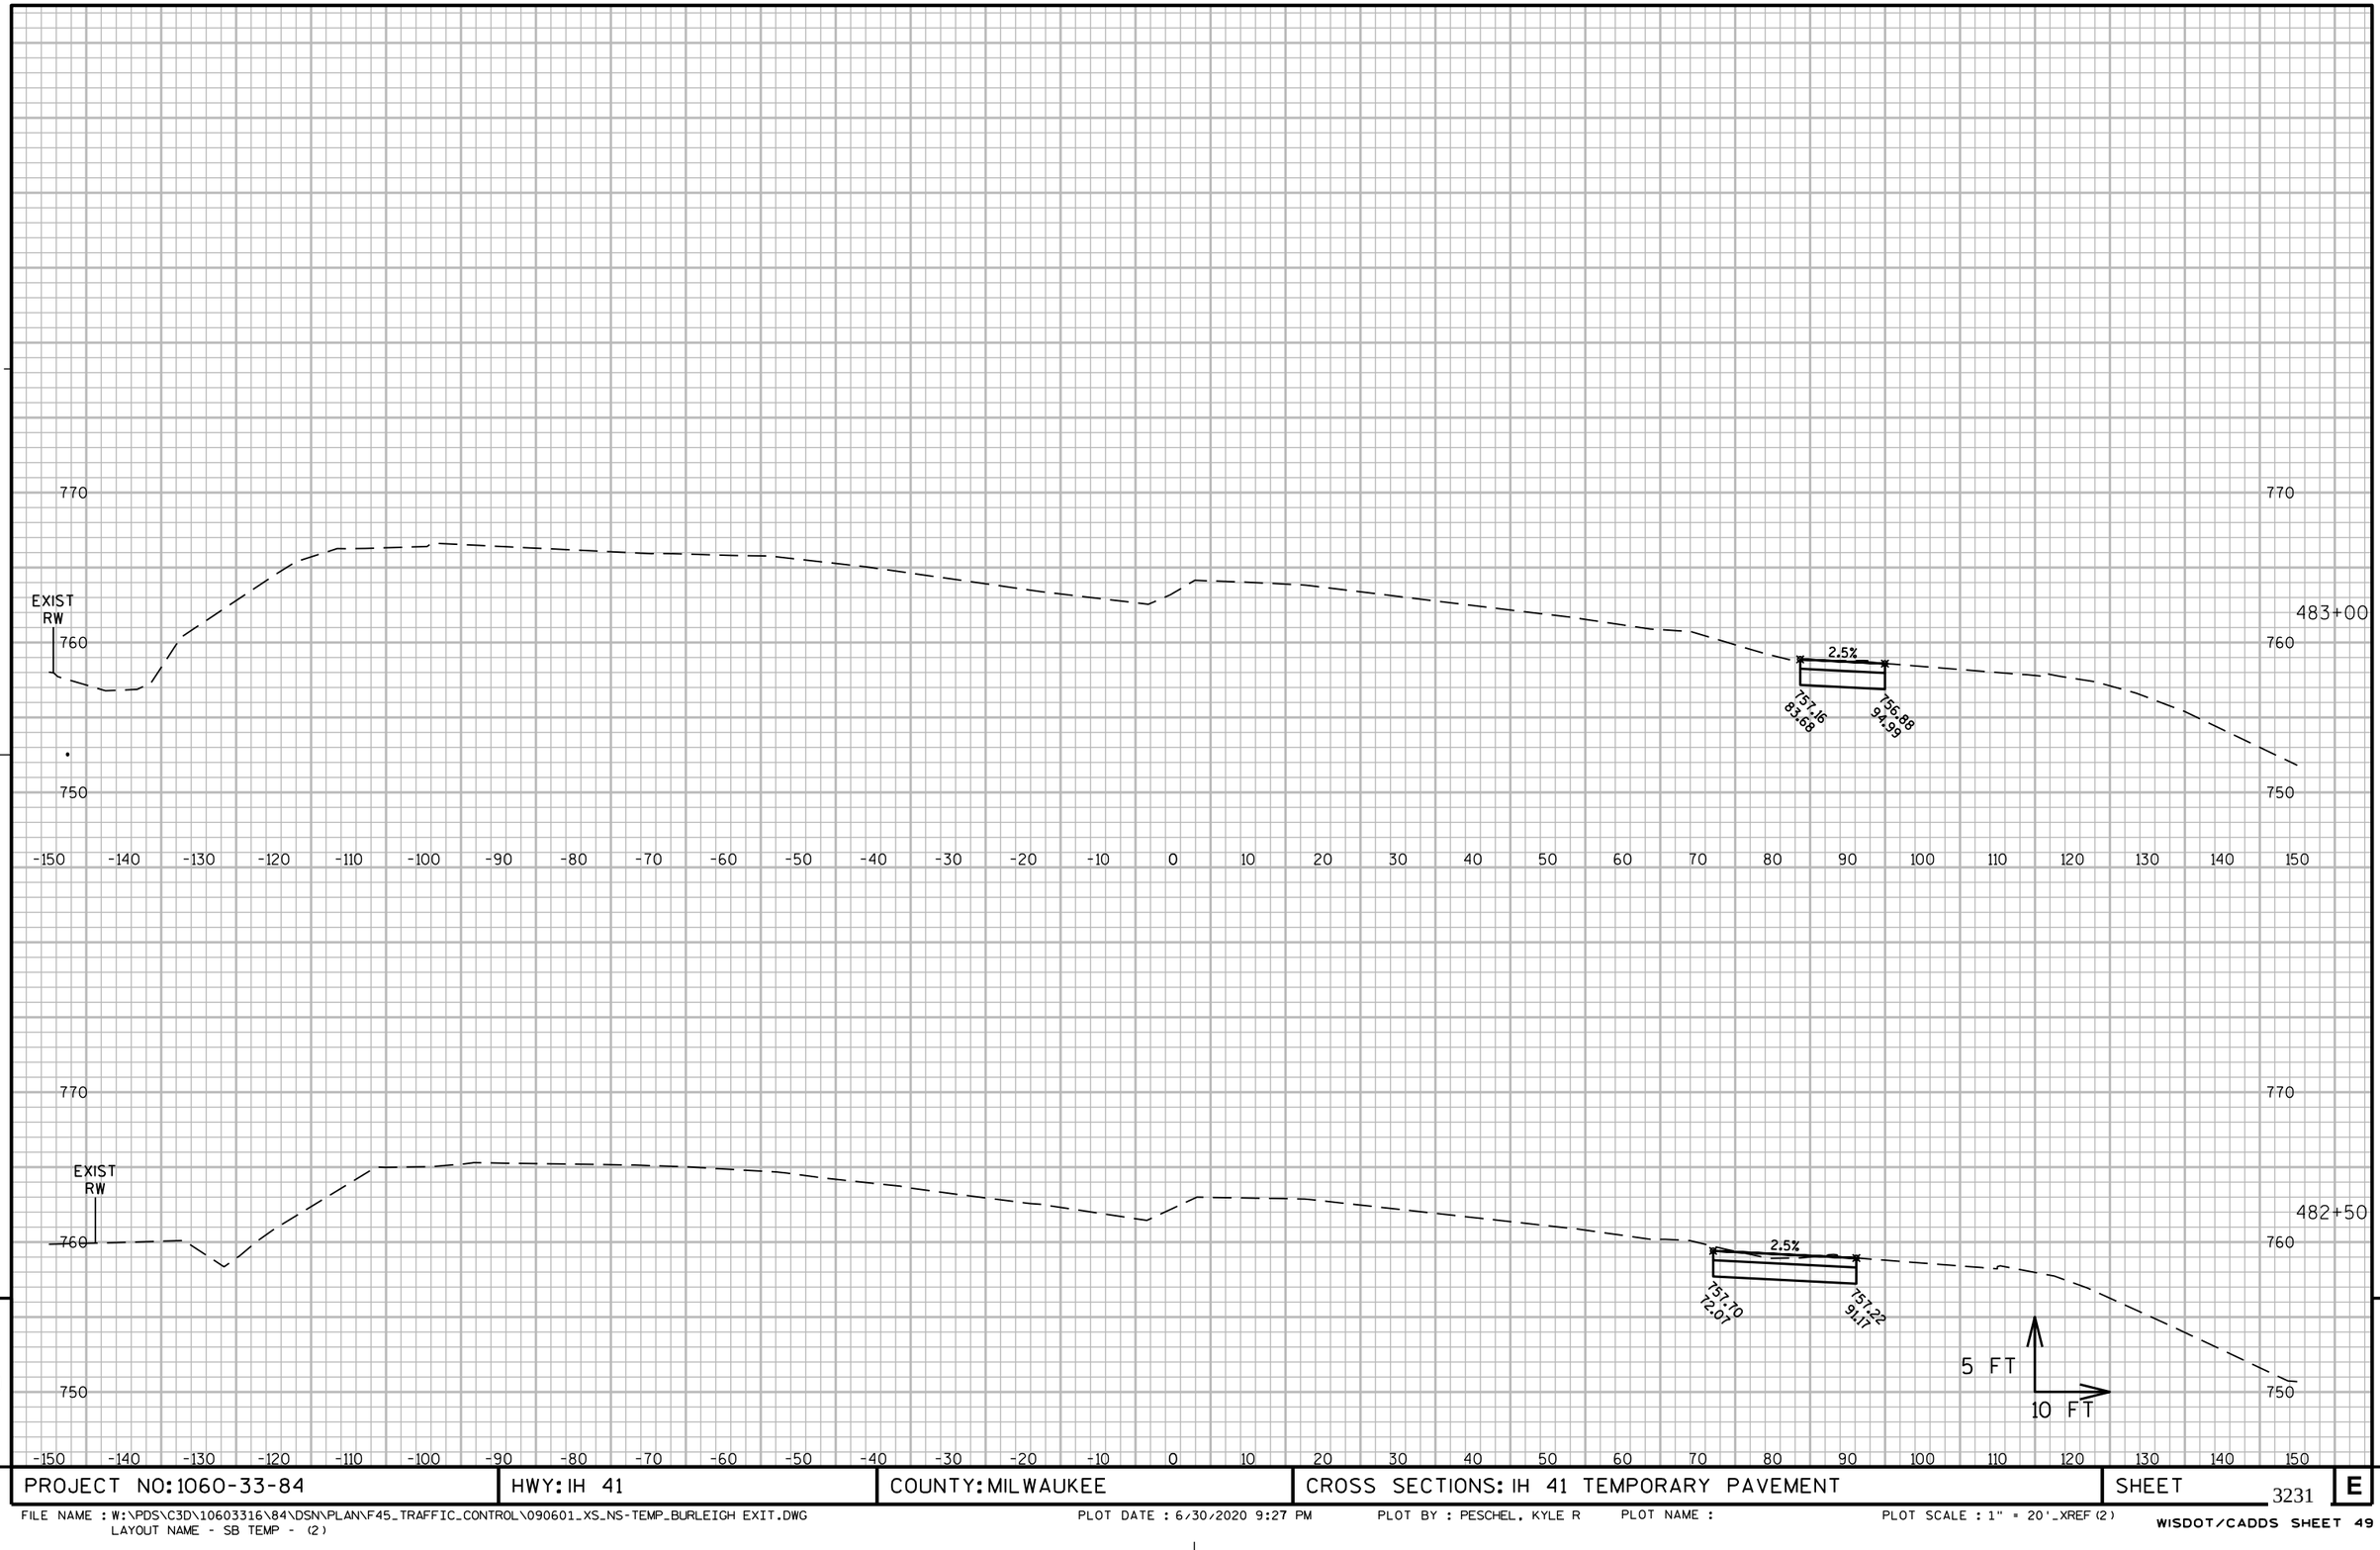

9

PROJECT NO: 1060-33-84	HWY: IH 41	COUNTY: MILWAUKEE	CROSS SECTIONS: IH 41 TEMPORARY PAVEMENT	SHEET 3231	E

FILE NAME : W:\PDS\C3D\10603316\84\DSN\PLAN\F45_TRAFFIC_CONTROL\090601_XS_NS-TEMP_BURLEIGH EXIT.DWG
LAYOUT NAME - SB TEMP - (2)
PLOT DATE : 6/30/2020 9:27 PM PLOT BY : PESCHEL, KYLE R PLOT NAME : PLOT SCALE : 1" = 20'_XREF(2)
WISDOT/CADDS SHEET 49

9

9

PROJECT NO: 1060-33-84	HWY: IH 41	COUNTY: MILWAUKEE	CROSS SECTIONS: IH 41 TEMPORARY PAVEMENT	SHEET 3232	E

FILE NAME : W:\PDS\C3D\10603316\84\DSN\PLAN\F45_TRAFFIC_CONTROL\090601_XS_NS-TEMP_BURLEIGH EXIT.DWG
LAYOUT NAME - SB TEMP - (3)
PLOT DATE : 6/30/2020 9:27 PM PLOT BY : PESCHEL, KYLE R PLOT NAME : PLOT SCALE : 1" = 20'_XREF(2)
WISDOT/CADDS SHEET 49

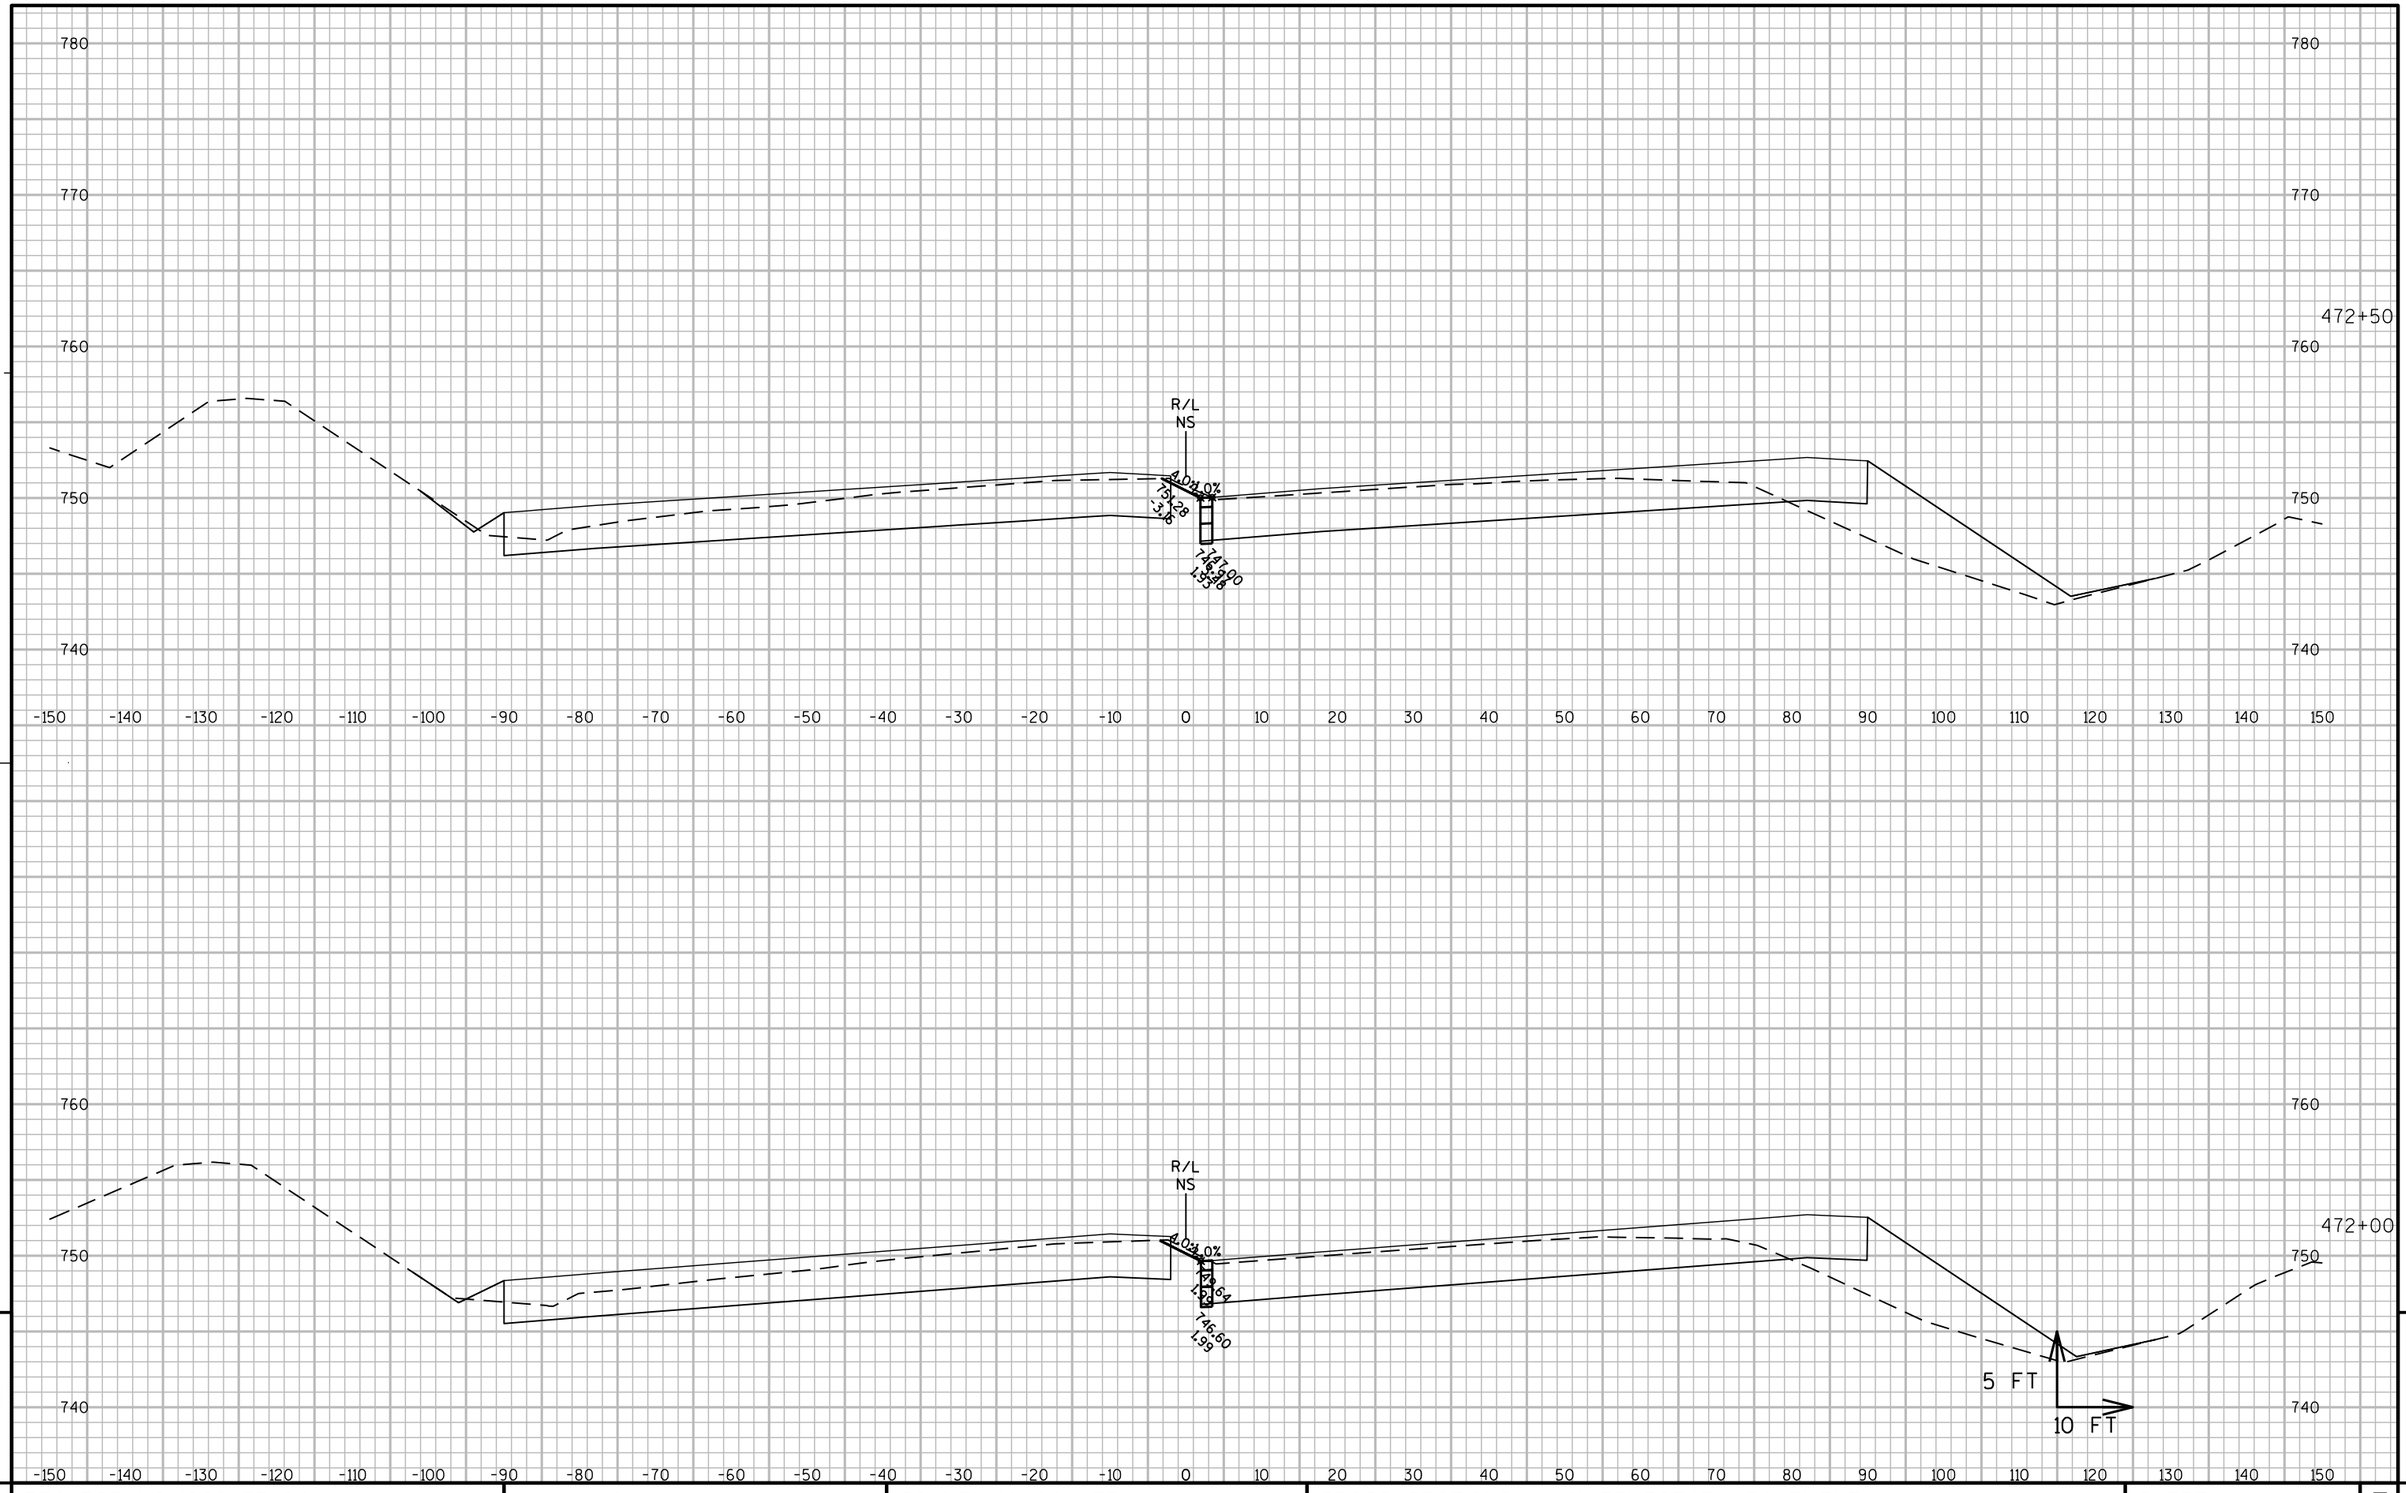

9

9

PROJECT NO: 1060-33-84	HWY: IH 41	COUNTY: MILWAUKEE	CROSS SECTIONS: IH 41 TEMPORARY PAVEMENT	SHEET 3233	E

FILE NAME : W:\PDS\C3D\10603316\84\DSN\PLAN\F45_TRAFFIC_CONTROL\090602_XS_NS-TEMP_MEDIANS_STAGE 4.DWG
LAYOUT NAME - SB TEMP - (1)

PLOT DATE : 6/30/2020 9:09 PM PLOT BY : PESCHEL, KYLE R PLOT NAME : PLOT SCALE : 1:20_XREF

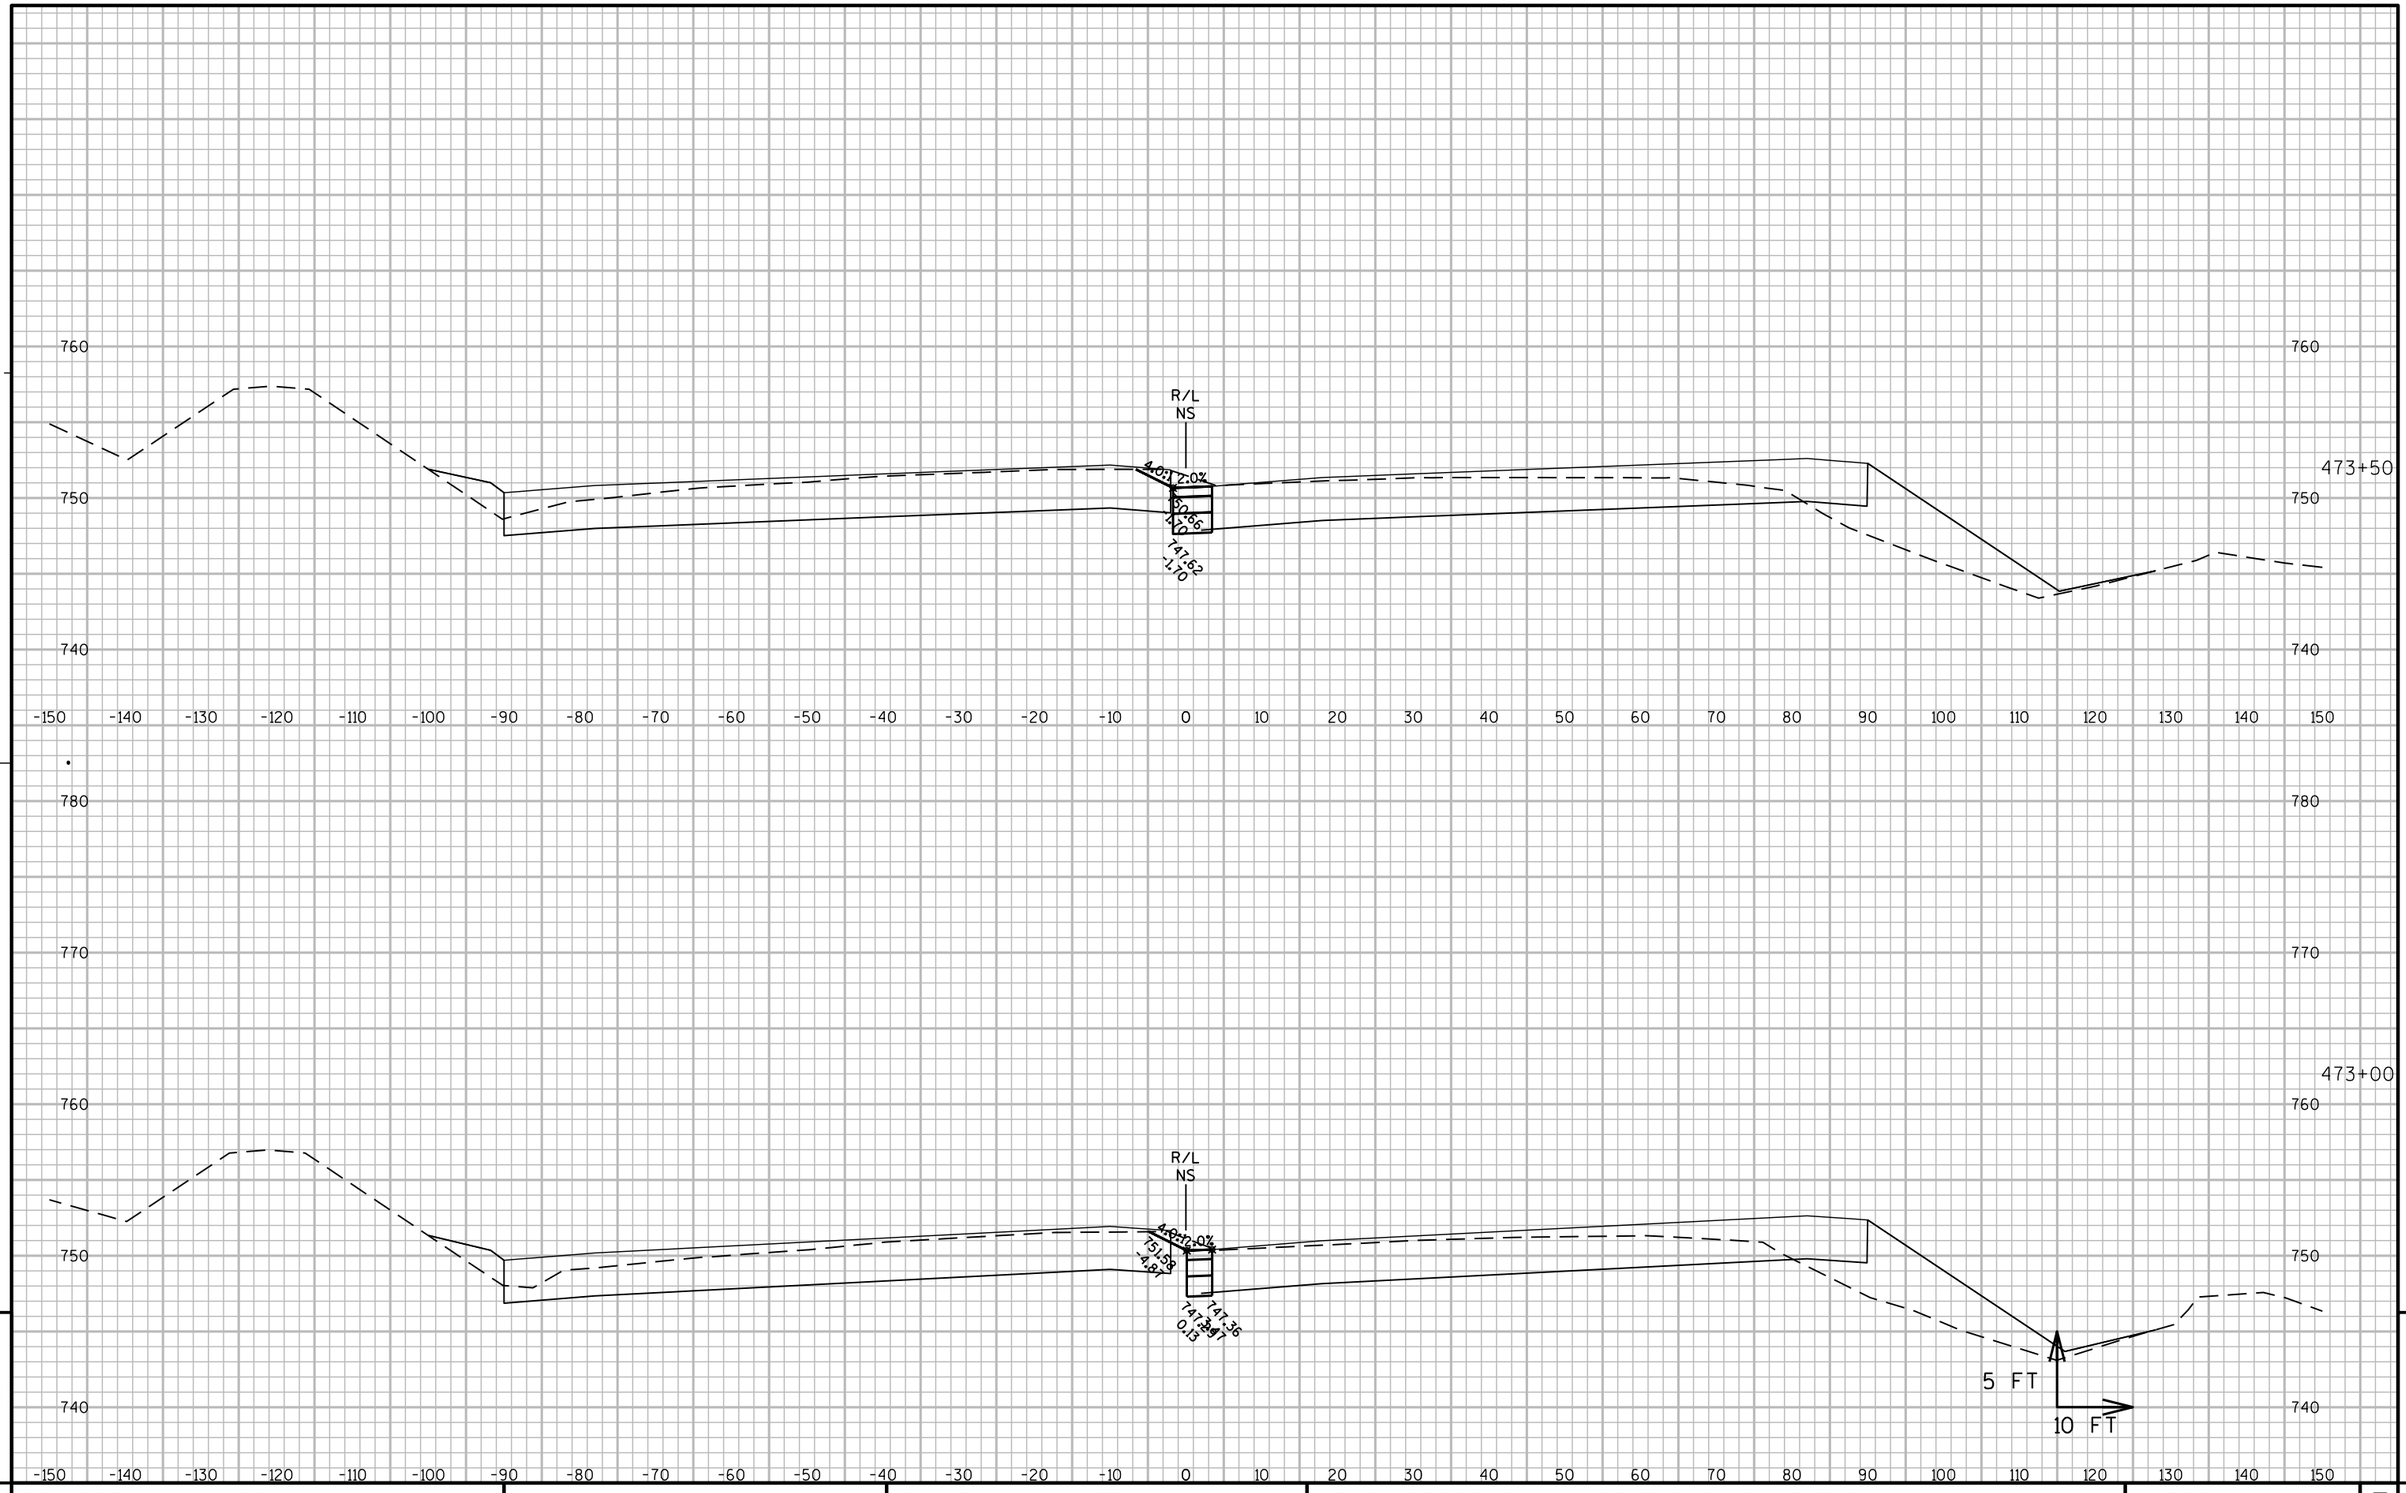
760
750
740
780
770
760
750
740
-150 -140 -130 -120 -110 -100 -90 -80 -70 -60 -50 -40 -30 -20 -10 0 10 20 30 40 50 60 70 80 90 100 110 120 130 140 150
R/L
NS
4.0%
-2.0%
-1.0%
-1.0%
-4.0%
-1.0%
-1.0%
-4.0%
-1.0%
-1.0%
-4

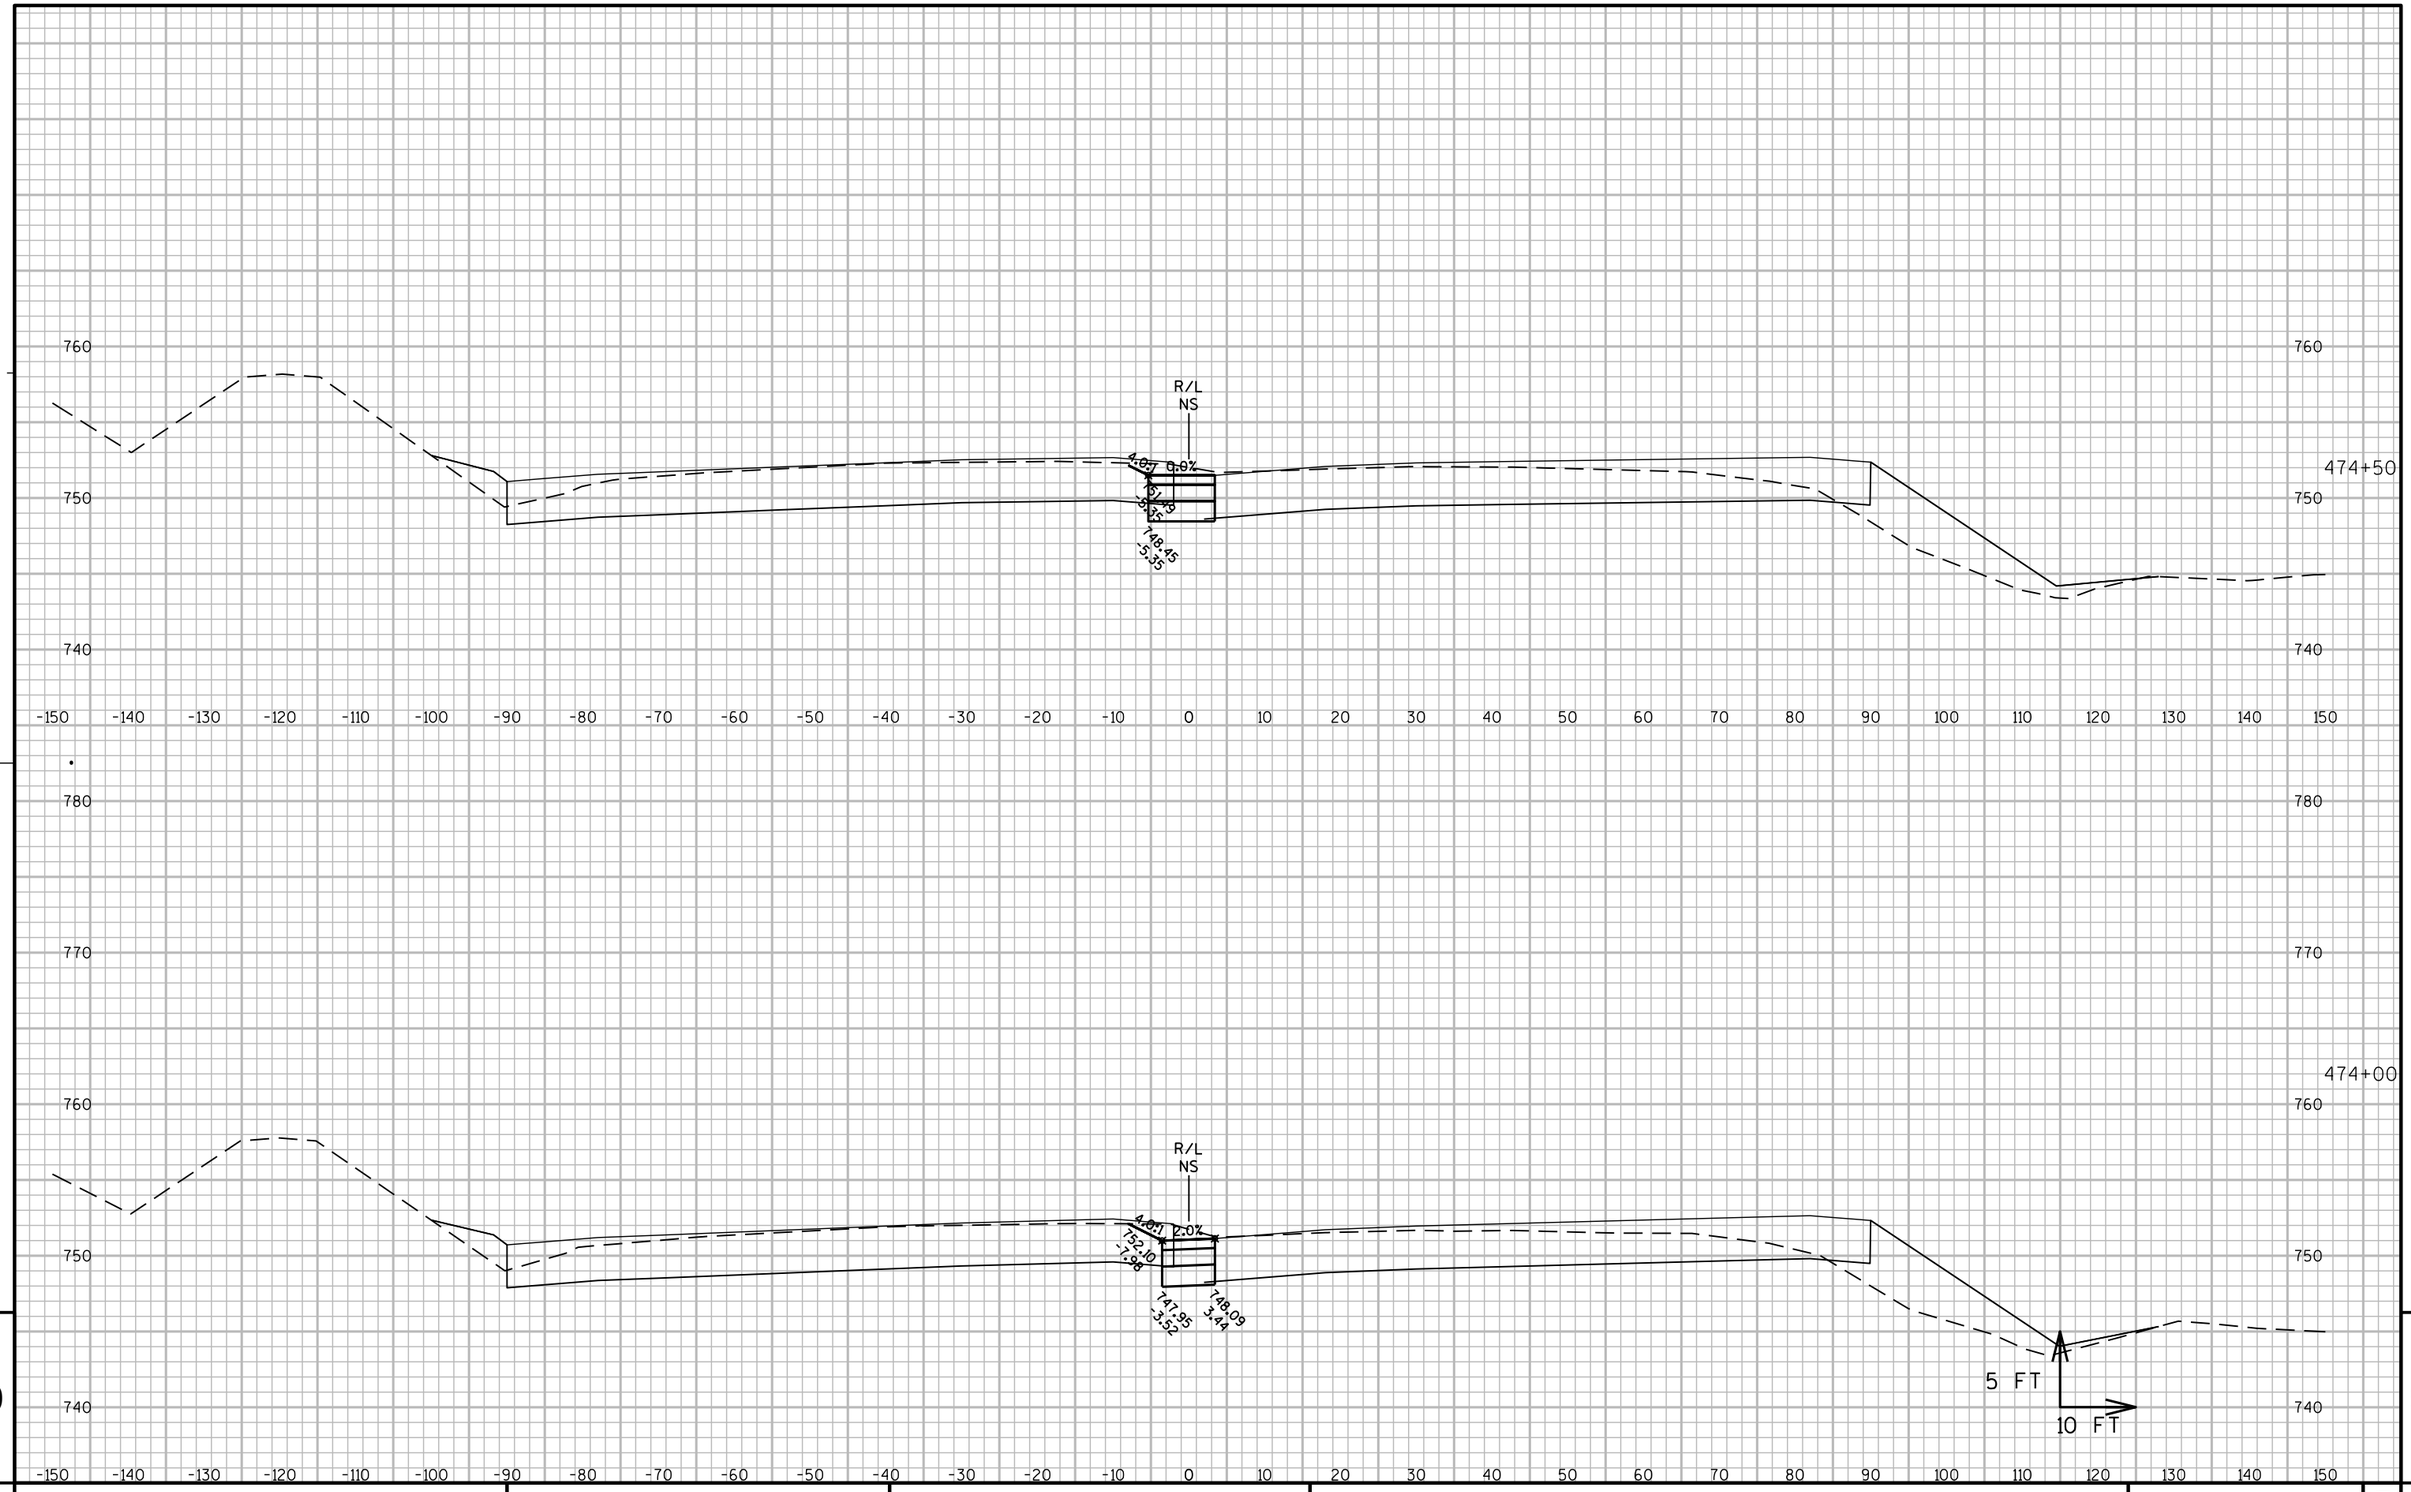

9

9

PROJECT NO: 1060-33-84	HWY: IH 41	COUNTY: MILWAUKEE	CROSS SECTIONS: IH 41 TEMPORARY PAVEMENT	SHEET 3235	E

FILE NAME : W:\PDS\C3D\10603316\84\DSN\PLAN\F45_TRAFFIC_CONTROL\090602_XS_NS-TEMP_MEDIANS_STAGE 4.DWG
LAYOUT NAME - SB TEMP - (3)
PLOT DATE : 6/30/2020 9:09 PM PLOT BY : PESCHEL, KYLE R PLOT NAME : PLOT SCALE : 1:20_XREF
WISDOT/CADDS SHEET 49

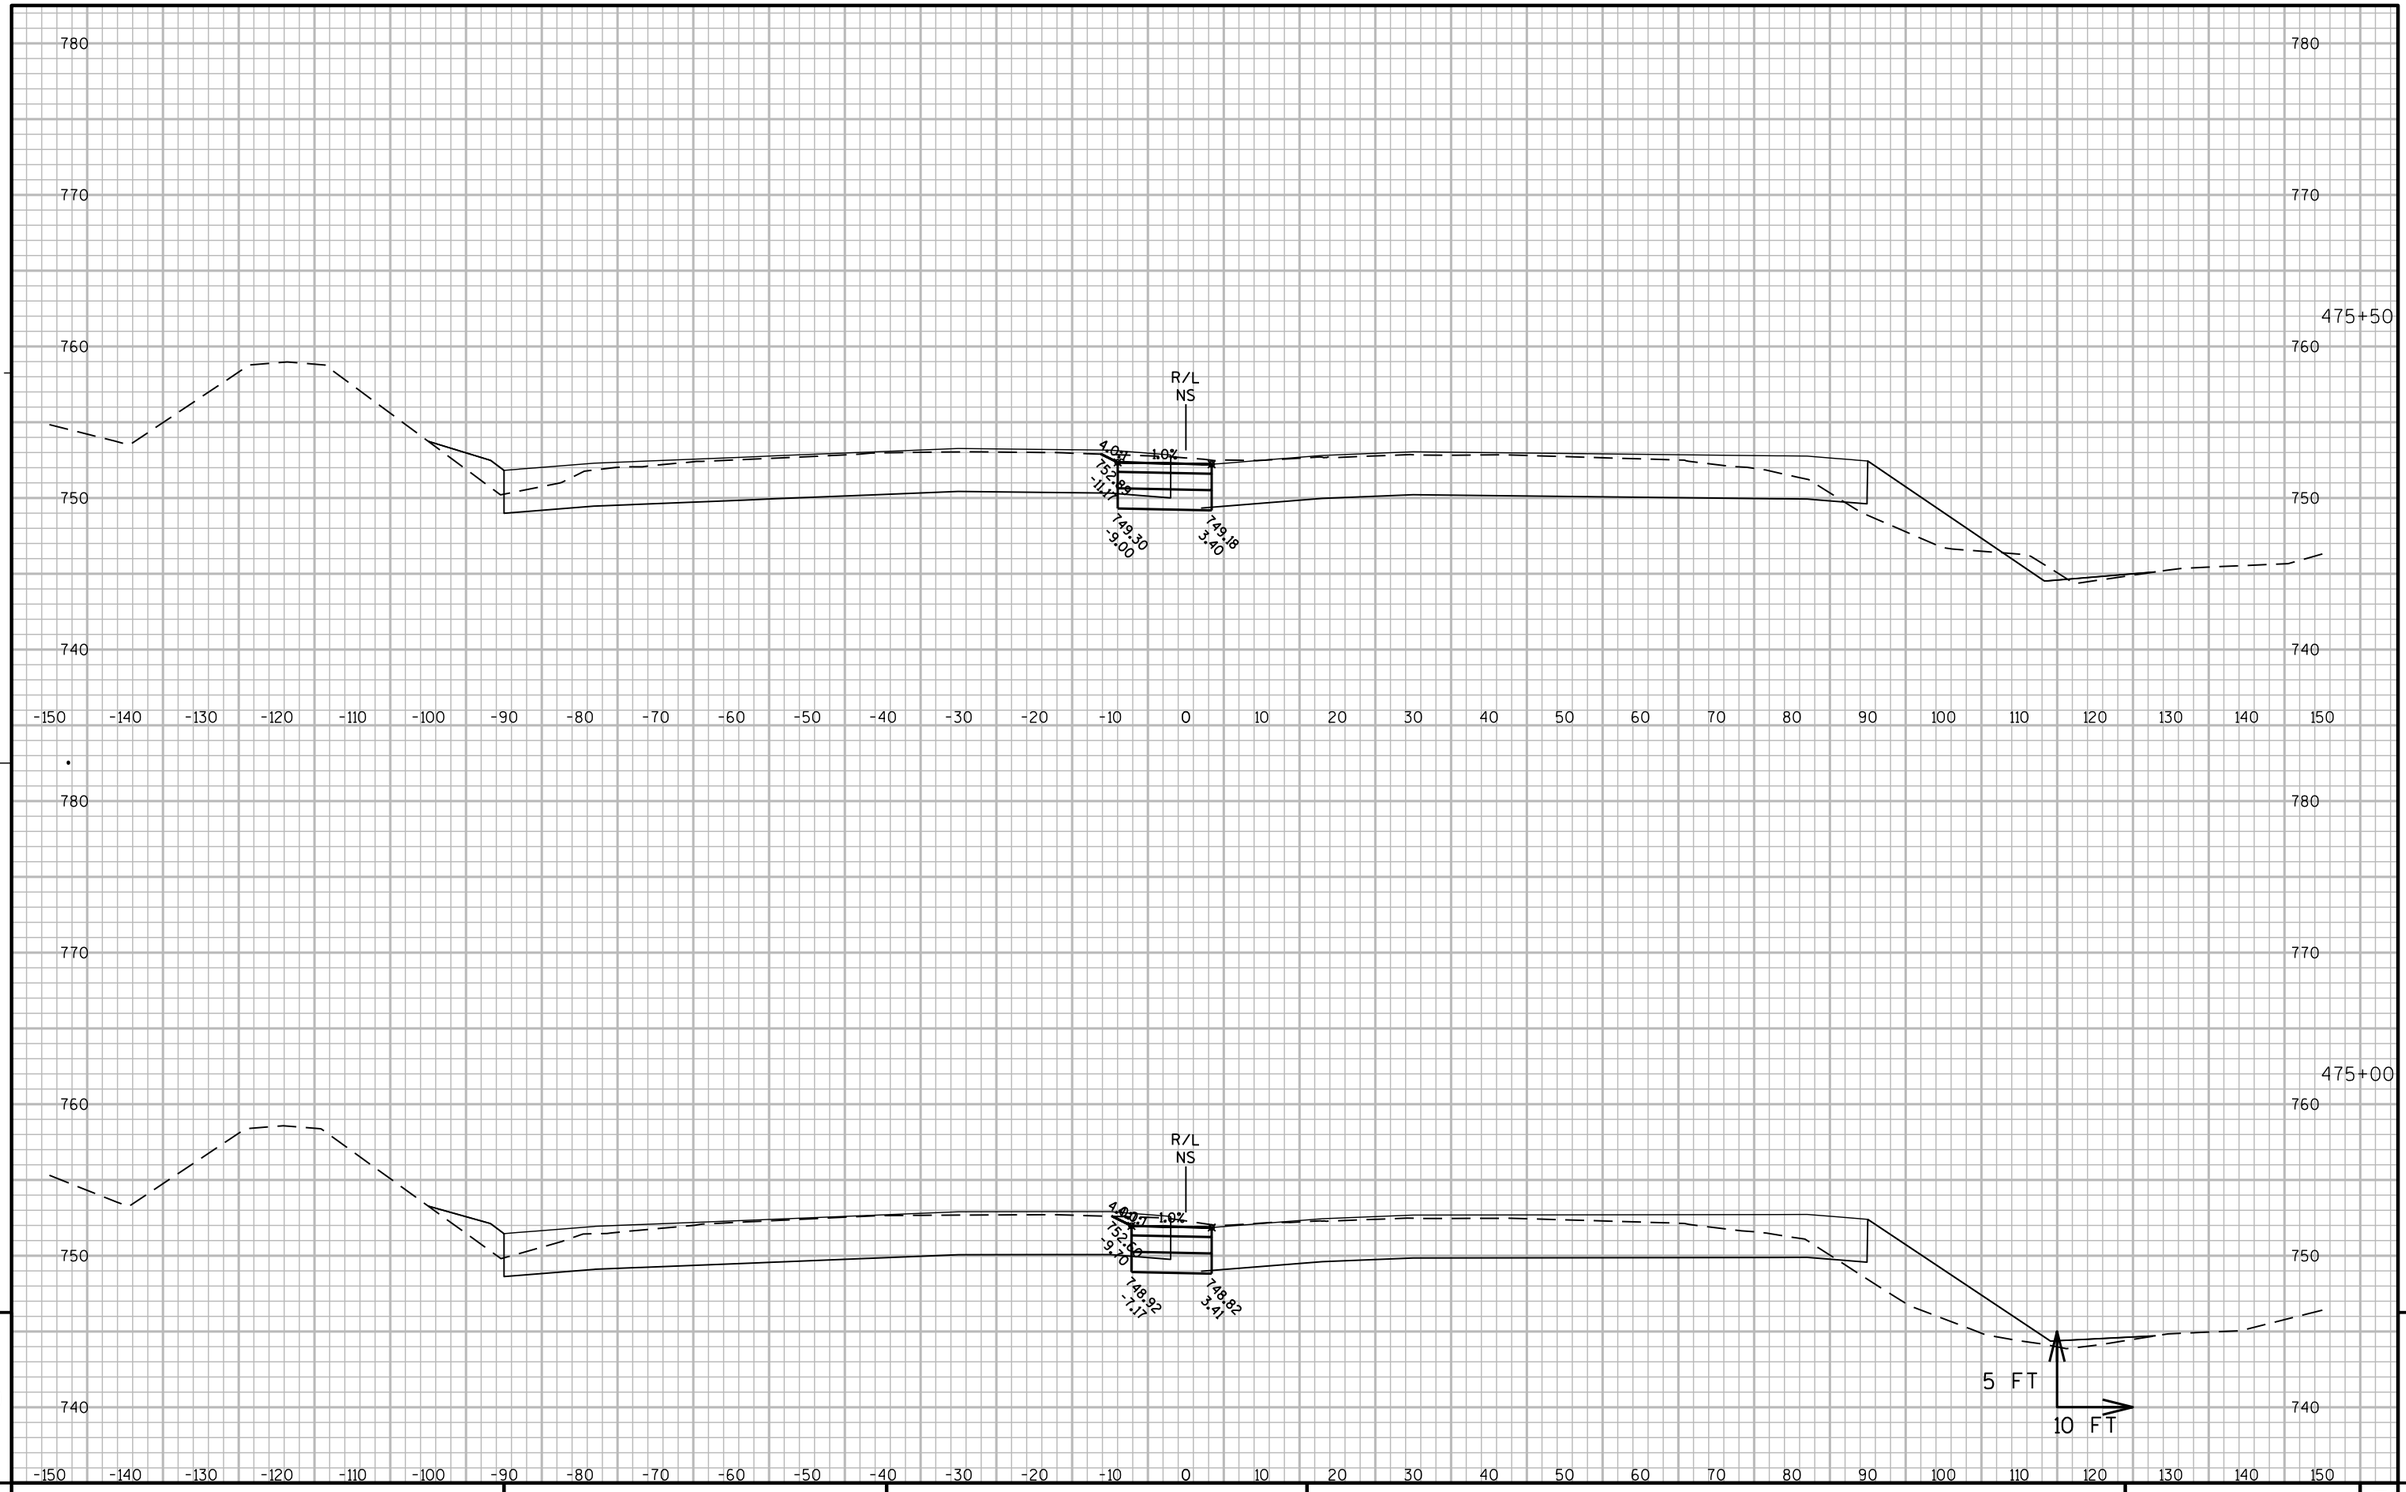

9

9

PROJECT NO: 1060-33-84	HWY: IH 41	COUNTY: MILWAUKEE	CROSS SECTIONS: IH 41 TEMPORARY PAVEMENT	SHEET 3236	E

FILE NAME : W:\PDS\C3D\10603316\84\DSN\PLAN\F45_TRAFFIC_CONTROL\090602_XS_NS-TEMP_MEDIANS_STAGE 4.DWG
LAYOUT NAME - SB TEMP - (3)

PLOT DATE : 6/30/2020 9:10 PM PLOT BY : PESCHEL, KYLE R PLOT NAME : PLOT SCALE : 1:20_XREF

476+50

R/L
NS

4.0%
-1.0%
753.74
-19.72
750.12
-17.50
749.91
3.37

780
770
760
750
740

-150 -140 -130 -120 -110 -100 -90 -80 -70 -60 -50 -40 -30 -20 -10 0 10 20 30 40 50 60 70 80 90 100 110 120 130 140 150

476+00

R/L
NS

4.0%
-1.0%
753.27
-13.69
749.69
-11.56
749.54
3.39

5 FT
10 FT

780
770
760
750
740

-150 -140 -130 -120 -110 -100 -90 -80 -70 -60 -50 -40 -30 -20 -10 0 10 20 30 40 50 60 70 80 90 100 110 120 130 140 150

9

9

PROJECT NO: 1060-33-84	HWY: IH 41	COUNTY: MILWAUKEE	CROSS SECTIONS: IH 41 TEMPORARY PAVEMENT	SHEET 3237	E

FILE NAME : W:\PDS\C3D\10603316\84\DSN\PLAN\F45_TRAFFIC_CONTROL\090602_XS_NS-TEMP_MEDIANS_STAGE 4.DWG
LAYOUT NAME - SB TEMP - (3)

PLOT DATE : 6/30/2020 9:10 PM PLOT BY : PESCHEL, KYLE R PLOT NAME : PLOT SCALE : 1:20_XREF

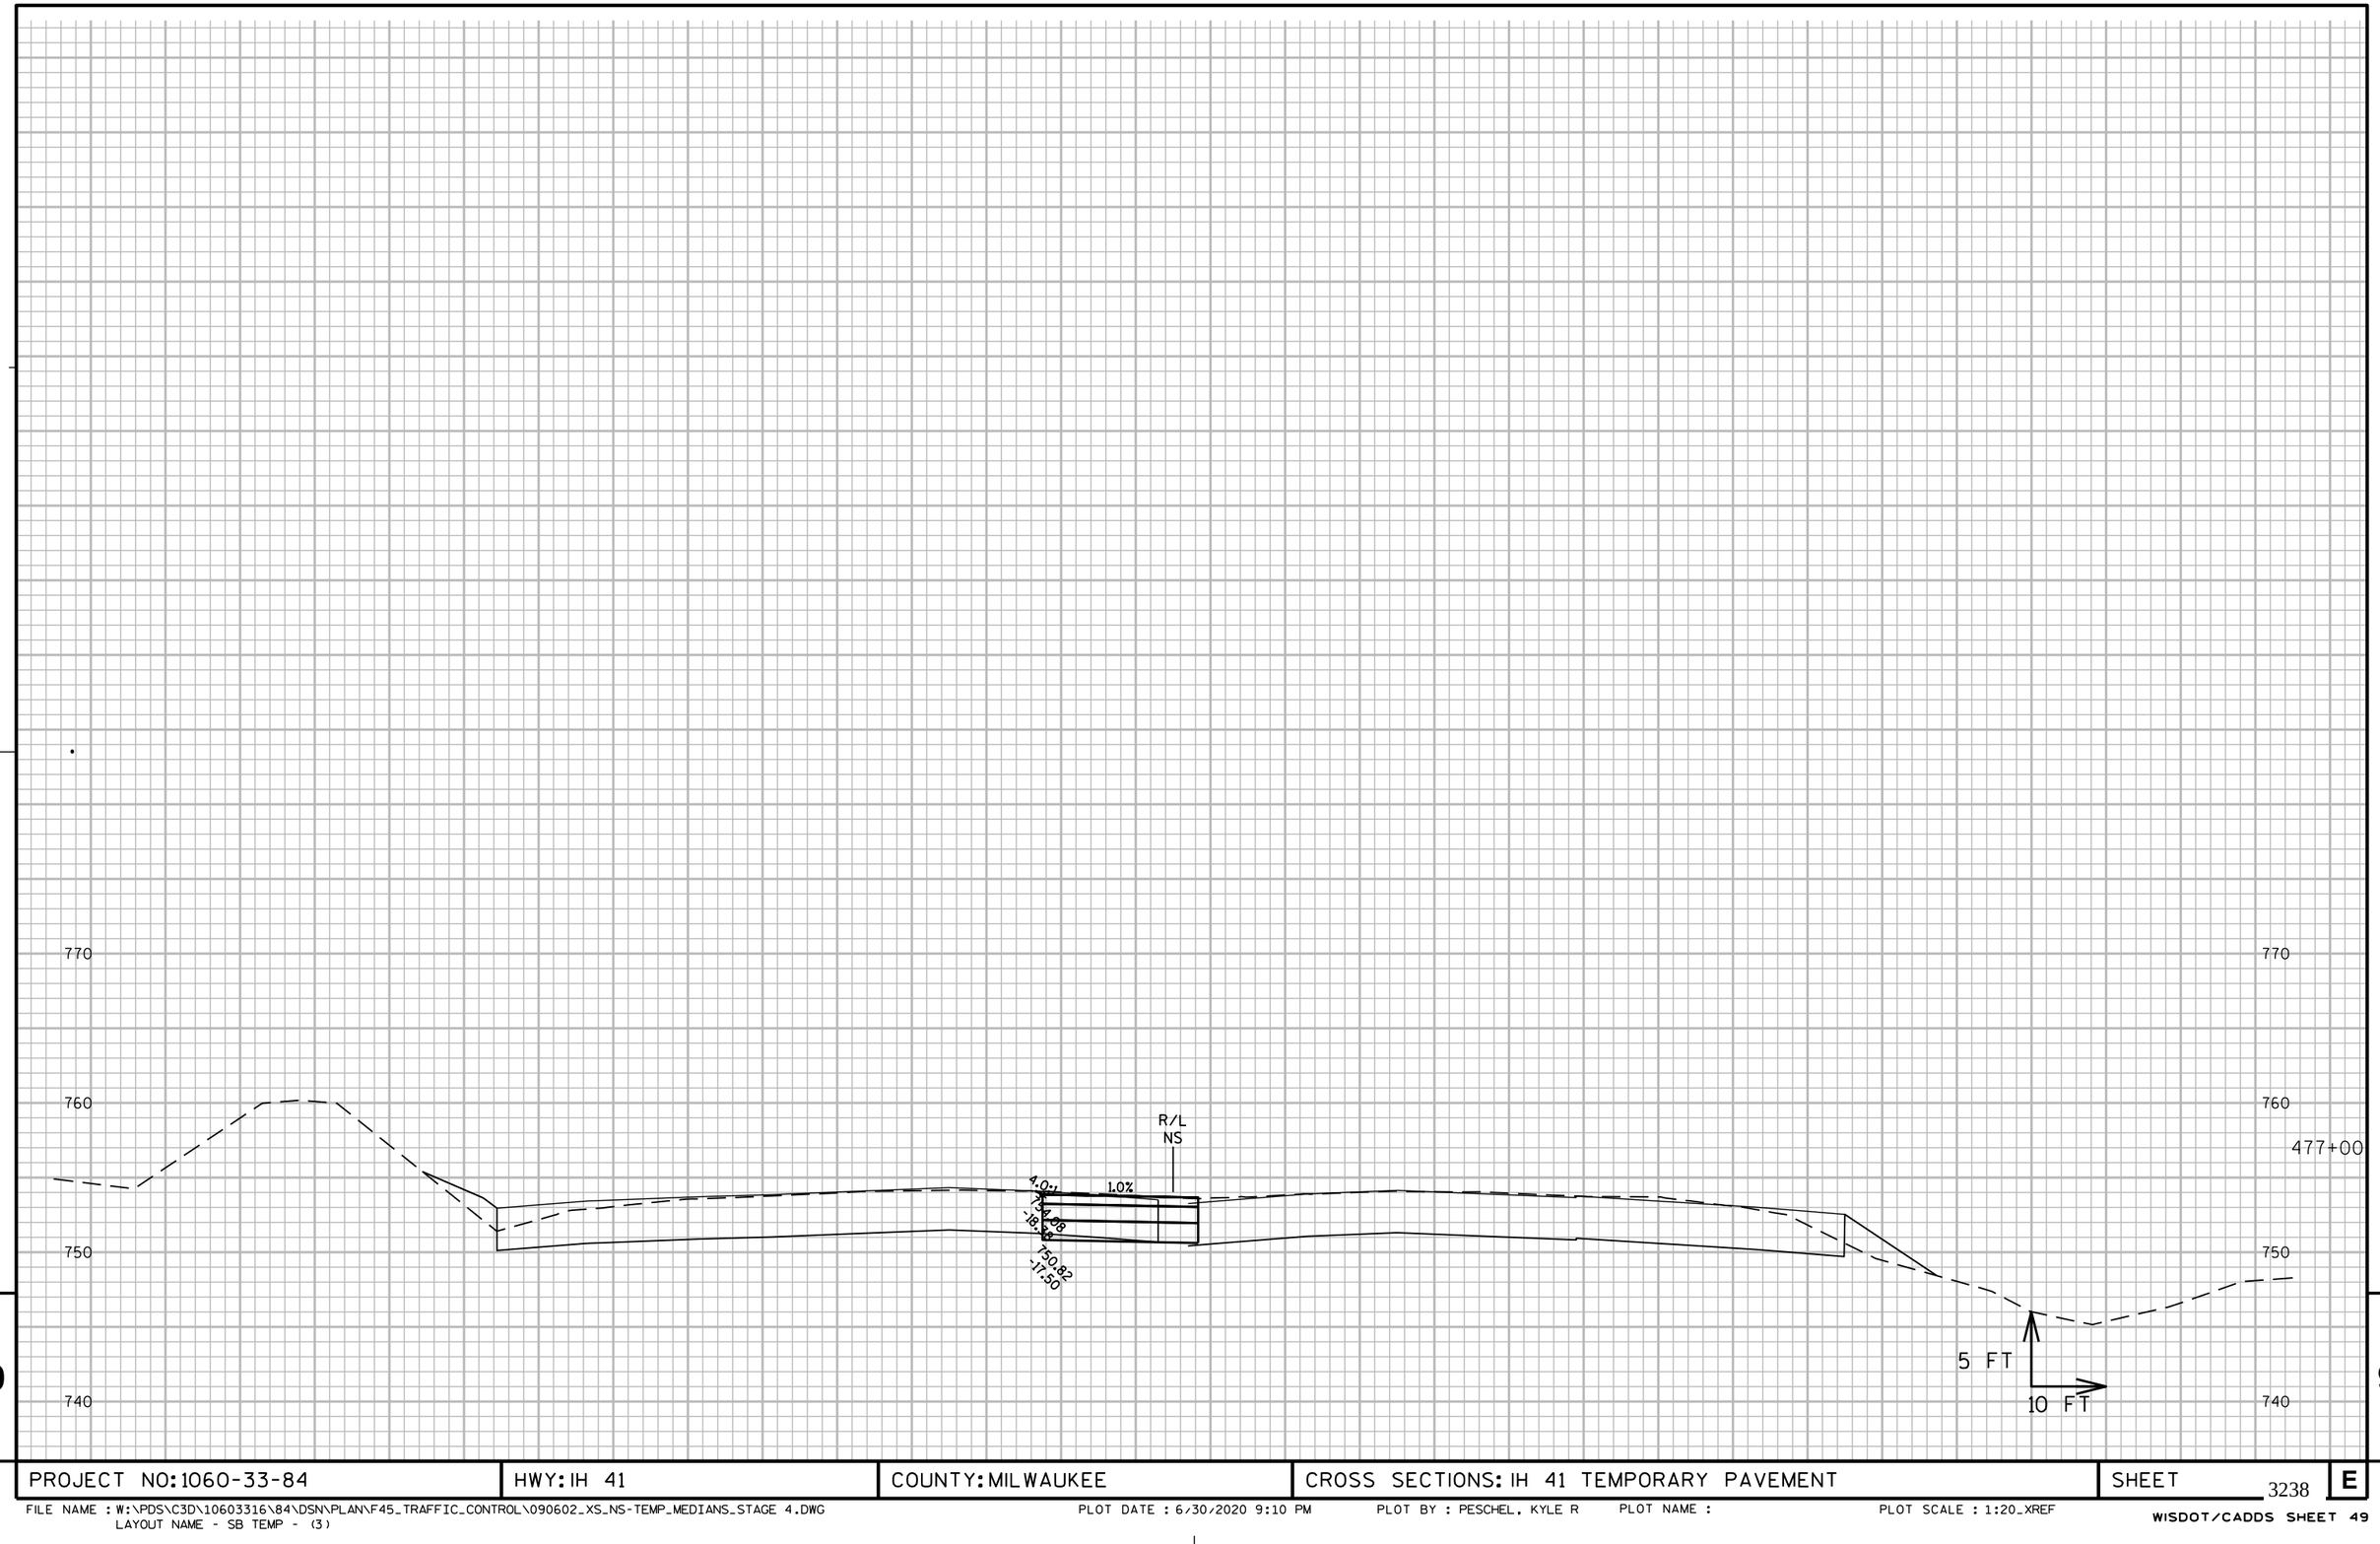

9

9

PROJECT NO: 1060-33-84	HWY: IH 41	COUNTY: MILWAUKEE	CROSS SECTIONS: IH 41 TEMPORARY PAVEMENT	SHEET 3238	E

FILE NAME : W:\PDS\C3D\10603316\84\DSN\PLAN\F45_TRAFFIC_CONTROL\090602_XS_NS-TEMP_MEDIANS_STAGE 4.DWG
LAYOUT NAME - SB TEMP - (3)
PLOT DATE : 6/30/2020 9:10 PM PLOT BY : PESCHEL, KYLE R PLOT NAME : PLOT SCALE : 1:20_XREF
WISDOT/CADDS SHEET 49

Notes

Wisconsin Department of Transportation

Dedicated people creating transportation solutions
through innovation and exceptional service.

http://www.dot.wisconsin.gov