2

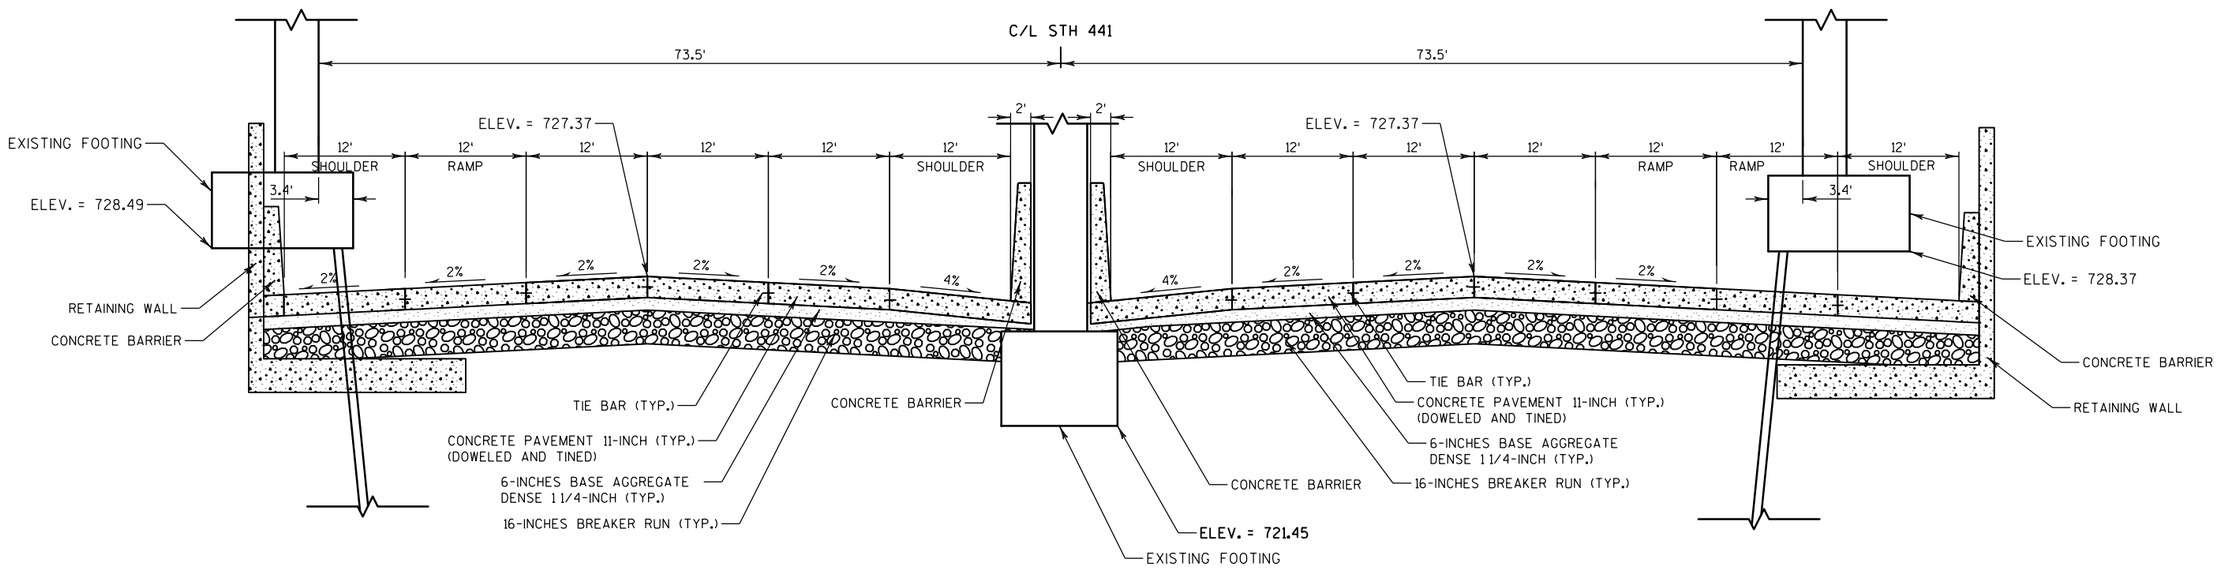

TYPICAL FINISHED SECTION

WIS 441

FOX RIVER VALLEY RAILROAD CROSSING (B-44-124)

PROJECT NO:1130-31-00	HWY:WIS 441	COUNTY:OUTAGAMIE	EXHIBIT 3 - TYPICAL SECTION	SHEET	E