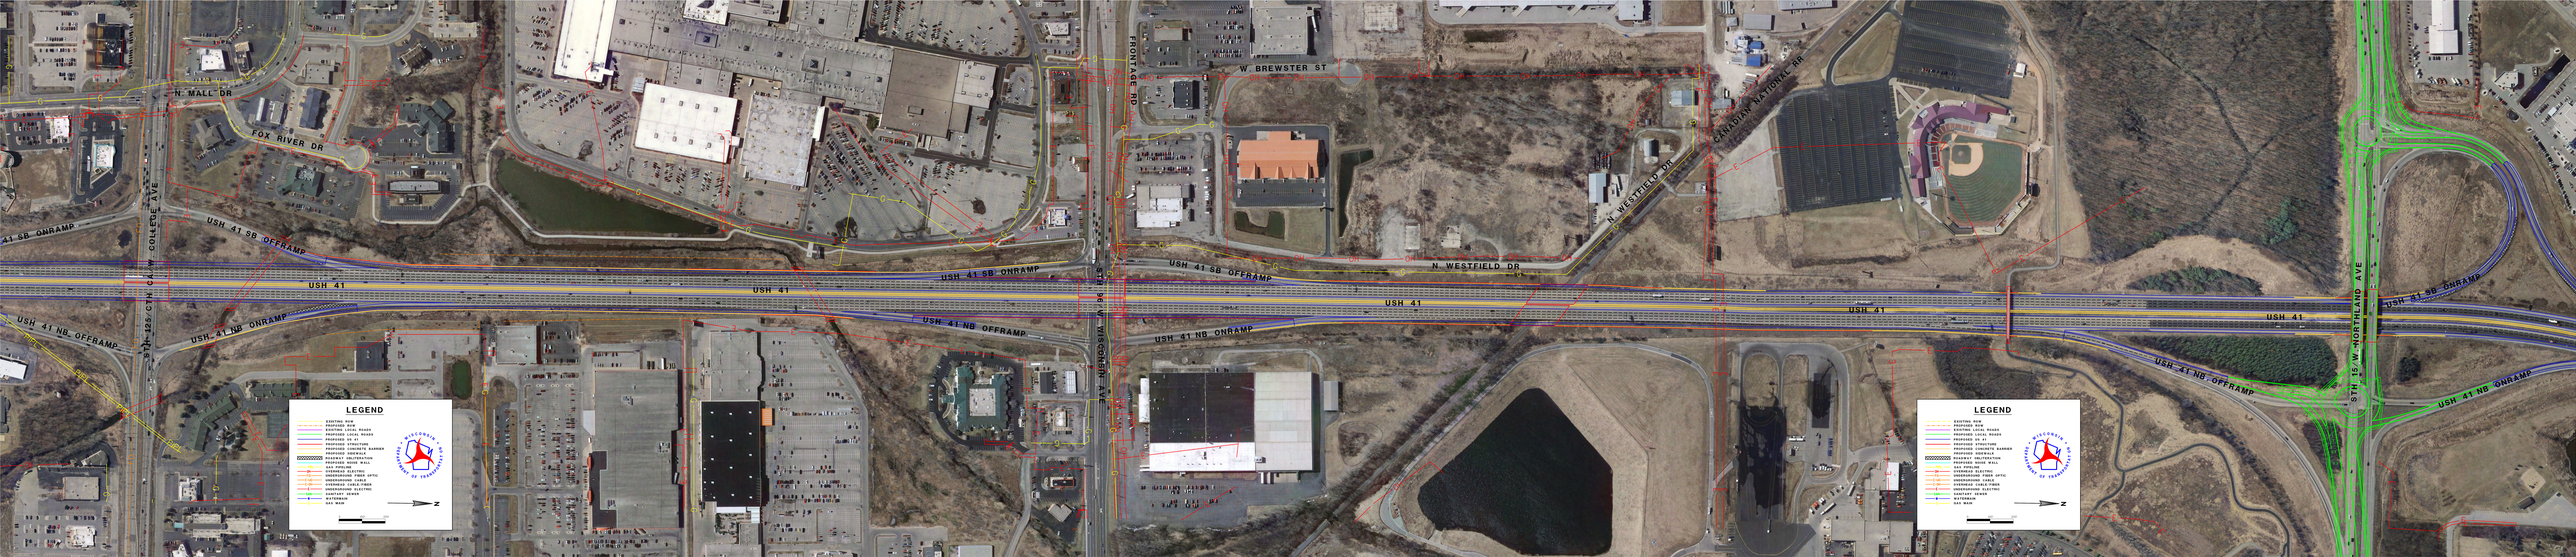
N MALL DR
FOX RIVER DR
USH 41 SB OFFRAMP
USH 41 SB ONRAMP
USH 41
USH 41 NB OFFRAMP
USH 41 NB ONRAMP
CTH CA/W COLLEGE AVE
FRONTAGE RD
W BREWSTER ST
N WESTFIELD DR
CANADIAN NATIONAL RR
STH 15/W WISCONSIN AVE
STH 15/W NORTHLAND AVE
LEGEND
EXISTING ROW
PROPOSED ROW
EXISTING LOCAL ROADS
PROPOSED LOCAL ROADS
EXISTING STRUCTURE
PROPOSED STRUCTURE
PROPOSED CONCRETE BARRIER
EXISTING GUARDRAIL
PAVEMENT DELITHIATION
PROPOSED NOISE WALL
EXISTING ELECTRIC
OVERHEAD ELECTRIC
UNDERGROUND CABLE
OVERHEAD ELECTRIC
UNDERGROUND ELECTRIC
SANITARY SEWER
WATERMAIN
GAS MAIN
WISCONSIN DEPARTMENT OF TRANSPORTATION
N
0
200'
400'