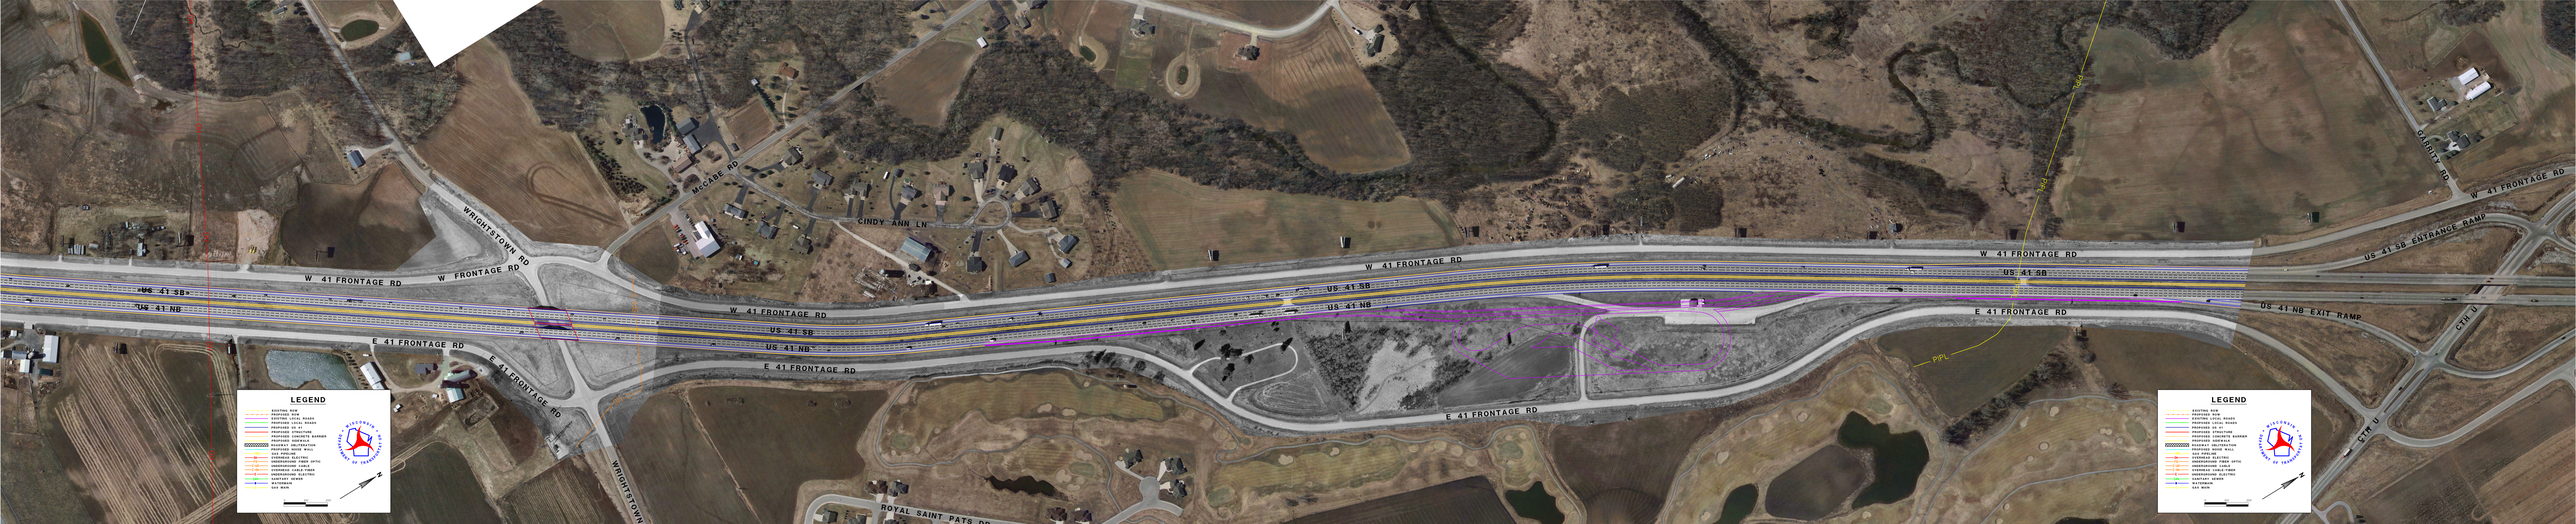
W 41 FRONTAGE RD
W FRONTAGE RD
US 41 SB
US 41 NB
E 41 FRONTAGE RD
WRIGHTSTOWN RD
MCCABE RD
CINDY ANN LN
ROYAL SAINT PATS DR
US 41 SB ENTRANCE RAMP
US 41 NB EXIT RAMP
CTH U
PPL
LEGEND
EXISTING ROW
PROPOSED ROW
EXISTING LOCAL ROADS
PROPOSED LOCAL ROADS
EXISTING STRUCTURE
PROPOSED STRUCTURE
PROPOSED CONCRETE BARRIER
EXISTING WOODS
ASPHALT RECONSTRUCTION
PROPOSED NOISE WALL
EXISTING WALL
OVERHEAD ELECTRIC
OVERHEAD ELECTRIC (OPCO)
UNDERGROUND CABLE
UNDERGROUND ELECTRIC
UNDERGROUND ELECTRIC
SANITARY SEWER
GAS MAIN
GAS MAIN