2

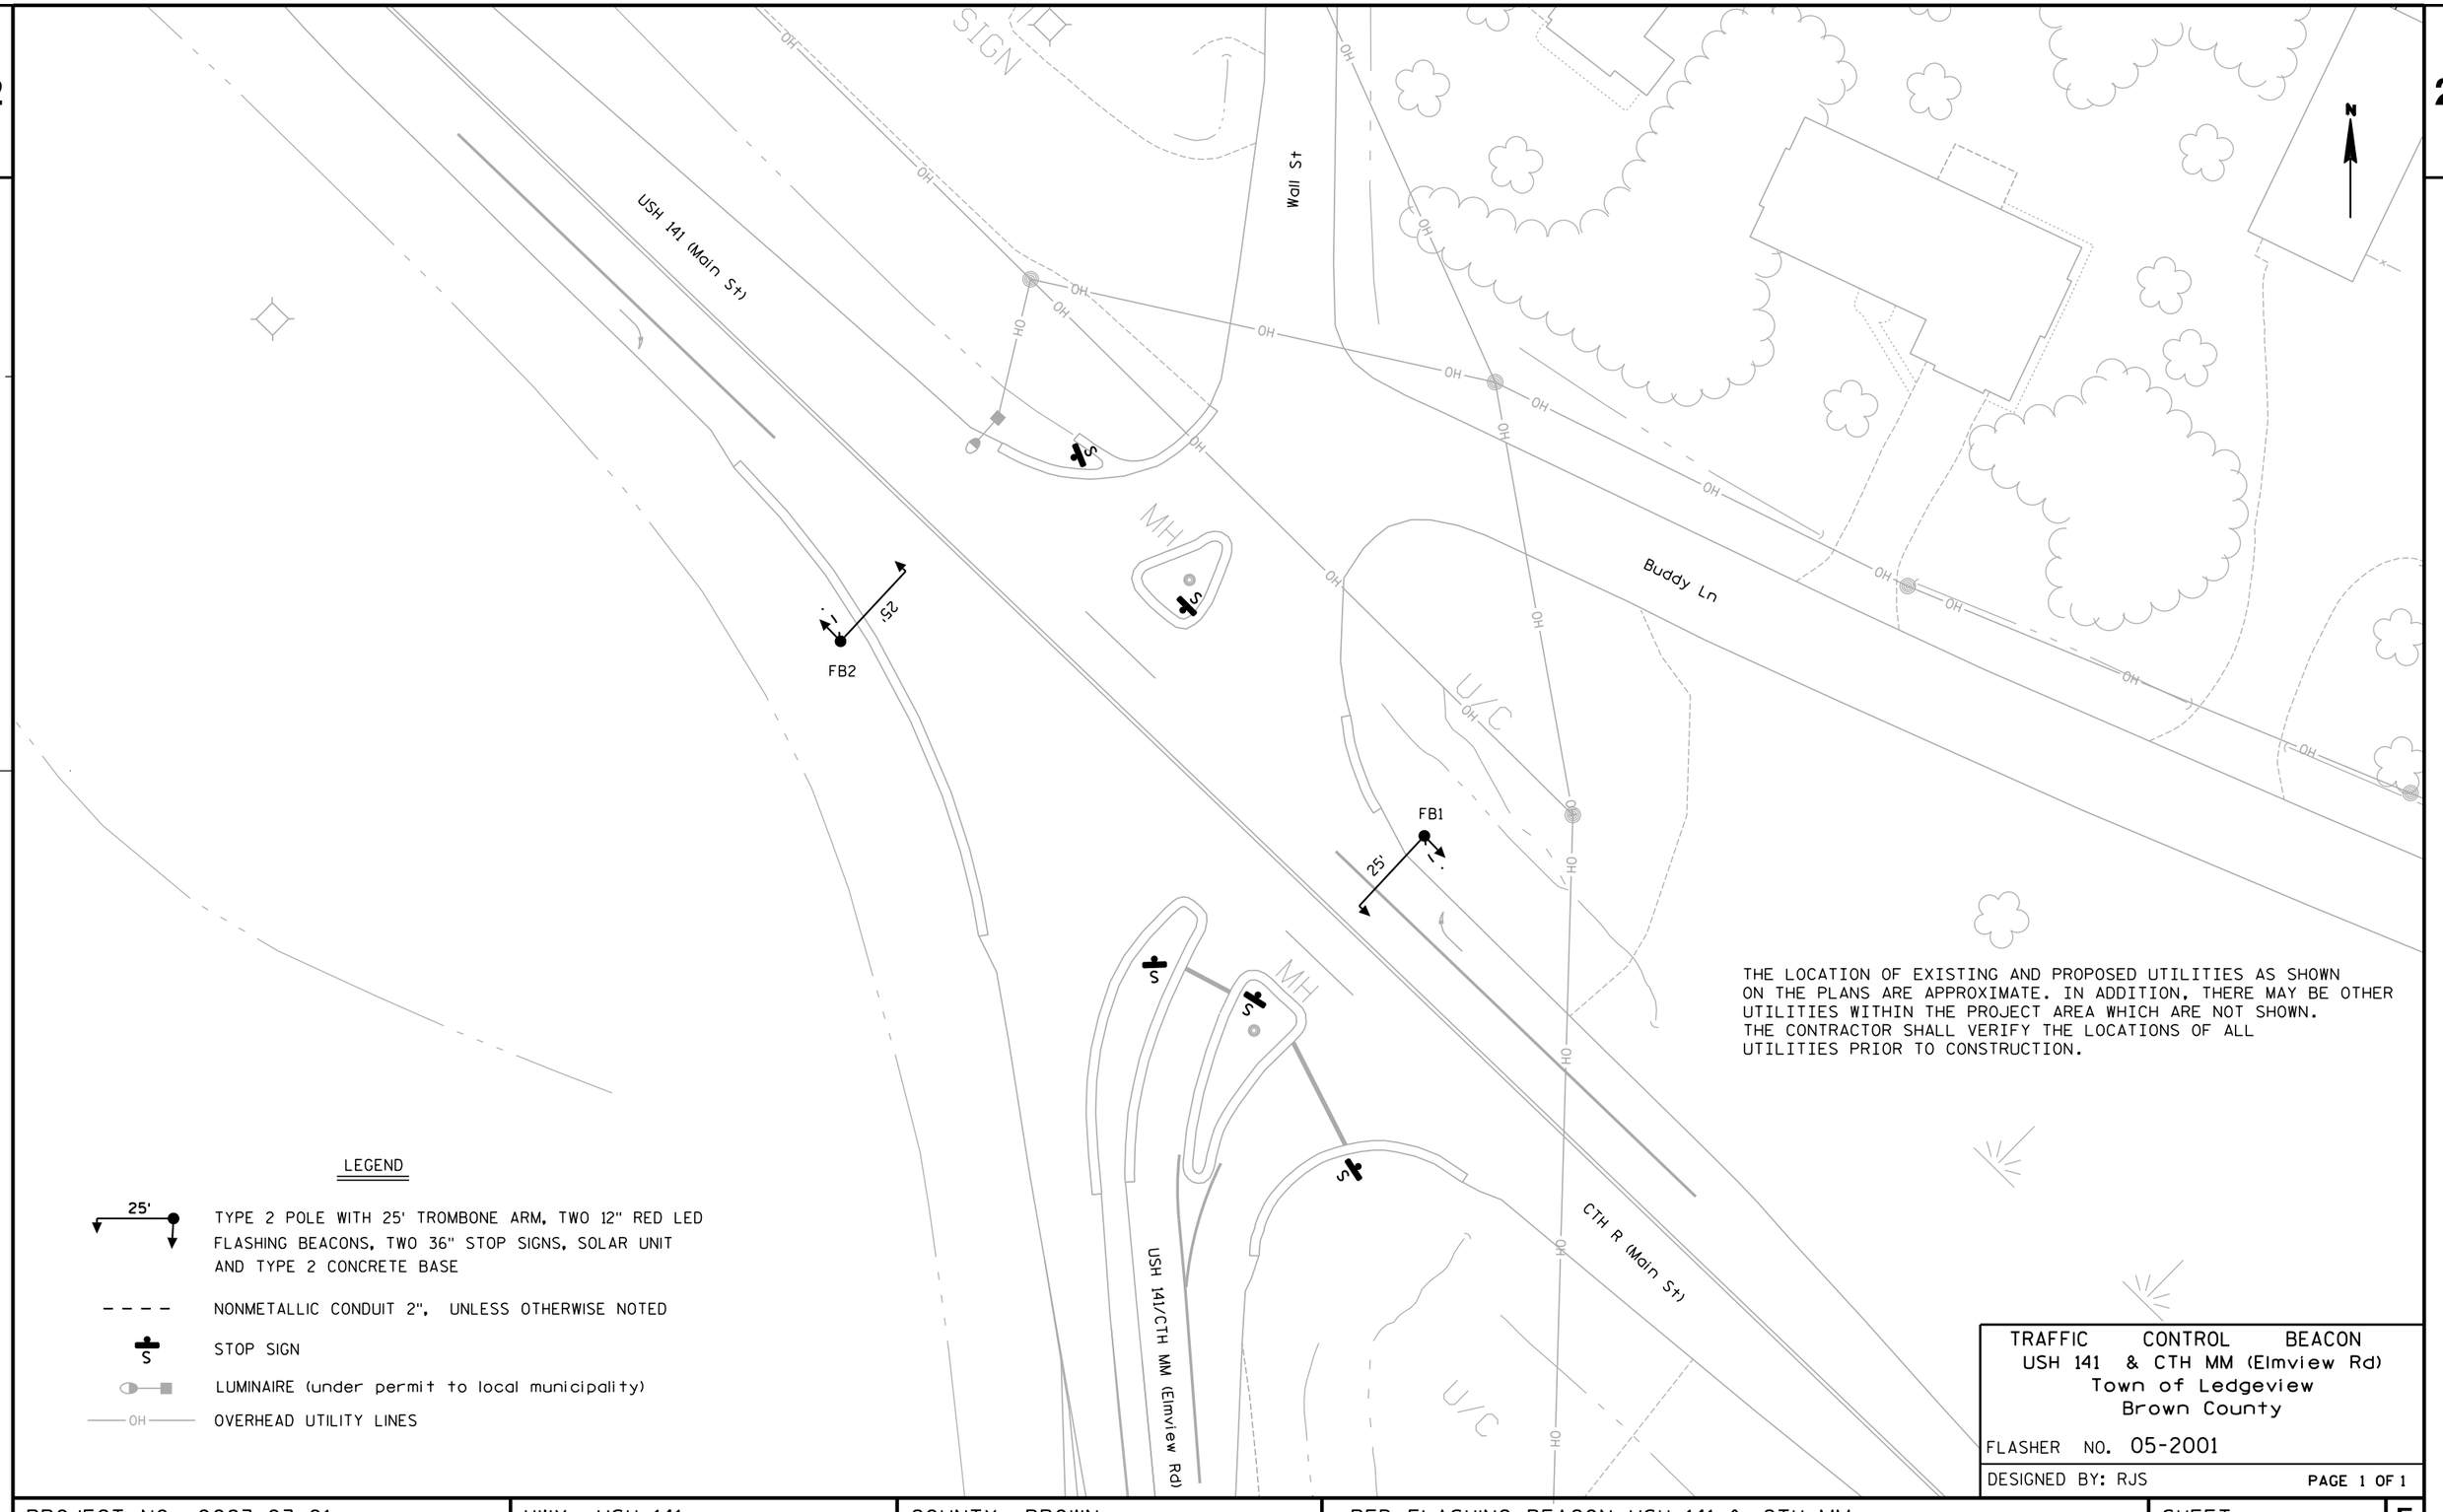

THE LOCATION OF EXISTING AND PROPOSED UTILITIES AS SHOWN ON THE PLANS ARE APPROXIMATE. IN ADDITION, THERE MAY BE OTHER UTILITIES WITHIN THE PROJECT AREA WHICH ARE NOT SHOWN. THE CONTRACTOR SHALL VERIFY THE LOCATIONS OF ALL UTILITIES PRIOR TO CONSTRUCTION.

LEGEND

- 25' — TYPE 2 POLE WITH 25' TROMBONE ARM, TWO 12" RED LED FLASHING BEACONS, TWO 36" STOP SIGNS, SOLAR UNIT AND TYPE 2 CONCRETE BASE
- NONMETALLIC CONDUIT 2", UNLESS OTHERWISE NOTED
- S — STOP SIGN
- LUMINAIRE (under permit to local municipality)
- OH — OVERHEAD UTILITY LINES

TRAFFIC CONTROL BEACON
USH 141 & CTH MM (Elmview Rd)
Town of Ledgeview
Brown County

FLASHER NO. 05-2001

DESIGNED BY: RJS

PROJECT NO: 0083-03-01	HWY: USH 141	COUNTY: BROWN	RED FLASHING BEACON, USH 141 & CTH MM	SHEET	E

FILE NAME : F:\d3_traffi\F05-2001.dgn PLOT DATE : 27-APR-2017 13:27 PLOT BY : dotc5s PLOT NAME : F05-2001 PLOT SCALE : 40:1