2

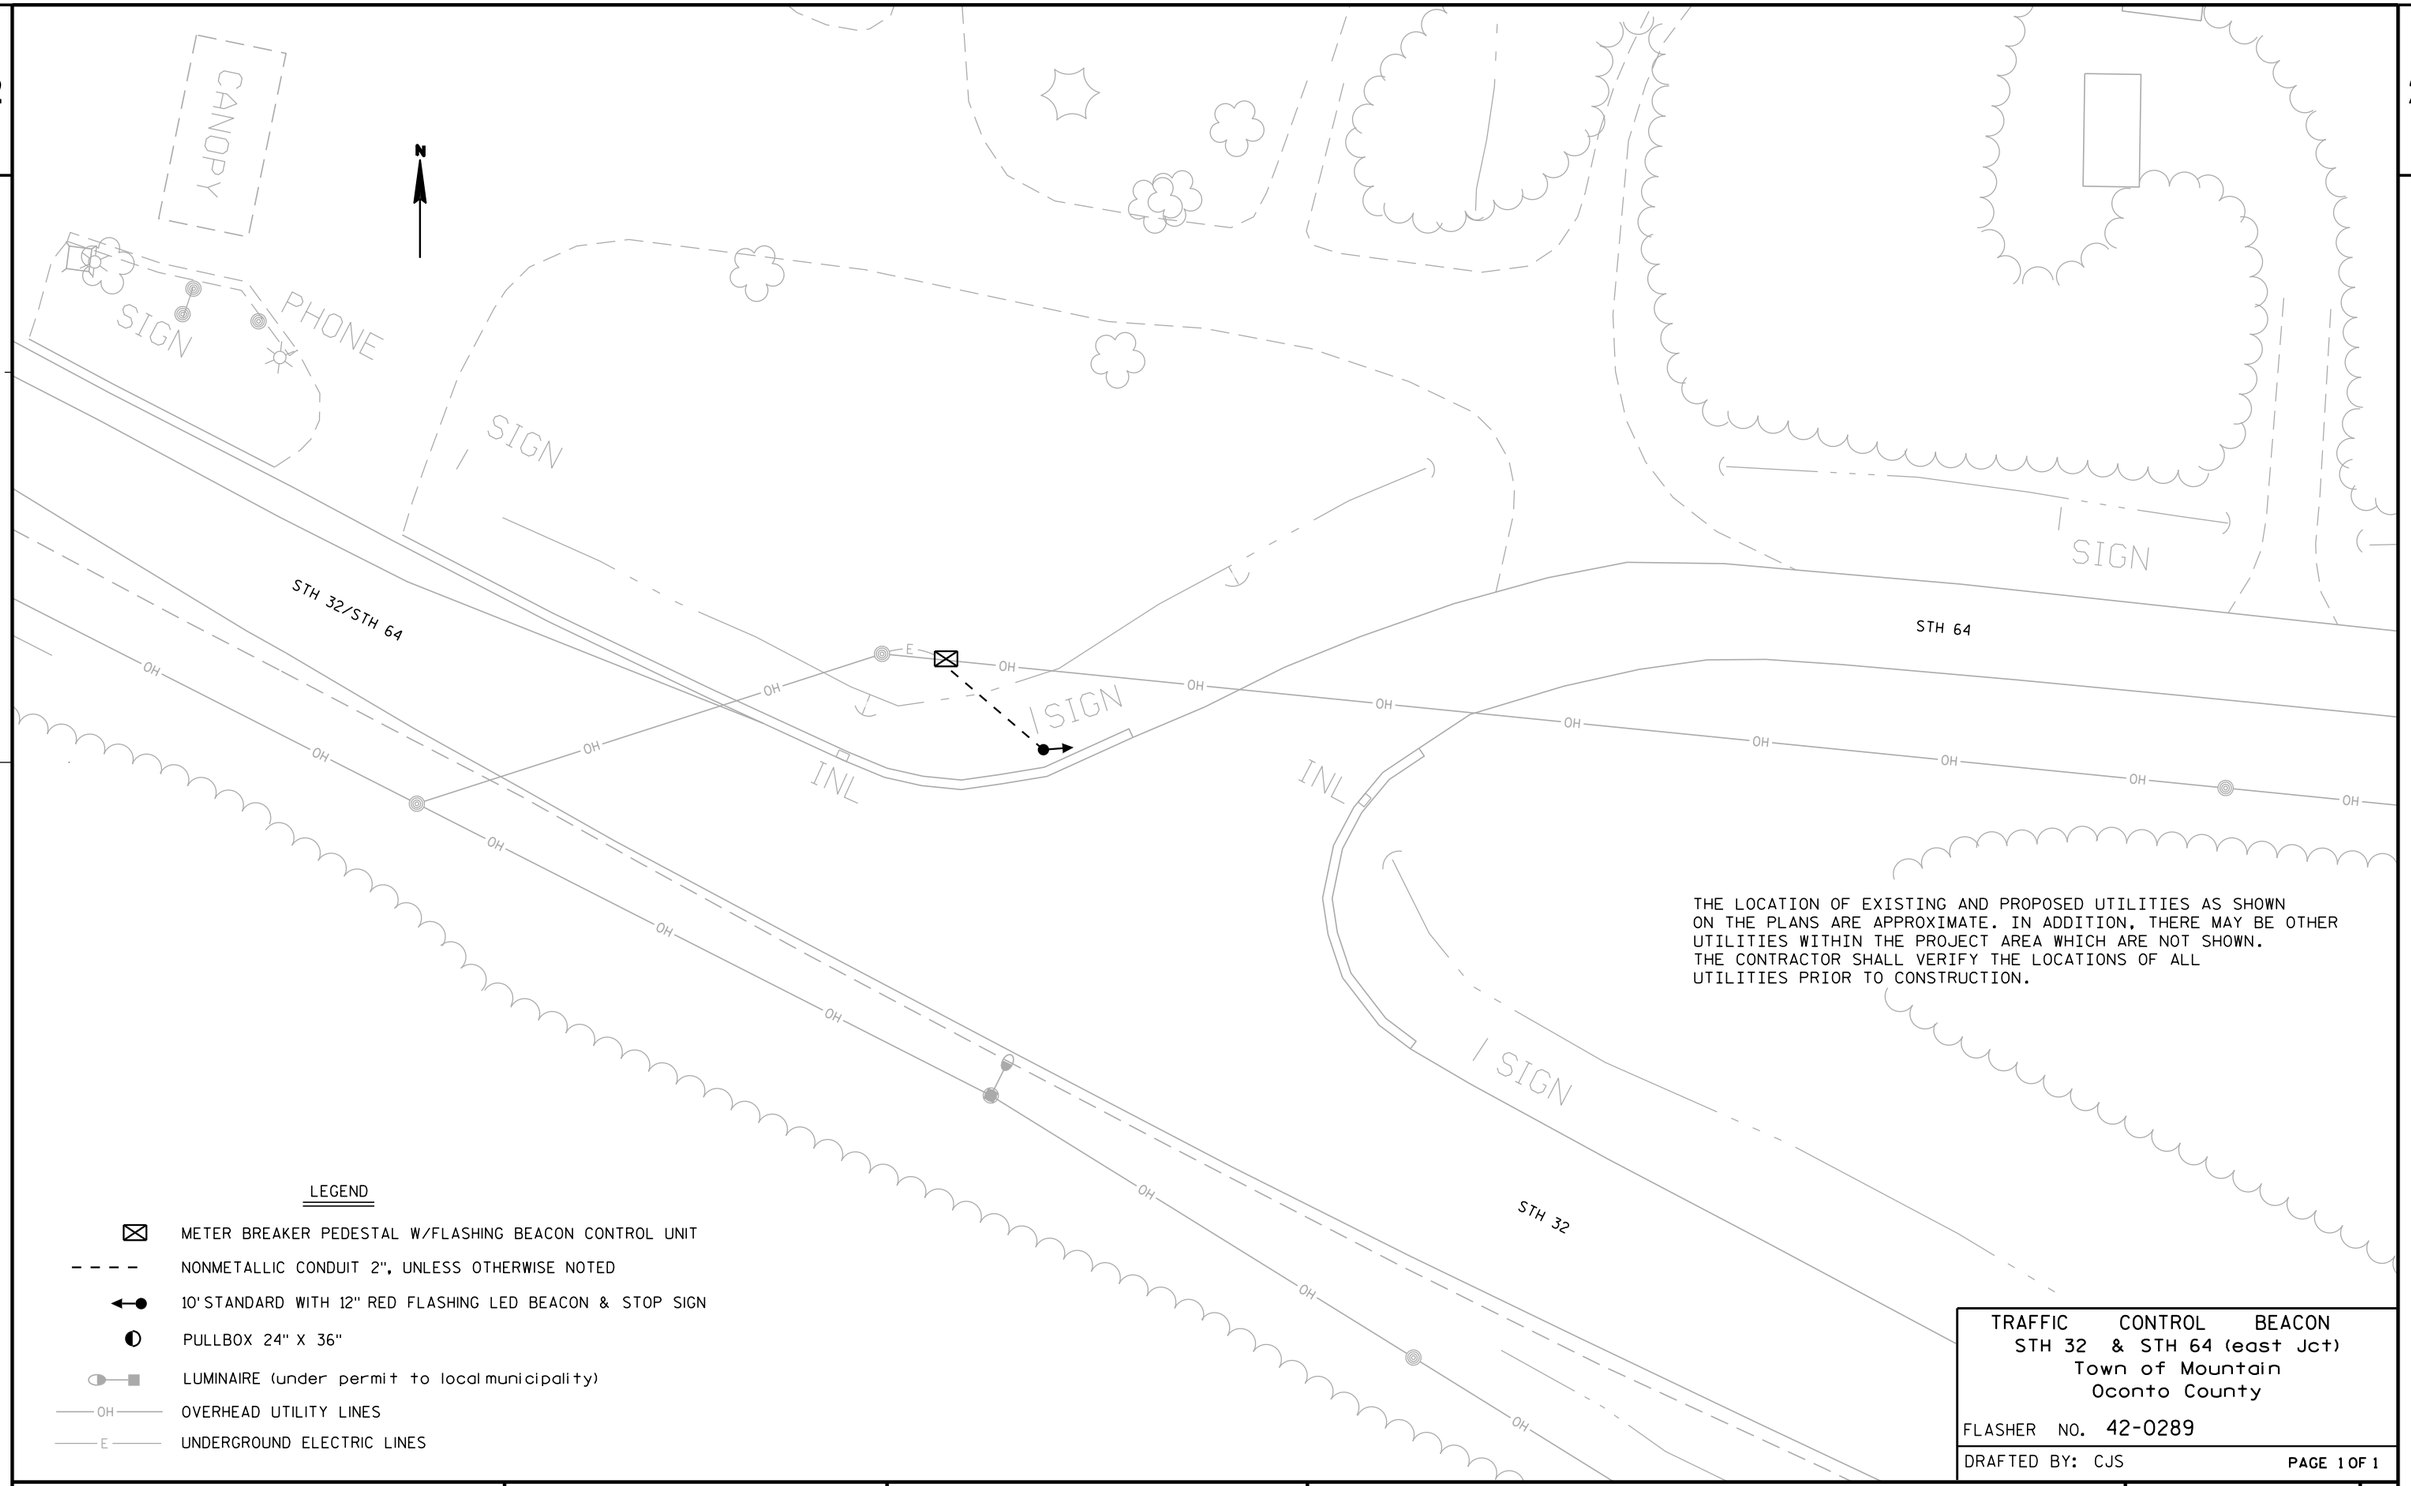

THE LOCATION OF EXISTING AND PROPOSED UTILITIES AS SHOWN ON THE PLANS ARE APPROXIMATE. IN ADDITION, THERE MAY BE OTHER UTILITIES WITHIN THE PROJECT AREA WHICH ARE NOT SHOWN. THE CONTRACTOR SHALL VERIFY THE LOCATIONS OF ALL UTILITIES PRIOR TO CONSTRUCTION.

LEGEND

- METER BREAKER PEDESTAL W/FLASHING BEACON CONTROL UNIT
- NONMETALLIC CONDUIT 2", UNLESS OTHERWISE NOTED
- 10' STANDARD WITH 12" RED FLASHING LED BEACON & STOP SIGN
- PULLBOX 24" X 36"
- LUMINAIRE (under permit to local municipality)
- OH — OVERHEAD UTILITY LINES
- E — UNDERGROUND ELECTRIC LINES

TRAFFIC CONTROL BEACON
STH 32 & STH 64 (east Jct)
Town of Mountain
Oconto County

FLASHER NO. 42-0289

DRAFTED BY: CJS

PROJECT NO: 0083-03-01	HWY: STH 32	COUNTY: OCONTO	RED FLASHING BEACON, STH 32 & STH 64	SHEET	E

FILE NAME : F:\d3_traffi\F-289.dgn PLOT DATE : 12-JUL-2016 09:54 PLOT BY : dotc5s PLOT NAME : F-289 PLOT SCALE : 40:1

WISDOT/CADDS SHEET 42