2

N

CONDUCTOR COLOR SCHEME

Circuit "A" = Black
Circuit "B" = Red
Circuit "C" = Blue
Circuit "D" = Brown
Circuit "E" = Orange
Circuit "F" = Yellow

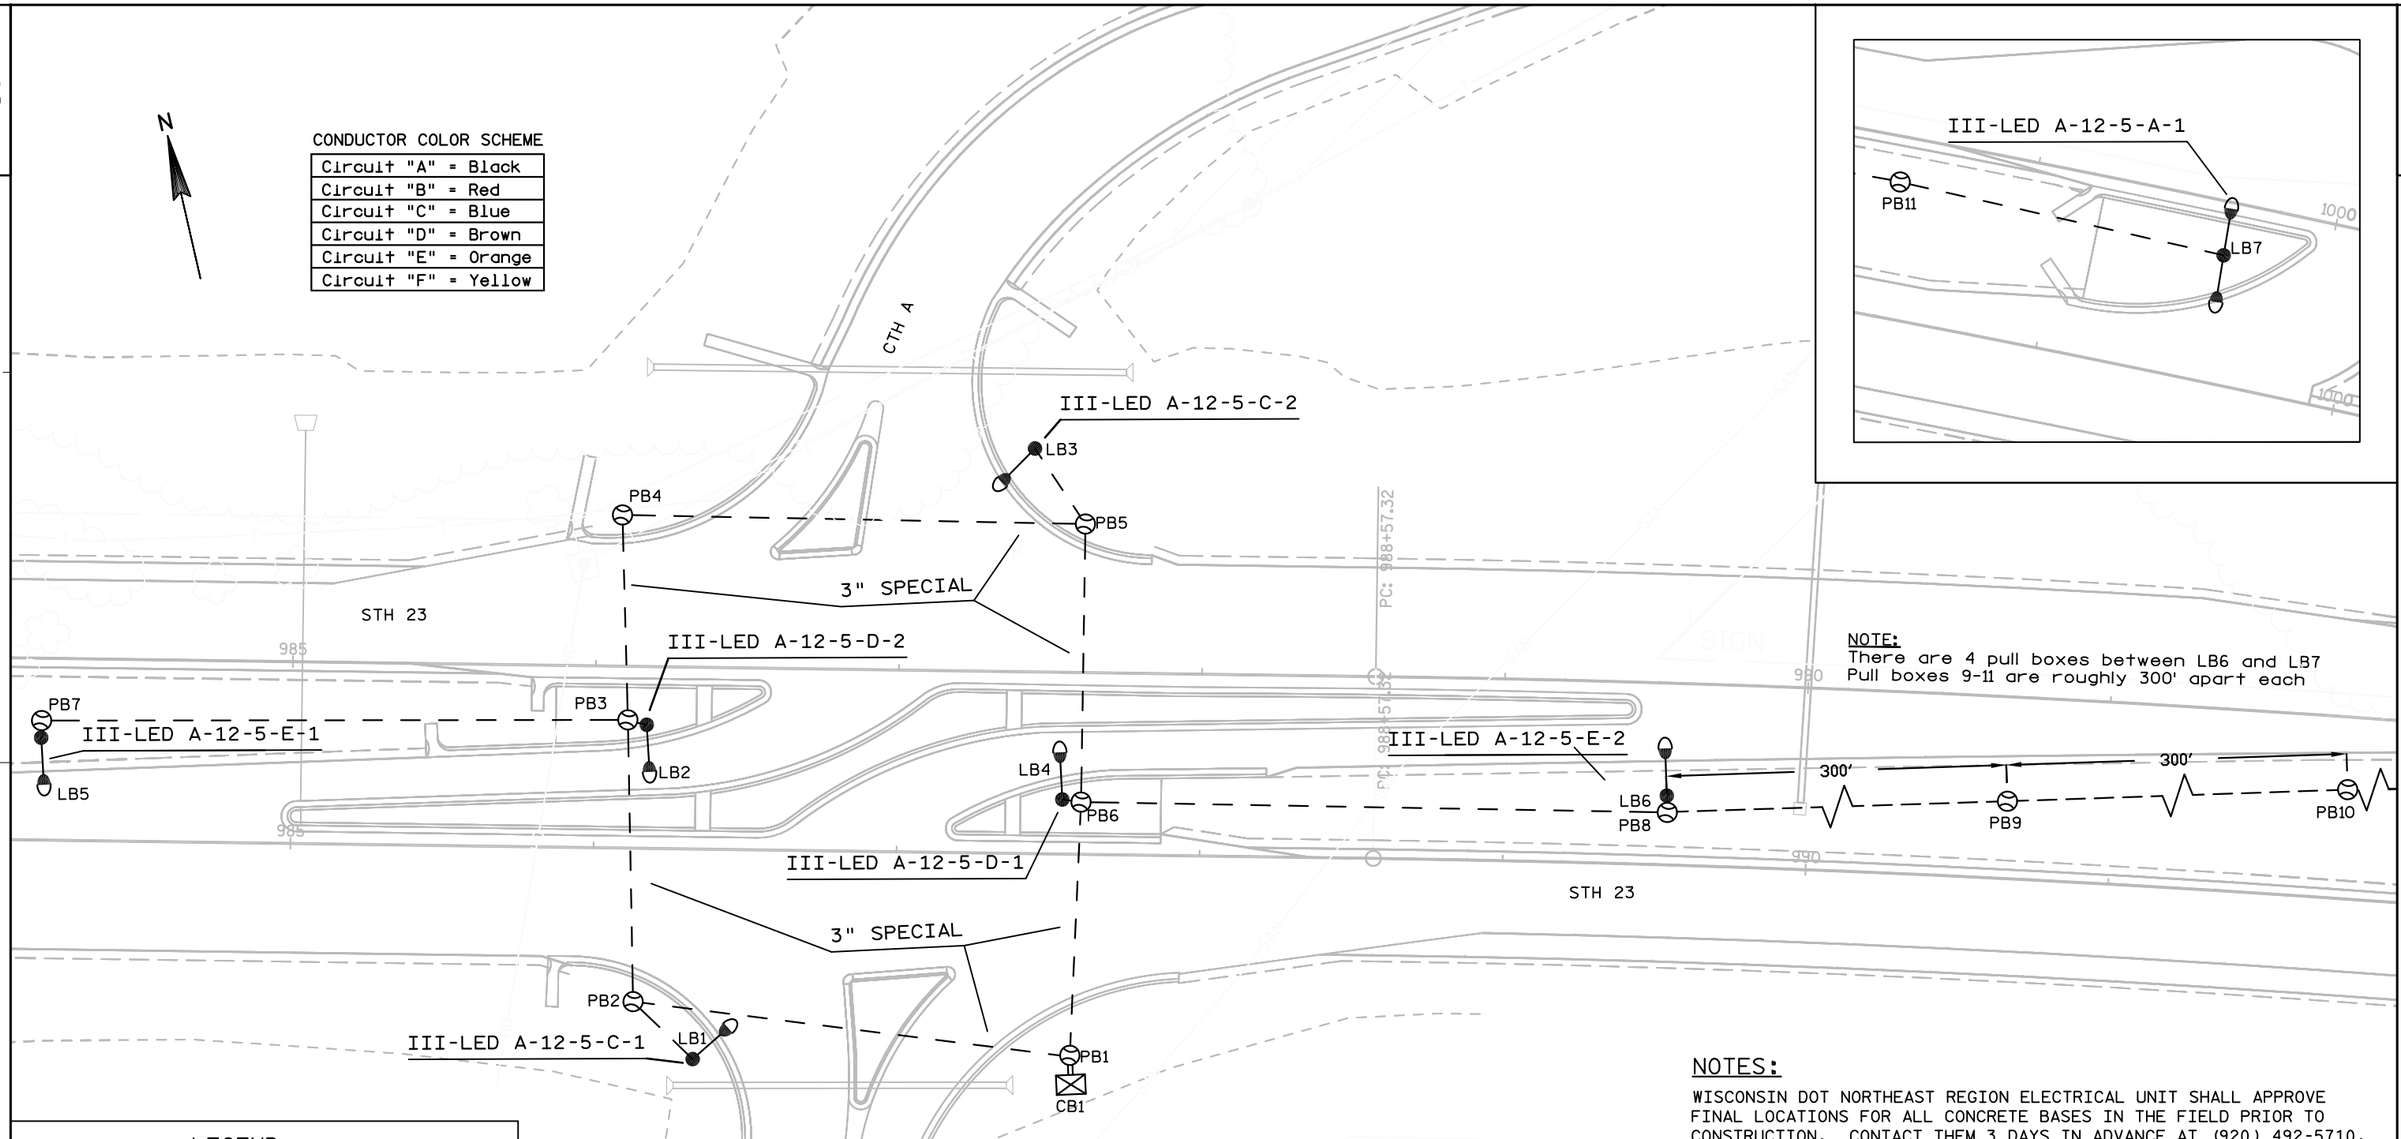

NOTE:
There are 4 pull boxes between LB6 and LB7
Pull boxes 9-11 are roughly 300' apart each

LEGEND

- LIGHTING CONTROL CABINET WITH METER BREAKER PEDESTAL
- 2" CONDUIT, NON-METALLIC (unless otherwise noted)
- LIGHTING UNIT
- PULL BOX 24" X 42"
- UTILITY POLE
- ELECTRIC, UNDERGROUND — E —
- ELECTRIC, OVERHEAD — OH —

EXAMPLE (see individual label on each lighting unit)

III-LED A-12-5-A-4

- LIGHT UNIT NUMBER IN CIRCUIT
- CIRCUIT ID
- BASE TYPE
- MAST ARM LENGTH (in feet)
- LAMP WATTAGE
- DISTRIBUTION TYPE

240 VOLT SYSTEM
120/240 VOLT ELECTRIC SERVICE

NOTES:

WISCONSIN DOT NORTHEAST REGION ELECTRICAL UNIT SHALL APPROVE FINAL LOCATIONS FOR ALL CONCRETE BASES IN THE FIELD PRIOR TO CONSTRUCTION. CONTACT THEM 3 DAYS IN ADVANCE AT (920) 492-5710.

THE LOCATION OF EXISTING AND PROPOSED UTILITIES AS SHOWN ON THE PLANS ARE APPROXIMATE. IN ADDITION, THERE MAY BE OTHER UTILITIES WITHIN THE PROJECT AREA WHICH ARE NOT SHOWN. THE CONTRACTOR SHALL VERIFY THE LOCATIONS OF ALL UTILITIES PRIOR TO CONSTRUCTION.

STH 23 & CTH A
TOWN OF GREENBUSH
SHEBOYGAN COUNTY

LIGHTING NO. 59-2016

DESIGNER: WISDOT NE REGION TRAFFIC UNIT

DATE: 7-31-2014 SHEET NO. 1 OF 1

PROJECT NO:1440-13-72	HWY: STH 23	COUNTY: SHEBOYGON	CONSTRUCTION DETAIL - "J" TURN LIGHTING	SHEET -----	E

FILE NAME : N:\PDS\C3D\14401301\DESIGN\EDGELINES\FOROTHERS\TRAFFIC\STH23 ALIGN AND EDGLINES_RECOVER.DWG PLOT DATE : 9/3/2008 9:36 AM PLOT BY : TALCOTT, MATTHEW J PLOT NAME : L59-2016.const PLOT SCALE: 50:1

WISDOT/CADDS SHEET 42