2

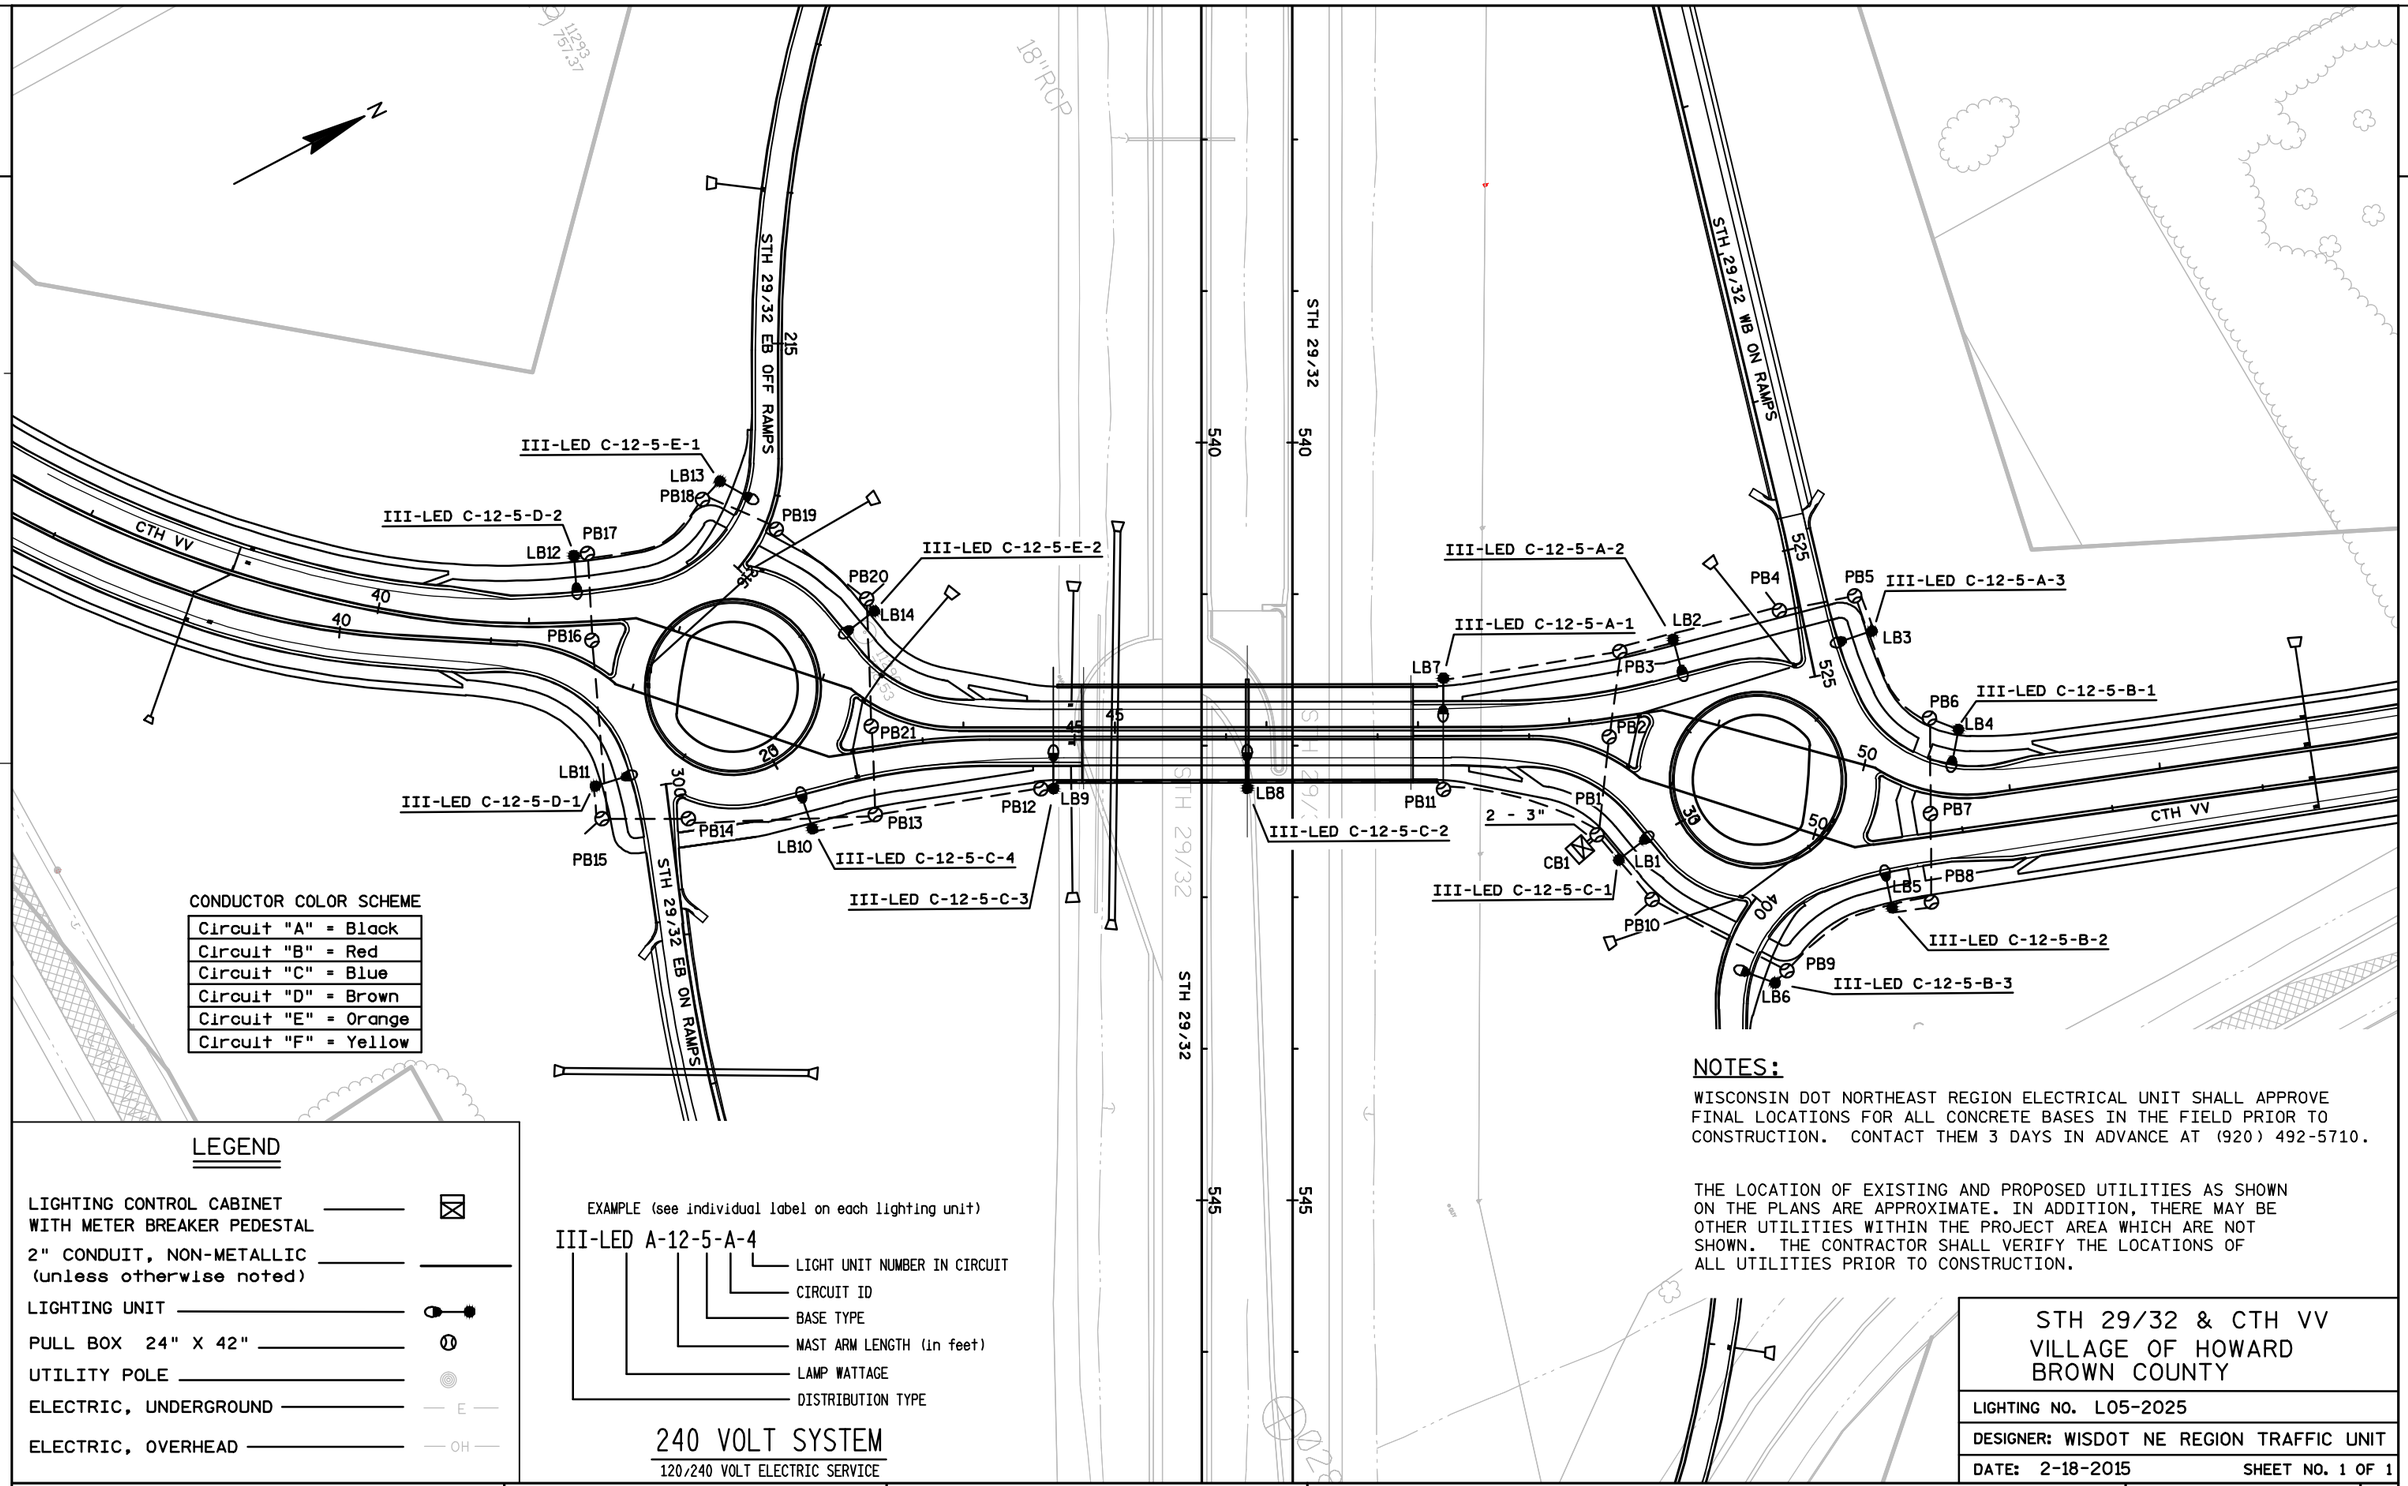

CONDUCTOR COLOR SCHEME

Circuit "A" = Black
Circuit "B" = Red
Circuit "C" = Blue
Circuit "D" = Brown
Circuit "E" = Orange
Circuit "F" = Yellow

LEGEND

- LIGHTING CONTROL CABINET WITH METER BREAKER PEDESTAL
- 2" CONDUIT, NON-METALLIC (unless otherwise noted)
- LIGHTING UNIT
- PULL BOX 24" X 42"
- UTILITY POLE
- ELECTRIC, UNDERGROUND — E —
- ELECTRIC, OVERHEAD — OH —

EXAMPLE (see individual label on each lighting unit)

III-LED A-12-5-A-4

- LIGHT UNIT NUMBER IN CIRCUIT
- CIRCUIT ID
- BASE TYPE
- MAST ARM LENGTH (in feet)
- LAMP WATTAGE
- DISTRIBUTION TYPE

240 VOLT SYSTEM

120/240 VOLT ELECTRIC SERVICE

NOTES:

WISCONSIN DOT NORTHEAST REGION ELECTRICAL UNIT SHALL APPROVE FINAL LOCATIONS FOR ALL CONCRETE BASES IN THE FIELD PRIOR TO CONSTRUCTION. CONTACT THEM 3 DAYS IN ADVANCE AT (920) 492-5710.

THE LOCATION OF EXISTING AND PROPOSED UTILITIES AS SHOWN ON THE PLANS ARE APPROXIMATE. IN ADDITION, THERE MAY BE OTHER UTILITIES WITHIN THE PROJECT AREA WHICH ARE NOT SHOWN. THE CONTRACTOR SHALL VERIFY THE LOCATIONS OF ALL UTILITIES PRIOR TO CONSTRUCTION.

STH 29/32 & CTH VV
VILLAGE OF HOWARD
BROWN COUNTY

LIGHTING NO. L05-2025

DESIGNER: WISDOT NE REGION TRAFFIC UNIT

DATE: 2-18-2015 SHEET NO. 1 OF 1

PROJECT NO: 9200-06-71	HWY: 29/32	COUNTY: BROWN	CONSTRUCTION DETAIL - ROUNDABOUT LIGHTING	SHEET _____	E

FILE NAME : C:\USERS\DOTMXT\DESKTOP\WORK TO BE DONE\9200-06-00 (STH 29 FREEWAY CONVERSION, CTH U - WOODLAND ROAD)\L05-2025.DWG PLOT DATE : Feb 20, 2015 - 10:18am PLOT BY : TALCOTT, MATTHEW J L05-2025 PLOT SCALE : 100:1