
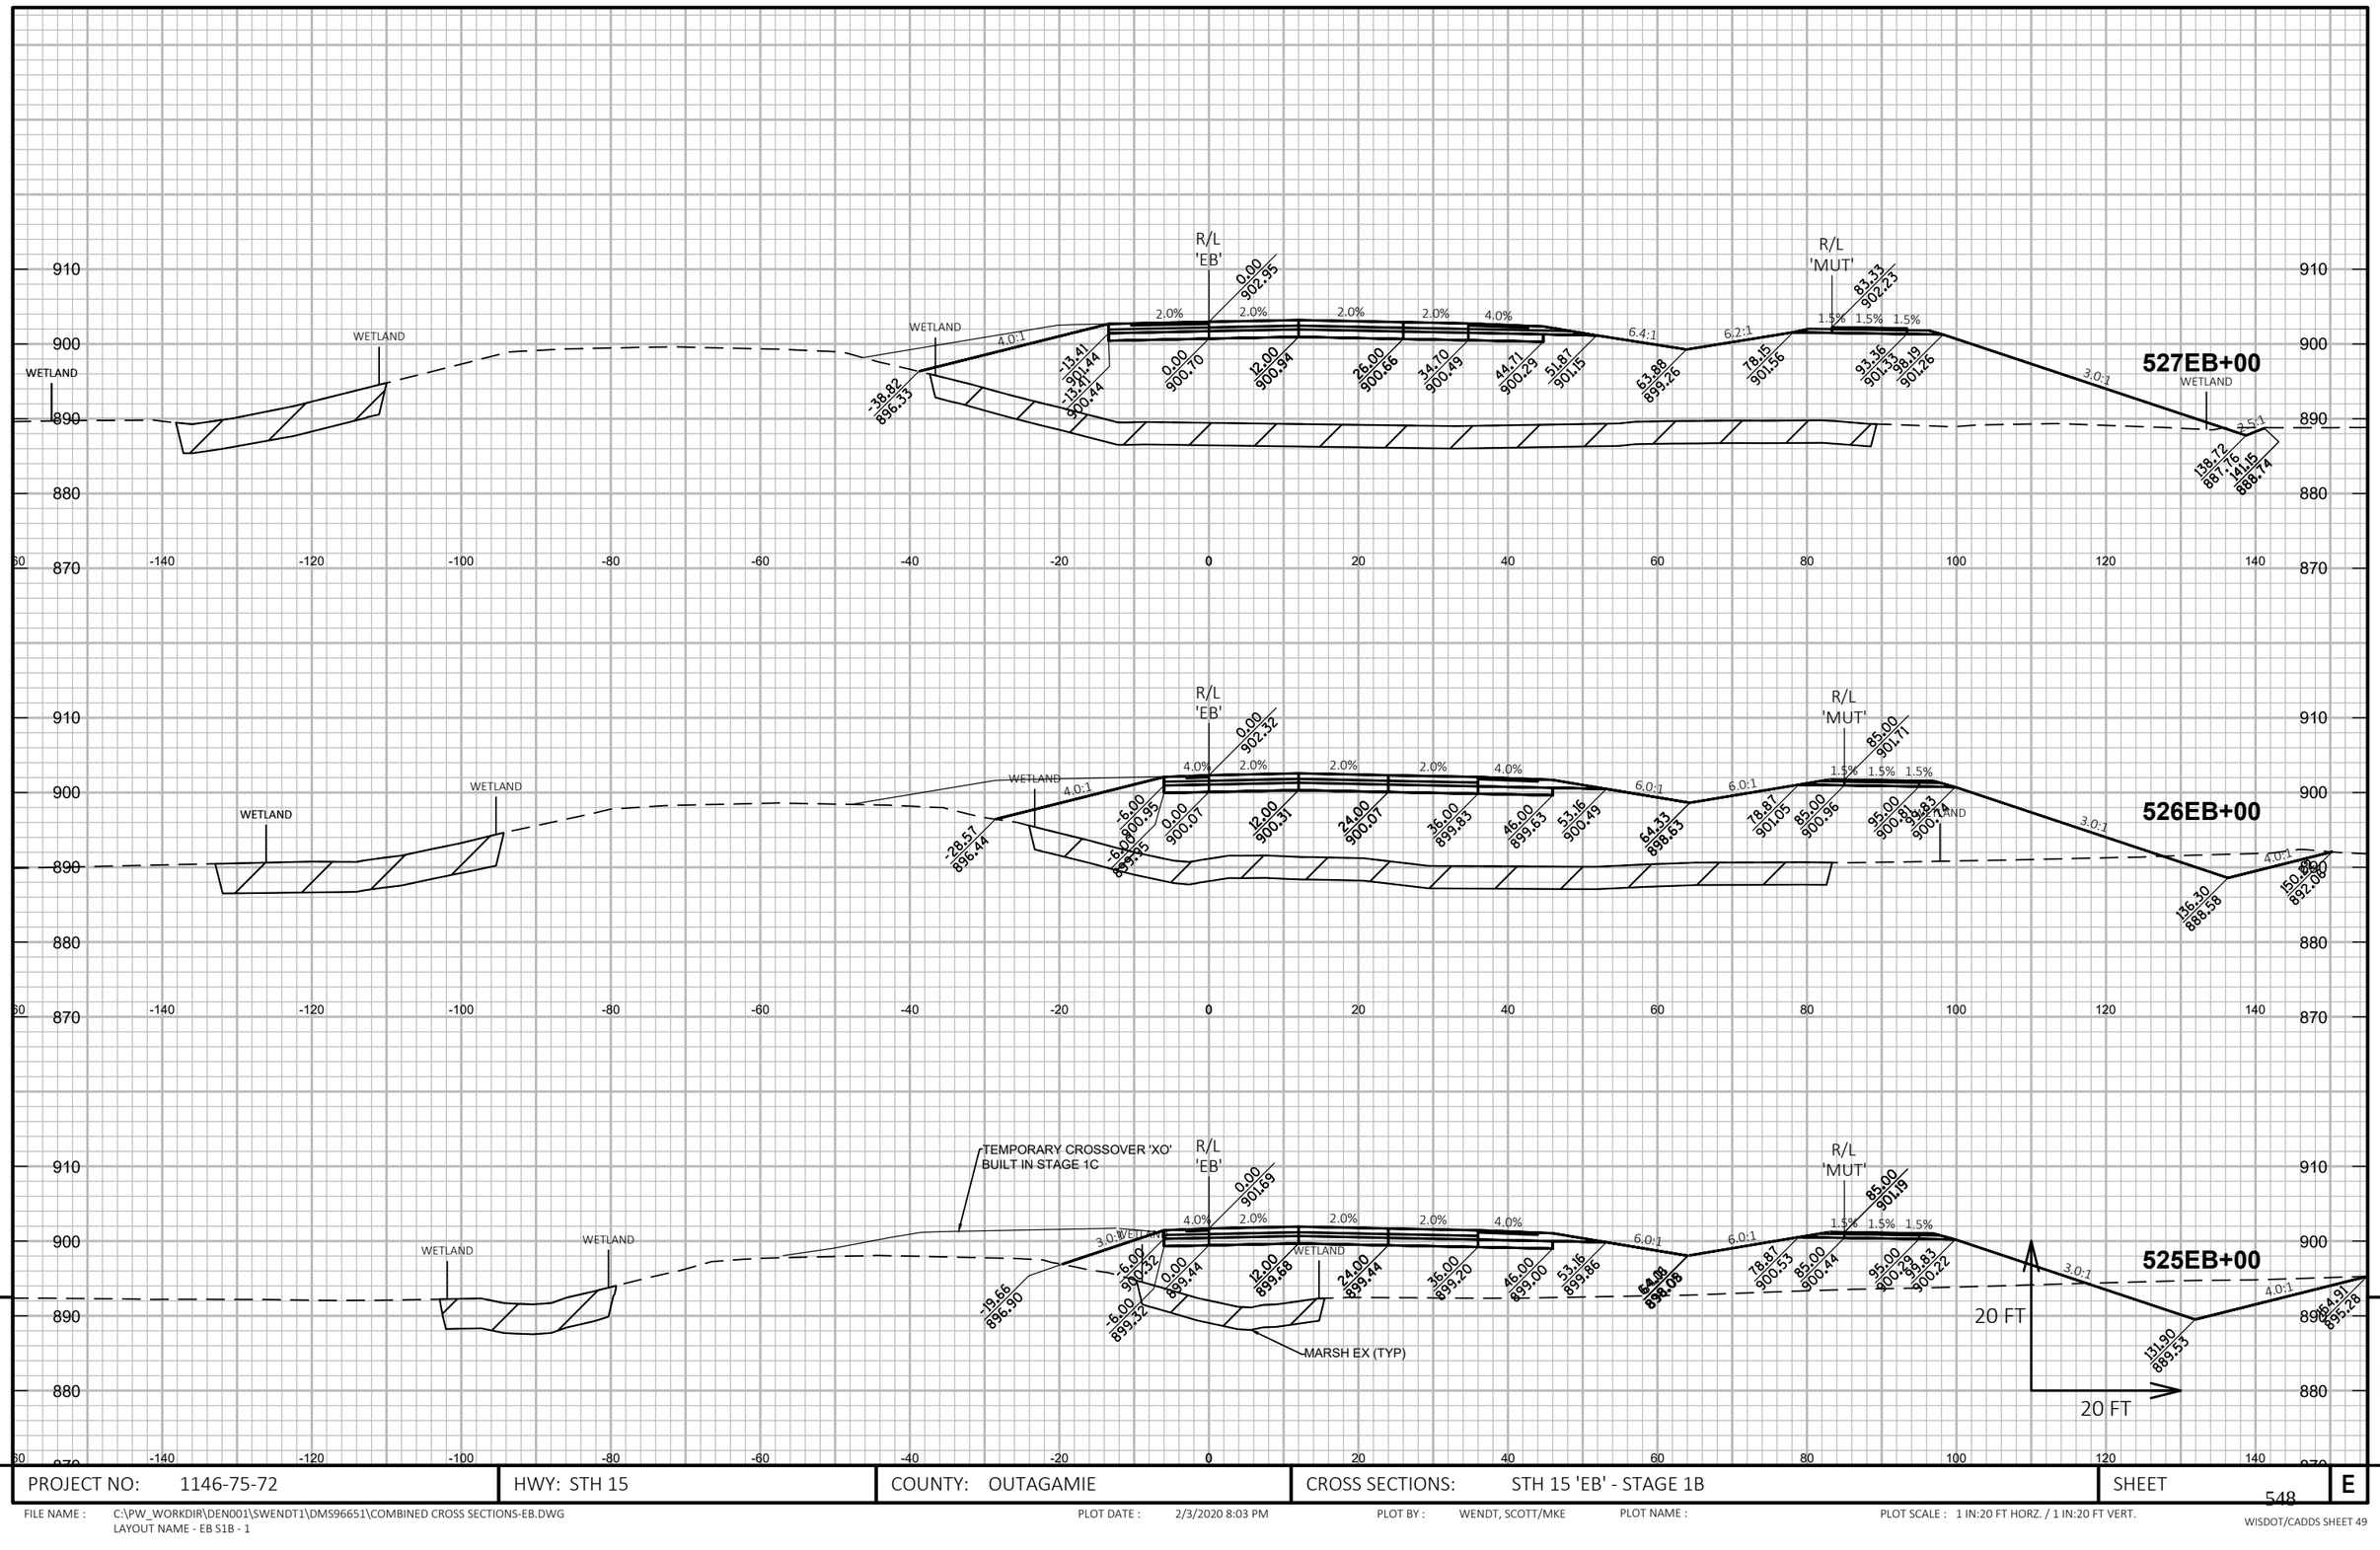


PROJECT NO: 1146-75-72	HWY: STH 15	COUNTY: OUTAGAMIE	CROSS SECTIONS: STH 15 'EB' - STAGE 1B	SHEET	E

FILE NAME : C:\PW_WORKDIR\DEN001\SWENDT1\DMS96651\COMBINED CROSS SECTIONS-EB.DWG
LAYOUT NAME - EB S1B - 1
PLOT DATE : 2/3/2020 8:03 PM
PLOT BY : WENDT, SCOTT/MKE
PLOT NAME :
PLOT SCALE : 1 IN:20 FT HORZ. / 1 IN:20 FT VERT.
WISDOT/CADDS SHEET 49

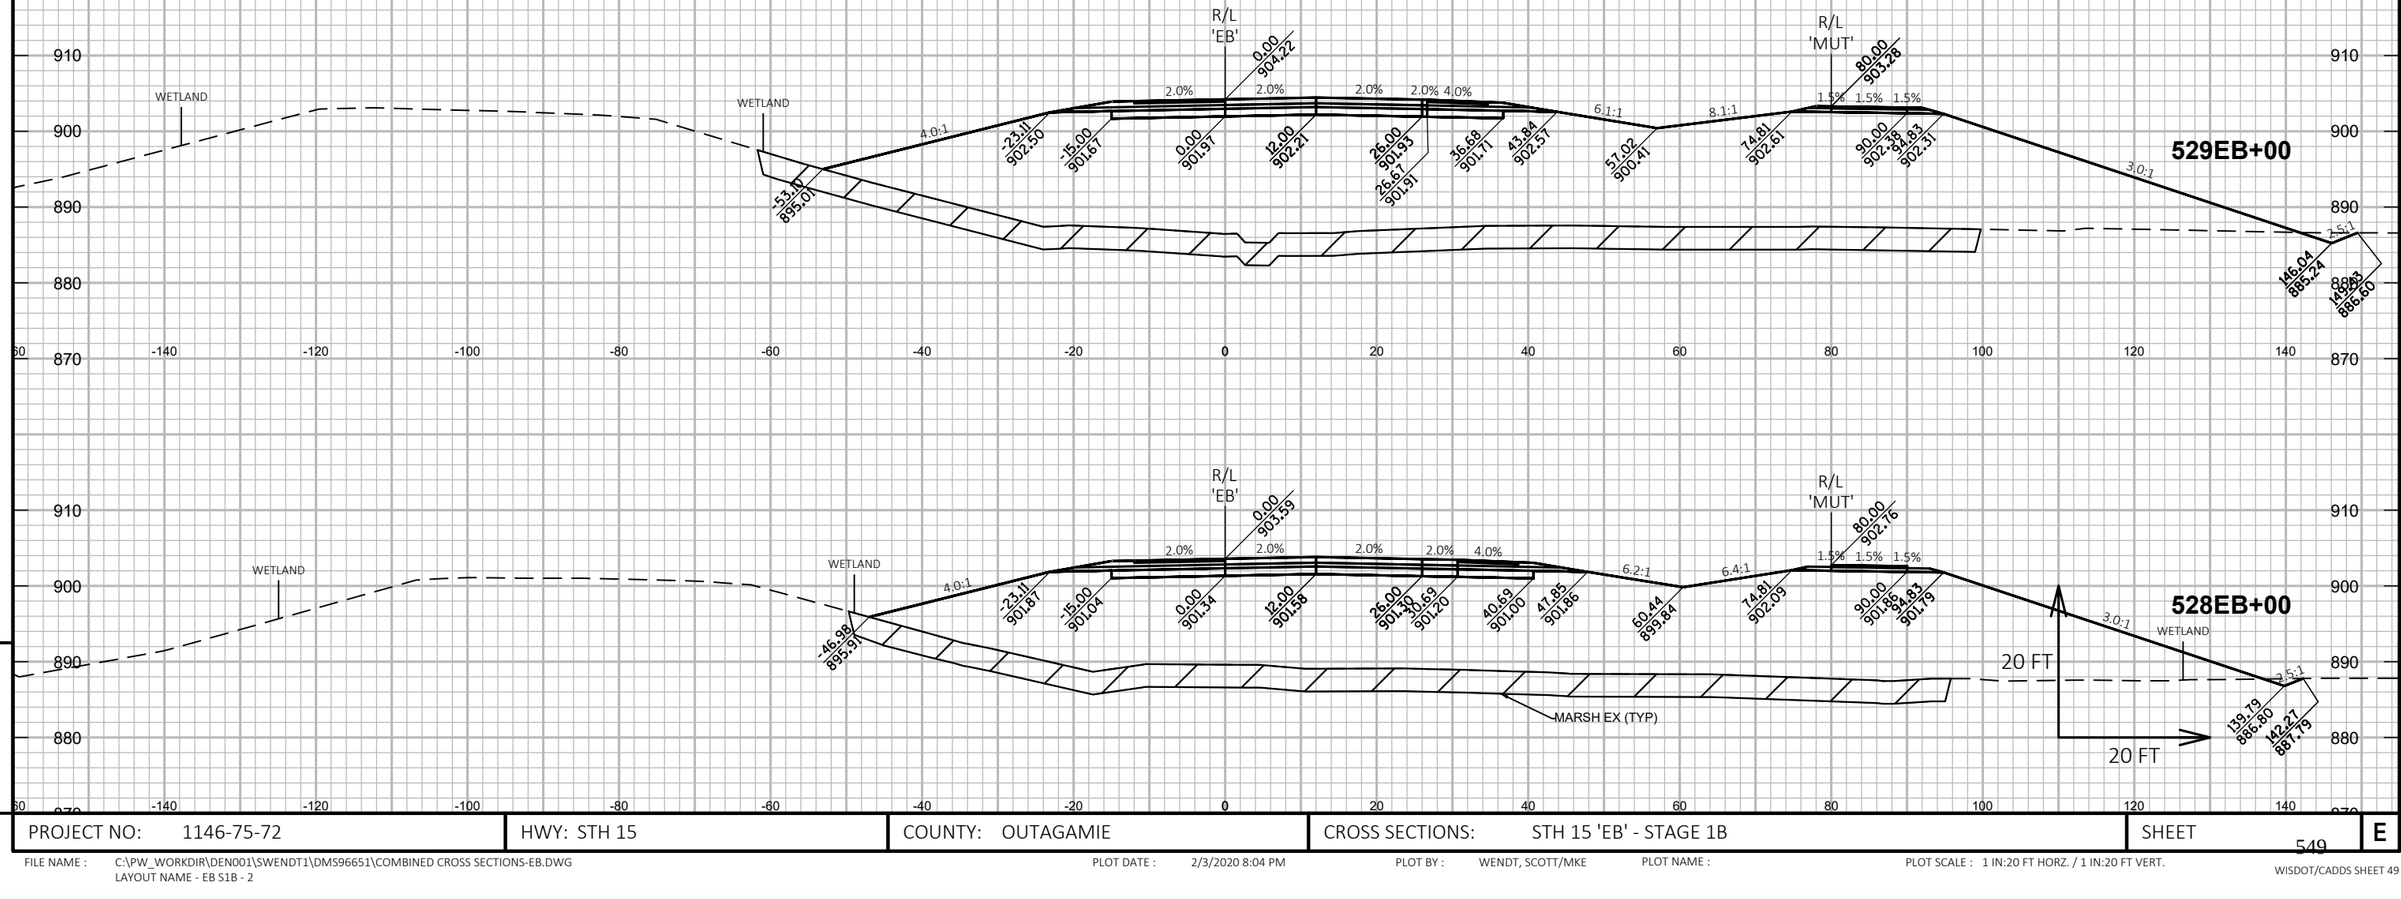


9

9

PROJECT NO: 1146-75-72	HWY: STH 15	COUNTY: OUTAGAMIE	CROSS SECTIONS: STH 15 'EB' - STAGE 1B	SHEET	E

FILE NAME : C:\PW_WORKDIR\DEN001\SWENDT1\DMS96651\COMBINED CROSS SECTIONS-EB.DWG
LAYOUT NAME - EB S1B - 2

PLOT DATE : 2/3/2020 8:04 PM PLOT BY : WENDT, SCOTT/MKE PLOT NAME : PLOT SCALE : 1 IN:20 FT HORZ. / 1 IN:20 FT VERT.

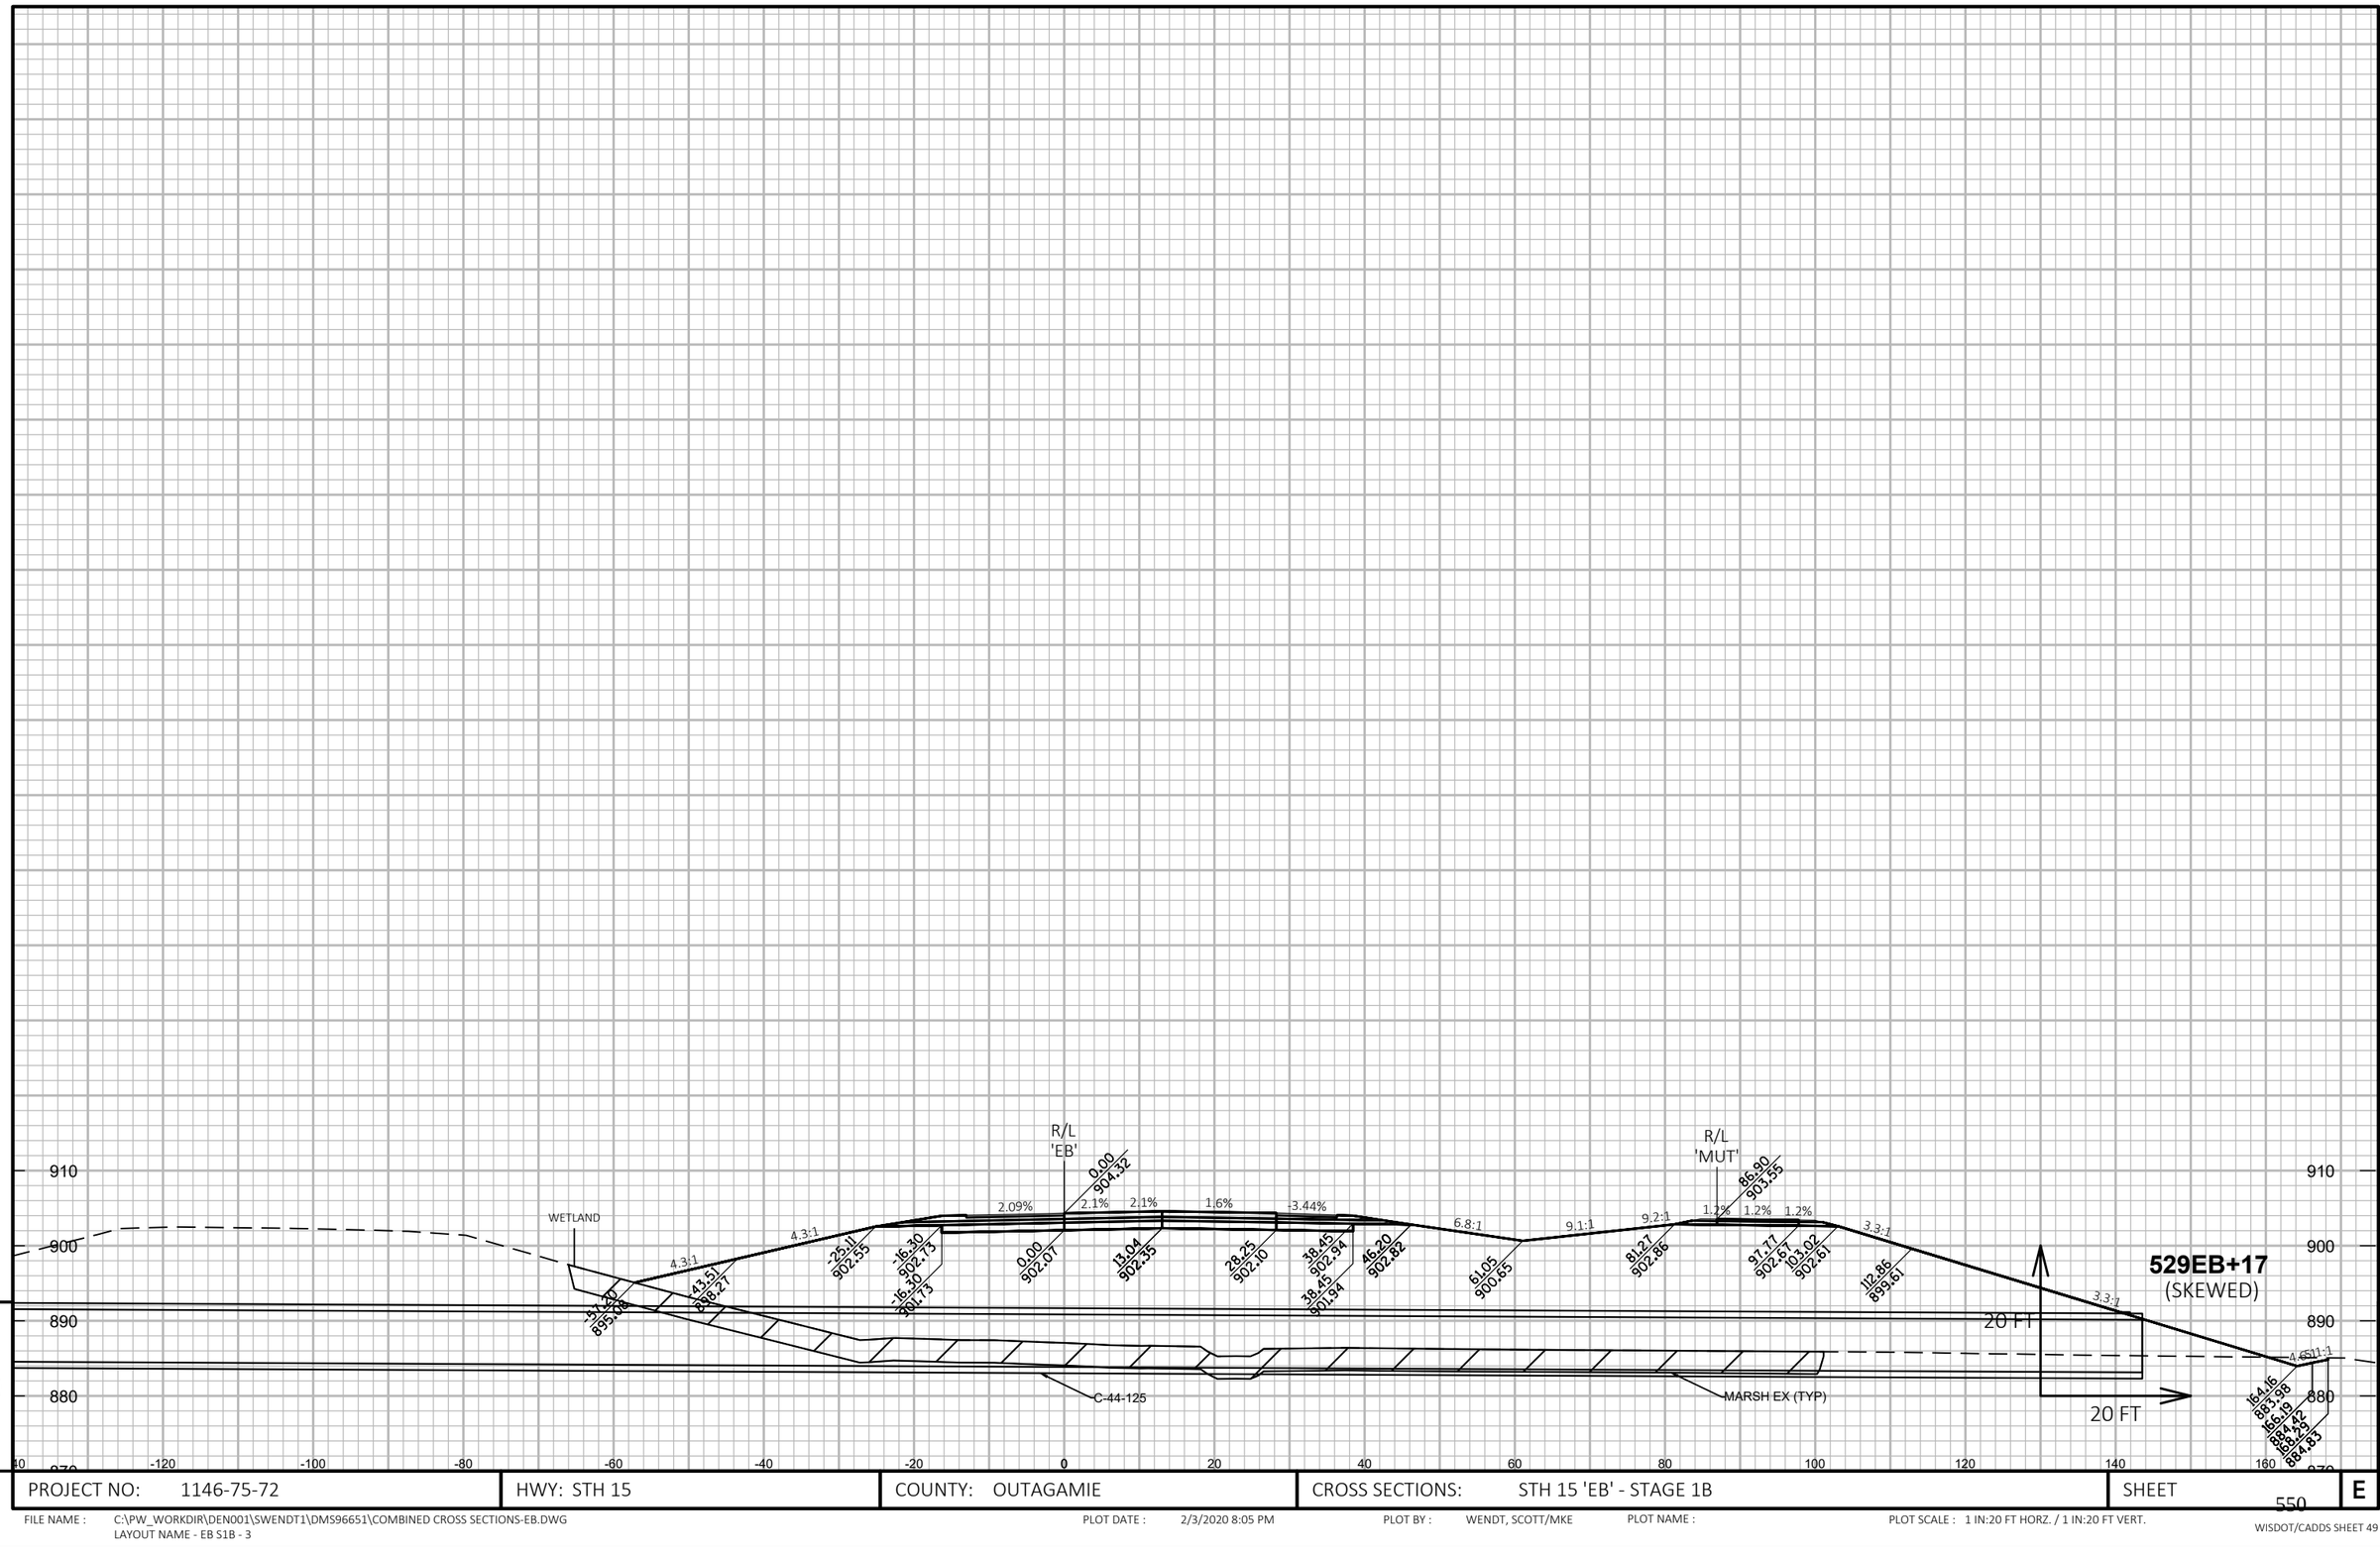

9

9

PROJECT NO: 1146-75-72	HWY: STH 15	COUNTY: OUTAGAMIE	CROSS SECTIONS: STH 15 'EB' - STAGE 1B	SHEET 550	E


FILE NAME : C:\PW_WORKDIR\DEN001\SWENDT1\DMS96651\COMBINED CROSS SECTIONS-EB.DWG
LAYOUT NAME - EB S1B - 3

PLOT DATE : 2/3/2020 8:05 PM PLOT BY : WENDT, SCOTT/MKE PLOT NAME : PLOT SCALE : 1 IN:20 FT HORZ. / 1 IN:20 FT VERT.

PROJECT NO: 1146-75-72	HWY: STH 15	COUNTY: OUTAGAMIE	CROSS SECTIONS: STH 15 'EB' - STAGE 1B	SHEET	E

FILE NAME : C:\PW_WORKDIR\DEN001\SWENDT1\DMS96651\COMBINED CROSS SECTIONS-EB.DWG
LAYOUT NAME - EB S1B - 4


PLOT DATE : 2/3/2020 8:05 PM PLOT BY : WENDT, SCOTT/MKE PLOT NAME : PLOT SCALE : 1 IN:20 FT HORZ. / 1 IN:20 FT VERT.

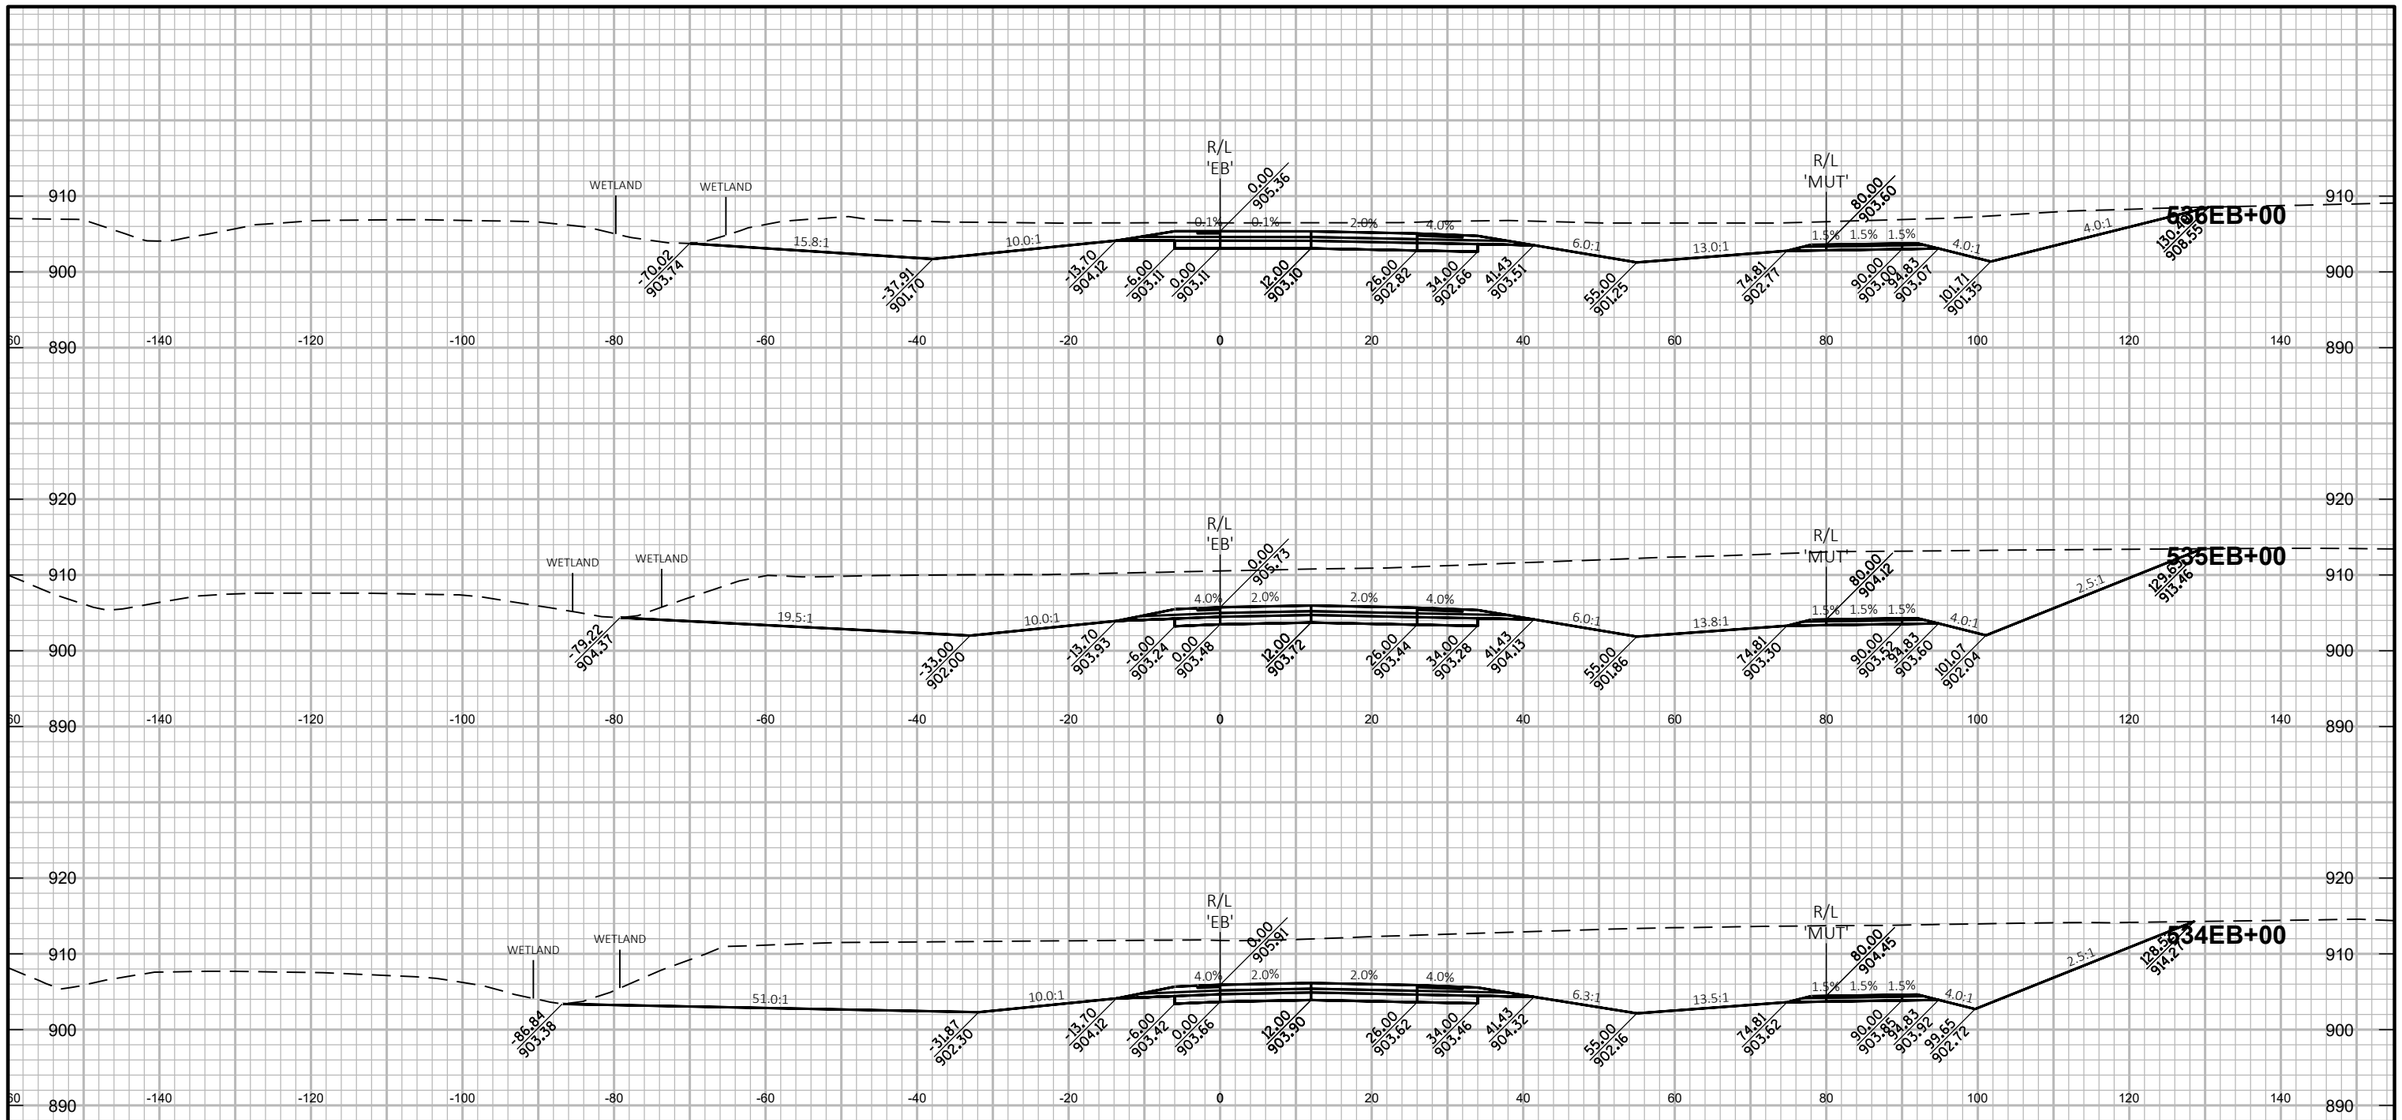

PROJECT NO: 1146-75-72	HWY: STH 15	COUNTY: OUTAGAMIE	CROSS SECTIONS: STH 15 'EB' - STAGE 1B	SHEET	E

FILE NAME : C:\PW_WORKDIR\DEN001\SWENDT1\DMS96651\COMBINED CROSS SECTIONS-EB.DWG
LAYOUT NAME - EB S1B - 5

PLOT DATE : 2/3/2020 8:06 PM PLOT BY : WENDT, SCOTT/MKE PLOT NAME : PLOT SCALE : 1 IN:20 FT HORZ. / 1 IN:20 FT VERT.

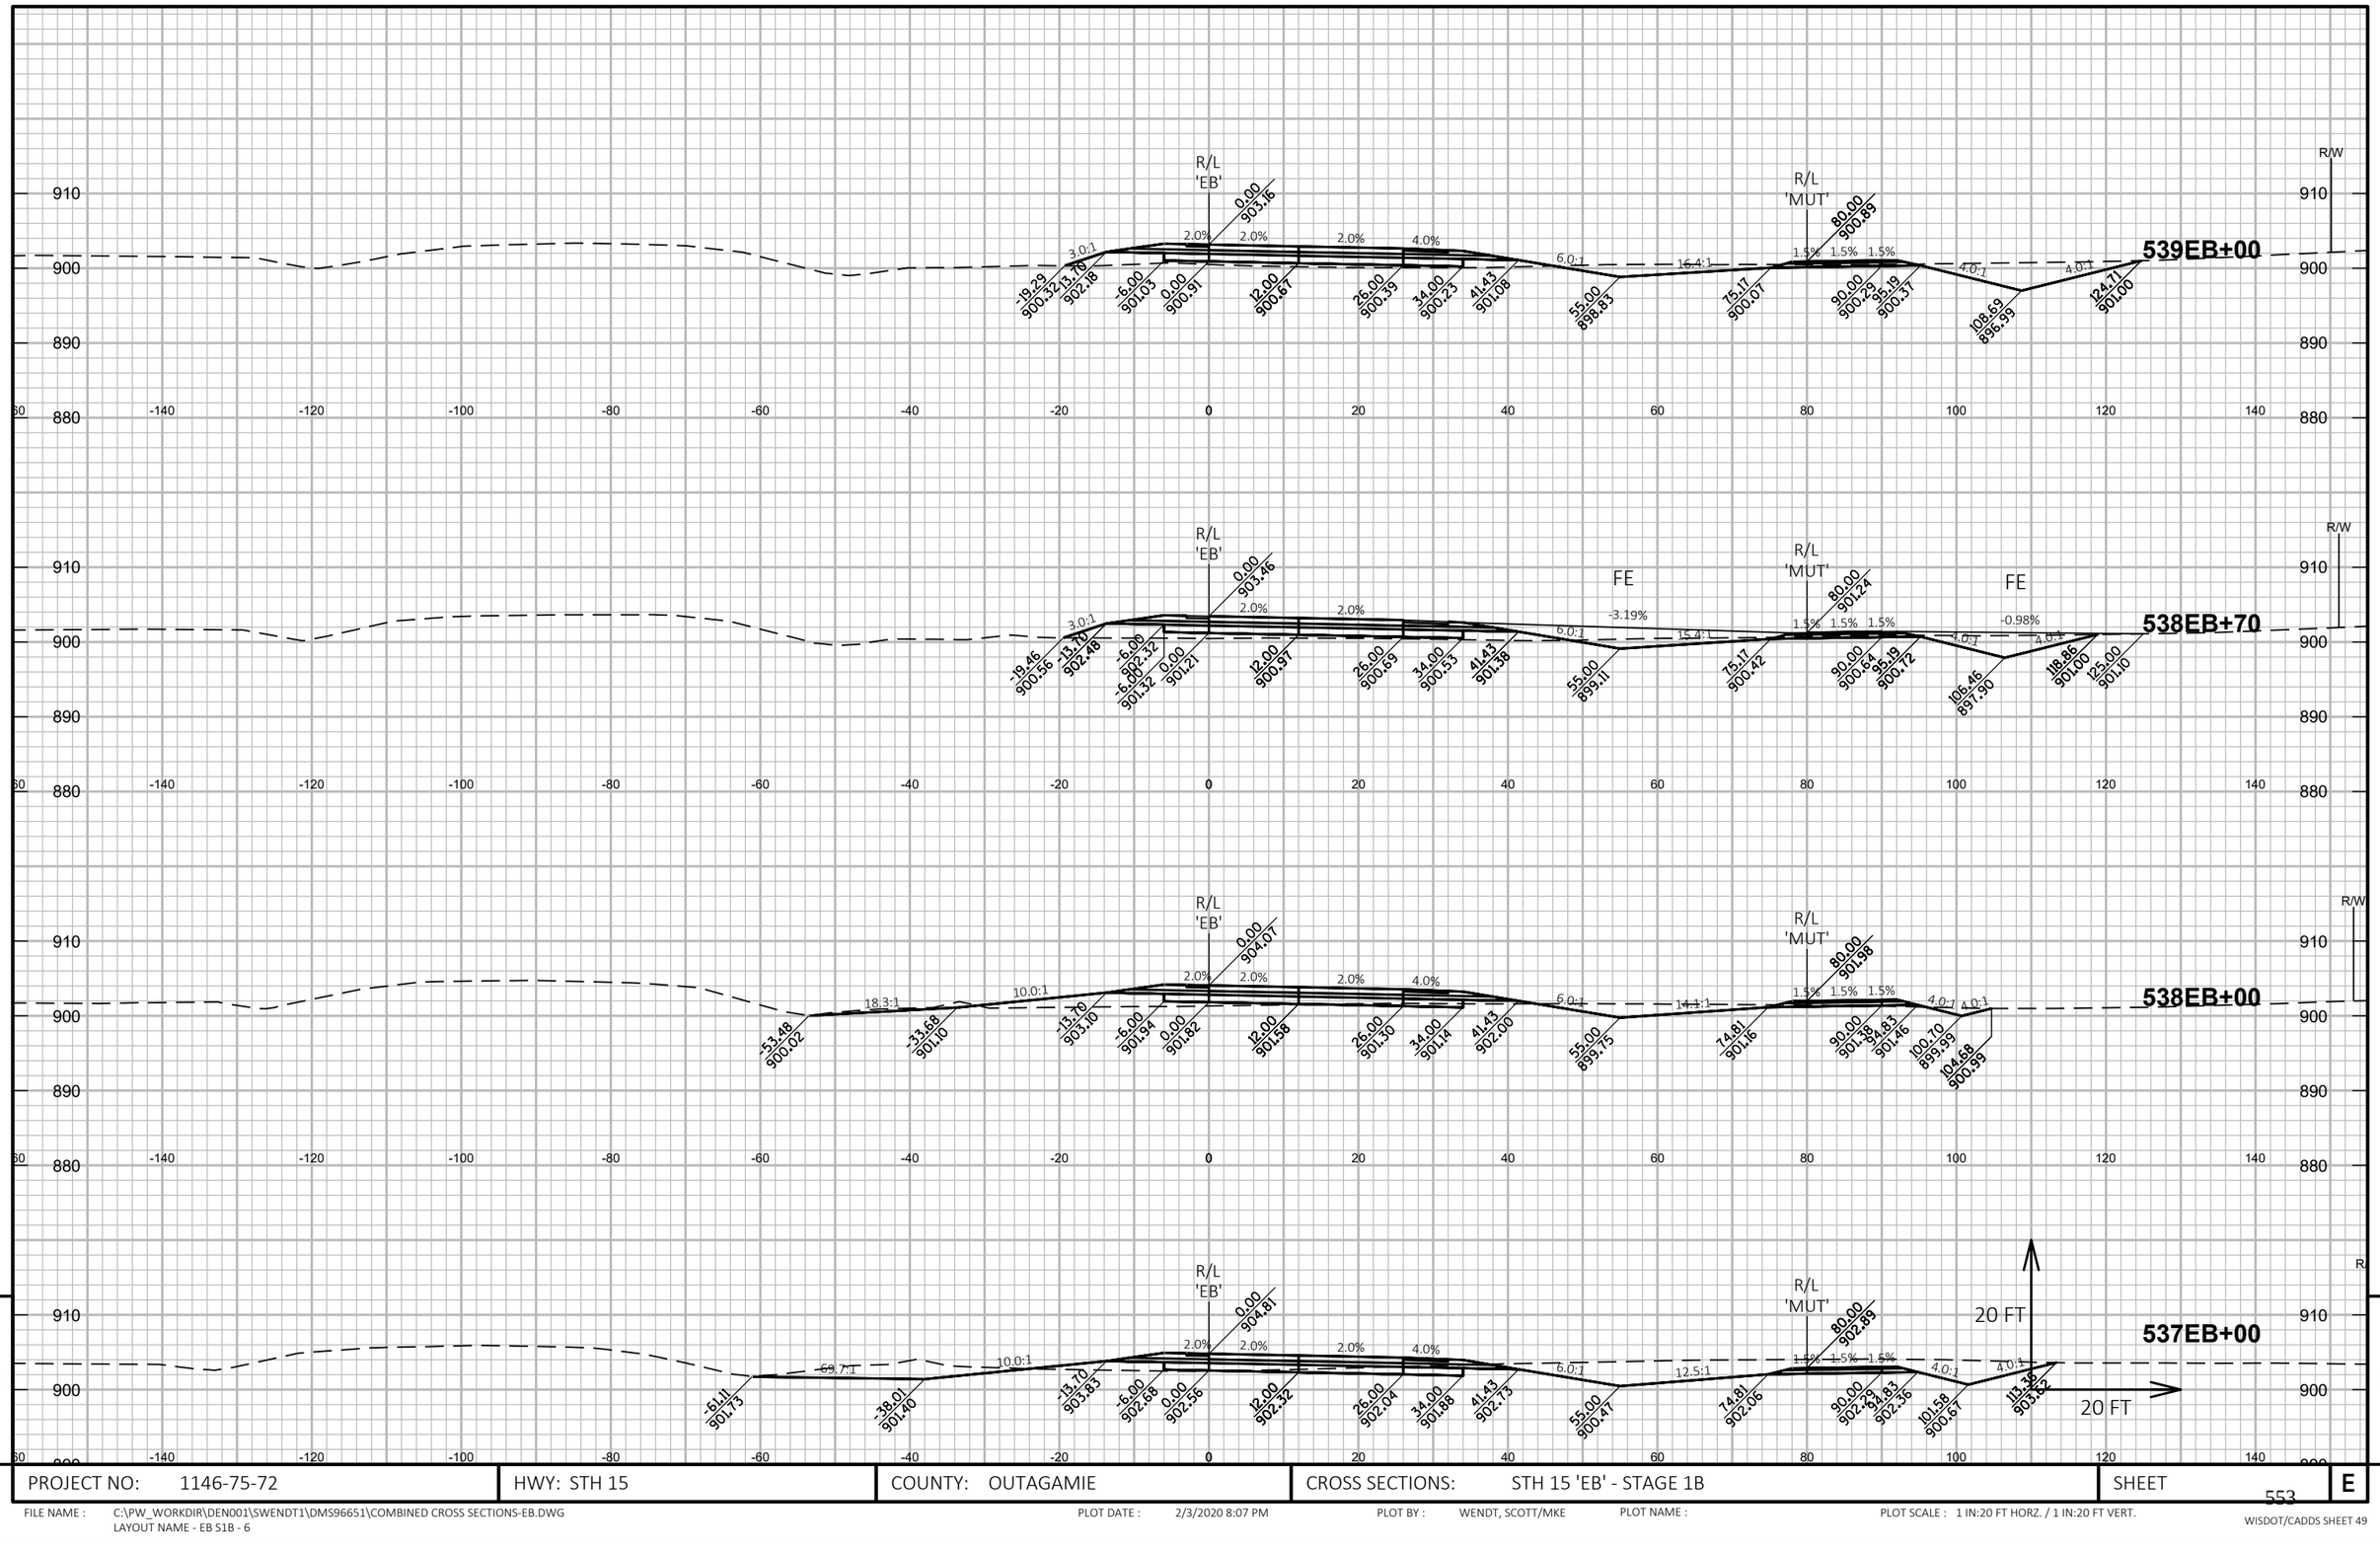

9

9


PROJECT NO: 1146-75-72	HWY: STH 15	COUNTY: OUTAGAMIE	CROSS SECTIONS: STH 15 'EB' - STAGE 1B	SHEET	E

553

FILE NAME : C:\PW_WORKDIR\DEN001\SWENDT1\DMS96651\COMBINED CROSS SECTIONS-EB.DWG
LAYOUT NAME - EB S1B - 6

PLOT DATE : 2/3/2020 8:07 PM PLOT BY : WENDT, SCOTT/MKE PLOT NAME : PLOT SCALE : 1 IN:20 FT HORZ. / 1 IN:20 FT VERT.

WISDOT/CADDS SHEET 49

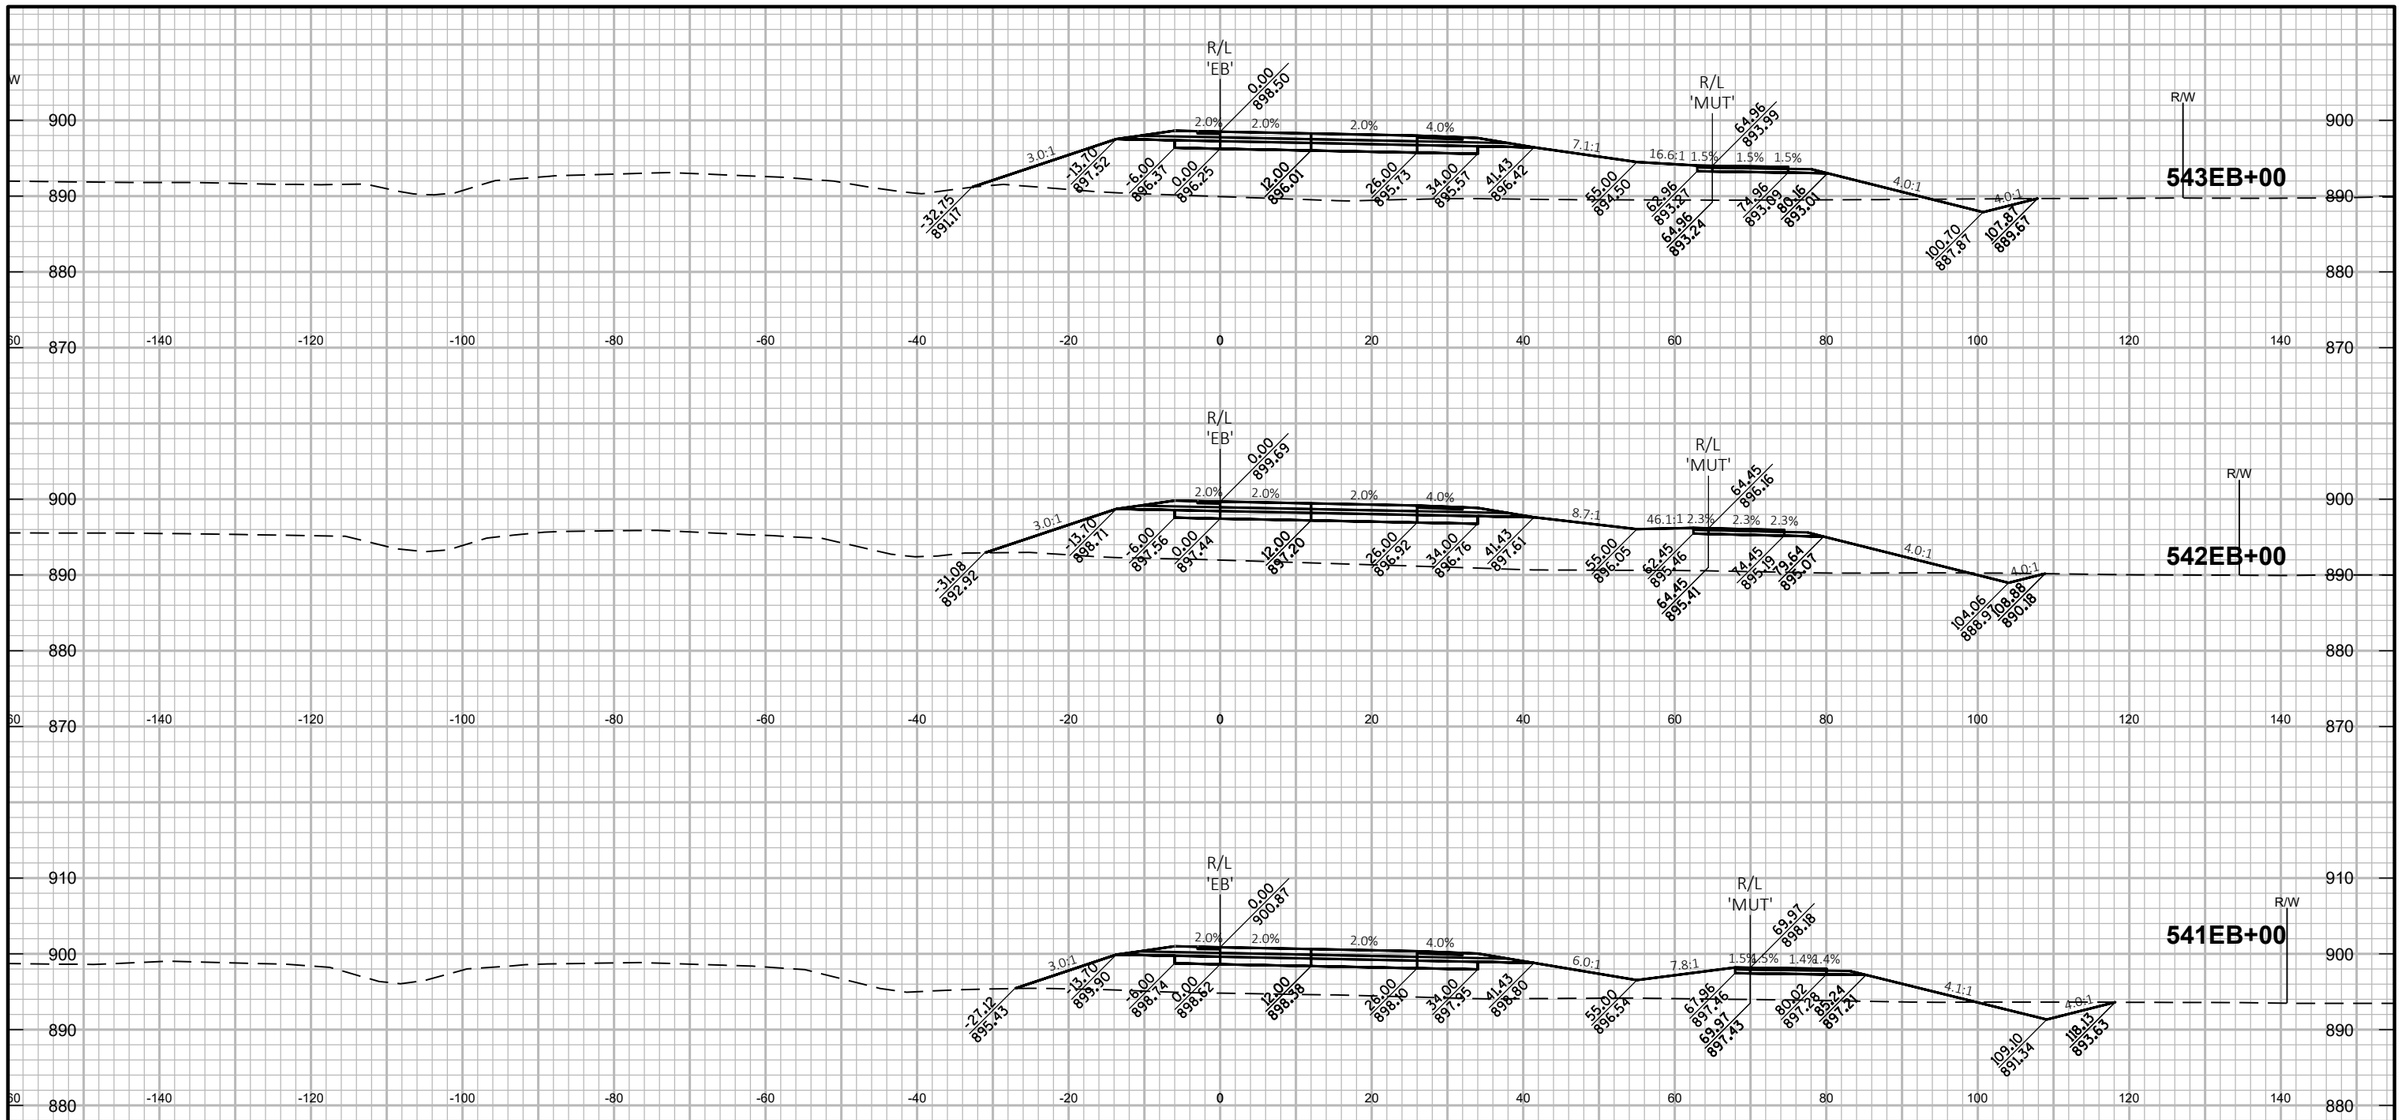


9

PROJECT NO: 1146-75-72	HWY: STH 15	COUNTY: OUTAGAMIE	CROSS SECTIONS: STH 15 'EB' - STAGE 1B	SHEET 554	E

FILE NAME : C:\PW_WORKDIR\DEN001\SWENDT1\DMS96651\COMBINED CROSS SECTIONS-EB.DWG
LAYOUT NAME - EB S1B - 7

PLOT DATE : 2/3/2020 8:08 PM PLOT BY : WENDT, SCOTT/MKE PLOT NAME : PLOT SCALE : 1 IN:20 FT HORZ. / 1 IN:20 FT VERT.

WISDOT/CADDS SHEET 49

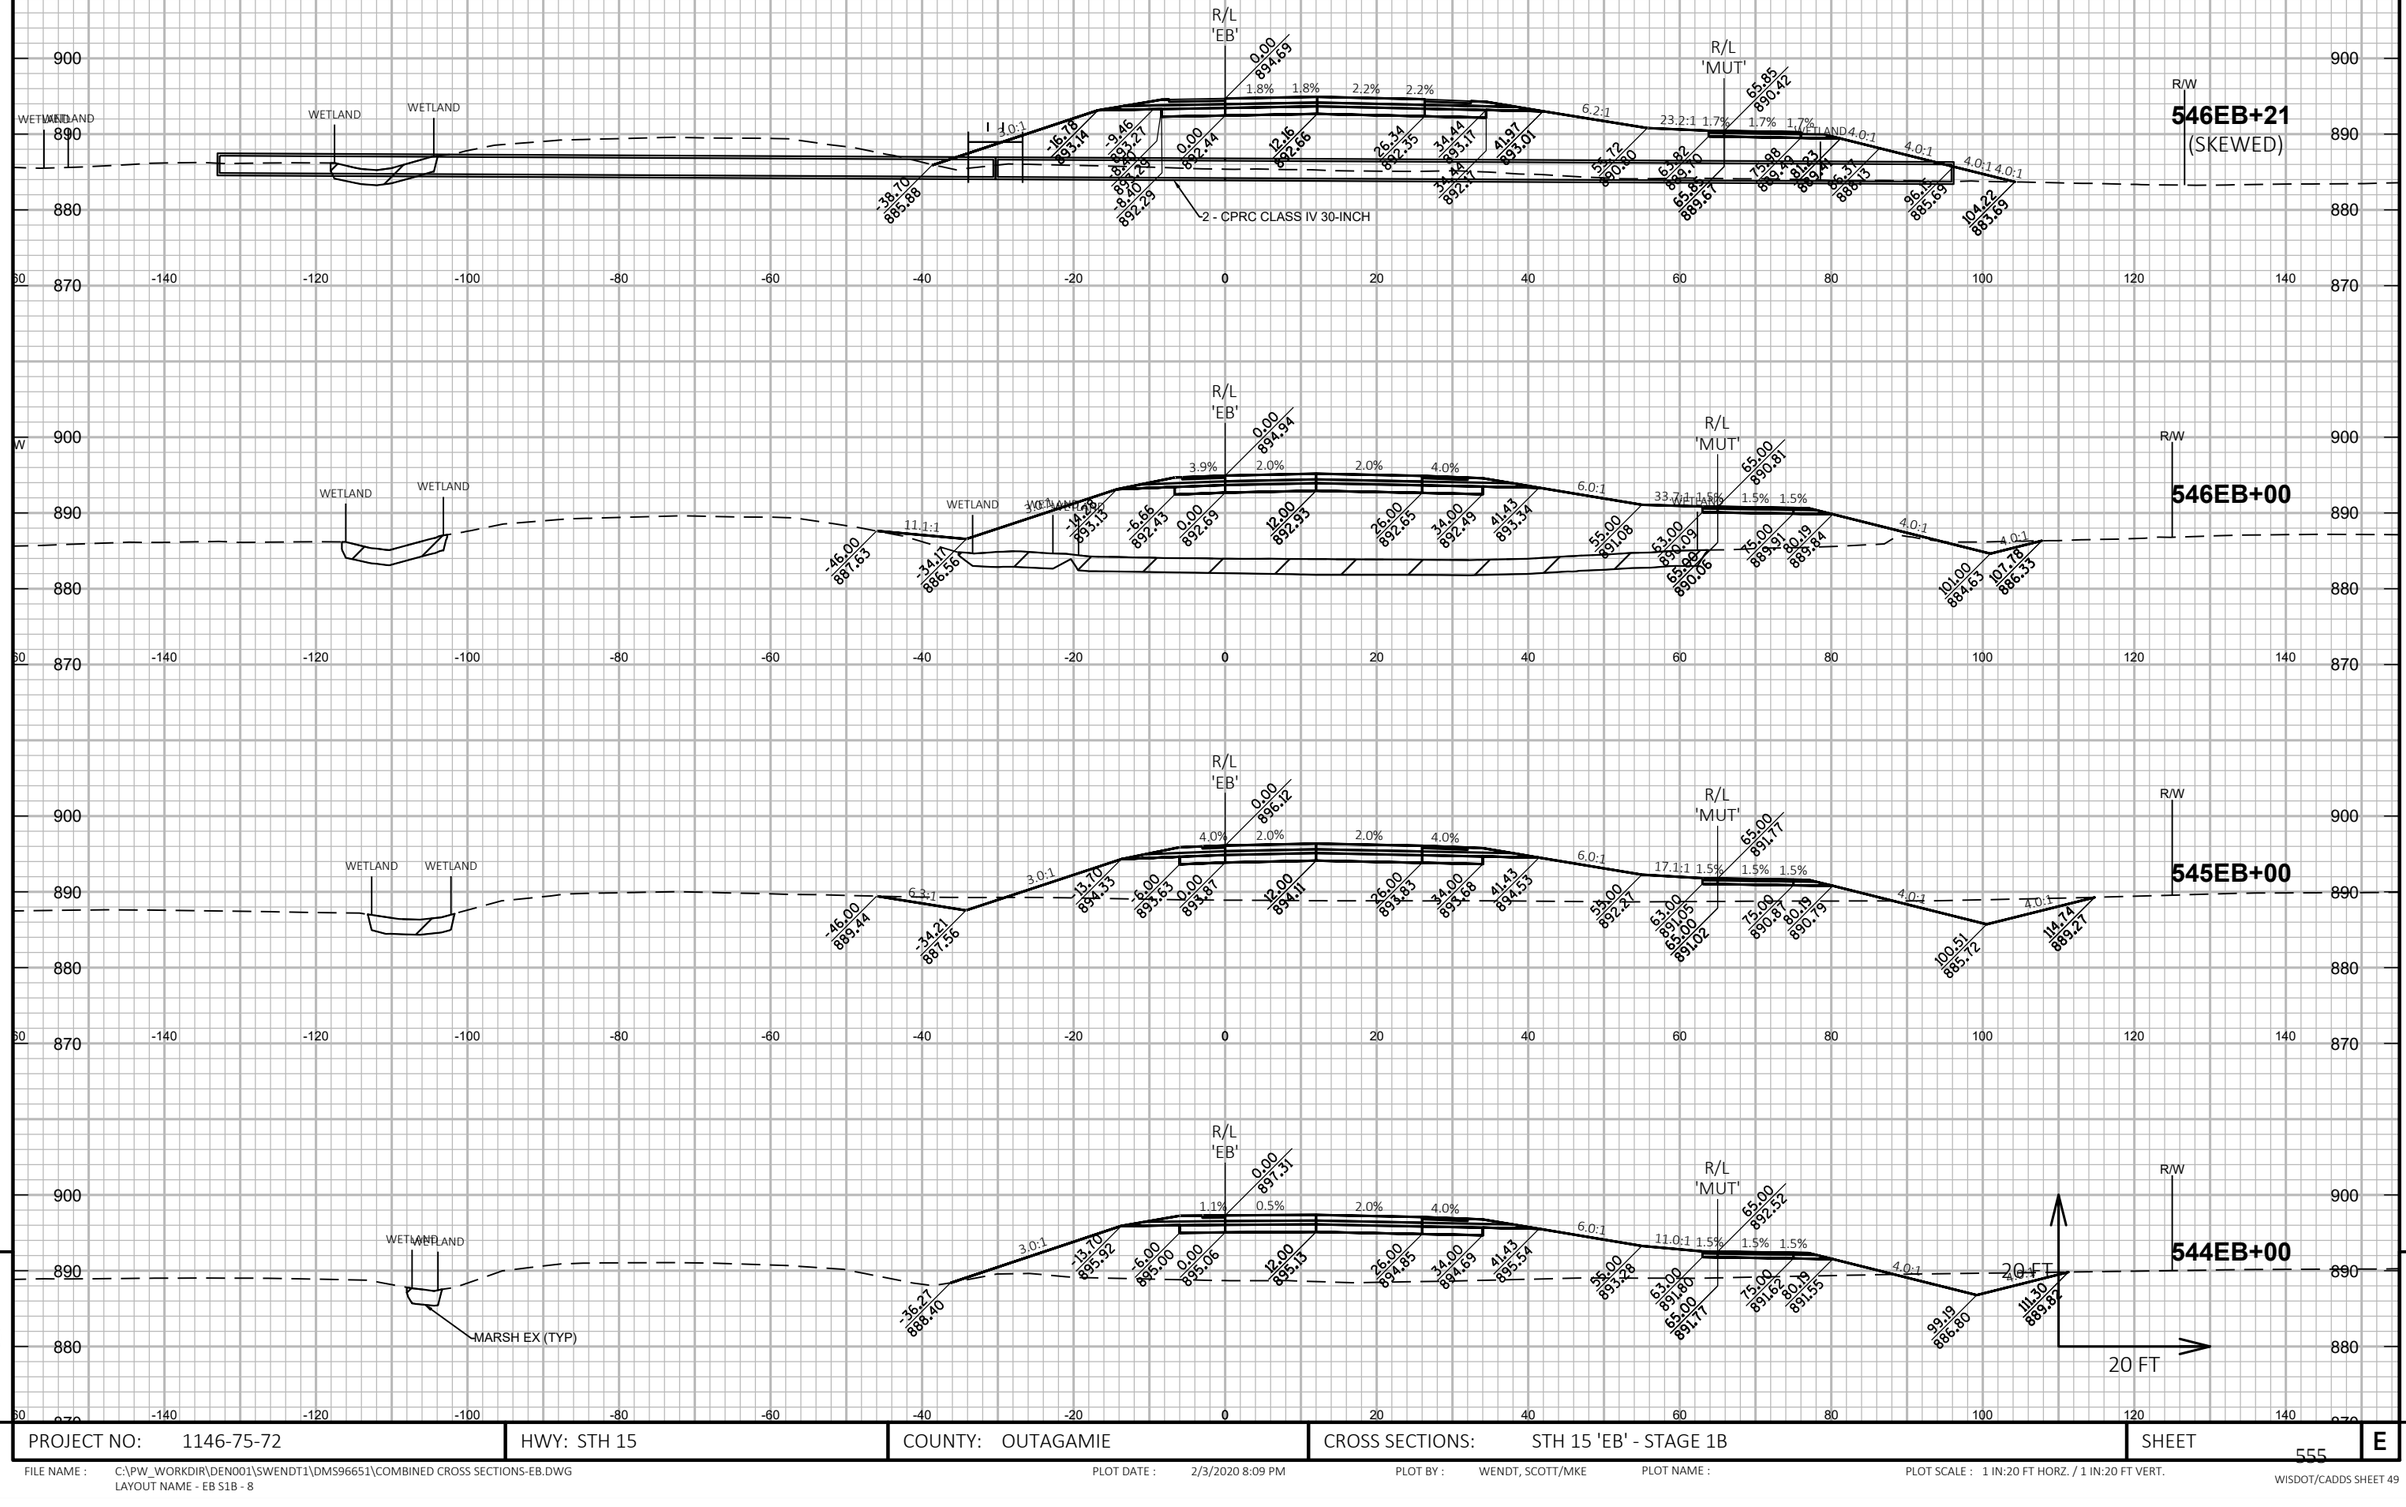

9


9

PROJECT NO: 1146-75-72	HWY: STH 15	COUNTY: OUTAGAMIE	CROSS SECTIONS: STH 15 'EB' - STAGE 1B	SHEET	E

FILE NAME : C:\PW_WORKDIR\DEN001\SWENDT1\DMS96651\COMBINED CROSS SECTIONS-EB.DWG
LAYOUT NAME - EB S1B - 8

PLOT DATE : 2/3/2020 8:09 PM PLOT BY : WENDT, SCOTT/MKE PLOT NAME : PLOT SCALE : 1 IN:20 FT HORZ. / 1 IN:20 FT VERT.

WISDOT/CADDS SHEET 49

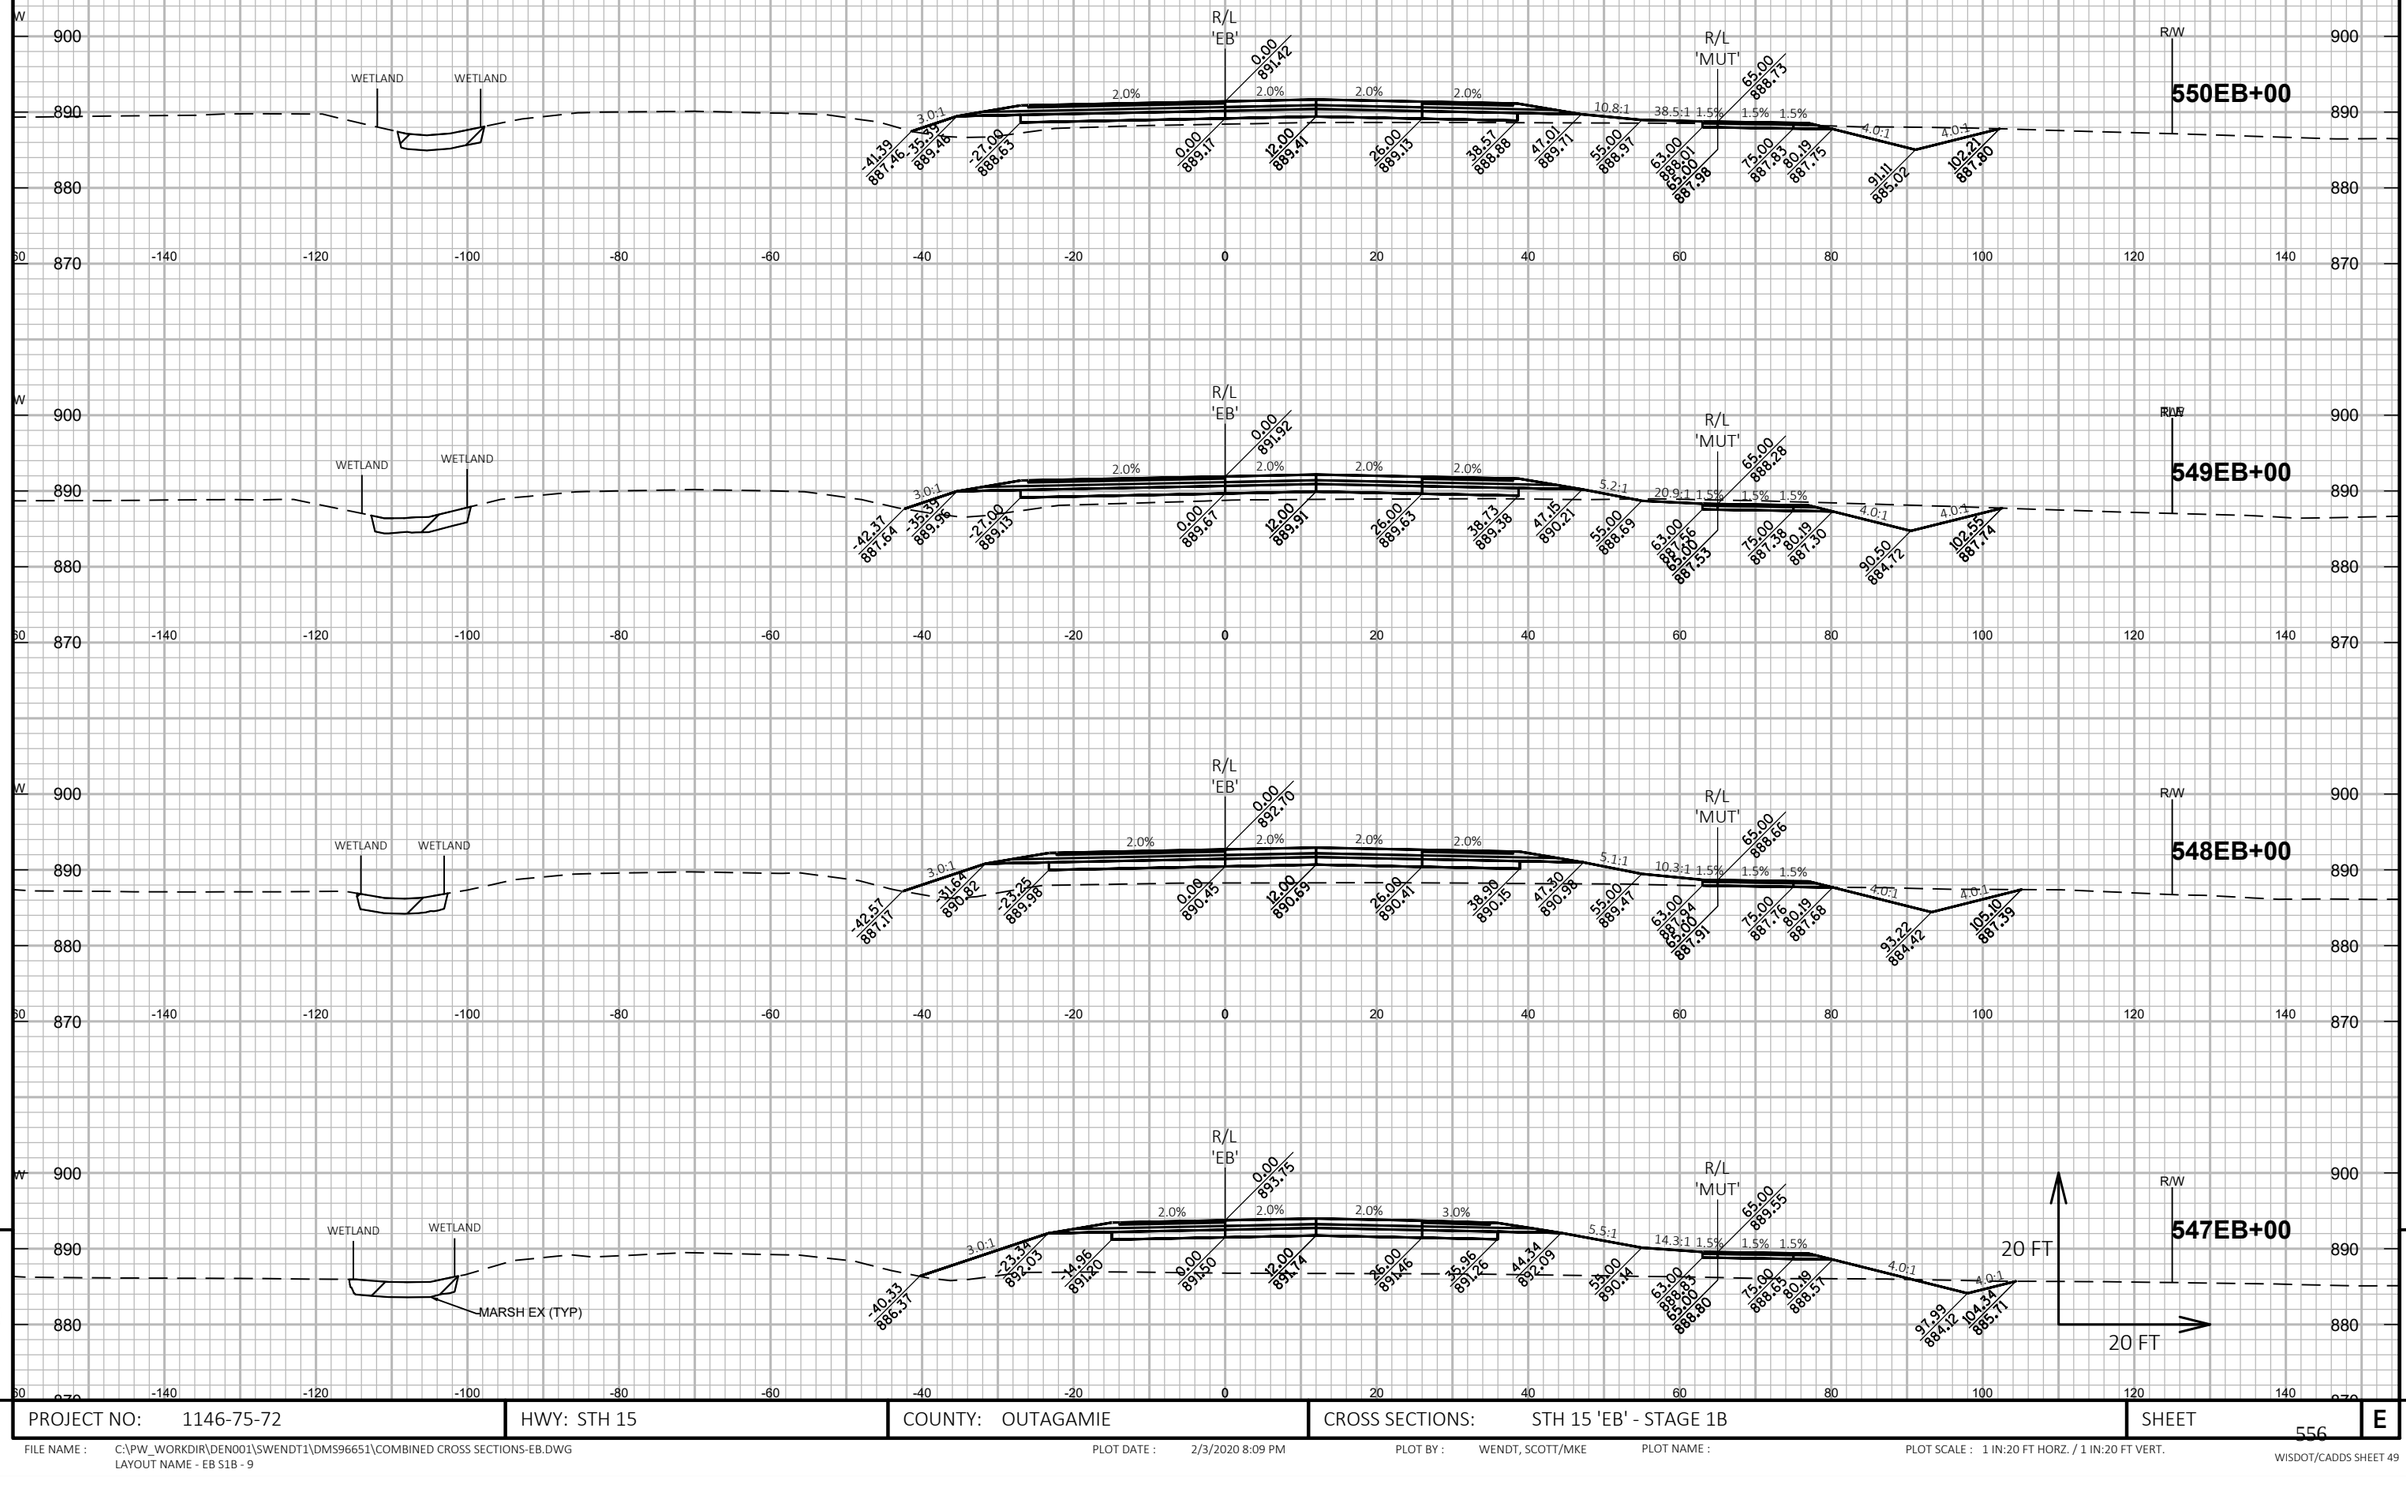


9

9

PROJECT NO: 1146-75-72	HWY: STH 15	COUNTY: OUTAGAMIE	CROSS SECTIONS: STH 15 'EB' - STAGE 1B	SHEET	E

FILE NAME : C:\PW_WORKDIR\DEN001\SWENDT1\DMS96651\COMBINED CROSS SECTIONS-EB.DWG
LAYOUT NAME - EB S1B - 9

PLOT DATE : 2/3/2020 8:09 PM PLOT BY : WENDT, SCOTT/MKE PLOT NAME : PLOT SCALE : 1 IN:20 FT HORZ. / 1 IN:20 FT VERT.

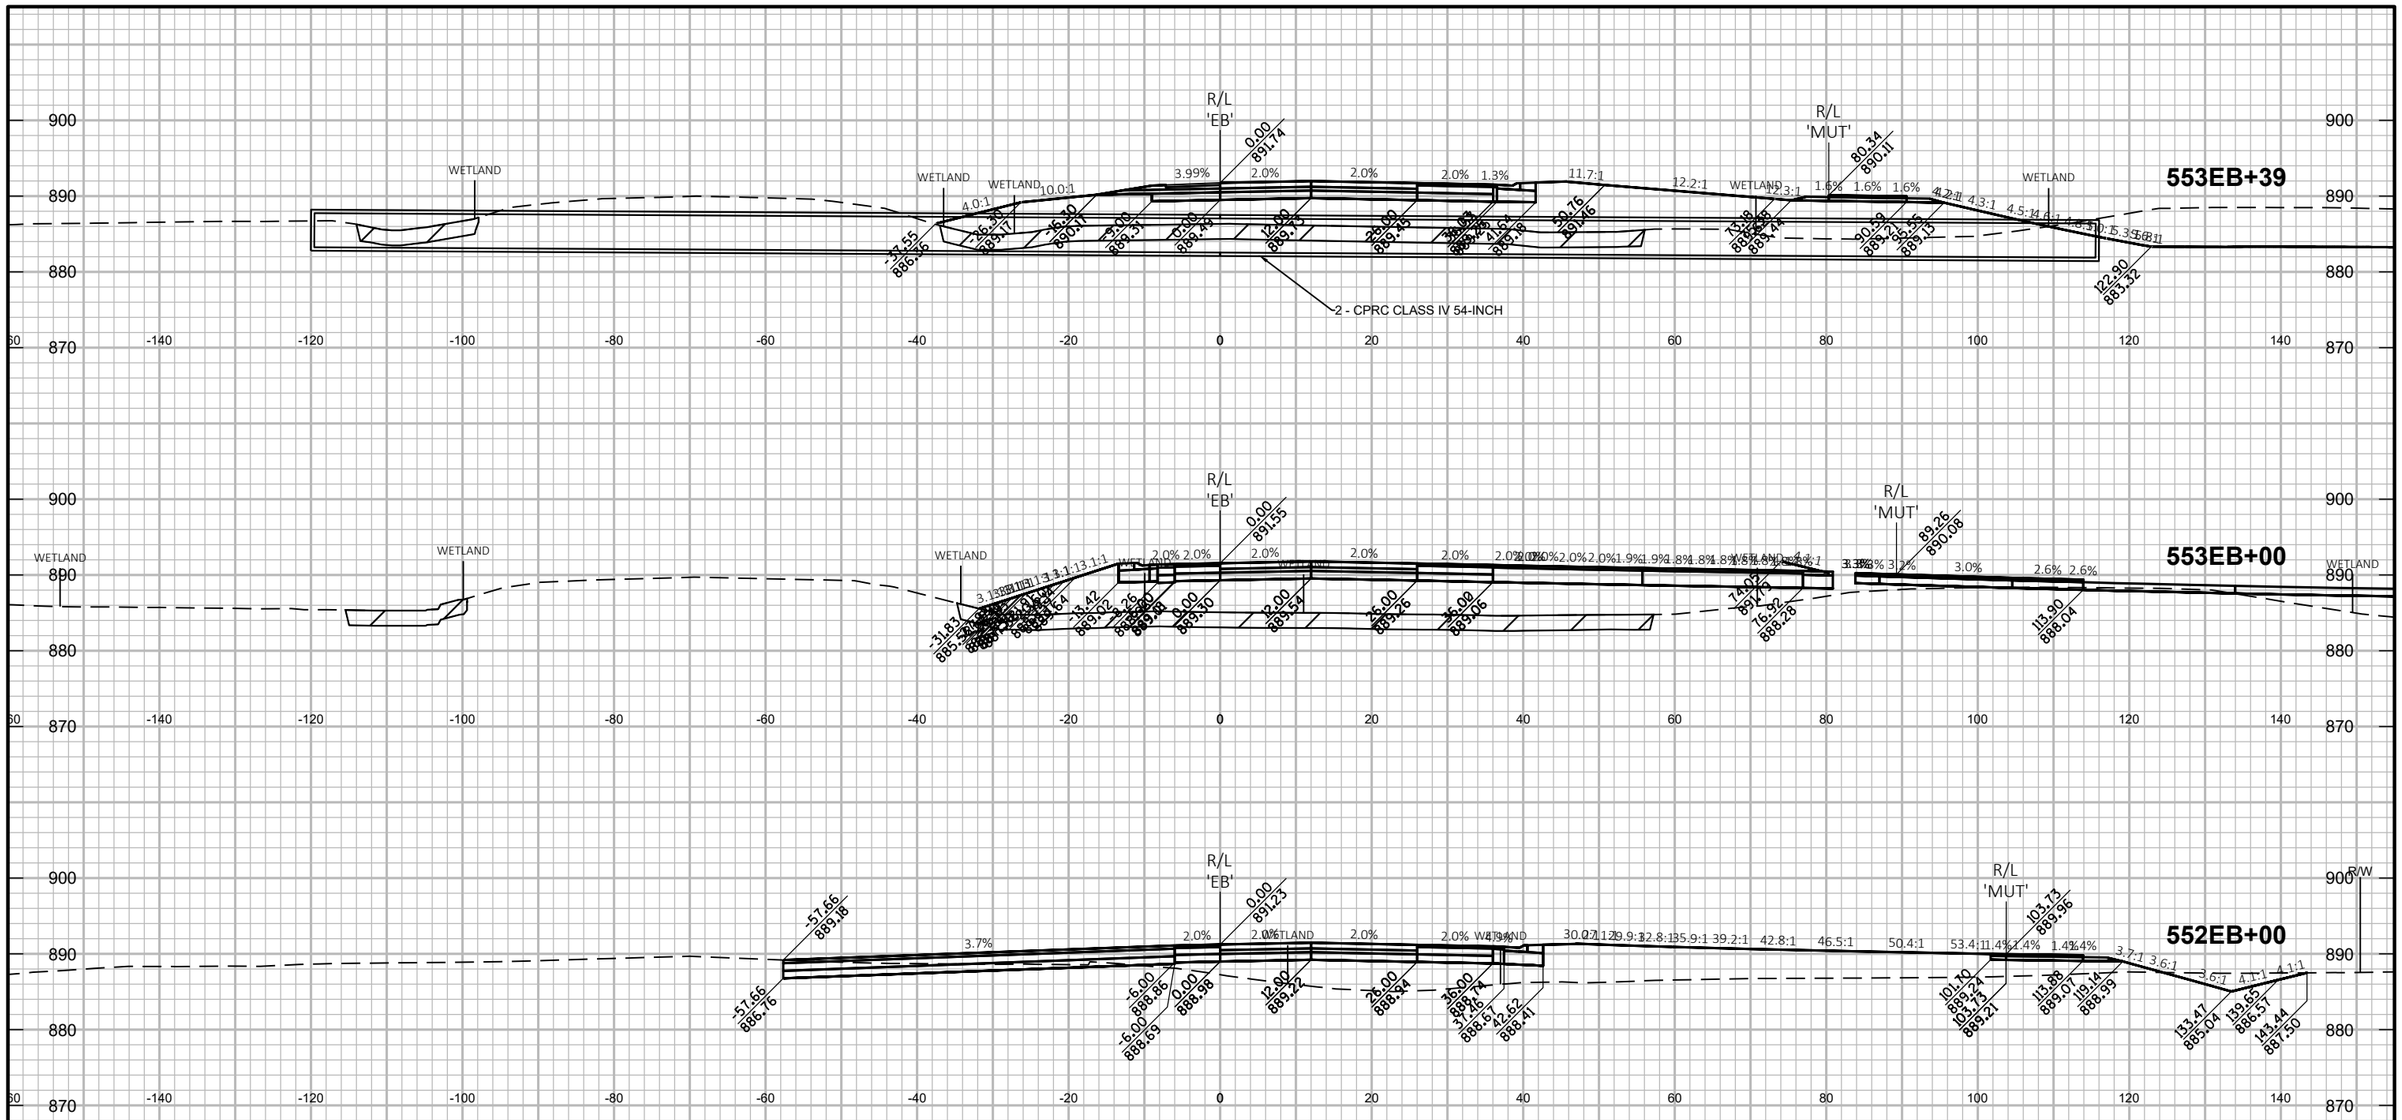

9


9

PROJECT NO: 1146-75-72	HWY: STH 15	COUNTY: OUTAGAMIE	CROSS SECTIONS: STH 15 'EB' - STAGE 1B	SHEET 557	E

FILE NAME : C:\PW_WORKDIR\DEN001\SWENDT1\DMS96651\COMBINED CROSS SECTIONS-EB.DWG
LAYOUT NAME - EB S1B - 10

PLOT DATE : 2/3/2020 8:10 PM PLOT BY : WENDT, SCOTT/MKE PLOT NAME : PLOT SCALE : 1 IN:20 FT HORZ. / 1 IN:20 FT VERT.

WISDOT/CADDS SHEET 49

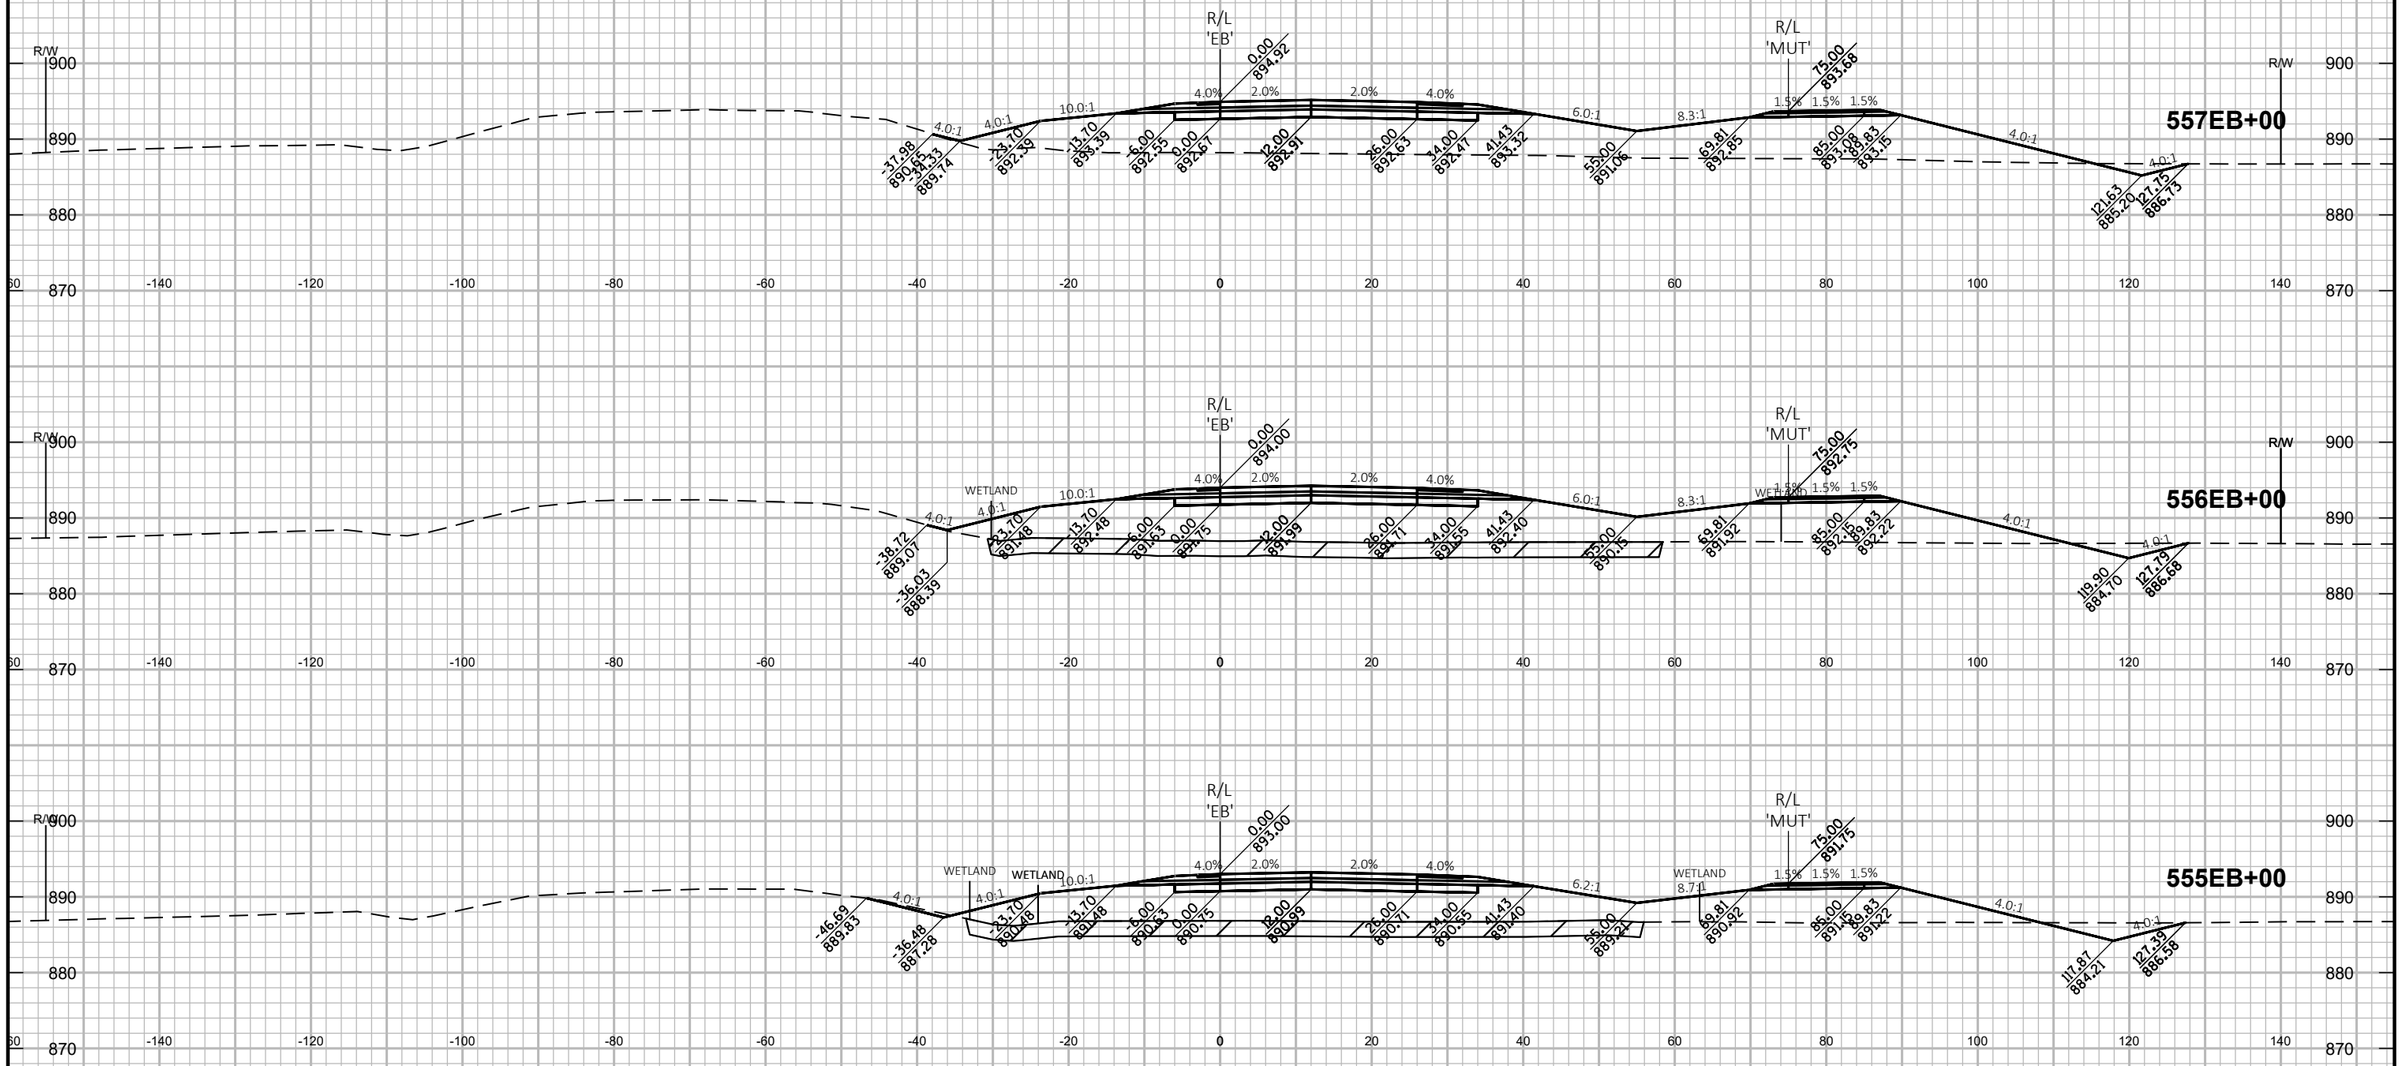


9

PROJECT NO: 1146-75-72	HWY: STH 15	COUNTY: OUTAGAMIE	CROSS SECTIONS: STH 15 'EB' - STAGE 1B	SHEET	E

FILE NAME : C:\PW_WORKDIR\DEN001\SWENDT1\DMS96651\COMBINED CROSS SECTIONS-EB.DWG
LAYOUT NAME - EB S1B - 11

PLOT DATE : 2/3/2020 8:11 PM PLOT BY : WENDT, SCOTT/MKE PLOT NAME : PLOT SCALE : 1 IN:20 FT HORZ. / 1 IN:20 FT VERT.

WISDOT/CADDS SHEET 49

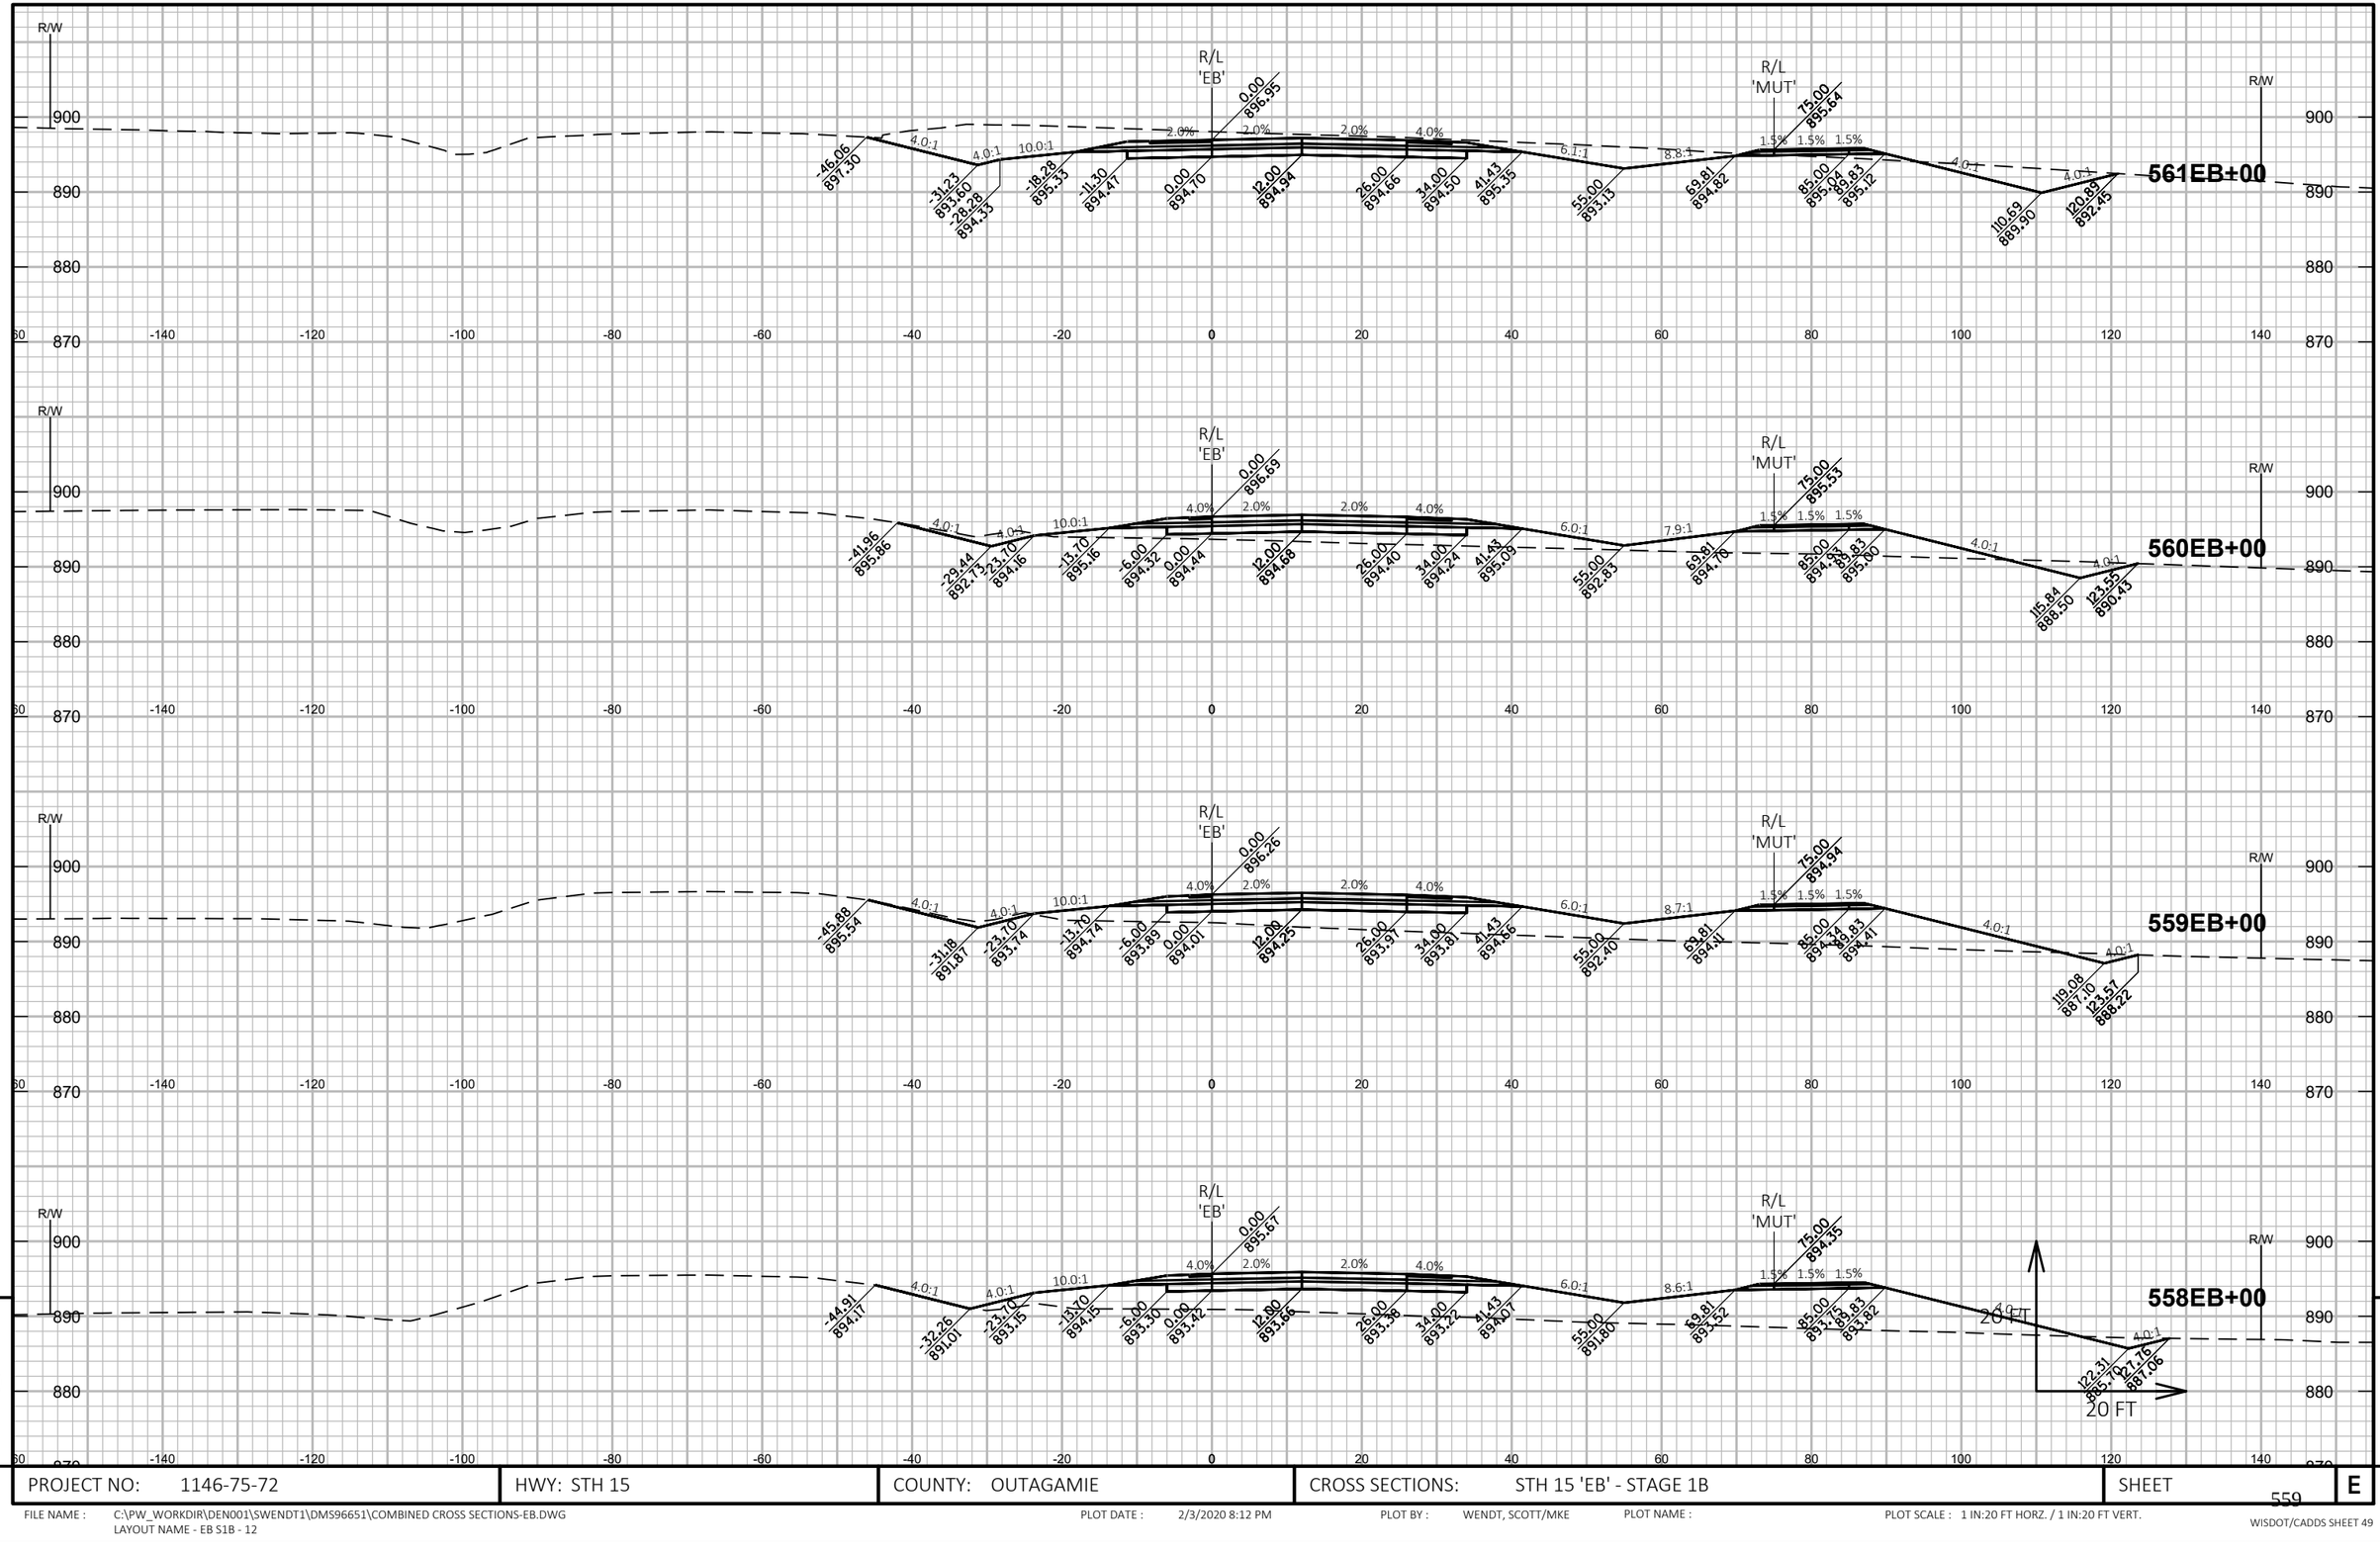


9

9

PROJECT NO: 1146-75-72	HWY: STH 15	COUNTY: OUTAGAMIE	CROSS SECTIONS: STH 15 'EB' - STAGE 1B	SHEET	E

FILE NAME : C:\PW_WORKDIR\DEN001\SWENDT1\DMS96651\COMBINED CROSS SECTIONS-EB.DWG
LAYOUT NAME - EB S1B - 12

PLOT DATE : 2/3/2020 8:12 PM PLOT BY : WENDT, SCOTT/MKE PLOT NAME : PLOT SCALE : 1 IN:20 FT HORZ. / 1 IN:20 FT VERT.

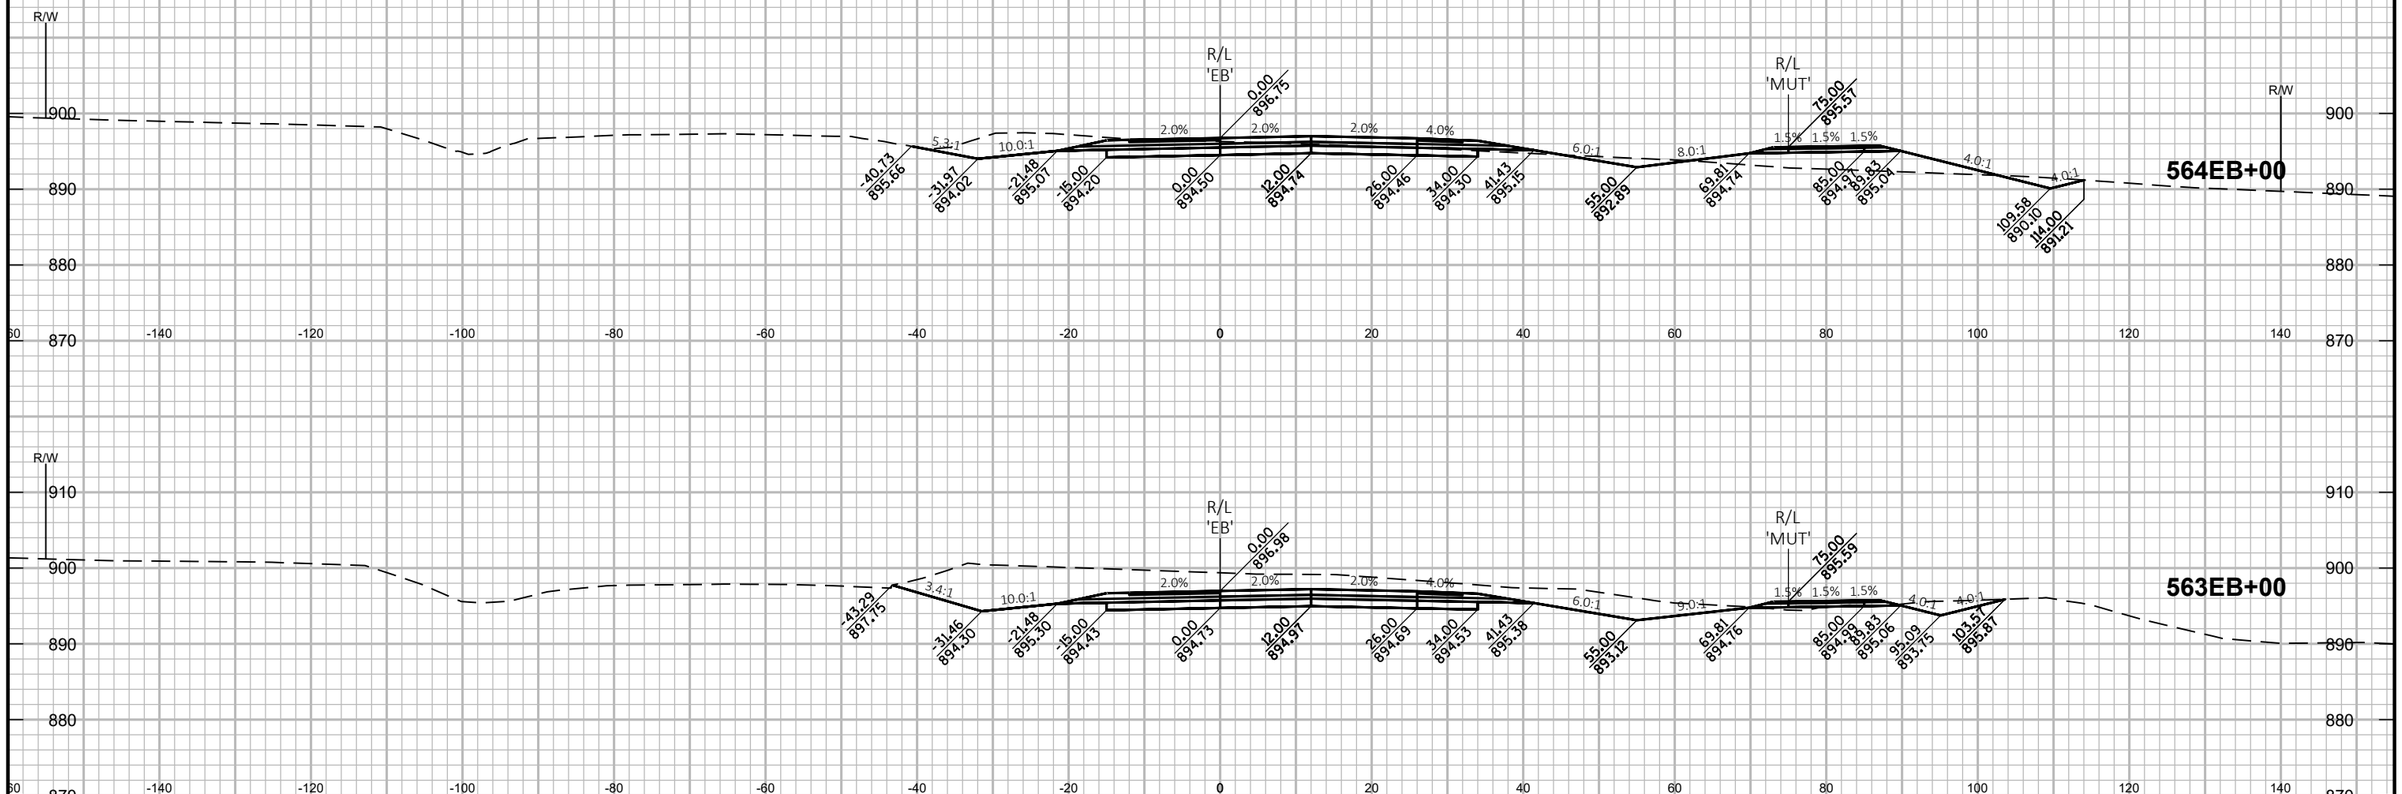



PROJECT NO: 1146-75-72	HWY: STH 15	COUNTY: OUTAGAMIE	CROSS SECTIONS: STH 15 'EB' - STAGE 1B	SHEET E

FILE NAME : C:\PW_WORKDIR\DEN001\SWENDT1\DMS96651\COMBINED CROSS SECTIONS-EB.DWG
LAYOUT NAME - EB S1B - 13

PLOT DATE : 2/3/2020 8:13 PM PLOT BY : WENDT, SCOTT/MKE PLOT NAME : PLOT SCALE : 1 IN:20 FT HORZ. / 1 IN:20 FT VERT.

WISDOT/CADDS SHEET 49

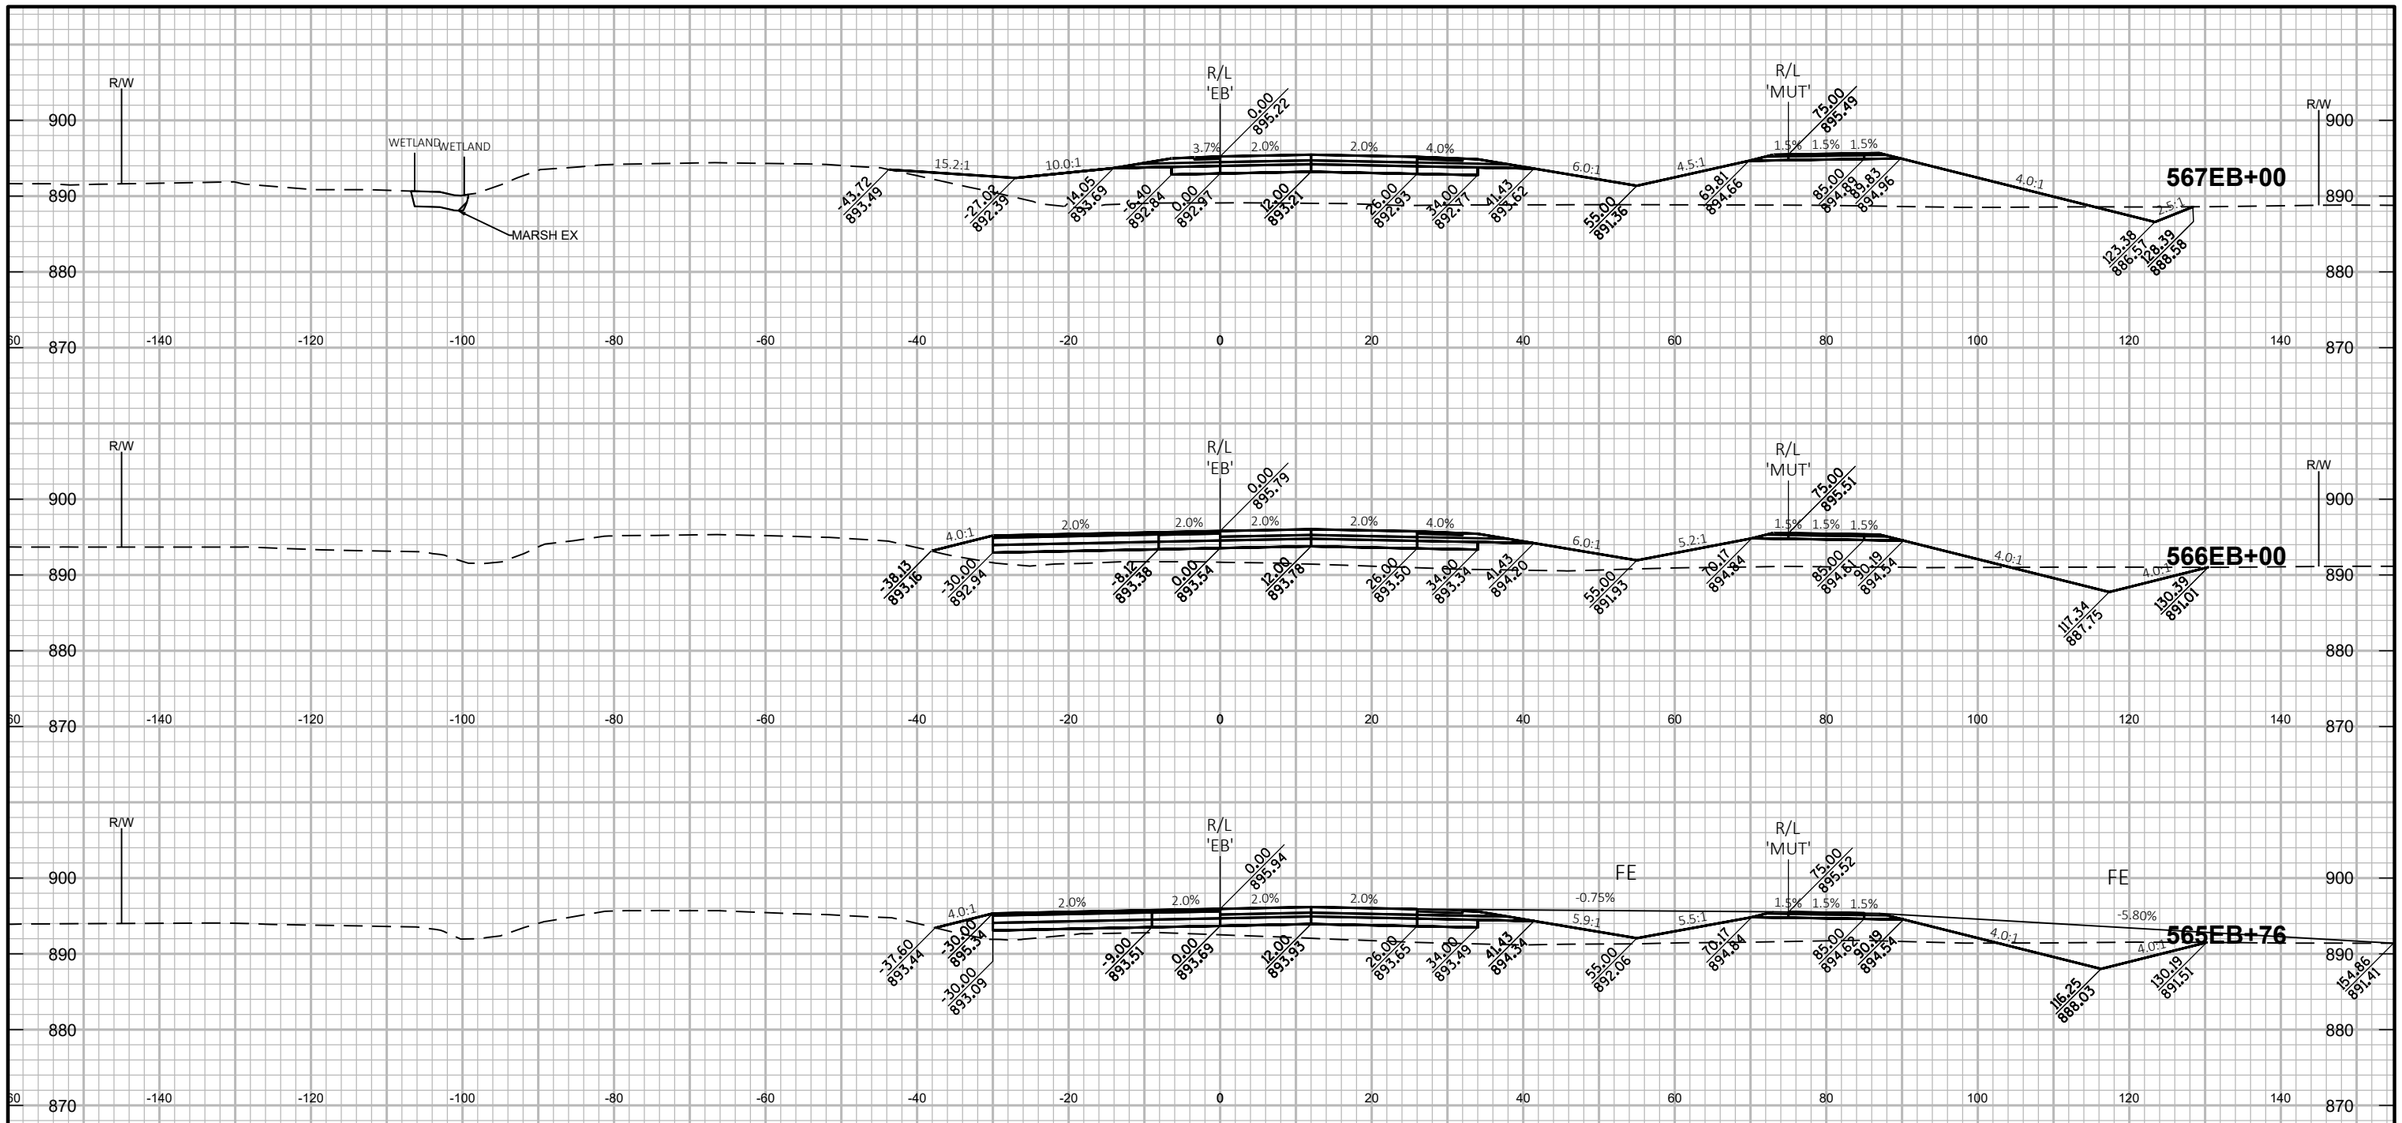
R/W
WETLAND
WETLAND
MARSH EX
R/L 'EB'
R/L 'MUT'
567EB+00
566EB+00
565EB+76
565EB+00
FE
FE
20 FT
20 FT
PROJECT NO: 1146-75-72
HWY: STH 15
COUNTY: OUTAGAMIE
CROSS SECTIONS: STH 15 'EB' - STAGE 1B
SHEET
561
E
FILE NAME : C:\PW_WORKDIR\DEN001\SWENDT1\DMS96651\COMBINED CROSS SECTIONS-EB.DWG
LAYOUT NAME - EB S1B - 14
PLOT DATE : 2/3/2020 8:14 PM
PLOT BY : WENDT, SCOTT/MKE
PLOT NAME :
PLOT SCALE : 1 IN:20 FT HORZ. / 1 IN:20 FT VERT.
WISDOT/CADDS SHEET 49

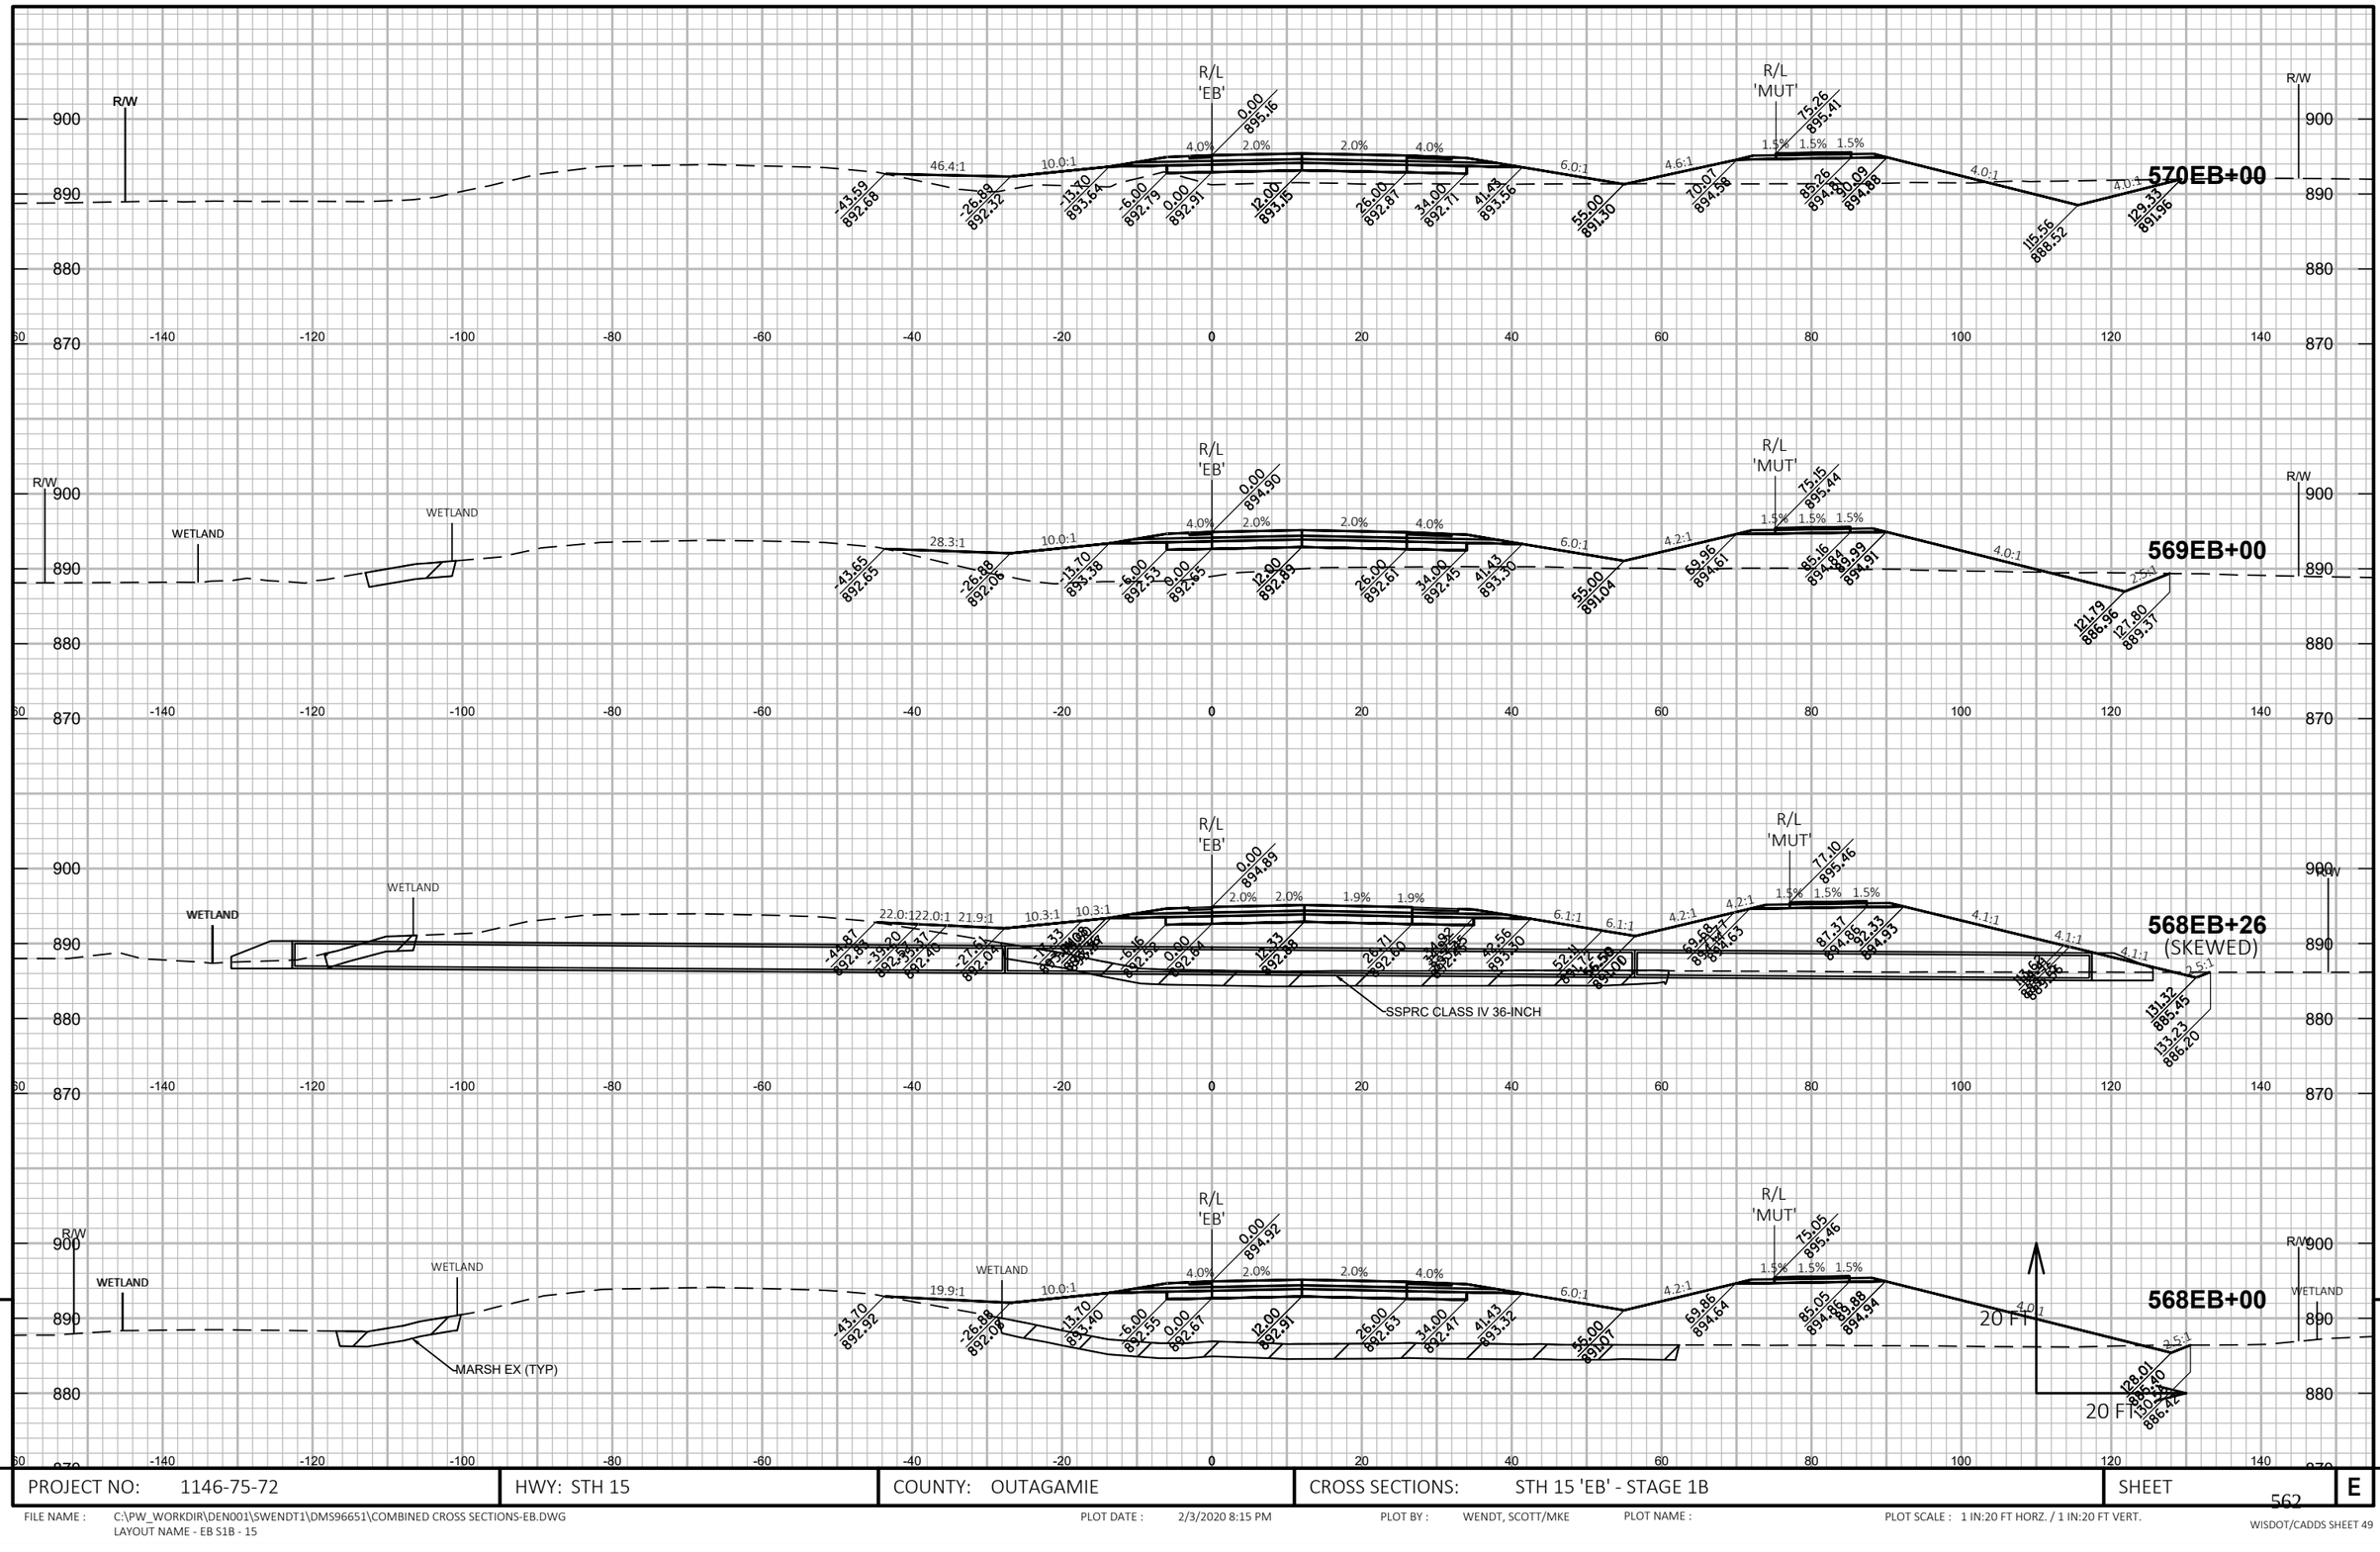

9

9


PROJECT NO: 1146-75-72	HWY: STH 15	COUNTY: OUTAGAMIE	CROSS SECTIONS: STH 15 'EB' - STAGE 1B	SHEET	E

562

FILE NAME : C:\PW_WORKDIR\DEN001\SWENDT1\DMS96651\COMBINED CROSS SECTIONS-EB.DWG
LAYOUT NAME - EB S1B - 15

PLOT DATE : 2/3/2020 8:15 PM PLOT BY : WENDT, SCOTT/MKE PLOT NAME : PLOT SCALE : 1 IN:20 FT HORZ. / 1 IN:20 FT VERT.

WISDOT/CADDS SHEET 49

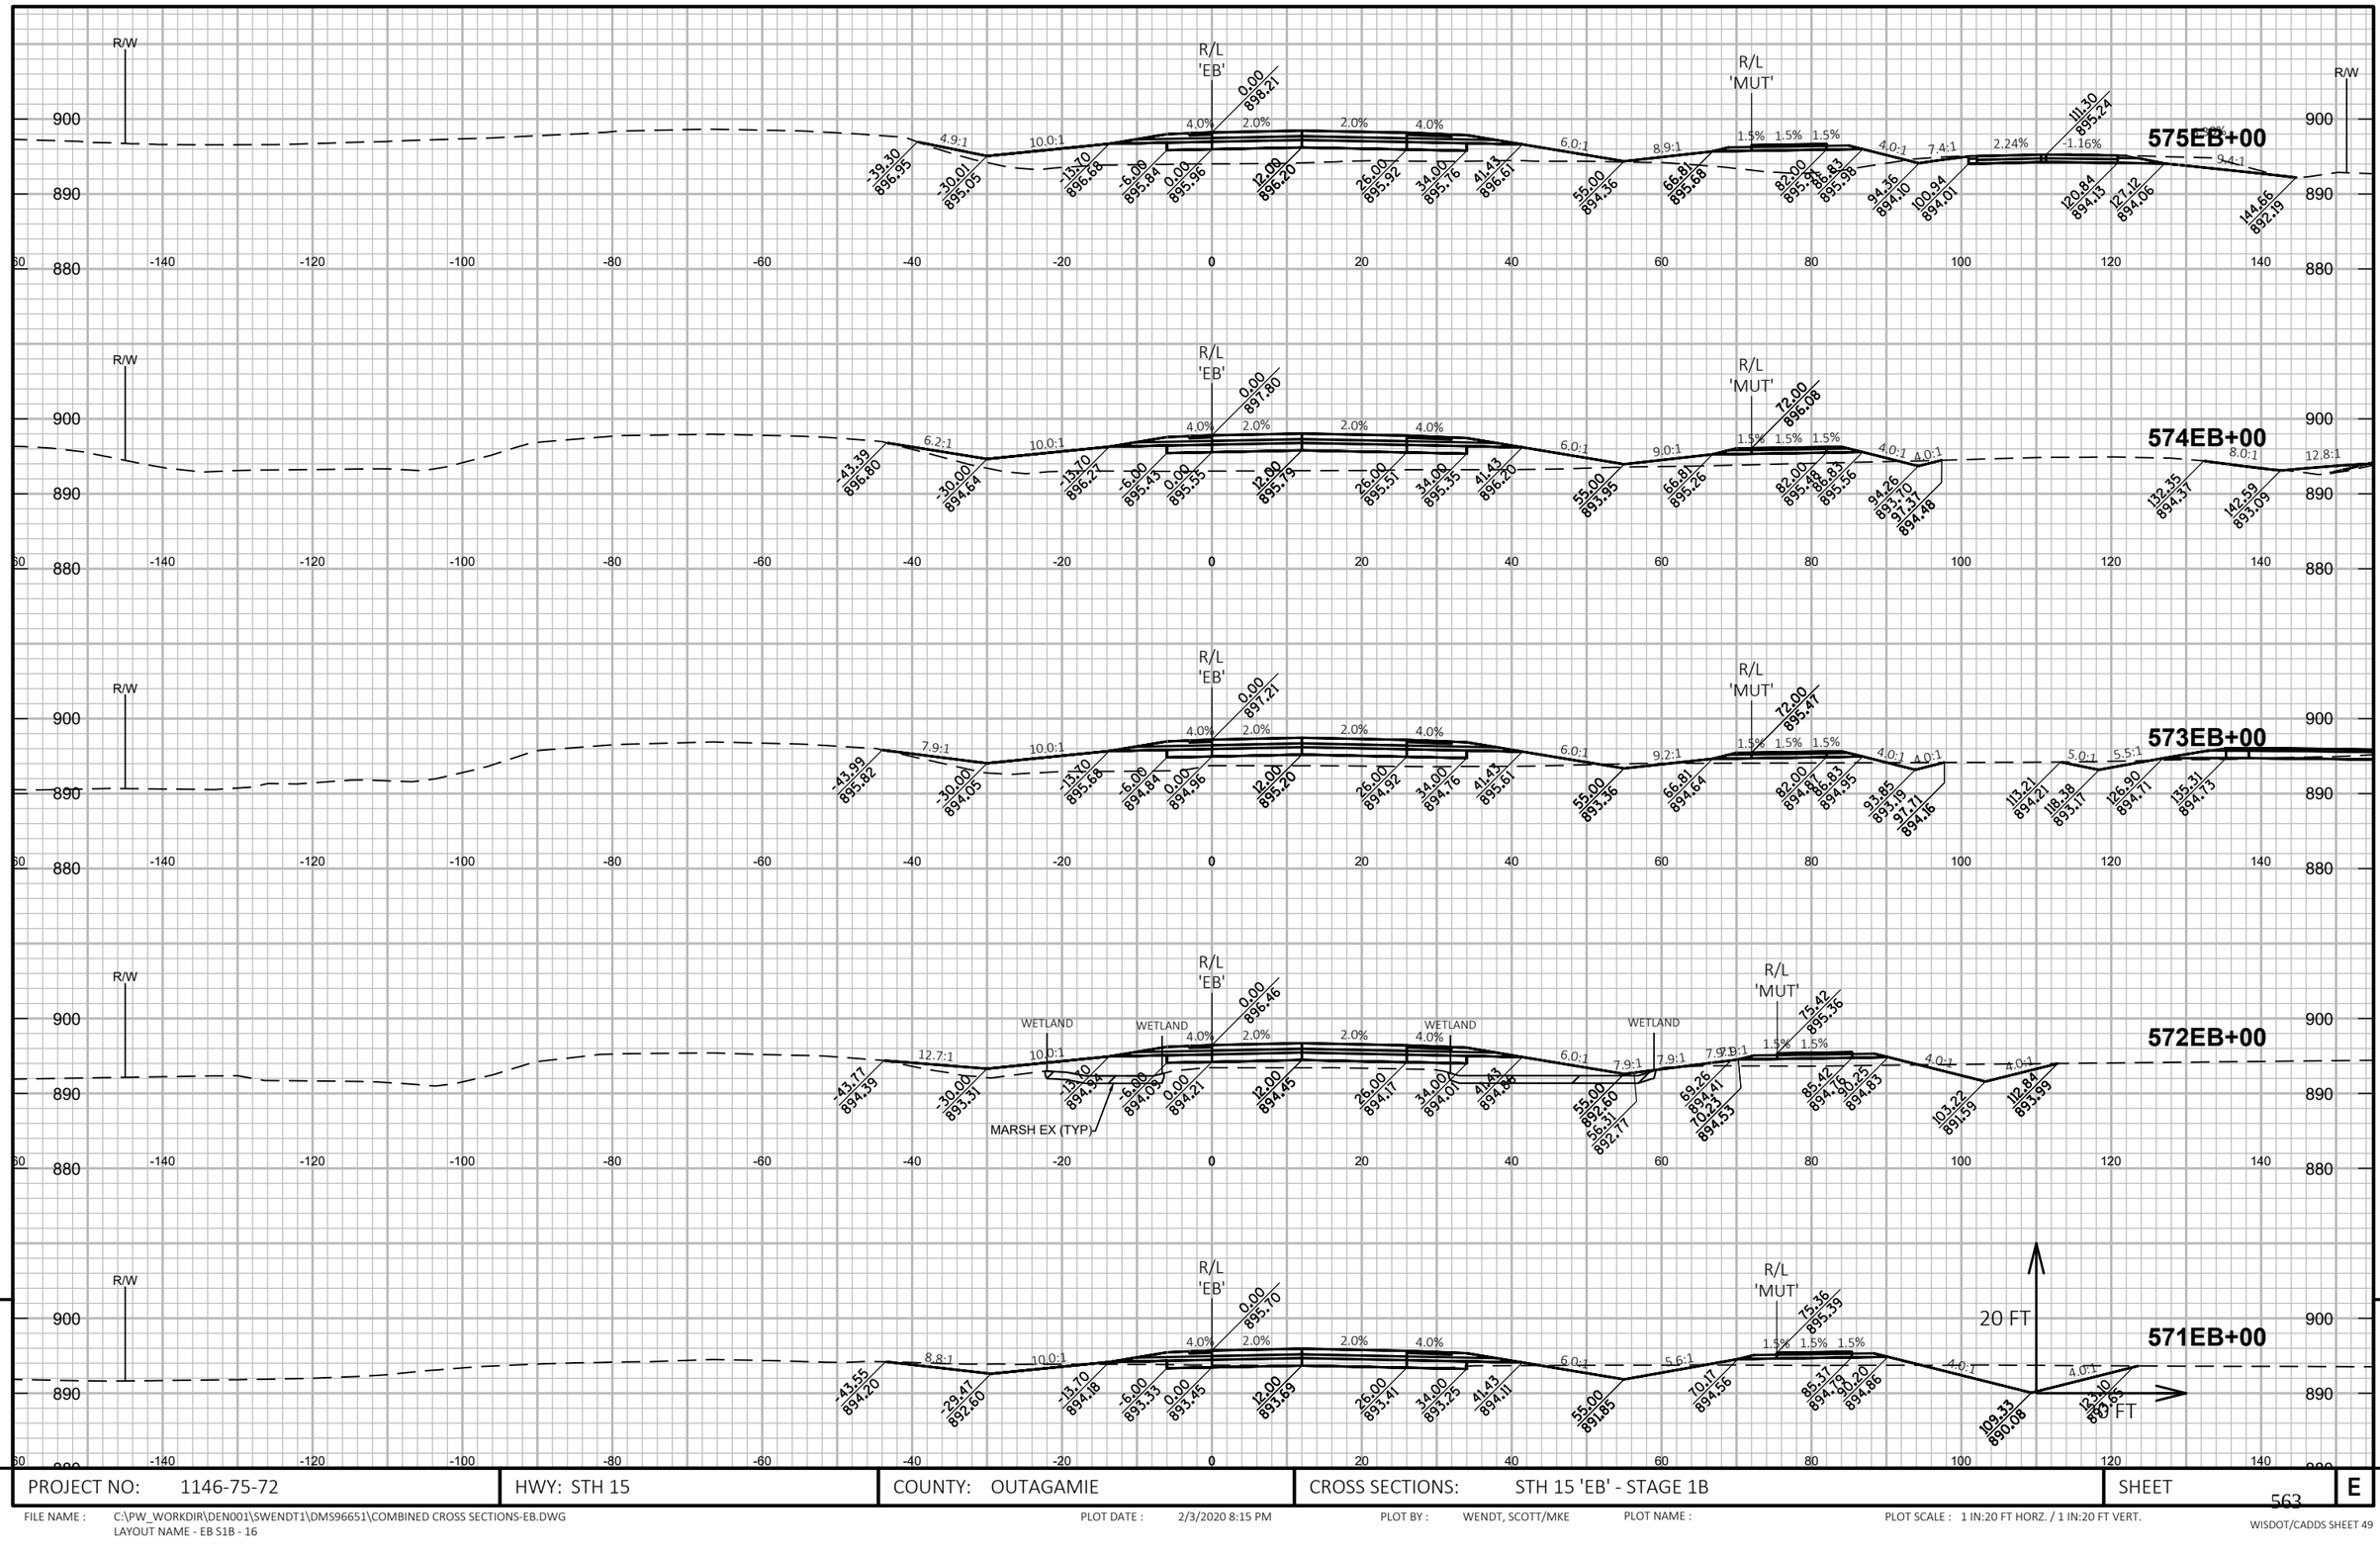

9

9

PROJECT NO: 1146-75-72	HWY: STH 15	COUNTY: OUTAGAMIE	CROSS SECTIONS: STH 15 'EB' - STAGE 1B	SHEET 563	E


FILE NAME : C:\PW_WORKDIR\DEN001\SWENDT1\DMS96651\COMBINED CROSS SECTIONS-EB.DWG
LAYOUT NAME - EB S1B - 16

PLOT DATE : 2/3/2020 8:15 PM

PLOT BY : WENDT, SCOTT/MKE

PLOT NAME :

PLOT SCALE : 1 IN:20 FT HORZ. / 1 IN:20 FT VERT.

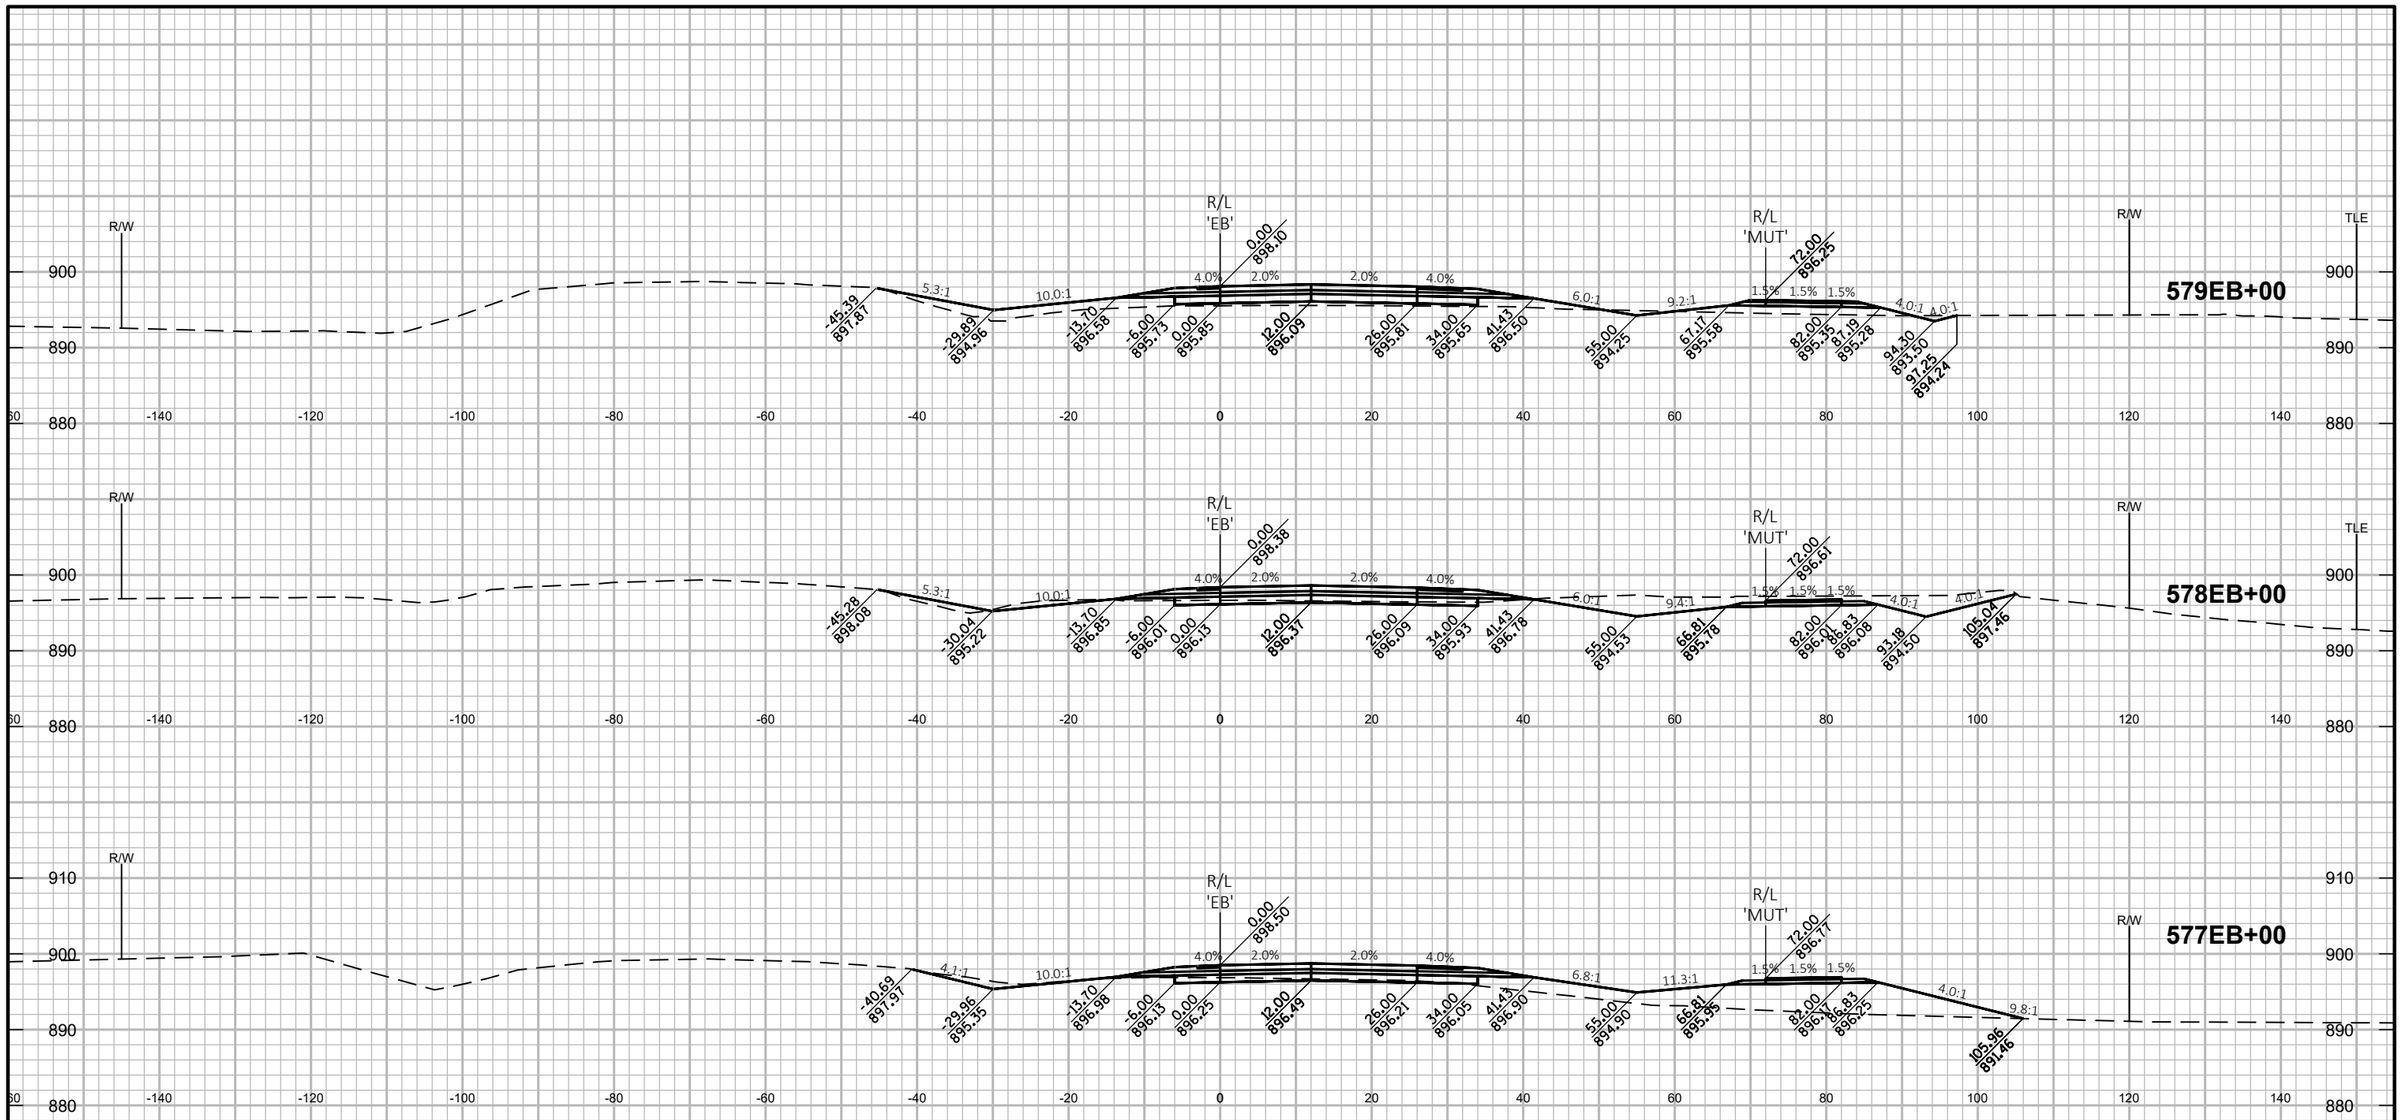

PROJECT NO: 1146-75-72	HWY: STH 15	COUNTY: OUTAGAMIE	CROSS SECTIONS: STH 15 'EB' - STAGE 1B	SHEET

564

E

9

9

FILE NAME : C:\PW_WORKDIR\DEN001\SWENDT1\DMS96651\COMBINED CROSS SECTIONS-EB.DWG
LAYOUT NAME - EB S1B - 17


PLOT DATE : 2/3/2020 8:16 PM

PLOT BY : WENDT, SCOTT/MKE

PLOT NAME :

PLOT SCALE : 1 IN:20 FT HORZ. / 1 IN:20 FT VERT.

WISDOT/CADDS SHEET 49

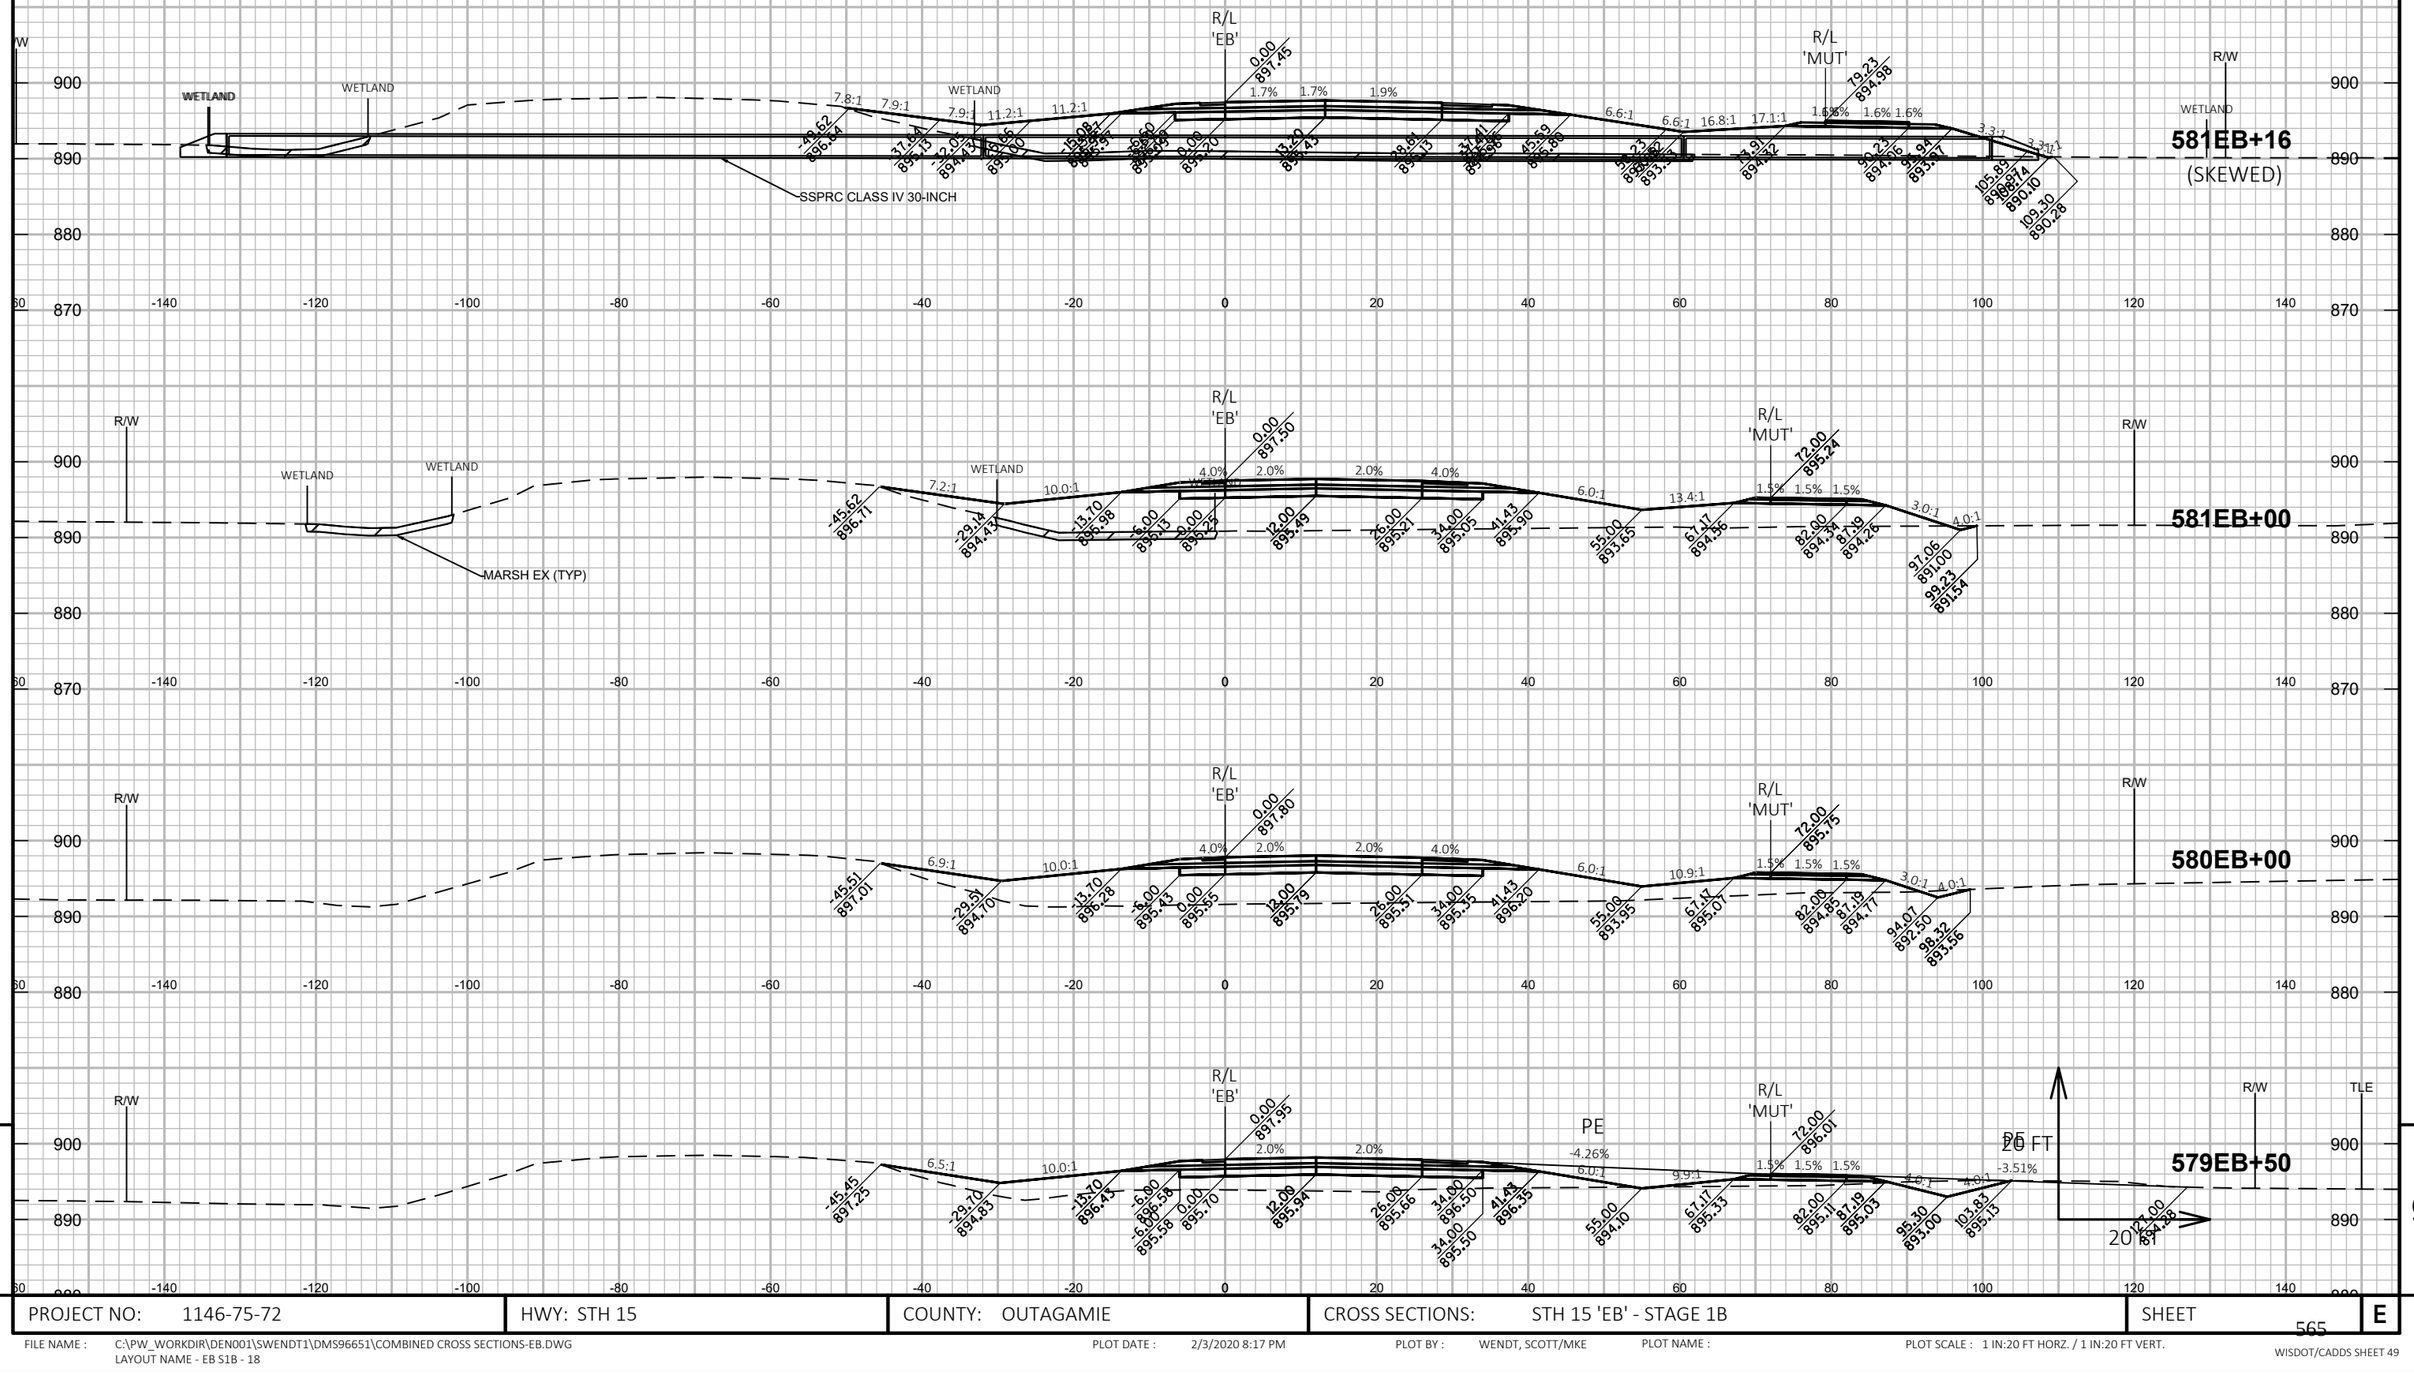


9

PROJECT NO: 1146-75-72	HWY: STH 15	COUNTY: OUTAGAMIE	CROSS SECTIONS: STH 15 'EB' - STAGE 1B	SHEET 565	E

FILE NAME : C:\PW_WORKDIR\DEN001\SWENDT1\DMS96651\COMBINED CROSS SECTIONS-EB.DWG
LAYOUT NAME - EB S1B - 18

PLOT DATE : 2/3/2020 8:17 PM PLOT BY : WENDT, SCOTT/MKE PLOT NAME : PLOT SCALE : 1 IN:20 FT HORZ. / 1 IN:20 FT VERT.

WISDOT/CADDS SHEET 49

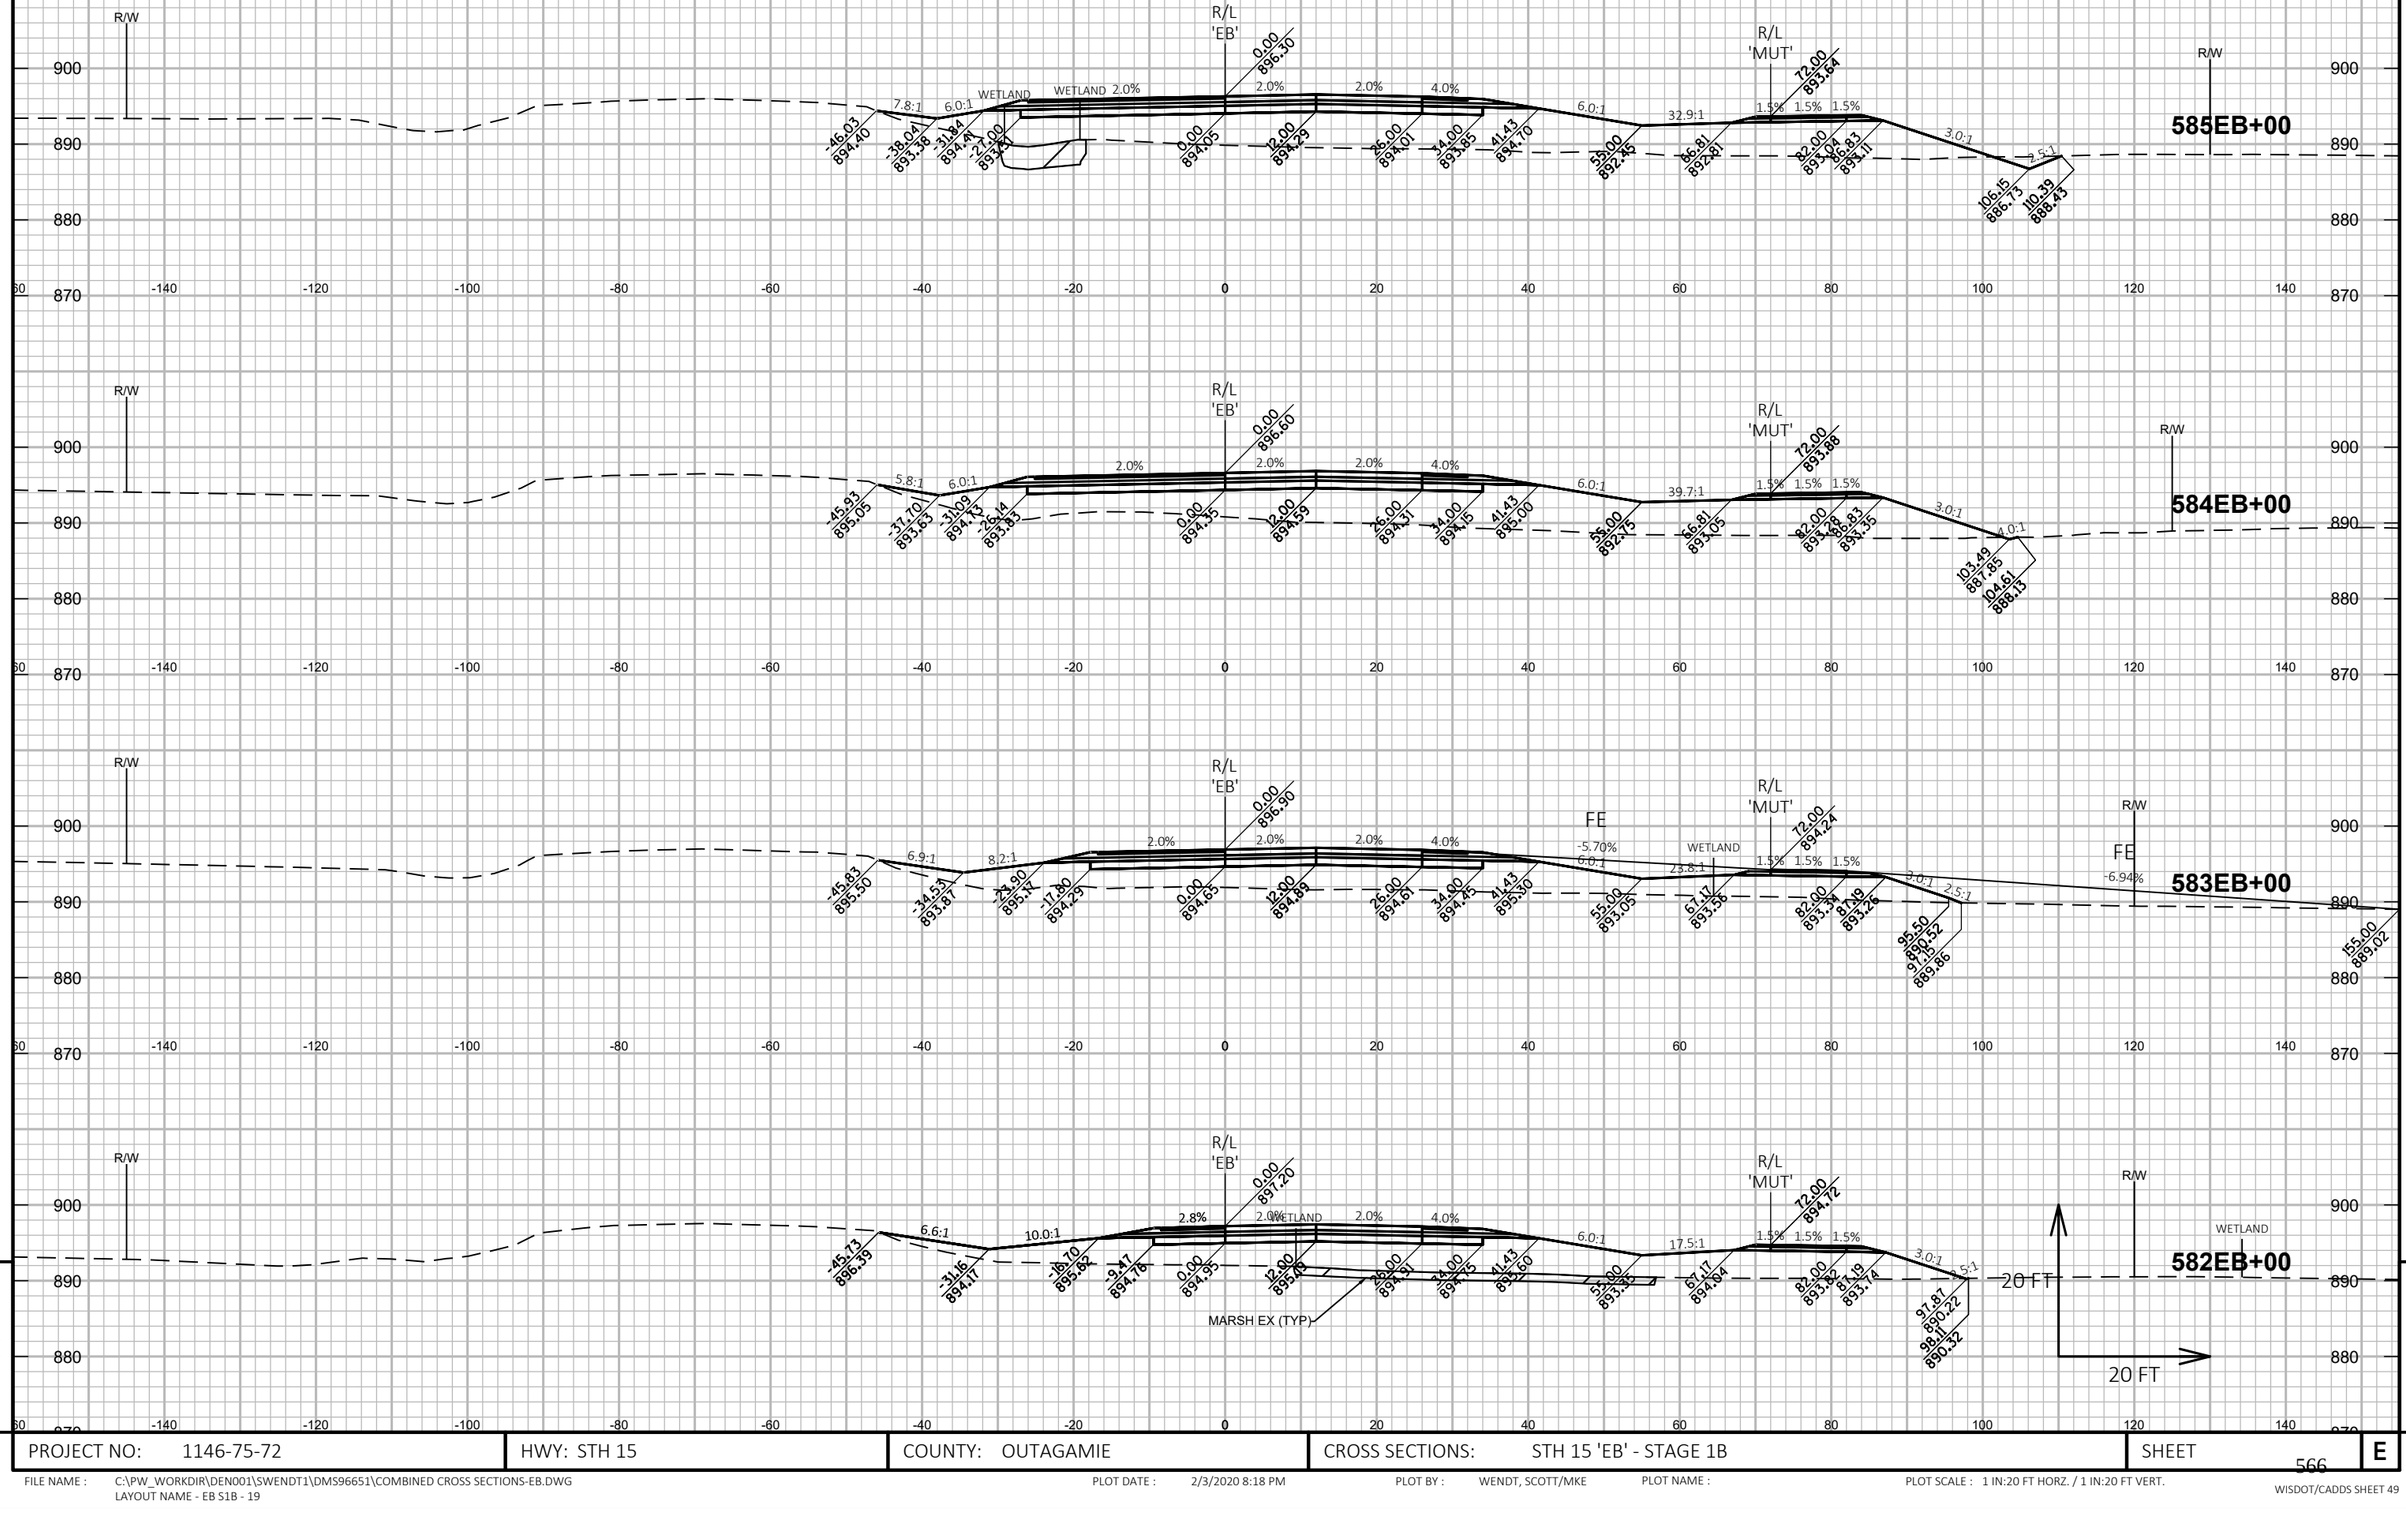


9

9

PROJECT NO: 1146-75-72	HWY: STH 15	COUNTY: OUTAGAMIE	CROSS SECTIONS: STH 15 'EB' - STAGE 1B	SHEET	E

FILE NAME : C:\PW_WORKDIR\DEN001\SWENDT1\DMS96651\COMBINED CROSS SECTIONS-EB.DWG
LAYOUT NAME - EB S1B - 19

PLOT DATE : 2/3/2020 8:18 PM PLOT BY : WENDT, SCOTT/MKE PLOT NAME : PLOT SCALE : 1 IN:20 FT HORZ. / 1 IN:20 FT VERT.

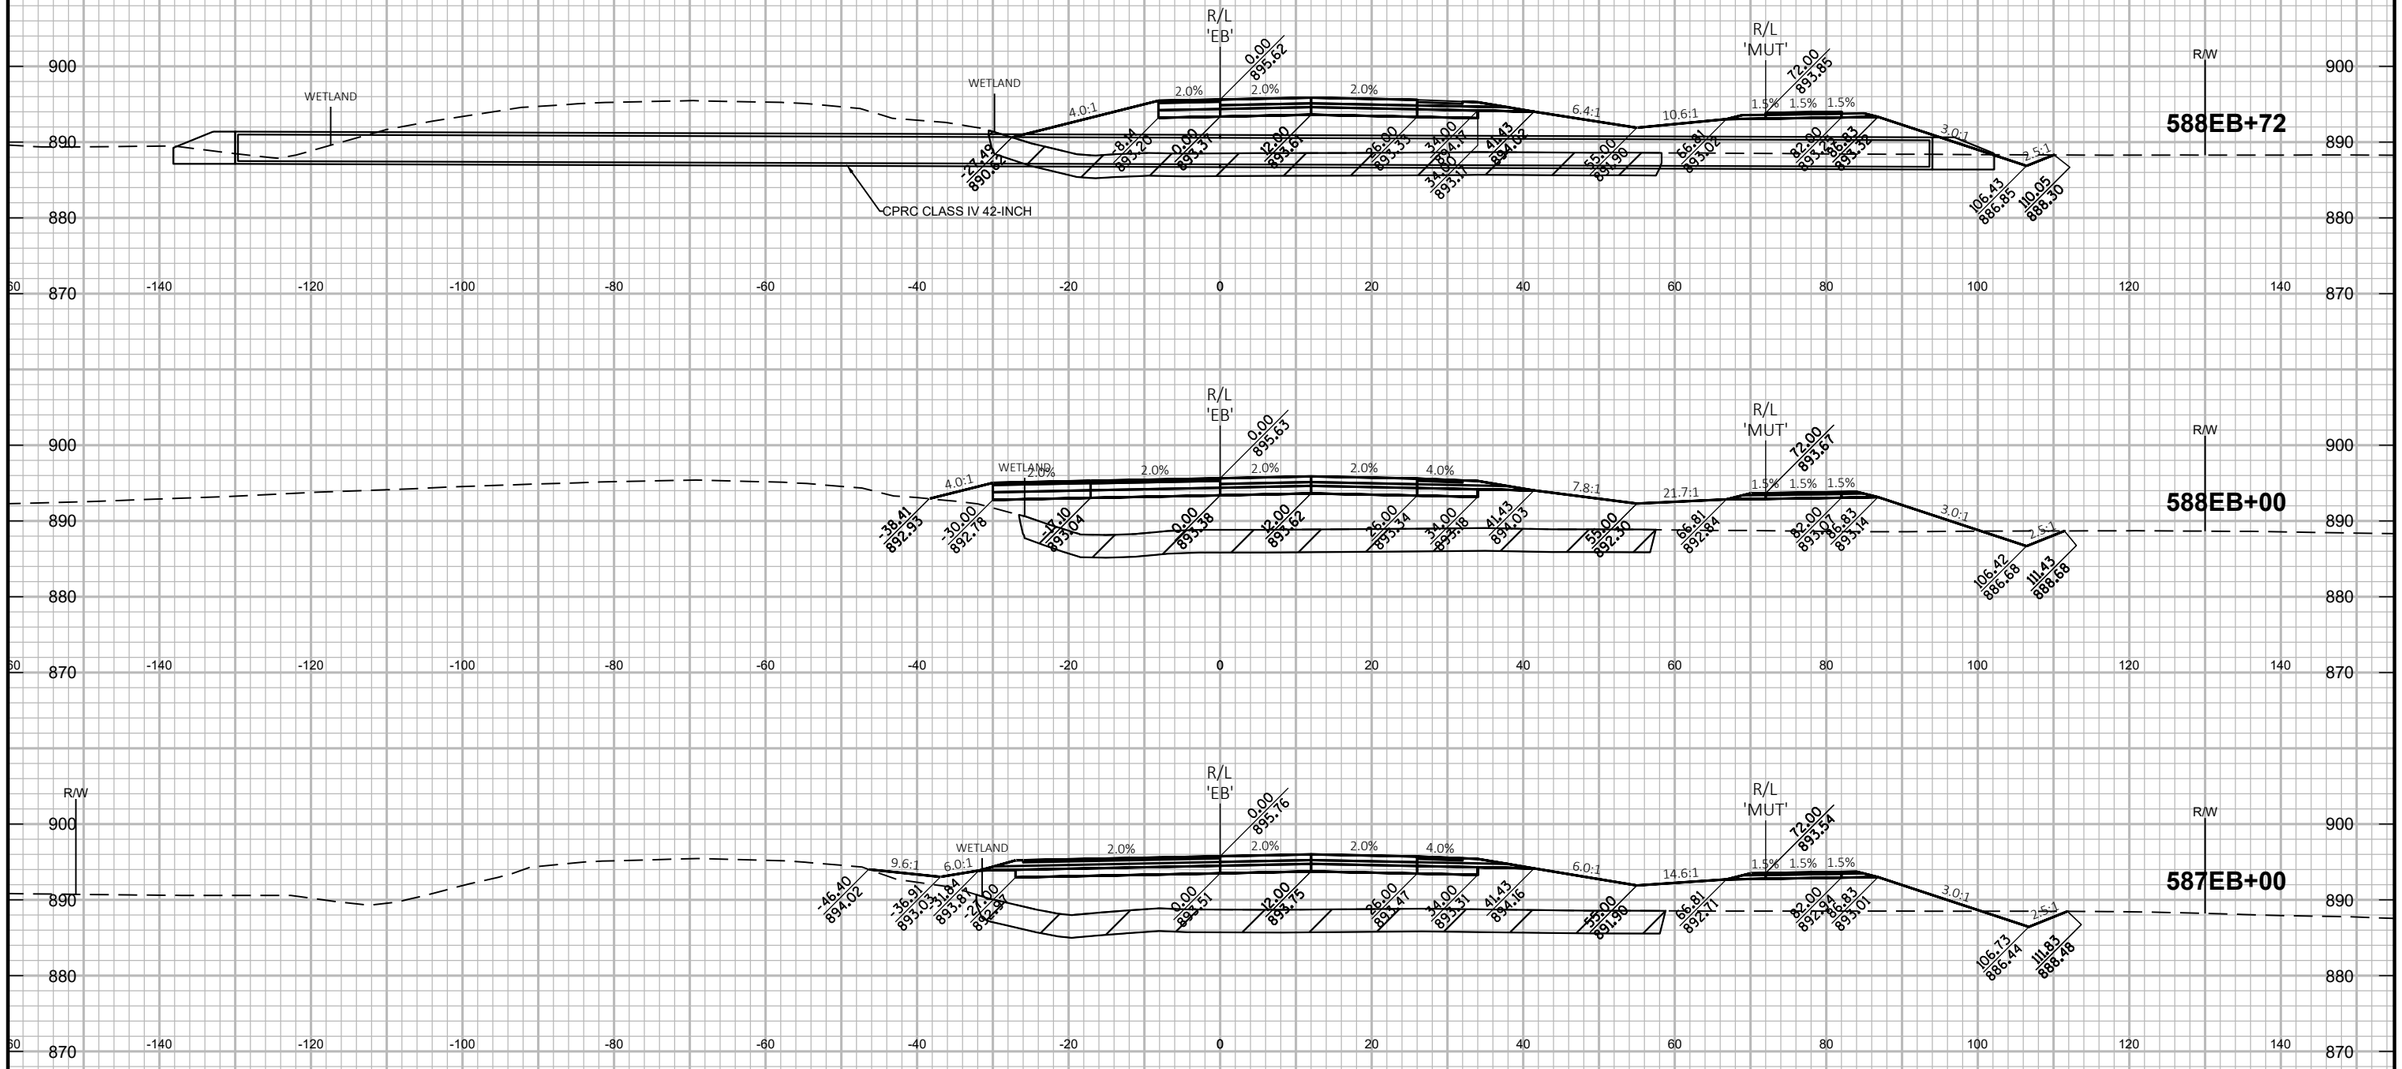

9


9

PROJECT NO: 1146-75-72	HWY: STH 15	COUNTY: OUTAGAMIE	CROSS SECTIONS: STH 15 'EB' - STAGE 1B	SHEET	E

FILE NAME : C:\PW_WORKDIR\DEN001\SWENDT1\DMS96651\COMBINED CROSS SECTIONS-EB.DWG
LAYOUT NAME - EB S1B - 20

PLOT DATE : 2/3/2020 8:19 PM PLOT BY : WENDT, SCOTT/MKE PLOT NAME : PLOT SCALE : 1 IN:20 FT HORZ. / 1 IN:20 FT VERT.

WISDOT/CADDS SHEET 49

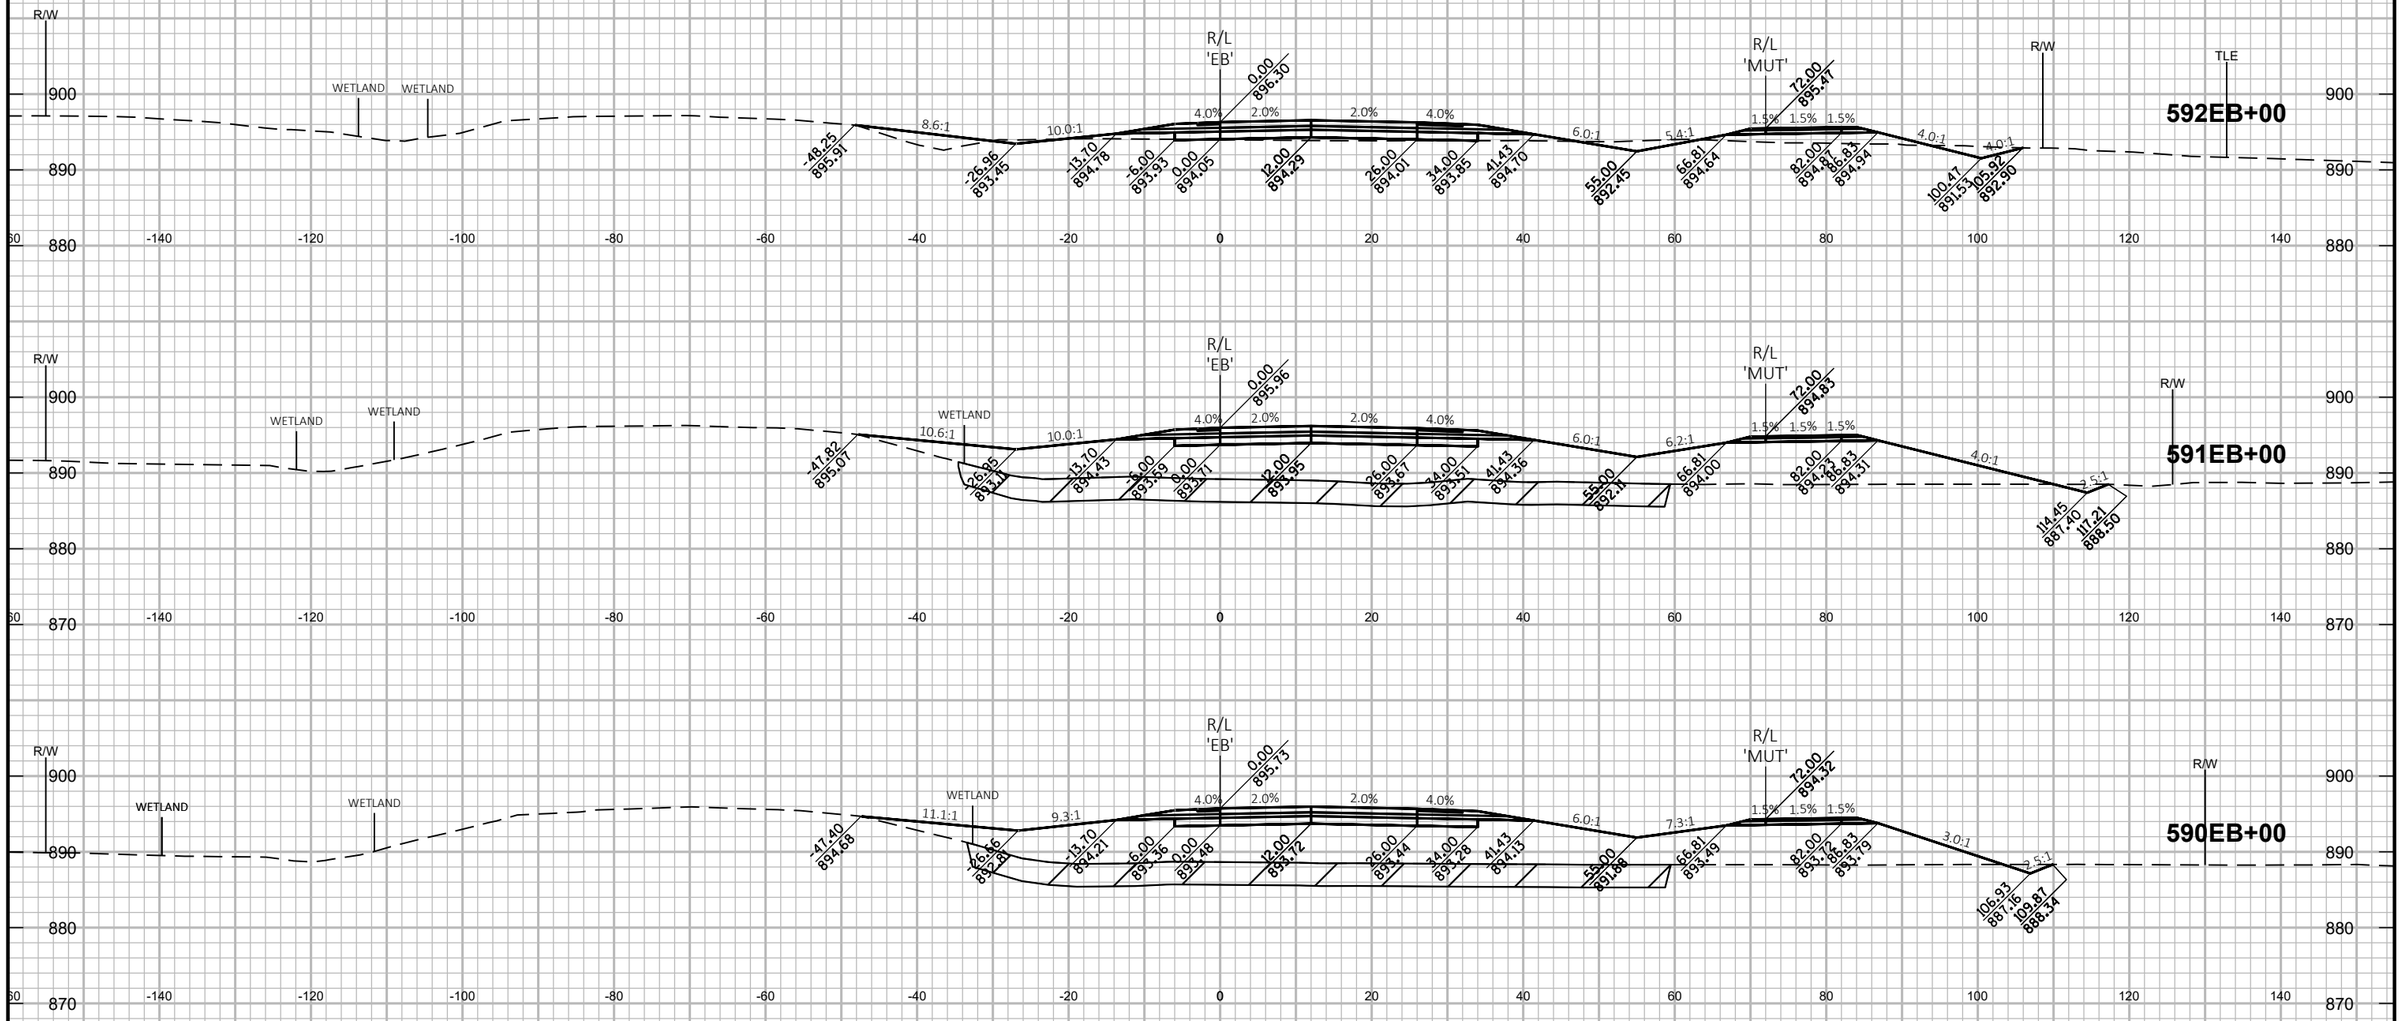

9


9

PROJECT NO: 1146-75-72	HWY: STH 15	COUNTY: OUTAGAMIE	CROSS SECTIONS: STH 15 'EB' - STAGE 1B	SHEET	E

FILE NAME : C:\PW_WORKDIR\DEN001\SWENDT1\DMS96651\COMBINED CROSS SECTIONS-EB.DWG
LAYOUT NAME - EB S1B - 21

PLOT DATE : 2/3/2020 8:19 PM PLOT BY : WENDT, SCOTT/MKE PLOT NAME : PLOT SCALE : 1 IN:20 FT HORZ. / 1 IN:20 FT VERT.

WISDOT/CADDS SHEET 49

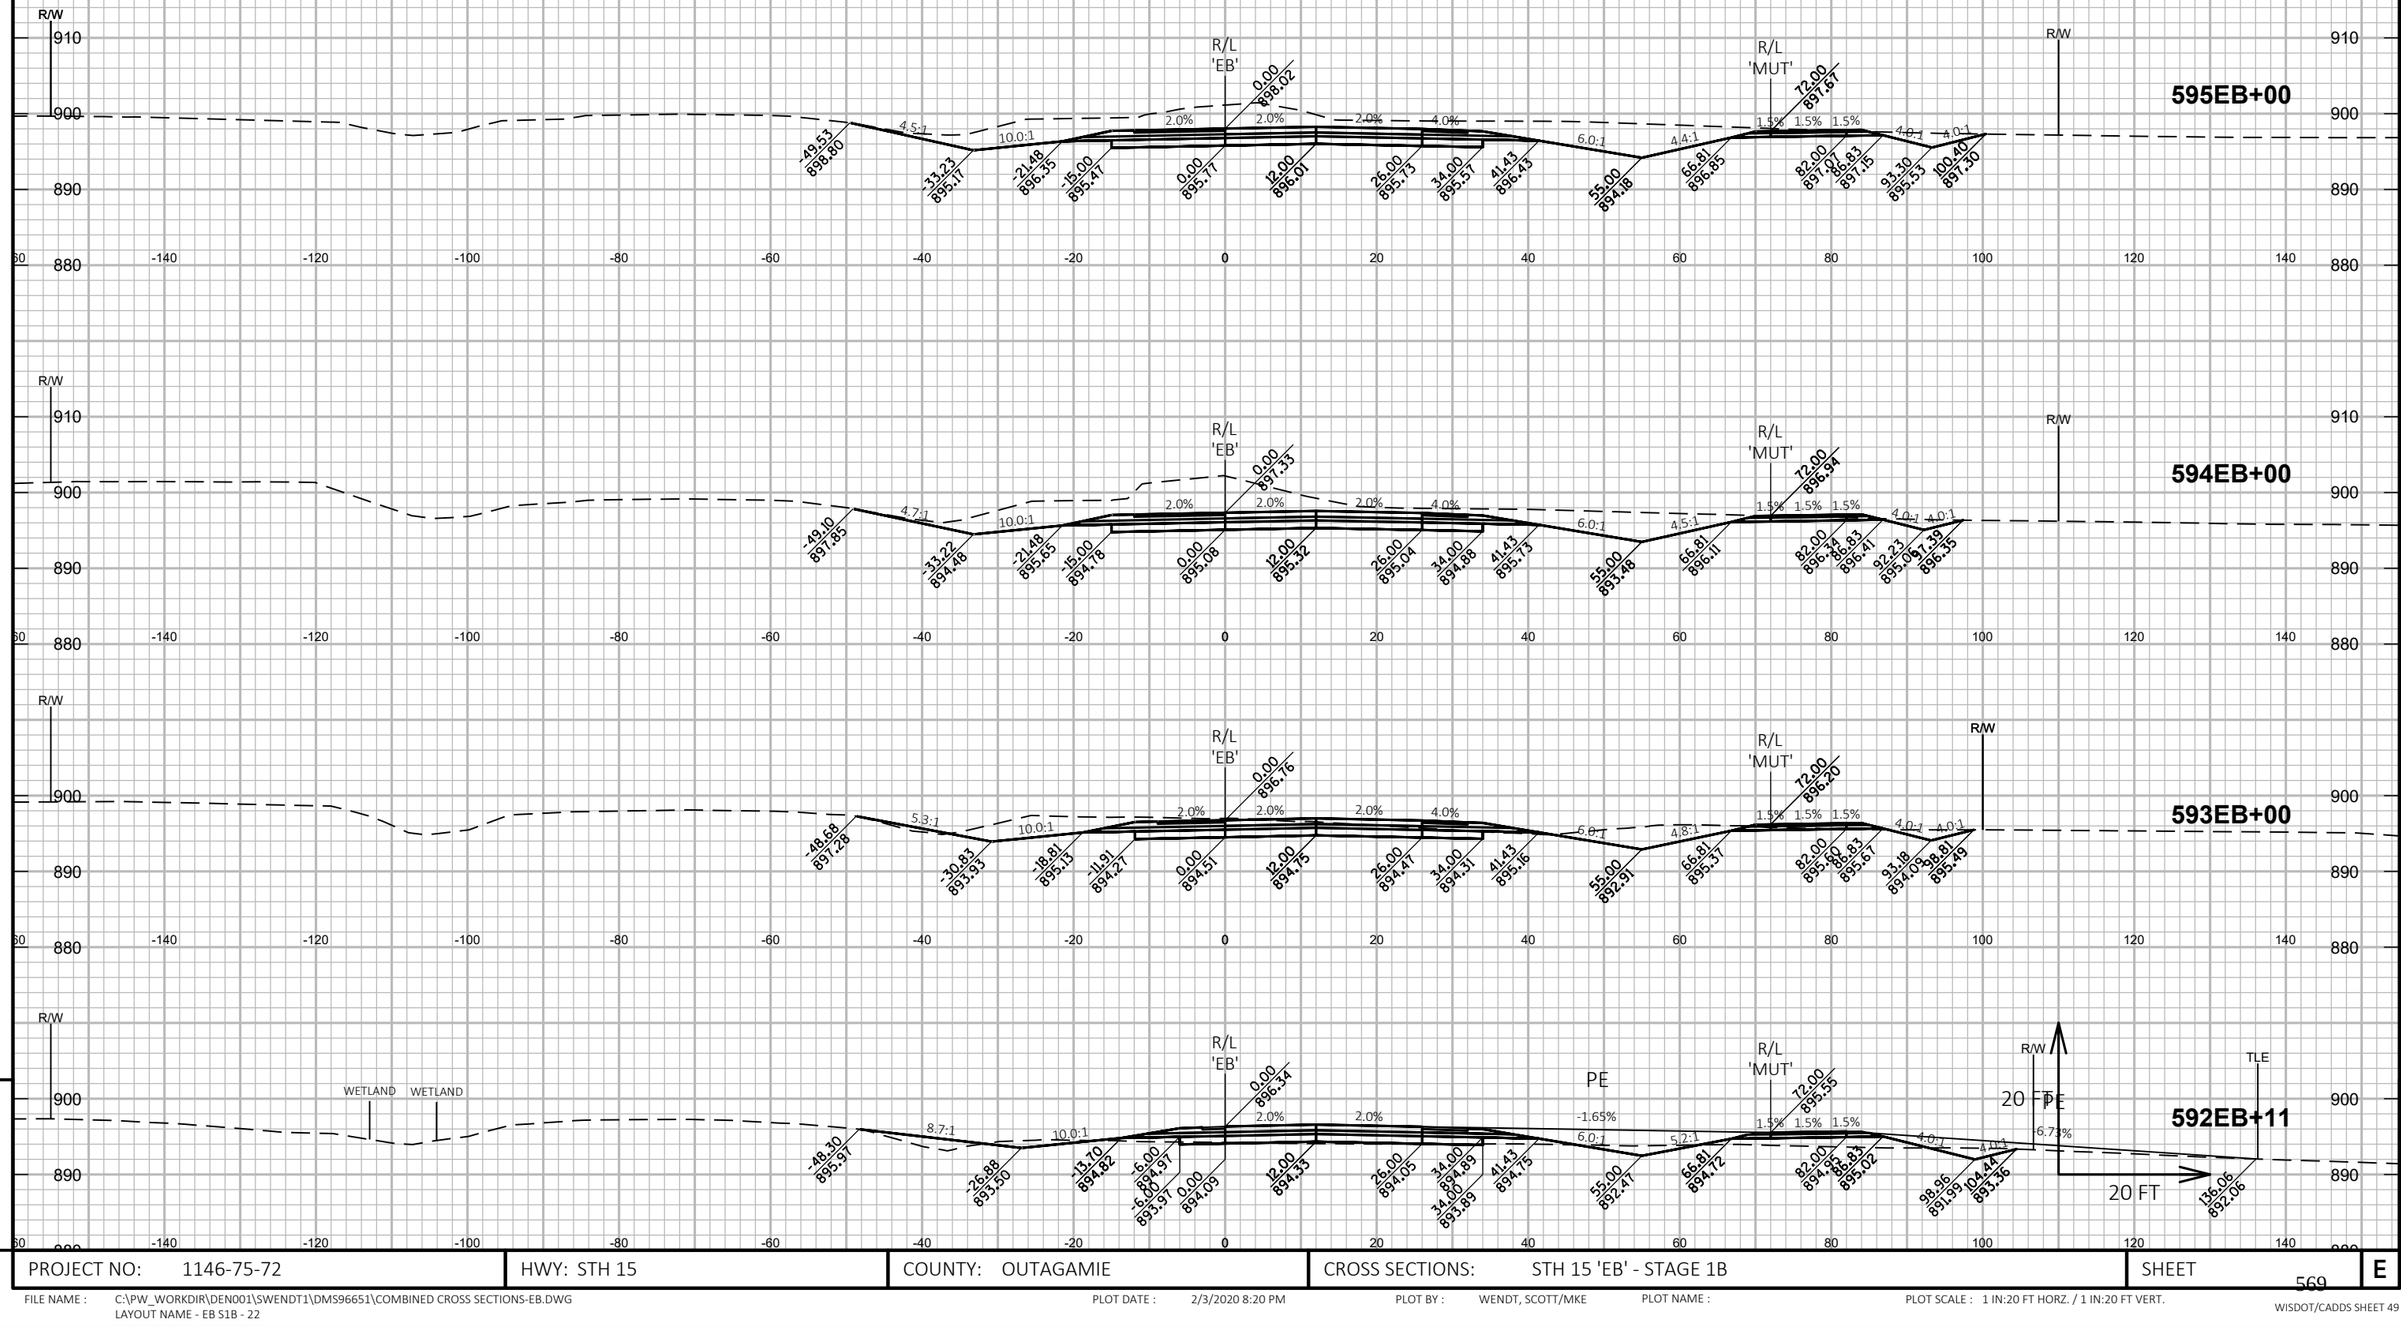

9

PROJECT NO: 1146-75-72	HWY: STH 15	COUNTY: OUTAGAMIE	CROSS SECTIONS: STH 15 'EB' - STAGE 1B	SHEET 569	E

9


FILE NAME : C:\PW_WORKDIR\DEN001\SWENDT1\DMS96651\COMBINED CROSS SECTIONS-EB.DWG
LAYOUT NAME - EB S1B - 22

PLOT DATE : 2/3/2020 8:20 PM

PLOT BY : WENDT, SCOTT/MKE

PLOT NAME :

PLOT SCALE : 1 IN:20 FT HORZ. / 1 IN:20 FT VERT.

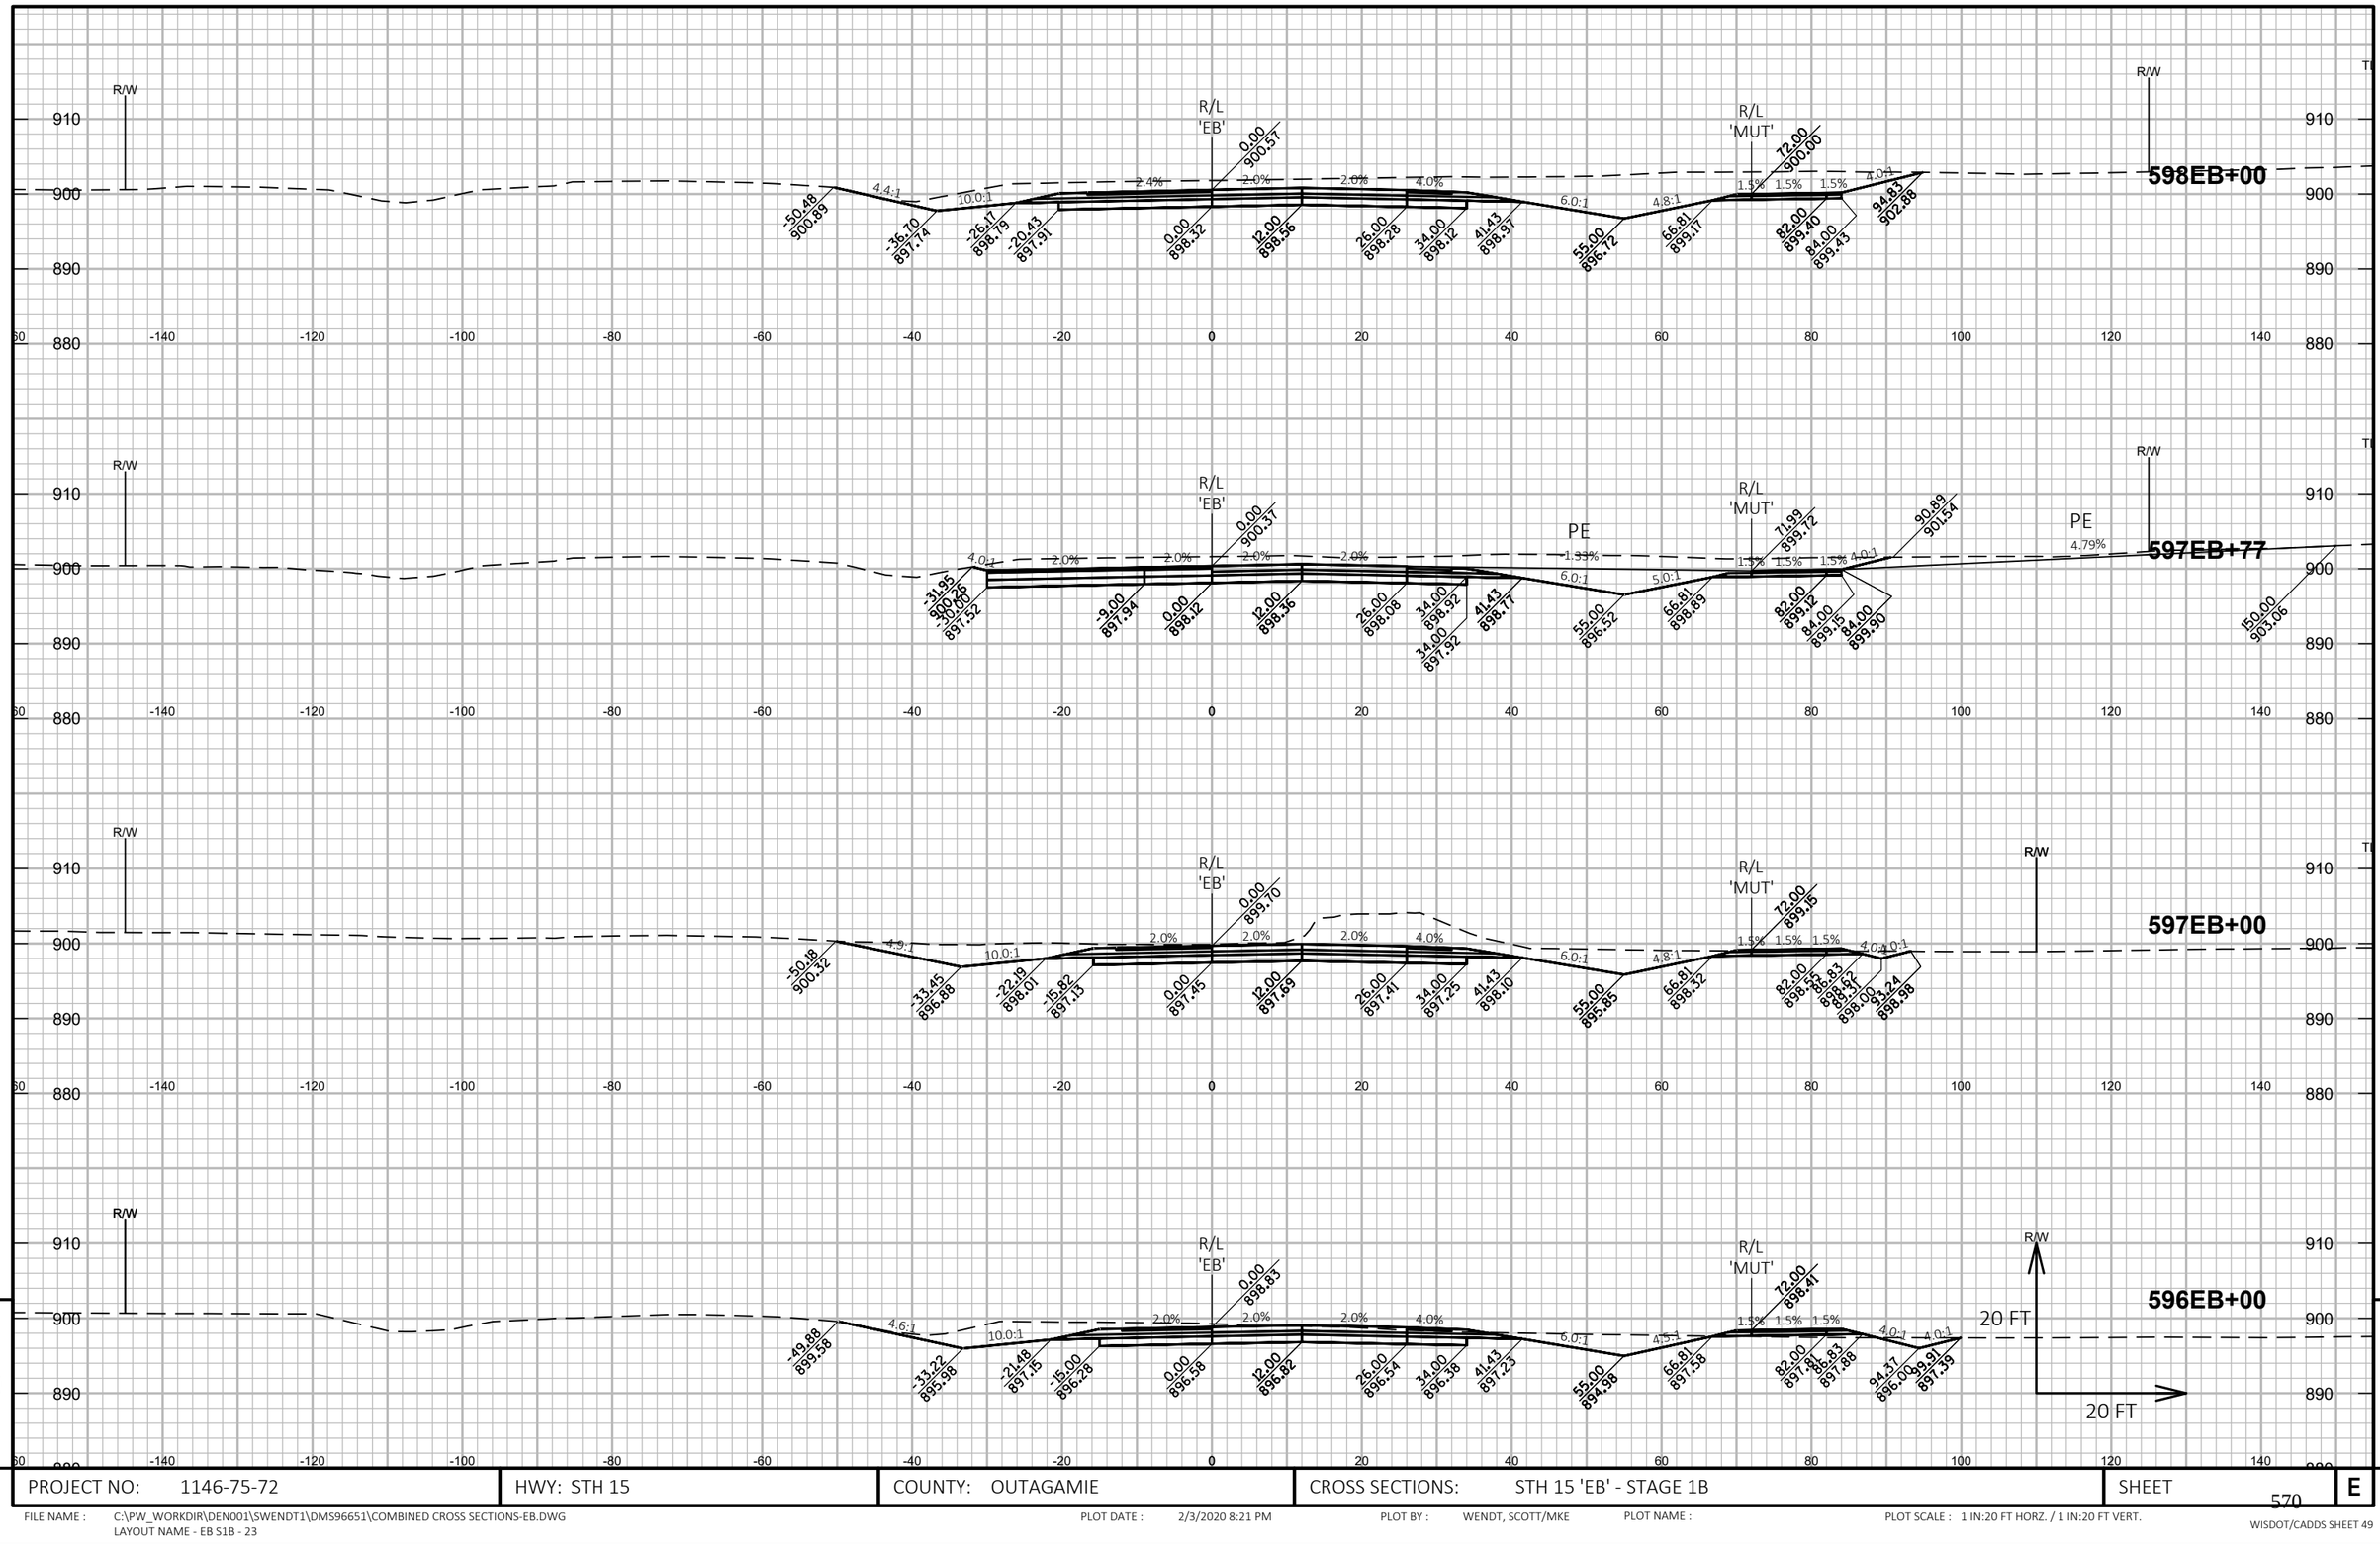


9

PROJECT NO: 1146-75-72	HWY: STH 15	COUNTY: OUTAGAMIE	CROSS SECTIONS: STH 15 'EB' - STAGE 1B	SHEET 570	E

FILE NAME : C:\PW_WORKDIR\DEN001\SWENDT1\DMS96651\COMBINED CROSS SECTIONS-EB.DWG
LAYOUT NAME - EB S1B - 23

PLOT DATE : 2/3/2020 8:21 PM PLOT BY : WENDT, SCOTT/MKE PLOT NAME : PLOT SCALE : 1 IN:20 FT HORZ. / 1 IN:20 FT VERT.

WISDOT/CADDS SHEET 49

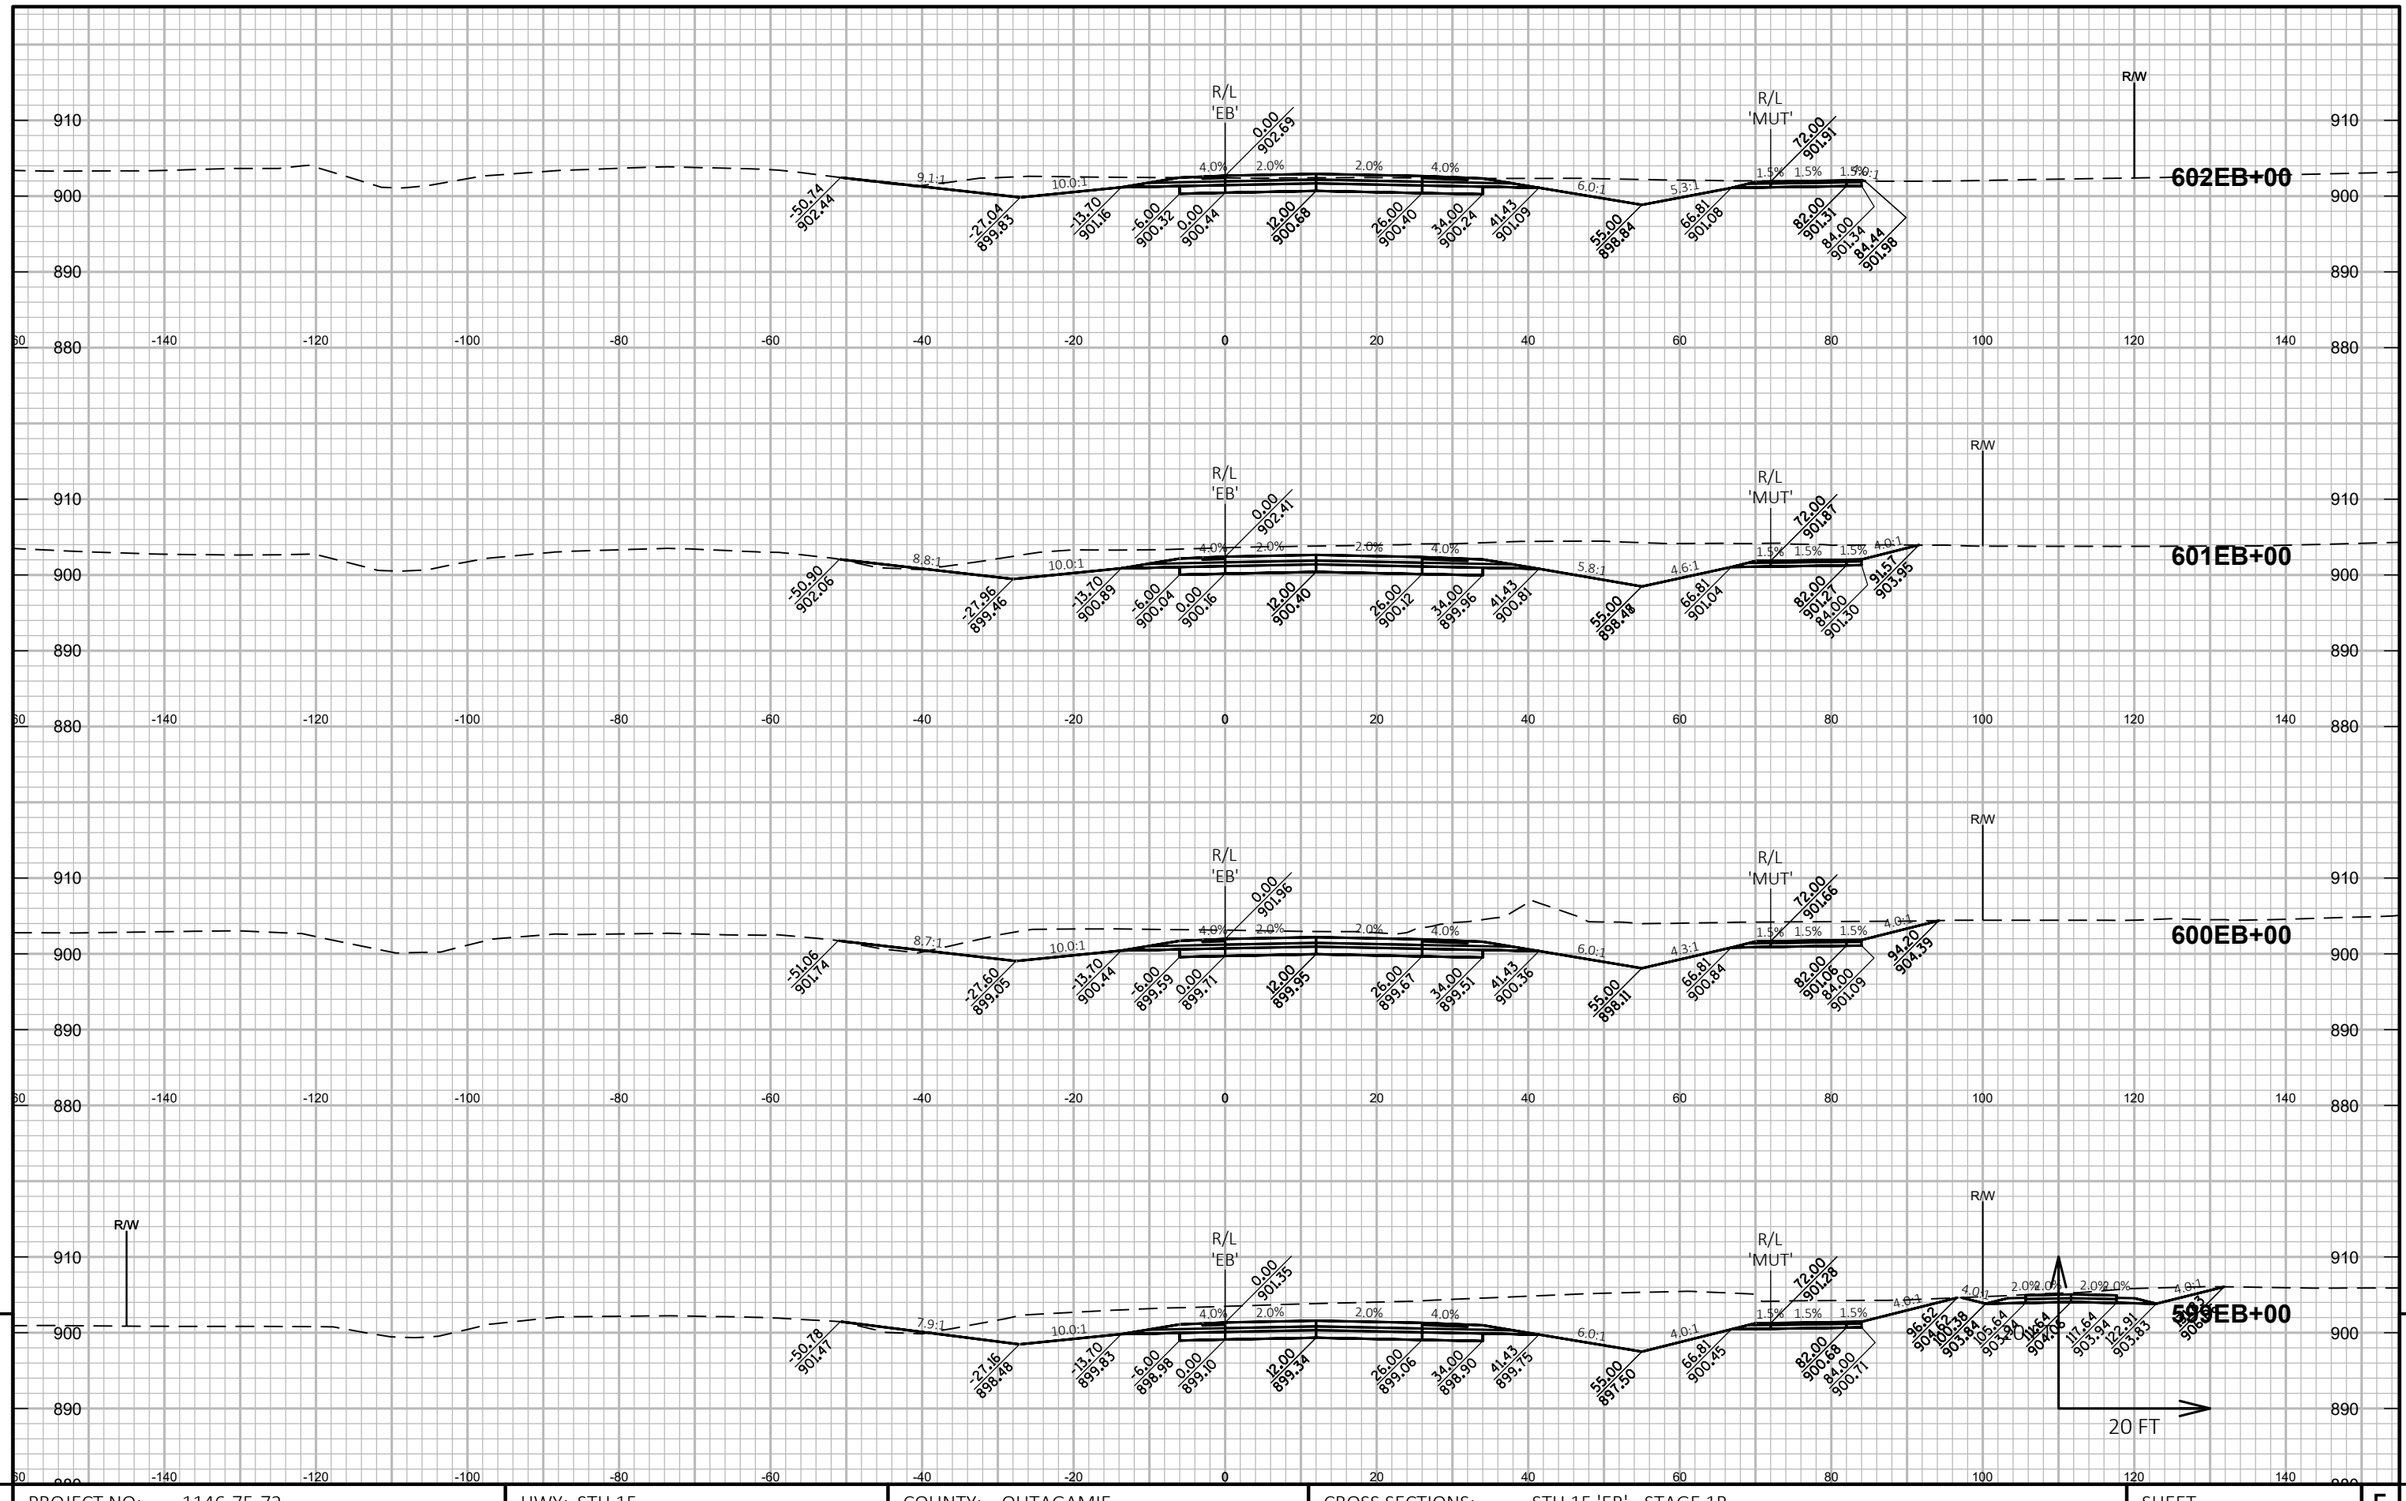


9

9

PROJECT NO: 1146-75-72	HWY: STH 15	COUNTY: OUTAGAMIE	CROSS SECTIONS: STH 15 'EB' - STAGE 1B	SHEET	E

FILE NAME : C:\PW_WORKDIR\DEN001\SWENDT1\DMS96651\COMBINED CROSS SECTIONS-EB.DWG
LAYOUT NAME - EB S1B - 24


PLOT DATE : 2/3/2020 8:22 PM PLOT BY : WENDT, SCOTT/MKE PLOT NAME : PLOT SCALE : 1 IN:20 FT HORZ. / 1 IN:20 FT VERT.

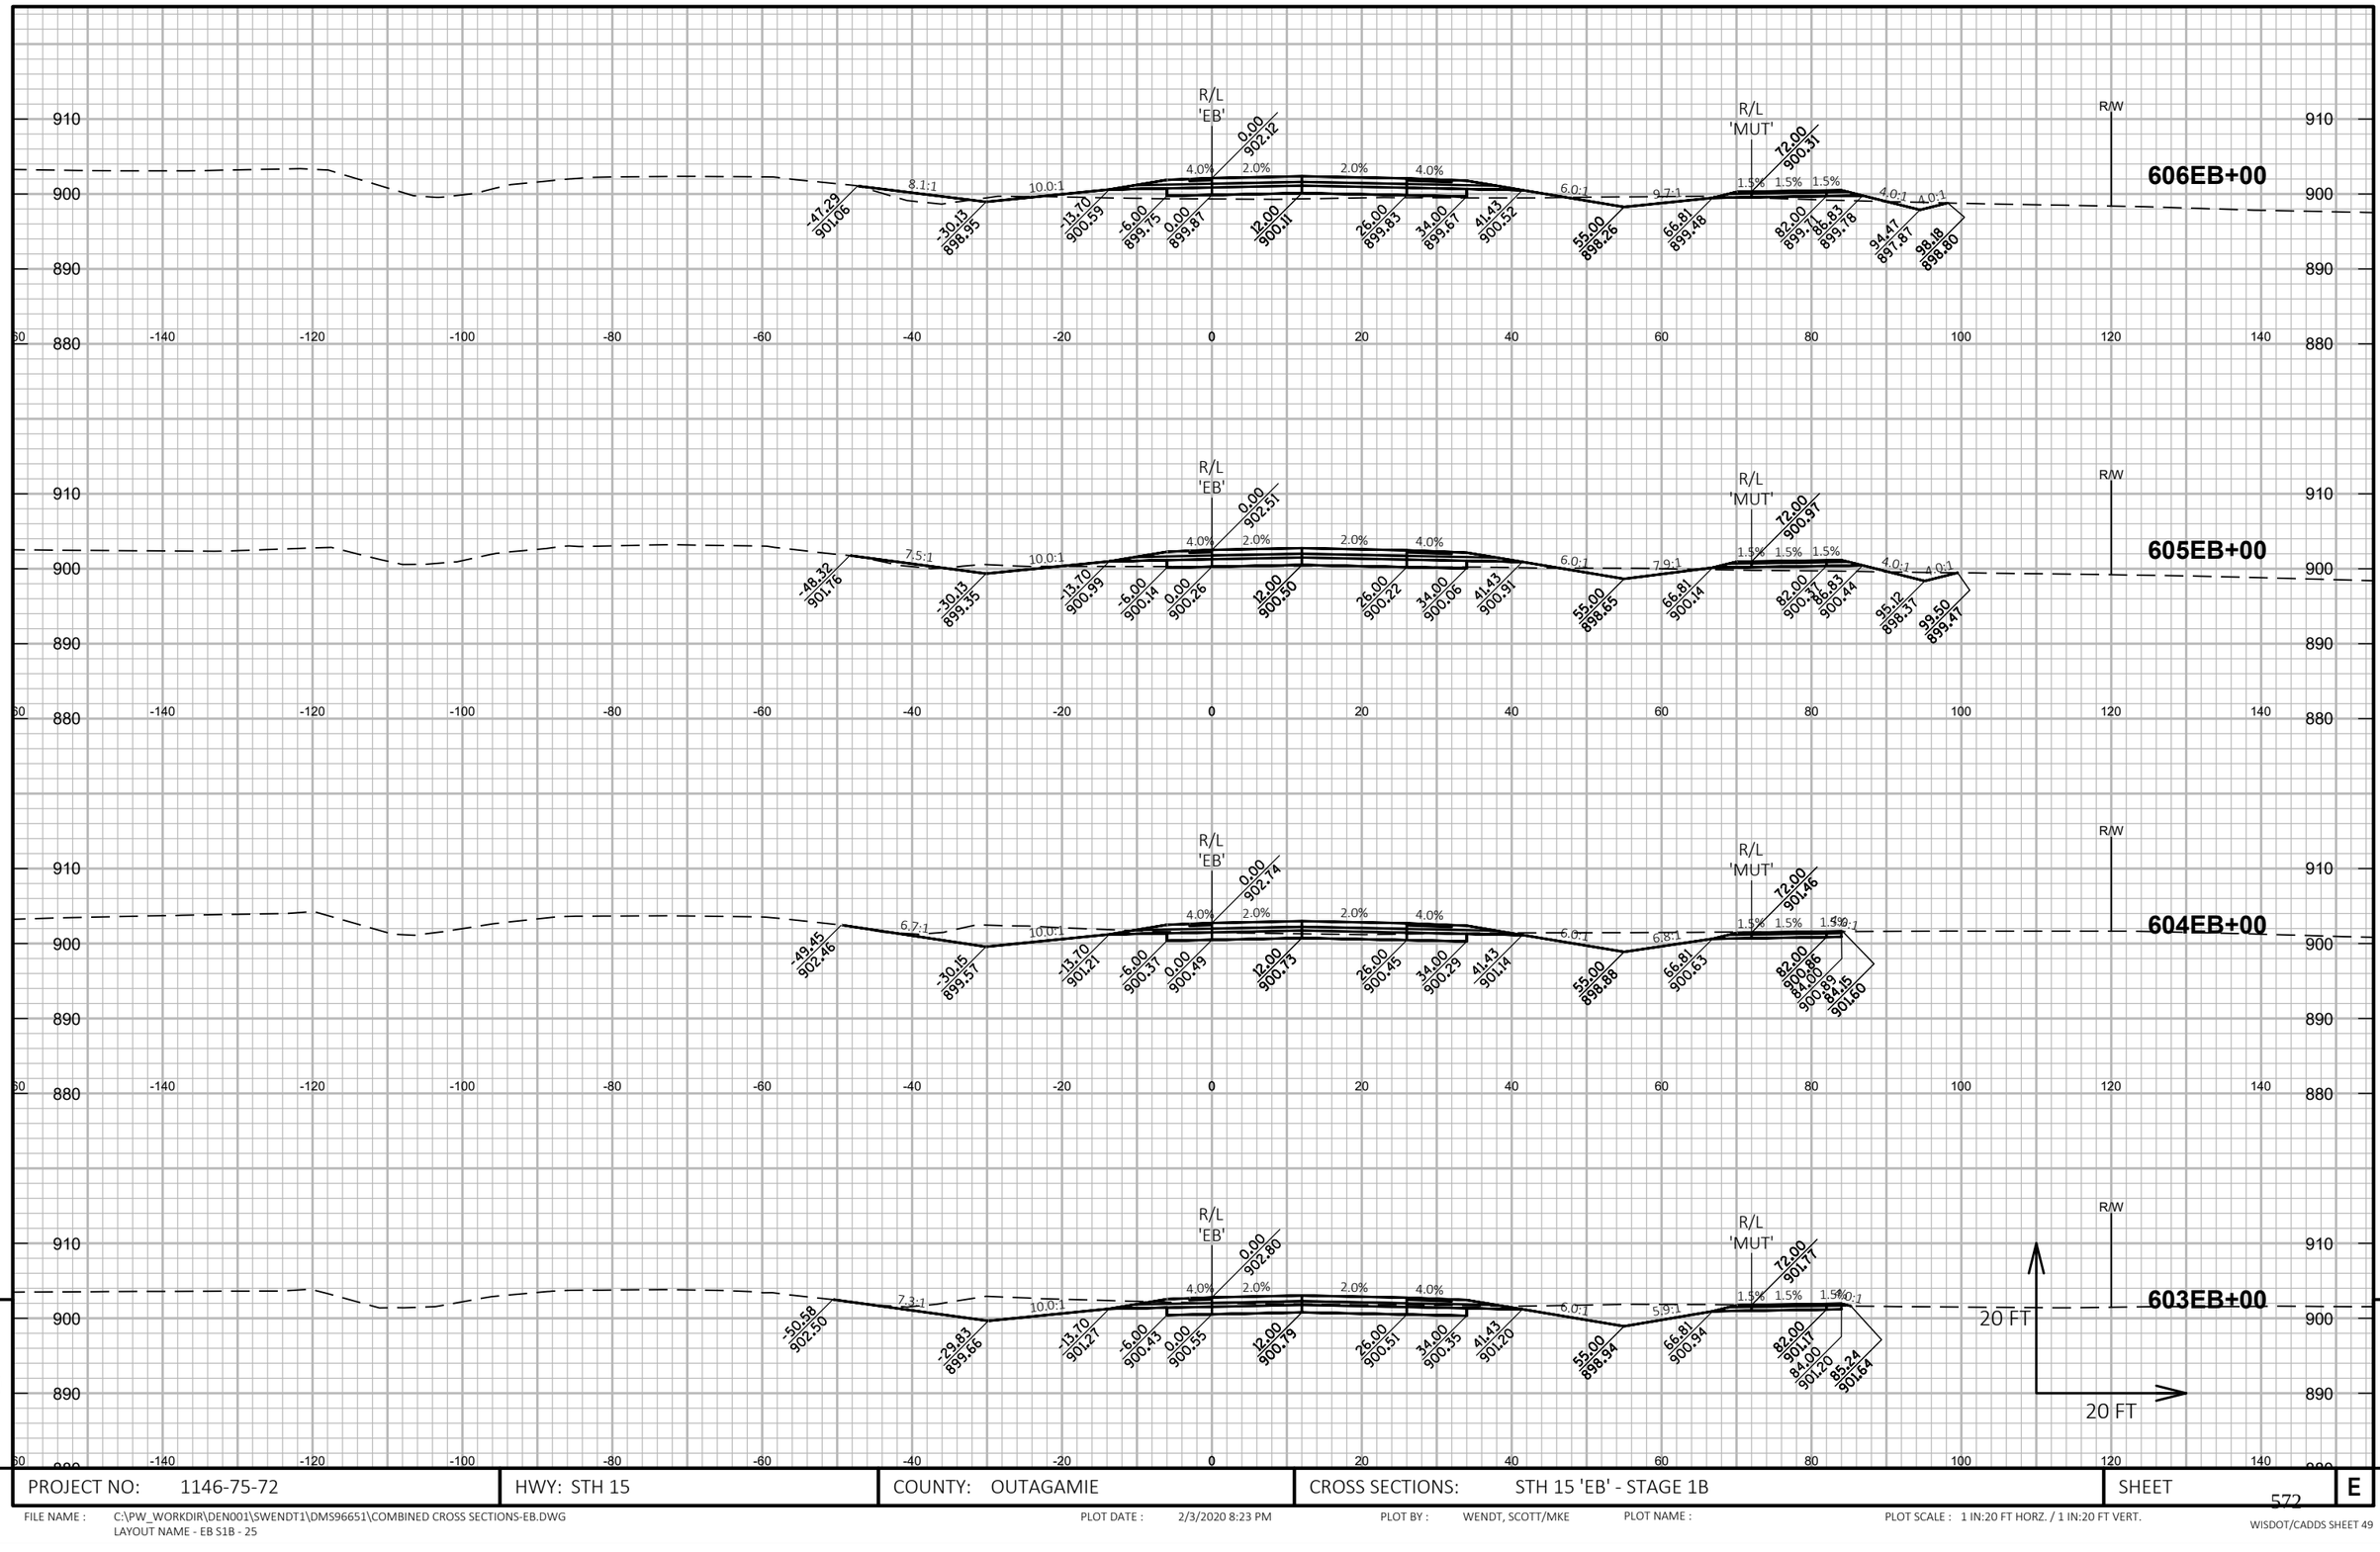

PROJECT NO: 1146-75-72	HWY: STH 15	COUNTY: OUTAGAMIE	CROSS SECTIONS: STH 15 'EB' - STAGE 1B	SHEET E

FILE NAME : C:\PW_WORKDIR\DEN001\SWENDT1\DMS96651\COMBINED CROSS SECTIONS-EB.DWG
LAYOUT NAME - EB S1B - 25

PLOT DATE : 2/3/2020 8:23 PM PLOT BY : WENDT, SCOTT/MKE PLOT NAME : PLOT SCALE : 1 IN:20 FT HORZ. / 1 IN:20 FT VERT.

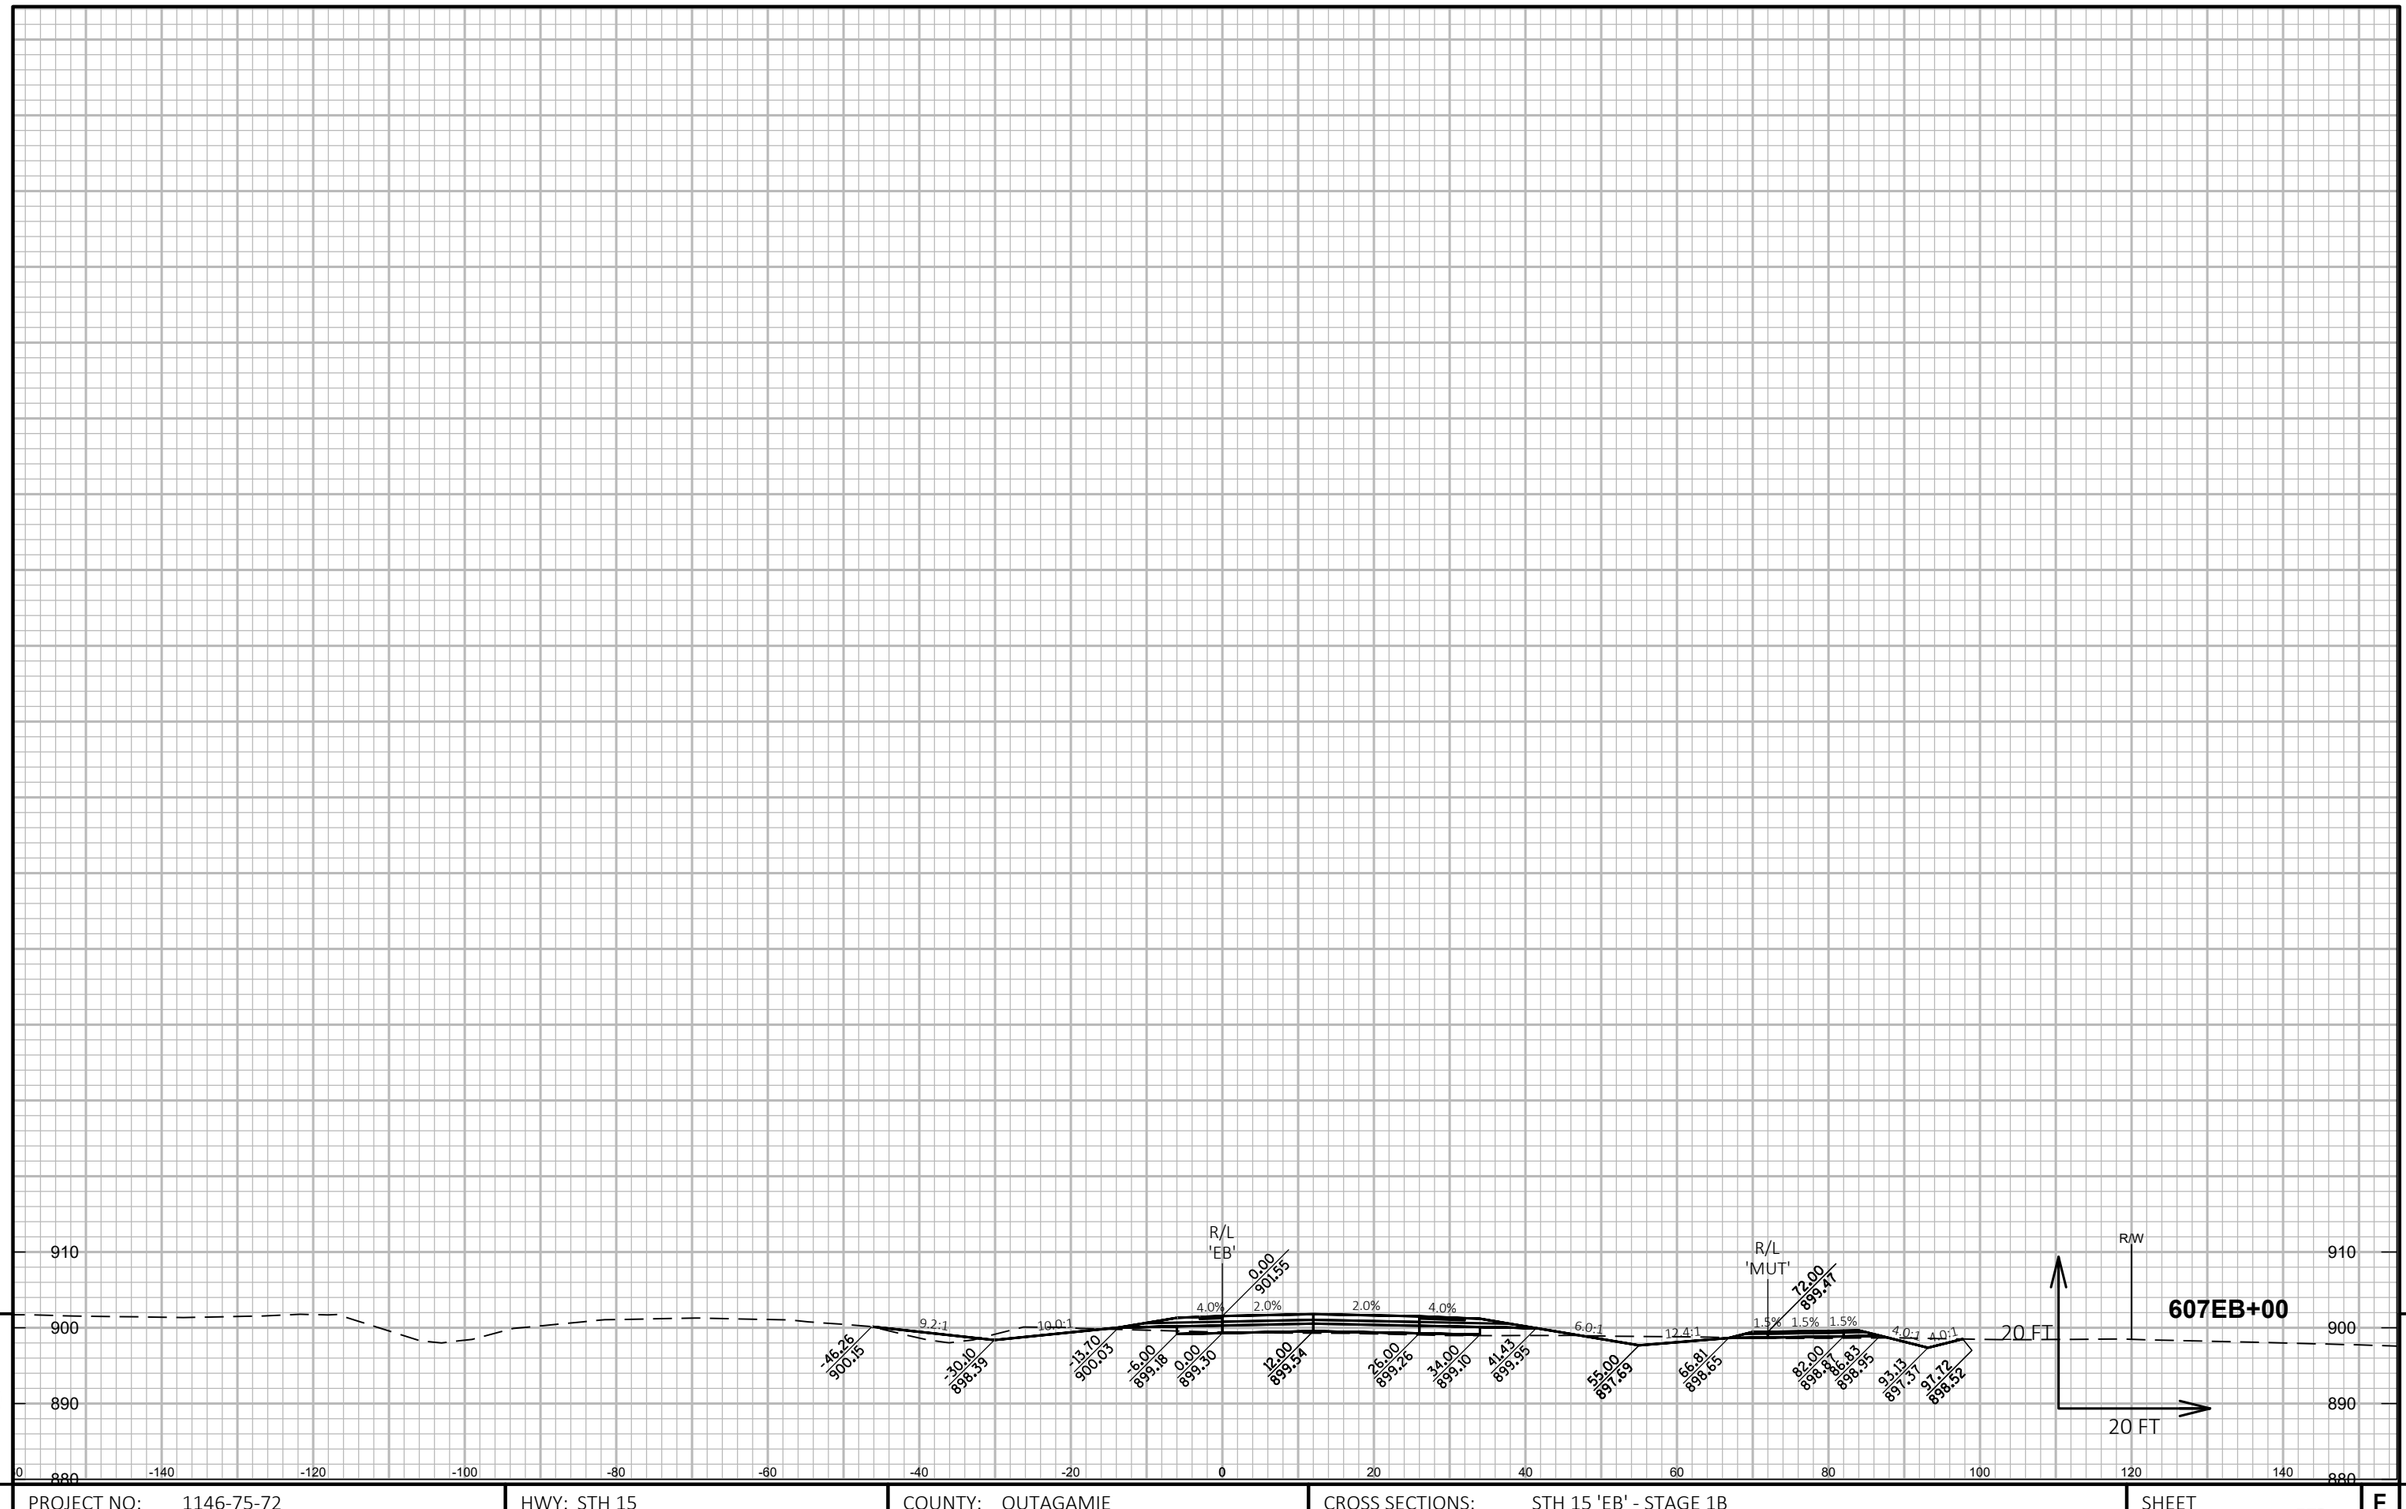


9 9

PROJECT NO: 1146-75-72	HWY: STH 15	COUNTY: OUTAGAMIE	CROSS SECTIONS: STH 15 'EB' - STAGE 1B	SHEET 573	E

FILE NAME : C:\PW_WORKDIR\DEN001\SWENDT1\DMS96651\COMBINED CROSS SECTIONS-EB.DWG
LAYOUT NAME - EB S1B - 26

PLOT DATE : 2/3/2020 8:24 PM PLOT BY : WENDT, SCOTT/MKE PLOT NAME : PLOT SCALE : 1 IN:20 FT HORZ. / 1 IN:20 FT VERT.

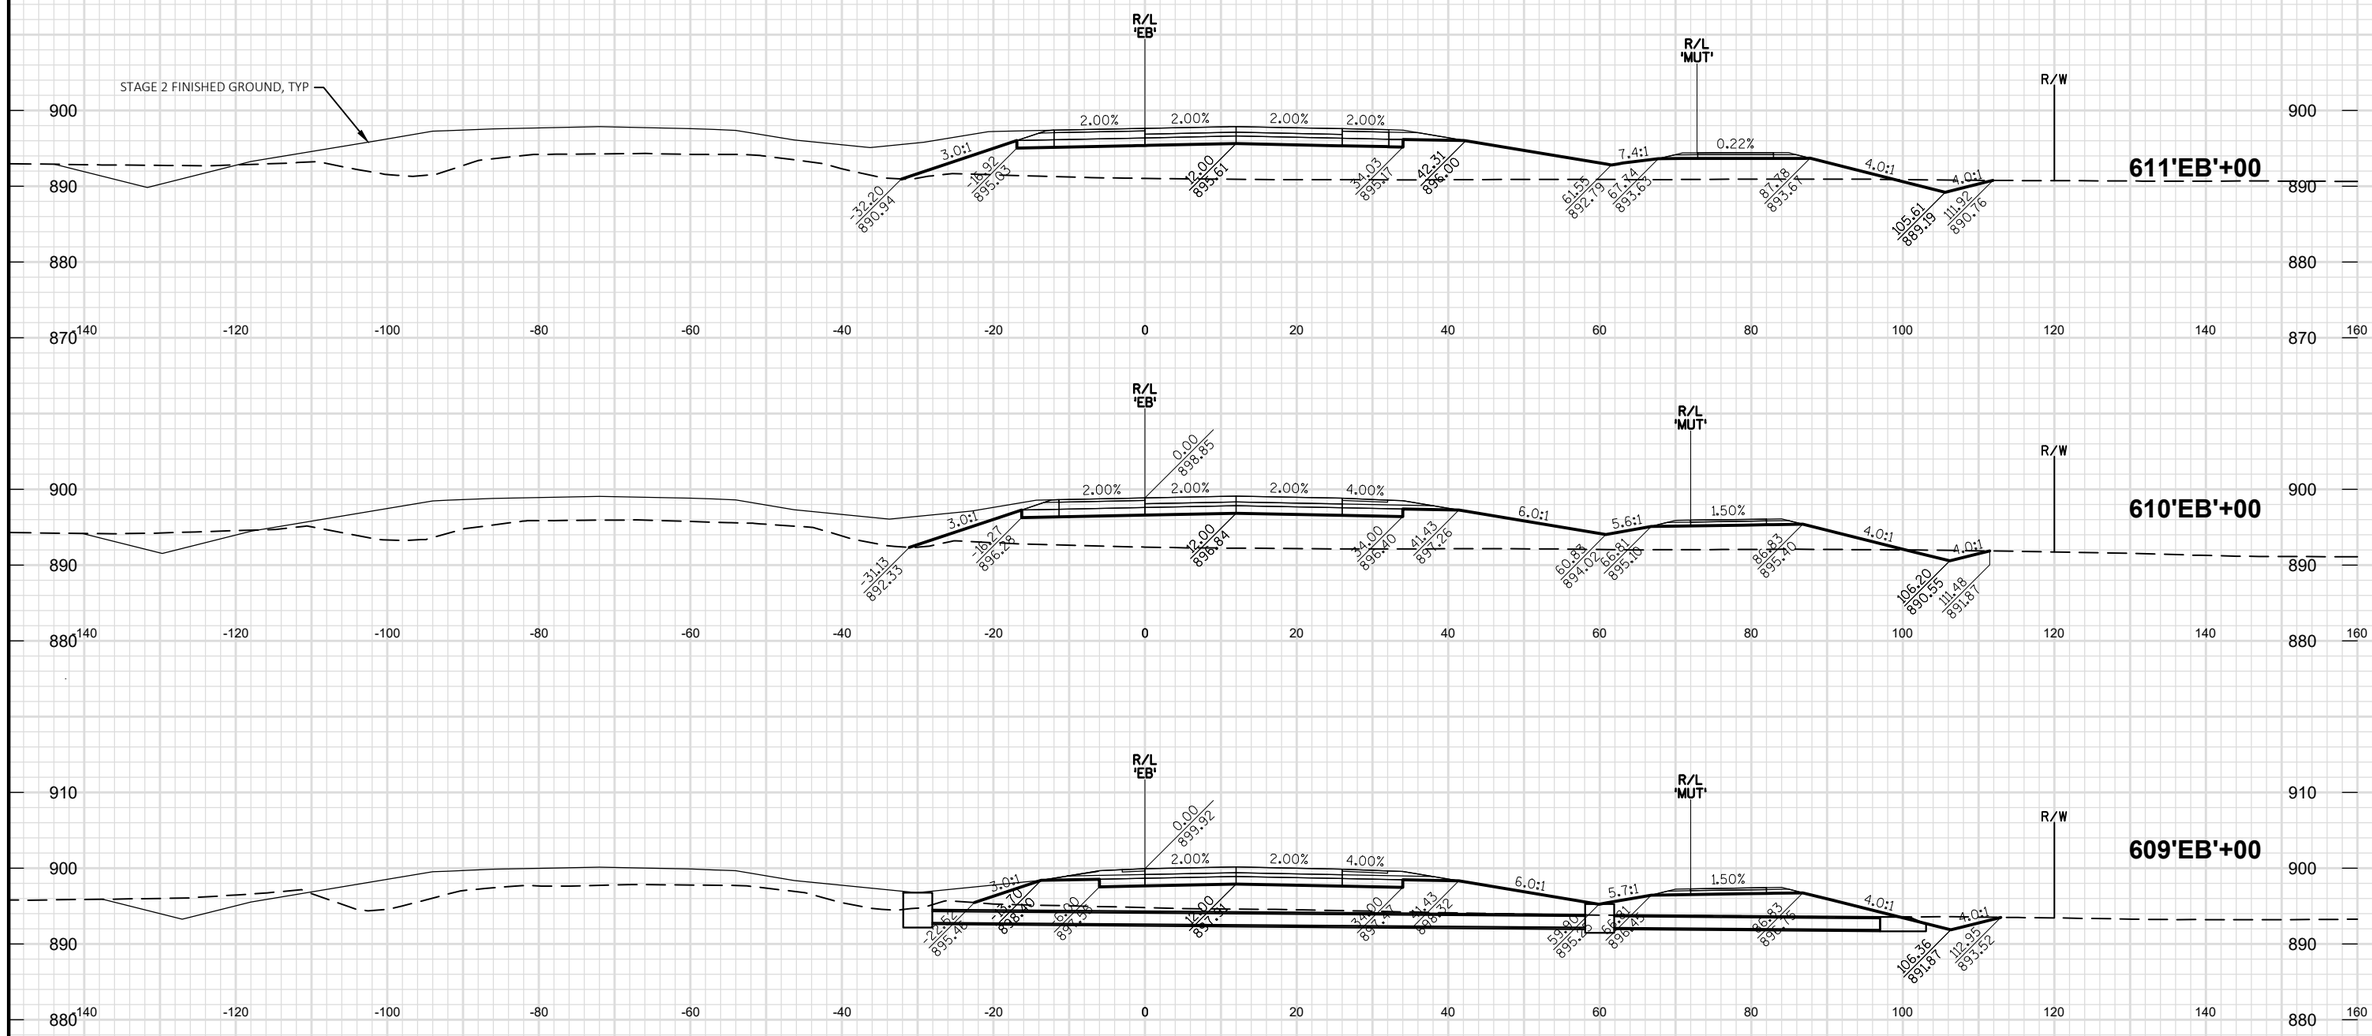



PROJECT NO: 1146-75-72	HWY: STH 15	COUNTY: OUTAGAMIE	CROSS SECTIONS: STH 15 'EB' - STAGE 1B	SHEET 574	E


FILE NAME : C:\PW_WORKDIR\DEN001\BOITZING\D1086473\11467572-090105-XS.DWG
LAYOUT NAME - 090105-01-EB


PLOT DATE : 2/4/2020 3:19 PM PLOT BY : BENJAMIN OITZINGER PLOT NAME : PLOT SCALE : 1 IN:20 FT HORZ. / 1 IN:20 FT VERT.

WISDOT/CADDS SHEET 49

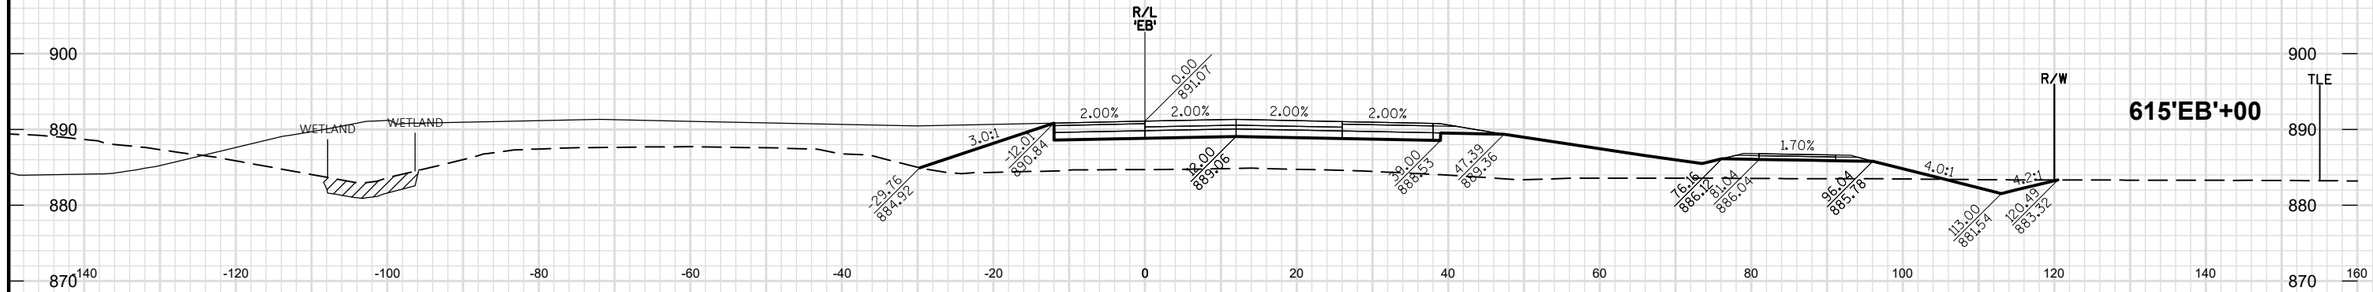

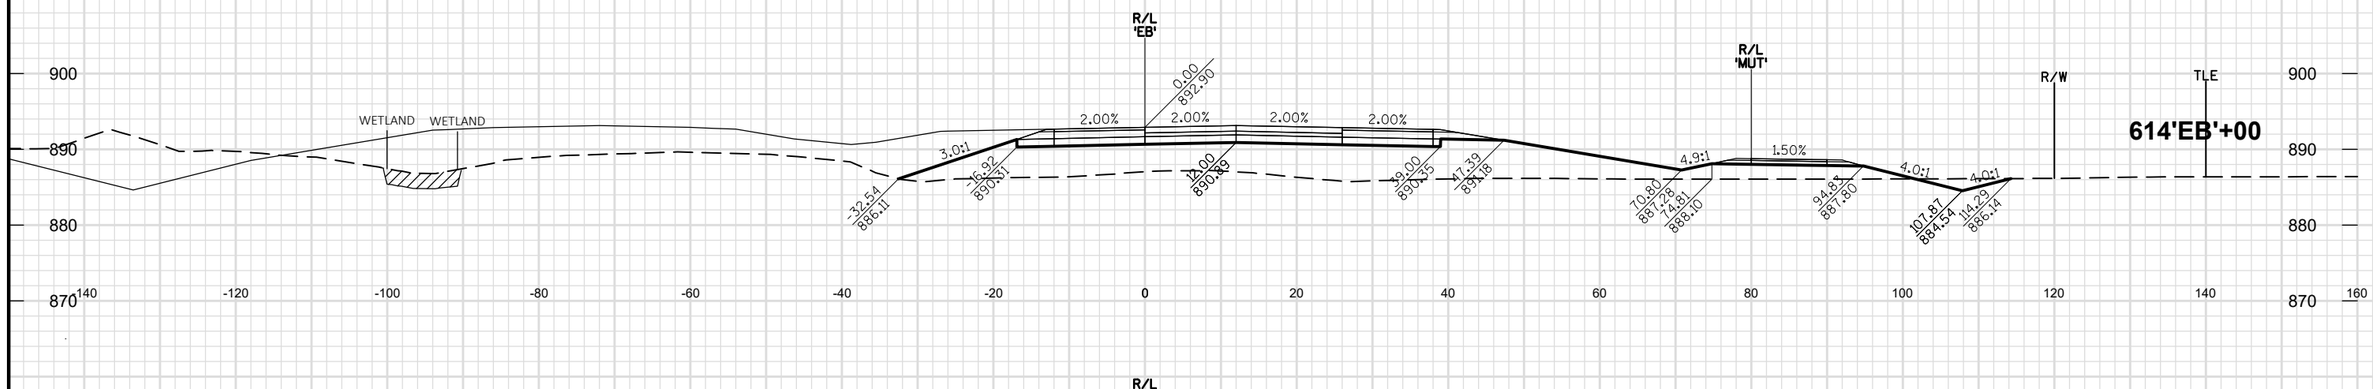

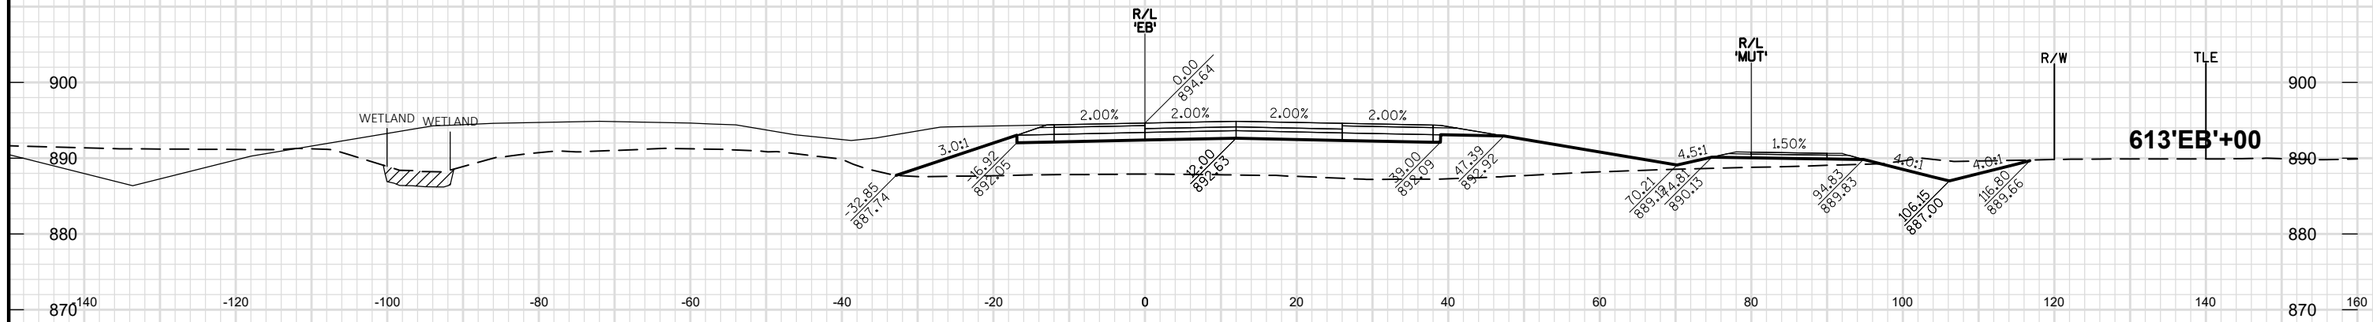

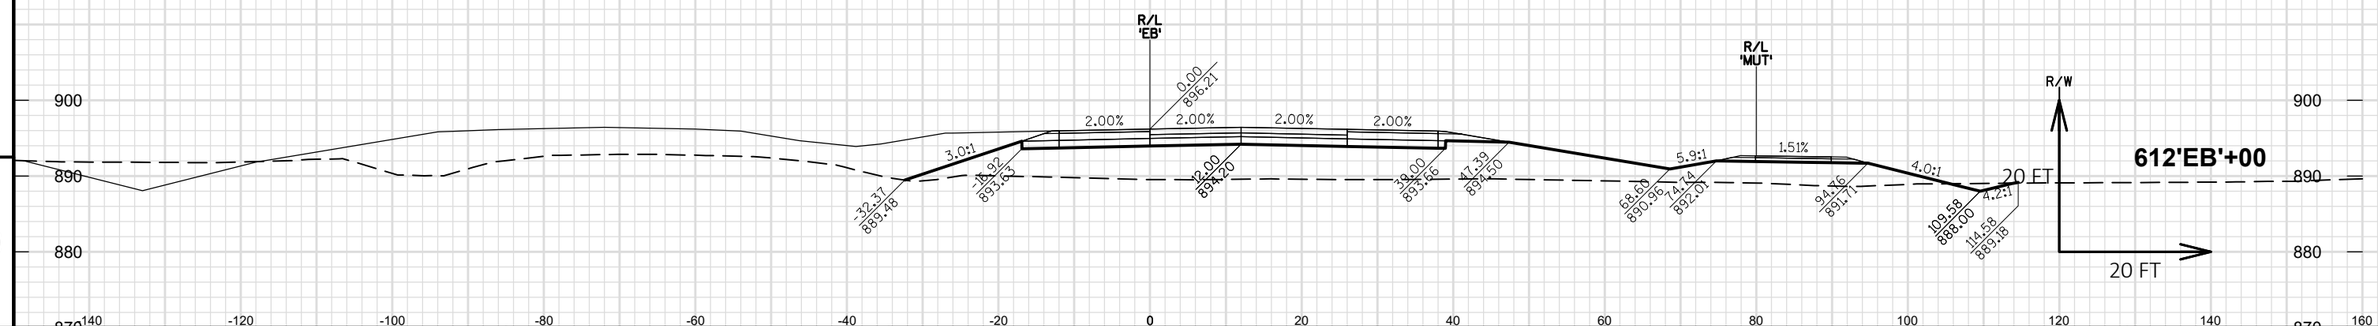



PROJECT NO: 1146-75-72	HWY: STH 15	COUNTY: OUTAGAMIE	CROSS SECTIONS: STH 15 'EB' - STAGE 1B	SHEET 575	E

FILE NAME : C:\PW_WORKDIR\DEN001\BOITZING\D1086473\11467572-090105-XS.DWG
LAYOUT NAME - 090105-02-EB

PLOT DATE : 2/4/2020 3:19 PM PLOT BY : BENJAMIN OITZINGER PLOT NAME : PLOT SCALE : 1 IN:20 FT HORZ. / 1 IN:20 FT VERT.

WISDOT/CADDS SHEET 49

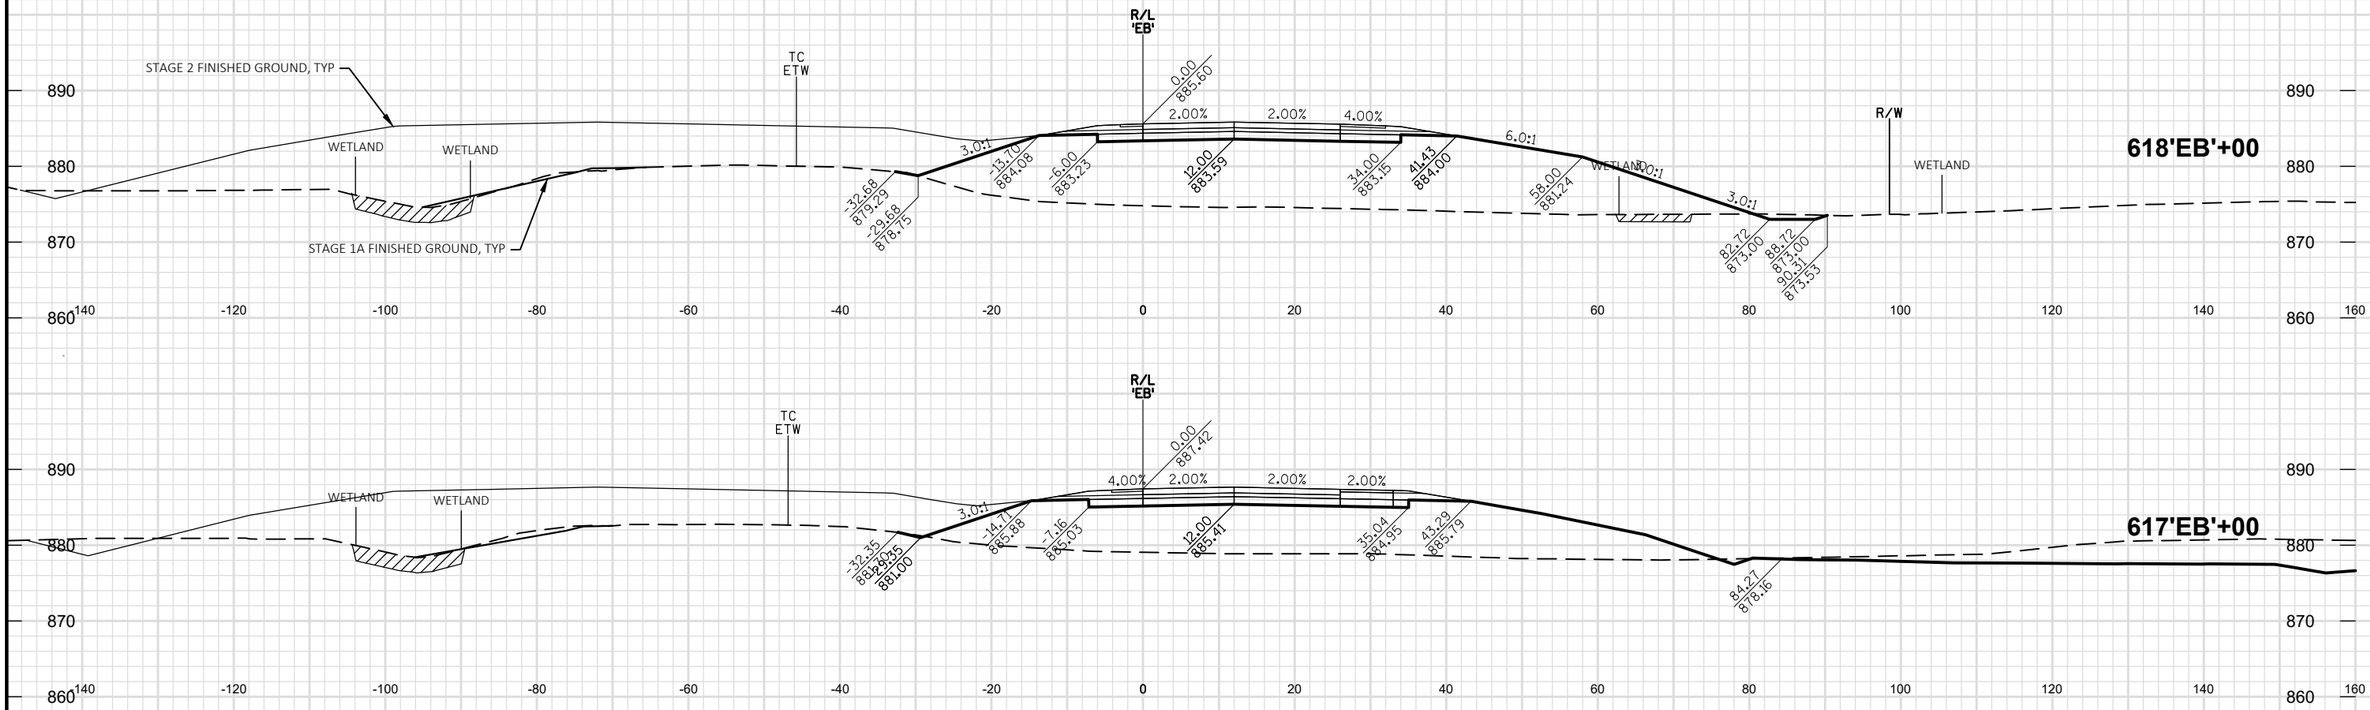

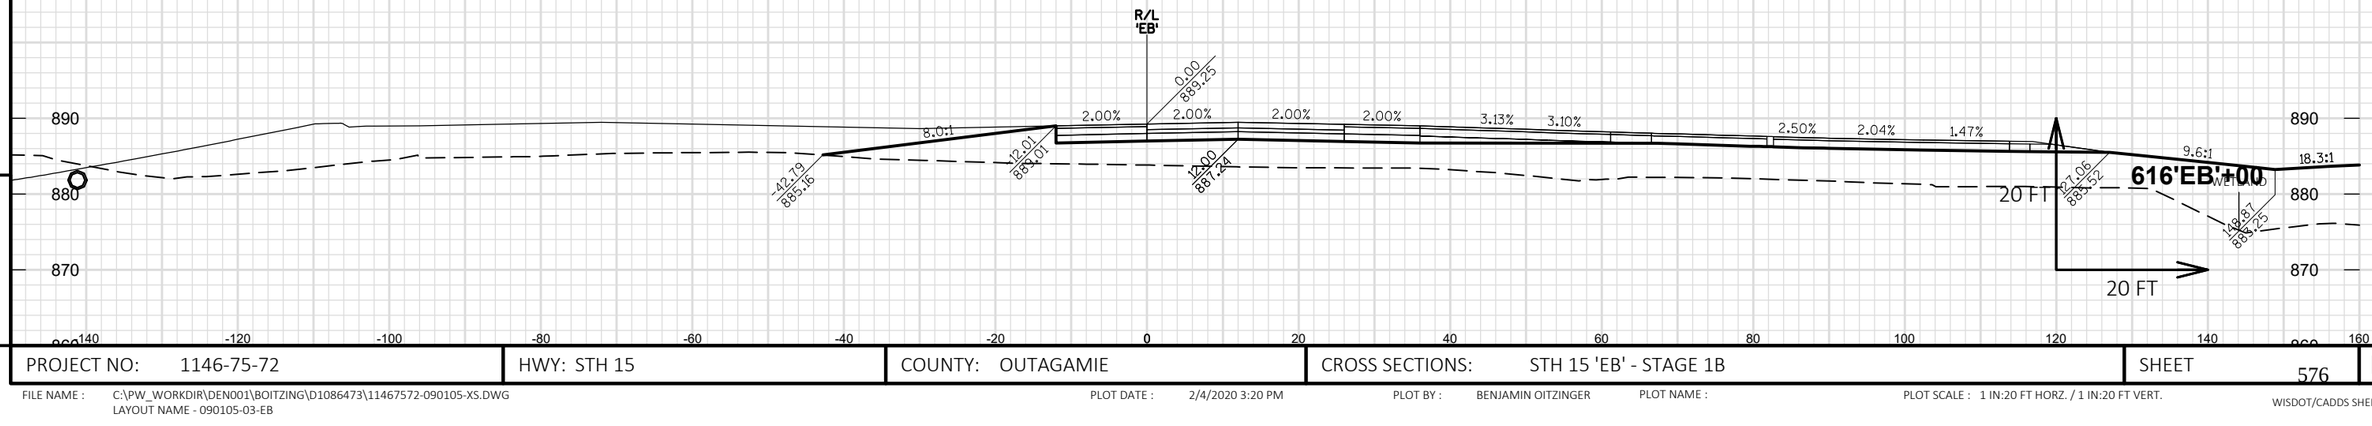


PROJECT NO: 1146-75-72	HWY: STH 15	COUNTY: OUTAGAMIE	CROSS SECTIONS: STH 15 'EB' - STAGE 1B	SHEET 576	E

FILE NAME : C:\PW_WORKDIR\DEN001\BOITZING\D1086473\11467572-090105-XS.DWG
LAYOUT NAME - 090105-03-EB

PLOT DATE : 2/4/2020 3:20 PM PLOT BY : BENJAMIN OITZINGER PLOT NAME : PLOT SCALE : 1 IN:20 FT HORZ. / 1 IN:20 FT VERT.

WISDOT/CADDS SHEET 49

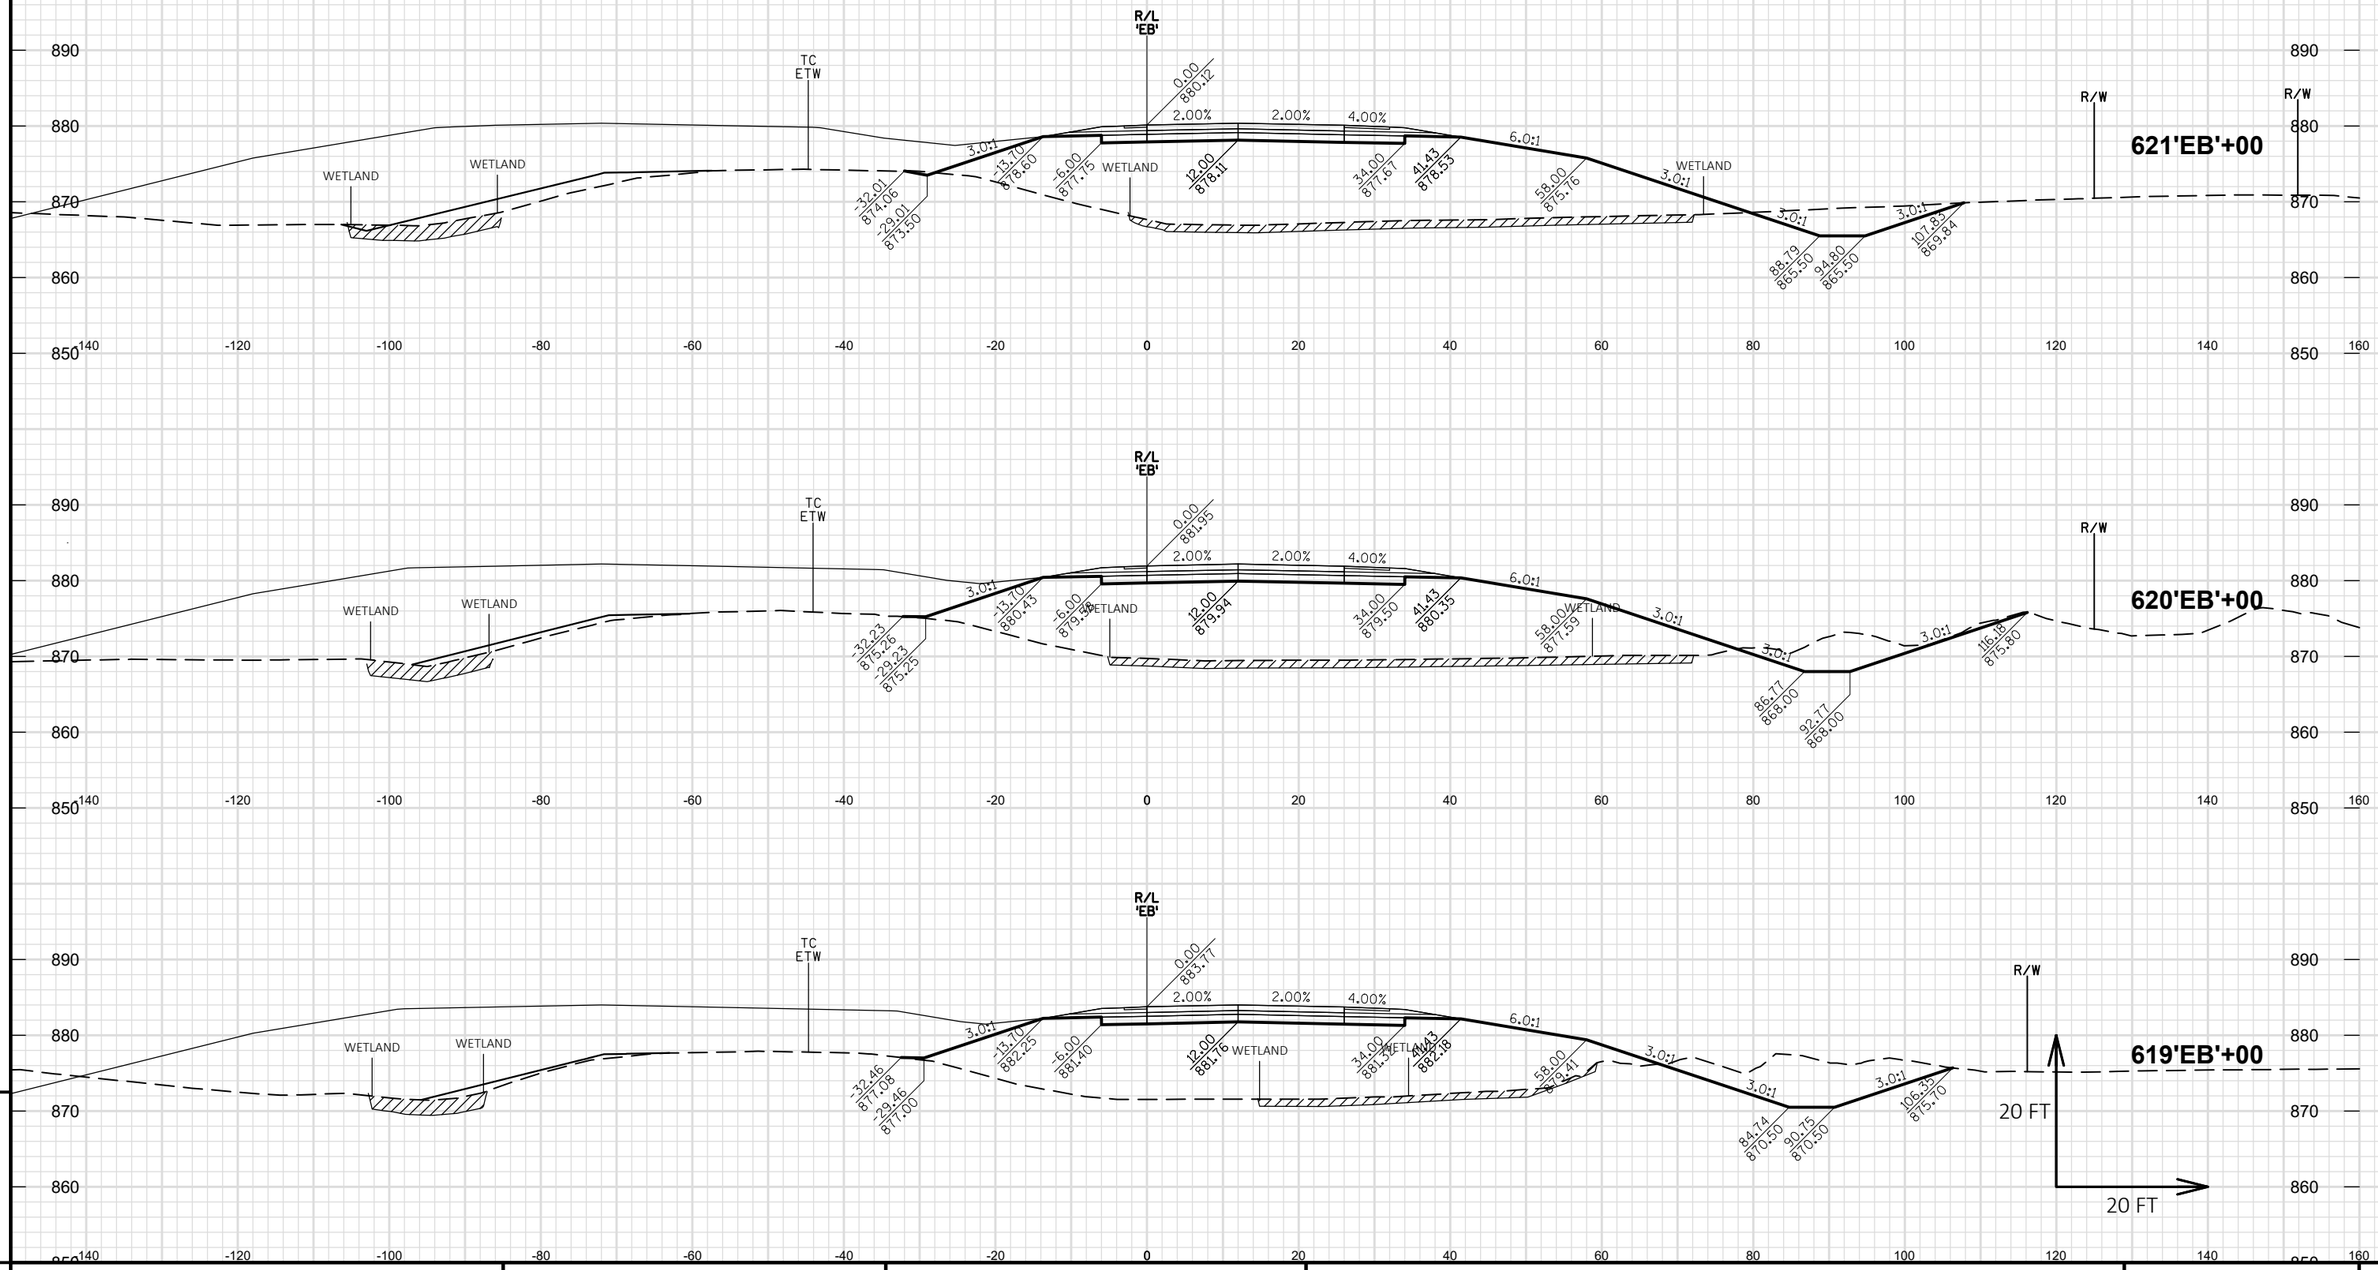

9


9

PROJECT NO: 1146-75-72	HWY: STH 15	COUNTY: OUTAGAMIE	CROSS SECTIONS: STH 15 'EB' - STAGE 1B	SHEET 577	E

FILE NAME : C:\PW_WORKDIR\DEN001\BOITZING\D1086473\11467572-090105-XS.DWG
LAYOUT NAME - 090105-04-EB

PLOT DATE : 2/4/2020 3:20 PM PLOT BY : BENJAMIN OITZINGER PLOT NAME : PLOT SCALE : 1 IN:20 FT HORZ. / 1 IN:20 FT VERT.

WISDOT/CADDS SHEET 49

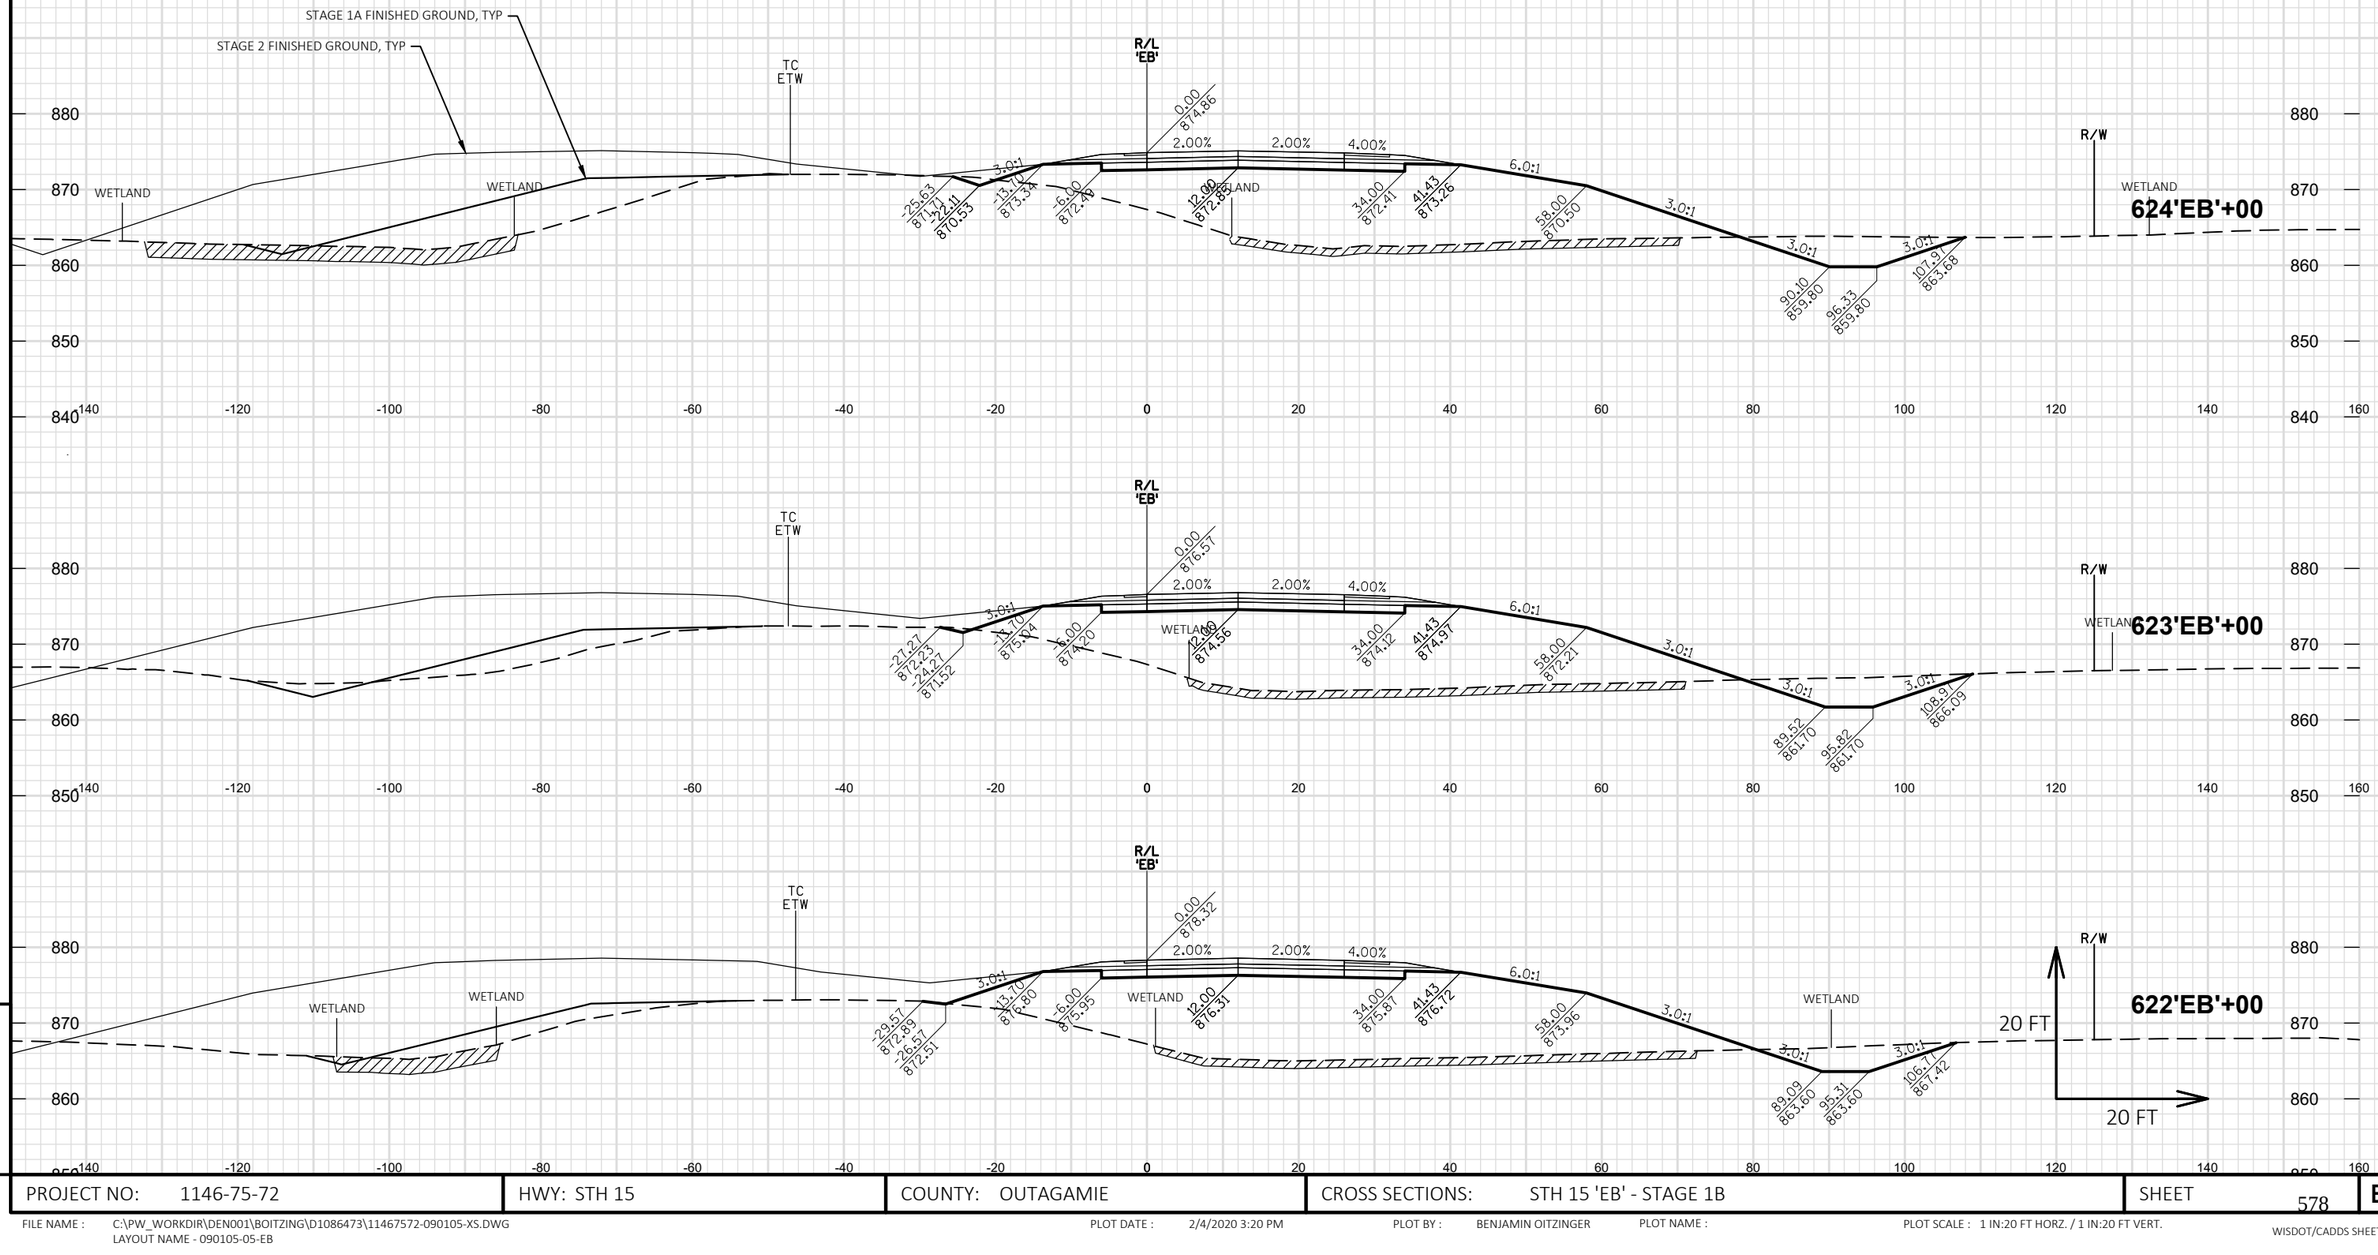

9


9


PROJECT NO: 1146-75-72	HWY: STH 15	COUNTY: OUTAGAMIE	CROSS SECTIONS: STH 15 'EB' - STAGE 1B	SHEET 578	E


FILE NAME : C:\PW_WORKDIR\DEN001\BOITZING\D1086473\11467572-090105-XS.DWG
LAYOUT NAME - 090105-05-EB

PLOT DATE : 2/4/2020 3:20 PM PLOT BY : BENJAMIN OITZINGER PLOT NAME : PLOT SCALE : 1 IN:20 FT HORZ. / 1 IN:20 FT VERT.

WISDOT/CADDS SHEET 49

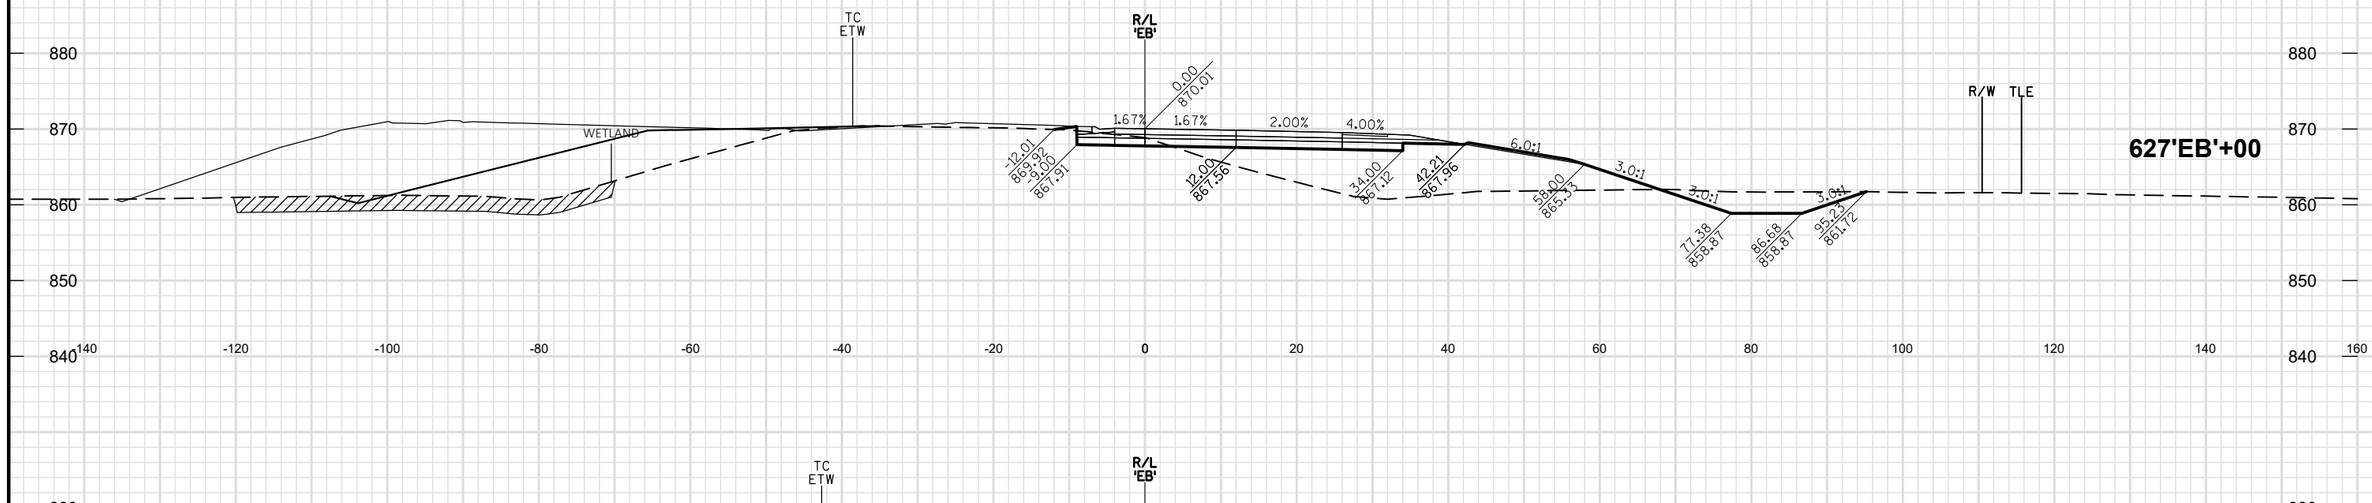

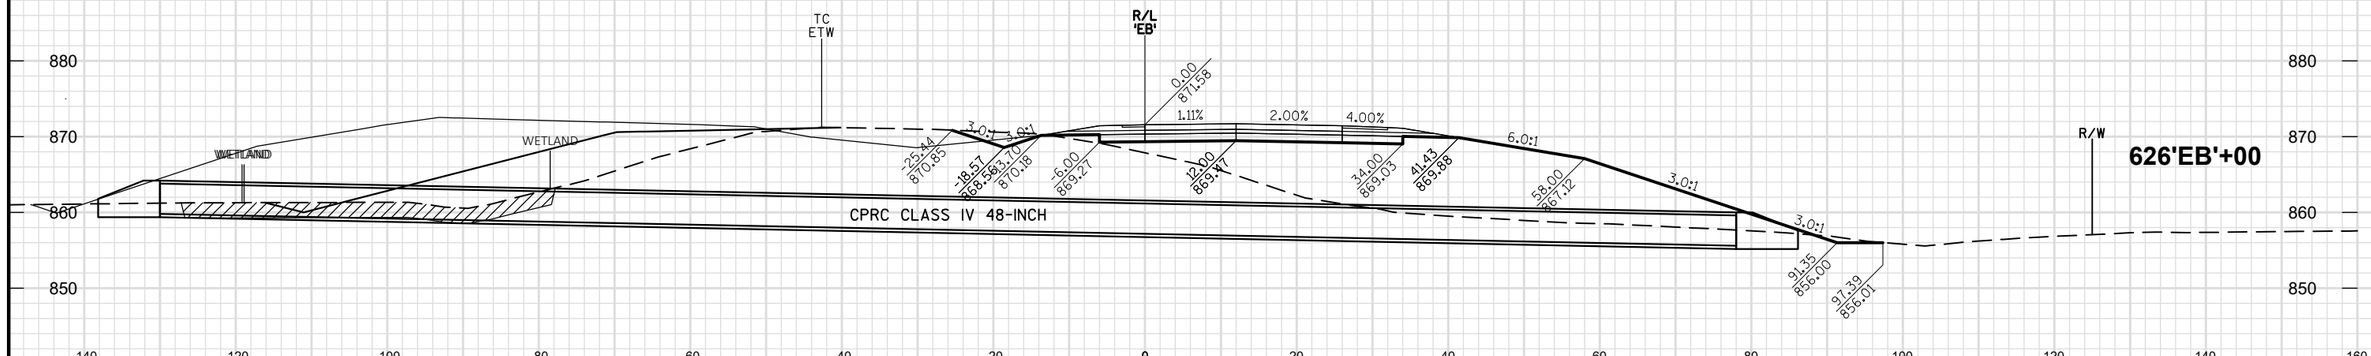

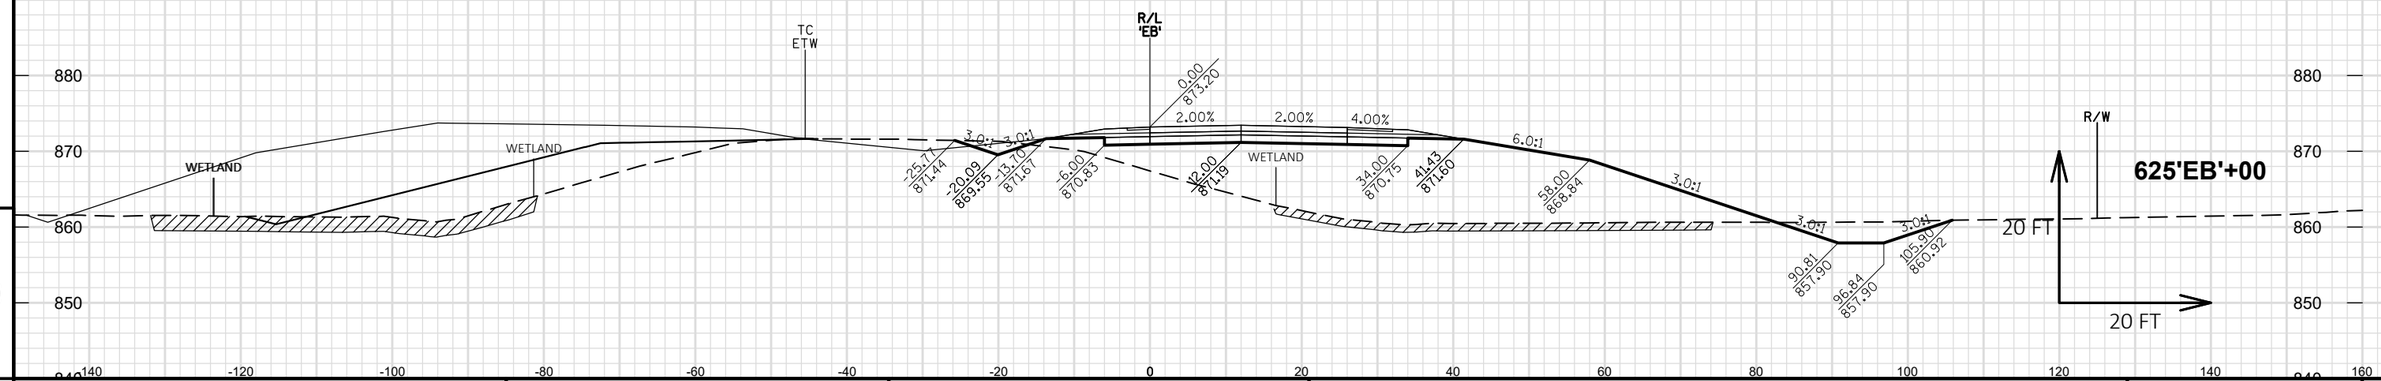

9


9

PROJECT NO: 1146-75-72	HWY: STH 15	COUNTY: OUTAGAMIE	CROSS SECTIONS: STH 15 'EB' - STAGE 1B	SHEET 579	E

FILE NAME : C:\PW_WORKDIR\DEN001\BOITZING\D1086473\11467572-090105-XS.DWG
LAYOUT NAME - 090105-06-EB

PLOT DATE : 2/4/2020 3:21 PM PLOT BY : BENJAMIN OITZINGER PLOT NAME : PLOT SCALE : 1 IN:20 FT HORZ. / 1 IN:20 FT VERT.

WISDOT/CADDS SHEET 49

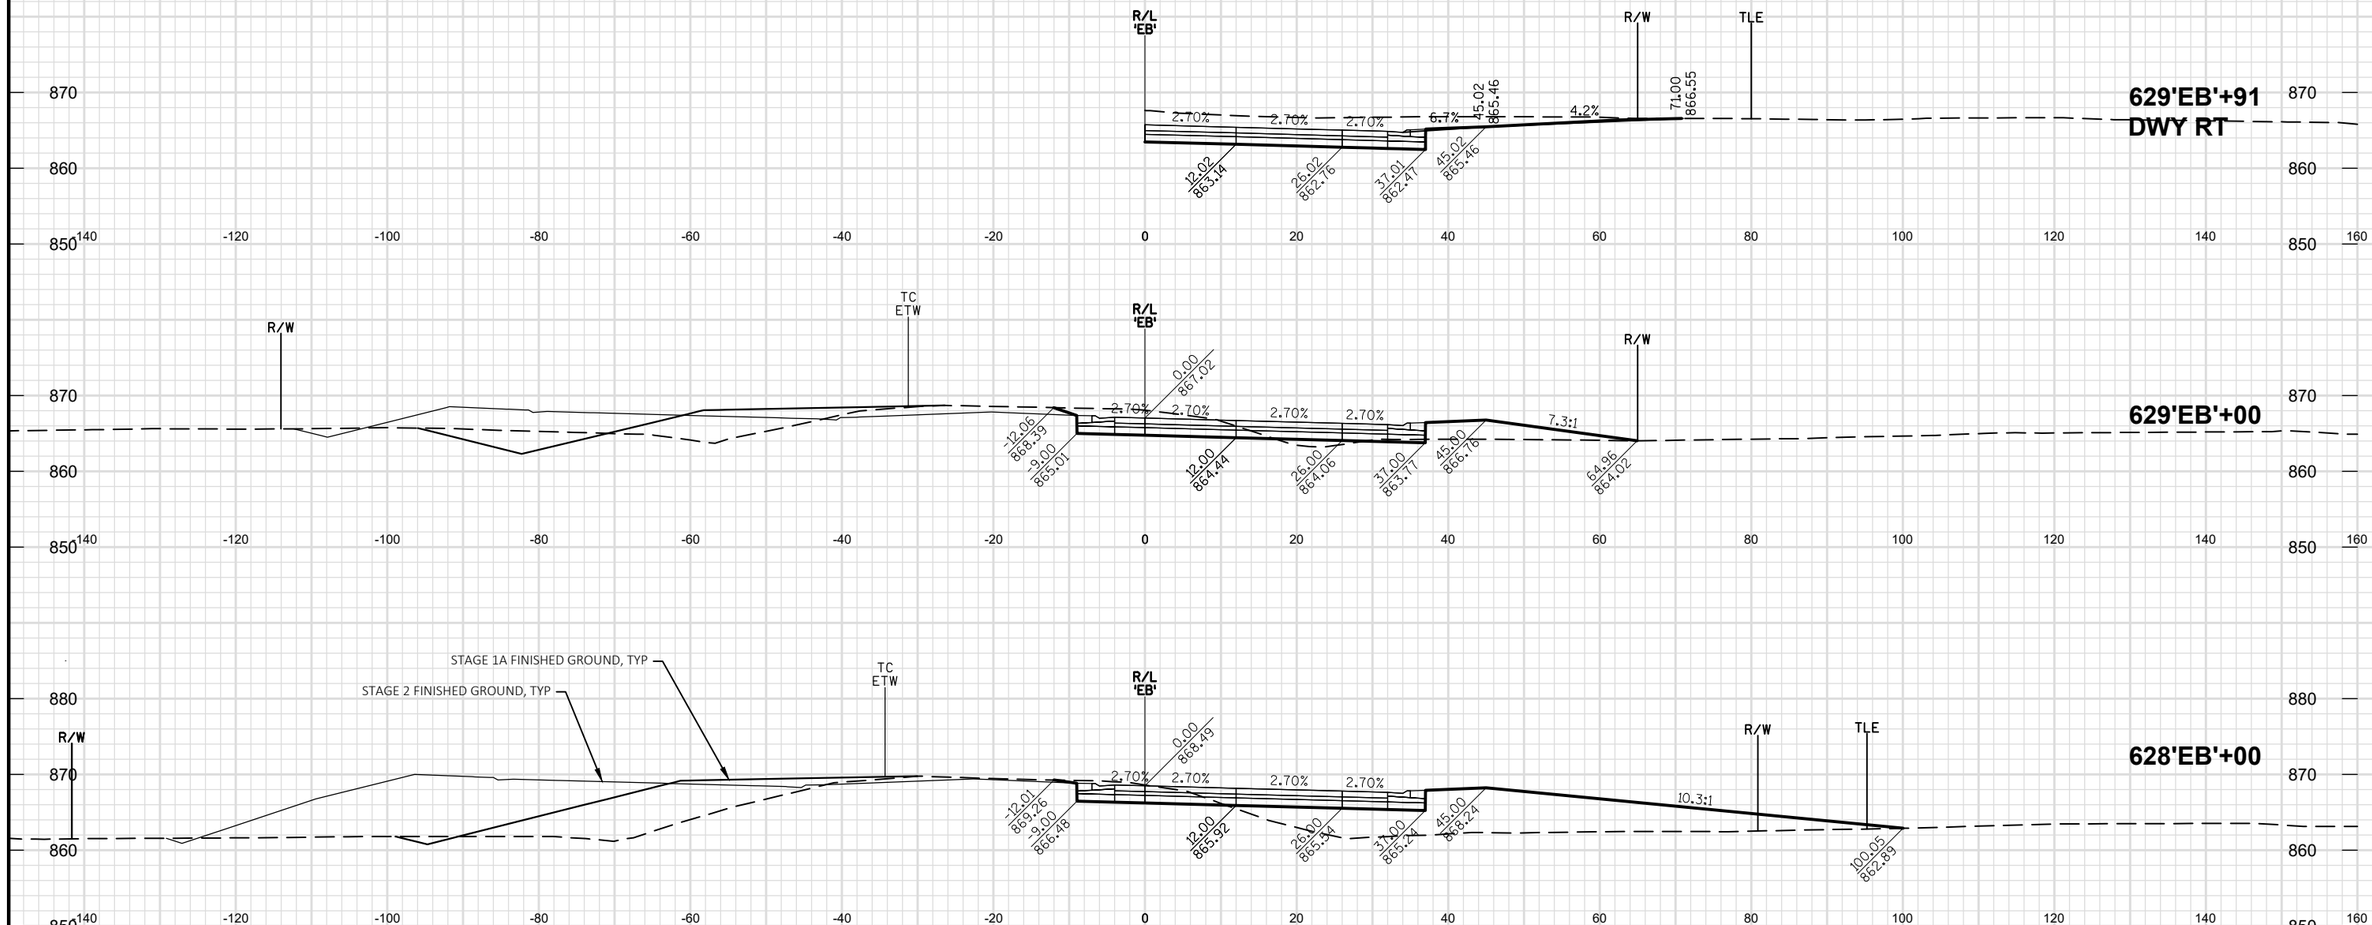


PROJECT NO: 1146-75-72	HWY: STH 15	COUNTY: OUTAGAMIE	CROSS SECTIONS: STH 15 'EB' - STAGE 1B	SHEET 580	E

FILE NAME : C:\PW_WORKDIR\DEN001\BOITZING\D1086473\11467572-090105-XS.DWG
LAYOUT NAME - 090105-07-EB

PLOT DATE : 2/4/2020 3:21 PM PLOT BY : BENJAMIN OITZINGER PLOT NAME : PLOT SCALE : 1 IN:20 FT HORZ. / 1 IN:20 FT VERT.

WISDOT/CADDS SHEET 49

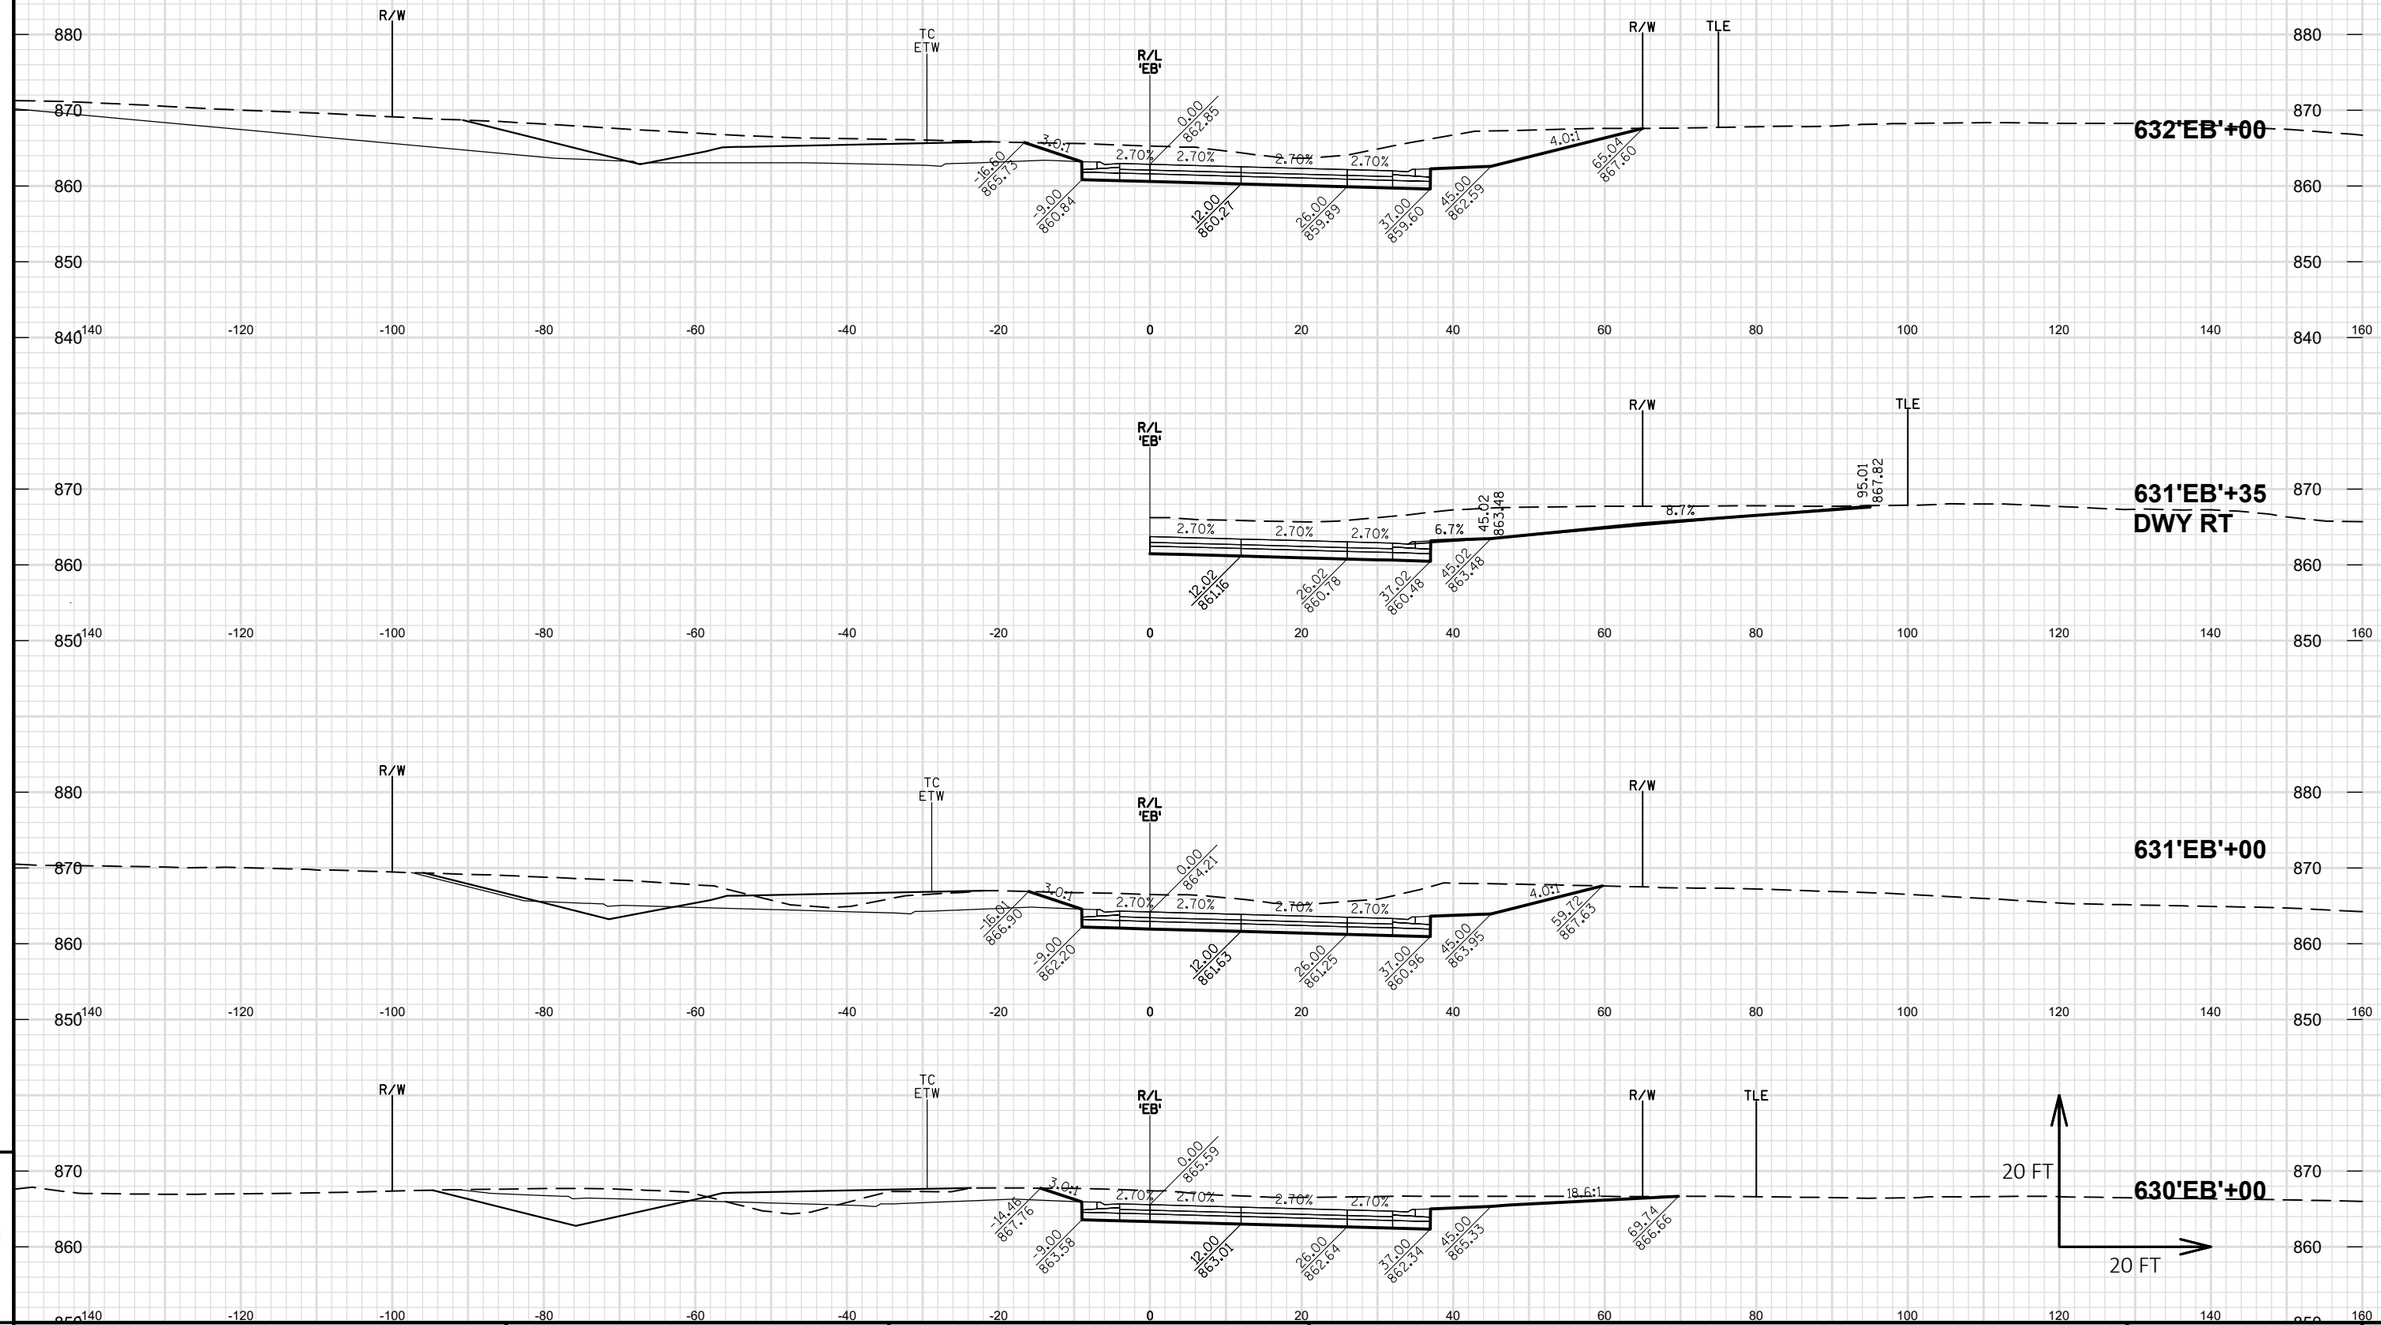


9

9

PROJECT NO: 1146-75-72	HWY: STH 15	COUNTY: OUTAGAMIE	CROSS SECTIONS: STH 15 'EB' - STAGE 1B	SHEET 581	E

FILE NAME : C:\PW_WORKDIR\DEN001\BOITZING\D1086473\11467572-090105-XS.DWG
LAYOUT NAME - 090105-08-EB
PLOT DATE : 2/4/2020 3:21 PM
PLOT BY : BENJAMIN OITZINGER
PLOT NAME :
PLOT SCALE : 1 IN:20 FT HORZ. / 1 IN:20 FT VERT.
WISDOT/CADDS SHEET 49

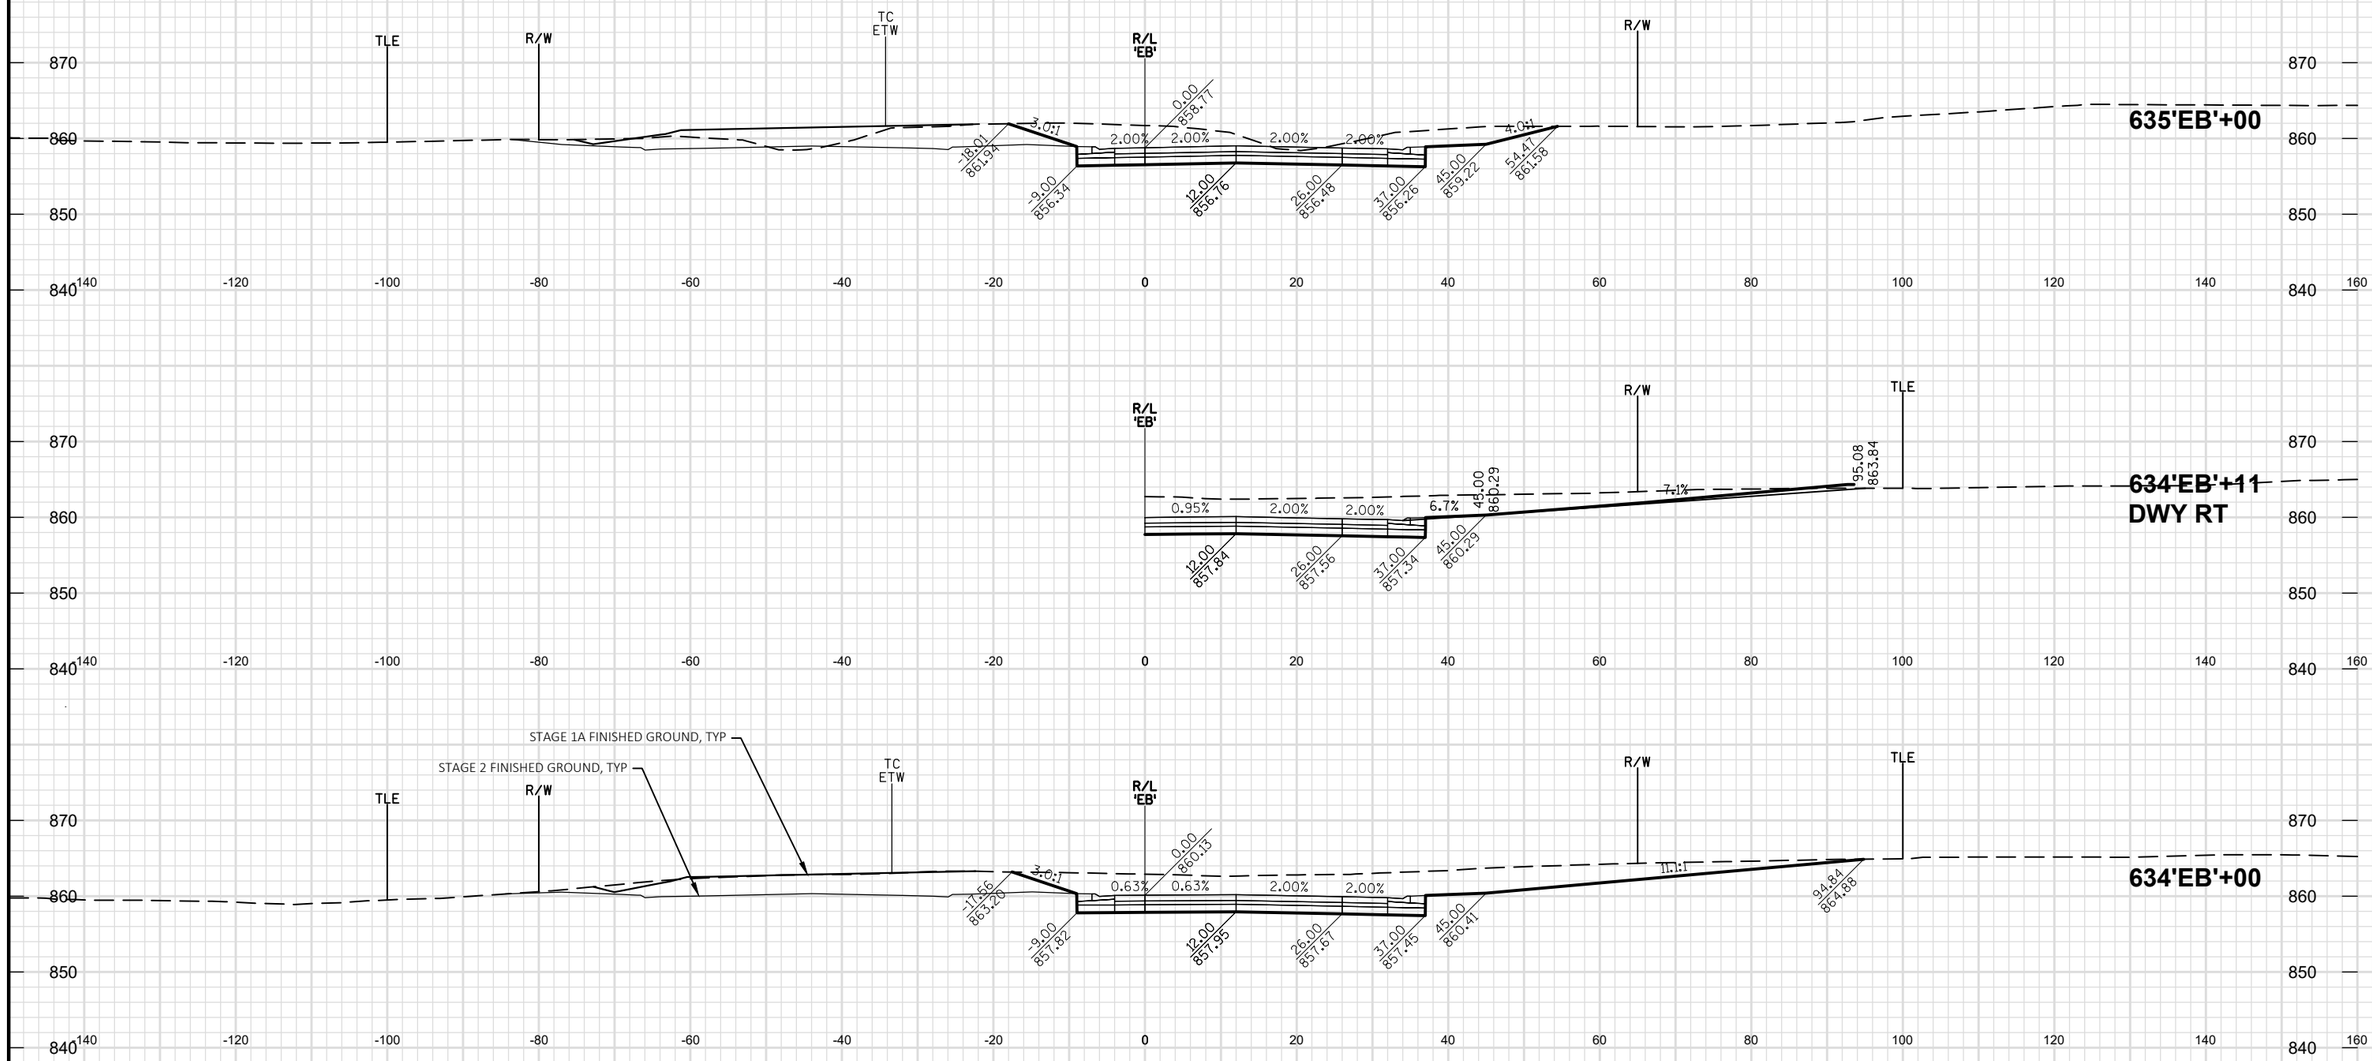

9


9


PROJECT NO: 1146-75-72	HWY: STH 15	COUNTY: OUTAGAMIE	CROSS SECTIONS: STH 15 'EB' - STAGE 1B	SHEET 582	E

FILE NAME : C:\PW_WORKDIR\DEN001\BOITZING\D1086473\11467572-090105-XS.DWG
LAYOUT NAME - 090105-09-EB

PLOT DATE : 2/4/2020 3:22 PM PLOT BY : BENJAMIN OITZINGER PLOT NAME : PLOT SCALE : 1 IN:20 FT HORZ. / 1 IN:20 FT VERT.

WISDOT/CADDS SHEET 49

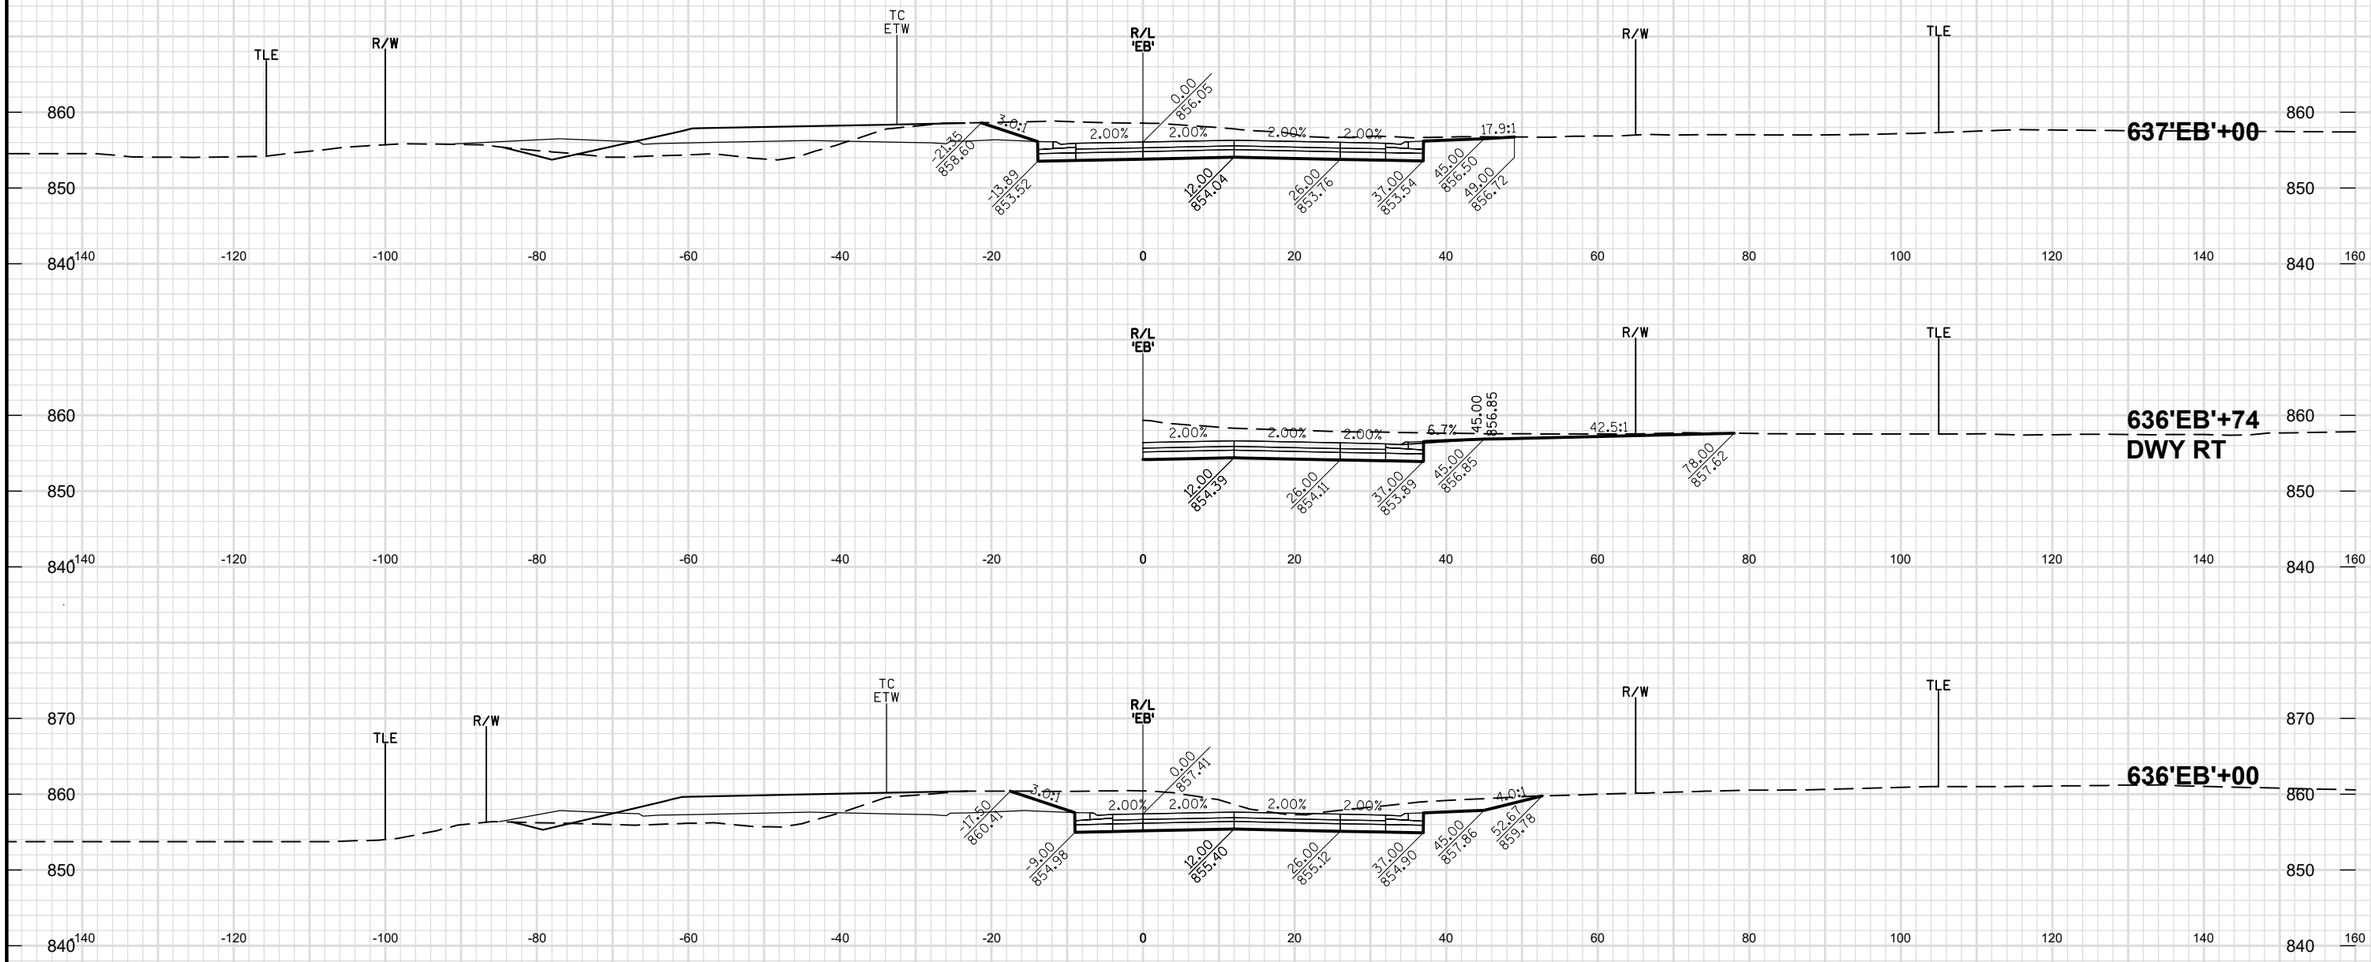

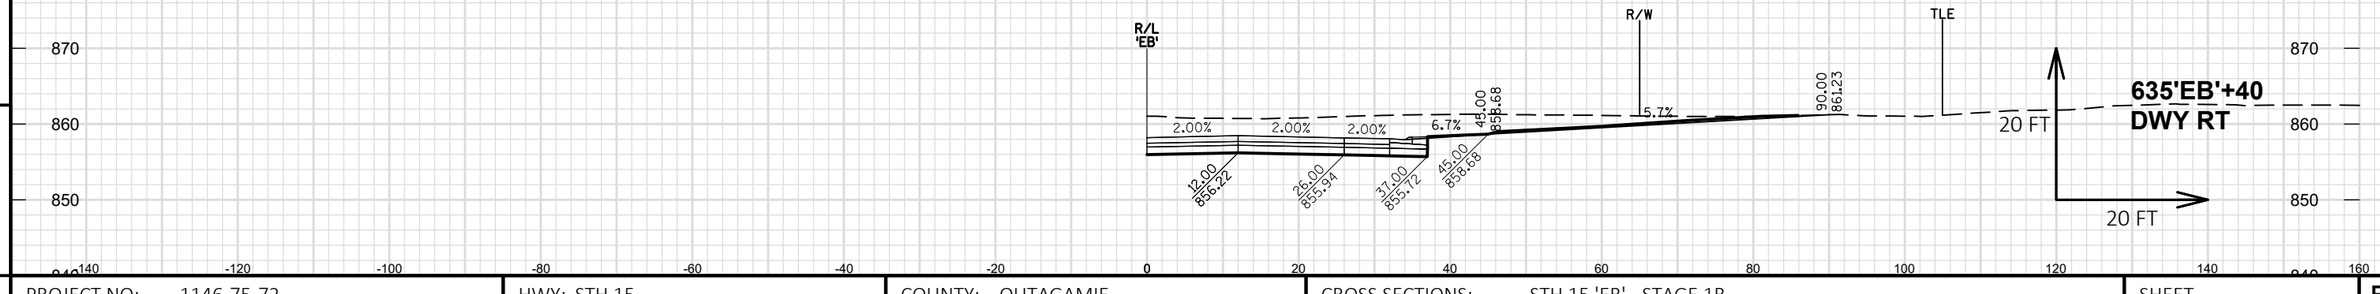

9


9

PROJECT NO: 1146-75-72	HWY: STH 15	COUNTY: OUTAGAMIE	CROSS SECTIONS: STH 15 'EB' - STAGE 1B	SHEET 583	E

FILE NAME : C:\PW_WORKDIR\DEN001\BOITZING\D1086473\11467572-090105-XS.DWG
LAYOUT NAME - 090105-10-EB

PLOT DATE : 2/4/2020 3:22 PM PLOT BY : BENJAMIN OITZINGER PLOT NAME : PLOT SCALE : 1 IN:20 FT HORZ. / 1 IN:20 FT VERT.

WISDOT/CADDS SHEET 49

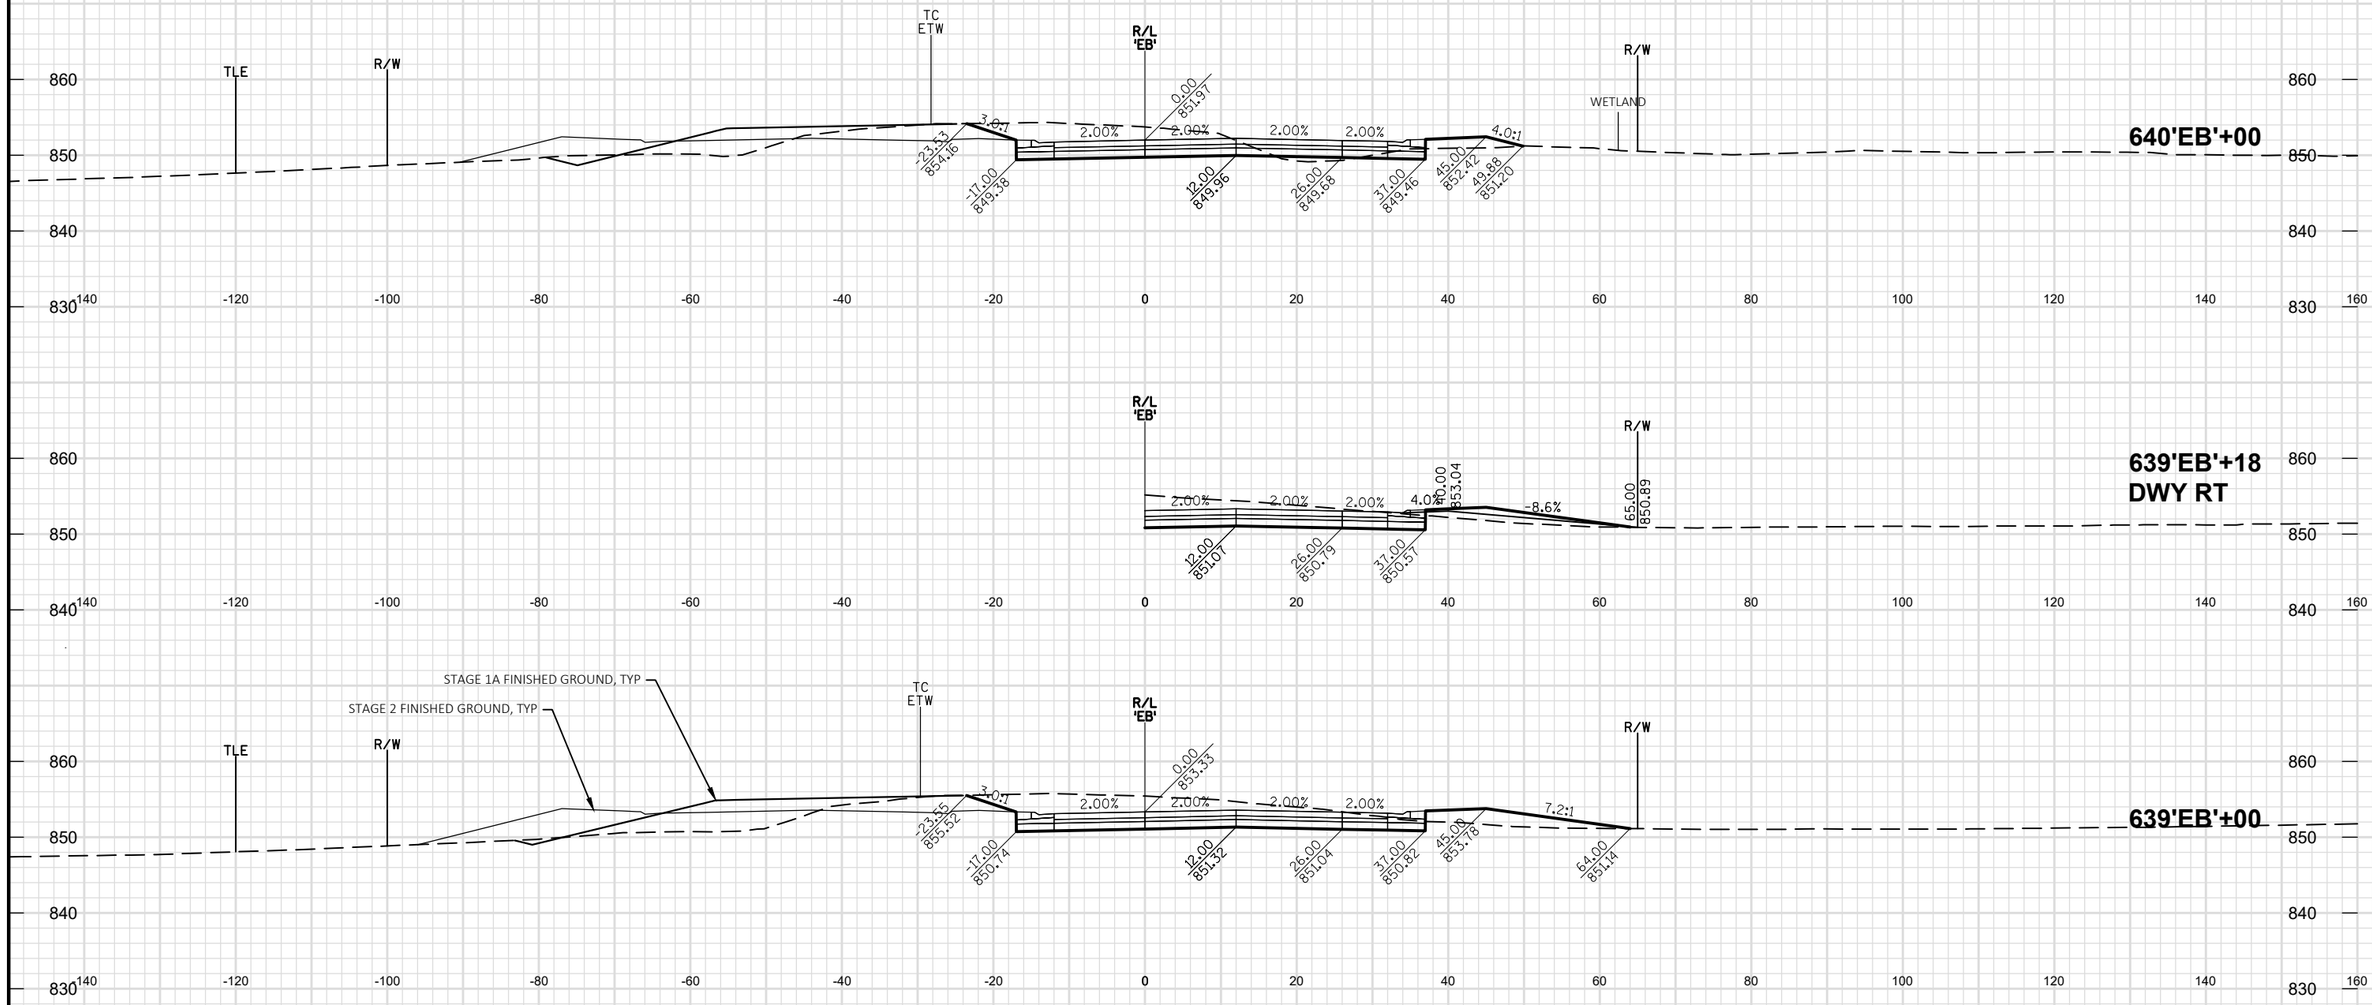



PROJECT NO: 1146-75-72	HWY: STH 15	COUNTY: OUTAGAMIE	CROSS SECTIONS: STH 15 'EB' - STAGE 1B	SHEET 584 E


FILE NAME : C:\PW_WORKDIR\DEN001\BOITZING\D1086473\11467572-090105-XS.DWG
LAYOUT NAME - 090105-11-EB


PLOT DATE : 2/4/2020 3:22 PM PLOT BY : BENJAMIN OITZINGER PLOT NAME : PLOT SCALE : 1 IN:20 FT HORZ. / 1 IN:20 FT VERT.

WISDOT/CADDS SHEET 49

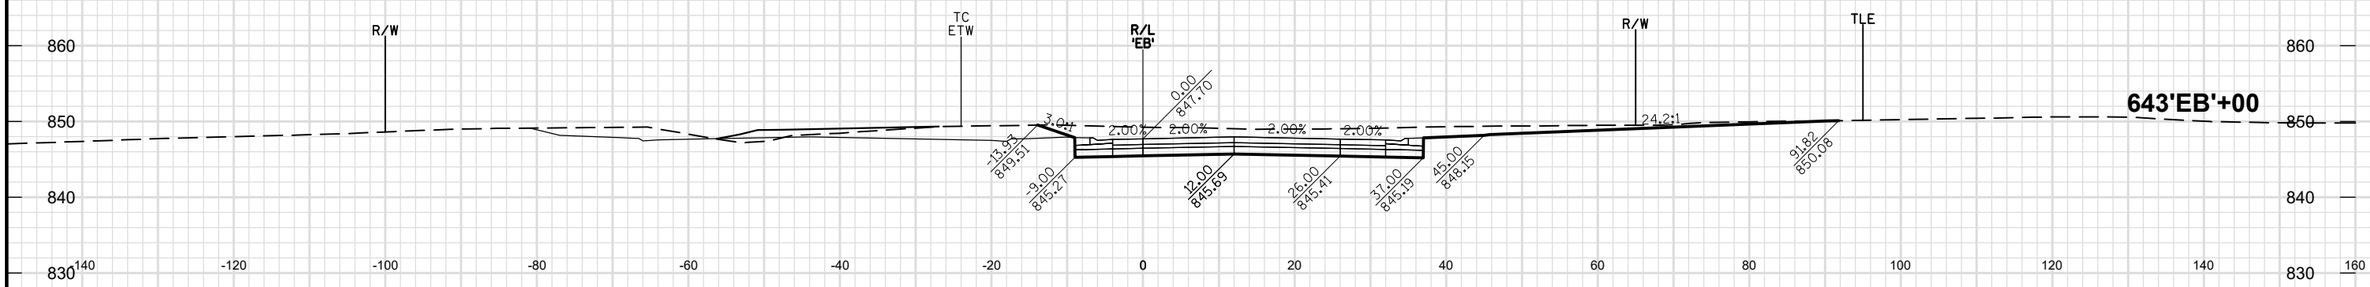

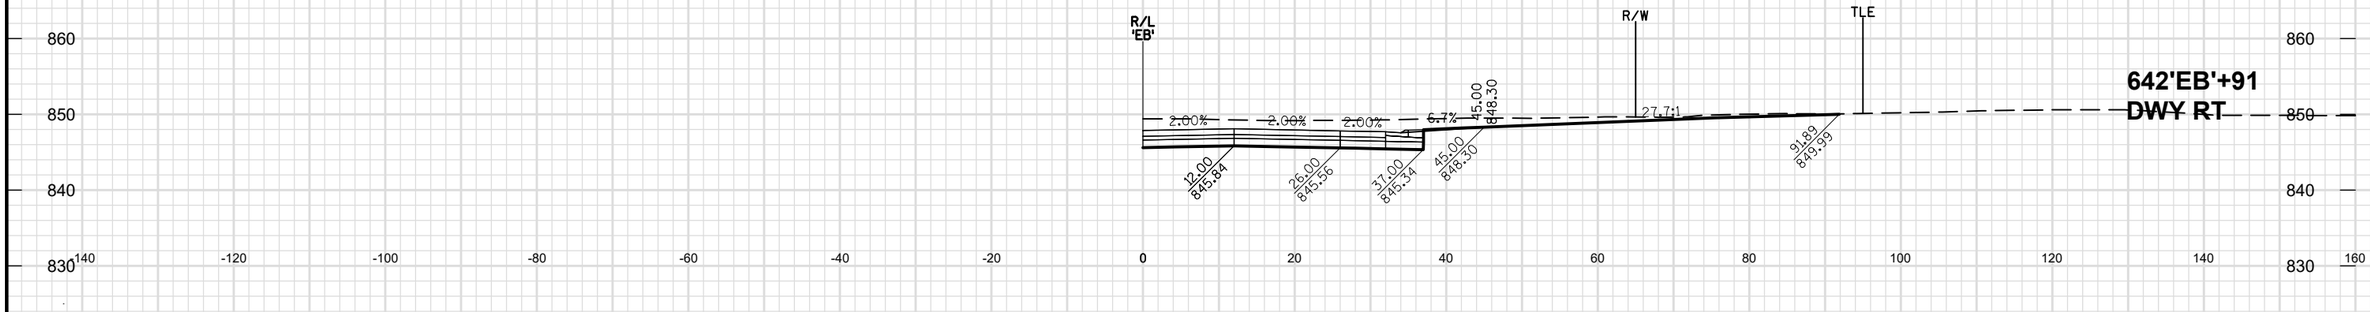

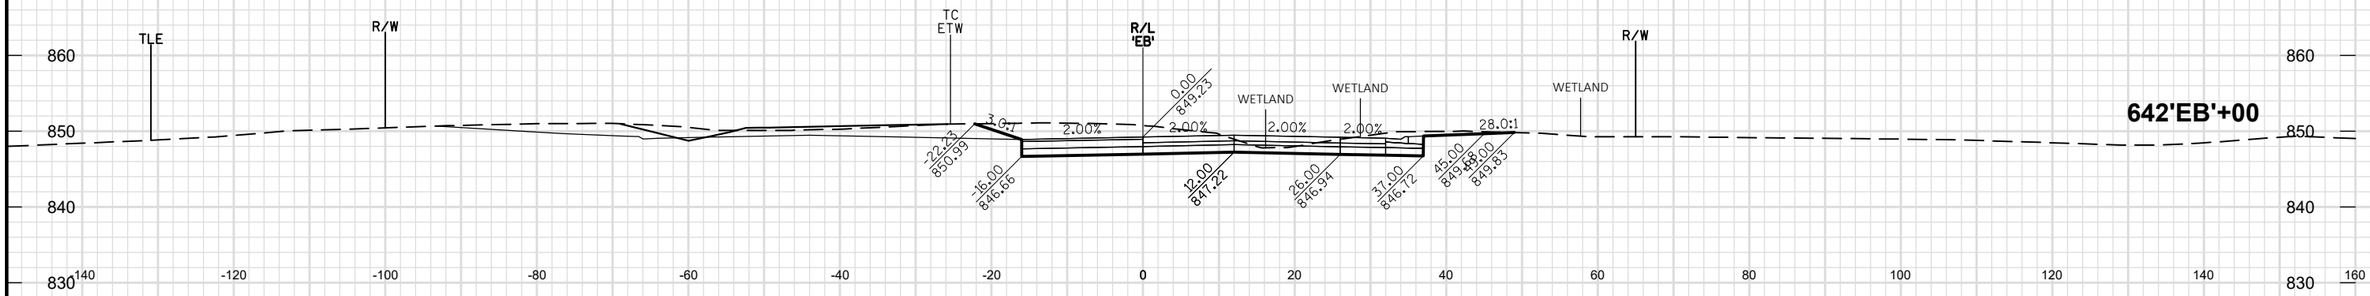

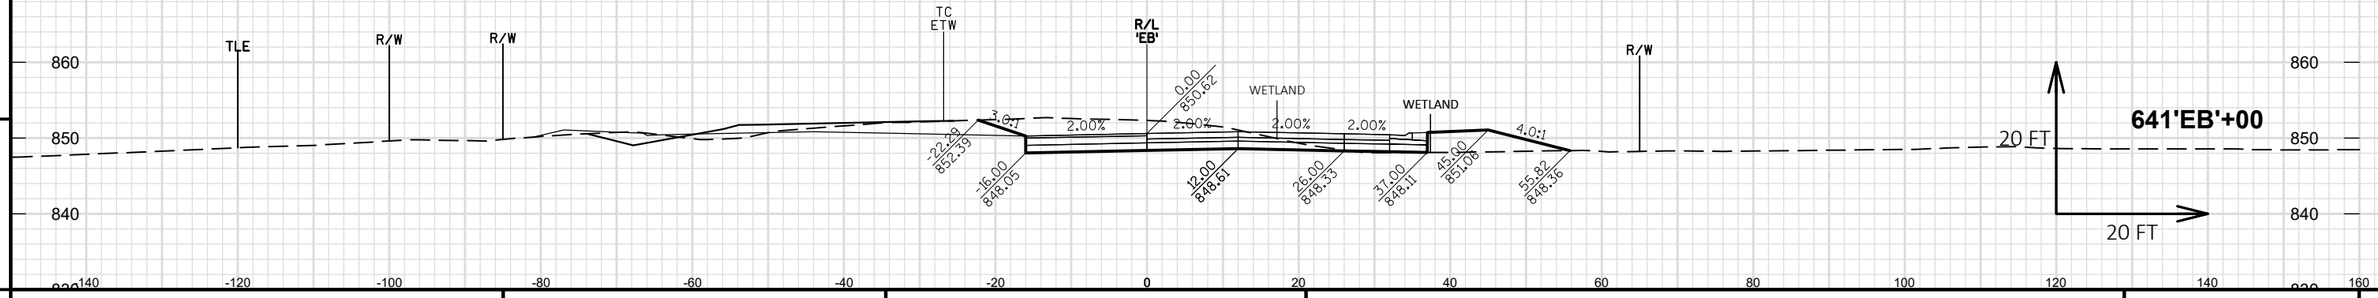

9


9

PROJECT NO: 1146-75-72	HWY: STH 15	COUNTY: OUTAGAMIE	CROSS SECTIONS: STH 15 'EB' - STAGE 1B	SHEET 585	E

FILE NAME : C:\PW_WORKDIR\DEN001\BOITZING\D1086473\11467572-090105-XS.DWG
LAYOUT NAME - 090105-12-EB


PLOT DATE : 2/4/2020 3:23 PM PLOT BY : BENJAMIN OITZINGER PLOT NAME : PLOT SCALE : 1 IN:20 FT HORZ. / 1 IN:20 FT VERT.

WISDOT/CADDS SHEET 49

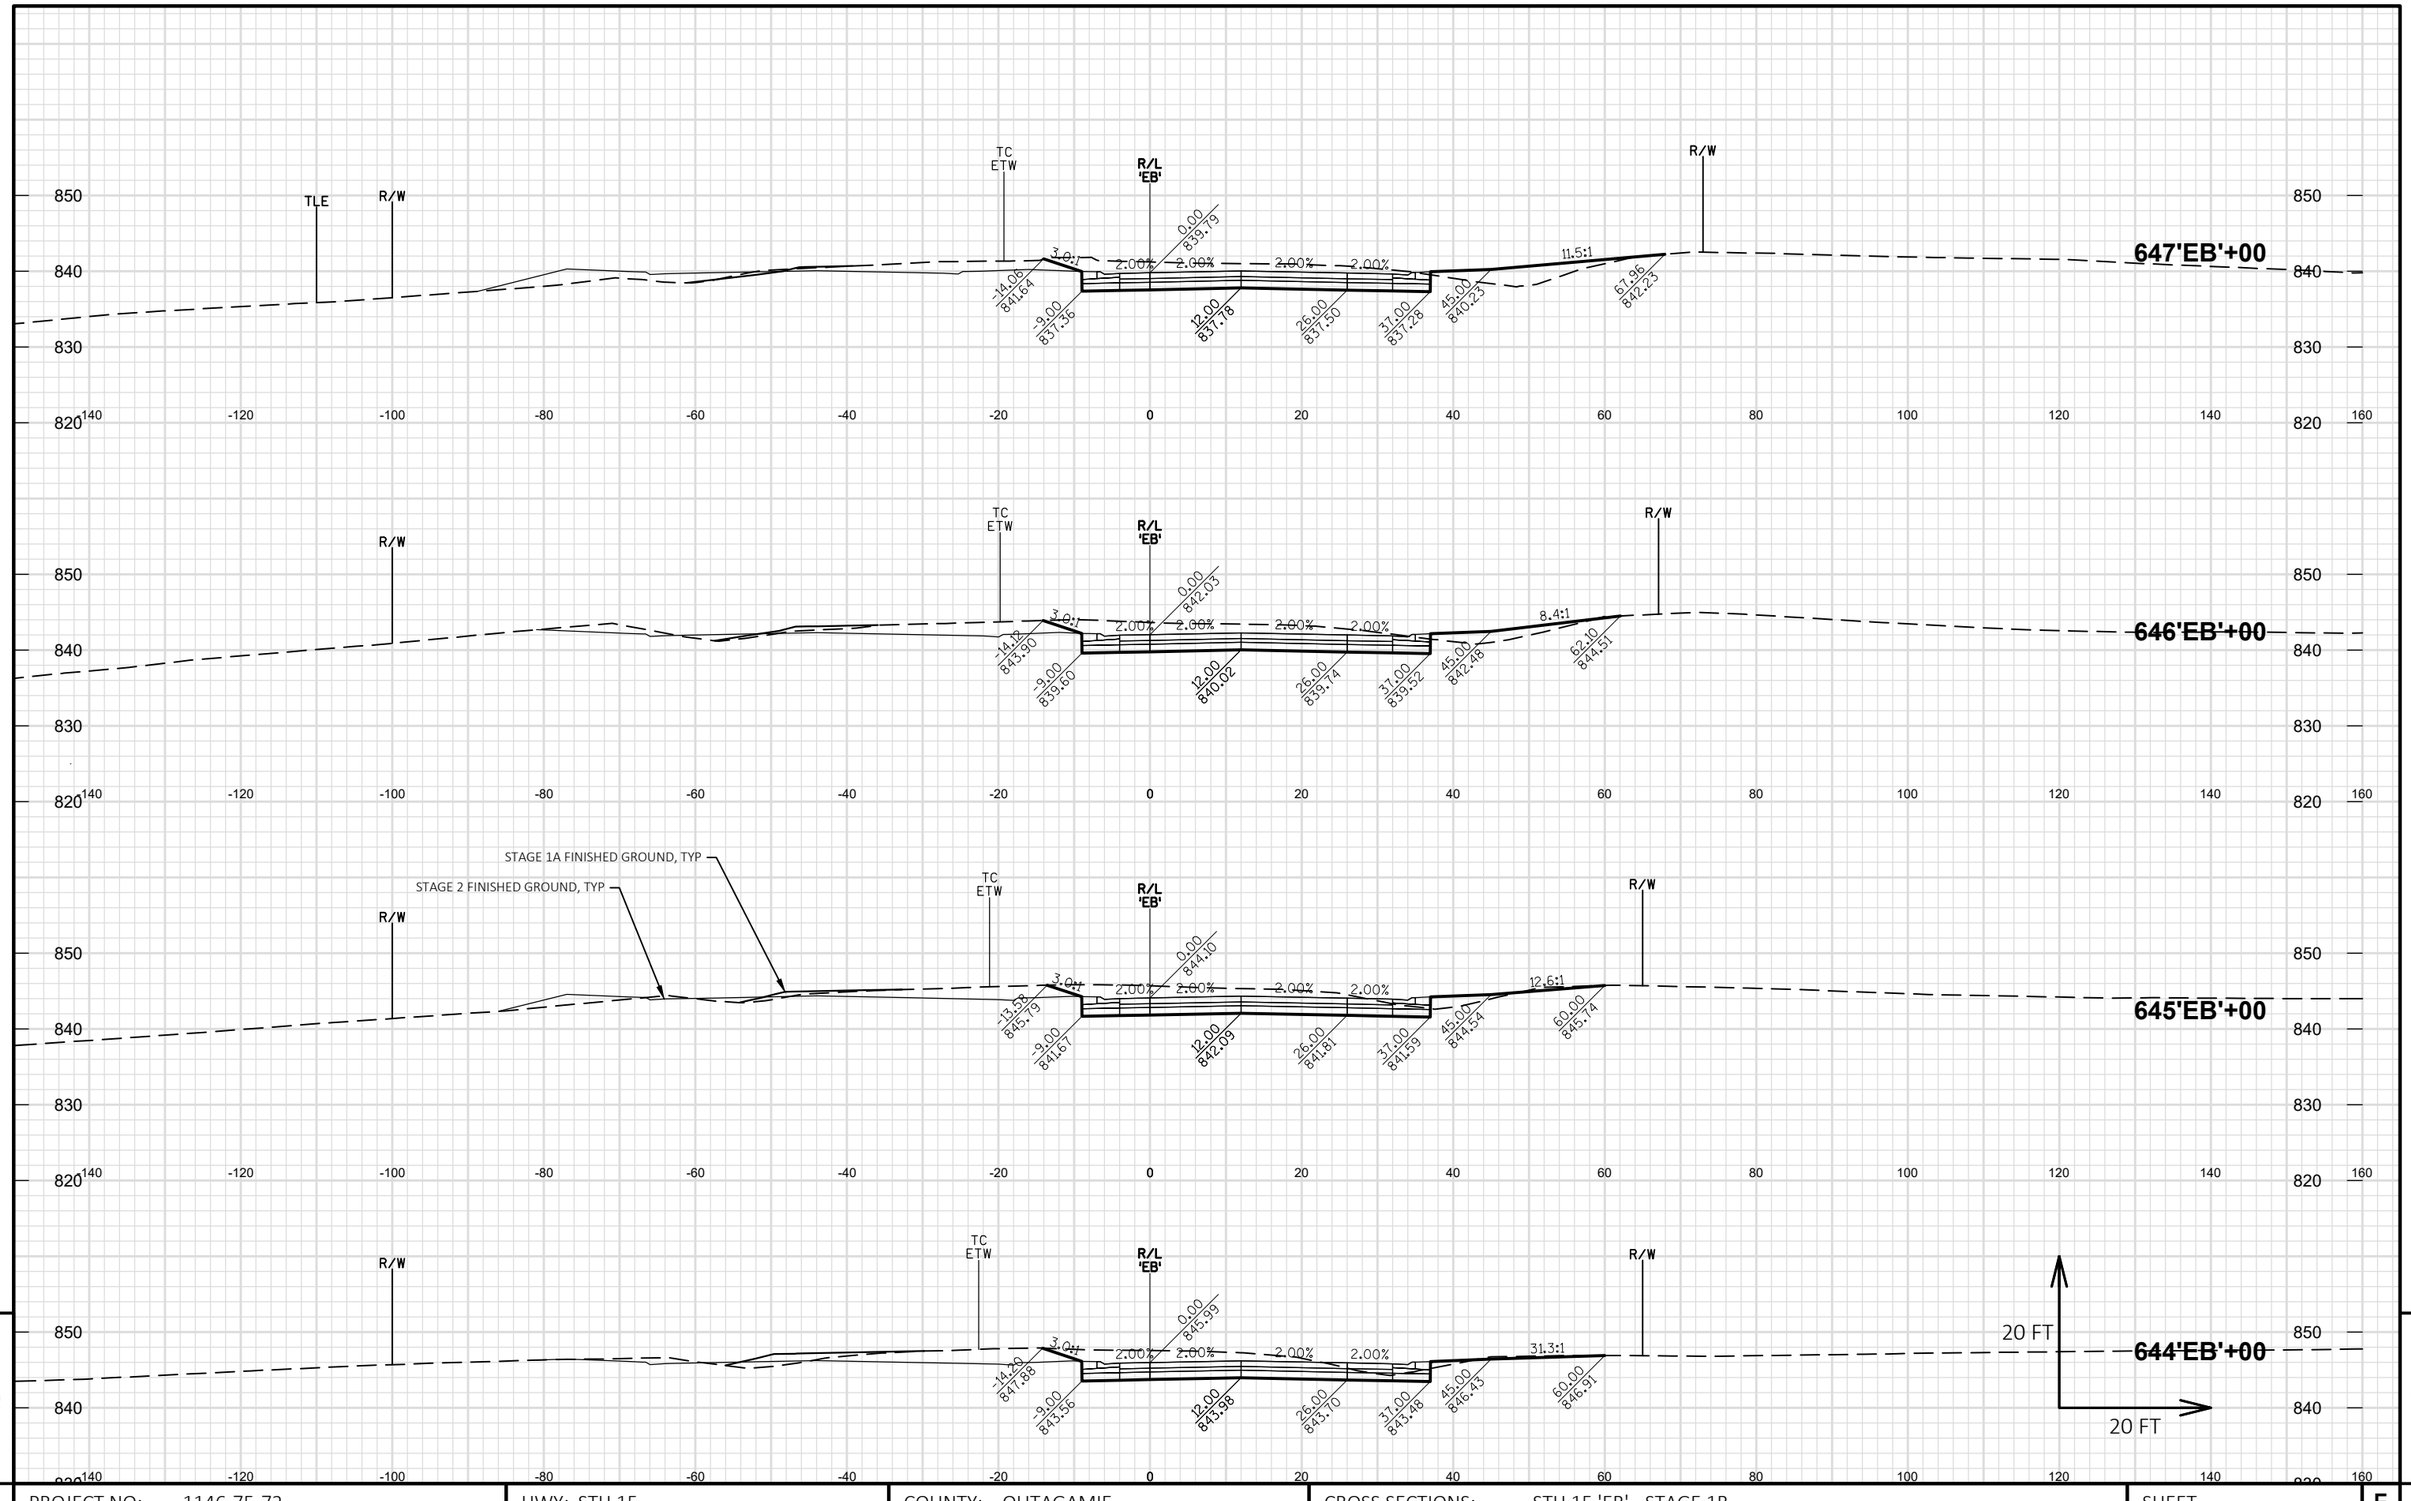

PROJECT NO: 1146-75-72	HWY: STH 15	COUNTY: OUTAGAMIE	CROSS SECTIONS: STH 15 'EB' - STAGE 1B	SHEET 586	E

FILE NAME : C:\PW_WORKDIR\DEN001\BOITZING\D1086473\11467572-090105-XS.DWG
LAYOUT NAME - 090105-13-EB
PLOT DATE : 2/4/2020 3:23 PM
PLOT BY : BENJAMIN OITZINGER
PLOT NAME :
PLOT SCALE : 1 IN:20 FT HORZ. / 1 IN:20 FT VERT.
WISDOT/CADDS SHEET 49

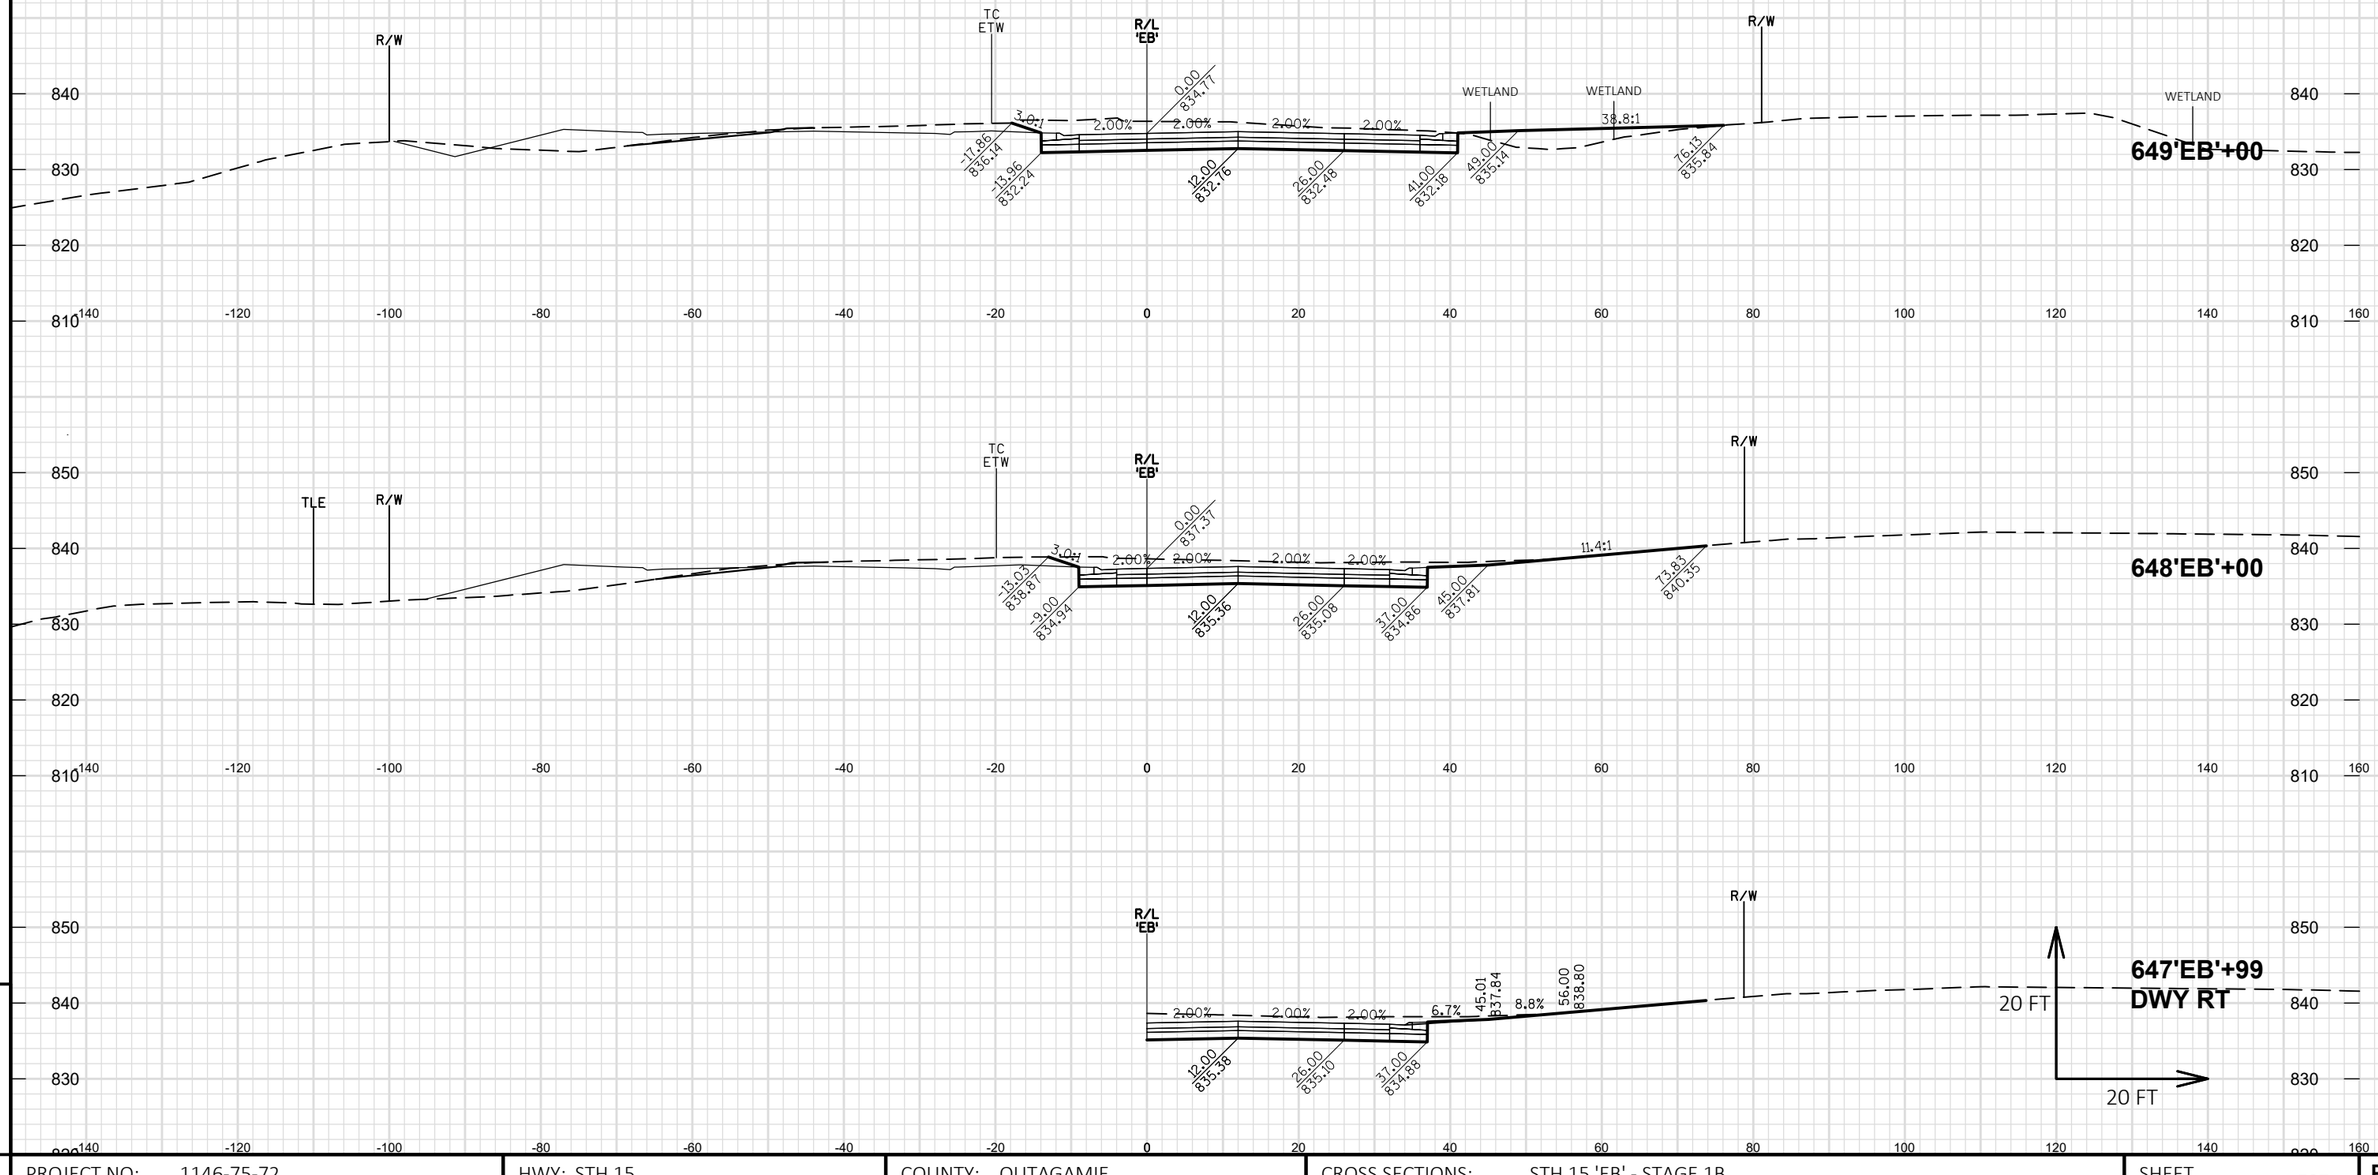

9


9

PROJECT NO: 1146-75-72	HWY: STH 15	COUNTY: OUTAGAMIE	CROSS SECTIONS: STH 15 'EB' - STAGE 1B	SHEET 587	E


FILE NAME : C:\PW_WORKDIR\DEN001\BOITZING\D1086473\11467572-090105-XS.DWG
LAYOUT NAME - 090105-14-EB

PLOT DATE : 2/4/2020 3:23 PM PLOT BY : BENJAMIN OITZINGER PLOT NAME : PLOT SCALE : 1 IN:20 FT HORZ. / 1 IN:20 FT VERT.

WISDOT/CADDS SHEET 49

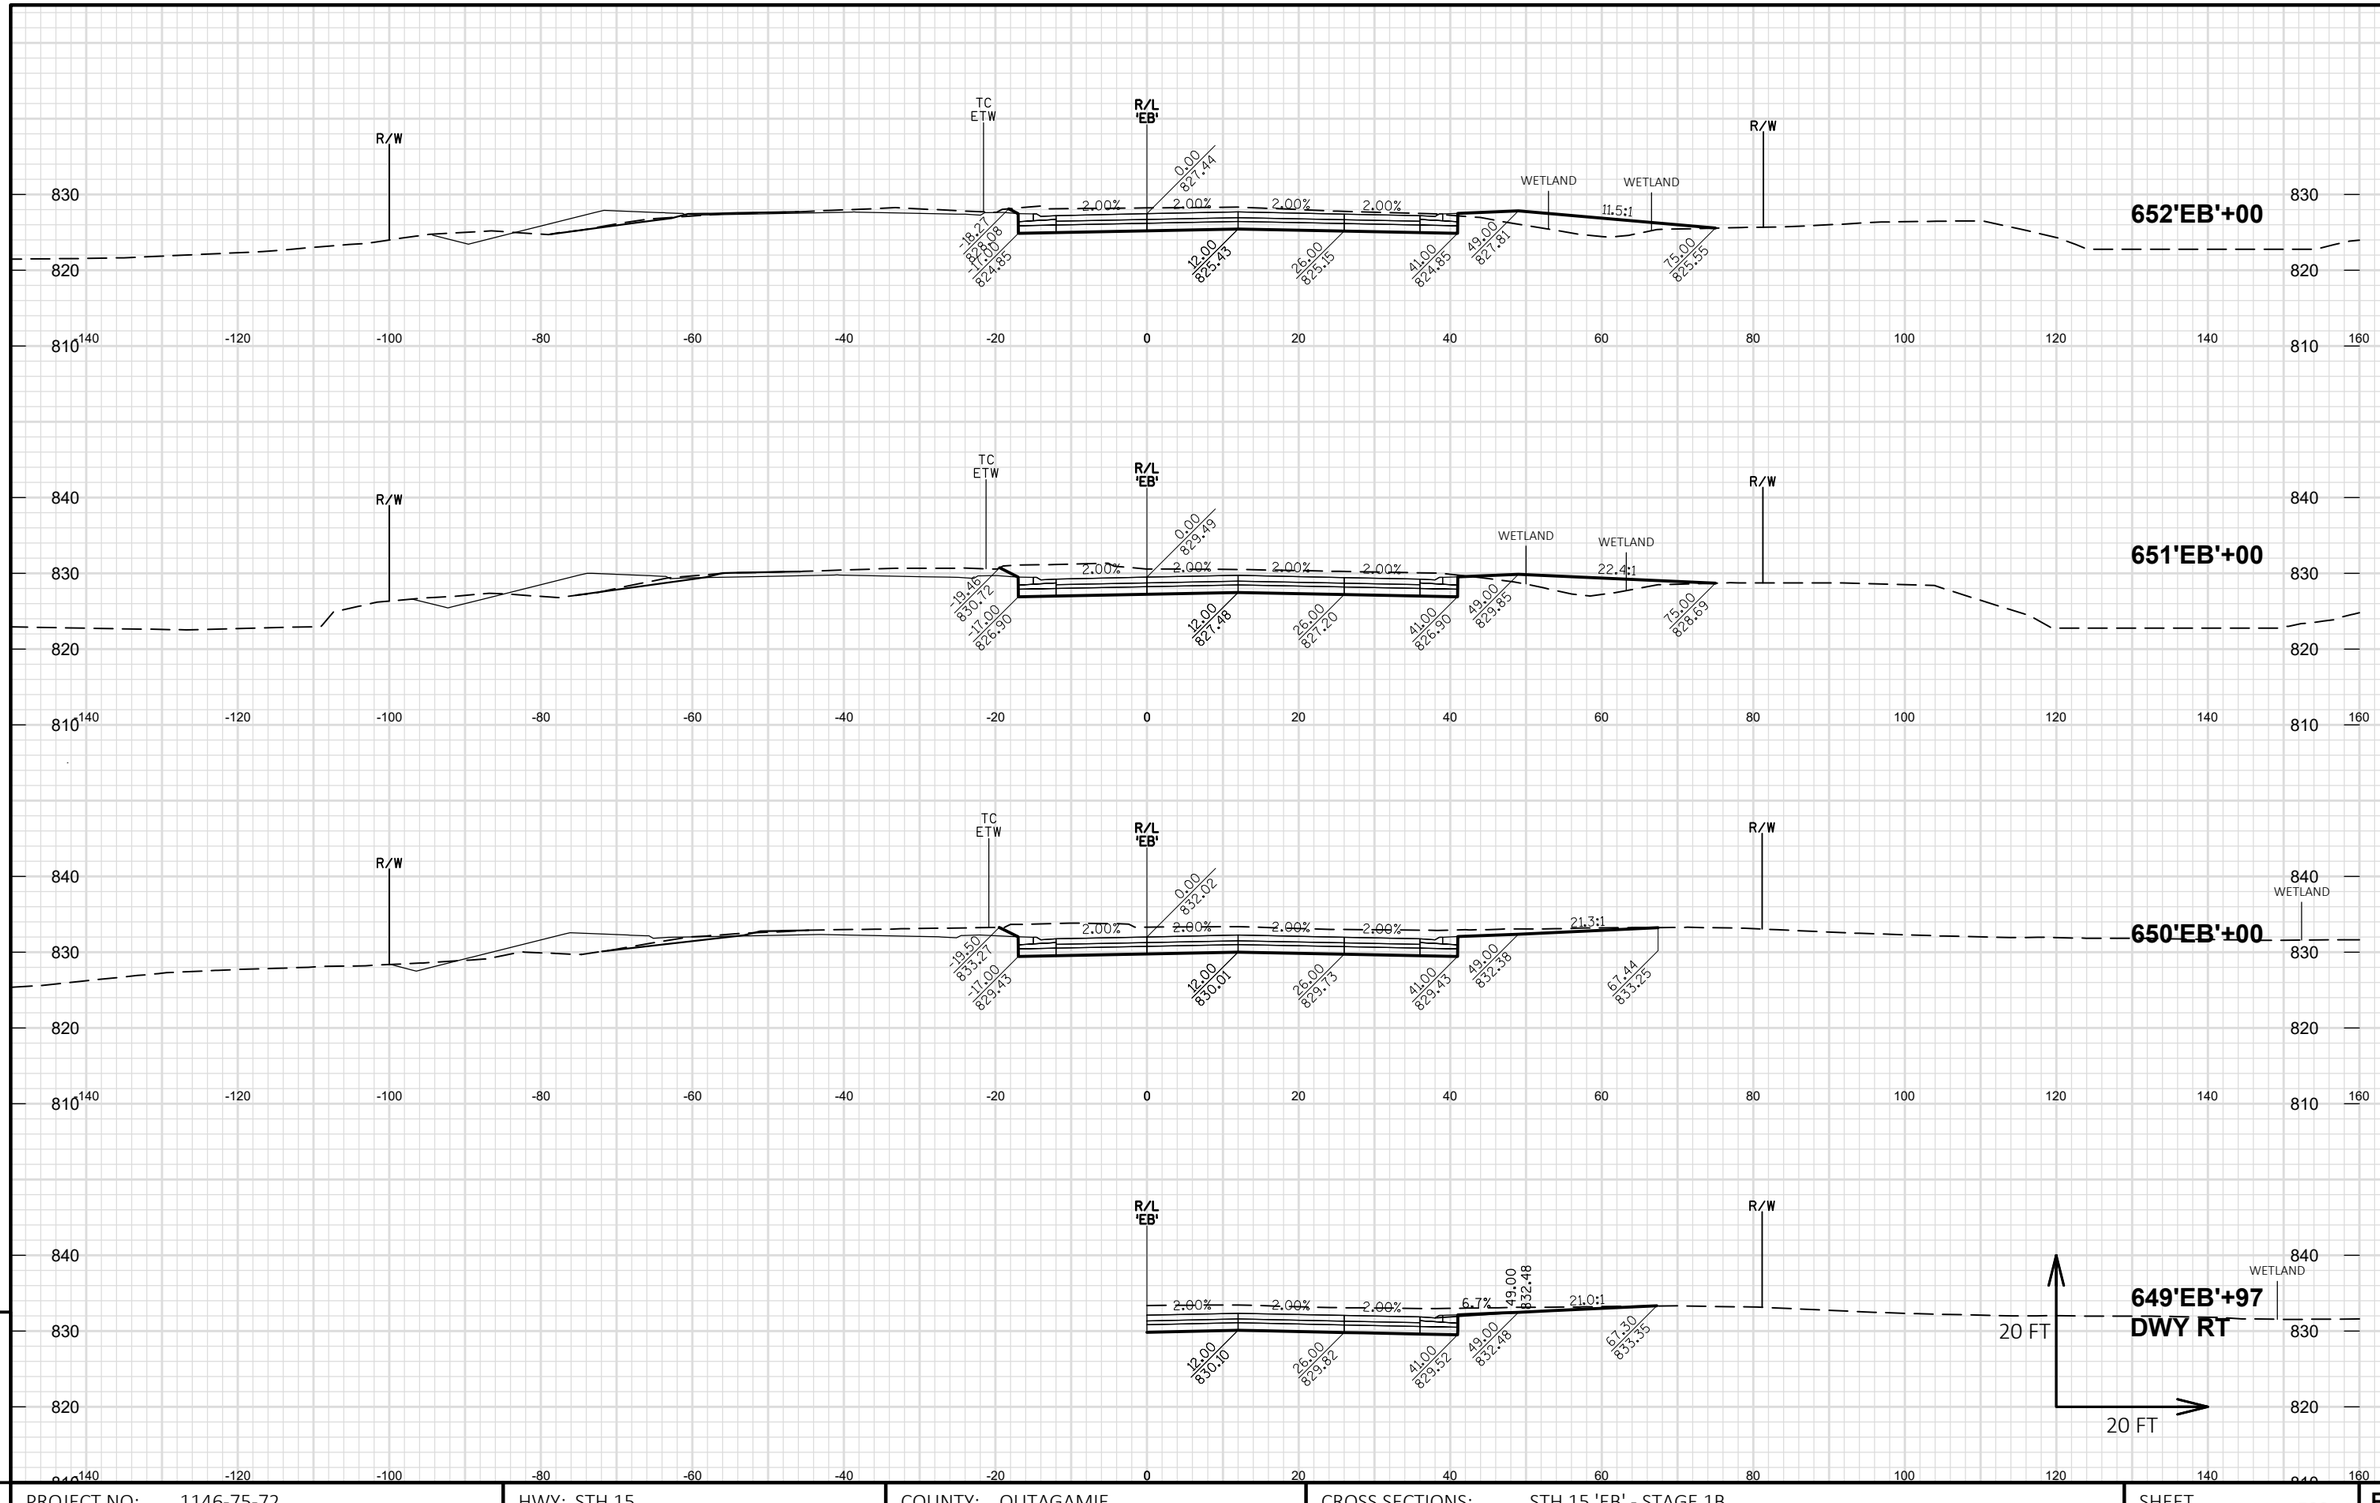

PROJECT NO: 1146-75-72	HWY: STH 15	COUNTY: OUTAGAMIE	CROSS SECTIONS: STH 15 'EB' - STAGE 1B	SHEET 588	E

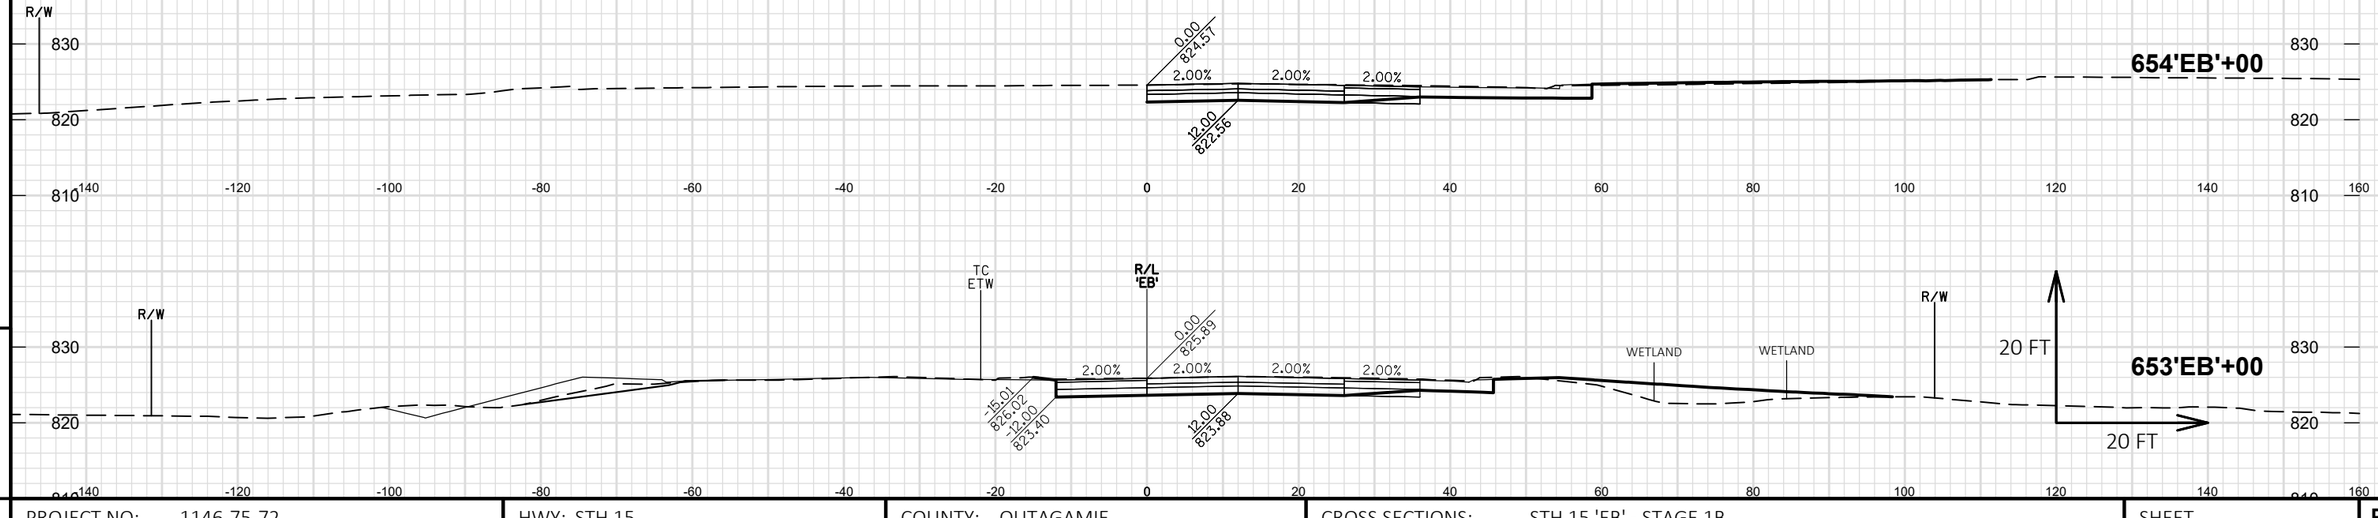

9

9

PROJECT NO: 1146-75-72	HWY: STH 15	COUNTY: OUTAGAMIE	CROSS SECTIONS: STH 15 'EB' - STAGE 1B	SHEET 589	E

FILE NAME : C:\PW_WORKDIR\DEN001\BOITZING\D1086473\11467572-090105-XS.DWG
LAYOUT NAME - 090105-16-EB

PLOT DATE : 2/4/2020 3:24 PM PLOT BY : BENJAMIN OITZINGER PLOT NAME : PLOT SCALE : 1 IN:20 FT HORZ. / 1 IN:20 FT VERT.


WISDOT/CADDS SHEET 49

PROJECT NO: 1146-75-72	HWY: STH 15	COUNTY: OUTAGAMIE	CROSS SECTIONS: STH 15 'EB' - STAGE 1C	SHEET 590	E

FILE NAME : C:\PW_WORKDIR\DEN001\SWENDT1\DMS96651\COMBINED CROSS SECTIONS-EB.DWG
LAYOUT NAME - EB S1C - 1

PLOT DATE : 2/3/2020 8:24 PM PLOT BY : WENDT, SCOTT/MKE PLOT NAME : PLOT SCALE : 1 IN:20 FT HORZ. / 1 IN:20 FT VERT.


WISDOT/CADDS SHEET 49

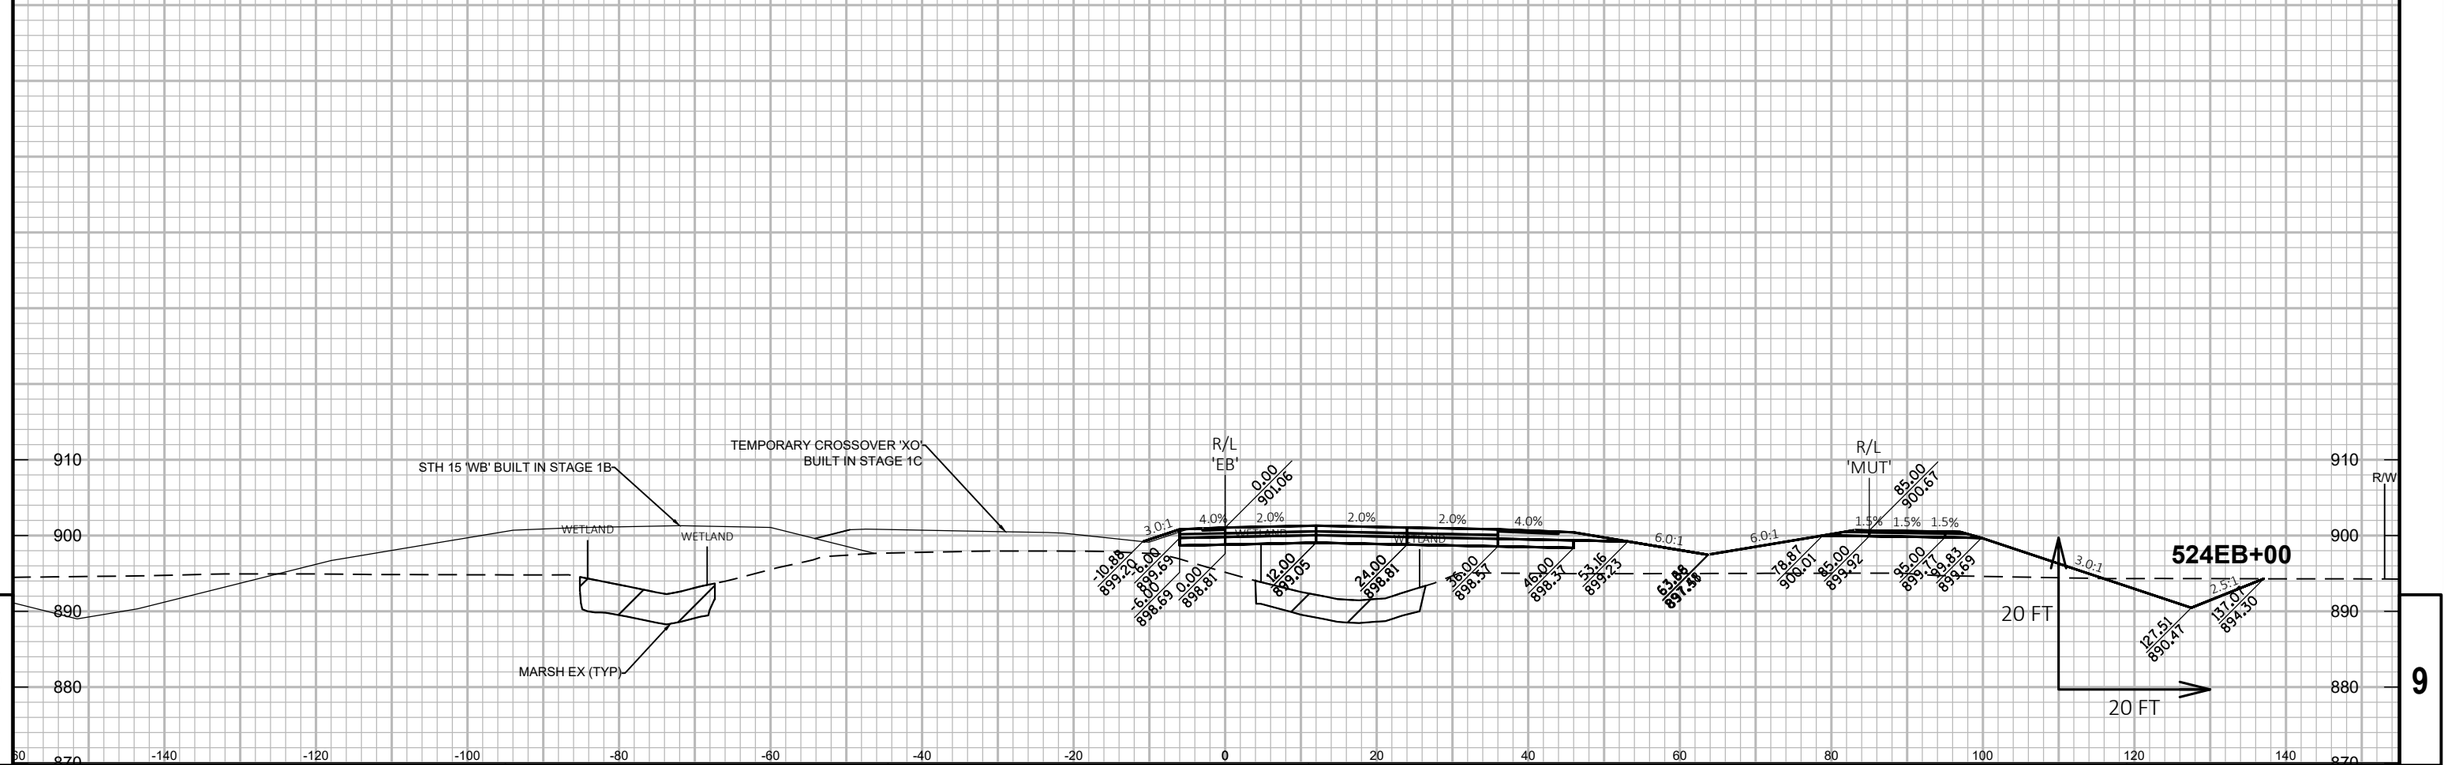

PROJECT NO: 1146-75-72	HWY: STH 15	COUNTY: OUTAGAMIE	CROSS SECTIONS: STH 15 'EB' - STAGE 1C	SHEET E

FILE NAME : C:\PW_WORKDIR\DEN001\SWENDT1\DMS96651\COMBINED CROSS SECTIONS-EB.DWG
LAYOUT NAME - EB S1C - 2


PLOT DATE : 2/3/2020 8:25 PM PLOT BY : WENDT, SCOTT/MKE PLOT NAME : PLOT SCALE : 1 IN:20 FT HORZ. / 1 IN:20 FT VERT.

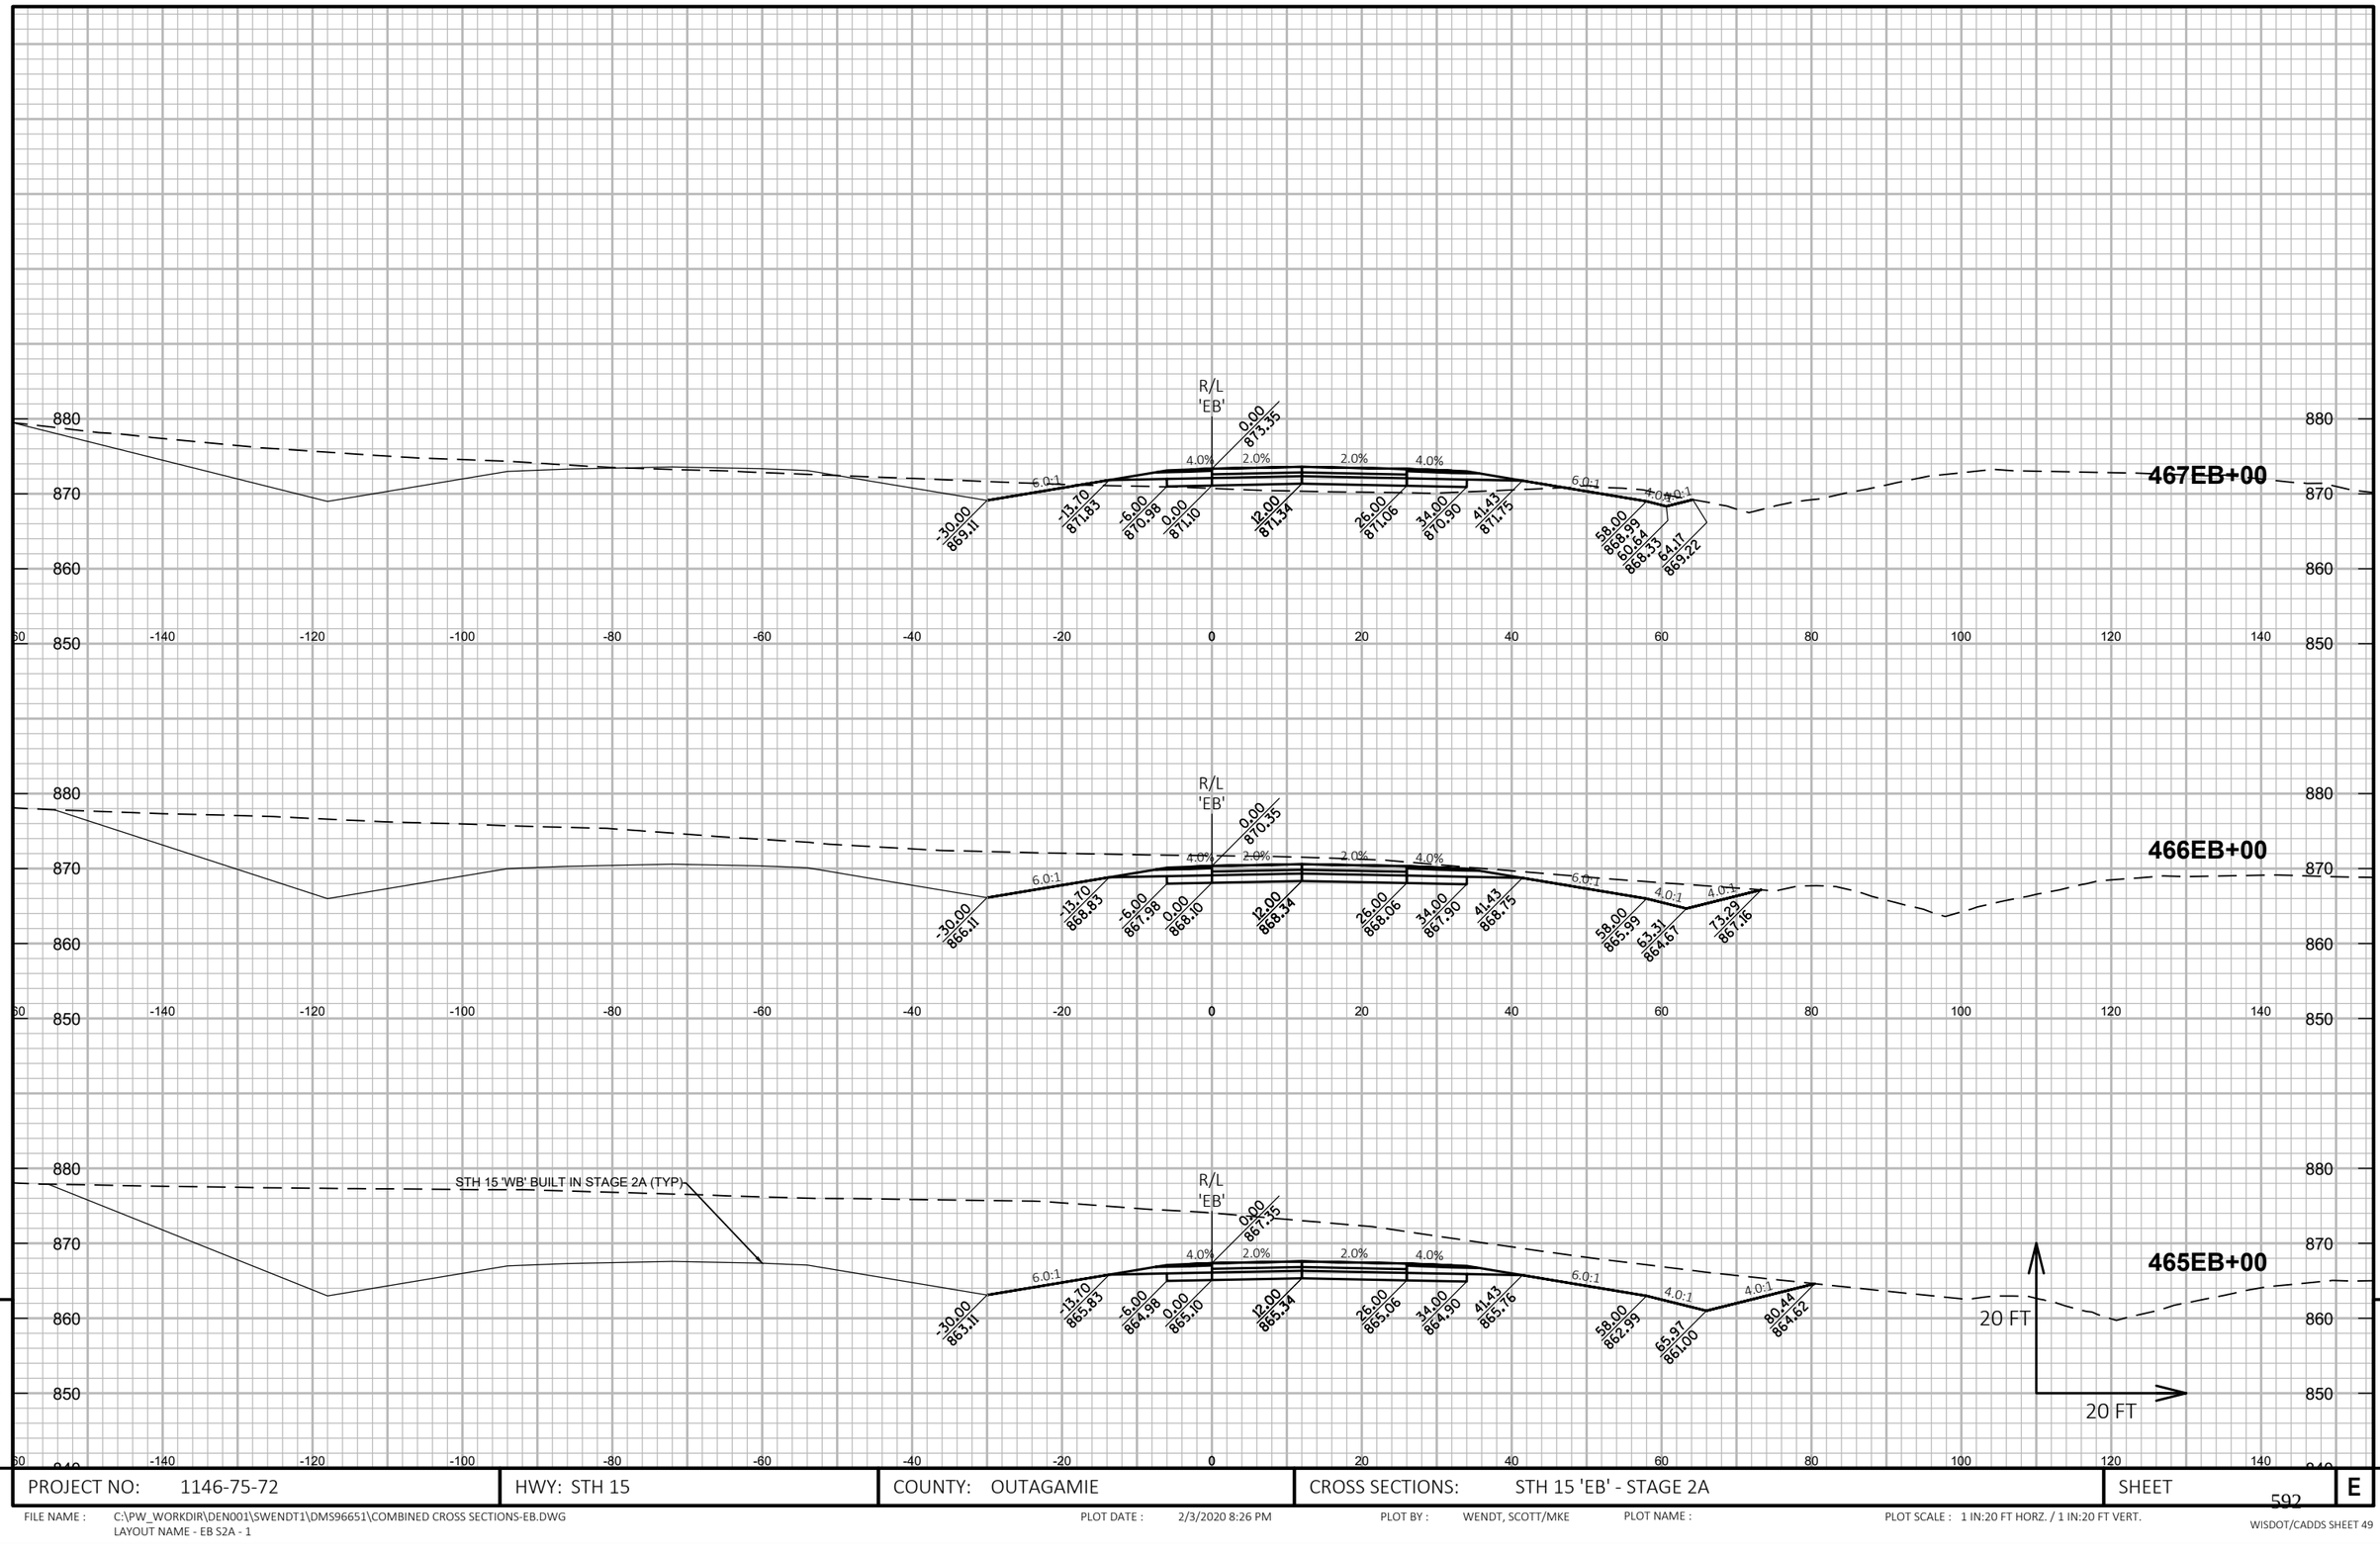

PROJECT NO: 1146-75-72	HWY: STH 15	COUNTY: OUTAGAMIE	CROSS SECTIONS: STH 15 'EB' - STAGE 2A	SHEET	E

FILE NAME : C:\PW_WORKDIR\DEN001\SWENDT1\DMS96651\COMBINED CROSS SECTIONS-EB.DWG
LAYOUT NAME - EB S2A - 1

PLOT DATE : 2/3/2020 8:26 PM PLOT BY : WENDT, SCOTT/MKE PLOT NAME : PLOT SCALE : 1 IN:20 FT HORZ. / 1 IN:20 FT VERT.

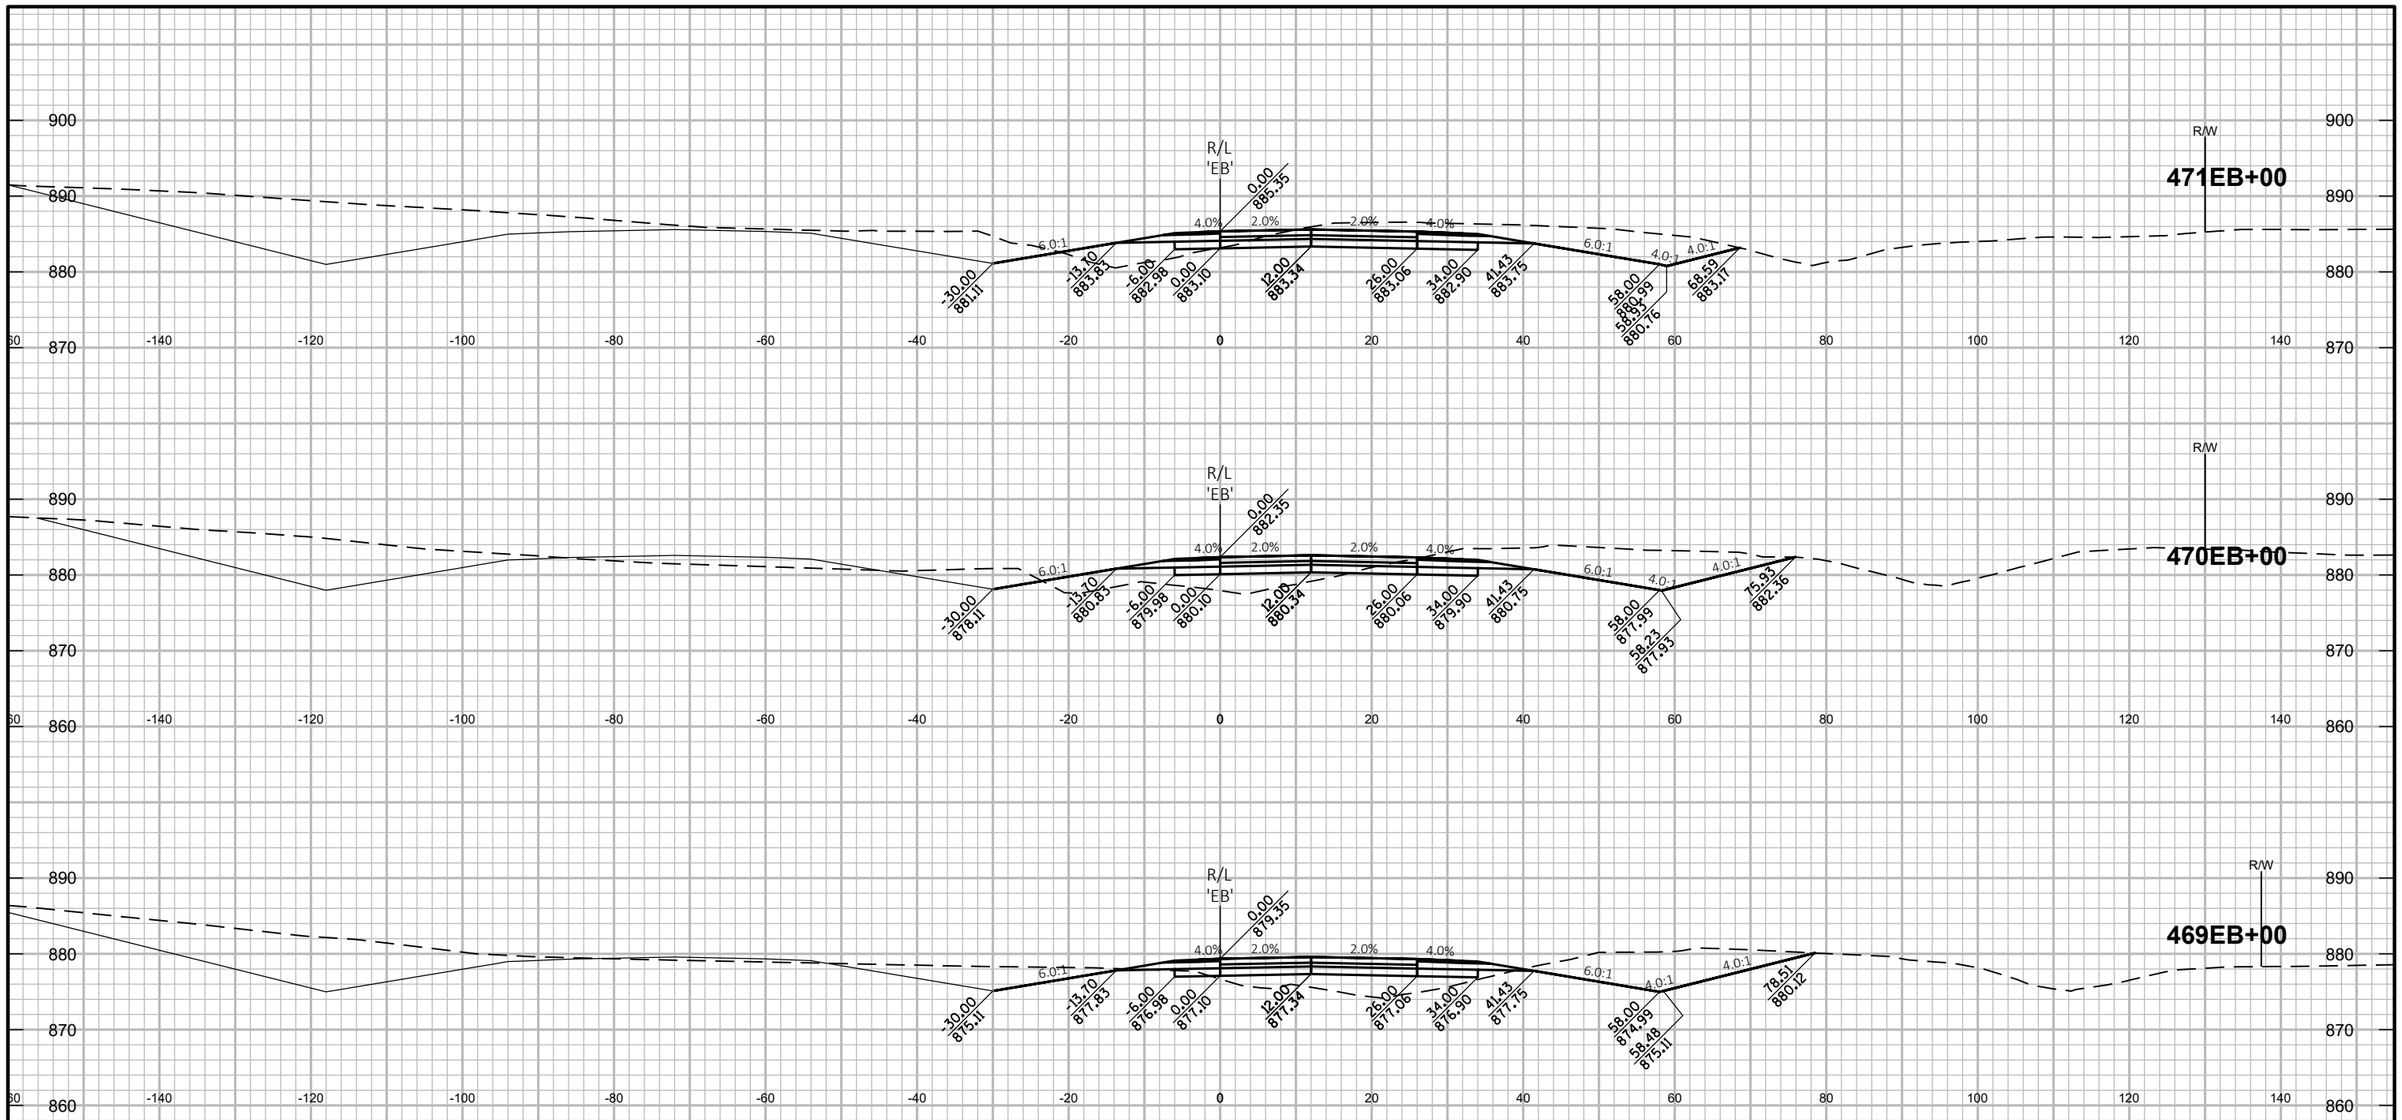

9


9


PROJECT NO: 1146-75-72	HWY: STH 15	COUNTY: OUTAGAMIE	CROSS SECTIONS: STH 15 'EB' - STAGE 2A	SHEET	E


FILE NAME : C:\PW_WORKDIR\DEN001\SWENDT1\DMS96651\COMBINED CROSS SECTIONS-EB.DWG
LAYOUT NAME - EB S2A - 2

PLOT DATE : 2/3/2020 8:27 PM PLOT BY : WENDT, SCOTT/MKE PLOT NAME : PLOT SCALE : 1 IN:20 FT HORZ. / 1 IN:20 FT VERT.

WISDOT/CADDS SHEET 49

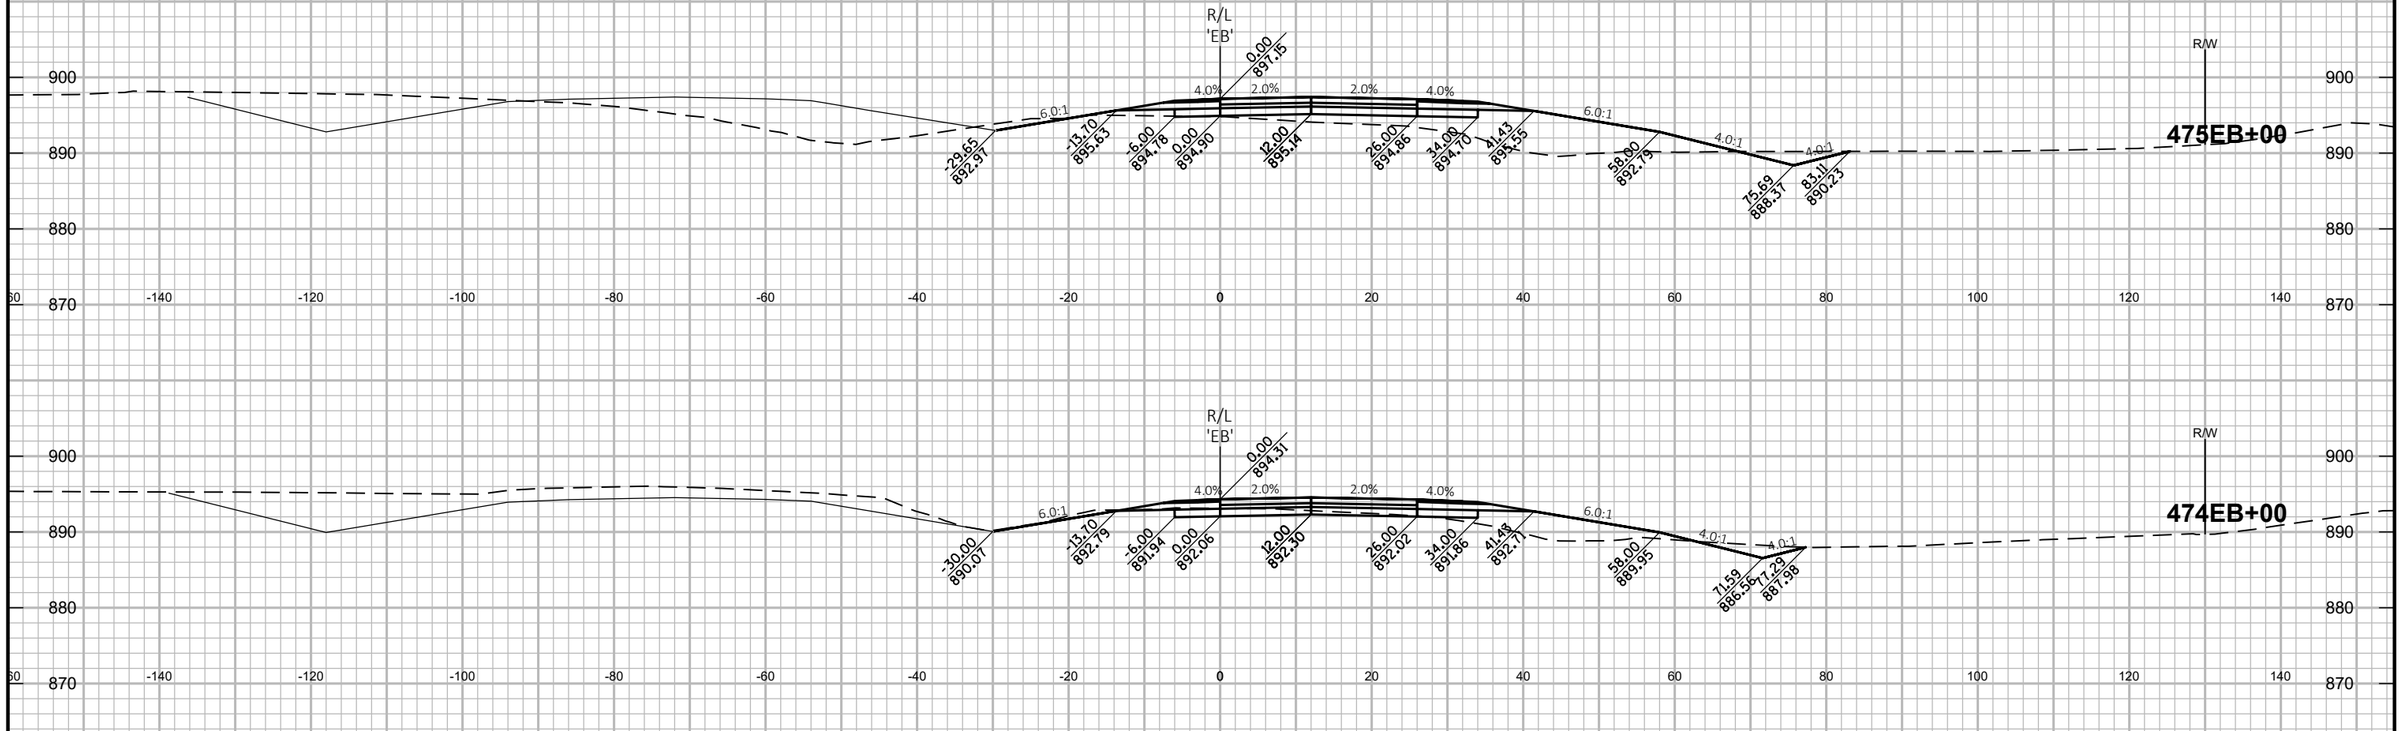

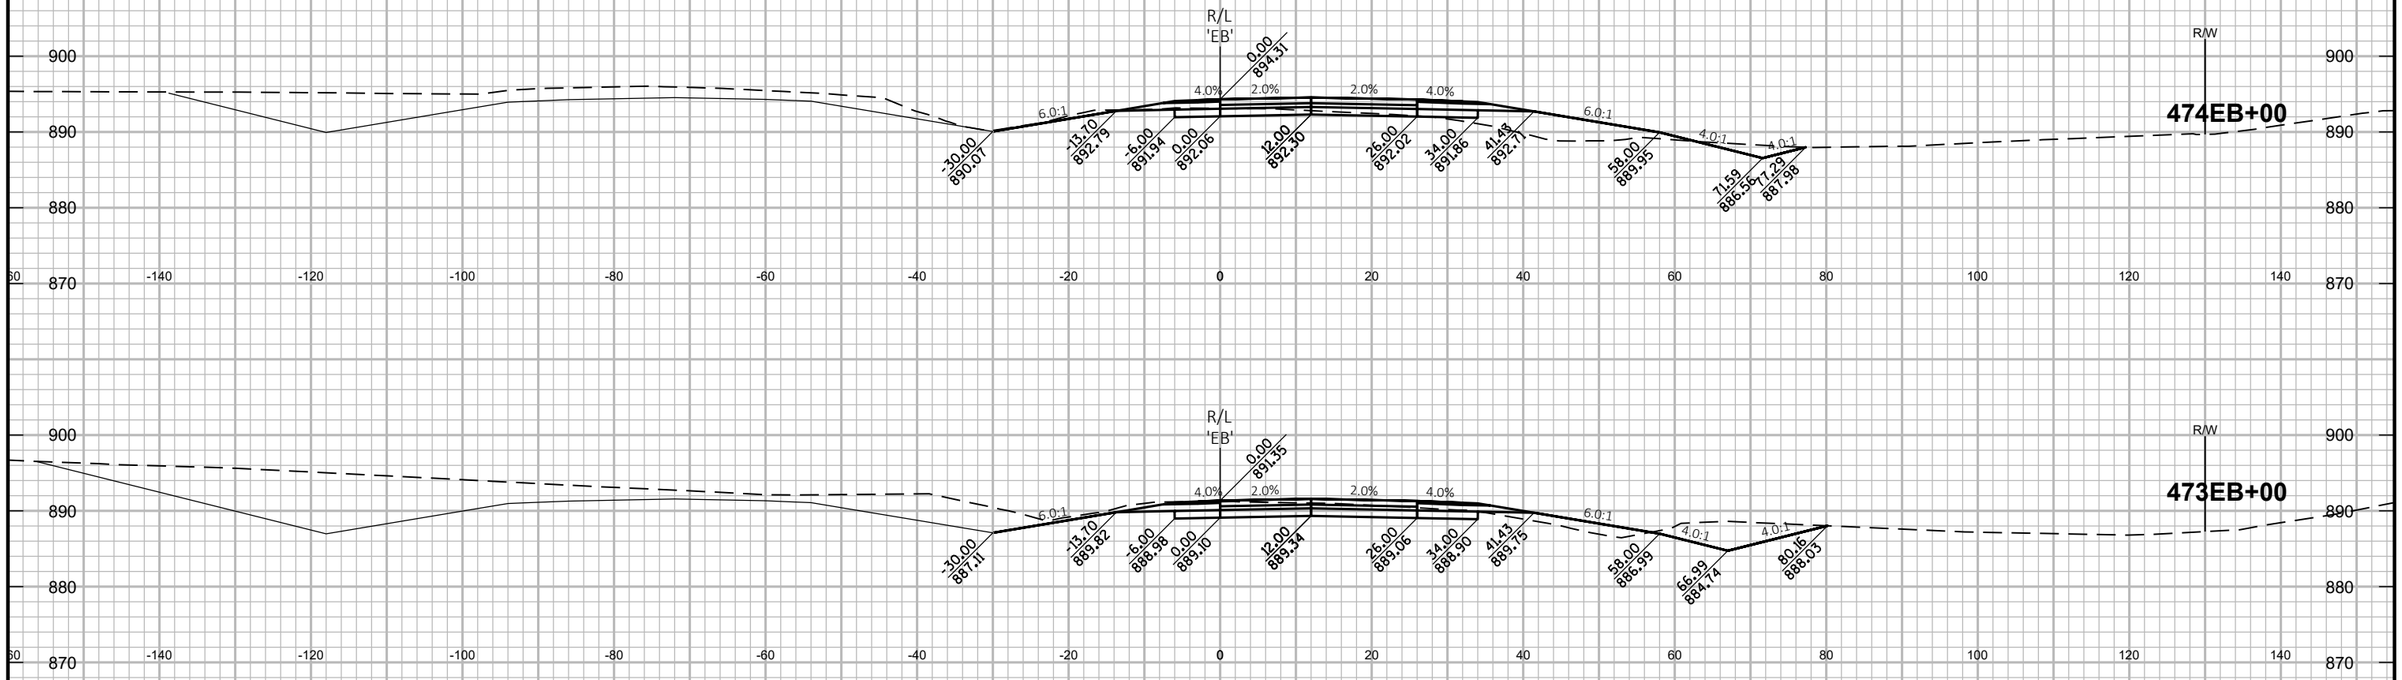


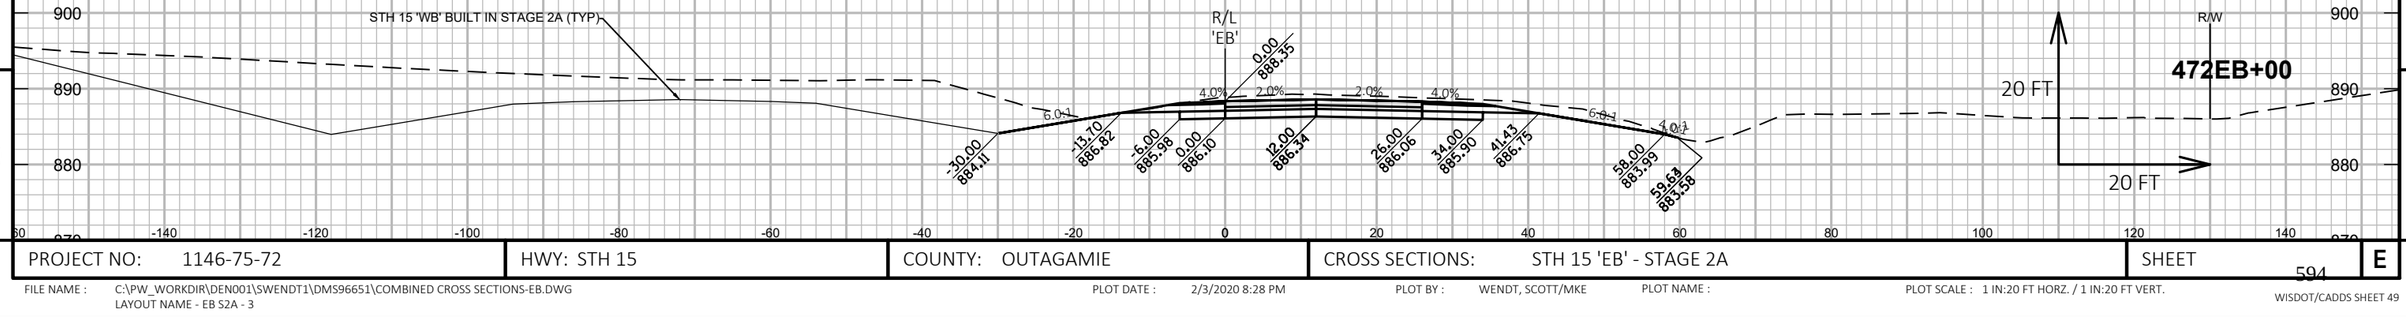

9

9

PROJECT NO: 1146-75-72	HWY: STH 15	COUNTY: OUTAGAMIE	CROSS SECTIONS: STH 15 'EB' - STAGE 2A	SHEET	E

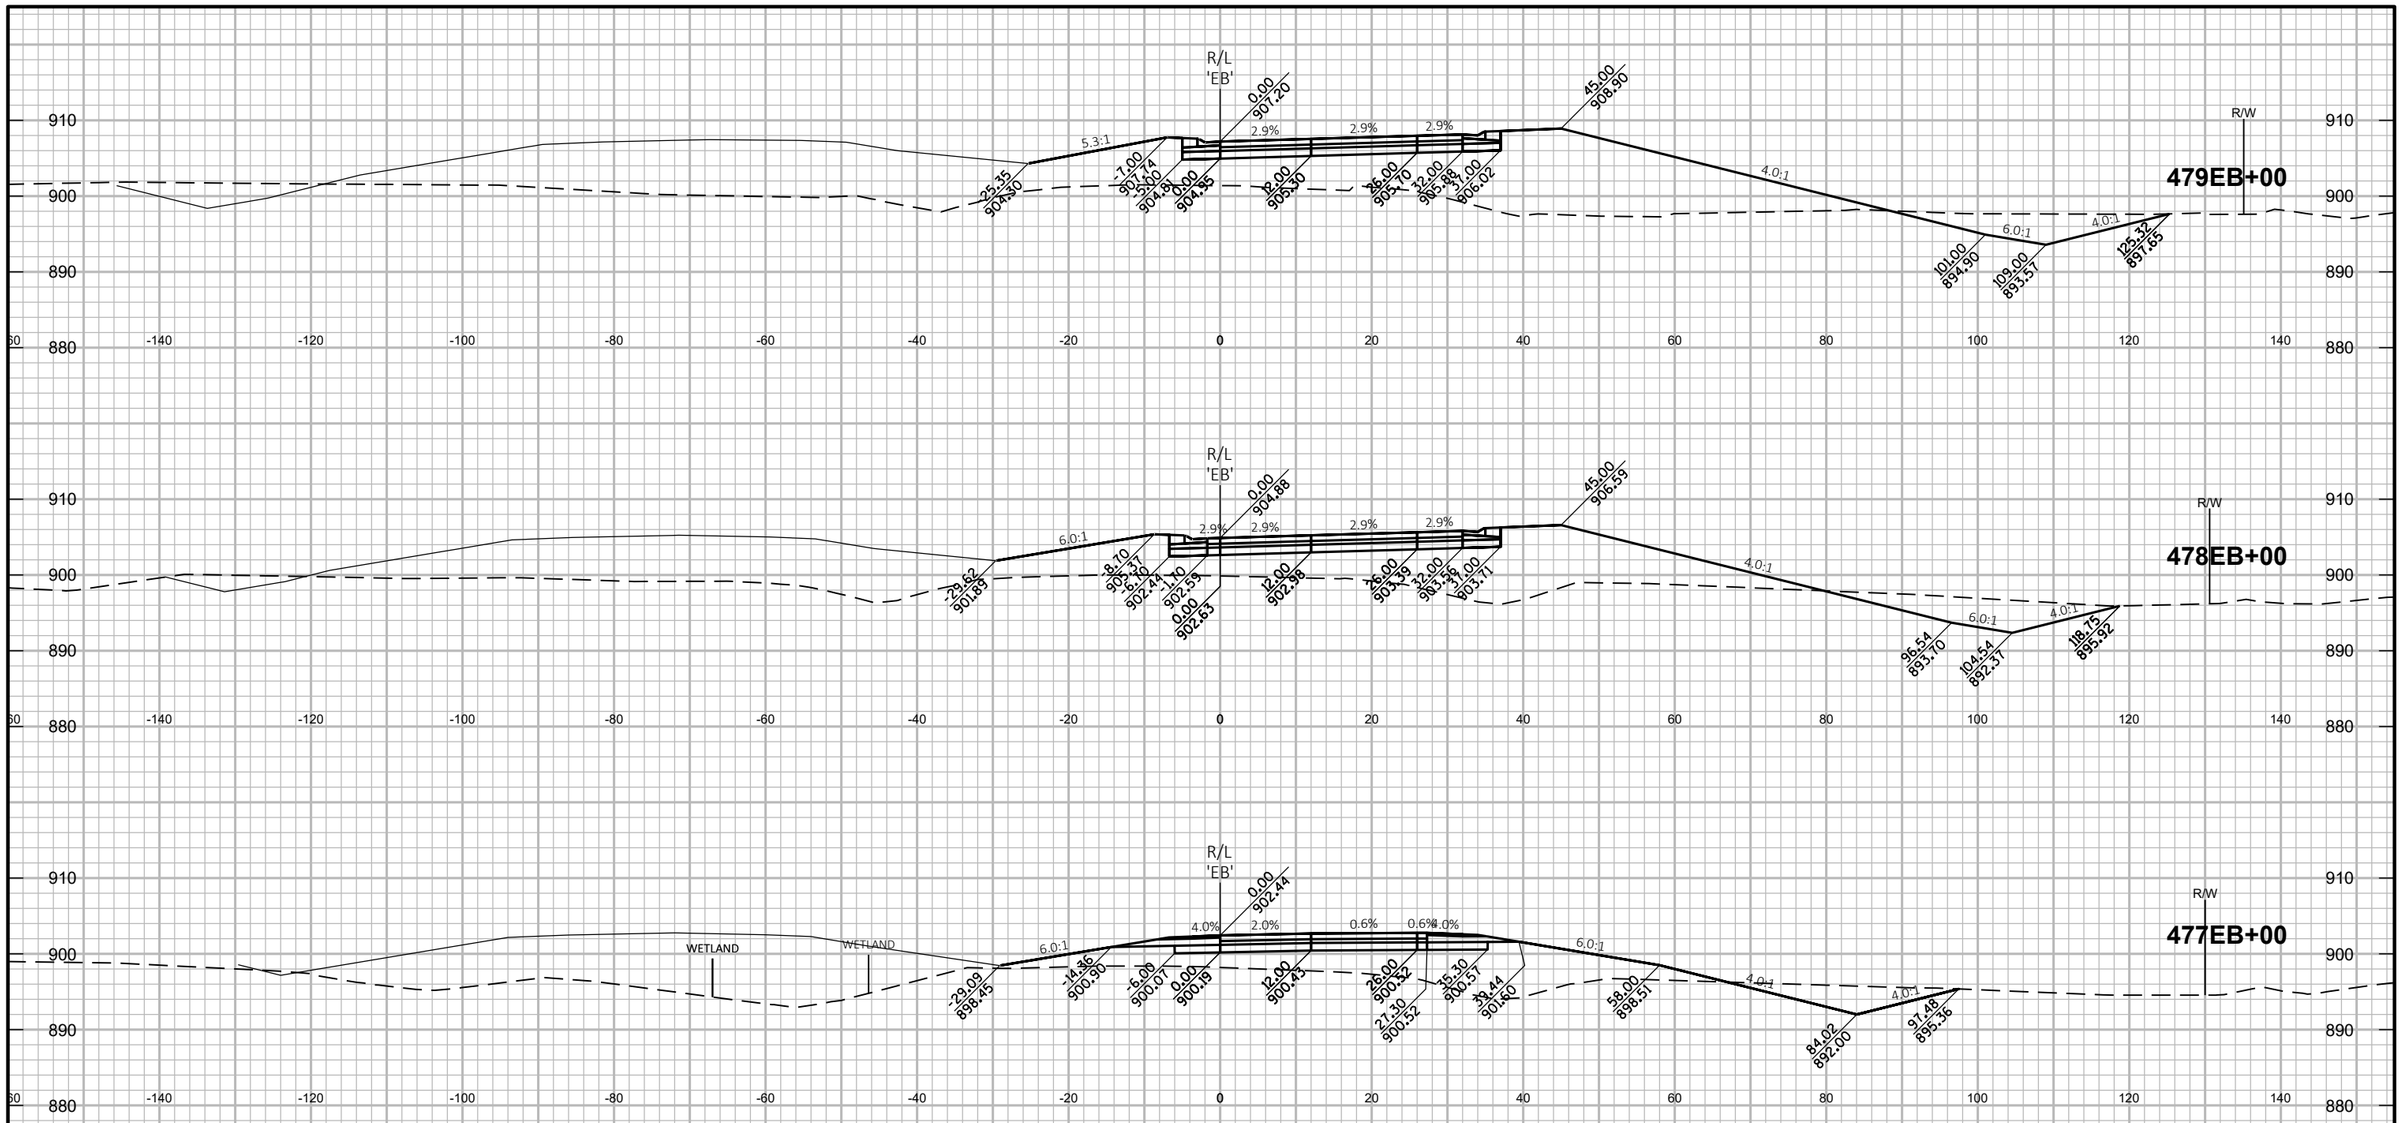


9

9

PROJECT NO: 1146-75-72	HWY: STH 15	COUNTY: OUTAGAMIE	CROSS SECTIONS: STH 15 'EB' - STAGE 2A	SHEET	E

FILE NAME : C:\PW_WORKDIR\DEN001\SWENDT1\DMS96651\COMBINED CROSS SECTIONS-EB.DWG
LAYOUT NAME - EB S2A - 4
PLOT DATE : 2/3/2020 8:28 PM
PLOT BY : WENDT, SCOTT/MKE
PLOT NAME :
PLOT SCALE : 1 IN:20 FT HORZ. / 1 IN:20 FT VERT.
WISDOT/CADDS SHEET 49

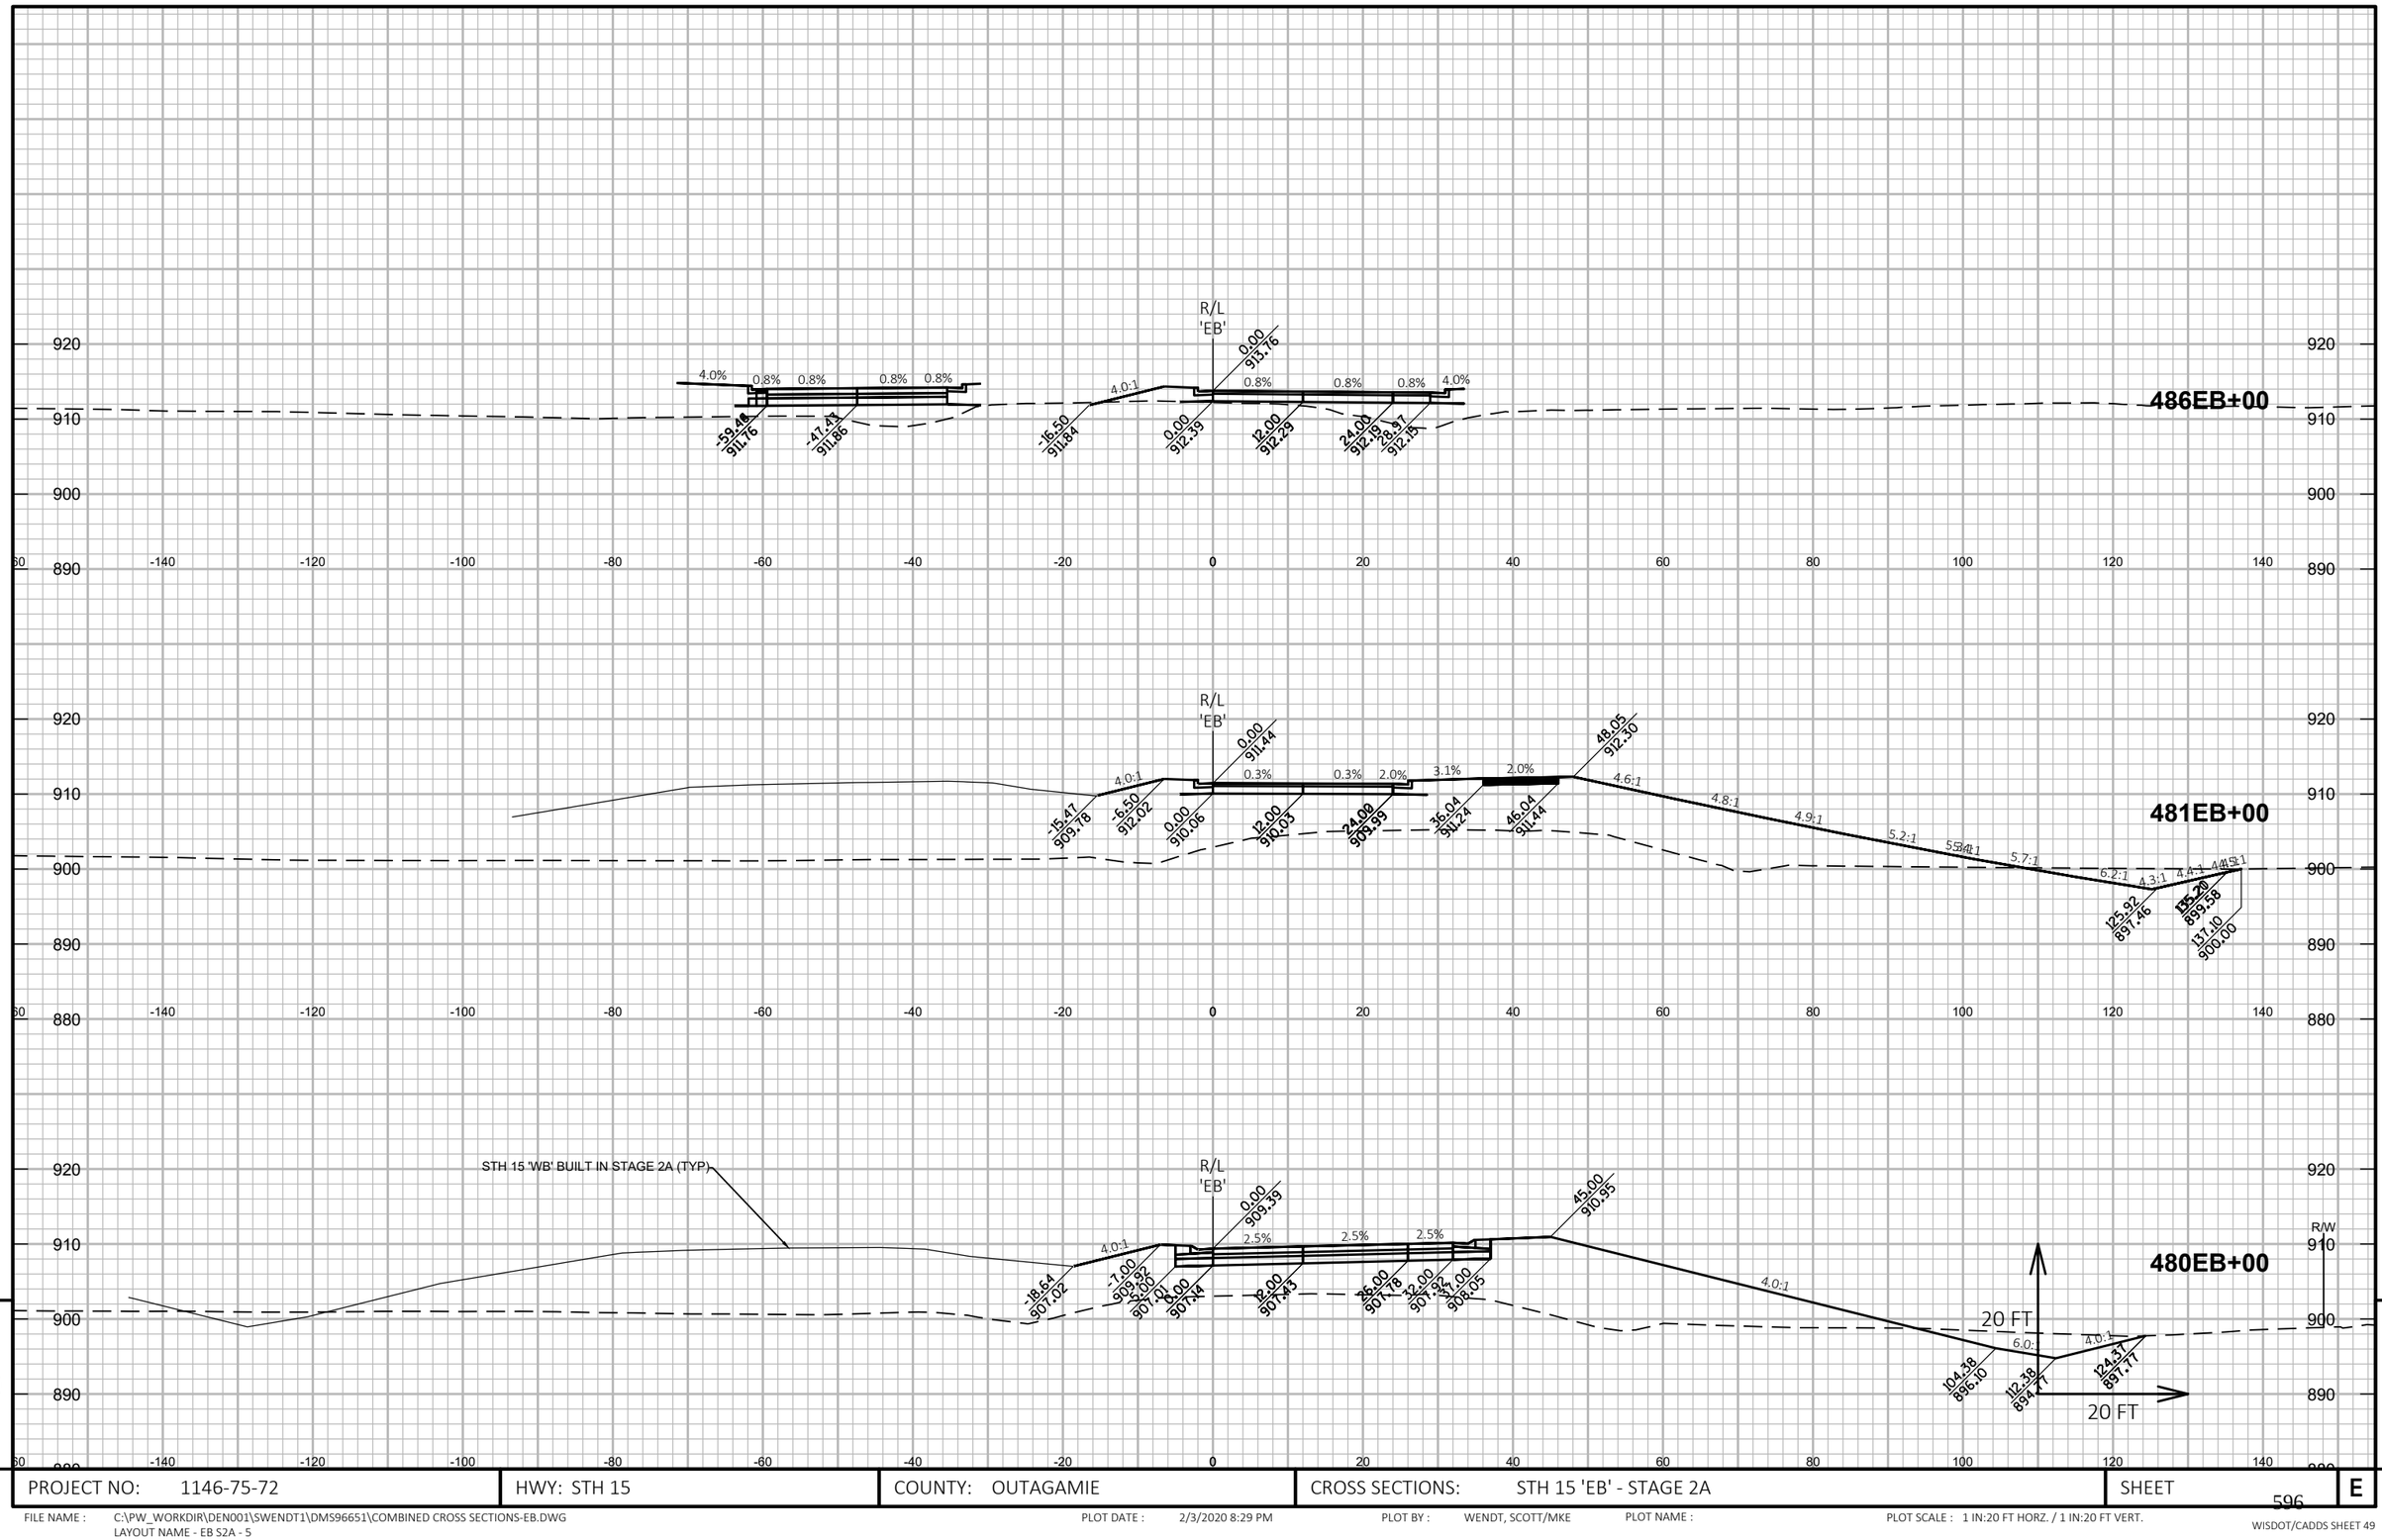

9


9

PROJECT NO: 1146-75-72	HWY: STH 15	COUNTY: OUTAGAMIE	CROSS SECTIONS: STH 15 'EB' - STAGE 2A	SHEET	E

FILE NAME : C:\PW_WORKDIR\DEN001\SWENDT1\DMS96651\COMBINED CROSS SECTIONS-EB.DWG
LAYOUT NAME - EB S2A - 5

PLOT DATE : 2/3/2020 8:29 PM PLOT BY : WENDT, SCOTT/MKE PLOT NAME : PLOT SCALE : 1 IN:20 FT HORZ. / 1 IN:20 FT VERT.

WISDOT/CADDS SHEET 49

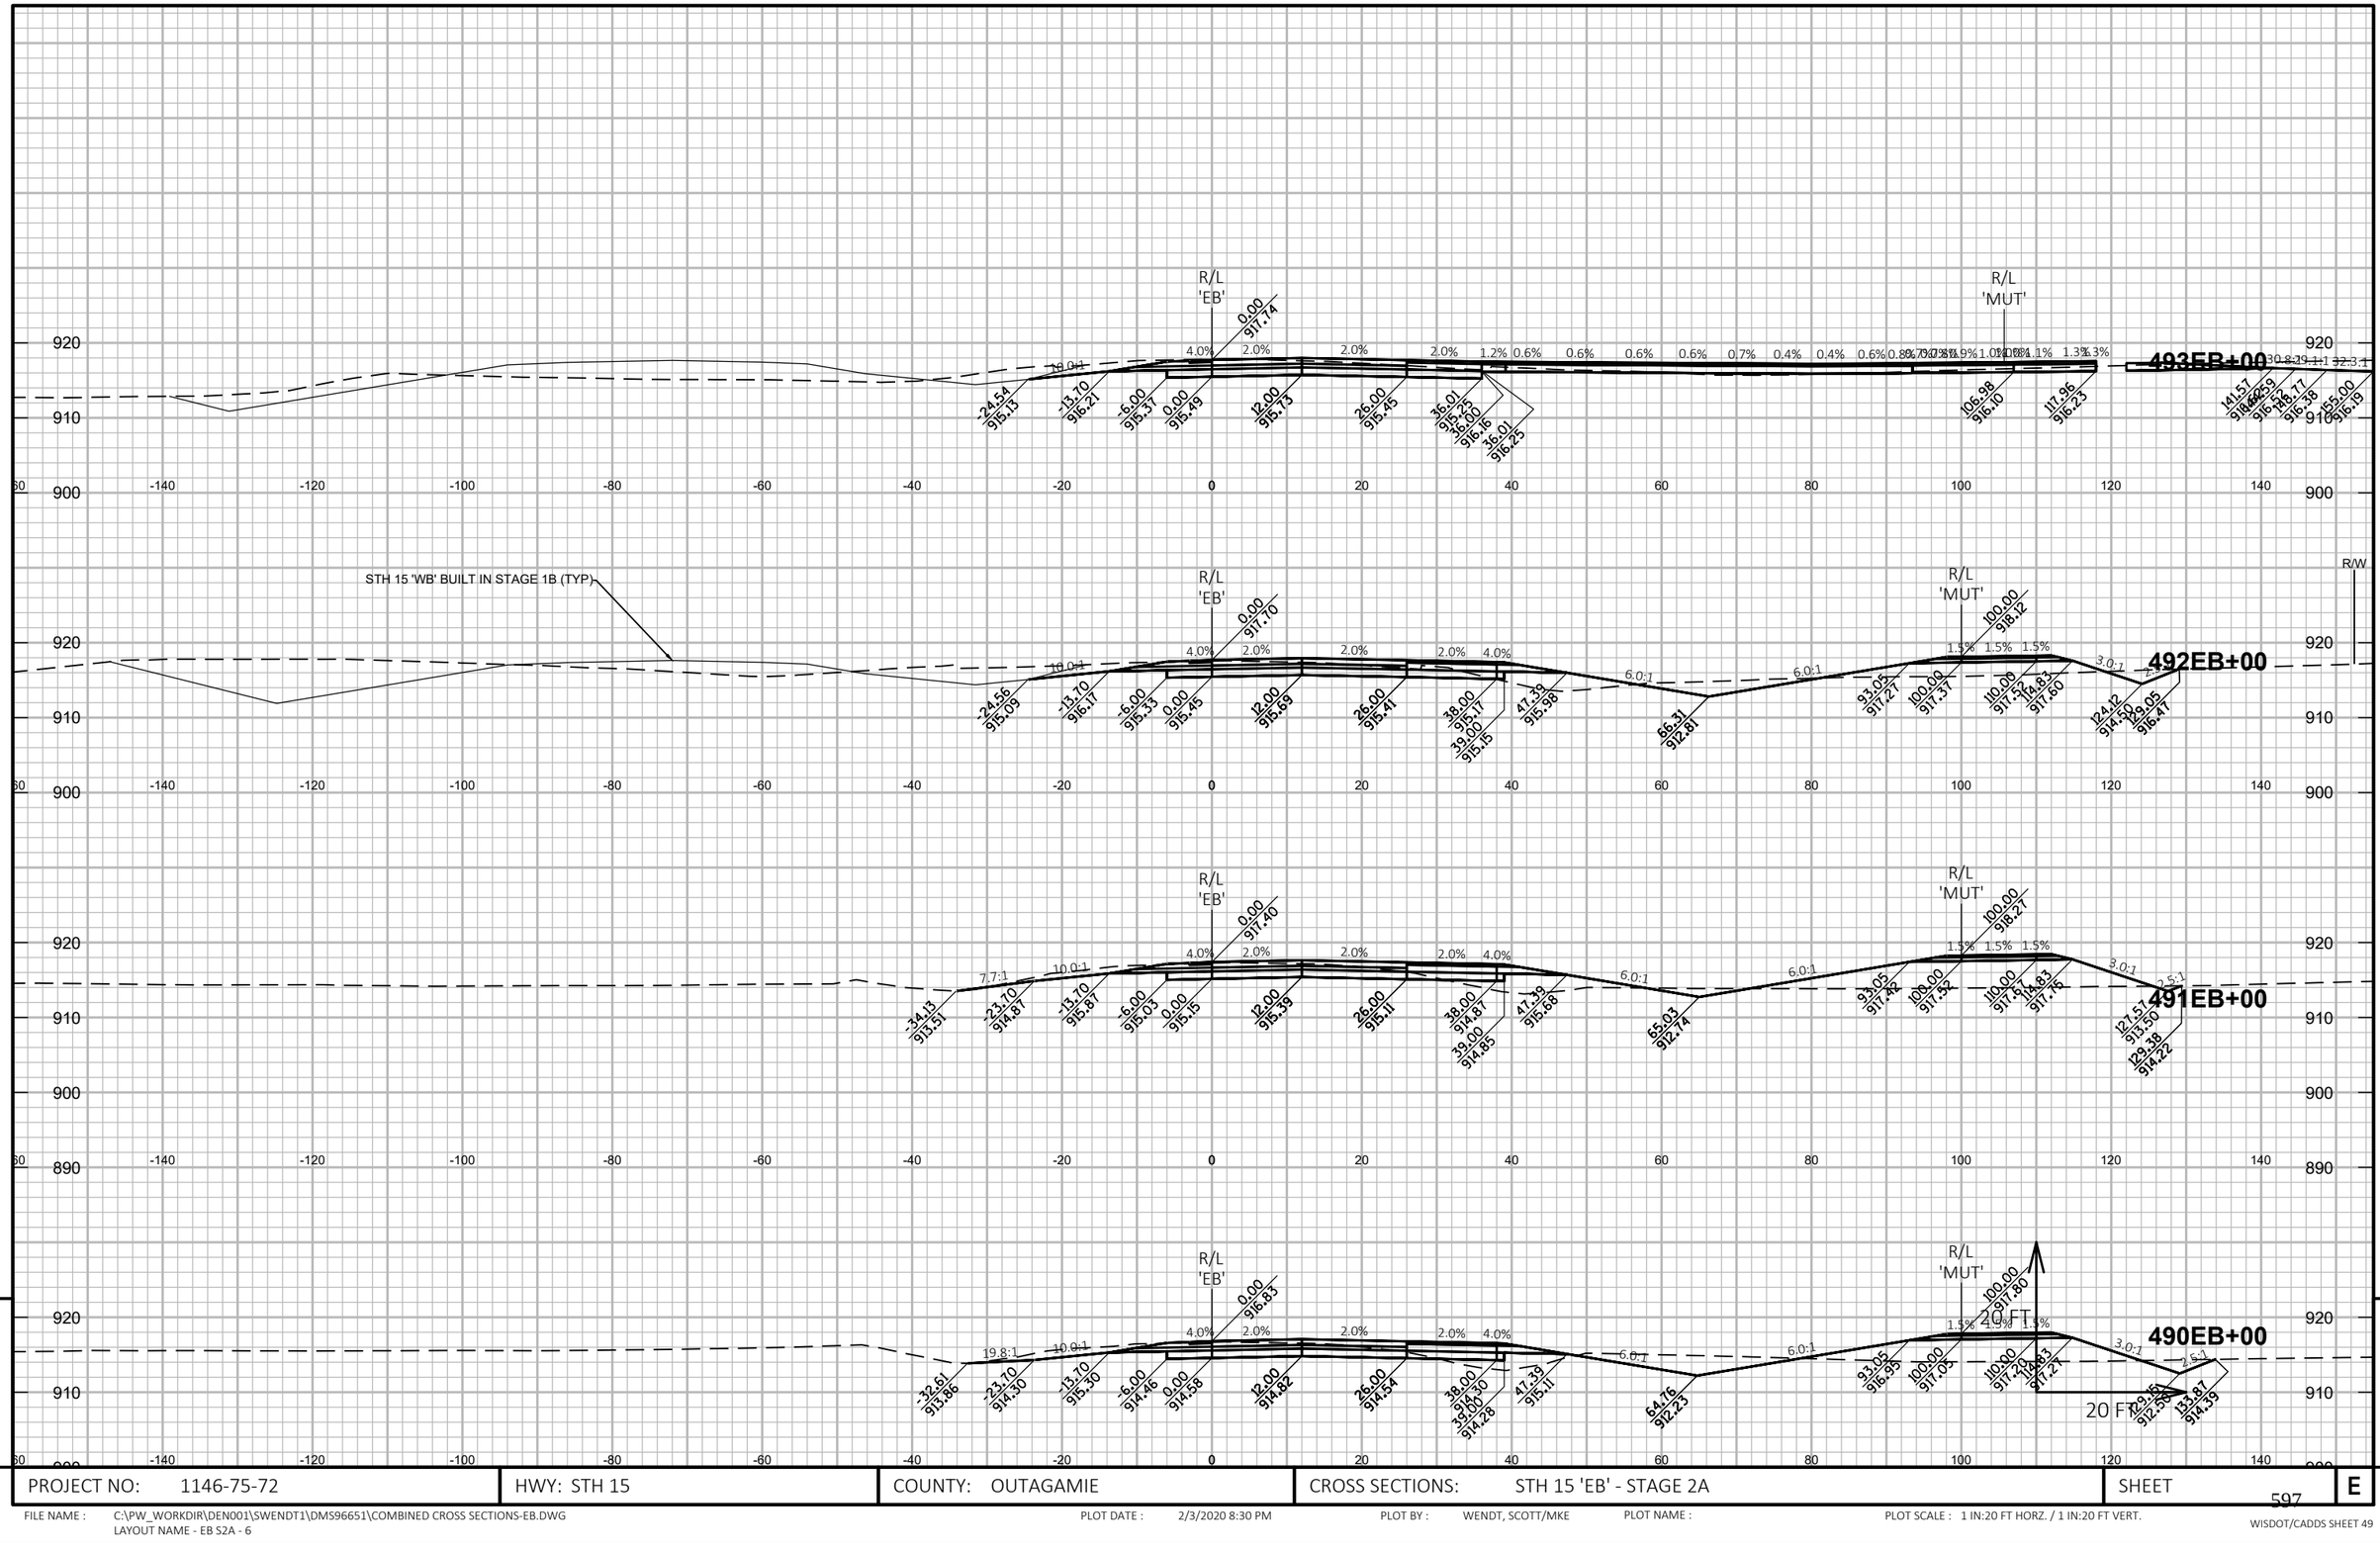


9

9

PROJECT NO: 1146-75-72	HWY: STH 15	COUNTY: OUTAGAMIE	CROSS SECTIONS: STH 15 'EB' - STAGE 2A	SHEET	E

FILE NAME : C:\PW_WORKDIR\DEN001\SWENDT1\DMS96651\COMBINED CROSS SECTIONS-EB.DWG
LAYOUT NAME - EB S2A - 6

PLOT DATE : 2/3/2020 8:30 PM PLOT BY : WENDT, SCOTT/MKE PLOT NAME : PLOT SCALE : 1 IN:20 FT HORZ. / 1 IN:20 FT VERT.

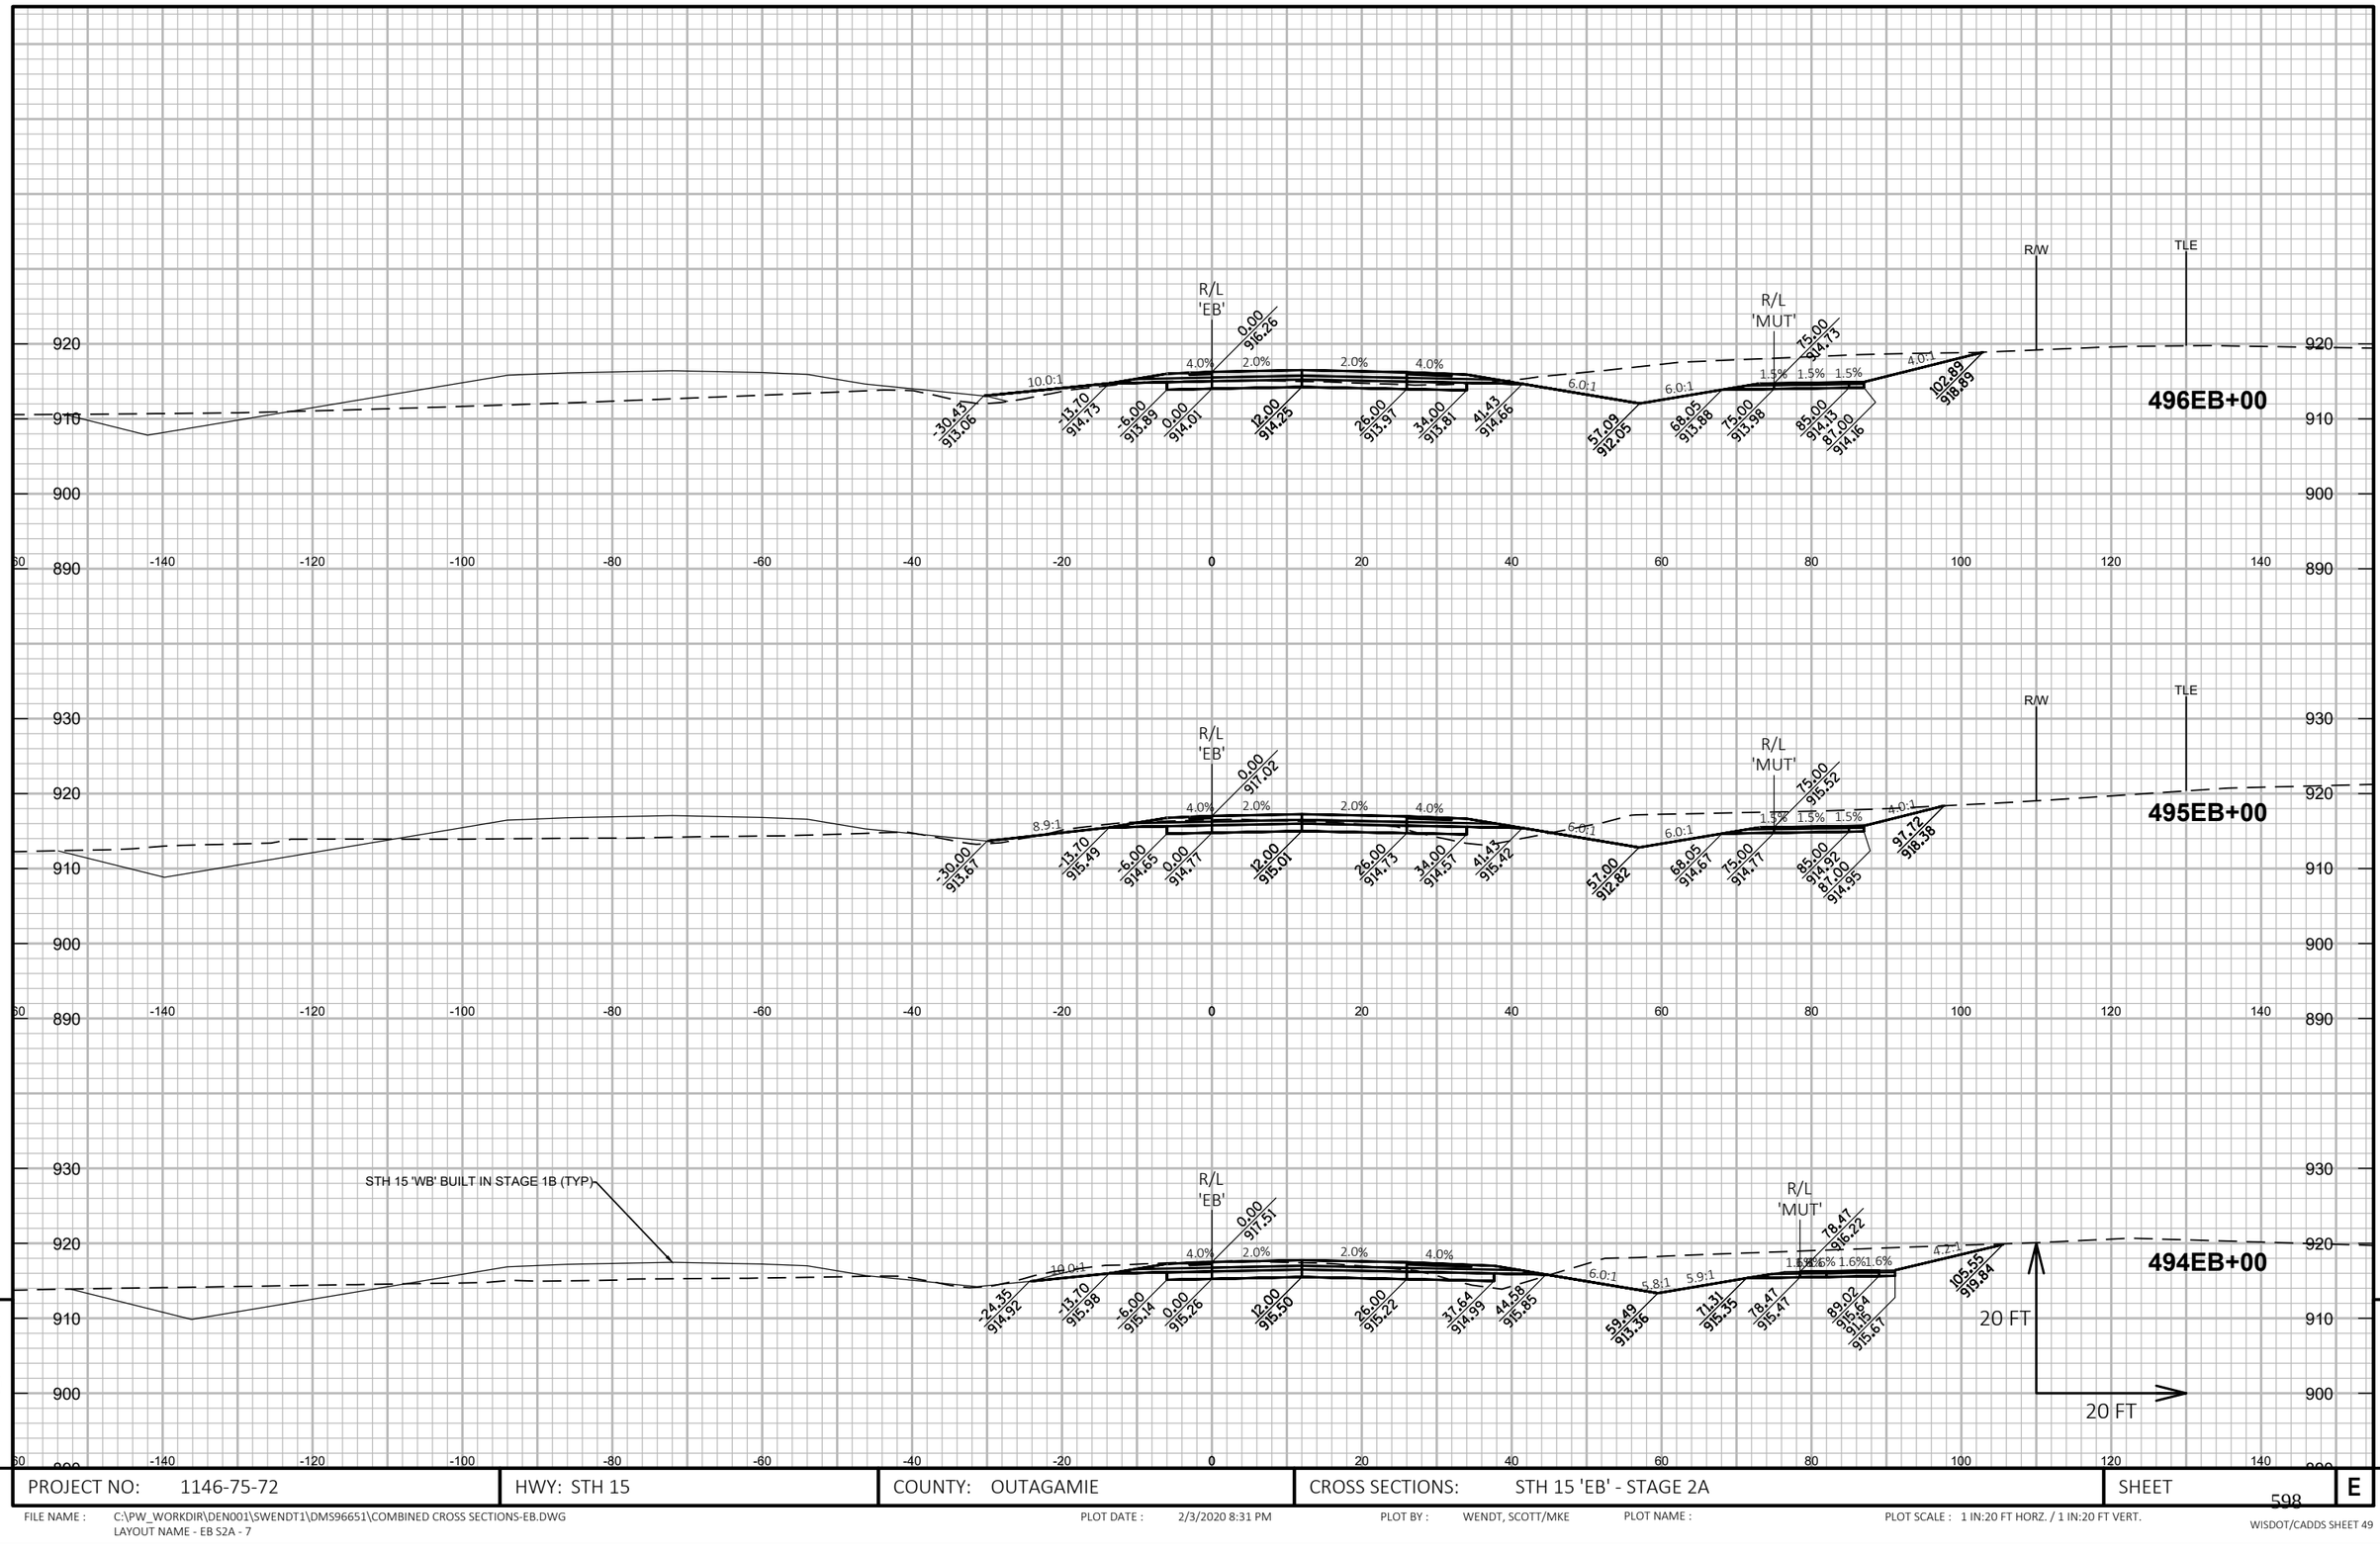


9

9

PROJECT NO: 1146-75-72	HWY: STH 15	COUNTY: OUTAGAMIE	CROSS SECTIONS: STH 15 'EB' - STAGE 2A	SHEET	E

FILE NAME : C:\PW_WORKDIR\DEN001\SWENDT1\DMS96651\COMBINED CROSS SECTIONS-EB.DWG
LAYOUT NAME - EB S2A - 7

PLOT DATE : 2/3/2020 8:31 PM PLOT BY : WENDT, SCOTT/MKE PLOT NAME : PLOT SCALE : 1 IN:20 FT HORZ. / 1 IN:20 FT VERT.

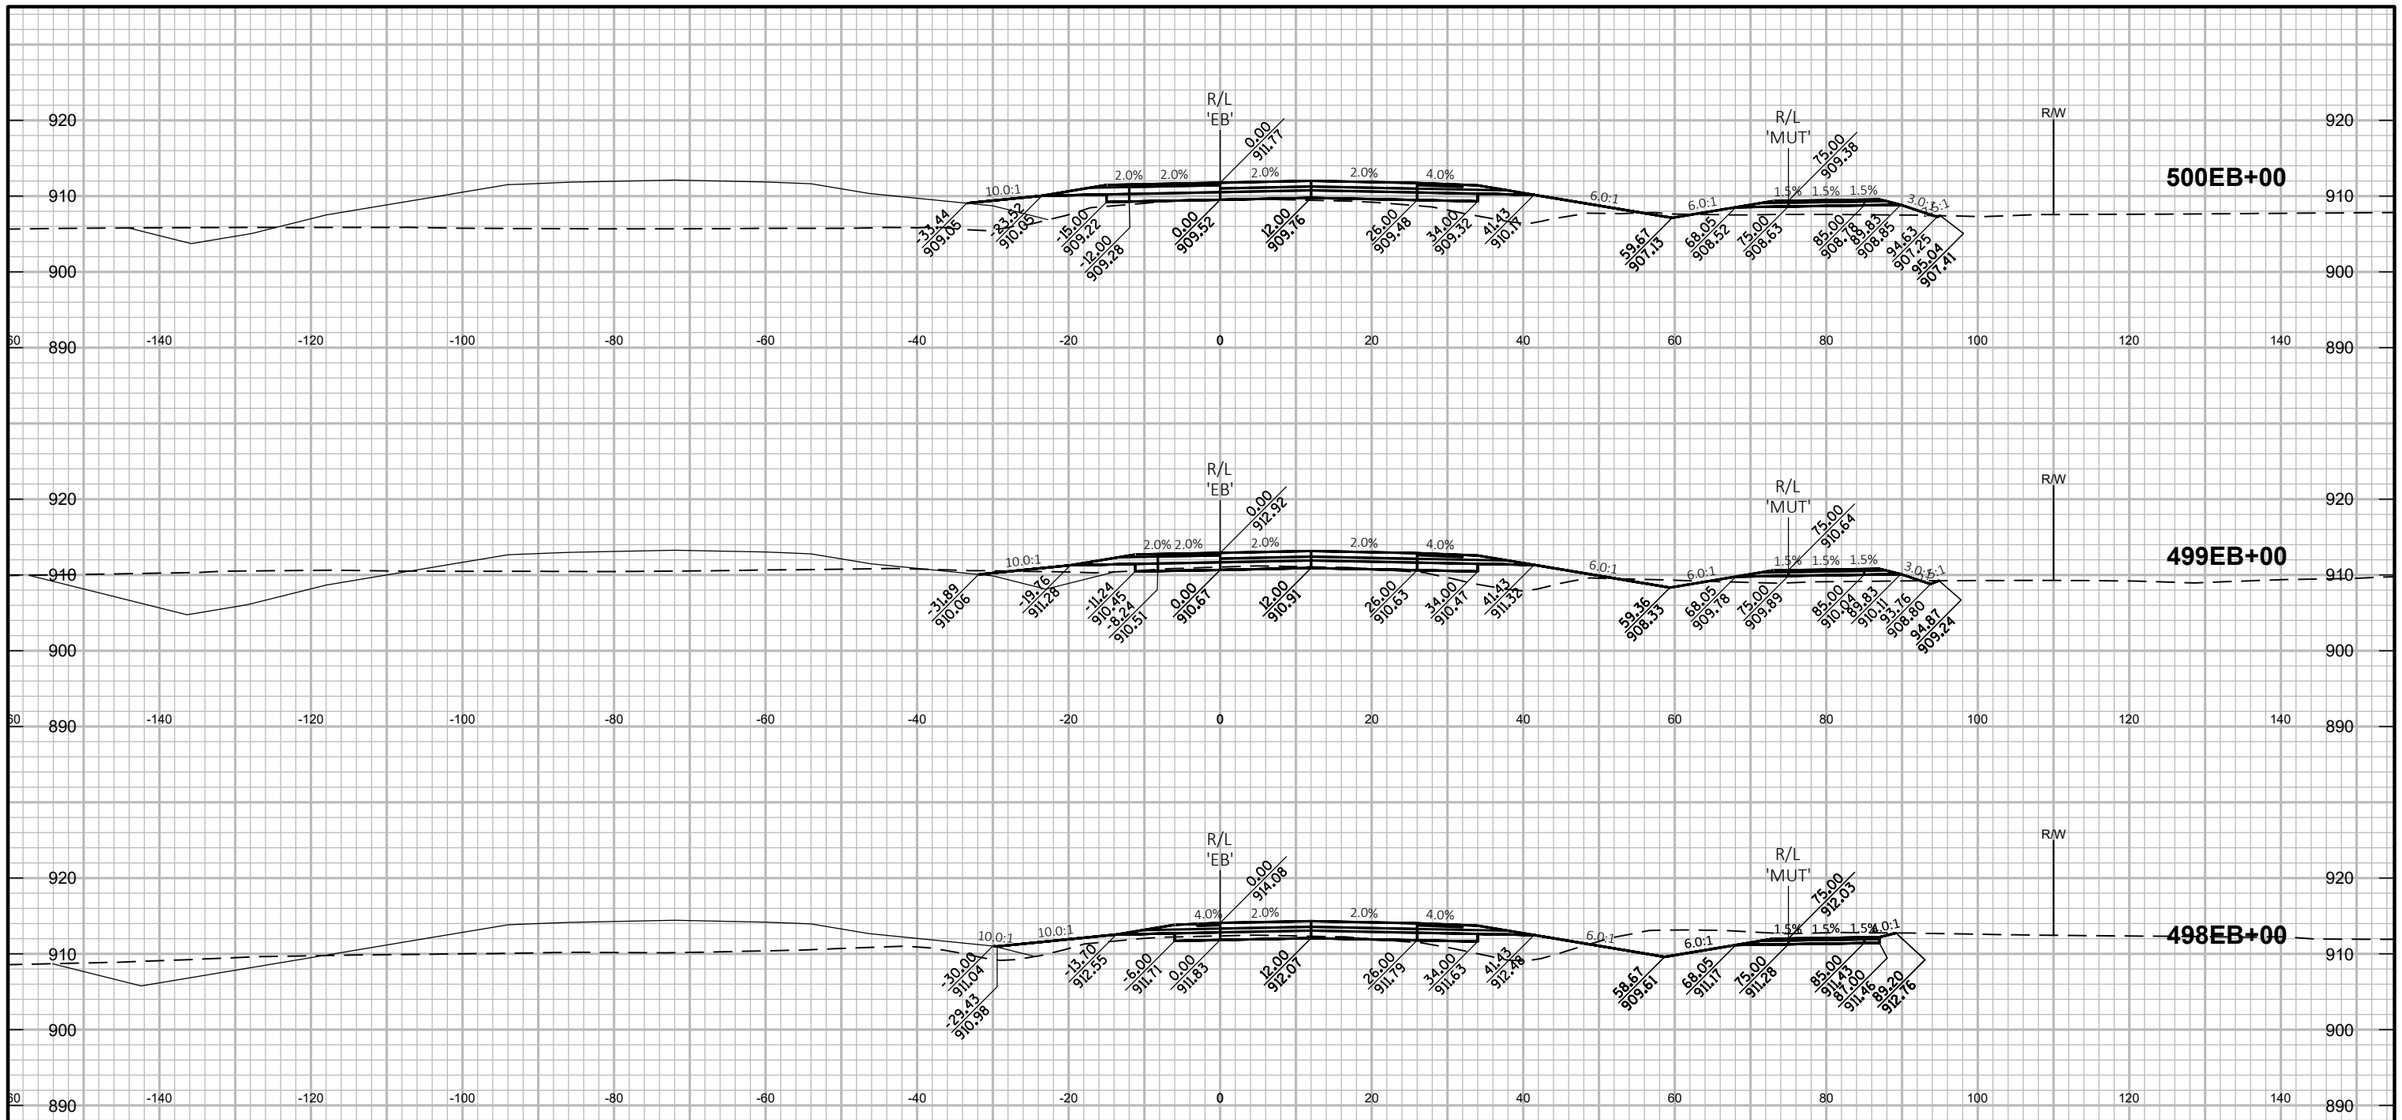

9


9

PROJECT NO: 1146-75-72	HWY: STH 15	COUNTY: OUTAGAMIE	CROSS SECTIONS: STH 15 'EB' - STAGE 2A	SHEET	E

FILE NAME : C:\PW_WORKDIR\DEN001\SWENDT1\DMS96651\COMBINED CROSS SECTIONS-EB.DWG
LAYOUT NAME - EB S2A - 8

PLOT DATE : 2/3/2020 8:32 PM PLOT BY : WENDT, SCOTT/MKE PLOT NAME : PLOT SCALE : 1 IN:20 FT HORZ. / 1 IN:20 FT VERT.

WISDOT/CADDS SHEET 49

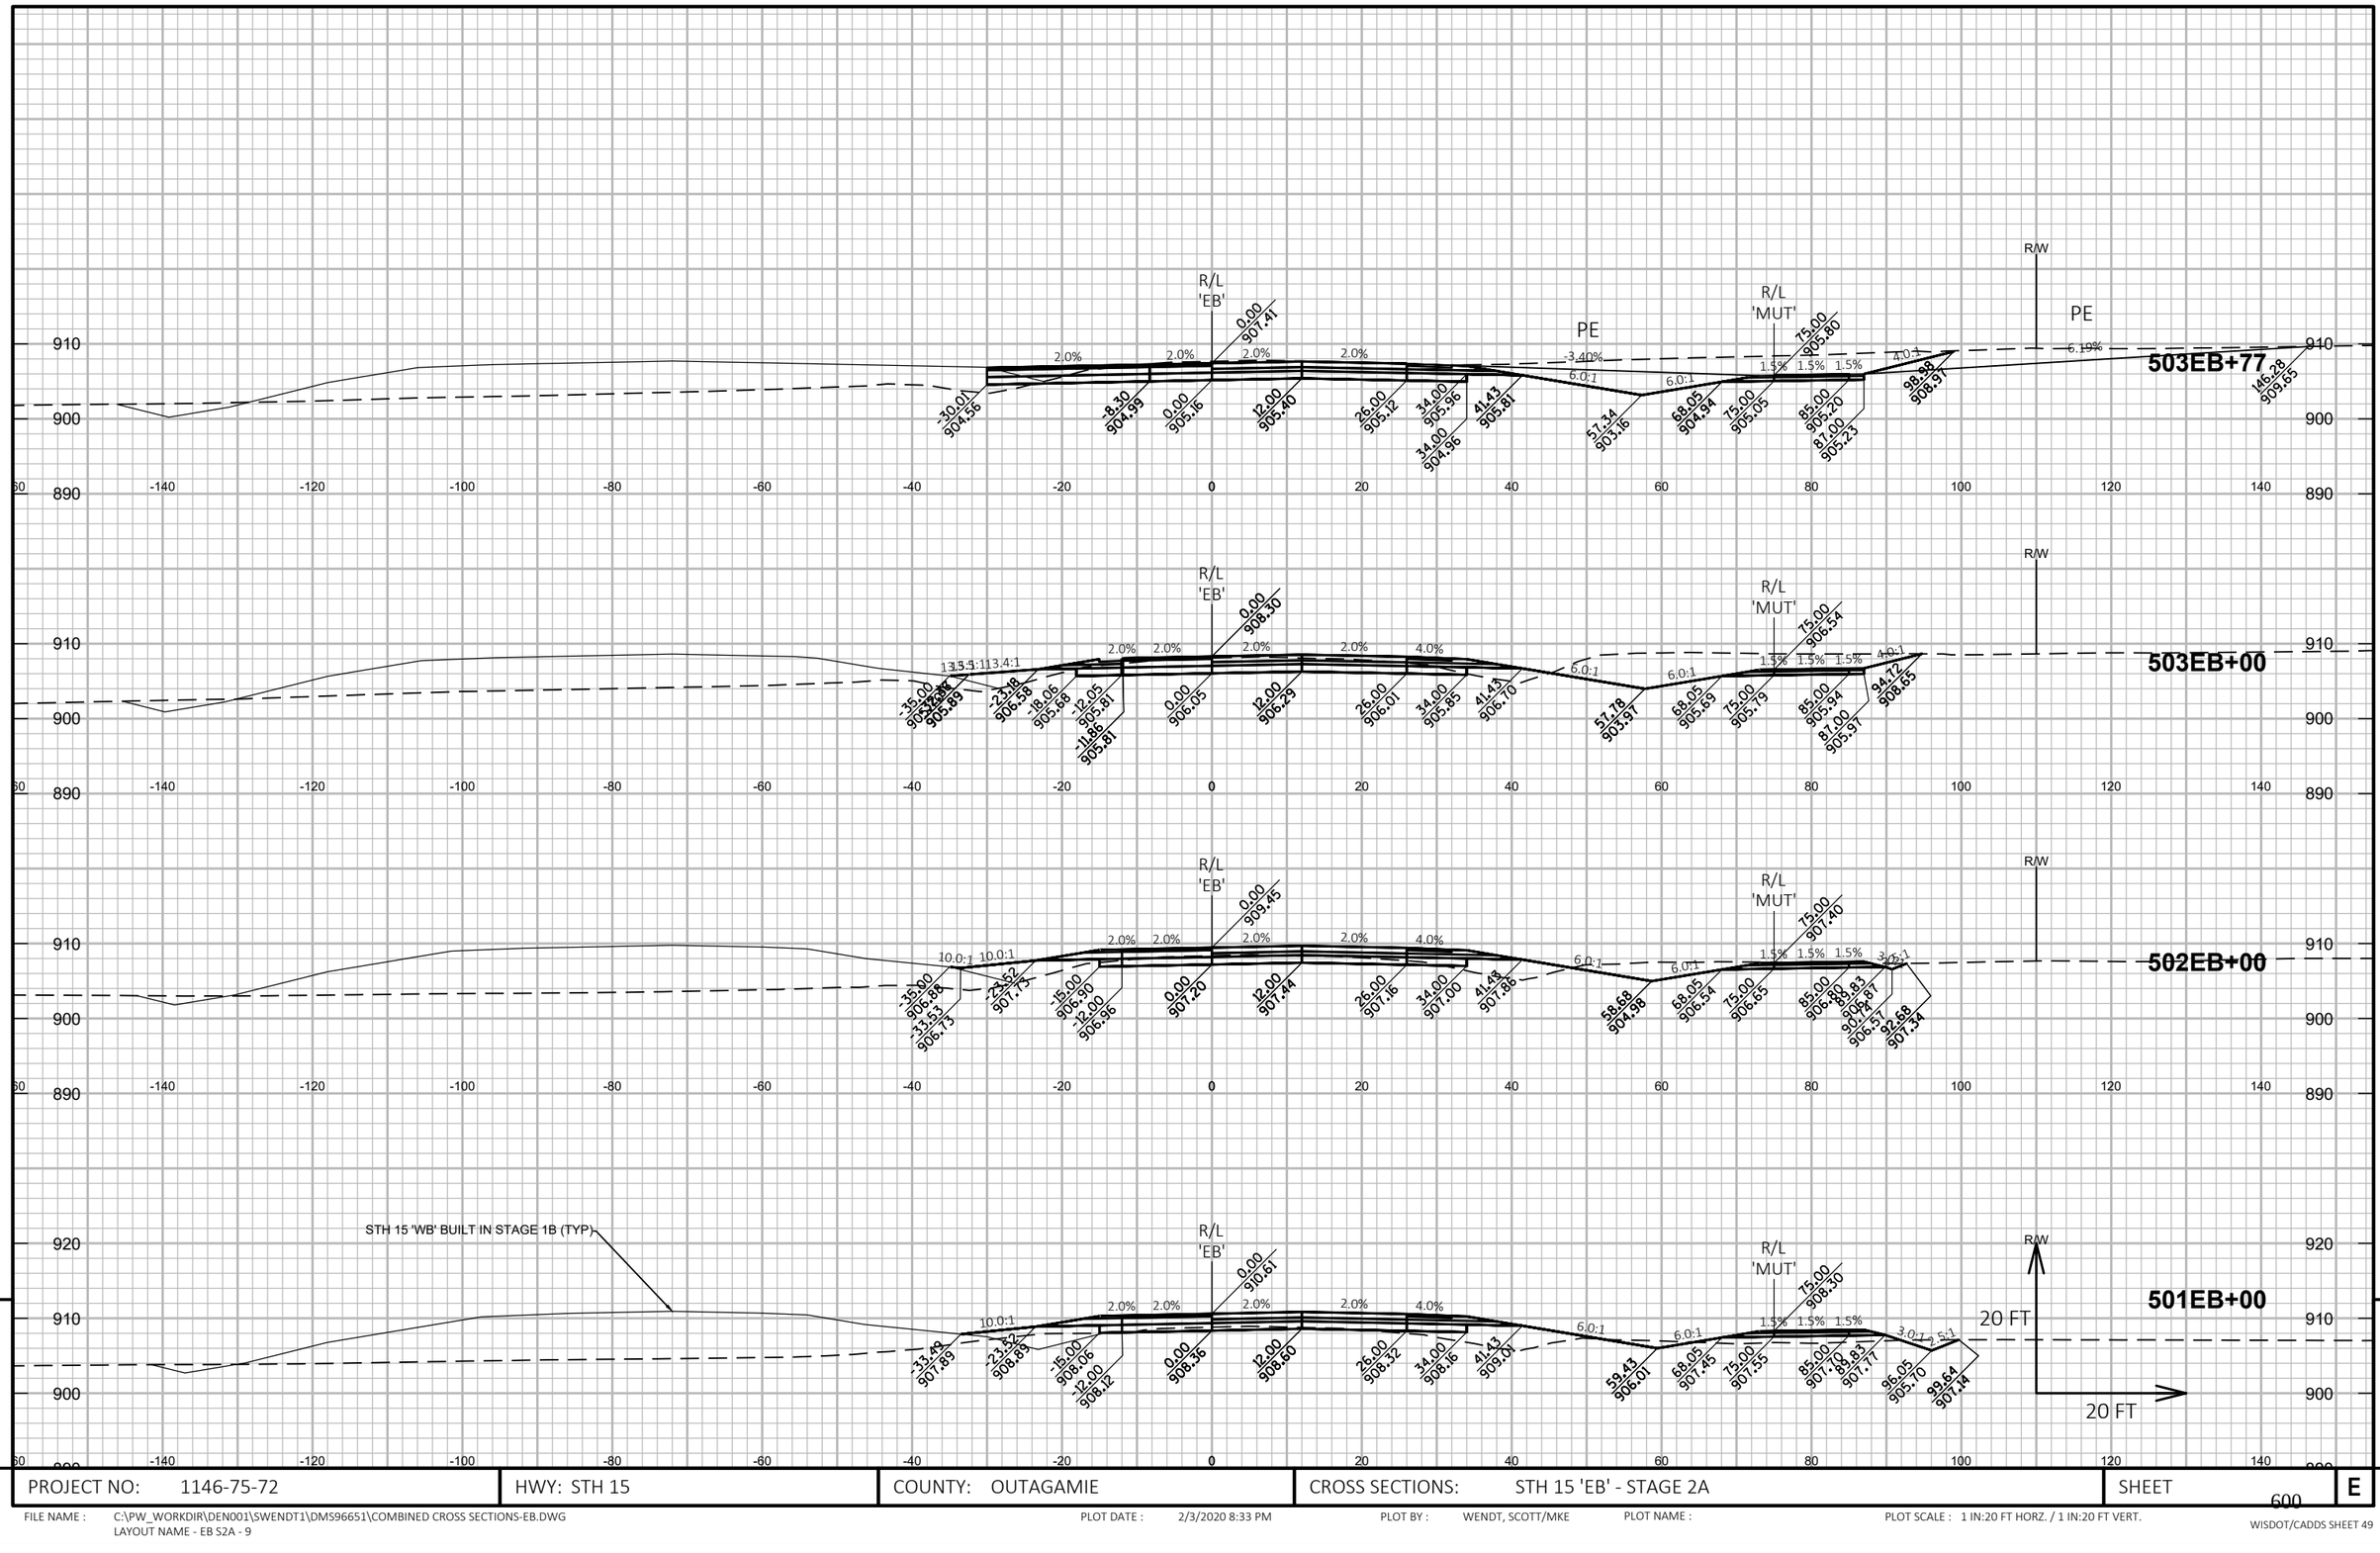


PROJECT NO: 1146-75-72	HWY: STH 15	COUNTY: OUTAGAMIE	CROSS SECTIONS: STH 15 'EB' - STAGE 2A	SHEET 600	E

FILE NAME : C:\PW_WORKDIR\DEN001\SWENDT1\DMS96651\COMBINED CROSS SECTIONS-EB.DWG
LAYOUT NAME - EB S2A - 9

PLOT DATE : 2/3/2020 8:33 PM PLOT BY : WENDT, SCOTT/MKE PLOT NAME : PLOT SCALE : 1 IN:20 FT HORZ. / 1 IN:20 FT VERT.

WISDOT/CADDS SHEET 49

9 9

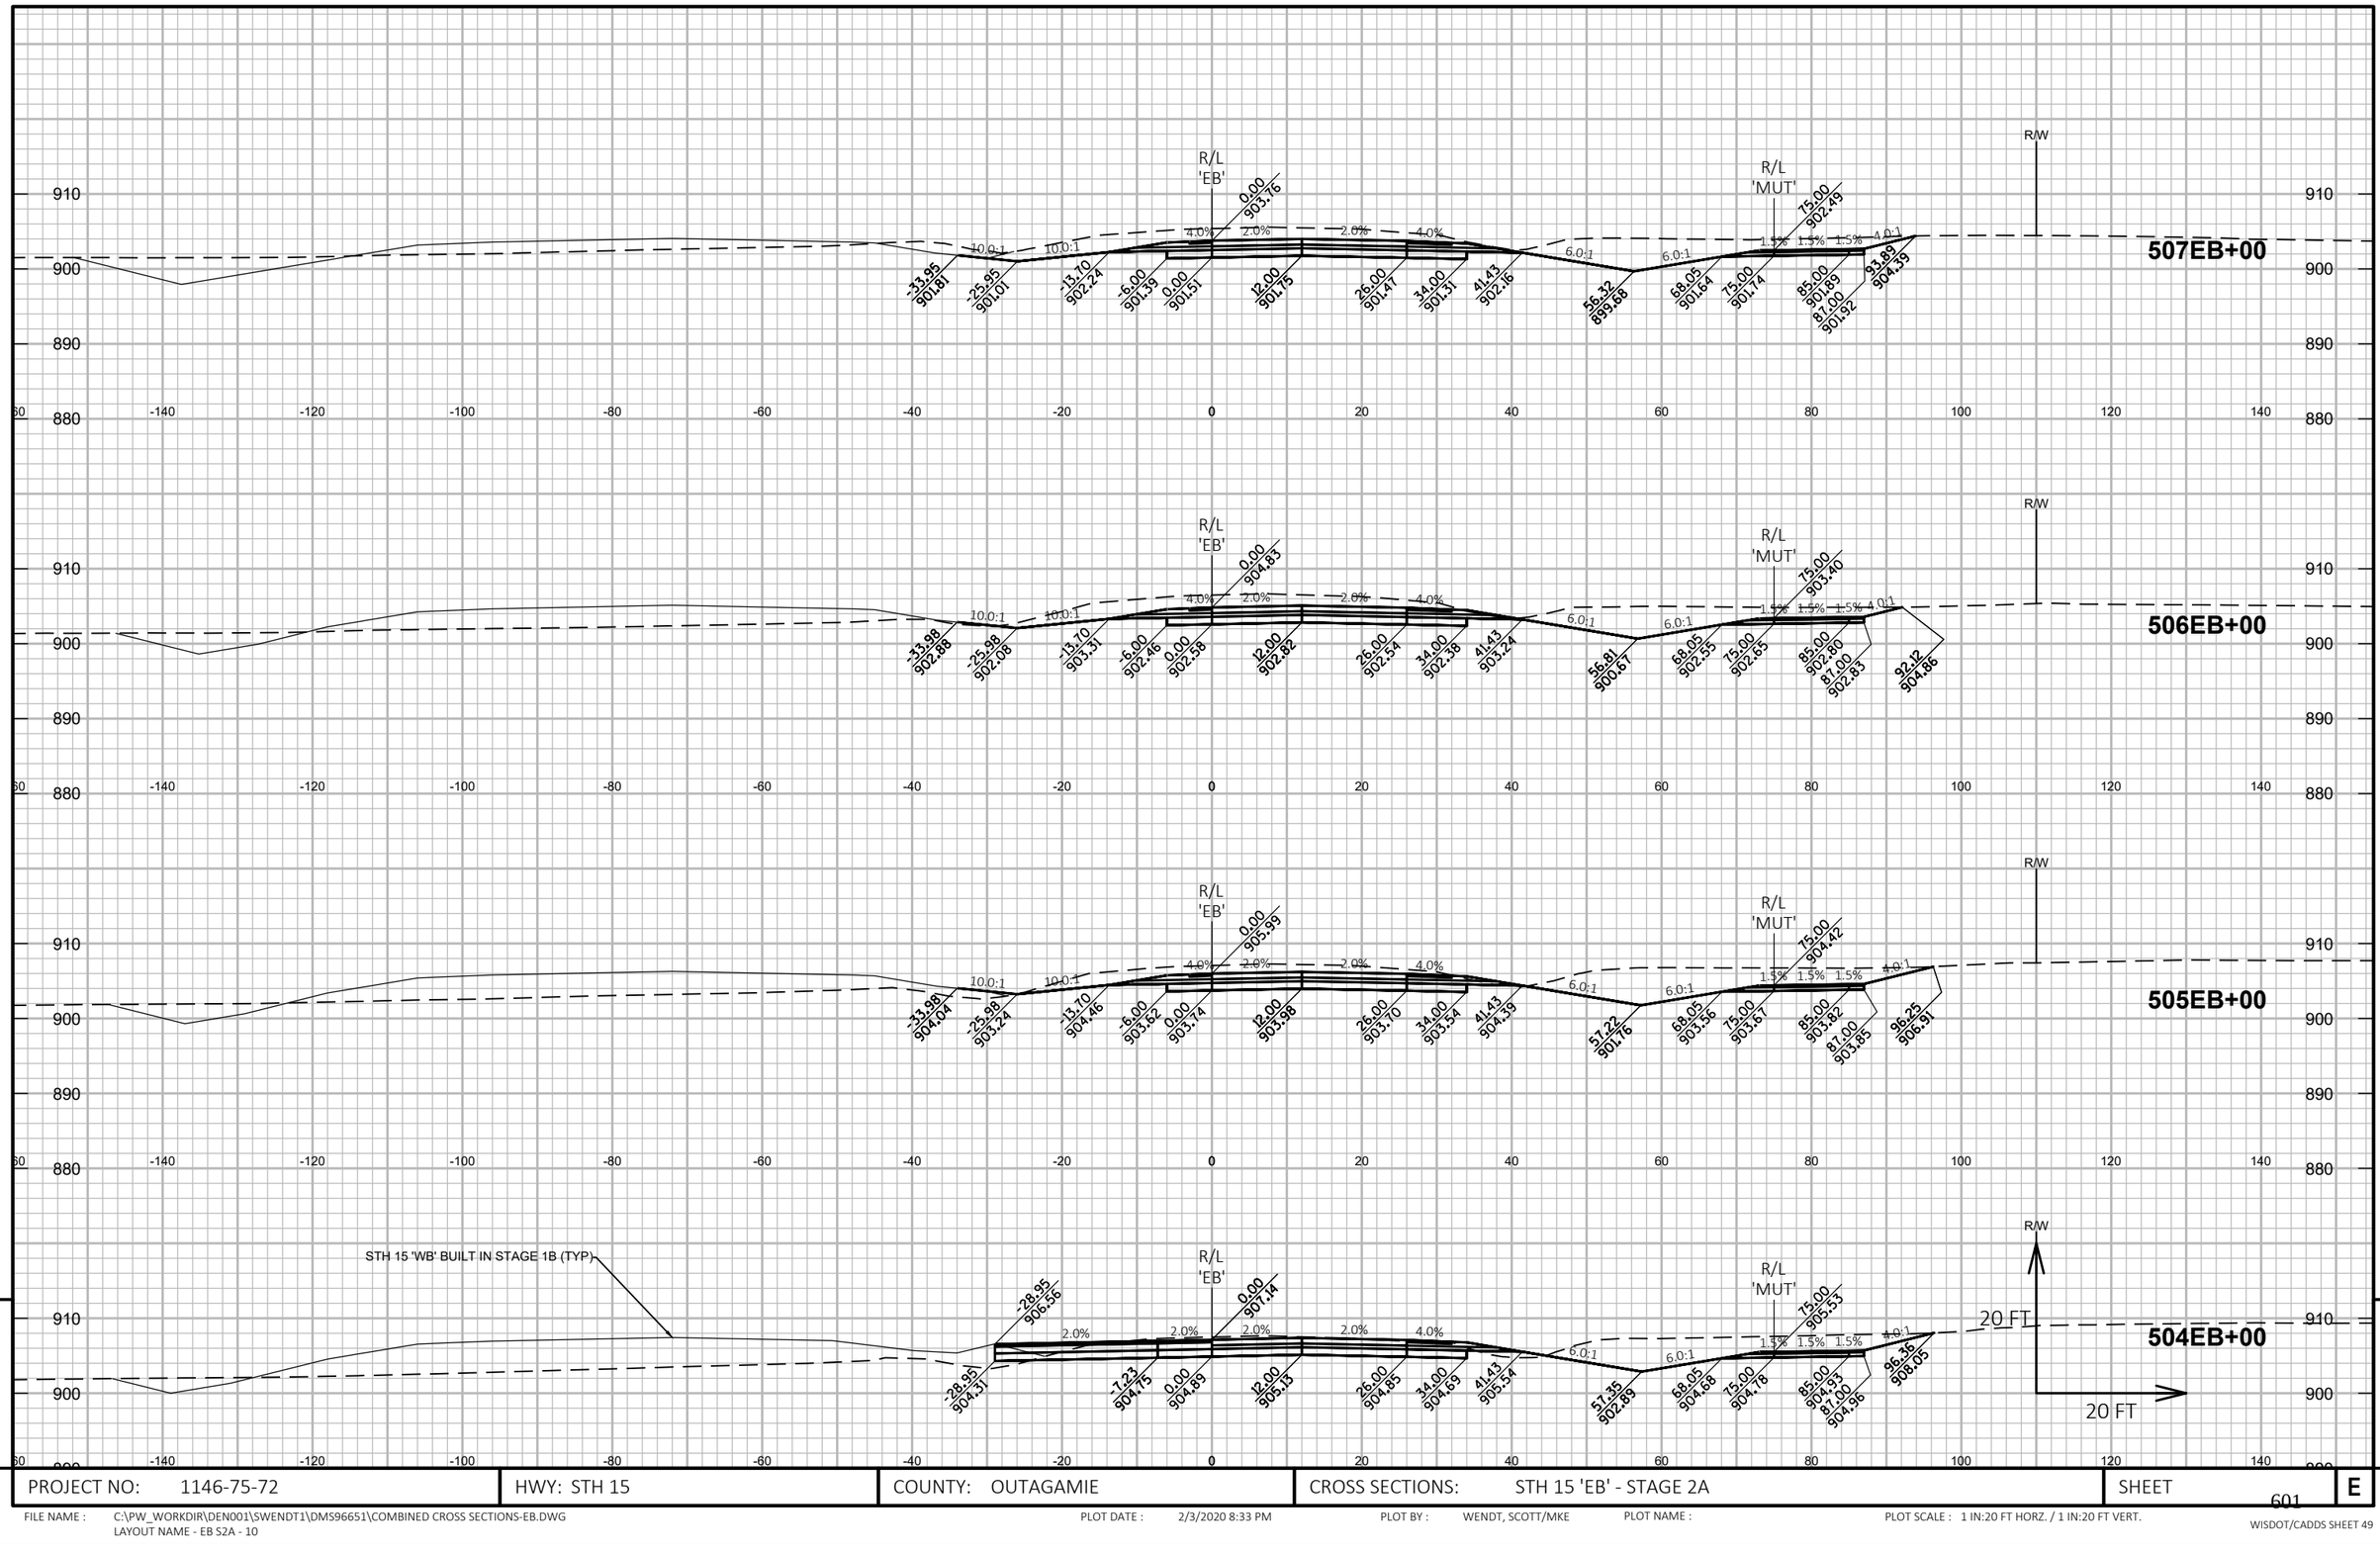


PROJECT NO: 1146-75-72	HWY: STH 15	COUNTY: OUTAGAMIE	CROSS SECTIONS: STH 15 'EB' - STAGE 2A	SHEET 601	E

FILE NAME : C:\PW_WORKDIR\DEN001\SWENDT1\DMS96651\COMBINED CROSS SECTIONS-EB.DWG
LAYOUT NAME - EB S2A - 10

PLOT DATE : 2/3/2020 8:33 PM PLOT BY : WENDT, SCOTT/MKE PLOT NAME : PLOT SCALE : 1 IN:20 FT HORZ. / 1 IN:20 FT VERT.

WISDOT/CADDS SHEET 49

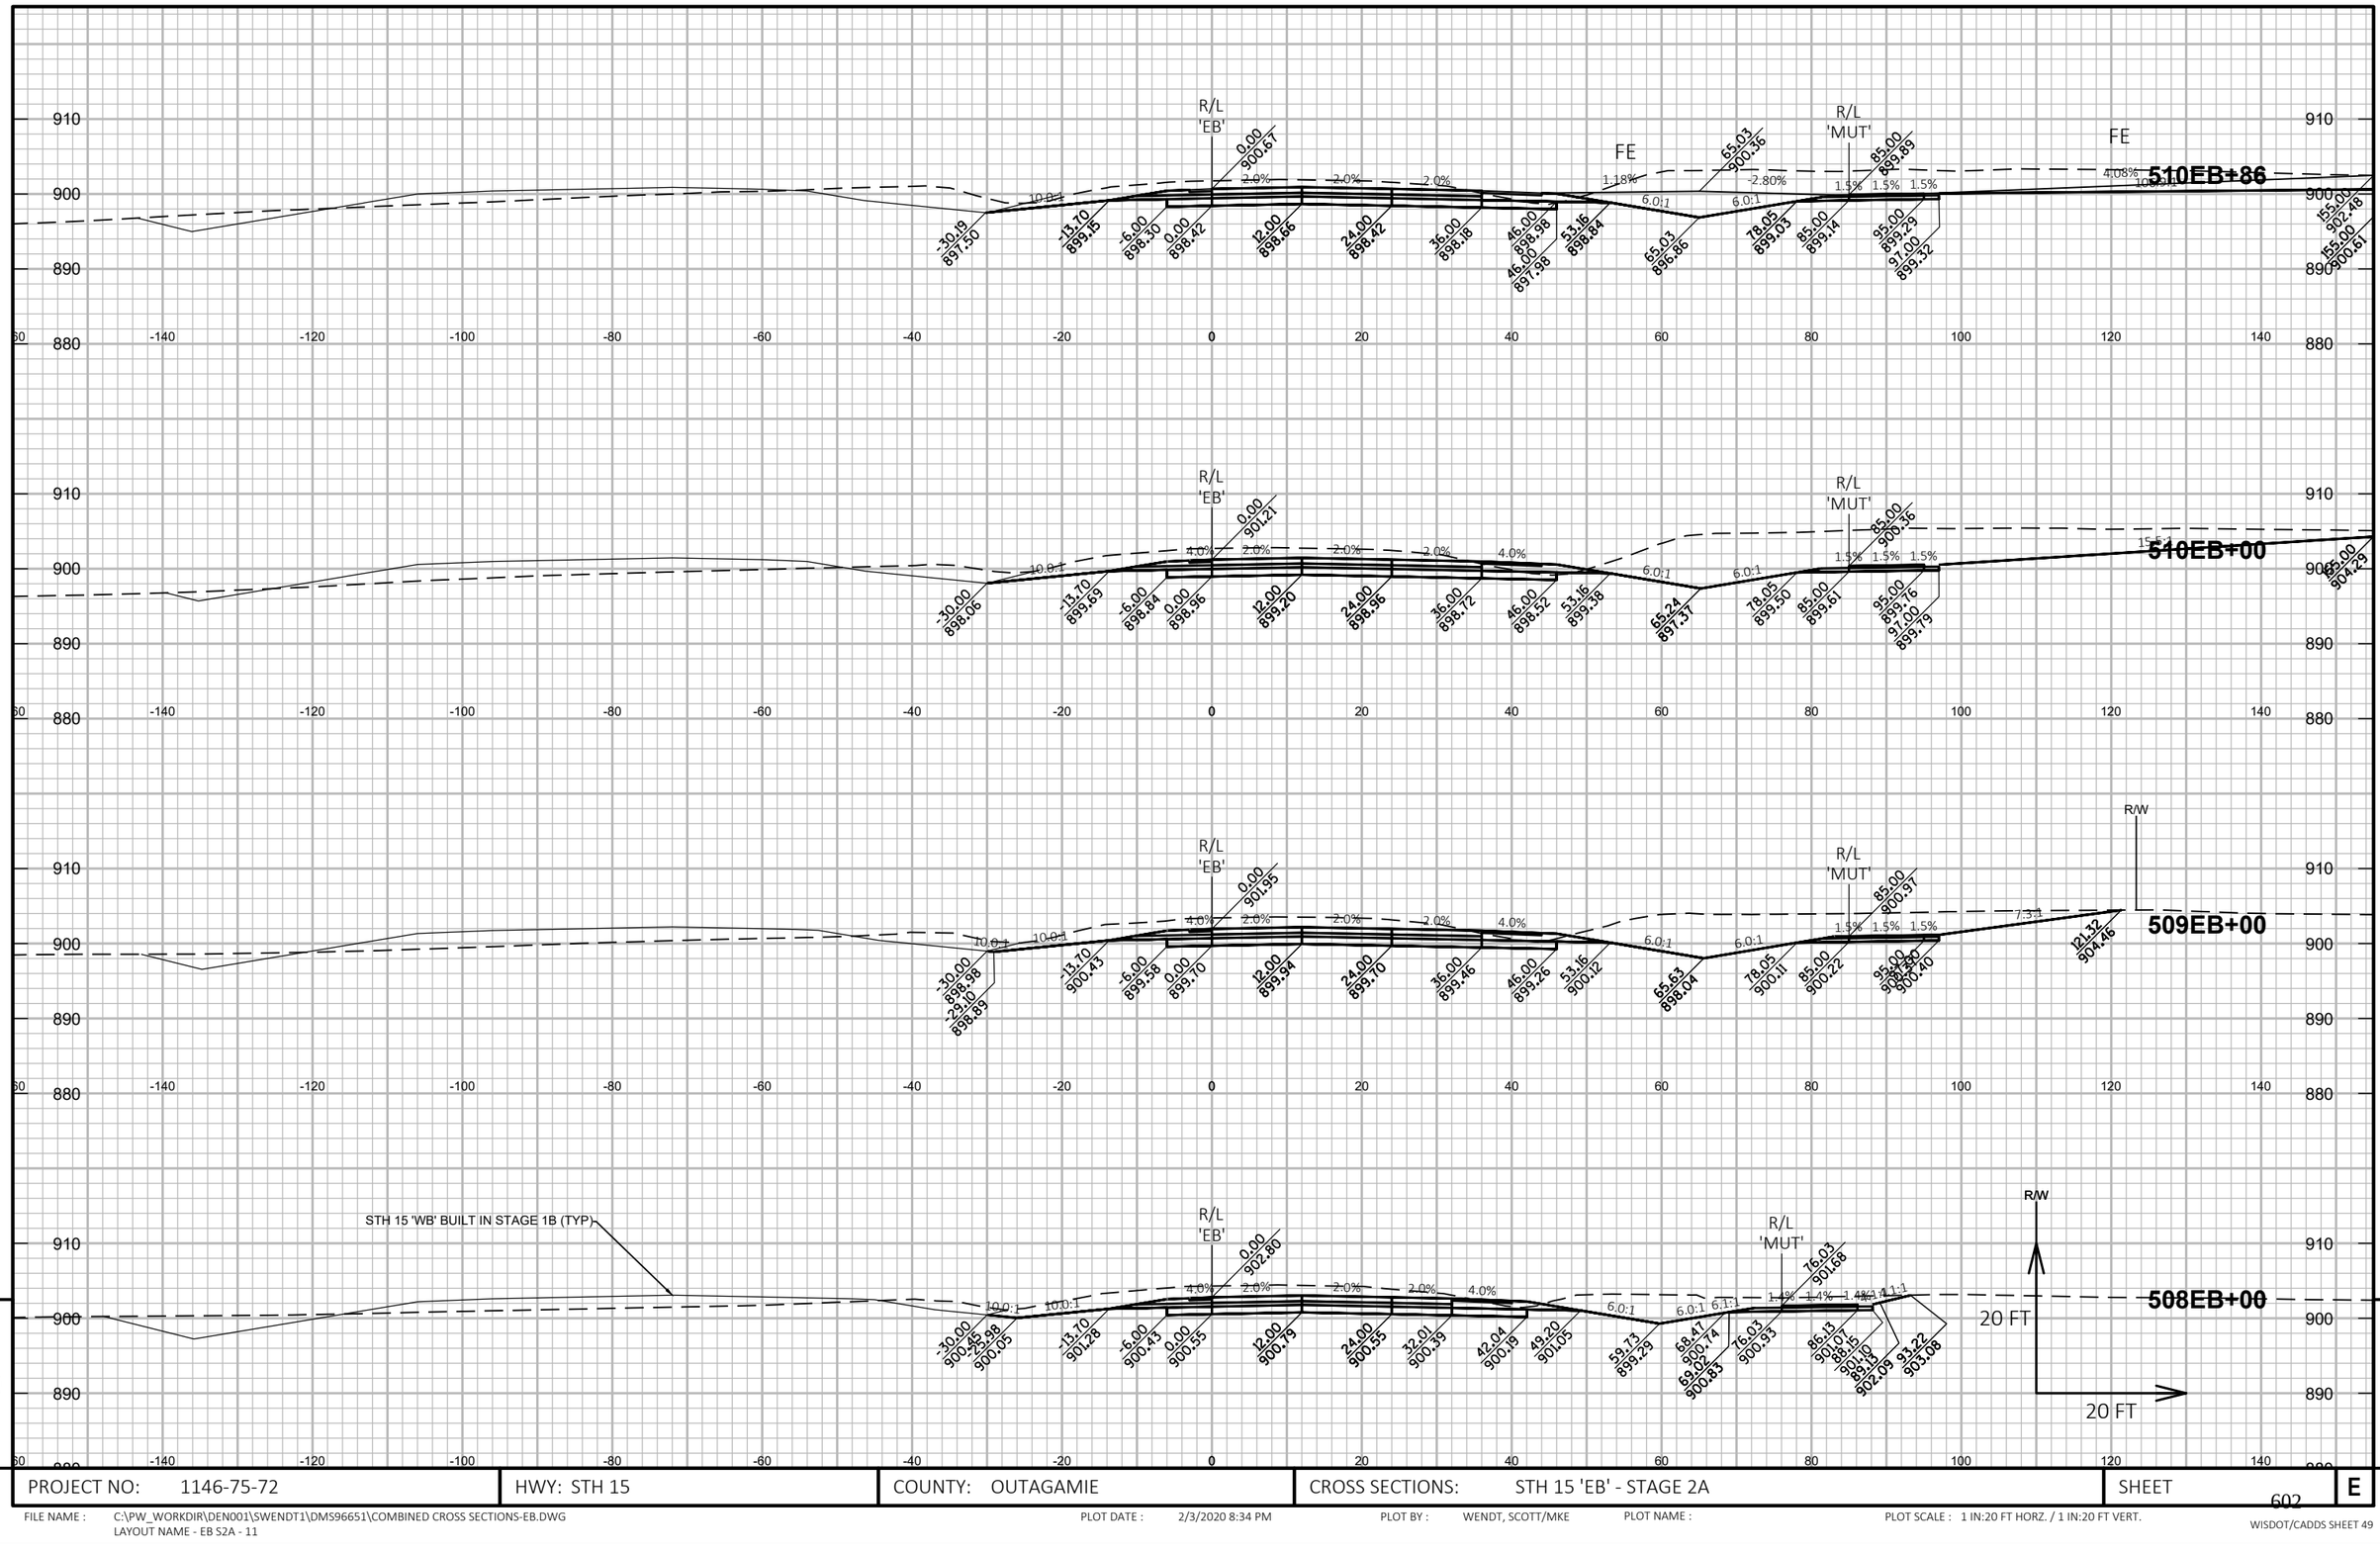

9

9


PROJECT NO: 1146-75-72	HWY: STH 15	COUNTY: OUTAGAMIE	CROSS SECTIONS: STH 15 'EB' - STAGE 2A	SHEET	E

602

FILE NAME : C:\PW_WORKDIR\DEN001\SWENDT1\DMS96651\COMBINED CROSS SECTIONS-EB.DWG
LAYOUT NAME - EB S2A - 11

PLOT DATE : 2/3/2020 8:34 PM PLOT BY : WENDT, SCOTT/MKE PLOT NAME : PLOT SCALE : 1 IN:20 FT HORZ. / 1 IN:20 FT VERT.

WISDOT/CADDS SHEET 49

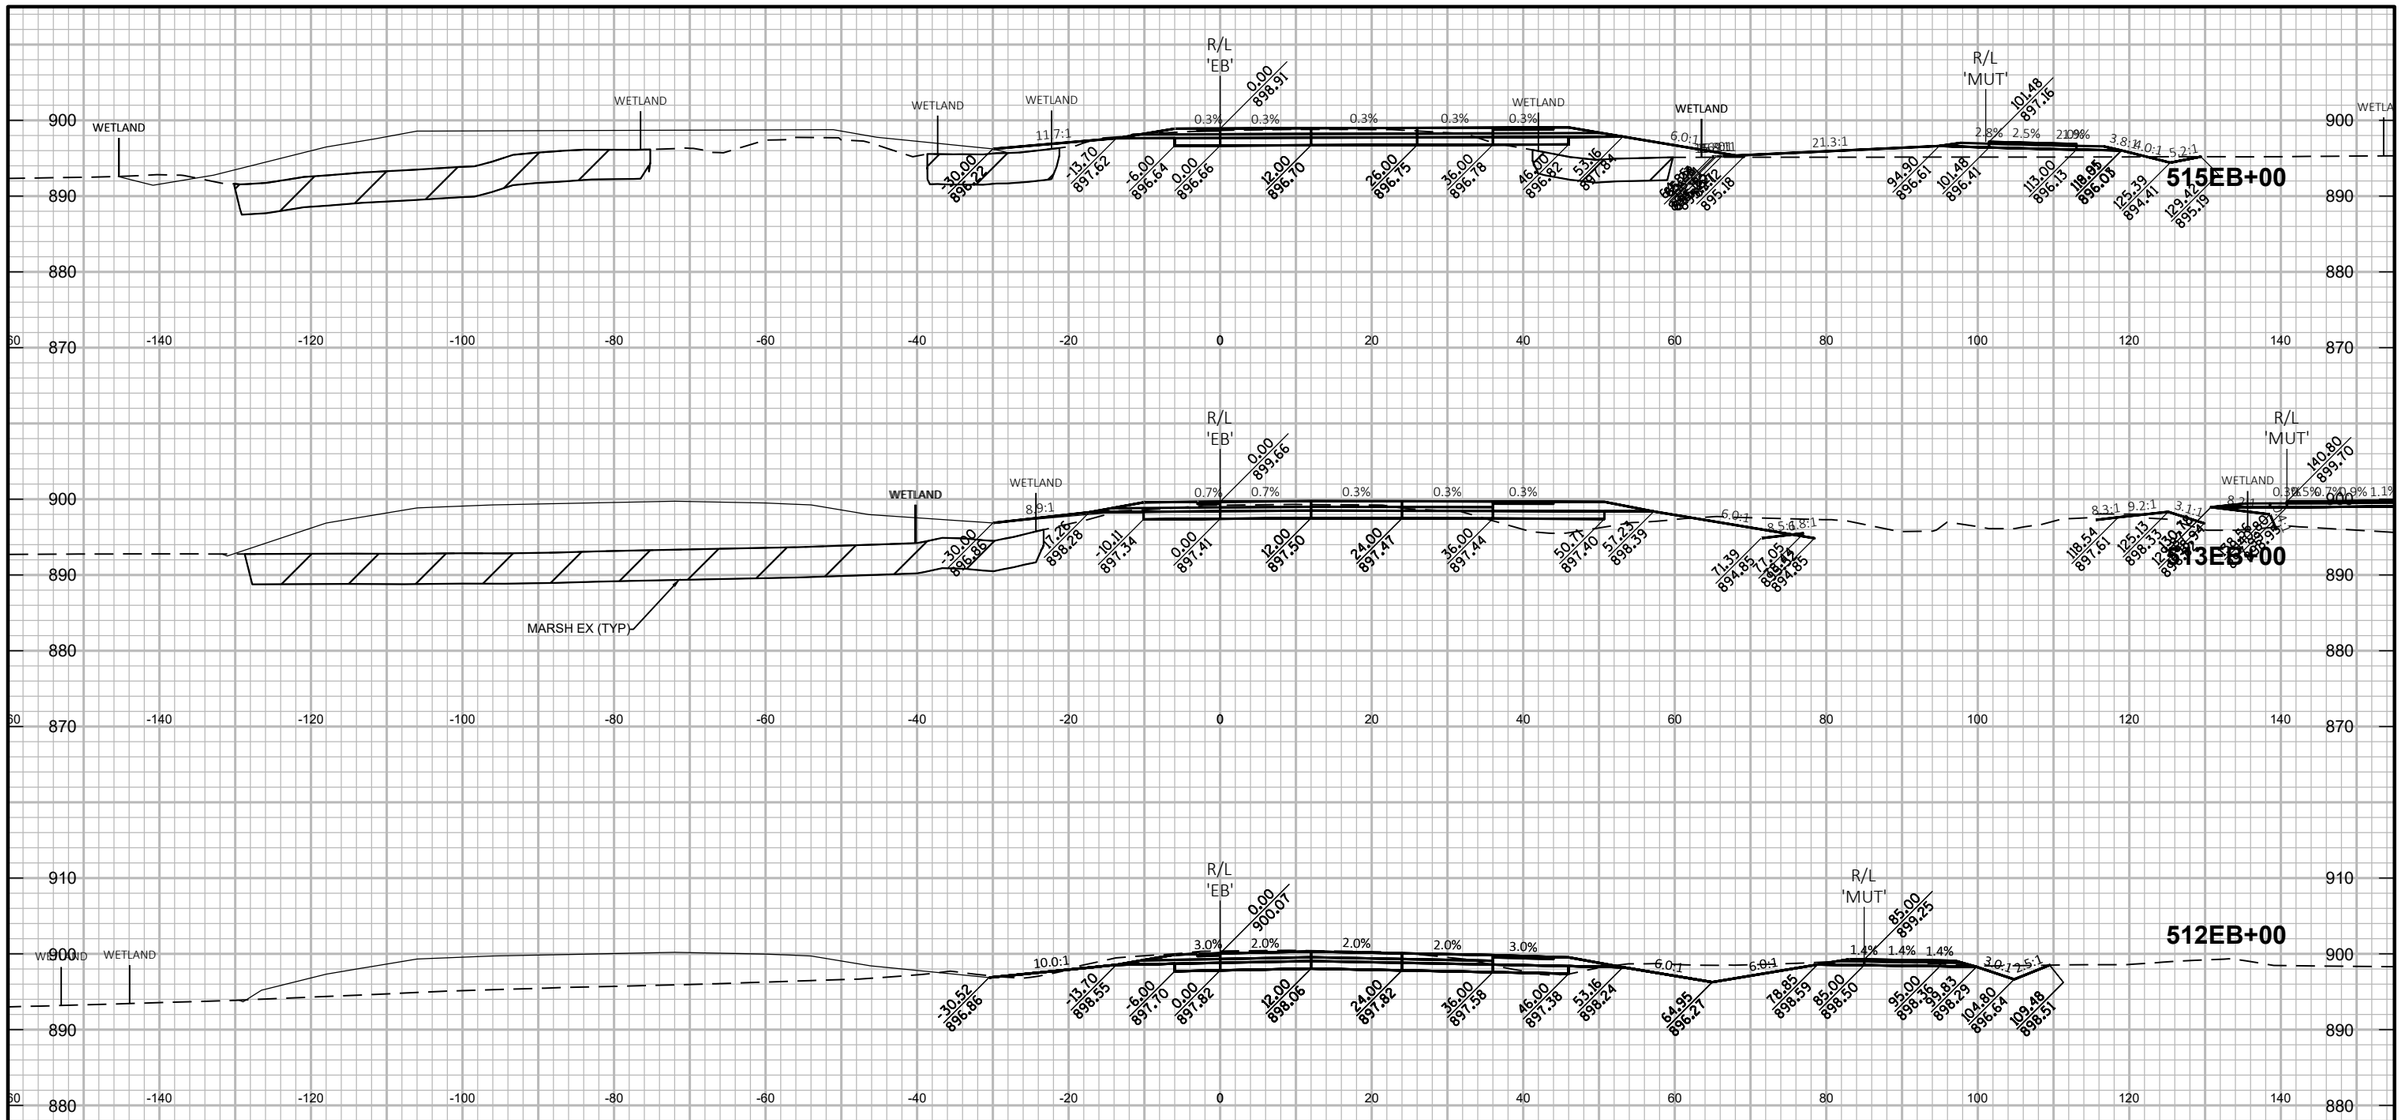

9

9


PROJECT NO: 1146-75-72	HWY: STH 15	COUNTY: OUTAGAMIE	CROSS SECTIONS: STH 15 'EB' - STAGE 2A	SHEET	E

603

FILE NAME : C:\PW_WORKDIR\DEN001\SWENDT1\DMS96651\COMBINED CROSS SECTIONS-EB.DWG
LAYOUT NAME - EB S2A - 12

PLOT DATE : 2/3/2020 8:35 PM PLOT BY : WENDT, SCOTT/MKE PLOT NAME : PLOT SCALE : 1 IN:20 FT HORZ. / 1 IN:20 FT VERT.

WISDOT/CADDS SHEET 49

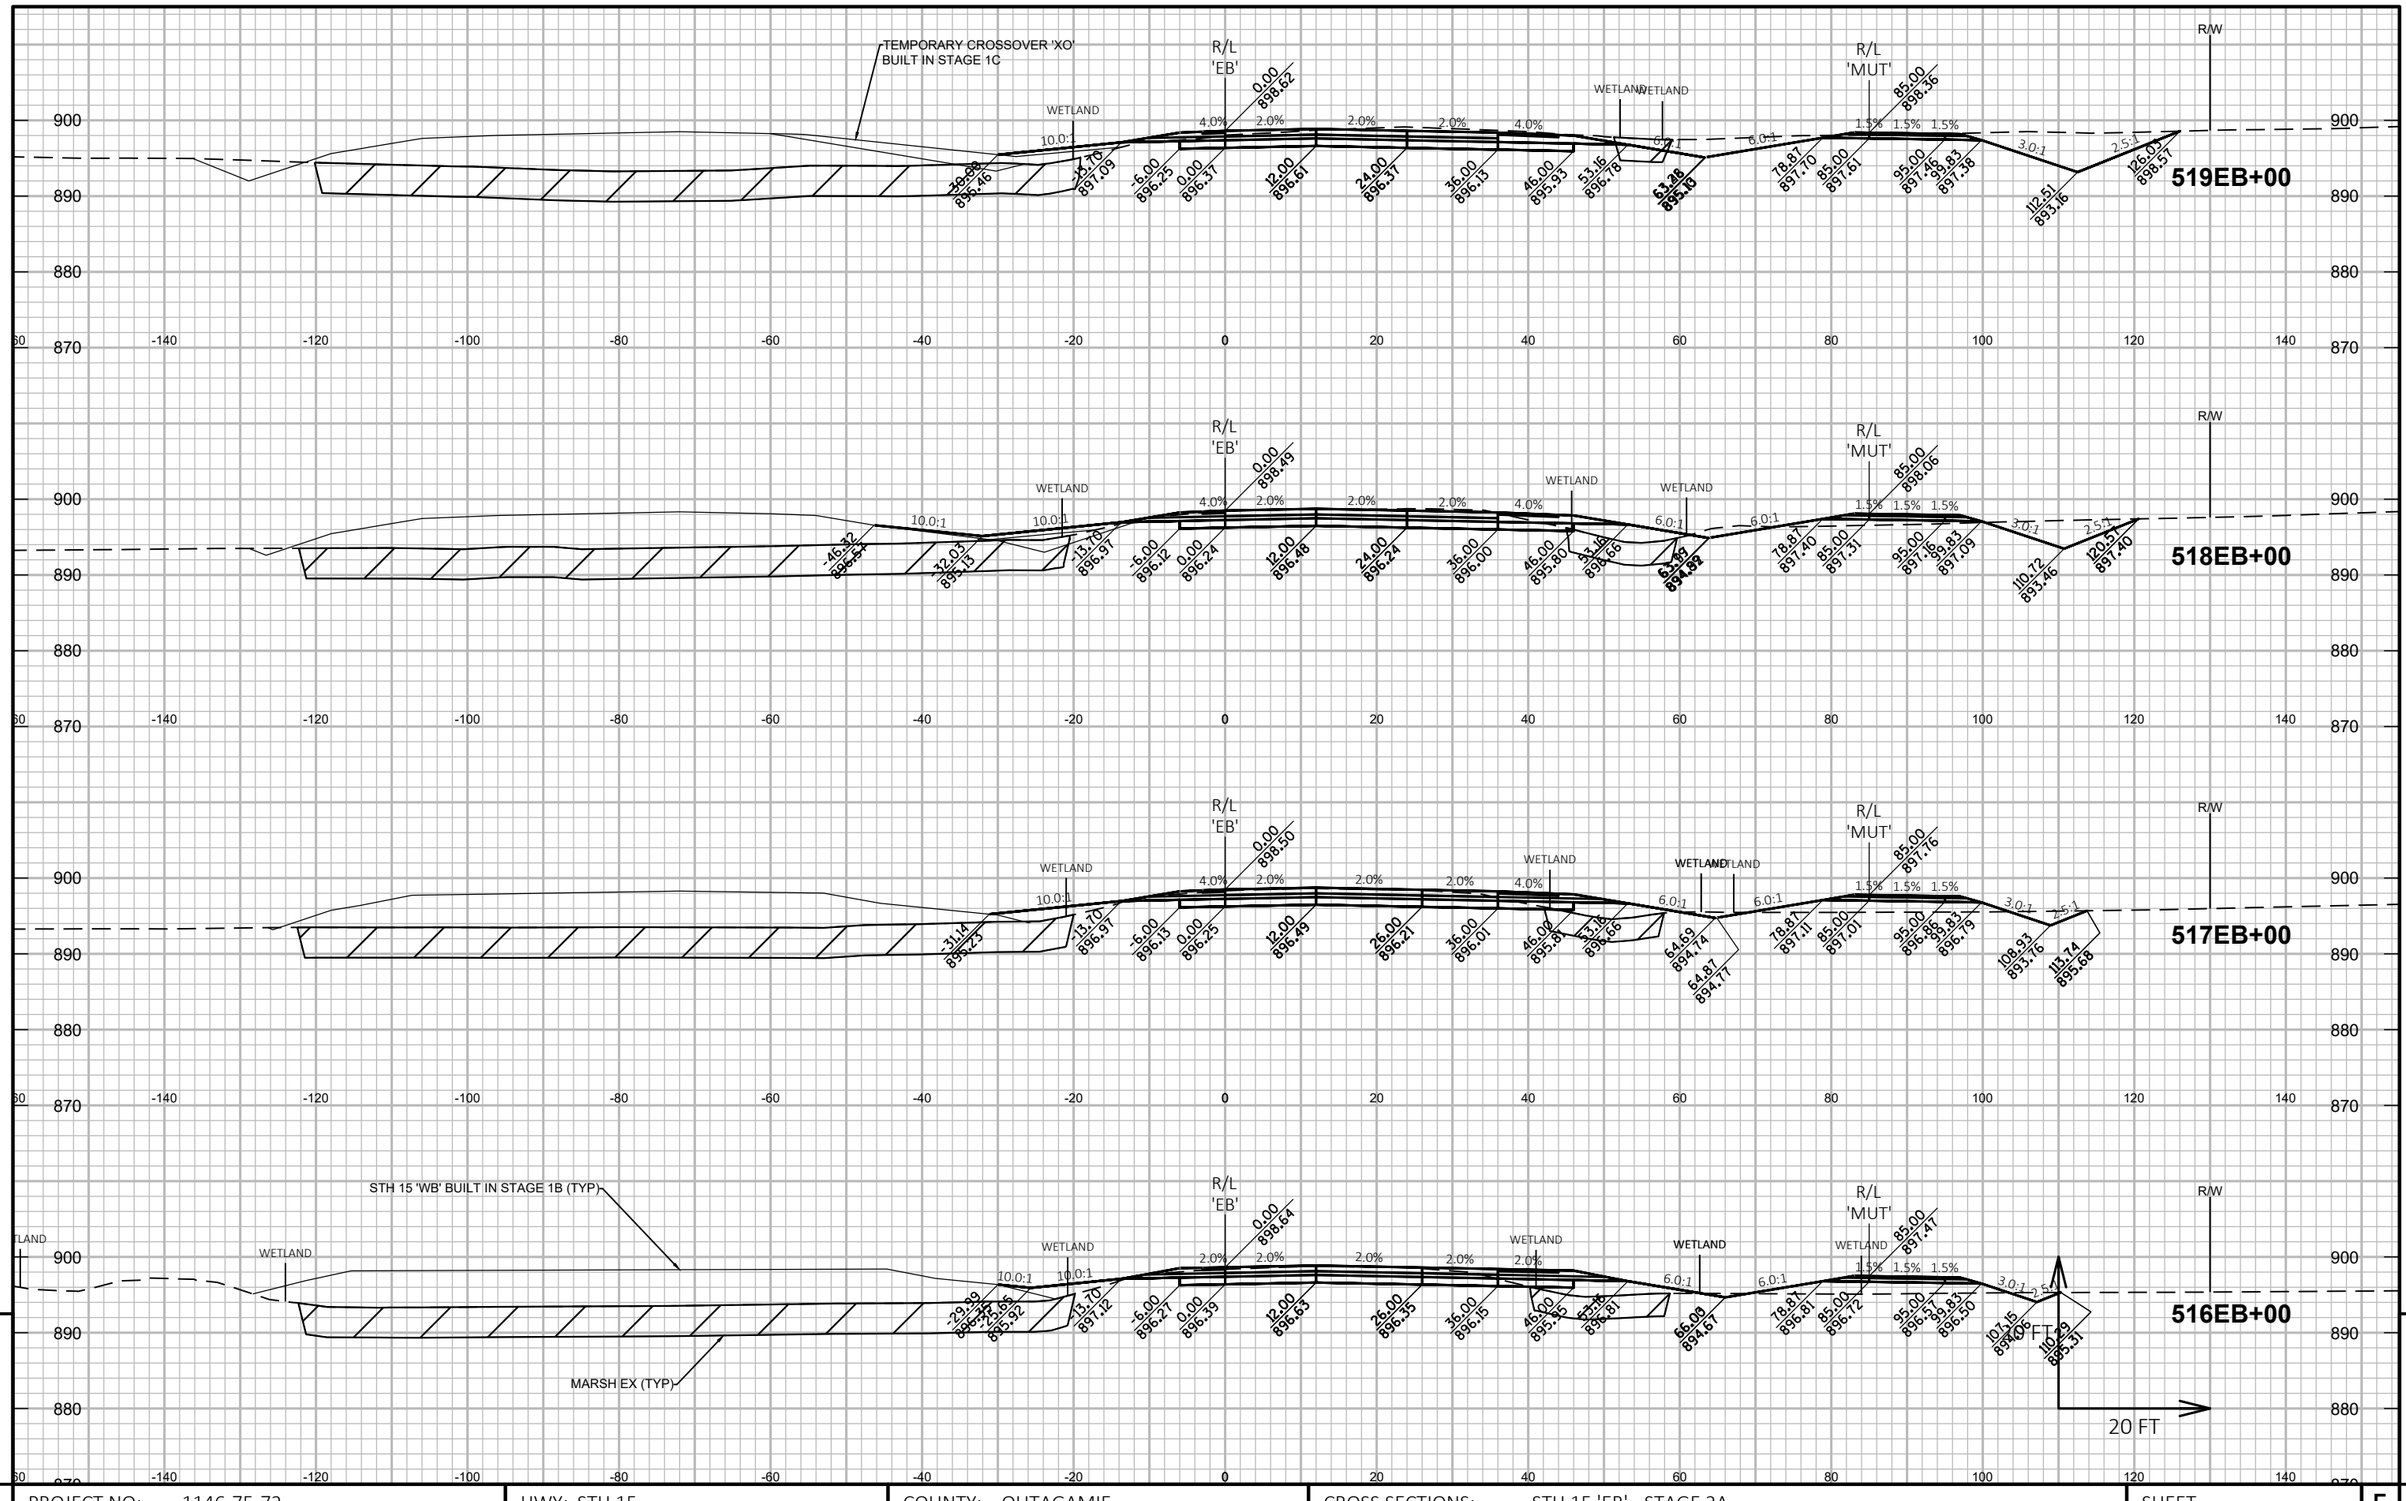


PROJECT NO: 1146-75-72	HWY: STH 15	COUNTY: OUTAGAMIE	CROSS SECTIONS: STH 15 'EB' - STAGE 2A	SHEET E

FILE NAME : C:\PW_WORKDIR\DEN001\SWENDT1\DMS96651\COMBINED CROSS SECTIONS-EB.DWG
LAYOUT NAME - EB S2A - 13

PLOT DATE : 2/3/2020 8:36 PM PLOT BY : WENDT, SCOTT/MKE PLOT NAME : PLOT SCALE : 1 IN:20 FT HORZ. / 1 IN:20 FT VERT.

WISDOT/CADDS SHEET 49

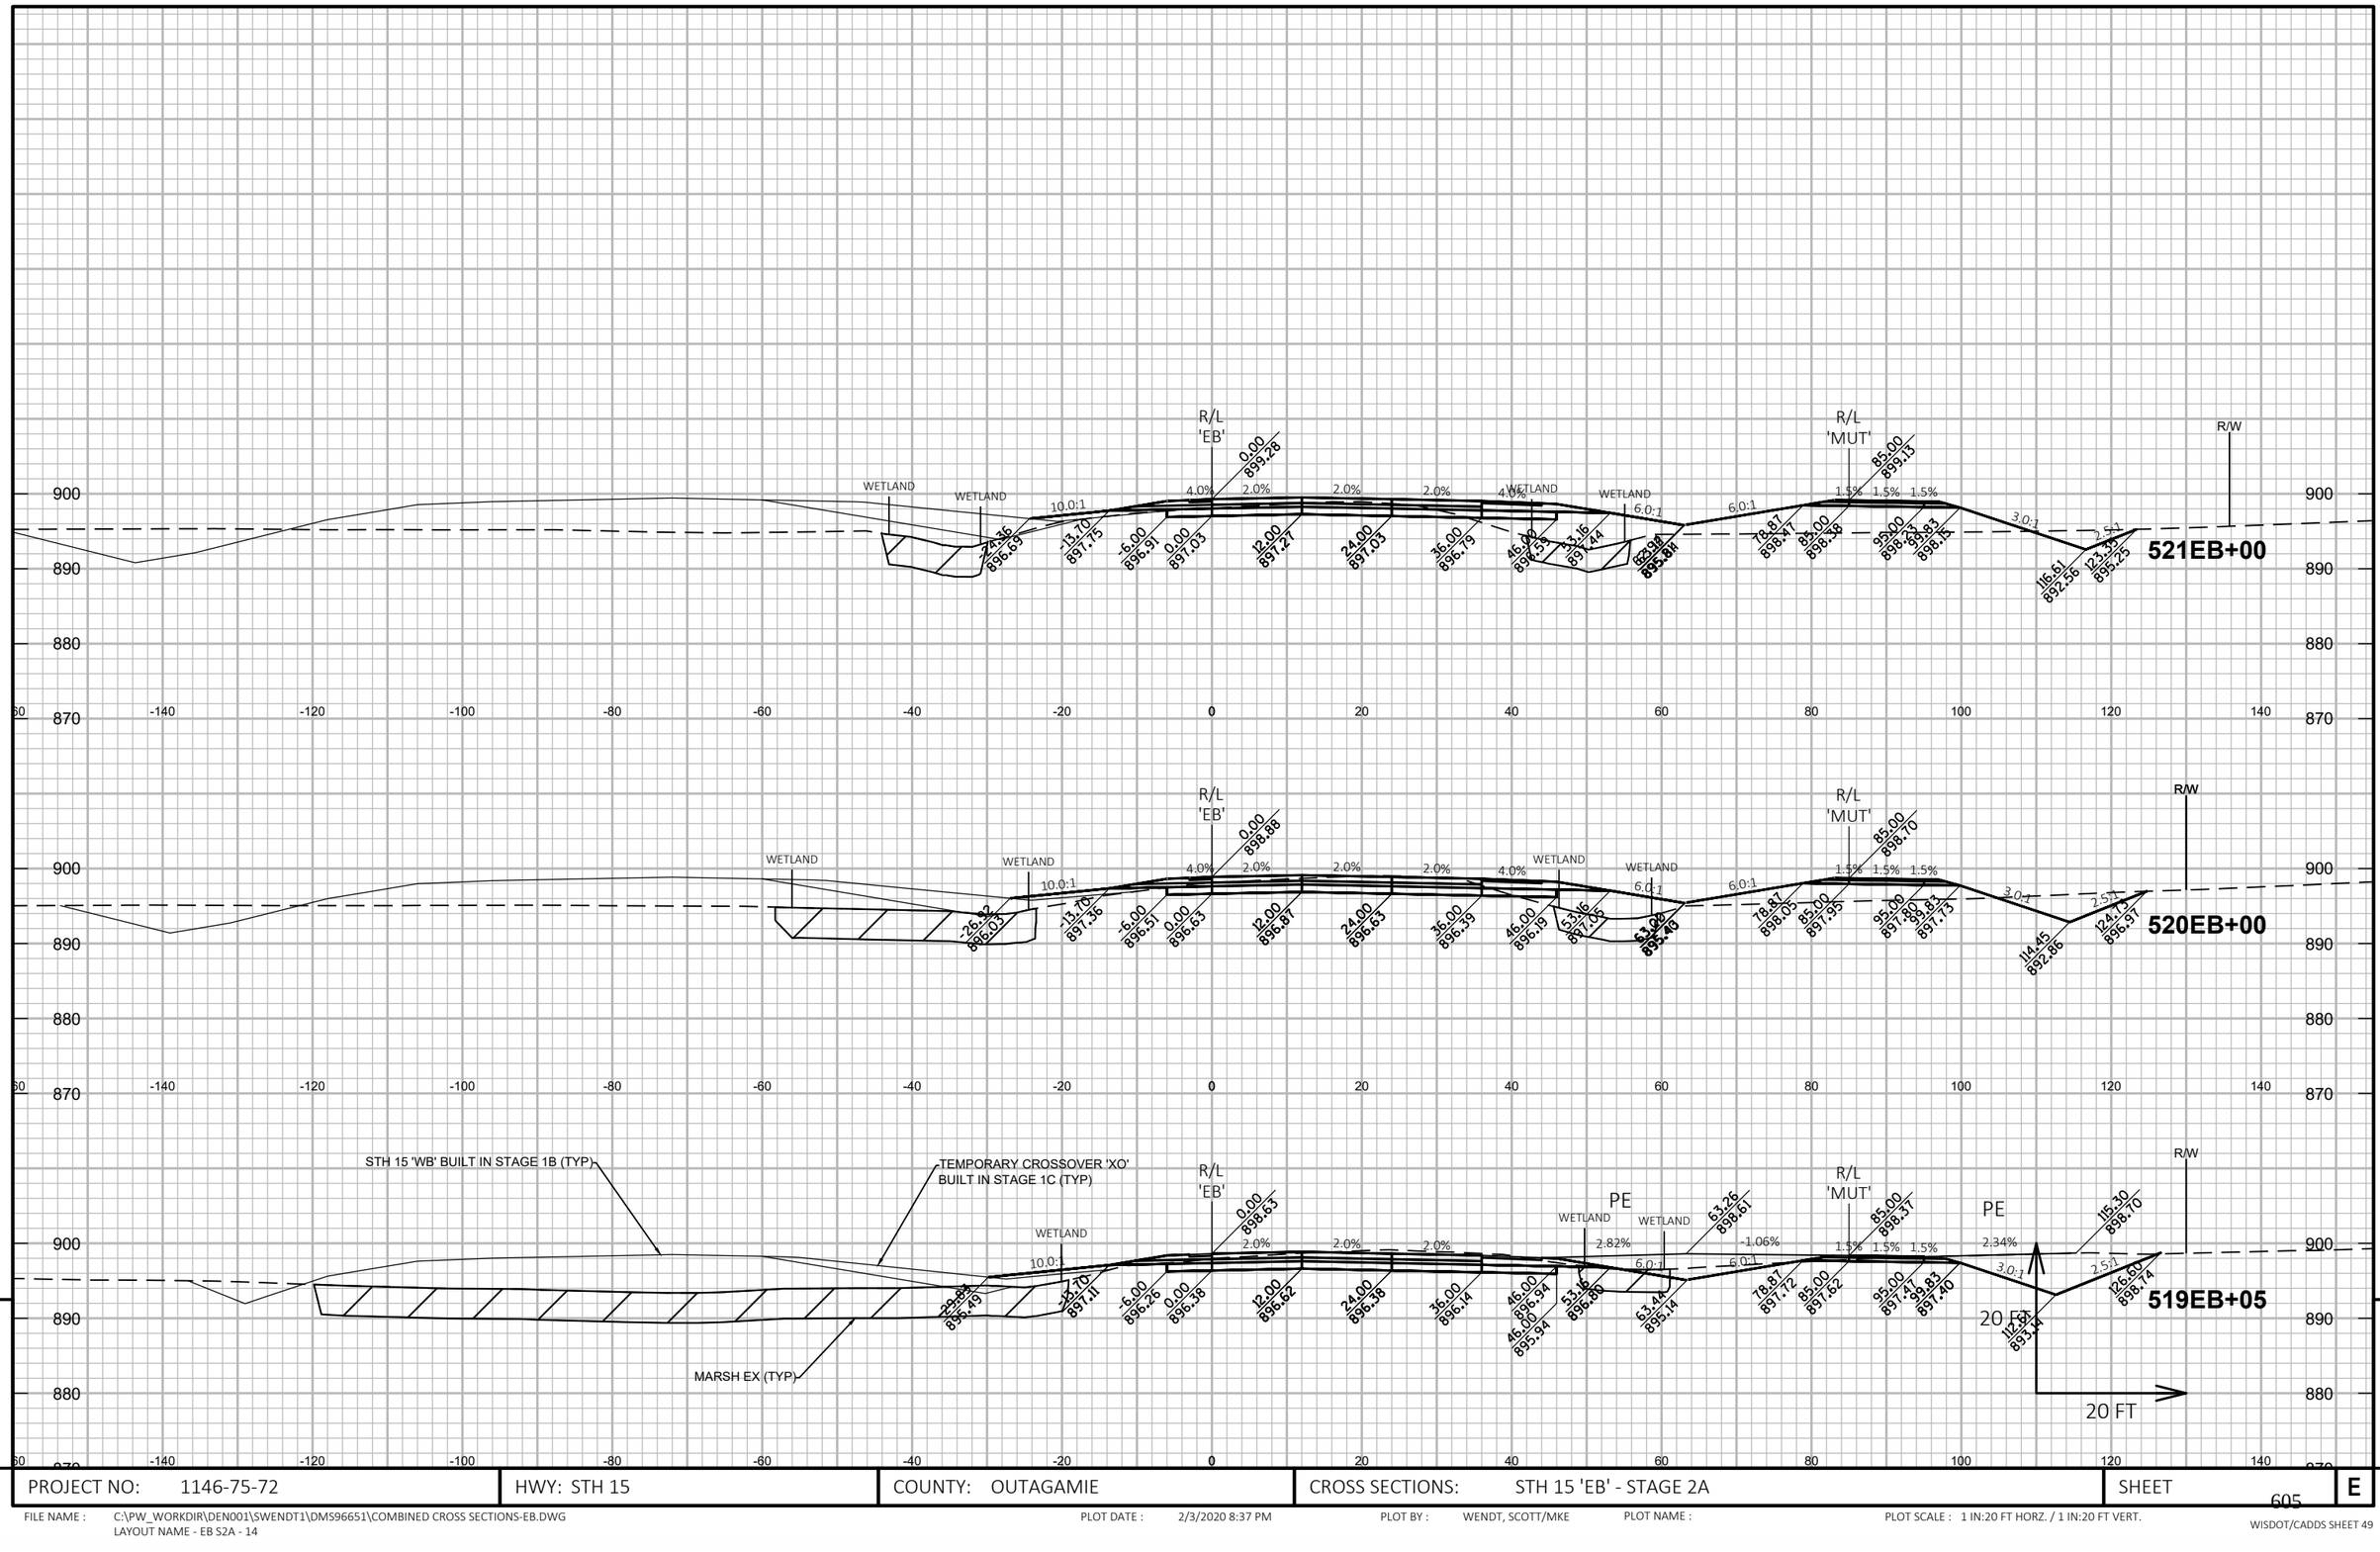


PROJECT NO: 1146-75-72	HWY: STH 15	COUNTY: OUTAGAMIE	CROSS SECTIONS: STH 15 'EB' - STAGE 2A	SHEET E

FILE NAME : C:\PW_WORKDIR\DEN001\SWENDT1\DMS96651\COMBINED CROSS SECTIONS-EB.DWG
LAYOUT NAME - EB S2A - 14

PLOT DATE : 2/3/2020 8:37 PM PLOT BY : WENDT, SCOTT/MKE PLOT NAME : PLOT SCALE : 1 IN:20 FT HORZ. / 1 IN:20 FT VERT.

WISDOT/CADDS SHEET 49

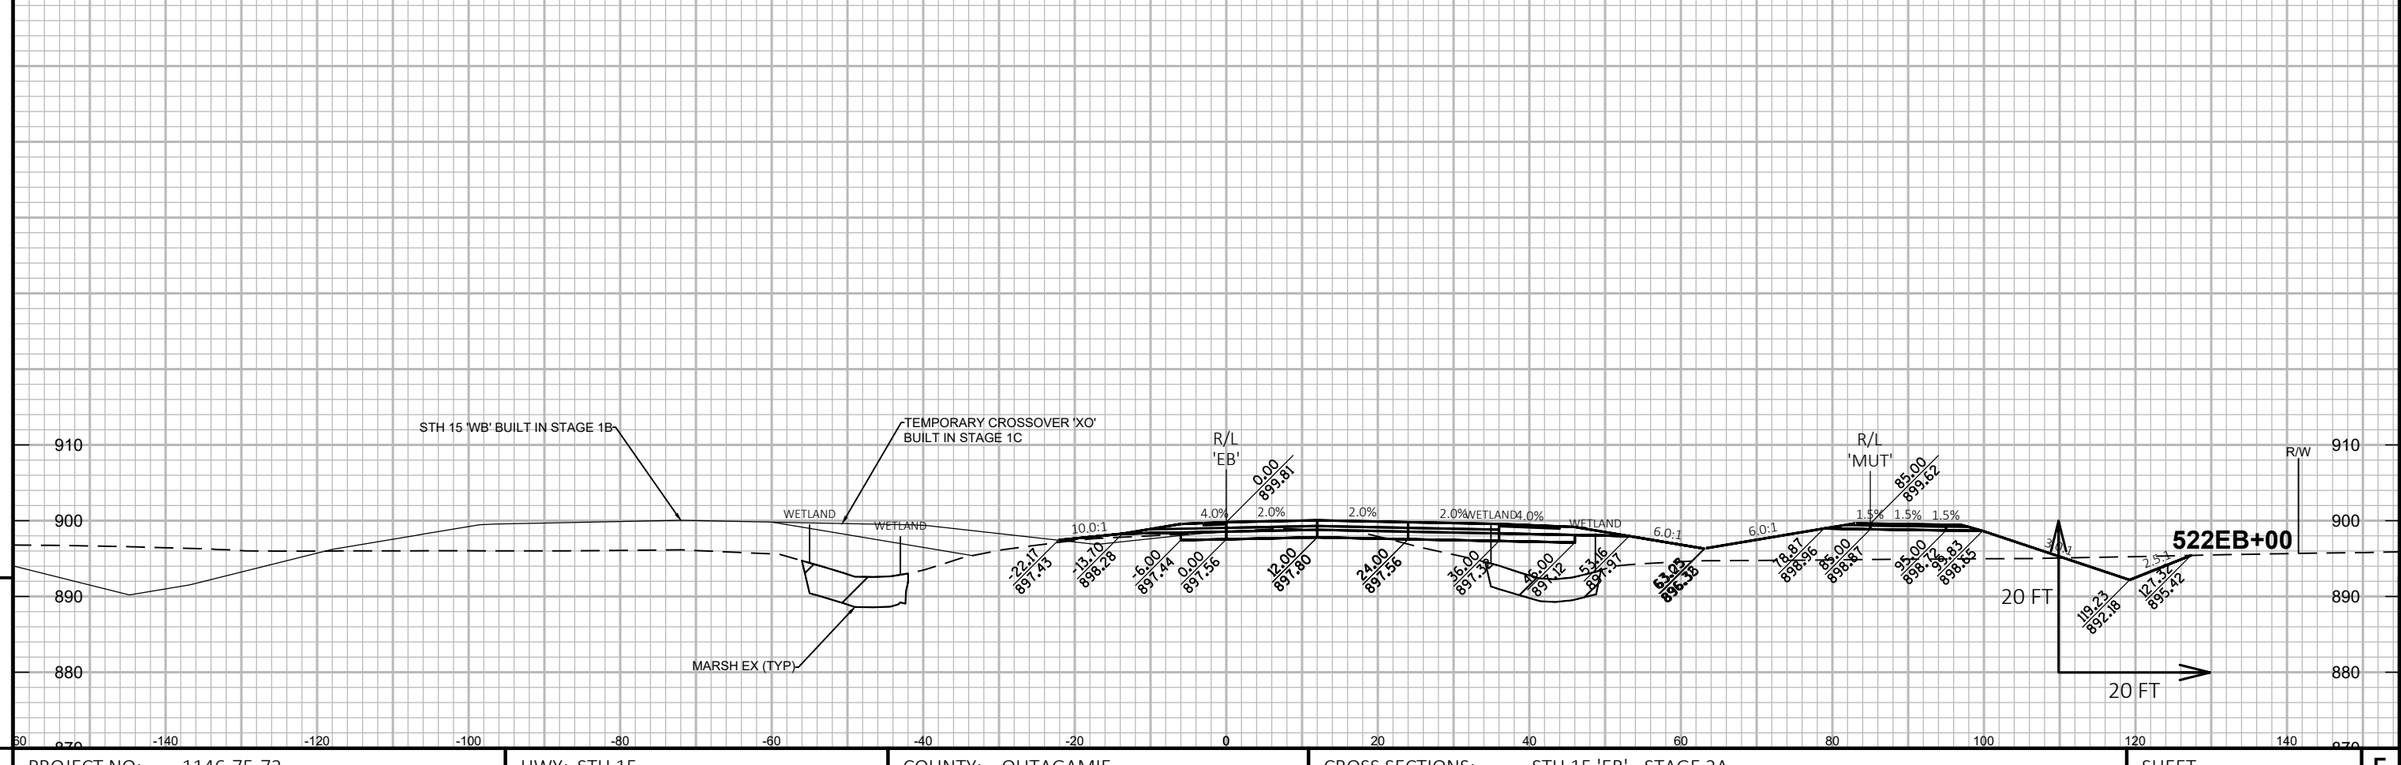


PROJECT NO: 1146-75-72	HWY: STH 15	COUNTY: OUTAGAMIE	CROSS SECTIONS: STH 15 'EB' - STAGE 2A	SHEET 606	E

FILE NAME : C:\PW_WORKDIR\DEN001\SWENDT1\DMS96651\COMBINED CROSS SECTIONS-EB.DWG
LAYOUT NAME - EB S2A - 15

PLOT DATE : 2/3/2020 8:38 PM PLOT BY : WENDT, SCOTT/MKE PLOT NAME : PLOT SCALE : 1 IN:20 FT HORZ. / 1 IN:20 FT VERT.

WISDOT/CADDS SHEET 49

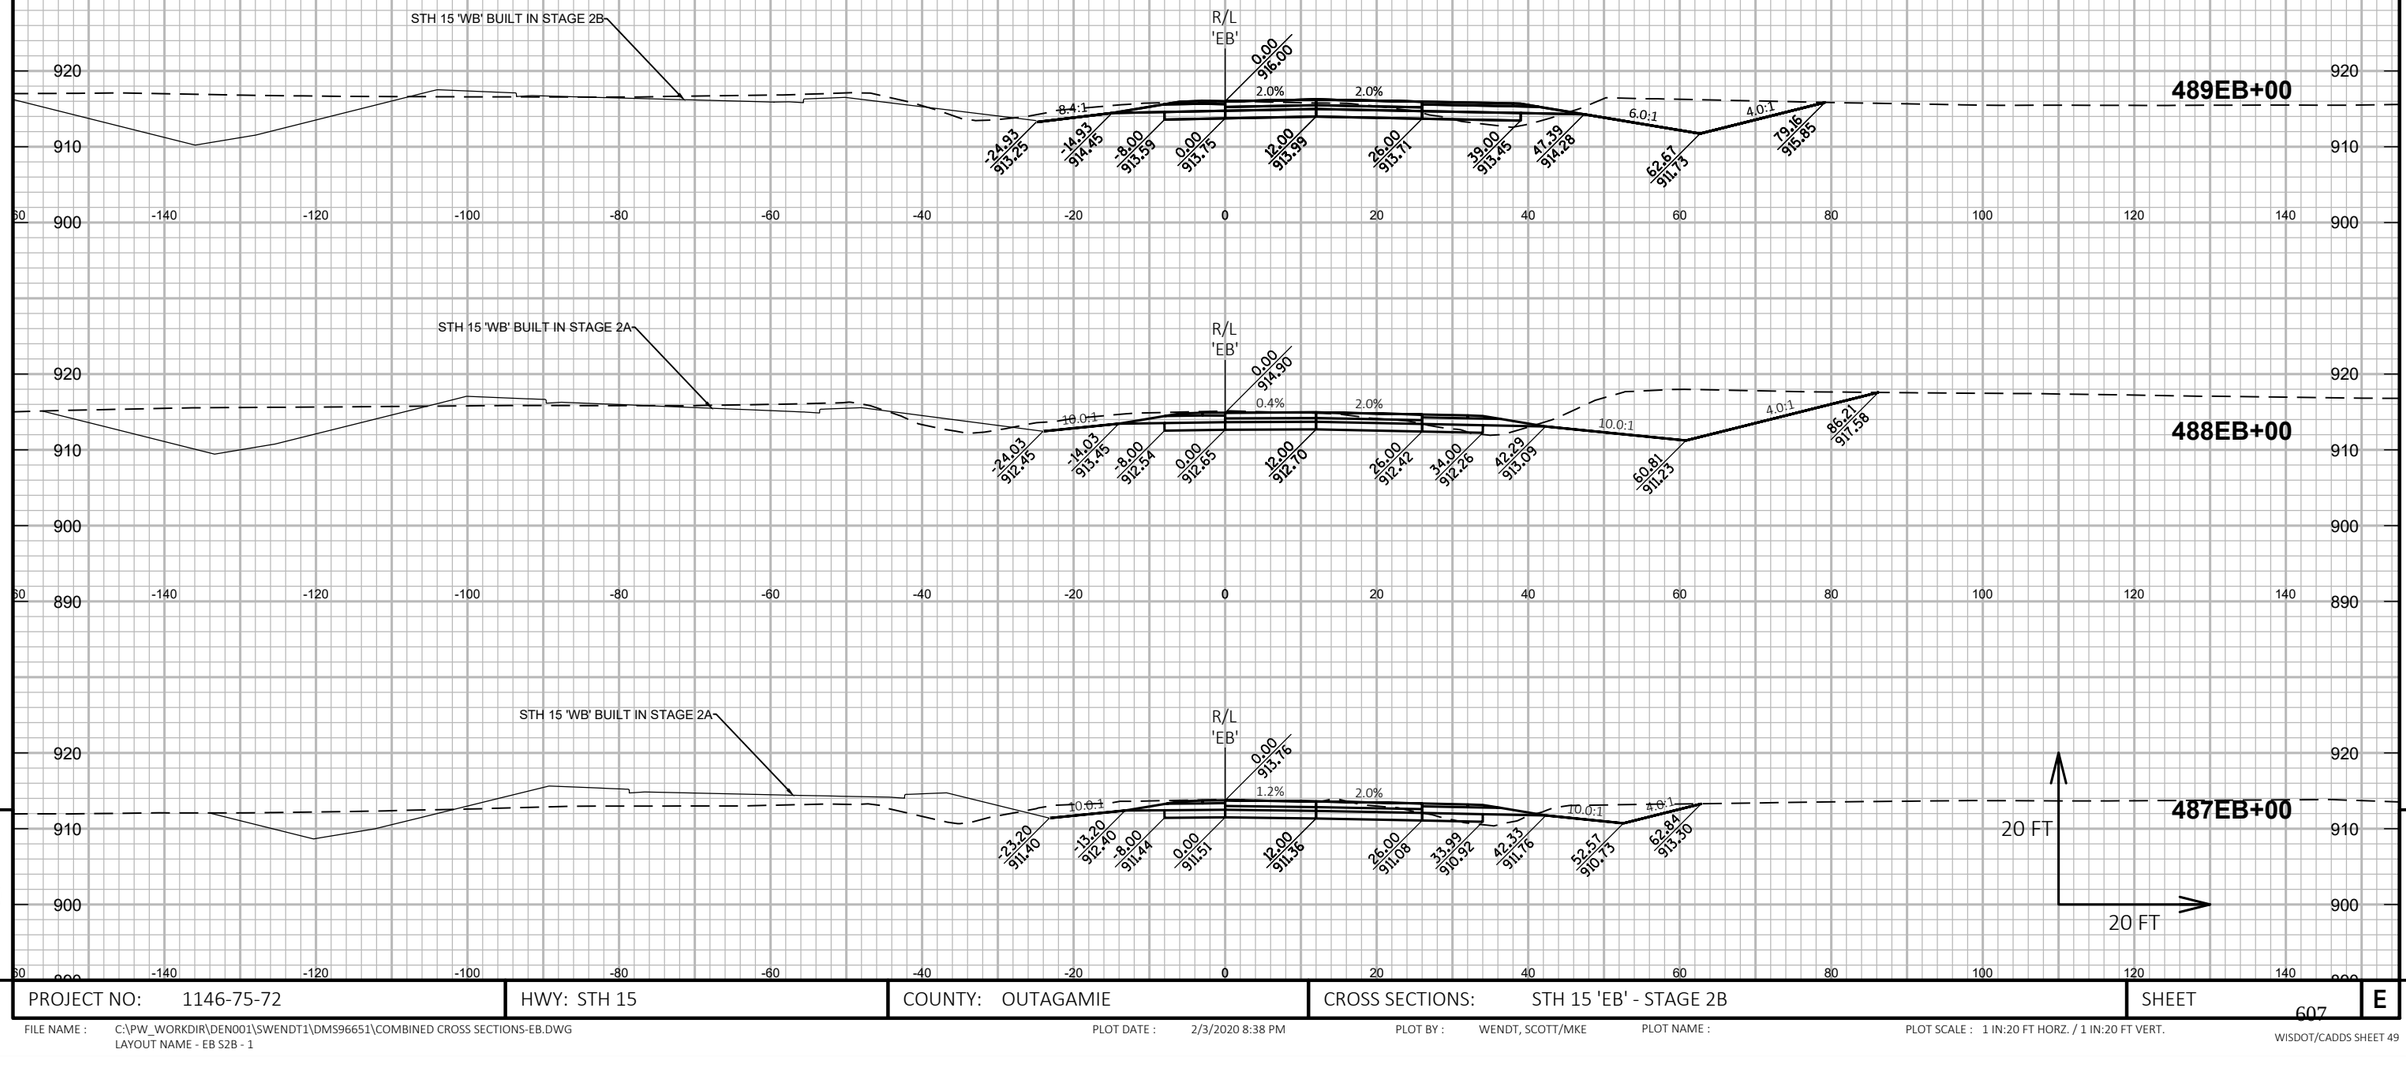


9

9

PROJECT NO: 1146-75-72	HWY: STH 15	COUNTY: OUTAGAMIE	CROSS SECTIONS: STH 15 'EB' - STAGE 2B	SHEET	E

FILE NAME : C:\PW_WORKDIR\DEN001\SWENDT1\DMS96651\COMBINED CROSS SECTIONS-EB.DWG
LAYOUT NAME - EB S2B - 1

PLOT DATE : 2/3/2020 8:38 PM PLOT BY : WENDT, SCOTT/MKE PLOT NAME : PLOT SCALE : 1 IN:20 FT HORZ. / 1 IN:20 FT VERT.

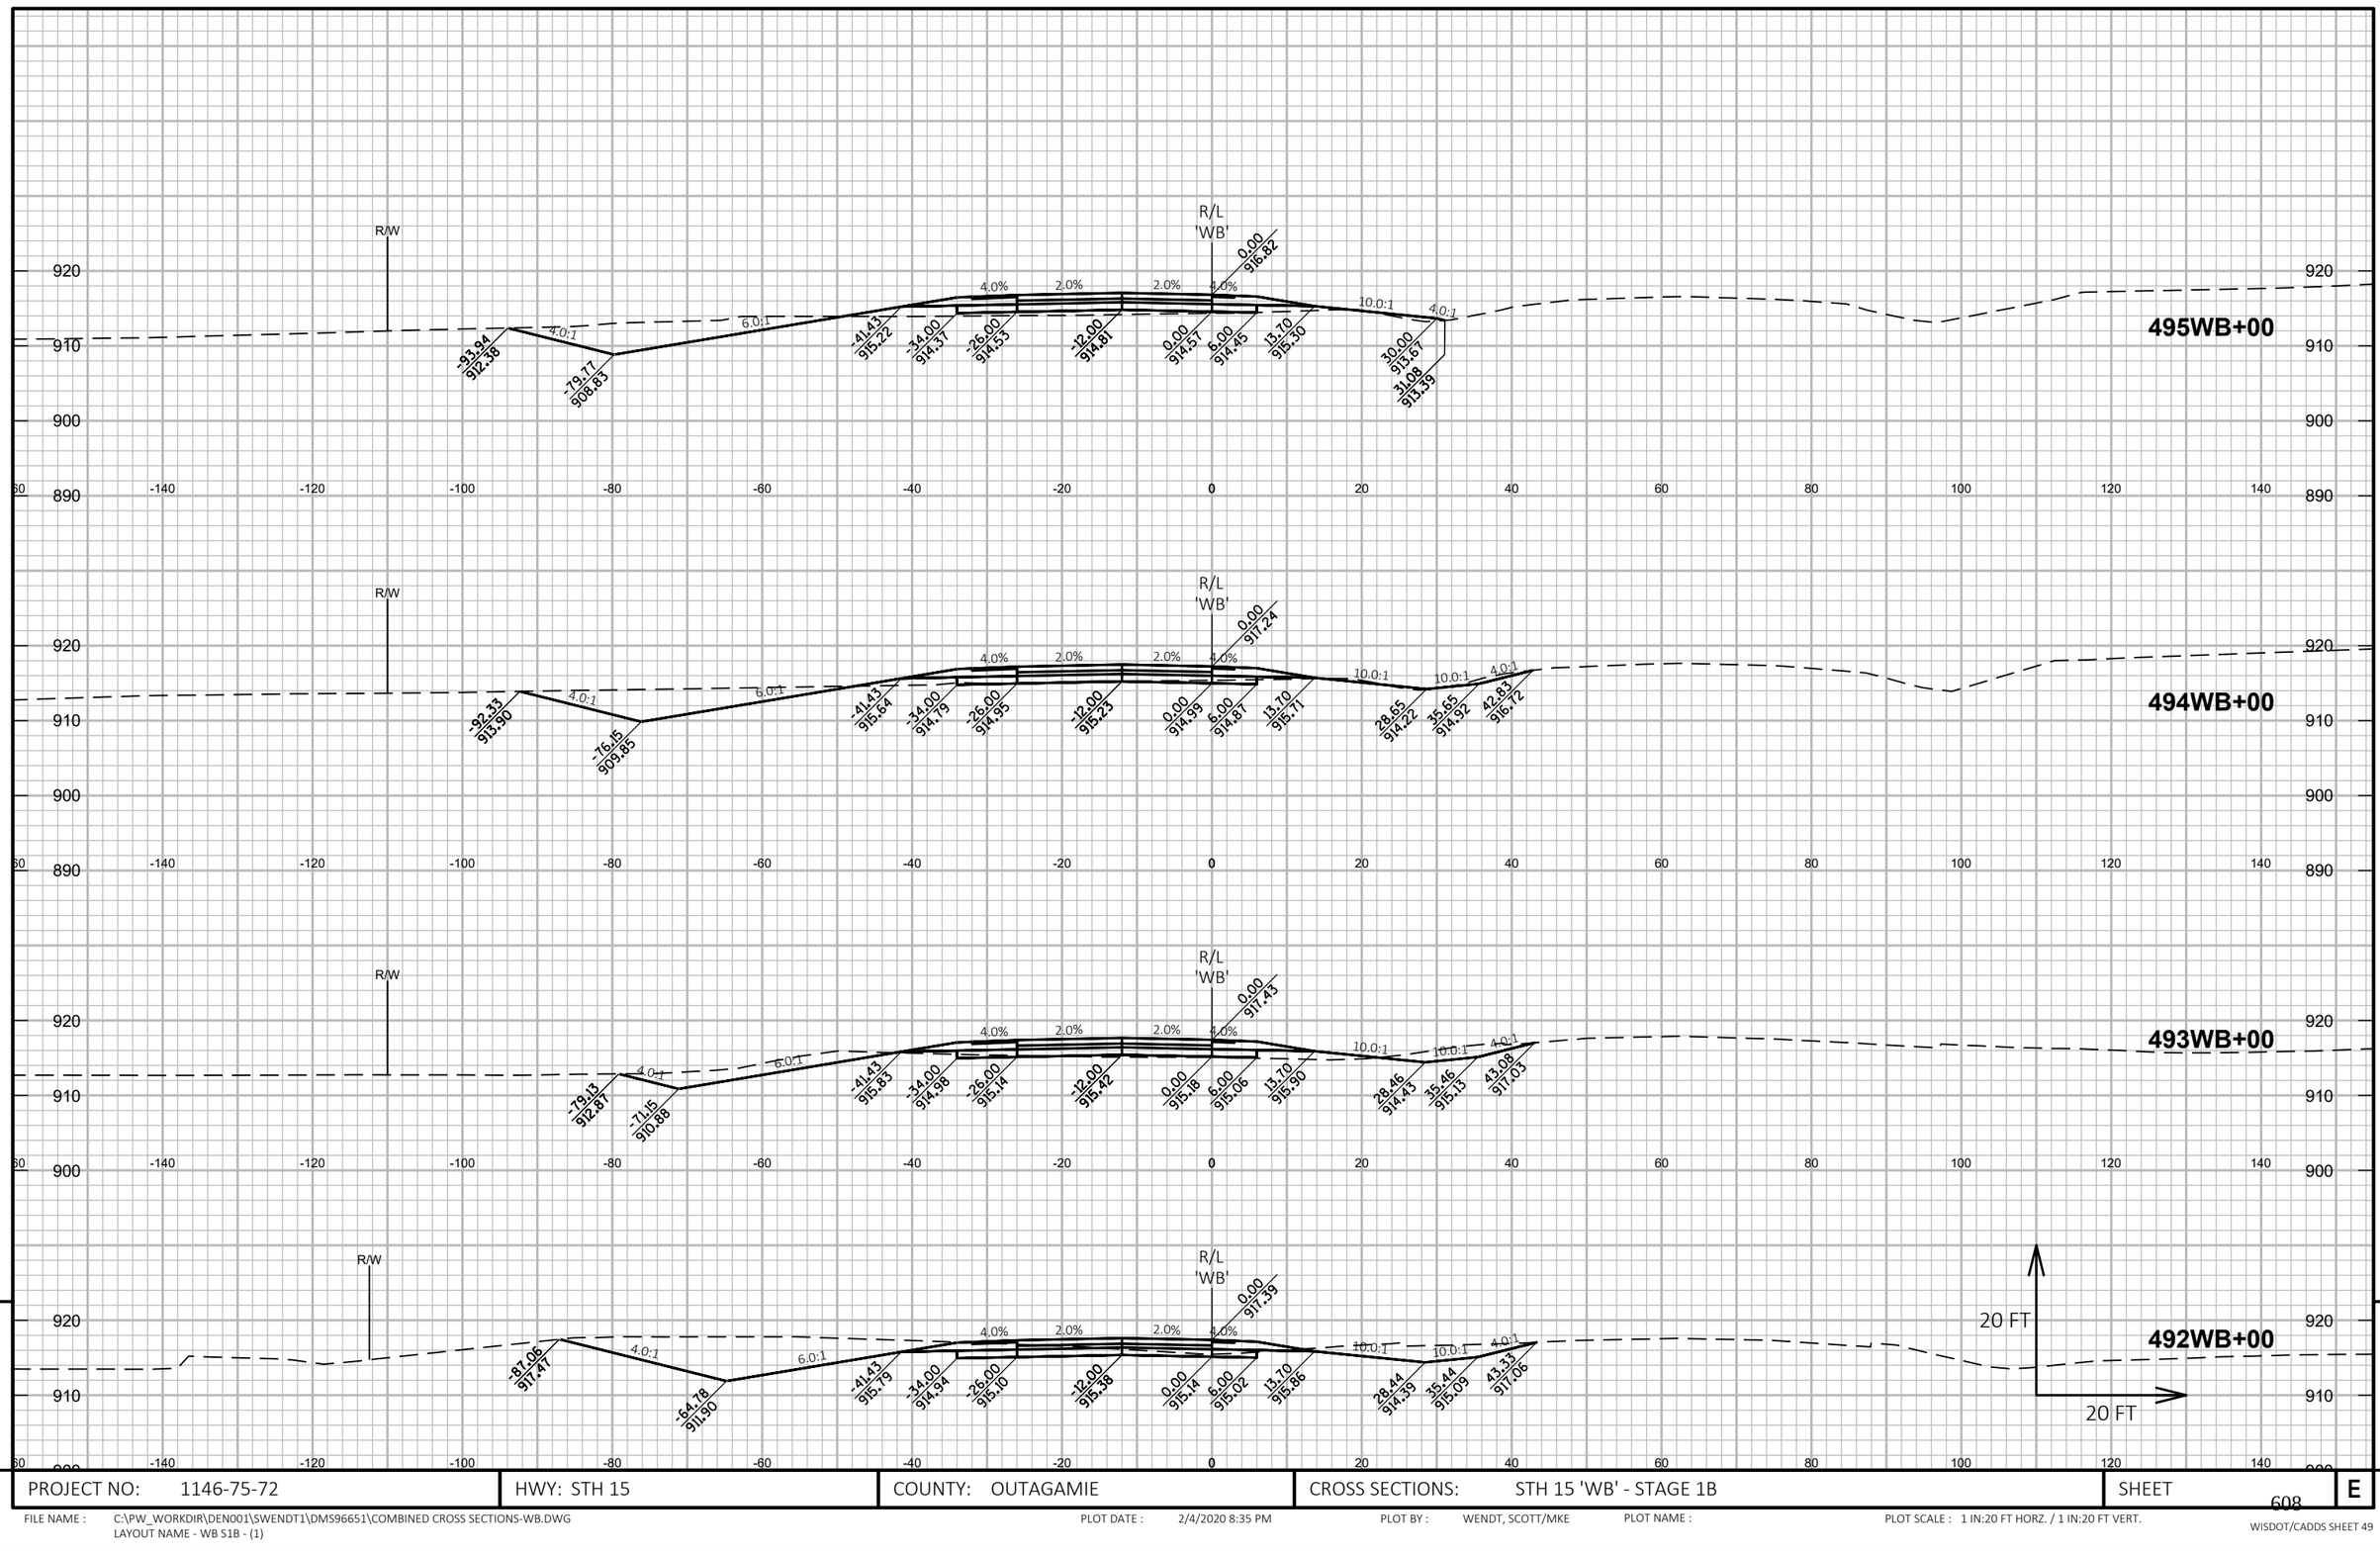

9

9

PROJECT NO: 1146-75-72	HWY: STH 15	COUNTY: OUTAGAMIE	CROSS SECTIONS: STH 15 'WB' - STAGE 1B	SHEET	E

FILE NAME : C:\PW_WORKDIR\DEN001\SWENDT1\DMS96651\COMBINED CROSS SECTIONS-WB.DWG
LAYOUT NAME - WB S1B - (1)


PLOT DATE : 2/4/2020 8:35 PM

PLOT BY : WENDT, SCOTT/MKE

PLOT NAME :

PLOT SCALE : 1 IN:20 FT HORZ. / 1 IN:20 FT VERT.

WISDOT/CADDS SHEET 49

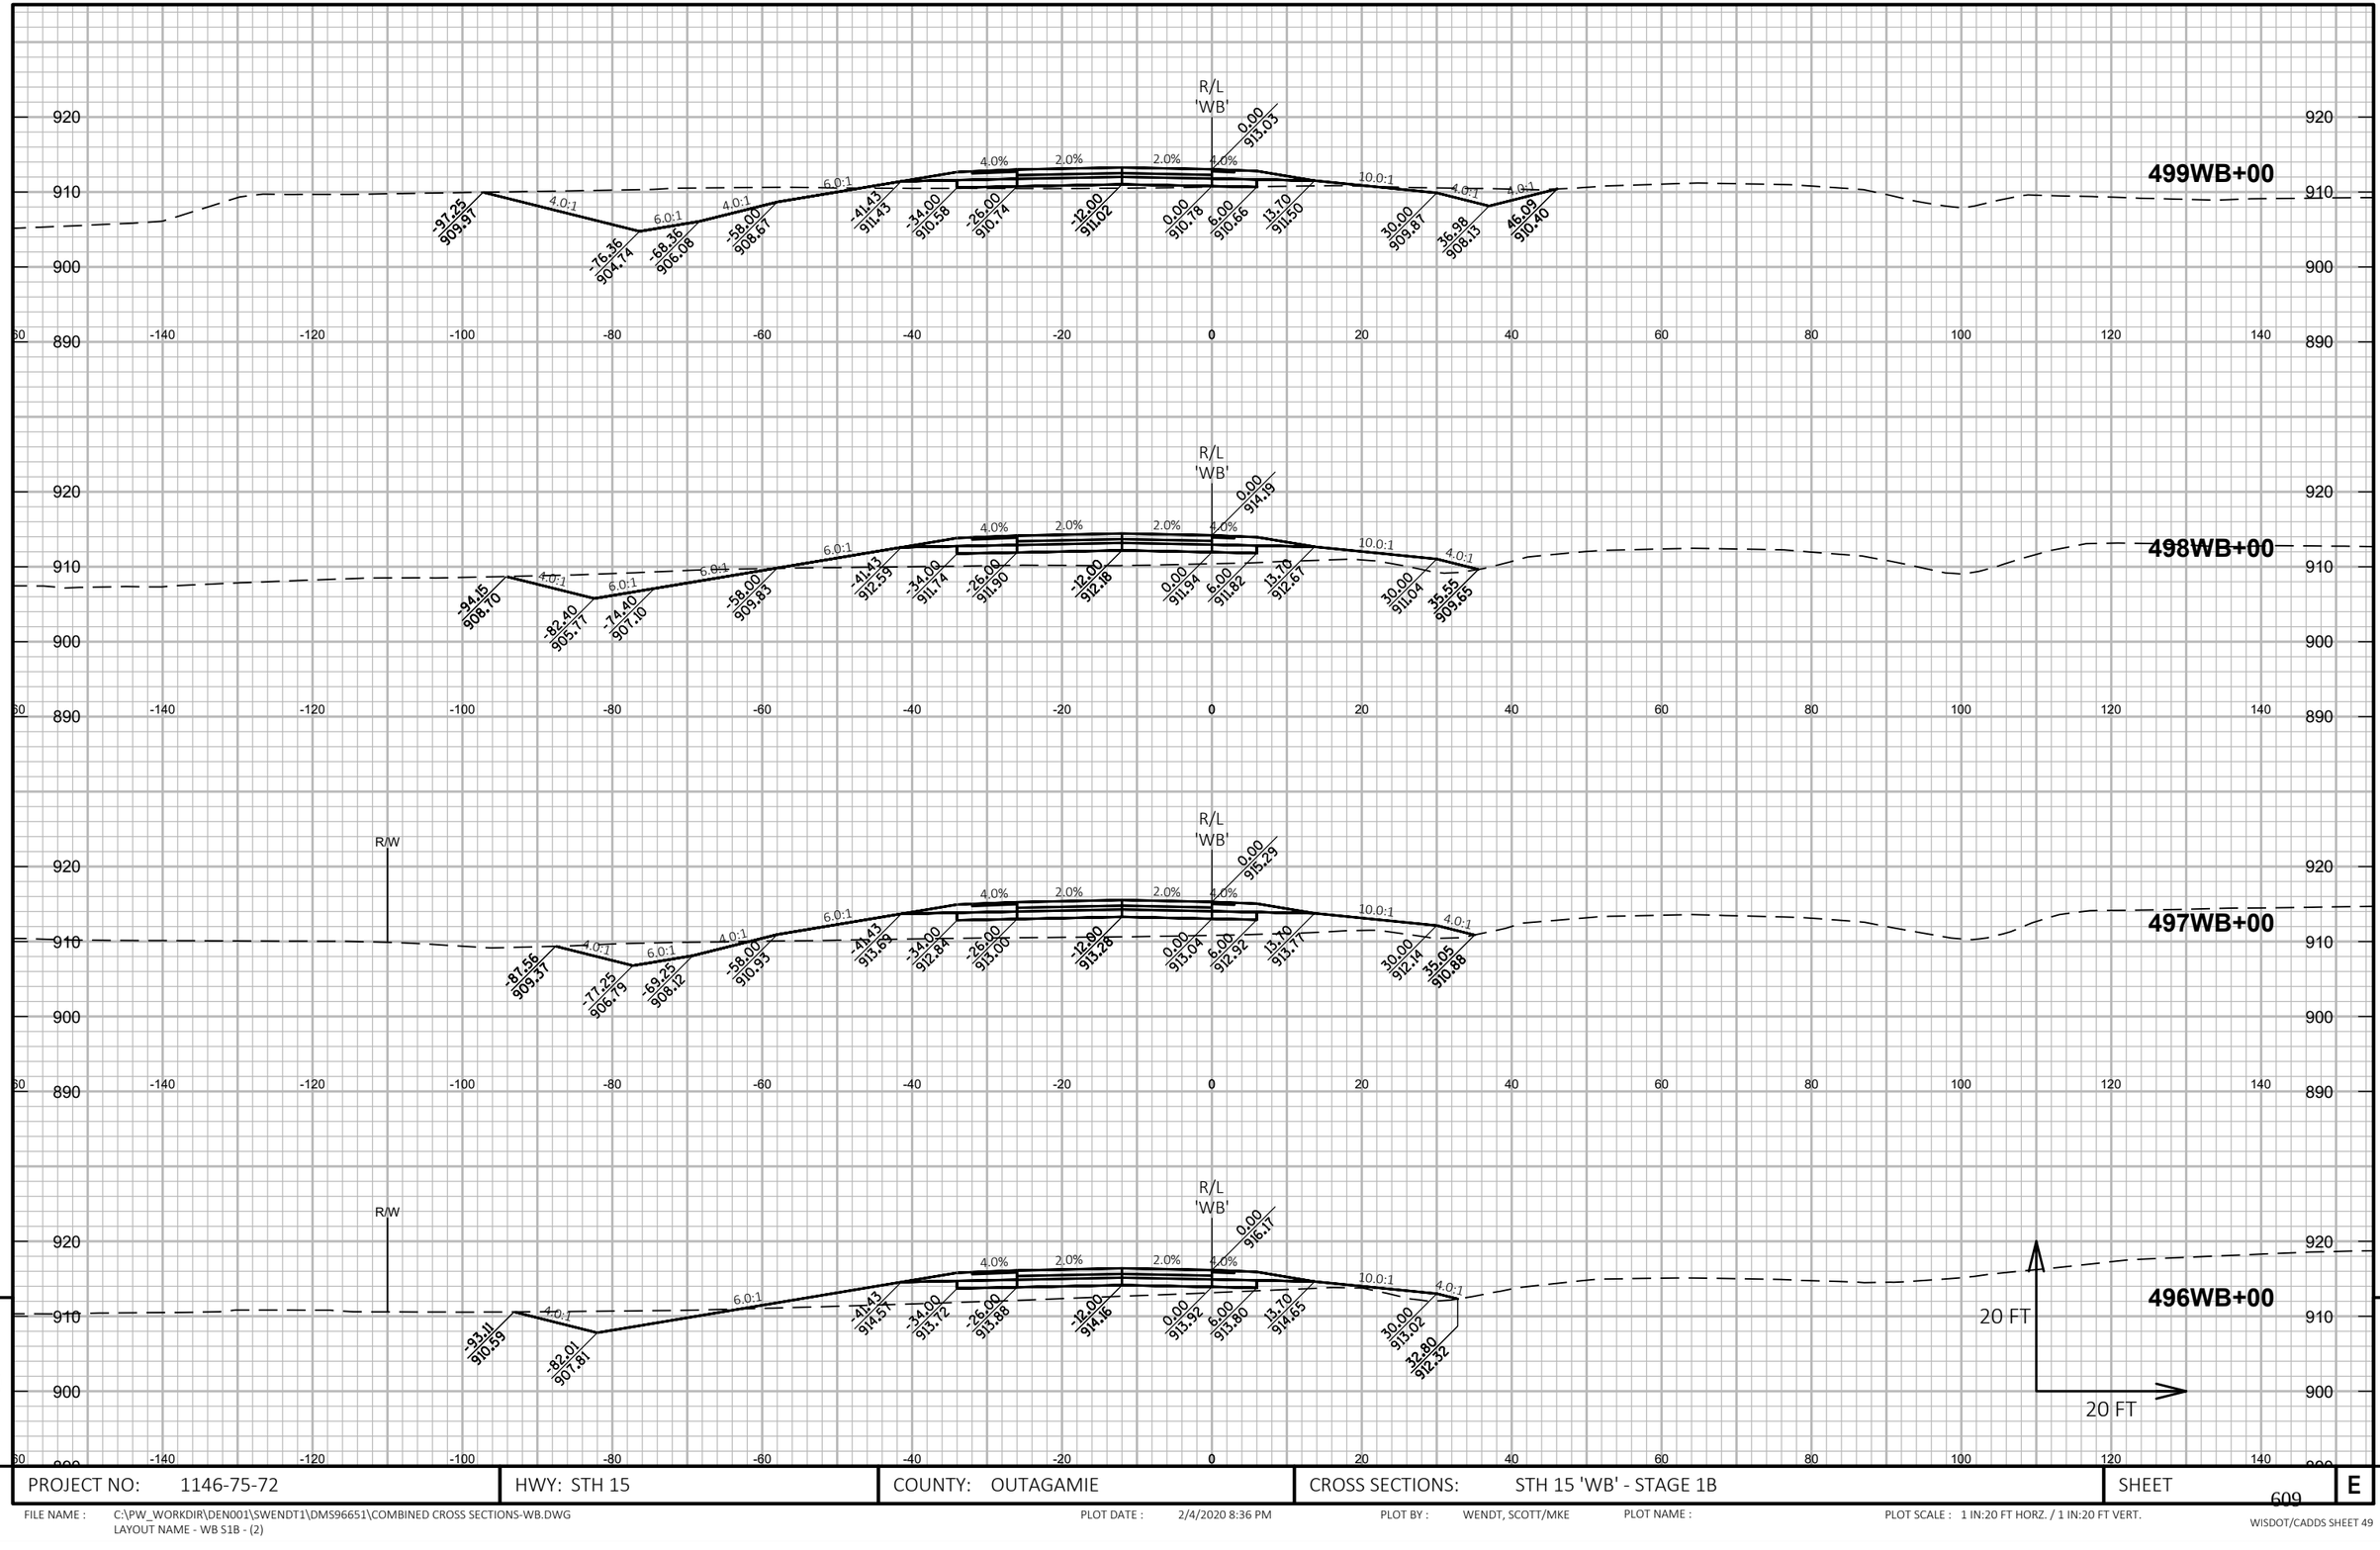


PROJECT NO: 1146-75-72	HWY: STH 15	COUNTY: OUTAGAMIE	CROSS SECTIONS: STH 15 'WB' - STAGE 1B	SHEET E

FILE NAME : C:\PW_WORKDIR\DEN001\SWENDT1\DMS96651\COMBINED CROSS SECTIONS-WB.DWG
LAYOUT NAME - WB S1B - (2)

PLOT DATE : 2/4/2020 8:36 PM PLOT BY : WENDT, SCOTT/MKE PLOT NAME : PLOT SCALE : 1 IN:20 FT HORZ. / 1 IN:20 FT VERT.

WISDOT/CADDS SHEET 49

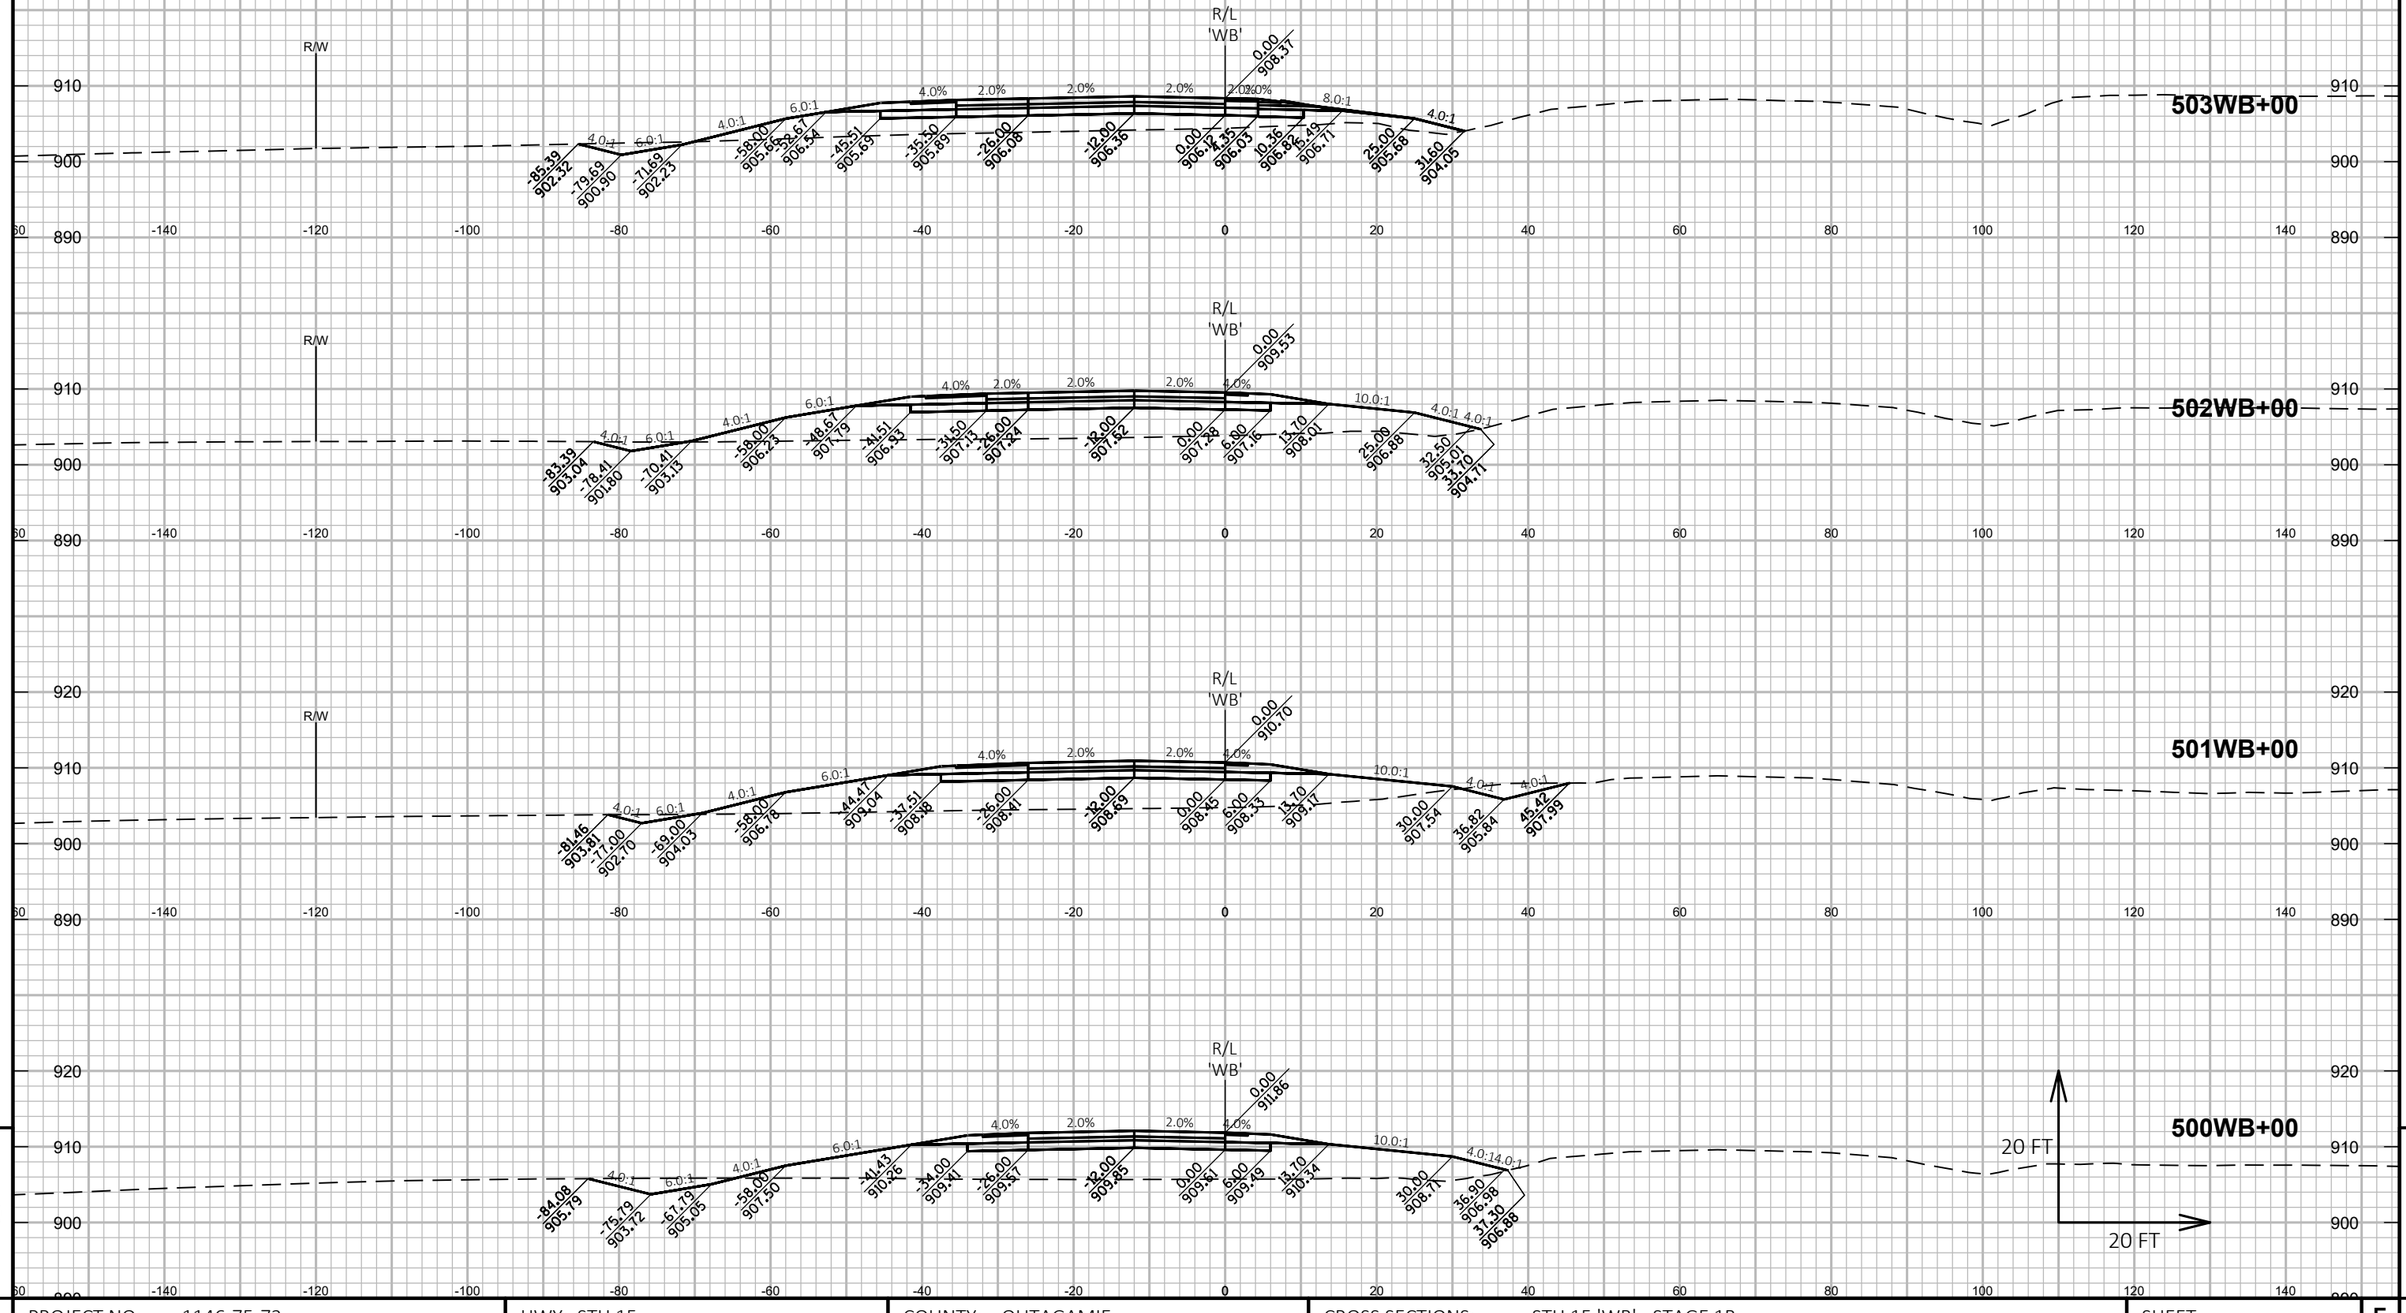

9

9


PROJECT NO: 1146-75-72	HWY: STH 15	COUNTY: OUTAGAMIE	CROSS SECTIONS: STH 15 'WB' - STAGE 1B	SHEET	E

610

FILE NAME : C:\PW_WORKDIR\DEN001\SWENDT1\DMS96651\COMBINED CROSS SECTIONS-WB.DWG
LAYOUT NAME - WB S1B - (3)

PLOT DATE : 2/4/2020 8:37 PM PLOT BY : WENDT, SCOTT/MKE PLOT NAME : PLOT SCALE : 1 IN:20 FT HORZ. / 1 IN:20 FT VERT.

WISDOT/CADDS SHEET 49

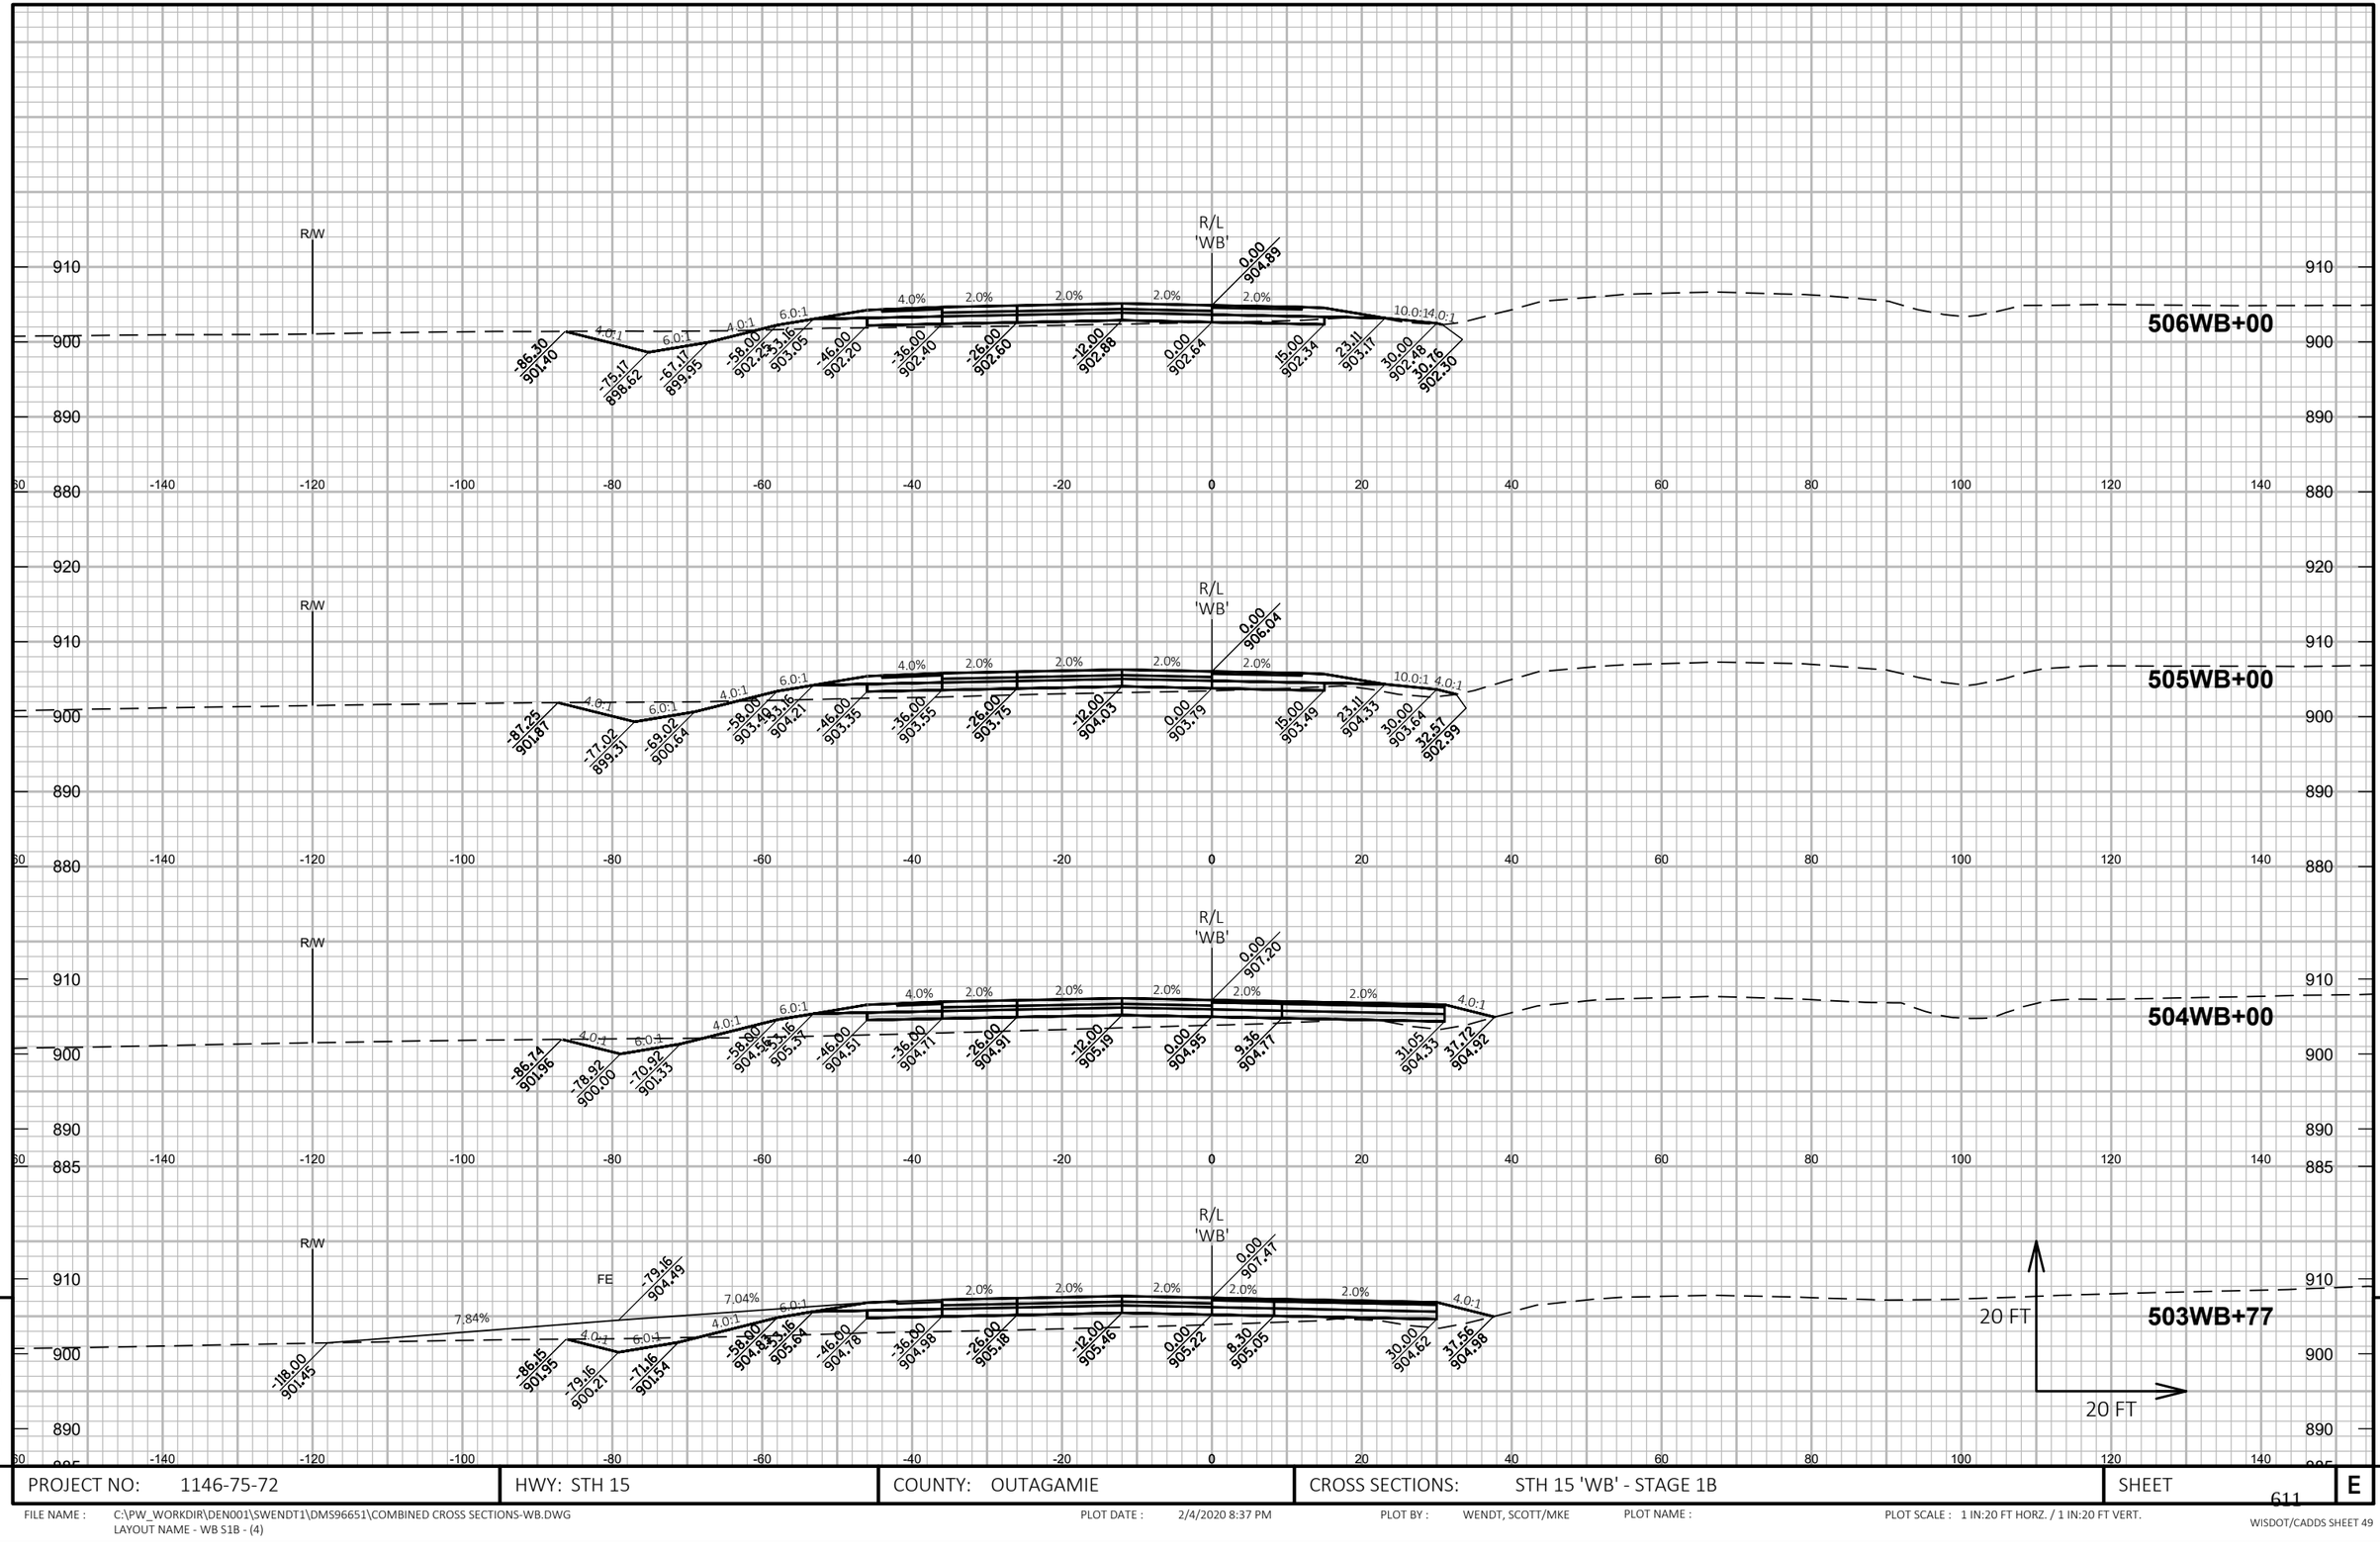


PROJECT NO: 1146-75-72	HWY: STH 15	COUNTY: OUTAGAMIE	CROSS SECTIONS: STH 15 'WB' - STAGE 1B	SHEET 611	E

FILE NAME : C:\PW_WORKDIR\DEN001\SWENDT1\DMS96651\COMBINED CROSS SECTIONS-WB.DWG
LAYOUT NAME - WB S1B - (4)

PLOT DATE : 2/4/2020 8:37 PM PLOT BY : WENDT, SCOTT/MKE PLOT NAME : PLOT SCALE : 1 IN:20 FT HORZ. / 1 IN:20 FT VERT.

WISDOT/CADDS SHEET 49

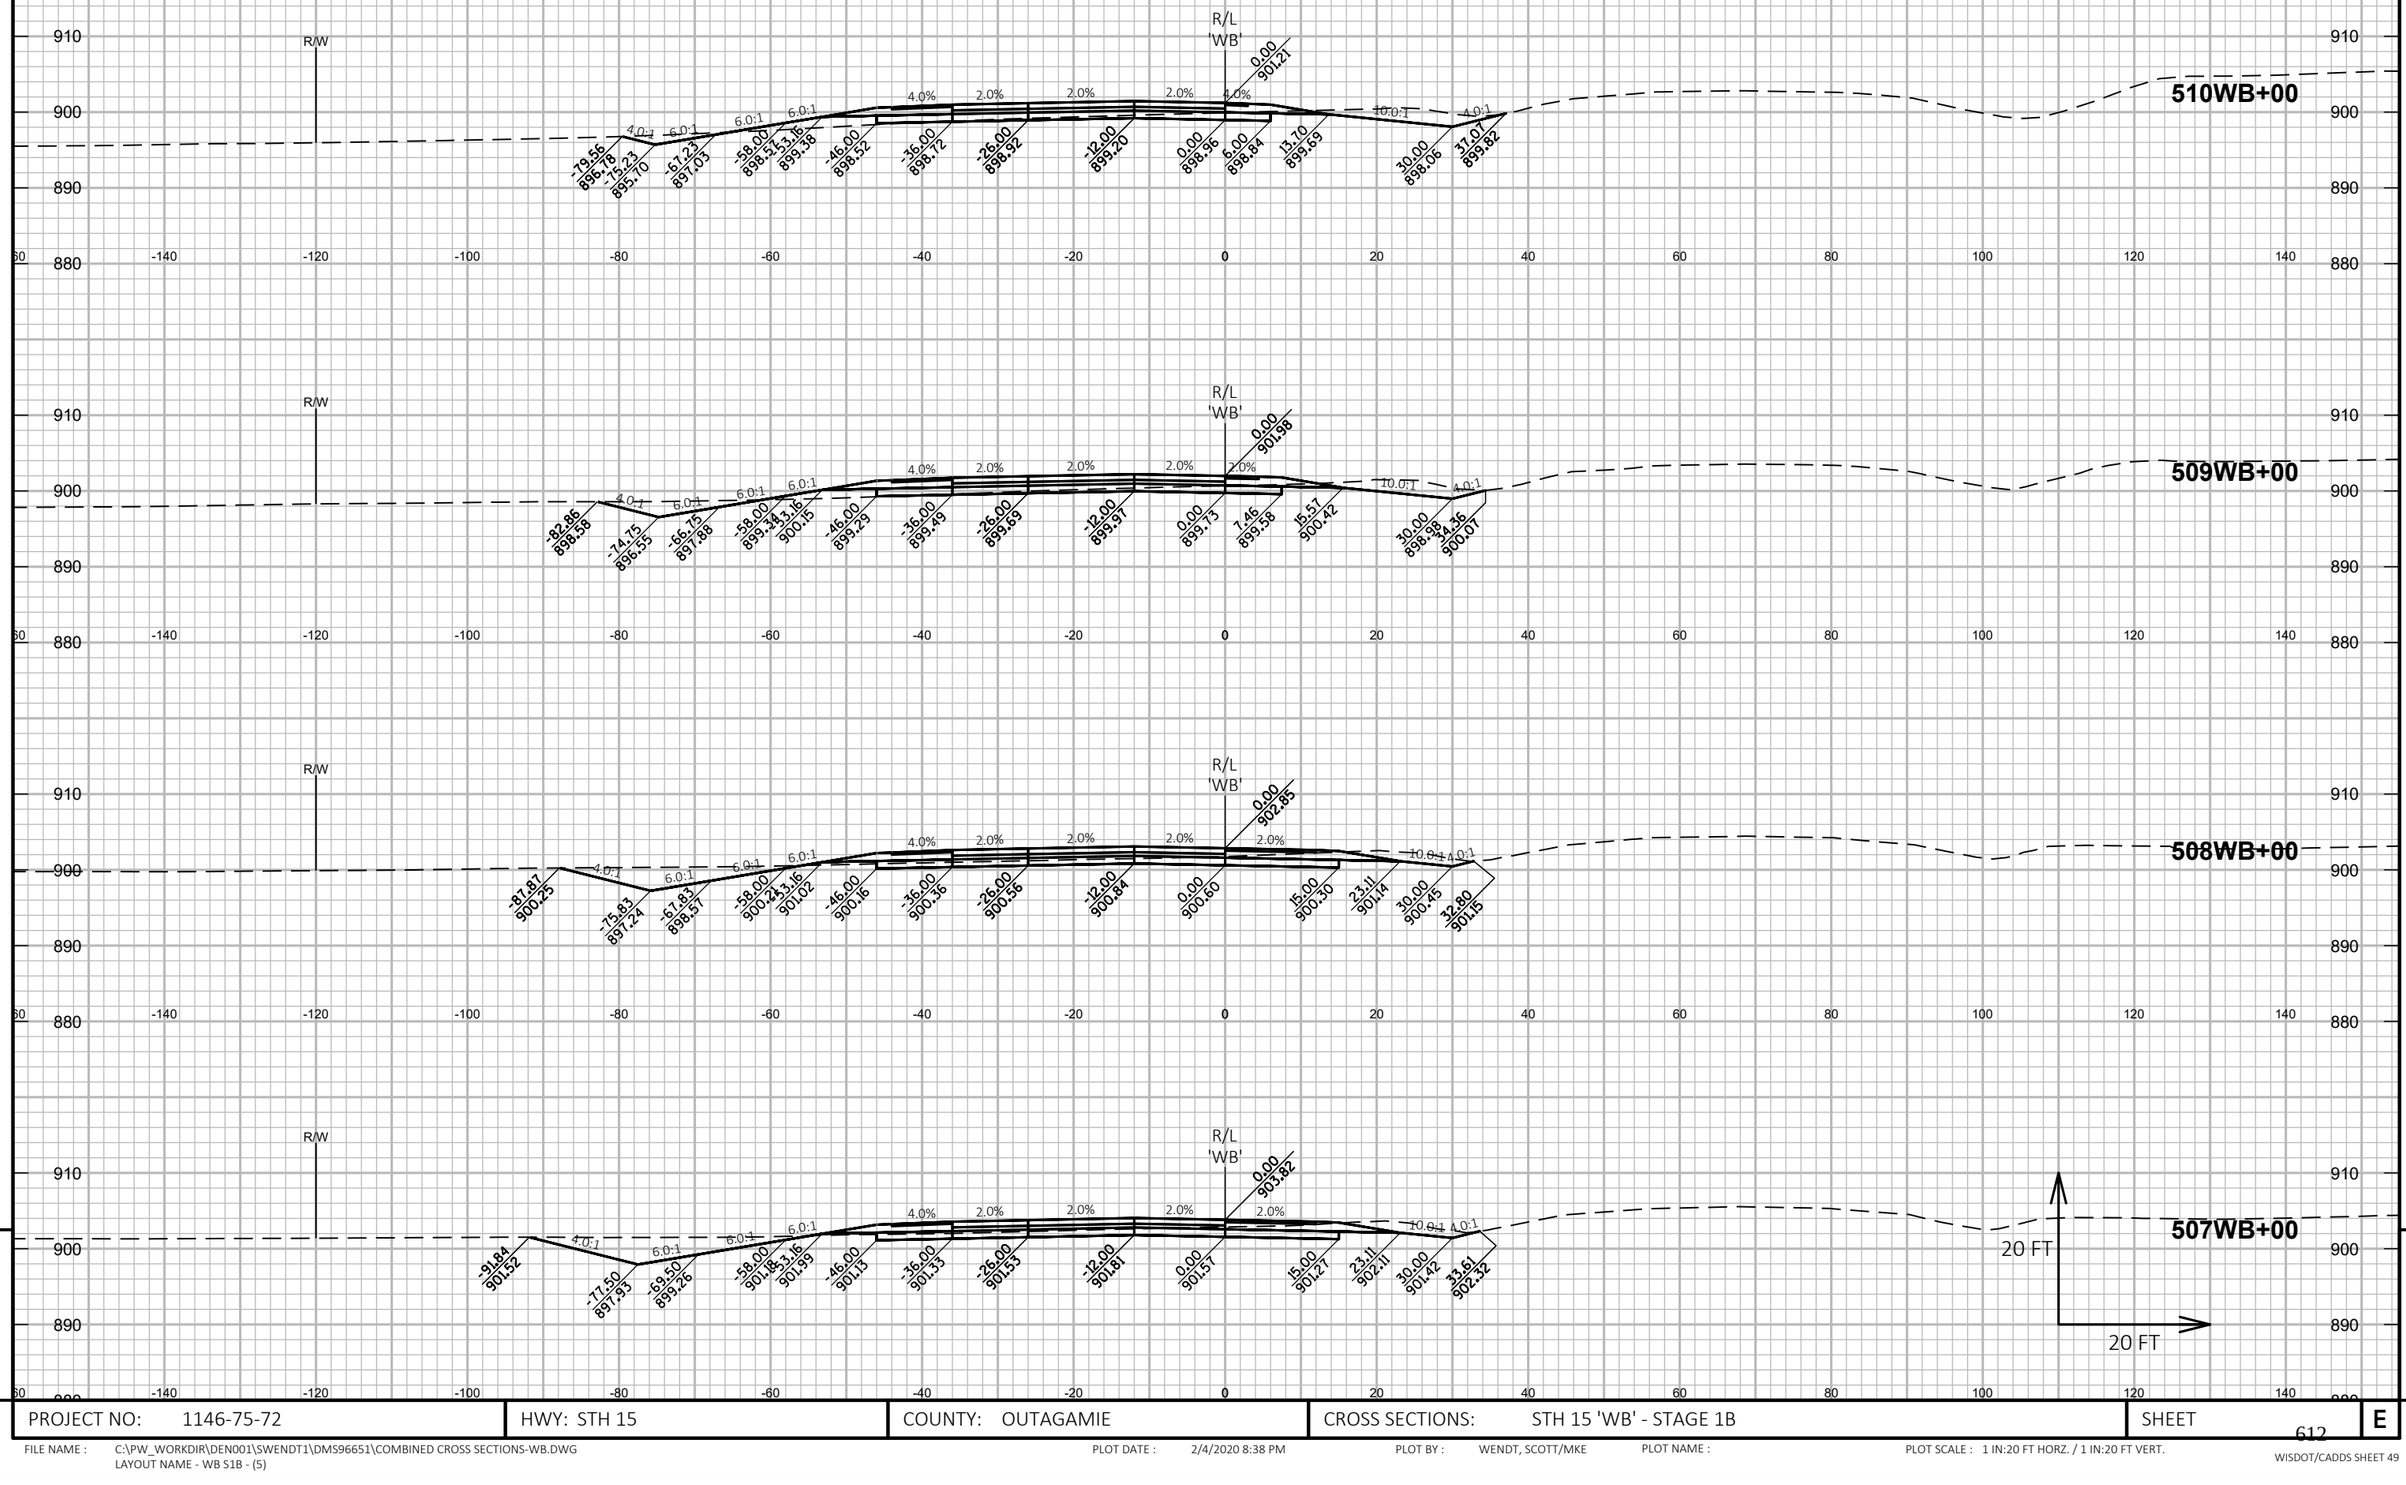

9

9


PROJECT NO: 1146-75-72	HWY: STH 15	COUNTY: OUTAGAMIE	CROSS SECTIONS: STH 15 'WB' - STAGE 1B	SHEET	E

612

FILE NAME : C:\PW_WORKDIR\DEN001\SWENDT1\DMS96651\COMBINED CROSS SECTIONS-WB.DWG
LAYOUT NAME - WB S1B - (5)

PLOT DATE : 2/4/2020 8:38 PM PLOT BY : WENDT, SCOTT/MKE PLOT NAME : PLOT SCALE : 1 IN:20 FT HORZ. / 1 IN:20 FT VERT.


WISDOT/CADDS SHEET 49

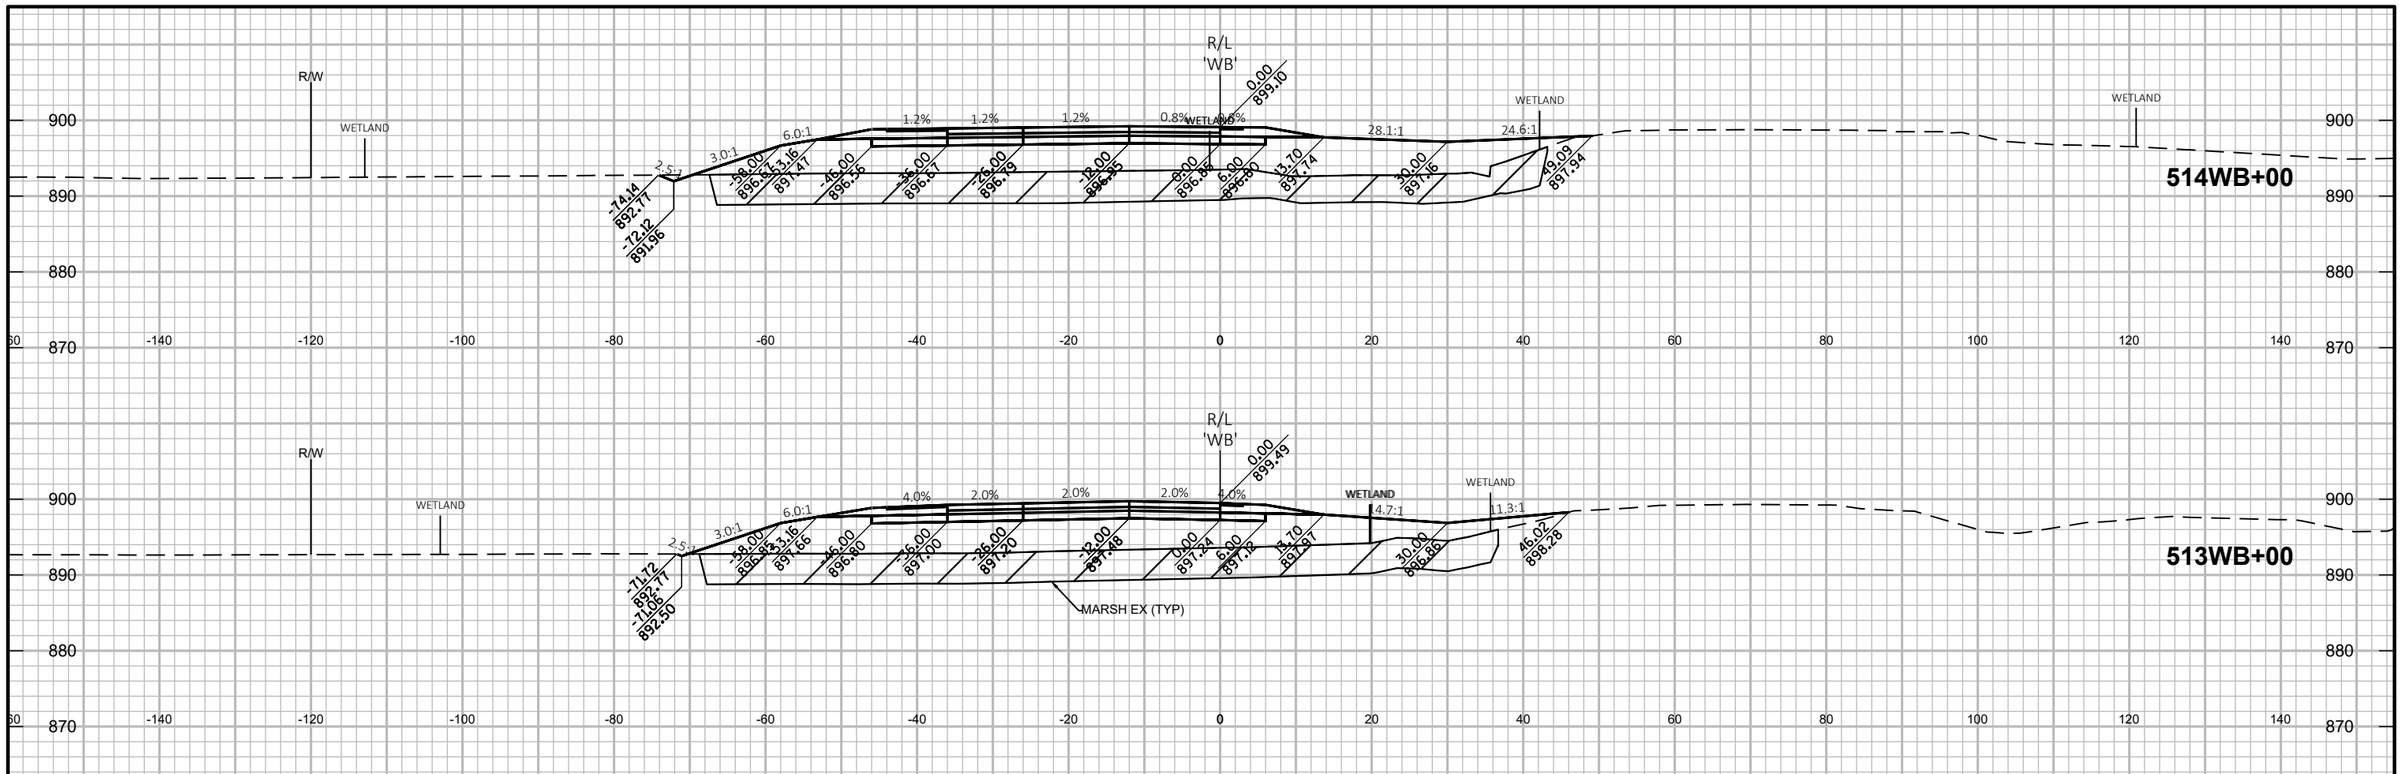

PROJECT NO: 1146-75-72	HWY: STH 15	COUNTY: OUTAGAMIE	CROSS SECTIONS: STH 15 'WB' - STAGE 1B	SHEET E

FILE NAME : C:\PW_WORKDIR\DEN001\SWENDT1\DMS96651\COMBINED CROSS SECTIONS-WB.DWG
LAYOUT NAME - WB S1B - (6)

PLOT DATE : 2/4/2020 8:39 PM PLOT BY : WENDT, SCOTT/MKE PLOT NAME : PLOT SCALE : 1 IN:20 FT HORZ. / 1 IN:20 FT VERT.

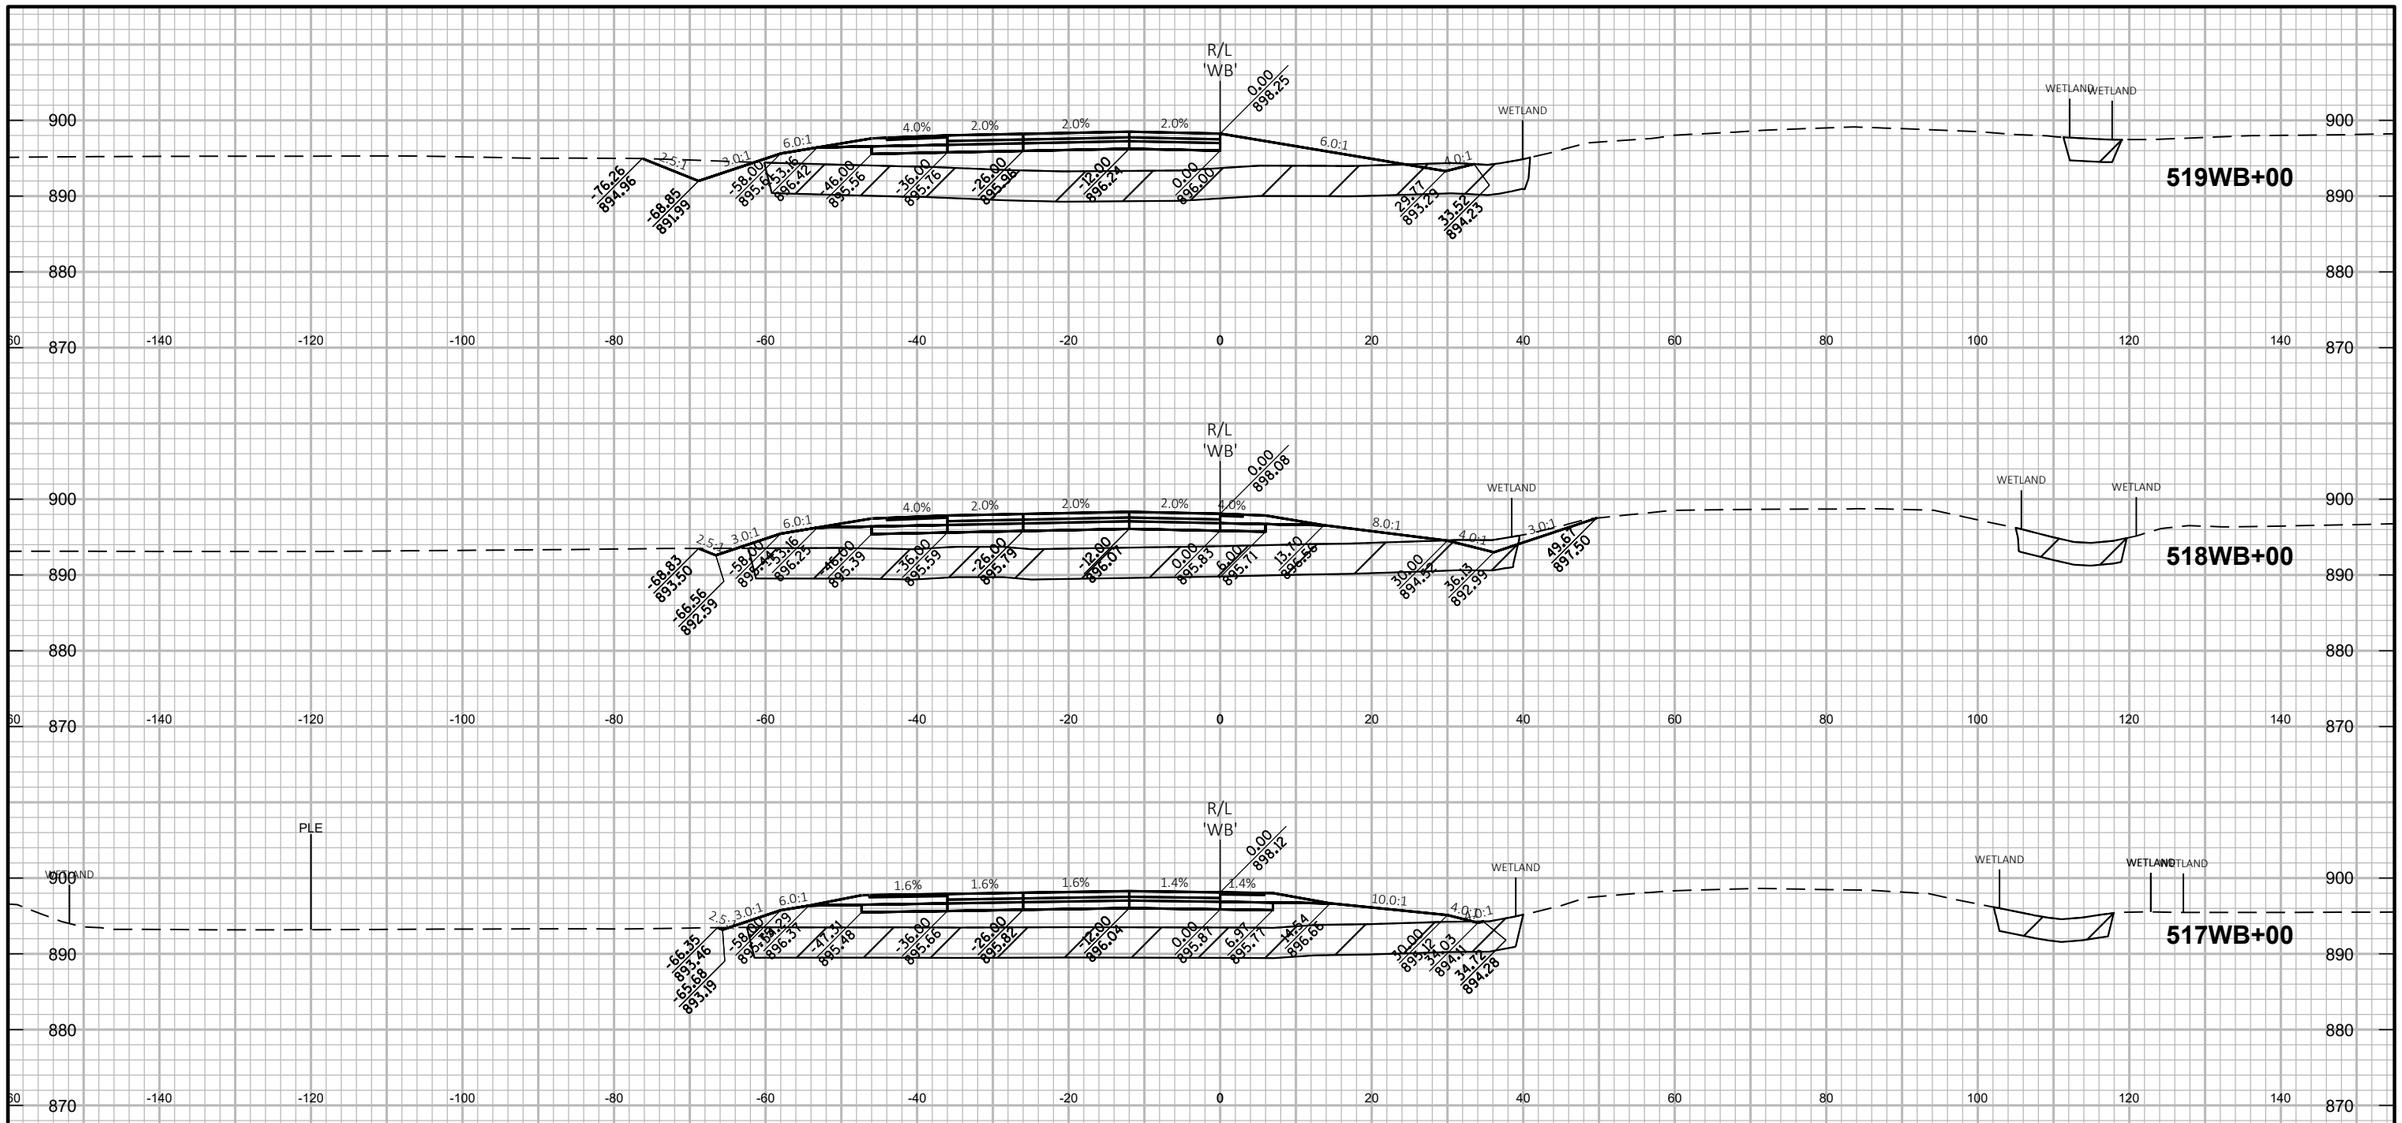

PROJECT NO: 1146-75-72	HWY: STH 15	COUNTY: OUTAGAMIE	CROSS SECTIONS: STH 15 'WB' - STAGE 1B	SHEET	E


PROJECT NO: 1146-75-72	HWY: STH 15	COUNTY: OUTAGAMIE	CROSS SECTIONS: STH 15 'WB' - STAGE 1B	SHEET E

615

FILE NAME : C:\PW_WORKDIR\DEN001\SWENDT1\DMS96651\COMBINED CROSS SECTIONS-WB.DWG
LAYOUT NAME - WB S1B - (8)

PLOT DATE : 2/4/2020 8:40 PM PLOT BY : WENDT, SCOTT/MKE PLOT NAME : PLOT SCALE : 1 IN:20 FT HORZ. / 1 IN:20 FT VERT.

WISDOT/CADDS SHEET 49

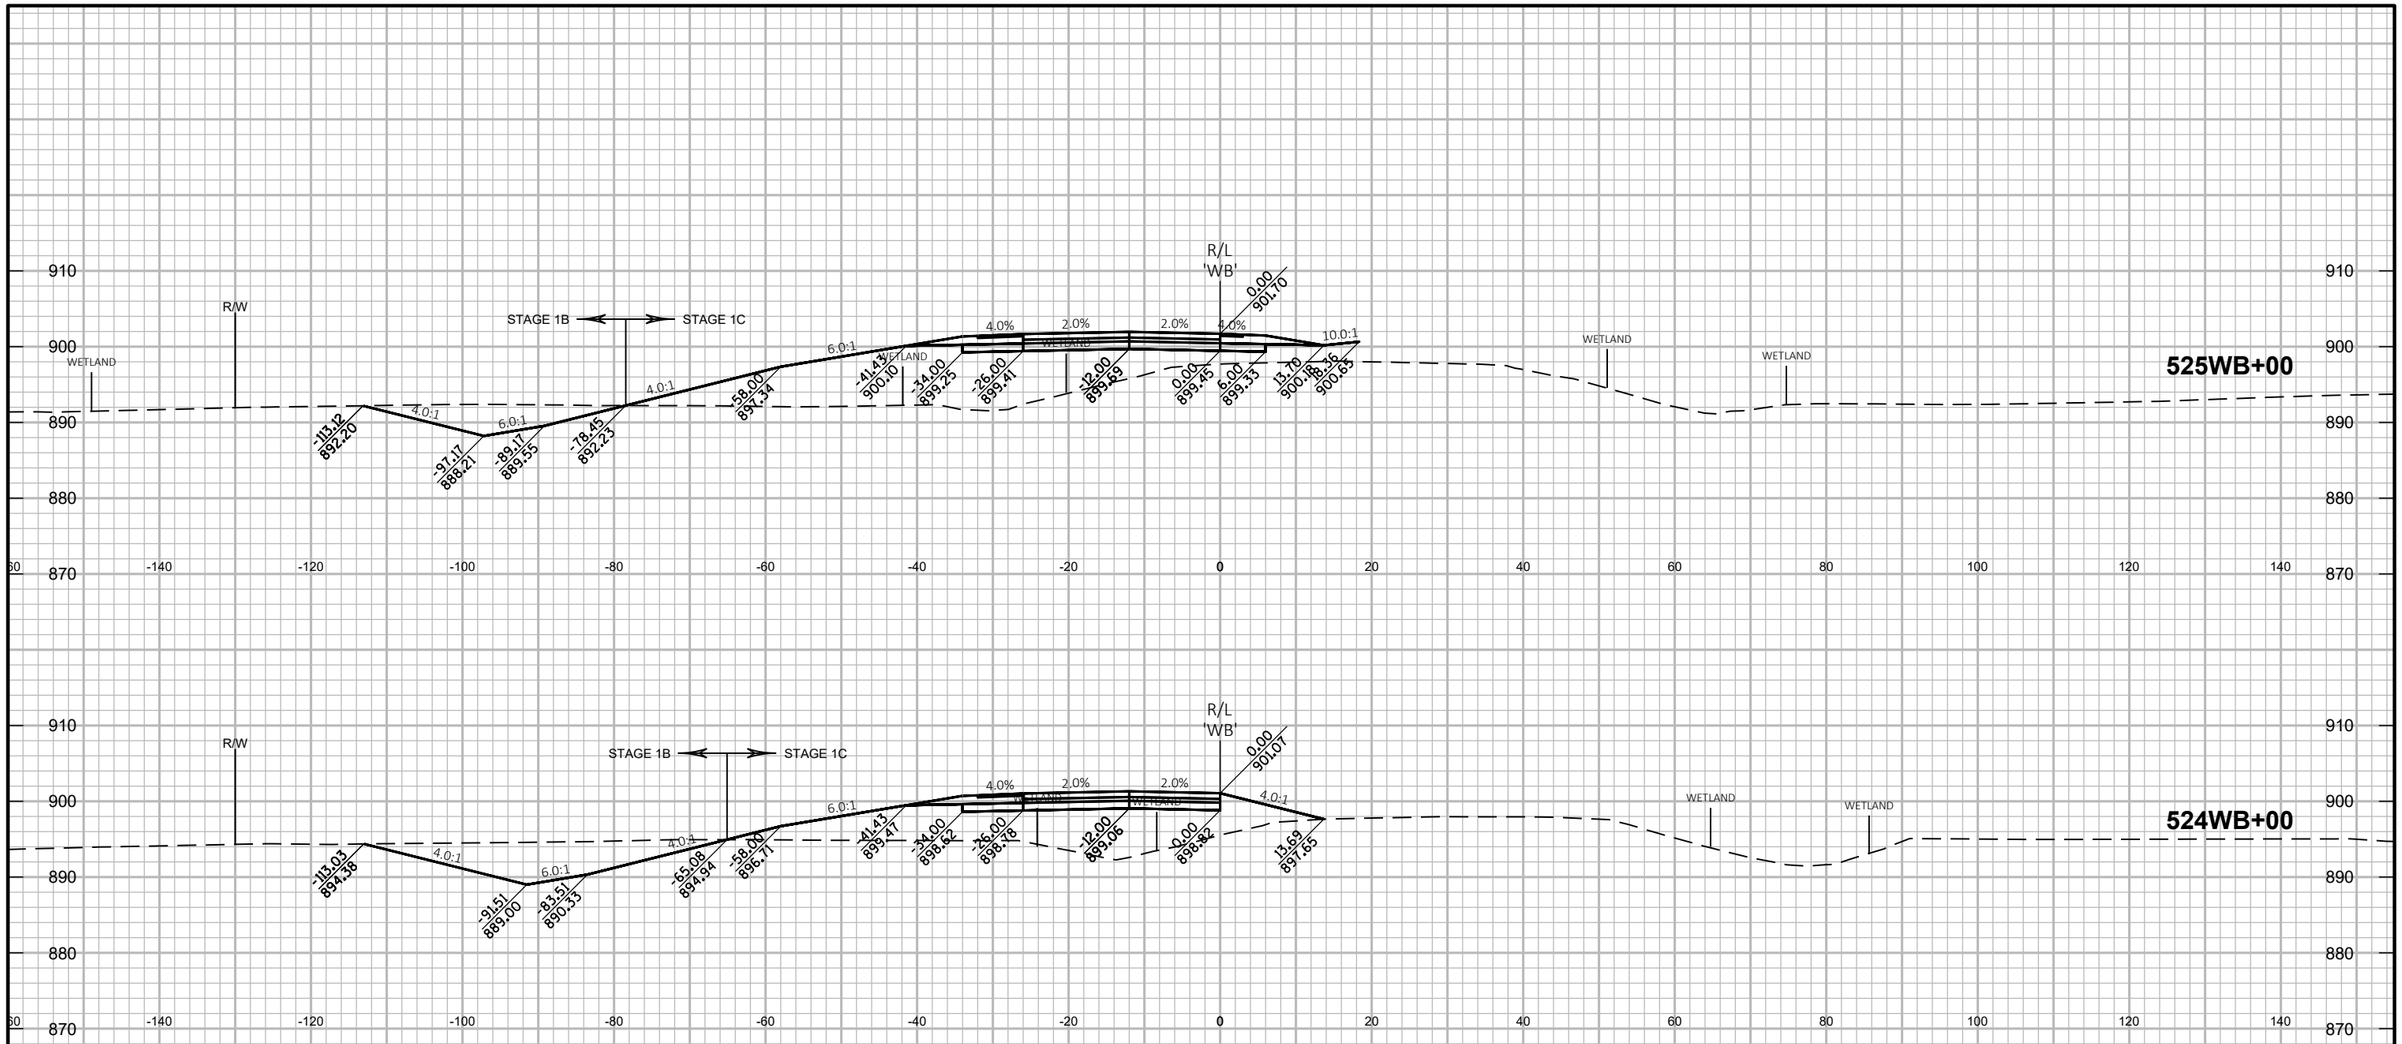

9


9

PROJECT NO: 1146-75-72	HWY: STH 15	COUNTY: OUTAGAMIE	CROSS SECTIONS: STH 15 'WB' - STAGE 1B	SHEET 616	E

FILE NAME : C:\PW_WORKDIR\DEN001\SWENDT1\DMS96651\COMBINED CROSS SECTIONS-WB.DWG
LAYOUT NAME - WB S1B - (9)

PLOT DATE : 2/4/2020 8:41 PM PLOT BY : WENDT, SCOTT/MKE PLOT NAME : PLOT SCALE : 1 IN:20 FT HORZ. / 1 IN:20 FT VERT.

WISDOT/CADDS SHEET 49

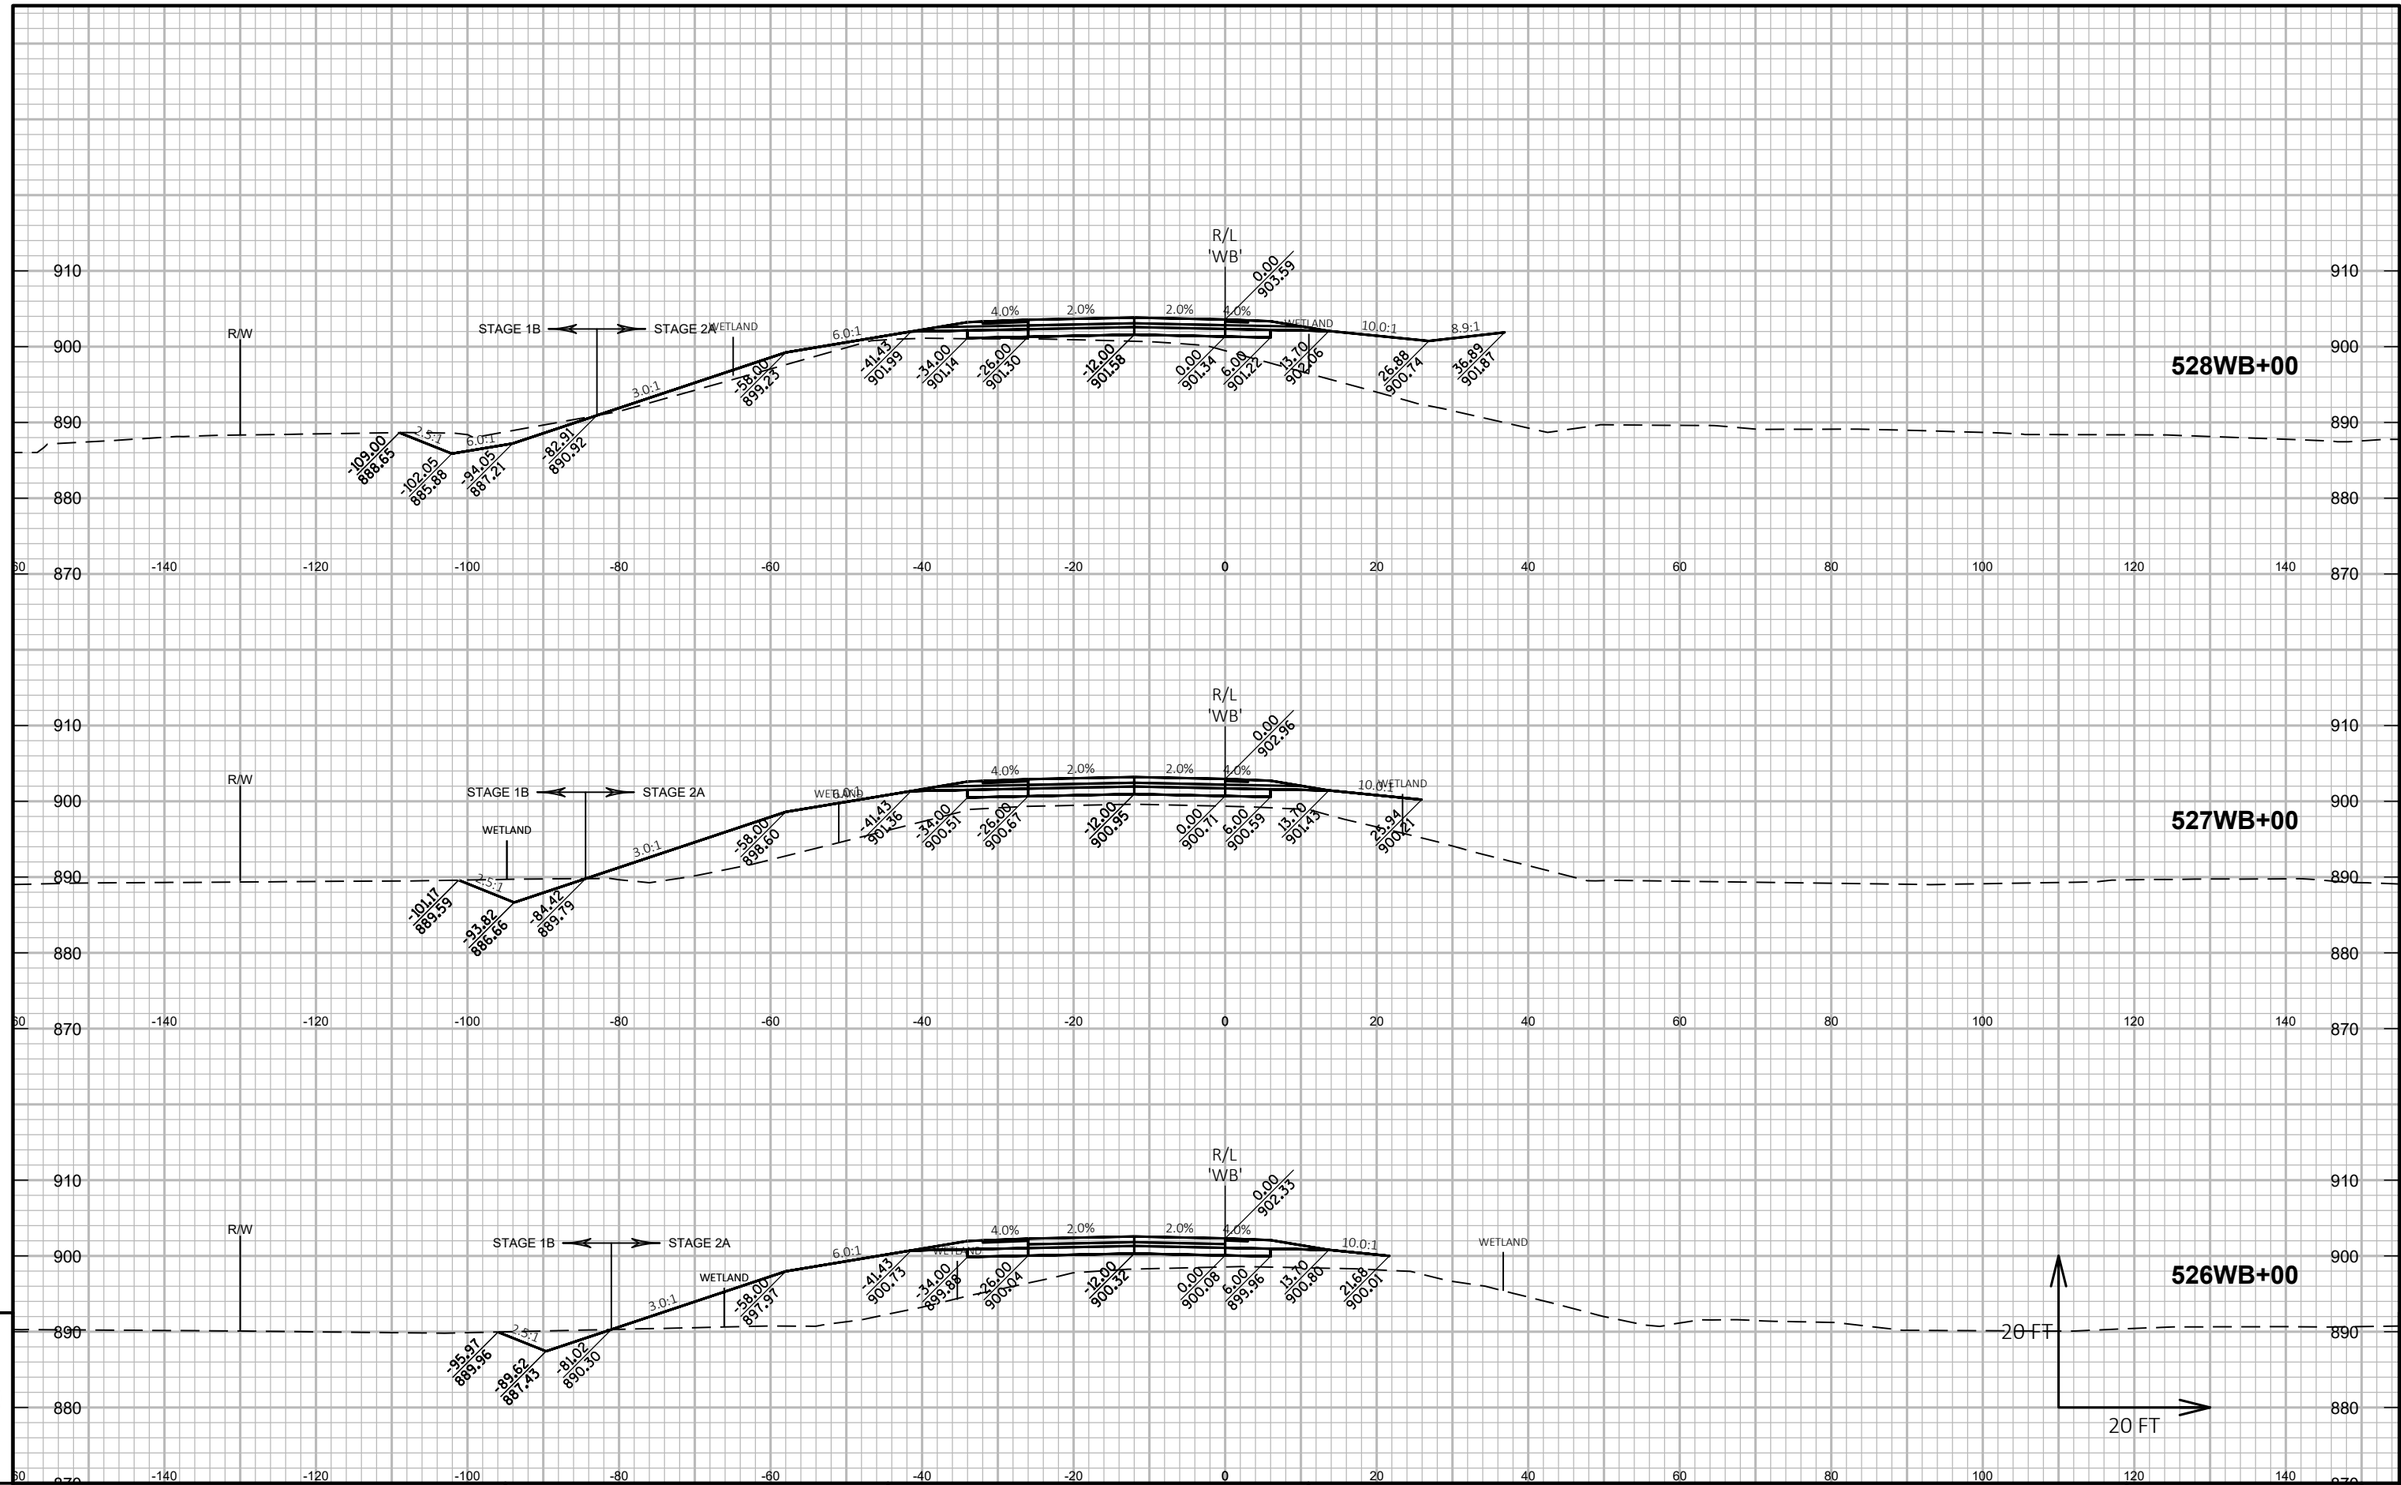

9

9

PROJECT NO: 1146-75-72	HWY: STH 15	COUNTY: OUTAGAMIE	CROSS SECTIONS: STH 15 'WB' - STAGE 1B	SHEET	E

FILE NAME : C:\PW_WORKDIR\DEN001\SWENDT1\DMS96651\COMBINED CROSS SECTIONS-WB.DWG
LAYOUT NAME - WB S1B - (10)


PLOT DATE : 2/4/2020 8:42 PM

PLOT BY : WENDT, SCOTT/MKE

PLOT NAME :

PLOT SCALE : 1 IN:20 FT HORZ. / 1 IN:20 FT VERT.


WISDOT/CADDS SHEET 49

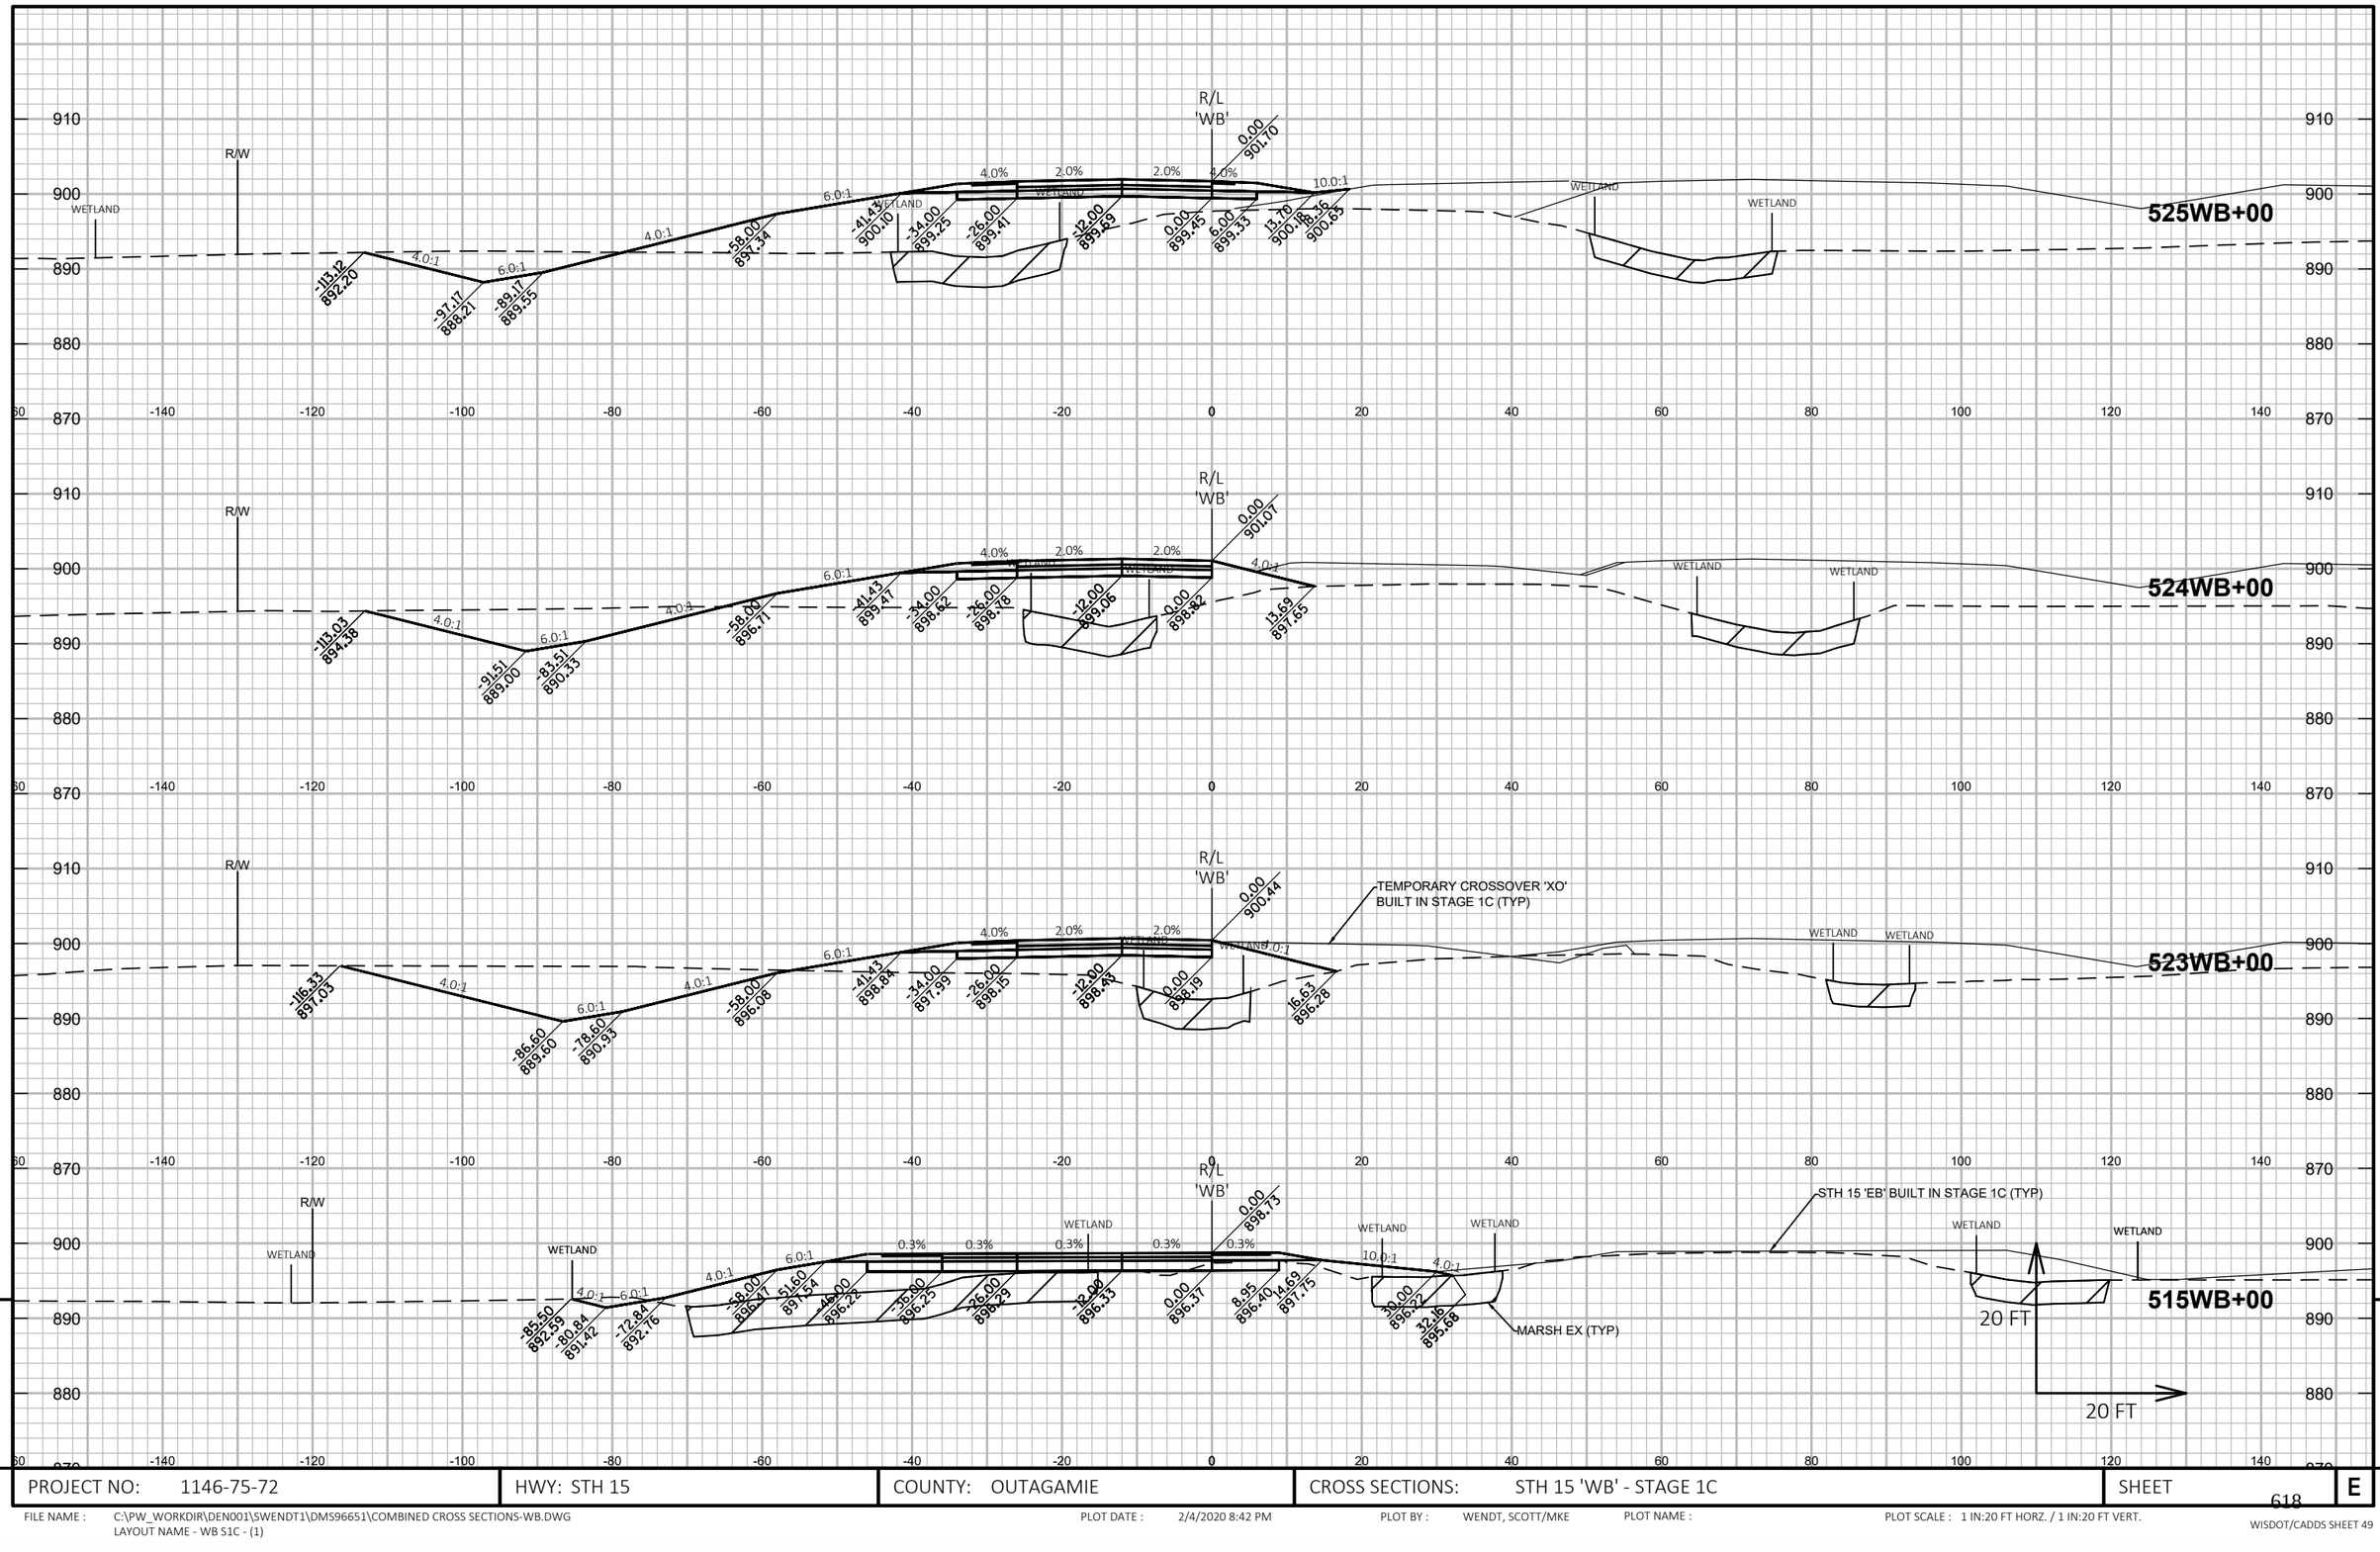

PROJECT NO: 1146-75-72	HWY: STH 15	COUNTY: OUTAGAMIE	CROSS SECTIONS: STH 15 'WB' - STAGE 1C	SHEET	E

FILE NAME : C:\PW_WORKDIR\DEN001\SWENDT1\DMS96651\COMBINED CROSS SECTIONS-WB.DWG
LAYOUT NAME - WB S1C - (1)

PLOT DATE : 2/4/2020 8:42 PM PLOT BY : WENDT, SCOTT/MKE PLOT NAME : PLOT SCALE : 1 IN:20 FT HORZ. / 1 IN:20 FT VERT.

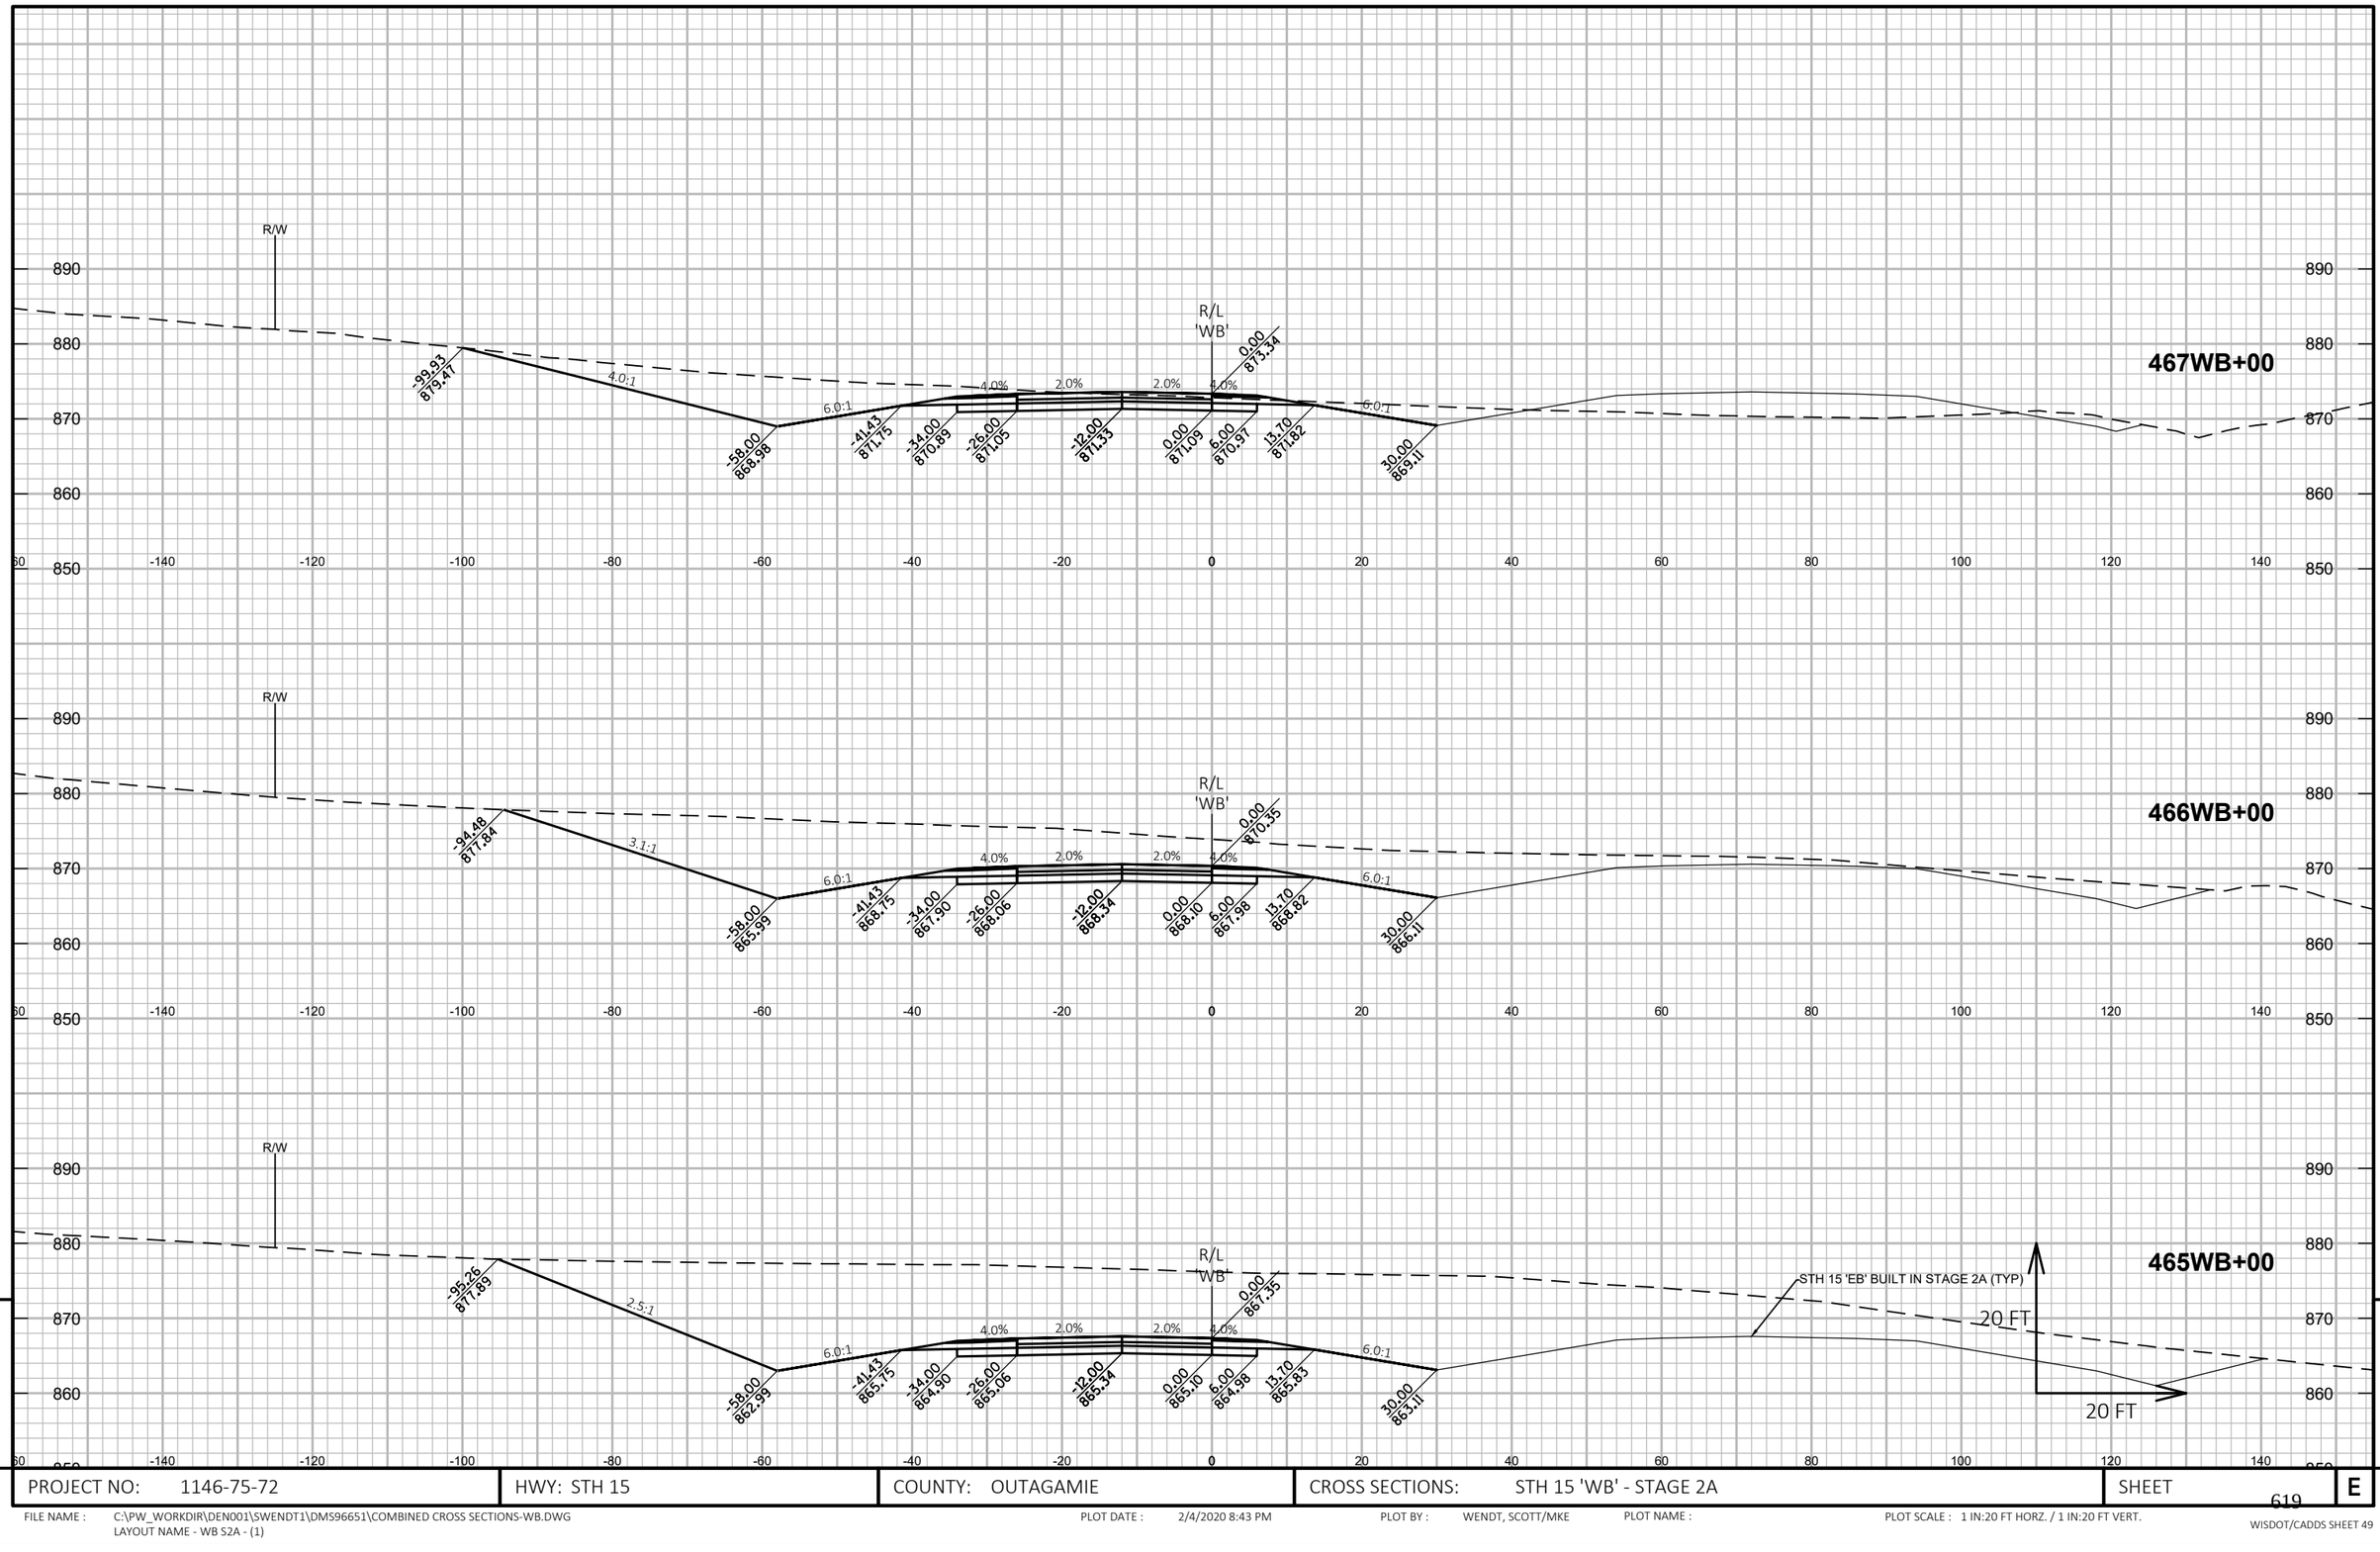


9

9

PROJECT NO: 1146-75-72	HWY: STH 15	COUNTY: OUTAGAMIE	CROSS SECTIONS: STH 15 'WB' - STAGE 2A	SHEET	E

FILE NAME : C:\PW_WORKDIR\DEN001\SWENDT1\DMS96651\COMBINED CROSS SECTIONS-WB.DWG
LAYOUT NAME - WB S2A - (1)

PLOT DATE : 2/4/2020 8:43 PM PLOT BY : WENDT, SCOTT/MKE PLOT NAME : PLOT SCALE : 1 IN:20 FT HORZ. / 1 IN:20 FT VERT.

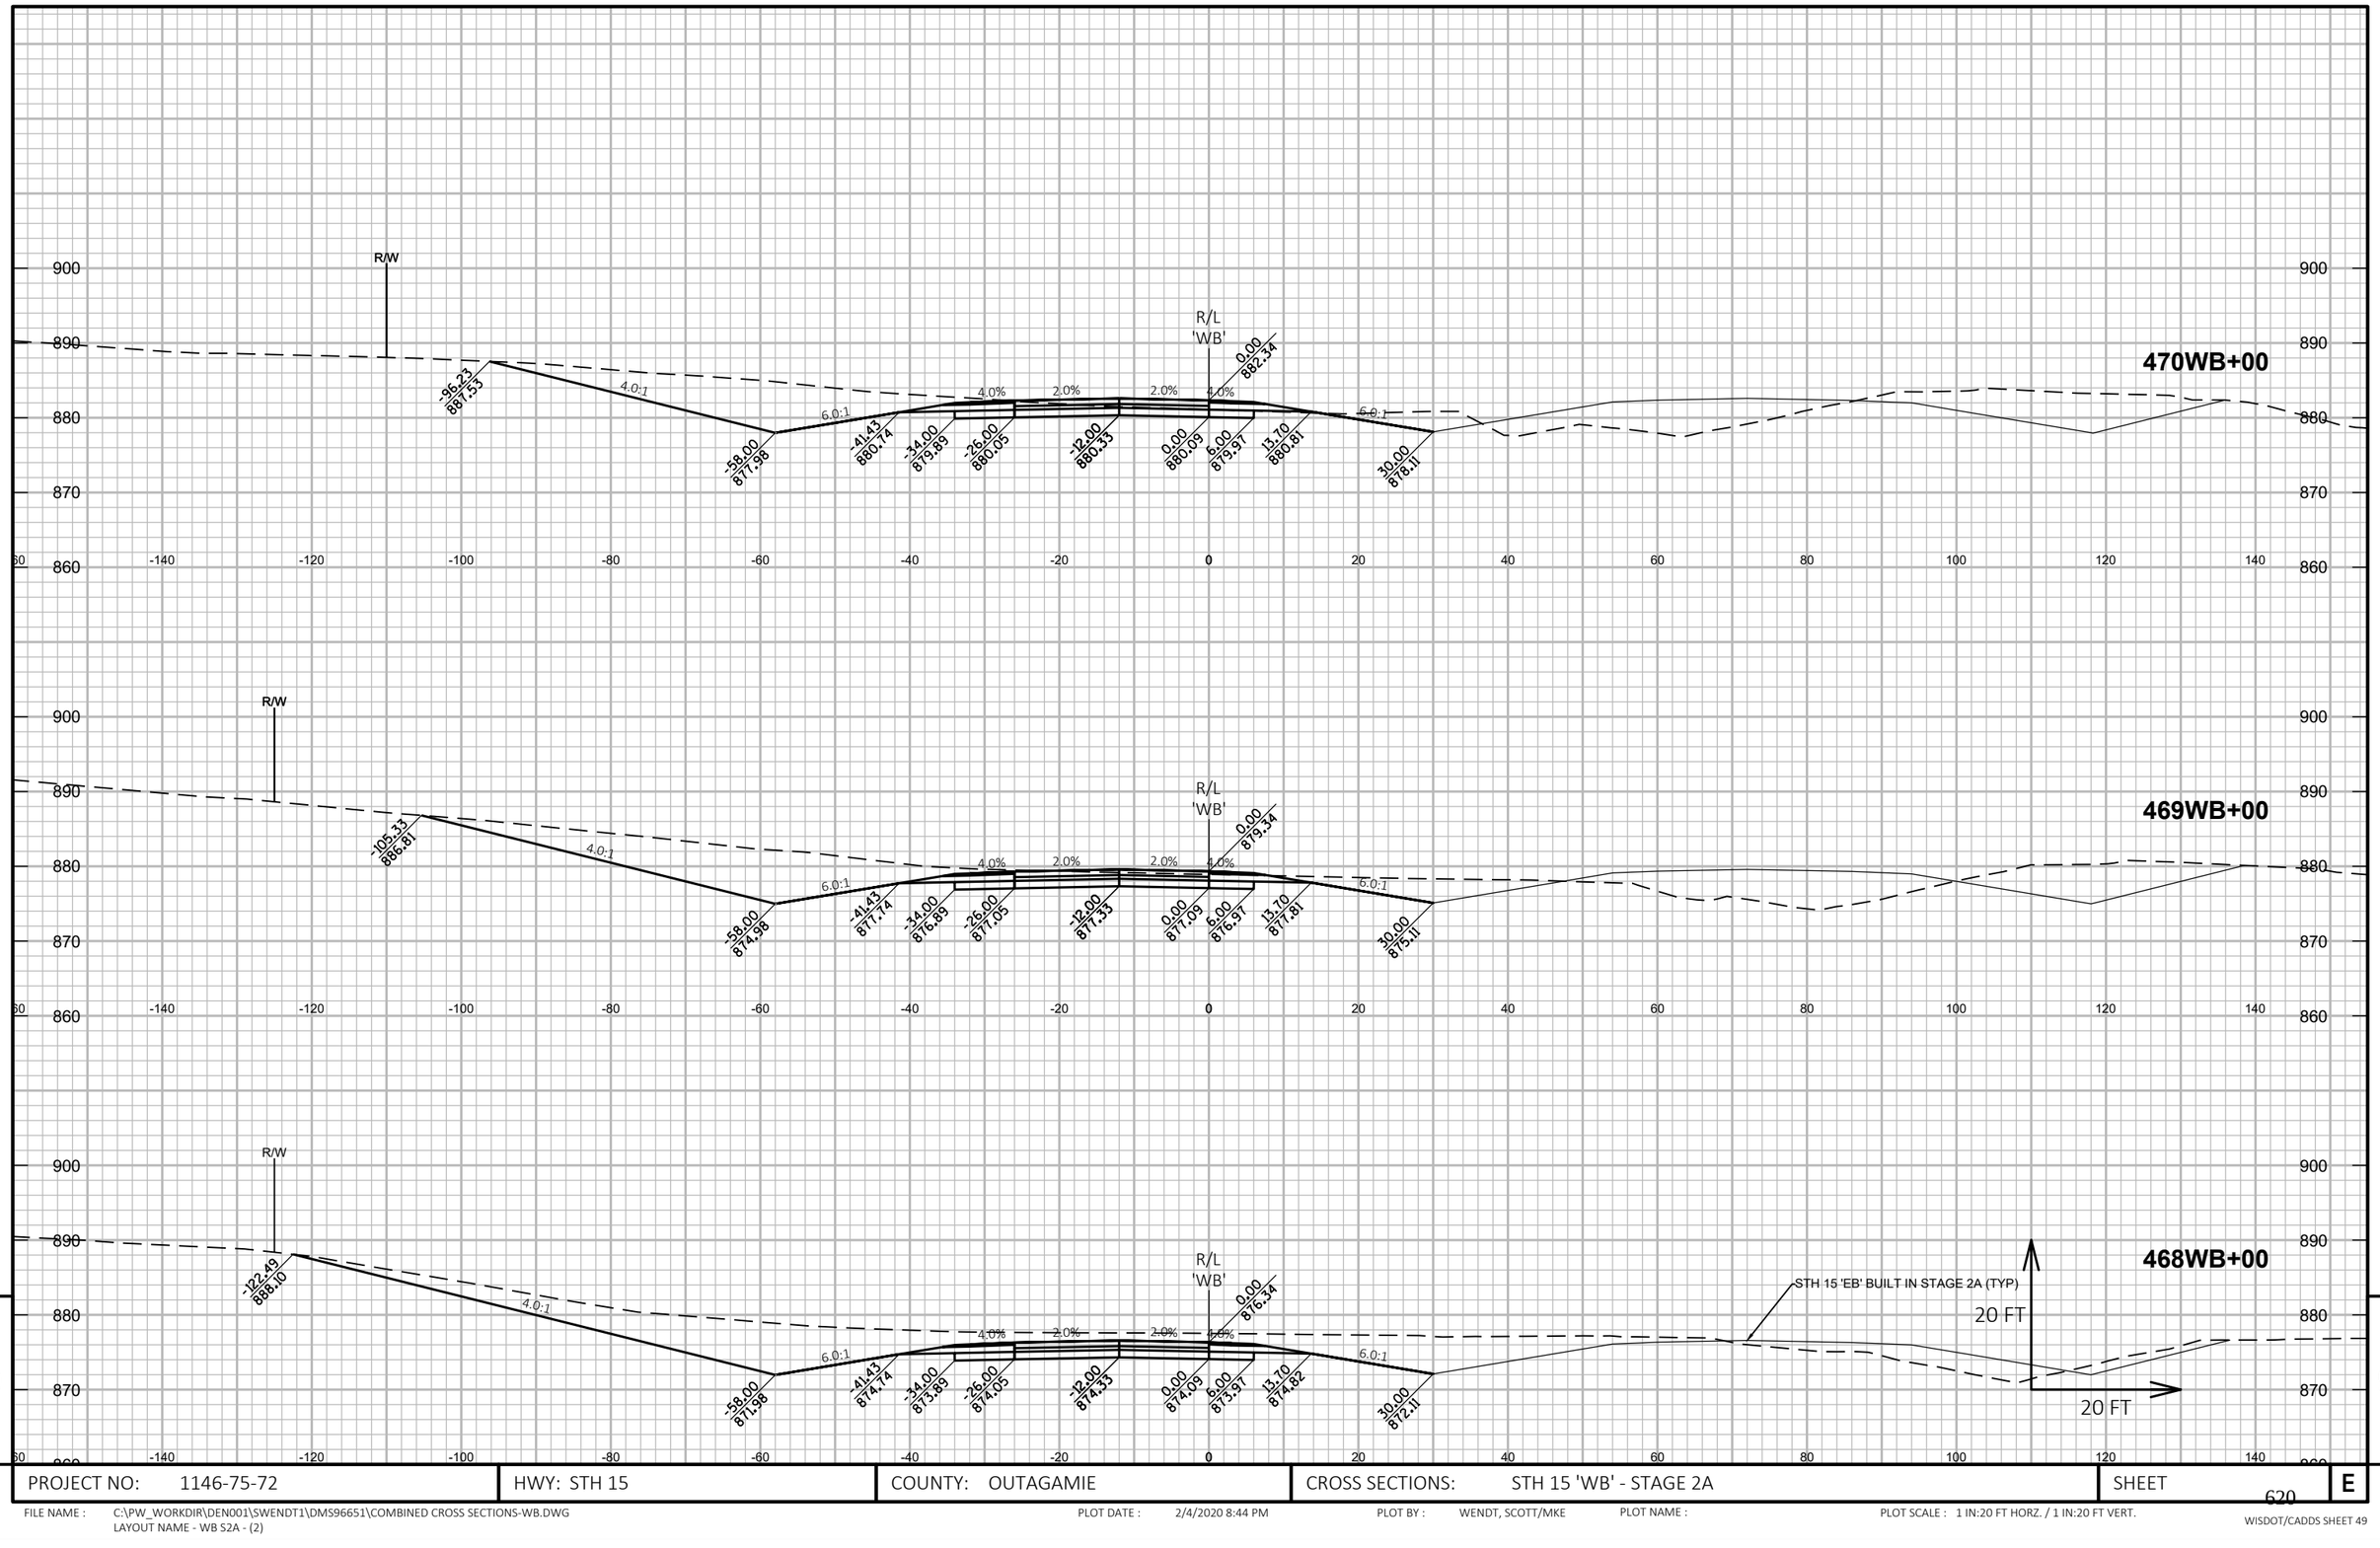

9

9

PROJECT NO: 1146-75-72	HWY: STH 15	COUNTY: OUTAGAMIE	CROSS SECTIONS: STH 15 'WB' - STAGE 2A	SHEET	E

620

FILE NAME : C:\PW_WORKDIR\DEN001\SWENDT1\DMS96651\COMBINED CROSS SECTIONS-WB.DWG
LAYOUT NAME - WB S2A - (2)


PLOT DATE : 2/4/2020 8:44 PM

PLOT BY : WENDT, SCOTT/MKE

PLOT NAME :

PLOT SCALE : 1 IN:20 FT HORZ. / 1 IN:20 FT VERT.

WISDOT/CADDS SHEET 49

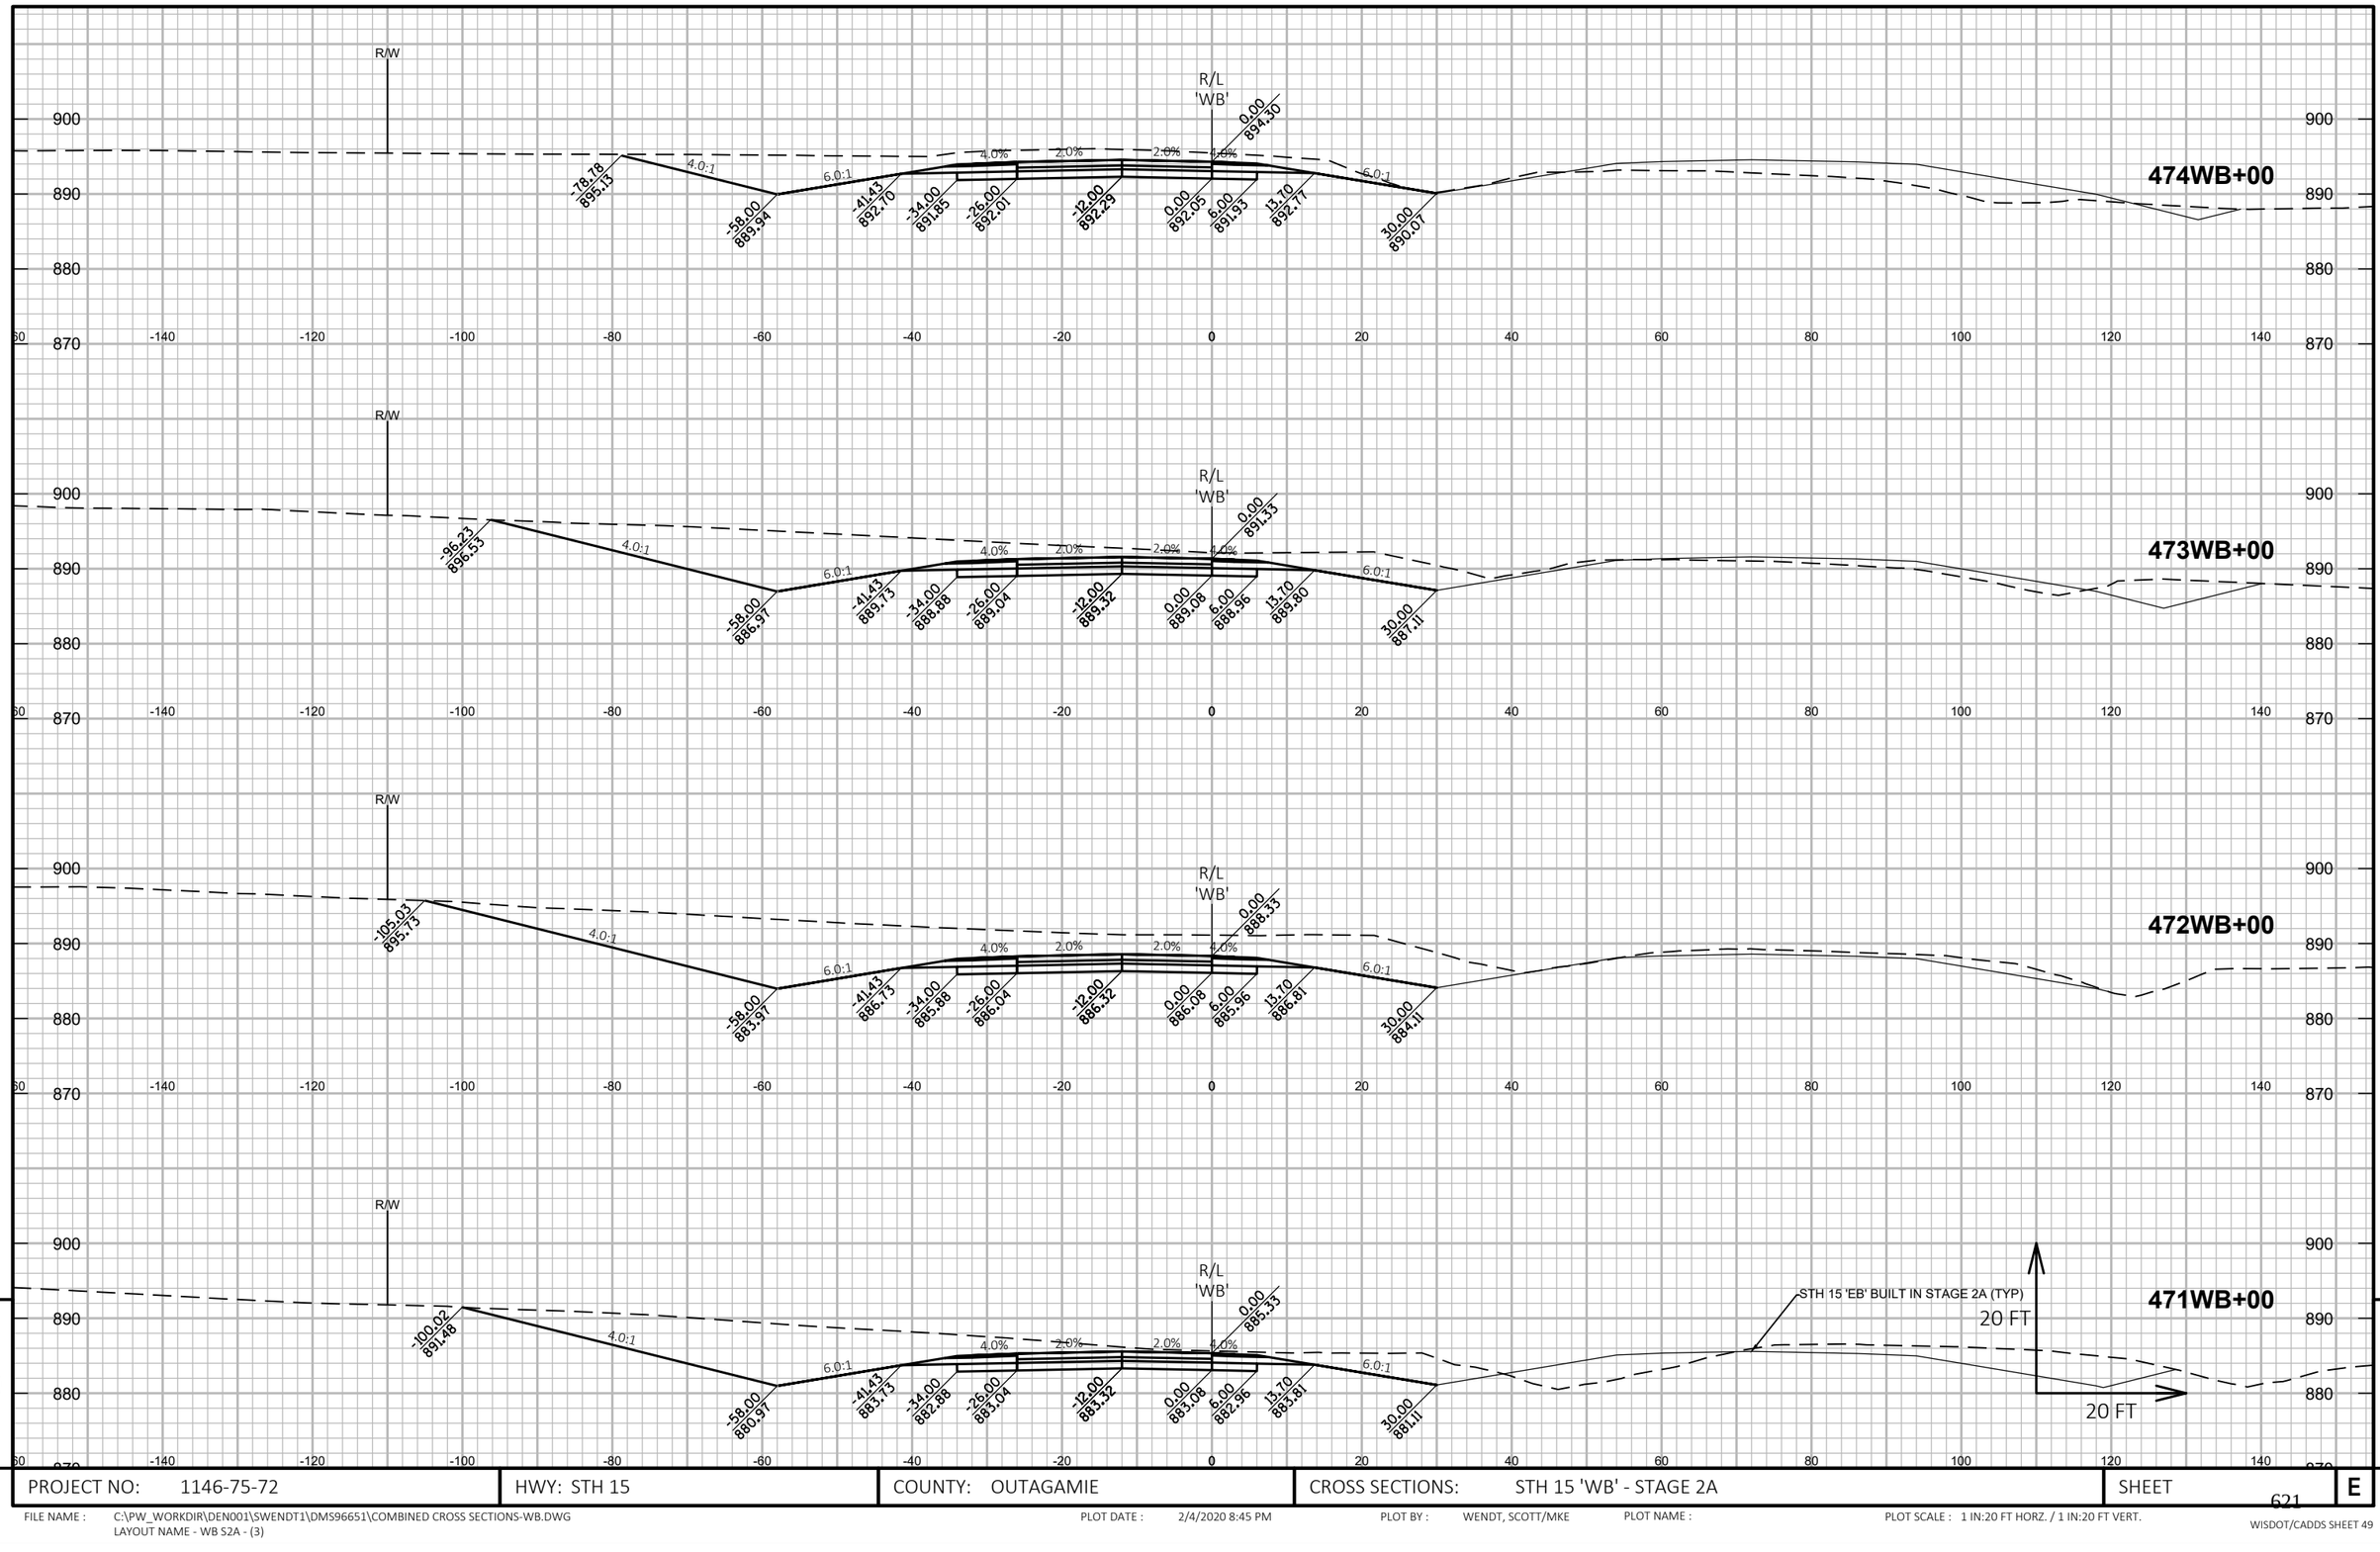


9


9

PROJECT NO: 1146-75-72	HWY: STH 15	COUNTY: OUTAGAMIE	CROSS SECTIONS: STH 15 'WB' - STAGE 2A	SHEET	E

FILE NAME : C:\PW_WORKDIR\DEN001\SWENDT1\DMS96651\COMBINED CROSS SECTIONS-WB.DWG
LAYOUT NAME - WB S2A - (3)

PLOT DATE : 2/4/2020 8:45 PM PLOT BY : WENDT, SCOTT/MKE PLOT NAME : PLOT SCALE : 1 IN:20 FT HORZ. / 1 IN:20 FT VERT.

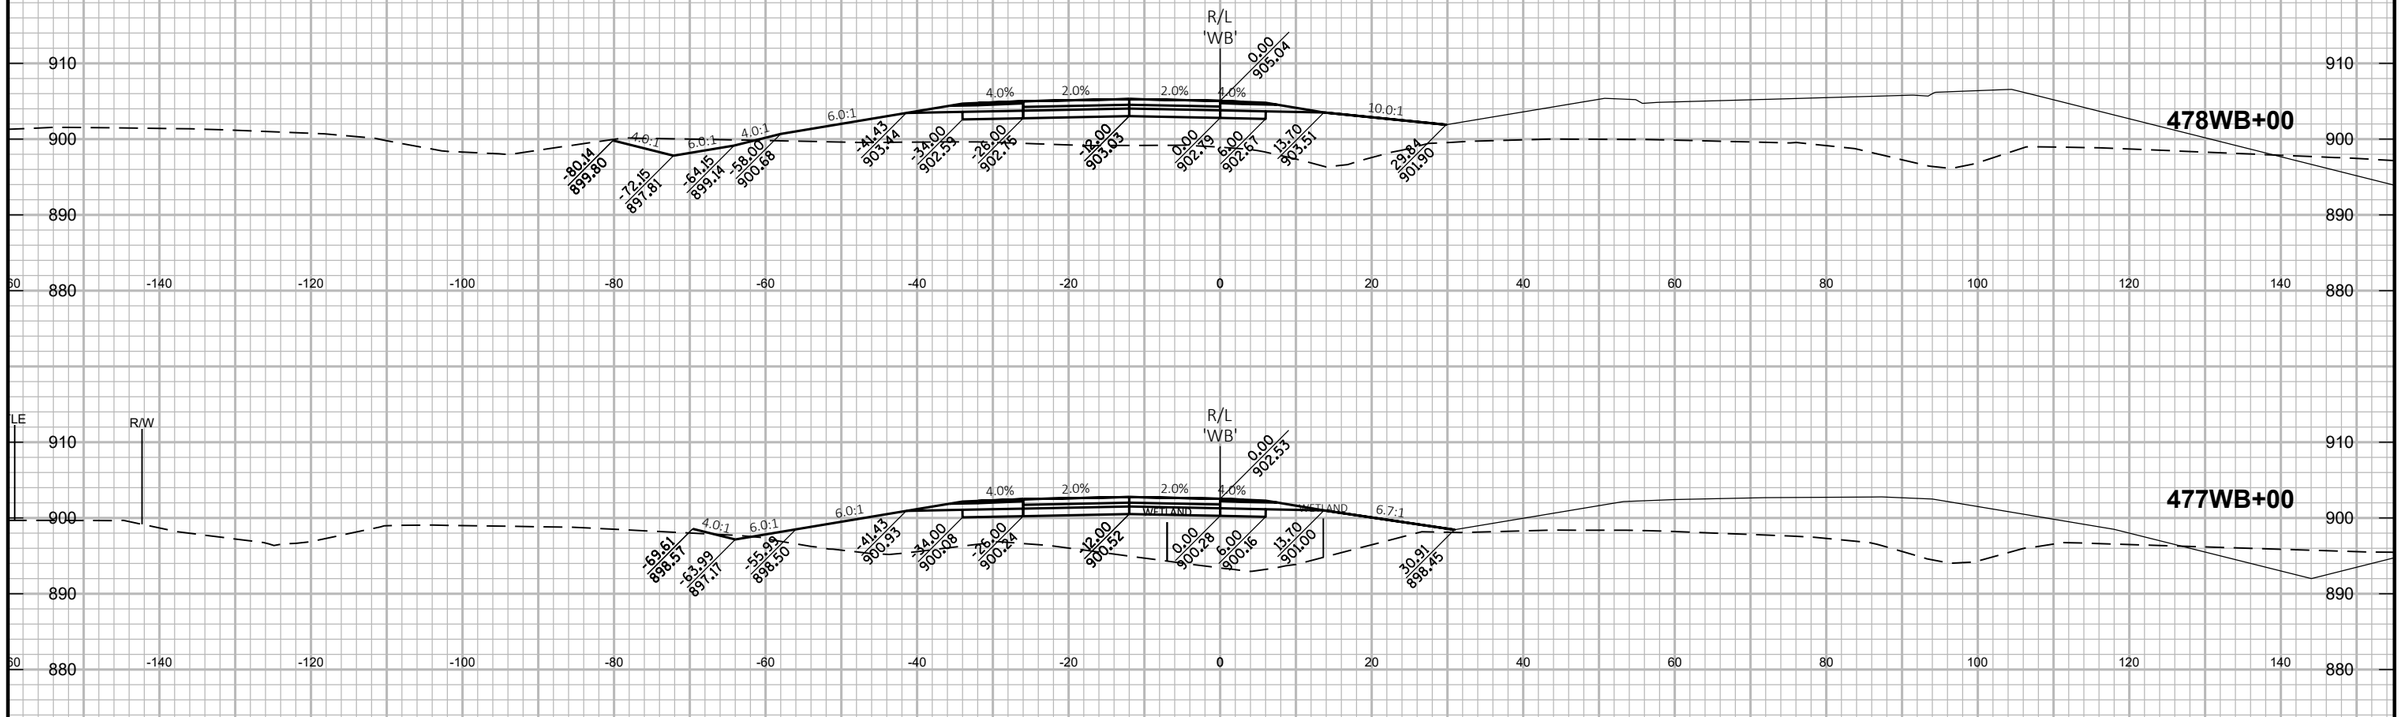

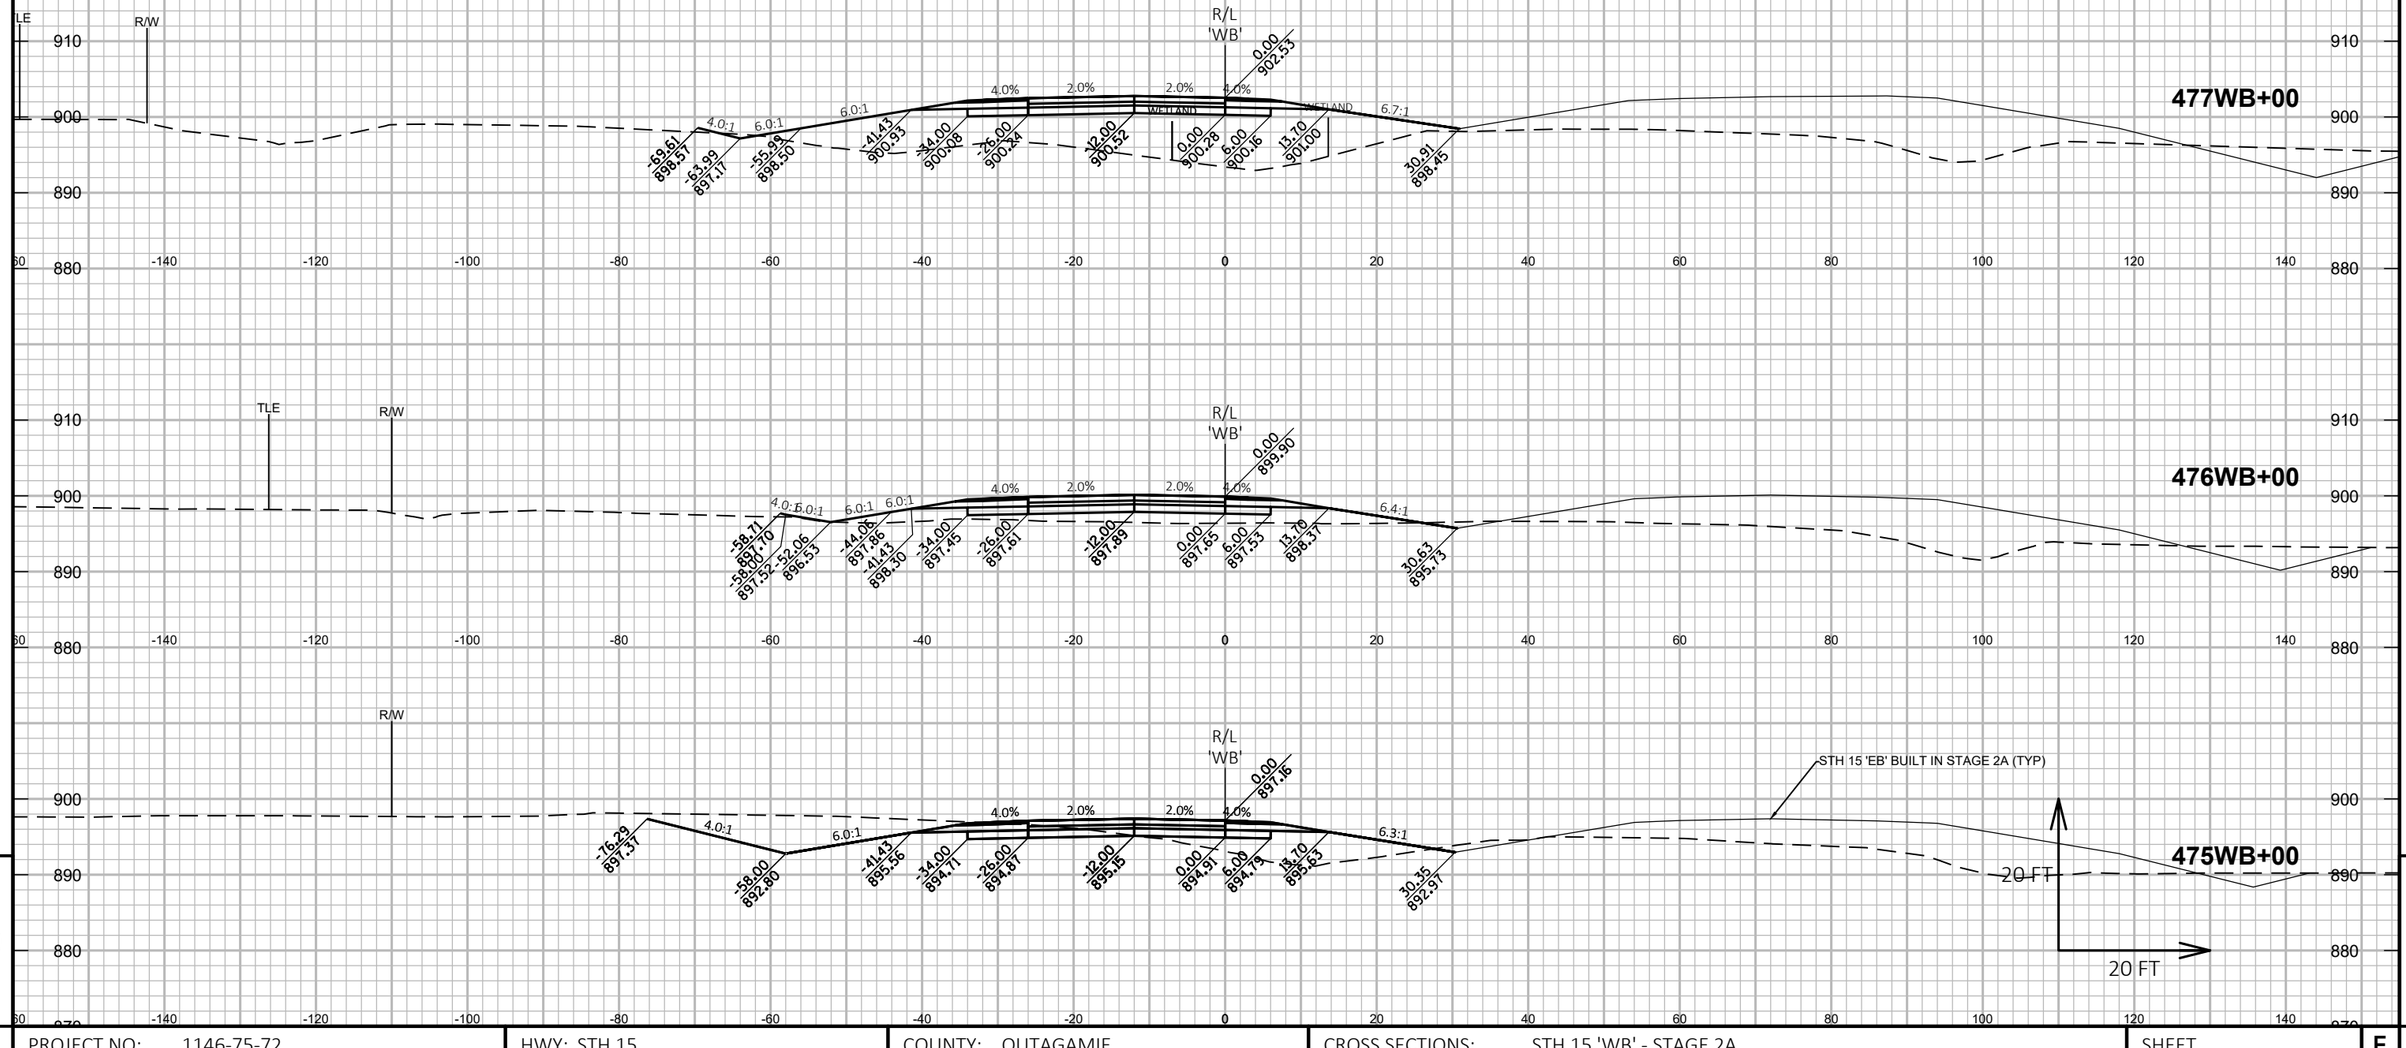


9

9

PROJECT NO: 1146-75-72	HWY: STH 15	COUNTY: OUTAGAMIE	CROSS SECTIONS: STH 15 'WB' - STAGE 2A	SHEET	E

FILE NAME : C:\PW_WORKDIR\DEN001\SWENDT1\DMS96651\COMBINED CROSS SECTIONS-WB.DWG
LAYOUT NAME - WB S2A - (4)

PLOT DATE : 2/4/2020 8:45 PM PLOT BY : WENDT, SCOTT/MKE PLOT NAME : PLOT SCALE : 1 IN:20 FT HORZ. / 1 IN:20 FT VERT.

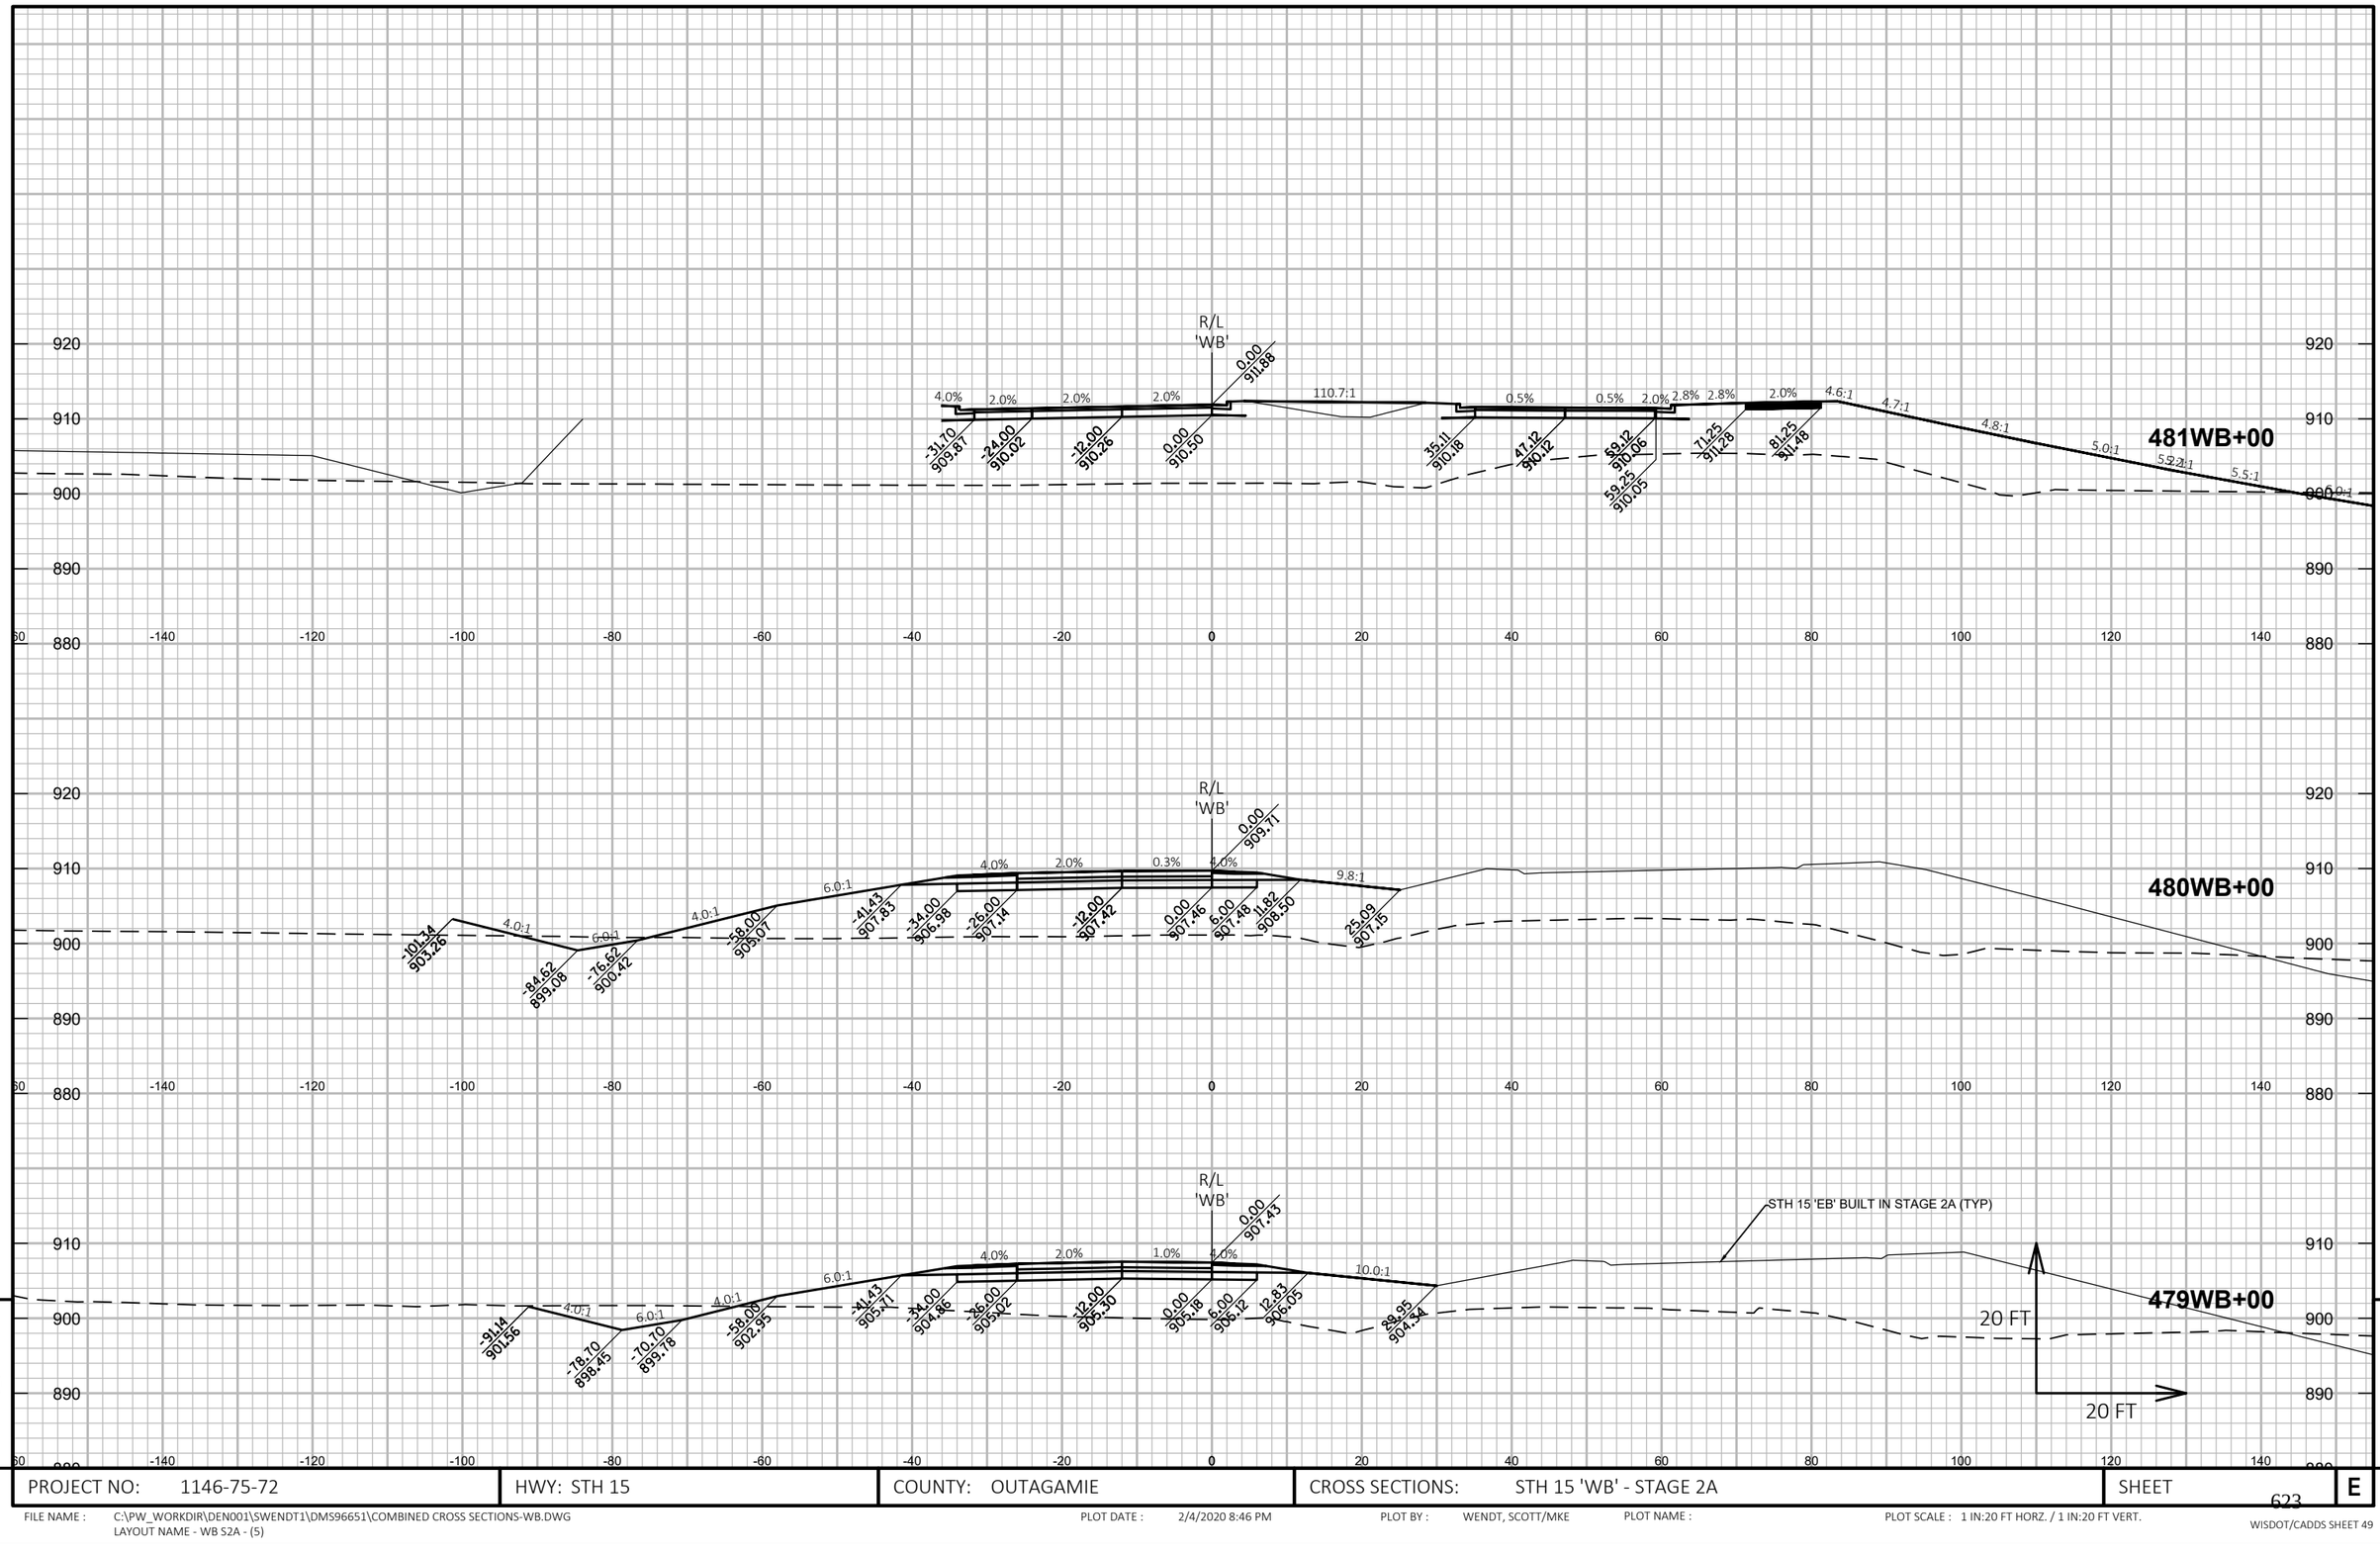

9


9

PROJECT NO: 1146-75-72	HWY: STH 15	COUNTY: OUTAGAMIE	CROSS SECTIONS: STH 15 'WB' - STAGE 2A	SHEET	E

FILE NAME : C:\PW_WORKDIR\DEN001\SWENDT1\DMS96651\COMBINED CROSS SECTIONS-WB.DWG
LAYOUT NAME - WB S2A - (5)

PLOT DATE : 2/4/2020 8:46 PM PLOT BY : WENDT, SCOTT/MKE PLOT NAME : PLOT SCALE : 1 IN:20 FT HORZ. / 1 IN:20 FT VERT.

WISDOT/CADDS SHEET 49

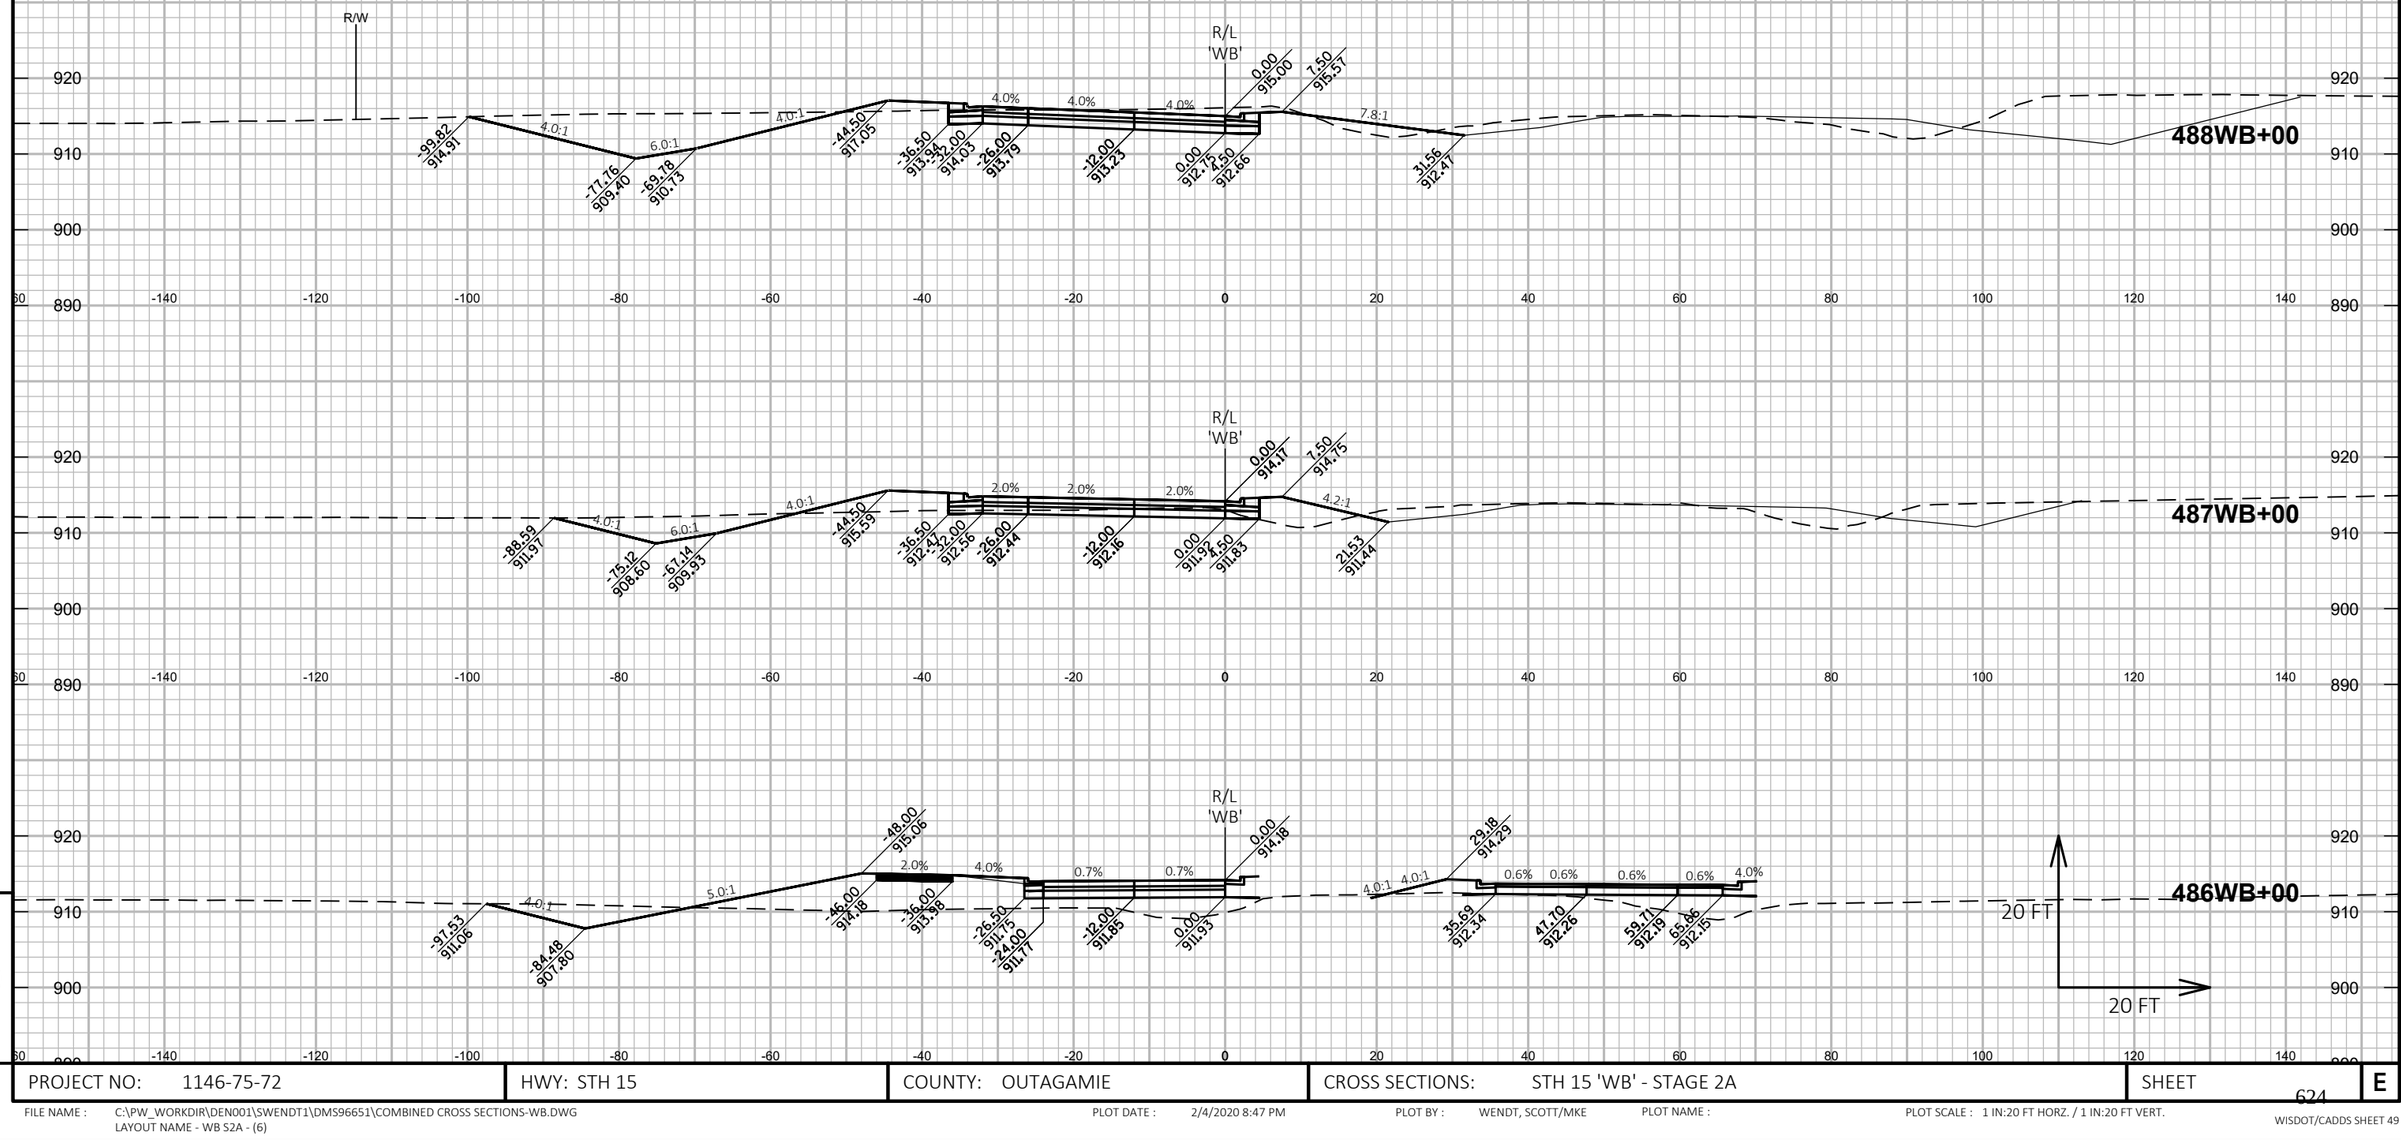

9

9


PROJECT NO: 1146-75-72	HWY: STH 15	COUNTY: OUTAGAMIE	CROSS SECTIONS: STH 15 'WB' - STAGE 2A	SHEET	E


624

FILE NAME : C:\PW_WORKDIR\DEN001\SWENDT1\DMS96651\COMBINED CROSS SECTIONS-WB.DWG
LAYOUT NAME - WB S2A - (6)

PLOT DATE : 2/4/2020 8:47 PM PLOT BY : WENDT, SCOTT/MKE PLOT NAME : PLOT SCALE : 1 IN:20 FT HORZ. / 1 IN:20 FT VERT.

WISDOT/CADDS SHEET 49

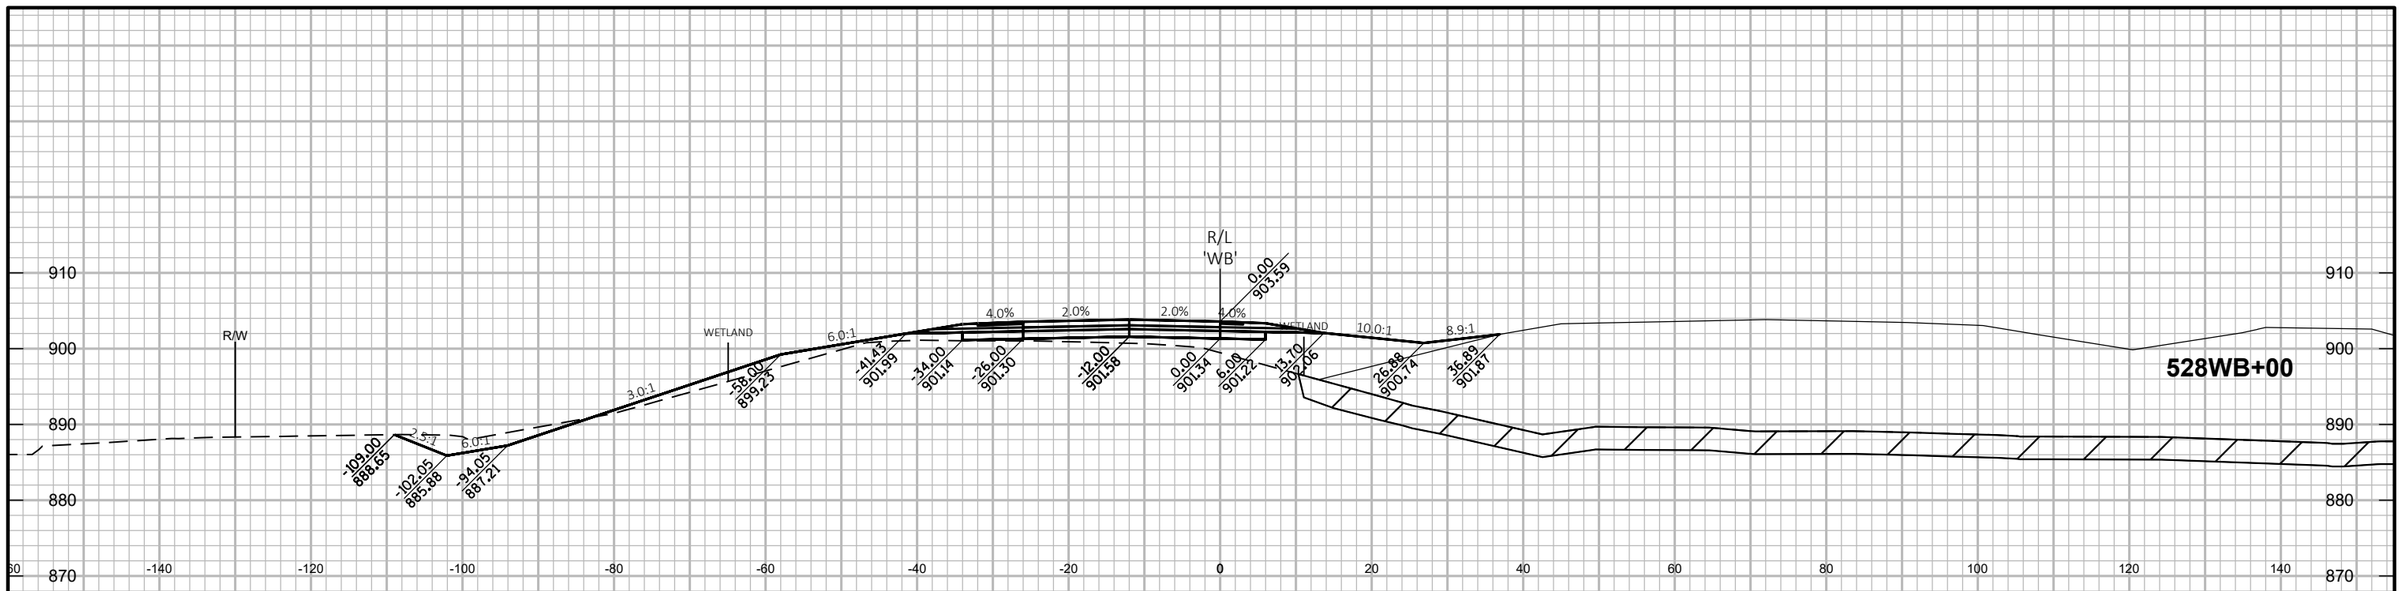

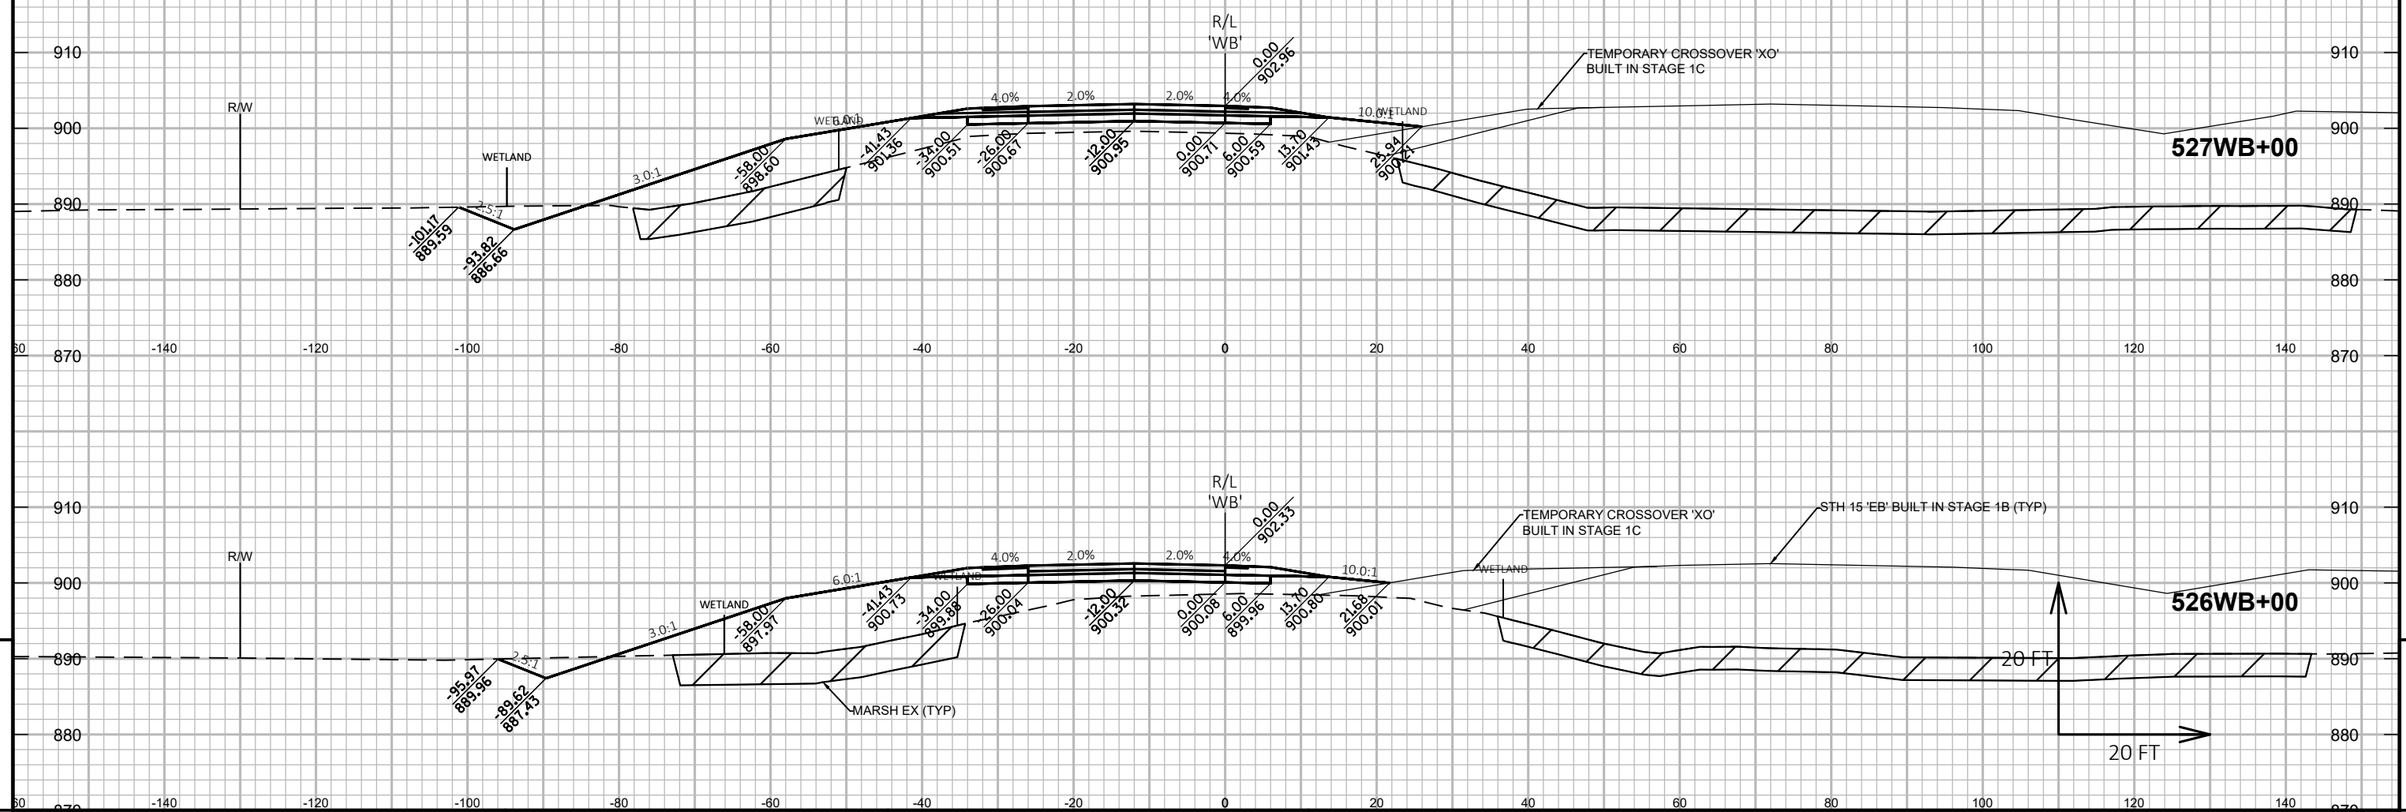

9

9

PROJECT NO: 1146-75-72	HWY: STH 15	COUNTY: OUTAGAMIE	CROSS SECTIONS: STH 15 'WB' - STAGE 2A	SHEET	E

FILE NAME : C:\PW_WORKDIR\DEN001\SWENDT1\DMS96651\COMBINED CROSS SECTIONS-WB.DWG
LAYOUT NAME - WB S2A - (7)


PLOT DATE : 2/4/2020 8:47 PM


PLOT BY : WENDT, SCOTT/MKE

PLOT NAME :

PLOT SCALE : 1 IN:20 FT HORZ. / 1 IN:20 FT VERT.

WISDOT/CADDS SHEET 49

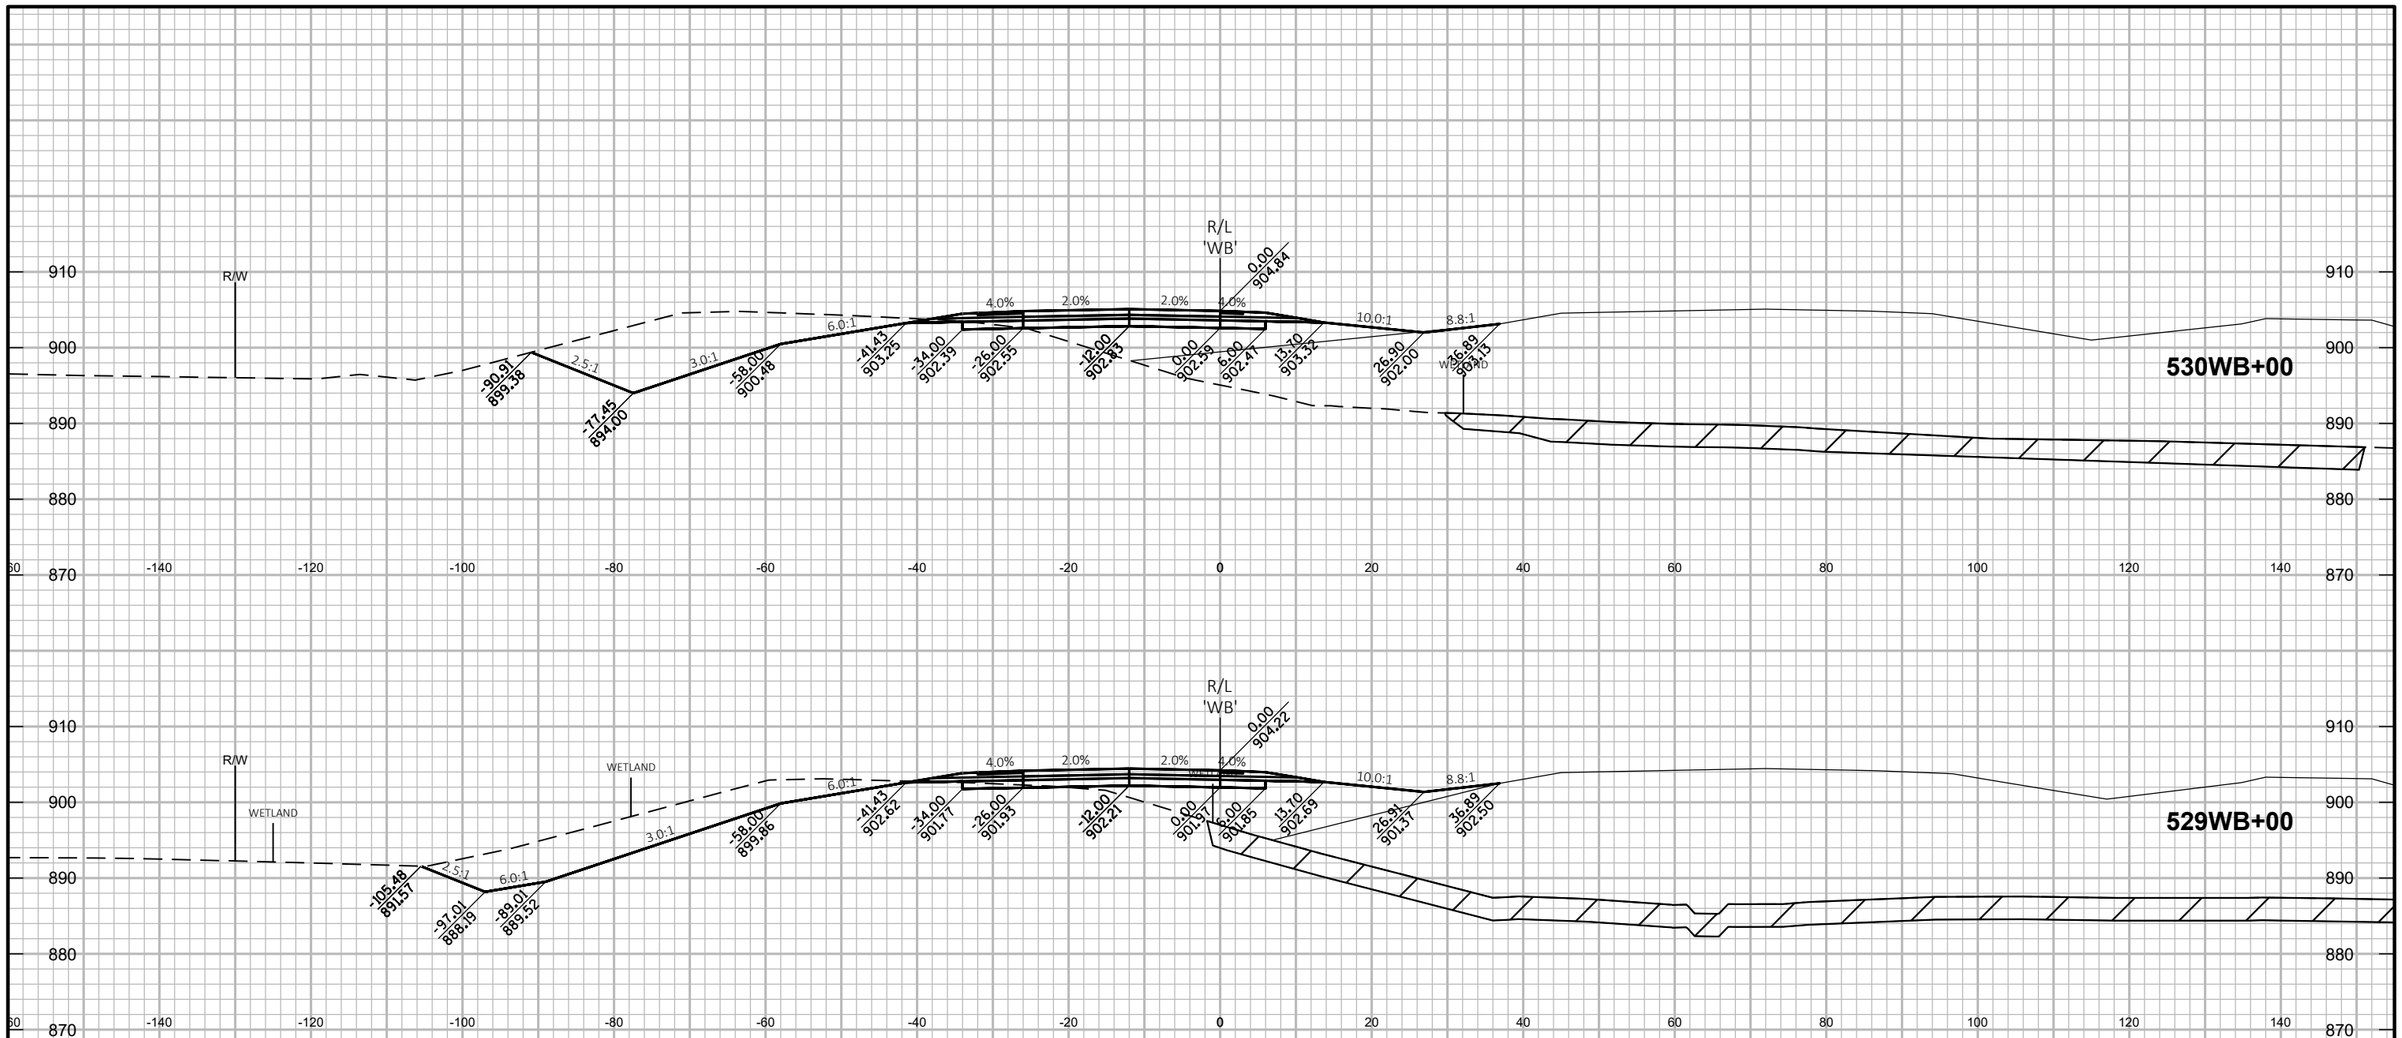

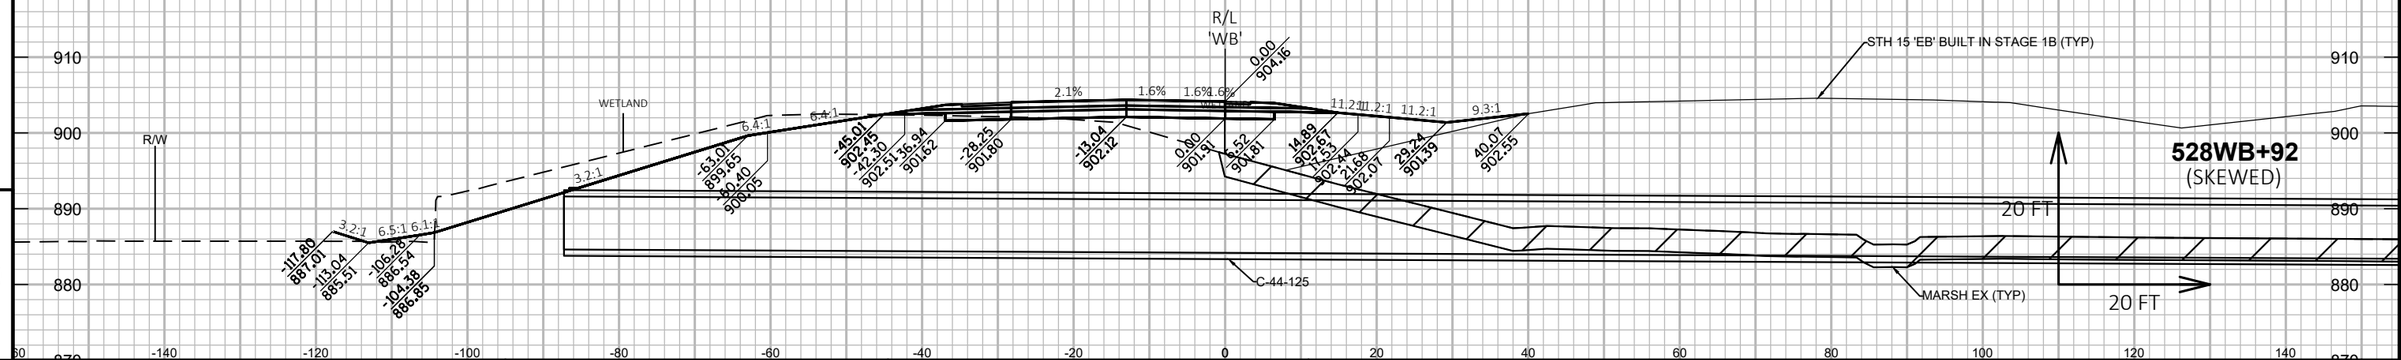

9

9

PROJECT NO: 1146-75-72	HWY: STH 15	COUNTY: OUTAGAMIE	CROSS SECTIONS: STH 15 'WB' - STAGE 2A	SHEET	E

626

FILE NAME : C:\PW_WORKDIR\DEN001\SWENDT1\DMS96651\COMBINED CROSS SECTIONS-WB.DWG
LAYOUT NAME - WB S2A - (8)


PLOT DATE : 2/4/2020 8:48 PM

PLOT BY : WENDT, SCOTT/MKE

PLOT NAME :

PLOT SCALE : 1 IN:20 FT HORZ. / 1 IN:20 FT VERT.

WISDOT/CADDS SHEET 49

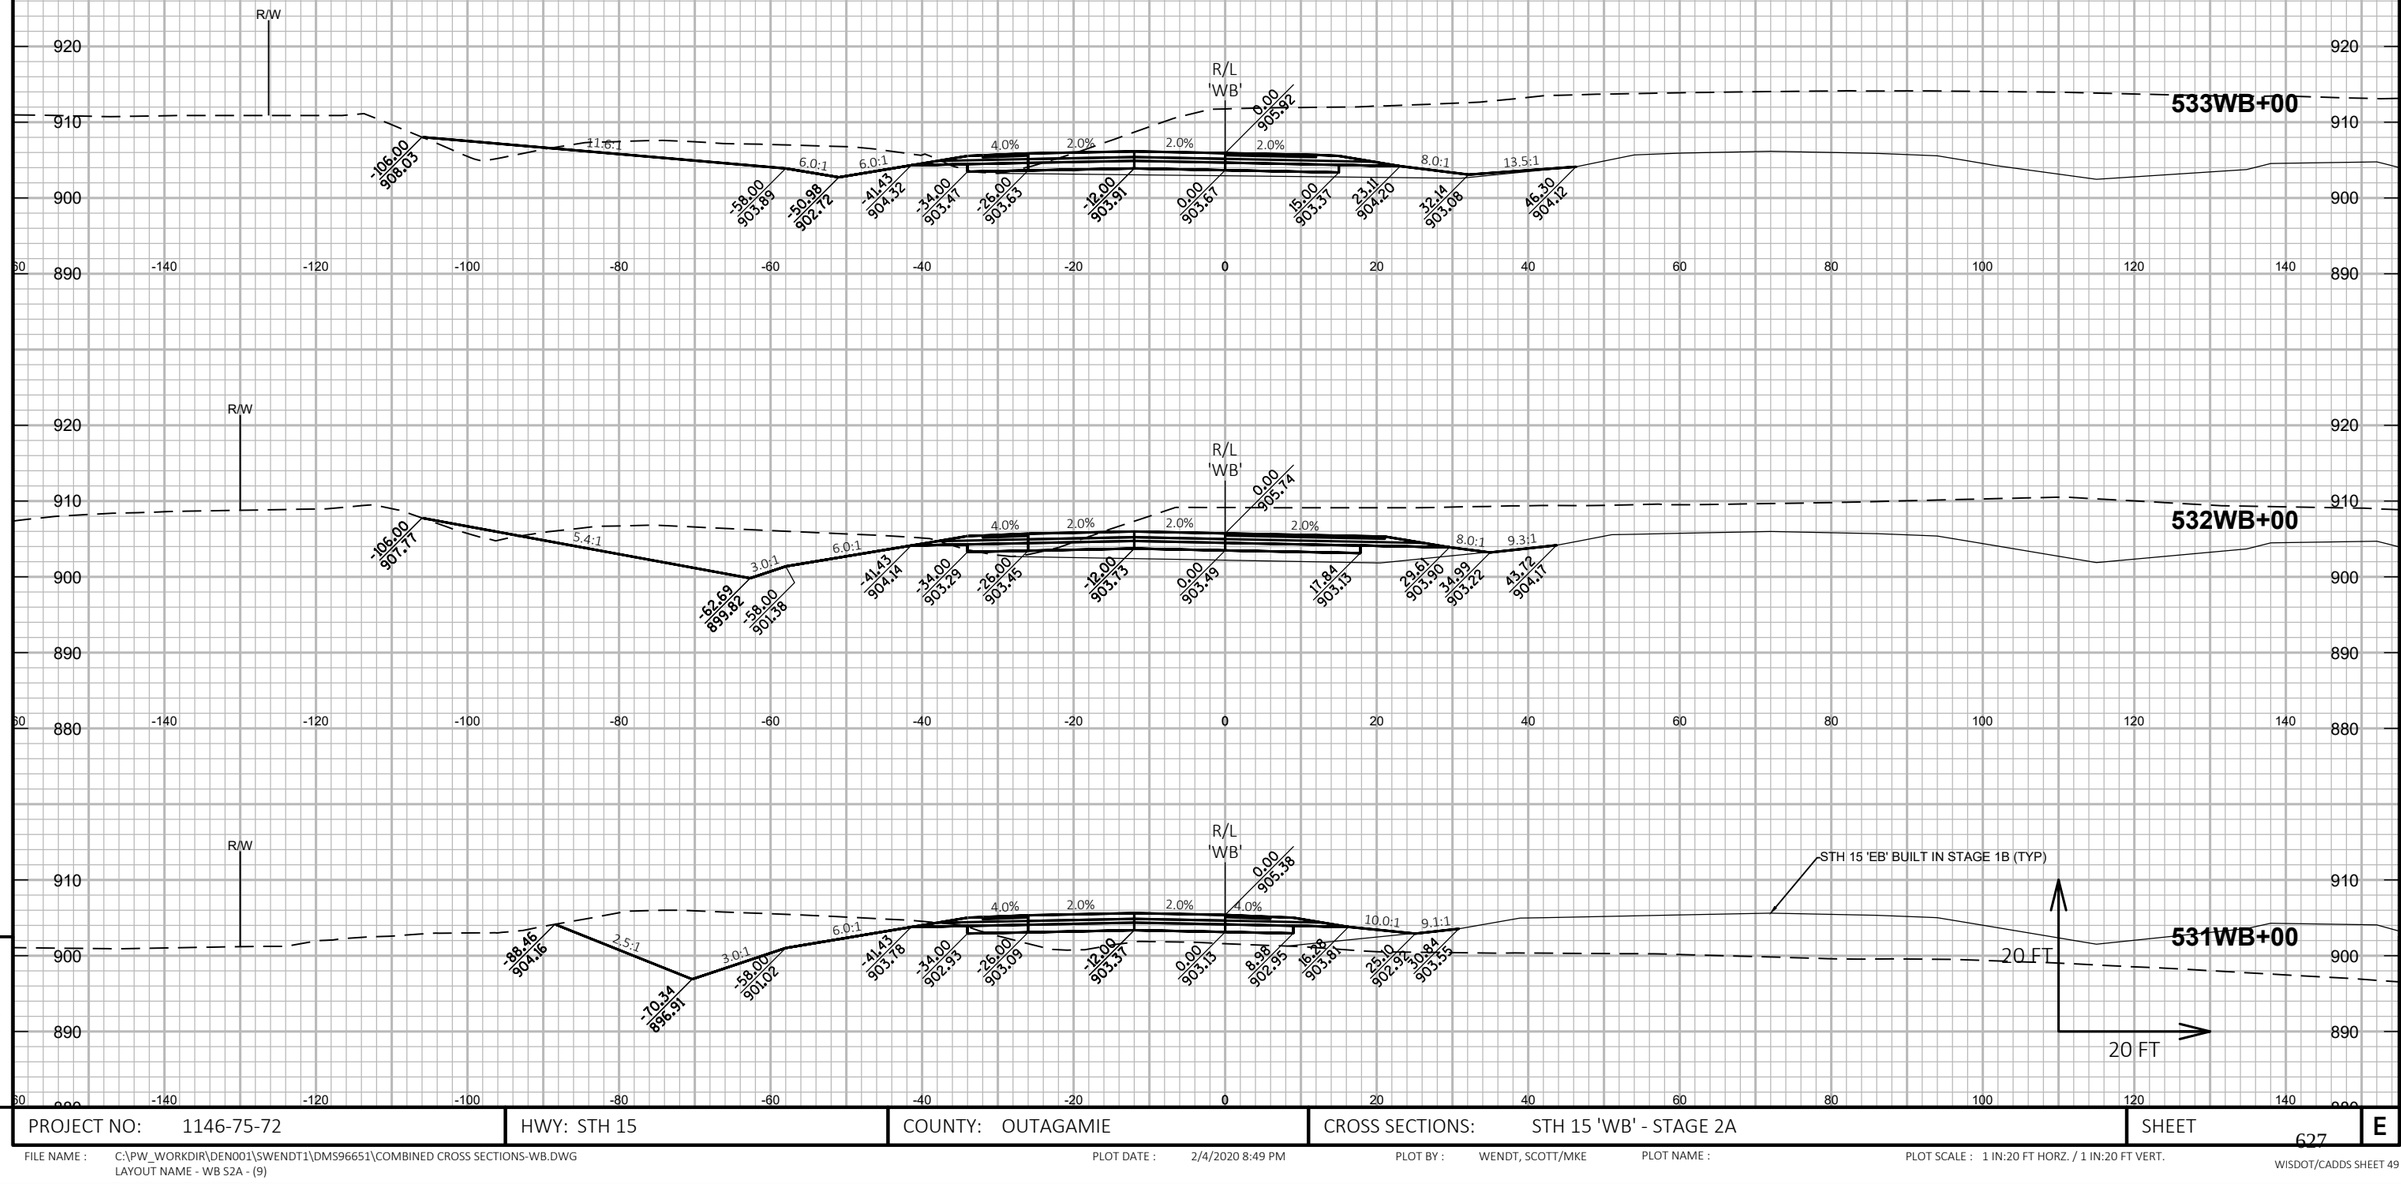

9

9


PROJECT NO: 1146-75-72	HWY: STH 15	COUNTY: OUTAGAMIE	CROSS SECTIONS: STH 15 'WB' - STAGE 2A	SHEET	E

627

FILE NAME : C:\PW_WORKDIR\DEN001\SWENDT1\DMS96651\COMBINED CROSS SECTIONS-WB.DWG
LAYOUT NAME - WB S2A - (9)

PLOT DATE : 2/4/2020 8:49 PM PLOT BY : WENDT, SCOTT/MKE PLOT NAME : PLOT SCALE : 1 IN:20 FT HORZ. / 1 IN:20 FT VERT.

WISDOT/CADDS SHEET 49

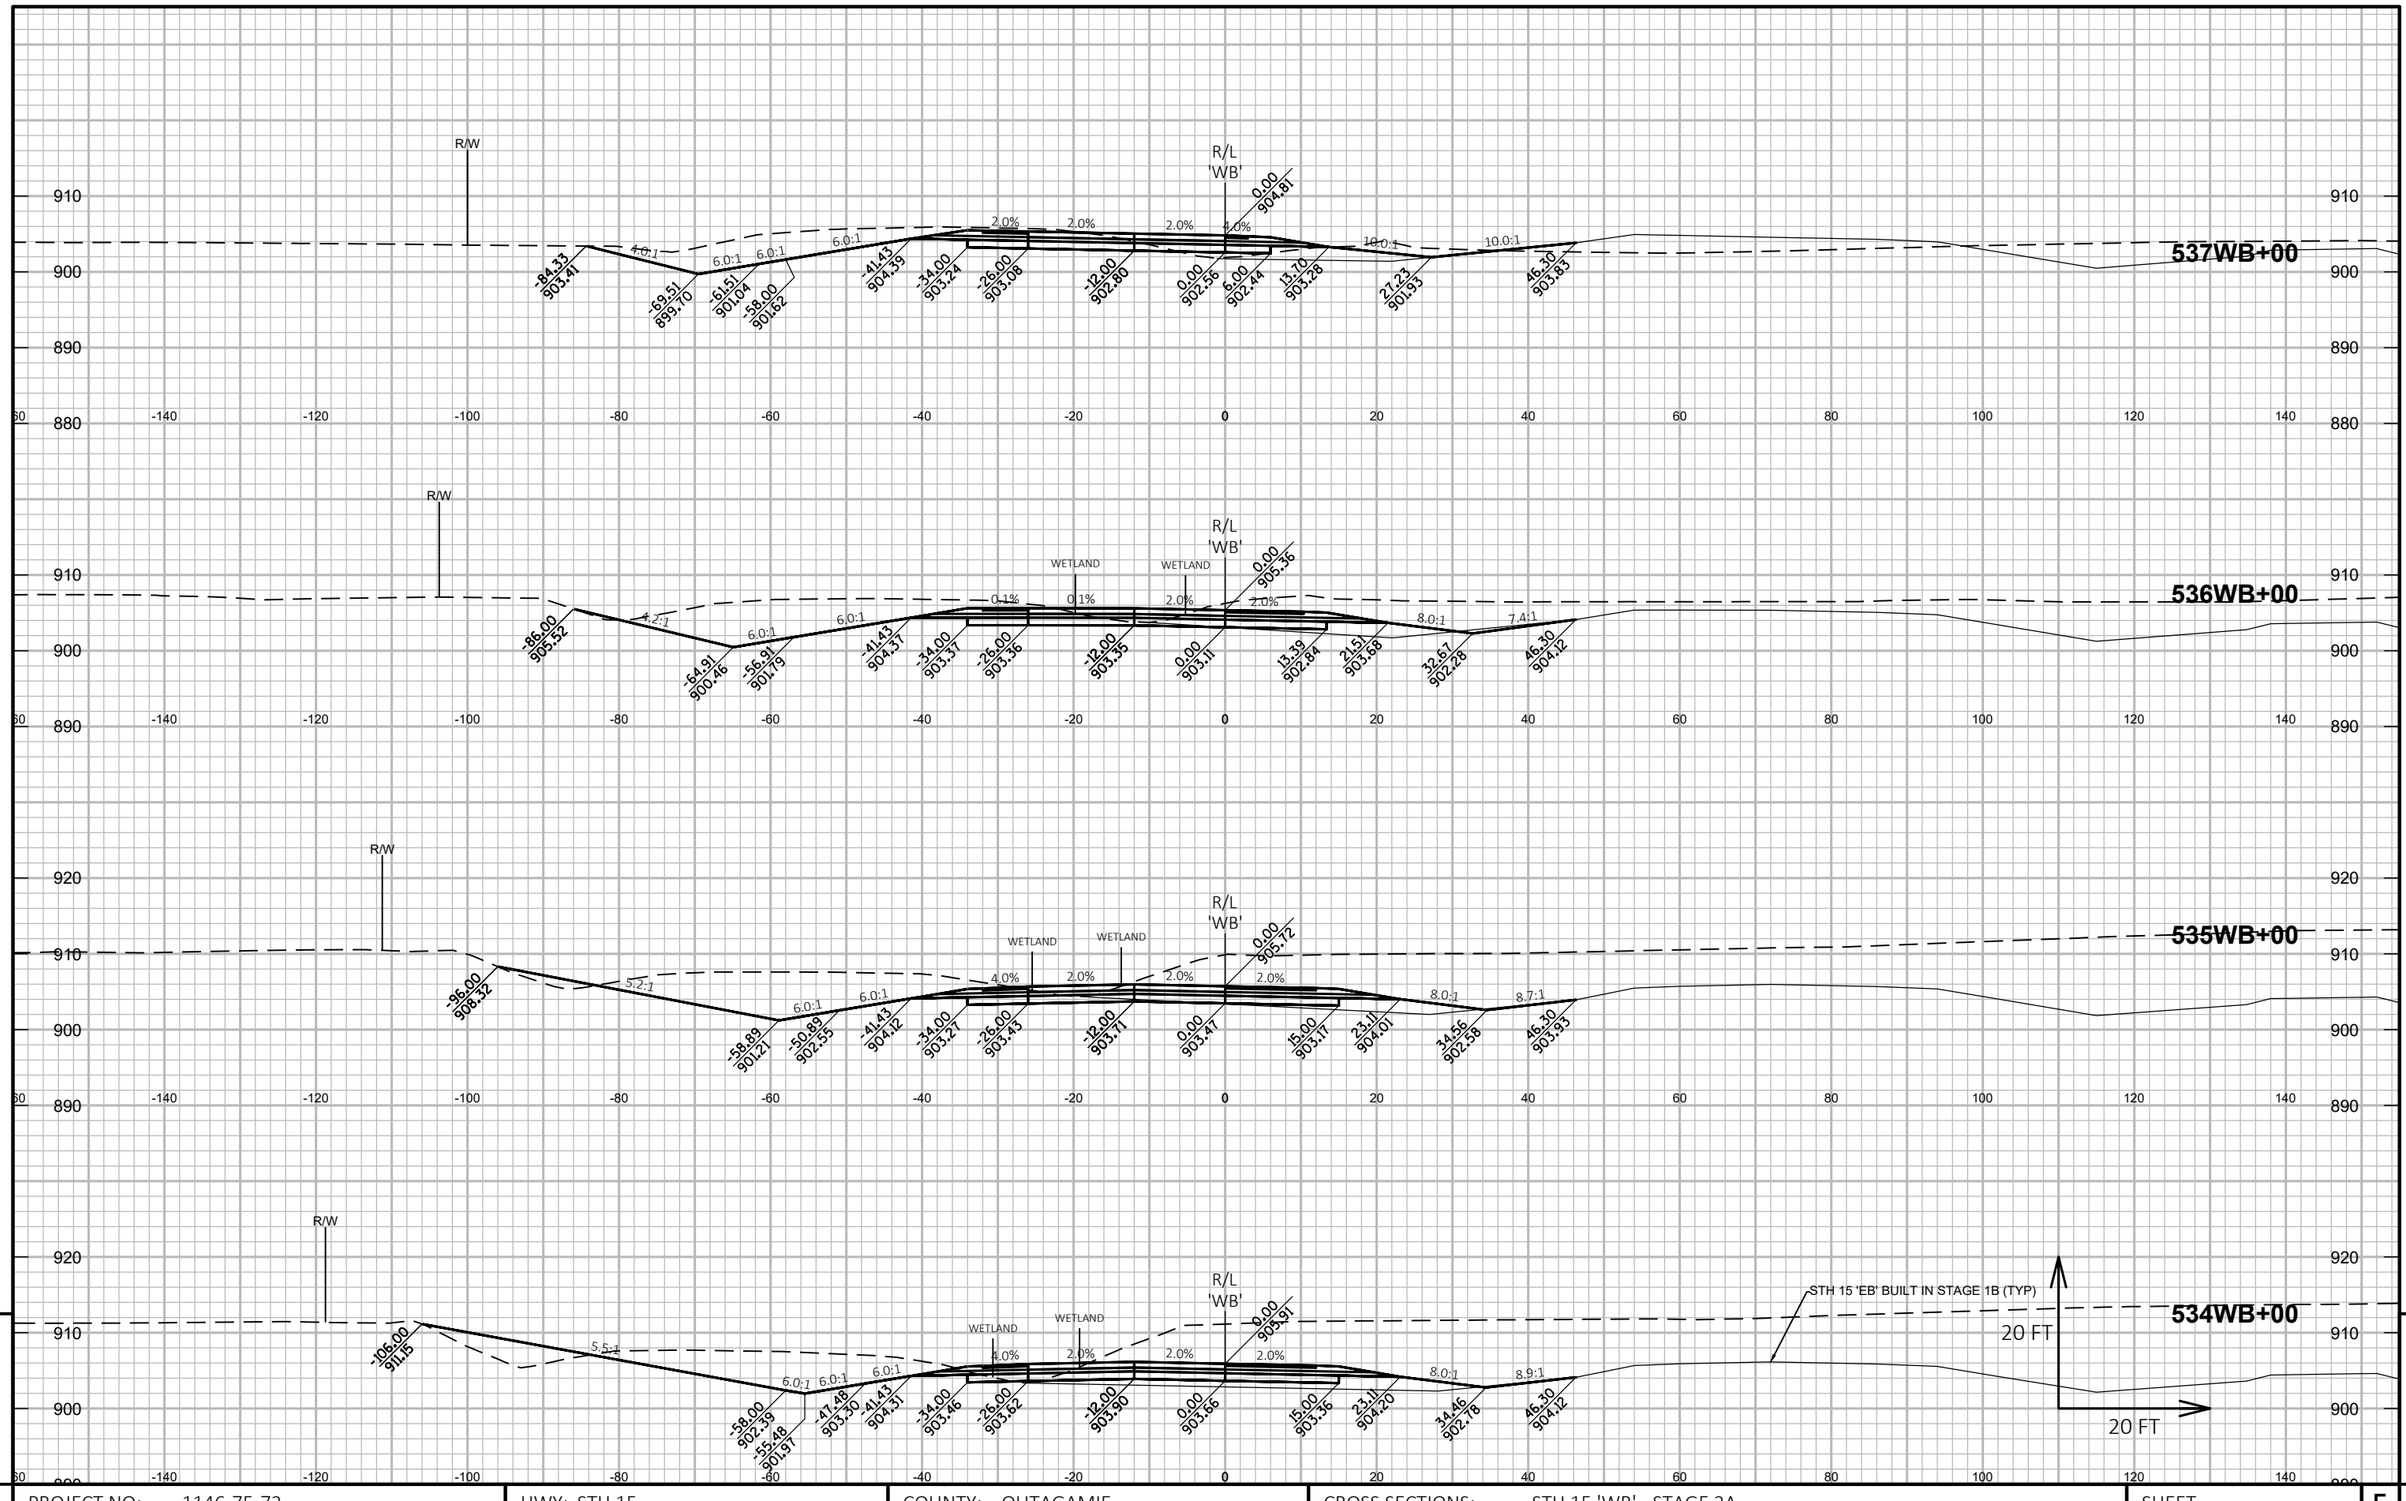

9

9

PROJECT NO: 1146-75-72	HWY: STH 15	COUNTY: OUTAGAMIE	CROSS SECTIONS: STH 15 'WB' - STAGE 2A	SHEET	E

628

FILE NAME : C:\PW_WORKDIR\DEN001\SWENDT1\DMS96651\COMBINED CROSS SECTIONS-WB.DWG
LAYOUT NAME - WB S2A - (10)


PLOT DATE : 2/4/2020 8:49 PM

PLOT BY : WENDT, SCOTT/MKE

PLOT NAME :

PLOT SCALE : 1 IN:20 FT HORZ. / 1 IN:20 FT VERT.

WISDOT/CADDS SHEET 49

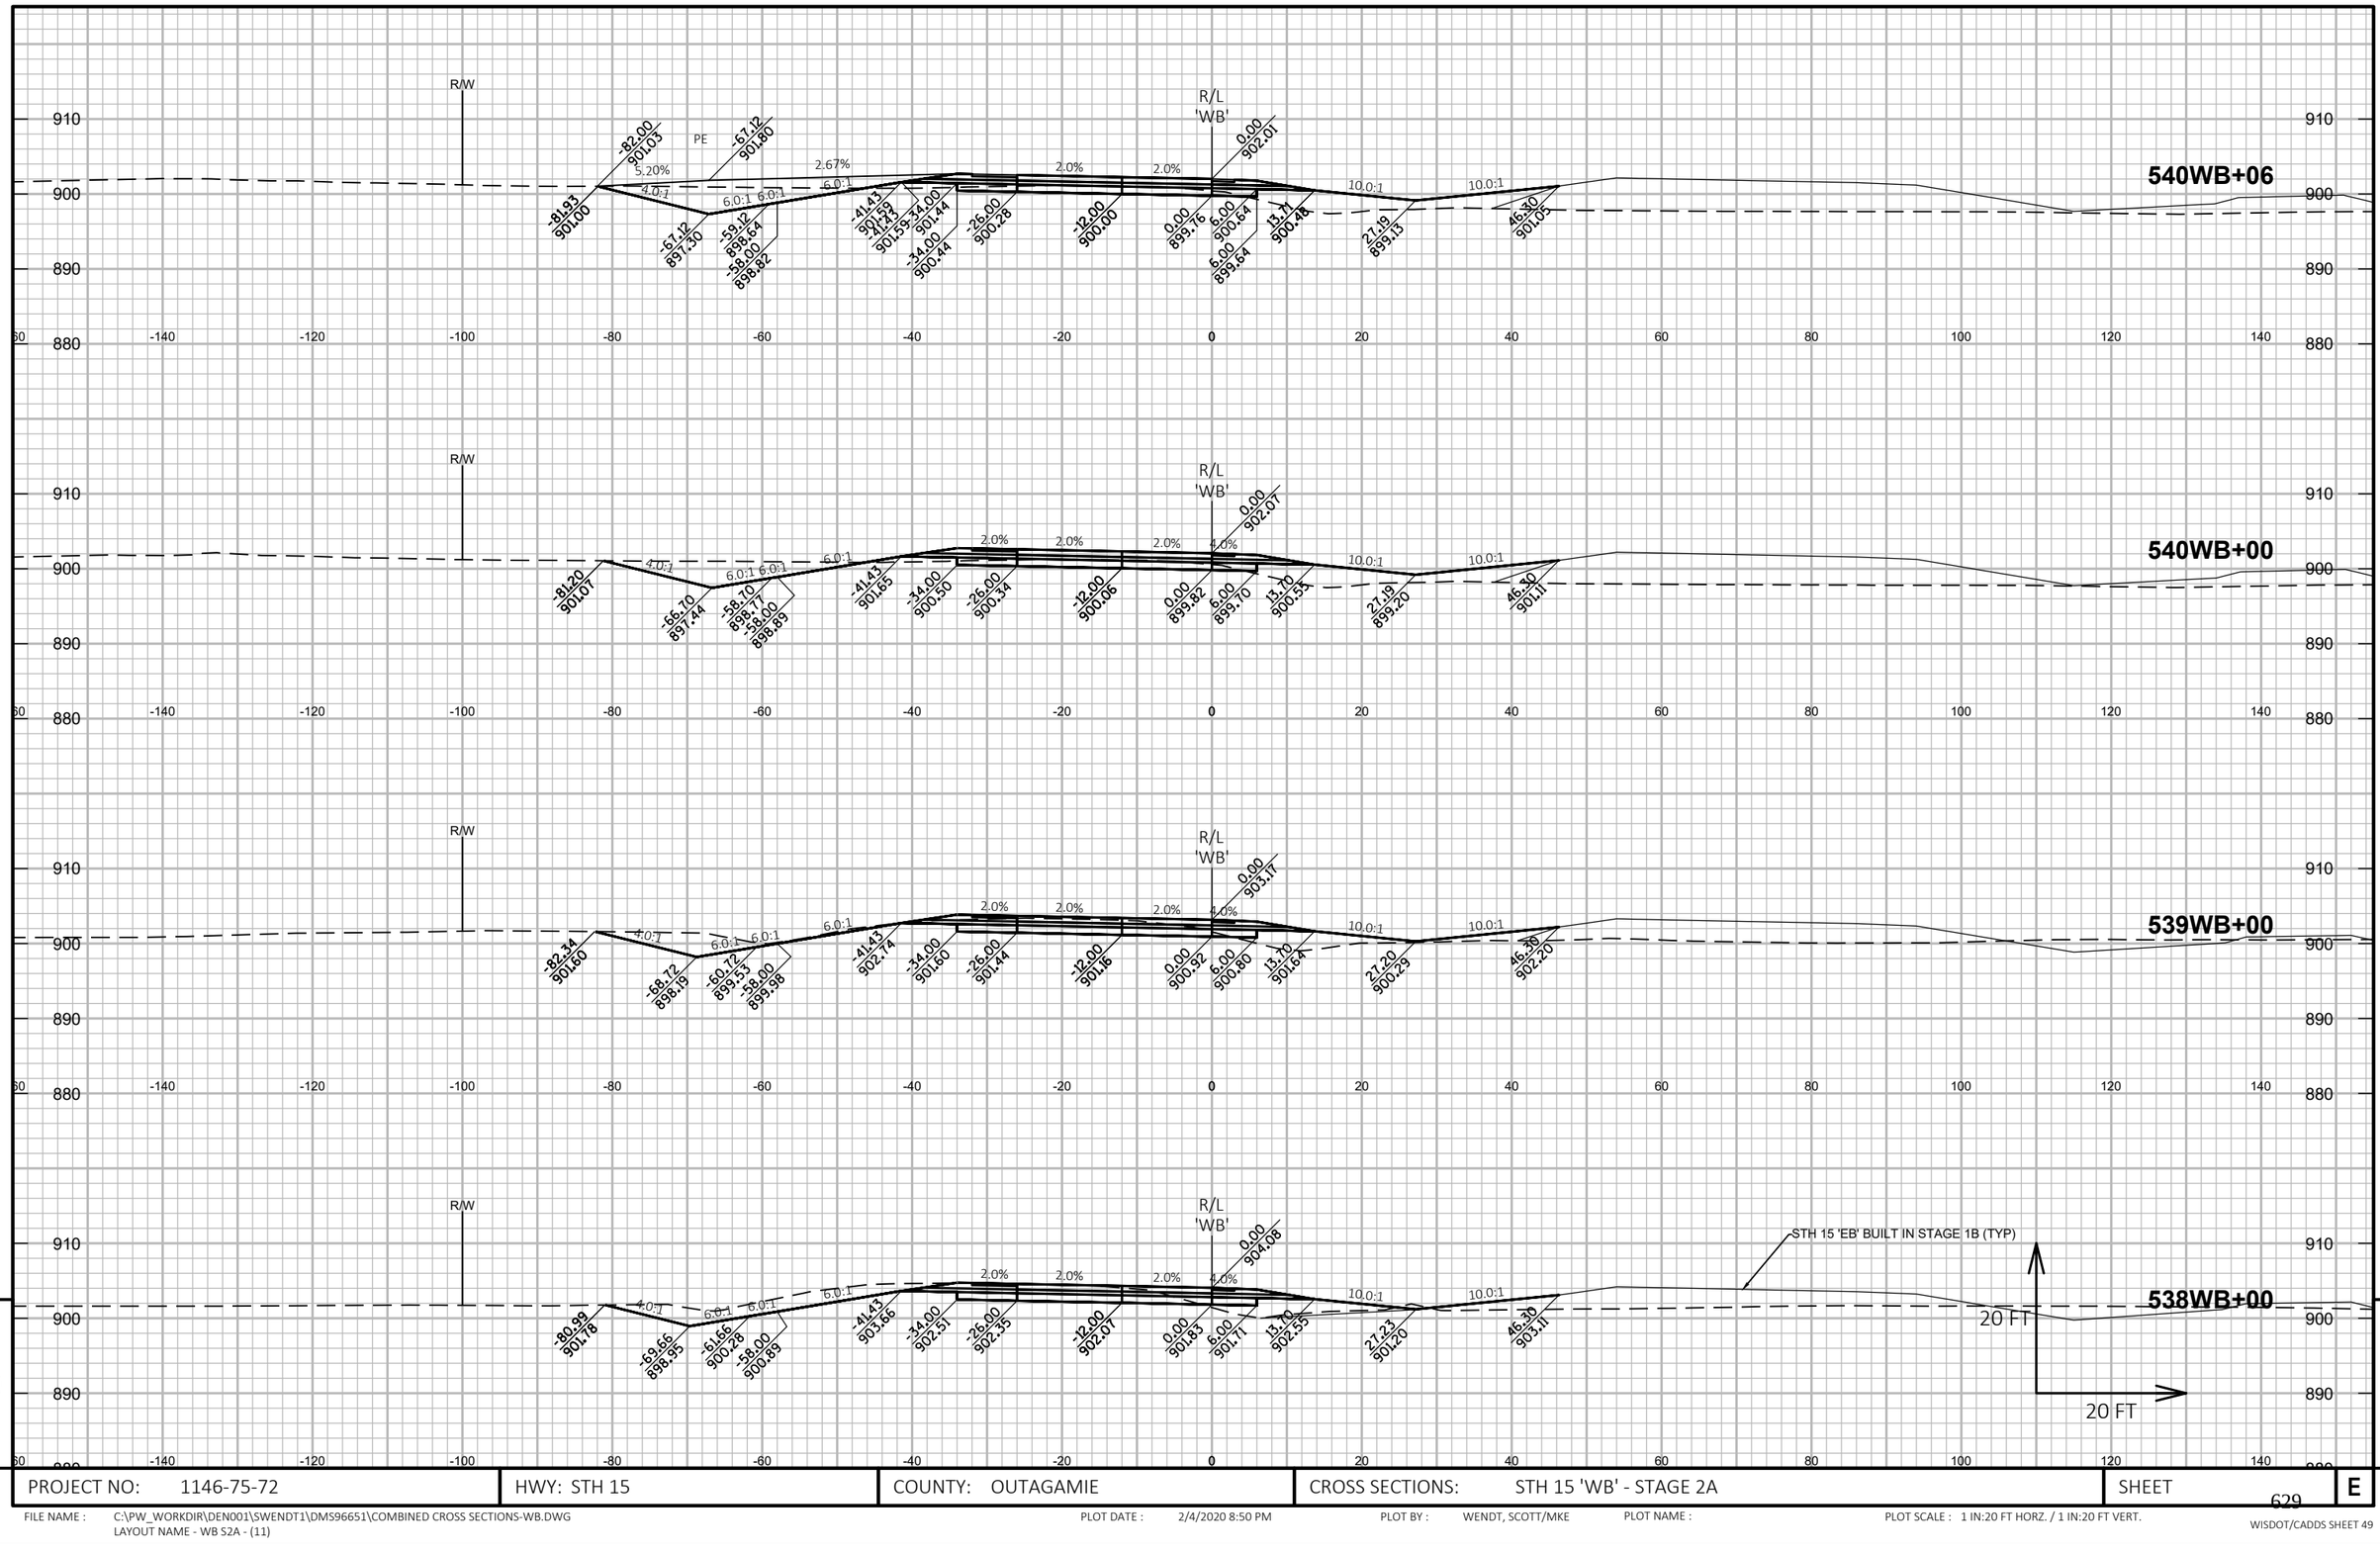


PROJECT NO: 1146-75-72	HWY: STH 15	COUNTY: OUTAGAMIE	CROSS SECTIONS: STH 15 'WB' - STAGE 2A	SHEET E

FILE NAME : C:\PW_WORKDIR\DEN001\SWENDT1\DMS96651\COMBINED CROSS SECTIONS-WB.DWG
LAYOUT NAME - WB S2A - (11)

PLOT DATE : 2/4/2020 8:50 PM PLOT BY : WENDT, SCOTT/MKE PLOT NAME : PLOT SCALE : 1 IN:20 FT HORZ. / 1 IN:20 FT VERT.

WISDOT/CADDS SHEET 49

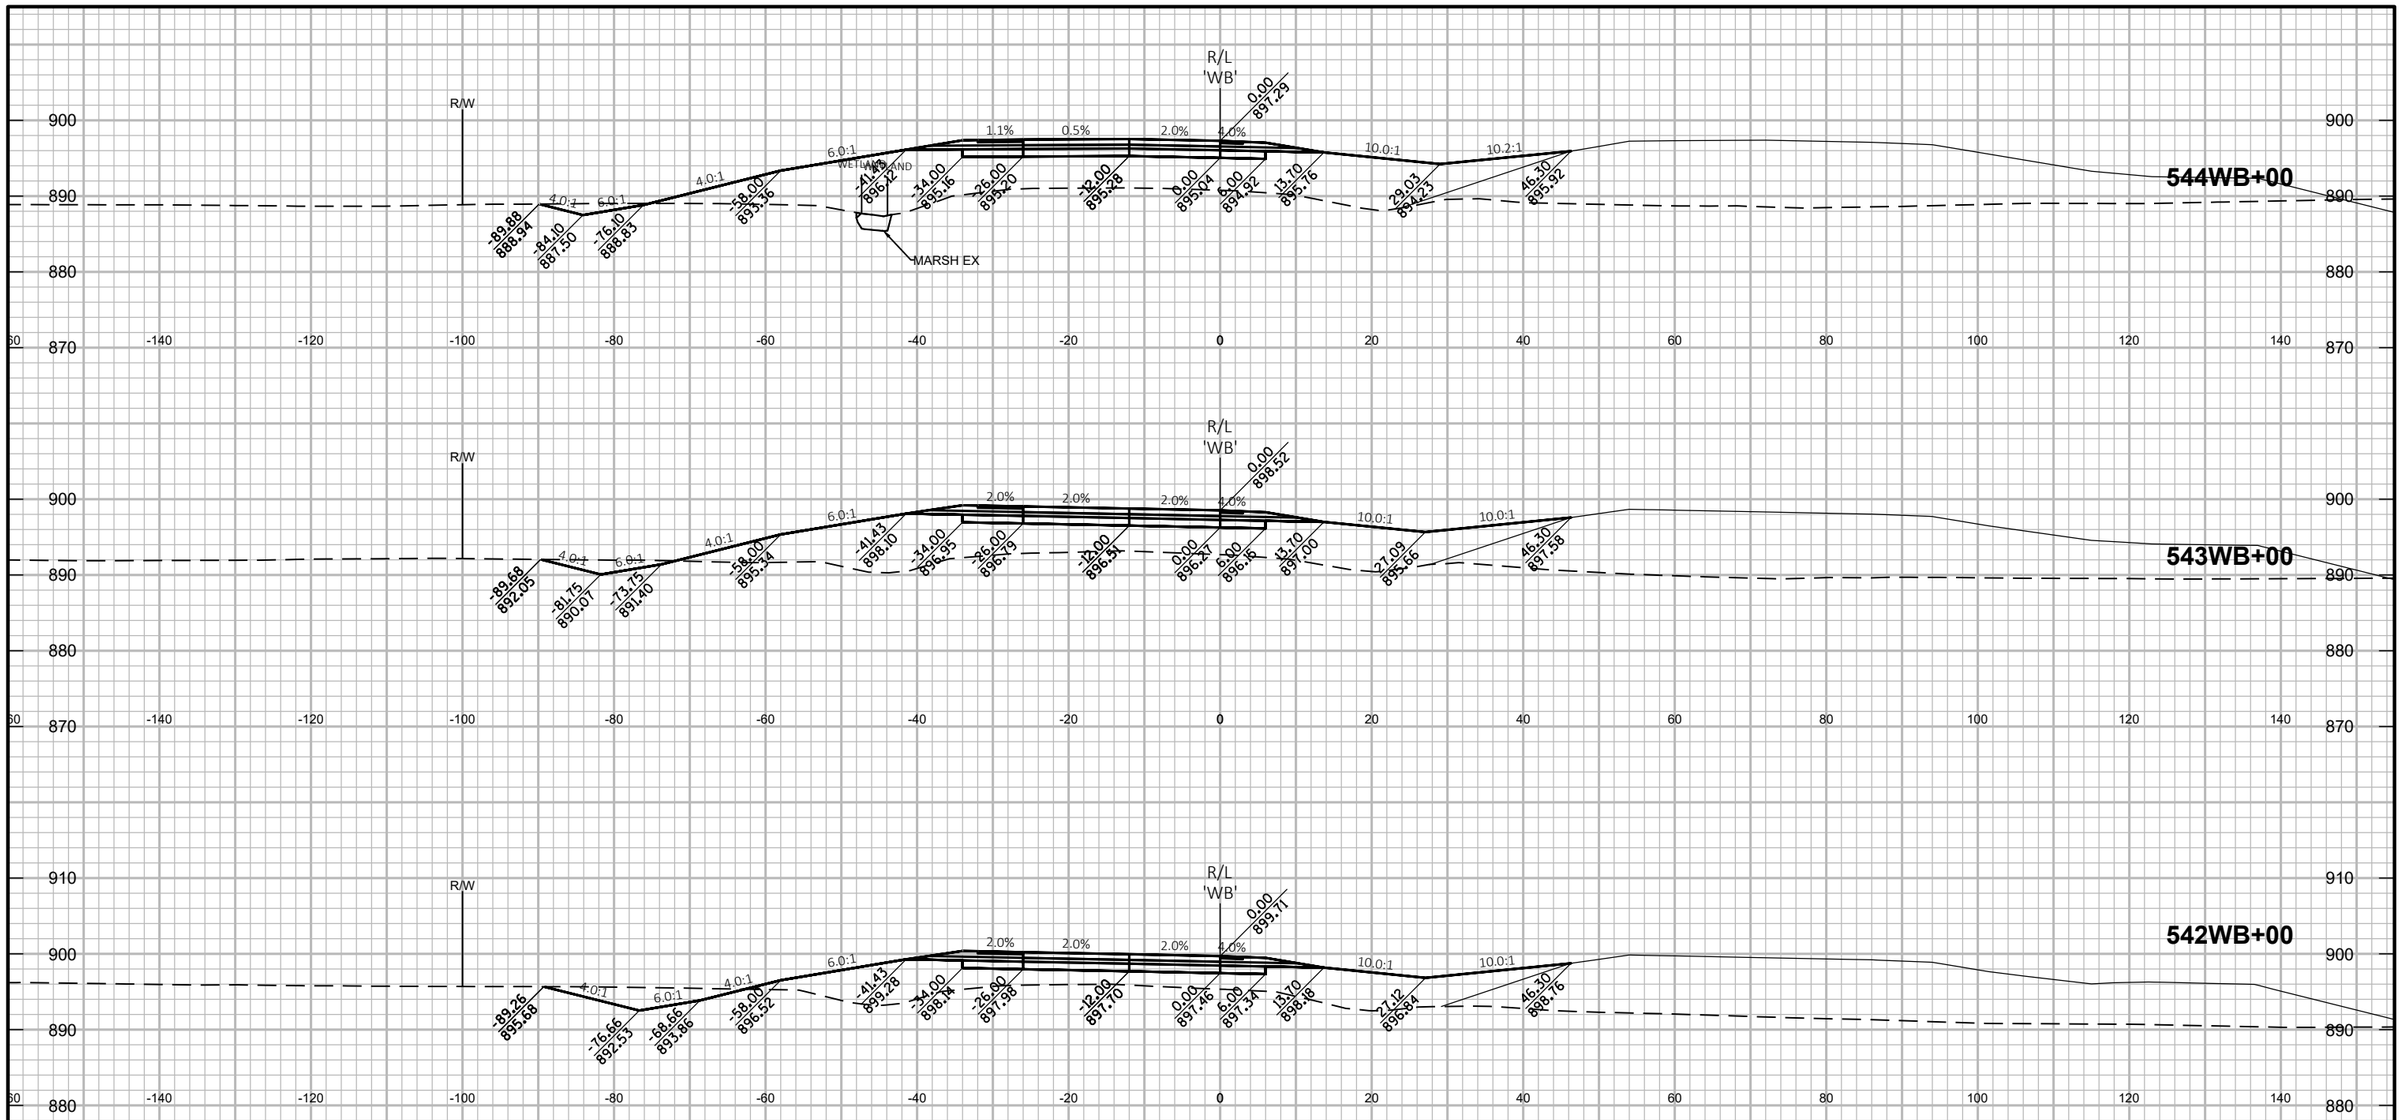


PROJECT NO: 1146-75-72	HWY: STH 15	COUNTY: OUTAGAMIE	CROSS SECTIONS: STH 15 'WB' - STAGE 2A	SHEET 630 E

FILE NAME : C:\PW_WORKDIR\DEN001\SWENDT1\DMS96651\COMBINED CROSS SECTIONS-WB.DWG
LAYOUT NAME - WB S2A - (12)

PLOT DATE : 2/4/2020 8:51 PM PLOT BY : WENDT, SCOTT/MKE PLOT NAME : PLOT SCALE : 1 IN:20 FT HORZ. / 1 IN:20 FT VERT.

WISDOT/CADDS SHEET 49

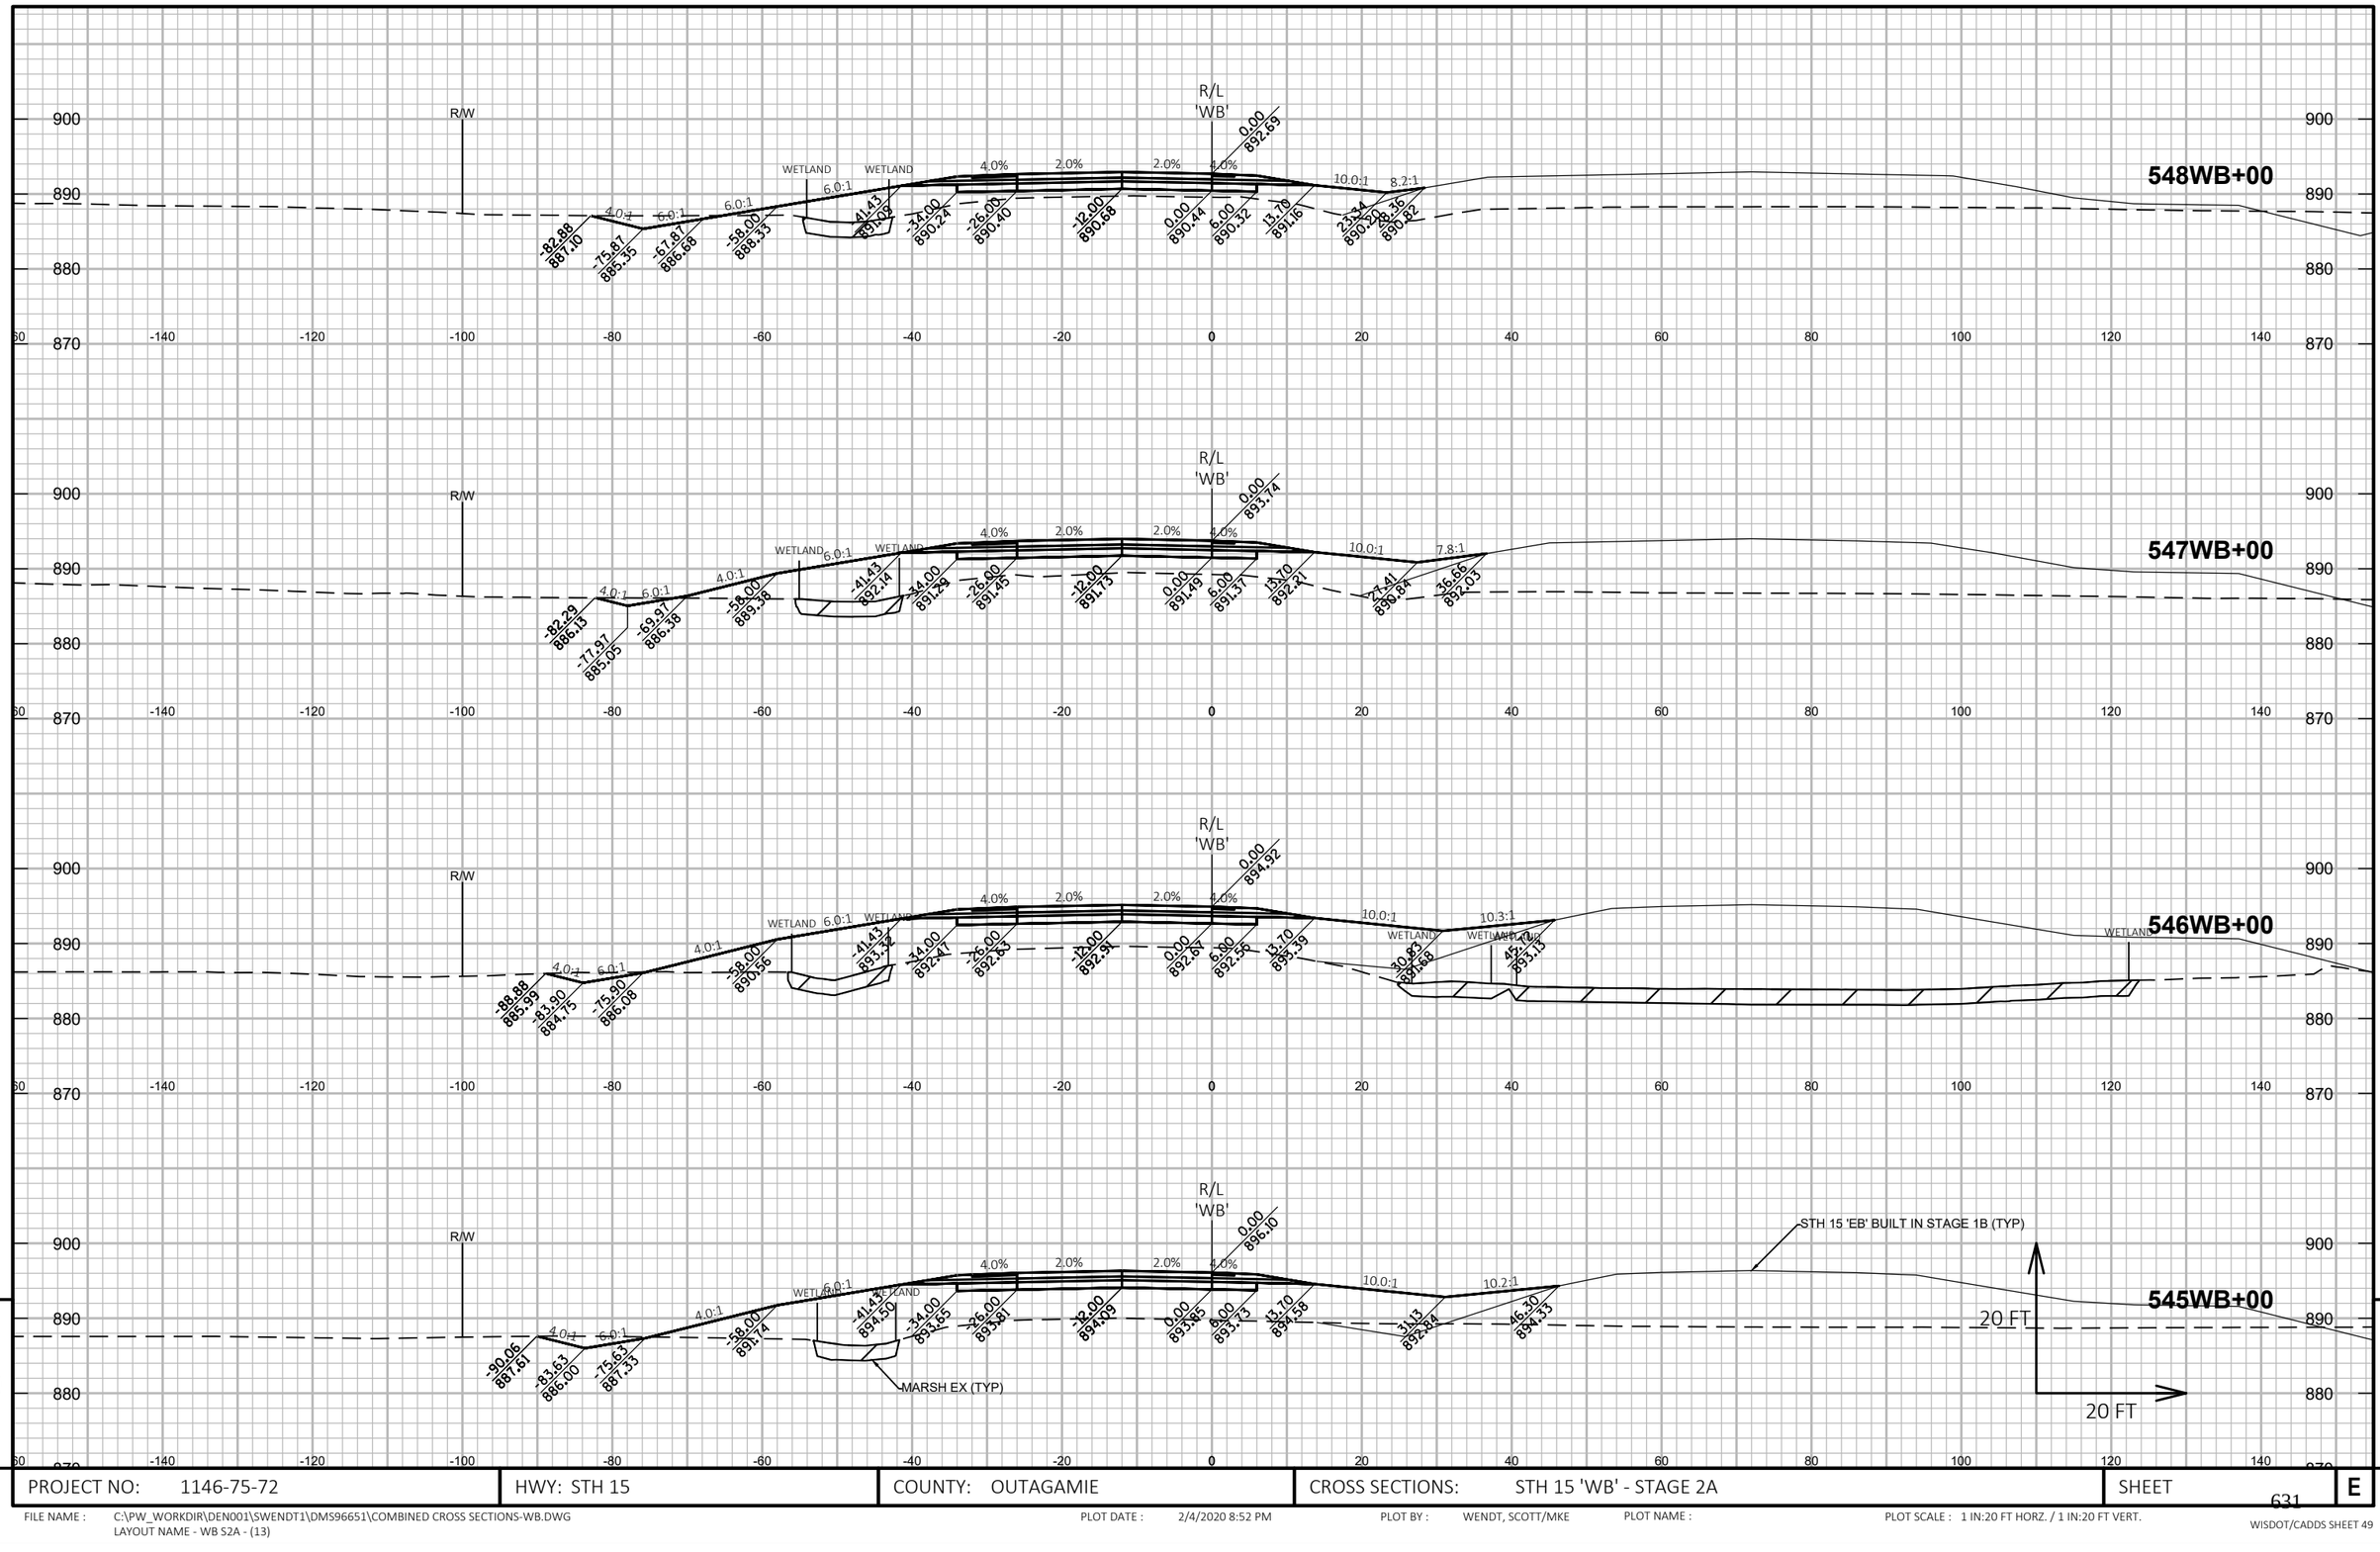

9

9


PROJECT NO: 1146-75-72	HWY: STH 15	COUNTY: OUTAGAMIE	CROSS SECTIONS: STH 15 'WB' - STAGE 2A	SHEET	E

631

FILE NAME : C:\PW_WORKDIR\DEN001\SWENDT1\DMS96651\COMBINED CROSS SECTIONS-WB.DWG
LAYOUT NAME - WB S2A - (13)

PLOT DATE : 2/4/2020 8:52 PM PLOT BY : WENDT, SCOTT/MKE PLOT NAME : PLOT SCALE : 1 IN:20 FT HORZ. / 1 IN:20 FT VERT.

WISDOT/CADDS SHEET 49

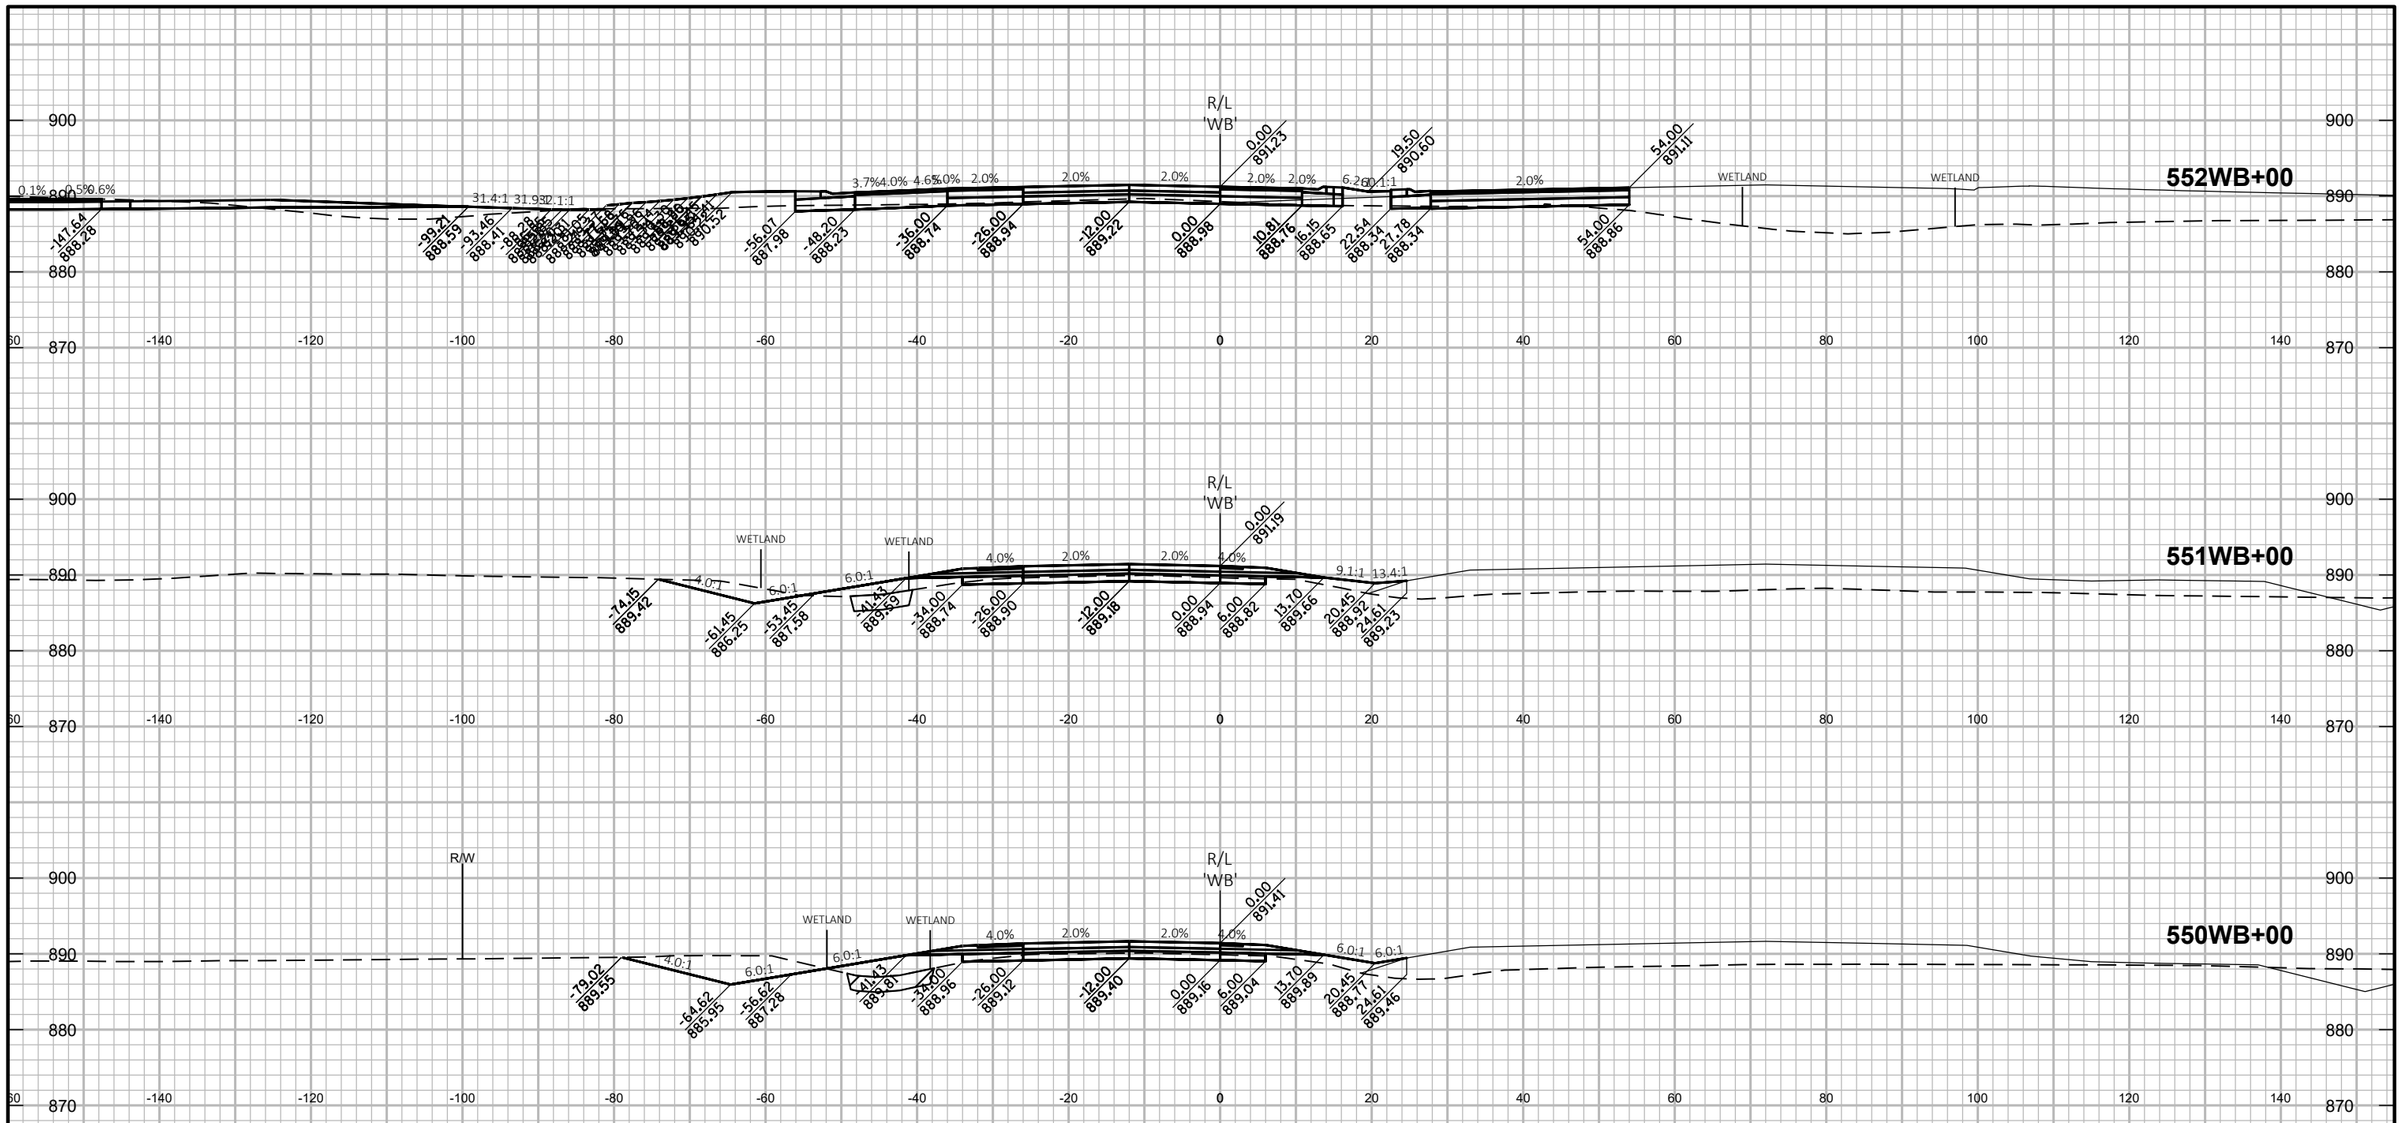

9

9

PROJECT NO: 1146-75-72	HWY: STH 15	COUNTY: OUTAGAMIE	CROSS SECTIONS: STH 15 'WB' - STAGE 2A	SHEET	E

632

FILE NAME : C:\PW_WORKDIR\DEN001\SWENDT1\DMS96651\COMBINED CROSS SECTIONS-WB.DWG
LAYOUT NAME - WB S2A - (14)


PLOT DATE : 2/4/2020 8:52 PM

PLOT BY : WENDT, SCOTT/MKE

PLOT NAME :

PLOT SCALE : 1 IN:20 FT HORZ. / 1 IN:20 FT VERT.

WISDOT/CADDS SHEET 49

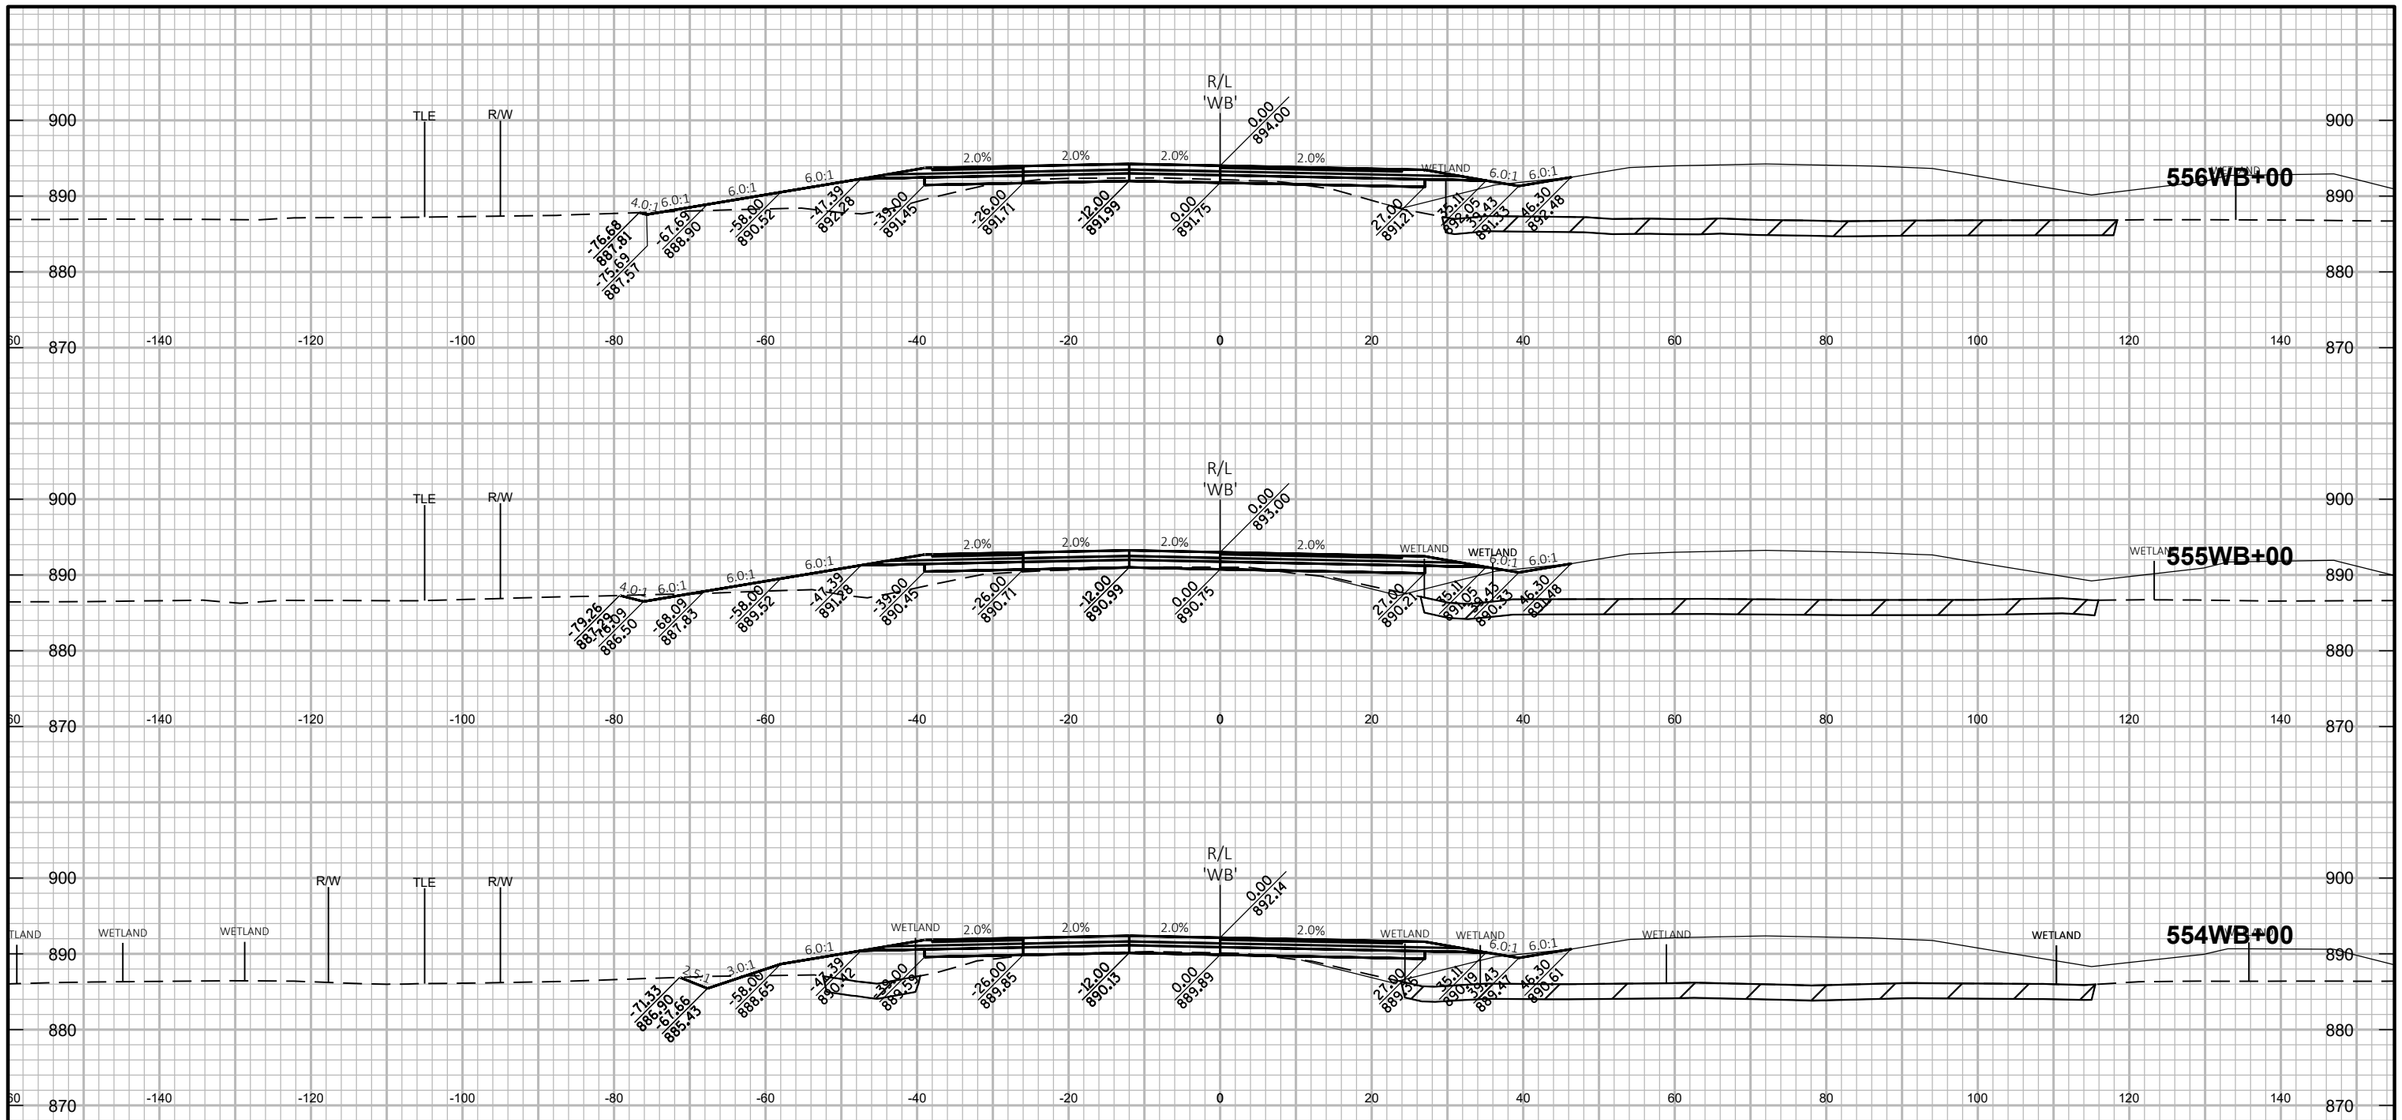


9

PROJECT NO: 1146-75-72	HWY: STH 15	COUNTY: OUTAGAMIE	CROSS SECTIONS: STH 15 'WB' - STAGE 2A	SHEET	E

FILE NAME : C:\PW_WORKDIR\DEN001\SWENDT1\DMS96651\COMBINED CROSS SECTIONS-WB.DWG
LAYOUT NAME - WB S2A - (15)

PLOT DATE : 2/4/2020 8:53 PM PLOT BY : WENDT, SCOTT/MKE PLOT NAME : PLOT SCALE : 1 IN:20 FT HORZ. / 1 IN:20 FT VERT.

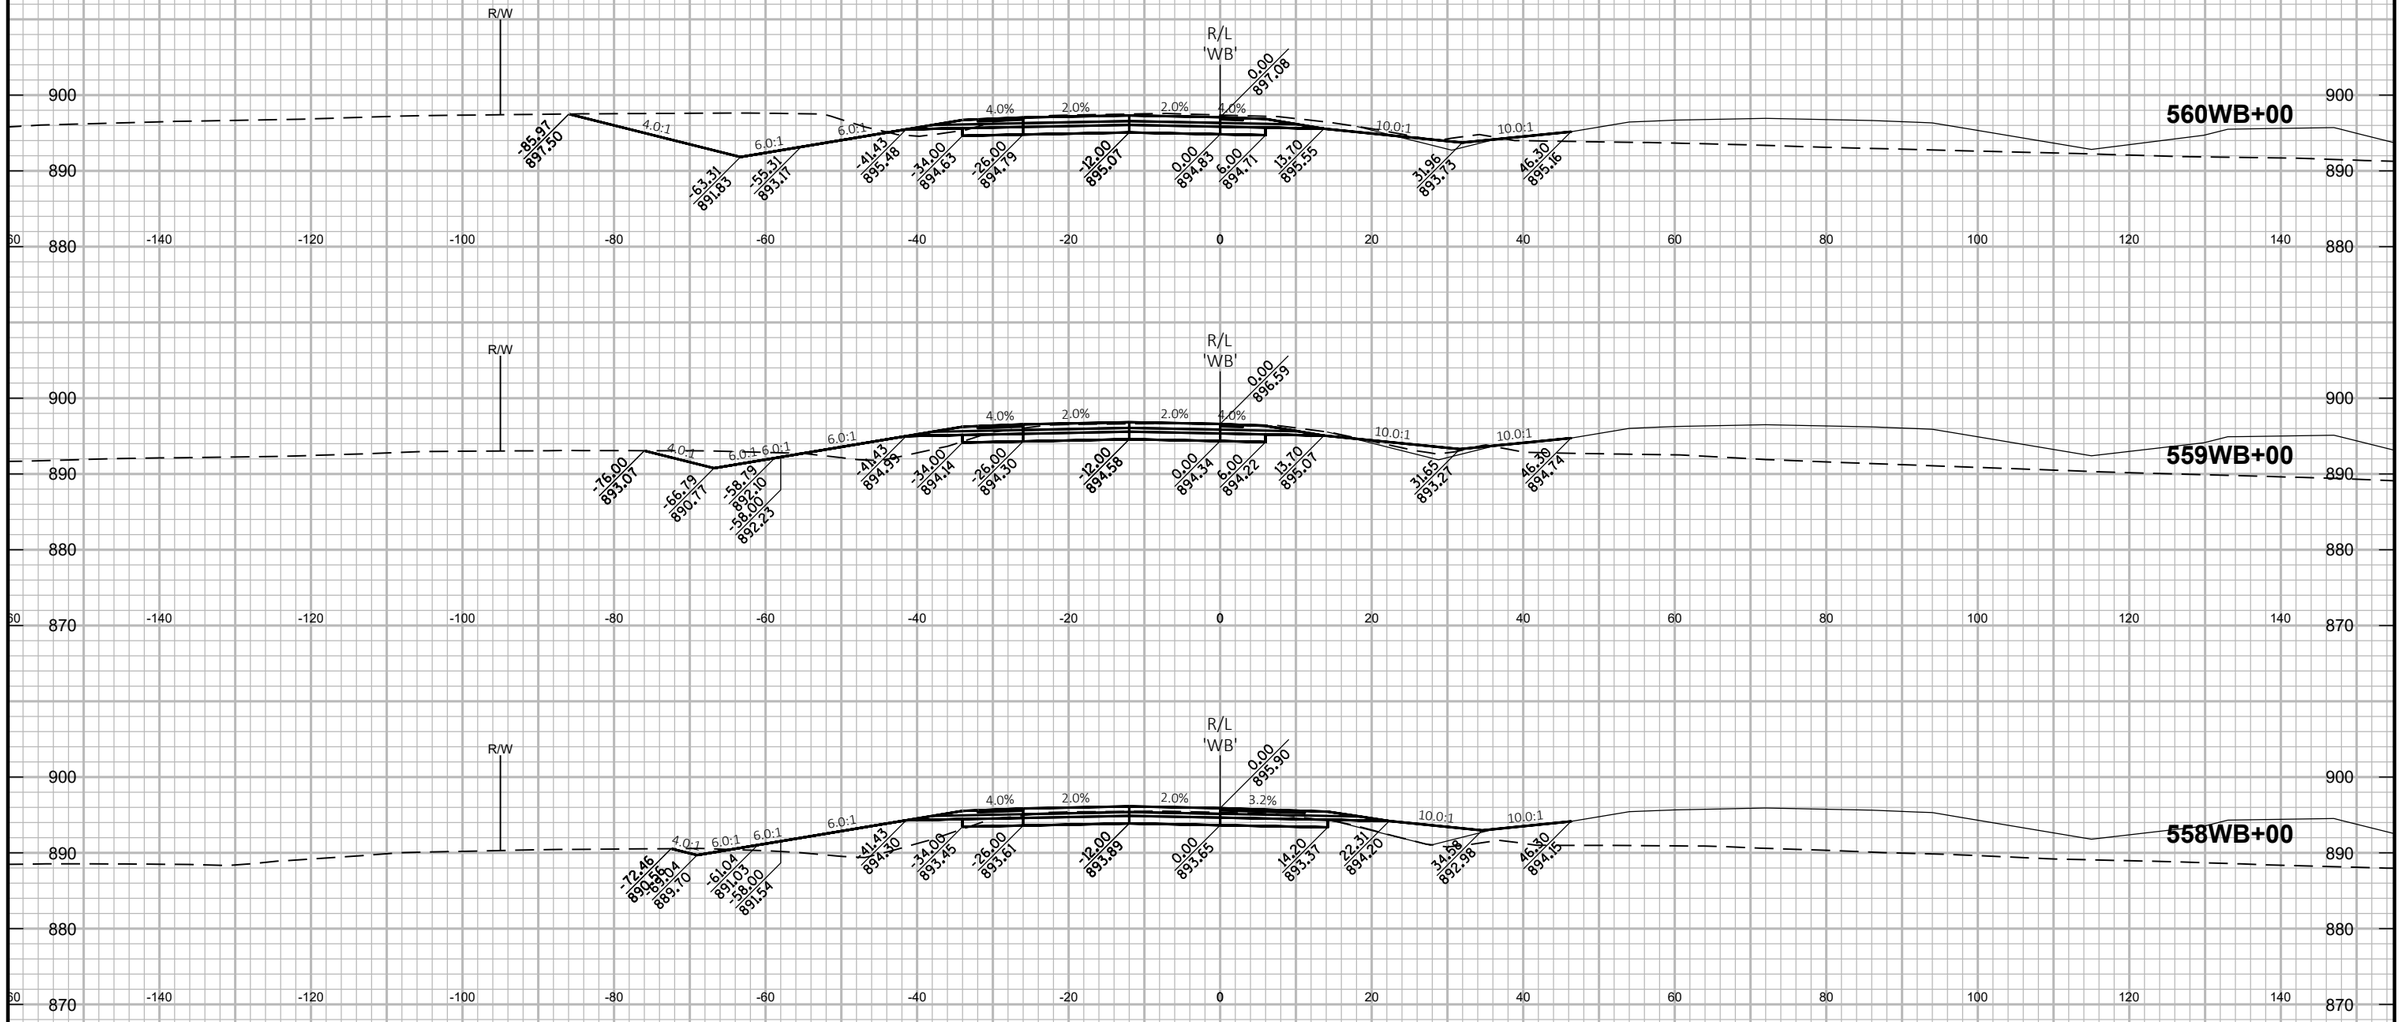


PROJECT NO: 1146-75-72	HWY: STH 15	COUNTY: OUTAGAMIE	CROSS SECTIONS: STH 15 'WB' - STAGE 2A	SHEET E

FILE NAME : C:\PW_WORKDIR\DEN001\SWENDT1\DMS96651\COMBINED CROSS SECTIONS-WB.DWG
LAYOUT NAME - WB S2A - (16)

PLOT DATE : 2/4/2020 8:54 PM PLOT BY : WENDT, SCOTT/MKE PLOT NAME : PLOT SCALE : 1 IN:20 FT HORZ. / 1 IN:20 FT VERT.

WISDOT/CADDS SHEET 49

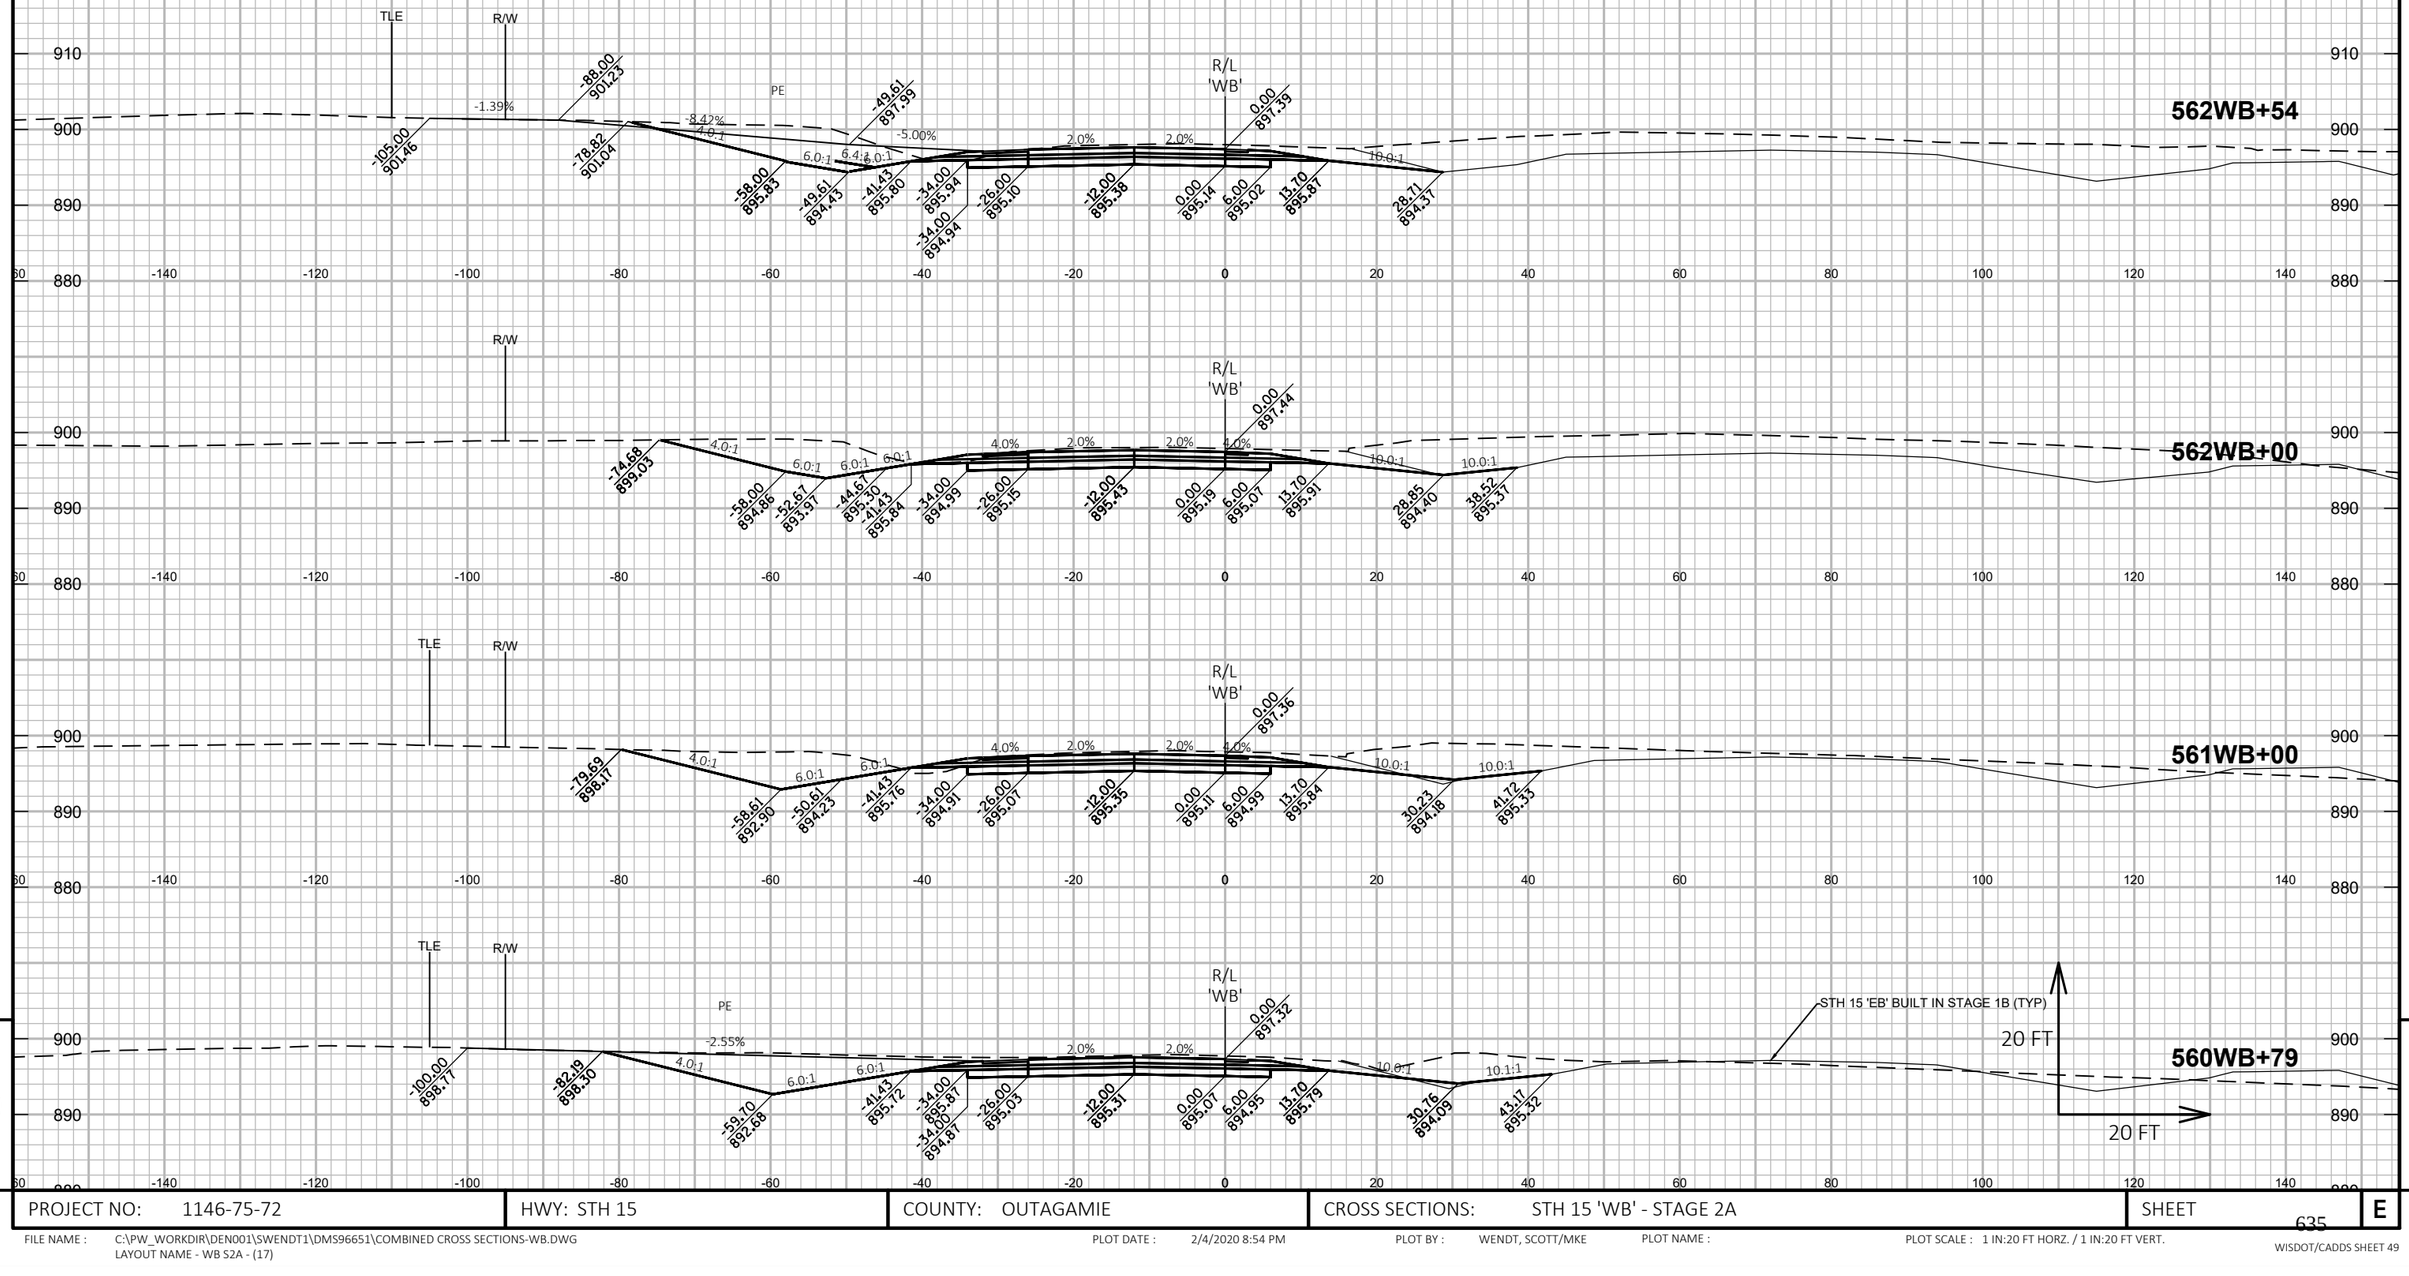


9

PROJECT NO: 1146-75-72	HWY: STH 15	COUNTY: OUTAGAMIE	CROSS SECTIONS: STH 15 'WB' - STAGE 2A	SHEET 635	E

FILE NAME : C:\PW_WORKDIR\DEN001\SWENDT1\DMS96651\COMBINED CROSS SECTIONS-WB.DWG
LAYOUT NAME - WB S2A - (17)

PLOT DATE : 2/4/2020 8:54 PM PLOT BY : WENDT, SCOTT/MKE PLOT NAME : PLOT SCALE : 1 IN:20 FT HORZ. / 1 IN:20 FT VERT.

WISDOT/CADDS SHEET 49

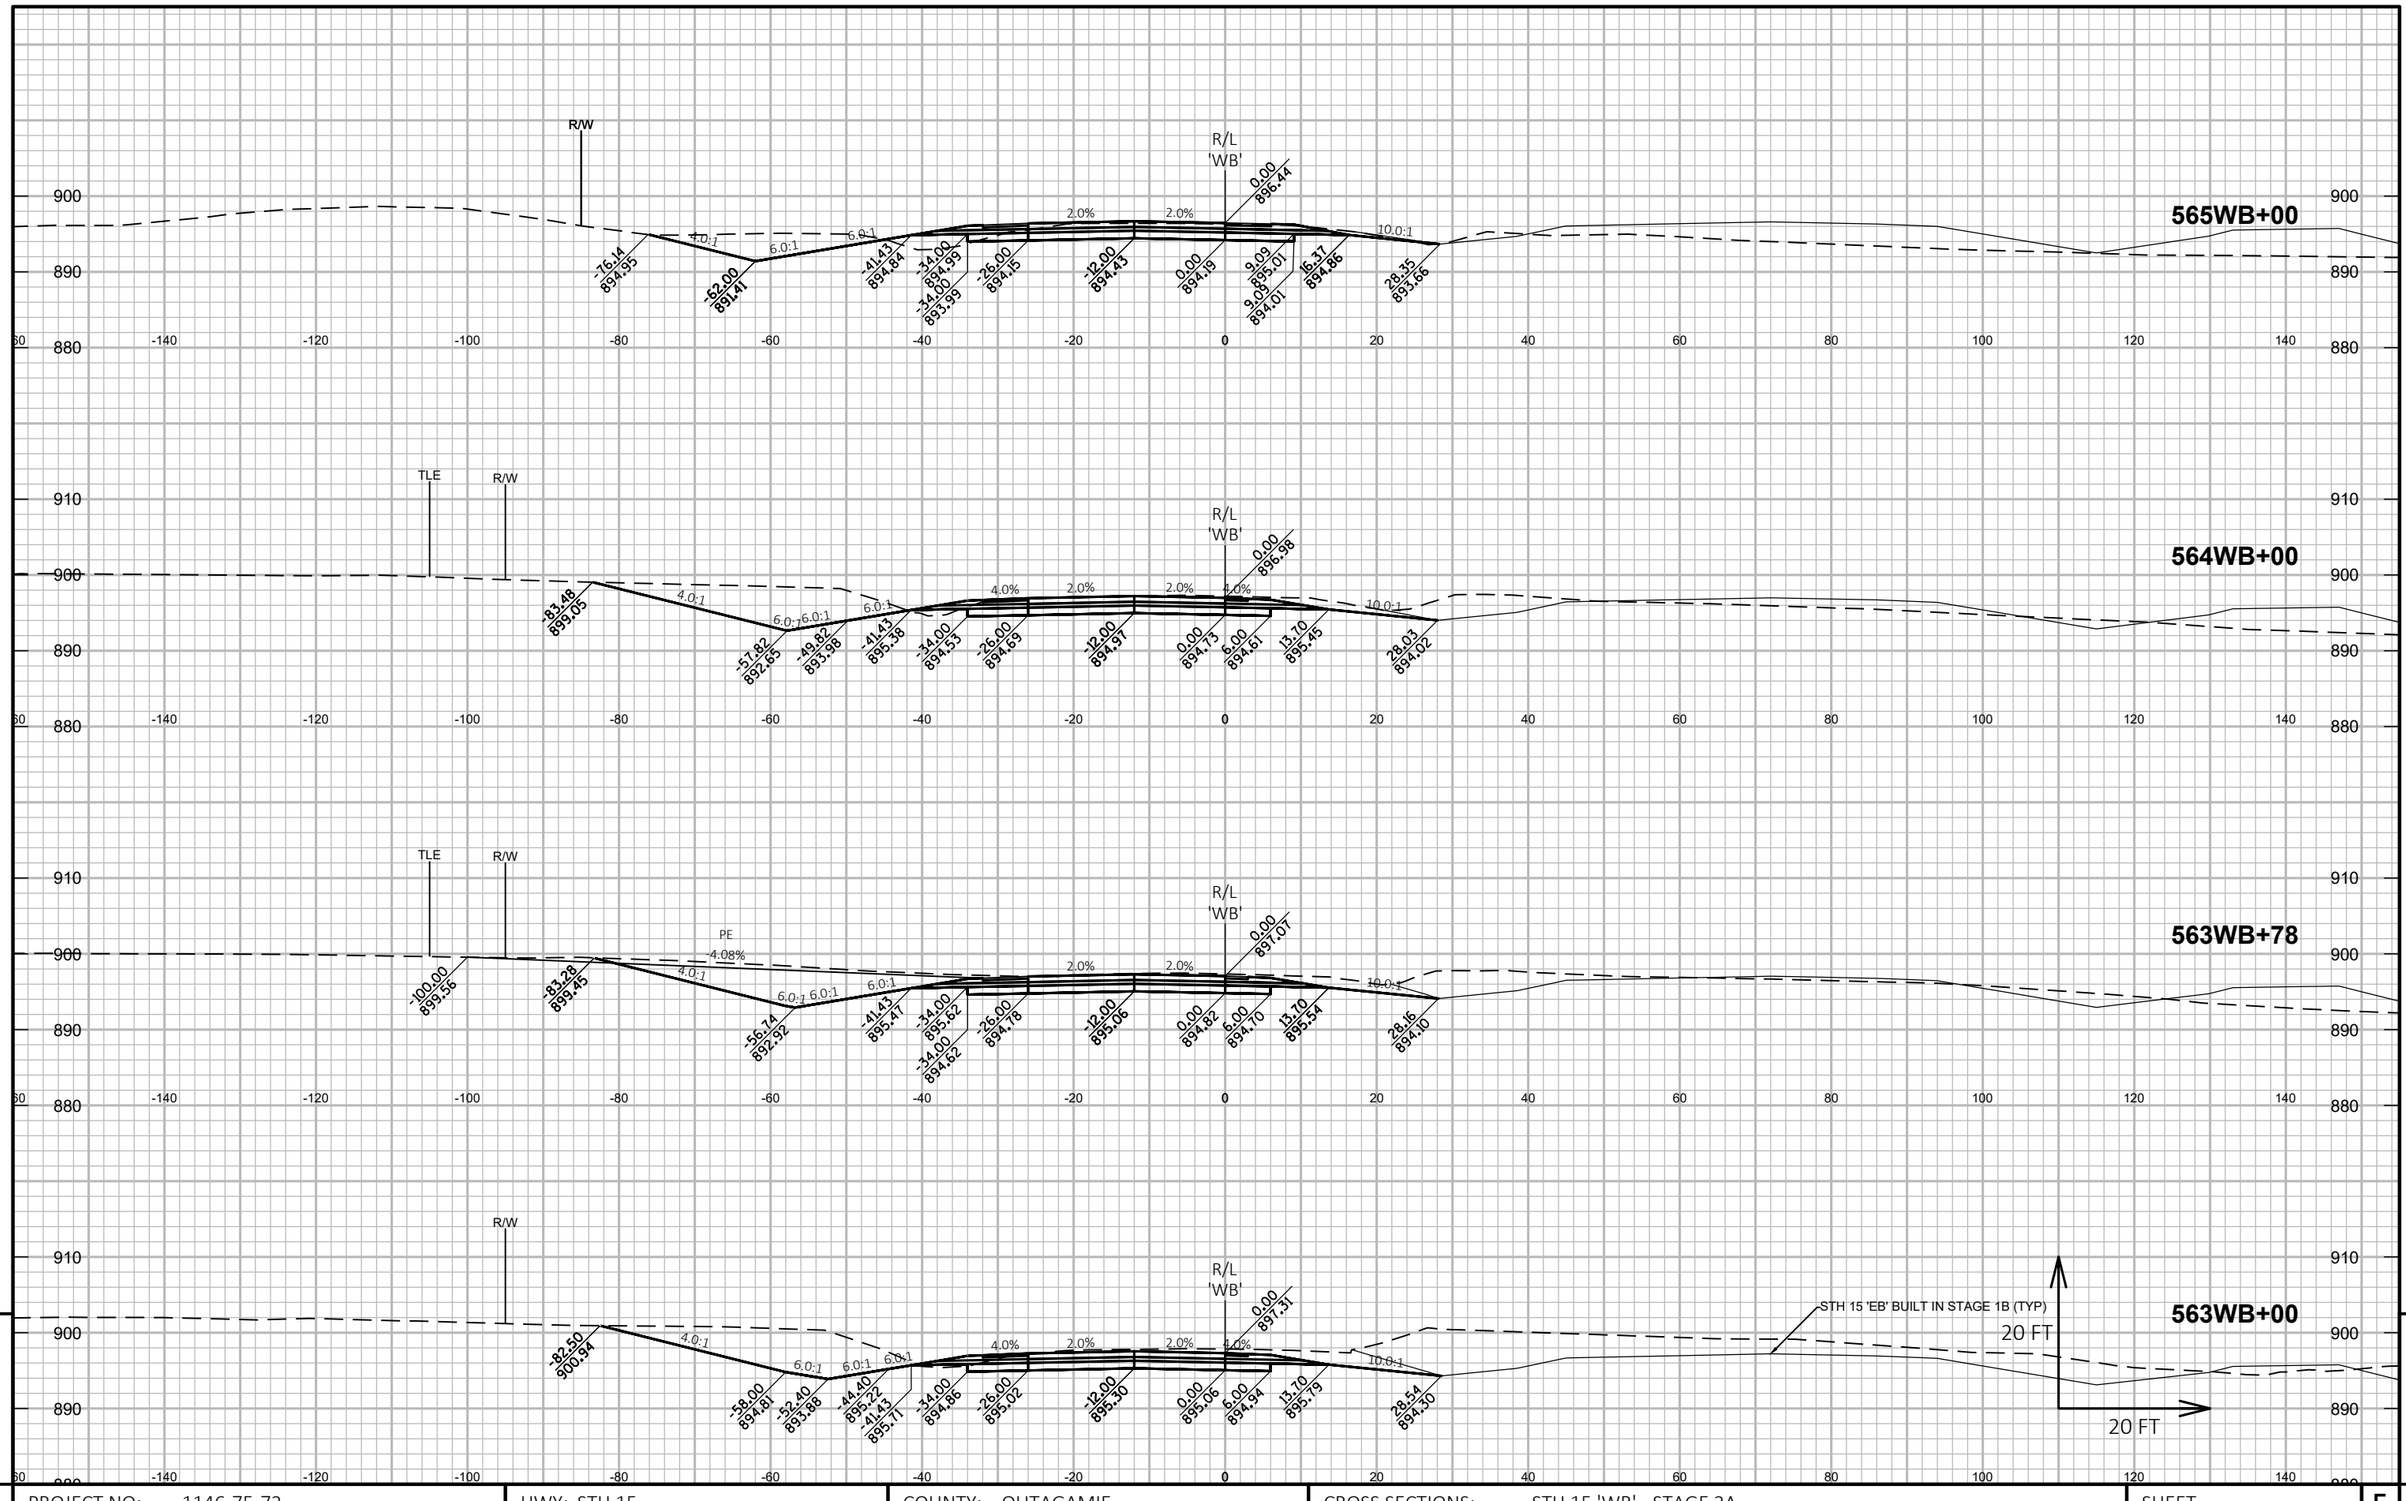

9

9

PROJECT NO: 1146-75-72	HWY: STH 15	COUNTY: OUTAGAMIE	CROSS SECTIONS: STH 15 'WB' - STAGE 2A	SHEET	E

FILE NAME : C:\PW_WORKDIR\DEN001\SWENDT1\DMS96651\COMBINED CROSS SECTIONS-WB.DWG
LAYOUT NAME - WB S2A - (18)


PLOT DATE : 2/4/2020 8:55 PM

PLOT BY : WENDT, SCOTT/MKE

PLOT NAME :

PLOT SCALE : 1 IN:20 FT HORZ. / 1 IN:20 FT VERT.

WISDOT/CADDS SHEET 49

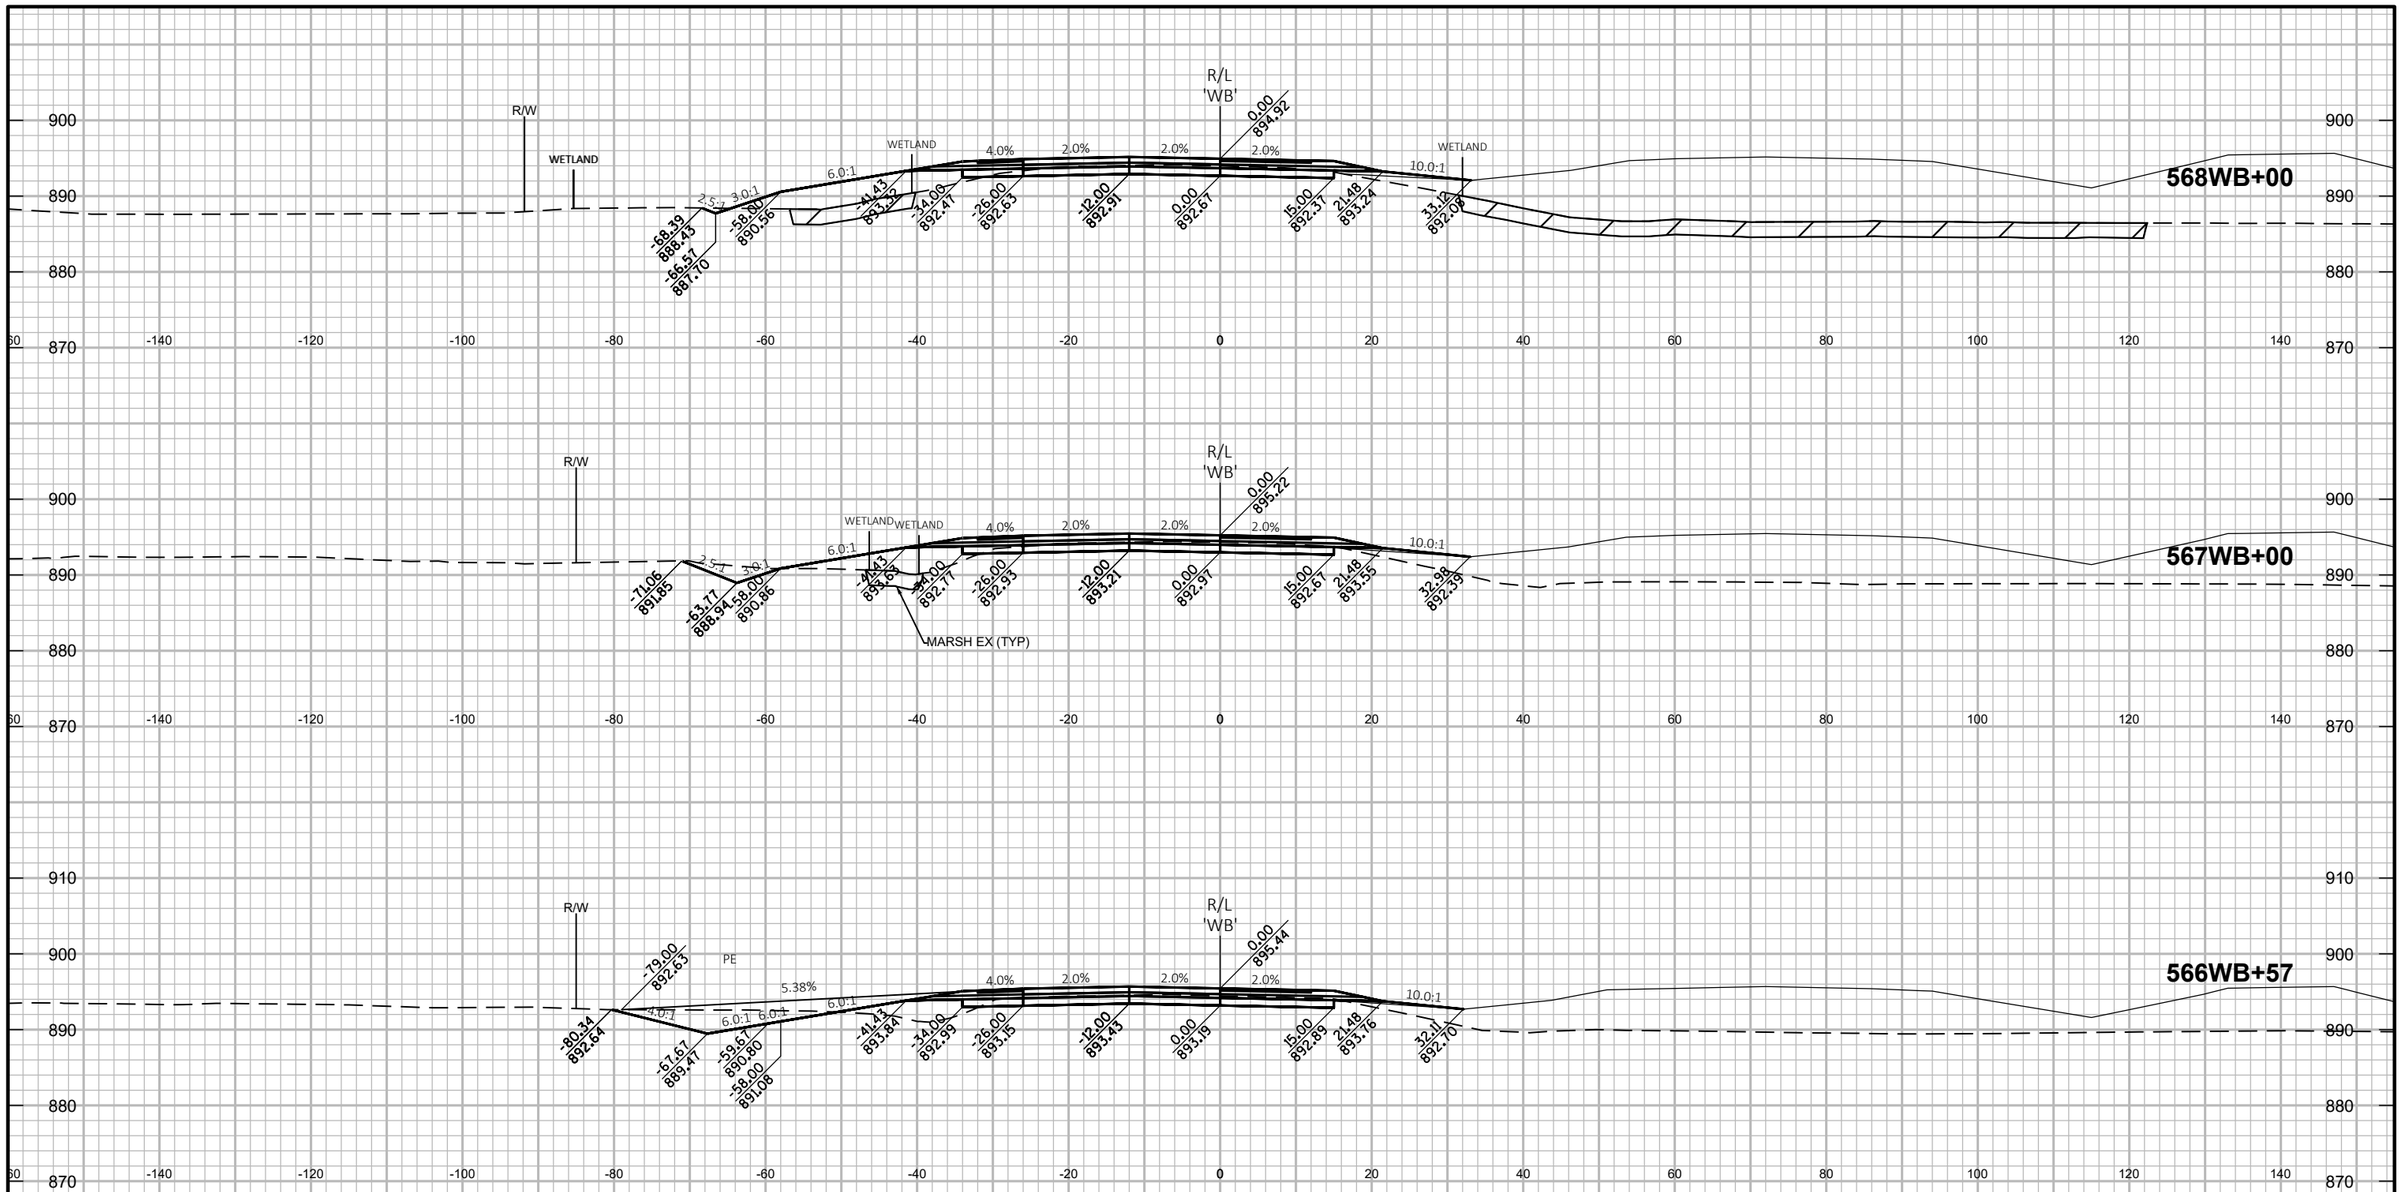


PROJECT NO: 1146-75-72	HWY: STH 15	COUNTY: OUTAGAMIE	CROSS SECTIONS: STH 15 'WB' - STAGE 2A	SHEET E

637

FILE NAME : C:\PW_WORKDIR\DEN001\SWENDT1\DMS96651\COMBINED CROSS SECTIONS-WB.DWG
LAYOUT NAME - WB S2A - (19)

PLOT DATE : 2/4/2020 8:56 PM PLOT BY : WENDT, SCOTT/MKE PLOT NAME : PLOT SCALE : 1 IN:20 FT HORZ. / 1 IN:20 FT VERT.

WISDOT/CADDS SHEET 49

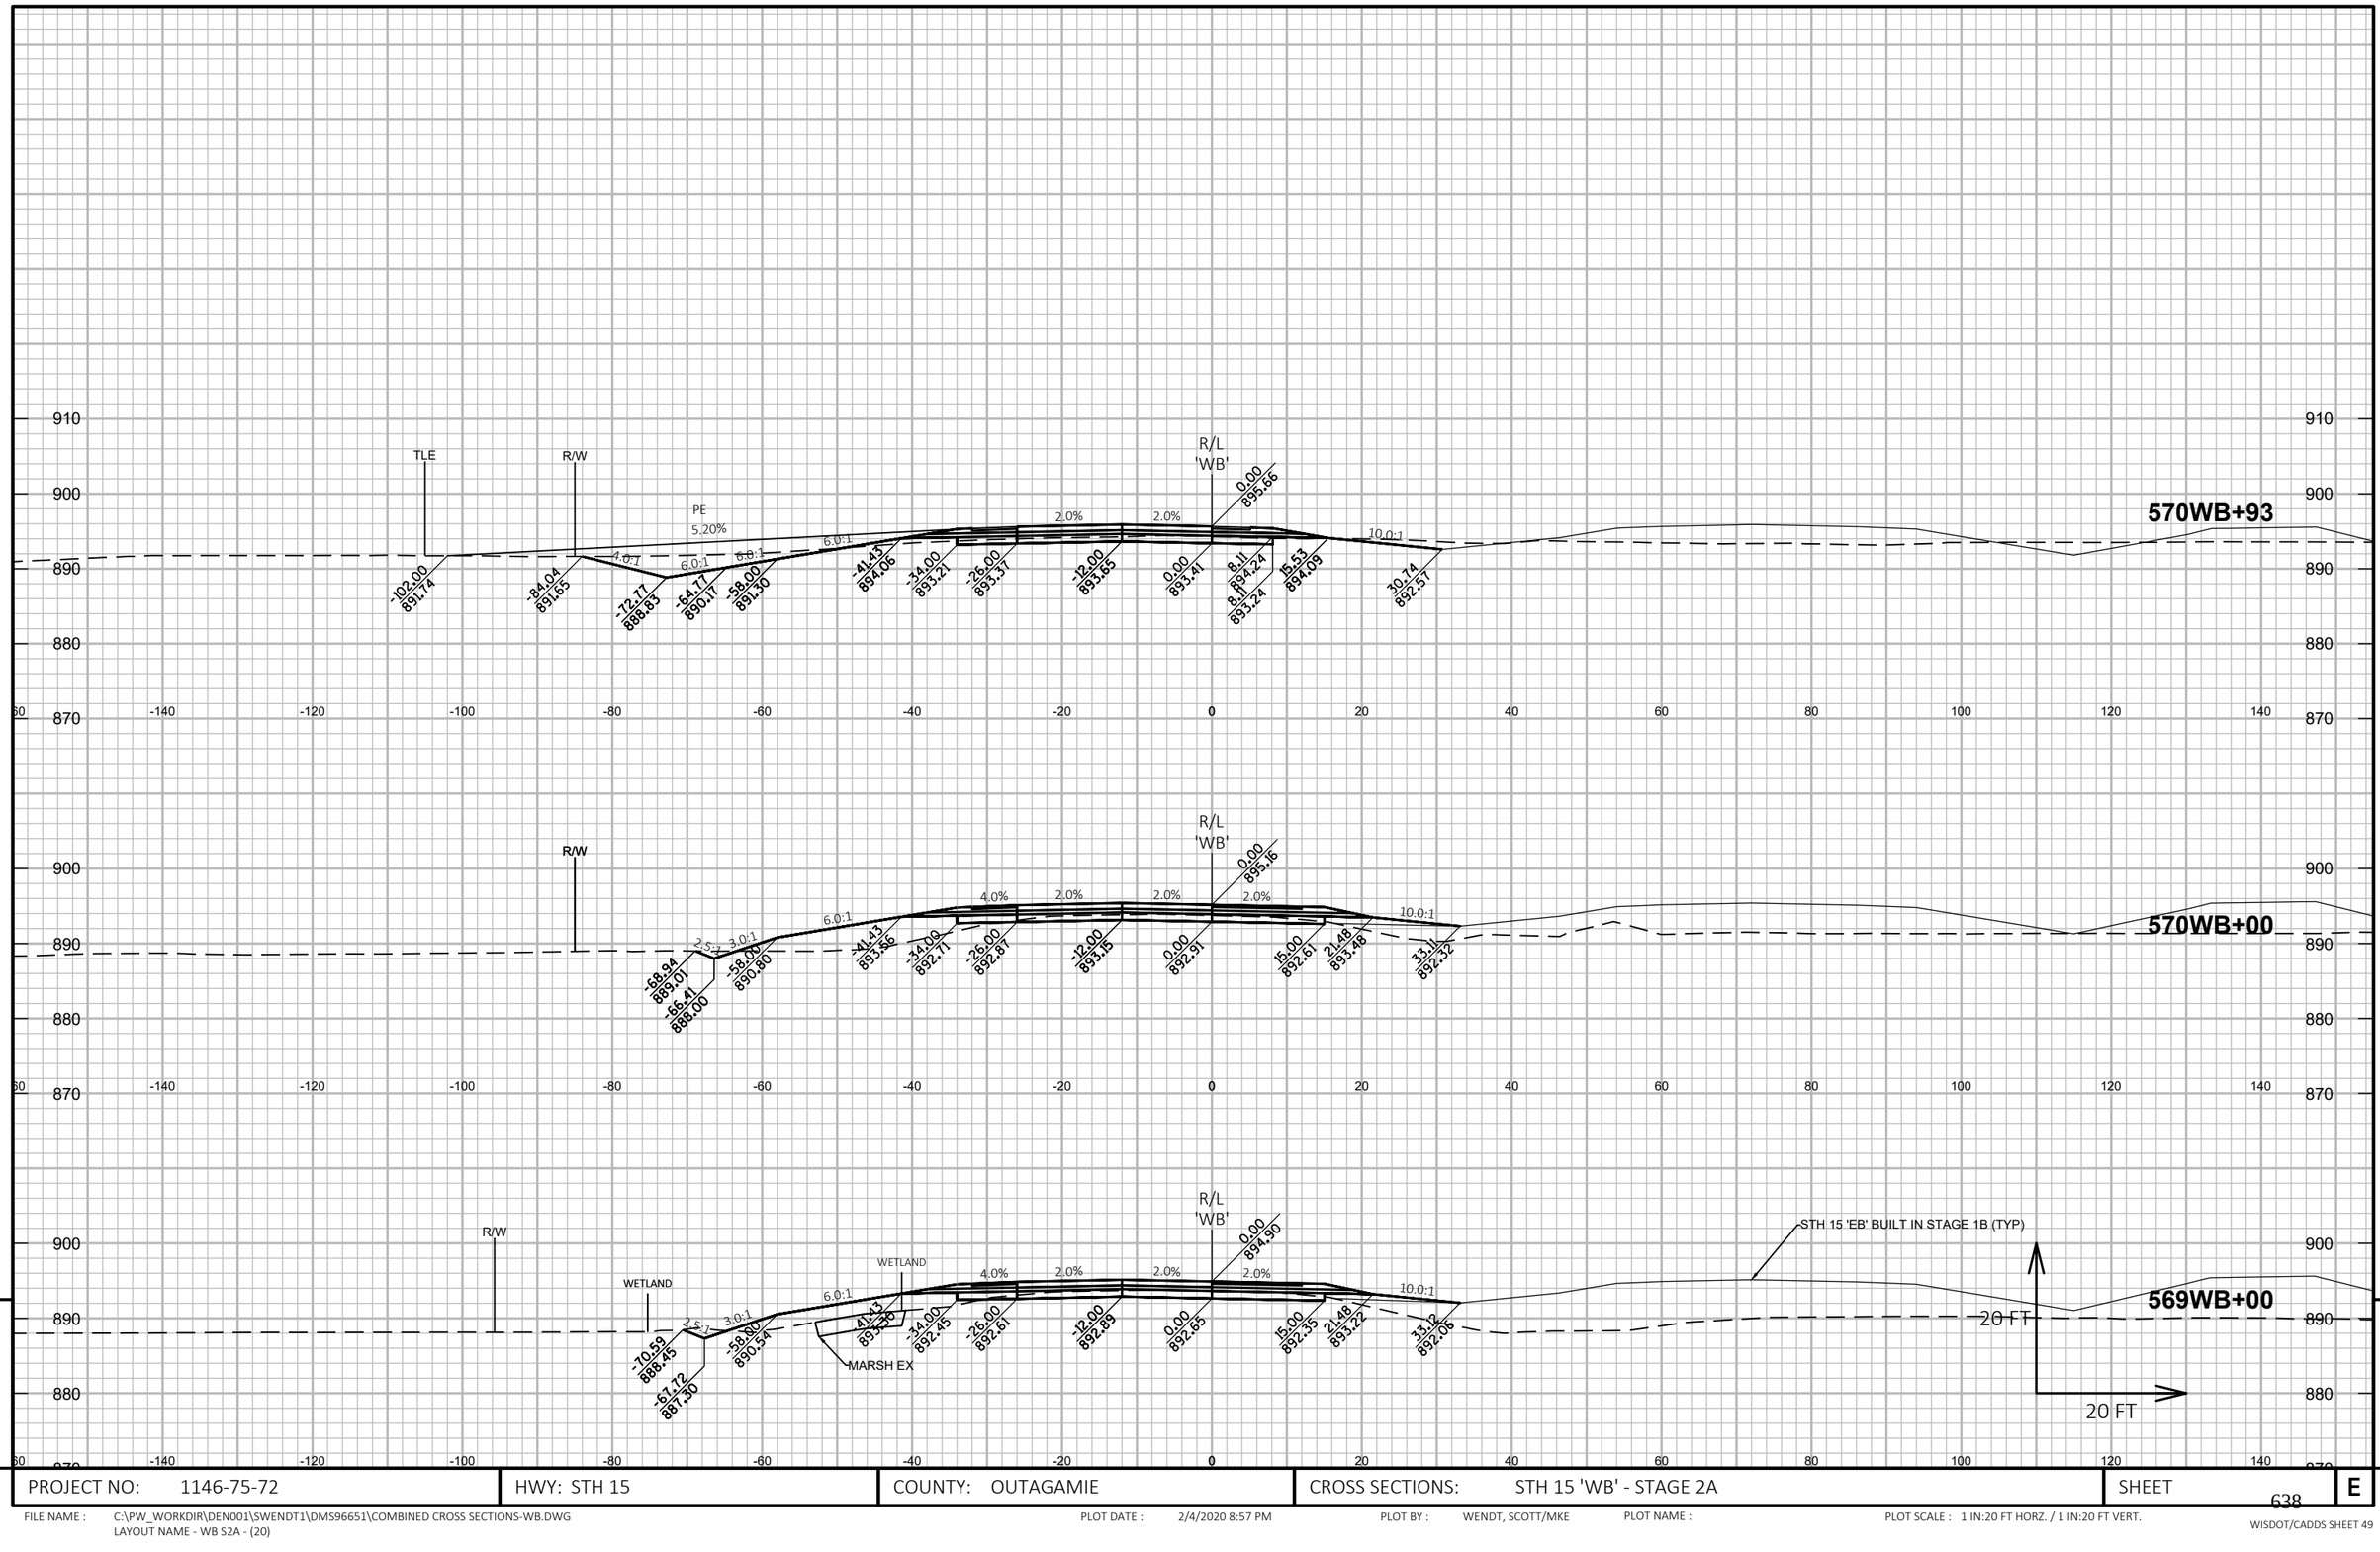


9

9

PROJECT NO: 1146-75-72	HWY: STH 15	COUNTY: OUTAGAMIE	CROSS SECTIONS: STH 15 'WB' - STAGE 2A	SHEET	E

FILE NAME : C:\PW_WORKDIR\DEN001\SWENDT1\DMS96651\COMBINED CROSS SECTIONS-WB.DWG
LAYOUT NAME - WB S2A - (20)

PLOT DATE : 2/4/2020 8:57 PM PLOT BY : WENDT, SCOTT/MKE PLOT NAME : PLOT SCALE : 1 IN:20 FT HORZ. / 1 IN:20 FT VERT.

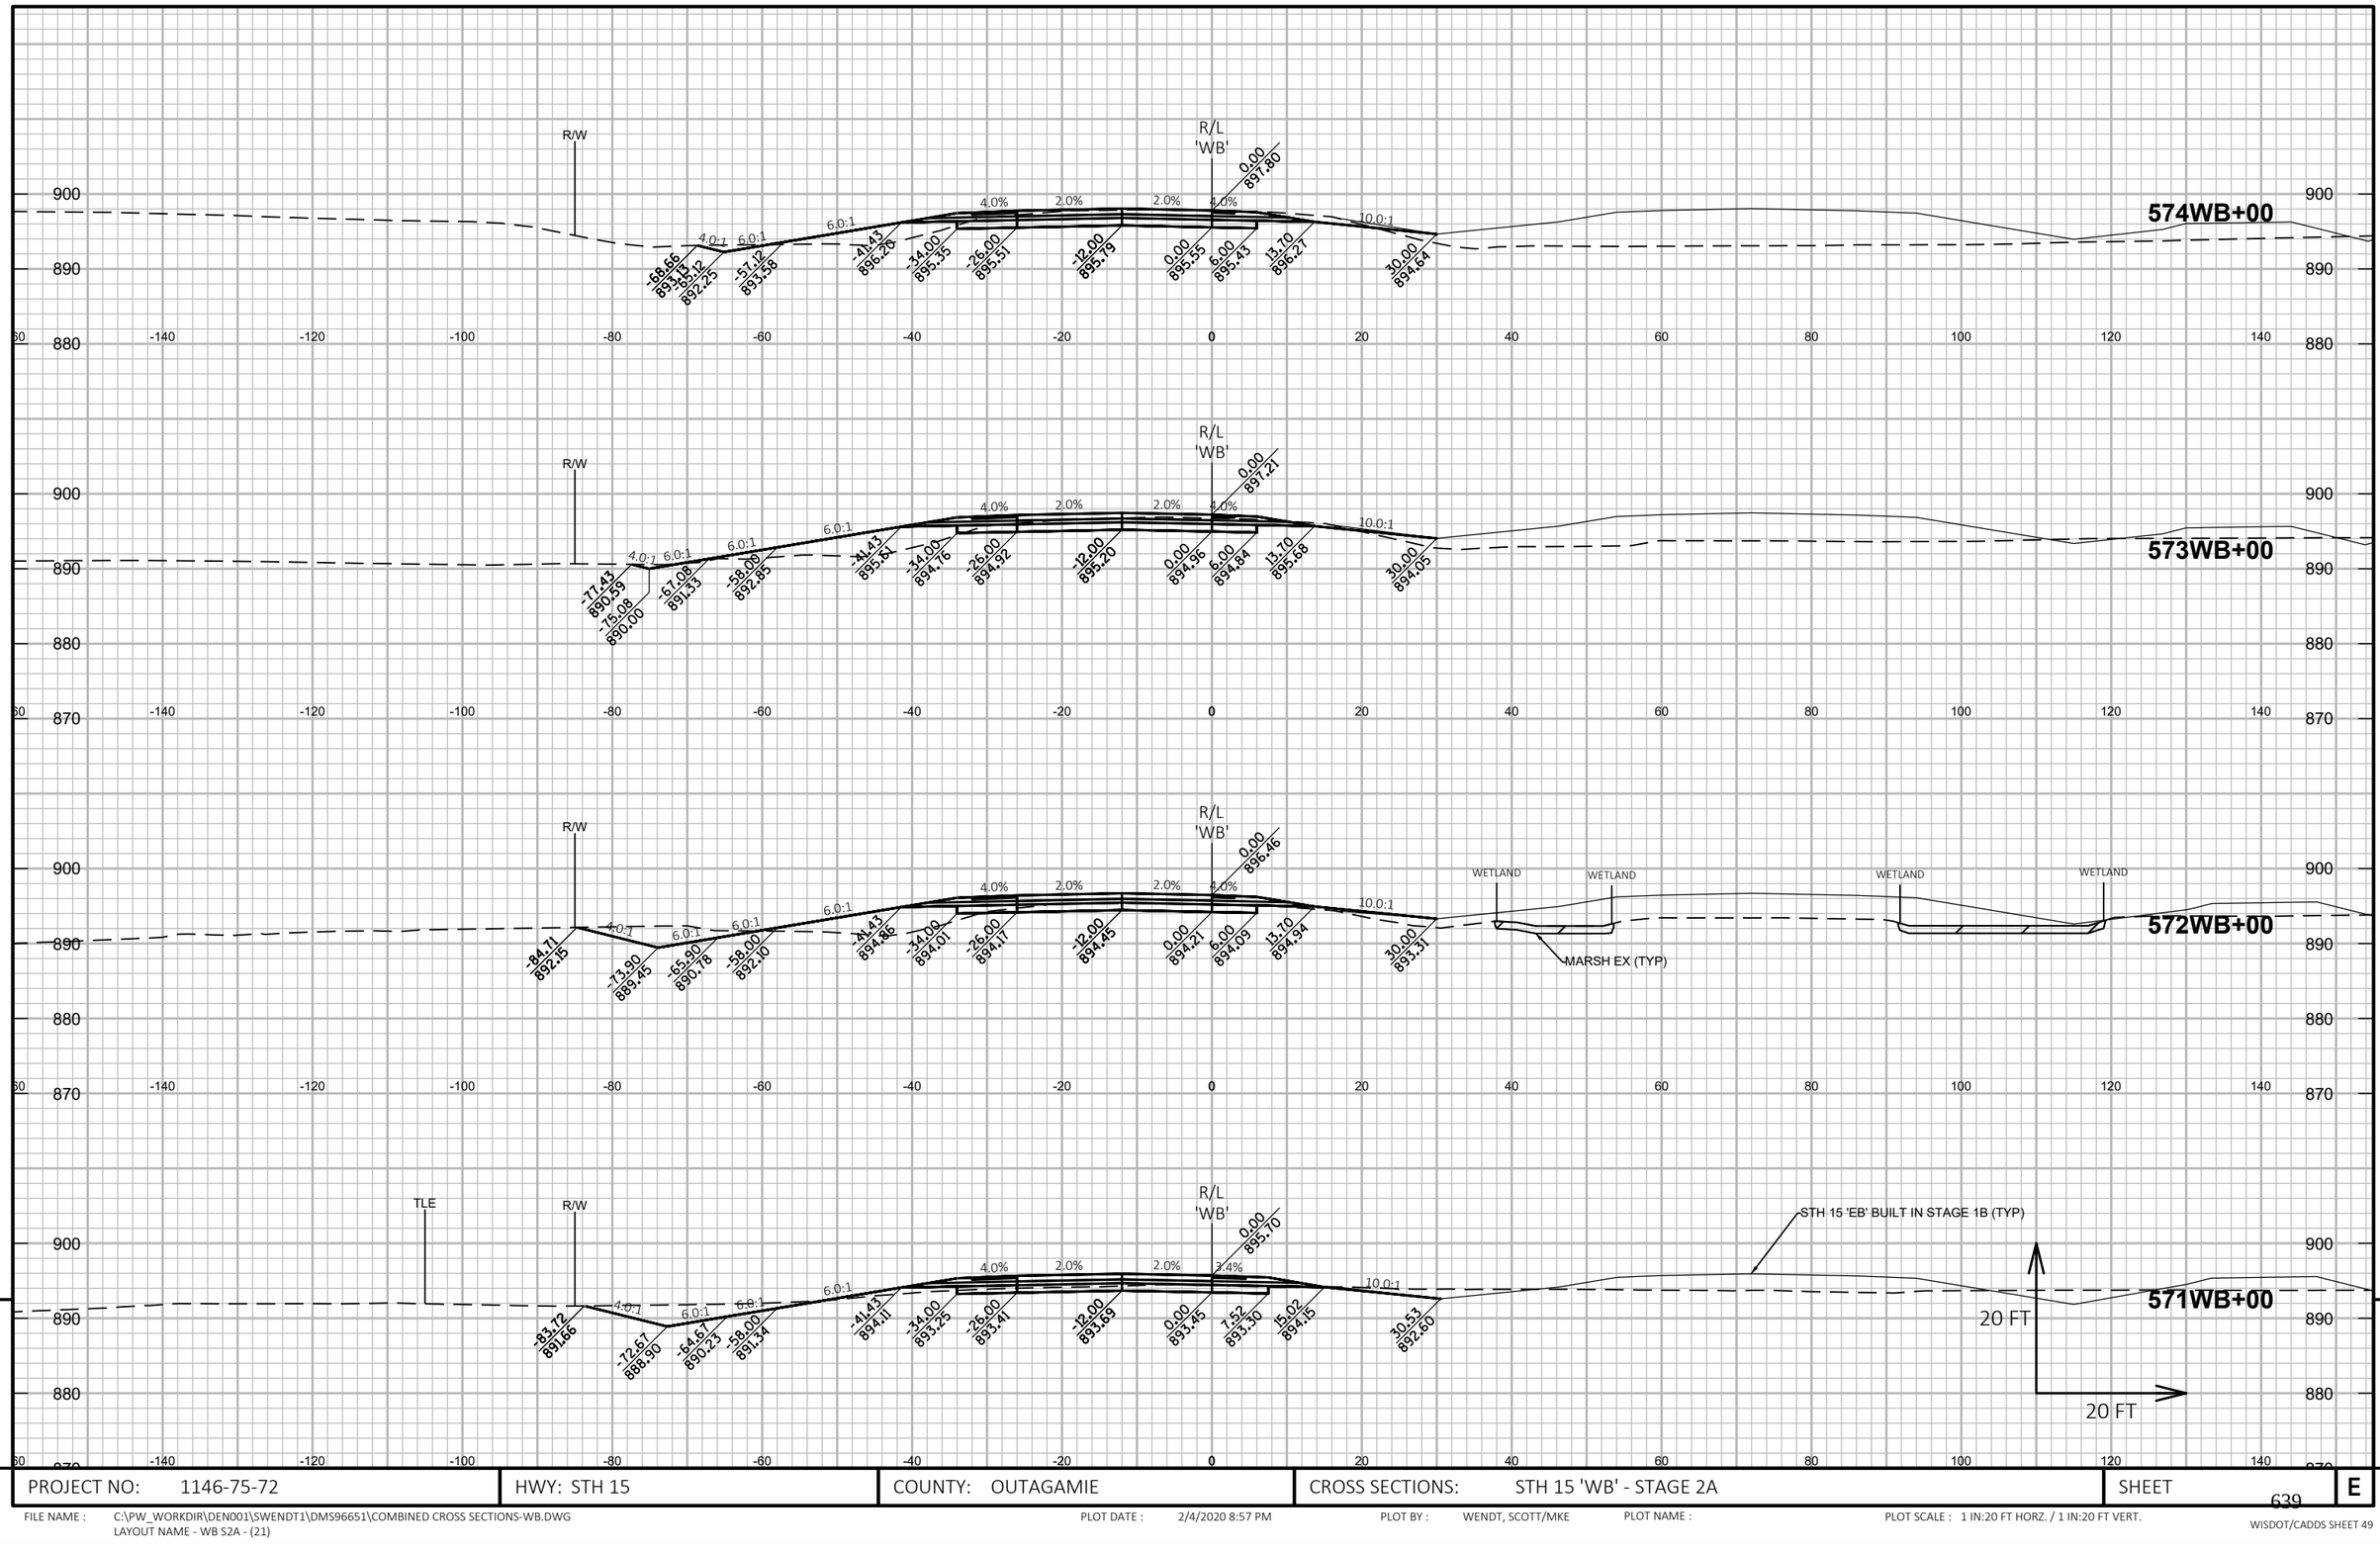


PROJECT NO: 1146-75-72	HWY: STH 15	COUNTY: OUTAGAMIE	CROSS SECTIONS: STH 15 'WB' - STAGE 2A	SHEET E

FILE NAME : C:\PW_WORKDIR\DEN001\SWENDT1\DMS96651\COMBINED CROSS SECTIONS-WB.DWG
LAYOUT NAME - WB S2A - (21)

PLOT DATE : 2/4/2020 8:57 PM PLOT BY : WENDT, SCOTT/MKE PLOT NAME : PLOT SCALE : 1 IN:20 FT HORZ. / 1 IN:20 FT VERT.

WISDOT/CADDS SHEET 49

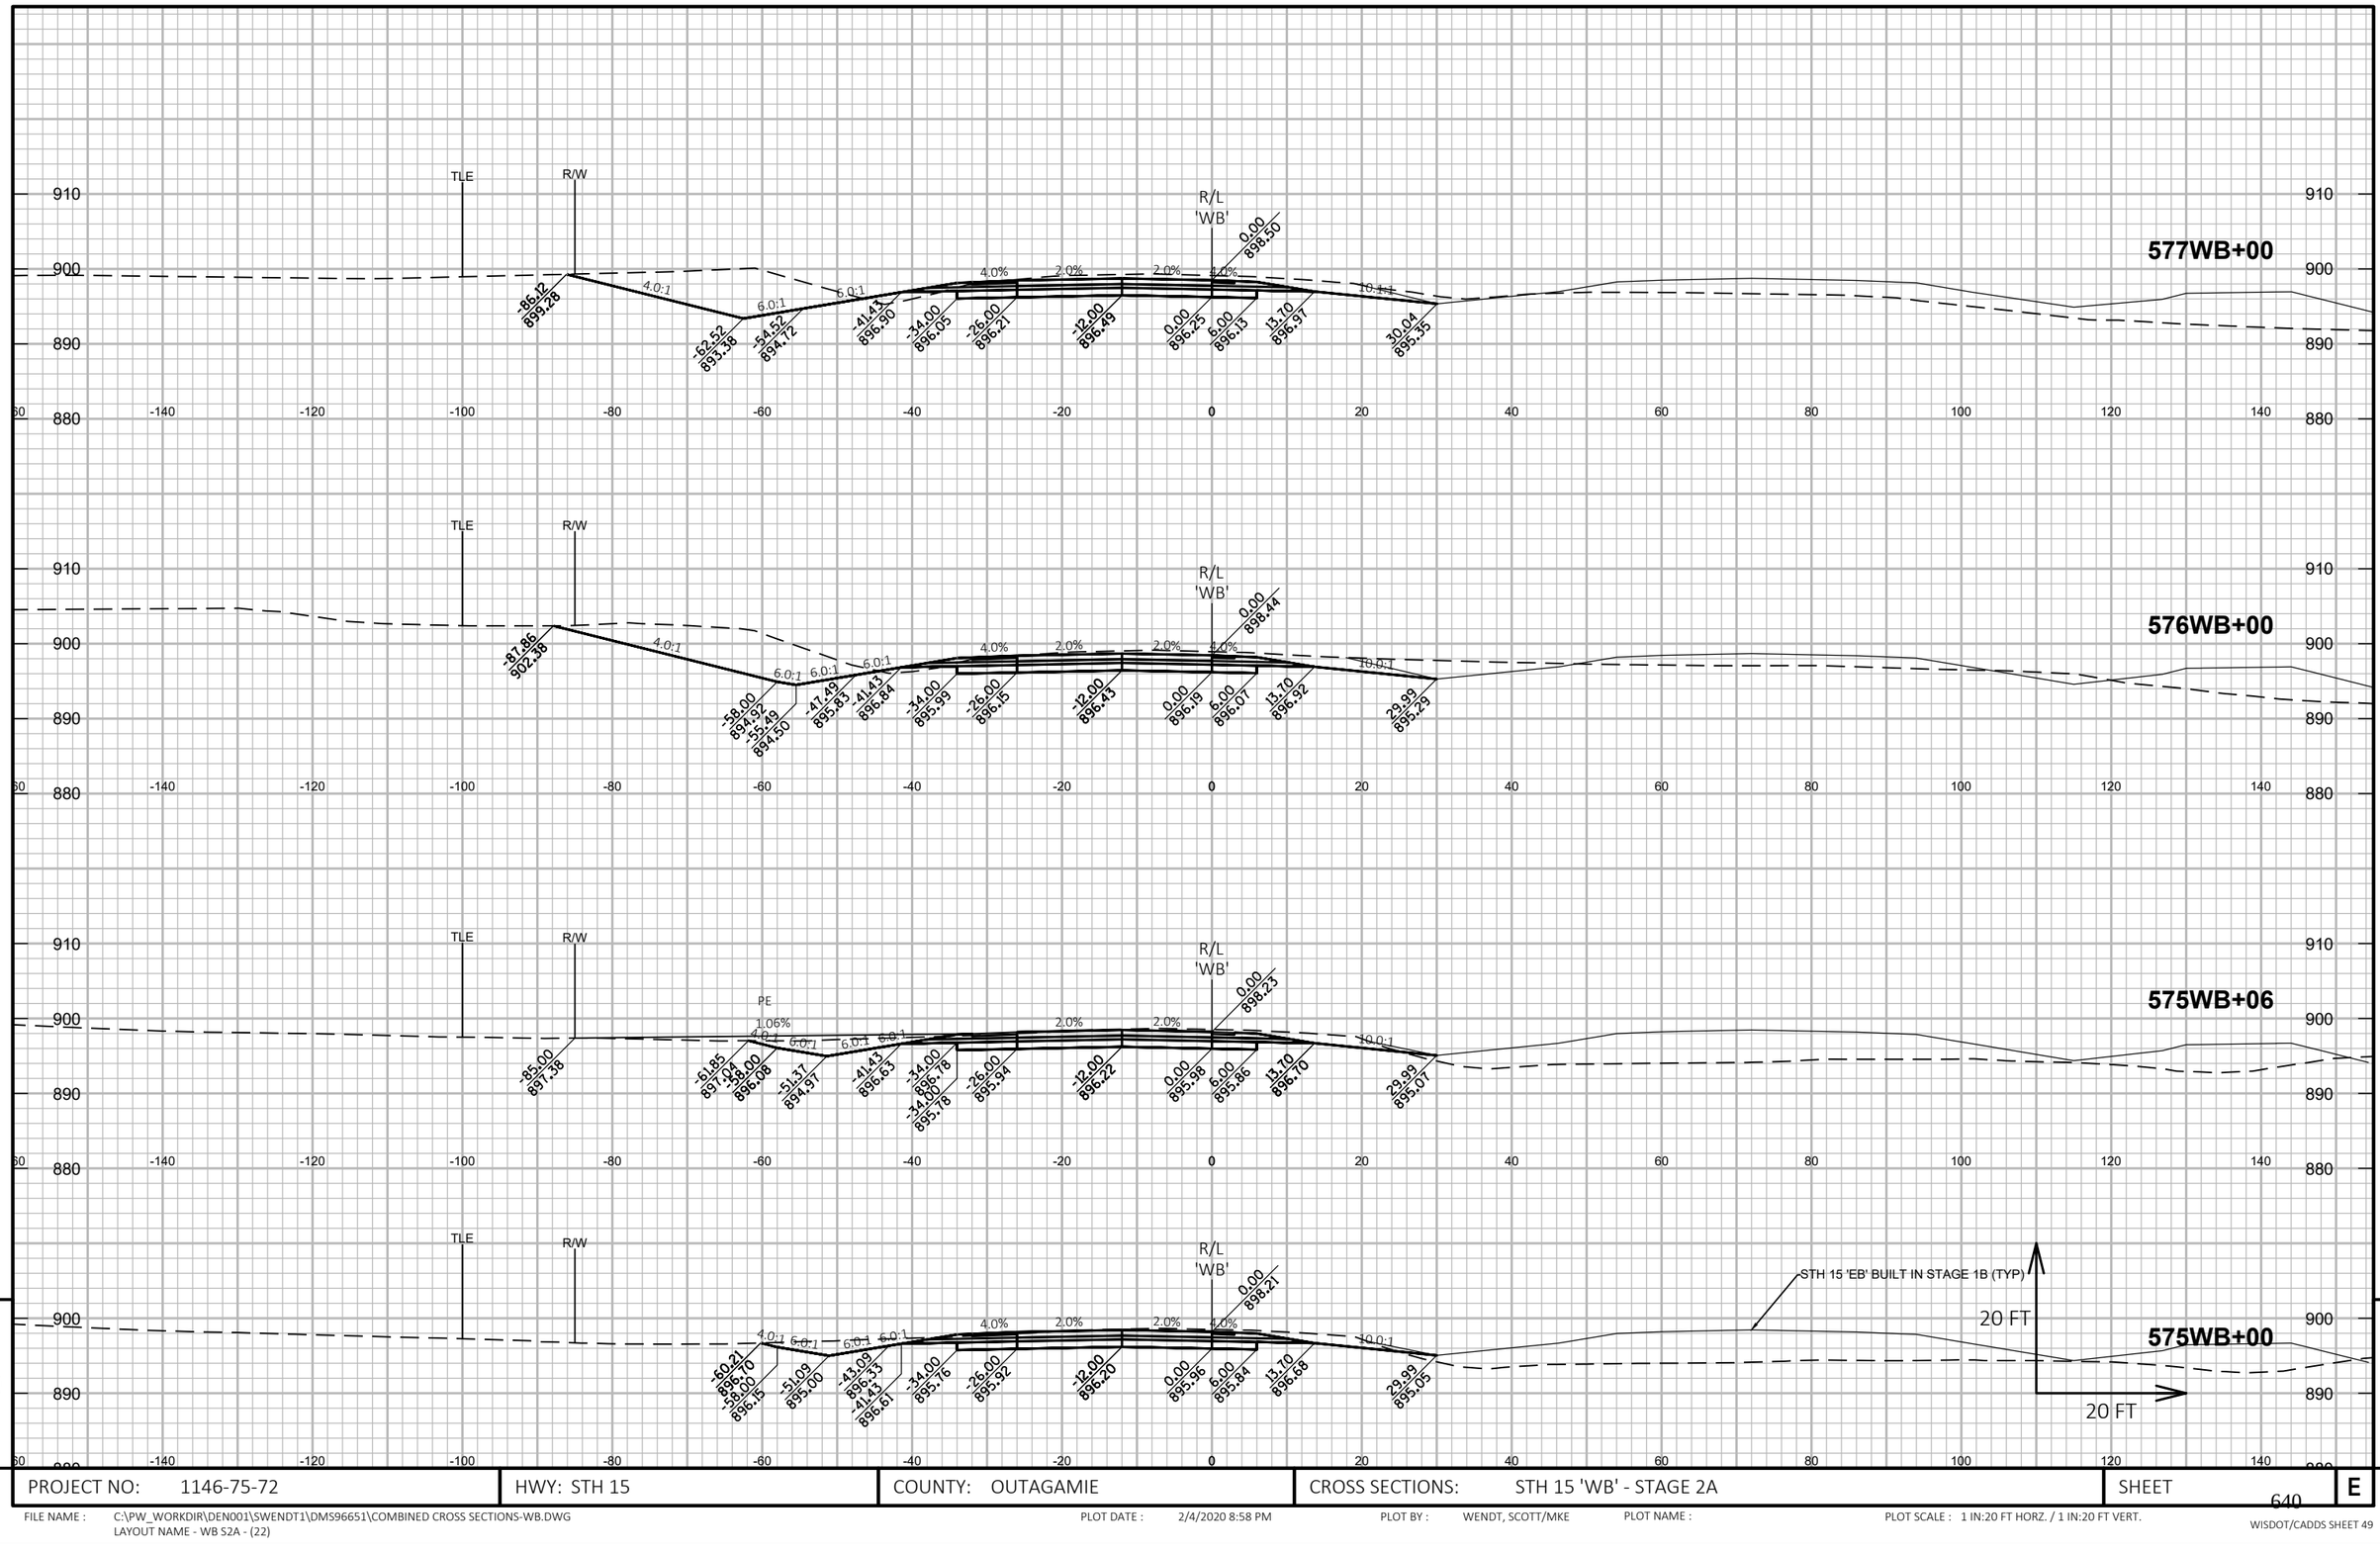

9

9

PROJECT NO: 1146-75-72	HWY: STH 15	COUNTY: OUTAGAMIE	CROSS SECTIONS: STH 15 'WB' - STAGE 2A	SHEET	E

640

FILE NAME : C:\PW_WORKDIR\DEN001\SWENDT1\DMS96651\COMBINED CROSS SECTIONS-WB.DWG
LAYOUT NAME - WB S2A - (22)


PLOT DATE : 2/4/2020 8:58 PM

PLOT BY : WENDT, SCOTT/MKE

PLOT NAME :

PLOT SCALE : 1 IN:20 FT HORZ. / 1 IN:20 FT VERT.

WISDOT/CADDS SHEET 49

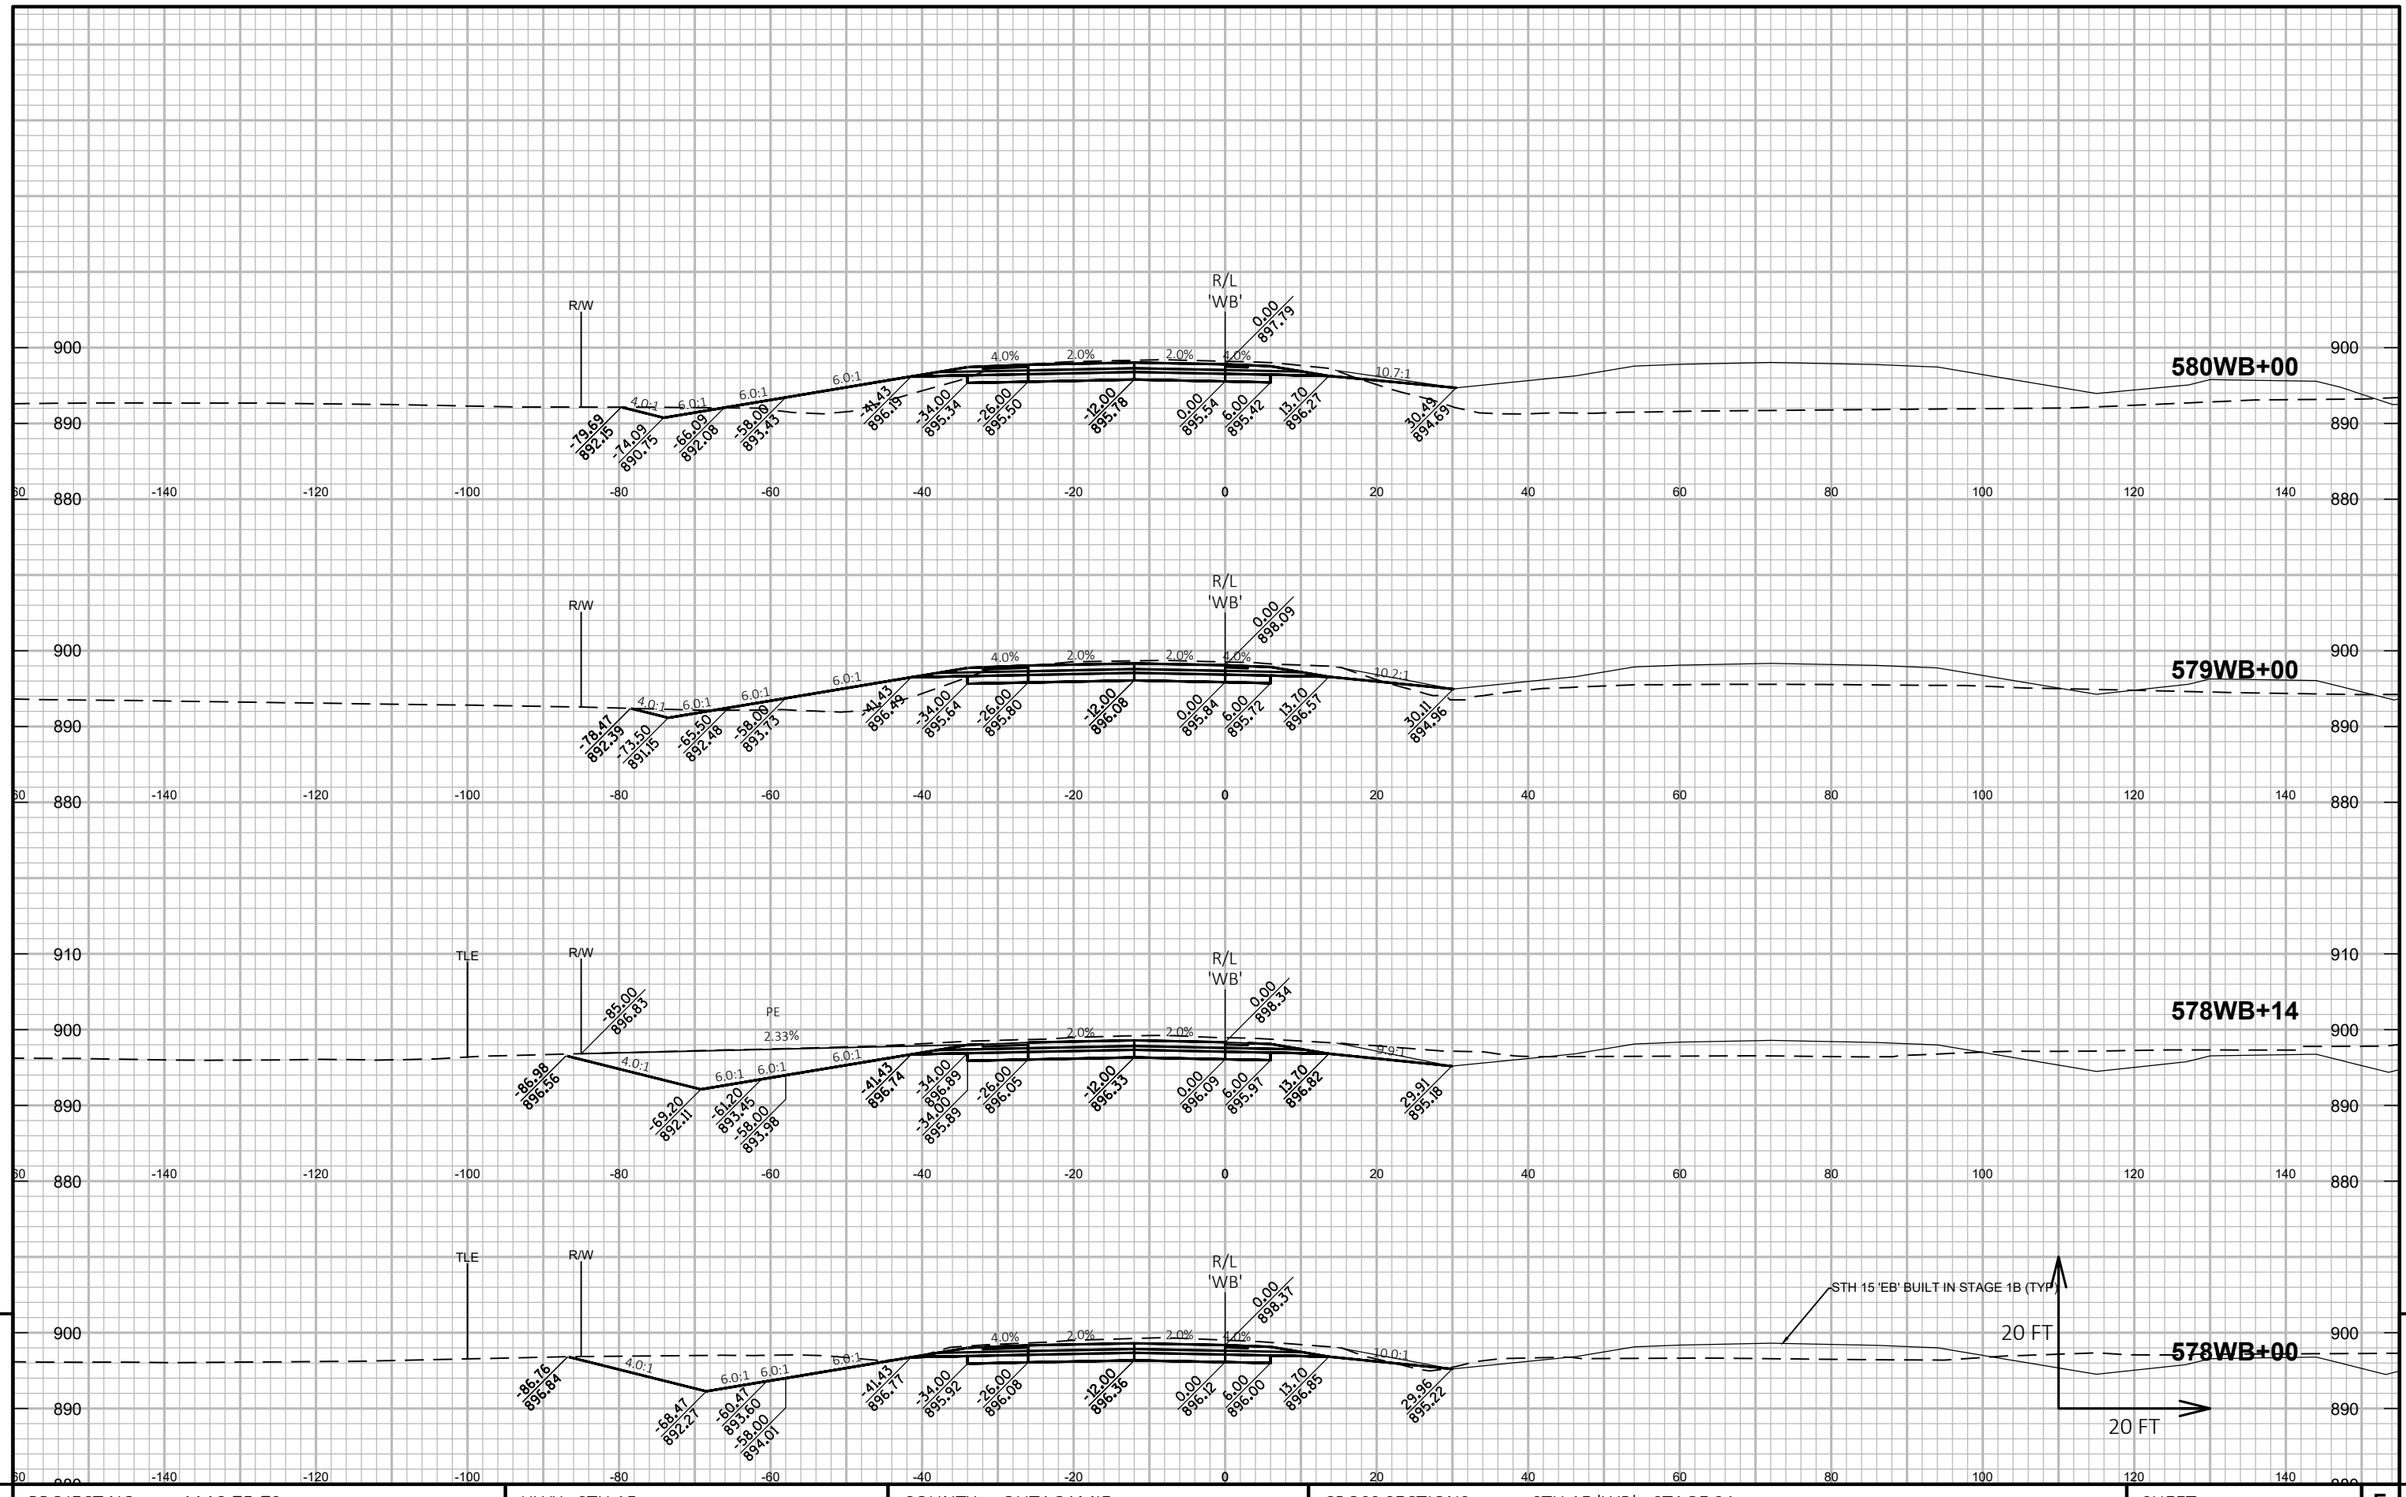

9

9


PROJECT NO: 1146-75-72	HWY: STH 15	COUNTY: OUTAGAMIE	CROSS SECTIONS: STH 15 'WB' - STAGE 2A	SHEET	E

641

FILE NAME : C:\PW_WORKDIR\DEN001\SWENDT1\DMS96651\COMBINED CROSS SECTIONS-WB.DWG
LAYOUT NAME - WB S2A - (23)

PLOT DATE : 2/4/2020 8:59 PM PLOT BY : WENDT, SCOTT/MKE PLOT NAME : PLOT SCALE : 1 IN:20 FT HORZ. / 1 IN:20 FT VERT.

WISDOT/CADDS SHEET 49

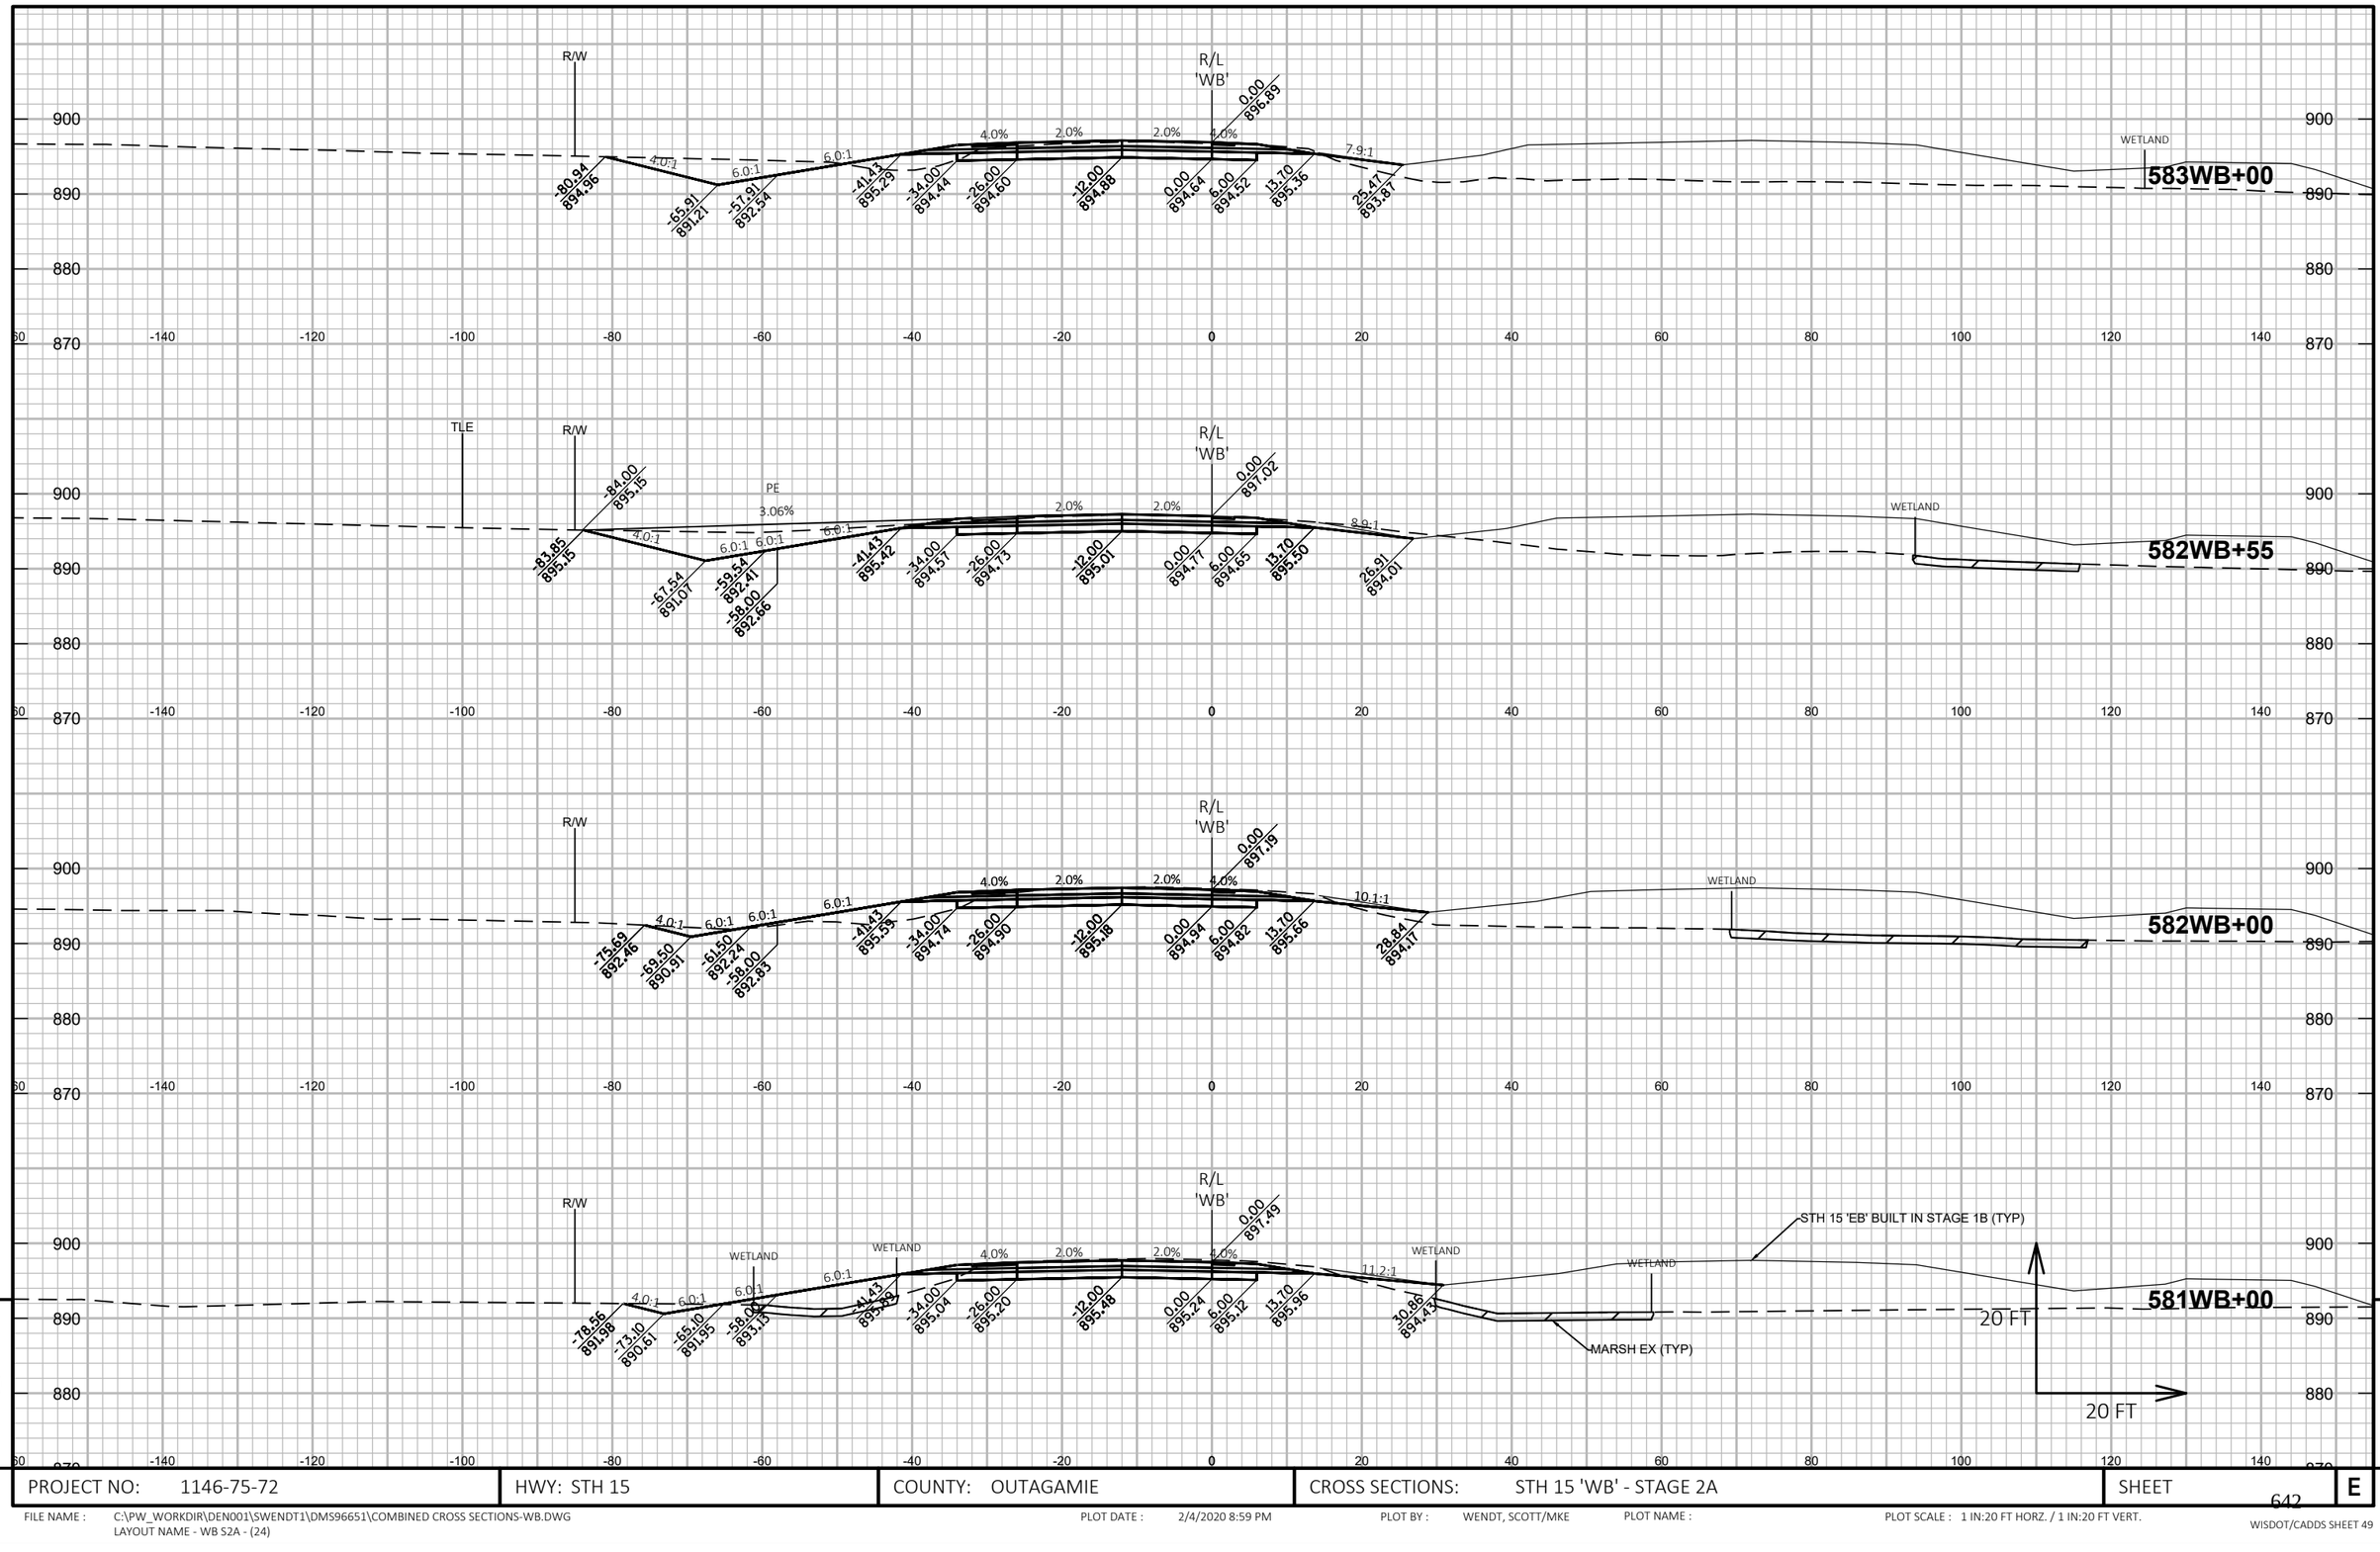


PROJECT NO: 1146-75-72	HWY: STH 15	COUNTY: OUTAGAMIE	CROSS SECTIONS: STH 15 'WB' - STAGE 2A	SHEET E

642

FILE NAME : C:\PW_WORKDIR\DEN001\SWENDT1\DMS96651\COMBINED CROSS SECTIONS-WB.DWG
LAYOUT NAME - WB S2A - (24)

PLOT DATE : 2/4/2020 8:59 PM PLOT BY : WENDT, SCOTT/MKE PLOT NAME : PLOT SCALE : 1 IN:20 FT HORZ. / 1 IN:20 FT VERT.

WISDOT/CADDS SHEET 49

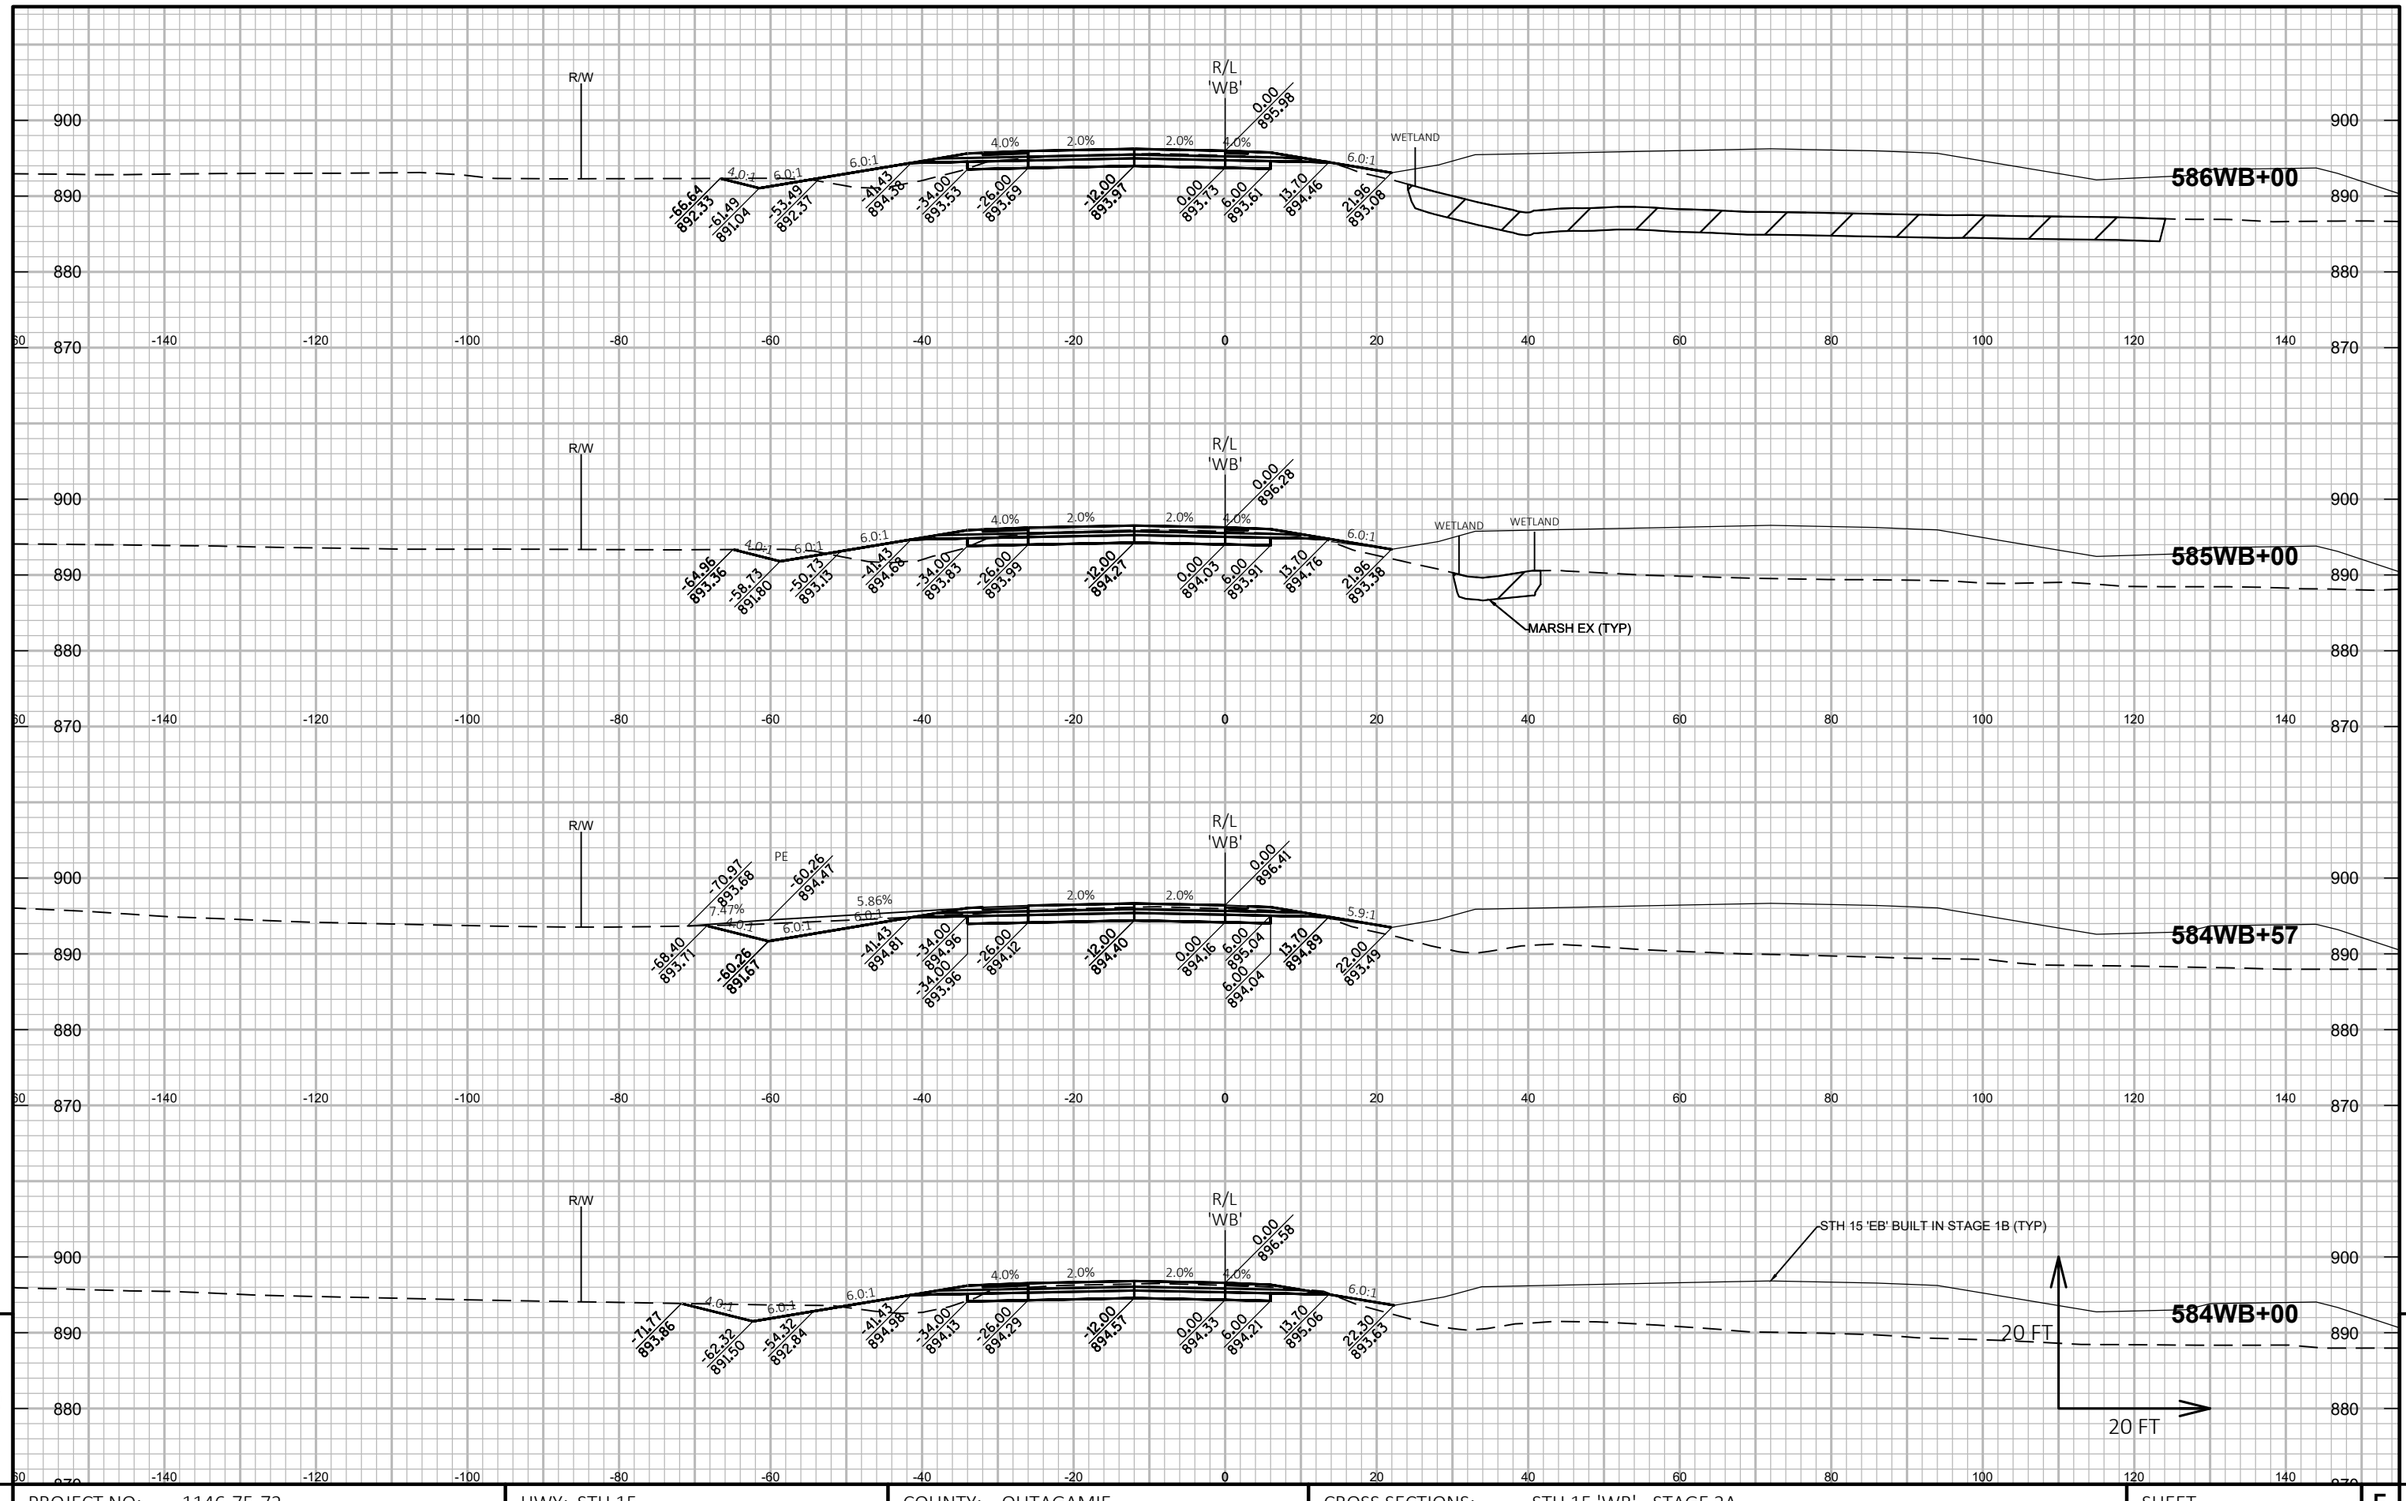


PROJECT NO: 1146-75-72	HWY: STH 15	COUNTY: OUTAGAMIE	CROSS SECTIONS: STH 15 'WB' - STAGE 2A	SHEET 643 E

FILE NAME : C:\PW_WORKDIR\DEN001\SWENDT1\DMS96651\COMBINED CROSS SECTIONS-WB.DWG
LAYOUT NAME - WB S2A - (25)

PLOT DATE : 2/4/2020 9:00 PM PLOT BY : WENDT, SCOTT/MKE PLOT NAME : PLOT SCALE : 1 IN:20 FT HORZ. / 1 IN:20 FT VERT.

WISDOT/CADDS SHEET 49

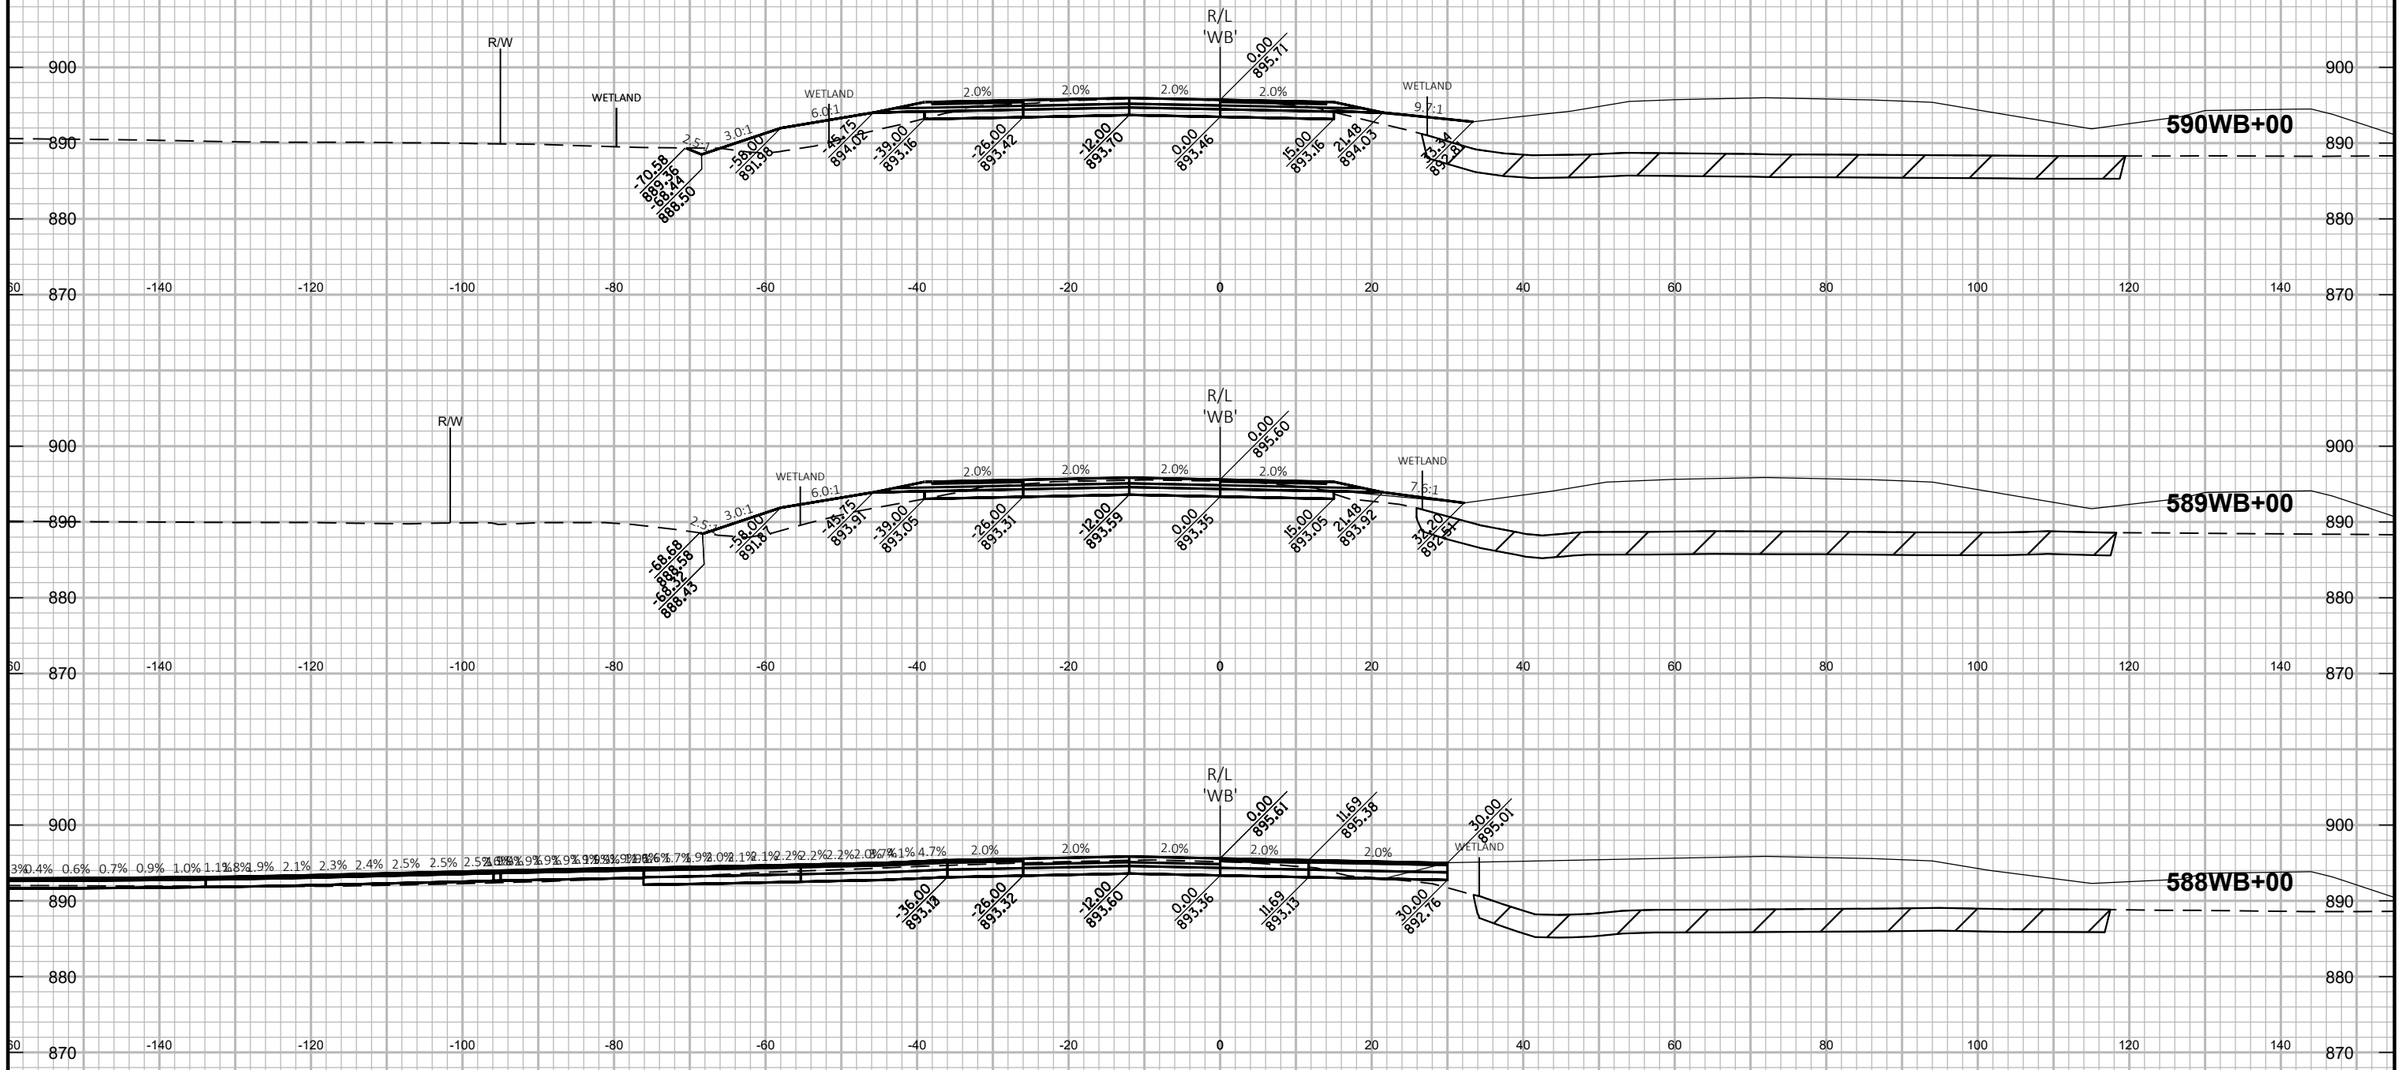

9

9


PROJECT NO: 1146-75-72	HWY: STH 15	COUNTY: OUTAGAMIE	CROSS SECTIONS: STH 15 'WB' - STAGE 2A	SHEET	E

644

FILE NAME : C:\PW_WORKDIR\DEN001\SWENDT1\DMS96651\COMBINED CROSS SECTIONS-WB.DWG
LAYOUT NAME - WB S2A - (26)

PLOT DATE : 2/4/2020 9:01 PM PLOT BY : WENDT, SCOTT/MKE PLOT NAME : PLOT SCALE : 1 IN:20 FT HORZ. / 1 IN:20 FT VERT.

WISDOT/CADDS SHEET 49

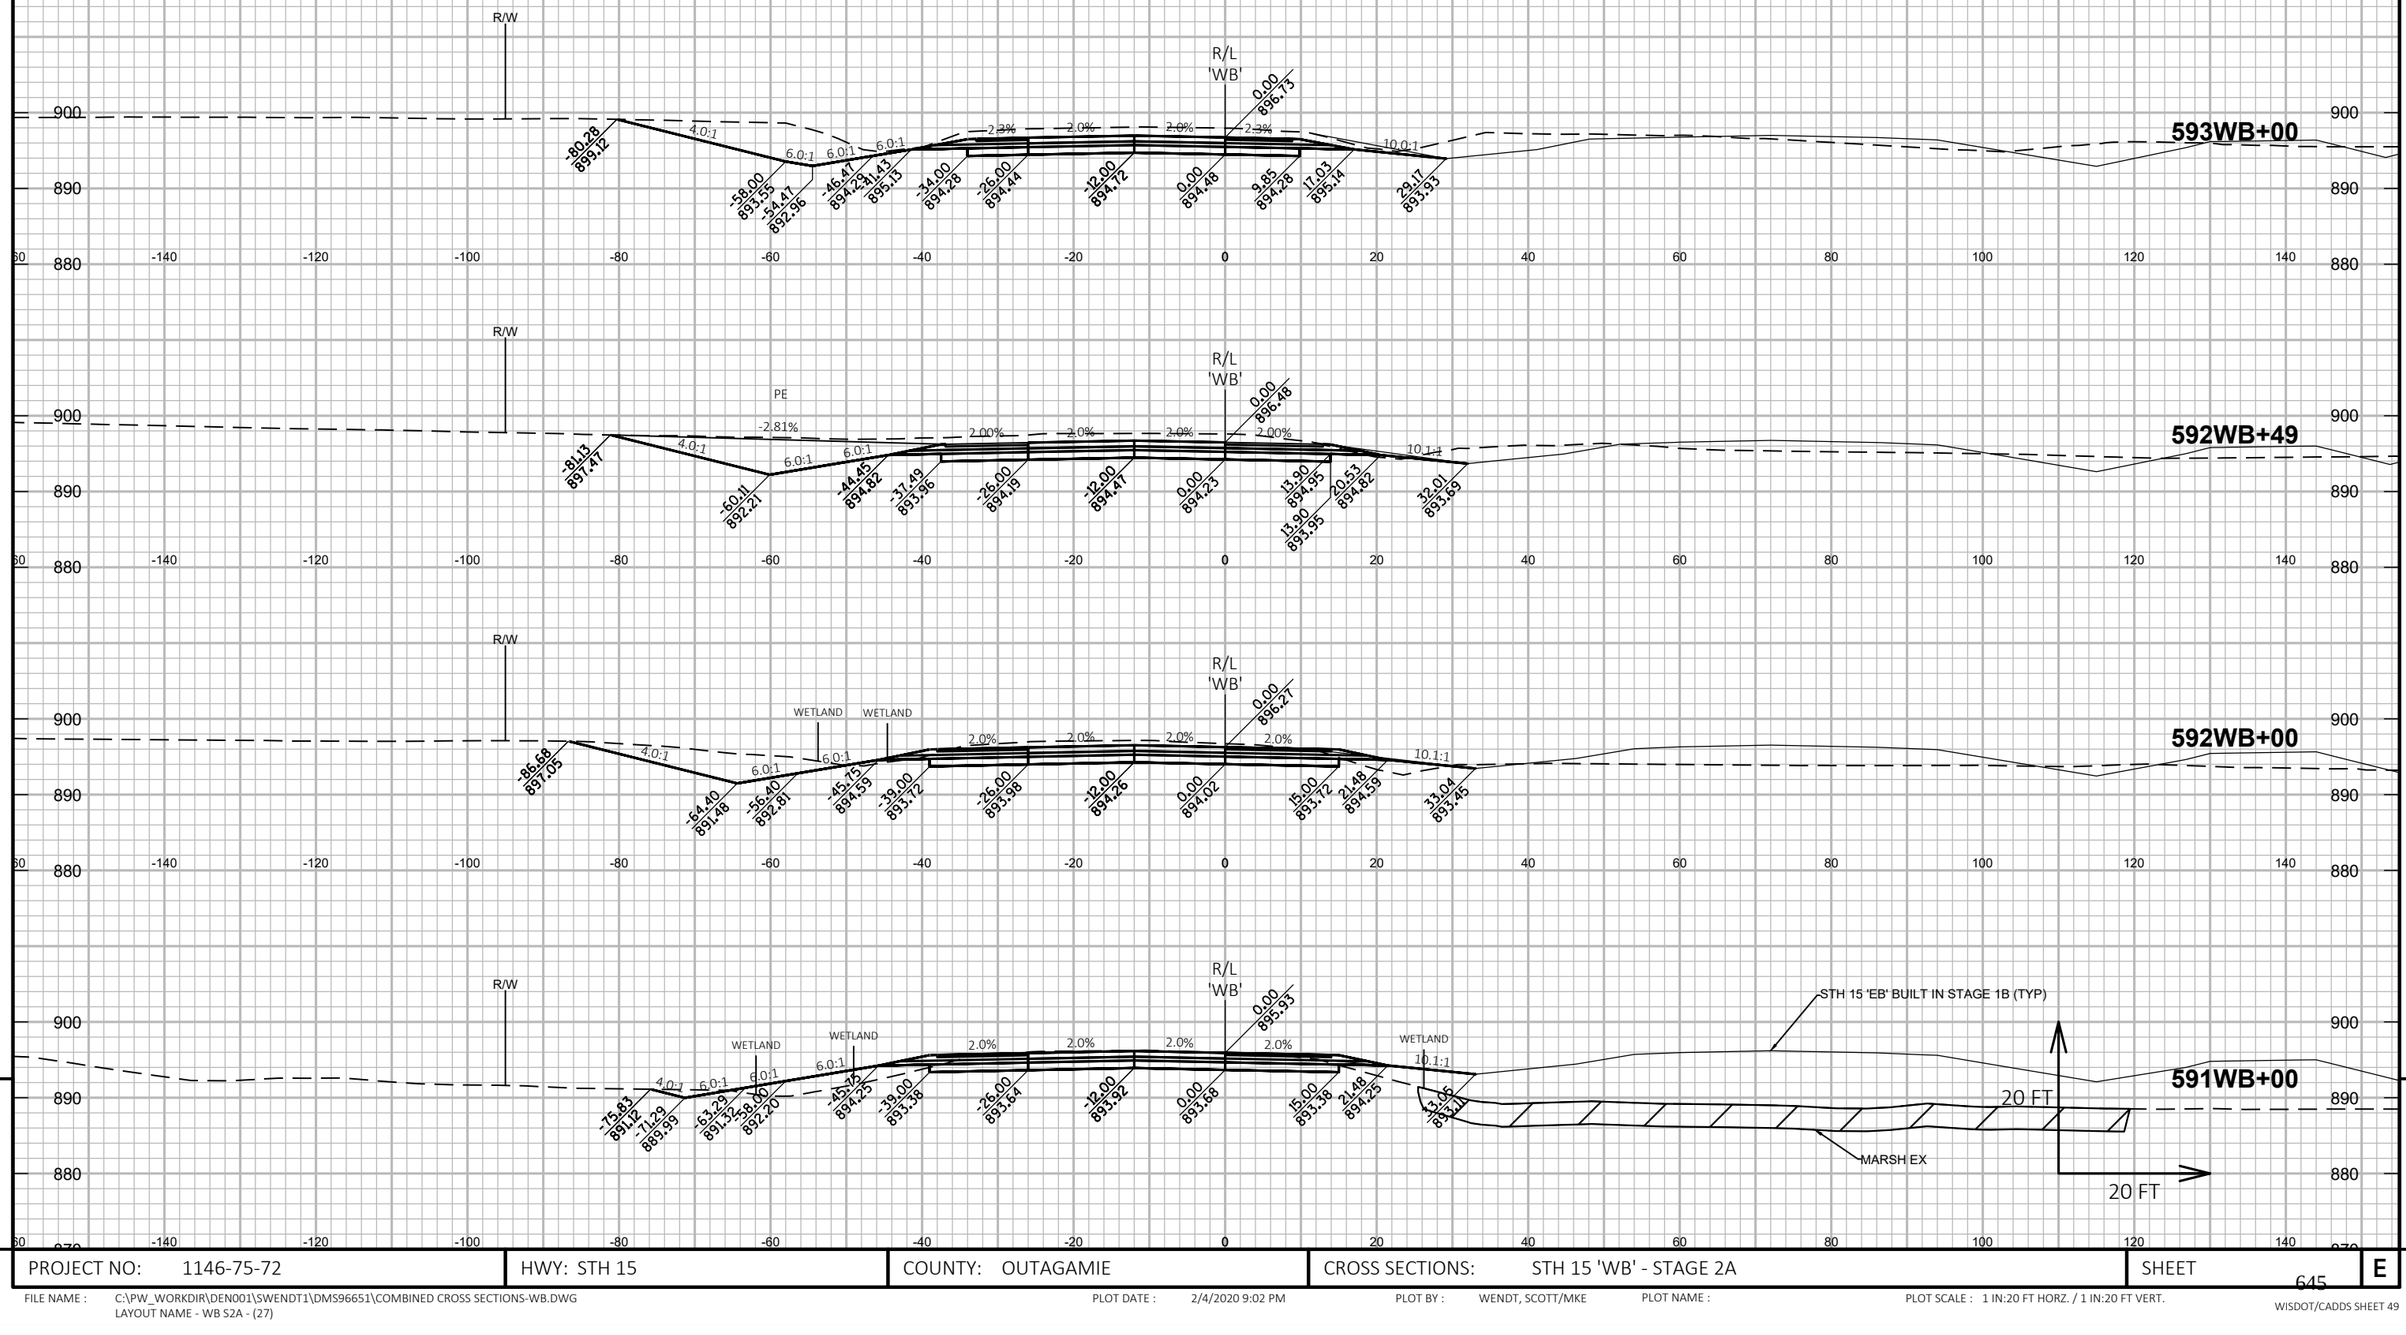

9


9

PROJECT NO: 1146-75-72	HWY: STH 15	COUNTY: OUTAGAMIE	CROSS SECTIONS: STH 15 'WB' - STAGE 2A	SHEET 645	E

FILE NAME : C:\PW_WORKDIR\DEN001\SWENDT1\DMS96651\COMBINED CROSS SECTIONS-WB.DWG
LAYOUT NAME - WB S2A - (27)

PLOT DATE : 2/4/2020 9:02 PM PLOT BY : WENDT, SCOTT/MKE PLOT NAME : PLOT SCALE : 1 IN:20 FT HORZ. / 1 IN:20 FT VERT.

WISDOT/CADDS SHEET 49

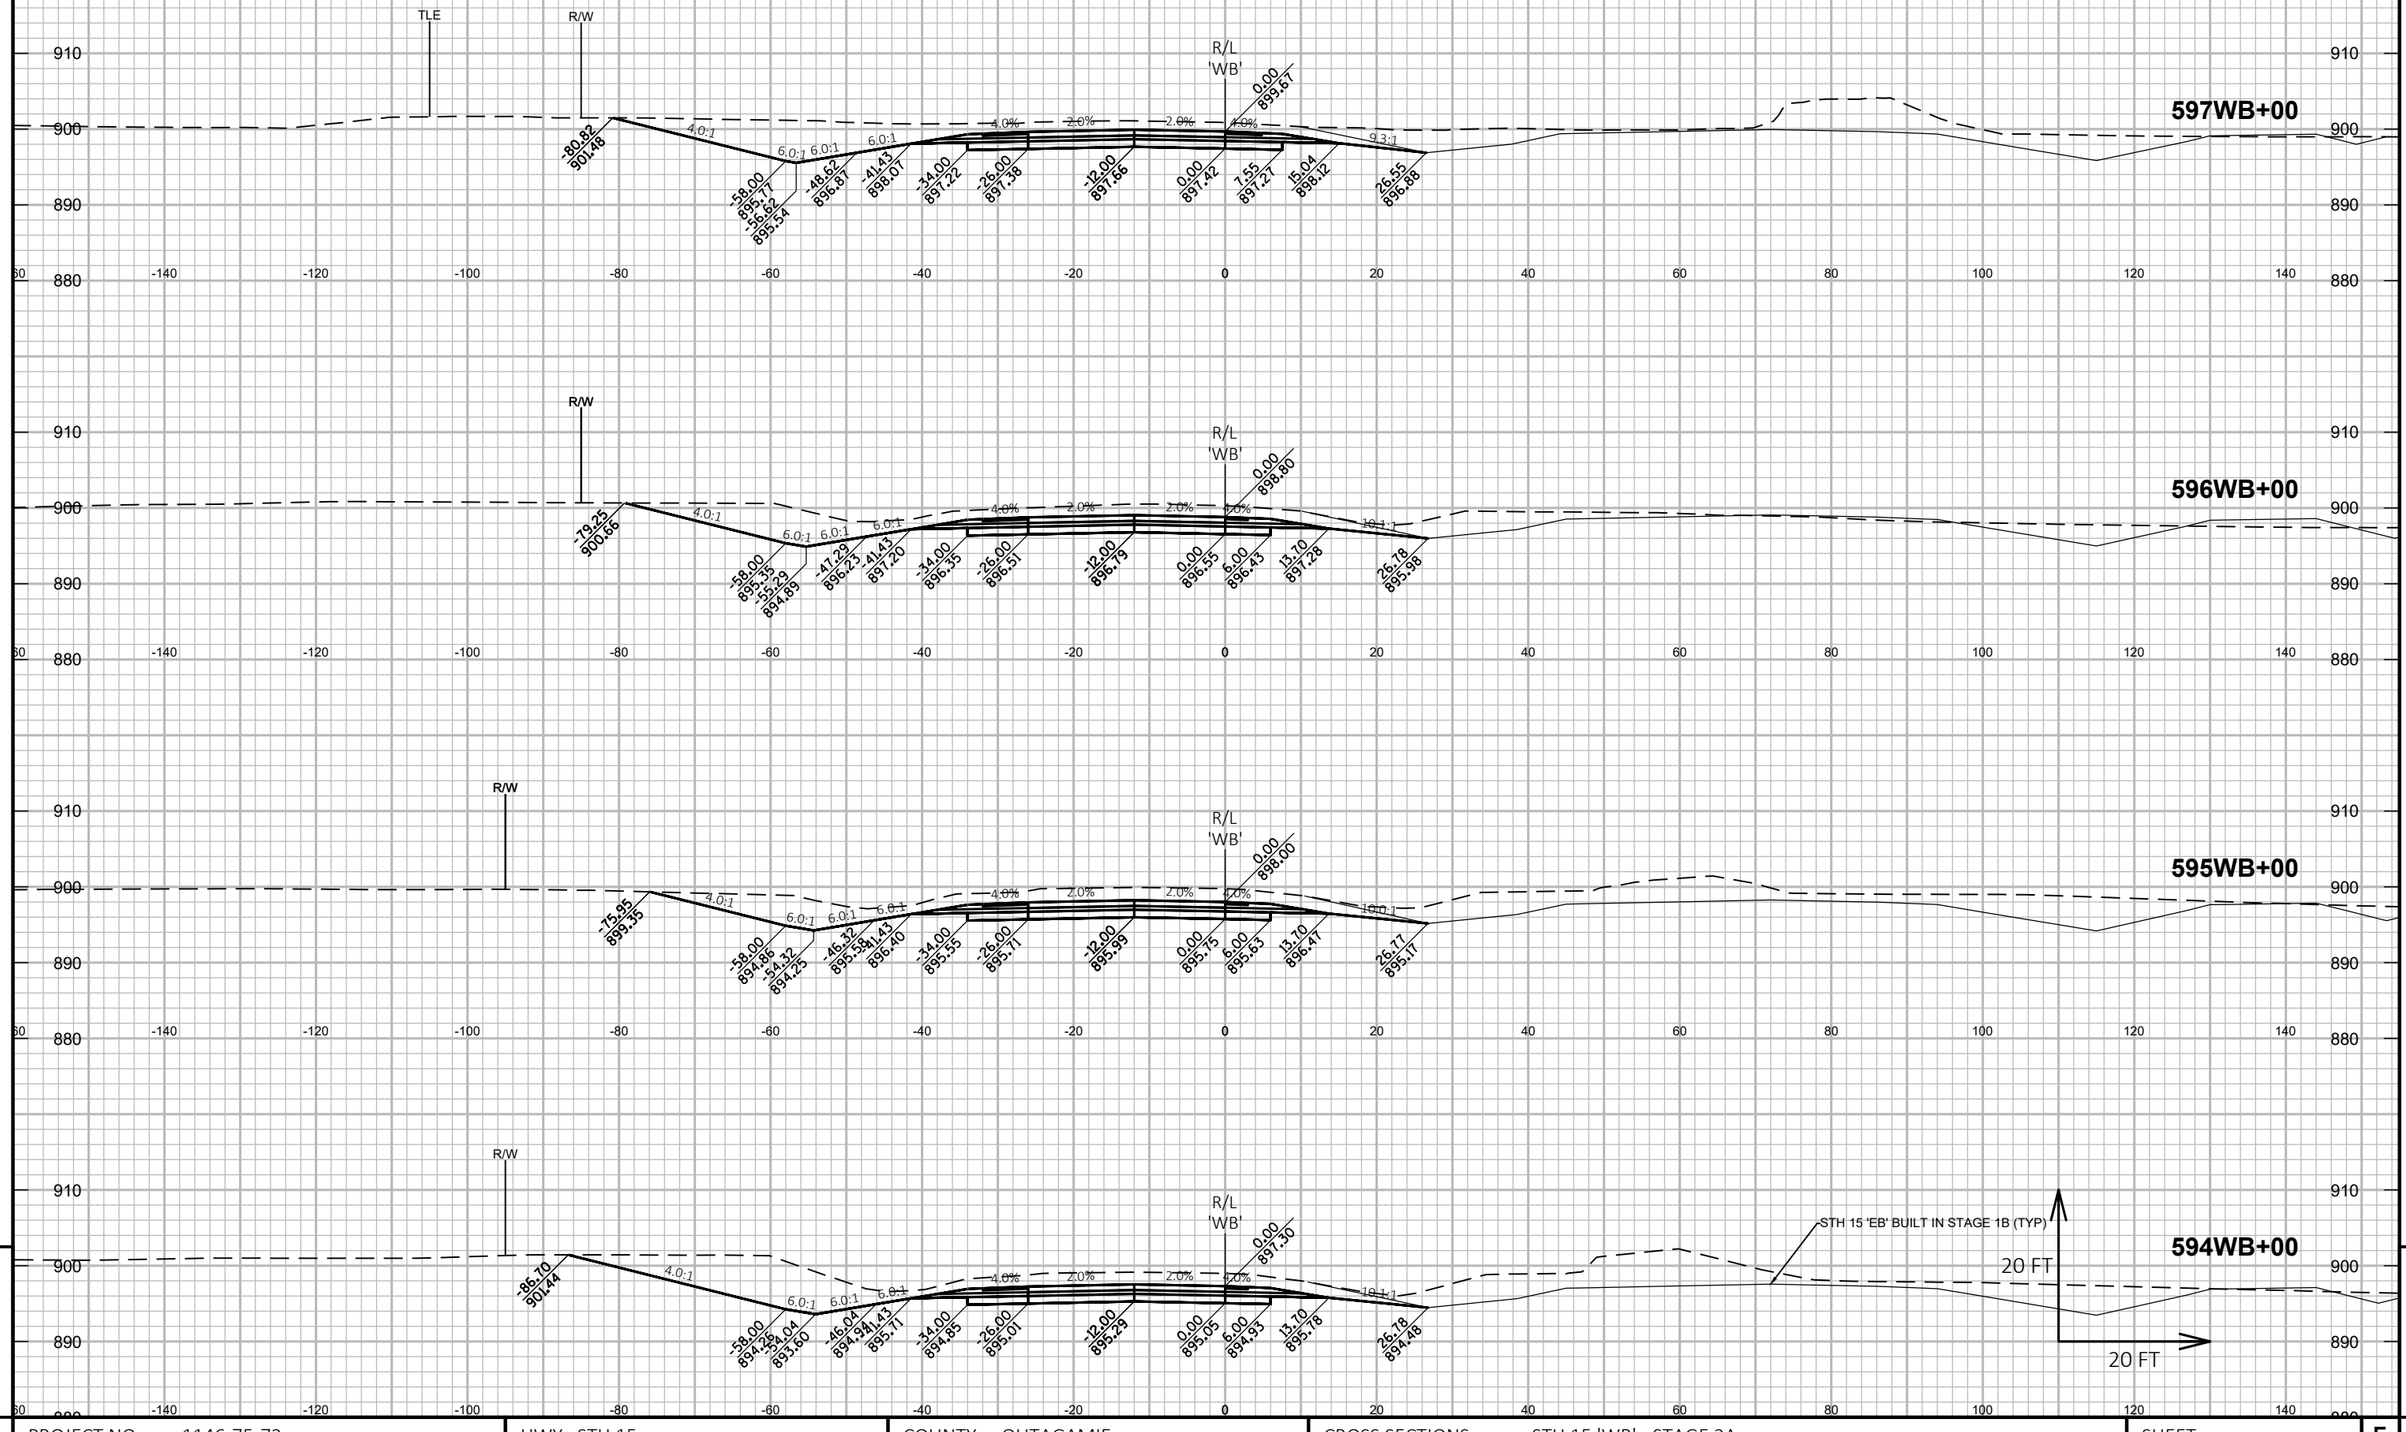

9

9


PROJECT NO: 1146-75-72	HWY: STH 15	COUNTY: OUTAGAMIE	CROSS SECTIONS: STH 15 'WB' - STAGE 2A	SHEET	E


646

FILE NAME : C:\PW_WORKDIR\DEN001\SWENDT1\DMS96651\COMBINED CROSS SECTIONS-WB.DWG
LAYOUT NAME - WB S2A - (28)

PLOT DATE : 2/4/2020 9:02 PM PLOT BY : WENDT, SCOTT/MKE PLOT NAME : PLOT SCALE : 1 IN:20 FT HORZ. / 1 IN:20 FT VERT.

WISDOT/CADDS SHEET 49

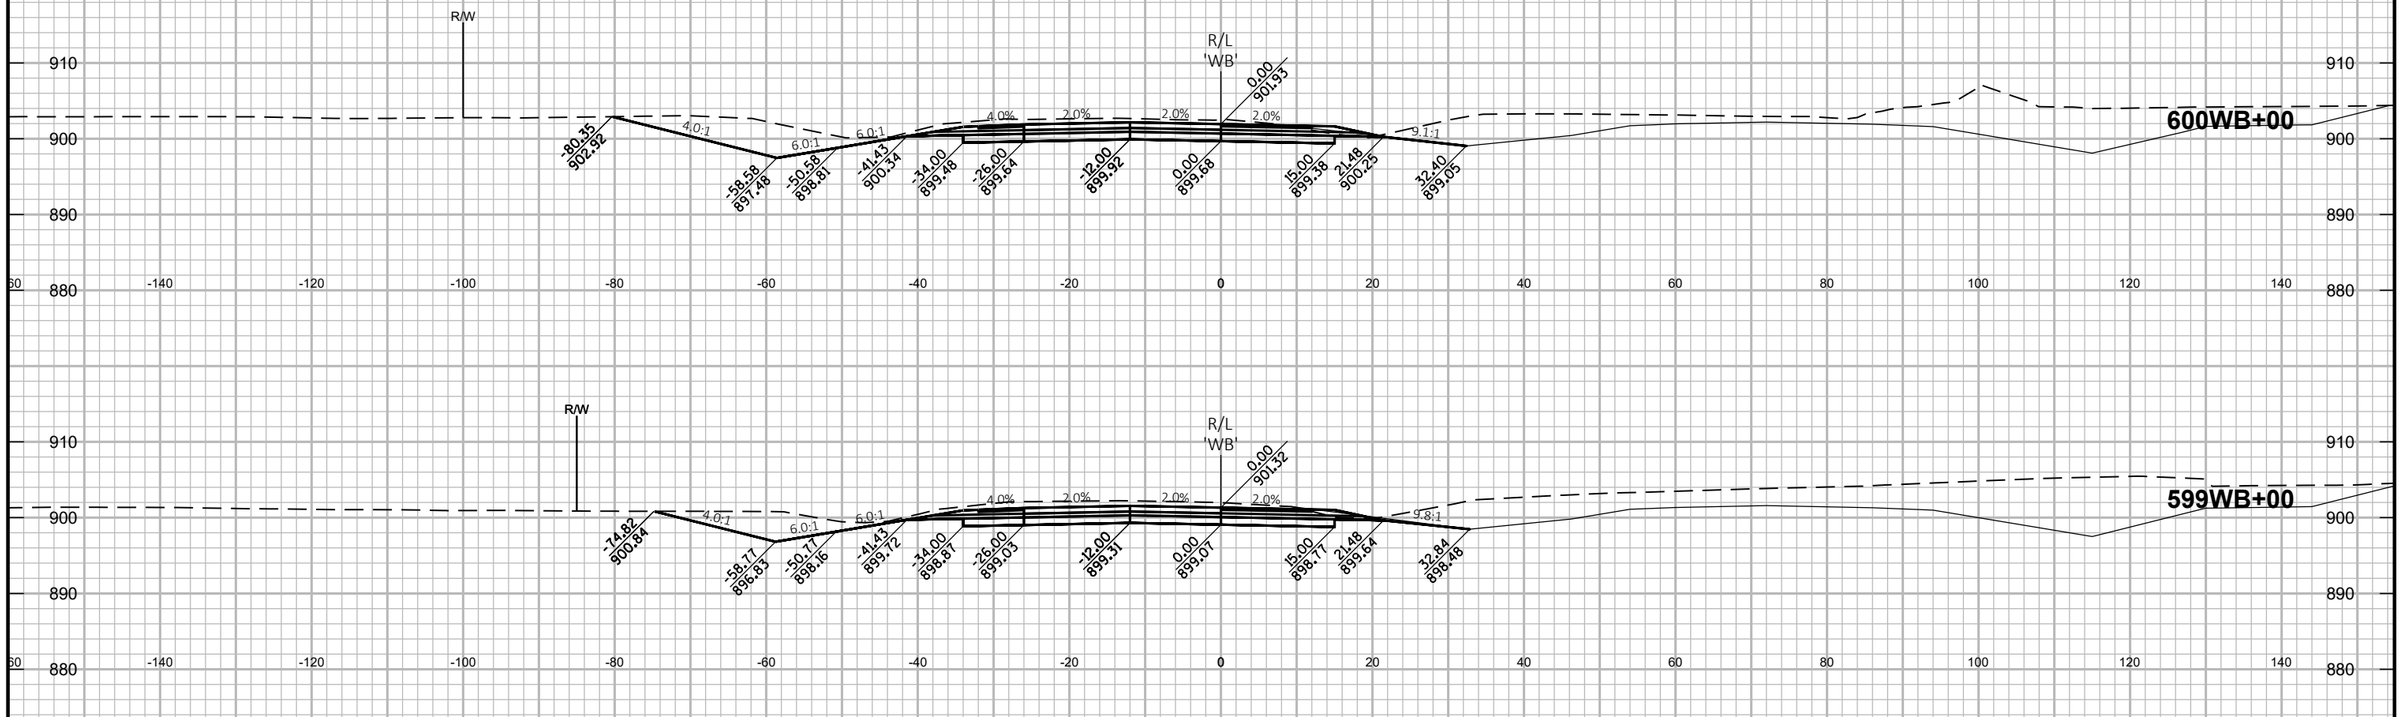

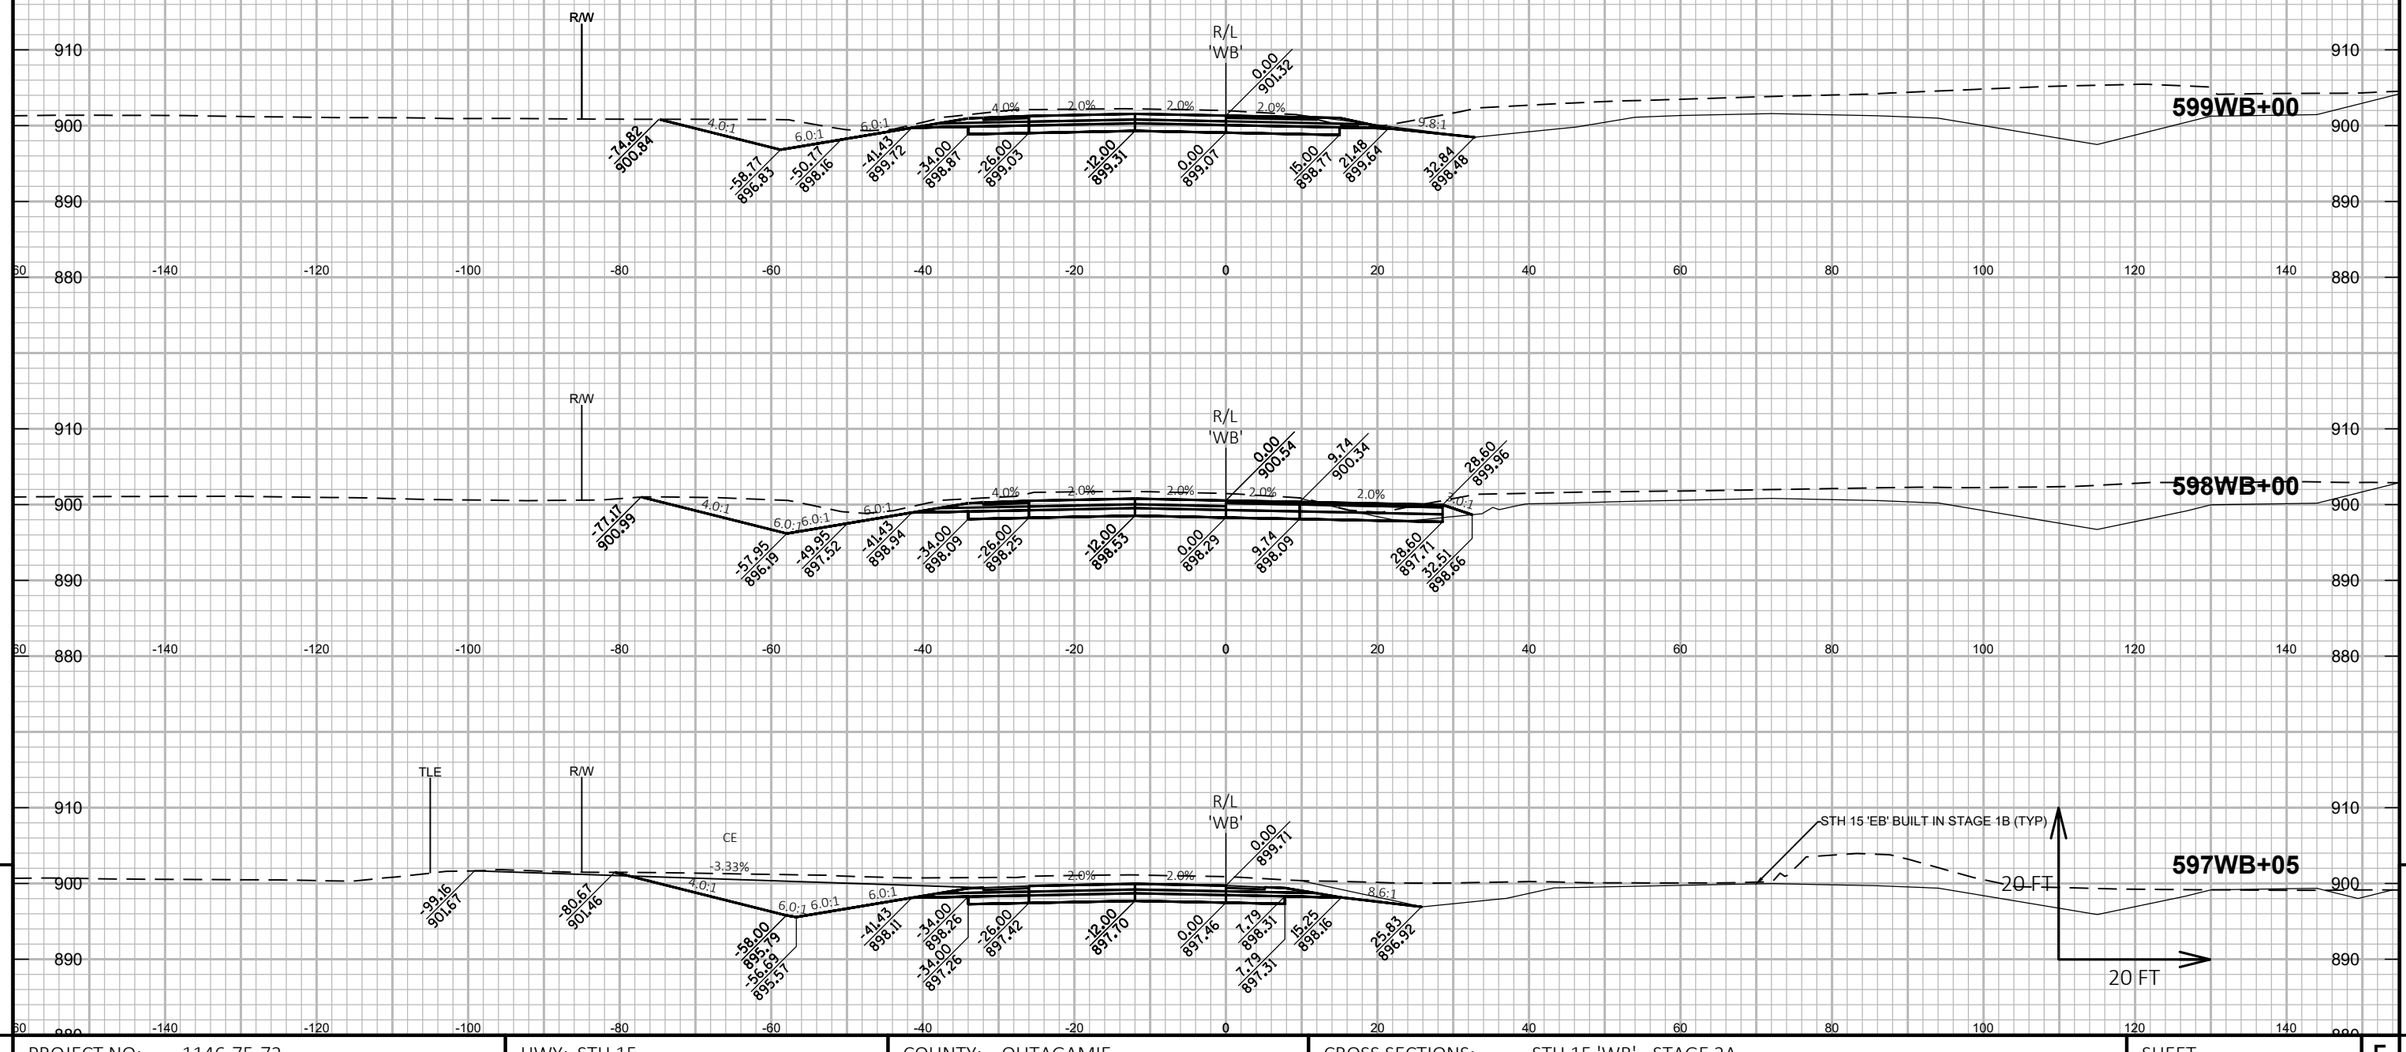

9


9

PROJECT NO: 1146-75-72	HWY: STH 15	COUNTY: OUTAGAMIE	CROSS SECTIONS: STH 15 'WB' - STAGE 2A	SHEET	E


FILE NAME : C:\PW_WORKDIR\DEN001\SWENDT1\DMS96651\COMBINED CROSS SECTIONS-WB.DWG
LAYOUT NAME - WB S2A - (29)

PLOT DATE : 2/4/2020 9:03 PM PLOT BY : WENDT, SCOTT/MKE PLOT NAME : PLOT SCALE : 1 IN:20 FT HORZ. / 1 IN:20 FT VERT.

WISDOT/CADDS SHEET 49

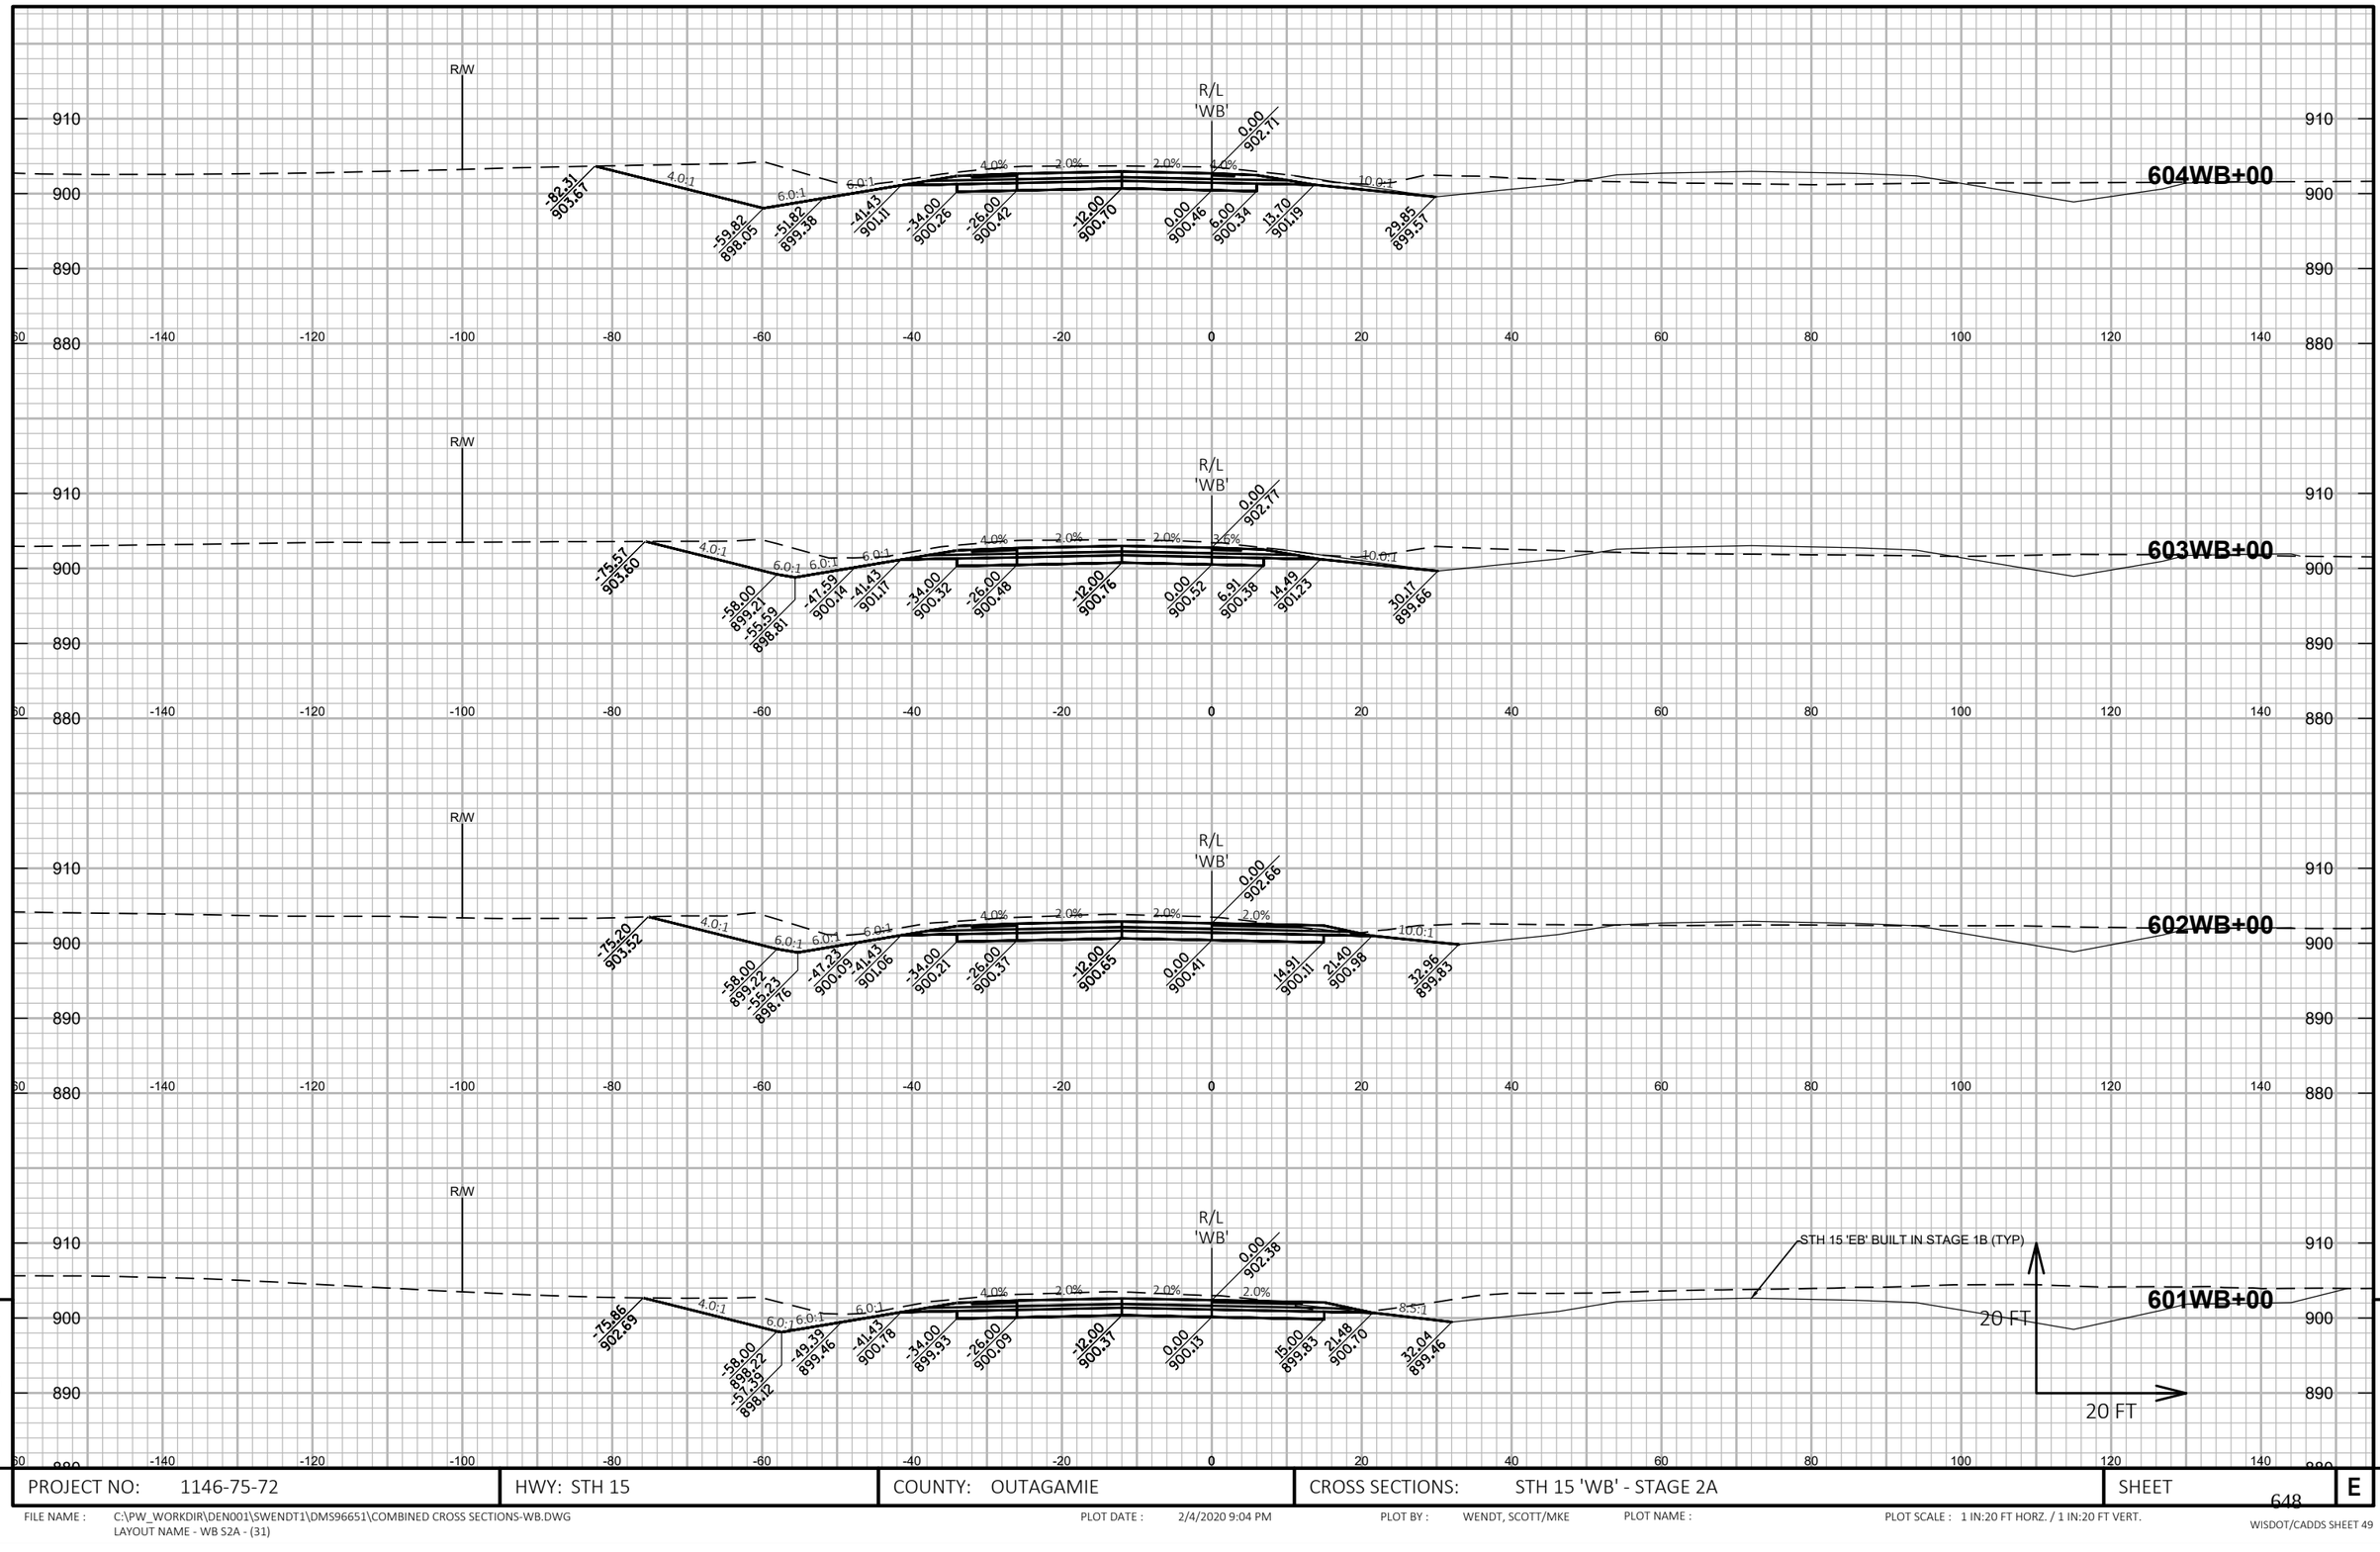

PROJECT NO: 1146-75-72	HWY: STH 15	COUNTY: OUTAGAMIE	CROSS SECTIONS: STH 15 'WB' - STAGE 2A	SHEET	E

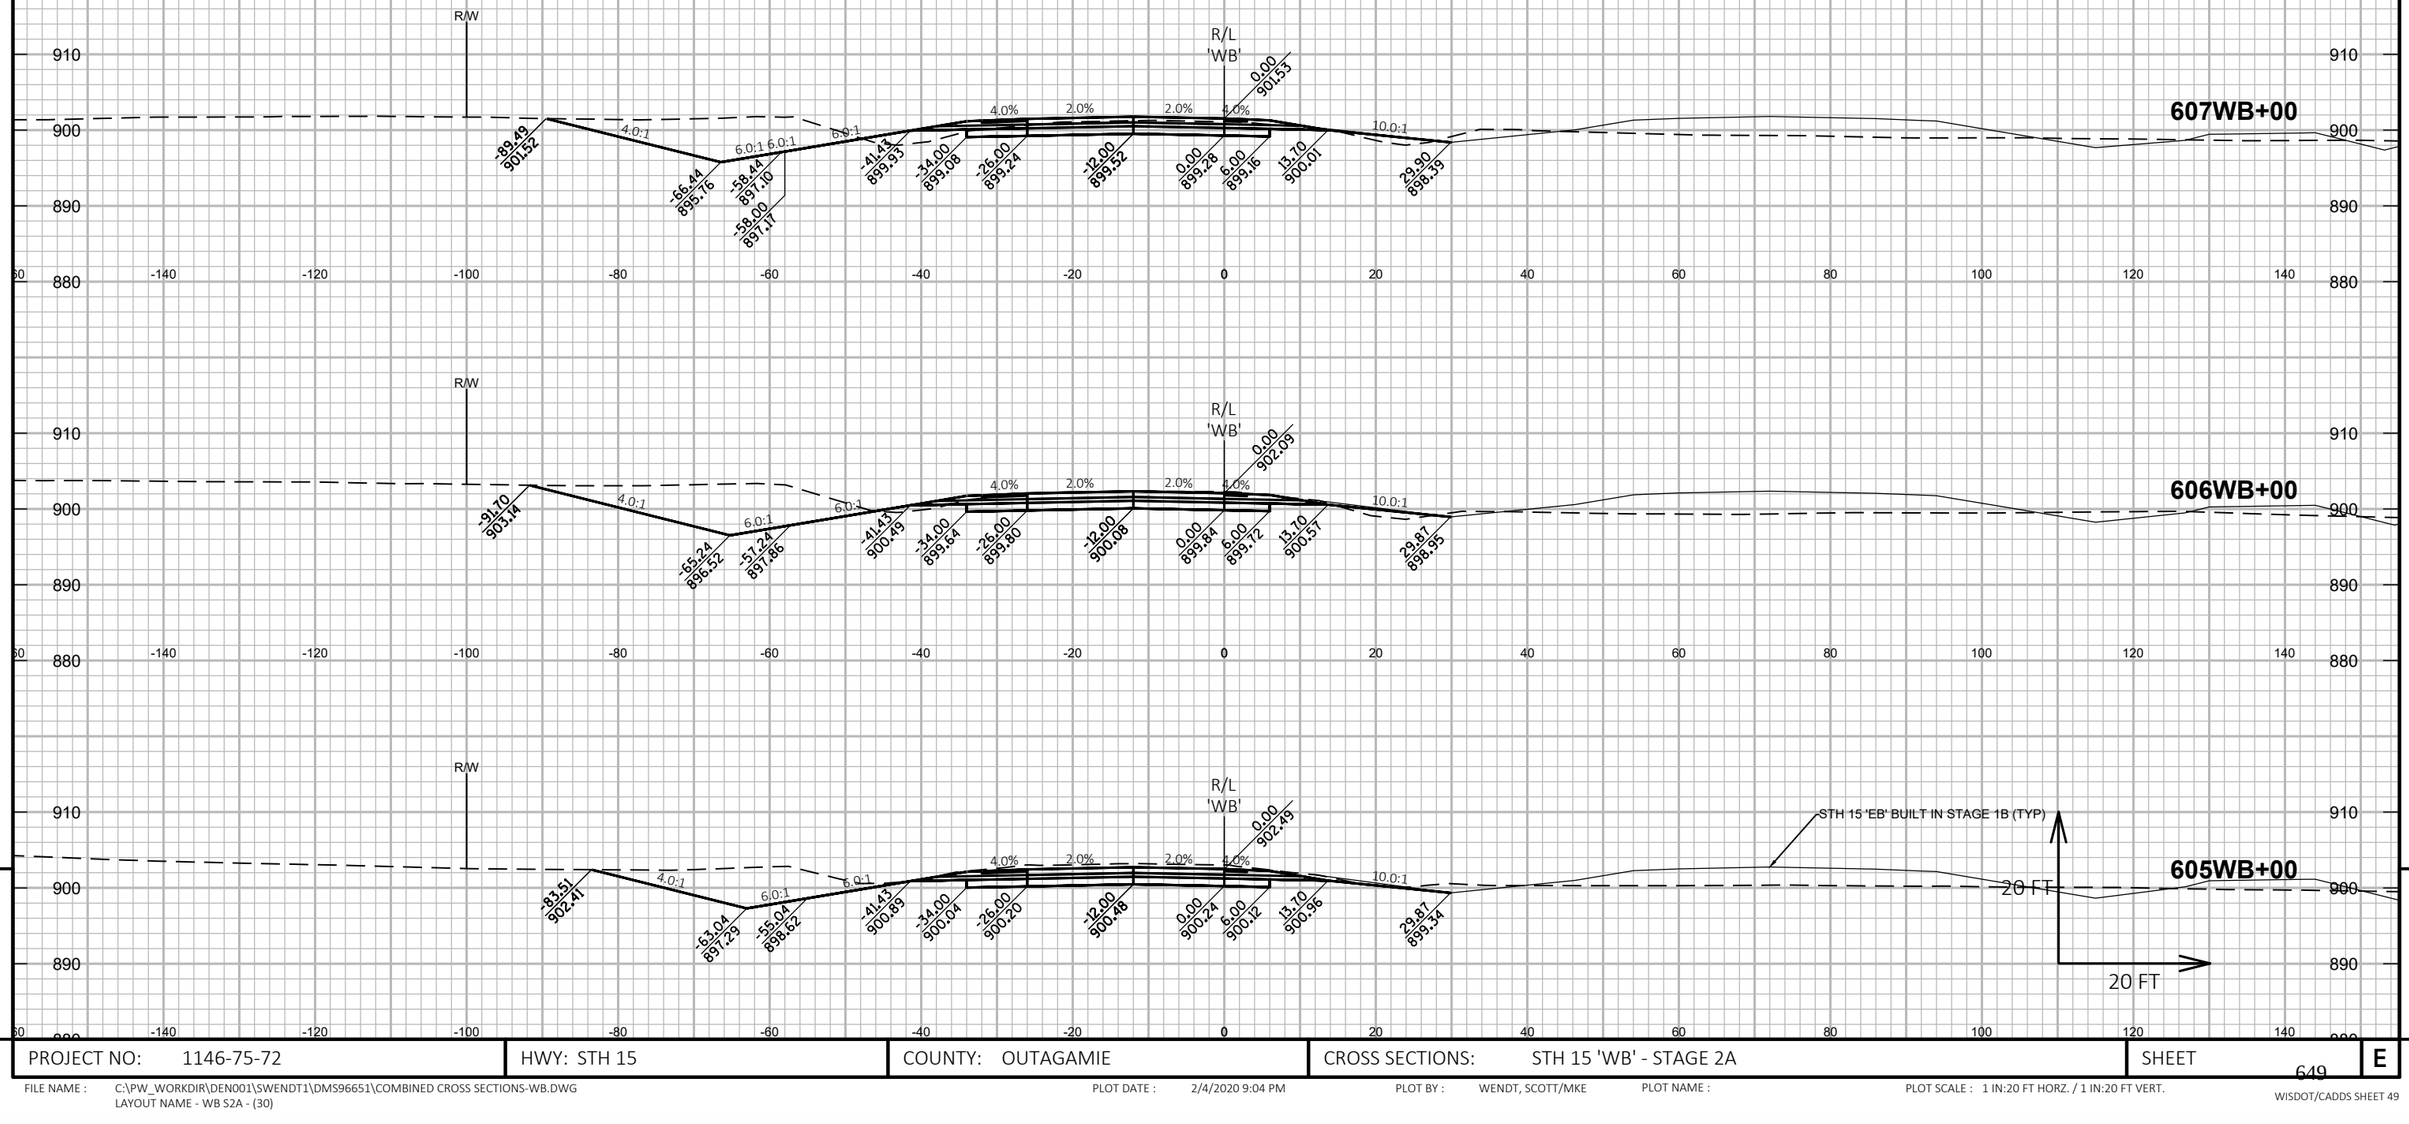

9


9

PROJECT NO: 1146-75-72	HWY: STH 15	COUNTY: OUTAGAMIE	CROSS SECTIONS: STH 15 'WB' - STAGE 2A	SHEET	E

649

FILE NAME : C:\PW_WORKDIR\DEN001\SWENDT1\DMS96651\COMBINED CROSS SECTIONS-WB.DWG
LAYOUT NAME - WB S2A - (30)

PLOT DATE : 2/4/2020 9:04 PM PLOT BY : WENDT, SCOTT/MKE PLOT NAME : PLOT SCALE : 1 IN:20 FT HORZ. / 1 IN:20 FT VERT.

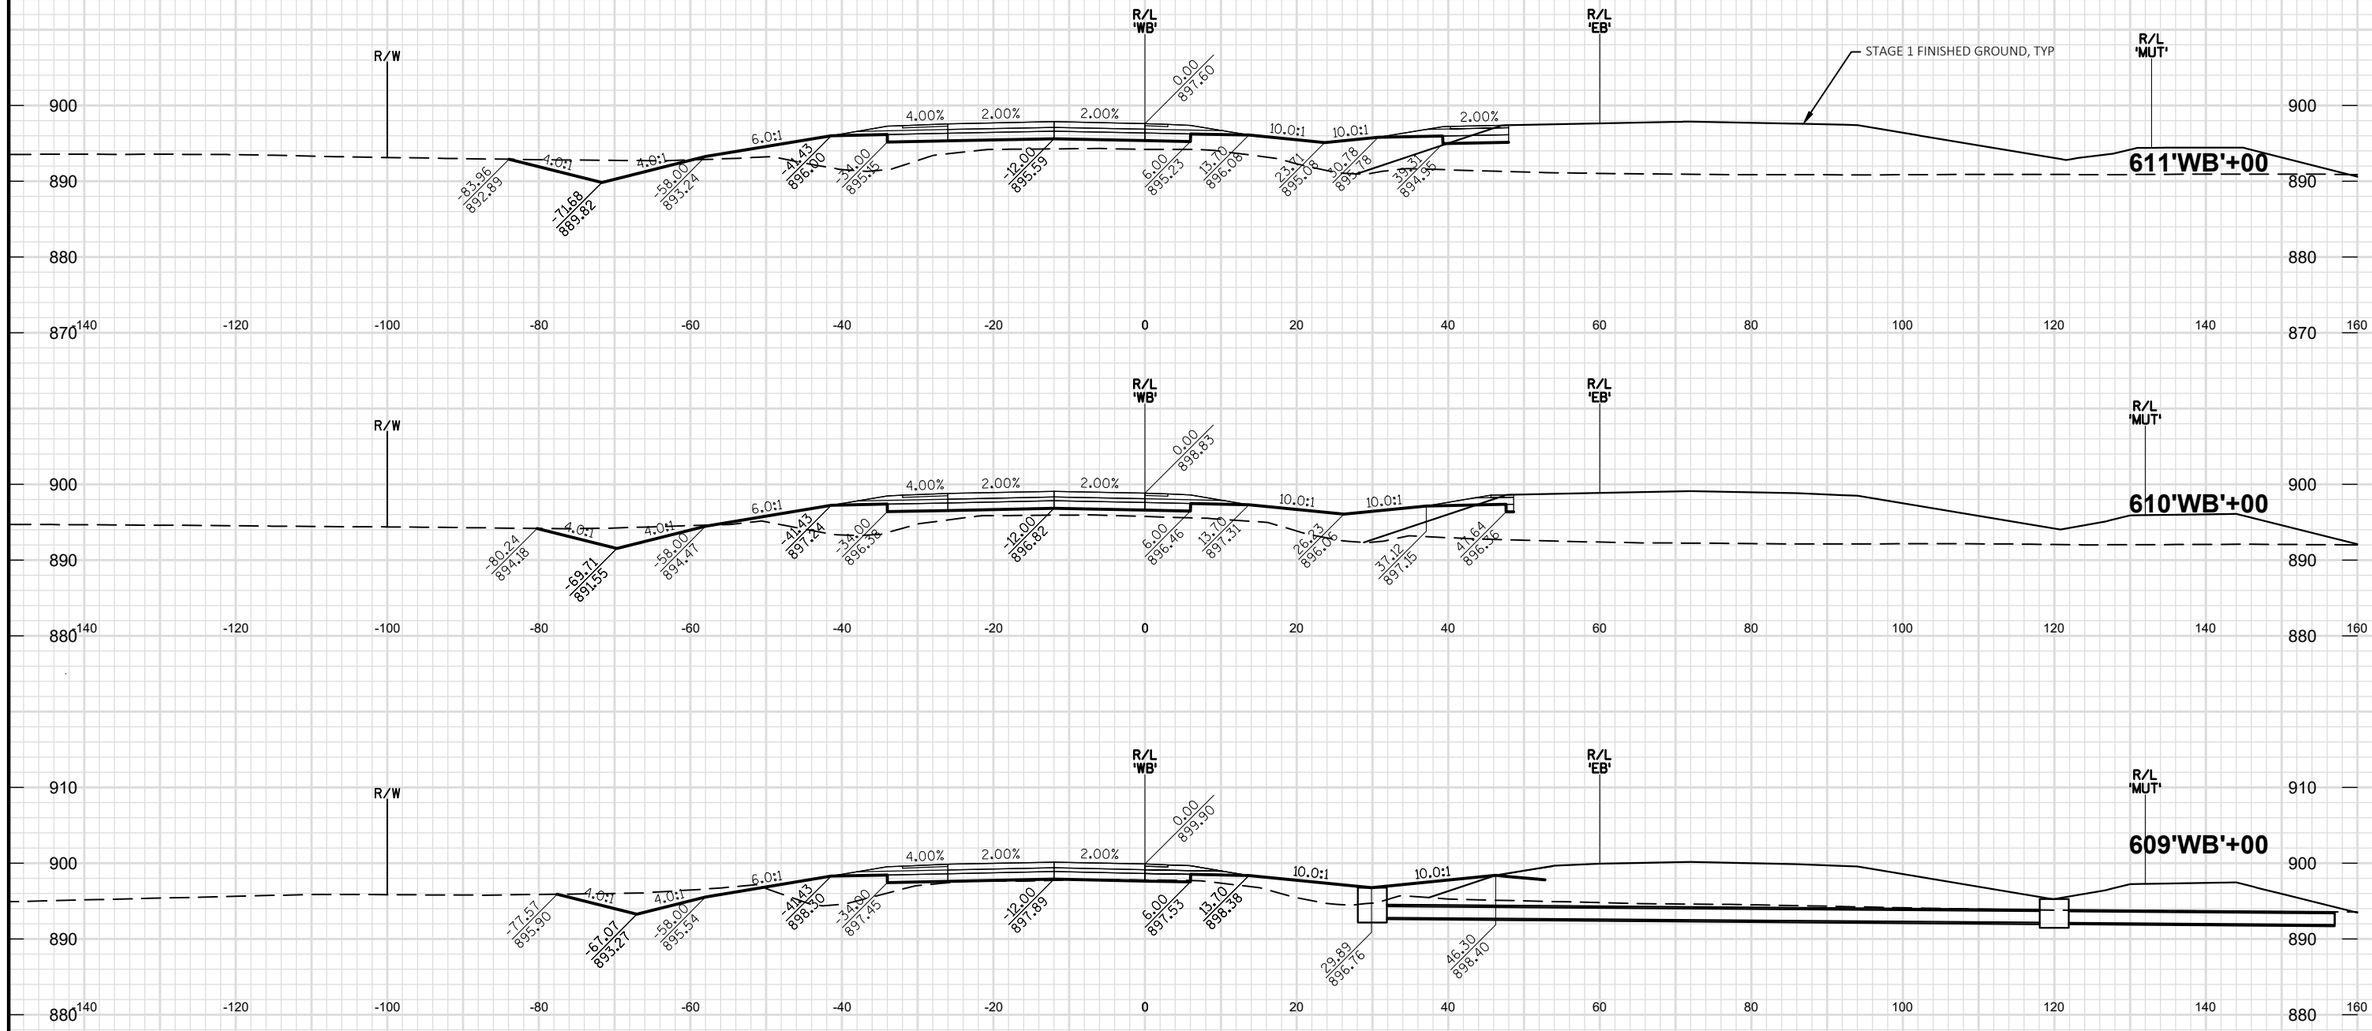


PROJECT NO: 1146-75-72	HWY: STH 15	COUNTY: OUTAGAMIE	CROSS SECTIONS: STH 15 'WB' - STAGE 2A	SHEET 650	E

FILE NAME : C:\PW_WORKDIR\DEN001\BOITZING\D1086473\11467572-090105-XS.DWG
LAYOUT NAME - 090205-01-WB

PLOT DATE : 2/4/2020 3:24 PM PLOT BY : BENJAMIN OITZINGER PLOT NAME : PLOT SCALE : 1 IN:20 FT HORZ. / 1 IN:20 FT VERT.

WISDOT/CADDS SHEET 49

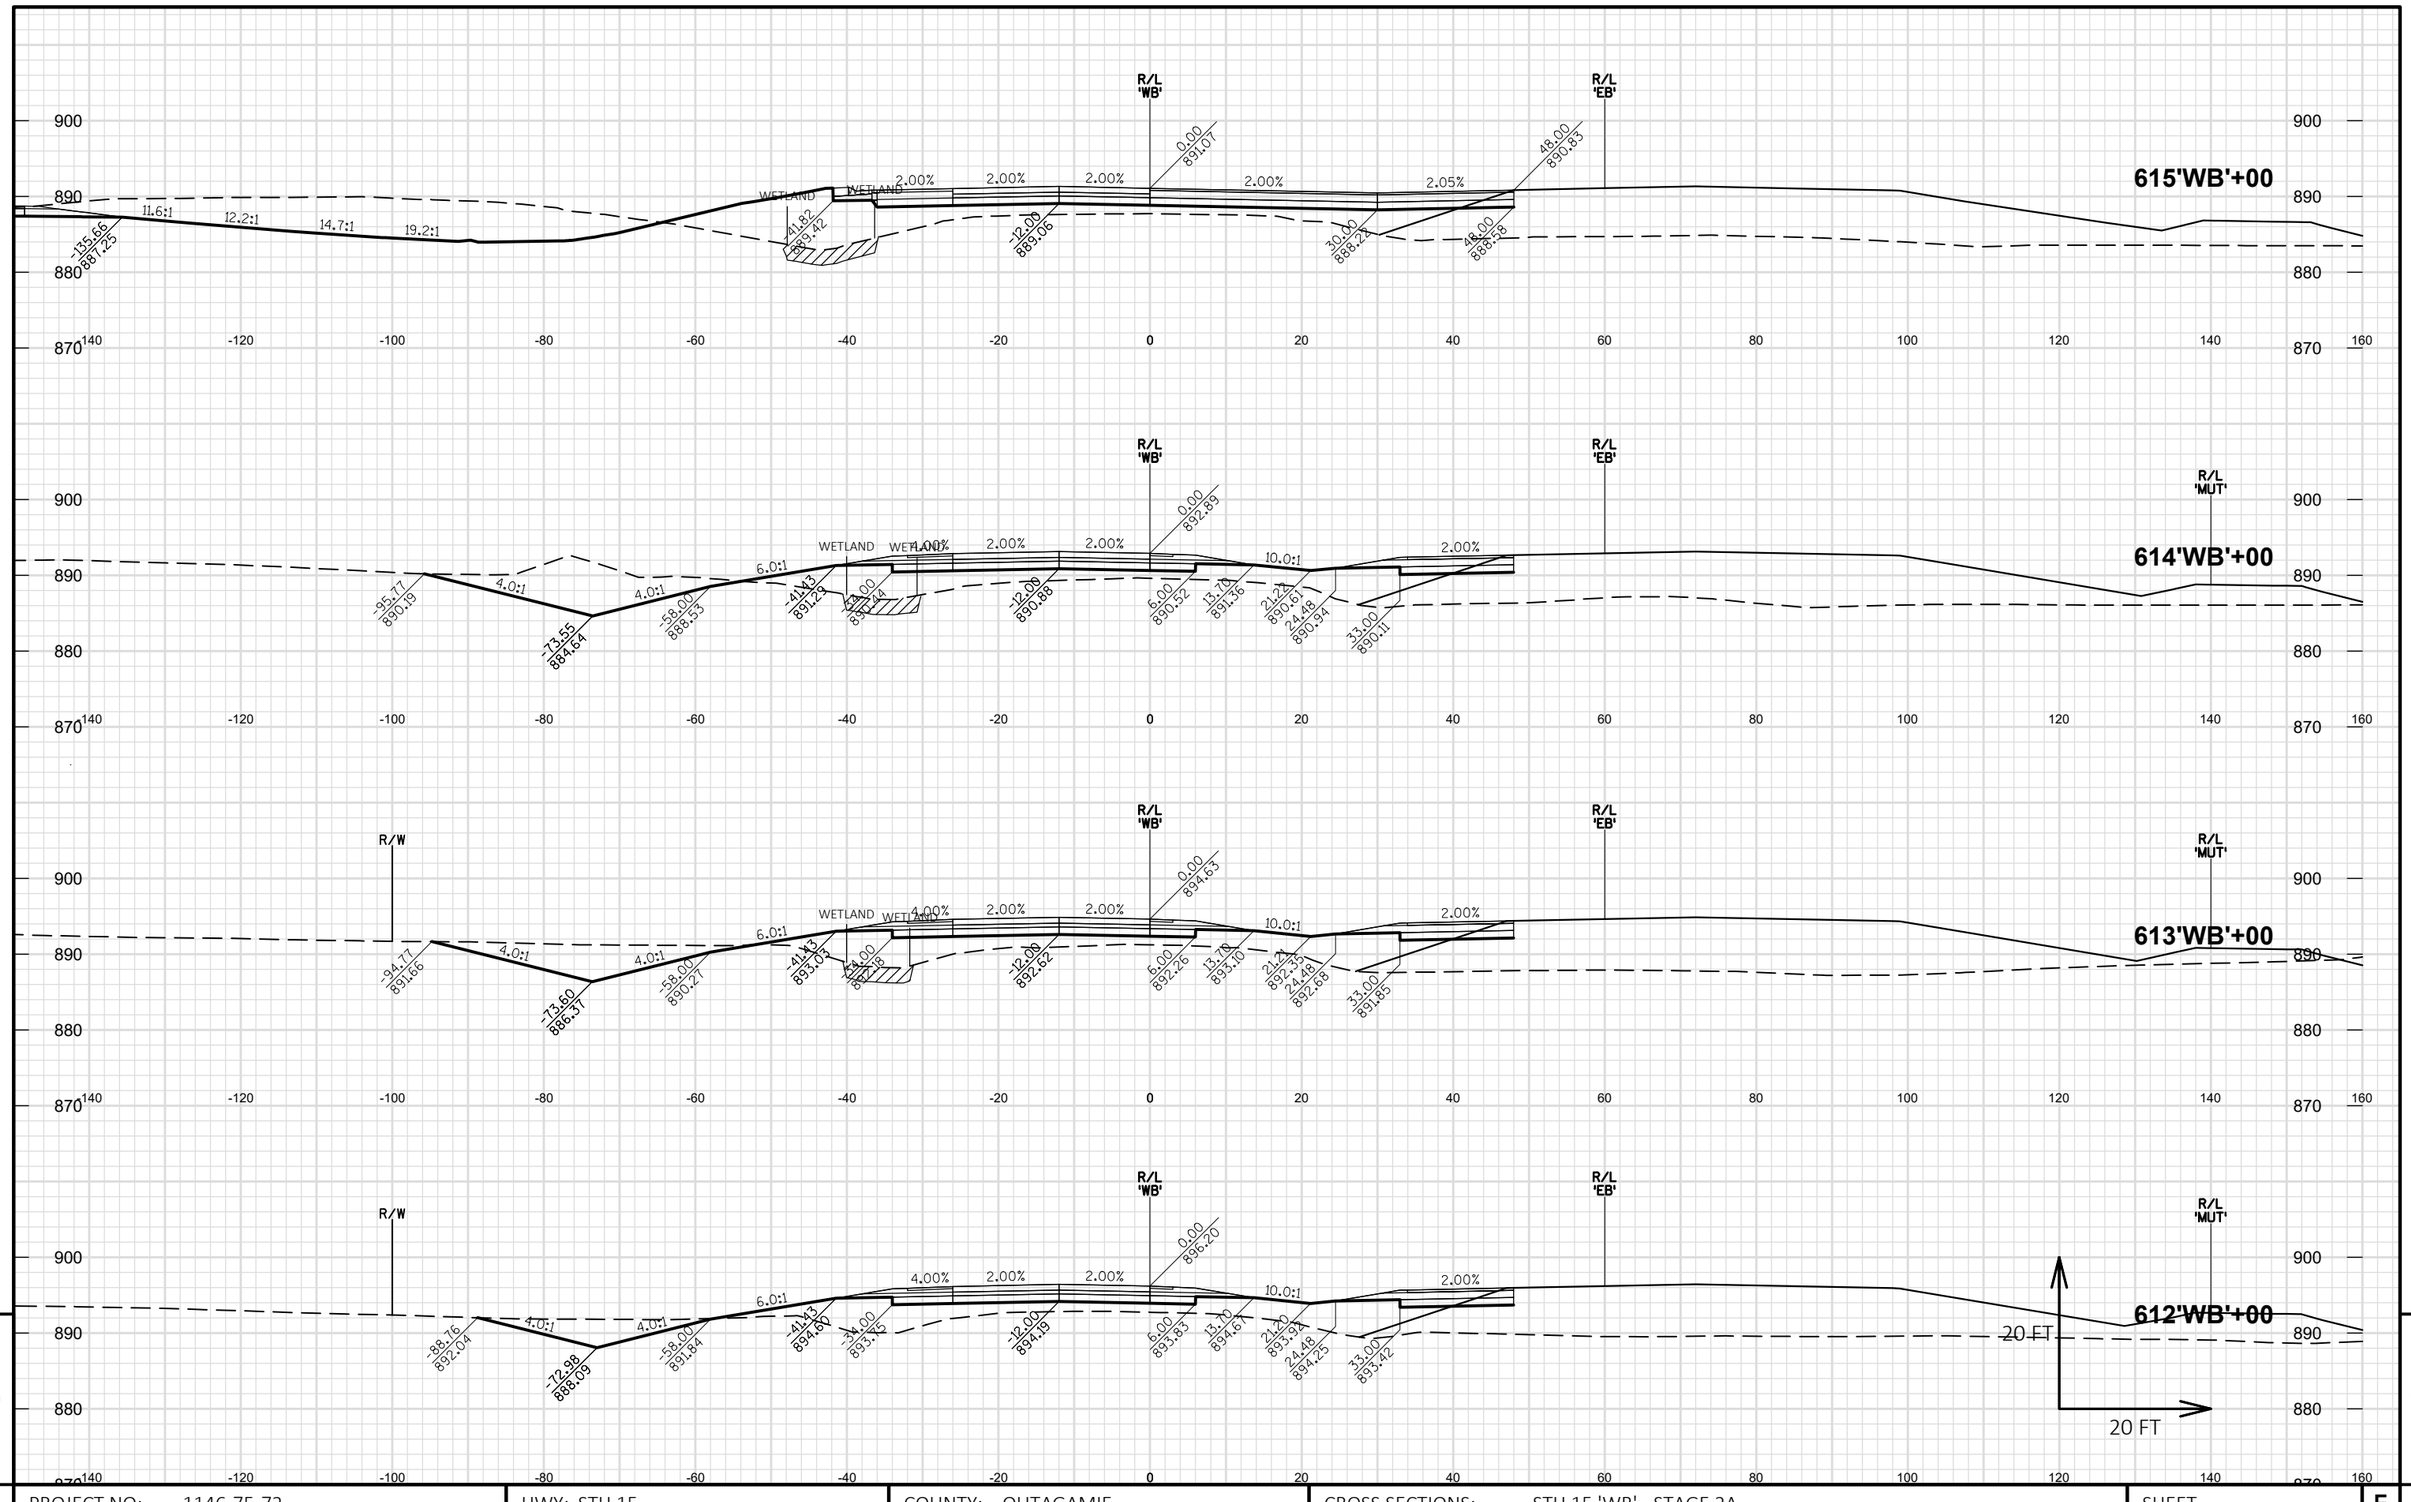


PROJECT NO: 1146-75-72	HWY: STH 15	COUNTY: OUTAGAMIE	CROSS SECTIONS: STH 15 'WB' - STAGE 2A	SHEET 651 E

FILE NAME : C:\PW_WORKDIR\DEN001\BOITZING\D1086473\11467572-090105-XS.DWG
LAYOUT NAME - 090205-02-WB

PLOT DATE : 2/4/2020 3:25 PM PLOT BY : BENJAMIN OITZINGER PLOT NAME : PLOT SCALE : 1 IN:20 FT HORZ. / 1 IN:20 FT VERT.

WISDOT/CADDS SHEET 49

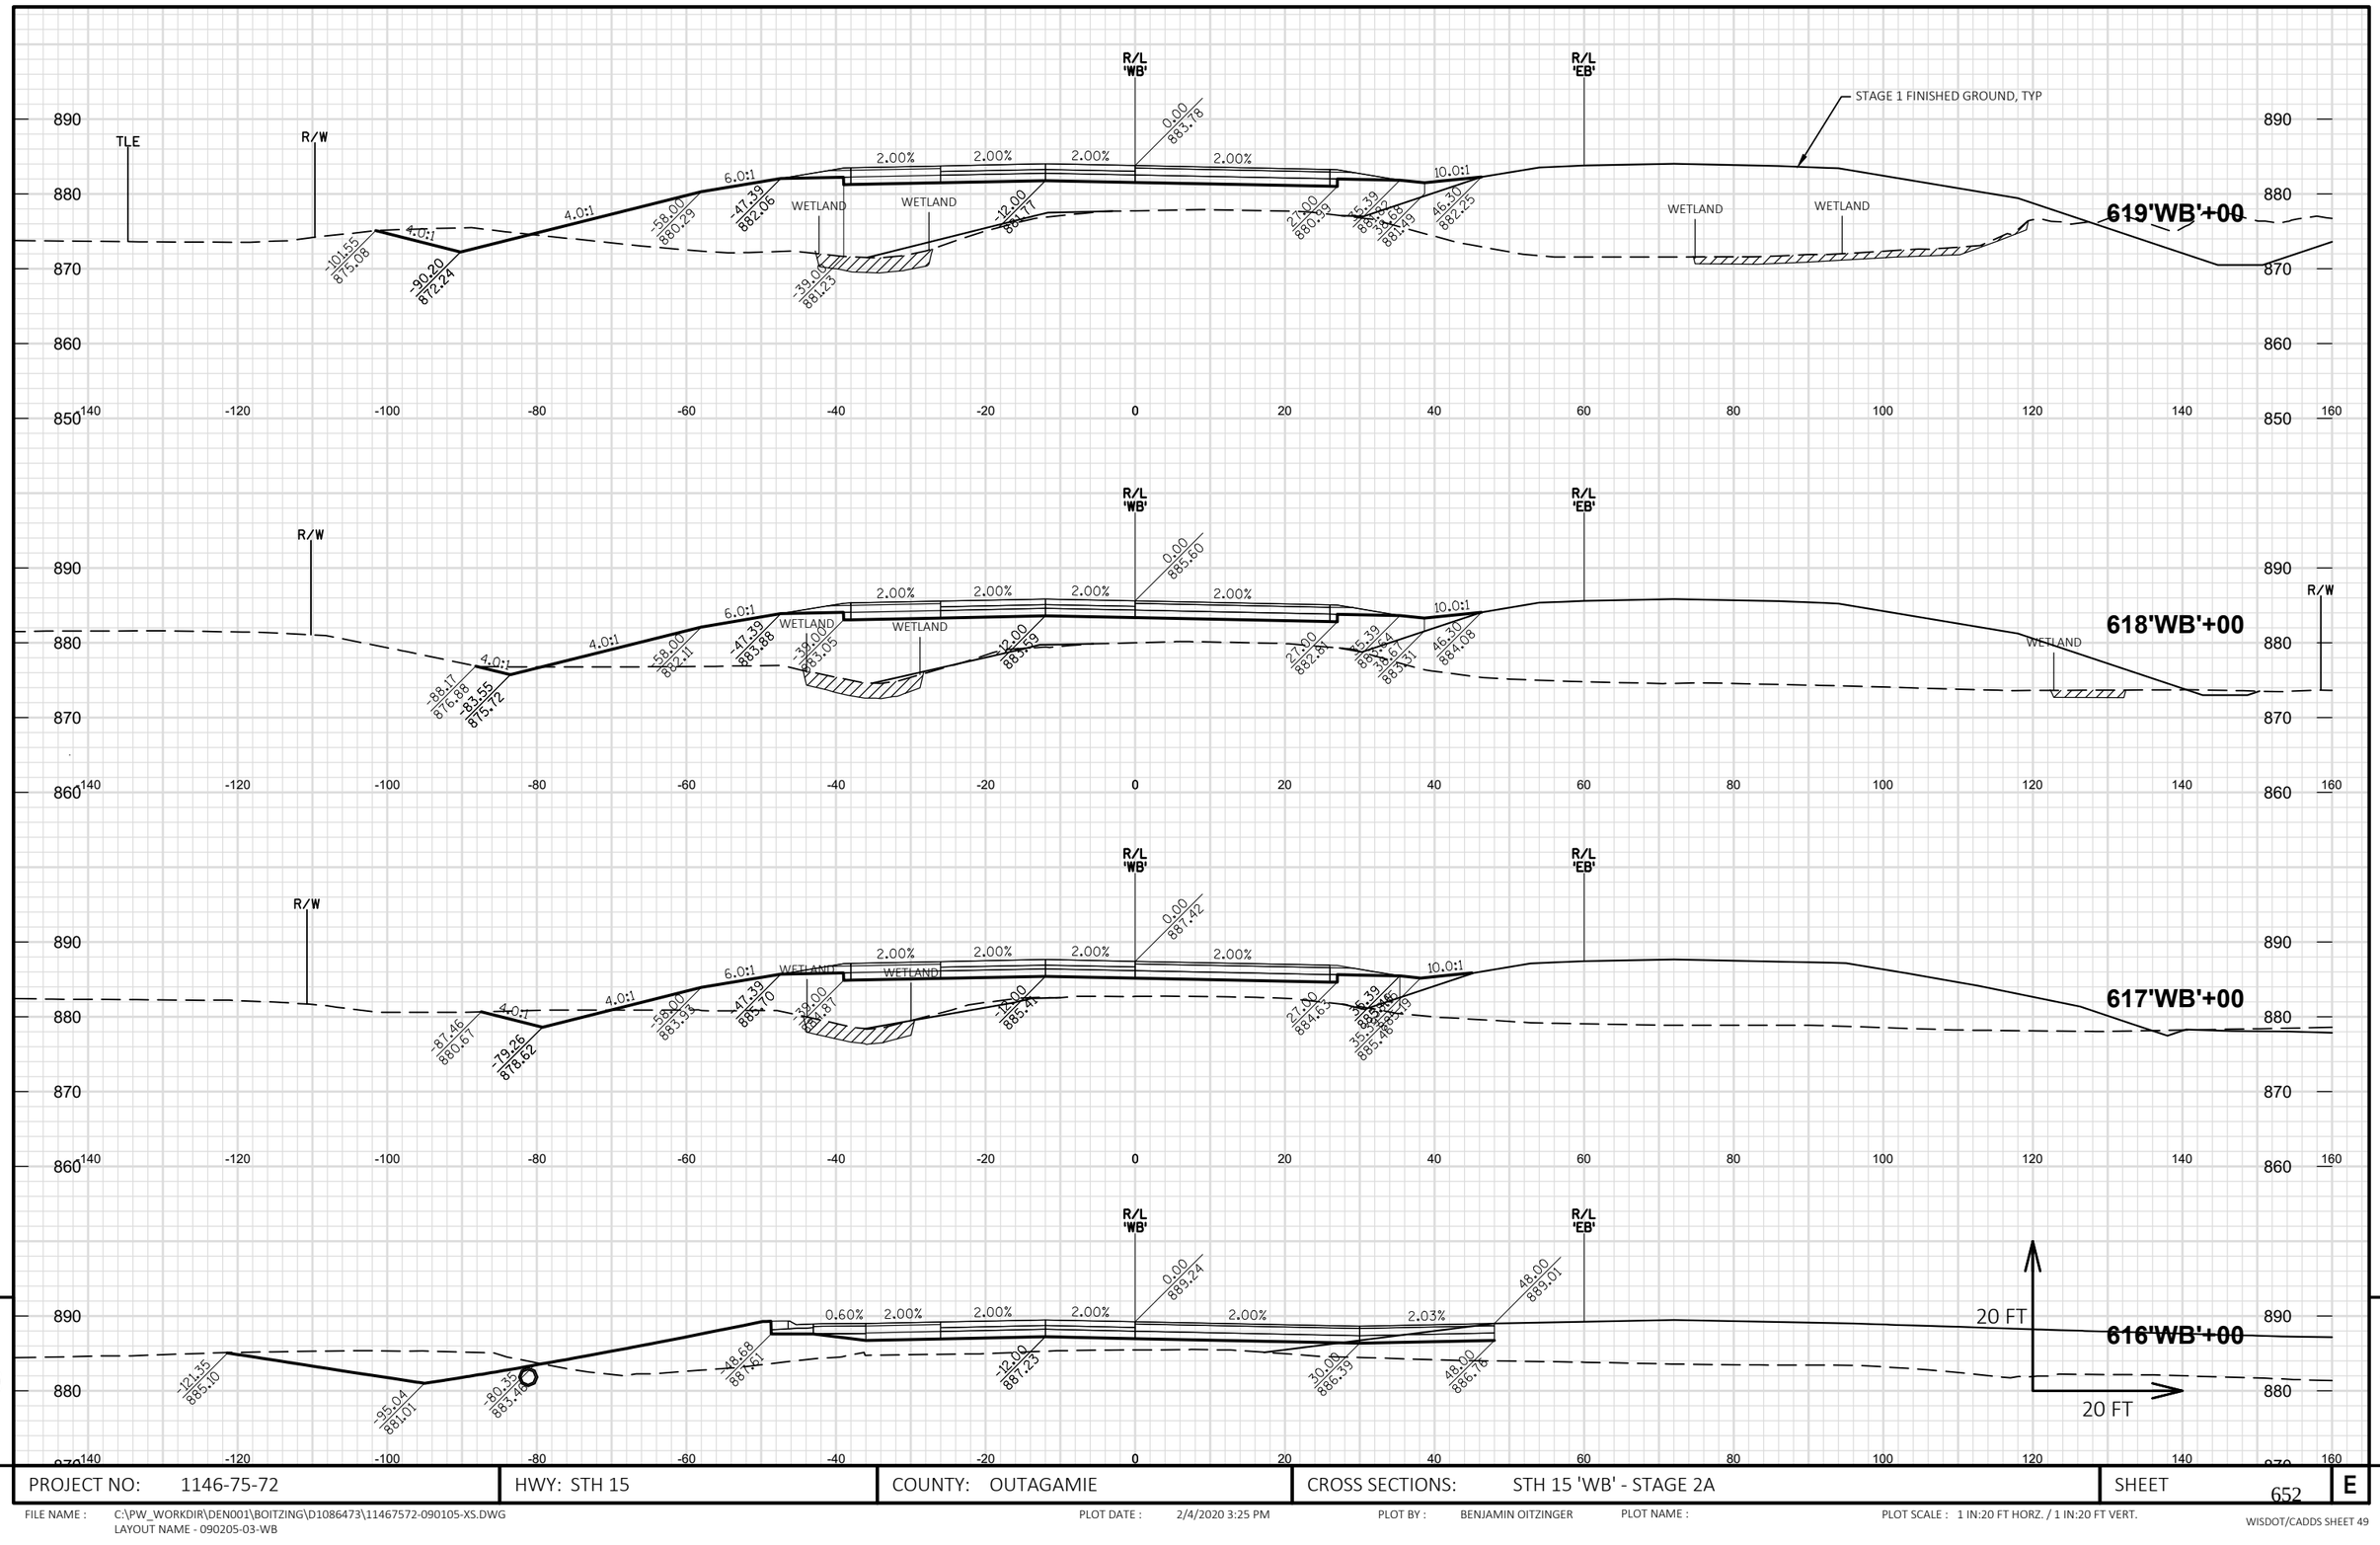

9

PROJECT NO: 1146-75-72	HWY: STH 15	COUNTY: OUTAGAMIE	CROSS SECTIONS: STH 15 'WB' - STAGE 2A	SHEET 652	E

9

FILE NAME : C:\PW_WORKDIR\DEN001\BOITZING\D1086473\11467572-090105-XS.DWG
LAYOUT NAME - 090205-03-WB

PLOT DATE : 2/4/2020 3:25 PM PLOT BY : BENJAMIN OITZINGER PLOT NAME : PLOT SCALE : 1 IN:20 FT HORZ. / 1 IN:20 FT VERT.

WISDOT/CADDS SHEET 49

PROJECT NO: 1146-75-72	HWY: STH 15	COUNTY: OUTAGAMIE	CROSS SECTIONS: STH 15 'WB' - STAGE 2A	SHEET 653 E

FILE NAME : C:\PW_WORKDIR\DEN001\BOITZING\D1086473\11467572-090105-XS.DWG
LAYOUT NAME - 090205-04-WB


PLOT DATE : 2/4/2020 3:25 PM

PLOT BY : BENJAMIN OITZINGER

PLOT NAME :

PLOT SCALE : 1 IN:20 FT HORZ. / 1 IN:20 FT VERT.

WISDOT/CADDS SHEET 49

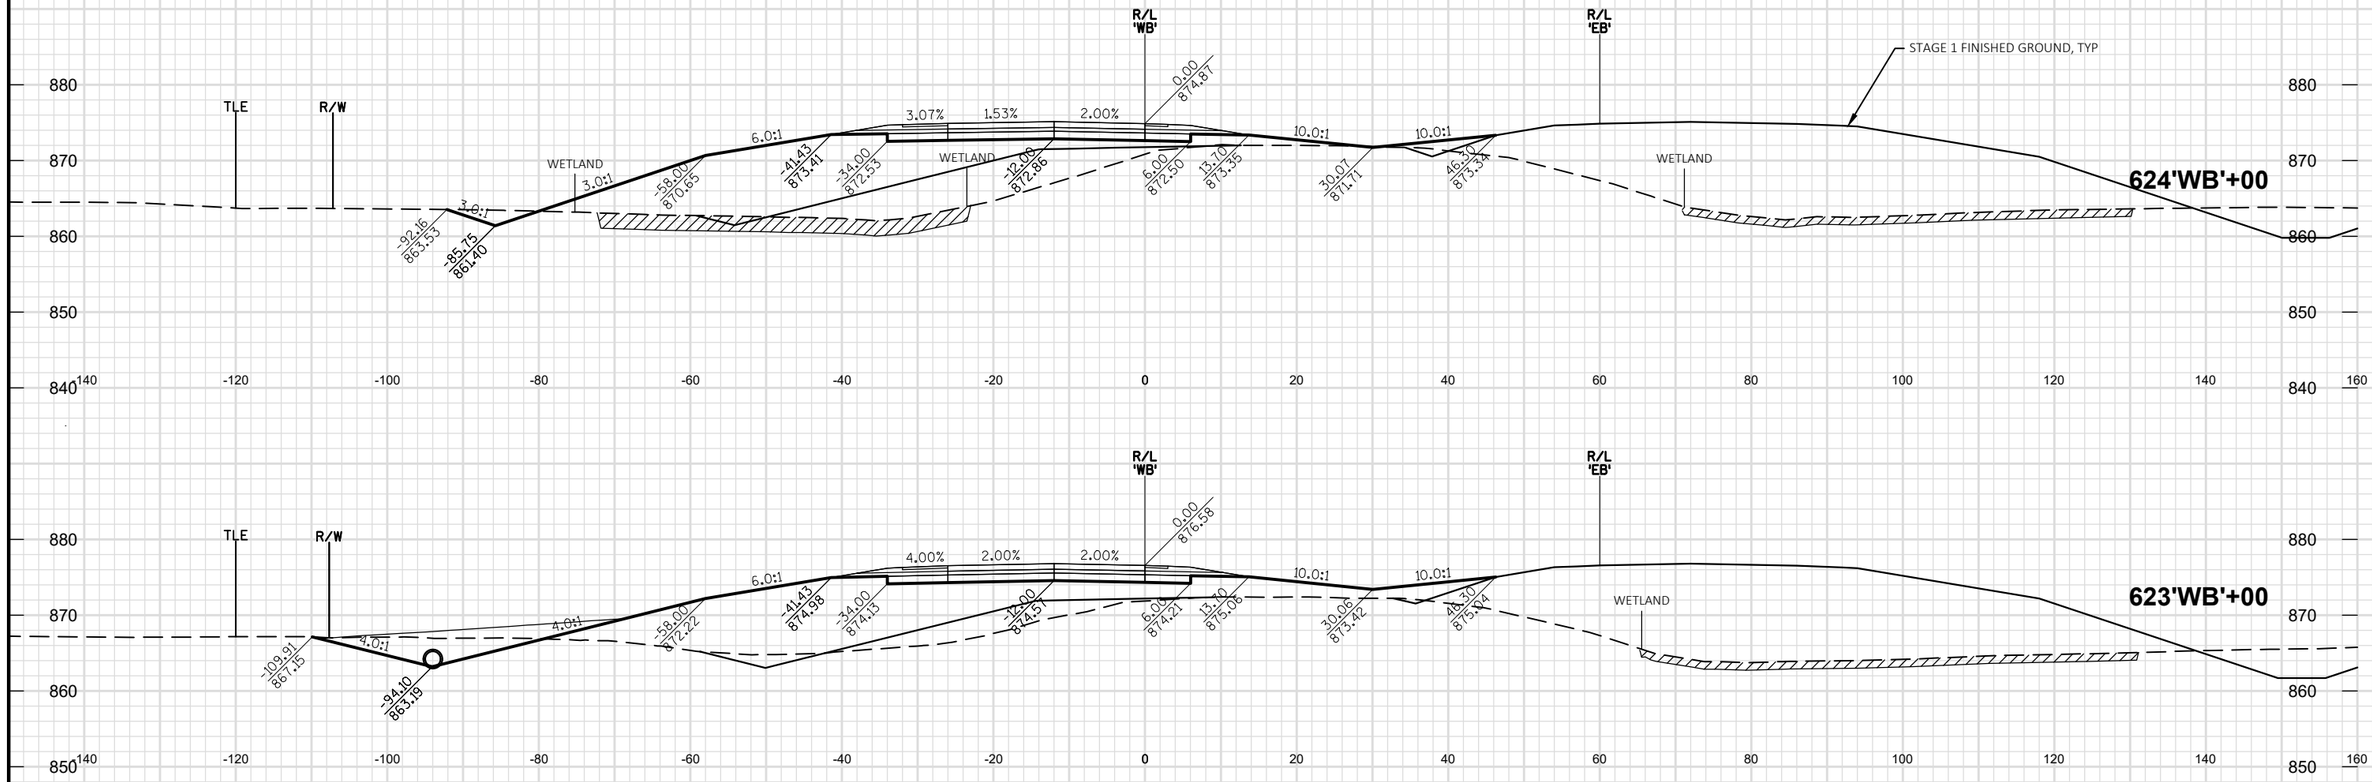

9


9


PROJECT NO: 1146-75-72	HWY: STH 15	COUNTY: OUTAGAMIE	CROSS SECTIONS: STH 15 'WB' - STAGE 2A	SHEET 654	E


FILE NAME : C:\PW_WORKDIR\DEN001\BOITZING\D1086473\11467572-090105-XS.DWG
LAYOUT NAME - 090205-05-WB

PLOT DATE : 2/4/2020 3:26 PM PLOT BY : BENJAMIN OITZINGER PLOT NAME : PLOT SCALE : 1 IN:20 FT HORZ. / 1 IN:20 FT VERT.

WISDOT/CADDS SHEET 49

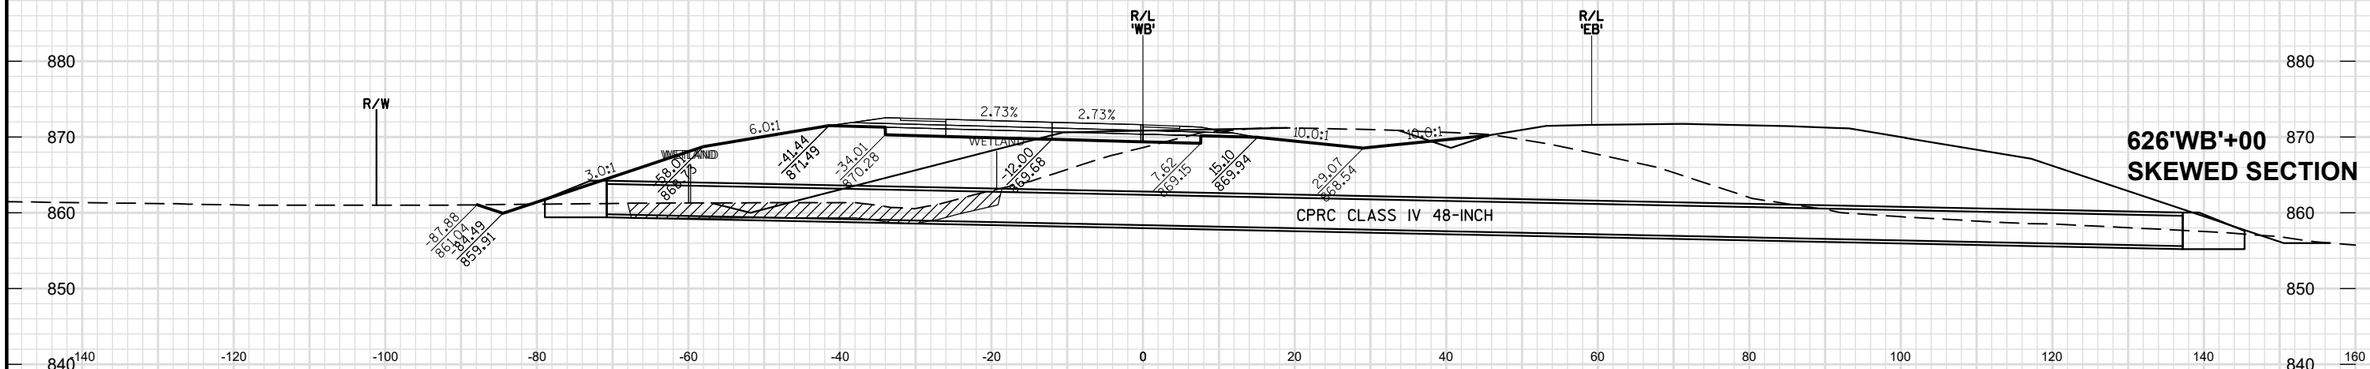

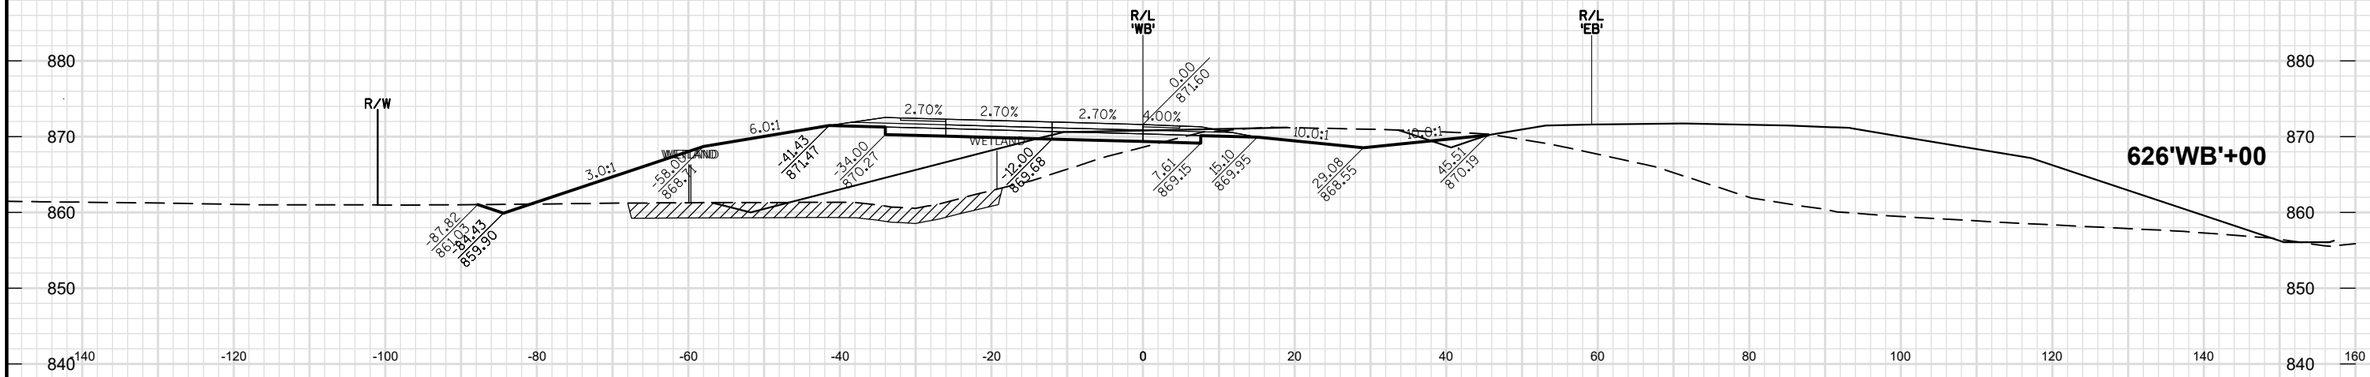

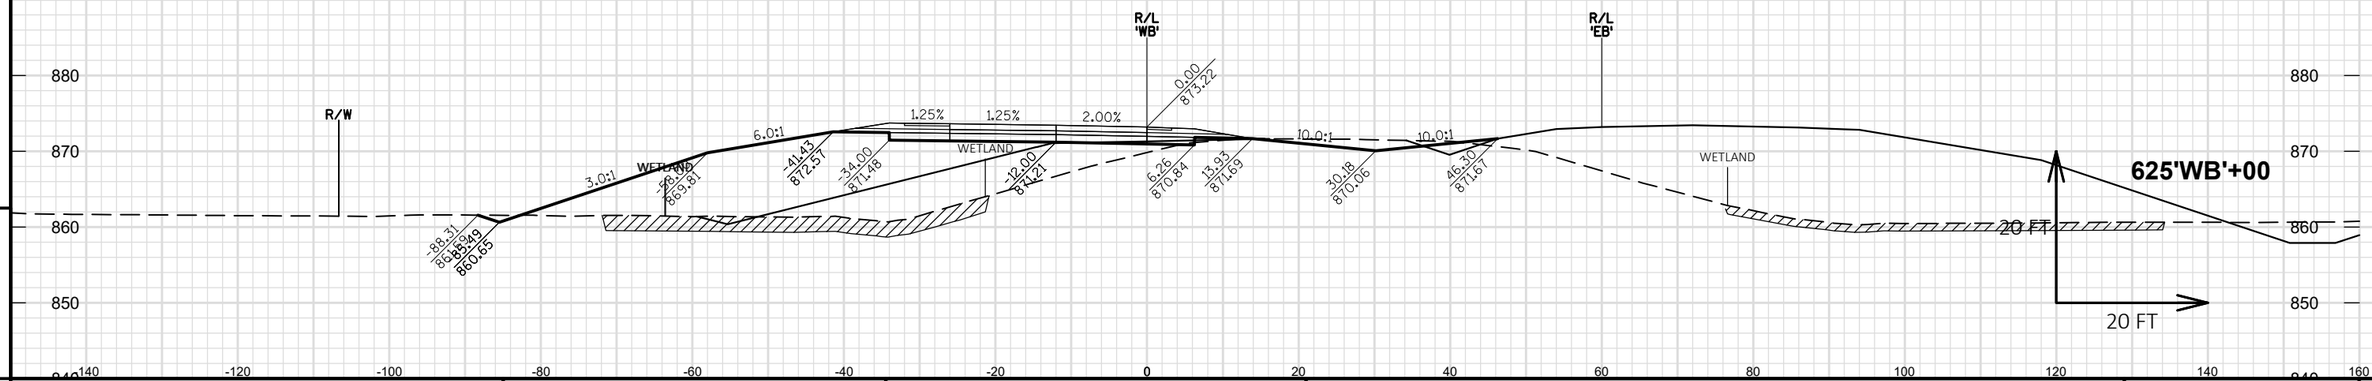

9

9

PROJECT NO: 1146-75-72	HWY: STH 15	COUNTY: OUTAGAMIE	CROSS SECTIONS: STH 15 'WB' - STAGE 2A	SHEET 655	E

FILE NAME : C:\PW_WORKDIR\DEN001\BOITZING\D1086473\11467572-090105-XS.DWG
LAYOUT NAME - 090205-06-WB


PLOT DATE : 2/4/2020 3:26 PM

PLOT BY : BENJAMIN OITZINGER

PLOT NAME :

PLOT SCALE : 1 IN:20 FT HORZ. / 1 IN:20 FT VERT.

WISDOT/CADDS SHEET 49

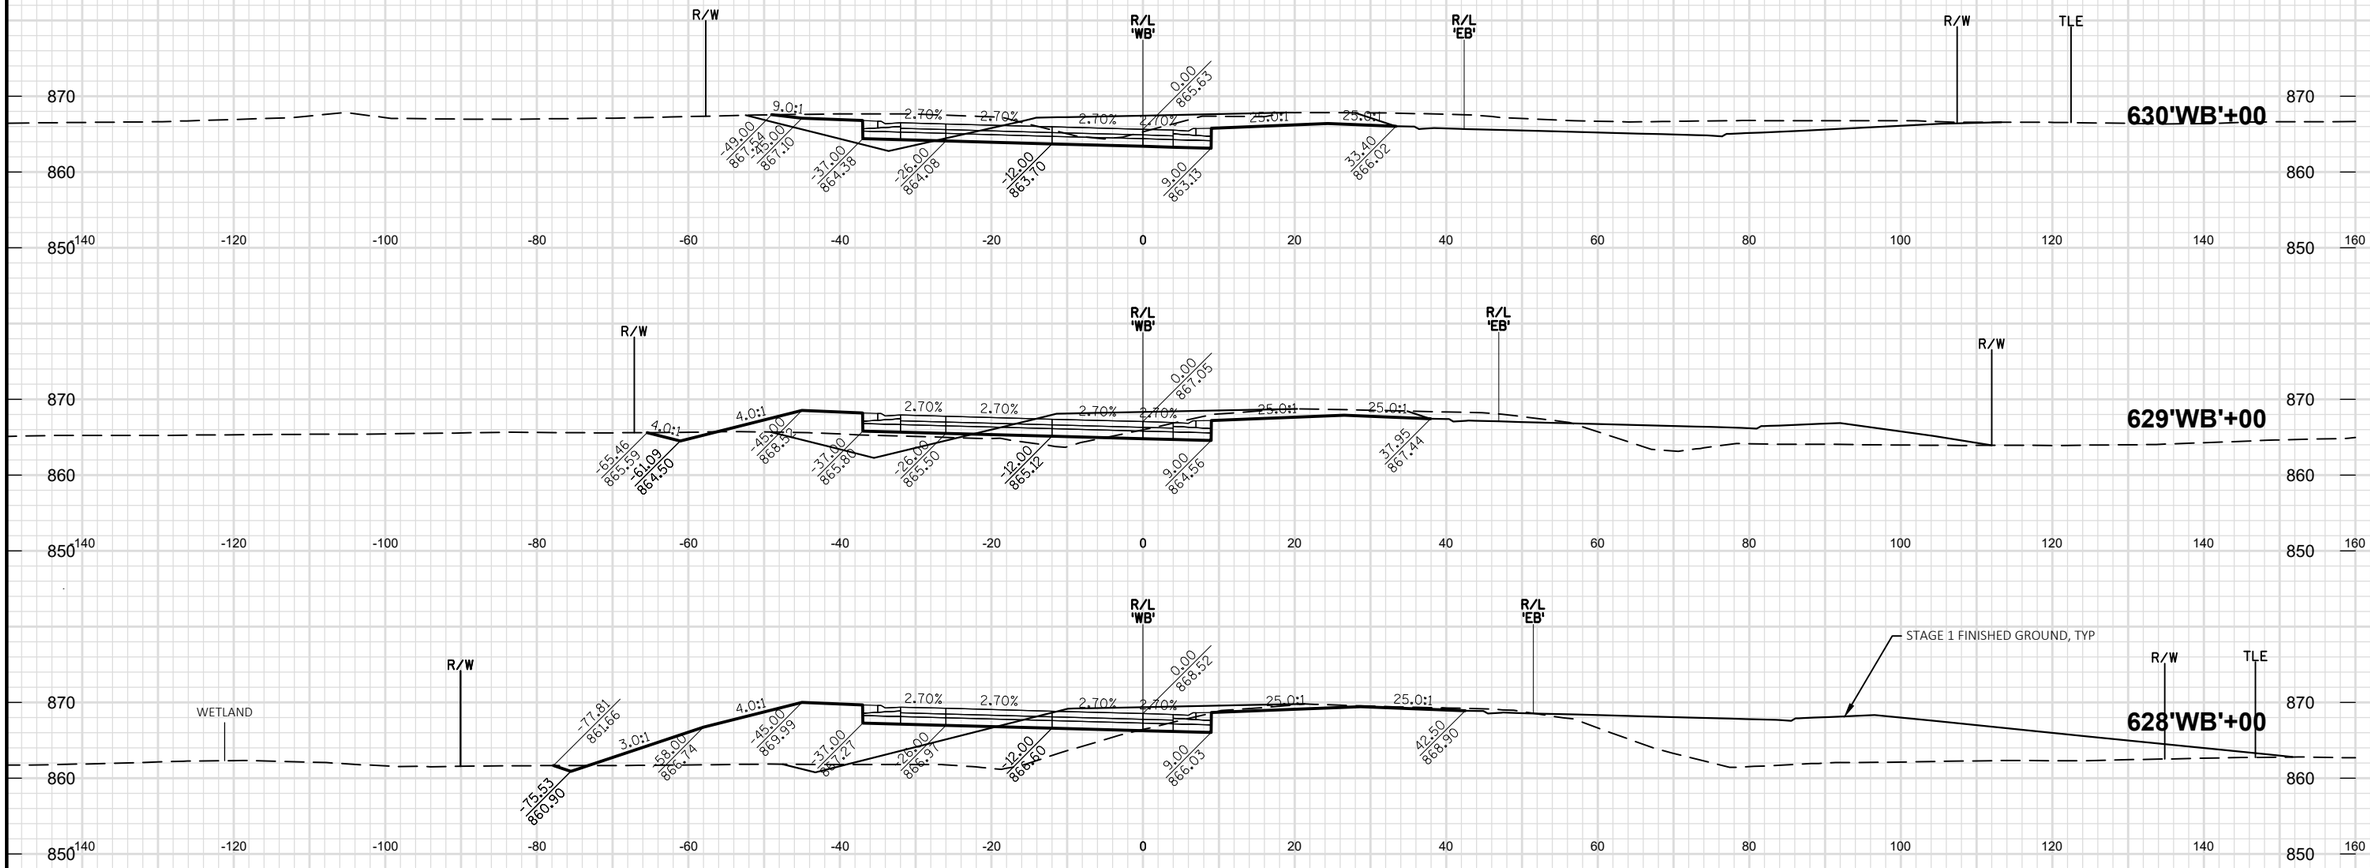

9


9

PROJECT NO: 1146-75-72	HWY: STH 15	COUNTY: OUTAGAMIE	CROSS SECTIONS: STH 15 'WB' - STAGE 2A	SHEET 656	E

FILE NAME : C:\PW_WORKDIR\DEN001\BOITZING\D1086473\11467572-090105-XS.DWG
LAYOUT NAME - 090205-07-WB

PLOT DATE : 2/4/2020 3:26 PM PLOT BY : BENJAMIN OITZINGER PLOT NAME : PLOT SCALE : 1 IN:20 FT HORZ. / 1 IN:20 FT VERT.

WISDOT/CADDS SHEET 49

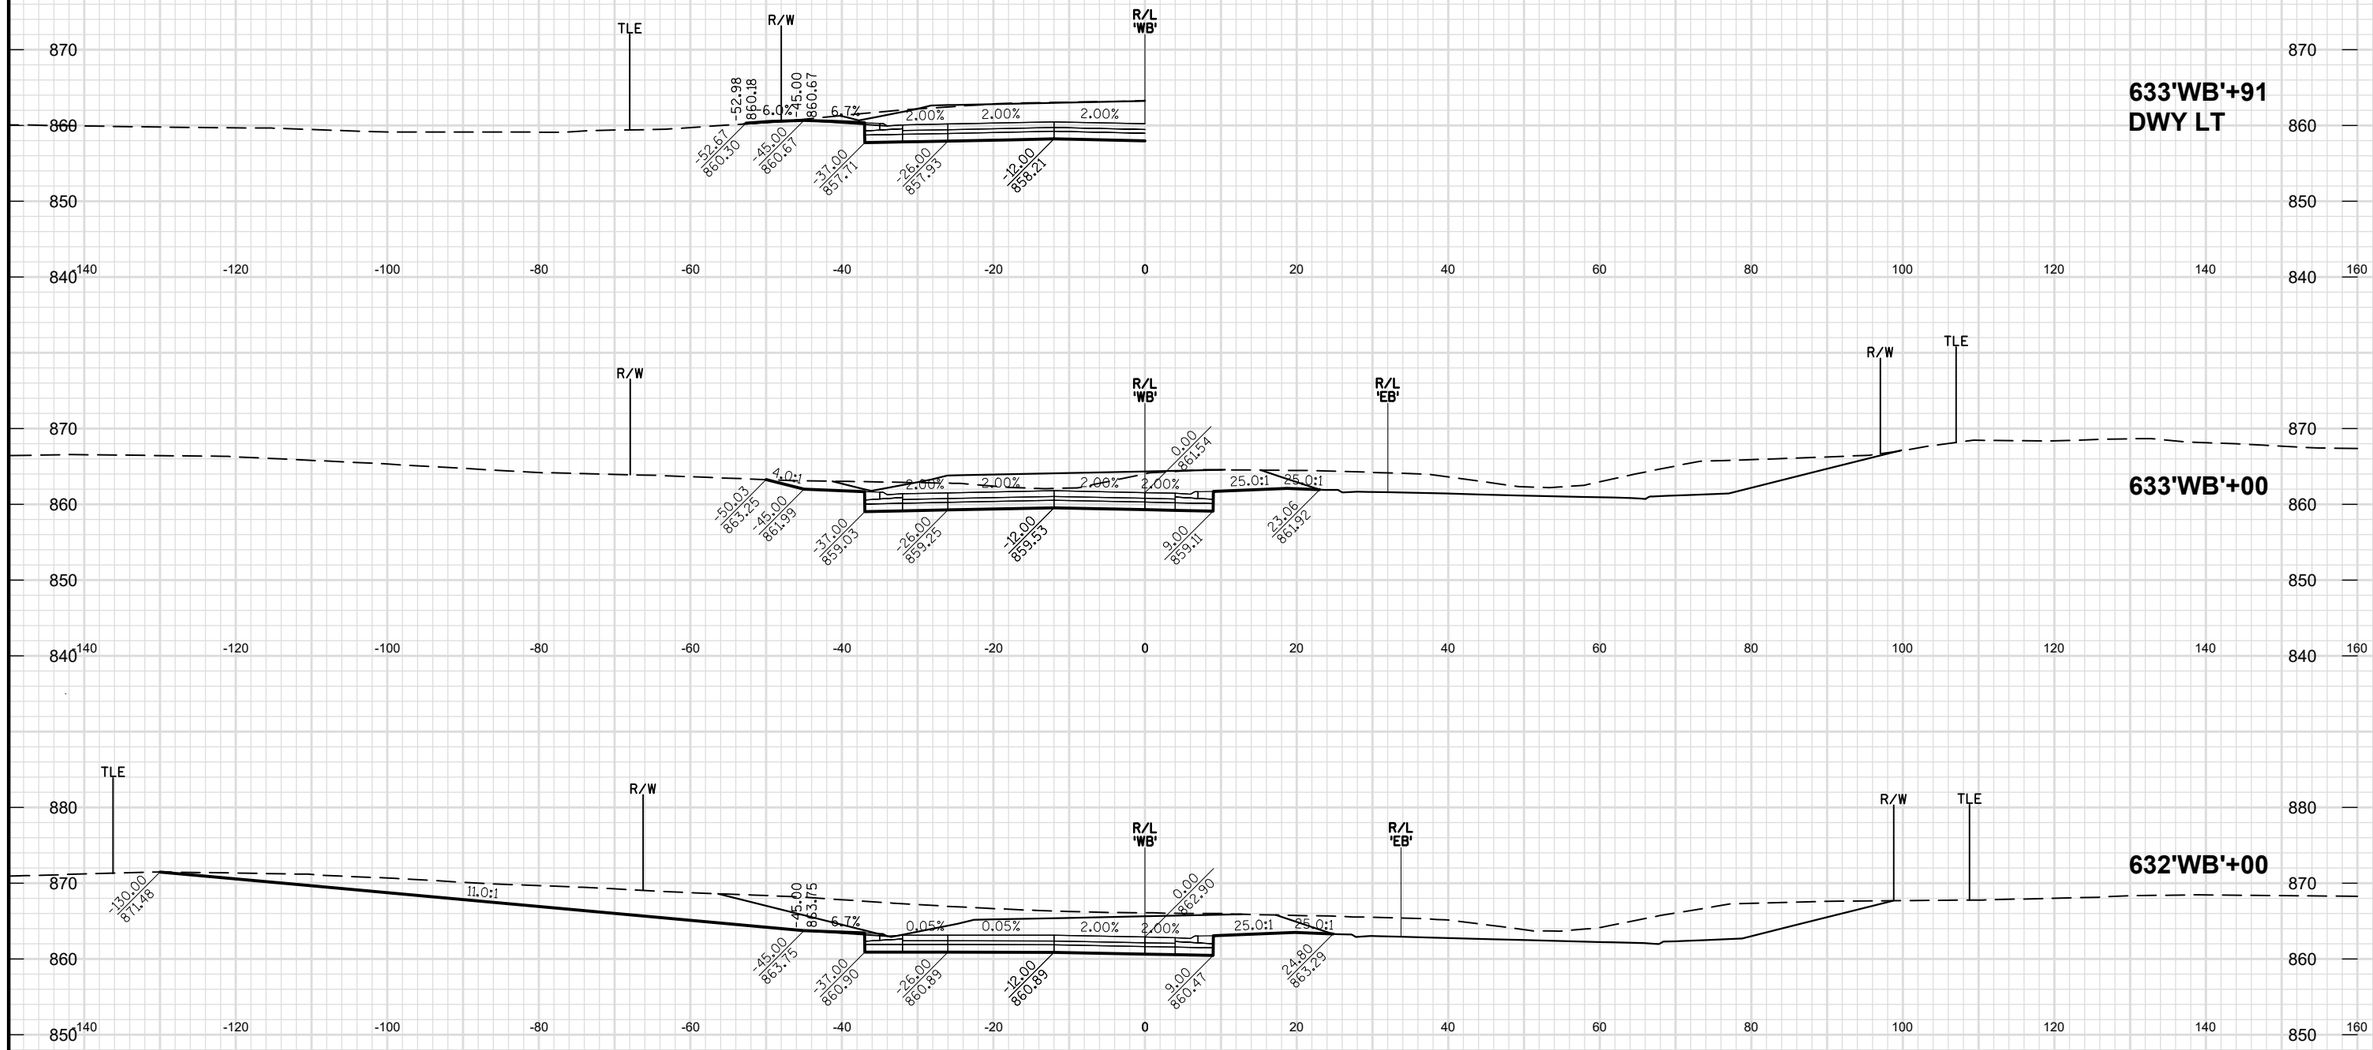

9


9

PROJECT NO: 1146-75-72	HWY: STH 15	COUNTY: OUTAGAMIE	CROSS SECTIONS: STH 15 'WB' - STAGE 2A	SHEET 657	E

FILE NAME : C:\PW_WORKDIR\DEN001\BOITZING\D1086473\11467572-090105-XS.DWG
LAYOUT NAME - 090205-08-WB

PLOT DATE : 2/4/2020 3:27 PM PLOT BY : BENJAMIN OITZINGER PLOT NAME : PLOT SCALE : 1 IN:20 FT HORZ. / 1 IN:20 FT VERT.

WISDOT/CADDS SHEET 49

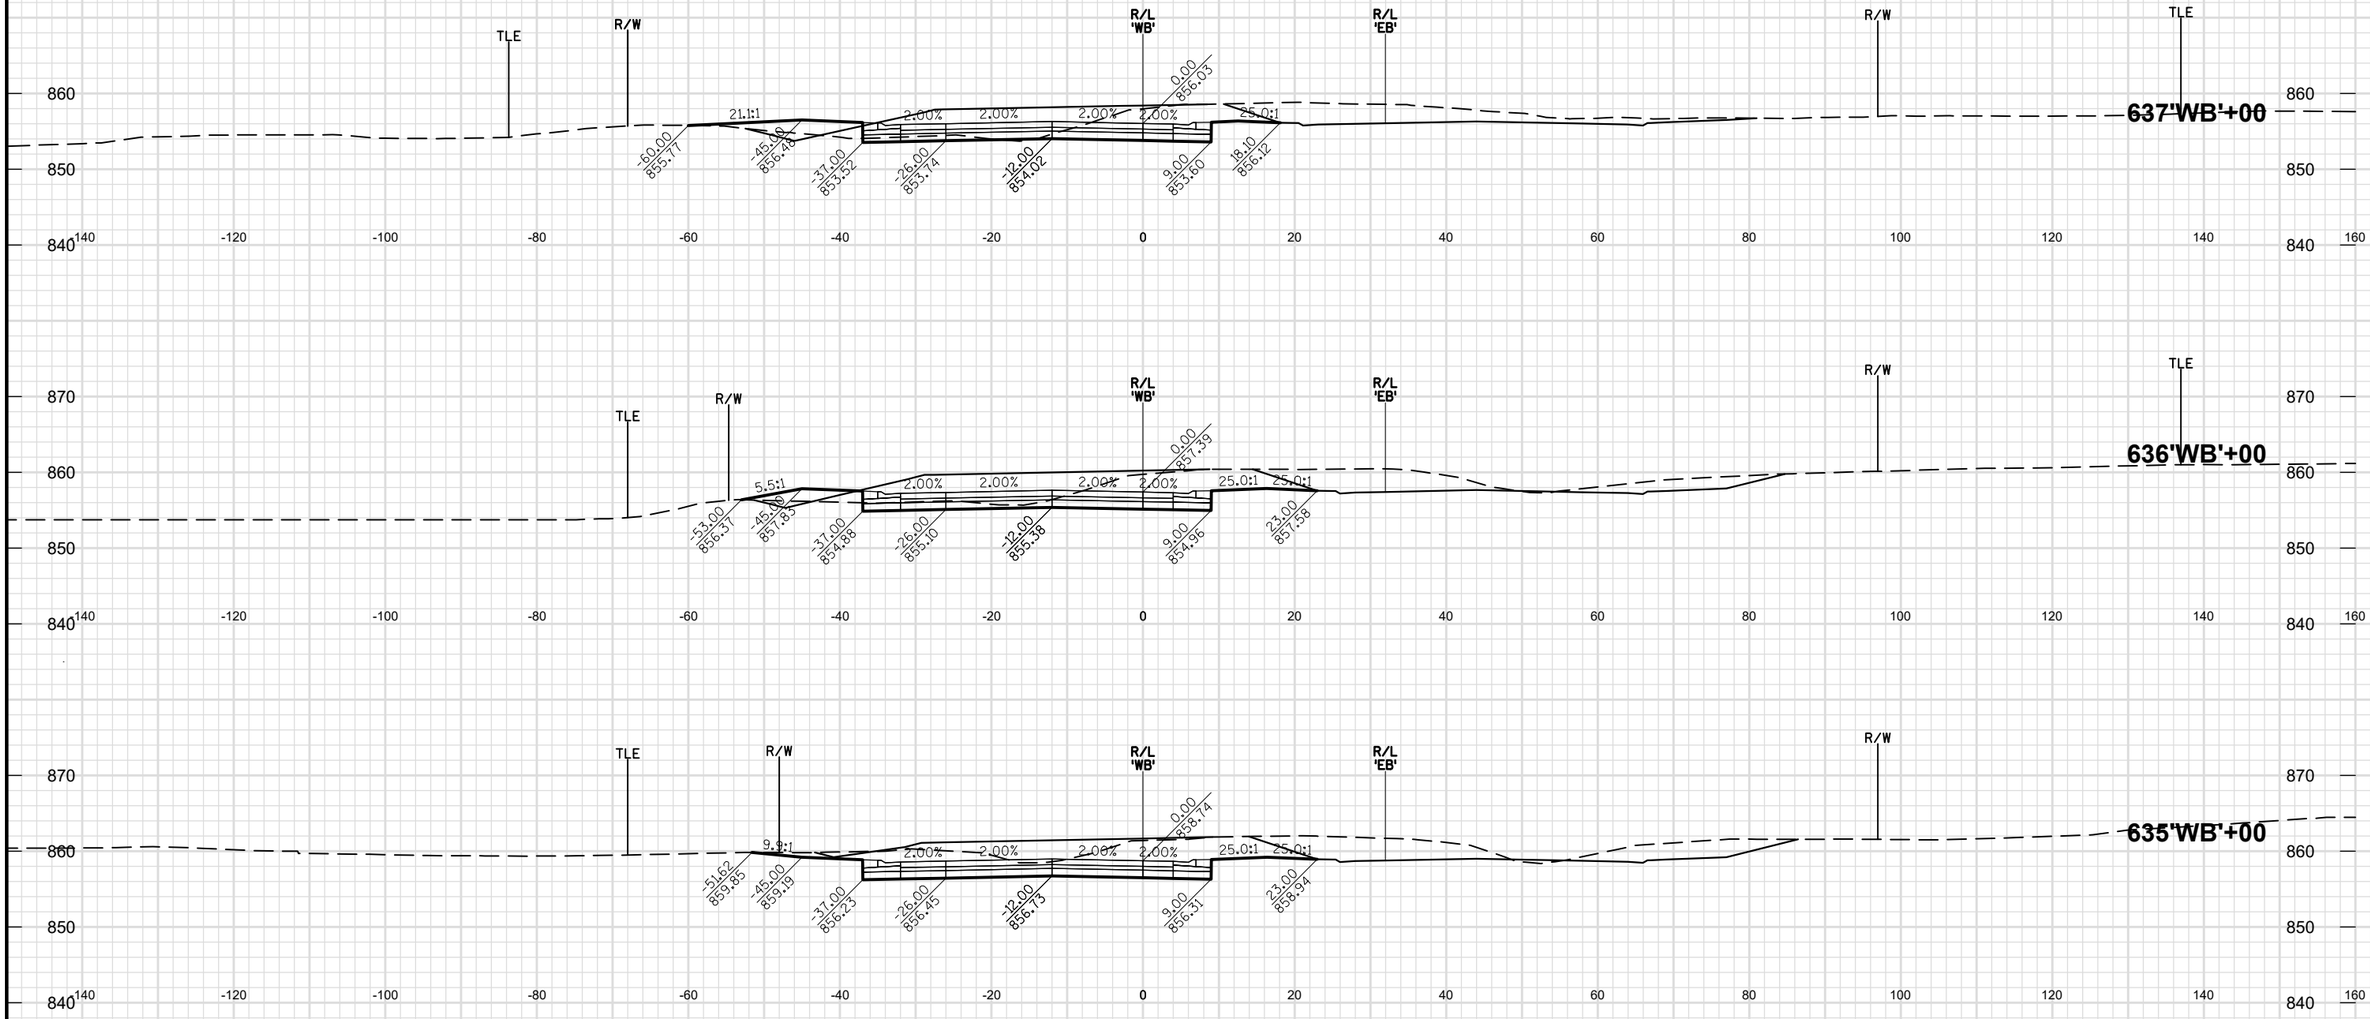


PROJECT NO: 1146-75-72	HWY: STH 15	COUNTY: OUTAGAMIE	CROSS SECTIONS: STH 15 'WB' - STAGE 2A	SHEET 658	E

FILE NAME : C:\PW_WORKDIR\DEN001\BOITZING\D1086473\11467572-090105-XS.DWG
LAYOUT NAME - 090205-09-WB

PLOT DATE : 2/4/2020 3:27 PM PLOT BY : BENJAMIN OITZINGER PLOT NAME : PLOT SCALE : 1 IN:20 FT HORZ. / 1 IN:20 FT VERT.

WISDOT/CADDS SHEET 49

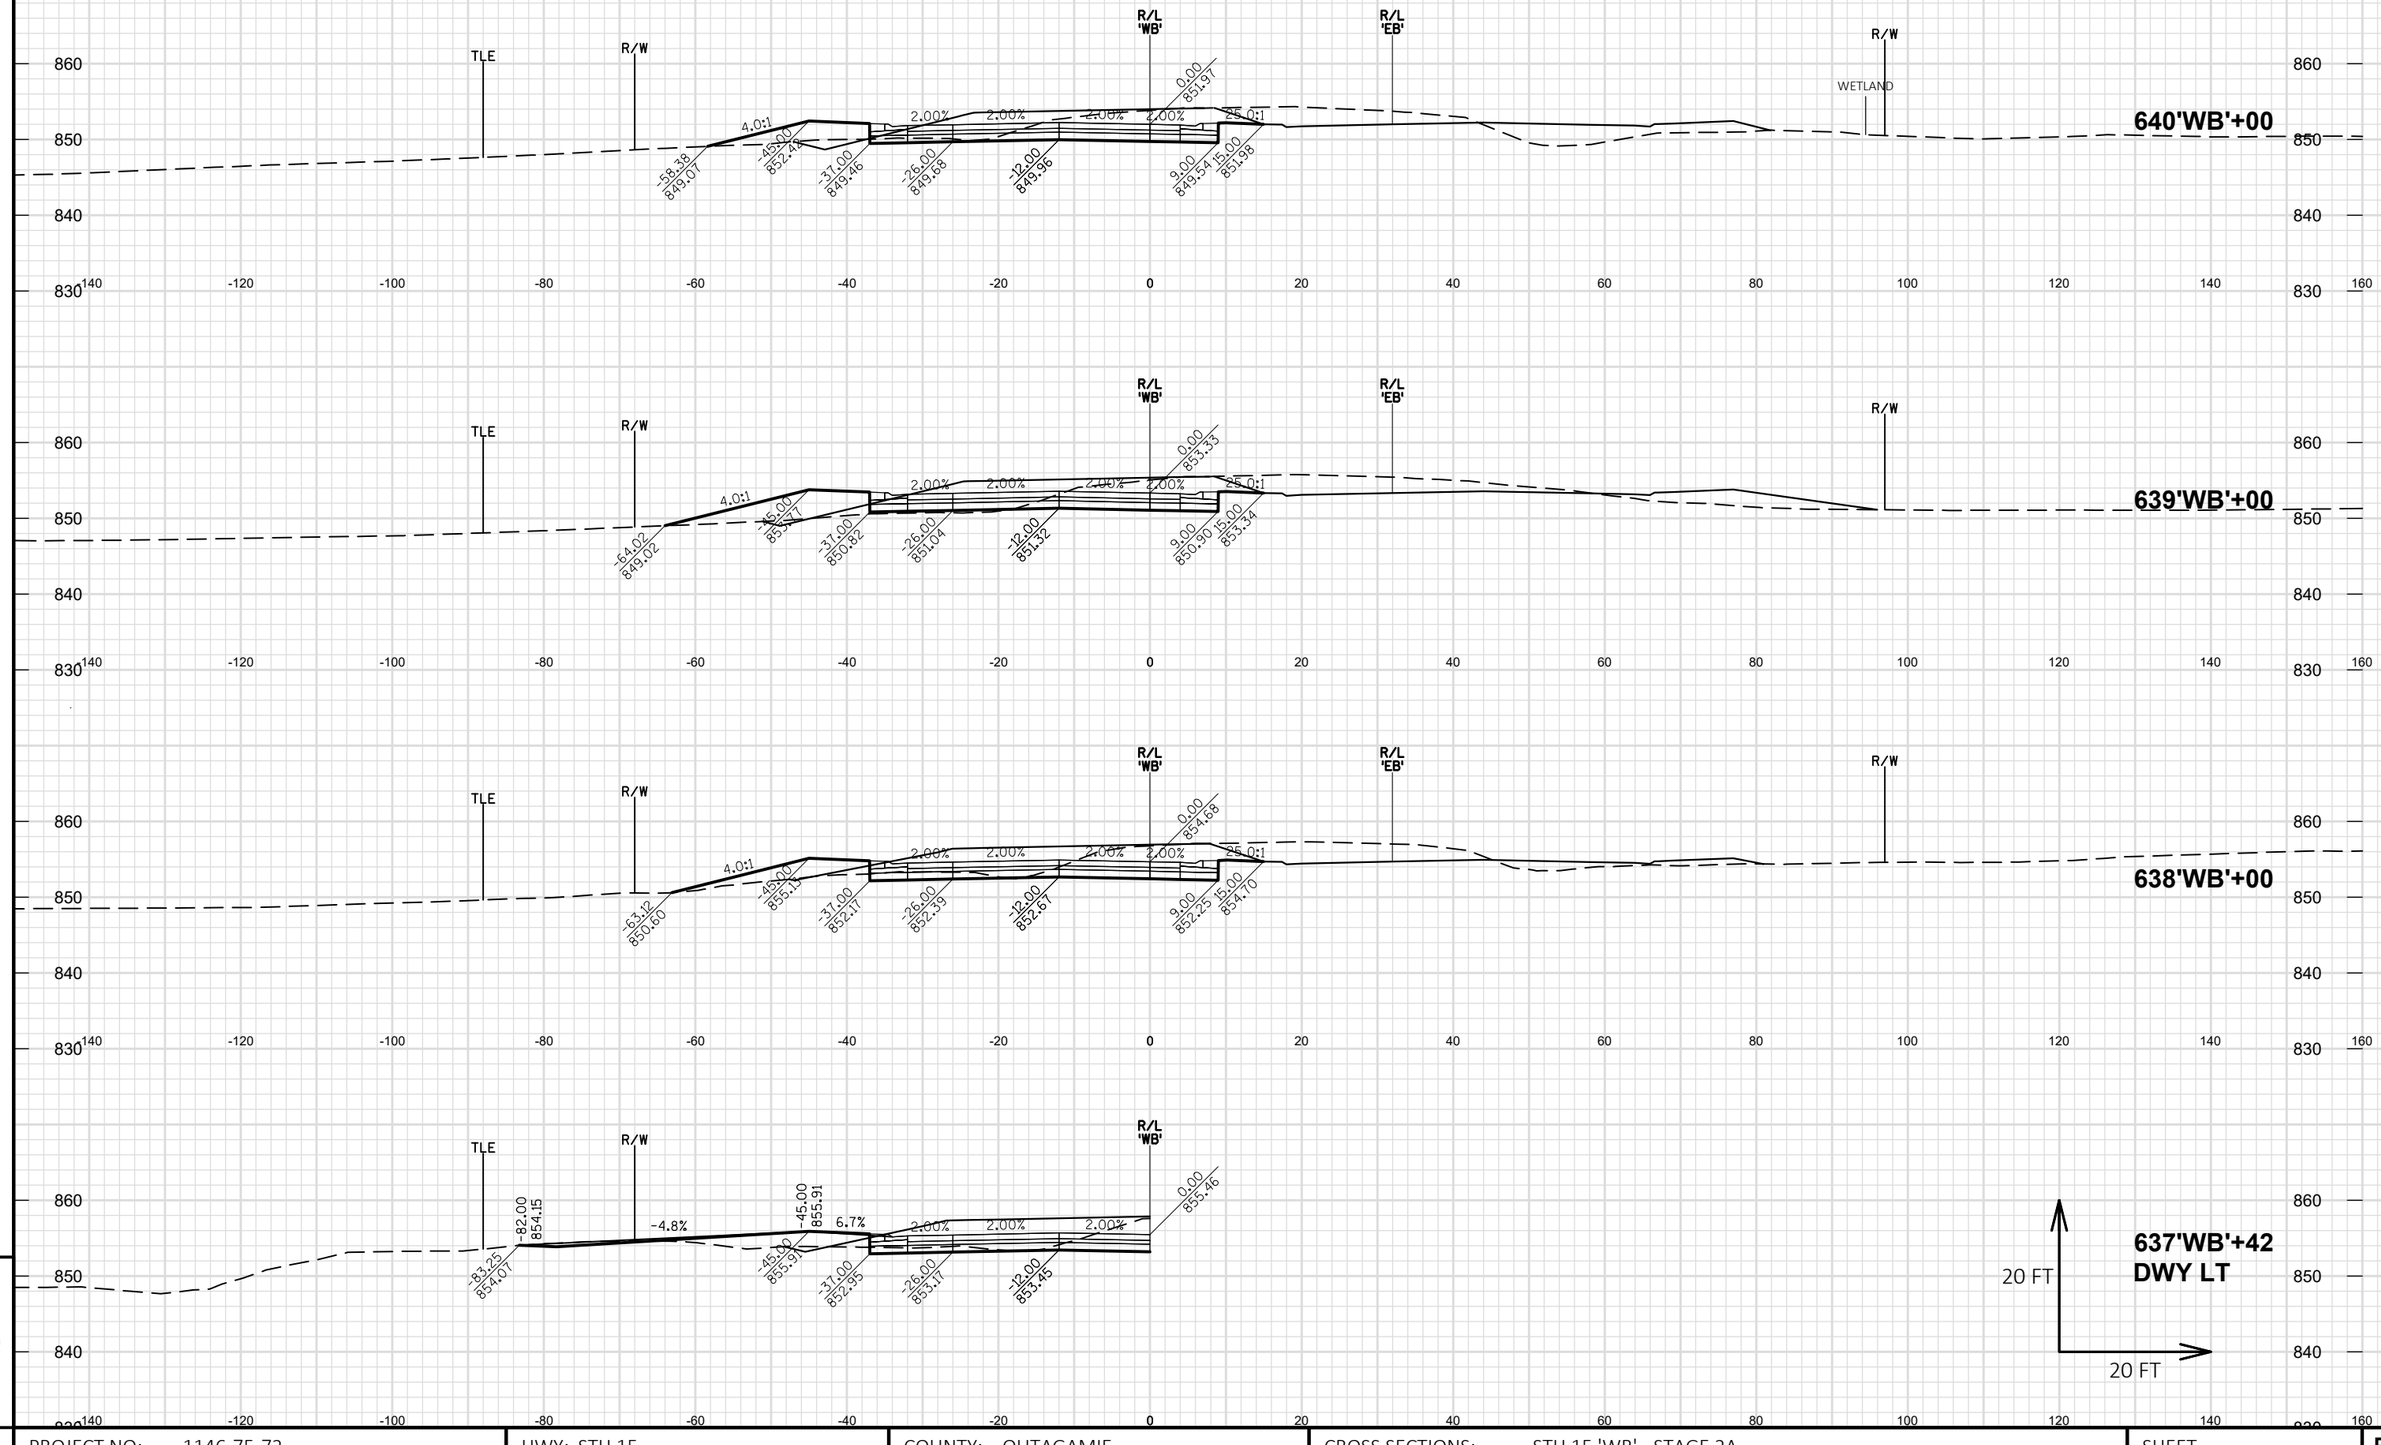

9


9

PROJECT NO: 1146-75-72	HWY: STH 15	COUNTY: OUTAGAMIE	CROSS SECTIONS: STH 15 'WB' - STAGE 2A	SHEET 659	E

FILE NAME : C:\PW_WORKDIR\DEN001\BOITZING\D1086473\11467572-090105-XS.DWG
LAYOUT NAME - 090205-10-WB

PLOT DATE : 2/4/2020 3:27 PM PLOT BY : BENJAMIN OITZINGER PLOT NAME : PLOT SCALE : 1 IN:20 FT HORZ. / 1 IN:20 FT VERT.

WISDOT/CADDS SHEET 49

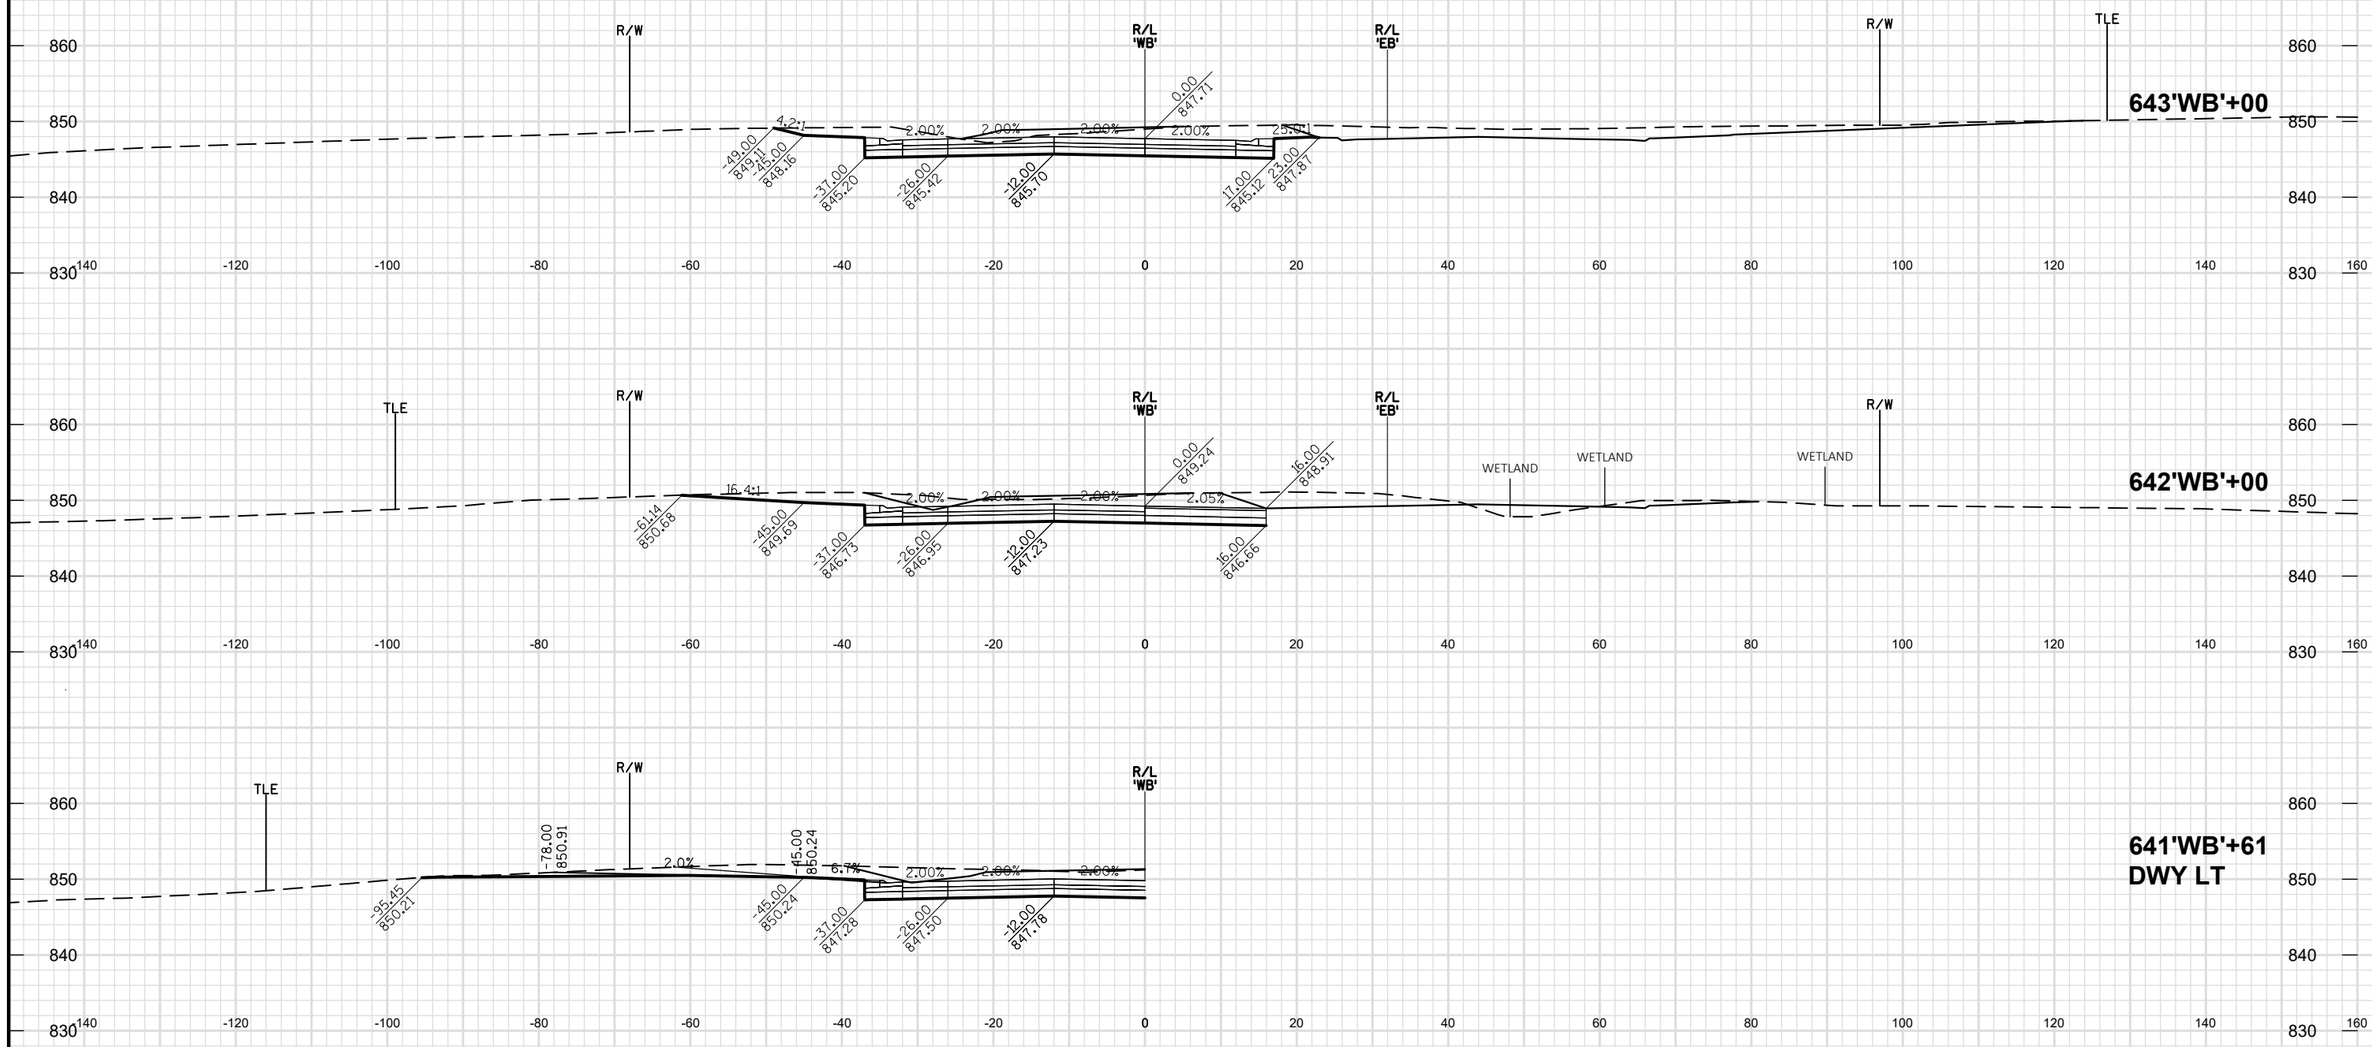

9

9

PROJECT NO: 1146-75-72	HWY: STH 15	COUNTY: OUTAGAMIE	CROSS SECTIONS: STH 15 'WB' - STAGE 2A	SHEET 660	E

FILE NAME : C:\PW_WORKDIR\DEN001\BOITZING\D1086473\11467572-090105-XS.DWG
LAYOUT NAME - 090205-11-WB


PLOT DATE : 2/4/2020 3:28 PM

PLOT BY : BENJAMIN OITZINGER

PLOT NAME :

PLOT SCALE : 1 IN:20 FT HORZ. / 1 IN:20 FT VERT.

WISDOT/CADDS SHEET 49

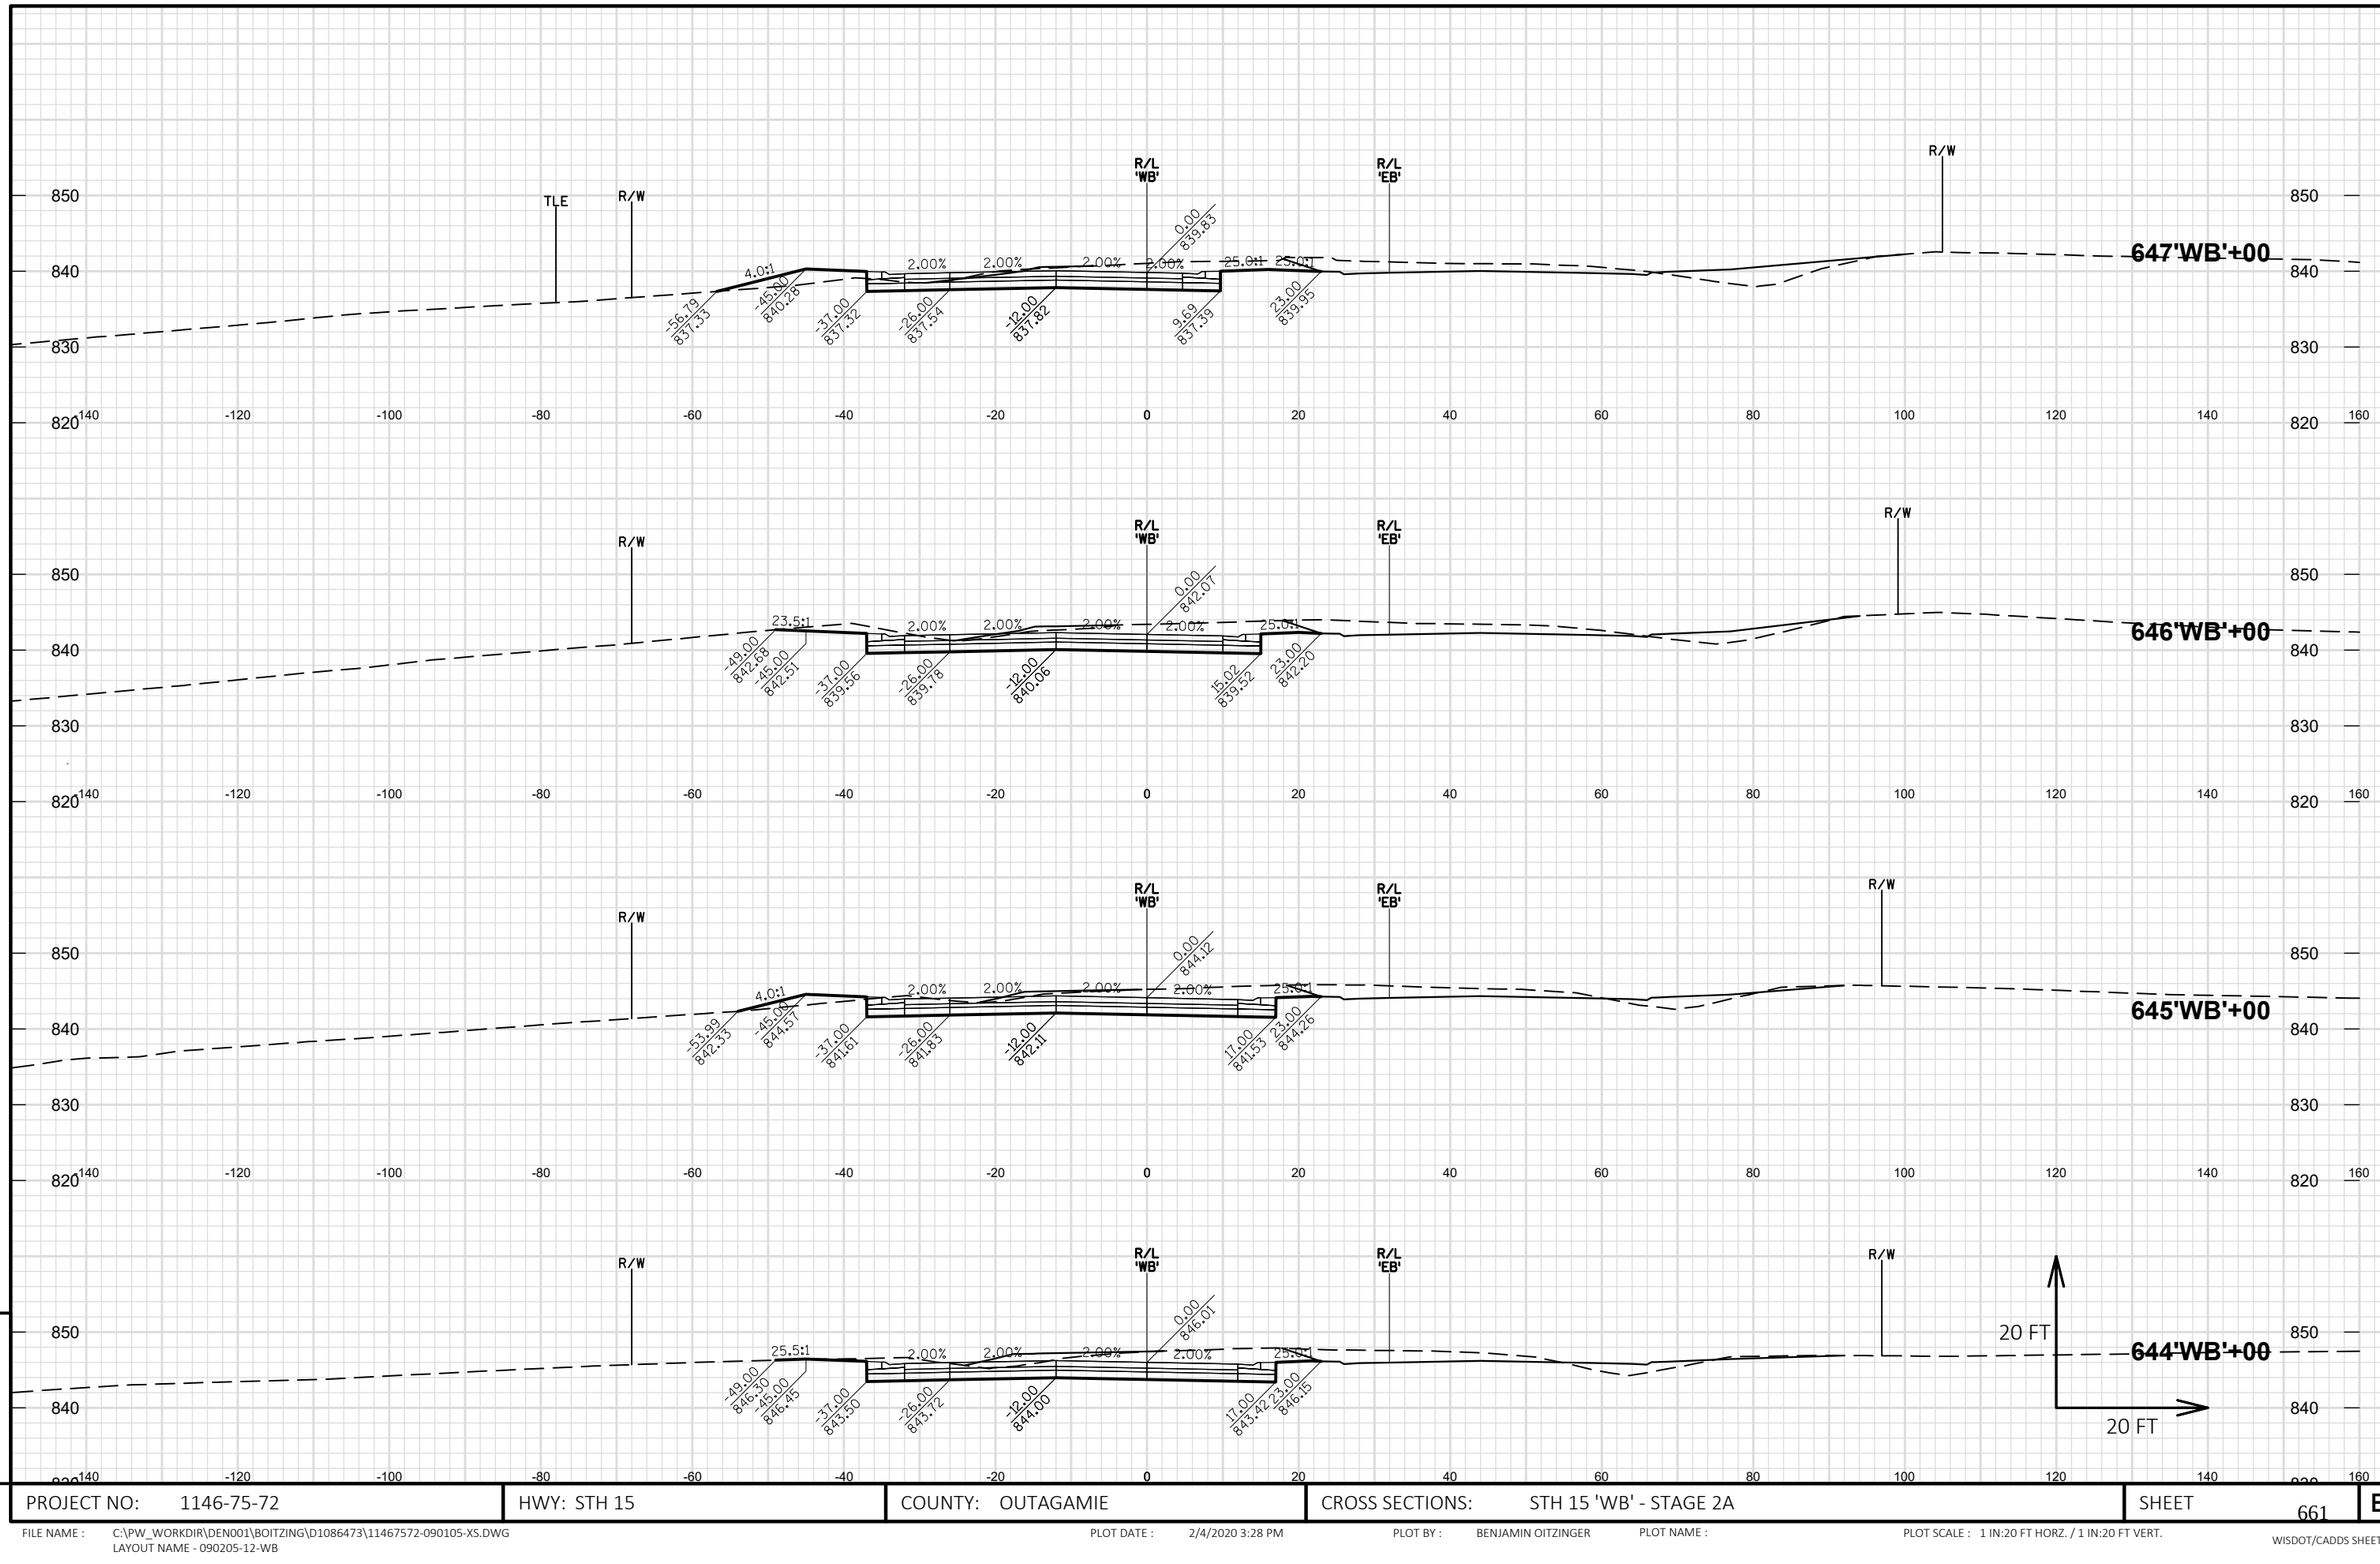



PROJECT NO: 1146-75-72	HWY: STH 15	COUNTY: OUTAGAMIE	CROSS SECTIONS: STH 15 'WB' - STAGE 2A	SHEET 661	E


FILE NAME : C:\PW_WORKDIR\DEN001\BOITZING\D1086473\11467572-090105-XS.DWG
LAYOUT NAME - 090205-12-WB

PLOT DATE : 2/4/2020 3:28 PM PLOT BY : BENJAMIN OITZINGER PLOT NAME : PLOT SCALE : 1 IN:20 FT HORZ. / 1 IN:20 FT VERT.

WISDOT/CADDS SHEET 49

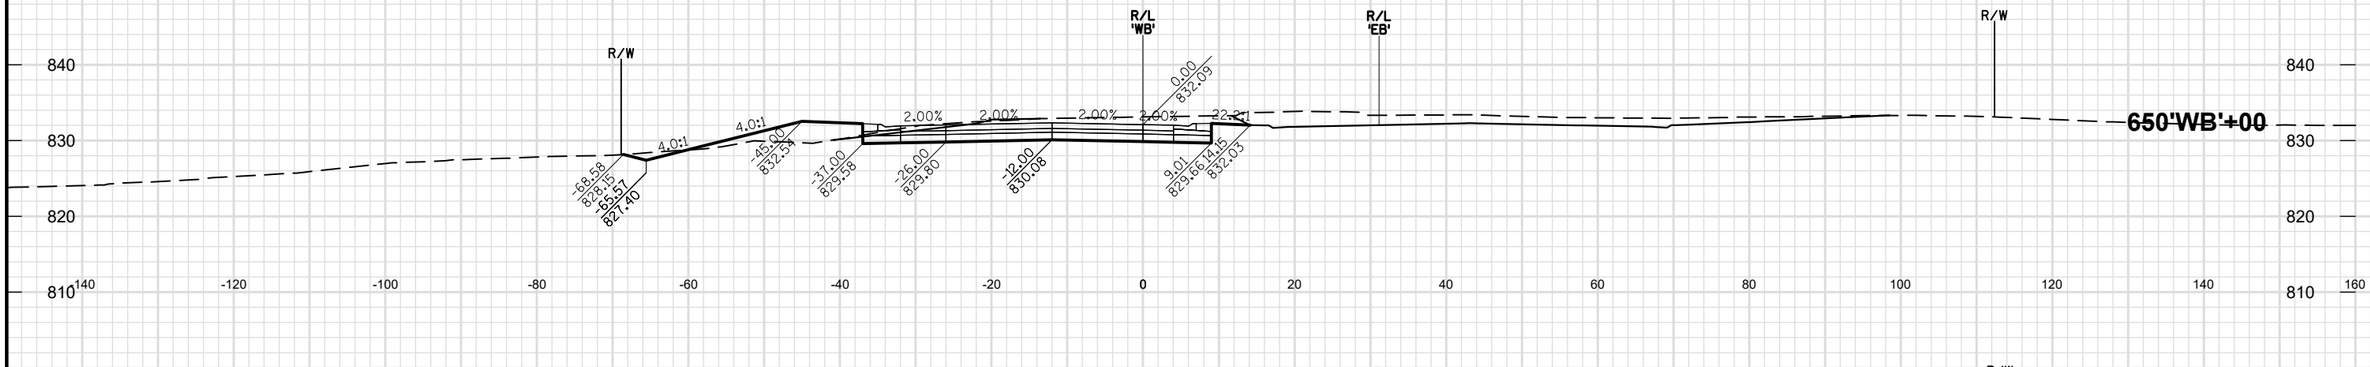

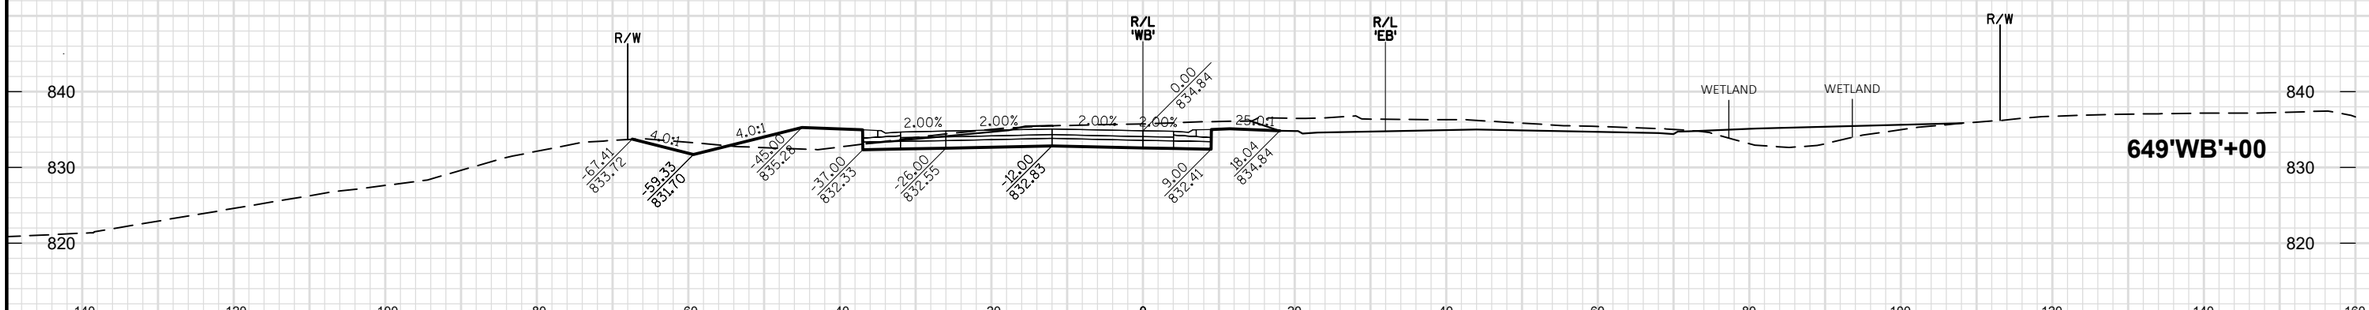

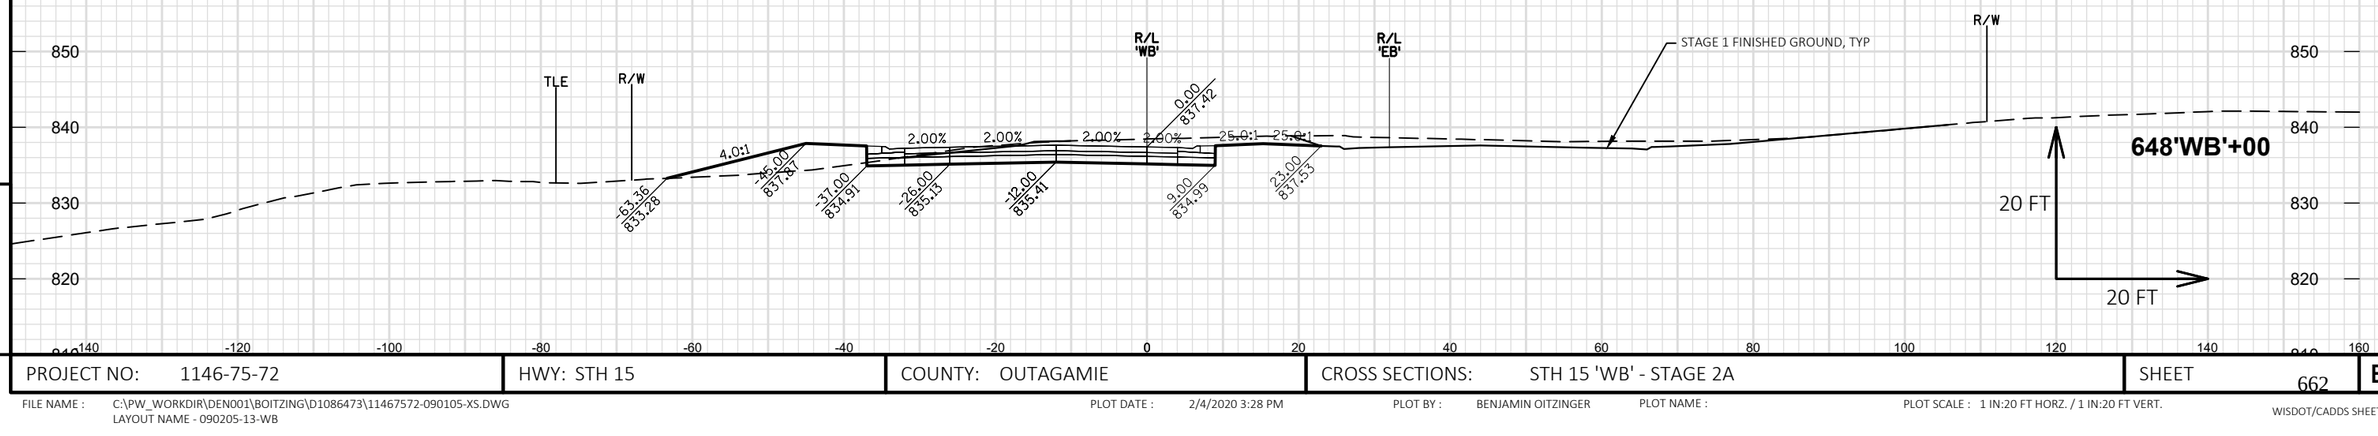

9

9

PROJECT NO: 1146-75-72	HWY: STH 15	COUNTY: OUTAGAMIE	CROSS SECTIONS: STH 15 'WB' - STAGE 2A	SHEET 662	E

FILE NAME : C:\PW_WORKDIR\DEN001\BOITZING\D1086473\11467572-090105-XS.DWG
LAYOUT NAME - 090205-13-WB


PLOT DATE : 2/4/2020 3:28 PM

PLOT BY : BENJAMIN OITZINGER

PLOT NAME :

PLOT SCALE : 1 IN:20 FT HORZ. / 1 IN:20 FT VERT.

WISDOT/CADDS SHEET 49

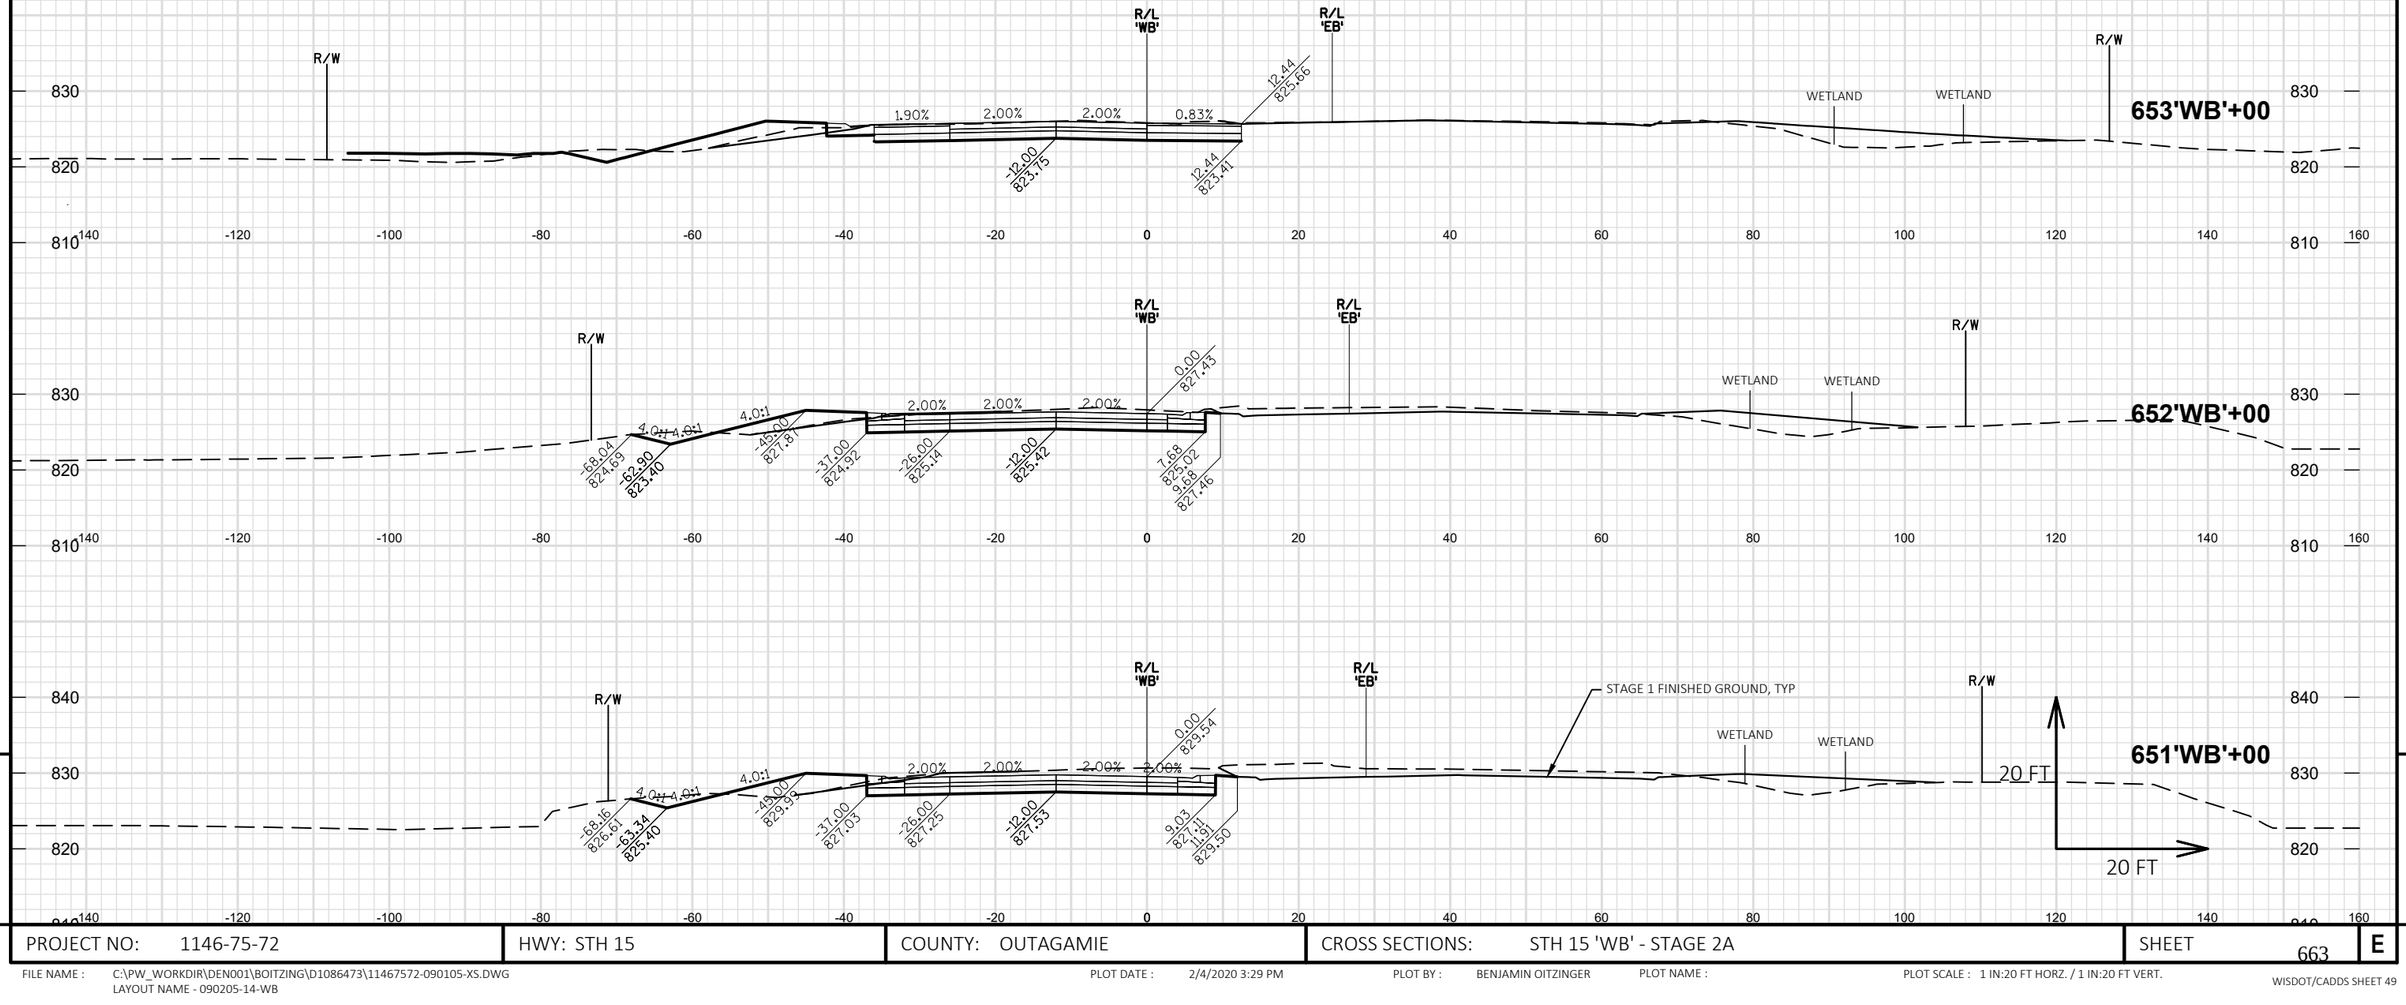

9


9

PROJECT NO: 1146-75-72	HWY: STH 15	COUNTY: OUTAGAMIE	CROSS SECTIONS: STH 15 'WB' - STAGE 2A	SHEET 663	E

FILE NAME : C:\PW_WORKDIR\DEN001\BOITZING\D1086473\11467572-090105-XS.DWG
LAYOUT NAME - 090205-14-WB

PLOT DATE : 2/4/2020 3:29 PM PLOT BY : BENJAMIN OITZINGER PLOT NAME : PLOT SCALE : 1 IN:20 FT HORZ. / 1 IN:20 FT VERT.

WISDOT/CADDS SHEET 49

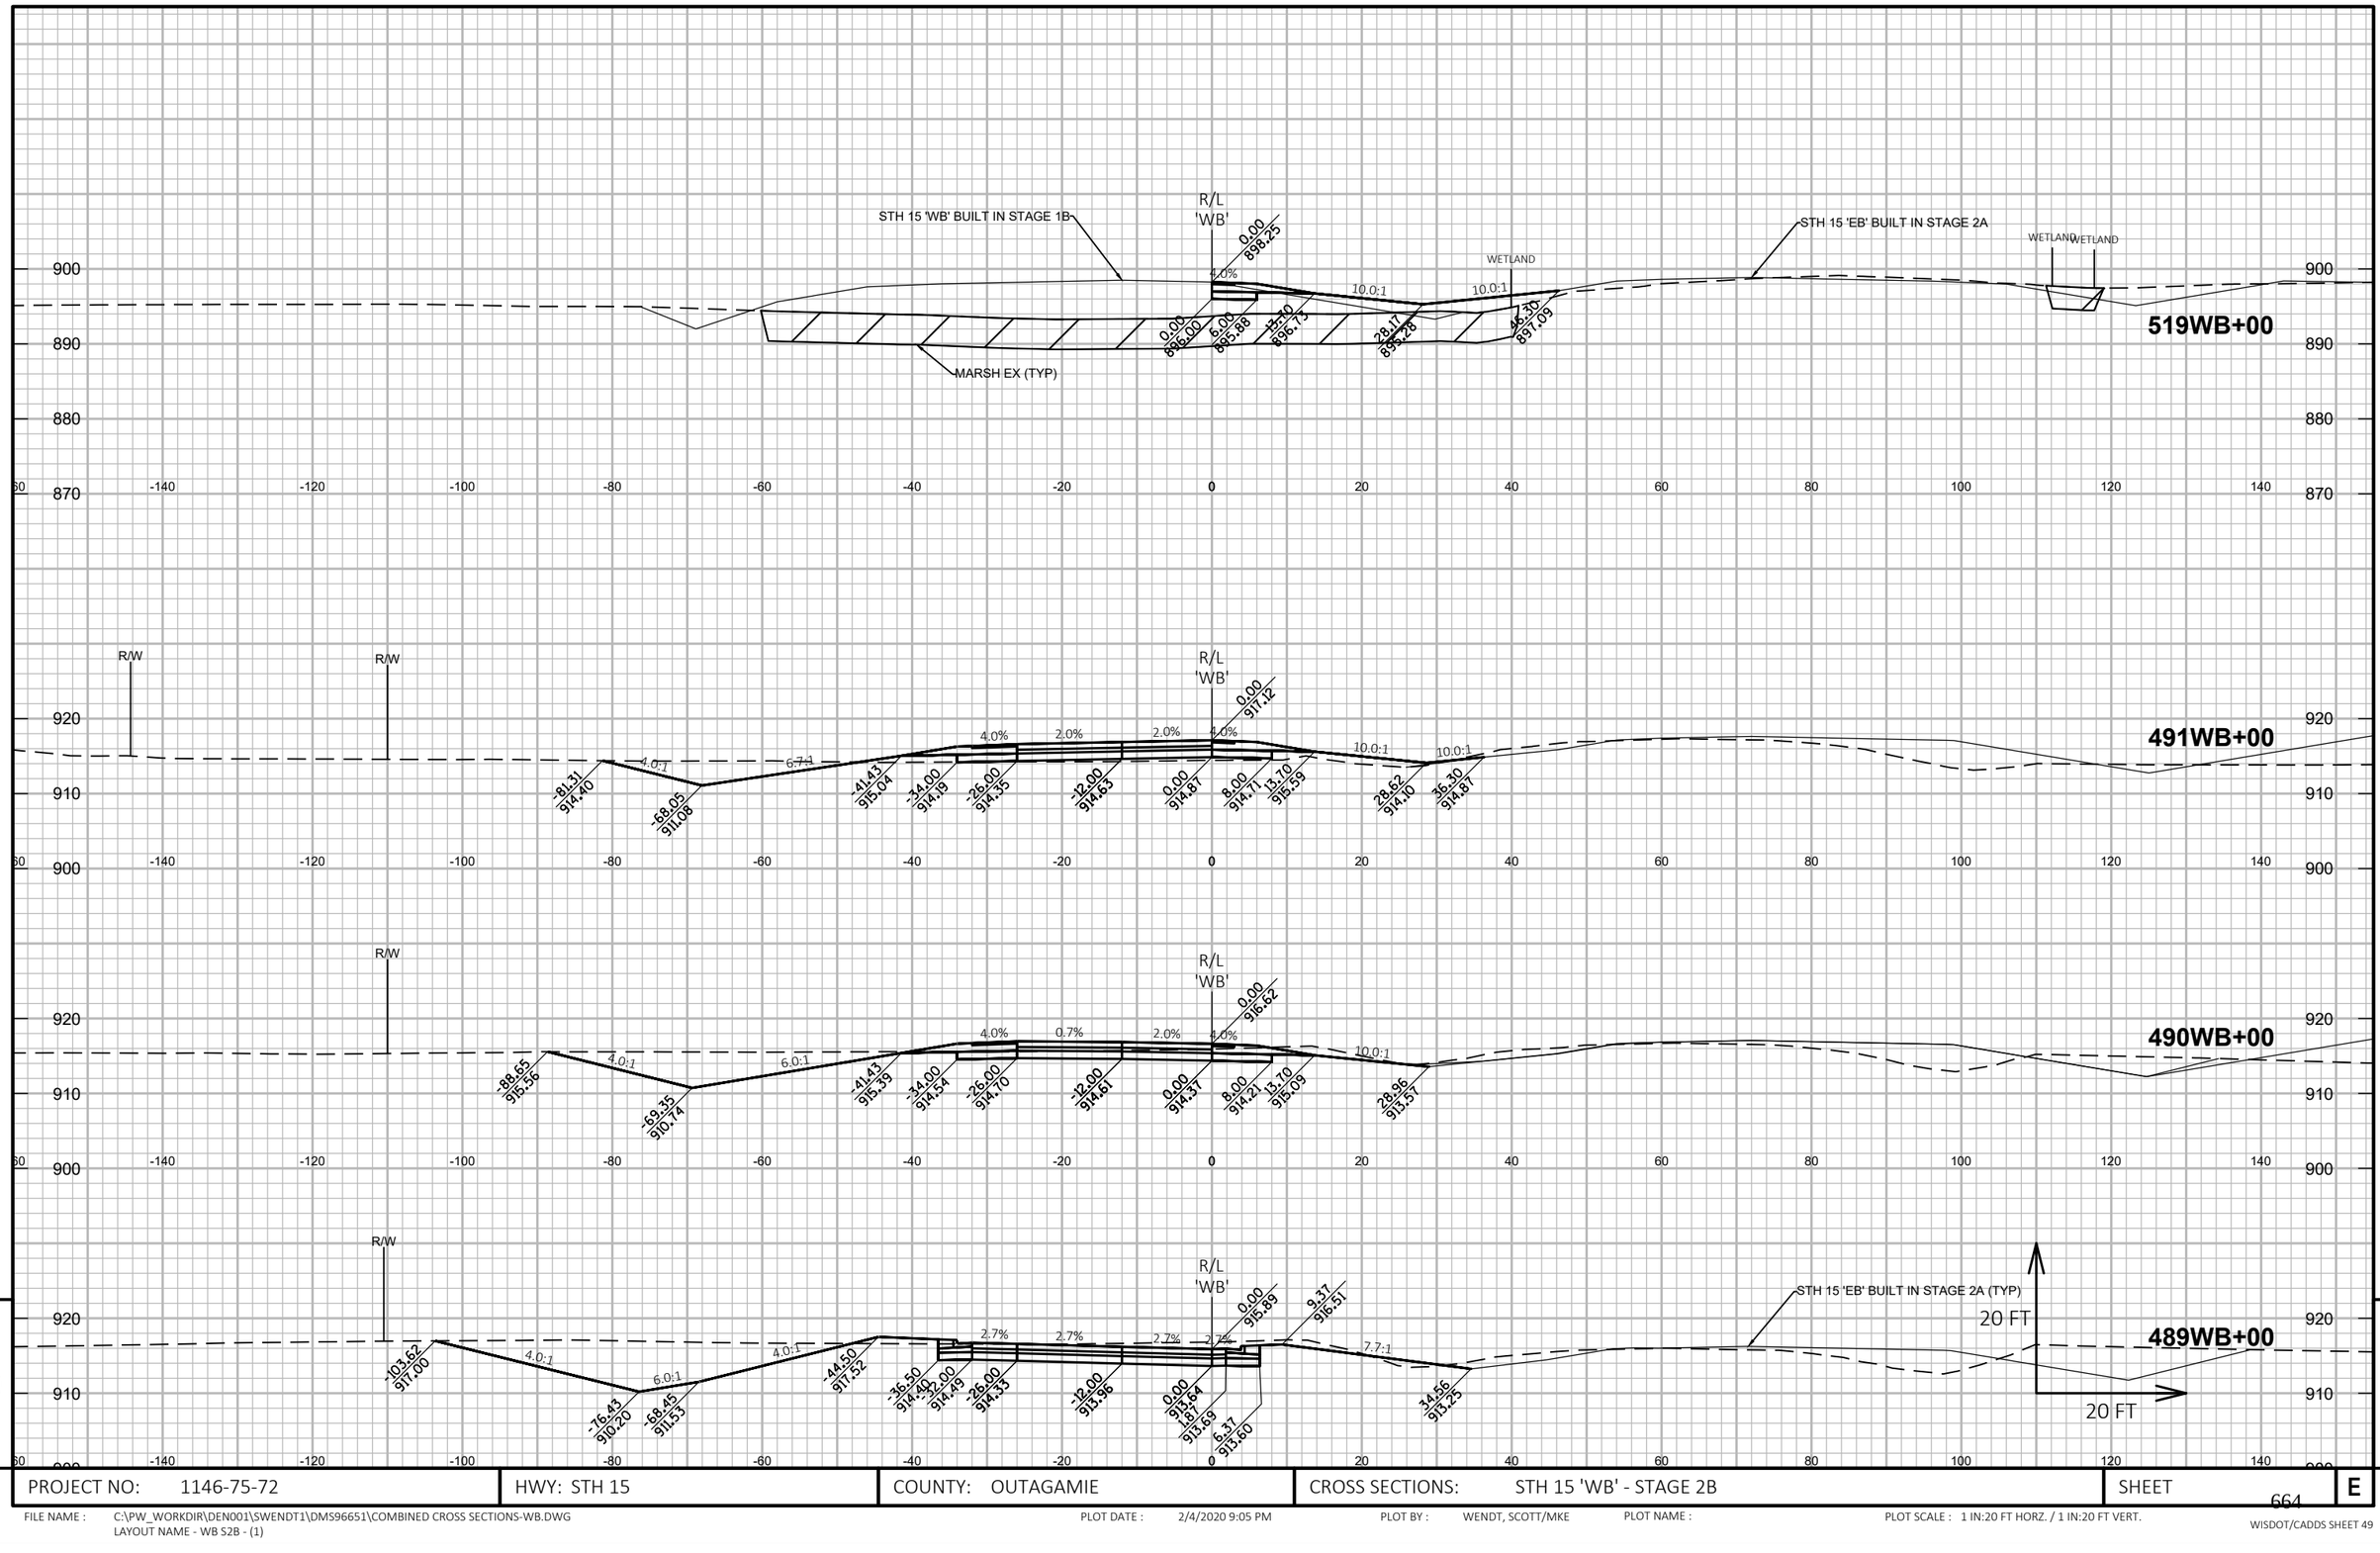


PROJECT NO: 1146-75-72	HWY: STH 15	COUNTY: OUTAGAMIE	CROSS SECTIONS: STH 15 'WB' - STAGE 2B	SHEET 664 E

FILE NAME : C:\PW_WORKDIR\DEN001\SWENDT1\DMS96651\COMBINED CROSS SECTIONS-WB.DWG
LAYOUT NAME - WB S2B - (1)

PLOT DATE : 2/4/2020 9:05 PM PLOT BY : WENDT, SCOTT/MKE PLOT NAME : PLOT SCALE : 1 IN:20 FT HORZ. / 1 IN:20 FT VERT.

WISDOT/CADDS SHEET 49

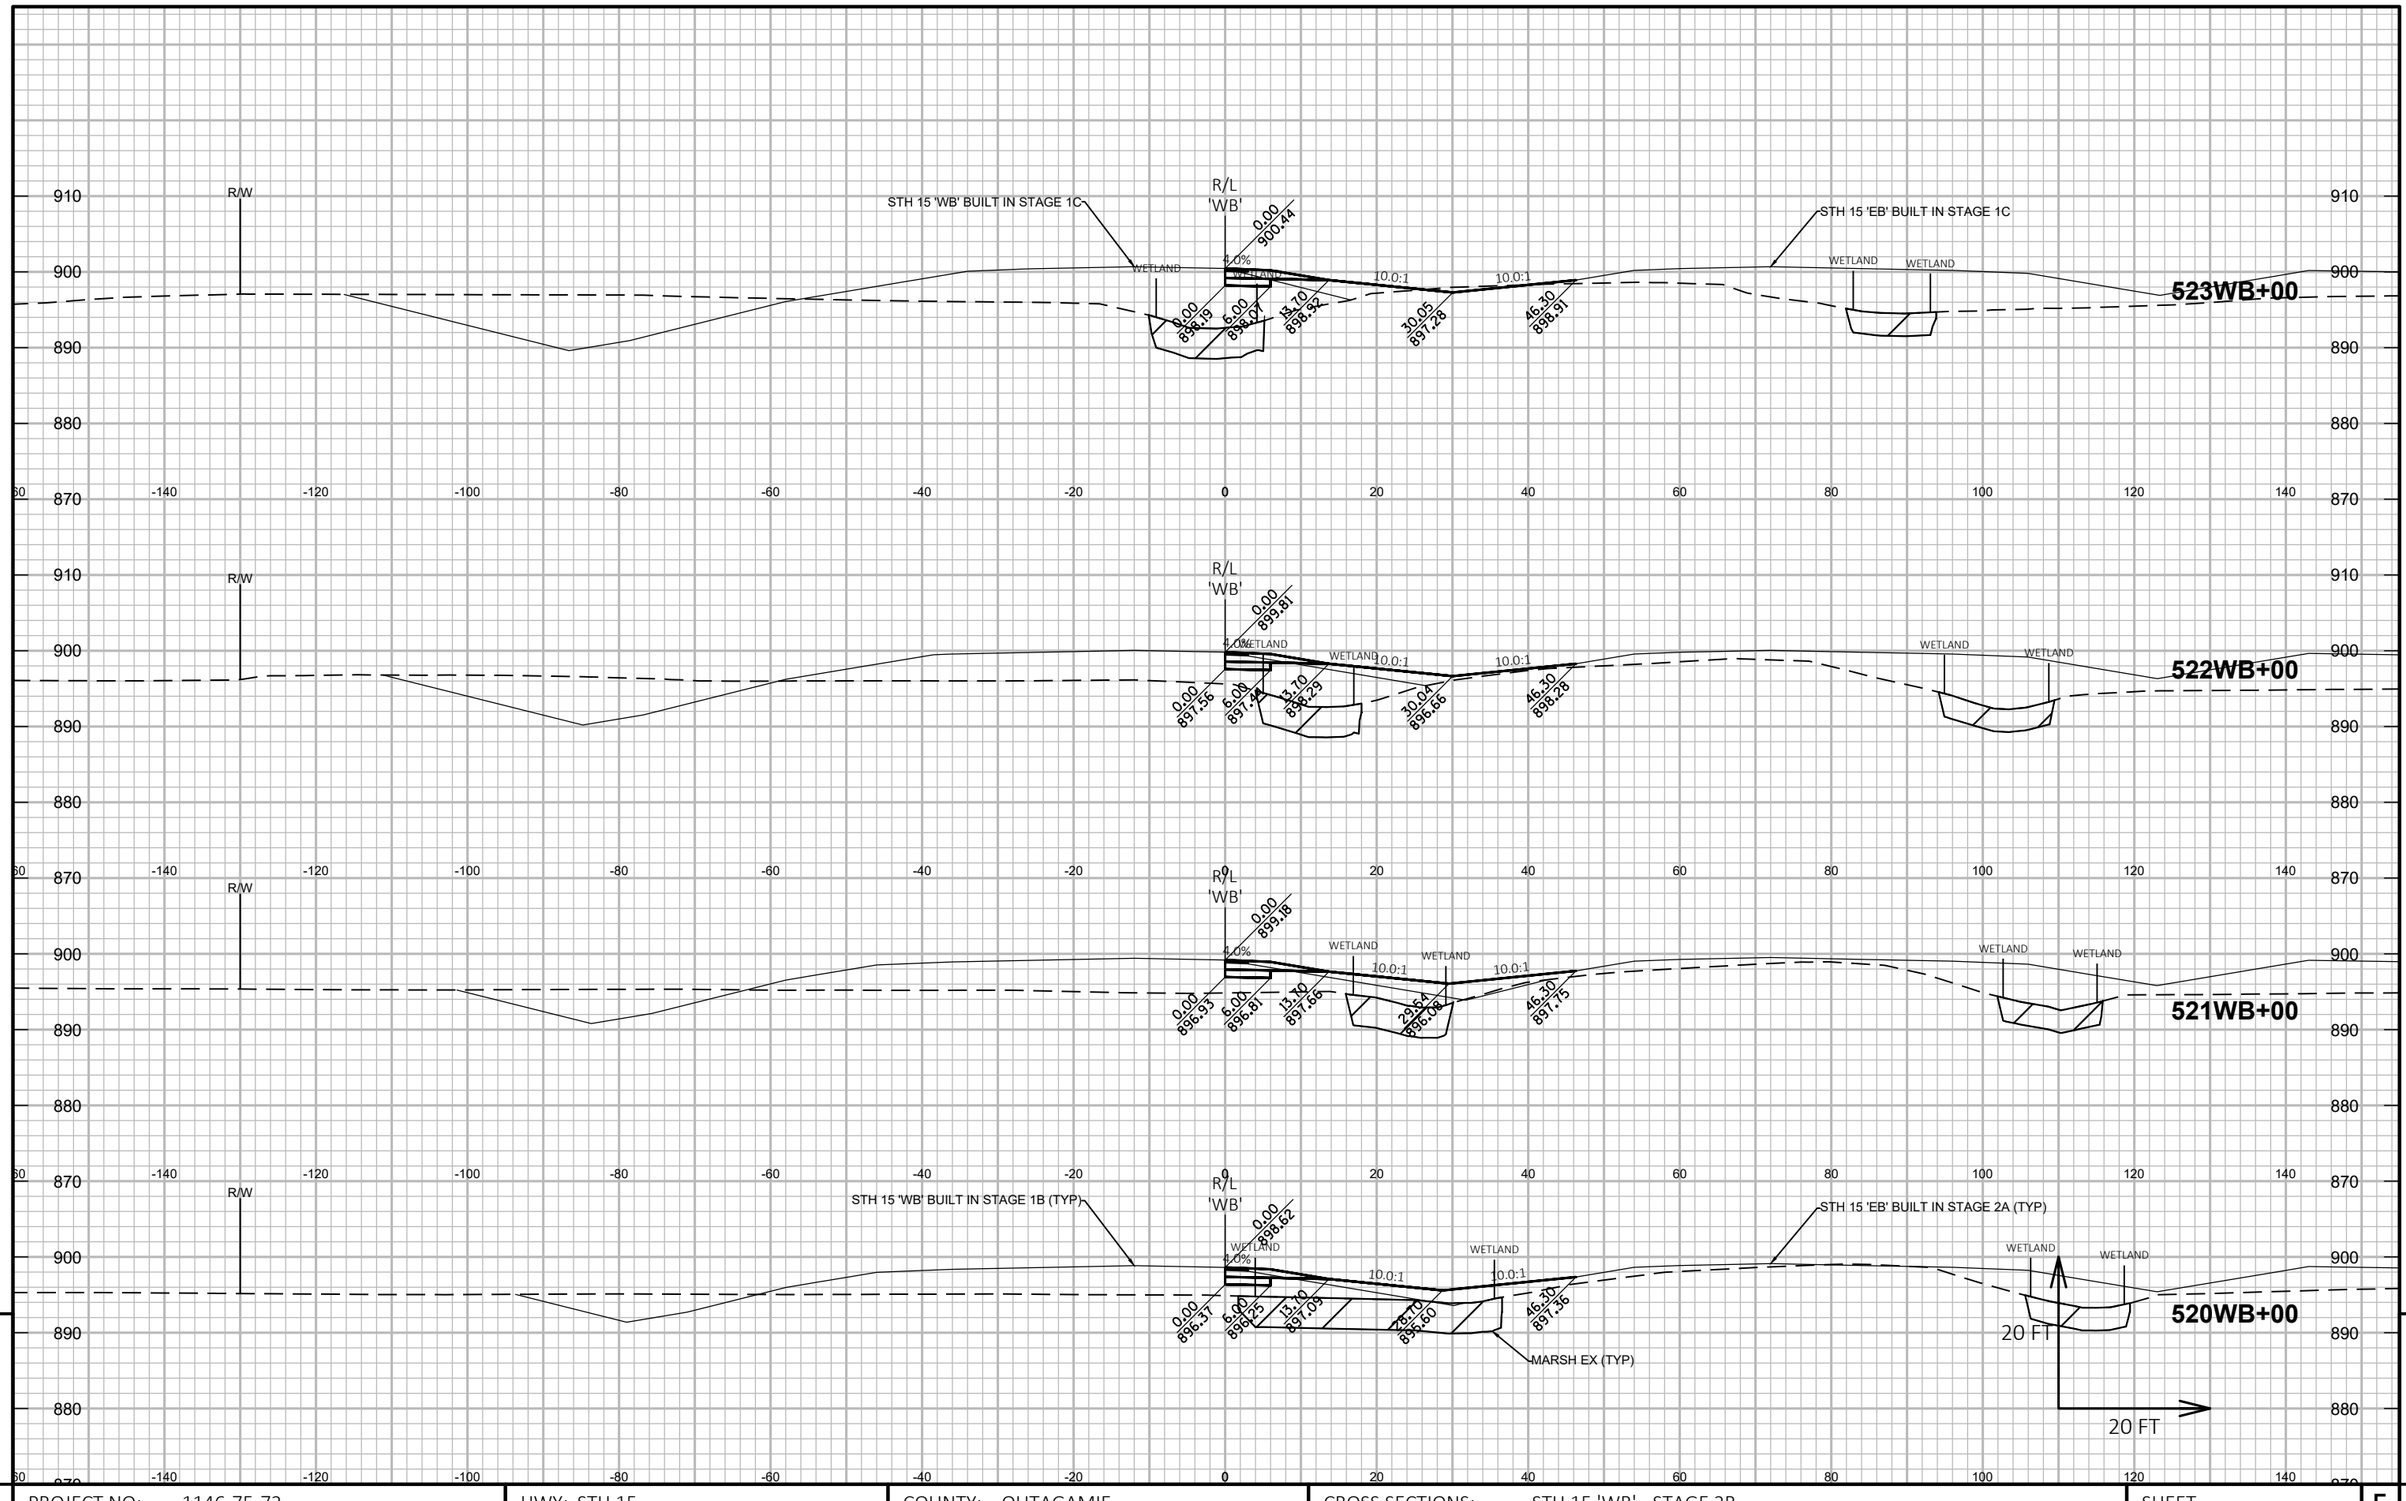


9

9

PROJECT NO: 1146-75-72	HWY: STH 15	COUNTY: OUTAGAMIE	CROSS SECTIONS: STH 15 'WB' - STAGE 2B	SHEET	E

FILE NAME : C:\PW_WORKDIR\DEN001\SWENDT1\DMS96651\COMBINED CROSS SECTIONS-WB.DWG
LAYOUT NAME - WB S2B - (2)

PLOT DATE : 2/4/2020 9:06 PM PLOT BY : WENDT, SCOTT/MKE PLOT NAME : PLOT SCALE : 1 IN:20 FT HORZ. / 1 IN:20 FT VERT.

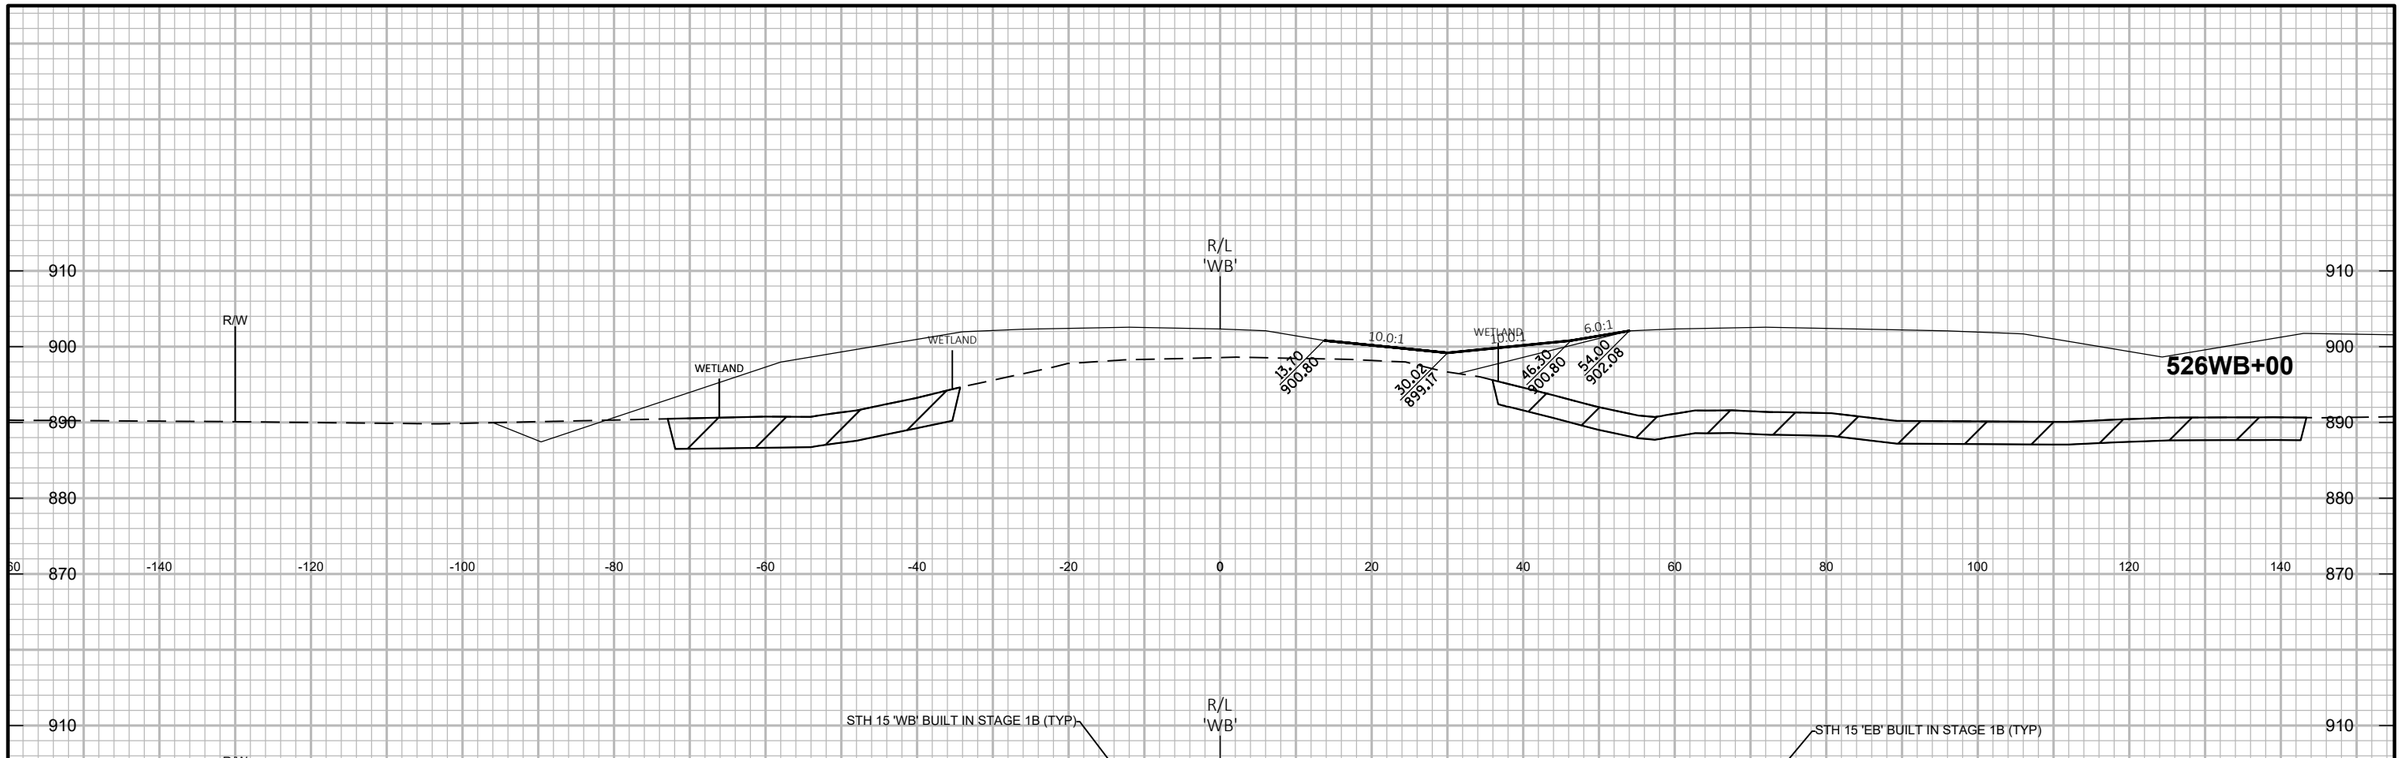

9


9

PROJECT NO: 1146-75-72	HWY: STH 15	COUNTY: OUTAGAMIE	CROSS SECTIONS: STH 15 'WB' - STAGE 2B	SHEET	E

FILE NAME : C:\PW_WORKDIR\DEN001\SWENDT1\DMS96651\COMBINED CROSS SECTIONS-WB.DWG
LAYOUT NAME - WB S2B - (3)

PLOT DATE : 2/4/2020 9:06 PM PLOT BY : WENDT, SCOTT/MKE PLOT NAME : PLOT SCALE : 1 IN:20 FT HORZ. / 1 IN:20 FT VERT.

WISDOT/CADDS SHEET 49

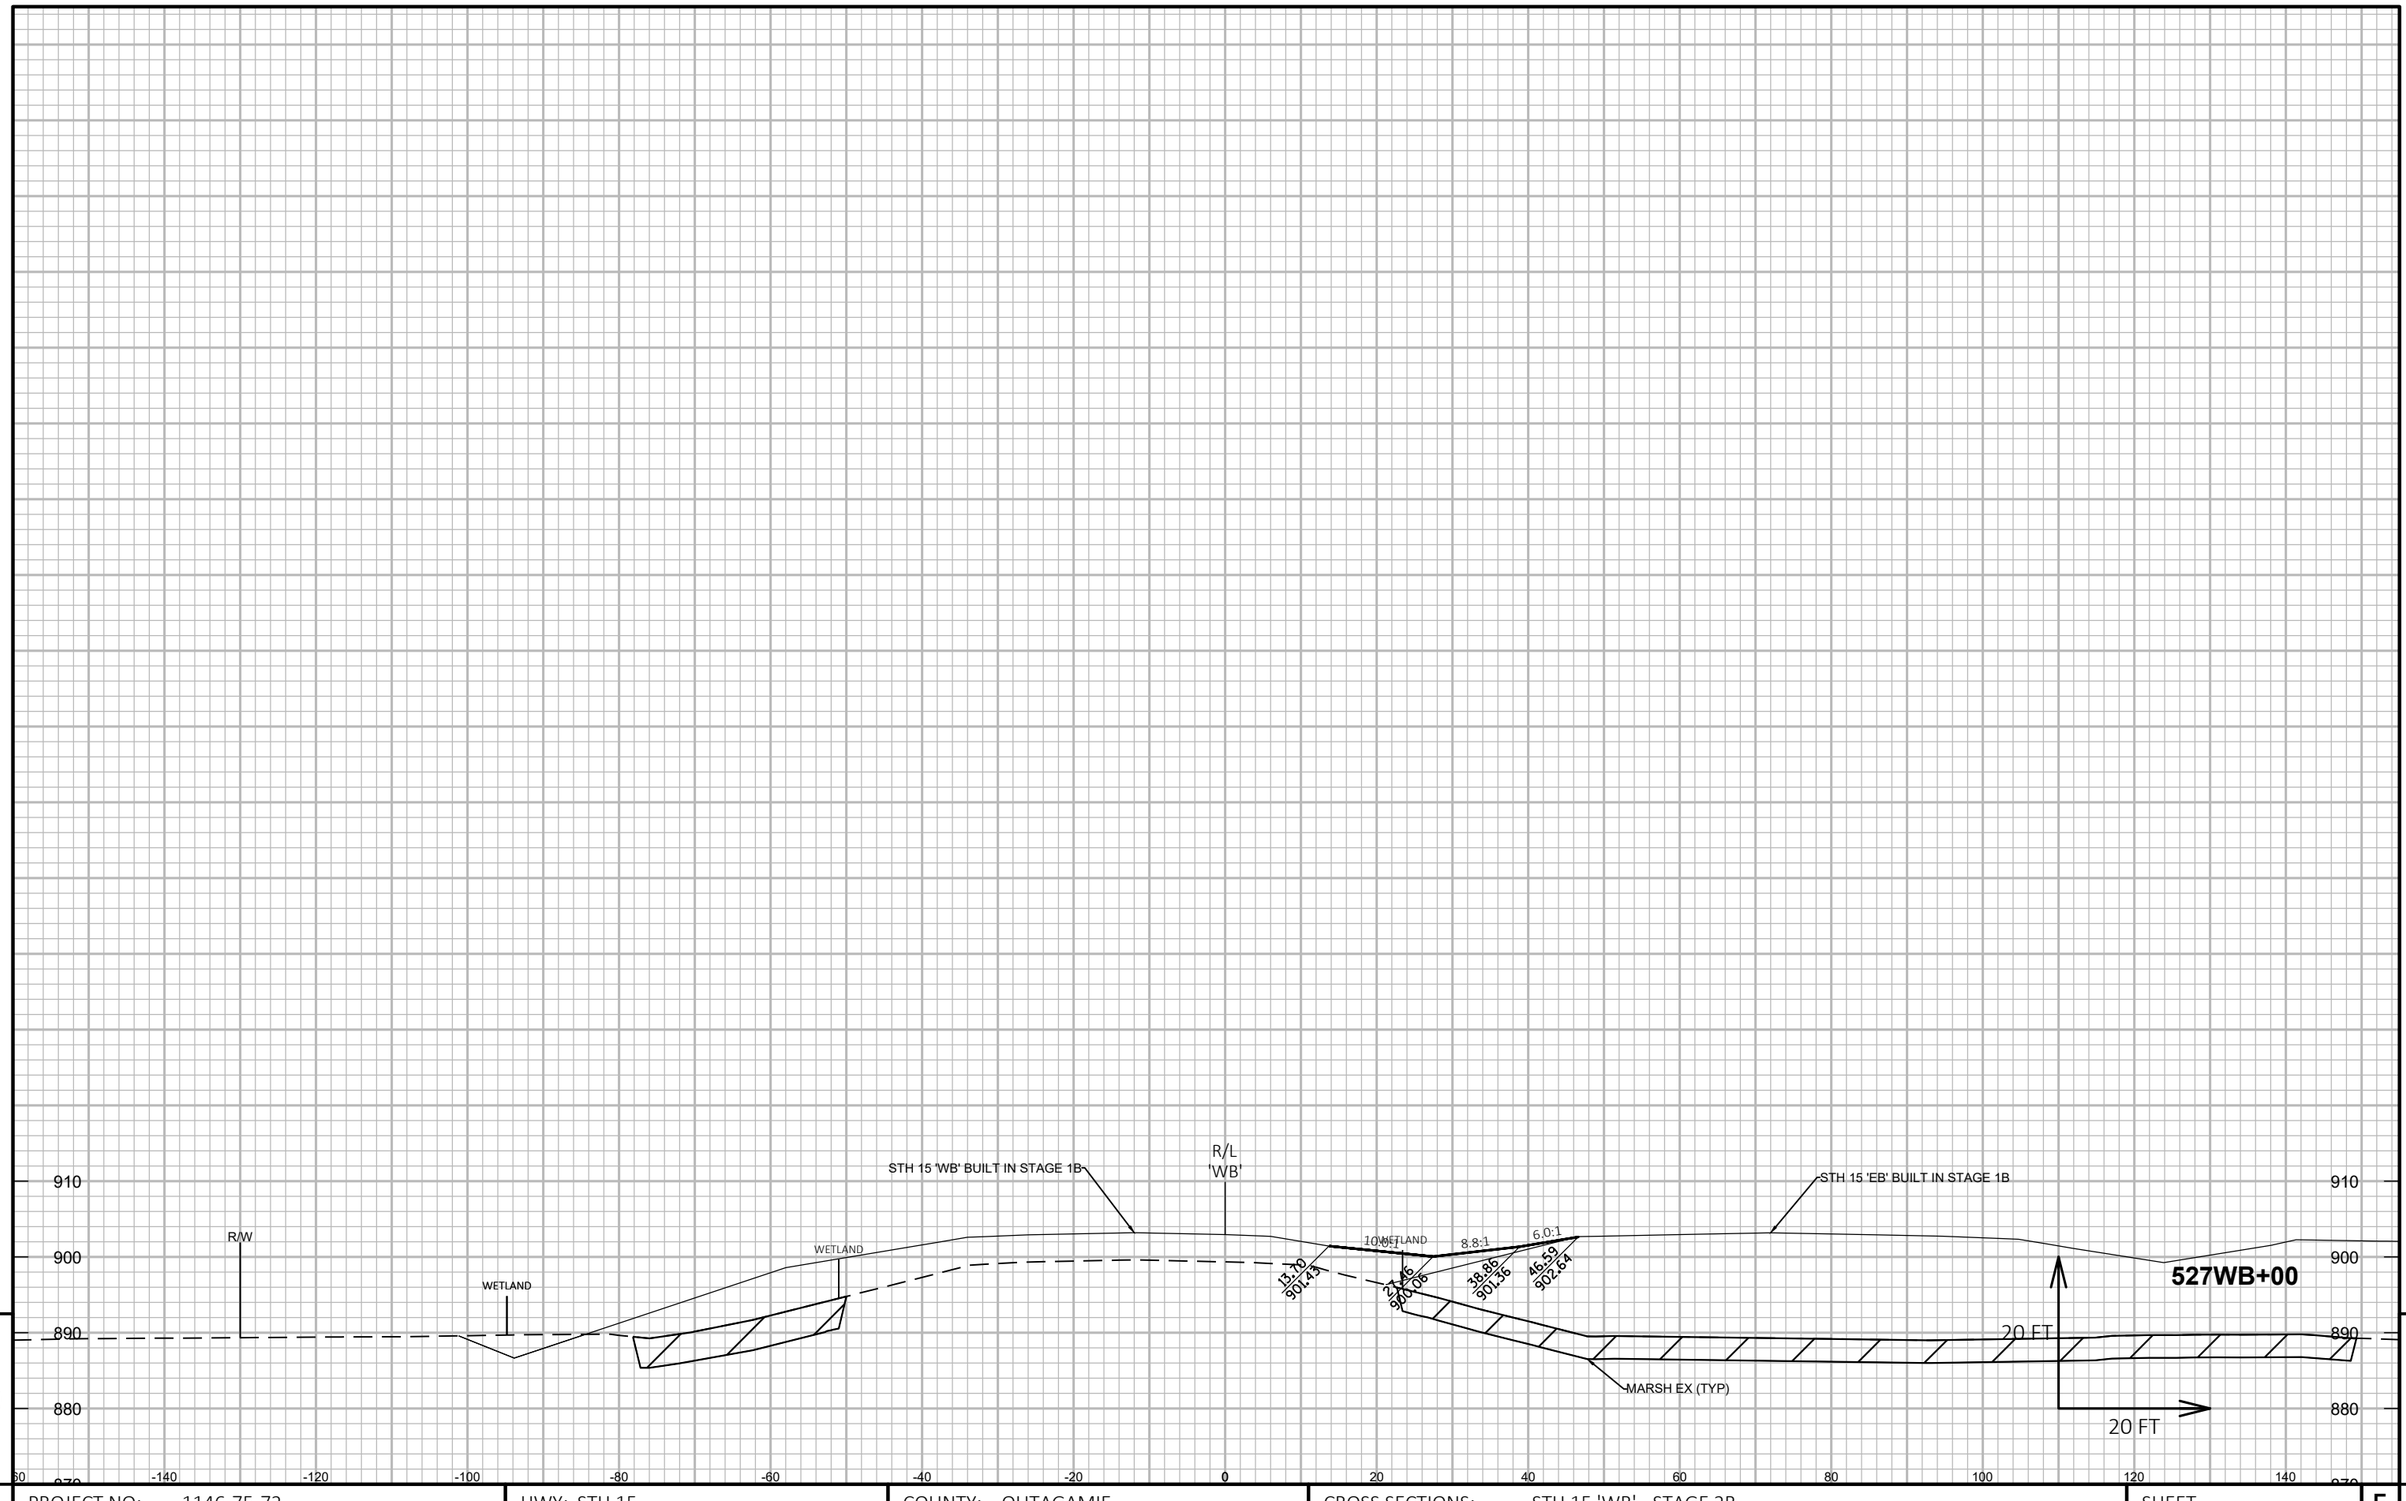

9


9

PROJECT NO: 1146-75-72	HWY: STH 15	COUNTY: OUTAGAMIE	CROSS SECTIONS: STH 15 'WB' - STAGE 2B	SHEET 667	E

FILE NAME : C:\PW_WORKDIR\DEN001\SWENDT1\DMS96651\COMBINED CROSS SECTIONS-WB.DWG
LAYOUT NAME - WB S2B - (4)

PLOT DATE : 2/4/2020 9:07 PM PLOT BY : WENDT, SCOTT/MKE PLOT NAME : PLOT SCALE : 1 IN:20 FT HORZ. / 1 IN:20 FT VERT.


WISDOT/CADDS SHEET 49

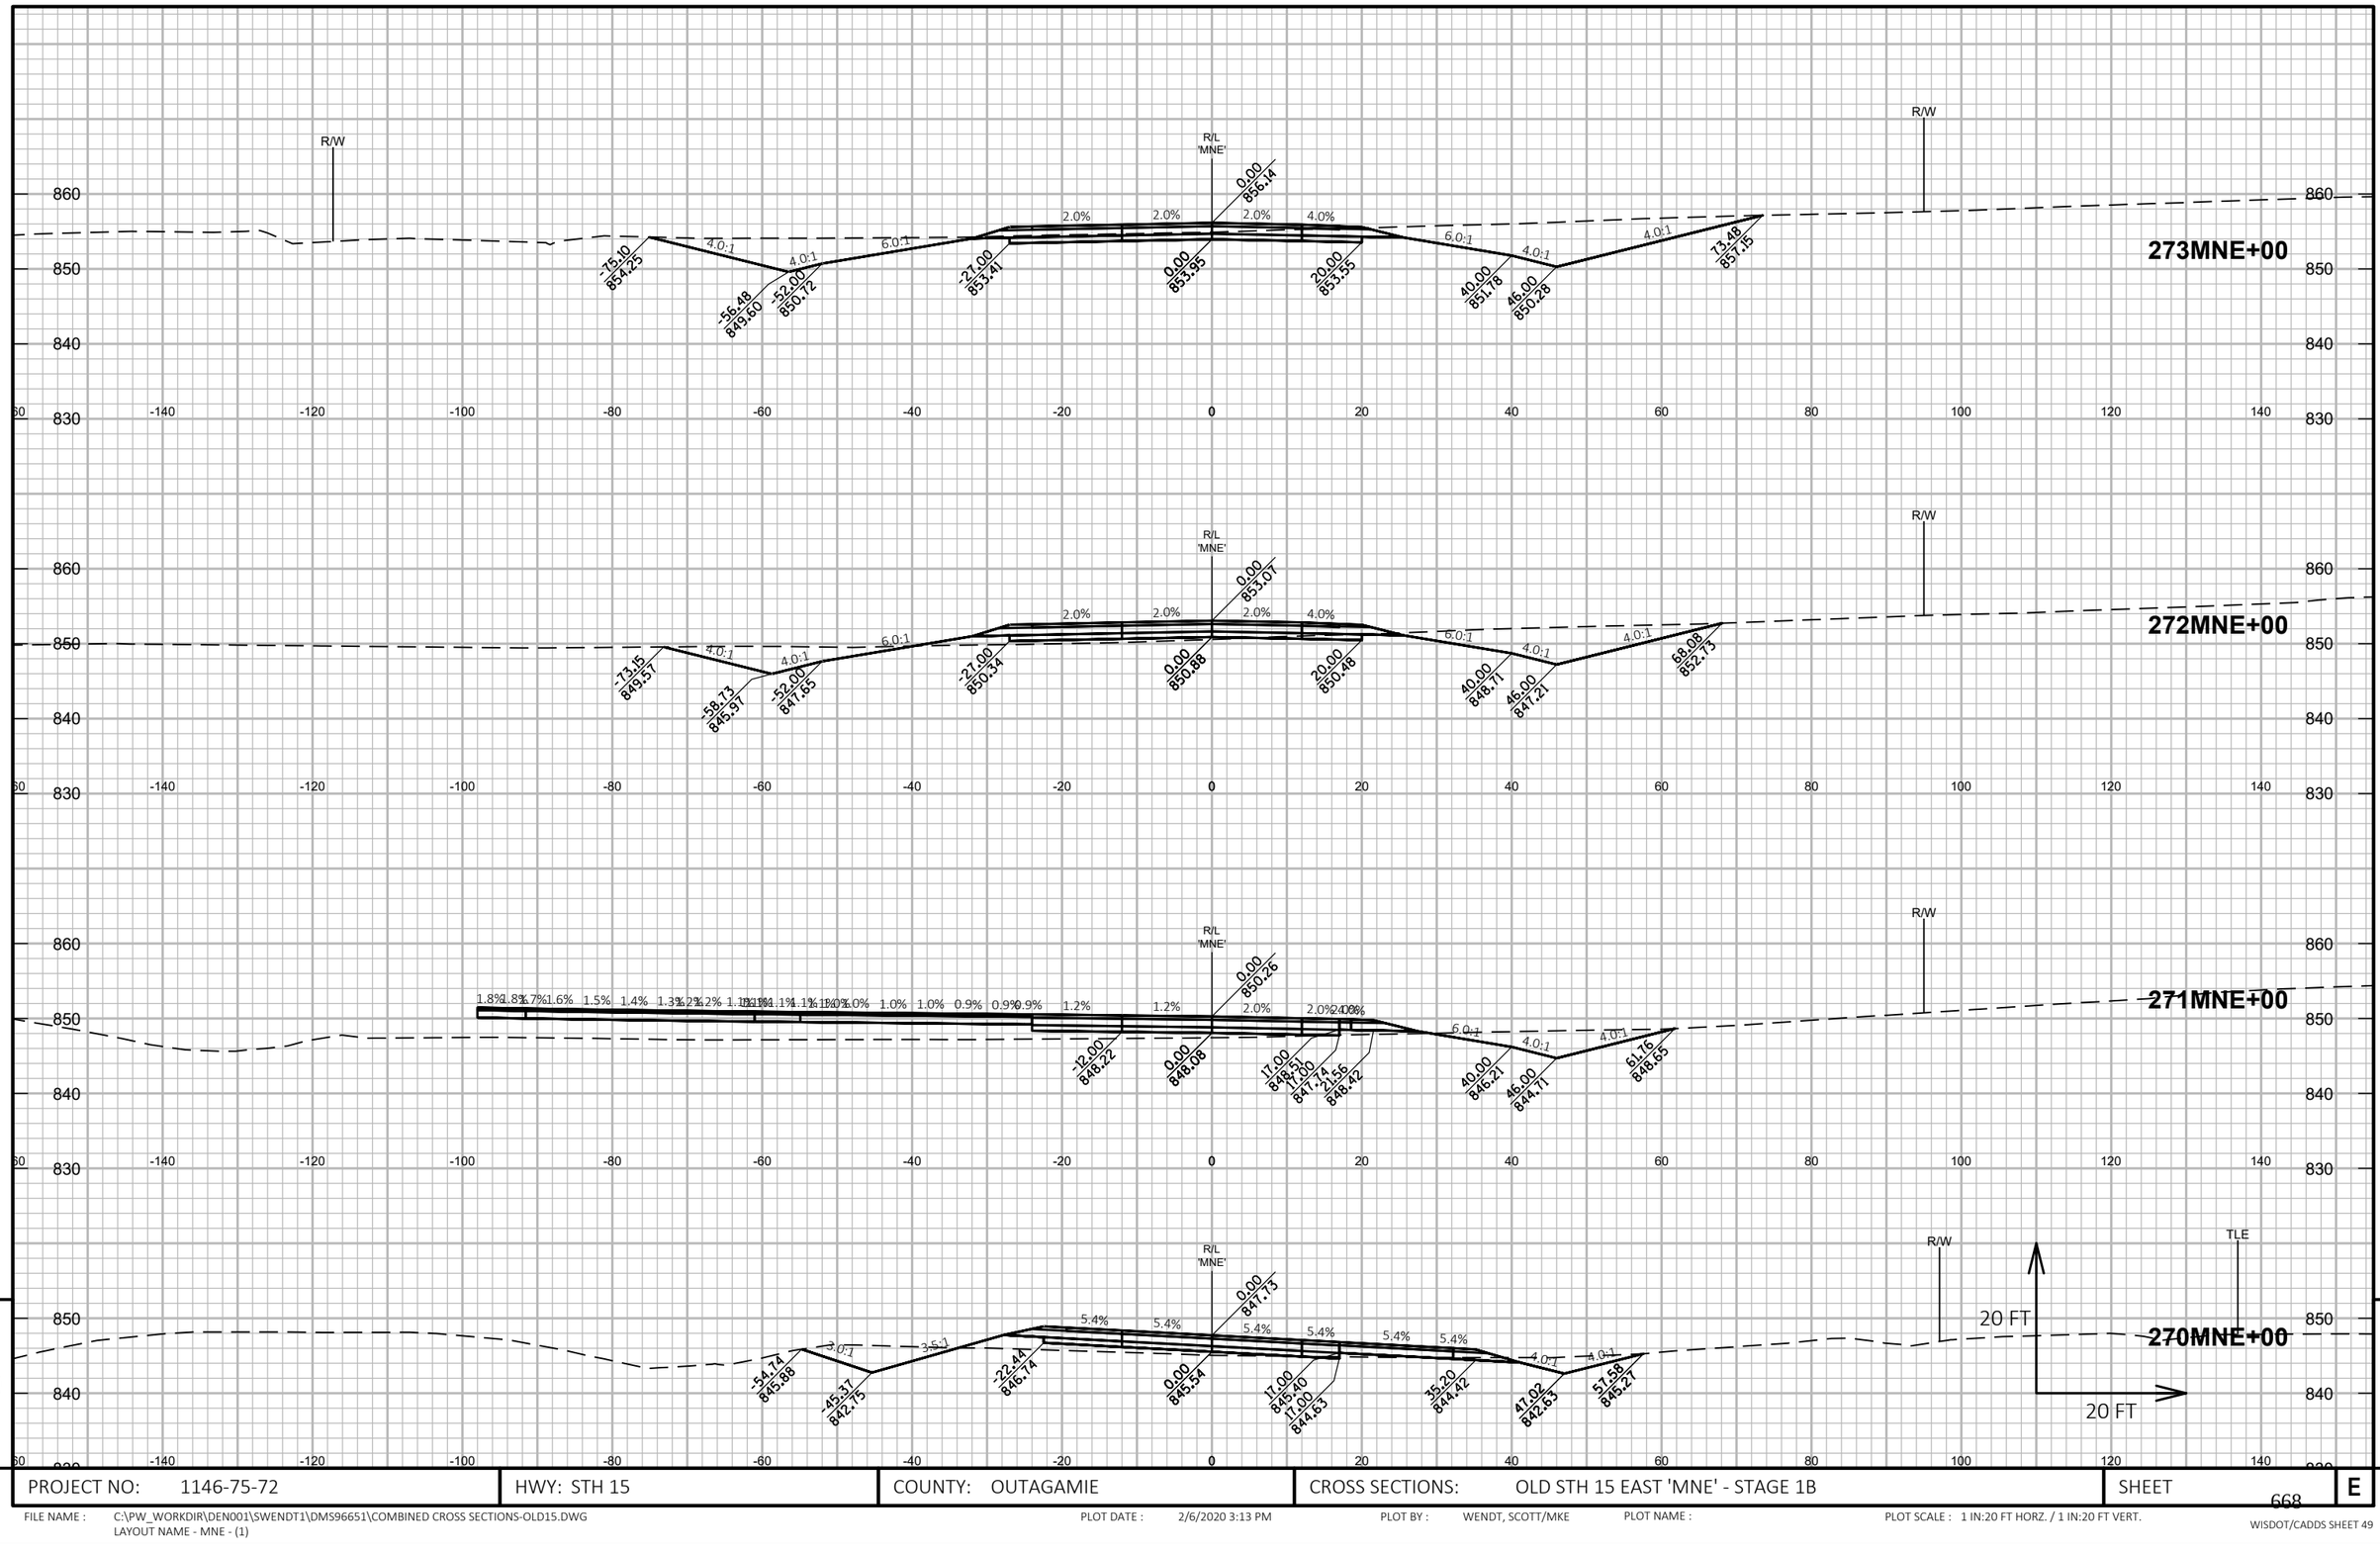

PROJECT NO: 1146-75-72	HWY: STH 15	COUNTY: OUTAGAMIE	CROSS SECTIONS: OLD STH 15 EAST 'MNE' - STAGE 1B	SHEET	E

FILE NAME : C:\PW_WORKDIR\DEN001\SWENDT1\DMS96651\COMBINED CROSS SECTIONS-OLD15.DWG
LAYOUT NAME - MNE - (1)

PLOT DATE : 2/6/2020 3:13 PM PLOT BY : WENDT, SCOTT/MKE PLOT NAME : PLOT SCALE : 1 IN:20 FT HORZ. / 1 IN:20 FT VERT.

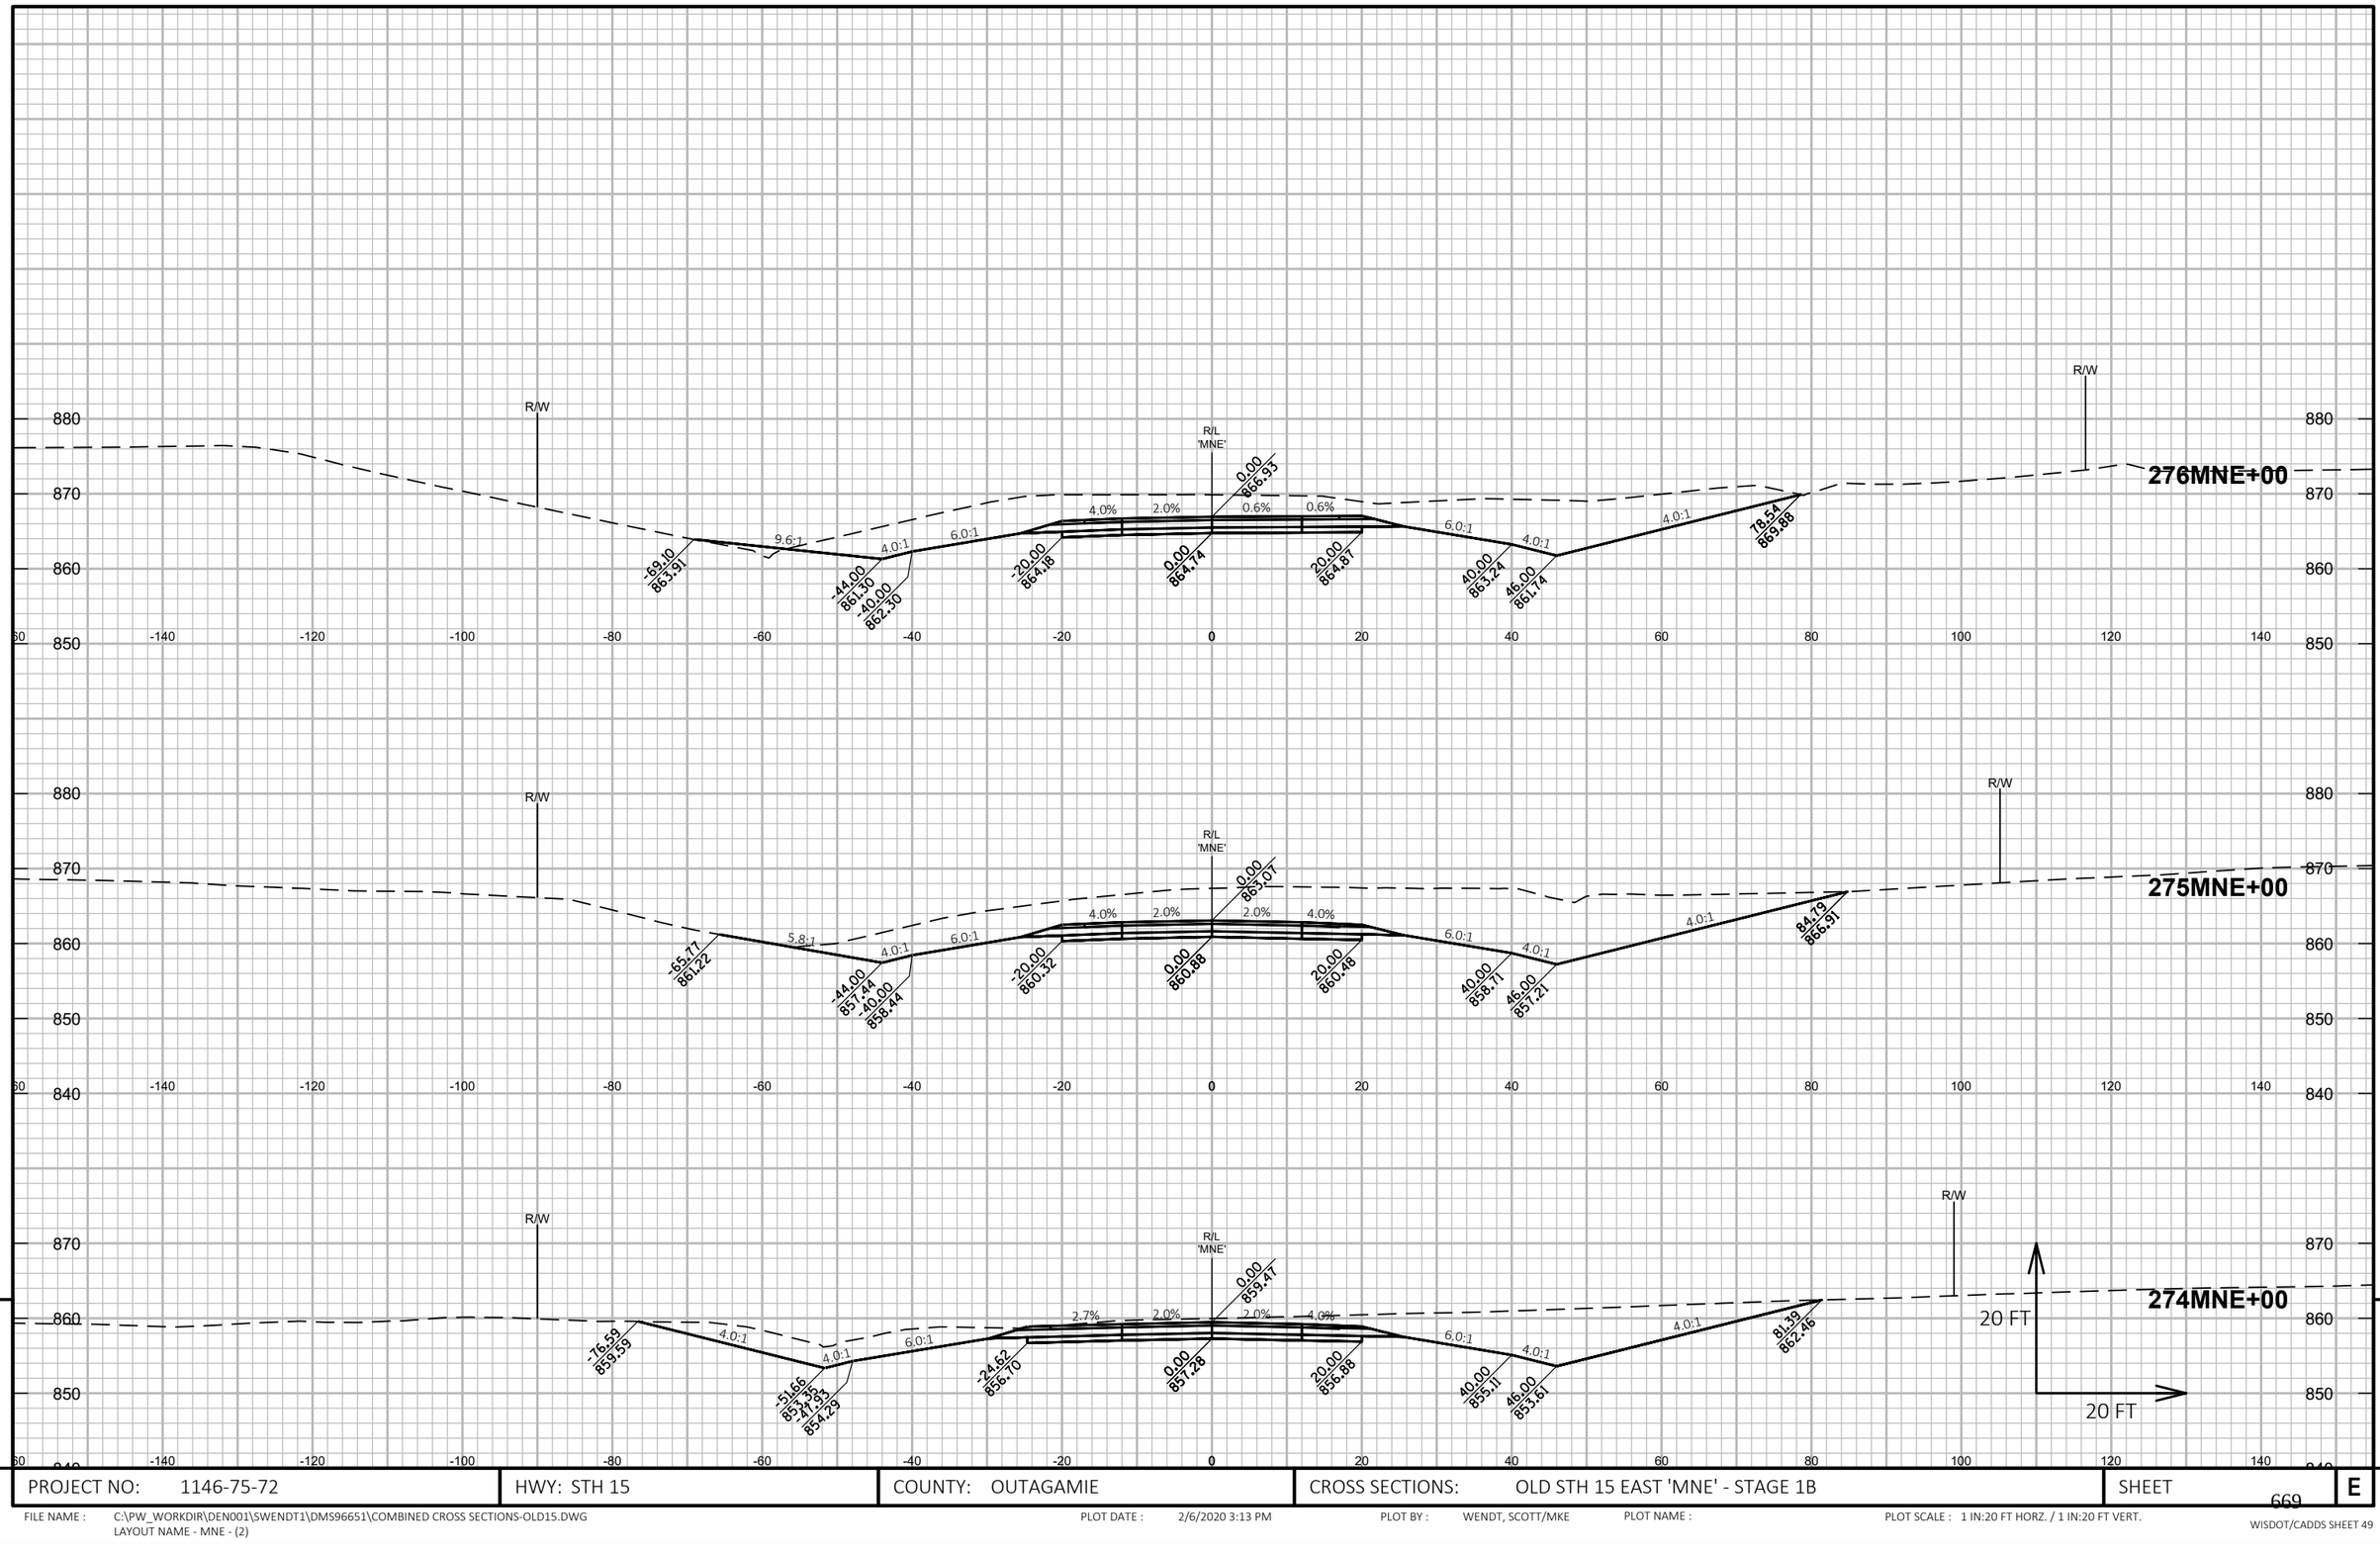

9

9

PROJECT NO: 1146-75-72	HWY: STH 15	COUNTY: OUTAGAMIE	CROSS SECTIONS: OLD STH 15 EAST 'MNE' - STAGE 1B	SHEET	E


FILE NAME : C:\PW_WORKDIR\DEN001\SWENDT1\DMS96651\COMBINED CROSS SECTIONS-OLD15.DWG
LAYOUT NAME - MNE - (2)

PLOT DATE : 2/6/2020 3:13 PM

PLOT BY : WENDT, SCOTT/MKE

PLOT NAME :

PLOT SCALE : 1 IN:20 FT HORZ. / 1 IN:20 FT VERT.

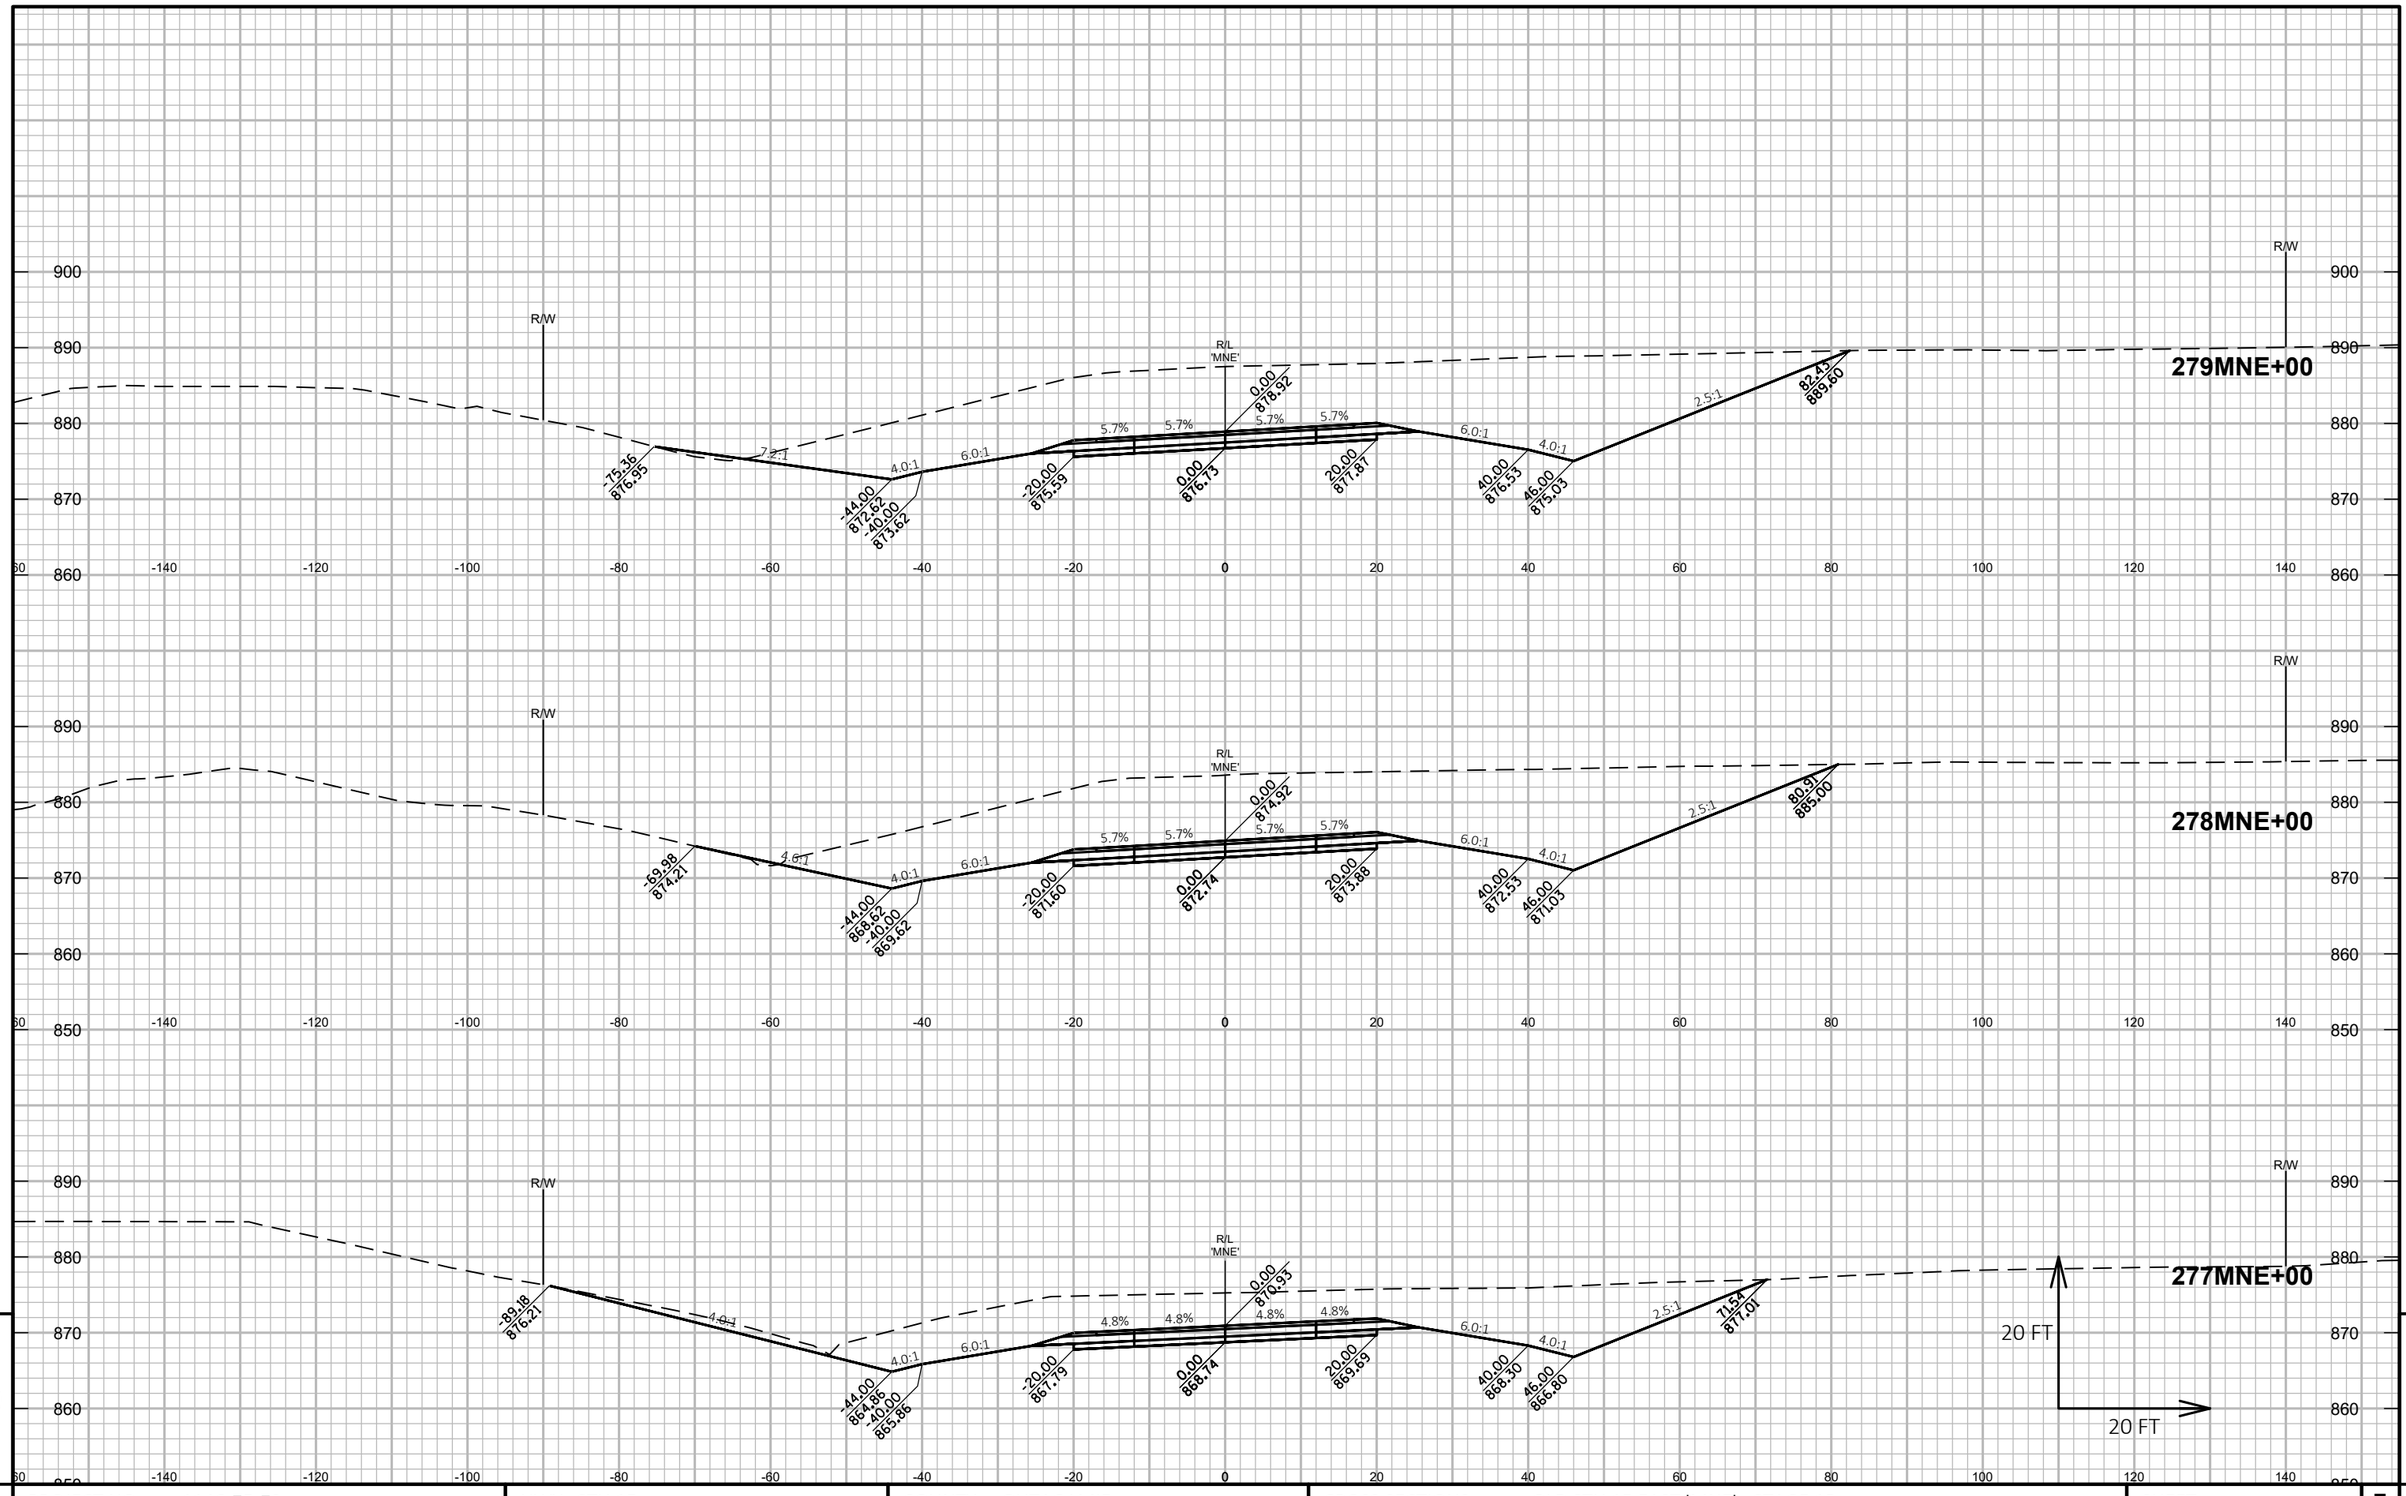


9

9

PROJECT NO: 1146-75-72	HWY: STH 15	COUNTY: OUTAGAMIE	CROSS SECTIONS: OLD STH 15 EAST 'MNE' - STAGE 1B	SHEET 670	E

FILE NAME : C:\PW_WORKDIR\DEN001\SWENDT1\DMS96651\COMBINED CROSS SECTIONS-OLD15.DWG
LAYOUT NAME - MNE - (3)

PLOT DATE : 2/6/2020 3:13 PM PLOT BY : WENDT, SCOTT/MKE PLOT NAME : PLOT SCALE : 1 IN:20 FT HORZ. / 1 IN:20 FT VERT.

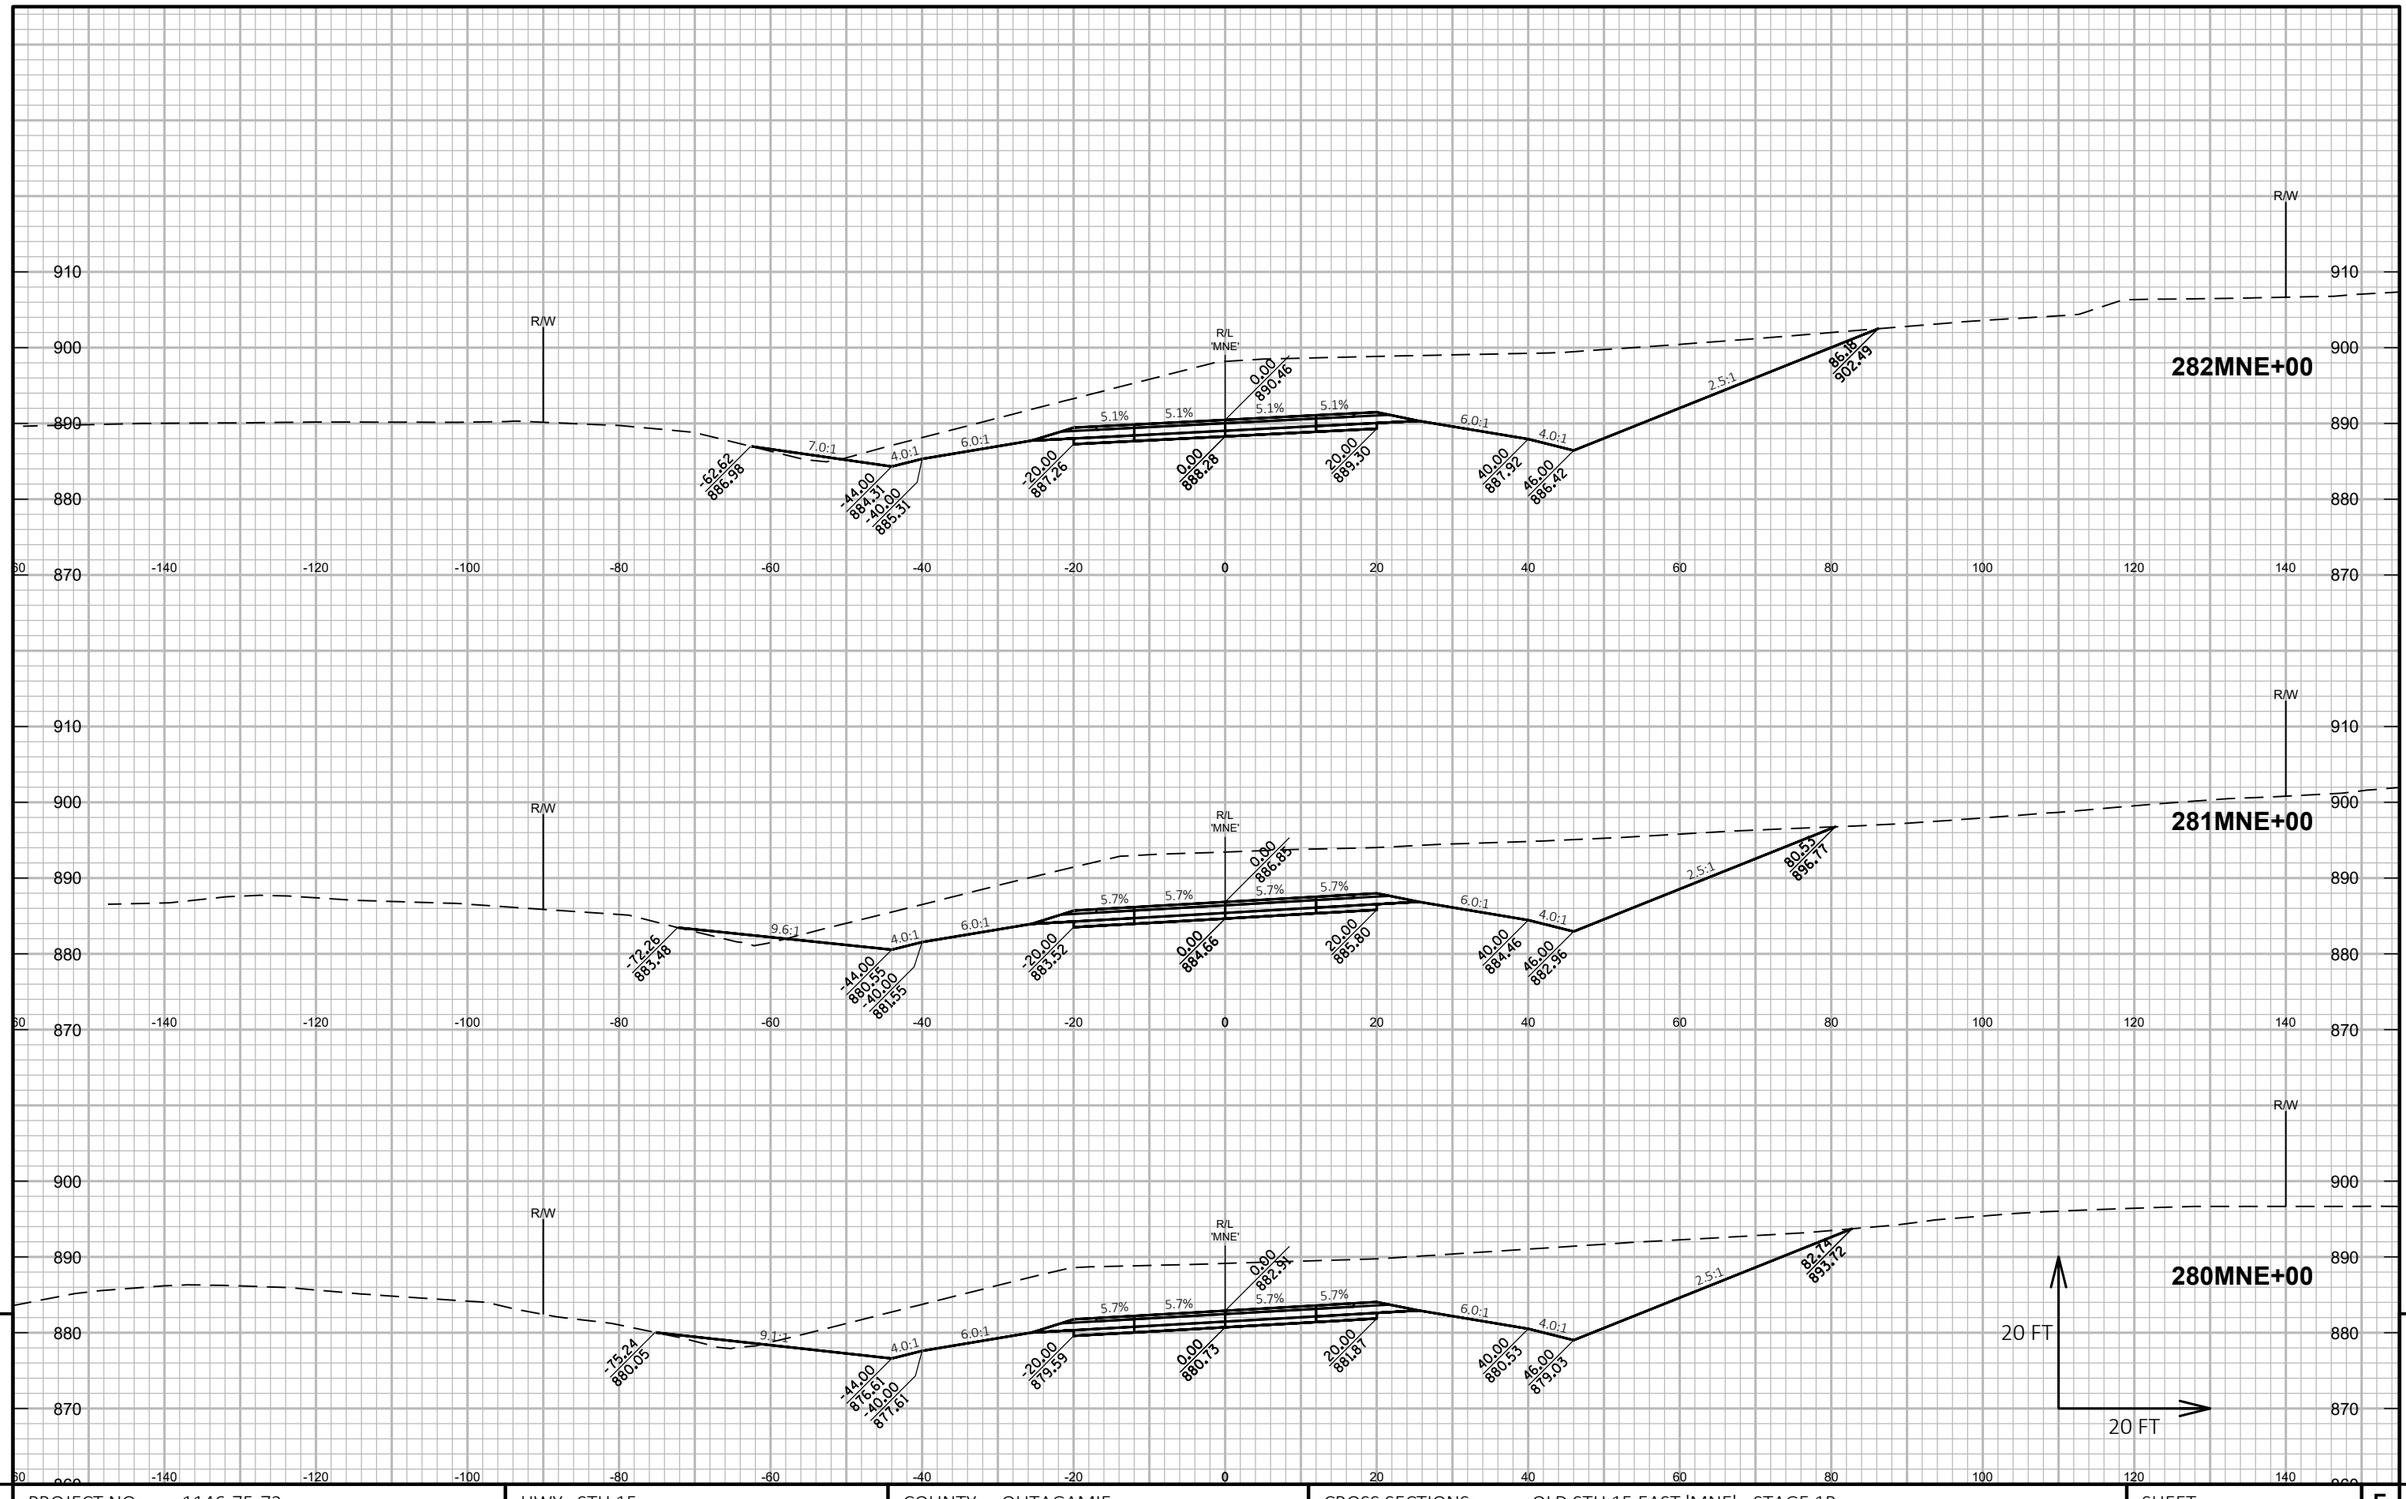

9

9


PROJECT NO: 1146-75-72	HWY: STH 15	COUNTY: OUTAGAMIE	CROSS SECTIONS: OLD STH 15 EAST 'MNE' - STAGE 1B	SHEET	E

671

FILE NAME : C:\PW_WORKDIR\DEN001\SWENDT1\DMS96651\COMBINED CROSS SECTIONS-OLD15.DWG
LAYOUT NAME - MNE - (4)

PLOT DATE : 2/6/2020 3:14 PM PLOT BY : WENDT, SCOTT/MKE PLOT NAME : PLOT SCALE : 1 IN:20 FT HORZ. / 1 IN:20 FT VERT.

WISDOT/CADDS SHEET 49

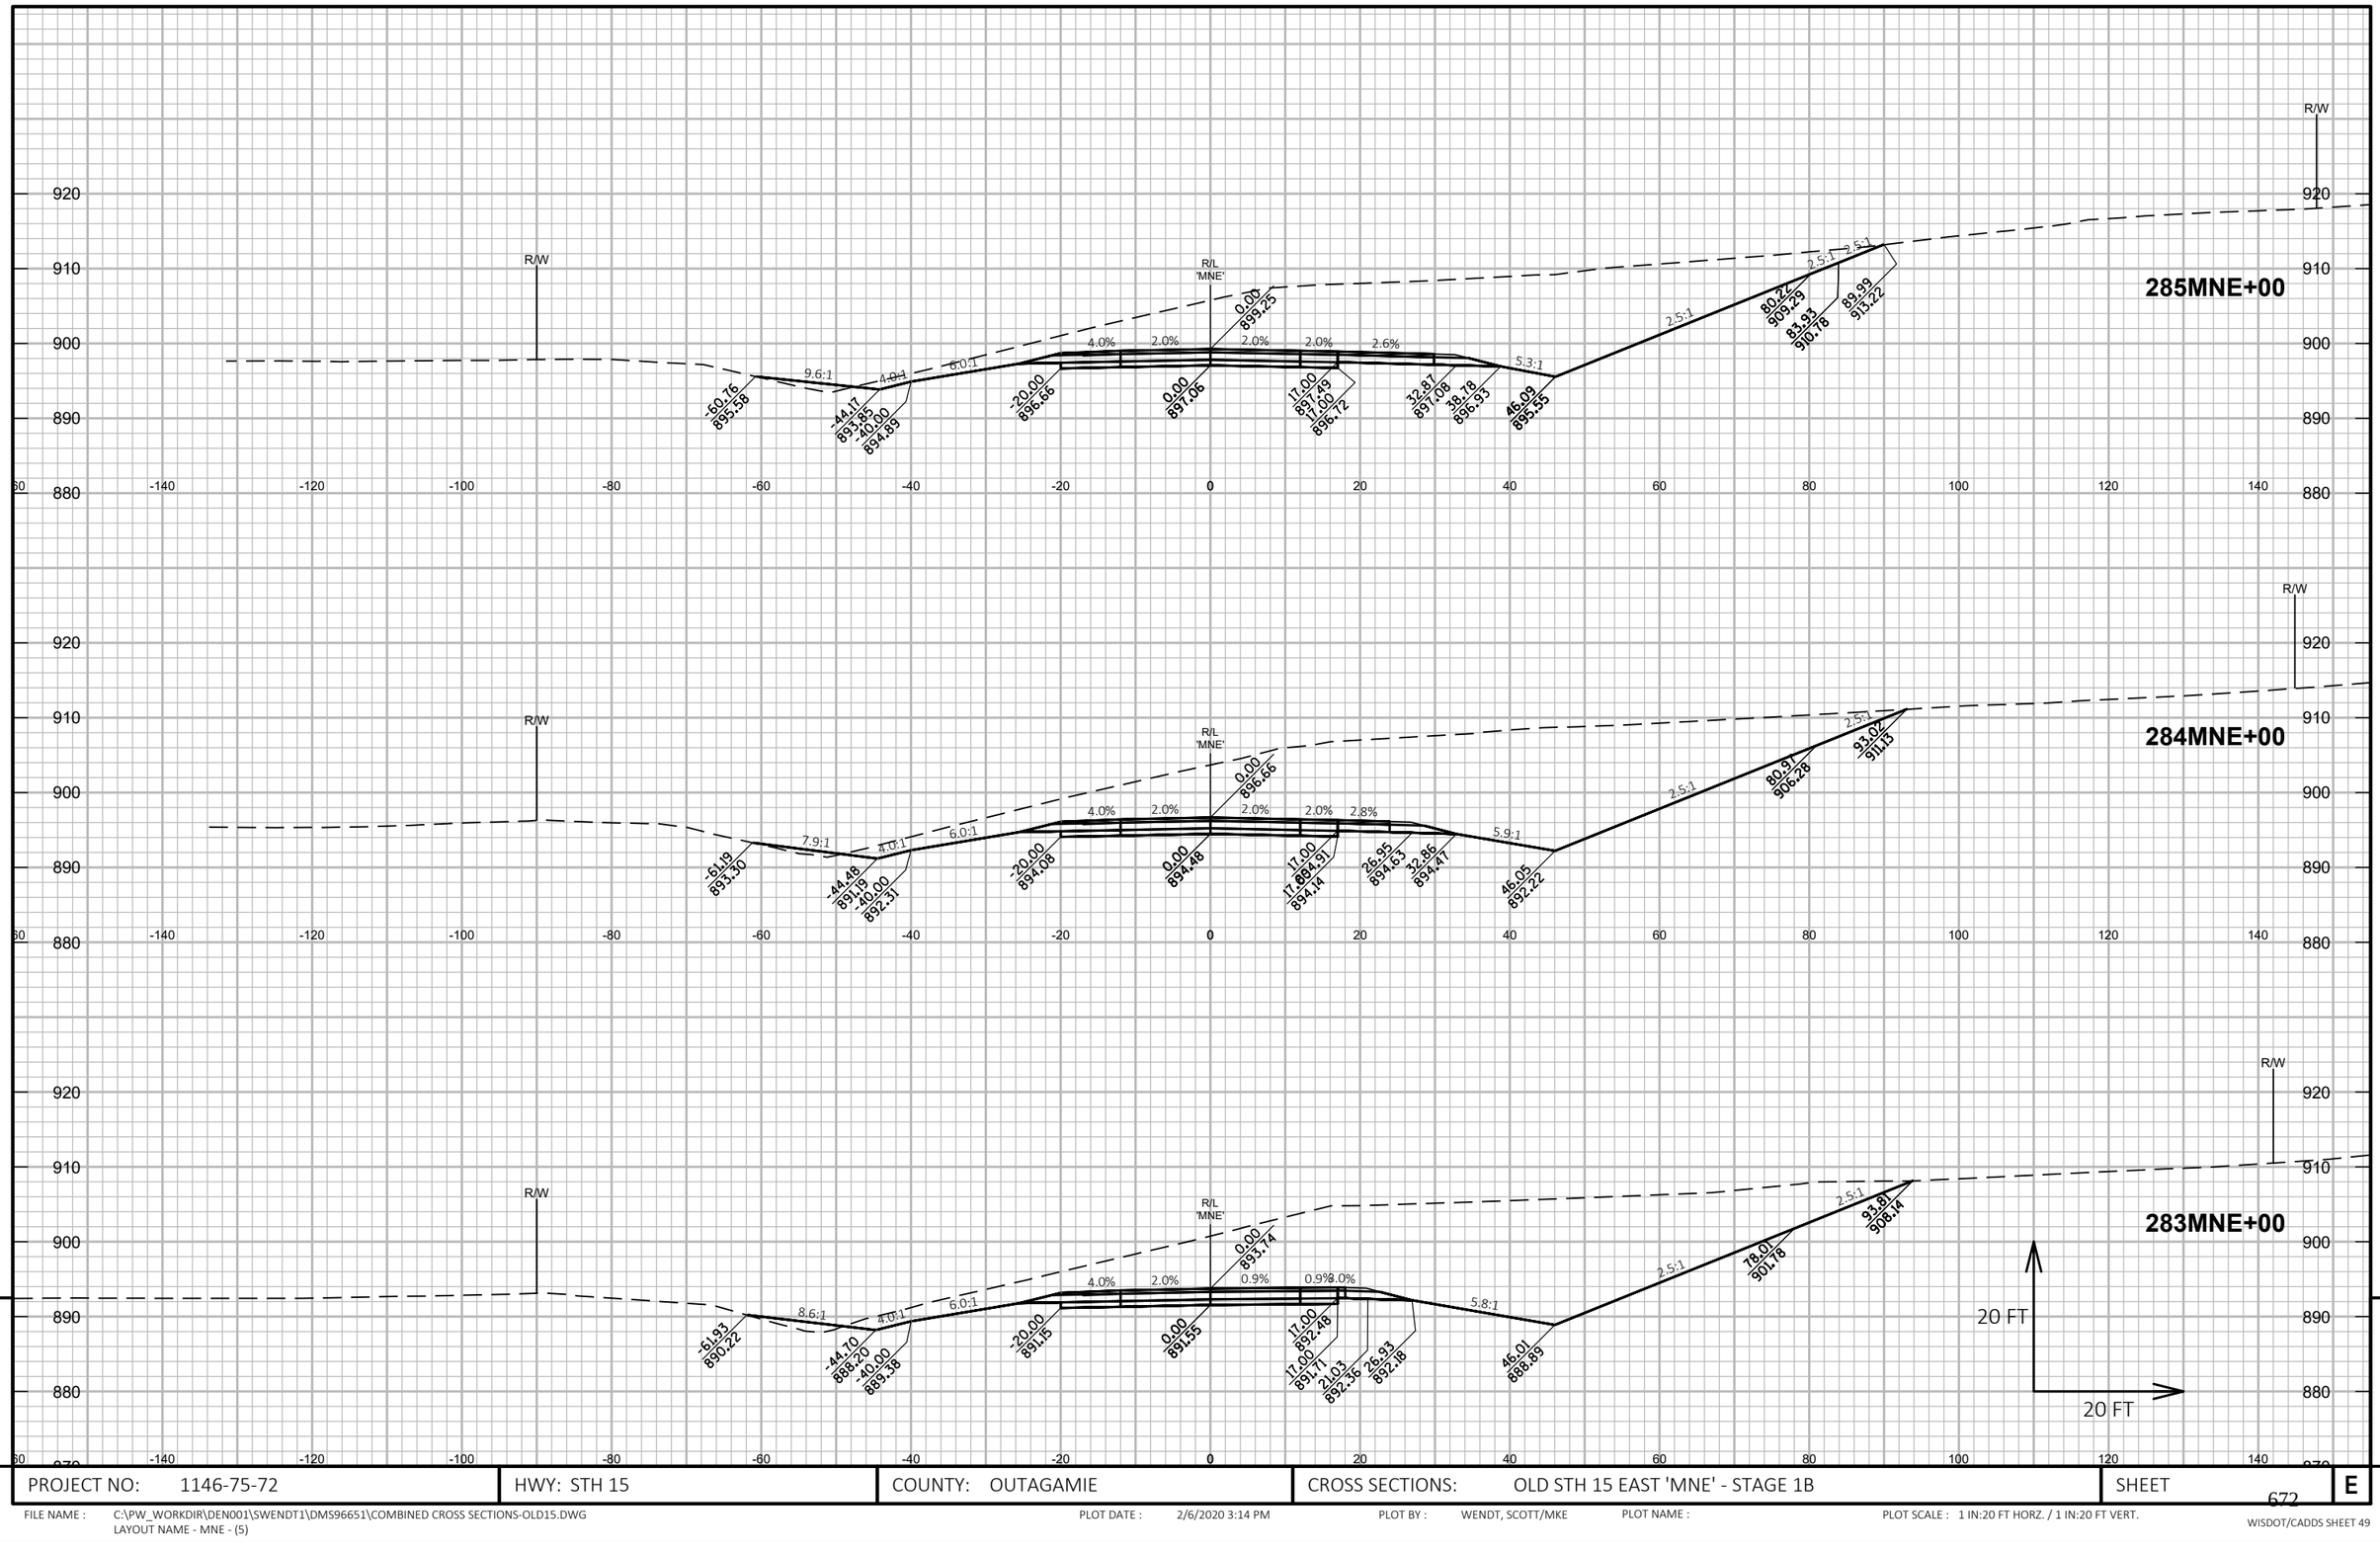

9


9

PROJECT NO: 1146-75-72	HWY: STH 15	COUNTY: OUTAGAMIE	CROSS SECTIONS: OLD STH 15 EAST 'MNE' - STAGE 1B	SHEET 672	E

FILE NAME : C:\PW_WORKDIR\DEN001\SWENDT1\DMS96651\COMBINED CROSS SECTIONS-OLD15.DWG
LAYOUT NAME - MNE - (5)

PLOT DATE : 2/6/2020 3:14 PM PLOT BY : WENDT, SCOTT/MKE PLOT NAME : PLOT SCALE : 1 IN:20 FT HORZ. / 1 IN:20 FT VERT.

WISDOT/CADDS SHEET 49

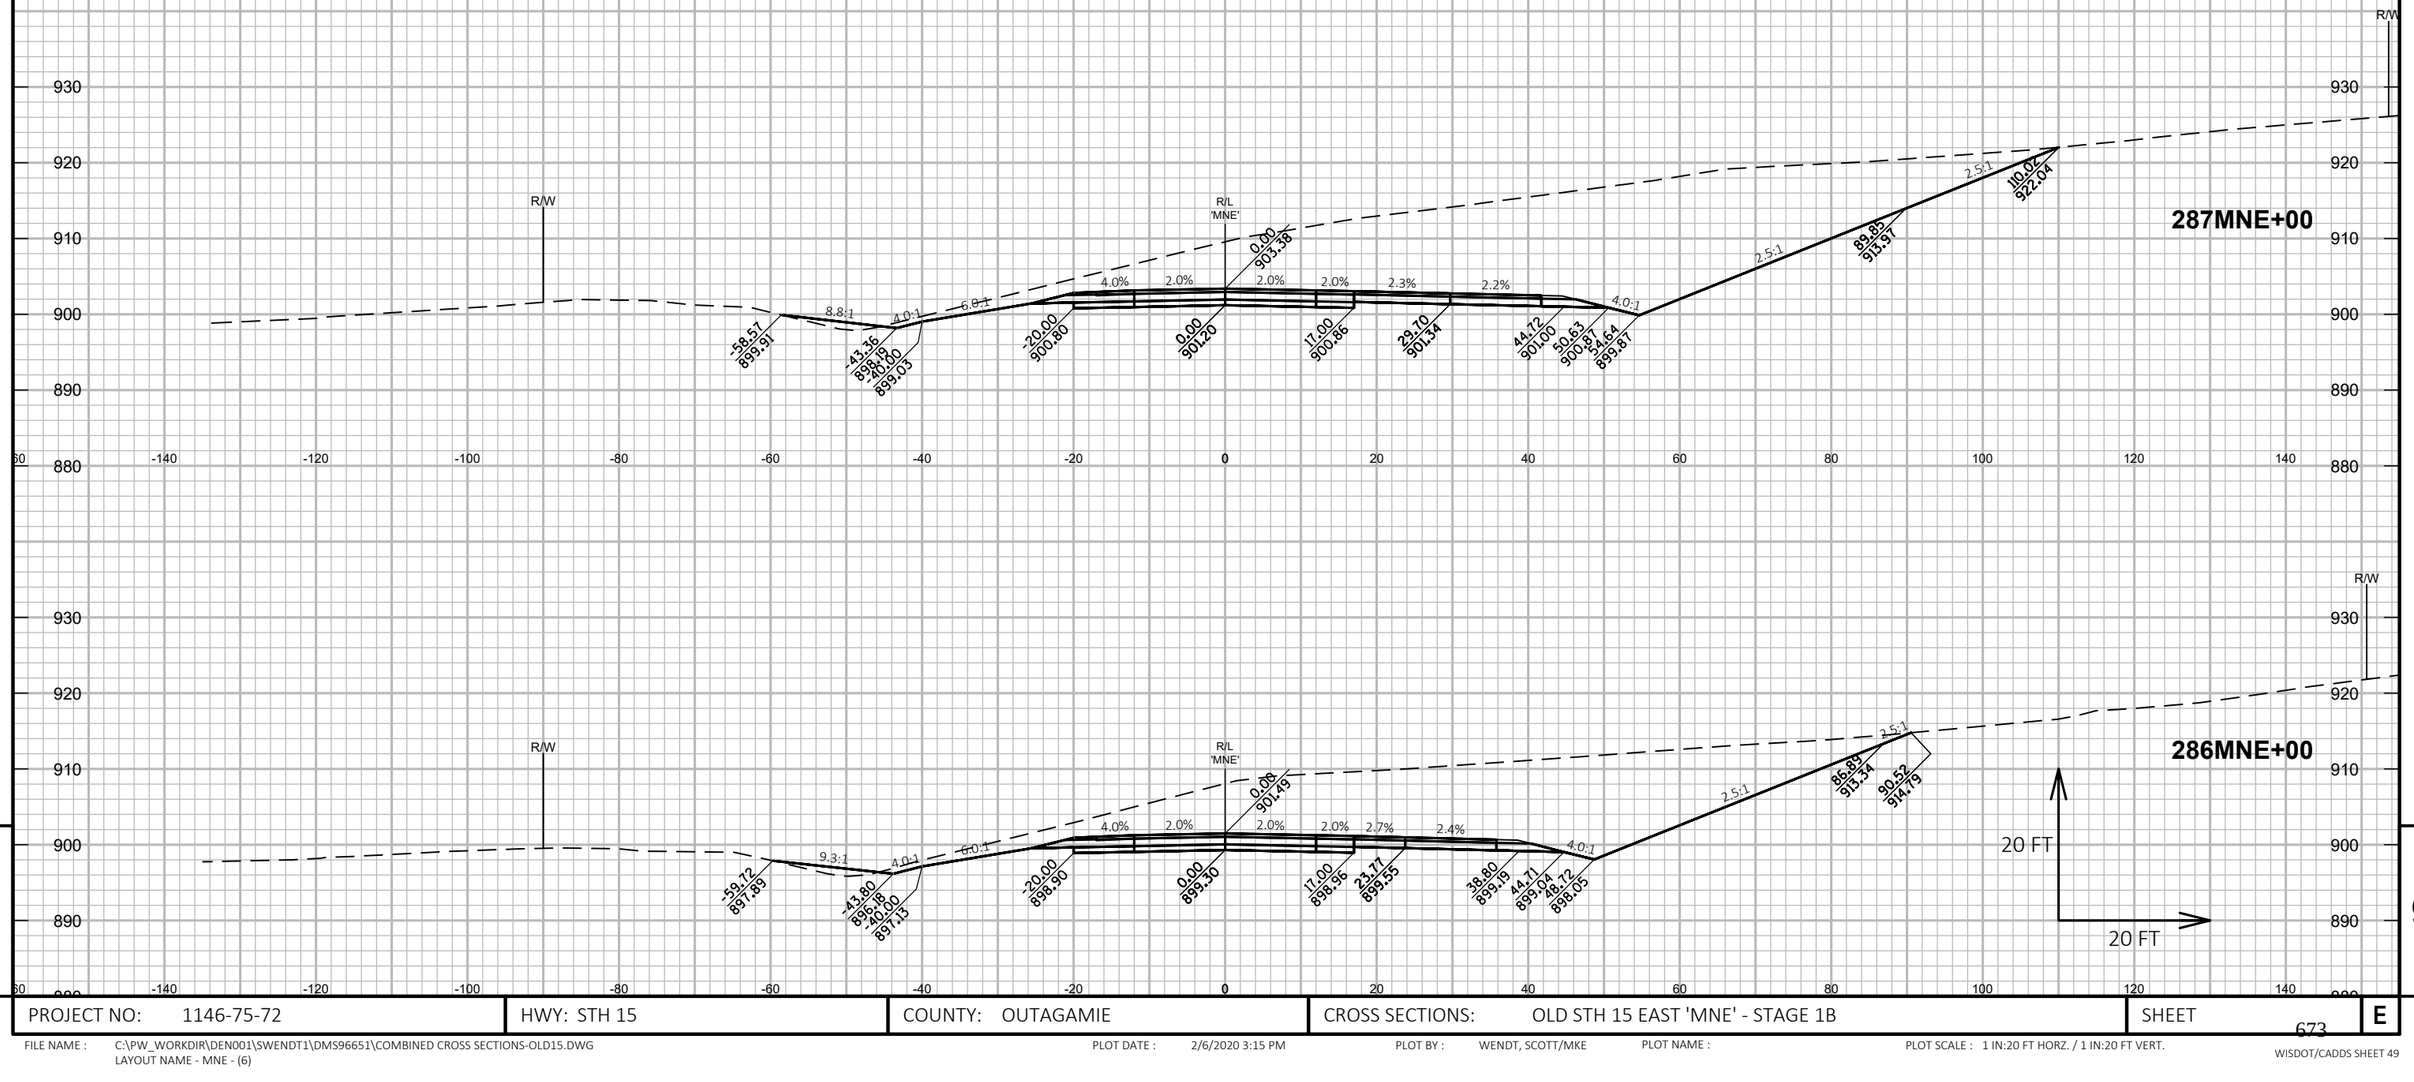

9

9

PROJECT NO: 1146-75-72	HWY: STH 15	COUNTY: OUTAGAMIE	CROSS SECTIONS: OLD STH 15 EAST 'MNE' - STAGE 1B	SHEET	E

FILE NAME : C:\PW_WORKDIR\DEN001\SWENDT1\DMS96651\COMBINED CROSS SECTIONS-OLD15.DWG
LAYOUT NAME - MNE - (6)


PLOT DATE : 2/6/2020 3:15 PM

PLOT BY : WENDT, SCOTT/MKE

PLOT NAME :

PLOT SCALE : 1 IN:20 FT HORZ. / 1 IN:20 FT VERT.

WISDOT/CADDS SHEET 49

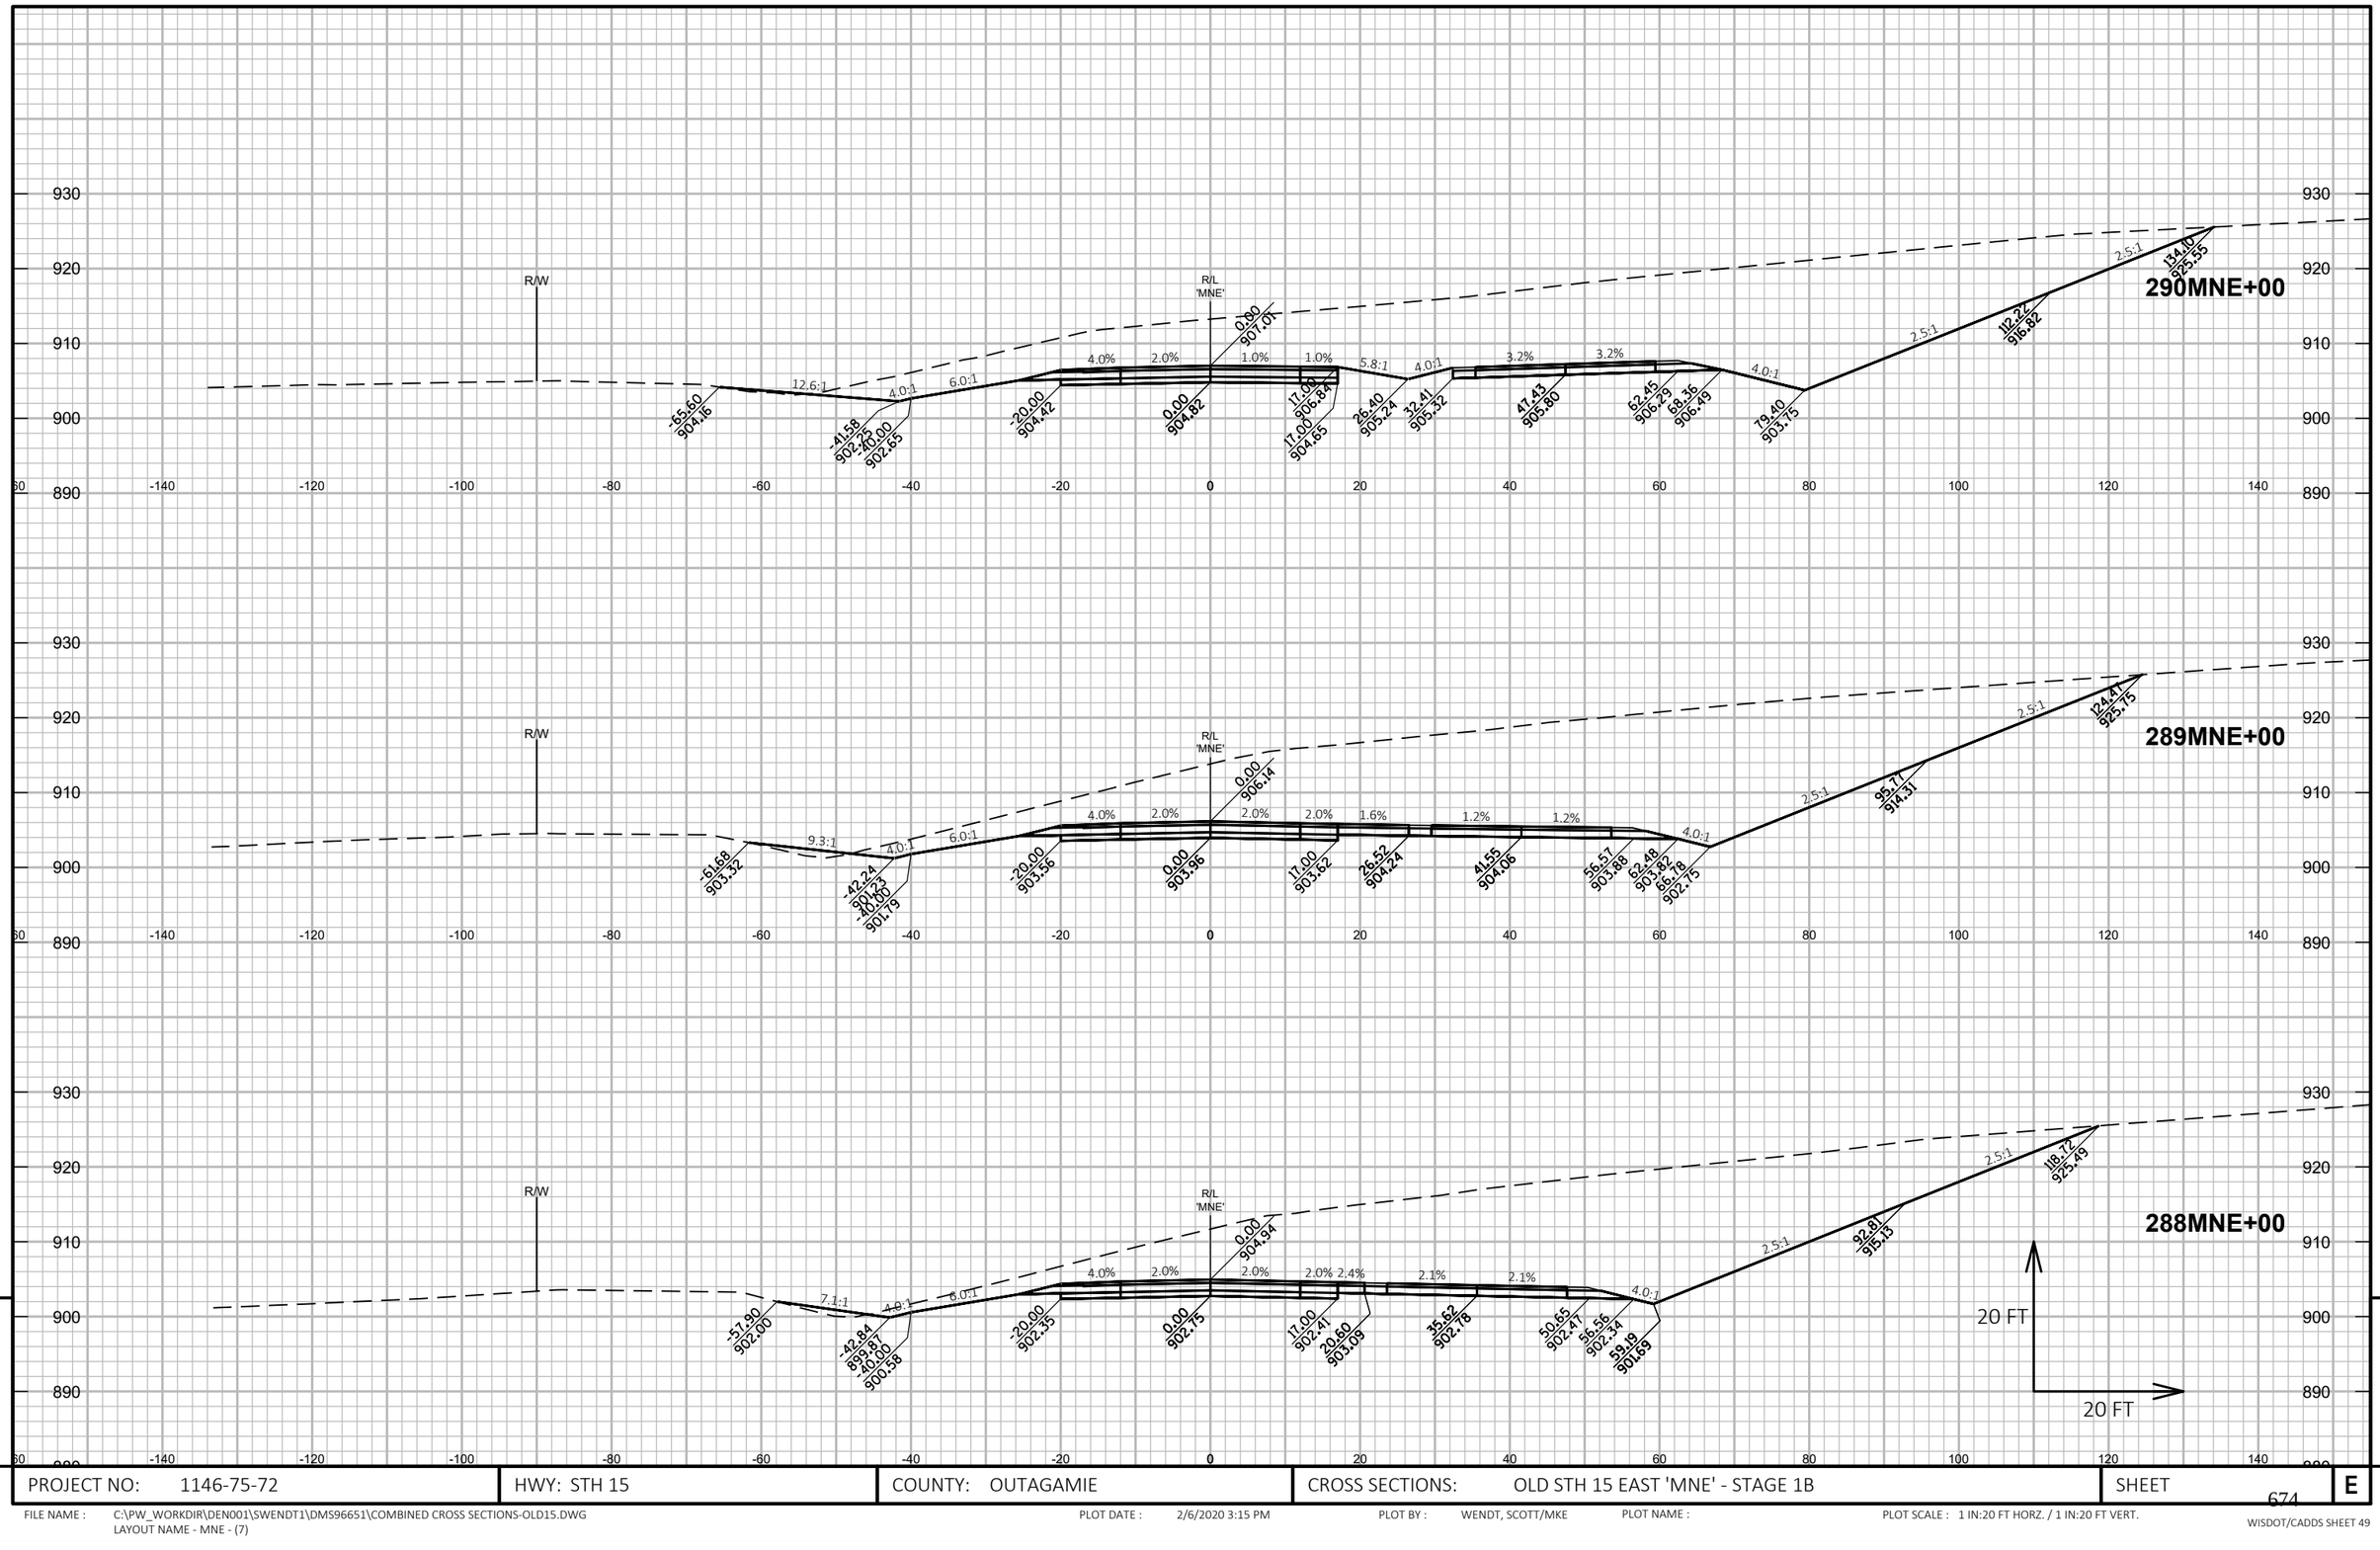


PROJECT NO: 1146-75-72	HWY: STH 15	COUNTY: OUTAGAMIE	CROSS SECTIONS: OLD STH 15 EAST 'MNE' - STAGE 1B	SHEET 674 E

FILE NAME : C:\PW_WORKDIR\DEN001\SWENDT1\DMS96651\COMBINED CROSS SECTIONS-OLD15.DWG
LAYOUT NAME - MNE - (7)

PLOT DATE : 2/6/2020 3:15 PM PLOT BY : WENDT, SCOTT/MKE PLOT NAME : PLOT SCALE : 1 IN:20 FT HORZ. / 1 IN:20 FT VERT.

WISDOT/CADDS SHEET 49

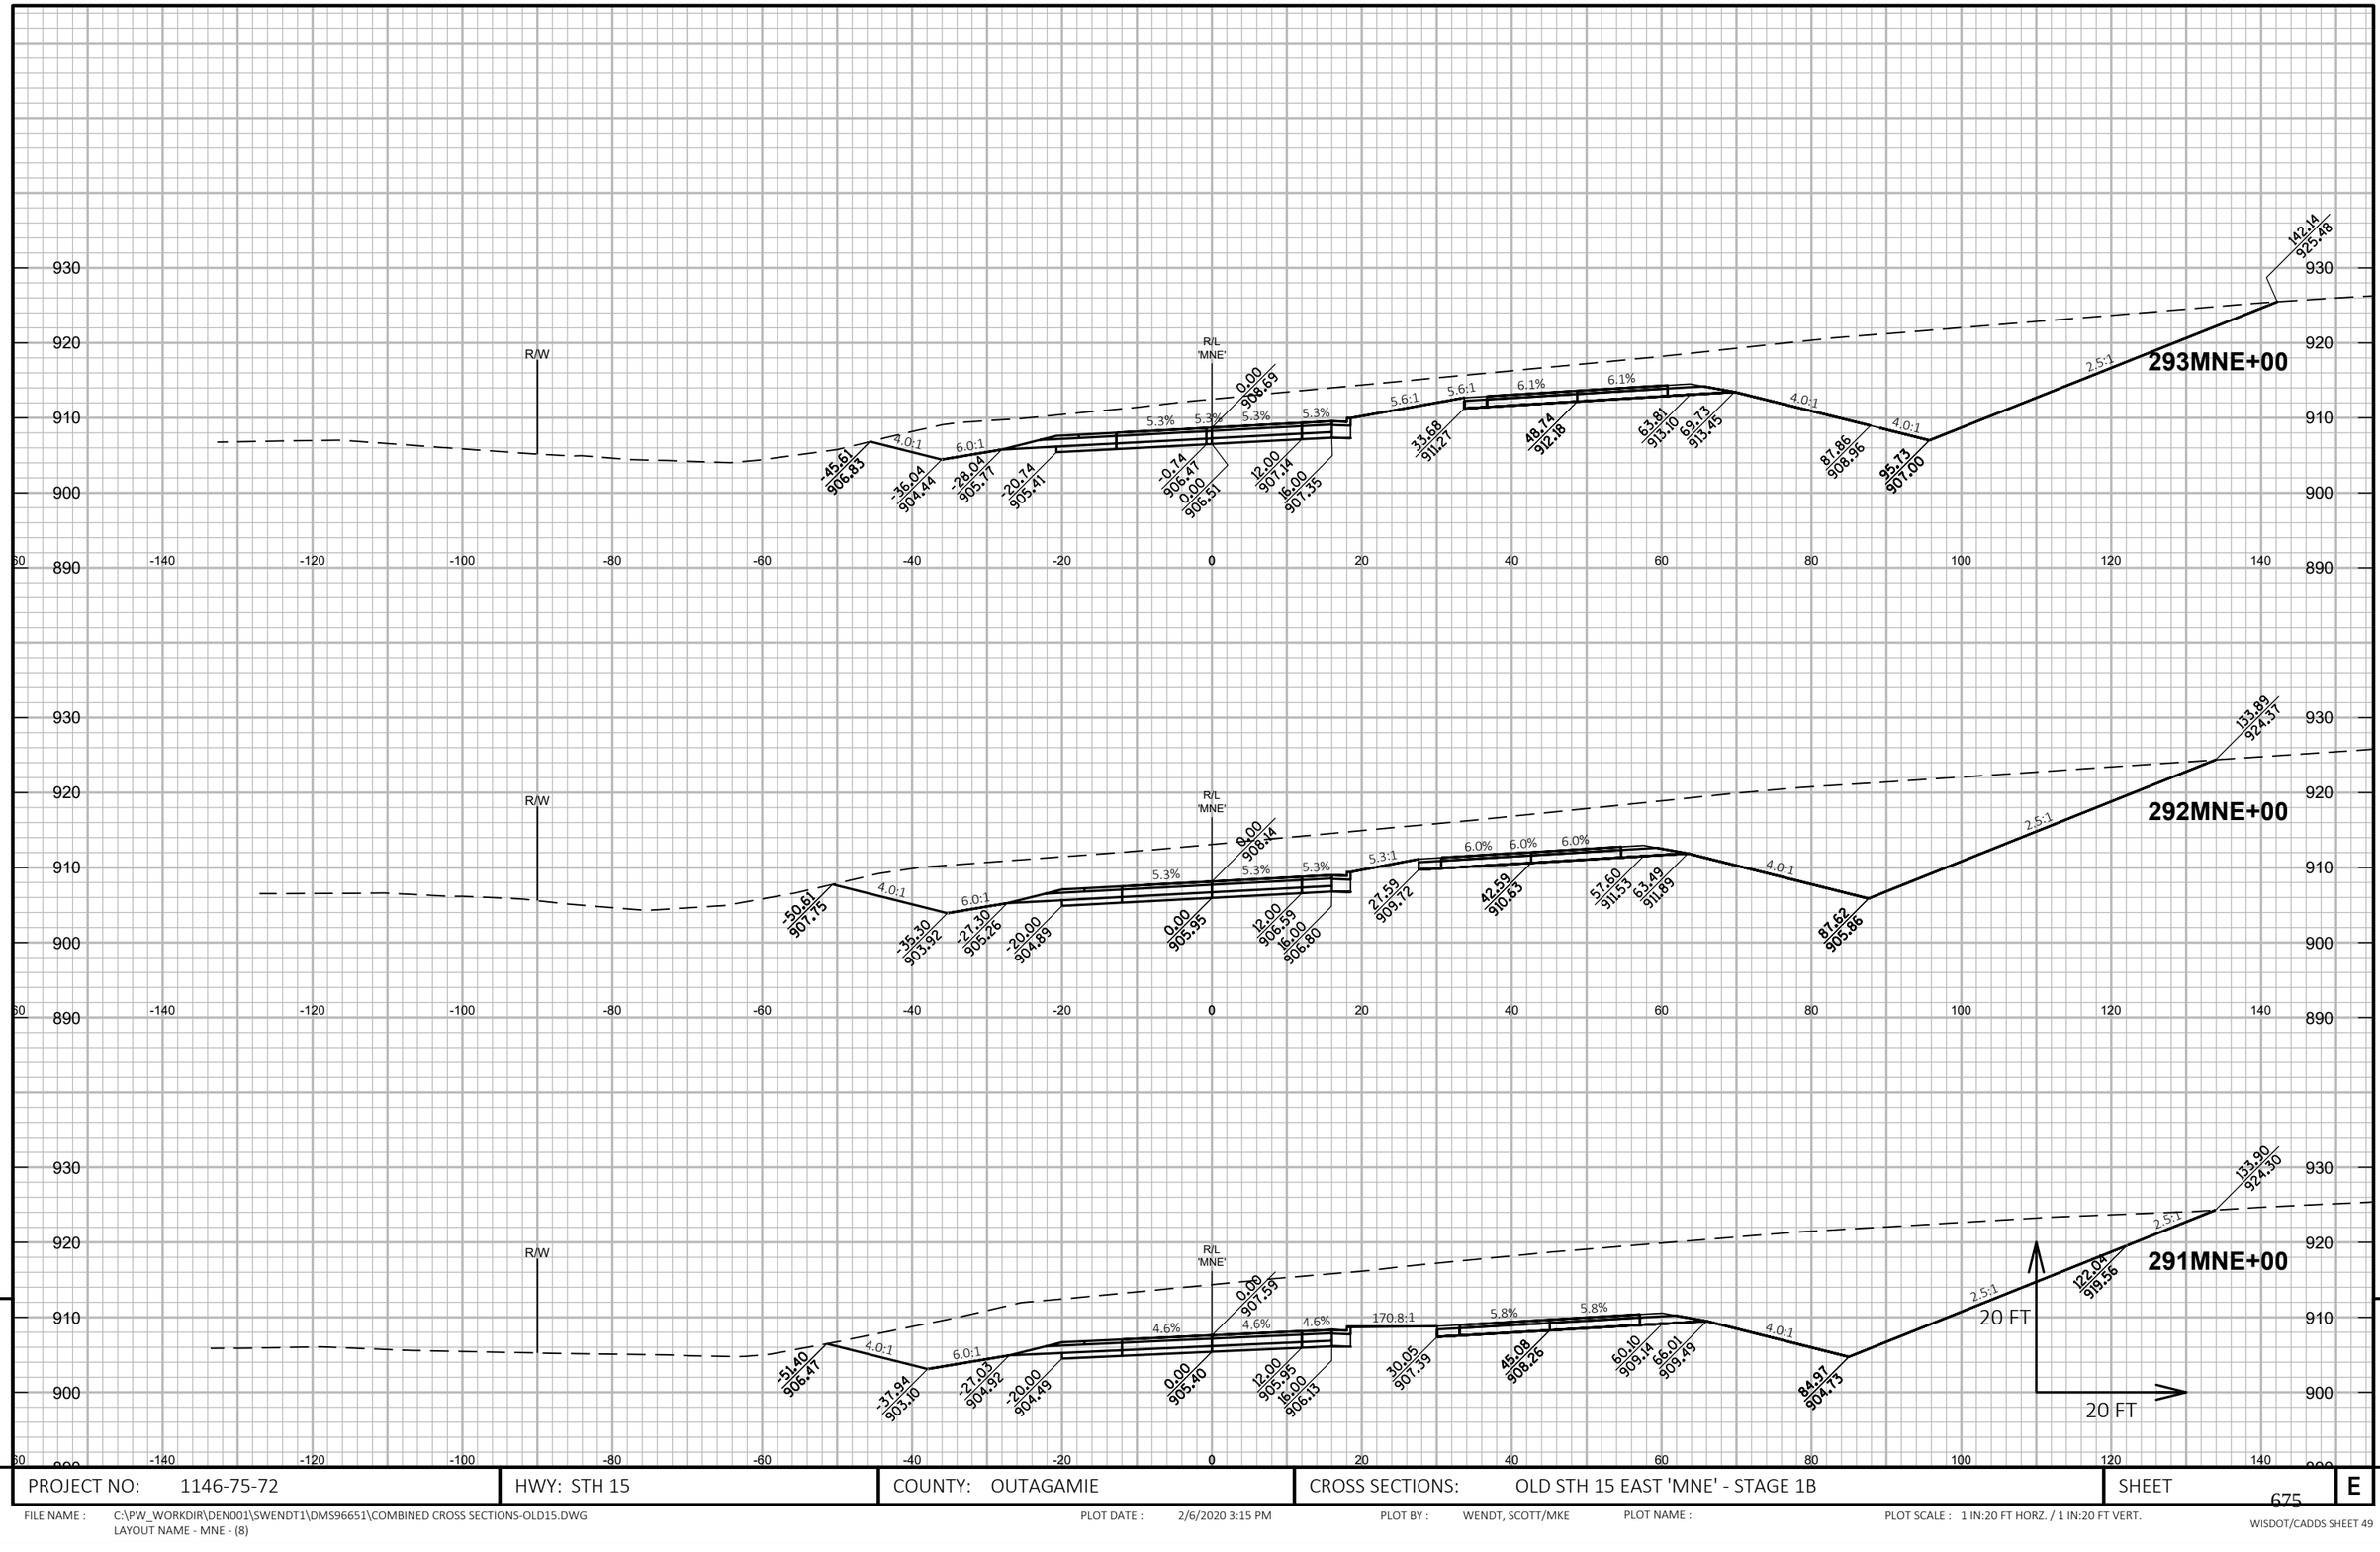

9

9

PROJECT NO: 1146-75-72	HWY: STH 15	COUNTY: OUTAGAMIE	CROSS SECTIONS: OLD STH 15 EAST 'MNE' - STAGE 1B	SHEET	E

FILE NAME : C:\PW_WORKDIR\DEN001\SWENDT1\DMS96651\COMBINED CROSS SECTIONS-OLD15.DWG
LAYOUT NAME - MNE - (8)


PLOT DATE : 2/6/2020 3:15 PM

PLOT BY : WENDT, SCOTT/MKE

PLOT NAME :

PLOT SCALE : 1 IN:20 FT HORZ. / 1 IN:20 FT VERT.

WISDOT/CADDS SHEET 49

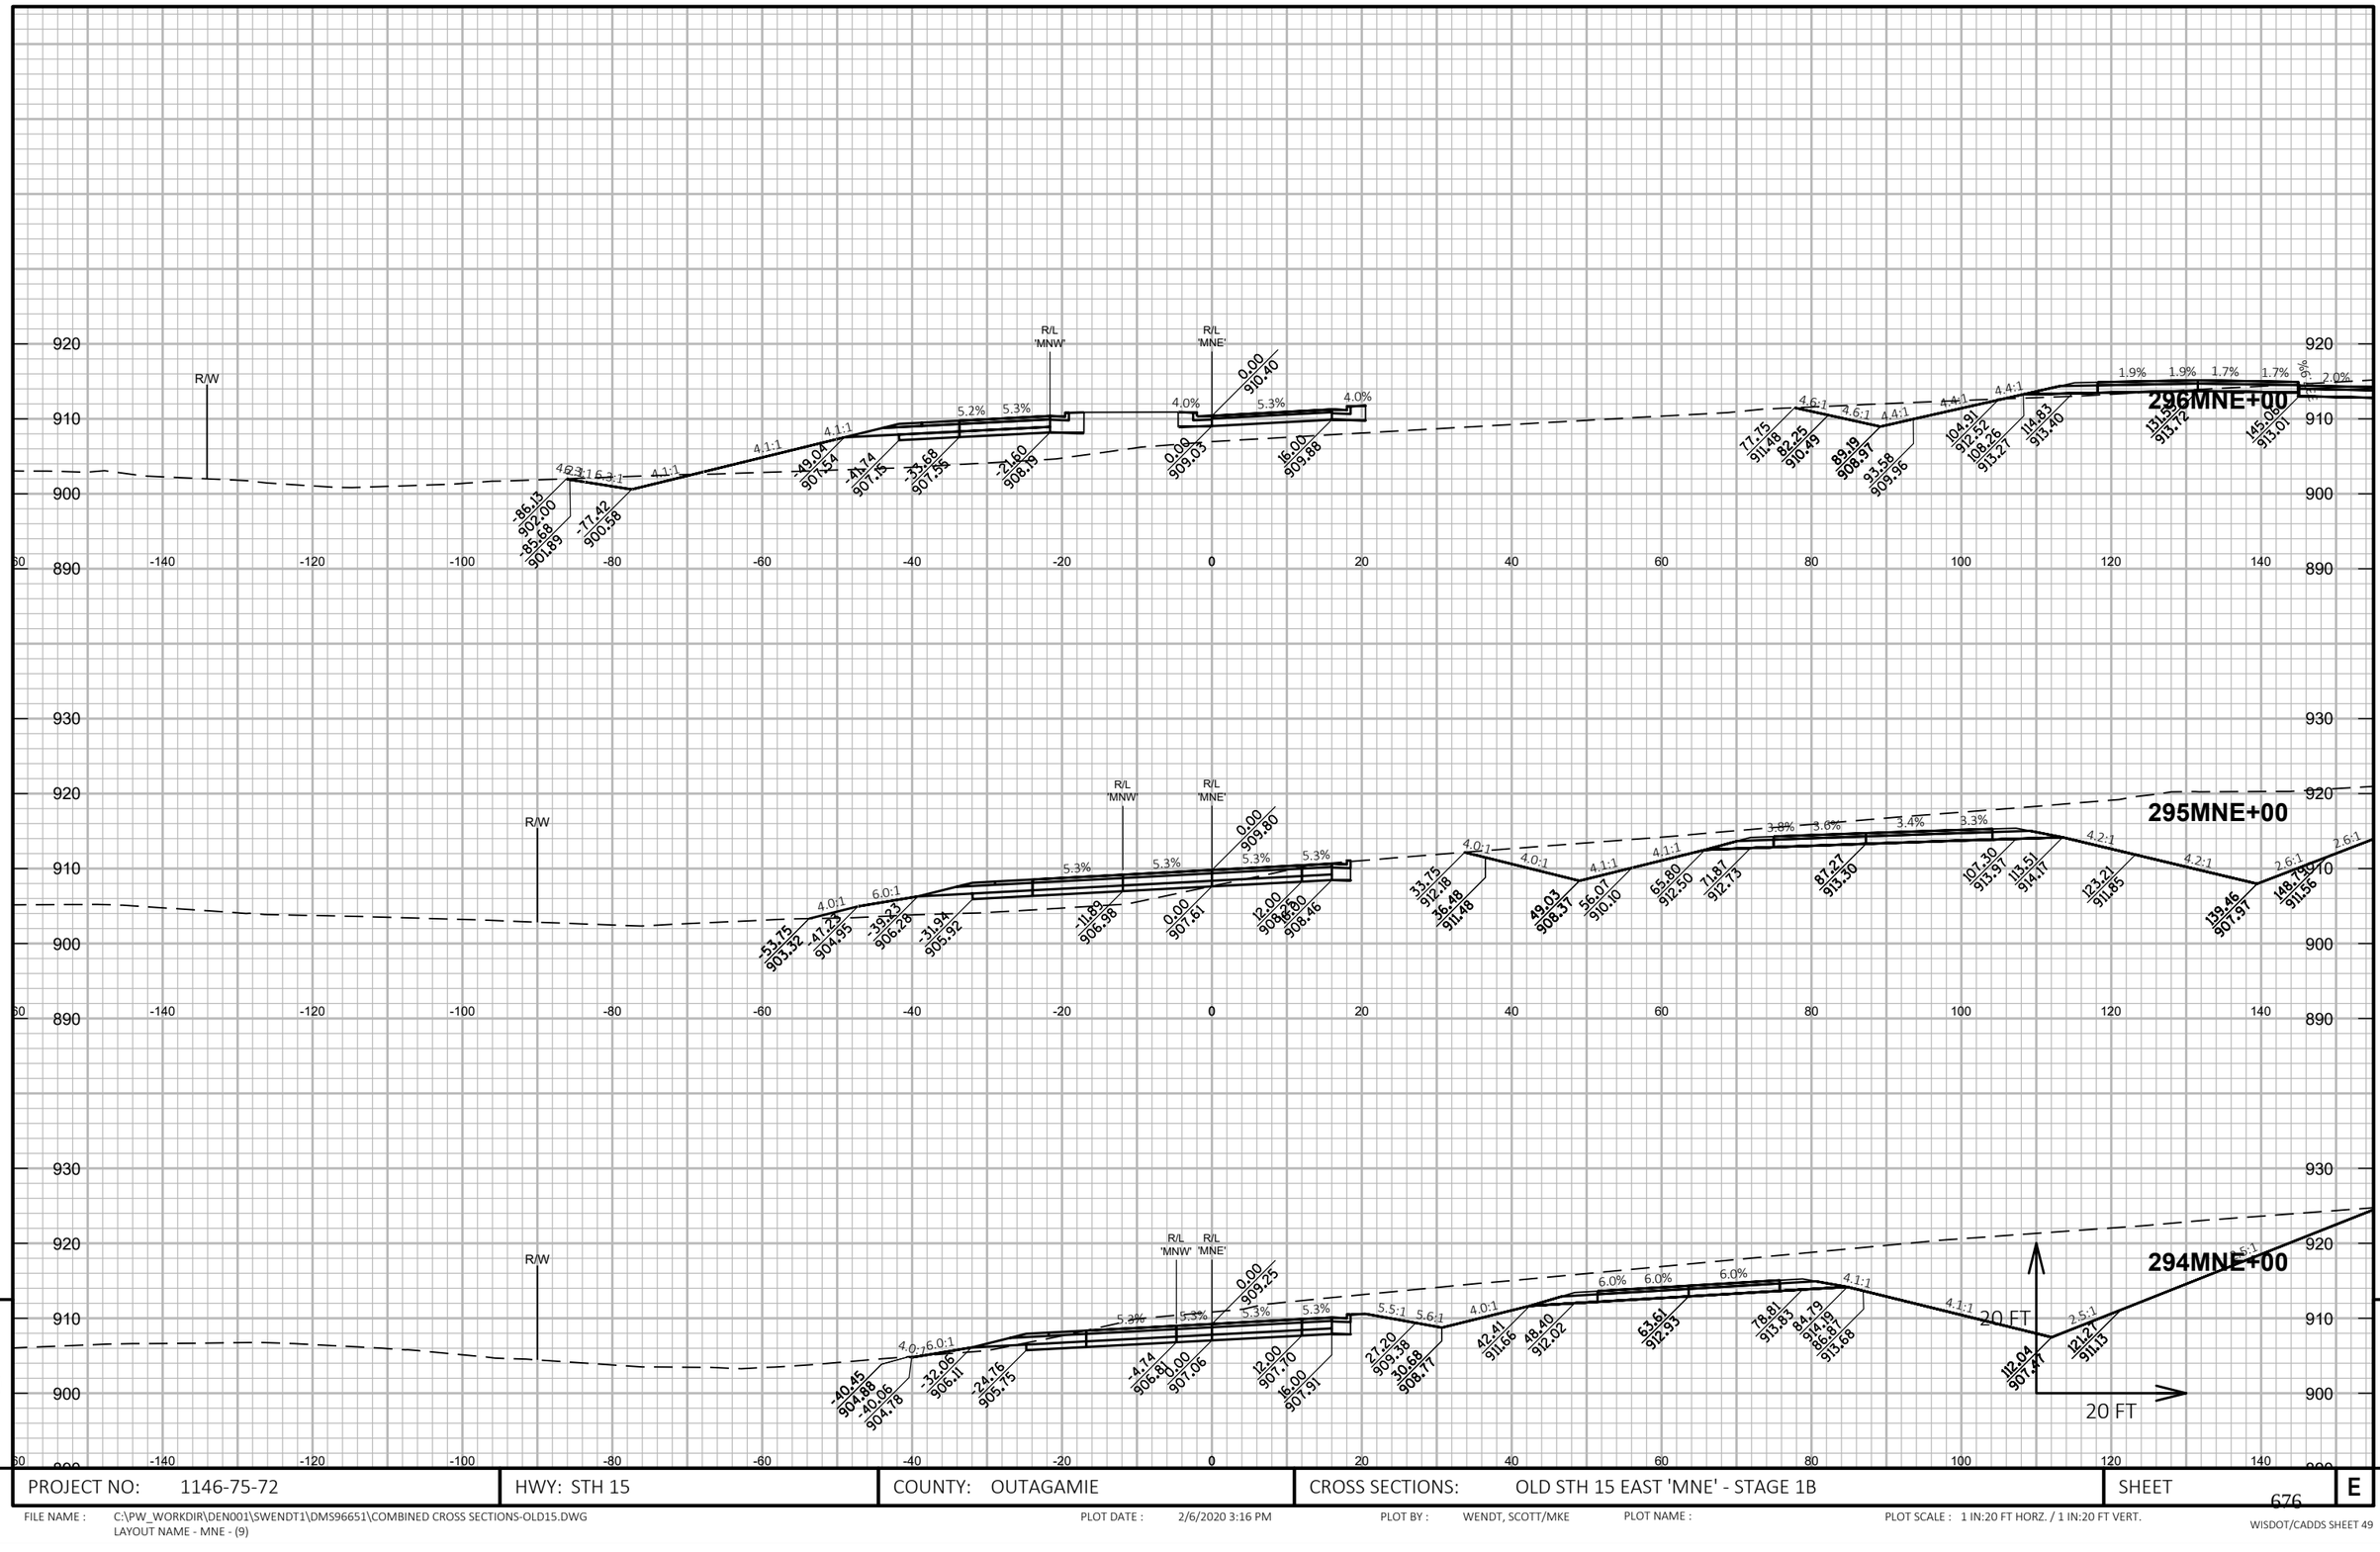

9

9


PROJECT NO: 1146-75-72	HWY: STH 15	COUNTY: OUTAGAMIE	CROSS SECTIONS: OLD STH 15 EAST 'MNE' - STAGE 1B	SHEET	E

676

FILE NAME : C:\PW_WORKDIR\DEN001\SWENDT1\DMS96651\COMBINED CROSS SECTIONS-OLD15.DWG
LAYOUT NAME - MNE - (9)

PLOT DATE : 2/6/2020 3:16 PM PLOT BY : WENDT, SCOTT/MKE PLOT NAME : PLOT SCALE : 1 IN:20 FT HORZ. / 1 IN:20 FT VERT.


WISDOT/CADDS SHEET 49

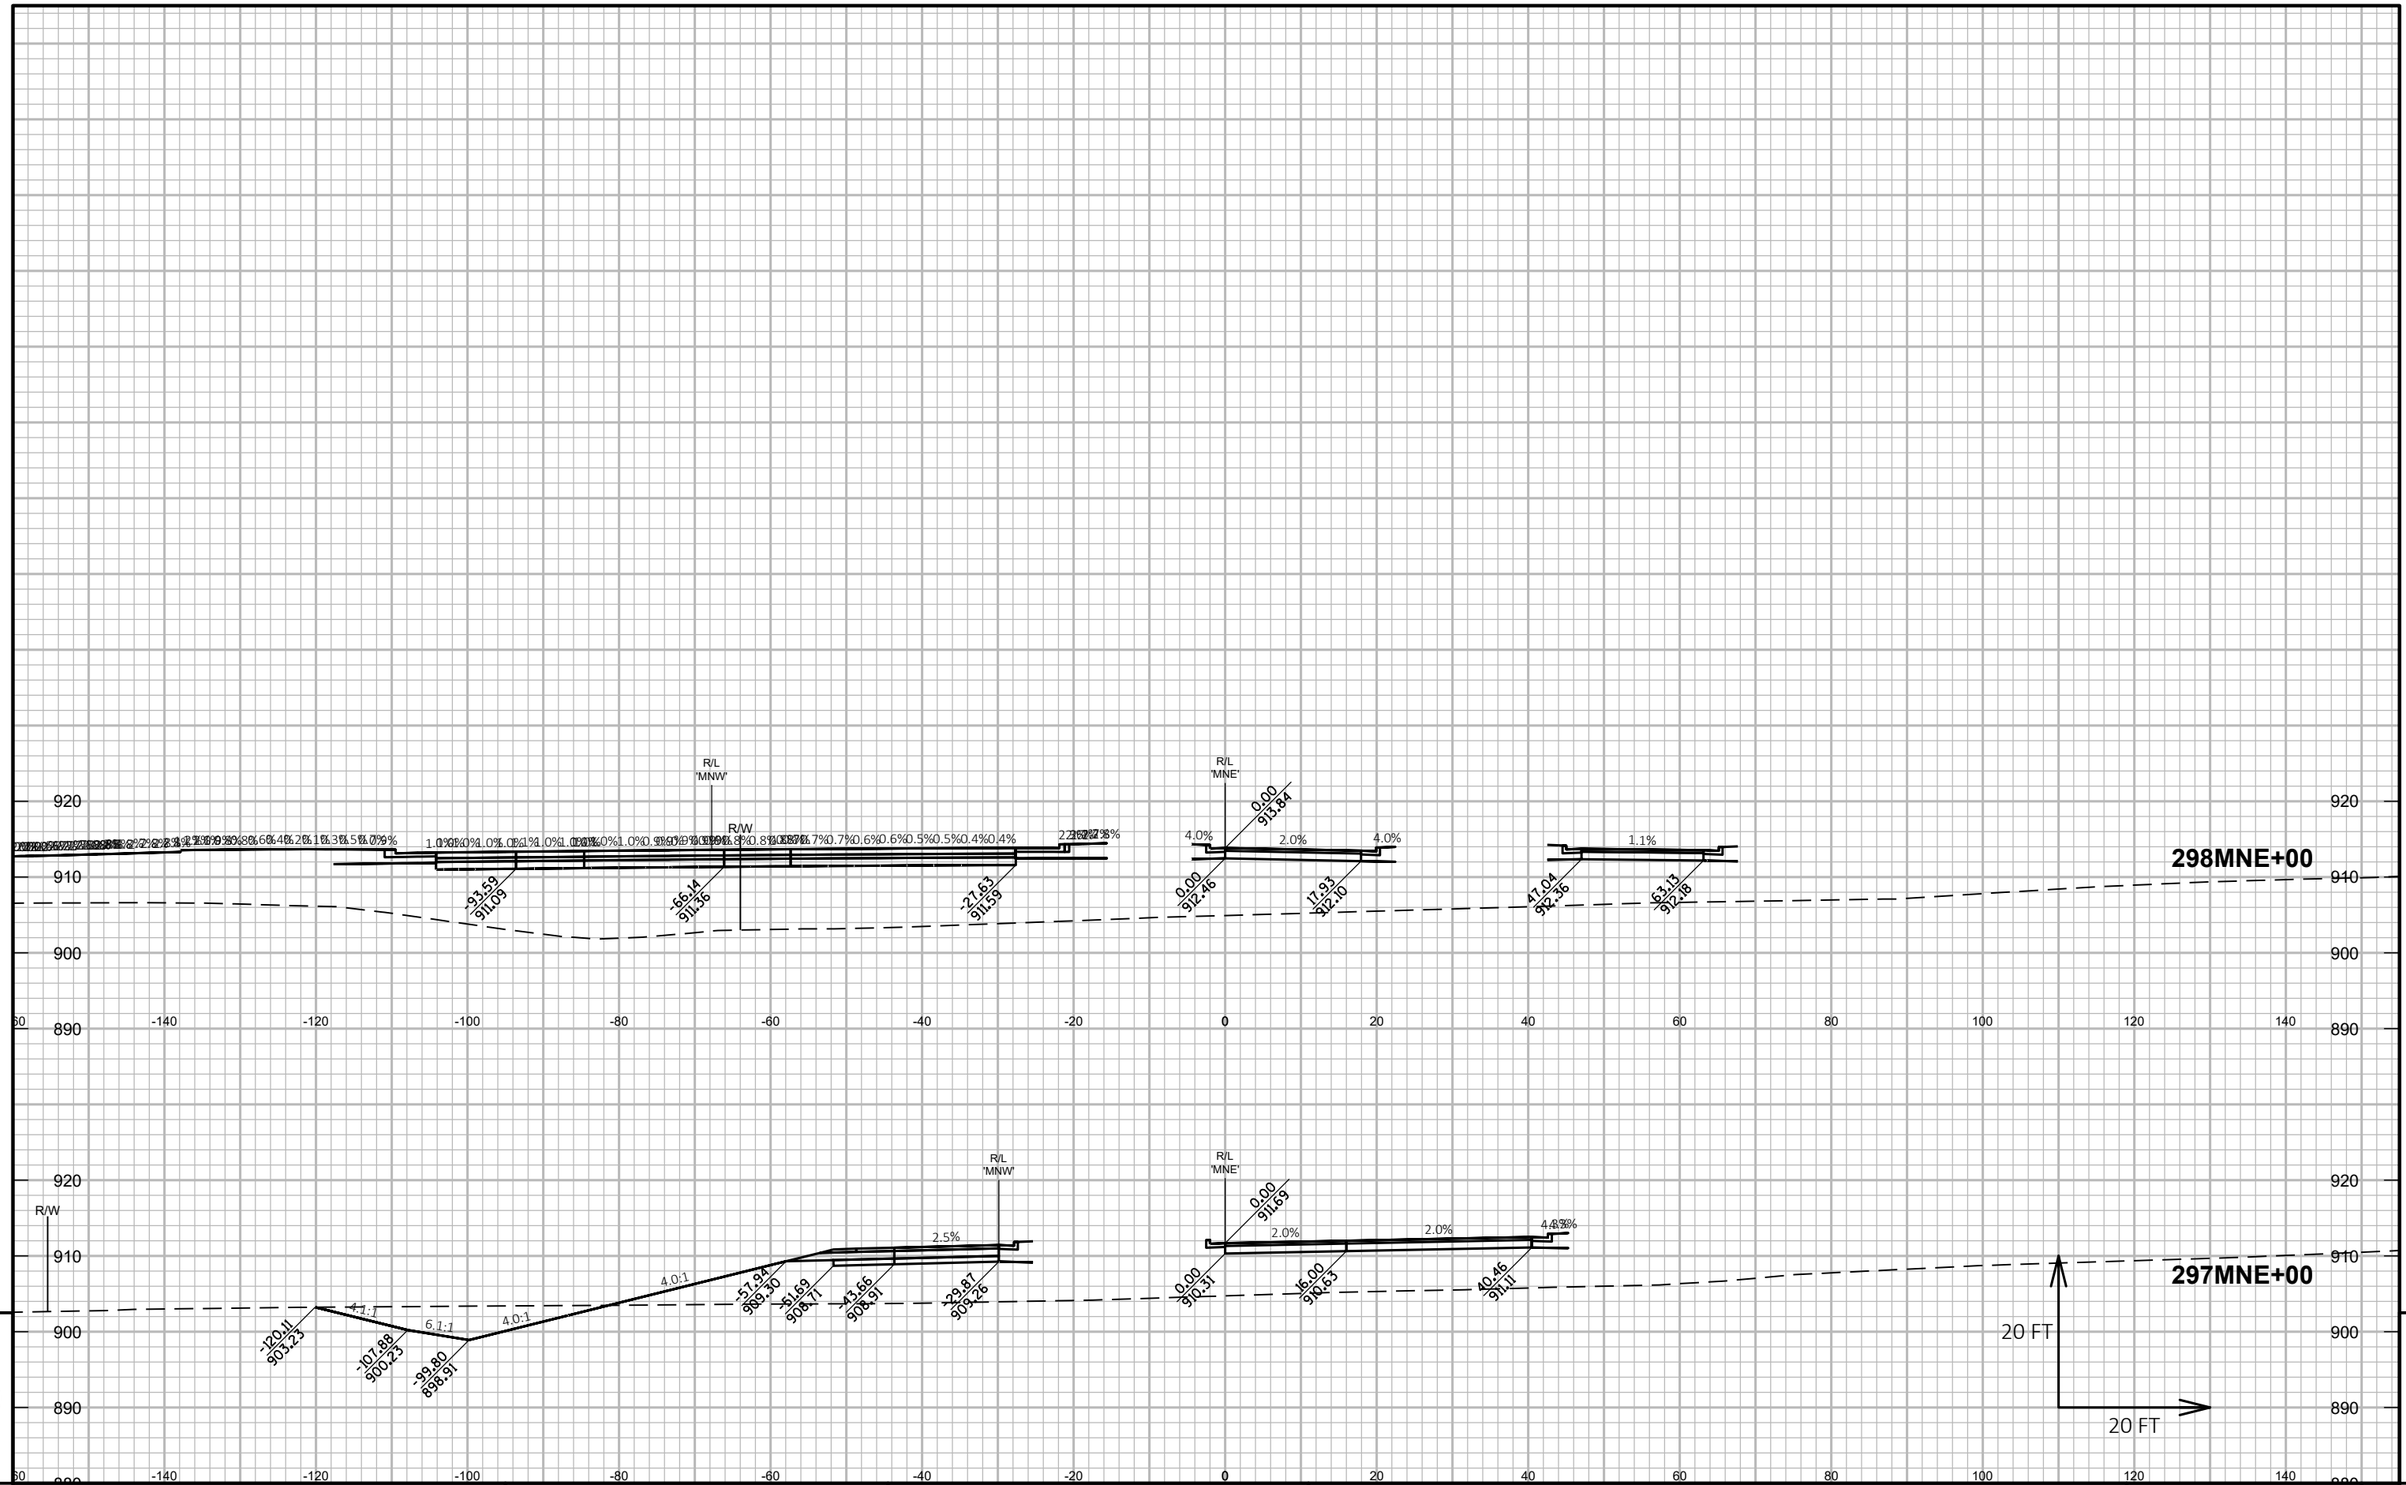

9

9

PROJECT NO: 1146-75-72	HWY: STH 15	COUNTY: OUTAGAMIE	CROSS SECTIONS: OLD STH 15 EAST 'MNE' - STAGE 1B	SHEET	E

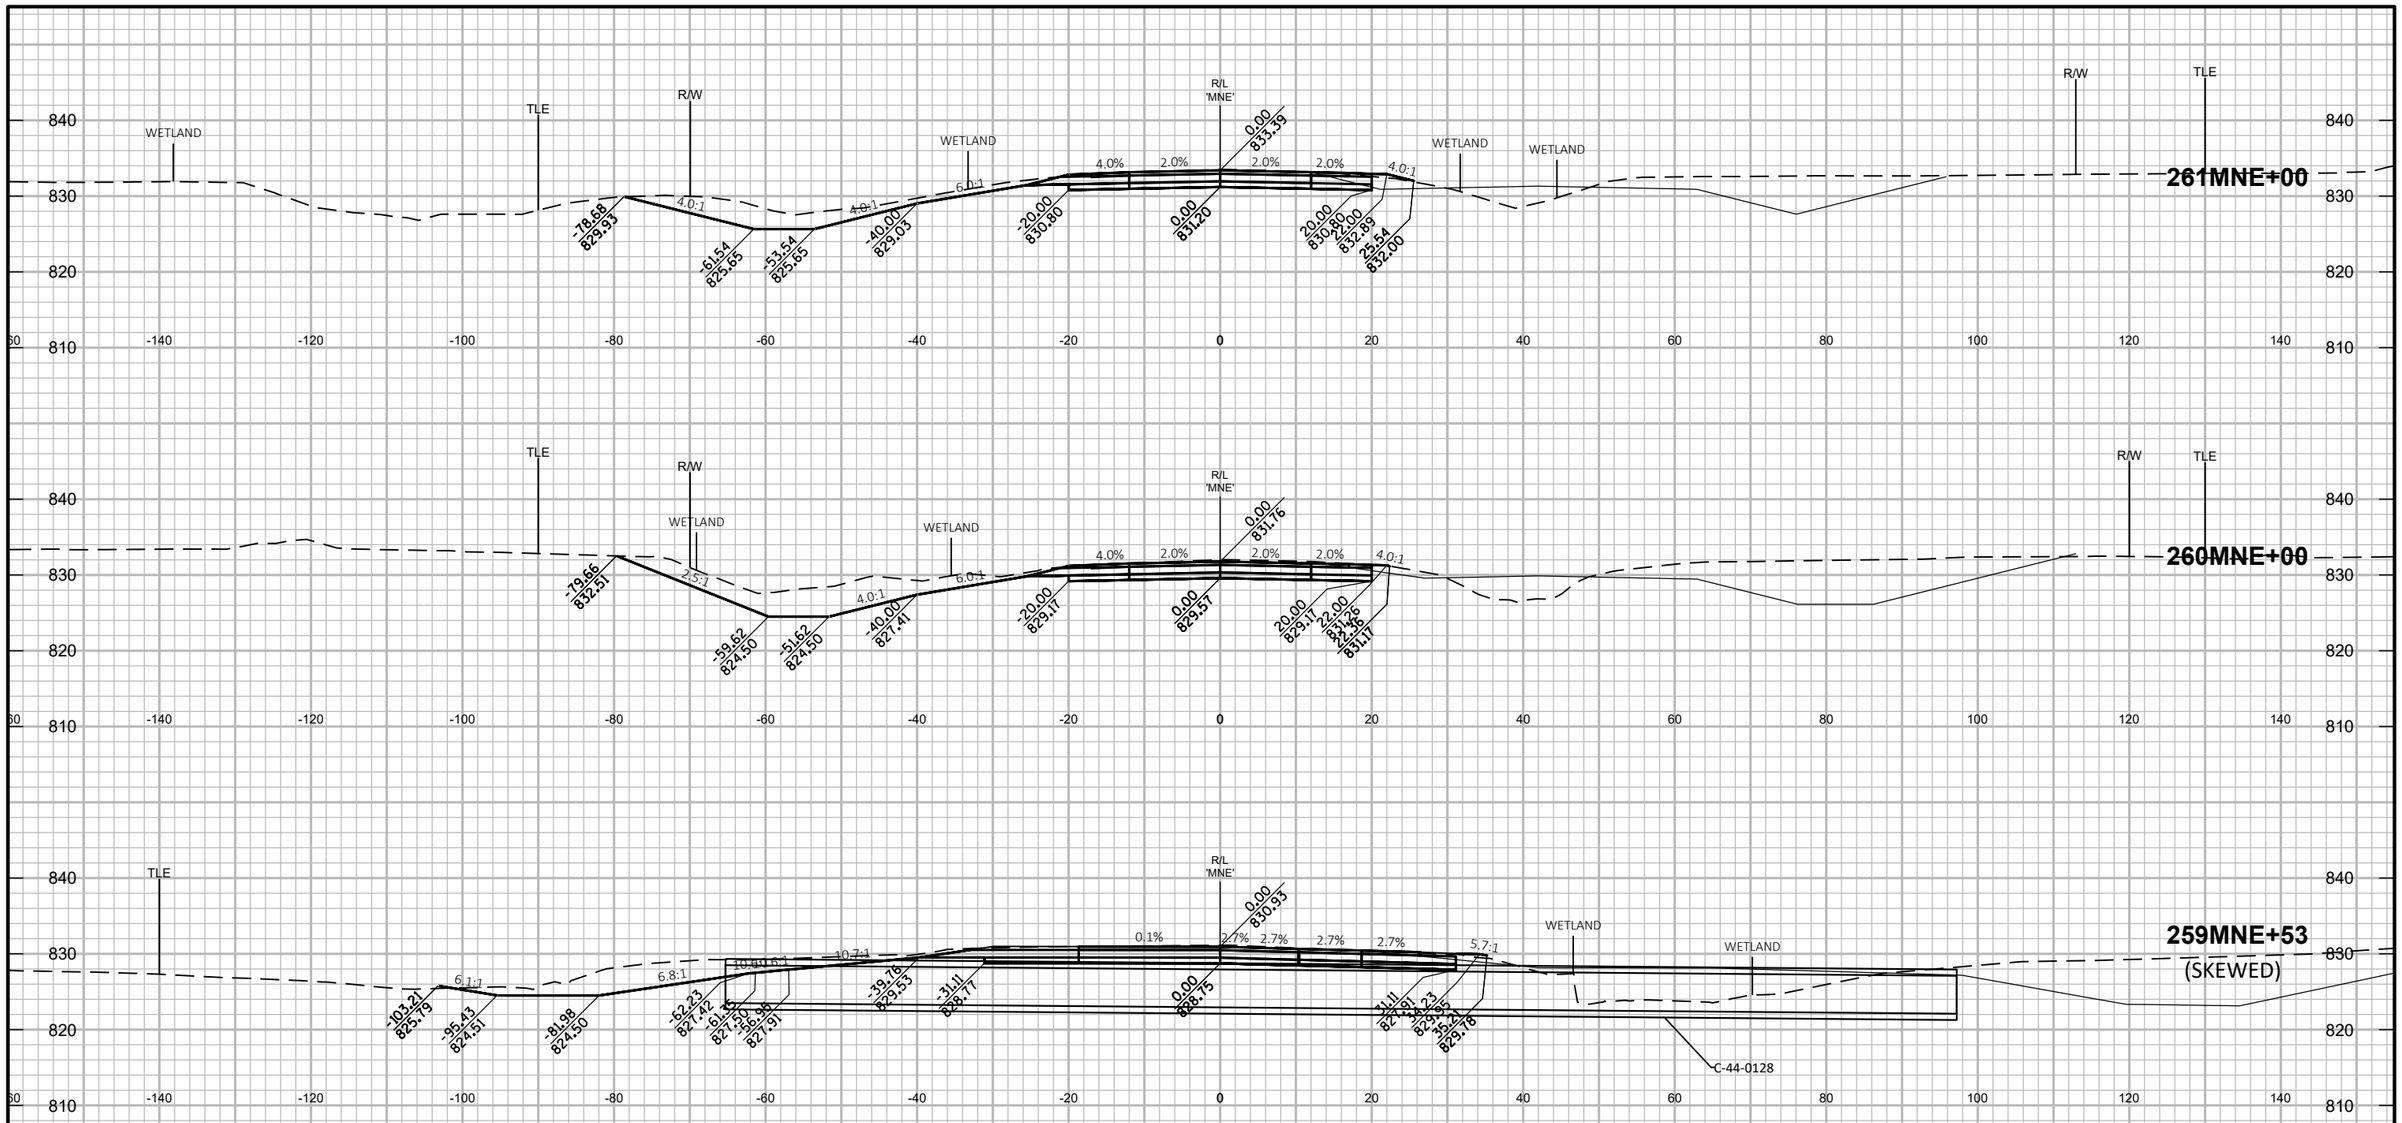


PROJECT NO: 1146-75-72	HWY: STH 15	COUNTY: OUTAGAMIE	CROSS SECTIONS: OLD STH 15 EAST 'MNE' - STAGE 2A	SHEET

678

FILE NAME : C:\PW_WORKDIR\DEN001\SWENDT1\DMS96651\COMBINED CROSS SECTIONS-OLD15.DWG
LAYOUT NAME - MNE - (11)

PLOT DATE : 2/6/2020 3:17 PM PLOT BY : WENDT, SCOTT/MKE PLOT NAME : PLOT SCALE : 1 IN:20 FT HORZ. / 1 IN:20 FT VERT.

WISDOT/CADDS SHEET 49

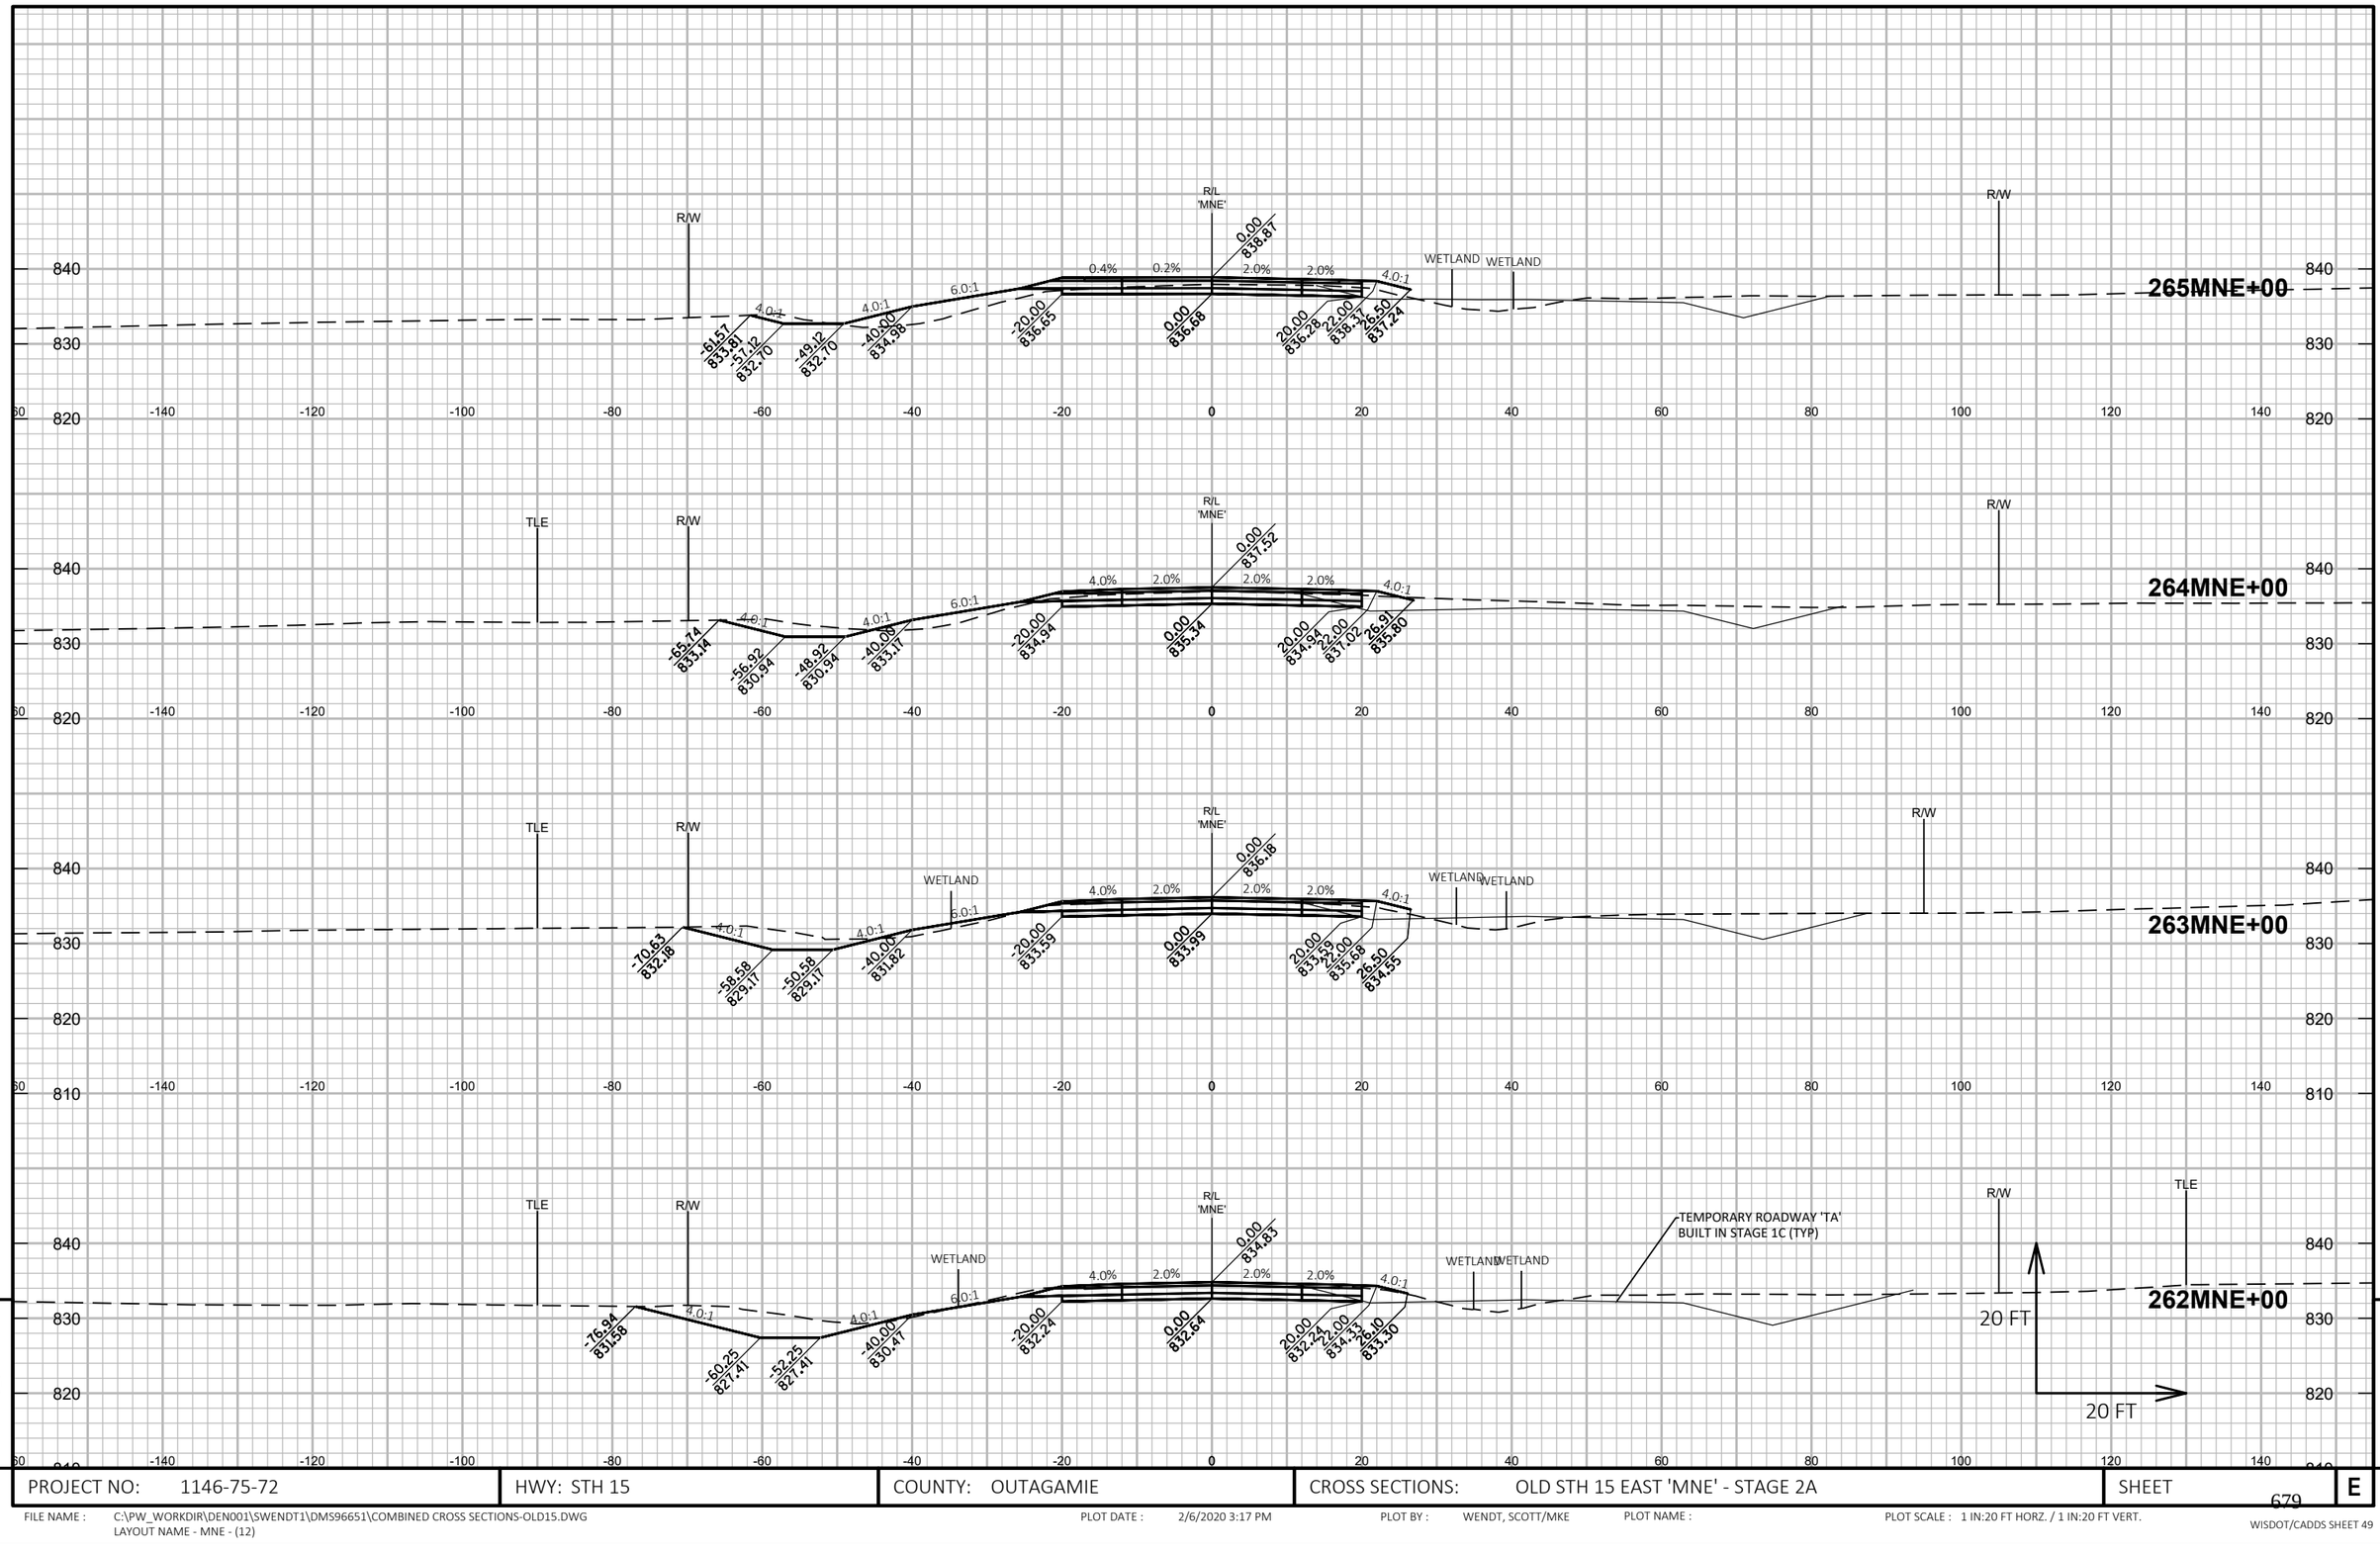


PROJECT NO: 1146-75-72	HWY: STH 15	COUNTY: OUTAGAMIE	CROSS SECTIONS: OLD STH 15 EAST 'MNE' - STAGE 2A	SHEET	E

FILE NAME : C:\PW_WORKDIR\DEN001\SWENDT1\DMS96651\COMBINED CROSS SECTIONS-OLD15.DWG
LAYOUT NAME - MNE - (12)

PLOT DATE : 2/6/2020 3:17 PM PLOT BY : WENDT, SCOTT/MKE PLOT NAME : PLOT SCALE : 1 IN:20 FT HORZ. / 1 IN:20 FT VERT.

WISDOT/CADDS SHEET 49

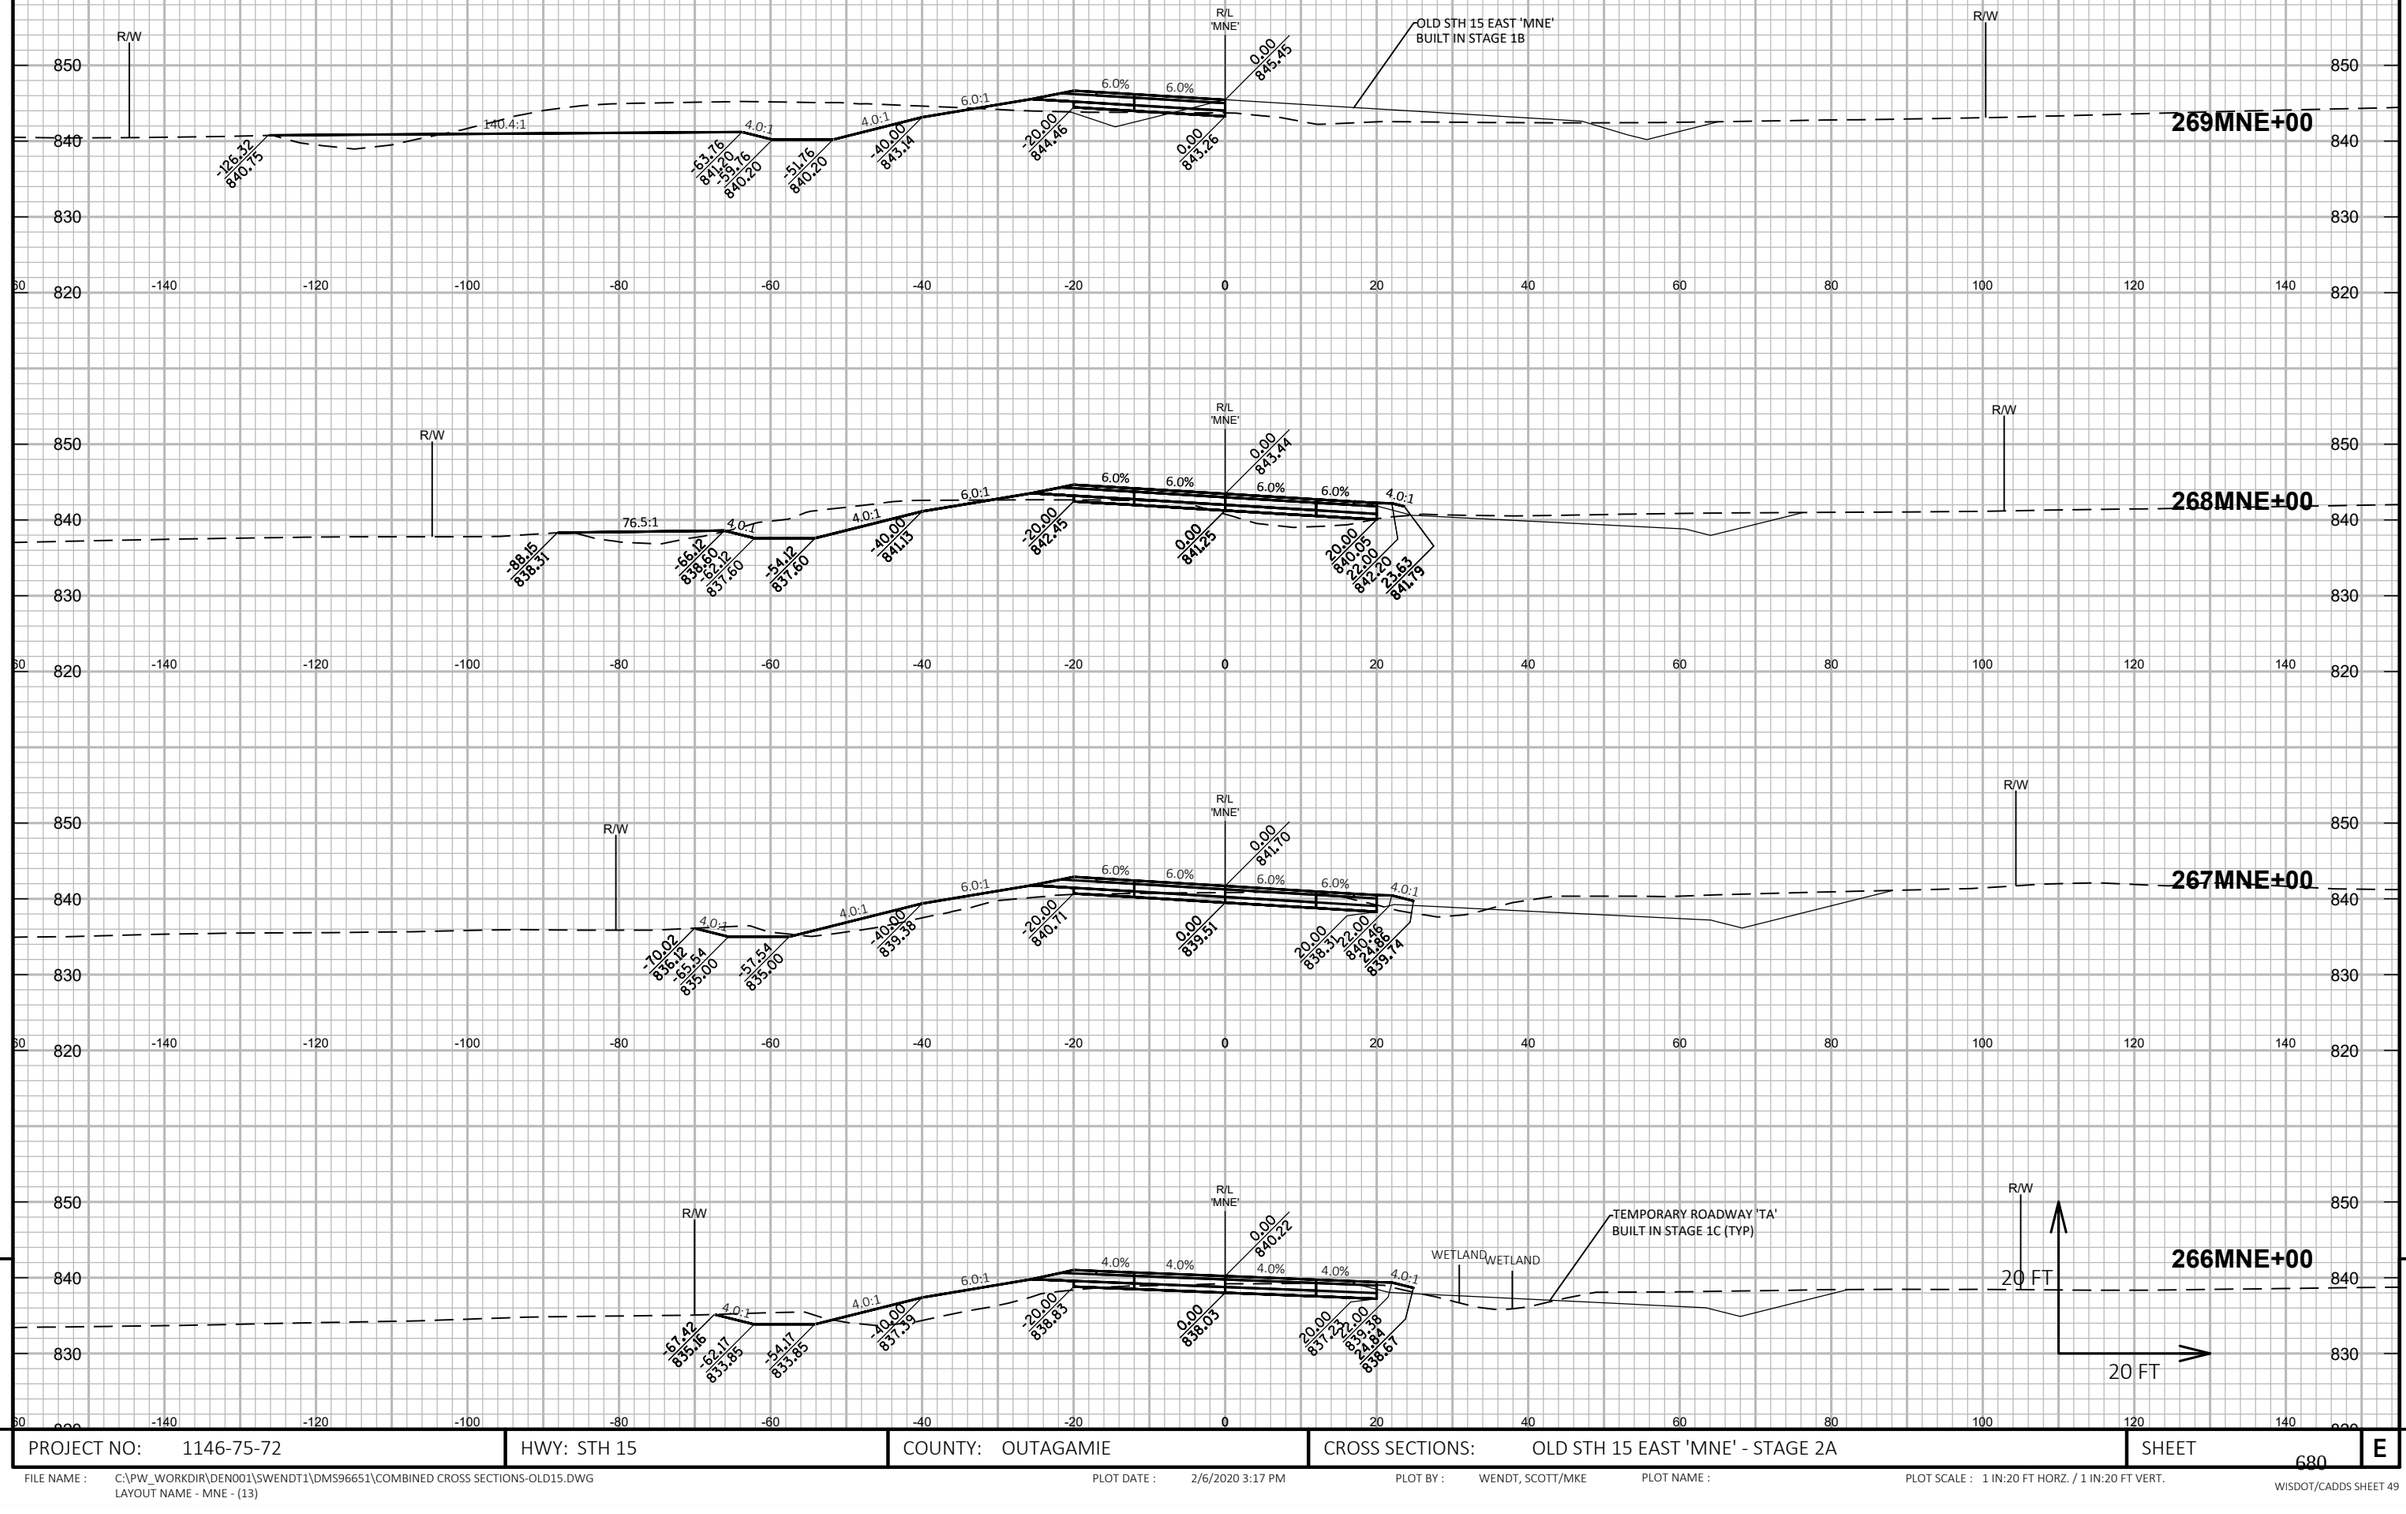

9

9


PROJECT NO: 1146-75-72	HWY: STH 15	COUNTY: OUTAGAMIE	CROSS SECTIONS: OLD STH 15 EAST 'MNE' - STAGE 2A	SHEET	E

680

FILE NAME : C:\PW_WORKDIR\DEN001\SWENDT1\DMS96651\COMBINED CROSS SECTIONS-OLD15.DWG
LAYOUT NAME - MNE - (13)

PLOT DATE : 2/6/2020 3:17 PM PLOT BY : WENDT, SCOTT/MKE PLOT NAME : PLOT SCALE : 1 IN:20 FT HORZ. / 1 IN:20 FT VERT.

WISDOT/CADDS SHEET 49

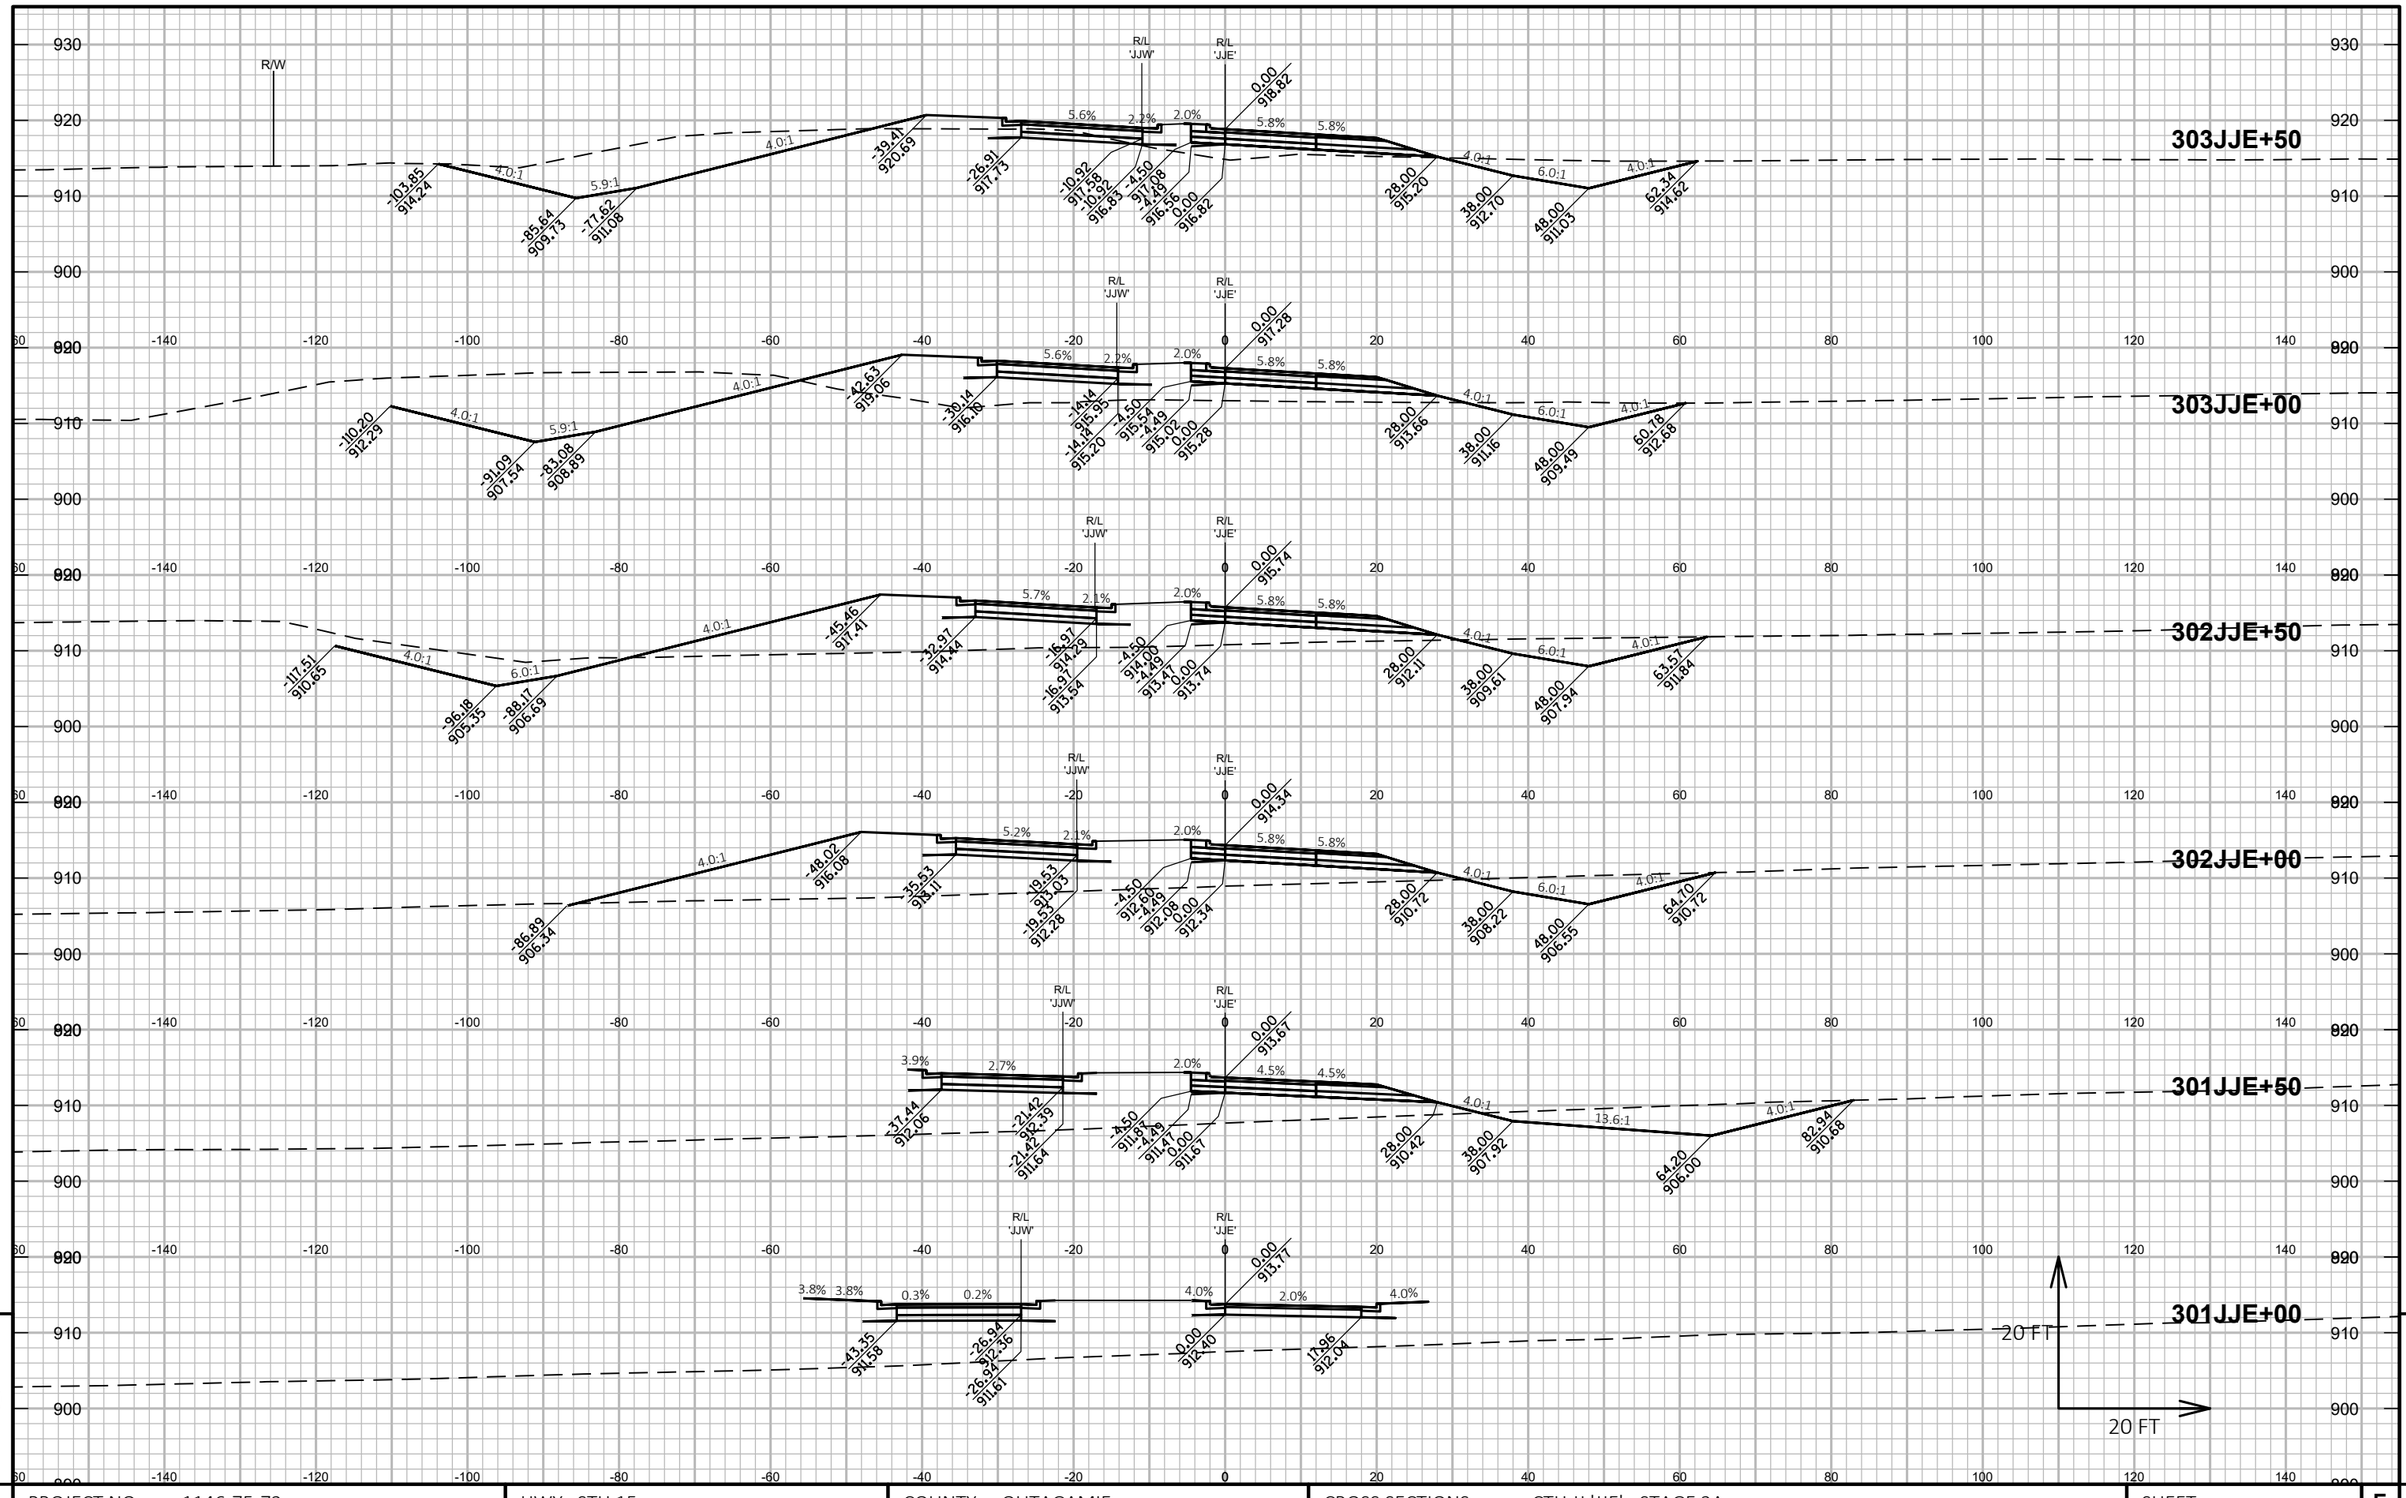


PROJECT NO: 1146-75-72	HWY: STH 15	COUNTY: OUTAGAMIE	CROSS SECTIONS: CTH JJ 'JJE' - STAGE 2A	SHEET 681	E

FILE NAME : C:\PW_WORKDIR\DEN001\SWENDT1\DMS96651\COMBINED CROSS SECTIONS-OLD15.DWG
LAYOUT NAME - JJE - (1)

PLOT DATE : 2/6/2020 3:18 PM PLOT BY : WENDT, SCOTT/MKE PLOT NAME : PLOT SCALE : 1 IN:20 FT HORZ. / 1 IN:20 FT VERT.

WISDOT/CADDS SHEET 49

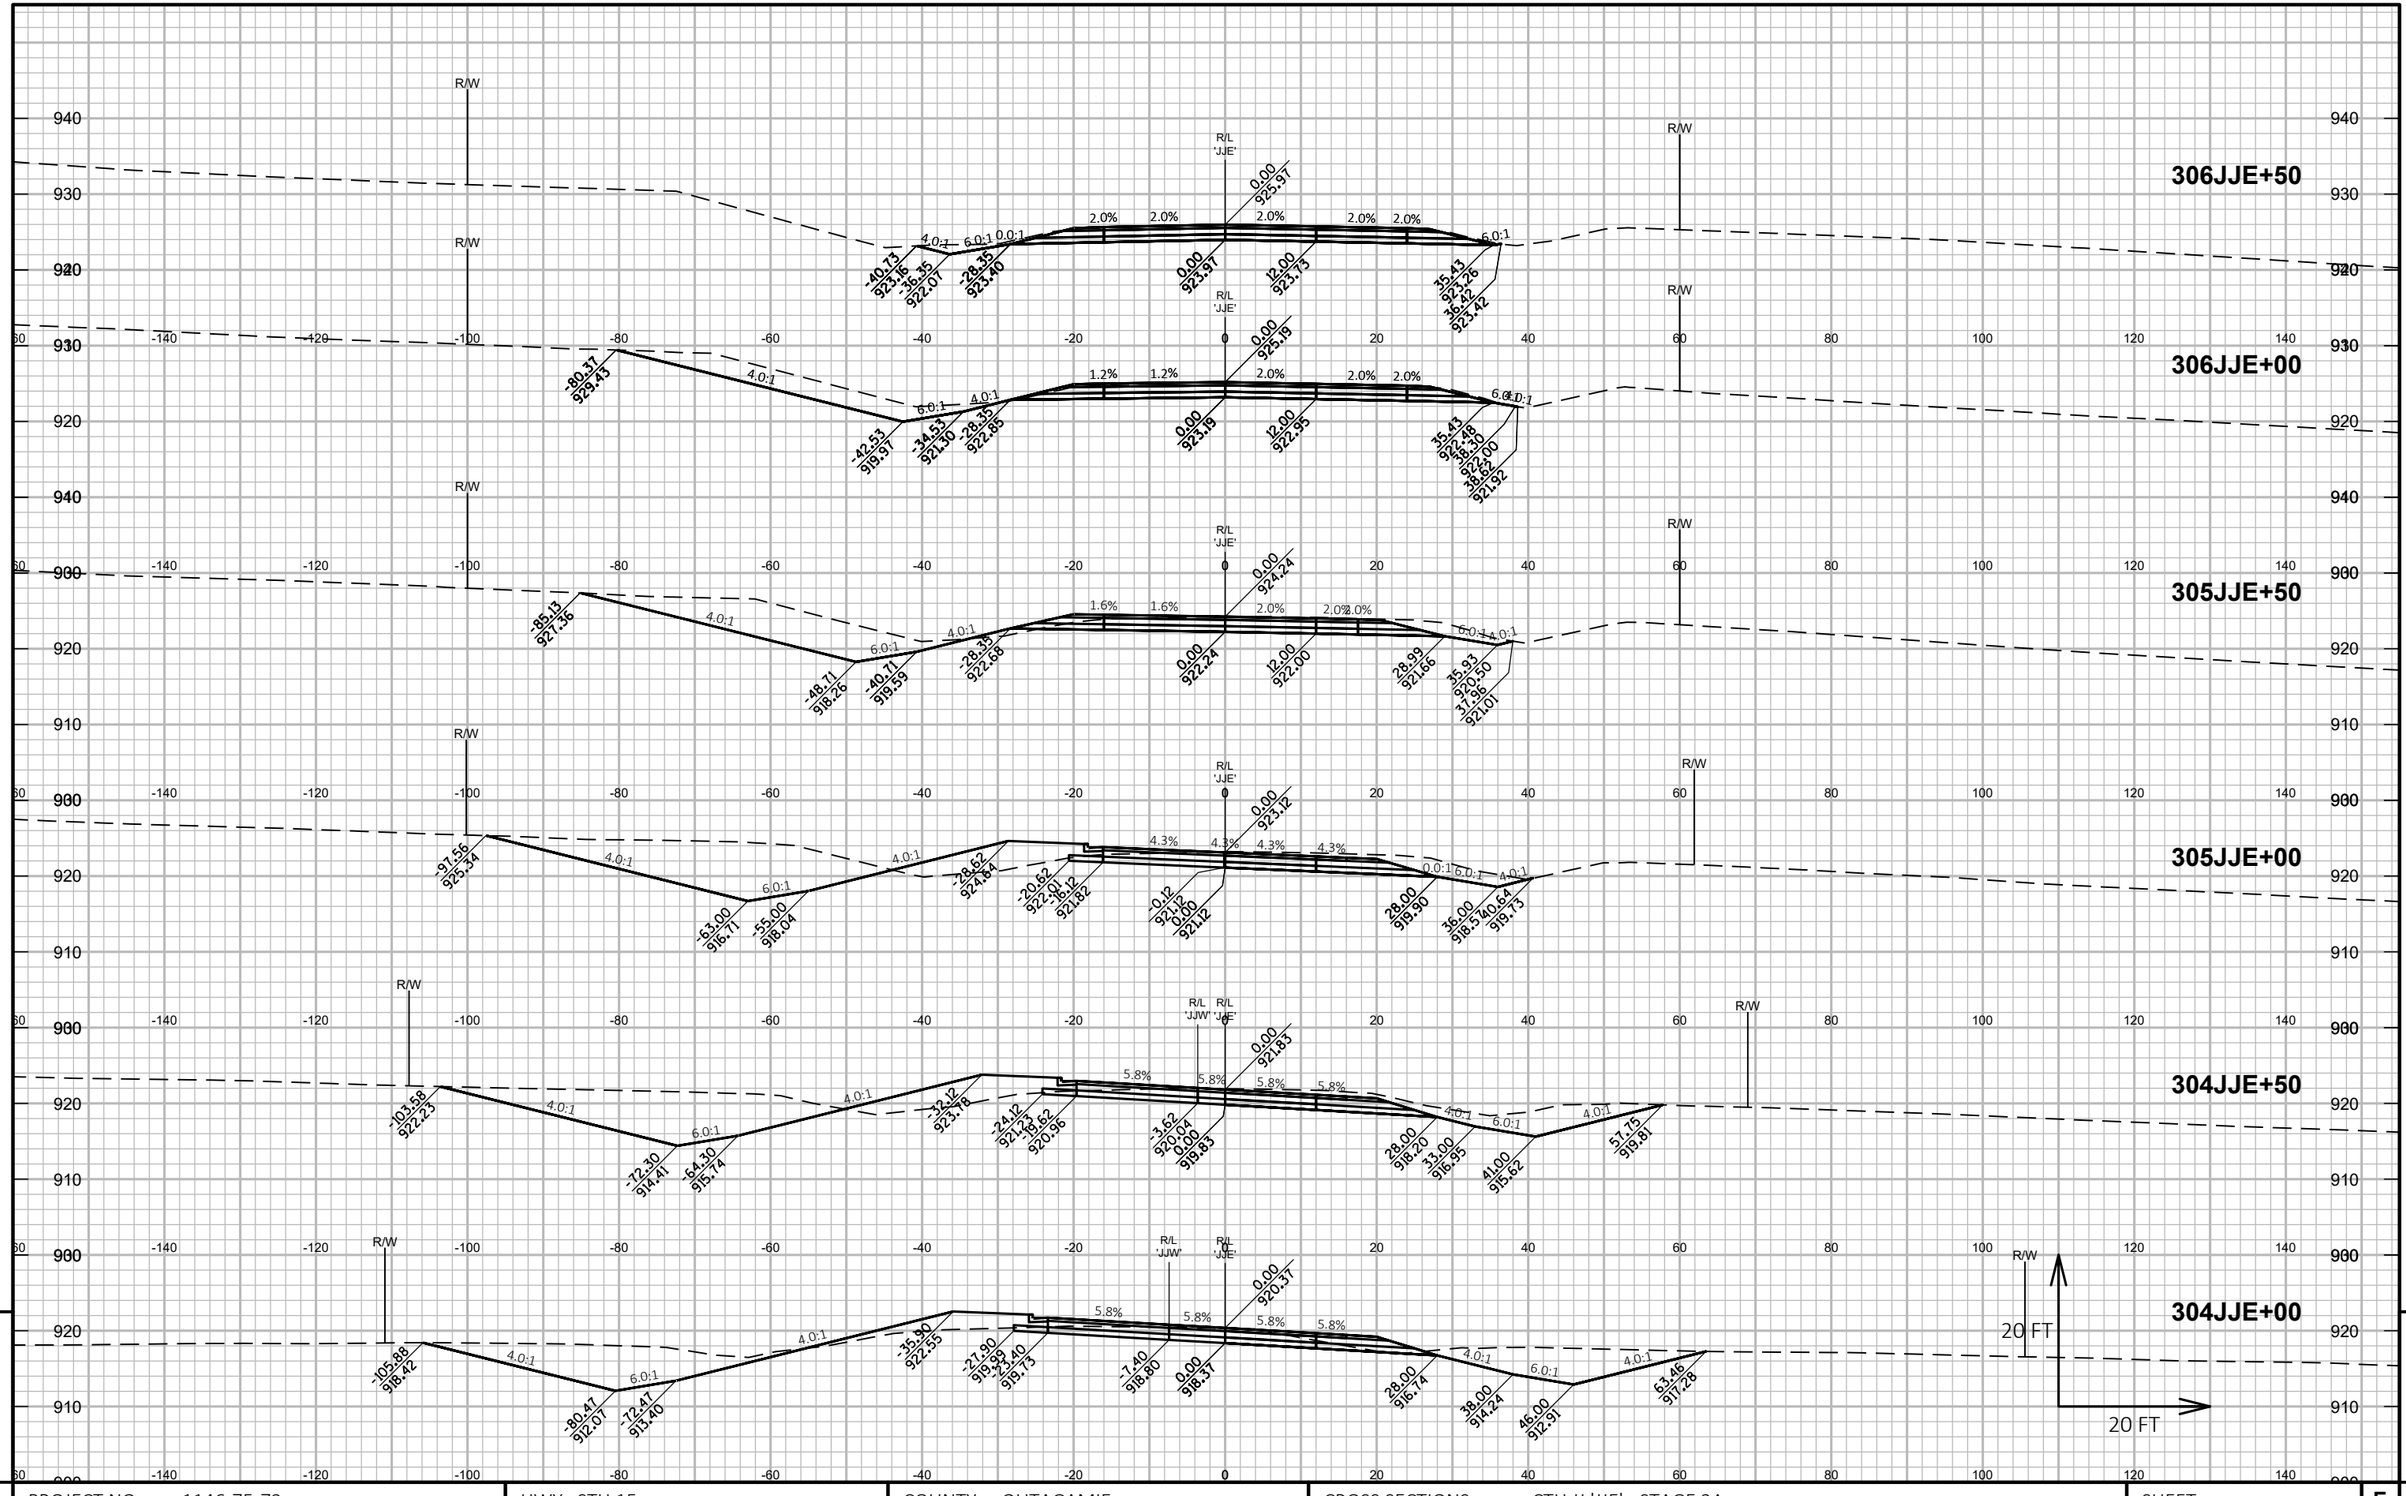

9


PROJECT NO: 1146-75-72	HWY: STH 15	COUNTY: OUTAGAMIE	CROSS SECTIONS: CTH JJ 'JJE' - STAGE 2A	SHEET 682	E

9

FILE NAME : C:\PW_WORKDIR\DEN001\SWENDT1\DMS96651\COMBINED CROSS SECTIONS-OLD15.DWG
LAYOUT NAME - JJE - (2)

PLOT DATE : 2/6/2020 3:18 PM PLOT BY : WENDT, SCOTT/MKE PLOT NAME : PLOT SCALE : 1 IN:20 FT HORZ. / 1 IN:20 FT VERT.

WISDOT/CADDS SHEET 49

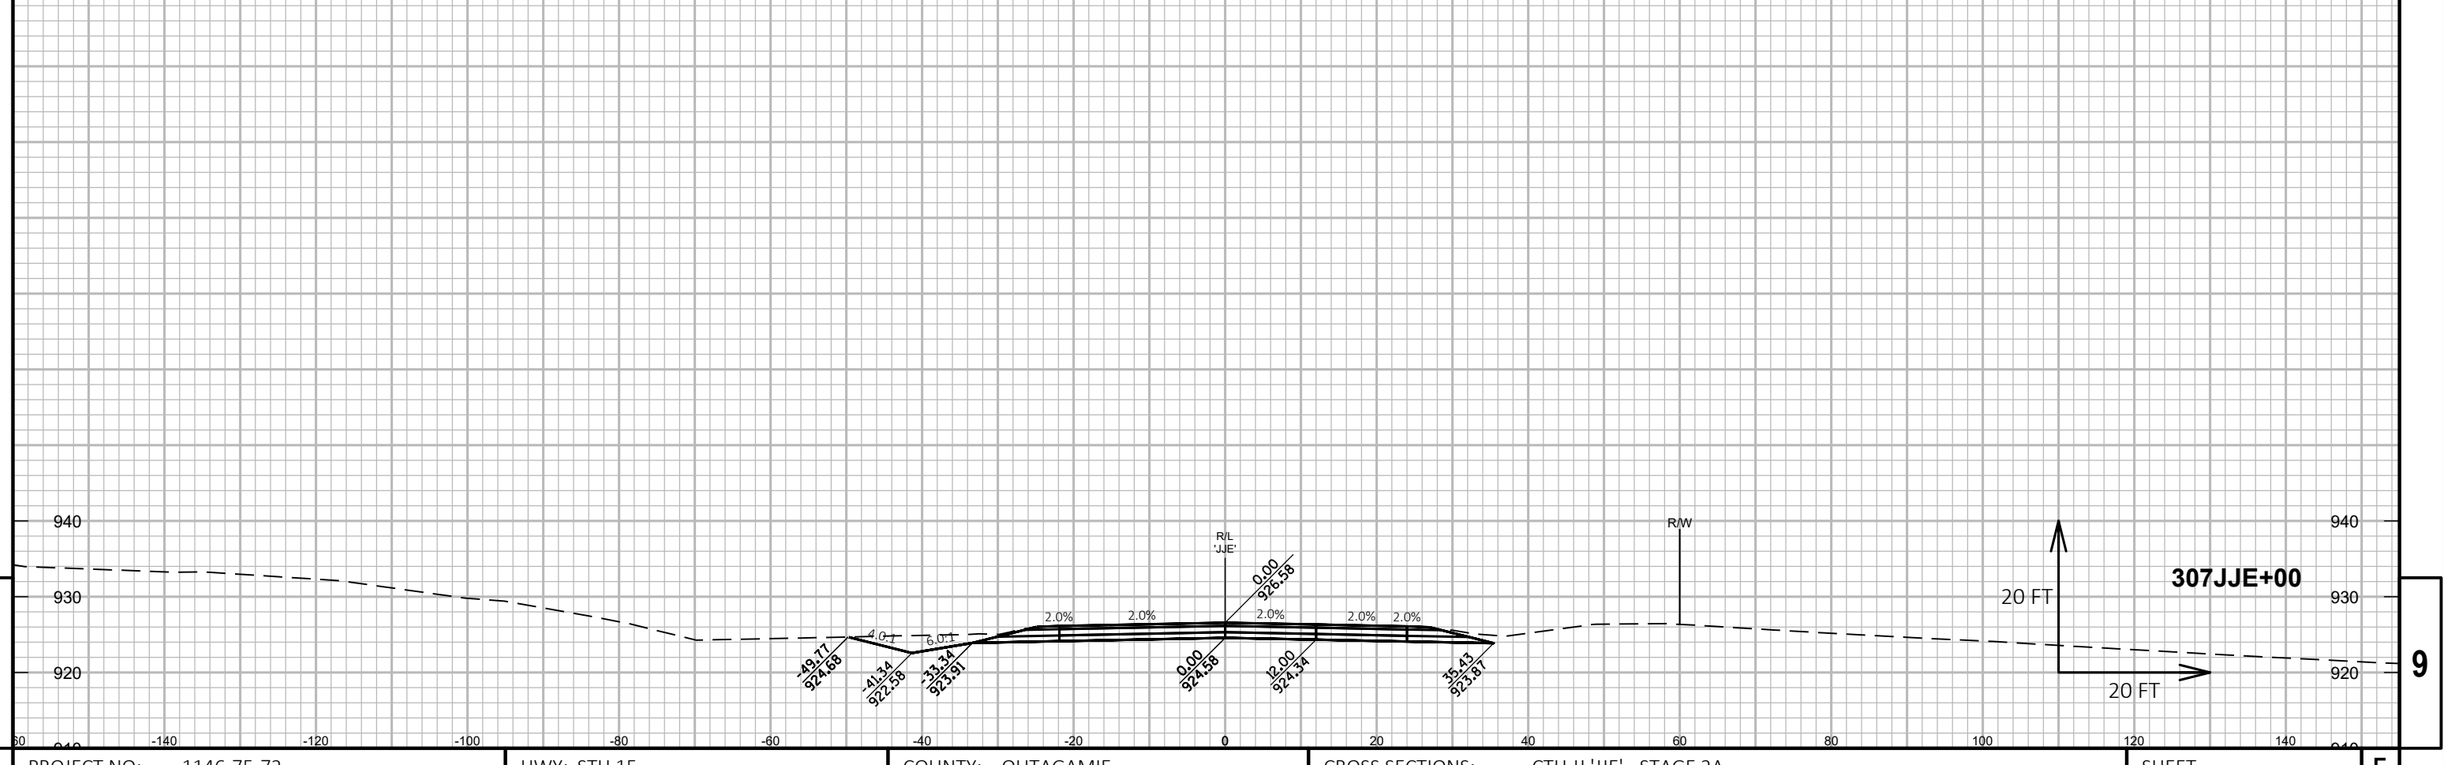

9


9

PROJECT NO: 1146-75-72	HWY: STH 15	COUNTY: OUTAGAMIE	CROSS SECTIONS: CTH JJ 'JJE' - STAGE 2A	SHEET	E

FILE NAME : C:\PW_WORKDIR\DEN001\SWENDT1\DMS96651\COMBINED CROSS SECTIONS-OLD15.DWG
LAYOUT NAME - JJE - (3)

PLOT DATE : 2/6/2020 3:19 PM PLOT BY : WENDT, SCOTT/MKE PLOT NAME : PLOT SCALE : 1 IN:20 FT HORZ. / 1 IN:20 FT VERT.

WISDOT/CADDS SHEET 49

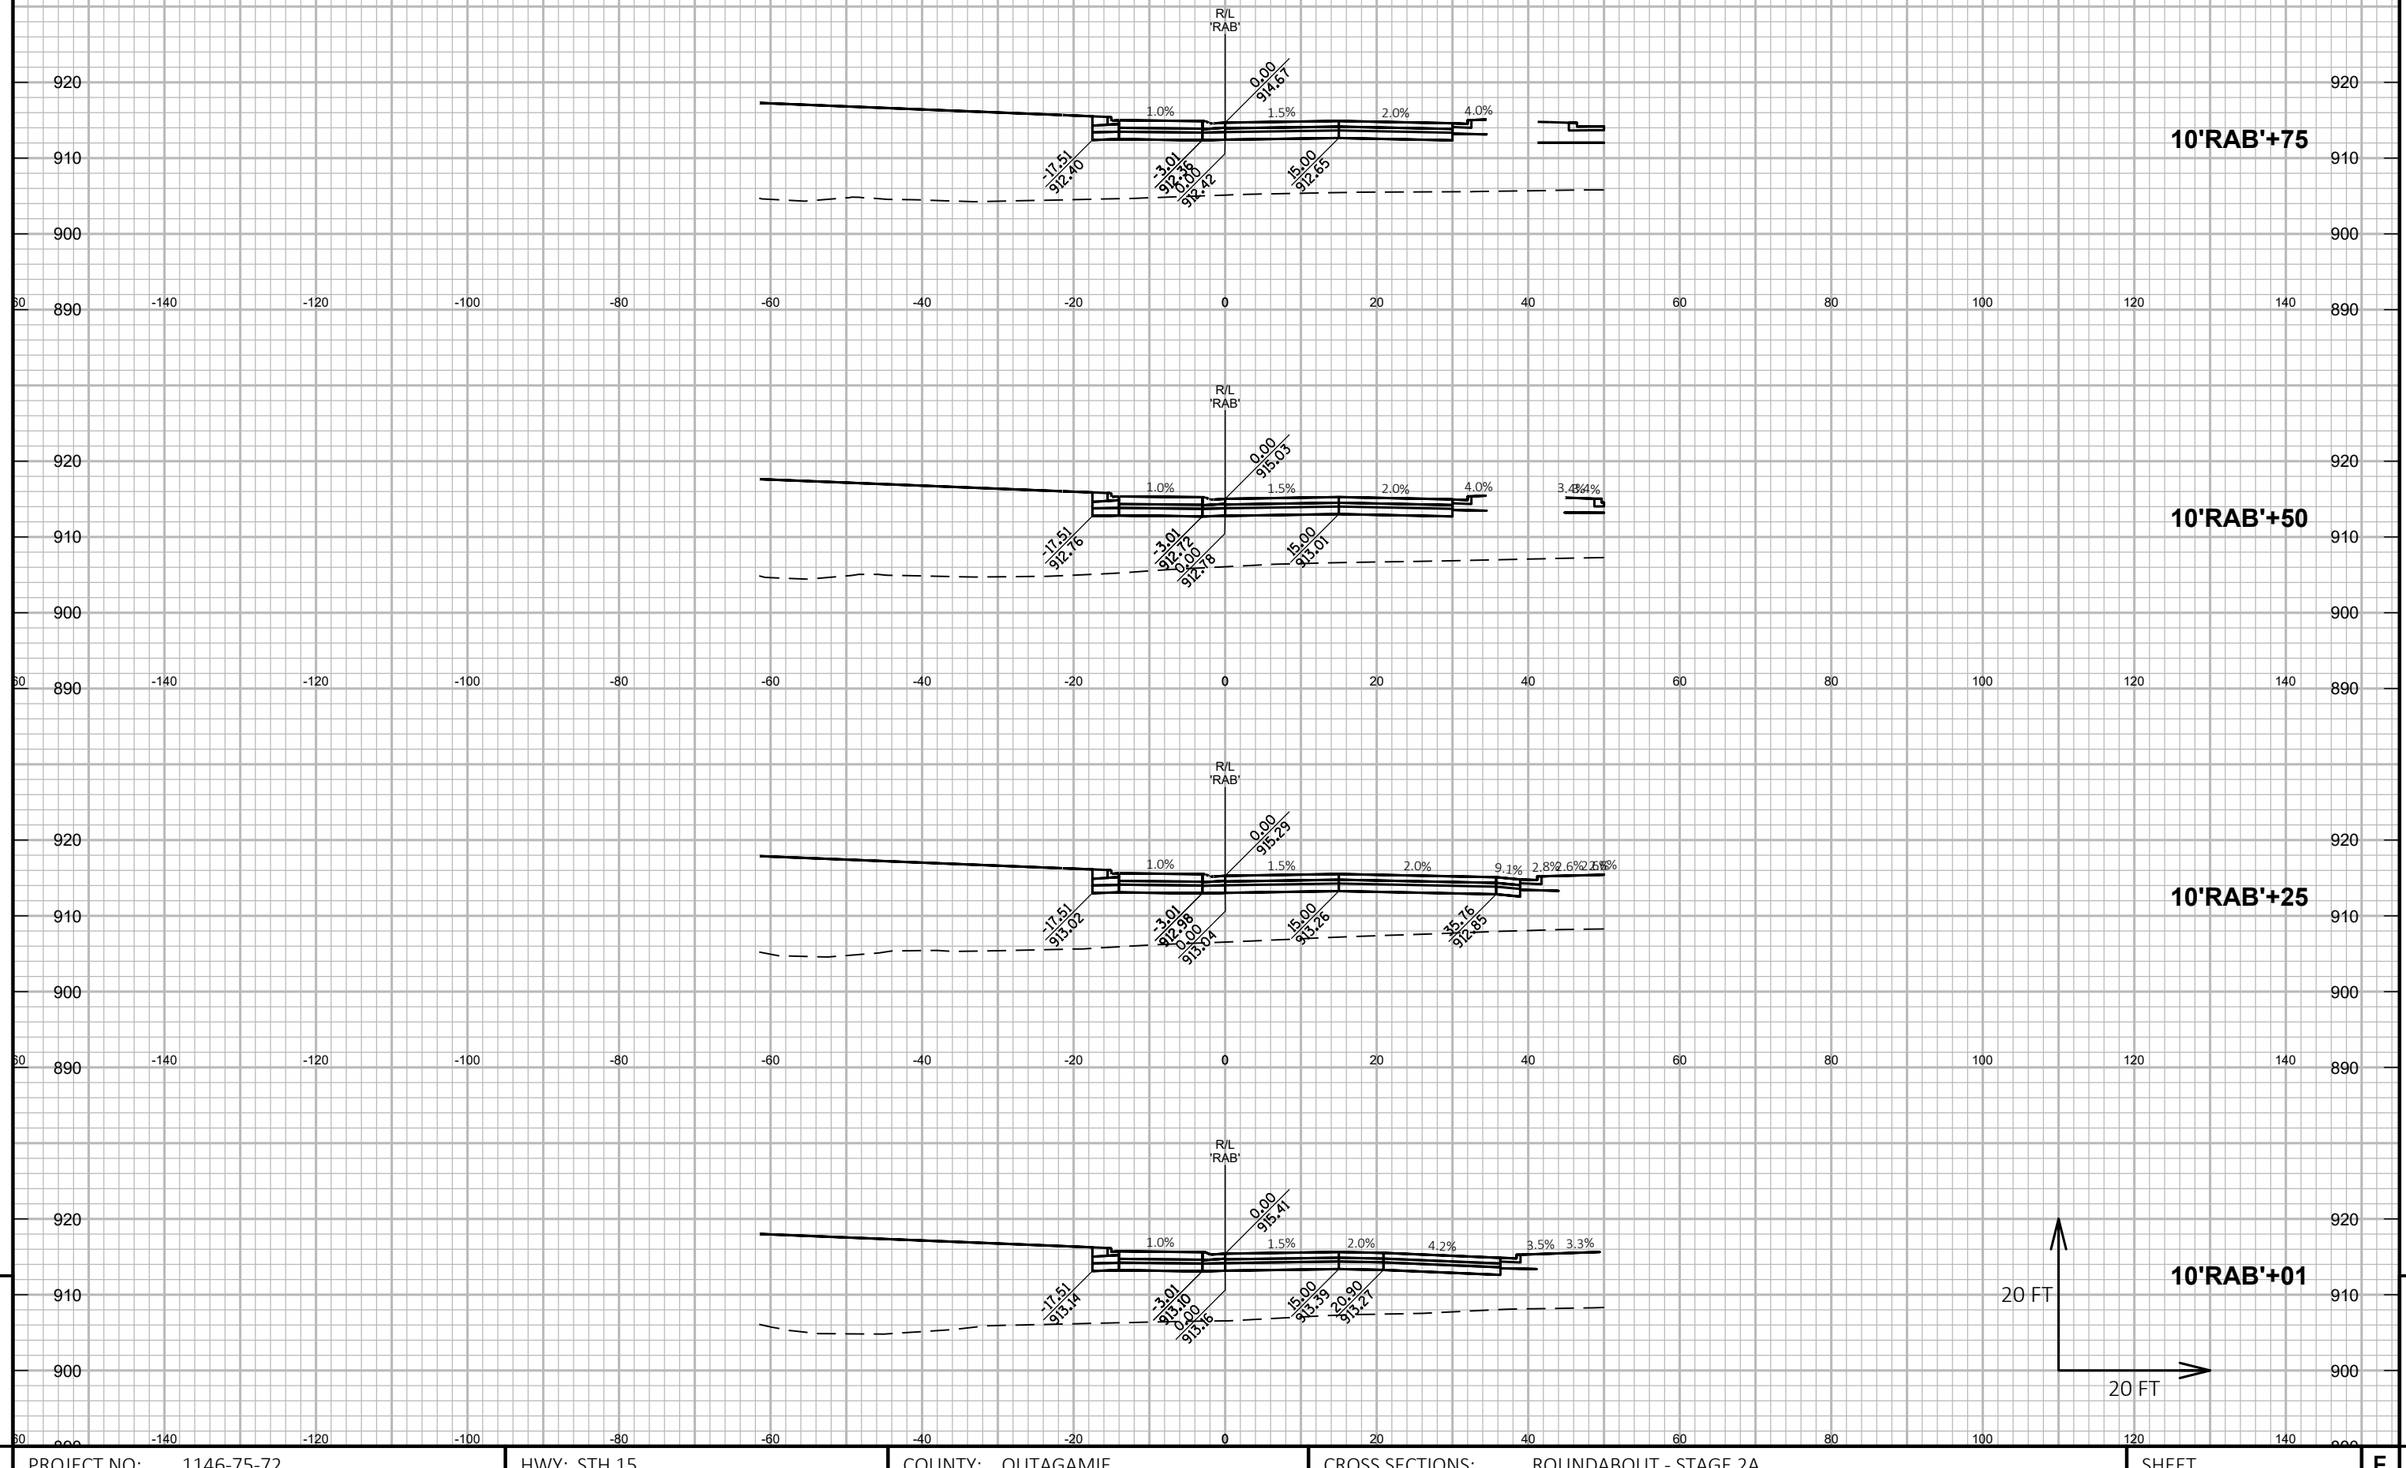


9

9

PROJECT NO: 1146-75-72	HWY: STH 15	COUNTY: OUTAGAMIE	CROSS SECTIONS: ROUNDABOUT - STAGE 2A	SHEET	E

FILE NAME : C:\PW_WORKDIR\DEN001\SWENDT1\DMS96651\COMBINED CROSS SECTIONS-LOCAL.DWG
LAYOUT NAME - RAB-S2A - (1)

PLOT DATE : 2/5/2020 8:14 PM PLOT BY : WENDT, SCOTT/MKE PLOT NAME : PLOT SCALE : 1 IN:20 FT HORZ. / 1 IN:20 FT VERT.

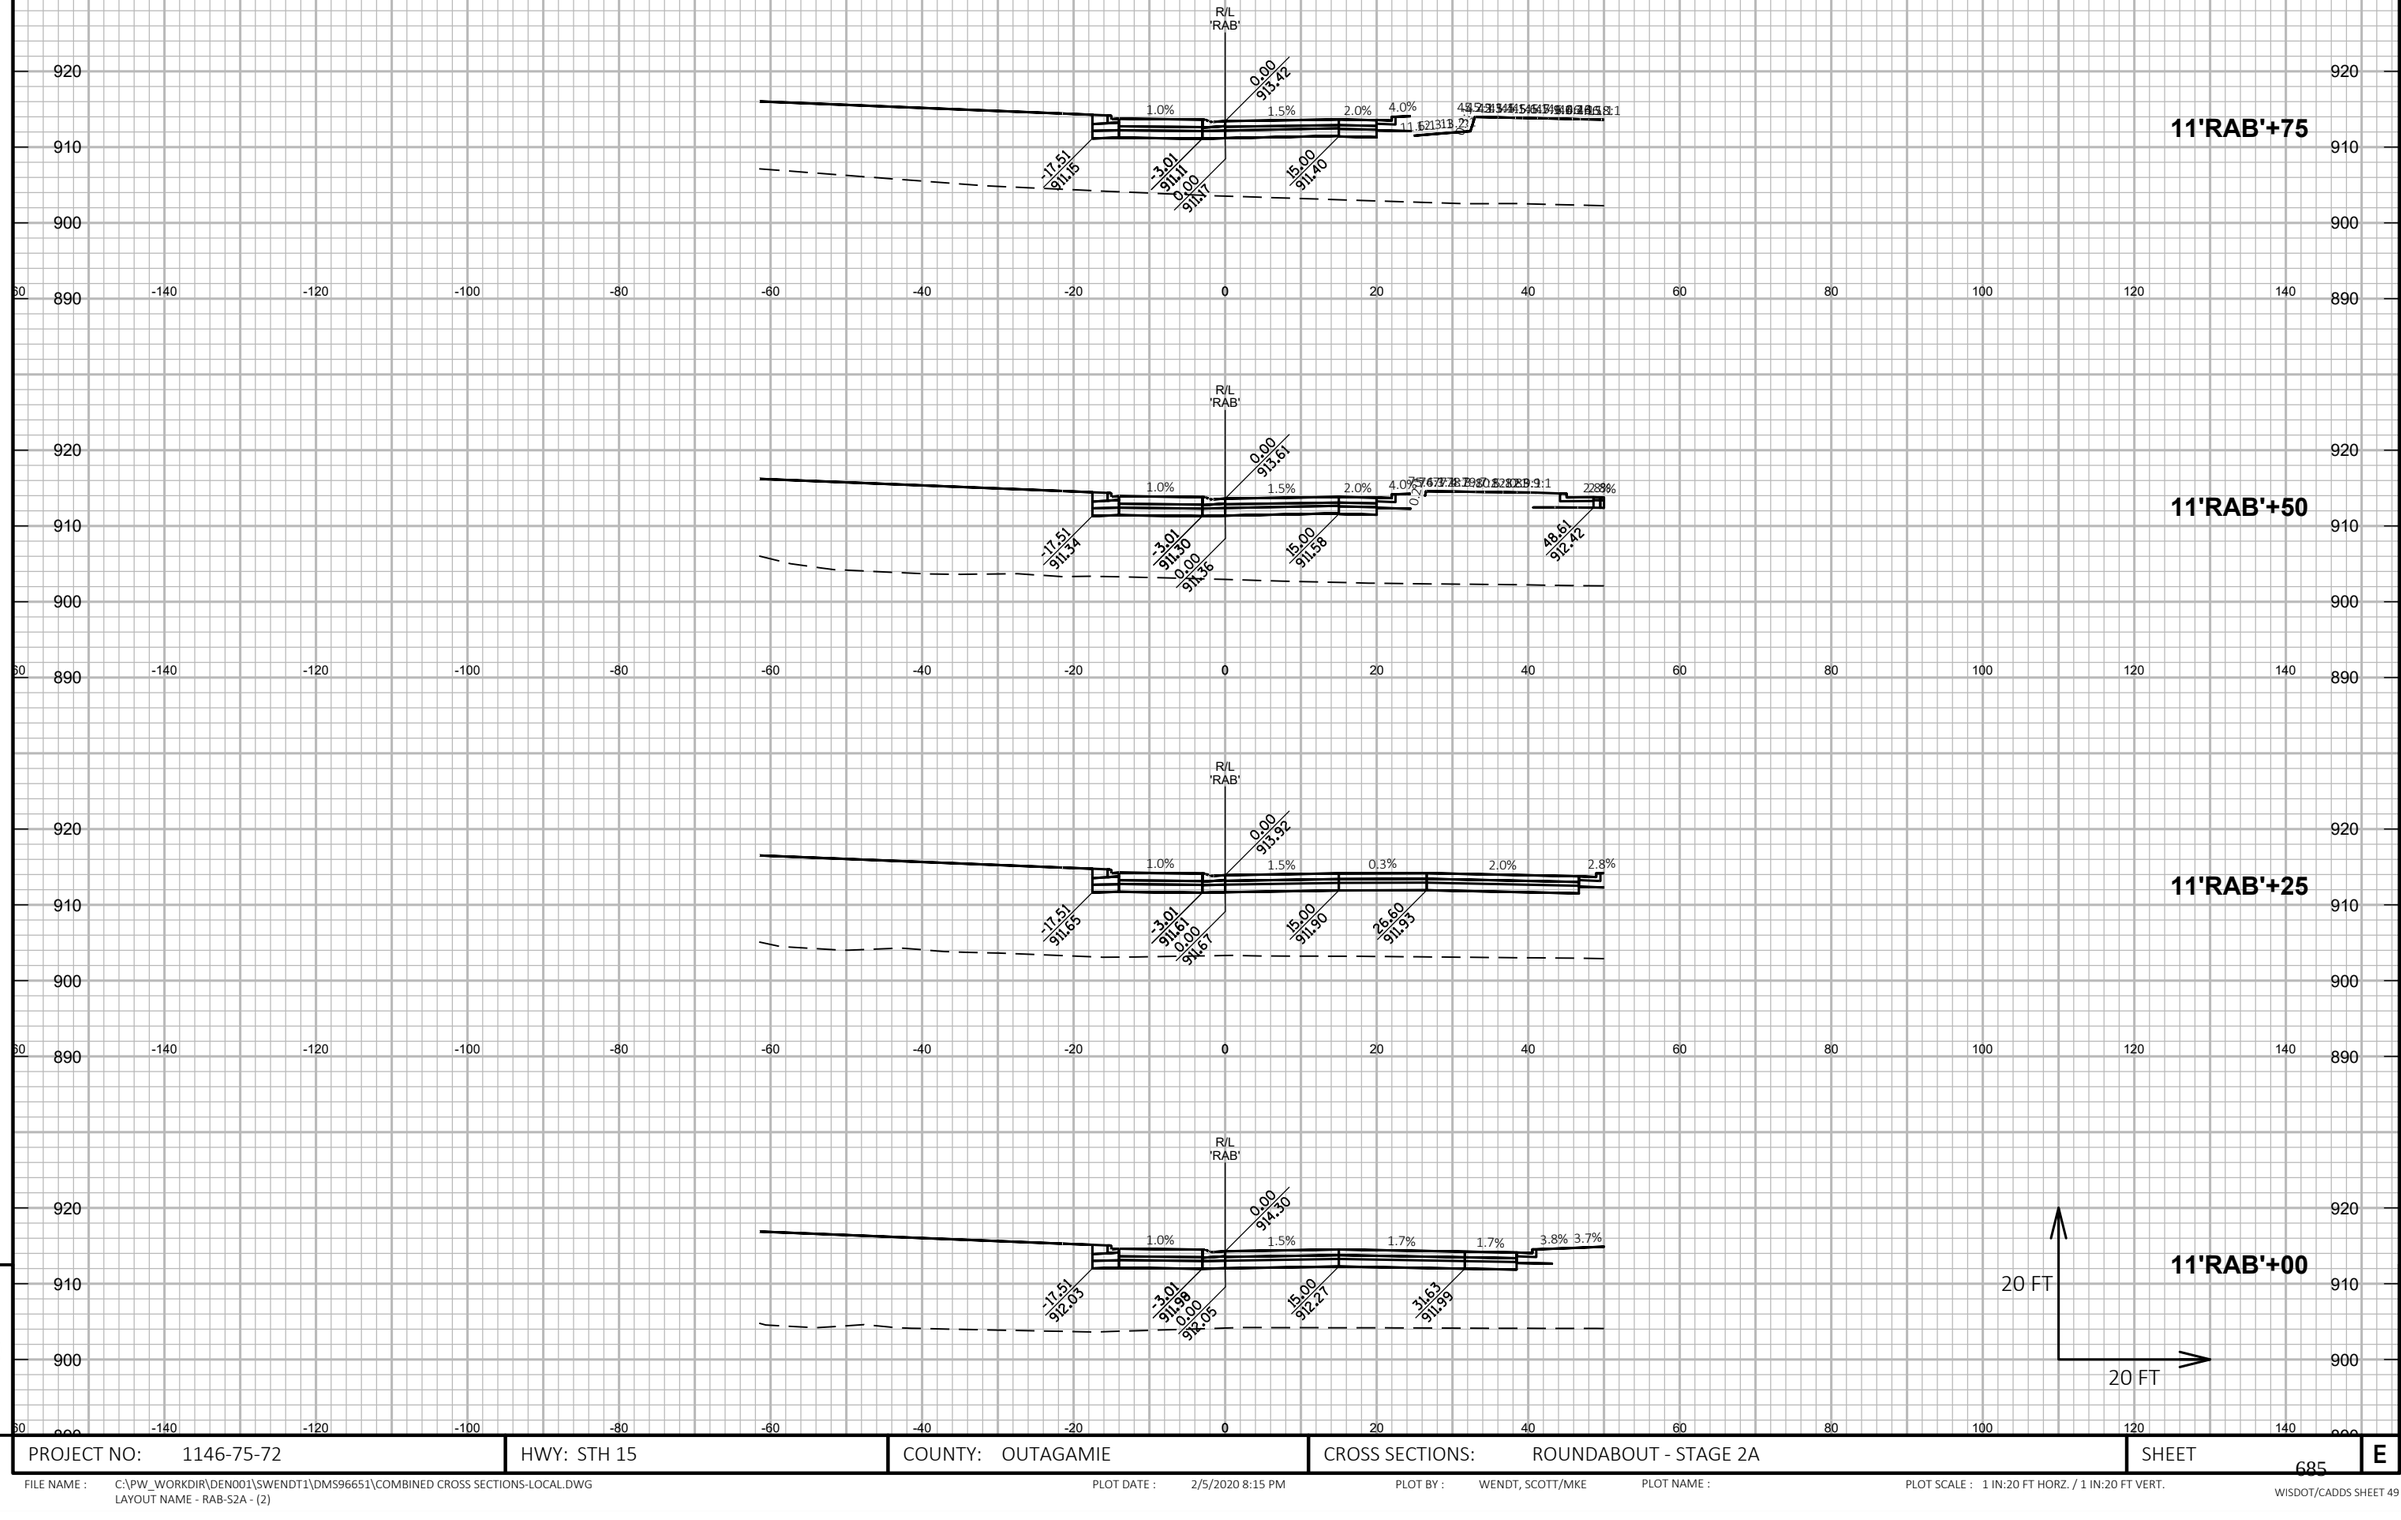


9

9


PROJECT NO: 1146-75-72	HWY: STH 15	COUNTY: OUTAGAMIE	CROSS SECTIONS: ROUNDABOUT - STAGE 2A	SHEET	E

FILE NAME : C:\PW_WORKDIR\DEN001\SWENDT1\DMS96651\COMBINED CROSS SECTIONS-LOCAL.DWG
LAYOUT NAME - RAB-S2A - (2)


PLOT DATE : 2/5/2020 8:15 PM PLOT BY : WENDT, SCOTT/MKE PLOT NAME : PLOT SCALE : 1 IN:20 FT HORZ. / 1 IN:20 FT VERT.

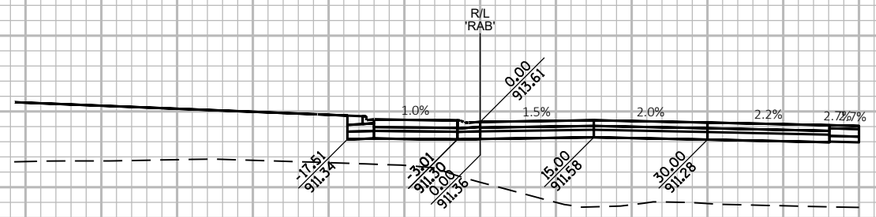


12'RAB'+50

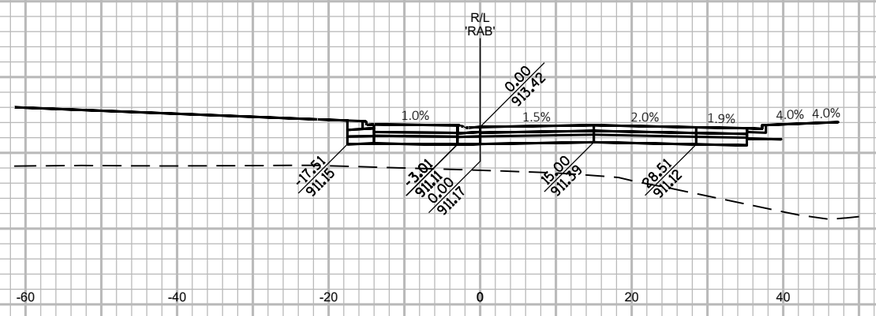

12'RAB'+25

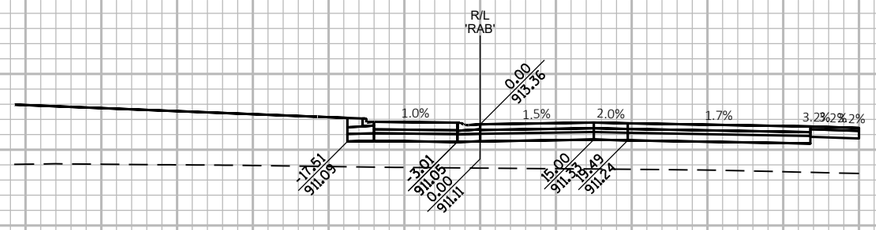

12'RAB'+00

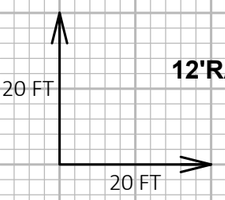

9

9

PROJECT NO: 1146-75-72	HWY: STH 15	COUNTY: OUTAGAMIE	CROSS SECTIONS: ROUNDABOUT - STAGE 2A	SHEET	E

FILE NAME : C:\PW_WORKDIR\DEN001\SWENDT1\DMS96651\COMBINED CROSS SECTIONS-LOCAL.DWG
LAYOUT NAME - RAB-S2A - (3)


PLOT DATE : 2/5/2020 8:15 PM

PLOT BY : WENDT, SCOTT/MKE

PLOT NAME :

PLOT SCALE : 1 IN:20 FT HORZ. / 1 IN:20 FT VERT.

WISDOT/CADDS SHEET 49

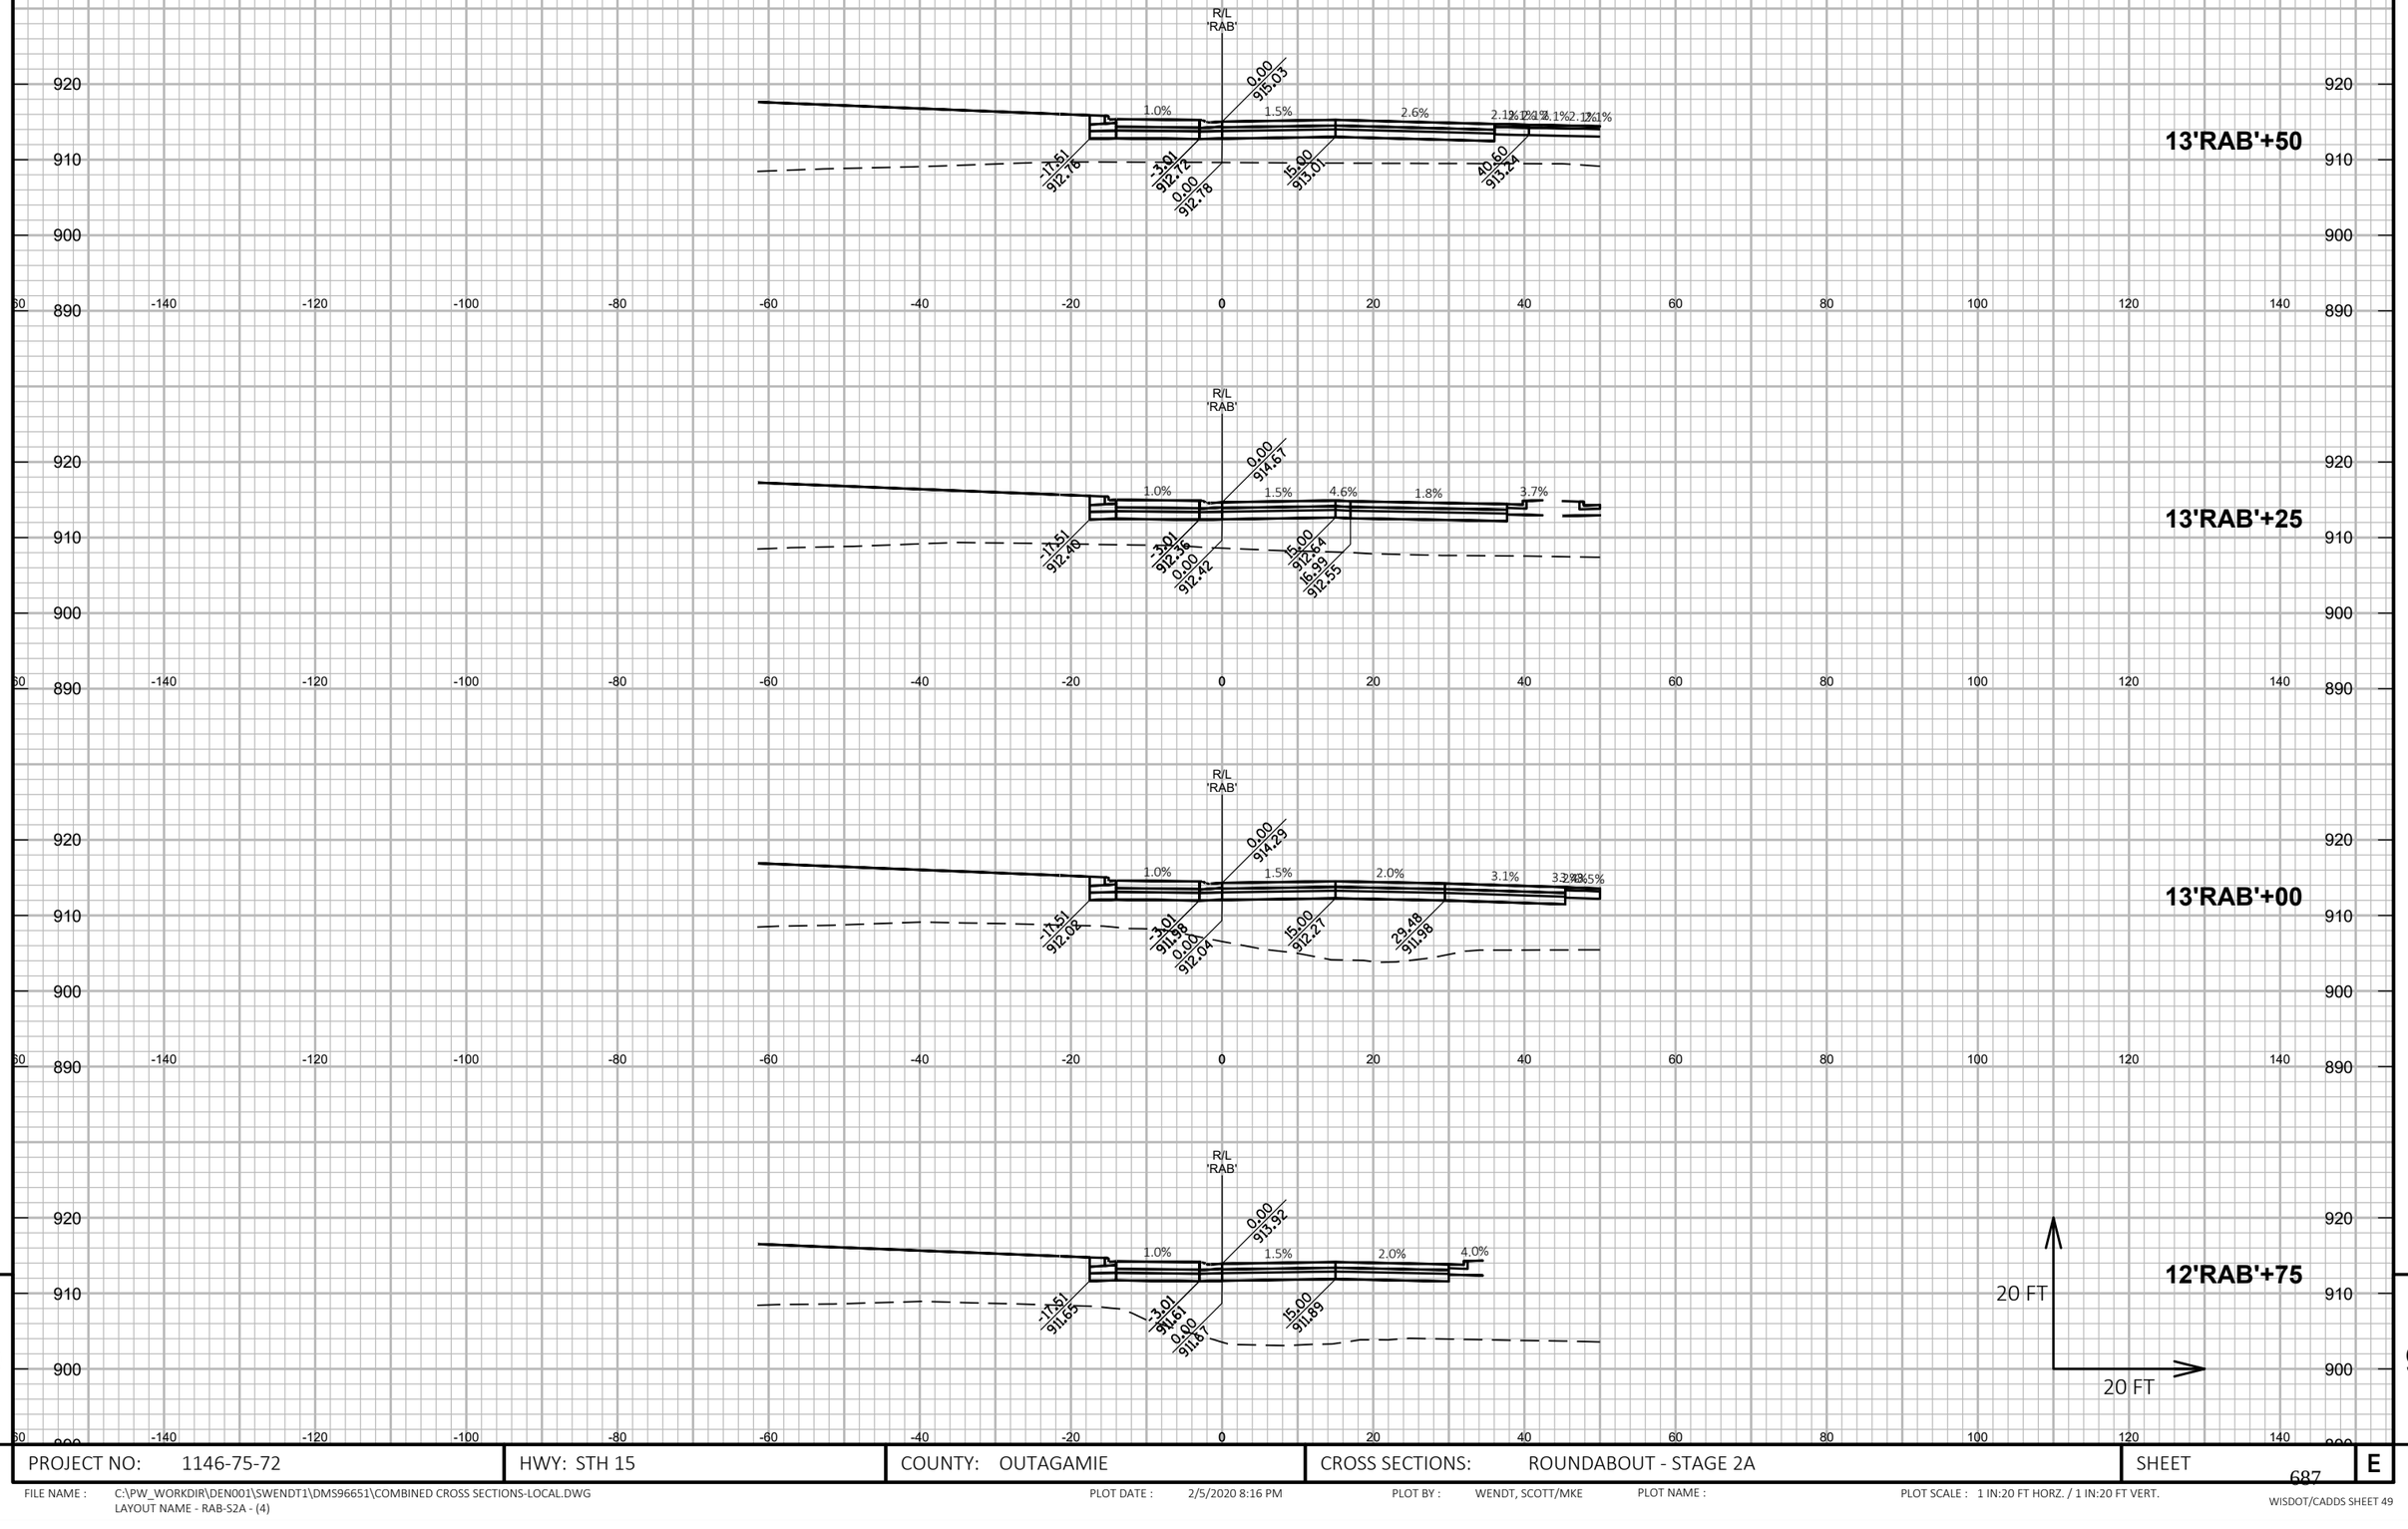


9

9

PROJECT NO: 1146-75-72	HWY: STH 15	COUNTY: OUTAGAMIE	CROSS SECTIONS: ROUNDABOUT - STAGE 2A	SHEET	E

FILE NAME : C:\PW_WORKDIR\DEN001\SWENDT1\DMS96651\COMBINED CROSS SECTIONS-LOCAL.DWG
LAYOUT NAME - RAB-S2A - (4)

PLOT DATE : 2/5/2020 8:16 PM PLOT BY : WENDT, SCOTT/MKE PLOT NAME : PLOT SCALE : 1 IN:20 FT HORZ. / 1 IN:20 FT VERT.

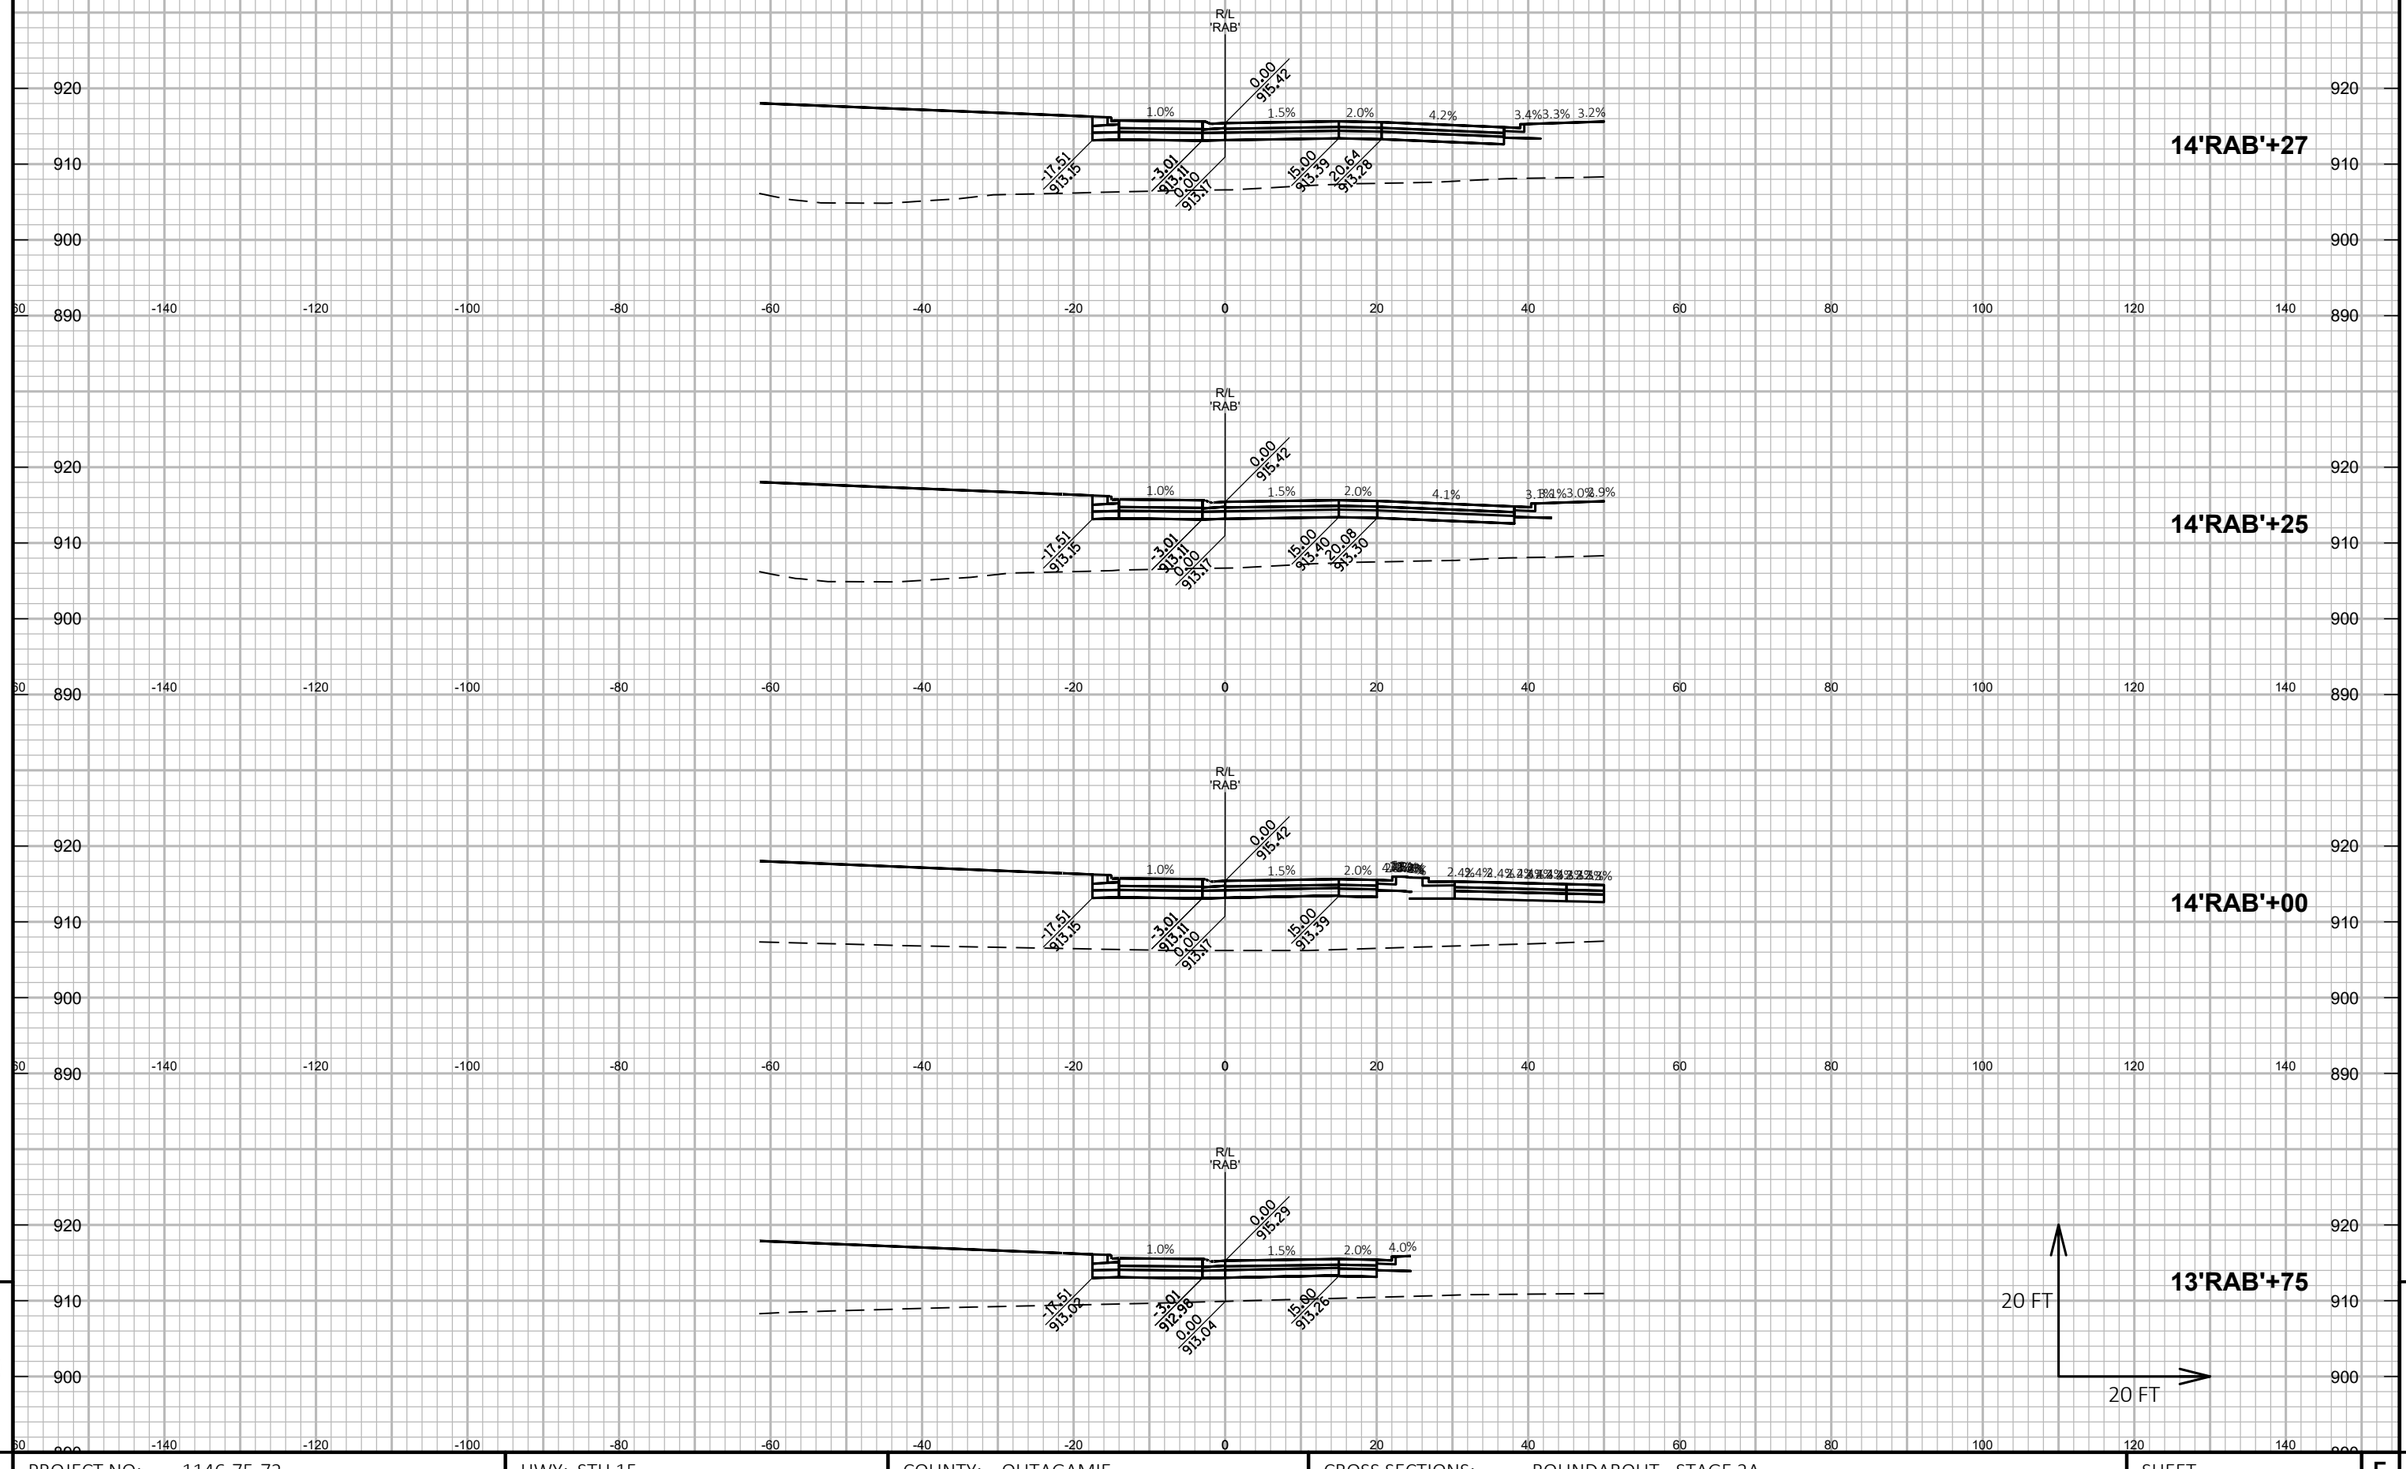


9

9

PROJECT NO: 1146-75-72	HWY: STH 15	COUNTY: OUTAGAMIE	CROSS SECTIONS: ROUNDABOUT - STAGE 2A	SHEET	E

FILE NAME : C:\PW_WORKDIR\DEN001\SWENDT1\DMS96651\COMBINED CROSS SECTIONS-LOCAL.DWG
LAYOUT NAME - RAB-S2A - (5)

PLOT DATE : 2/5/2020 8:16 PM PLOT BY : WENDT, SCOTT/MKE PLOT NAME : PLOT SCALE : 1 IN:20 FT HORZ. / 1 IN:20 FT VERT.

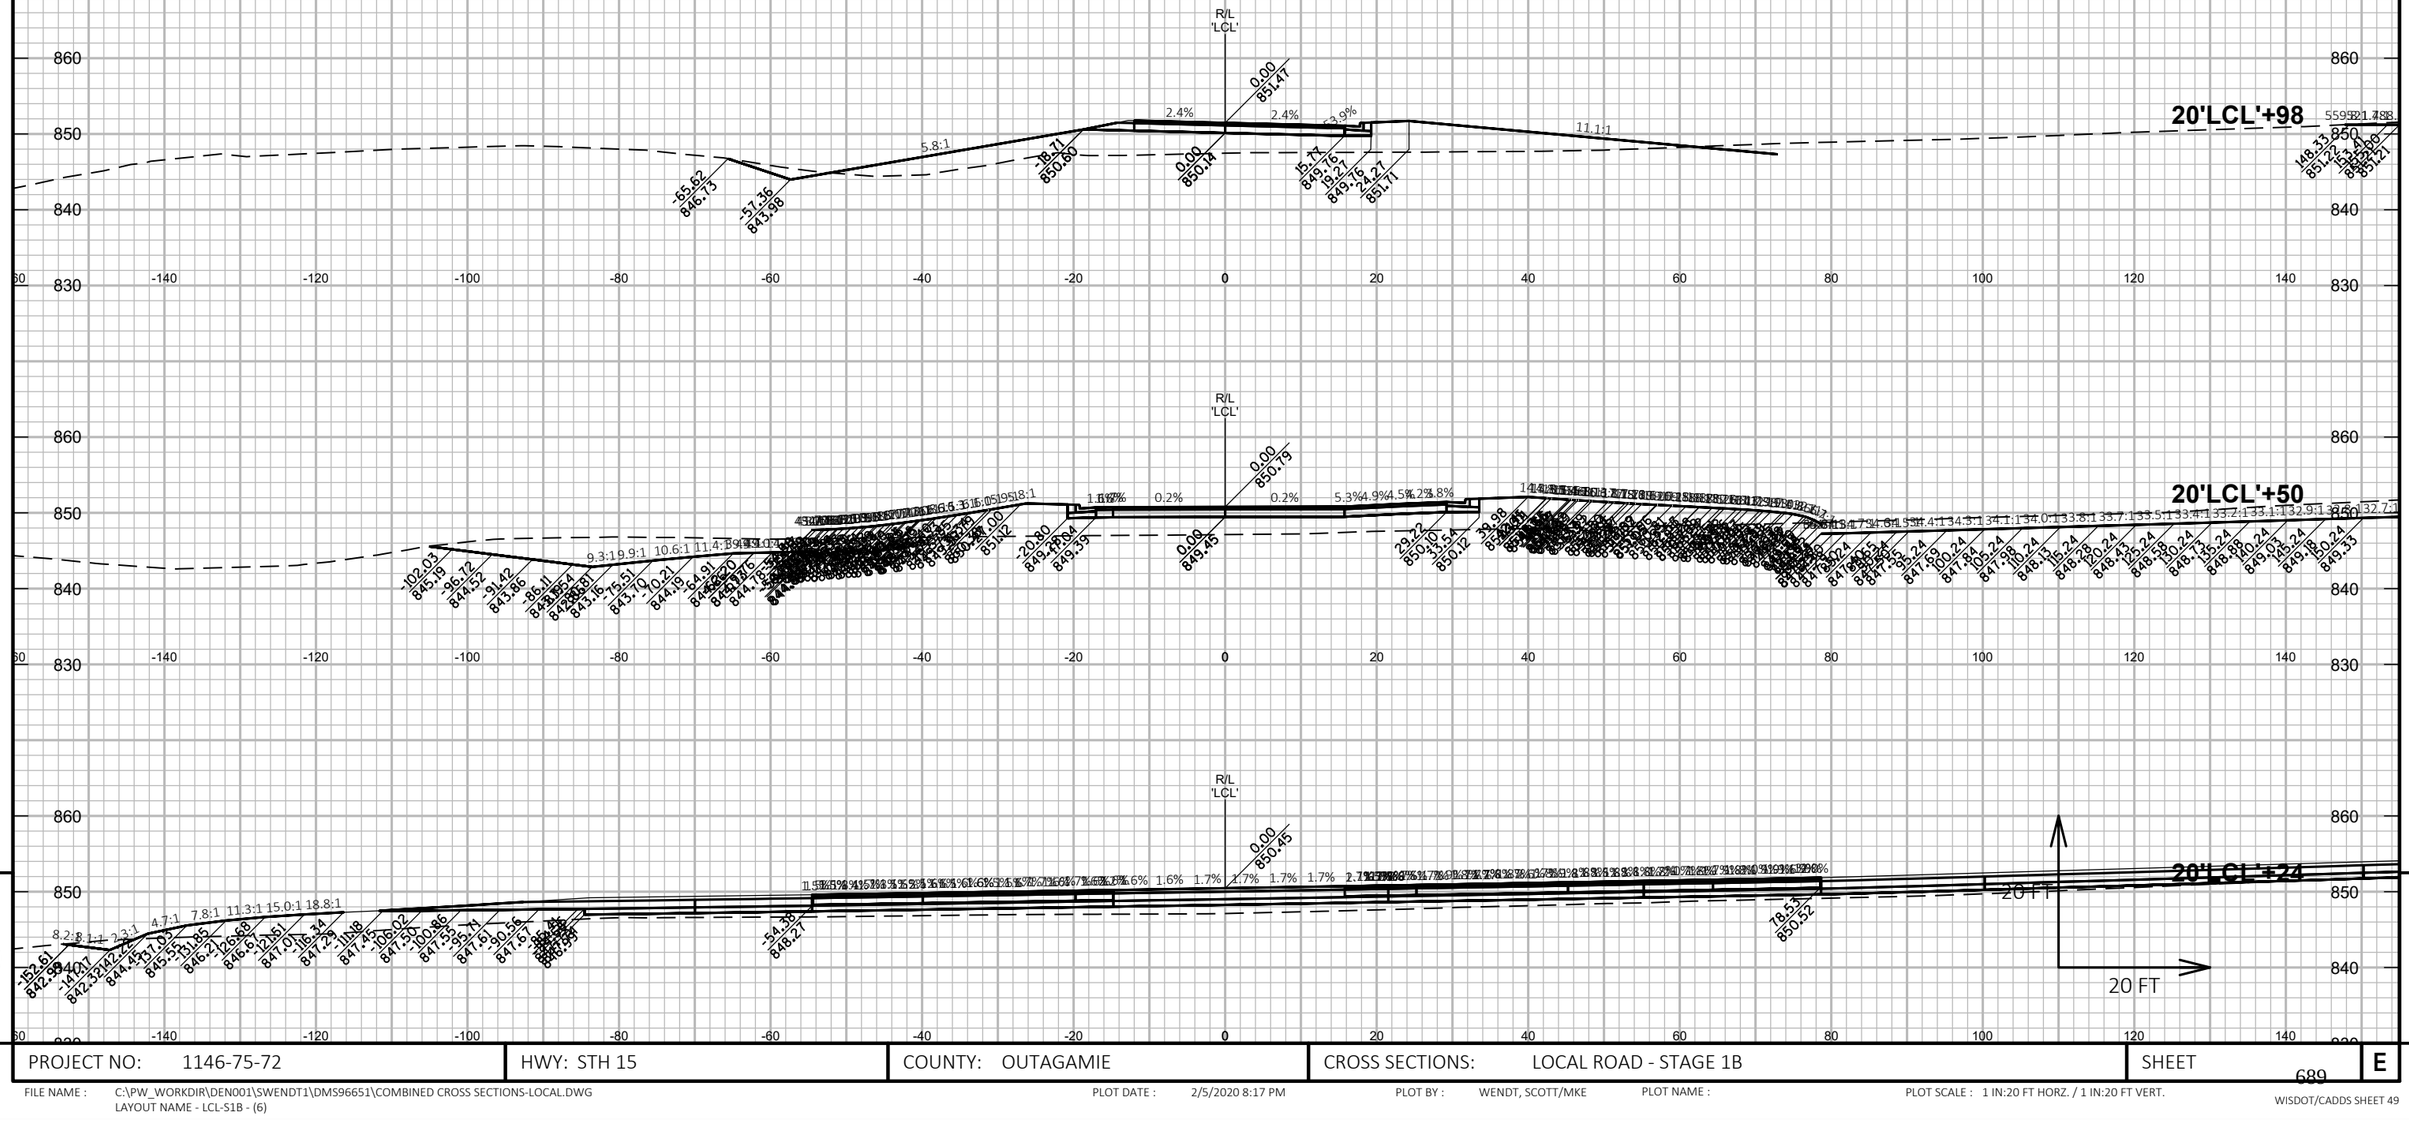


PROJECT NO: 1146-75-72	HWY: STH 15	COUNTY: OUTAGAMIE	CROSS SECTIONS: LOCAL ROAD - STAGE 1B	SHEET
				689 E

FILE NAME : C:\PW_WORKDIR\DEN001\SWENDT1\DMS96651\COMBINED CROSS SECTIONS-LOCAL.DWG
LAYOUT NAME - LCL-S1B - (6)

PLOT DATE : 2/5/2020 8:17 PM PLOT BY : WENDT, SCOTT/MKE PLOT NAME : PLOT SCALE : 1 IN:20 FT HORZ. / 1 IN:20 FT VERT.

WISDOT/CADDS SHEET 49

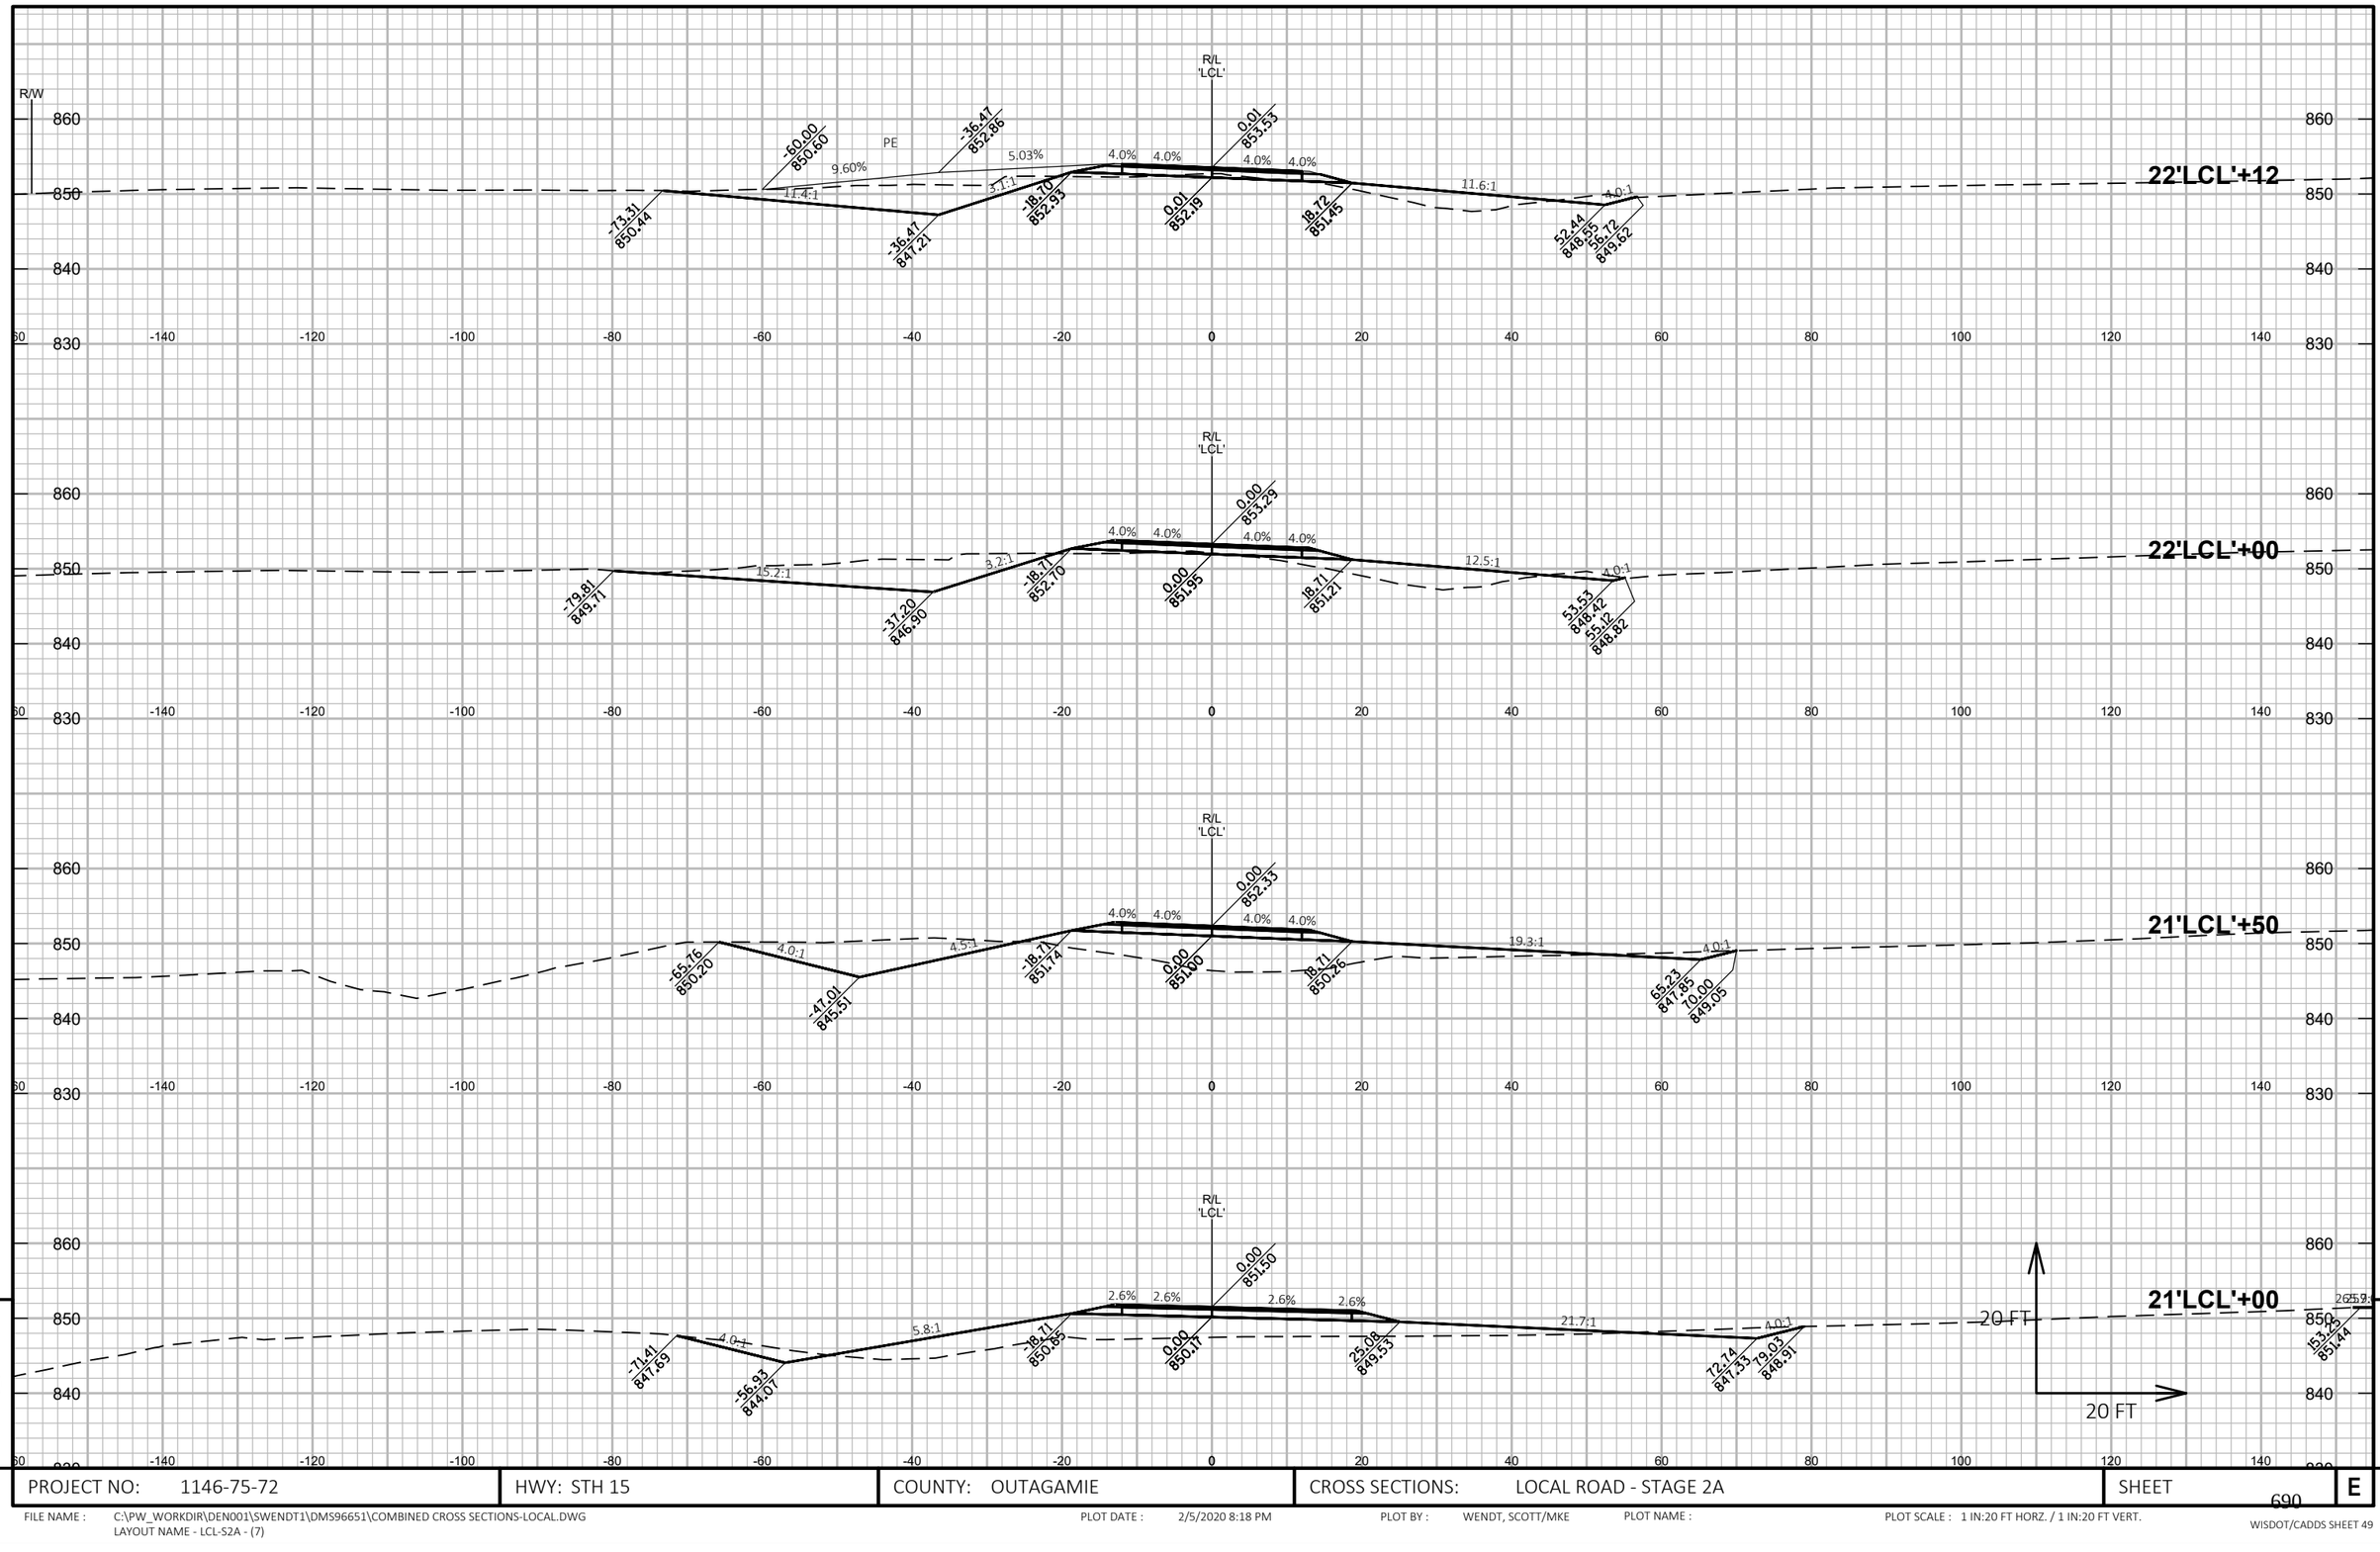

9

9


PROJECT NO: 1146-75-72	HWY: STH 15	COUNTY: OUTAGAMIE	CROSS SECTIONS: LOCAL ROAD - STAGE 2A	SHEET	E

690

FILE NAME : C:\PW_WORKDIR\DEN001\SWENDT1\DMS96651\COMBINED CROSS SECTIONS-LOCAL.DWG
LAYOUT NAME - LCL-S2A - (7)

PLOT DATE : 2/5/2020 8:18 PM PLOT BY : WENDT, SCOTT/MKE PLOT NAME : PLOT SCALE : 1 IN:20 FT HORZ. / 1 IN:20 FT VERT.

WISDOT/CADDS SHEET 49

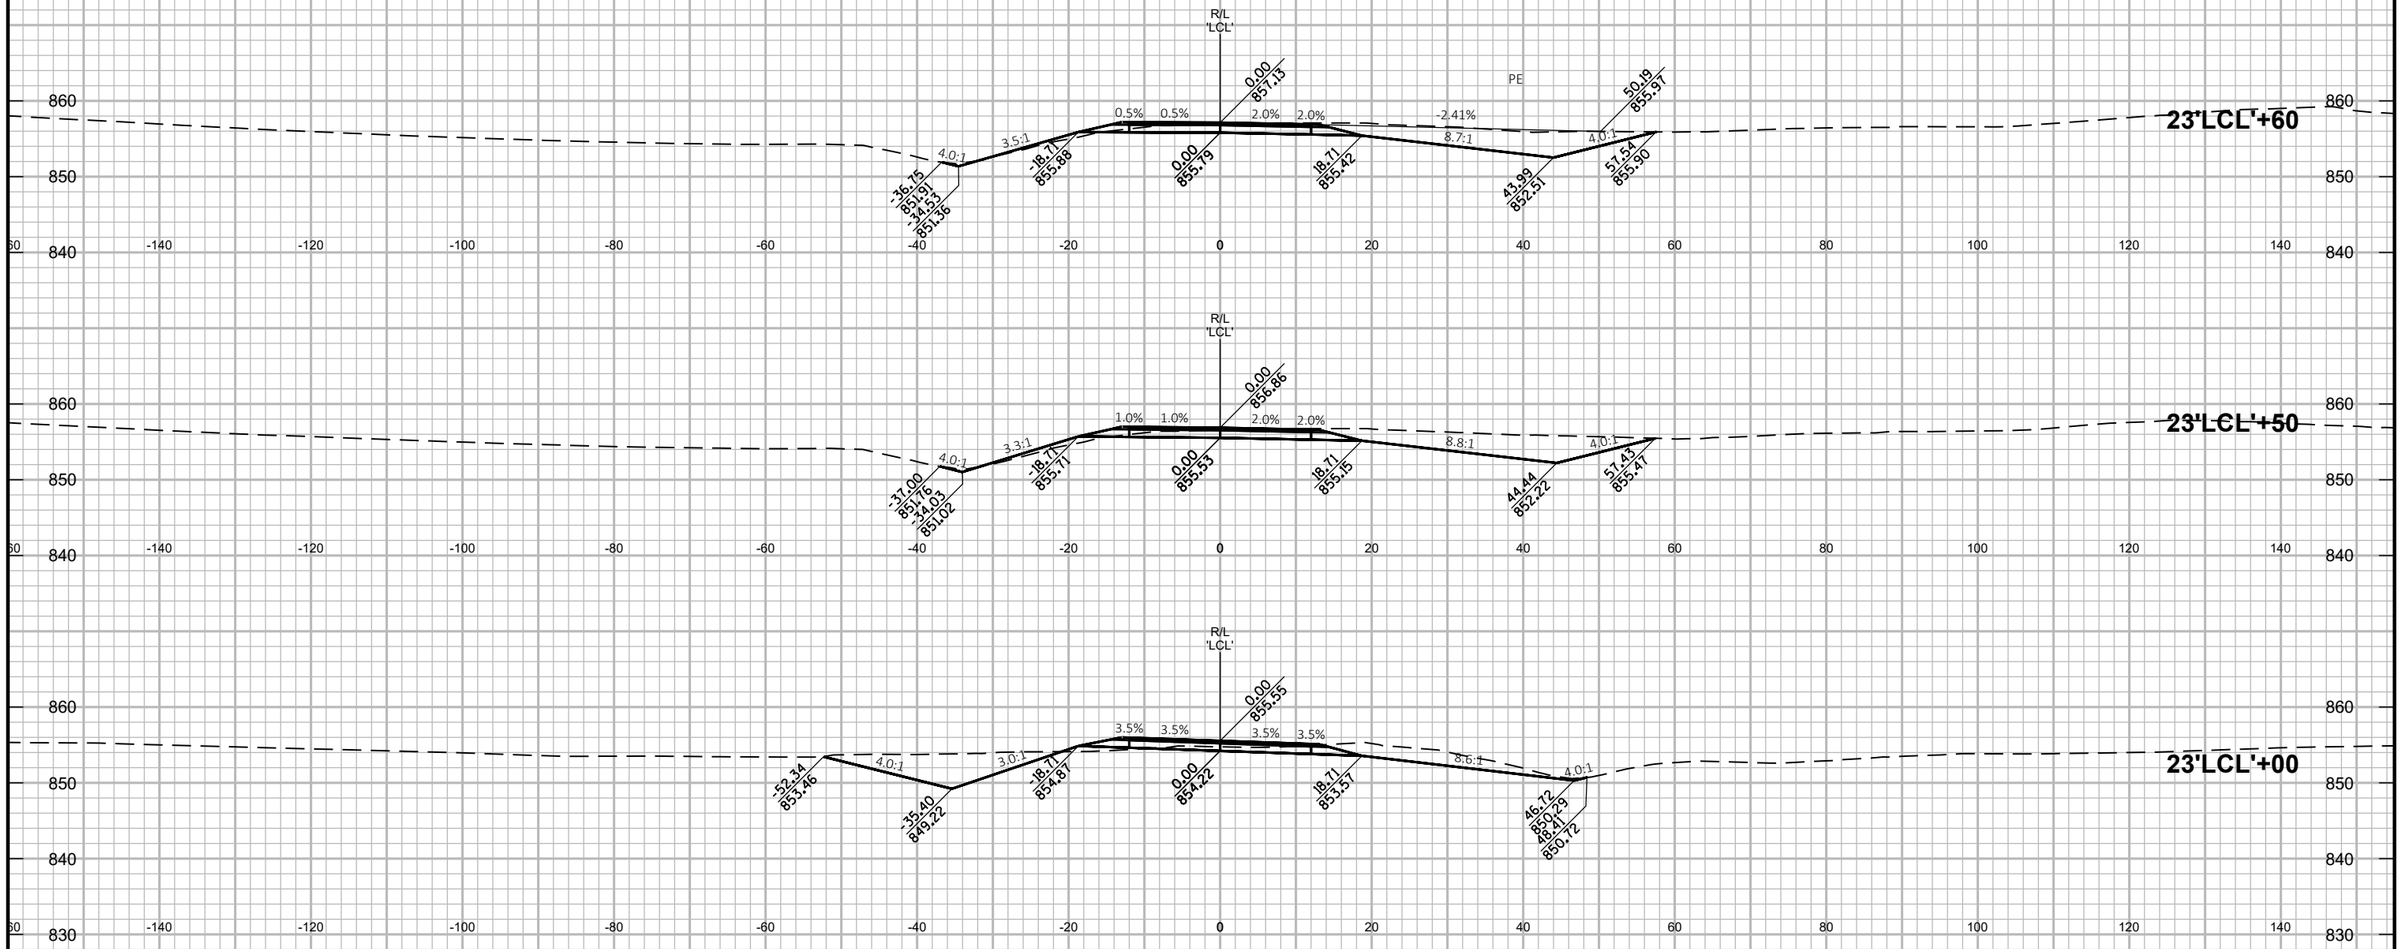

9

9


PROJECT NO: 1146-75-72	HWY: STH 15	COUNTY: OUTAGAMIE	CROSS SECTIONS: LOCAL ROAD - STAGE 2A	SHEET	E

691

FILE NAME : C:\PW_WORKDIR\DEN001\SWENDT1\DMS96651\COMBINED CROSS SECTIONS-LOCAL.DWG
LAYOUT NAME - LCL-S2A - (8)

PLOT DATE : 2/5/2020 8:18 PM PLOT BY : WENDT, SCOTT/MKE PLOT NAME : PLOT SCALE : 1 IN:20 FT HORZ. / 1 IN:20 FT VERT.

WISDOT/CADDS SHEET 49

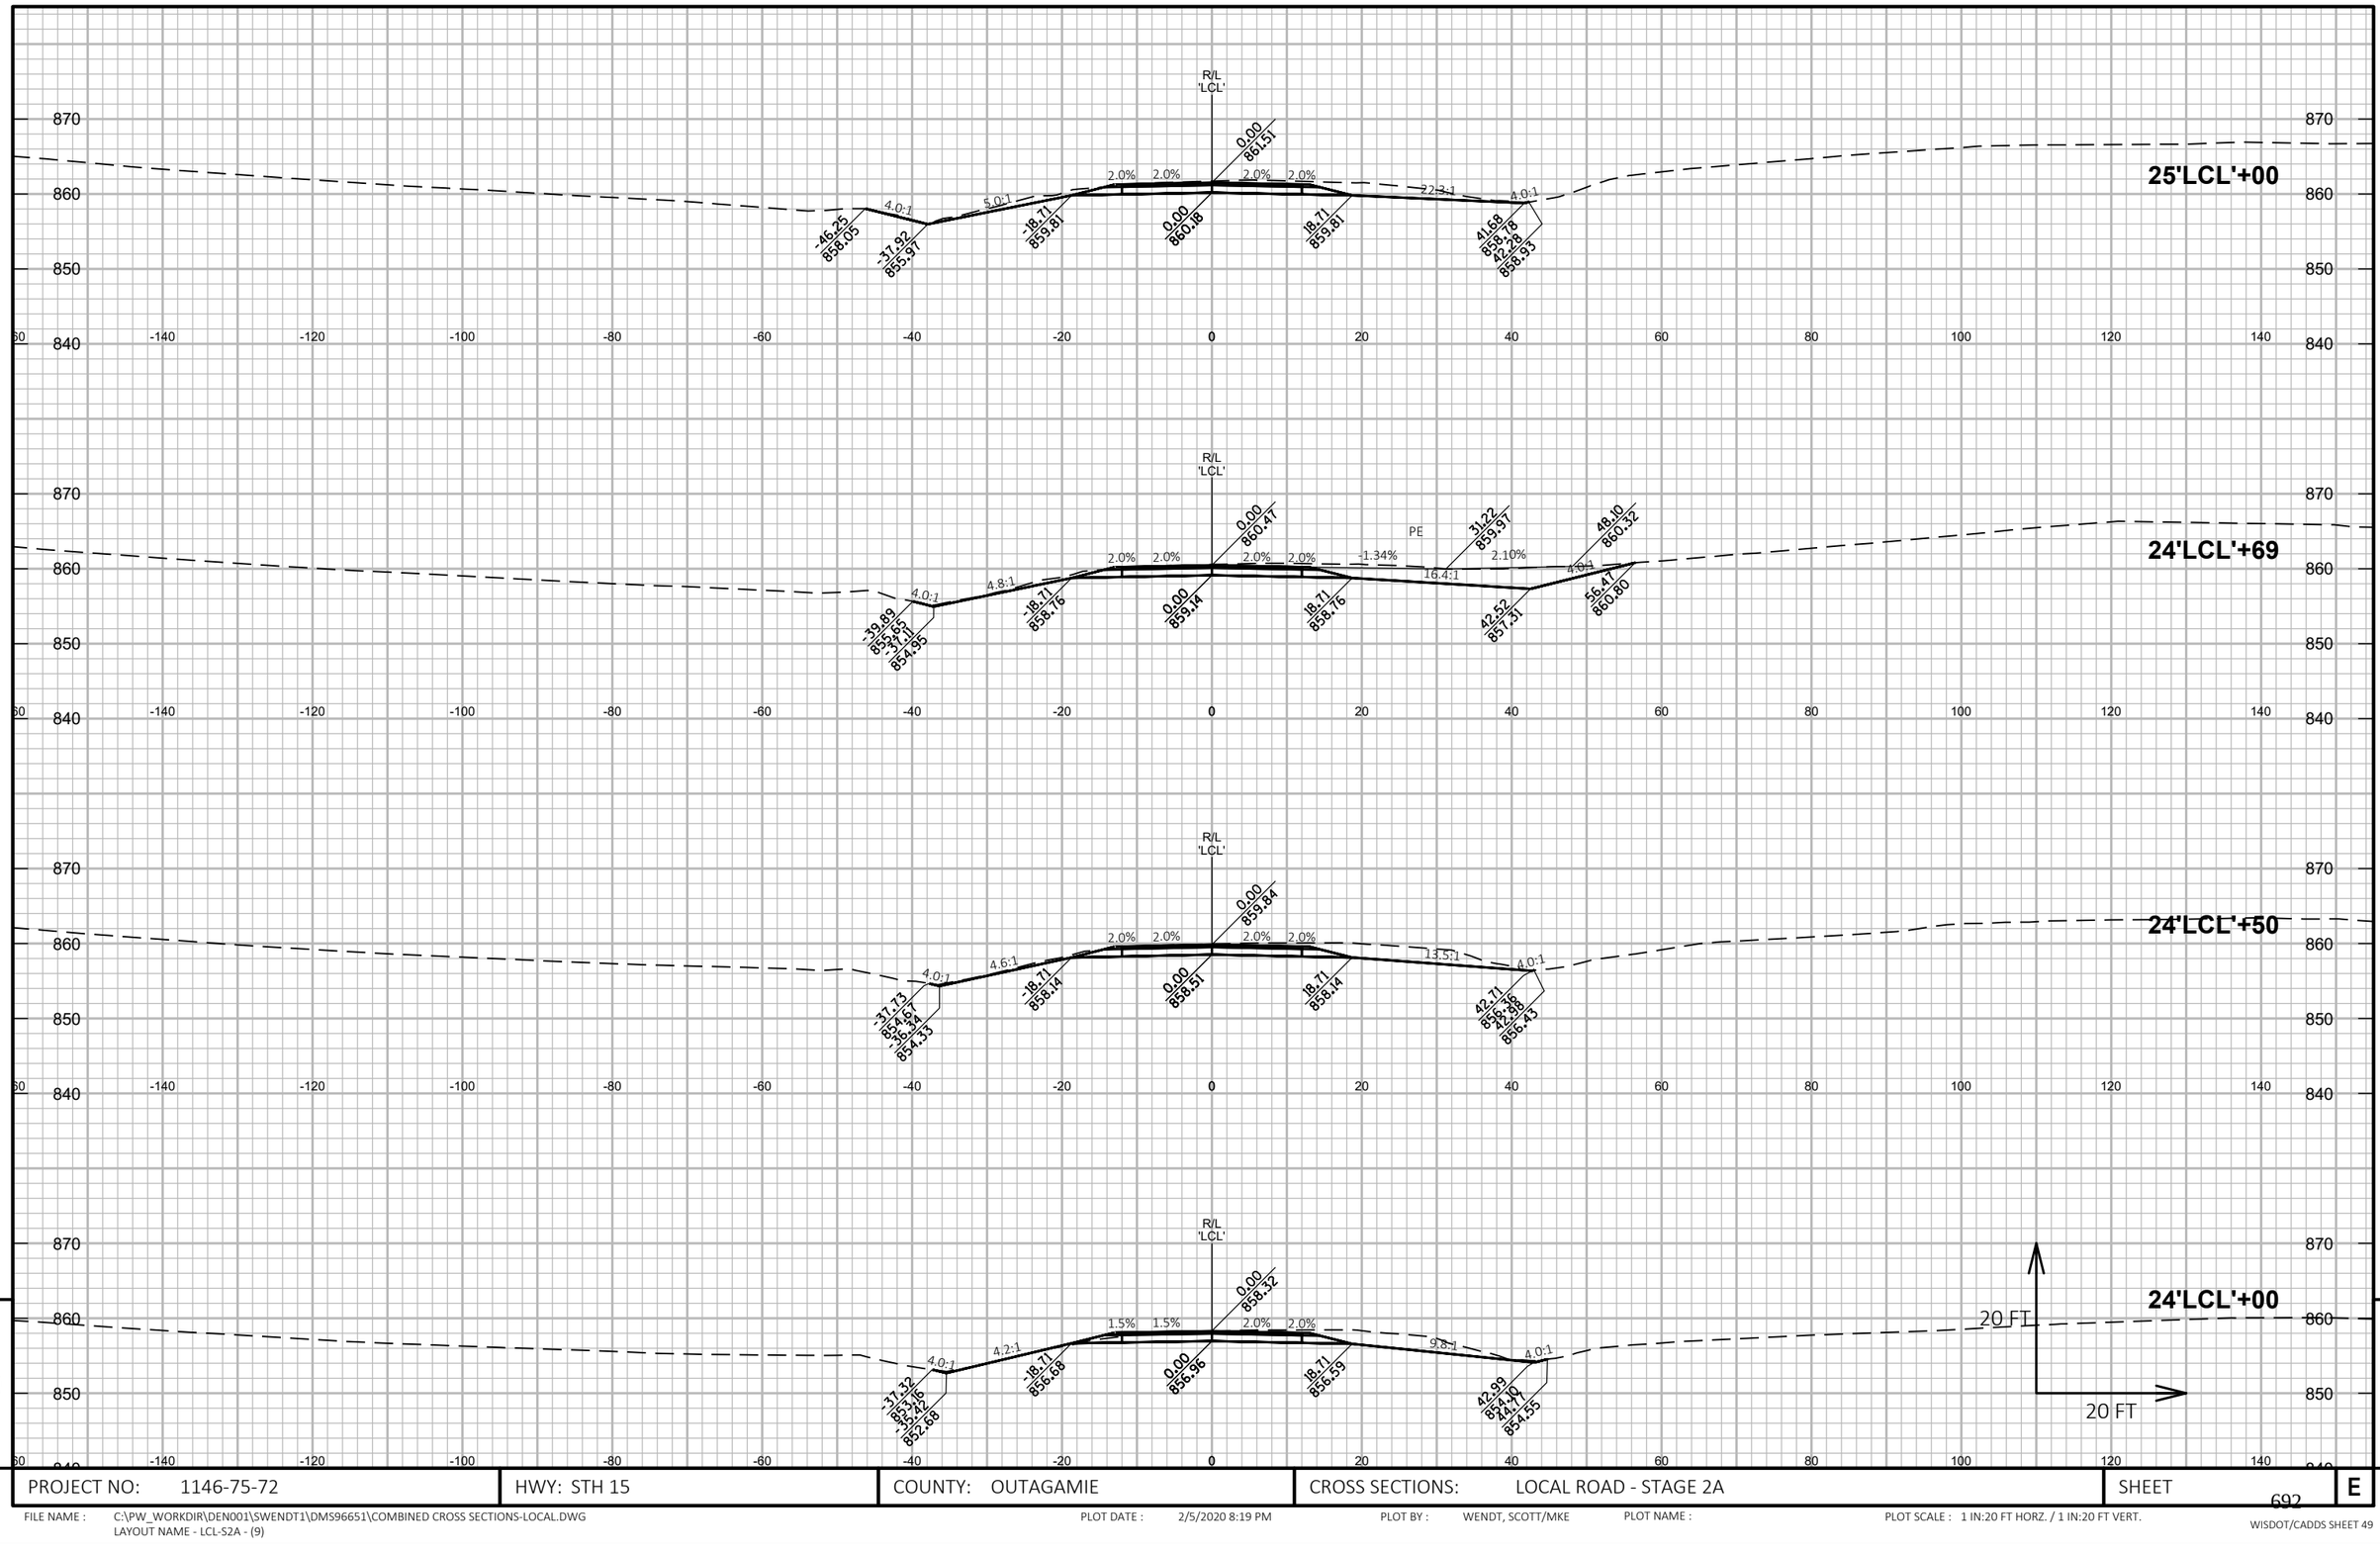


PROJECT NO: 1146-75-72	HWY: STH 15	COUNTY: OUTAGAMIE	CROSS SECTIONS: LOCAL ROAD - STAGE 2A	SHEET	E

FILE NAME : C:\PW_WORKDIR\DEN001\SWENDT1\DMS96651\COMBINED CROSS SECTIONS-LOCAL.DWG
LAYOUT NAME - LCL-S2A - (9)

PLOT DATE : 2/5/2020 8:19 PM PLOT BY : WENDT, SCOTT/MKE PLOT NAME : PLOT SCALE : 1 IN:20 FT HORZ. / 1 IN:20 FT VERT.

WISDOT/CADDS SHEET 49

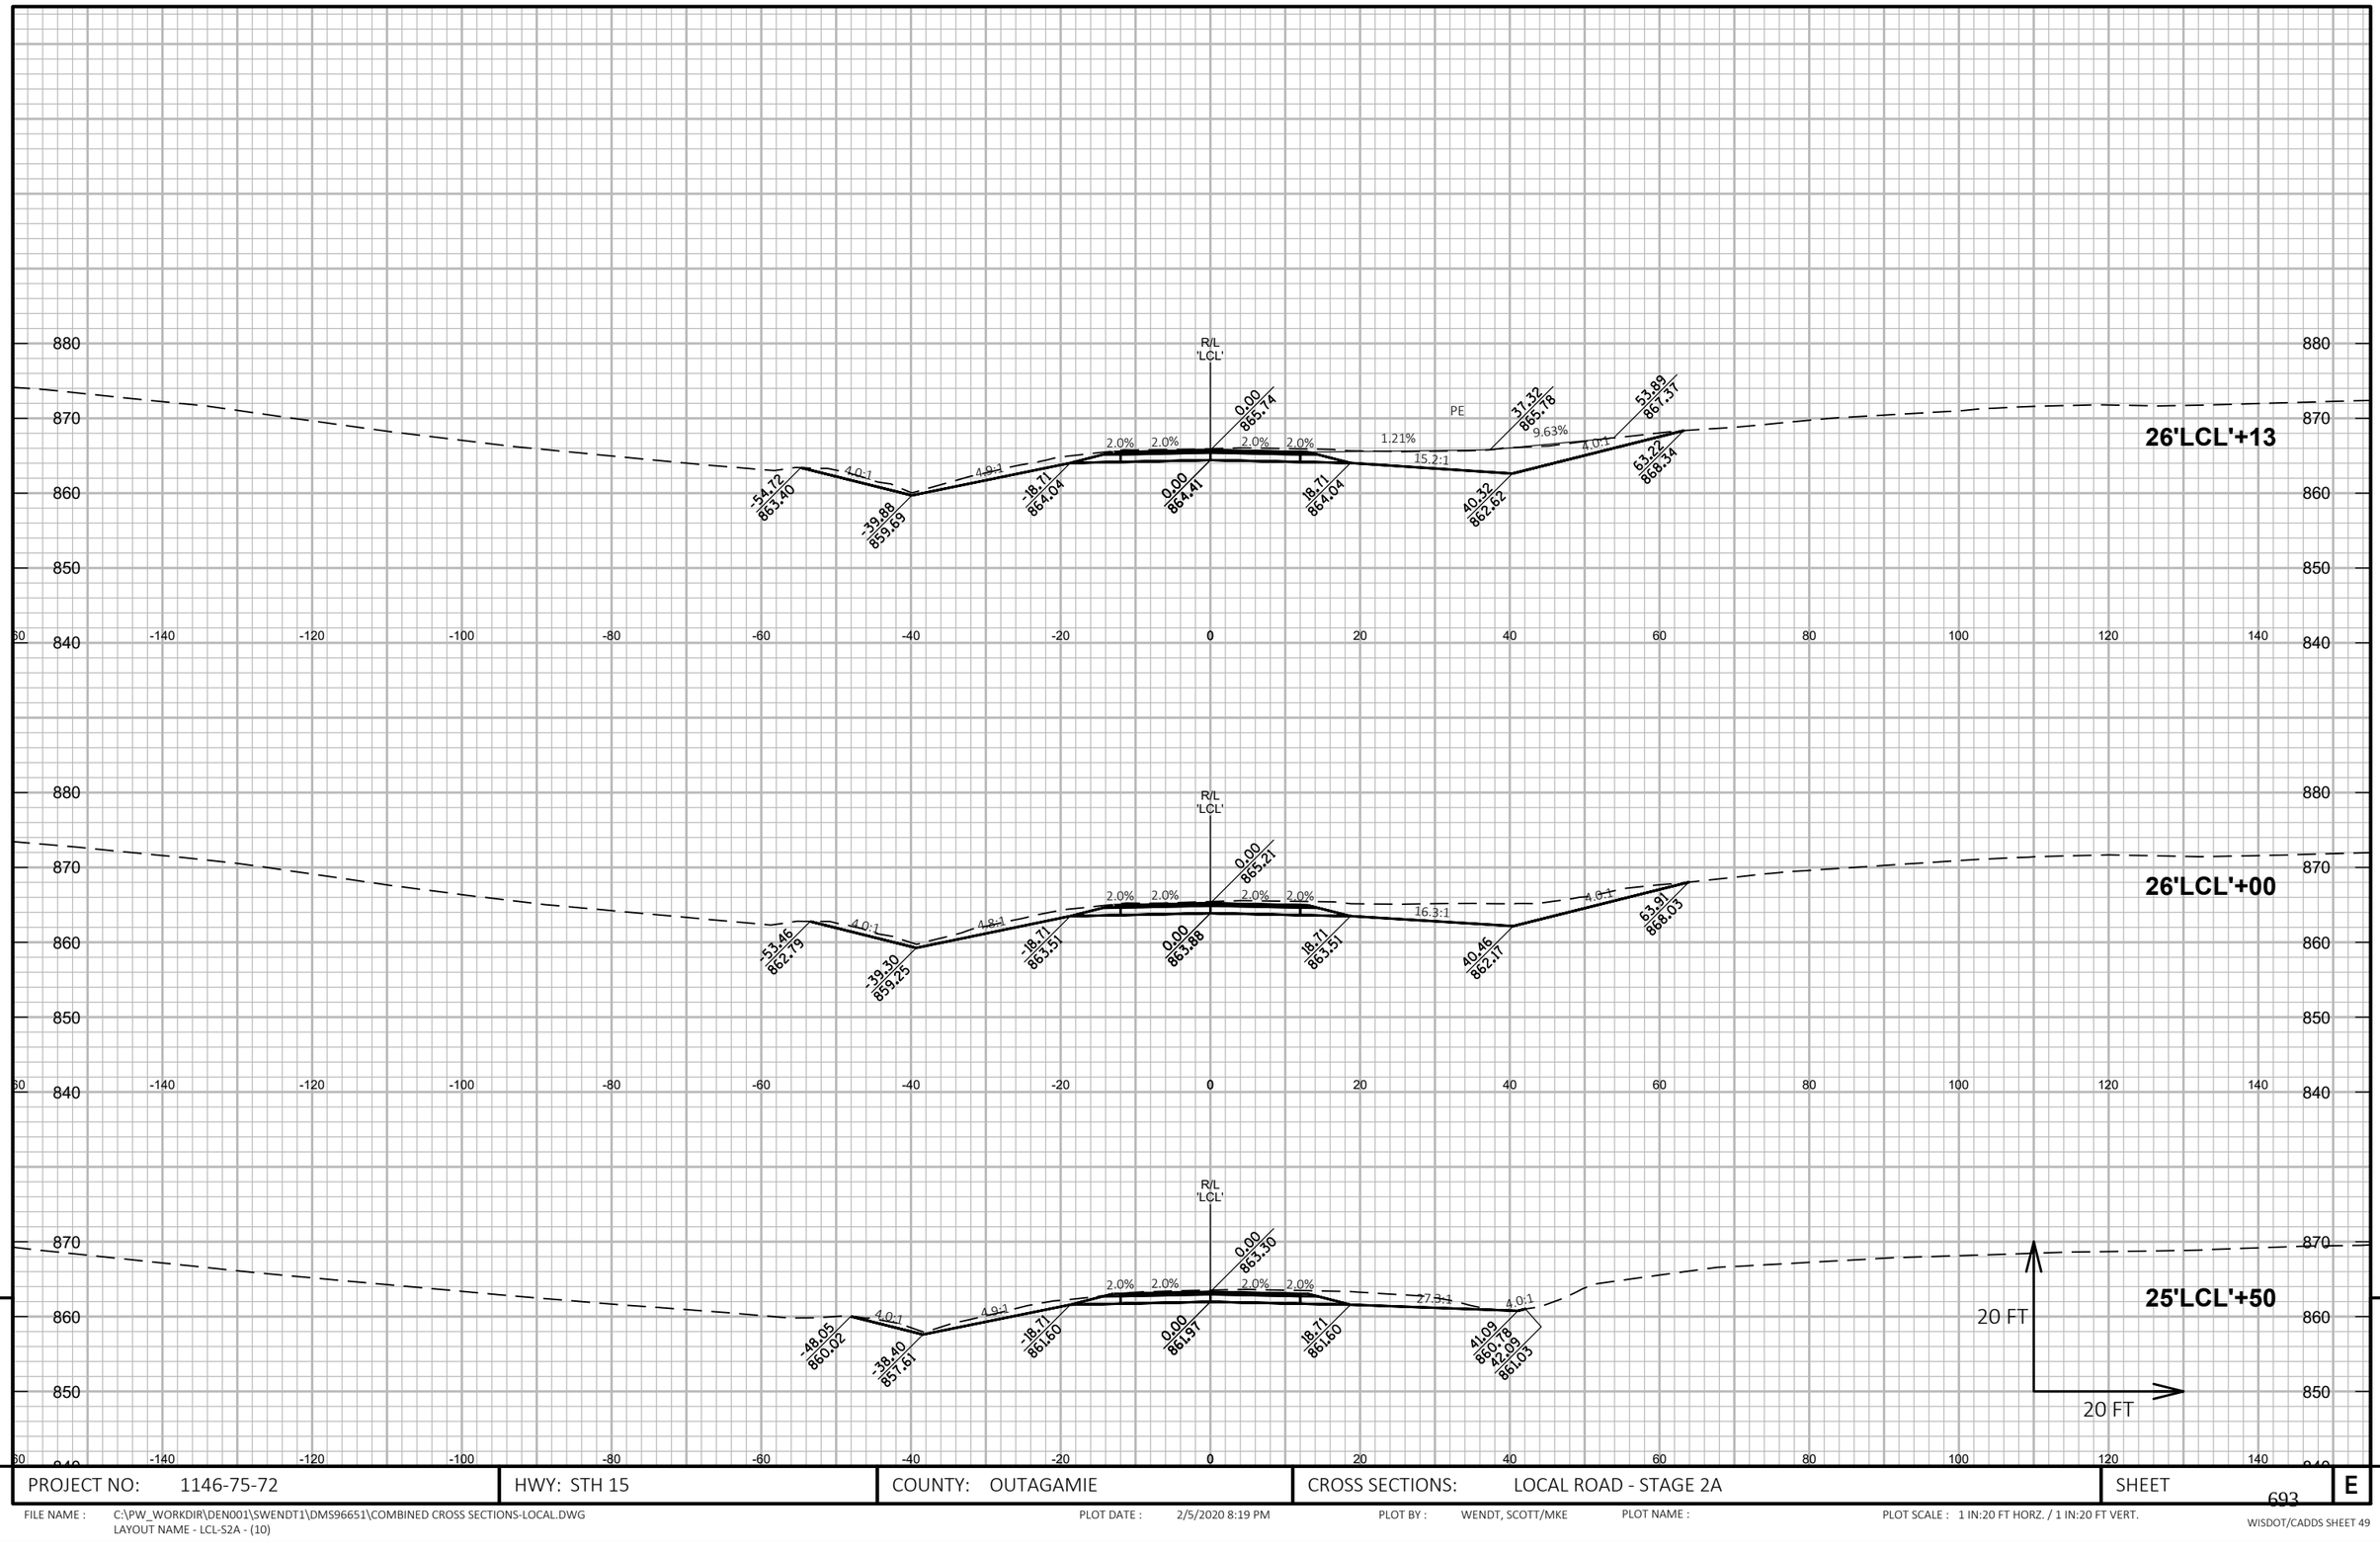


9

9

PROJECT NO: 1146-75-72	HWY: STH 15	COUNTY: OUTAGAMIE	CROSS SECTIONS: LOCAL ROAD - STAGE 2A	SHEET	E

FILE NAME : C:\PW_WORKDIR\DEN001\SWENDT1\DMS96651\COMBINED CROSS SECTIONS-LOCAL.DWG
LAYOUT NAME - LCL-S2A - (10)

PLOT DATE : 2/5/2020 8:19 PM PLOT BY : WENDT, SCOTT/MKE PLOT NAME : PLOT SCALE : 1 IN:20 FT HORZ. / 1 IN:20 FT VERT.

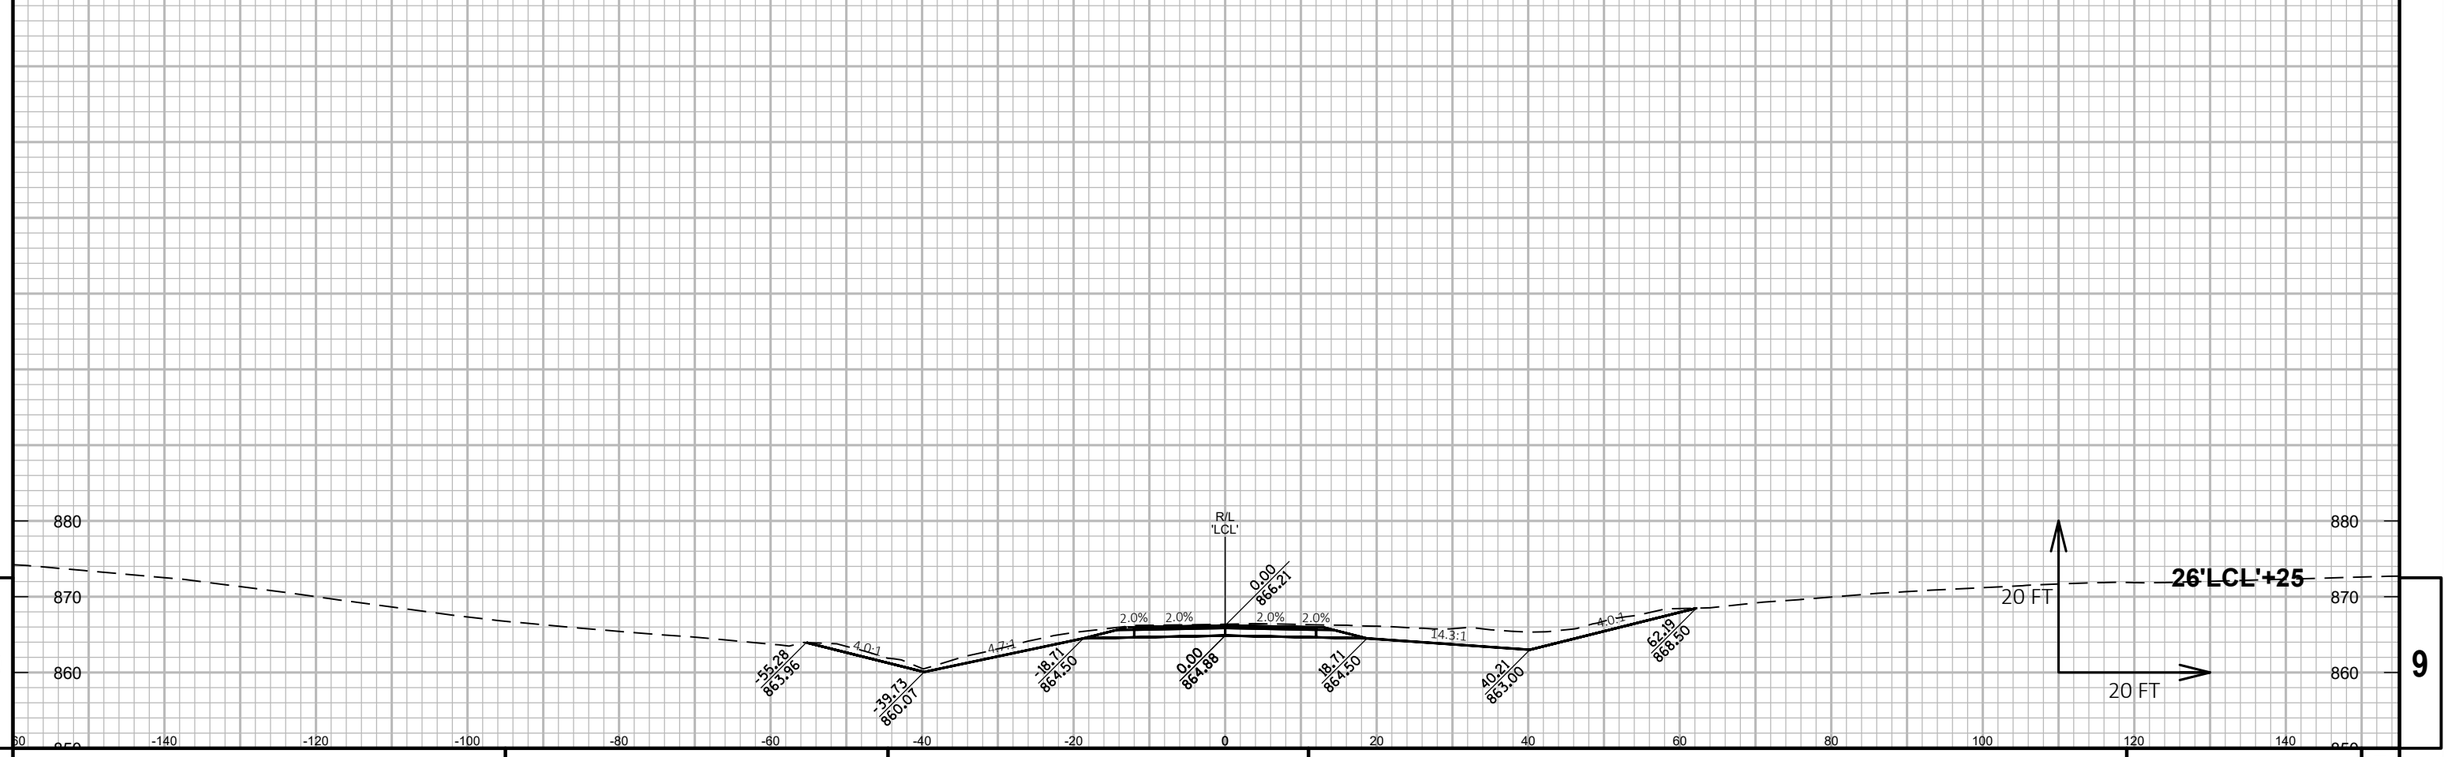

9


9

PROJECT NO: 1146-75-72	HWY: STH 15	COUNTY: OUTAGAMIE	CROSS SECTIONS: LOCAL ROAD - STAGE 2A	SHEET	E

FILE NAME : C:\PW_WORKDIR\DEN001\SWENDT1\DMS96651\COMBINED CROSS SECTIONS-LOCAL.DWG
LAYOUT NAME - LCL-S2A - (11)

PLOT DATE : 2/5/2020 8:20 PM PLOT BY : WENDT, SCOTT/MKE PLOT NAME : PLOT SCALE : 1 IN:20 FT HORZ. / 1 IN:20 FT VERT.

WISDOT/CADDS SHEET 49

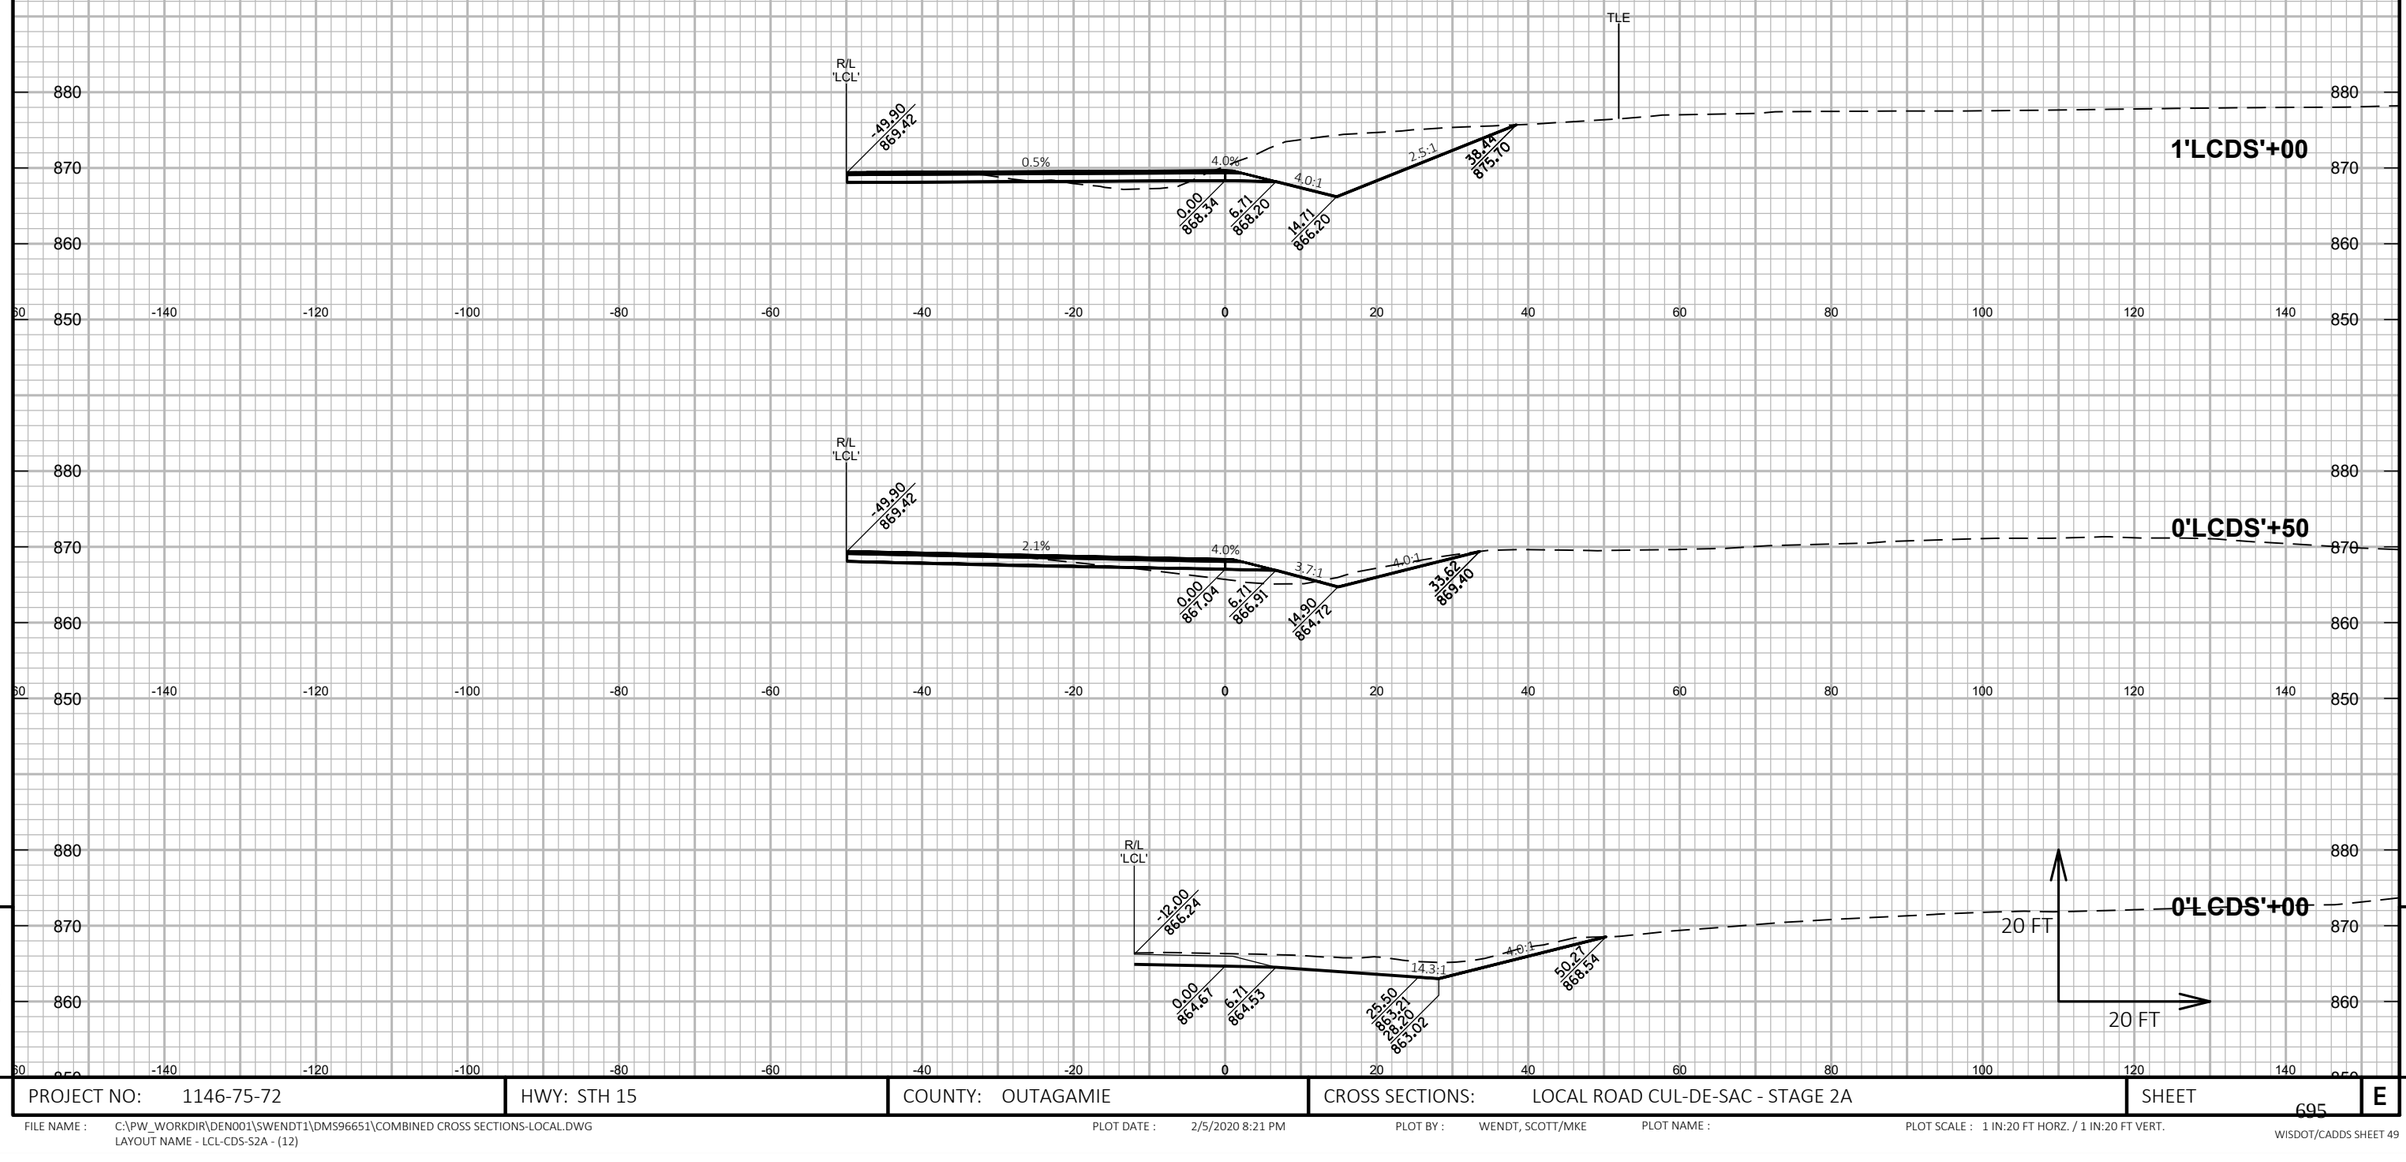


9

9

PROJECT NO: 1146-75-72	HWY: STH 15	COUNTY: OUTAGAMIE	CROSS SECTIONS: LOCAL ROAD CUL-DE-SAC - STAGE 2A	SHEET	E

FILE NAME : C:\PW_WORKDIR\DEN001\SWENDT1\DMS96651\COMBINED CROSS SECTIONS-LOCAL.DWG
LAYOUT NAME - LCL-CDS-S2A - (12)

PLOT DATE : 2/5/2020 8:21 PM PLOT BY : WENDT, SCOTT/MKE PLOT NAME : PLOT SCALE : 1 IN:20 FT HORZ. / 1 IN:20 FT VERT.

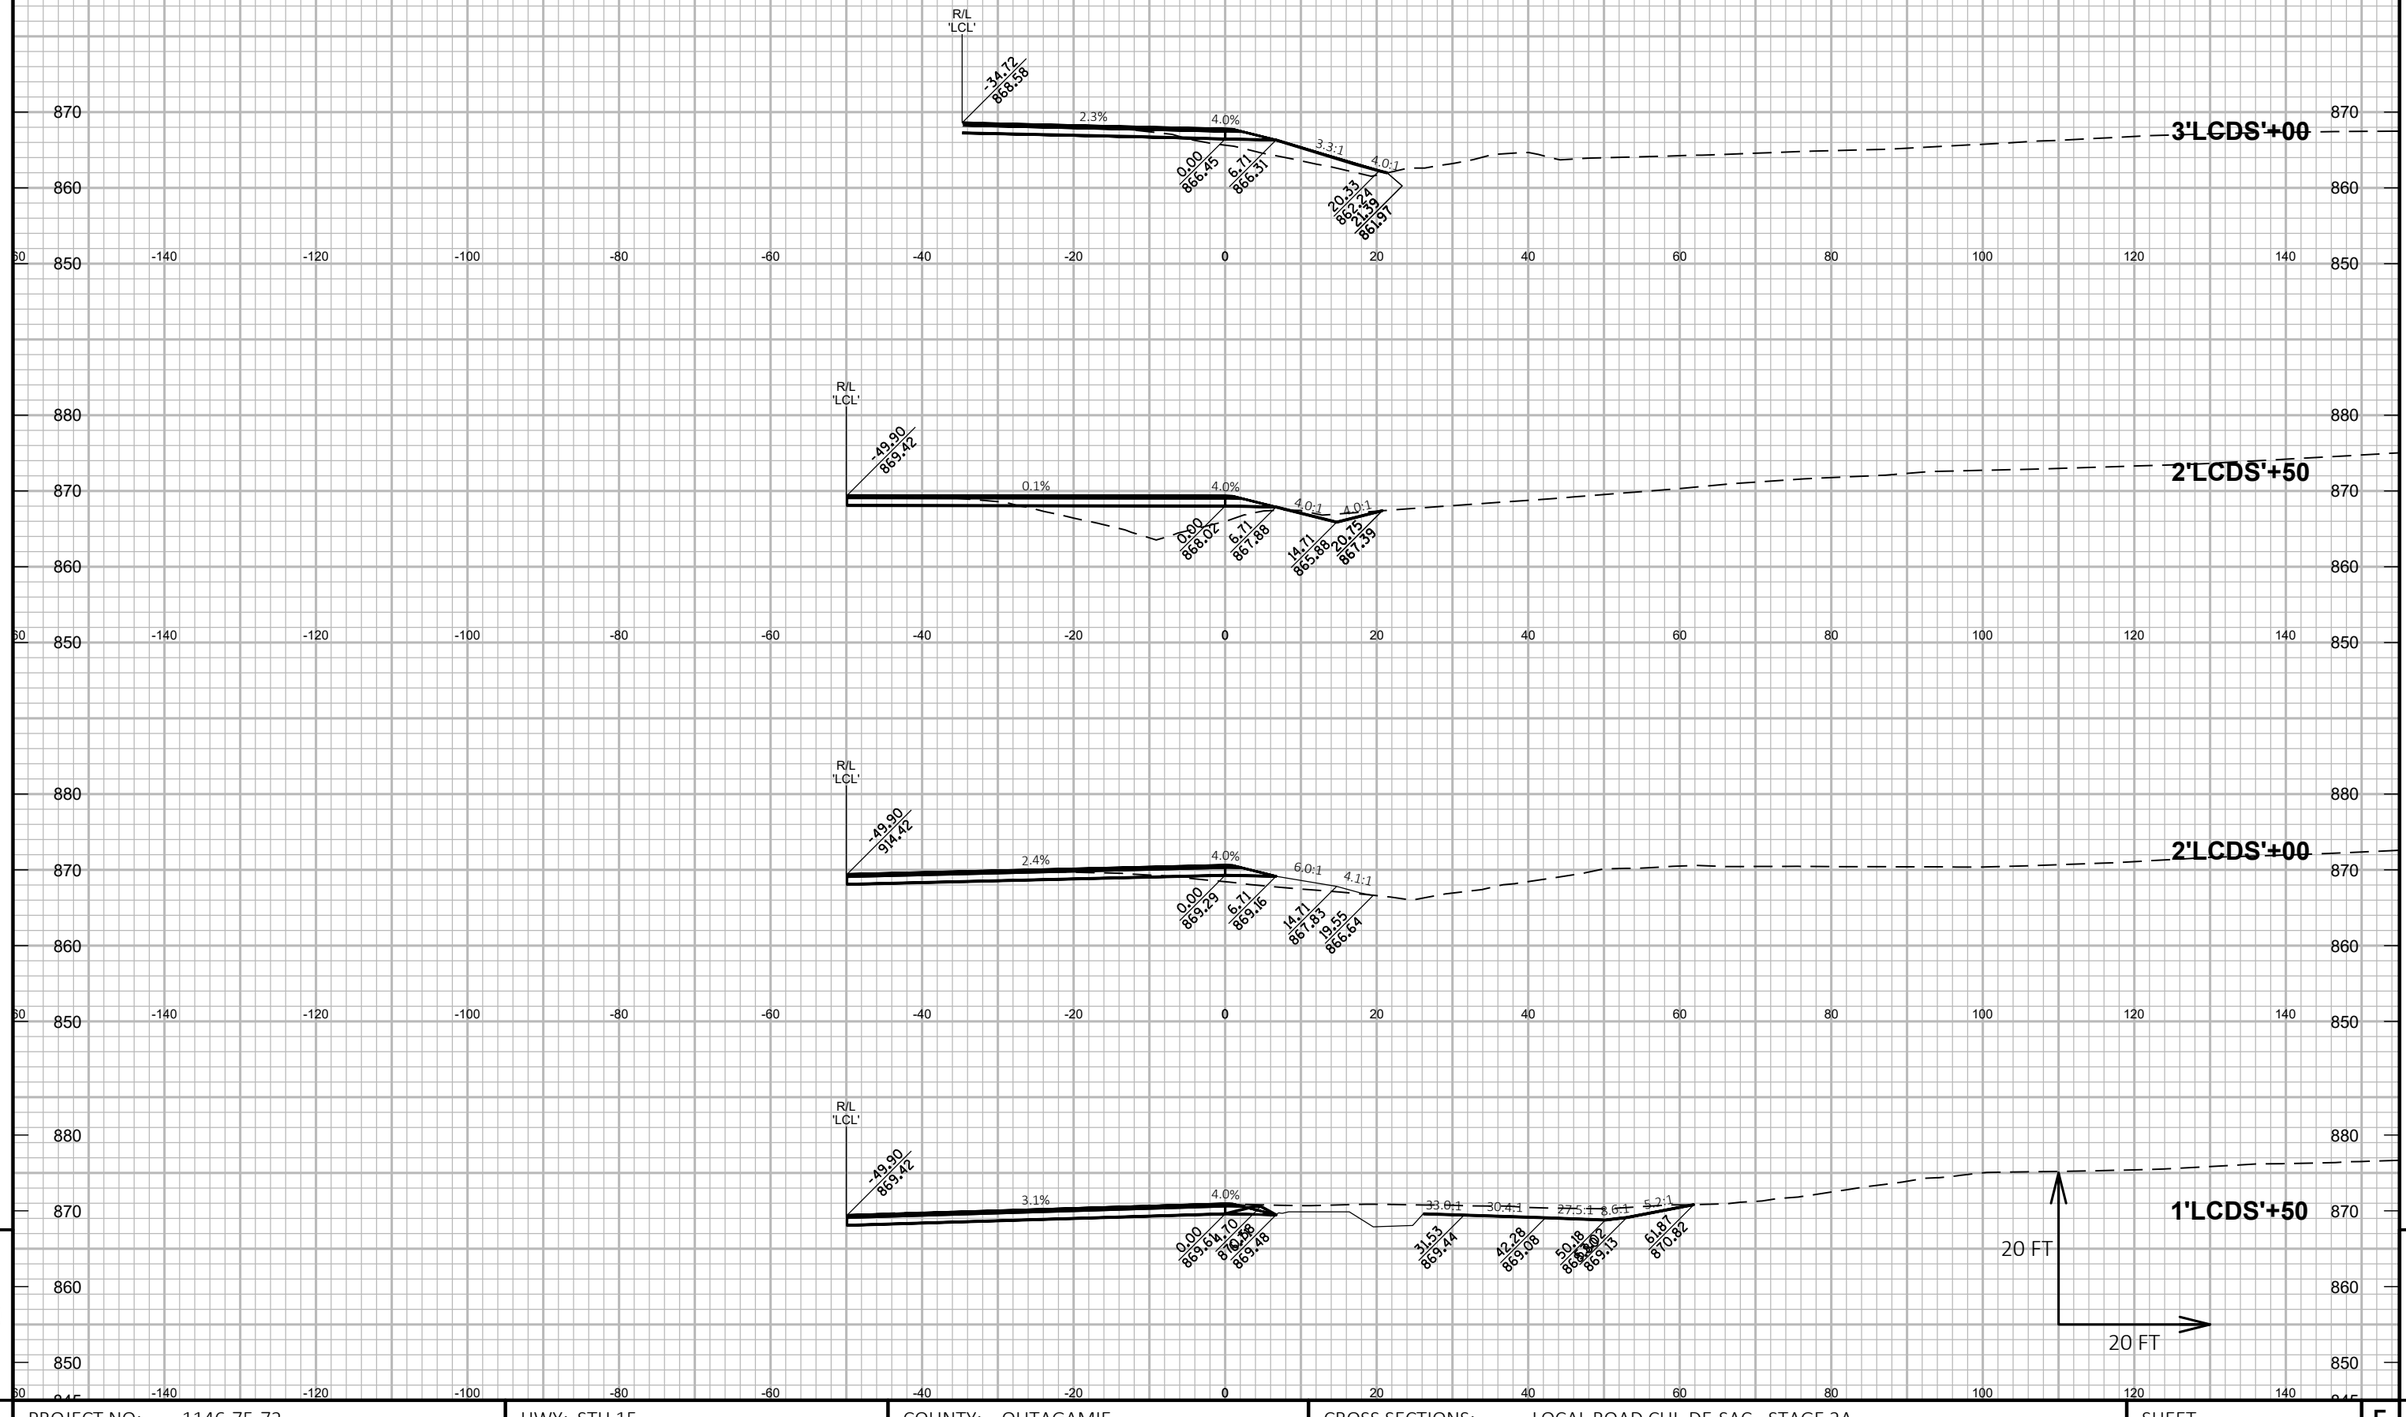


9

9

PROJECT NO: 1146-75-72	HWY: STH 15	COUNTY: OUTAGAMIE	CROSS SECTIONS: LOCAL ROAD CUL-DE-SAC - STAGE 2A	SHEET	E

FILE NAME : C:\PW_WORKDIR\DEN001\SWENDT1\DMS96651\COMBINED CROSS SECTIONS-LOCAL.DWG
LAYOUT NAME - LCL-CDS-S2A - (13)

PLOT DATE : 2/5/2020 8:21 PM PLOT BY : WENDT, SCOTT/MKE PLOT NAME : PLOT SCALE : 1 IN:20 FT HORZ. / 1 IN:20 FT VERT.

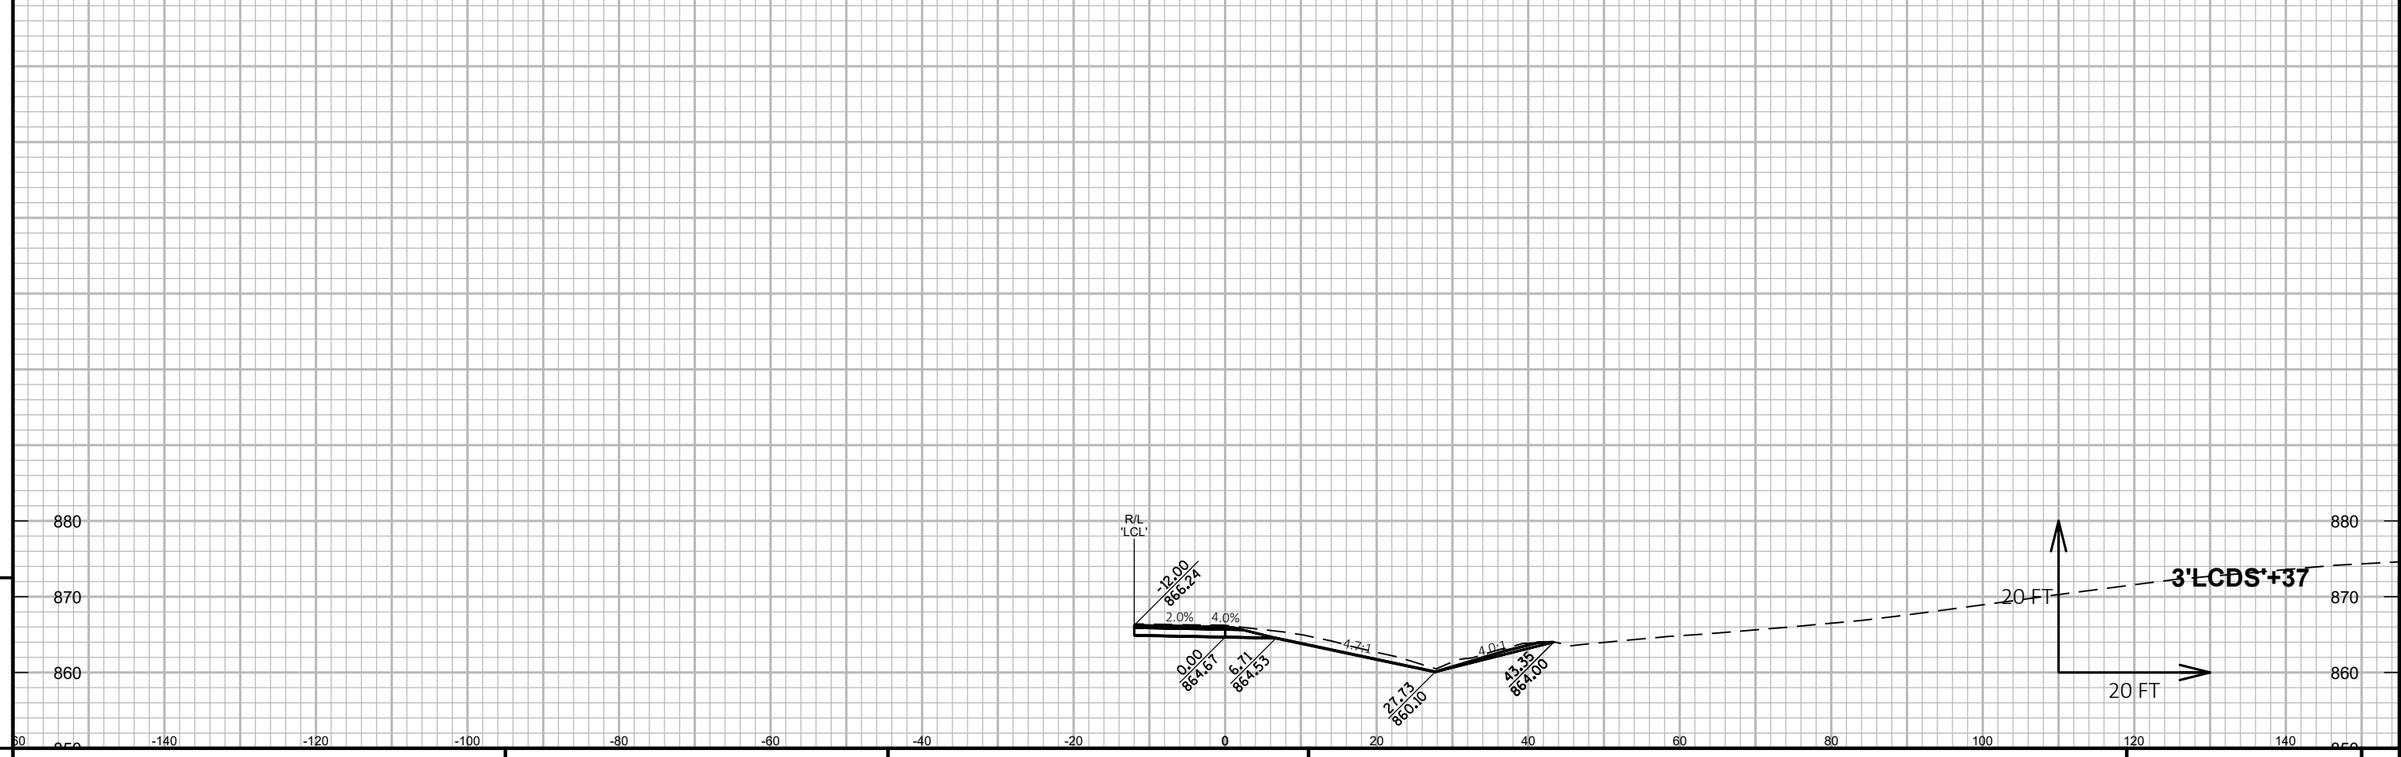


9

9

PROJECT NO: 1146-75-72	HWY: STH 15	COUNTY: OUTAGAMIE	CROSS SECTIONS: LOCAL ROAD CUL-DE-SAC - STAGE 2A	SHEET	E

FILE NAME : C:\PW_WORKDIR\DEN001\SWENDT1\DMS96651\COMBINED CROSS SECTIONS-LOCAL.DWG
LAYOUT NAME - LCL-CDS-S2A - (14)

PLOT DATE : 2/5/2020 8:22 PM PLOT BY : WENDT, SCOTT/MKE PLOT NAME : PLOT SCALE : 1 IN:20 FT HORZ. / 1 IN:20 FT VERT.

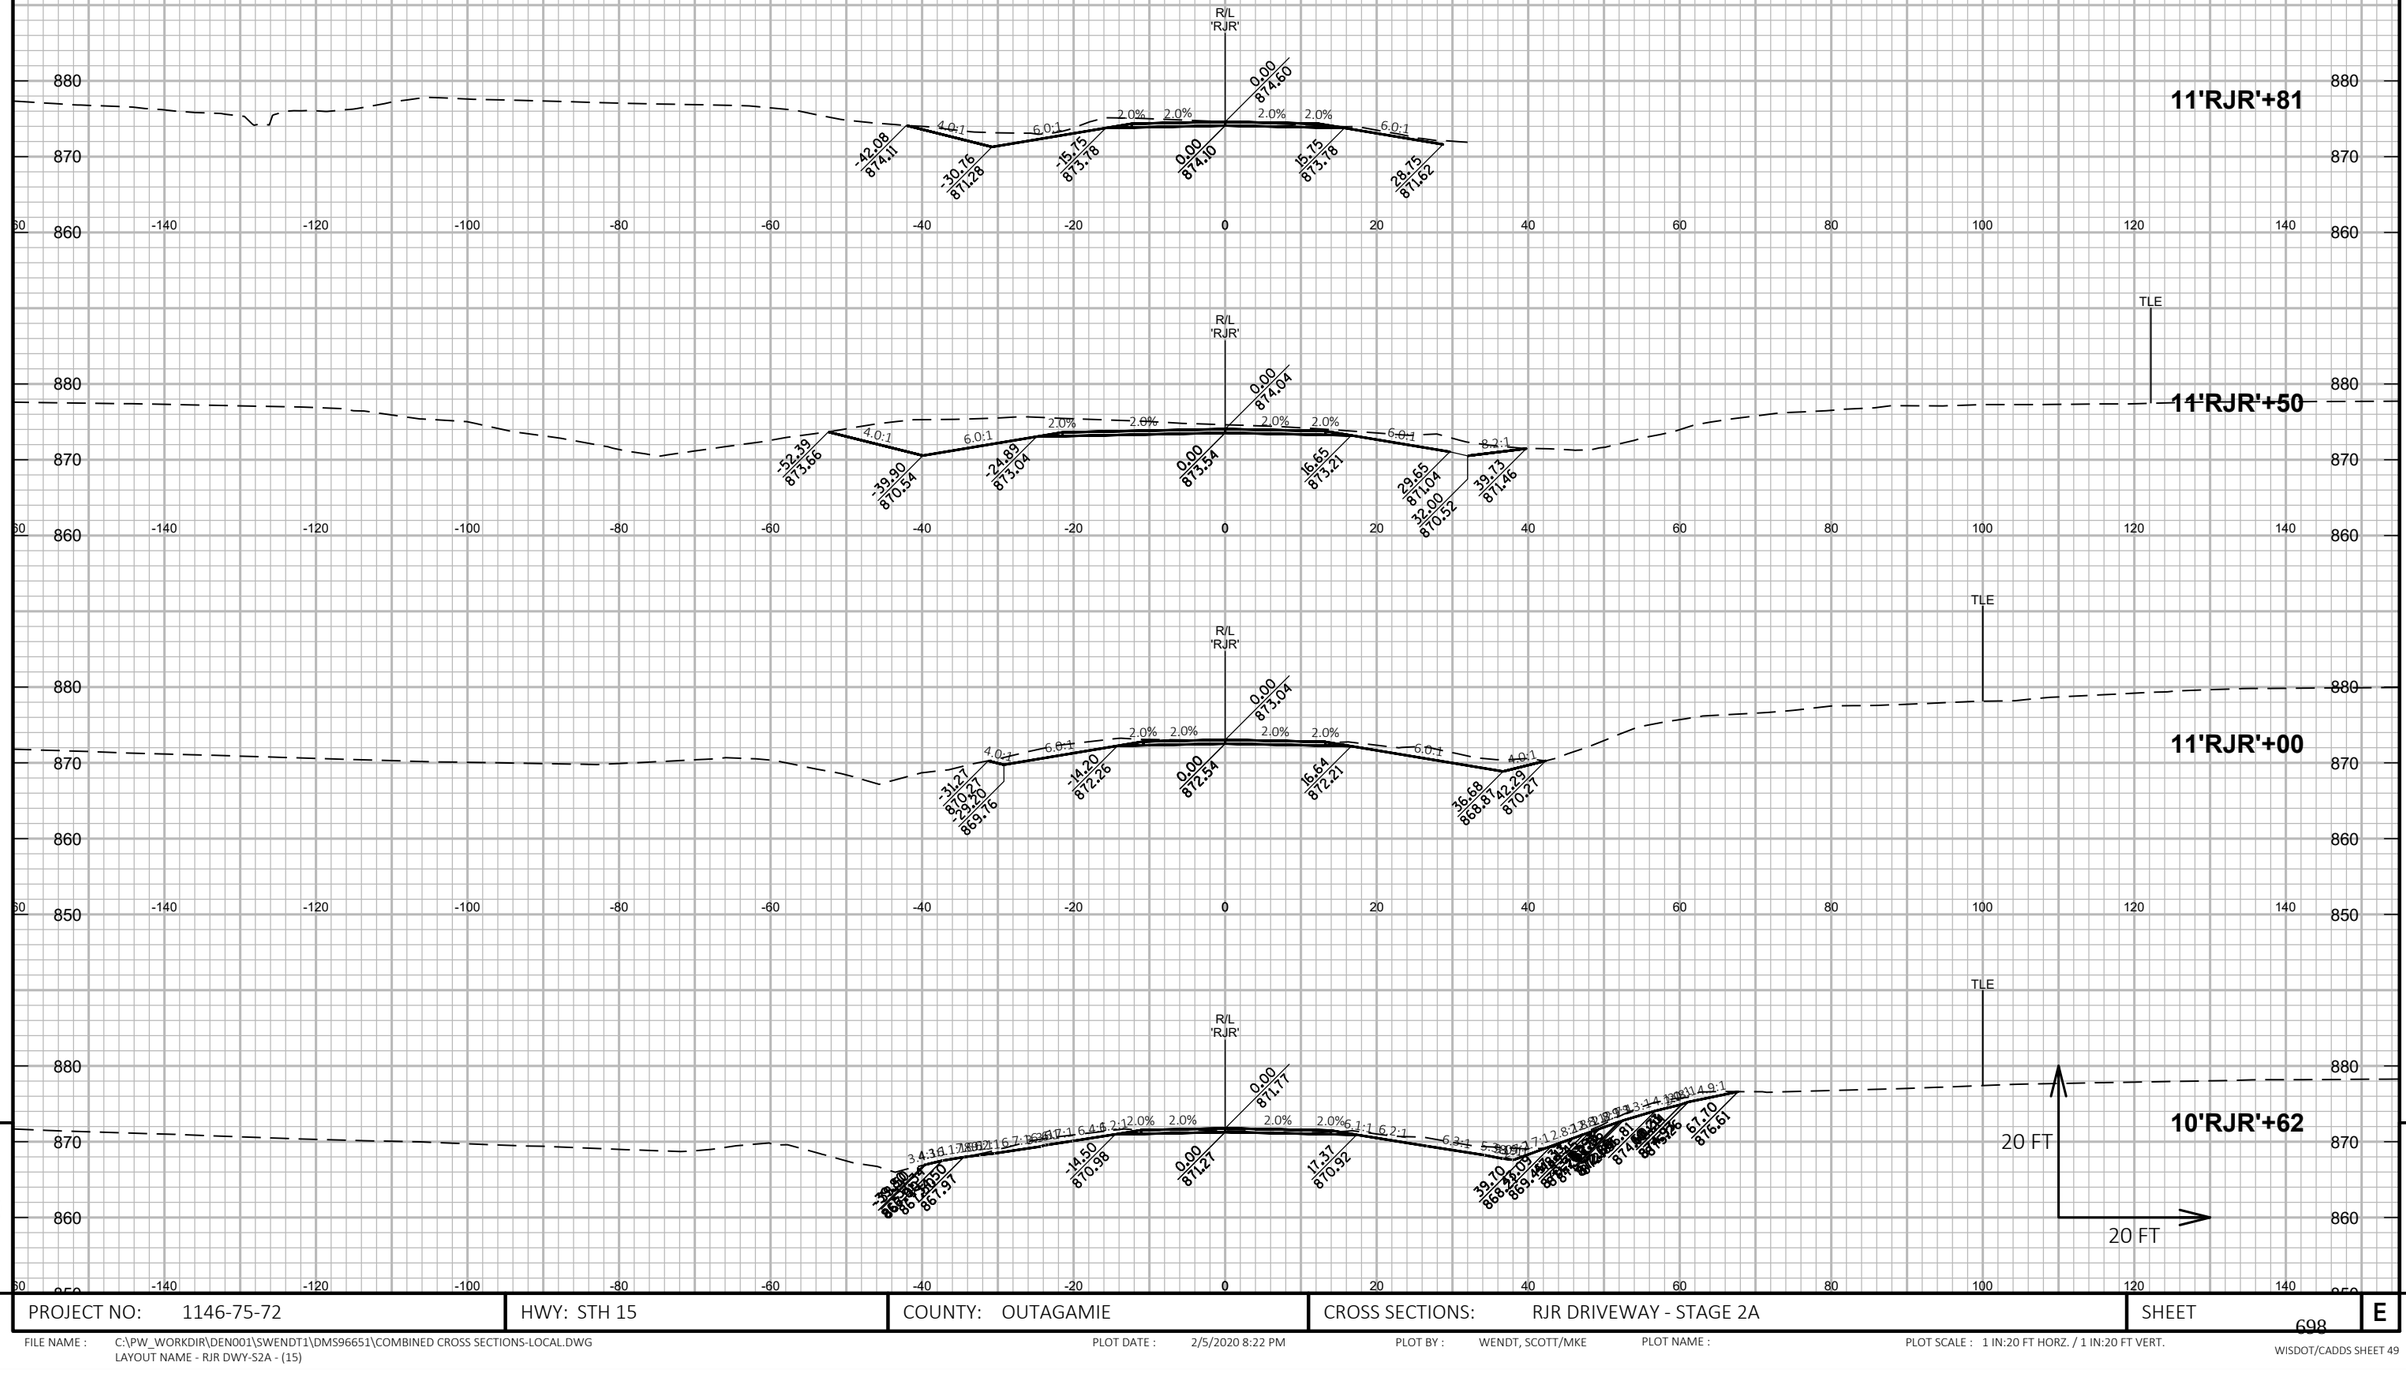

9


9

PROJECT NO: 1146-75-72	HWY: STH 15	COUNTY: OUTAGAMIE	CROSS SECTIONS: RJR DRIVEWAY - STAGE 2A	SHEET	E

FILE NAME : C:\PW_WORKDIR\DEN001\SWENDT1\DMS96651\COMBINED CROSS SECTIONS-LOCAL.DWG
LAYOUT NAME - RJR DWY-S2A - (15)

PLOT DATE : 2/5/2020 8:22 PM PLOT BY : WENDT, SCOTT/MKE PLOT NAME : PLOT SCALE : 1 IN:20 FT HORZ. / 1 IN:20 FT VERT.

WISDOT/CADDS SHEET 49

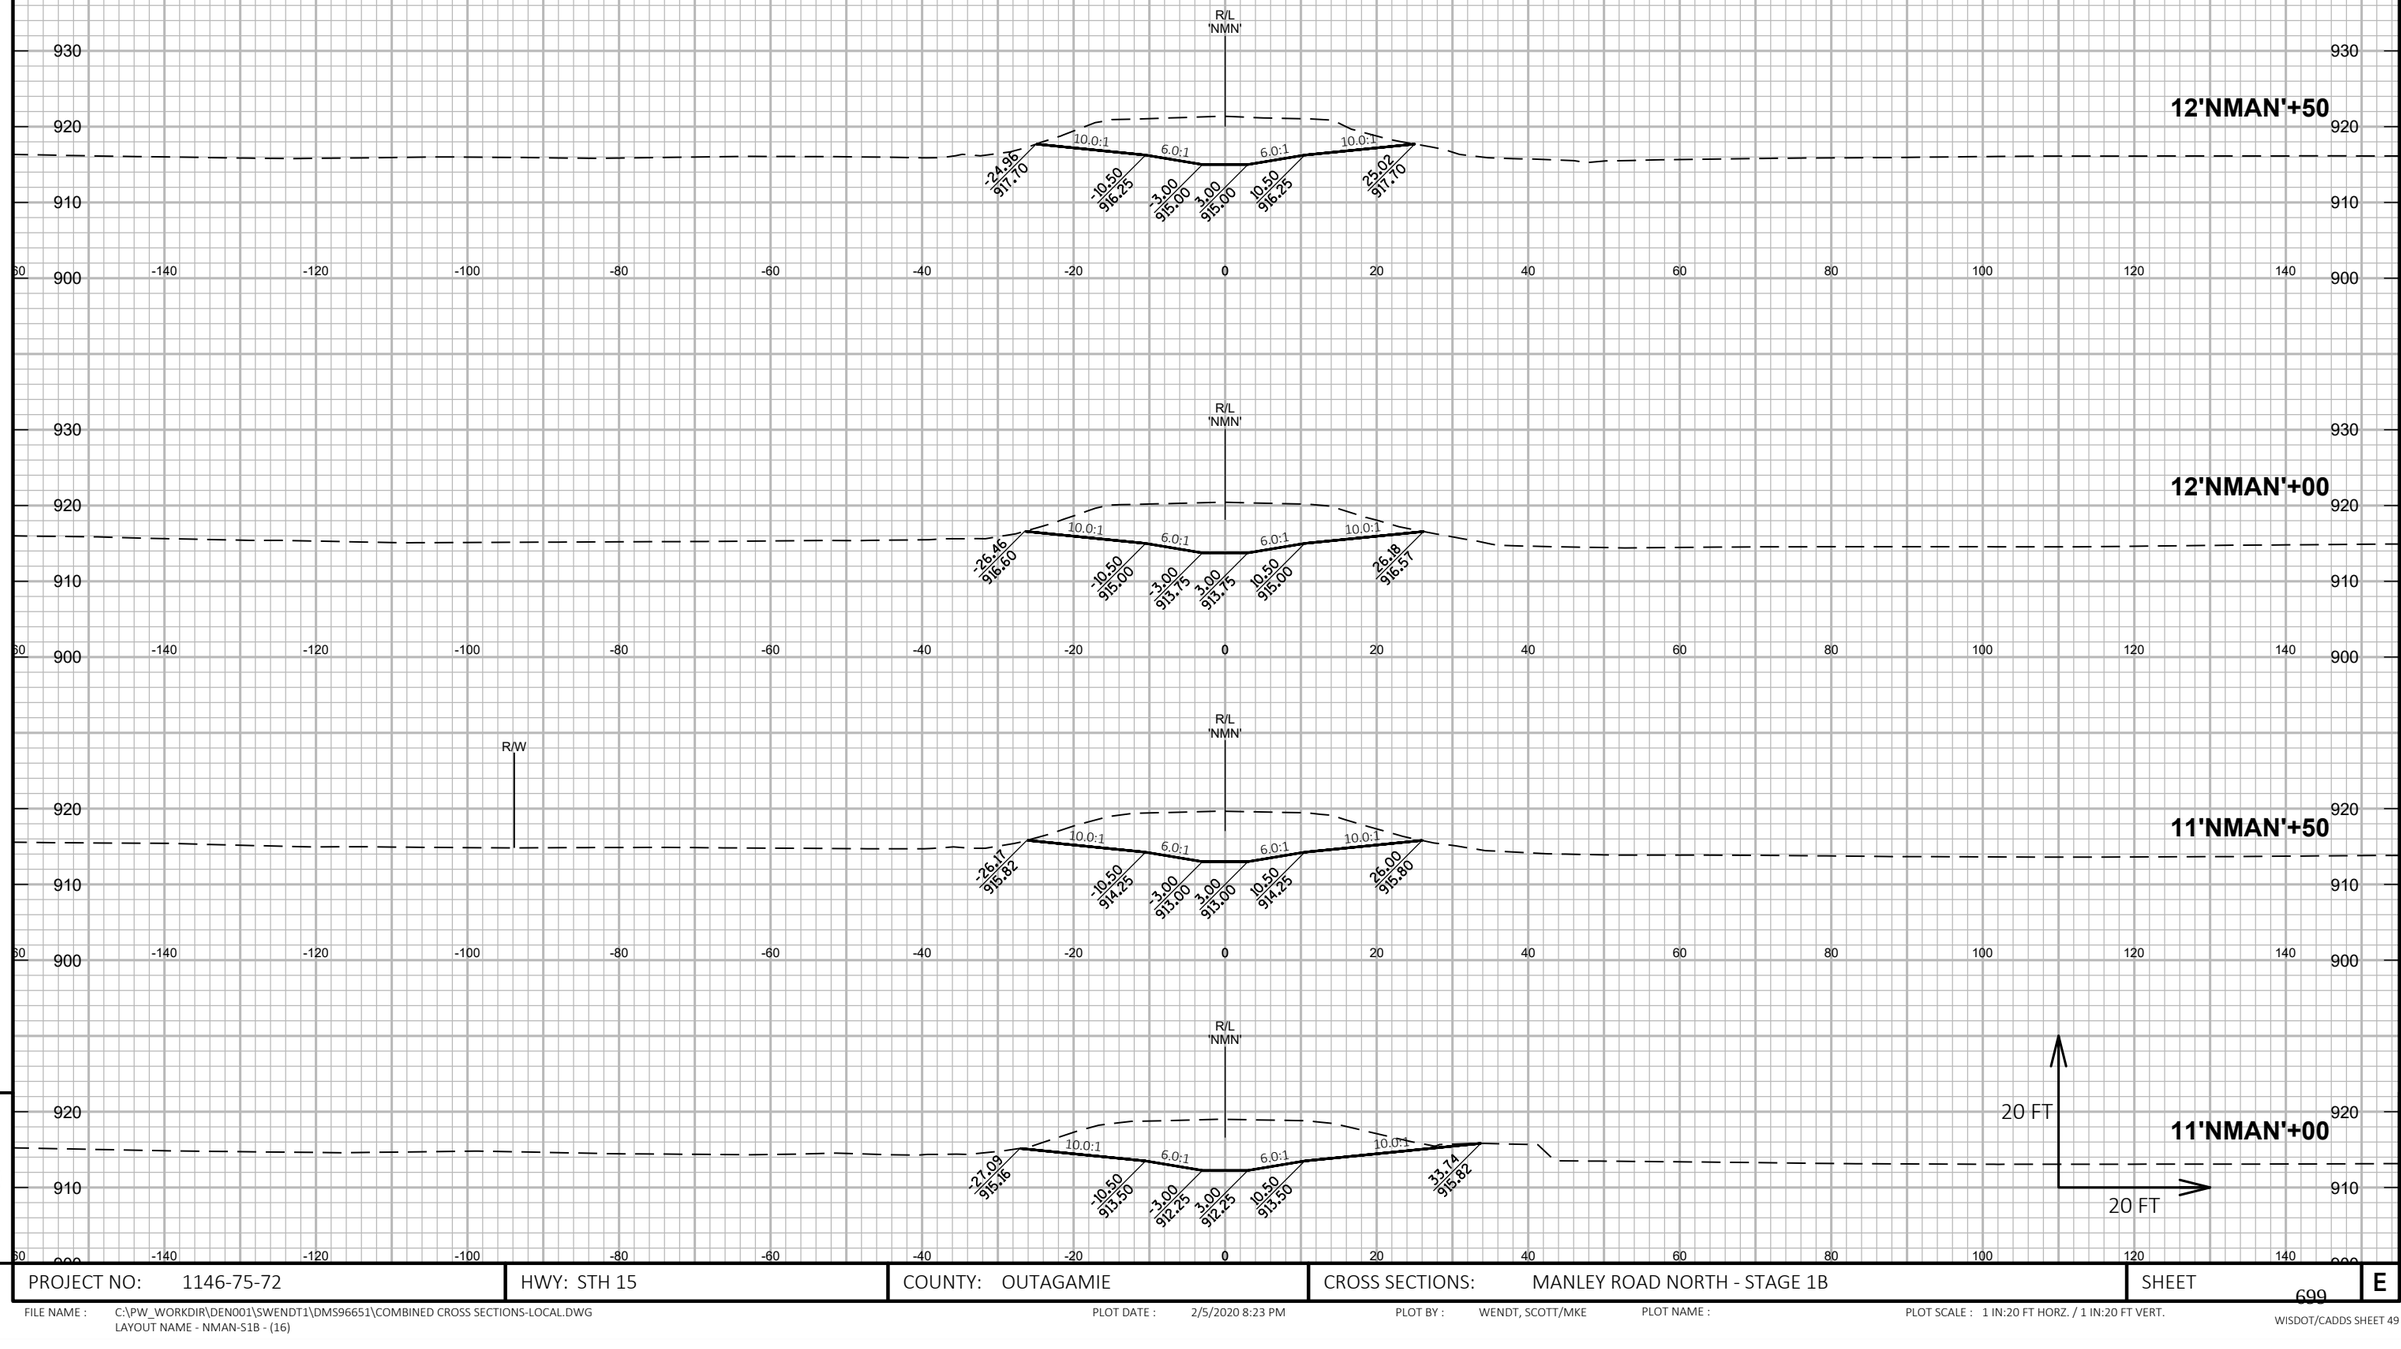


9

9

PROJECT NO: 1146-75-72	HWY: STH 15	COUNTY: OUTAGAMIE	CROSS SECTIONS: MANLEY ROAD NORTH - STAGE 1B	SHEET 699	E

FILE NAME : C:\PW_WORKDIR\DEN001\SWENDT1\DMS96651\COMBINED CROSS SECTIONS-LOCAL.DWG
LAYOUT NAME - NMAN-S1B - (16)

PLOT DATE : 2/5/2020 8:23 PM PLOT BY : WENDT, SCOTT/MKE PLOT NAME : PLOT SCALE : 1 IN:20 FT HORZ. / 1 IN:20 FT VERT.

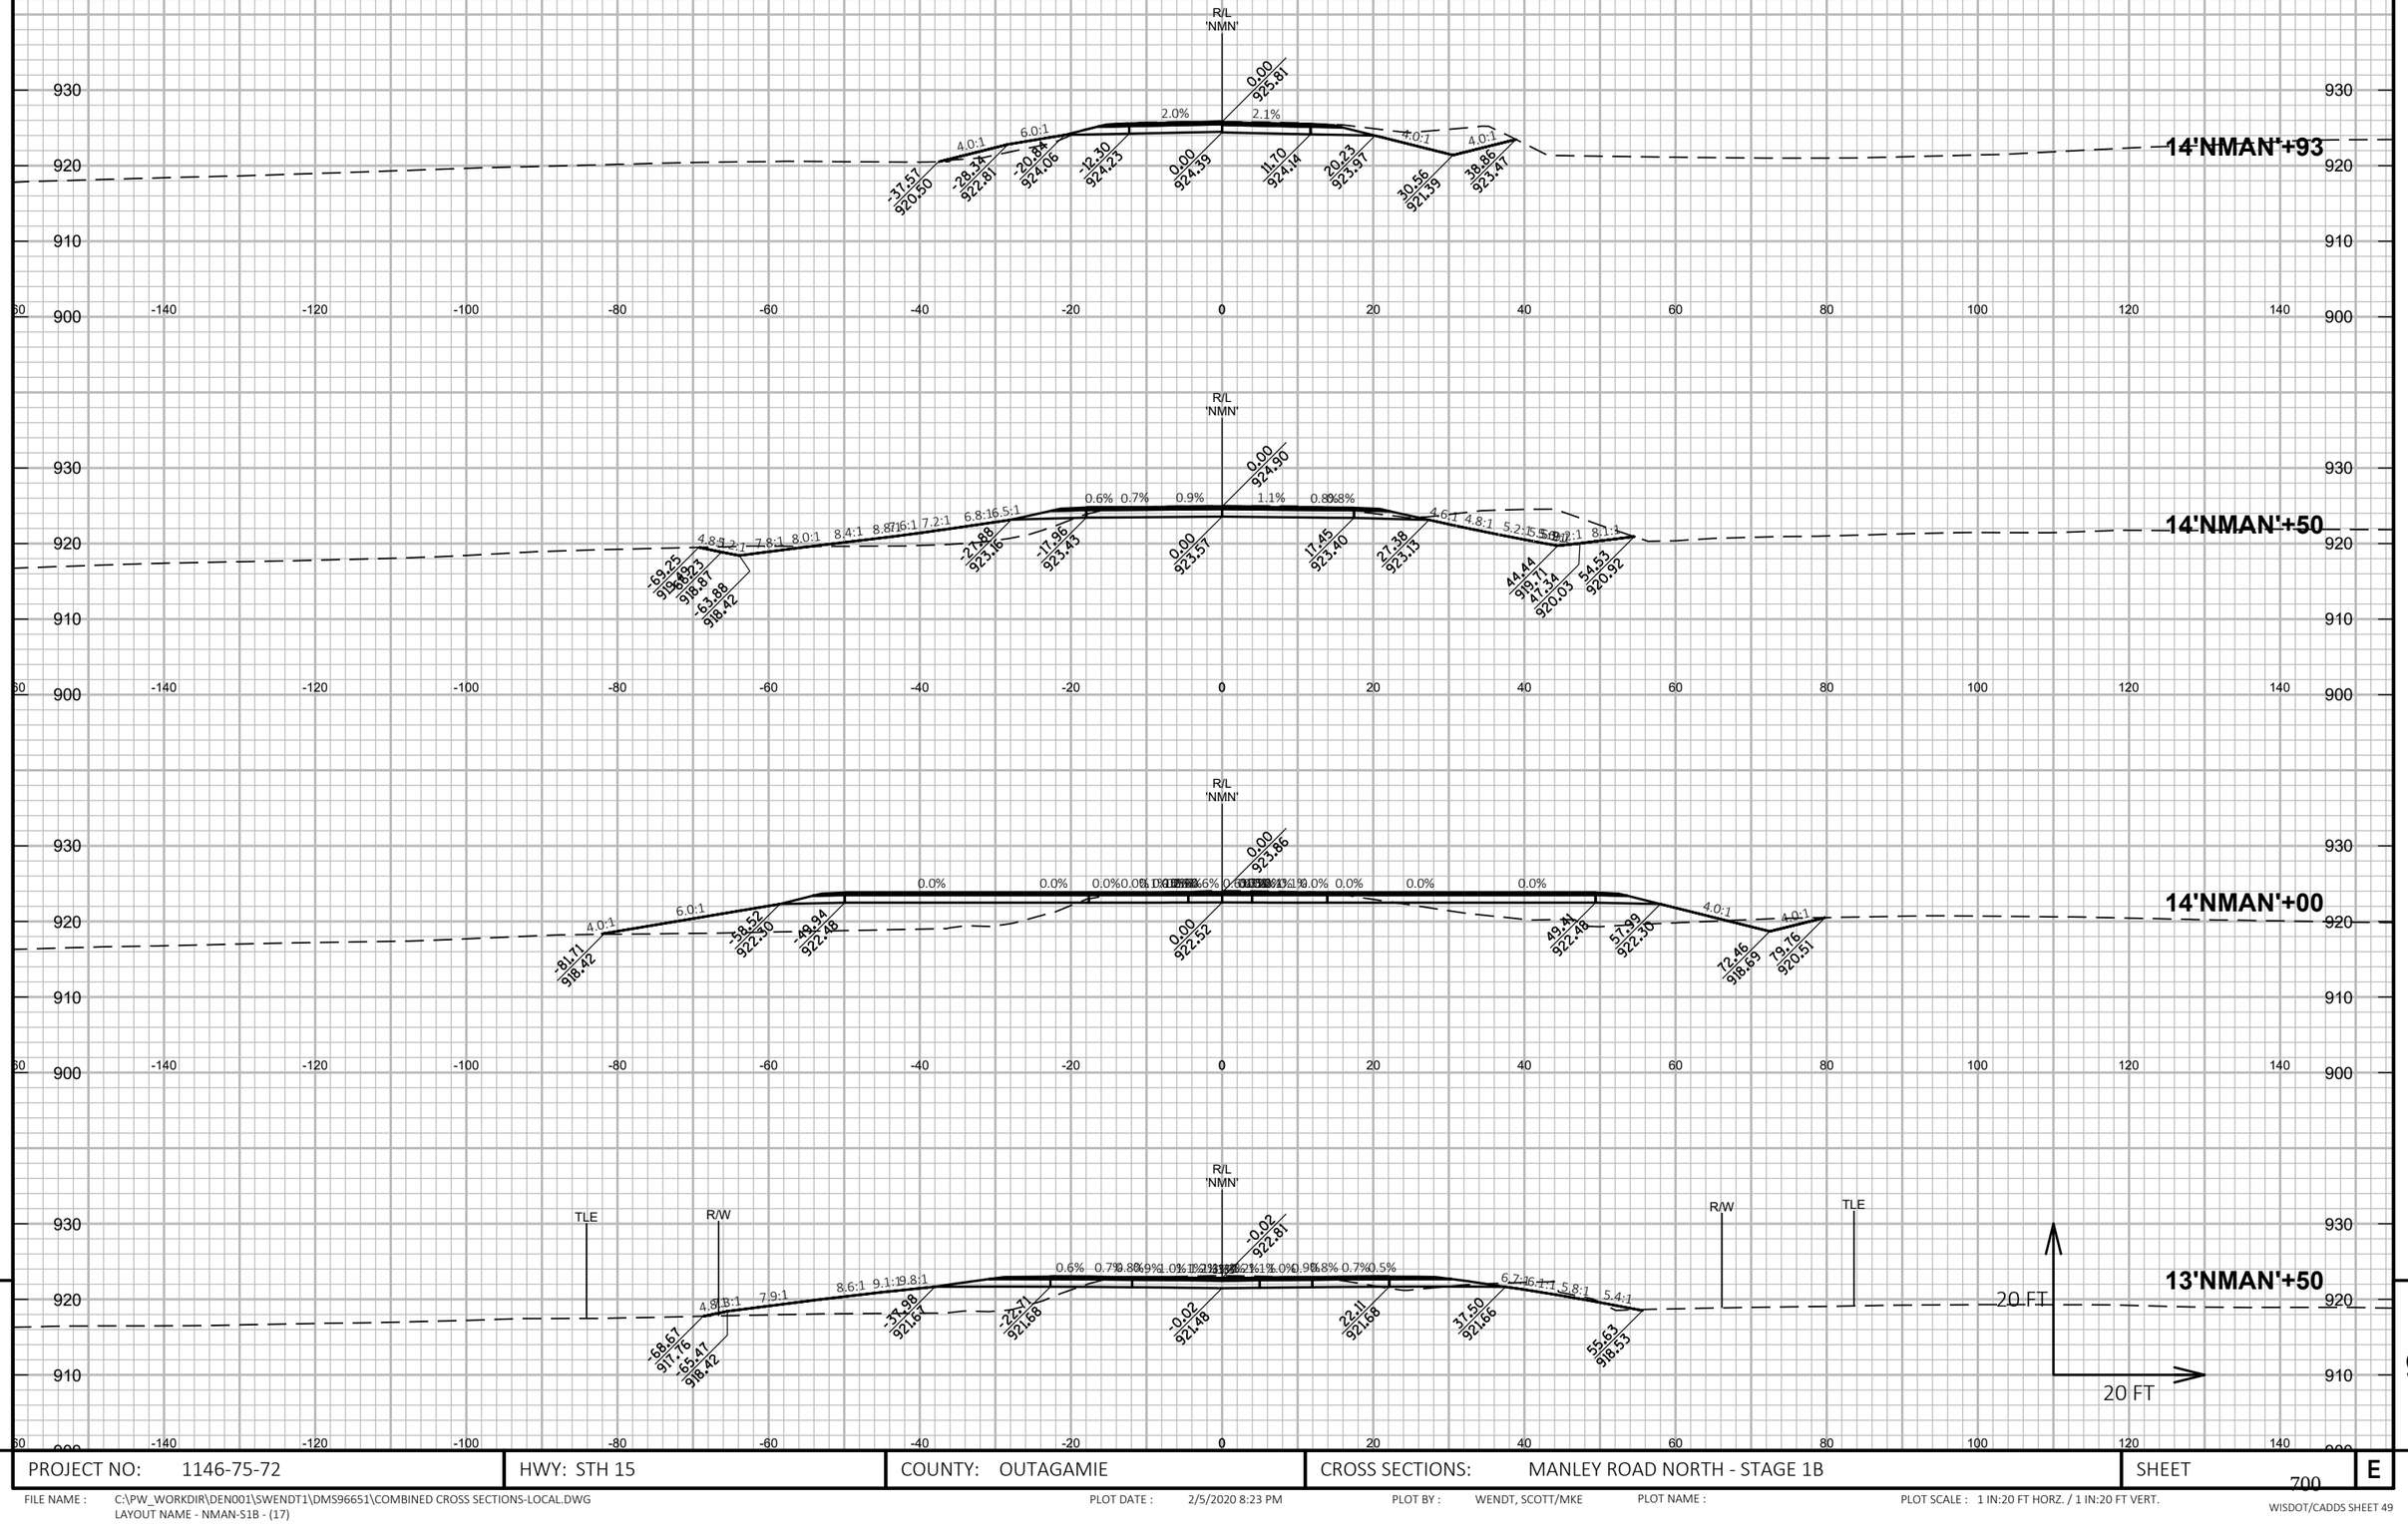

9


9

PROJECT NO: 1146-75-72	HWY: STH 15	COUNTY: OUTAGAMIE	CROSS SECTIONS: MANLEY ROAD NORTH - STAGE 1B	SHEET 700	E

FILE NAME : C:\PW_WORKDIR\DEN001\SWENDT1\DMS96651\COMBINED CROSS SECTIONS-LOCAL.DWG
LAYOUT NAME - NMAN-S1B - (17)

PLOT DATE : 2/5/2020 8:23 PM PLOT BY : WENDT, SCOTT/MKE PLOT NAME : PLOT SCALE : 1 IN:20 FT HORZ. / 1 IN:20 FT VERT.

WISDOT/CADDS SHEET 49

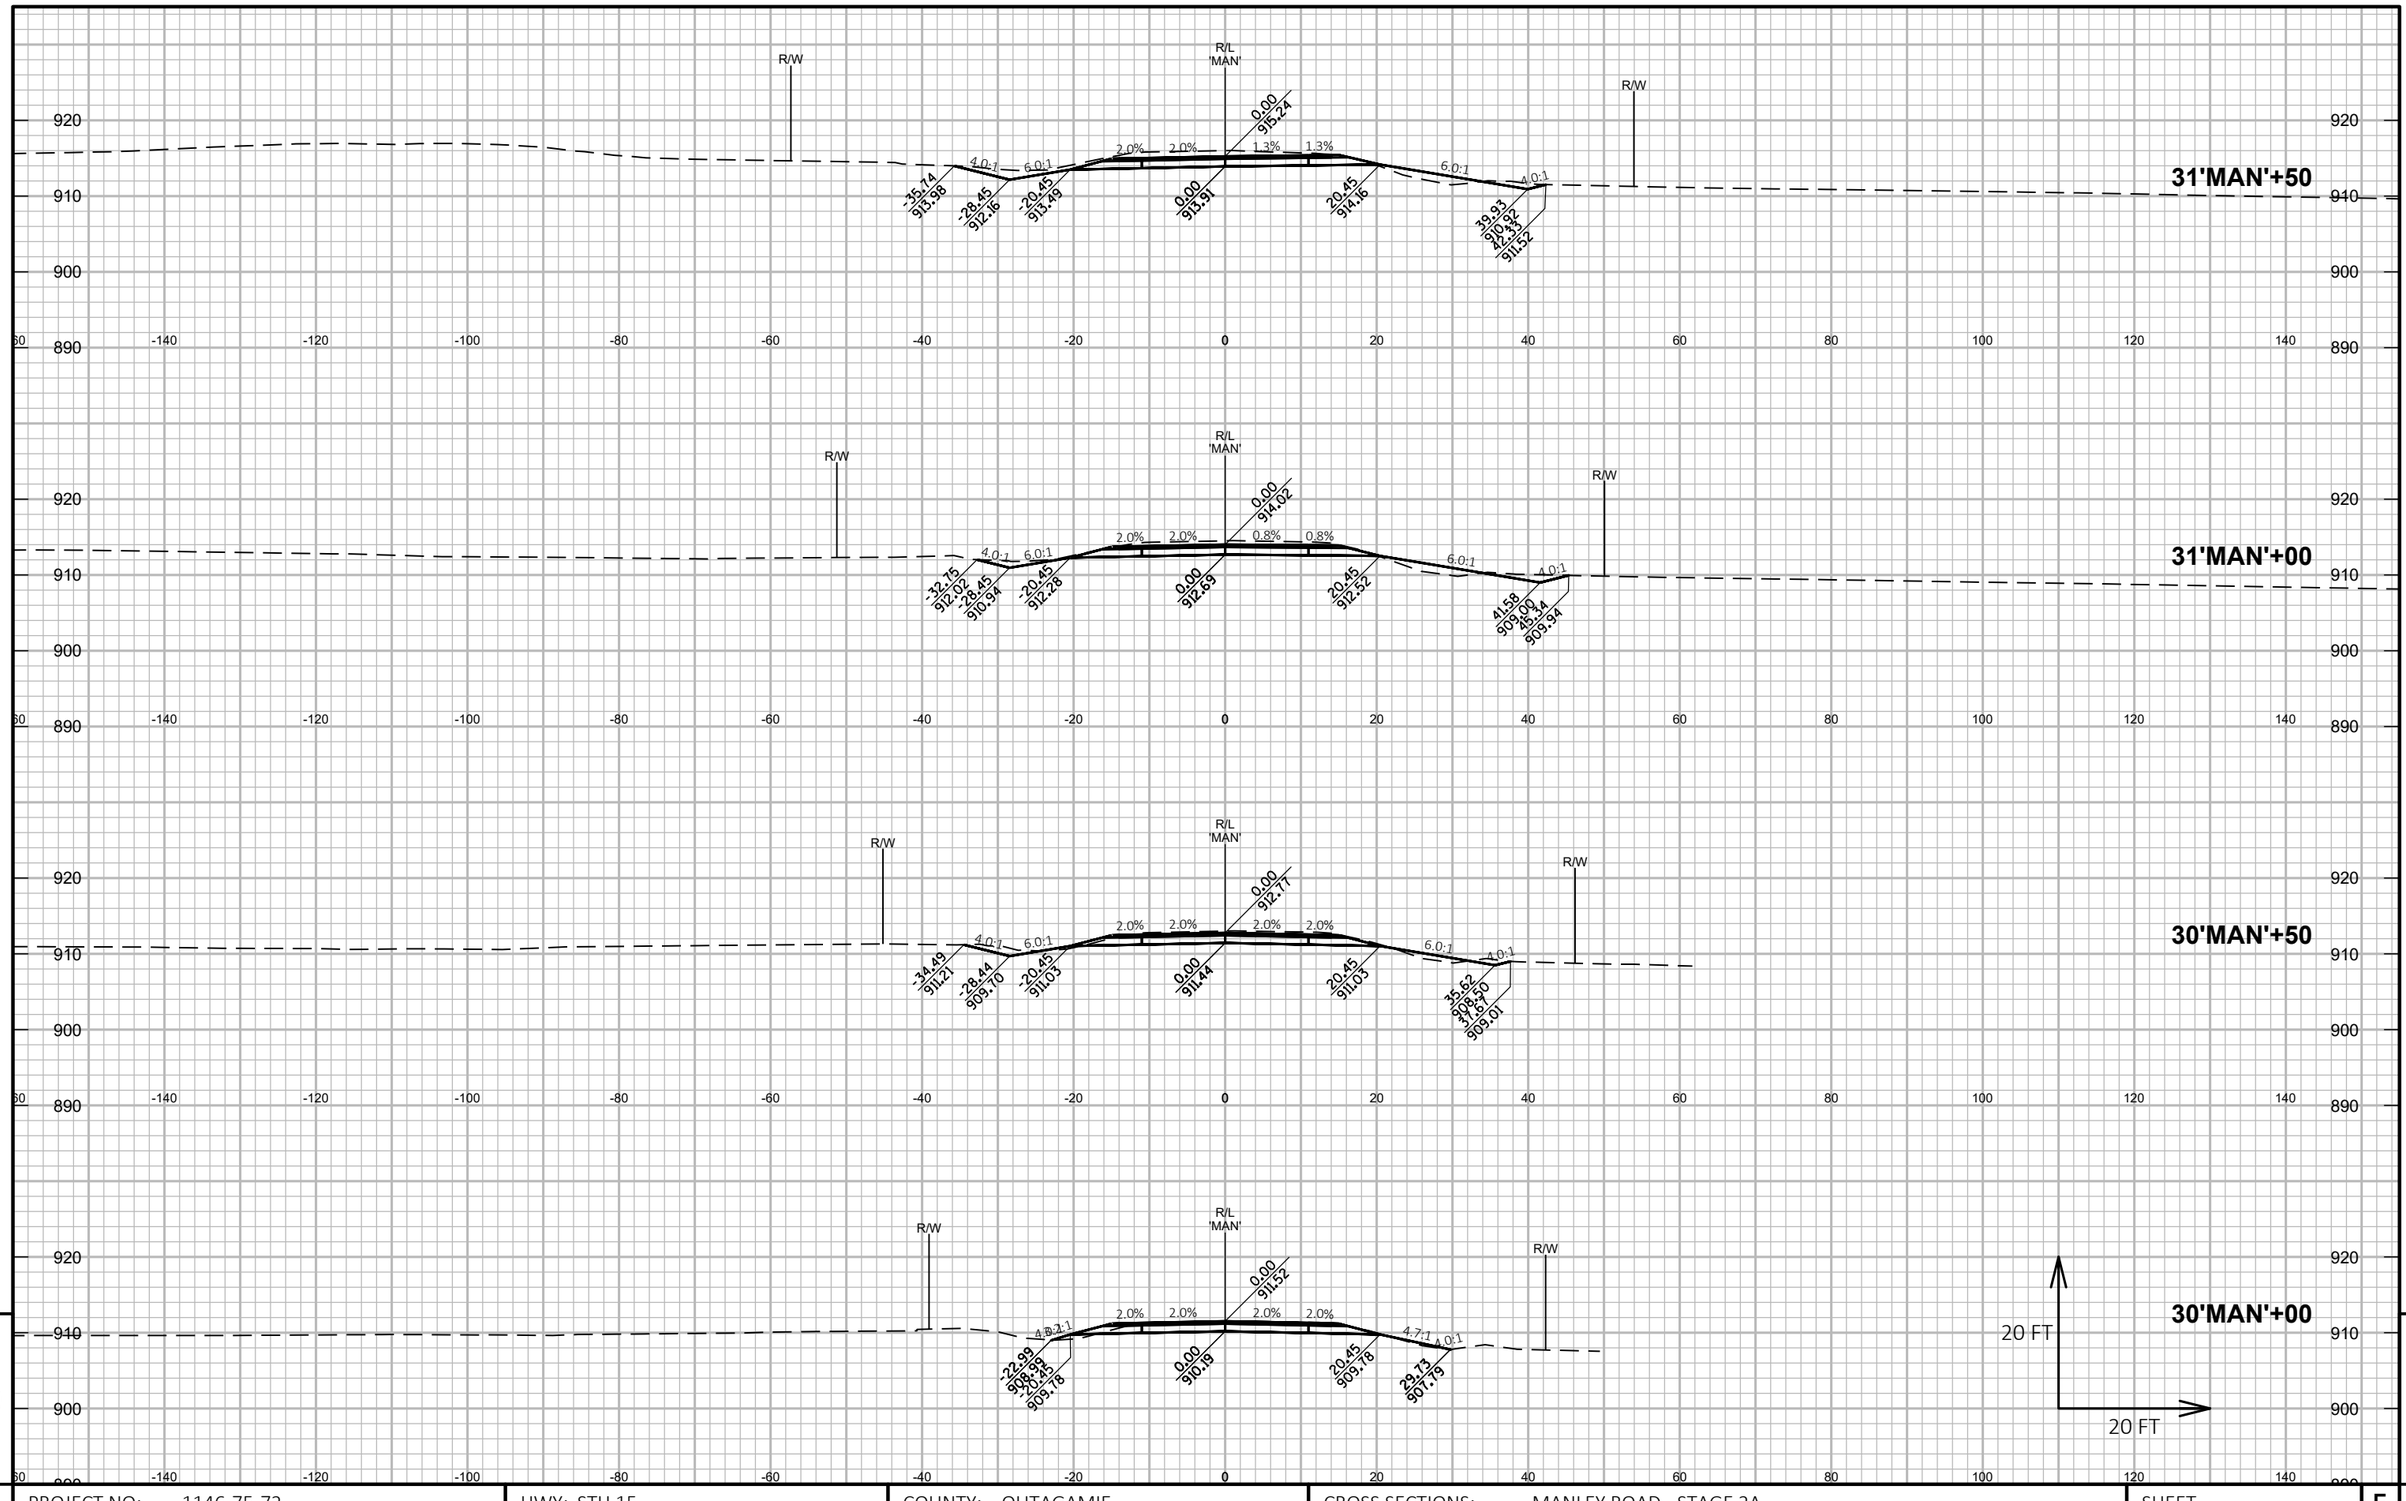

9

9

PROJECT NO: 1146-75-72	HWY: STH 15	COUNTY: OUTAGAMIE	CROSS SECTIONS: MANLEY ROAD - STAGE 2A	SHEET	E

FILE NAME : C:\PW_WORKDIR\DEN001\SWENDT1\DMS96651\COMBINED CROSS SECTIONS-LOCAL.DWG
LAYOUT NAME - MAN-S2A - (18)

PLOT DATE : 2/5/2020 8:24 PM PLOT BY : WENDT, SCOTT/MKE PLOT NAME : PLOT SCALE : 1 IN:20 FT HORZ. / 1 IN:20 FT VERT.

9

9

PROJECT NO: 1146-75-72	HWY: STH 15	COUNTY: OUTAGAMIE	CROSS SECTIONS: MANLEY ROAD - STAGE 2A	SHEET 702	E

FILE NAME : C:\PW_WORKDIR\DEN001\SWENDT1\DMS96651\COMBINED CROSS SECTIONS-LOCAL.DWG
LAYOUT NAME - MAN-S2A - (19)


PLOT DATE : 2/5/2020 8:25 PM

PLOT BY : WENDT, SCOTT/MKE

PLOT NAME :

PLOT SCALE : 1 IN:20 FT HORZ. / 1 IN:20 FT VERT.

WISDOT/CADDS SHEET 49

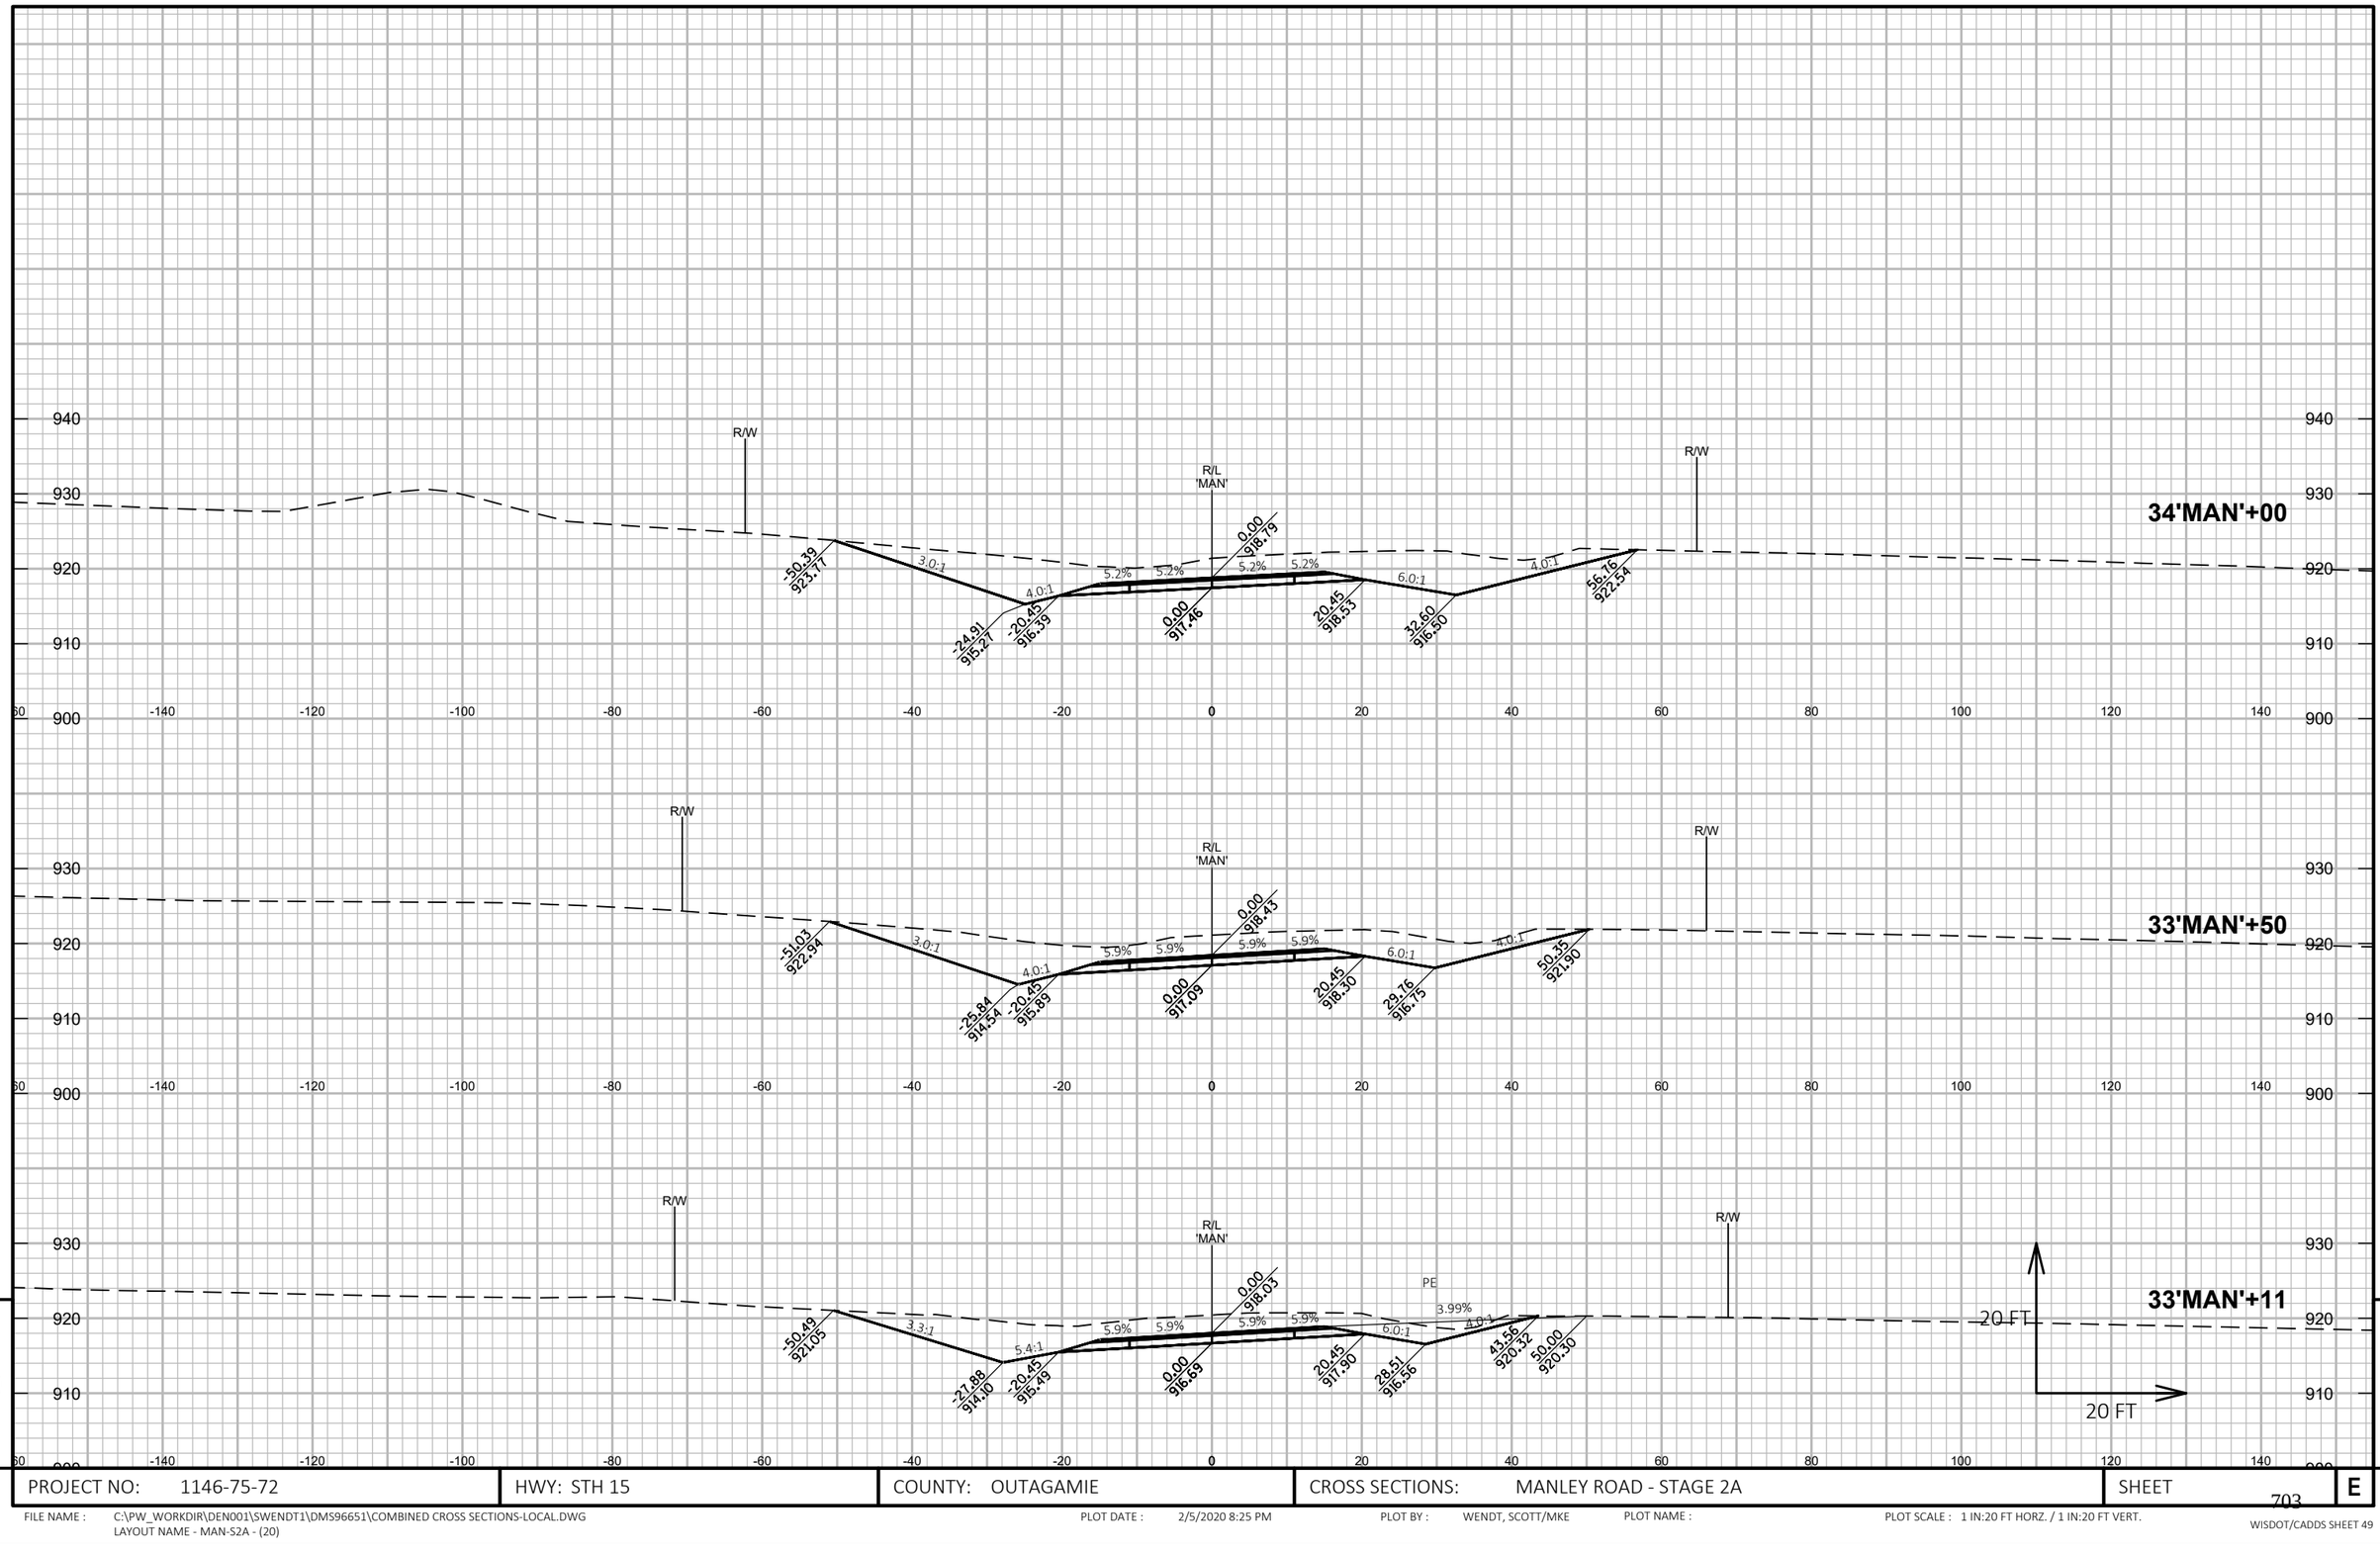

9


9

PROJECT NO: 1146-75-72	HWY: STH 15	COUNTY: OUTAGAMIE	CROSS SECTIONS: MANLEY ROAD - STAGE 2A	SHEET	E

FILE NAME : C:\PW_WORKDIR\DEN001\SWENDT1\DMS96651\COMBINED CROSS SECTIONS-LOCAL.DWG
LAYOUT NAME - MAN-S2A - (20)

PLOT DATE : 2/5/2020 8:25 PM PLOT BY : WENDT, SCOTT/MKE PLOT NAME : PLOT SCALE : 1 IN:20 FT HORZ. / 1 IN:20 FT VERT.

WISDOT/CADDS SHEET 49

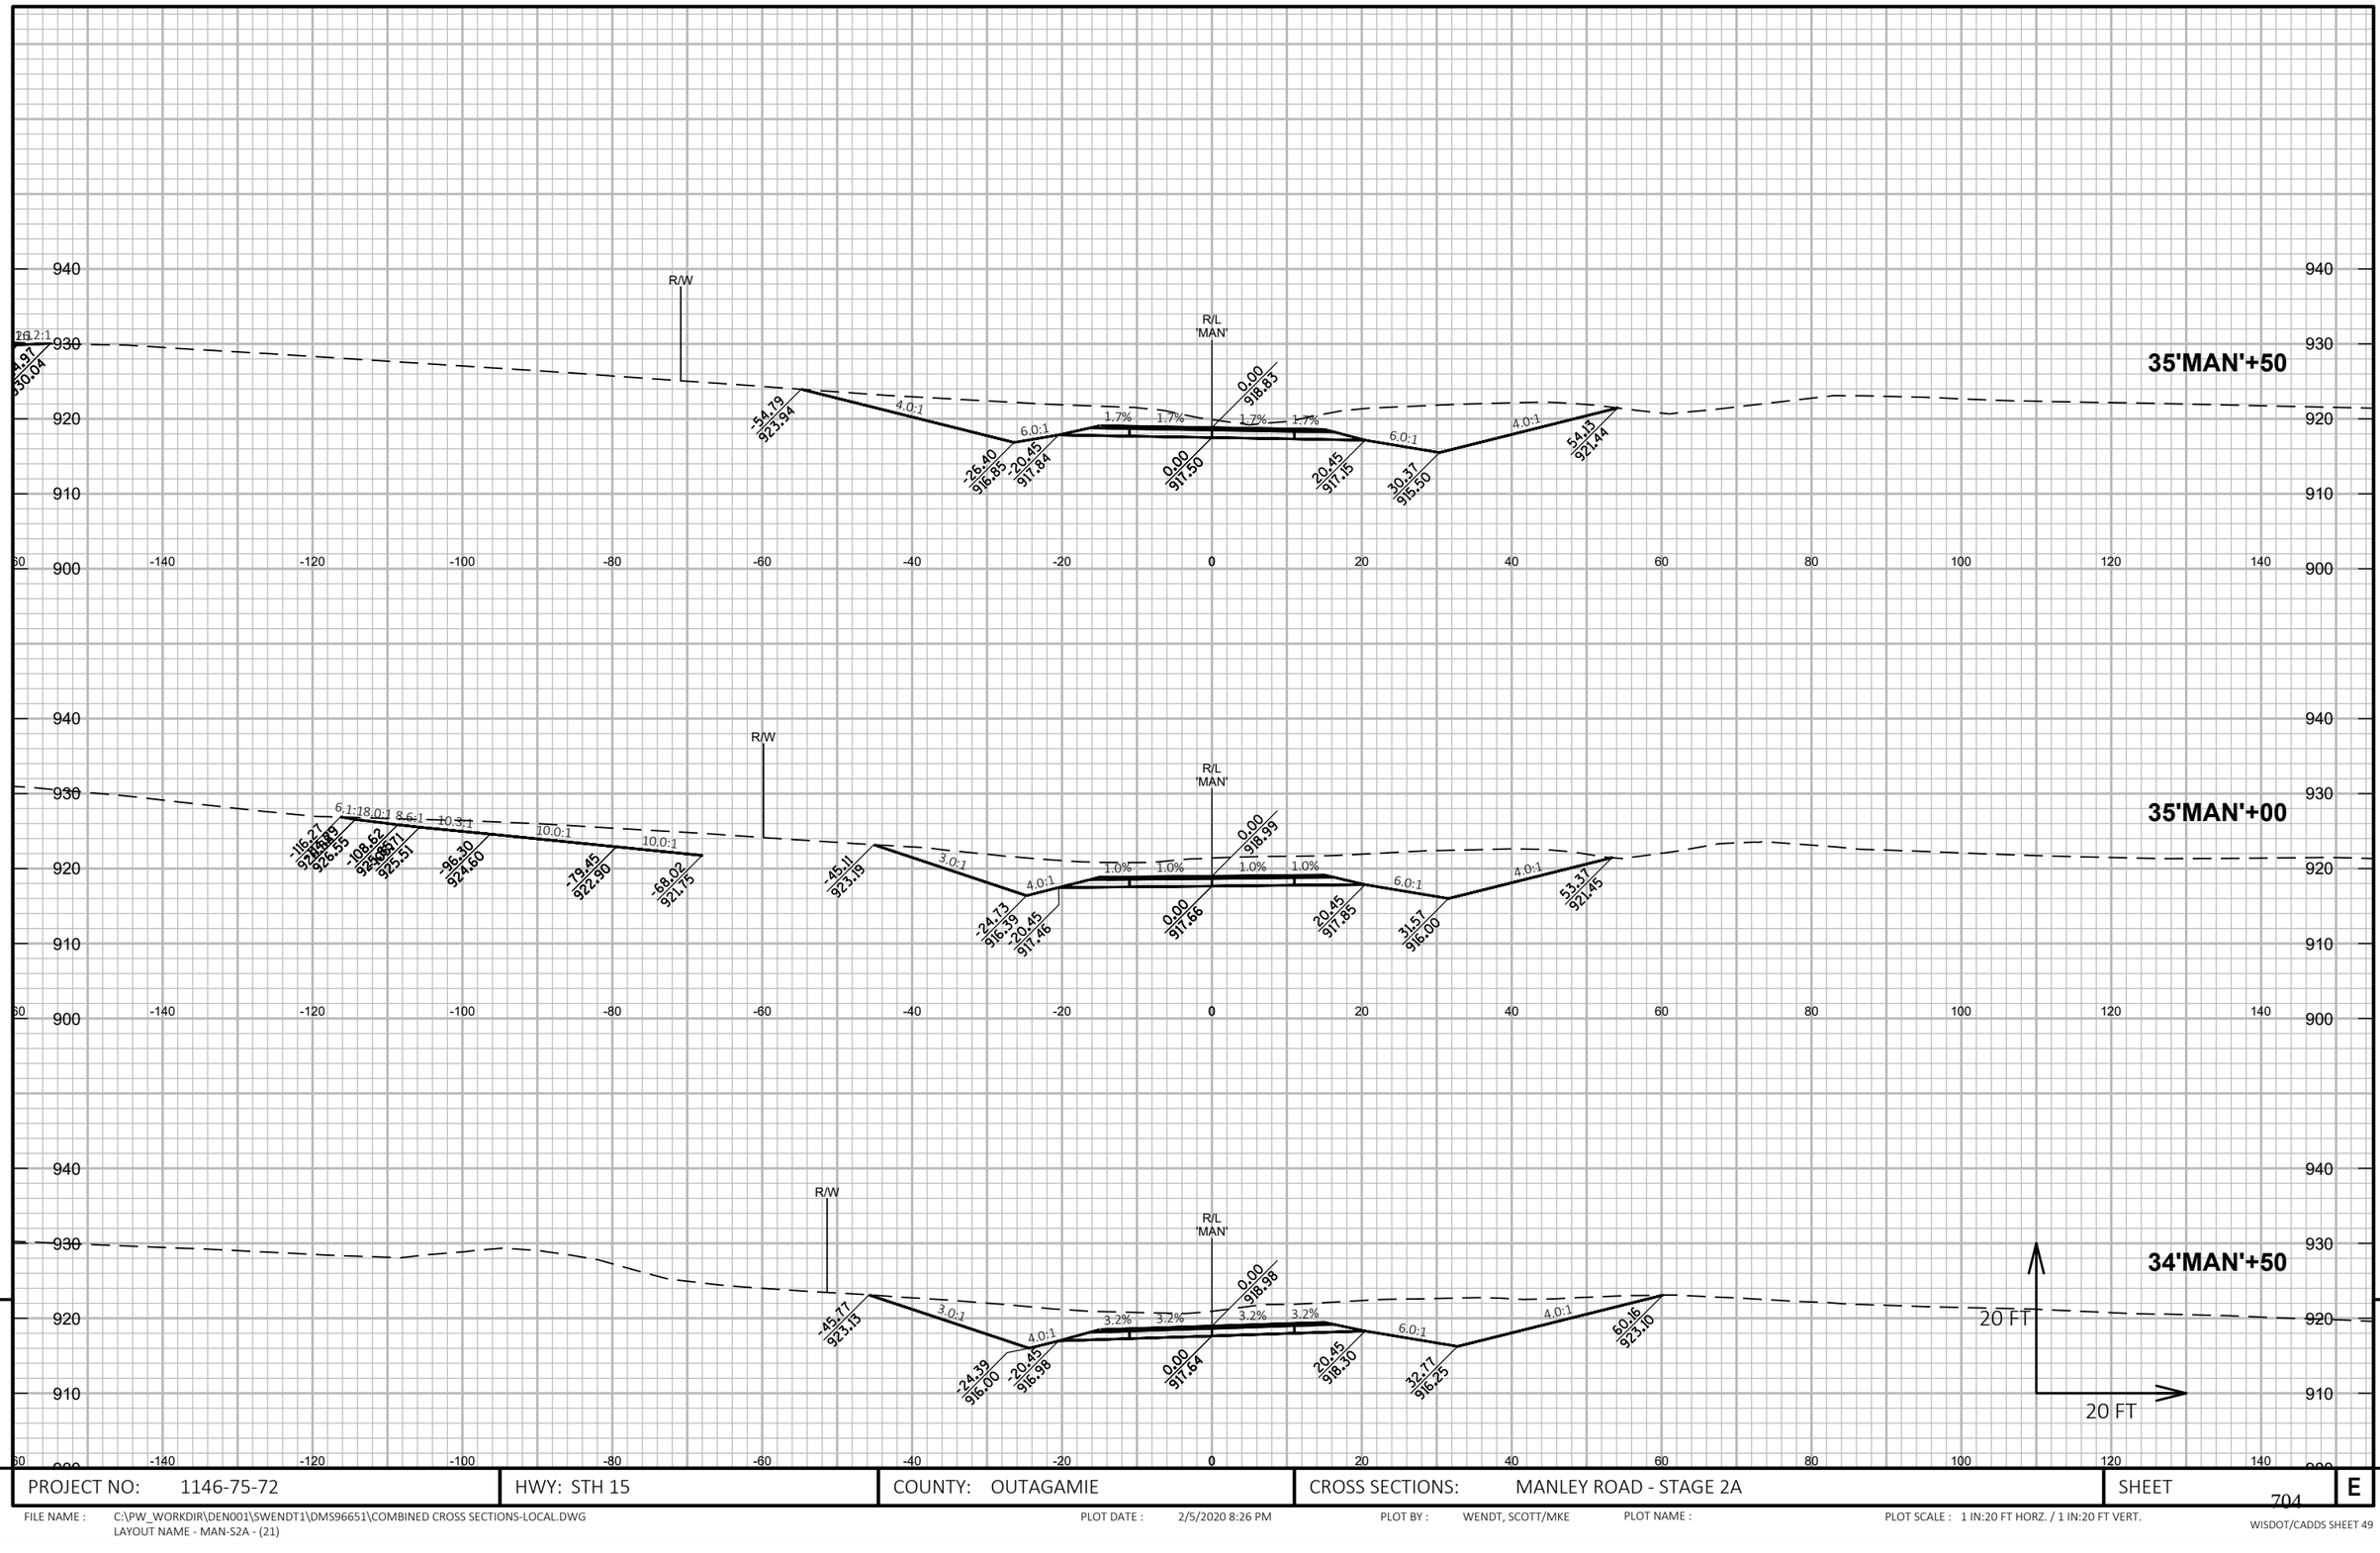


PROJECT NO: 1146-75-72	HWY: STH 15	COUNTY: OUTAGAMIE	CROSS SECTIONS: MANLEY ROAD - STAGE 2A	SHEET 704	E

FILE NAME : C:\PW_WORKDIR\DEN001\SWENDT1\DMS96651\COMBINED CROSS SECTIONS-LOCAL.DWG
LAYOUT NAME - MAN-S2A - (21)

PLOT DATE : 2/5/2020 8:26 PM PLOT BY : WENDT, SCOTT/MKE PLOT NAME : PLOT SCALE : 1 IN:20 FT HORZ. / 1 IN:20 FT VERT.

WISDOT/CADDS SHEET 49

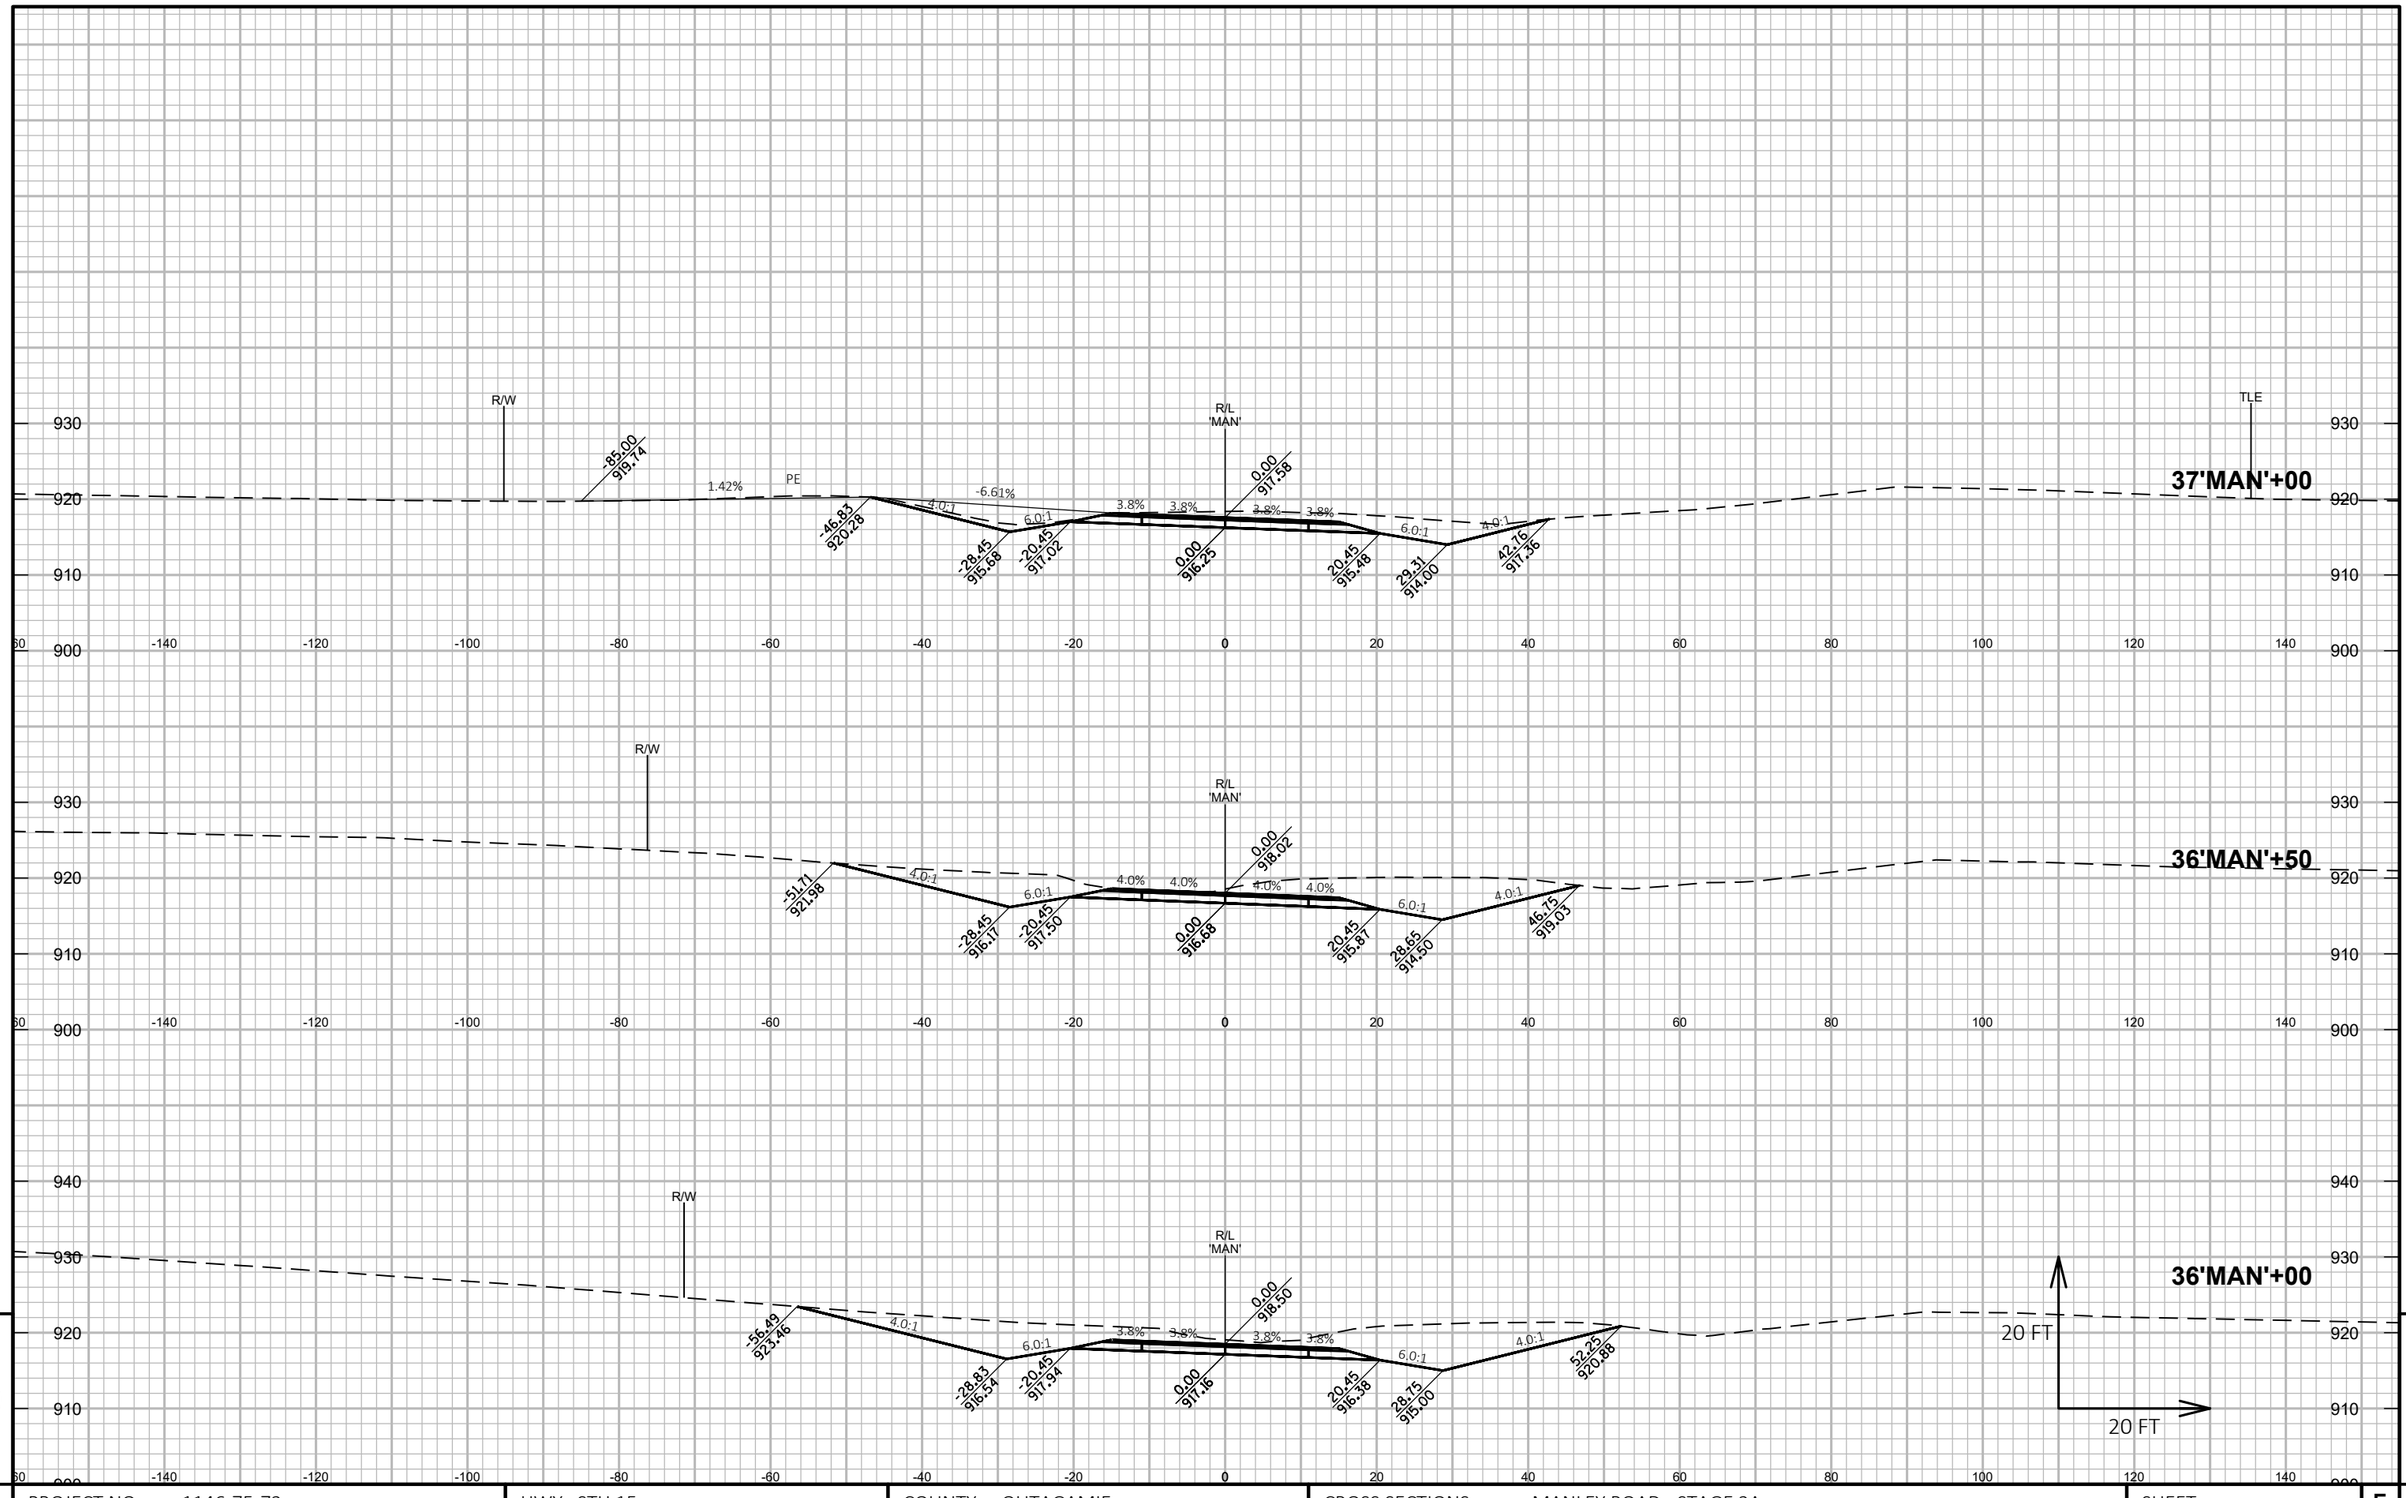

9


9

PROJECT NO: 1146-75-72	HWY: STH 15	COUNTY: OUTAGAMIE	CROSS SECTIONS: MANLEY ROAD - STAGE 2A	SHEET 705	E

FILE NAME : C:\PW_WORKDIR\DEN001\SWENDT1\DMS96651\COMBINED CROSS SECTIONS-LOCAL.DWG
LAYOUT NAME - MAN-S2A - (22)

PLOT DATE : 2/5/2020 8:26 PM PLOT BY : WENDT, SCOTT/MKE PLOT NAME : PLOT SCALE : 1 IN:20 FT HORZ. / 1 IN:20 FT VERT.

WISDOT/CADDS SHEET 49

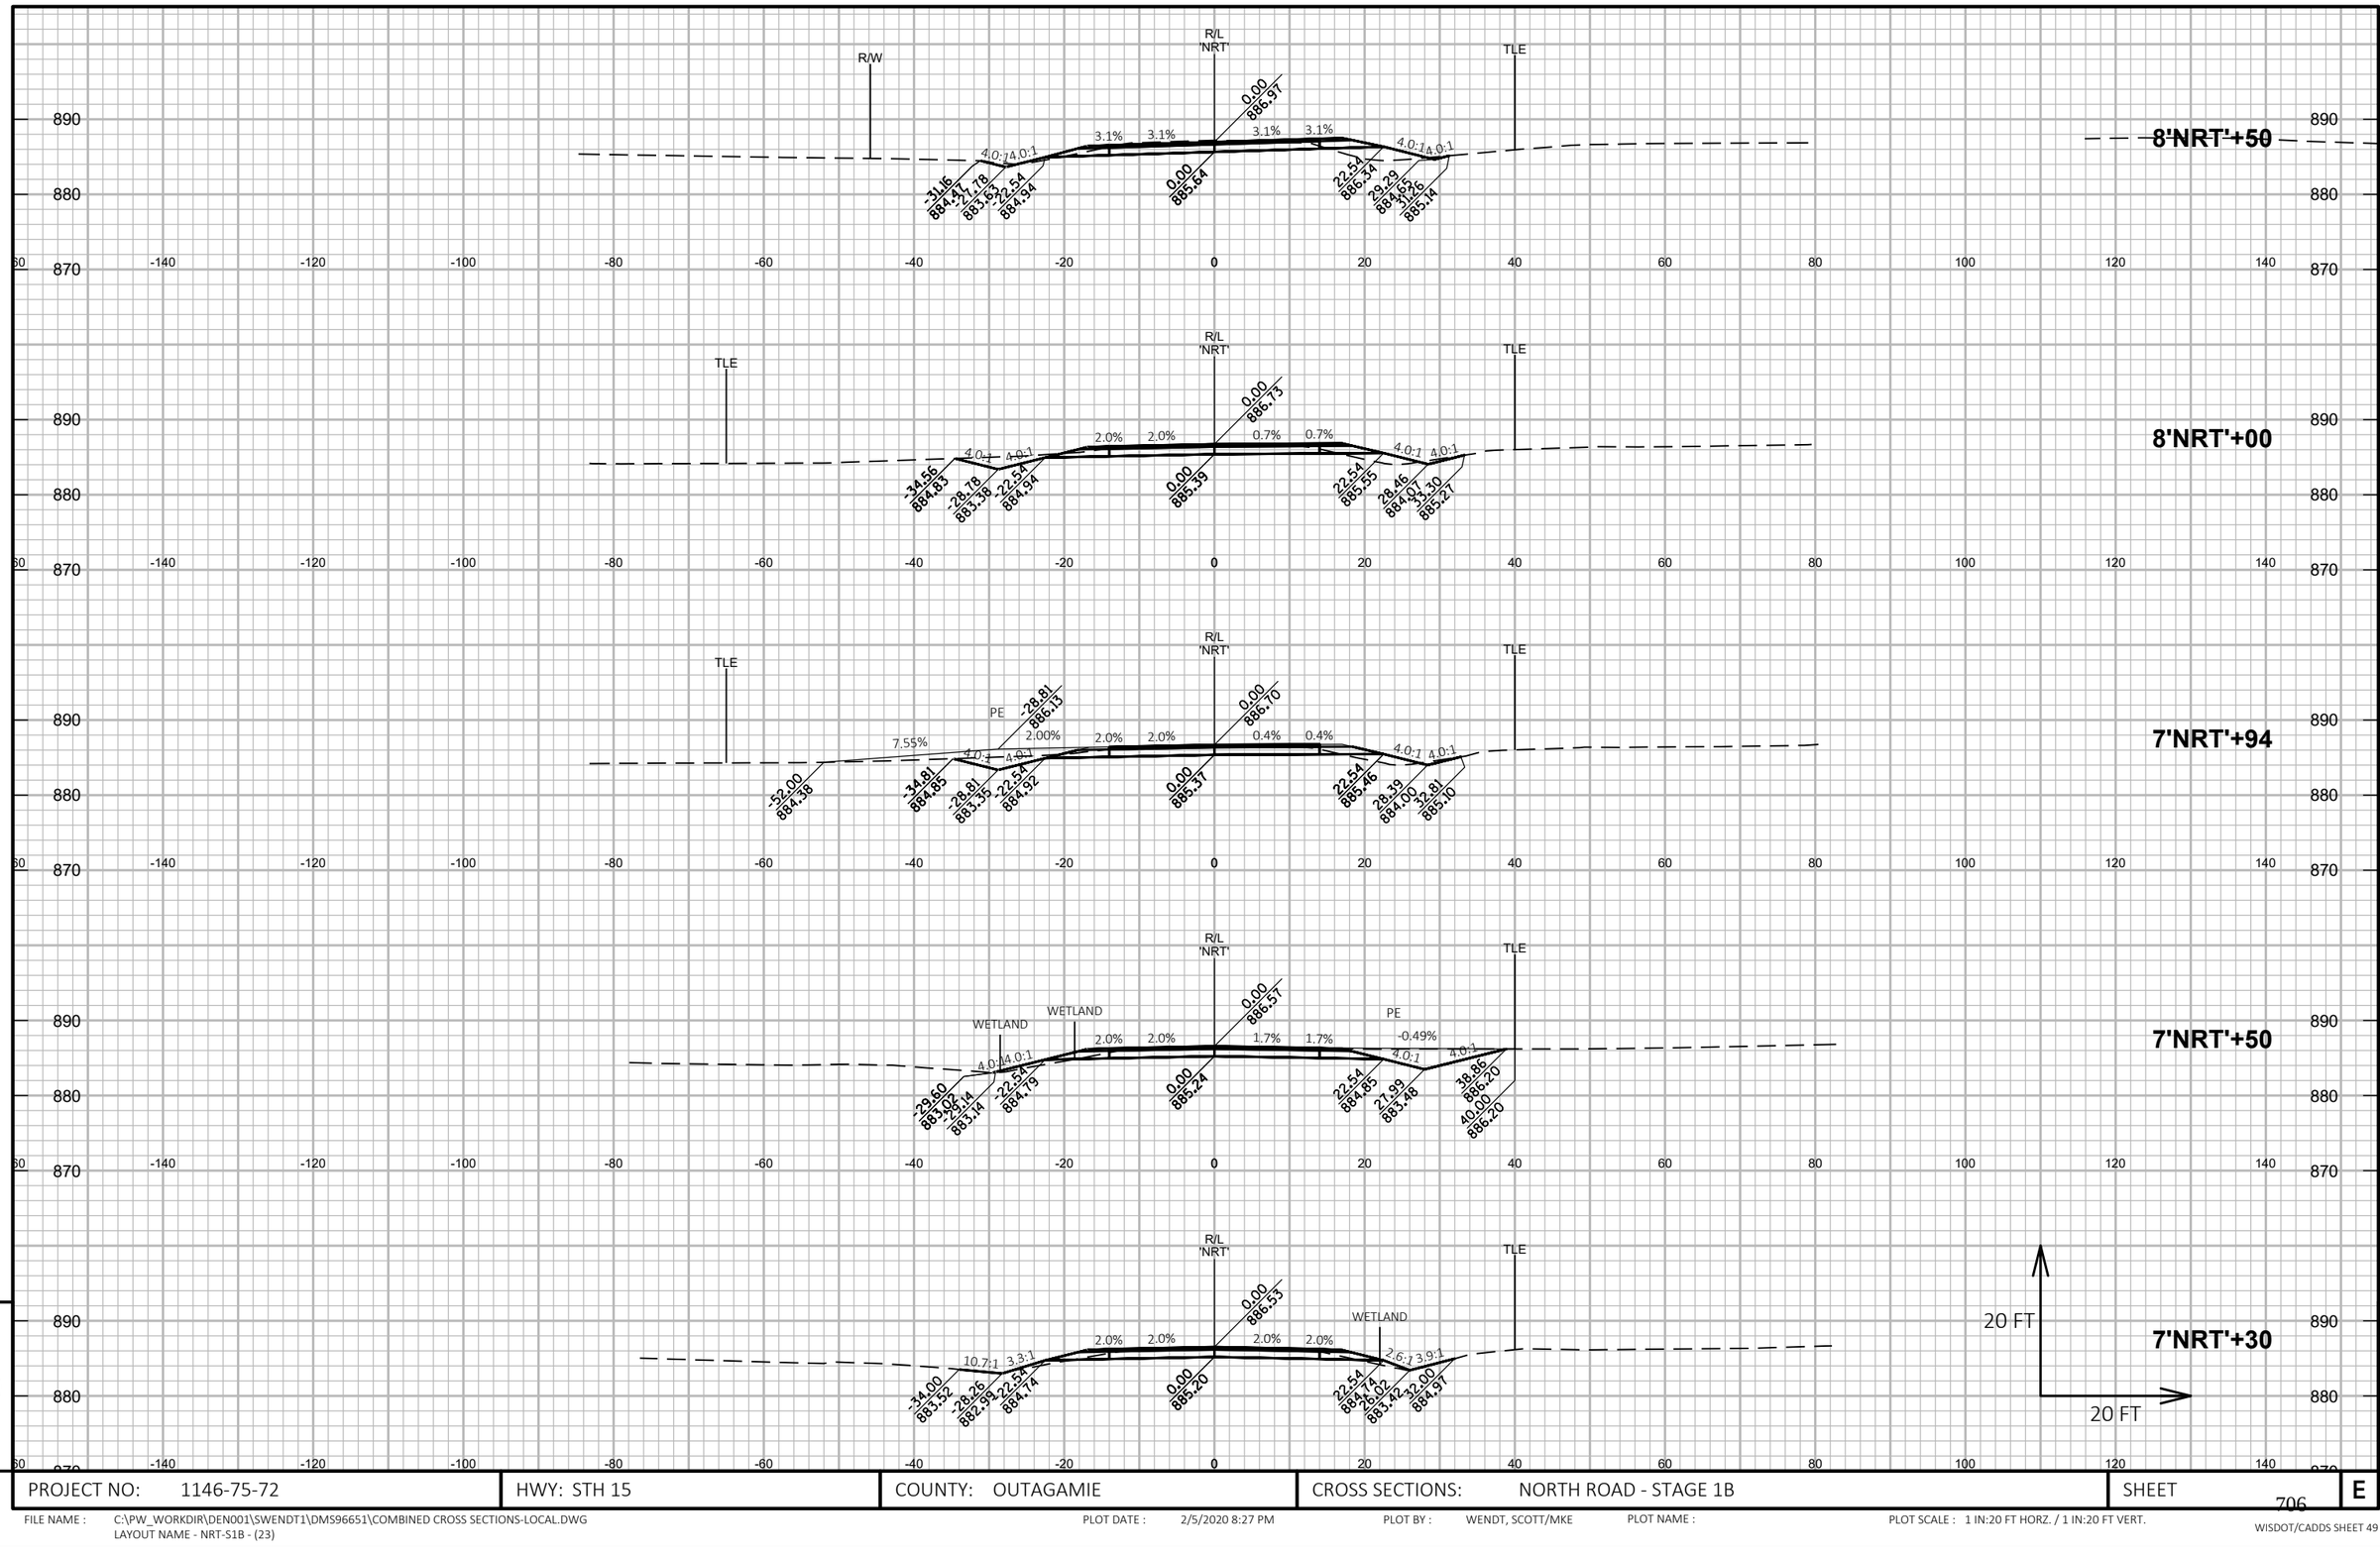

9

9

PROJECT NO: 1146-75-72	HWY: STH 15	COUNTY: OUTAGAMIE	CROSS SECTIONS: NORTH ROAD - STAGE 1B	SHEET 706	E

FILE NAME : C:\PW_WORKDIR\DEN001\SWENDT1\DMS96651\COMBINED CROSS SECTIONS-LOCAL.DWG
LAYOUT NAME - NRT-S1B - (23)

PLOT DATE : 2/5/2020 8:27 PM PLOT BY : WENDT, SCOTT/MKE PLOT NAME : PLOT SCALE : 1 IN:20 FT HORZ. / 1 IN:20 FT VERT.

WISDOT/CADDS SHEET 49


9

9

PROJECT NO: 1146-75-72	HWY: STH 15	COUNTY: OUTAGAMIE	CROSS SECTIONS: NORTH ROAD - STAGE 1B	SHEET 707	E

FILE NAME : C:\PW_WORKDIR\DEN001\SWENDT1\DMS96651\COMBINED CROSS SECTIONS-LOCAL.DWG
LAYOUT NAME - NRT-S1B - (24)


PLOT DATE : 2/5/2020 8:27 PM PLOT BY : WENDT, SCOTT/MKE PLOT NAME : PLOT SCALE : 1 IN:20 FT HORZ. / 1 IN:20 FT VERT.

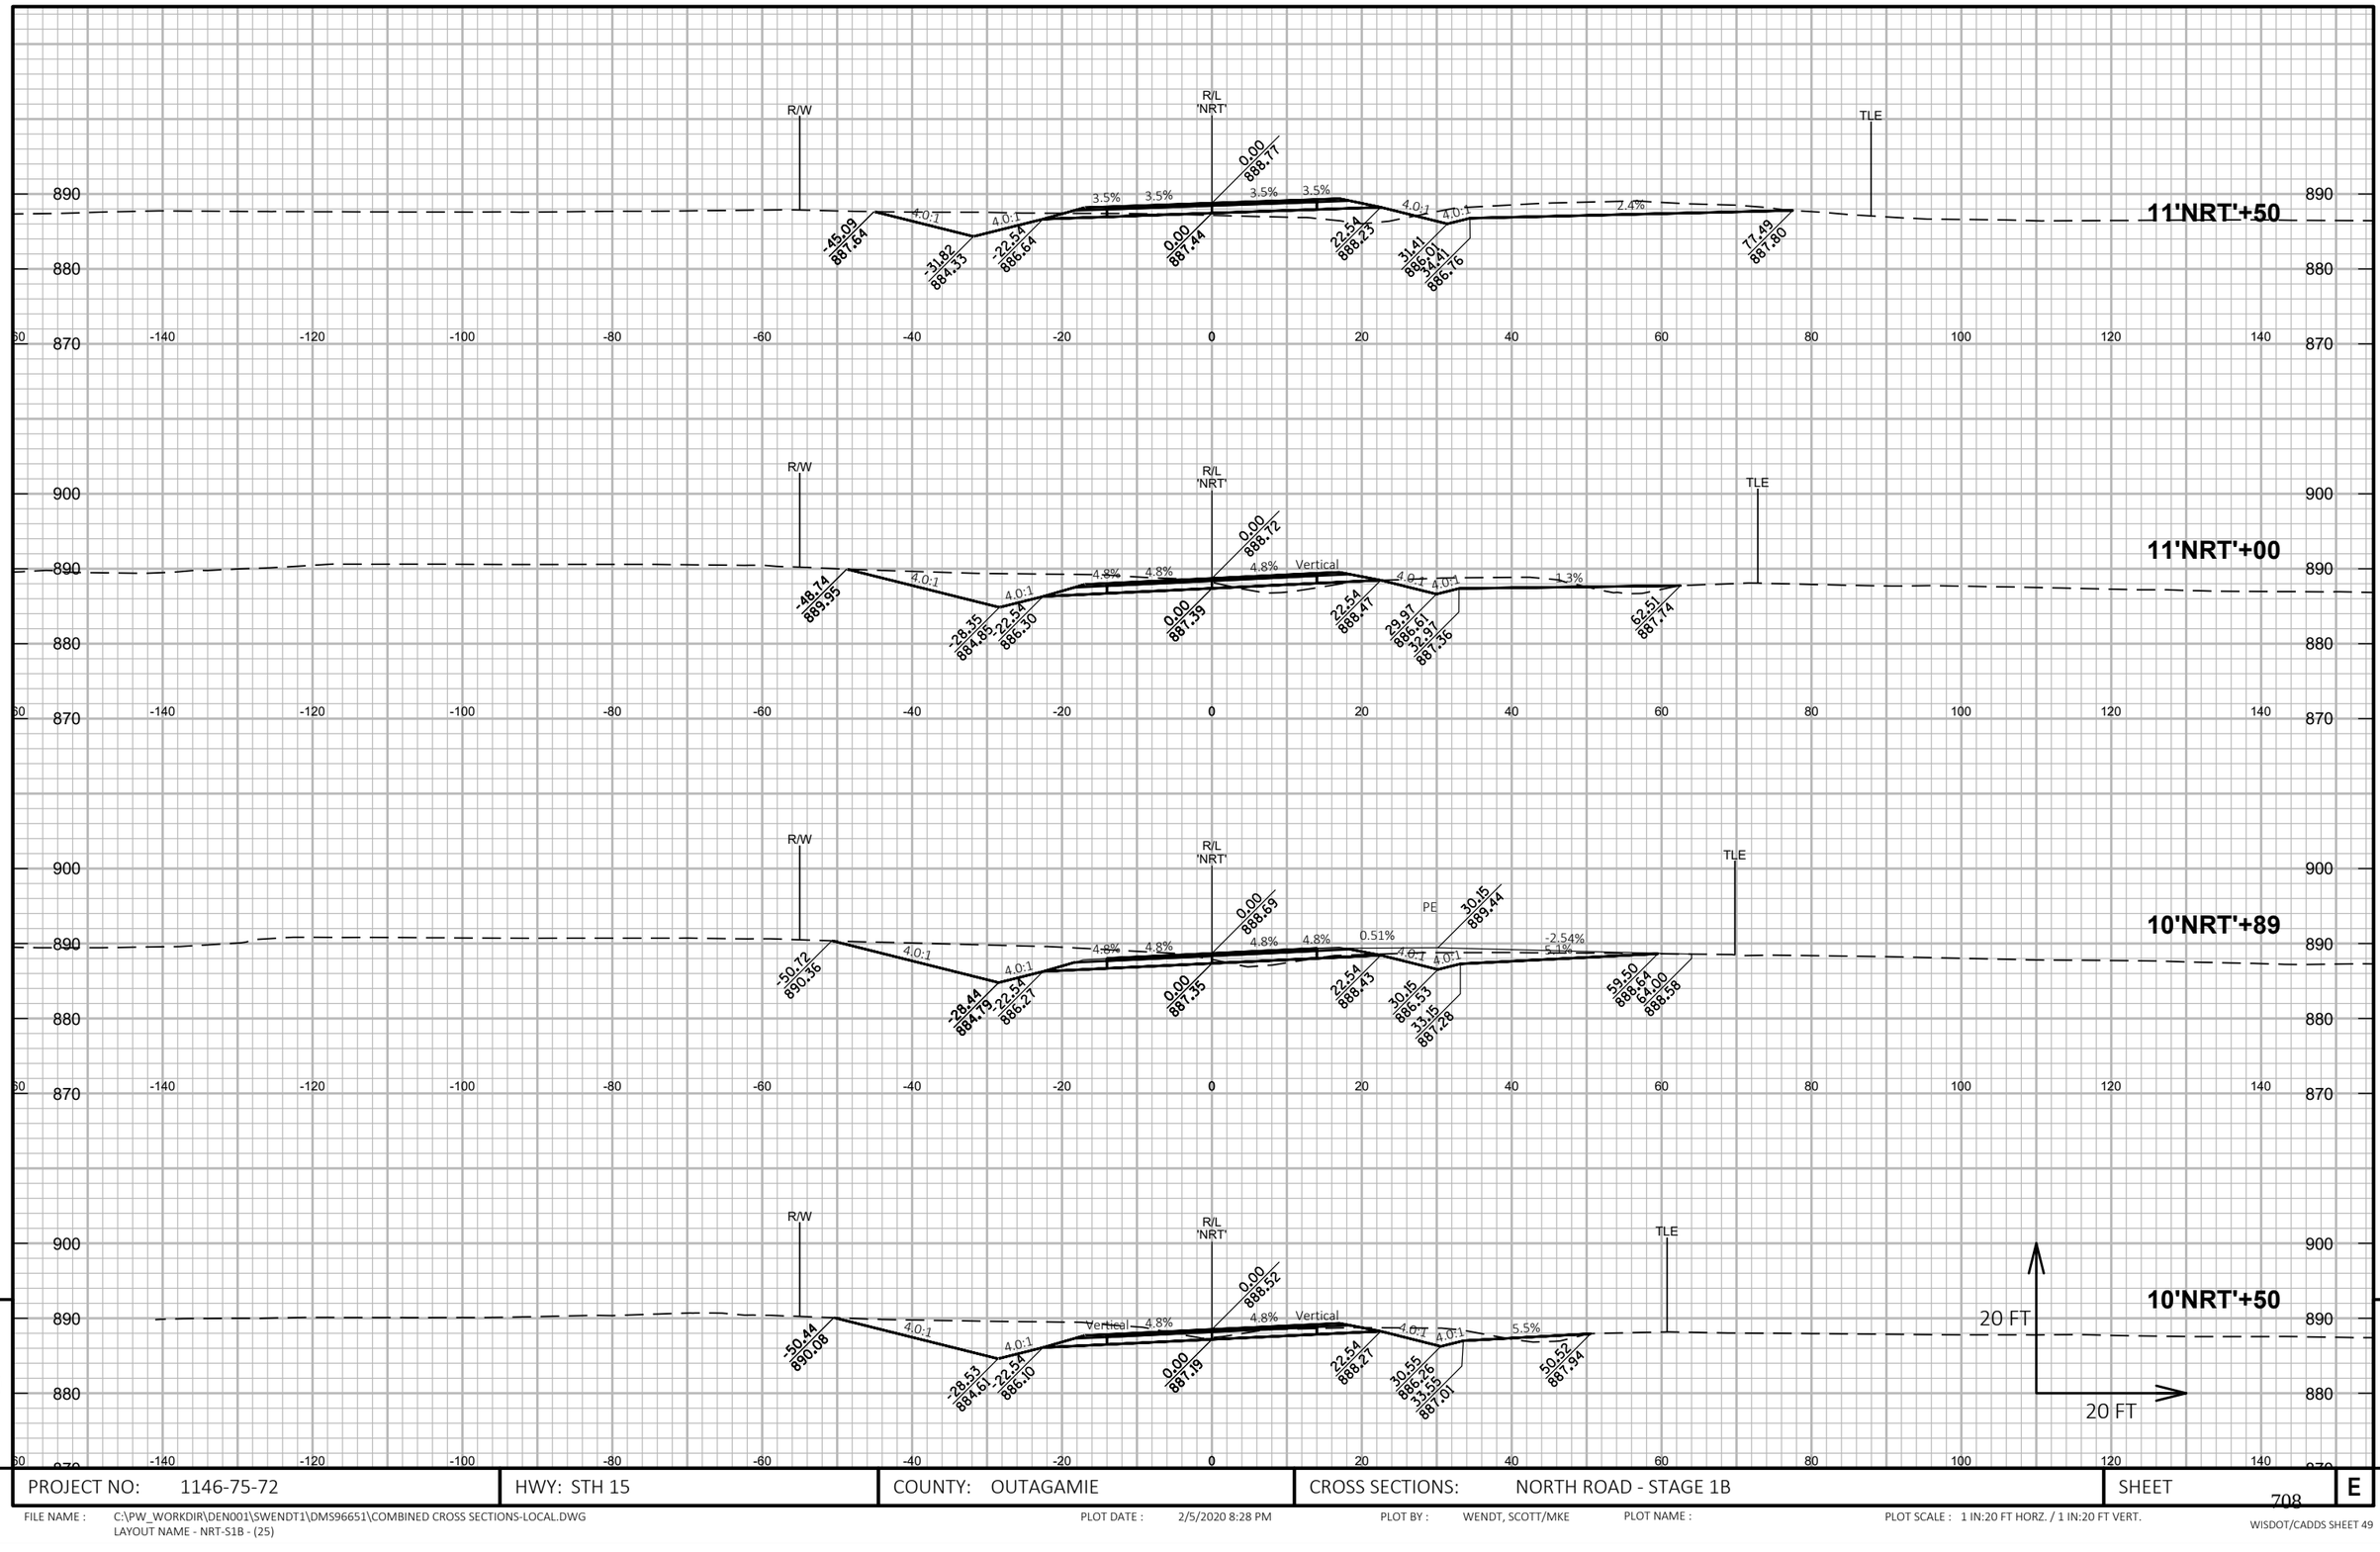

PROJECT NO: 1146-75-72	HWY: STH 15	COUNTY: OUTAGAMIE	CROSS SECTIONS: NORTH ROAD - STAGE 1B	SHEET

9 9 E

FILE NAME : C:\PW_WORKDIR\DEN001\SWENDT1\DMS96651\COMBINED CROSS SECTIONS-LOCAL.DWG
LAYOUT NAME - NRT-S1B - (25)
PLOT DATE : 2/5/2020 8:28 PM
PLOT BY : WENDT, SCOTT/MKE
PLOT NAME :
PLOT SCALE : 1 IN:20 FT HORZ. / 1 IN:20 FT VERT.
WISDOT/CADDS SHEET 49

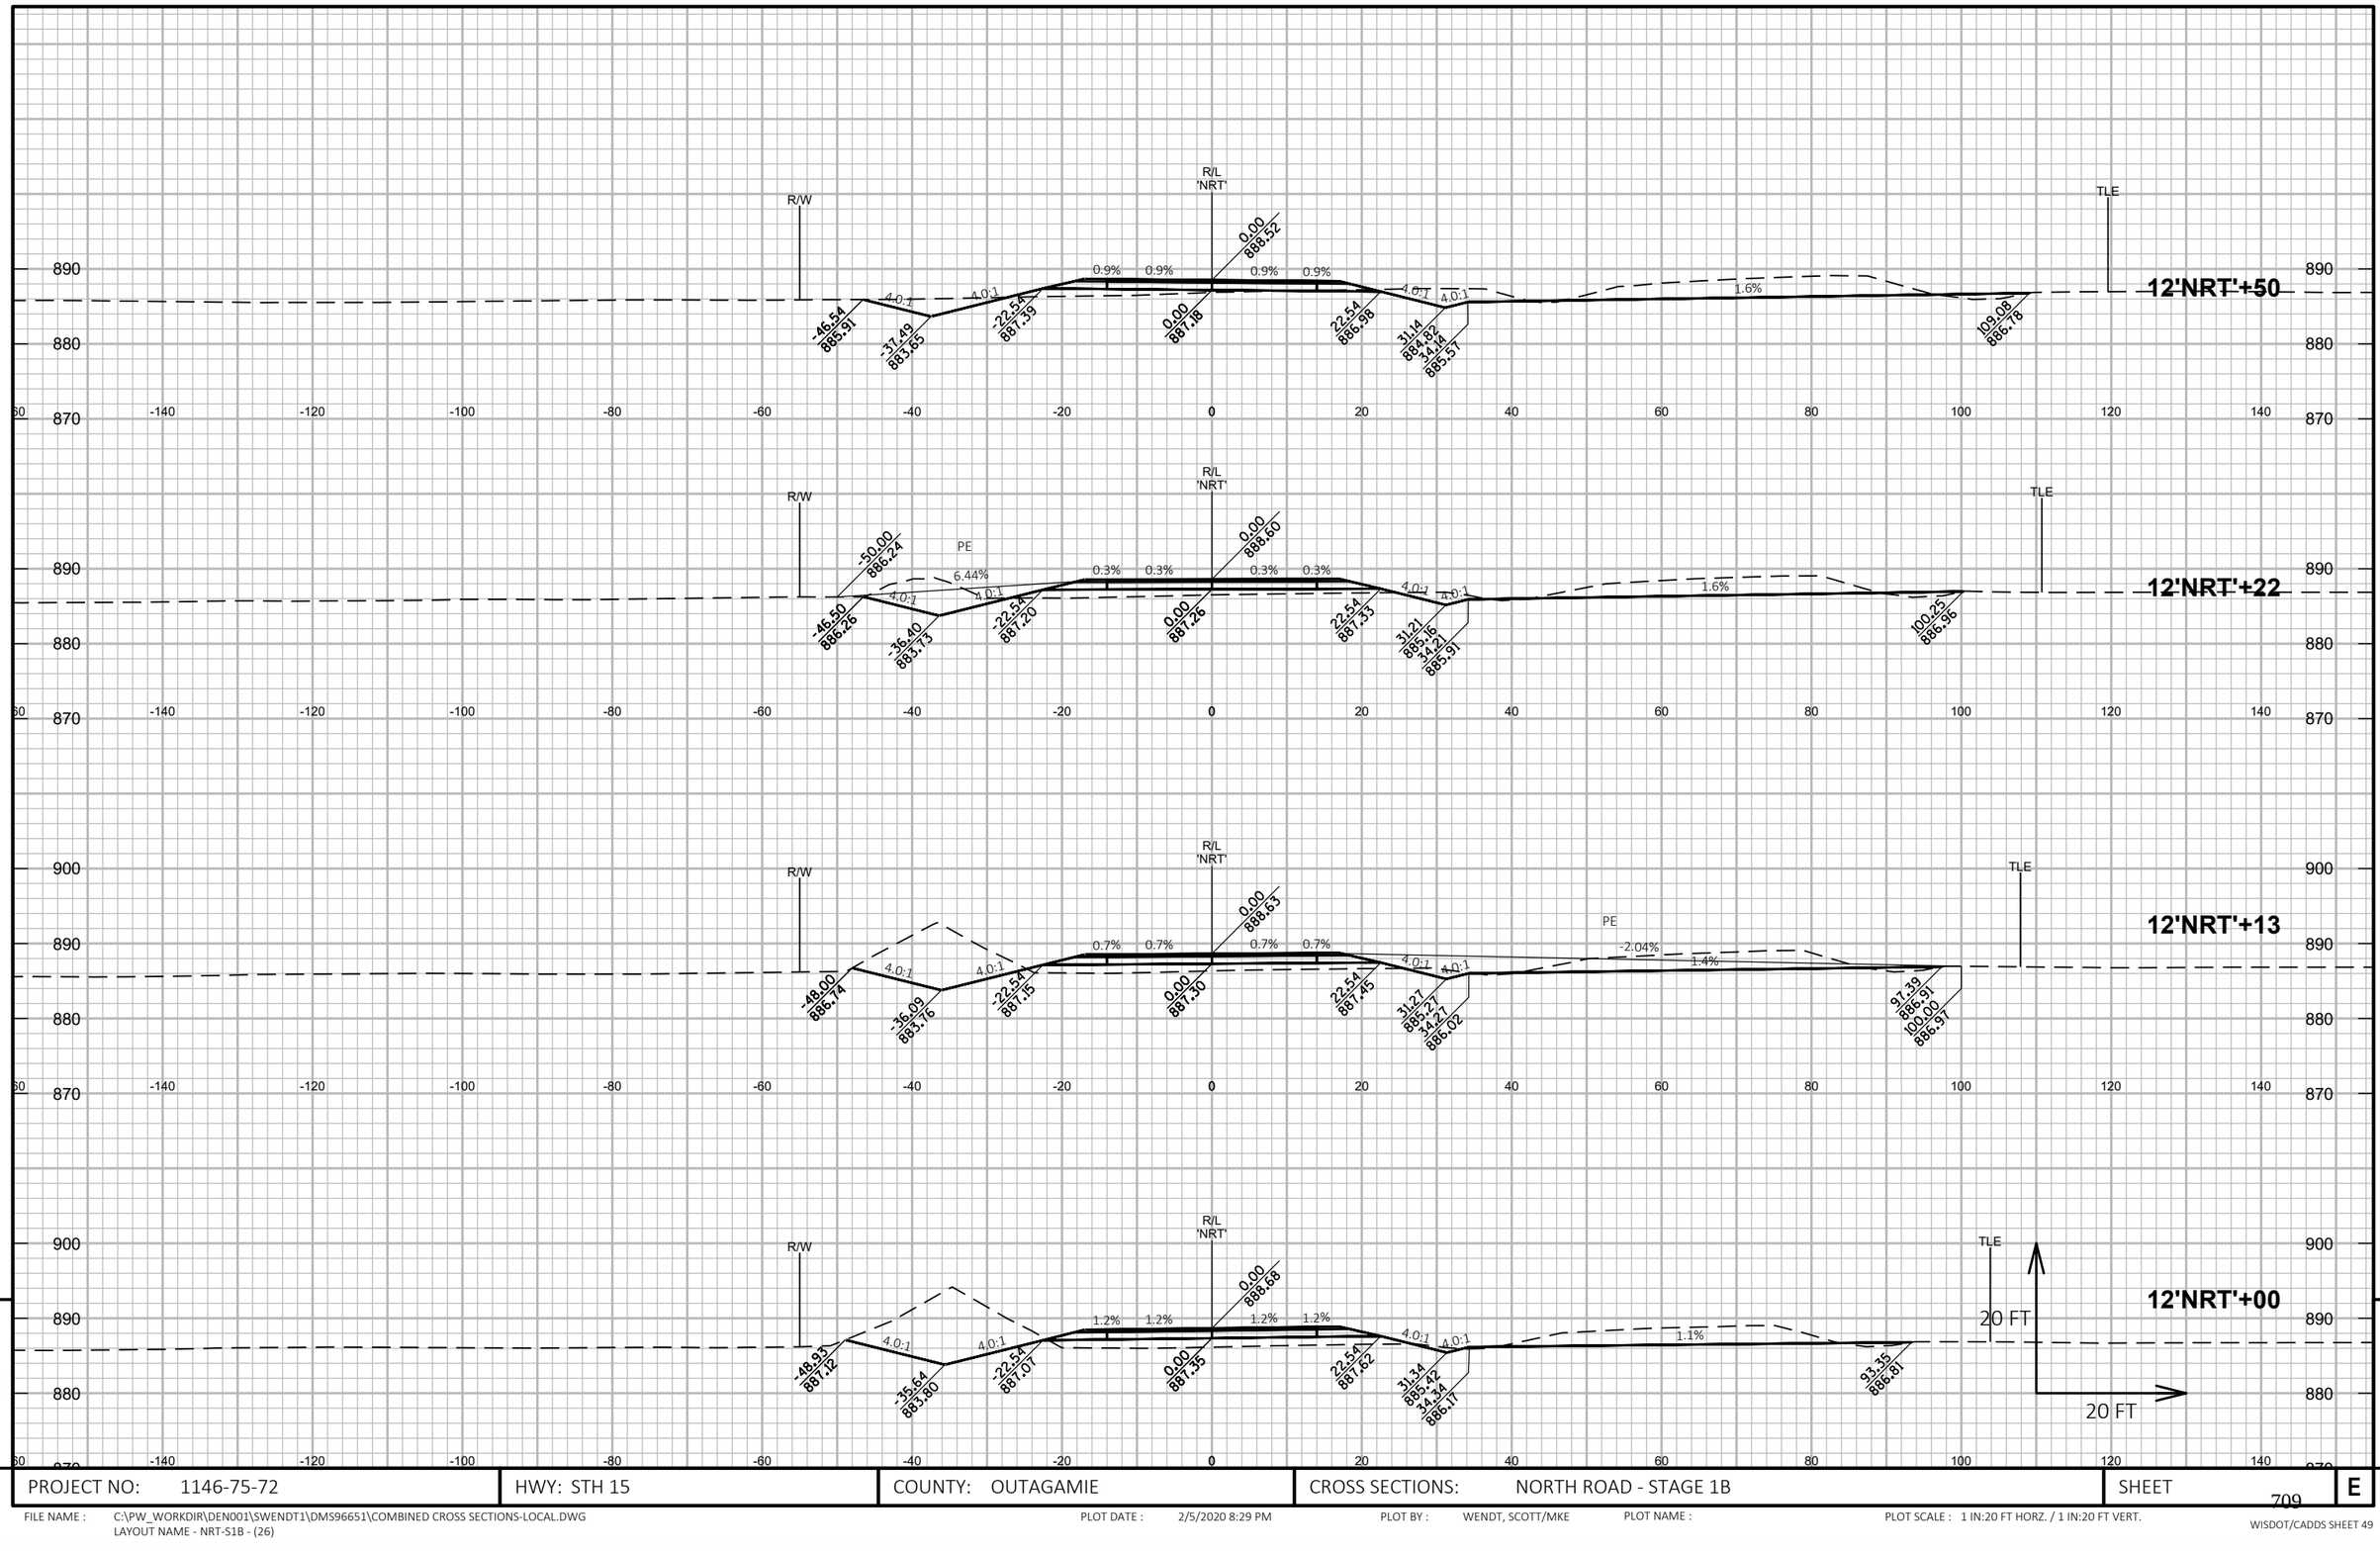

9


9

PROJECT NO: 1146-75-72	HWY: STH 15	COUNTY: OUTAGAMIE	CROSS SECTIONS: NORTH ROAD - STAGE 1B	SHEET	E

FILE NAME : C:\PW_WORKDIR\DEN001\SWENDT1\DMS96651\COMBINED CROSS SECTIONS-LOCAL.DWG
LAYOUT NAME - NRT-S1B - (26)

PLOT DATE : 2/5/2020 8:29 PM PLOT BY : WENDT, SCOTT/MKE PLOT NAME : PLOT SCALE : 1 IN:20 FT HORZ. / 1 IN:20 FT VERT.

WISDOT/CADDS SHEET 49

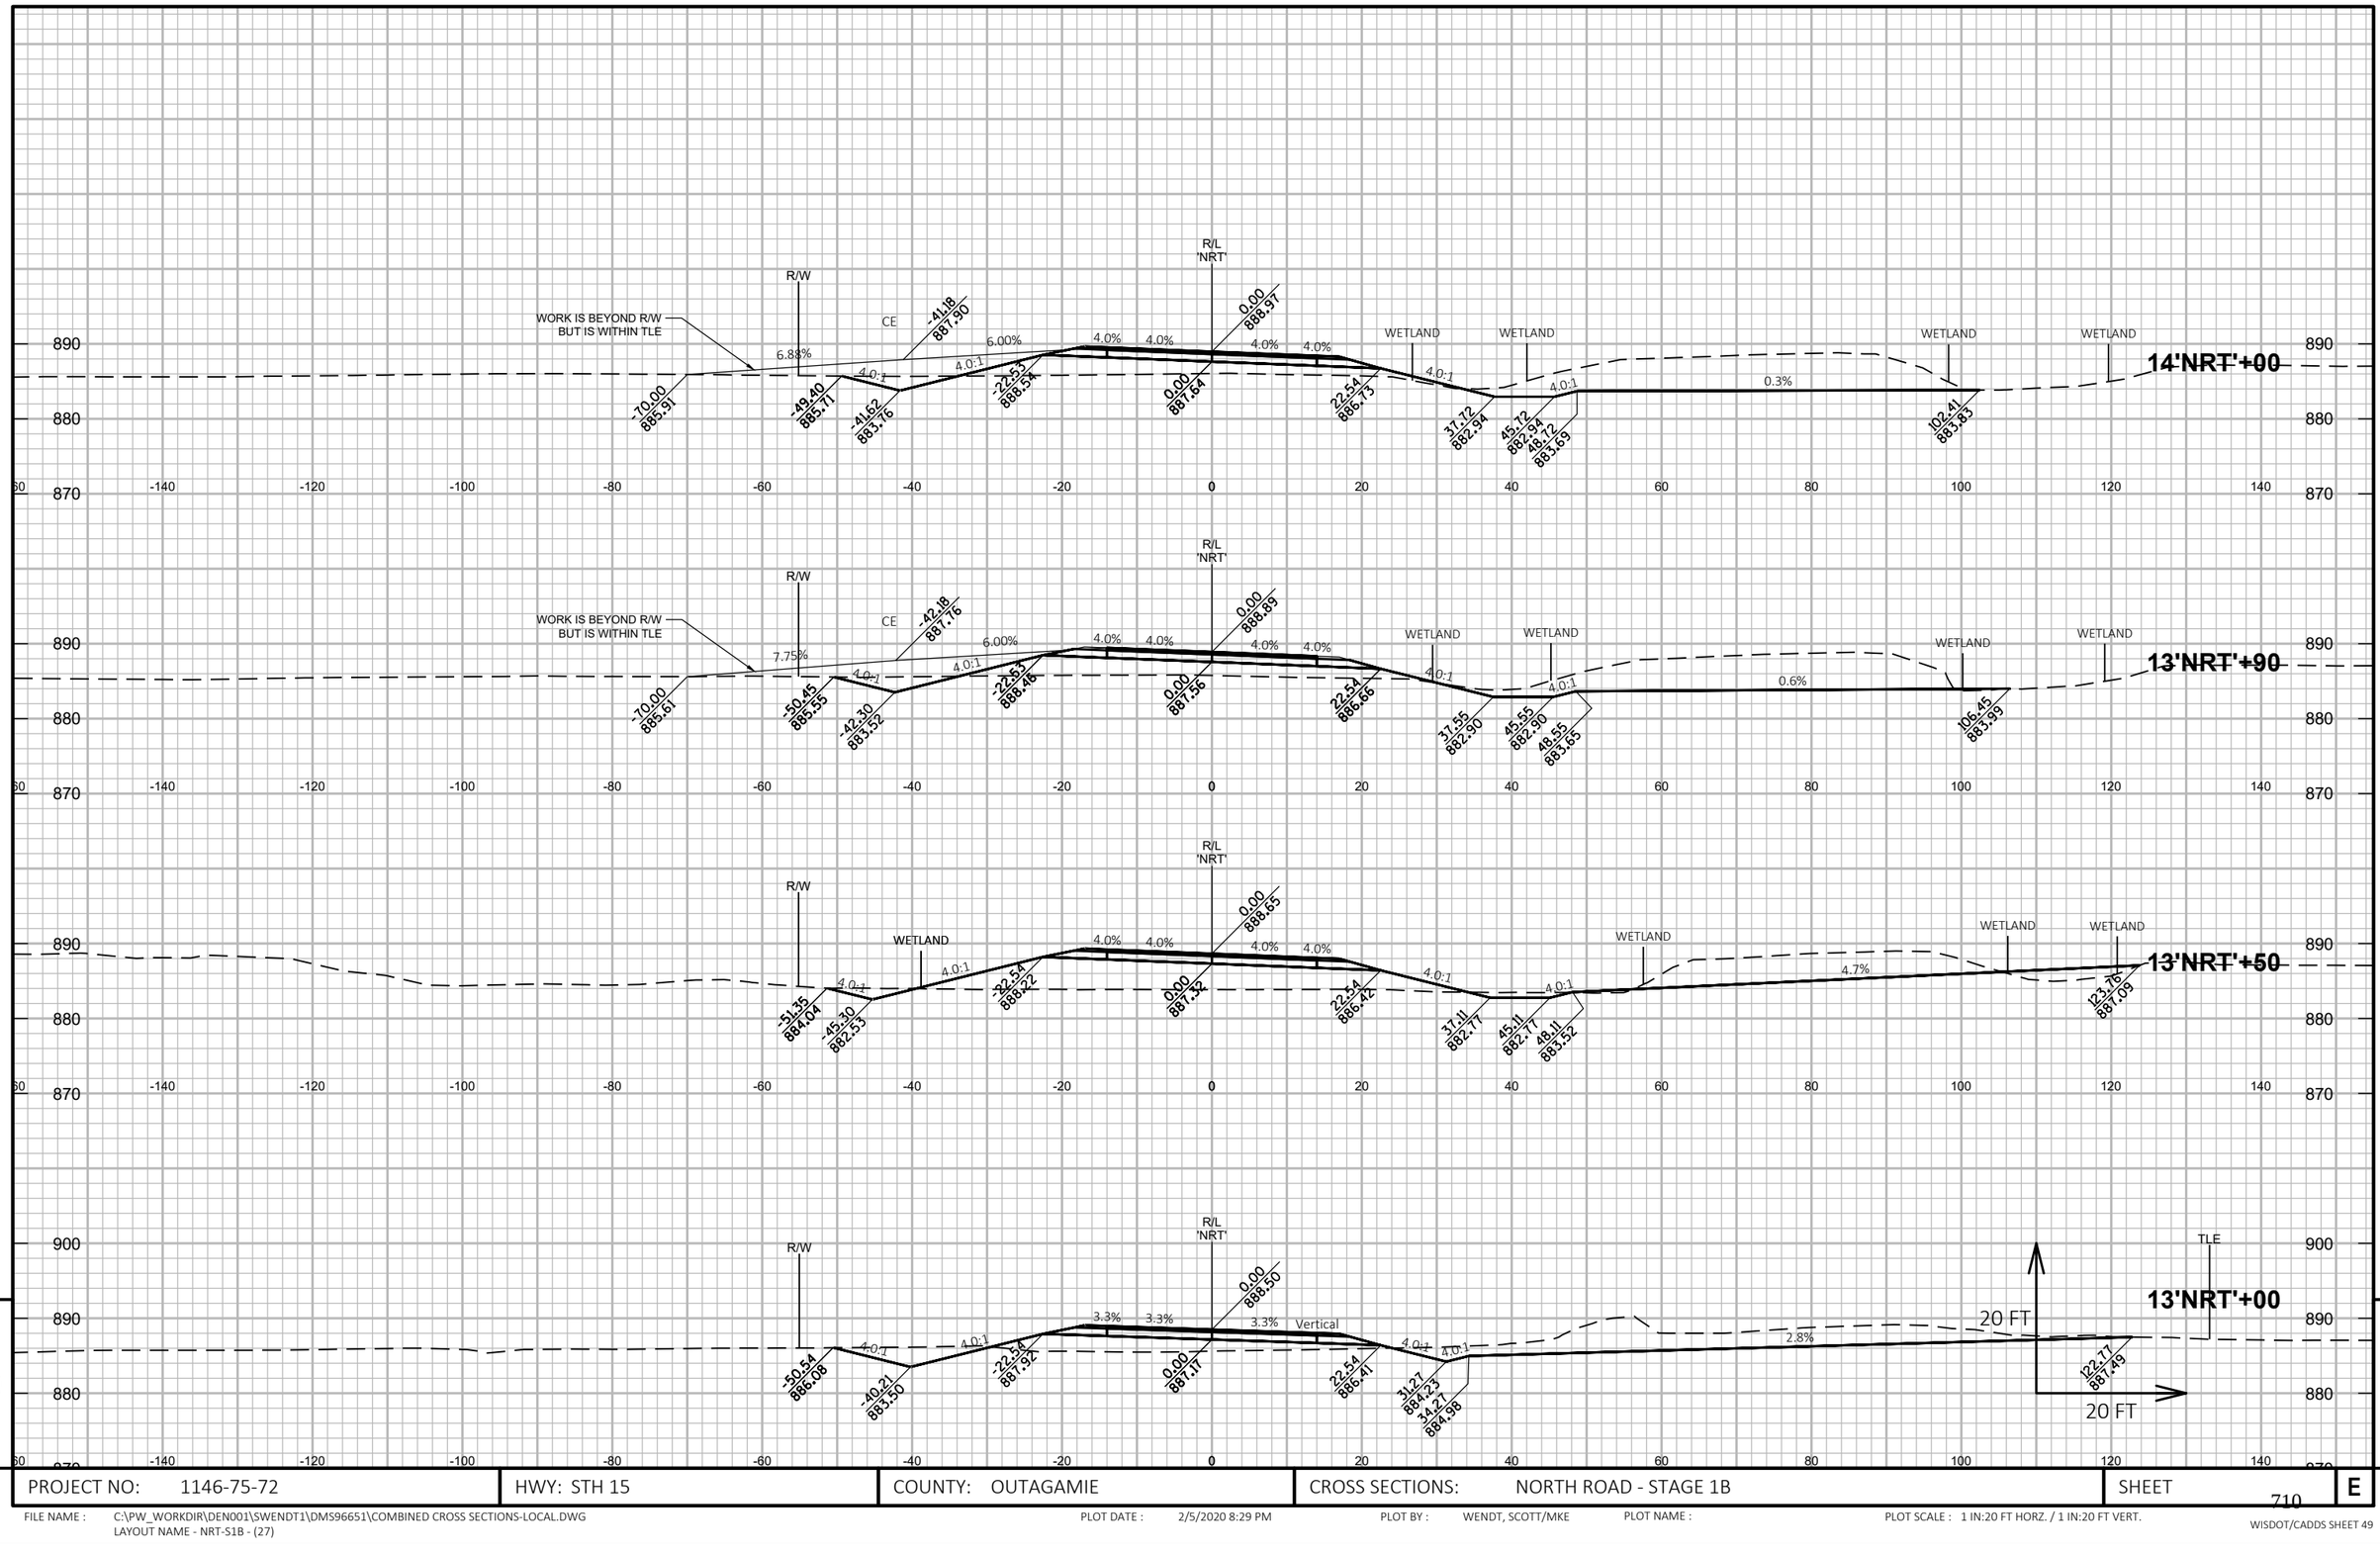

9


9

PROJECT NO: 1146-75-72	HWY: STH 15	COUNTY: OUTAGAMIE	CROSS SECTIONS: NORTH ROAD - STAGE 1B	SHEET 710	E

FILE NAME : C:\PW_WORKDIR\DEN001\SWENDT1\DMS96651\COMBINED CROSS SECTIONS-LOCAL.DWG
LAYOUT NAME - NRT-S1B - (27)

PLOT DATE : 2/5/2020 8:29 PM PLOT BY : WENDT, SCOTT/MKE PLOT NAME : PLOT SCALE : 1 IN:20 FT HORZ. / 1 IN:20 FT VERT.

WISDOT/CADDS SHEET 49

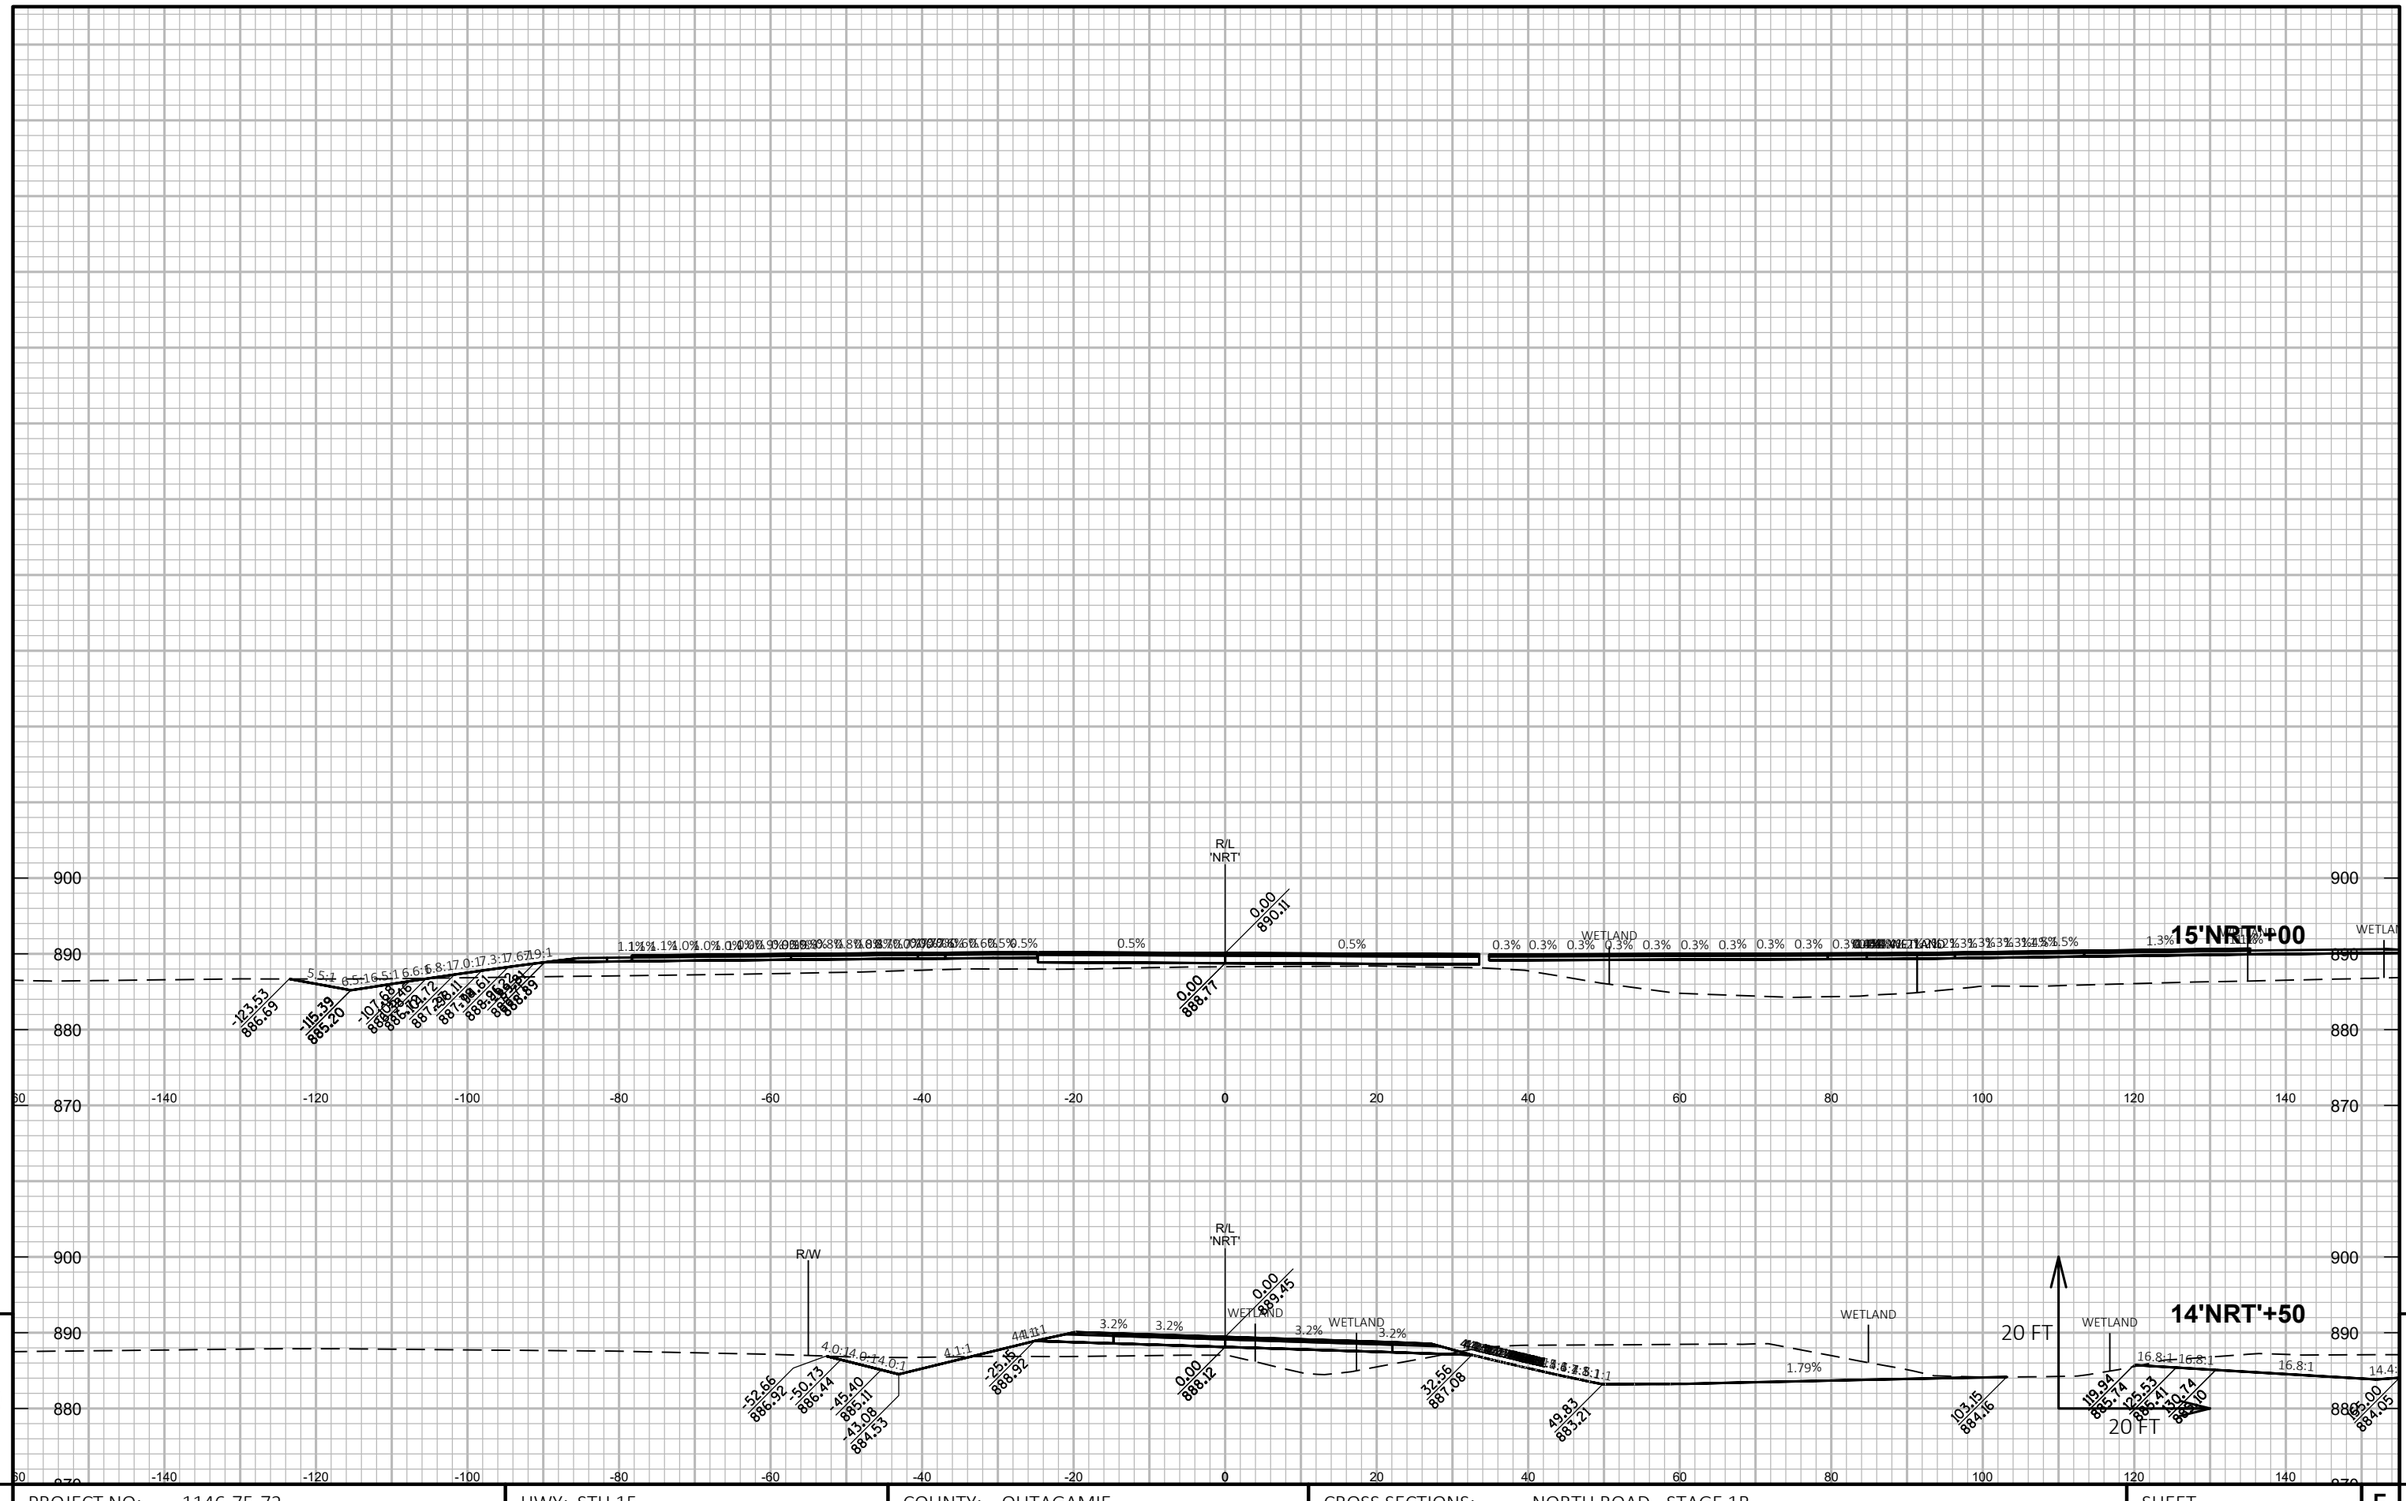

9

9

PROJECT NO: 1146-75-72	HWY: STH 15	COUNTY: OUTAGAMIE	CROSS SECTIONS: NORTH ROAD - STAGE 1B	SHEET	E

FILE NAME : C:\PW_WORKDIR\DEN001\SWENDT1\DMS96651\COMBINED CROSS SECTIONS-LOCAL.DWG
LAYOUT NAME - NRT-S1B - (28)


PLOT DATE : 2/5/2020 8:30 PM

PLOT BY : WENDT, SCOTT/MKE

PLOT NAME :

PLOT SCALE : 1 IN:20 FT HORZ. / 1 IN:20 FT VERT.

WISDOT/CADDS SHEET 49

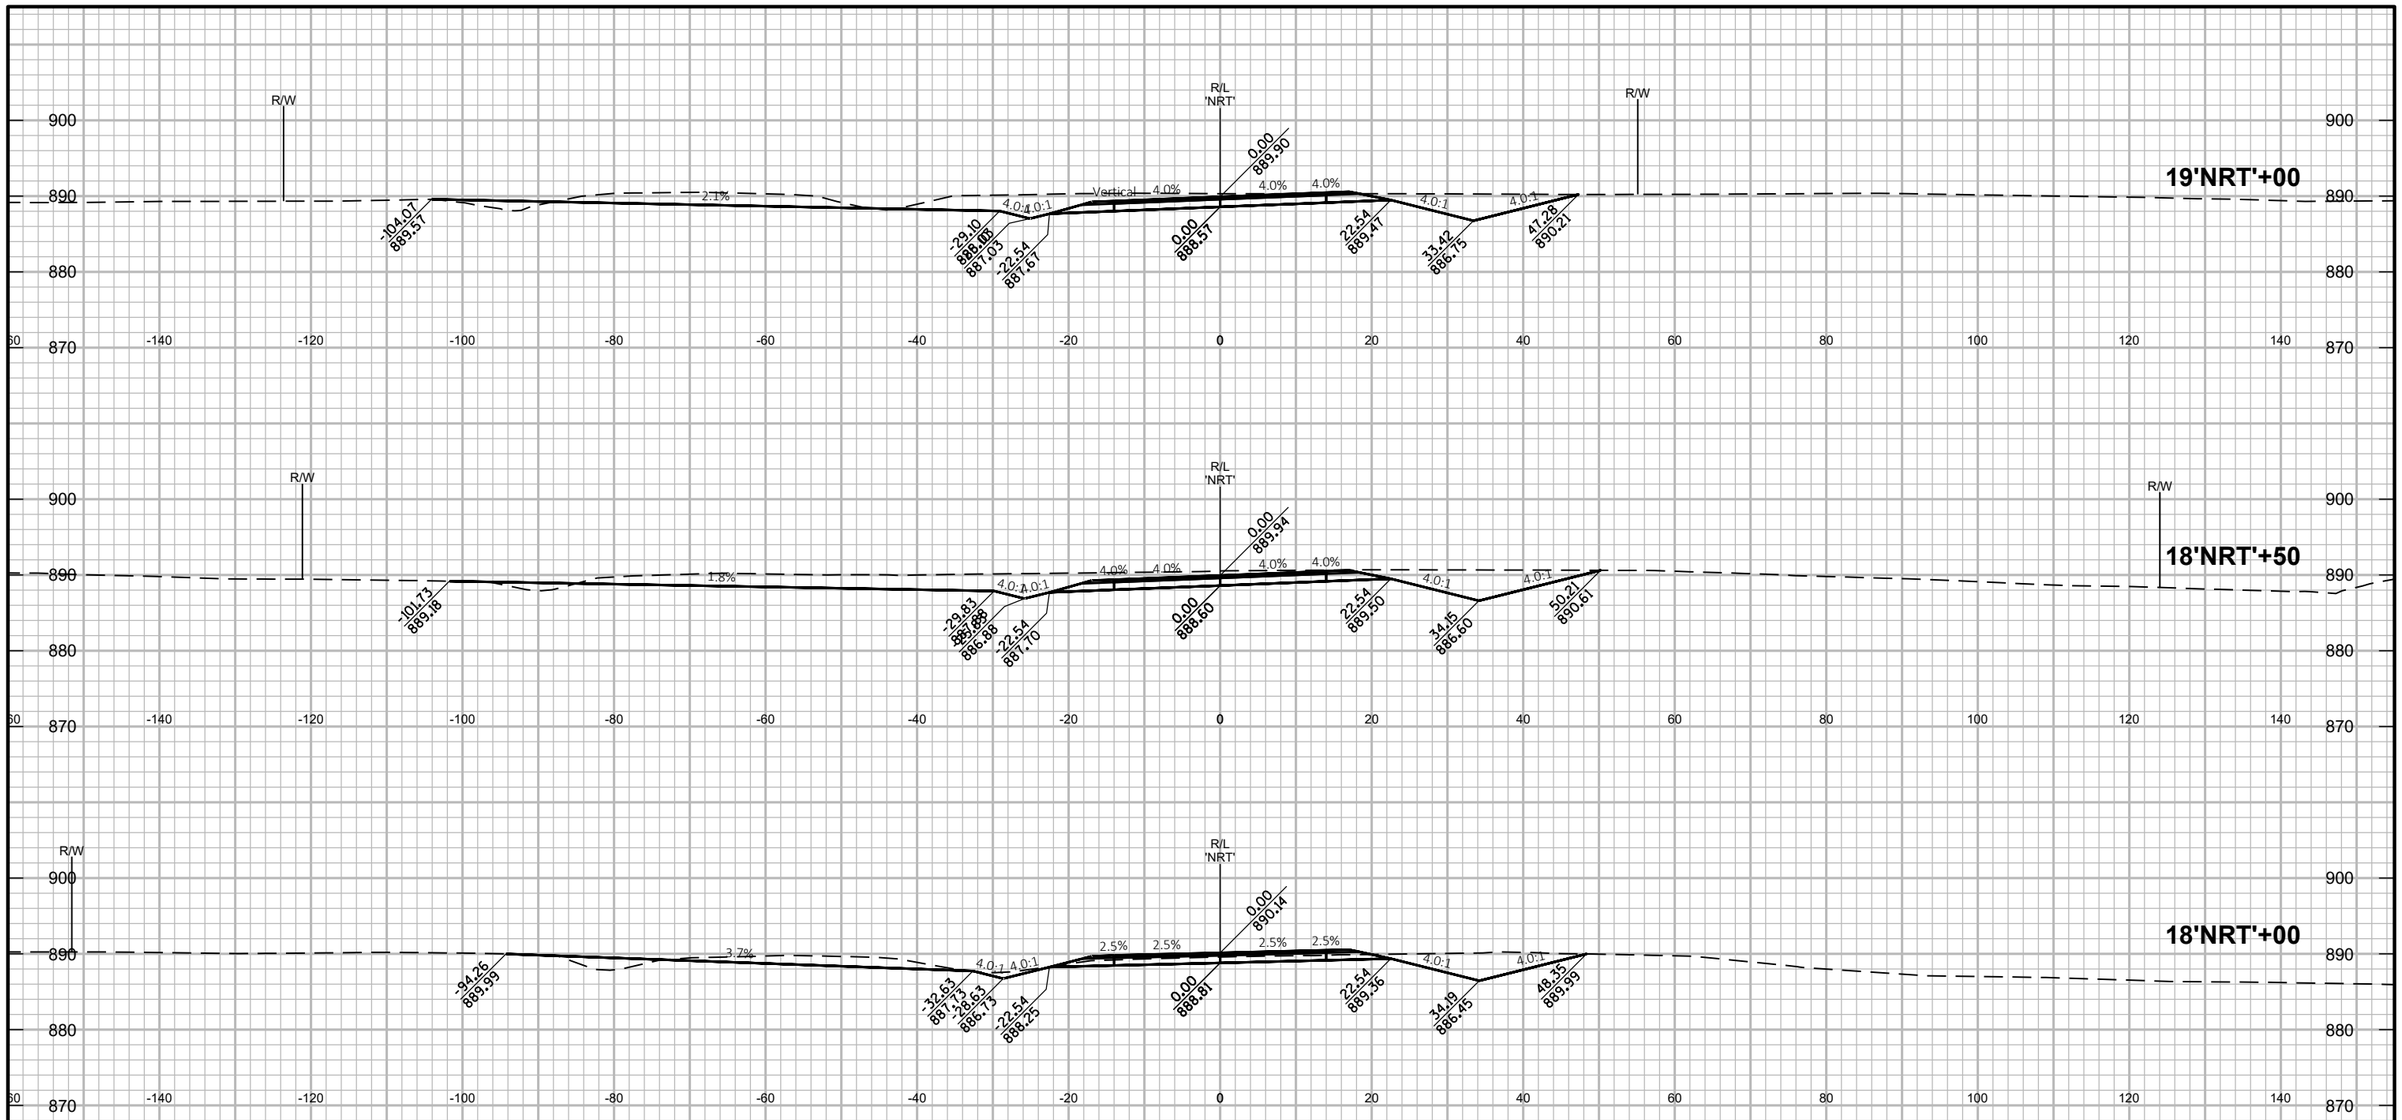

9 9


PROJECT NO: 1146-75-72	HWY: STH 15	COUNTY: OUTAGAMIE	CROSS SECTIONS: NORTH ROAD - STAGE 2A	SHEET	E

712

FILE NAME : C:\PW_WORKDIR\DEN001\SWENDT1\DMS96651\COMBINED CROSS SECTIONS-LOCAL.DWG
LAYOUT NAME - NRT-S2A - (29)

PLOT DATE : 2/5/2020 8:30 PM PLOT BY : WENDT, SCOTT/MKE PLOT NAME : PLOT SCALE : 1 IN:20 FT HORZ. / 1 IN:20 FT VERT.

WISDOT/CADDS SHEET 49

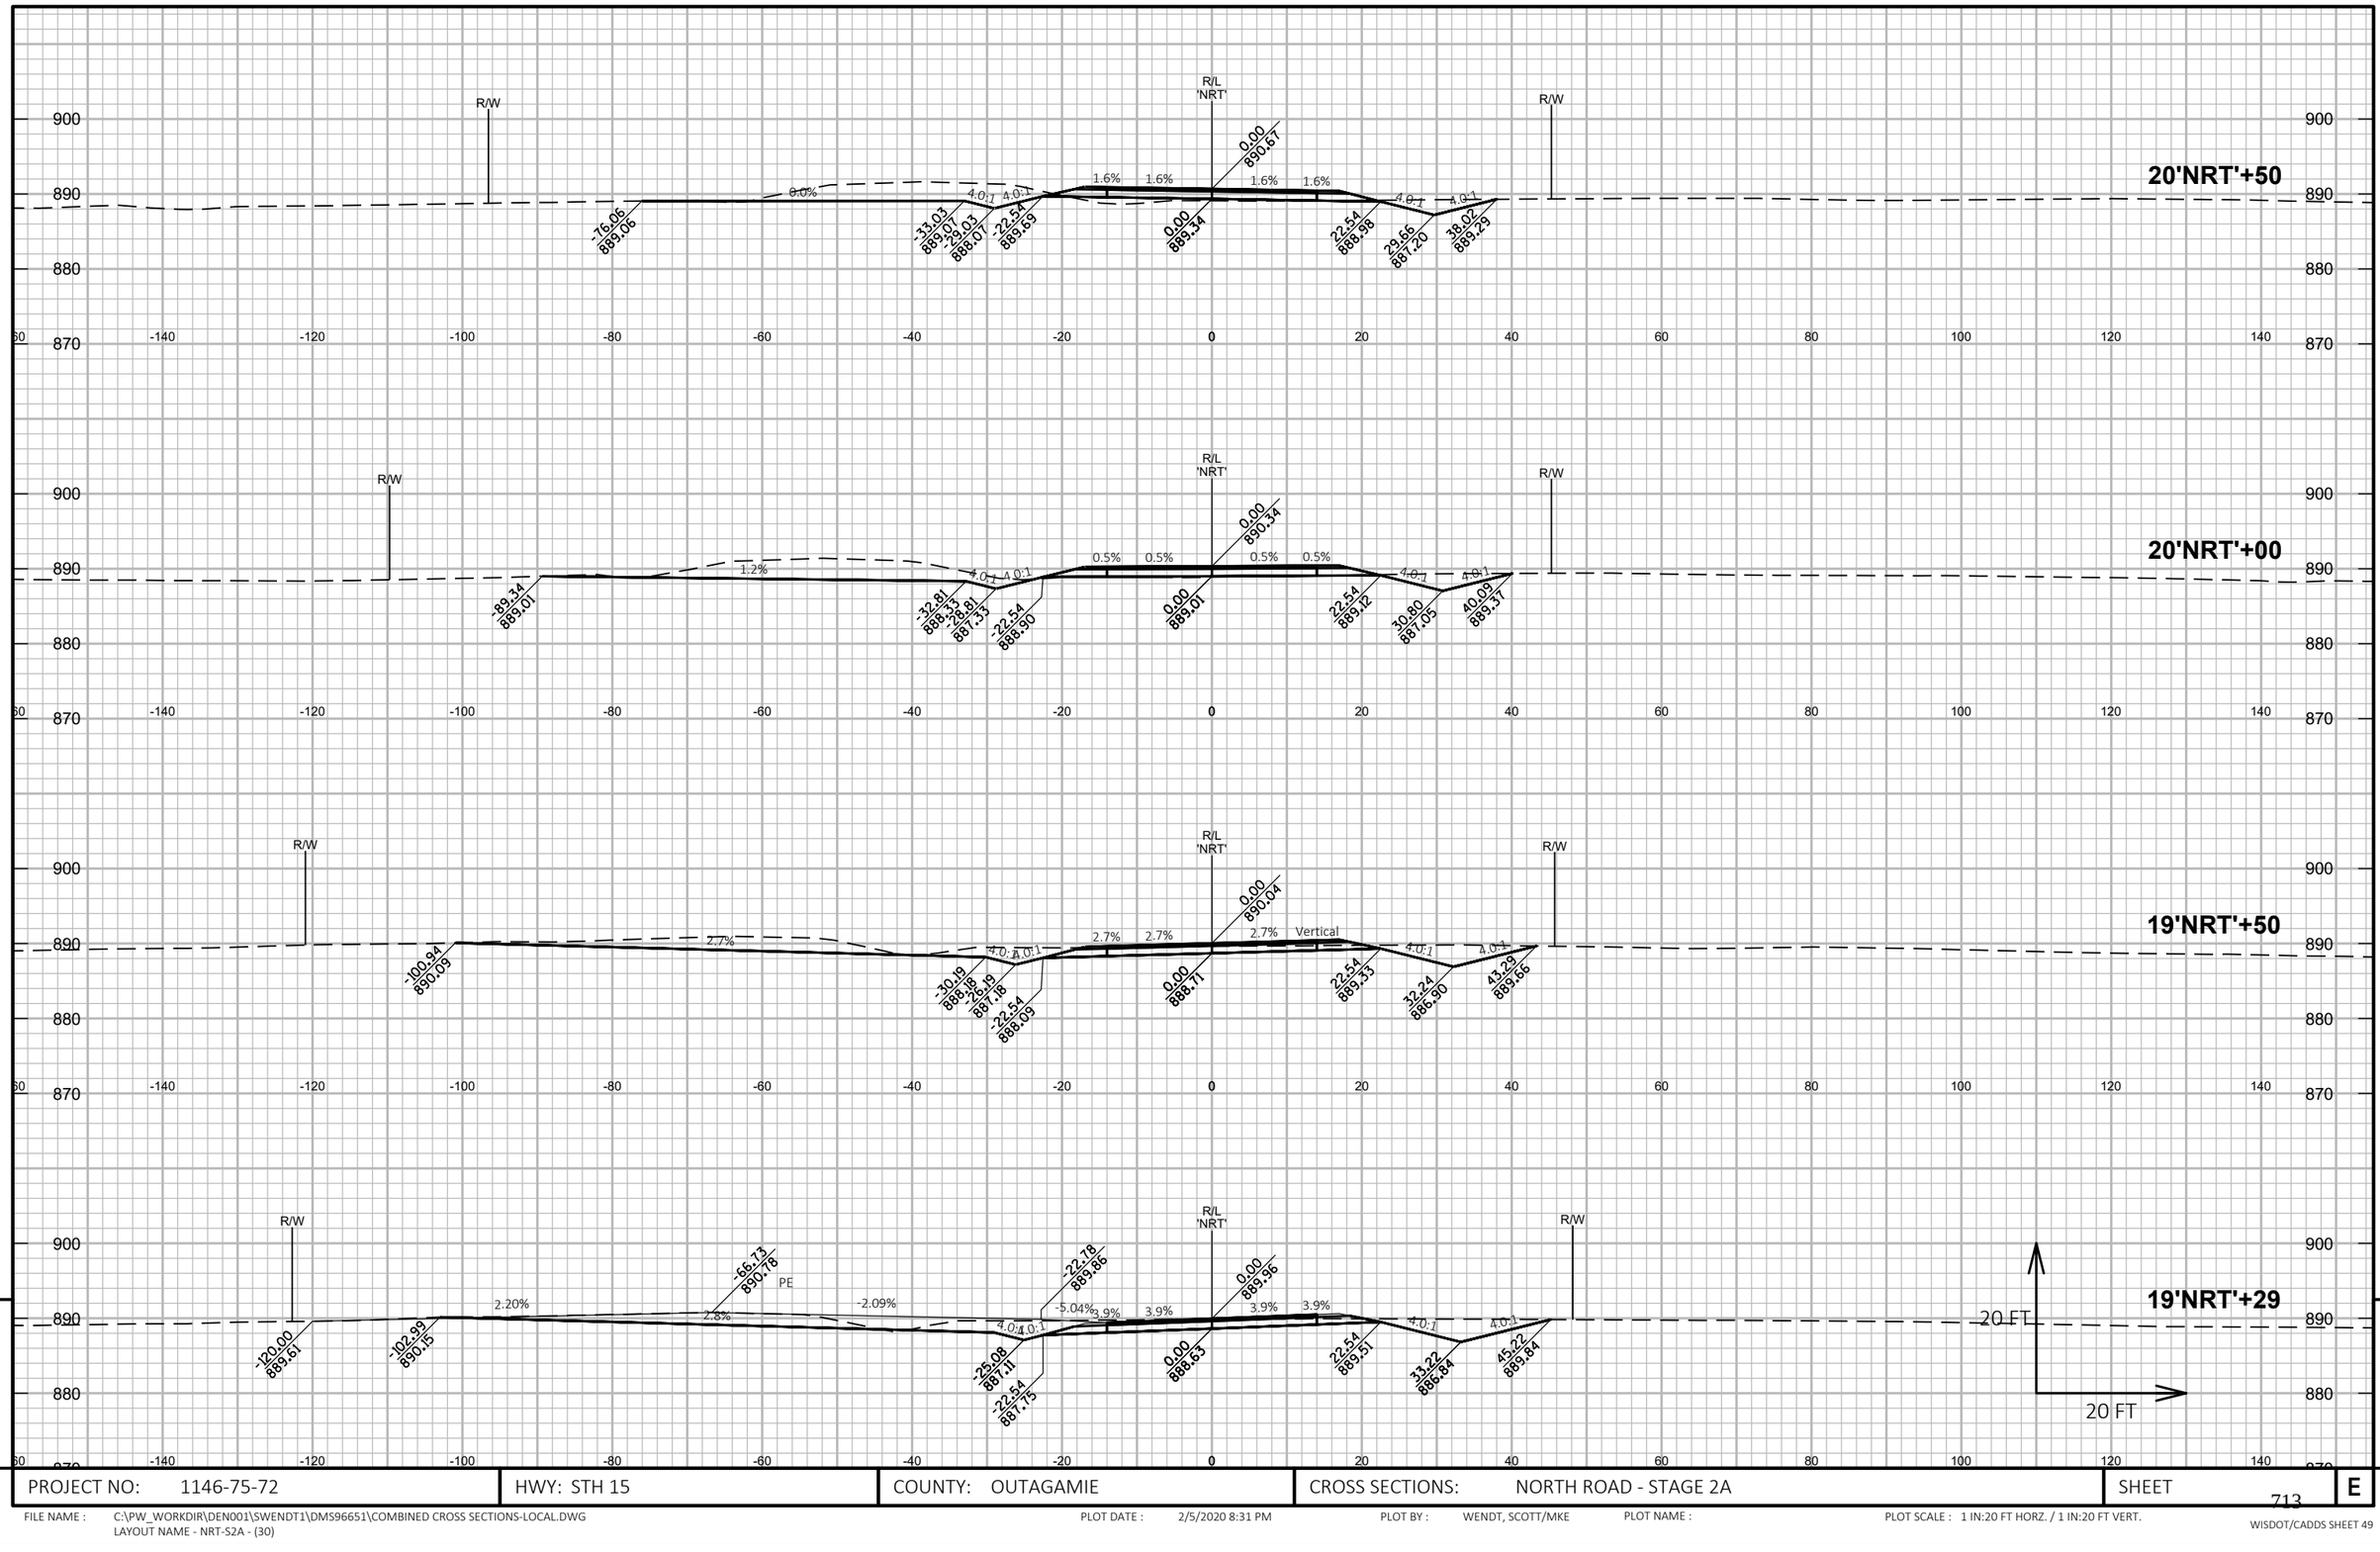


9


9

PROJECT NO: 1146-75-72	HWY: STH 15	COUNTY: OUTAGAMIE	CROSS SECTIONS: NORTH ROAD - STAGE 2A	SHEET	E

FILE NAME : C:\PW_WORKDIR\DEN001\SWENDT1\DMS96651\COMBINED CROSS SECTIONS-LOCAL.DWG
LAYOUT NAME - NRT-S2A - (30)

PLOT DATE : 2/5/2020 8:31 PM PLOT BY : WENDT, SCOTT/MKE PLOT NAME : PLOT SCALE : 1 IN:20 FT HORZ. / 1 IN:20 FT VERT.

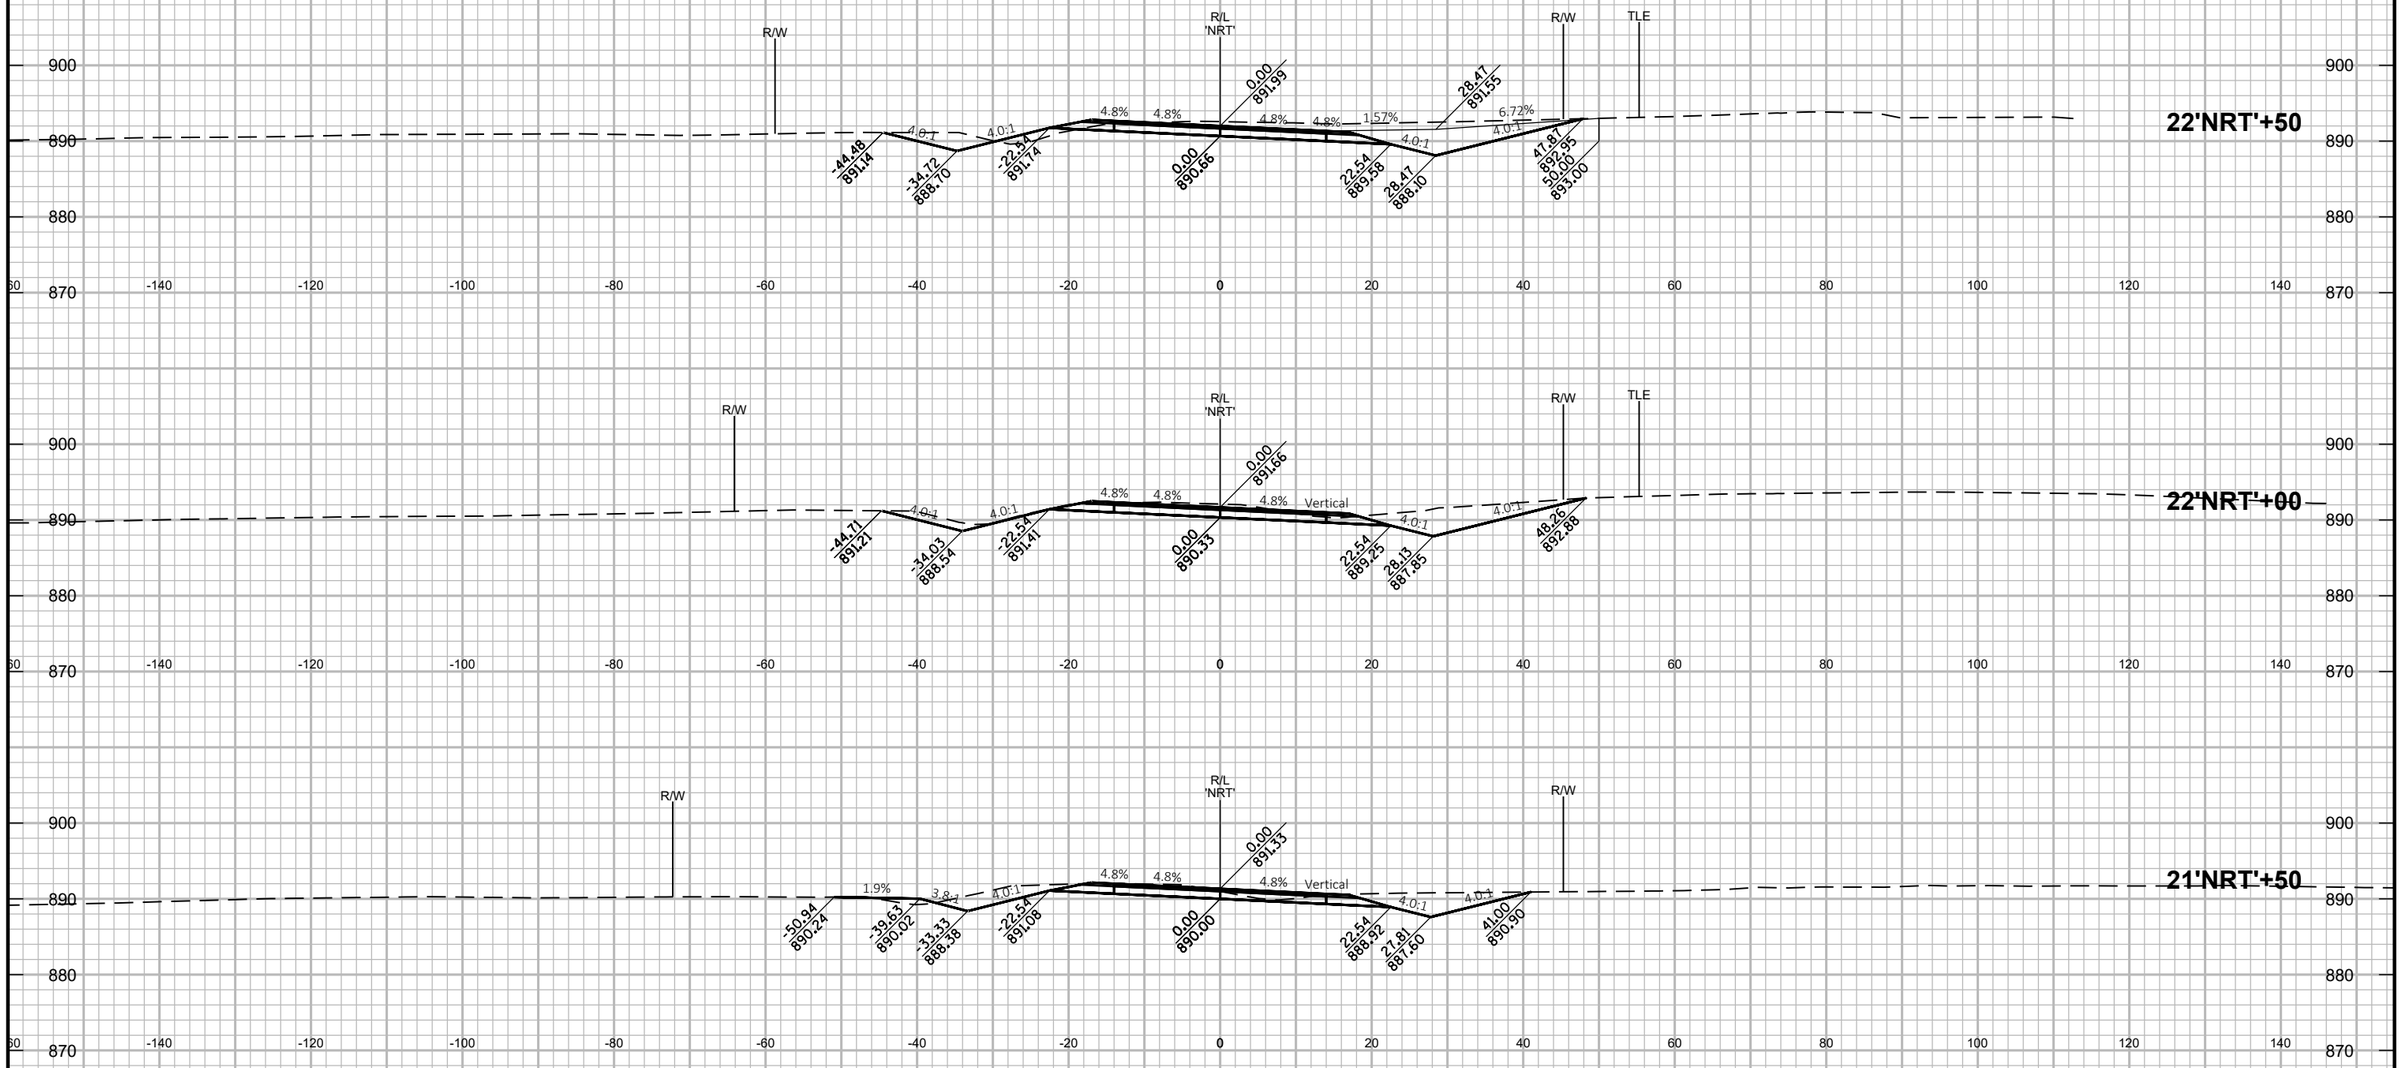

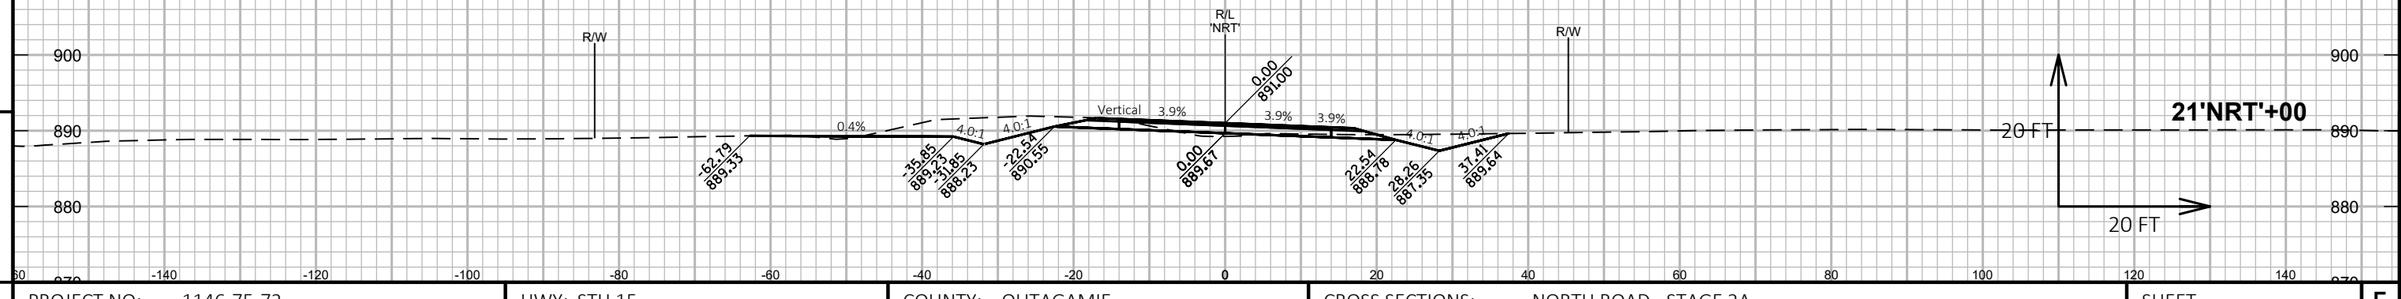

9

9

PROJECT NO: 1146-75-72	HWY: STH 15	COUNTY: OUTAGAMIE	CROSS SECTIONS: NORTH ROAD - STAGE 2A	SHEET	E

FILE NAME : C:\PW_WORKDIR\DEN001\SWENDT1\DMS96651\COMBINED CROSS SECTIONS-LOCAL.DWG
LAYOUT NAME - NRT-S2A - (31)


PLOT DATE : 2/5/2020 8:32 PM


PLOT BY : WENDT, SCOTT/MKE

PLOT NAME :

PLOT SCALE : 1 IN:20 FT HORZ. / 1 IN:20 FT VERT.

WISDOT/CADDS SHEET 49

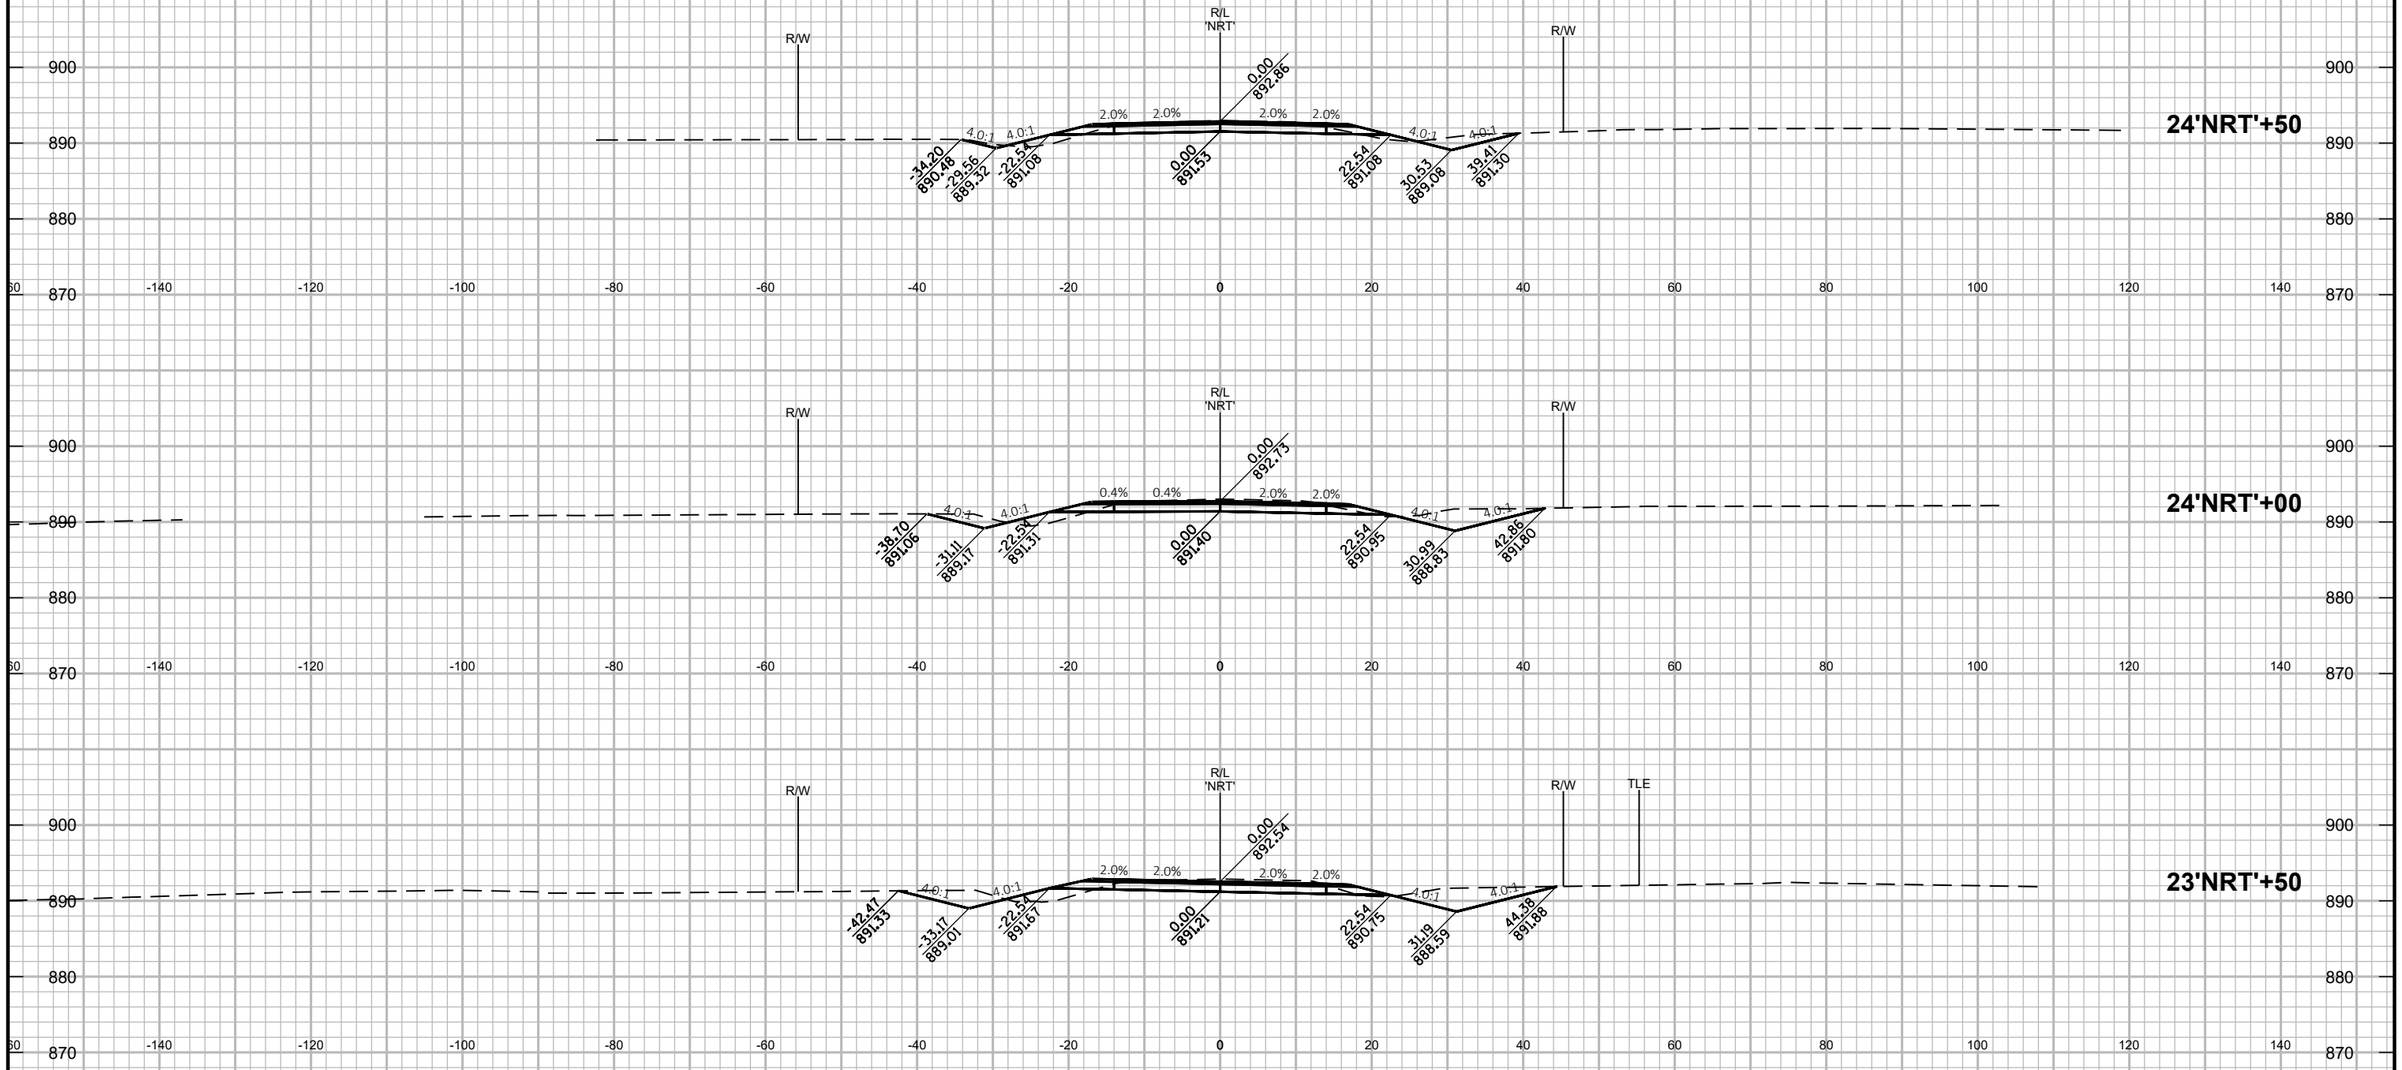

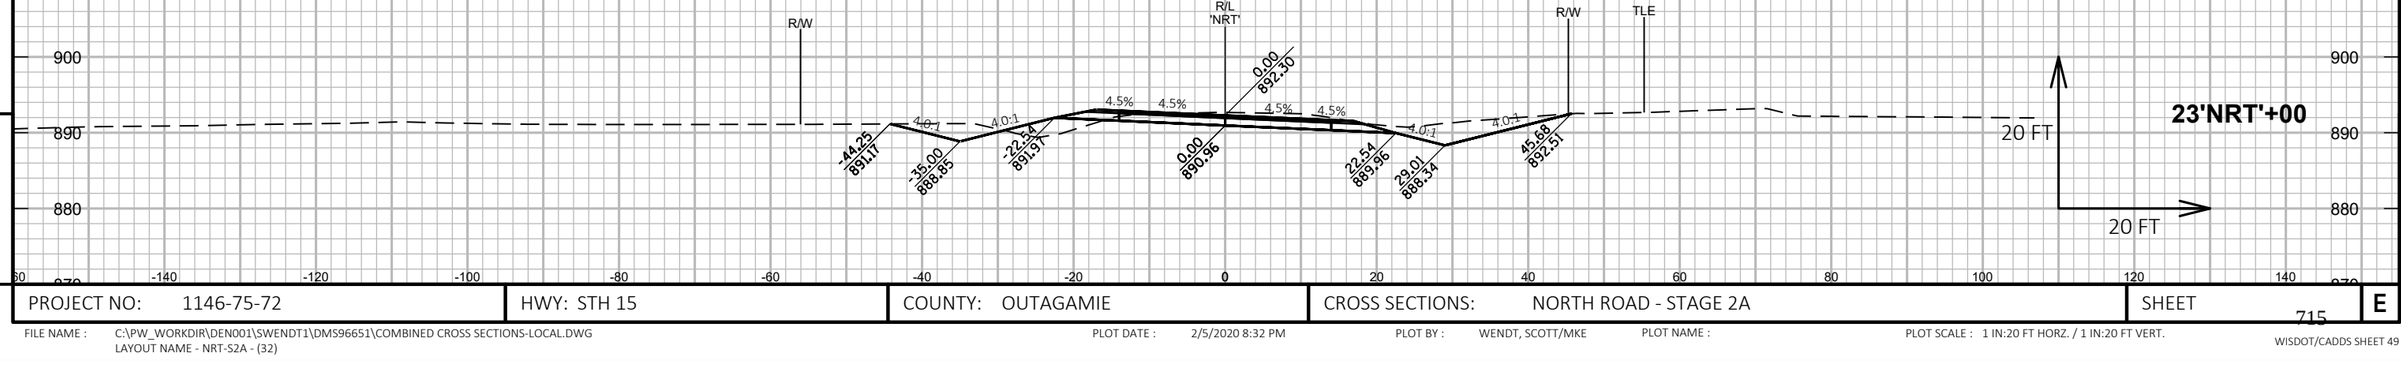

9

9

PROJECT NO: 1146-75-72	HWY: STH 15	COUNTY: OUTAGAMIE	CROSS SECTIONS: NORTH ROAD - STAGE 2A	SHEET	E

FILE NAME : C:\PW_WORKDIR\DEN001\SWENDT1\DMS96651\COMBINED CROSS SECTIONS-LOCAL.DWG
LAYOUT NAME - NRT-S2A - (32)

PLOT DATE : 2/5/2020 8:32 PM PLOT BY : WENDT, SCOTT/MKE PLOT NAME : PLOT SCALE : 1 IN:20 FT HORZ. / 1 IN:20 FT VERT.

WISDOT/CADDS SHEET 49

9


9


PROJECT NO: 1146-75-72	HWY: STH 15	COUNTY: OUTAGAMIE	CROSS SECTIONS: NORTH ROAD - STAGE 2A	SHEET	E


FILE NAME : C:\PW_WORKDIR\DEN001\SWENDT1\DMS96651\COMBINED CROSS SECTIONS-LOCAL.DWG
LAYOUT NAME - NRT-S2A - (33)


PLOT DATE : 2/5/2020 8:33 PM PLOT BY : WENDT, SCOTT/MKE PLOT NAME : PLOT SCALE : 1 IN:20 FT HORZ. / 1 IN:20 FT VERT.

WISDOT/CADDS SHEET 49

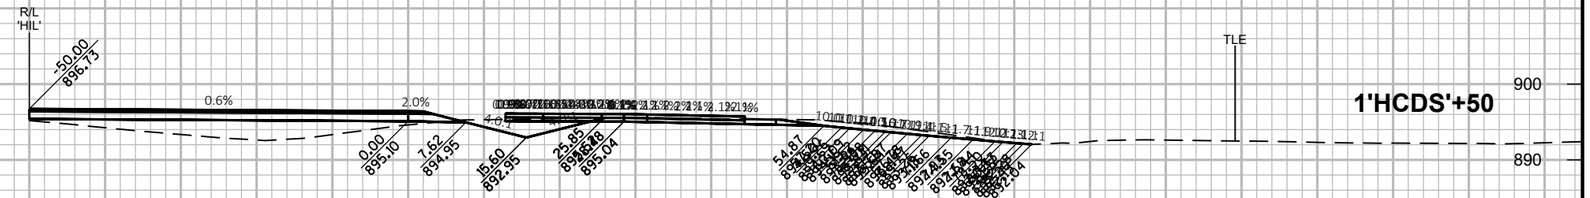

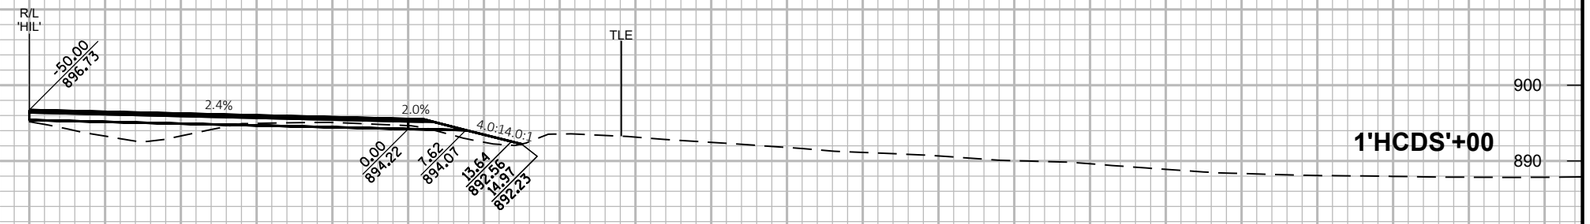

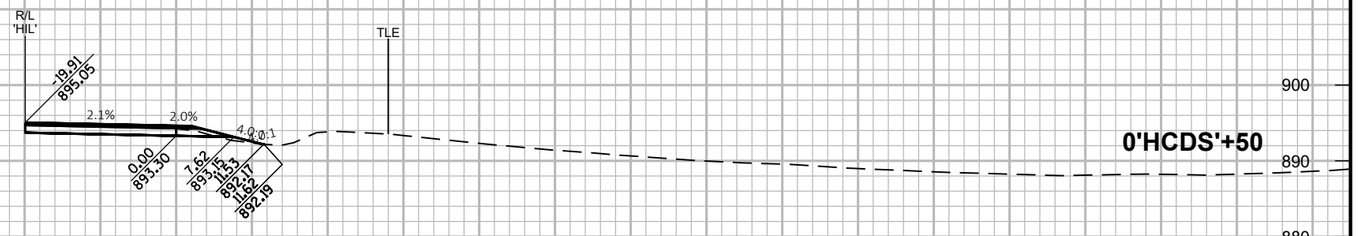

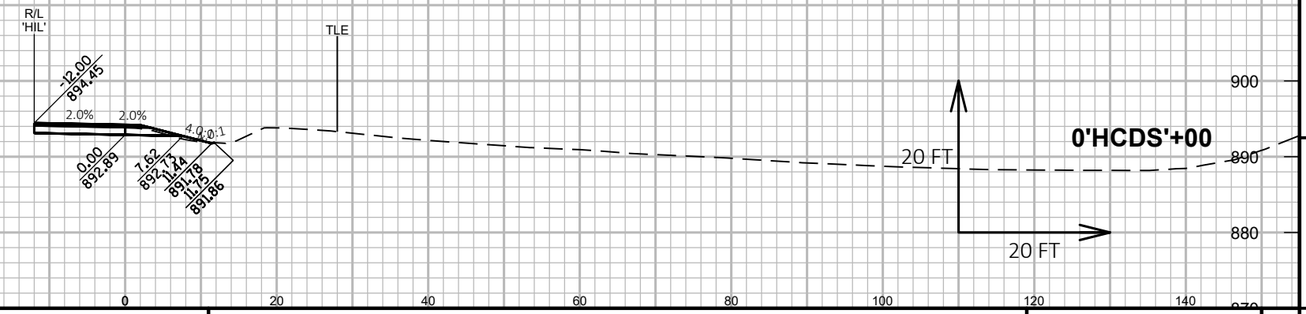


9

9

PROJECT NO: 1146-75-72	HWY: STH 15	COUNTY: OUTAGAMIE	CROSS SECTIONS: HILLVIEW ROAD - STAGE 1B	SHEET	E

FILE NAME : C:\PW_WORKDIR\DEN001\SWENDT1\DMS96651\COMBINED CROSS SECTIONS-LOCAL.DWG
LAYOUT NAME - HIL-S1B - (34)

PLOT DATE : 2/5/2020 8:33 PM PLOT BY : WENDT, SCOTT/MKE PLOT NAME : PLOT SCALE : 1 IN:20 FT HORZ. / 1 IN:20 FT VERT.

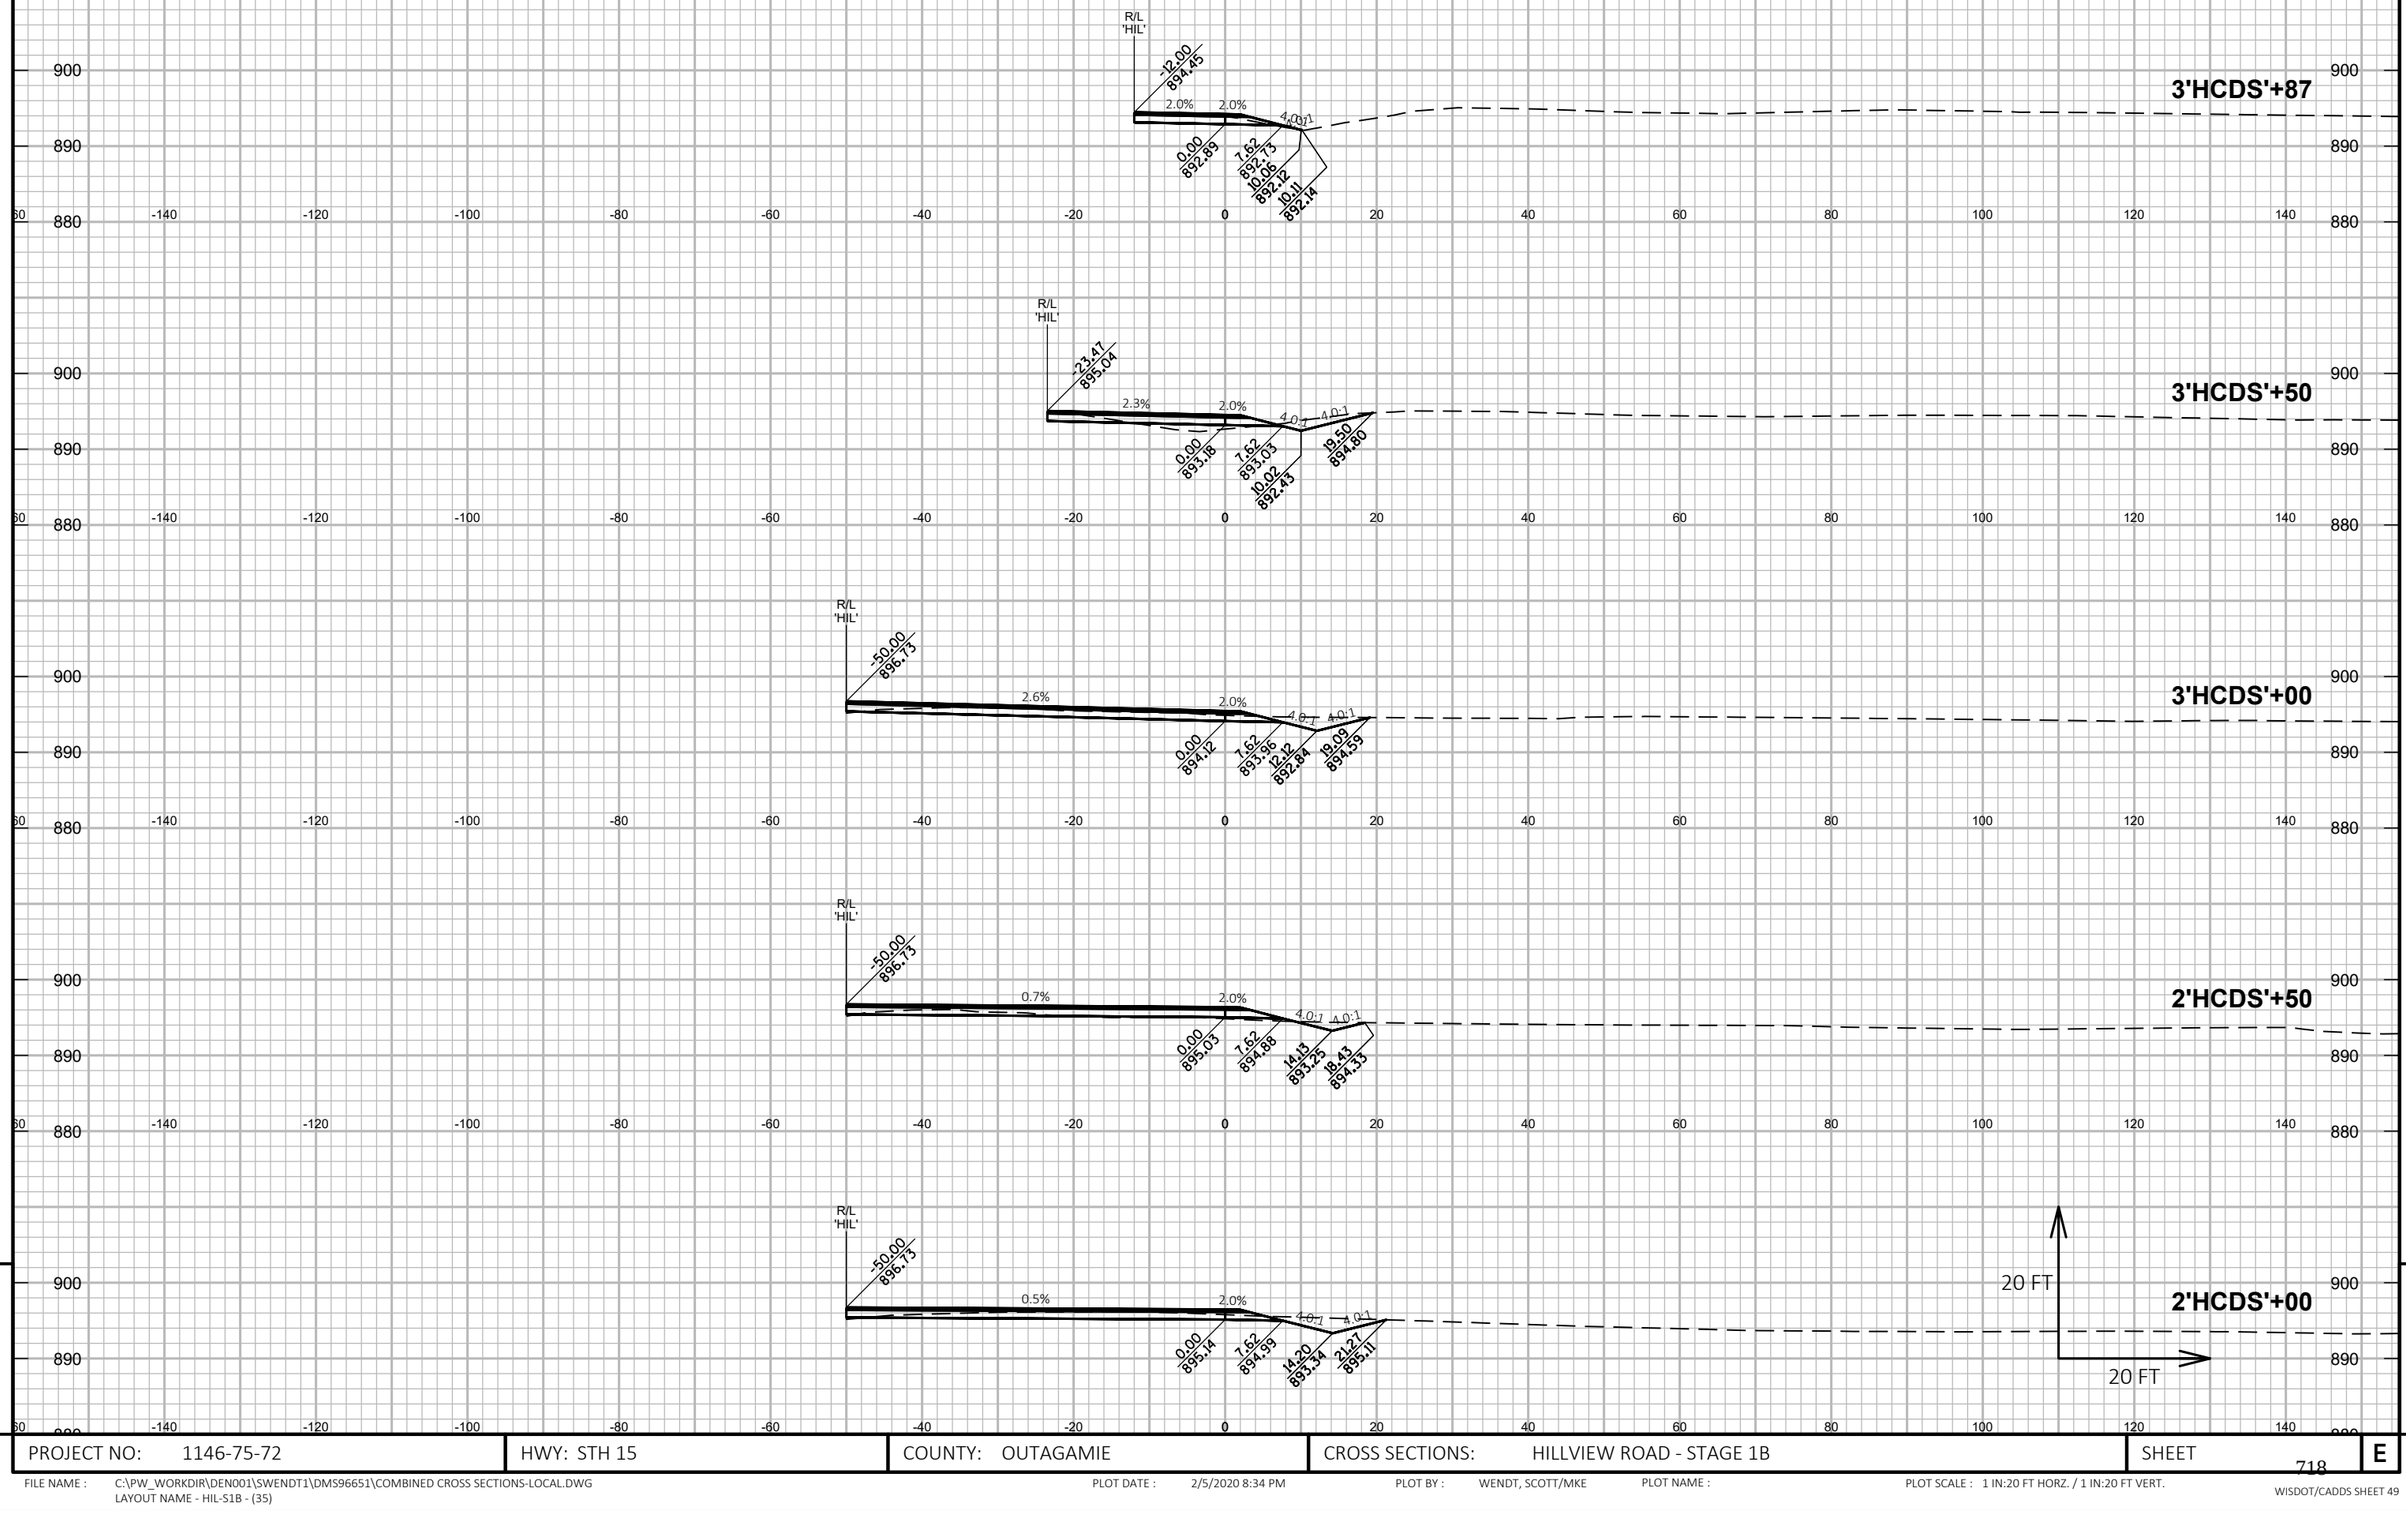


9

9

PROJECT NO: 1146-75-72	HWY: STH 15	COUNTY: OUTAGAMIE	CROSS SECTIONS: HILLVIEW ROAD - STAGE 1B	SHEET 718	E

FILE NAME : C:\PW_WORKDIR\DEN001\SWENDT1\DMS96651\COMBINED CROSS SECTIONS-LOCAL.DWG
LAYOUT NAME - HIL-S1B - (35)

PLOT DATE : 2/5/2020 8:34 PM PLOT BY : WENDT, SCOTT/MKE PLOT NAME : PLOT SCALE : 1 IN:20 FT HORZ. / 1 IN:20 FT VERT.

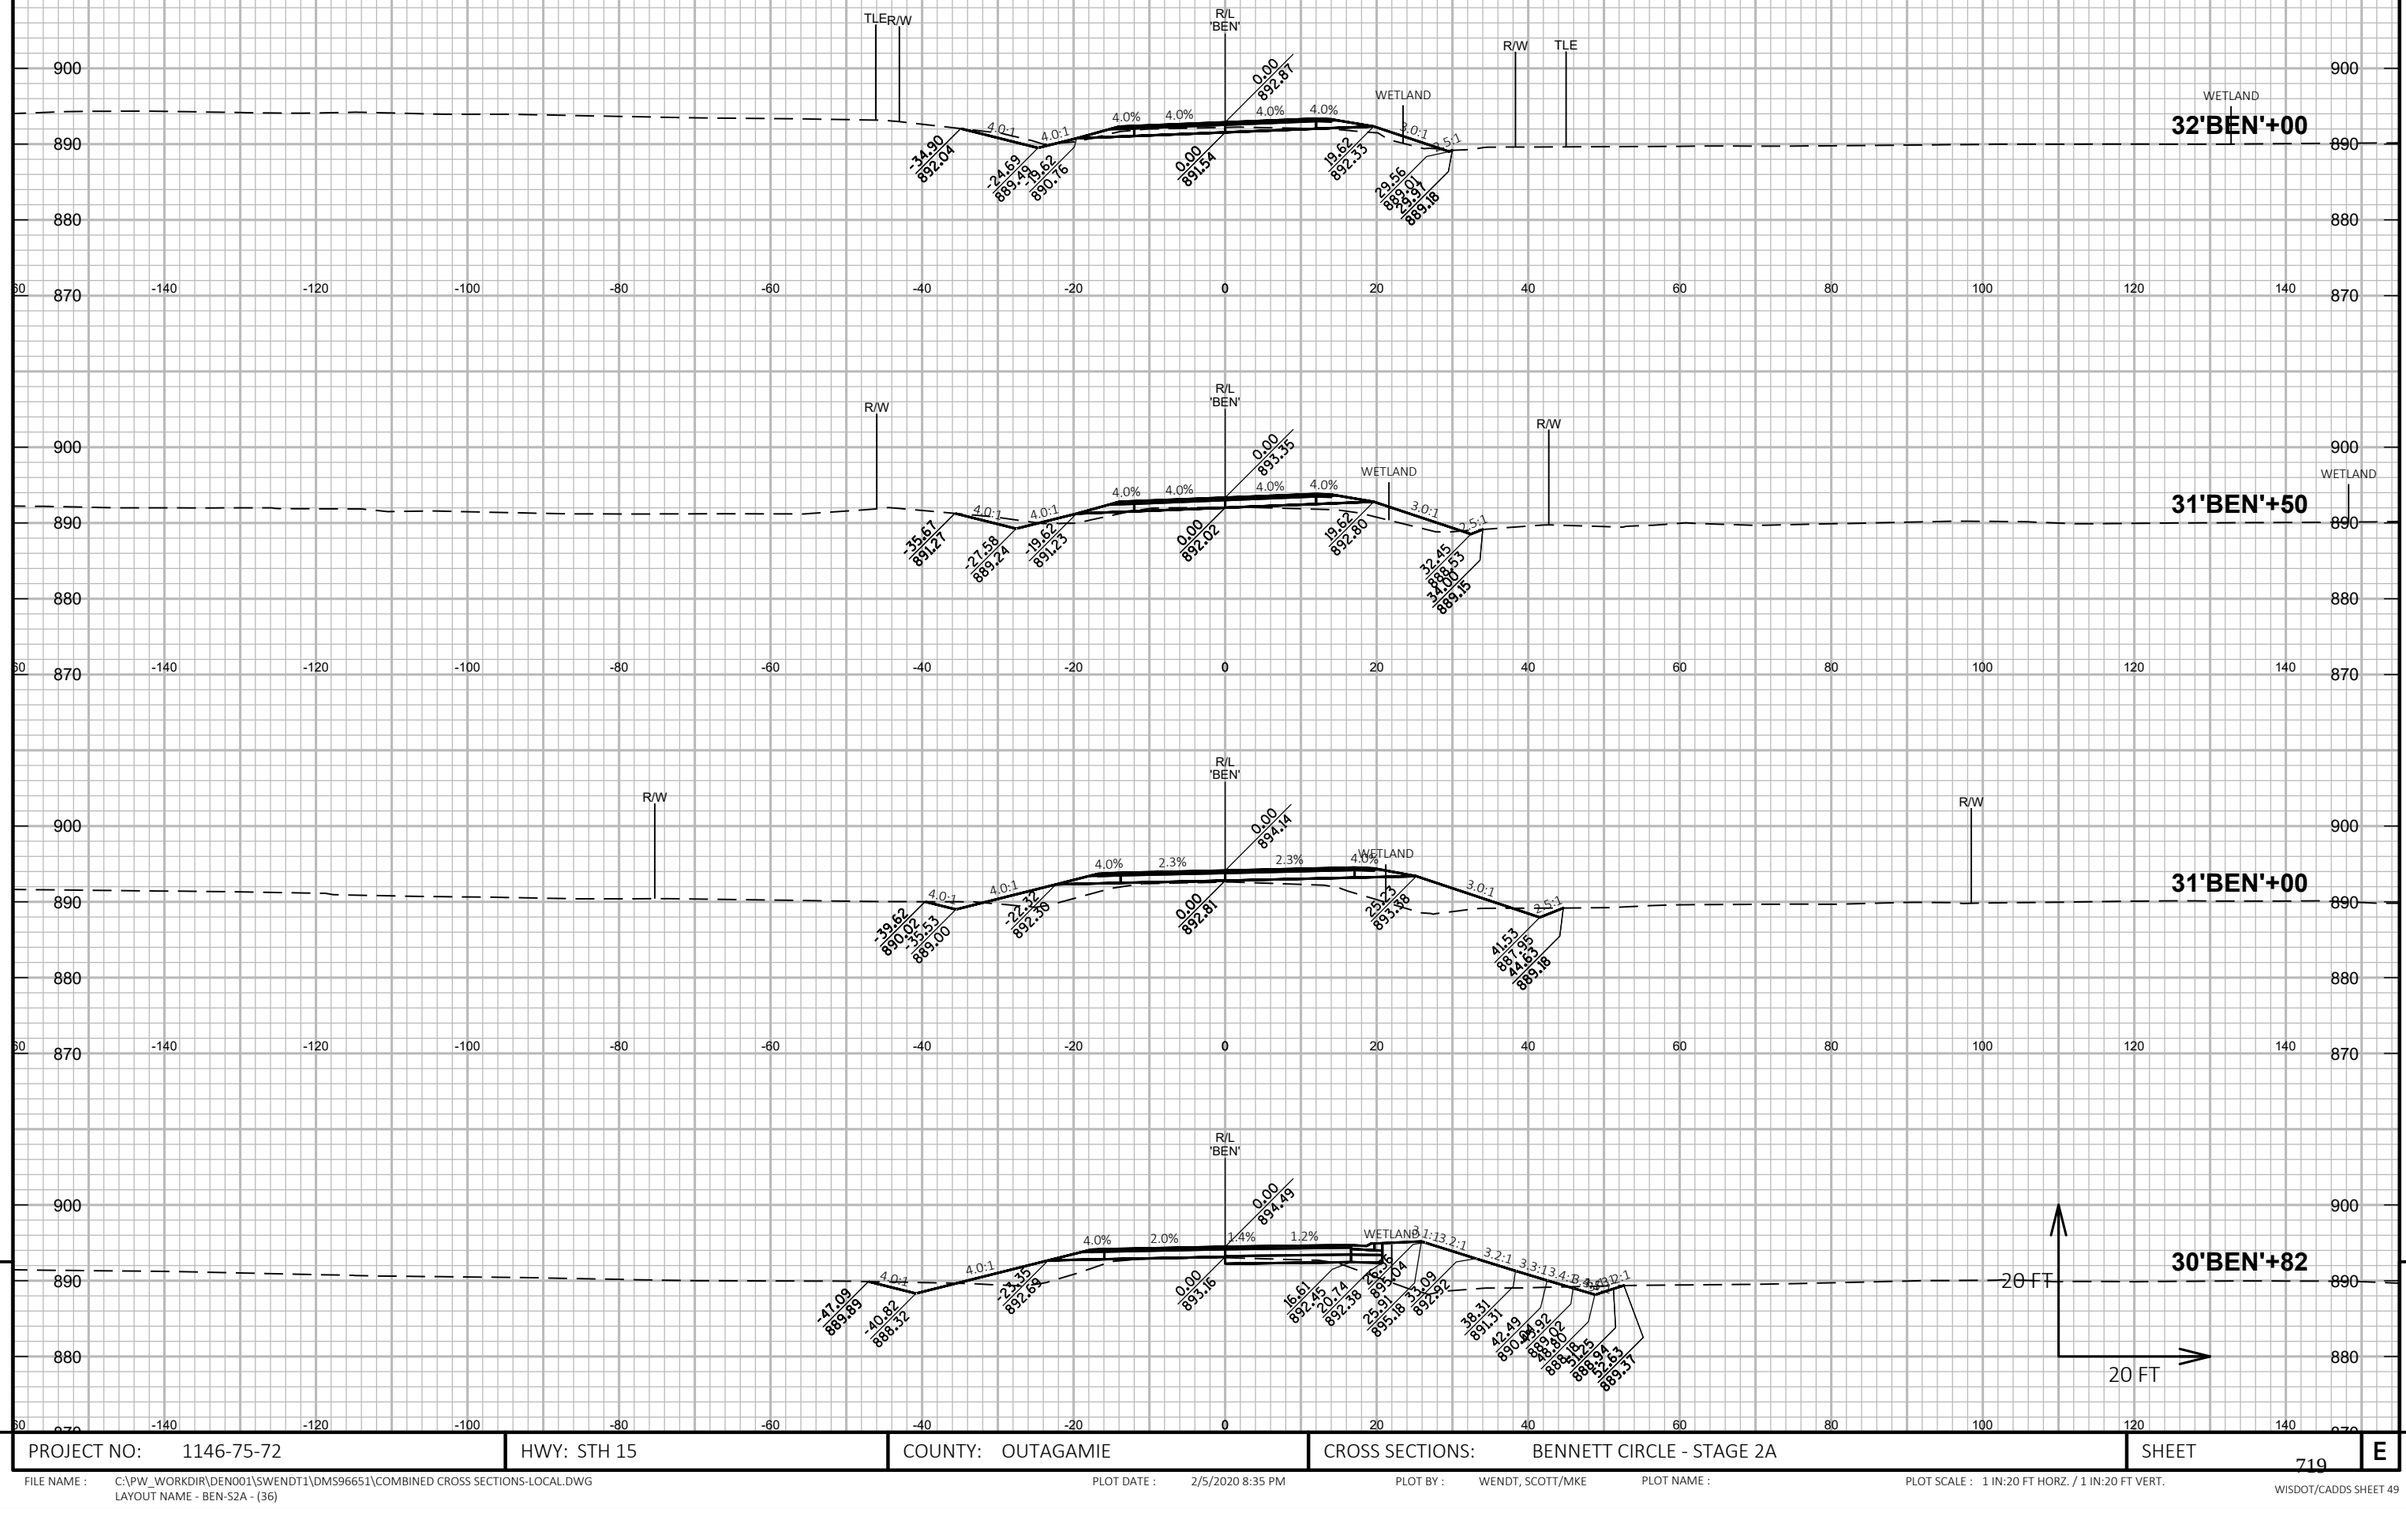

9


9


PROJECT NO: 1146-75-72	HWY: STH 15	COUNTY: OUTAGAMIE	CROSS SECTIONS: BENNETT CIRCLE - STAGE 2A	SHEET	E


FILE NAME : C:\PW_WORKDIR\DEN001\SWENDT1\DMS96651\COMBINED CROSS SECTIONS-LOCAL.DWG
LAYOUT NAME - BEN-S2A - (36)


PLOT DATE : 2/5/2020 8:35 PM PLOT BY : WENDT, SCOTT/MKE PLOT NAME : PLOT SCALE : 1 IN:20 FT HORZ. / 1 IN:20 FT VERT.

WISDOT/CADDS SHEET 49

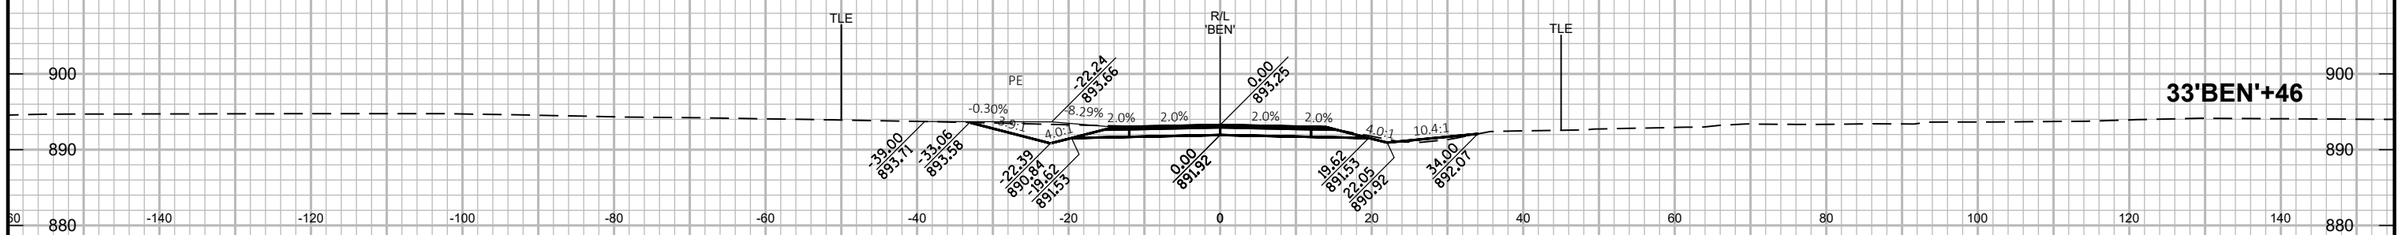

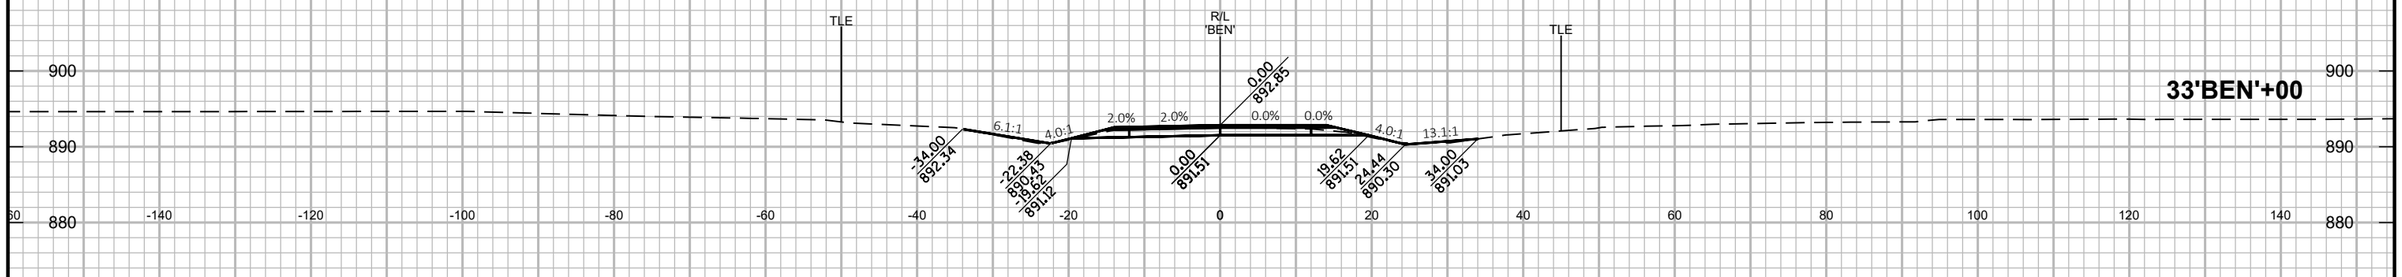

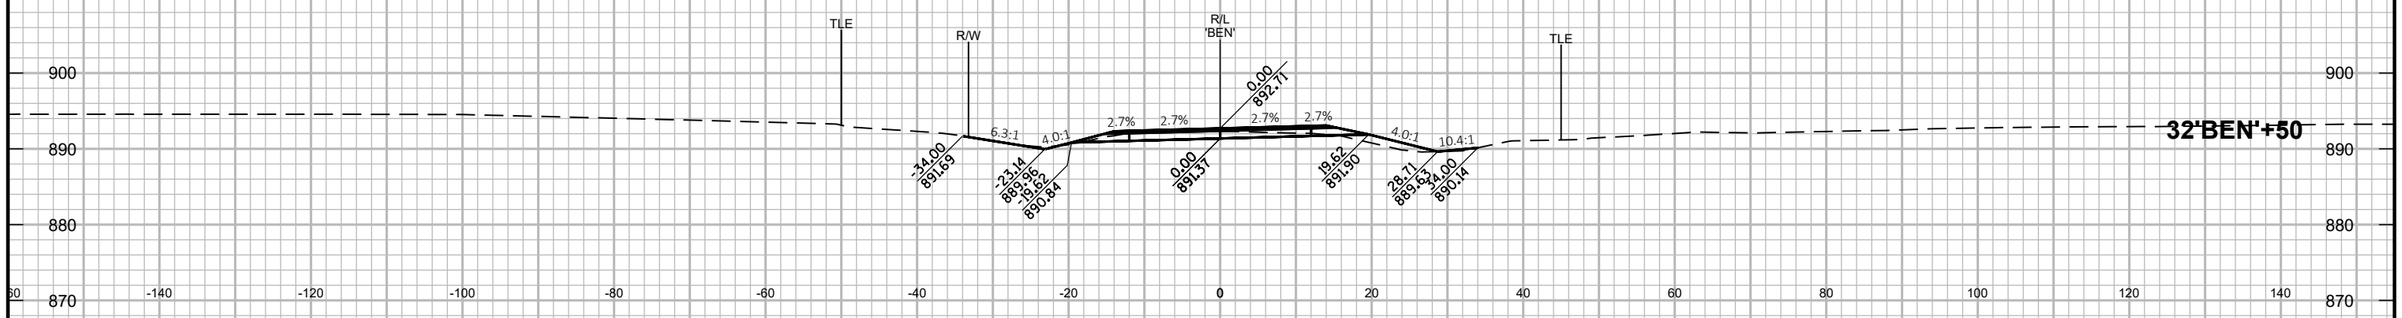

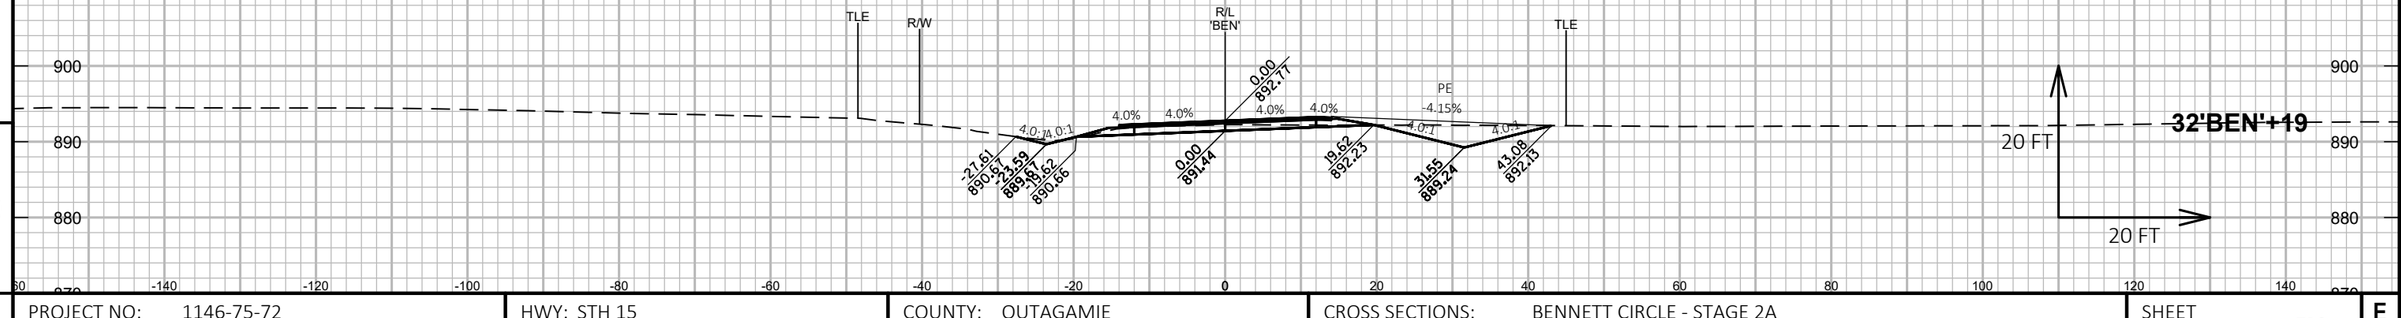


9

9

PROJECT NO: 1146-75-72	HWY: STH 15	COUNTY: OUTAGAMIE	CROSS SECTIONS: BENNETT CIRCLE - STAGE 2A	SHEET	E

FILE NAME : C:\PW_WORKDIR\DEN001\SWENDT1\DMS96651\COMBINED CROSS SECTIONS-LOCAL.DWG
LAYOUT NAME - BEN-S2A - (37)
PLOT DATE : 2/5/2020 8:35 PM
PLOT BY : WENDT, SCOTT/MKE
PLOT NAME :
PLOT SCALE : 1 IN:20 FT HORZ. / 1 IN:20 FT VERT.
WISDOT/CADDS SHEET 49

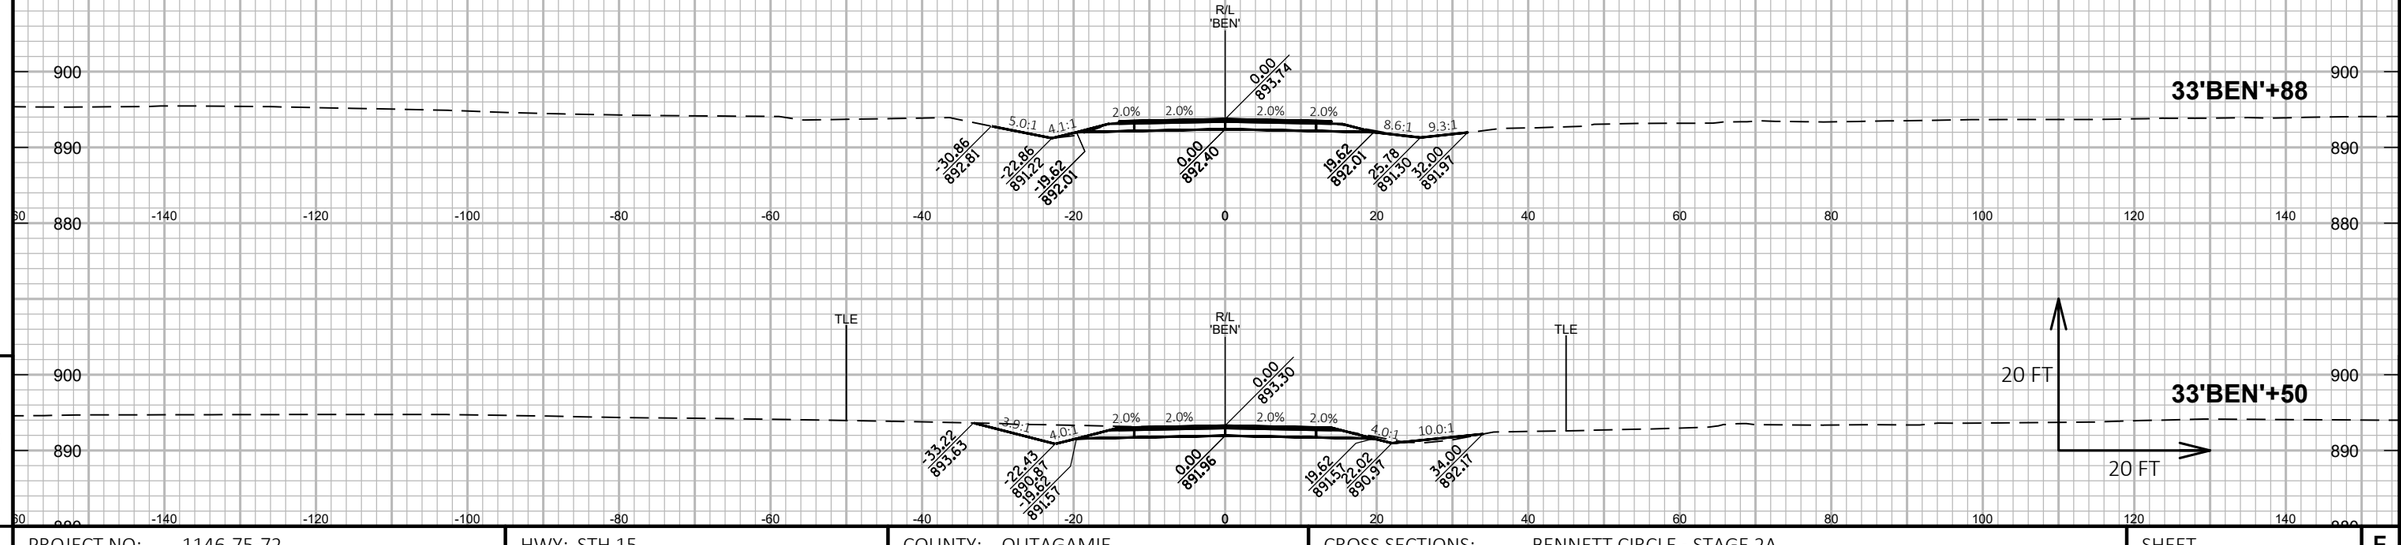

9


9

PROJECT NO: 1146-75-72	HWY: STH 15	COUNTY: OUTAGAMIE	CROSS SECTIONS: BENNETT CIRCLE - STAGE 2A	SHEET 721	E

FILE NAME : C:\PW_WORKDIR\DEN001\SWENDT1\DMS96651\COMBINED CROSS SECTIONS-LOCAL.DWG
LAYOUT NAME - BEN-S2A - (38)

PLOT DATE : 2/5/2020 8:36 PM PLOT BY : WENDT, SCOTT/MKE PLOT NAME : PLOT SCALE : 1 IN:20 FT HORZ. / 1 IN:20 FT VERT.

WISDOT/CADDS SHEET 49

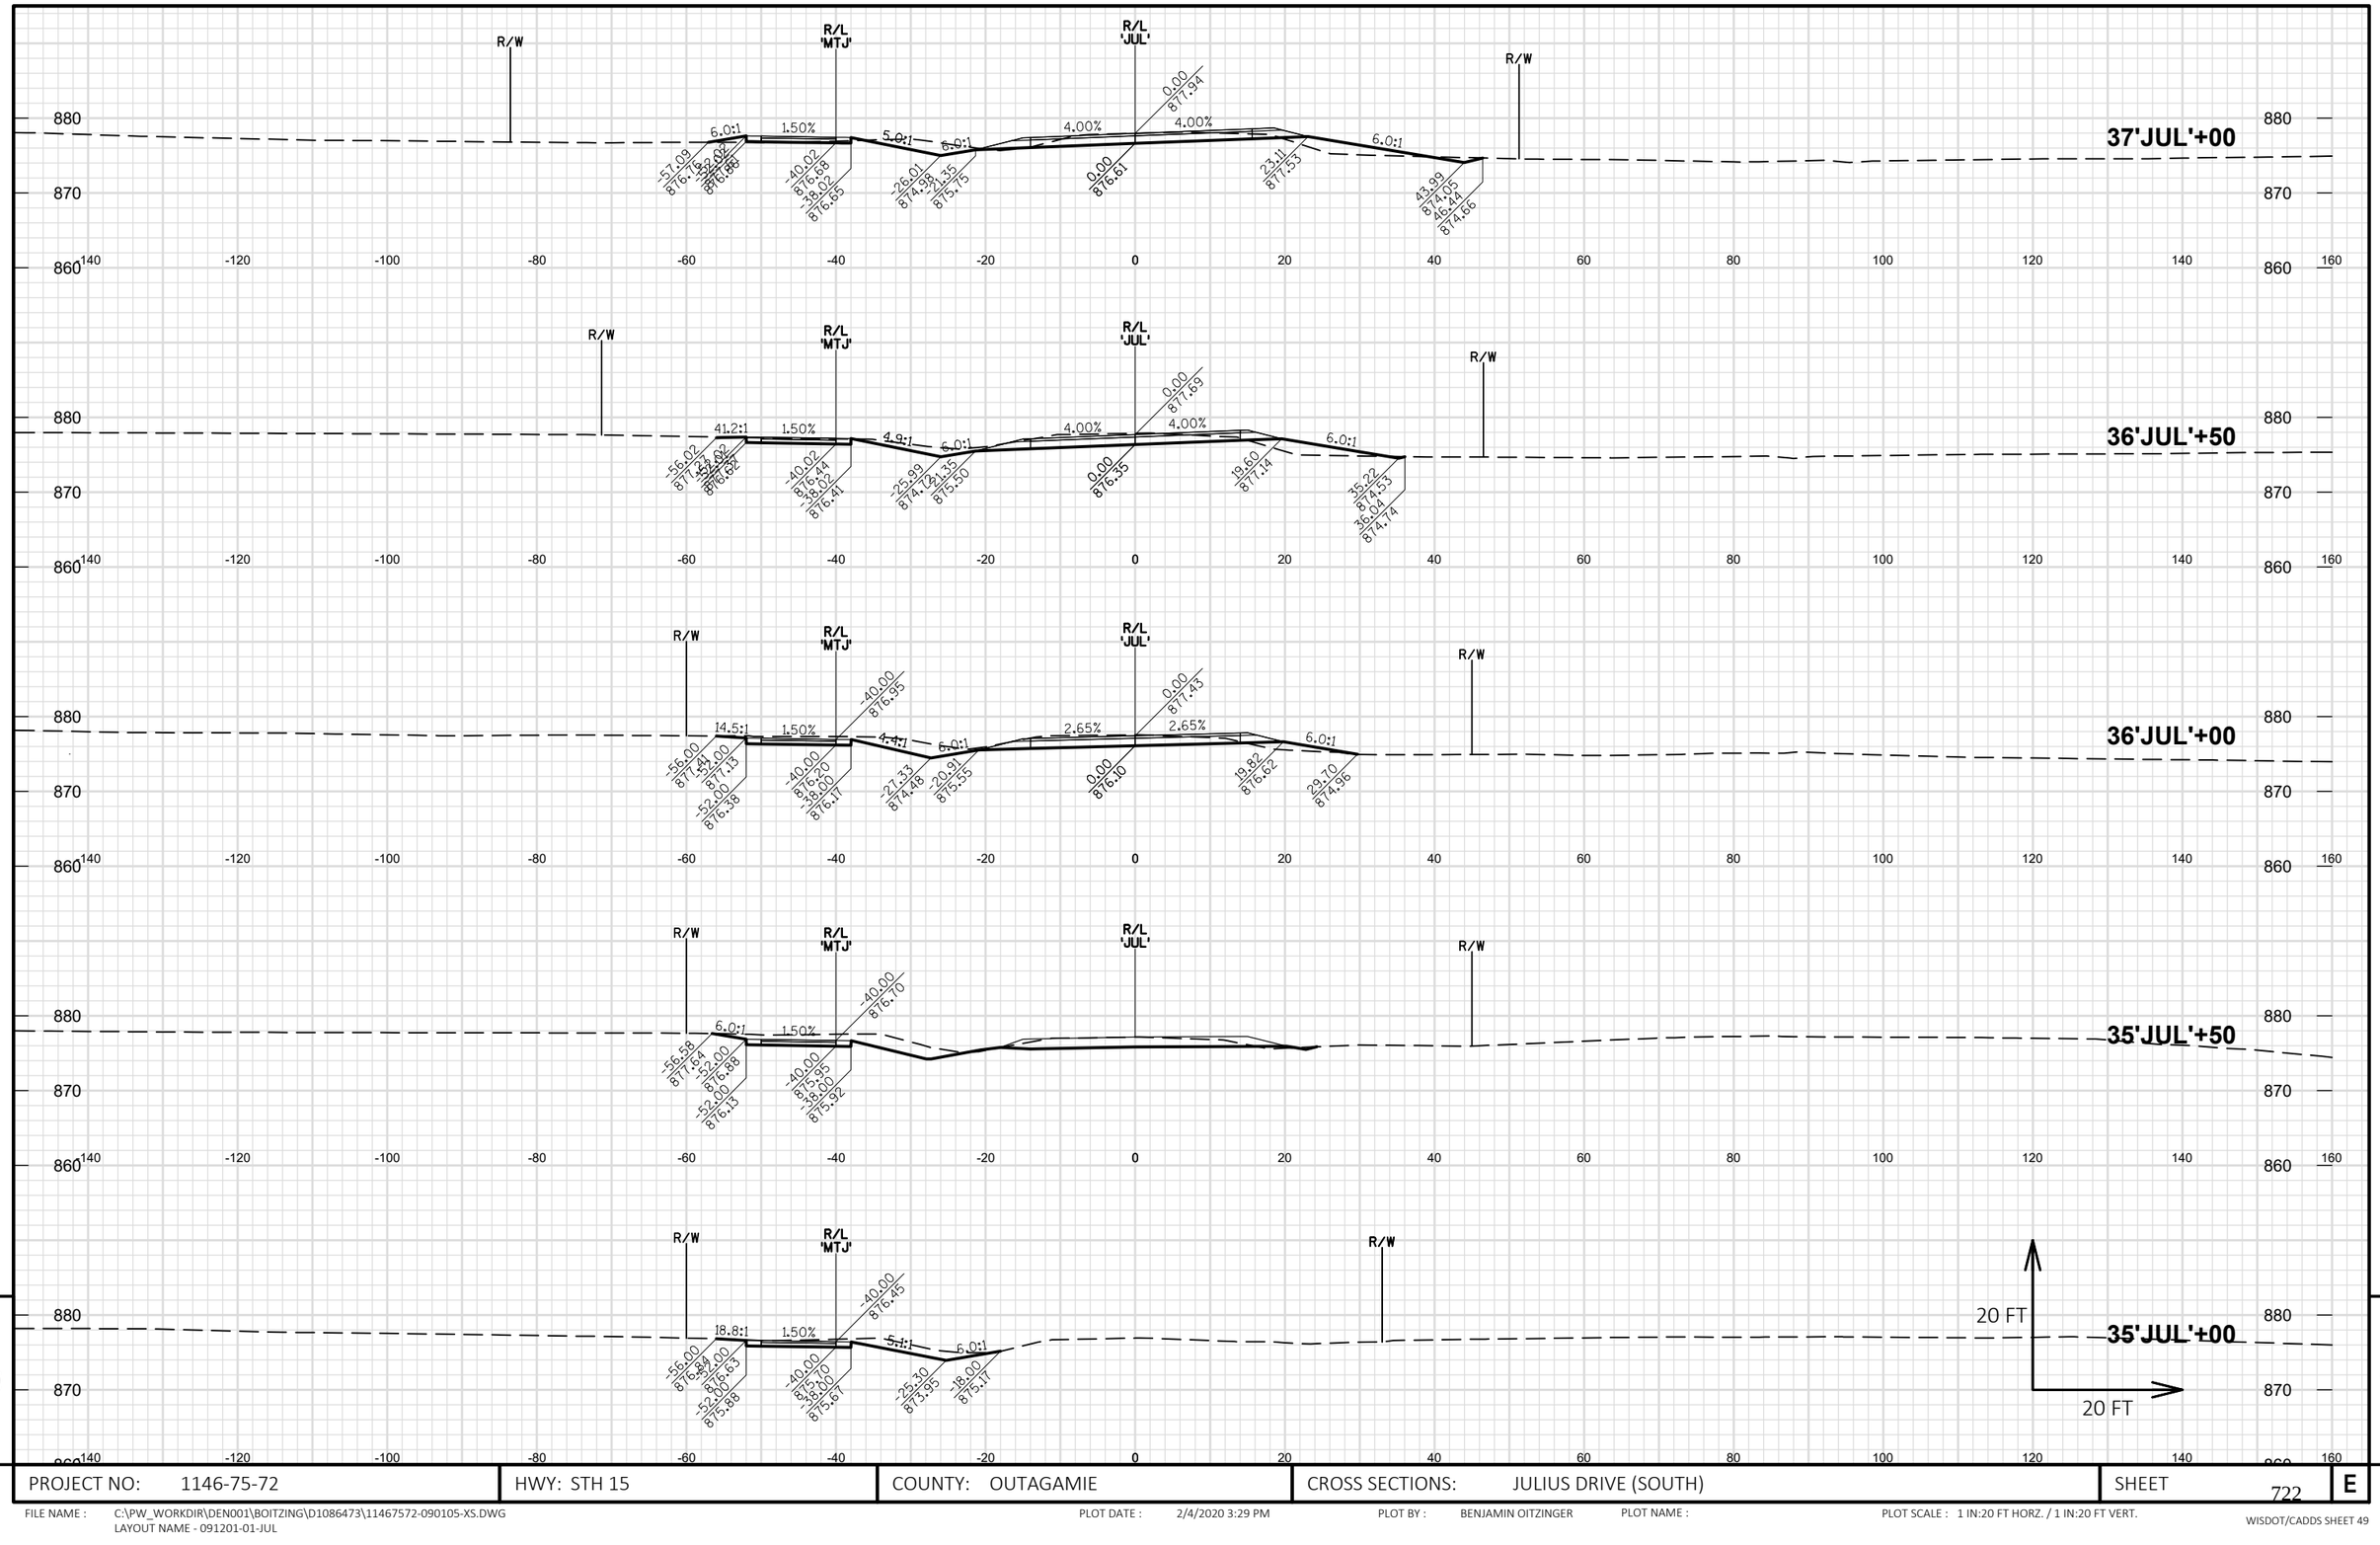

PROJECT NO: 1146-75-72	HWY: STH 15	COUNTY: OUTAGAMIE	CROSS SECTIONS: JULIUS DRIVE (SOUTH)	SHEET 722 E

FILE NAME : C:\PW_WORKDIR\DEN001\BOITZING\D1086473\11467572-090105-XS.DWG
LAYOUT NAME - 091201-01-JUL
PLOT DATE : 2/4/2020 3:29 PM
PLOT BY : BENJAMIN OITZINGER
PLOT NAME :
PLOT SCALE : 1 IN:20 FT HORZ. / 1 IN:20 FT VERT.
WISDOT/CADDS SHEET 49

9


9


PROJECT NO: 1146-75-72	HWY: STH 15	COUNTY: OUTAGAMIE	CROSS SECTIONS: JULIUS DRIVE (SOUTH)	SHEET 723	E

FILE NAME : C:\PW_WORKDIR\DEN001\BOITZING\D1086473\11467572-090105-XS.DWG
LAYOUT NAME - 091201-02-JUL

PLOT DATE : 2/4/2020 3:29 PM PLOT BY : BENJAMIN OITZINGER PLOT NAME : PLOT SCALE : 1 IN:20 FT HORZ. / 1 IN:20 FT VERT.

WISDOT/CADDS SHEET 49

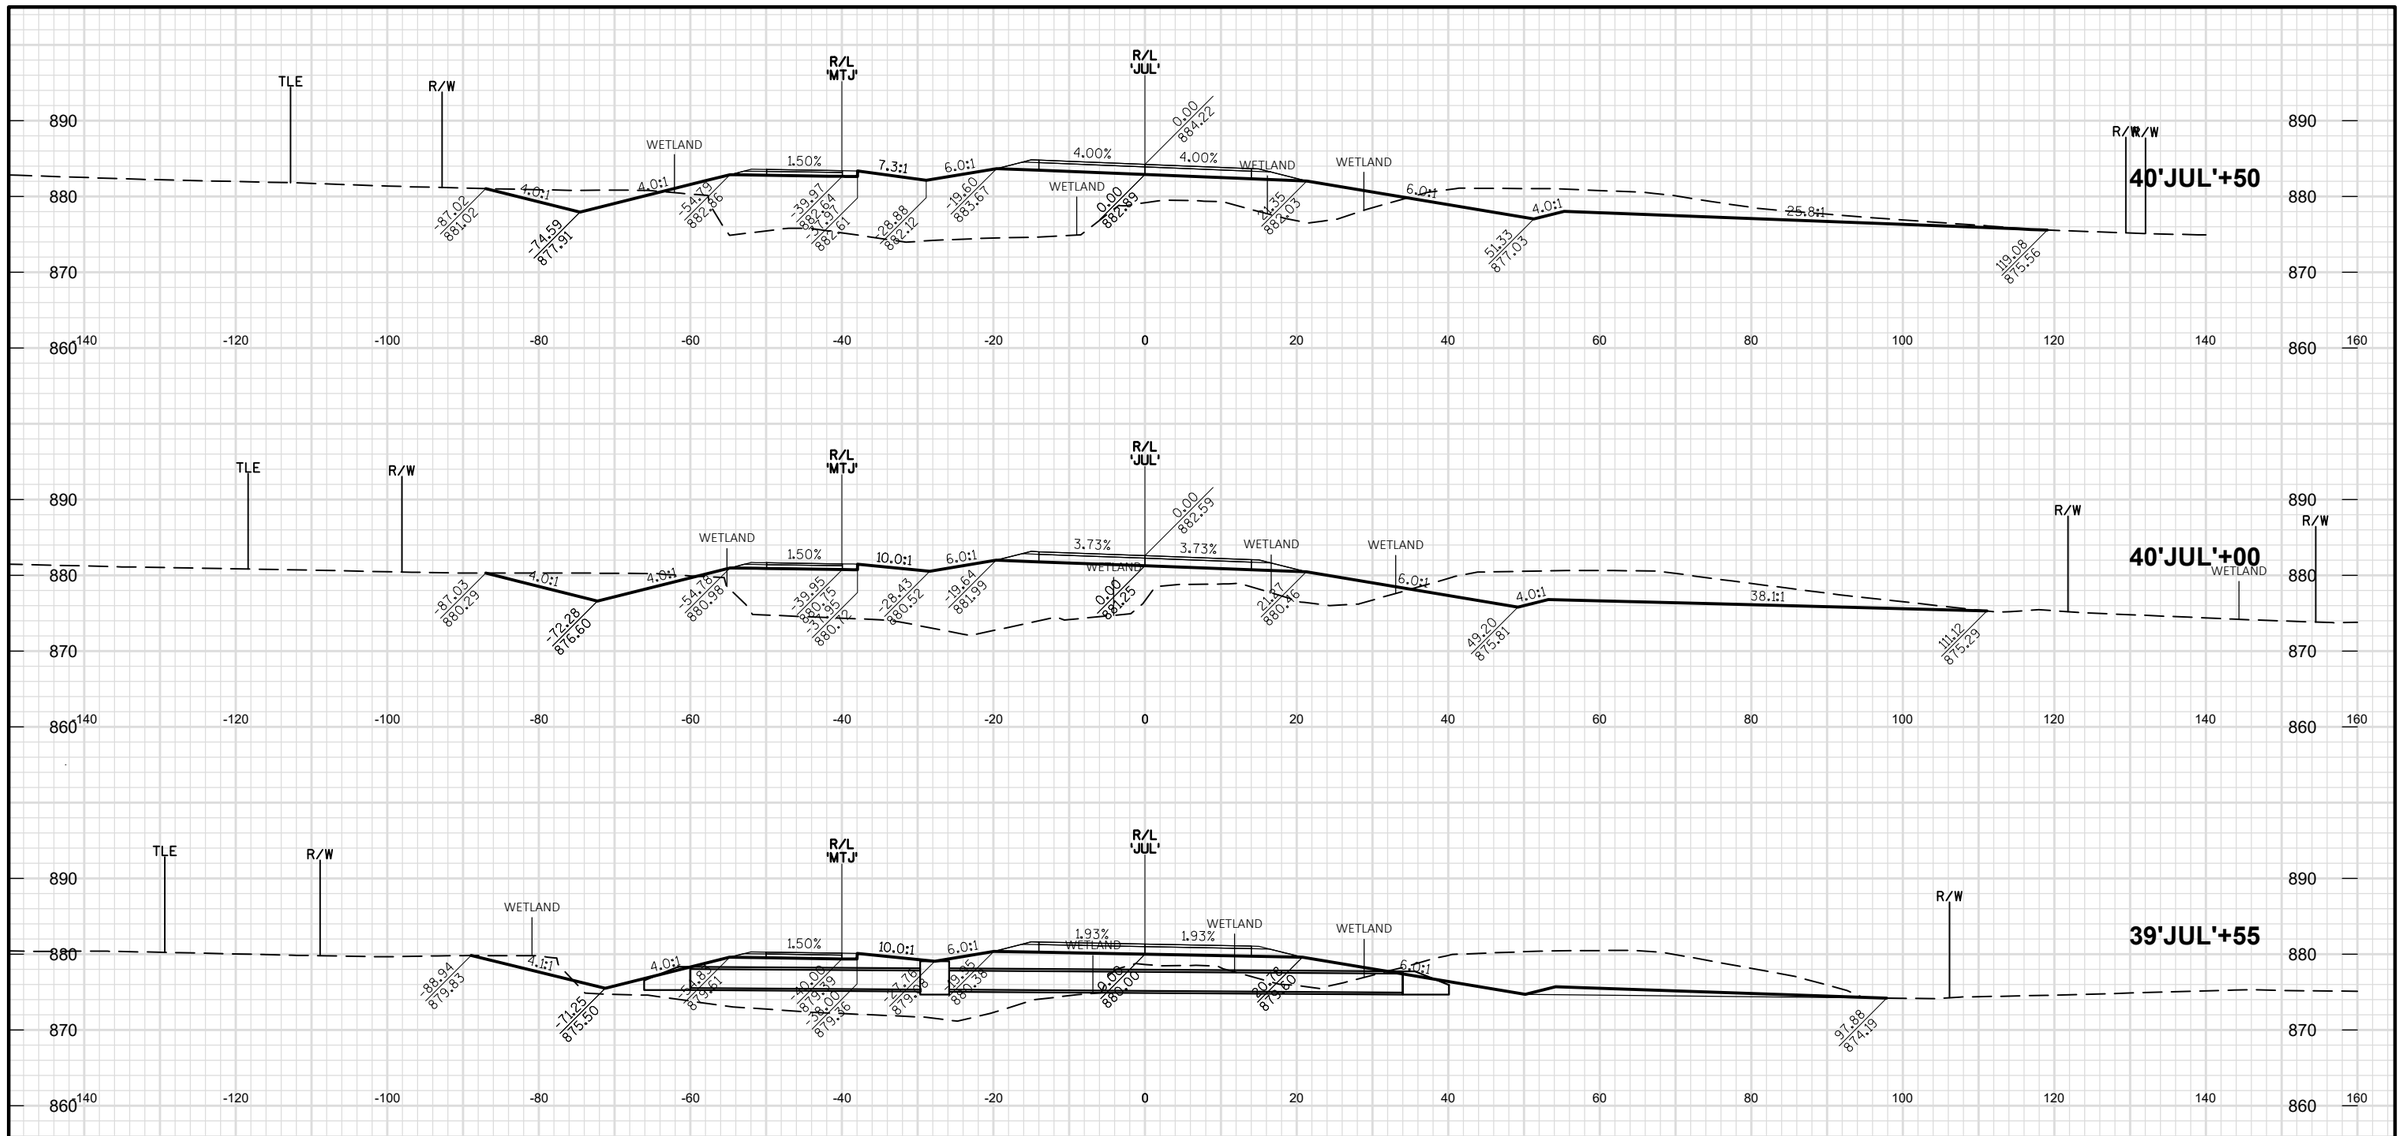

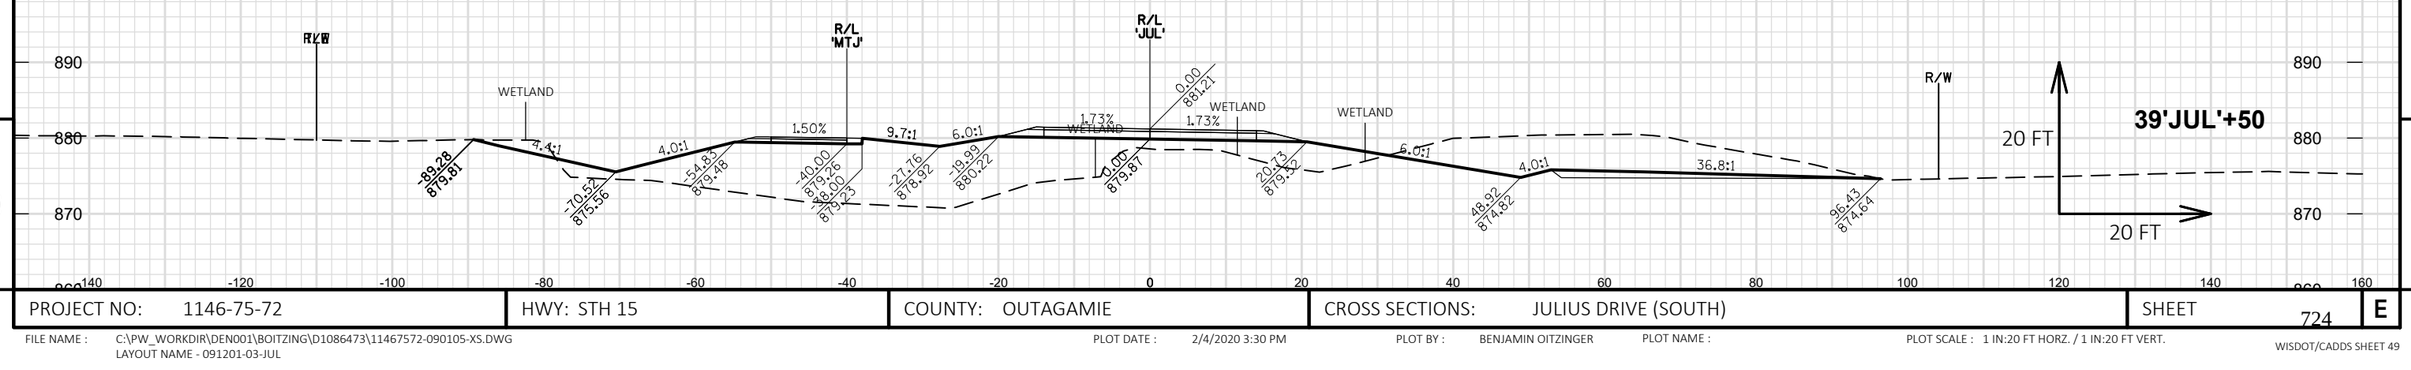

9

9

PROJECT NO: 1146-75-72	HWY: STH 15	COUNTY: OUTAGAMIE	CROSS SECTIONS: JULIUS DRIVE (SOUTH)	SHEET 724	E

FILE NAME : C:\PW_WORKDIR\DEN001\BOITZING\D1086473\11467572-090105-XS.DWG
LAYOUT NAME - 091201-03-JUL


PLOT DATE : 2/4/2020 3:30 PM

PLOT BY : BENJAMIN OITZINGER

PLOT NAME :

PLOT SCALE : 1 IN:20 FT HORZ. / 1 IN:20 FT VERT.

WISDOT/CADDS SHEET 49

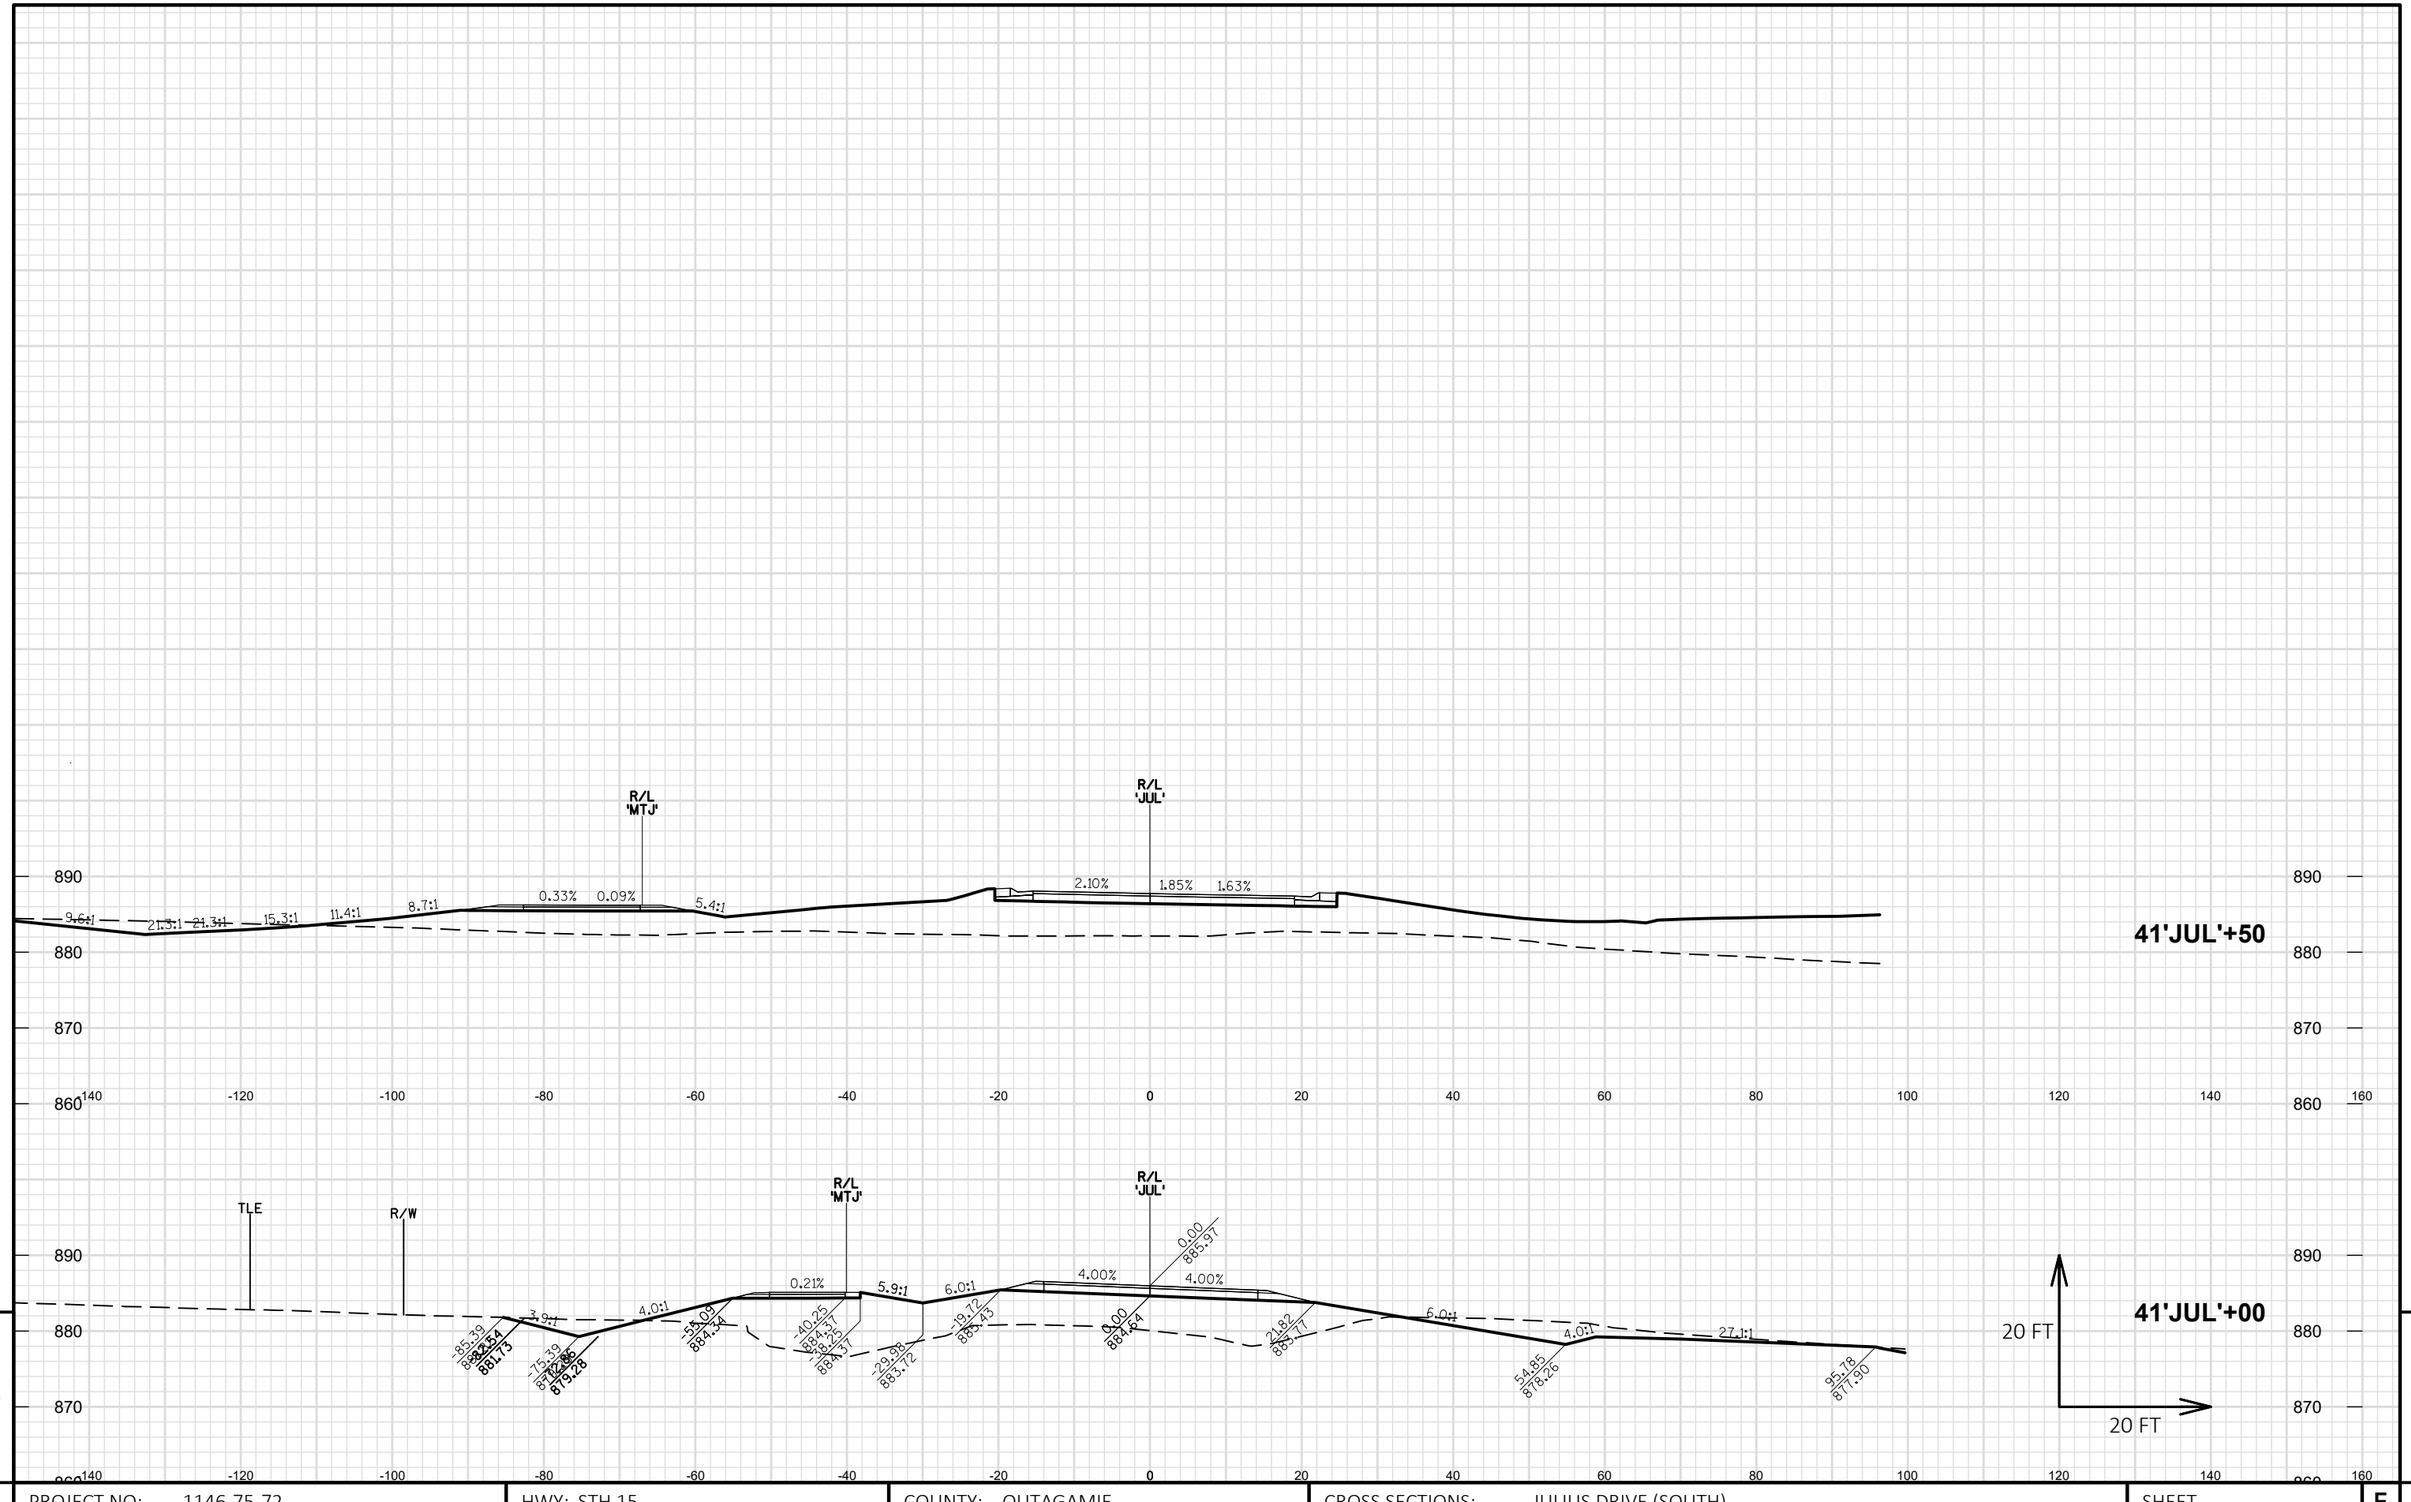


9

9

PROJECT NO: 1146-75-72	HWY: STH 15	COUNTY: OUTAGAMIE	CROSS SECTIONS: JULIUS DRIVE (SOUTH)	SHEET 725	E

FILE NAME : C:\PW_WORKDIR\DEN001\BOITZING\D1086473\11467572-090105-XS.DWG
LAYOUT NAME - 091201-04-JUL

PLOT DATE : 2/4/2020 3:30 PM PLOT BY : BENJAMIN OITZINGER PLOT NAME : PLOT SCALE : 1 IN:20 FT HORZ. / 1 IN:20 FT VERT.

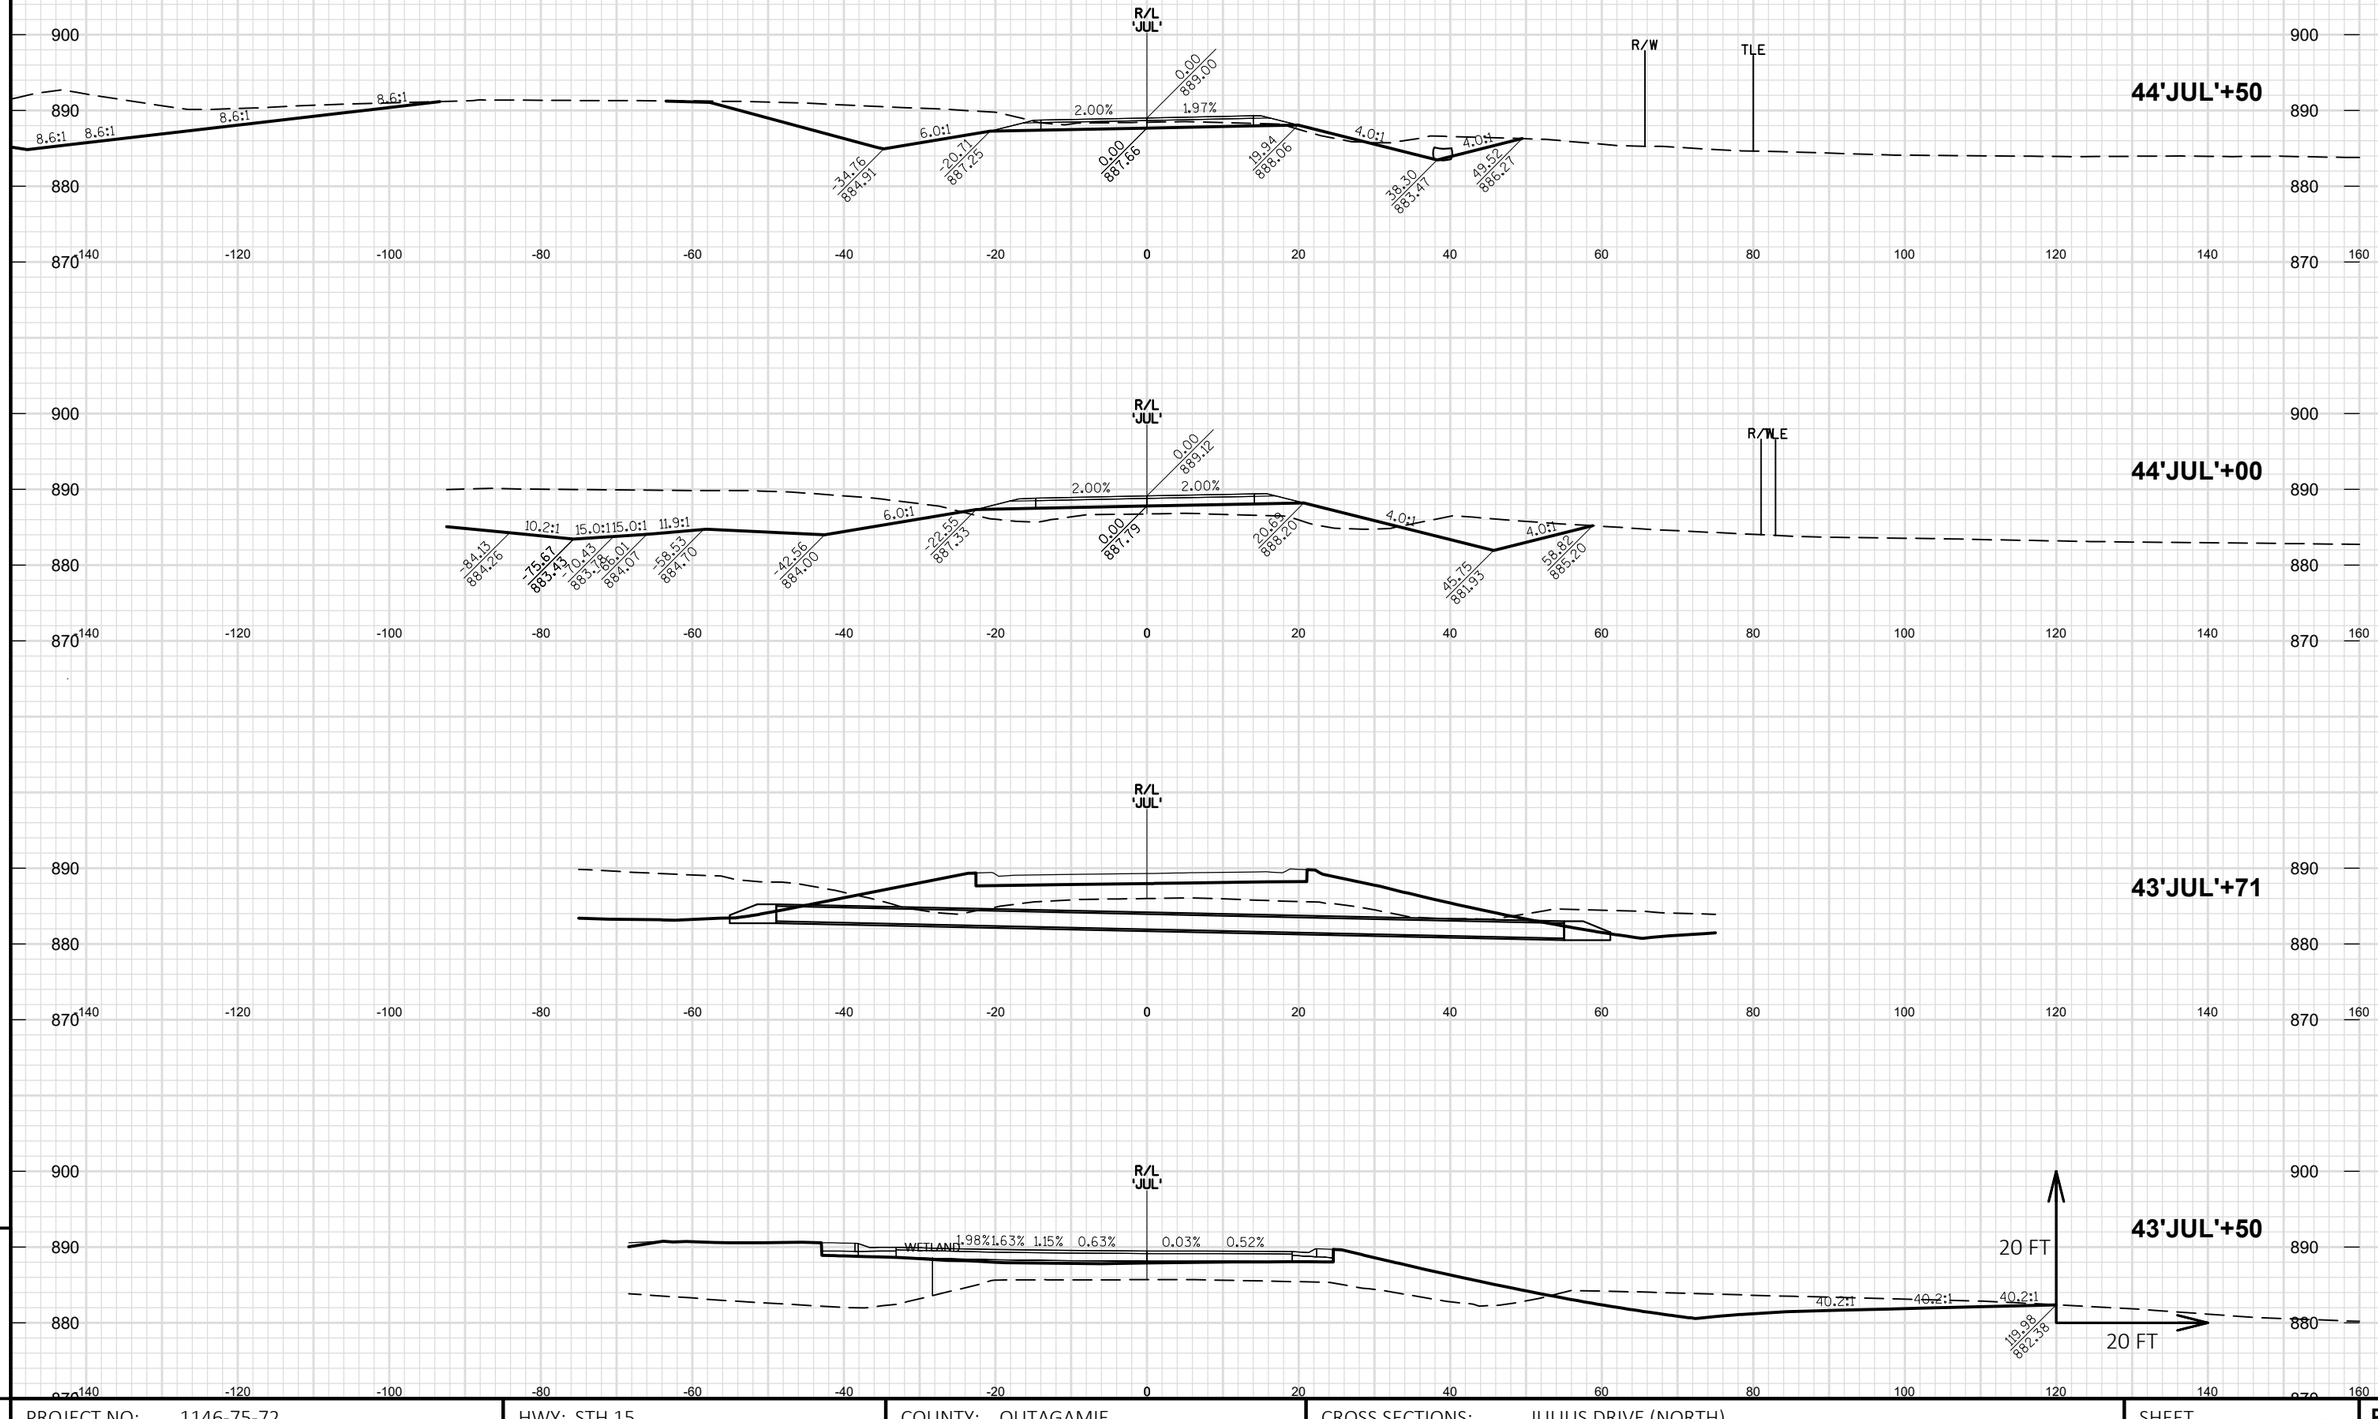

9


9

PROJECT NO: 1146-75-72	HWY: STH 15	COUNTY: OUTAGAMIE	CROSS SECTIONS: JULIUS DRIVE (NORTH)	SHEET 726	E

FILE NAME : C:\PW_WORKDIR\DEN001\BOITZING\D1086473\11467572-090105-XS.DWG
LAYOUT NAME - 091202-01-JUL

PLOT DATE : 2/4/2020 3:31 PM PLOT BY : BENJAMIN OITZINGER PLOT NAME : PLOT SCALE : 1 IN:20 FT HORZ. / 1 IN:20 FT VERT.

WISDOT/CADDS SHEET 49

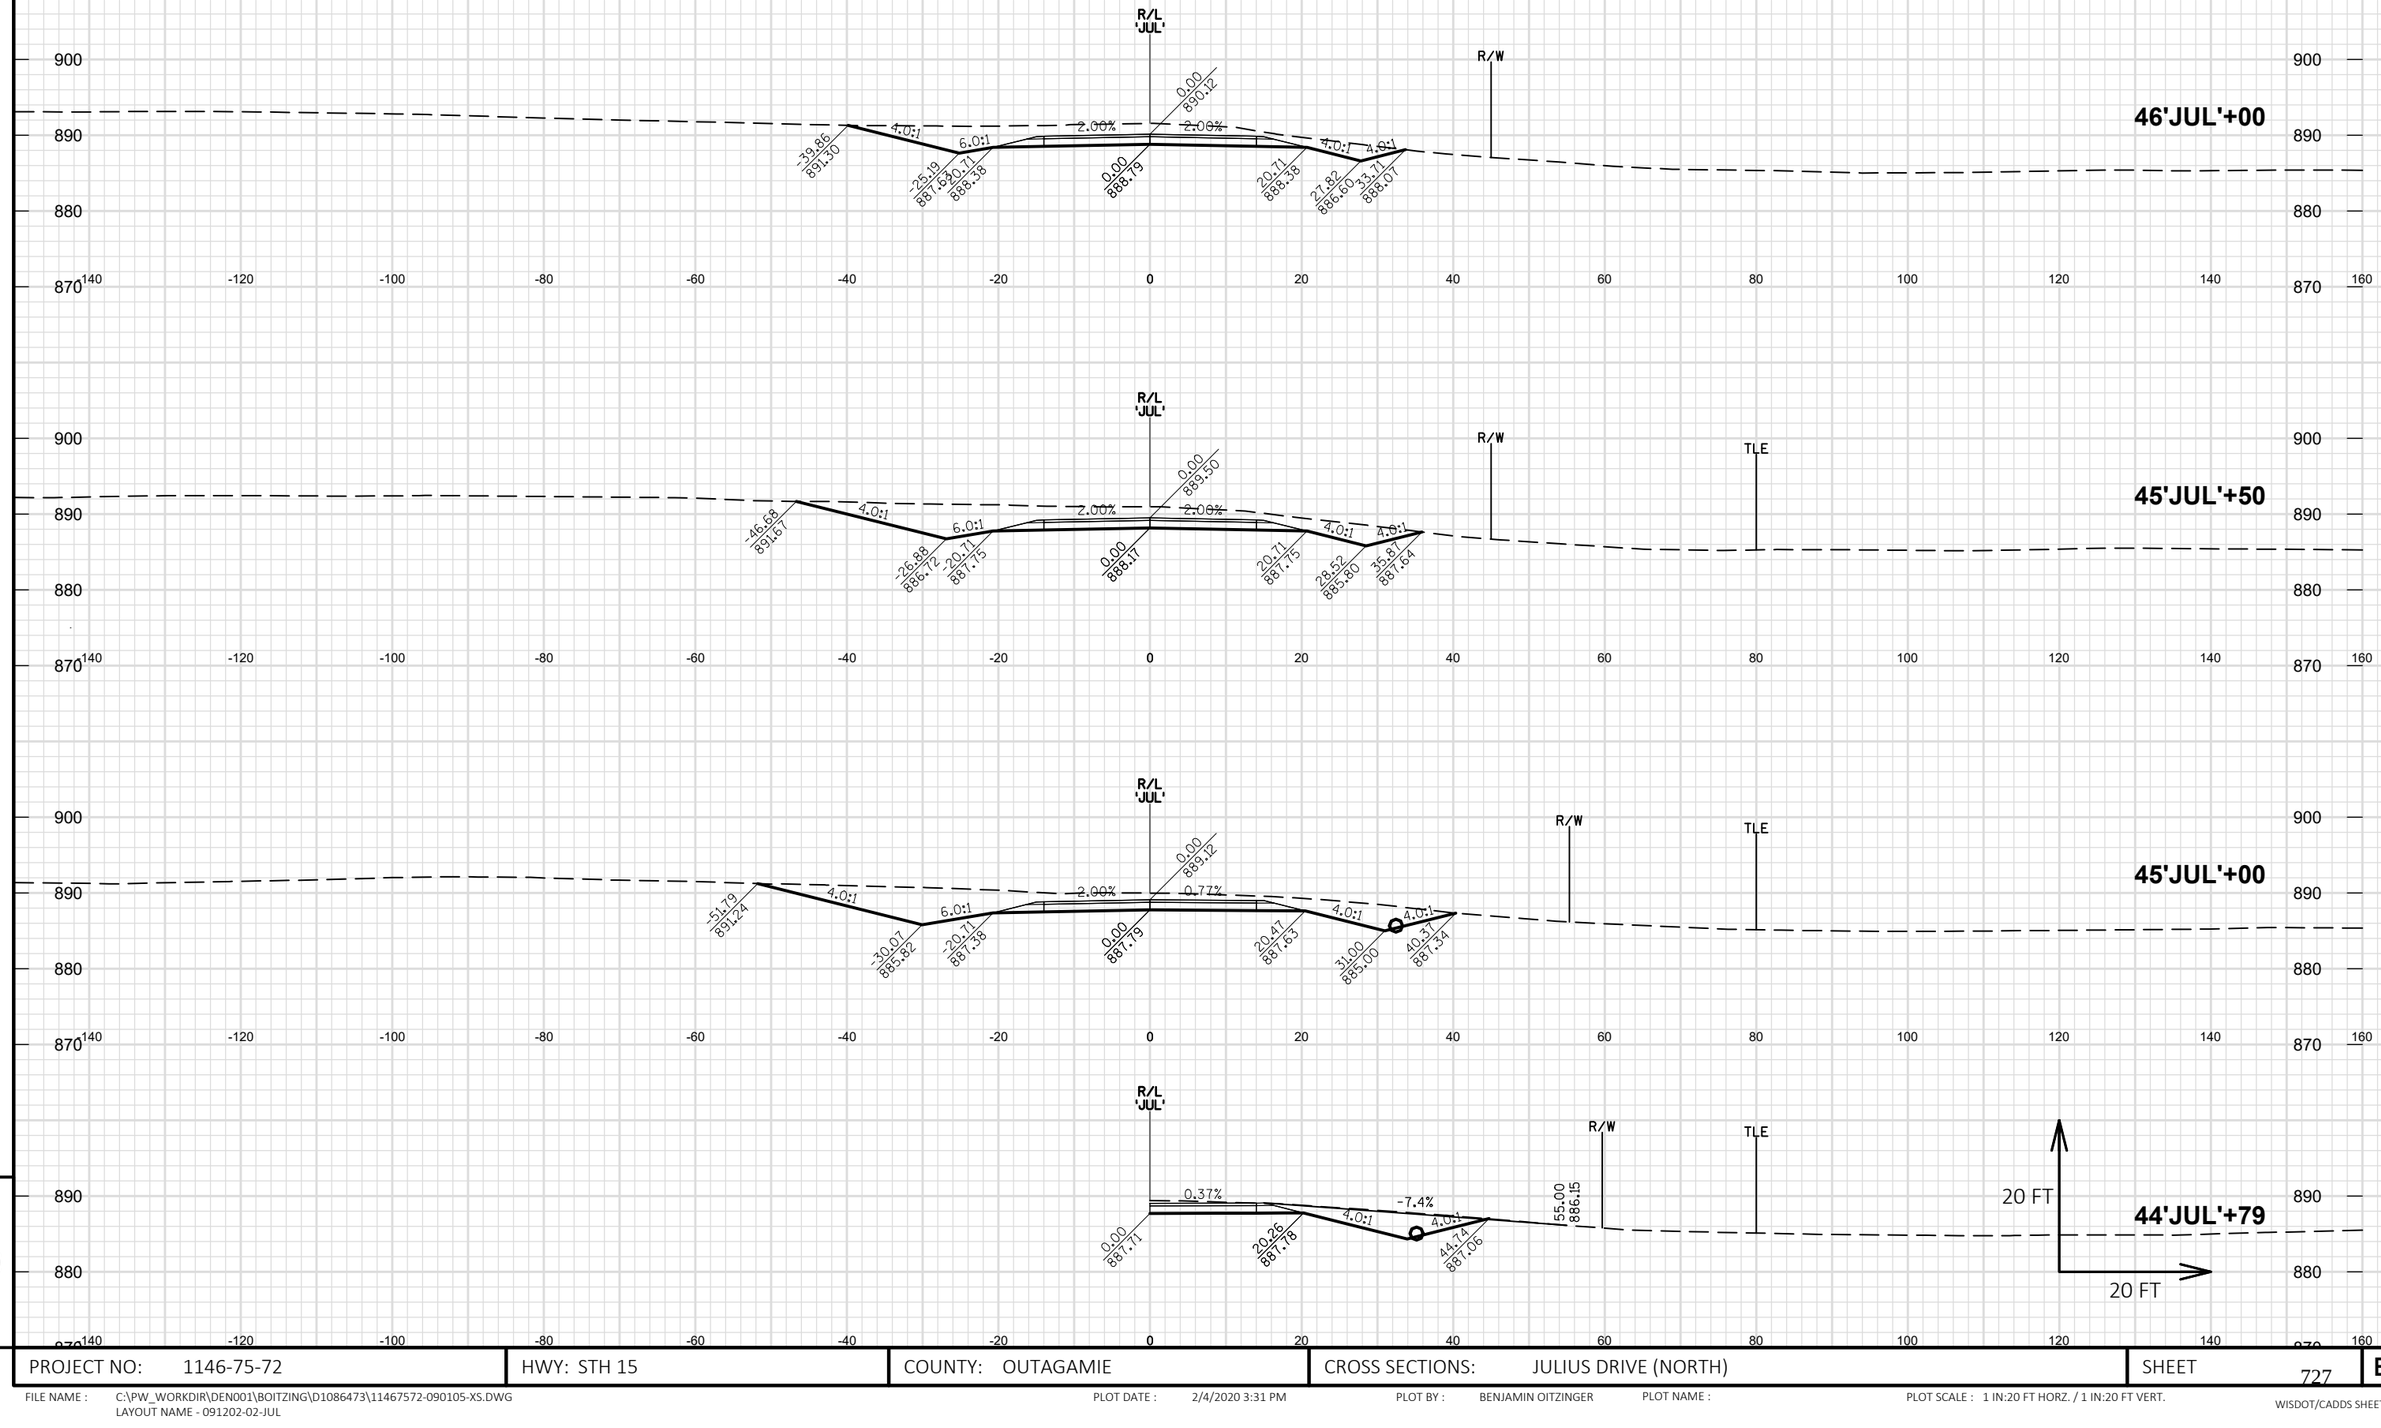



PROJECT NO: 1146-75-72	HWY: STH 15	COUNTY: OUTAGAMIE	CROSS SECTIONS: JULIUS DRIVE (NORTH)	SHEET 727 E

FILE NAME : C:\PW_WORKDIR\DEN001\BOITZING\D1086473\11467572-090105-XS.DWG
LAYOUT NAME - 091202-02-JUL


PLOT DATE : 2/4/2020 3:31 PM PLOT BY : BENJAMIN OITZINGER PLOT NAME : PLOT SCALE : 1 IN:20 FT HORZ. / 1 IN:20 FT VERT.

WISDOT/CADDS SHEET 49

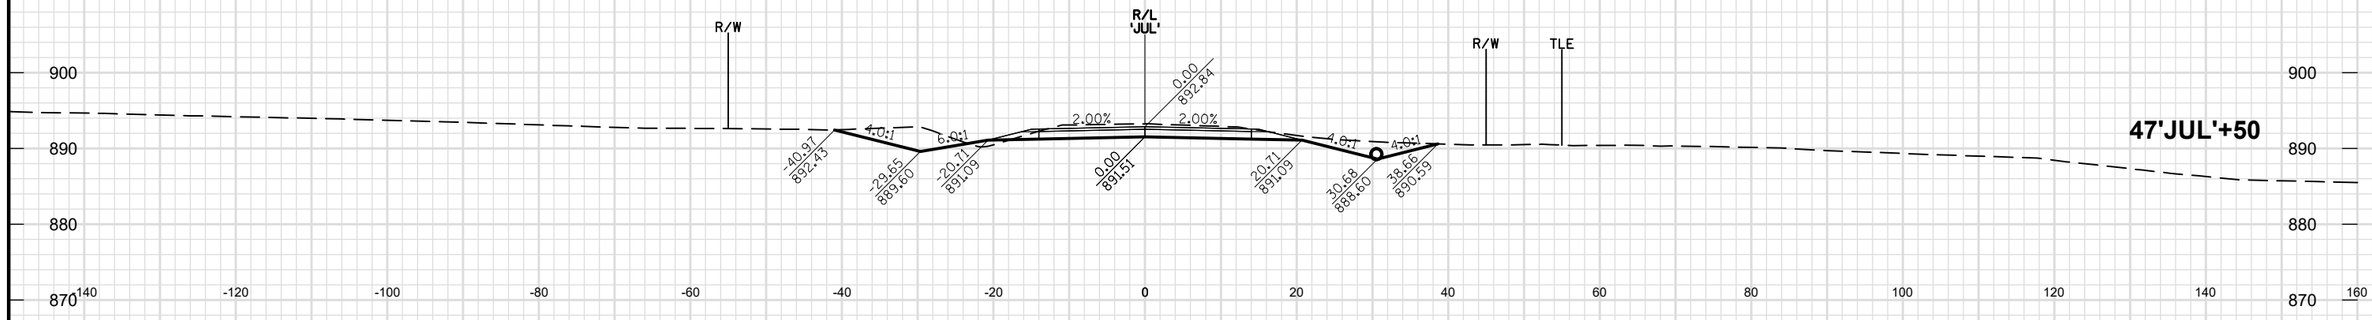

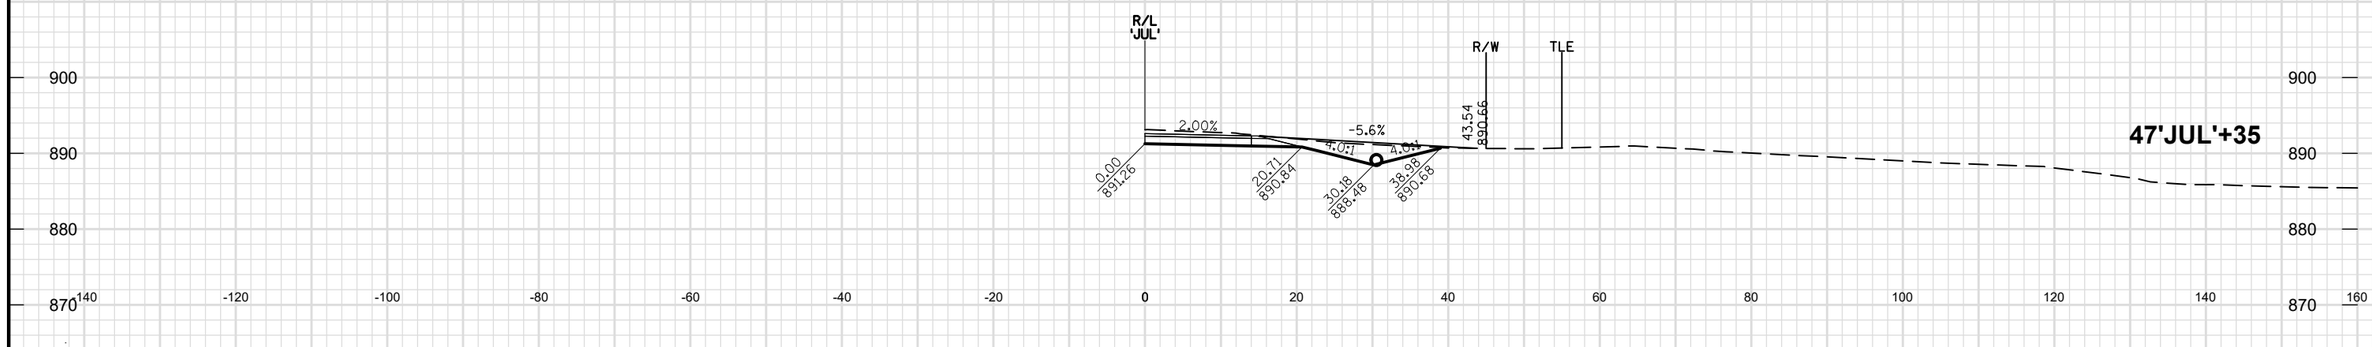



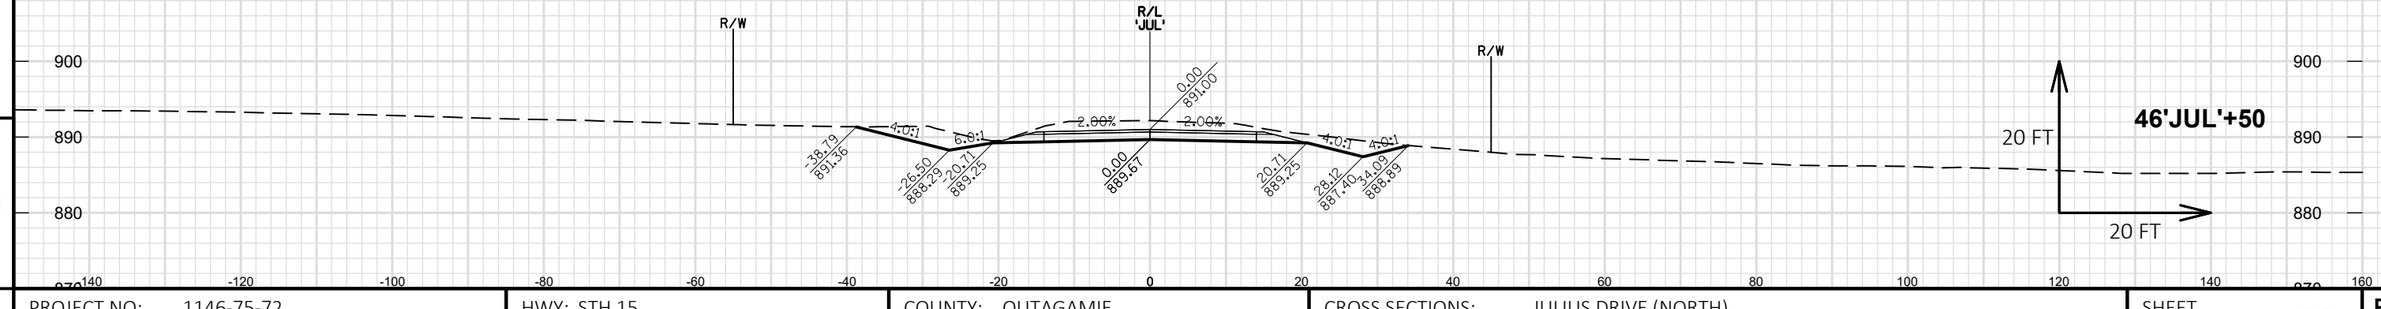

9


9

PROJECT NO: 1146-75-72	HWY: STH 15	COUNTY: OUTAGAMIE	CROSS SECTIONS: JULIUS DRIVE (NORTH)	SHEET 728	E

FILE NAME : C:\PW_WORKDIR\DEN001\BOITZING\D1086473\11467572-090105-XS.DWG
LAYOUT NAME - 091202-03-JUL

PLOT DATE : 2/4/2020 3:31 PM PLOT BY : BENJAMIN OITZINGER PLOT NAME : PLOT SCALE : 1 IN:20 FT HORZ. / 1 IN:20 FT VERT.

WISDOT/CADDS SHEET 49

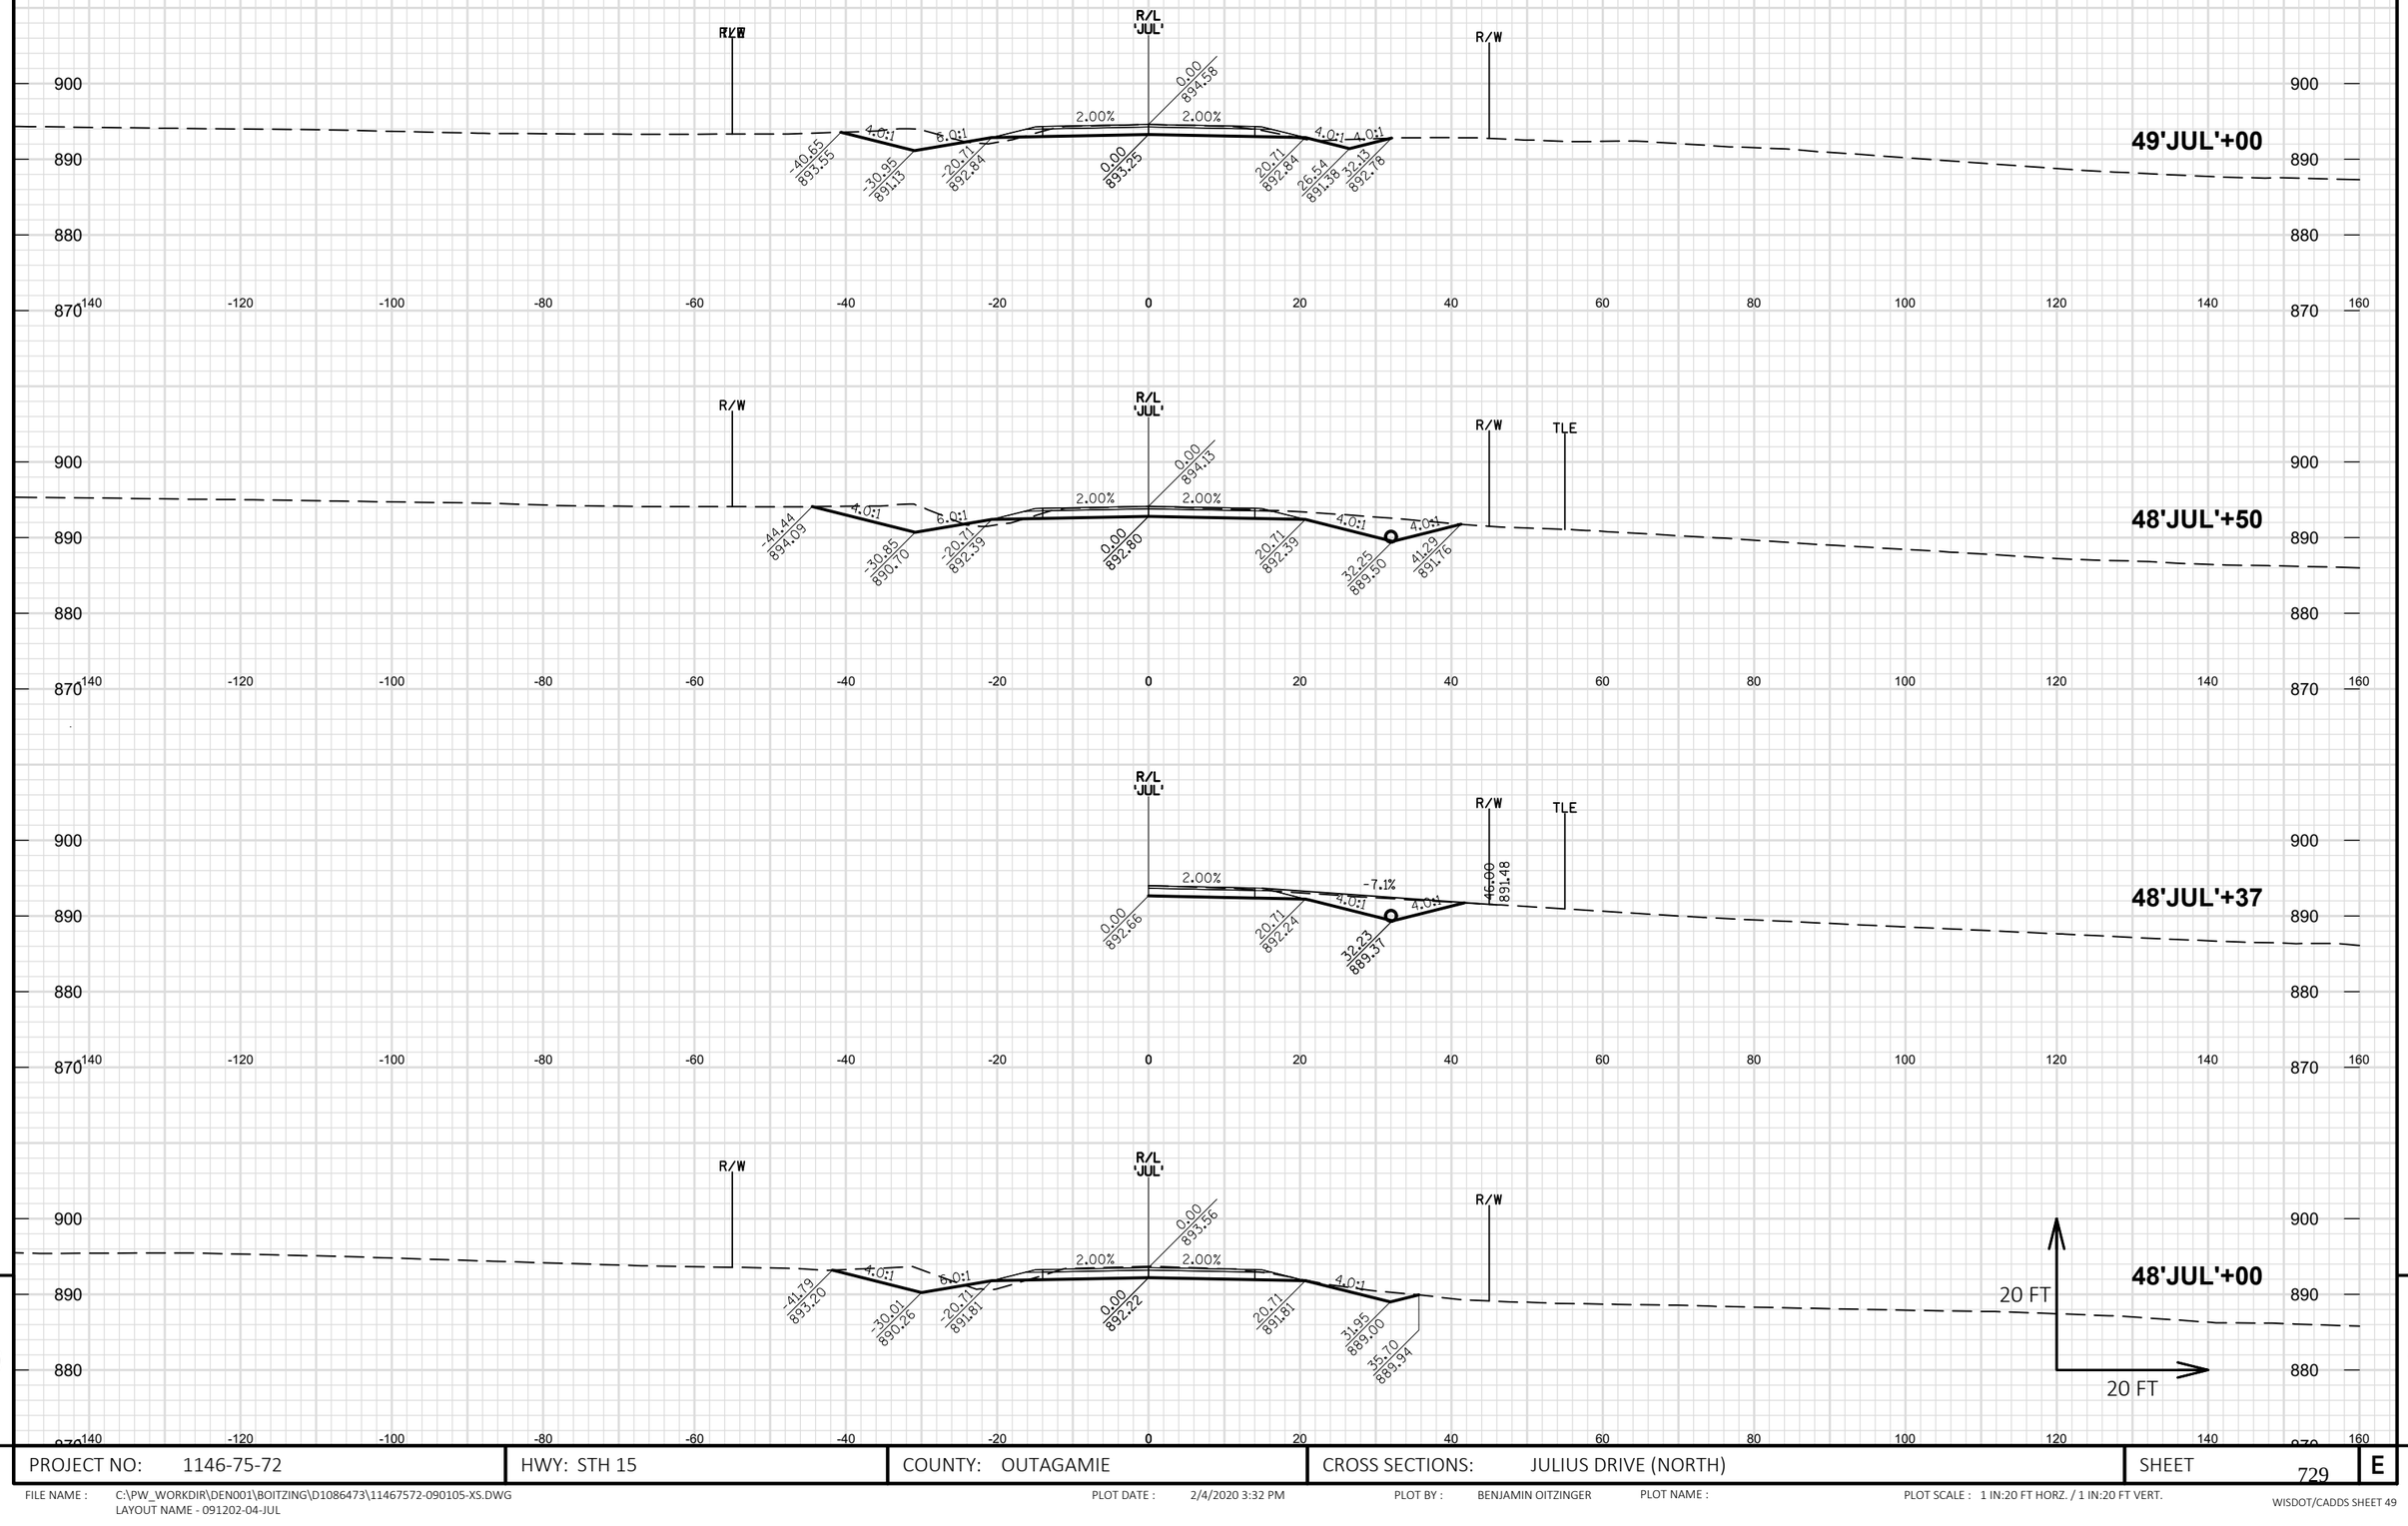

9


9

PROJECT NO: 1146-75-72	HWY: STH 15	COUNTY: OUTAGAMIE	CROSS SECTIONS: JULIUS DRIVE (NORTH)	SHEET 729	E

FILE NAME : C:\PW_WORKDIR\DEN001\BOITZING\D1086473\11467572-090105-XS.DWG
LAYOUT NAME - 091202-04-JUL

PLOT DATE : 2/4/2020 3:32 PM PLOT BY : BENJAMIN OITZINGER PLOT NAME : PLOT SCALE : 1 IN:20 FT HORZ. / 1 IN:20 FT VERT.

WISDOT/CADDS SHEET 49

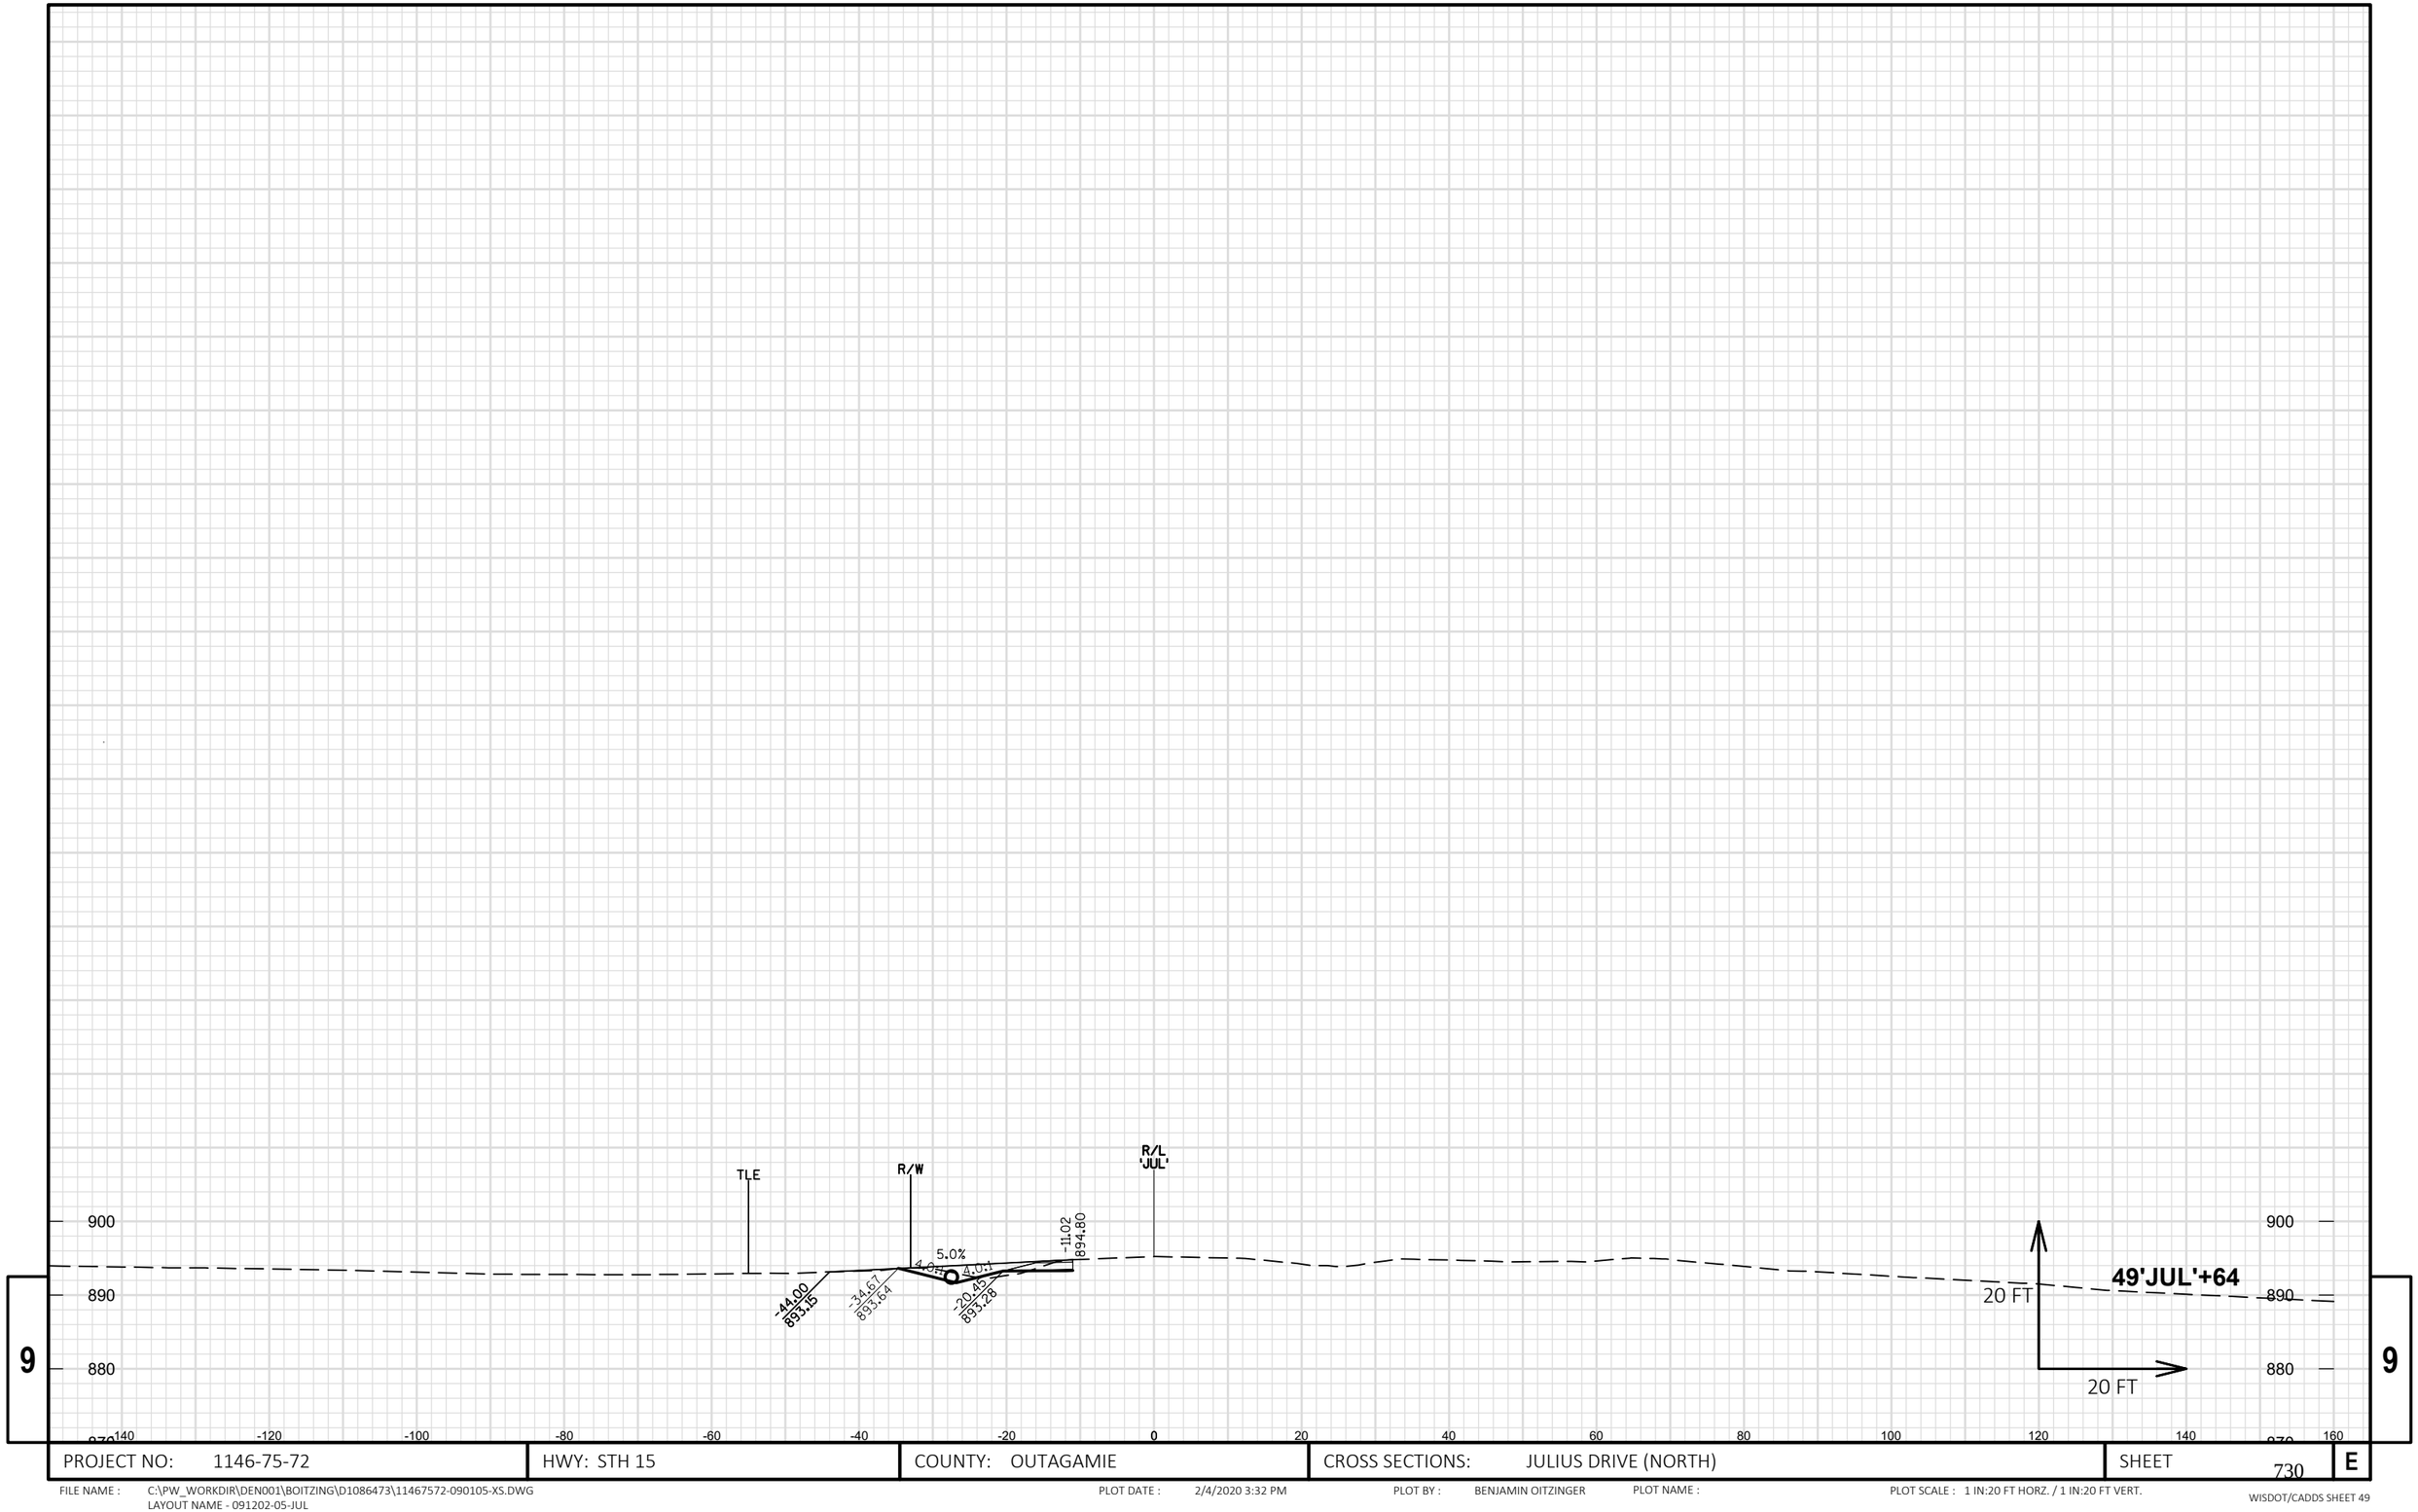


9 9

PROJECT NO: 1146-75-72	HWY: STH 15	COUNTY: OUTAGAMIE	CROSS SECTIONS: JULIUS DRIVE (NORTH)	SHEET 730	E

FILE NAME : C:\PW_WORKDIR\DEN001\BOITZING\D1086473\11467572-090105-XS.DWG
LAYOUT NAME - 091202-05-JUL

PLOT DATE : 2/4/2020 3:32 PM PLOT BY : BENJAMIN OITZINGER PLOT NAME : PLOT SCALE : 1 IN:20 FT HORZ. / 1 IN:20 FT VERT.

WISDOT/CADDS SHEET 49

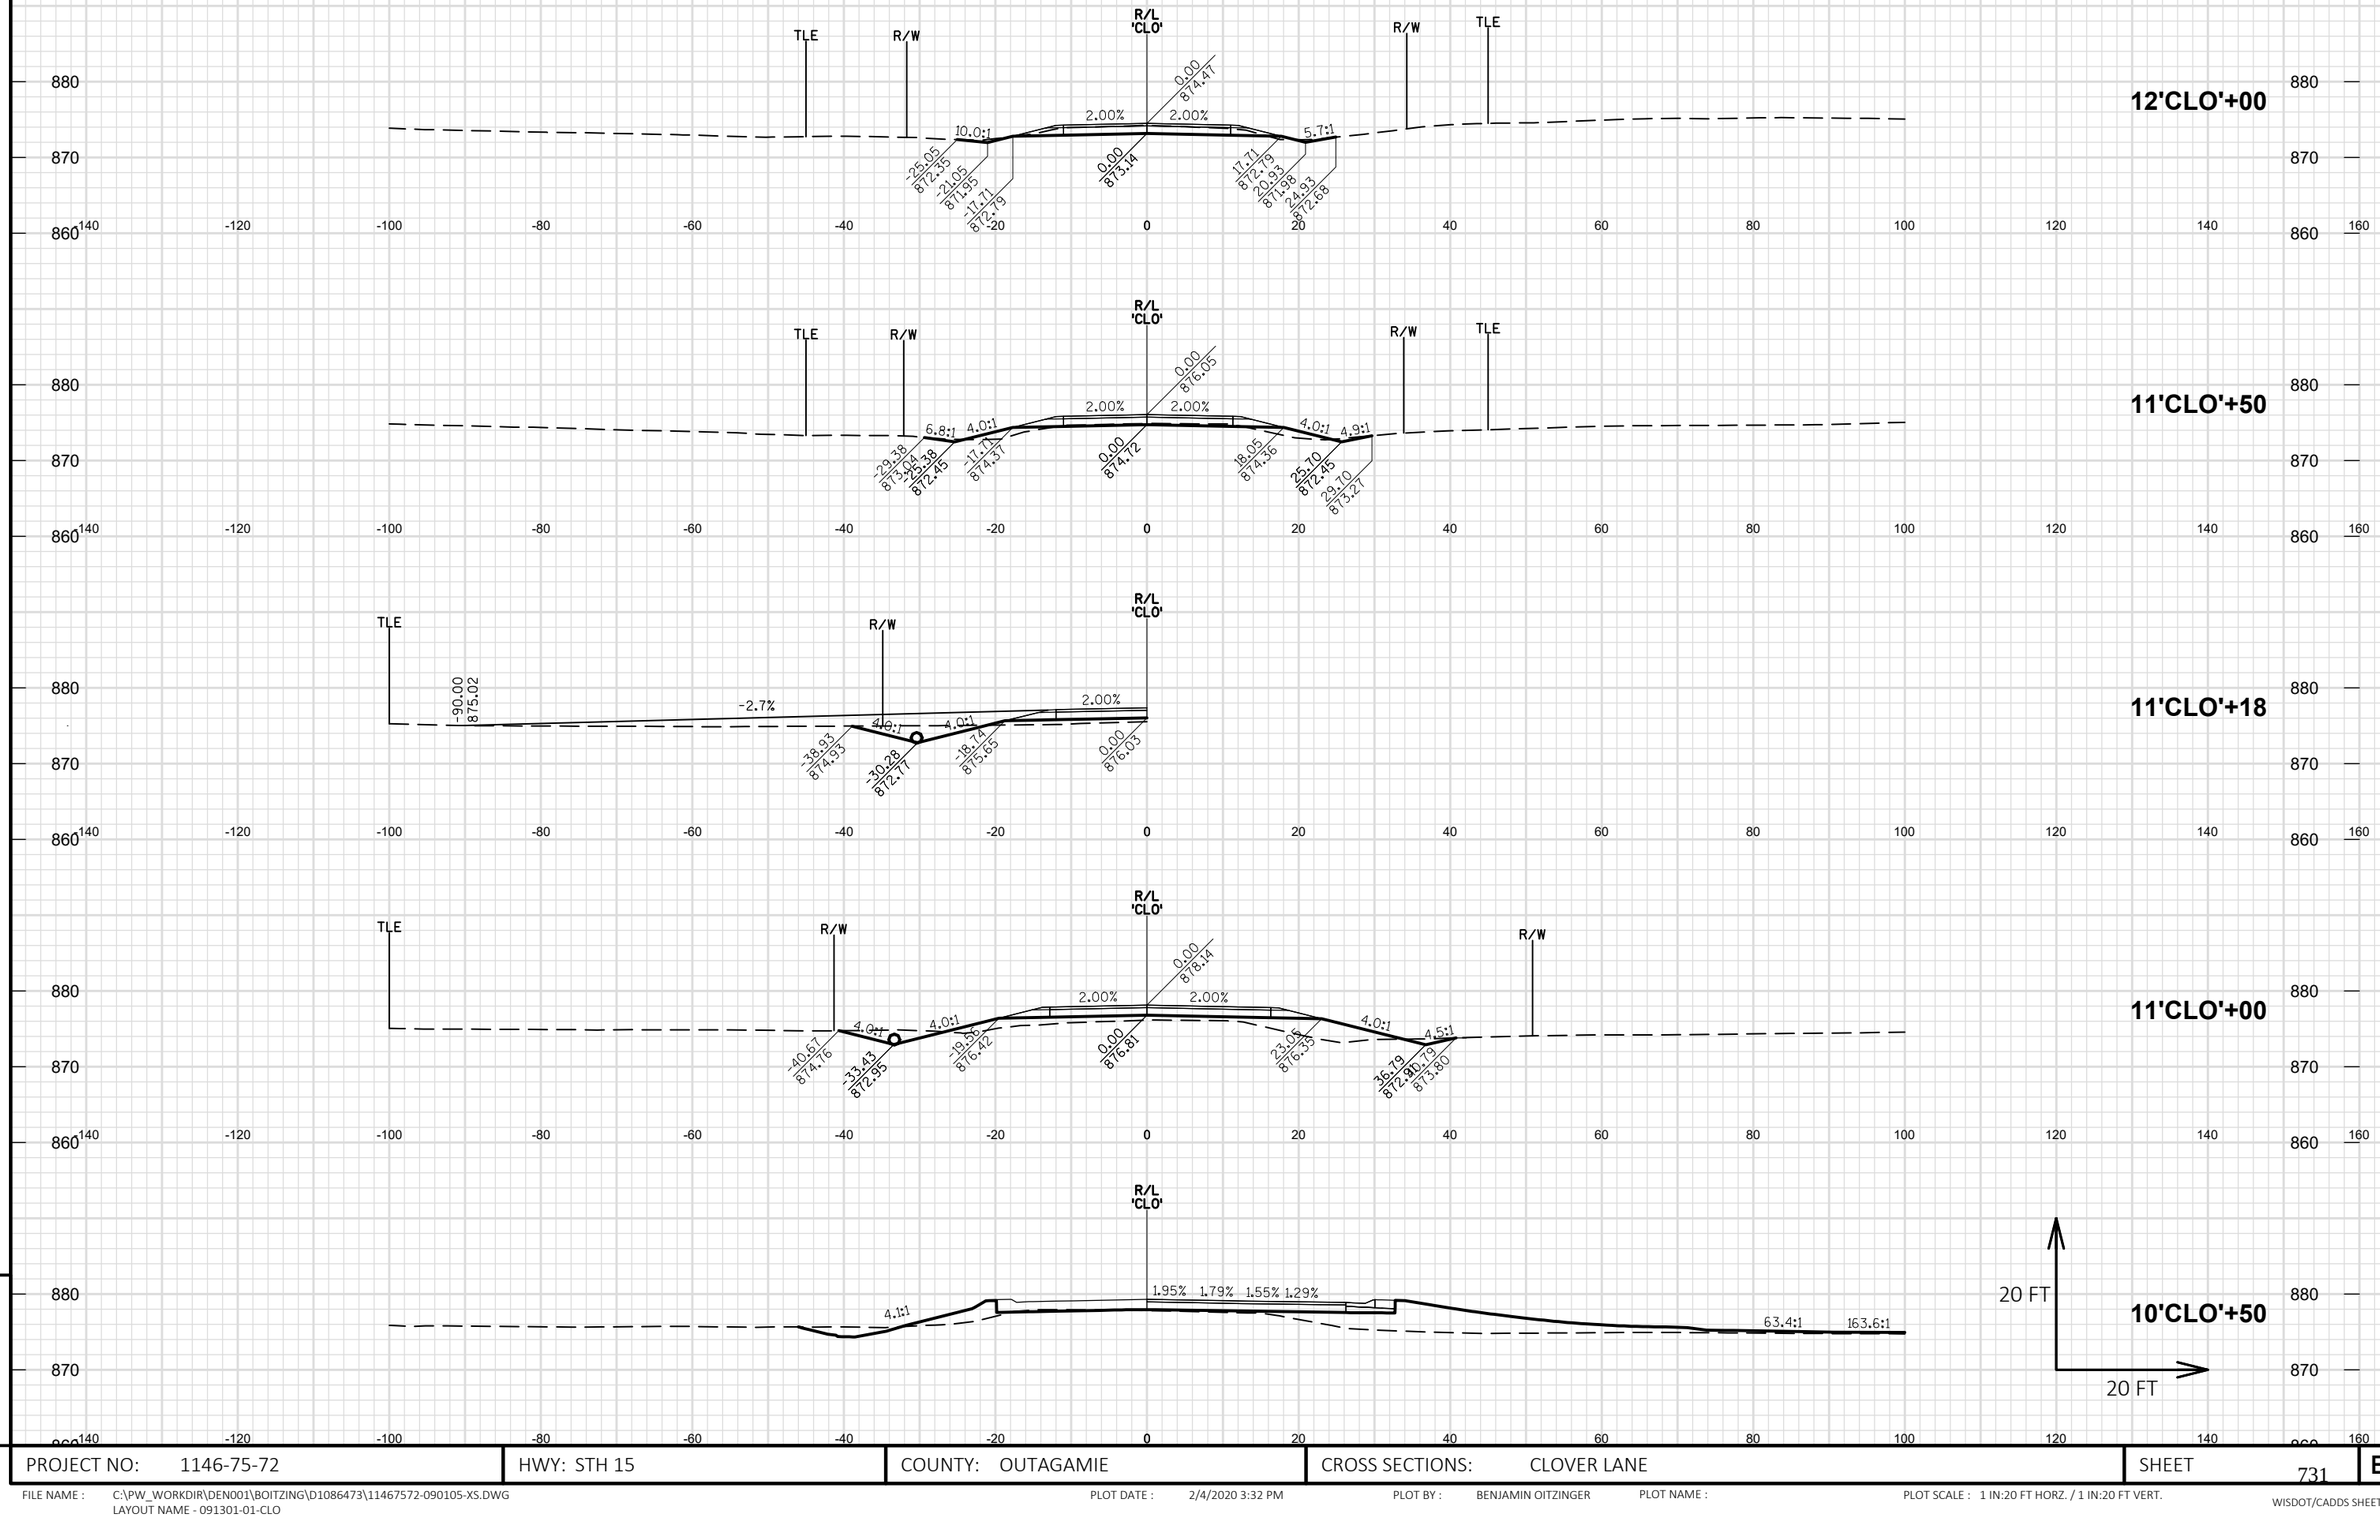

9


9

PROJECT NO: 1146-75-72	HWY: STH 15	COUNTY: OUTAGAMIE	CROSS SECTIONS: CLOVER LANE	SHEET 731	E

FILE NAME : C:\PW_WORKDIR\DEN001\BOITZING\D1086473\11467572-090105-XS.DWG
LAYOUT NAME - 091301-01-CLO

PLOT DATE : 2/4/2020 3:32 PM PLOT BY : BENJAMIN OITZINGER PLOT NAME : PLOT SCALE : 1 IN:20 FT HORZ. / 1 IN:20 FT VERT.

WISDOT/CADDS SHEET 49

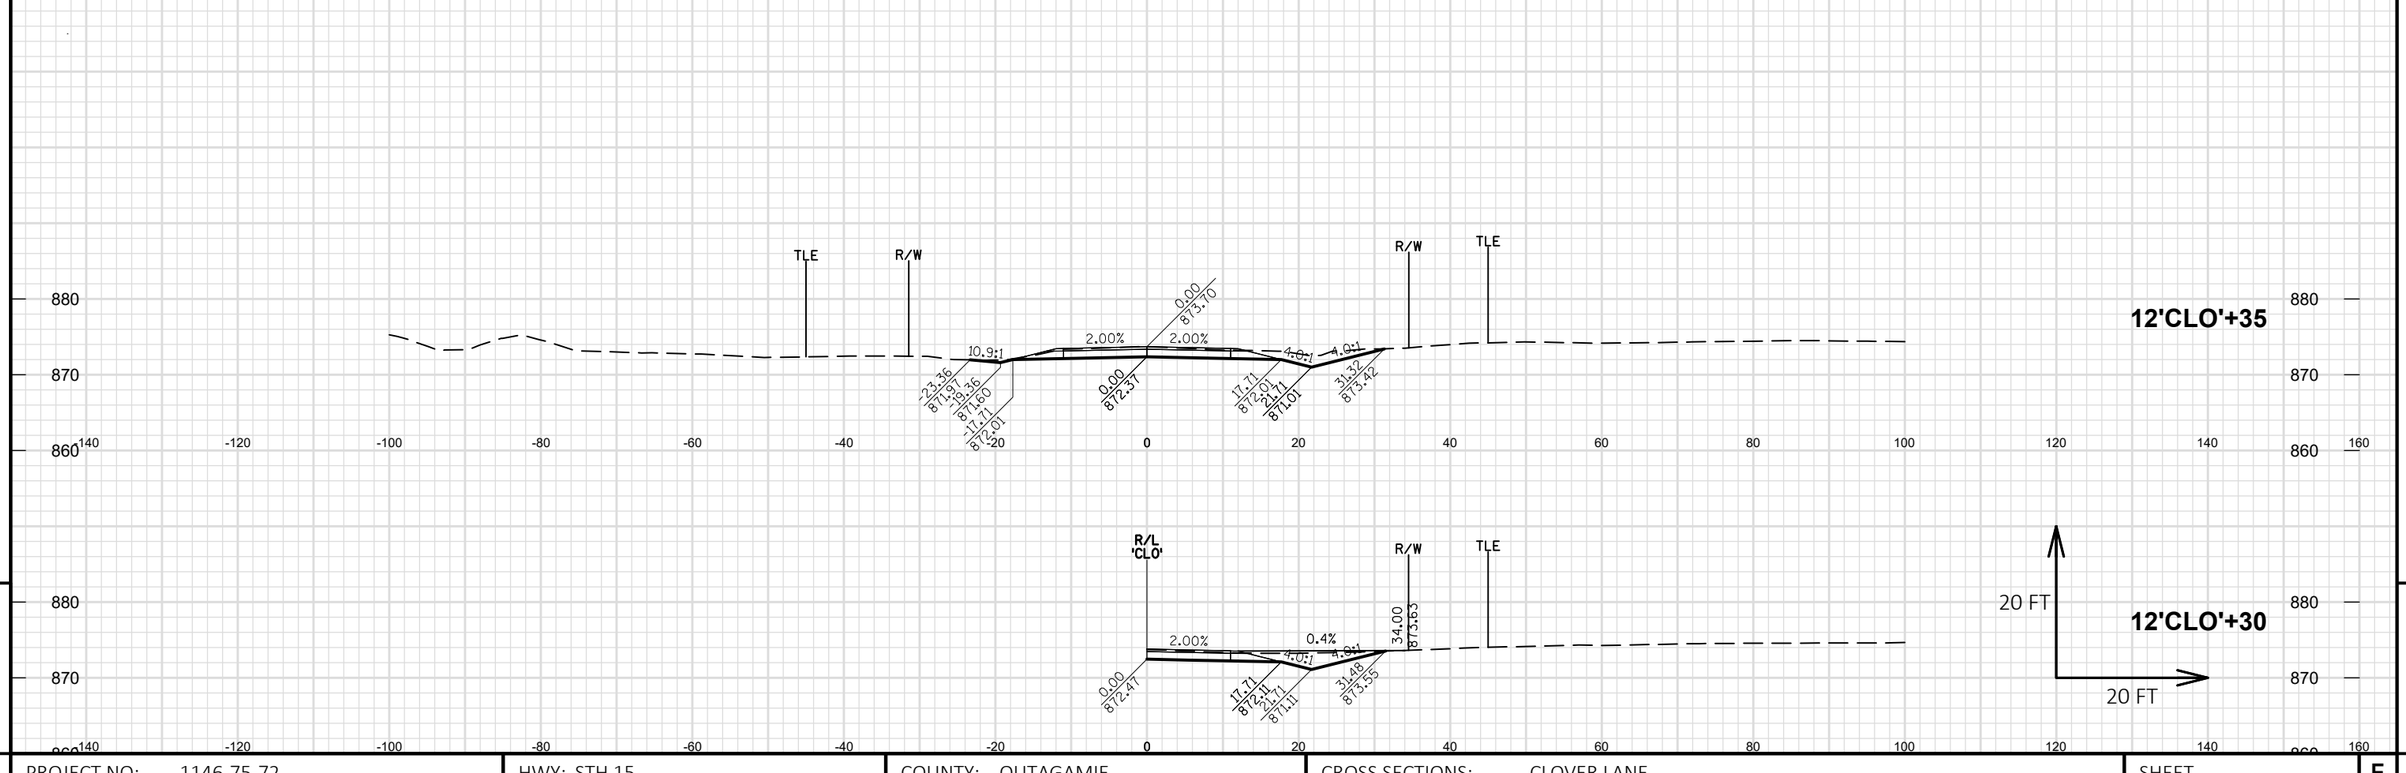

PROJECT NO: 1146-75-72	HWY: STH 15	COUNTY: OUTAGAMIE	CROSS SECTIONS: CLOVER LANE	SHEET 732	E

FILE NAME : C:\PW_WORKDIR\DEN001\BOITZING\D1086473\11467572-090105-XS.DWG
LAYOUT NAME - 091301-02-CLO

PLOT DATE : 2/4/2020 3:33 PM PLOT BY : BENJAMIN OITZINGER PLOT NAME : PLOT SCALE : 1 IN:20 FT HORZ. / 1 IN:20 FT VERT.

WISDOT/CADDS SHEET 49

9


9

PROJECT NO: 1146-75-72	HWY: STH 15	COUNTY: OUTAGAMIE	CROSS SECTIONS: LILY OF THE VALLEY DRIVE (SOUTH)	SHEET 733	E

FILE NAME : C:\PW_WORKDIR\DEN001\BOITZING\D1086473\11467572-090105-XS.DWG
LAYOUT NAME - 091401-01-LOV

PLOT DATE : 2/4/2020 3:36 PM PLOT BY : BENJAMIN OITZINGER PLOT NAME : PLOT SCALE : 1 IN:20 FT HORZ. / 1 IN:20 FT VERT.

WISDOT/CADDS SHEET 49

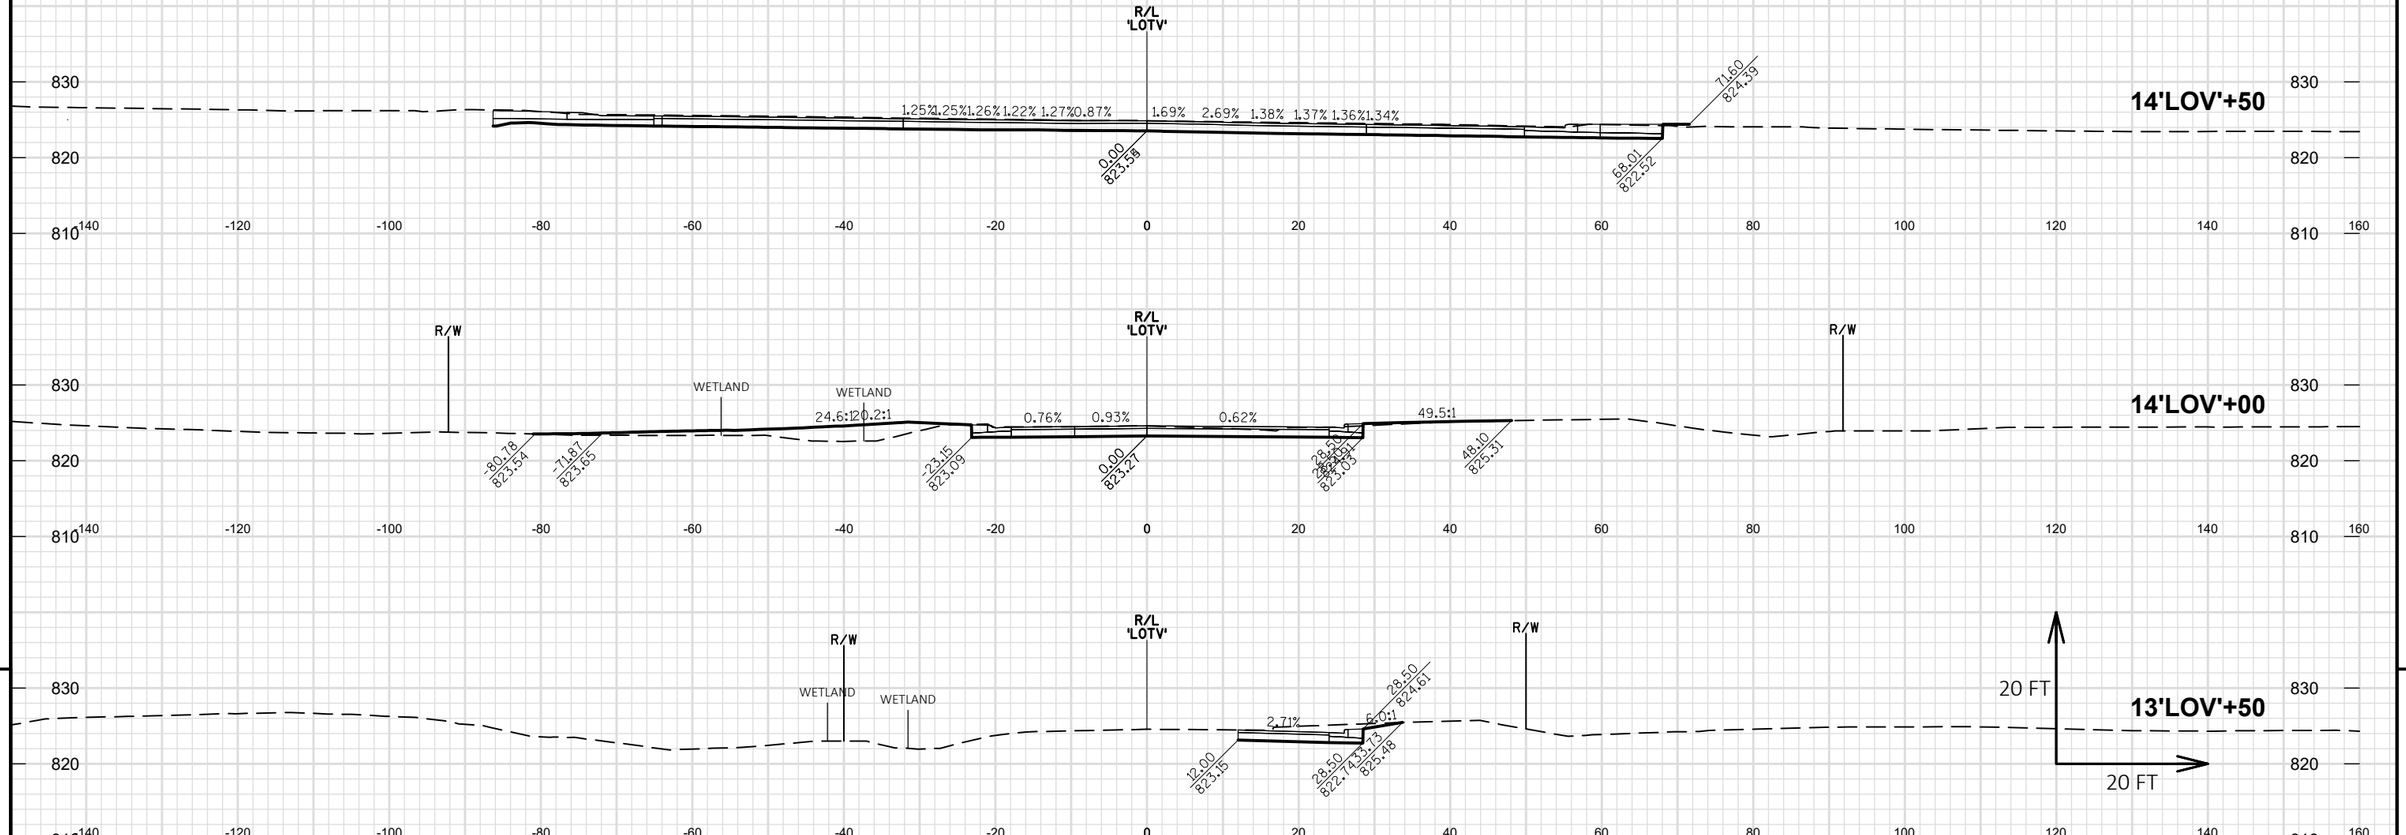

9

9

PROJECT NO: 1146-75-72	HWY: STH 15	COUNTY: OUTAGAMIE	CROSS SECTIONS: LILY OF THE VALLEY DRIVE (SOUTH)	SHEET 734	E

FILE NAME : C:\PW_WORKDIR\DEN001\BOITZING\D1086473\11467572-090105-XS.DWG
LAYOUT NAME - 091401-02-LOV


PLOT DATE : 2/4/2020 3:36 PM

PLOT BY : BENJAMIN OITZINGER

PLOT NAME :

PLOT SCALE : 1 IN:20 FT HORZ. / 1 IN:20 FT VERT.

WISDOT/CADDS SHEET 49

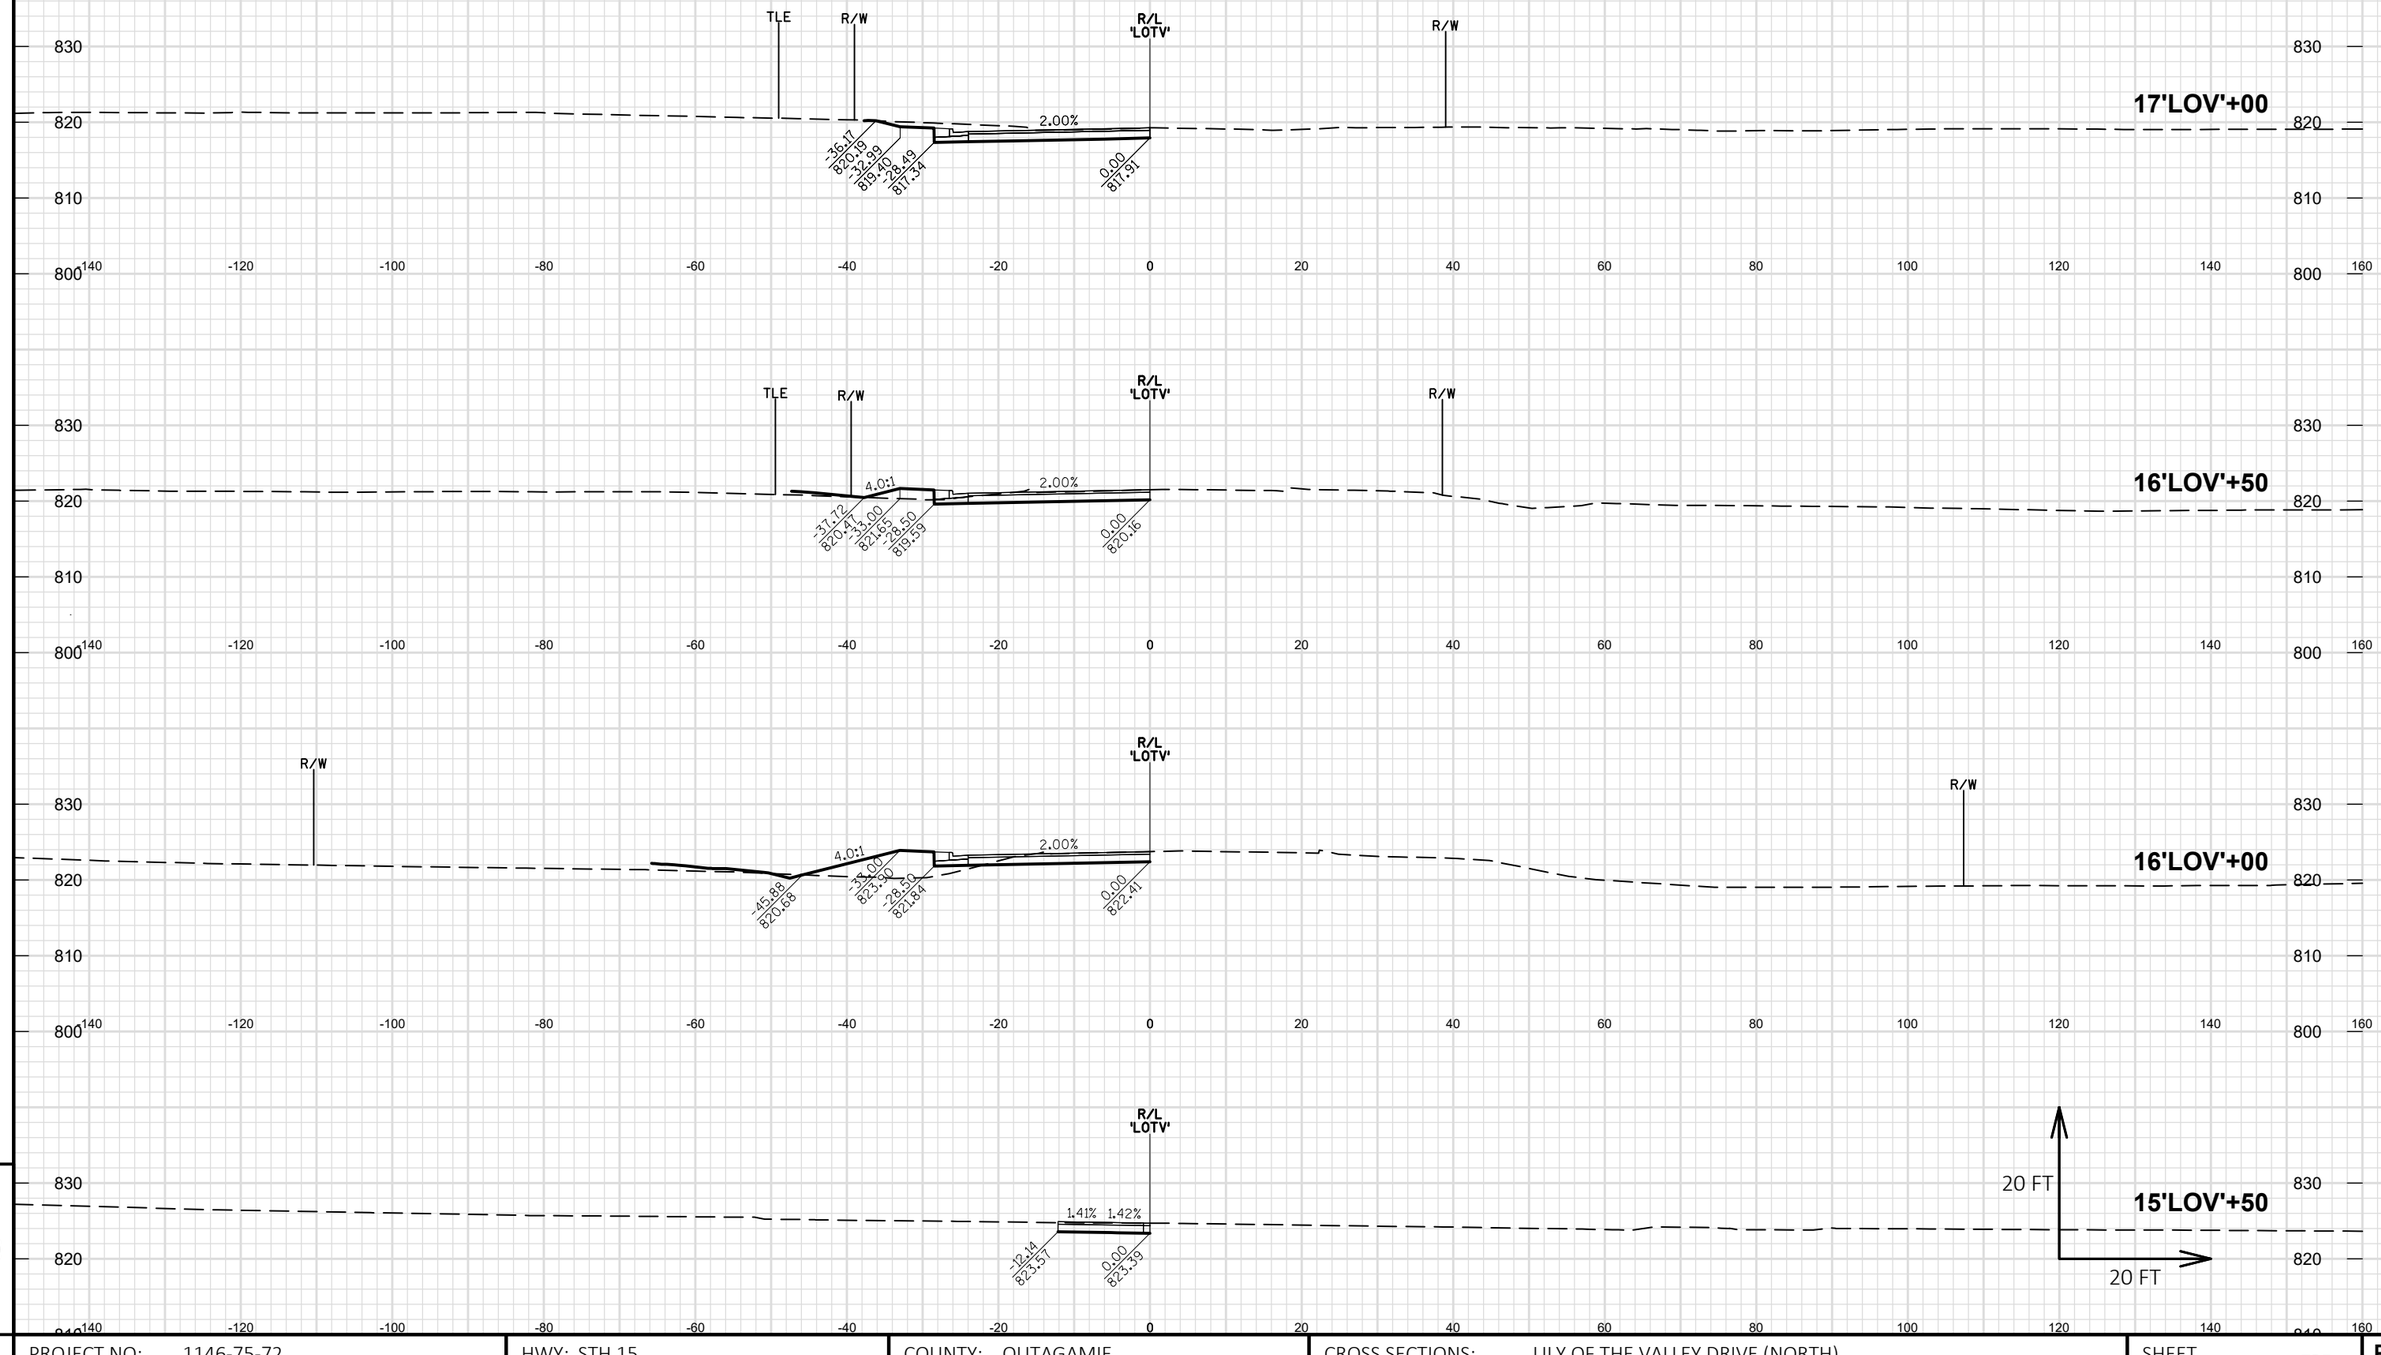

9


9

PROJECT NO: 1146-75-72	HWY: STH 15	COUNTY: OUTAGAMIE	CROSS SECTIONS: LILY OF THE VALLEY DRIVE (NORTH)	SHEET 735	E

FILE NAME : C:\PW_WORKDIR\DEN001\BOITZING\D1086473\11467572-090105-XS.DWG
LAYOUT NAME - 091402-01-LOV

PLOT DATE : 2/4/2020 3:37 PM PLOT BY : BENJAMIN OITZINGER PLOT NAME : PLOT SCALE : 1 IN:20 FT HORZ. / 1 IN:20 FT VERT.

WISDOT/CADDS SHEET 49

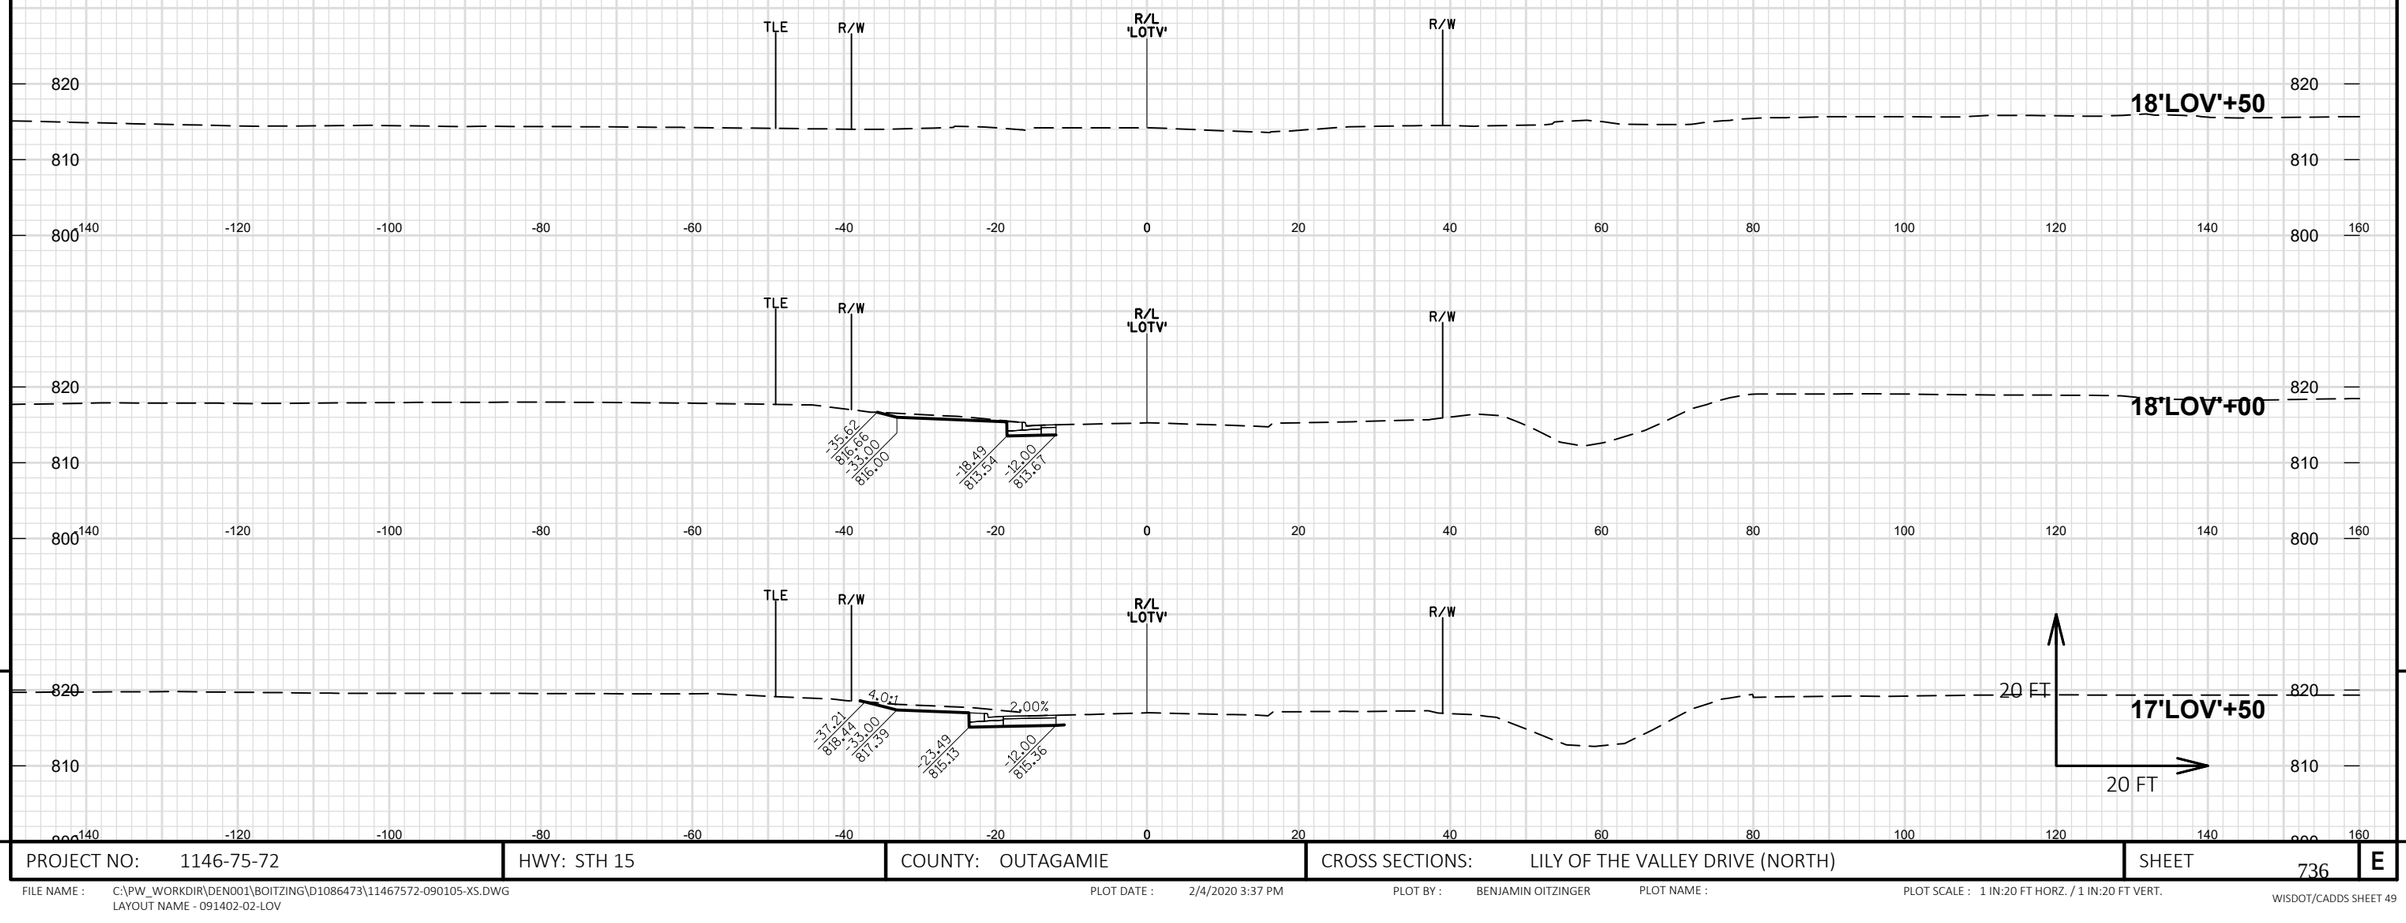

9


9

PROJECT NO: 1146-75-72	HWY: STH 15	COUNTY: OUTAGAMIE	CROSS SECTIONS: LILY OF THE VALLEY DRIVE (NORTH)	SHEET 736	E

FILE NAME : C:\PW_WORKDIR\DEN001\BOITZING\D1086473\11467572-090105-XS.DWG
LAYOUT NAME - 091402-02-LOV

PLOT DATE : 2/4/2020 3:37 PM PLOT BY : BENJAMIN OITZINGER PLOT NAME : PLOT SCALE : 1 IN:20 FT HORZ. / 1 IN:20 FT VERT.

WISDOT/CADDS SHEET 49

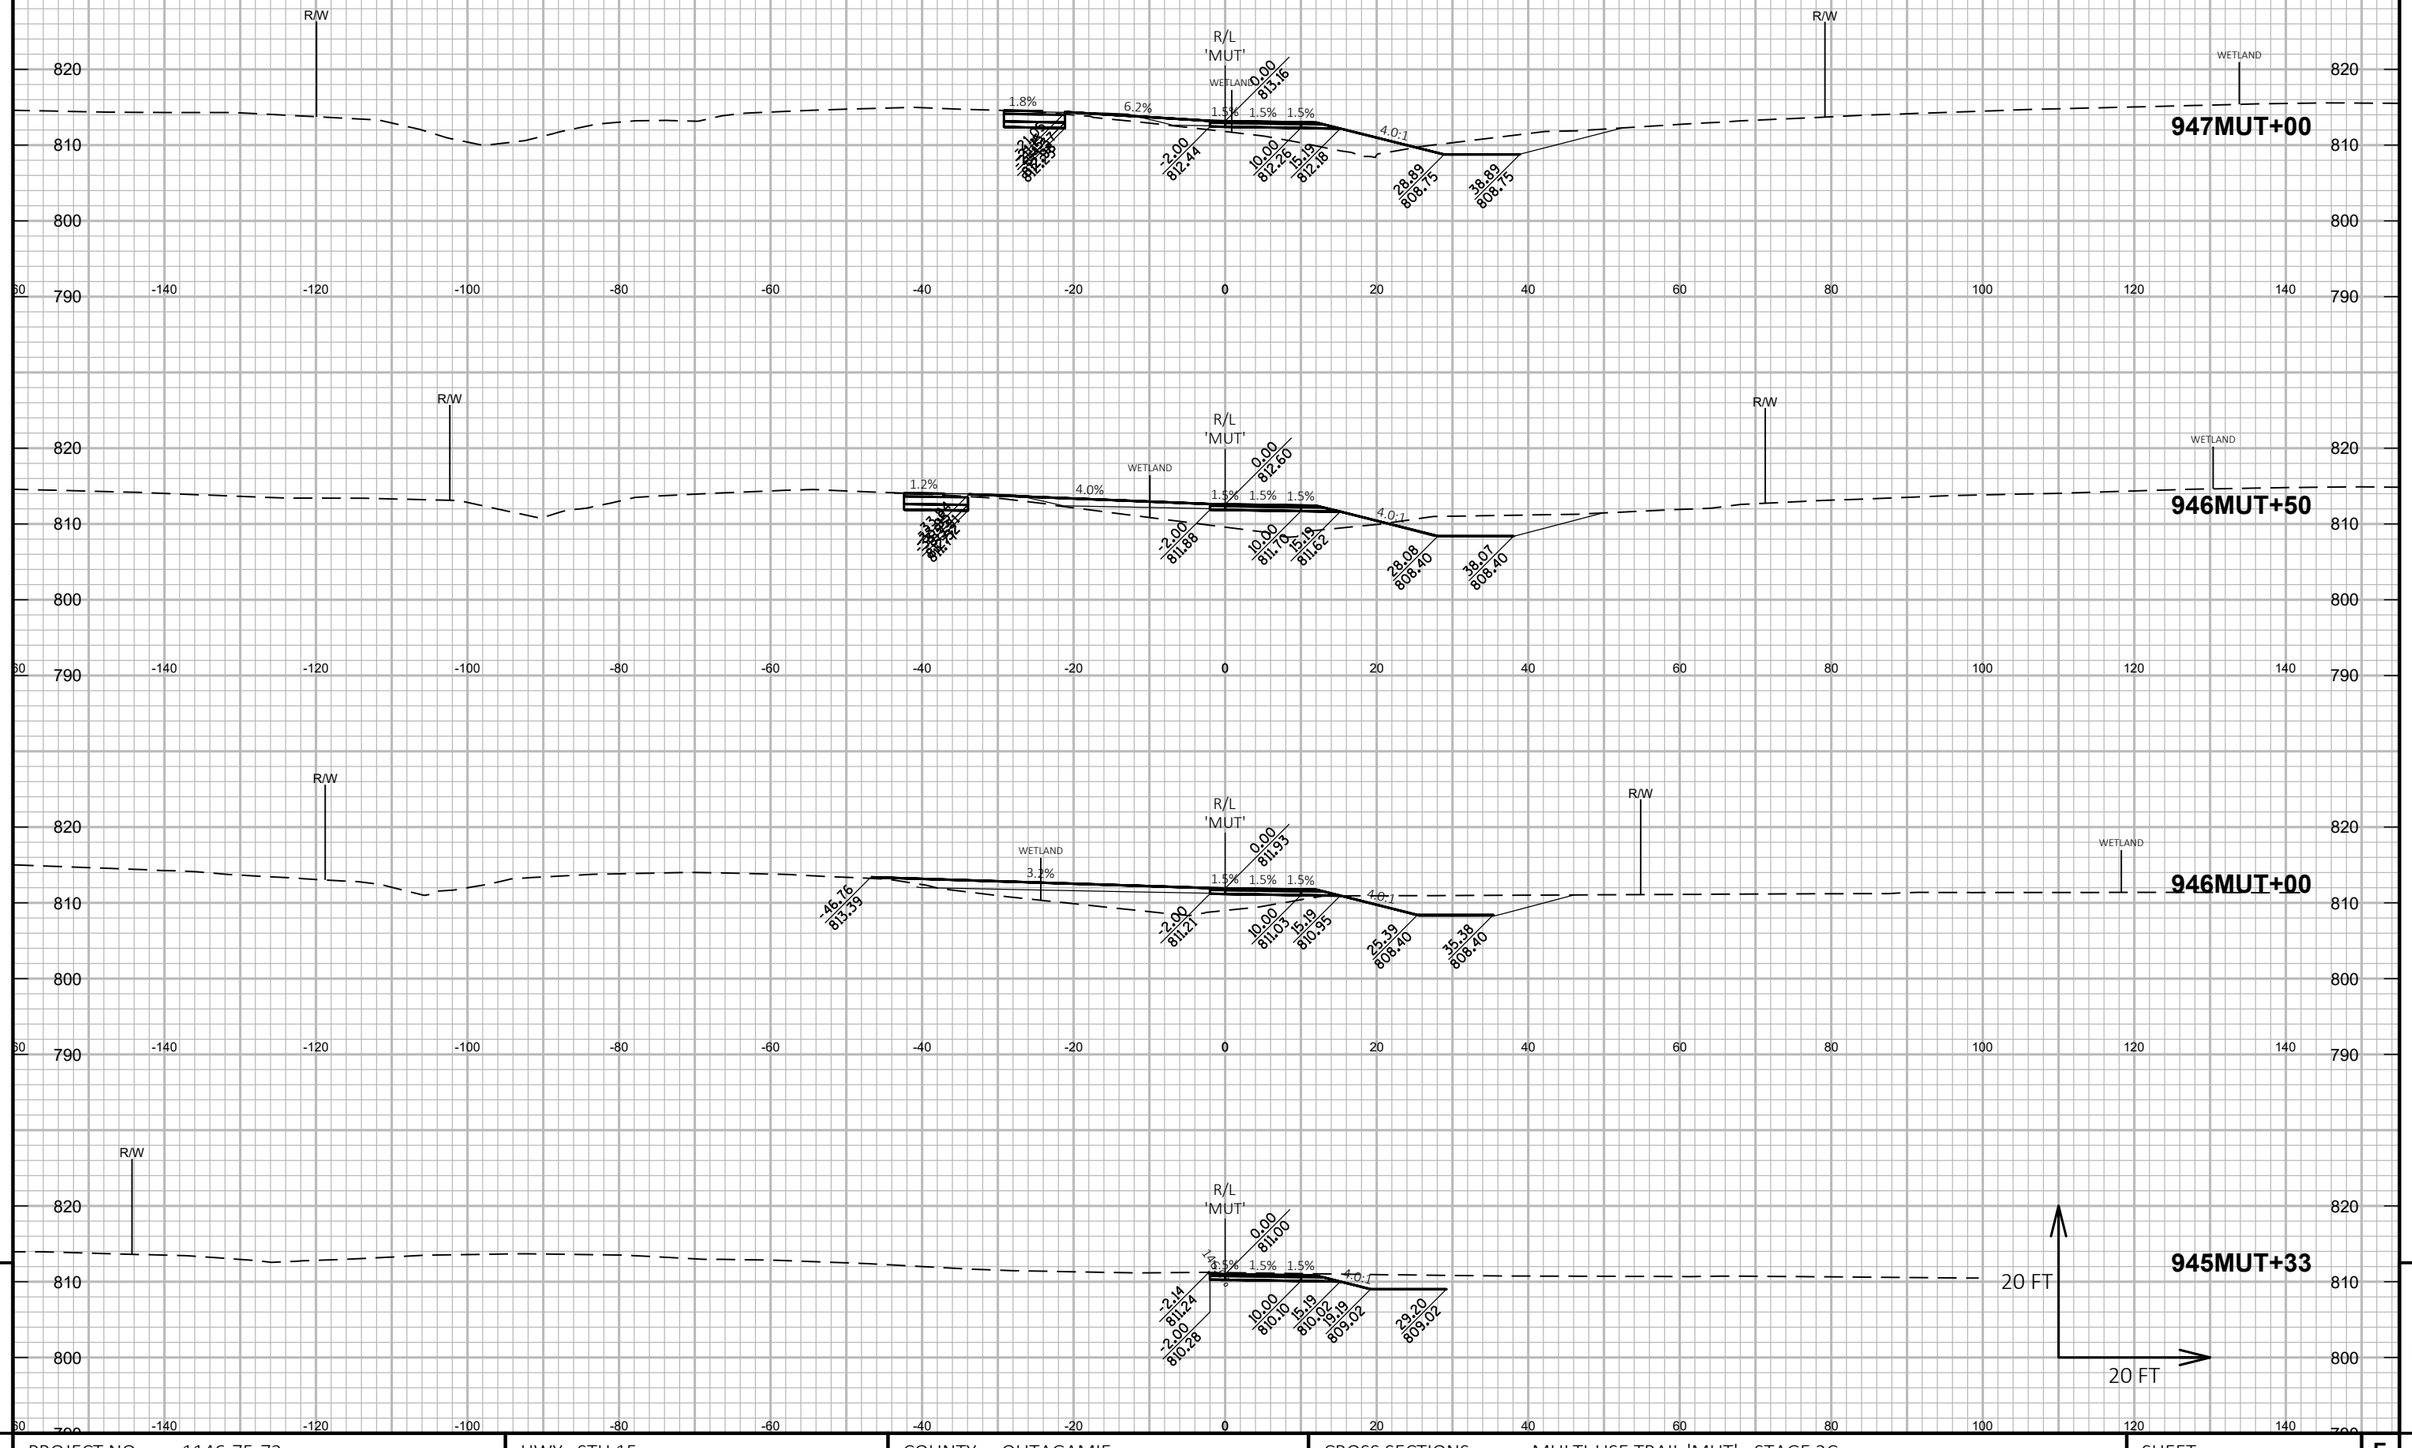

9


9

PROJECT NO: 1146-75-72	HWY: STH 15	COUNTY: OUTAGAMIE	CROSS SECTIONS: MULTI-USE TRAIL 'MUT' - STAGE 2C	SHEET 737	E

FILE NAME : C:\PW_WORKDIR\DEN001\SWENDT1\DMS96651\COMBINED CROSS SECTIONS-S2B.DWG
LAYOUT NAME - MUT-S2C (1)

PLOT DATE : 2/6/2020 4:48 PM PLOT BY : WENDT, SCOTT/MKE PLOT NAME : PLOT SCALE : 1 IN:20 FT HORZ. / 1 IN:20 FT VERT.

WISDOT/CADDS SHEET 49

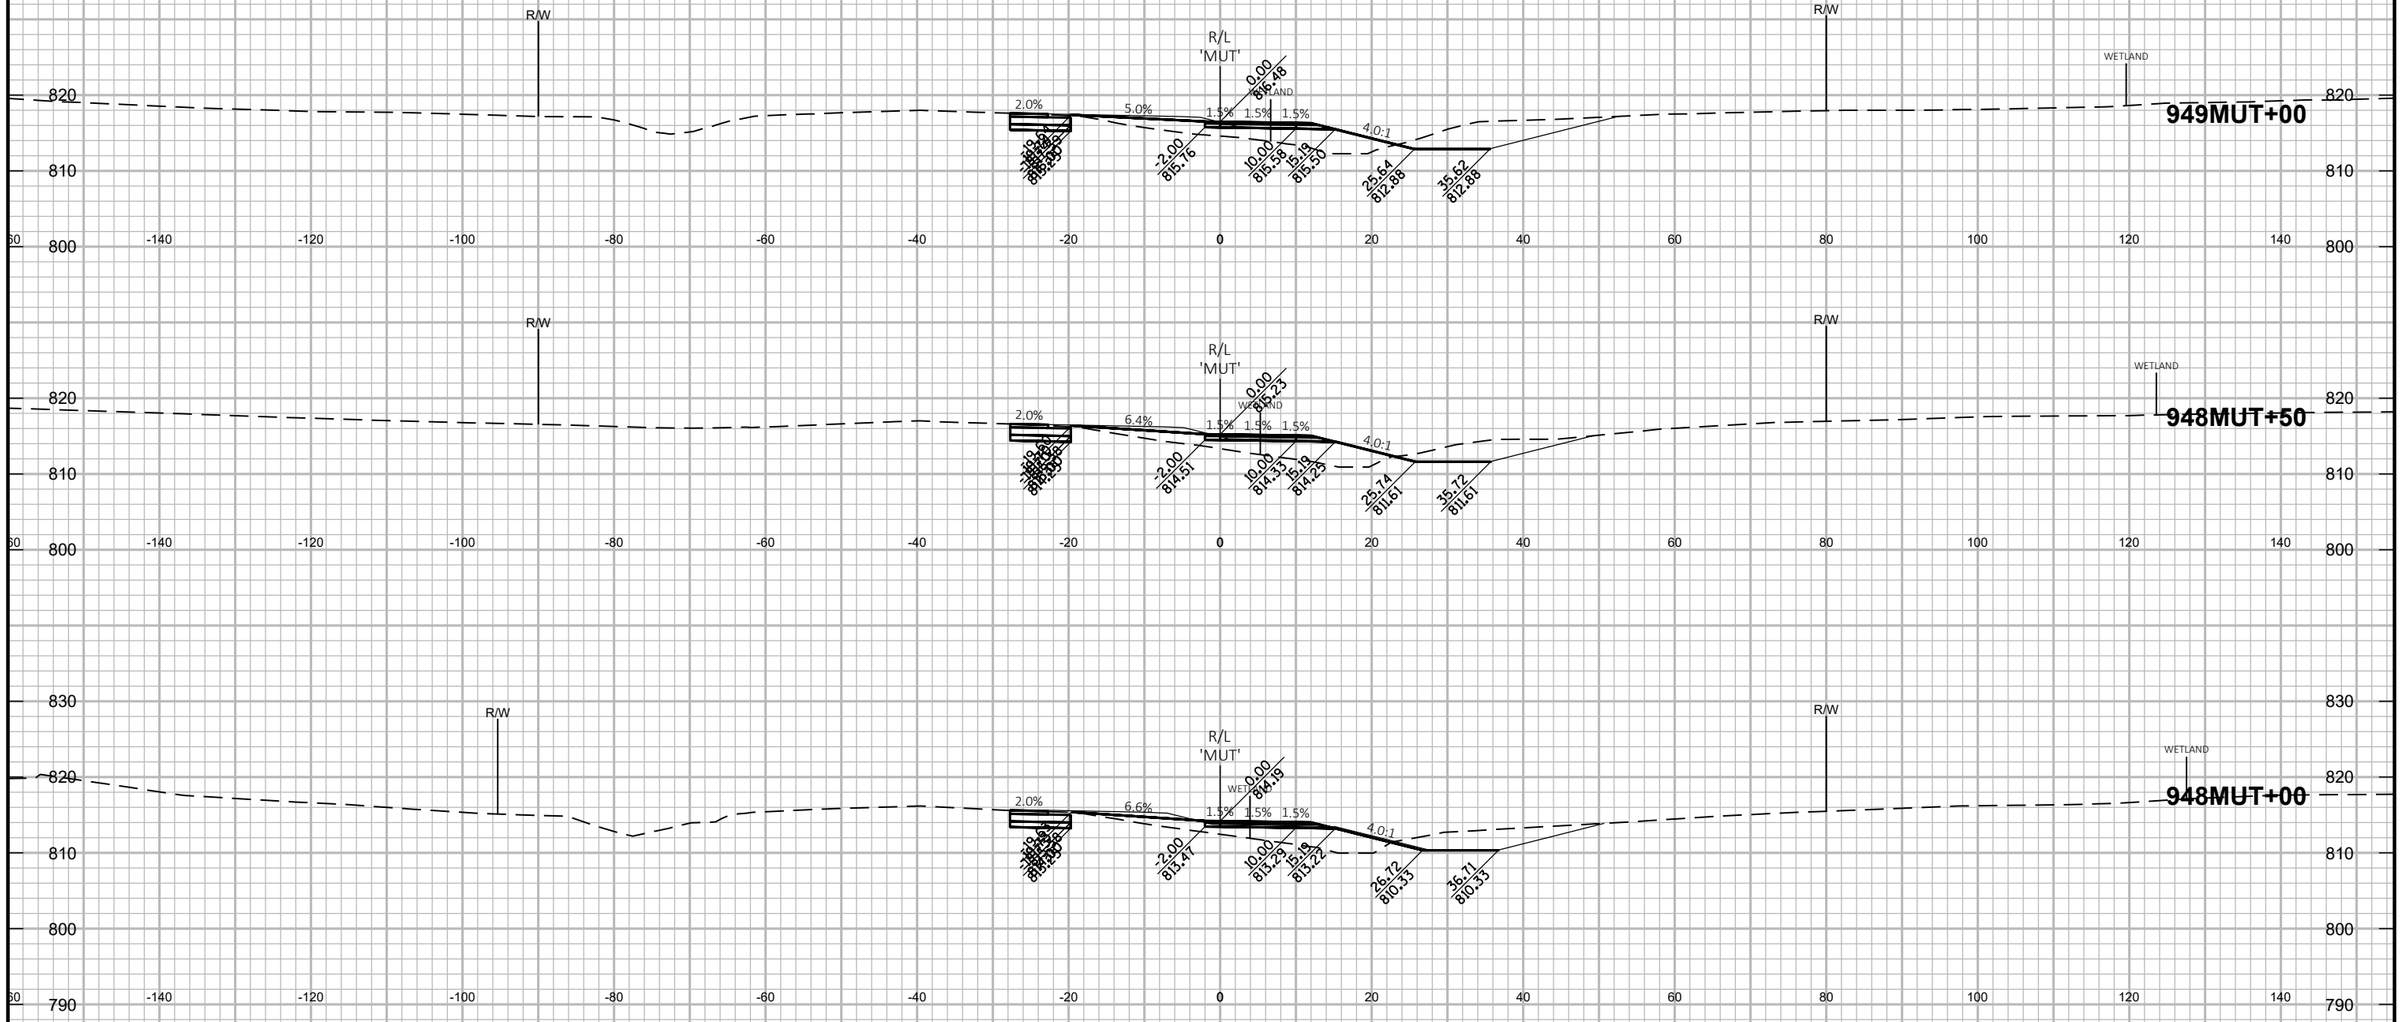

9


9

PROJECT NO: 1146-75-72	HWY: STH 15	COUNTY: OUTAGAMIE	CROSS SECTIONS: MULTI-USE TRAIL 'MUT' - STAGE 2C	SHEET	E

FILE NAME : C:\PW_WORKDIR\DEN001\SWENDT1\DMS96651\COMBINED CROSS SECTIONS-S2B.DWG
LAYOUT NAME - MUT-S2C (2)

PLOT DATE : 2/6/2020 4:48 PM PLOT BY : WENDT, SCOTT/MKE PLOT NAME : PLOT SCALE : 1 IN:20 FT HORZ. / 1 IN:20 FT VERT.

WISDOT/CADDS SHEET 49

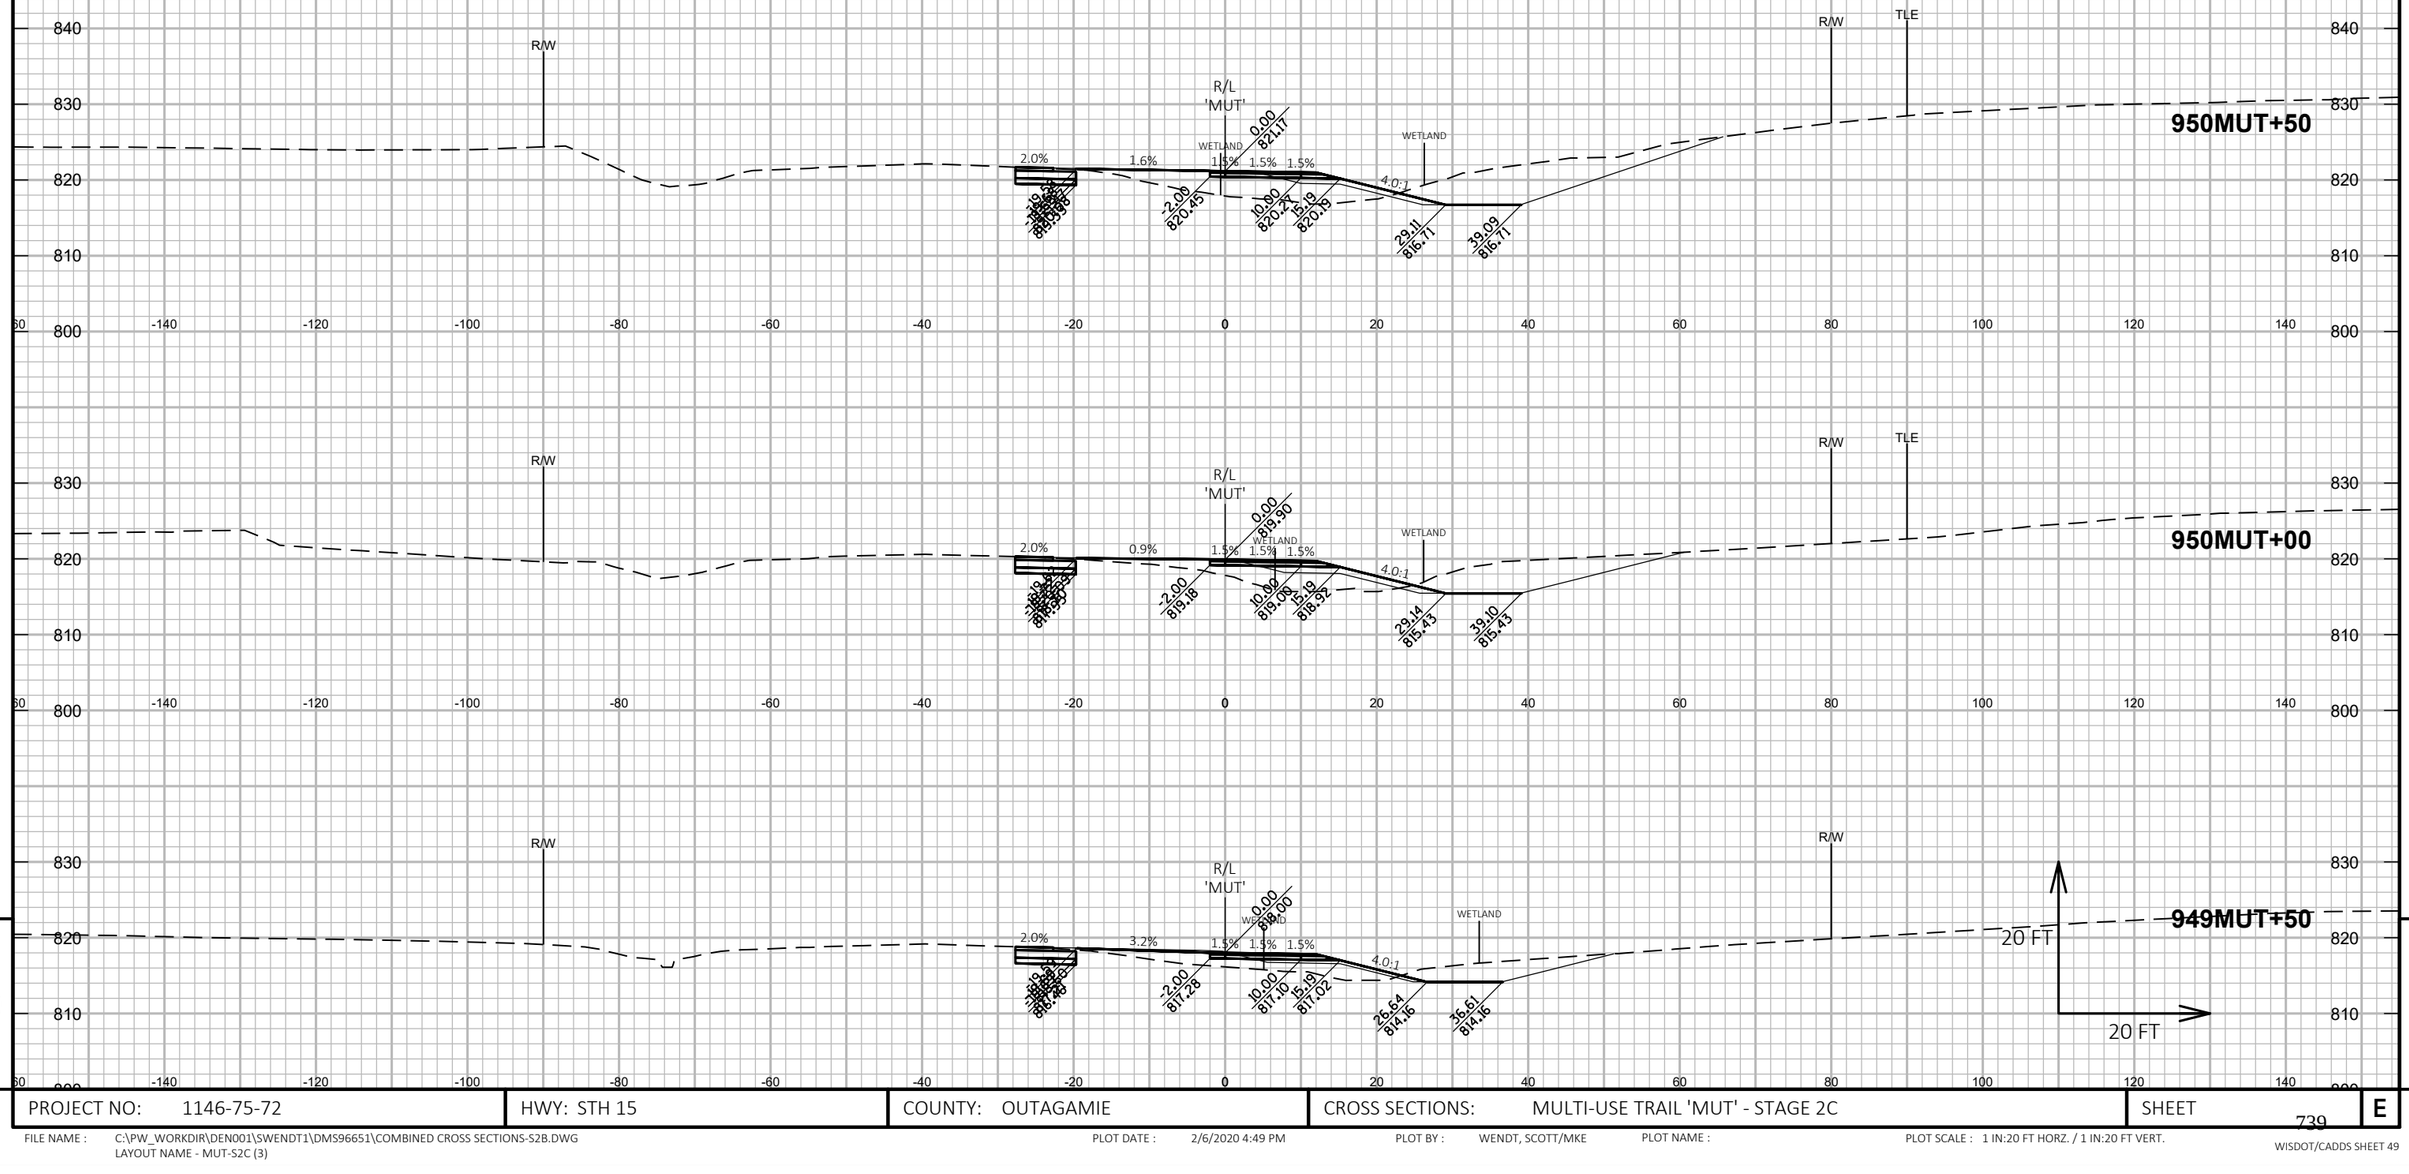


PROJECT NO: 1146-75-72	HWY: STH 15	COUNTY: OUTAGAMIE	CROSS SECTIONS: MULTI-USE TRAIL 'MUT' - STAGE 2C	SHEET	E

FILE NAME : C:\PW_WORKDIR\DEN001\SWENDT1\DMS96651\COMBINED CROSS SECTIONS-S2B.DWG
LAYOUT NAME - MUT-S2C (3)

PLOT DATE : 2/6/2020 4:49 PM PLOT BY : WENDT, SCOTT/MKE PLOT NAME : PLOT SCALE : 1 IN:20 FT HORZ. / 1 IN:20 FT VERT.


WISDOT/CADDS SHEET 49

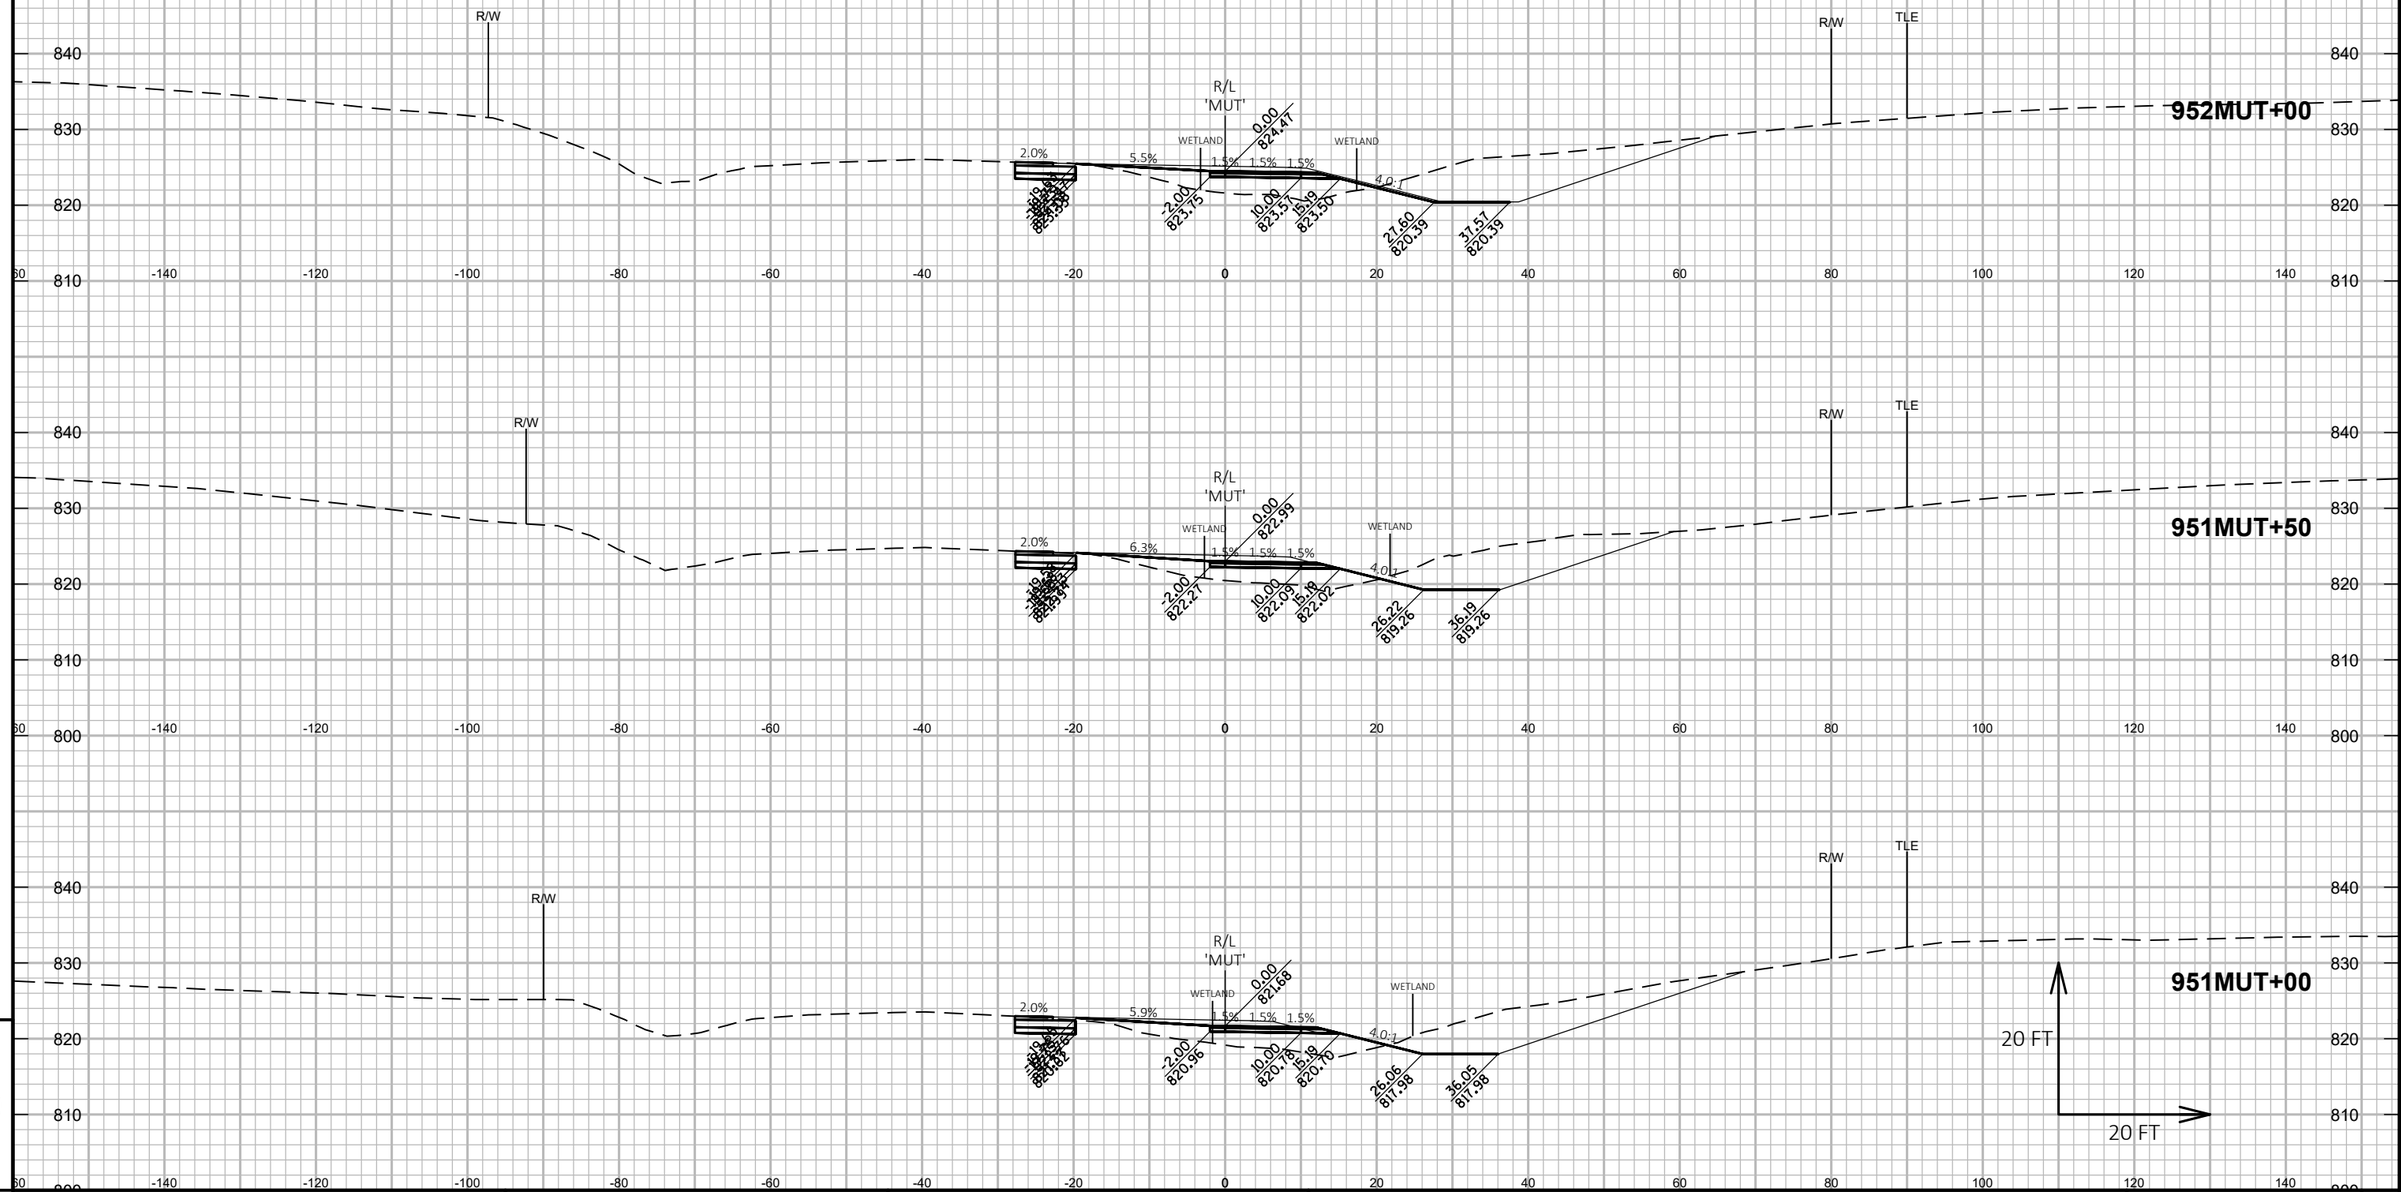

PROJECT NO: 1146-75-72	HWY: STH 15	COUNTY: OUTAGAMIE	CROSS SECTIONS: MULTI-USE TRAIL 'MUT' - STAGE 2C	SHEET	E

FILE NAME : C:\PW_WORKDIR\DEN001\SWENDT1\DMS96651\COMBINED CROSS SECTIONS-S2B.DWG
LAYOUT NAME - MUT-S2C (4)

PLOT DATE : 2/6/2020 4:49 PM PLOT BY : WENDT, SCOTT/MKE PLOT NAME : PLOT SCALE : 1 IN:20 FT HORZ. / 1 IN:20 FT VERT.

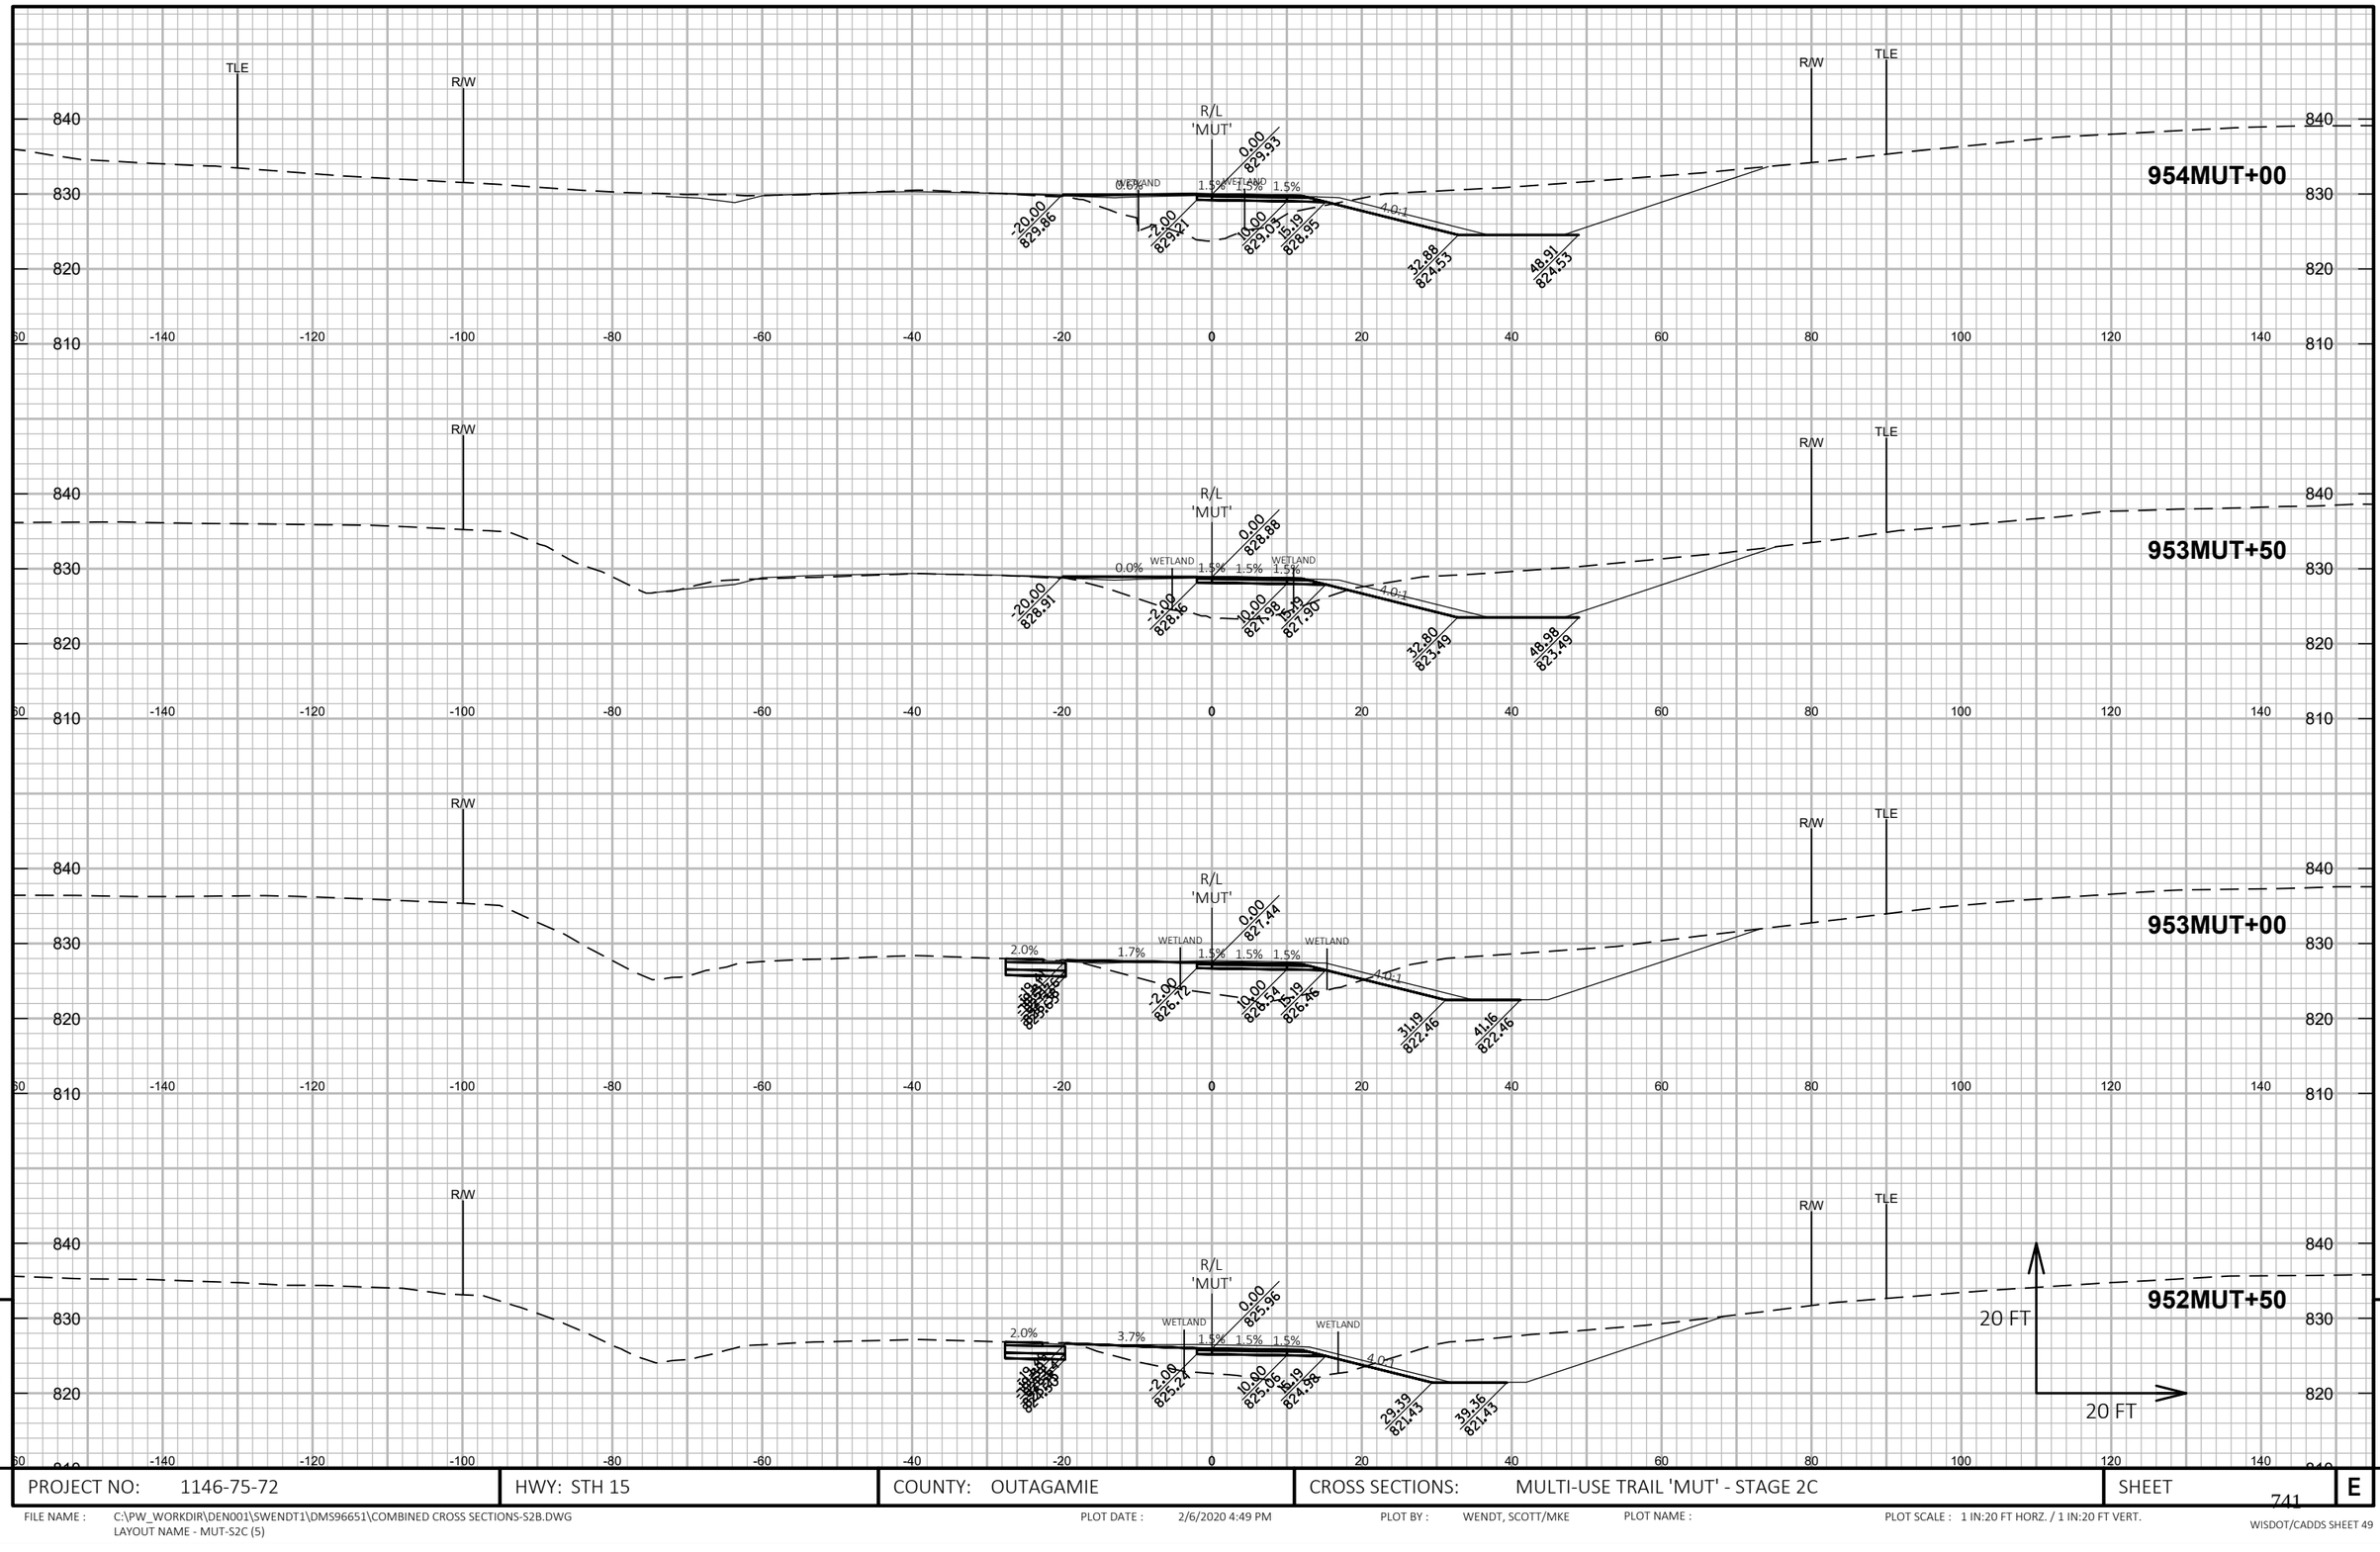

9


9

PROJECT NO: 1146-75-72	HWY: STH 15	COUNTY: OUTAGAMIE	CROSS SECTIONS: MULTI-USE TRAIL 'MUT' - STAGE 2C	SHEET	E

FILE NAME : C:\PW_WORKDIR\DEN001\SWENDT1\DMS96651\COMBINED CROSS SECTIONS-S2B.DWG
LAYOUT NAME - MUT-S2C (5)

PLOT DATE : 2/6/2020 4:49 PM PLOT BY : WENDT, SCOTT/MKE PLOT NAME : PLOT SCALE : 1 IN:20 FT HORZ. / 1 IN:20 FT VERT.


WISDOT/CADDS SHEET 49

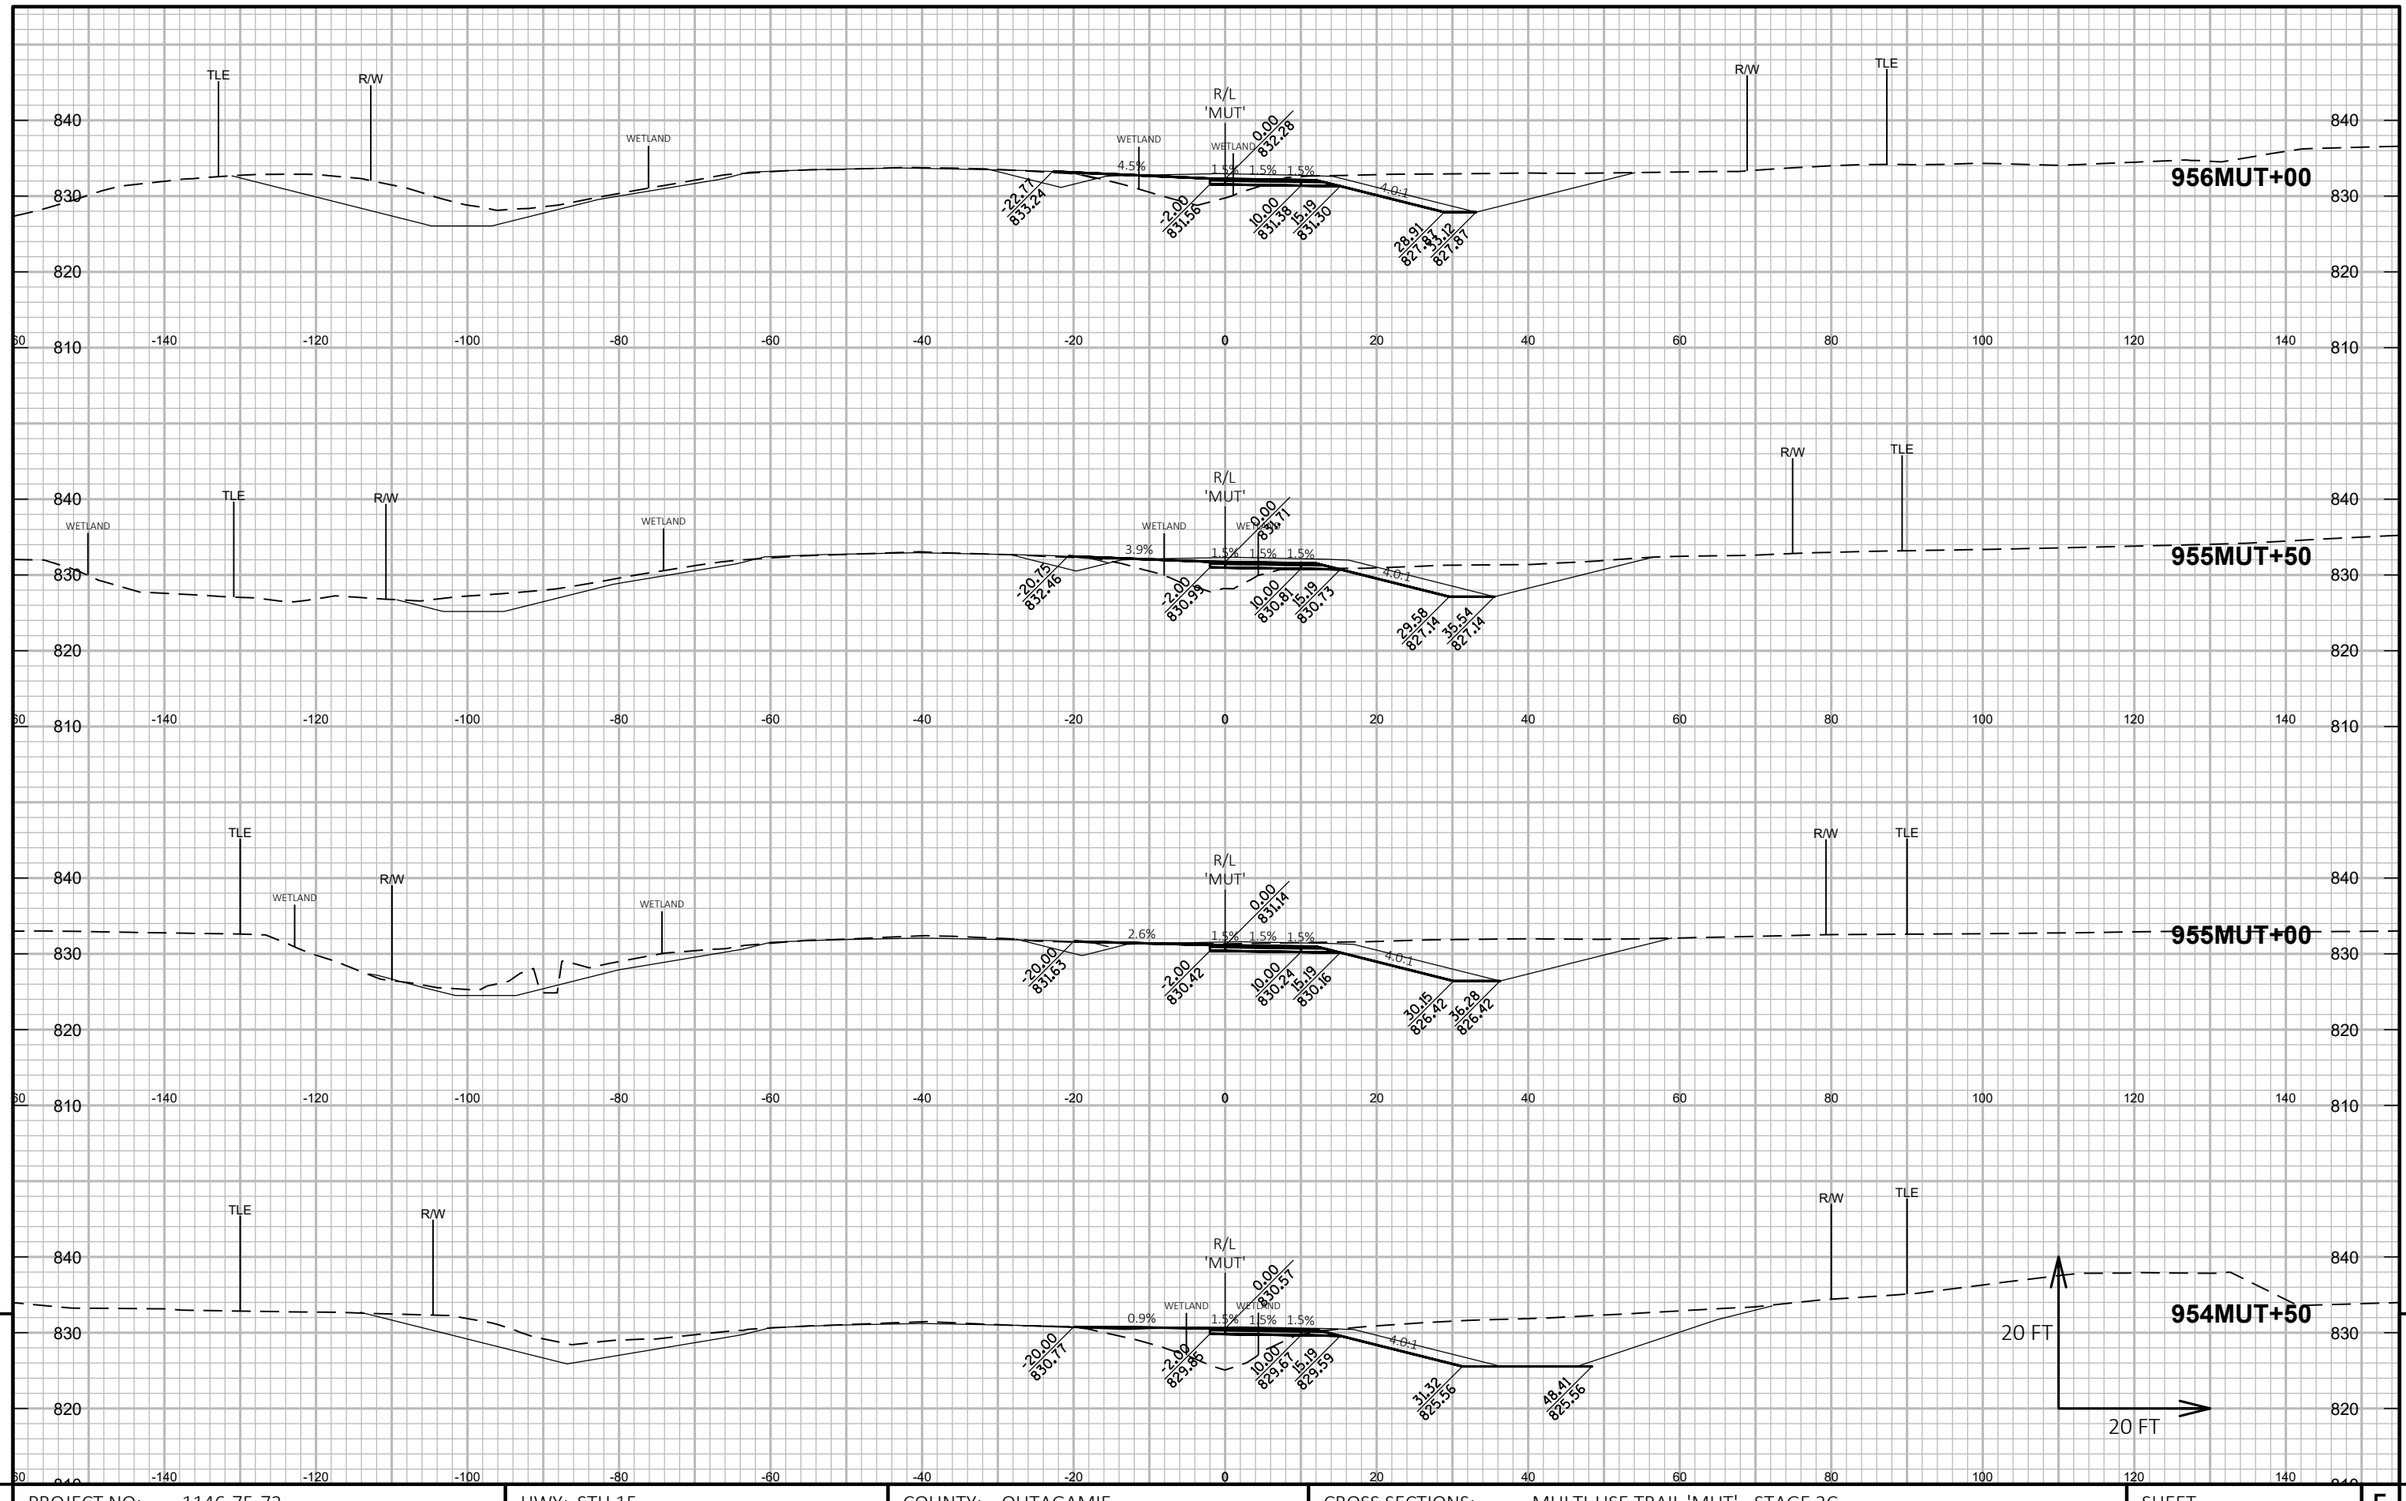

PROJECT NO: 1146-75-72	HWY: STH 15	COUNTY: OUTAGAMIE	CROSS SECTIONS: MULTI-USE TRAIL 'MUT' - STAGE 2C	SHEET	E

FILE NAME : C:\PW_WORKDIR\DEN001\SWENDT1\DMS96651\COMBINED CROSS SECTIONS-S2B.DWG
LAYOUT NAME - MUT-S2C (6)

PLOT DATE : 2/6/2020 4:50 PM PLOT BY : WENDT, SCOTT/MKE PLOT NAME : PLOT SCALE : 1 IN:20 FT HORZ. / 1 IN:20 FT VERT.

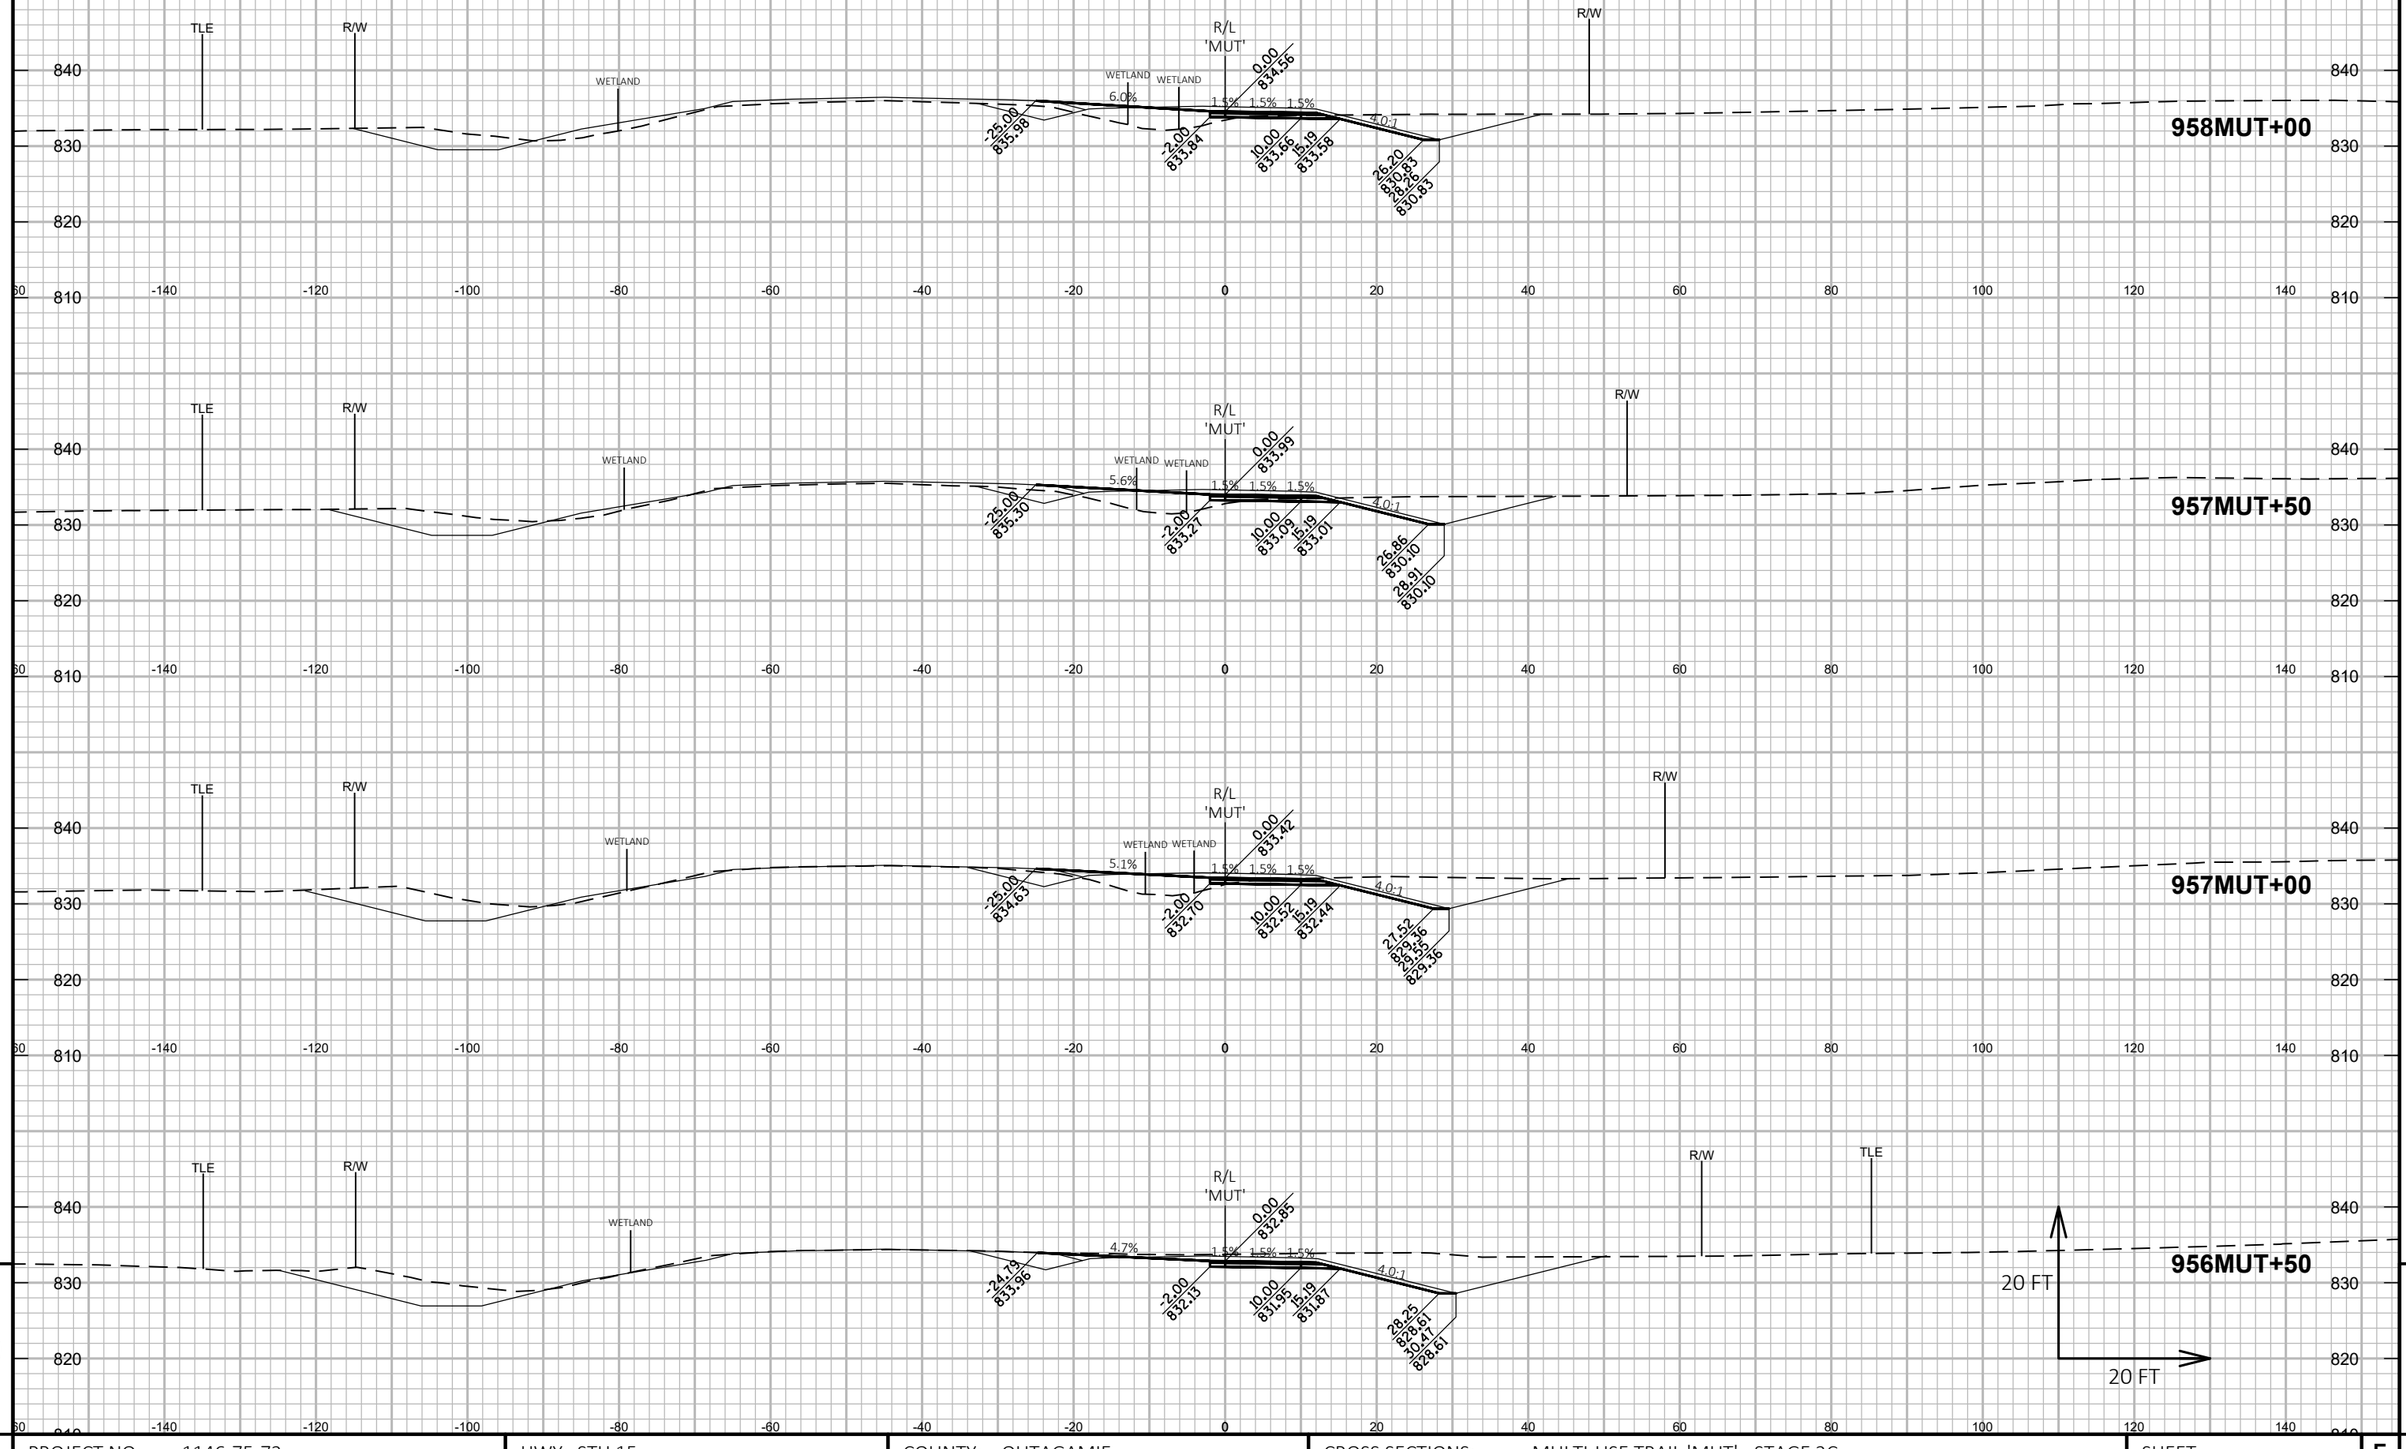

PROJECT NO: 1146-75-72	HWY: STH 15	COUNTY: OUTAGAMIE	CROSS SECTIONS: MULTI-USE TRAIL 'MUT' - STAGE 2C	SHEET	E

FILE NAME : C:\PW_WORKDIR\DEN001\SWENDT1\DMS96651\COMBINED CROSS SECTIONS-S2B.DWG
LAYOUT NAME - MUT-S2C (7)

PLOT DATE : 2/6/2020 4:50 PM PLOT BY : WENDT, SCOTT/MKE PLOT NAME : PLOT SCALE : 1 IN:20 FT HORZ. / 1 IN:20 FT VERT.

WISDOT/CADDS SHEET 49

9


9

PROJECT NO: 1146-75-72	HWY: STH 15	COUNTY: OUTAGAMIE	CROSS SECTIONS: MULTI-USE TRAIL 'MUT' - STAGE 2C	SHEET 744	E

FILE NAME : C:\PW_WORKDIR\DEN001\SWENDT1\DMS96651\COMBINED CROSS SECTIONS-S2B.DWG
LAYOUT NAME - MUT-S2C (8)

PLOT DATE : 2/6/2020 4:50 PM PLOT BY : WENDT, SCOTT/MKE PLOT NAME : PLOT SCALE : 1 IN:20 FT HORZ. / 1 IN:20 FT VERT.

WISDOT/CADDS SHEET 49

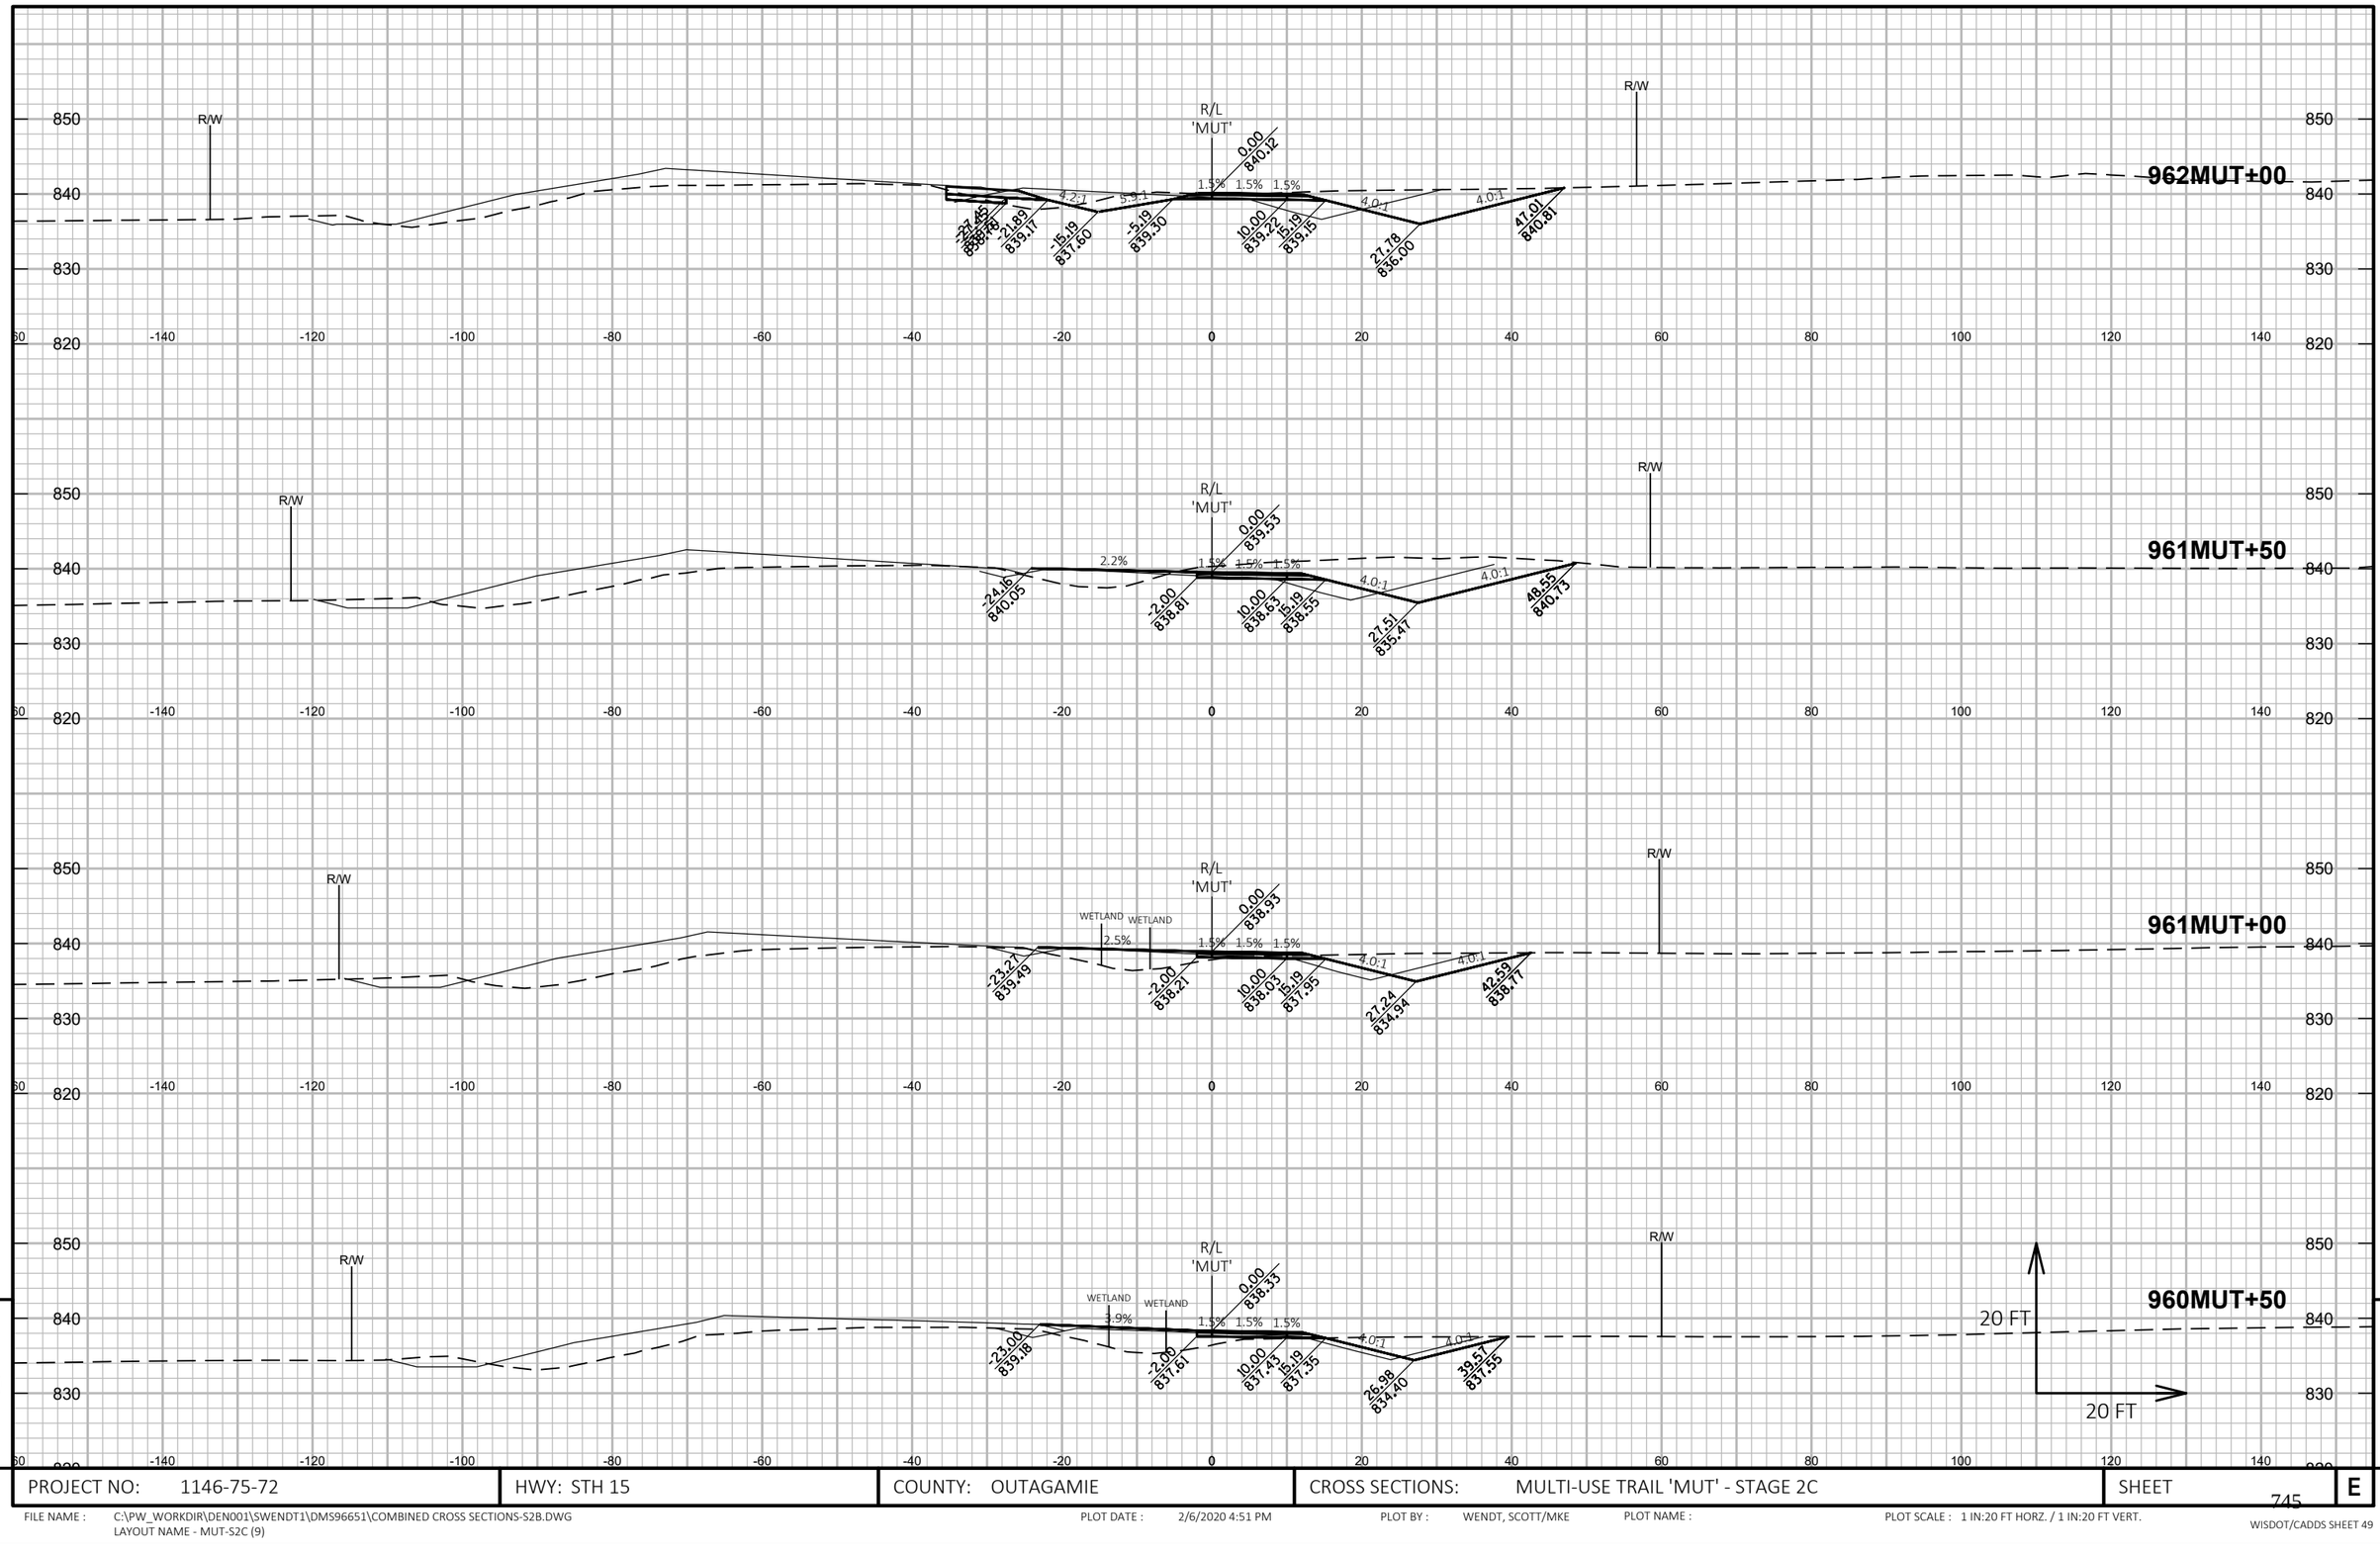

9

9

PROJECT NO: 1146-75-72	HWY: STH 15	COUNTY: OUTAGAMIE	CROSS SECTIONS: MULTI-USE TRAIL 'MUT' - STAGE 2C	SHEET	E

FILE NAME : C:\PW_WORKDIR\DEN001\SWENDT1\DMS96651\COMBINED CROSS SECTIONS-S2B.DWG
LAYOUT NAME - MUT-S2C (9)


PLOT DATE : 2/6/2020 4:51 PM

PLOT BY : WENDT, SCOTT/MKE

PLOT NAME :

PLOT SCALE : 1 IN:20 FT HORZ. / 1 IN:20 FT VERT.

WISDOT/CADDS SHEET 49

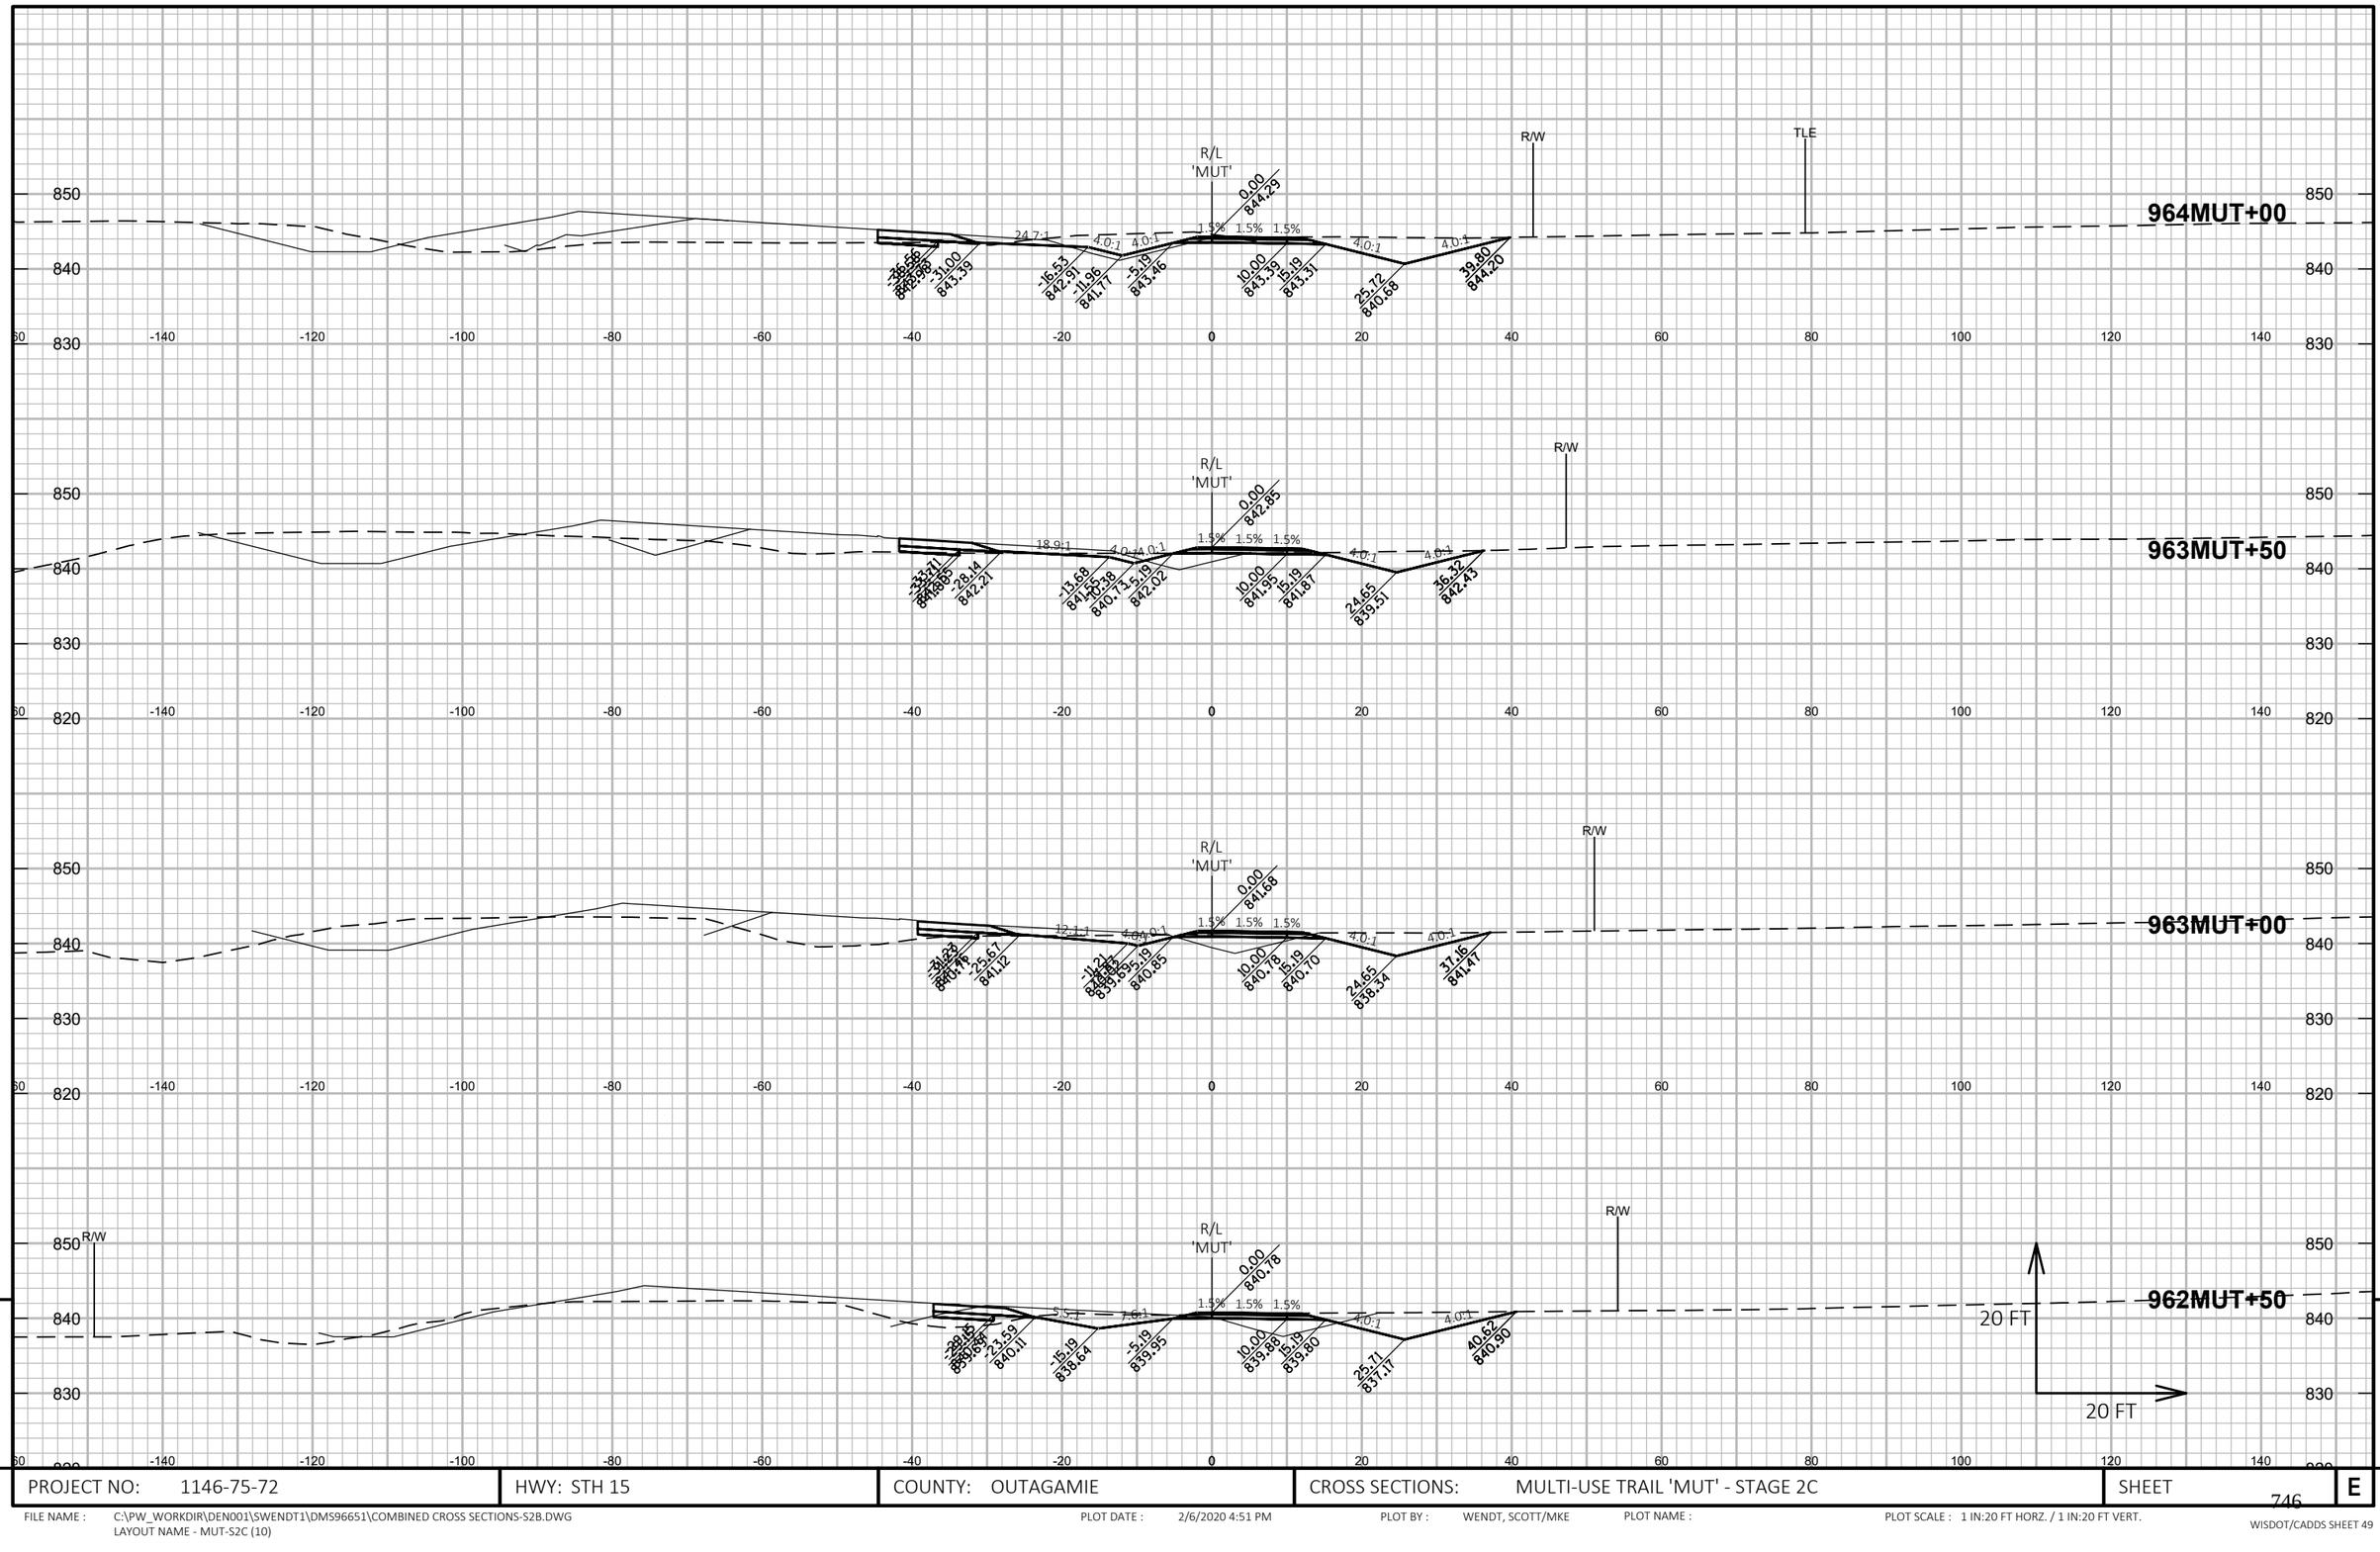

9

9

PROJECT NO: 1146-75-72	HWY: STH 15	COUNTY: OUTAGAMIE	CROSS SECTIONS: MULTI-USE TRAIL 'MUT' - STAGE 2C	SHEET	E

FILE NAME : C:\PW_WORKDIR\DEN001\SWENDT1\DMS96651\COMBINED CROSS SECTIONS-S2B.DWG
LAYOUT NAME - MUT-S2C (10)


PLOT DATE : 2/6/2020 4:51 PM

PLOT BY : WENDT, SCOTT/MKE

PLOT NAME :

PLOT SCALE : 1 IN:20 FT HORZ. / 1 IN:20 FT VERT.

WISDOT/CADDS SHEET 49

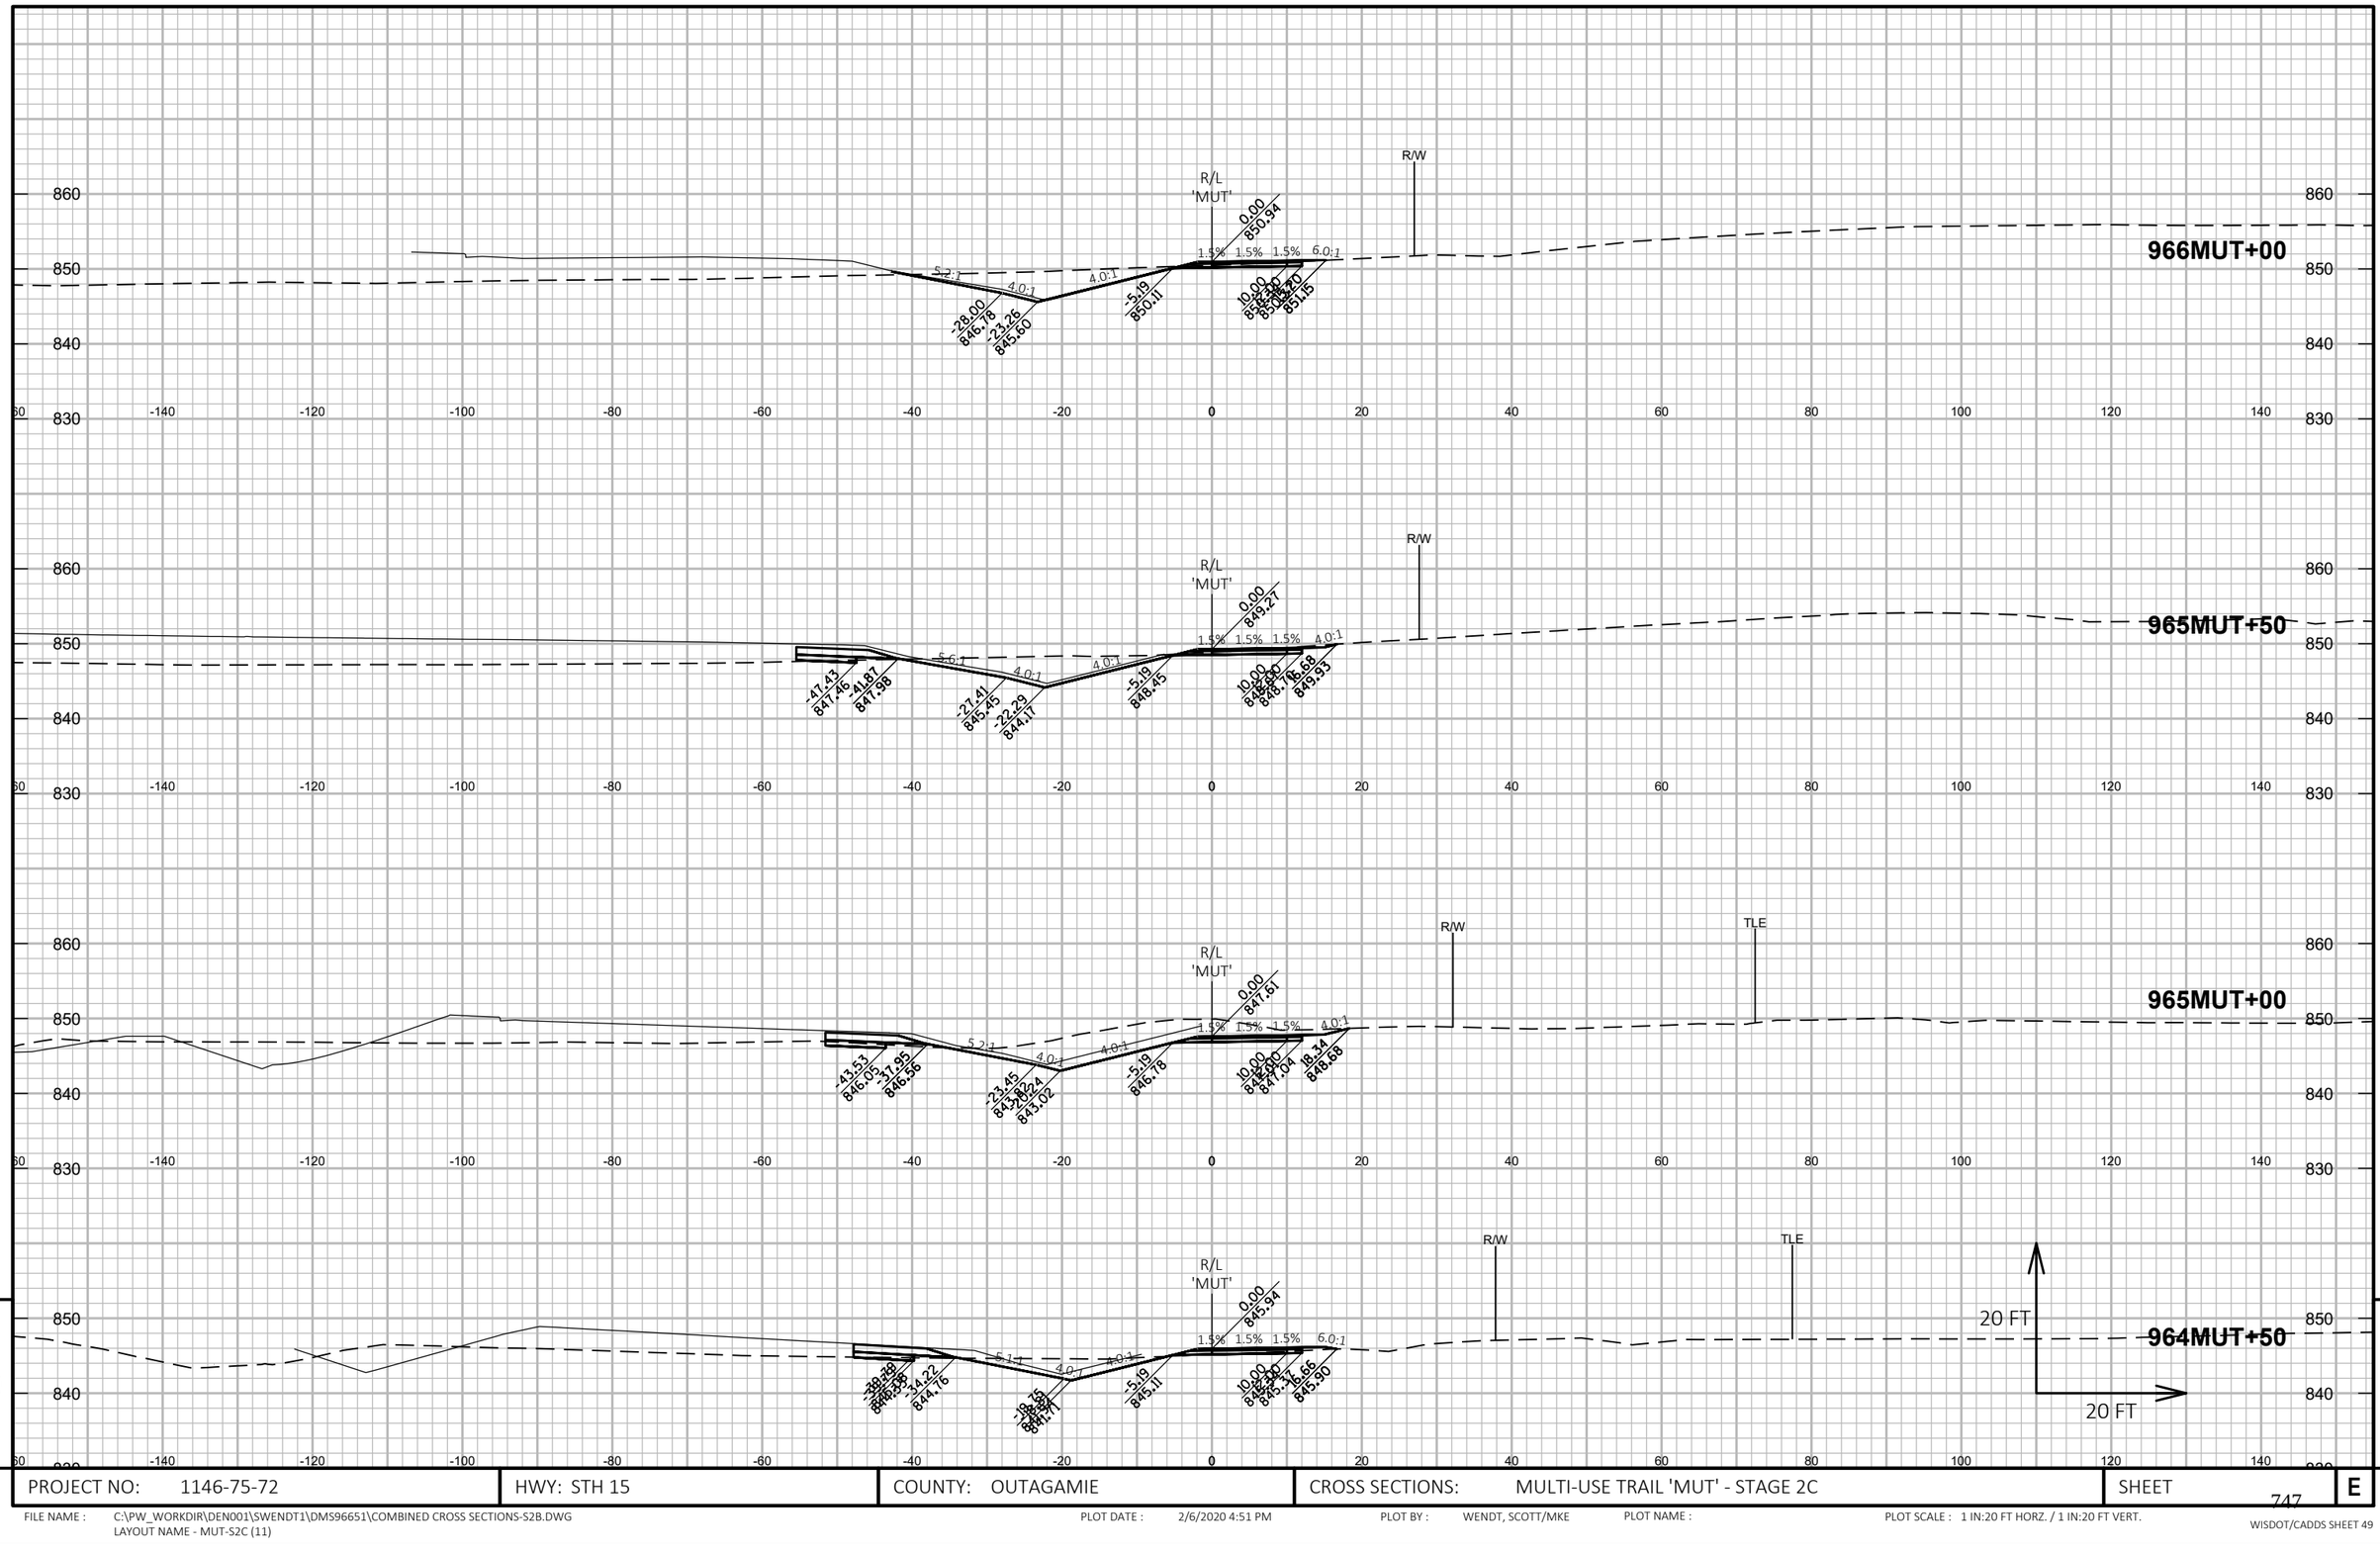

9

9

PROJECT NO: 1146-75-72	HWY: STH 15	COUNTY: OUTAGAMIE	CROSS SECTIONS: MULTI-USE TRAIL 'MUT' - STAGE 2C	SHEET 747	E

FILE NAME : C:\PW_WORKDIR\DEN001\SWENDT1\DMS96651\COMBINED CROSS SECTIONS-S2B.DWG
LAYOUT NAME - MUT-S2C (11)


PLOT DATE : 2/6/2020 4:51 PM

PLOT BY : WENDT, SCOTT/MKE

PLOT NAME :

PLOT SCALE : 1 IN:20 FT HORZ. / 1 IN:20 FT VERT.

WISDOT/CADDS SHEET 49

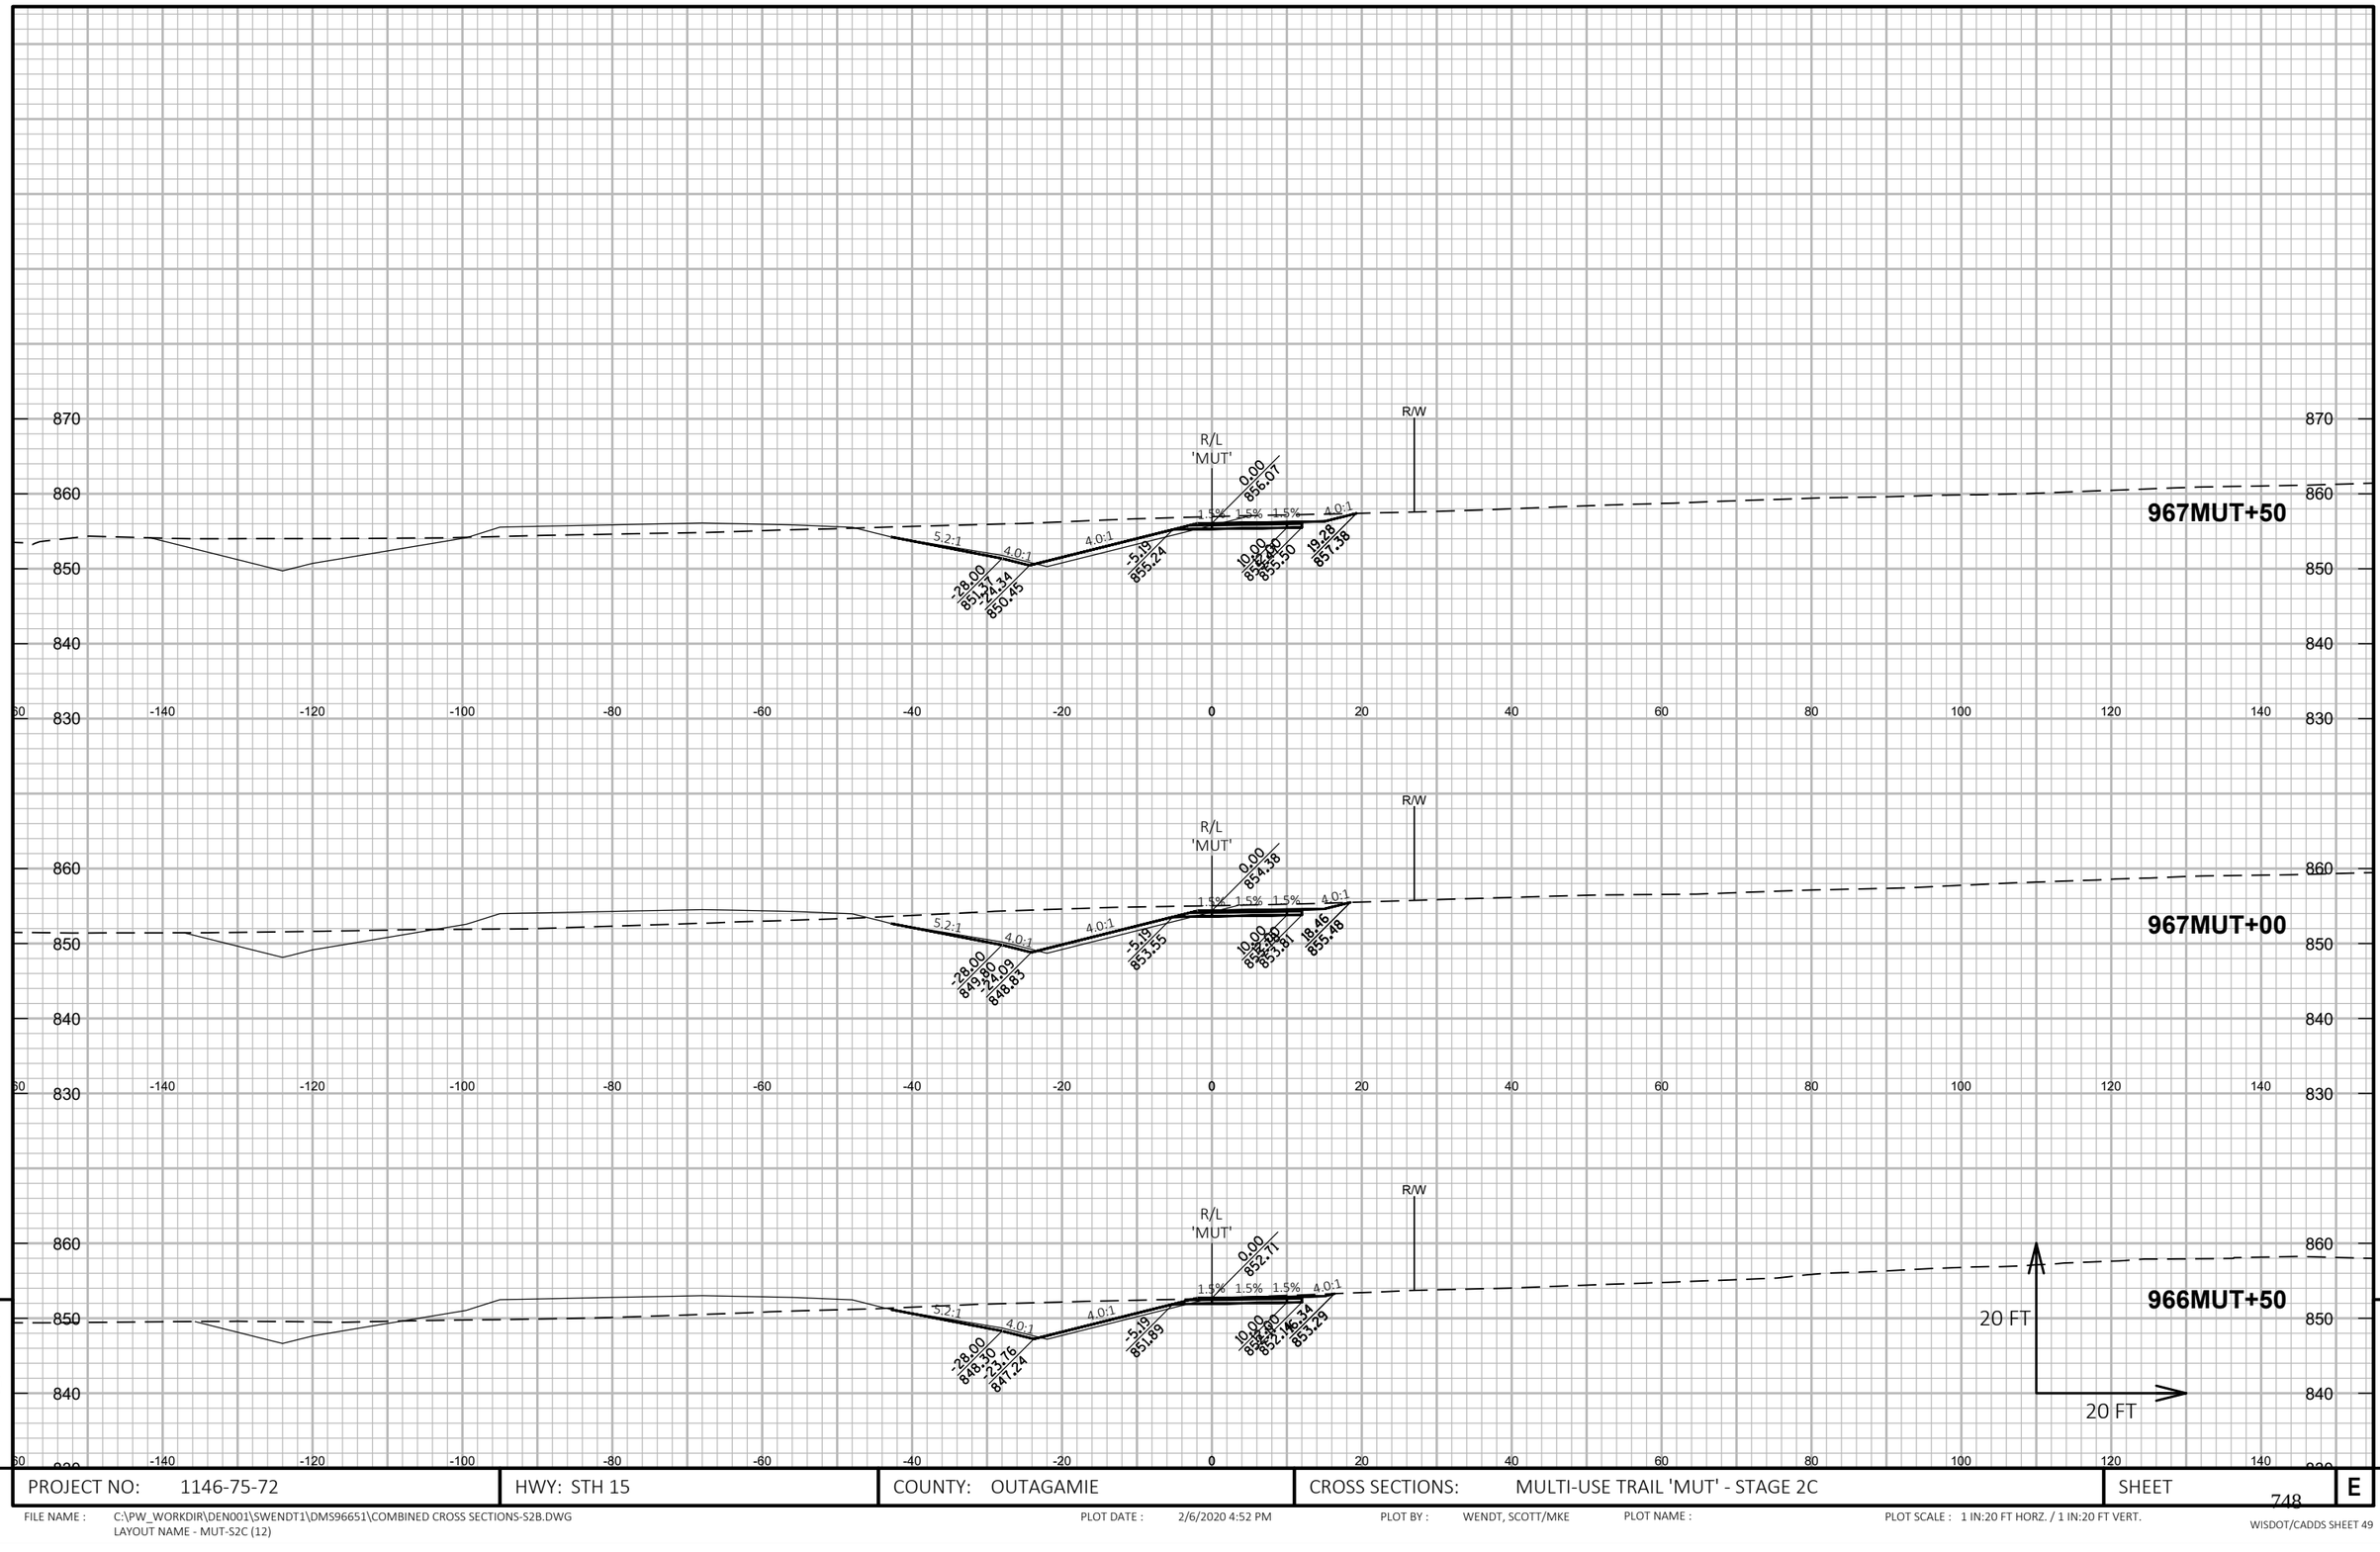

9

9

PROJECT NO: 1146-75-72	HWY: STH 15	COUNTY: OUTAGAMIE	CROSS SECTIONS: MULTI-USE TRAIL 'MUT' - STAGE 2C	SHEET	E

FILE NAME : C:\PW_WORKDIR\DEN001\SWENDT1\DMS96651\COMBINED CROSS SECTIONS-S2B.DWG
LAYOUT NAME - MUT-S2C (12)


PLOT DATE : 2/6/2020 4:52 PM

PLOT BY : WENDT, SCOTT/MKE

PLOT NAME :

PLOT SCALE : 1 IN:20 FT HORZ. / 1 IN:20 FT VERT.

WISDOT/CADDS SHEET 49

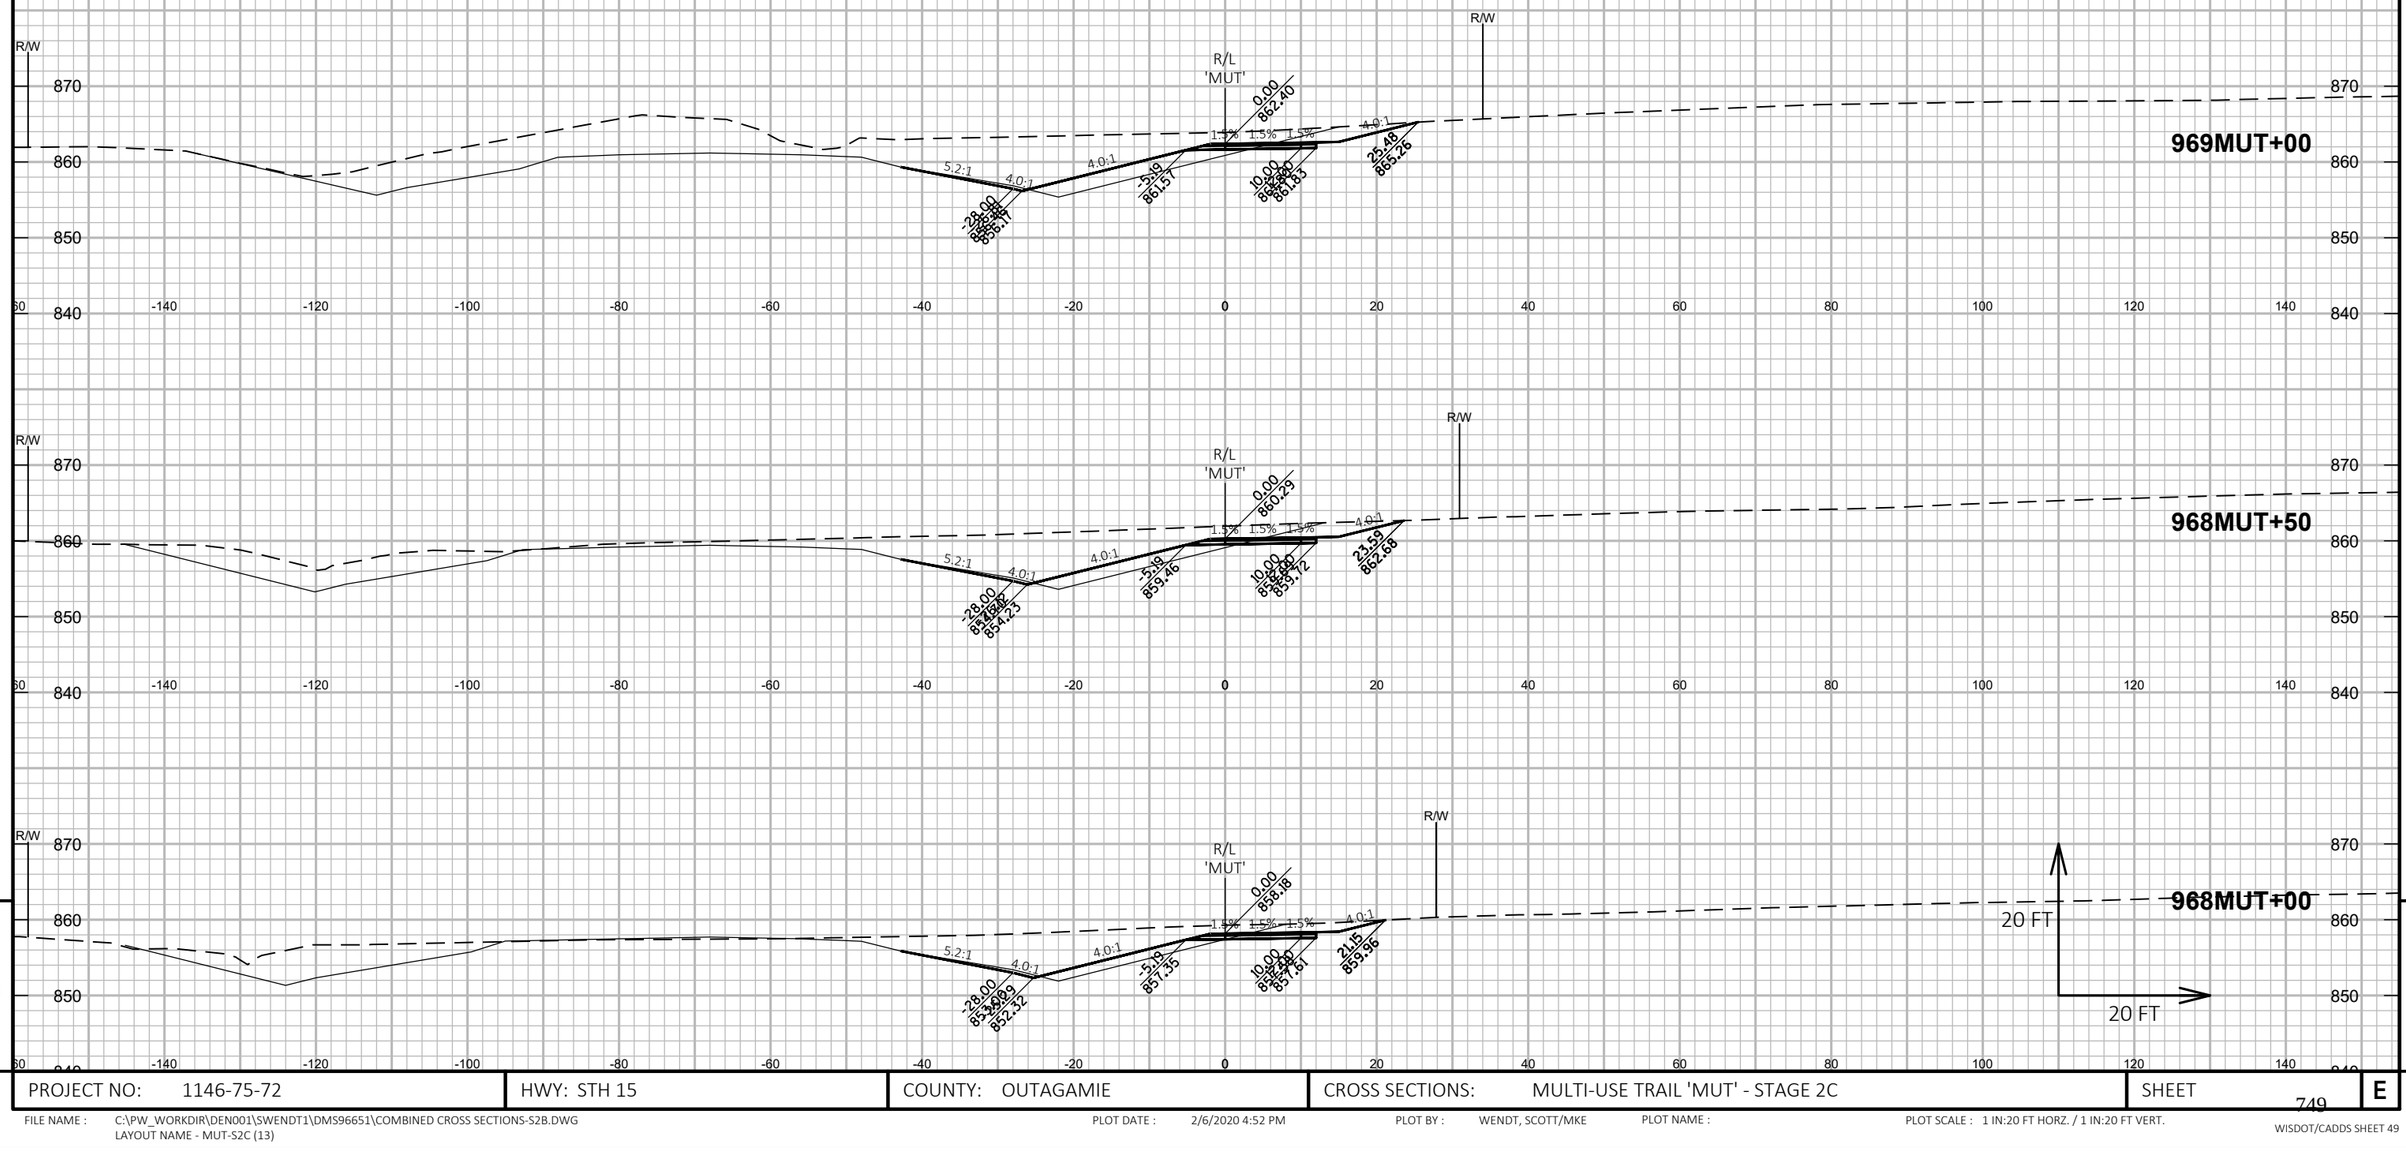

9

9

PROJECT NO: 1146-75-72	HWY: STH 15	COUNTY: OUTAGAMIE	CROSS SECTIONS: MULTI-USE TRAIL 'MUT' - STAGE 2C	SHEET	E


FILE NAME : C:\PW_WORKDIR\DEN001\SWENDT1\DMS96651\COMBINED CROSS SECTIONS-S2B.DWG
LAYOUT NAME - MUT-S2C (13)

PLOT DATE : 2/6/2020 4:52 PM

PLOT BY : WENDT, SCOTT/MKE

PLOT NAME :

PLOT SCALE : 1 IN:20 FT HORZ. / 1 IN:20 FT VERT.

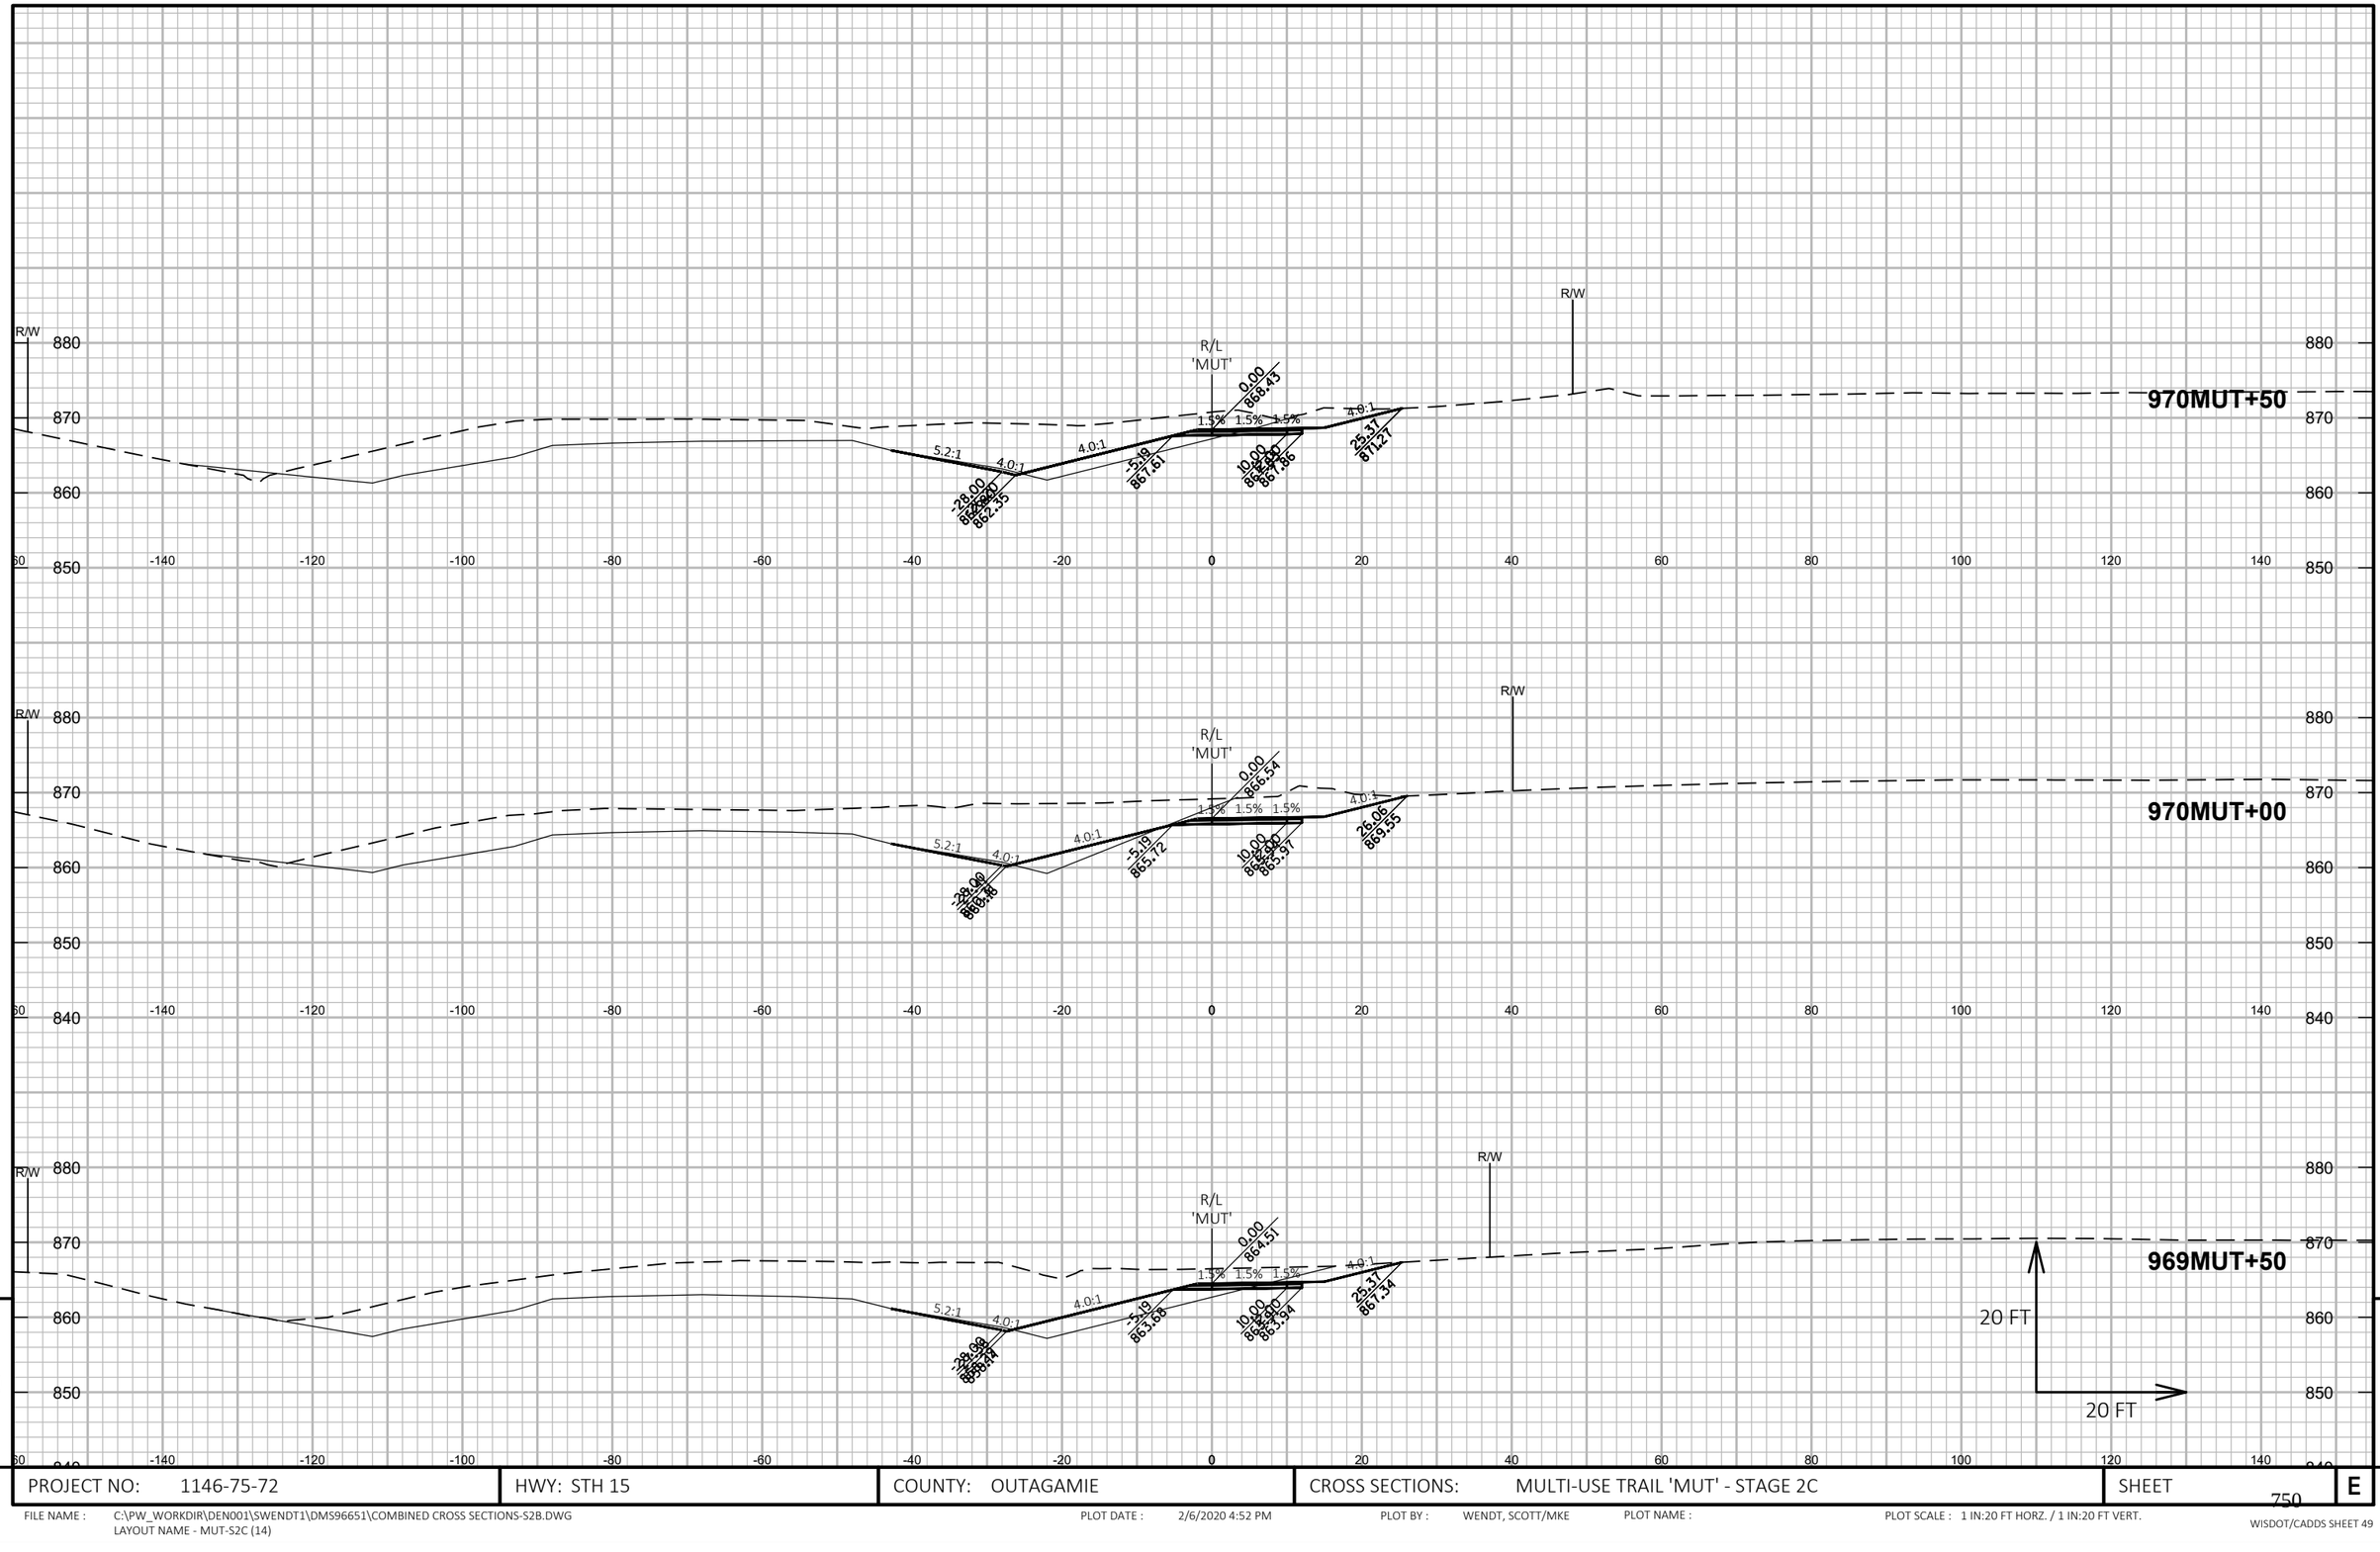


9

9

PROJECT NO: 1146-75-72	HWY: STH 15	COUNTY: OUTAGAMIE	CROSS SECTIONS: MULTI-USE TRAIL 'MUT' - STAGE 2C	SHEET 750	E

FILE NAME : C:\PW_WORKDIR\DEN001\SWENDT1\DMS96651\COMBINED CROSS SECTIONS-S2B.DWG
LAYOUT NAME - MUT-S2C (14)

PLOT DATE : 2/6/2020 4:52 PM PLOT BY : WENDT, SCOTT/MKE PLOT NAME : PLOT SCALE : 1 IN:20 FT HORZ. / 1 IN:20 FT VERT.

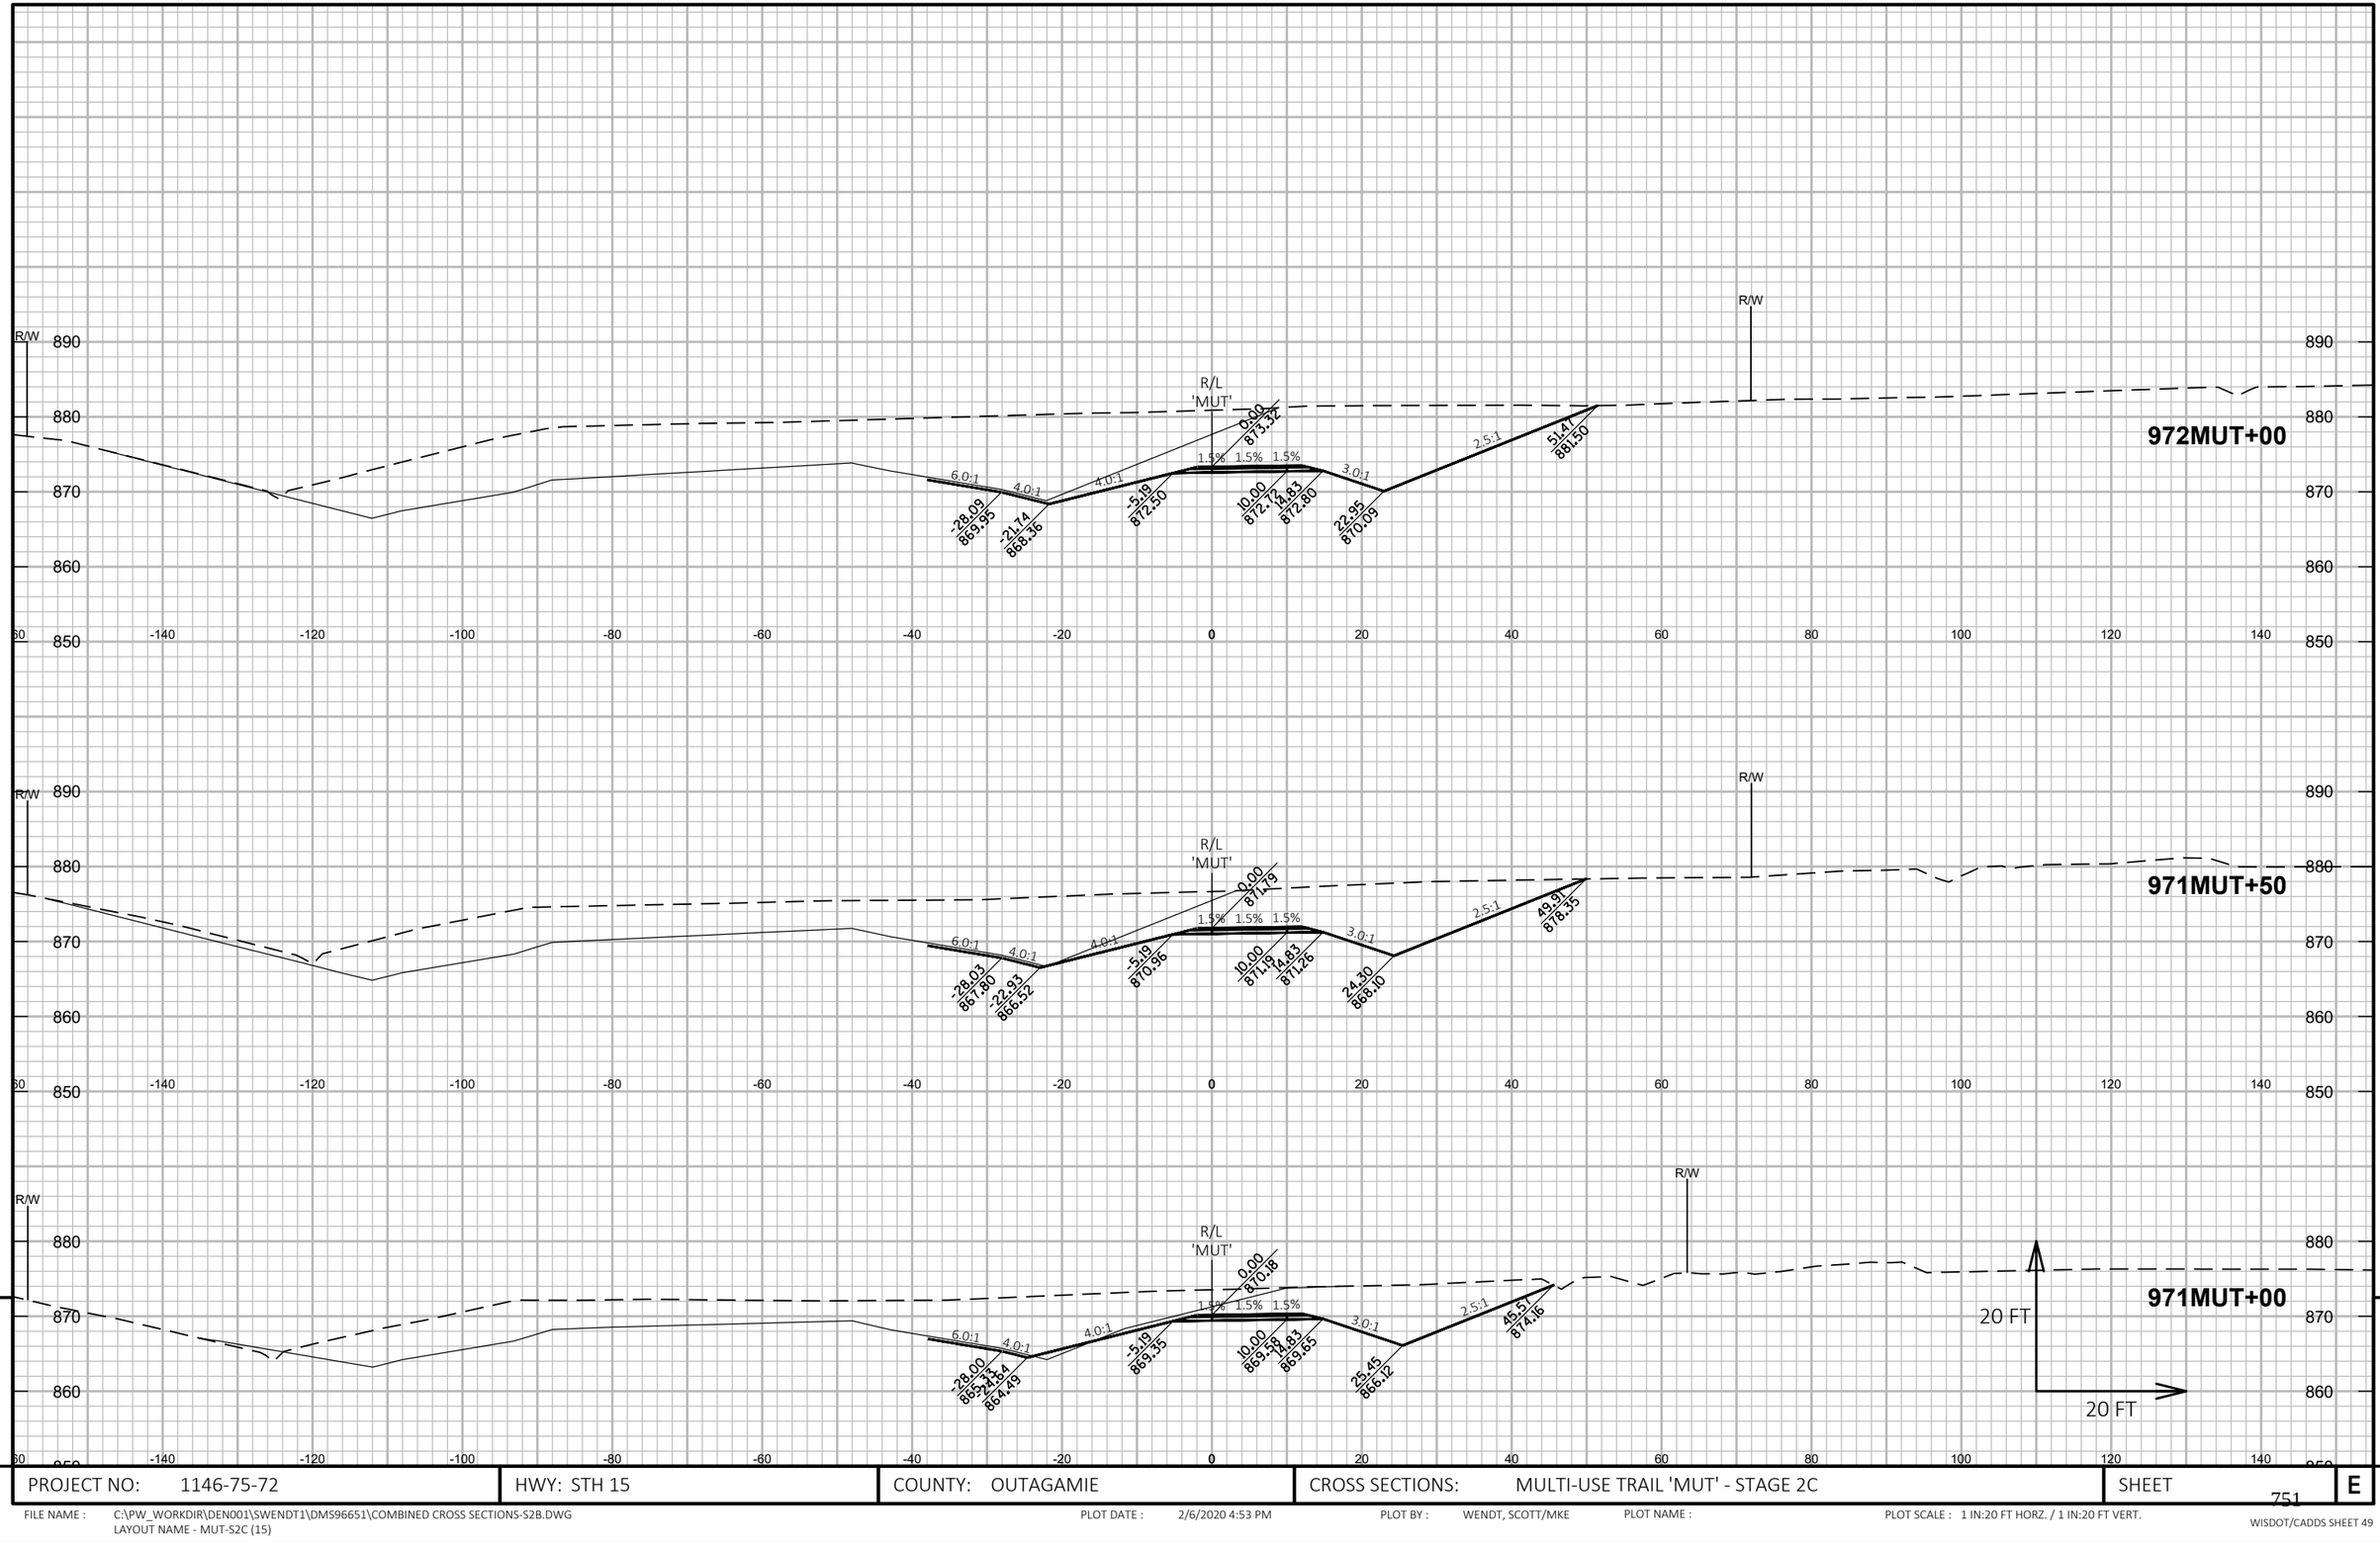

9

9


PROJECT NO: 1146-75-72	HWY: STH 15	COUNTY: OUTAGAMIE	CROSS SECTIONS: MULTI-USE TRAIL 'MUT' - STAGE 2C	SHEET	E

751

FILE NAME : C:\PW_WORKDIR\DEN001\SWENDT1\DMS96651\COMBINED CROSS SECTIONS-S2B.DWG
LAYOUT NAME - MUT-S2C (15)

PLOT DATE : 2/6/2020 4:53 PM PLOT BY : WENDT, SCOTT/MKE PLOT NAME : PLOT SCALE : 1 IN:20 FT HORZ. / 1 IN:20 FT VERT.


WISDOT/CADDS SHEET 49

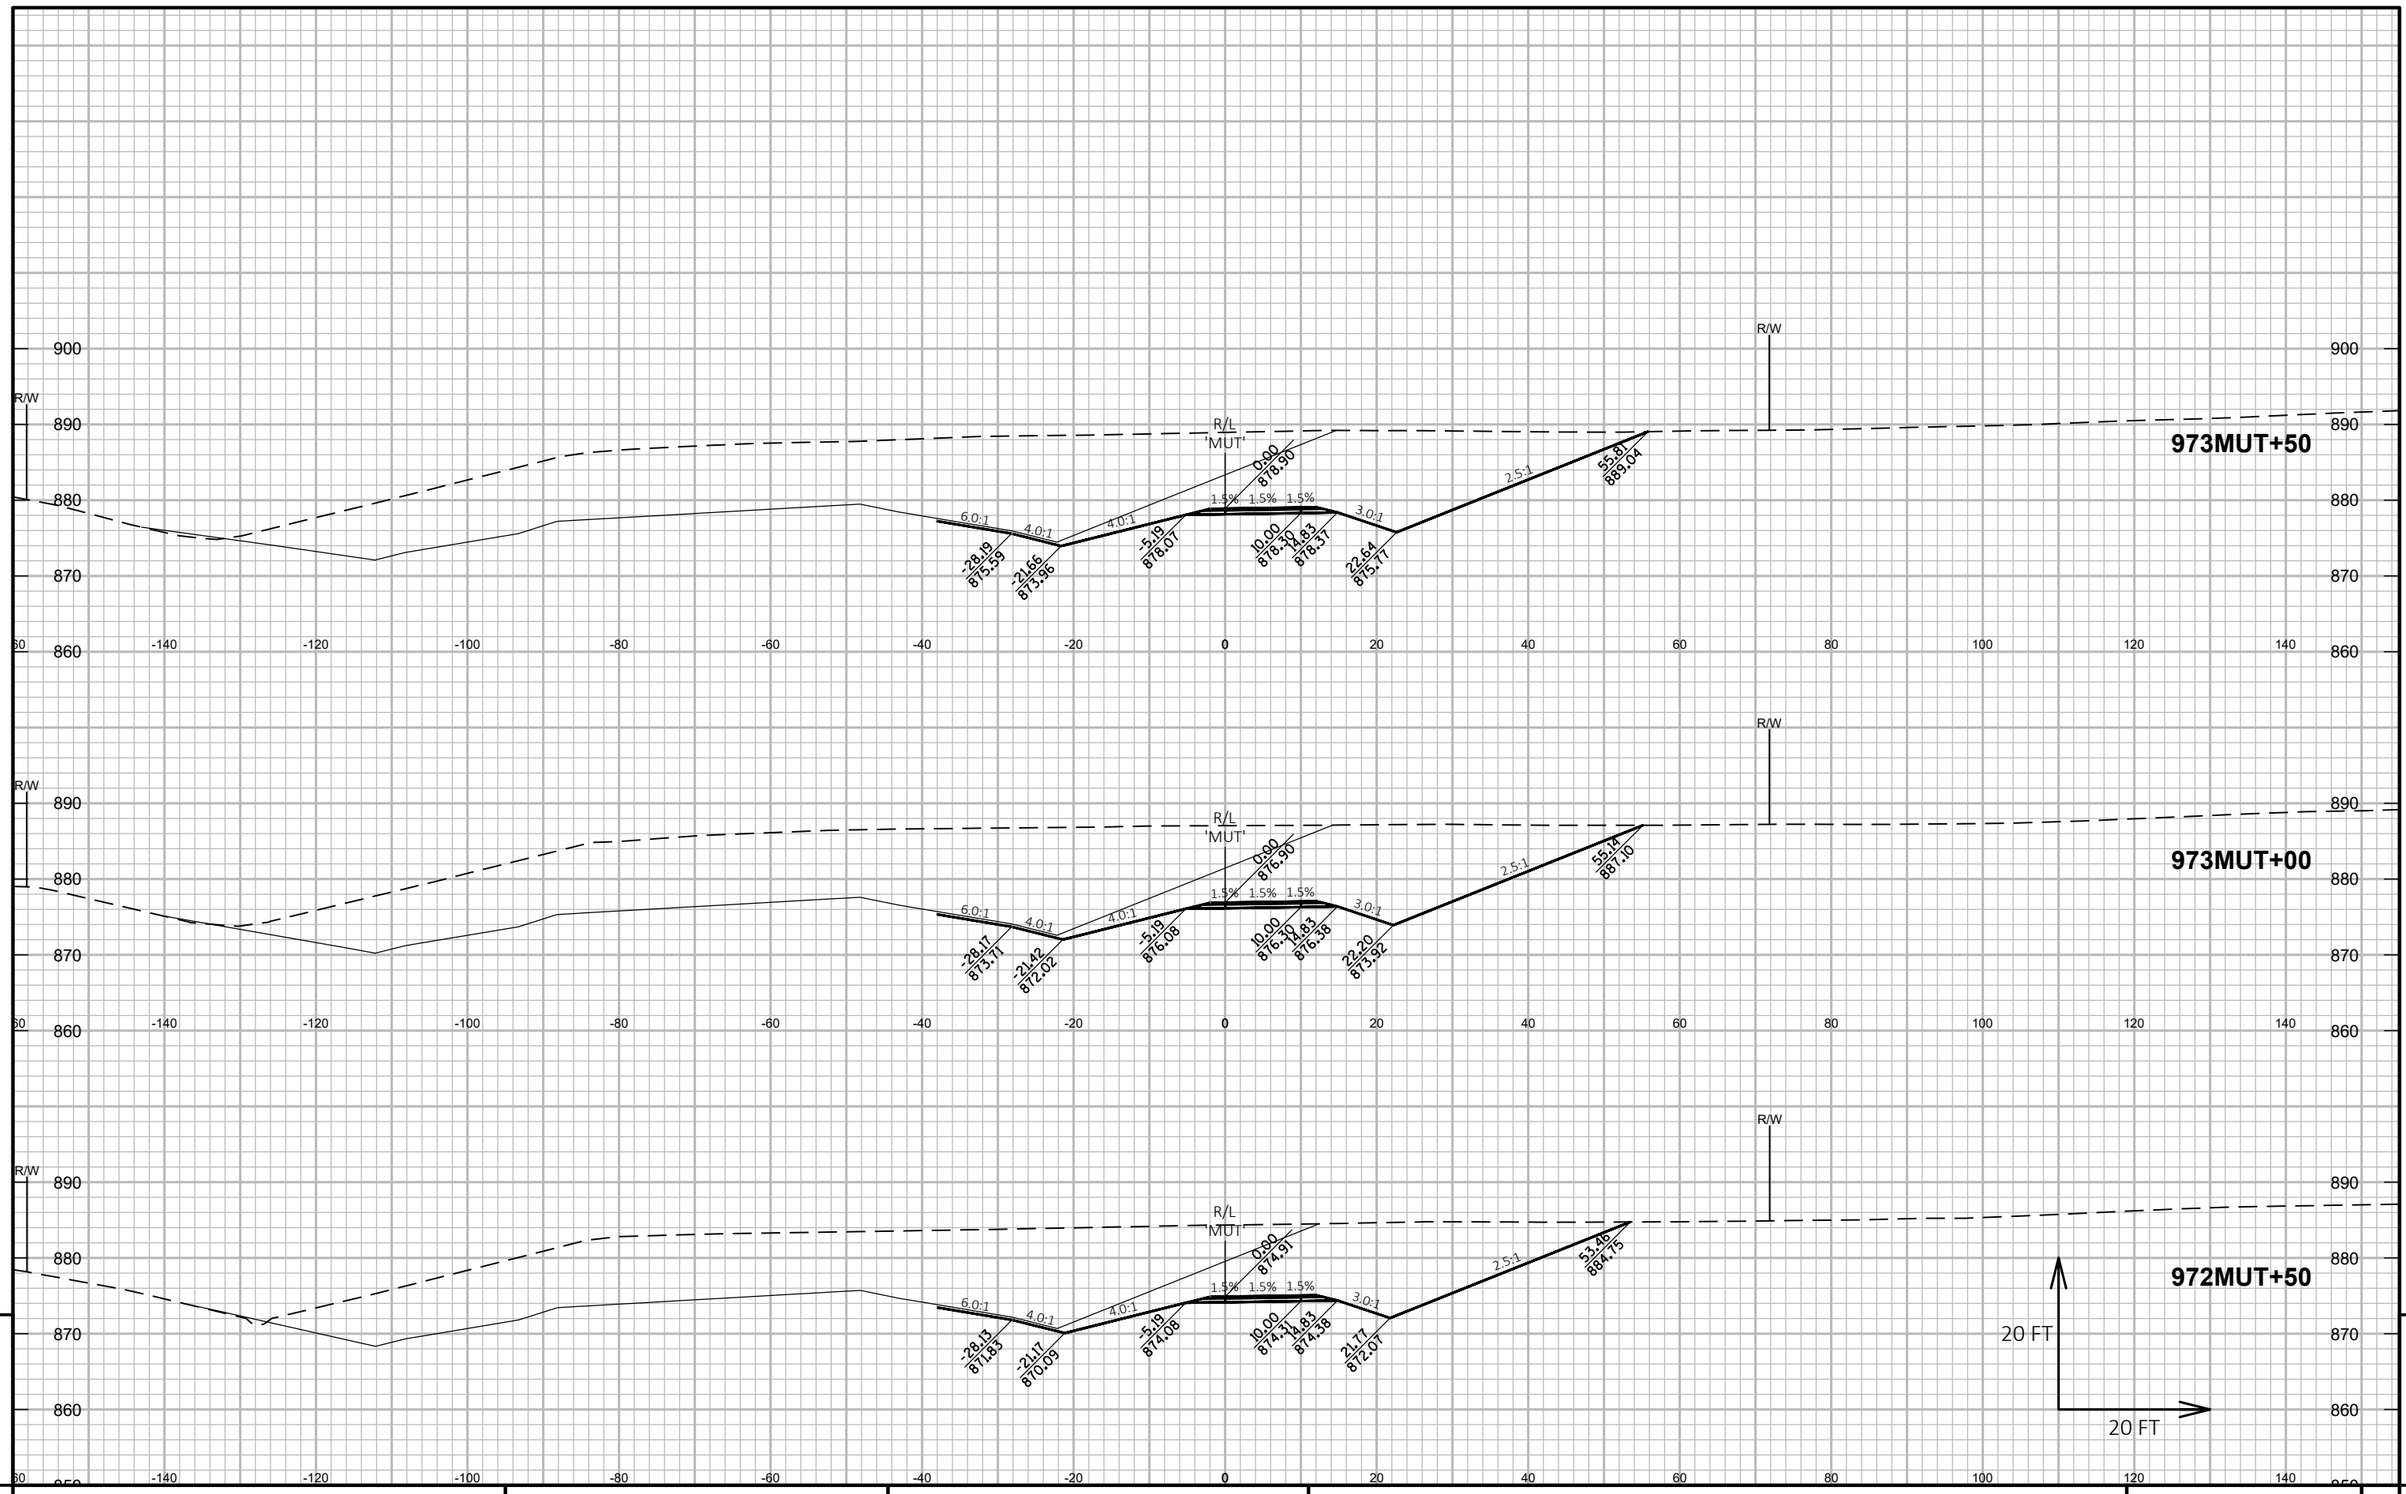

PROJECT NO: 1146-75-72	HWY: STH 15	COUNTY: OUTAGAMIE	CROSS SECTIONS: MULTI-USE TRAIL 'MUT' - STAGE 2C	SHEET	E

FILE NAME : C:\PW_WORKDIR\DEN001\SWENDT1\DMS96651\COMBINED CROSS SECTIONS-S2B.DWG
LAYOUT NAME - MUT-S2C (16)

PLOT DATE : 2/6/2020 4:53 PM PLOT BY : WENDT, SCOTT/MKE PLOT NAME : PLOT SCALE : 1 IN:20 FT HORZ. / 1 IN:20 FT VERT.

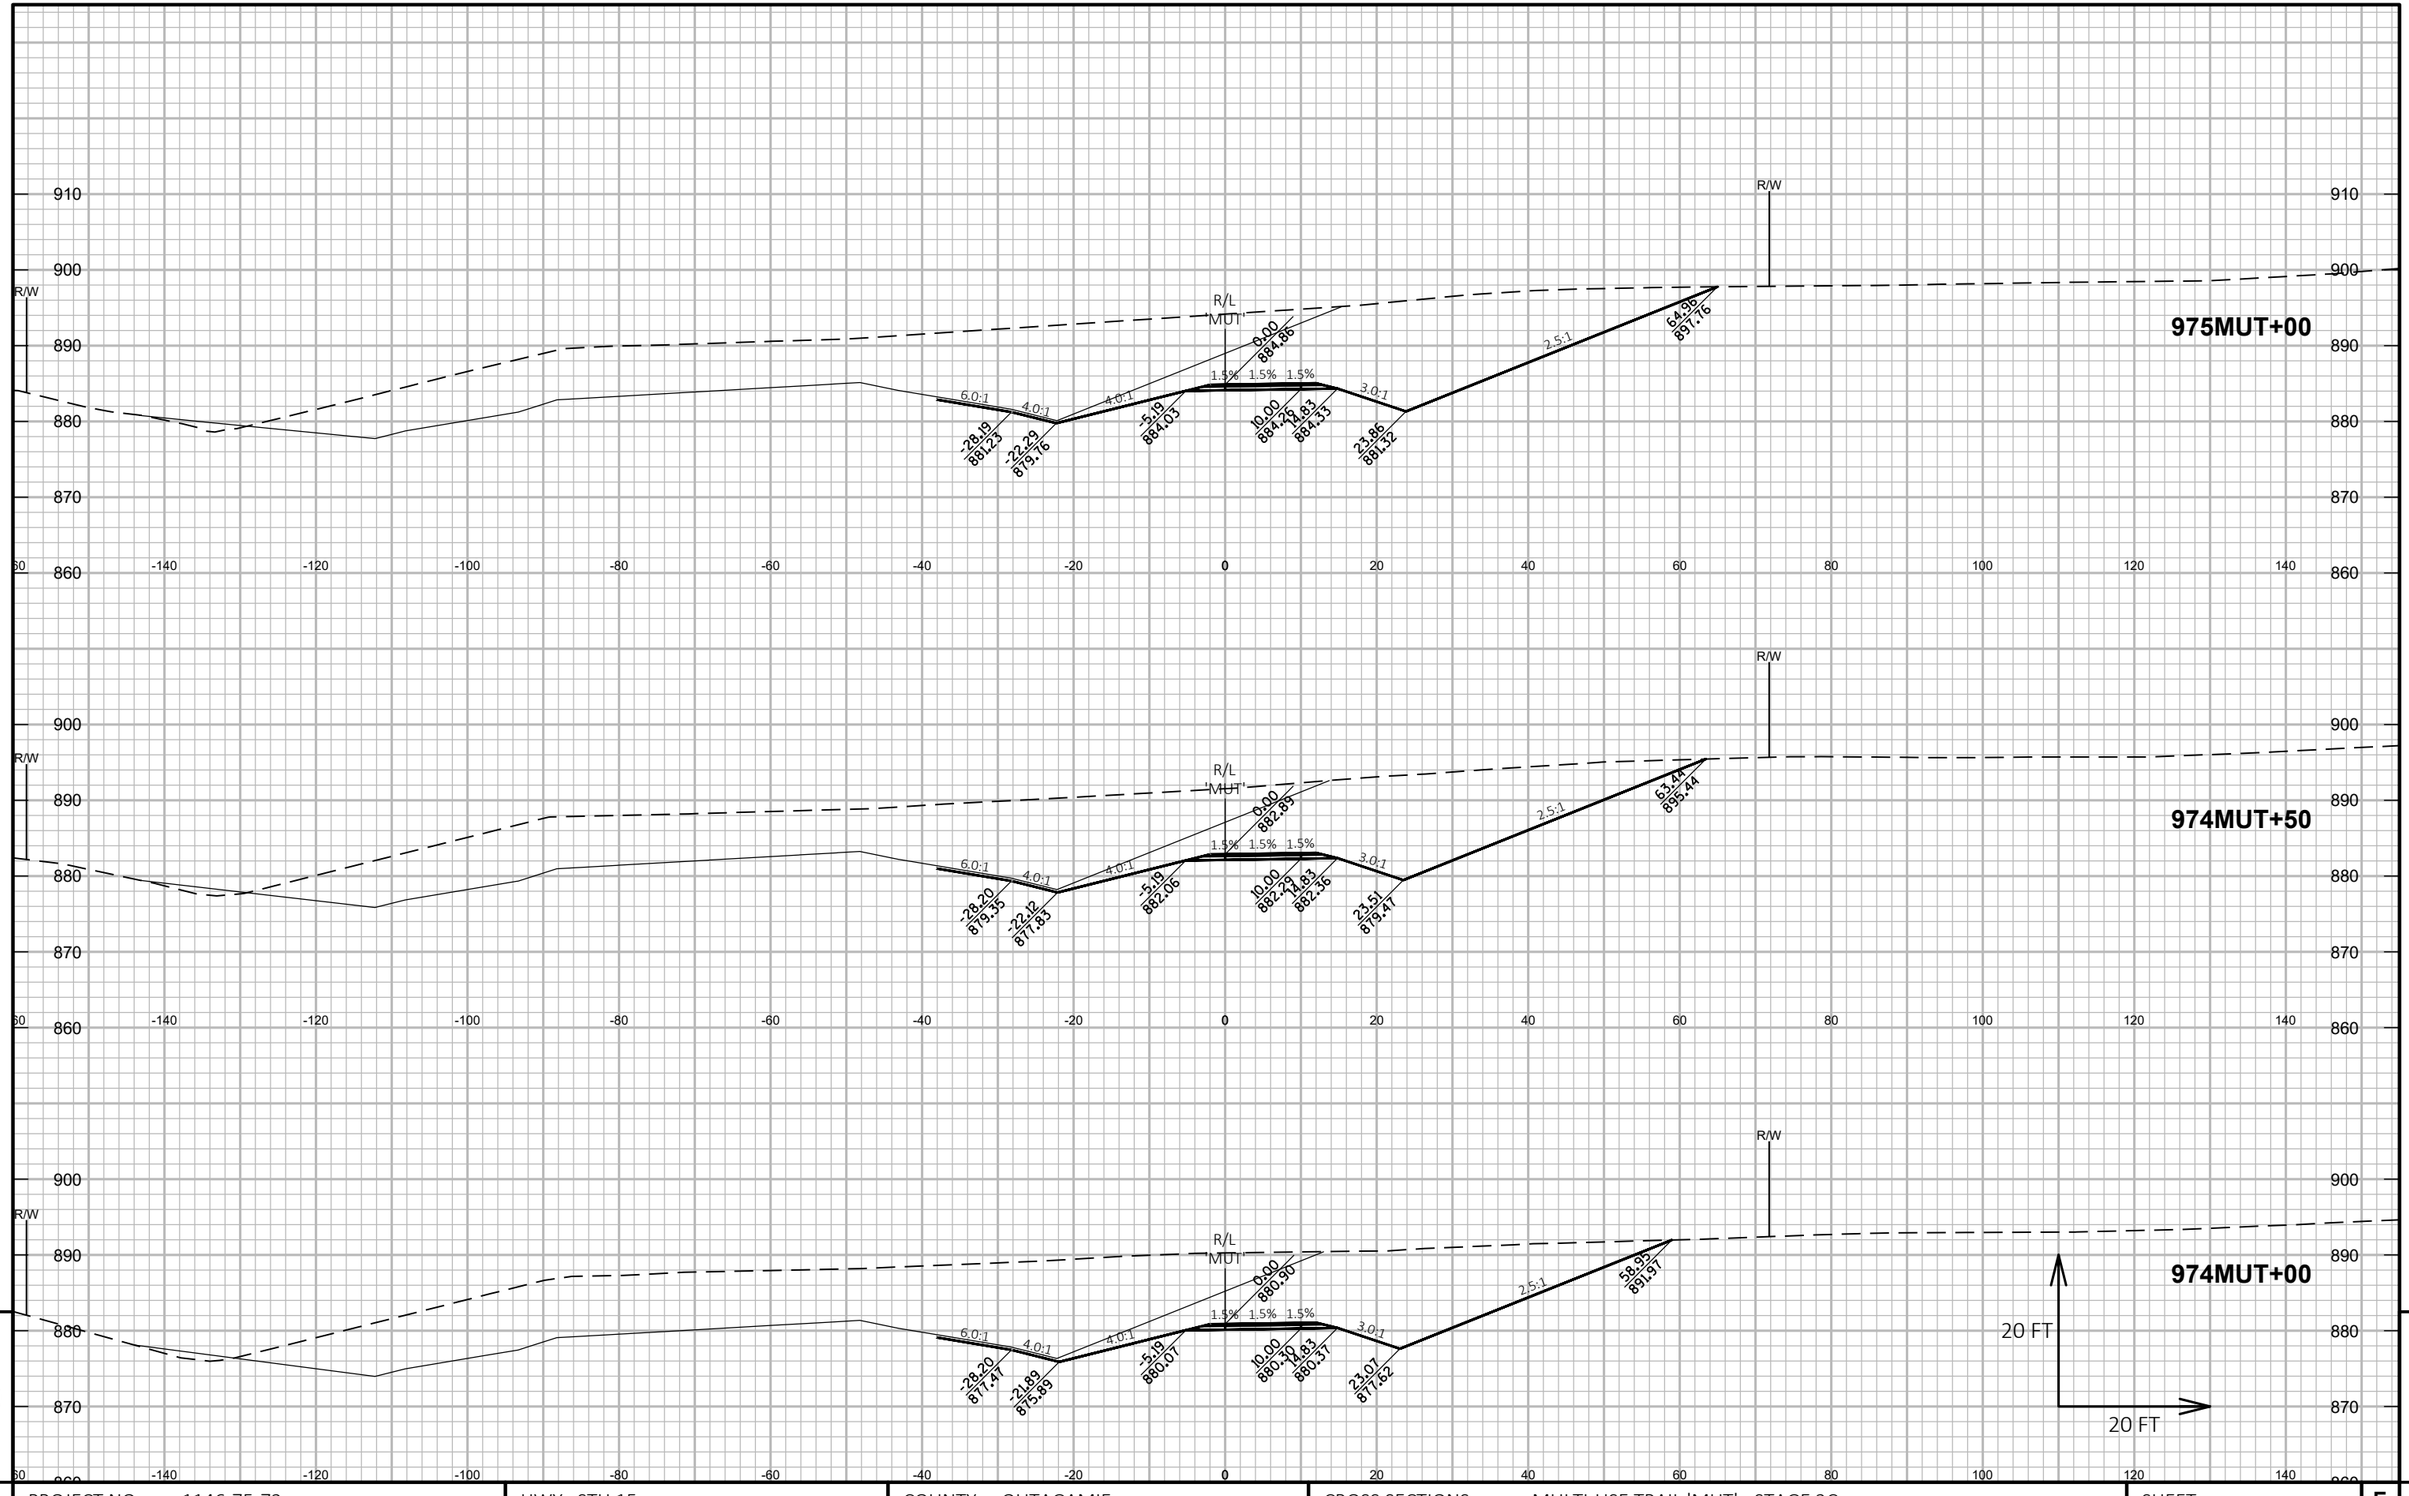


PROJECT NO: 1146-75-72	HWY: STH 15	COUNTY: OUTAGAMIE	CROSS SECTIONS: MULTI-USE TRAIL 'MUT' - STAGE 2C	SHEET 753	E

FILE NAME : C:\PW_WORKDIR\DEN001\SWENDT1\DMS96651\COMBINED CROSS SECTIONS-S2B.DWG
LAYOUT NAME - MUT-S2C (17)

PLOT DATE : 2/6/2020 4:53 PM PLOT BY : WENDT, SCOTT/MKE PLOT NAME : PLOT SCALE : 1 IN:20 FT HORZ. / 1 IN:20 FT VERT.

WISDOT/CADDS SHEET 49

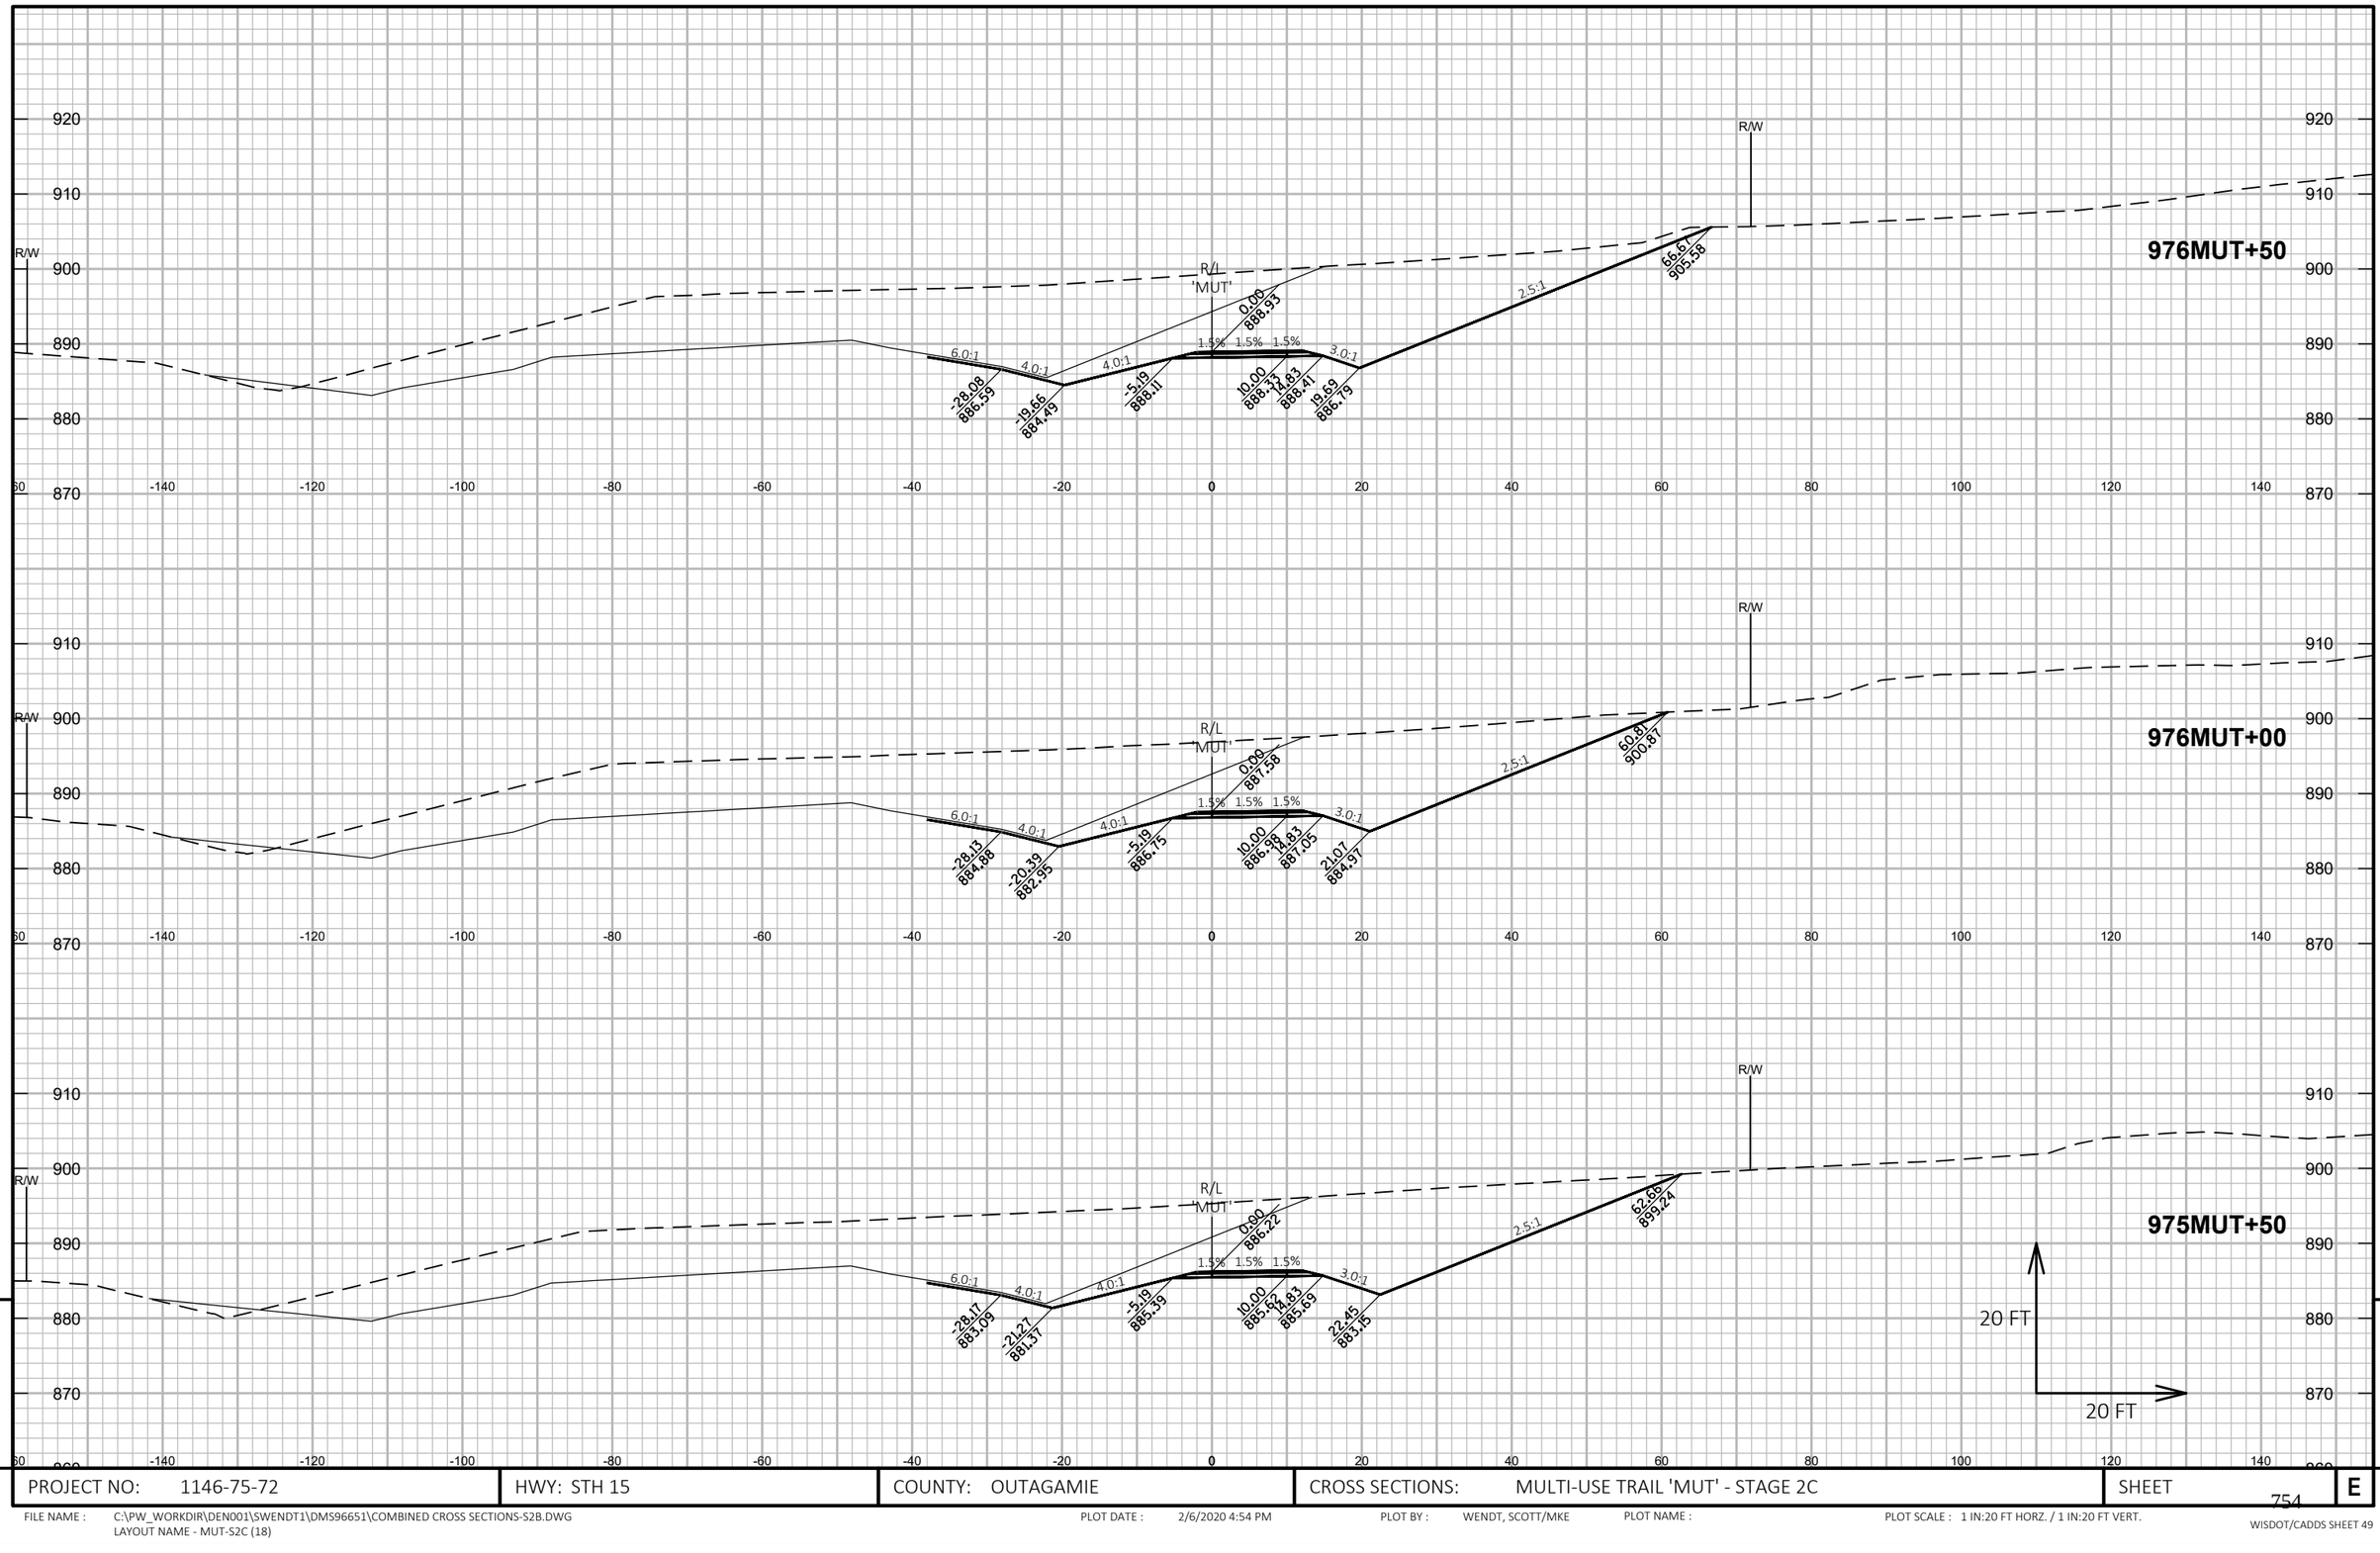


PROJECT NO: 1146-75-72	HWY: STH 15	COUNTY: OUTAGAMIE	CROSS SECTIONS: MULTI-USE TRAIL 'MUT' - STAGE 2C	SHEET 754 E

FILE NAME : C:\PW_WORKDIR\DEN001\SWENDT1\DMS96651\COMBINED CROSS SECTIONS-S2B.DWG
LAYOUT NAME - MUT-S2C (18)

PLOT DATE : 2/6/2020 4:54 PM PLOT BY : WENDT, SCOTT/MKE PLOT NAME : PLOT SCALE : 1 IN:20 FT HORZ. / 1 IN:20 FT VERT.

WISDOT/CADDS SHEET 49

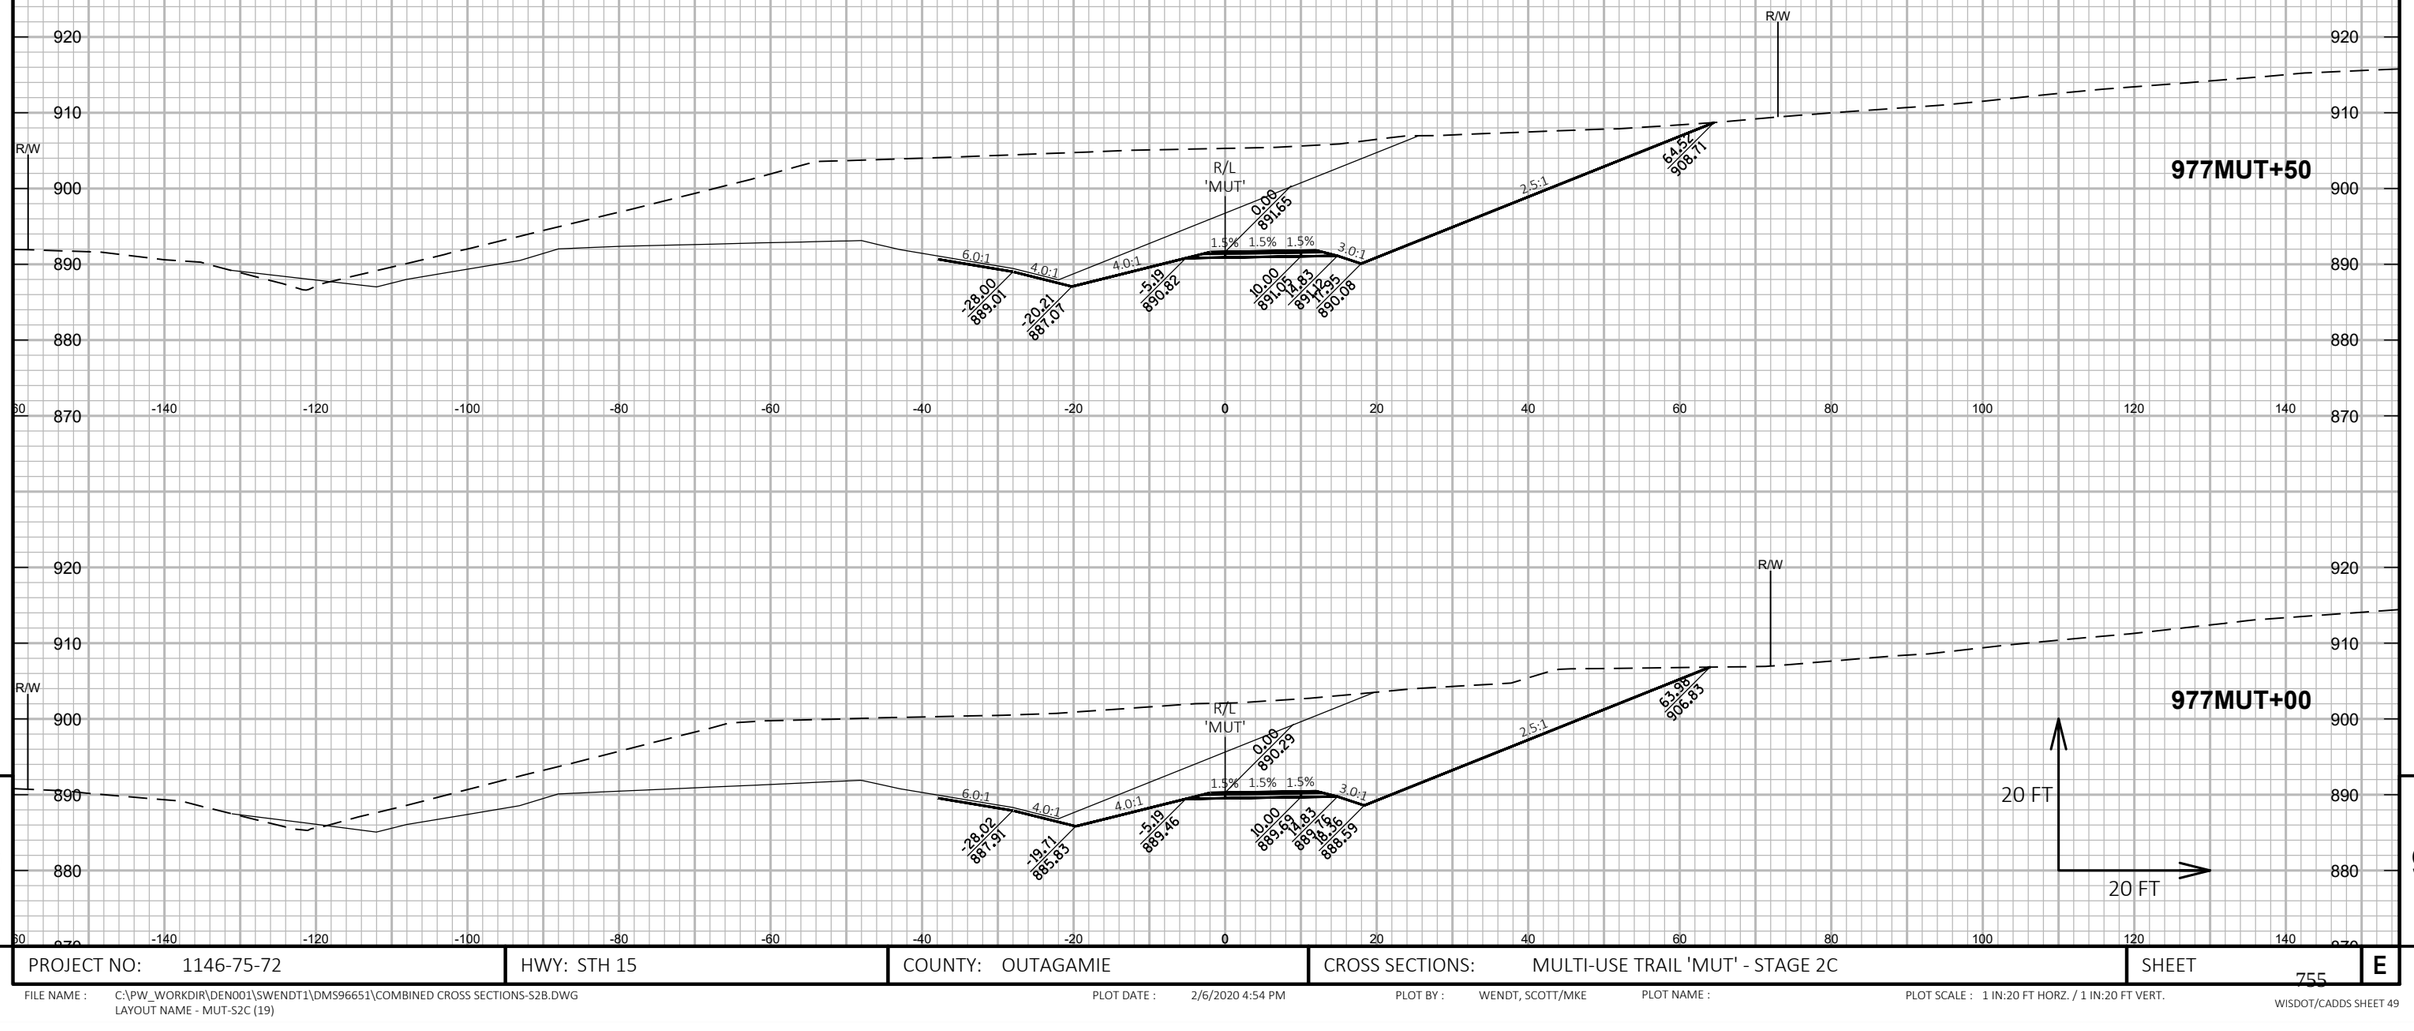

9

9

PROJECT NO: 1146-75-72	HWY: STH 15	COUNTY: OUTAGAMIE	CROSS SECTIONS: MULTI-USE TRAIL 'MUT' - STAGE 2C	SHEET	E

FILE NAME : C:\PW_WORKDIR\DEN001\SWENDT1\DMS96651\COMBINED CROSS SECTIONS-S2B.DWG
LAYOUT NAME - MUT-S2C (19)


PLOT DATE : 2/6/2020 4:54 PM

PLOT BY : WENDT, SCOTT/MKE

PLOT NAME :

PLOT SCALE : 1 IN:20 FT HORZ. / 1 IN:20 FT VERT.

WISDOT/CADDS SHEET 49

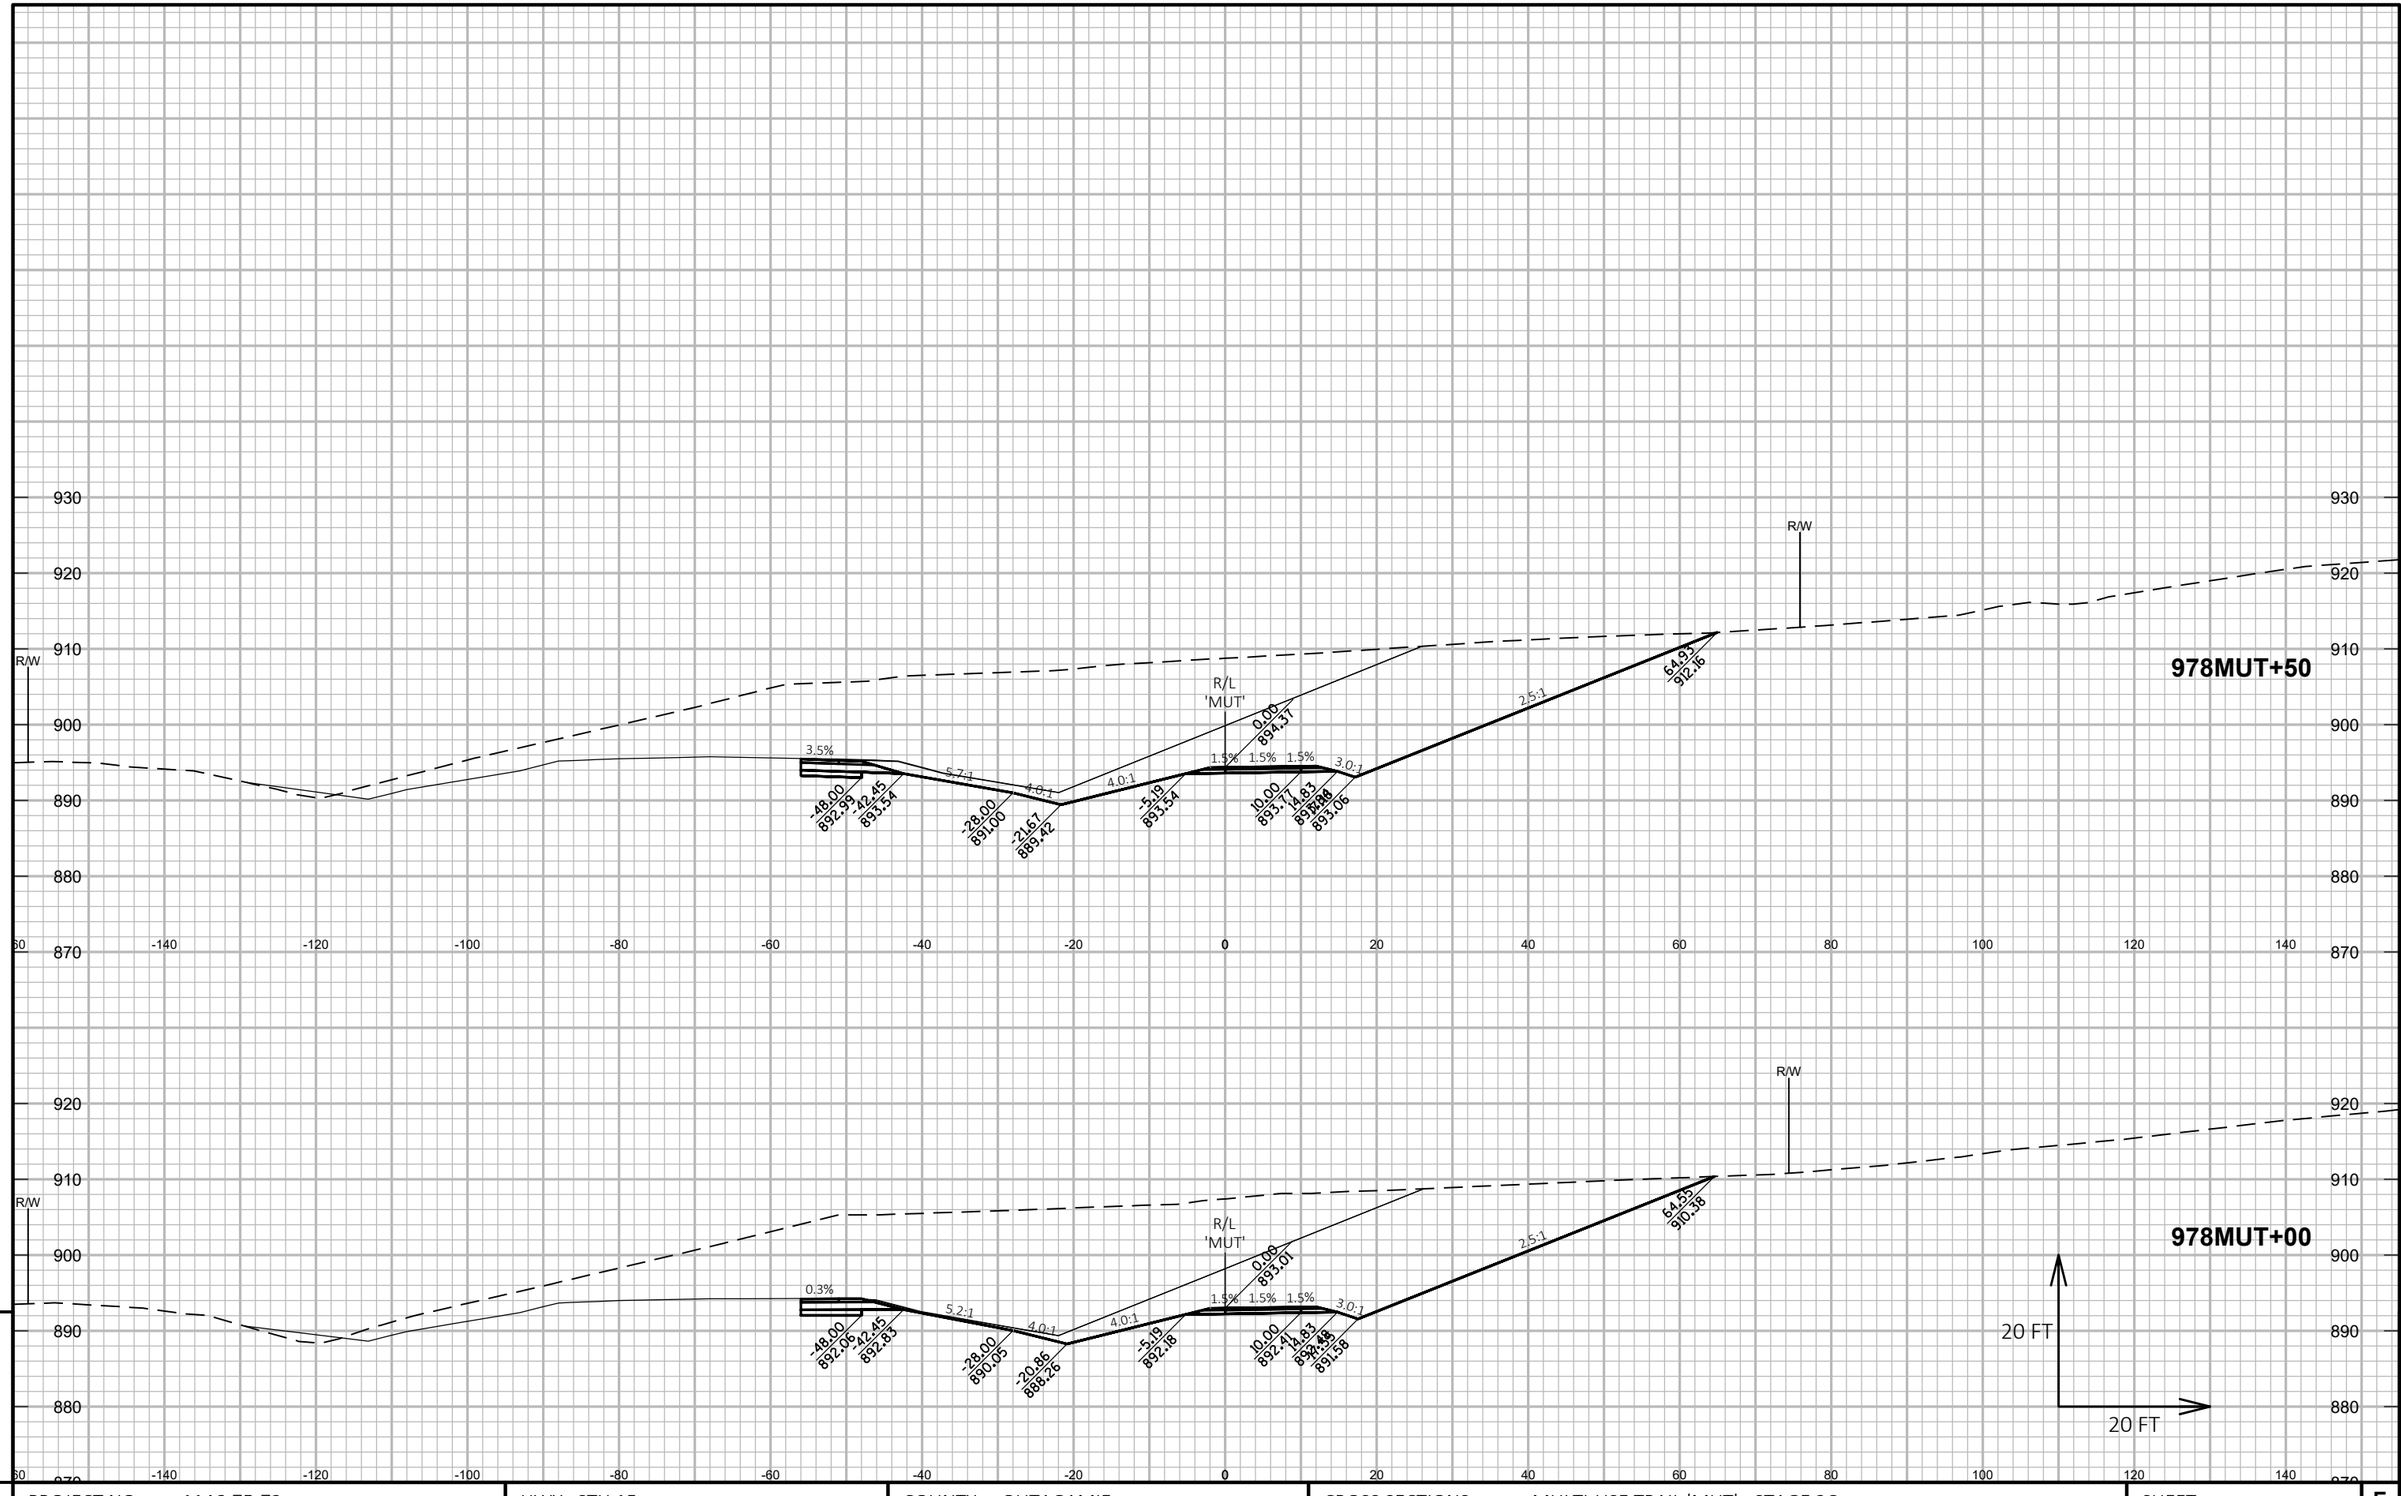

9


9

PROJECT NO: 1146-75-72	HWY: STH 15	COUNTY: OUTAGAMIE	CROSS SECTIONS: MULTI-USE TRAIL 'MUT' - STAGE 2C	SHEET 756	E

FILE NAME : C:\PW_WORKDIR\DEN001\SWENDT1\DMS96651\COMBINED CROSS SECTIONS-S2B.DWG
LAYOUT NAME - MUT-S2C (20)

PLOT DATE : 2/7/2020 7:52 AM PLOT BY : WENDT, SCOTT/MKE PLOT NAME : PLOT SCALE : 1 IN:20 FT HORZ. / 1 IN:20 FT VERT.

WISDOT/CADDS SHEET 49

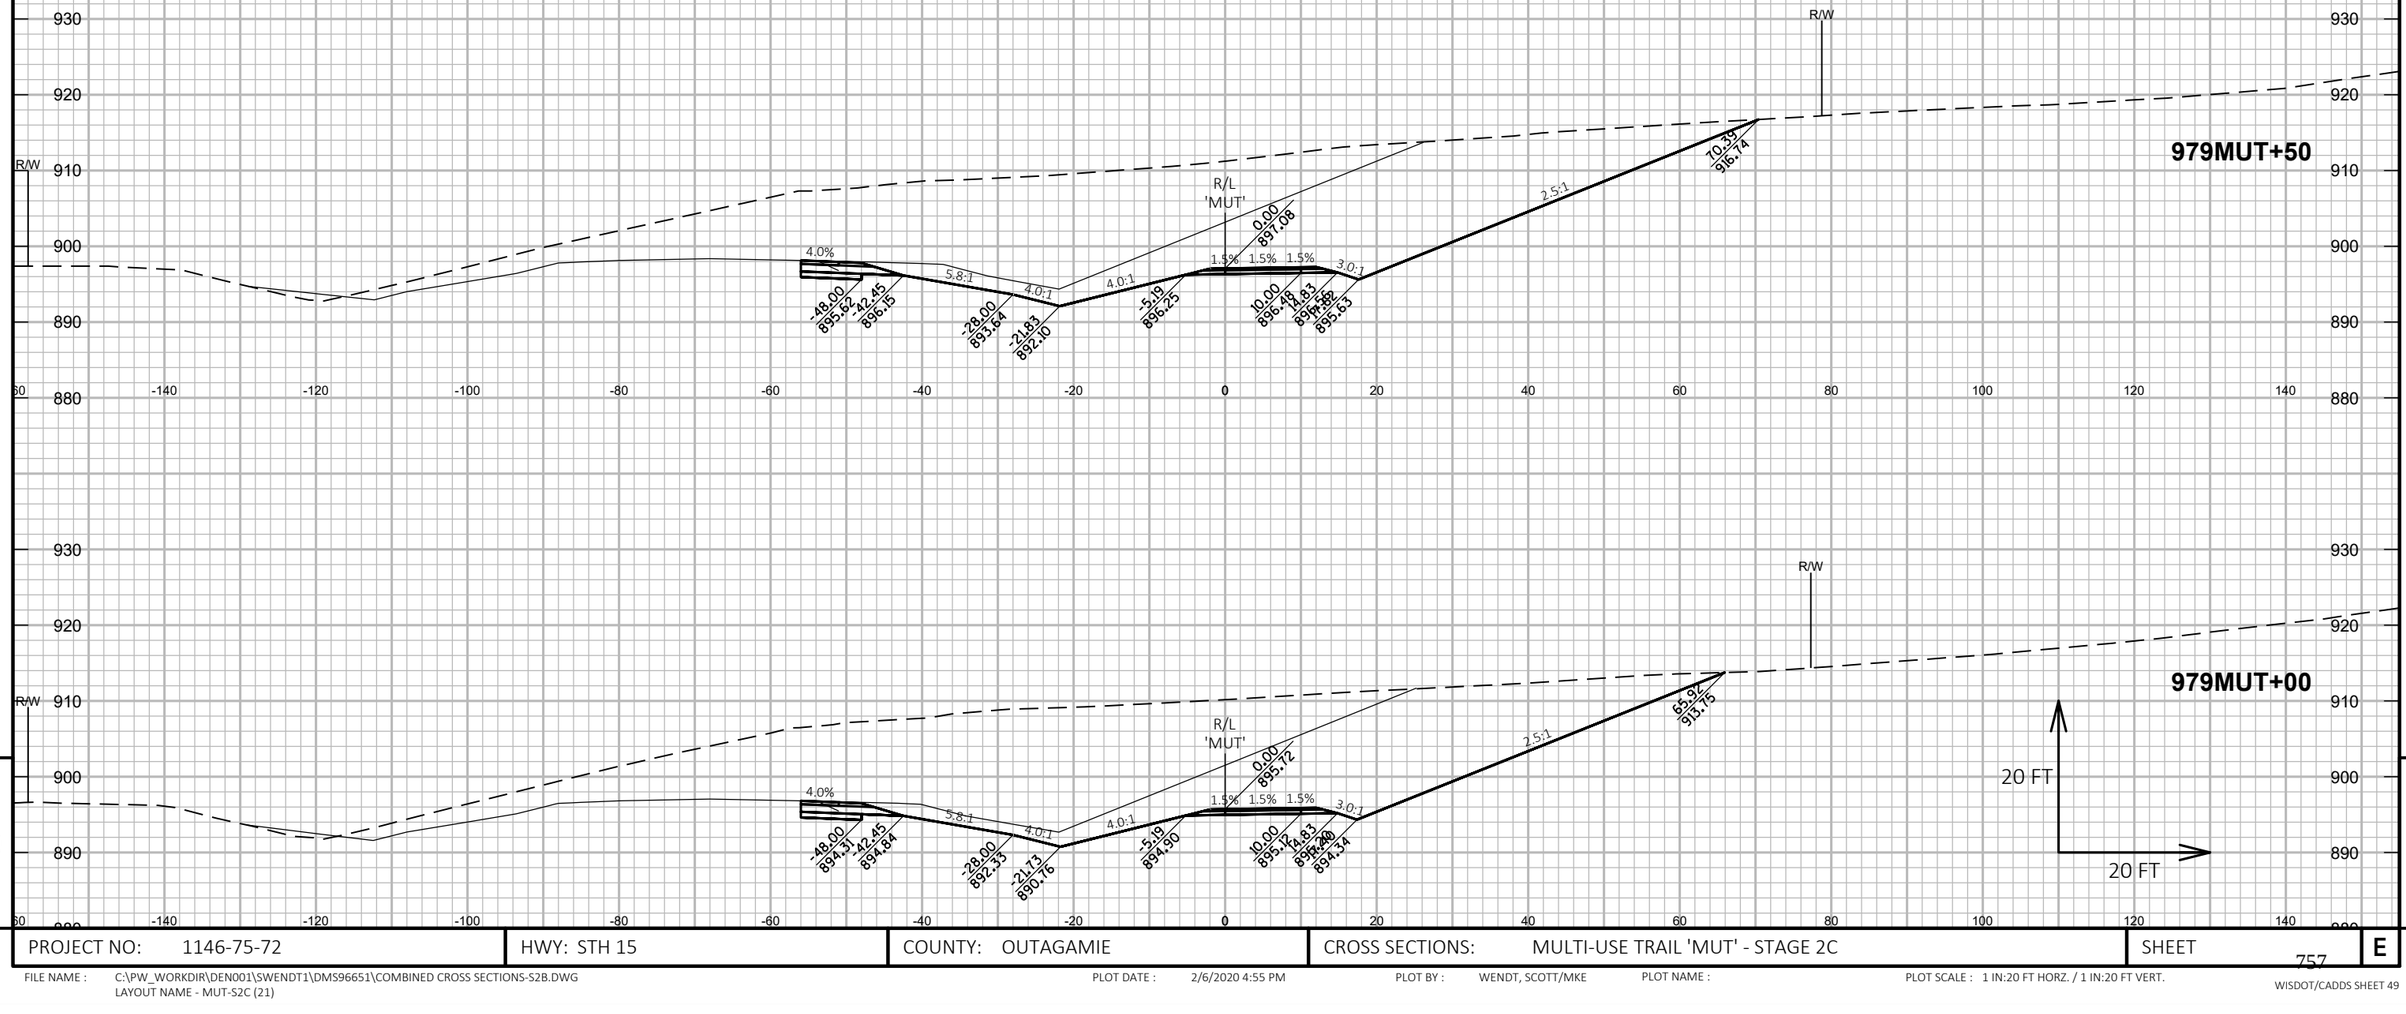

9


PROJECT NO: 1146-75-72	HWY: STH 15	COUNTY: OUTAGAMIE	CROSS SECTIONS: MULTI-USE TRAIL 'MUT' - STAGE 2C	SHEET 757	E

9

FILE NAME : C:\PW_WORKDIR\DEN001\SWENDT1\DMS96651\COMBINED CROSS SECTIONS-S2B.DWG
LAYOUT NAME - MUT-S2C (21)

PLOT DATE : 2/6/2020 4:55 PM PLOT BY : WENDT, SCOTT/MKE PLOT NAME : PLOT SCALE : 1 IN:20 FT HORZ. / 1 IN:20 FT VERT.

WISDOT/CADDS SHEET 49

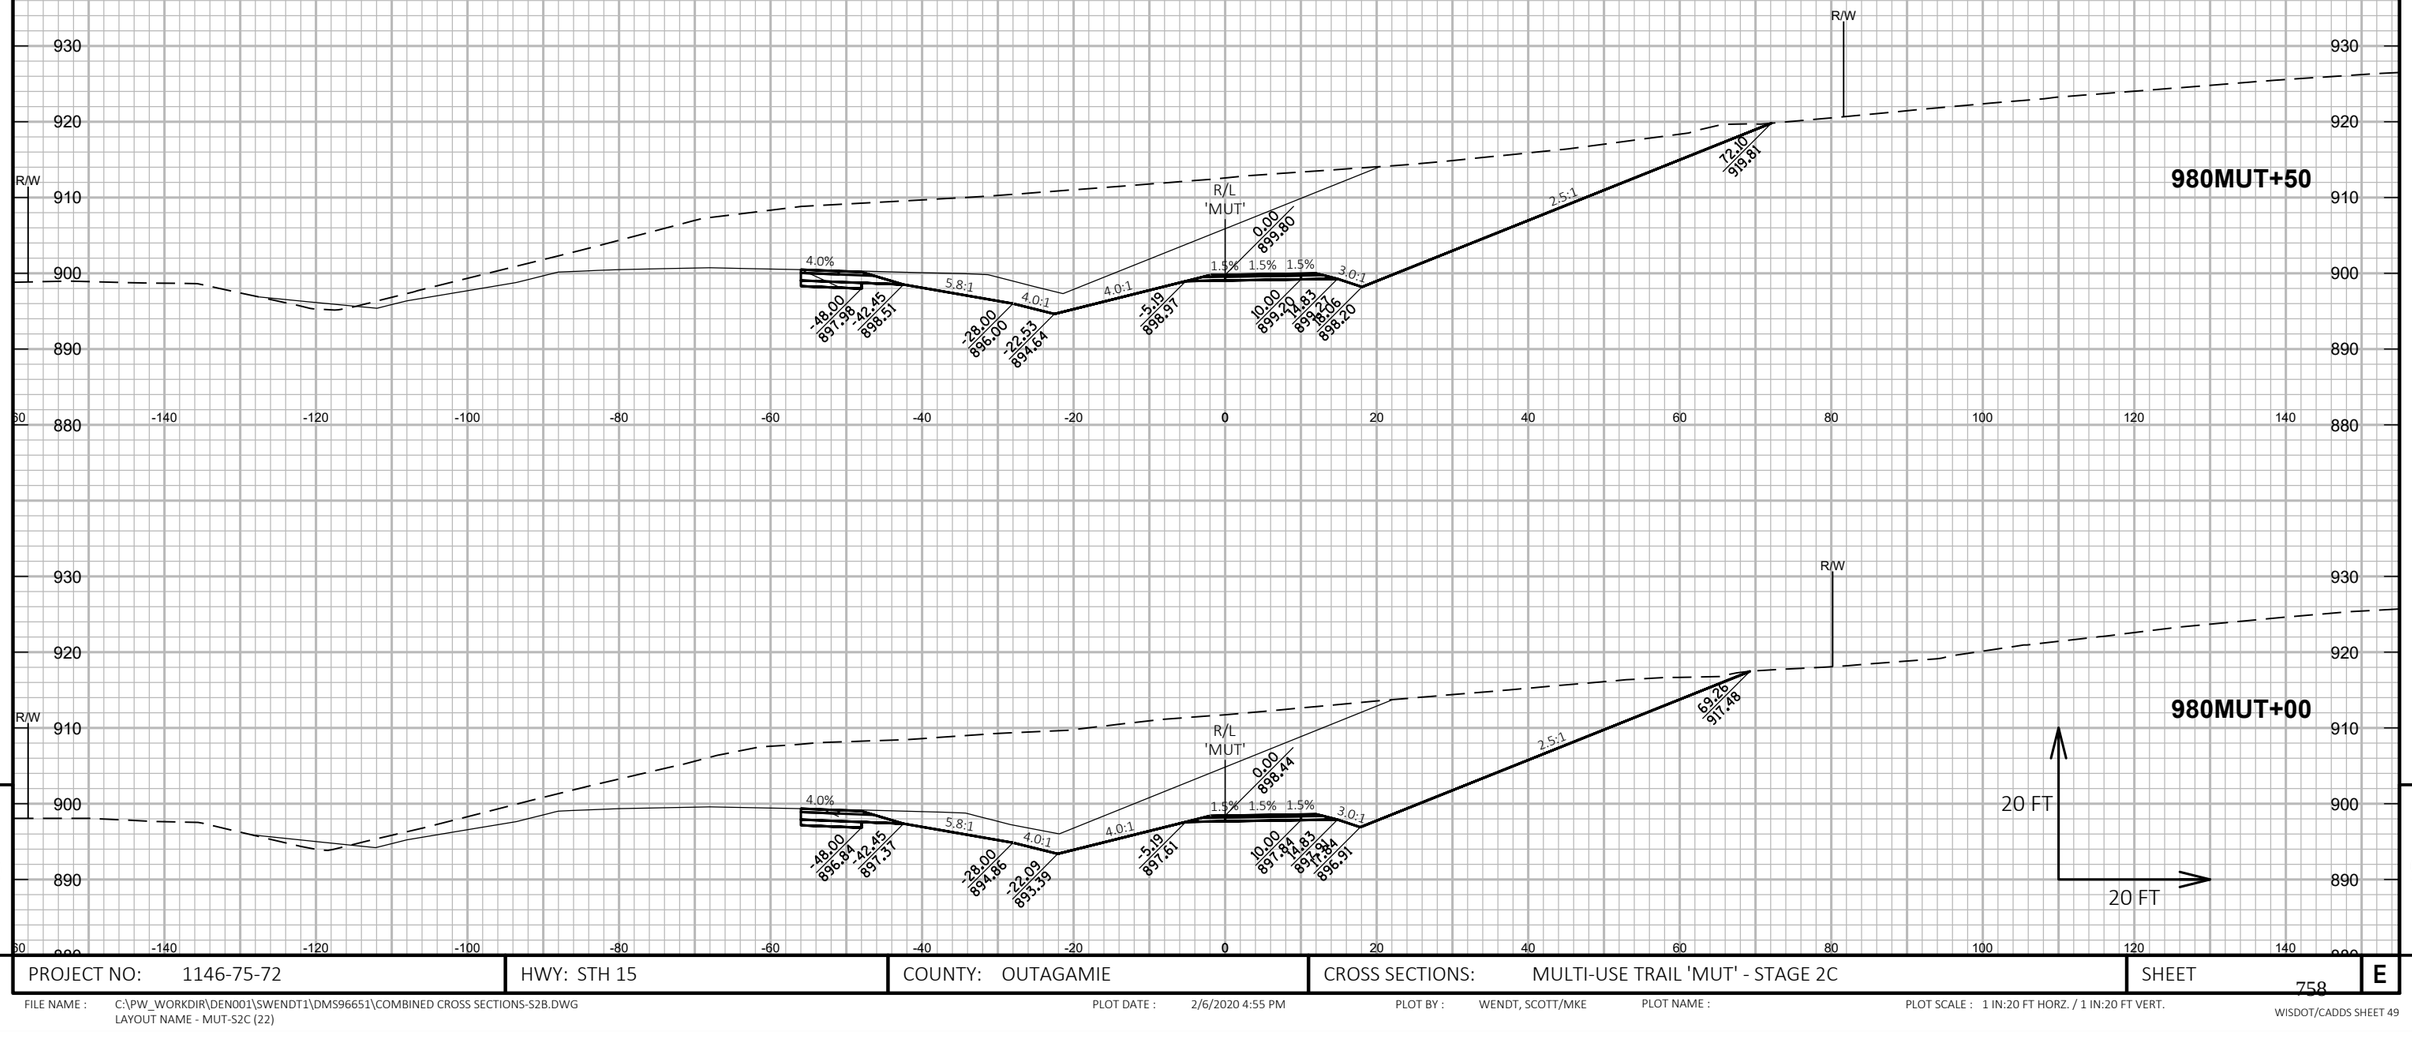


9 9

PROJECT NO: 1146-75-72	HWY: STH 15	COUNTY: OUTAGAMIE	CROSS SECTIONS: MULTI-USE TRAIL 'MUT' - STAGE 2C	SHEET	E

FILE NAME : C:\PW_WORKDIR\DEN001\SWENDT1\DMS96651\COMBINED CROSS SECTIONS-S2B.DWG
LAYOUT NAME - MUT-S2C (22)

PLOT DATE : 2/6/2020 4:55 PM PLOT BY : WENDT, SCOTT/MKE PLOT NAME : PLOT SCALE : 1 IN:20 FT HORZ. / 1 IN:20 FT VERT.

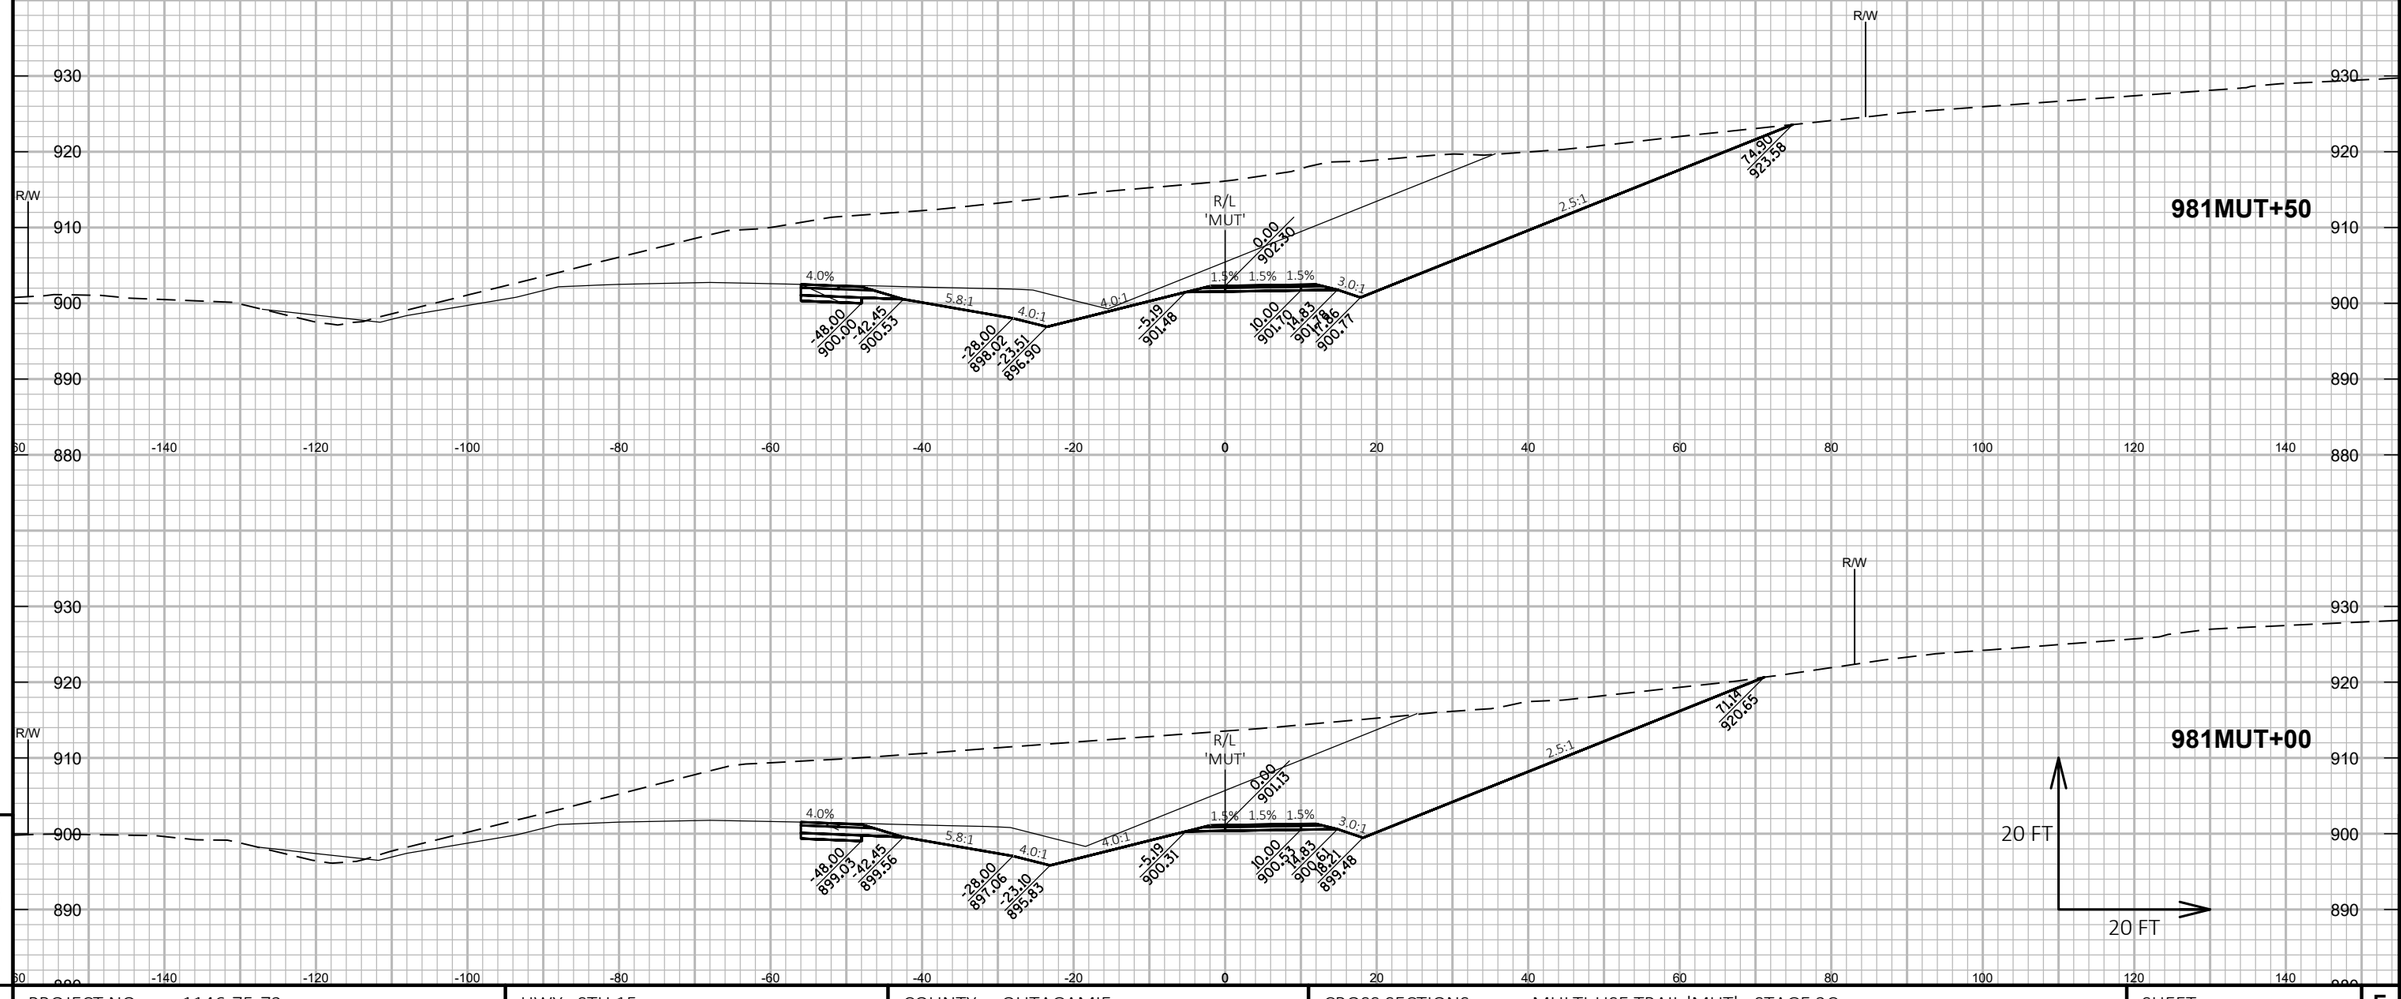

9

9

PROJECT NO: 1146-75-72	HWY: STH 15	COUNTY: OUTAGAMIE	CROSS SECTIONS: MULTI-USE TRAIL 'MUT' - STAGE 2C	SHEET	E

FILE NAME : C:\PW_WORKDIR\DEN001\SWENDT1\DMS96651\COMBINED CROSS SECTIONS-S2B.DWG
LAYOUT NAME - MUT-S2C (23)


PLOT DATE : 2/6/2020 4:56 PM

PLOT BY : WENDT, SCOTT/MKE

PLOT NAME :

PLOT SCALE : 1 IN:20 FT HORZ. / 1 IN:20 FT VERT.

WISDOT/CADDS SHEET 49

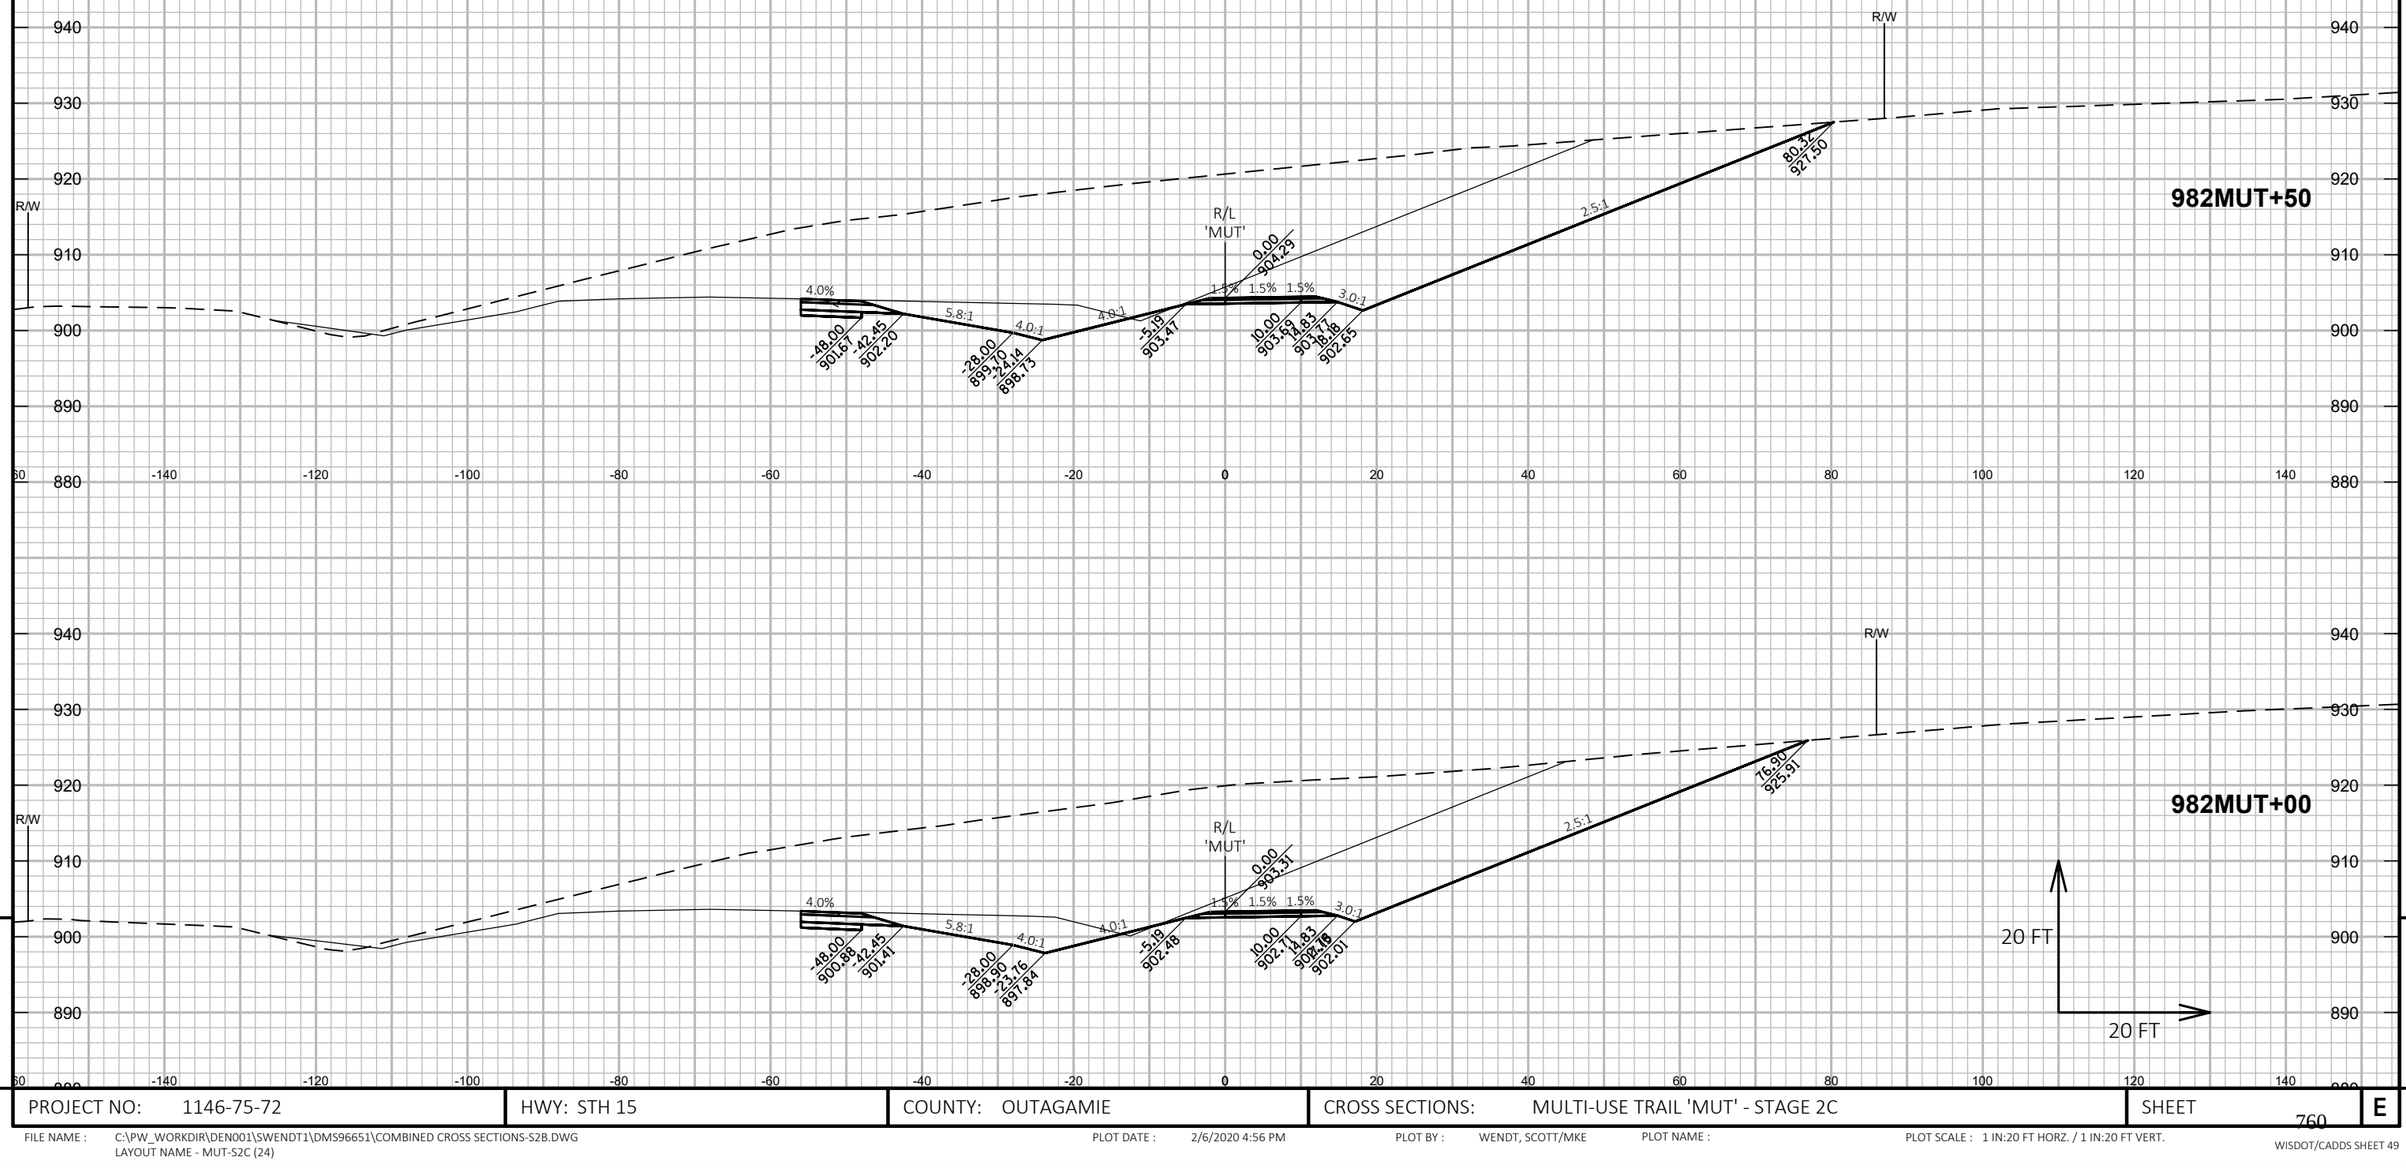


PROJECT NO: 1146-75-72	HWY: STH 15	COUNTY: OUTAGAMIE	CROSS SECTIONS: MULTI-USE TRAIL 'MUT' - STAGE 2C	SHEET 760 E

FILE NAME : C:\PW_WORKDIR\DEN001\SWENDT1\DMS96651\COMBINED CROSS SECTIONS-S2B.DWG
LAYOUT NAME - MUT-S2C (24)

PLOT DATE : 2/6/2020 4:56 PM PLOT BY : WENDT, SCOTT/MKE PLOT NAME : PLOT SCALE : 1 IN:20 FT HORZ. / 1 IN:20 FT VERT.

WISDOT/CADDS SHEET 49

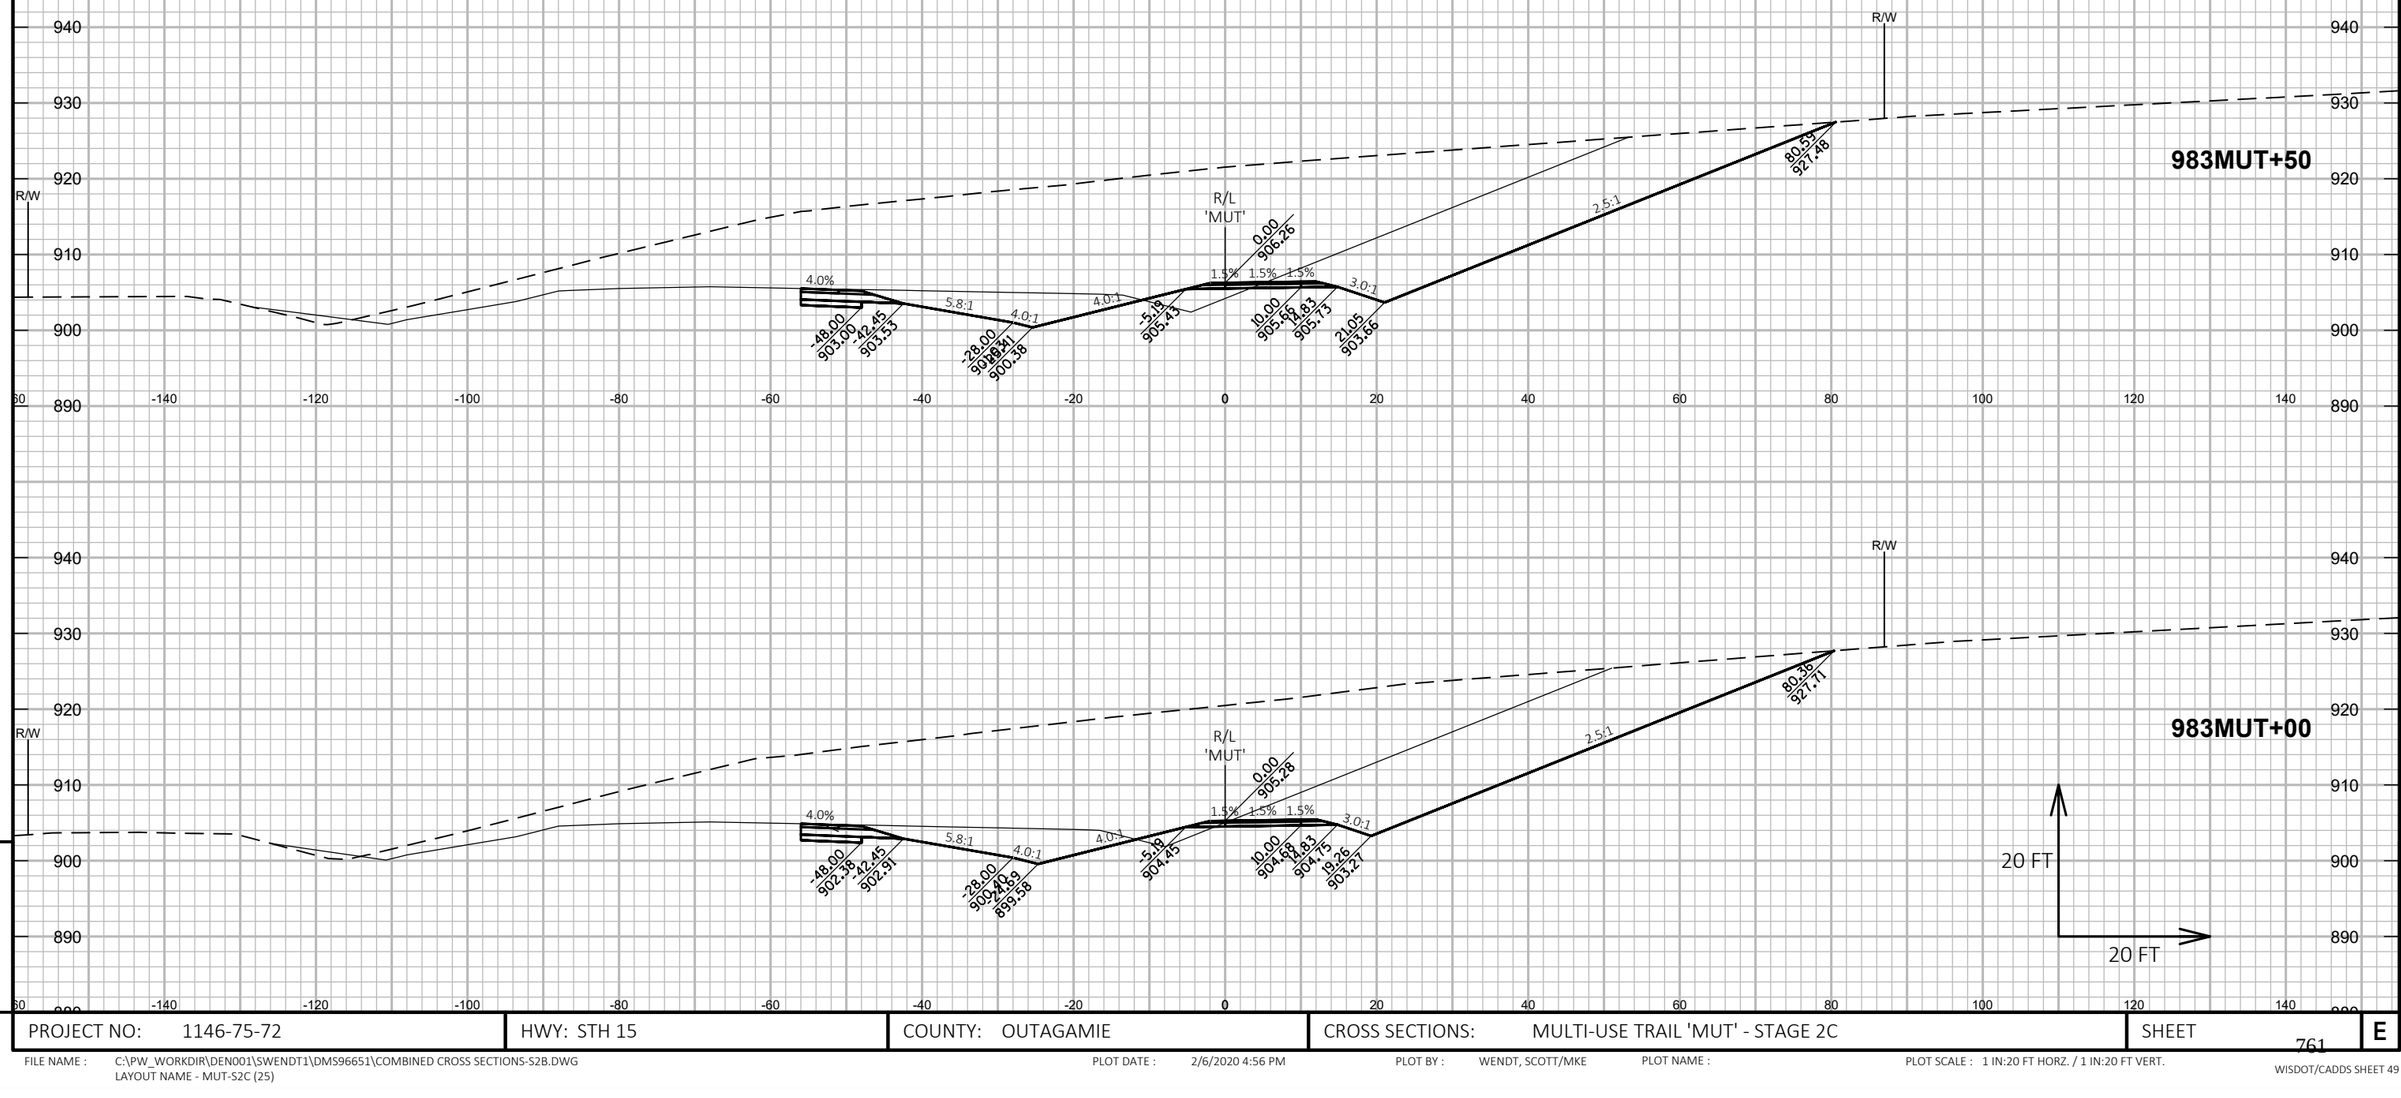



PROJECT NO: 1146-75-72	HWY: STH 15	COUNTY: OUTAGAMIE	CROSS SECTIONS: MULTI-USE TRAIL 'MUT' - STAGE 2C	SHEET 761


FILE NAME : C:\PW_WORKDIR\DEN001\SWENDT1\DMS96651\COMBINED CROSS SECTIONS-S2B.DWG
LAYOUT NAME - MUT-S2C (25)

PLOT DATE : 2/6/2020 4:56 PM PLOT BY : WENDT, SCOTT/MKE PLOT NAME : PLOT SCALE : 1 IN:20 FT HORZ. / 1 IN:20 FT VERT.

WISDOT/CADDS SHEET 49

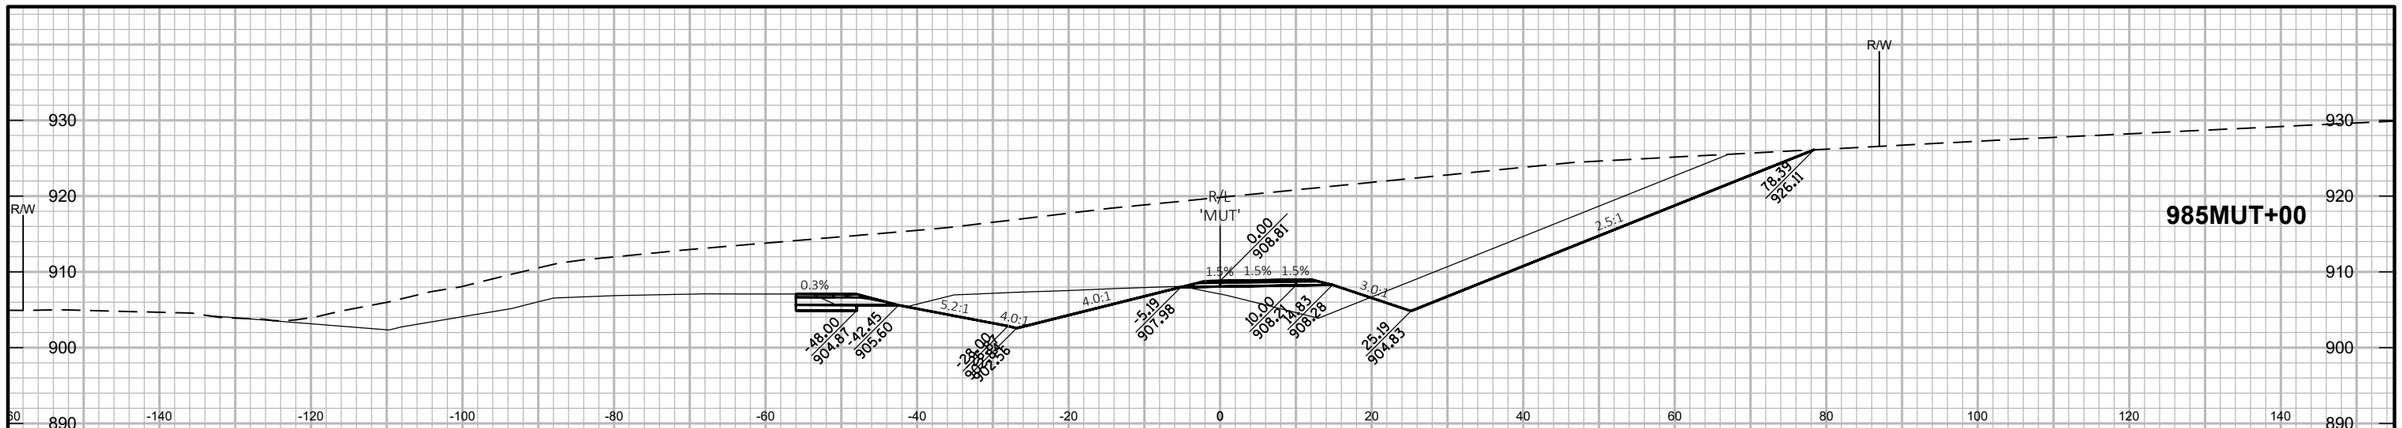

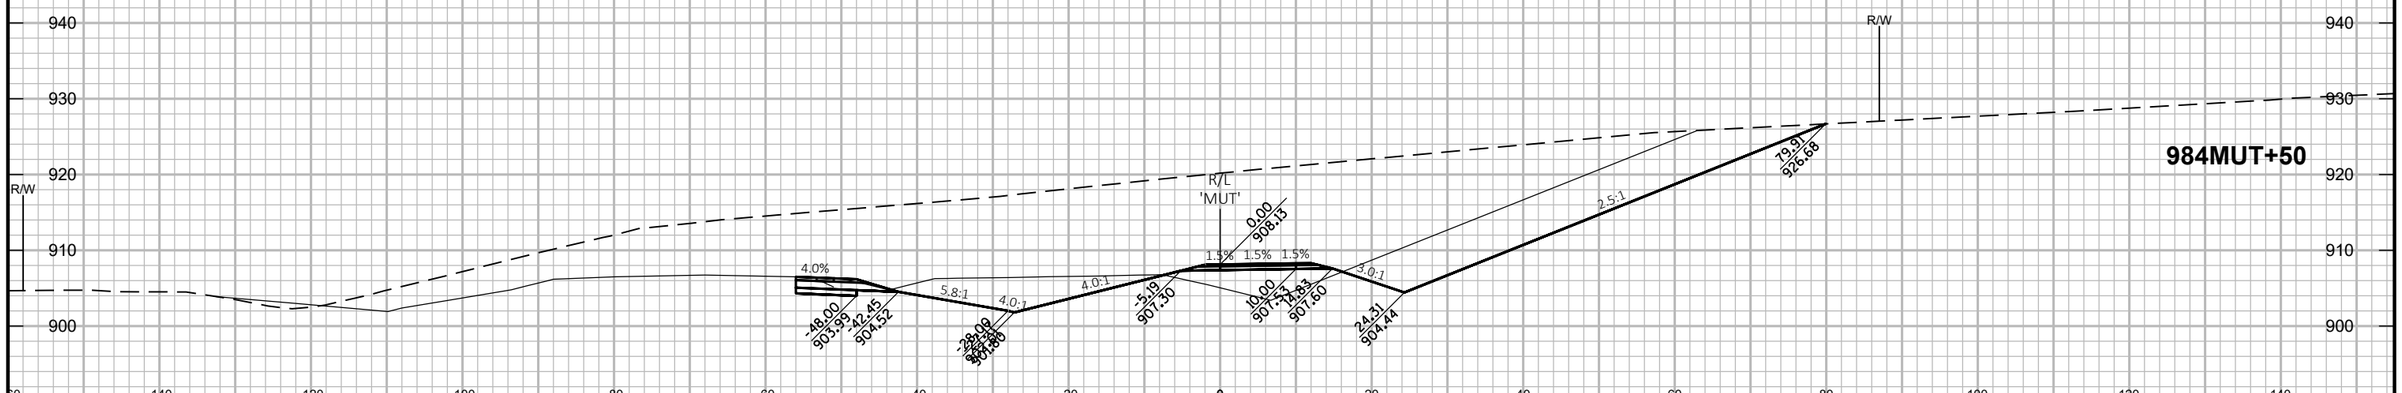

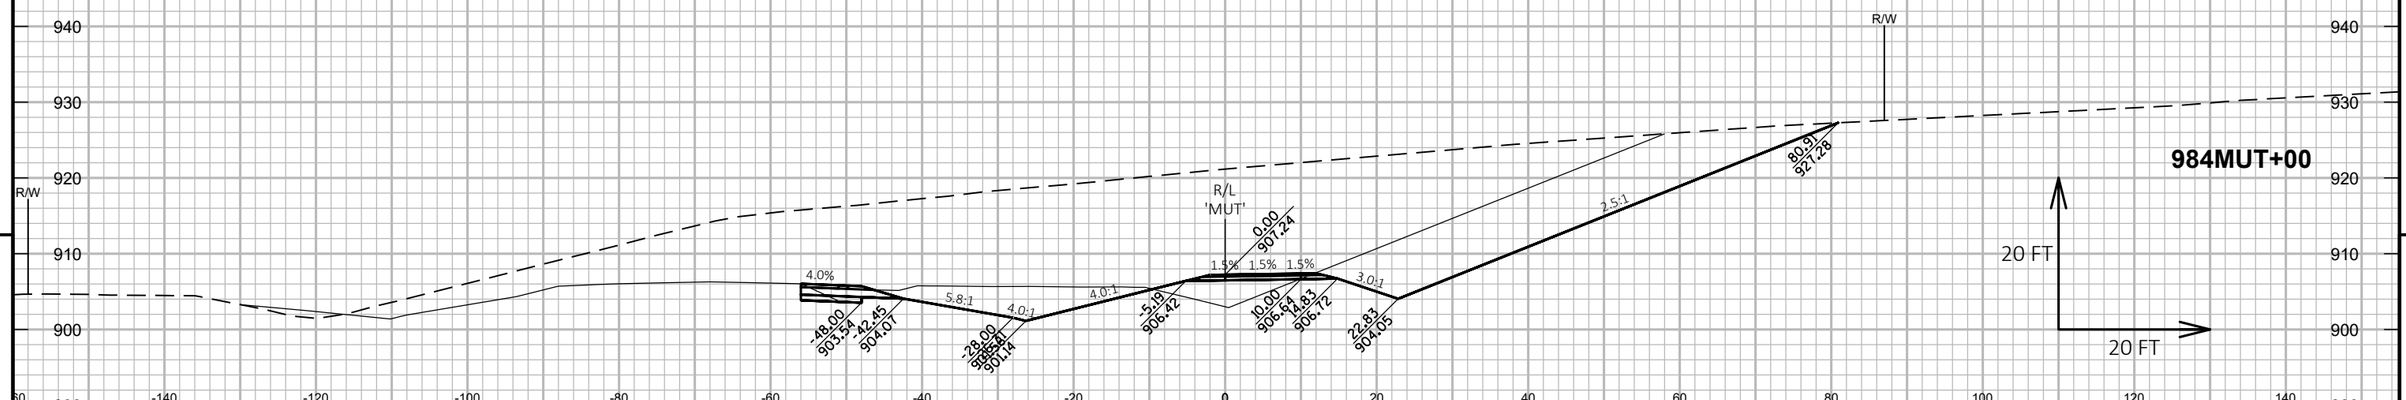

9


9

PROJECT NO: 1146-75-72	HWY: STH 15	COUNTY: OUTAGAMIE	CROSS SECTIONS: MULTI-USE TRAIL 'MUT' - STAGE 2C	SHEET 762	E

FILE NAME : C:\PW_WORKDIR\DEN001\SWENDT1\DMS96651\COMBINED CROSS SECTIONS-S2B.DWG
LAYOUT NAME - MUT-S2C (26)

PLOT DATE : 2/6/2020 4:57 PM PLOT BY : WENDT, SCOTT/MKE PLOT NAME : PLOT SCALE : 1 IN:20 FT HORZ. / 1 IN:20 FT VERT.

WISDOT/CADDS SHEET 49

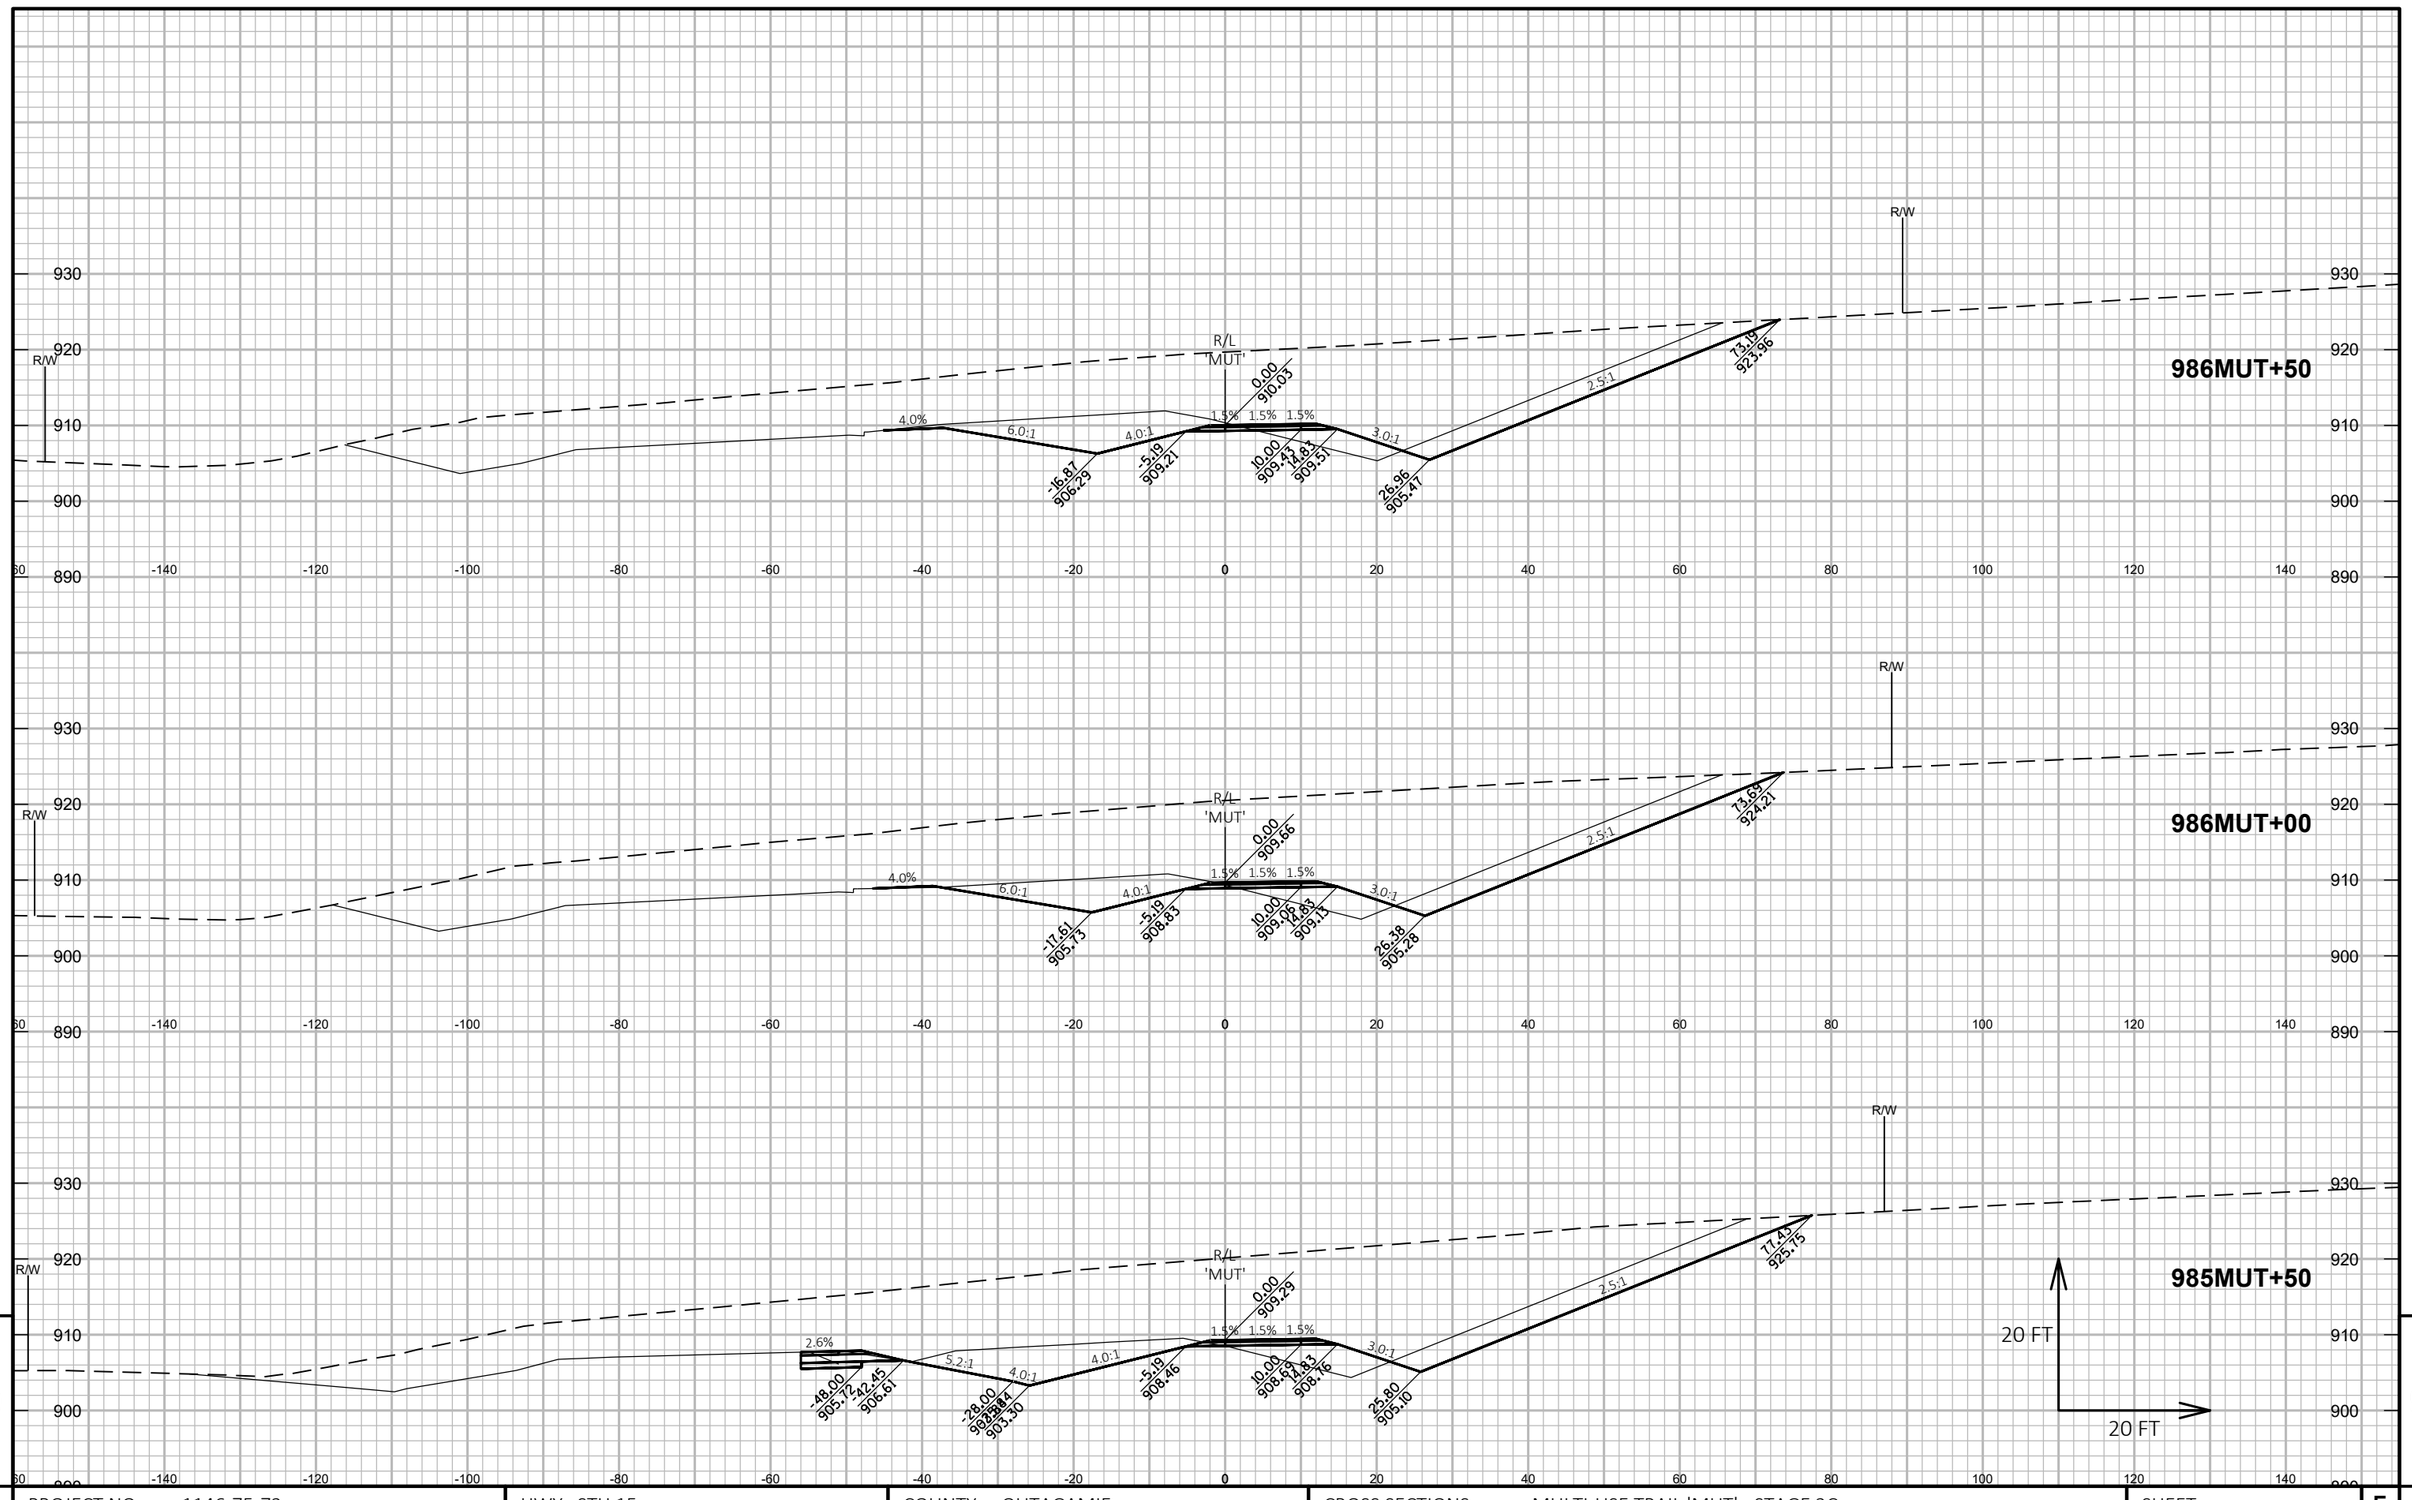


PROJECT NO: 1146-75-72	HWY: STH 15	COUNTY: OUTAGAMIE	CROSS SECTIONS: MULTI-USE TRAIL 'MUT' - STAGE 2C	SHEET	E

FILE NAME : C:\PW_WORKDIR\DEN001\SWENDT1\DMS96651\COMBINED CROSS SECTIONS-S2B.DWG
LAYOUT NAME - MUT-S2C (27)

PLOT DATE : 2/6/2020 4:57 PM PLOT BY : WENDT, SCOTT/MKE PLOT NAME : PLOT SCALE : 1 IN:20 FT HORZ. / 1 IN:20 FT VERT.


WISDOT/CADDS SHEET 49

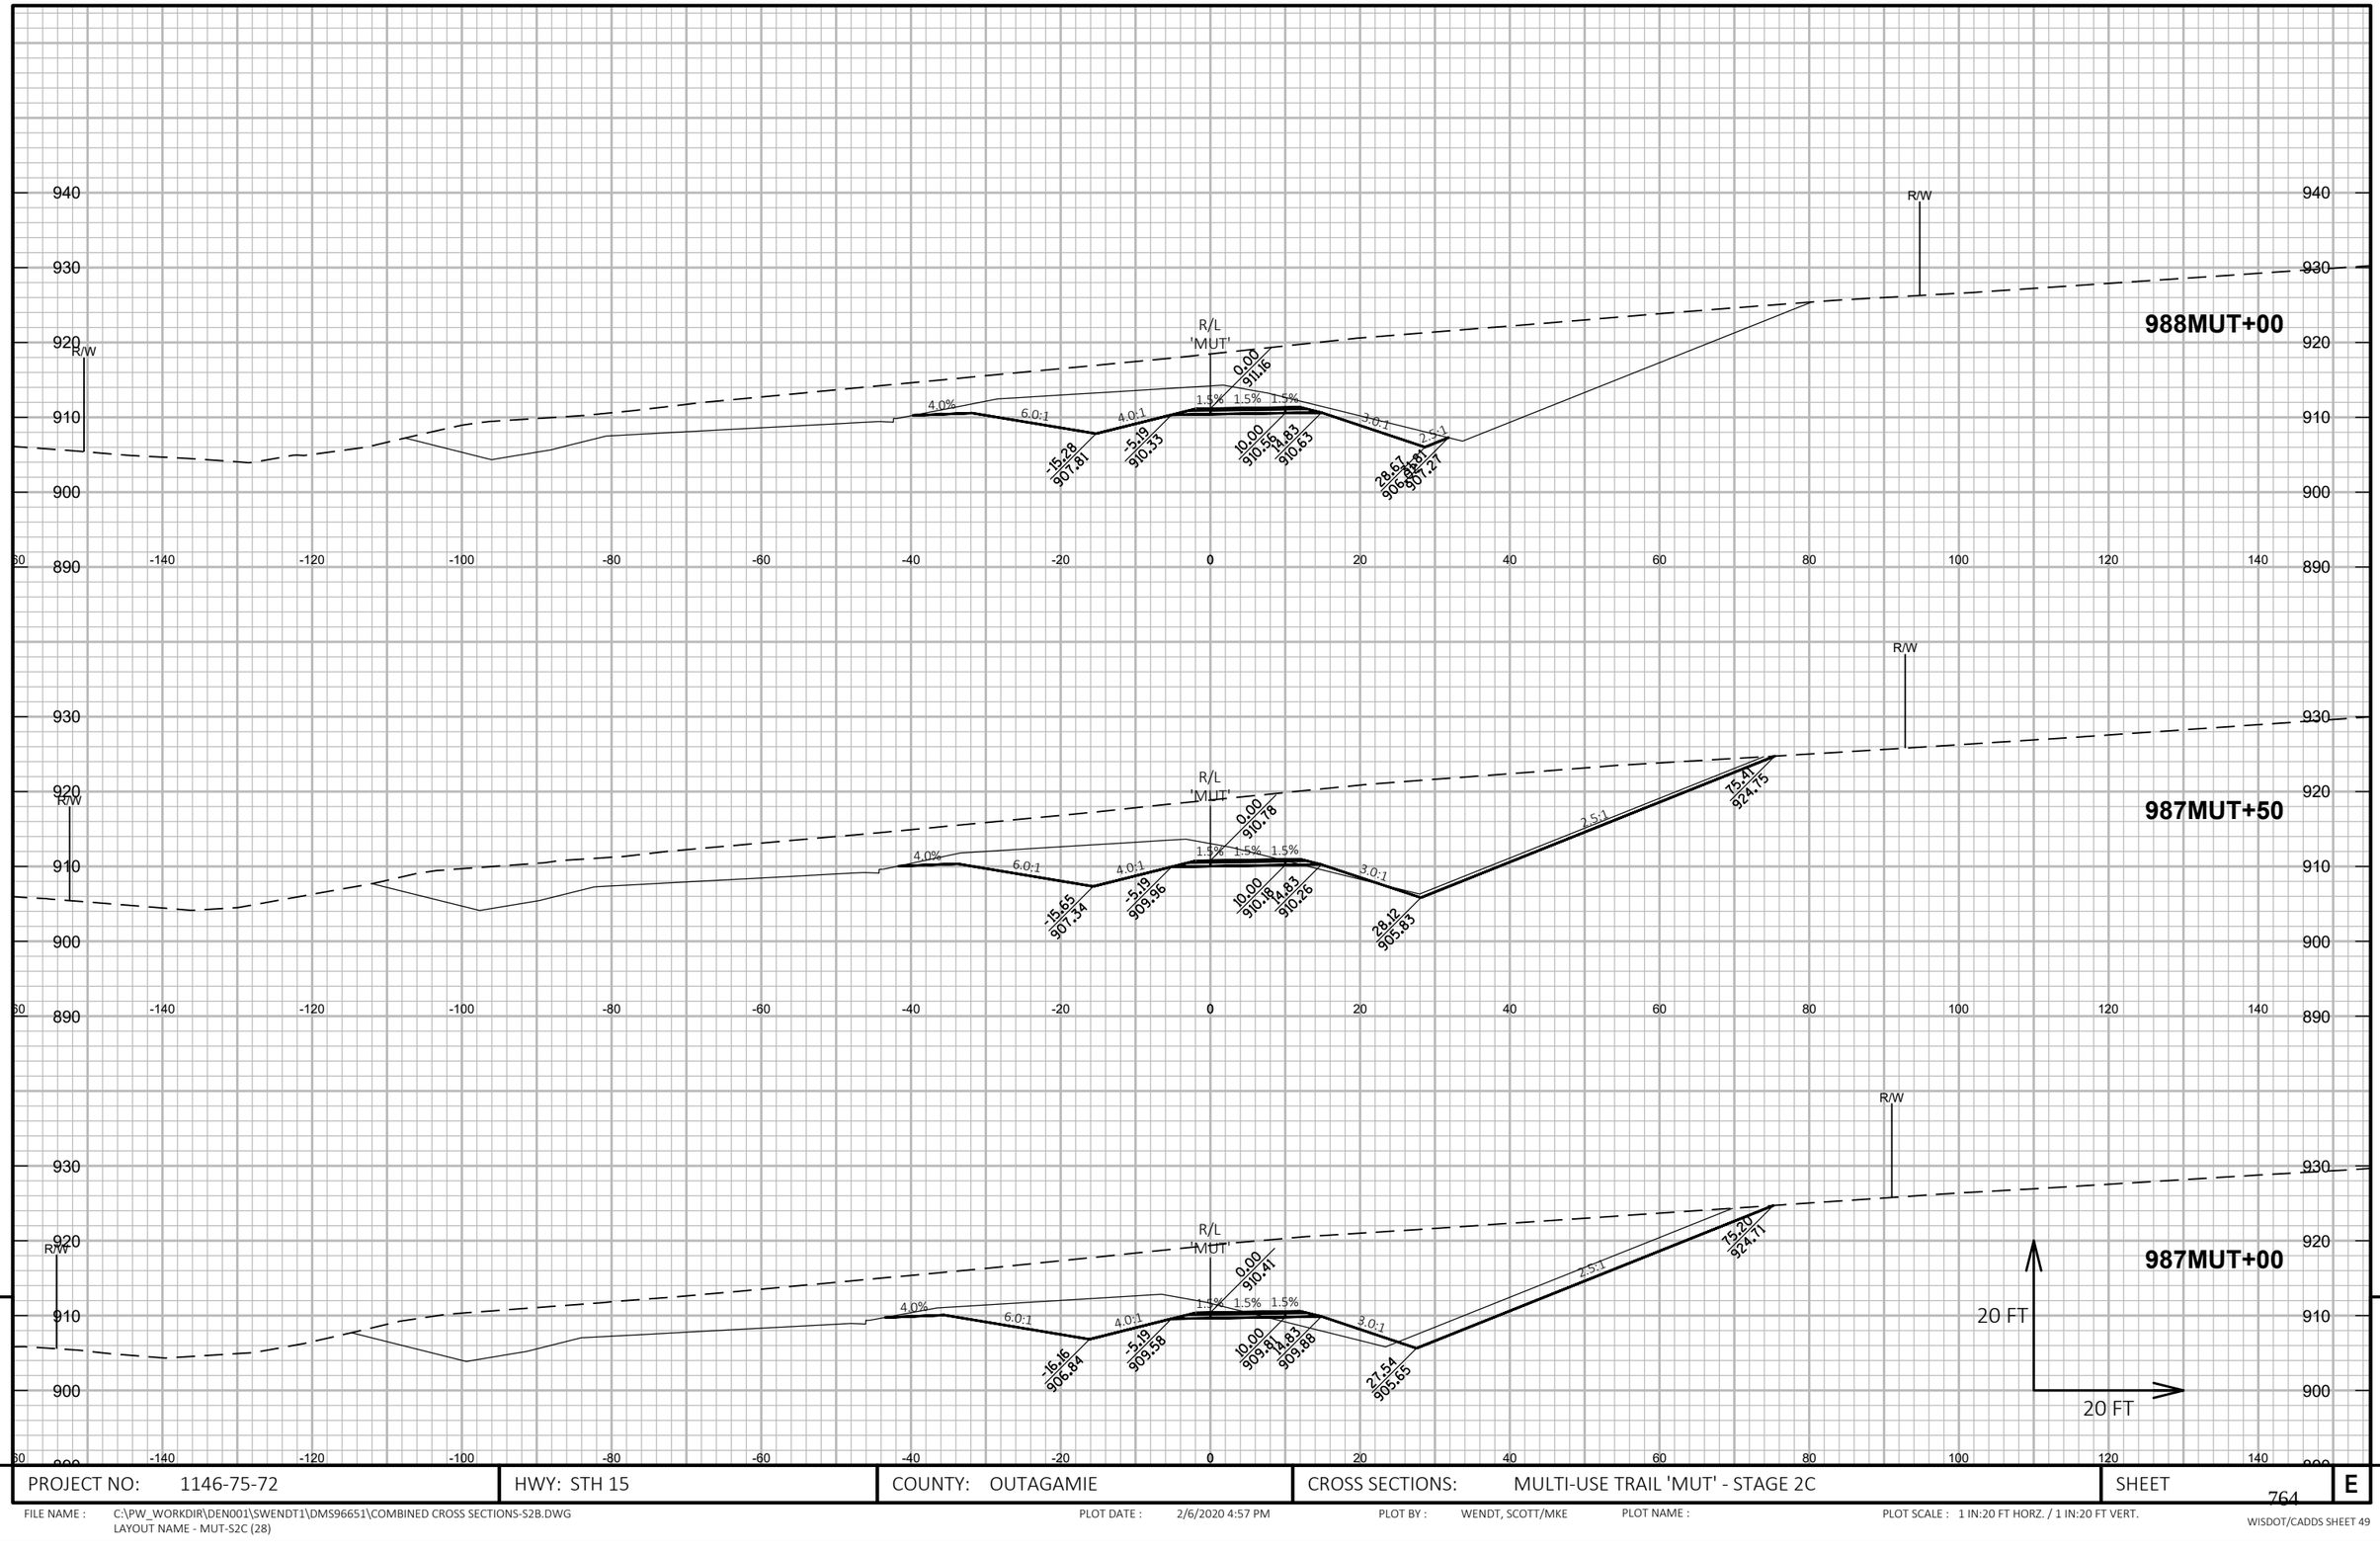

PROJECT NO: 1146-75-72	HWY: STH 15	COUNTY: OUTAGAMIE	CROSS SECTIONS: MULTI-USE TRAIL 'MUT' - STAGE 2C	SHEET E

FILE NAME : C:\PW_WORKDIR\DEN001\SWENDT1\DMS96651\COMBINED CROSS SECTIONS-S2B.DWG
LAYOUT NAME - MUT-S2C (28)

PLOT DATE : 2/6/2020 4:57 PM PLOT BY : WENDT, SCOTT/MKE PLOT NAME : PLOT SCALE : 1 IN:20 FT HORZ. / 1 IN:20 FT VERT.

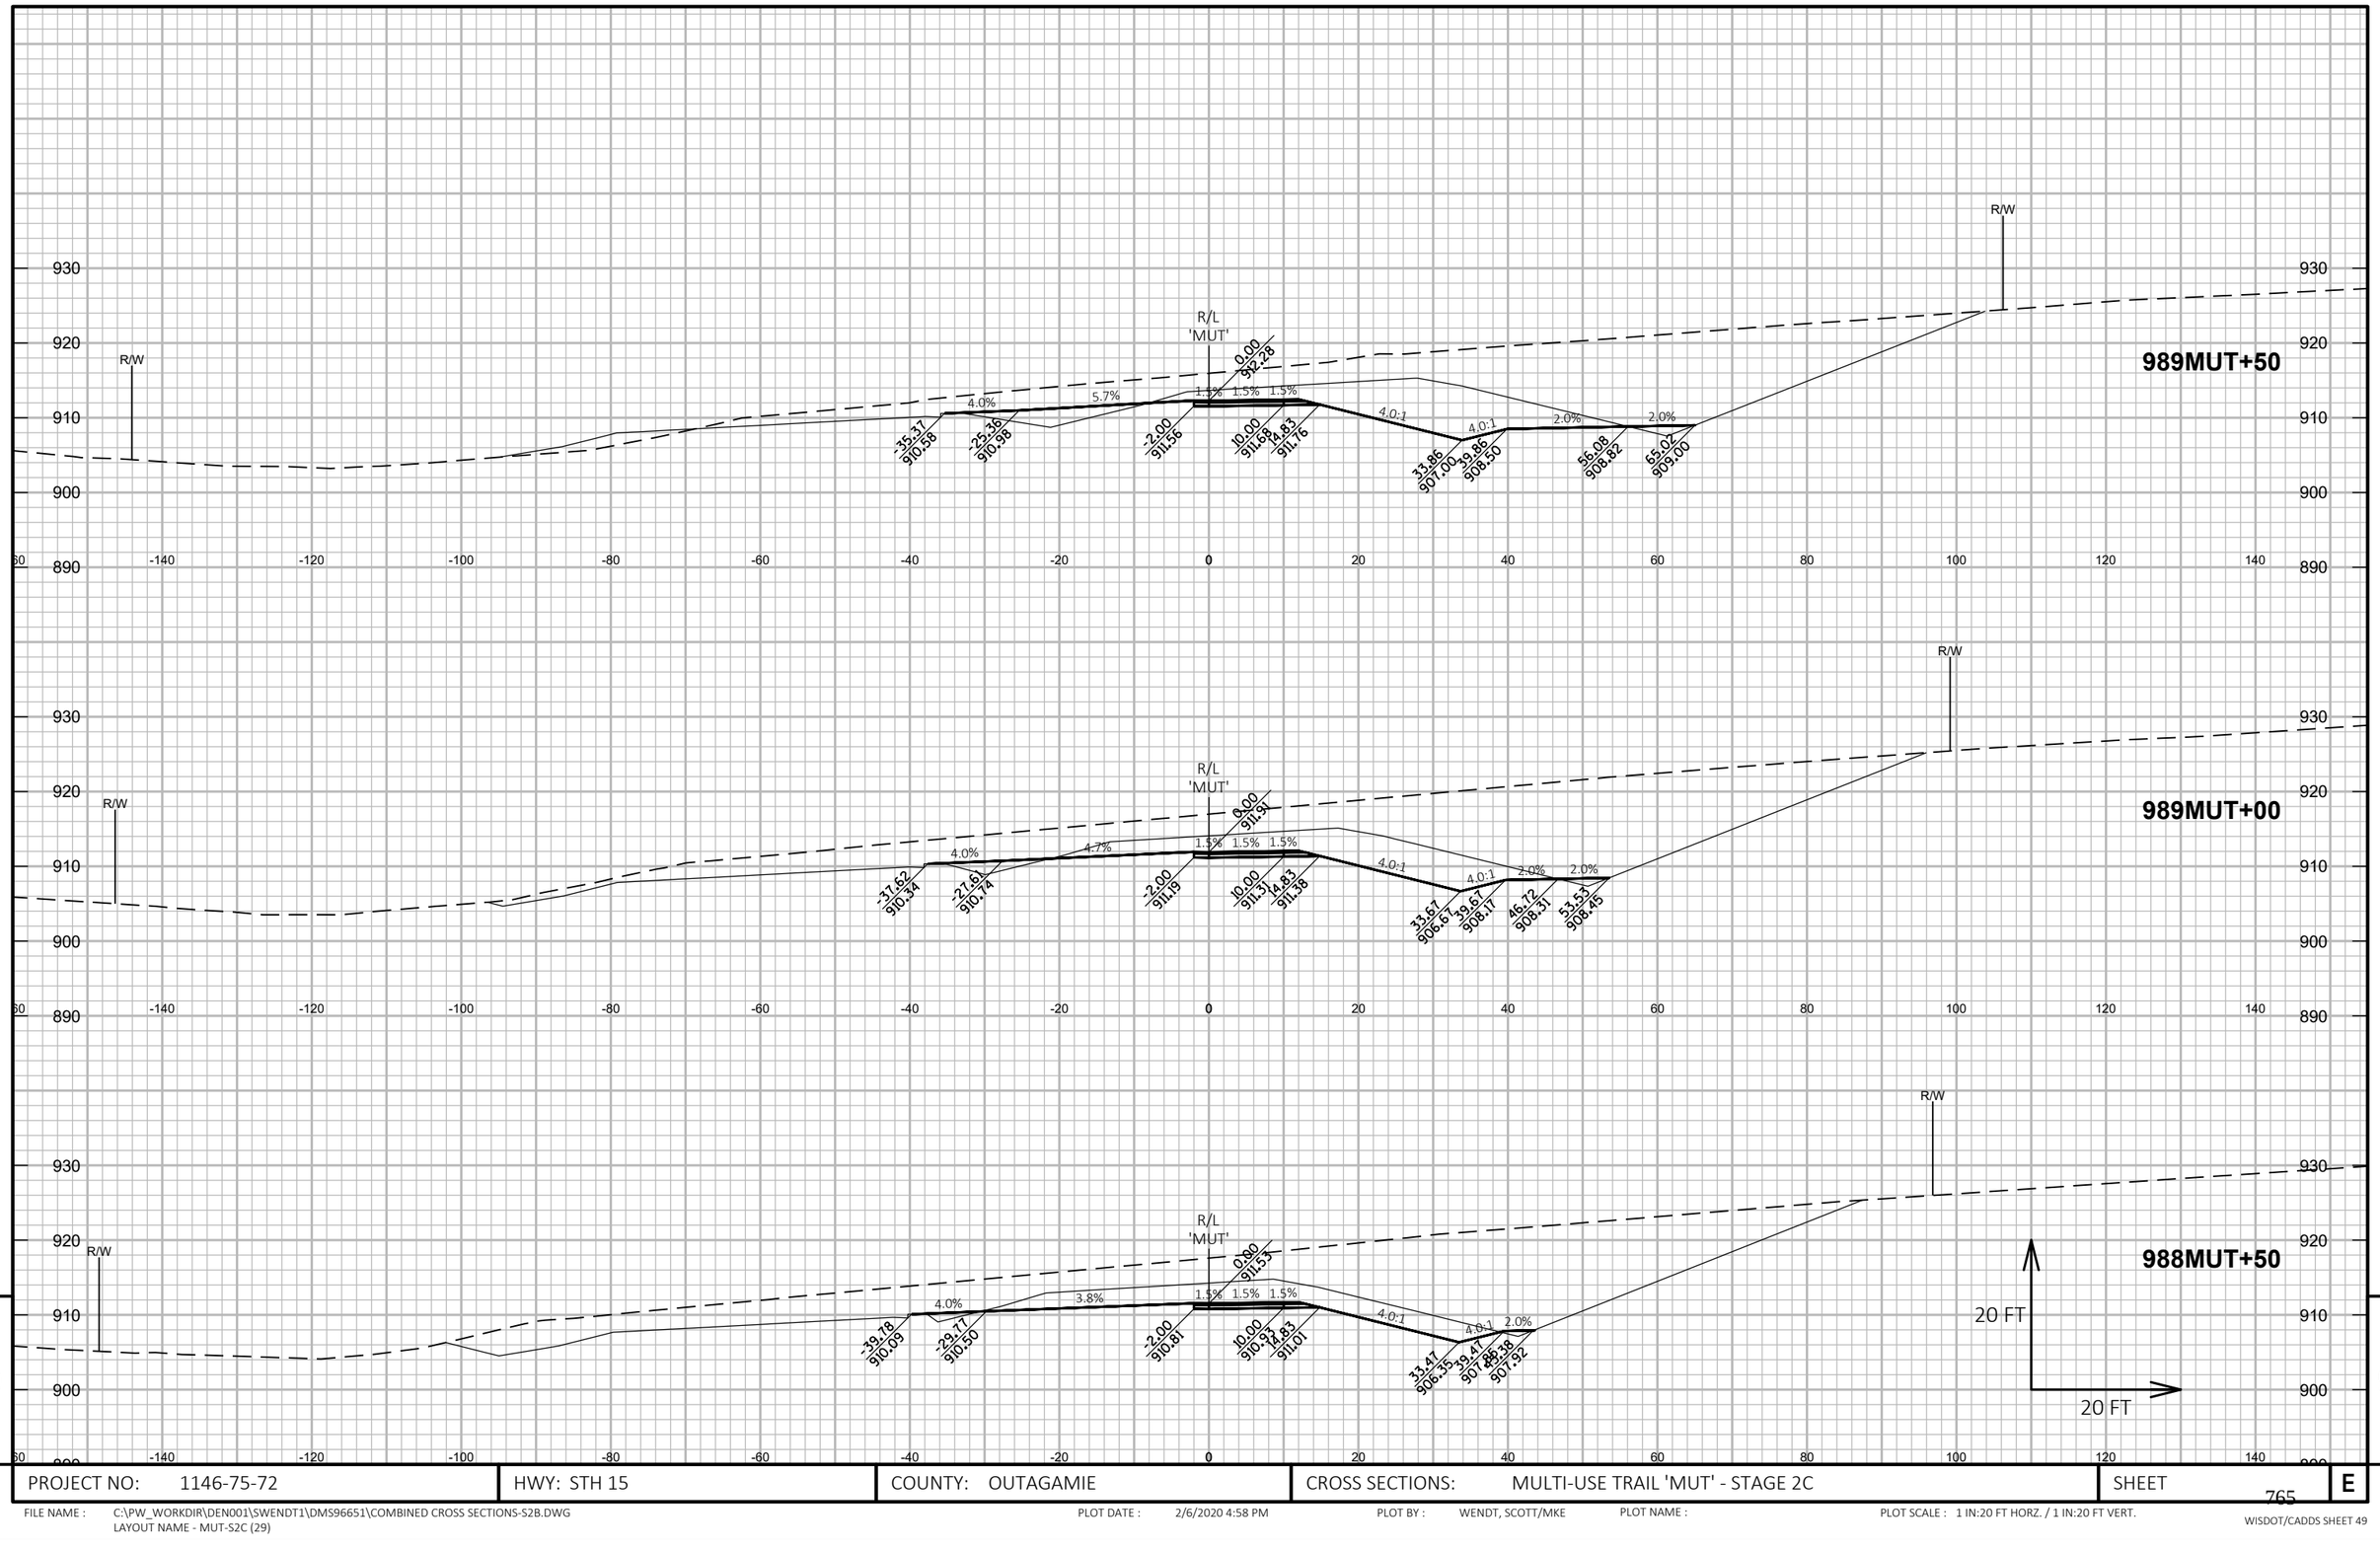


PROJECT NO: 1146-75-72	HWY: STH 15	COUNTY: OUTAGAMIE	CROSS SECTIONS: MULTI-USE TRAIL 'MUT' - STAGE 2C	SHEET 765	E

FILE NAME : C:\PW_WORKDIR\DEN001\SWENDT1\DMS96651\COMBINED CROSS SECTIONS-S2B.DWG
LAYOUT NAME - MUT-S2C (29)

PLOT DATE : 2/6/2020 4:58 PM PLOT BY : WENDT, SCOTT/MKE PLOT NAME : PLOT SCALE : 1 IN:20 FT HORZ. / 1 IN:20 FT VERT.

WISDOT/CADDS SHEET 49

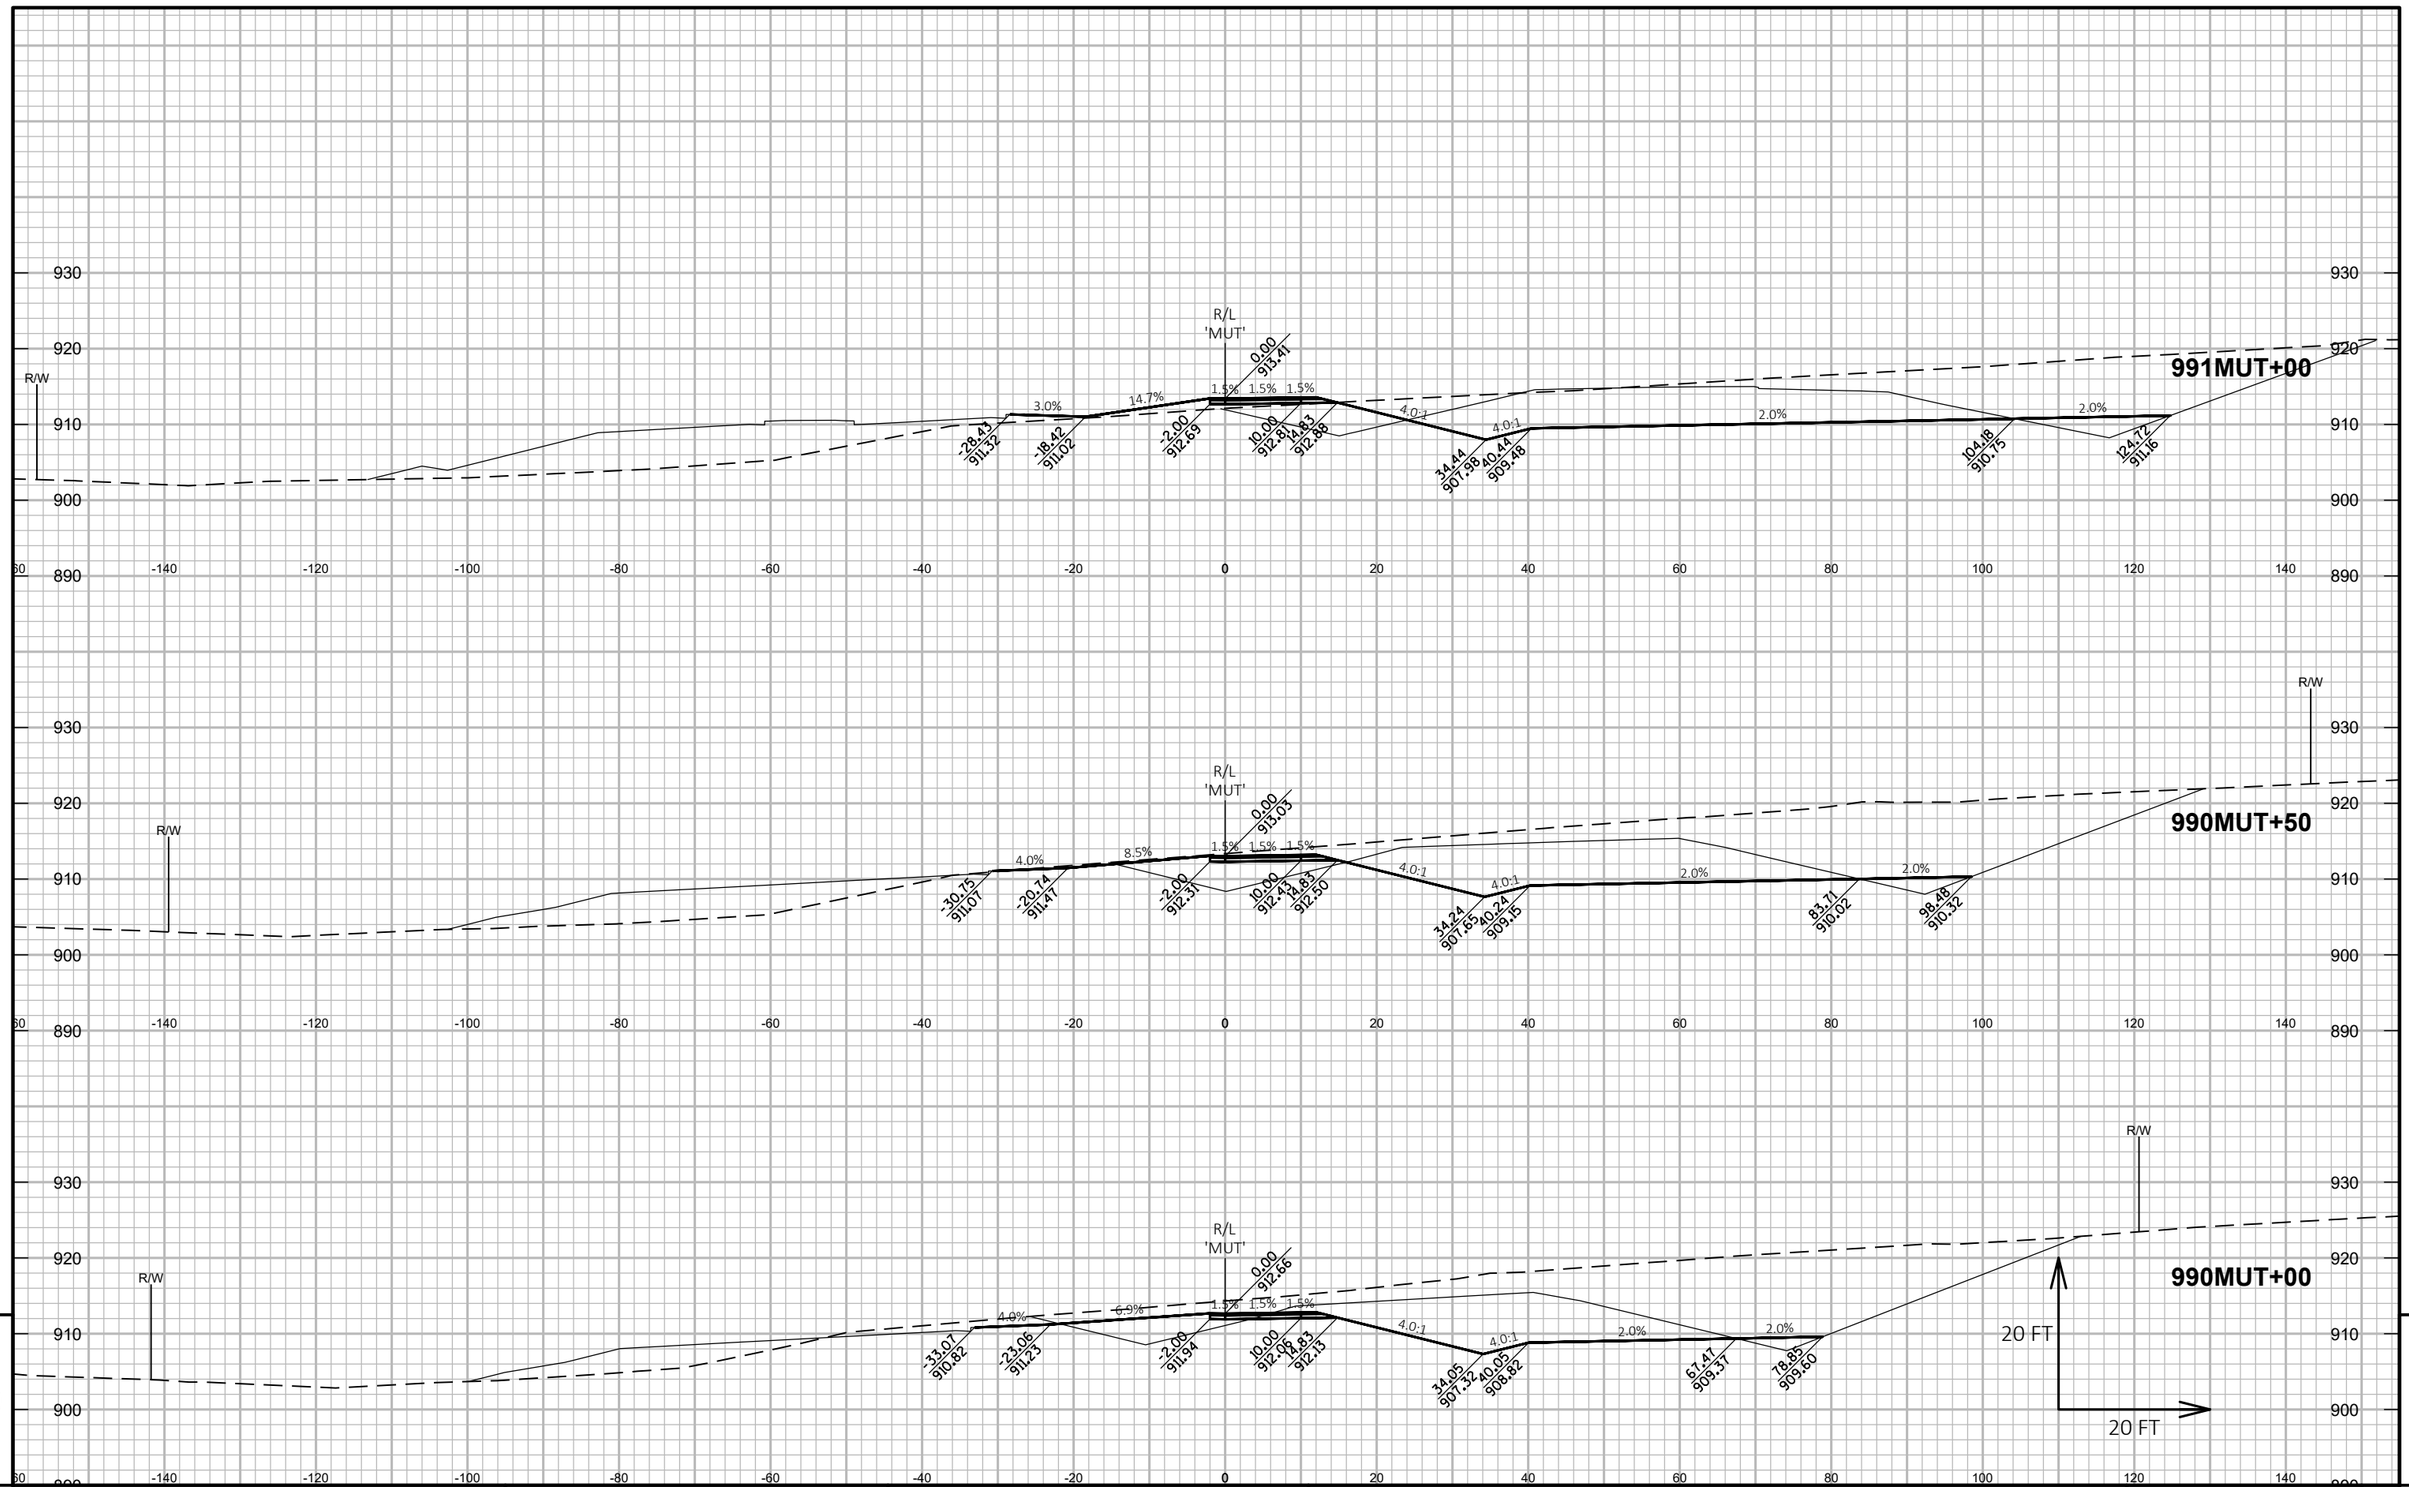

PROJECT NO: 1146-75-72	HWY: STH 15	COUNTY: OUTAGAMIE	CROSS SECTIONS: MULTI-USE TRAIL 'MUT' - STAGE 2C	SHEET E

FILE NAME : C:\PW_WORKDIR\DEN001\SWENDT1\DMS96651\COMBINED CROSS SECTIONS-S2B.DWG
LAYOUT NAME - MUT-S2C (30)

PLOT DATE : 2/6/2020 4:58 PM PLOT BY : WENDT, SCOTT/MKE PLOT NAME : PLOT SCALE : 1 IN:20 FT HORZ. / 1 IN:20 FT VERT.

9


9


PROJECT NO: 1146-75-72	HWY: STH 15	COUNTY: OUTAGAMIE	CROSS SECTIONS: MULTI-USE TRAIL 'MUT' - STAGE 2C	SHEET 767	E


FILE NAME : C:\PW_WORKDIR\DEN001\SWENDT1\DMS96651\COMBINED CROSS SECTIONS-S2B.DWG
LAYOUT NAME - MUT-S2C (31)

PLOT DATE : 2/6/2020 4:58 PM PLOT BY : WENDT, SCOTT/MKE PLOT NAME : PLOT SCALE : 1 IN:20 FT HORZ. / 1 IN:20 FT VERT.

WISDOT/CADDS SHEET 49

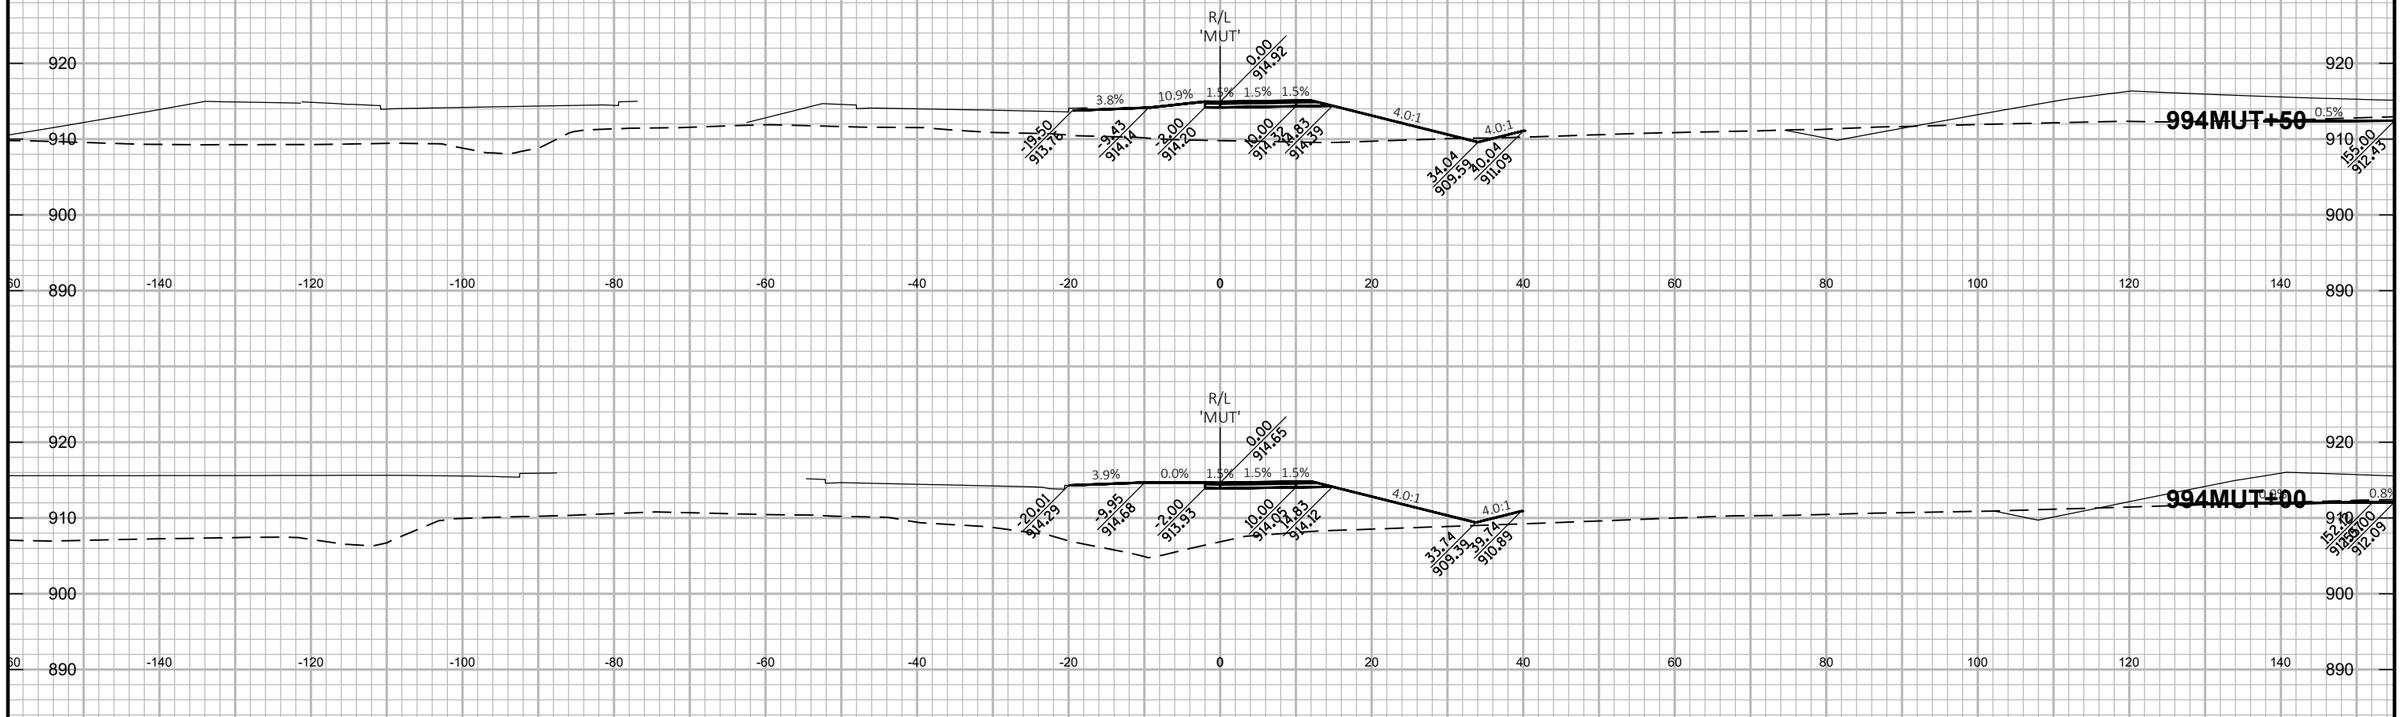

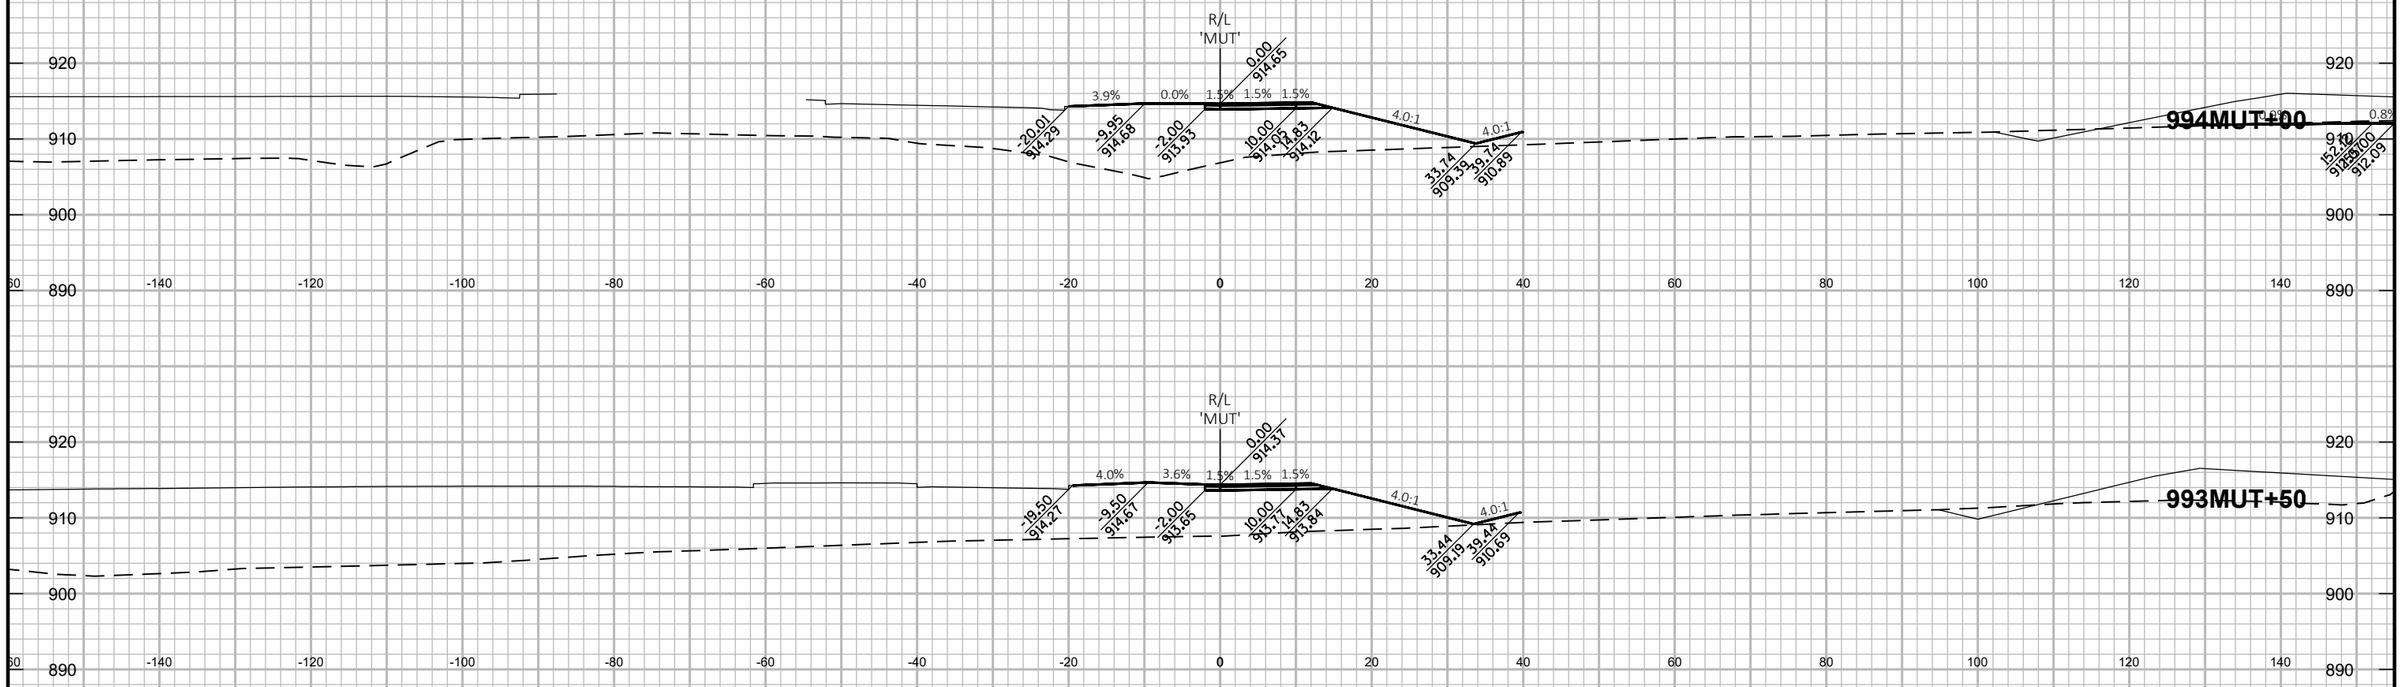

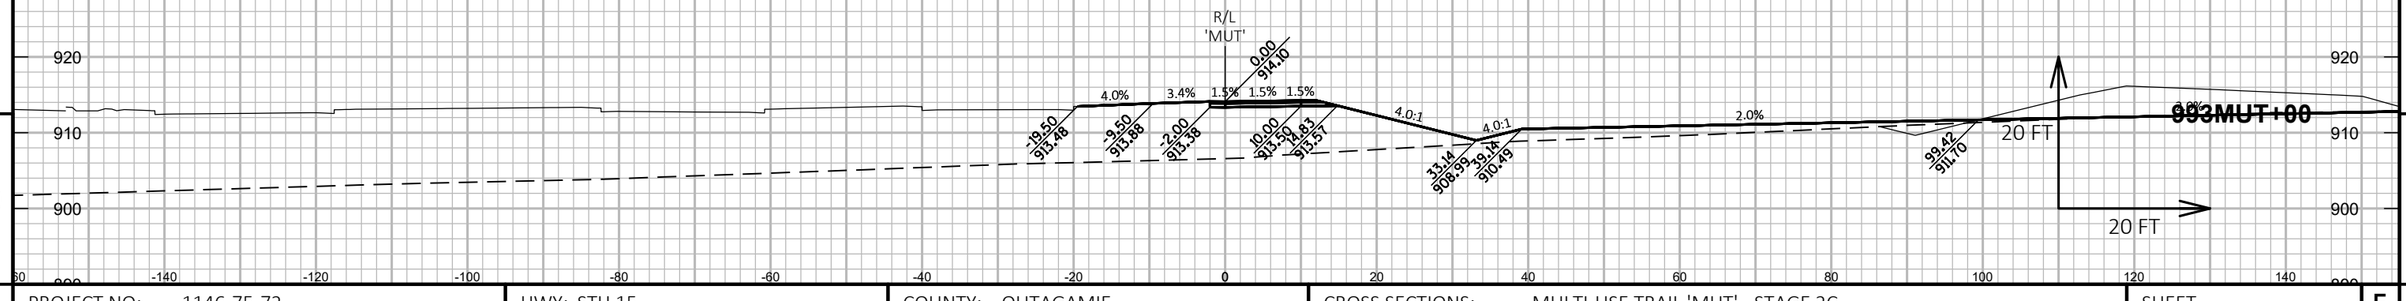

9

9

PROJECT NO: 1146-75-72	HWY: STH 15	COUNTY: OUTAGAMIE	CROSS SECTIONS: MULTI-USE TRAIL 'MUT' - STAGE 2C	SHEET	E

FILE NAME : C:\PW_WORKDIR\DEN001\SWENDT1\DMS96651\COMBINED CROSS SECTIONS-S2B.DWG
LAYOUT NAME - MUT-S2C (32)


PLOT DATE : 2/6/2020 4:59 PM

PLOT BY : WENDT, SCOTT/MKE

PLOT NAME :

PLOT SCALE : 1 IN:20 FT HORZ. / 1 IN:20 FT VERT.

WISDOT/CADDS SHEET 49

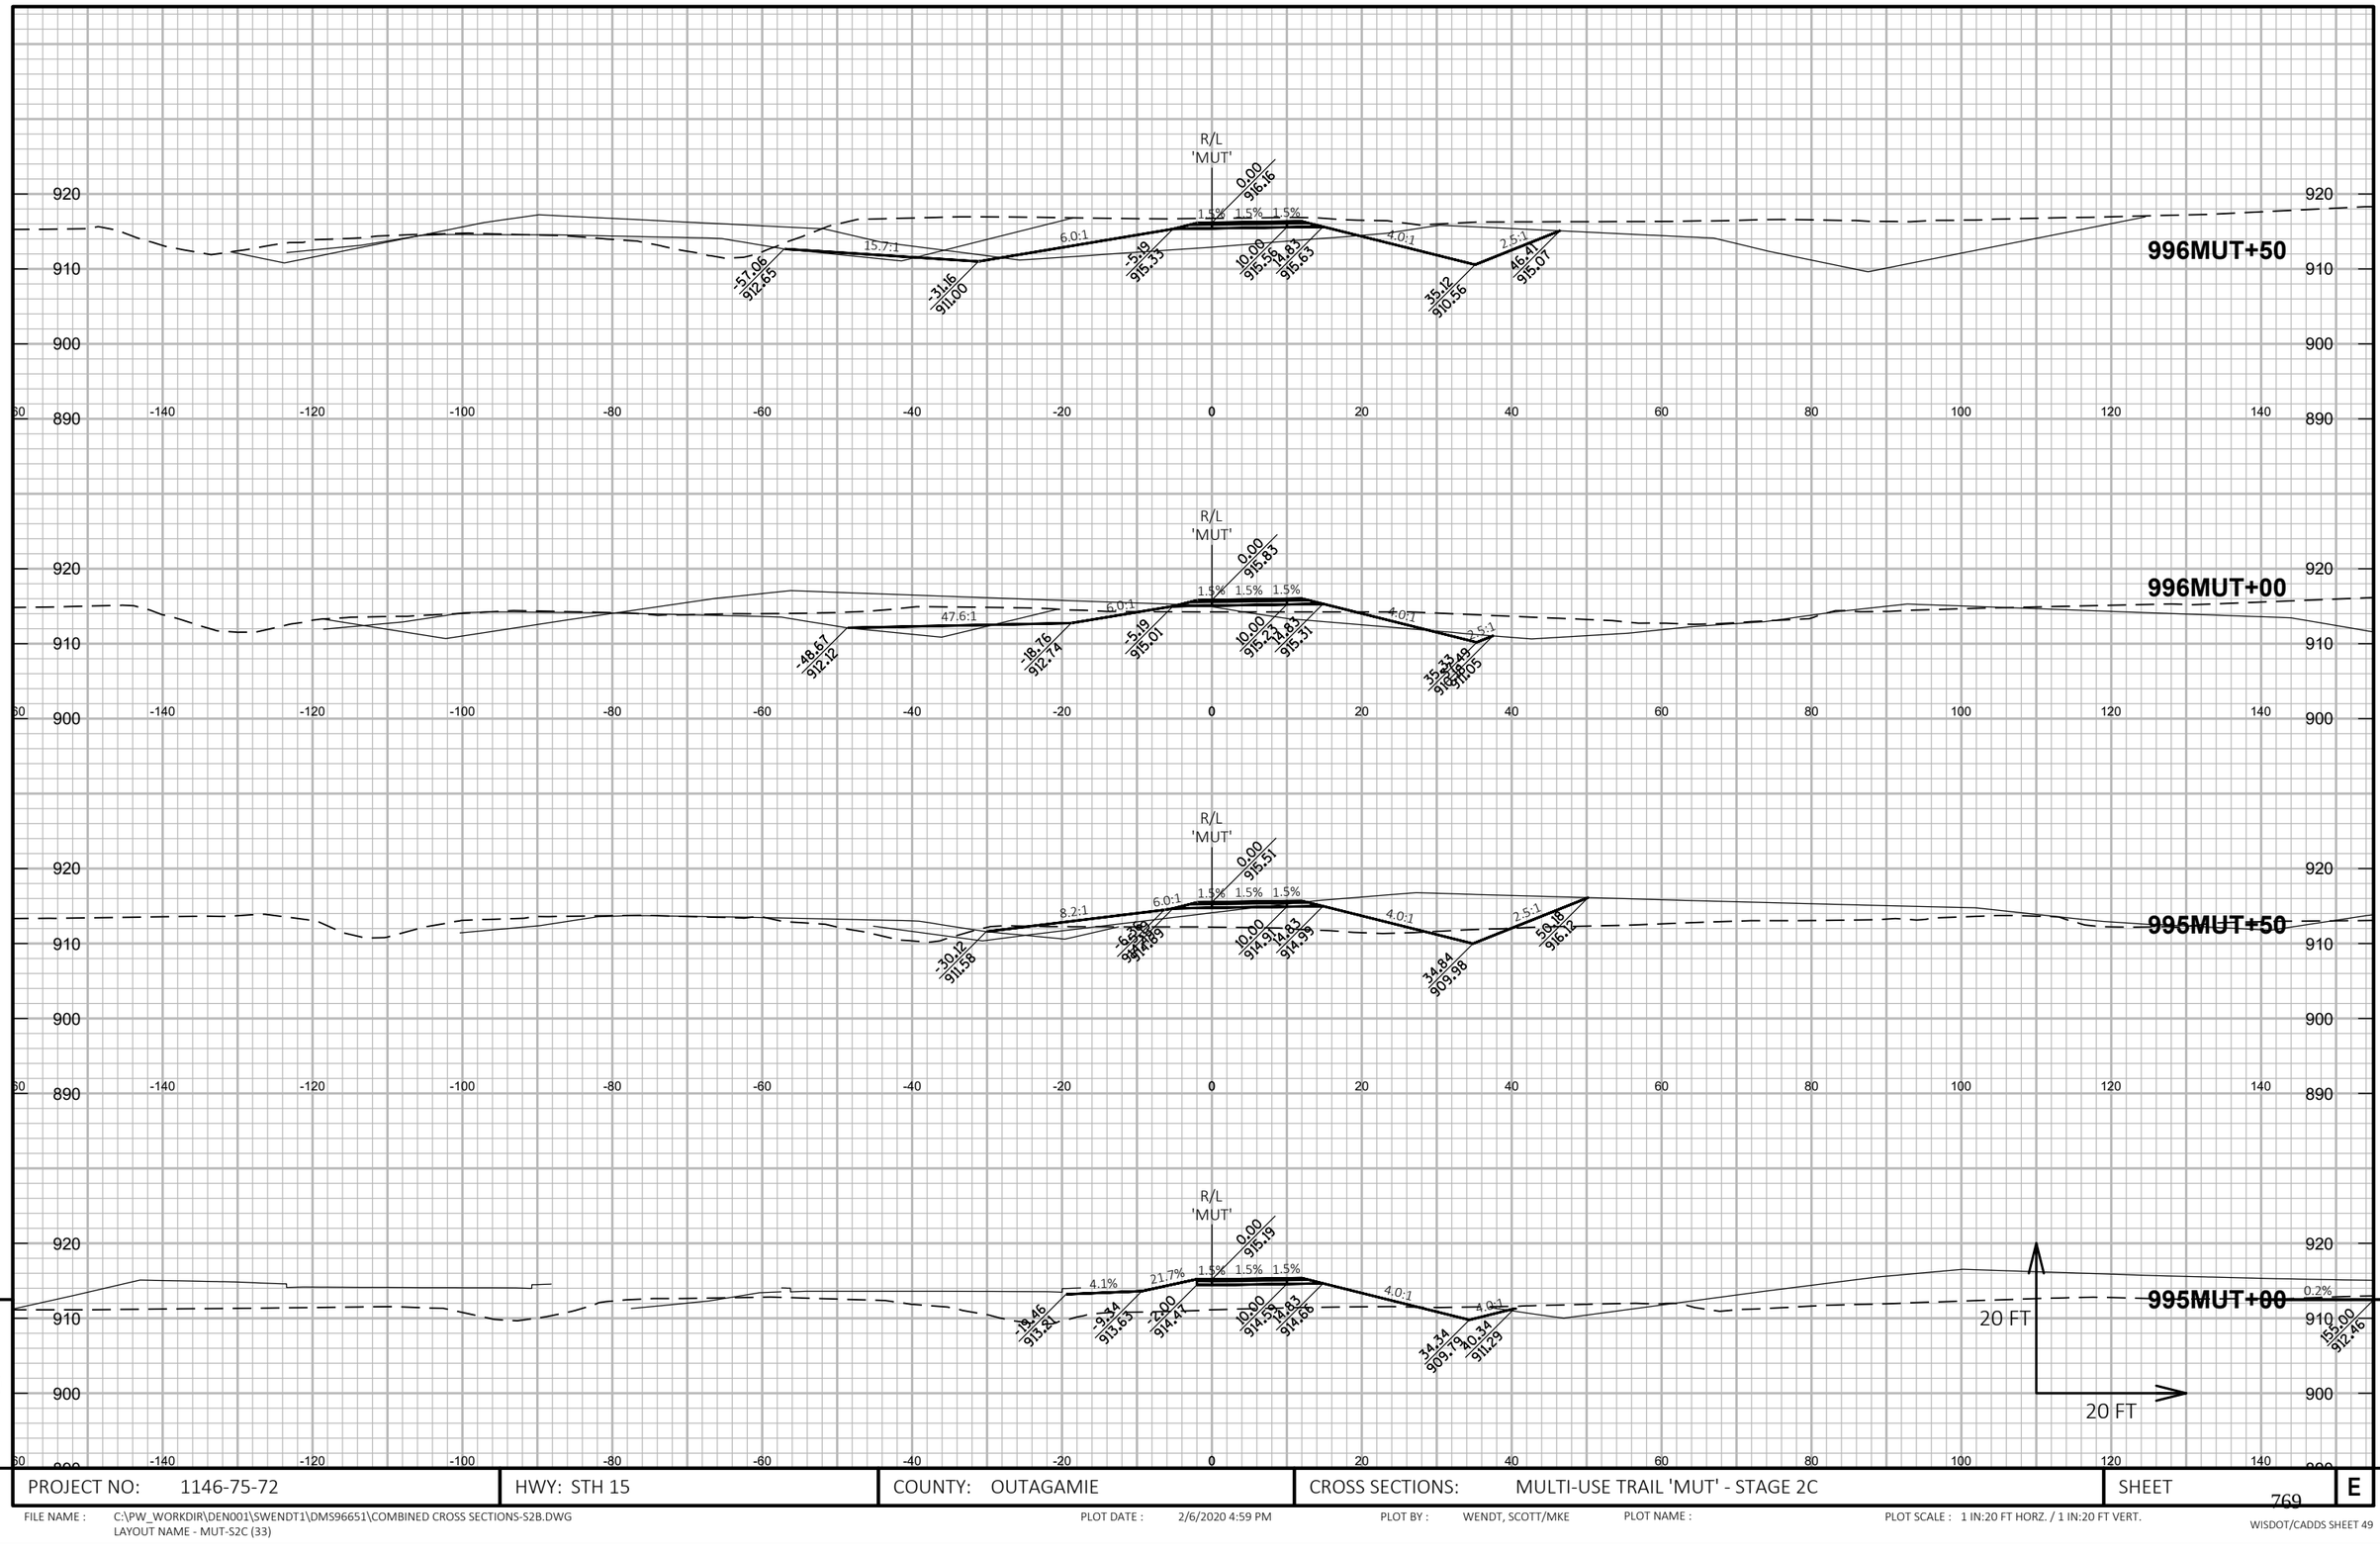


9

9

PROJECT NO: 1146-75-72	HWY: STH 15	COUNTY: OUTAGAMIE	CROSS SECTIONS: MULTI-USE TRAIL 'MUT' - STAGE 2C	SHEET	E

FILE NAME : C:\PW_WORKDIR\DEN001\SWENDT1\DMS96651\COMBINED CROSS SECTIONS-S2B.DWG
LAYOUT NAME - MUT-S2C (33)

PLOT DATE : 2/6/2020 4:59 PM PLOT BY : WENDT, SCOTT/MKE PLOT NAME : PLOT SCALE : 1 IN:20 FT HORZ. / 1 IN:20 FT VERT.

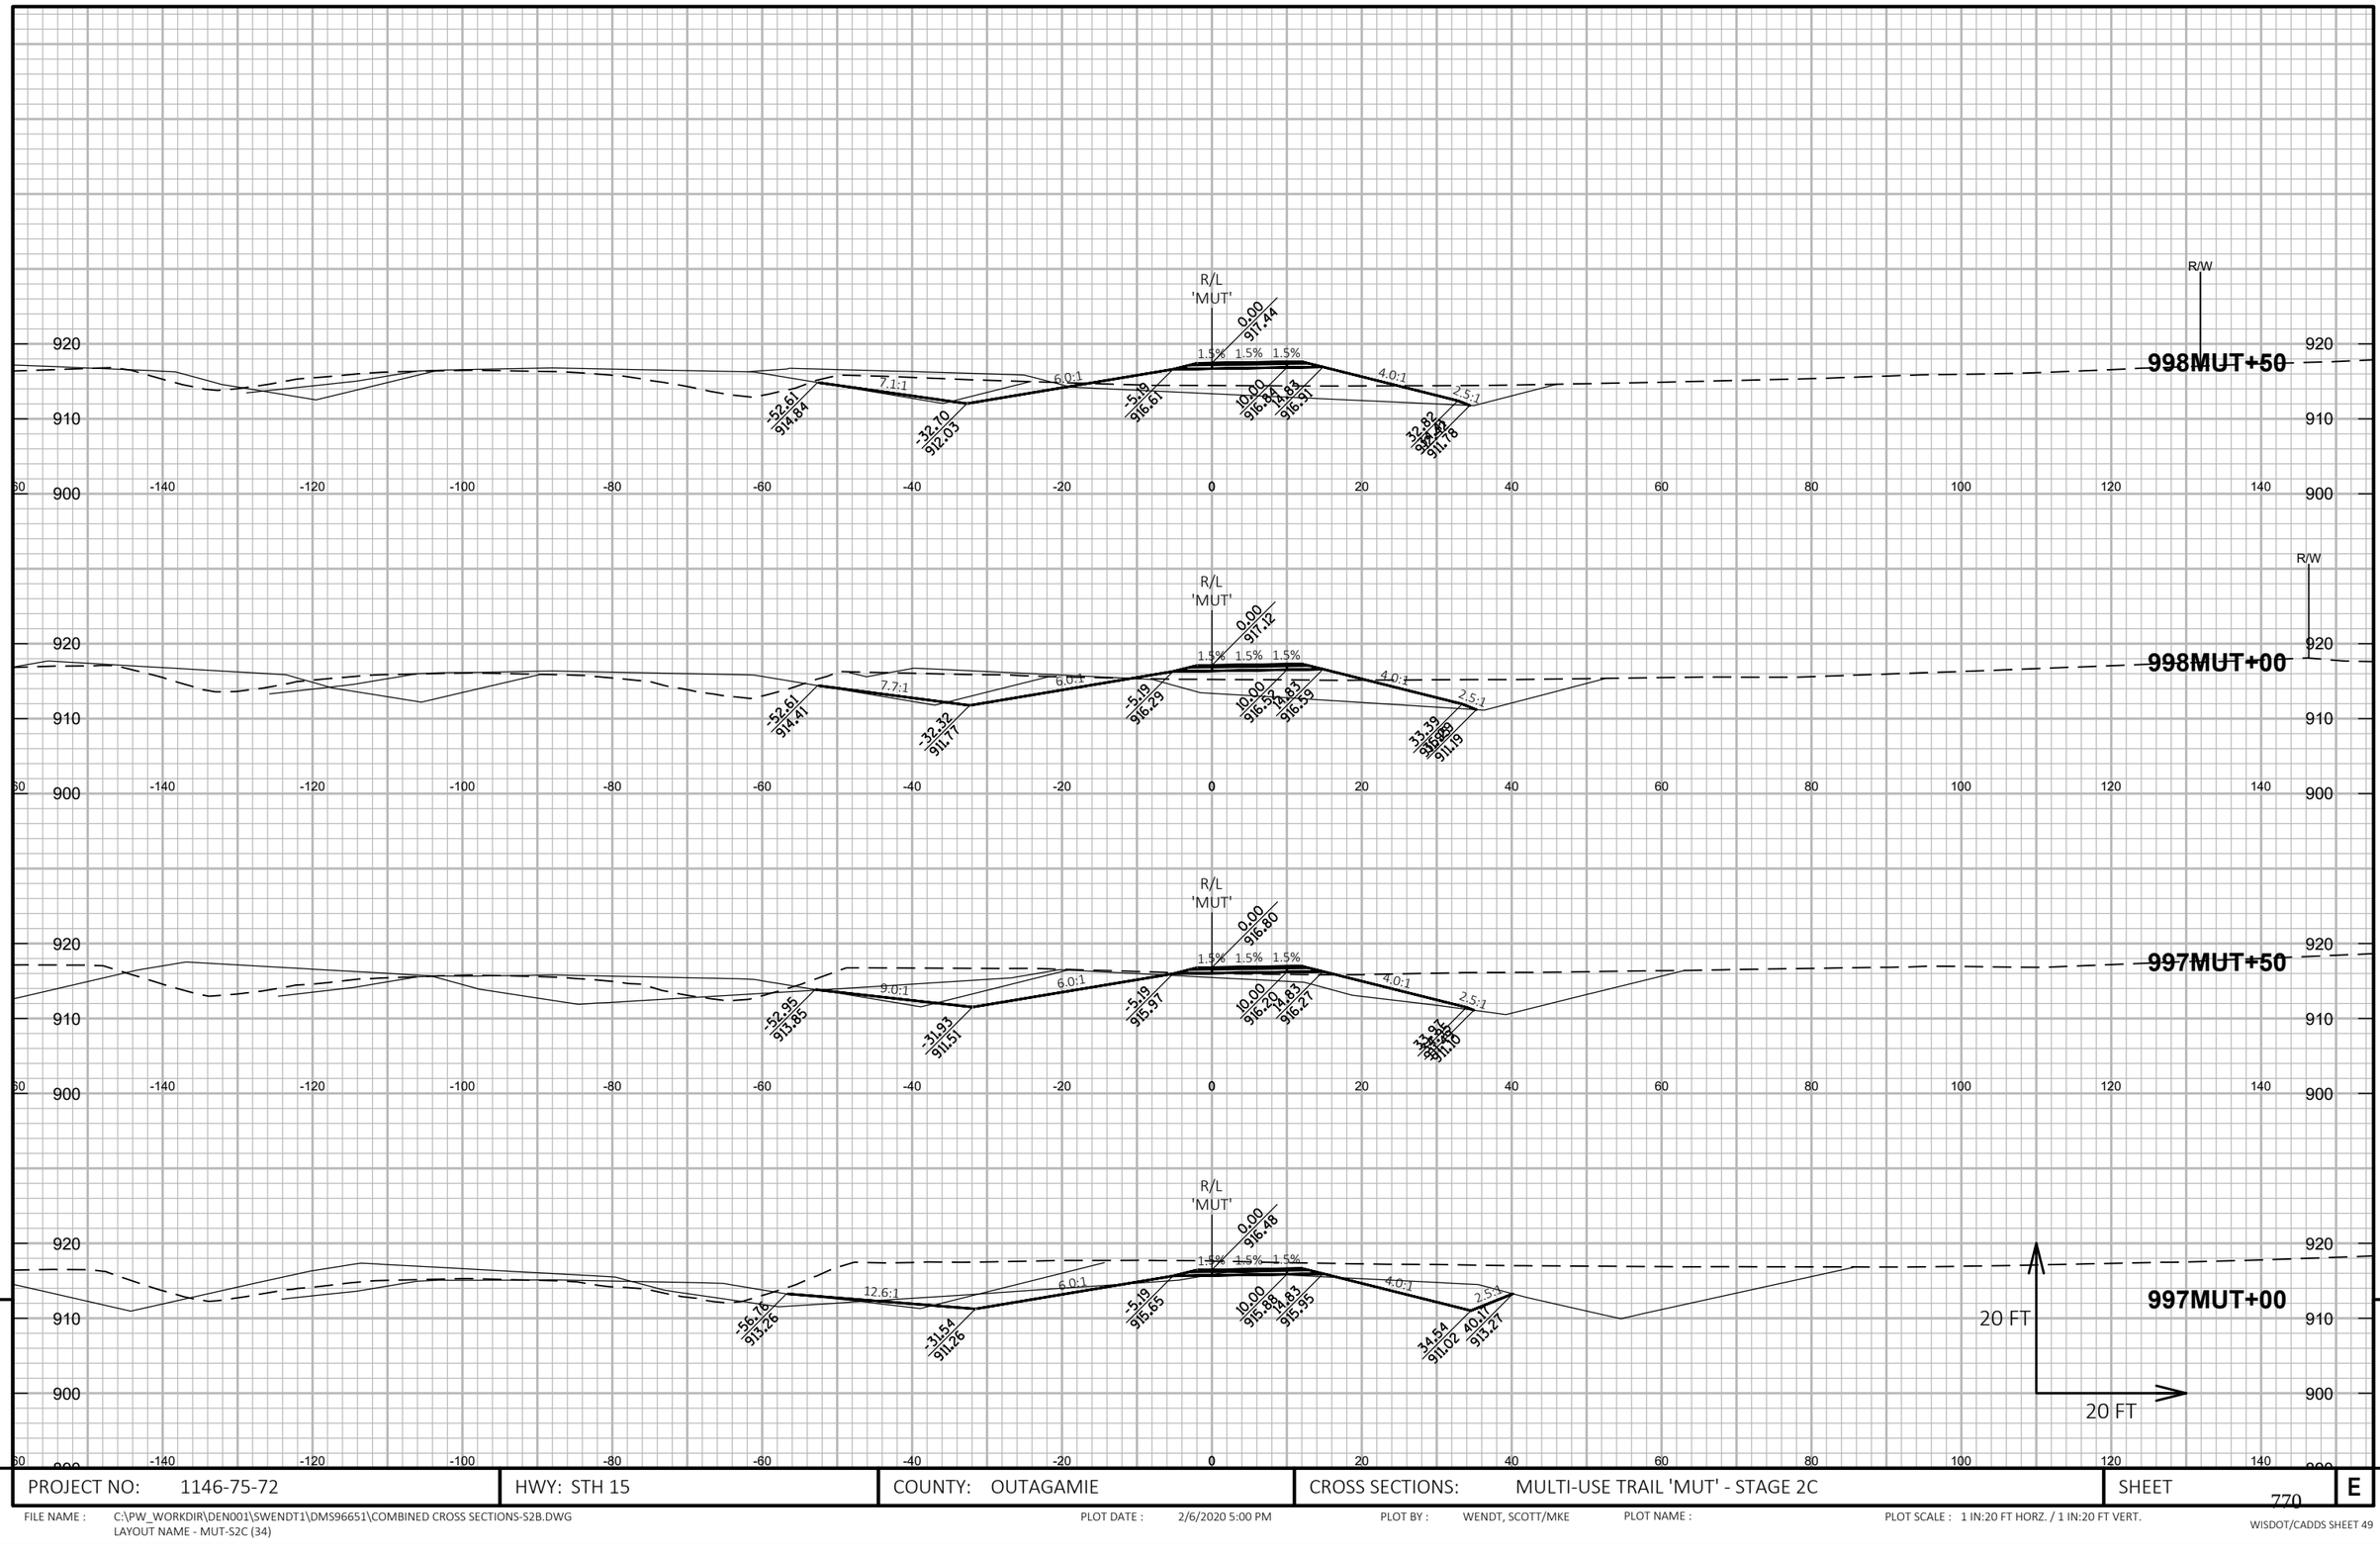


9

9

PROJECT NO: 1146-75-72	HWY: STH 15	COUNTY: OUTAGAMIE	CROSS SECTIONS: MULTI-USE TRAIL 'MUT' - STAGE 2C	SHEET 770	E

FILE NAME : C:\PW_WORKDIR\DEN001\SWENDT1\DMS96651\COMBINED CROSS SECTIONS-S2B.DWG
LAYOUT NAME - MUT-S2C (34)

PLOT DATE : 2/6/2020 5:00 PM PLOT BY : WENDT, SCOTT/MKE PLOT NAME : PLOT SCALE : 1 IN:20 FT HORZ. / 1 IN:20 FT VERT.

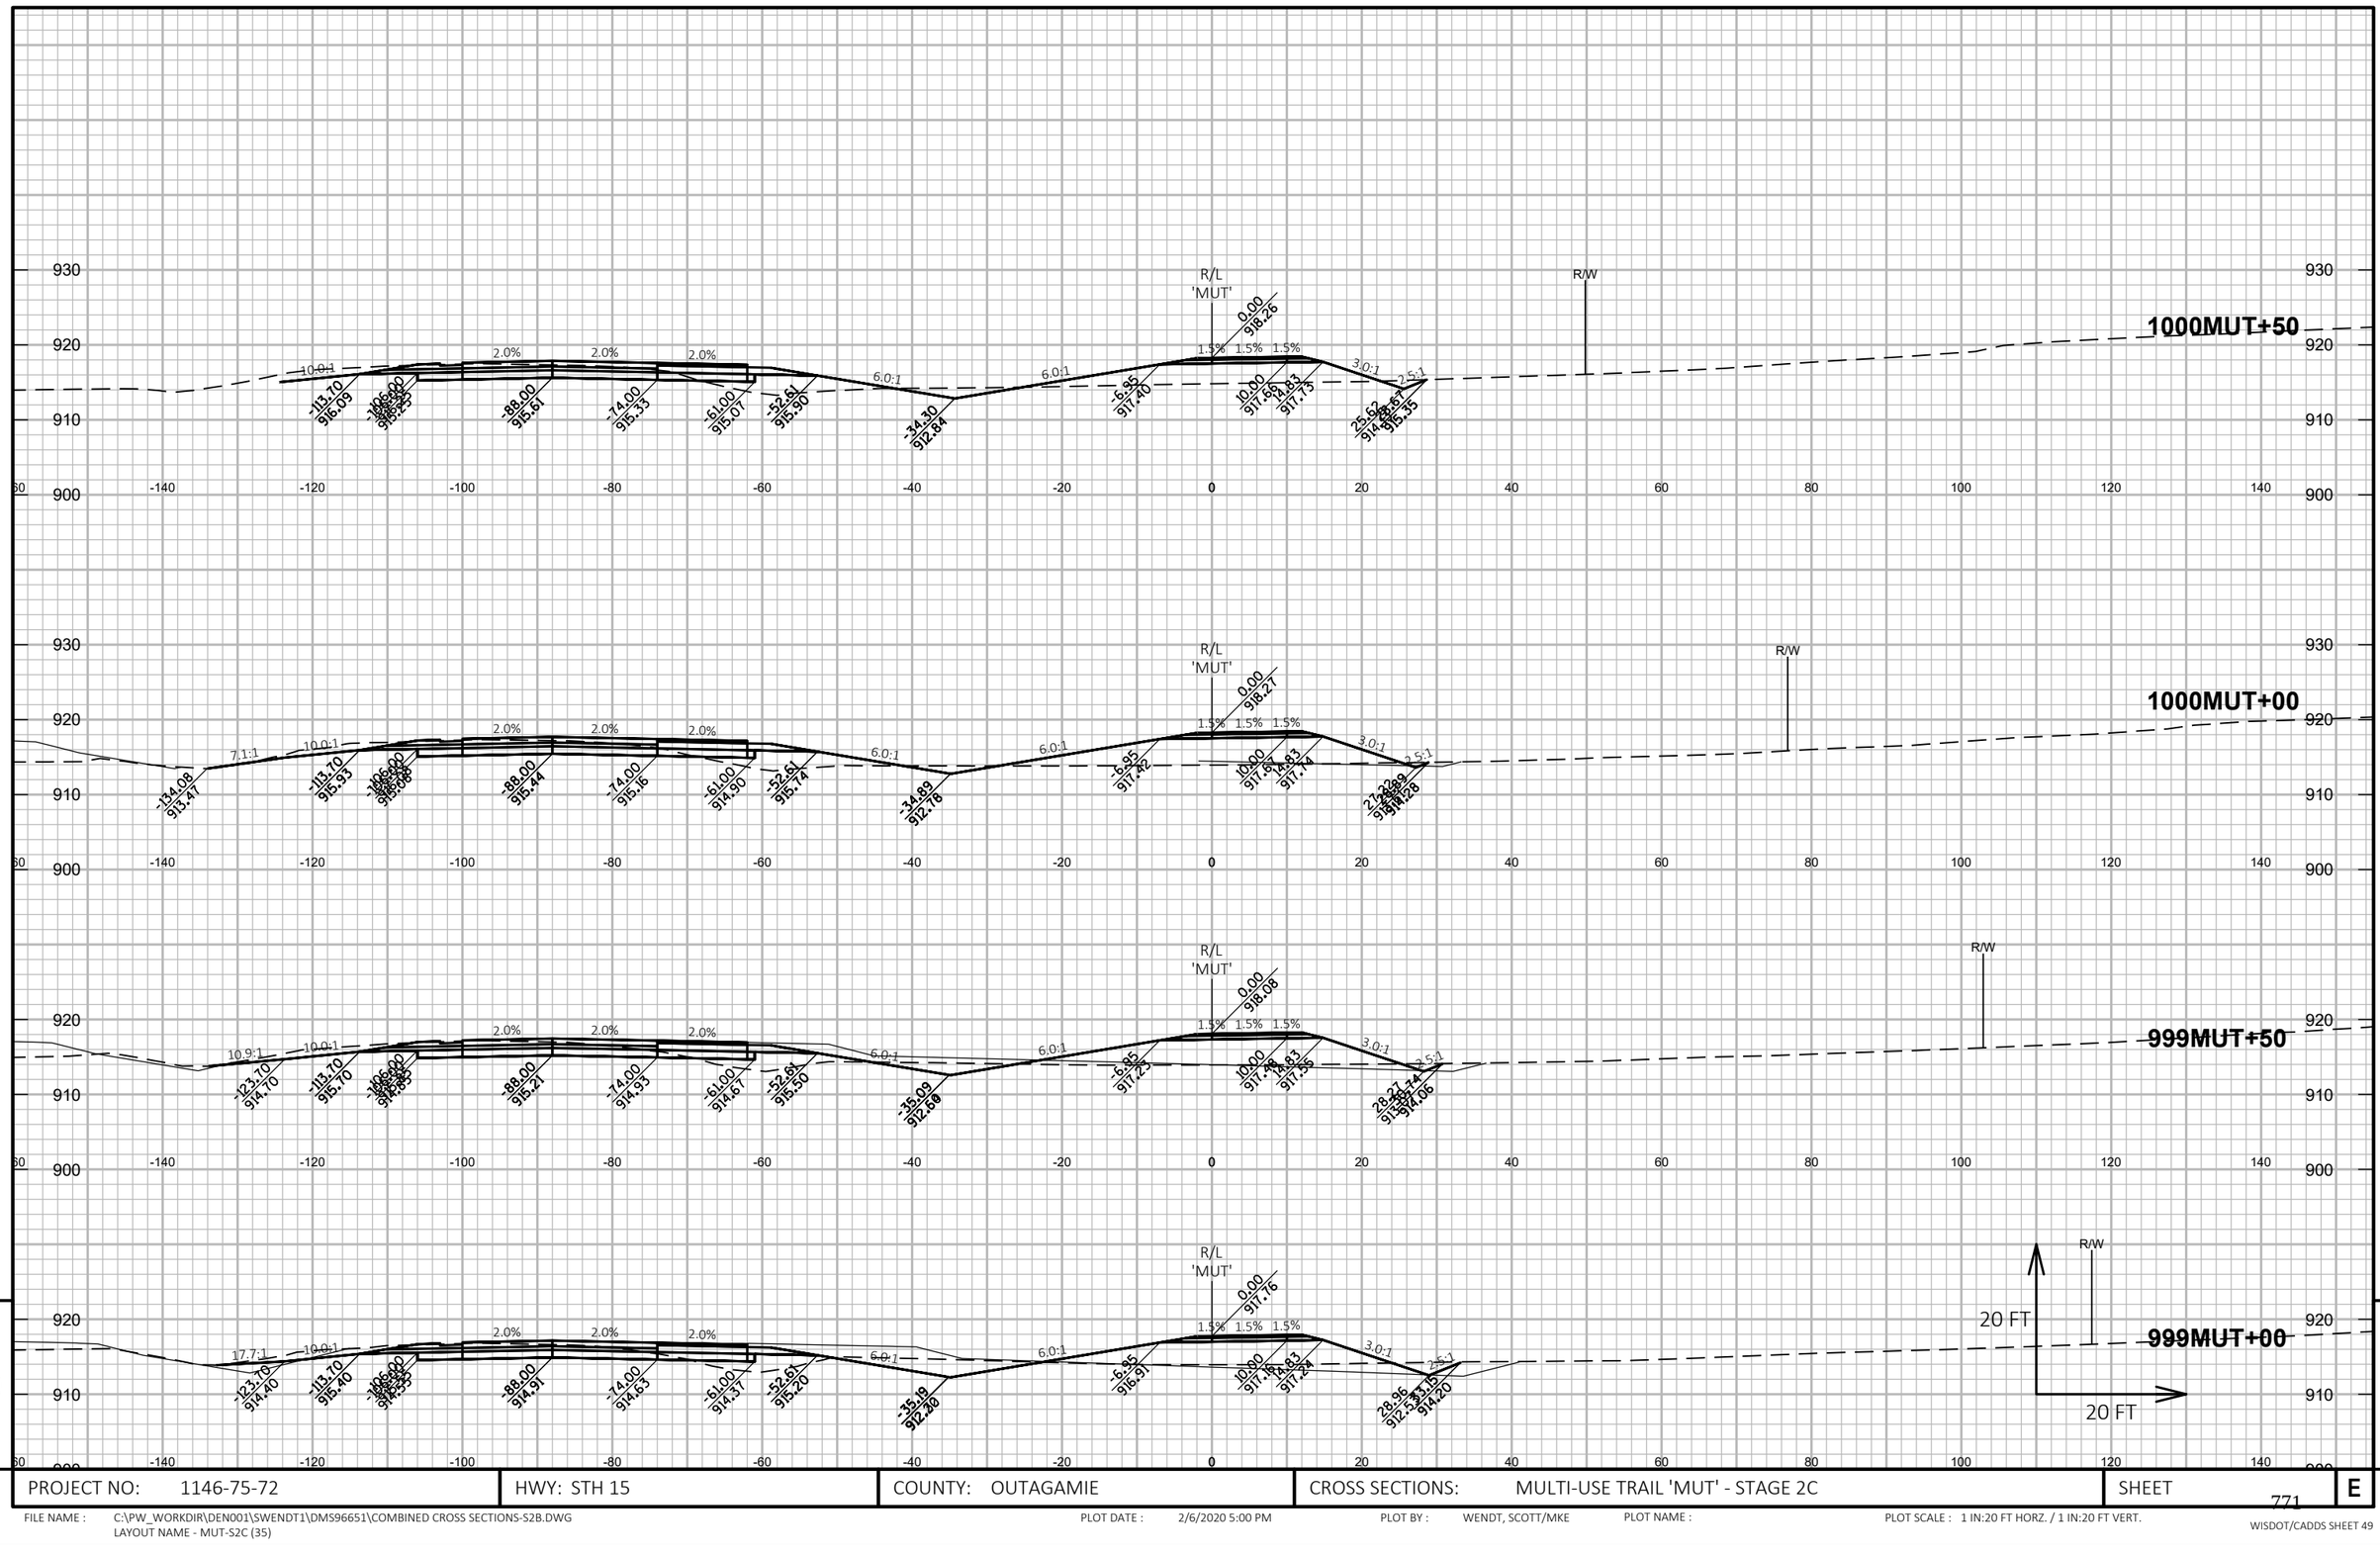

9


9

PROJECT NO: 1146-75-72	HWY: STH 15	COUNTY: OUTAGAMIE	CROSS SECTIONS: MULTI-USE TRAIL 'MUT' - STAGE 2C	SHEET 771	E

FILE NAME : C:\PW_WORKDIR\DEN001\SWENDT1\DMS96651\COMBINED CROSS SECTIONS-S2B.DWG
LAYOUT NAME - MUT-S2C (35)

PLOT DATE : 2/6/2020 5:00 PM PLOT BY : WENDT, SCOTT/MKE PLOT NAME : PLOT SCALE : 1 IN:20 FT HORZ. / 1 IN:20 FT VERT.

WISDOT/CADDS SHEET 49

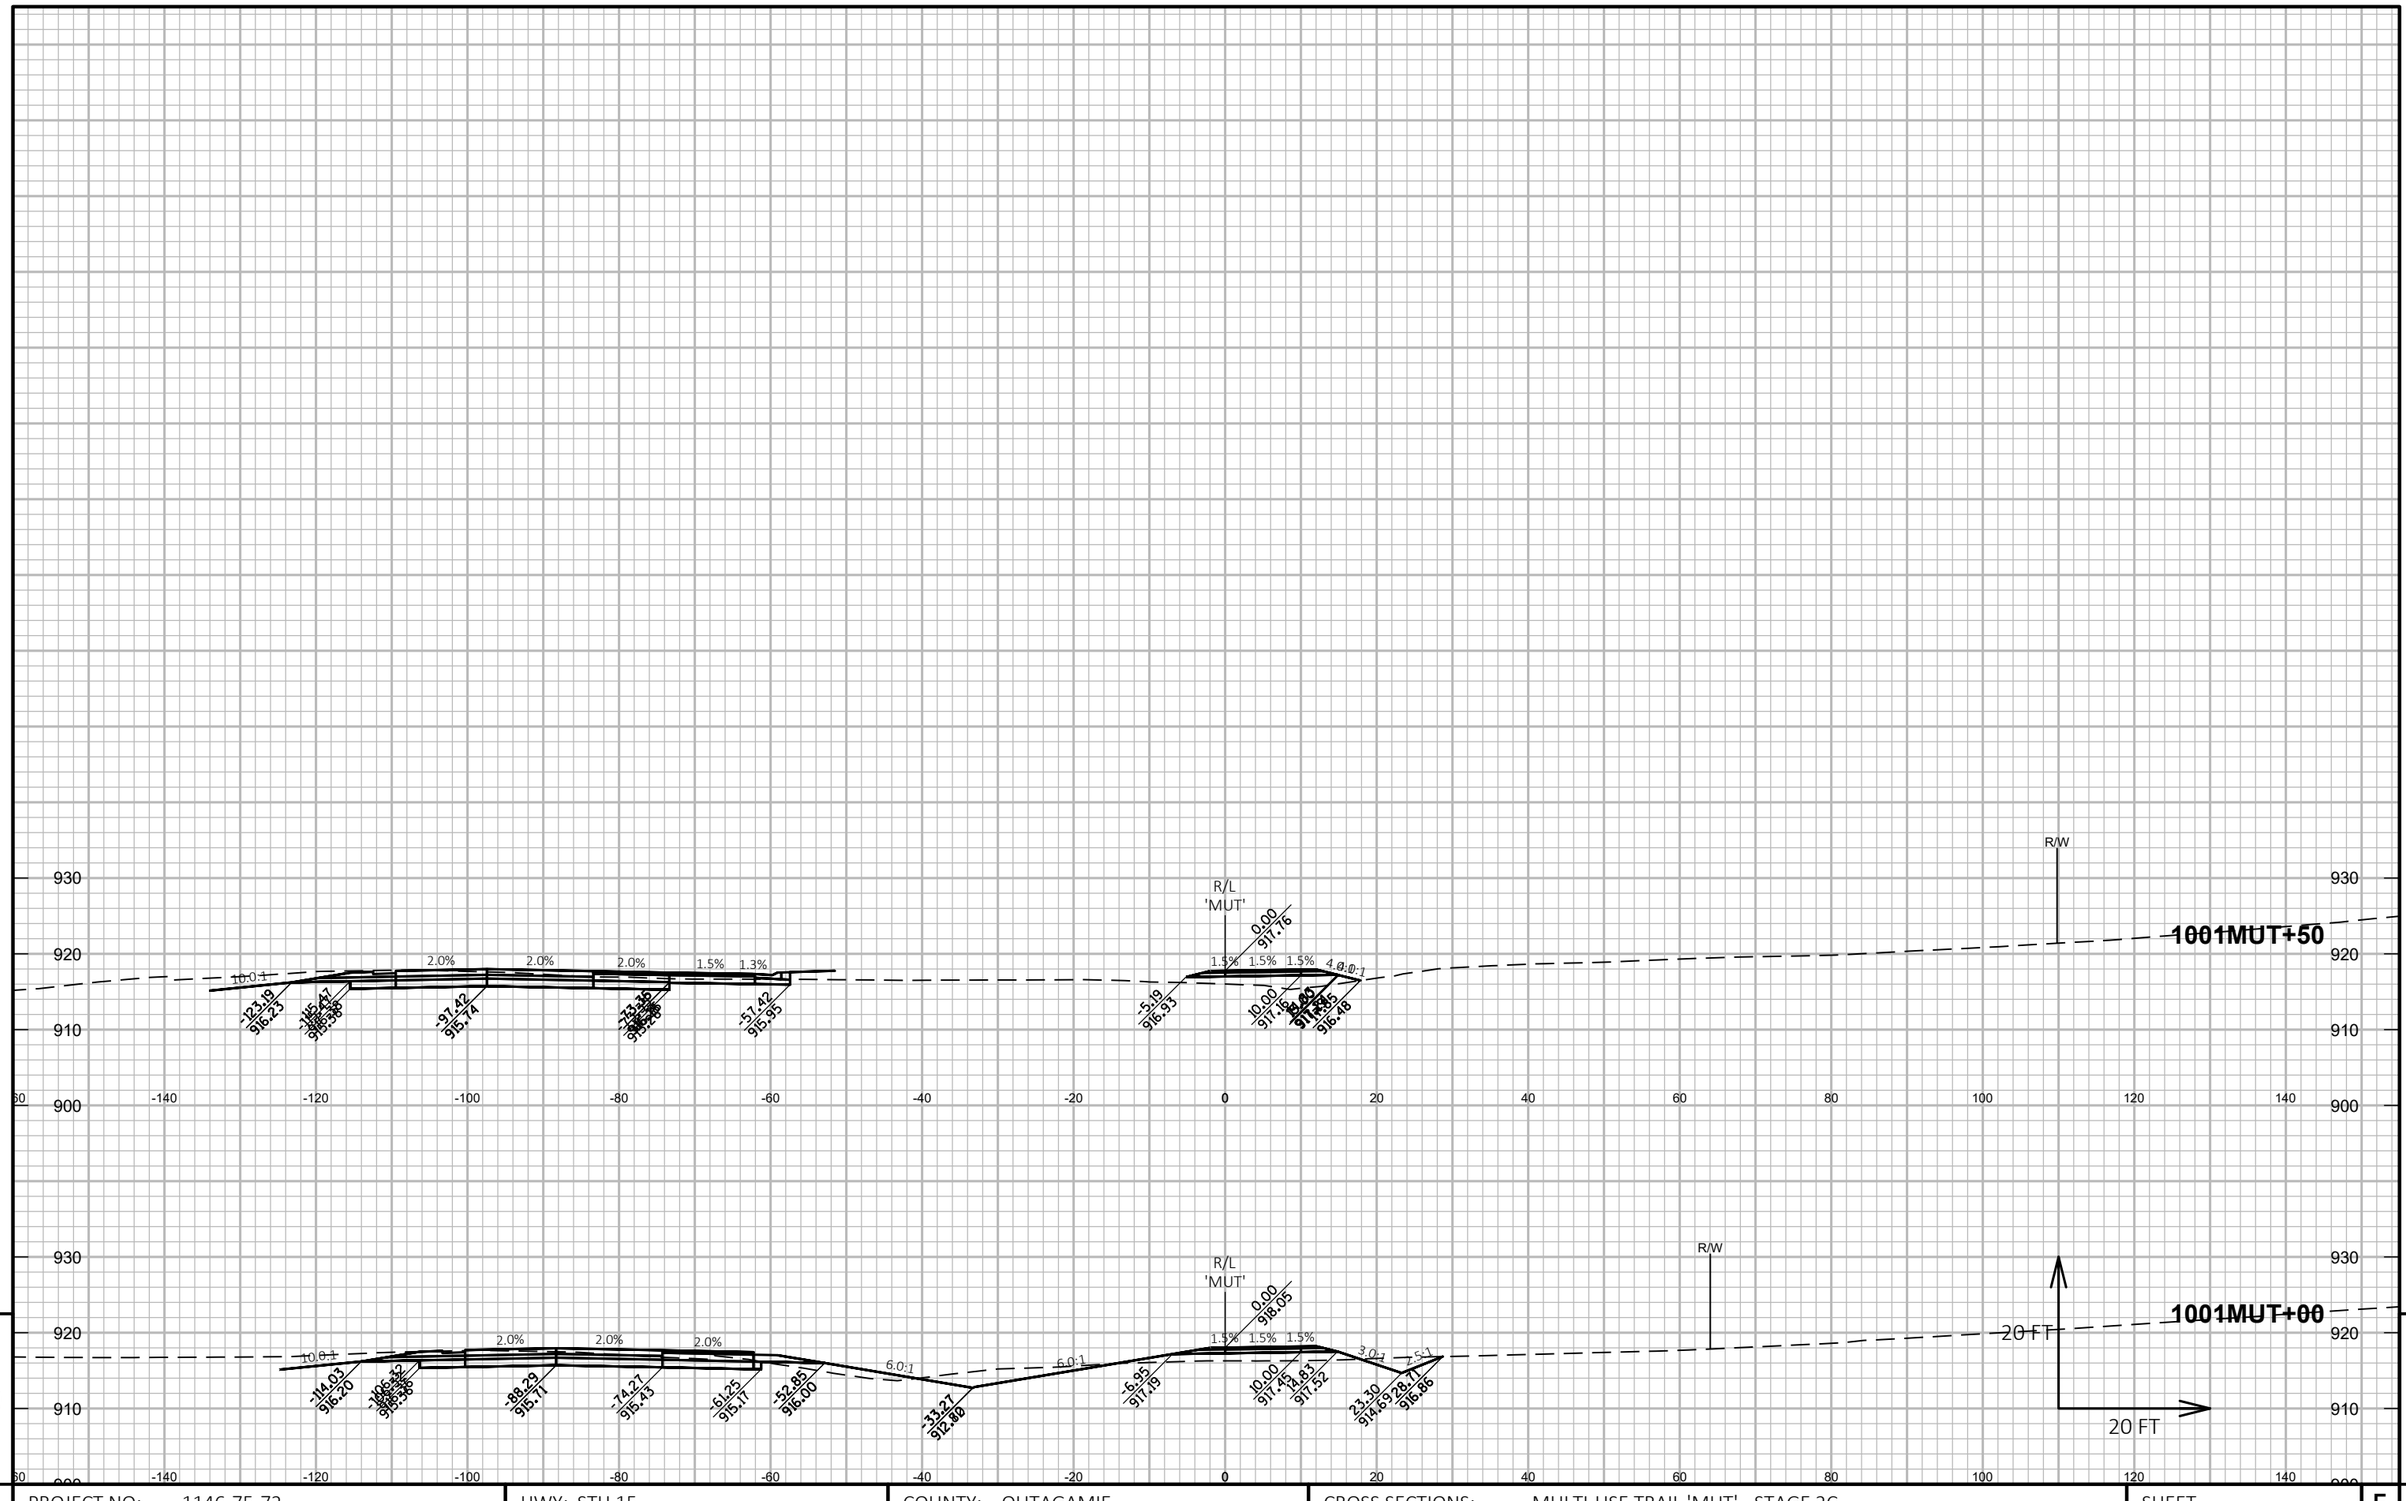

9


9

PROJECT NO: 1146-75-72	HWY: STH 15	COUNTY: OUTAGAMIE	CROSS SECTIONS: MULTI-USE TRAIL 'MUT' - STAGE 2C	SHEET	E

FILE NAME : C:\PW_WORKDIR\DEN001\SWENDT1\DMS96651\COMBINED CROSS SECTIONS-S2B.DWG
LAYOUT NAME - MUT-S2C (36)

PLOT DATE : 2/6/2020 5:00 PM PLOT BY : WENDT, SCOTT/MKE PLOT NAME : PLOT SCALE : 1 IN:20 FT HORZ. / 1 IN:20 FT VERT.

WISDOT/CADDS SHEET 49

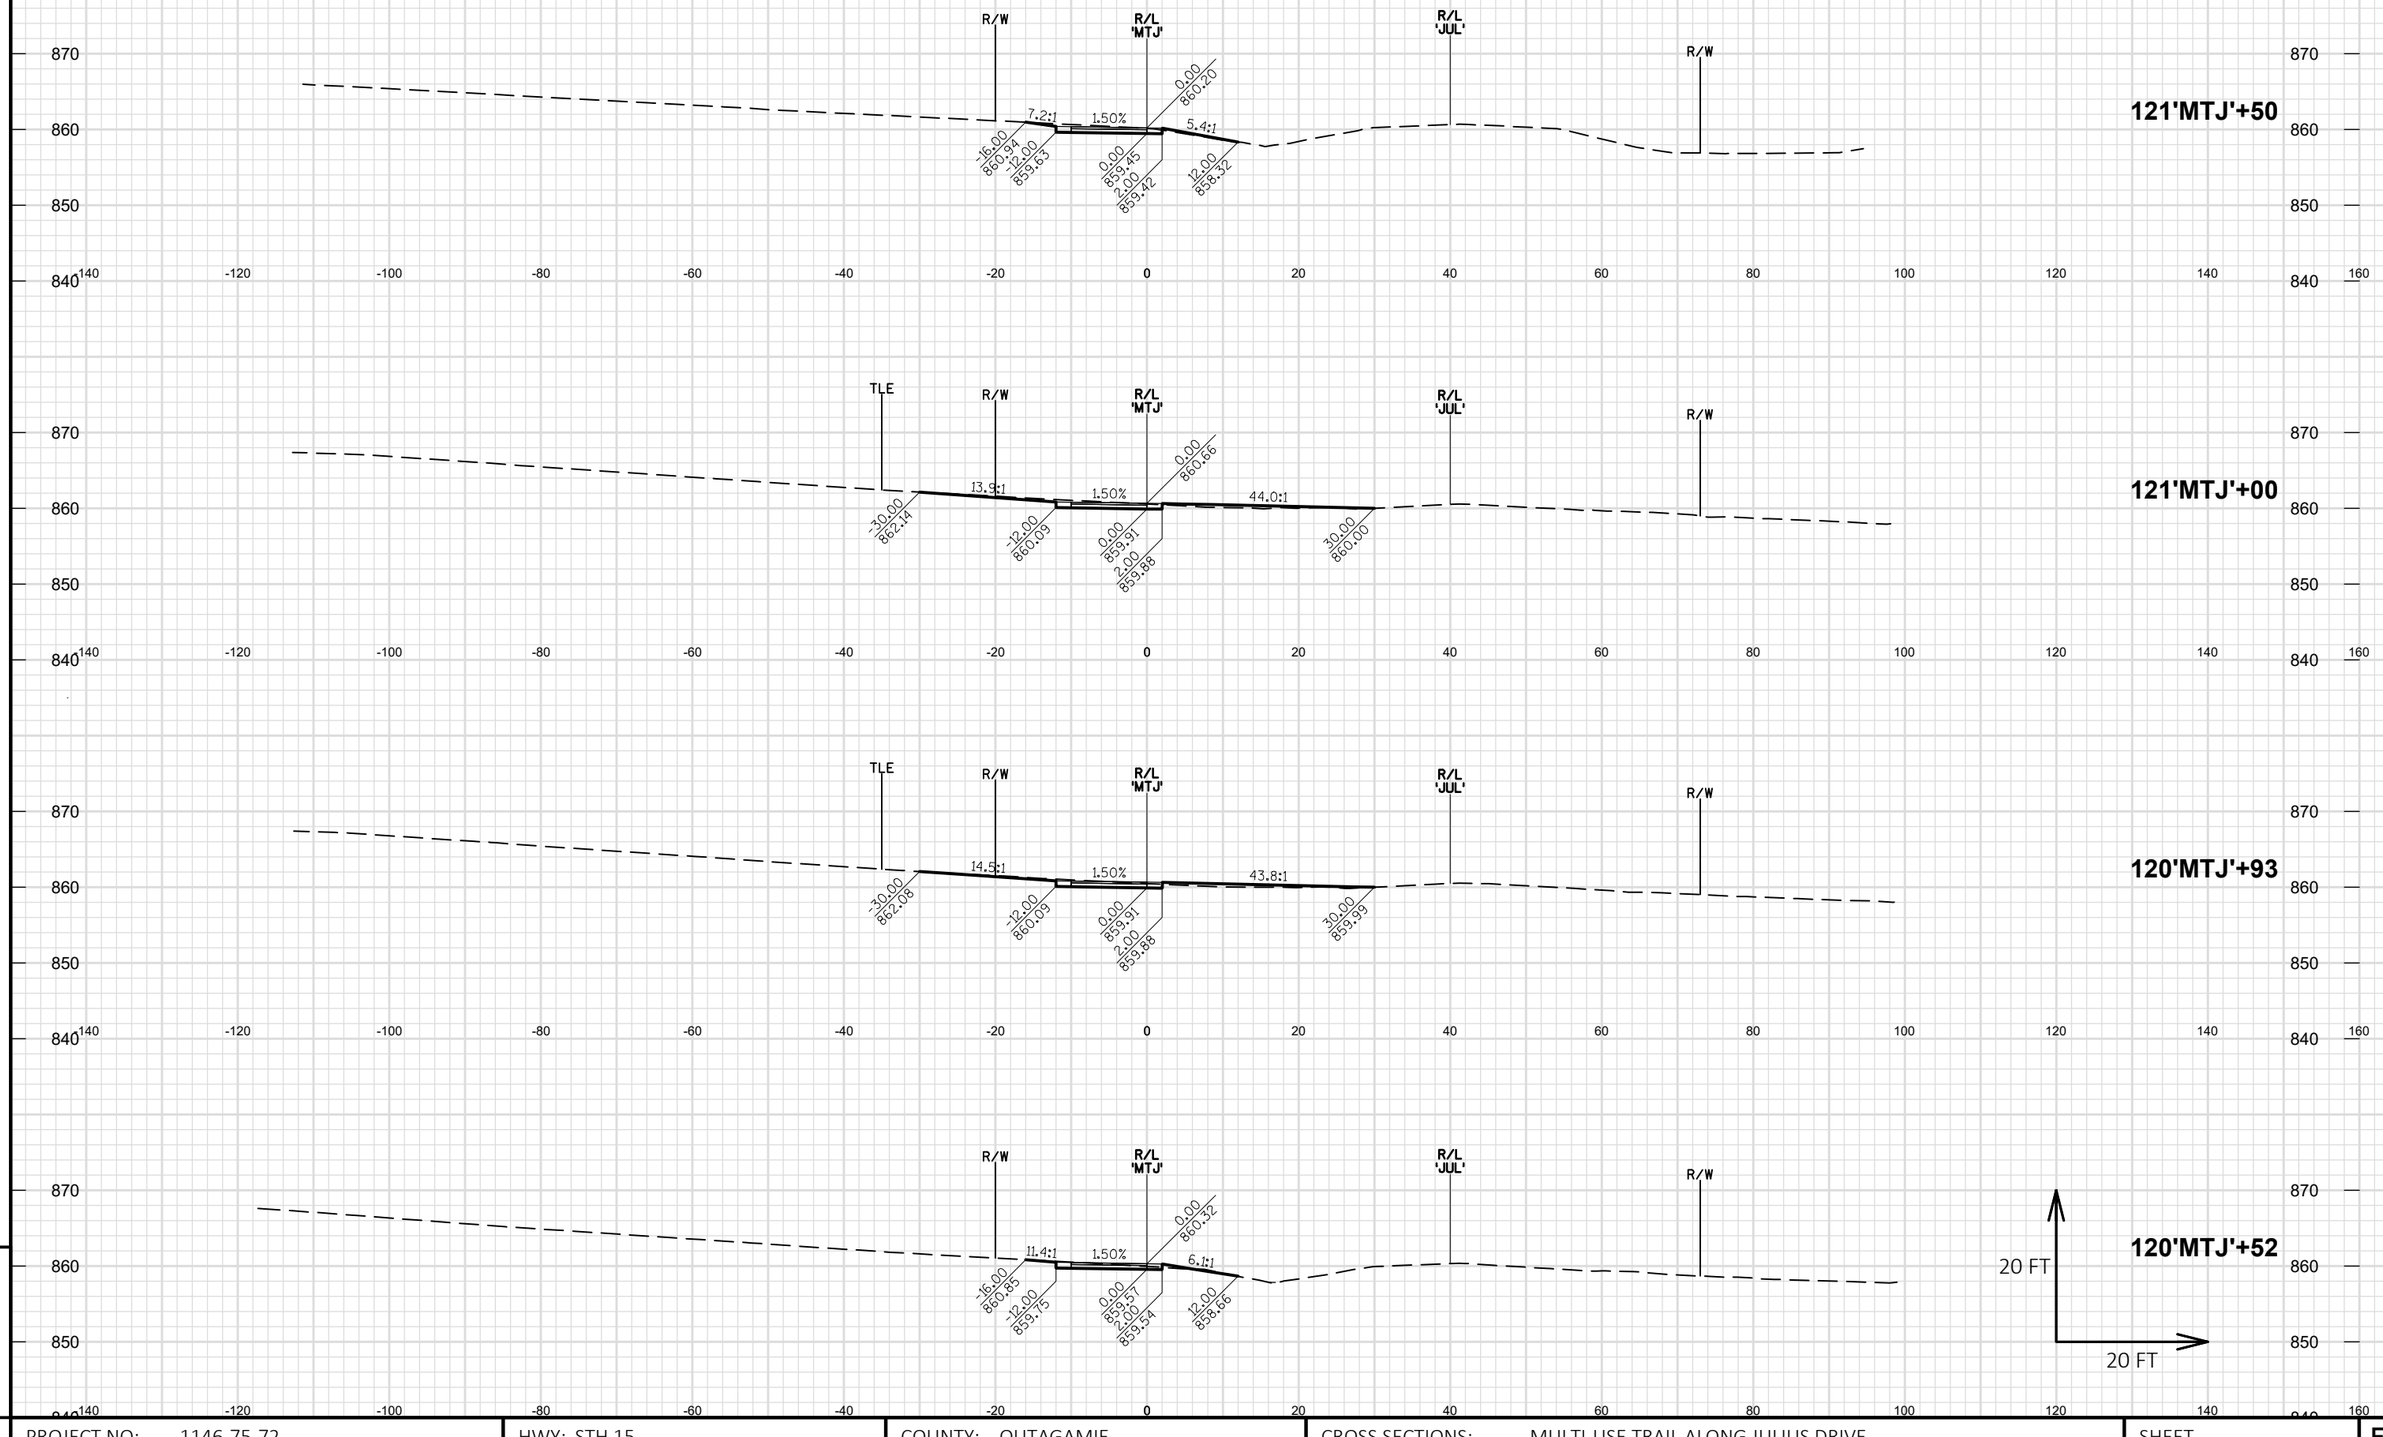

9

9

PROJECT NO: 1146-75-72	HWY: STH 15	COUNTY: OUTAGAMIE	CROSS SECTIONS: MULTI-USE TRAIL ALONG JULIUS DRIVE	SHEET 773	E

FILE NAME : C:\PW_WORKDIR\DEN001\BOITZING\D1086473\11467572-090105-XS.DWG
LAYOUT NAME - 091601-01-MTJ

PLOT DATE : 2/4/2020 3:33 PM

PLOT BY : BENJAMIN OITZINGER

PLOT NAME :

PLOT SCALE : 1 IN:20 FT HORZ. / 1 IN:20 FT VERT.

WISDOT/CADDS SHEET 49

9

9

PROJECT NO: 1146-75-72	HWY: STH 15	COUNTY: OUTAGAMIE	CROSS SECTIONS: MULTI-USE TRAIL ALONG JULIUS DRIVE	SHEET 774	E

FILE NAME : C:\PW_WORKDIR\DEN001\BOITZING\D1086473\11467572-090105-XS.DWG
LAYOUT NAME - 091601-02-MTJ


PLOT DATE : 2/4/2020 3:33 PM

PLOT BY : BENJAMIN OITZINGER

PLOT NAME :

PLOT SCALE : 1 IN:20 FT HORZ. / 1 IN:20 FT VERT.

WISDOT/CADDS SHEET 49

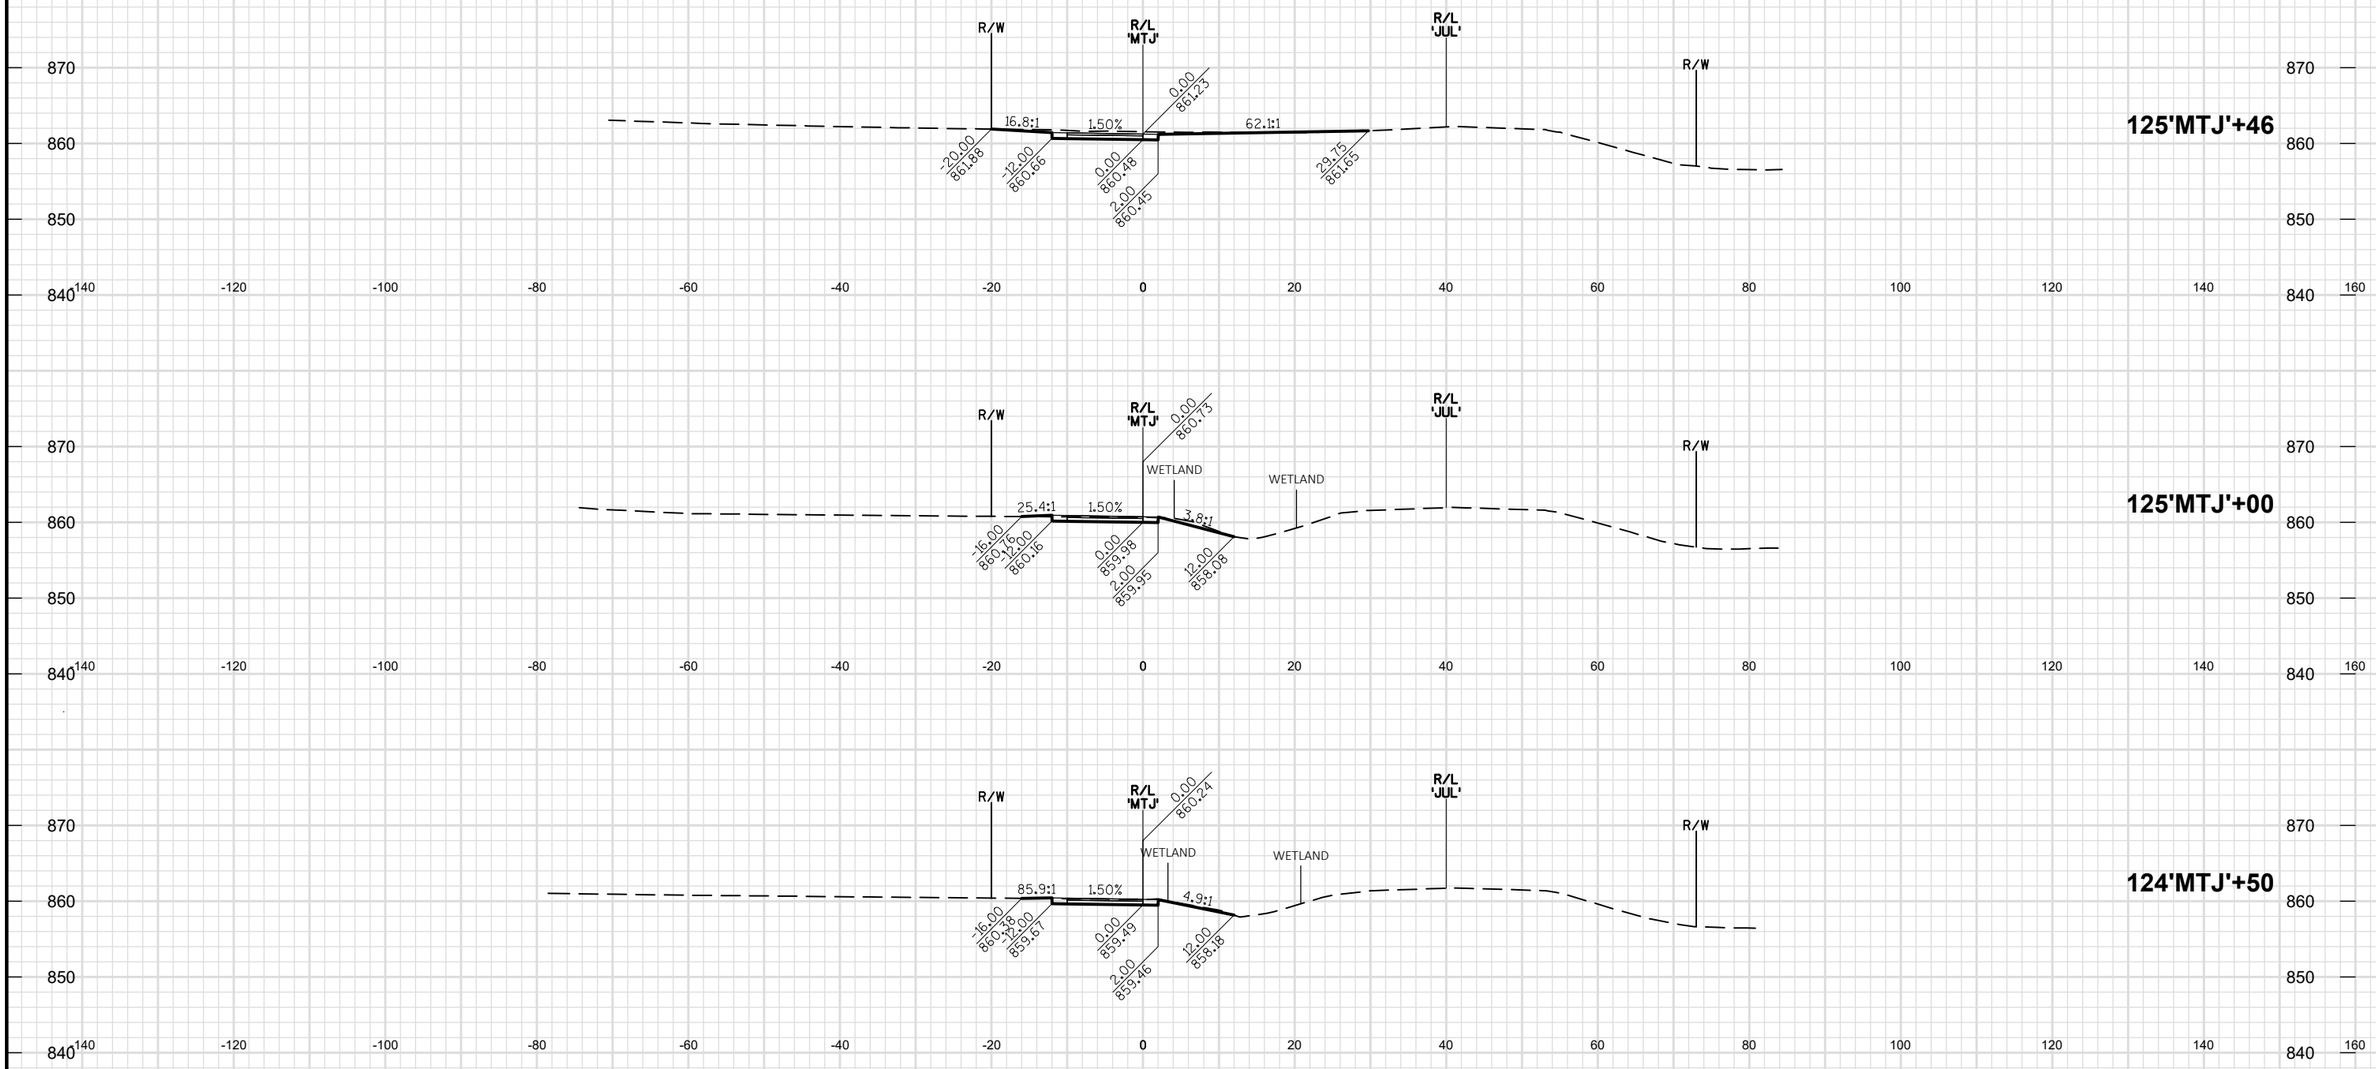


9

PROJECT NO: 1146-75-72	HWY: STH 15	COUNTY: OUTAGAMIE	CROSS SECTIONS: MULTI-USE TRAIL ALONG JULIUS DRIVE	SHEET 775	E

FILE NAME : C:\PW_WORKDIR\DEN001\BOITZING\D1086473\11467572-090105-XS.DWG
LAYOUT NAME - 091601-03-MTJ
PLOT DATE : 2/4/2020 3:34 PM
PLOT BY : BENJAMIN OITZINGER
PLOT NAME :
PLOT SCALE : 1 IN:20 FT HORZ. / 1 IN:20 FT VERT.
WISDOT/CADDS SHEET 49

9

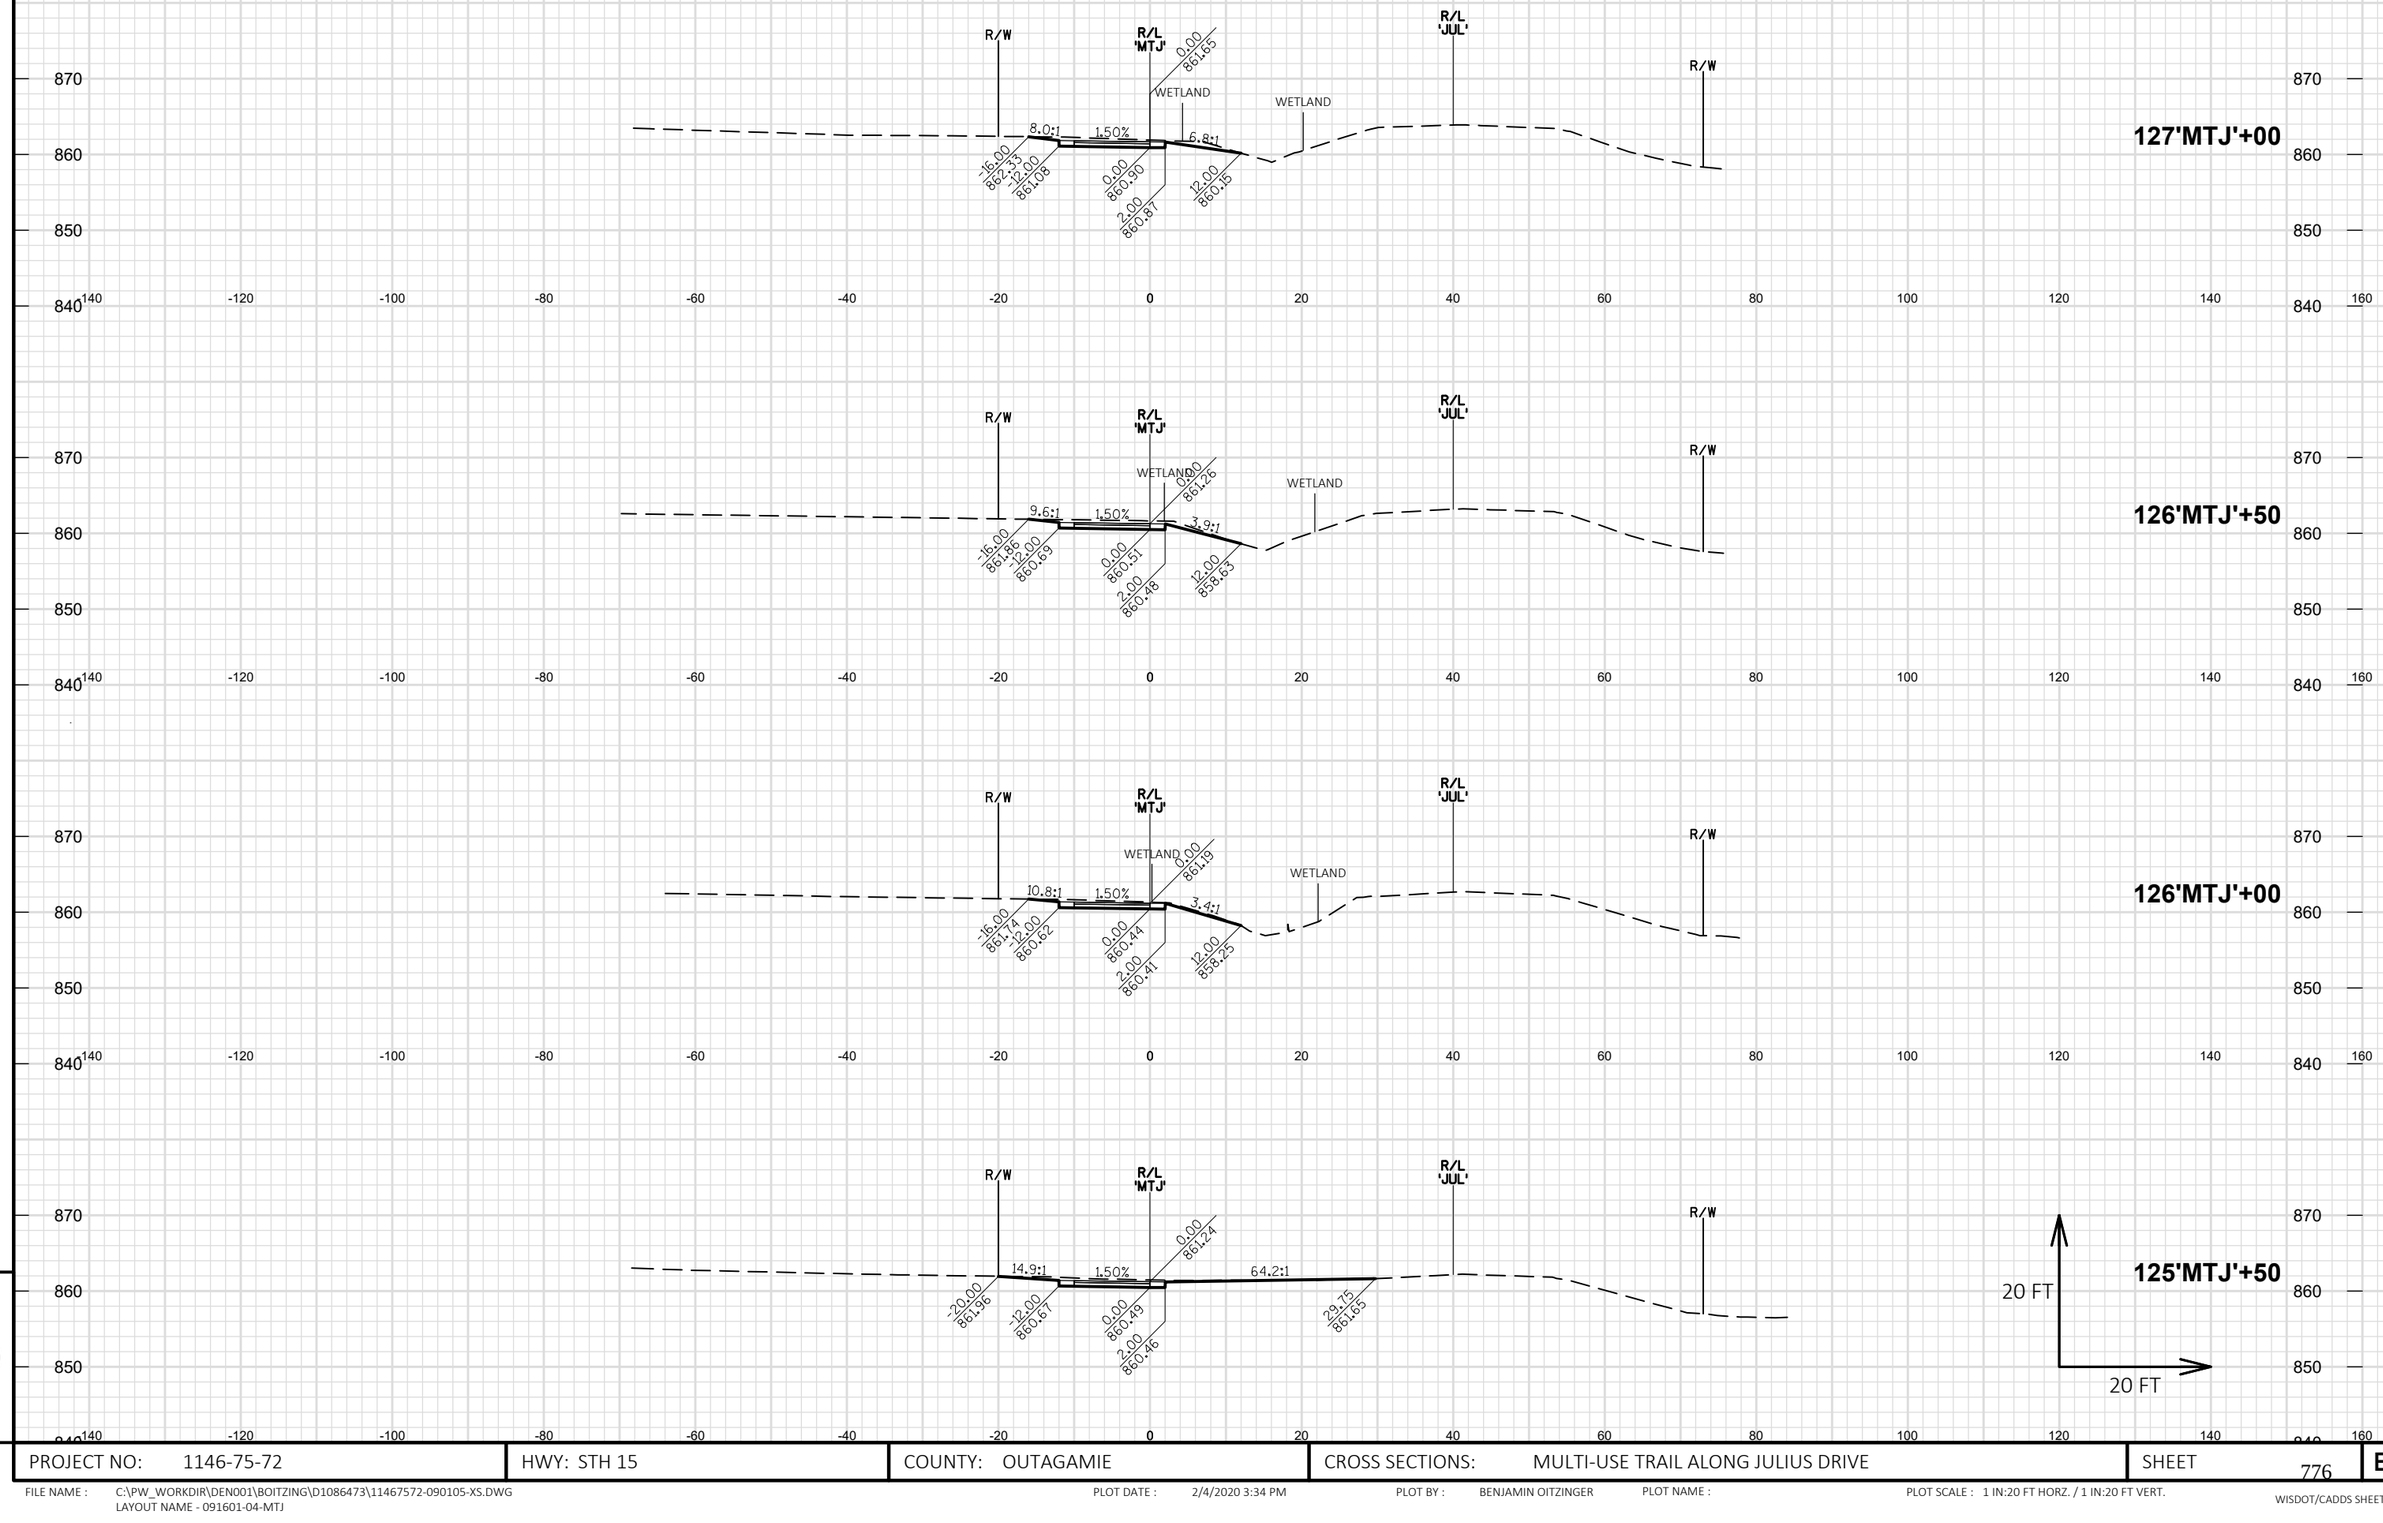

9

9

PROJECT NO: 1146-75-72	HWY: STH 15	COUNTY: OUTAGAMIE	CROSS SECTIONS: MULTI-USE TRAIL ALONG JULIUS DRIVE	SHEET 776	E

FILE NAME : C:\PW_WORKDIR\DEN001\BOITZING\D1086473\11467572-090105-XS.DWG
LAYOUT NAME - 091601-04-MTJ

PLOT DATE : 2/4/2020 3:34 PM PLOT BY : BENJAMIN OITZINGER PLOT NAME : PLOT SCALE : 1 IN:20 FT HORZ. / 1 IN:20 FT VERT.

WISDOT/CADDS SHEET 49

9

PROJECT NO: 1146-75-72	HWY: STH 15	COUNTY: OUTAGAMIE	CROSS SECTIONS: MULTI-USE TRAIL ALONG JULIUS DRIVE	SHEET 777	E

9

FILE NAME : C:\PW_WORKDIR\DEN001\BOITZING\D1086473\11467572-090105-XS.DWG
LAYOUT NAME - 091601-05-MTJ


PLOT DATE : 2/4/2020 3:34 PM

PLOT BY : BENJAMIN OITZINGER

PLOT NAME :

PLOT SCALE : 1 IN:20 FT HORZ. / 1 IN:20 FT VERT.


WISDOT/CADDS SHEET 49

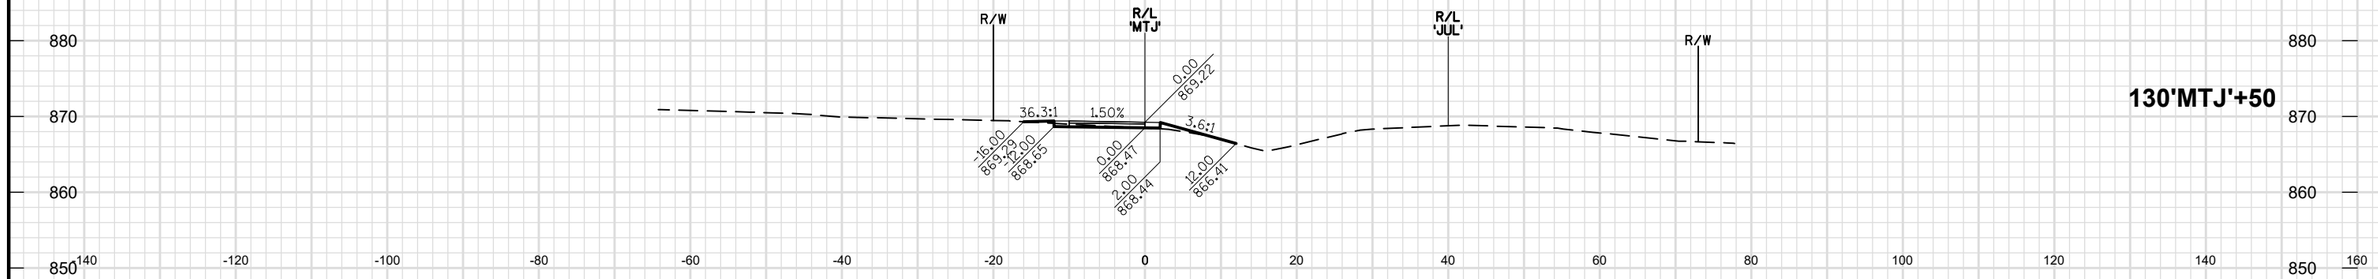


130'MTJ'+50



130'MTJ'+23

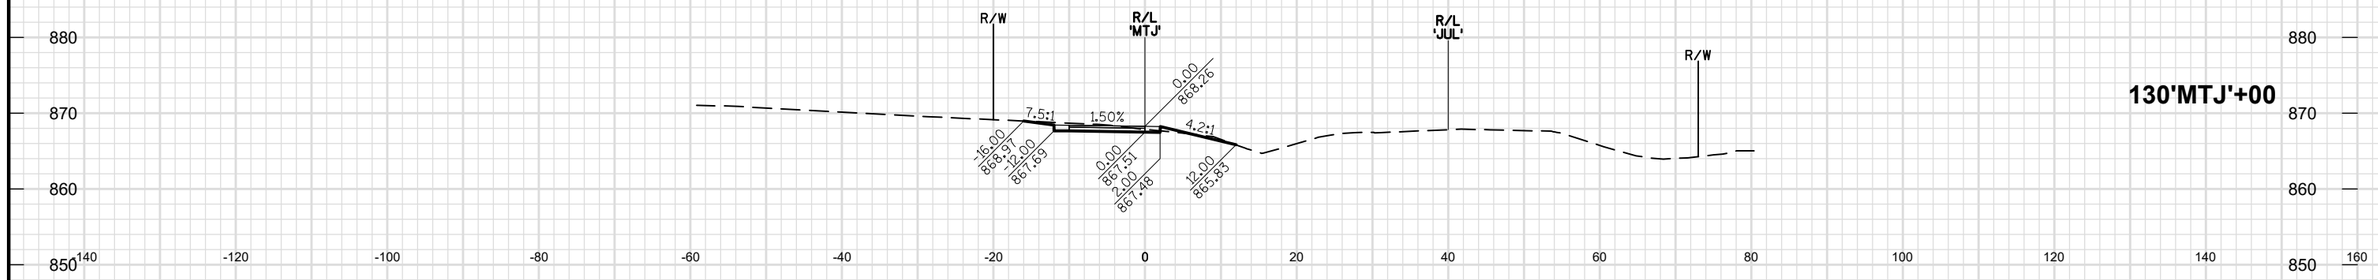

130'MTJ'+00

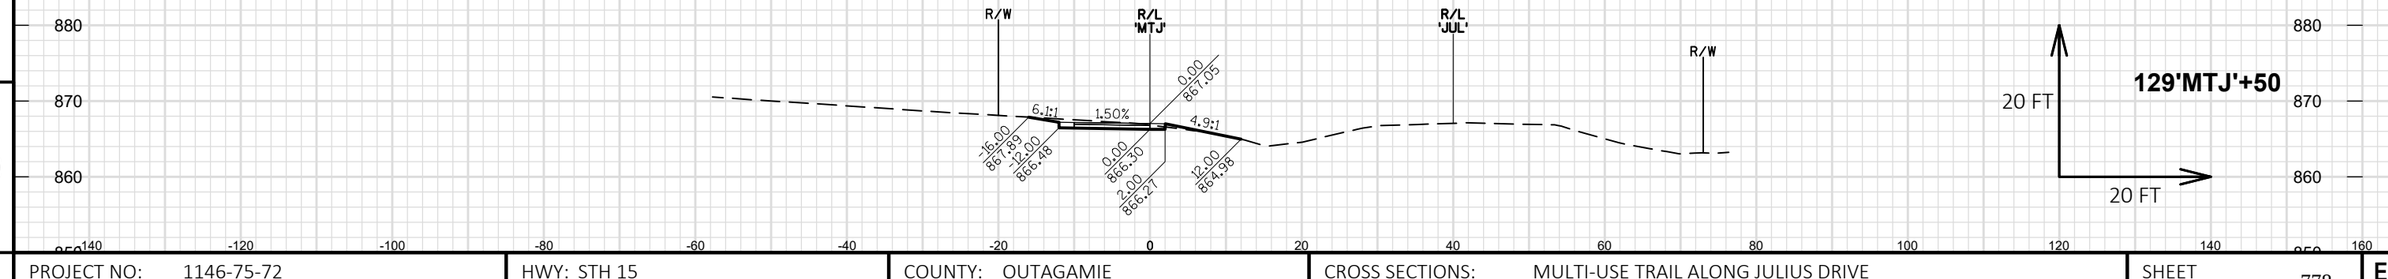

129'MTJ'+50

9

9

PROJECT NO: 1146-75-72	HWY: STH 15	COUNTY: OUTAGAMIE	CROSS SECTIONS: MULTI-USE TRAIL ALONG JULIUS DRIVE	SHEET 778	E

FILE NAME : C:\PW_WORKDIR\DEN001\BOITZING\D1086473\11467572-090105-XS.DWG
LAYOUT NAME - 091601-06-MTJ


PLOT DATE : 2/4/2020 3:35 PM

PLOT BY : BENJAMIN OITZINGER

PLOT NAME :

PLOT SCALE : 1 IN:20 FT HORZ. / 1 IN:20 FT VERT.

WISDOT/CADDS SHEET 49

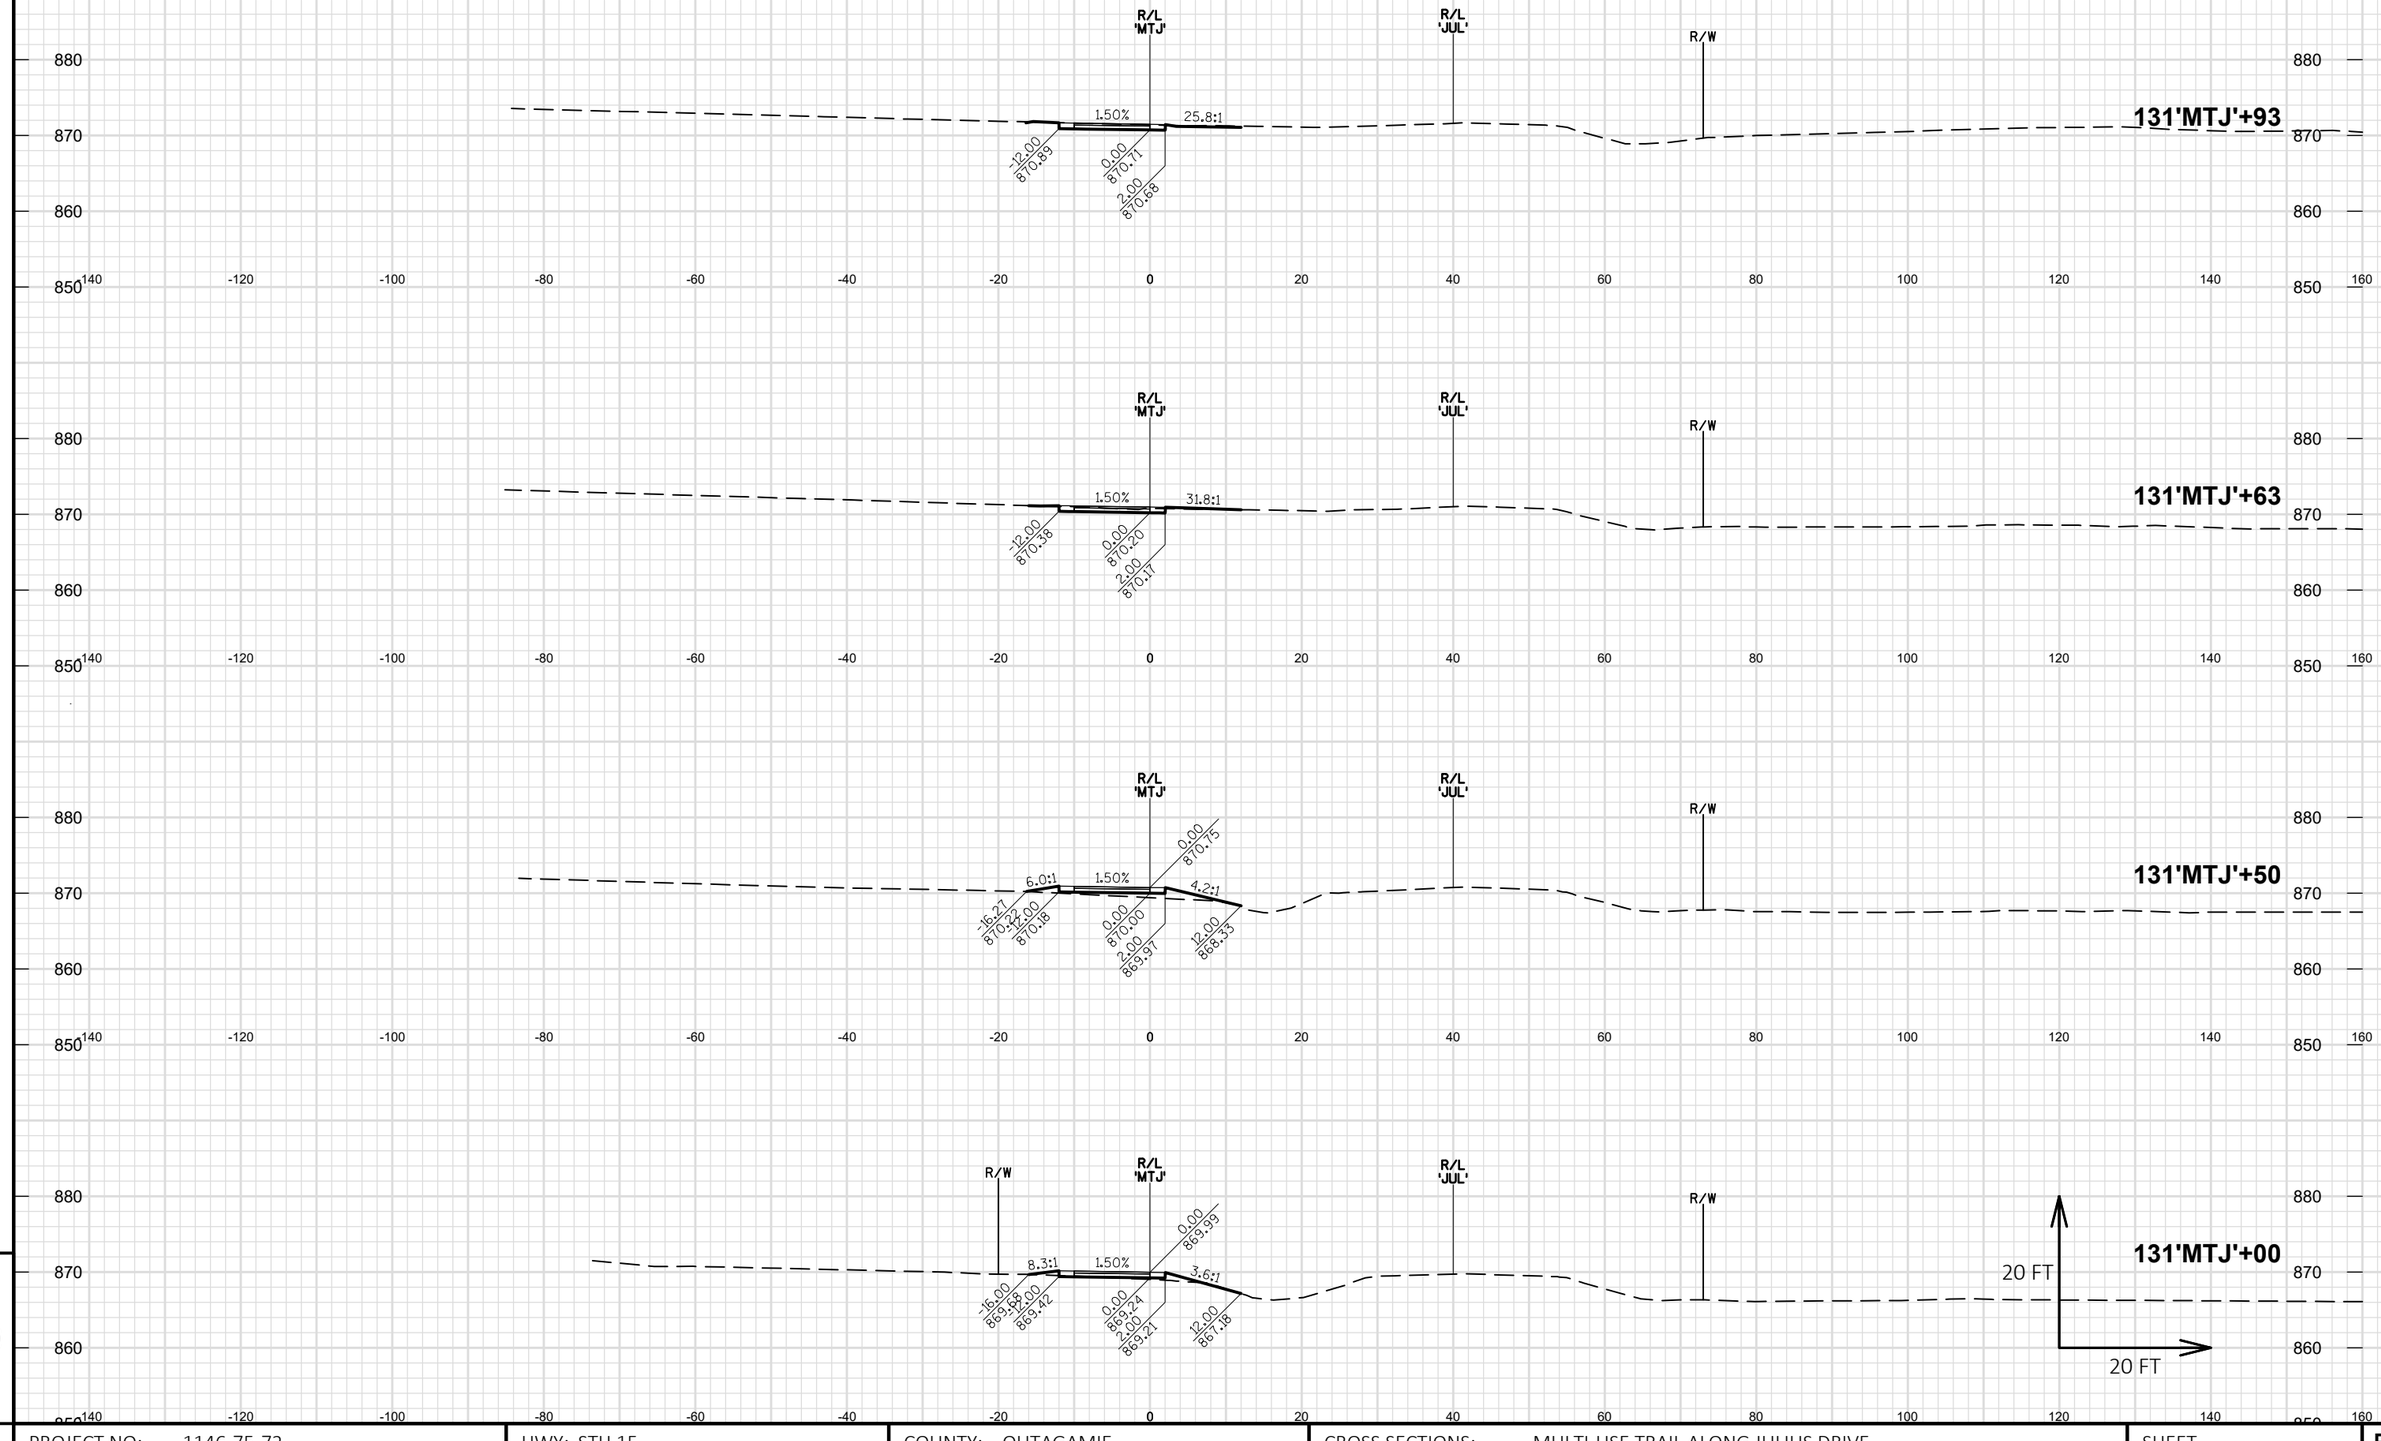

9

9

PROJECT NO: 1146-75-72	HWY: STH 15	COUNTY: OUTAGAMIE	CROSS SECTIONS: MULTI-USE TRAIL ALONG JULIUS DRIVE	SHEET 779	E

FILE NAME : C:\PW_WORKDIR\DEN001\BOITZING\D1086473\11467572-090105-XS.DWG
LAYOUT NAME - 091601-07-MTJ


PLOT DATE : 2/4/2020 3:35 PM

PLOT BY : BENJAMIN OITZINGER

PLOT NAME :

PLOT SCALE : 1 IN:20 FT HORZ. / 1 IN:20 FT VERT.

WISDOT/CADDS SHEET 49

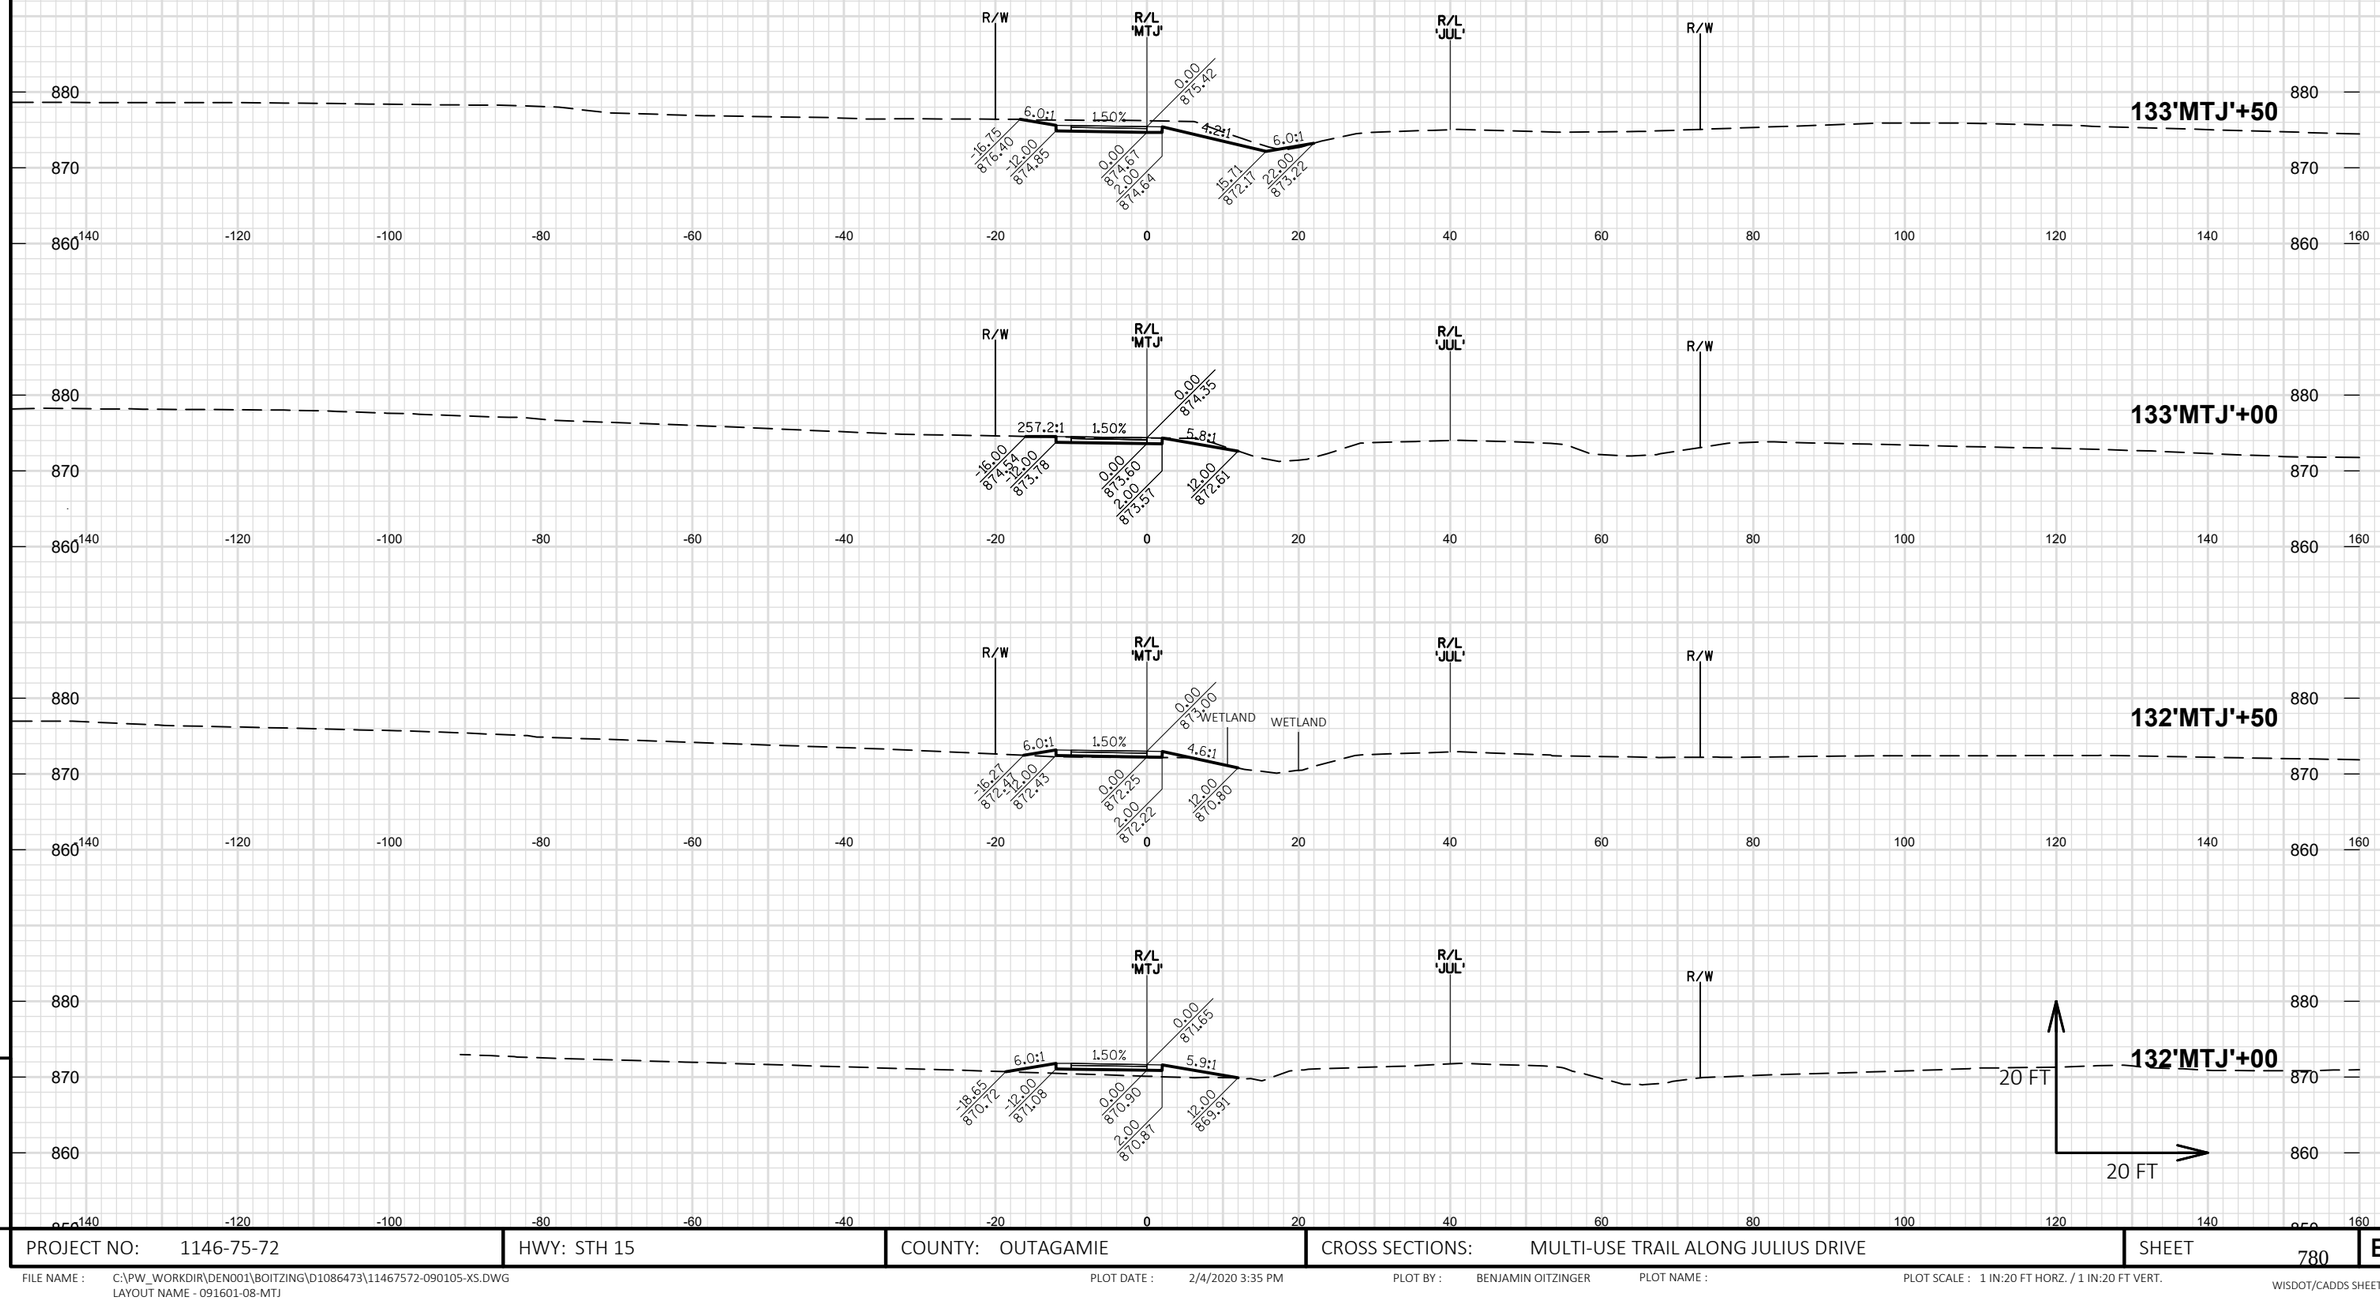

9


PROJECT NO: 1146-75-72	HWY: STH 15	COUNTY: OUTAGAMIE	CROSS SECTIONS: MULTI-USE TRAIL ALONG JULIUS DRIVE	SHEET 780	E

9

FILE NAME : C:\PW_WORKDIR\DEN001\BOITZING\D1086473\11467572-090105-XS.DWG
LAYOUT NAME - 091601-08-MTJ

PLOT DATE : 2/4/2020 3:35 PM PLOT BY : BENJAMIN OITZINGER PLOT NAME : PLOT SCALE : 1 IN:20 FT HORZ. / 1 IN:20 FT VERT.

WISDOT/CADDS SHEET 49

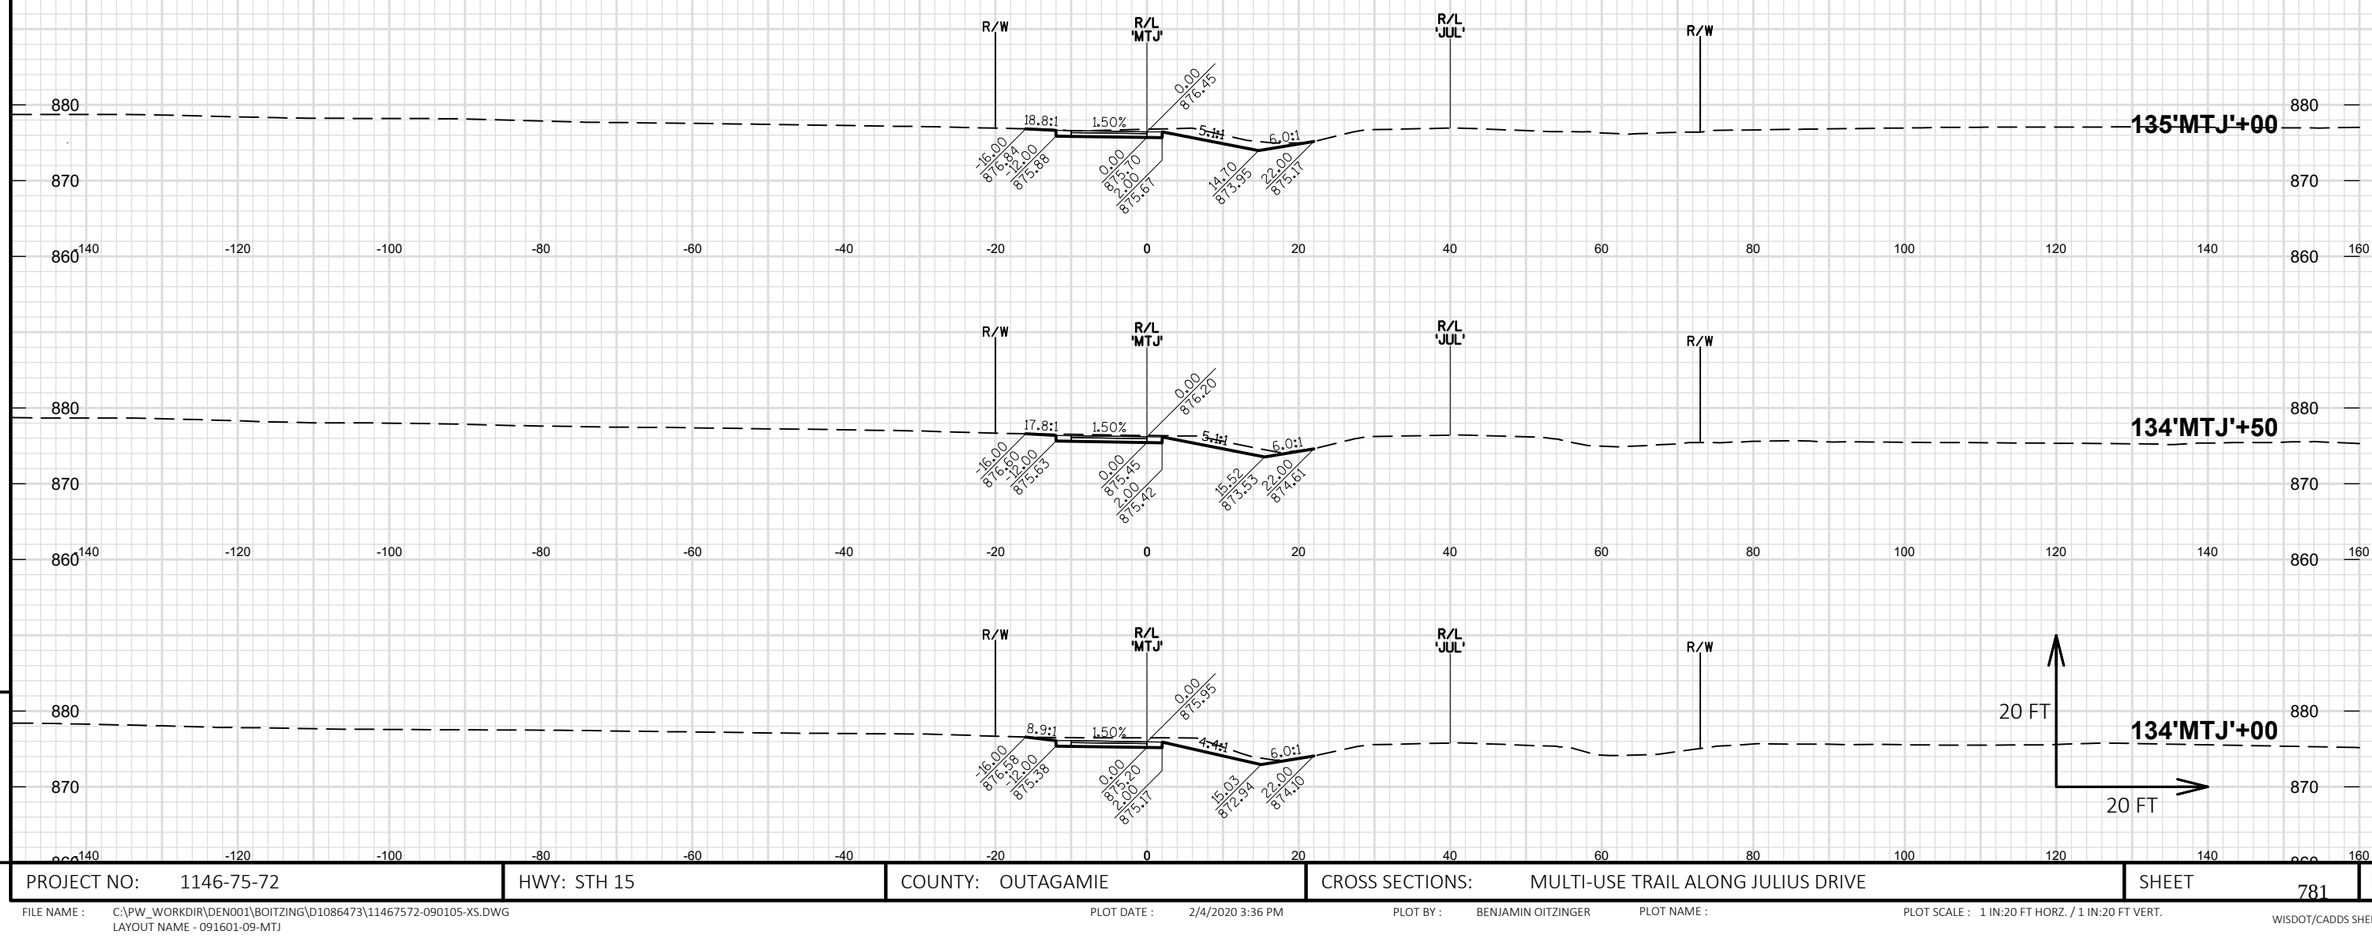

9


9

PROJECT NO: 1146-75-72	HWY: STH 15	COUNTY: OUTAGAMIE	CROSS SECTIONS: MULTI-USE TRAIL ALONG JULIUS DRIVE	SHEET 781	E

FILE NAME : C:\PW_WORKDIR\DEN001\BOITZING\D1086473\11467572-090105-XS.DWG
LAYOUT NAME - 091601-09-MTJ

PLOT DATE : 2/4/2020 3:36 PM PLOT BY : BENJAMIN OITZINGER PLOT NAME : PLOT SCALE : 1 IN:20 FT HORZ. / 1 IN:20 FT VERT.

WISDOT/CADDS SHEET 49

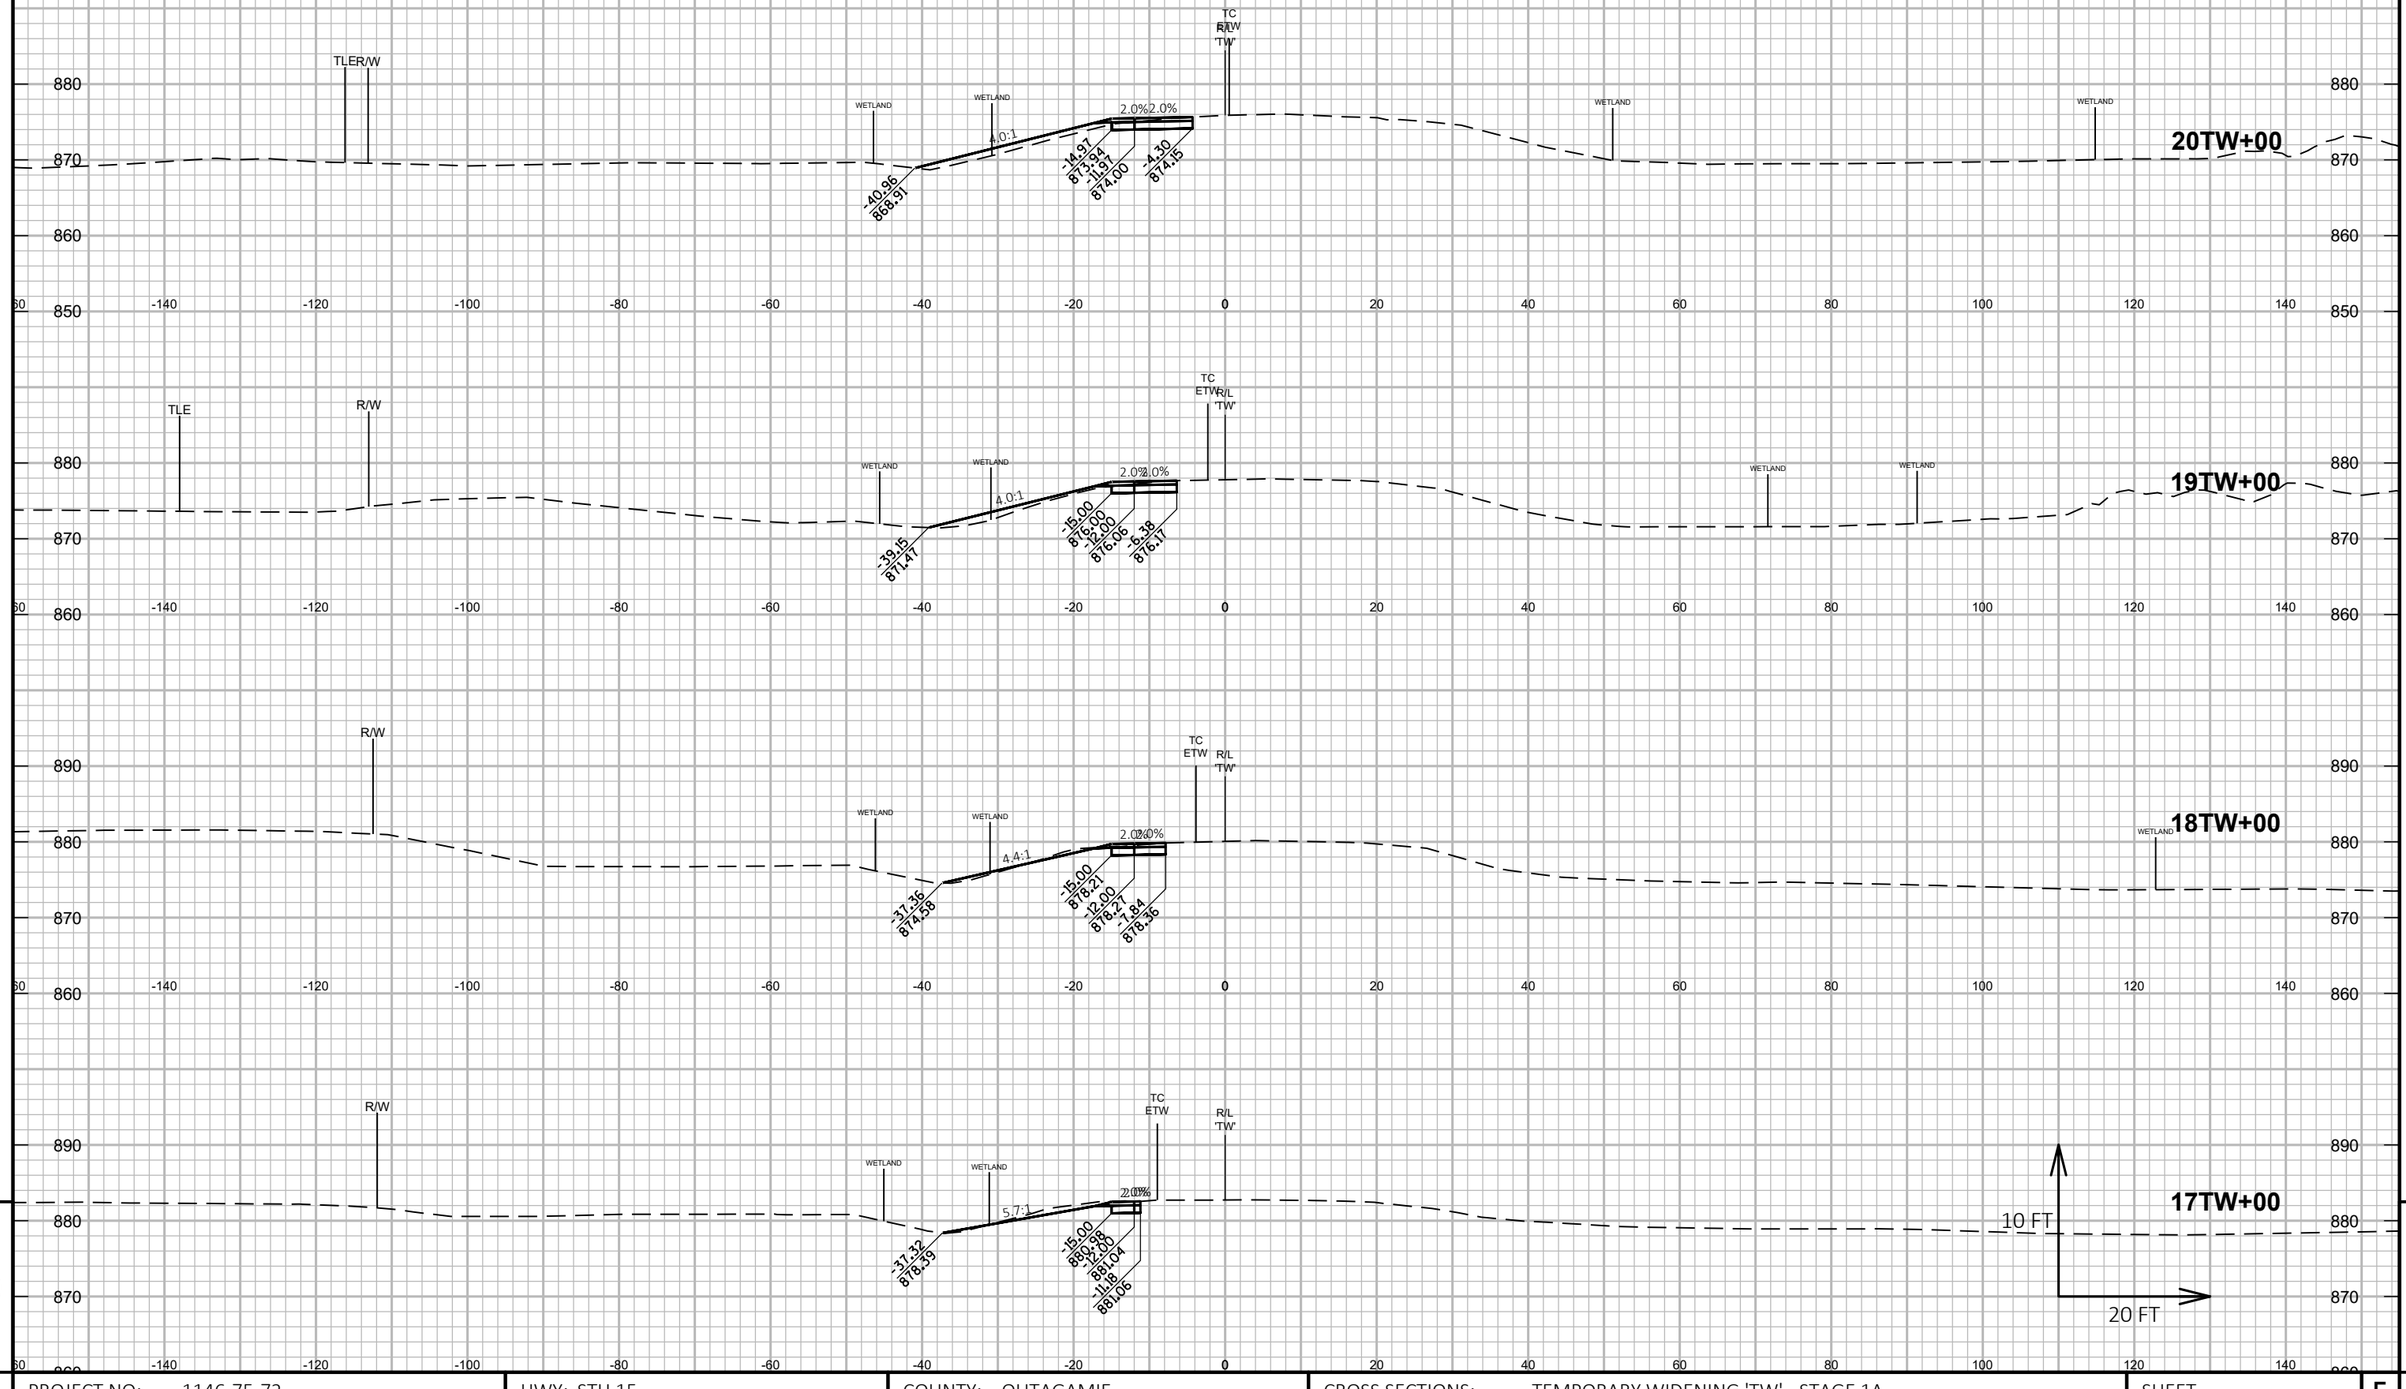


PROJECT NO: 1146-75-72	HWY: STH 15	COUNTY: OUTAGAMIE	CROSS SECTIONS: TEMPORARY WIDENING 'TW' - STAGE 1A	SHEET E

FILE NAME : C:\PW_WORKDIR\DEN001\JEG_ADAMSID\DMS96651\COMBINED CROSS SECTIONS-TEMP.DWG
LAYOUT NAME - Temp Widen - (1)

PLOT DATE : 2/6/2020 11:53 AM PLOT BY : ADAMS, ISAIAH PLOT NAME : PLOT SCALE : 1 IN:20 FT HORZ. / 1 IN:10 FT VERT.

WISDOT/CADDS SHEET 49

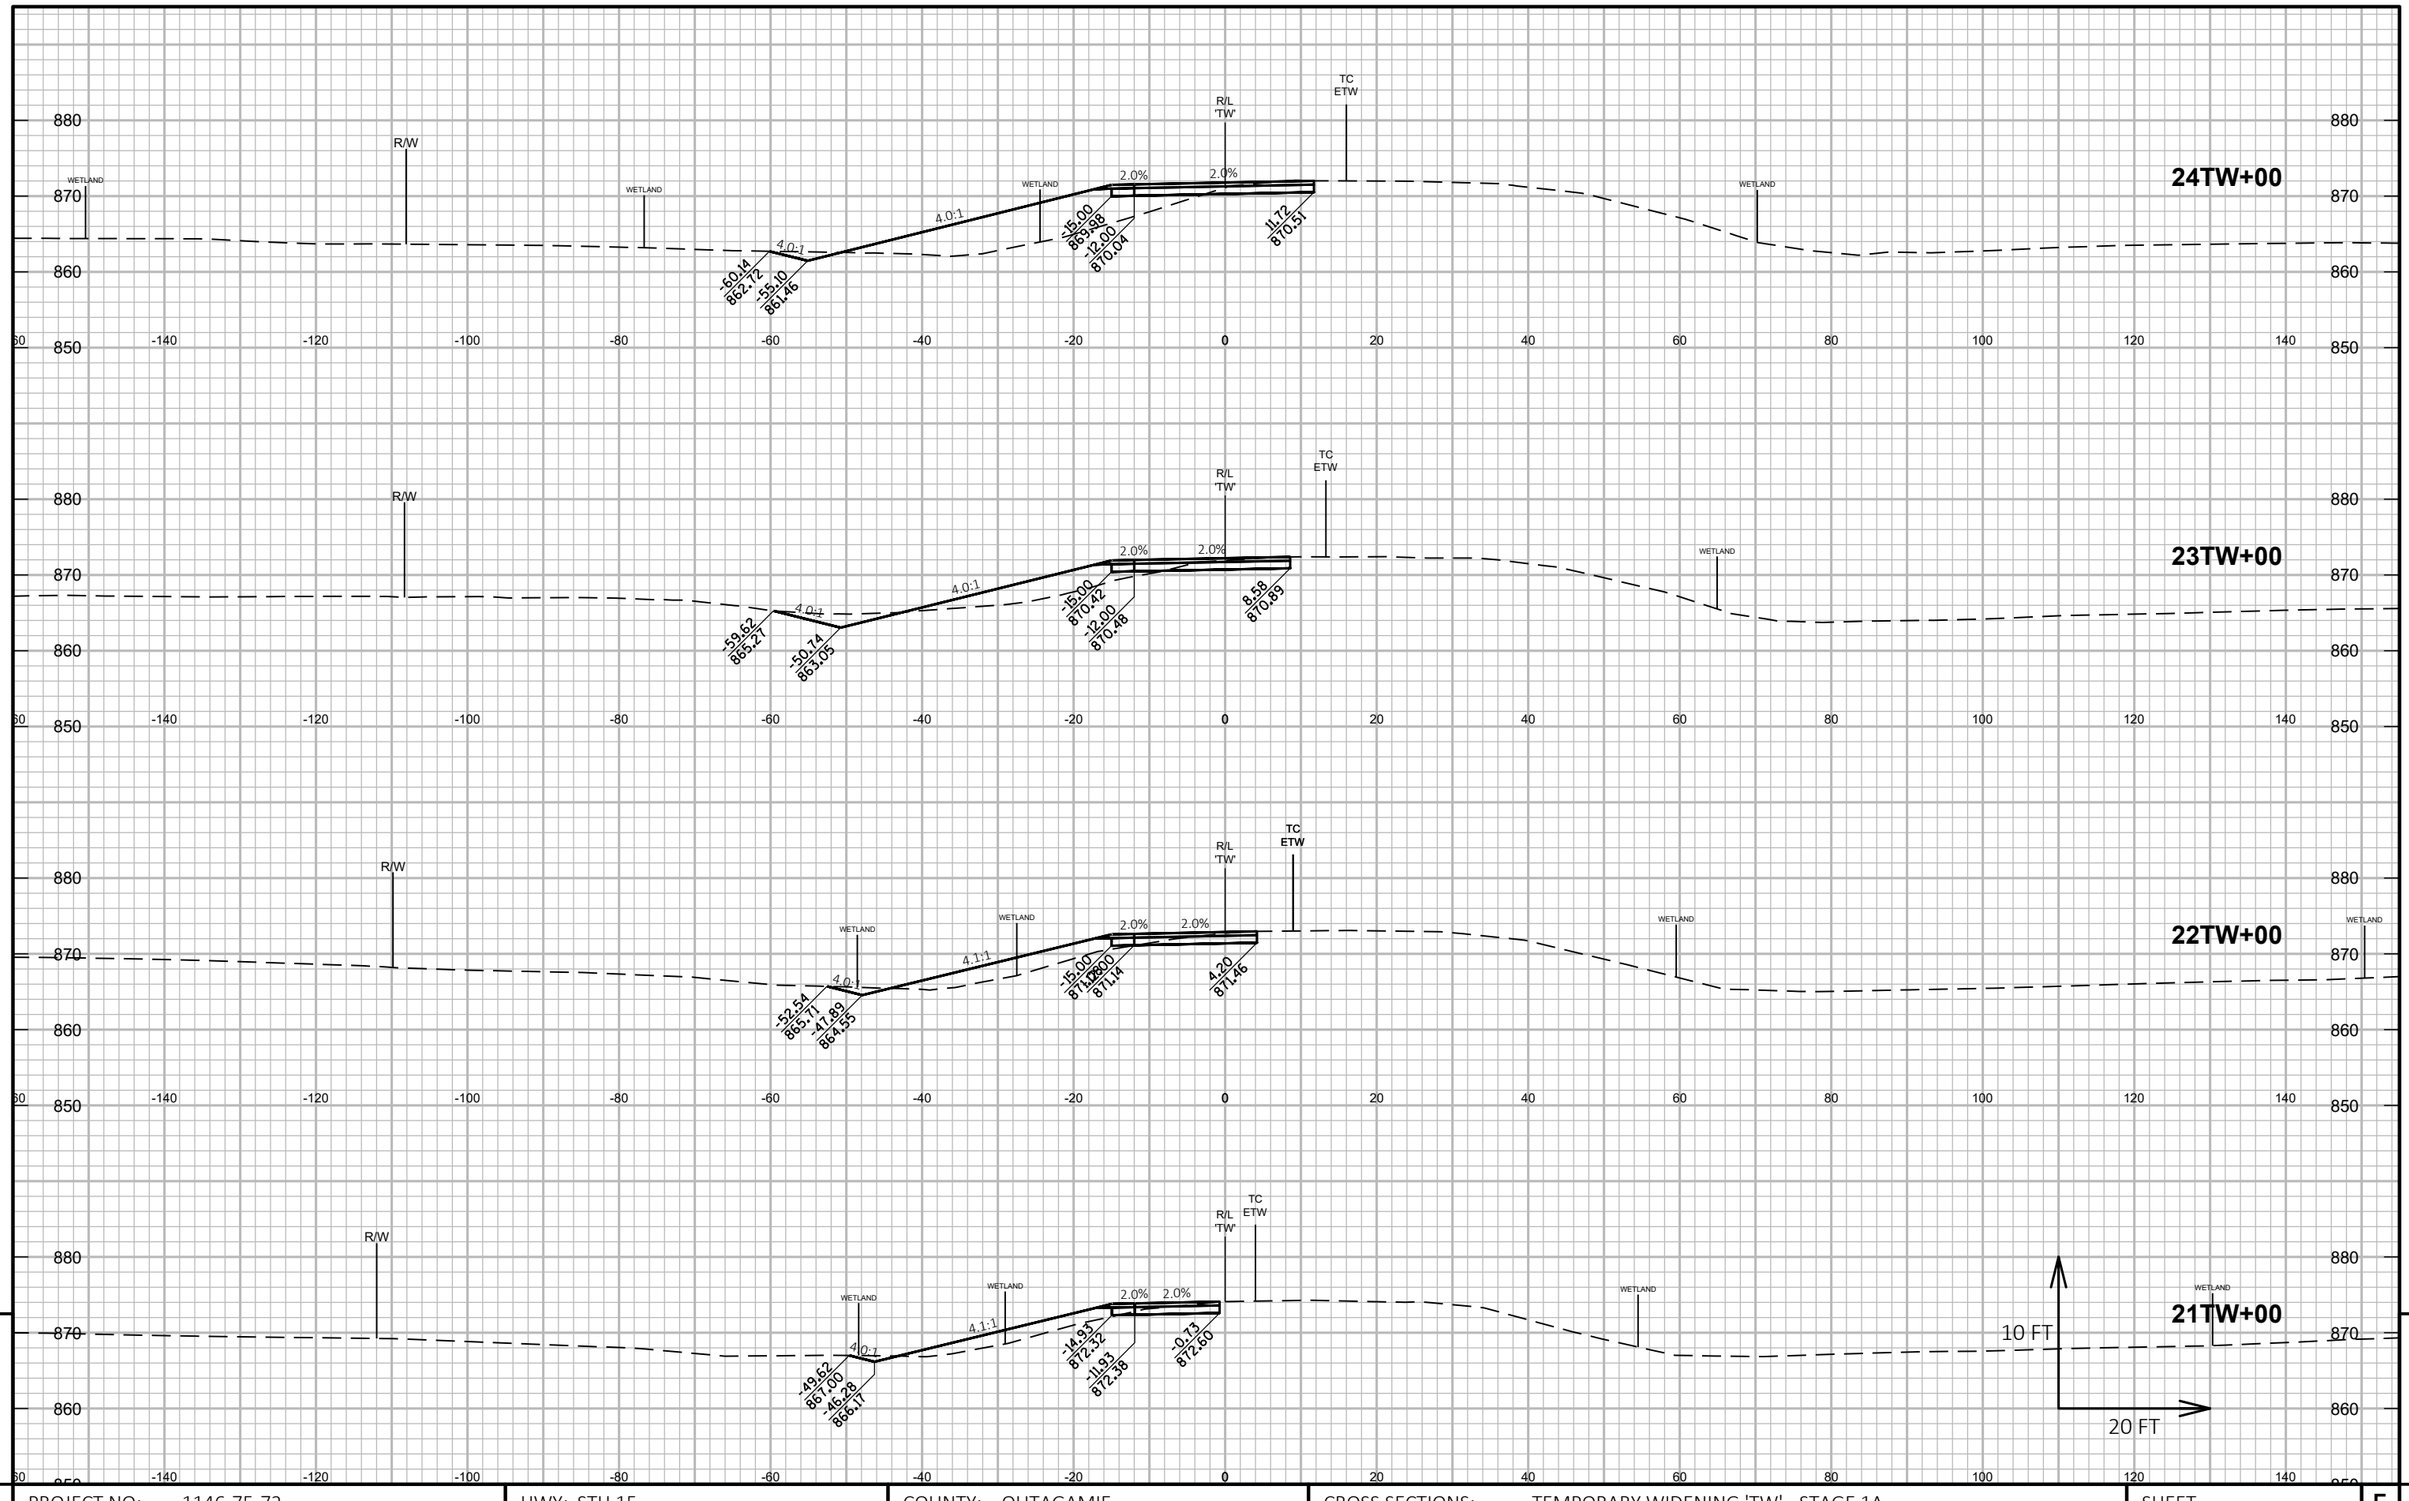

9


9

PROJECT NO: 1146-75-72	HWY: STH 15	COUNTY: OUTAGAMIE	CROSS SECTIONS: TEMPORARY WIDENING 'TW' - STAGE 1A	SHEET	E

FILE NAME : C:\PW_WORKDIR\DEN001\JEG_ADAMSID\DMS96651\COMBINED CROSS SECTIONS-TEMP.DWG
LAYOUT NAME - Temp Widen - (2)

PLOT DATE : 2/6/2020 11:53 AM PLOT BY : ADAMS, ISAIAH PLOT NAME : PLOT SCALE : 1 IN:20 FT HORZ. / 1 IN:10 FT VERT.

WISDOT/CADDS SHEET 49

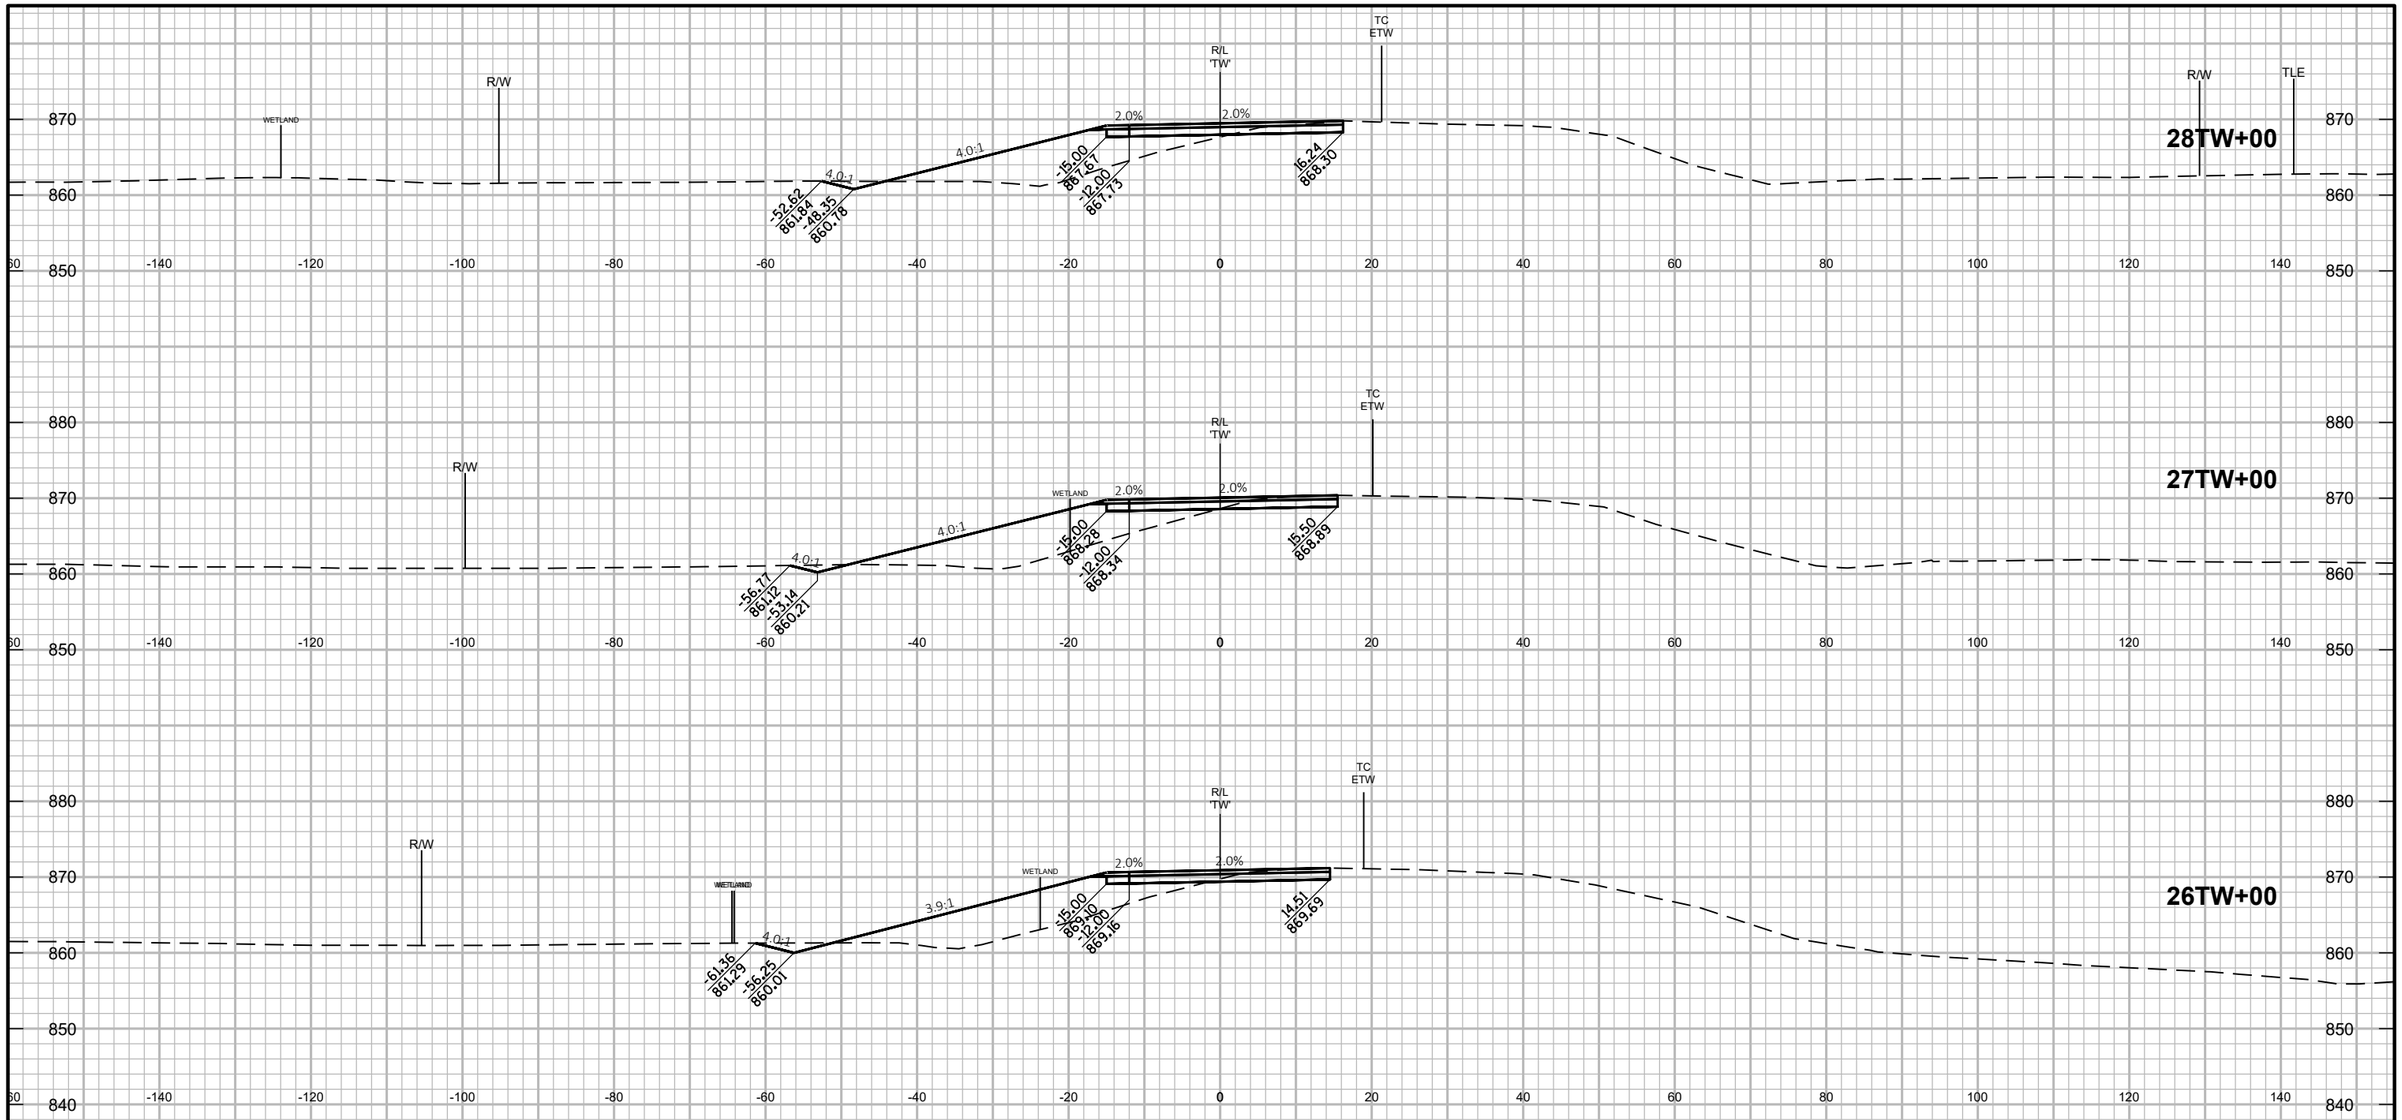


PROJECT NO: 1146-75-72	HWY: STH 15	COUNTY: OUTAGAMIE	CROSS SECTIONS: TEMPORARY WIDENING 'TW' - STAGE 1A	SHEET 784	E

FILE NAME : C:\PW_WORKDIR\DEN001\JEG_ADAMSID\DMS96651\COMBINED CROSS SECTIONS-TEMP.DWG
LAYOUT NAME - Temp Widen - (3)

PLOT DATE : 2/6/2020 11:54 AM PLOT BY : ADAMS, ISAIAH PLOT NAME : PLOT SCALE : 1 IN:20 FT HORZ. / 1 IN:10 FT VERT.

WISDOT/CADDS SHEET 49

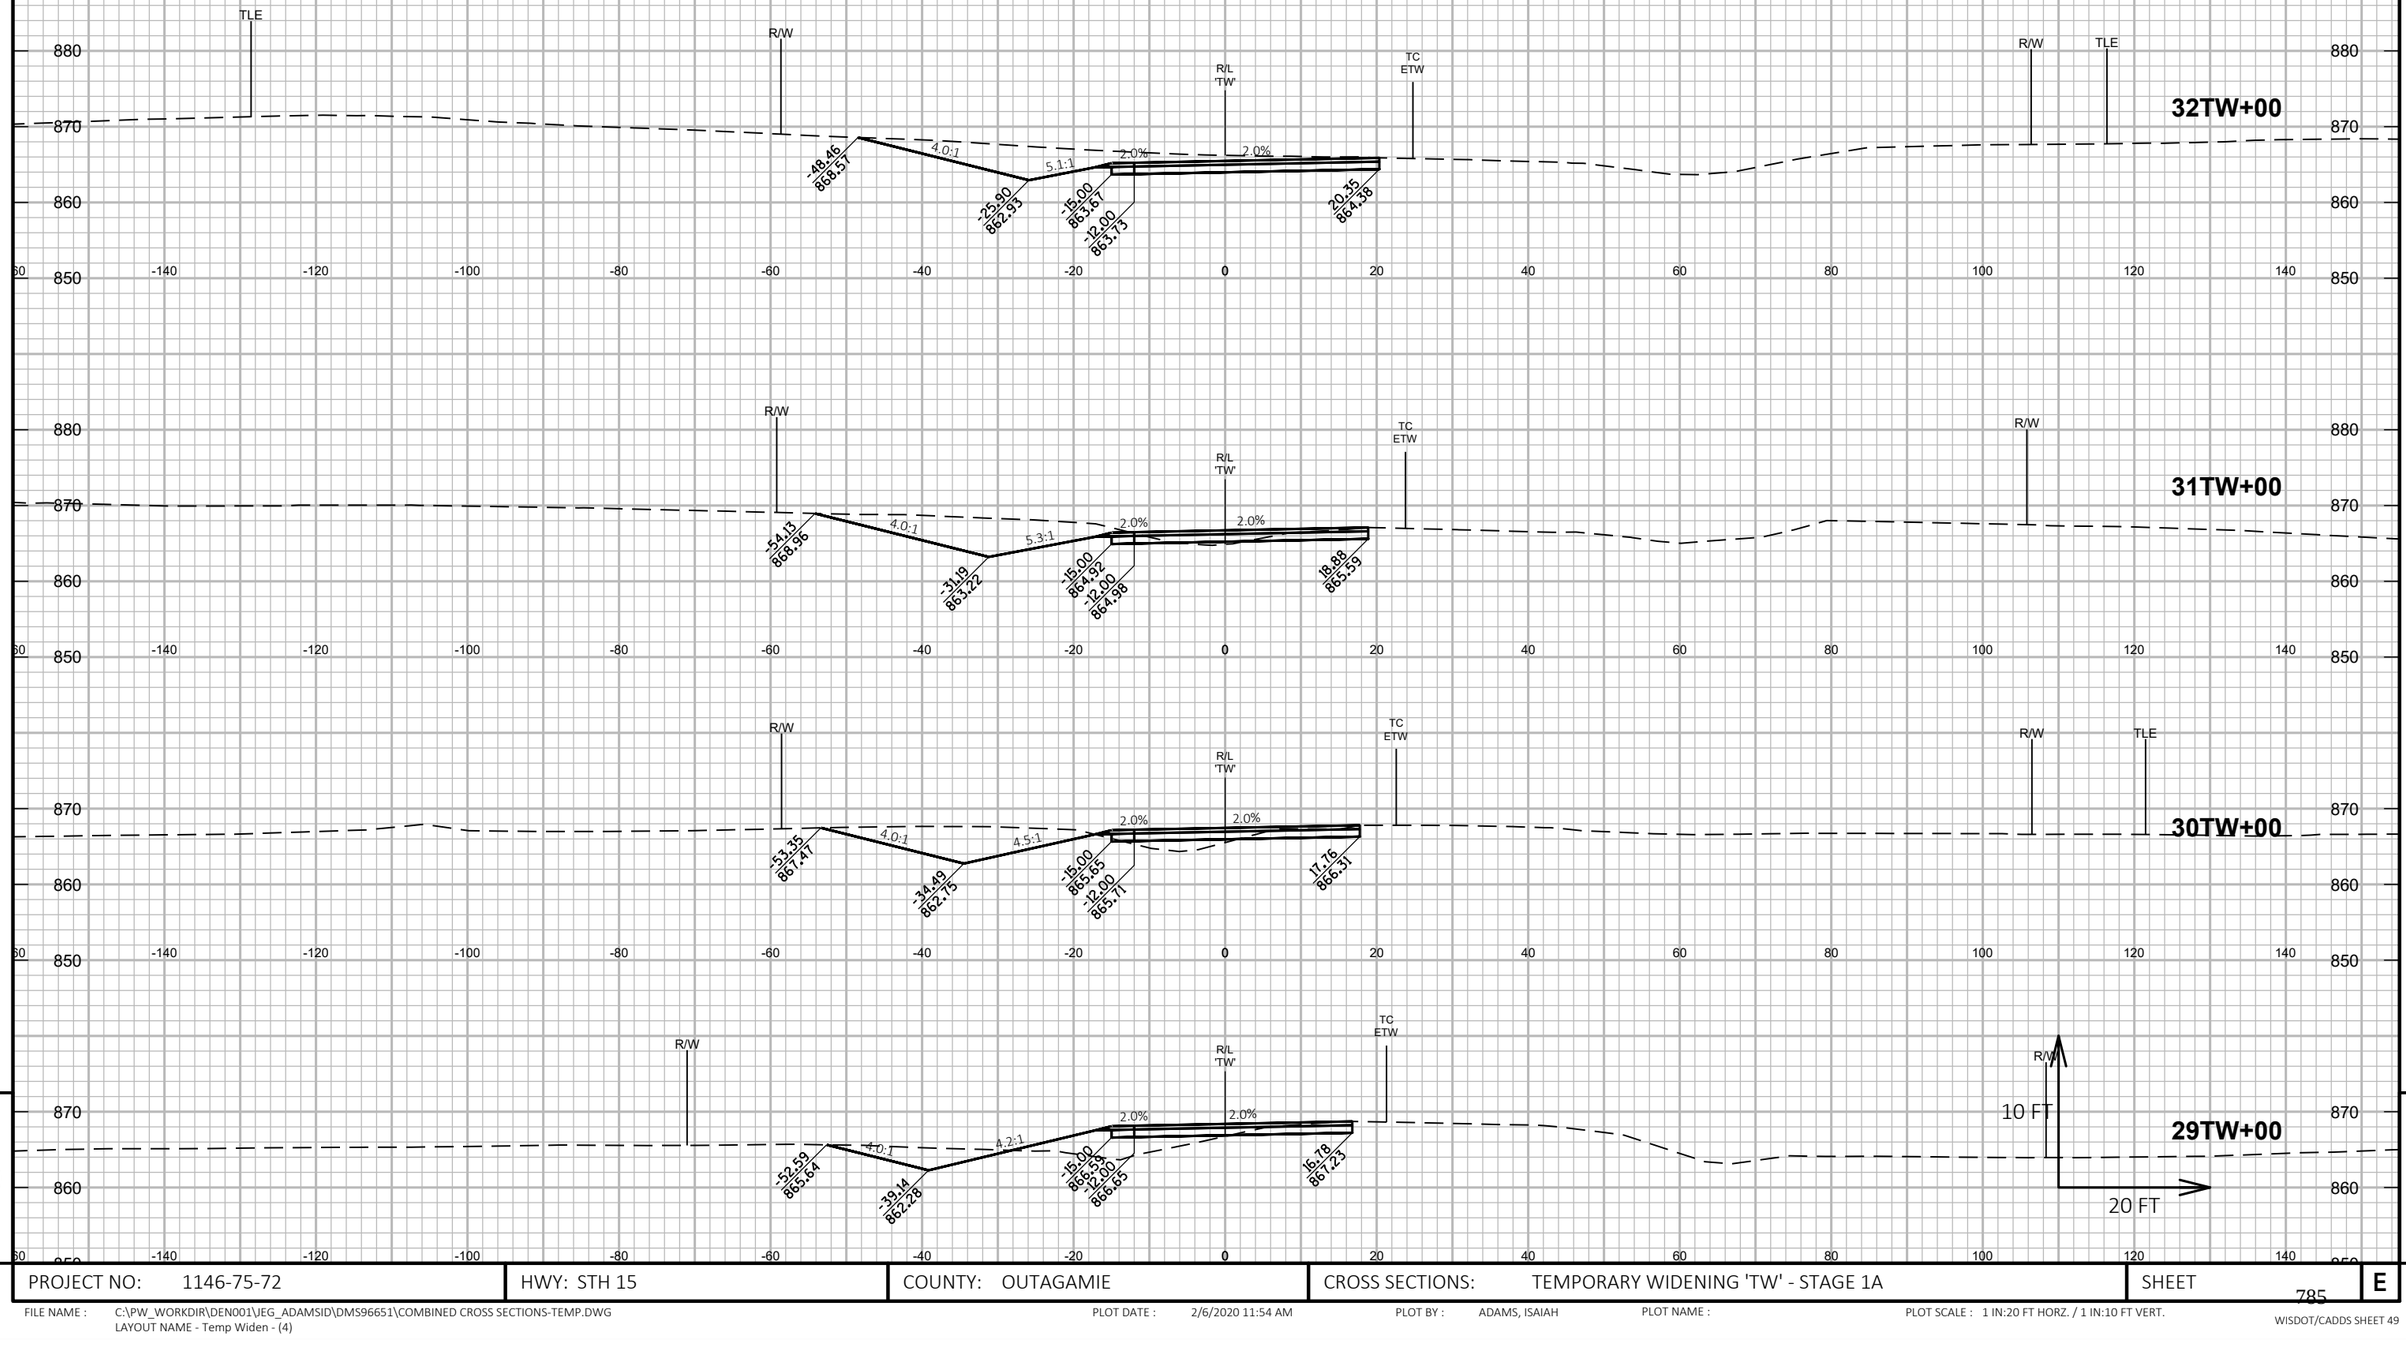


9

PROJECT NO: 1146-75-72	HWY: STH 15	COUNTY: OUTAGAMIE	CROSS SECTIONS: TEMPORARY WIDENING 'TW' - STAGE 1A	SHEET 785	E

FILE NAME : C:\PW_WORKDIR\DEN001\JEG_ADAMSID\DMS96651\COMBINED CROSS SECTIONS-TEMP.DWG
LAYOUT NAME - Temp Widen - (4)

PLOT DATE : 2/6/2020 11:54 AM PLOT BY : ADAMS, ISAIAH PLOT NAME : PLOT SCALE : 1 IN:20 FT HORZ. / 1 IN:10 FT VERT.

WISDOT/CADDS SHEET 49

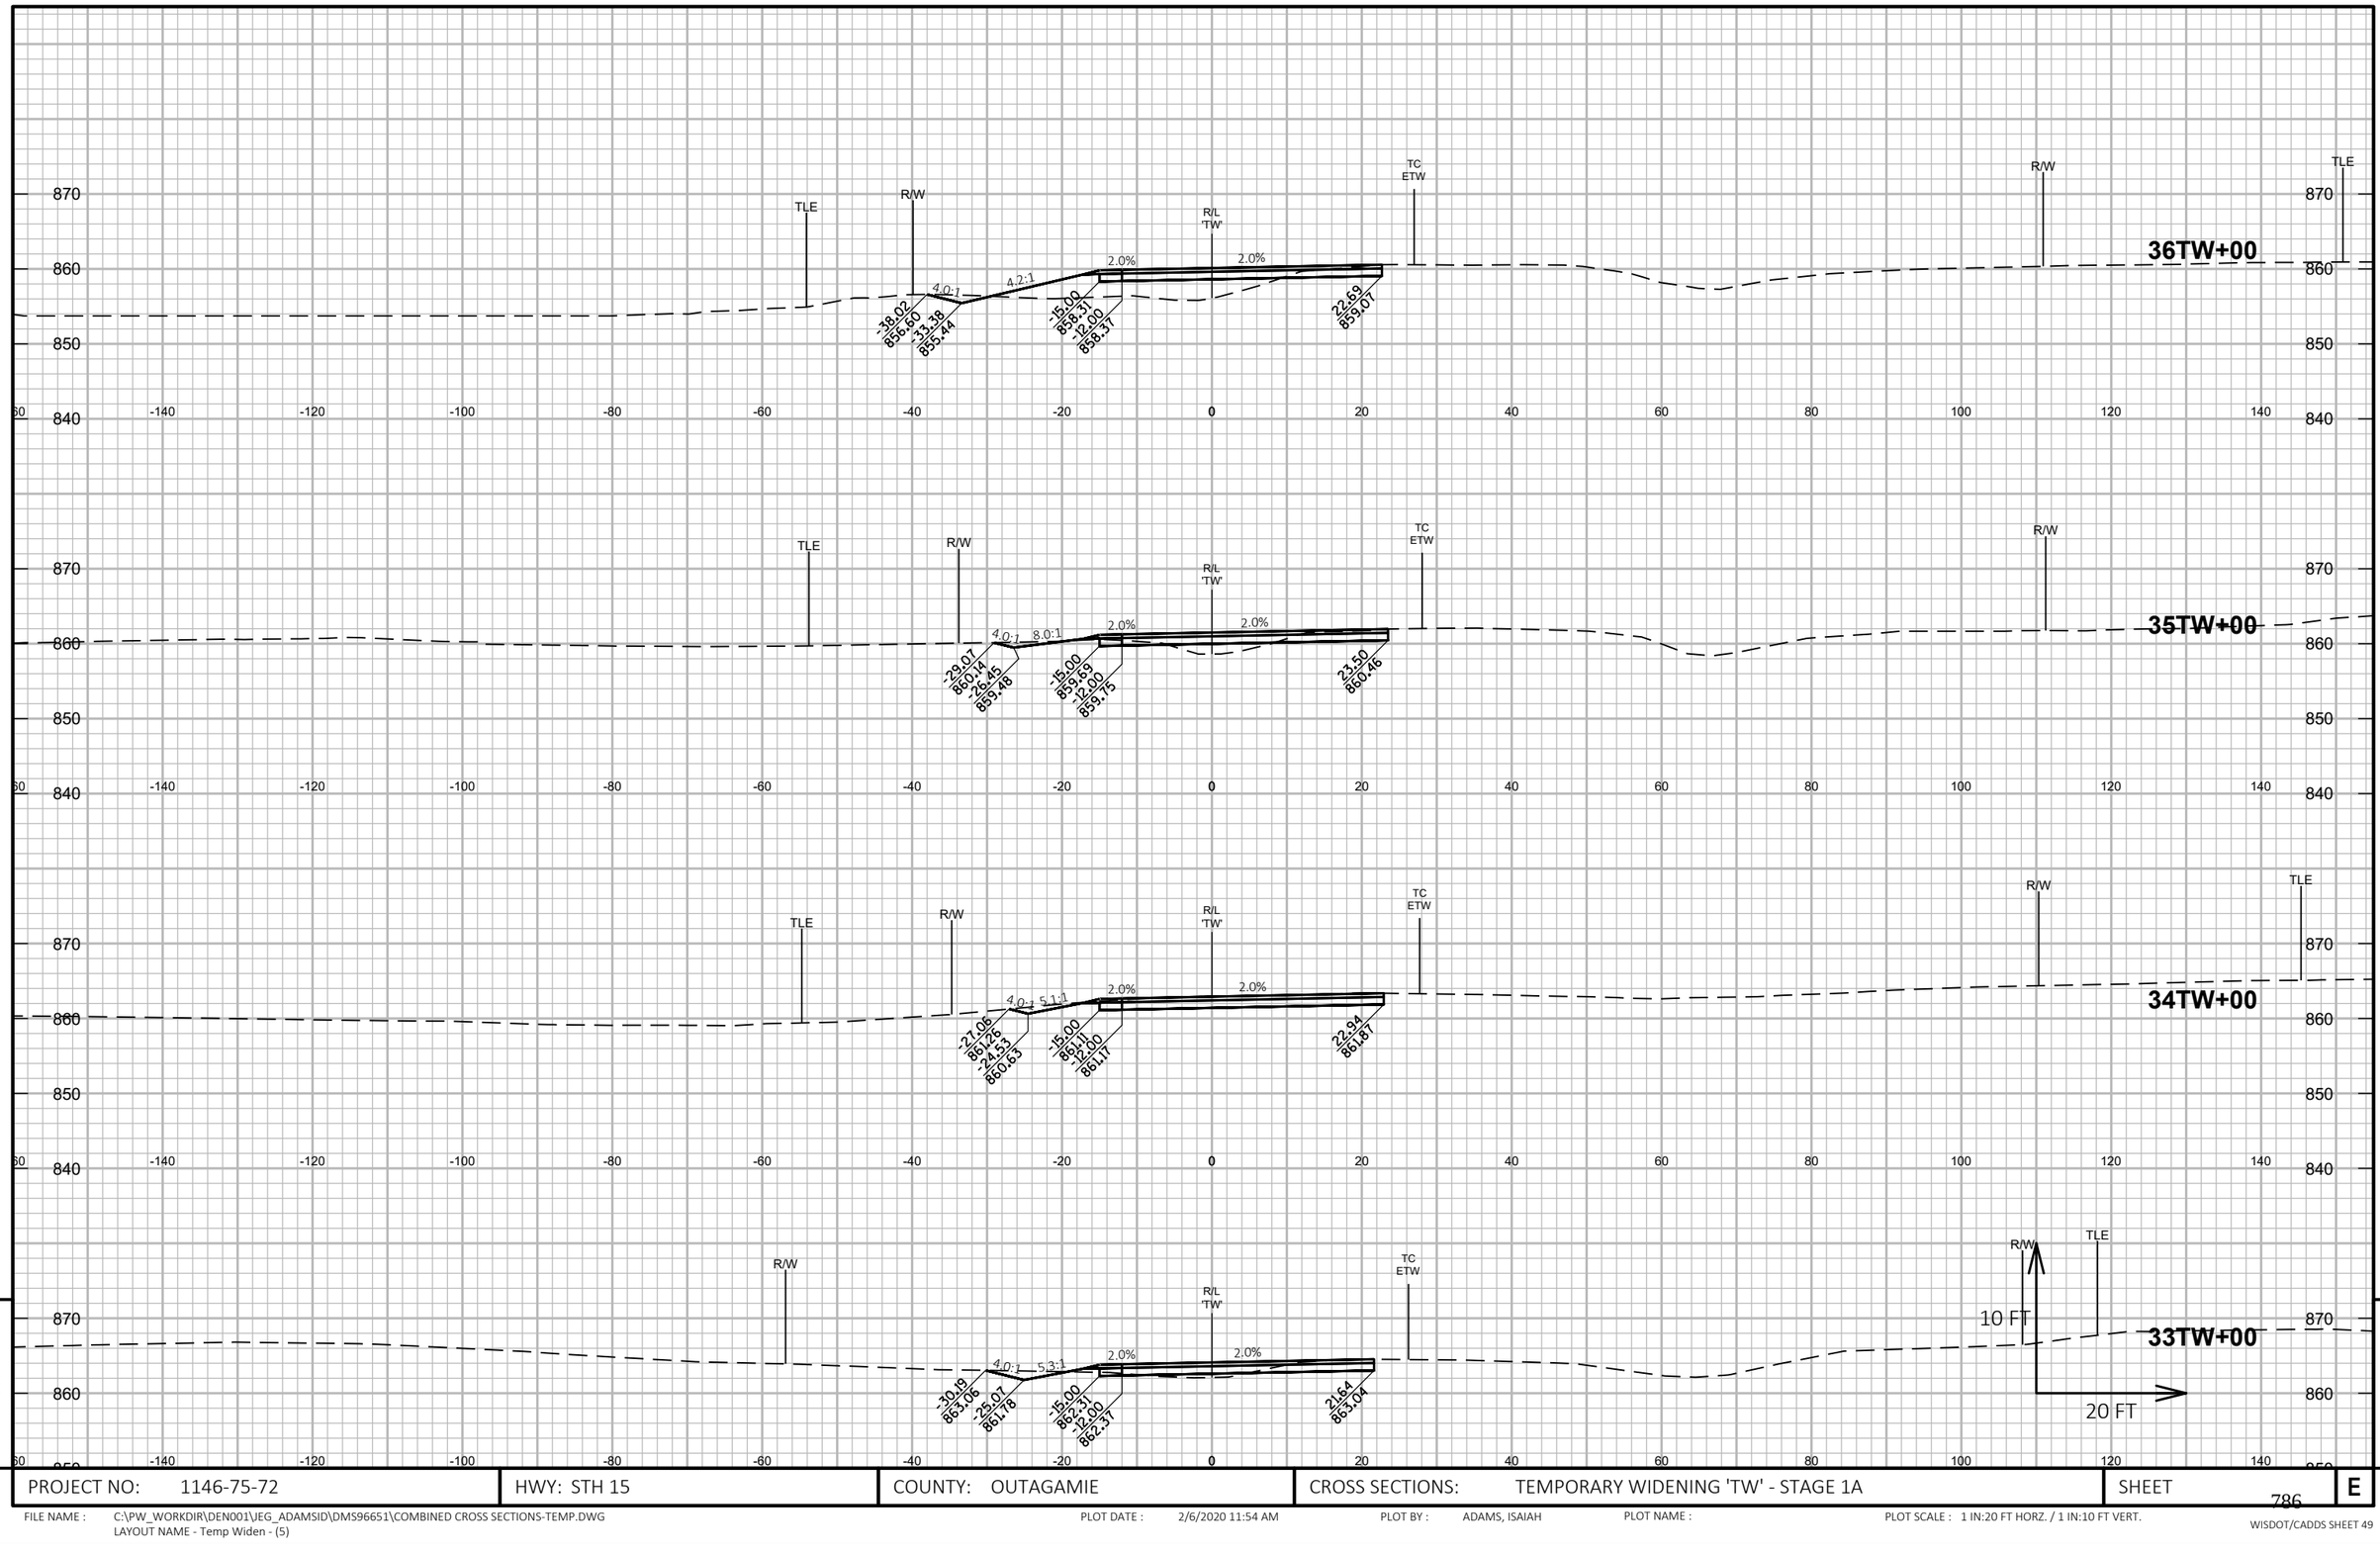


PROJECT NO: 1146-75-72	HWY: STH 15	COUNTY: OUTAGAMIE	CROSS SECTIONS: TEMPORARY WIDENING 'TW' - STAGE 1A	SHEET 786 E

FILE NAME : C:\PW_WORKDIR\DEN001\JEG_ADAMSID\DMS96651\COMBINED CROSS SECTIONS-TEMP.DWG
LAYOUT NAME - Temp Widen - (5)

PLOT DATE : 2/6/2020 11:54 AM PLOT BY : ADAMS, ISAIAH PLOT NAME : PLOT SCALE : 1 IN:20 FT HORZ. / 1 IN:10 FT VERT.

WISDOT/CADDS SHEET 49

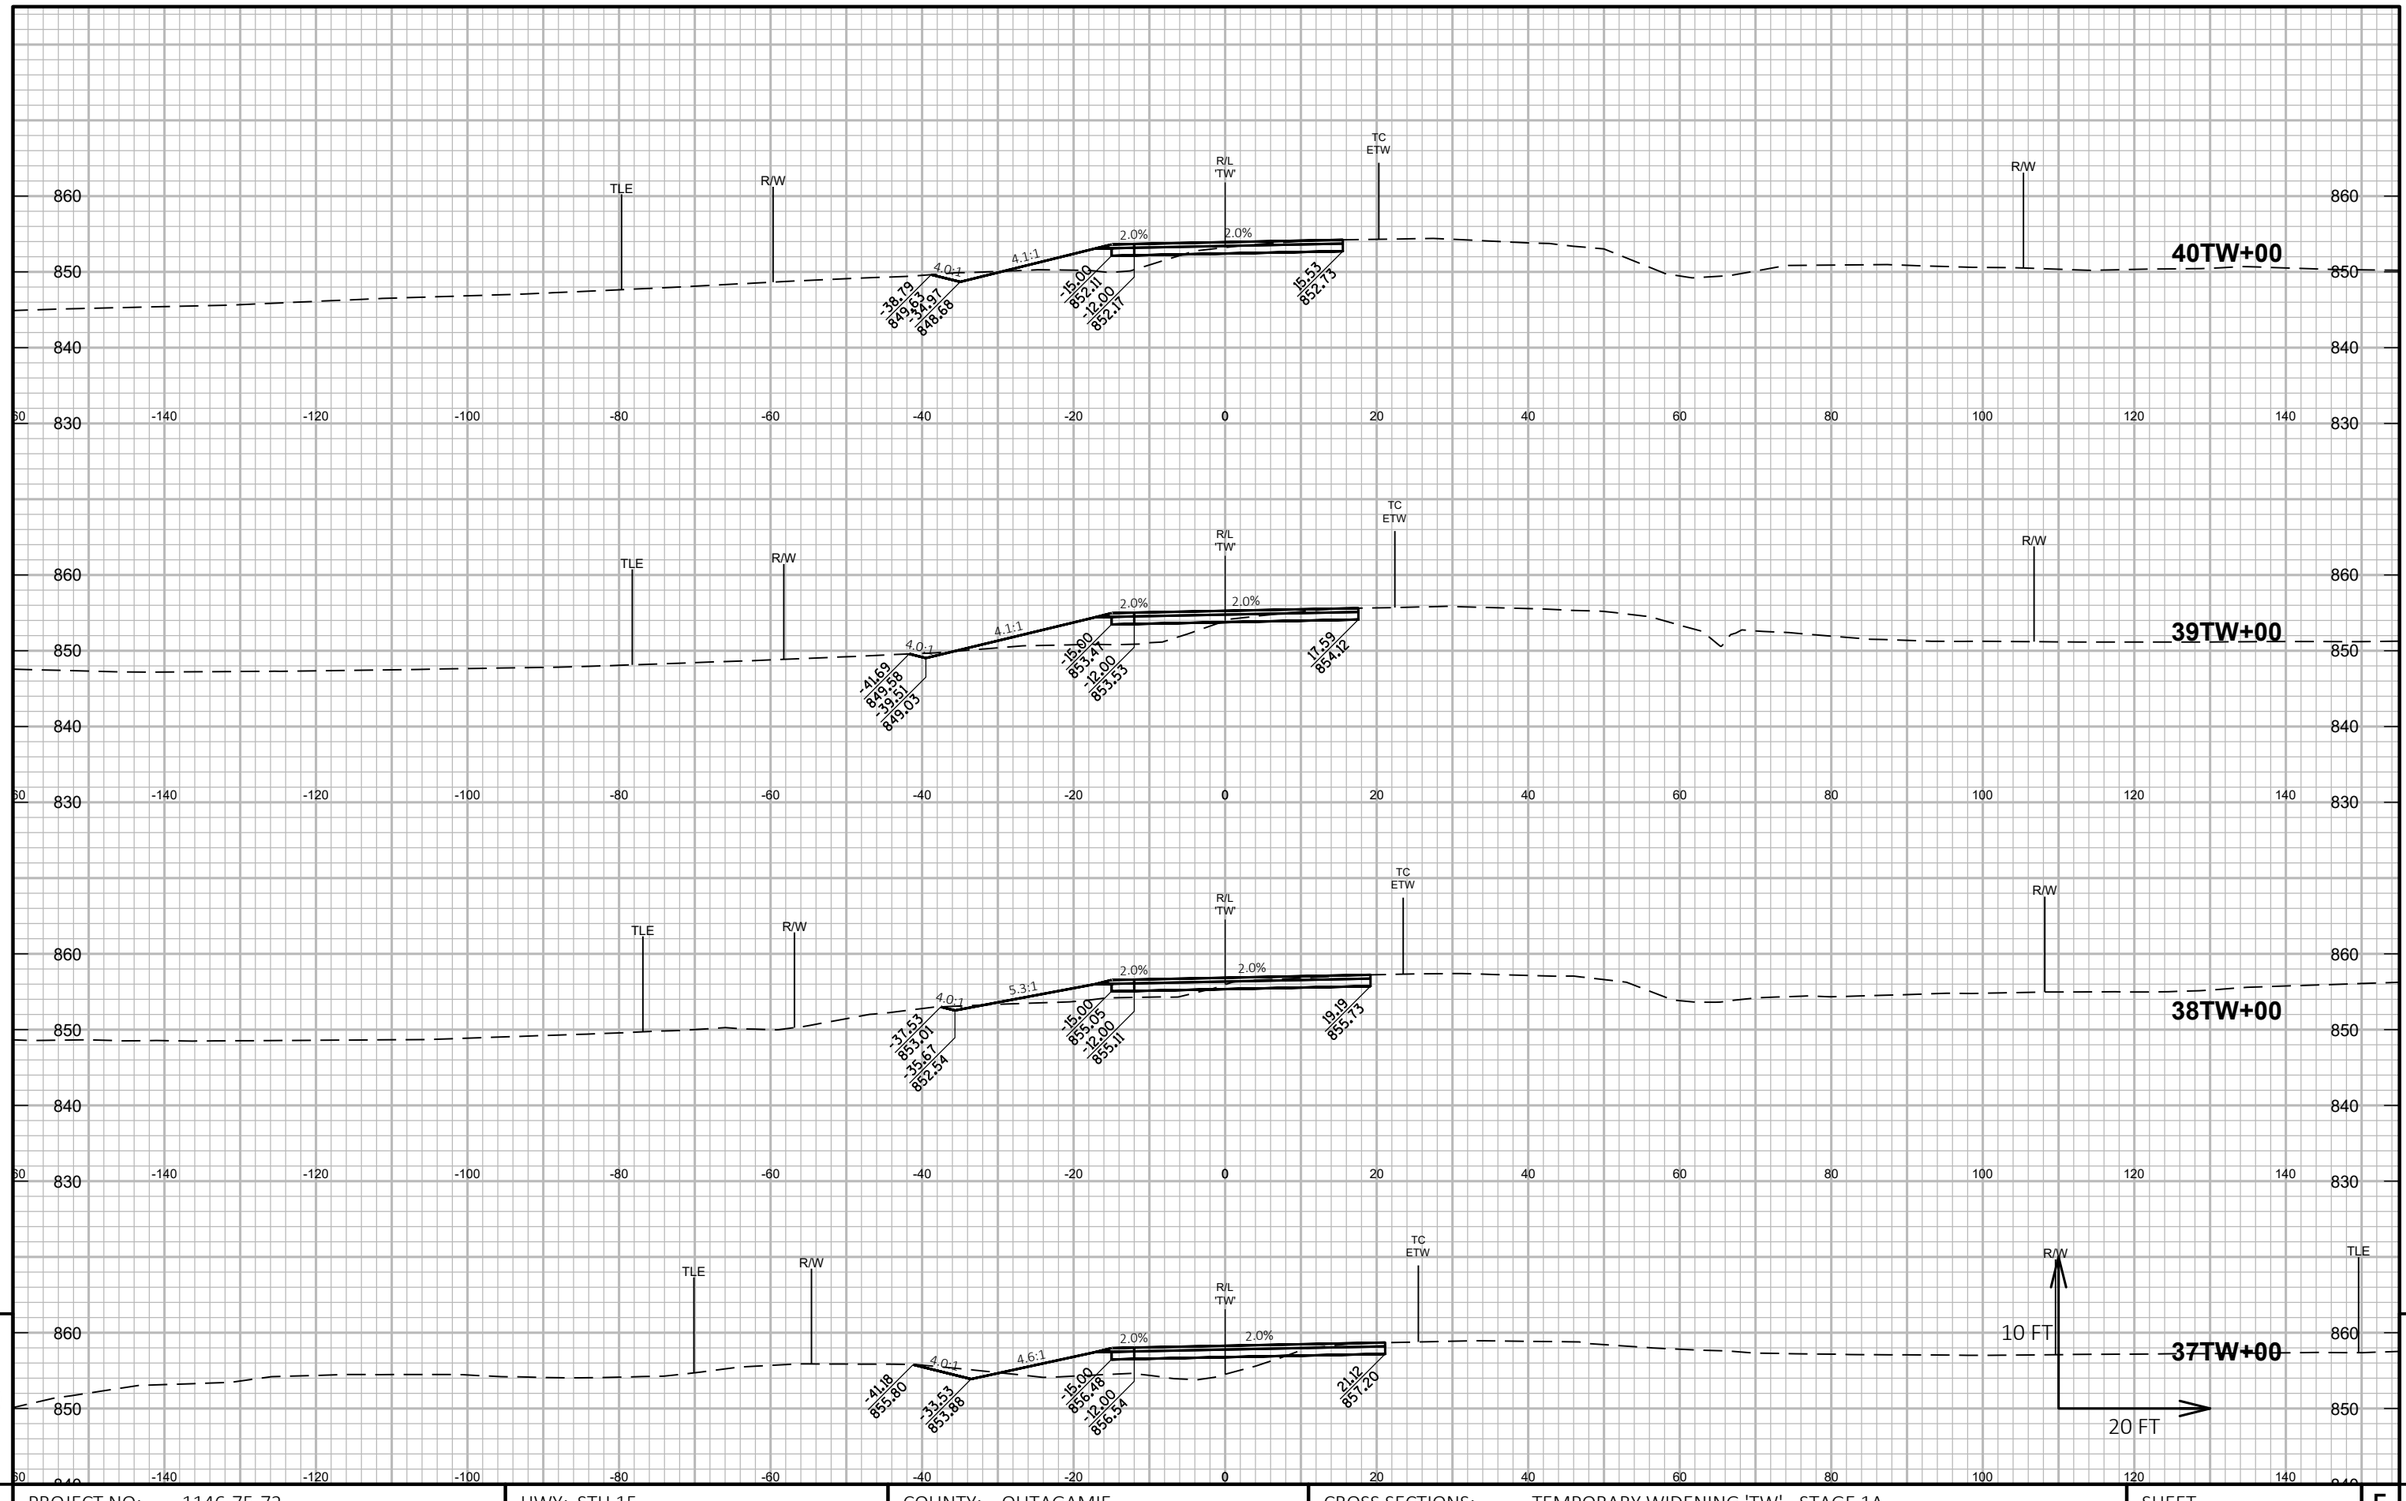

9


9

PROJECT NO: 1146-75-72	HWY: STH 15	COUNTY: OUTAGAMIE	CROSS SECTIONS: TEMPORARY WIDENING 'TW' - STAGE 1A	SHEET	E

FILE NAME : C:\PW_WORKDIR\DEN001\JEG_ADAMSID\DMS96651\COMBINED CROSS SECTIONS-TEMP.DWG
LAYOUT NAME - Temp Widen - (6)

PLOT DATE : 2/6/2020 11:54 AM PLOT BY : ADAMS, ISAIAH PLOT NAME : PLOT SCALE : 1 IN:20 FT HORZ. / 1 IN:10 FT VERT.

WISDOT/CADDS SHEET 49

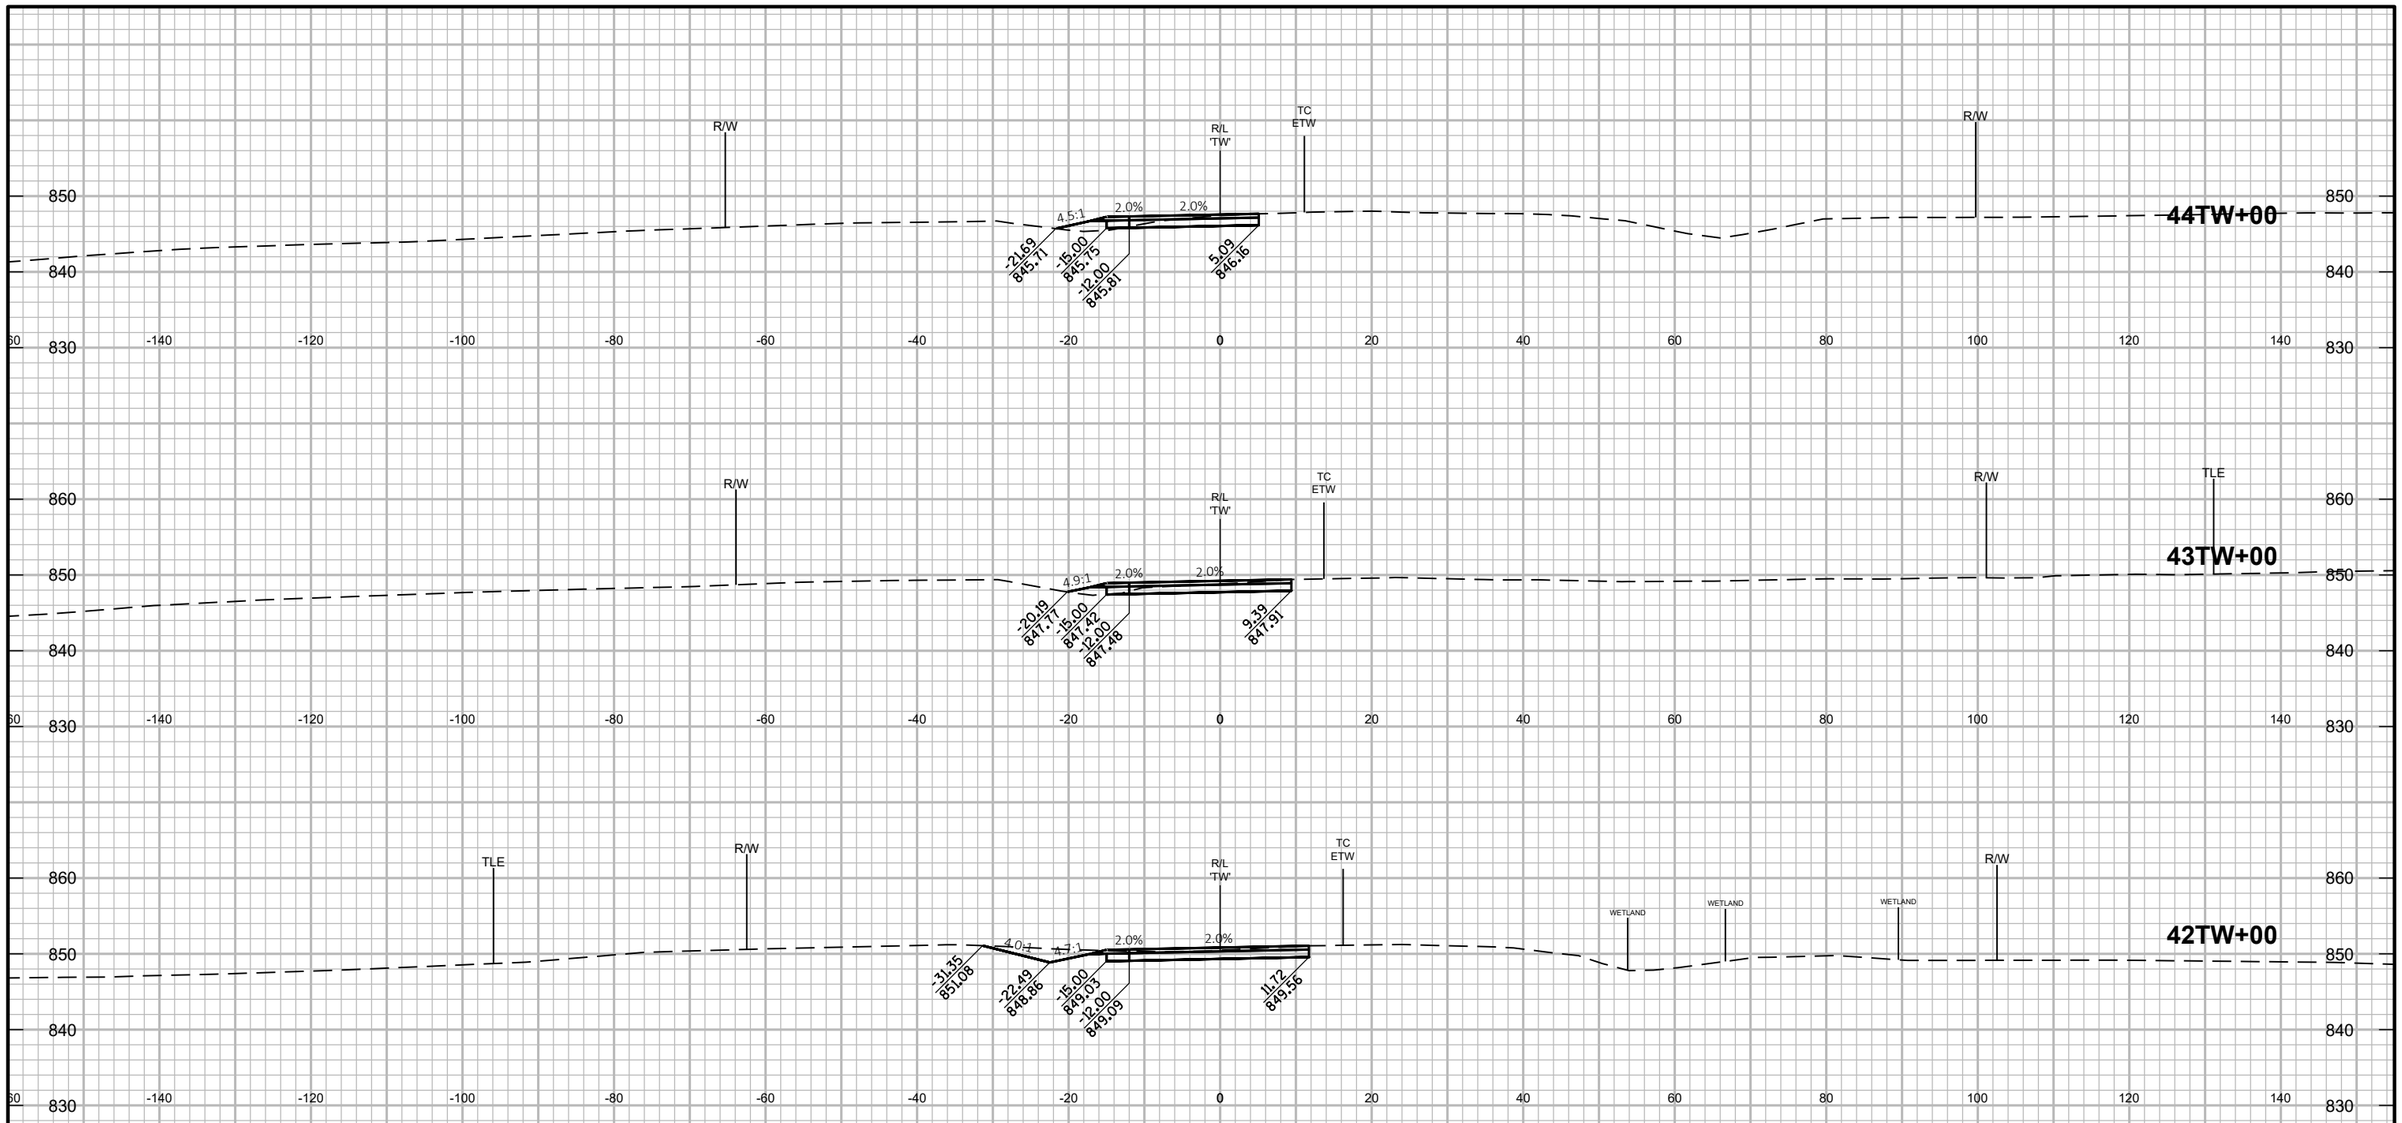

9


9

PROJECT NO: 1146-75-72	HWY: STH 15	COUNTY: OUTAGAMIE	CROSS SECTIONS: TEMPORARY WIDENING 'TW' - STAGE 1A	SHEET	E

FILE NAME : C:\PW_WORKDIR\DEN001\JEG_ADAMSID\DMS96651\COMBINED CROSS SECTIONS-TEMP.DWG
LAYOUT NAME - Temp Widen - (7)

PLOT DATE : 2/6/2020 11:54 AM PLOT BY : ADAMS, ISAIAH PLOT NAME : PLOT SCALE : 1 IN:20 FT HORZ. / 1 IN:10 FT VERT.

WISDOT/CADDS SHEET 49

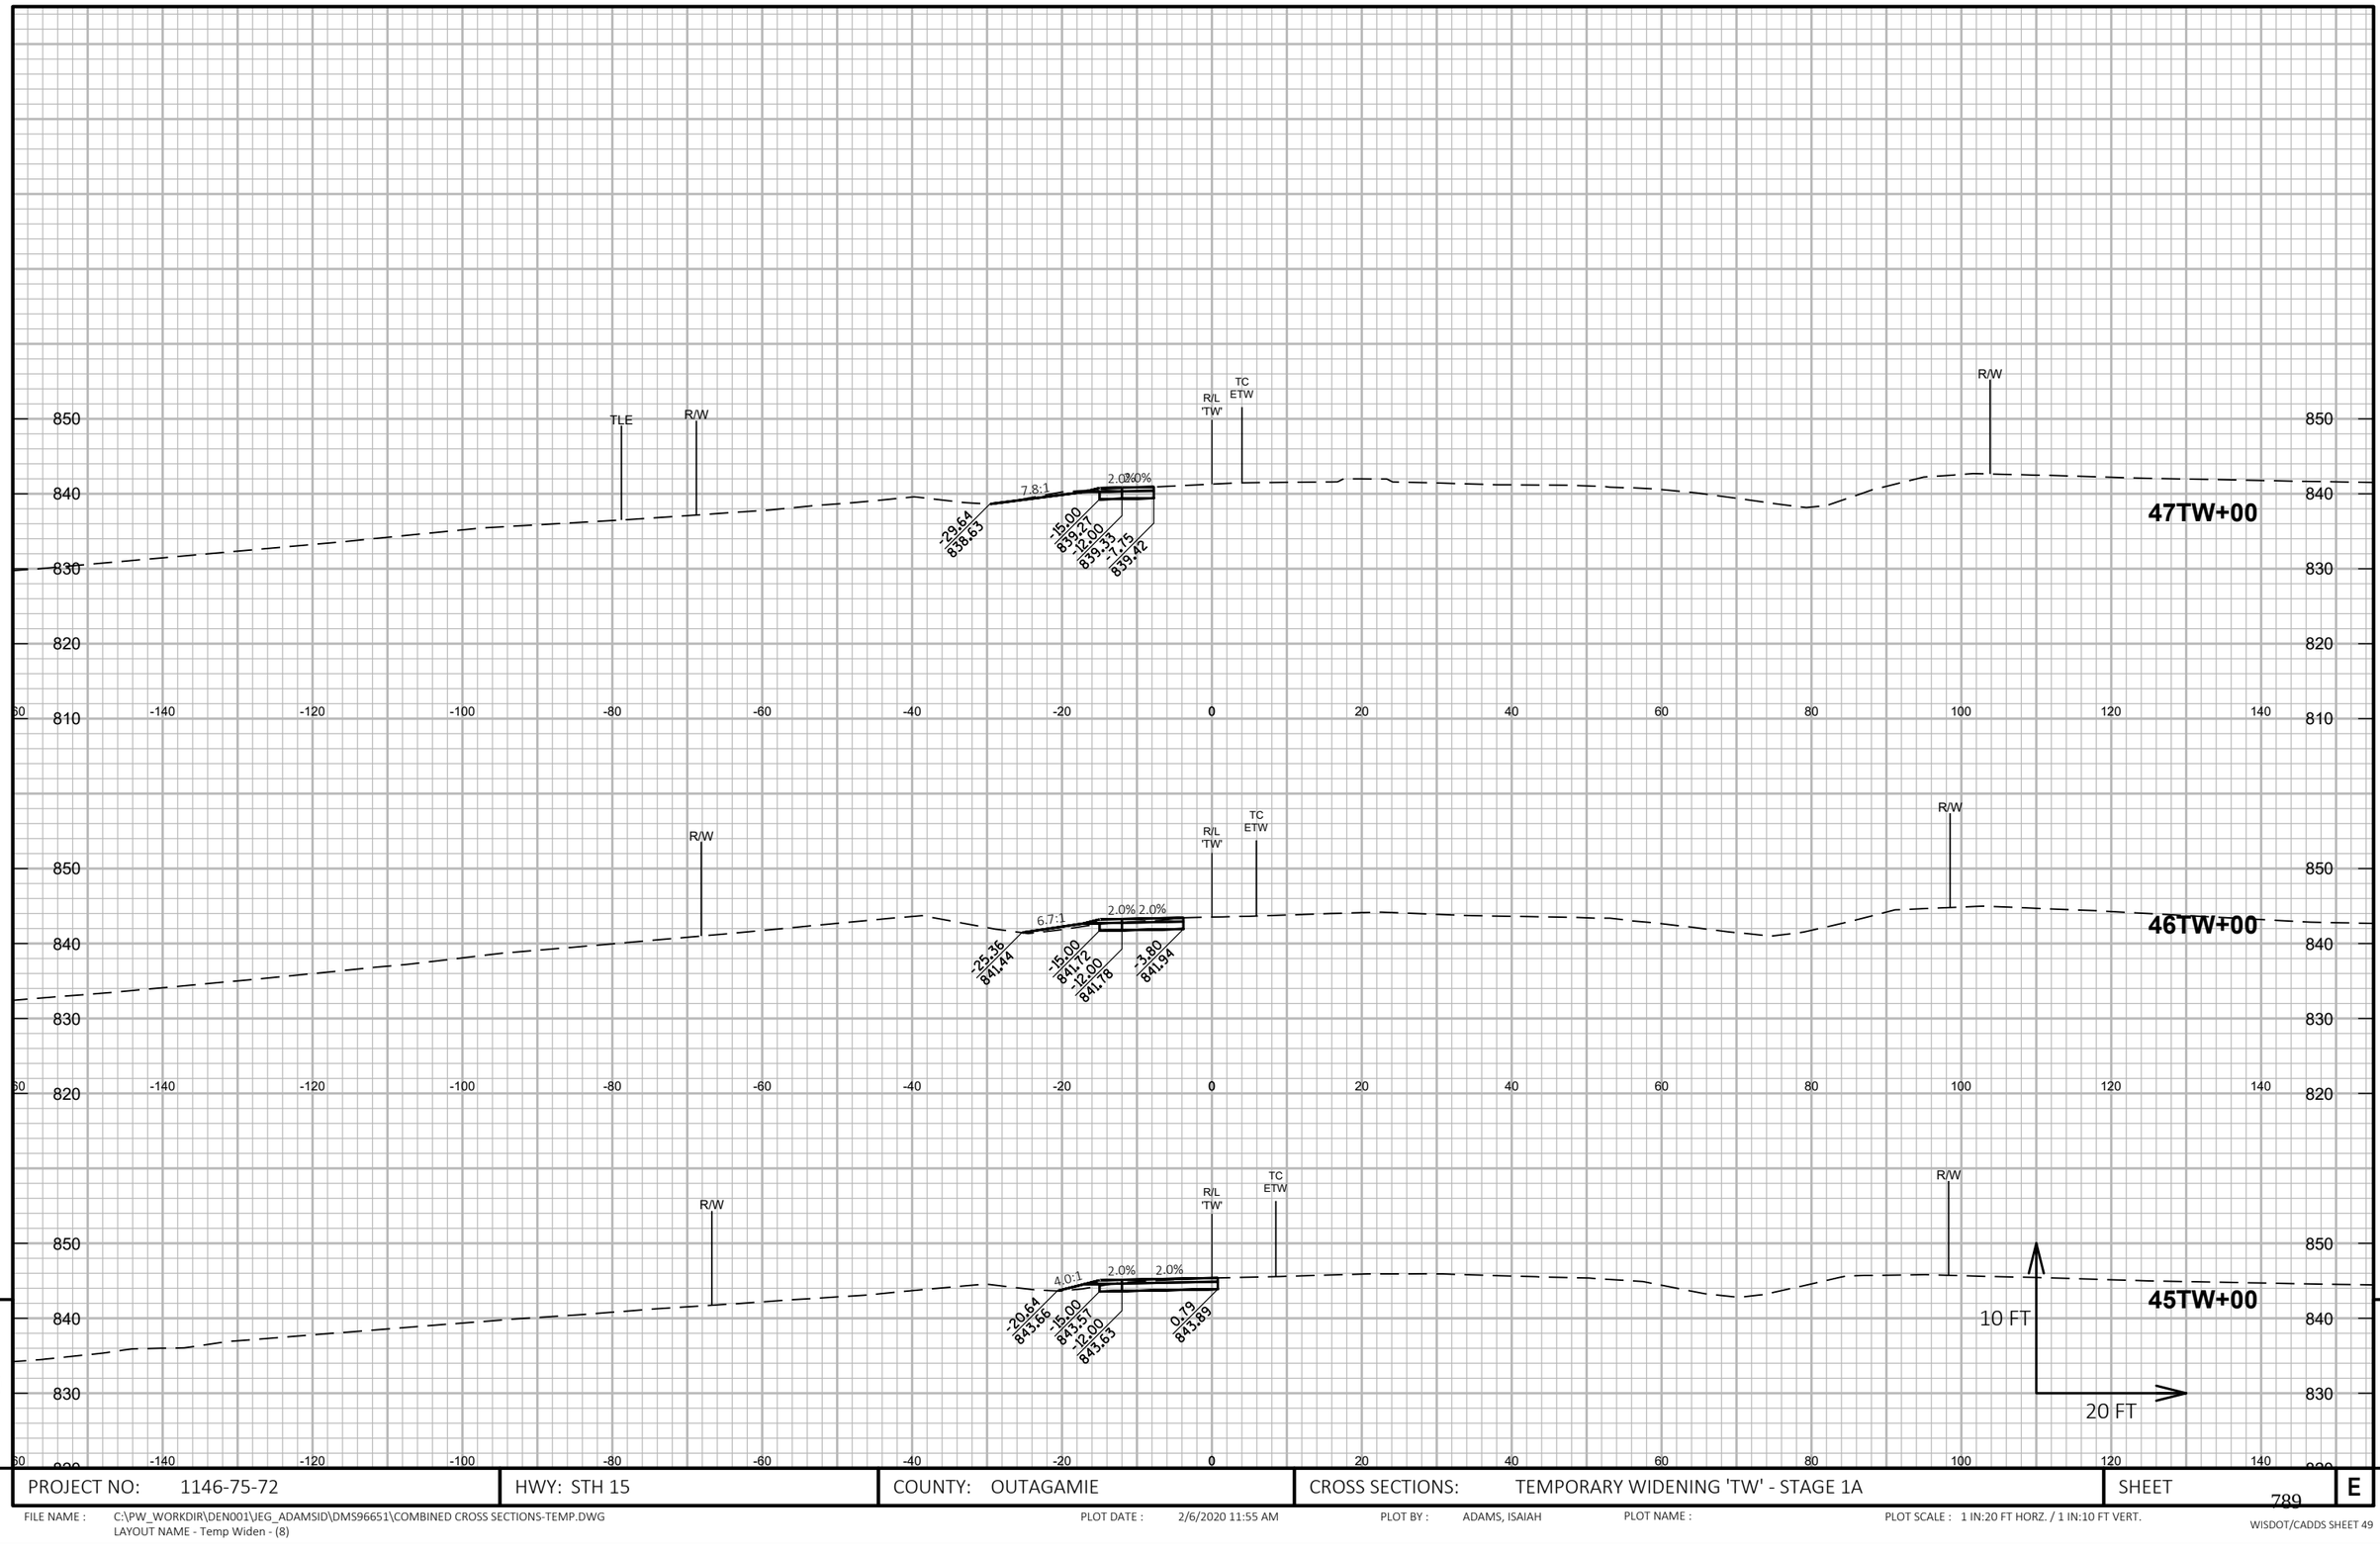

9


9

PROJECT NO: 1146-75-72	HWY: STH 15	COUNTY: OUTAGAMIE	CROSS SECTIONS: TEMPORARY WIDENING 'TW' - STAGE 1A	SHEET	E

FILE NAME : C:\PW_WORKDIR\DEN001\JEG_ADAMSID\DMS96651\COMBINED CROSS SECTIONS-TEMP.DWG
LAYOUT NAME - Temp Widen - (8)

PLOT DATE : 2/6/2020 11:55 AM PLOT BY : ADAMS, ISAIAH PLOT NAME : PLOT SCALE : 1 IN:20 FT HORZ. / 1 IN:10 FT VERT.

WISDOT/CADDS SHEET 49

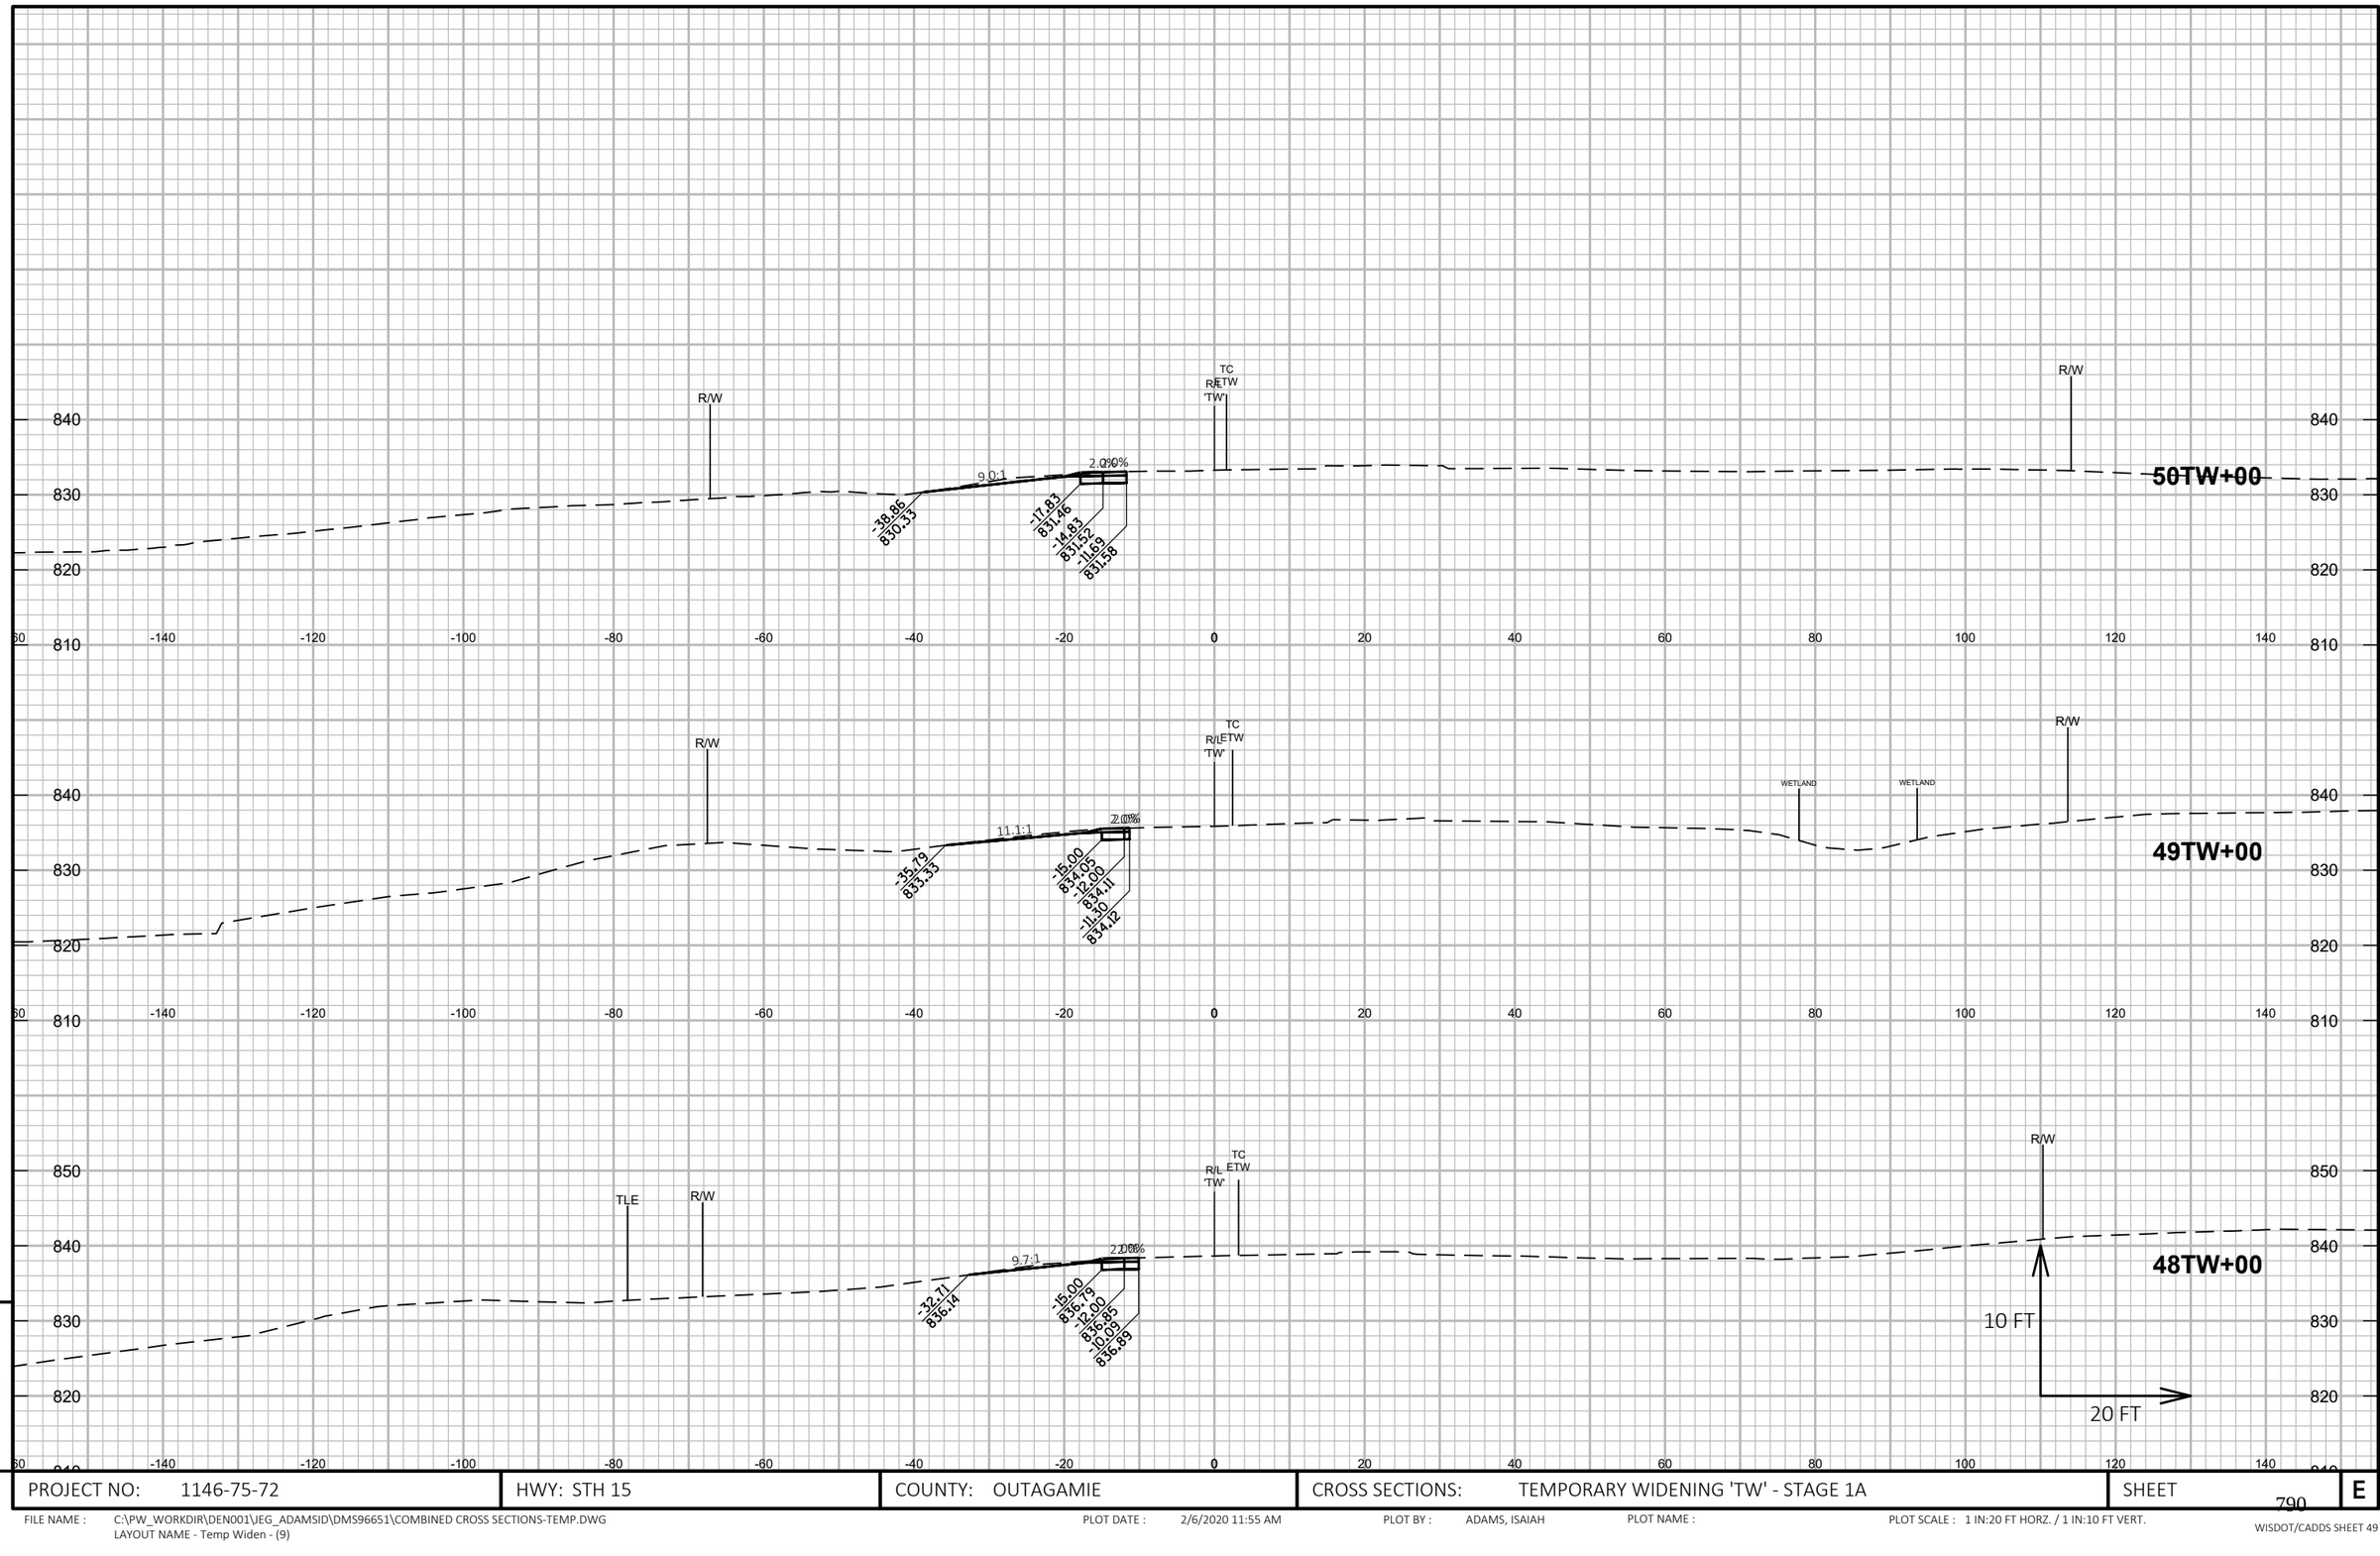

9


9

PROJECT NO: 1146-75-72	HWY: STH 15	COUNTY: OUTAGAMIE	CROSS SECTIONS: TEMPORARY WIDENING 'TW' - STAGE 1A	SHEET 790	E

FILE NAME : C:\PW_WORKDIR\DEN001\JEG_ADAMSID\DMS96651\COMBINED CROSS SECTIONS-TEMP.DWG
LAYOUT NAME - Temp Widen - (9)

PLOT DATE : 2/6/2020 11:55 AM PLOT BY : ADAMS, ISAIAH PLOT NAME : PLOT SCALE : 1 IN:20 FT HORZ. / 1 IN:10 FT VERT.

WISDOT/CADDS SHEET 49

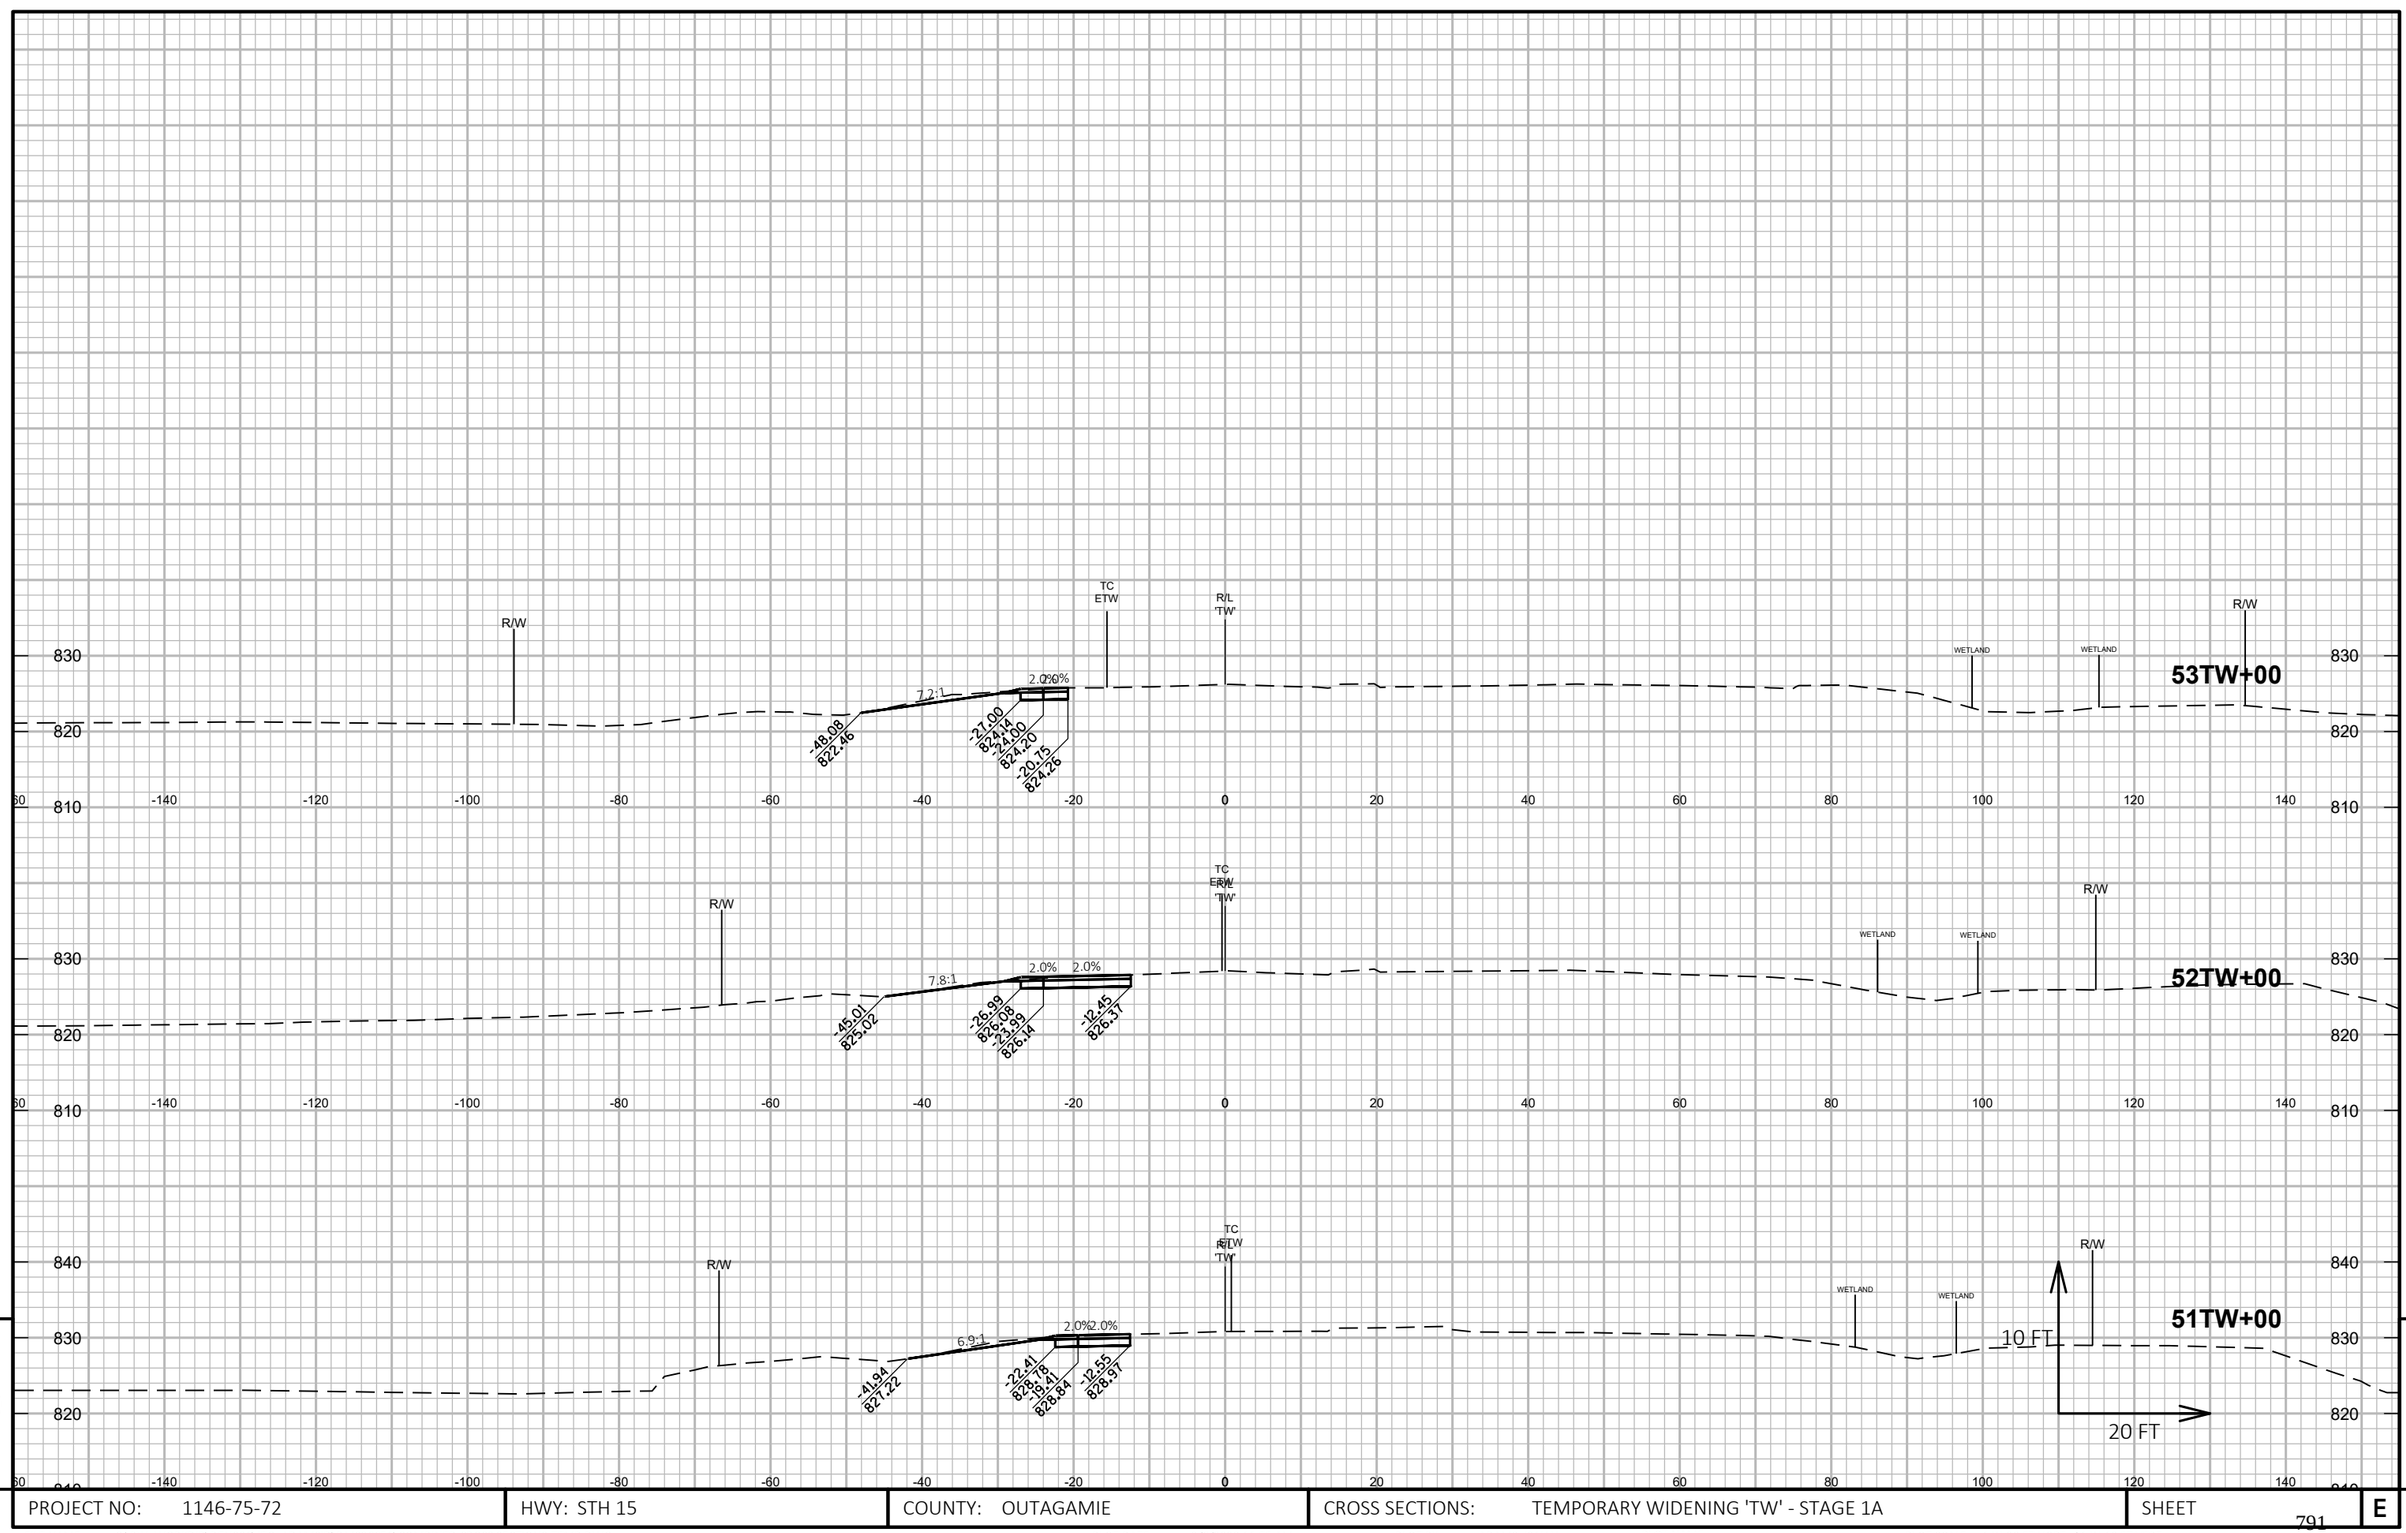

9

9

PROJECT NO: 1146-75-72	HWY: STH 15	COUNTY: OUTAGAMIE	CROSS SECTIONS: TEMPORARY WIDENING 'TW' - STAGE 1A	SHEET 791	E

FILE NAME : C:\PW_WORKDIR\DEN001\JEG_ADAMSID\DMS96651\COMBINED CROSS SECTIONS-TEMP.DWG
LAYOUT NAME - Temp Widen - (10)

PLOT DATE : 2/6/2020 11:55 AM PLOT BY : ADAMS, ISAIAH PLOT NAME : PLOT SCALE : 1 IN:20 FT HORZ. / 1 IN:10 FT VERT.


WISDOT/CADDS SHEET 49

PROJECT NO: 1146-75-72	HWY: STH 15	COUNTY: OUTAGAMIE	CROSS SECTIONS: TEMPORARY CROSSOVER 'XO' - STAGE 1C	SHEET 792	E

FILE NAME : C:\PW_WORKDIR\DEN001\JEG_ADAMSID\DMS96651\COMBINED CROSS SECTIONS-TEMP.DWG
LAYOUT NAME - Crossover - (1)

PLOT DATE : 2/6/2020 1:37 PM PLOT BY : ADAMS, ISAIAH PLOT NAME : PLOT SCALE : 1 IN:20 FT HORZ. / 1 IN:10 FT VERT.

WISDOT/CADDS SHEET 49

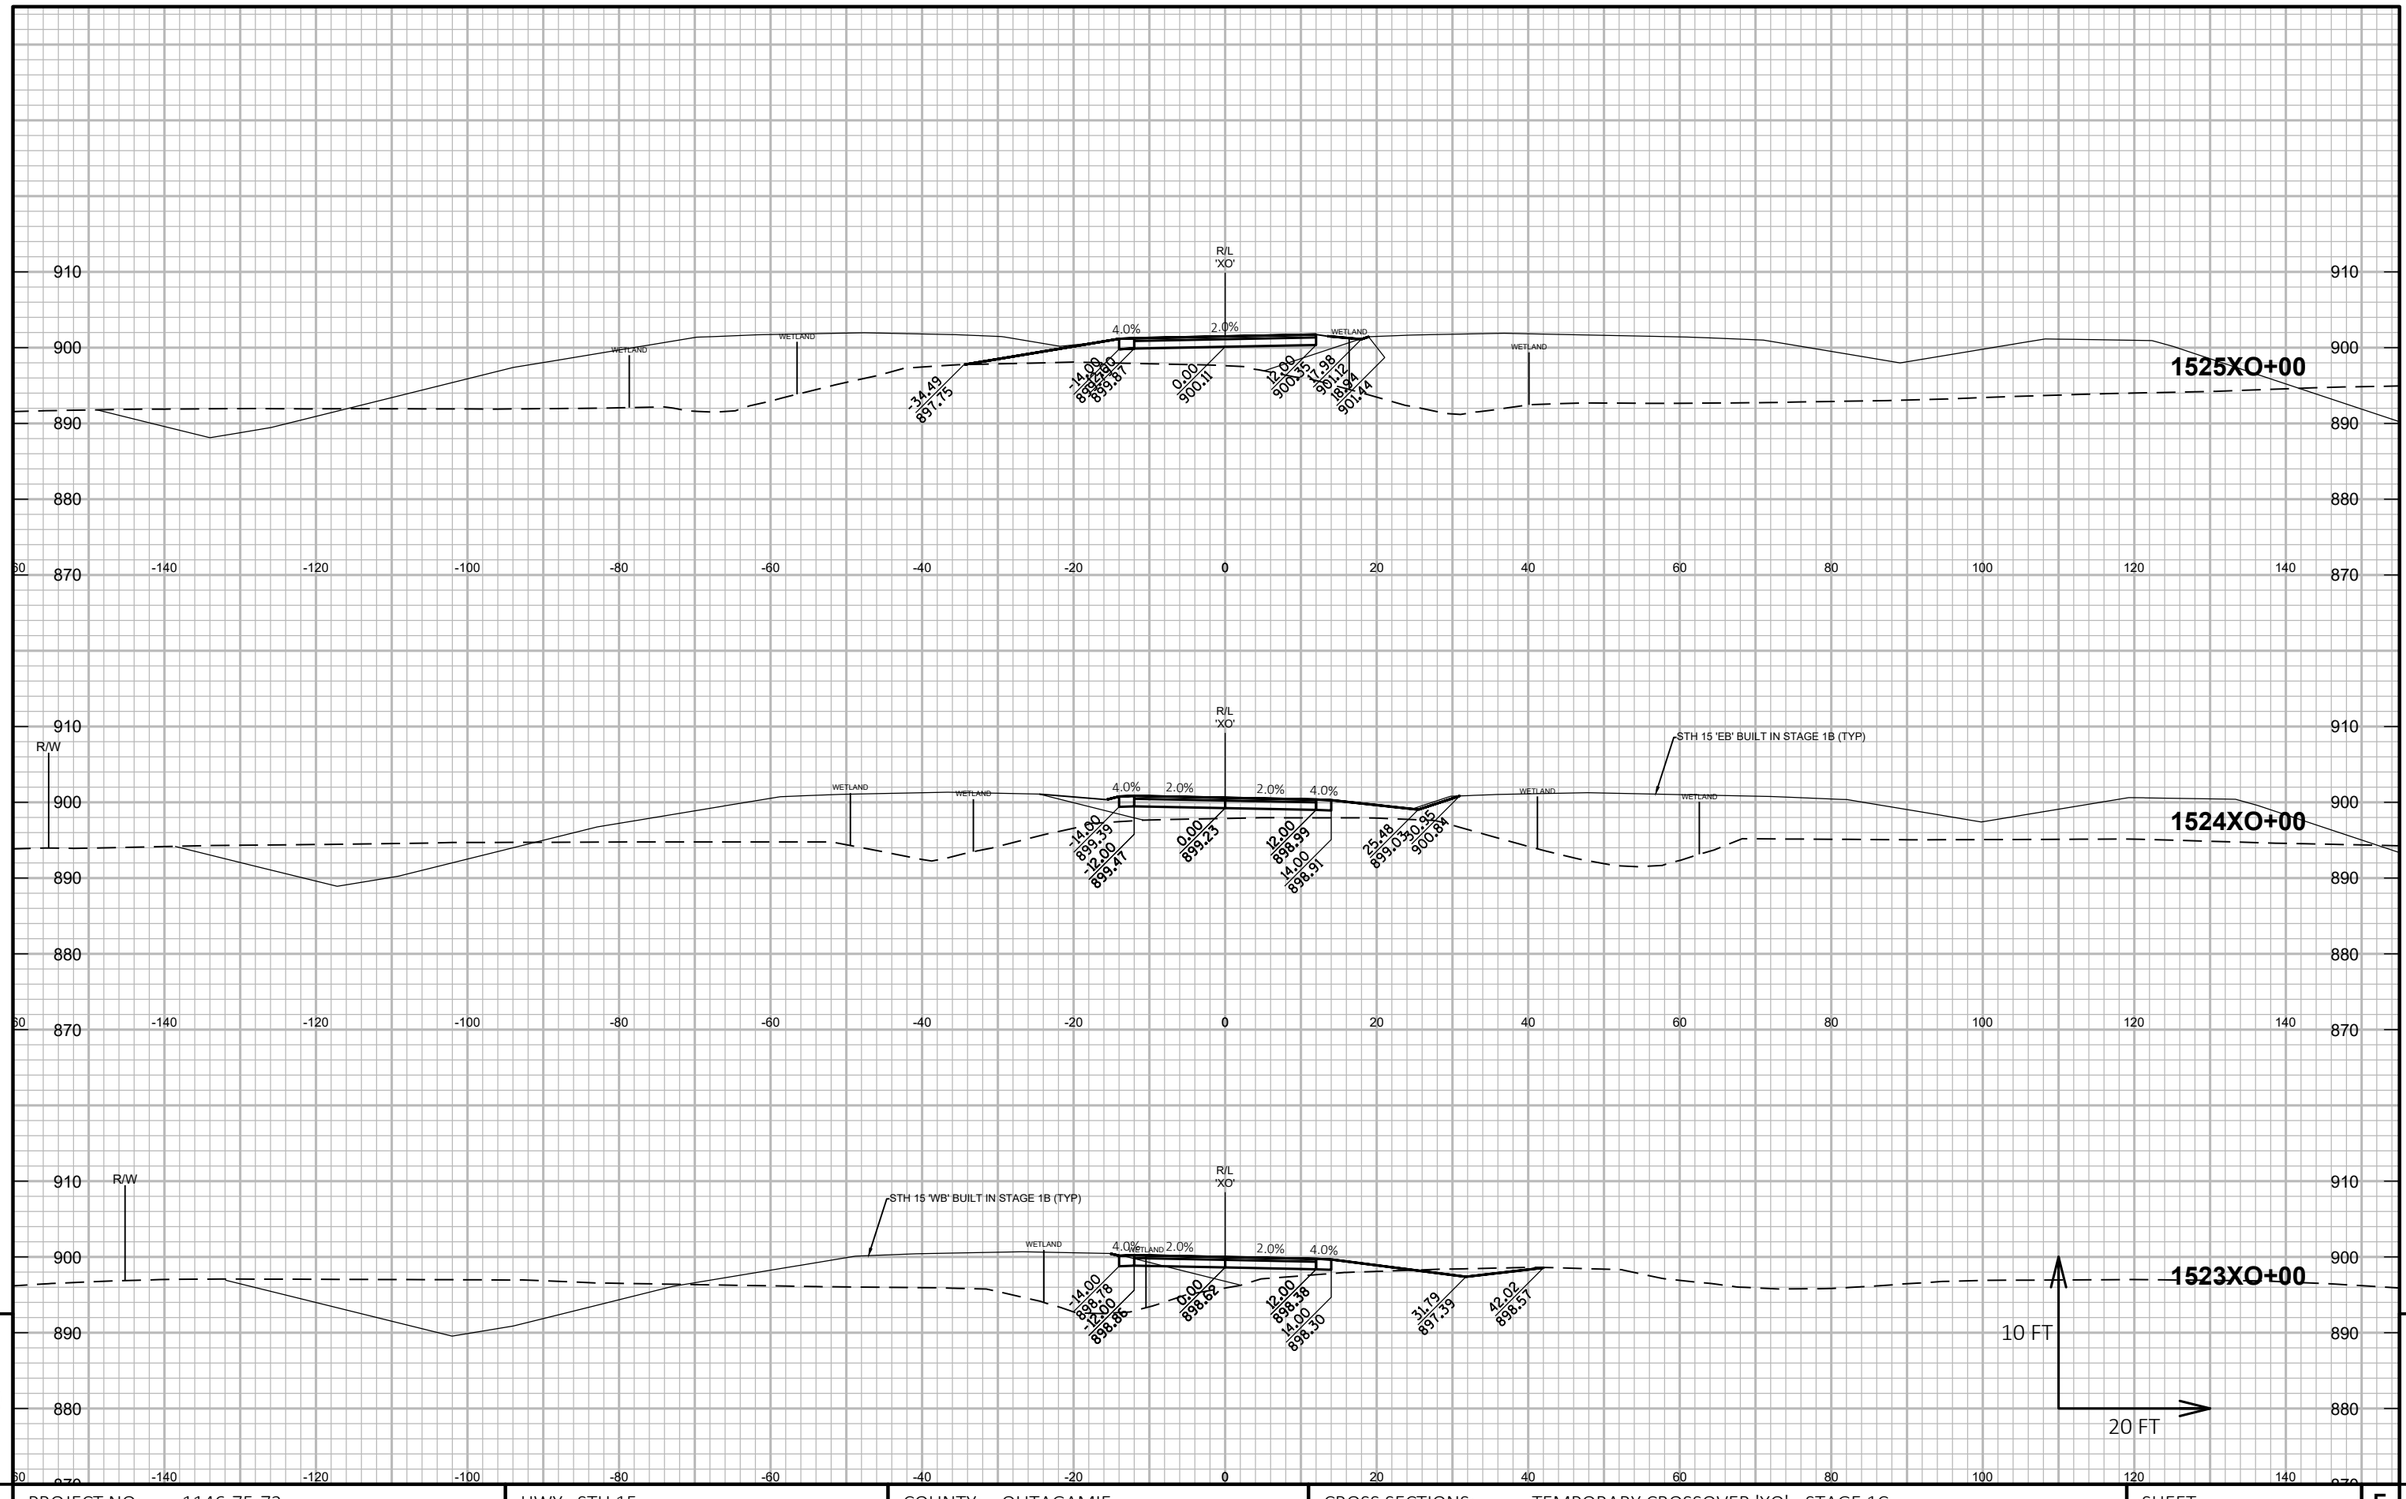

9


9

PROJECT NO: 1146-75-72	HWY: STH 15	COUNTY: OUTAGAMIE	CROSS SECTIONS: TEMPORARY CROSSOVER 'XO' - STAGE 1C	SHEET	E

FILE NAME : C:\PW_WORKDIR\DEN001\JEG_ADAMSID\DMS96651\COMBINED CROSS SECTIONS-TEMP.DWG
LAYOUT NAME - Crossover - (2)

PLOT DATE : 2/6/2020 1:37 PM PLOT BY : ADAMS, ISAIAH PLOT NAME : PLOT SCALE : 1 IN:20 FT HORZ. / 1 IN:10 FT VERT.

WISDOT/CADDS SHEET 49

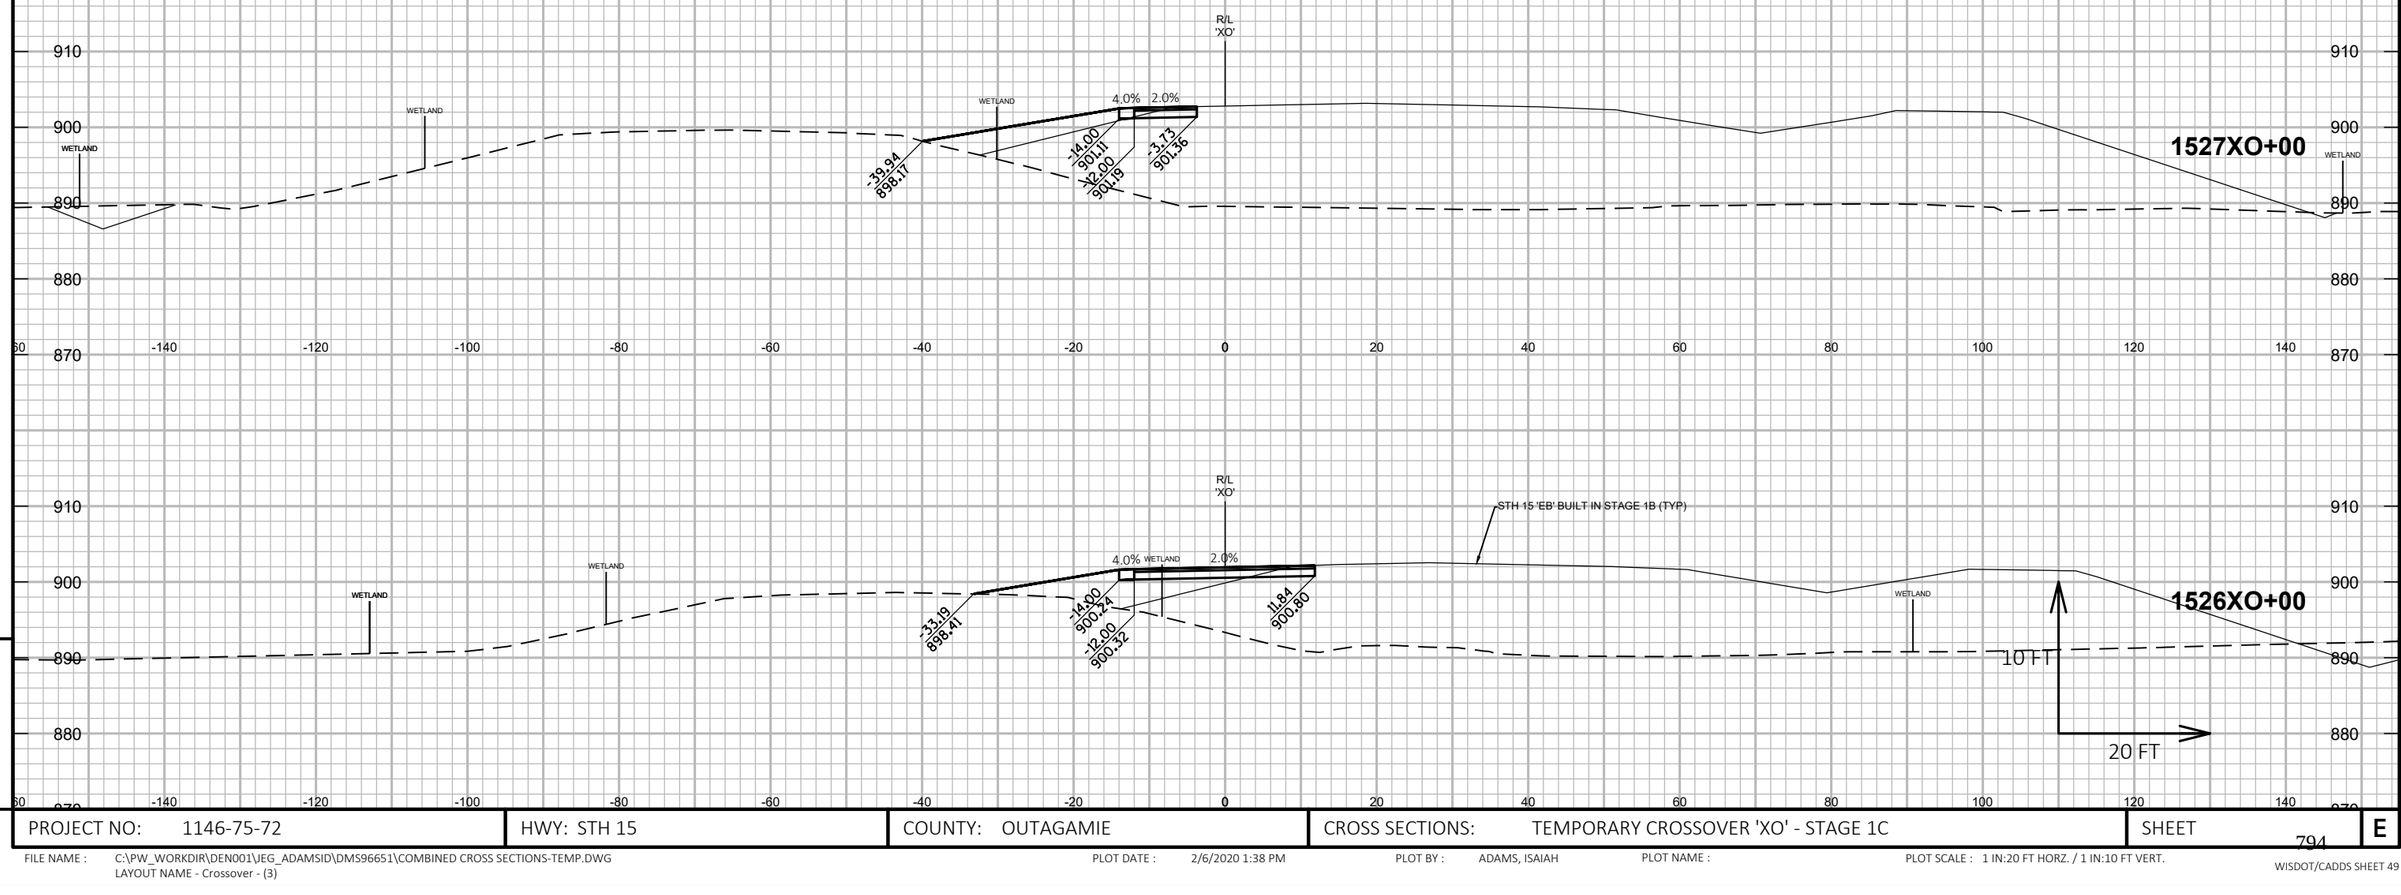


PROJECT NO: 1146-75-72	HWY: STH 15	COUNTY: OUTAGAMIE	CROSS SECTIONS: TEMPORARY CROSSOVER 'XO' - STAGE 1C	SHEET	E

FILE NAME : C:\PW_WORKDIR\DEN001\JEG_ADAMSID\DMS96651\COMBINED CROSS SECTIONS-TEMP.DWG
LAYOUT NAME - Crossover - (3)


PLOT DATE : 2/6/2020 1:38 PM PLOT BY : ADAMS, ISAIAH PLOT NAME : PLOT SCALE : 1 IN:20 FT HORZ. / 1 IN:10 FT VERT.

WISDOT/CADDS SHEET 49

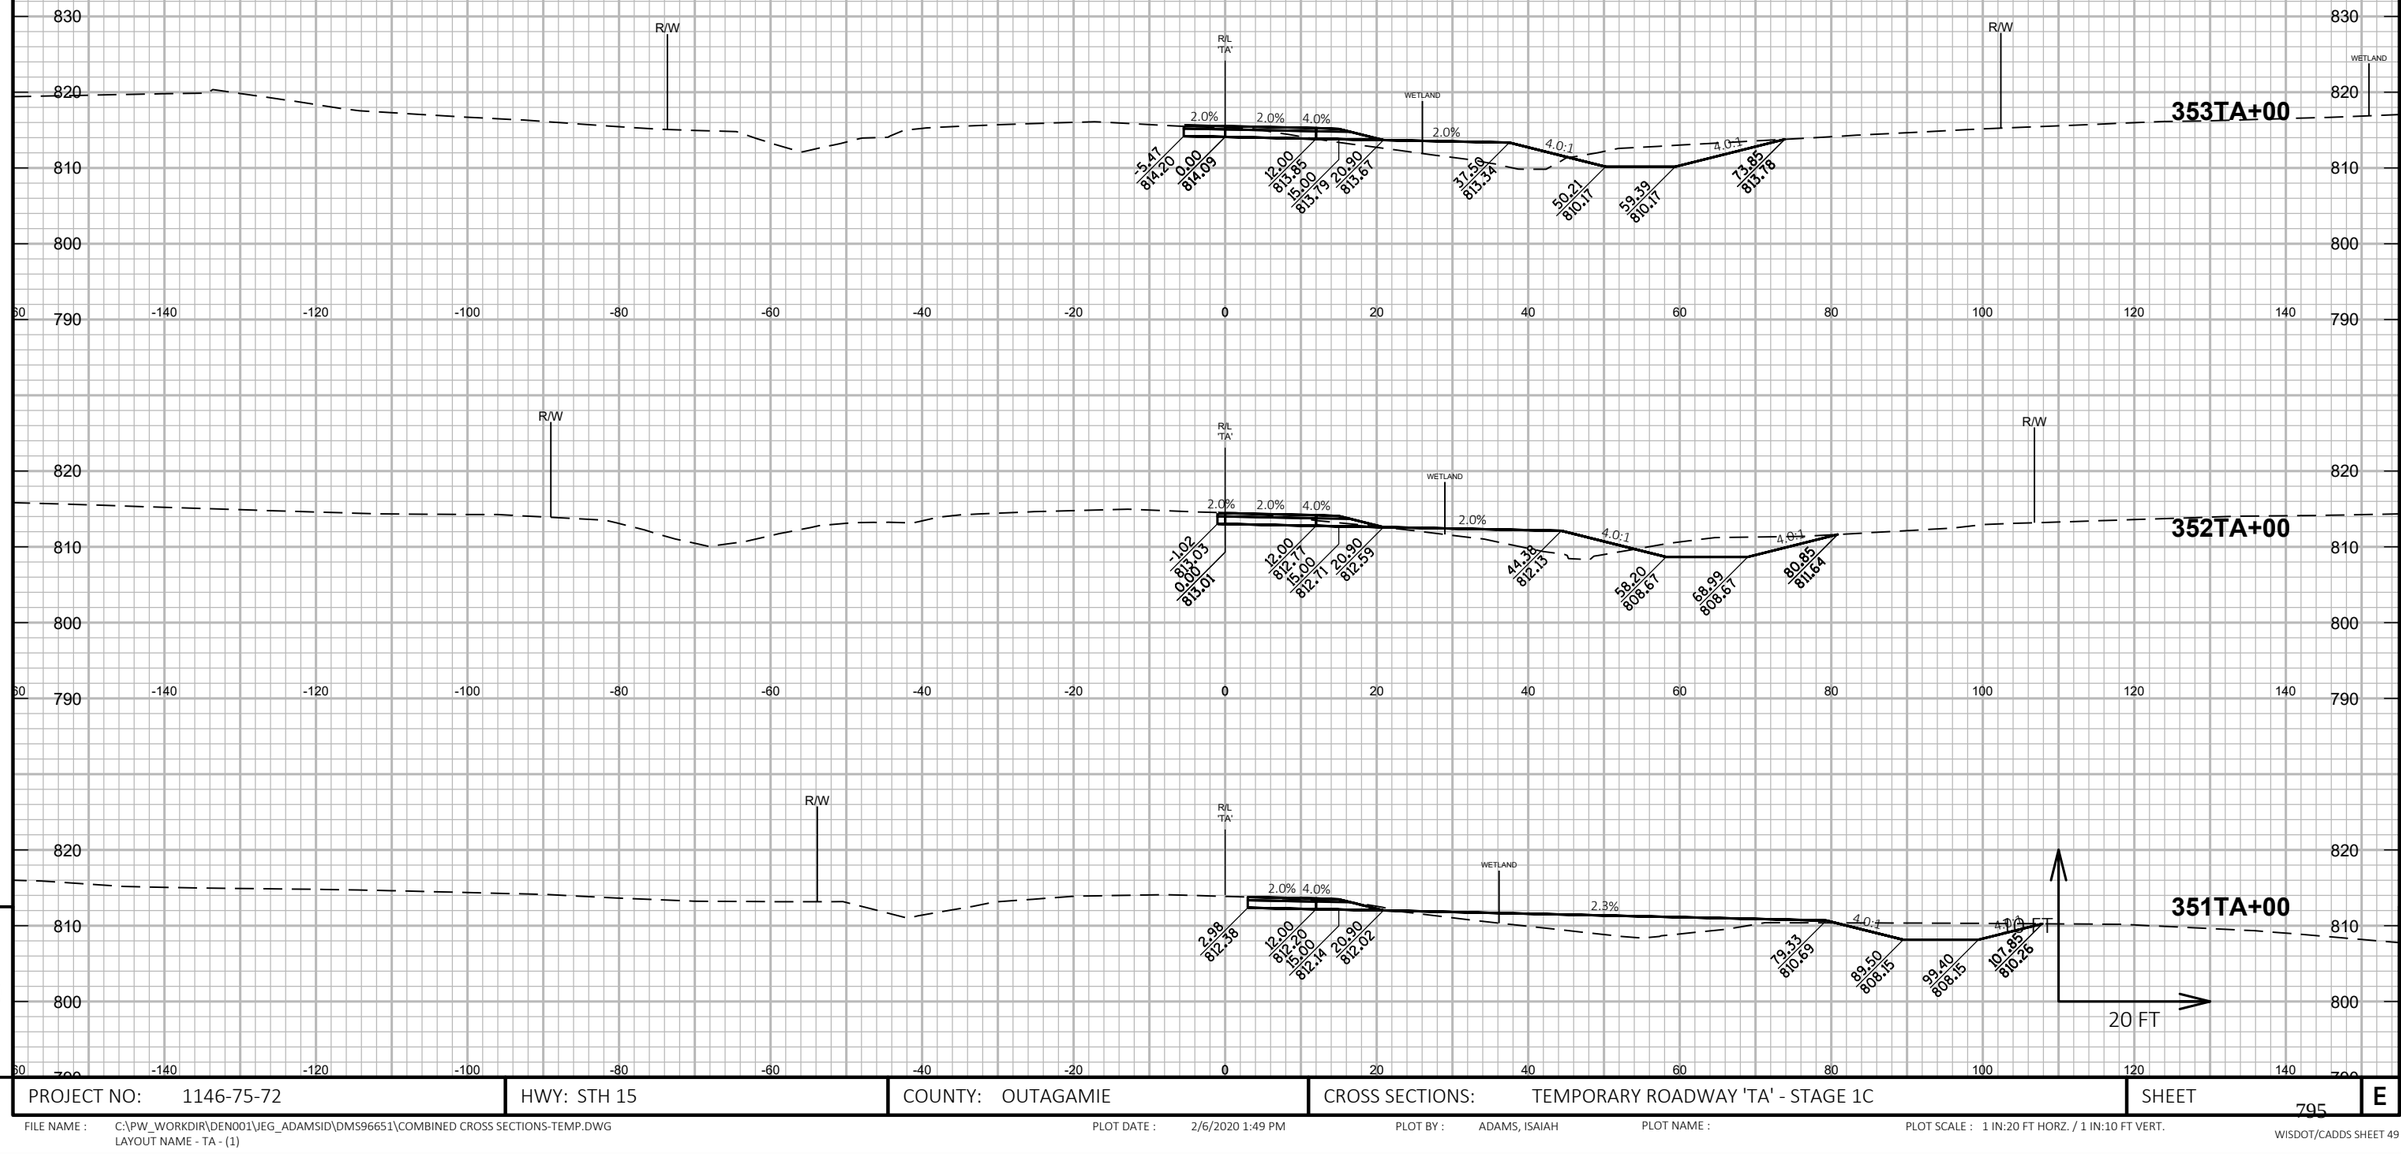

PROJECT NO: 1146-75-72	HWY: STH 15	COUNTY: OUTAGAMIE	CROSS SECTIONS: TEMPORARY ROADWAY 'TA' - STAGE 1C	SHEET 795	E

FILE NAME : C:\PW_WORKDIR\DEN001\JEG_ADAMSID\DMS96651\COMBINED CROSS SECTIONS-TEMP.DWG
LAYOUT NAME - TA - (1)
PLOT DATE : 2/6/2020 1:49 PM
PLOT BY : ADAMS, ISAIAH
PLOT NAME :
PLOT SCALE : 1 IN:20 FT HORZ. / 1 IN:10 FT VERT.
WISDOT/CADDS SHEET 49

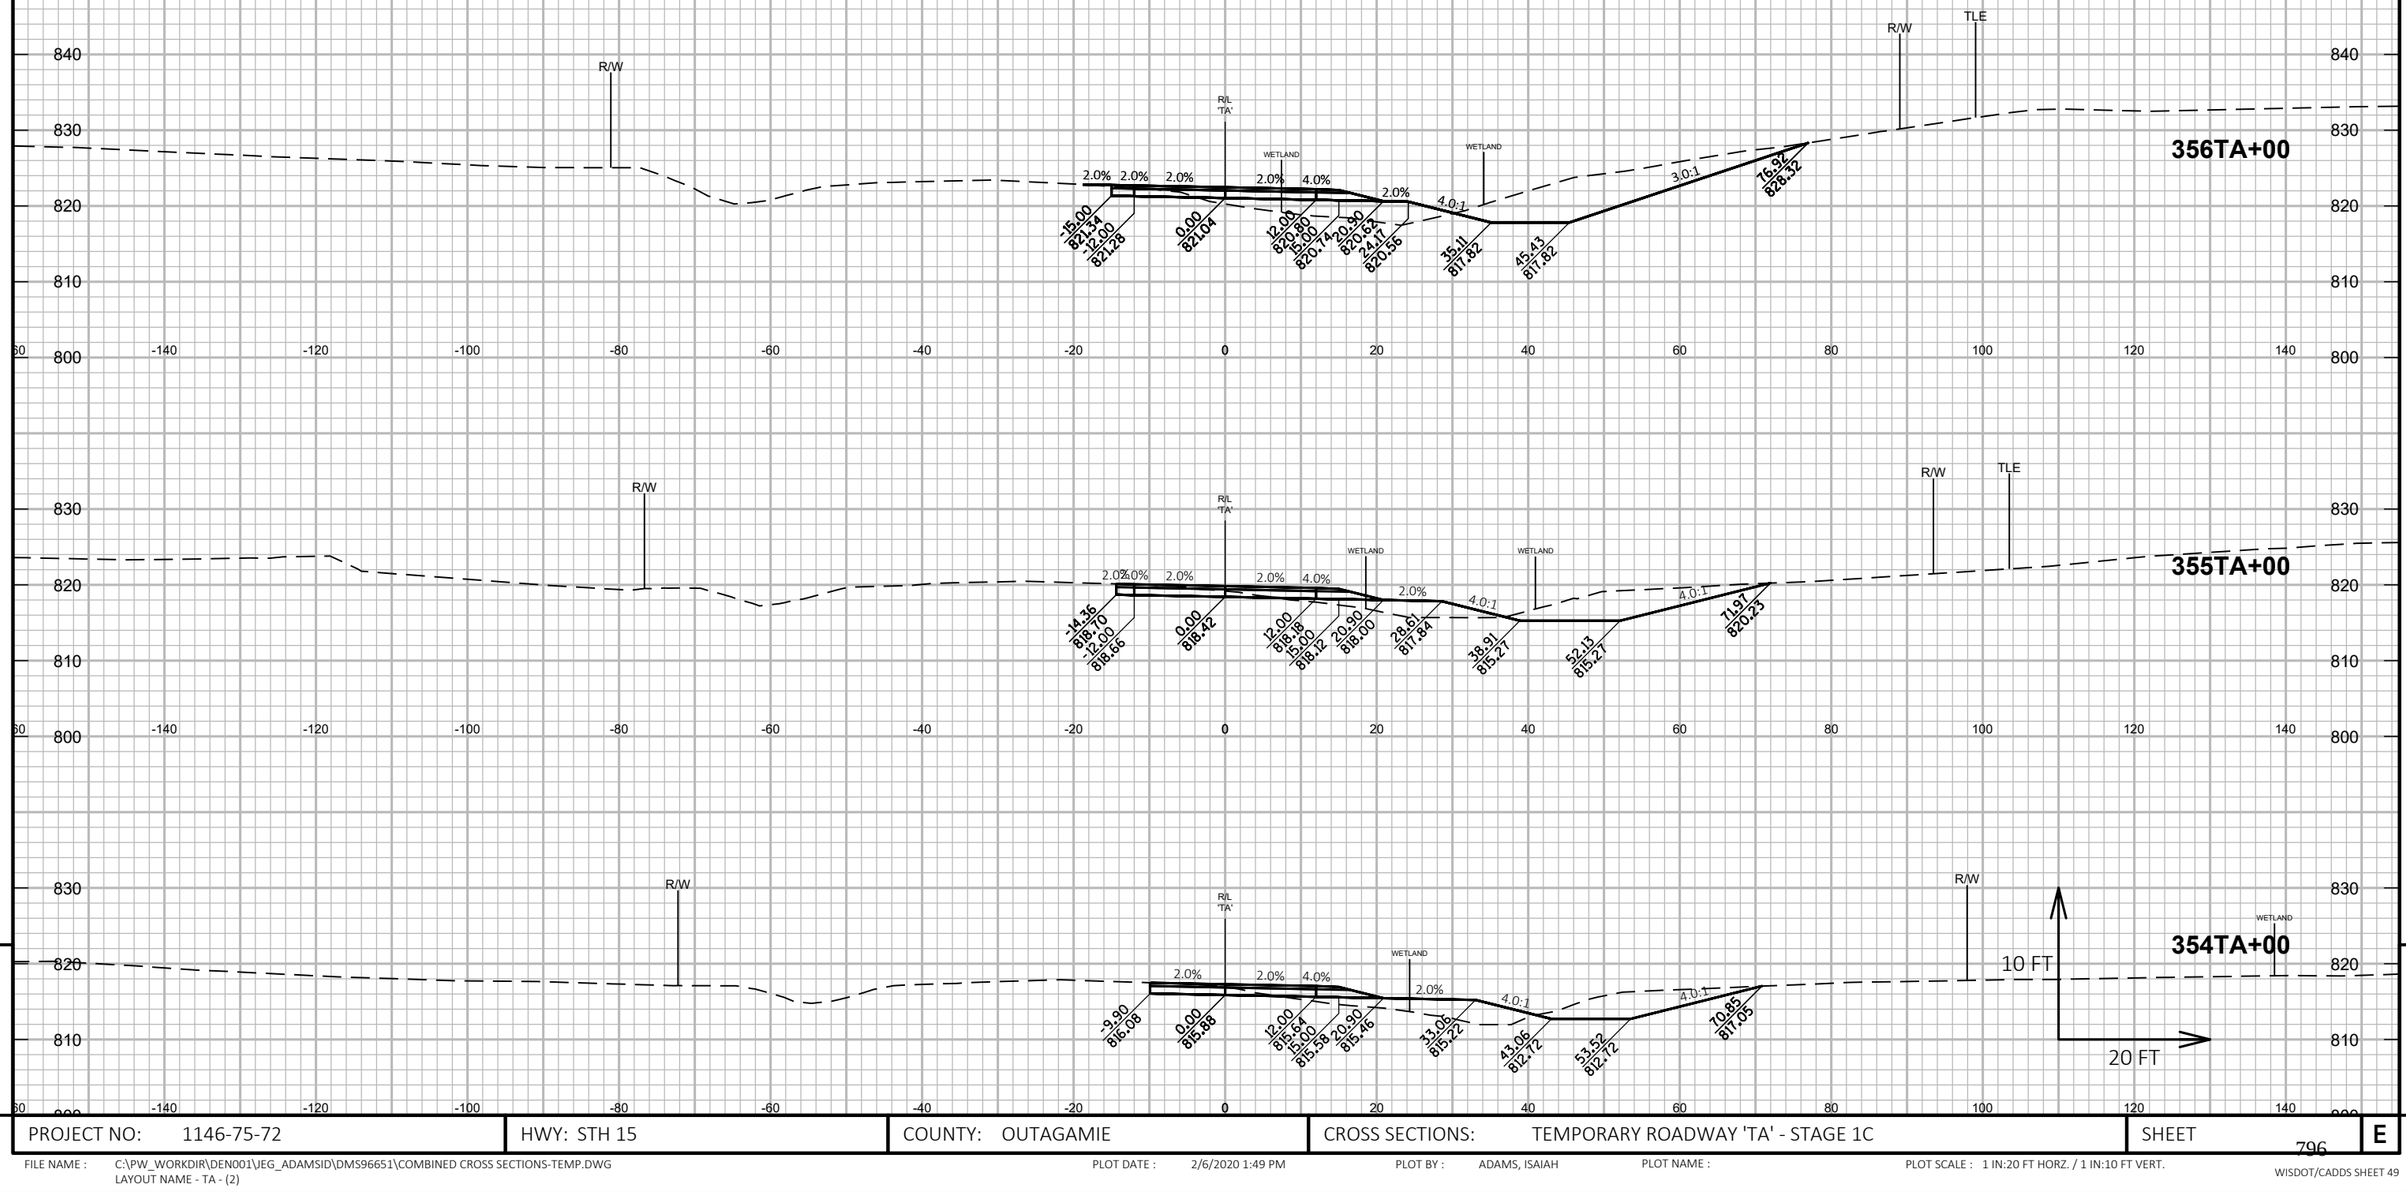


PROJECT NO: 1146-75-72	HWY: STH 15	COUNTY: OUTAGAMIE	CROSS SECTIONS: TEMPORARY ROADWAY 'TA' - STAGE 1C	SHEET	E

FILE NAME : C:\PW_WORKDIR\DEN001\JEG_ADAMSID\DMS96651\COMBINED CROSS SECTIONS-TEMP.DWG
LAYOUT NAME - TA - (2)

PLOT DATE : 2/6/2020 1:49 PM PLOT BY : ADAMS, ISAIAH PLOT NAME : PLOT SCALE : 1 IN:20 FT HORZ. / 1 IN:10 FT VERT.

WISDOT/CADDS SHEET 49

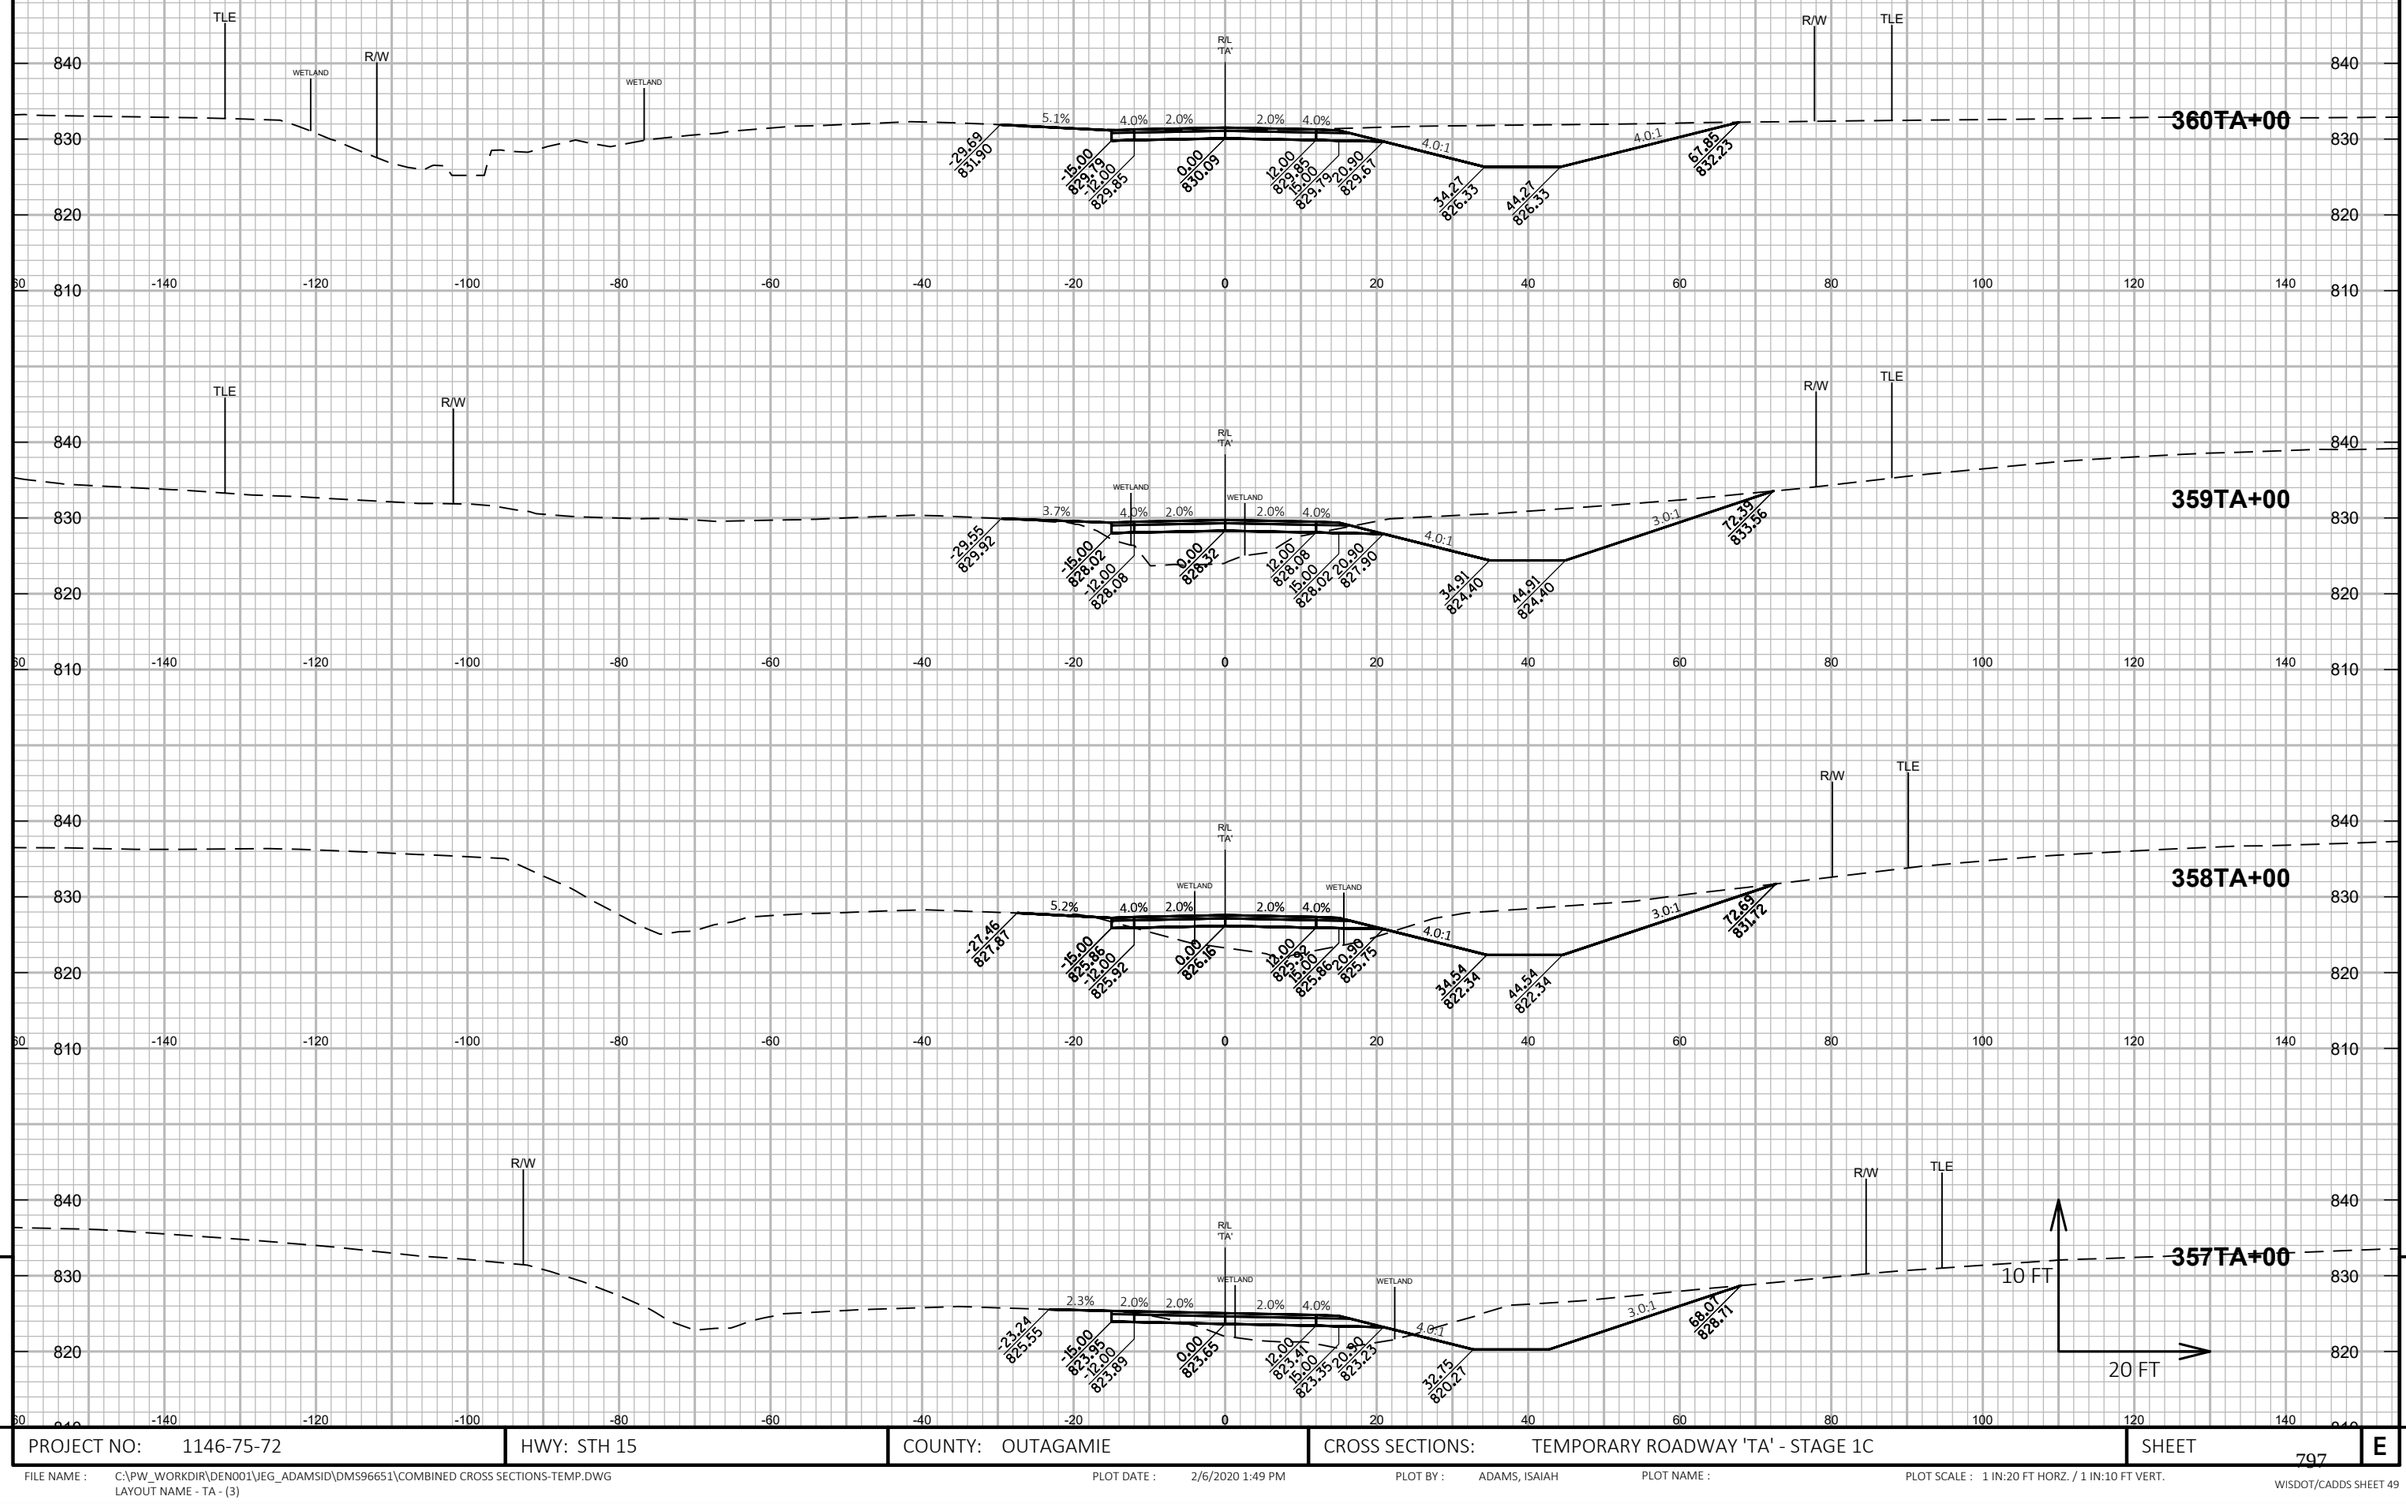


9

9

PROJECT NO: 1146-75-72	HWY: STH 15	COUNTY: OUTAGAMIE	CROSS SECTIONS: TEMPORARY ROADWAY 'TA' - STAGE 1C	SHEET	E


FILE NAME : C:\PW_WORKDIR\DEN001\JEG_ADAMSID\DMS96651\COMBINED CROSS SECTIONS-TEMP.DWG
LAYOUT NAME - TA - (3)

PLOT DATE : 2/6/2020 1:49 PM PLOT BY : ADAMS, ISAIAH PLOT NAME : PLOT SCALE : 1 IN:20 FT HORZ. / 1 IN:10 FT VERT.

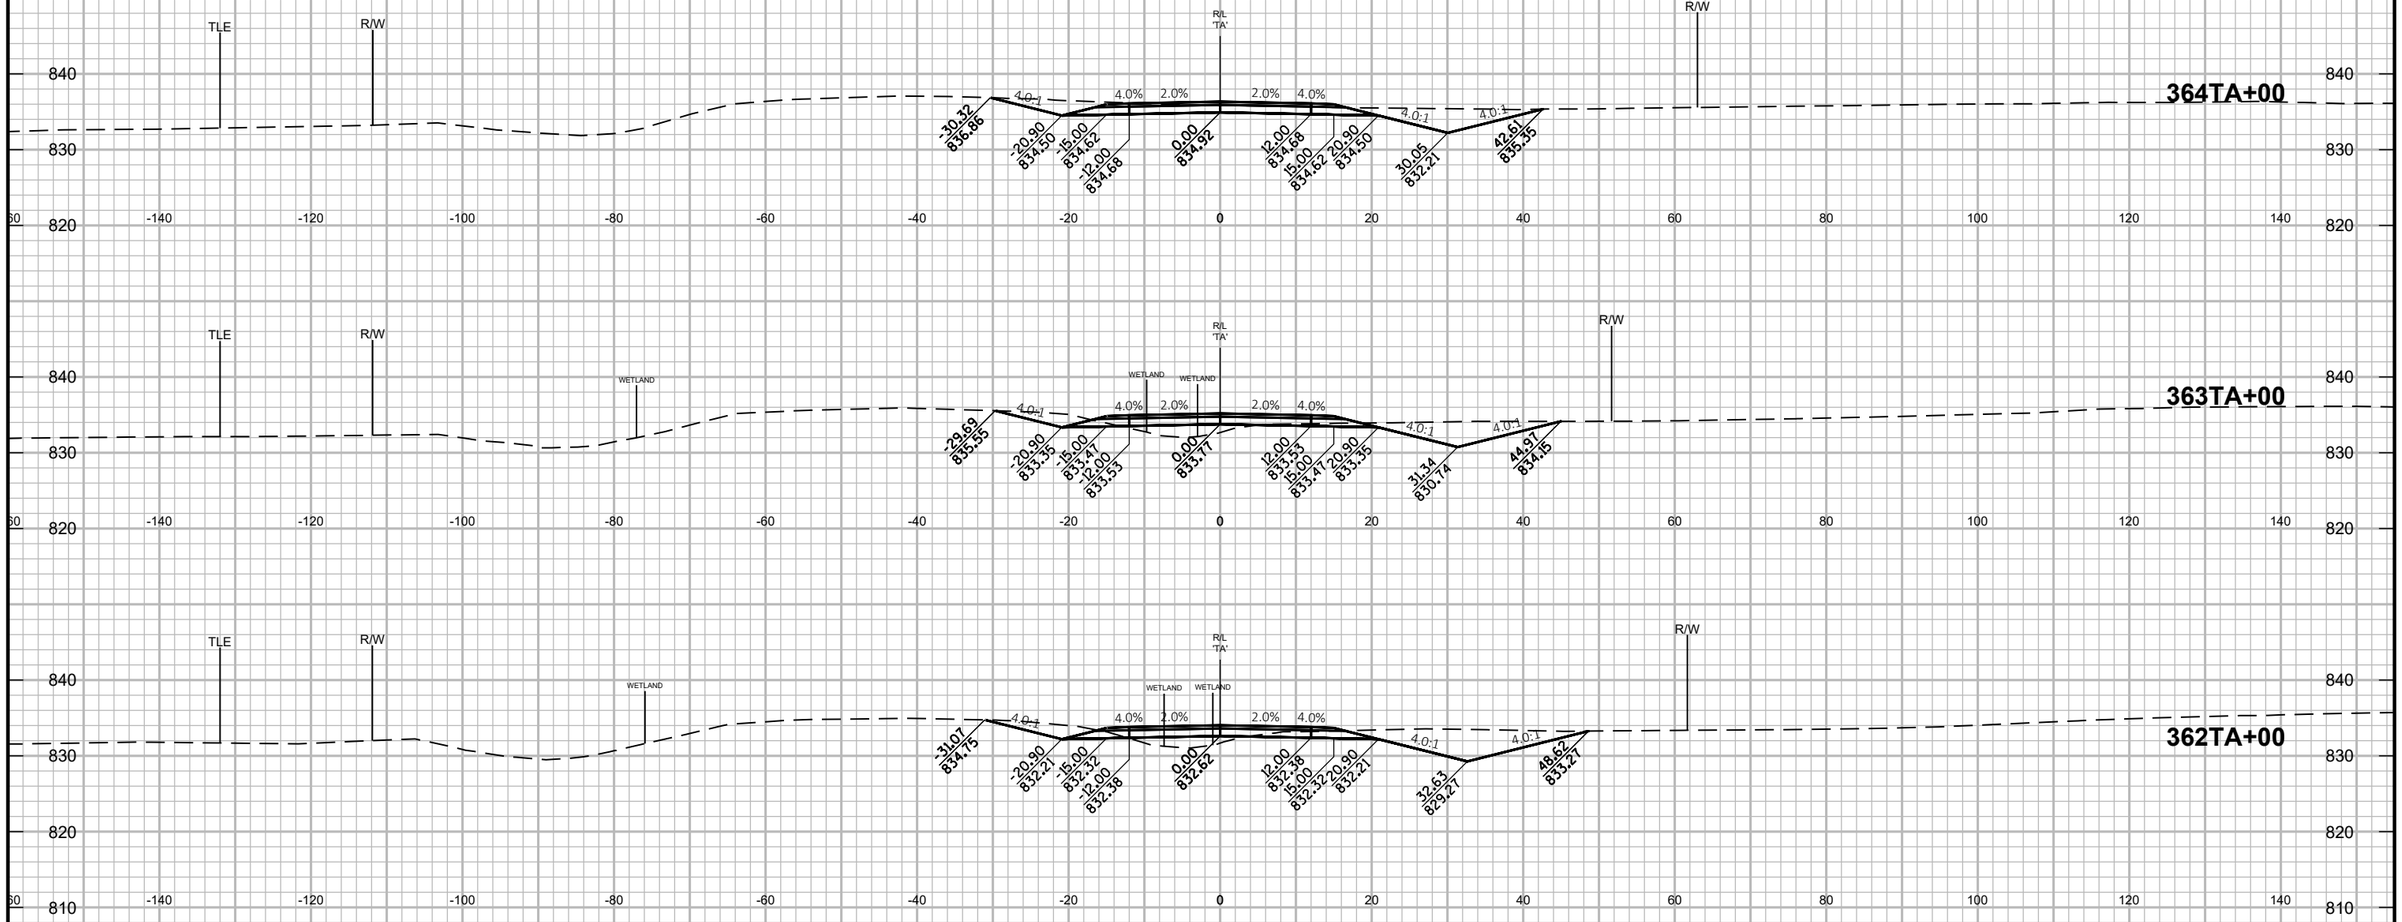

PROJECT NO: 1146-75-72	HWY: STH 15	COUNTY: OUTAGAMIE	CROSS SECTIONS: TEMPORARY ROADWAY 'TA' - STAGE 1C	SHEET E

FILE NAME : C:\PW_WORKDIR\DEN001\JEG_ADAMSID\DMS96651\COMBINED CROSS SECTIONS-TEMP.DWG
LAYOUT NAME - TA - (4)
PLOT DATE : 2/6/2020 1:50 PM
PLOT BY : ADAMS, ISAIAH
PLOT NAME :
PLOT SCALE : 1 IN:20 FT HORZ. / 1 IN:10 FT VERT.
WISDOT/CADDS SHEET 49

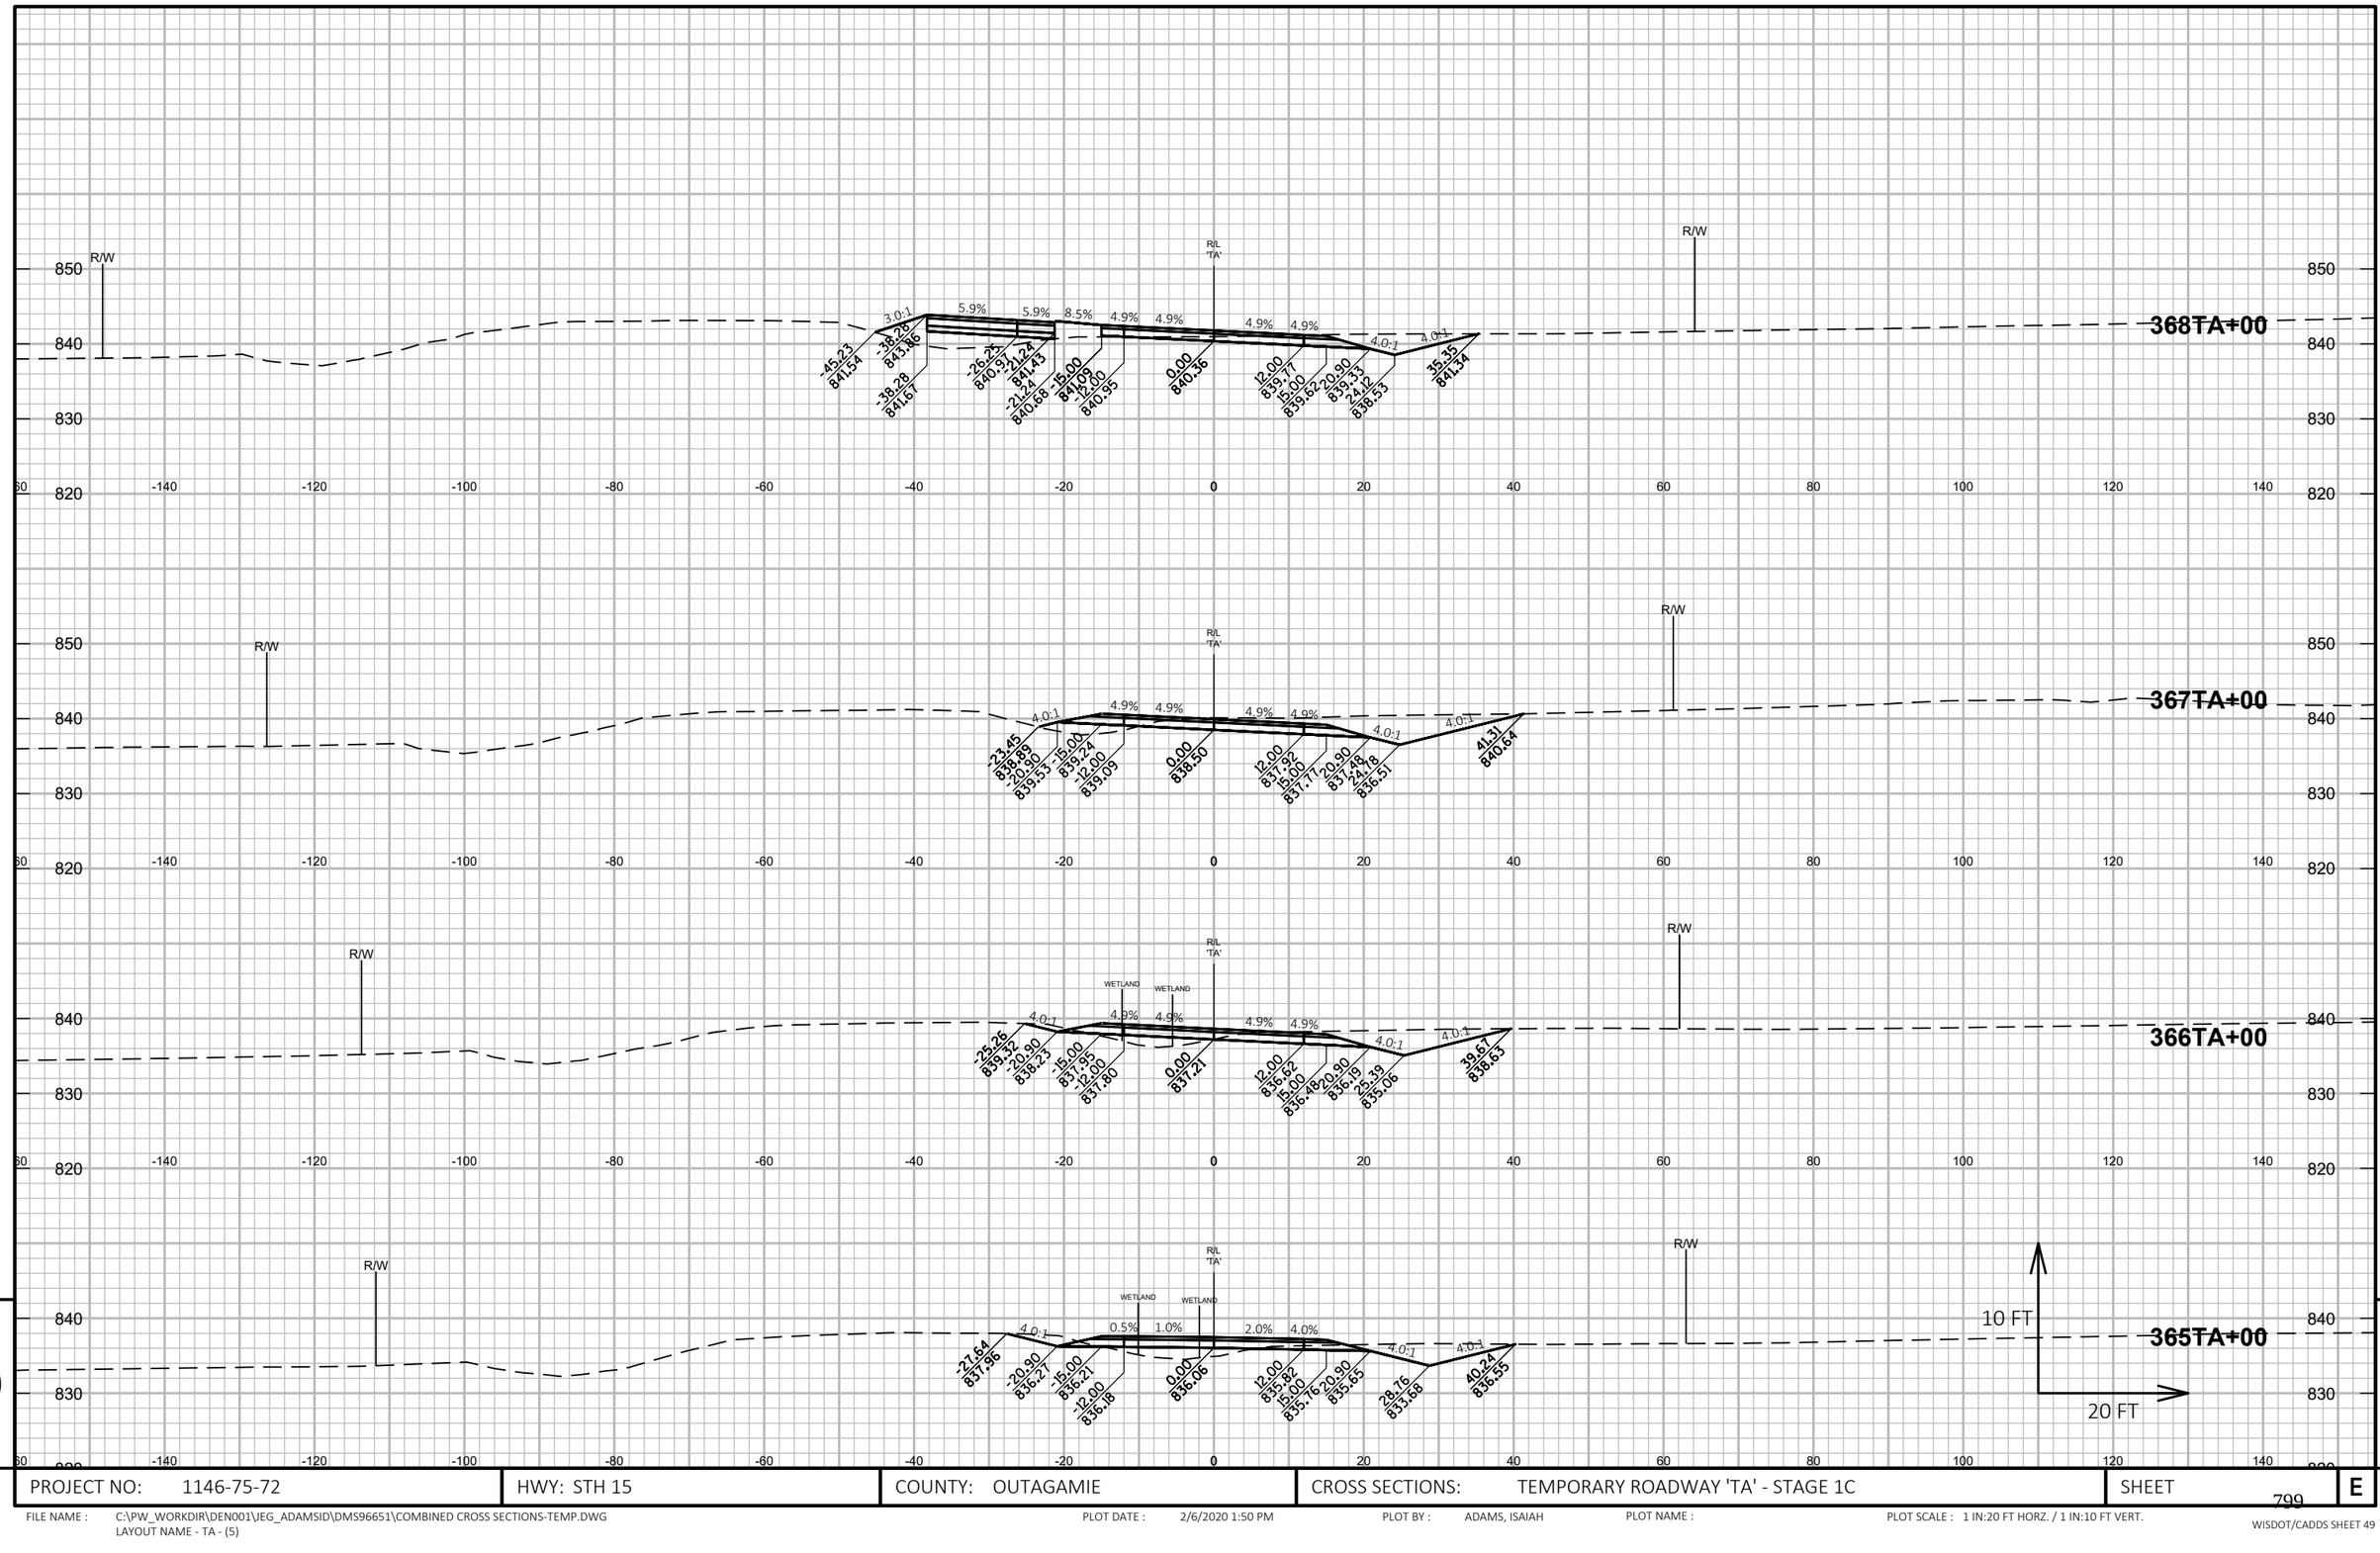


PROJECT NO: 1146-75-72	HWY: STH 15	COUNTY: OUTAGAMIE	CROSS SECTIONS: TEMPORARY ROADWAY 'TA' - STAGE 1C	SHEET 799	E

FILE NAME : C:\PW_WORKDIR\DEN001\JEG_ADAMSID\DMS96651\COMBINED CROSS SECTIONS-TEMP.DWG
LAYOUT NAME - TA - (5)


PLOT DATE : 2/6/2020 1:50 PM PLOT BY : ADAMS, ISAIAH PLOT NAME : PLOT SCALE : 1 IN:20 FT HORZ. / 1 IN:10 FT VERT.

WISDOT/CADDS SHEET 49

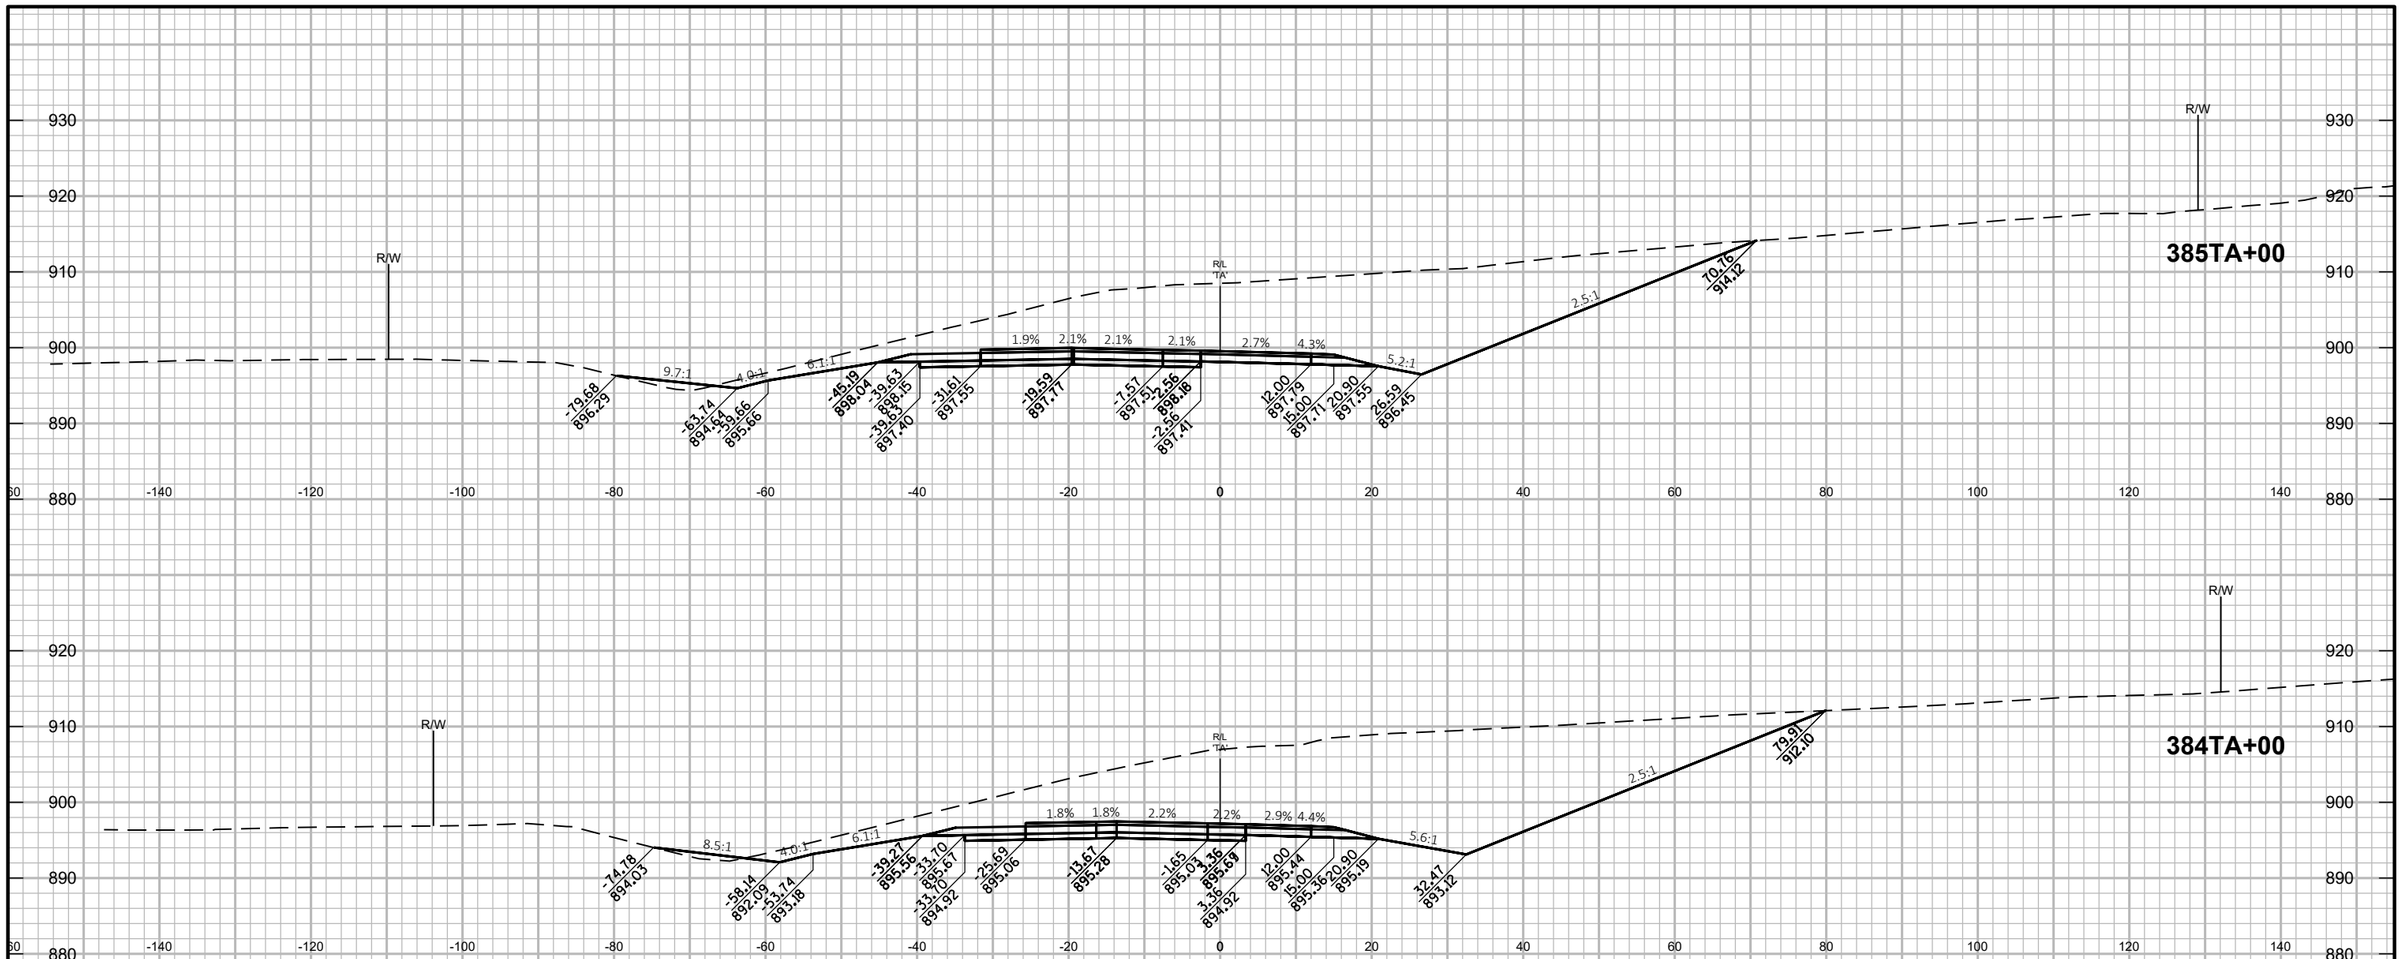

PROJECT NO: 1146-75-72	HWY: STH 15	COUNTY: OUTAGAMIE	CROSS SECTIONS: TEMPORARY ROADWAY 'TA' - STAGE 1C	SHEET 800	E

FILE NAME : C:\PW_WORKDIR\DEN001\JEG_ADAMSID\DMS96651\COMBINED CROSS SECTIONS-TEMP.DWG
LAYOUT NAME - TA - (6)
PLOT DATE : 2/6/2020 1:50 PM
PLOT BY : ADAMS, ISAIAH
PLOT NAME :
PLOT SCALE : 1 IN:20 FT HORZ. / 1 IN:10 FT VERT.
WISDOT/CADDS SHEET 49

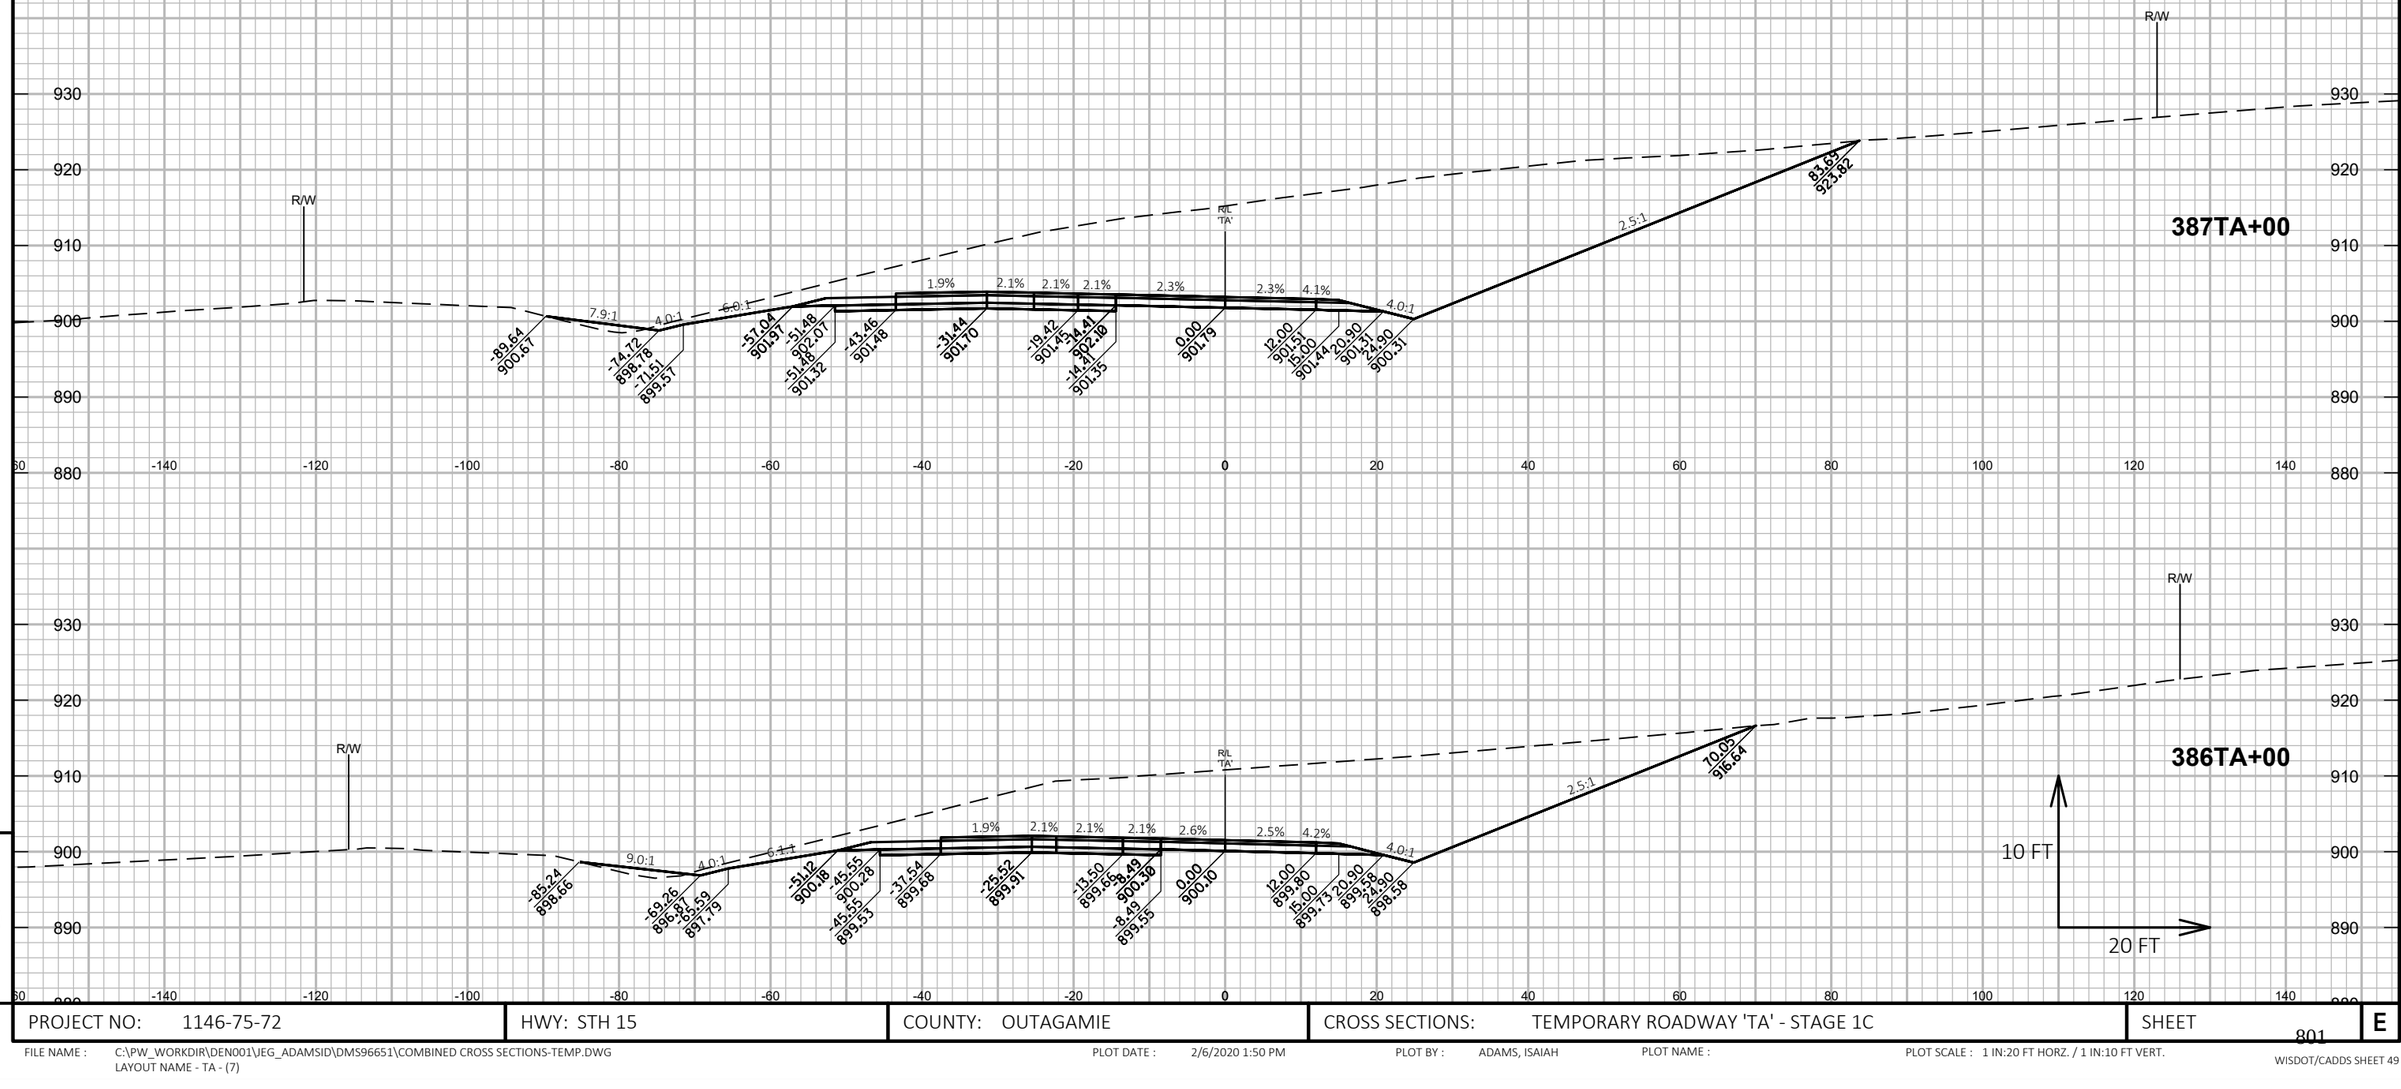

9


9

PROJECT NO: 1146-75-72	HWY: STH 15	COUNTY: OUTAGAMIE	CROSS SECTIONS: TEMPORARY ROADWAY 'TA' - STAGE 1C	SHEET	E

FILE NAME : C:\PW_WORKDIR\DEN001\JEG_ADAMSID\DMS96651\COMBINED CROSS SECTIONS-TEMP.DWG
LAYOUT NAME - TA - (7)

PLOT DATE : 2/6/2020 1:50 PM PLOT BY : ADAMS, ISAIAH PLOT NAME : PLOT SCALE : 1 IN:20 FT HORZ. / 1 IN:10 FT VERT.

WISDOT/CADDS SHEET 49

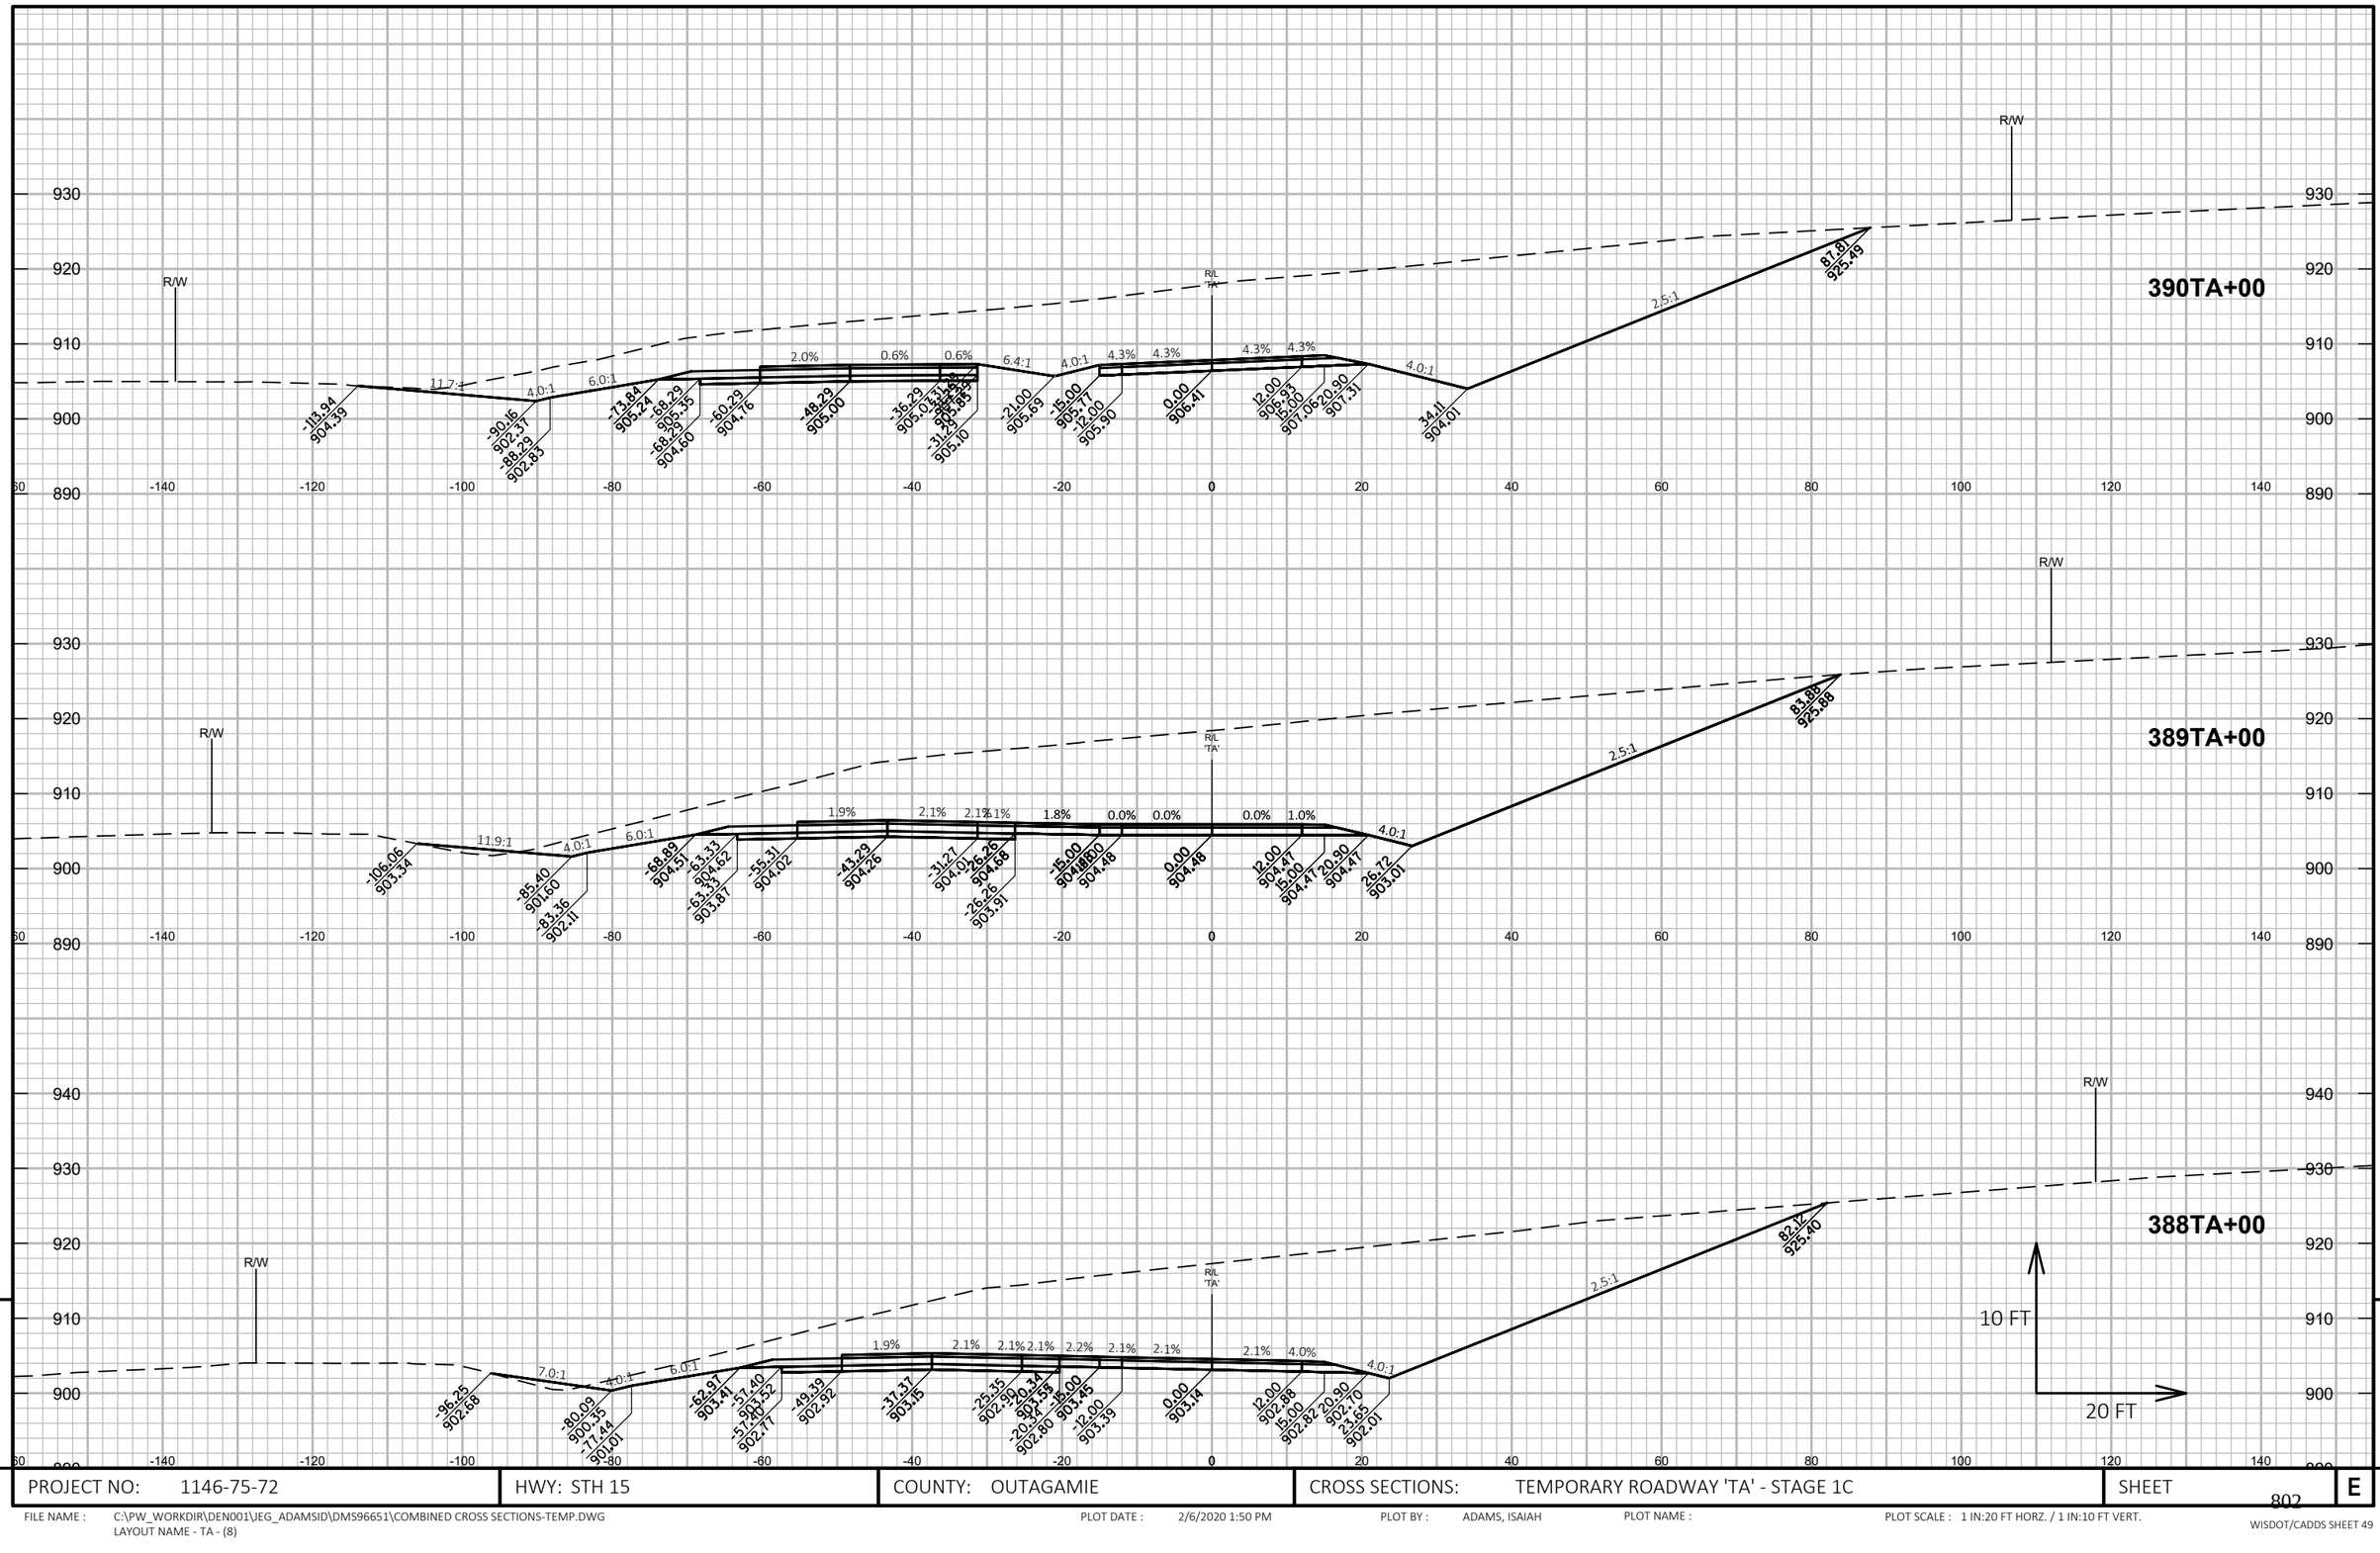


PROJECT NO: 1146-75-72	HWY: STH 15	COUNTY: OUTAGAMIE	CROSS SECTIONS: TEMPORARY ROADWAY 'TA' - STAGE 1C	SHEET 802 E

FILE NAME : C:\PW_WORKDIR\DEN001\JEG_ADAMSID\DMS96651\COMBINED CROSS SECTIONS-TEMP.DWG
LAYOUT NAME - TA - (8)

PLOT DATE : 2/6/2020 1:50 PM PLOT BY : ADAMS, ISAIAH PLOT NAME : PLOT SCALE : 1 IN:20 FT HORZ. / 1 IN:10 FT VERT.

WISDOT/CADDS SHEET 49

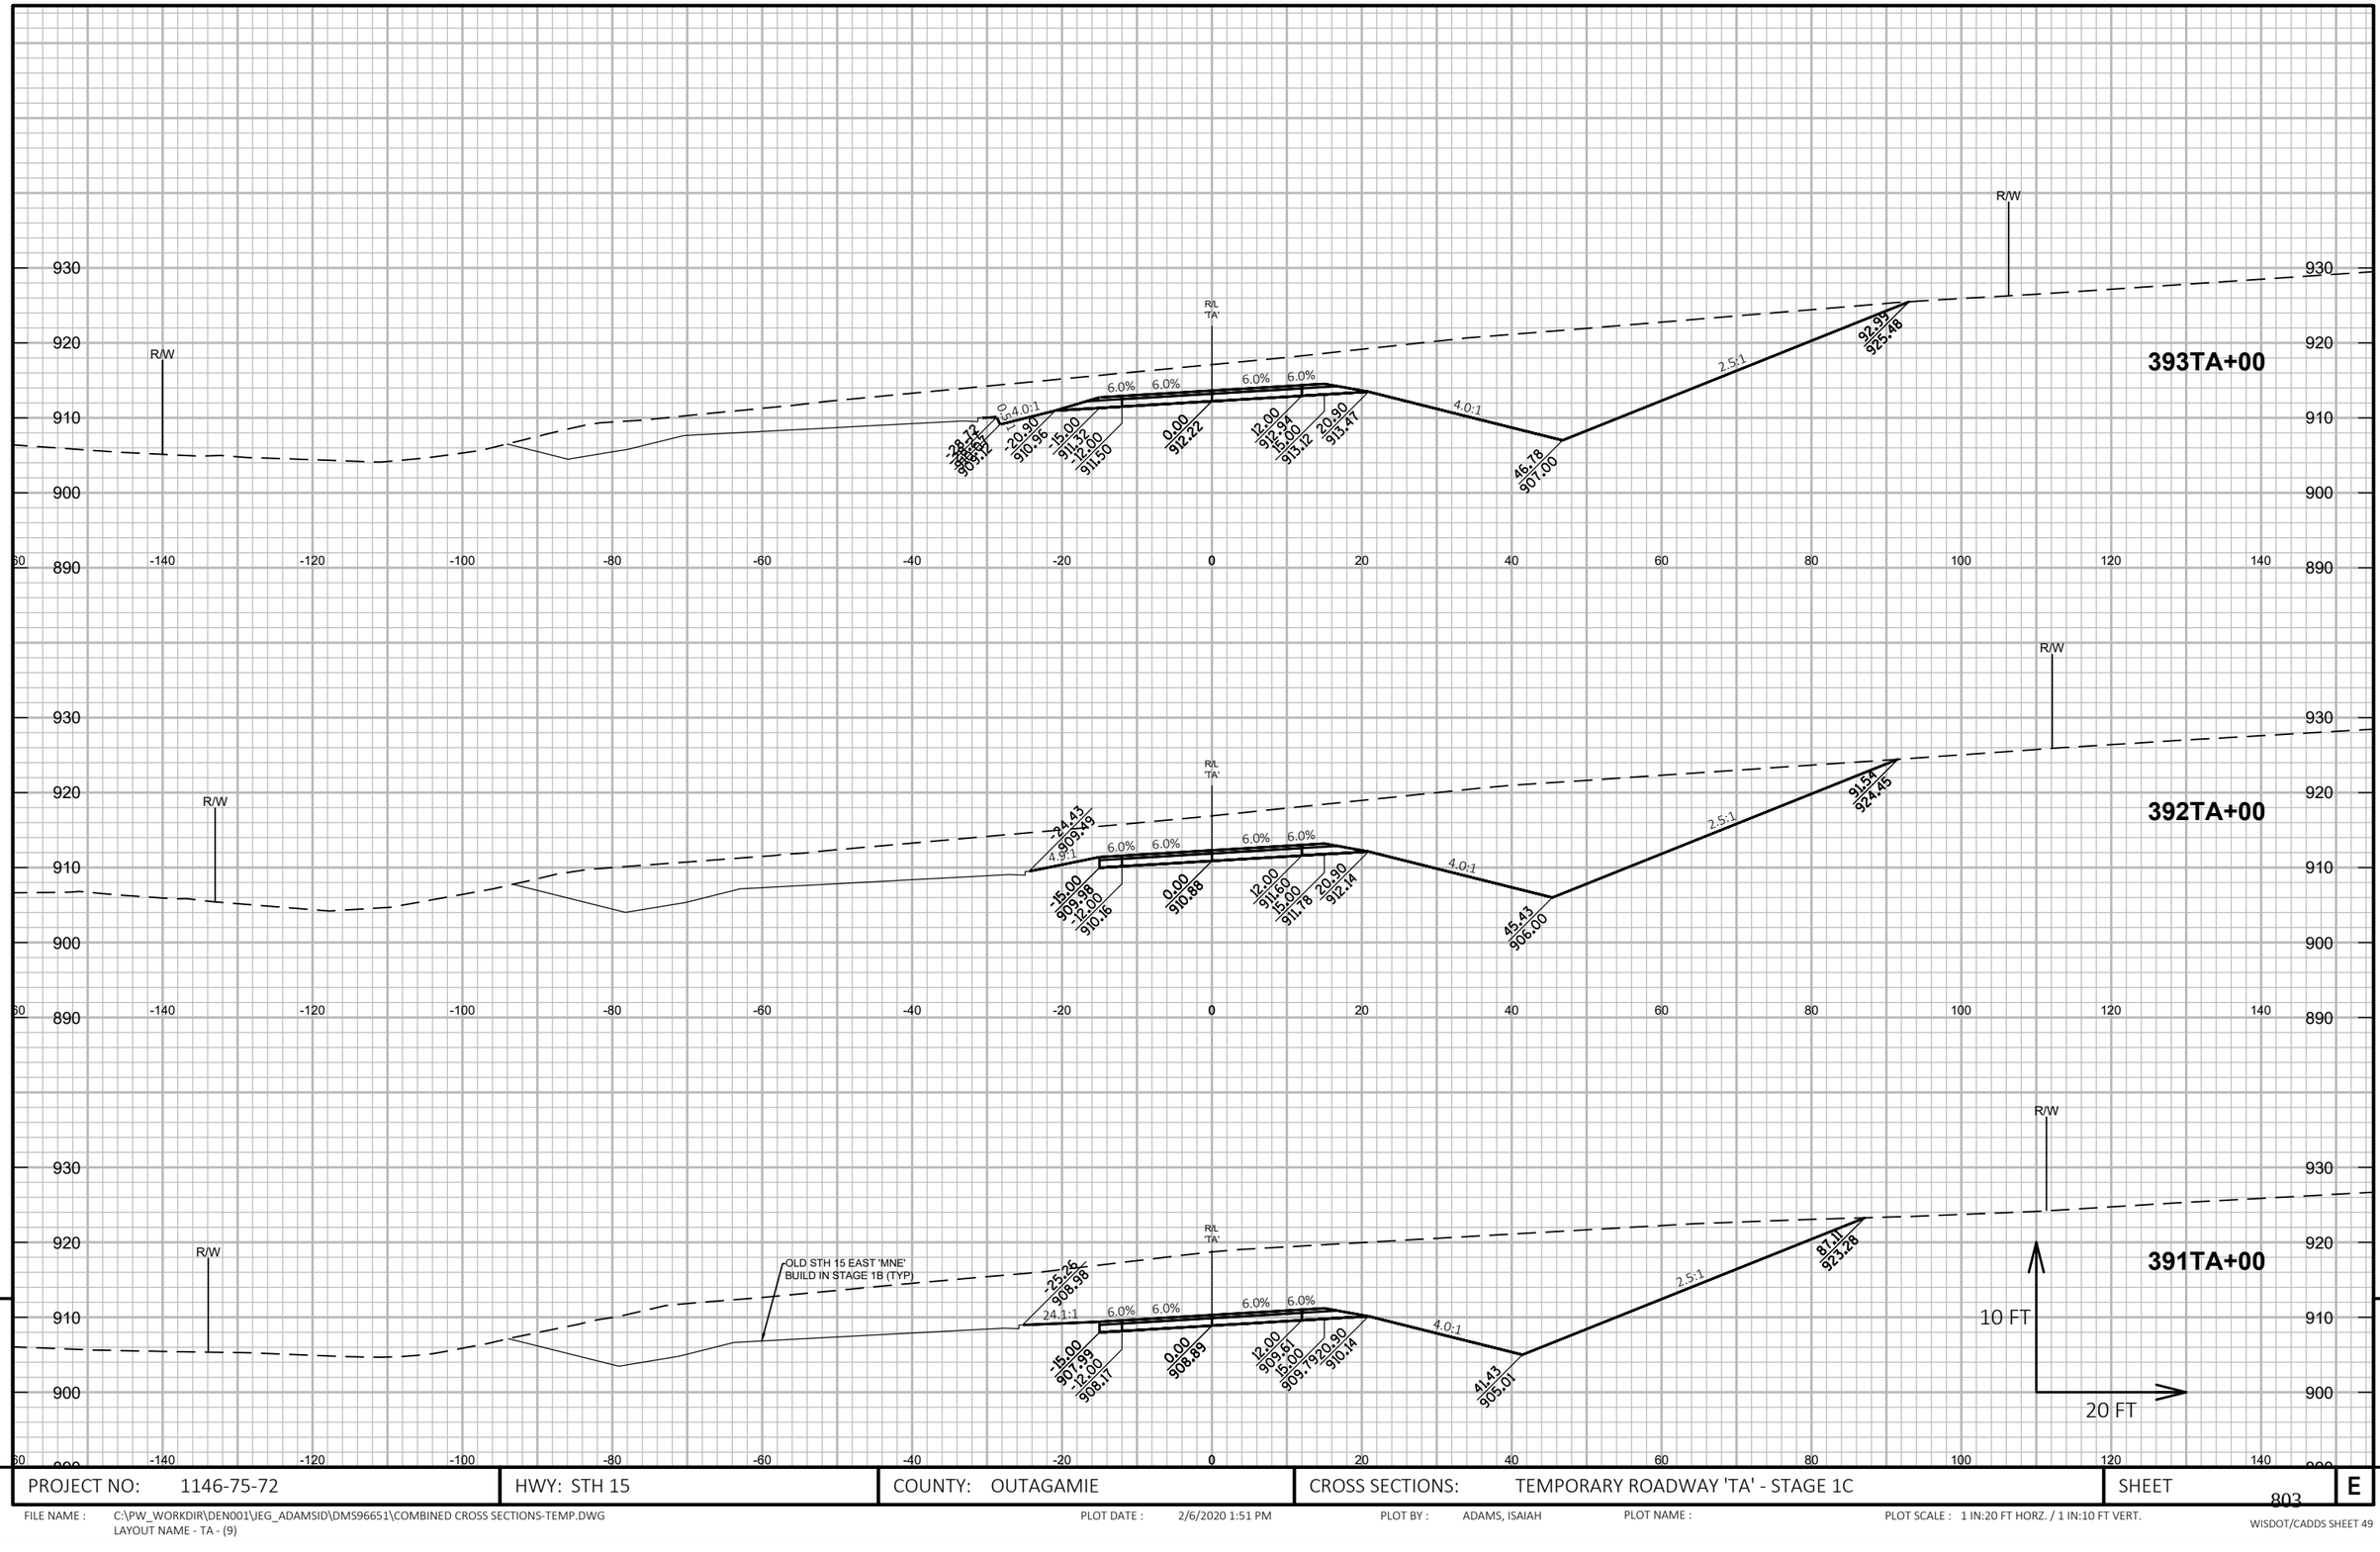

9


PROJECT NO: 1146-75-72	HWY: STH 15	COUNTY: OUTAGAMIE	CROSS SECTIONS: TEMPORARY ROADWAY 'TA' - STAGE 1C	SHEET	E

9

FILE NAME : C:\PW_WORKDIR\DEN001\JEG_ADAMSID\DMS96651\COMBINED CROSS SECTIONS-TEMP.DWG
LAYOUT NAME - TA - (9)

PLOT DATE : 2/6/2020 1:51 PM PLOT BY : ADAMS, ISAIAH PLOT NAME : PLOT SCALE : 1 IN:20 FT HORZ. / 1 IN:10 FT VERT.

WISDOT/CADDS SHEET 49

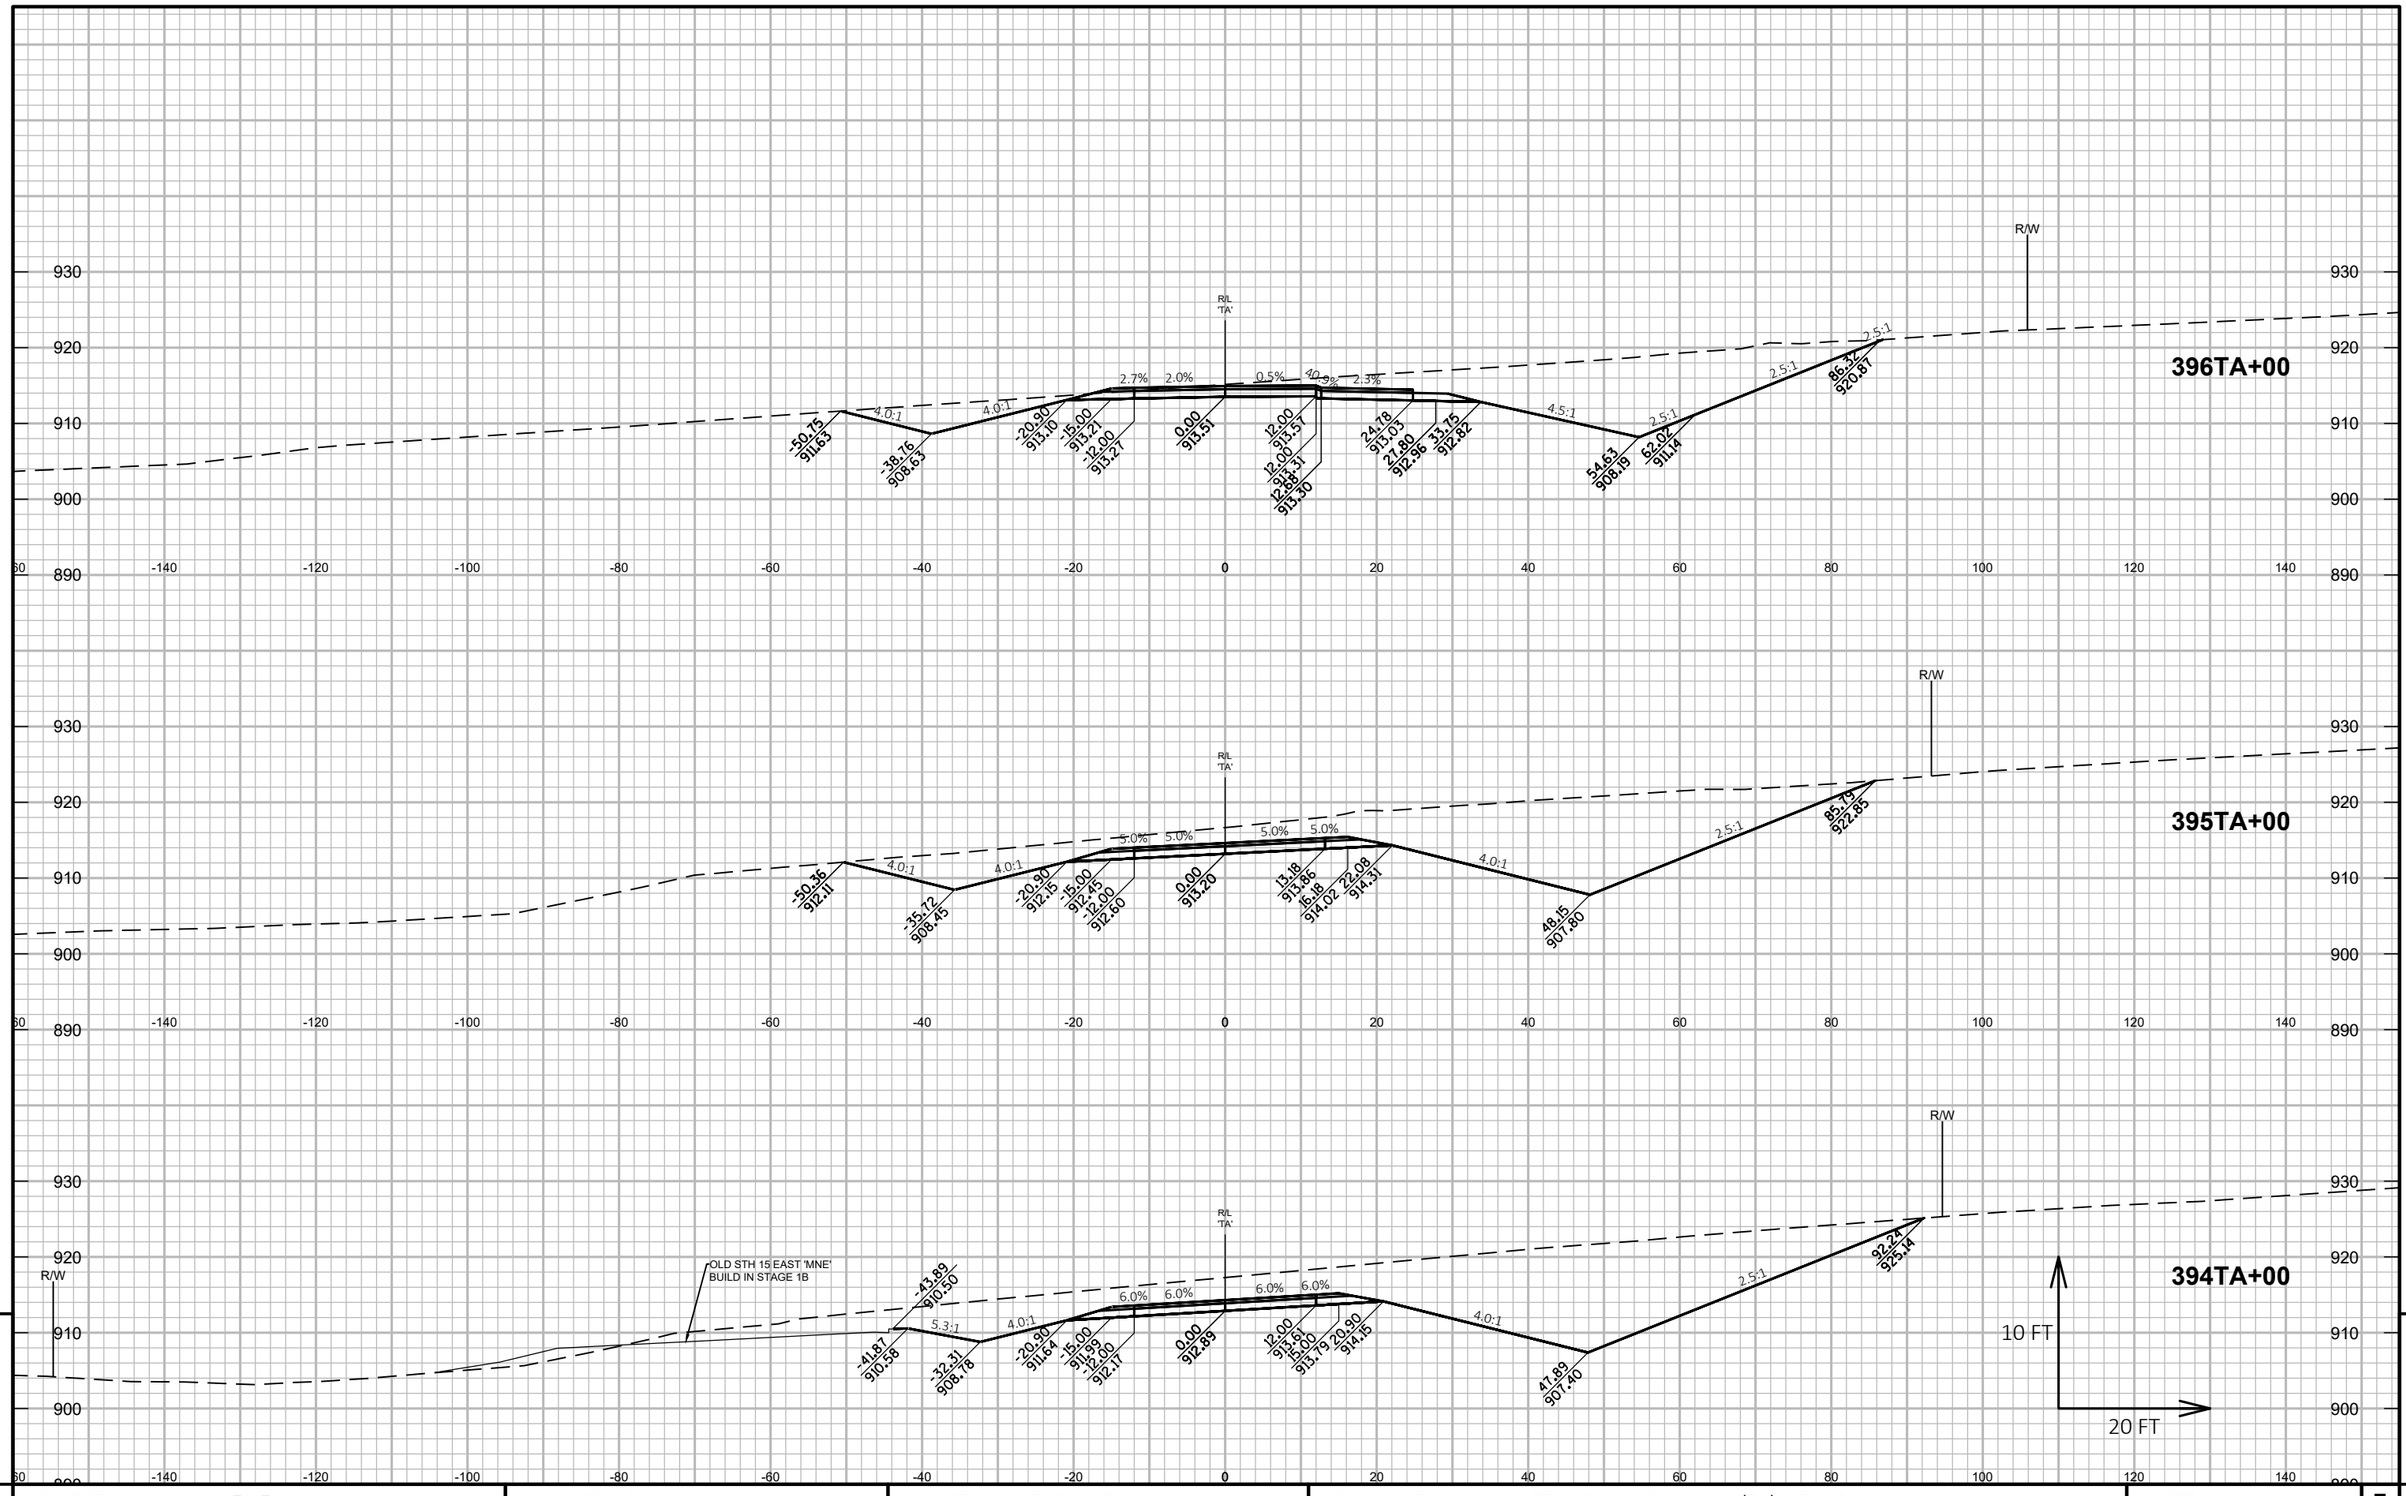

9


9

PROJECT NO: 1146-75-72	HWY: STH 15	COUNTY: OUTAGAMIE	CROSS SECTIONS: TEMPORARY ROADWAY 'TA' - STAGE 1C	SHEET 804	E

FILE NAME : C:\PW_WORKDIR\DEN001\JEG_ADAMSID\DMS96651\COMBINED CROSS SECTIONS-TEMP.DWG
LAYOUT NAME - TA - (10)

PLOT DATE : 2/6/2020 1:51 PM PLOT BY : ADAMS, ISAIAH PLOT NAME : PLOT SCALE : 1 IN:20 FT HORZ. / 1 IN:10 FT VERT.

WISDOT/CADDS SHEET 49

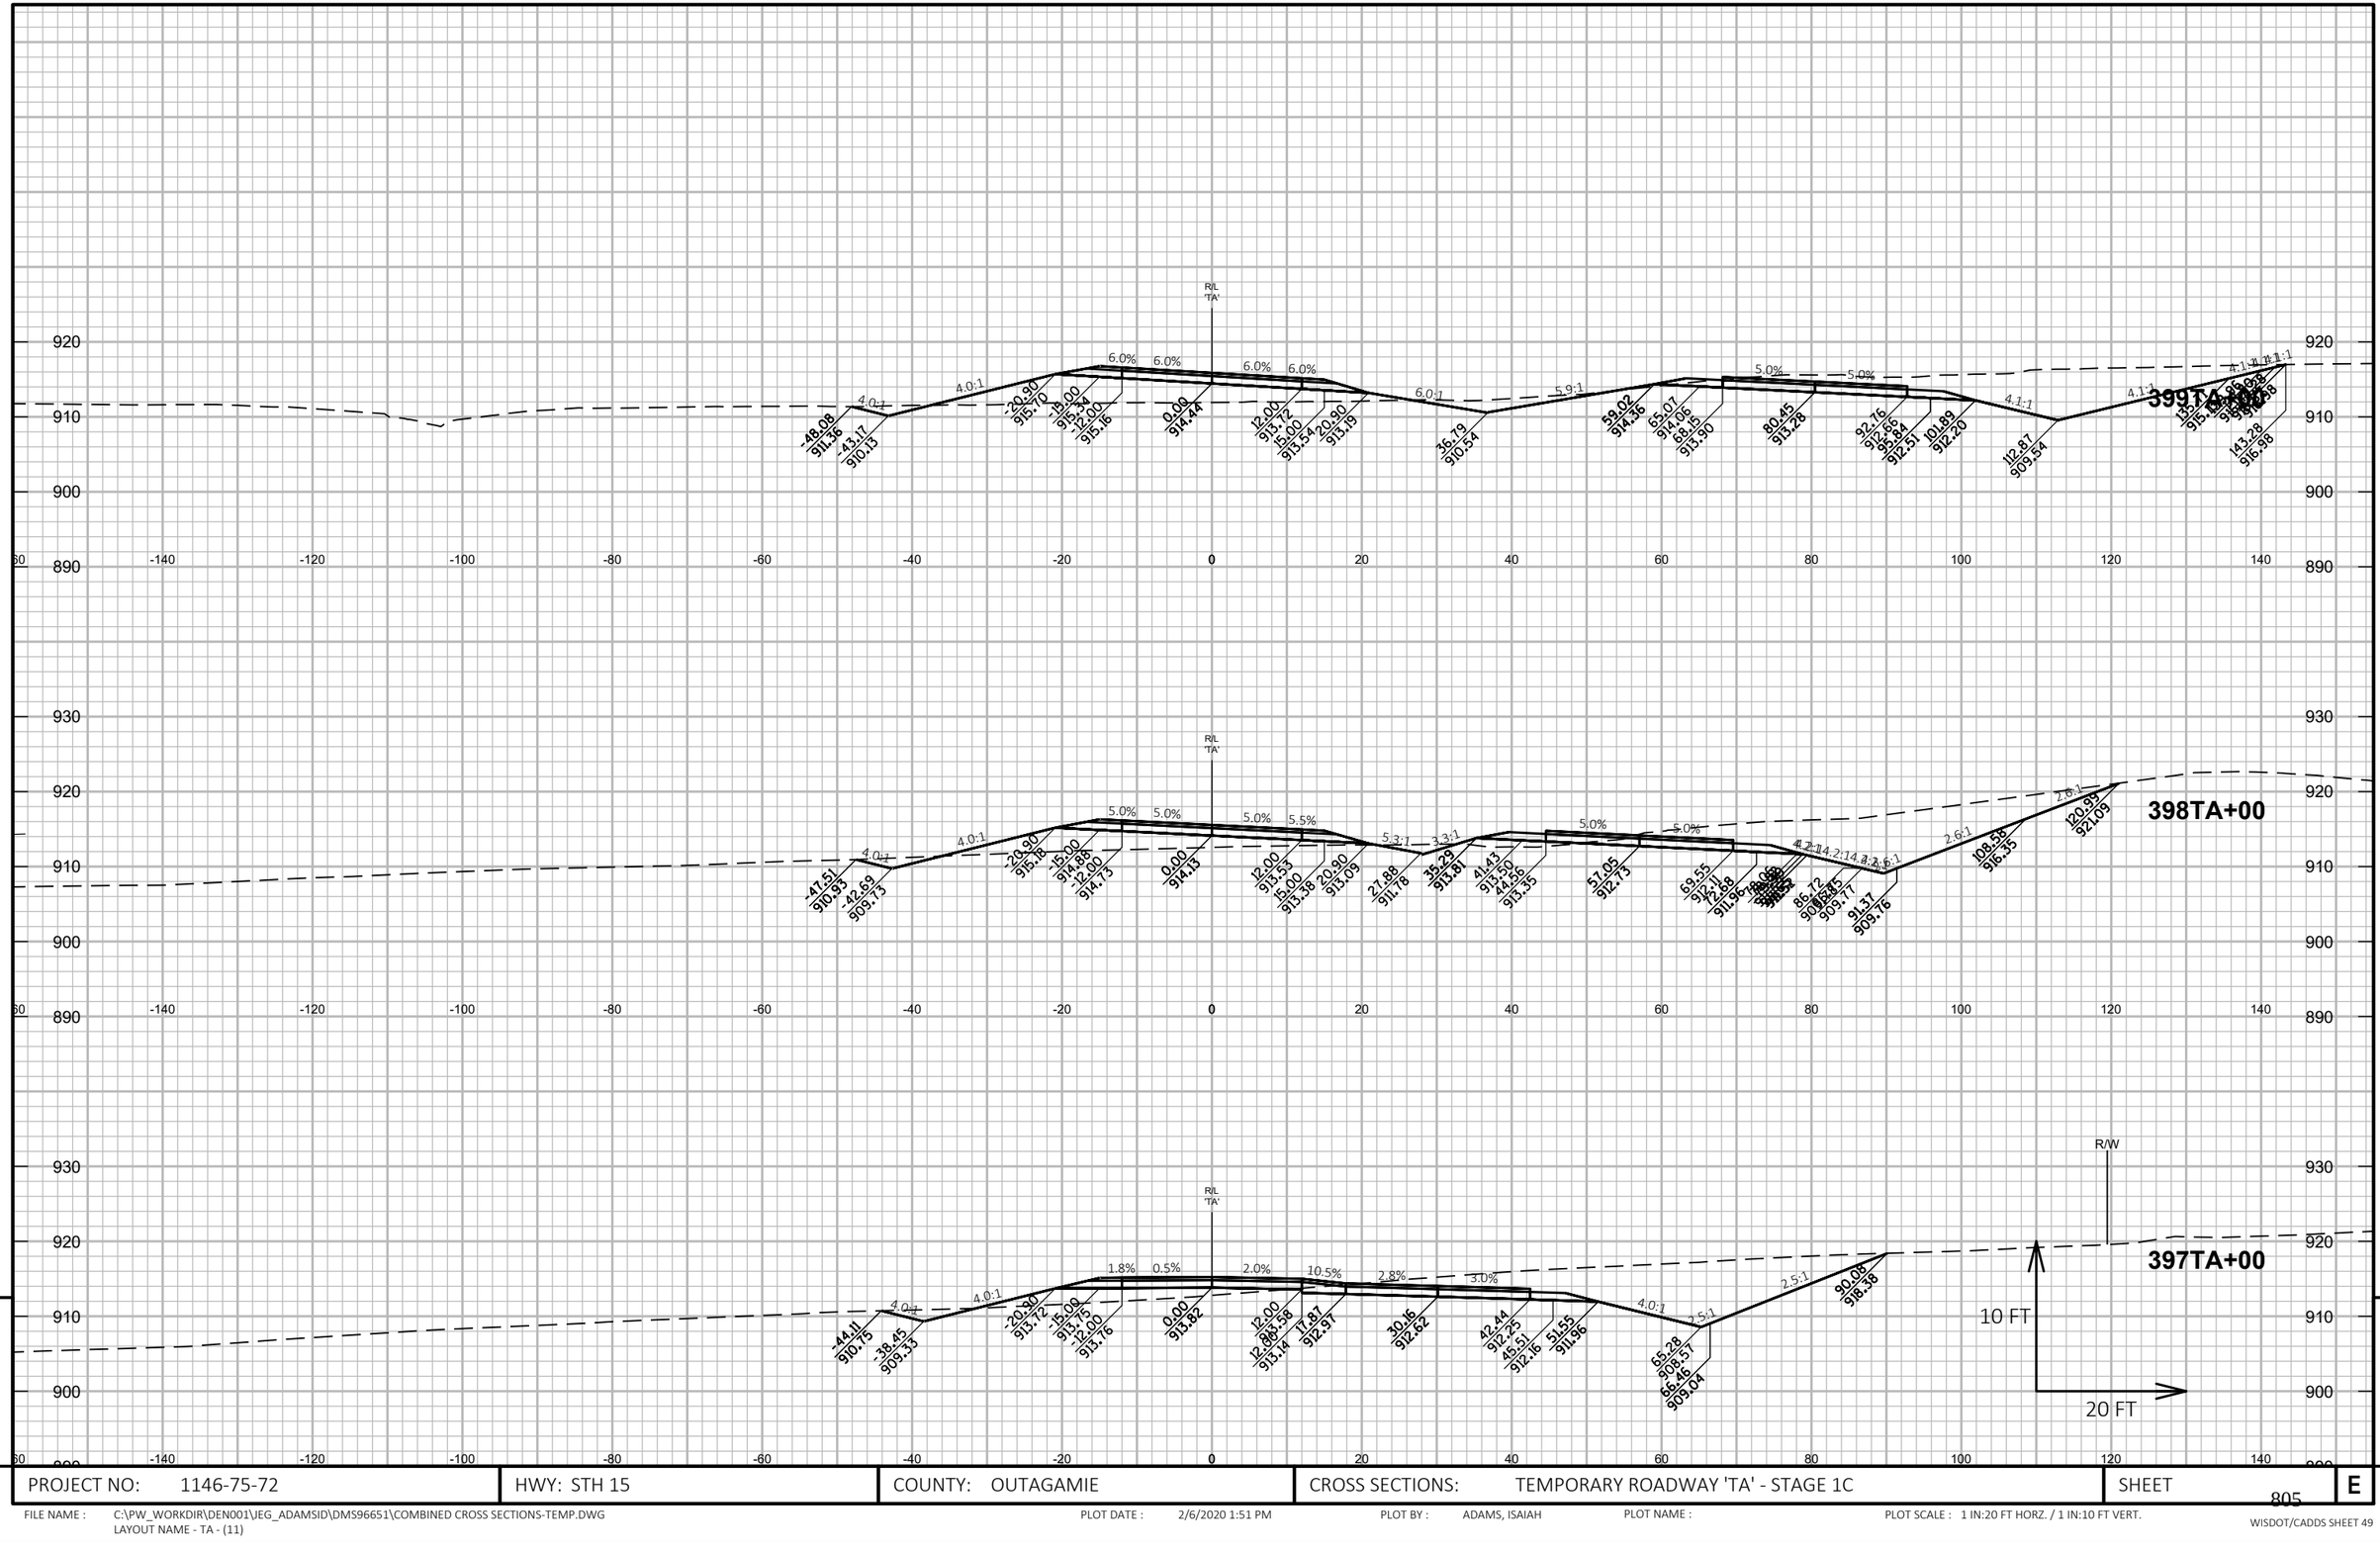

9


9

PROJECT NO: 1146-75-72	HWY: STH 15	COUNTY: OUTAGAMIE	CROSS SECTIONS: TEMPORARY ROADWAY 'TA' - STAGE 1C	SHEET 805	E

FILE NAME : C:\PW_WORKDIR\DEN001\JEG_ADAMSID\DMS96651\COMBINED CROSS SECTIONS-TEMP.DWG
LAYOUT NAME - TA - (11)

PLOT DATE : 2/6/2020 1:51 PM PLOT BY : ADAMS, ISAIAH PLOT NAME : PLOT SCALE : 1 IN:20 FT HORZ. / 1 IN:10 FT VERT.

WISDOT/CADDS SHEET 49

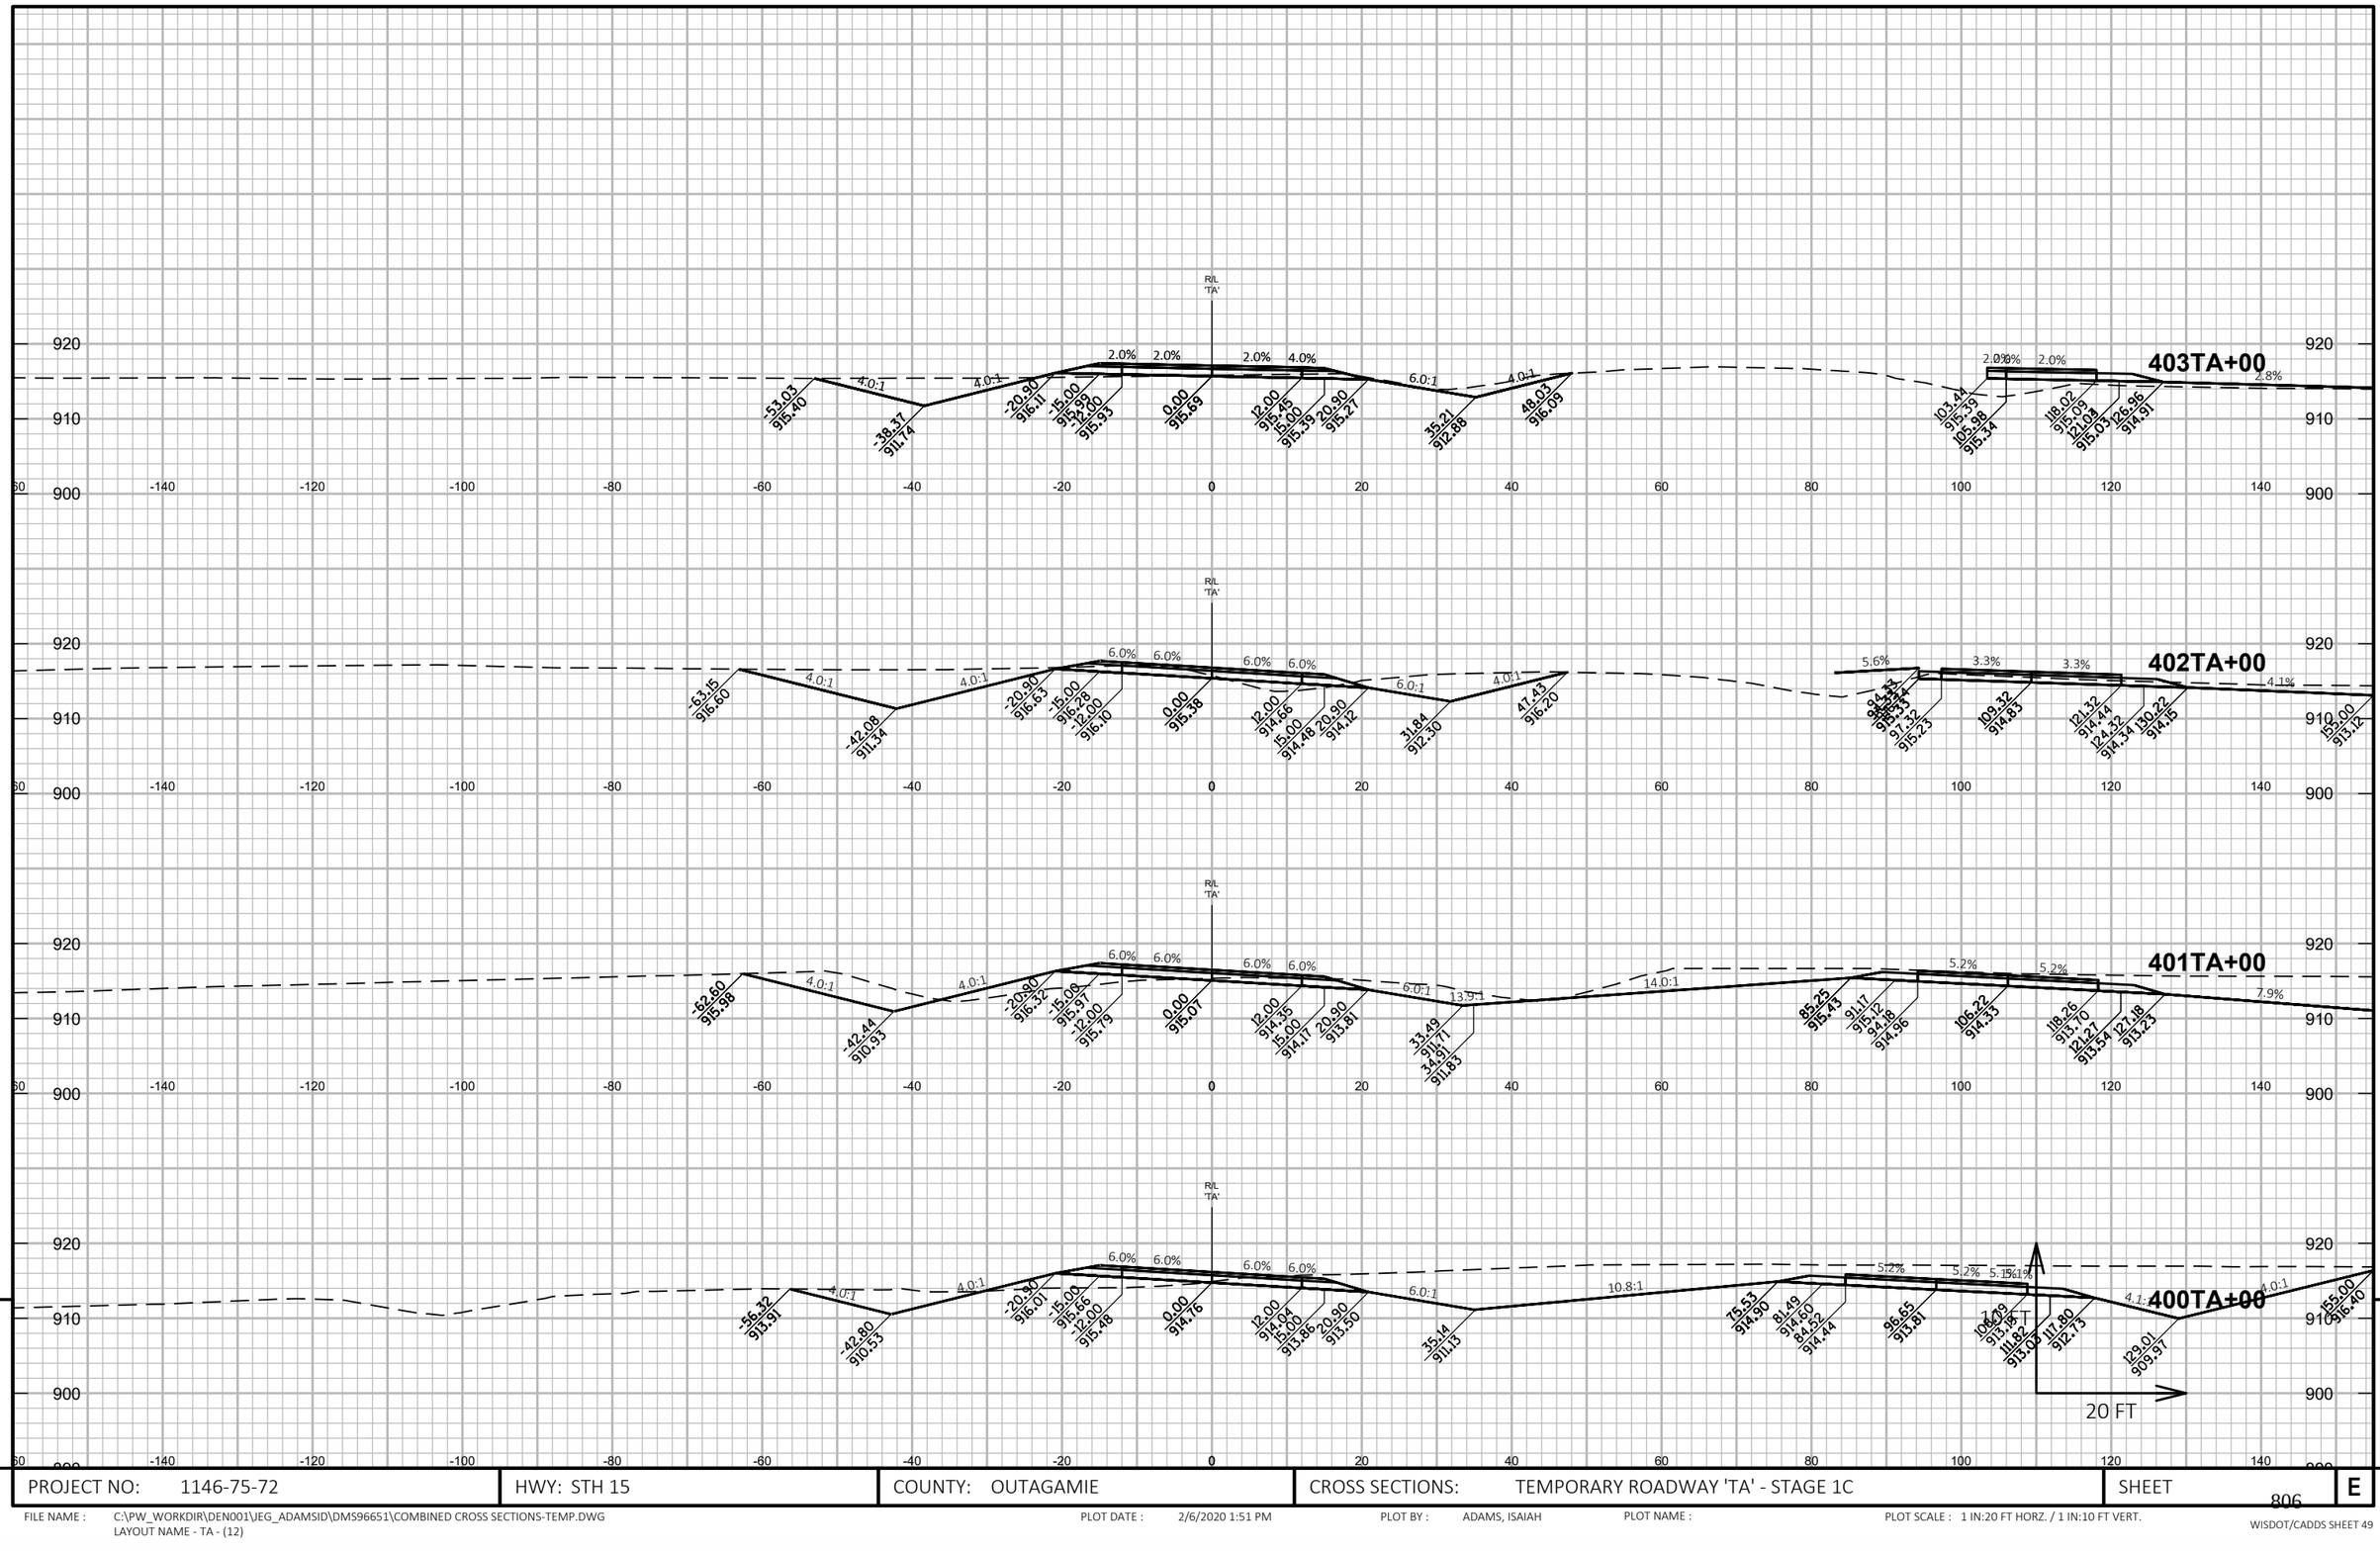


PROJECT NO: 1146-75-72	HWY: STH 15	COUNTY: OUTAGAMIE	CROSS SECTIONS: TEMPORARY ROADWAY 'TA' - STAGE 1C	SHEET 806 E

FILE NAME : C:\PW_WORKDIR\DEN001\JEG_ADAMSID\DMS96651\COMBINED CROSS SECTIONS-TEMP.DWG
LAYOUT NAME - TA - (12)

PLOT DATE : 2/6/2020 1:51 PM PLOT BY : ADAMS, ISAIAH PLOT NAME : PLOT SCALE : 1 IN:20 FT HORZ. / 1 IN:10 FT VERT.

WISDOT/CADDS SHEET 49

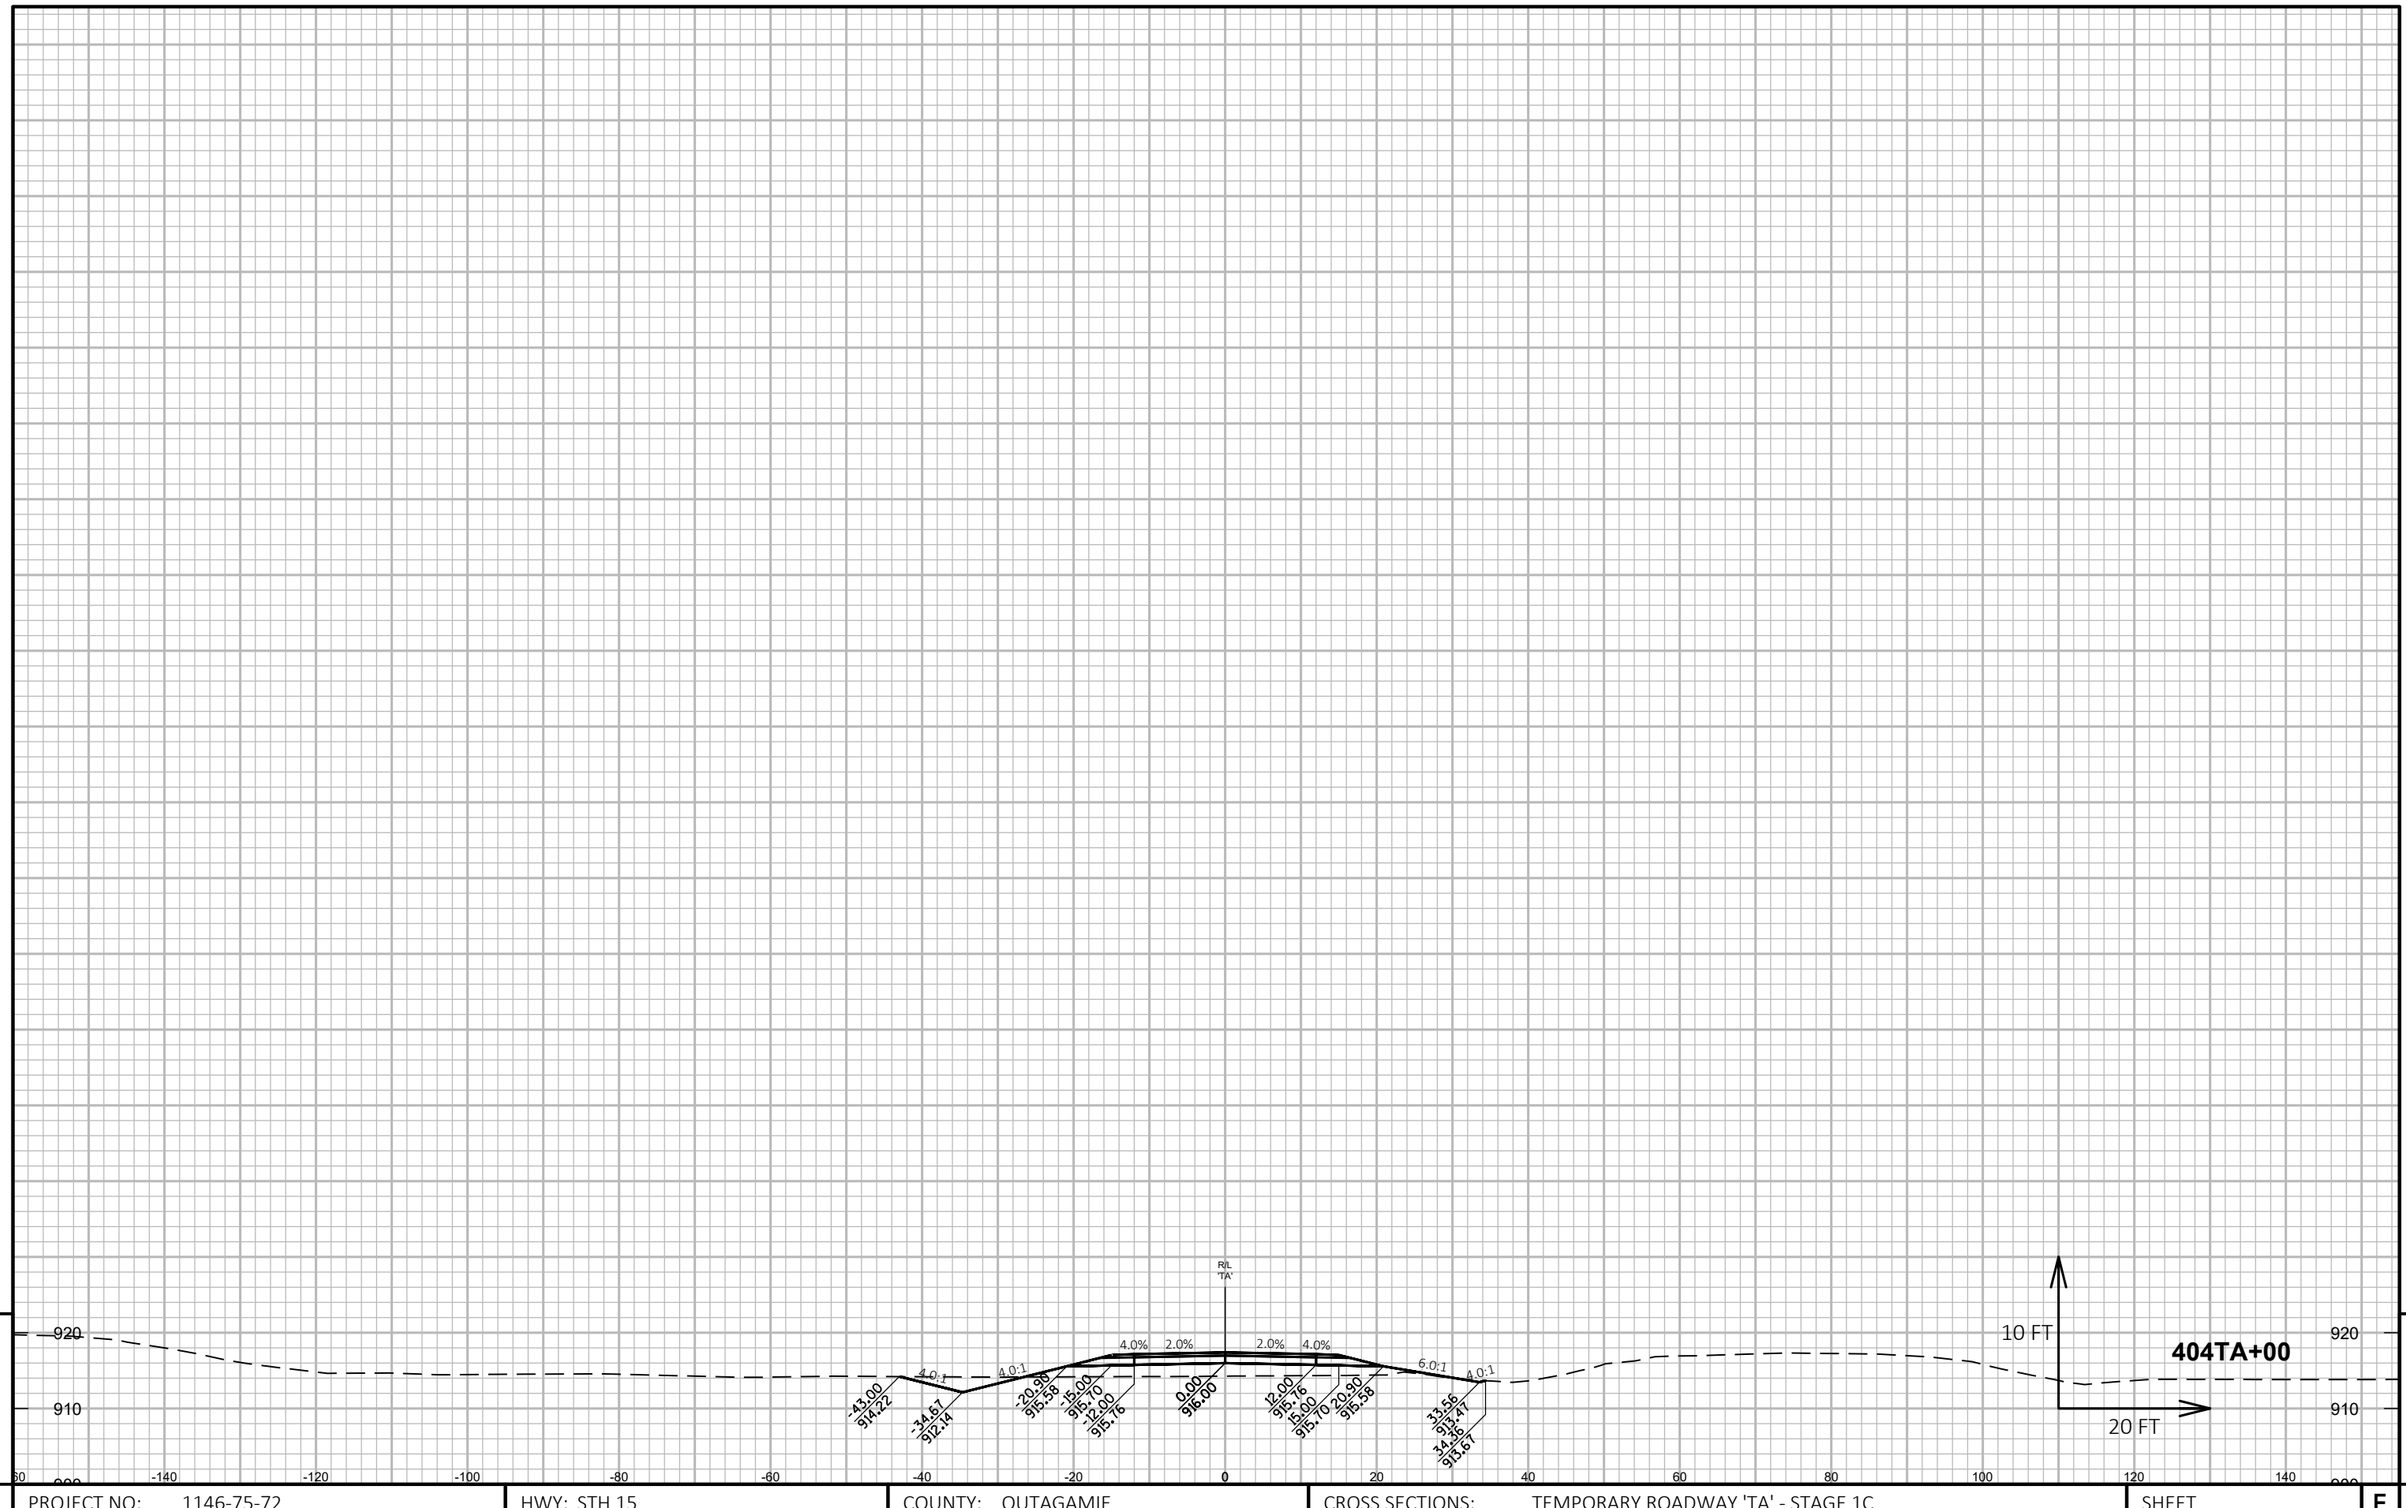


PROJECT NO: 1146-75-72	HWY: STH 15	COUNTY: OUTAGAMIE	CROSS SECTIONS: TEMPORARY ROADWAY 'TA' - STAGE 1C	SHEET 807	E

FILE NAME : C:\PW_WORKDIR\DEN001\JEG_ADAMSID\DMS96651\COMBINED CROSS SECTIONS-TEMP.DWG
LAYOUT NAME - TA - (13)

PLOT DATE : 2/6/2020 1:51 PM PLOT BY : ADAMS, ISAIAH PLOT NAME : PLOT SCALE : 1 IN:20 FT HORZ. / 1 IN:10 FT VERT.

WISDOT/CADDS SHEET 49

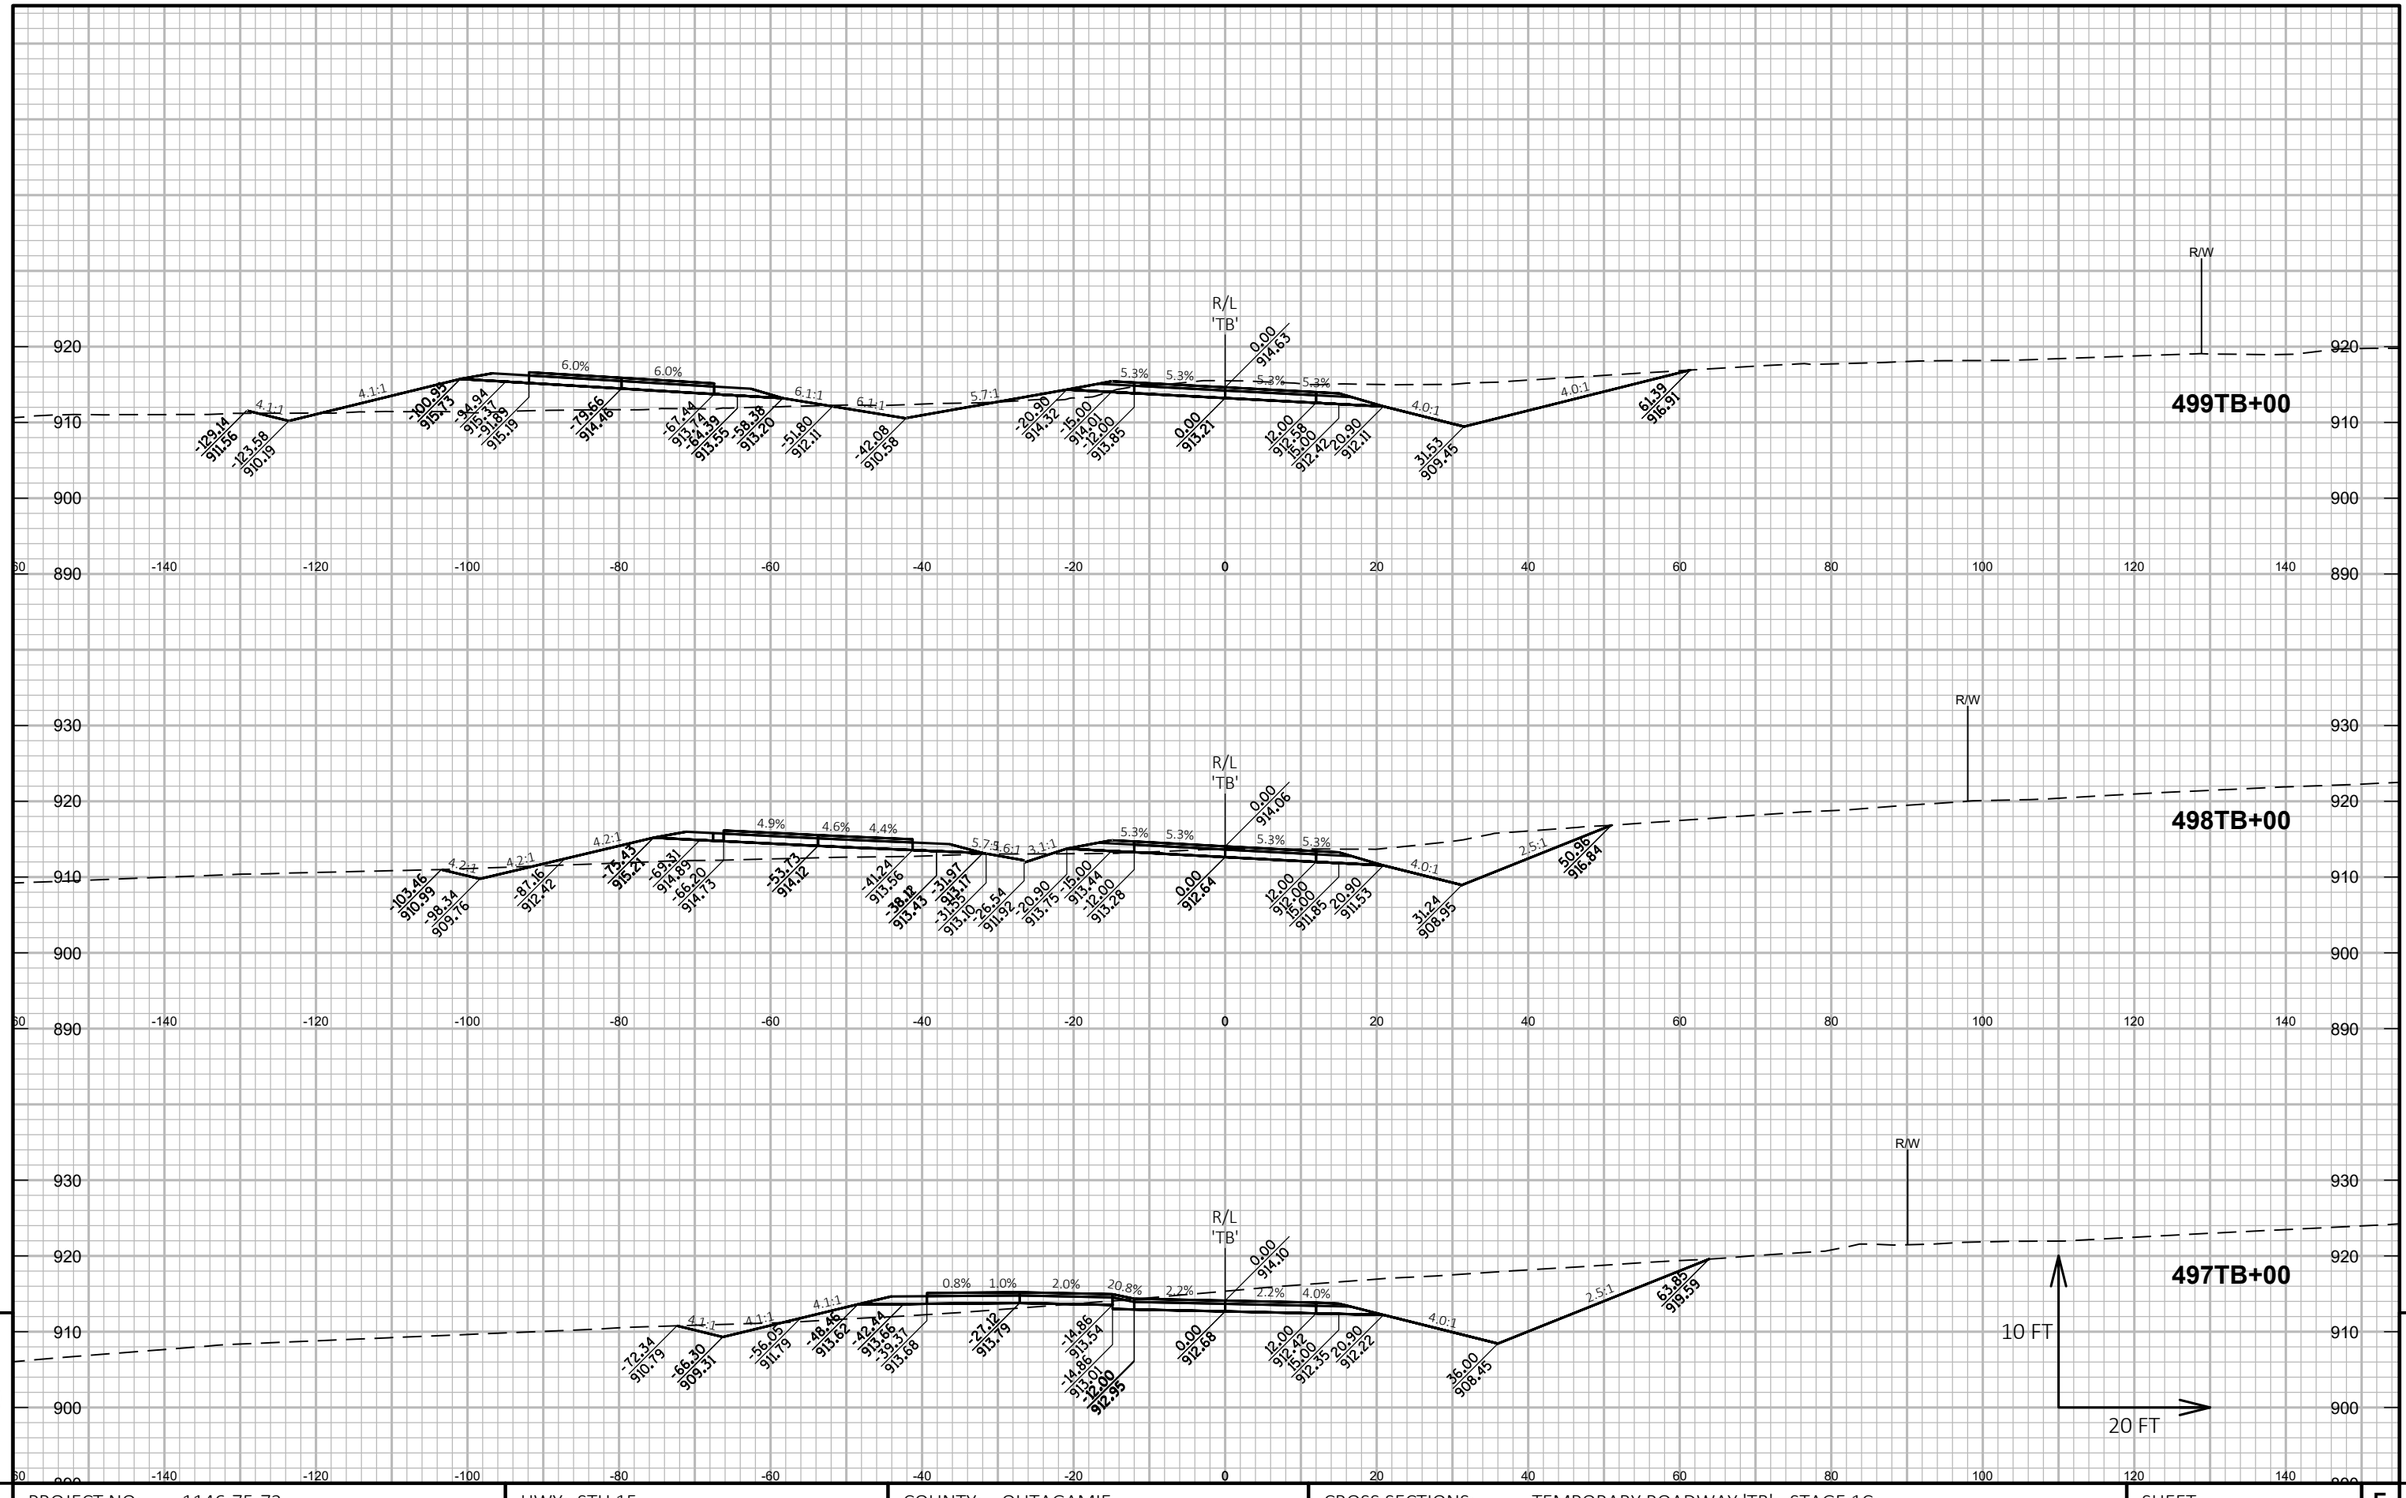


PROJECT NO: 1146-75-72	HWY: STH 15	COUNTY: OUTAGAMIE	CROSS SECTIONS: TEMPORARY ROADWAY 'TB' - STAGE 1C	SHEET	E

FILE NAME : C:\PW_WORKDIR\DEN001\JEG_ADAMSID\DMS96651\COMBINED CROSS SECTIONS-TEMP.DWG
LAYOUT NAME - TB - (1)

PLOT DATE : 2/6/2020 4:26 PM PLOT BY : ADAMS, ISAIAH PLOT NAME : PLOT SCALE : 1 IN:20 FT HORZ. / 1 IN:10 FT VERT.

WISDOT/CADDS SHEET 49

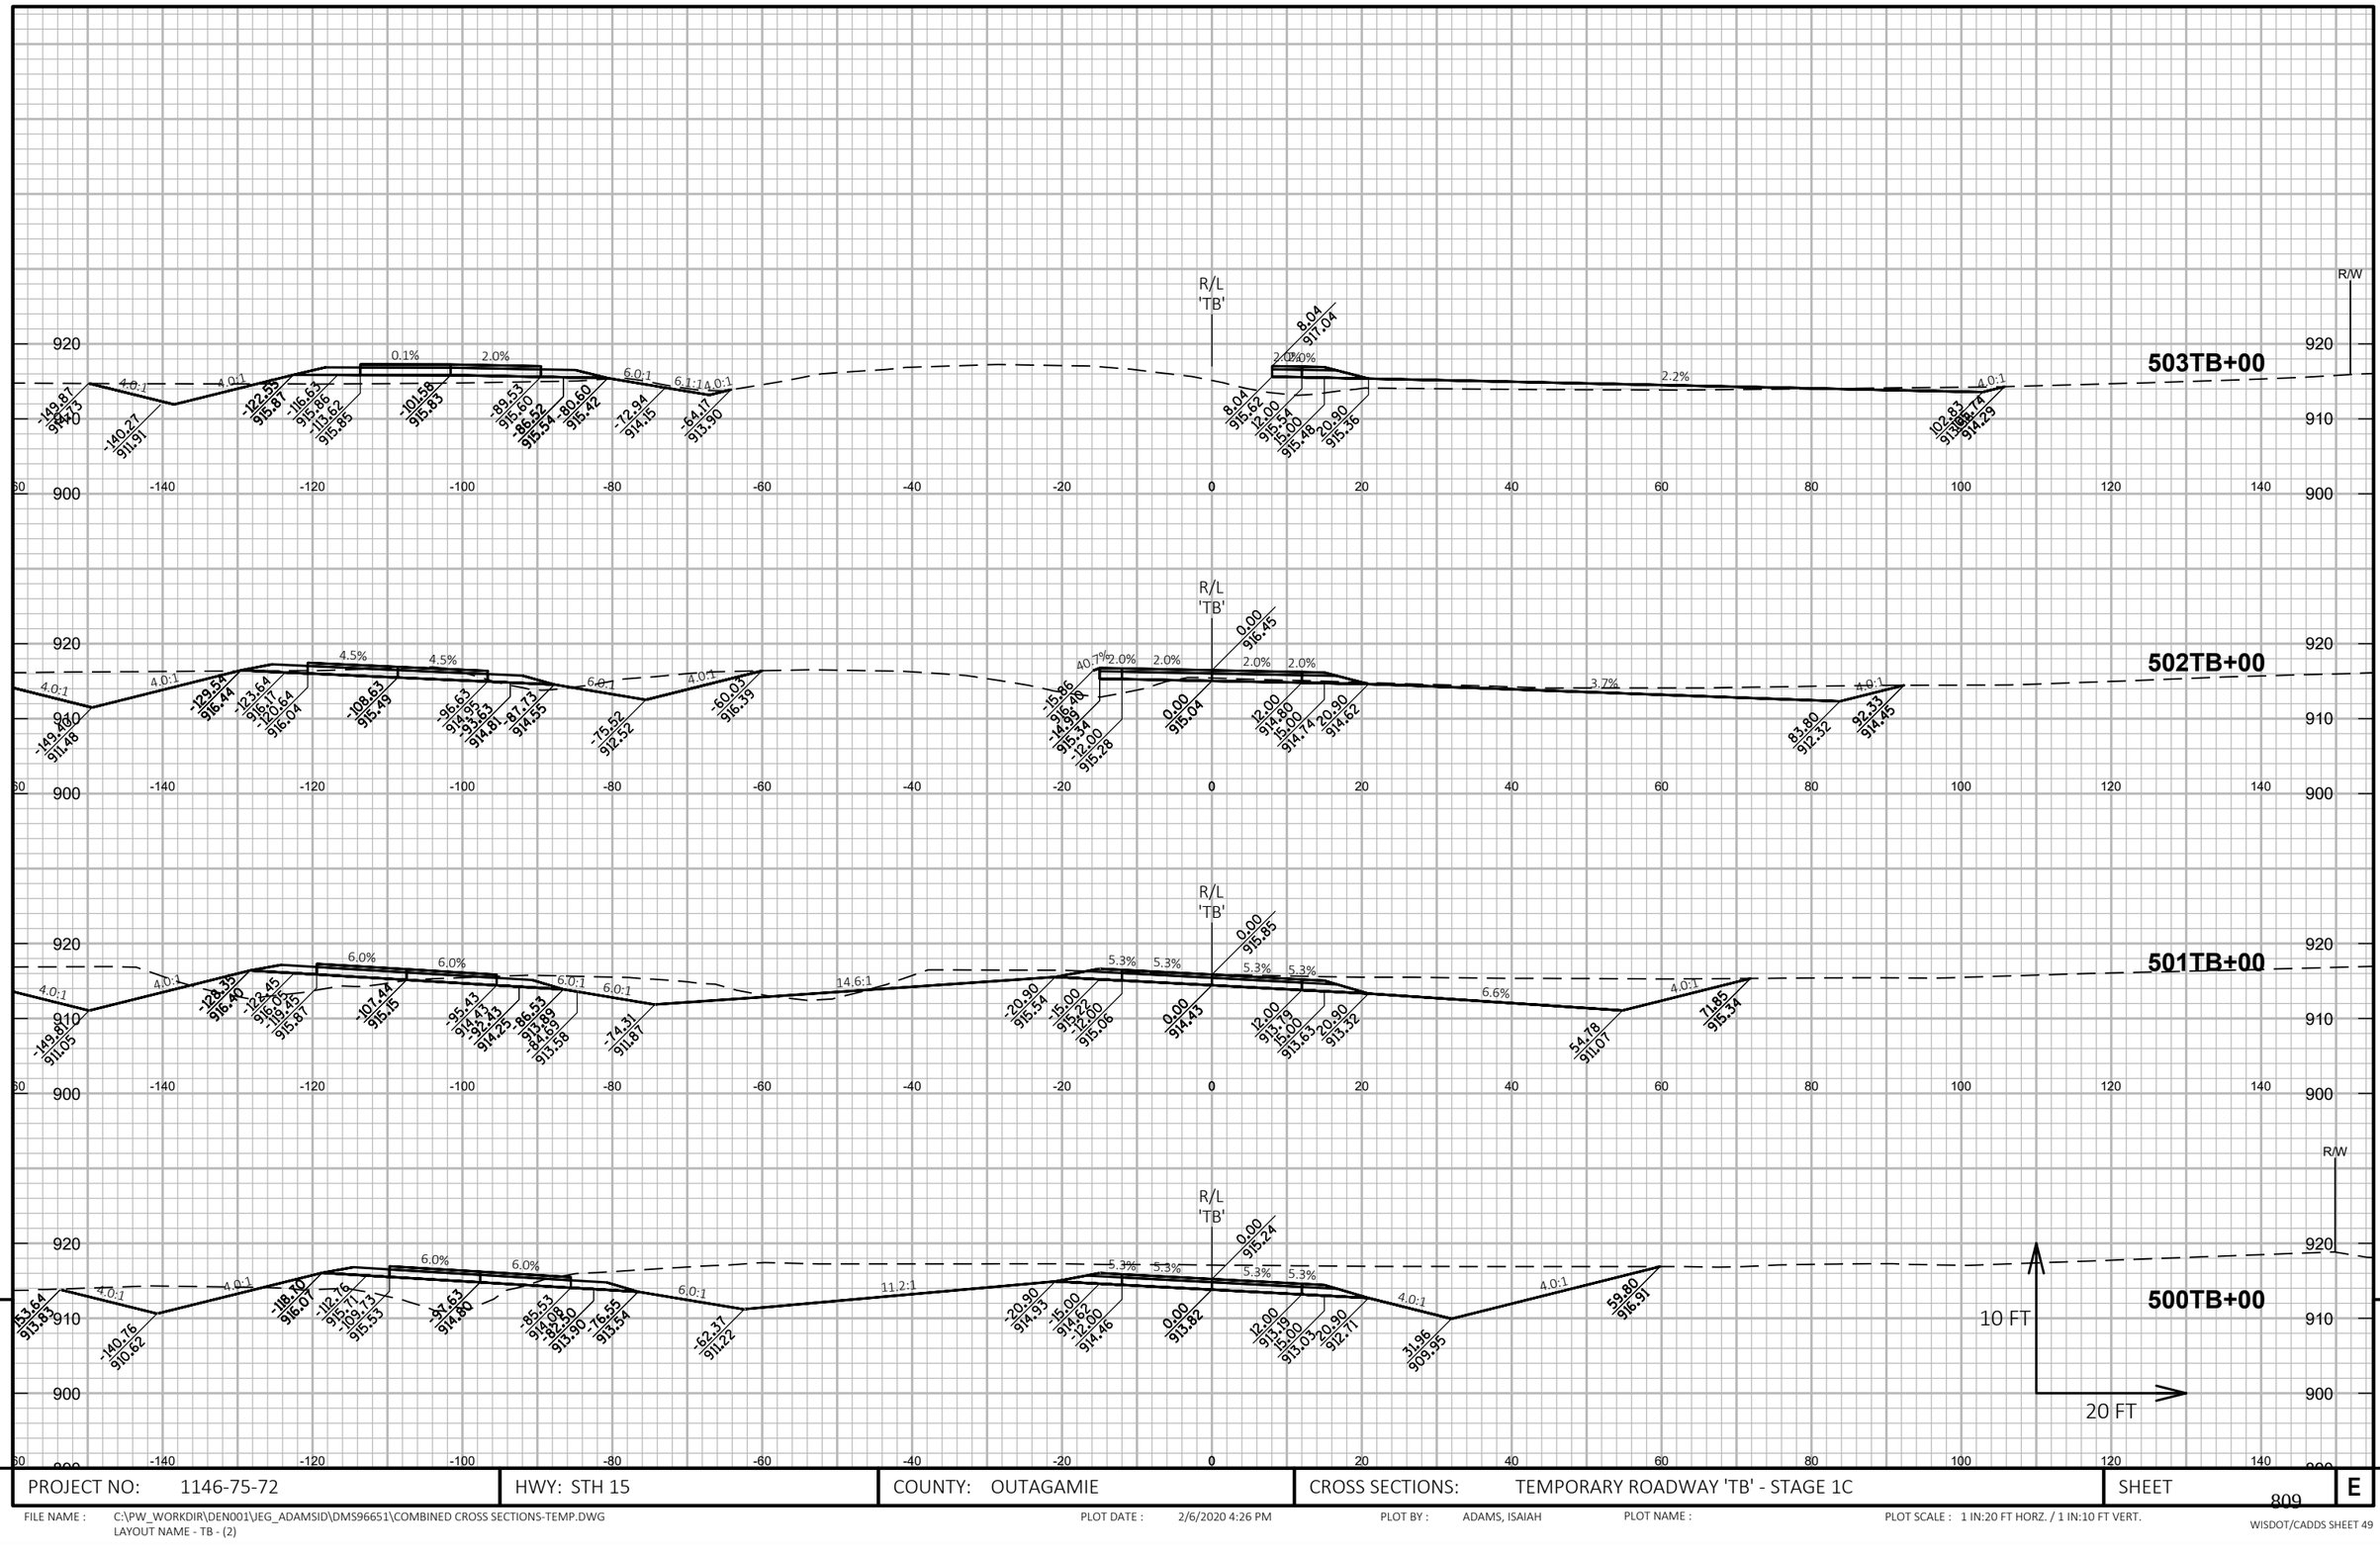

9

9

PROJECT NO: 1146-75-72	HWY: STH 15	COUNTY: OUTAGAMIE	CROSS SECTIONS: TEMPORARY ROADWAY 'TB' - STAGE 1C	SHEET	E

FILE NAME : C:\PW_WORKDIR\DEN001\JEG_ADAMSID\DMS96651\COMBINED CROSS SECTIONS-TEMP.DWG
LAYOUT NAME - TB - (2)


PLOT DATE : 2/6/2020 4:26 PM


PLOT BY : ADAMS, ISAIAH

PLOT NAME :

PLOT SCALE : 1 IN:20 FT HORZ. / 1 IN:10 FT VERT.

WISDOT/CADDS SHEET 49

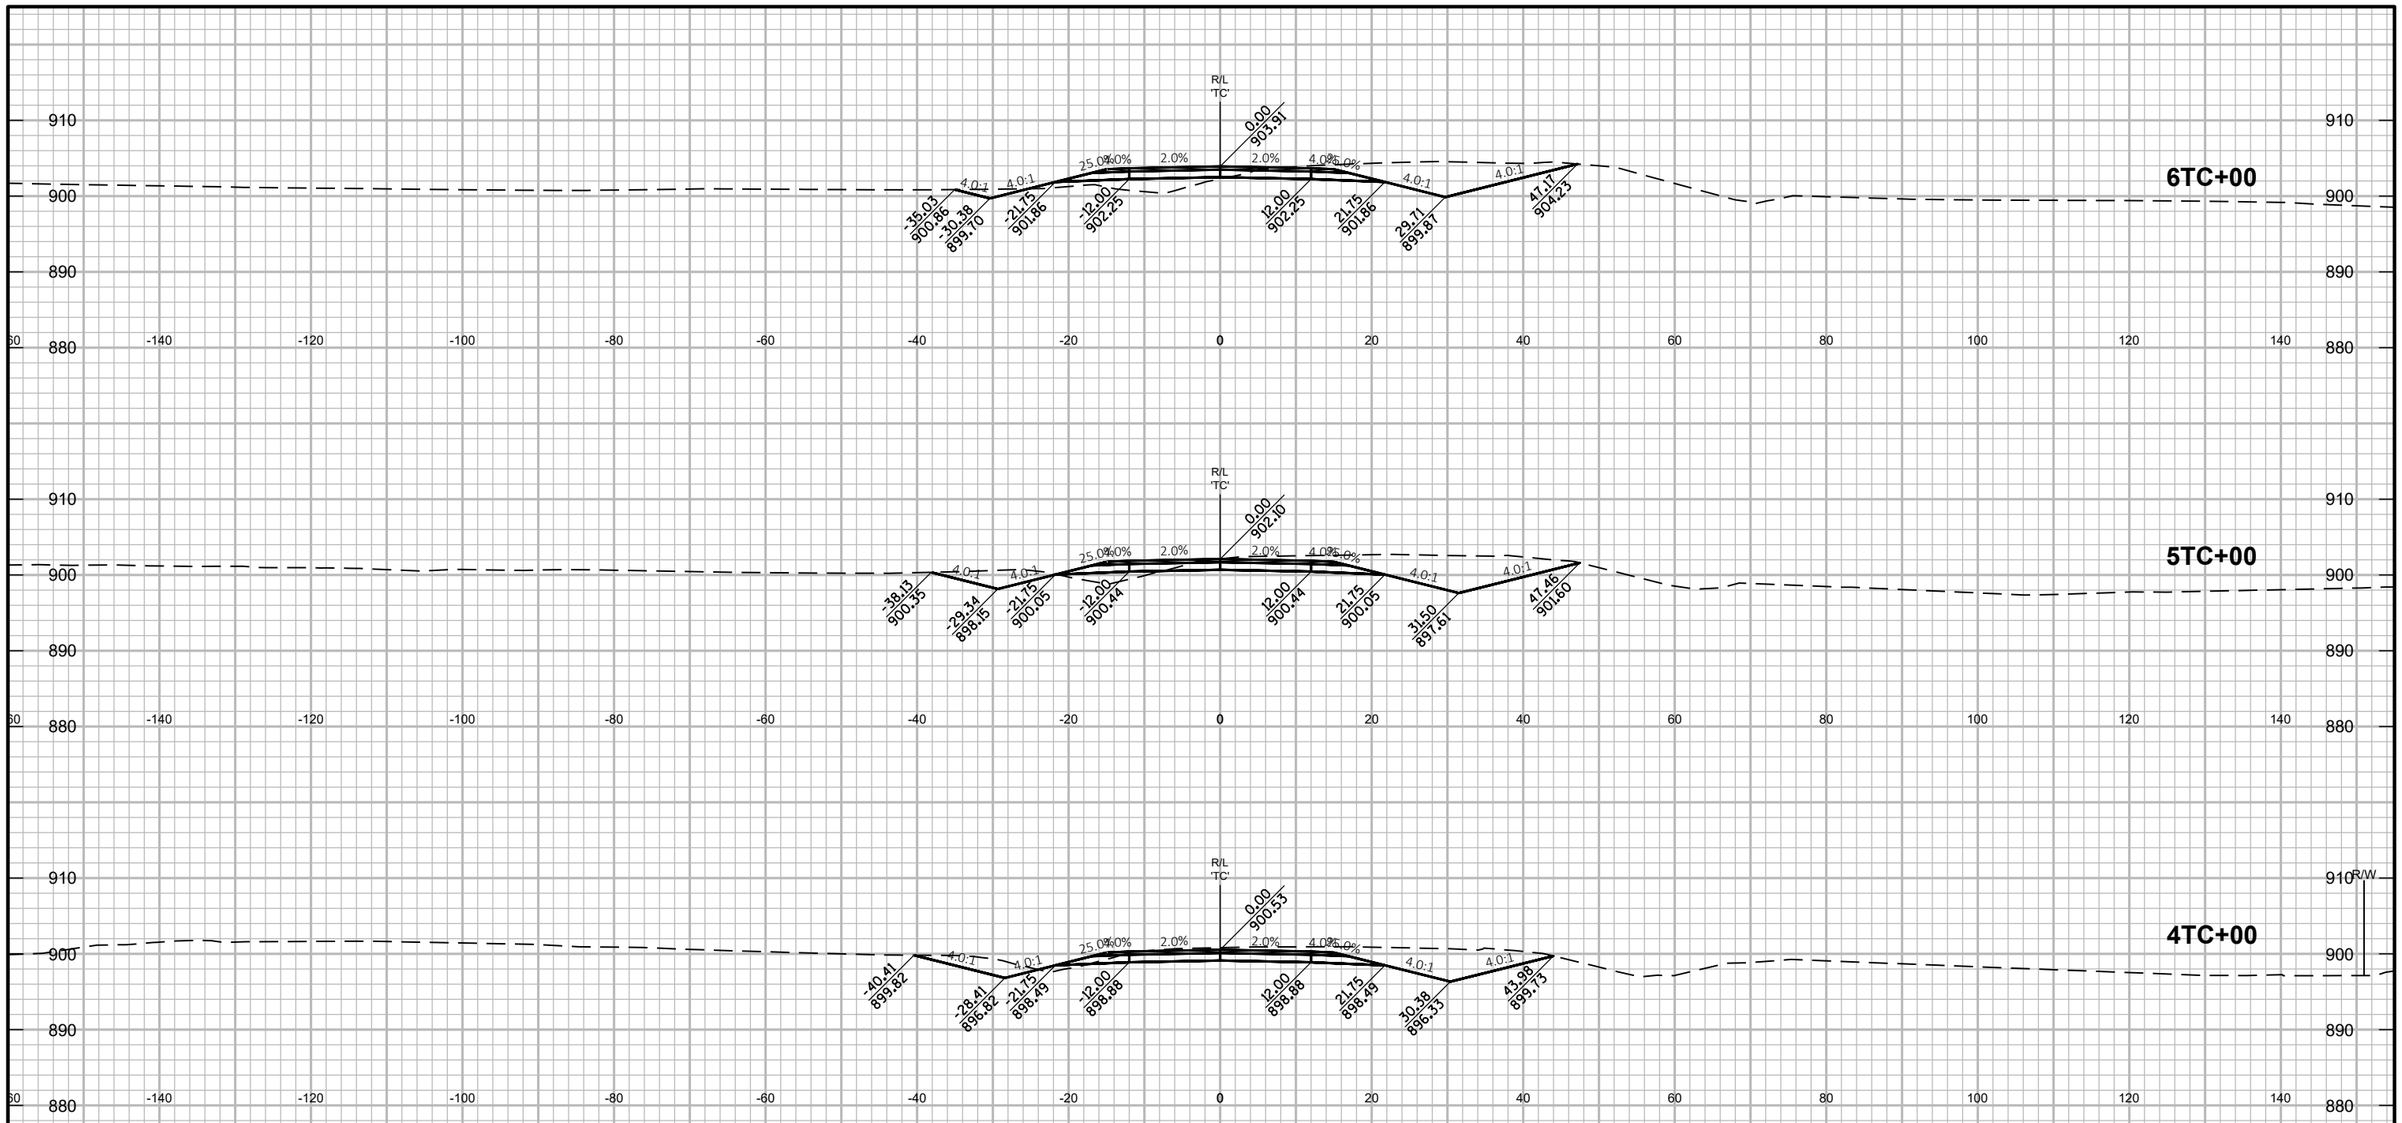

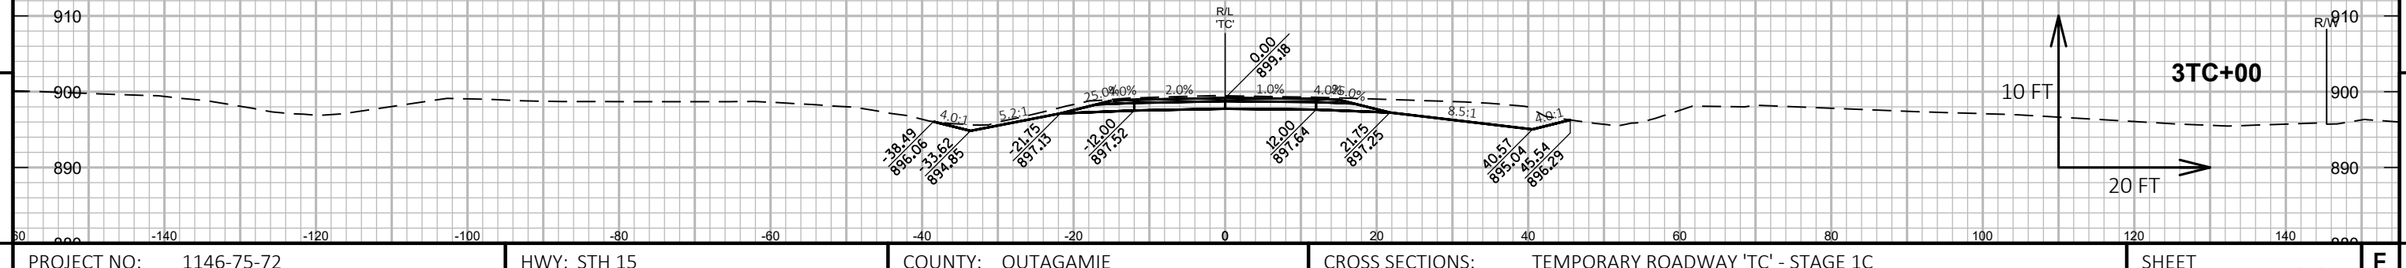


9

9

PROJECT NO: 1146-75-72	HWY: STH 15	COUNTY: OUTAGAMIE	CROSS SECTIONS: TEMPORARY ROADWAY 'TC' - STAGE 1C	SHEET	E

FILE NAME : C:\PW_WORKDIR\DEN001\JEG_ADAMSID\DMS96651\COMBINED CROSS SECTIONS-TEMP.DWG
LAYOUT NAME - TC - (1)

PLOT DATE : 2/6/2020 4:50 PM PLOT BY : ADAMS, ISAIAH PLOT NAME : PLOT SCALE : 1 IN:20 FT HORZ. / 1 IN:10 FT VERT.

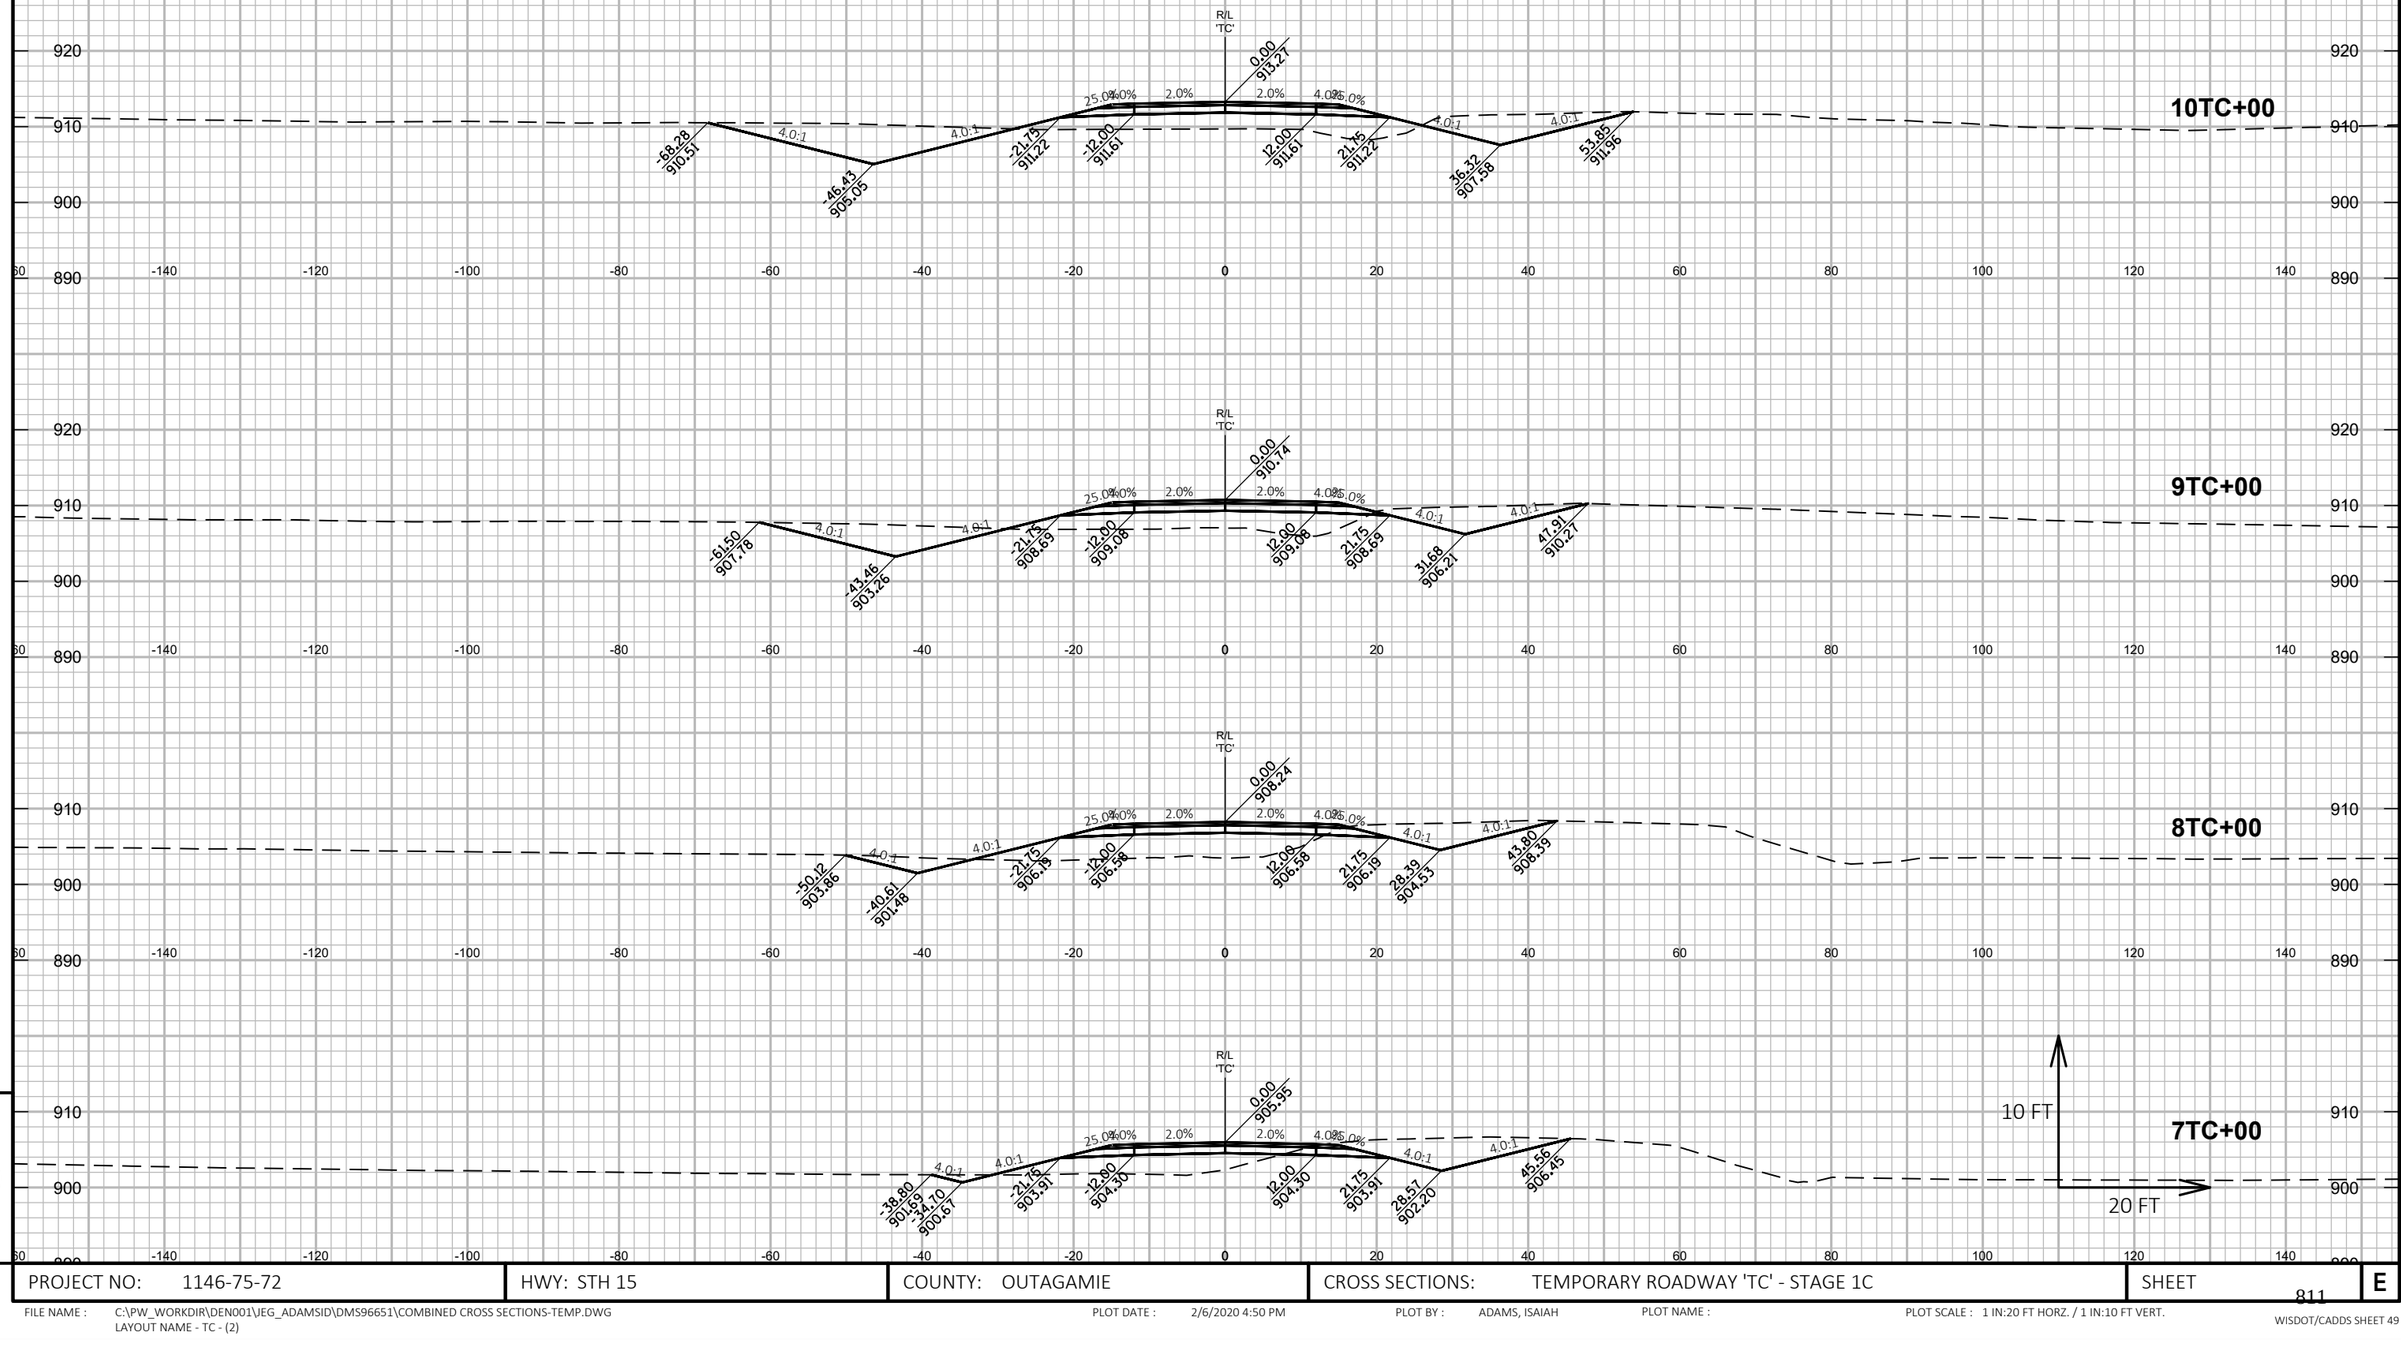



PROJECT NO: 1146-75-72	HWY: STH 15	COUNTY: OUTAGAMIE	CROSS SECTIONS: TEMPORARY ROADWAY 'TC' - STAGE 1C	SHEET 811	E

FILE NAME : C:\PW_WORKDIR\DEN001\JEG_ADAMSID\DMS96651\COMBINED CROSS SECTIONS-TEMP.DWG
LAYOUT NAME - TC - (2)

PLOT DATE : 2/6/2020 4:50 PM PLOT BY : ADAMS, ISAIAH PLOT NAME : PLOT SCALE : 1 IN:20 FT HORZ. / 1 IN:10 FT VERT.

WISDOT/CADDS SHEET 49

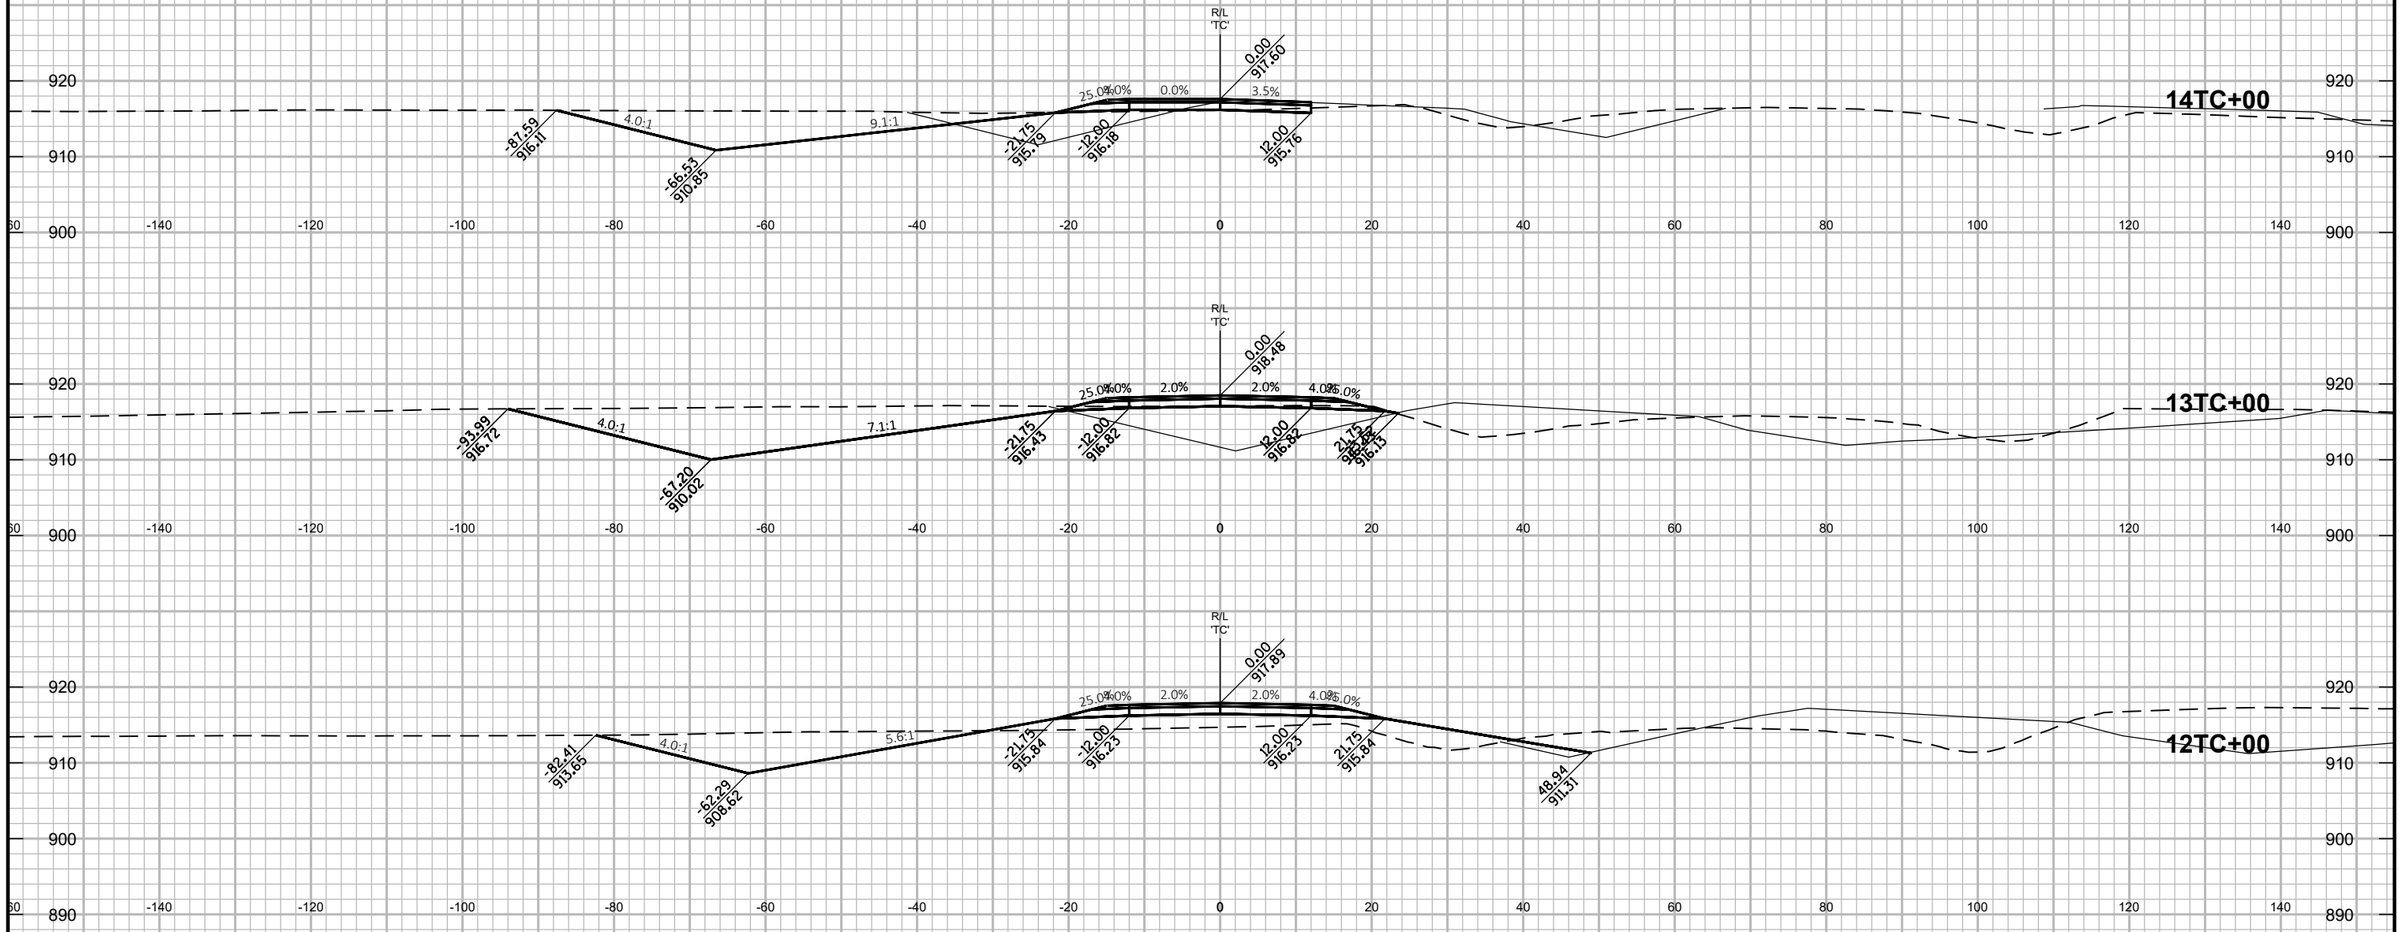

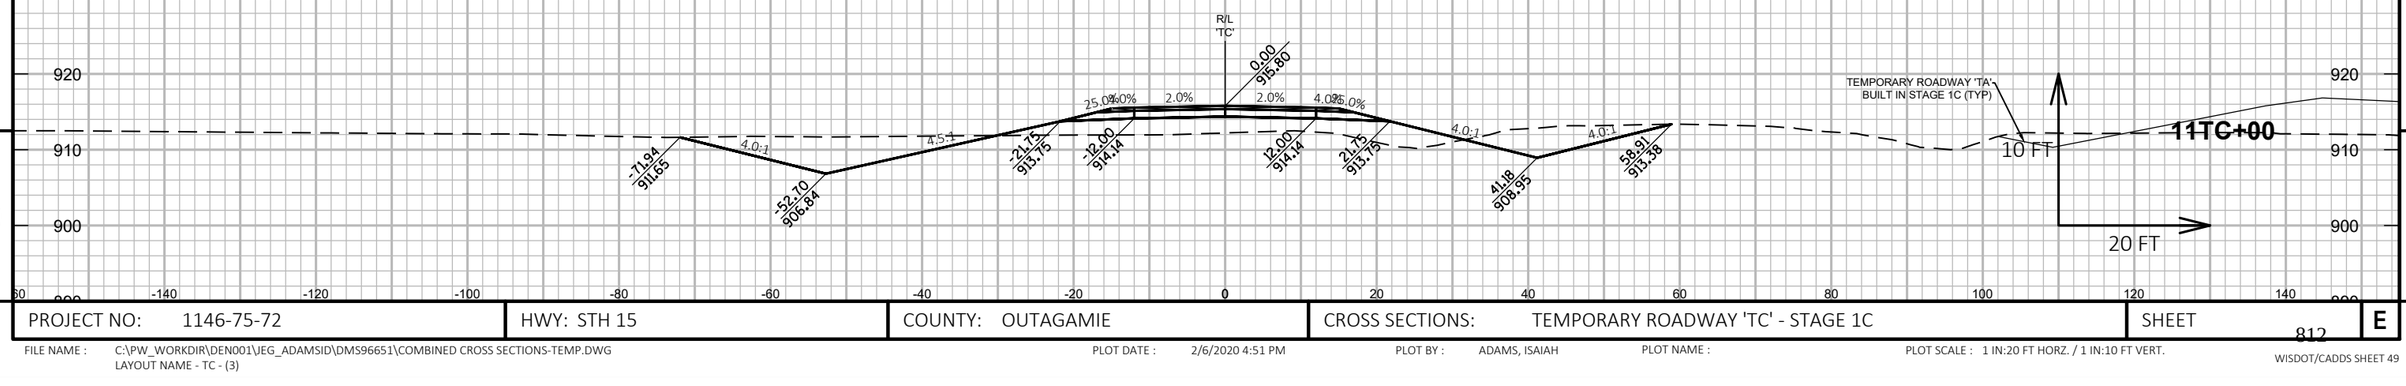

9

9


PROJECT NO: 1146-75-72	HWY: STH 15	COUNTY: OUTAGAMIE	CROSS SECTIONS: TEMPORARY ROADWAY 'TC' - STAGE 1C	SHEET	E

812

FILE NAME : C:\PW_WORKDIR\DEN001\JEG_ADAMSID\DMS96651\COMBINED CROSS SECTIONS-TEMP.DWG
LAYOUT NAME - TC - (3)

PLOT DATE : 2/6/2020 4:51 PM PLOT BY : ADAMS, ISAIAH PLOT NAME : PLOT SCALE : 1 IN:20 FT HORZ. / 1 IN:10 FT VERT.

WISDOT/CADDS SHEET 49

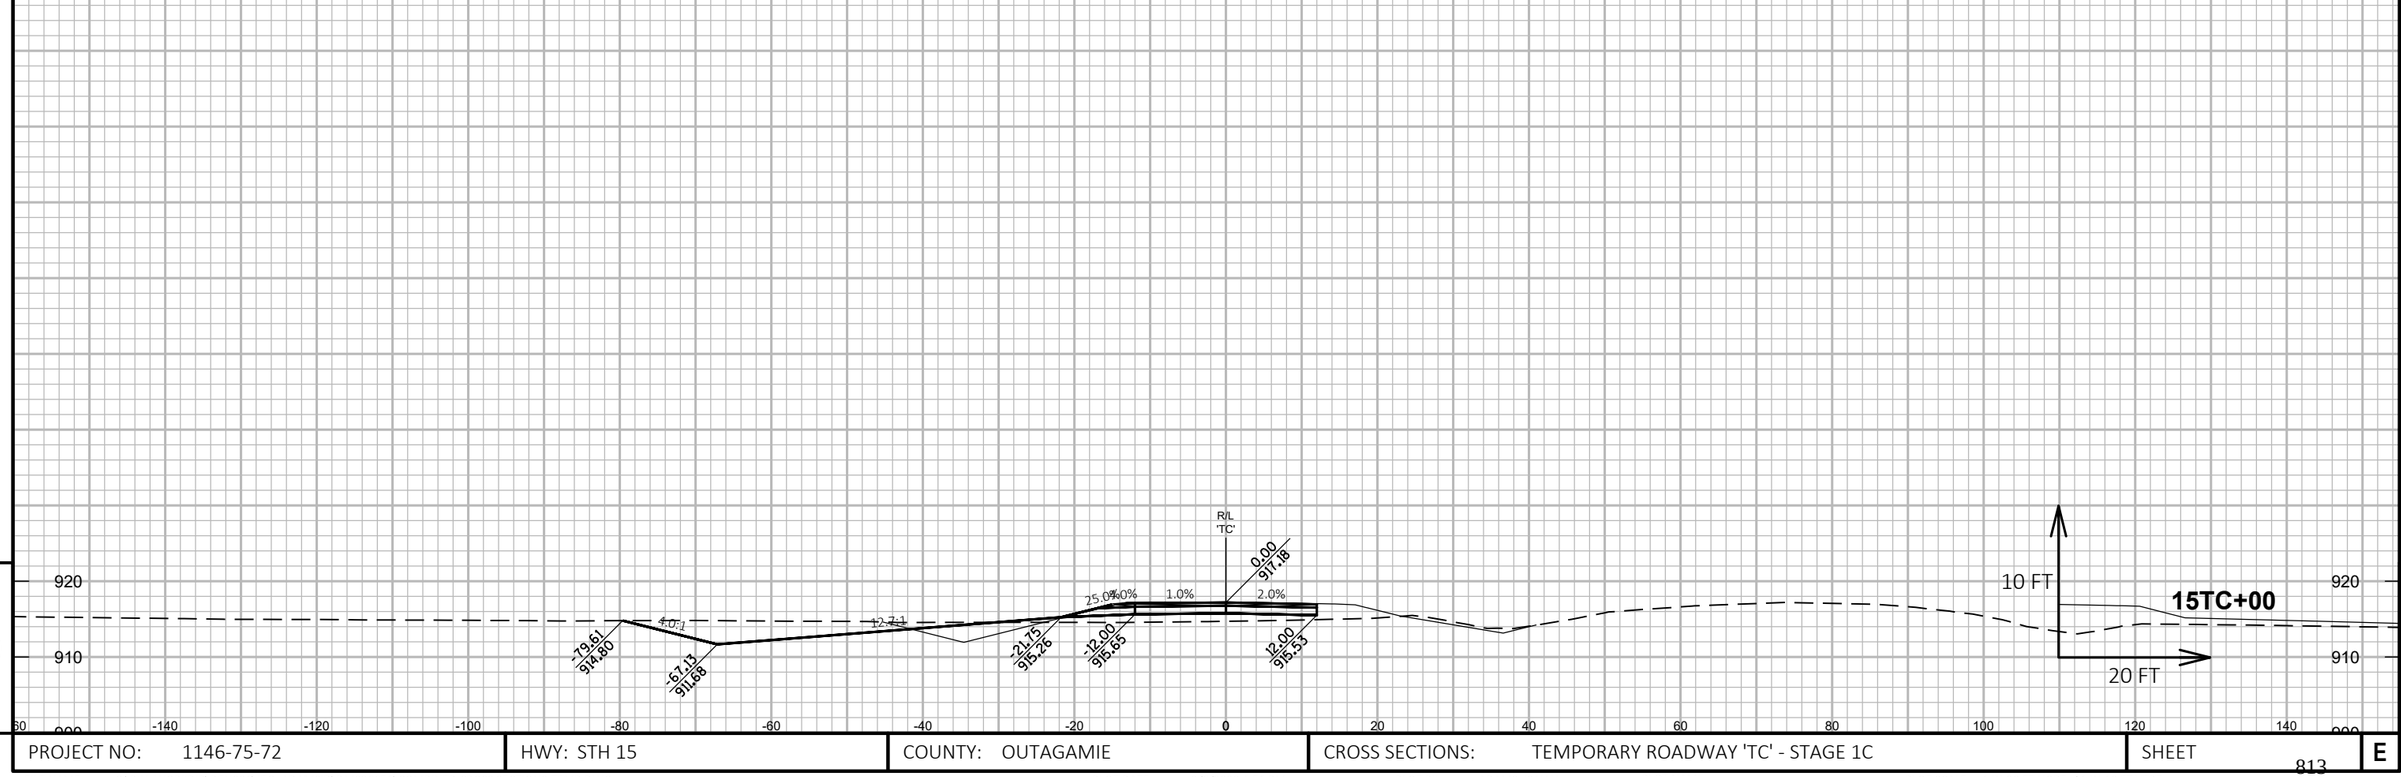

9


9


PROJECT NO: 1146-75-72	HWY: STH 15	COUNTY: OUTAGAMIE	CROSS SECTIONS: TEMPORARY ROADWAY 'TC' - STAGE 1C	SHEET 813	E

FILE NAME : C:\PW_WORKDIR\DEN001\JEG_ADAMSID\DMS96651\COMBINED CROSS SECTIONS-TEMP.DWG
LAYOUT NAME - TC - (4)

PLOT DATE : 2/6/2020 4:51 PM PLOT BY : ADAMS, ISAIAH PLOT NAME : PLOT SCALE : 1 IN:20 FT HORZ. / 1 IN:10 FT VERT.

WISDOT/CADDS SHEET 49

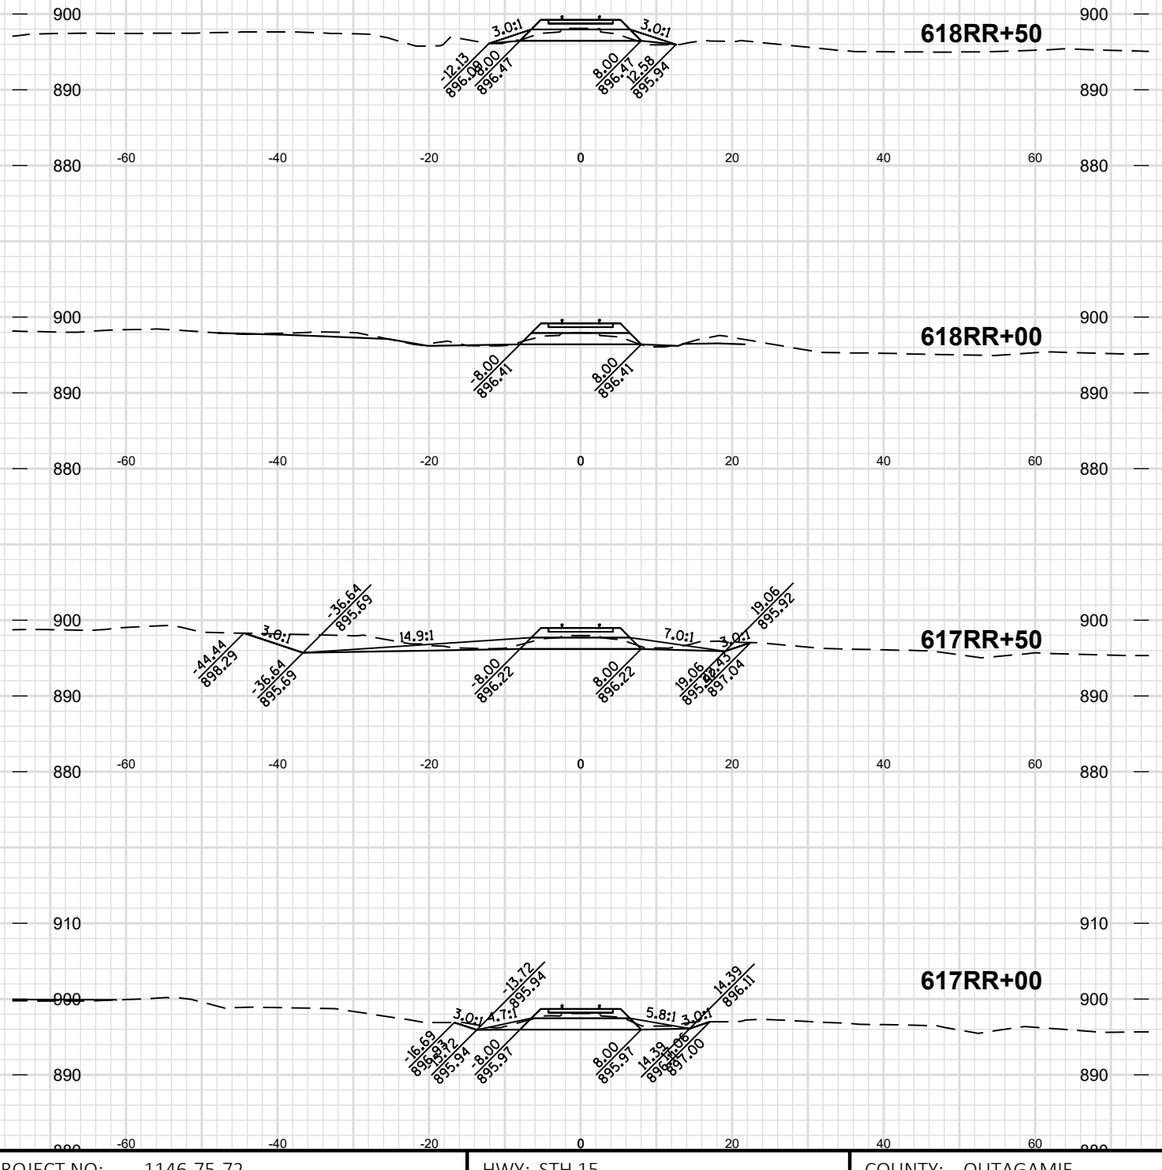

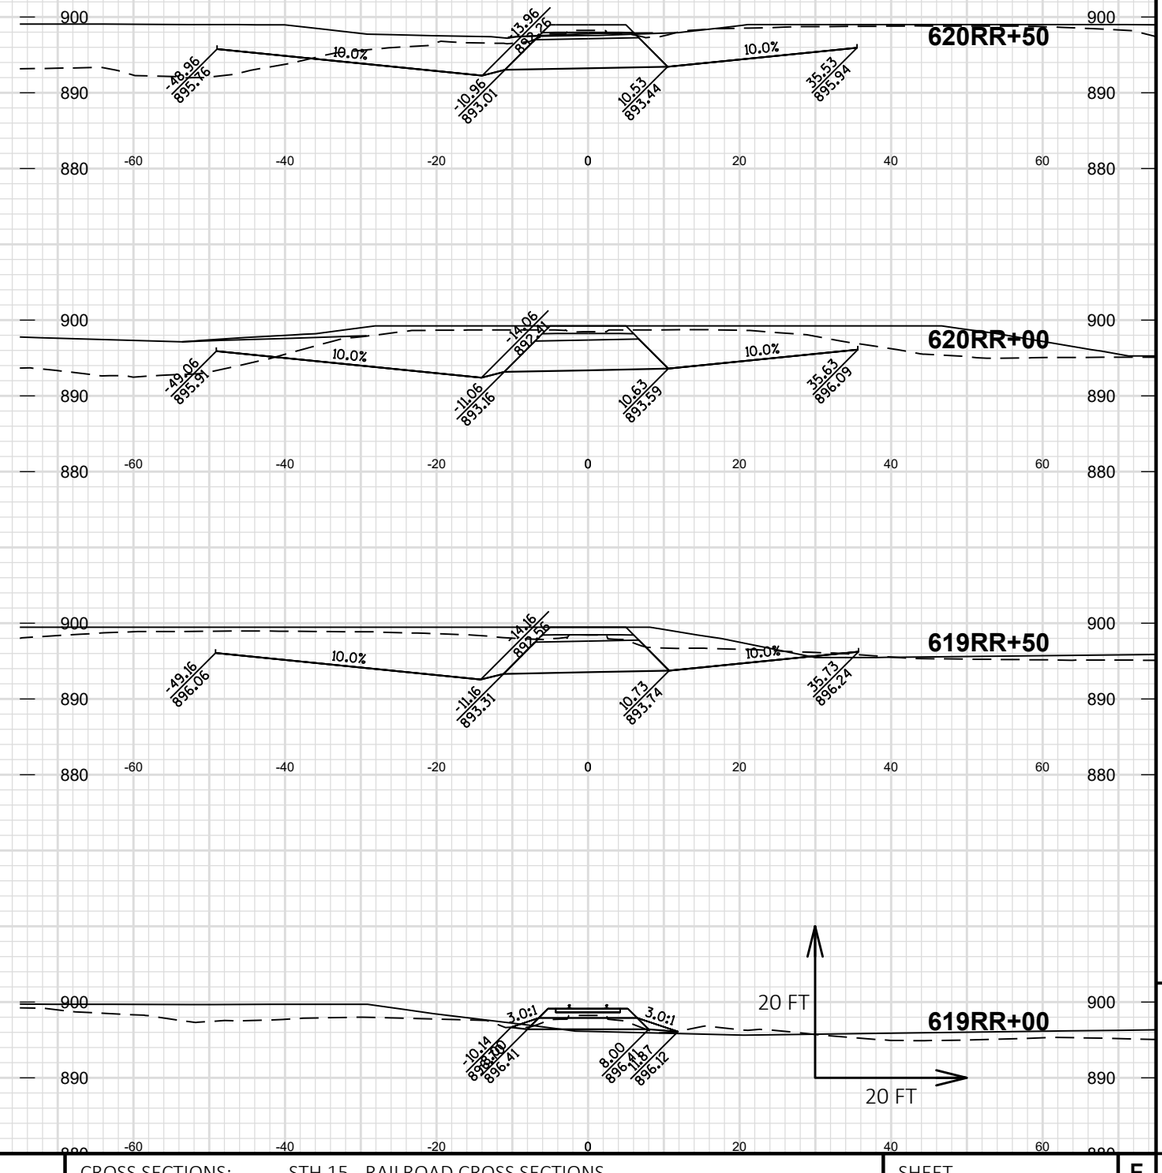

9


9


PROJECT NO: 1146-75-72	HWY: STH 15	COUNTY: OUTAGAMIE	CROSS SECTIONS: STH 15 - RAILROAD CROSS SECTIONS	SHEET 814	E


FILE NAME : C:\PW_WORKDIR\DEN001\BOITZING\DMS97412\WRK-TPR-CH-7572-CRDR-MAN-TO-RR.DWG
LAYOUT NAME - 01


PLOT DATE : 2/7/2020 3:06 PM PLOT BY : BENJAMIN OITZINGER PLOT NAME : PLOT SCALE : 1 IN:20 FT HORZ. / 1 IN:20 FT VERT.


WISDOT/CADDS SHEET 49

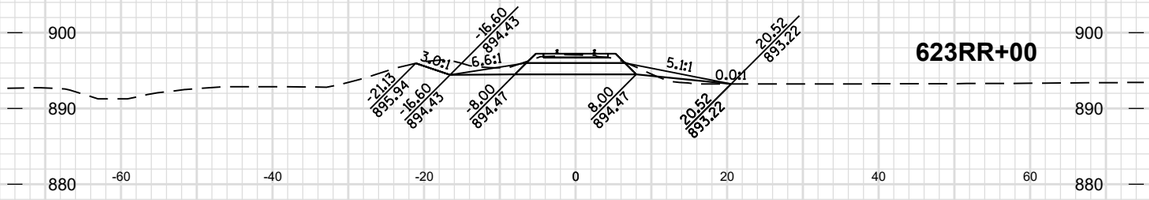


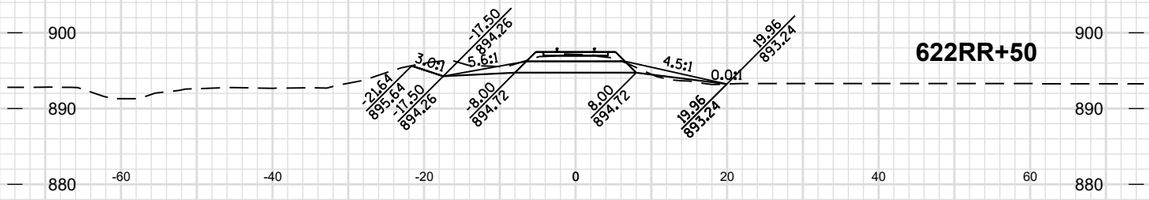

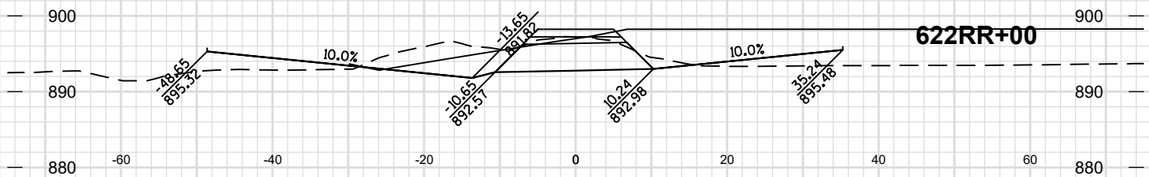

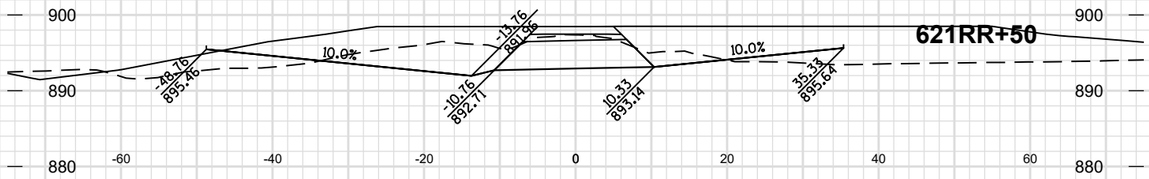

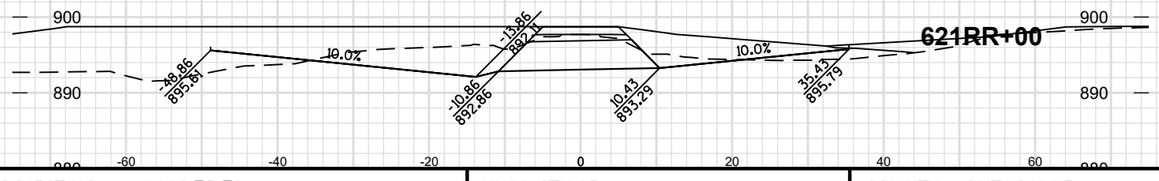

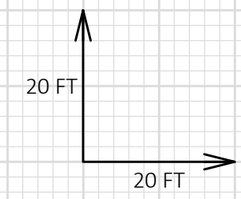

9

9

PROJECT NO: 1146-75-72	HWY: STH 15	COUNTY: OUTAGAMIE	CROSS SECTIONS: STH 15 - RAILROAD CROSS SECTIONS	SHEET 815 E

FILE NAME : C:\PW_WORKDIR\DEN001\BOITZING\DMS97412\WRK-TPR-CH-7572-CRDR-MAN-TO-RR.DWG
LAYOUT NAME - 02

PLOT DATE : 2/7/2020 3:07 PM PLOT BY : BENJAMIN OITZINGER PLOT NAME : PLOT SCALE : 1 IN:20 FT HORZ. / 1 IN:20 FT VERT.