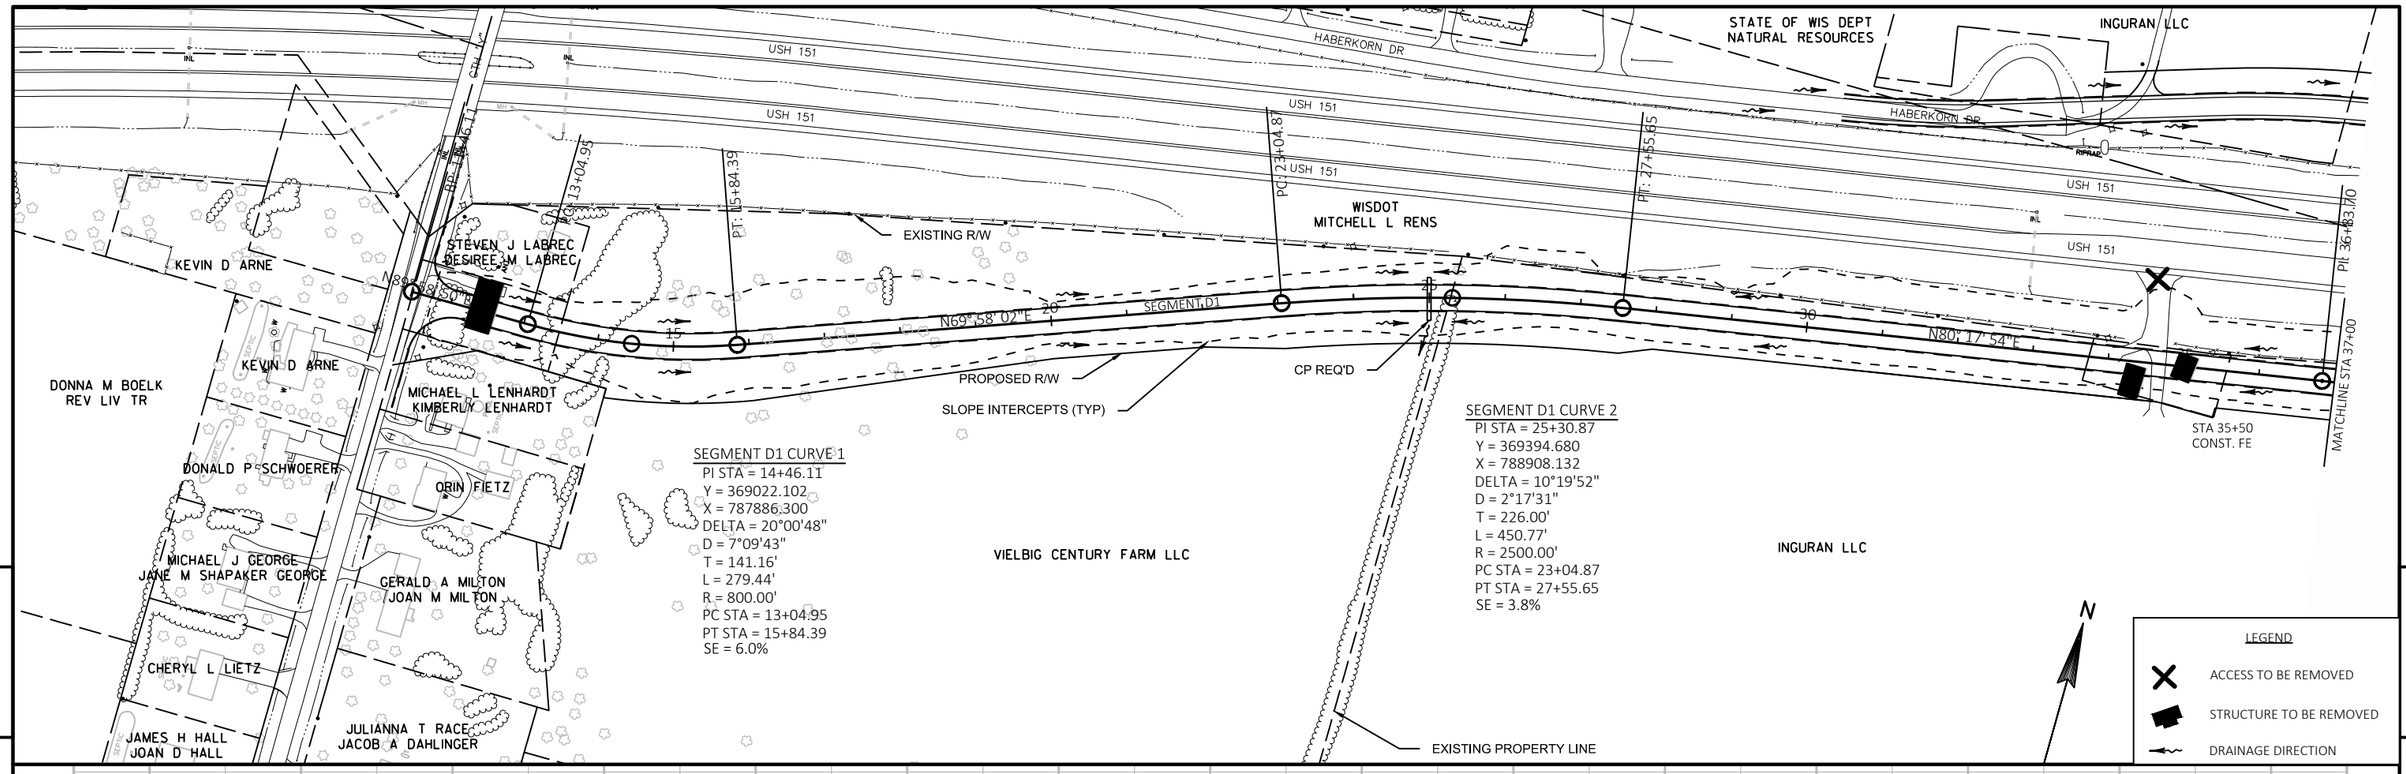


PROJECT NO: 1420-19-00	HWY: USH 151	COUNTY: FOND DU LAC	PLAN AND PROFILE: SEGMENT D1	SHEET E

FILE NAME : N:\PDS\C3D\14201900\SHEETSPLAN\PLANPROF D1.DWG
LAYOUT NAME - D1-1

PLOT DATE : 9/11/2017 3:28 PM PLOT BY : KOSTER, JASON A PLOT NAME : PLOT SCALE : 1 IN:200 FT

STATE OF WIS DEPT
NATURAL RESOURCES

ALLEN N MORIN
DEBORAH MORIN

STATE OF WIS DEPT
NATURAL RESOURCES

MASON SER RD

USH 151

PC: 46+32.35

PCD: 66+83.70

EXISTING R/W

SEGMENT D1

MATCHLINE STA 37+00

MATCHLINE STA 67+00

STA 38+80
CONST. PE R/W

N80° 17' 54"E

PROPOSED R/W

SLOPE INTERCEPTS (TYP)

JOSEPH R CHRISTIAN
TONI M CHRISTIAN

JEROME D FISHER

INGURAN LLC

INGURAN LLC

INGURAN LLC

STA 58+36
CONST. FE RT.
CP REQ'D

LYLE SCHAETZEL
MARIANNE SCHAETZEL

EXISTING PROPERTY LINE

N

SEGMENT D1 CURVE 3
PI STA = 56+58.33
Y = 369921.925
X = 791992.070
DELTA = 3°25'08"
D = 0°10'00"
T = 1025.98'
L = 2051.35'
R = 34377.72'
PC STA = 46+32.35
PT STA = 66+83.70
SE = NC

LEGEND
- ACCESS TO BE REMOVED
- STRUCTURE TO BE REMOVED
- DRAINAGE DIRECTION

VPC STA 40+00.00
VPC EL 863.17

VPI STA 42+00.00
VPI EL 858.78

VPT STA 44+00.00
VPT EL 859.78

VPC STA 46+00.00
VPC EL 860.78

VPI STA 47+50.00
VPI EL 861.53

VPT STA 49+00.00
VPT EL 860.78

0.50%

PROPOSED PROFILE

EXISTING GROUND


VCL = 400.00
K = 148.38

VCL = 300.00
K = 300.00

EXISTING ELEVATIONS


FINISHED ELEVATIONS


| | | |

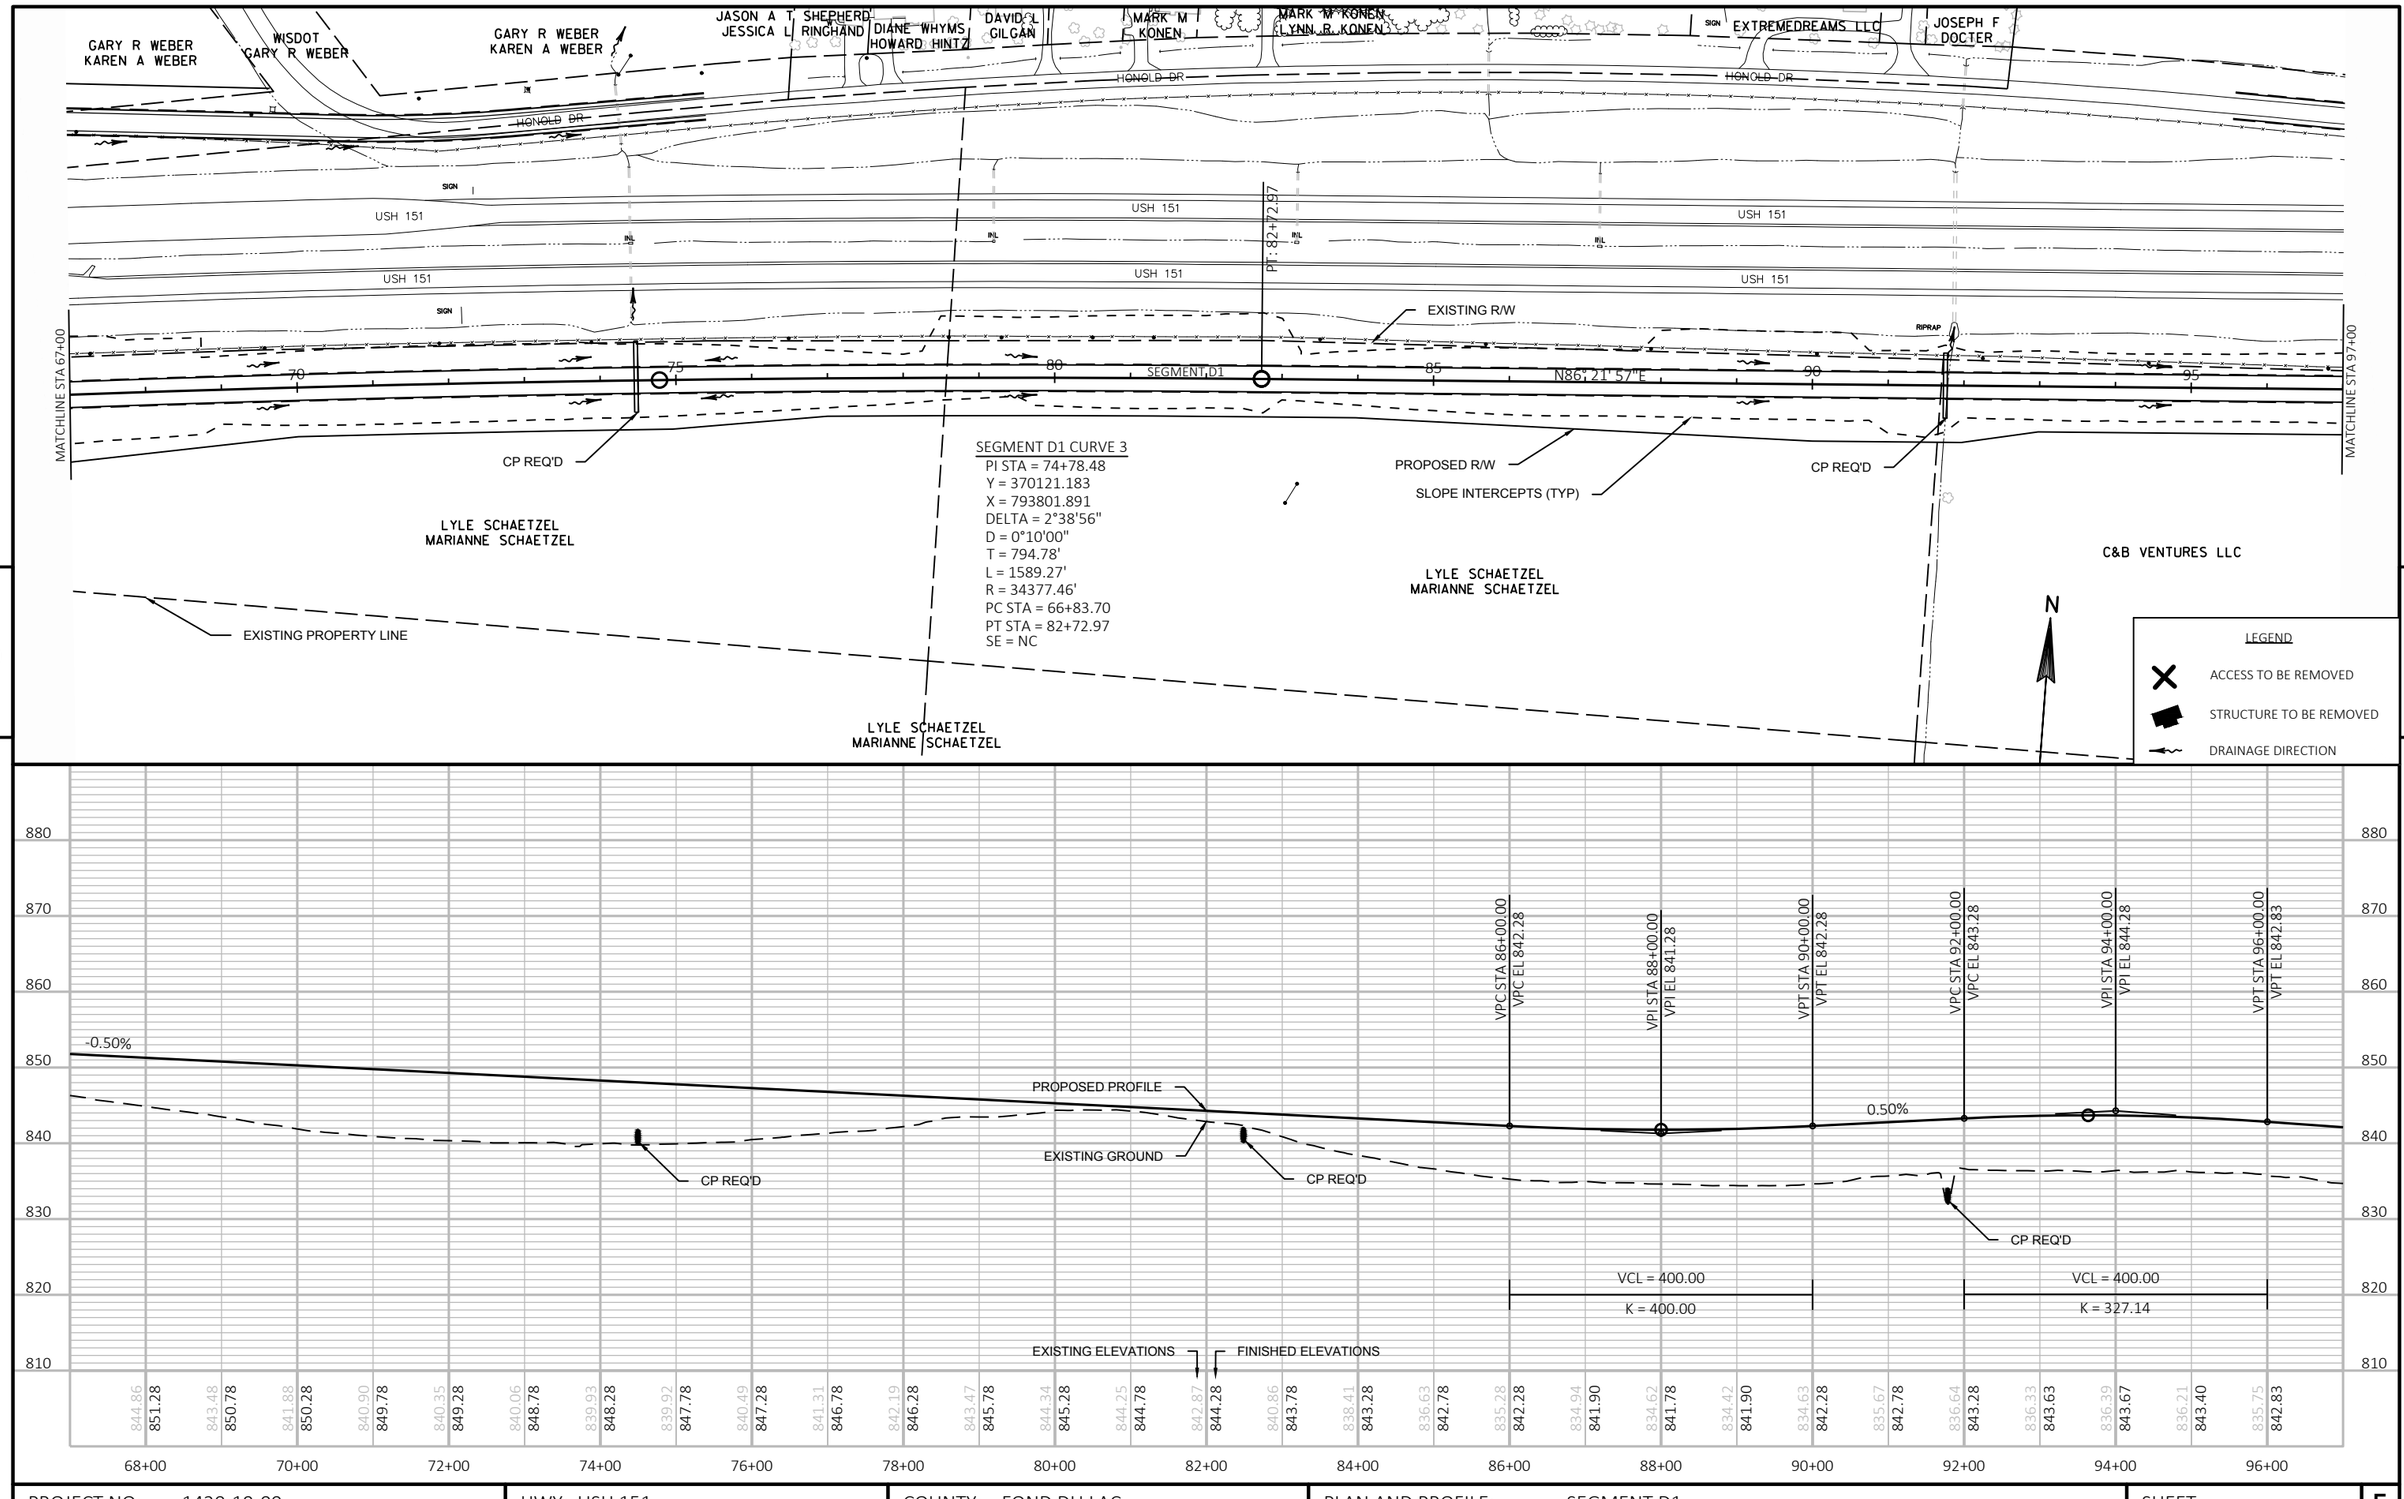

PROJECT NO: 1420-19-00	HWY: USH 151	COUNTY: FOND DU LAC	PLAN AND PROFILE: SEGMENT D1	SHEET	E

FILE NAME : N:\PDS\C3D\14201900\SHEETSPLAN\PLANPROF D1.DWG
LAYOUT NAME - D1-3
PLOT DATE : 9/11/2017 3:29 PM
PLOT BY : KOSTER, JASON A
PLOT NAME :
PLOT SCALE : 1 IN:200 FT

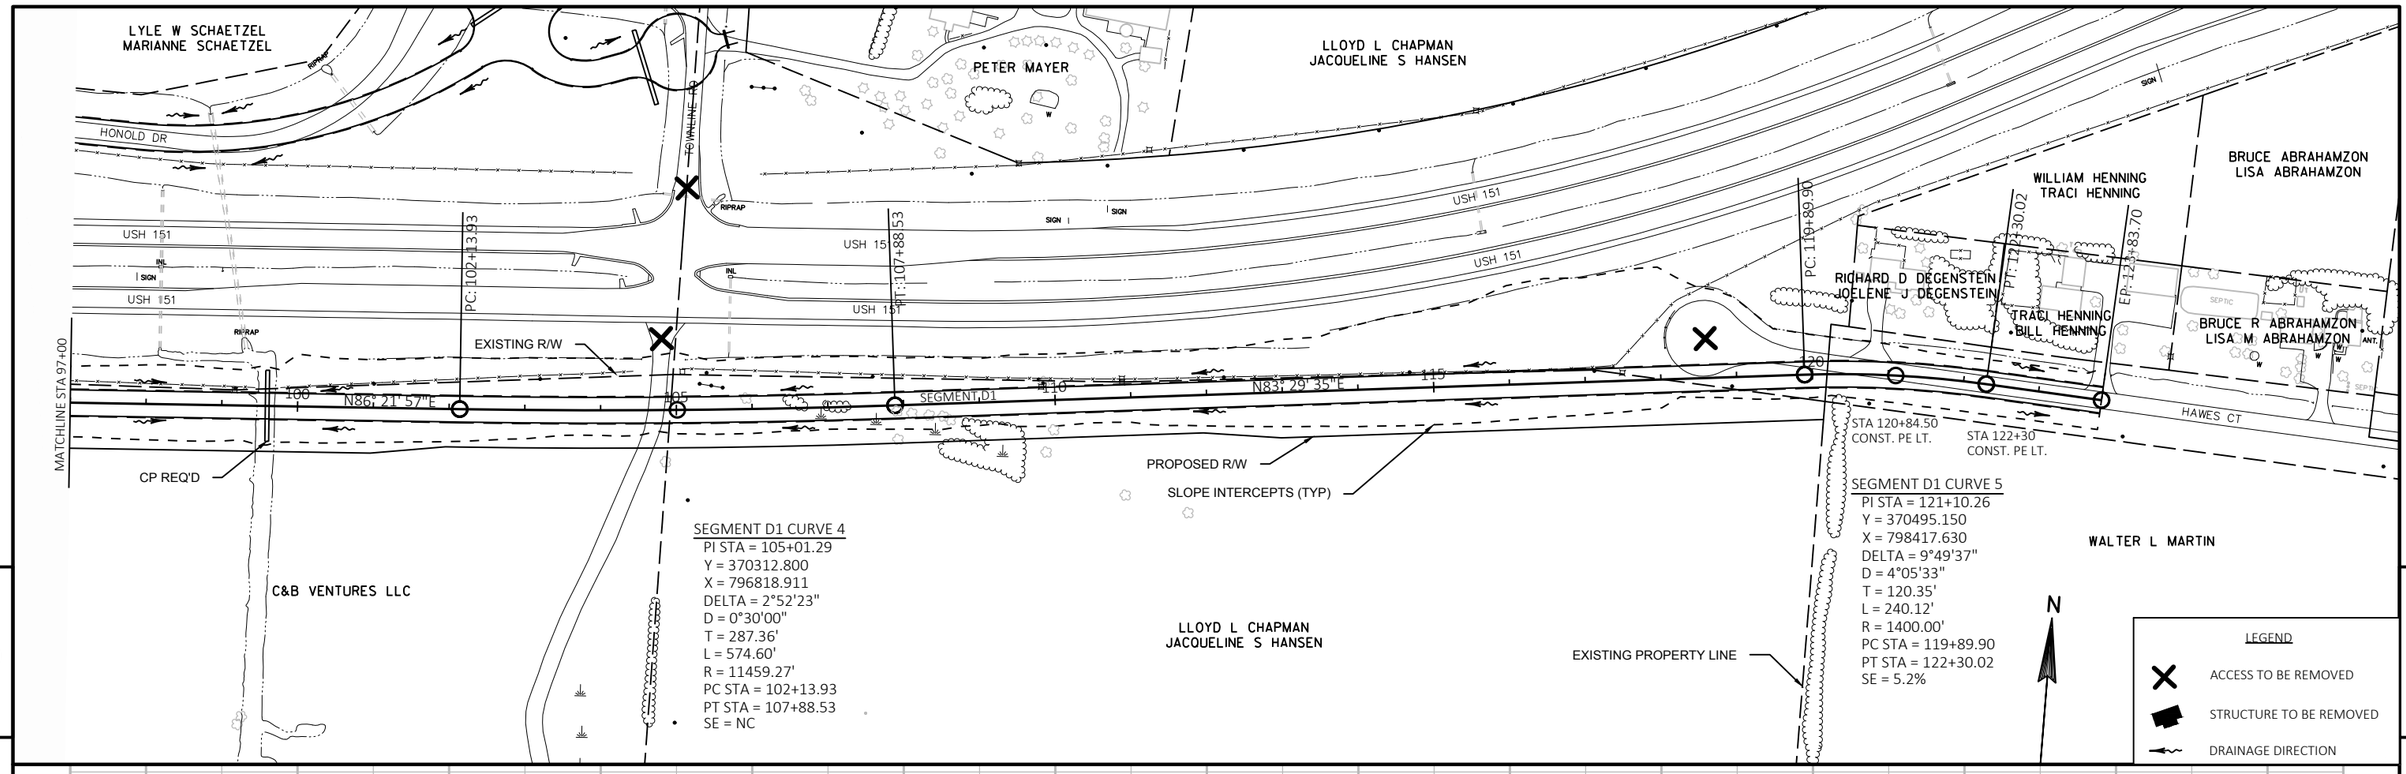

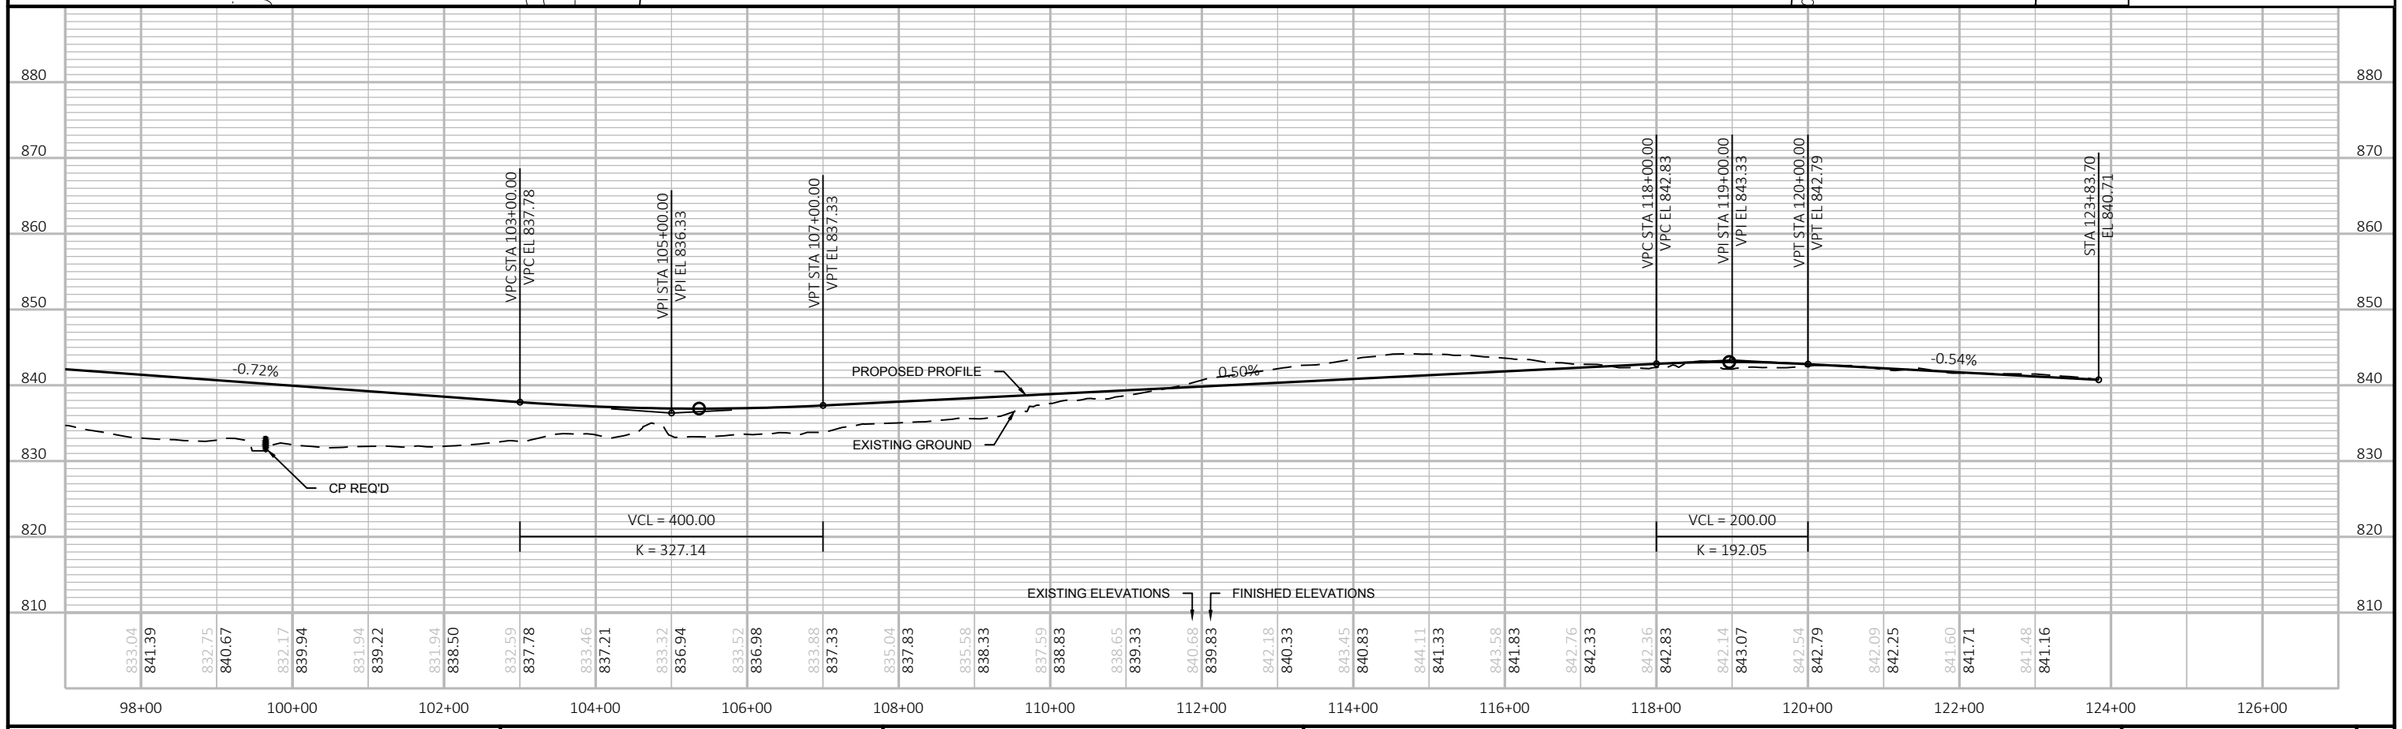

PROJECT NO: 1420-19-00	HWY: USH 151	COUNTY: FOND DU LAC	PLAN AND PROFILE: SEGMENT D1	SHEET E

FILE NAME : N:\PDS\C3D\14201900\SHEETSPLAN\PLANPROF D1.DWG
LAYOUT NAME - D1-4

PLOT DATE : 9/11/2017 3:29 PM PLOT BY : KOSTER, JASON A PLOT NAME : PLOT SCALE : 1 IN:200 FT

LEGEND

- ACCESS TO BE REMOVED
- STRUCTURE TO BE REMOVED
- DRAINAGE DIRECTION

D2 CURVE 1
PI STA = 11+04.36
Y = 369783.384
X = 789442.167
DELTA = 7°57'36"
D = 3°49'11"
T = 104.36'
L = 208.39'
R = 1500.00'
PC STA = 10+00.00
PT STA = 12+08.39
SE = 5.1%

D2 CURVE 2
PI STA = 16+07.34
Y = 369934.310
X = 789922.320
DELTA = 8°45'00"
D = 3°49'11"
T = 114.76'
L = 229.07'
R = 1500.00'
PC STA = 14+92.58
PT STA = 17+21.66
SE = 5.1%

STATE OF WIS DEPT NATURAL RESOURCES
INGURAN LLC
STATE OF WIS DEPT NATURAL RESOURCES
EXISTING PROPERTY LINES
SLOPE INTERCEPTS (TYP)
CP REQ'D
N
BP: 8+70.82
PC: 10+00.00
PT: 12+08.39
PC: 14+92.58
PT: 17+21.66
N80° 30' 38"E
N72° 30' 02"E
N81° 18' 02"E
HAMILTON DR
USH 151
PT: 27+55.65
P: 36+83.70
PC: 46+32.35
37+00.00
BEGIN CONSTRUCTION
STA. "D2" 10+00
INGURAN LLC
JOSEPH R/ CHRISTIAN
TONI M / CHRISTIAN
INGURAN LLC
INGURAN LLC

STA 8+70.82
EL 885.07
-1.94%
0.57%
VPC STA 20+50.00
VPC EL 862.24
VPI STA 22+00.00
VPI EL 859.34
VPT STA 23+50.00
VPT EL 860.19
VPC STA 24+50.00
VPC EL 860.76
VPI STA 26+00.00
VPI EL 861.61
VPT STA 27+50.00
VPT EL 860.90
VCL = 300.00
K = 119.85
VCL = 300.00
K = 289.16

884.47	882.29	880.21	877.55	875.73	875.41
884.50	882.57	880.63	878.70	876.76	874.83
872.45	871.38	868.98	866.39	862.80	859.93
872.89	870.95	869.02	867.08	865.15	863.21
858.65	857.47	856.24	855.19	854.16	853.40
861.38	860.28	860.01	860.48	861.00	861.22
853.03	852.50	852.40	851.54	850.95	850.61
861.10	860.67	860.20	859.73	859.26	858.79
850.42	850.79	851.75	852.17		
858.32	857.85	857.38	856.91		

10+00 12+00 14+00 16+00 18+00 20+00 22+00 24+00 26+00 28+00 30+00 32+00 34+00 36+00

910 900 890 880 870 860 850 840


PROJECT NO: 1420-19-00	HWY: USH 151	COUNTY: FOND DU LAC	PLAN AND PROFILE: SECTION D2	SHEET	E

FILE NAME : N:\PDS\C3D\14201900\SHEETSPLAN\PLANPROF D2.DWG
LAYOUT NAME - D2-1
PLOT DATE : 7/18/2017 4:34 PM
PLOT BY : SZAMOCKI, EMILY
PLOT NAME :
PLOT SCALE : ##########

D2 CURVE 3	D2 CURVE 4
PI STA = 46+23.73	PI STA = 51+94.28
Y = 370390.610	Y = 370418.772
X = 792904.450	X = 793474.485
DELTA = 5°52'16"	DELTA = 6°15'06"
D = 2°51'53"	D = 2°51'53"
T = 102.56'	T = 109.22'
L = 204.94'	L = 218.23'
R = 2000.00'	R = 2000.00'
PC STA = 45+21.17	PC STA = 50+85.06
PT STA = 47+26.11	PT STA = 53+03.29
SE = 4.4%	SE = 4.4%

LEGEND
- ACCESS TO BE REMOVED
- STRUCTURE TO BE REMOVED
- DRAINAGE DIRECTION

ALLEN N MORIN
DEBORAH MORIN
SEPTIC
SLOPE INTERCEPTS (TYP)
CP REQ'D
PC: 45+21.17
WANSER RD
100' OFF CL INTERSECTION TYPE D
PT: 47+26.11
EXISTING PROPERTY LINE
PC: 50+85.06
PT: 53+03.29
GARY R WEBER
KAREN A WEBER
EP: 55+60.41
EXISTING CP TO REMAIN
JASON A T SHEPHERD
JESSICA L RINGHAND
DIANE WHYMS
HOWARD HINTZ
BRECK A COX
JANICE M COX
FOOTBRIDGE
ORCHARD
N
HONOLD DR
N81° 11' 02"E
N87° 10' 18"E
N86° 57' 17"E
USH 151
SIGN
INL
PCC: 66+83.76
PT: 82+72.97
END CONSTRUCTION
STA. "D2" 55+60.41
37+00.00
INGURAN LLC
LYLE SCHAETZEL
MARIANNE SCHAETZEL

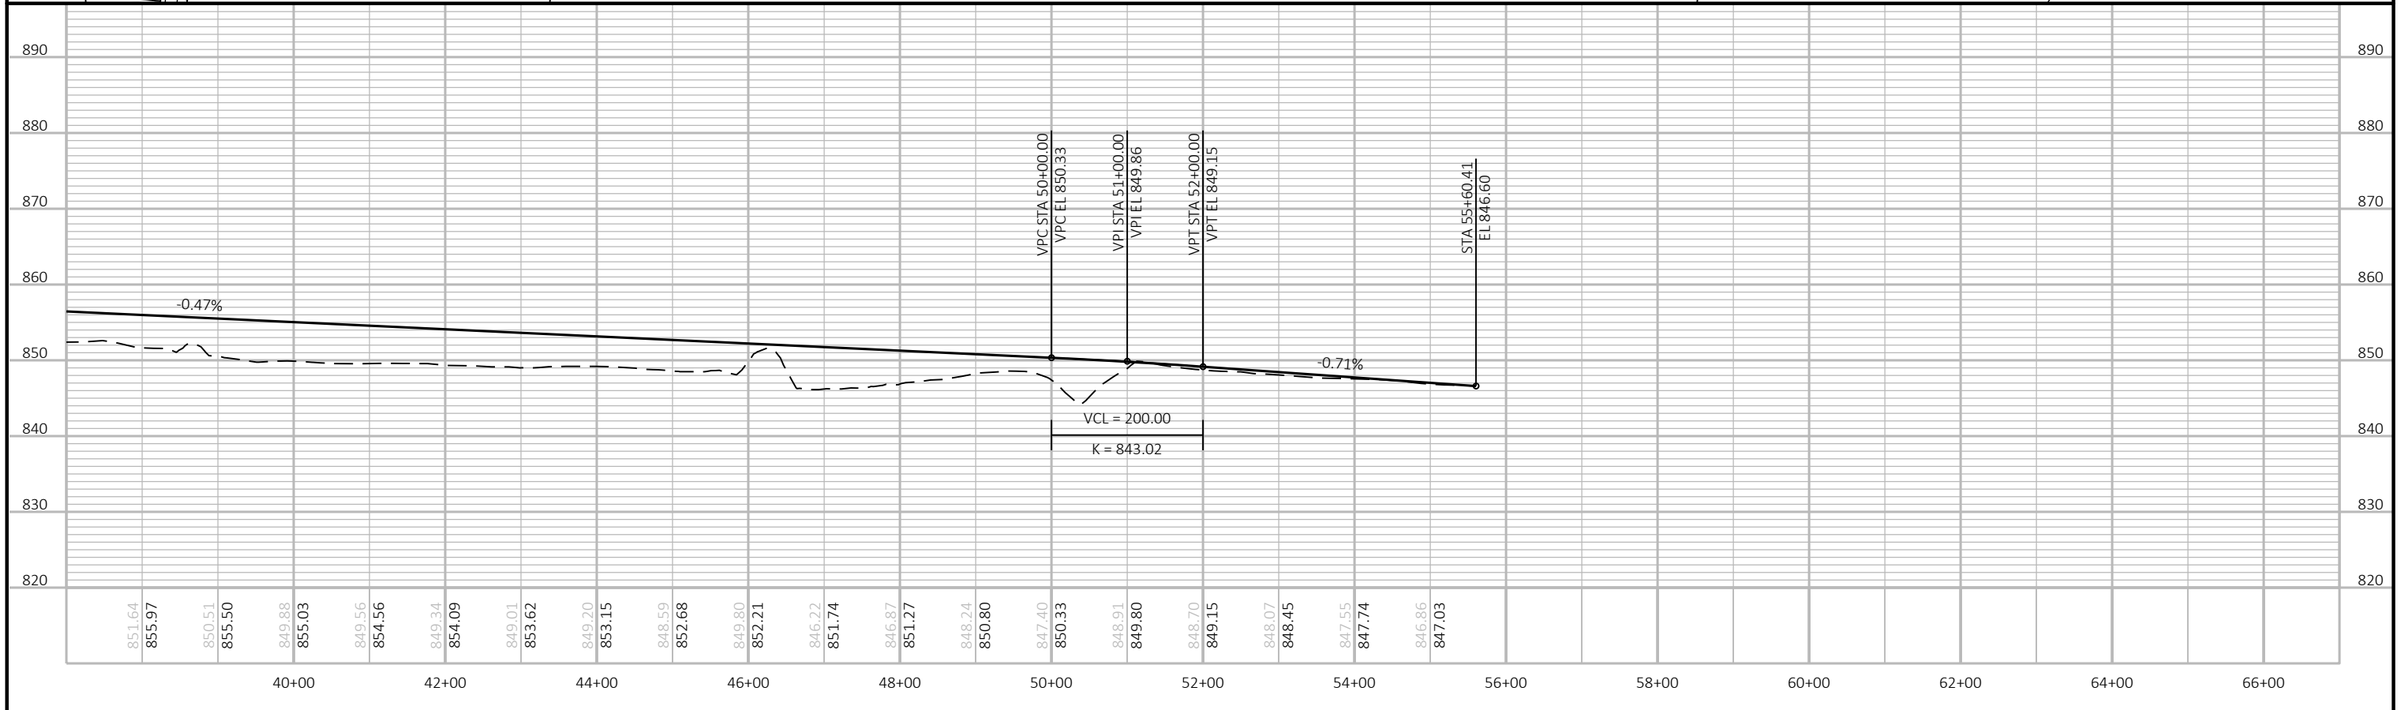

PROJECT NO: 1420-19-00	HWY: USH 151	COUNTY: FOND DU LAC	PLAN AND PROFILE: SECTION D2	SHEET	E

FILE NAME : N:\PDS\C3D\14201900\SHEETSPLAN\PLANPROF D2.DWG
LAYOUT NAME - D2-2
PLOT DATE : 7/18/2017 4:35 PM
PLOT BY : SZAMOCKI, EMILY
PLOT NAME :
PLOT SCALE : ##########

LEGEND

ACCESS TO BE REMOVED

STRUCTURE TO BE REMOVED

DRAINAGE DIRECTION

SHANNON L CARDINAL

WILARD A NOLAN
LINDA L NOLAN

LAWRENCE J LANGKAU
CHERYL LANGKAU

WILLARD A NOLAN
LINDA L NOLAN

PT: 18+47.08

PI: 20+50.50

PC: 23+00.50

STA 19+65
CONST PE LT
CP REQ'D

STA 21+50
CONST PE LT
CP REQ'D

STA 23+90
CONST PE LT

BP: 10+00.00

CP REQ'D

OBLITERATE OLD ROAD (TYP)

DONNA M BOELK REV LIV TR

VIELBIG CENTURY FARM LLC

VIELBIG CENTURY FARM LLC

VIELBIG ROAD

SLOPE INTERCEPTS (TYP)

PROPOSED R/W

STA D5 28+50.00
STA Y 10+00.00
CONSTRUCT TYPE D INT.
(SEE SDD)

ERIC J DEMMON
RACHEL R DEMMON

STA 19+00
CONST FE RT
CP REQ'D

CHRISTOPHER P HAASE
JACQUELINE L HAASE

MICHAEL J VIELBIG
LYNDA K VIELBIG

EXISTING PROPERTY LINE

STA 35+60
CONST FE LT
CP REQ'D

PT: 36+78.18

EP: 38+48.18

PC: 11+79.27

BP: 10+00.00
MATCHLINE STA TC115+34.75
STA D5 10+00.00

STA 15+40
CONST FE RT
CP REQ'D

CODY J BROWN

MAPLE DRIVE

STA 13+50
CONST MAPLE
DRIVE INT. RT
CP REQ'D

D5 CURVE 1
PI STA = 15+20.38
Y = 362980.604
X = 786259.642
DELTA = 28°46'08"
D = 4°18'29"
T = 341.10'
L = 667.81'
R = 1330.00'
PC STA = 11+79.27
PT STA = 18+47.08

JOHN L BERLOWSKI
PATRICIA C BERLOWSKI

MICHAEL J VIELBIG
LYNDA K VIELBIG

JOHN L BERLOWSKI
PATRICIA C BERLOWSKI

ROBERT J SCHUCHARDT

CP REQ'D

DONNA M BOELK REV LIV TR

END CONSTRUCTION
STA D5 38+48.18
MATCH EXISTING
SAWCUT REQ'D

VPC STA 10+50.00
VPC EL 861.90

VPI STA 12+50.00
VPI EL 863.00

VPT STA 14+50.00
VPT EL 861.75

VPC STA 19+00.00
VPC EL 858.94

VPI STA 20+50.00
VPI EL 858.00

VPT STA 22+00.00
VPT EL 856.70

VCL = 300.00
K = 825.00

VCL = 300.00
K = 259.39

STA 38+48.18
EL 849.30

0.55%

-0.62%

-0.86%

FINISHED PROFILE

-0.50%

0.66%

VCL = 400.00
K = 341.01

VCL = 300.00
K = 1257.14

CP REQ'D

CP REQ'D

EXISTING GROUND

STA 10+00.00
EL 861.63

VPC STA 24+50.00
VPC EL 854.55

VPI STA 26+00.00
VPI EL 853.25

VPT STA 27+50.00
VPT EL 852.50

VPC STA 35+00.00
VPC EL 848.75

VPI STA 36+50.00
VPI EL 848.00

VPT STA 38+00.00
VPT EL 848.98

EXISTING ELEVATIONS

FINISHED ELEVATIONS

11+00	12+00	13+00	14+00	15+00	16+00	17+00	18+00	19+00	20+00	21+00	22+00	23+00	24+00	25+00	26+00	27+00	28+00	29+00	30+00	31+00	32+00	33+00	34+00	35+00	36+00	37+00	38+00	38+48
861.66	862.14	862.08	862.40	862.12	862.36	861.36	862.03	860.65	861.44	859.92	860.81	860.70	860.19	860.12	859.56	859.39	858.94	858.65	858.27	858.17	857.53	857.69	856.70	856.69	855.84	854.98	854.98	851.89	854.13	846.83	853.39	846.80	852.77	847.33	852.25	847.13	851.75	847.07	851.25	847.04	850.75	846.53	850.25	845.95	849.75	844.72	849.25	848.82	848.75	849.20	848.44	849.27	848.52	849.30	848.98

PROJECT NO: 1420-19-00	HWY: USH 151	COUNTY: FOND DU LAC	PLAN AND PROFILE: SEGMENT D5	SHEET E

FILE NAME : N:\PDS\C3D\14201900\SHEETSPLAN\PLANPROF D5.DWG
LAYOUT NAME - D5-1


PLOT DATE : 6/1/2017 2:42 PM

PLOT BY : DENEYS, KRISTOPHER M

PLOT NAME :

PLOT SCALE : ##########


WISDOT/CADDS SHEET 44

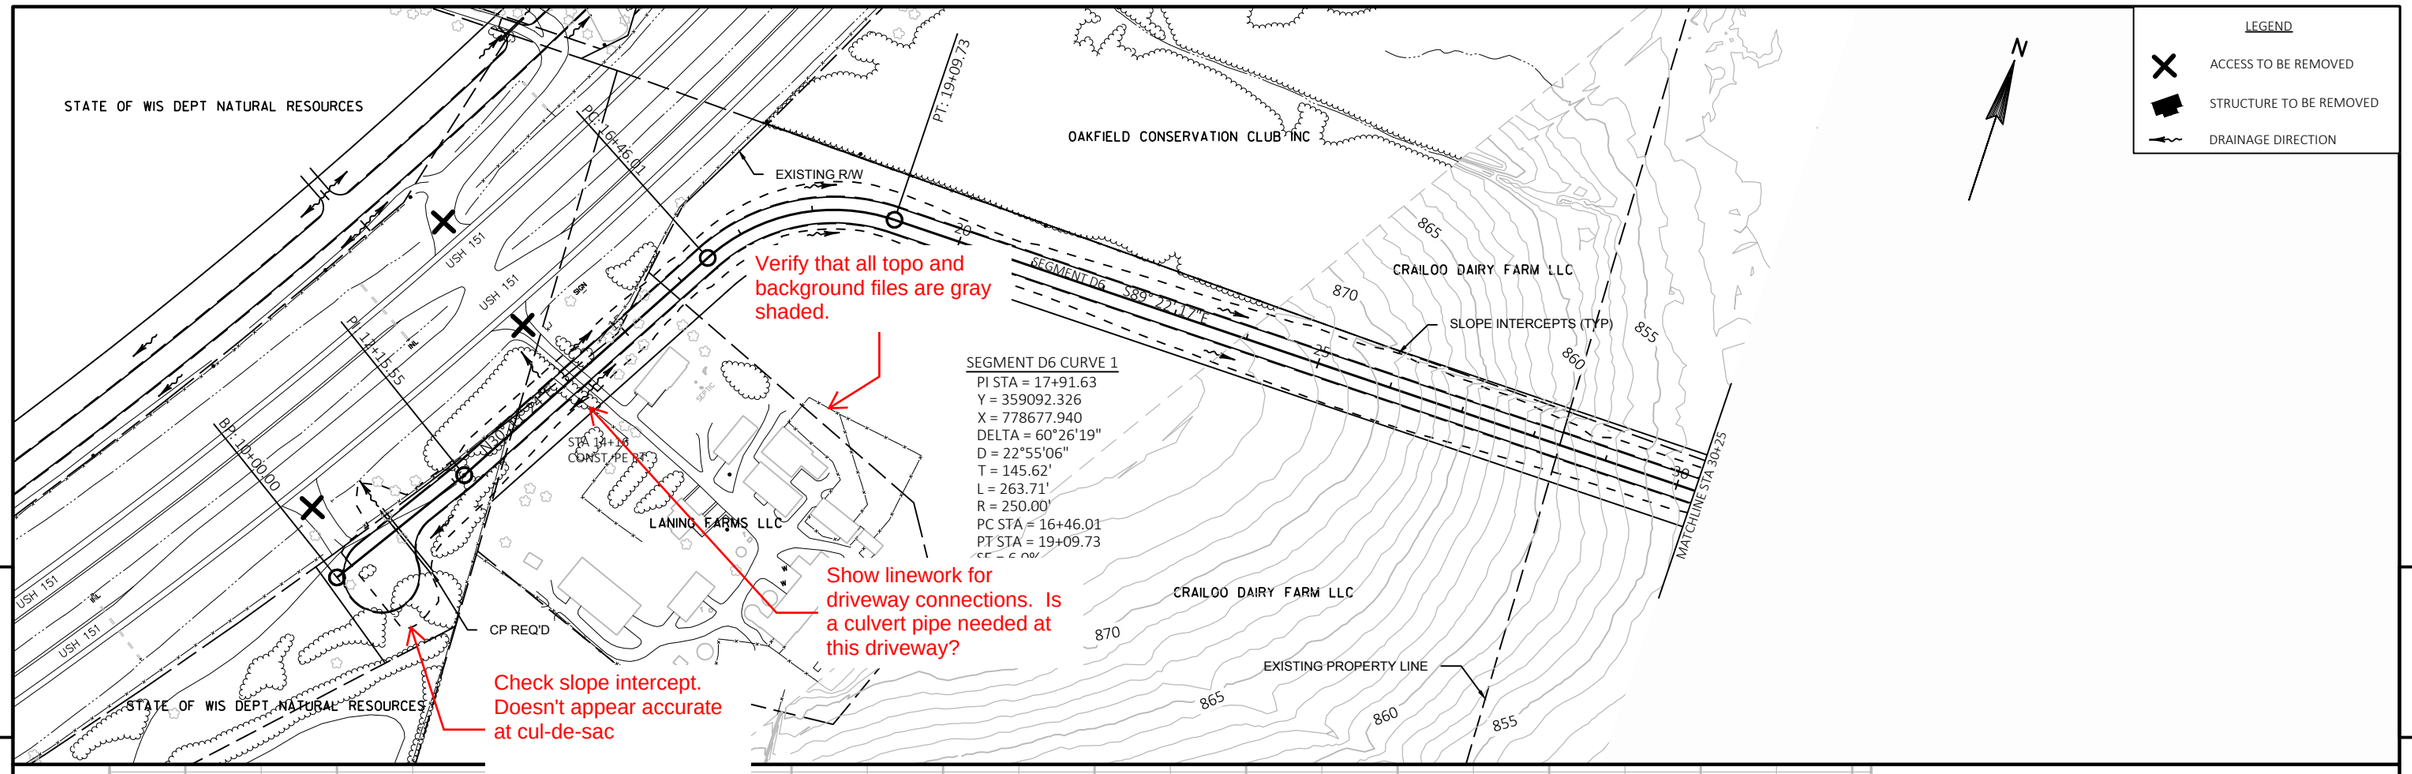

PROJECT NO: 1420-19-00	HWY: USH 151	COUNTY: FOND DU LAC	PLAN AND PROFILE: SEGMENT D6	SHEET E

FILE NAME : N:\PDS\C3D\14201900\SHEETSPLAN\PLANPROF D6.DWG
LAYOUT NAME - D6 - 1

PLOT DATE : 8/8/2017 9:47 AM PLOT BY : KOSTER, JASON A PLOT NAME : PLOT SCALE : 1 IN:200 FT

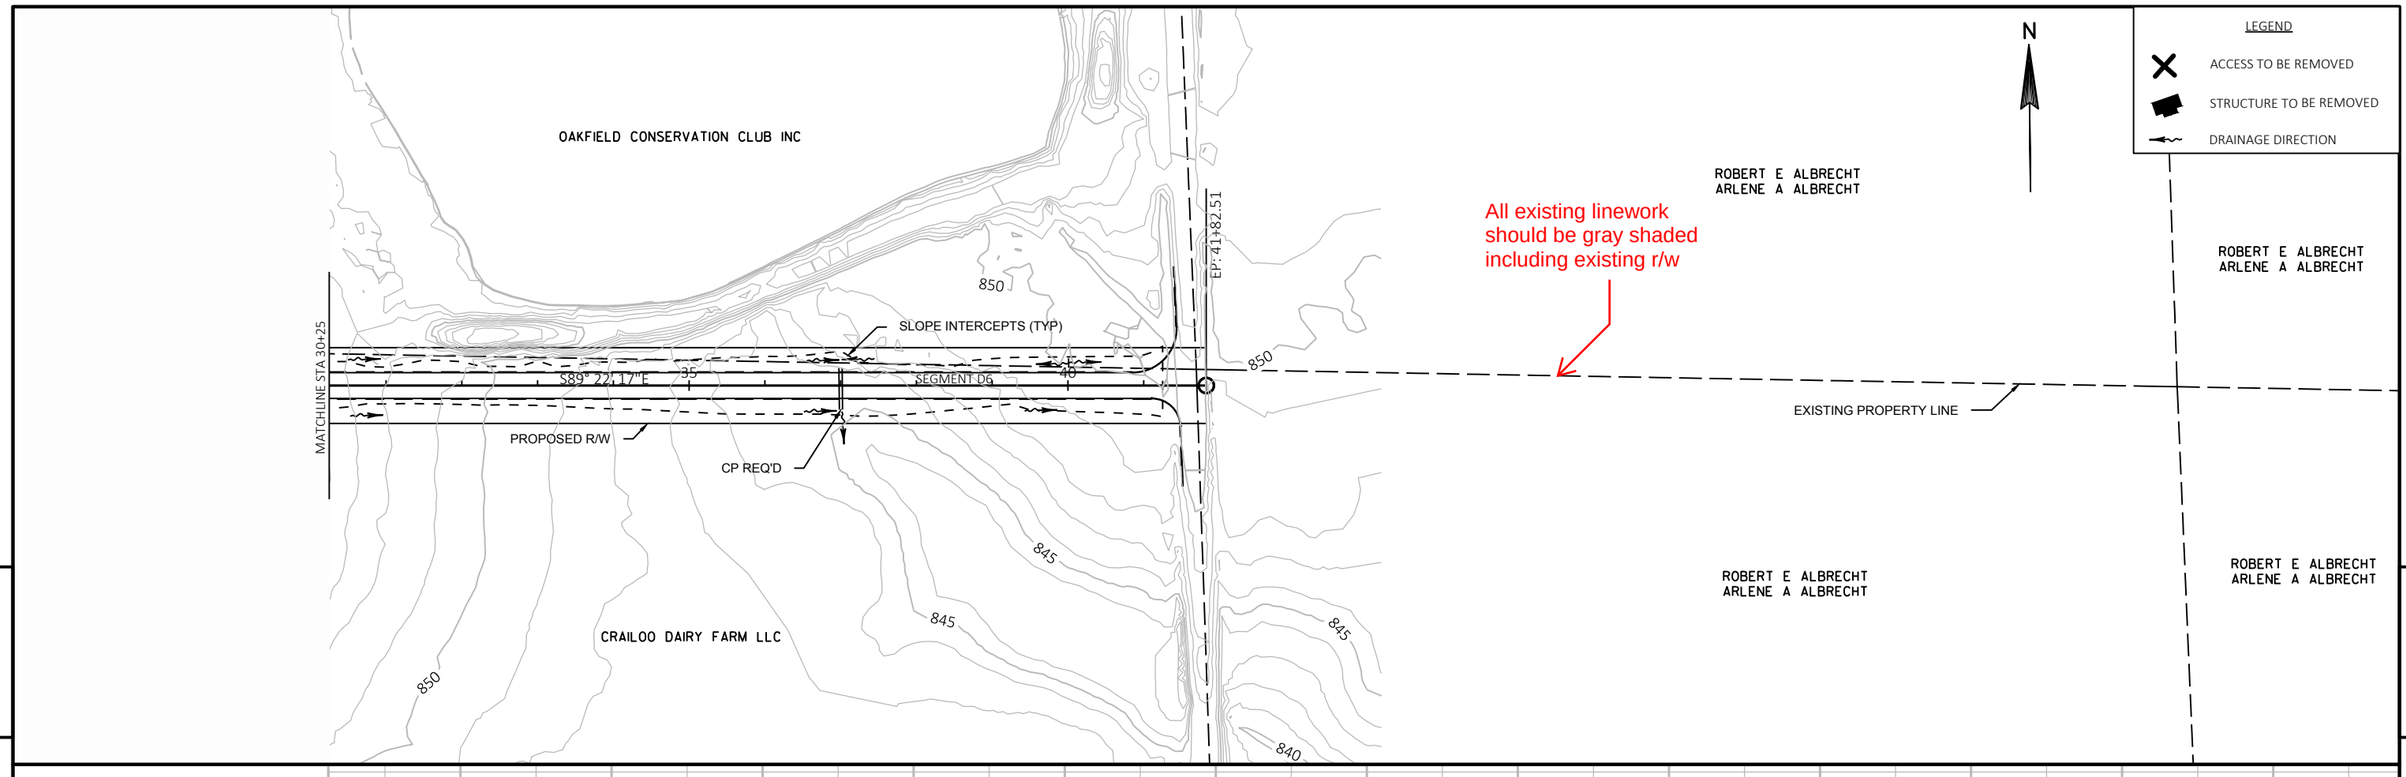


5


5

PROJECT NO: 1420-19-00	HWY: USH 151	COUNTY: FOND DU LAC	PLAN AND PROFILE: SEGMENT D6	SHEET	E


FILE NAME : N:\PDS\C3D\14201900\SHEETSPLAN\PLANPROF D6.DWG
LAYOUT NAME - D6 - 2

PLOT DATE : 8/8/2017 9:48 AM PLOT BY : KOSTER, JASON A PLOT NAME : PLOT SCALE : Custom

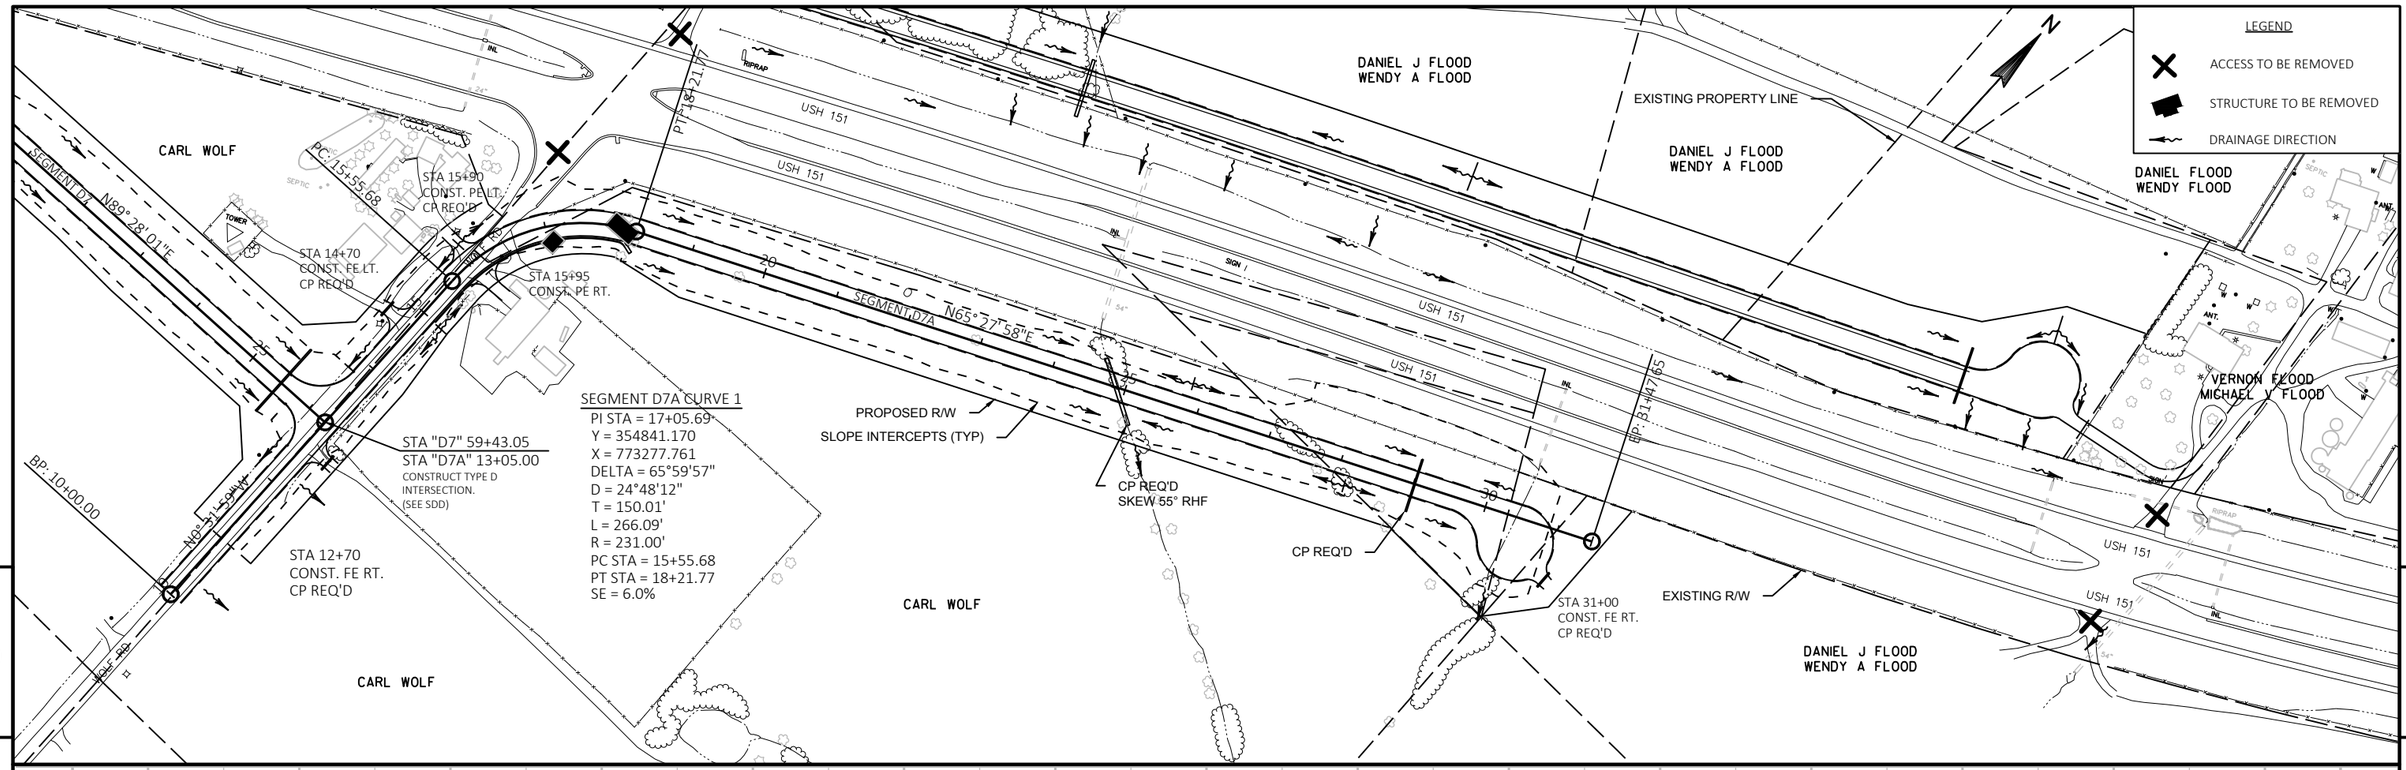

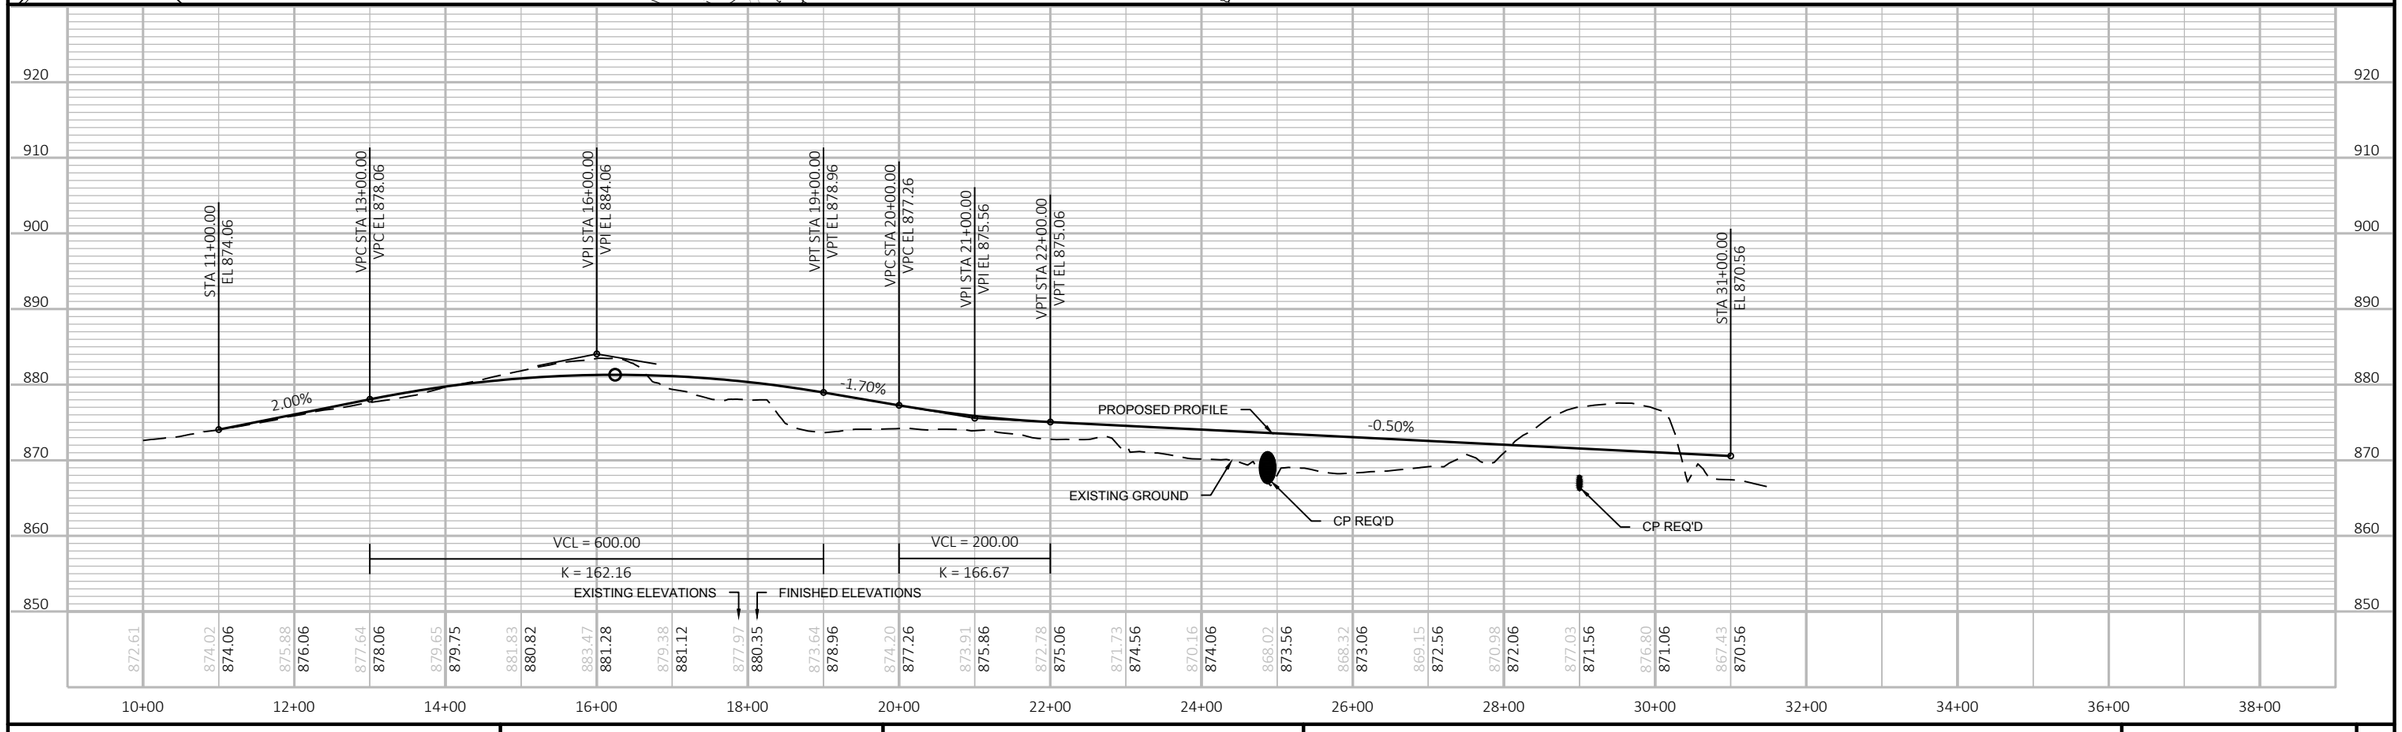


PROJECT NO: 1420-19-00	HWY: USH 151	COUNTY: FOND DU LAC	PLAN AND PROFILE: SEGMENT D7A	SHEET E

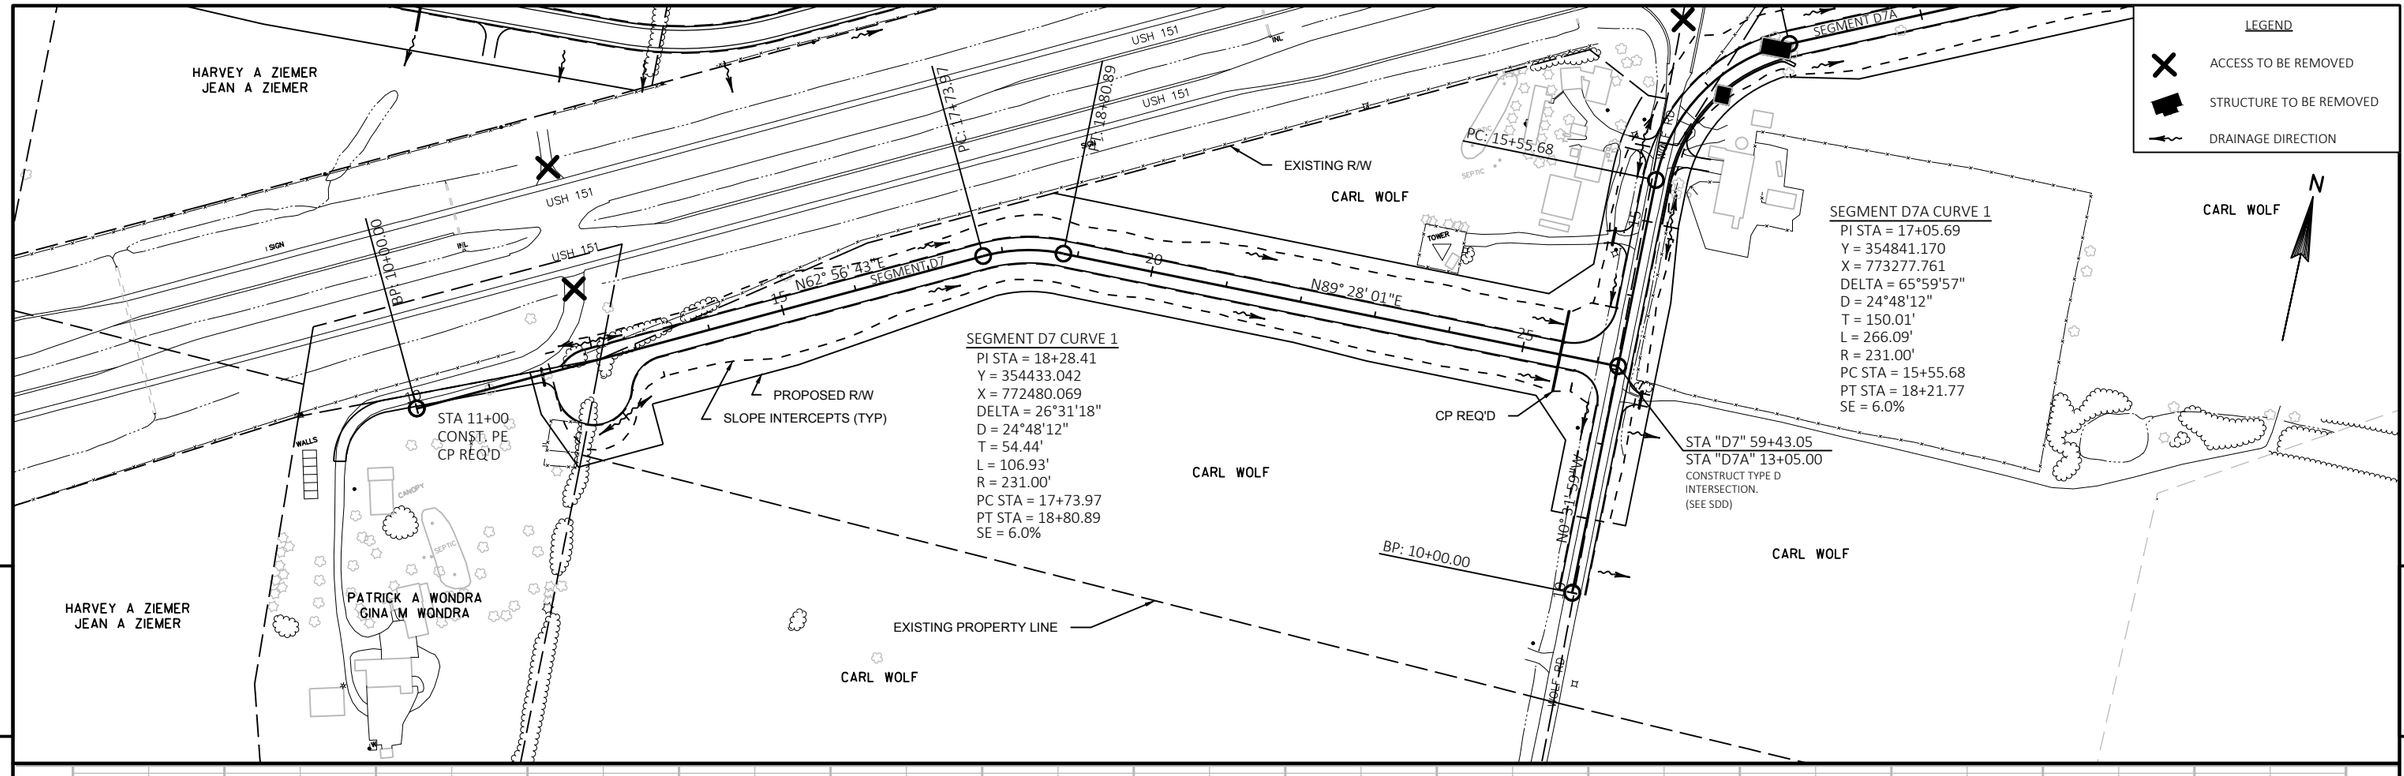

PROJECT NO: 1420-19-00	HWY: USH 151	COUNTY: FOND DU LAC	PLAN AND PROFILE: SEGMENT D7	SHEET	E

FILE NAME : N:\PDS\C3D\14201900\SHEETSPLAN\PLANPROF D7_D7A.DWG
LAYOUT NAME - D7 1

PLOT DATE : 8/15/2017 4:16 PM PLOT BY : KOSTER, JASON A PLOT NAME : PLOT SCALE : 1 IN:200 FT

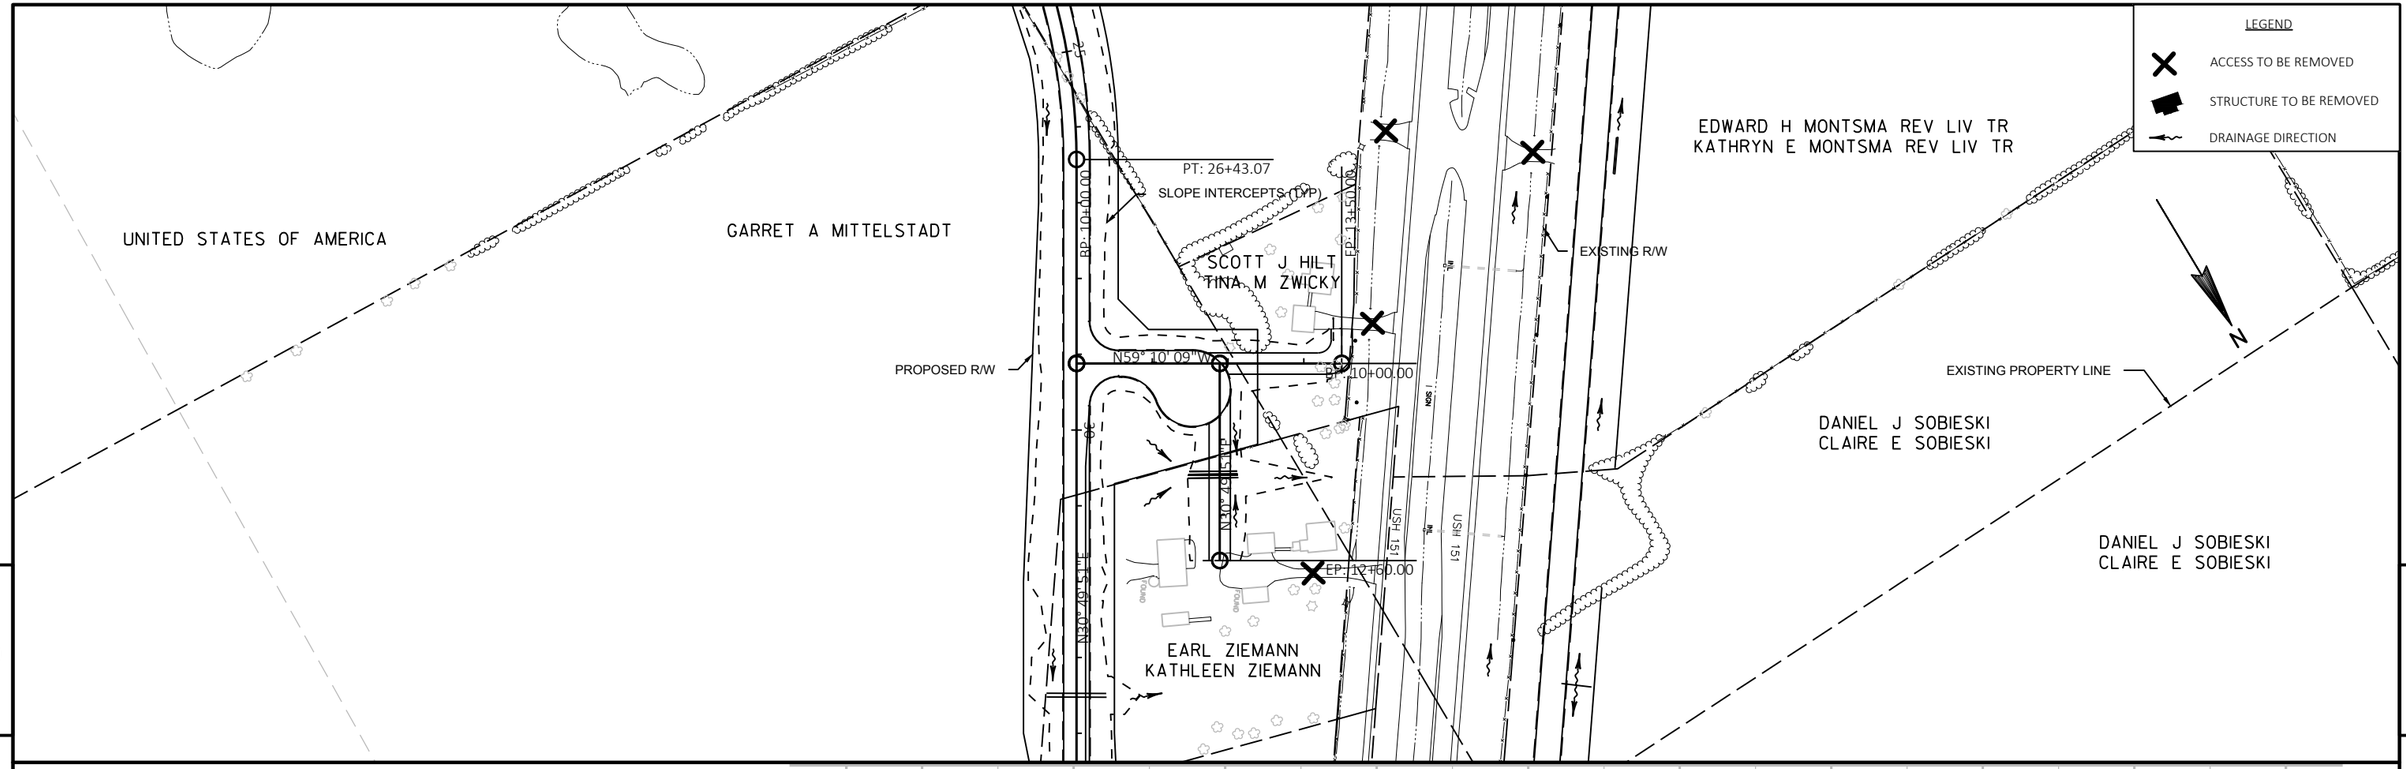

PROJECT NO: 1420-19-00	HWY: USH 151	COUNTY: FOND DU LAC	PLAN AND PROFILE: SEGMENT D8DW1	SHEET	E

FILE NAME : N:\PDS\C3D\14201900\SHEETSPLAN\PLANPROF D8_DW1_DW2.DWG
LAYOUT NAME - D8DW1 - 1

PLOT DATE : 11/22/2017 10:27 AM PLOT BY : KOSTER, JASON A PLOT NAME : PLOT SCALE : 1 IN:200 FT

LEGEND

ACCESS TO BE REMOVED

STRUCTURE TO BE REMOVED

DRAINAGE DIRECTION

USH 151

RIPRAP

I SIGN

INL

N

BP: 13+50.00

BP: 10+00.00

EP: 10+00.00

EP: 13+50.00

SCOTT J HILT
TINA M ZWICKY

EARL ZIEMANN
KATHLEEN ZIEMANN

LEON R HESEBECK
DEBORAH A HESEBECK

EDWARD H MONTSMA REV LIV TR
KATHRYN E MONTSMA REV LIV TR

GARRET A MITTELSTADT

JOHN D SHAFER
JULIE A SHAFER

EXISTING R/W

EXISTING PROPERTY LINE

SLOPE INTERCEPTS (TYP)

PROPOSED R/W

PC: 22+12.59

PT: 26+43.07

EP: 40+33.66

N59° 10' 09"W

N30° 49' 51"E

SEPTIC

SCALE

FOUND

5

5

970
960
950
940
930
920
910
900

STA 10+00.00
EL 928.20

STA 11+50.00
EL 927.45

STA 12+60.00
EL 924.01

-0.50%

-3.13%

PROPOSED PROFILE

EXISTING GROUND

EXISTING ELEVATIONS

FINISHED ELEVATIONS

924.09
928.20

924.50
927.70


923.54
925.89

8+00
10+00
12+00
14+00
16+00
18+00
20+00
22+00
24+00

PROJECT NO: 1420-19-00	HWY: USH 151	COUNTY: FOND DU LAC	PLAN AND PROFILE: SEGMENT D8DW2	SHEET	E

FILE NAME : N:\PDS\C3D\14201900\SHEETSPLAN\PLANPROF D8_DW1_DW2.DWG
LAYOUT NAME - D8DW2 - 1


PLOT DATE : 11/22/2017 10:28 AM PLOT BY : KOSTER, JASON A PLOT NAME : PLOT SCALE : 1 IN:200 FT

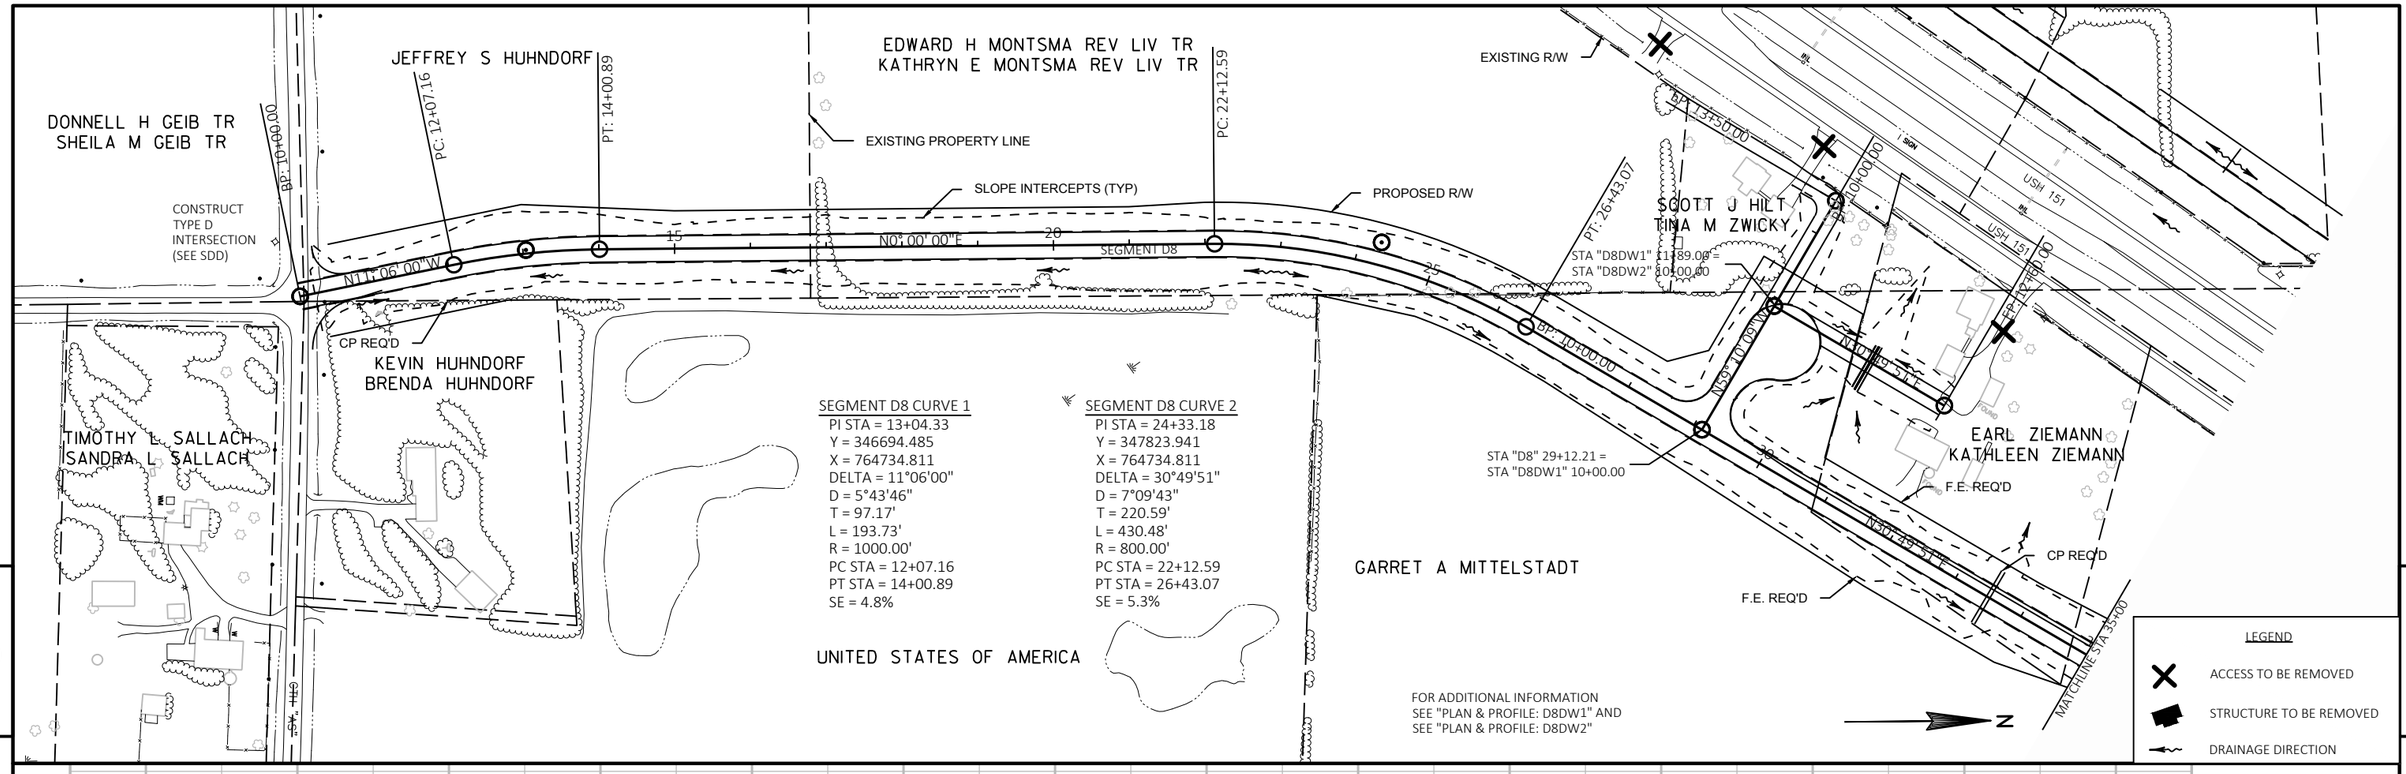


PROJECT NO: 1420-19-00	HWY: USH 151	COUNTY: FOND DU LAC	PLAN AND PROFILE: SEGMENT D8	SHEET E

FILE NAME : N:\PDS\C3D\14201900\SHEETSPLAN\PLANPROF D8_DW1_DW2.DWG
LAYOUT NAME - D8 - 1

PLOT DATE : 11/22/2017 10:24 AM PLOT BY : KOSTER, JASON A PLOT NAME : PLOT SCALE : 1 IN:200 FT

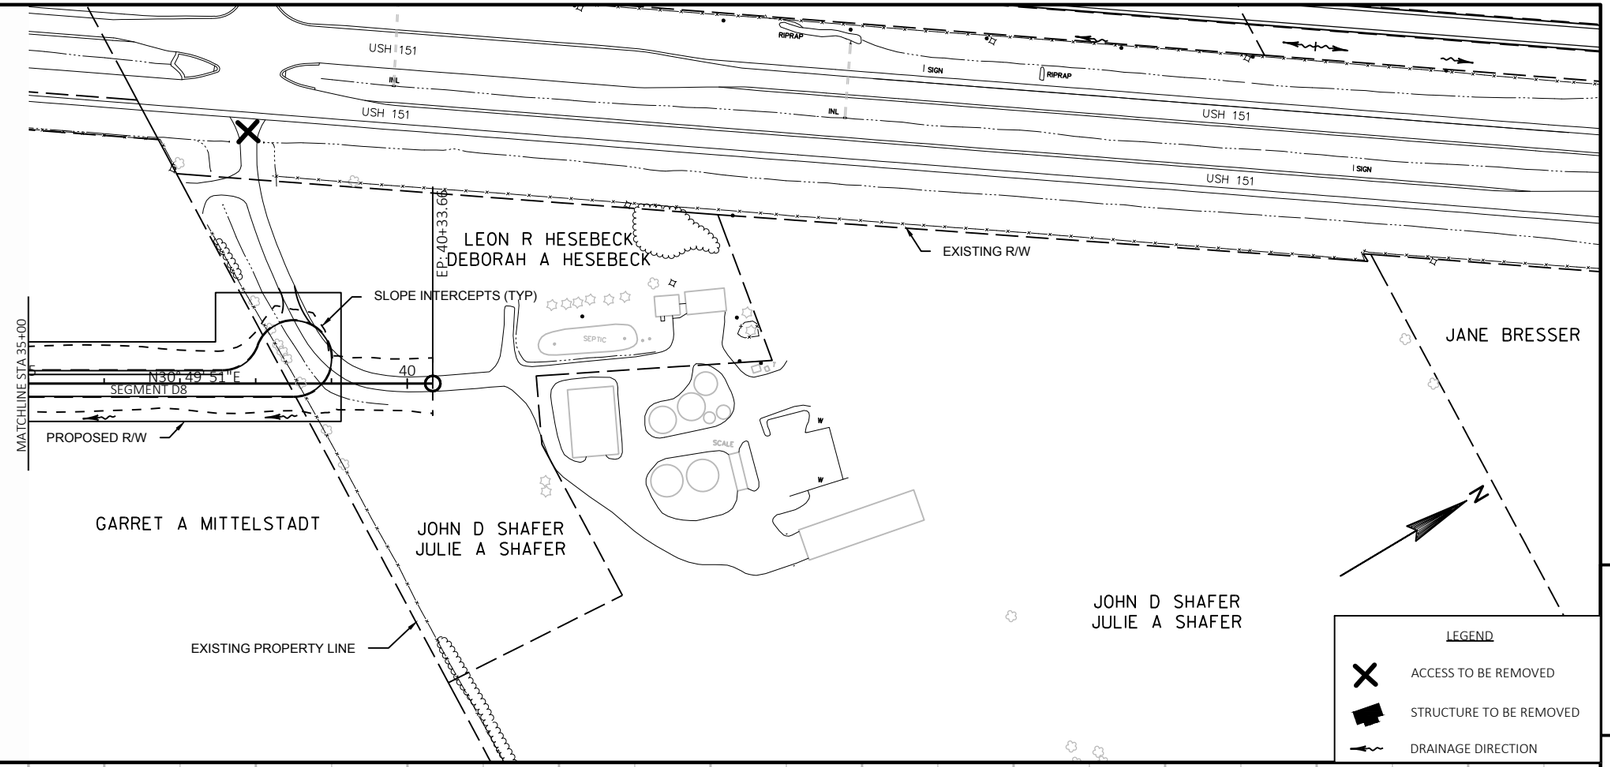

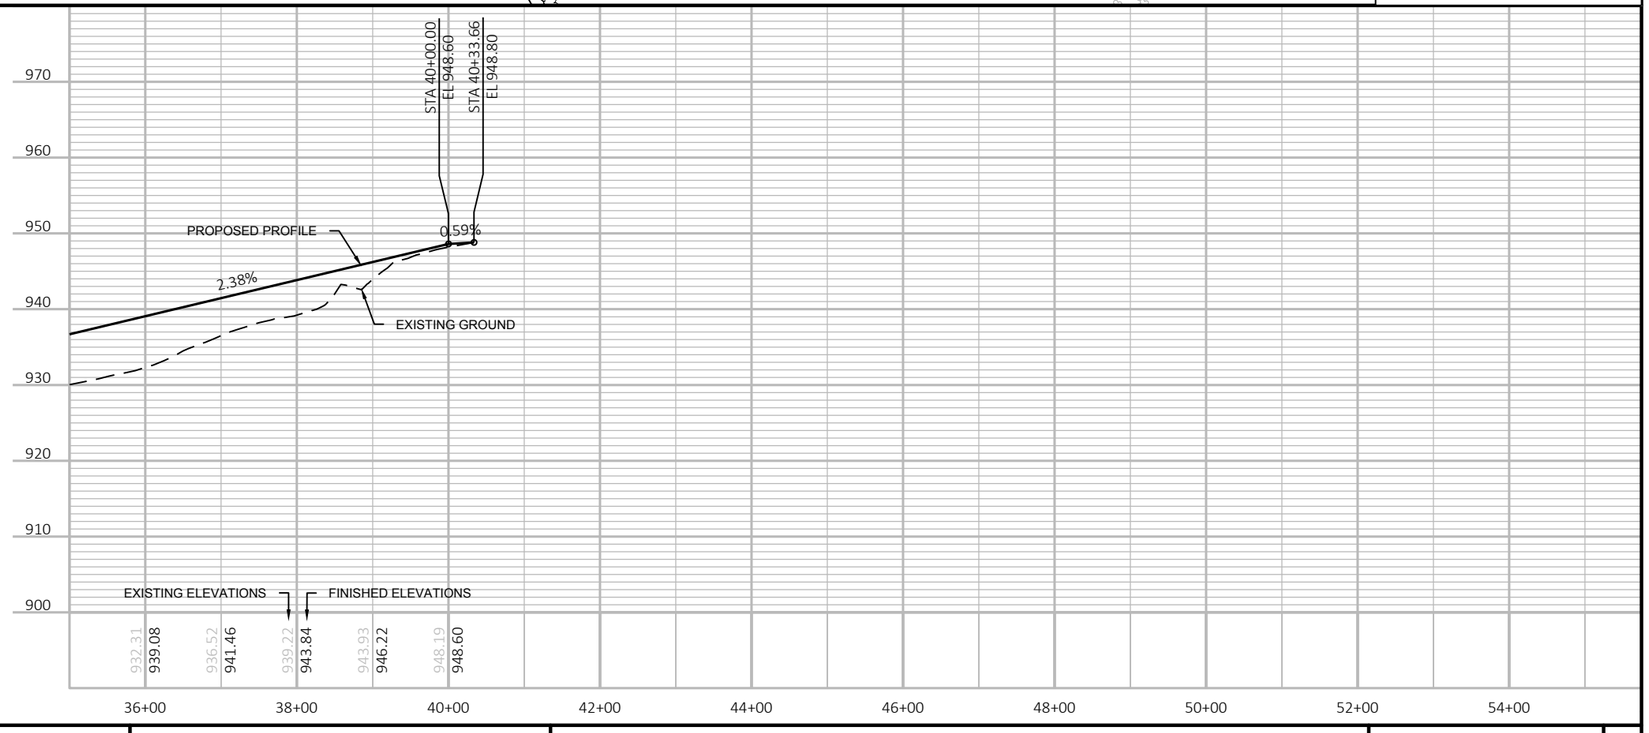

PROJECT NO: 1420-19-00	HWY: USH 151	COUNTY: FOND DU LAC	PLAN AND PROFILE: SEGMENT D8	SHEET	E

FILE NAME : N:\PDS\C3D\14201900\SHEETSPLAN\PLANPROF D8_DW1_DW2.DWG
LAYOUT NAME - D8 - 2

PLOT DATE : 11/22/2017 10:24 AM PLOT BY : KOSTER, JASON A PLOT NAME : PLOT SCALE : 1 IN:200 FT

LEGEND

- ACCESS TO BE REMOVED
- STRUCTURE TO BE REMOVED
- DRAINAGE DIRECTION

EXISTING PROPERTY LINE

JOHN D SHAFER
JULIE A SHAFER

JANE BRESSER

SEGMENT D9 CURVE 1
PI STA = 46+32.31
Y = 352281.889
X = 767031.743
DELTA = 30°32'45"
D = 0°58'16"
T = 1611.06'
L = 3145.44'
R = 5900'
PC STA = 30+21.25
PT STA = 61+66.69
S.E. = 2.7%
V = 60 MPH

STATE OF WISCONSIN
DEPT OF NATURAL RESOURCES

JEFFREY C BACH
MECHELLE J BACH

EXISTING R/W

RICHARD GAFFNEY
LONNIE GAFFNEY

TOWNE RD

BP: 10+00.00

PROPOSED R/W

SLOPE INTERCEPTS (TYP)

PC: 30+21.25

STA 34+25 LT
CONSTRUCT FE

STA 36+73 LT
CONSTRUCT PE

80'

80' 90'

70'

60'

SEGMENT D9

N35° 15' 20"E

CP REQ'D

CP REQ'D

CP REQ'D

INLET REQ'D

HAZEL LN

USH 151 SB

USH 151 NB

USH 151

RIPRAP

SIGN

INL

MATCHLINE STA N4 40+00.00
STA D9 40+00.00

BEGIN CONSTRUCTION
STA D9 10+00.00 =
STA D11 35+75.40

LEON R HESEBECK
DEBORAH A HESEBECK

JOHN D SHAFER
JULIE A SHAFER

JANE BRESSER

5

5

STA 10+00.00
EL 927.61

VPC STA 20+50.00
VPC EL 933.59

VPI STA 23+50.00
VPI EL 935.30

VPT STA 26+50.00
VPT EL 933.88

PROPOSED PROFILE

EXISTING GROUND

0.57%

-0.47%

VCL = 600.00

K = 575.09

CP REQ'D

CP REQ'D

CP REQ'D

EXISTING ELEVATIONS

FINISHED ELEVATIONS

10+00	11+00	12+00	13+00	14+00	15+00	16+00	17+00	18+00	19+00	20+00	21+00	22+00	23+00	24+00	25+00	26+00	27+00	28+00	29+00	30+00	31+00	32+00	33+00	34+00	35+00	36+00	37+00	38+00	39+00
927.65	920.40	920.26	920.40	920.93	920.66	921.14	922.99	925.31	928.89	932.56	936.39	937.73	935.71	934.69	934.73	933.41	927.91	923.58	920.78	916.86	918.67	919.14	921.58	932.95	929.58	924.22	924.03	925.37	924.13
927.61	928.18	928.75	929.32	929.89	930.46	931.03	931.60	932.17	932.74	933.31	933.85	934.25	934.47	934.52	934.39	934.09	933.64	933.17	932.69	932.22	931.75	931.27	930.80	930.33	929.85	929.38	928.90	928.43	927.96

PROJECT NO: 1420-19-00	HWY: USH 151	COUNTY: FOND DU LAC	PLAN AND PROFILE: SECTION D9	SHEET E

FILE NAME : N:\PDS\C3D\14201900\SHEETSPLAN\PLANPROF TC-N4-N5-D7-D9.DWG
LAYOUT NAME - D9-1

PLOT DATE : 5/31/2017 2:33 PM PLOT BY : DENEYS, KRISTOPHER M PLOT NAME : PLOT SCALE : ##########

LEGEND

- ACCESS TO BE REMOVED
- STRUCTURE TO BE REMOVED
- DRAINAGE DIRECTION

EDWARD H MONTSMA REV LIV TR
KATHRYN E MONTSMA REV LIV TR

GREGORY L SMITH
MARY C SMITH

GREGORY L SMITH

BP: 9+50.00

CP REQ'D

EXISTING R/W

PC: 12+99.25
Mid: 13+51.91
PT: 14+04.57

STA 13+50
CONST. FE LT.
CP REQ'D

CP REQ'D

PC: 18+06.49
Mid: 18+73.04
PT: 19+39.58

PROPOSED R/W

STA 24+00
CONST. FE LT.
CP REQ'D

10 N43° 10' 54"E 15 N37° 08' 50"E 20 SEGMENT D11 25 N35° 14' 27"E 30 35

RIPRAP

SLOPE INTERCEPTS (TYP)

USH 151

SEGMENT D11 CURVE 1
PI STA = 13+51.96
Y = 347511.172
X = 763638.913
DELTA = 6°02'04"
D = 5°43'46"
T = 52.71'
L = 105.32'
R = 1000.00'
PC STA = 12+99.25
PT STA = 14+04.57
SE = 4.8%

SEGMENT D11 CURVE 2
PI STA = 18+73.05
Y = 347926.603
X = 763953.638
DELTA = 1°54'23"
D = 1°25'57"
T = 66.55'
L = 133.09'
R = 4000.00'
PC STA = 18+06.49
PT STA = 19+39.58
SE = RC

DANIEL J SOBIESKI
CLAIRE E SOBIESKI

RICHARD T HAHN
SUSAN HAHN

DANIEL J SOBIESKI
CLAIRE E SOBIESKI

CONSTRUCT TYPE D
INTERSECTION.
(SEE SDD)

TOWNE RD

EFF 35+82.96

JEFFREY S HUHNDORF

JEFFREY S HUHNDORF

EDWARD H MONTSMA REV LIV TR
KATHRYN E MONTSMA REV LIV TR

EXISTING PROPERTY LINE

SCOTT J HILT
TINA M ZWICKY

EARL ZIEMANN
KATHLEEN ZIEMANN

GARRET A MITTELSTADT

5

5

960
950
940
930
920
910
900
890

STA 9+50.00
EL 913.00

STA 35+75.40
EL 927.61

PROPOSED PROFILE

0.56%

EXISTING GROUND


CP REQ'D


CP REQ'D

EXISTING ELEVATIONS


FINISHED ELEVATIONS

| | | |

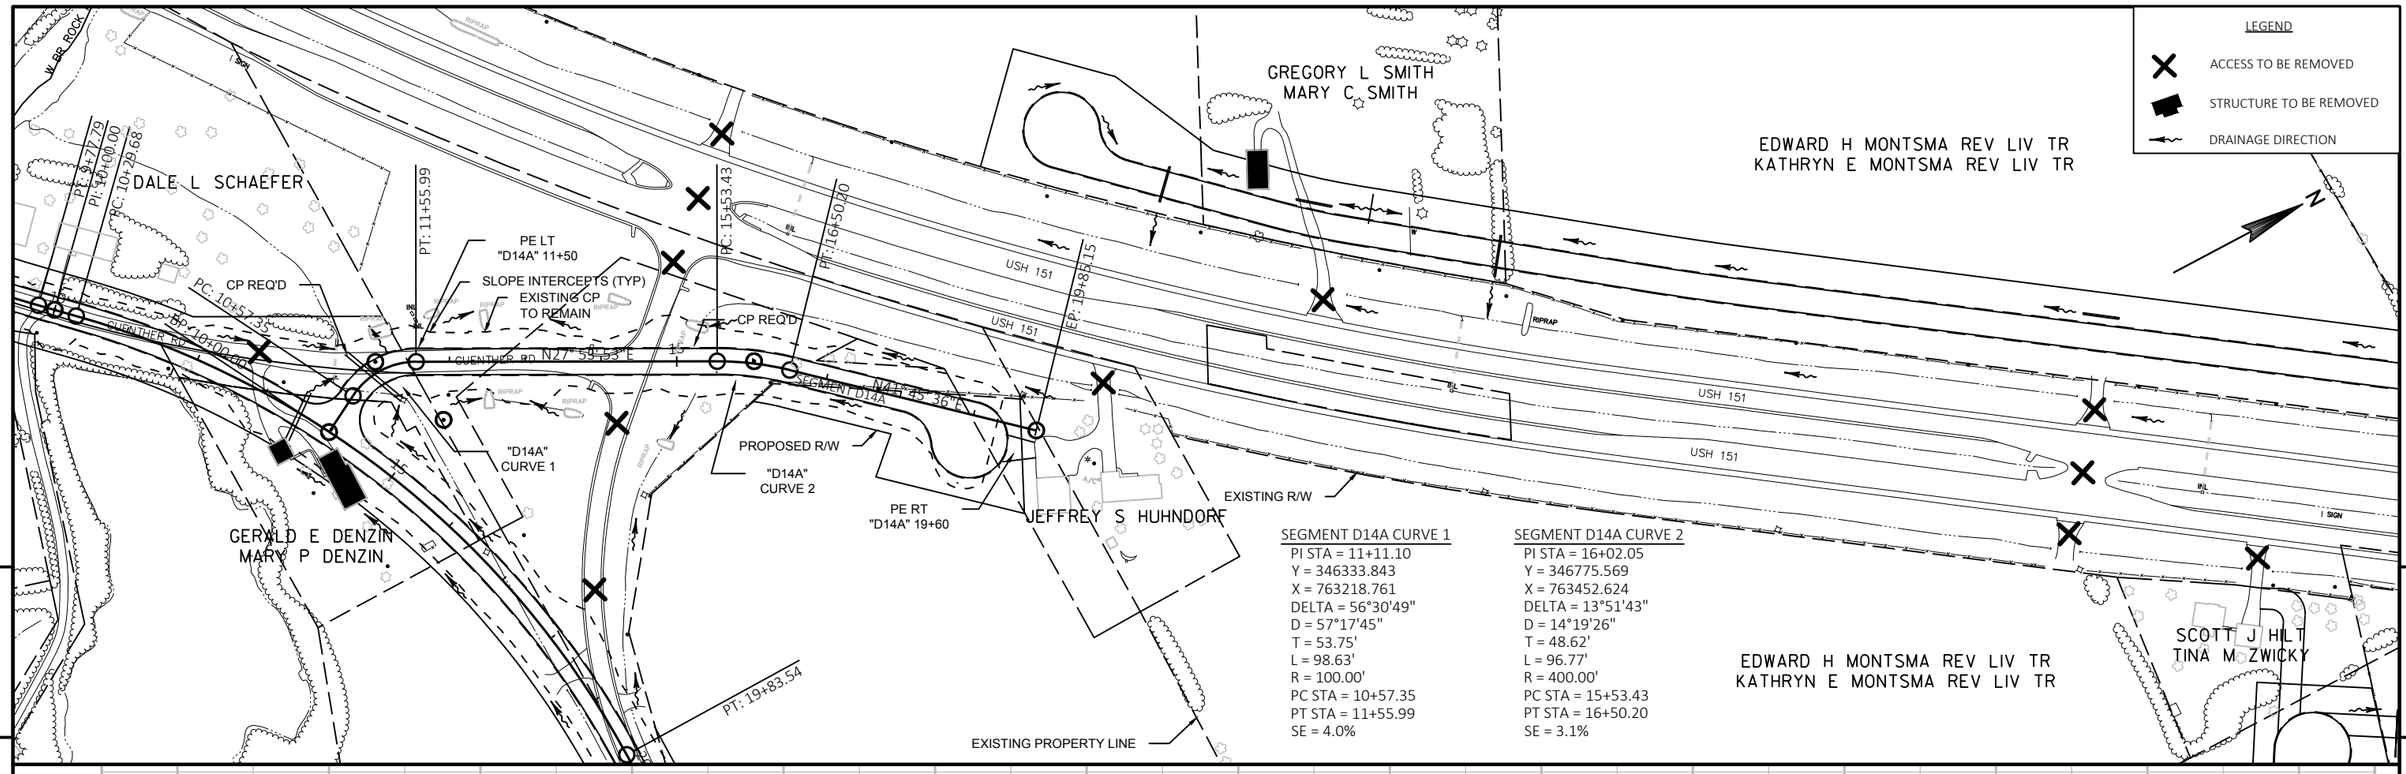

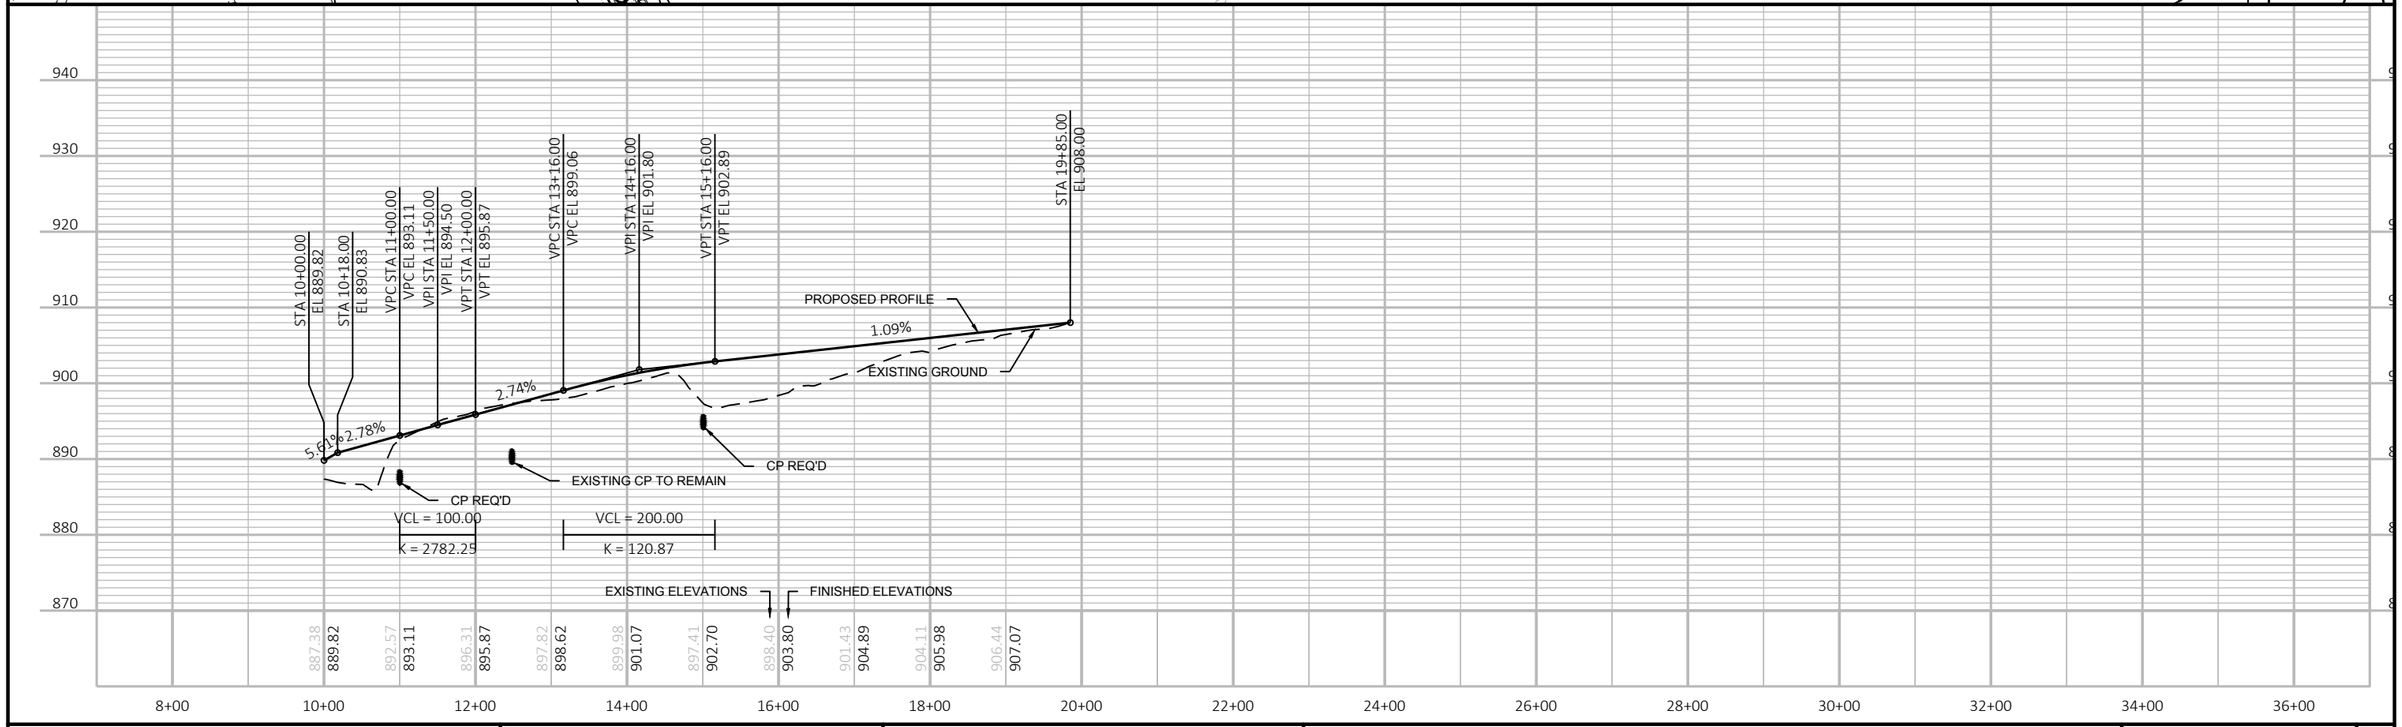

PROJECT NO: 1420-19-00	HWY: USH 151	COUNTY: FOND DU LAC	PLAN AND PROFILE: SEGMENT D14A	SHEET	E

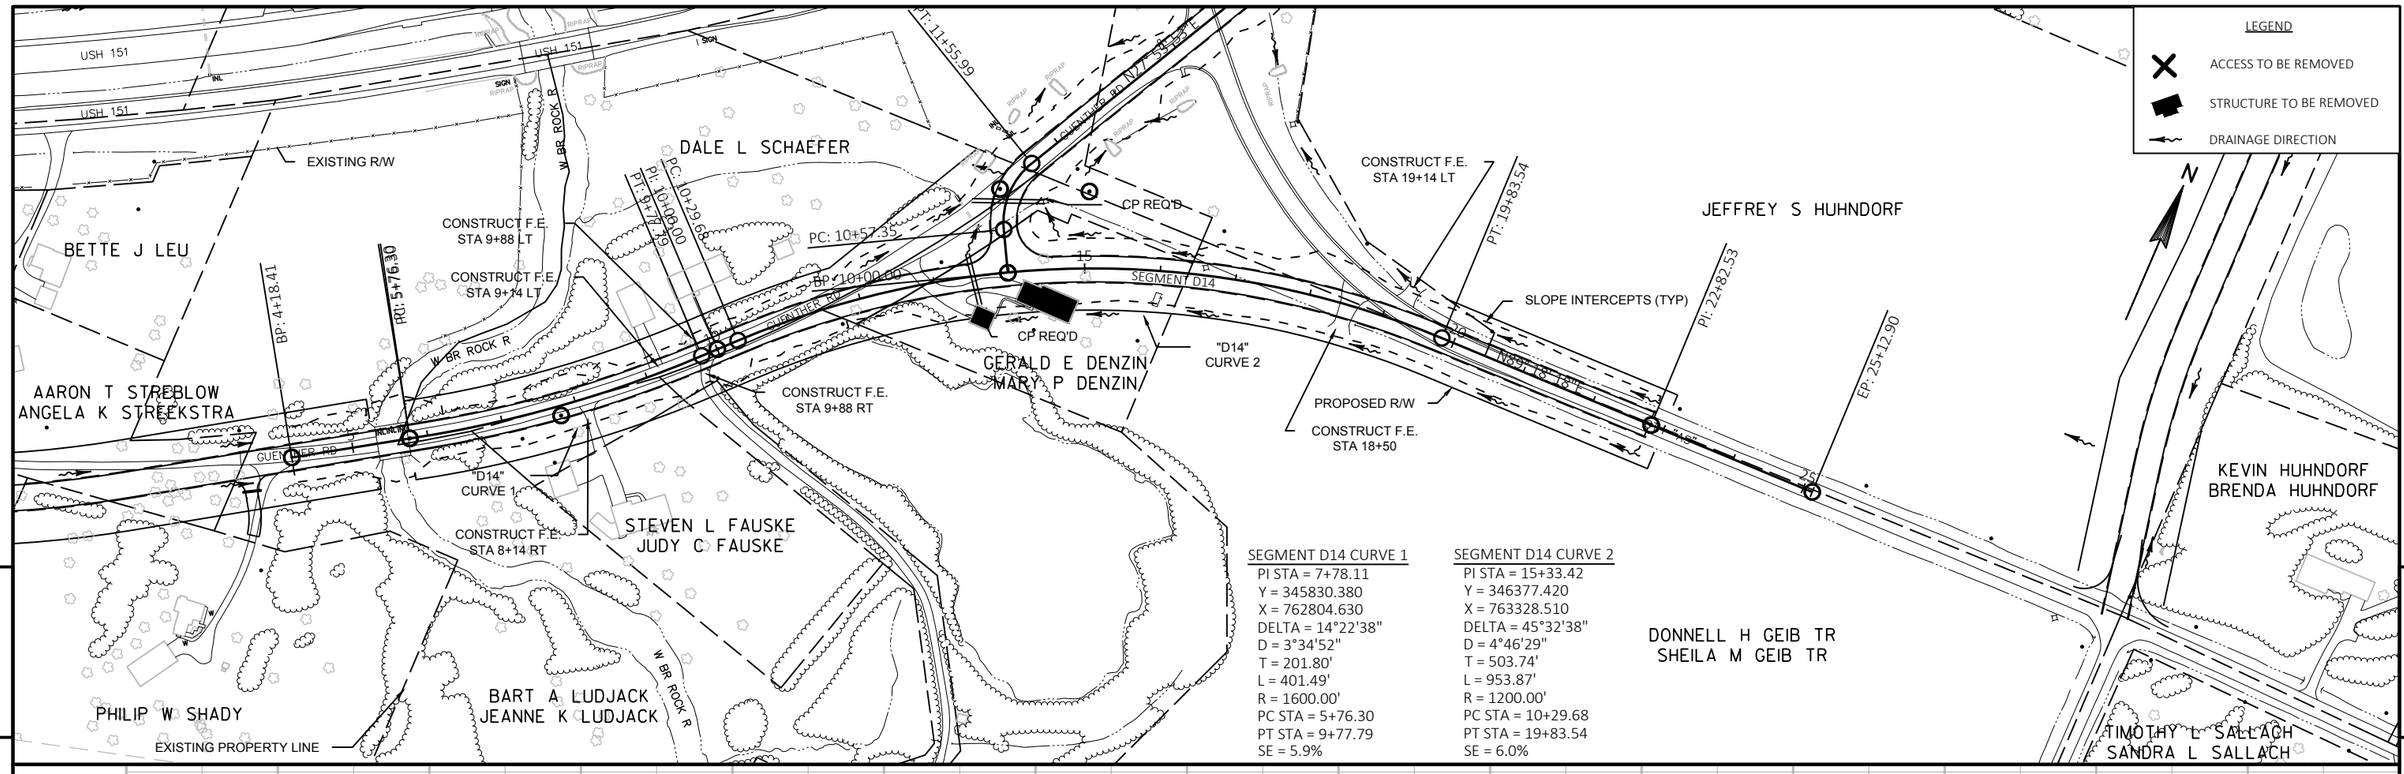


SEGMENT D14 CURVE 1

PI STA	7+78.11
Y	345830.380
X	762804.630
DELTA	14°22'38"
D	3°34'52"
T	201.80'
L	401.49'
R	1600.00'
PC STA	5+76.30
PT STA	9+77.79
SE	5.9%

SEGMENT D14 CURVE 2

PI STA	15+33.42
Y	346377.420
X	763328.510
DELTA	45°32'38"
D	4°46'29"
T	503.74'
L	953.87'
R	1200.00'
PC STA	10+29.68
PT STA	19+83.54
SE	6.0%

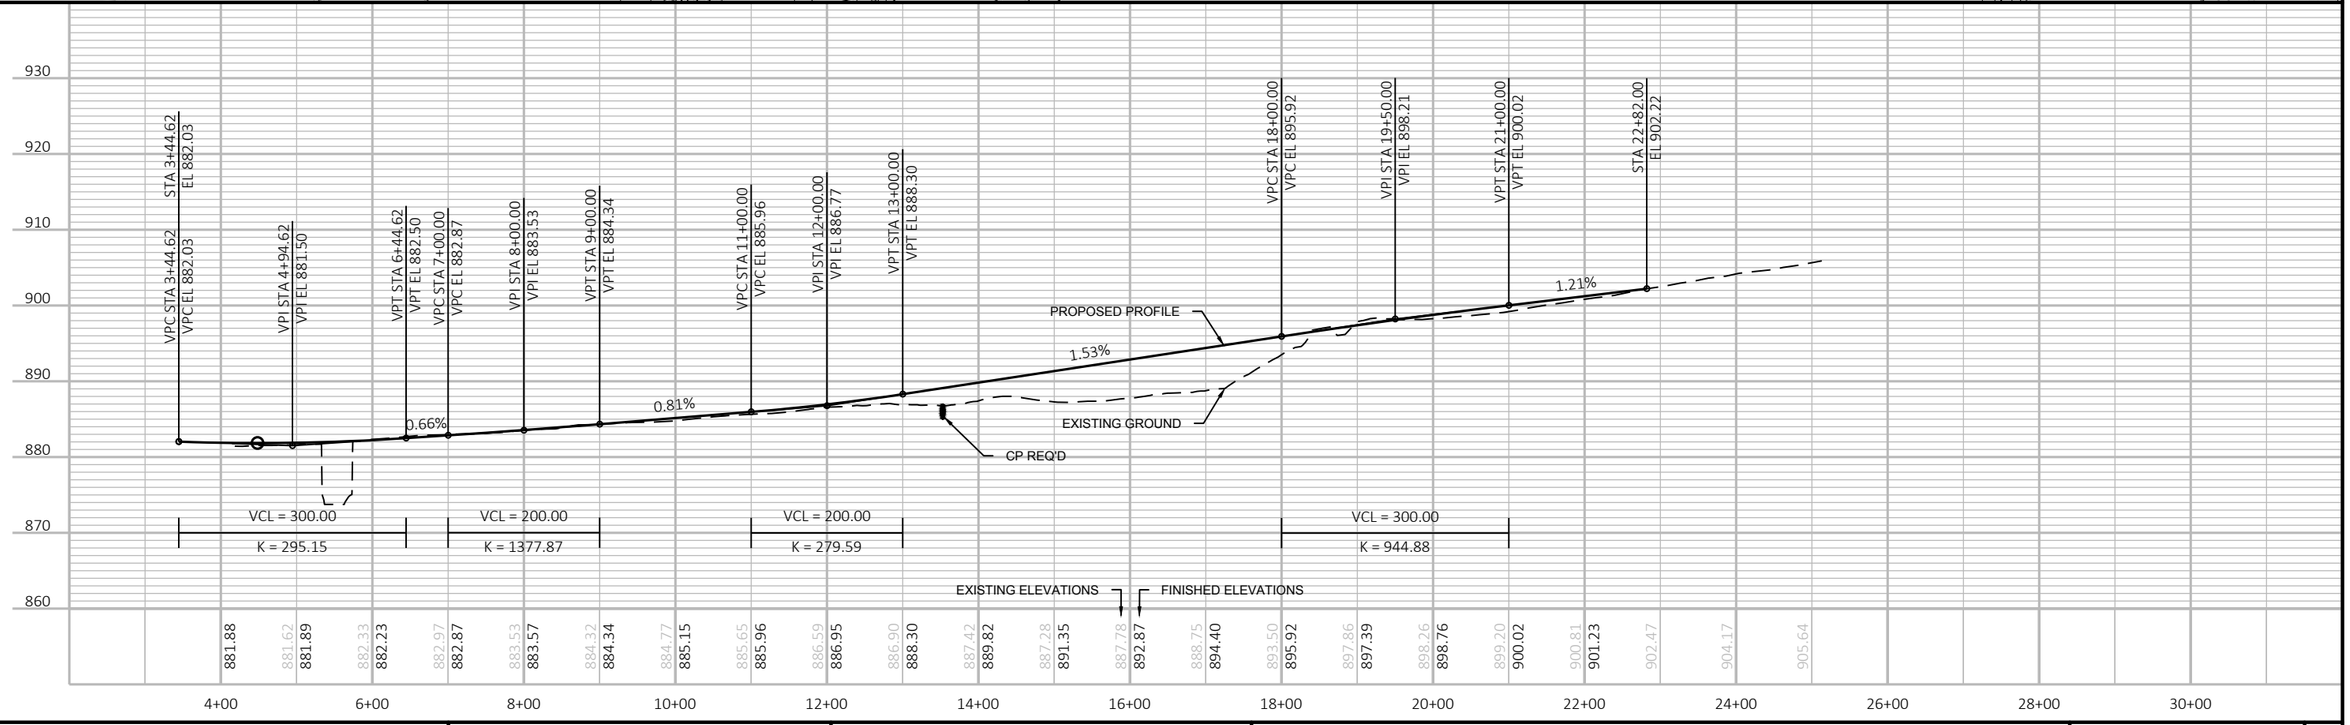

PROJECT NO: 1420-19-00	HWY: USH 151	COUNTY: FOND DU LAC	PLAN AND PROFILE: SEGMENT D14	SHEET E

LYLE W SCHAETZEL
MARIANNE SCHAETZEL

C&B VENTURES LLC

CLIFFORD MASHUDA

LLOYD L CHAPMAN
JACQUELINE S HANSEN

PETER MAYER

BP: 9+00.00
BP: 8+66.03
PC: 11+26.24
PT: 10+07.46
EP: 23+99.91
PT: 22+63.14
PI: 12+49.95
PC: 12+99.23
PT: 11+98.52
PT: 13+93.19
EP: 15+18.97

EXISTING R/W
EXISTING PROPERTY LINE
PROPOSED R/W
SLOPE INTERCEPTS (TYP)
CP REQ'D
CP REQ'D
CONSTRUCT PE
SEGMENT D15
USH 151
RIPRAP
N 0° 14' 49" E
S 89° 45' 11" E
S 0° 14' 49" W
N 89° 45' 11" W

LEGEND
ACCESS TO BE REMOVED
STRUCTURE TO BE REMOVED
DRAINAGE DIRECTION

SEGMENT D15 CURVE 1
PI STA = 18+57.59
Y = 370603.360
X = 796806.603
DELTA = 91°37'00"
D = 8°03'31"
T = 731.35'
L = 1136.90'
R = 711.00'
PC STA = 11+26.24
PT STA = 22+63.14
SE = 5.6%

5

5

890
880
870
860
850
840
830
820

STA 9+00.00
EL 841.06
VPC STA 13+50.00
VPC EL 849.33
VPI STA 15+50.00
VPI EL 853.00
VPT STA 17+50.00
VPT EL 853.29
STA 24+00.00
EL 854.23
PROPOSED PROFILE
1.84%
0.14%
EXISTING GROUND
VCL = 400.00
K = 236.33
EXISTING ELEVATIONS
FINISHED ELEVATIONS


841.06	841.06			
842.36	842.89			
843.88	844.73			
846.11	846.57			
848.04	848.41			
852.08	850.19			
844.28	851.61			
848.01	852.60			
848.59	853.16			
849.20	853.36			
853.60	853.51			
853.37	853.65			
853.34	853.80			
854.80	853.94			
854.63	854.09			
	854.23			


8+00 10+00 12+00 14+00 16+00 18+00 20+00 22+00 24+00 26+00 28+00 30+00 32+00 34+00 36+00

PROJECT NO: 1420-19-00	HWY: USH 151	COUNTY: FOND DU LAC	PLAN AND PROFILE: SEGMENT D15	SHEET E

FILE NAME : N:\PDS\C3D\14201900\SHEETSPLAN\PLANPROF D15-LA1.DWG
LAYOUT NAME - D15 - 1

PLOT DATE : 11/27/2017 3:38 PM PLOT BY : KOSTER, JASON A PLOT NAME : PLOT SCALE : 1 IN:200 FT

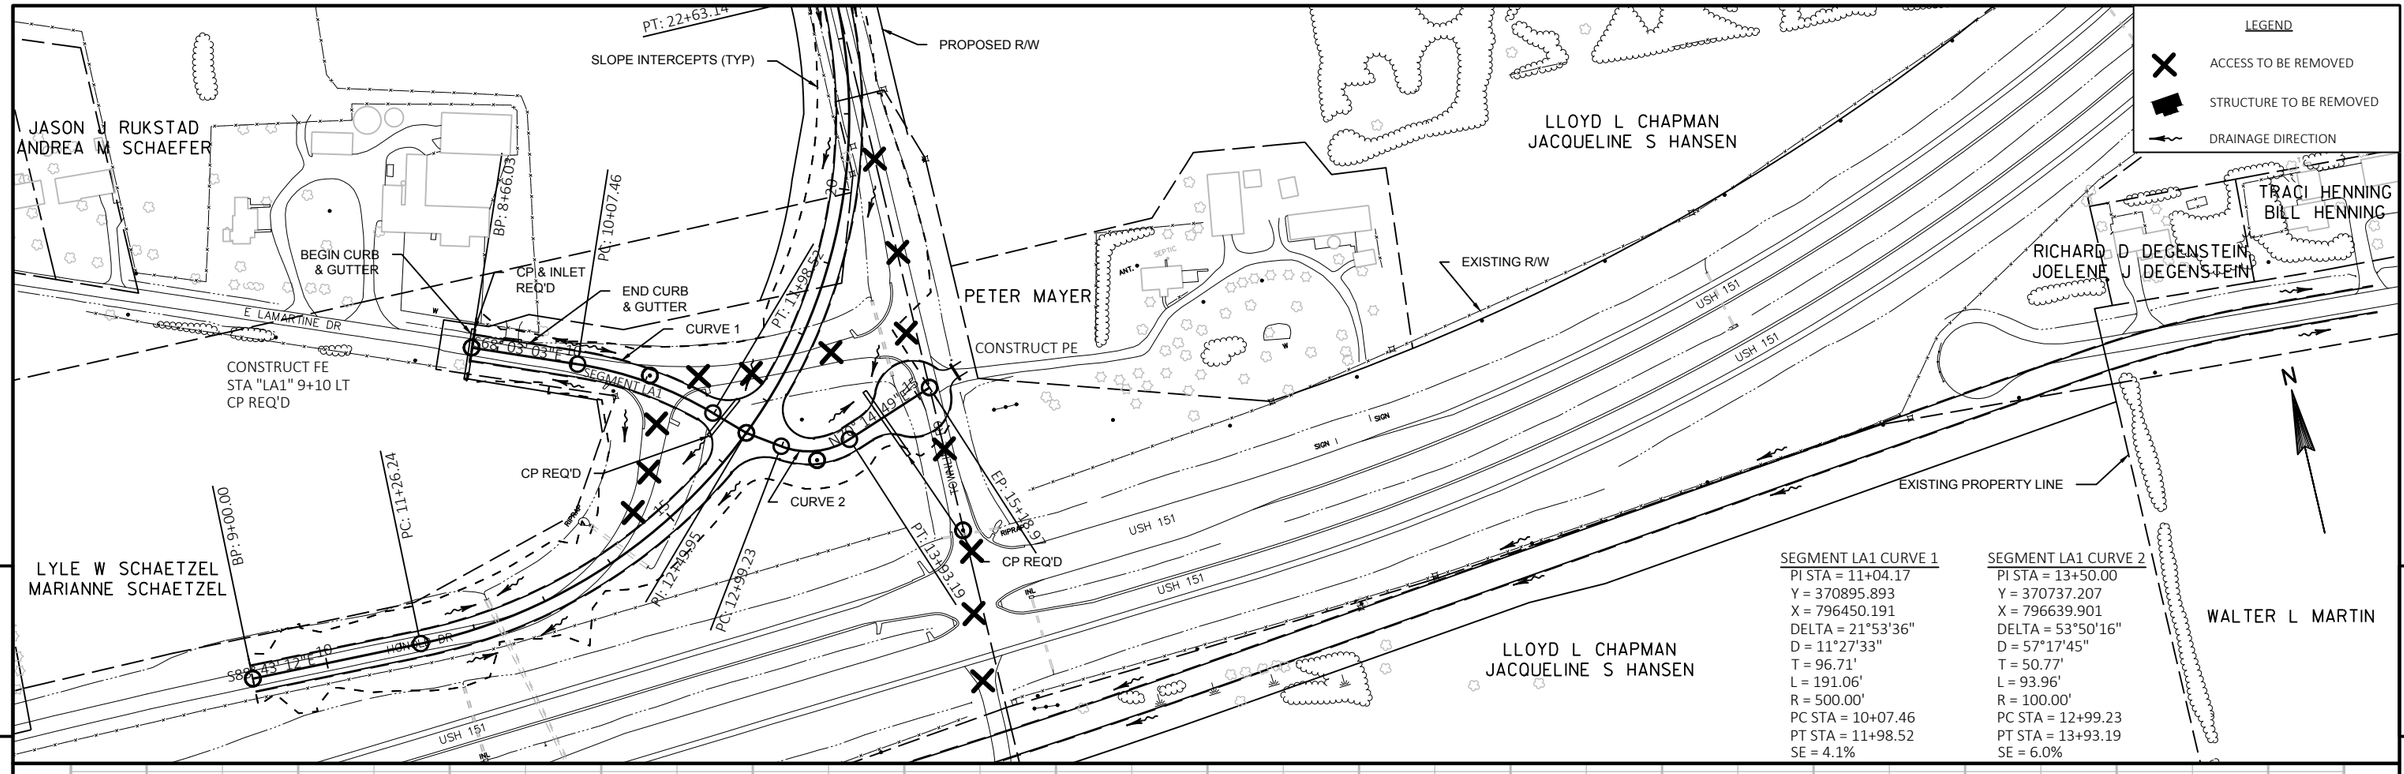

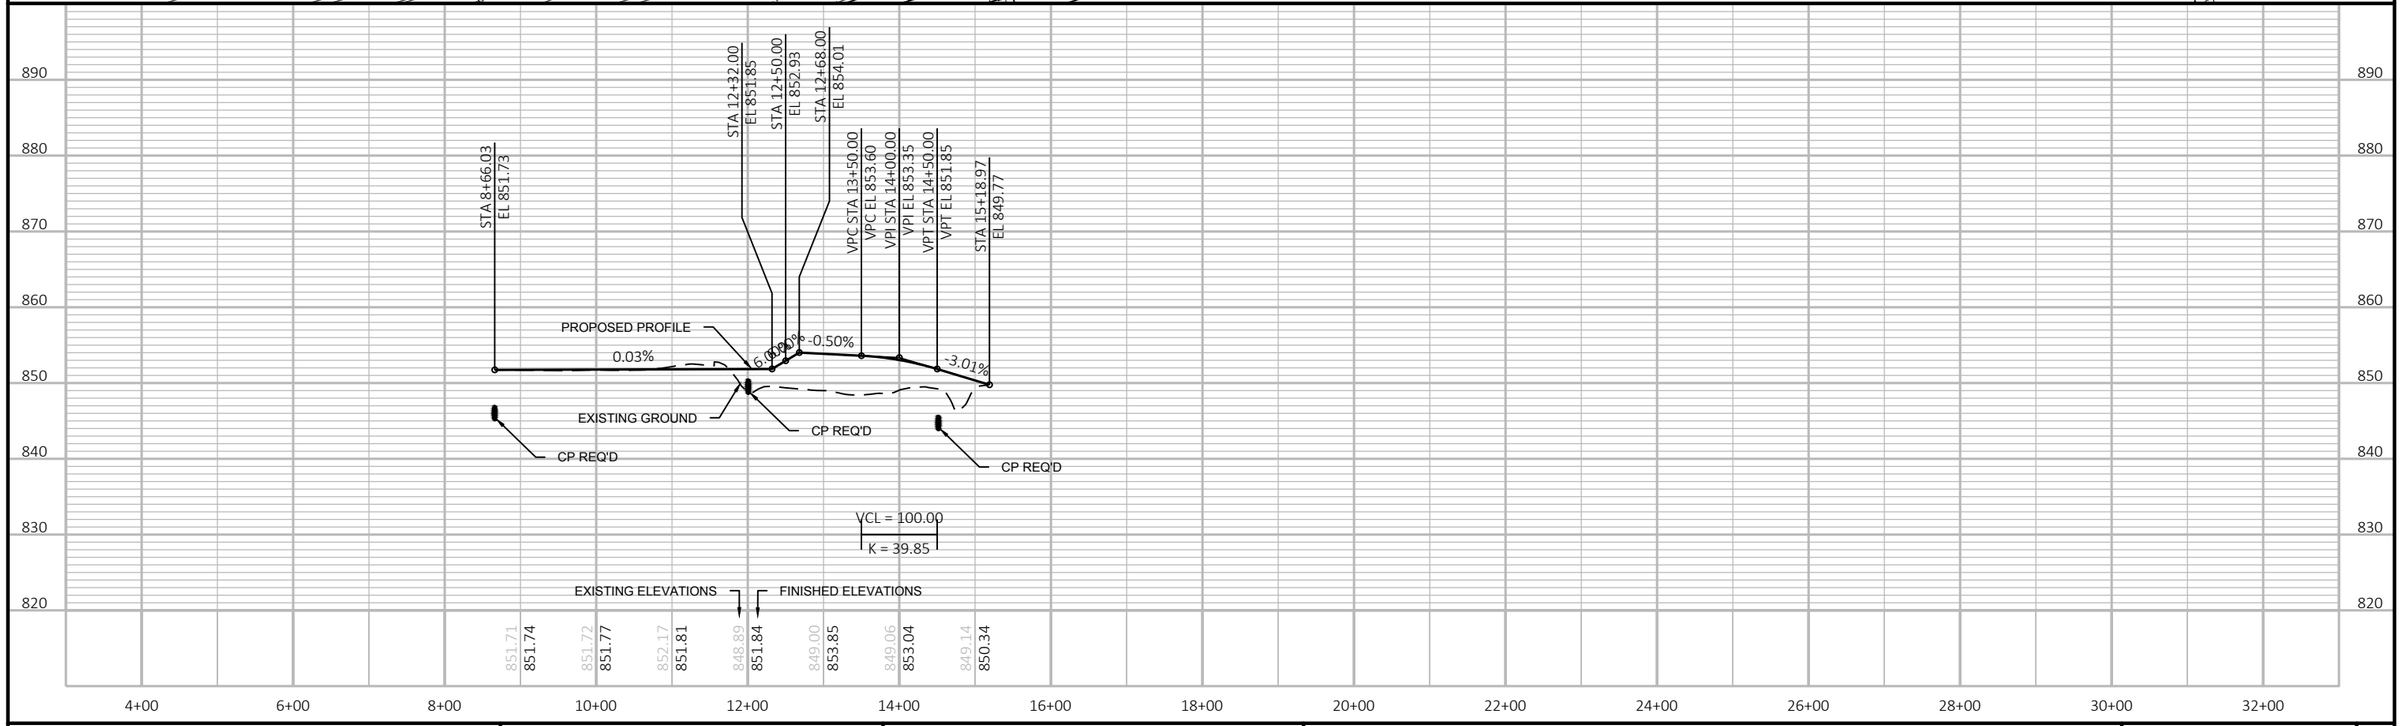

PROJECT NO: 1420-19-00	HWY: USH 151	COUNTY: FOND DU LAC	PLAN AND PROFILE: SEGMENT LA1	SHEET	E

FILE NAME : N:\PDS\C3D\14201900\SHEETSPLAN\PLANPROF D15-LA1.DWG
LAYOUT NAME - LA1 - 1

PLOT DATE : 11/27/2017 3:41 PM PLOT BY : KOSTER, JASON A PLOT NAME : PLOT SCALE : 1 IN:200 FT

SENECA FOODS CORPORATION

SENECA FOODS CORPORATION

EXISTING PROPERTY LINE

STATE OF WIS DEPT
NATURAL RESOURCES

CRAILOO DAIRY FARM LLC

ANTHONY GLUGLA
PEGGY GLUGLA

BP: 10+00.00

STA 12+90
CONST. FE LT.
CP REQ'D

PC: 12+34.71

N43° 16' 13"E

CP REQ'D

SLOPE INTERCEPTS (TYP)

PROPOSED R/W

EXISTING R/W

CURVE 1

SEGMENT TC1

CURVE 2

CP REQ'D

STA 27+90
CONST. FE LT.

STA 31+20
CONST. PE LT.
CP REQ'D

PT: 32+05.55

PC: 33+63.08

PT: 36+58.60

N27° 48' 06"E

N74° 05' 16"W

MATCHLINE STA 40+00

USH 151

USH 151

USH 151

USH 151

USH 151


SEGMENT TC1 CURVE 1
PI STA = 22+26.16
Y = 358356.312
X = 777870.673
DELTA = 15°28'07"
D = 0°47'06"
T = 991.45'
L = 1970.84'
R = 7299.99'
PC STA = 12+34.71
PT STA = 32+05.55
SE = NC

SEGMENT TC1 CURVE 2
PI STA = 35+15.59
Y = 359507.563
X = 778477.704
DELTA = 34°54'42"
D = 11°48'49"
T = 152.51'
L = 295.52'
R = 485.00'
PC STA = 33+63.08
PT STA = 36+58.60
SE = 6.0%

LEGEND
- ACCESS TO BE REMOVED
- STRUCTURE TO BE REMOVED
- DRAINAGE DIRECTION

STATE OF WIS DEPT
NATURAL RESOURCES


OAKFIELD CONSERVATION CLUB INC

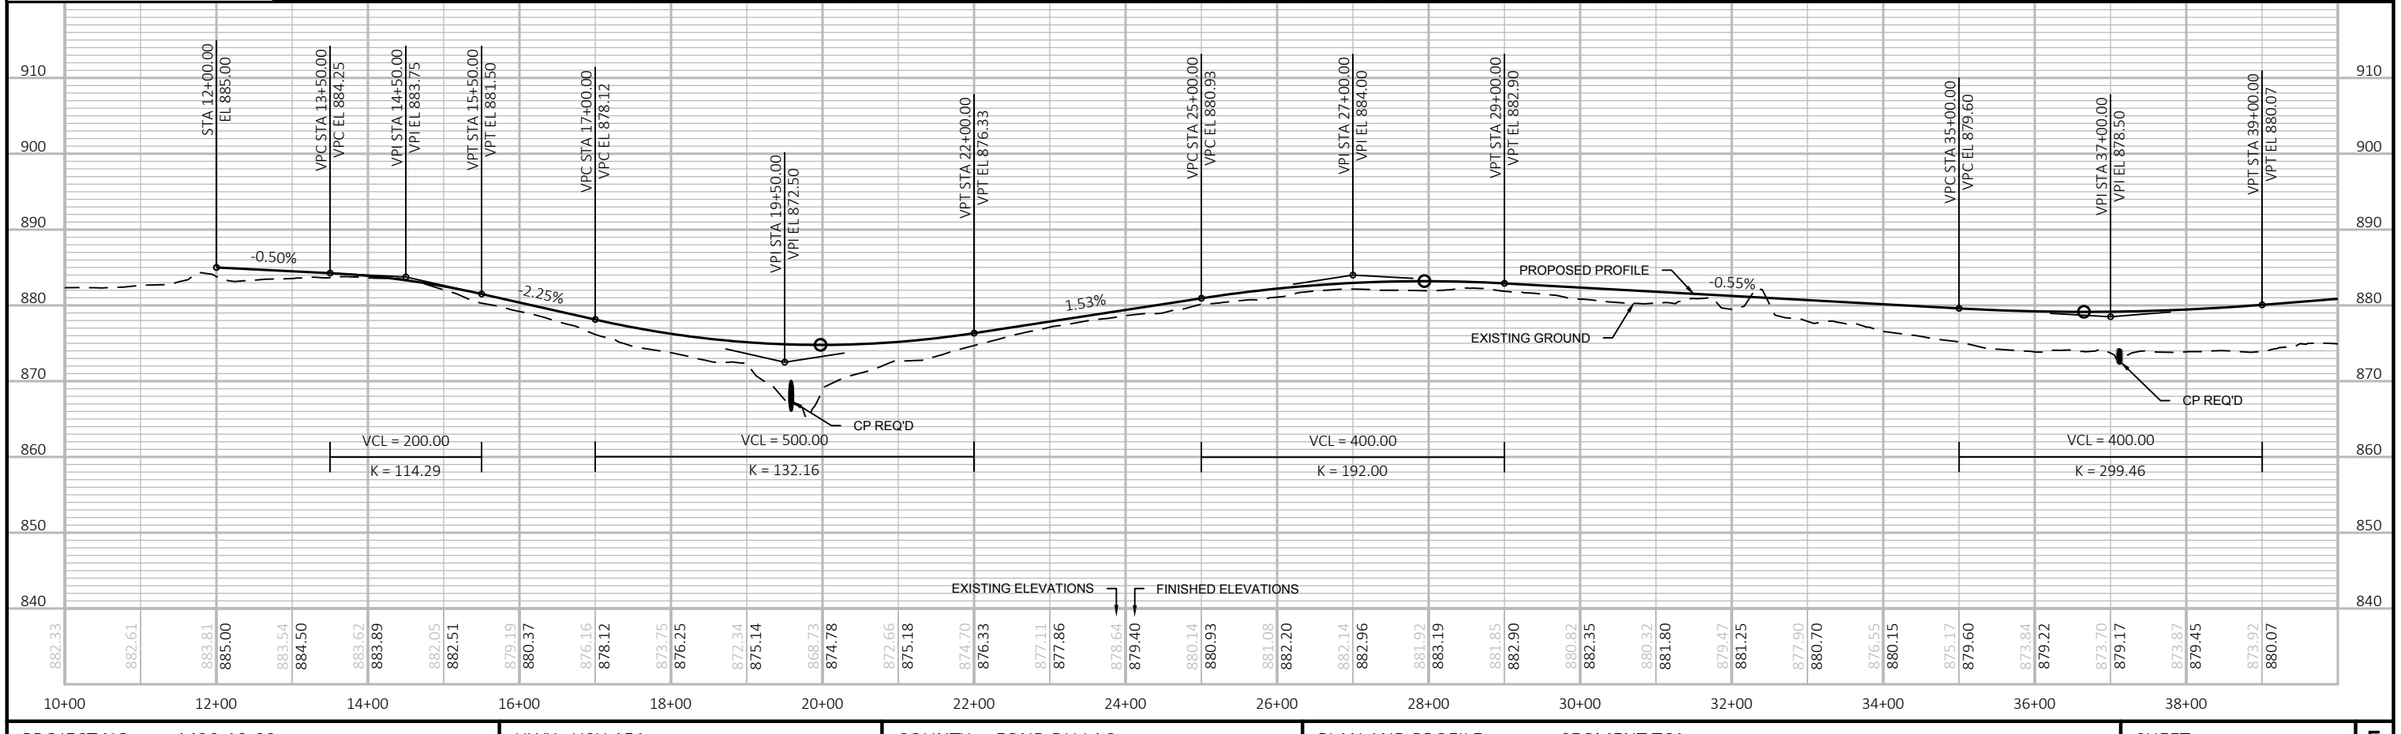

PROJECT NO: 1420-19-00	HWY: USH 151	COUNTY: FOND DU LAC	PLAN AND PROFILE: SEGMENT TC1	SHEET E

FILE NAME : N:\PDS\C3D\14201900\SHEETSPLAN\PLANPROF TC1.DWG
LAYOUT NAME - TC1 - 1


PLOT DATE : 11/28/2017 12:22 PM PLOT BY : KOSTER, JASON A PLOT NAME : PLOT SCALE : 1 IN:200 FT

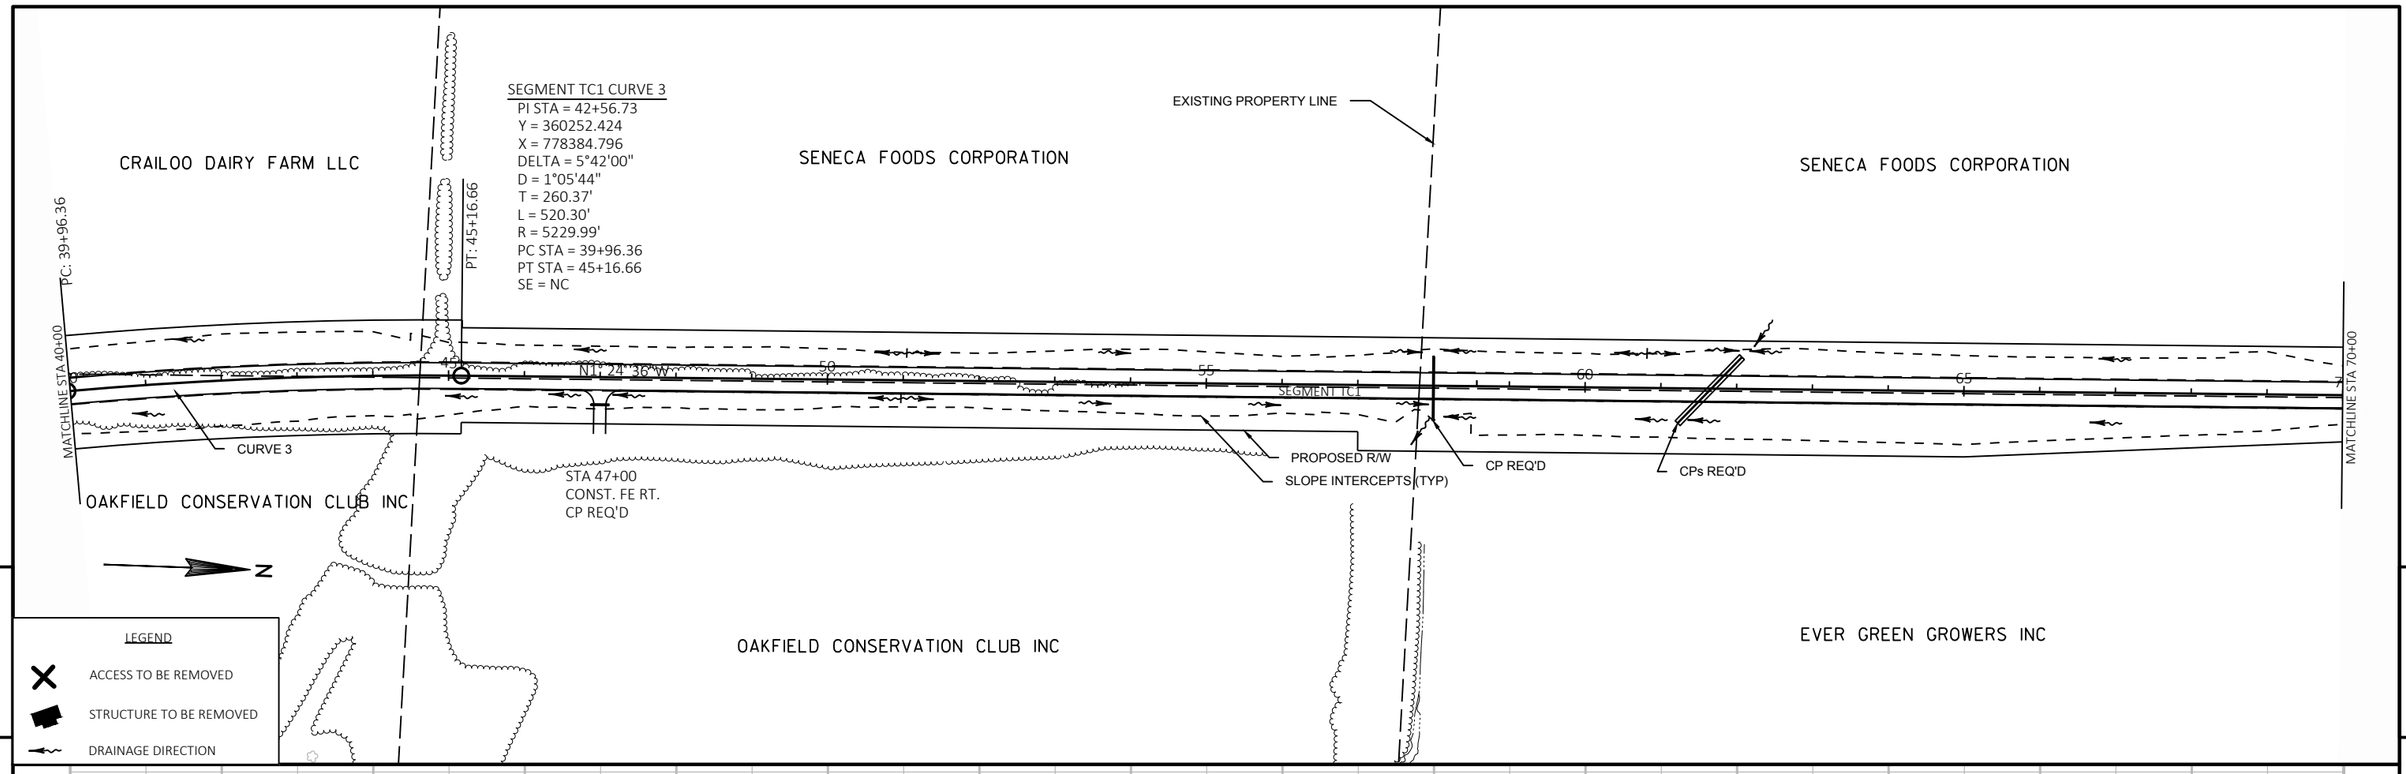

PROJECT NO: 1420-19-00	HWY: USH 151	COUNTY: FOND DU LAC	PLAN AND PROFILE: SEGMENT TC1	SHEET	E

FILE NAME : N:\PDS\C3D\14201900\SHEETSPLAN\PLANPROF TC1.DWG
LAYOUT NAME - TC1 - 2

PLOT DATE : 11/28/2017 12:23 PM PLOT BY : KOSTER, JASON A PLOT NAME : PLOT SCALE : 1 IN:200 FT

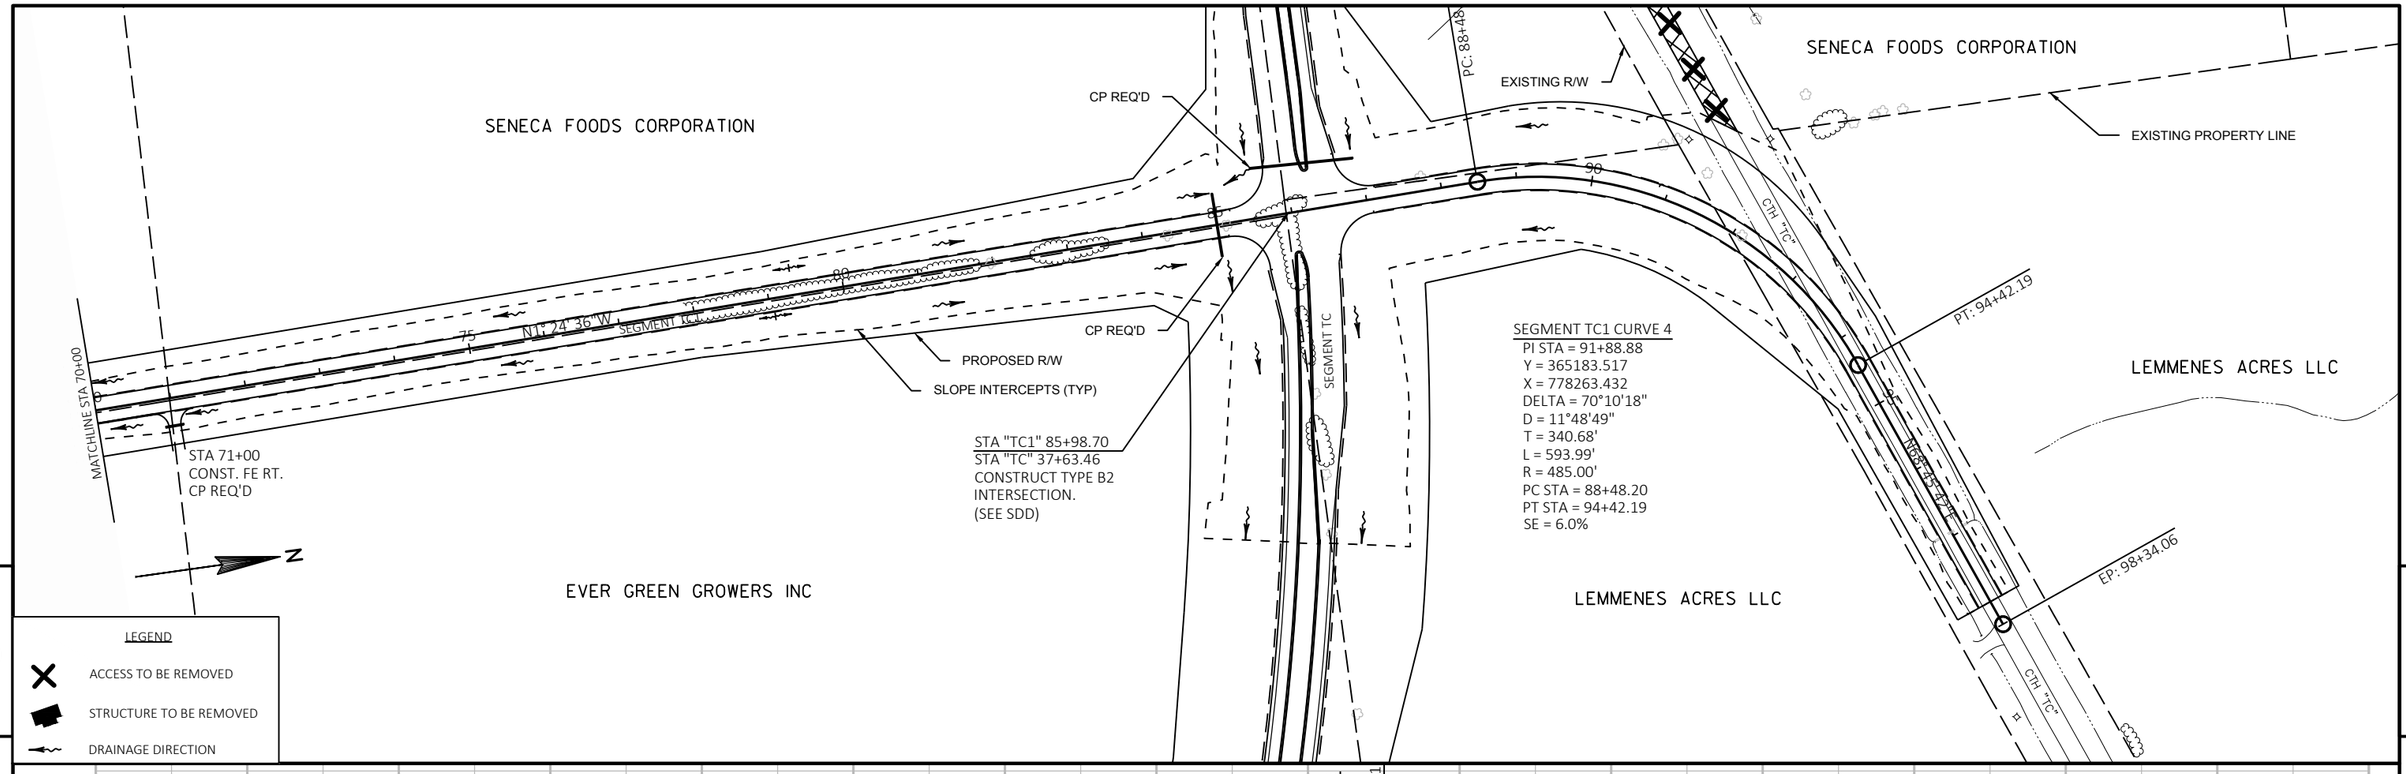

PROJECT NO: 1420-19-00	HWY: USH 151	COUNTY: FOND DU LAC	PLAN AND PROFILE: SEGMENT TC1	SHEET E

FILE NAME : N:\PDS\C3D\14201900\SHEETSPLAN\PLANPROF TC1.DWG
LAYOUT NAME - TC1 - 3

PLOT DATE : 11/28/2017 12:23 PM PLOT BY : KOSTER, JASON A PLOT NAME : PLOT SCALE : 1 IN:200 FT

LEMMENES ACRES LLC

DONALD BEBOW

LLJW LLC

THOMAS A LANING
SHIRLEY J LANING

MARLIN L TOWNE
DELAYNE G KRENTZ

MARLIN L TOWNE
DELAYNE G KRENTZ

JUNE A THORSLAND

LEGEND
- ACCESS TO BE REMOVED
- STRUCTURE TO BE REMOVED
- DRAINAGE DIRECTION

N

BP: 10+00.00

SLOPE INTERCEPTS (TYP)

PC: 14+25.32

PT: 15+67.30

EP: 15+84.40

CONSTRUCT TYPE D
INTERSECTION.
(SEE SDD)

CONST. FE RT.
CP REQ'D


PROPOSED R/W

EXISTING R/W

EXISTING PROPERTY LINE

CTH "TC"

SEGMENT TC2 CURVE 1
PI STA = 14+98.28
Y = 366158.434
X = 780910.678
DELTA = 32°32'22"
D = 22°55'06"
T = 72.96'
L = 141.98'
R = 250.00'
PC STA = 14+25.32
PT STA = 15+67.30
SE = 6.0%

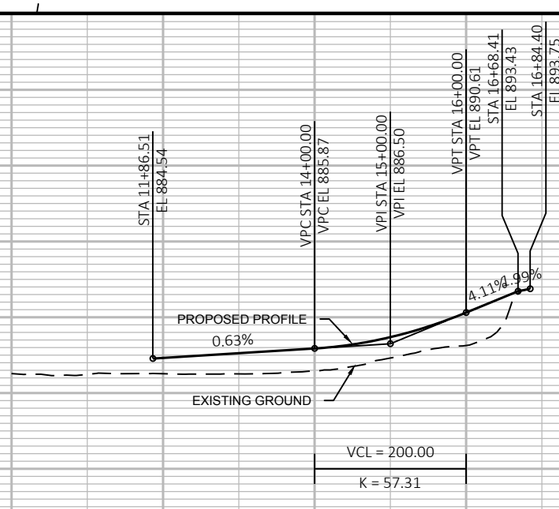

PROJECT NO: 1420-19-00	HWY: USH 151	COUNTY: FOND DU LAC	PLAN AND PROFILE: SEGMENT TC2	SHEET E

FILE NAME : N:\PDS\C3D\14201900\SHEETSPLAN\PLANPROF TC2-TC3-TC4-TC5.DWG
LAYOUT NAME - TC2 - 1

PLOT DATE : 11/29/2017 7:23 AM PLOT BY : KOSTER, JASON A PLOT NAME : PLOT SCALE : 1 IN:200 FT

LEGEND

ACCESS TO BE REMOVED

STRUCTURE TO BE REMOVED

DRAINAGE DIRECTION

OAKFIELD CONSERVATION CLUB INC

OAKFIELD CONSERVATION CLUB INC

DARRIN J ALBRECHT
CYNTHIA A ALBRECHT

DARRIN J ALBRECHT
CYNTHIA A ALBRECHT

DARRIN J ALBRECHT
CYNTHIA A ALBRECHT

JUSTIN M LANING
BARBARA L LANING

PC: 10+98.03

BP: 10+00.00

PC: 15+38.80

PT: 22+98.89

PC: 26+92.54

PT: 33+19.41

BP: 35+00.00

PC: 11+78.57

N9°21'21"E

N88°13'23"E 25

SEGMENT TC3

CURVE 1

CURVE 2

SLOPE INTERCEPTS (TYP)

PROPOSED R/W

EXISTING PROPERTY LINE

EXISTING R/W

BERM

INTERC. RD

STA 14+65
CONST. FE RT.
CP REQ'D

CP REQ'D

SEGMENT TC3 CURVE 1
PI STA = 20+22.05
Y = 362462.056
X = 780984.697
DELTA = 89°47'36"
D = 11°48'49"
T = 483.25'
L = 760.09'
R = 485.00'
PC STA = 15+38.80
PT STA = 22+98.89
SE = 6.0%

STA "TC3" 19+18.85 =
STA "TC4" 10+00.00
CONSTRUCT TYPE D
INTERSECTION.
(SEE SDD)

STA "TC5" 10+00.00 =
STA "TC" 81+23.00
CONSTRUCT TYPE B2
INTERSECTION.
(SEE SDD)

STA "TC3" 35+23.63 =
STA "TC" 81+23.00
CONSTRUCT TYPE B2
INTERSECTION.
(SEE SDD)

SEGMENT TC3 CURVE 2
PI STA = 30+66.87
Y = 362500.857
X = 782235.335
DELTA = 78°45'56"
D = 12°33'54"
T = 374.33'
L = 626.87'
R = 456.00'
PC STA = 26+92.54
PT STA = 33+19.41
SE = 5.1%

5

5

STA 13+00.00
EL 864.35

VPC STA 16+50.00
VPC EL 871.80

VPI STA 18+00.00
VPI EL 875.00

VPT STA 19+50.00
VPT EL 873.32

VPC STA 25+00.00
VPC EL 867.17

VPI STA 26+50.00
VPI EL 865.50

VPT STA 28+00.00
VPT EL 870.56

VPC STA 30+50.00
VPC EL 878.98

VPI STA 32+50.00
VPI EL 885.73

VPT STA 34+50.00
VPT EL 883.59

STA 35+09.62
EL 882.95

STA 35+23.62
EL 882.39

2.13%

-1.12%

3.37%

-1.07%

0.00%

PROPOSED PROFILE

EXISTING GROUND

CP REQ'D

VCL = 300.00
K = 92.38

VCL = 300.00
K = 66.83

VCL = 400.00
K = 90.10

EXISTING ELEVATIONS

FINISHED ELEVATIONS

| | | |

LEGEND

ACCESS TO BE REMOVED

STRUCTURE TO BE REMOVED

DRAINAGE DIRECTION

OAKFIELD CONSERVATION CLUB INC

BP: 10+00.00

PC: 15+38.80

STA "TC4" 10+00.00 =
STA "TC3" 19+18.85
CONSTRUCT TYPE D
INTERSECTION.
(SEE SDD)

SEGMENT TC4 CURVE 1
PI STA = 12+01.02
Y = 362463.290
X = 780983.985
DELTA = 44°46'48"
D = 22°55'06"
T = 102.99'
L = 195.39'
R = 250.00'
PC STA = 10+98.03
PT STA = 12+93.42
SE = 6.0%

PT: 12+93.42

PC: 10+98.03

BP: 10+00.00

N

N1°34'13"W

OBLITERATE OLD
ROAD (TYP)

STA 13+45
CONST. PE LT
CP REQ'D

JOSH KRUEGER

EP: 17+80.09

EXISTING R/W

SEGMENT TC3

SEGMENT TC4

THIEL RD

"TC3" CURVE 1

"TC4" CURVE 1

PROPOSED R/W

SLOPE INTERCEPTS (TYP)

N1°46'47"W

STA 16+00
CONST. PE RT
CP REQ'D

TROY W SCHNEIDER
MICHELLE M SCHNEIDER

OBLITERATE OLD
ROAD (TYP)

DARRIN J ALBRECHT
CYNTHIA A ALBRECHT

SEGMENT TC3 CURVE 1
PI STA = 20+22.05
Y = 362462.056
X = 780984.697
DELTA = 89°47'36"
D = 11°48'49"
T = 483.25'
L = 760.09'
R = 485.00'
PC STA = 15+38.80
PT STA = 22+98.89
SE = 6.0%

EXISTING PROPERTY LINE

DARRIN J ALBRECHT
CYNTHIA A ALBRECHT

DARRIN J ALBRECHT
CYNTHIA A ALBRECHT

PT: 22+98.89

5

5

STA 10+00.00
EL 873.63

STA 10+12.00
EL 874.35

VPC STA 10+75.00
VPC EL 874.98

VPI STA 11+50.00
VPI EL 875.73

VPT STA 12+25.00
VPT EL 878.20

VPC STA 14+25.00
VPC EL 884.78

VPI STA 15+00.00
VPI EL 888.00

VPT STA 15+75.00
VPT EL 887.94

STA 17+00.00
EL 887.85

STA 14+25.00
EL 884.78

EXISTING GROUND

PROPOSED PROFILE

6.00%

1.00%

3.29%

-0.07%

VCL = 150.00
K = 65.42

VCL = 150.00
K = 34.40

EXISTING ELEVATIONS

FINISHED ELEVATIONS

| | | |

JUSTIN M LANING
BARBARA L LANING

THOMAS A LANING
SHIRLEY J LANING

STA "TC3" 35+23.63 =
STA "TC" 81+23.00
CONSTRUCT TYPE B2
INTERSECTION.
(SEE SDD)

BP: 10+00.00

PC: 11+78.57

PT: 17+56.77

PC: 21+12.47

SEGMENT TC5

CURVE 2

CP REQ'D

CP REQ'D

CURVE 1

PROPOSED R/W

SLOPE INTERCEPTS (TYP)

STA "TC5" 10+00.00 =
STA "TC" 81+23.00
CONSTRUCT TYPE B2
INTERSECTION.
(SEE SDD)

EXISTING PROPERTY LINE

THOMAS A LANING
SHIRLEY J LANING

THOMAS A LANING
SHIRLEY J LANING

THOMAS A LANING
SHIRLEY J LANING

CHERYL
MESSNER STUEBERT

USH 151

MATCHLINE STA 30+00

SEGMENT TC5 CURVE 1
PI STA = 15+13.84
Y = 363578.404
X = 782414.833
DELTA = 72°39'03"
D = 12°33'54"
T = 335.28'
L = 578.20'
R = 456.00'
PC STA = 11+78.57
PT STA = 17+56.77
SE = 5.1%

SEGMENT TC5 CURVE 2
PI STA = 25+06.49
Y = 364067.718
X = 781446.437
DELTA = 78°10'59"
D = 11°48'49"
T = 394.03'
L = 661.81'
R = 485.00'
PC STA = 21+12.47
PT STA = 27+74.27
SE = 6.0%

LEGEND
ACCESS TO BE REMOVED
STRUCTURE TO BE REMOVED
DRAINAGE DIRECTION

STA 10+00.00
EL 882.39
STA 10+30.07
EL 881.26
STA 10+43.88
EL 880.73
VPC STA 16+00.00
VPC EL 870.54
VPI STA 22+00.00
VPI EL 859.56
VPT STA 27+99.99
VPT EL 870.73


-3.74%
-1.86%
-1.83%

PROPOSED PROFILE
EXISTING GROUND
CP REQ'D
CP REQ'D

VCL = 1200.00
K = 324.81

EXISTING ELEVATIONS
FINISHED ELEVATIONS

| | | |

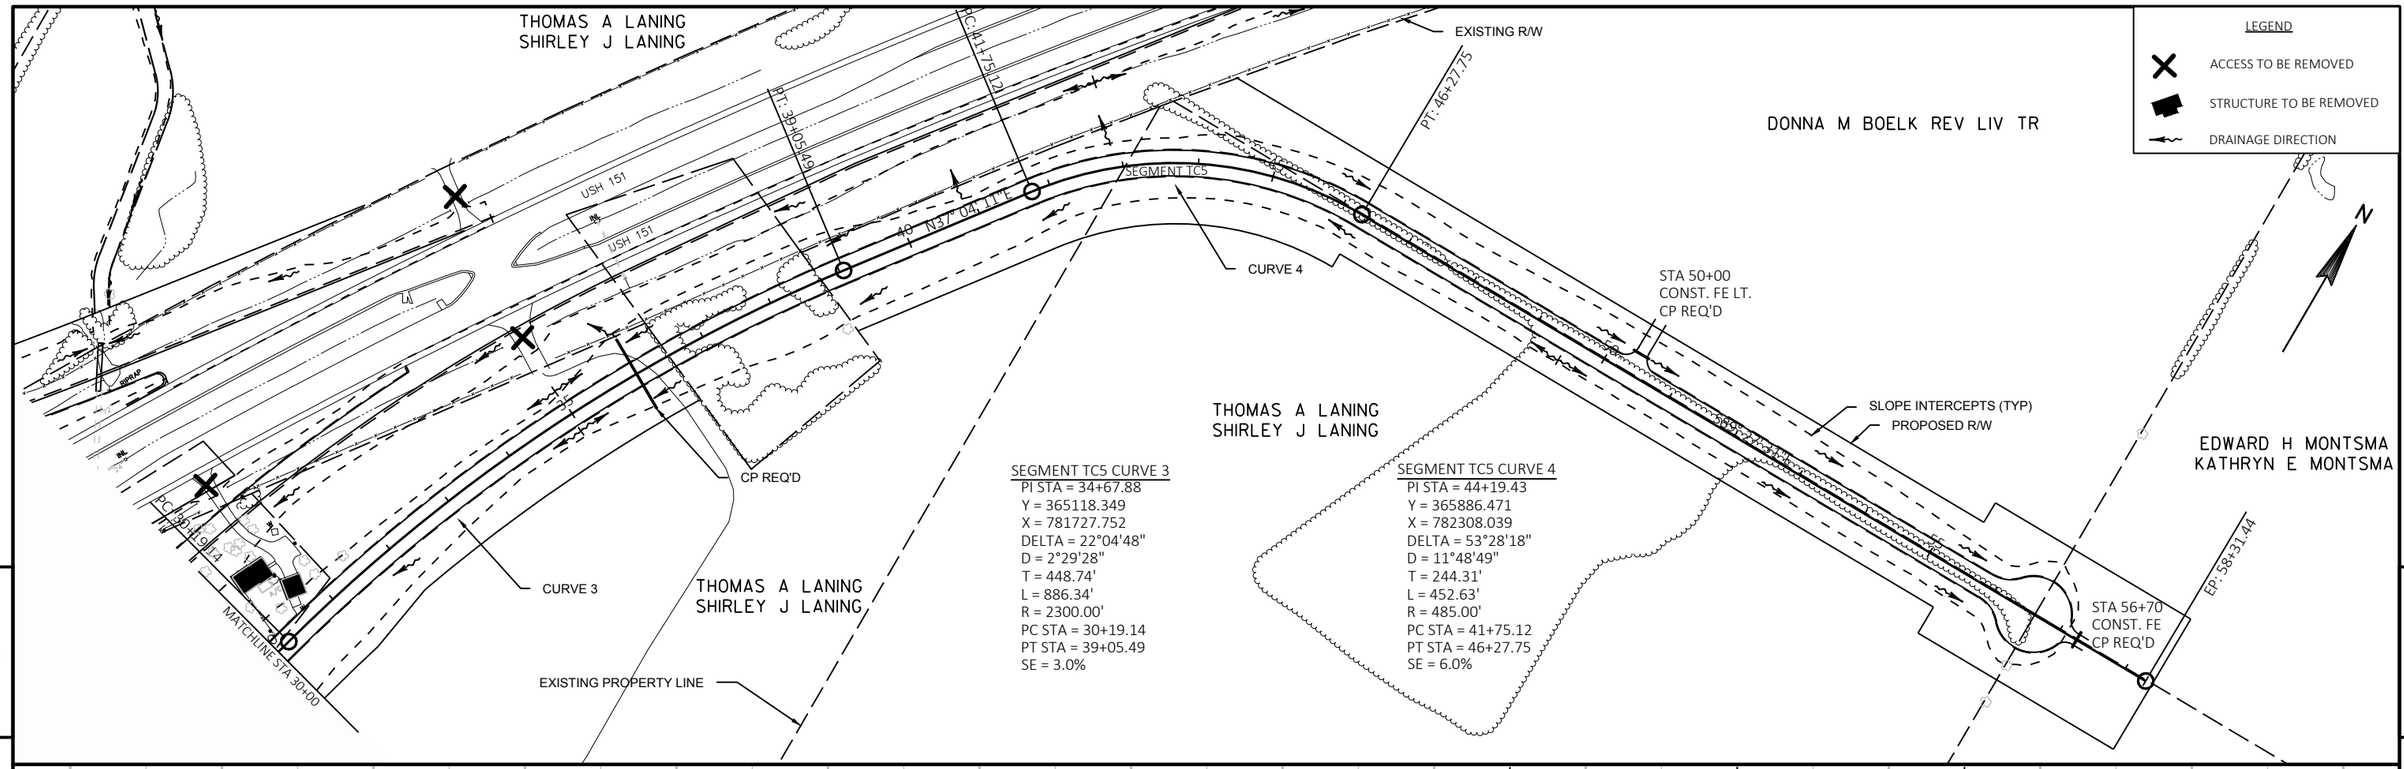

PROJECT NO: 1420-19-00	HWY: USH 151	COUNTY: FOND DU LAC	PLAN AND PROFILE: SEGMENT TC5	SHEET E

FILE NAME : N:\PDS\C3D\14201900\SHEETSPLAN\PLANPROF TC2-TC3-TC4-TC5.DWG
LAYOUT NAME - TC5 - 5
PLOT DATE : 11/29/2017 2:28 PM
PLOT BY : KOSTER, JASON A
PLOT NAME :
PLOT SCALE : 1 IN:200 FT
WISDOT/CADDS SHEET 44

LEGEND

- ACCESS TO BE REMOVED
- STRUCTURE TO BE REMOVED
- DRAINAGE DIRECTION

OBLITERATE OLD ROAD (TYP)
EXISTING R/W

ELMER SCHONSCHECK
SENECA FOODS CORPORATION
TODD M GITTER
LEILA J GITTER
ELMER SCHONSCHECK
DARICE J SCHONSCHECK
OLD CTH TC
LEMMENES ACRES LLC
DENNIS C GERNER
FAITH A GERNER
MARY A MORGAN SURVS TR
SENECA FOODS CORPORATION

BP: 15+00.00
PI: 17+00.00
PI: 35+01.92
PC: 35+85.96
PC: 88+48.20

STA 7+10
CONSTR. PE LT
CP REQ'D

STA 18+50
CONSTR. FE LT
CP REQ'D

STA 21+55
CONSTR. PE LT
CP REQ'D

STA 23+95
CONSTR. PE LT

STA 34+00
CONSTR. FE LT

STA TC WB 37+62.76
STA TC1 86+28.79
CONSTRUCT TYPE B2
INTERSECTION, (SEE SDD)

STA TC 37+63.45
STA TC1 85+98.69

S89° 19' 56"E CTH TC
N89° 25' 33"E
S89° 37' 14"E CTH TC
S89° 37' 09"E

35' 15TC
50'
80'
65'
65'
90'
85'
70'
25TC WB
20TC WB
25TC
20TC
30TC WB
30TC
35TC WB
35TC
40TC
40
70'
100'
90'
120'
145'

STA 18+25
CONSTR. FE RT
CP REQ'D

STA 21+40
CONSTR. FE RT
CP REQ'D

STA 24+60
CONSTR. FE RT

SLOPE INTERCEPTS (TYP)
PROPOSED R/W

CP REQ'D

CP REQ'D

MATCHLINE STA TC 40+00

STA 15+30
CONSTR. FE RT
EXIST CP TO REMAIN

RONALD R DEMLER
LESLEY J DEMLER

RONALD R DEMLER
LESLEY J DEMLER

TIMOTHY MORGAN JT REV TR
CINDY MORGAN JT REV TR

TIMOTHY MORGAN JT REV TR
CINDY MORGAN JT REV TR

EXISTING PROPERTY LINE

SENECA FOODS CORPORATION

N

TC CURVE 1
PI STA = 43+88.70
Y = 364593.874
X = 778903.294
DELTA = 25°50'44"
D = 1°38'13"
T = 803.07'
L = 1578.82'
R = 3500.00'
PC STA = 35+85.63
PT STA = 51+64.45

PC: 35+85.63
SEGMENT TC1

BEGIN CONSTRUCTION
STA TC 15+00
MATCH EXISTING
SAWCUT REQ'D

STA 15+00.00
EL 895.92

VPC STA 31+50.00
VPC EL 900.87

VPI STA 34+00.00
VPI EL 901.62

VPT STA 36+50.00
VPT EL 900.37

PROPOSED PROFILE
EXISTING GROUND
EXISTING ELEVATIONS
FINISHED ELEVATIONS

0.30%
-0.50%
VCL = 500.00
K = 625.20
CP REQ'D
CP REQ'D

895.25	895.45	895.92	896.38	896.22
897.41	896.52	898.32	896.82	899.52
897.12	900.70	897.42	899.97	897.72
897.32	898.02	898.81	898.32	898.91
898.62	897.09	898.92	895.40	899.22
894.88	899.52	892.78	899.82	891.73
900.12	891.89	900.42	892.62	900.72
893.80	901.00	895.15	901.14	900.04
901.12	903.78	900.94	905.46	900.60
906.81	900.12	909.03	899.62	910.61
899.12				

13+00 14+00 15+00 16+00 17+00 18+00 19+00 20+00 21+00 22+00 23+00 24+00 25+00 26+00 27+00 28+00 29+00 30+00 31+00 32+00 33+00 34+00 35+00 36+00 37+00 38+00 39+00

960 950 940 930 920 910 900 890

PROJECT NO: 1420-19-00	HWY: USH 151	COUNTY: FOND DU LAC	PLAN AND PROFILE: CTH TC	SHEET E

FILE NAME : N:\PDS\C3D\14201900\SHEETSPLAN\PLANPROF TC.DWG
LAYOUT NAME - TC-1

PLOT DATE : 5/18/2017 2:01 PM PLOT BY : DENEYS, KRISTOPHER M PLOT NAME : PLOT SCALE : ##########

WISDOT/CADDS SHEET 44

LEGEND

- ACCESS TO BE REMOVED
- STRUCTURE TO BE REMOVED
- DRAINAGE DIRECTION

LEMMENES ACRES LLC

EVER GREEN GROWERS INC

PROPOSED R/W

SLOPE INTERCEPTS (TYP)

PT: 51+78.23

PT: 51+64.45

170'

145'

140'

140'

140'

140'

160'

150'

115'

135'

43TC WB

45TC

50TC WB

50TC

CTH TC

53TC WB

55TC

60TC WB

60TC

63TC WB

65TC

70TC

CTH TC

BP: 10+00.00

EP: 40+25.12

EP: 28+88.20

S63° 46' 29"E

STA TC WB 60+15.90
STA SB OFF 10+31.06

STA TC 60+02.81
STA SB ON 40+25.12

STA TC WB 68+07.64
STA NB ON 10+30.46

STA TC 68+02.85
STA NB OFF 28+88.20

SB ON

SB OFF

NB ON

NB OFF

USH 151 SB

USH 151 NB

CP REQ'D

CP REQ'D

THOMAS A LANING
SHIRLEY J LANING

THOMAS A LANING
SHIRLEY J LANING

THOMAS A LANING
SHIRLEY J LANING

JOSH KRUEGER

JOSH KRUEGER

OBLITERATE
OLD ROAD
(TYP)

THIEL ROAD

MATCHLINE STA TC 40+00

MATCHLINE STA TC 70+00

EXISTING PROPERTY LINE

TC WB CURVE 1
PI STA = 43+95.88
Y = 364623.808
X = 778910.417
DELTA = 25°50'39"
D = 1°37'23"
T = 809.91'
L = 1592.27'
R = 3530.00'
PC STA = 35+85.96
PT STA = 51+78.23

TC CURVE 1
PI STA = 43+88.70
Y = 364593.874
X = 778903.294
DELTA = 25°50'44"
D = 1°38'13"
T = 803.07'
L = 1578.82'
R = 3500.00'
PC STA = 35+85.63
PT STA = 51+64.45

940
930
920
910
900
890
880
870

EXISTING GROUND

PROPOSED PROFILE

-0.50%

0.82%

-0.50%

VCL = 600.00
K = 454.54

VCL = 600.00
K = 454.54

VCL = 600.00
K = 750.17

VPC STA 45+00.00
VPC EL 896.12

VPI STA 48+00.00
VPI EL 894.62

VPT STA 51+00.00
VPT EL 897.08

VPC STA 54+00.00
VPC EL 899.54

VPI STA 57+00.00
VPI EL 902.00

VPT STA 60+00.00
VPT EL 900.50

VPC STA 68+00.00
VPC EL 896.50

CP REQ'D

EXISTING ELEVATIONS

FINISHED ELEVATIONS

912.12	898.62	40+00
913.09	898.12	41+00
912.58	897.62	42+00
911.76	897.12	43+00
907.58	896.62	44+00
903.56	896.12	45+00
898.61	895.73	46+00
894.36	895.56	47+00
891.16	895.61	48+00
889.05	895.88	49+00
887.46	896.37	50+00
886.00	897.08	51+00
885.31	897.90	52+00
885.34	898.72	53+00
884.95	899.54	54+00
883.02	900.25	55+00
879.95	900.74	56+00
878.32	901.01	57+00
876.90	901.06	58+00
878.46	900.89	59+00
879.15	900.50	60+00
879.52	900.00	61+00
878.98	899.50	62+00
872.72	899.00	63+00
874.84	898.50	64+00
874.41	898.00	65+00
874.52	897.50	66+00
871.43	897.00	67+00
872.57	896.50	68+00
872.29	895.93	69+00

PROJECT NO: 1420-19-00	HWY: USH 151	COUNTY: FOND DU LAC	PLAN AND PROFILE: CTH TC	SHEET E


FILE NAME : N:\PDS\C3D\14201900\SHEETSPLAN\PLANPROF TC.DWG
LAYOUT NAME - TC-2


PLOT DATE : 5/18/2017 1:56 PM PLOT BY : DENEYS, KRISTOPHER M PLOT NAME : PLOT SCALE : ##########

WISDOT/CADDS SHEET 44

LEGEND

- ACCESS TO BE REMOVED
- STRUCTURE TO BE REMOVED
- DRAINAGE DIRECTION

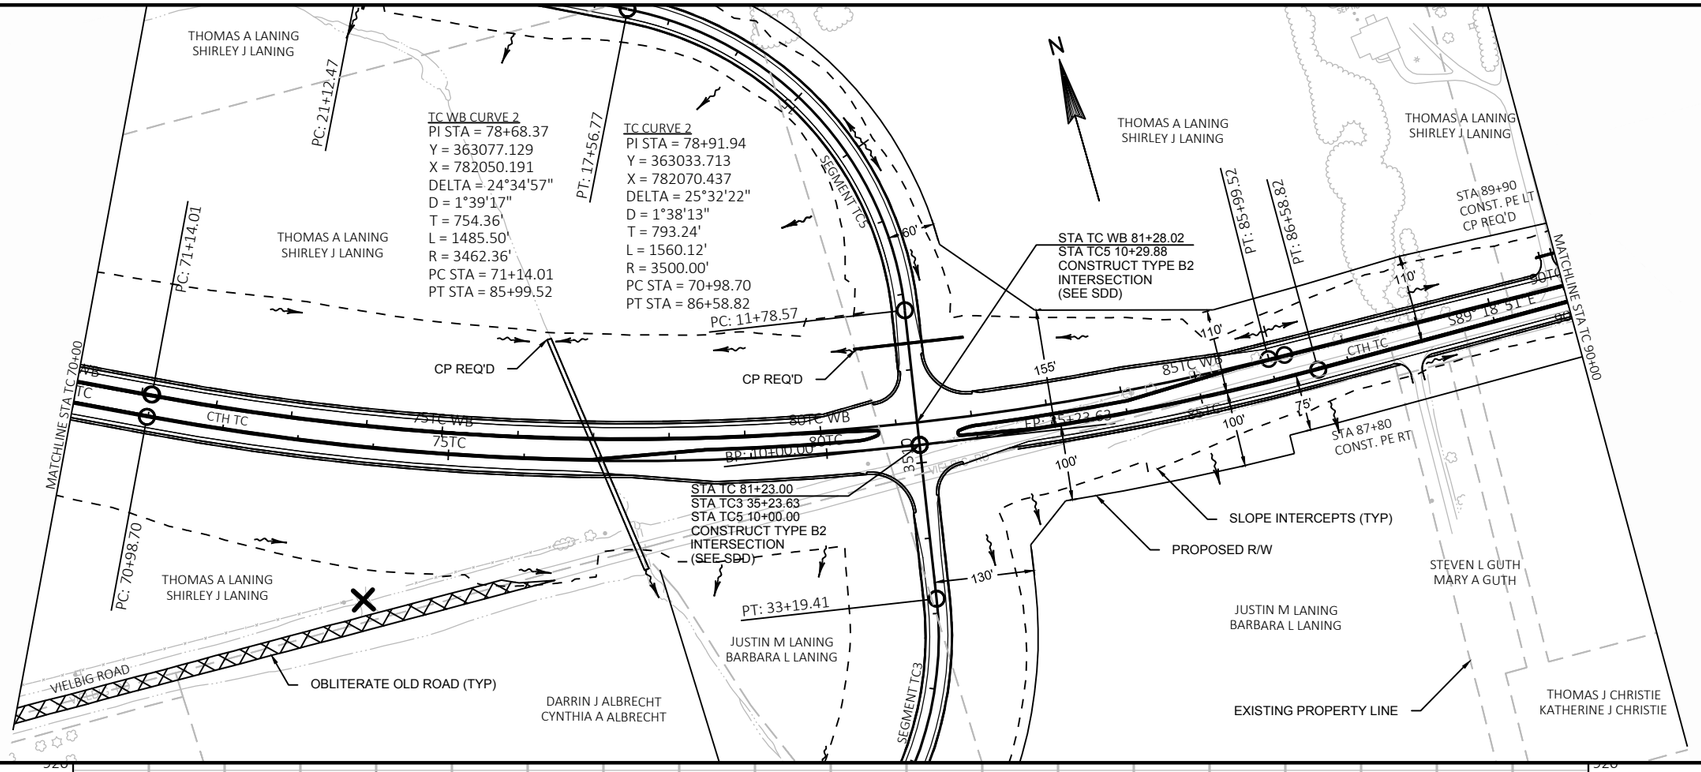

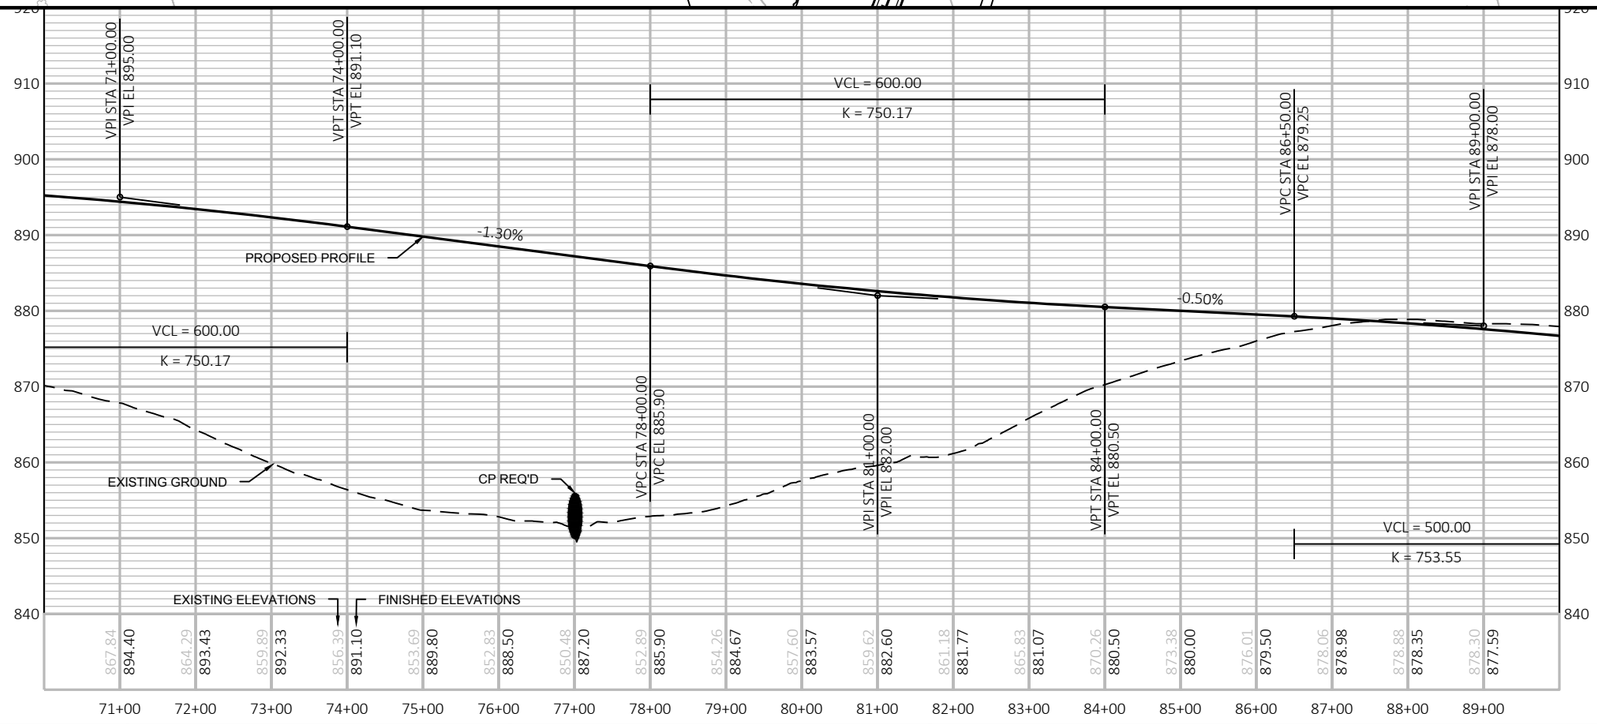

PROJECT NO: 1420-19-00	HWY: USH 151	COUNTY: FOND DU LAC	PLAN AND PROFILE: CTH TC	SHEET E

FILE NAME : N:\PDS\C3D\14201900\SHEETSPLAN\PLANPROF TC.DWG
LAYOUT NAME - TC-3

PLOT DATE : 5/17/2017 7:10 AM PLOT BY : DENEYS, KRISTOPHER M PLOT NAME : PLOT SCALE : ##########

WISDOT/CADDS SHEET 44

LEGEND

ACCESS TO BE REMOVED

STRUCTURE TO BE REMOVED

DRAINAGE DIRECTION

N

THOMAS A LANING
SHIRLEY J LANING

STA 92+85
CONSTR. FE LT
CP REQ'D

MATCHLINE STA TC 90+00

S88° 21' 26"E

WB

VIELBIG ROAD

EC

95TC WB

95TC

100TC WB

100TC

75'

75'

75'

STA 90+35
CONSTR. FE RT
CP REQ'D

JUSTIN M LANING
BARBARA L LANING

SLOPE INTERCEPTS (TYP)

PROPOSED R/W

THOMAS A LANING
SHIRLEY J LANING

EP: 104+23.59

110'

100'

105TC

105'

105'

80'

STRUCTURE REQ'D

VIELBIG CENTURY FARM LLC

JUSTIN M LANING
BARBARA L LANING

STA 107+65
CONSTR. FE LT
CP REQ'D

STA 109+20
CONSTR. PE LT

PI: 109+99.98

STA 110+45
CONSTR. PE LT
CP REQ'D

PI: 111+96.27

VIELBIG CENTURY FARM LLC

50'

85'

35'

110TC

VIELBIG ROAD

60'

80'

25'

S89° 18' 51"E

50'

115TC

45'

CP REQ'D

MATCHLINE STA TC 115+34.75
STA DS 10+00.00

STA 107+30
CONSTR. PE RT

STA 107+95
CONSTR. PE RT

FRANCIS R VIELBIG
JANE VIELBIG

JOHN L BERLOWSKI
PATRICIA C BERLOWSKI

SEGMENT TC

SEGMENT N5

EXISTING PROPOERTY LINE

JUSTIN M LANING
BARBARA L LANING

WILLIAM J VIELBIG
BONNIE VIELBIG

WILLIAM J VIELBIG
BONNIE VIELBIG


DAVID O BUTZ
KIM E BUTZ

TRAVIS W VIELBIG

SUSAN M HARBRIDGE

5

5

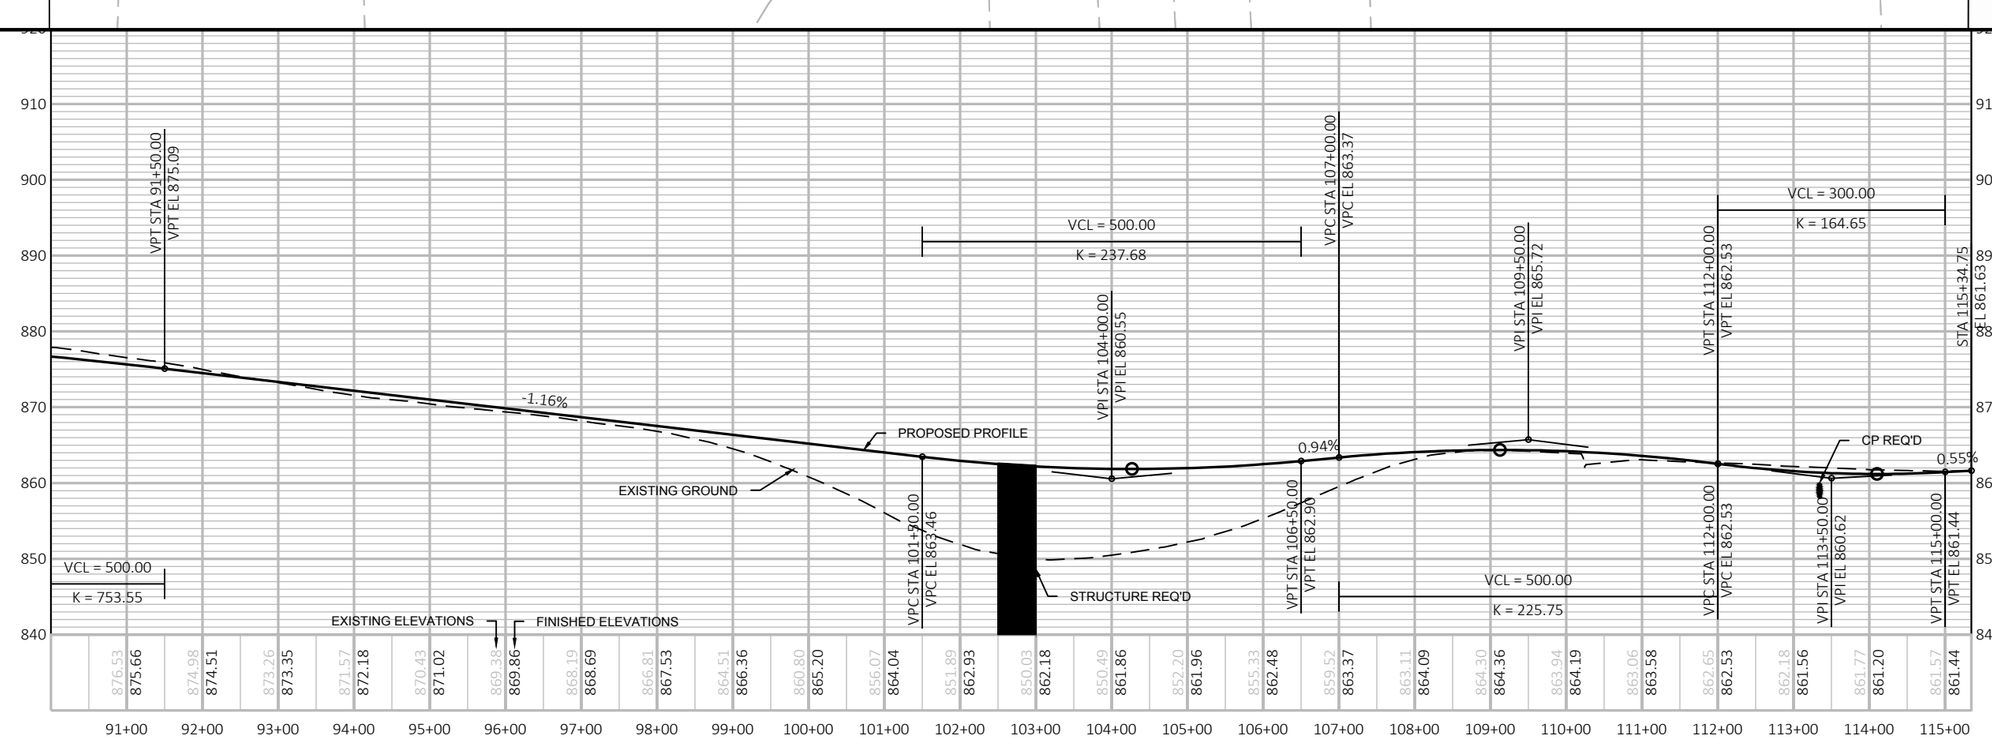

PROJECT NO: 1420-19-00	HWY: USH 151	COUNTY: FOND DU LAC	PLAN AND PROFILE: SEGMENT TC, N5	SHEET E

FILE NAME : N:\PDS\C3D\14201900\SHEETSPLAN\PLANPROF TC.DWG
LAYOUT NAME - N5-1

PLOT DATE : 5/17/2017 6:33 AM PLOT BY : DENEYS, KRISTOPHER M PLOT NAME : PLOT SCALE : ##########

LEGEND

ACCESS TO BE REMOVED

STRUCTURE TO BE REMOVED

DRAINAGE DIRECTION

EVER GREEN GROWERS INC

EVER GREEN GROWERS INC

PI: 16+60.20

PC: 19+60.26

PT: 23+45.85

PC: 15+79.10

PT: 20+33.50

USH 151 SB

USH 151 NB

USH 151

N30° 48' 40"E

579.10'

N41° 13' 31"E

854.70'

STA "NB OFF" 28+88.21 =
STA "TC" 68+02.82

PT: 28+88.20

NB ON

NB OFF

PROPOSED R/W

SLOPE INTERCEPTS (TYP)

EXISTING R/W

BP: 10+00.00

BEGIN CONSTRUCTION
STA "NBOFF" 10+00.00 =
STA 837+99.30 USH 151

END CONSTRUCTION
STA "NBOFF" 28+73.72

JOSH KRUEGER

THOMAS A LANING
SHIRLEY J LANING

OBLITERATE OLD ROAD (TYP)

PC: 71+14.01

PC: 70+98.70

THILLE ROAD

TROY W SCHNEIDER
MICHELLE M SCHNEIDER

EXISTING PROPERTY LINE

OAKFIELD CONSERVATION CLUB INC

OAKFIELD CONSERVATION CLUB INC

NB OFF CURVE 1
PI STA = 18+06.93
Y = 362700.803
X = 780380.011
DELTA = 10°24'51"
D = 2°17'31"
T = 227.83'
L = 454.40'
R = 2500.00'
PC STA = 15+79.10
PT STA = 20+33.50
V = 70 MPH
SE = 5.8%

5

5

VCL = 500.00

K = 409.94

STA 10+00.00 EL 874.27

STA 13+00.00 EL 876.39

STA 14+00.00 EL 876.84

VPC STA 20+00.00 VPC EL 881.63

VPI STA 22+50.00 VPI EL 883.63

VPT STA 25+00.00 VPT EL 888.67

STA 28+73.72 EL 896.22

STA 28+88.21 EL 896.49

PROPOSED PROFILE

EXISTING GROUND

0.71%

0.45%

0.80%


2.02%

1.86%

EXISTING ELEVATIONS

FINISHED ELEVATIONS

| | | |

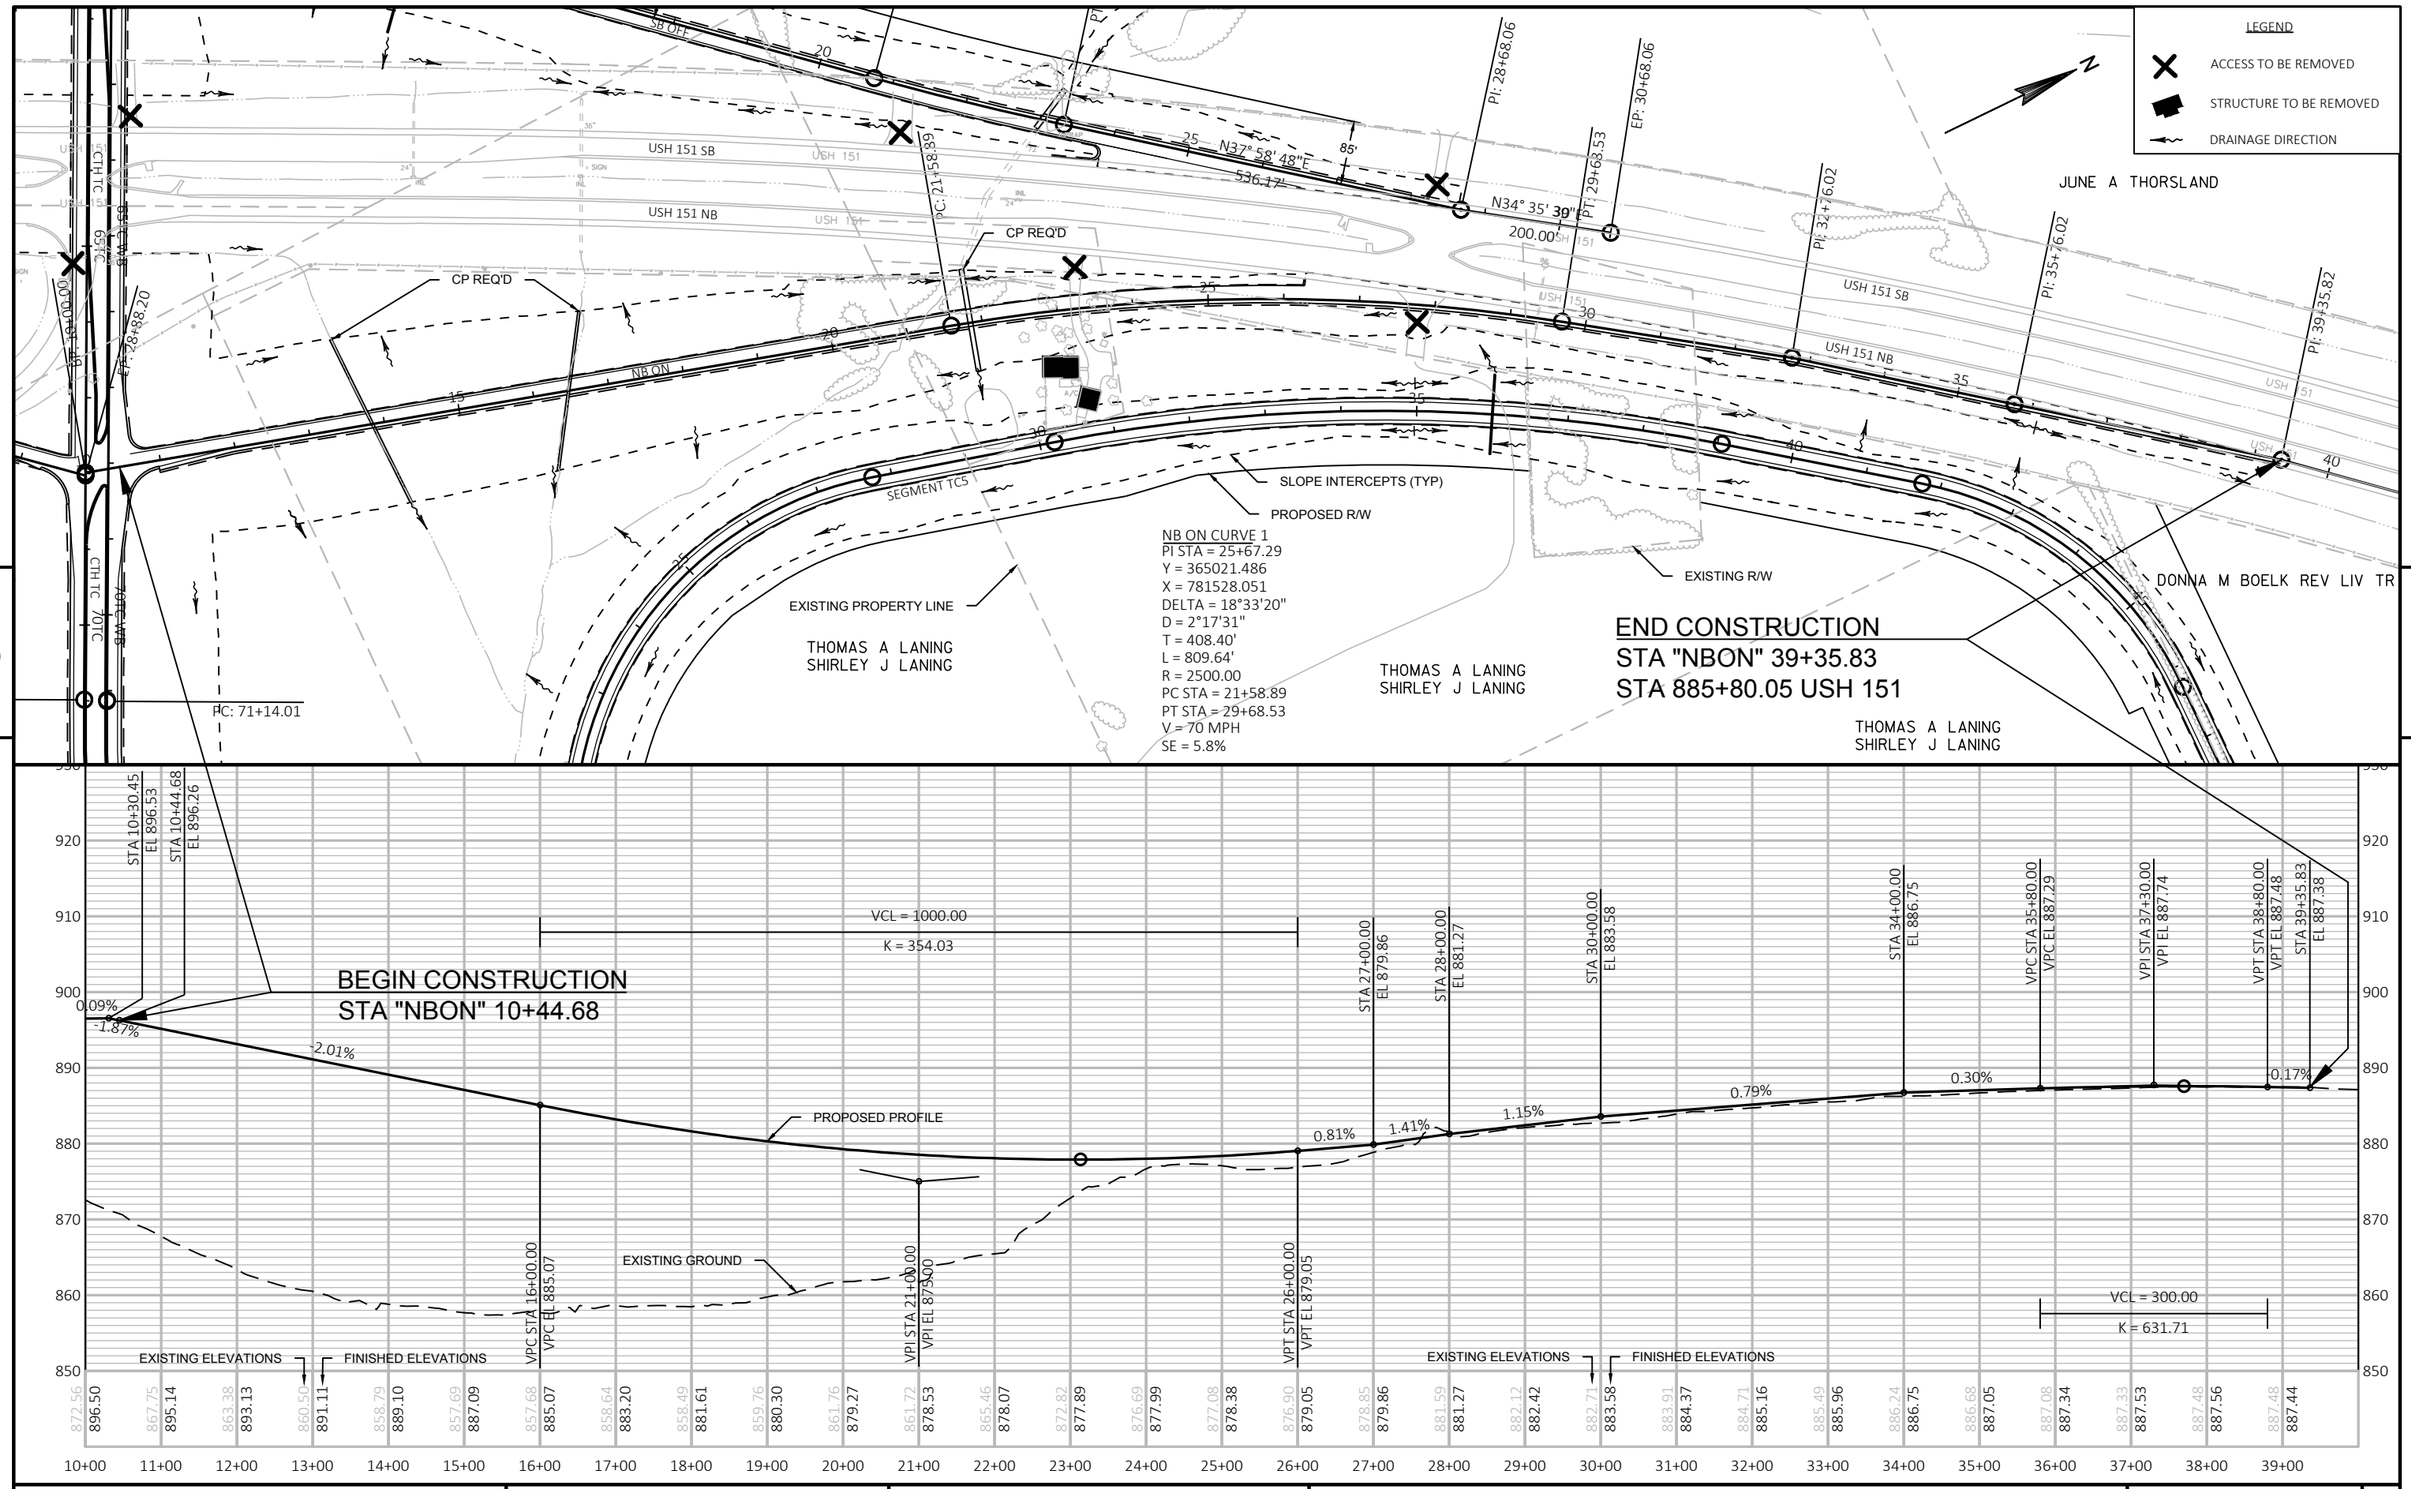

PROJECT NO: 1420-19-00	HWY: USH 151	COUNTY: FOND DU LAC	PLAN AND PROFILE: NB ON	SHEET E

FILE NAME : N:\PDS\C3D\14201900\SHEETSPLAN\PLANPROF 151 RAMPS.DWG
LAYOUT NAME - NB ON

PLOT DATE : 6/29/2017 6:12 AM PLOT BY : DENEYS, KRISTOPHER M PLOT NAME : PLOT SCALE : ##########

WISDOT/CADDS SHEET 44

EVER GREEN GROWERS INC

EVER GREEN GROWERS INC

LEMMENES ACRES LLC

THOMAS A LANING
SHIRLEY J LANING

EXISTING PROPERTY LINE

SB OFF CURVE 1
PI STA = 22+03.07
Y = 364777.237
X = 781160.781
DELTA = 3°14'43"
D = 1°15'33"
T = 128.89'
L = 257.71'
R = 4550.00'
PC STA = 20+74.17
PT STA = 23+31.89
V = 70 MPH
SE = 4.0%

LEGEND
- ACCESS TO BE REMOVED
- STRUCTURE TO BE REMOVED
- DRAINAGE DIRECTION

STA "SBOFF" 10+00.00
STA "TC" 59+94.09

STA "SBOFF" 10+31.06
STA "TC WB" 60+15.90

PROPOSED R/W
CP REQ'D
SLOPE INTERCEPTS (TYP)

EP: 10+00.00 SB
CTH TC
60TC
PC: 20+74.17
PT: 23+31.89
EXISTING R/W
CP EXTENSION REQ'D
PI: 28+68.06
PT: 29+68.53
EP: 30+68.06
PI: 32+76.02

115'
115'
85'
85'

N41° 13' 31"E
1074.18'

N37° 58' 48"E
536.17'

N34° 35' 39"E
200.00'

SB OFF

USH 151 SB
USH 151 NB
USH 151

PC: 21+58.88

SEGMENT TC5

NB ON

CTH TC
65TC

END CONSTRUCTION
STA "SBOFF" 28+68.06
STA 874+54.56 USH 151

BEGIN CONSTRUCTION
STA "SBOFF" 10+45.55

STA 10+00.00
EL 900.53

STA 10+31.06
EL 900.19

STA 10+45.55
EL 899.93

-1.09%
-1.78%
-2.11%

PROPOSED PROFILE

VCL = 600.00
K = 202.48

VPC STA 18+00.00
VPC EL 883.99

VPI STA 21+00.00
VPI EL 877.65

VPT STA 24+00.00
VPT EL 880.20

STA 25+00.00
EL 881.05

STA 28+00.00
EL 883.00

STA 28+68.06
EL 883.76

0.85%
0.65%
1.12%

EXISTING GROUND

CP REQ'D

CP EXTENSION REQ'D

EXISTING ELEVATIONS
FINISHED ELEVATIONS

| | | |

LEGEND

ACCESS TO BE REMOVED

STRUCTURE TO BE REMOVED

DRAINAGE DIRECTION

SB ON CURVE 1
PI STA = 21+53.43
Y = 362070.647
X = 779852.581
DELTA = 8°50'14"
D = 2°17'31"
T = 193.18'
L = 385.59'
R = 2500.00'
PC STA = 19+60.26
PT STA = 23+45.85
V = 70 MPH
S = 5.8%

OAKFIELD CONSERVATION CLUB INC

EVER GREEN GROWERS INC

EXISTING PROPERTY LINE

SLOPE INTERCEPTS (TYP)

CP REQ'D

PROPOSED R/W

STA "SBOFF" 40+25.13
STA "TC" 60+02.82

BP: 10+00.00
PI: 13+60.20
PI: 16+60.20
PC: 19+60.26
PT: 23+45.85
PC: 19+79.10
PI: 20+38.30

N24° 17' 56"E 360.20'
N26° 52' 29"E 300.00'
N25° 03' 44"E 300.00'
N39° 43' 40"E 579.10'
N16° 13' 31"E 1679.27'

SB ON
NB OFF

USH 151
USH 151 SB
USH 151 NB
CTH TC

EXISTING R/W

BERM

SIGN

BEGIN CONSTRUCTION
STA 826+51.52 USH 151

BEGIN CONSTRUCTION
STA "SBON" 40+10.91

STA 40+10.91
EL 900.19

STA 40+25.13
EL 900.49

VCL = 330.00
K = 279.47

VCL = 600.00
K = 462.61

STA 10+00.00
EL 870.84

STA 11+00.00
EL 870.19

VPC STA 12+00.00
VPC EL 869.64

VPI STA 13+65.00
VPI EL 868.73

VPT STA 15+30.00
VPT EL 869.77

STA 17+00.00
EL 870.84

STA 19+00.00
EL 872.06

STA 21+00.00
EL 872.95

VPC STA 22+00.00
VPC EL 873.35

VPI STA 25+00.00
VPI EL 874.55

VPT STA 28+00.00
VPT EL 879.64

PROPOSED PROFILE

EXISTING GROUND

-0.65% -0.55% 0.63% 0.61% 0.45% 0.40% 1.70% 2.11%

CP REQ'D

CP REQ'D

EXISTING ELEVATIONS

FINISHED ELEVATIONS

870.80	870.84
870.01	870.19
869.51	869.64
868.89	869.27
868.73	869.25
869.08	869.59
869.69	870.21
870.31	870.84
870.80	871.45
871.33	872.06
871.35	872.50
871.53	872.95
870.83	873.35
871.32	873.86
877.48	874.58
880.55	875.52
880.91	876.68
880.76	878.05
880.89	879.64
880.37	881.34
880.62	883.03
880.79	884.73
879.99	886.43
879.99	888.12
880.13	889.82
880.53	891.52
880.48	893.22
880.19	894.91
880.21	896.61
880.12	898.31
879.37	900.00

10+00 11+00 12+00 13+00 14+00 15+00 16+00 17+00 18+00 19+00 20+00 21+00 22+00 23+00 24+00 25+00 26+00 27+00 28+00 29+00 30+00 31+00 32+00 33+00 34+00 35+00 36+00 37+00 38+00 39+00 40+00

930 920 910 900 890 880 870 860

PROJECT NO: 1420-19-00	HWY: USH 151	COUNTY: FOND DU LAC	PLAN AND PROFILE: SB ON	SHEET E

FILE NAME : N:\PDS\C3D\14201900\SHEETSPLAN\PLANPROF 151 RAMPS.DWG
LAYOUT NAME - SB ON

PLOT DATE : 6/29/2017 7:53 AM PLOT BY : DENEYS, KRISTOPHER M PLOT NAME : PLOT SCALE : ##########

LEGEND

- ACCESS TO BE REMOVED
- STRUCTURE TO BE REMOVED
- DRAINAGE DIRECTION

EXISTING PROPERTY LINE

SEGMENT N4 CURVE 1
PI STA = 46+32.31
Y = 352281.889
X = 767031.743
DELTA = 30°32'45"
D = 0°58'16"
T = 1611.06'
L = 3145.44'
R = 5900.0'
PC STA = 30+21.25
PT STA = 61+66.69
SE = 2.7%

EVER GREEN GROWERS INC

ANTHONY FAVILLA

RICHARD GAFFNEY
LONNIE GAFFNEY

STA 44+95
CONSTR. PE LT

STA 42+30
CONSTR. PE LT

STA 41+70
CONSTR. PE LT
CP REQ'D

STA 56+10
CONSTR. FE LT

PT: 61+66.69

PROPOSED R/W

SLOPE INTERCEPTS (TYP)

SEGMENT N4

N65° 48' 05"E

CP REQ'D

CP REQ'D
DRAIN TO USH 151 SB DITCH

USH 151 SB

USH 151 NB

USH 151

MATCHLINE STA N4 40+00

MATCHLINE STA N4 70+00

CEMETERY

ROCK RIVER CEMETERY ASSOCIATION

CRAIG J KINDERMAN
BICKEY J KINDERMAN

CERES FARMS WISCONSIN LLC

RIPRAP

RUINS

5

5

VPC STA 41+50.00
VPC EL 926.77

VPI STA 42+50.00
VPI EL 926.30

VPT STA 43+50.00
VPT EL 924.95

VPC STA 46+10.00
VPC EL 921.43

VPI STA 47+60.00
VPI EL 919.40

VPT STA 49+10.00
VPT EL 918.63

VPC STA 61+50.00
VPC EL 912.27

VPI STA 63+00.00
VPI EL 911.50

VPT STA 64+50.00
VPT EL 912.10

VPC STA 65+50.00
VPC EL 912.50

VPI STA 68+00.00
VPI EL 913.50

VCL = 300.00
K = 357.16

VCL = 300.00
K = 328.96

VCL = 200.00
K = 227.47

VCL = 500.00
K = 358.05

-1.35%

-0.51%

0.40%

PROPOSED PROFILE

EXISTING GROUND

CP REQ'D

CP REQ'D

EXISTING ELEVATIONS

FINISHED ELEVATIONS

EXISTING ELEVATIONS	921.07 922.94 922.41 926.54 921.85 920.74 917.72 917.22 916.61 915.41 914.98 915.17 914.83 913.13 911.77 913.74 913.51 911.86 911.61 910.71 909.60 909.47 908.80 908.76 909.12 909.43 909.45 910.02 910.52 908.99
FINISHED ELEVATIONS	927.48 927.01 926.48 925.57 924.27 922.92 921.56 920.32 919.36 918.68 918.17 917.66 917.14 916.63 916.12 915.60 915.09 914.58 914.06 913.55 913.04 912.53 912.05 911.84 911.94 912.30 912.66 912.78 912.62 912.18

970 960 950 940 930 920 910 900

40+00 41+00 42+00 43+00 44+00 45+00 46+00 47+00 48+00 49+00 50+00 51+00 52+00 53+00 54+00 55+00 56+00 57+00 58+00 59+00 60+00 61+00 62+00 63+00 64+00 65+00 66+00 67+00 68+00 69+00

PROJECT NO: 1420-19-00	HWY: USH 151	COUNTY: FOND DU LAC	PLAN AND PROFILE: SEGMENT N4	SHEET E

FILE NAME : N:\PDS\C3D\14201900\SHEETSPLAN\PLANPROF TC.DWG
LAYOUT NAME - N4-1

PLOT DATE : 5/17/2017 3:45 PM

PLOT BY : DENEYS, KRISTOPHER M

PLOT NAME :

PLOT SCALE : ##########

LEGEND

- ACCESS TO BE REMOVED
- STRUCTURE TO BE REMOVED
- DRAINAGE DIRECTION

EVER GREEN GROWERS INC

EXISTING PROPERTY LINE

EVER GREEN GROWERS INC

EVER GREEN GROWERS INC

SEGMENT TC4 CURVE 2
PI STA = 76+99.79
Y = 353570.680
X = 769899.628
DELTA = 51°47'40"
D = 6°17'22"
T = 442.30'
L = 823.53'
R = 911.00'
PC STA = 72+57.49
PT STA = 80+81.02
SE = 5.1%

SEGMENT TC4 CURVE 3
PI STA = 86+34.43
Y = 354536.782
X = 770140.631
DELTA = 74°06'08"
D = 12°33'54"
T = 344.26'
L = 589.76'
R = 456.00'
PC STA = 82+90.17
PT STA = 88+79.92
SE = 5.1%

EVER GREEN GROWERS INC

MATCHLINE STA N4 70+00

PC: 72+57.49

PT: 80+81.02

PC: 82+90.17

PT: 88+79.92

EP: 51+23.30

N4 00° 25" E

N88° 06' 34"E

60'

80'

50'

55'

65'

85'

75'

SEGMENT N4

SLOPE INTERCEPTS (TYP)

PROPOSED R/W

CP REQ'D
DRAIN TO USH 151 SB DITCH

EVER GREEN GROWERS INC

EVER GREEN GROWERS INC

CP REQ'D

PT: 42+47.94

SCOTT A PADRON
TAMMY L PADRON

PC: 39+70.19

STA N4 90+30.79
STA D 44+88.49
CONSTRUCT TYPE D INT.
(SEE SDD)

STEVEN R RILLING
BRENDA S RILLING

SEGMENT 39

STEVEN R RILLING
BRENDA S RILLING

DEERFIELD RD


HUNTING RIDGE RD

USH 151 SB

USH 151

USH 151 NB

CERES FARMS WISCONSIN LLC

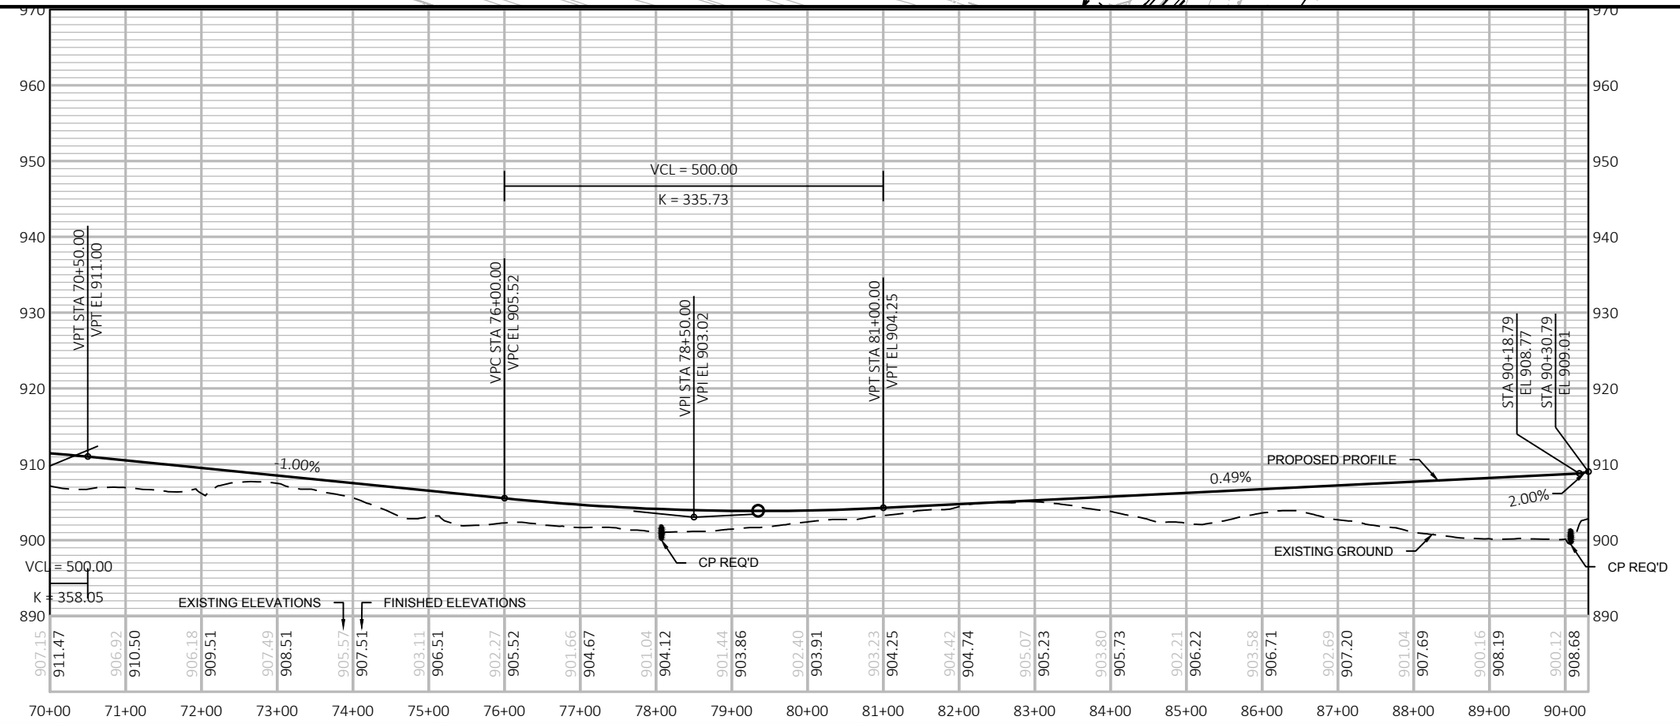

PROJECT NO: 1420-19-00	HWY: USH 151	COUNTY: FOND DU LAC	PLAN AND PROFILE: SEGMENT N4	SHEET E

FILE NAME : N:\PDS\C3D\14201900\SHEETSPLAN\PLANPROF TC.DWG
LAYOUT NAME - N4-2

PLOT DATE : 5/18/2017 2:46 PM PLOT BY : DENEYS, KRISTOPHER M PLOT NAME : PLOT SCALE : ##########


SEGMENT S2 CURVE 1
PI STA = 13+46.83
Y = 346487.100
X = 754948.370
DELTA = 69°16'02"
D = 24°48'12"
T = 159.56'
L = 279.26'
R = 231.00'
PC STA = 11+87.27
PT STA = 14+66.54
SE = 6.0%

LEGEND
- ACCESS TO BE REMOVED
- STRUCTURE TO BE REMOVED
- DRAINAGE DIRECTION

GERALDINE M HUEMPFNER
STATE OF WIS DEPT NATURAL RESOURCES
EXISTING PROPERTY LINE
PT: 14+66.54
PC: 11+87.27
STA 19+00 CONST. FE LT. CP REQ'D
STA 19+00 CONST. FE RT. CP REQ'D
PROPOSED R/W
SLOPE INTERCEPTS (TYP)
2-CP REQ'D
CP REQ'D
SEGMENT S2
S10° 15' 50"E
S79° 31' 57"E
EXISTING R/W
MELISSA J BROWN
STH 26
MATCHLINE STA 38+00

PROJECT NO: 1420-19-00 | HWY: USH 151 | COUNTY: FOND DU LAC | PLAN AND PROFILE: SEGMENT S2 | SHEET E


FILE NAME : N:\PDS\C3D\14201900\SHEETSPLAN\PLANPROF S2.DWG
LAYOUT NAME - S2 1
PLOT DATE : 7/26/2017 9:10 AM
PLOT BY : KOSTER, JASON A
PLOT NAME :
PLOT SCALE : 1 IN:200 FT

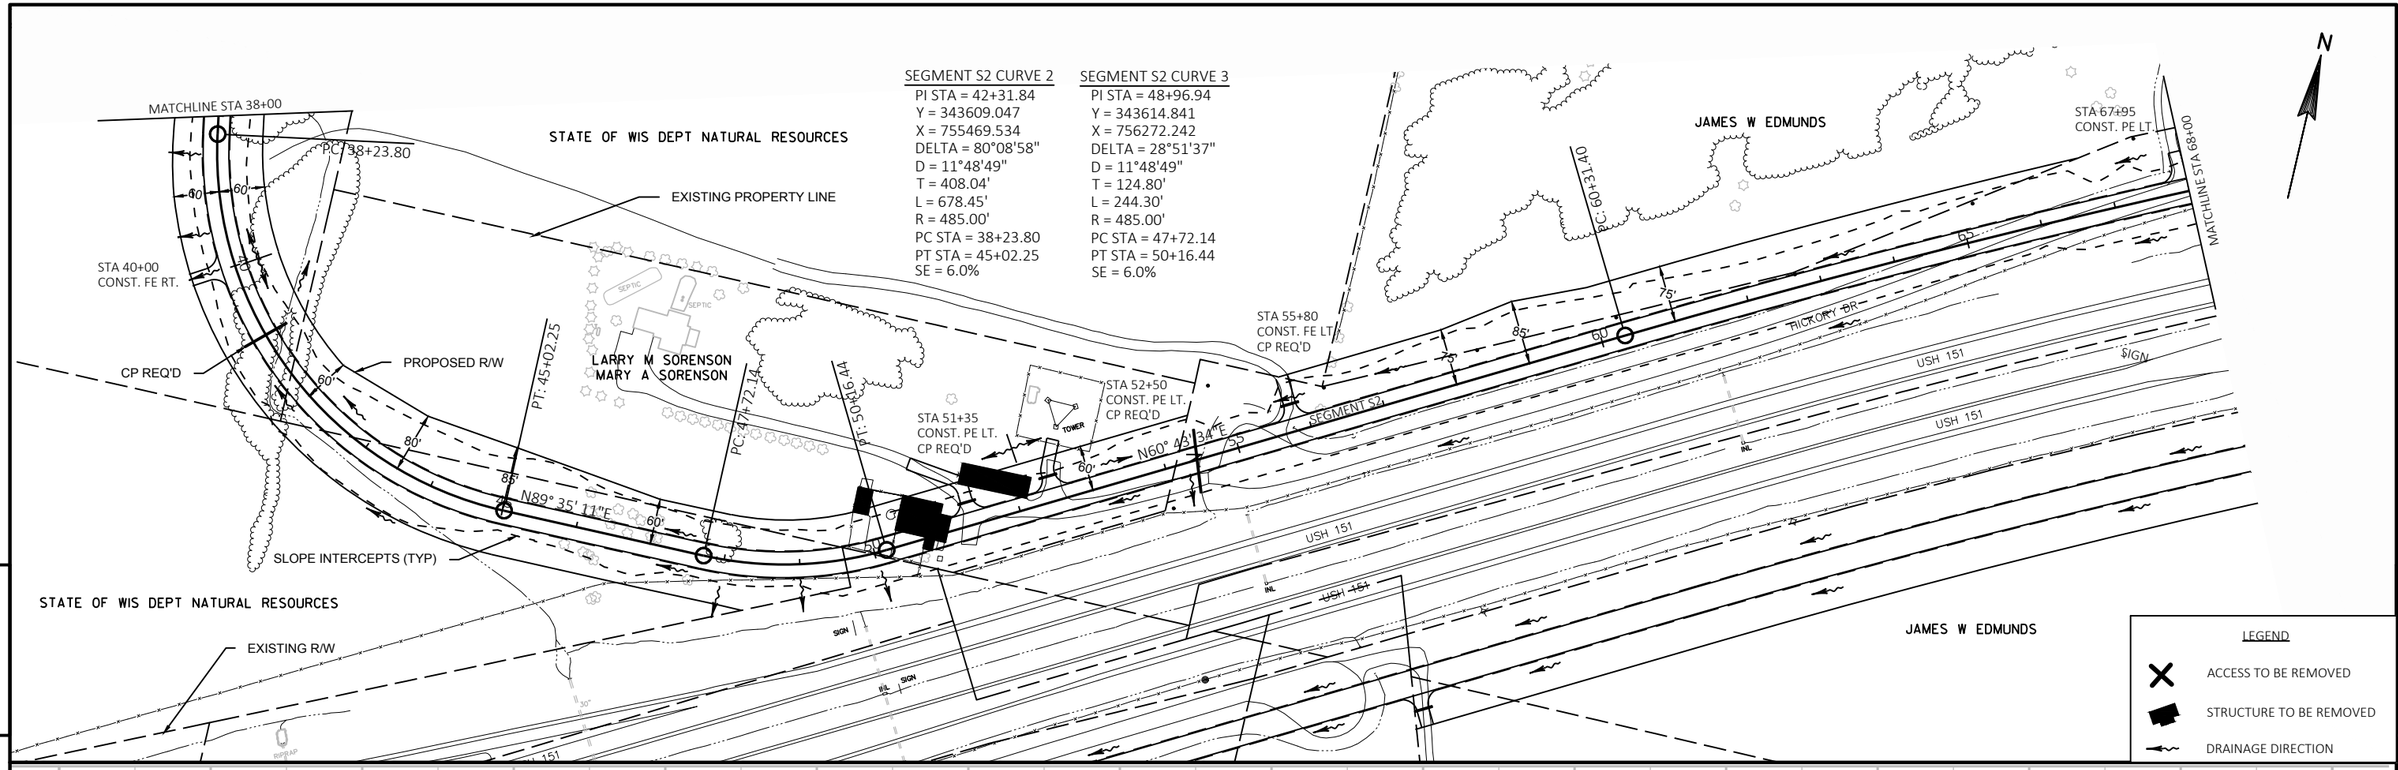

PROJECT NO: 1420-19-00	HWY: USH 151	COUNTY: FOND DU LAC	PLAN AND PROFILE: SEGMENT S2	SHEET E

FILE NAME : N:\PDS\C3D\14201900\SHEETSPLAN\PLANPROF S2.DWG
LAYOUT NAME - S2 2


PLOT DATE : 7/26/2017 9:11 AM PLOT BY : KOSTER, JASON A PLOT NAME : PLOT SCALE : 1 IN:200 FT

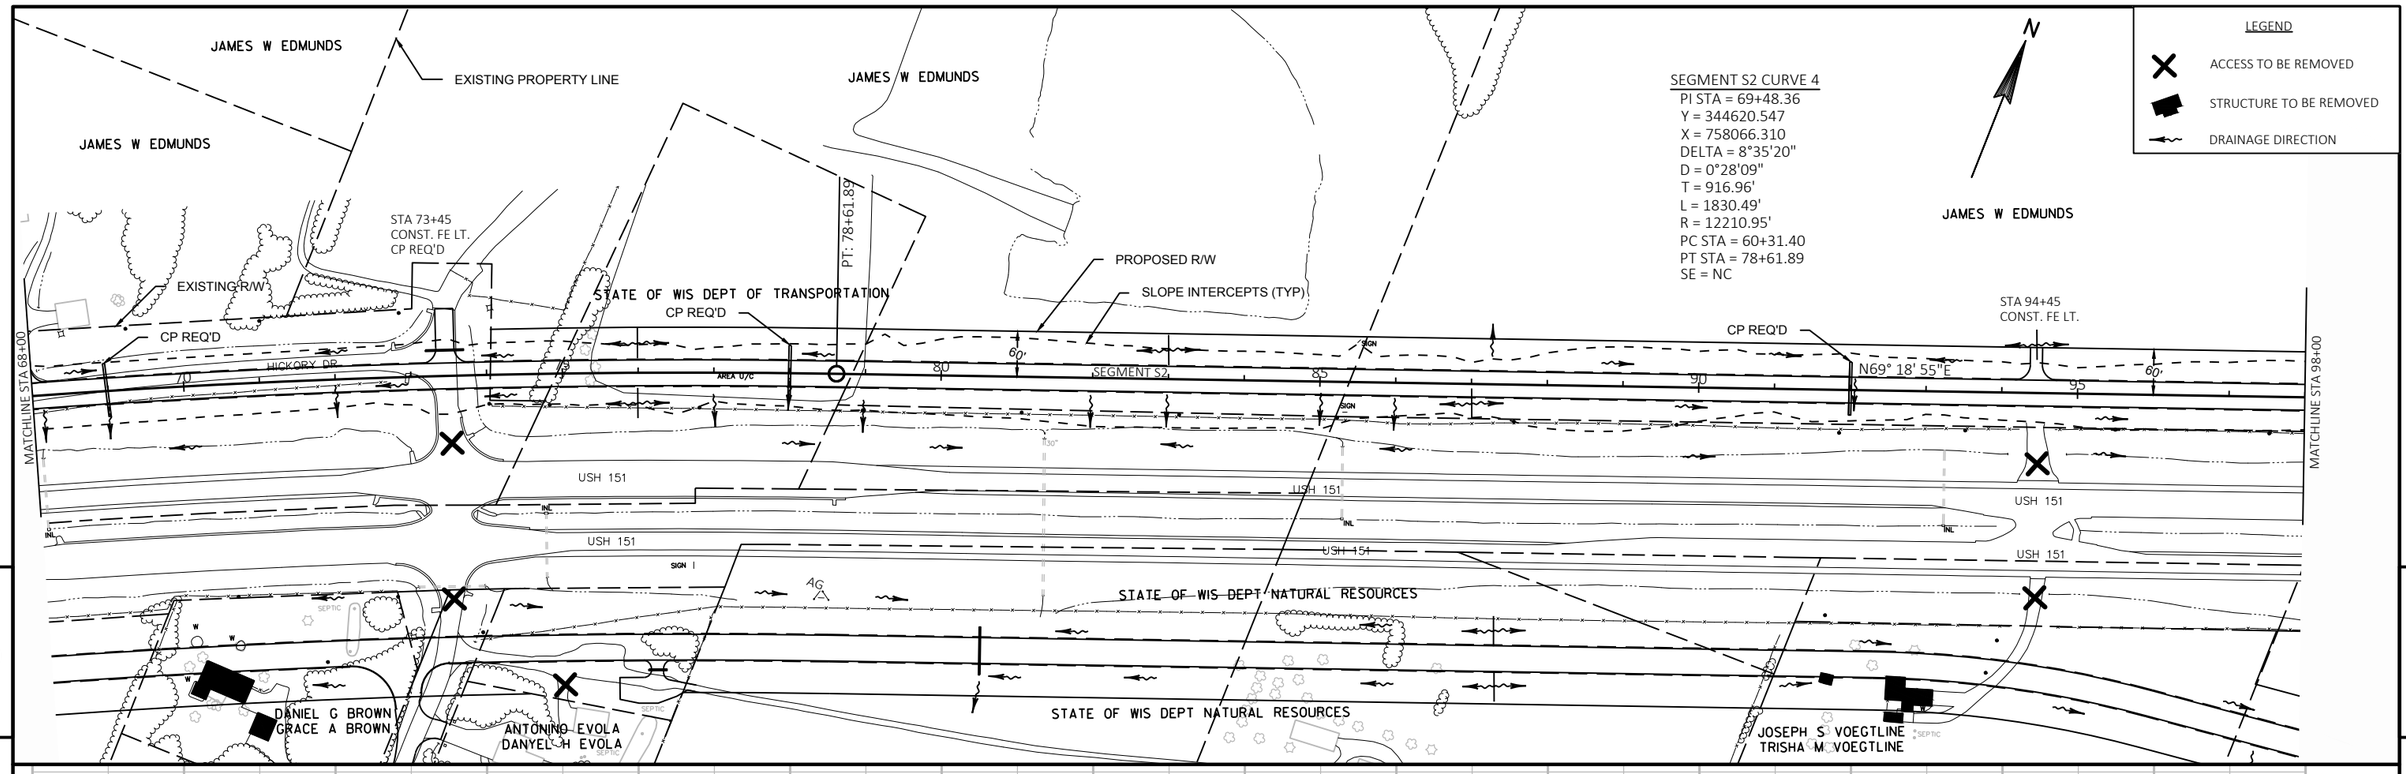


PROJECT NO: 1420-19-00	HWY: USH 151	COUNTY: FOND DU LAC	PLAN AND PROFILE: SEGMENT S2	SHEET	E

FILE NAME : N:\PDS\C3D\14201900\SHEETSPLAN\PLANPROF S2.DWG
LAYOUT NAME - S2 3

PLOT DATE : 7/26/2017 9:12 AM PLOT BY : KOSTER, JASON A PLOT NAME : PLOT SCALE : 1 IN:200 FT

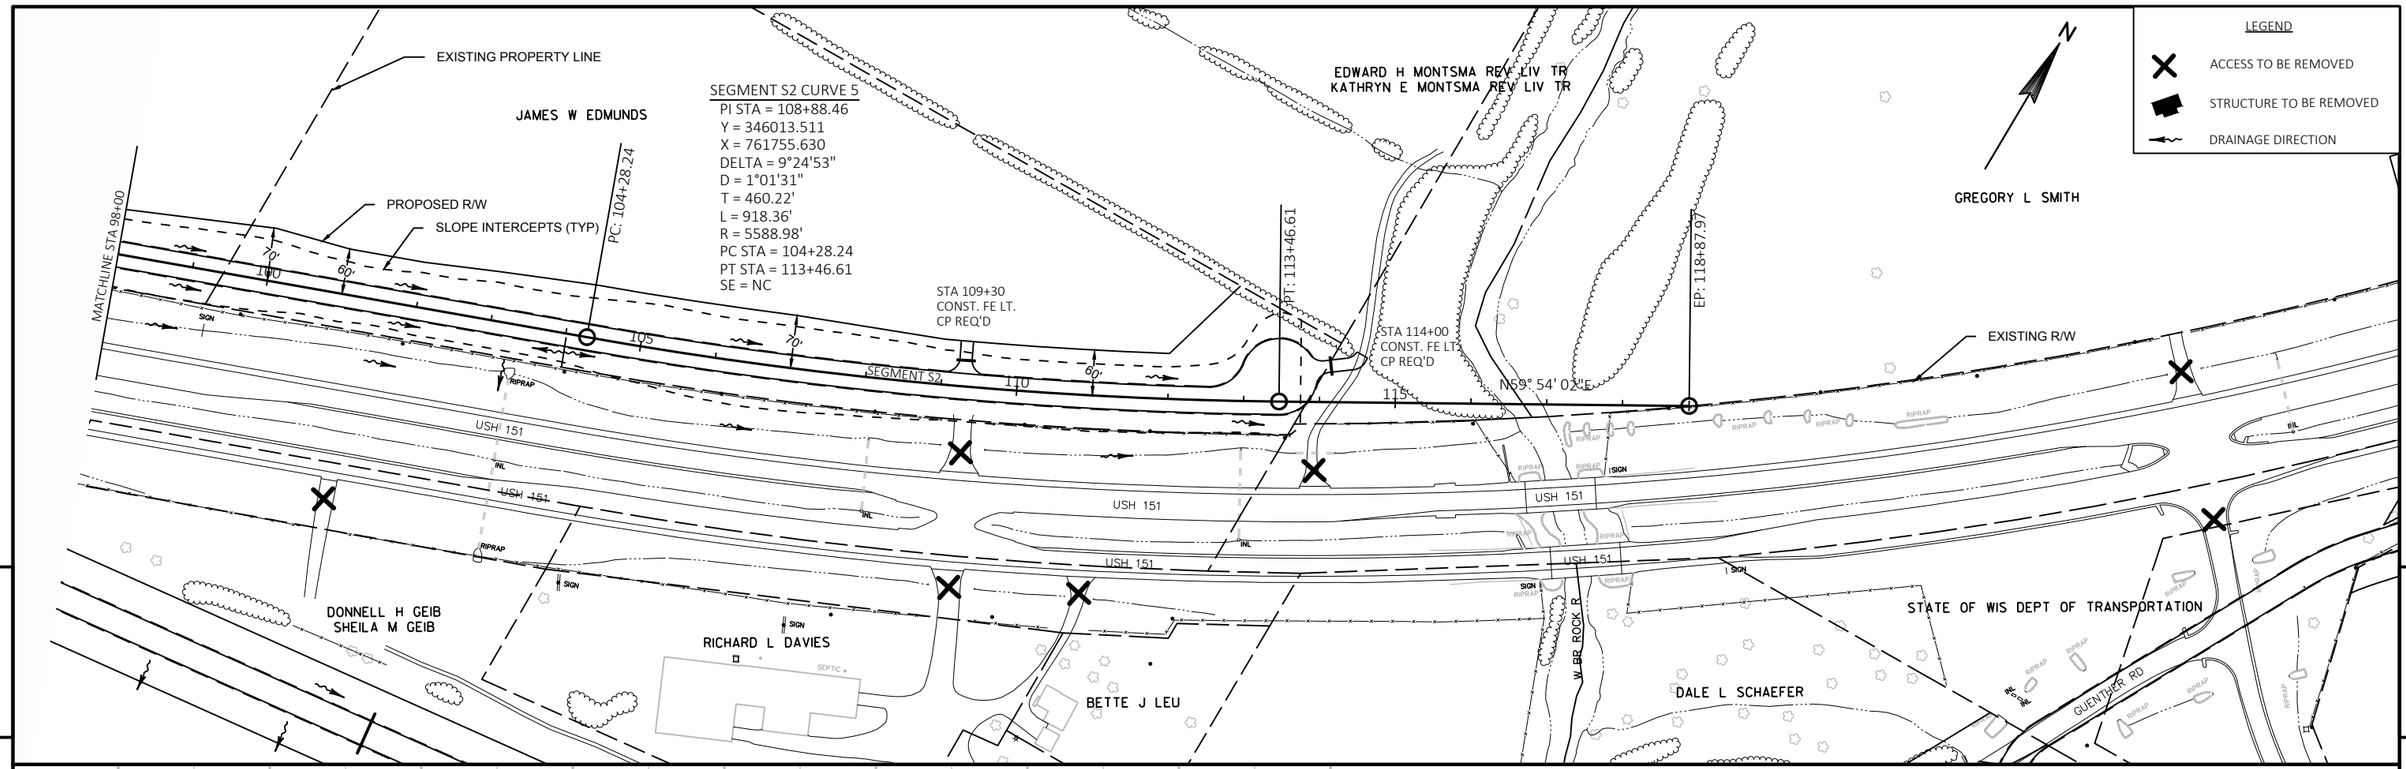


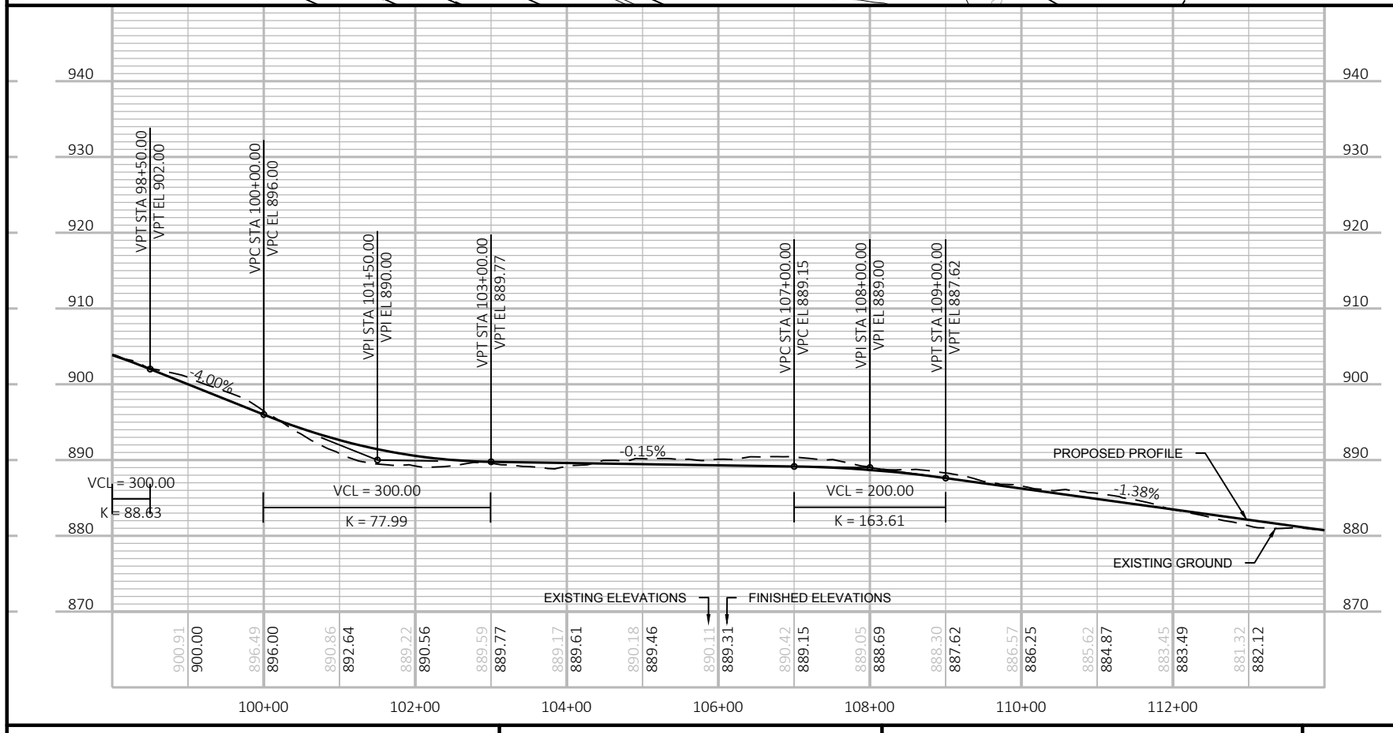

PROJECT NO: 1420-19-00	HWY: USH 151	COUNTY: FOND DU LAC	PLAN AND PROFILE: SEGMENT S2	SHEET E

FILE NAME : N:\PDS\C3D\14201900\SHEETSPLAN\PLANPROF S2.DWG
LAYOUT NAME - S2 4


PLOT DATE : 7/26/2017 9:13 AM PLOT BY : KOSTER, JASON A PLOT NAME : PLOT SCALE : 1 IN:200 FT

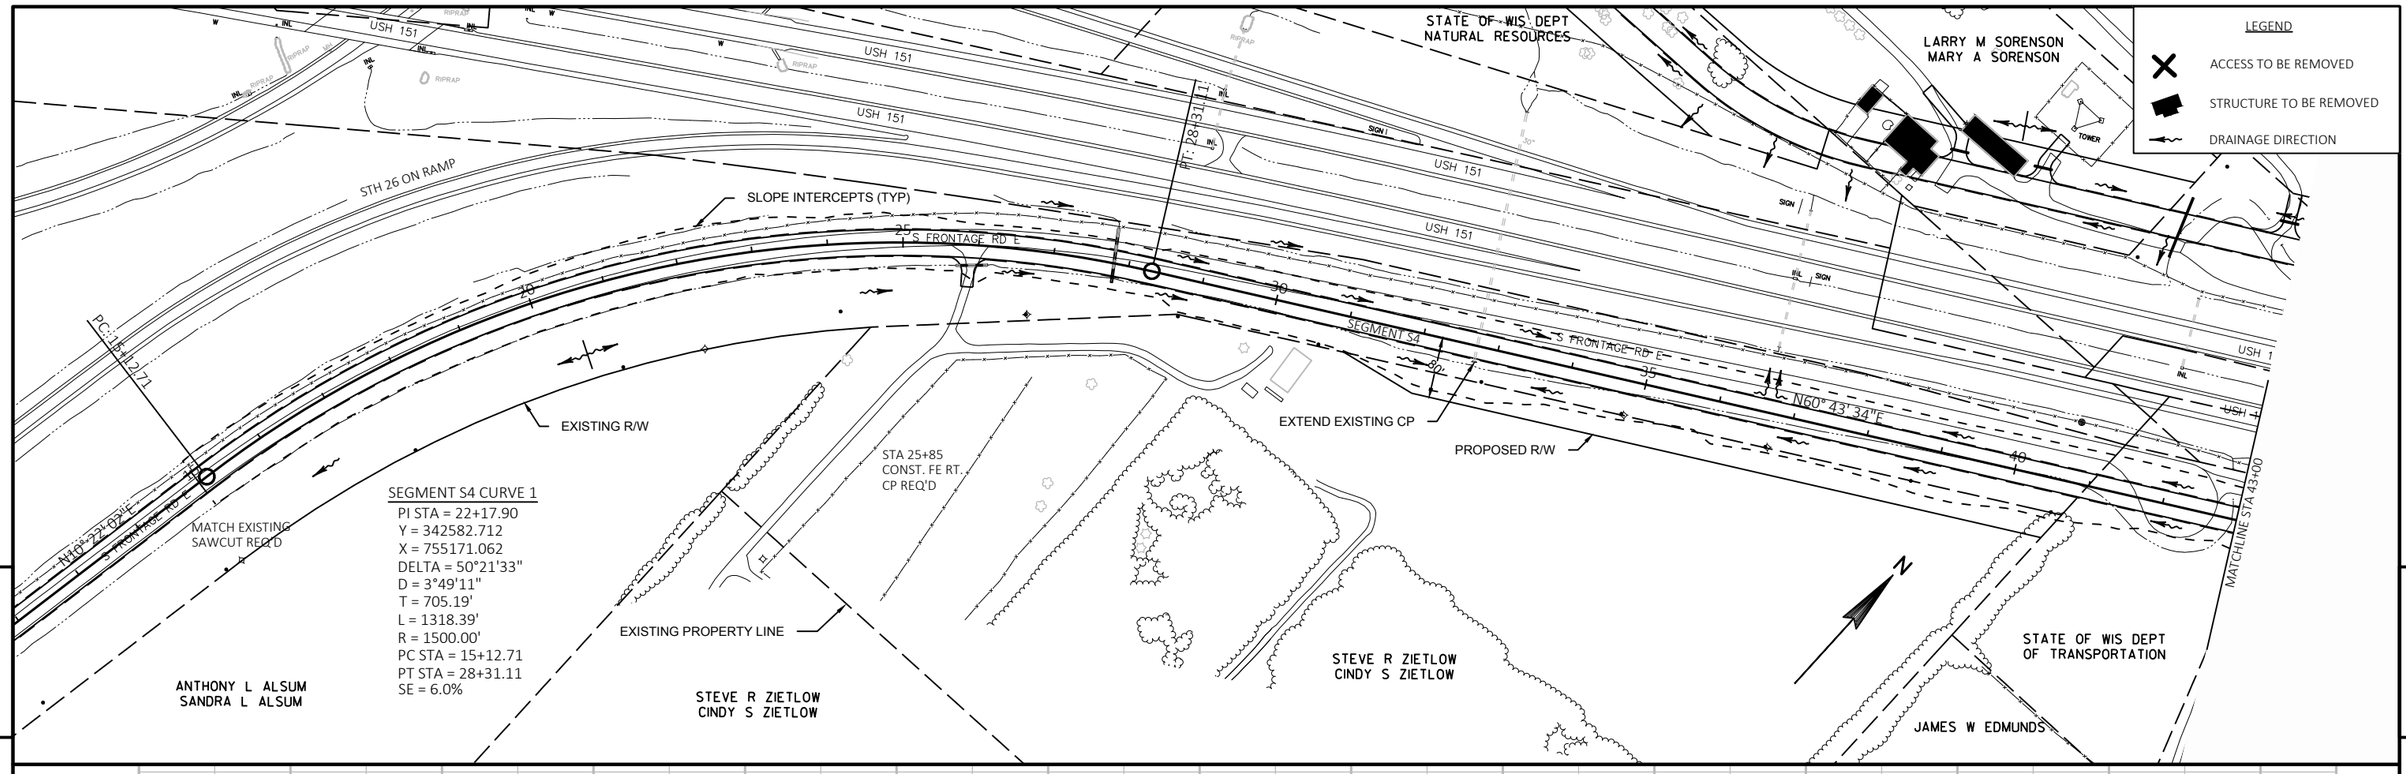


PROJECT NO: 1420-19-00	HWY: USH 151	COUNTY: FOND DU LAC	PLAN AND PROFILE: SEGMENT S4	SHEET E


FILE NAME : N:\PDS\C3D\14201900\SHEETSPLAN\PLANPROF S4.DWG
LAYOUT NAME - S4 1

PLOT DATE : 7/26/2017 8:43 AM PLOT BY : KOSTER, JASON A PLOT NAME : PLOT SCALE : 1 IN:200 FT

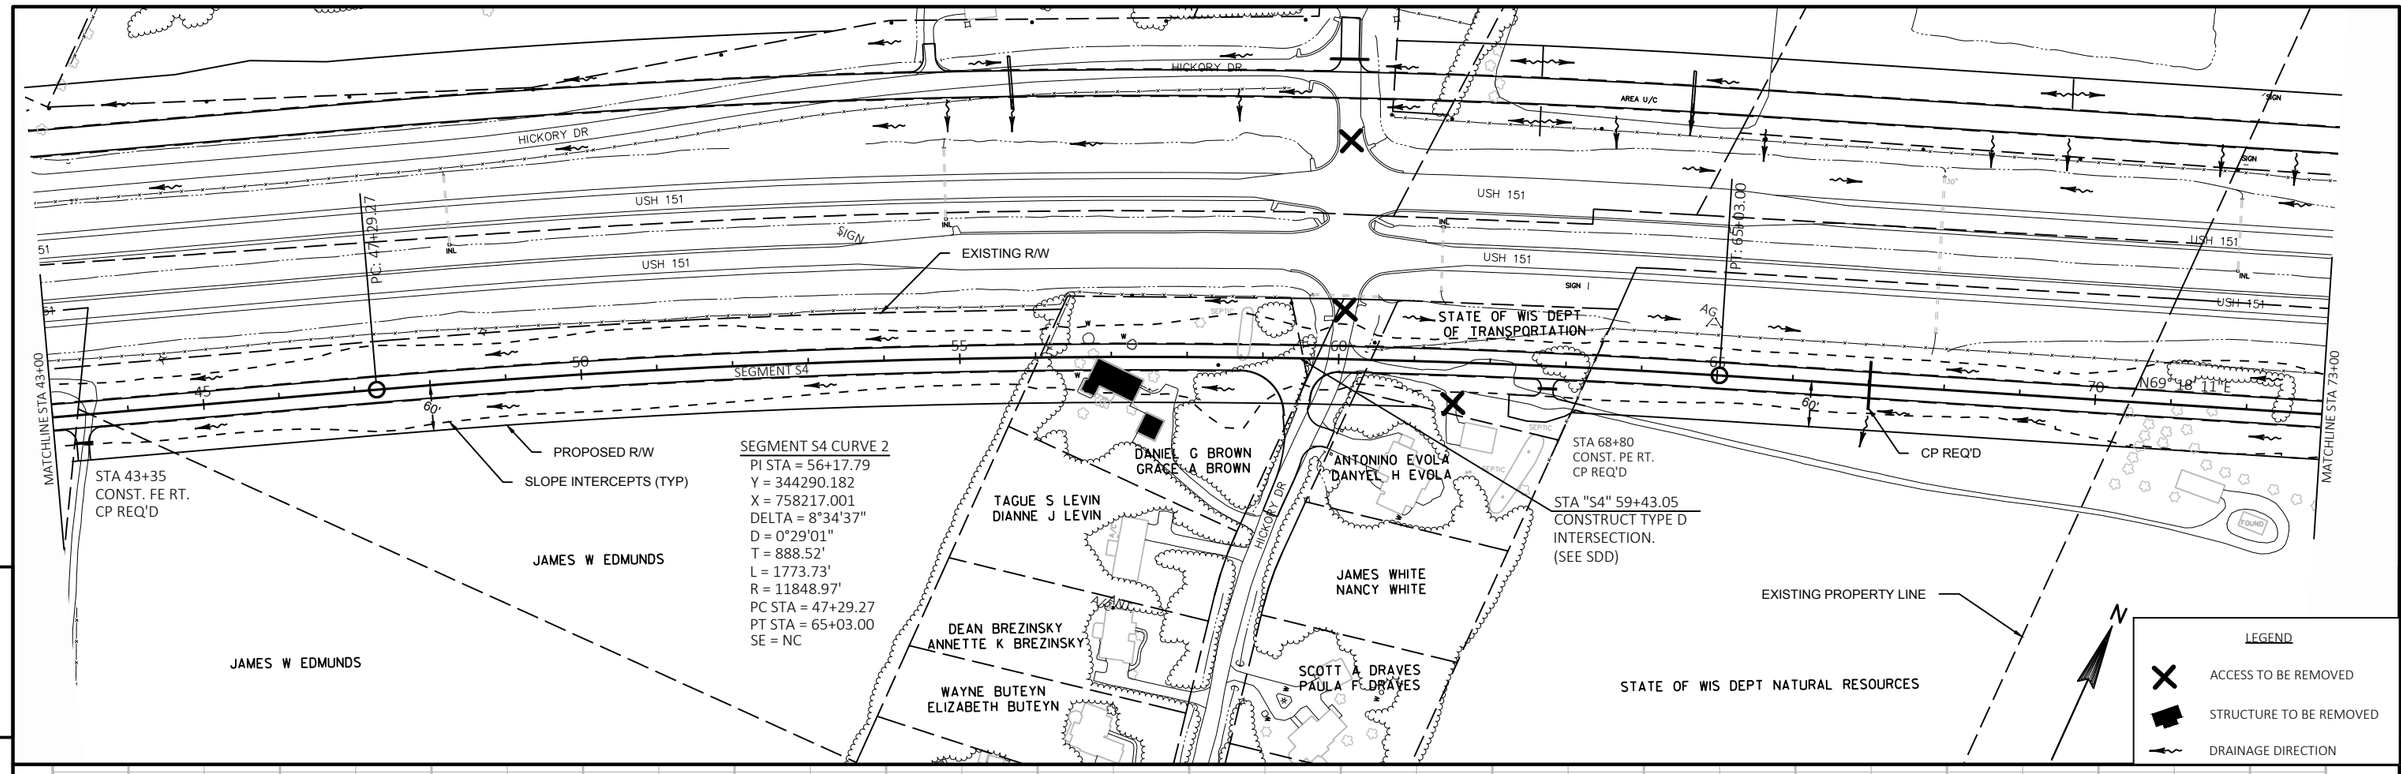

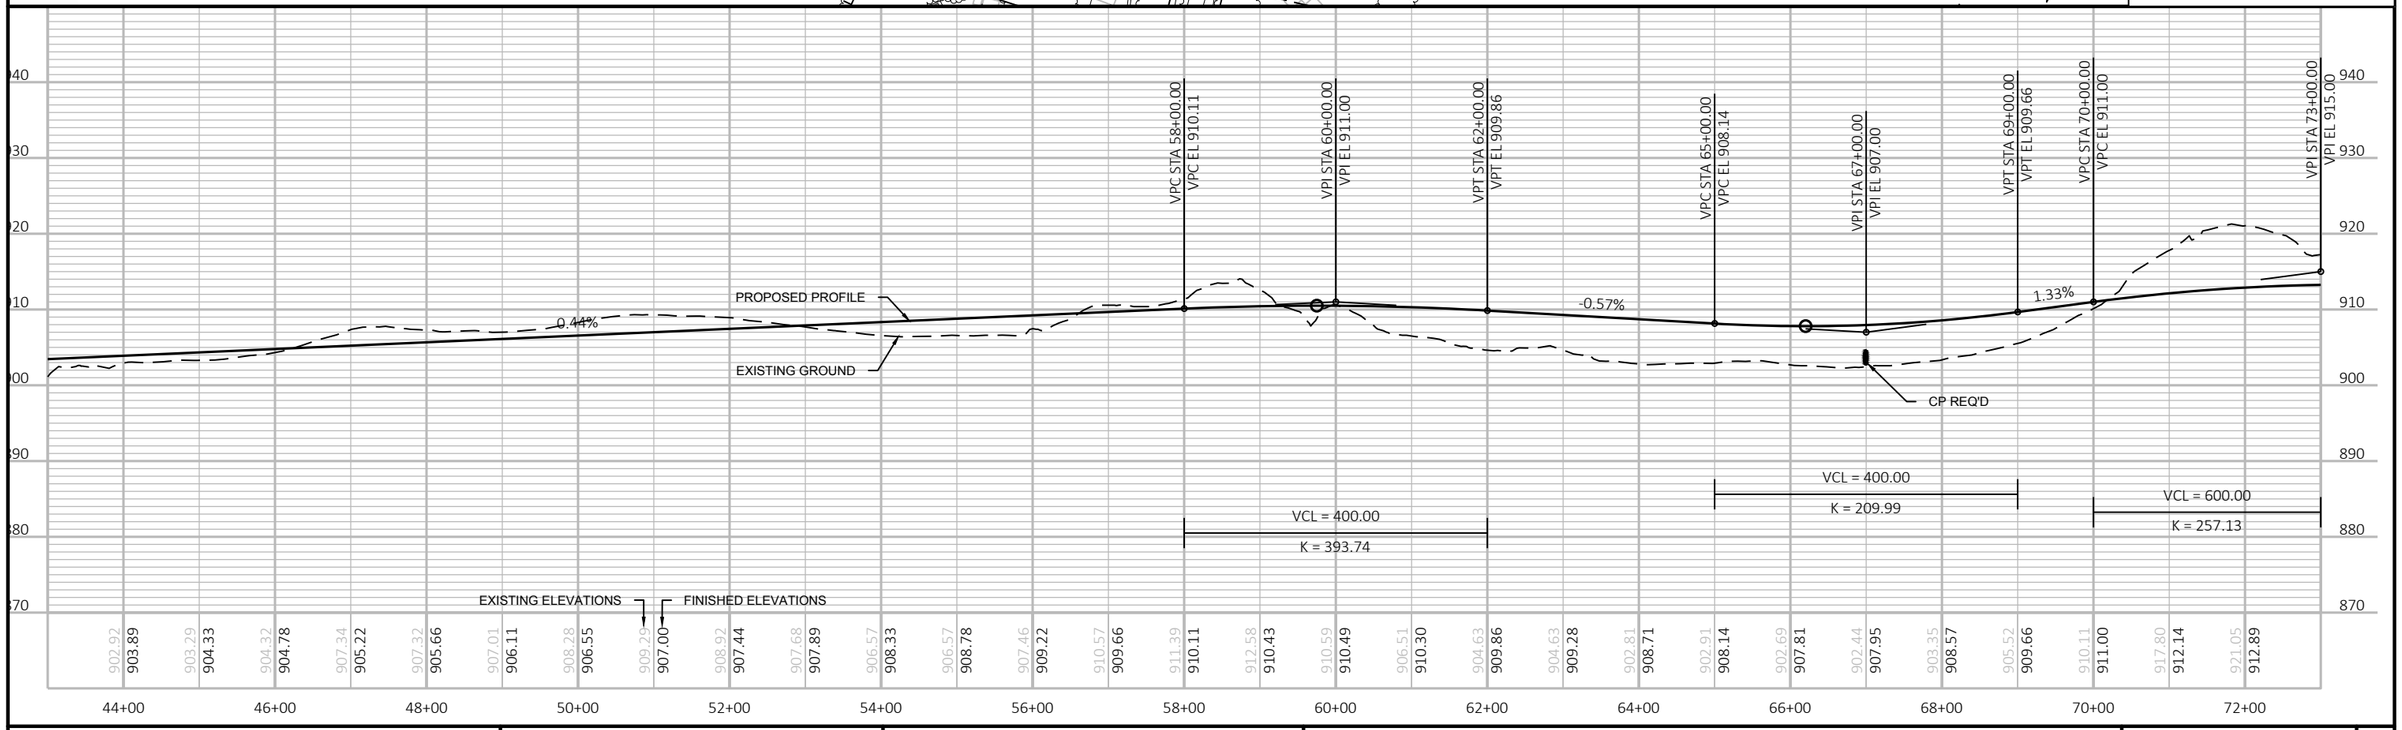


PROJECT NO: 1420-19-00	HWY: USH 151	COUNTY: FOND DU LAC	PLAN AND PROFILE: SEGMENT S4	SHEET E

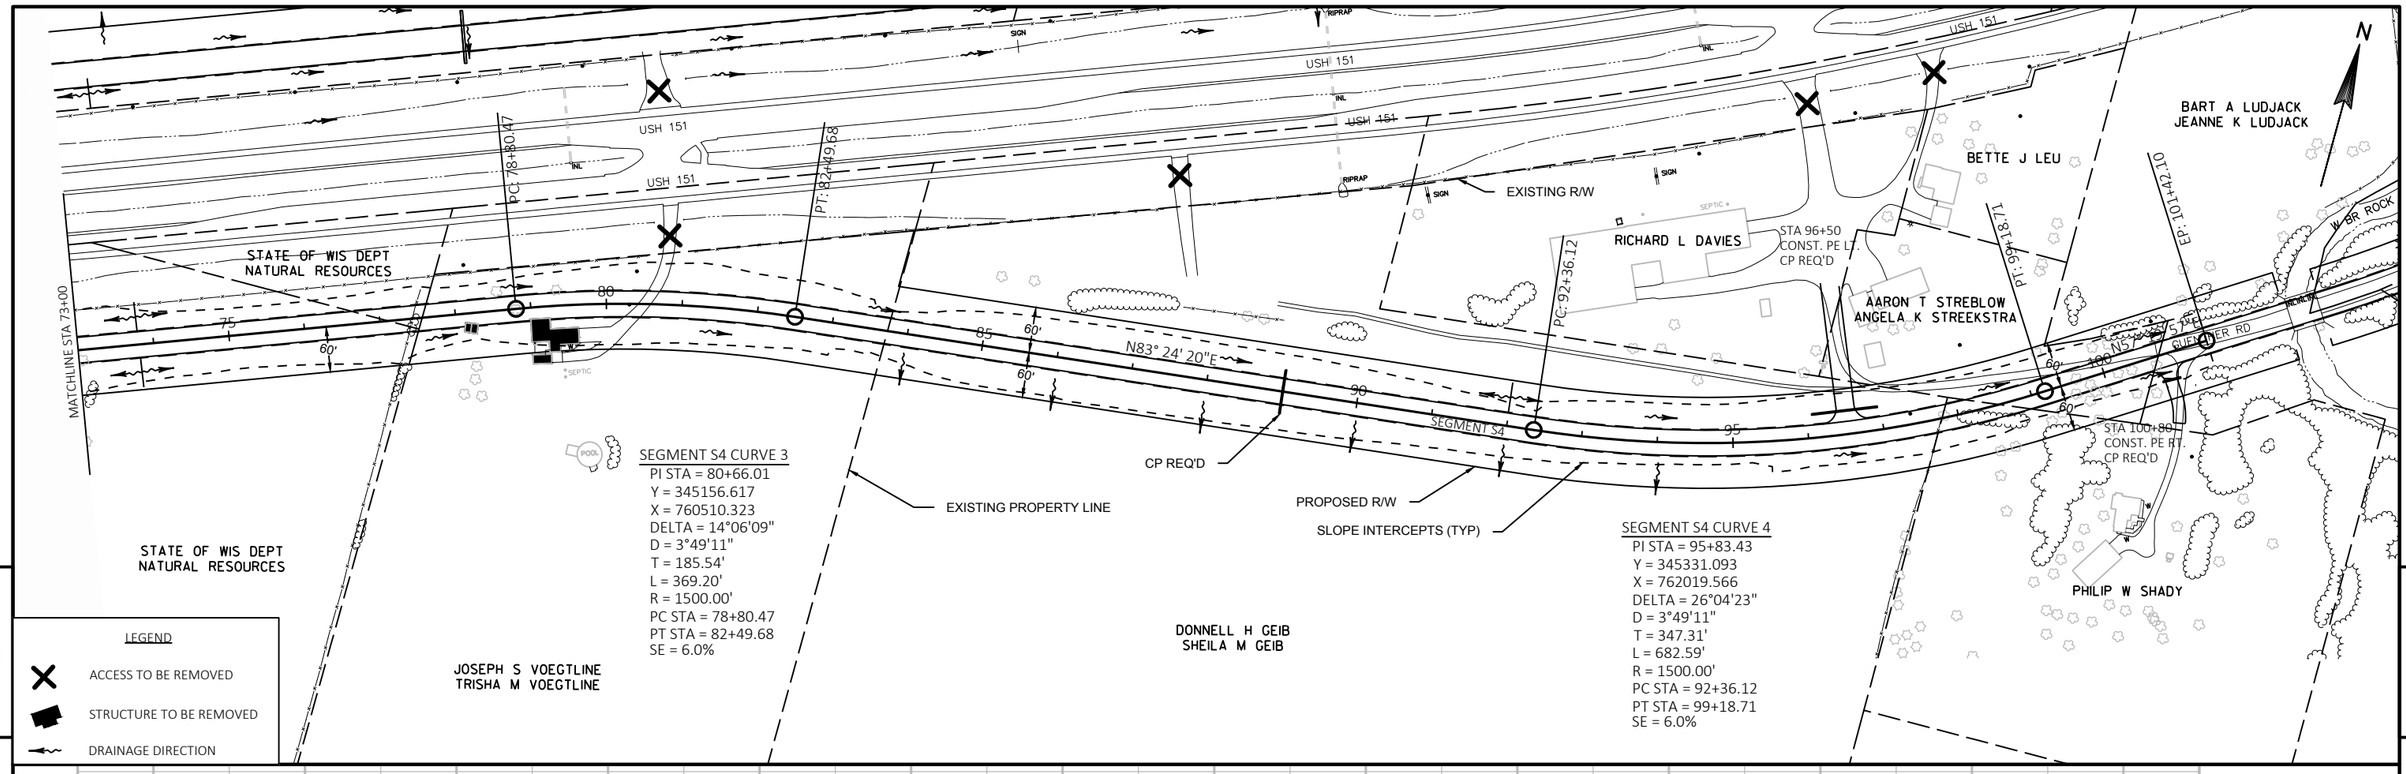

PROJECT NO: 1420-19-00	HWY: USH 151	COUNTY: FOND DU LAC	PLAN AND PROFILE: SEGMENT S4	SHEET E

FILE NAME : N:\PDS\C3D\14201900\SHEETSPLAN\PLANPROF S4.DWG
LAYOUT NAME - S4 3

PLOT DATE : 7/26/2017 8:45 AM PLOT BY : KOSTER, JASON A PLOT NAME : PLOT SCALE : 1 IN:200 FT

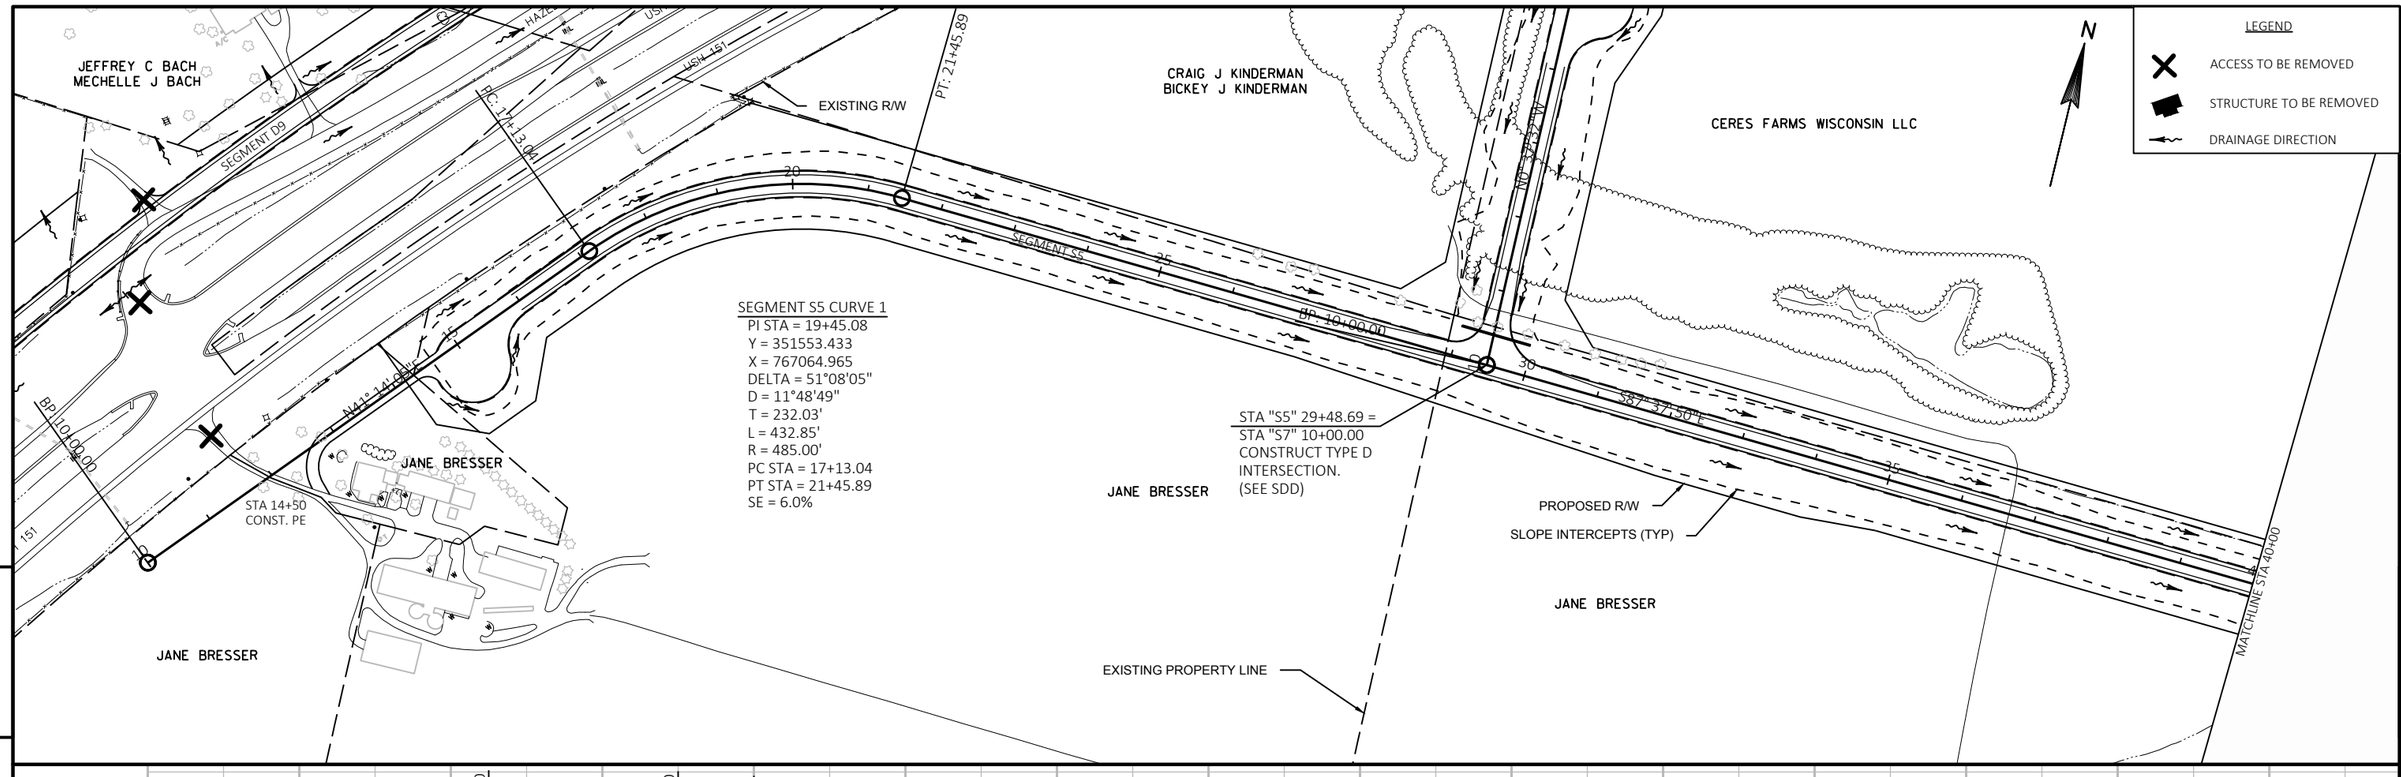


5

5

PROJECT NO: 1420-19-00	HWY: USH 151	COUNTY: FOND DU LAC	PLAN AND PROFILE: SEGMENT S5	SHEET	E

FILE NAME : N:\PDS\C3D\14201900\SHEETSPLAN\PLANPROF S5-S7.DWG
LAYOUT NAME - S5-1


PLOT DATE : 9/21/2017 2:21 PM PLOT BY : KOSTER, JASON A PLOT NAME : PLOT SCALE : 1 IN:200 FT

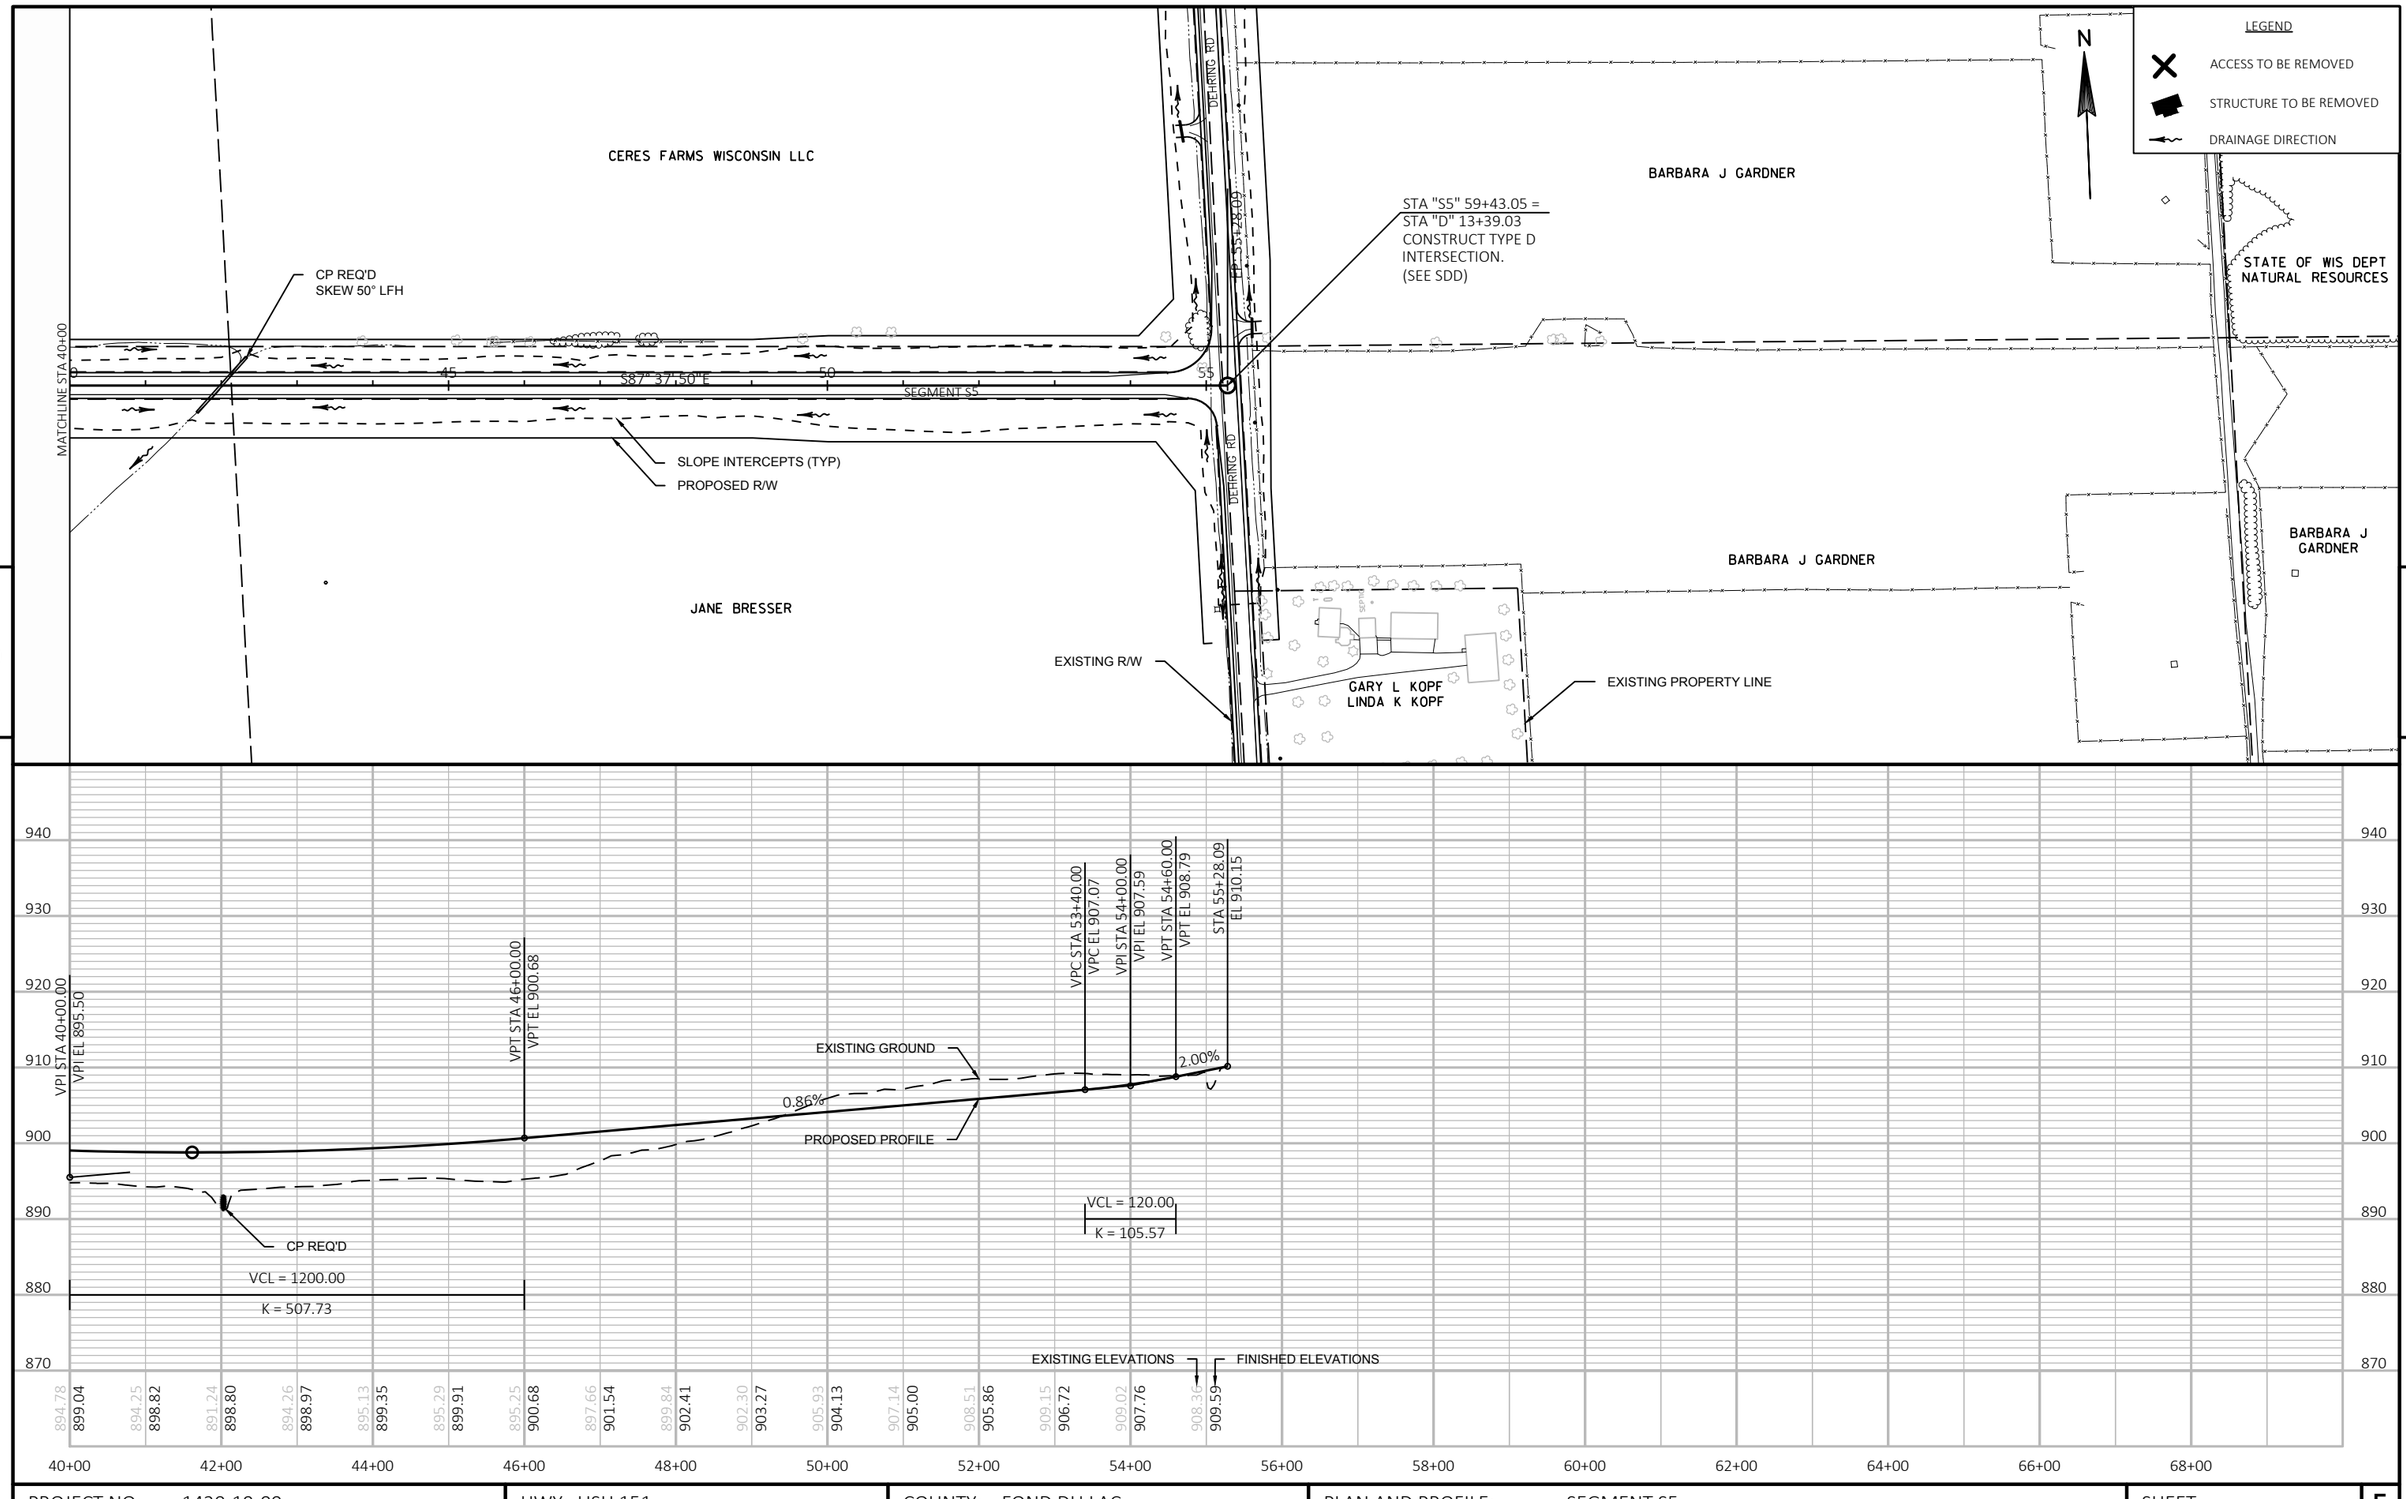


PROJECT NO: 1420-19-00	HWY: USH 151	COUNTY: FOND DU LAC	PLAN AND PROFILE: SEGMENT S5	SHEET	E


FILE NAME : N:\PDS\C3D\14201900\SHEETSPLAN\PLANPROF S5-S7.DWG
LAYOUT NAME - S5-2

PLOT DATE : 9/21/2017 2:22 PM PLOT BY : KOSTER, JASON A PLOT NAME : PLOT SCALE : 1 IN:200 FT

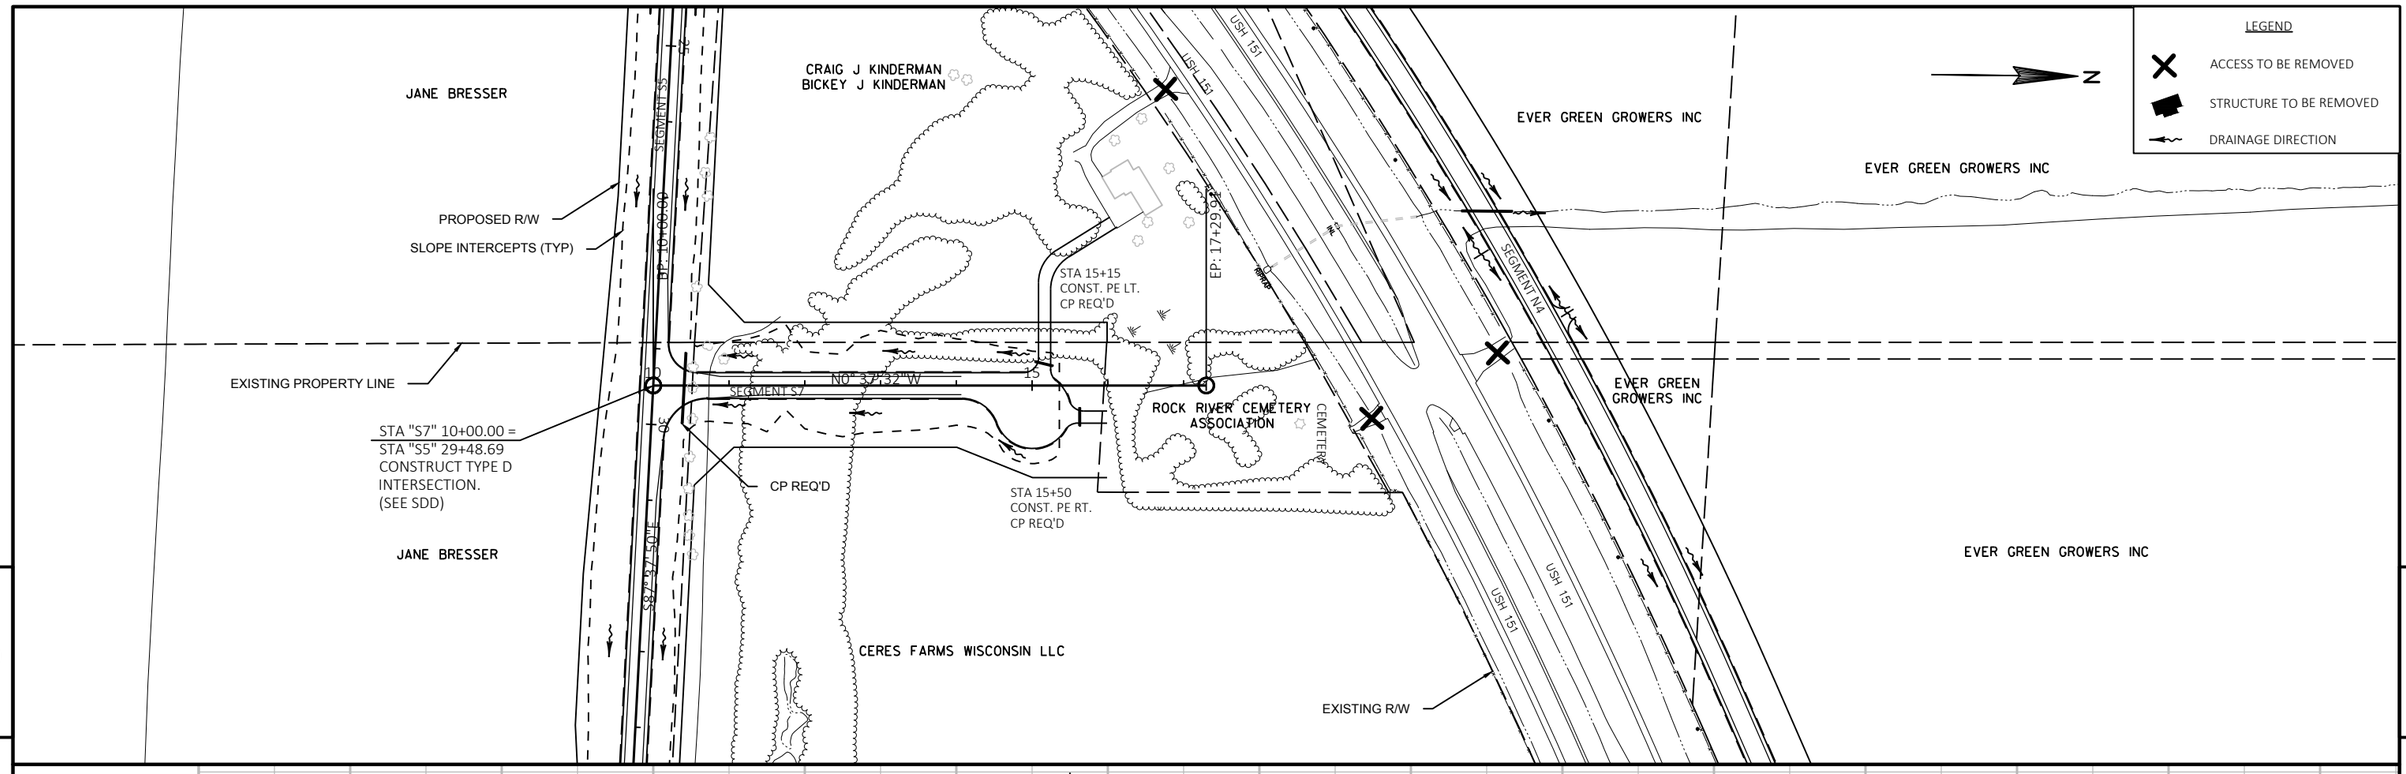

PROJECT NO: 1420-19-00	HWY: USH 151	COUNTY: FOND DU LAC	PLAN AND PROFILE: SEGMENT S7	SHEET	E

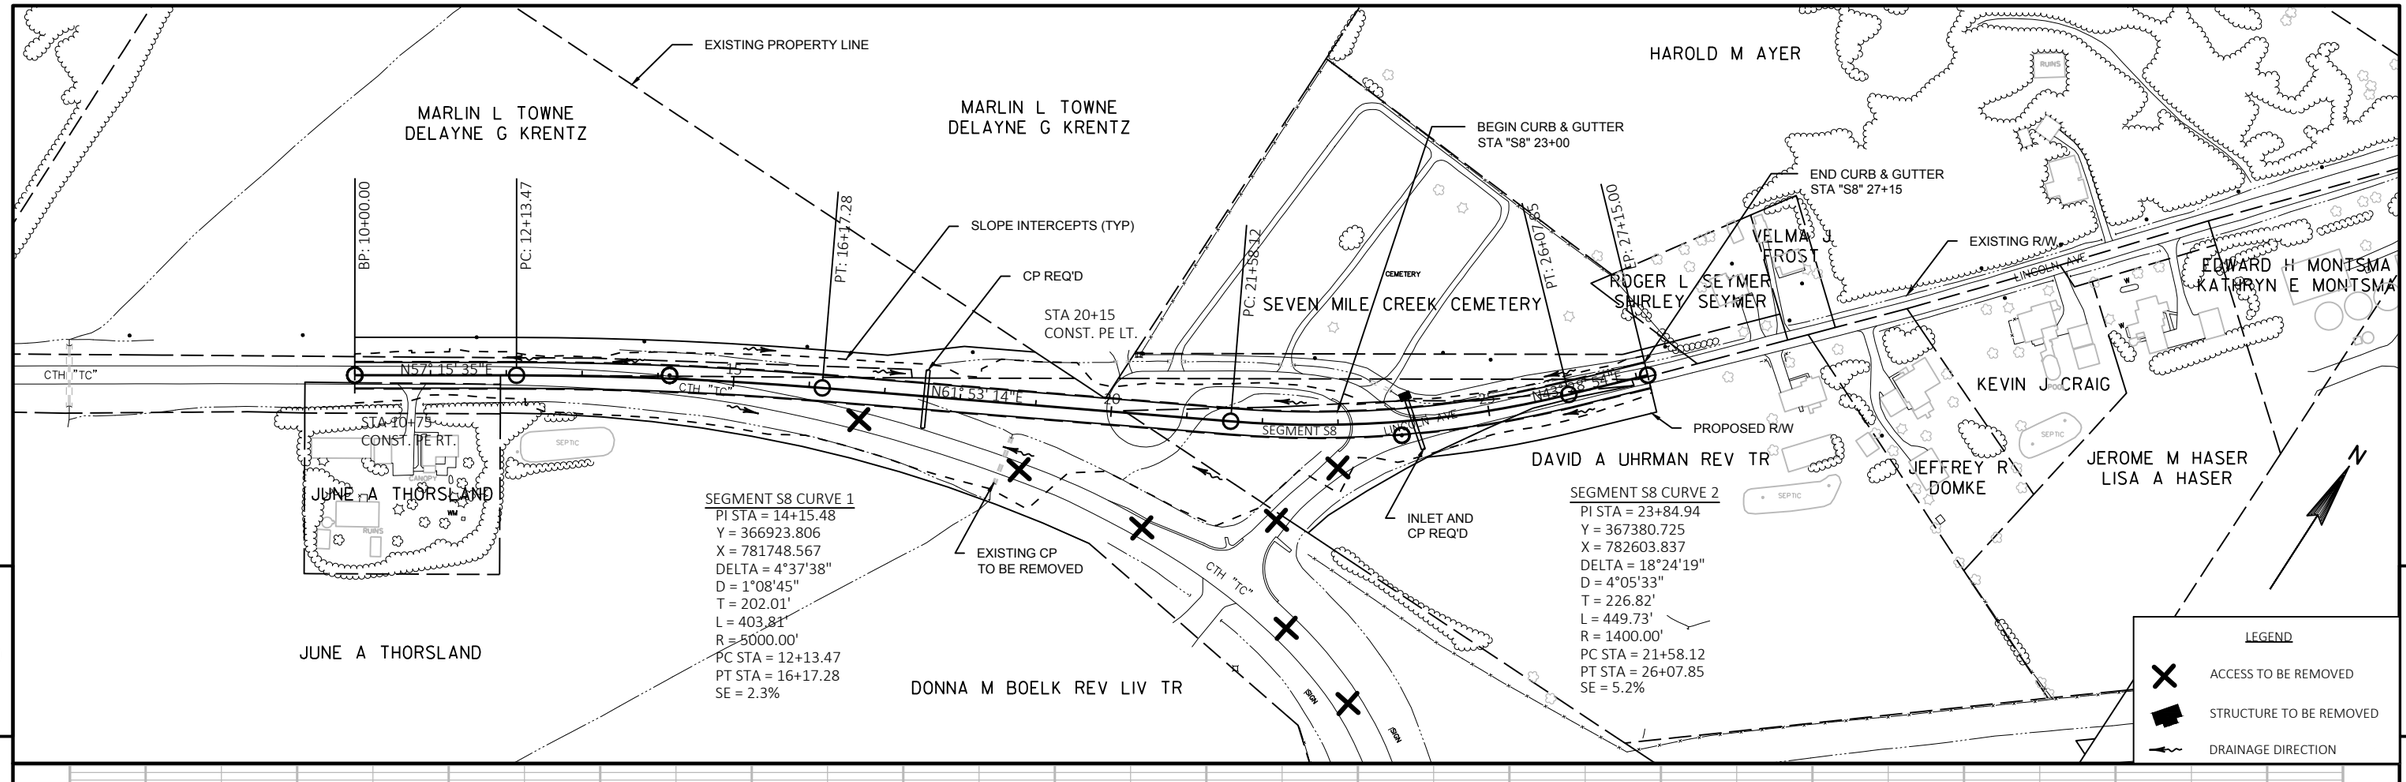


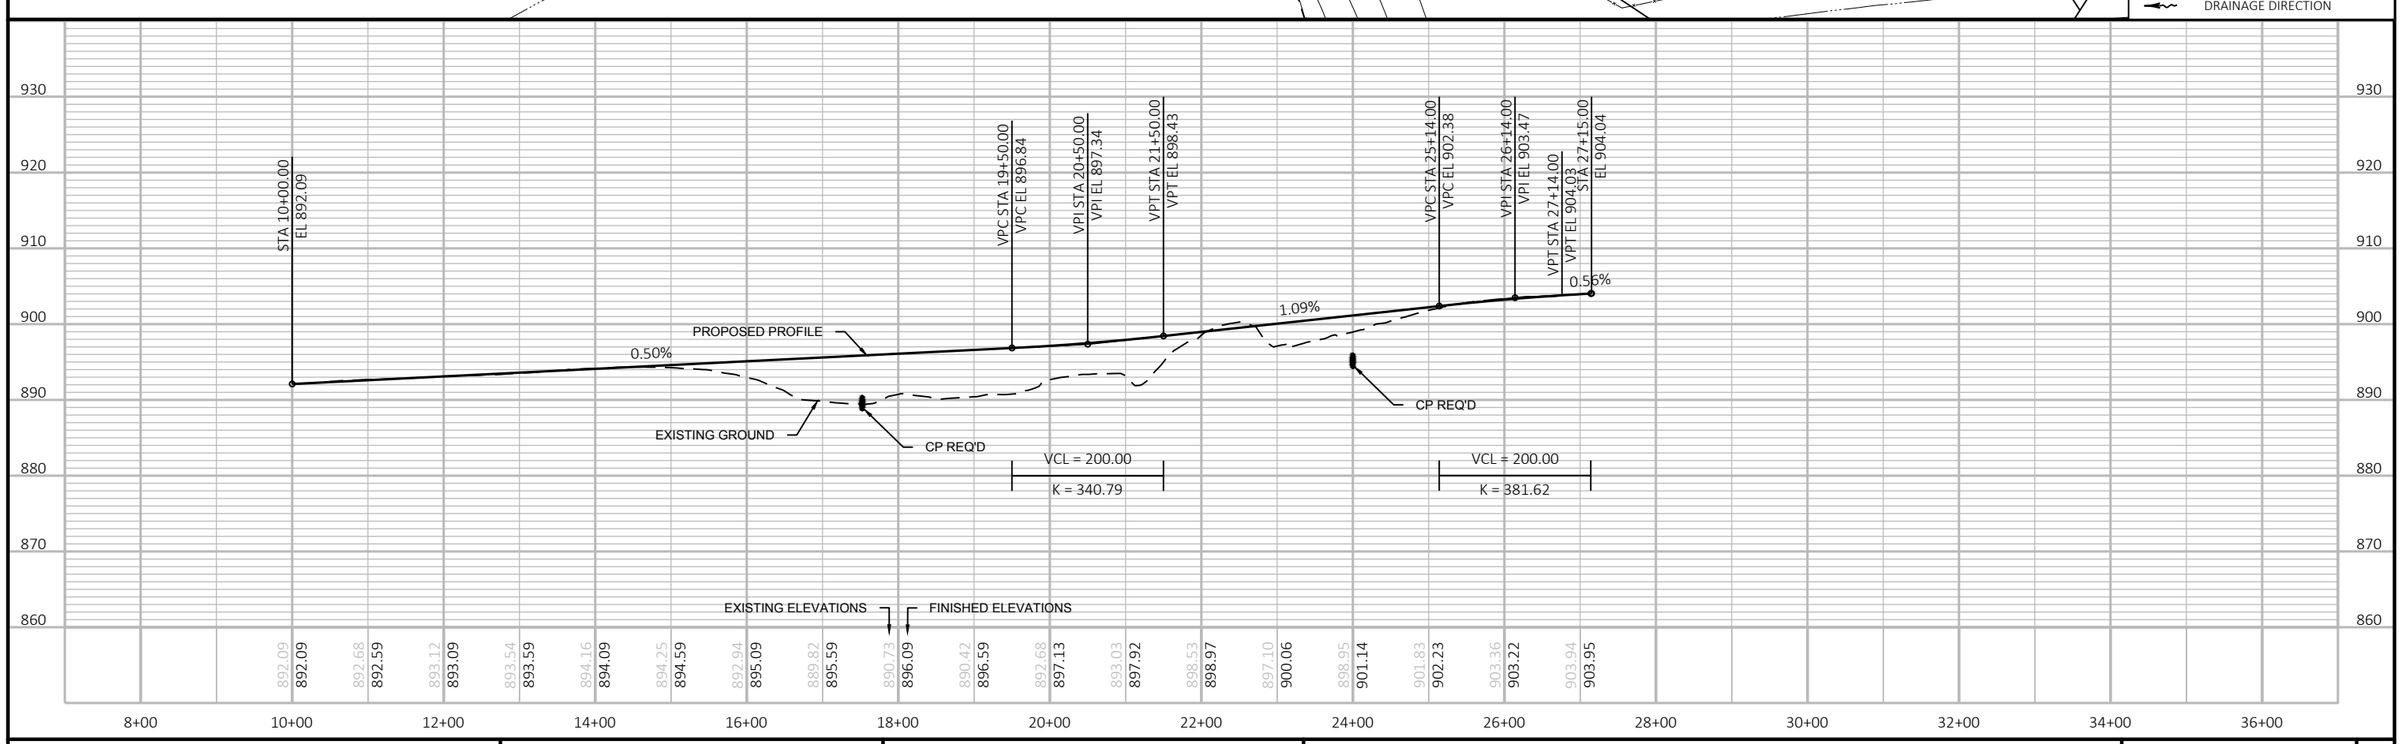


PROJECT NO: 1420-19-00	HWY: USH 151	COUNTY: FOND DU LAC	PLAN AND PROFILE: SEGMENT S8	SHEET E

FILE NAME : N:\PDS\C3D\14201900\SHEETSPLAN\PLANPROF S8.DWG
LAYOUT NAME - S8 - 1

PLOT DATE : 11/27/2017 9:56 AM PLOT BY : KOSTER, JASON A PLOT NAME : PLOT SCALE : 1 IN:200 FT

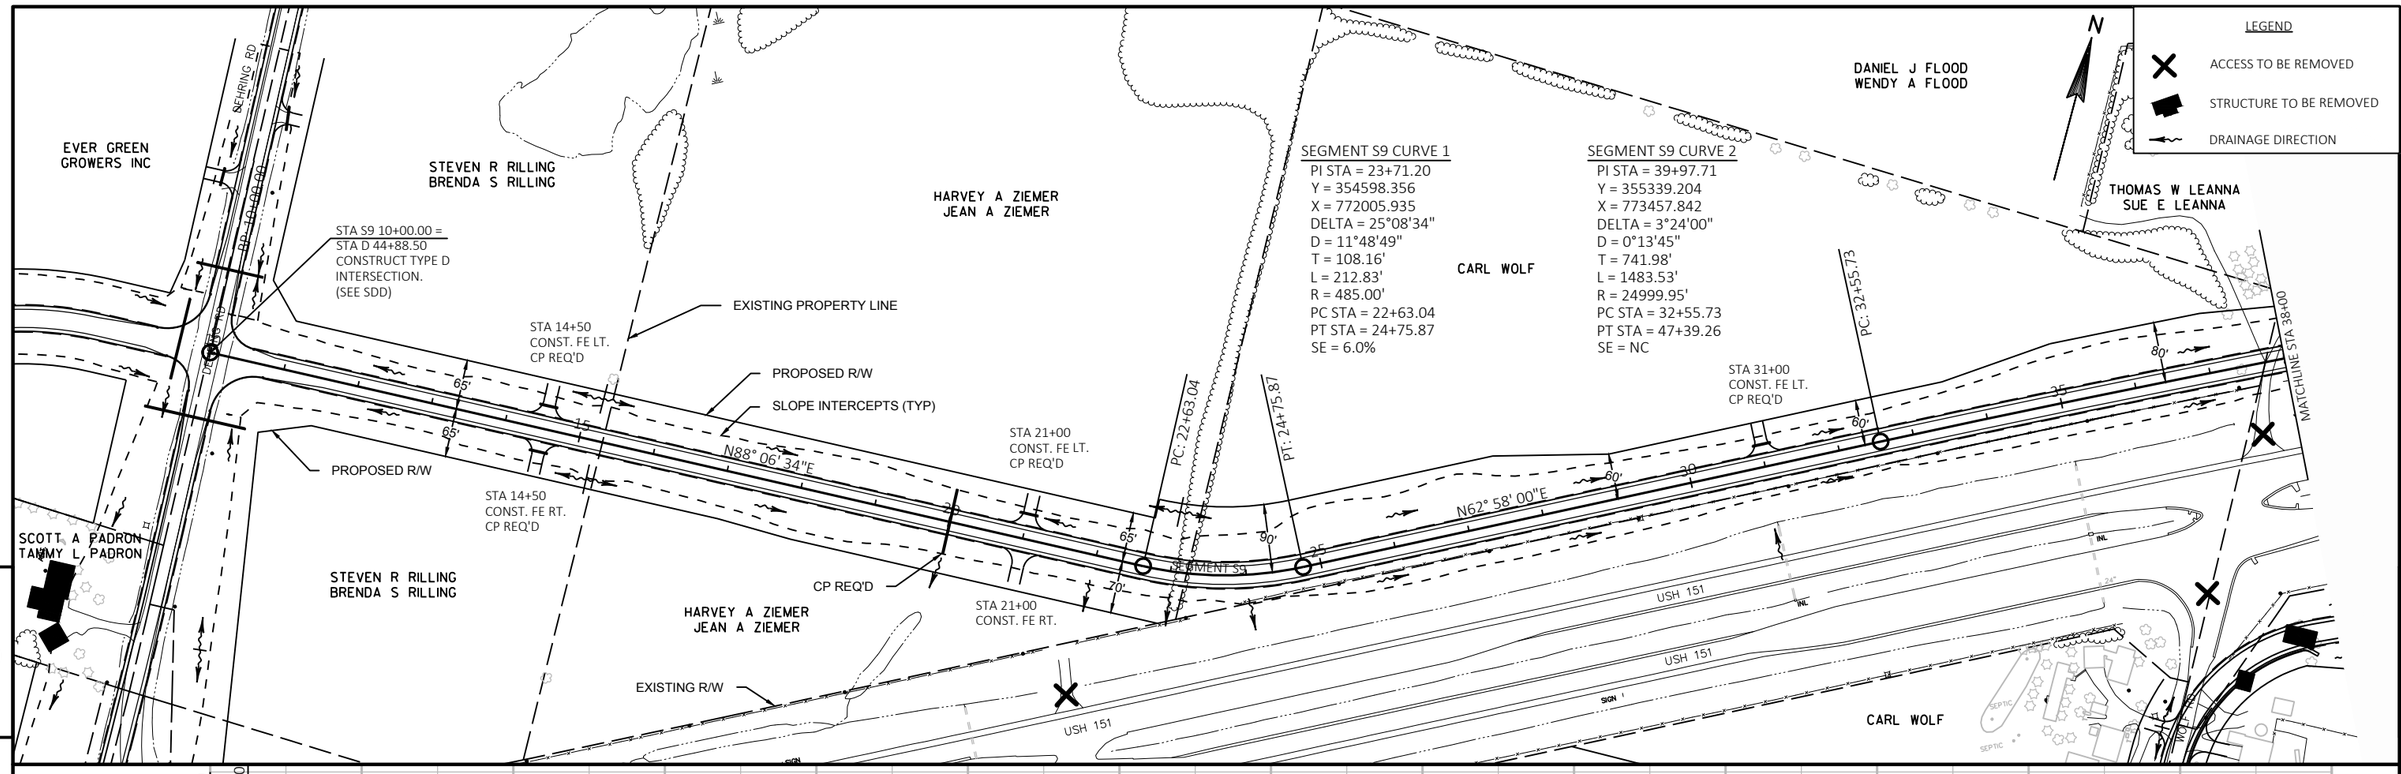


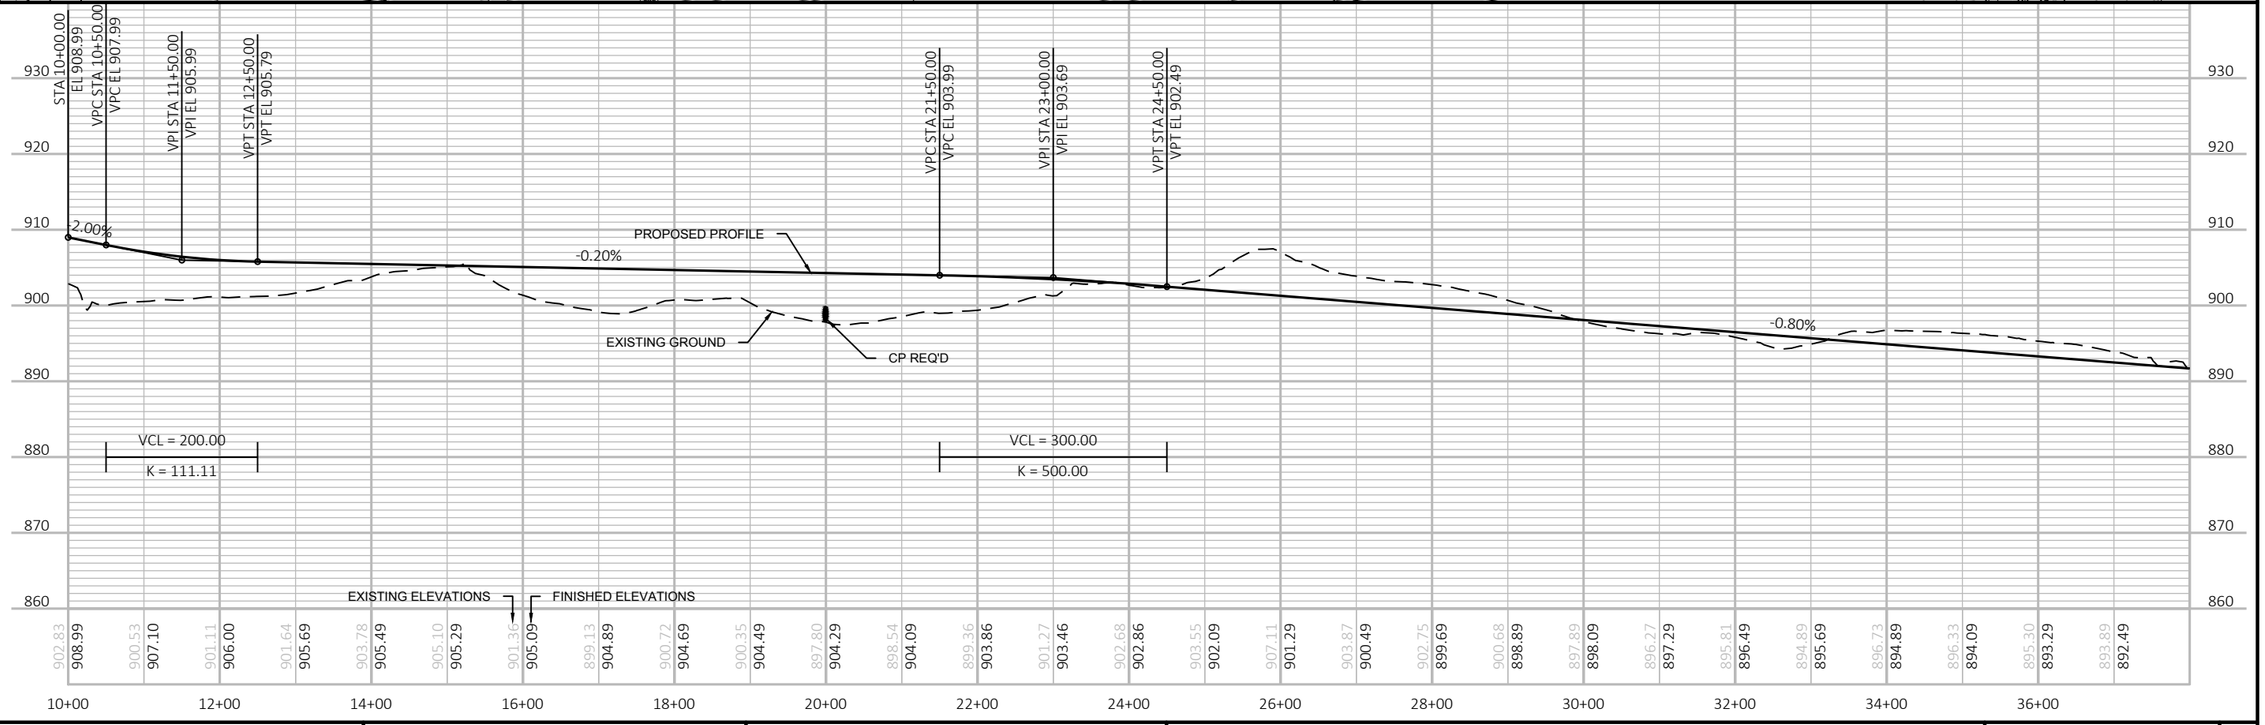


PROJECT NO: 1420-19-00	HWY: USH 151	COUNTY: FOND DU LAC	PLAN AND PROFILE: SEGMENT S9	SHEET	E

FILE NAME : N:\PDS\C3D\14201900\SHEETSPLAN\PLANPROF S9.DWG
LAYOUT NAME - S9 1

PLOT DATE : 7/26/2017 8:38 AM PLOT BY : KOSTER, JASON A PLOT NAME : PLOT SCALE : 1 IN:200 FT

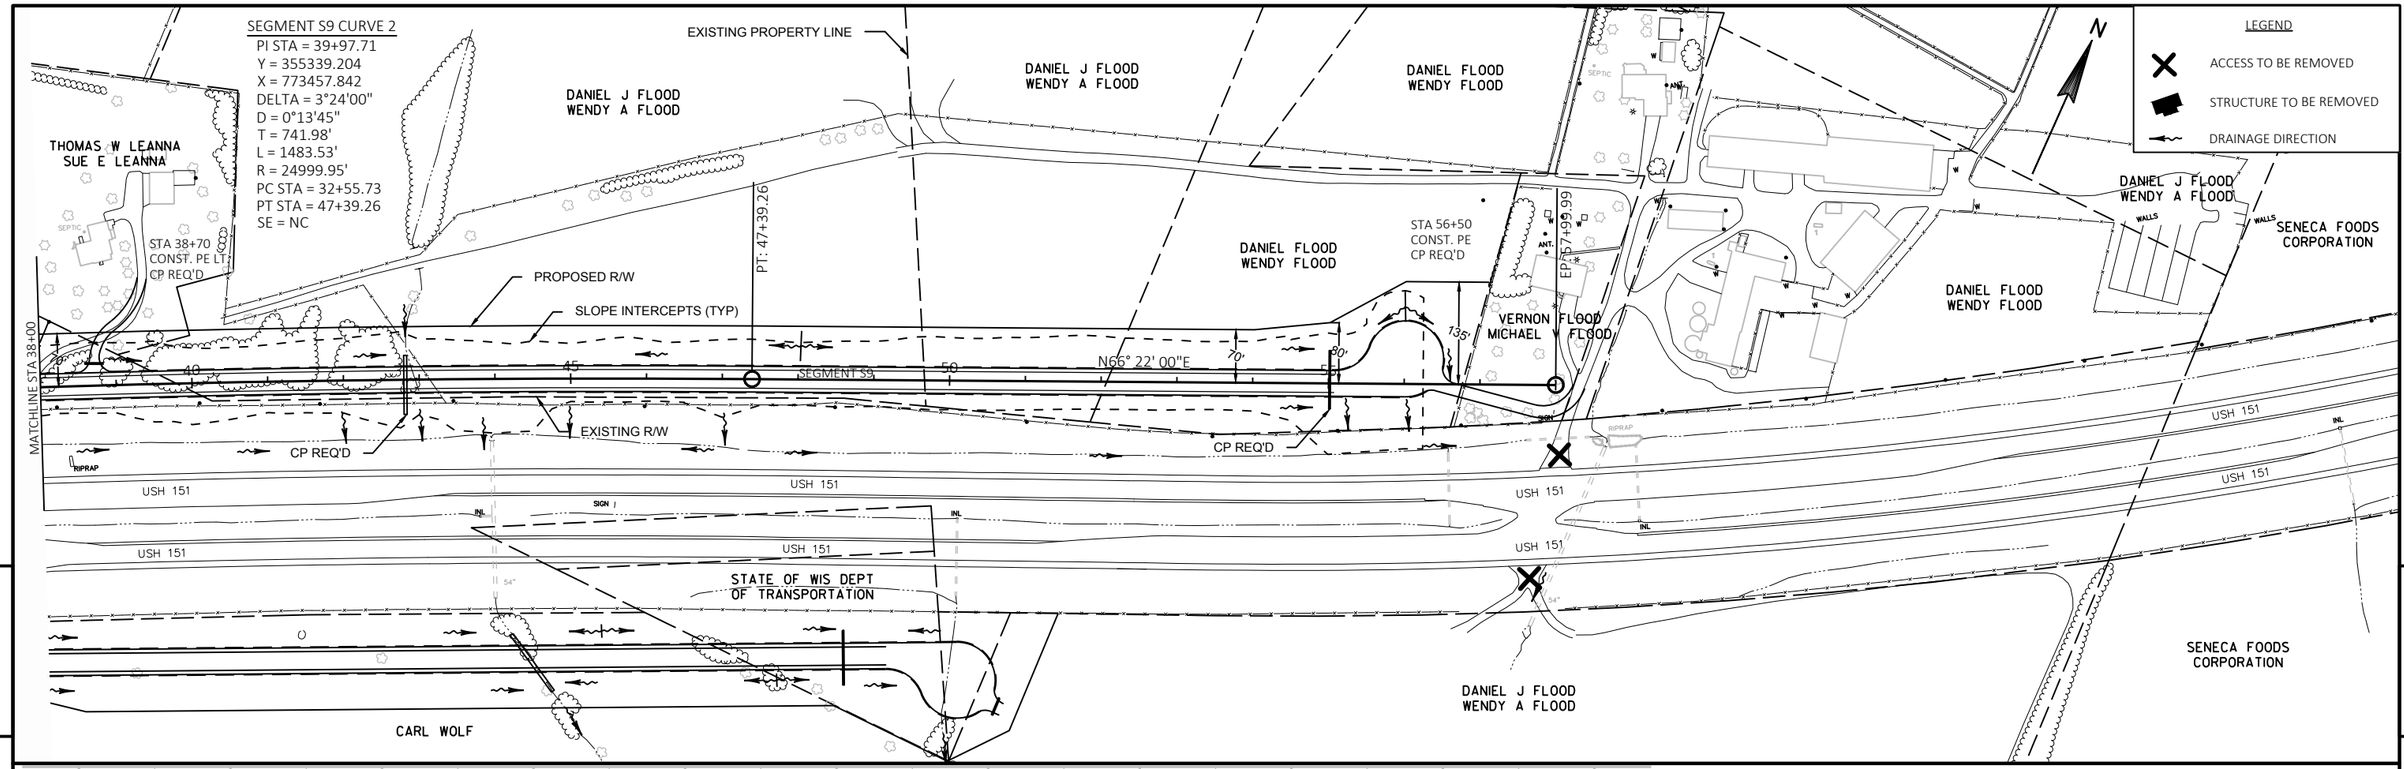

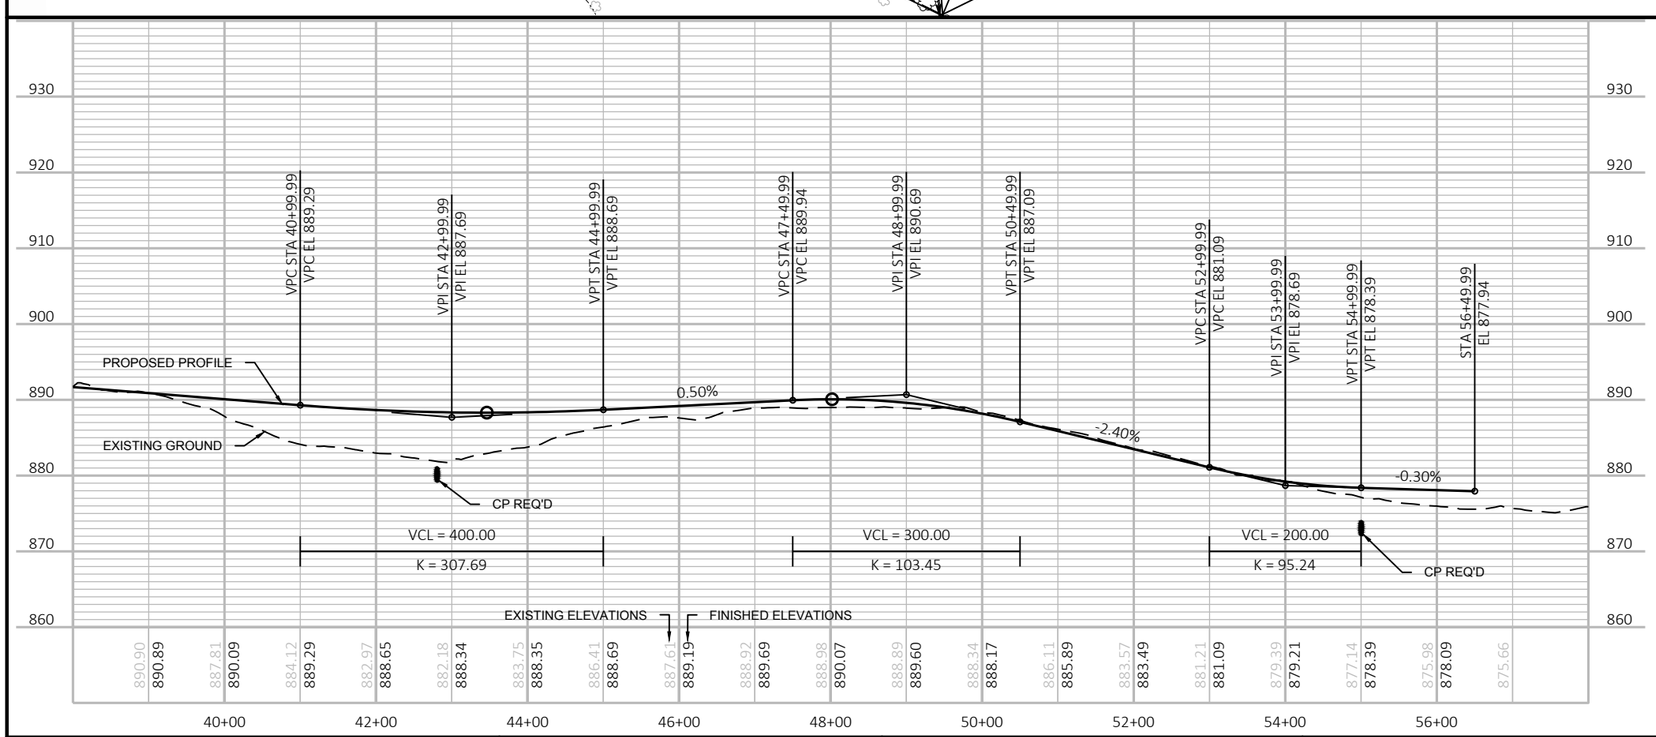

PROJECT NO: 1420-19-00	HWY: USH 151	COUNTY: FOND DU LAC	PLAN AND PROFILE: SEGMENT S9	SHEET	E

FILE NAME : N:\PDS\C3D\14201900\SHEETSPLAN\PLANPROF S9.DWG
LAYOUT NAME - S9 2

PLOT DATE : 7/26/2017 8:39 AM PLOT BY : KOSTER, JASON A PLOT NAME : PLOT SCALE : 1 IN:200 FT

LEGEND

ACCESS TO BE REMOVED

STRUCTURE TO BE REMOVED

DRAINAGE DIRECTION

CHRISTOPHER P HAASE
JACQUELINE L HAASE

WILLARD A NOLAN
LINDA L NOLAN

LAWRENCE J LANGKAU
CHERYL LANGKAU

KEVIN L BOELK

DONALD F LAUNDERS

DONNA M BOELK REV LIV TR

DONNA M BOELK REV LIV TR

DONNA M BOELK REV LIV TR

N

CP REQ'D

STA Y 10+00.00
STA D5 28+50.00
CONSTR TYPE D
INTERSECTION (SEE SDD)

PC: 10+10.00

PC: 11+52.85

PT: 14+37.79

EP: 16+00.27

5'

50'

50'

50'

250'

75'

93°28'

STA Y 15+50
CONSTR FE RT
CP REQ'D

RE-GRADE EXISTING
DITCH RT TO DRAIN

EXISTING PROPERTY LINE

SLOPE INTERCEPTS (TYP)

PROPOSED R/W

OBLITERATE OLD ROAD (TYP)

CTH Y CURVE 1
PI STA = 13+07.09
Y = 362407.720
X = 787605.029
DELTA = 54°25'14"
D = 19°05'56"
T = 154.25'
L = 284.94'
R = 300.00'
PC STA = 11+52.85
PT STA = 14+37.79
SE = 6%

END CONSTRUCTION
STA Y 16+00
MATCH EXISTING
SAW CUT REQ'D

5

5

920
910
900
890
880
870
860
850
840

STA 10+00.00
EL 852.00

STA 10+18.00
EL 853.08

VPC STA 11+00.00
VPC EL 853.90

VPI STA 12+00.00
VPI EL 854.90

VPT STA 13+00.00
VPT EL 853.64

VCL = 100.00
K = 62.70

VPC STA 14+75.00
VPC EL 851.43

VPI STA 15+25.00
VPI EL 850.80

VPT STA 15+75.00
VPT EL 850.97

STA 16+00.00
EL 851.05

3.00%

1.00%

-1.26%

0.33%

PROPOSED PROFILE

EXISTING GROUND

VCL = 200.00
K = 88.44

CP REQ'D

EXISTING ELEVATIONS

FINISHED ELEVATIONS

847.43 852.00
847.52 853.90
847.49 854.33
846.30 853.64
850.45 852.38
850.85 851.17
851.05 851.05

1+00 2+00 3+00 4+00 5+00 6+00 7+00 8+00 9+00 10+00 11+00 12+00 13+00 14+00 15+00 16+00 17+00 18+00 19+00 20+00 21+00 22+00 23+00 24+00 25+00 26+00

PROJECT NO: 1420-19-00	HWY: USH 151	COUNTY: FOND DU LAC	PLAN AND PROFILE: CTH Y	SHEET	E


FILE NAME : N:\PDS\C3D\14201900\SHEETSPLAN\PLANPROF TC1-TC2D-D-Y-D7A.DWG
LAYOUT NAME - Y-1

PLOT DATE : 11/6/2017 4:39 PM

PLOT BY : KOSTER, JASON A

PLOT NAME :

PLOT SCALE : ##########

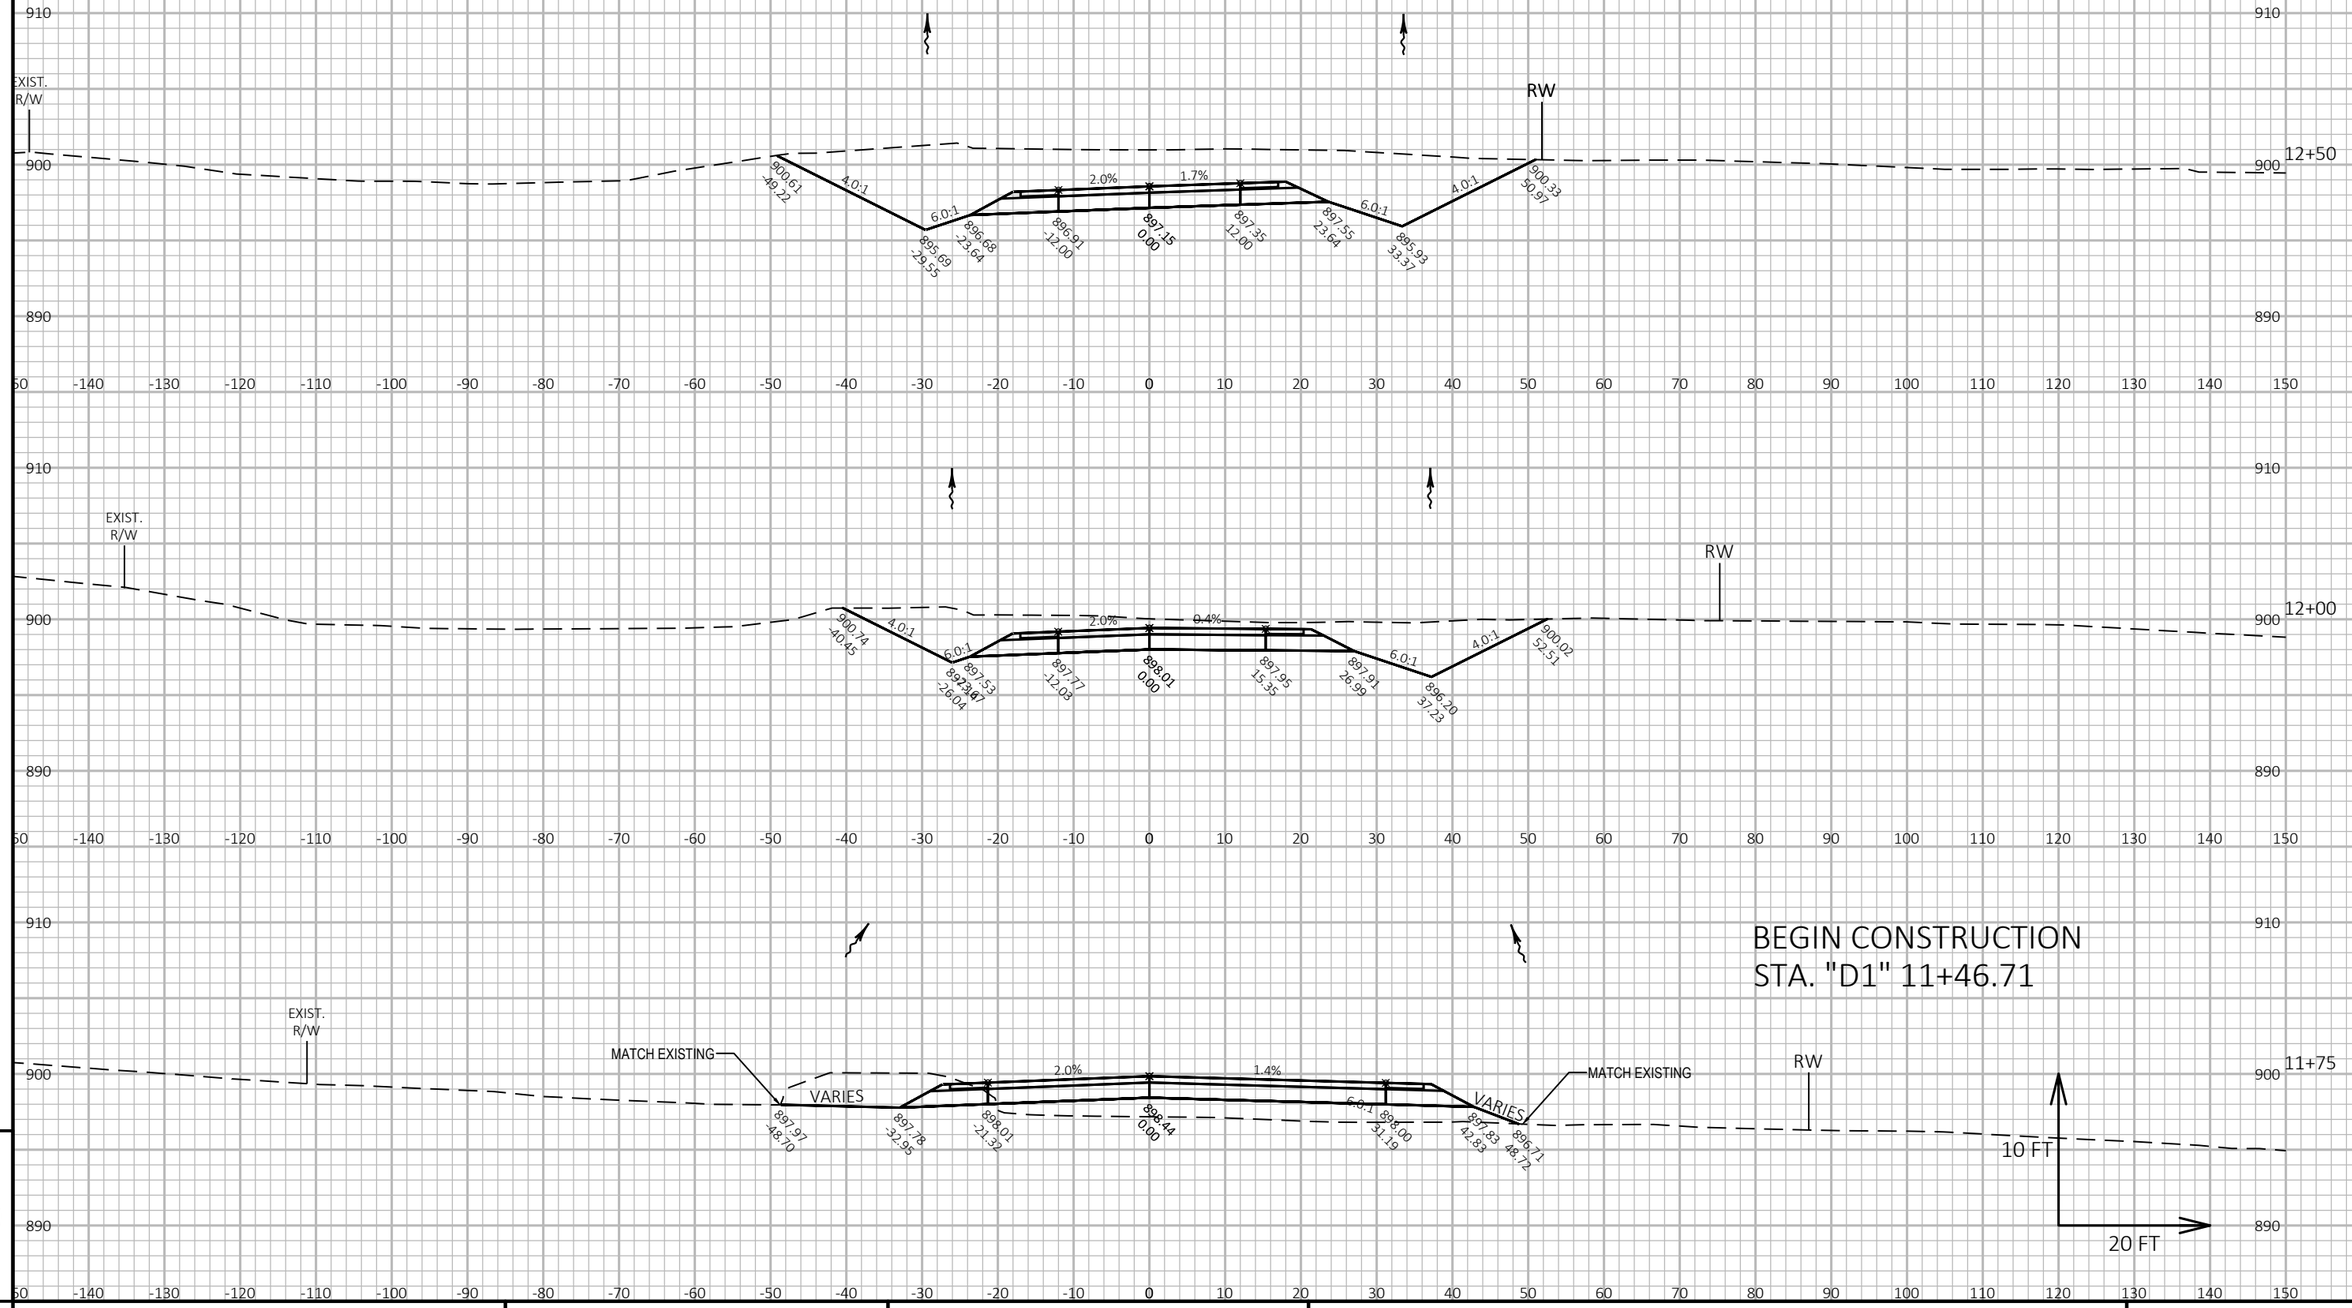

PROJECT NO: 1420-19-00	HWY: USH 151	COUNTY: FOND DU LAC	CROSS SECTIONS: SEGMENT D1	SHEET	E


FILE NAME : N:\PDS\C3D\14201900\SHEETSPLAN\CROSS SECTION D1.DWG
LAYOUT NAME - D1-(1)

PLOT DATE : 9/11/2017 4:03 PM

PLOT BY : KOSTER, JASON A

PLOT NAME :

PLOT SCALE : 1 IN:20 FT HORZ. / 1 IN:10 FT VERT.

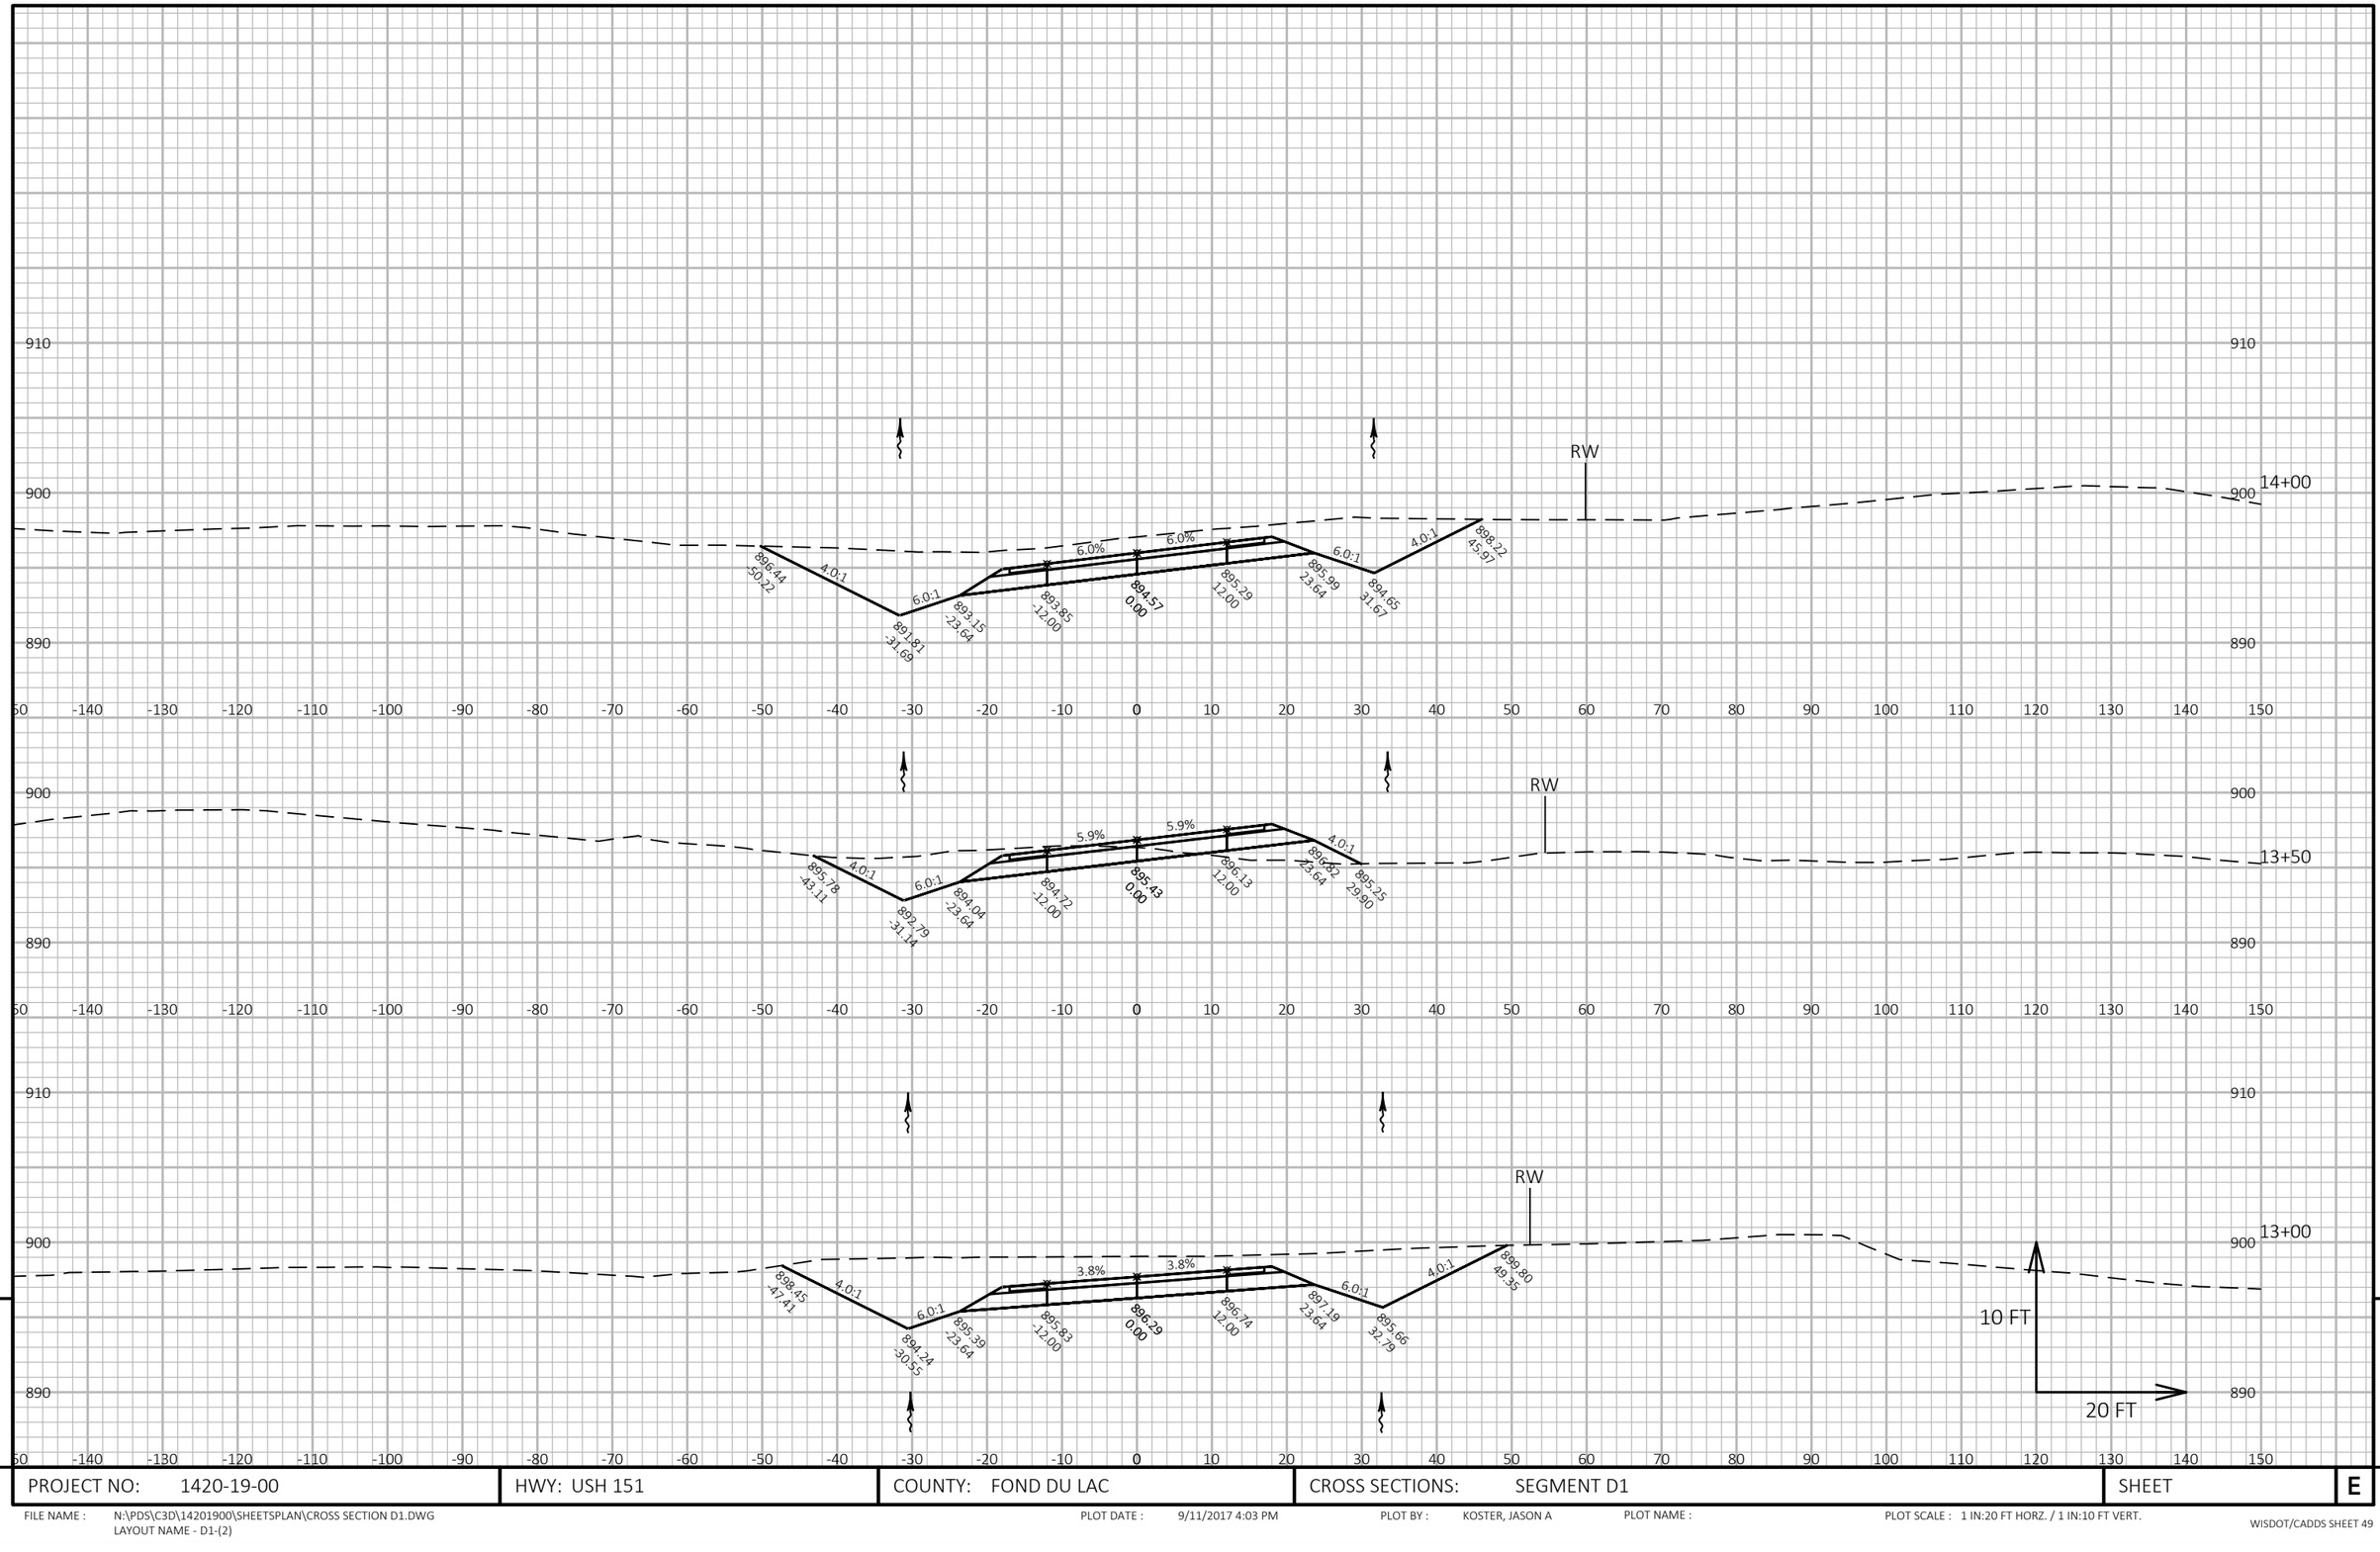

PROJECT NO: 1420-19-00	HWY: USH 151	COUNTY: FOND DU LAC	CROSS SECTIONS: SEGMENT D1	SHEET	E


FILE NAME : N:\PDS\C3D\14201900\SHEETSPLAN\CROSS SECTION D1.DWG
LAYOUT NAME - D1-(2)

PLOT DATE : 9/11/2017 4:03 PM

PLOT BY : KOSTER, JASON A

PLOT NAME :

PLOT SCALE : 1 IN:20 FT HORZ. / 1 IN:10 FT VERT.

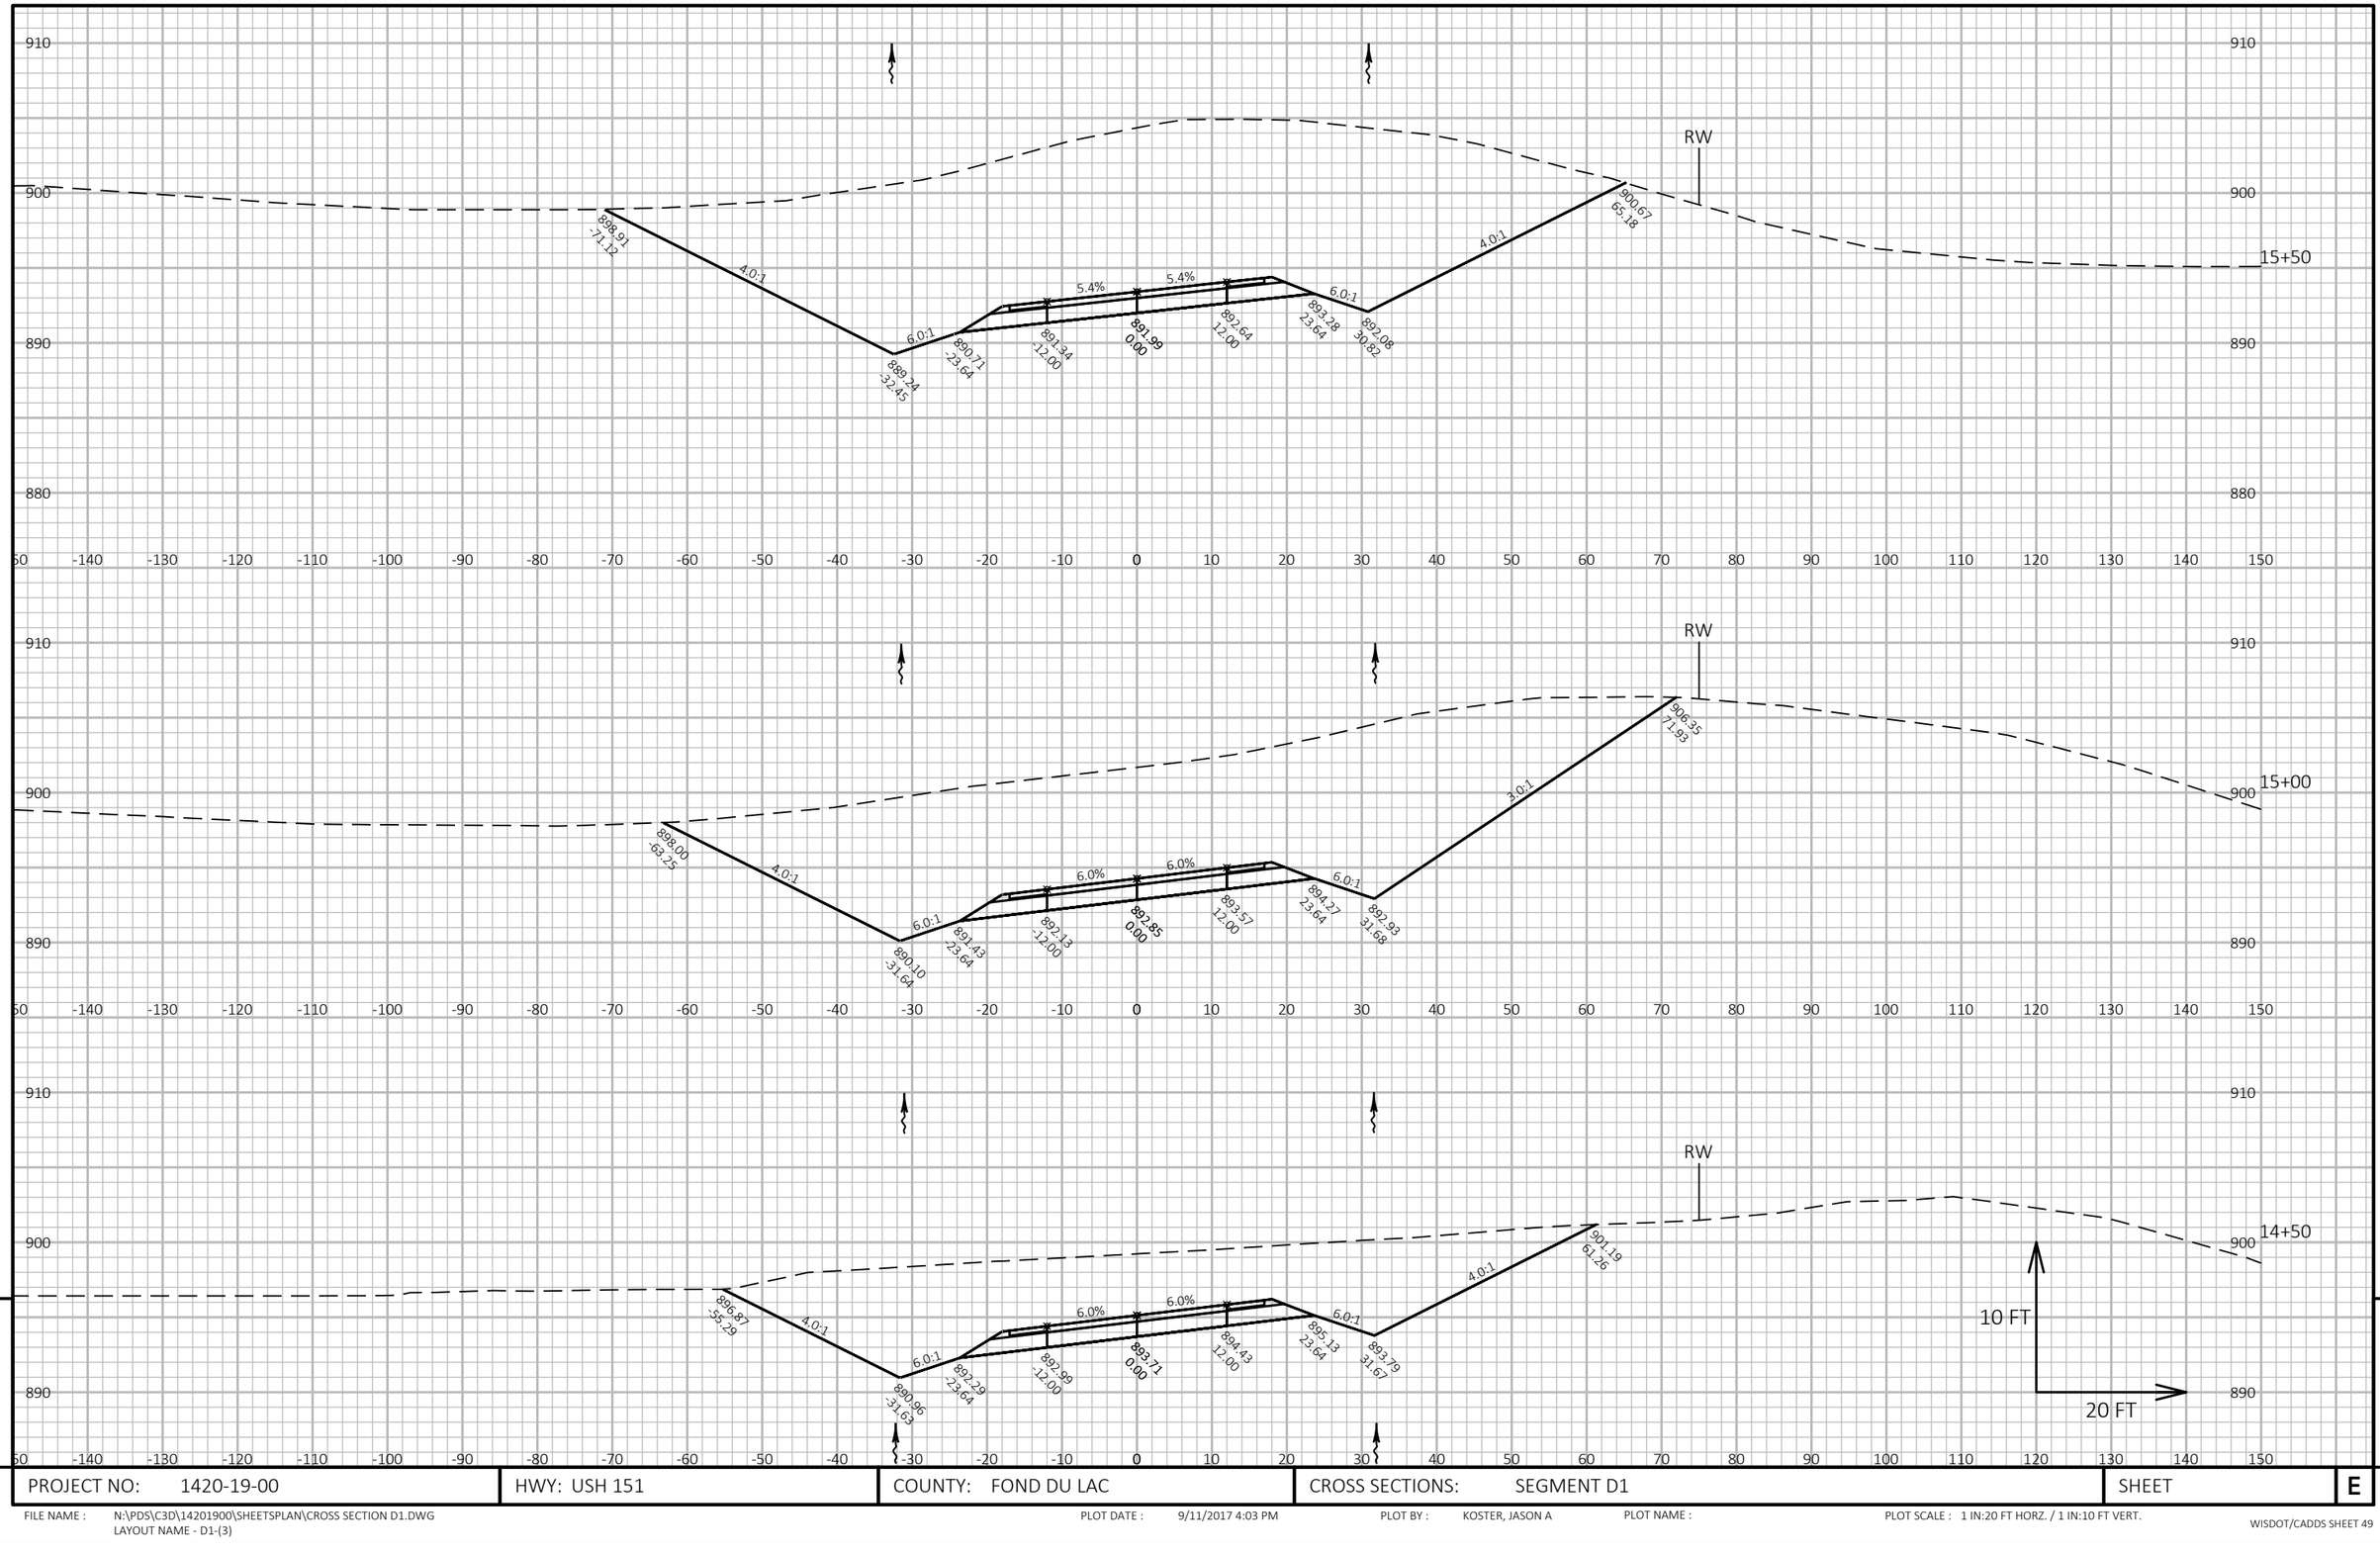

9

9

PROJECT NO: 1420-19-00	HWY: USH 151	COUNTY: FOND DU LAC	CROSS SECTIONS: SEGMENT D1	SHEET	E


FILE NAME : N:\PDS\C3D\14201900\SHEETSPLAN\CROSS SECTION D1.DWG
LAYOUT NAME - D1-(3)

PLOT DATE : 9/11/2017 4:03 PM

PLOT BY : KOSTER, JASON A

PLOT NAME :

PLOT SCALE : 1 IN:20 FT HORZ. / 1 IN:10 FT VERT.

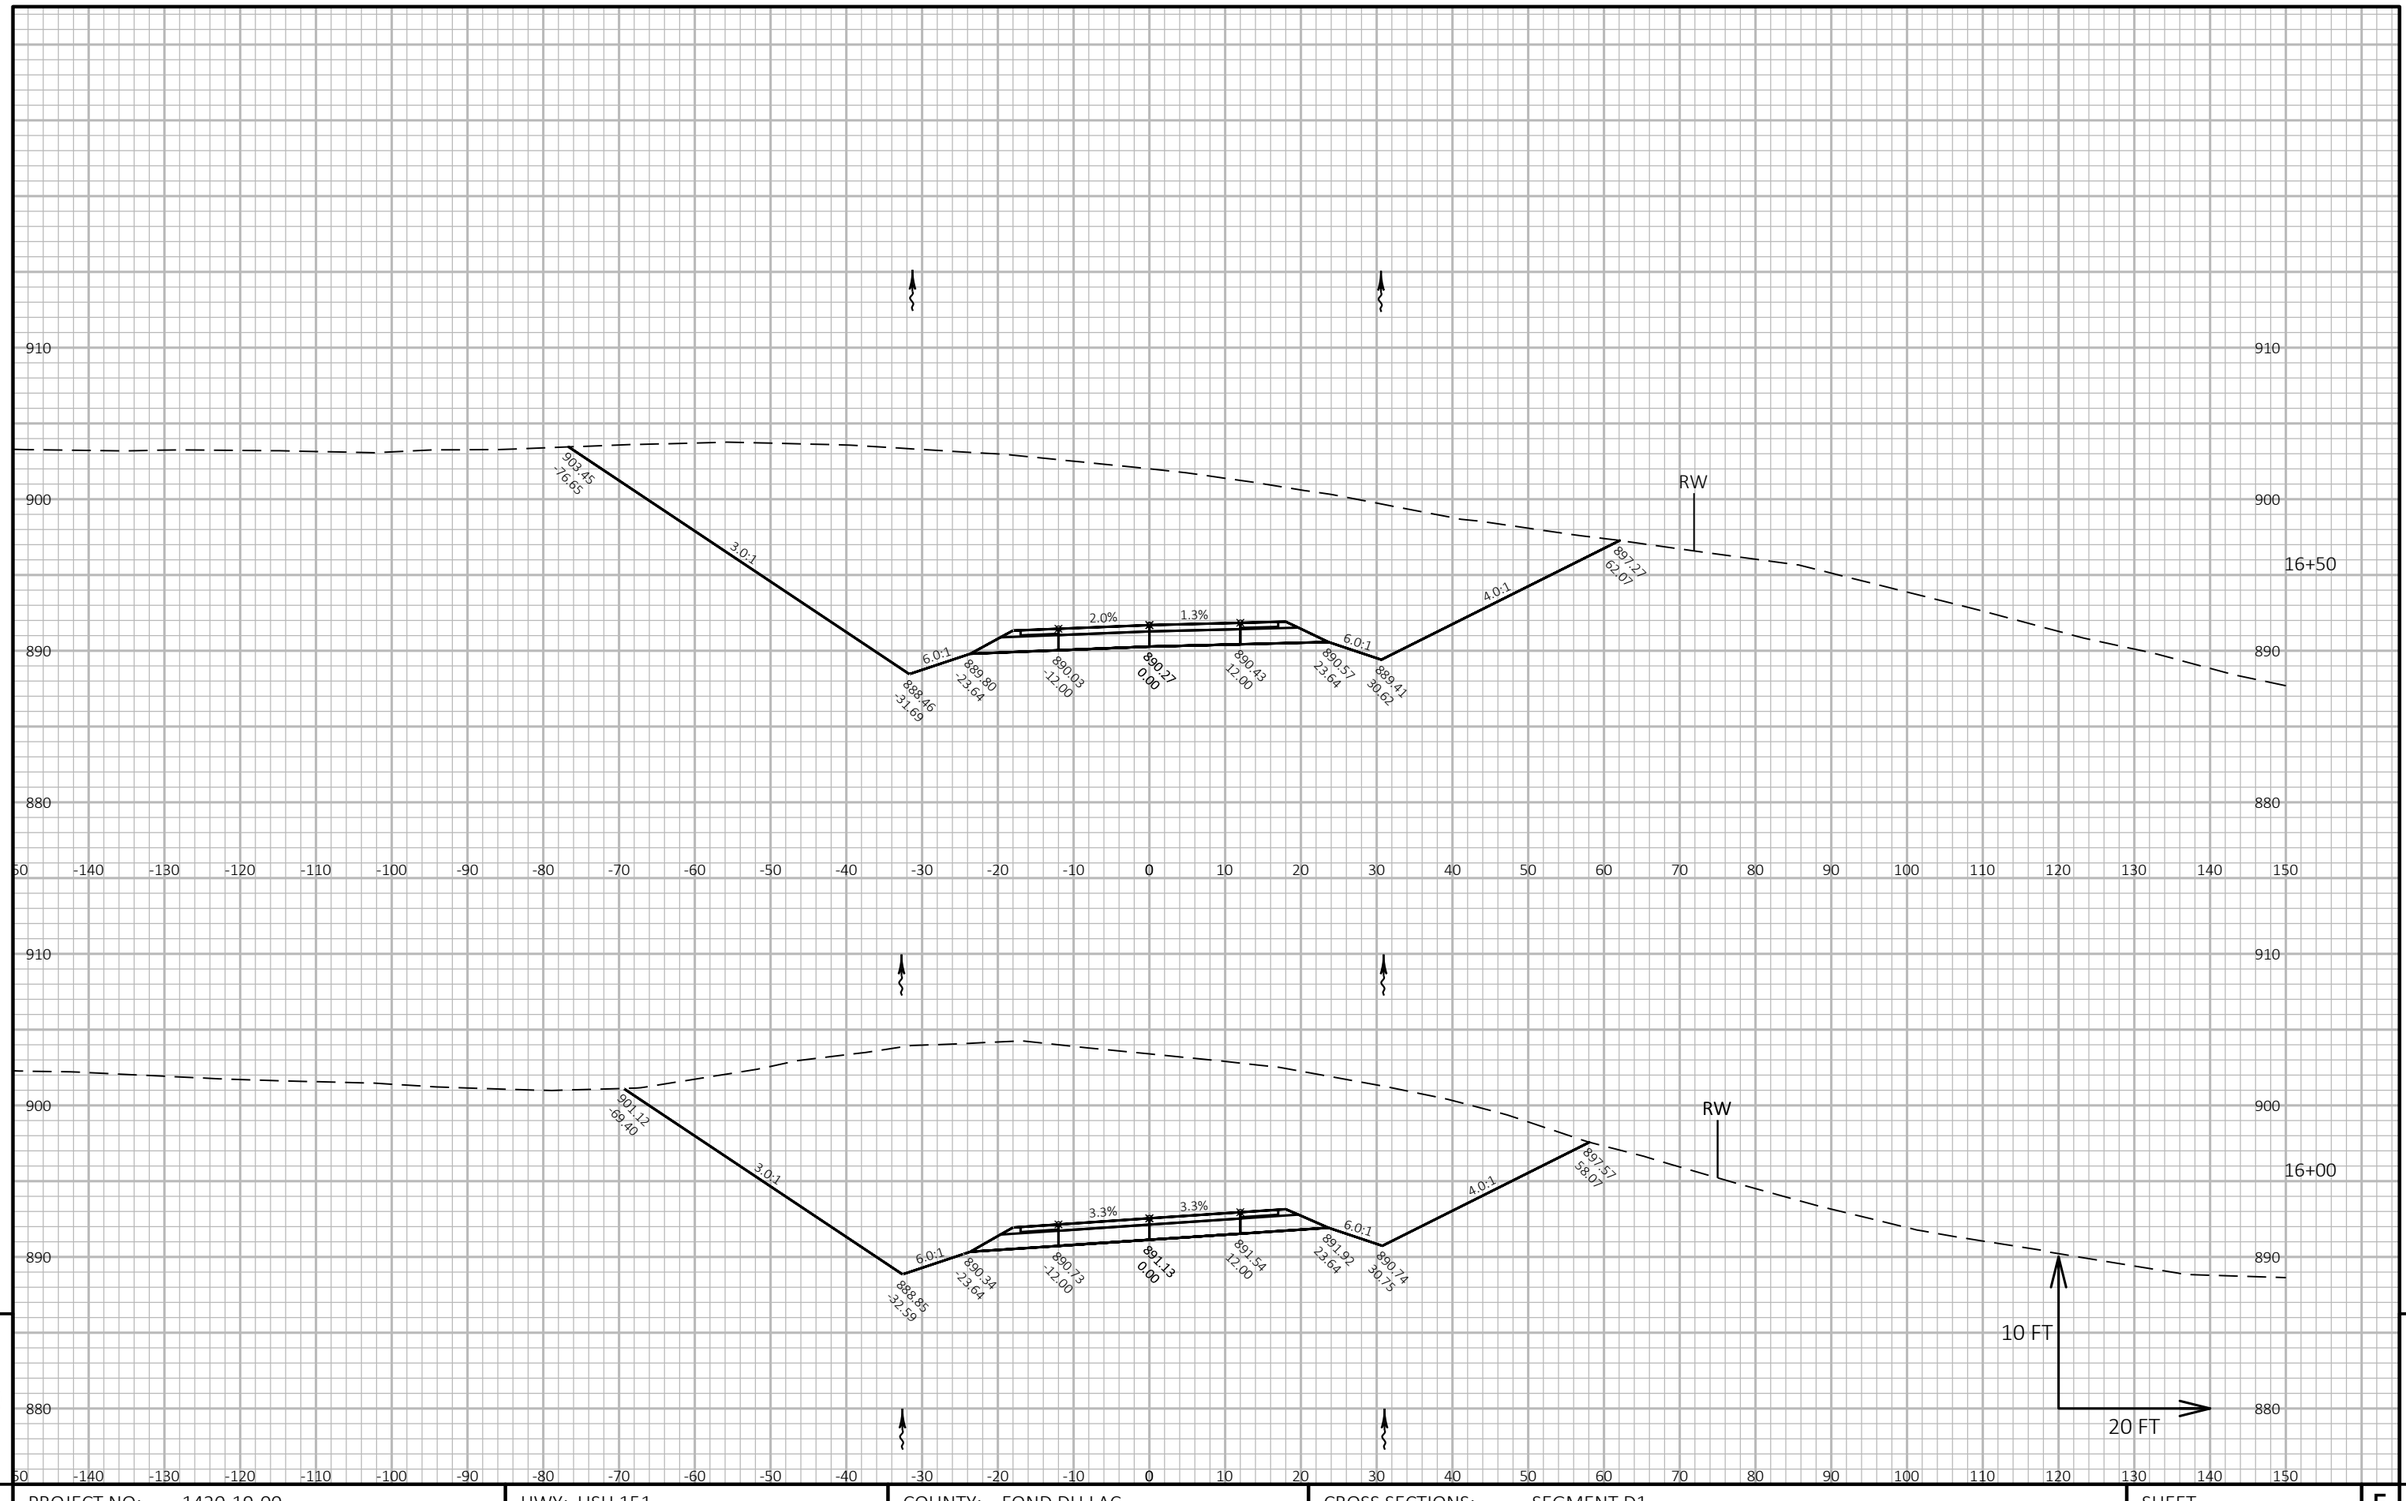

9

9

PROJECT NO: 1420-19-00	HWY: USH 151	COUNTY: FOND DU LAC	CROSS SECTIONS: SEGMENT D1	SHEET	E


FILE NAME : N:\PDS\C3D\14201900\SHEETSPLAN\CROSS SECTION D1.DWG
LAYOUT NAME - D1-(4)

PLOT DATE : 9/11/2017 4:04 PM

PLOT BY : KOSTER, JASON A

PLOT NAME :

PLOT SCALE : 1 IN:20 FT HORZ. / 1 IN:10 FT VERT.

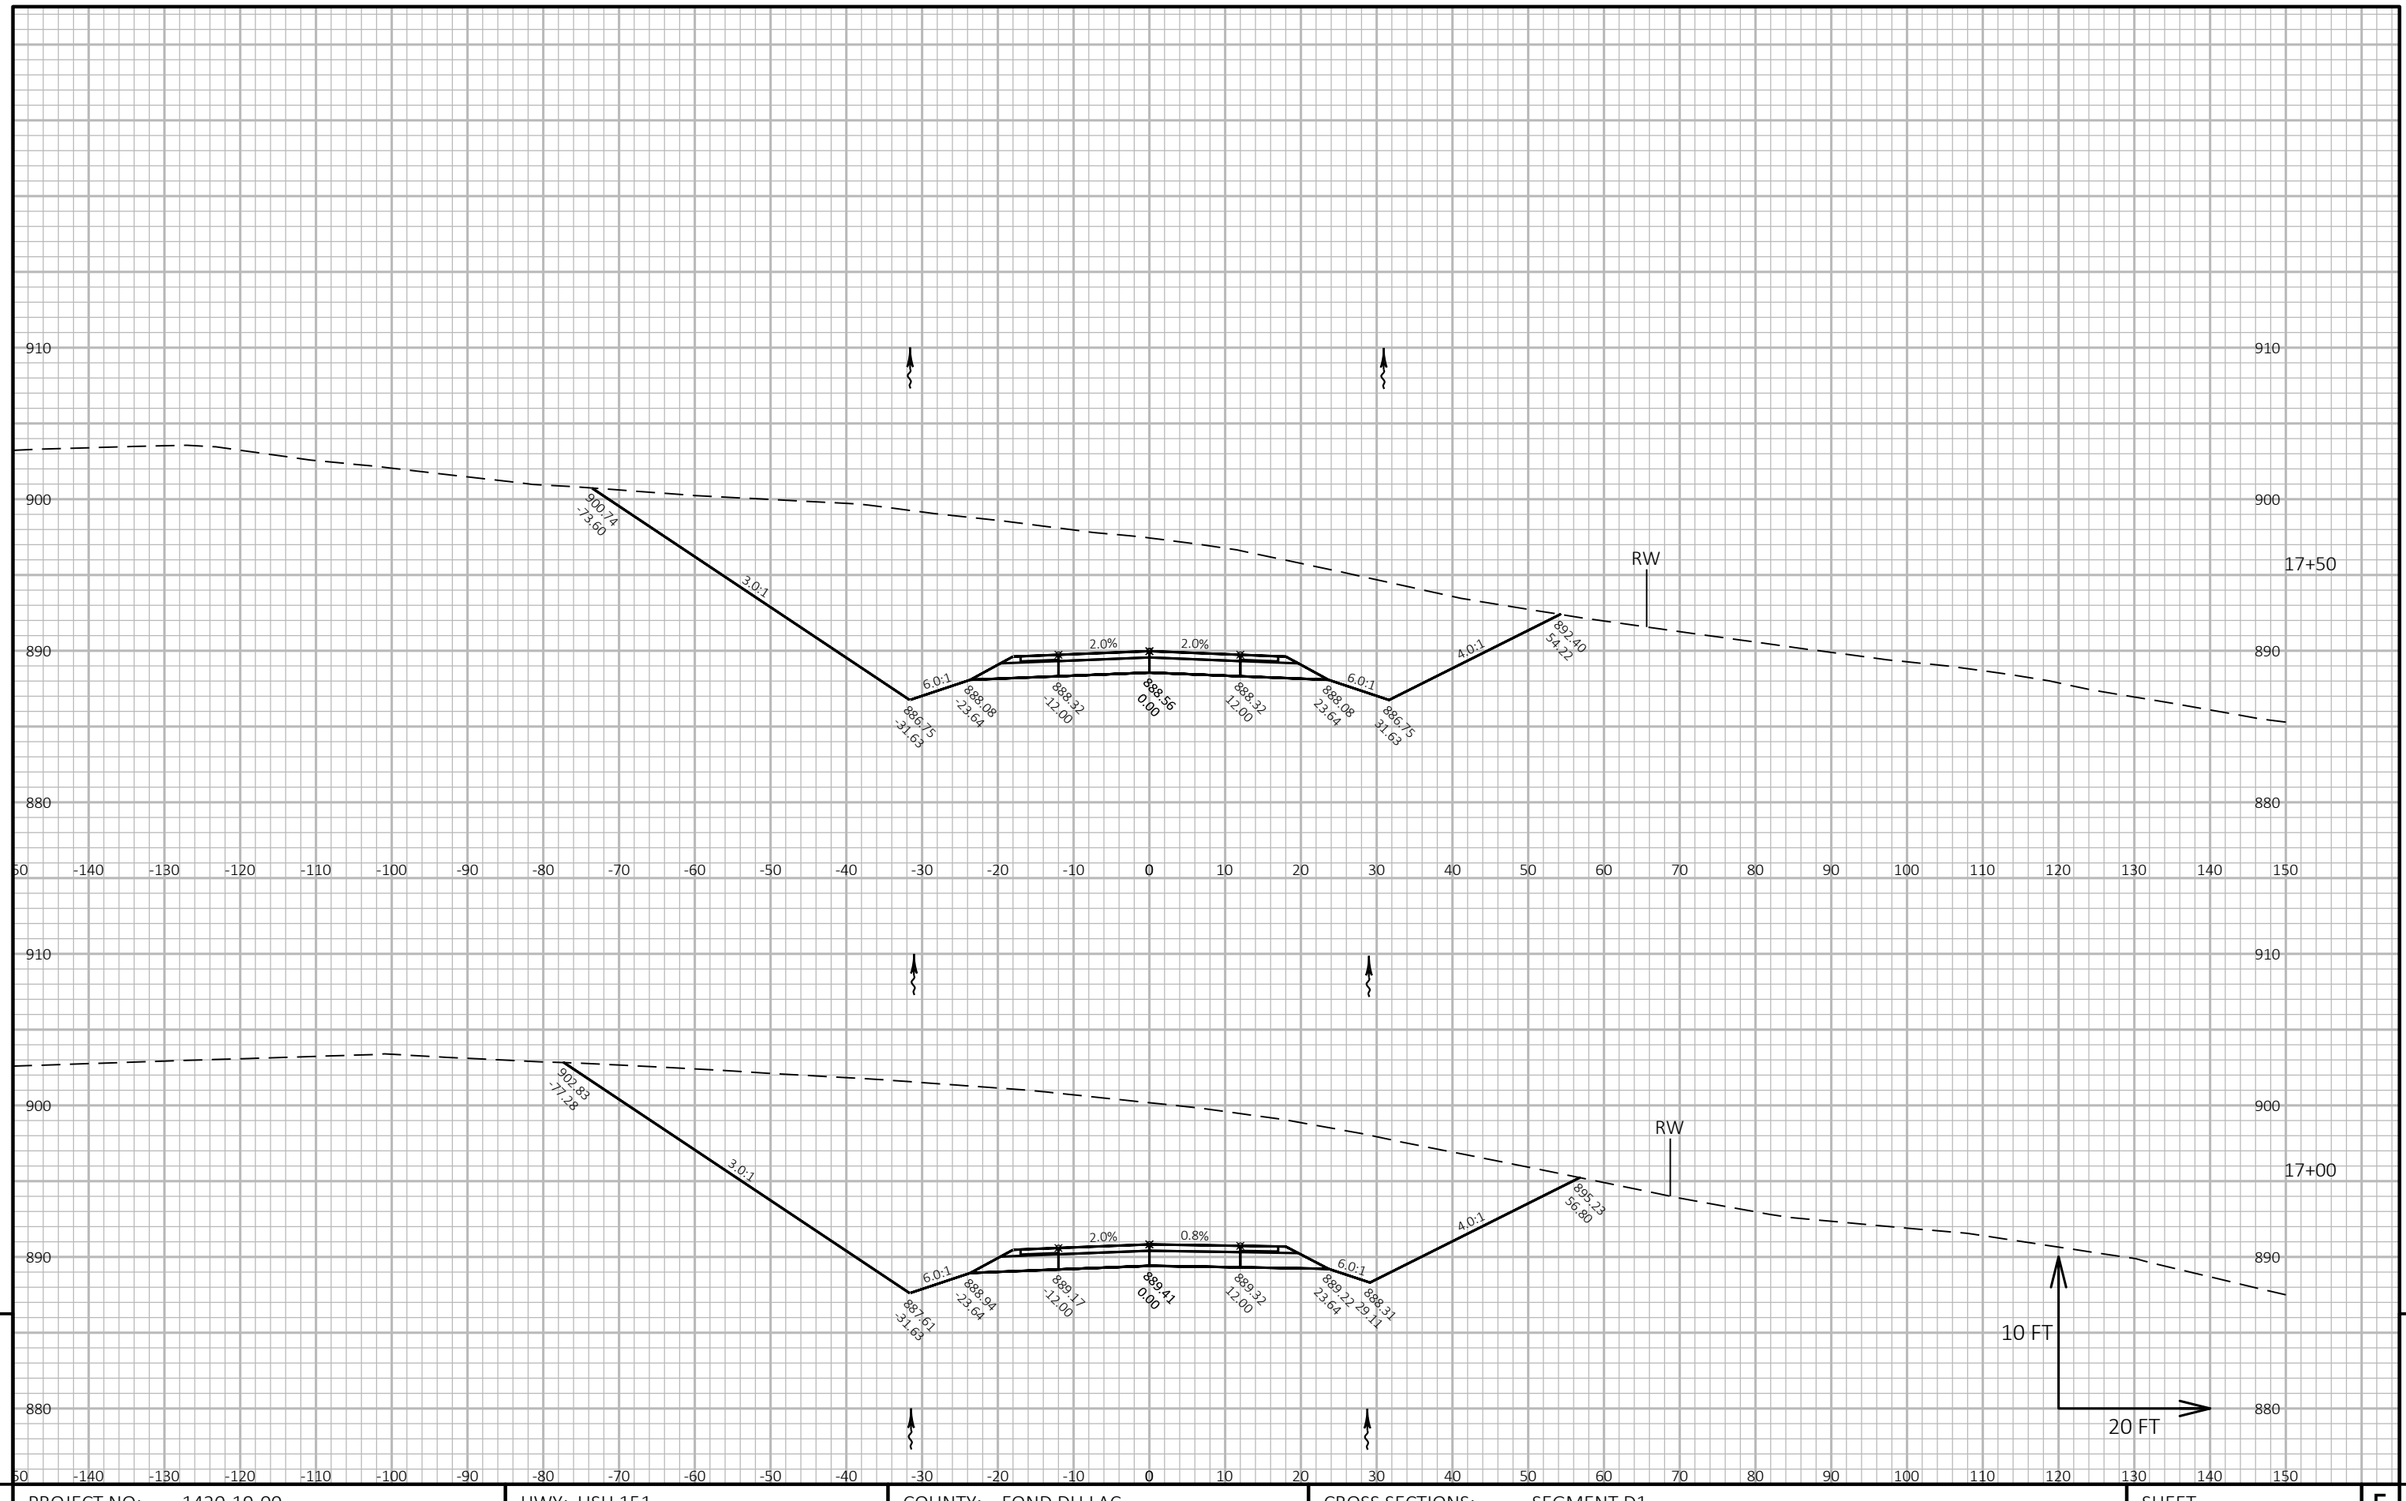

9

9

PROJECT NO: 1420-19-00	HWY: USH 151	COUNTY: FOND DU LAC	CROSS SECTIONS: SEGMENT D1	SHEET	E


FILE NAME : N:\PDS\C3D\14201900\SHEETSPLAN\CROSS SECTION D1.DWG
LAYOUT NAME - D1-(5)

PLOT DATE : 9/11/2017 4:04 PM

PLOT BY : KOSTER, JASON A

PLOT NAME :

PLOT SCALE : 1 IN:20 FT HORZ. / 1 IN:10 FT VERT.

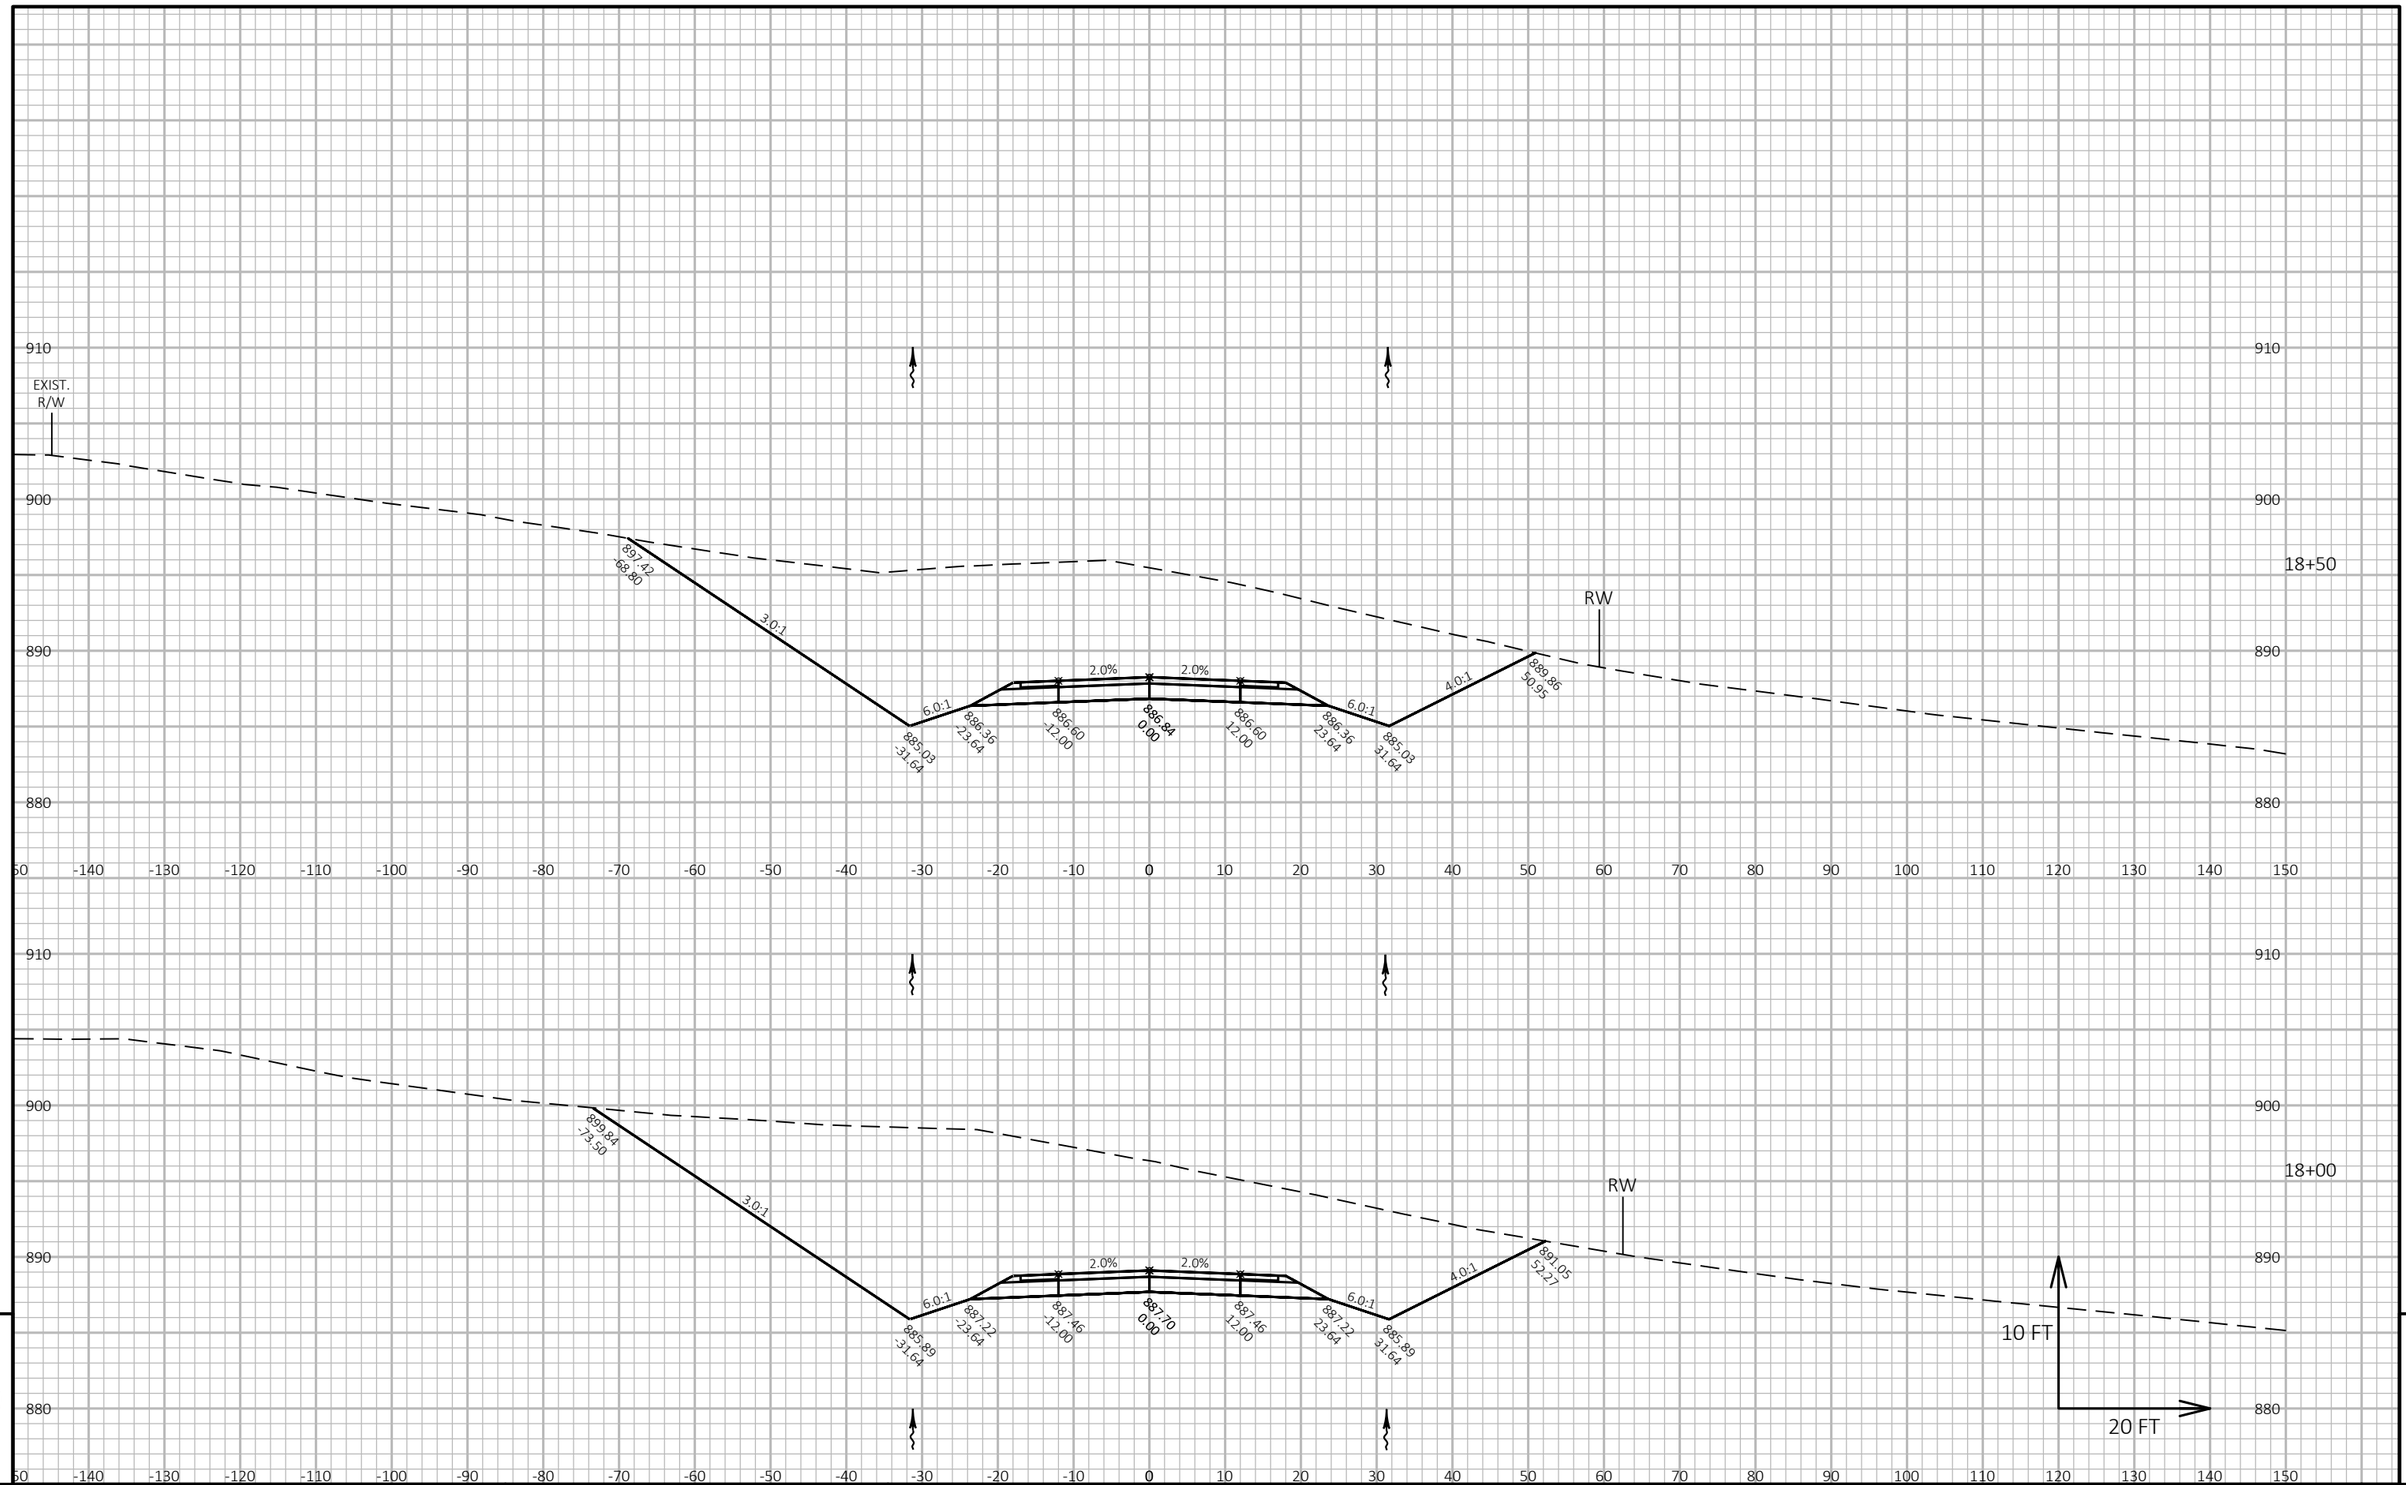

9

9

PROJECT NO: 1420-19-00	HWY: USH 151	COUNTY: FOND DU LAC	CROSS SECTIONS: SEGMENT D1	SHEET	E


FILE NAME : N:\PDS\C3D\14201900\SHEETSPLAN\CROSS SECTION D1.DWG
LAYOUT NAME - D1-(6)

PLOT DATE : 9/11/2017 4:04 PM

PLOT BY : KOSTER, JASON A

PLOT NAME :


PLOT SCALE : 1 IN:20 FT HORZ. / 1 IN:10 FT VERT.

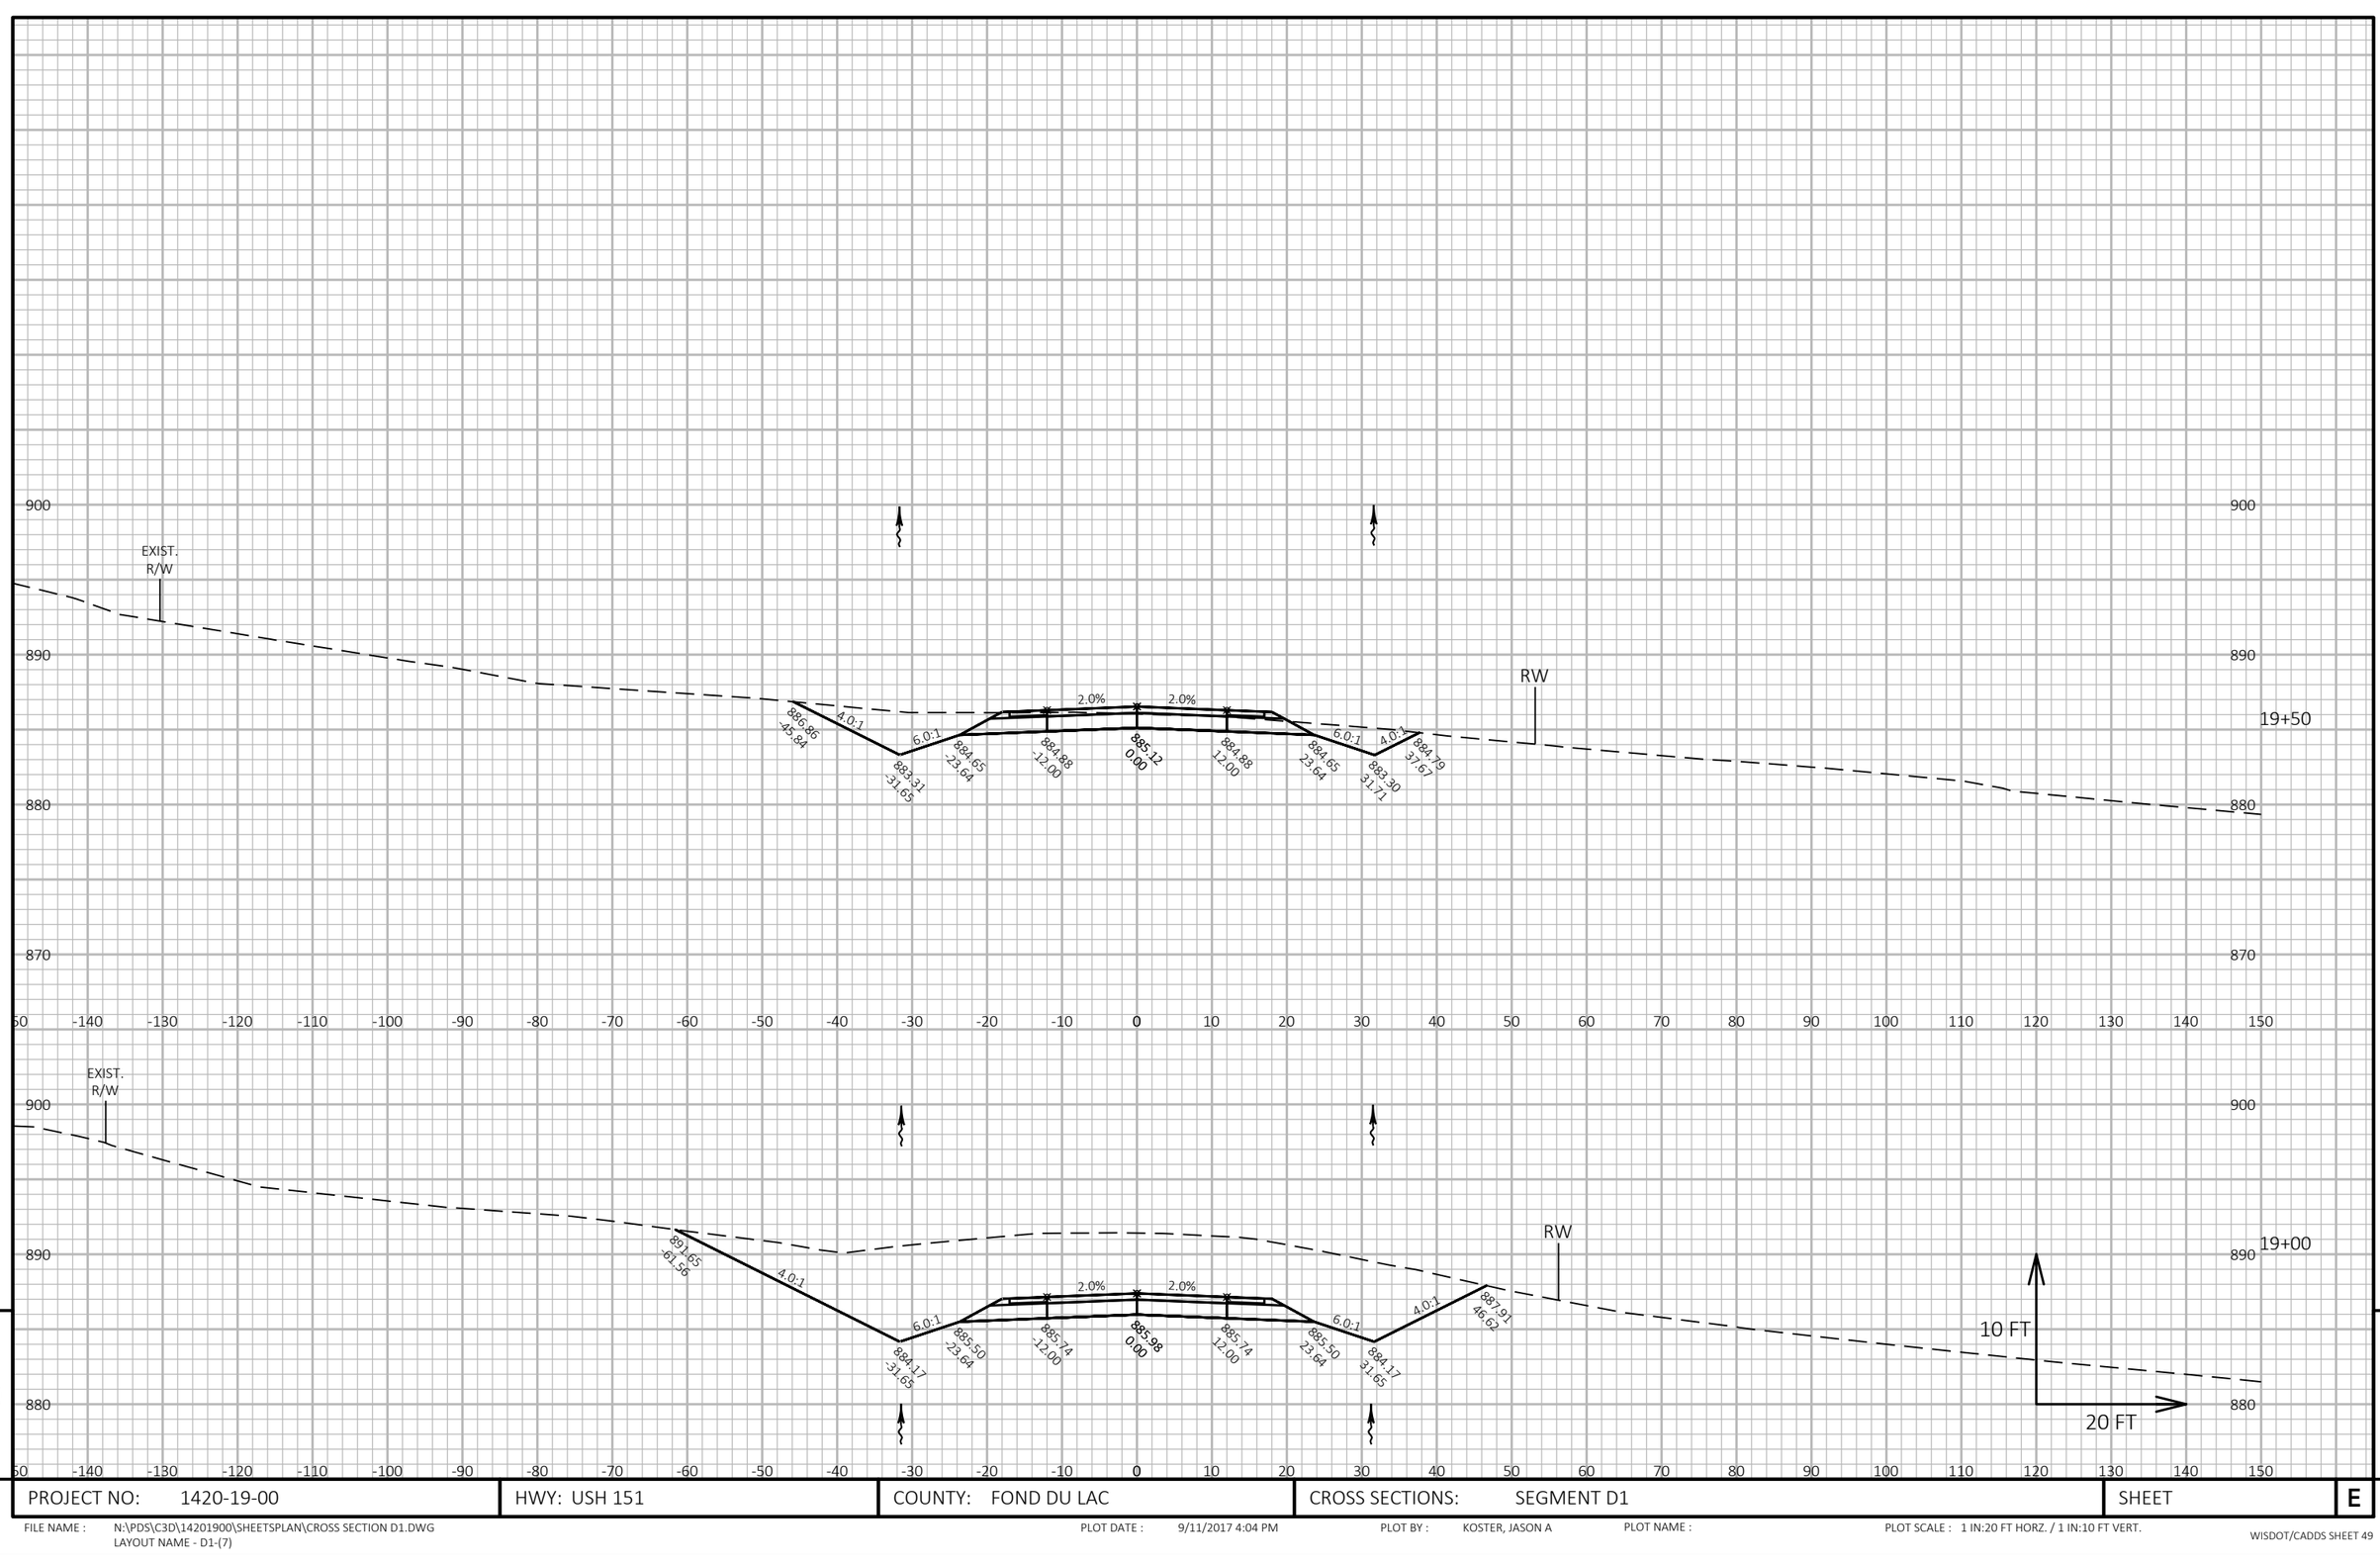

PROJECT NO: 1420-19-00	HWY: USH 151	COUNTY: FOND DU LAC	CROSS SECTIONS: SEGMENT D1	SHEET	E

FILE NAME : N:\PDS\C3D\14201900\SHEETSPLAN\CROSS SECTION D1.DWG
LAYOUT NAME - D1-(7)

PLOT DATE : 9/11/2017 4:04 PM PLOT BY : KOSTER, JASON A PLOT NAME : PLOT SCALE : 1 IN:20 FT HORZ. / 1 IN:10 FT VERT.

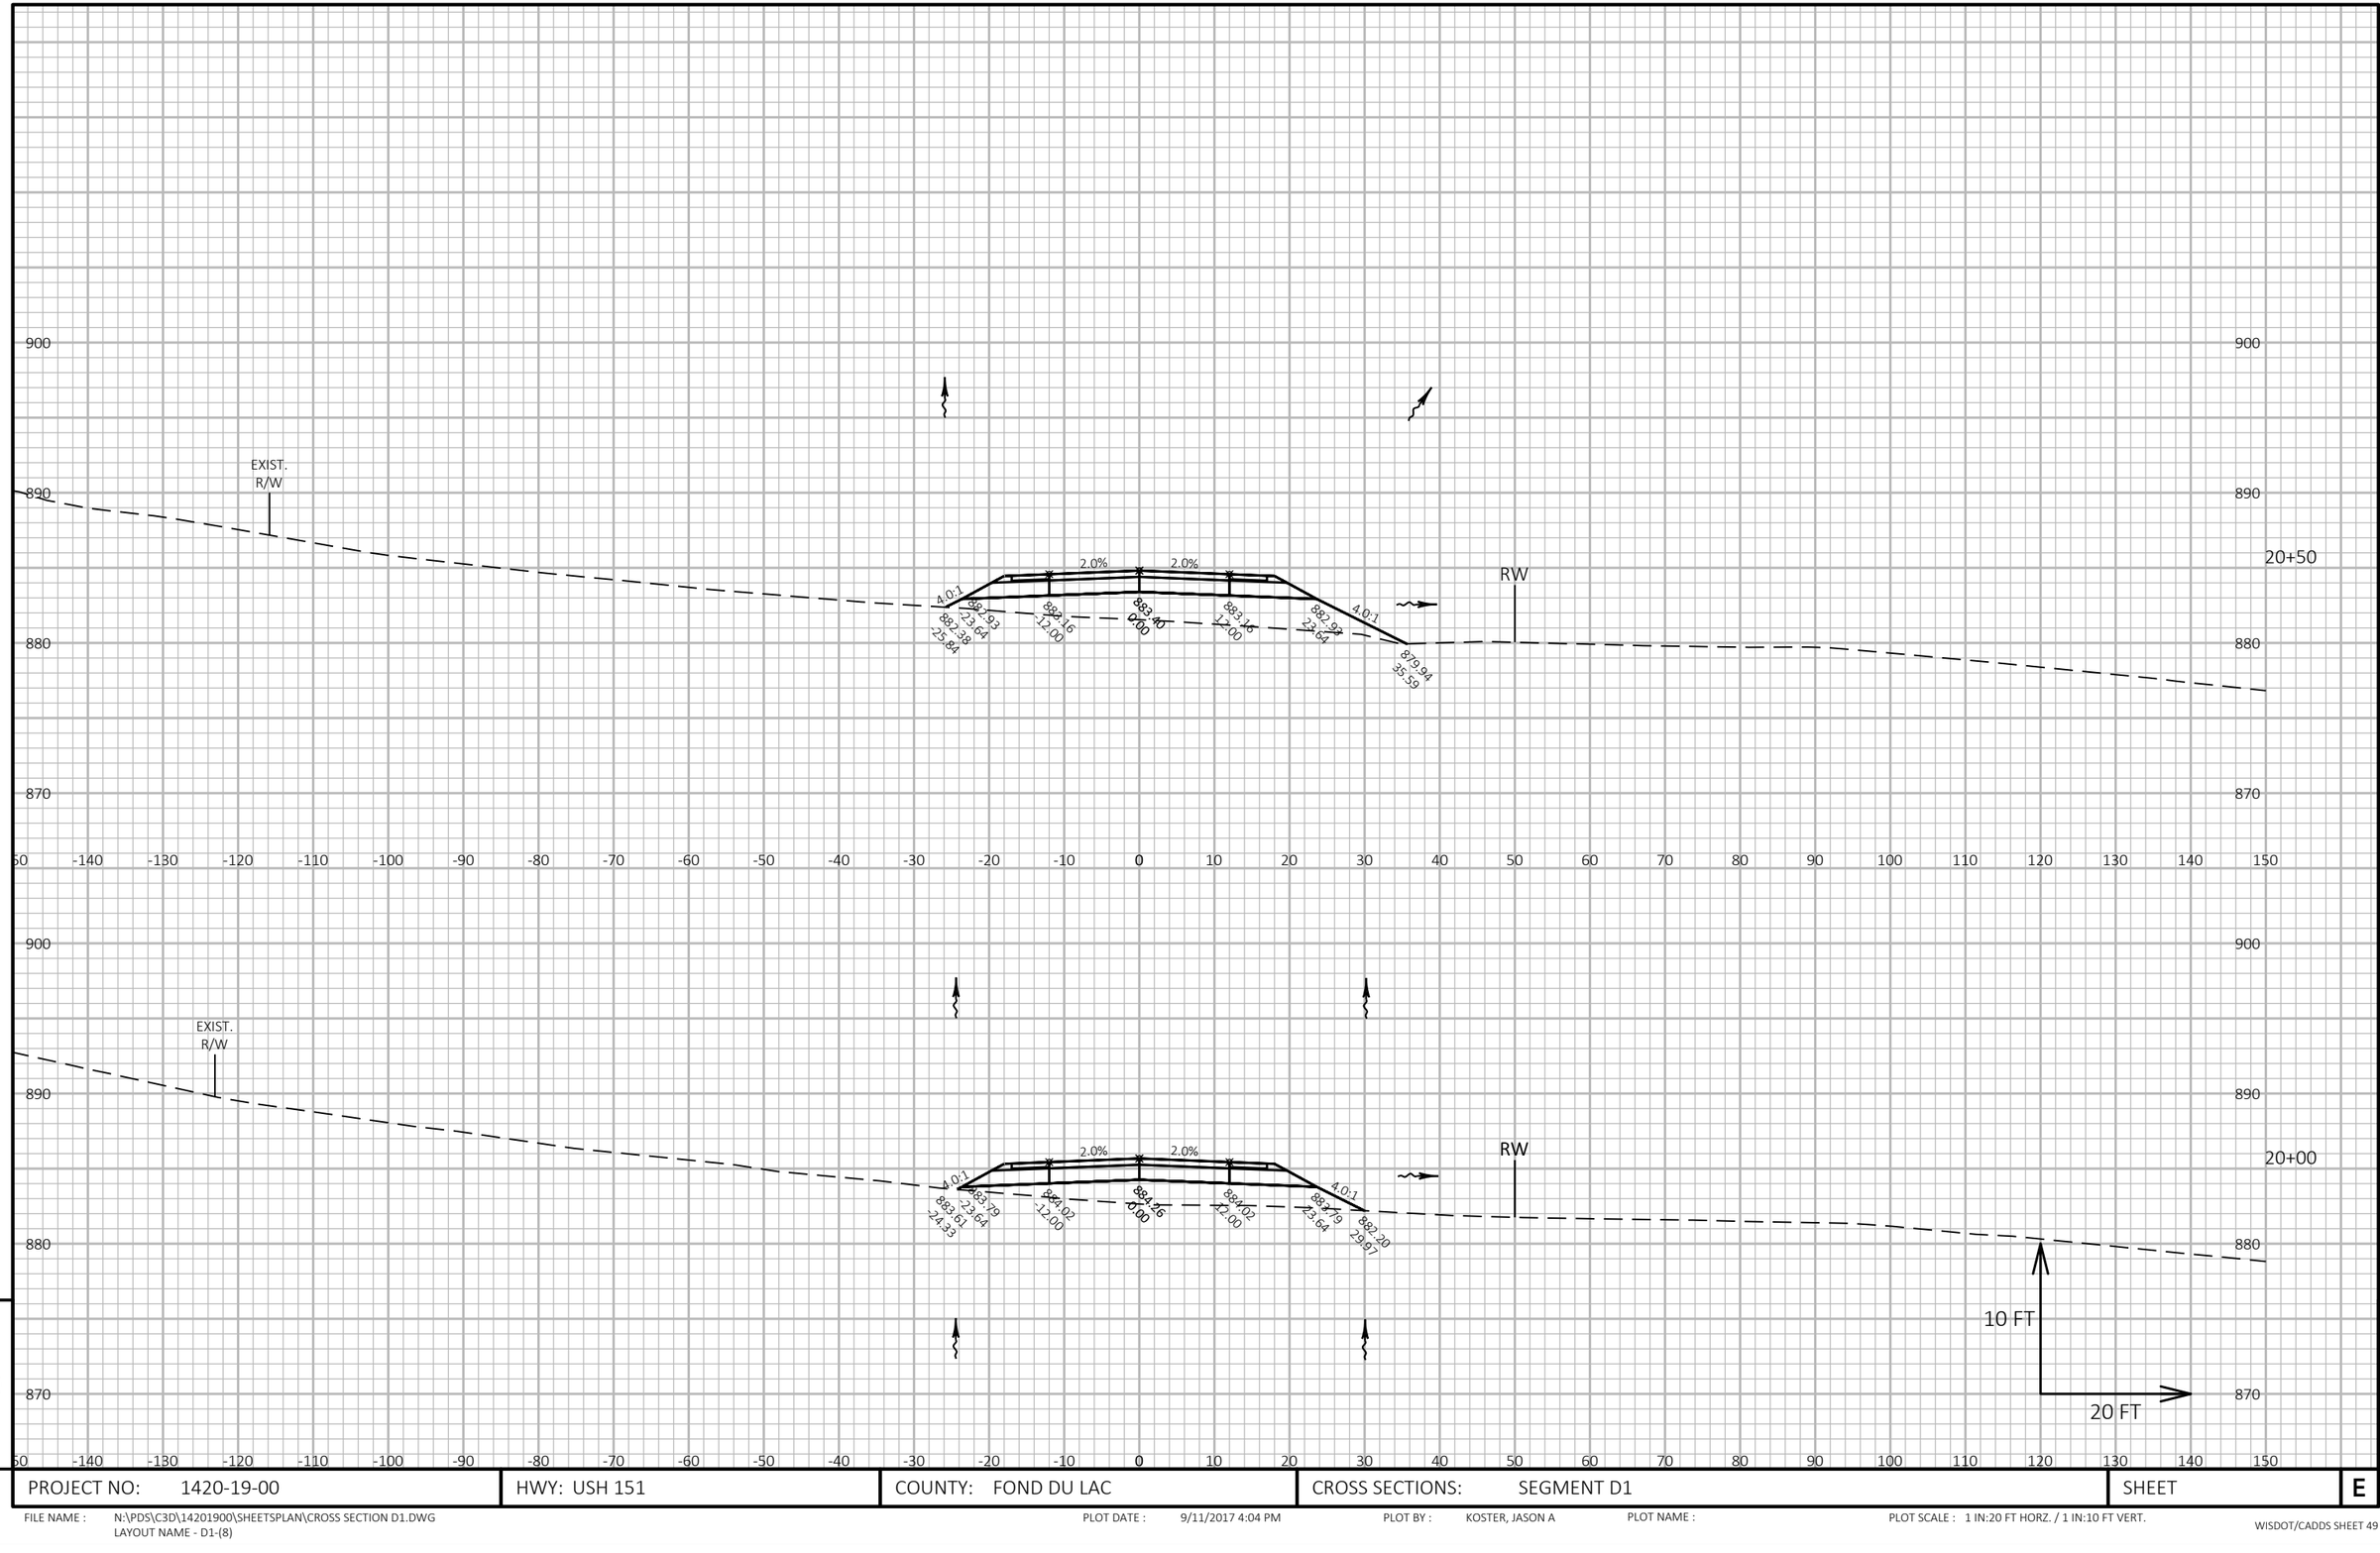

PROJECT NO: 1420-19-00	HWY: USH 151	COUNTY: FOND DU LAC	CROSS SECTIONS: SEGMENT D1	SHEET	E

FILE NAME : N:\PDS\C3D\14201900\SHEETSPLAN\CROSS SECTION D1.DWG
LAYOUT NAME - D1-(8)


PLOT DATE : 9/11/2017 4:04 PM

PLOT BY : KOSTER, JASON A

PLOT NAME :

PLOT SCALE : 1 IN:20 FT HORZ. / 1 IN:10 FT VERT.

9

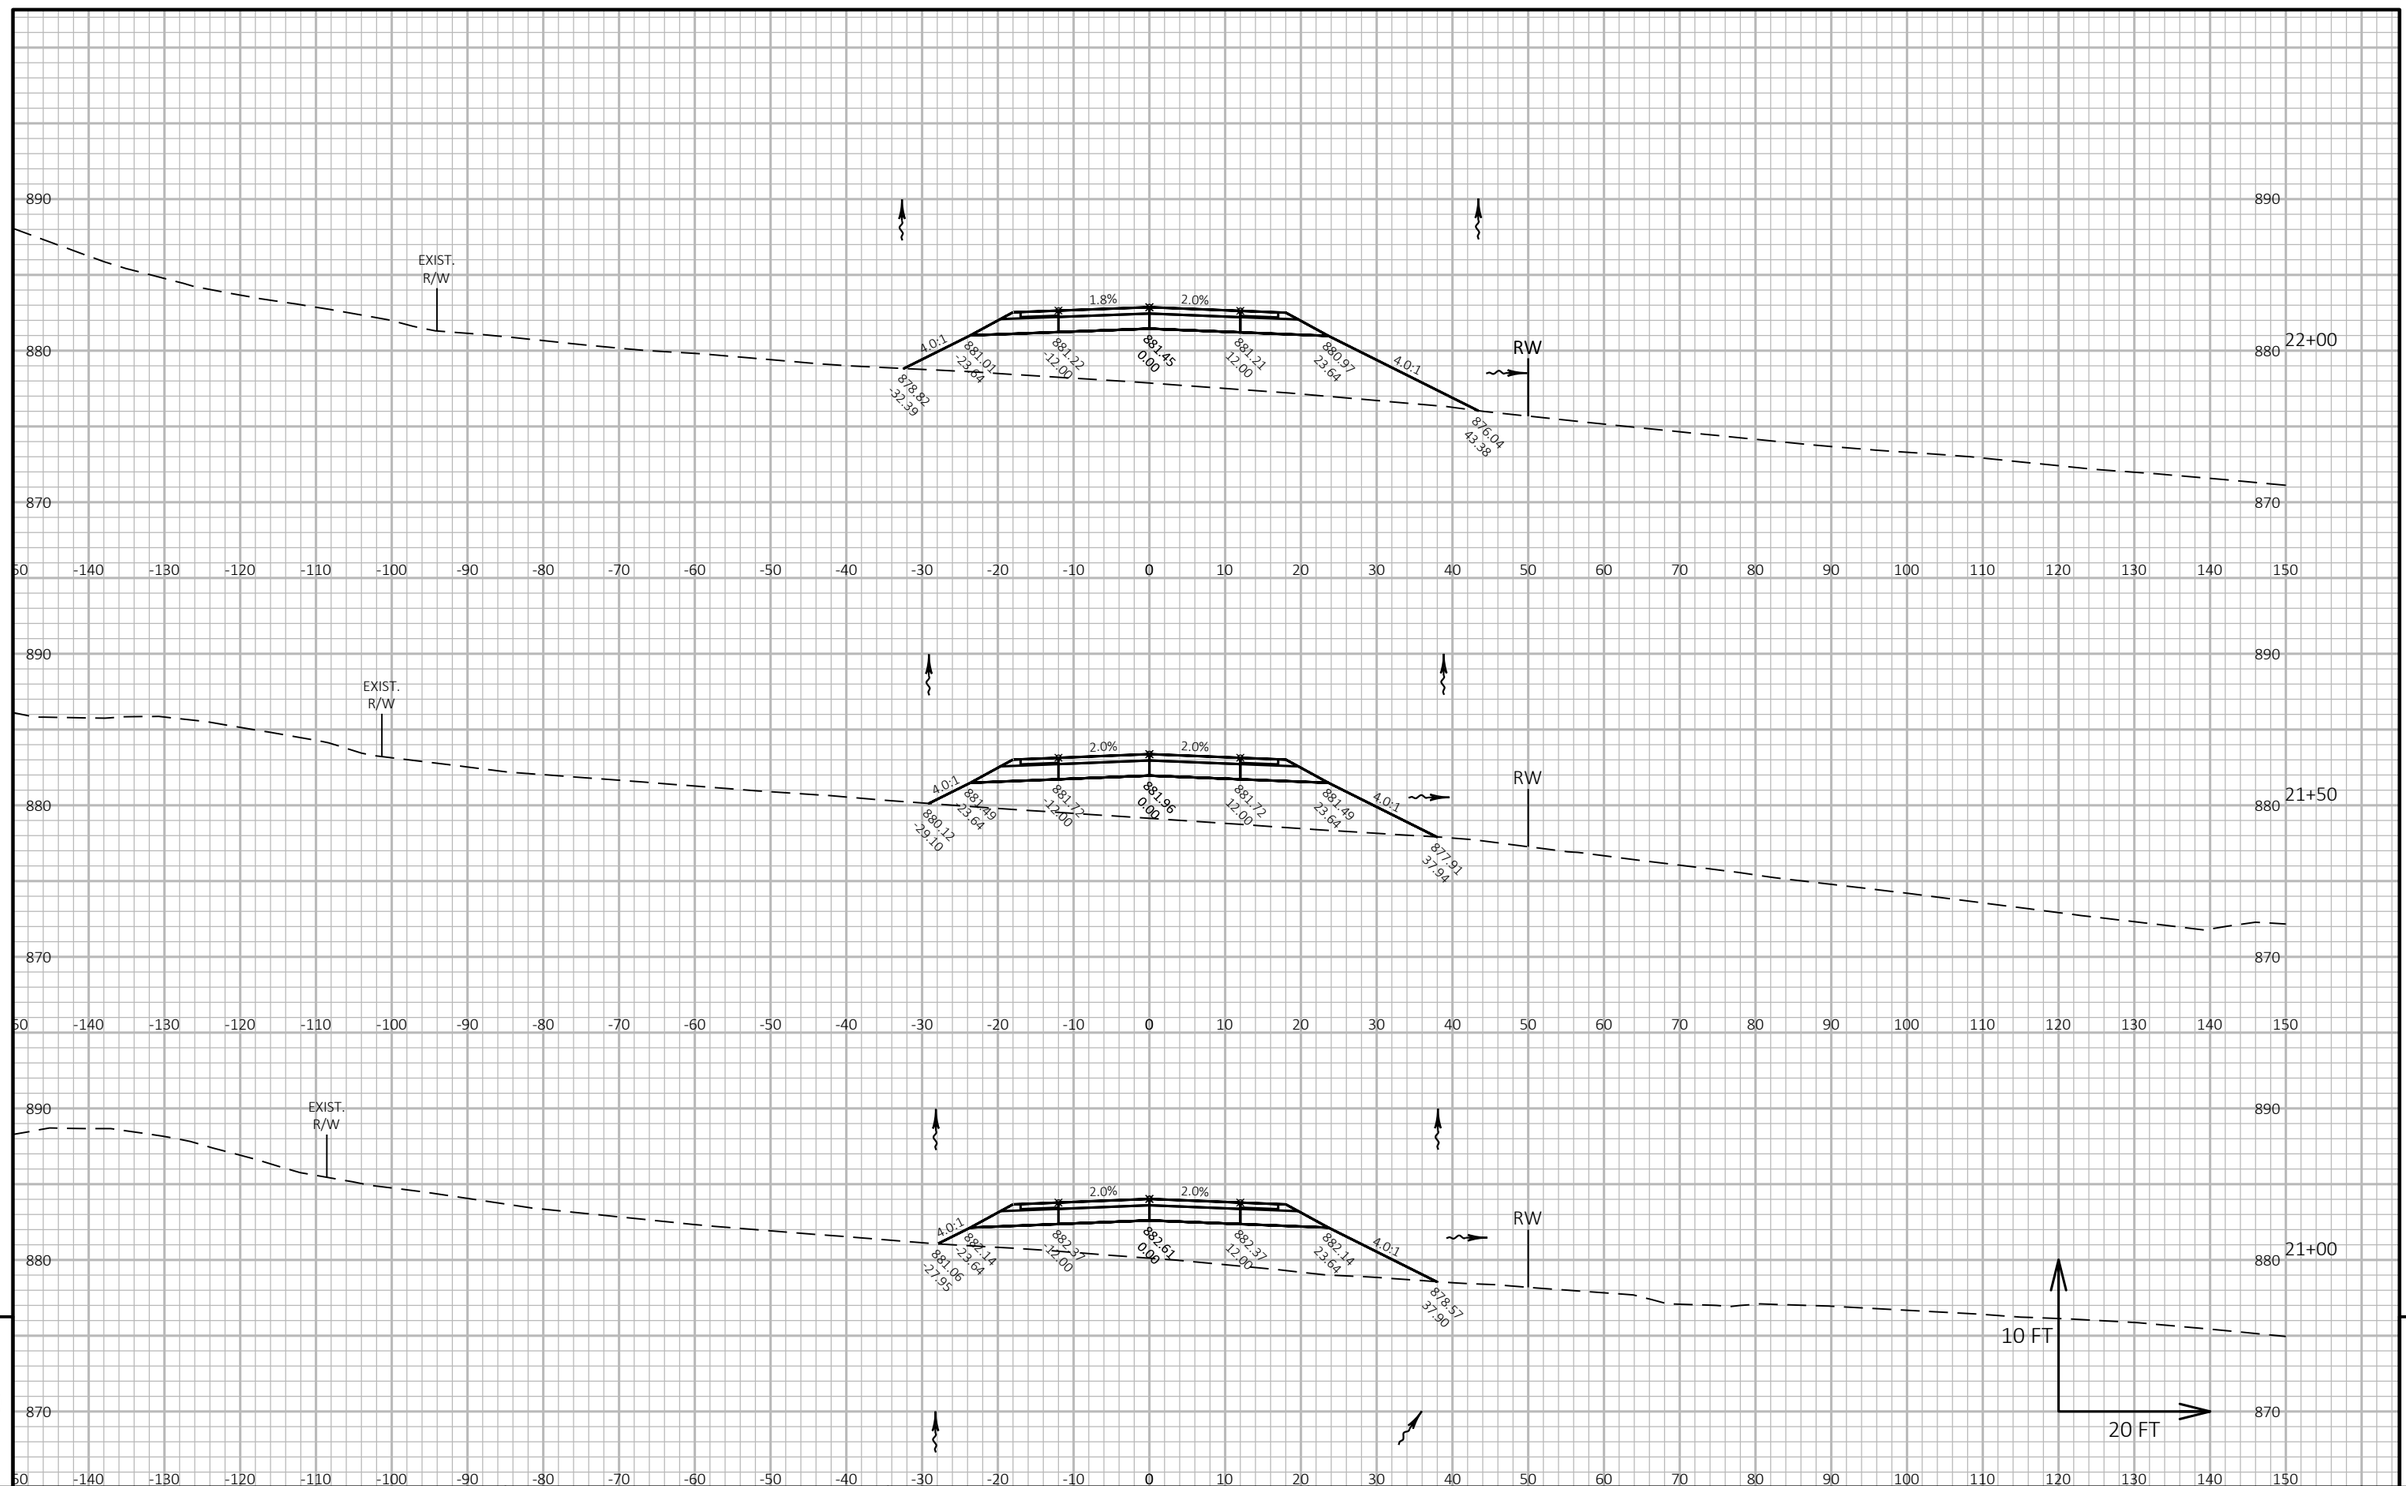

9

PROJECT NO: 1420-19-00	HWY: USH 151	COUNTY: FOND DU LAC	CROSS SECTIONS: SEGMENT D1	SHEET	E

9

FILE NAME : N:\PDS\C3D\14201900\SHEETSPLAN\CROSS SECTION D1.DWG
LAYOUT NAME - D1-(9)


PLOT DATE : 9/11/2017 4:05 PM

PLOT BY : KOSTER, JASON A

PLOT NAME :

PLOT SCALE : 1 IN:20 FT HORZ. / 1 IN:10 FT VERT.

WISDOT/CADDS SHEET 49

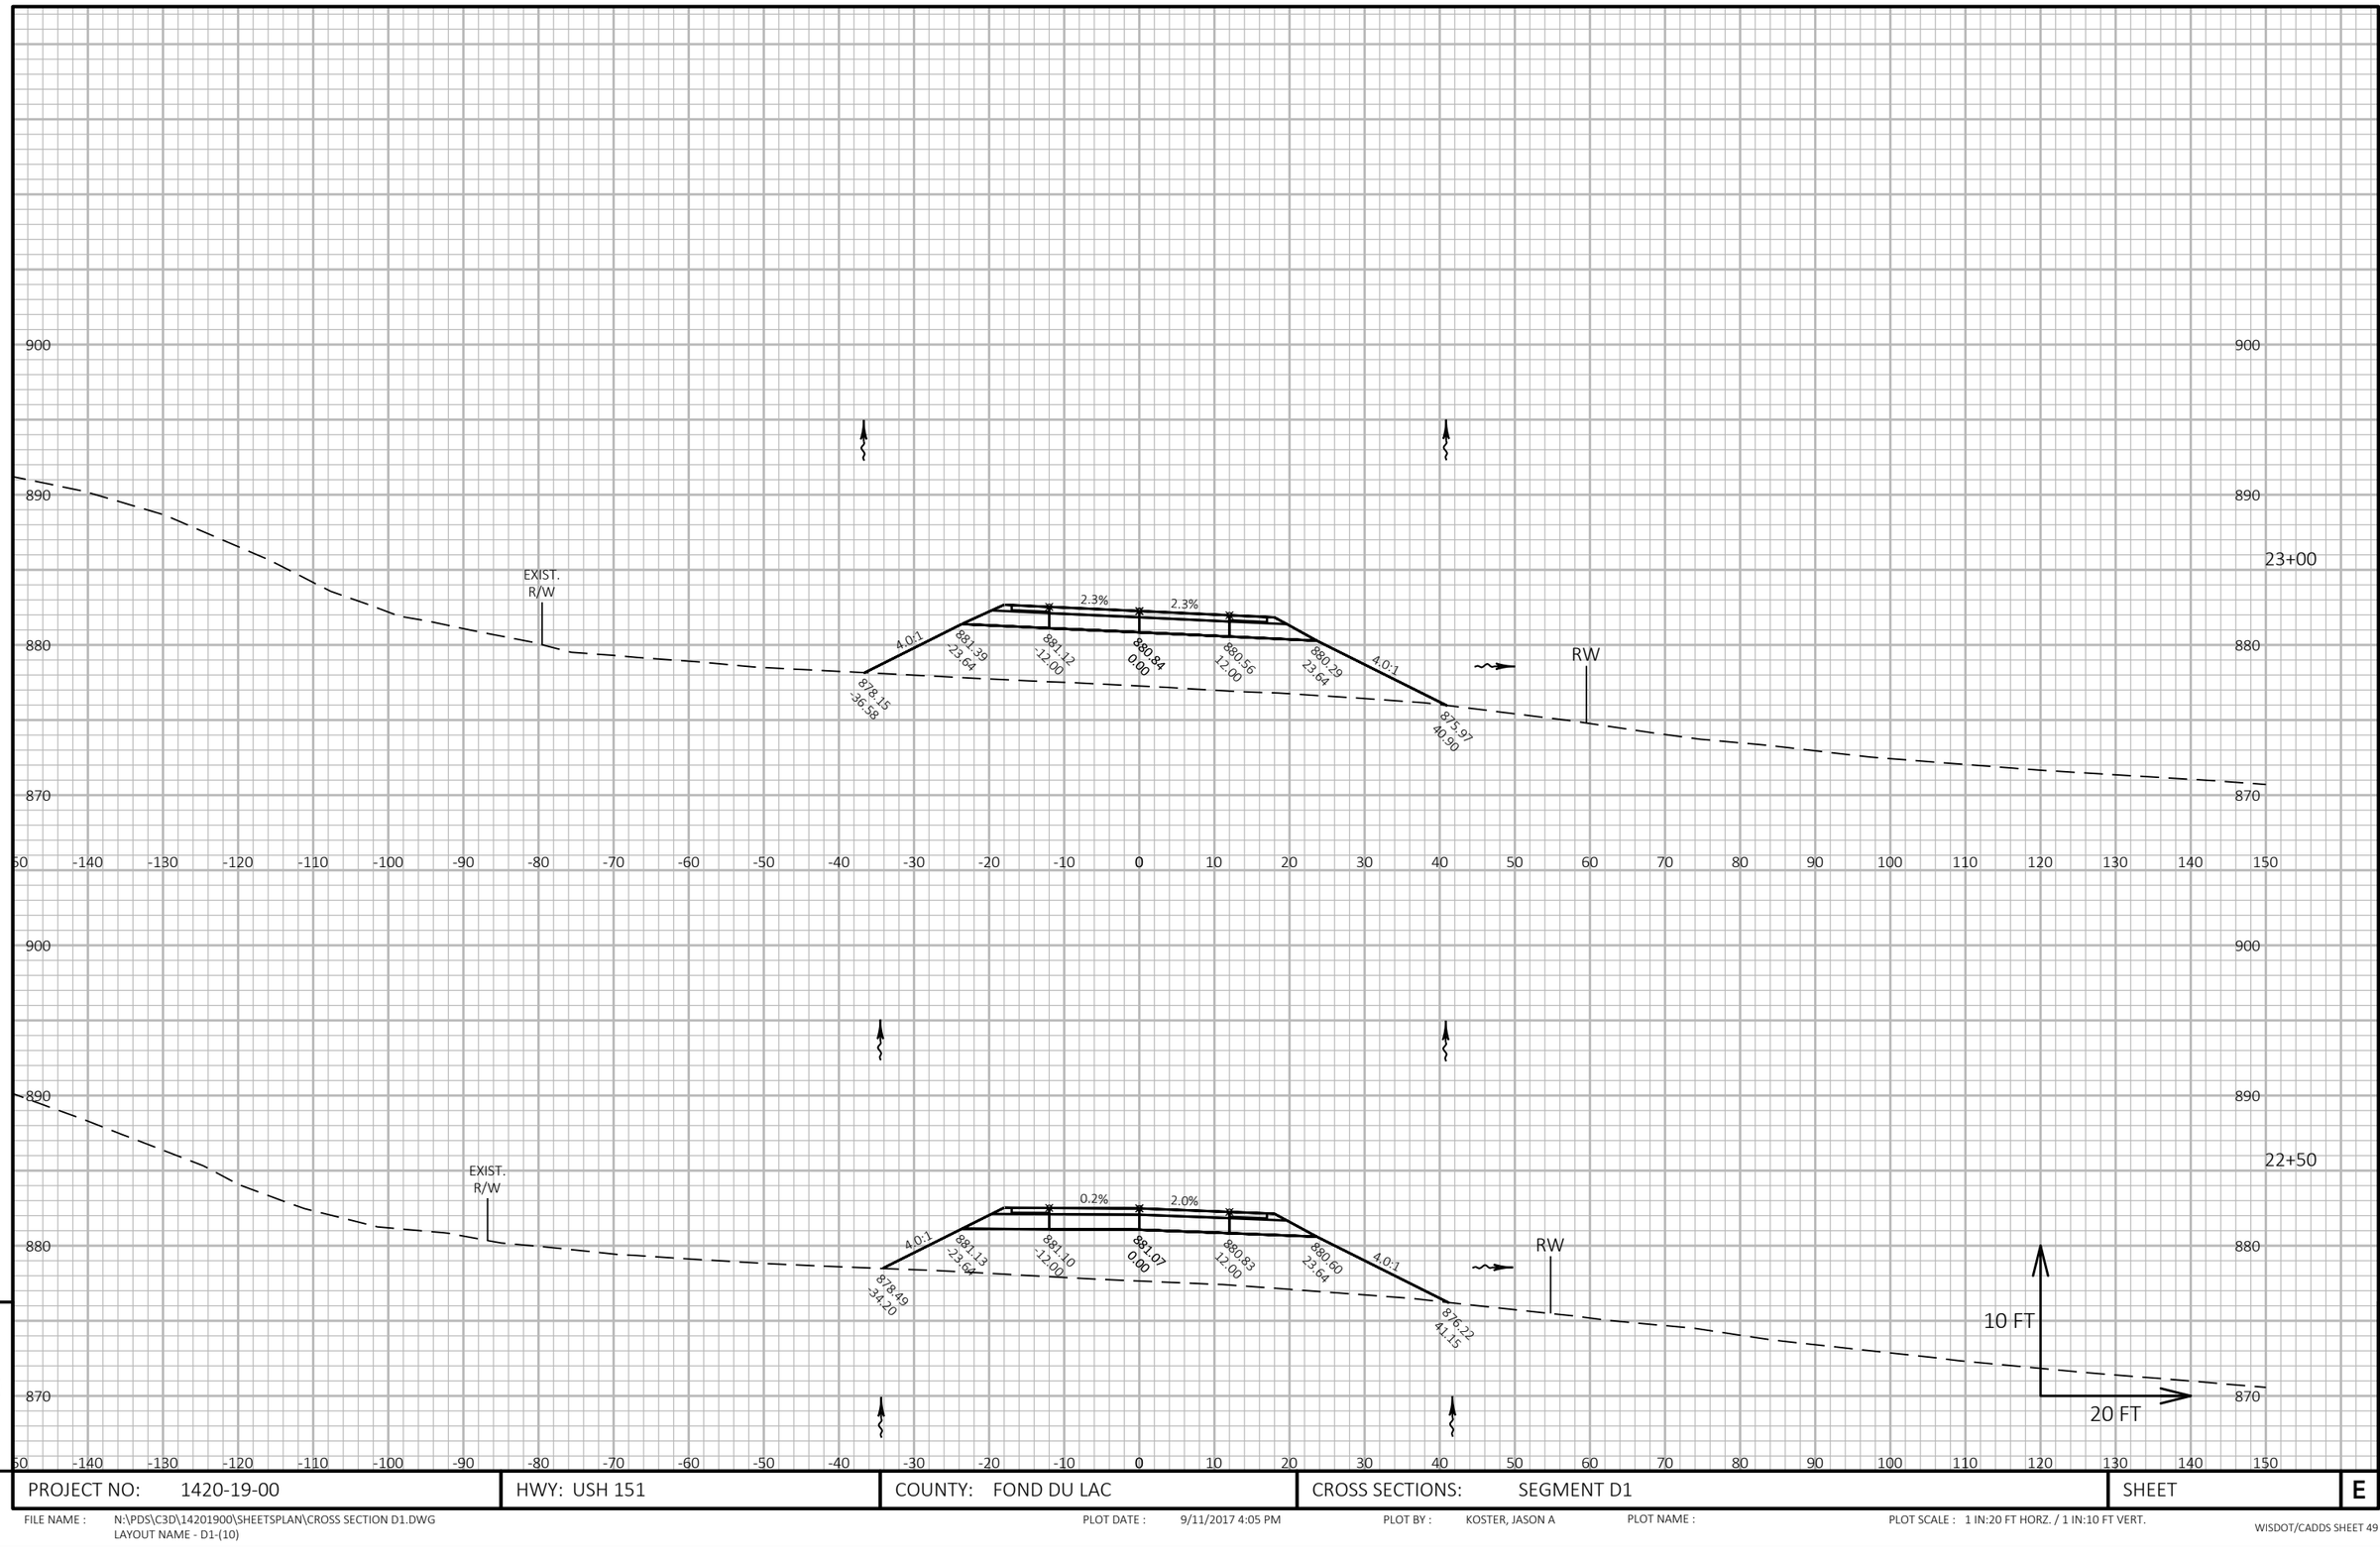

PROJECT NO: 1420-19-00	HWY: USH 151	COUNTY: FOND DU LAC	CROSS SECTIONS: SEGMENT D1	SHEET	E


FILE NAME : N:\PDS\C3D\14201900\SHEETSPLAN\CROSS SECTION D1.DWG
LAYOUT NAME - D1-(10)

PLOT DATE : 9/11/2017 4:05 PM

PLOT BY : KOSTER, JASON A

PLOT NAME :


PLOT SCALE : 1 IN:20 FT HORZ. / 1 IN:10 FT VERT.

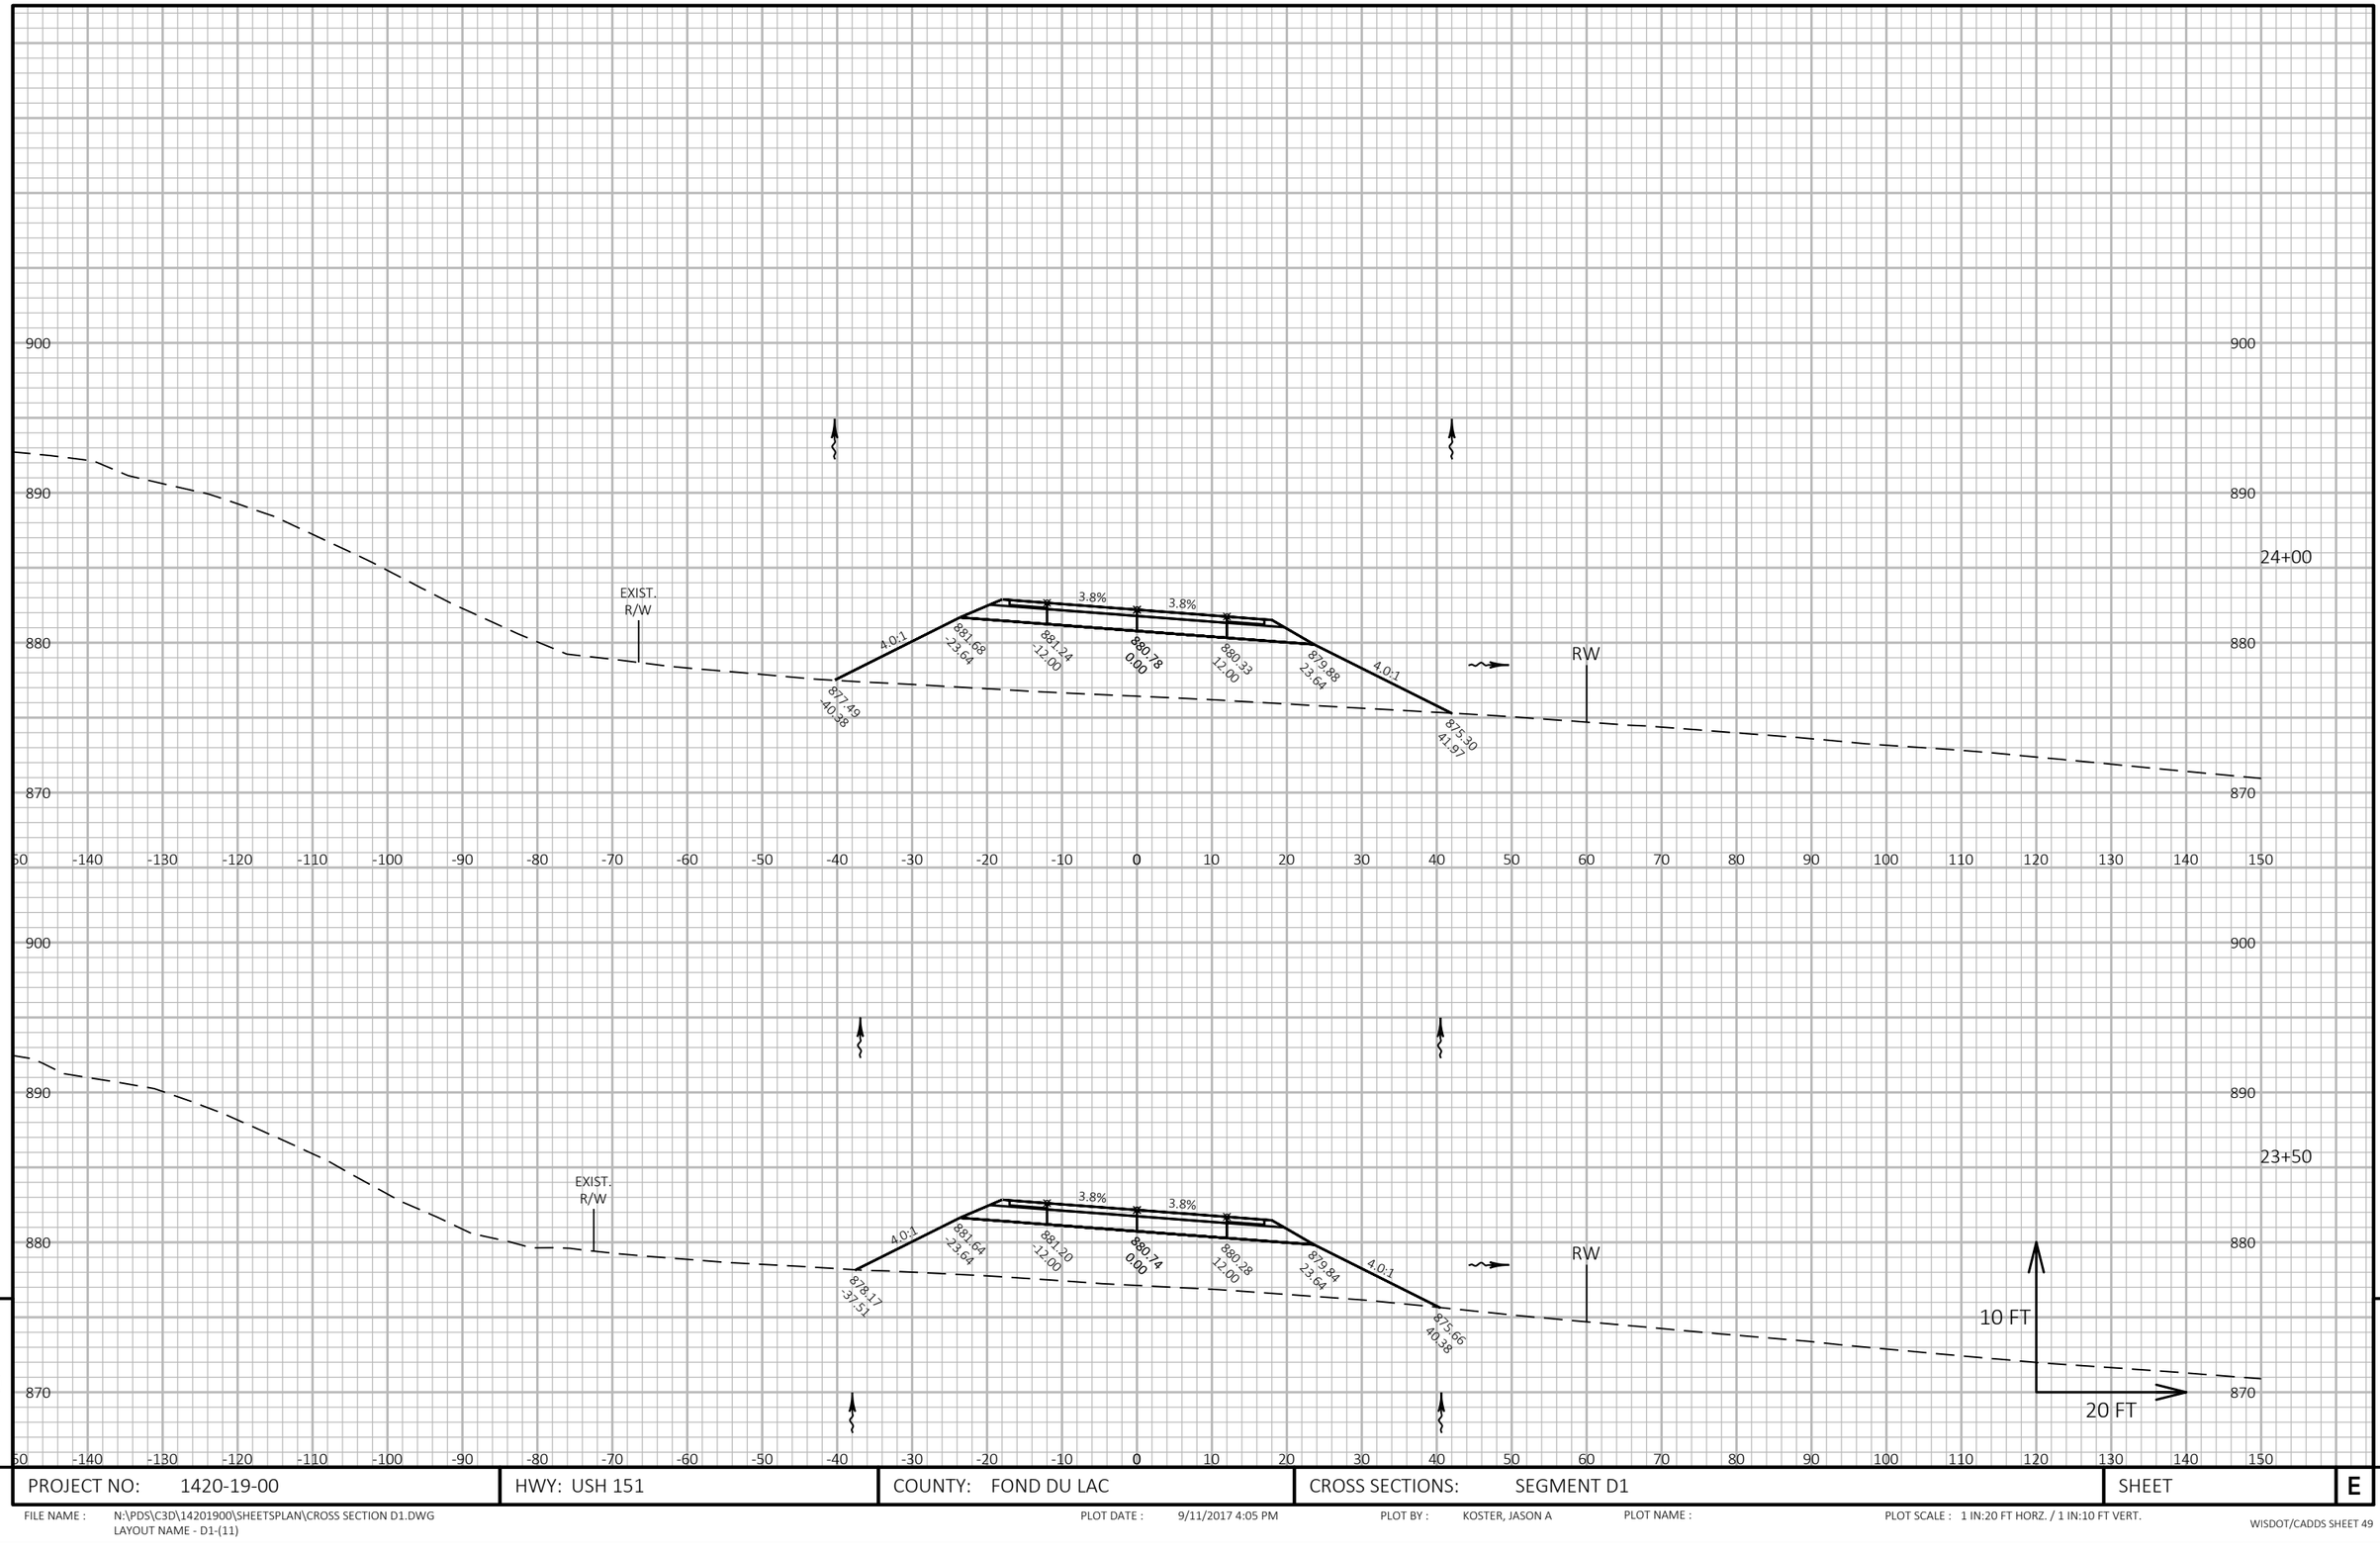

PROJECT NO: 1420-19-00	HWY: USH 151	COUNTY: FOND DU LAC	CROSS SECTIONS: SEGMENT D1	SHEET	E

FILE NAME : N:\PDS\C3D\14201900\SHEETSPLAN\CROSS SECTION D1.DWG
LAYOUT NAME - D1-(11)

PLOT DATE : 9/11/2017 4:05 PM PLOT BY : KOSTER, JASON A PLOT NAME : PLOT SCALE : 1 IN:20 FT HORZ. / 1 IN:10 FT VERT.

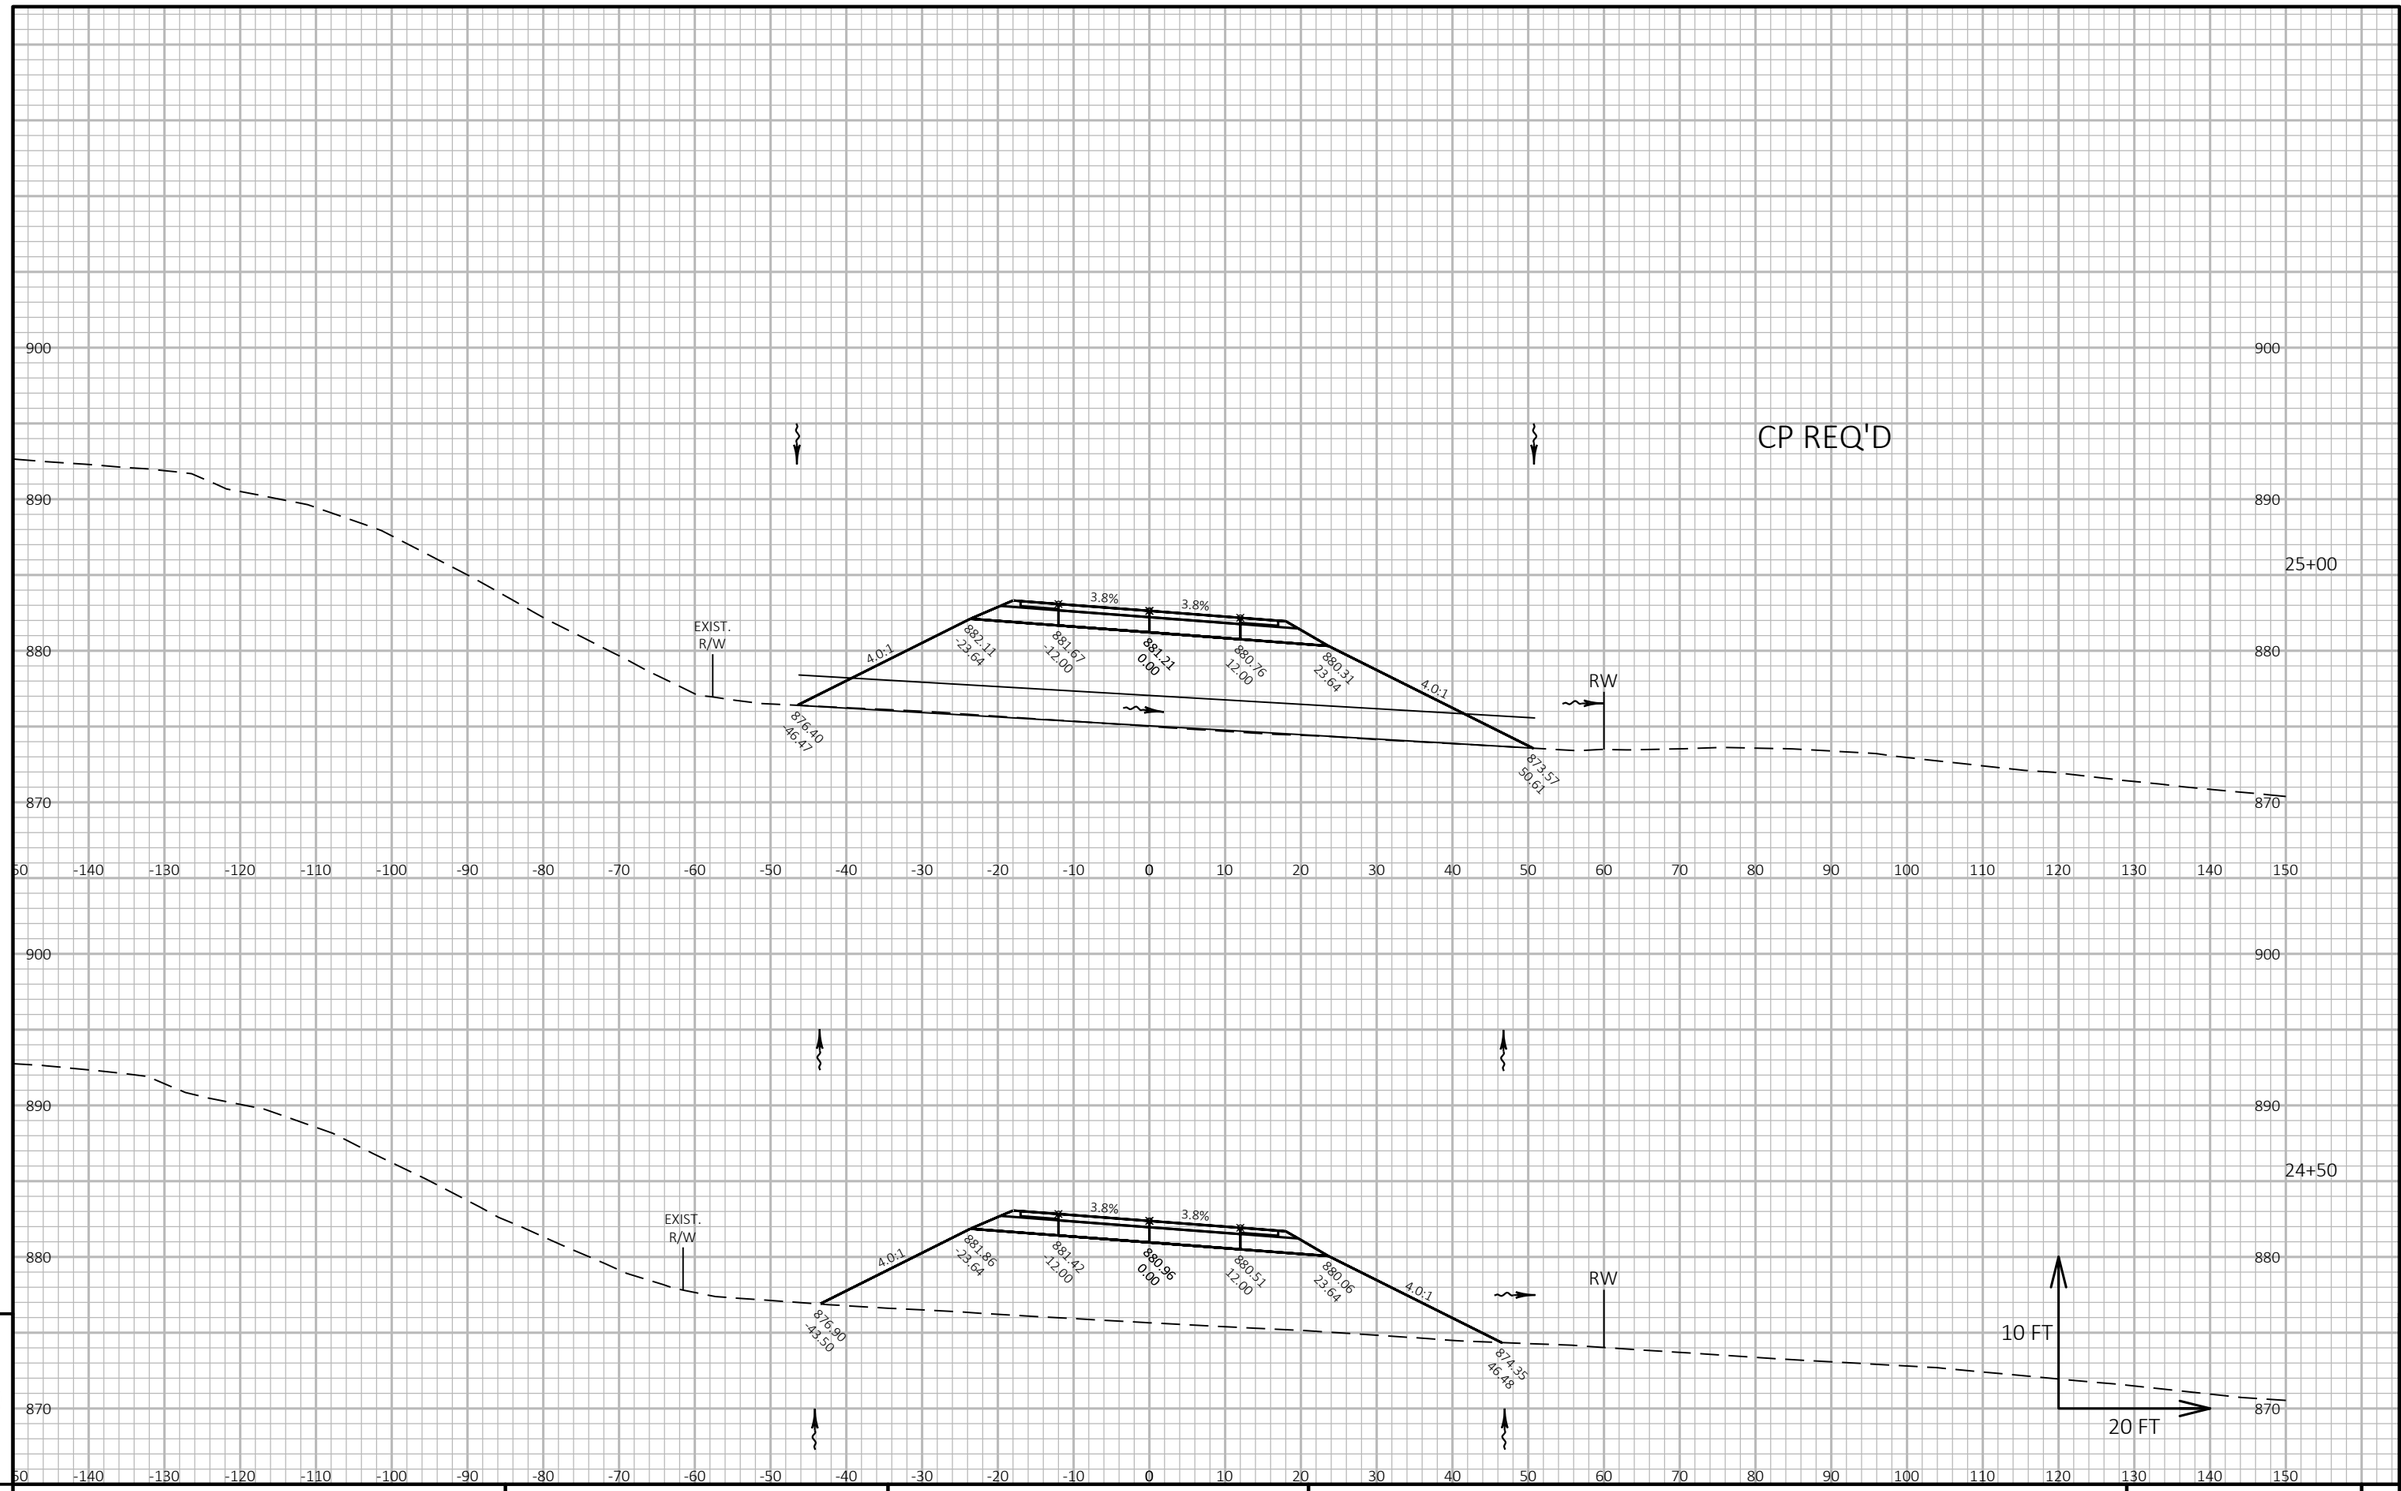


9

9

PROJECT NO: 1420-19-00	HWY: USH 151	COUNTY: FOND DU LAC	CROSS SECTIONS: SEGMENT D1	SHEET	E

FILE NAME : N:\PDS\C3D\14201900\SHEETSPLAN\CROSS SECTION D1.DWG
LAYOUT NAME - D1-(12)

PLOT DATE : 9/11/2017 4:05 PM PLOT BY : KOSTER, JASON A PLOT NAME : PLOT SCALE : 1 IN:20 FT HORZ. / 1 IN:10 FT VERT.

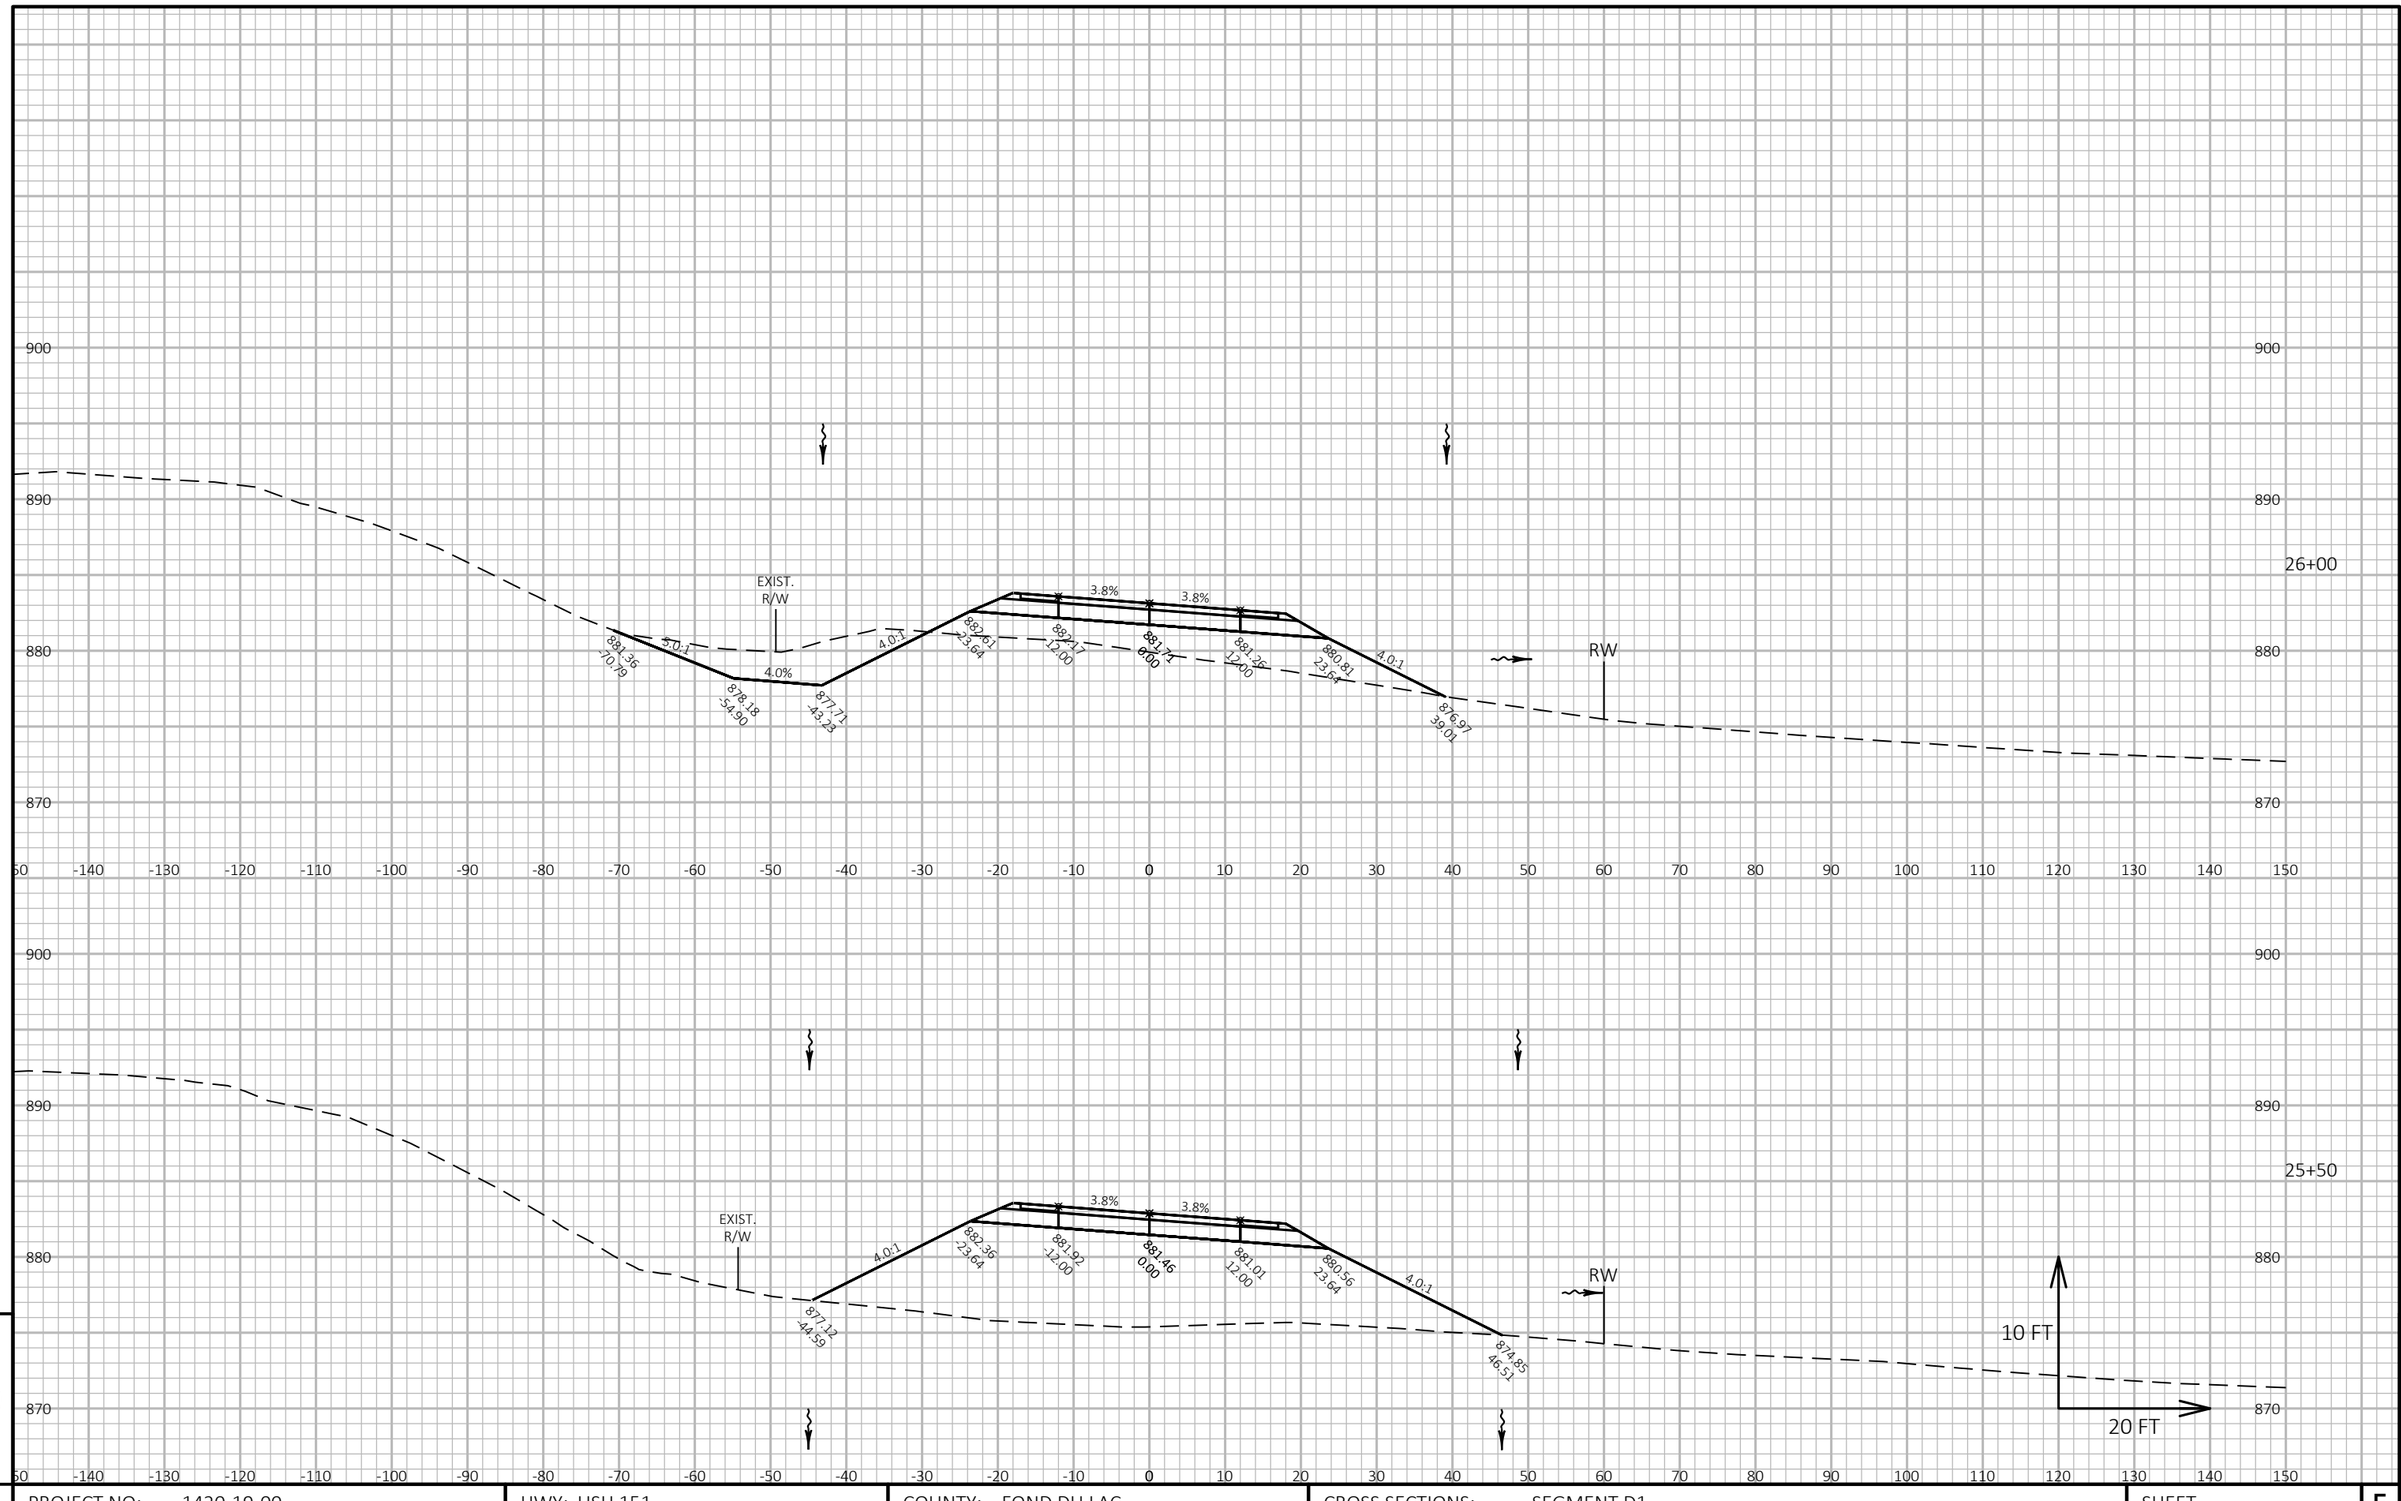

PROJECT NO: 1420-19-00	HWY: USH 151	COUNTY: FOND DU LAC	CROSS SECTIONS: SEGMENT D1	SHEET	E


FILE NAME : N:\PDS\C3D\14201900\SHEETSPLAN\CROSS SECTION D1.DWG
LAYOUT NAME - D1-(13)

PLOT DATE : 9/11/2017 4:06 PM

PLOT BY : KOSTER, JASON A

PLOT NAME :

PLOT SCALE : 1 IN:20 FT HORZ. / 1 IN:10 FT VERT.

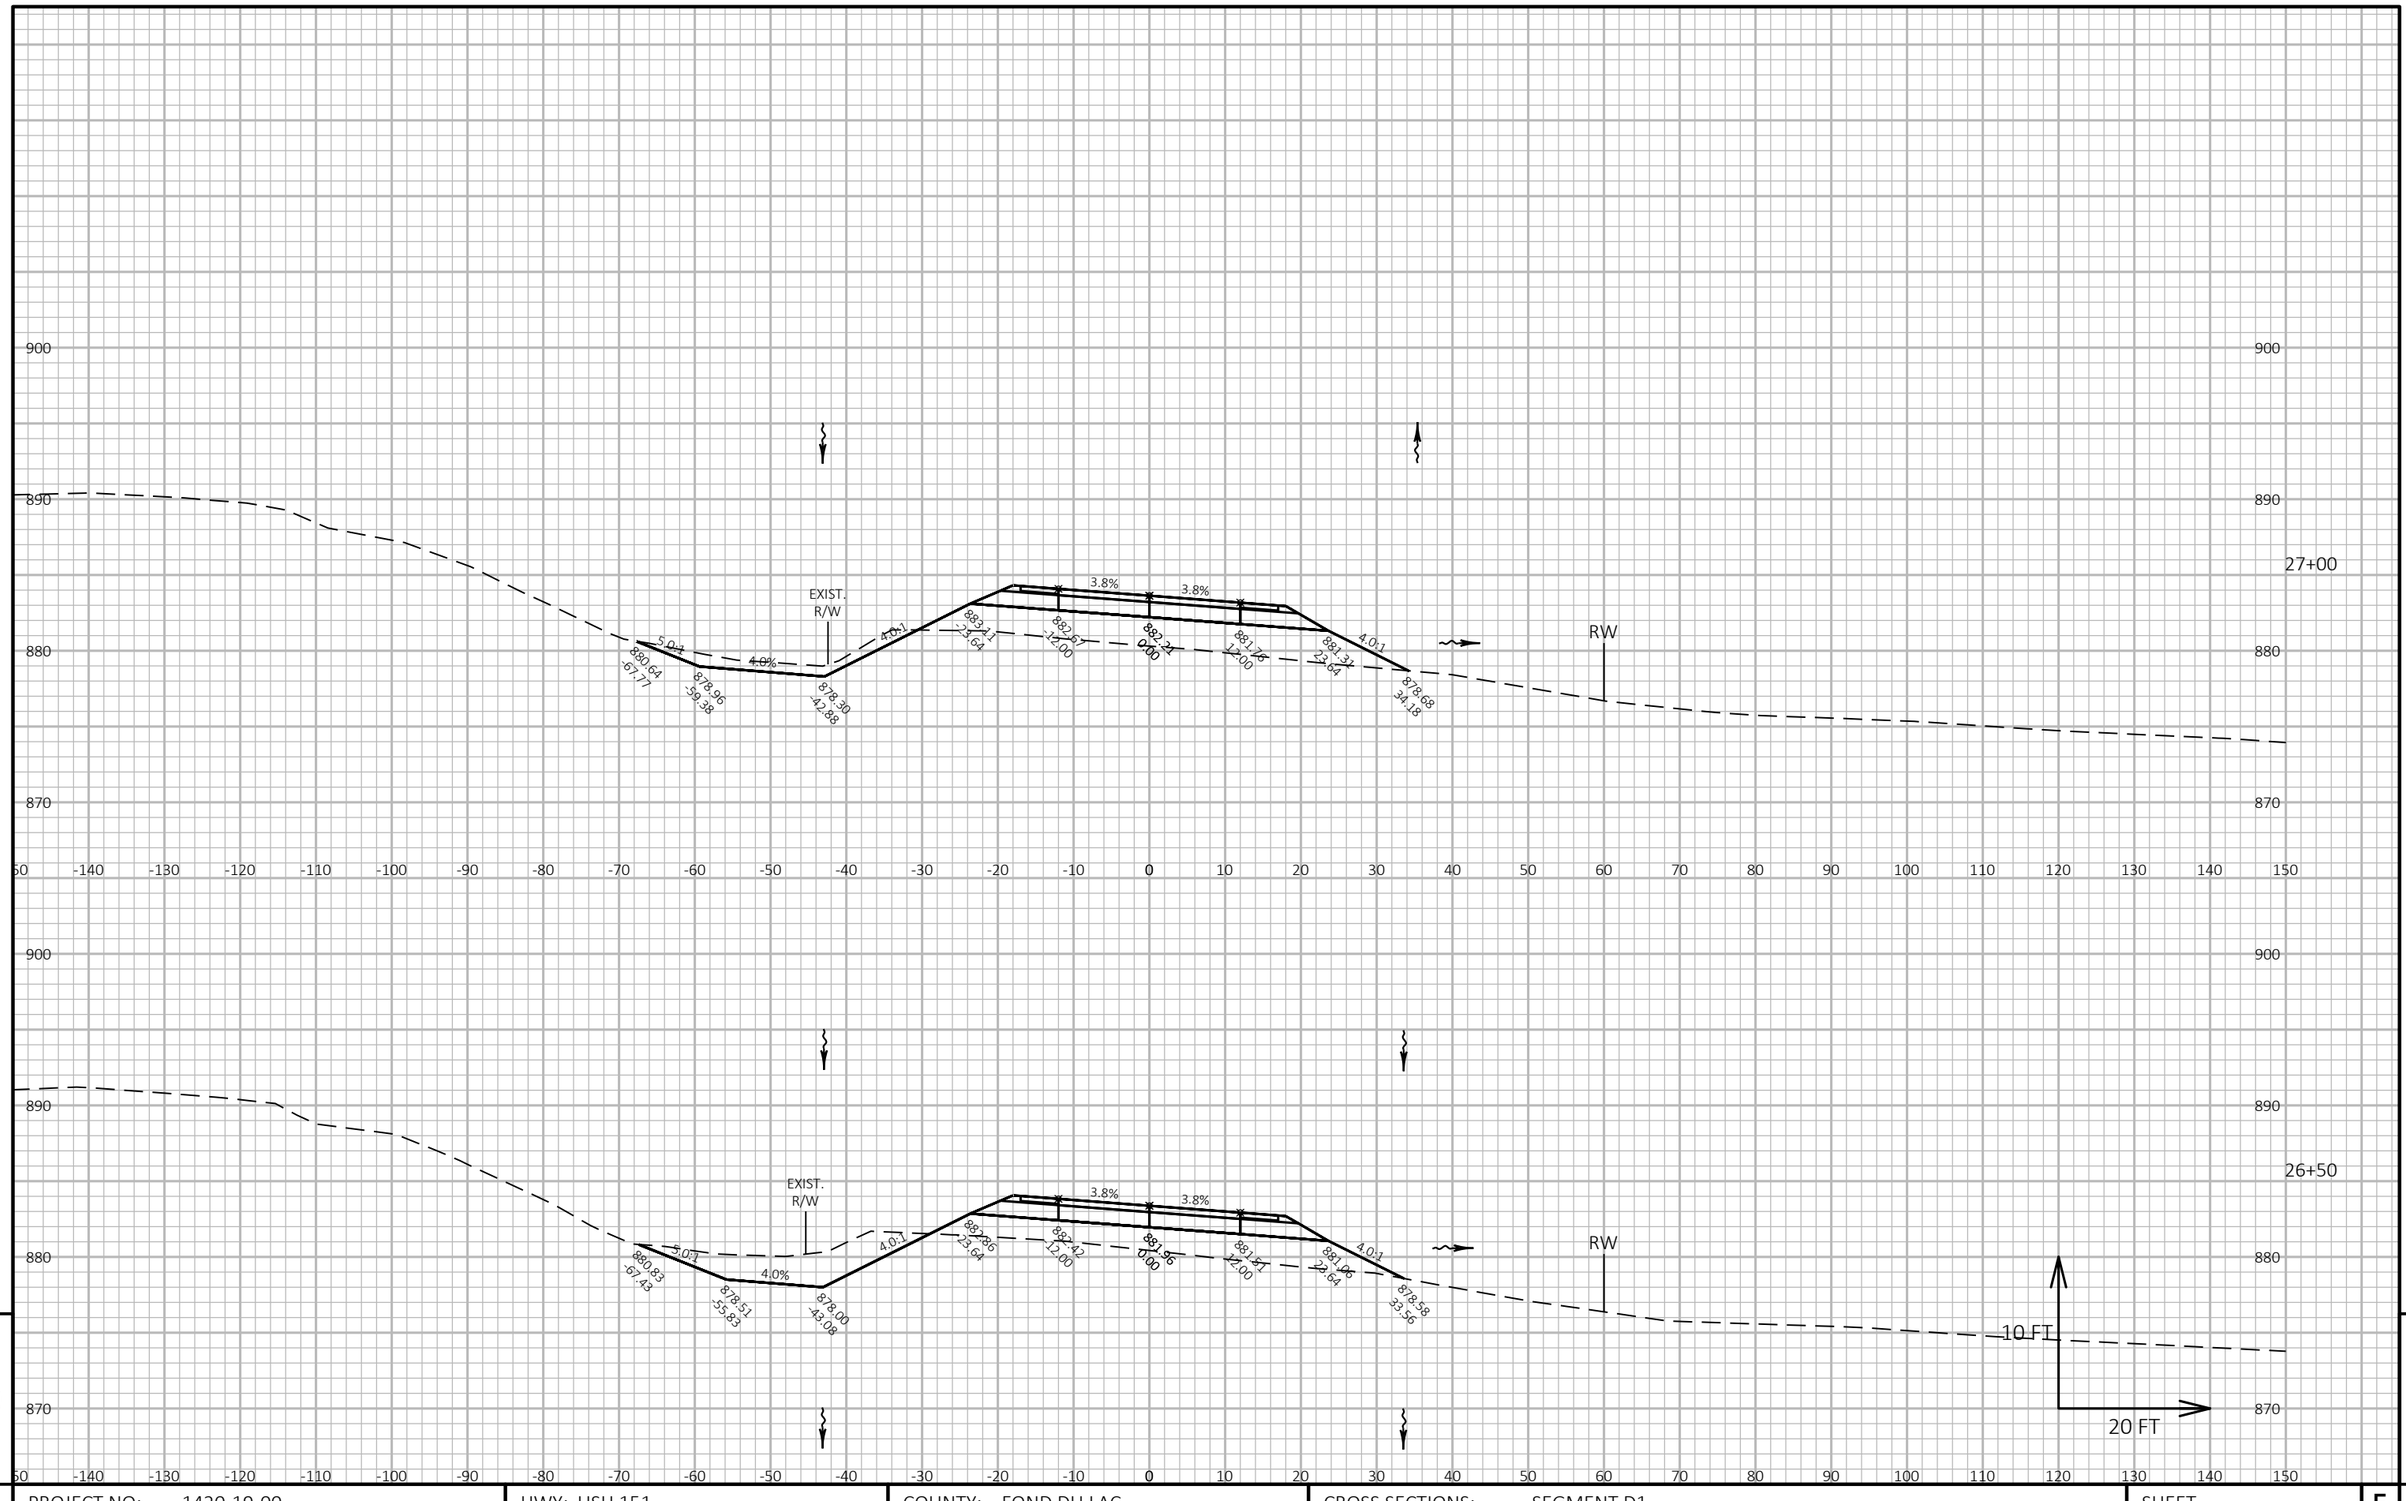

PROJECT NO: 1420-19-00	HWY: USH 151	COUNTY: FOND DU LAC	CROSS SECTIONS: SEGMENT D1	SHEET	E


FILE NAME : N:\PDS\C3D\14201900\SHEETSPLAN\CROSS SECTION D1.DWG
LAYOUT NAME - D1-(14)

PLOT DATE : 9/11/2017 4:06 PM

PLOT BY : KOSTER, JASON A

PLOT NAME :

PLOT SCALE : 1 IN:20 FT HORZ. / 1 IN:10 FT VERT.

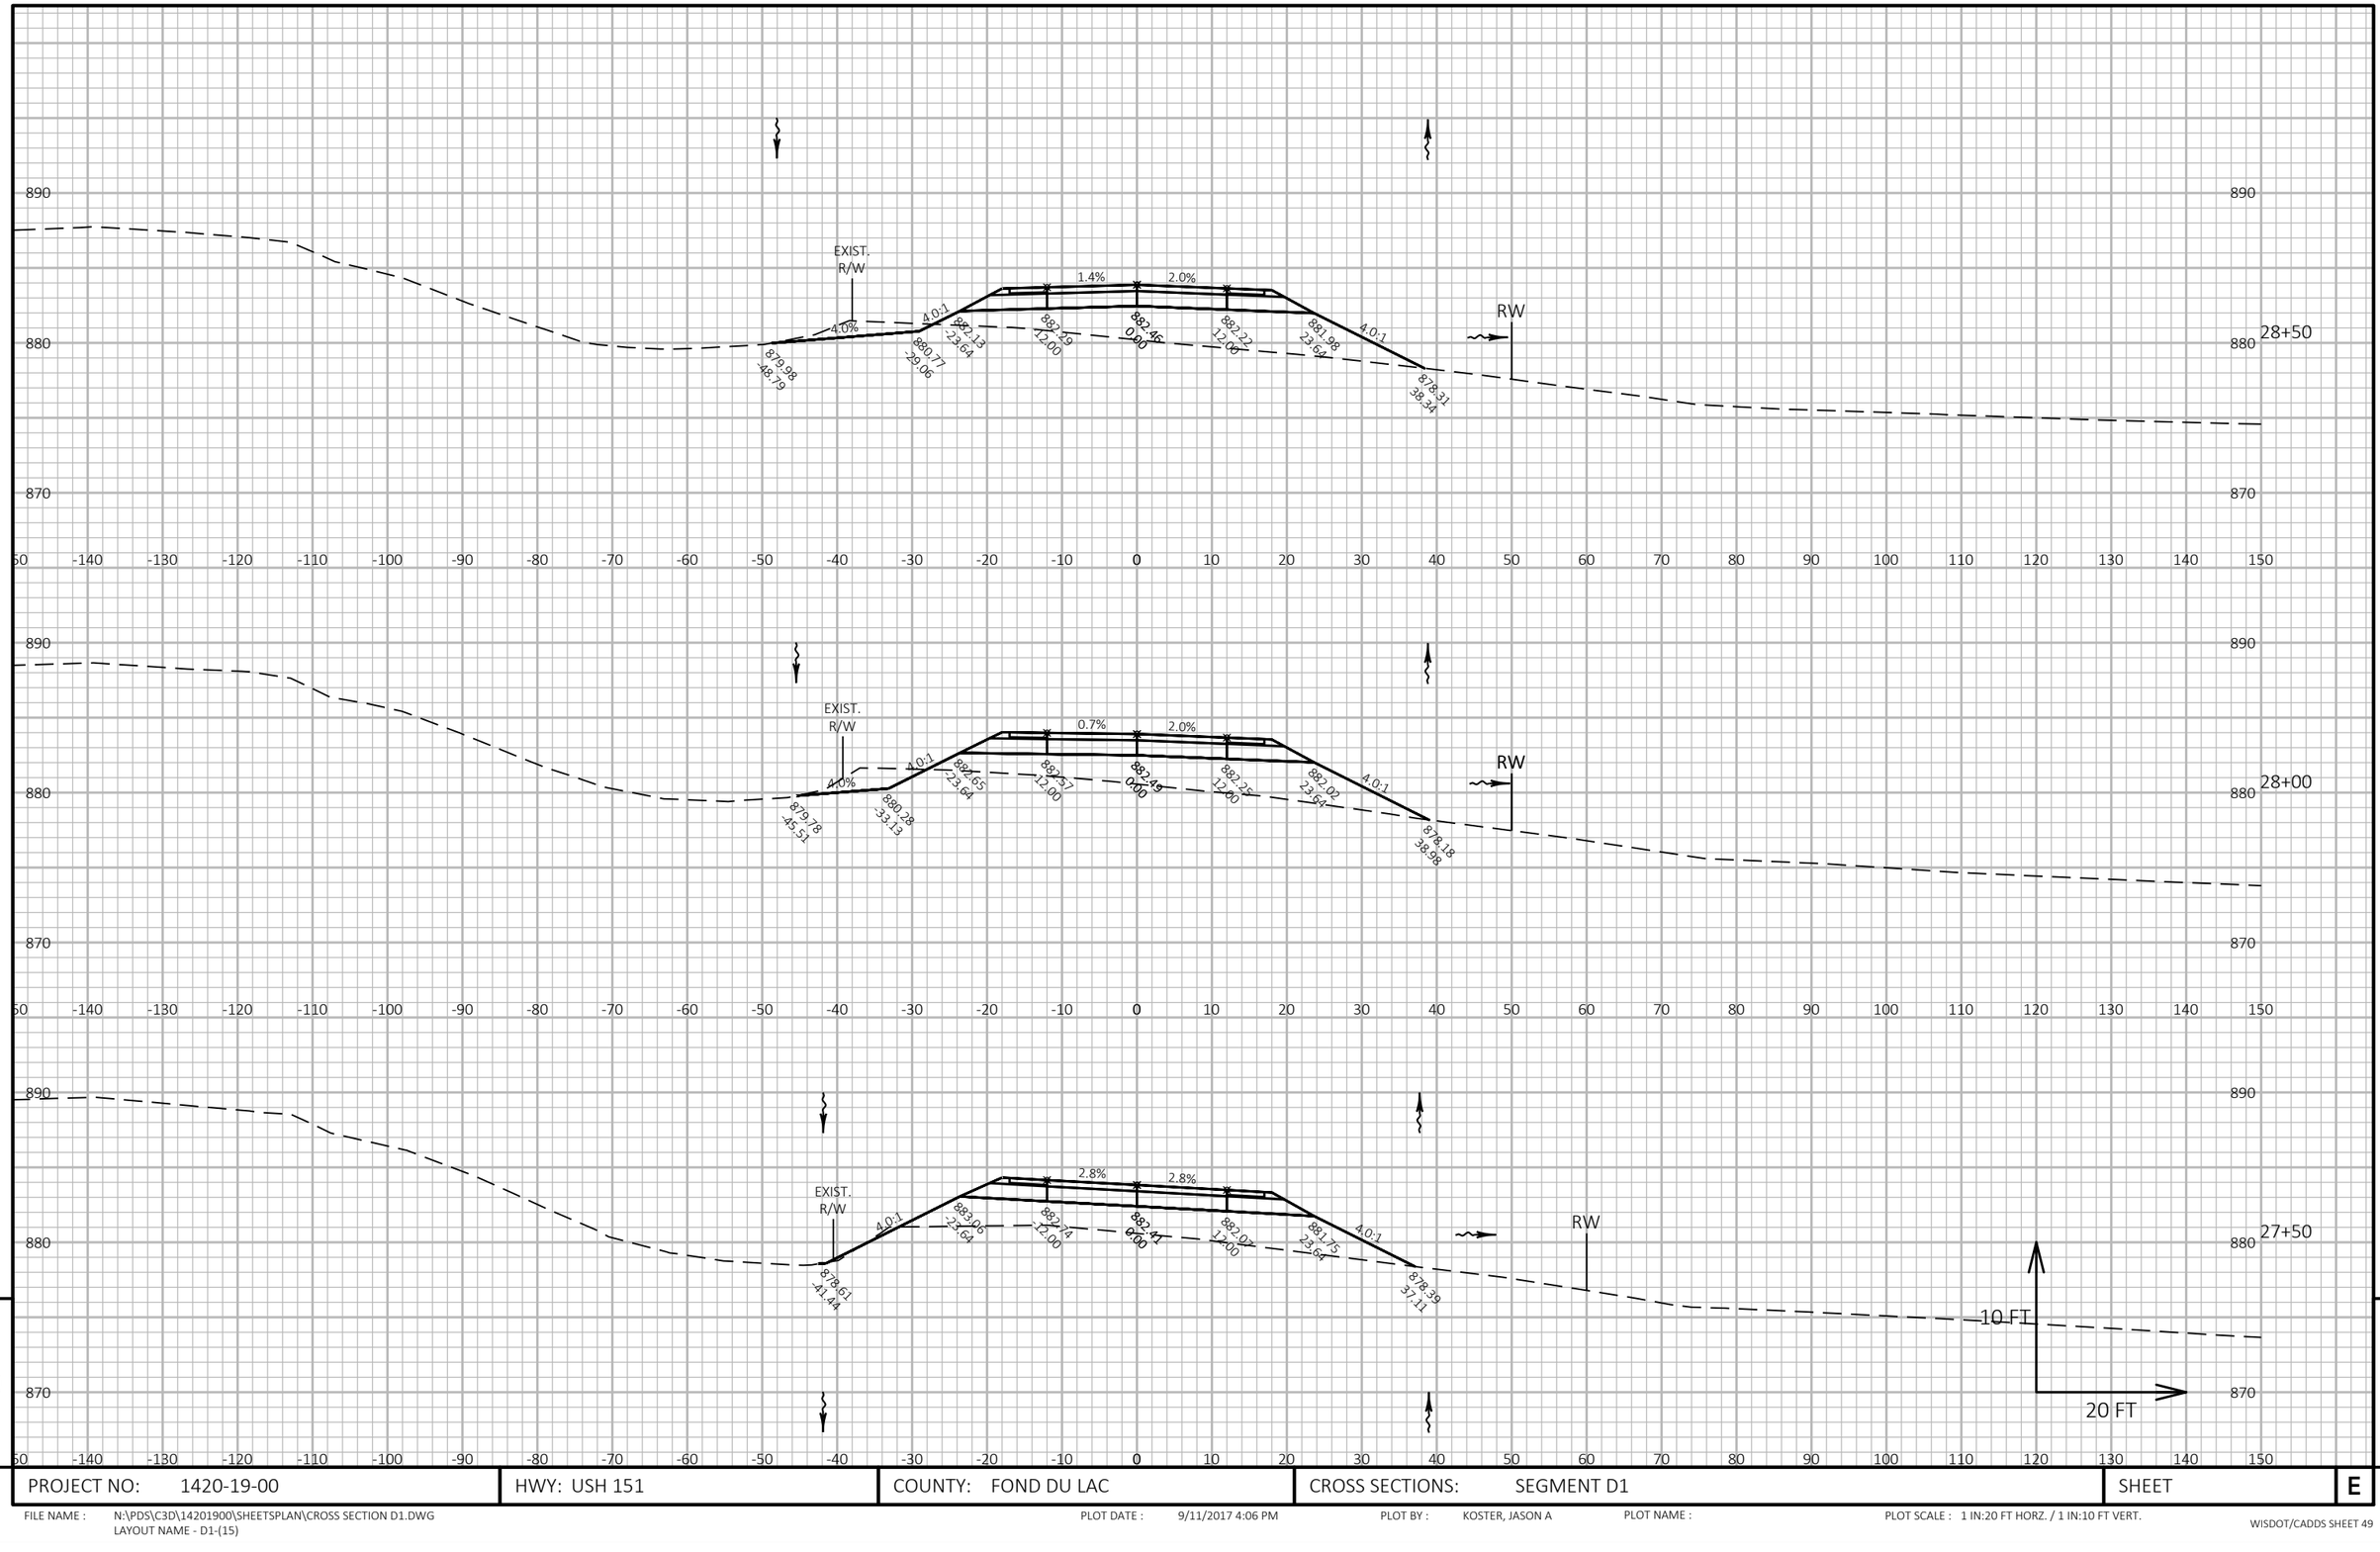

9

9

PROJECT NO: 1420-19-00	HWY: USH 151	COUNTY: FOND DU LAC	CROSS SECTIONS: SEGMENT D1	SHEET	E


FILE NAME : N:\PDS\C3D\14201900\SHEETSPLAN\CROSS SECTION D1.DWG
LAYOUT NAME - D1-(15)

PLOT DATE : 9/11/2017 4:06 PM

PLOT BY : KOSTER, JASON A

PLOT NAME :

PLOT SCALE : 1 IN:20 FT HORZ. / 1 IN:10 FT VERT.

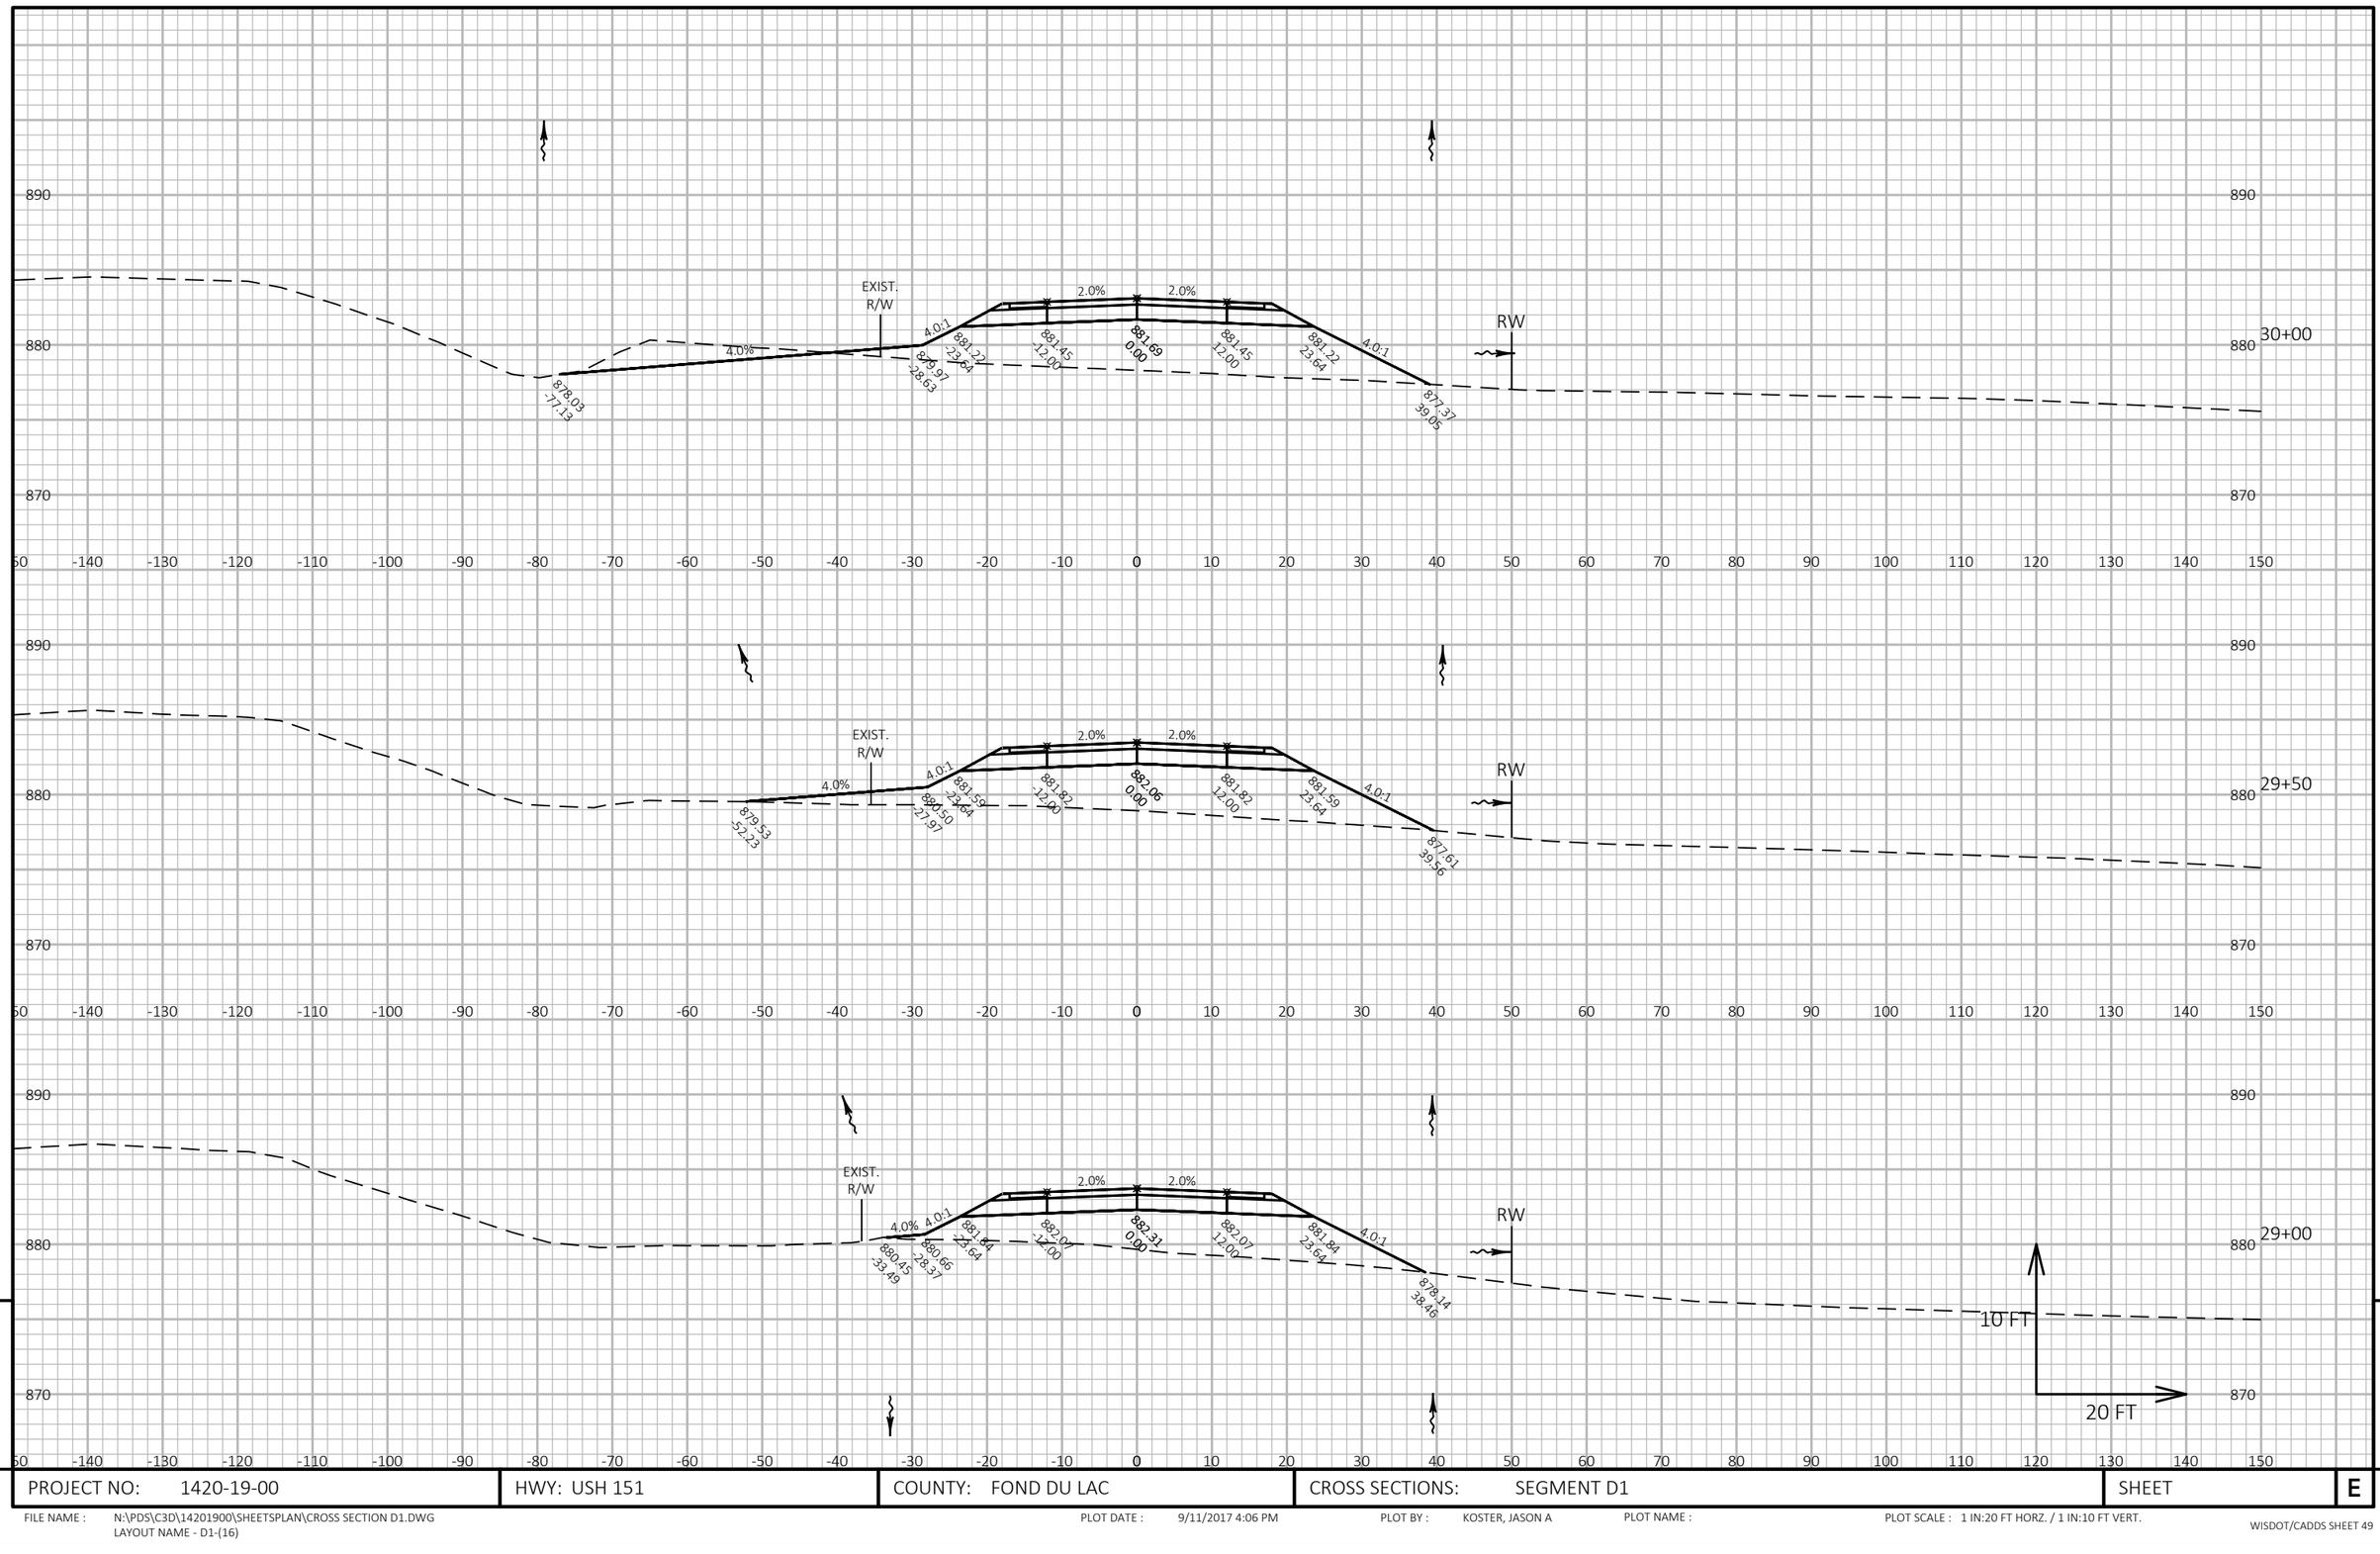

9

PROJECT NO: 1420-19-00	HWY: USH 151	COUNTY: FOND DU LAC	CROSS SECTIONS: SEGMENT D1	SHEET	E

9

FILE NAME : N:\PDS\C3D\14201900\SHEETSPLAN\CROSS SECTION D1.DWG
LAYOUT NAME - D1-(16)


PLOT DATE : 9/11/2017 4:06 PM

PLOT BY : KOSTER, JASON A

PLOT NAME :

PLOT SCALE : 1 IN:20 FT HORZ. / 1 IN:10 FT VERT.

WISDOT/CADDS SHEET 49

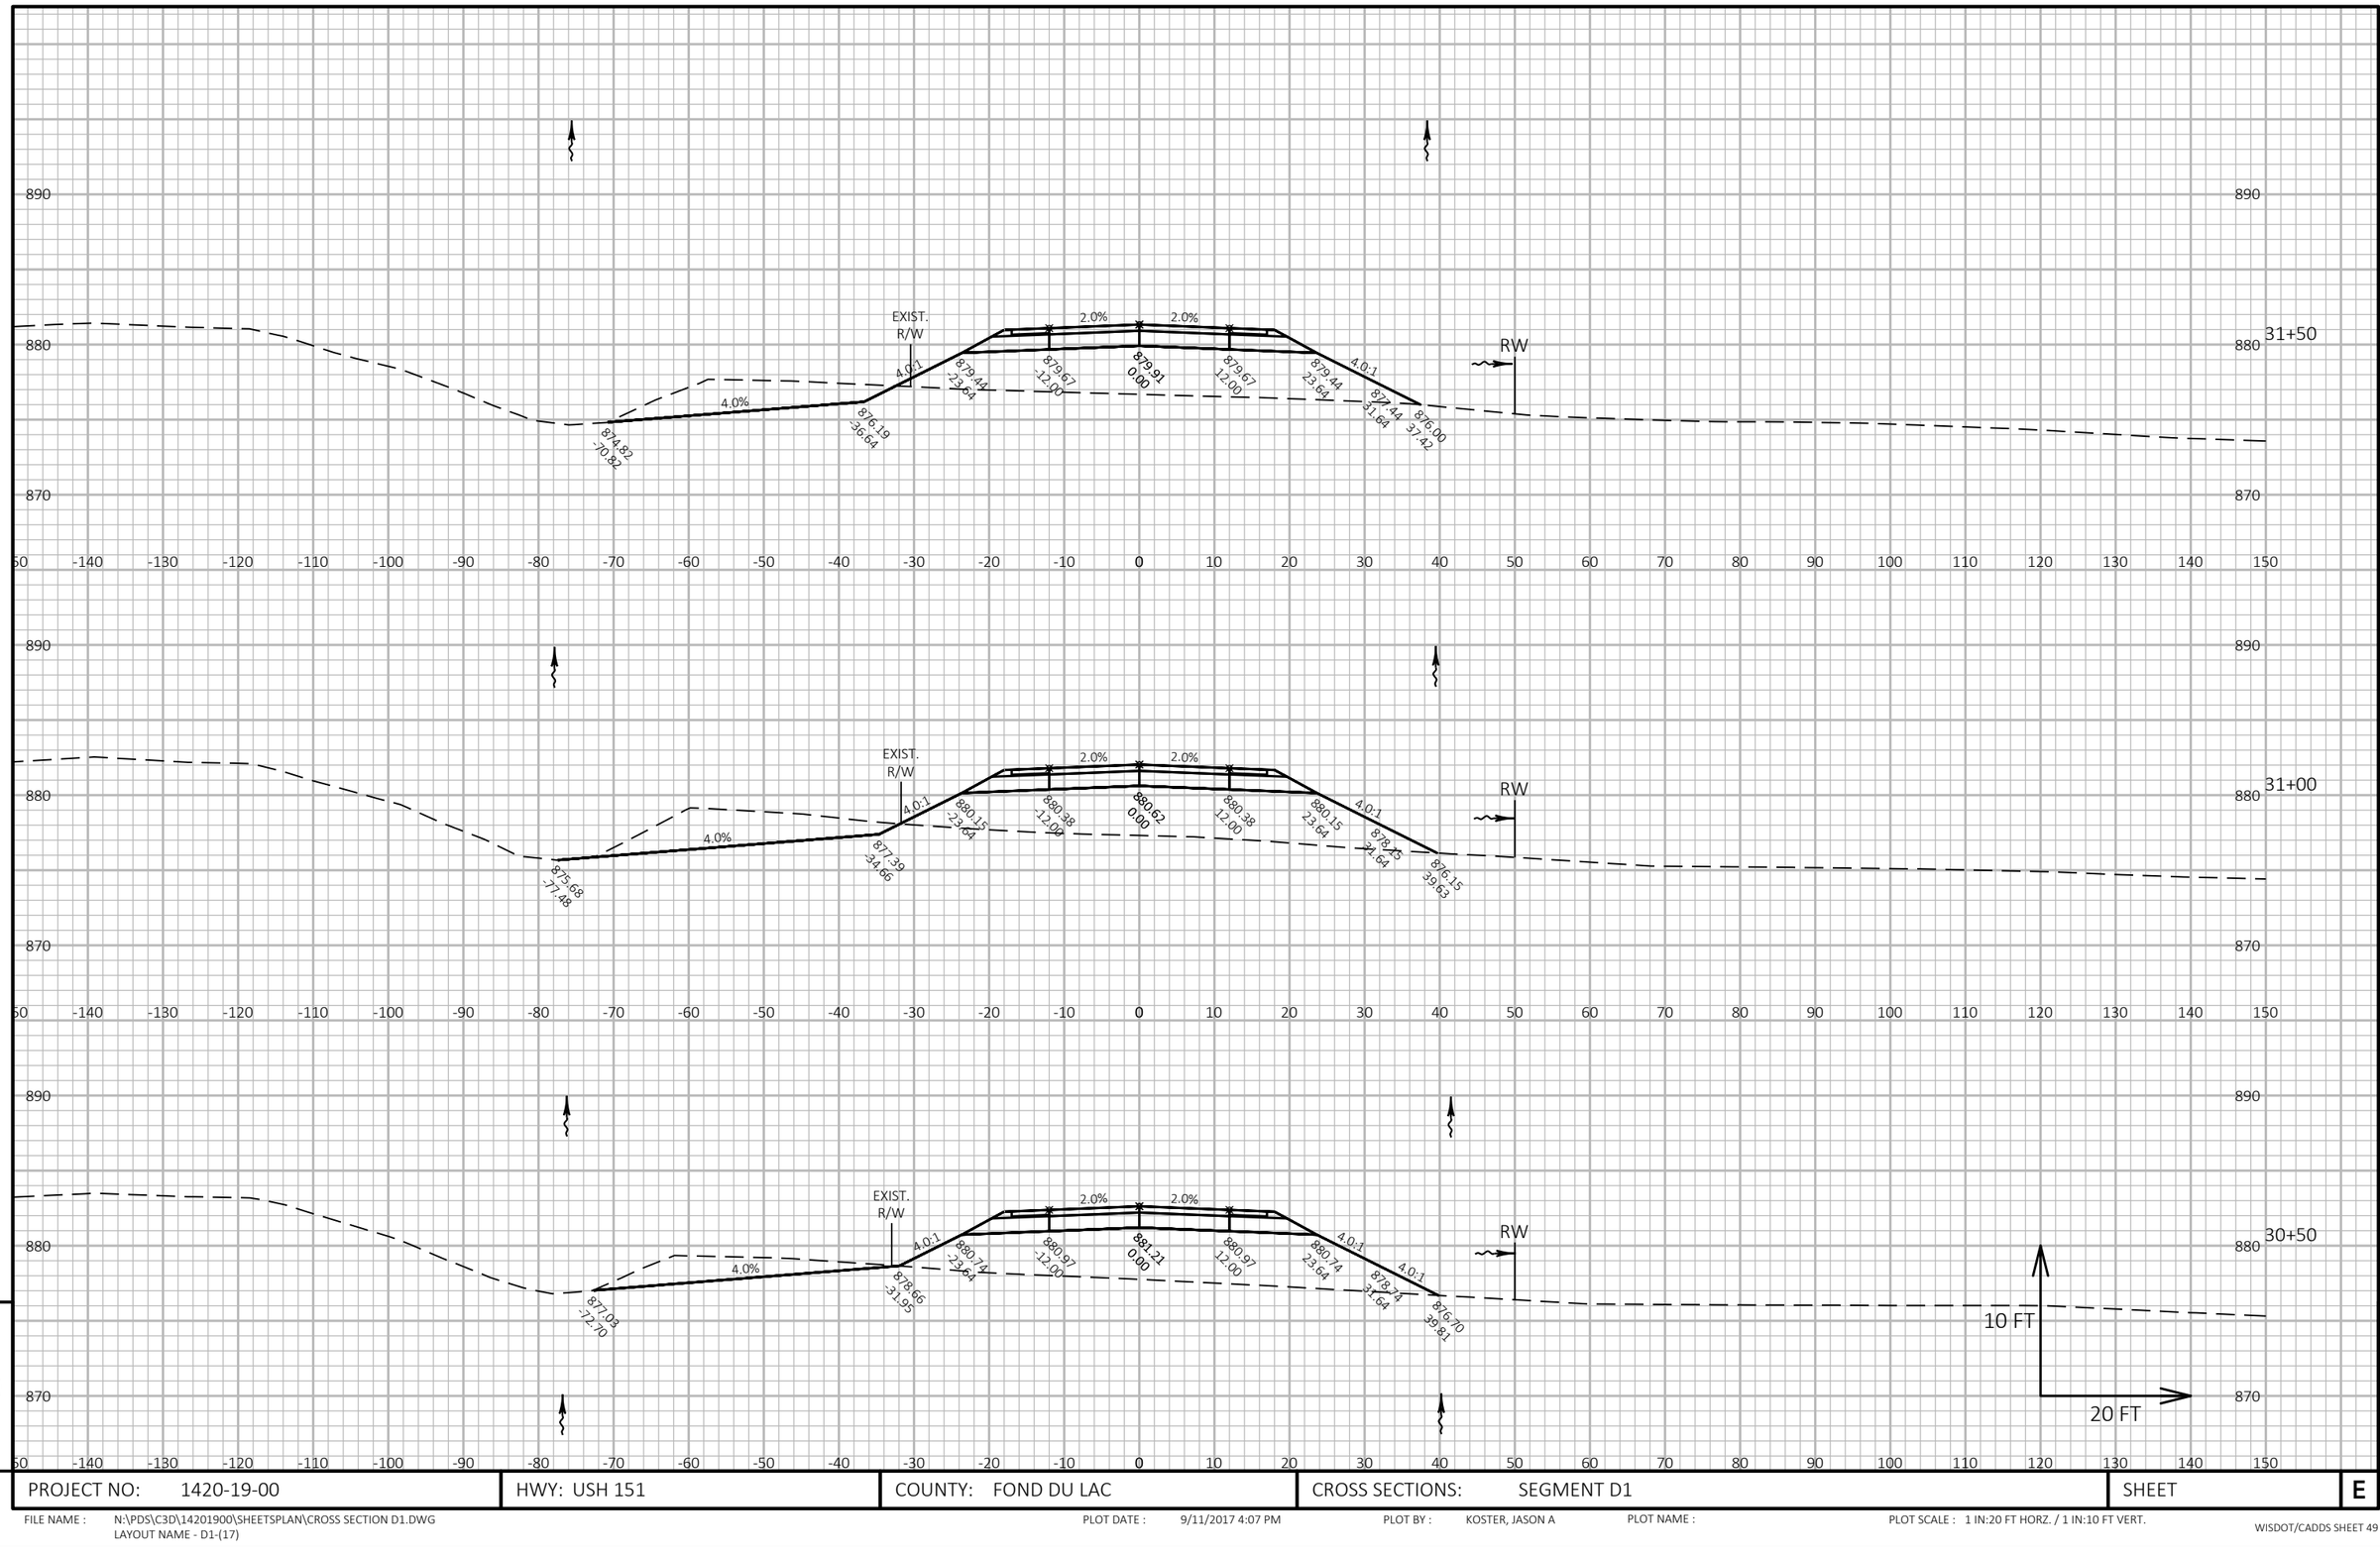

PROJECT NO: 1420-19-00	HWY: USH 151	COUNTY: FOND DU LAC	CROSS SECTIONS: SEGMENT D1	SHEET E


FILE NAME : N:\PDS\C3D\14201900\SHEETSPLAN\CROSS SECTION D1.DWG
LAYOUT NAME - D1-(17)

PLOT DATE : 9/11/2017 4:07 PM

PLOT BY : KOSTER, JASON A

PLOT NAME :

PLOT SCALE : 1 IN:20 FT HORZ. / 1 IN:10 FT VERT.

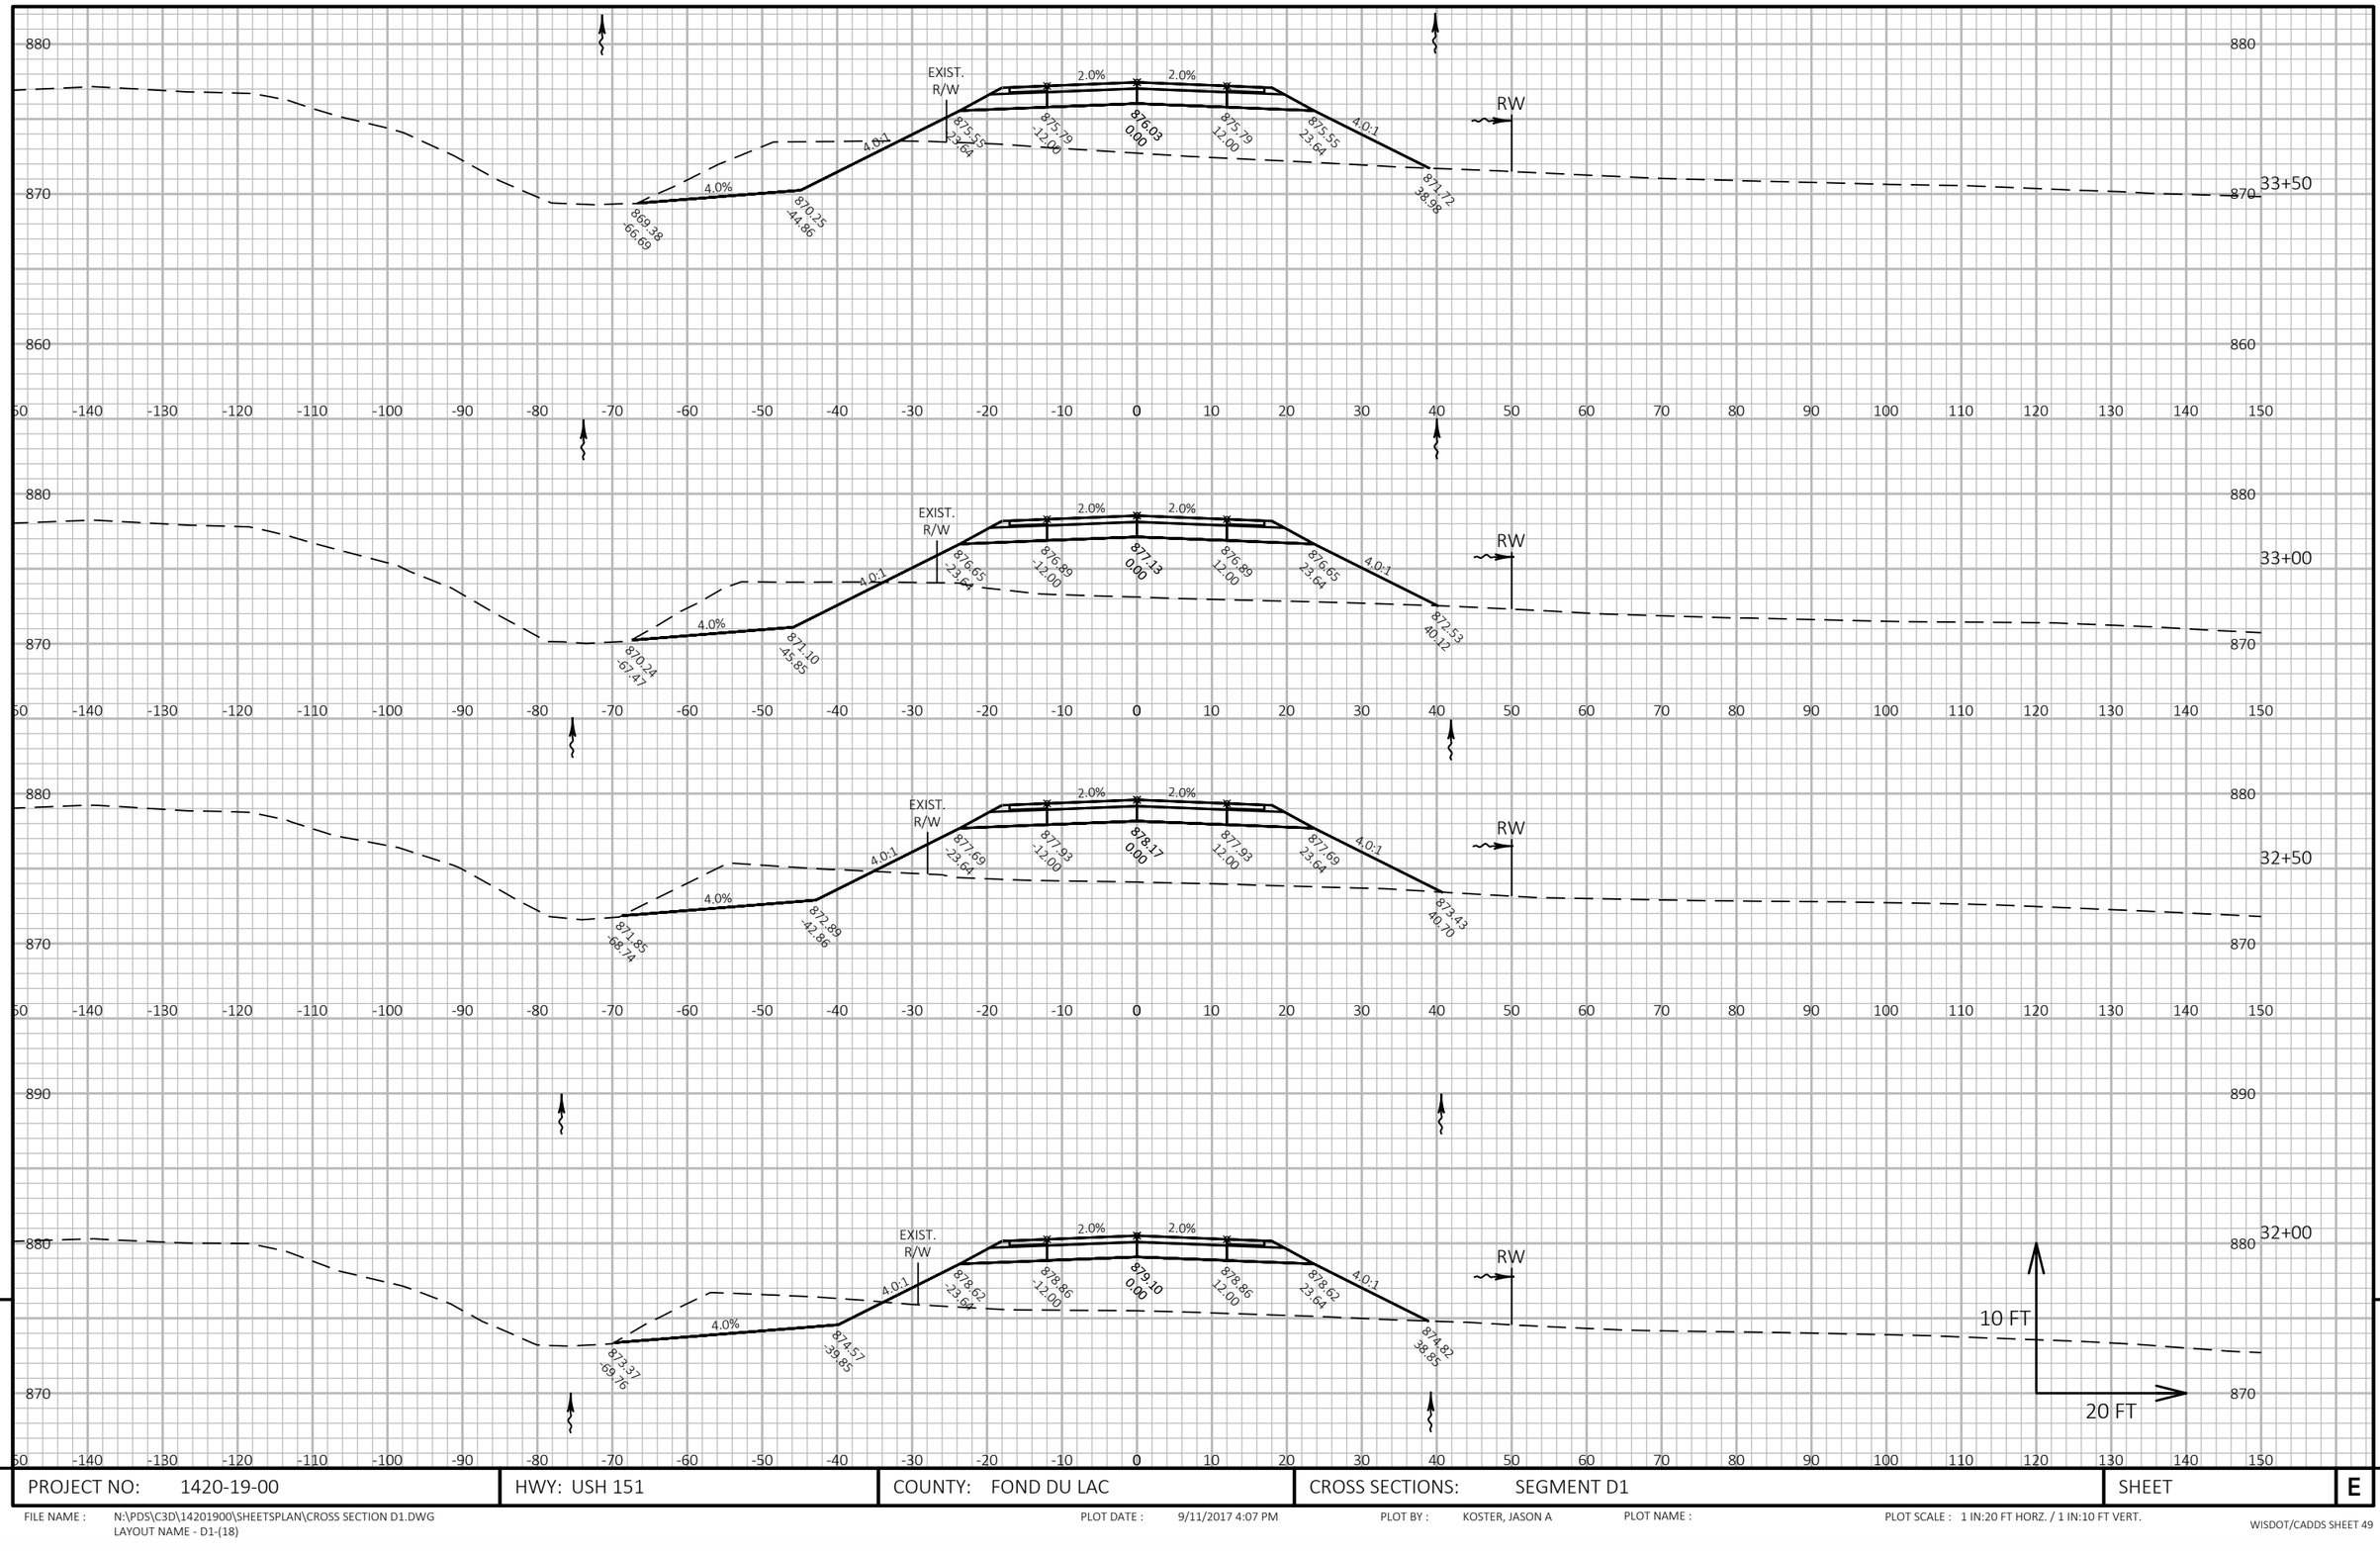

9

9

PROJECT NO: 1420-19-00	HWY: USH 151	COUNTY: FOND DU LAC	CROSS SECTIONS: SEGMENT D1	SHEET	E


FILE NAME : N:\PDS\C3D\14201900\SHEETSPLAN\CROSS SECTION D1.DWG
LAYOUT NAME - D1-(18)

PLOT DATE : 9/11/2017 4:07 PM

PLOT BY : KOSTER, JASON A

PLOT NAME :

PLOT SCALE : 1 IN:20 FT HORZ. / 1 IN:10 FT VERT.

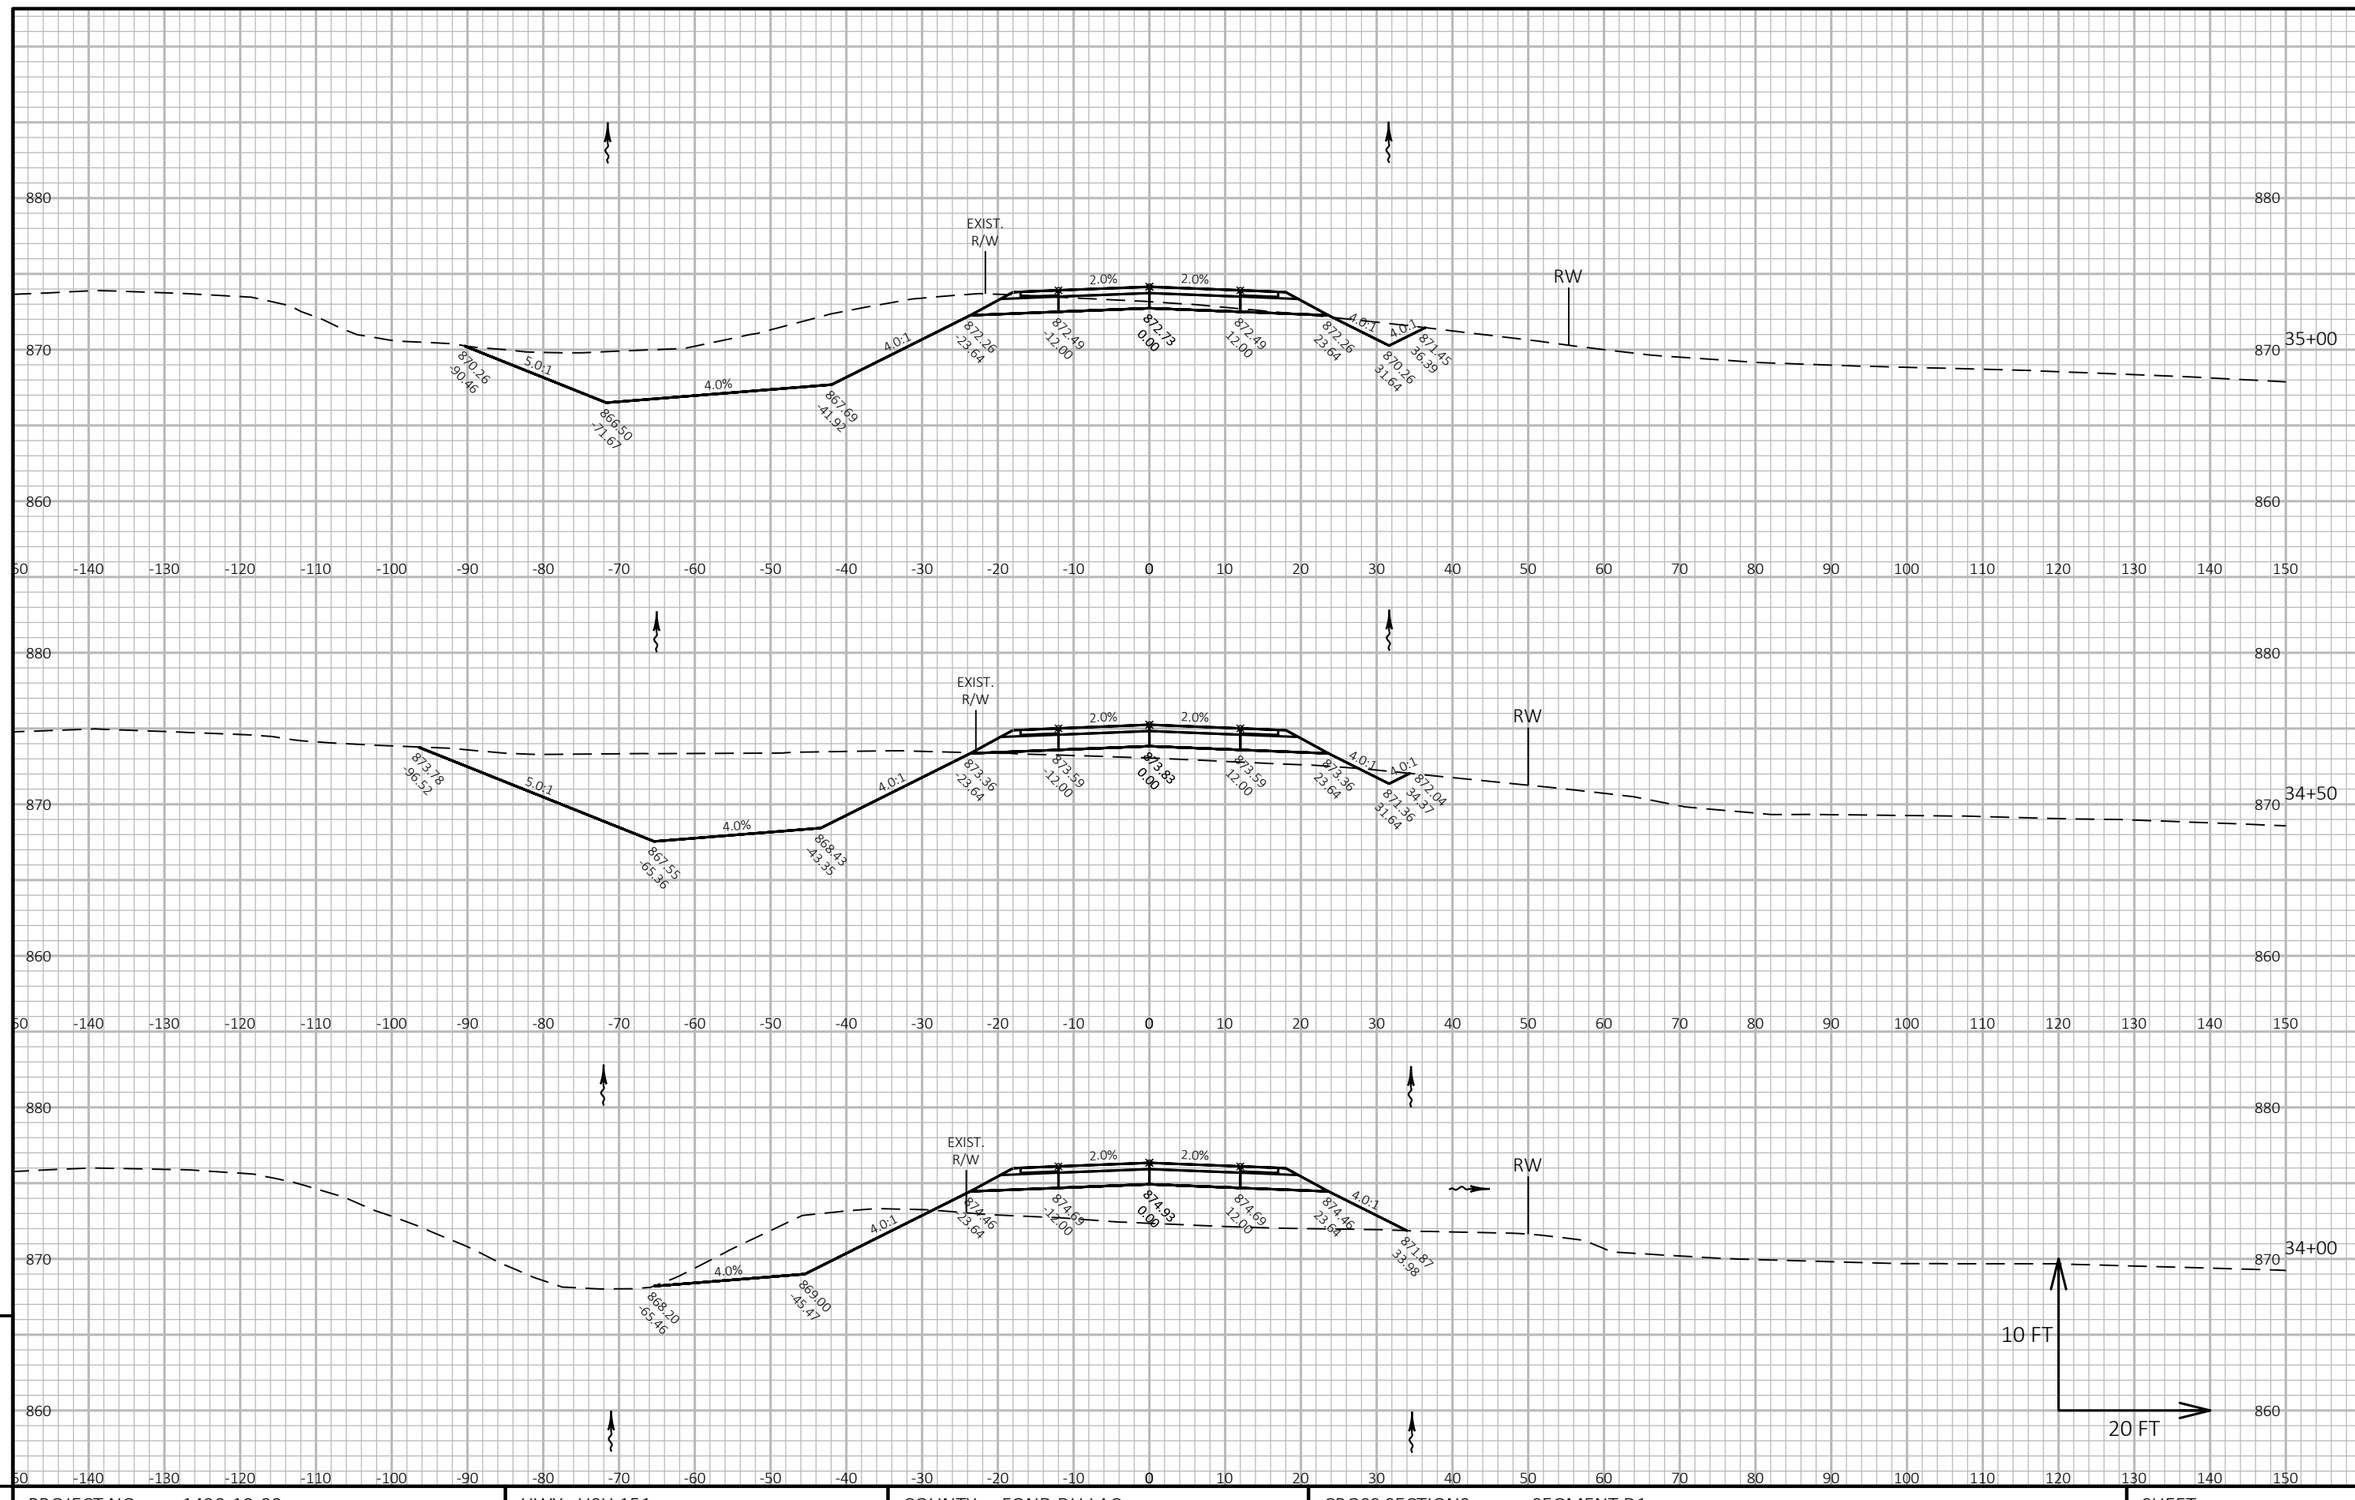

9

PROJECT NO: 1420-19-00	HWY: USH 151	COUNTY: FOND DU LAC	CROSS SECTIONS: SEGMENT D1	SHEET	E

9


FILE NAME : N:\PDS\C3D\14201900\SHEETSPLAN\CROSS SECTION D1.DWG
LAYOUT NAME - D1-(19)

PLOT DATE : 9/11/2017 4:07 PM

PLOT BY : KOSTER, JASON A

PLOT NAME :

PLOT SCALE : 1 IN:20 FT HORZ. / 1 IN:10 FT VERT.

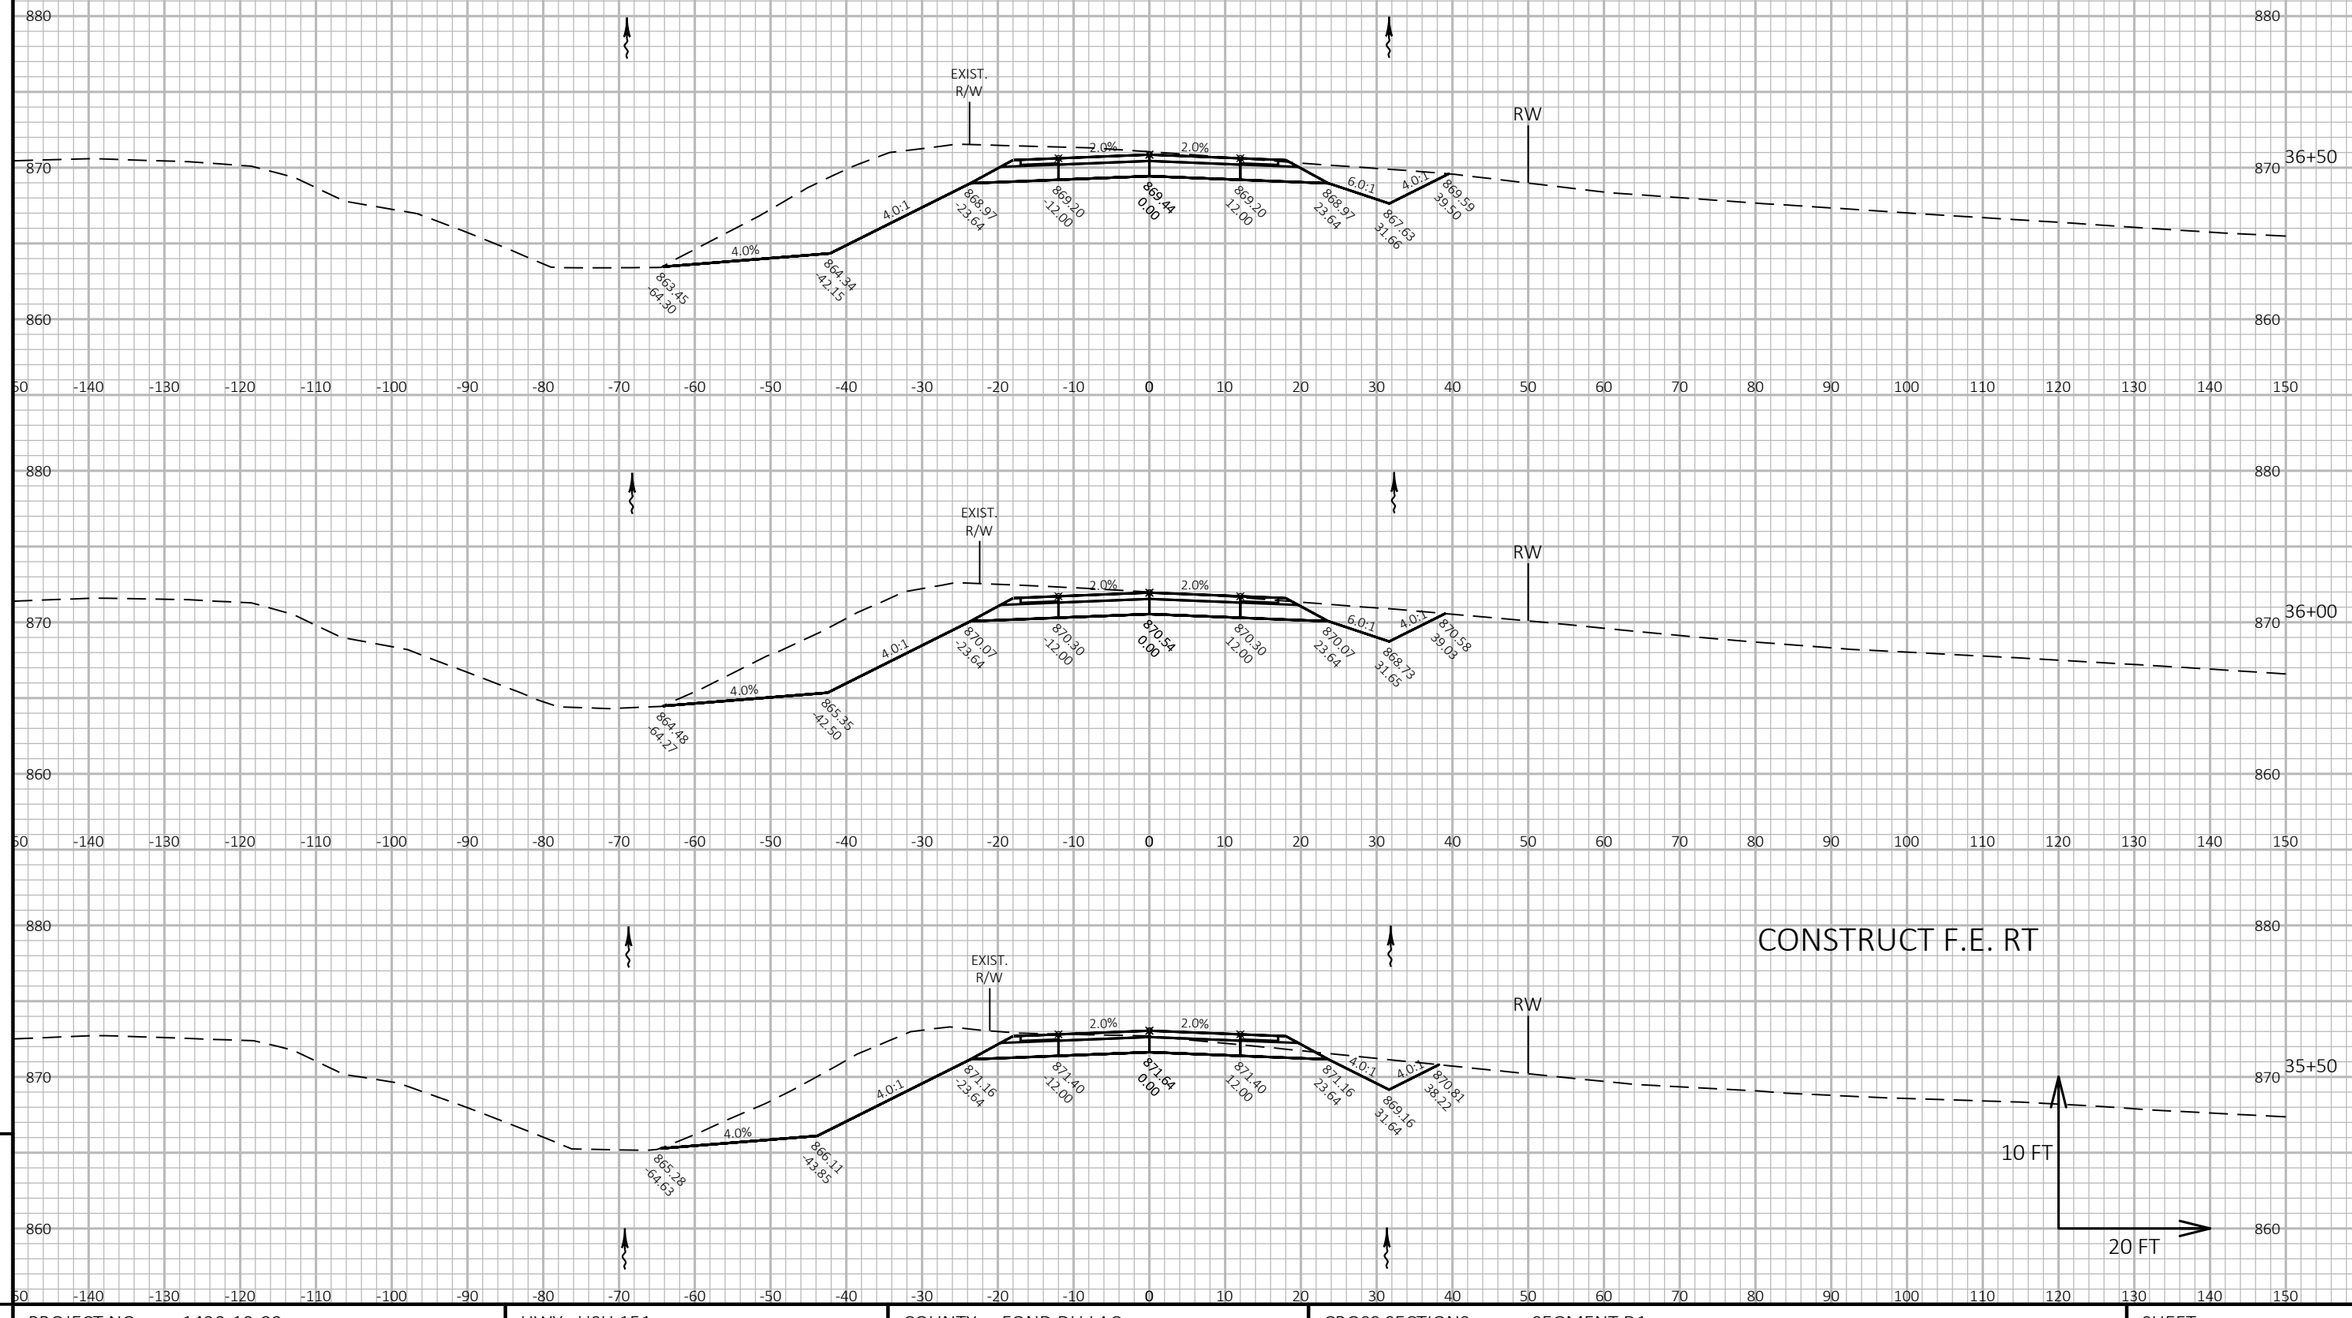

CONSTRUCT F.E. RT

10 FT

20 FT

9

9

PROJECT NO: 1420-19-00	HWY: USH 151	COUNTY: FOND DU LAC	CROSS SECTIONS: SEGMENT D1	SHEET	E


FILE NAME : N:\PDS\C3D\14201900\SHEETSPLAN\CROSS SECTION D1.DWG
LAYOUT NAME - D1-(20)

PLOT DATE : 9/11/2017 4:07 PM

PLOT BY : KOSTER, JASON A

PLOT NAME :

PLOT SCALE : 1 IN:20 FT HORZ. / 1 IN:10 FT VERT.

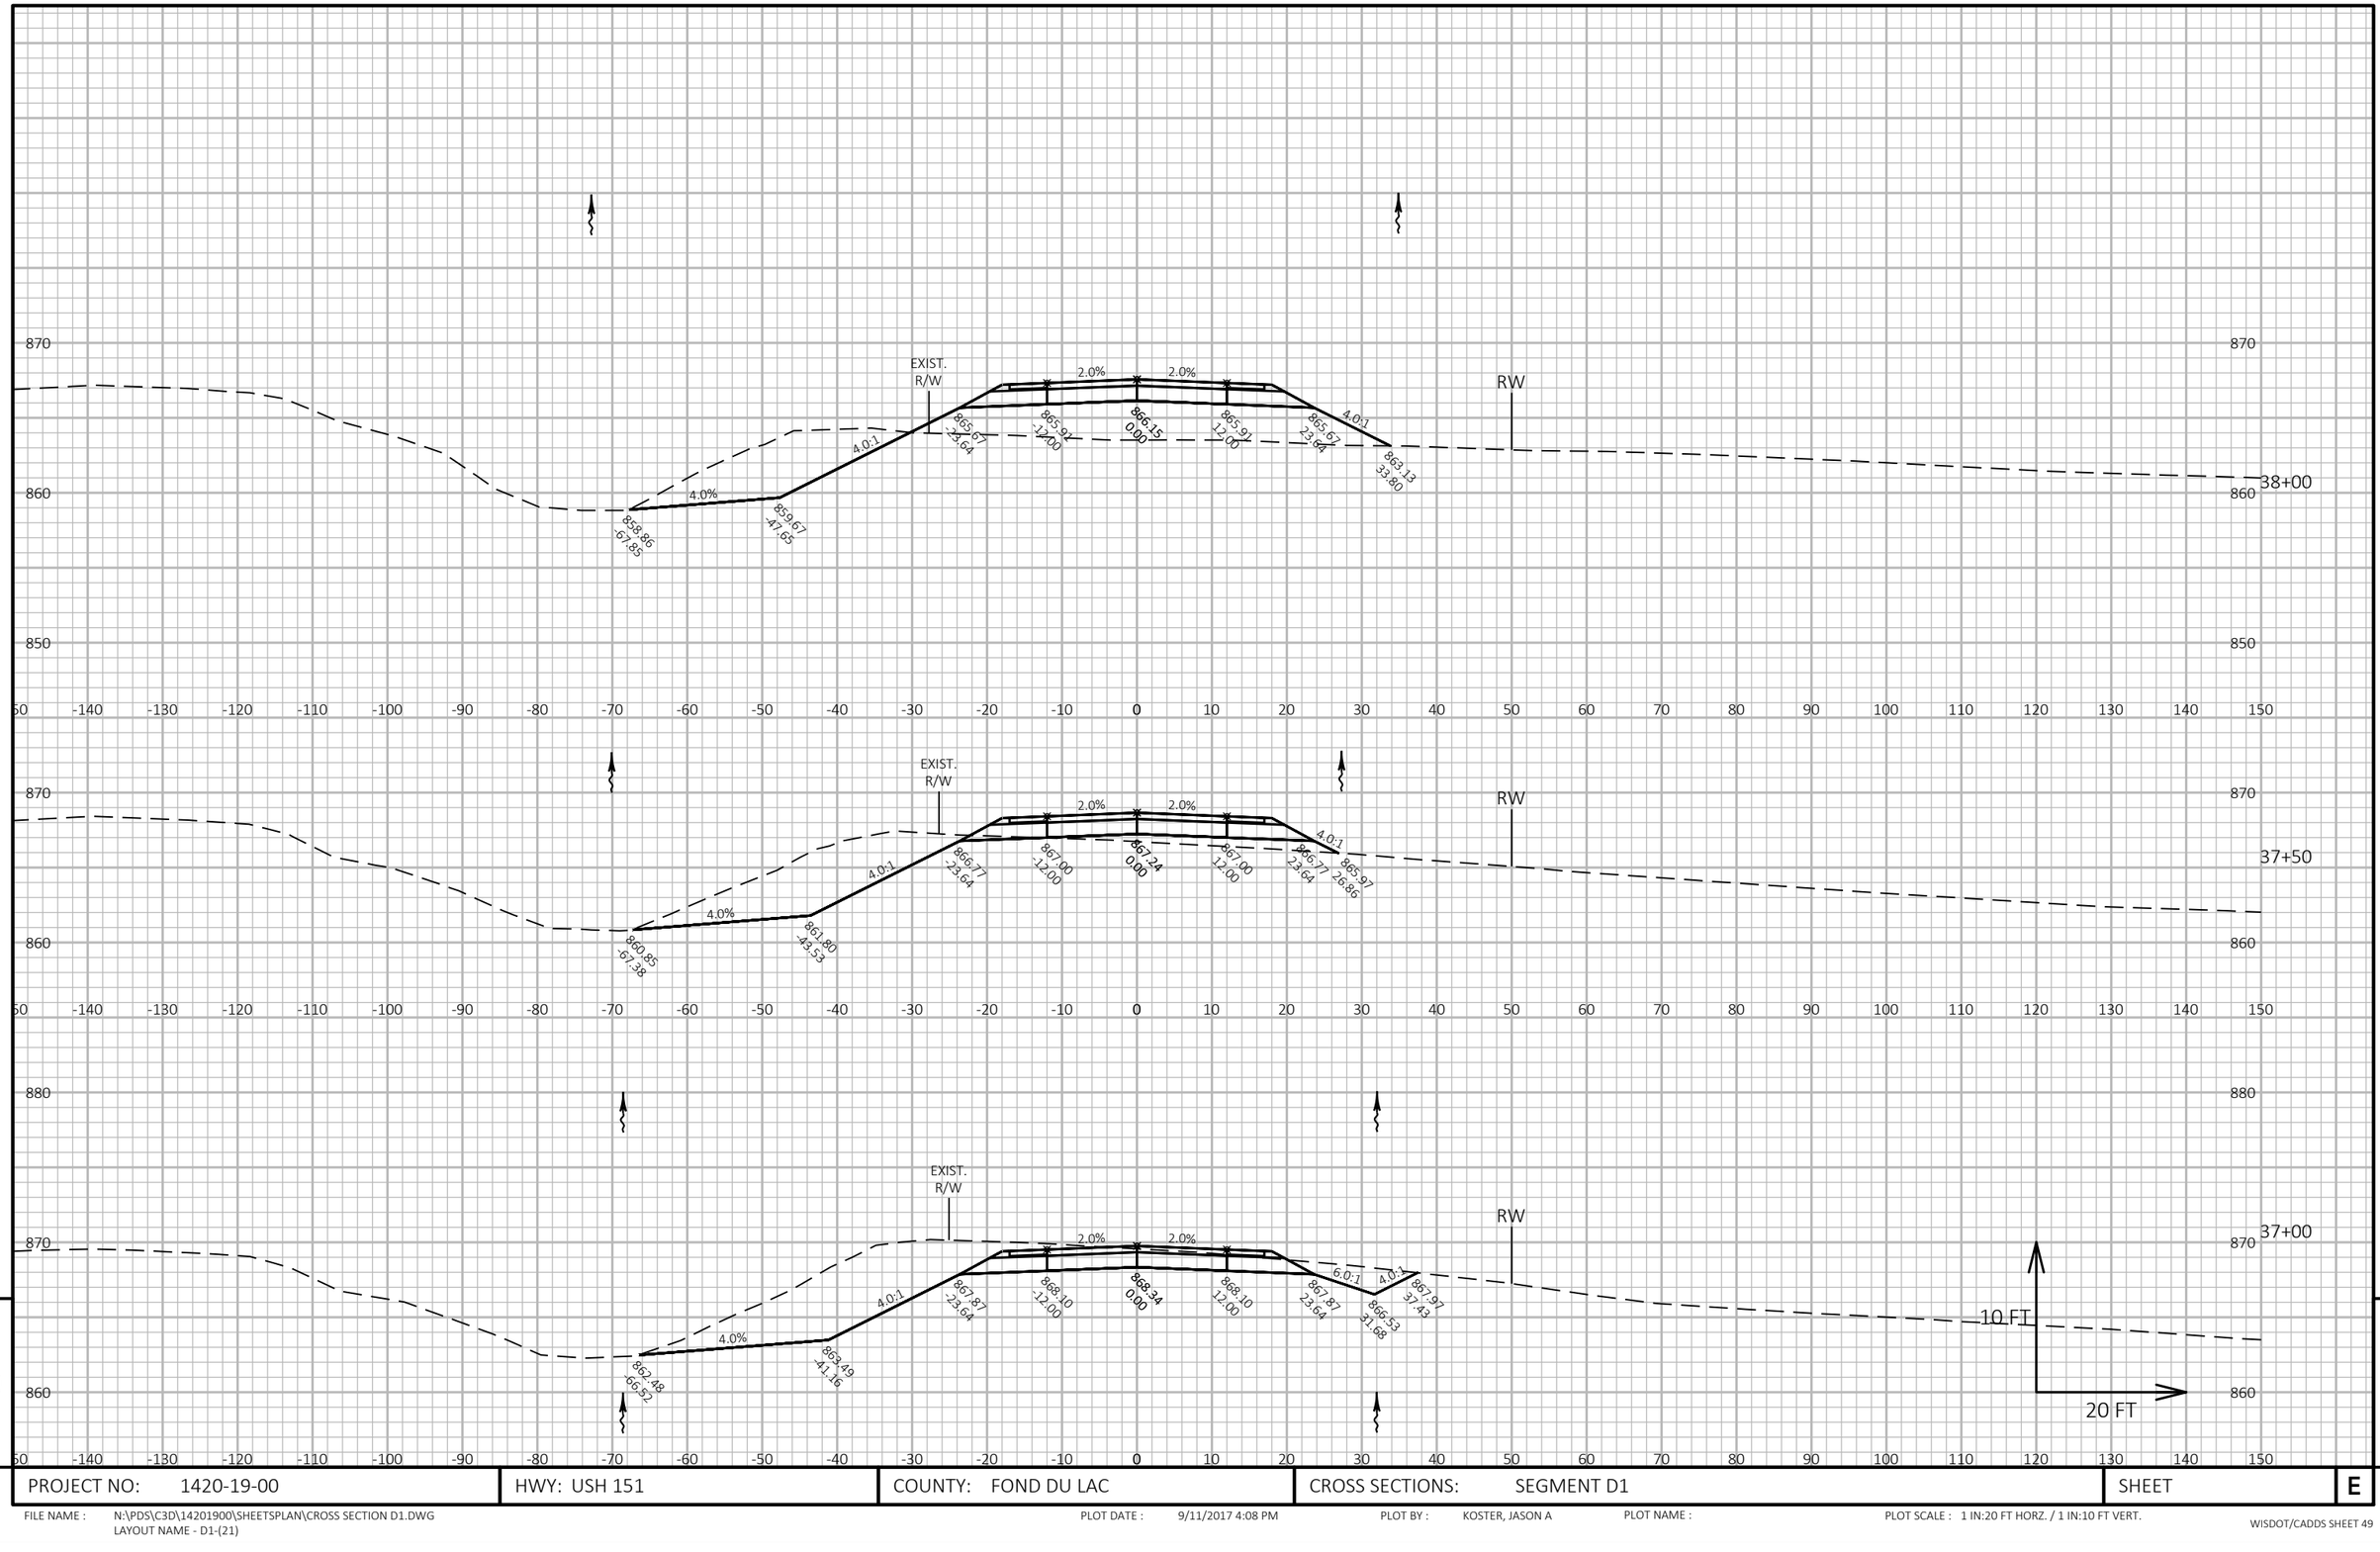

9

9

PROJECT NO: 1420-19-00	HWY: USH 151	COUNTY: FOND DU LAC	CROSS SECTIONS: SEGMENT D1	SHEET	E


FILE NAME : N:\PDS\C3D\14201900\SHEETSPLAN\CROSS SECTION D1.DWG
LAYOUT NAME - D1-(21)

PLOT DATE : 9/11/2017 4:08 PM

PLOT BY : KOSTER, JASON A

PLOT NAME :

PLOT SCALE : 1 IN:20 FT HORZ. / 1 IN:10 FT VERT.

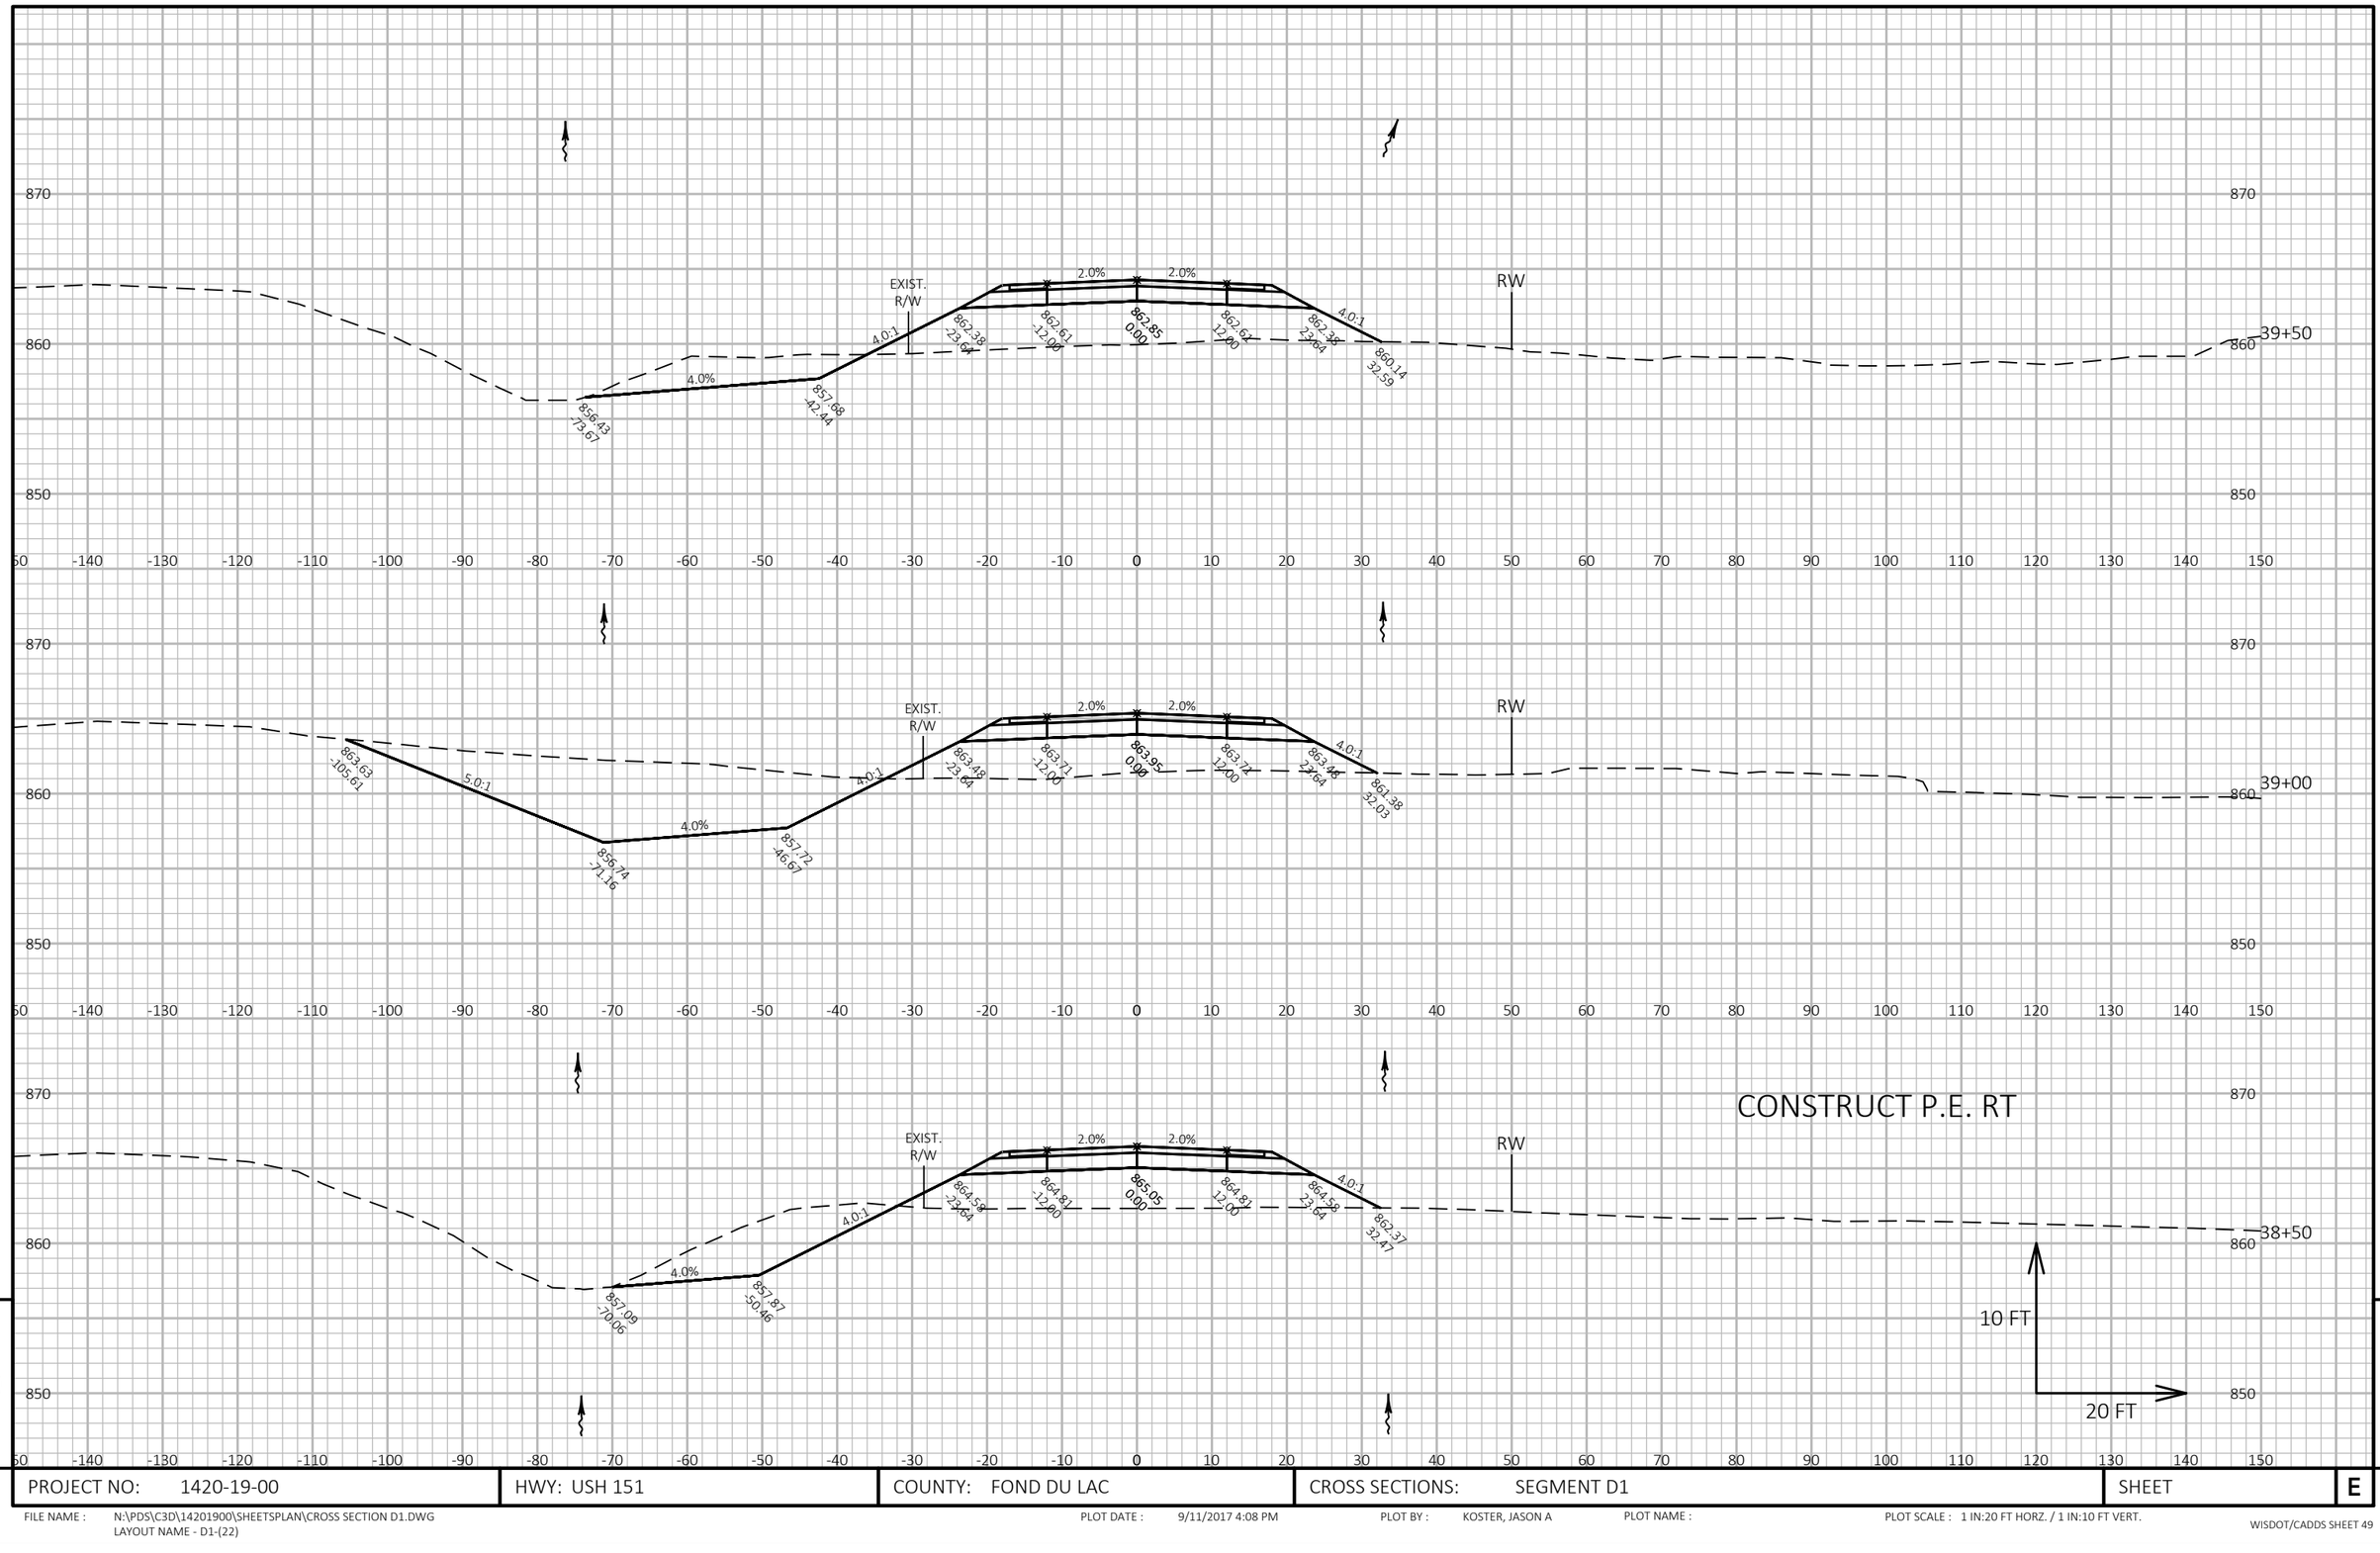

9

9

PROJECT NO: 1420-19-00	HWY: USH 151	COUNTY: FOND DU LAC	CROSS SECTIONS: SEGMENT D1	SHEET	E


FILE NAME : N:\PDS\C3D\14201900\SHEETSPLAN\CROSS SECTION D1.DWG
LAYOUT NAME - D1-(22)

PLOT DATE : 9/11/2017 4:08 PM

PLOT BY : KOSTER, JASON A

PLOT NAME :

PLOT SCALE : 1 IN:20 FT HORZ. / 1 IN:10 FT VERT.

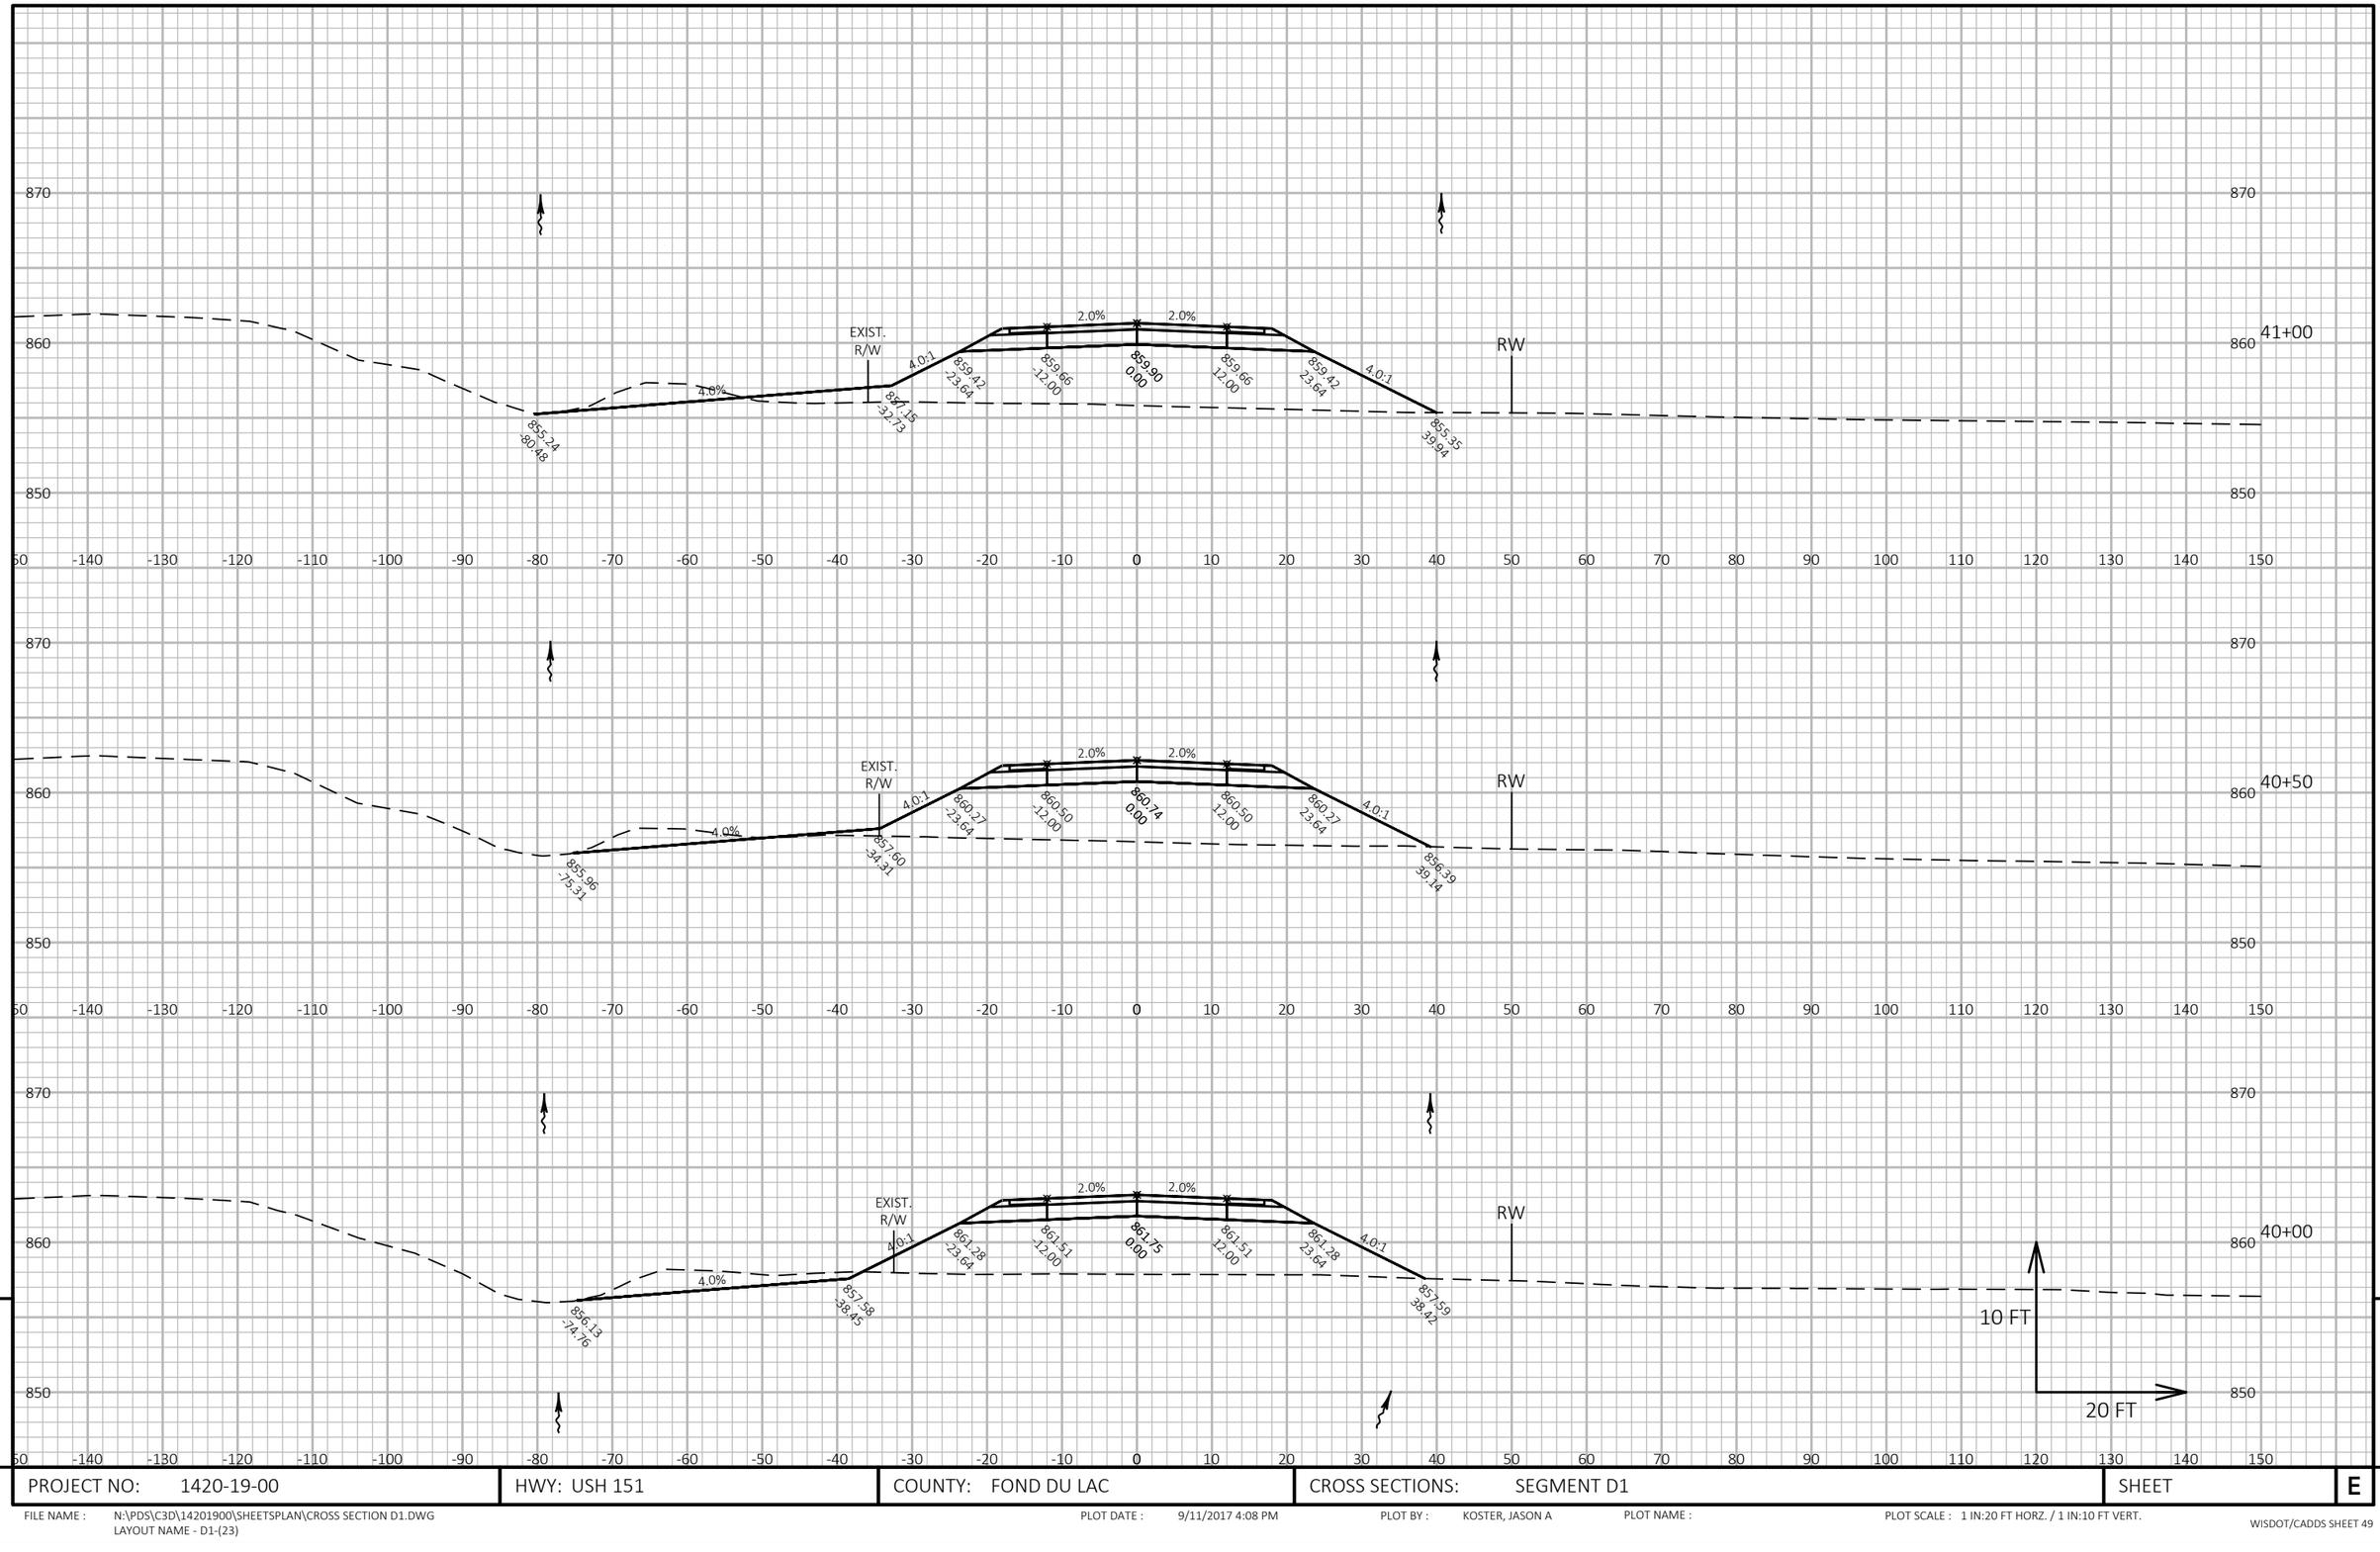

PROJECT NO: 1420-19-00	HWY: USH 151	COUNTY: FOND DU LAC	CROSS SECTIONS: SEGMENT D1	SHEET	E


FILE NAME : N:\PDS\C3D\14201900\SHEETSPLAN\CROSS SECTION D1.DWG
LAYOUT NAME - D1-(23)

PLOT DATE : 9/11/2017 4:08 PM

PLOT BY : KOSTER, JASON A

PLOT NAME :

PLOT SCALE : 1 IN:20 FT HORZ. / 1 IN:10 FT VERT.

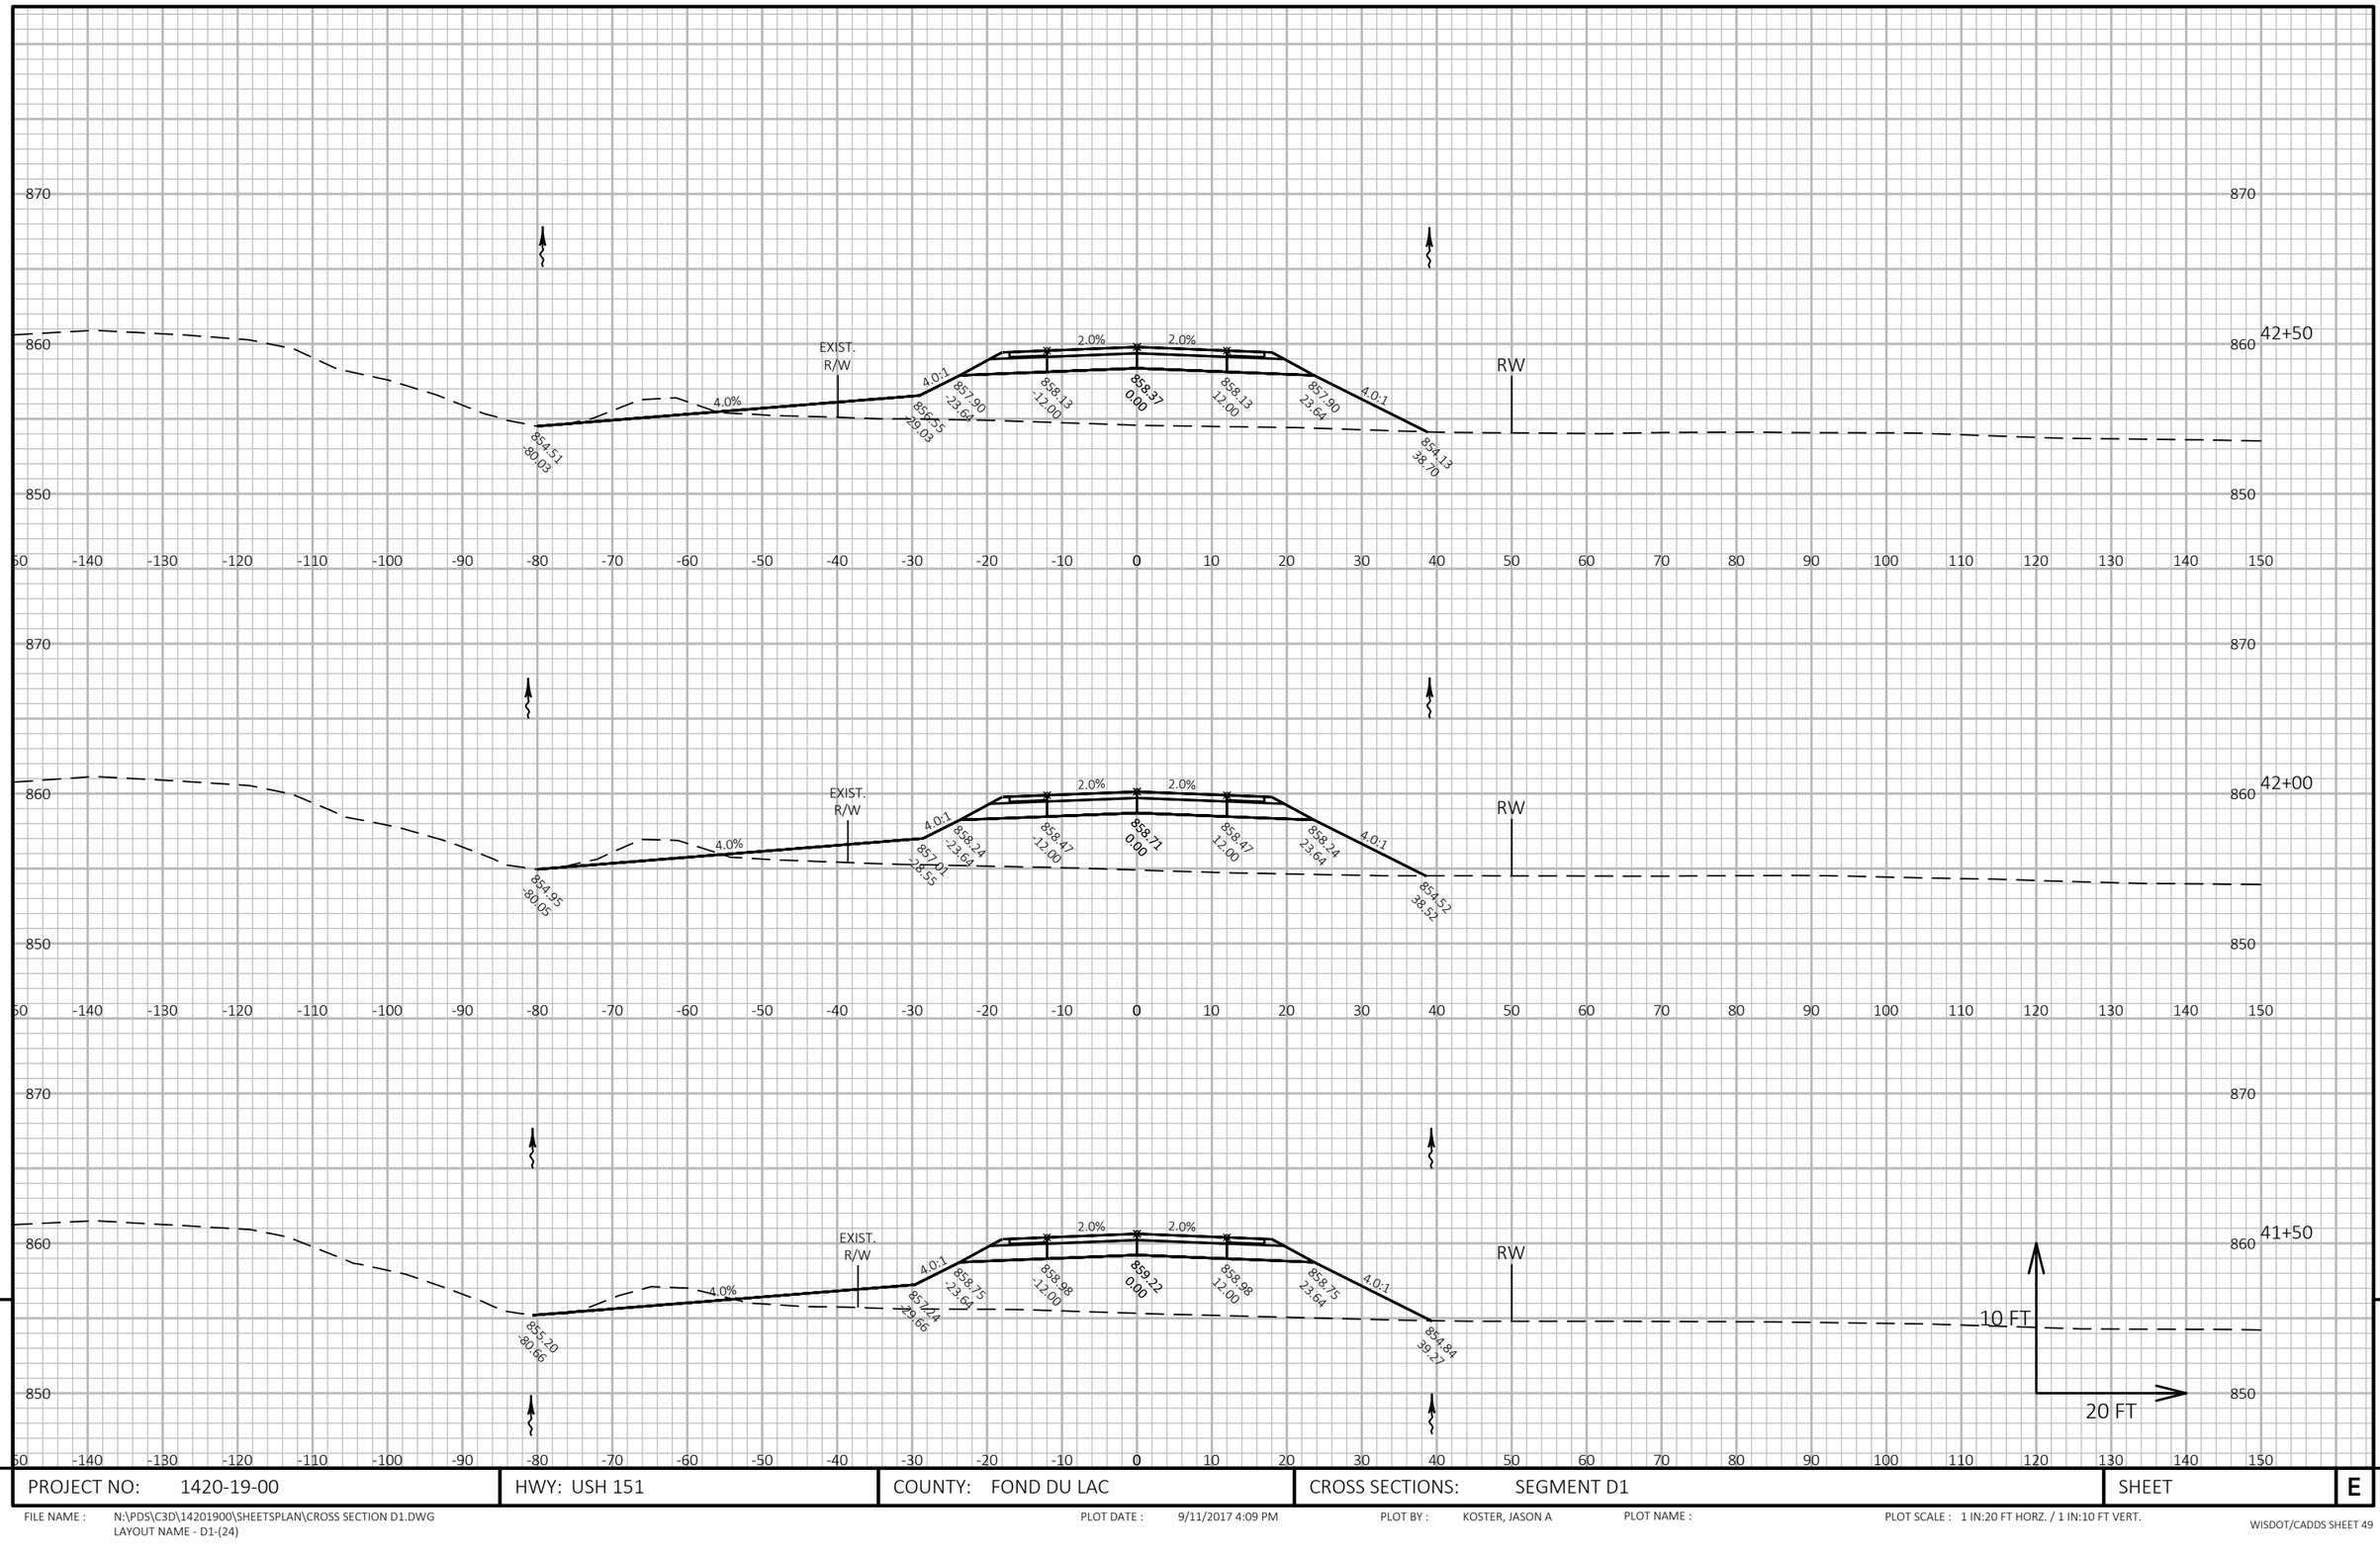

9

9

PROJECT NO: 1420-19-00	HWY: USH 151	COUNTY: FOND DU LAC	CROSS SECTIONS: SEGMENT D1	SHEET	E


FILE NAME : N:\PDS\C3D\14201900\SHEETSPLAN\CROSS SECTION D1.DWG
LAYOUT NAME - D1-(24)

PLOT DATE : 9/11/2017 4:09 PM

PLOT BY : KOSTER, JASON A

PLOT NAME :

PLOT SCALE : 1 IN:20 FT HORZ. / 1 IN:10 FT VERT.

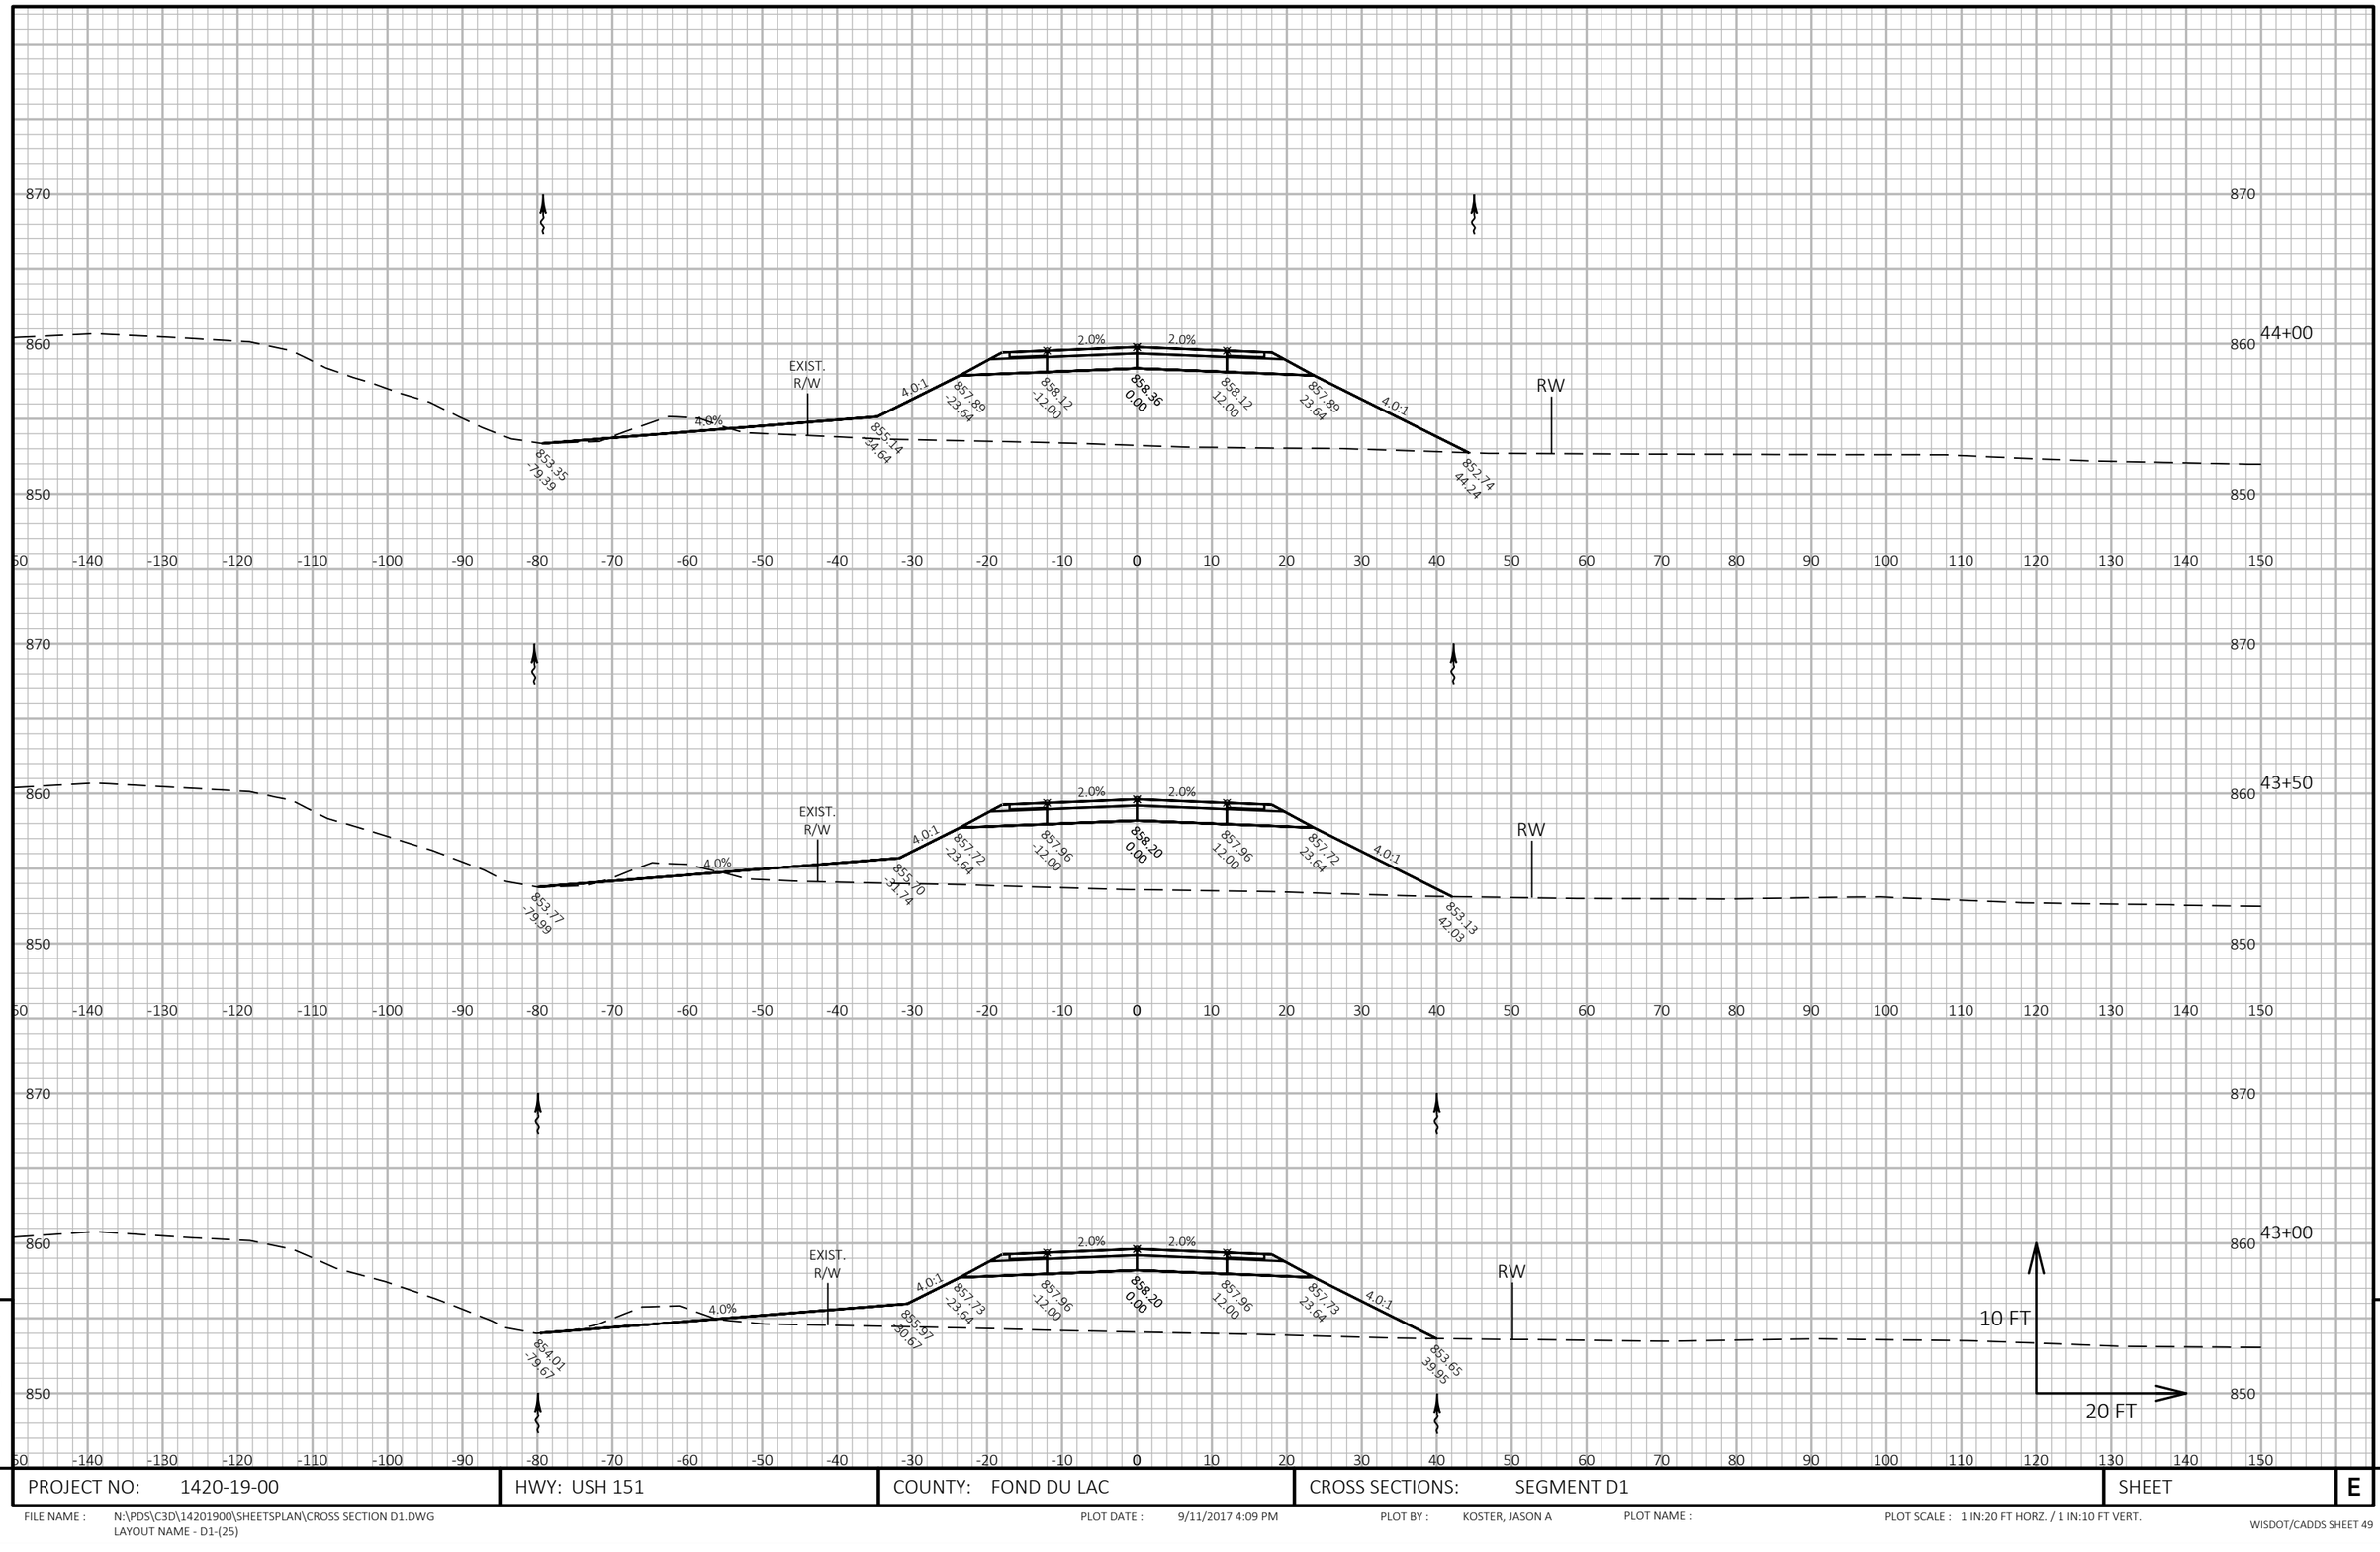

PROJECT NO: 1420-19-00	HWY: USH 151	COUNTY: FOND DU LAC	CROSS SECTIONS: SEGMENT D1	SHEET	E


FILE NAME : N:\PDS\C3D\14201900\SHEETSPLAN\CROSS SECTION D1.DWG
LAYOUT NAME - D1-(25)

PLOT DATE : 9/11/2017 4:09 PM

PLOT BY : KOSTER, JASON A

PLOT NAME :

PLOT SCALE : 1 IN:20 FT HORZ. / 1 IN:10 FT VERT.

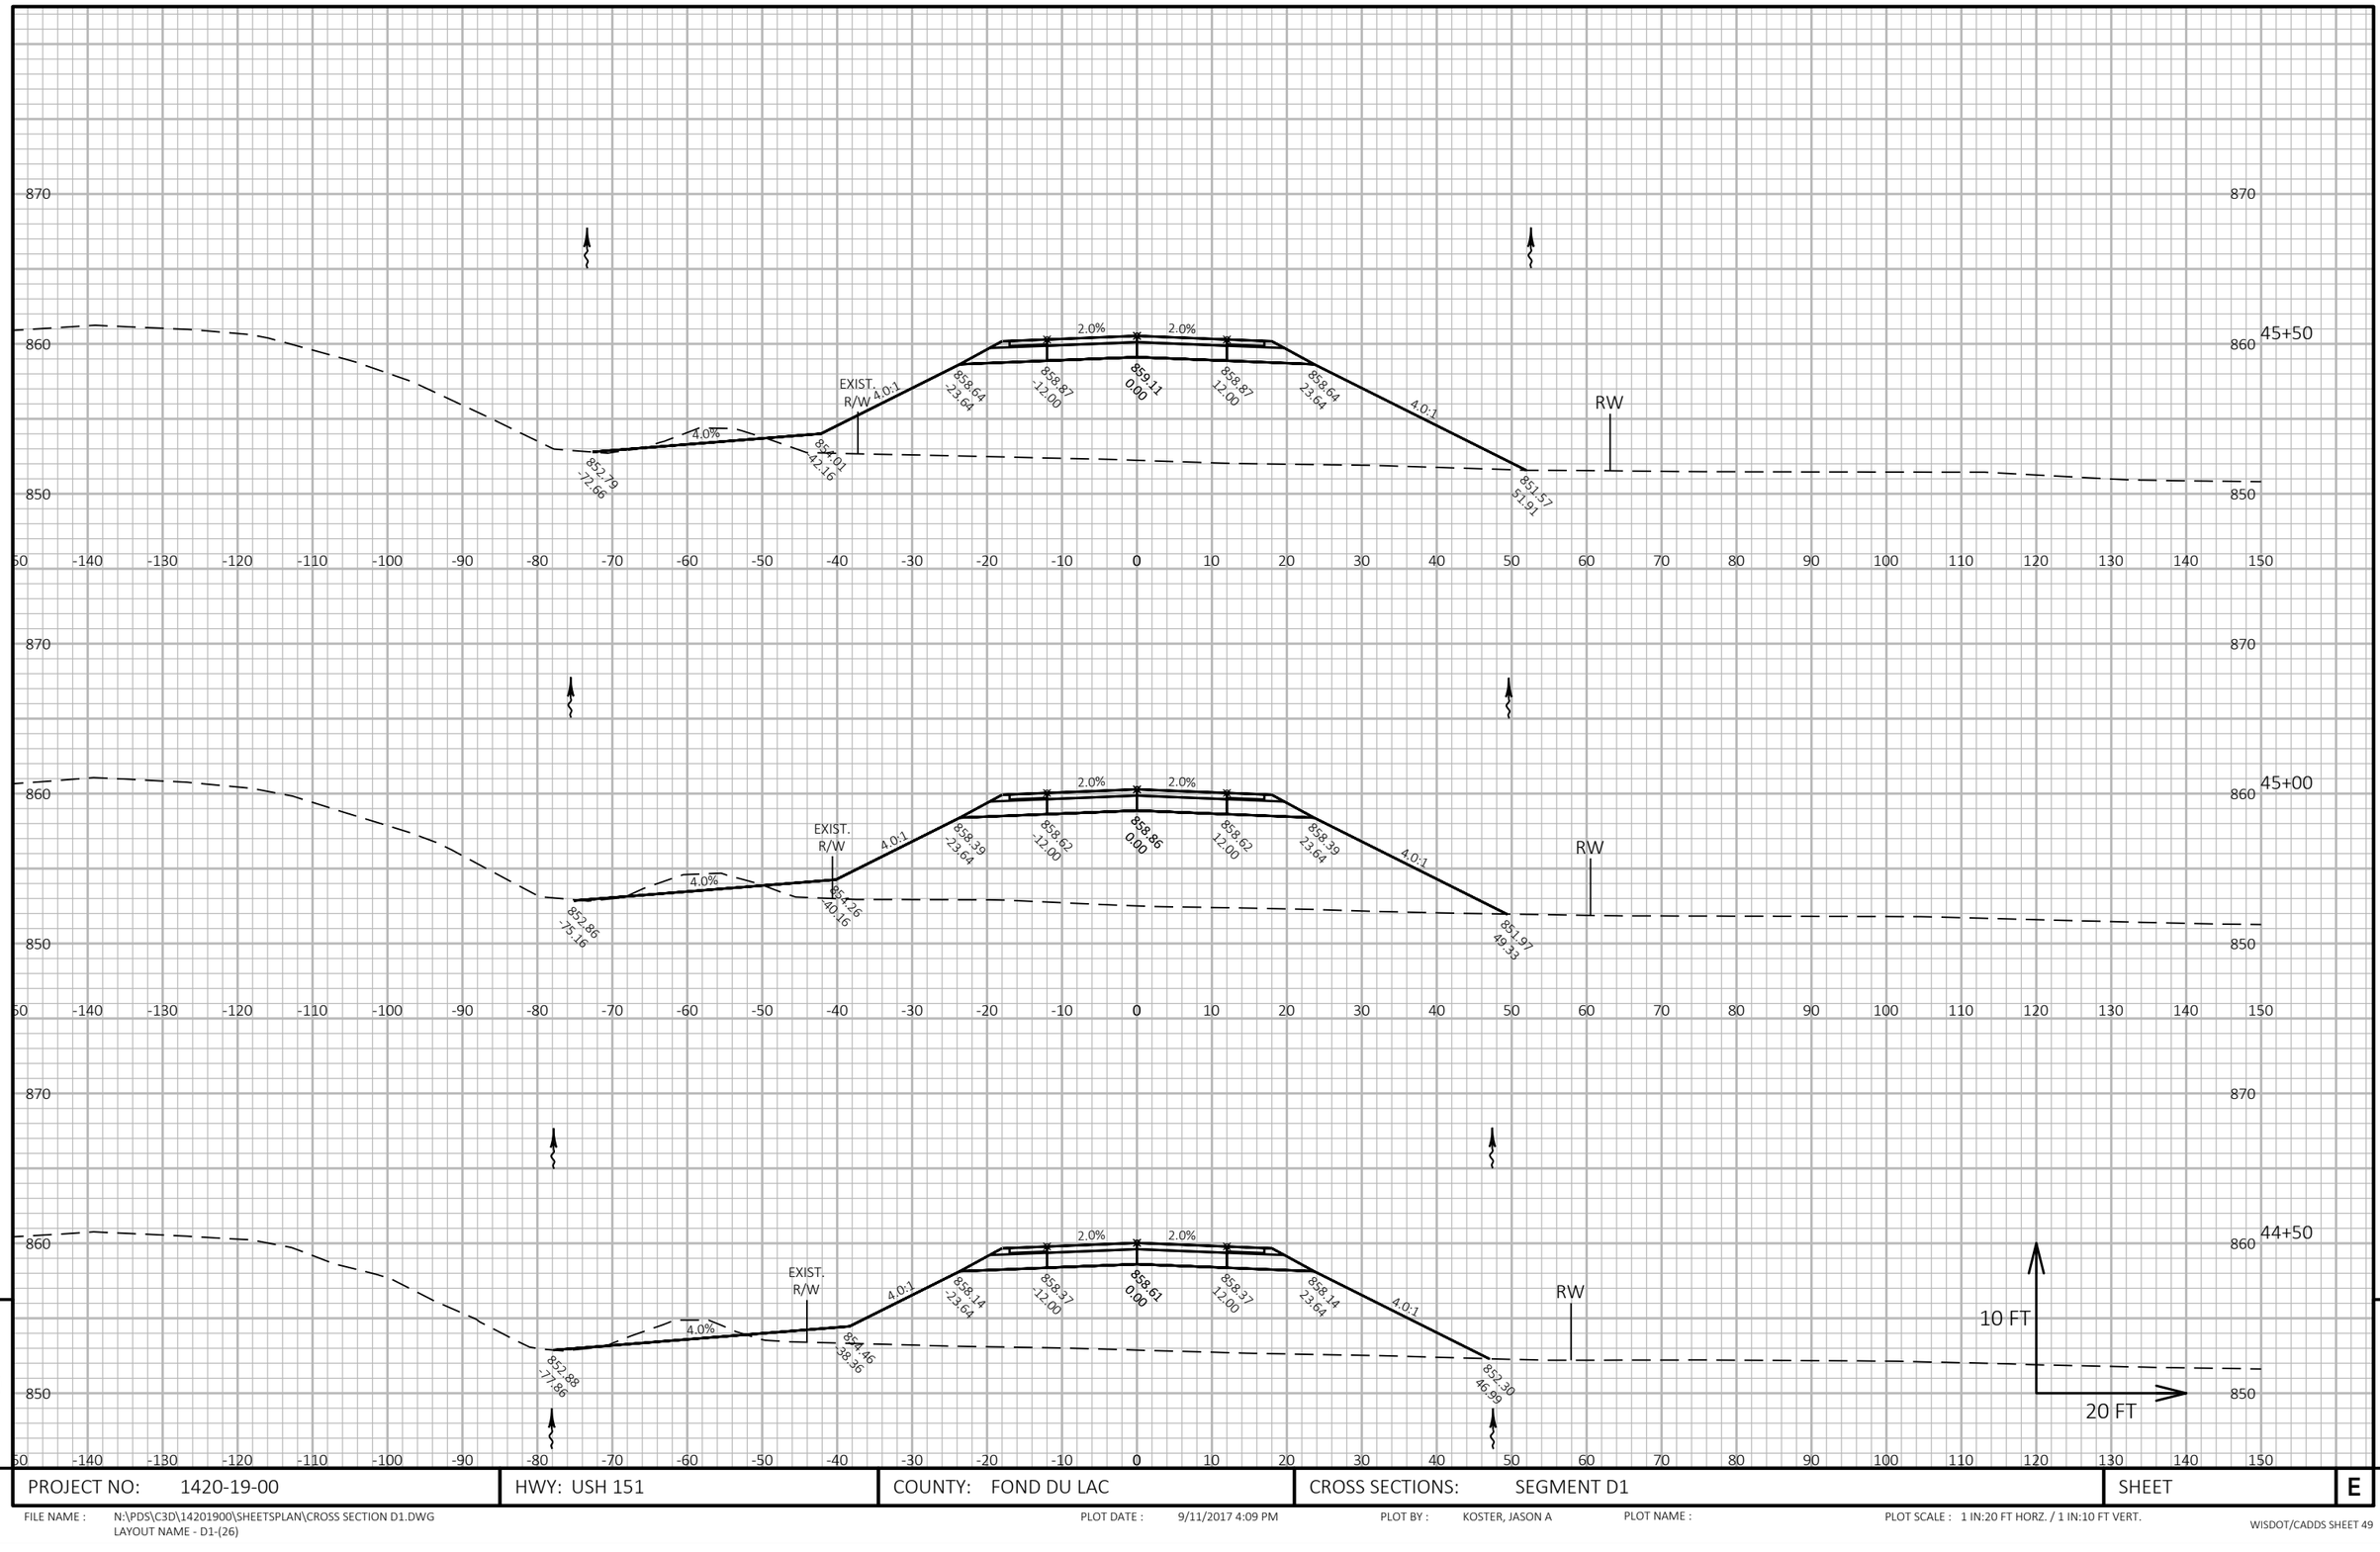

9

9

PROJECT NO: 1420-19-00	HWY: USH 151	COUNTY: FOND DU LAC	CROSS SECTIONS: SEGMENT D1	SHEET	E


FILE NAME : N:\PDS\C3D\14201900\SHEETSPLAN\CROSS SECTION D1.DWG
LAYOUT NAME - D1-(26)

PLOT DATE : 9/11/2017 4:09 PM

PLOT BY : KOSTER, JASON A

PLOT NAME :


PLOT SCALE : 1 IN:20 FT HORZ. / 1 IN:10 FT VERT.

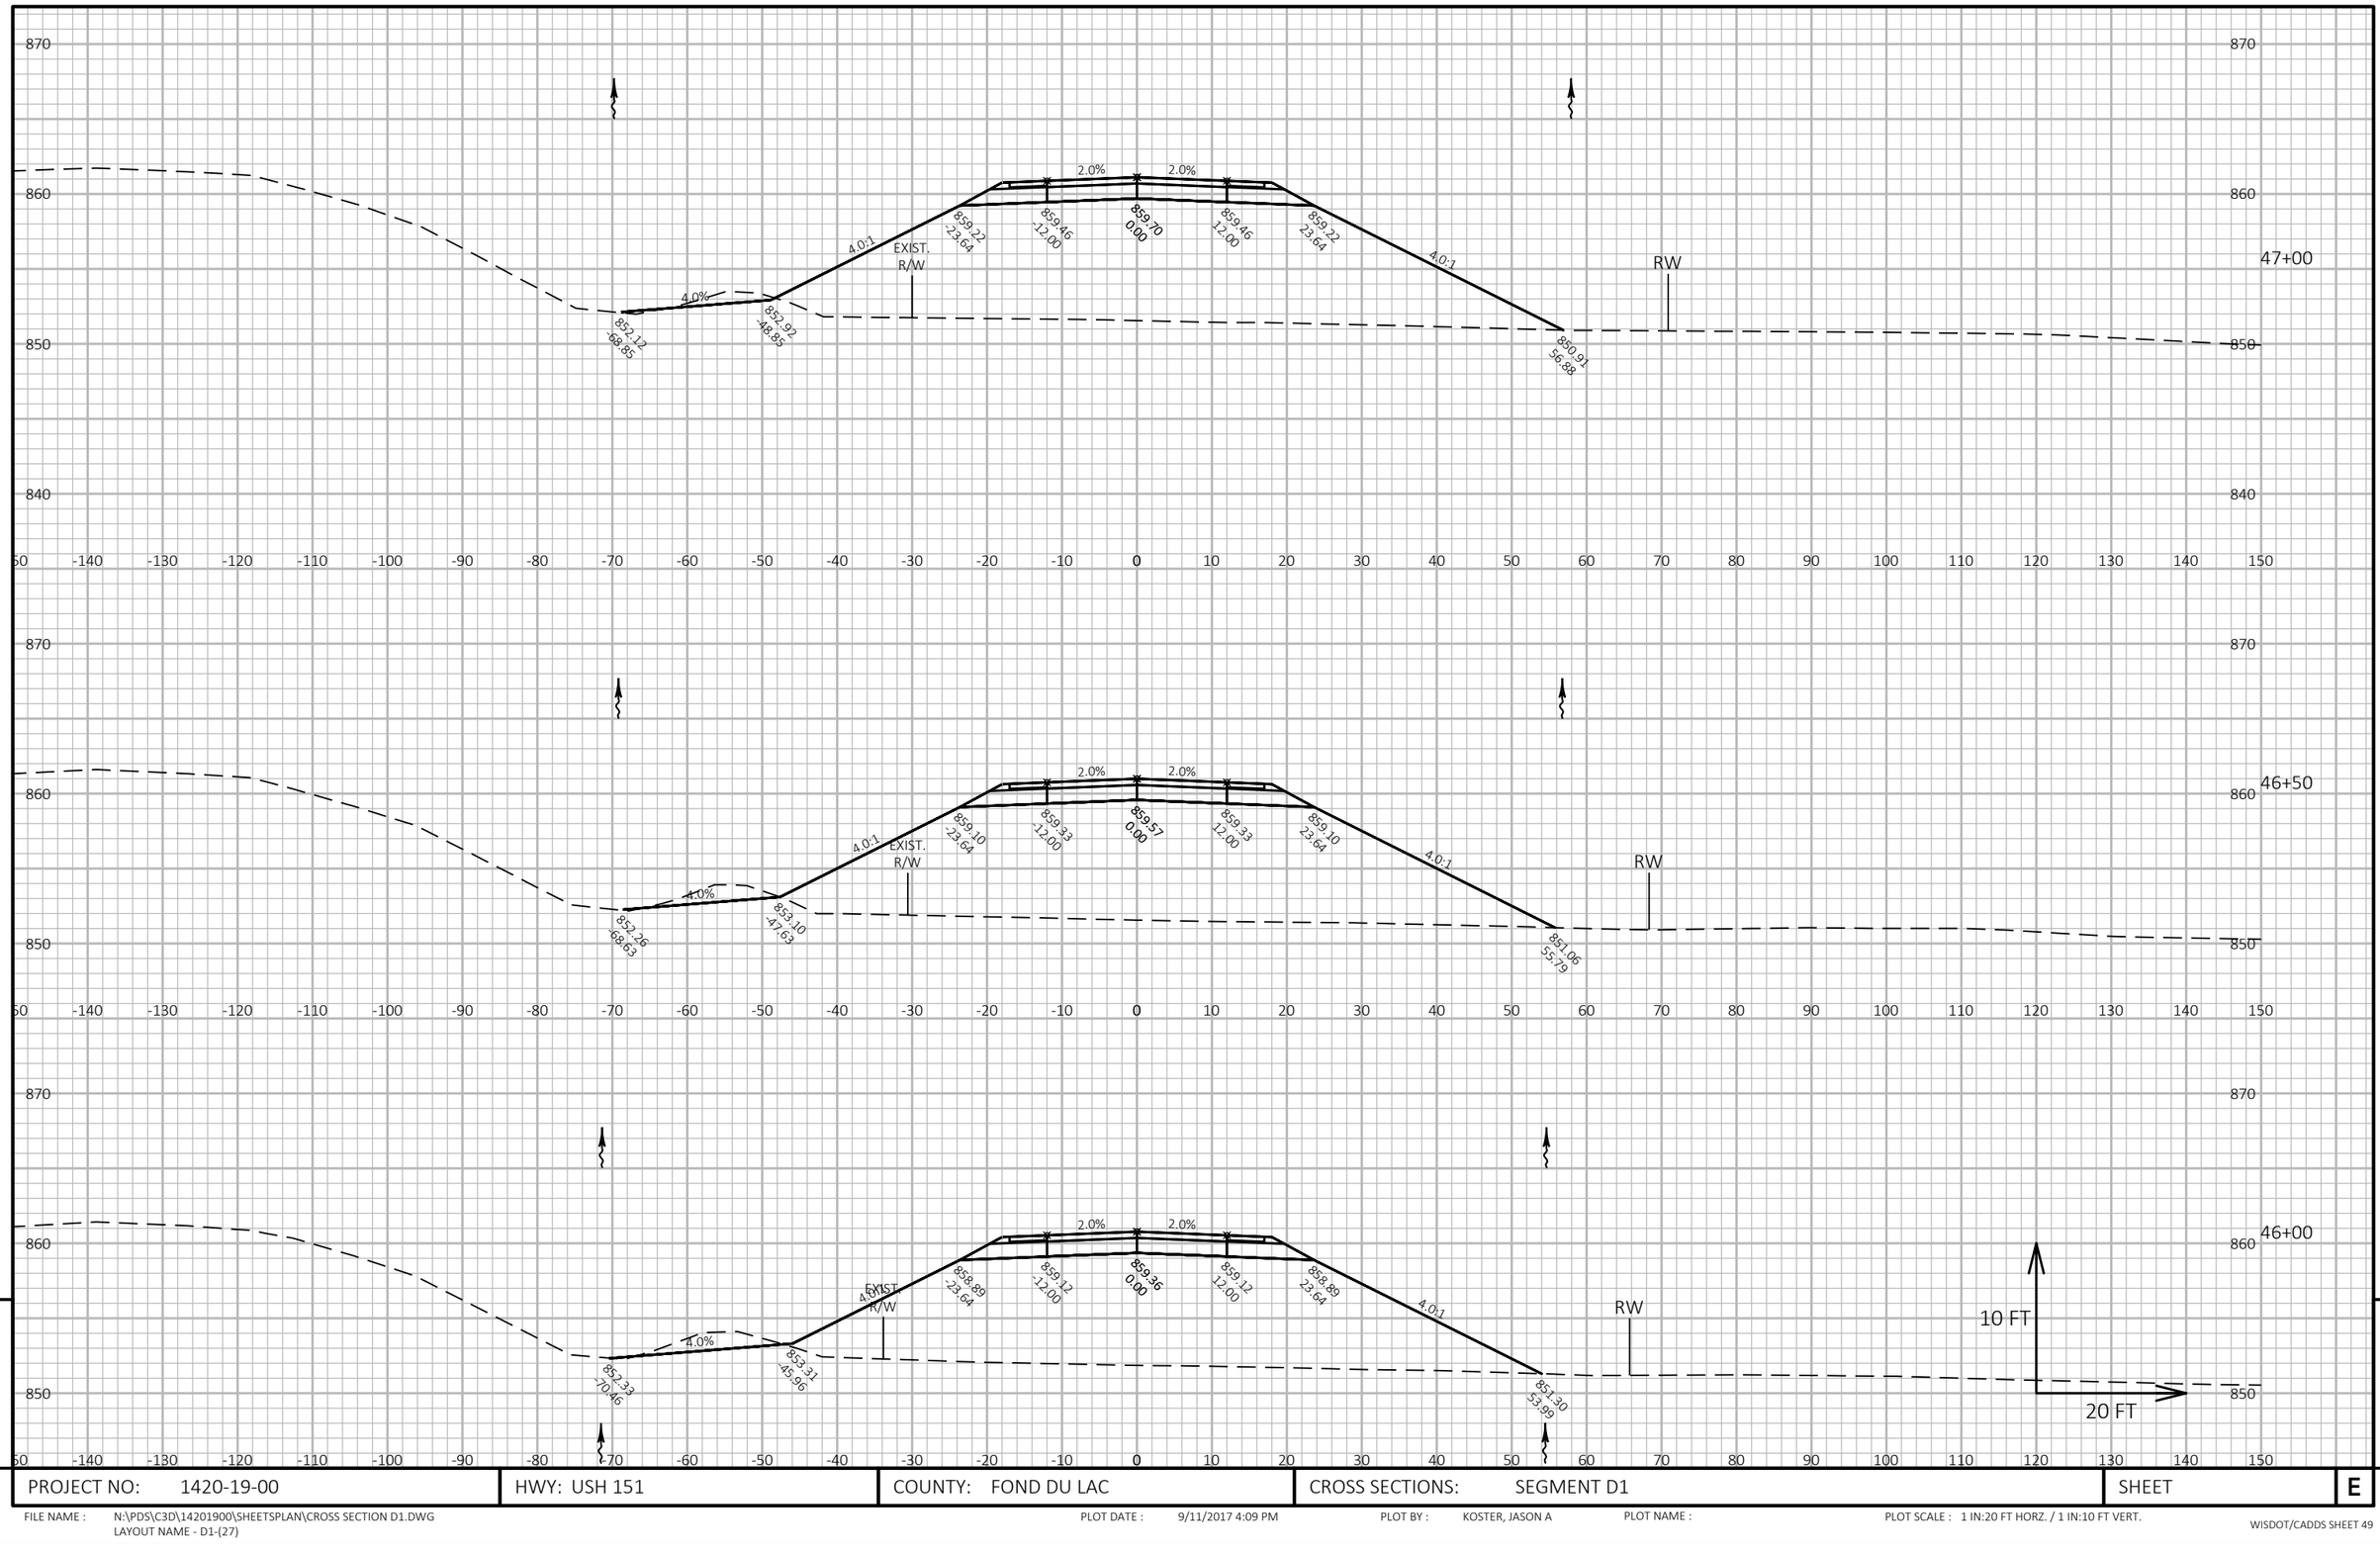

PROJECT NO: 1420-19-00	HWY: USH 151	COUNTY: FOND DU LAC	CROSS SECTIONS: SEGMENT D1	SHEET E

FILE NAME : N:\PDS\C3D\14201900\SHEETSPLAN\CROSS SECTION D1.DWG
LAYOUT NAME - D1-(27)

PLOT DATE : 9/11/2017 4:09 PM PLOT BY : KOSTER, JASON A PLOT NAME : PLOT SCALE : 1 IN:20 FT HORZ. / 1 IN:10 FT VERT.

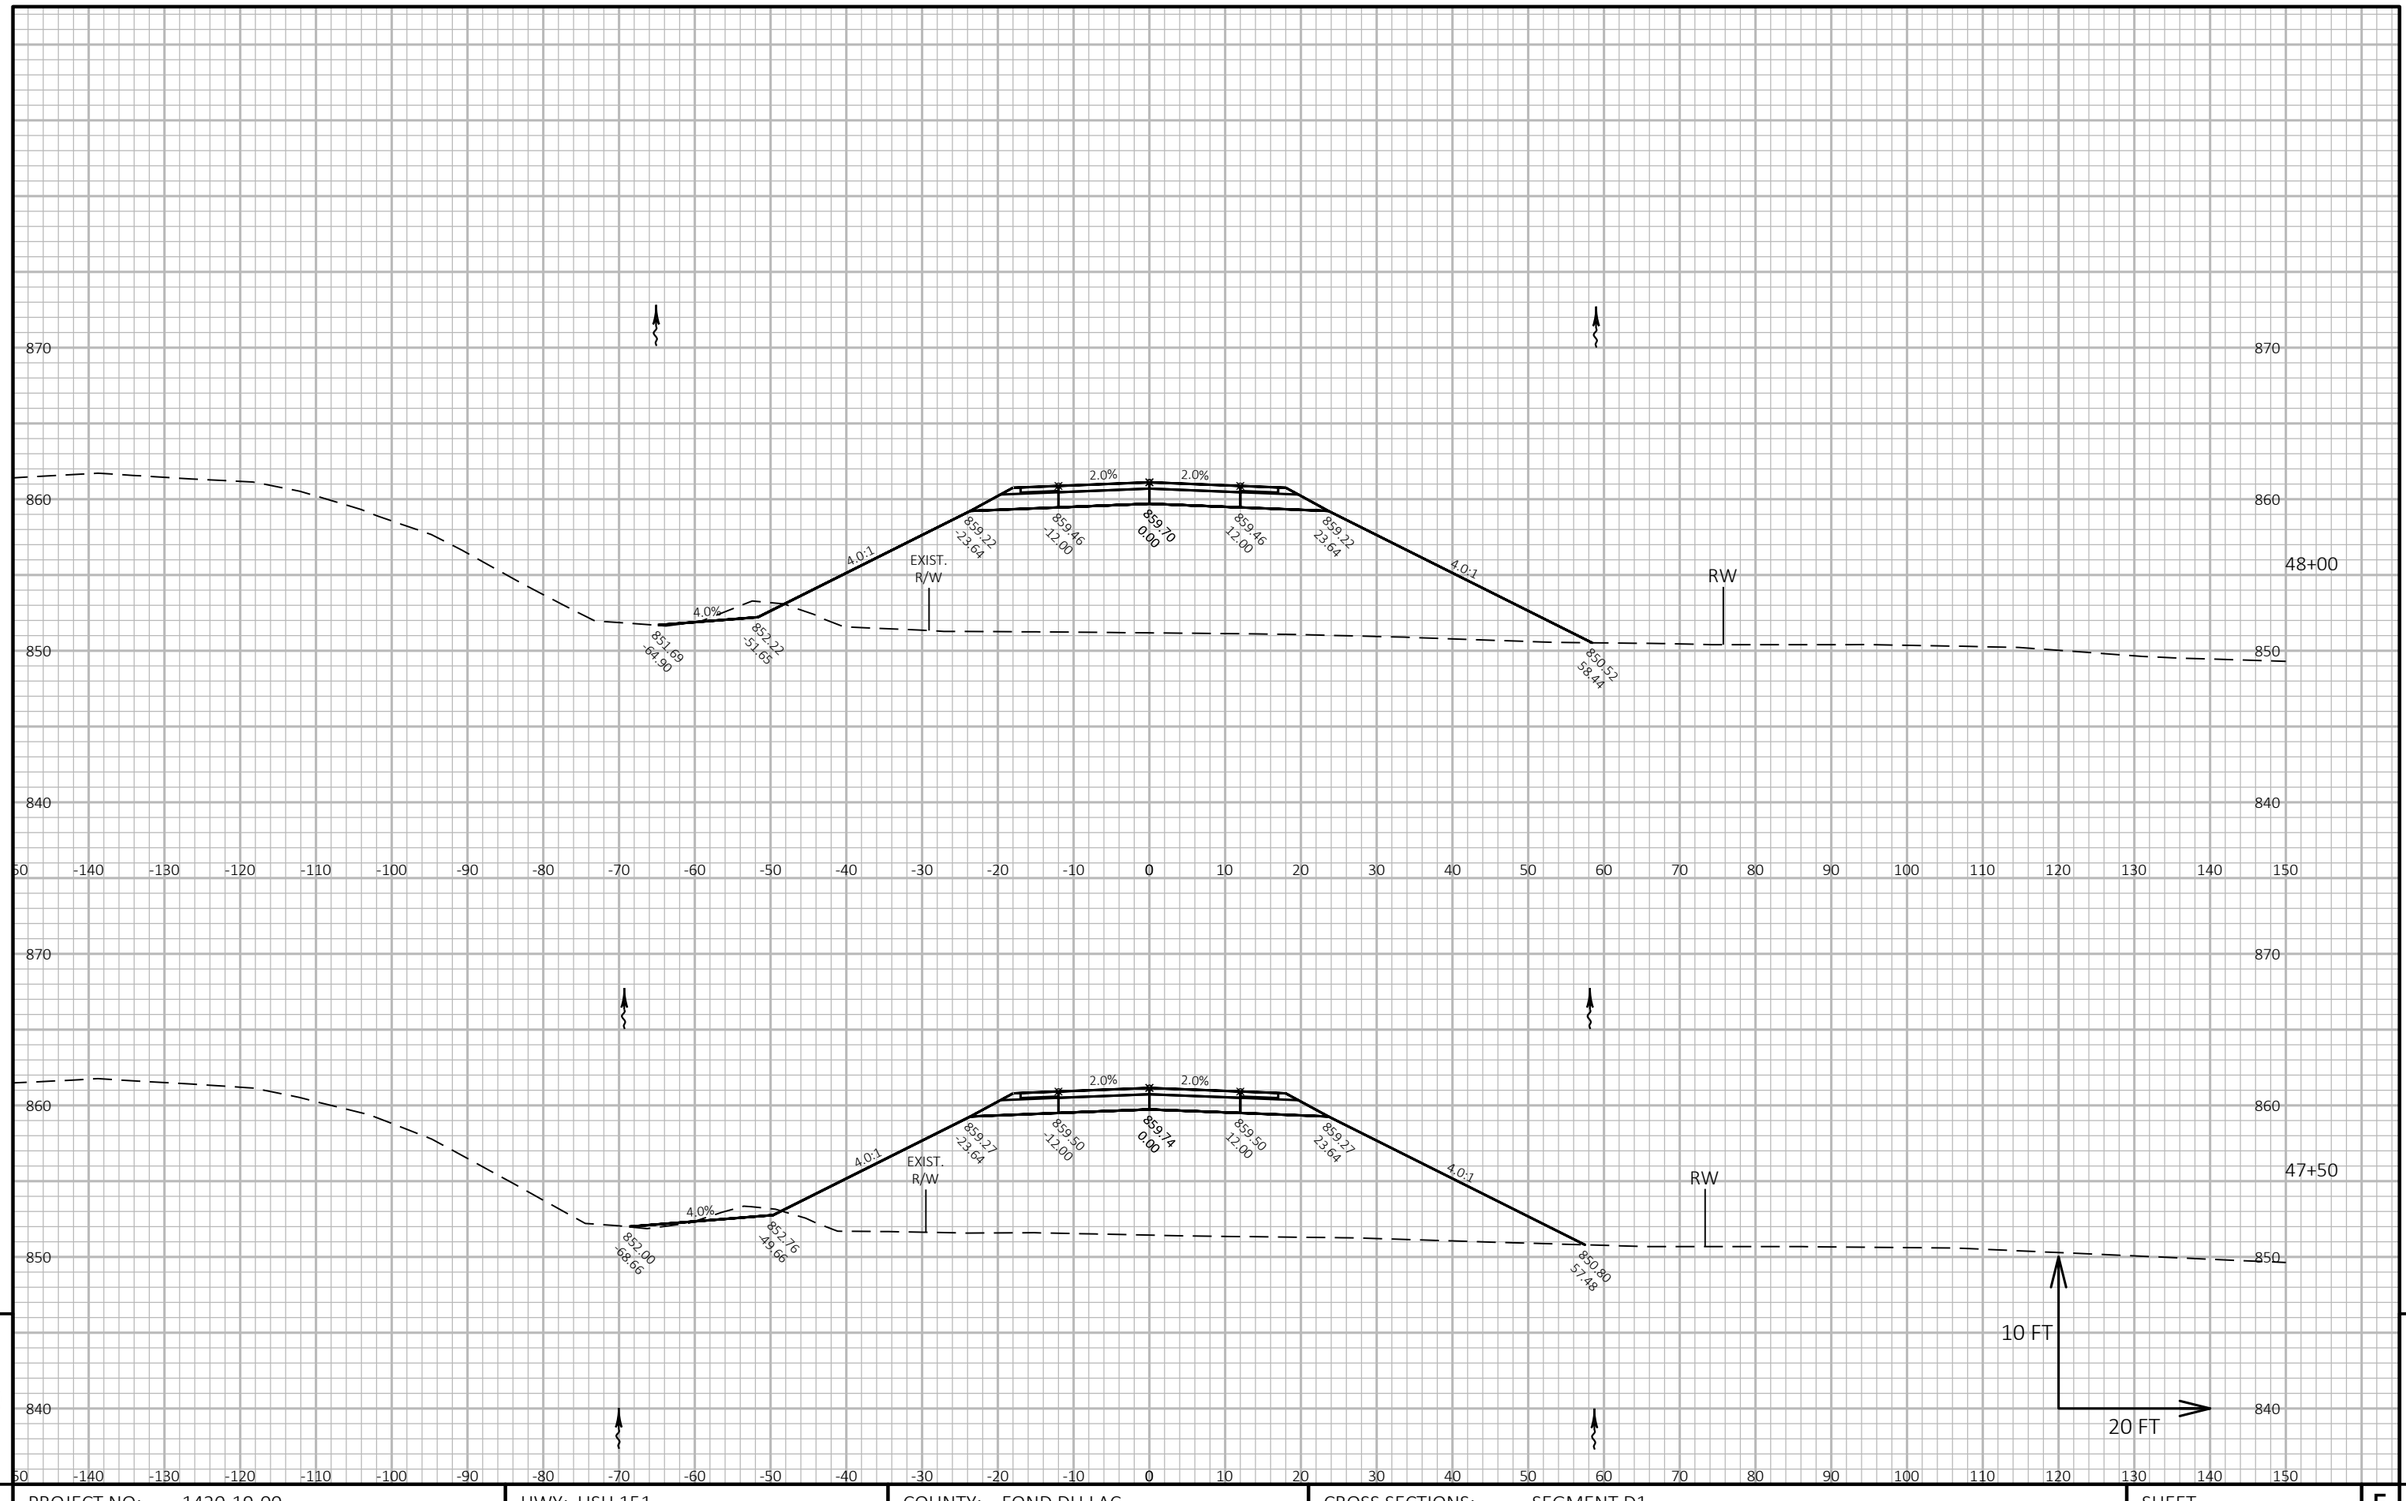

9

9

PROJECT NO: 1420-19-00	HWY: USH 151	COUNTY: FOND DU LAC	CROSS SECTIONS: SEGMENT D1	SHEET	E


FILE NAME : N:\PDS\C3D\14201900\SHEETSPLAN\CROSS SECTION D1.DWG
LAYOUT NAME - D1-(28)

PLOT DATE : 9/11/2017 4:10 PM

PLOT BY : KOSTER, JASON A

PLOT NAME :

PLOT SCALE : 1 IN:20 FT HORZ. / 1 IN:10 FT VERT.

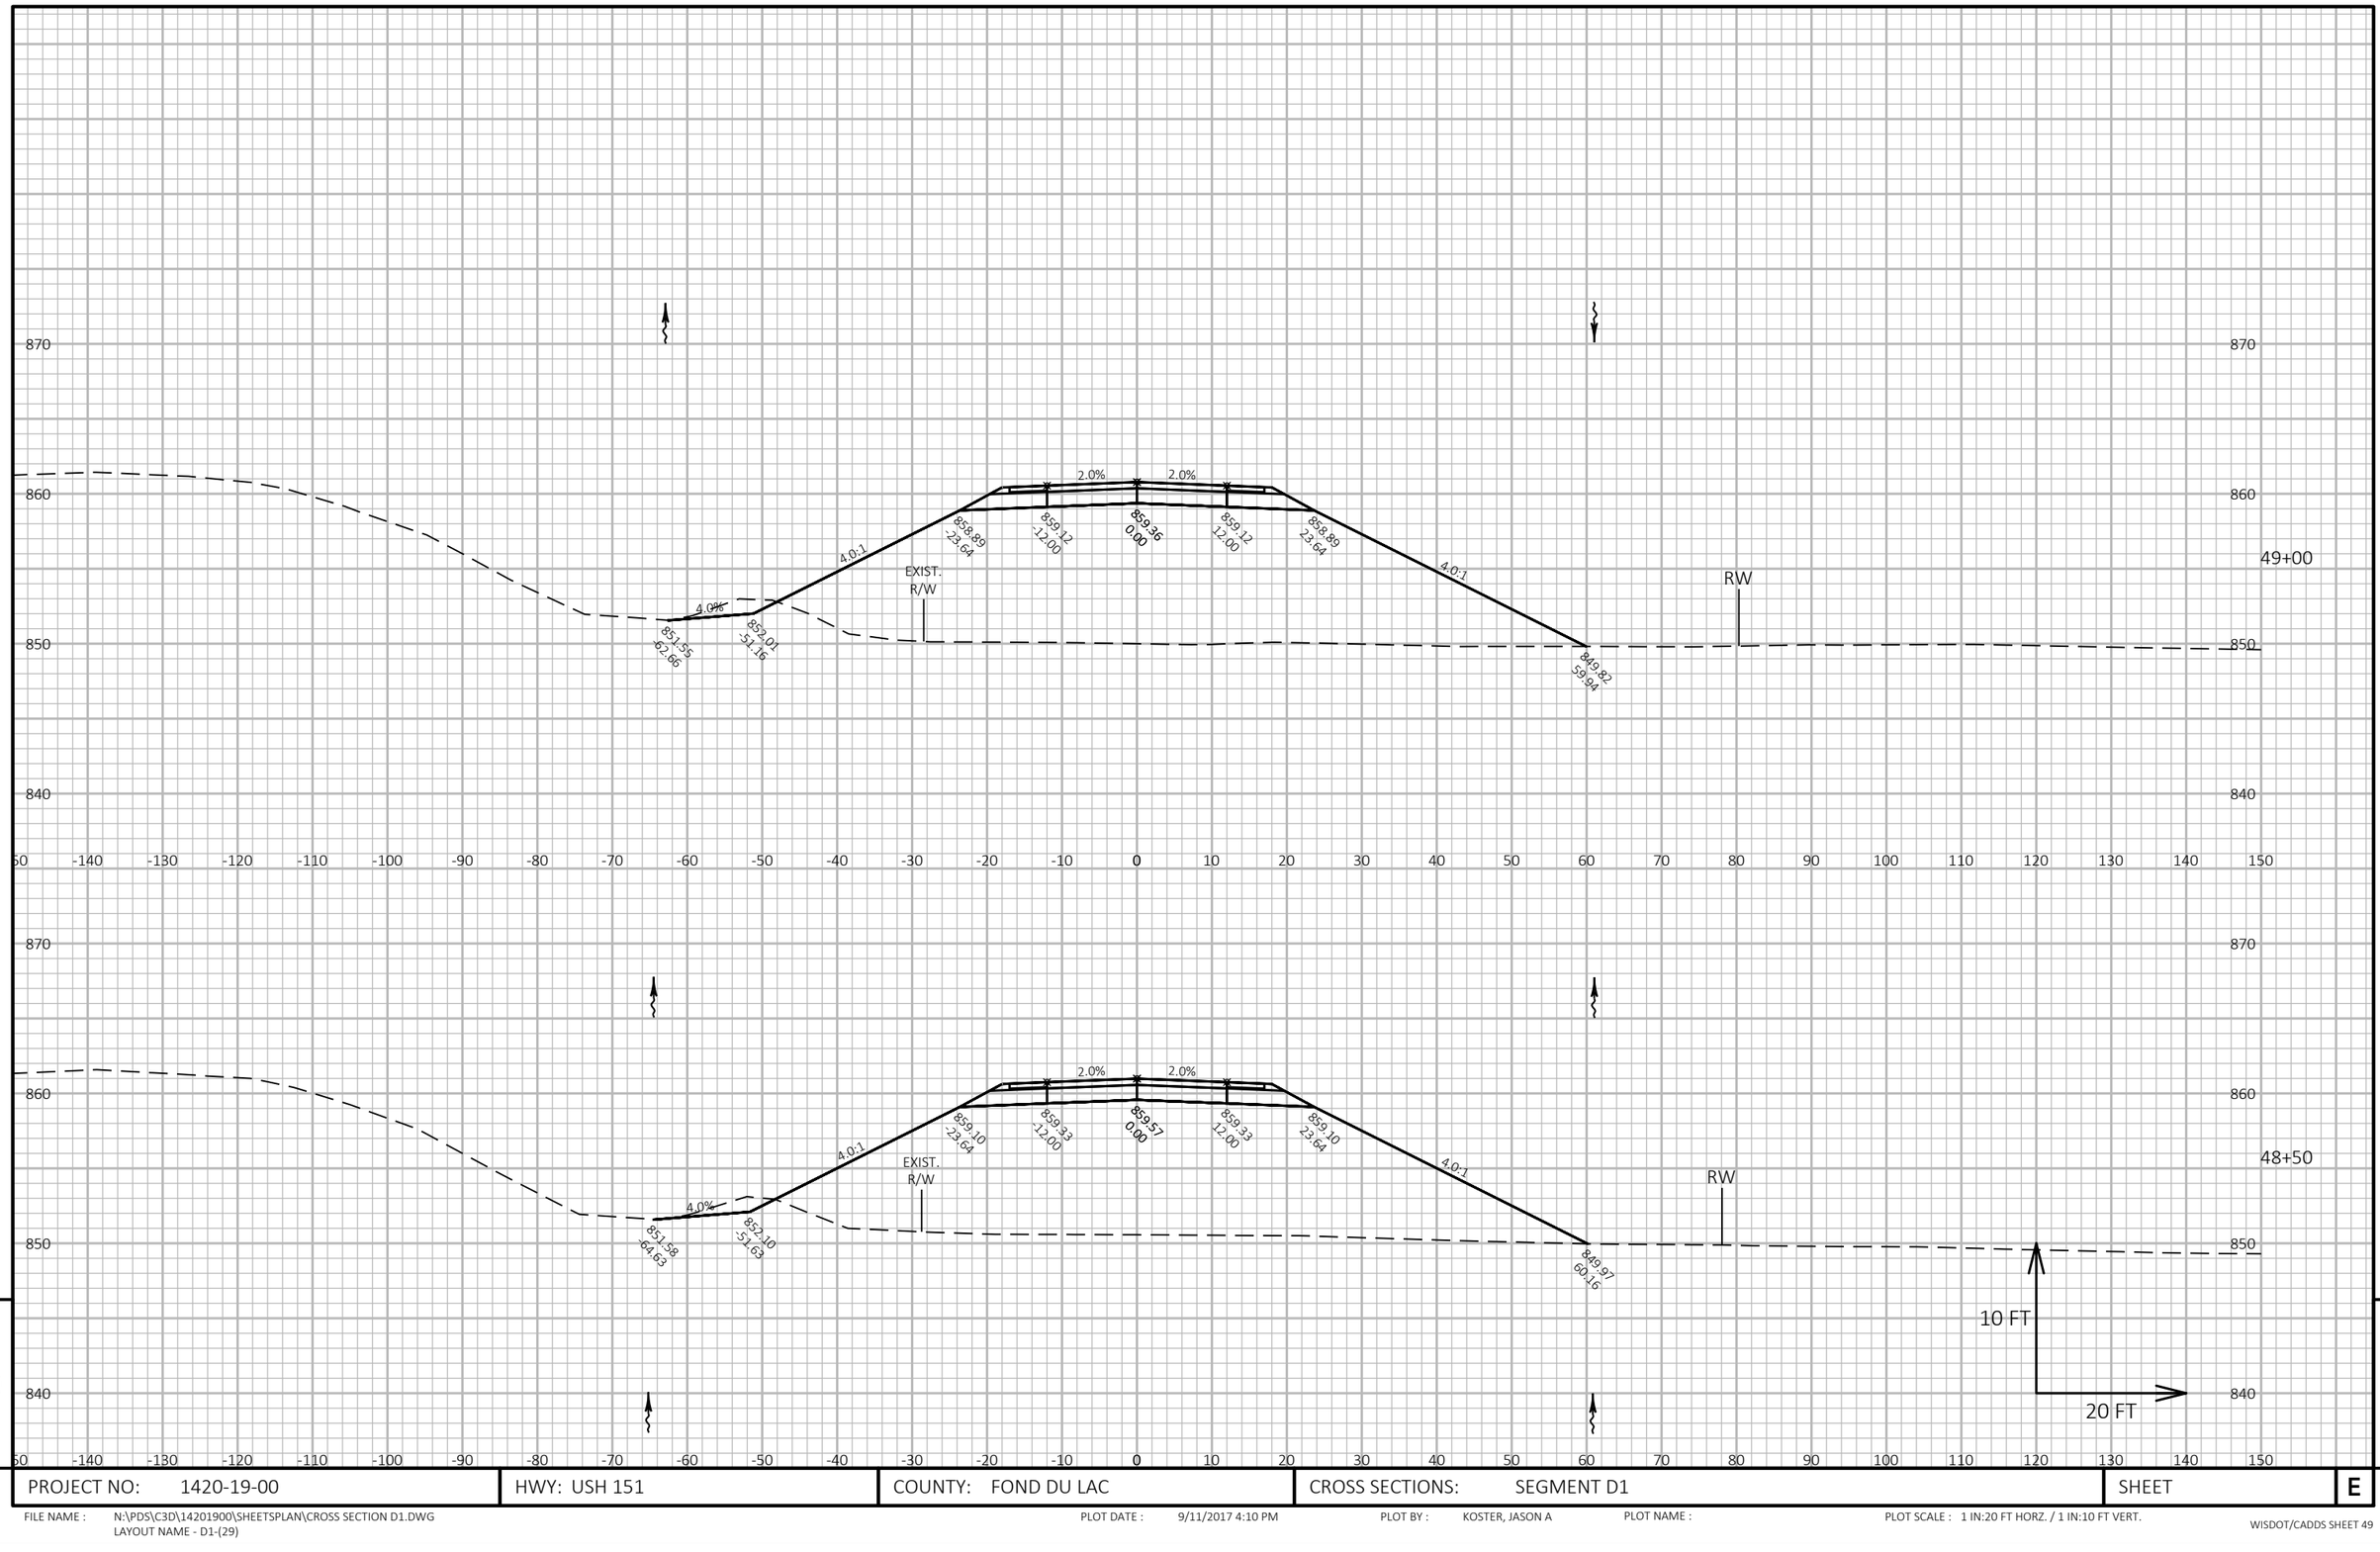

PROJECT NO: 1420-19-00	HWY: USH 151	COUNTY: FOND DU LAC	CROSS SECTIONS: SEGMENT D1	SHEET	E

FILE NAME : N:\PDS\C3D\14201900\SHEETSPLAN\CROSS SECTION D1.DWG
LAYOUT NAME - D1-(29)


PLOT DATE : 9/11/2017 4:10 PM

PLOT BY : KOSTER, JASON A

PLOT NAME :

PLOT SCALE : 1 IN:20 FT HORZ. / 1 IN:10 FT VERT.

WISDOT/CADDS SHEET 49

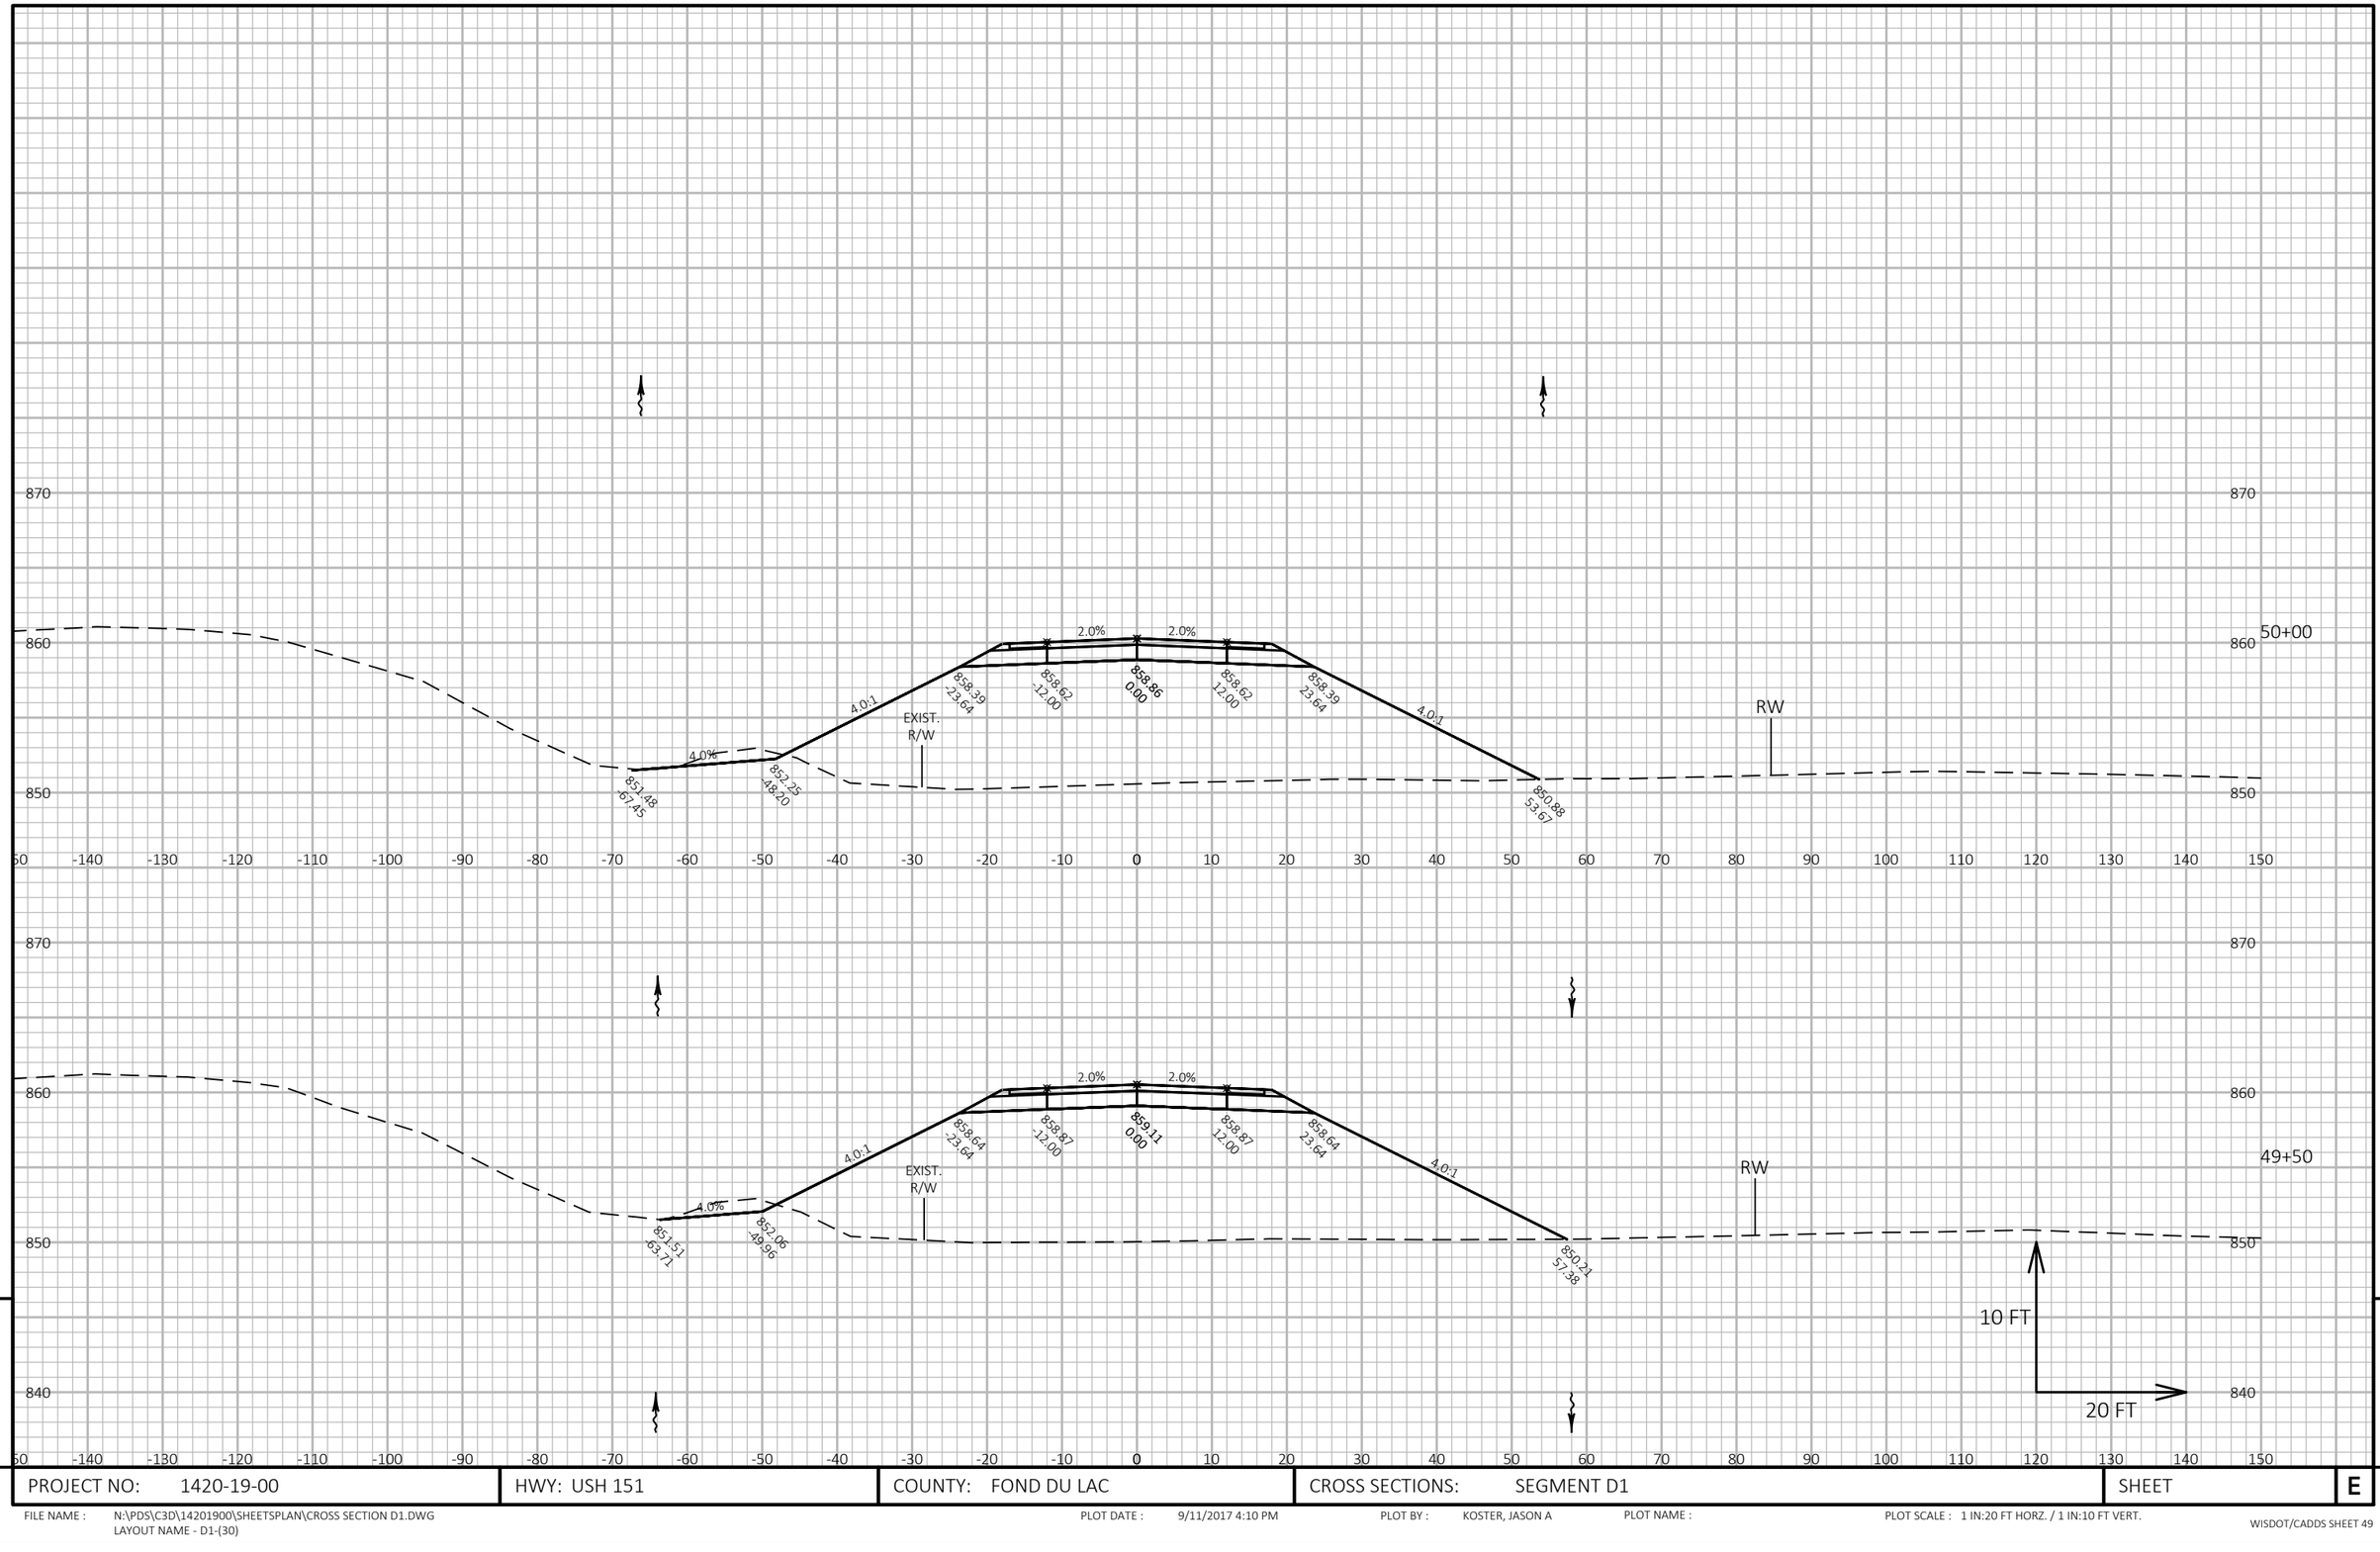

9

9

PROJECT NO: 1420-19-00	HWY: USH 151	COUNTY: FOND DU LAC	CROSS SECTIONS: SEGMENT D1	SHEET	E


FILE NAME : N:\PDS\C3D\14201900\SHEETSPLAN\CROSS SECTION D1.DWG
LAYOUT NAME - D1-(30)

PLOT DATE : 9/11/2017 4:10 PM

PLOT BY : KOSTER, JASON A

PLOT NAME :

PLOT SCALE : 1 IN:20 FT HORZ. / 1 IN:10 FT VERT.

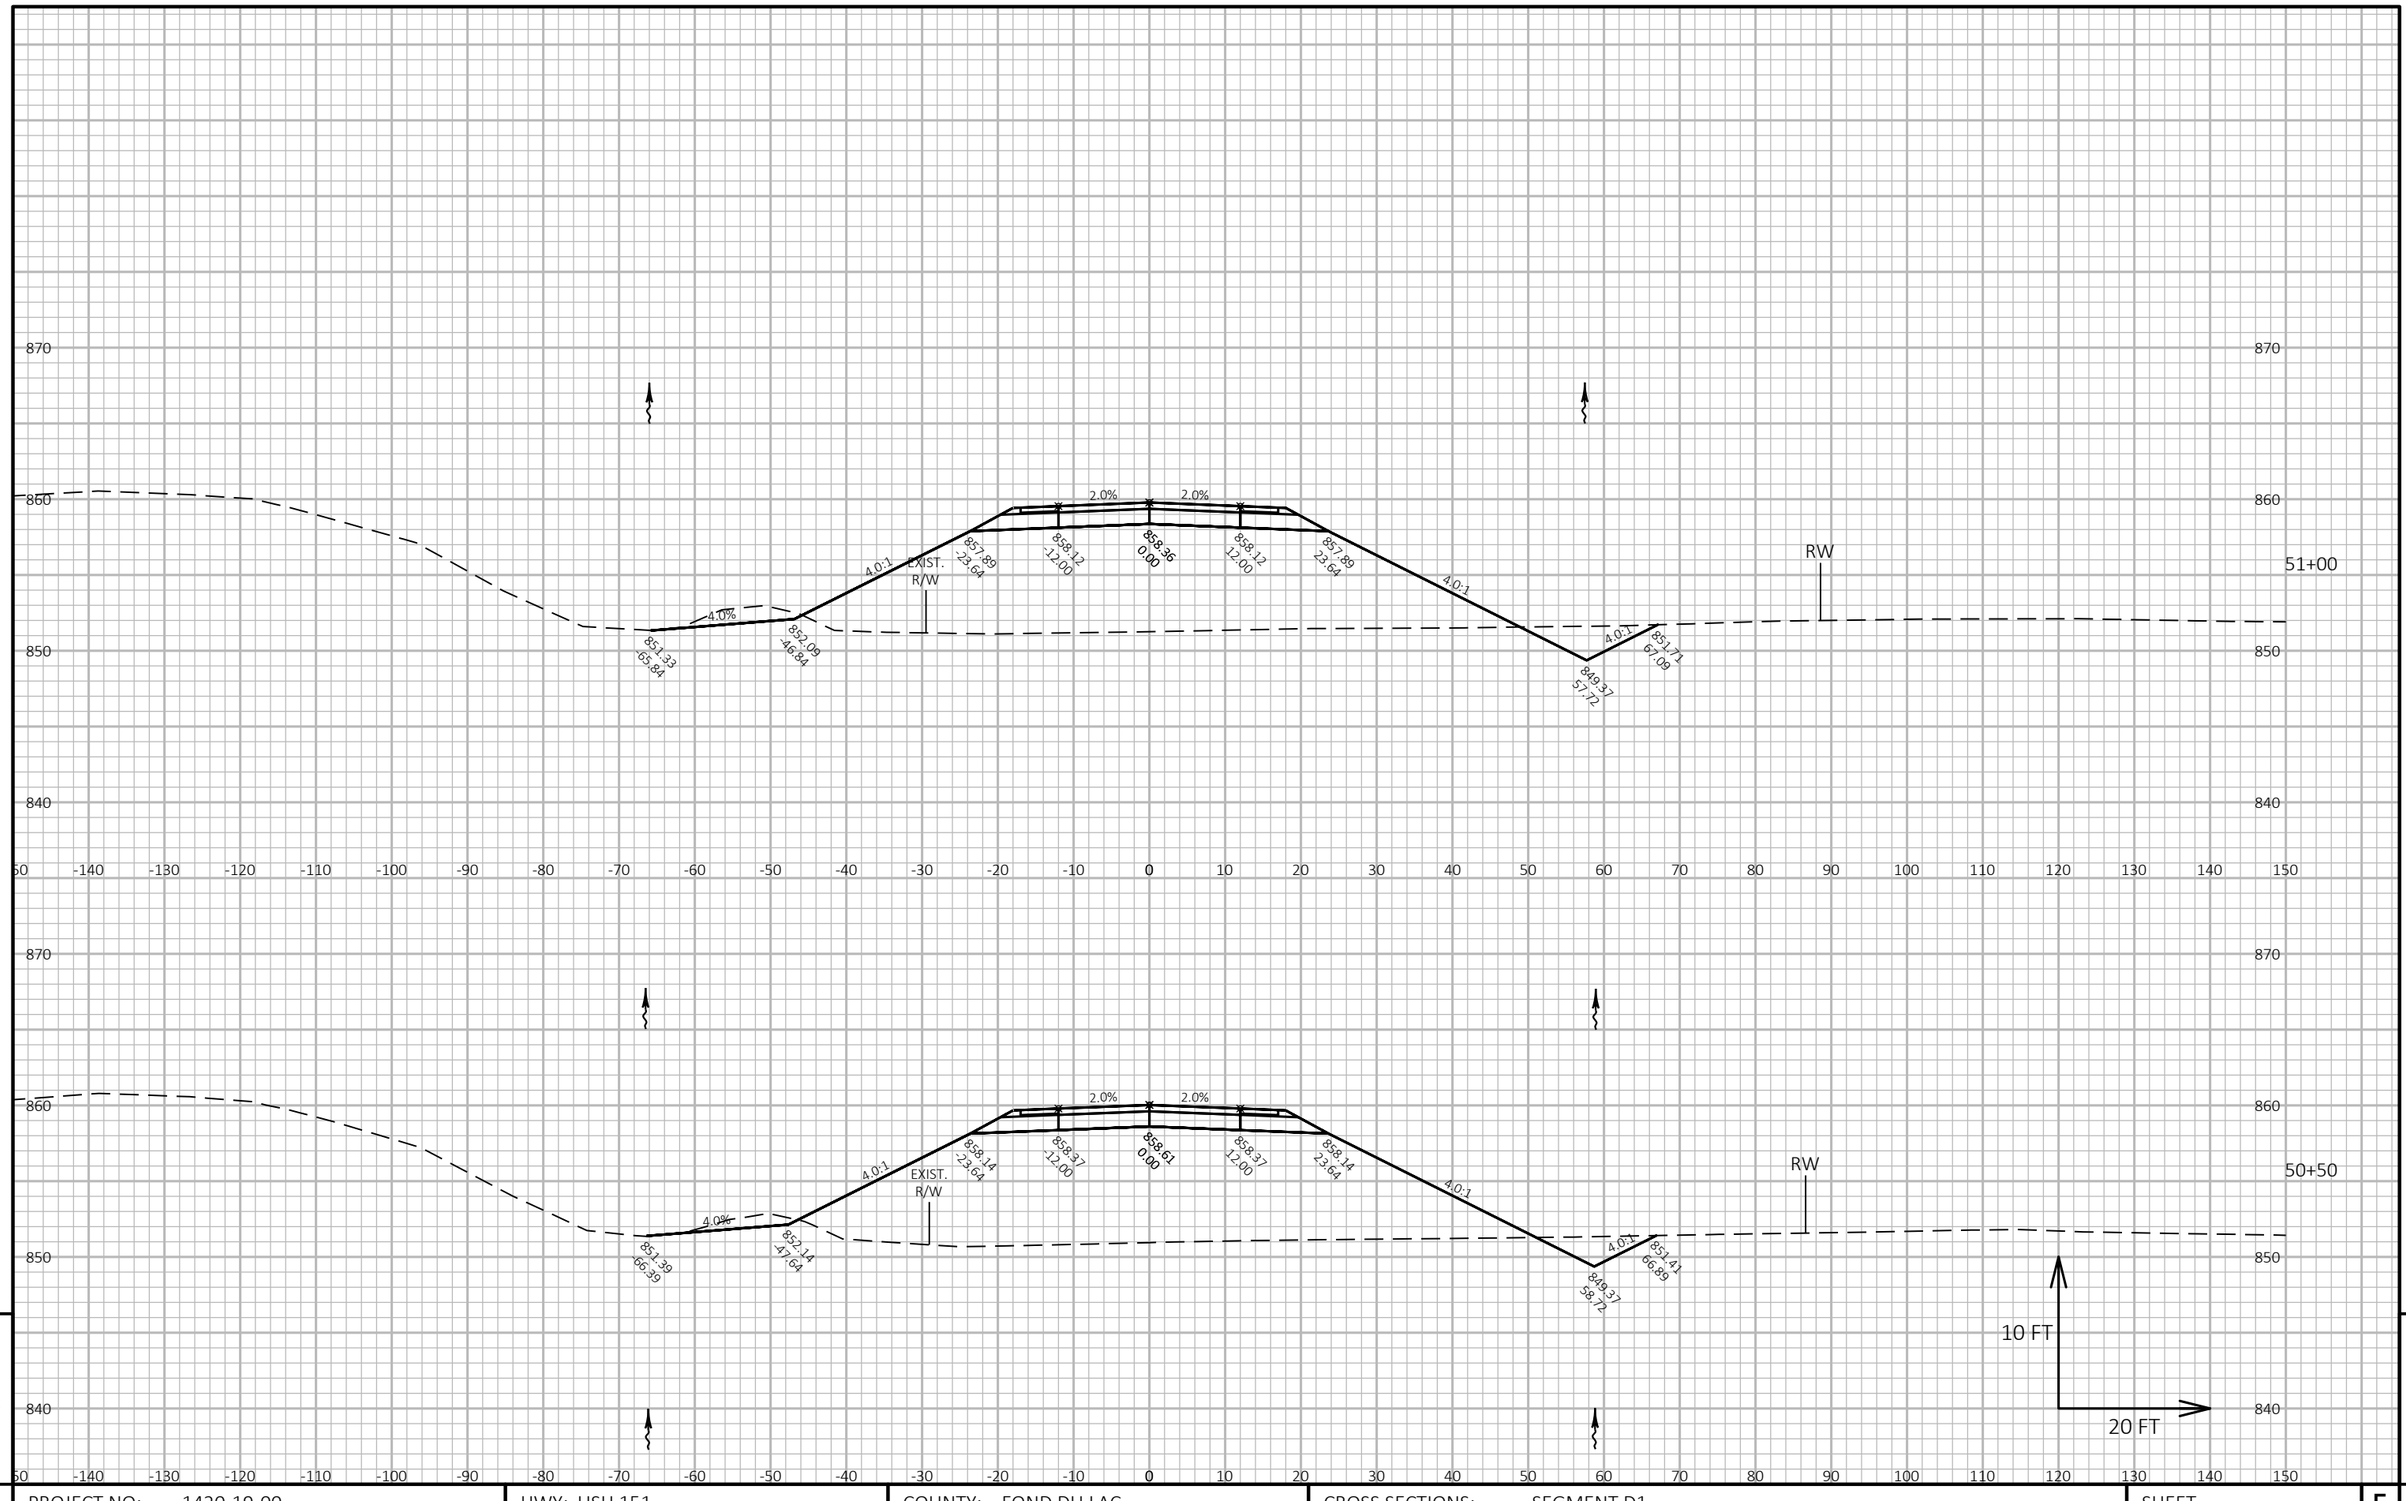

PROJECT NO: 1420-19-00	HWY: USH 151	COUNTY: FOND DU LAC	CROSS SECTIONS: SEGMENT D1	SHEET	E

FILE NAME : N:\PDS\C3D\14201900\SHEETSPLAN\CROSS SECTION D1.DWG
LAYOUT NAME - D1-(31)


PLOT DATE : 9/11/2017 4:10 PM

PLOT BY : KOSTER, JASON A

PLOT NAME :

PLOT SCALE : 1 IN:20 FT HORZ. / 1 IN:10 FT VERT.

9

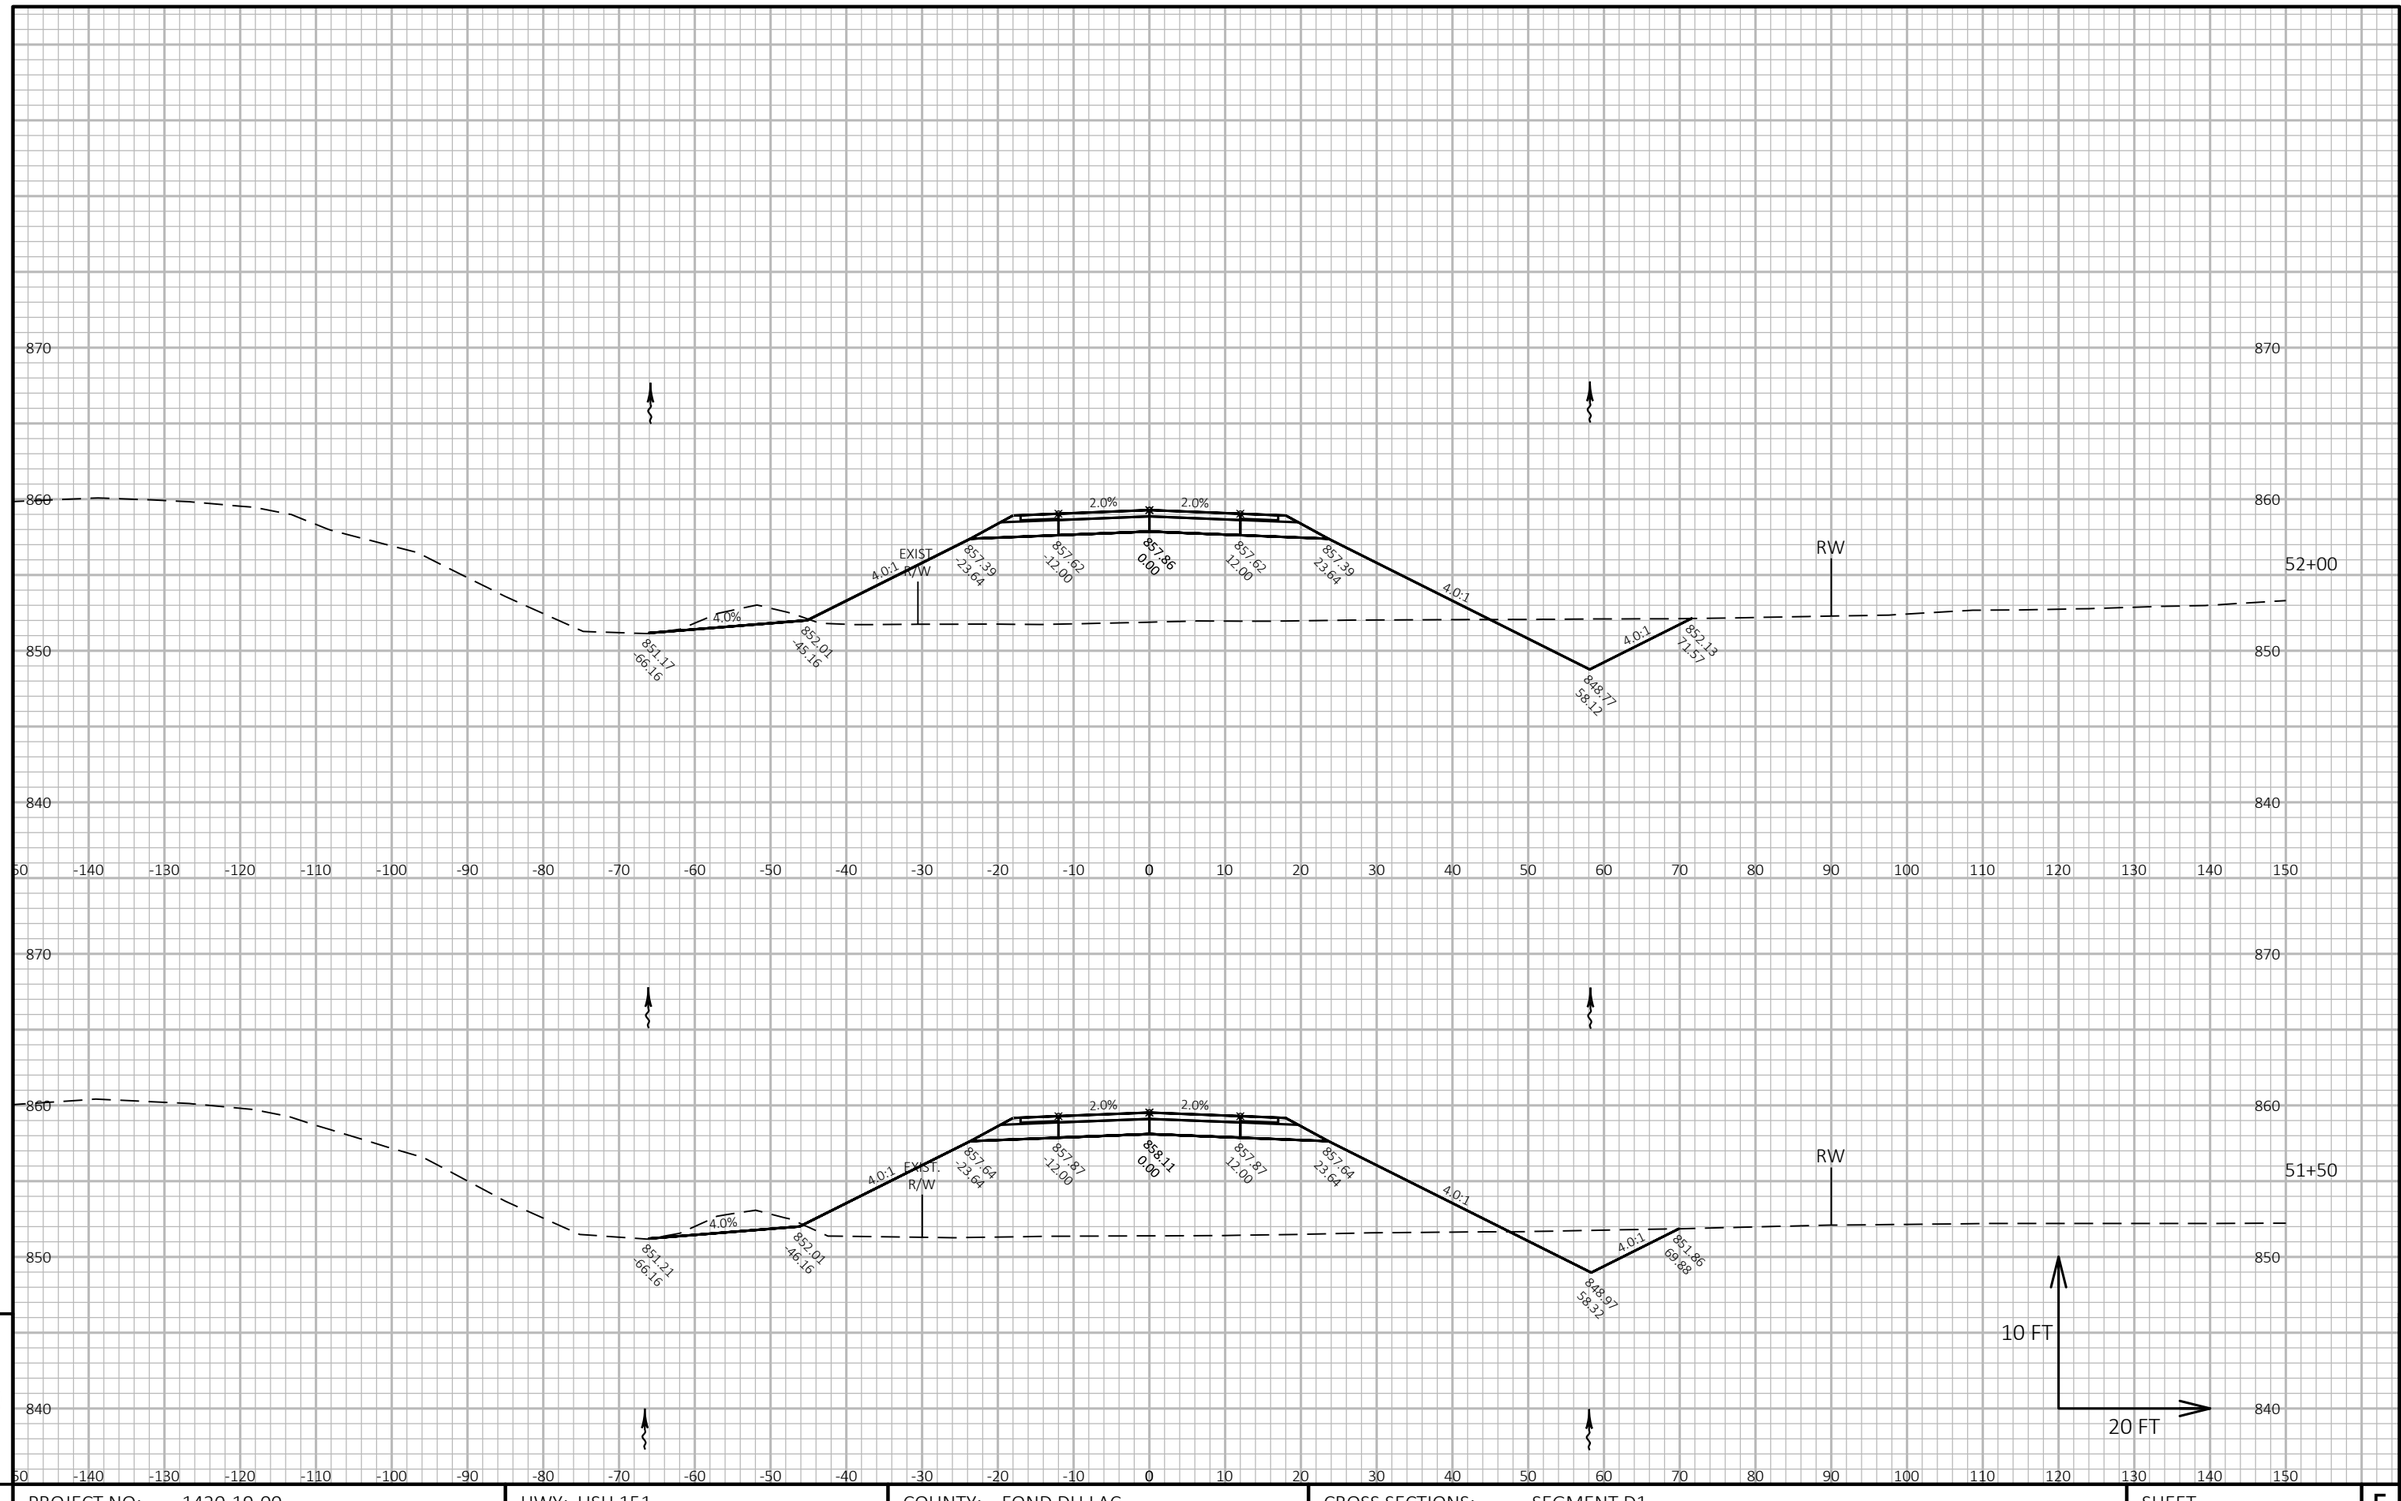

9

9

PROJECT NO: 1420-19-00	HWY: USH 151	COUNTY: FOND DU LAC	CROSS SECTIONS: SEGMENT D1	SHEET	E


FILE NAME : N:\PDS\C3D\14201900\SHEETSPLAN\CROSS SECTION D1.DWG
LAYOUT NAME - D1-(32)

PLOT DATE : 9/11/2017 4:11 PM

PLOT BY : KOSTER, JASON A

PLOT NAME :

PLOT SCALE : 1 IN:20 FT HORZ. / 1 IN:10 FT VERT.

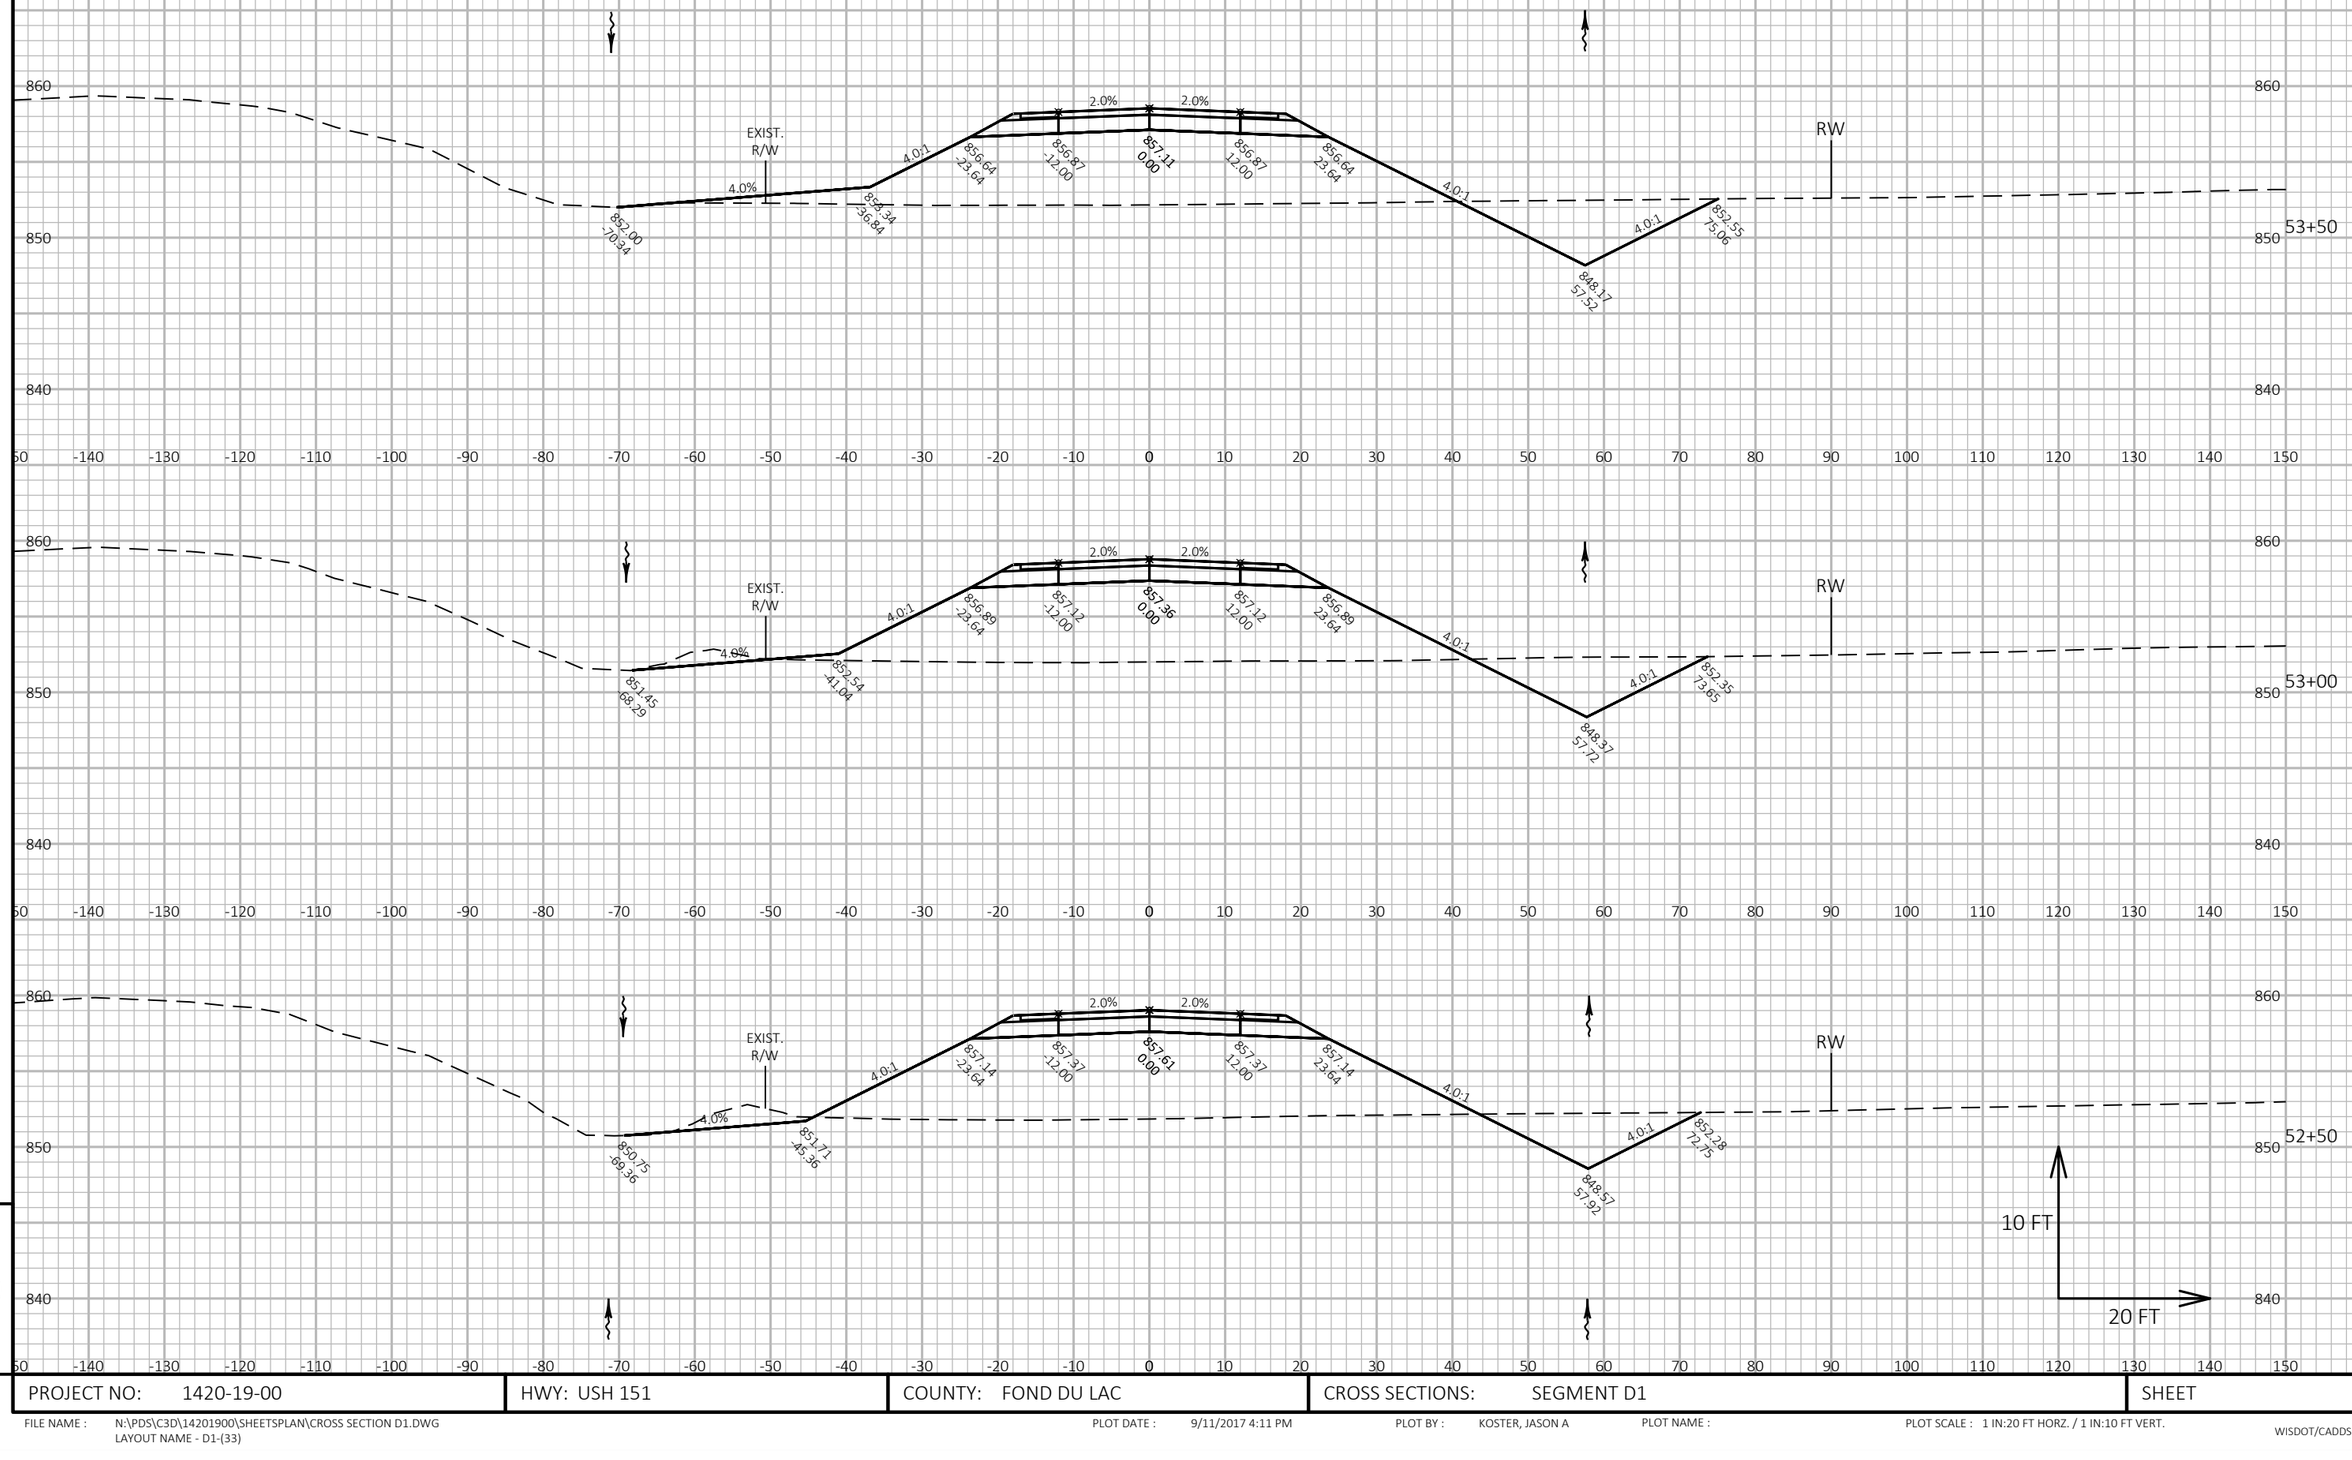

PROJECT NO: 1420-19-00	HWY: USH 151	COUNTY: FOND DU LAC	CROSS SECTIONS: SEGMENT D1	SHEET	E

FILE NAME : N:\PDS\C3D\14201900\SHEETSPLAN\CROSS SECTION D1.DWG
LAYOUT NAME - D1-(33)


PLOT DATE : 9/11/2017 4:11 PM

PLOT BY : KOSTER, JASON A

PLOT NAME :

PLOT SCALE : 1 IN:20 FT HORZ. / 1 IN:10 FT VERT.

9

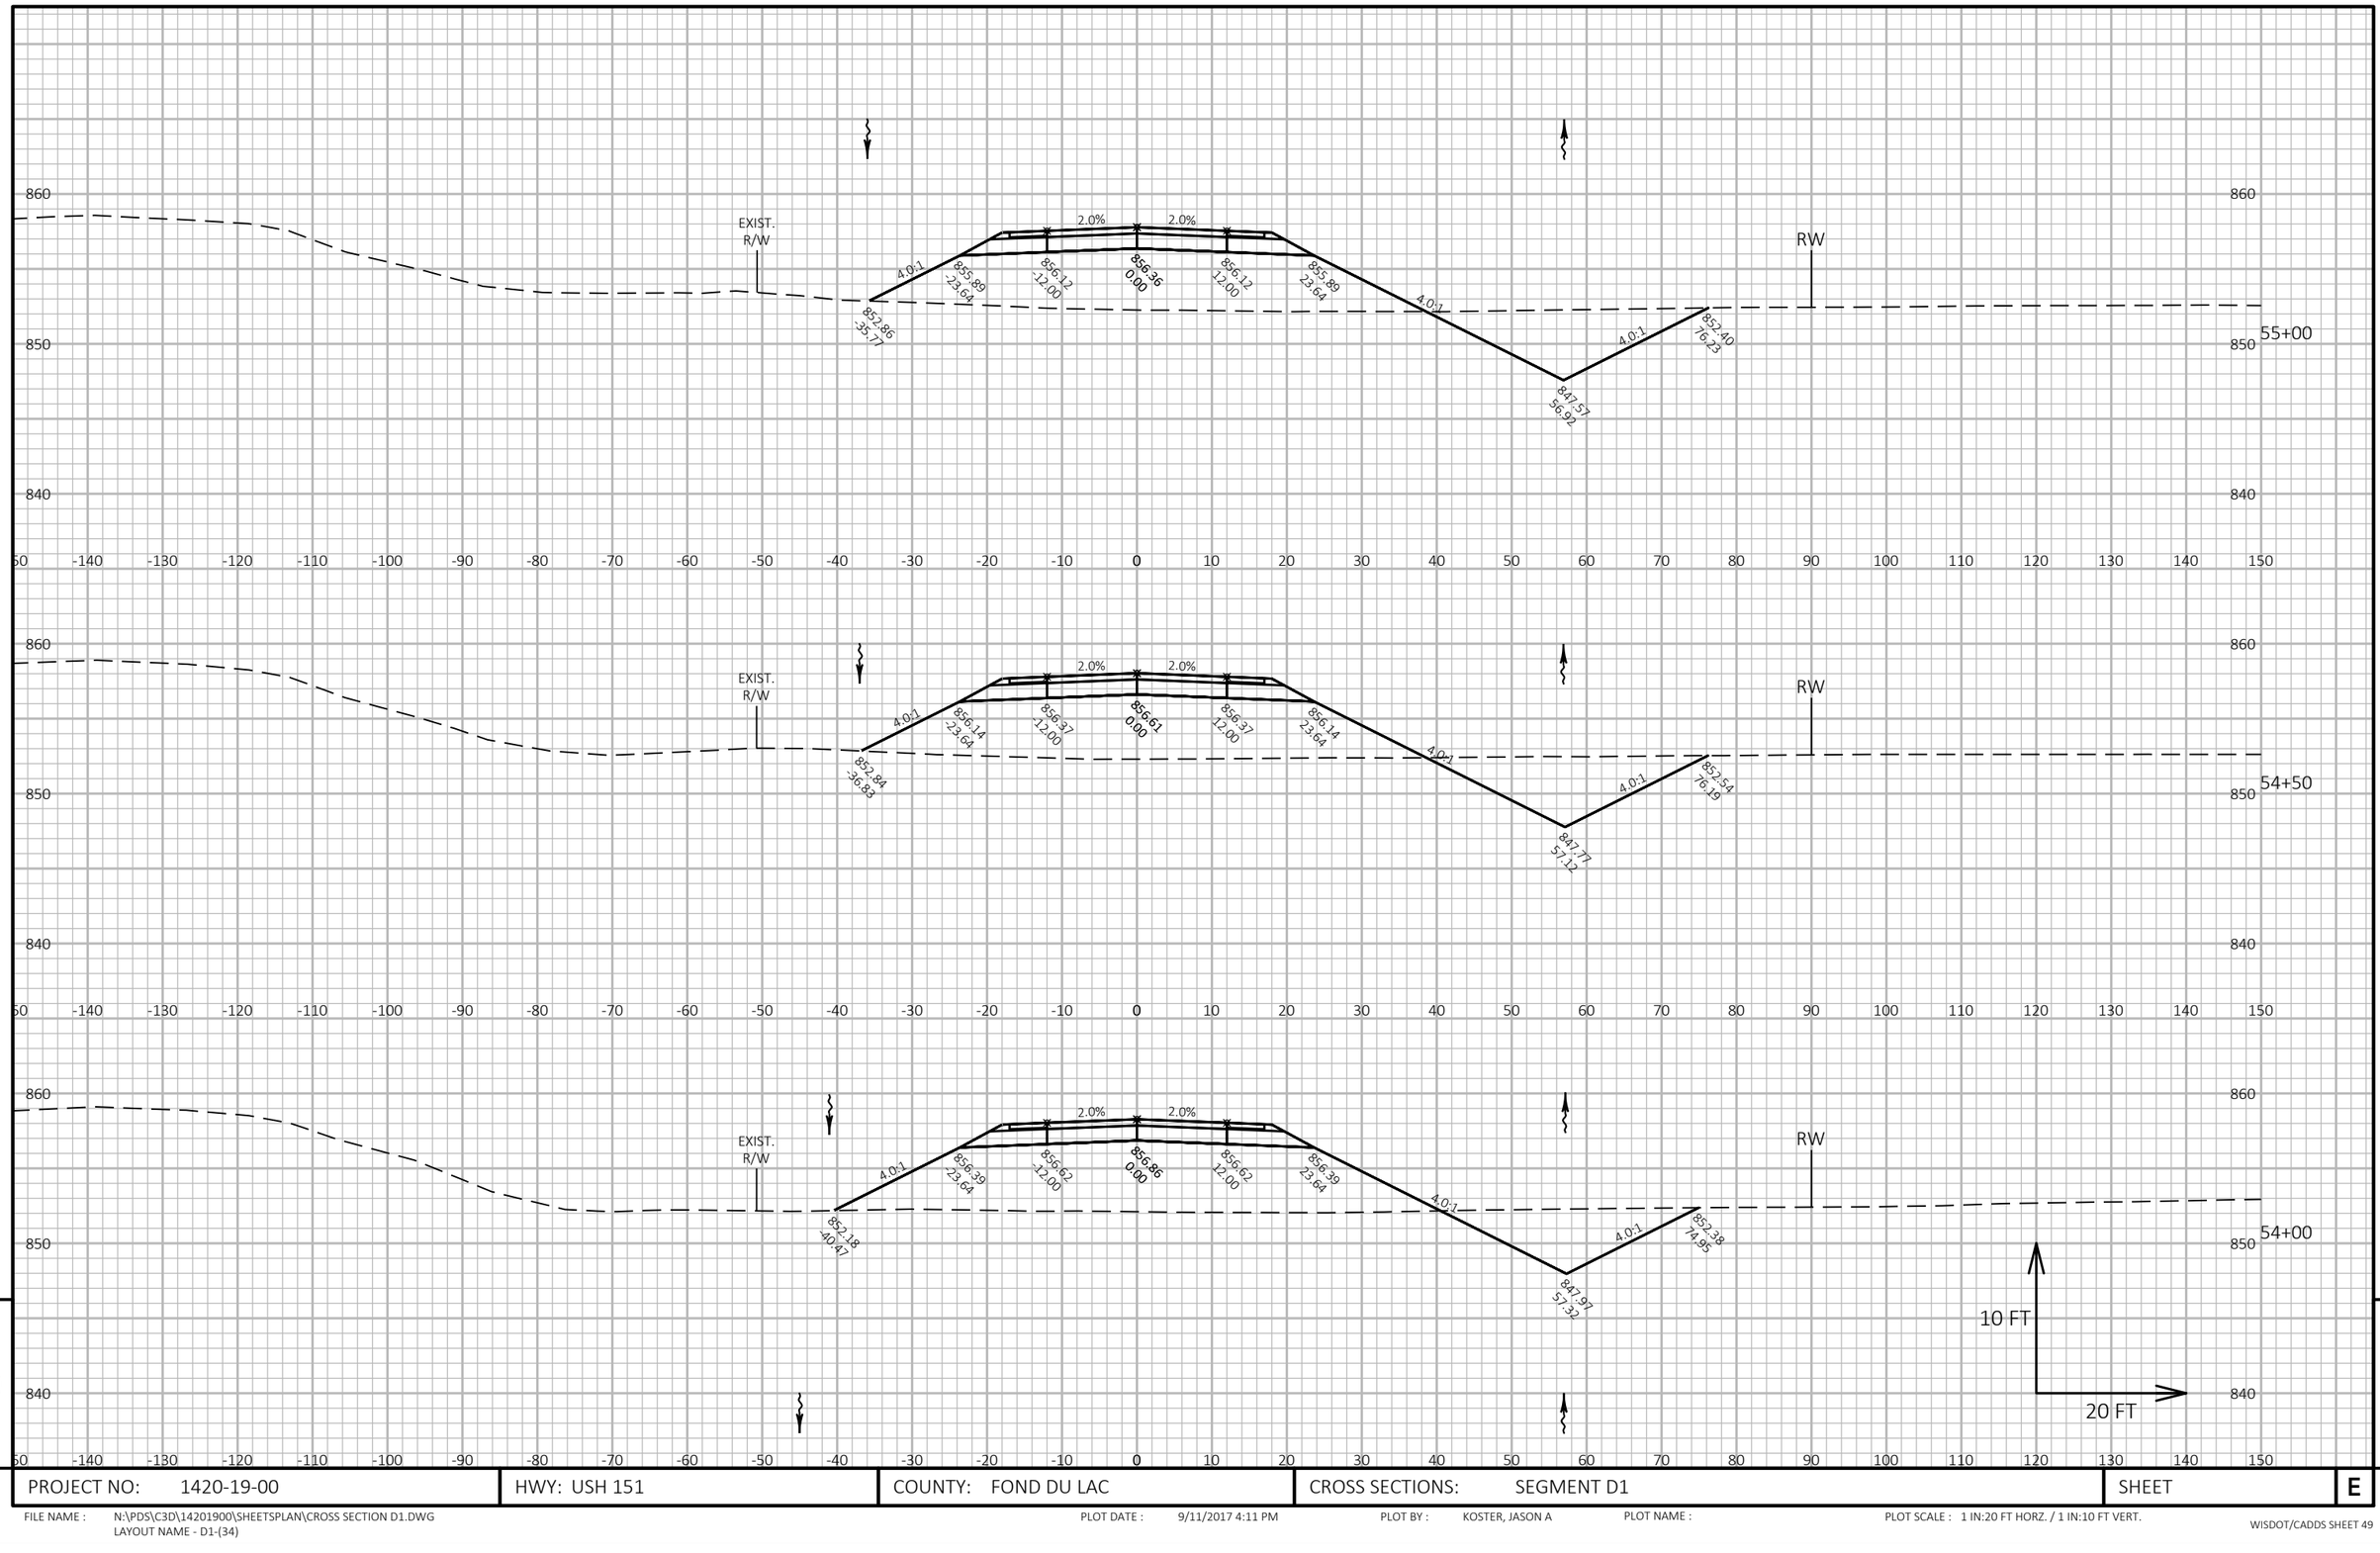

9

PROJECT NO: 1420-19-00	HWY: USH 151	COUNTY: FOND DU LAC	CROSS SECTIONS: SEGMENT D1	SHEET	E

9


FILE NAME : N:\PDS\C3D\14201900\SHEETSPLAN\CROSS SECTION D1.DWG
LAYOUT NAME - D1-(34)

PLOT DATE : 9/11/2017 4:11 PM

PLOT BY : KOSTER, JASON A

PLOT NAME :

PLOT SCALE : 1 IN:20 FT HORZ. / 1 IN:10 FT VERT.

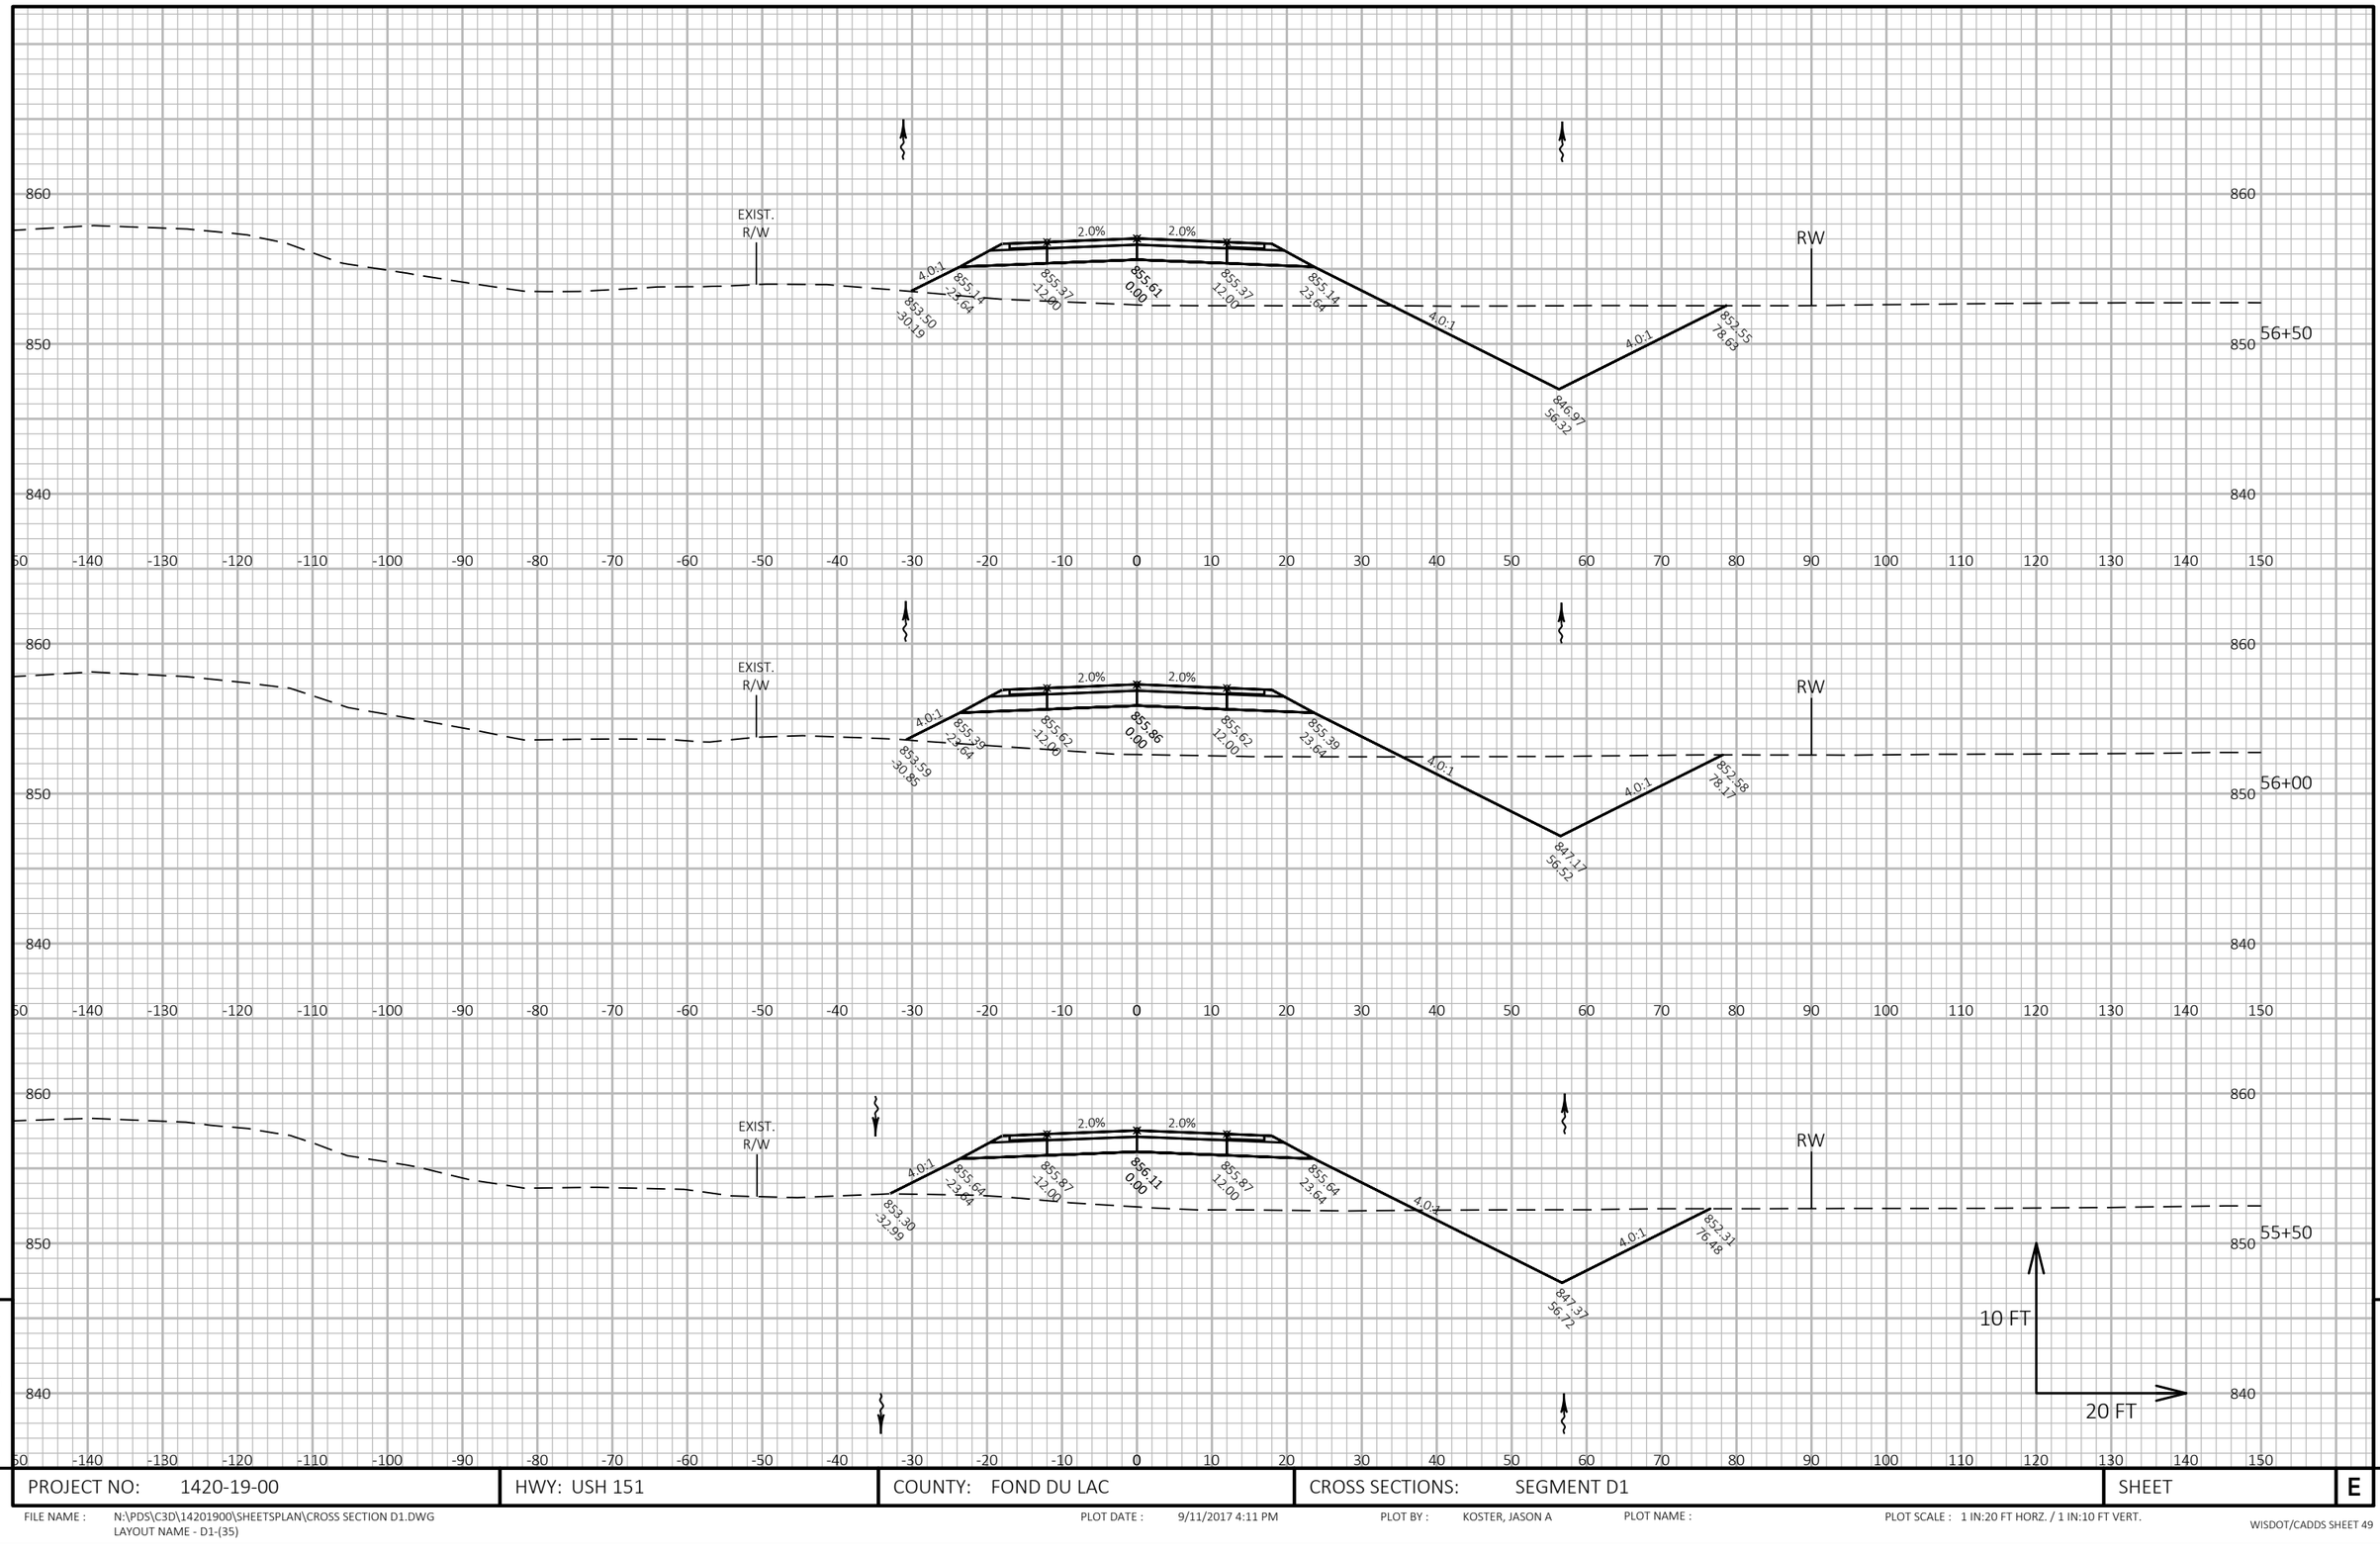

9

9

PROJECT NO: 1420-19-00	HWY: USH 151	COUNTY: FOND DU LAC	CROSS SECTIONS: SEGMENT D1	SHEET	E


FILE NAME : N:\PDS\C3D\14201900\SHEETSPLAN\CROSS SECTION D1.DWG
LAYOUT NAME - D1-(35)

PLOT DATE : 9/11/2017 4:11 PM

PLOT BY : KOSTER, JASON A

PLOT NAME :

PLOT SCALE : 1 IN:20 FT HORZ. / 1 IN:10 FT VERT.

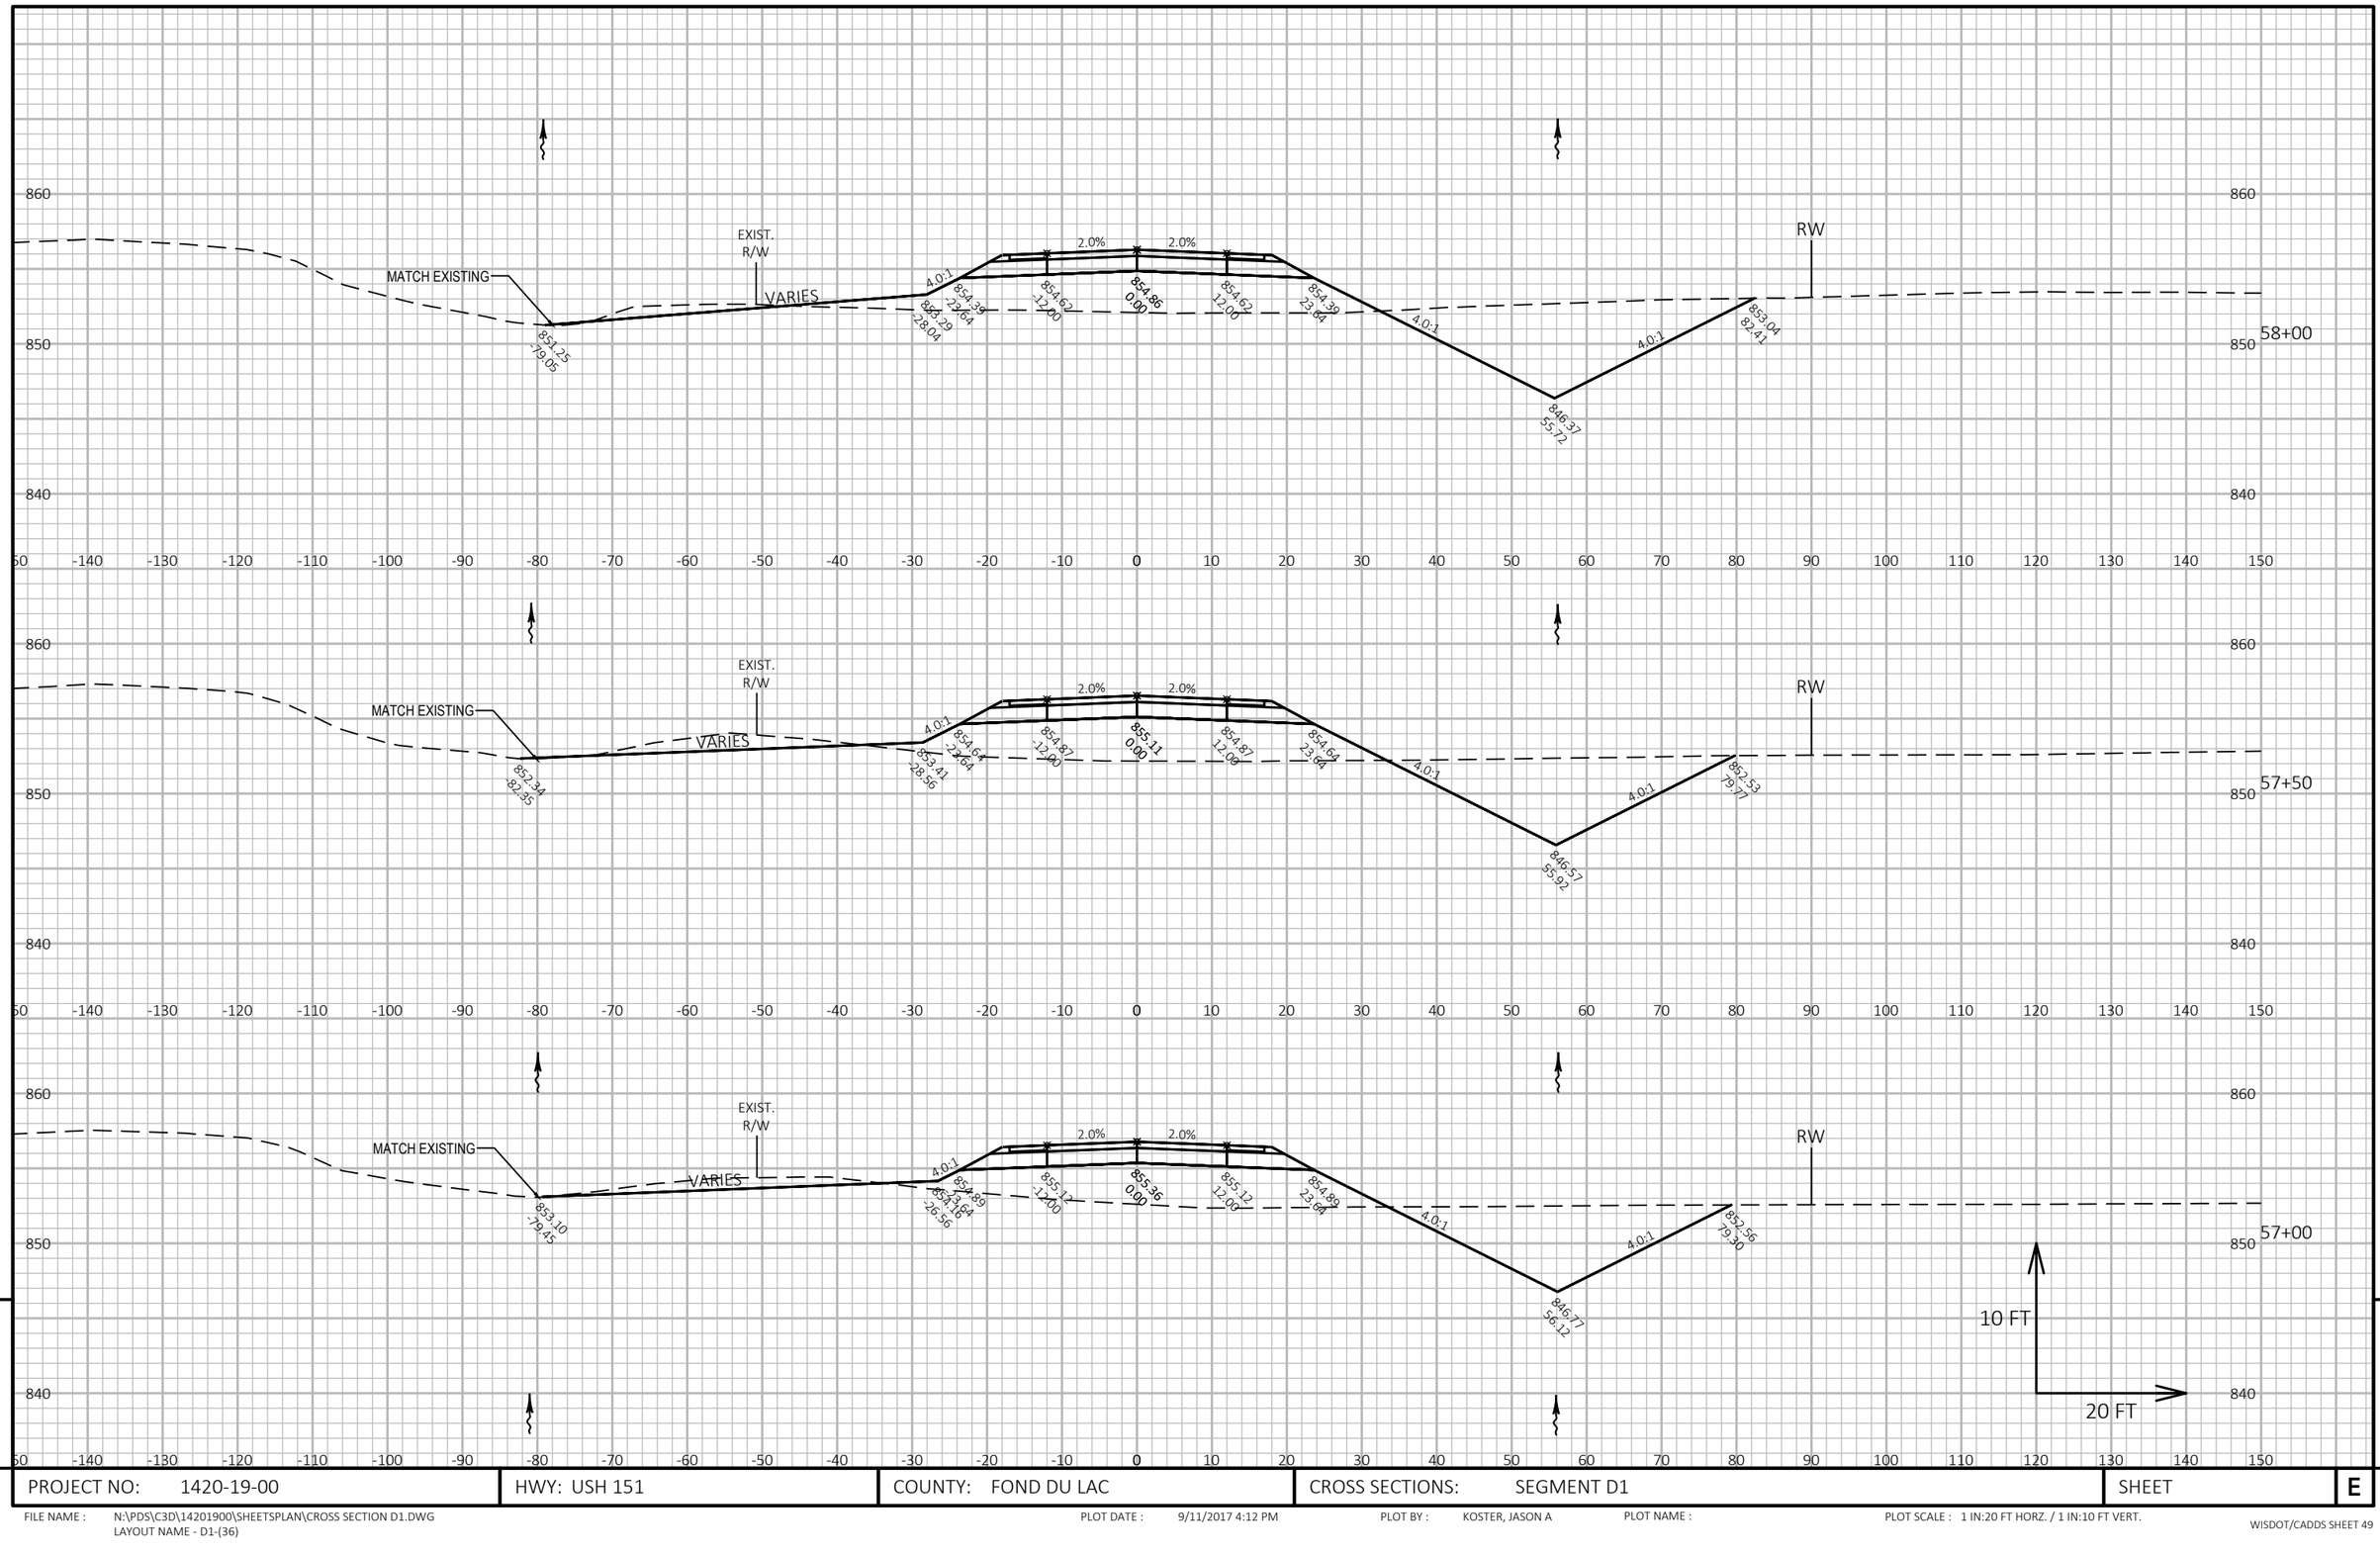

PROJECT NO: 1420-19-00	HWY: USH 151	COUNTY: FOND DU LAC	CROSS SECTIONS: SEGMENT D1	SHEET	E


FILE NAME : N:\PDS\C3D\14201900\SHEETSPLAN\CROSS SECTION D1.DWG
LAYOUT NAME - D1-(36)

PLOT DATE : 9/11/2017 4:12 PM

PLOT BY : KOSTER, JASON A

PLOT NAME :

PLOT SCALE : 1 IN:20 FT HORZ. / 1 IN:10 FT VERT.

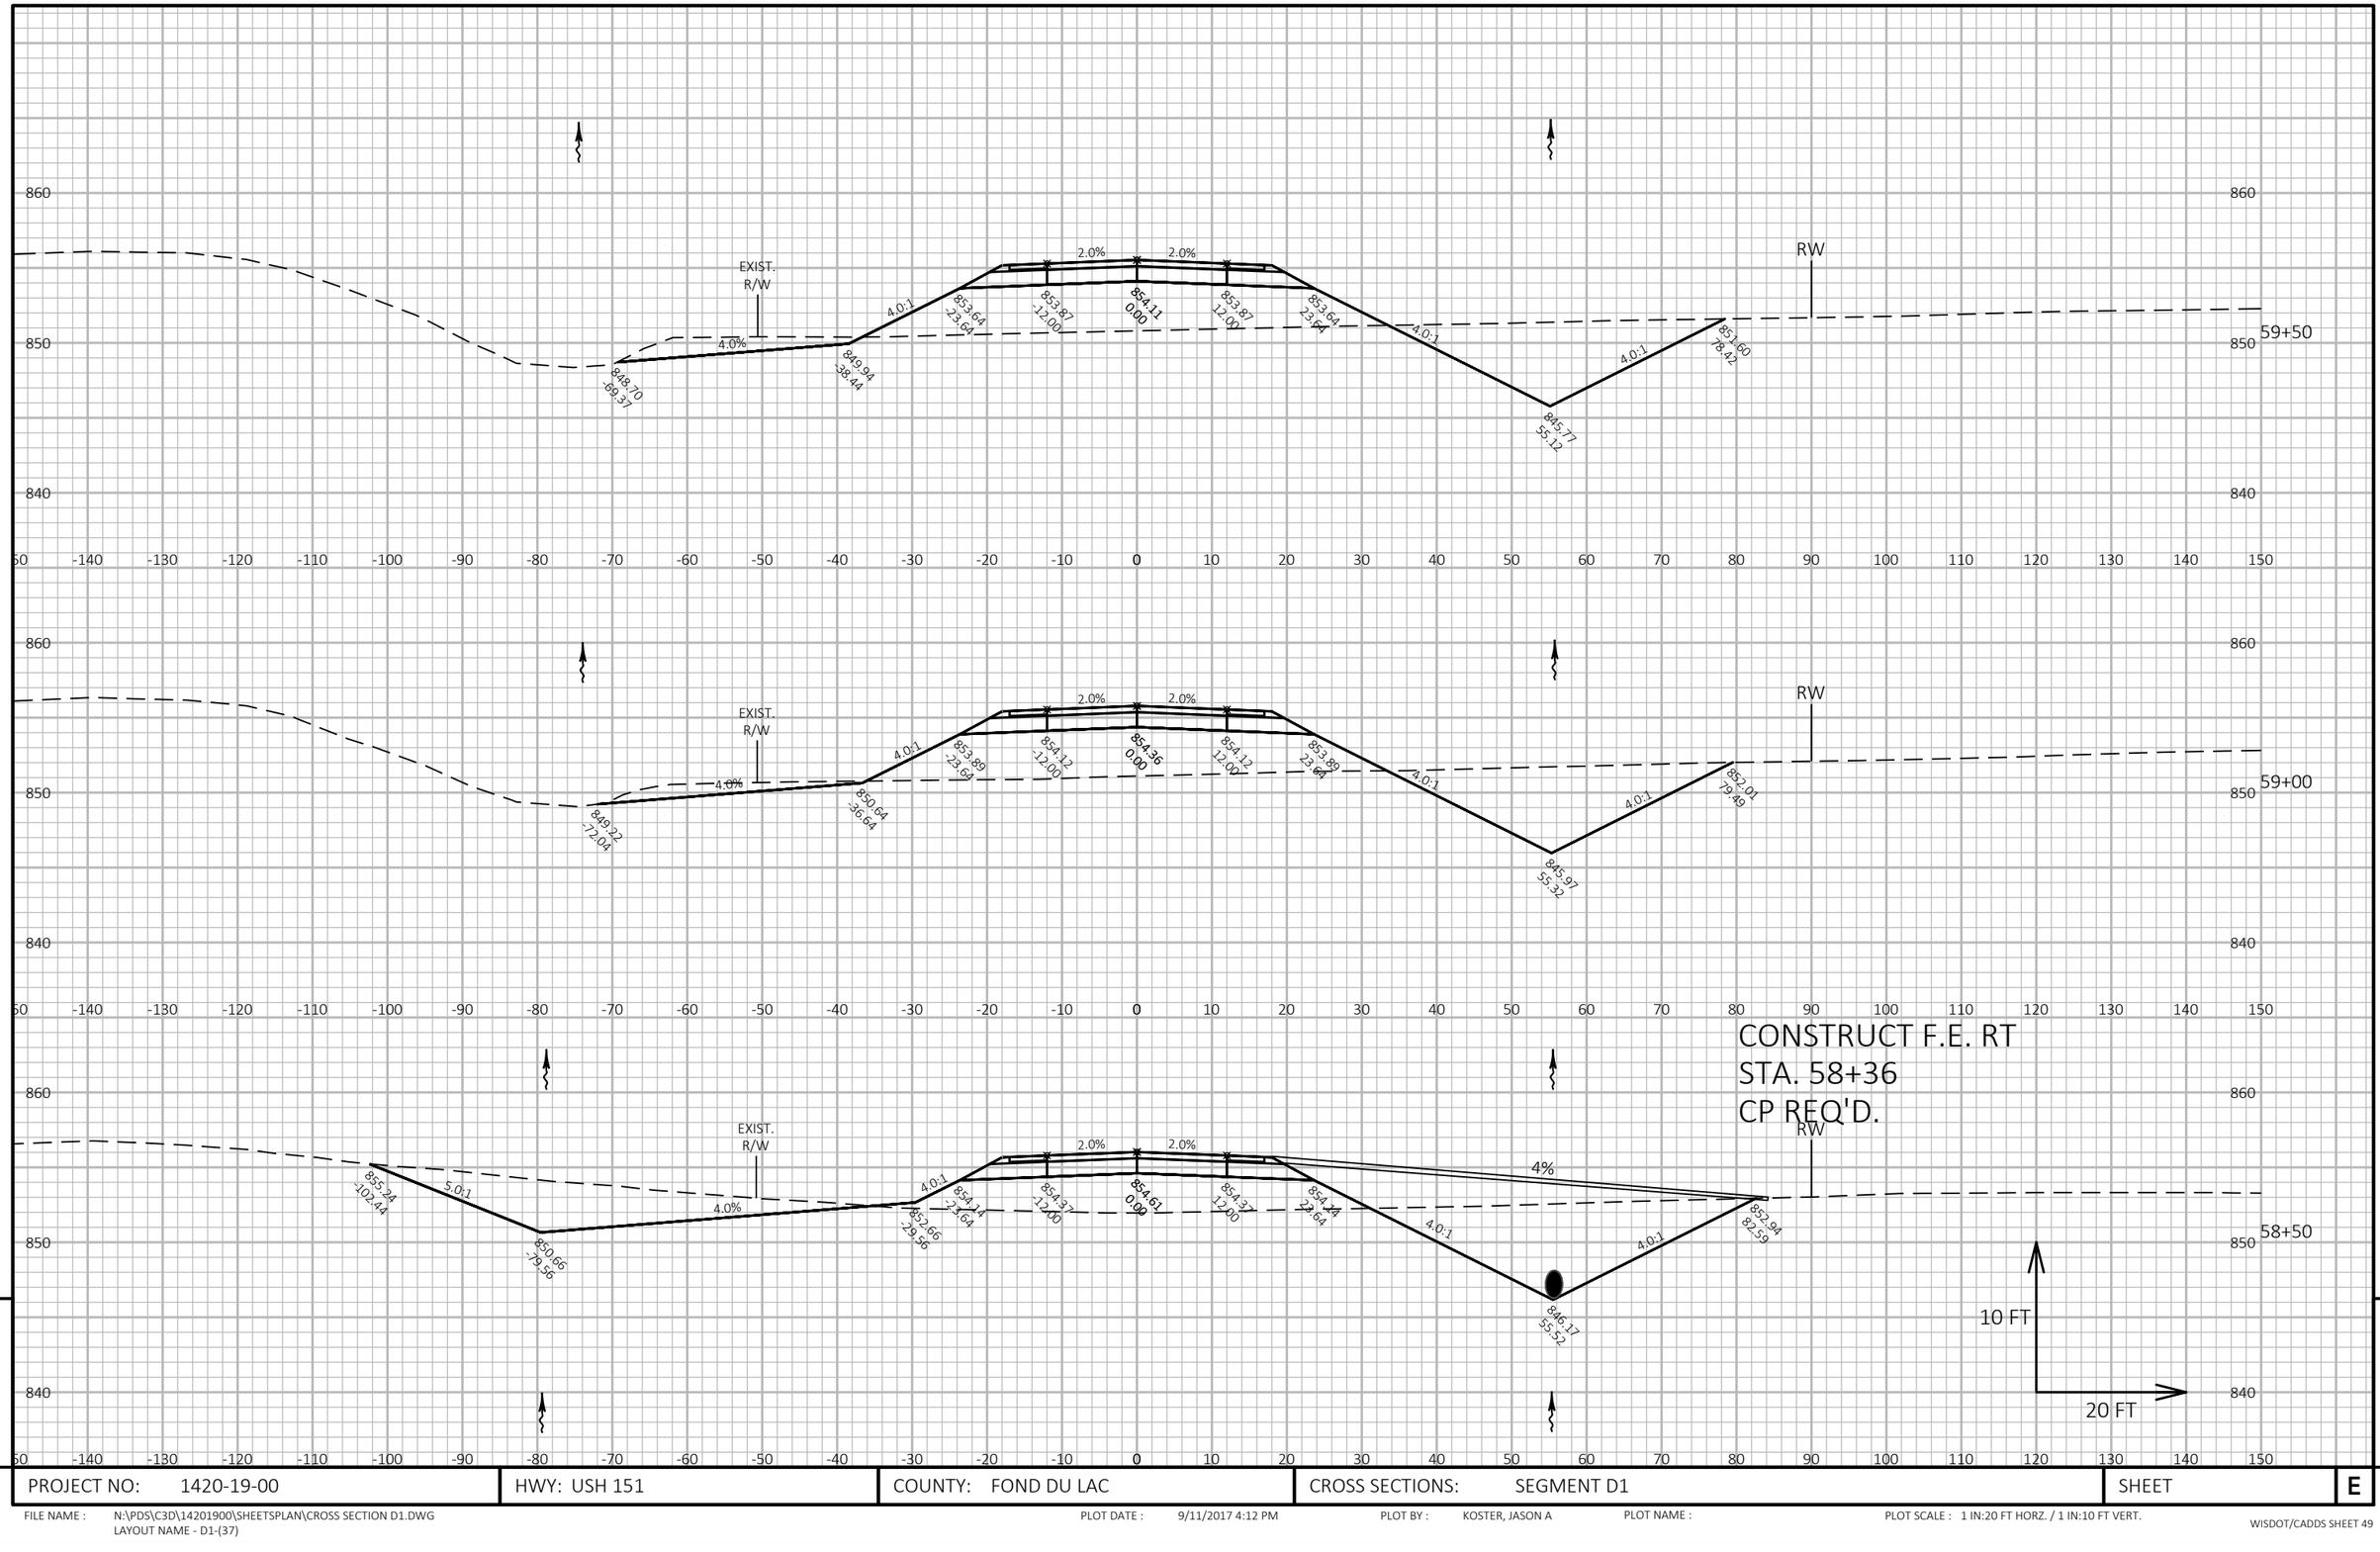

9

9

PROJECT NO: 1420-19-00	HWY: USH 151	COUNTY: FOND DU LAC	CROSS SECTIONS: SEGMENT D1	SHEET	E


FILE NAME : N:\PDS\C3D\14201900\SHEETSPLAN\CROSS SECTION D1.DWG
LAYOUT NAME - D1-(37)

PLOT DATE : 9/11/2017 4:12 PM

PLOT BY : KOSTER, JASON A

PLOT NAME :

PLOT SCALE : 1 IN:20 FT HORZ. / 1 IN:10 FT VERT.

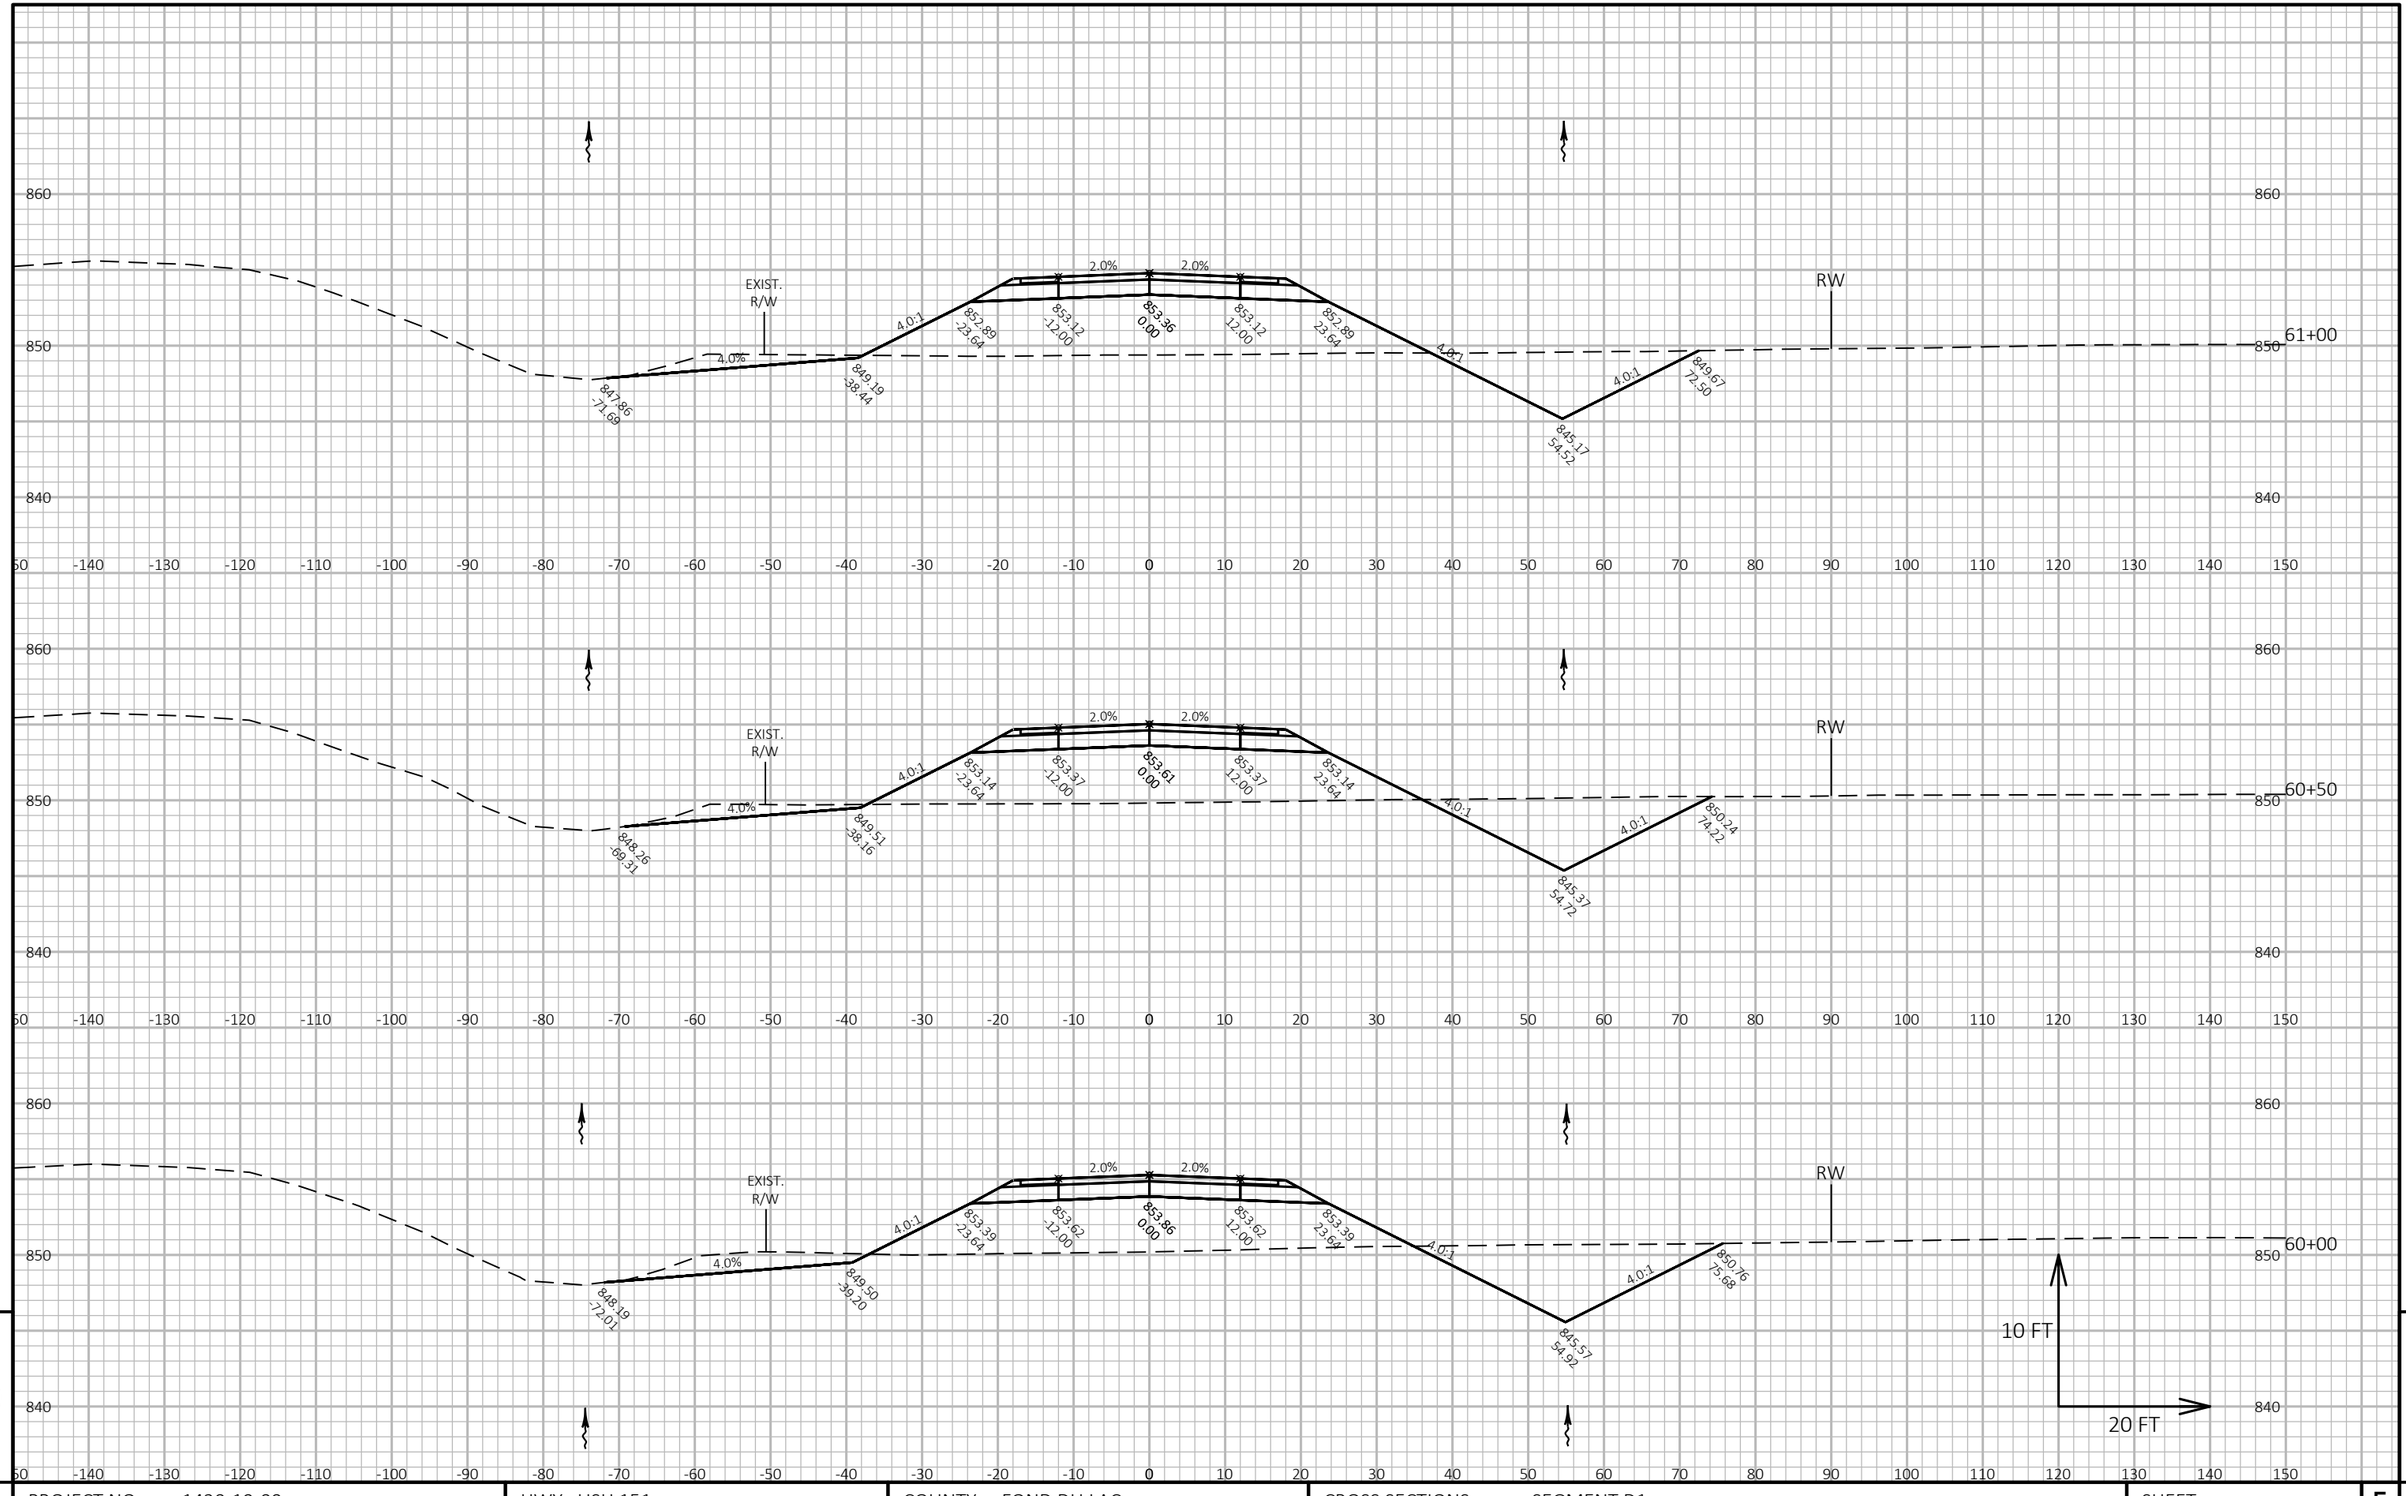

9

9

PROJECT NO: 1420-19-00	HWY: USH 151	COUNTY: FOND DU LAC	CROSS SECTIONS: SEGMENT D1	SHEET	E


FILE NAME : N:\PDS\C3D\14201900\SHEETSPLAN\CROSS SECTION D1.DWG
LAYOUT NAME - D1-(38)

PLOT DATE : 9/11/2017 4:12 PM

PLOT BY : KOSTER, JASON A

PLOT NAME :

PLOT SCALE : 1 IN:20 FT HORZ. / 1 IN:10 FT VERT.

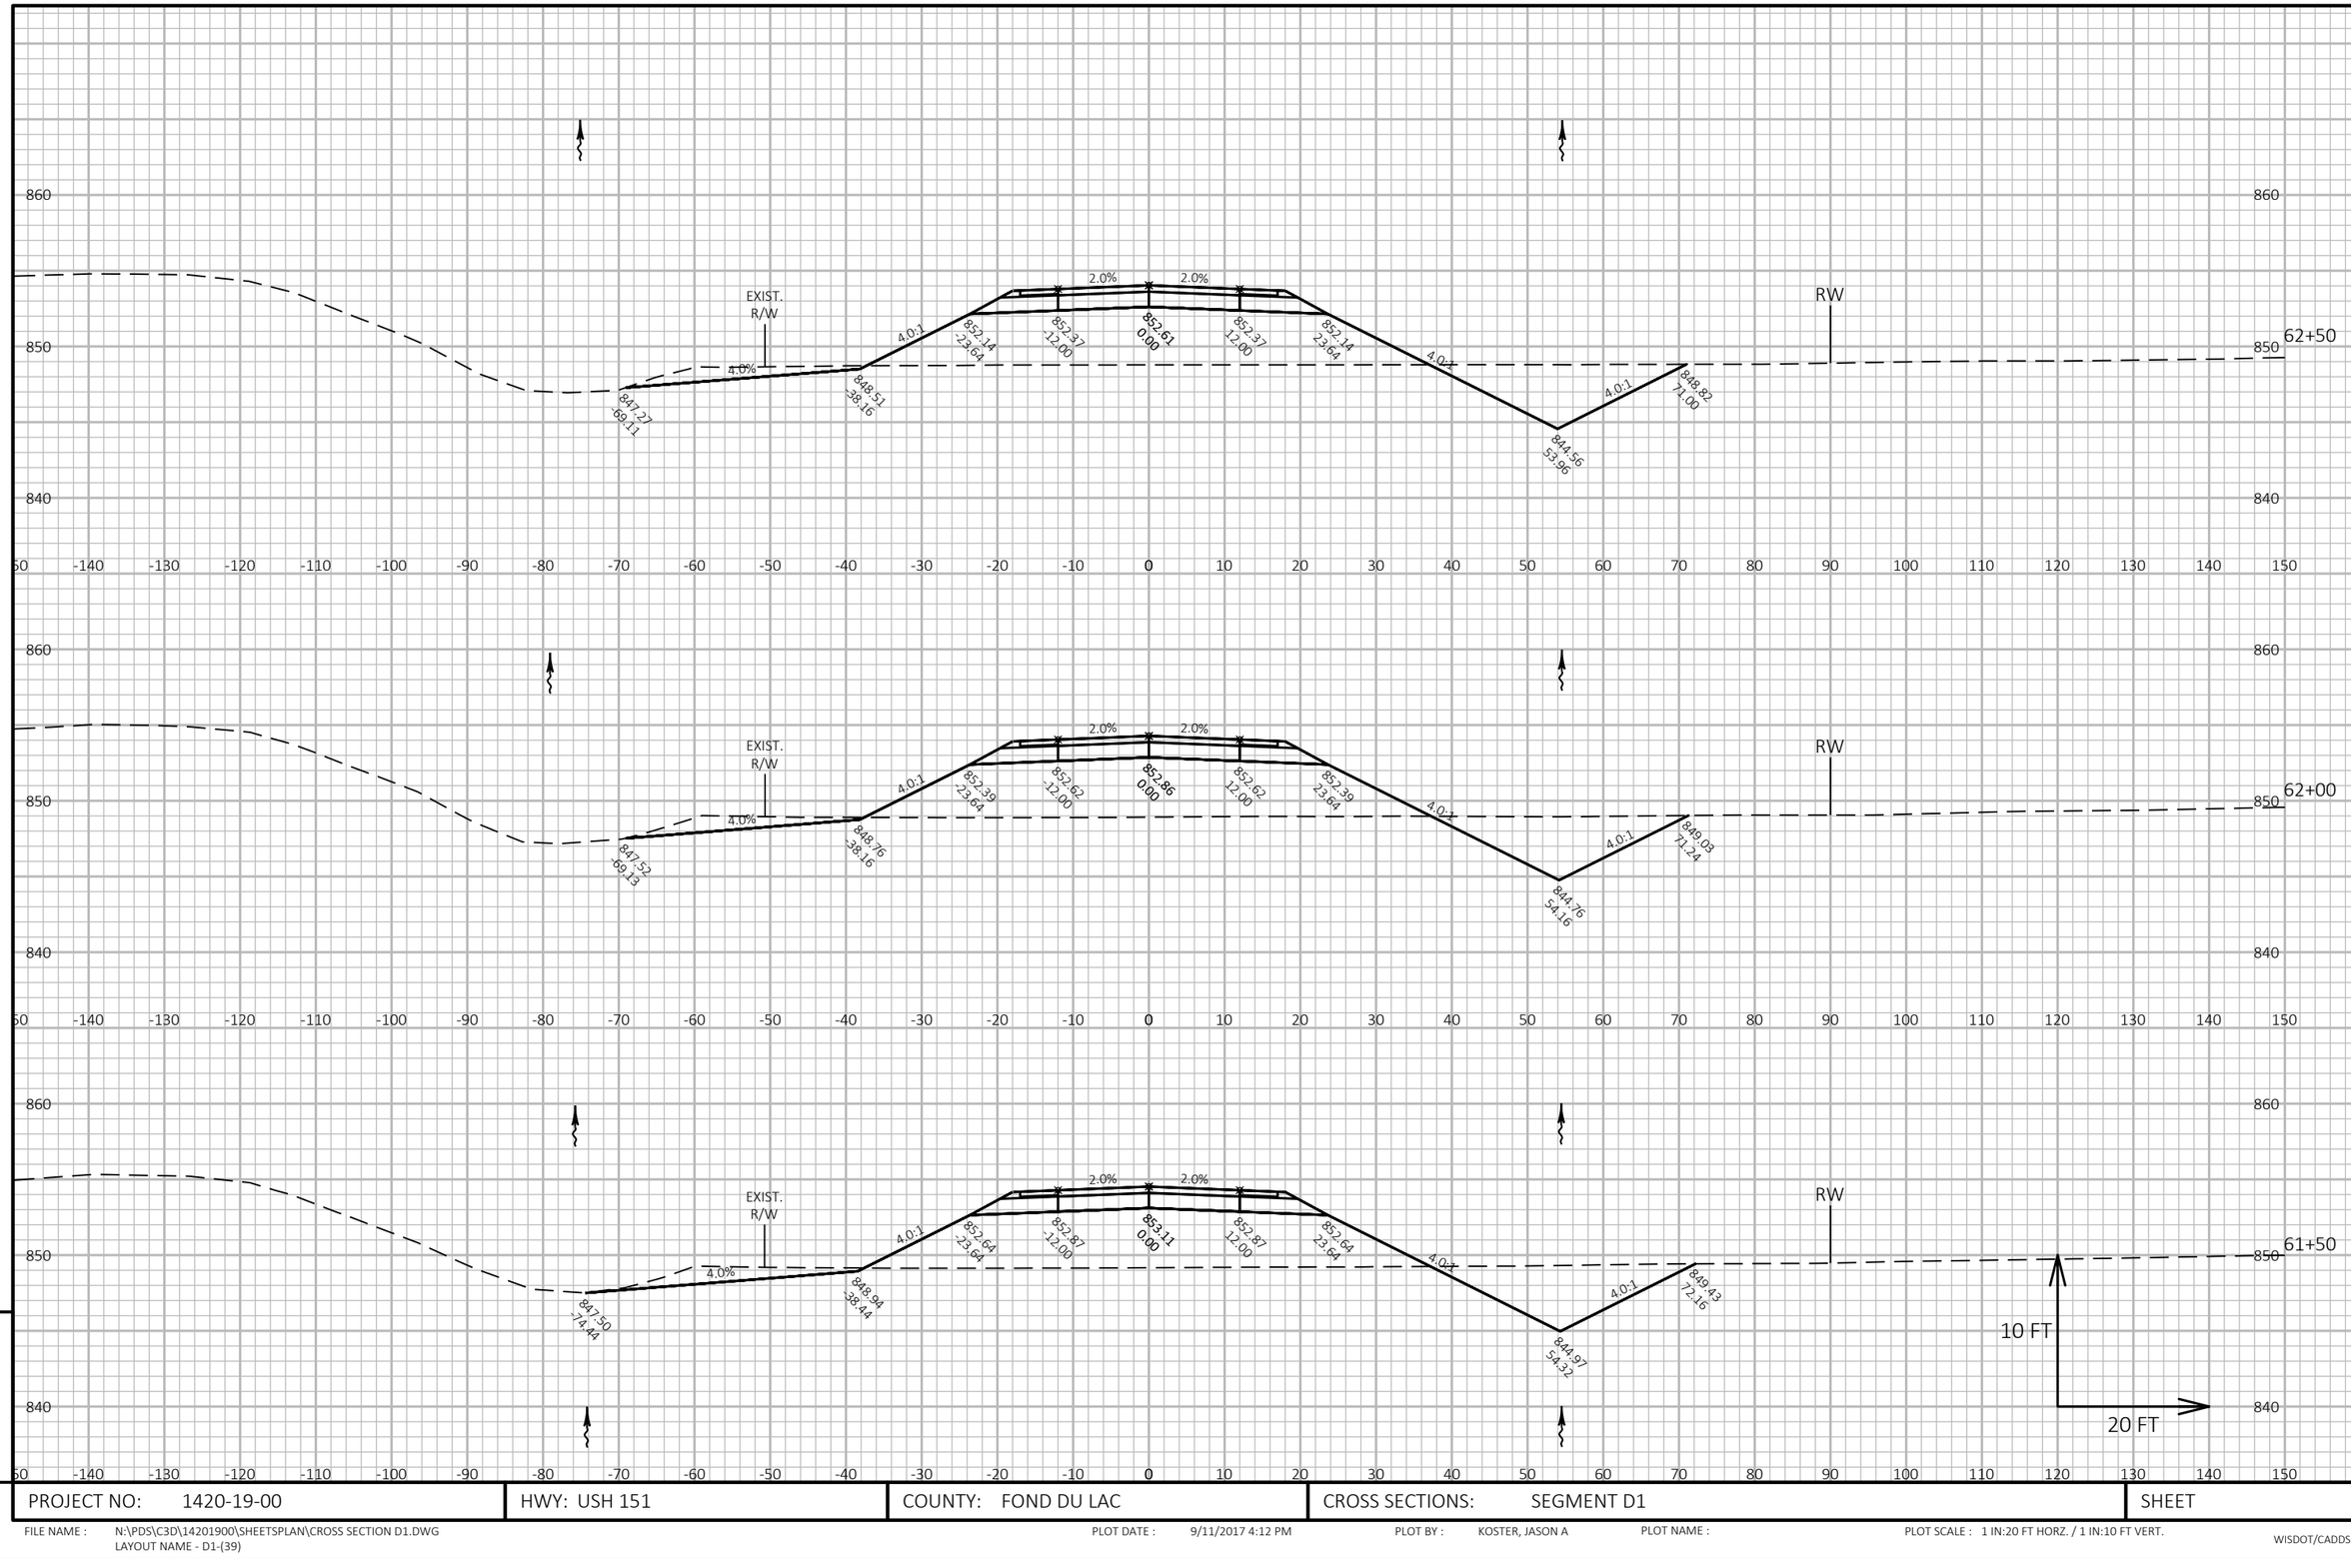

9

9

PROJECT NO: 1420-19-00	HWY: USH 151	COUNTY: FOND DU LAC	CROSS SECTIONS: SEGMENT D1	SHEET	E


FILE NAME : N:\PDS\C3D\14201900\SHEETSPLAN\CROSS SECTION D1.DWG
LAYOUT NAME - D1-(39)

PLOT DATE : 9/11/2017 4:12 PM

PLOT BY : KOSTER, JASON A

PLOT NAME :

PLOT SCALE : 1 IN:20 FT HORZ. / 1 IN:10 FT VERT.

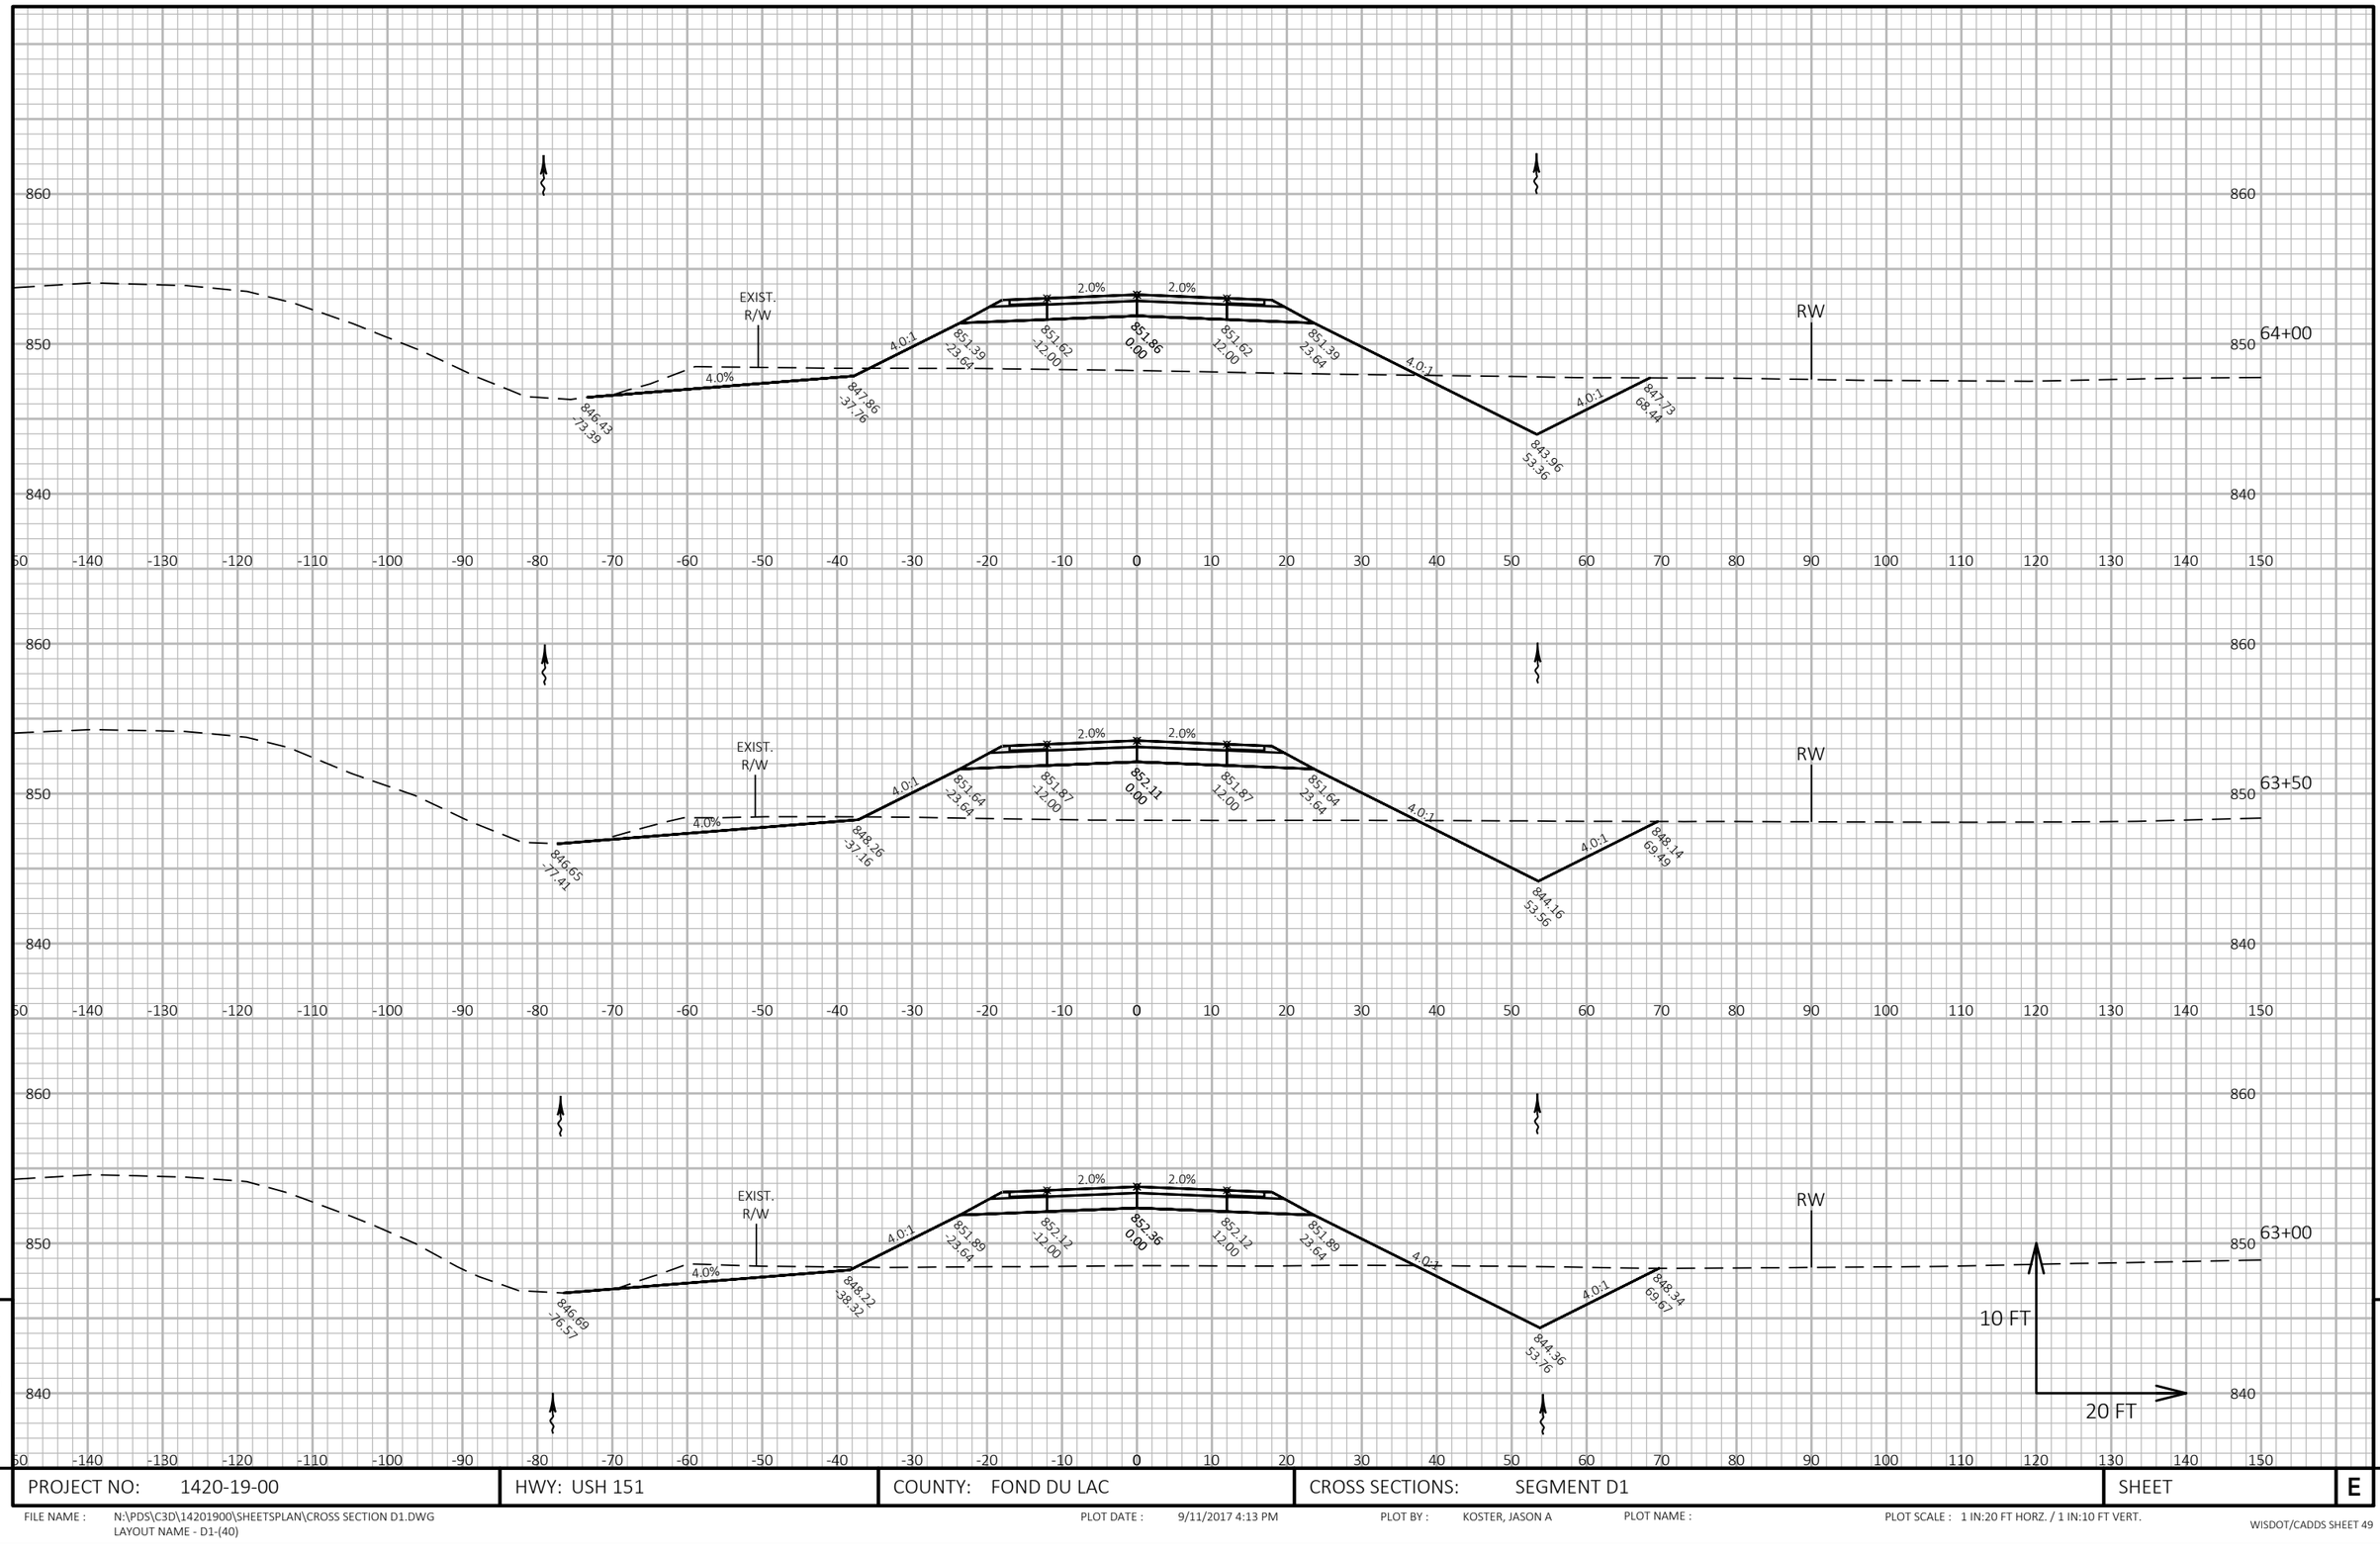

9

9

PROJECT NO: 1420-19-00	HWY: USH 151	COUNTY: FOND DU LAC	CROSS SECTIONS: SEGMENT D1	SHEET	E

FILE NAME : N:\PDS\C3D\14201900\SHEETSPLAN\CROSS SECTION D1.DWG
LAYOUT NAME - D1-(40)


PLOT DATE : 9/11/2017 4:13 PM

PLOT BY : KOSTER, JASON A

PLOT NAME :

PLOT SCALE : 1 IN:20 FT HORZ. / 1 IN:10 FT VERT.

WISDOT/CADDS SHEET 49

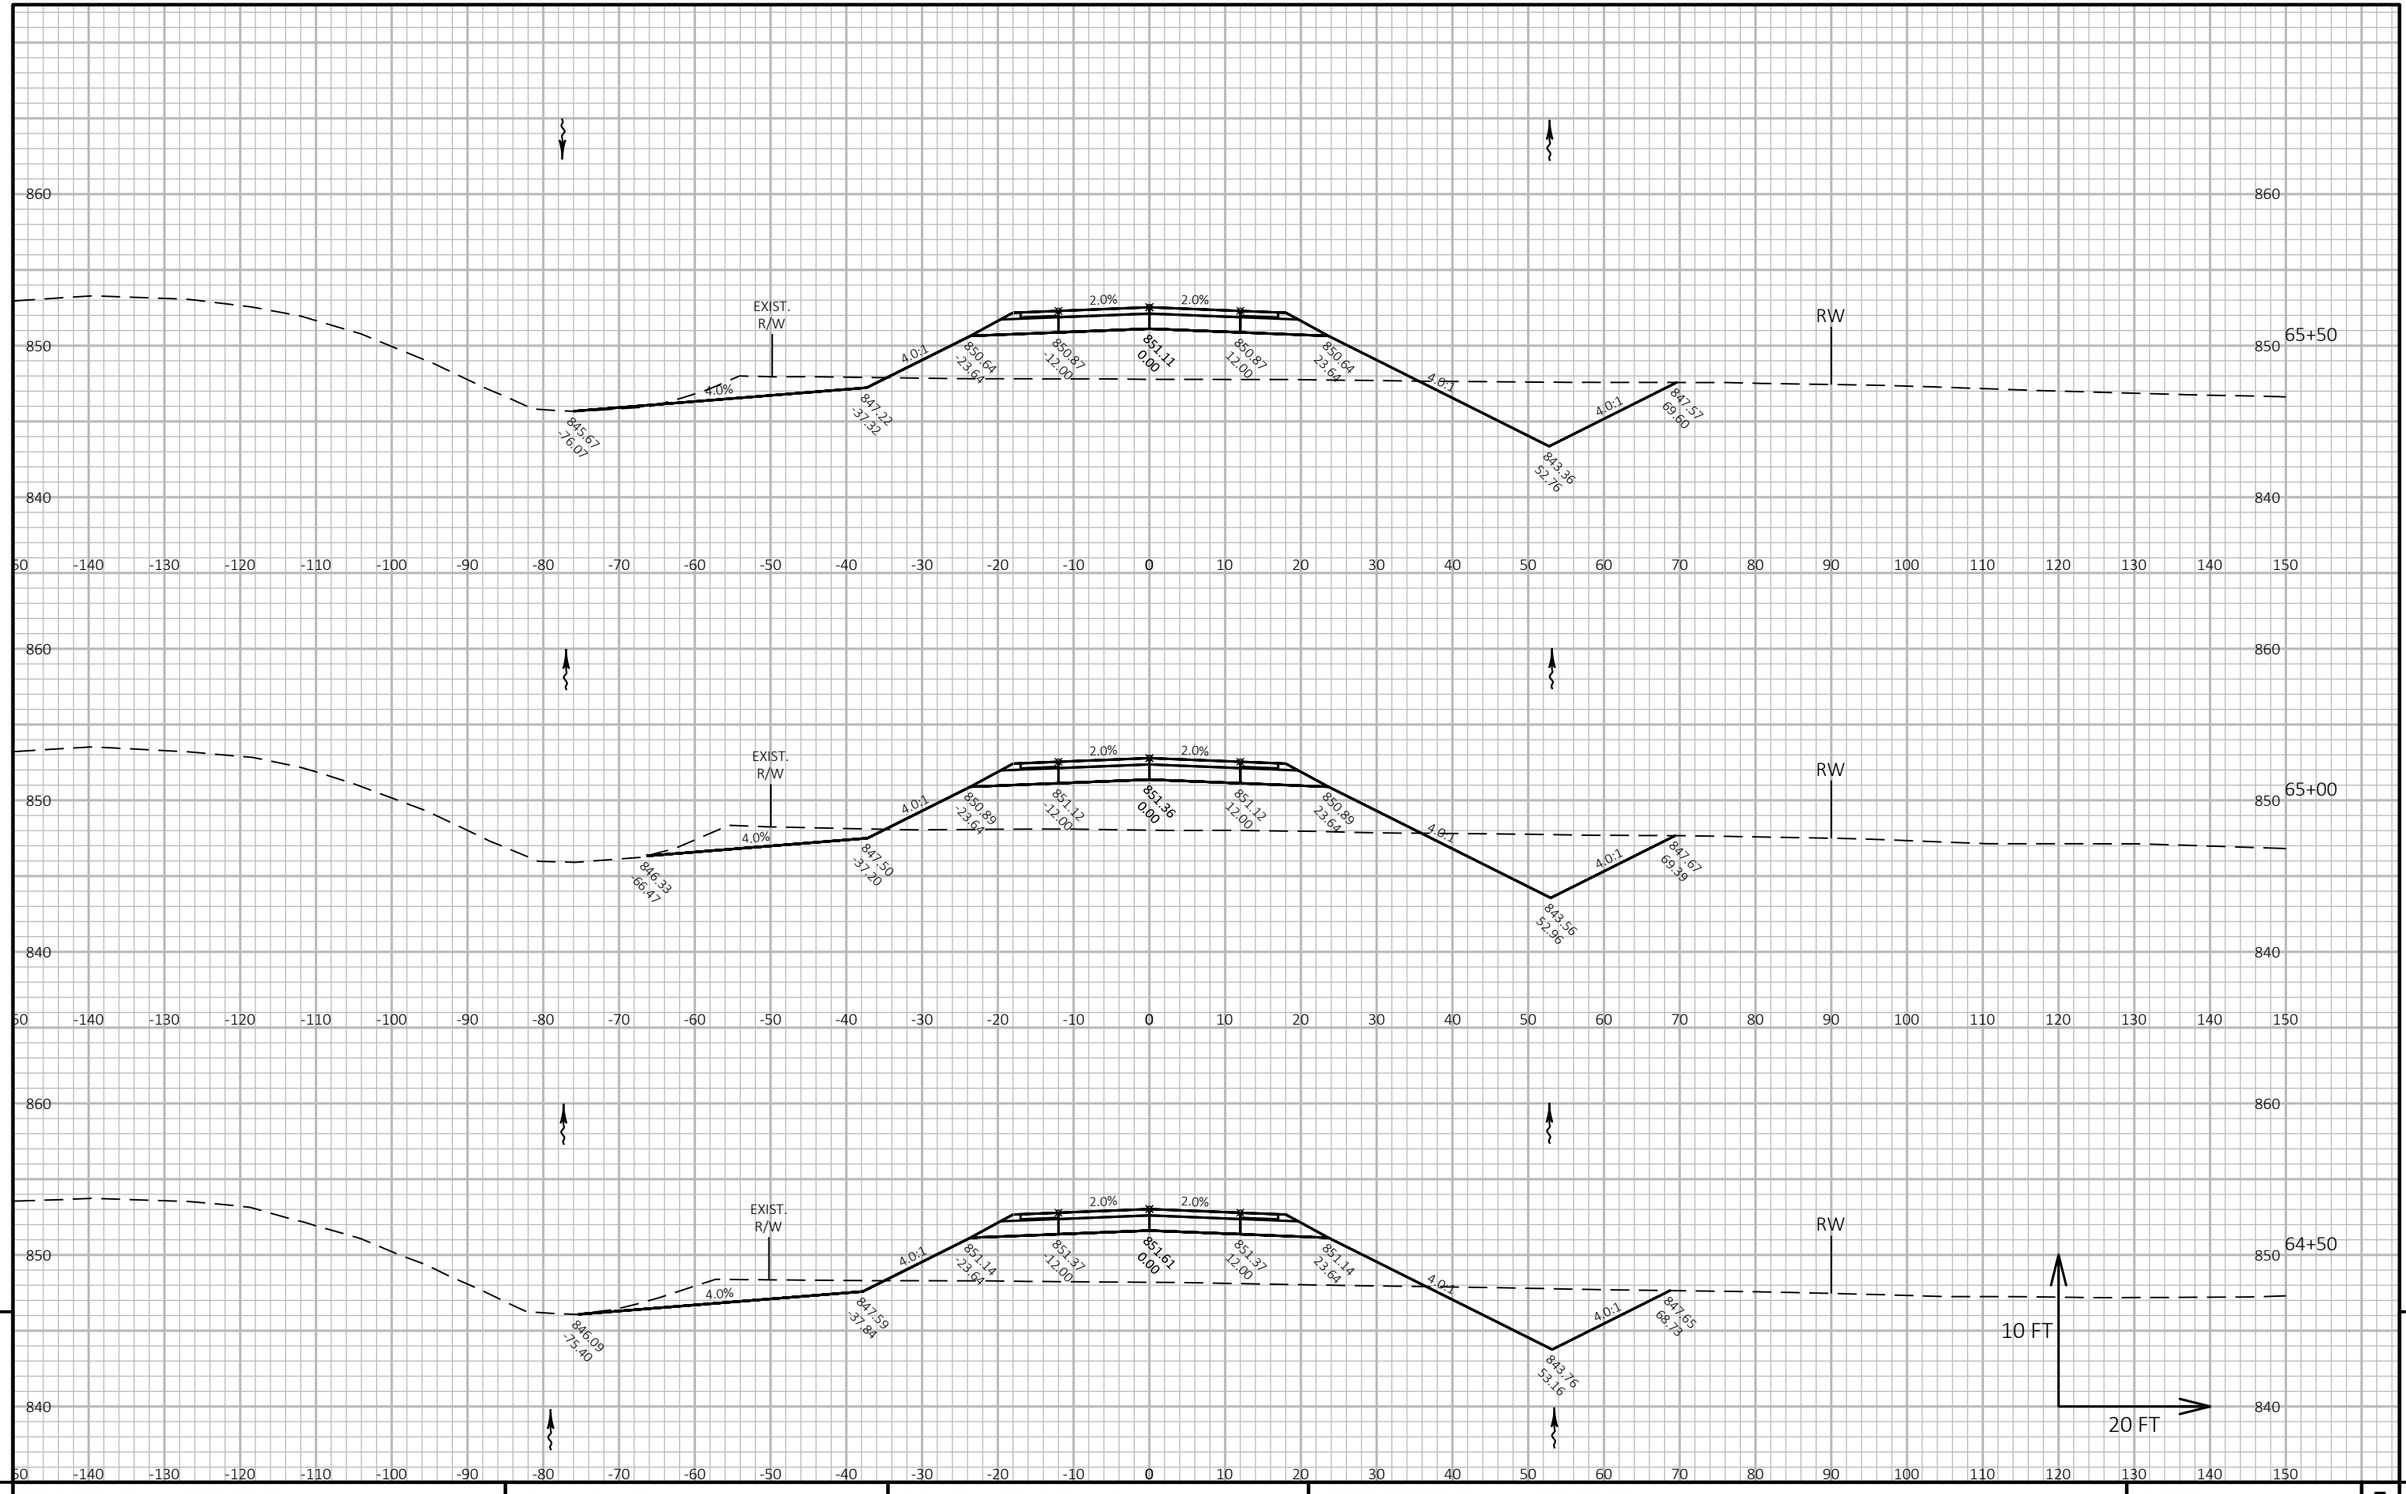

9

9

PROJECT NO: 1420-19-00	HWY: USH 151	COUNTY: FOND DU LAC	CROSS SECTIONS: SEGMENT D1	SHEET	E


FILE NAME : N:\PDS\C3D\14201900\SHEETSPLAN\CROSS SECTION D1.DWG
LAYOUT NAME - D1-(41)

PLOT DATE : 9/11/2017 4:13 PM

PLOT BY : KOSTER, JASON A

PLOT NAME :

PLOT SCALE : 1 IN:20 FT HORZ. / 1 IN:10 FT VERT.

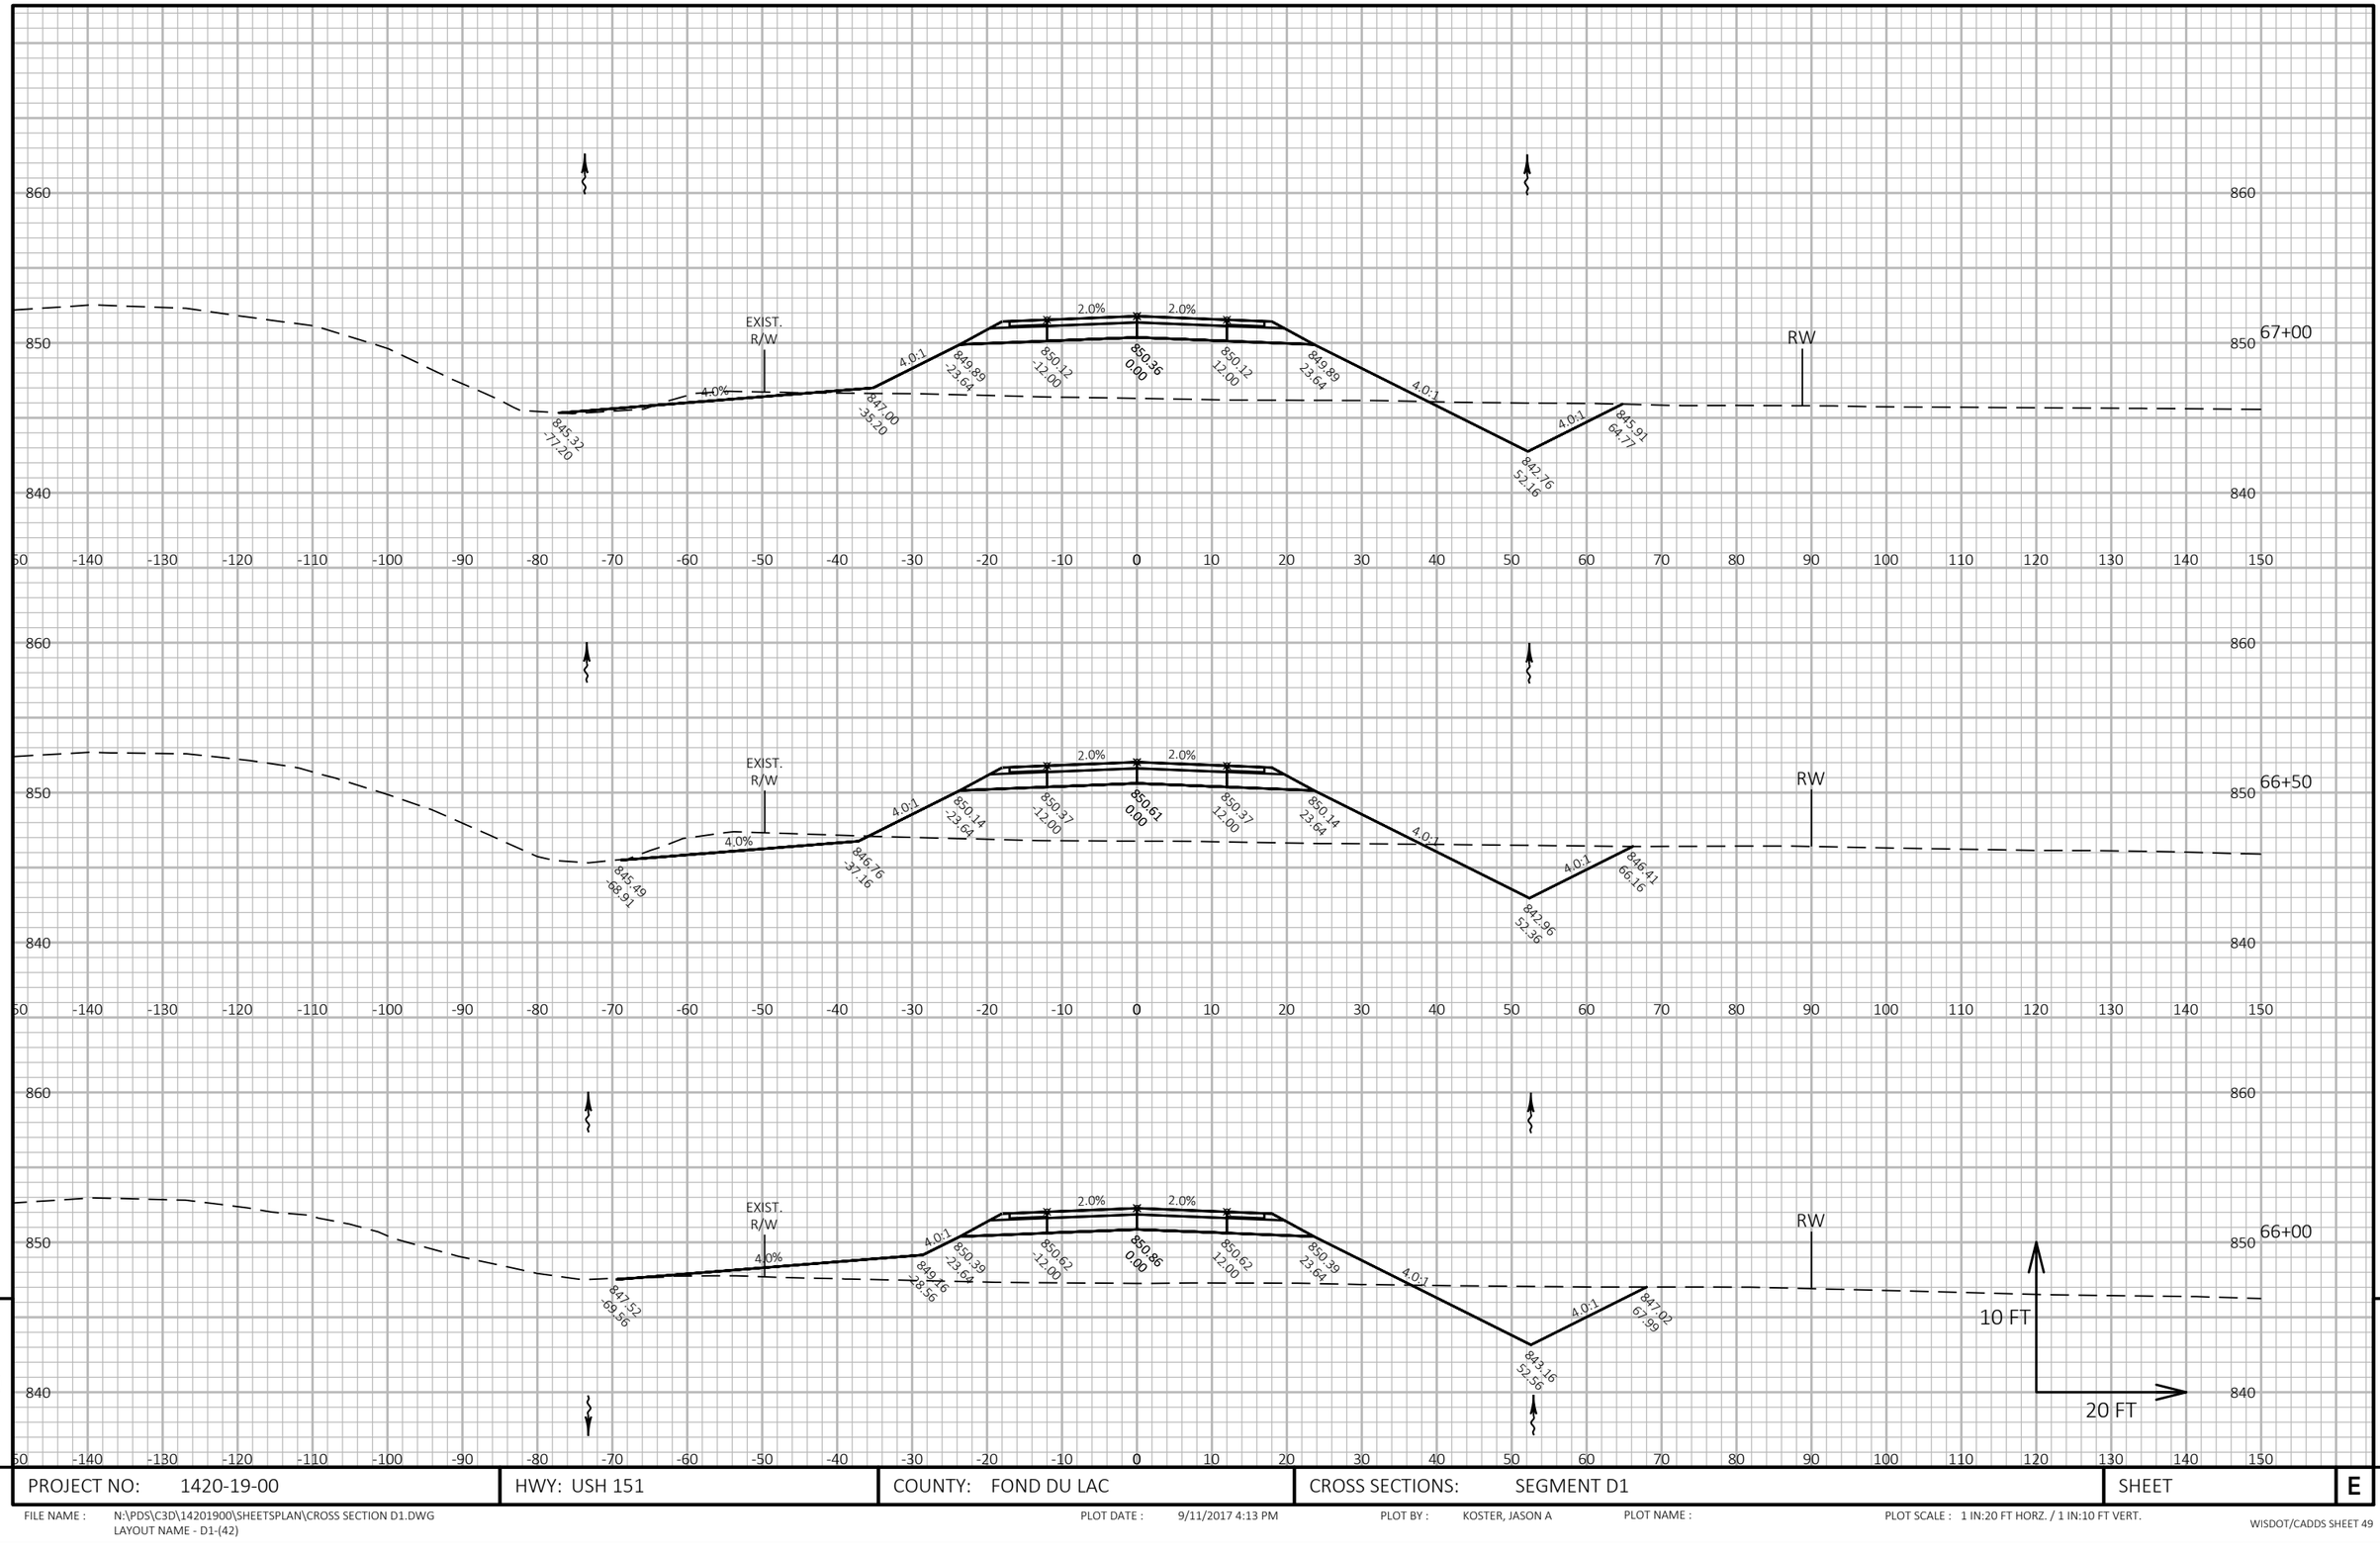

9

9

PROJECT NO: 1420-19-00	HWY: USH 151	COUNTY: FOND DU LAC	CROSS SECTIONS: SEGMENT D1	SHEET	E


FILE NAME : N:\PDS\C3D\14201900\SHEETSPLAN\CROSS SECTION D1.DWG
LAYOUT NAME - D1-(42)

PLOT DATE : 9/11/2017 4:13 PM

PLOT BY : KOSTER, JASON A

PLOT NAME :

PLOT SCALE : 1 IN:20 FT HORZ. / 1 IN:10 FT VERT.

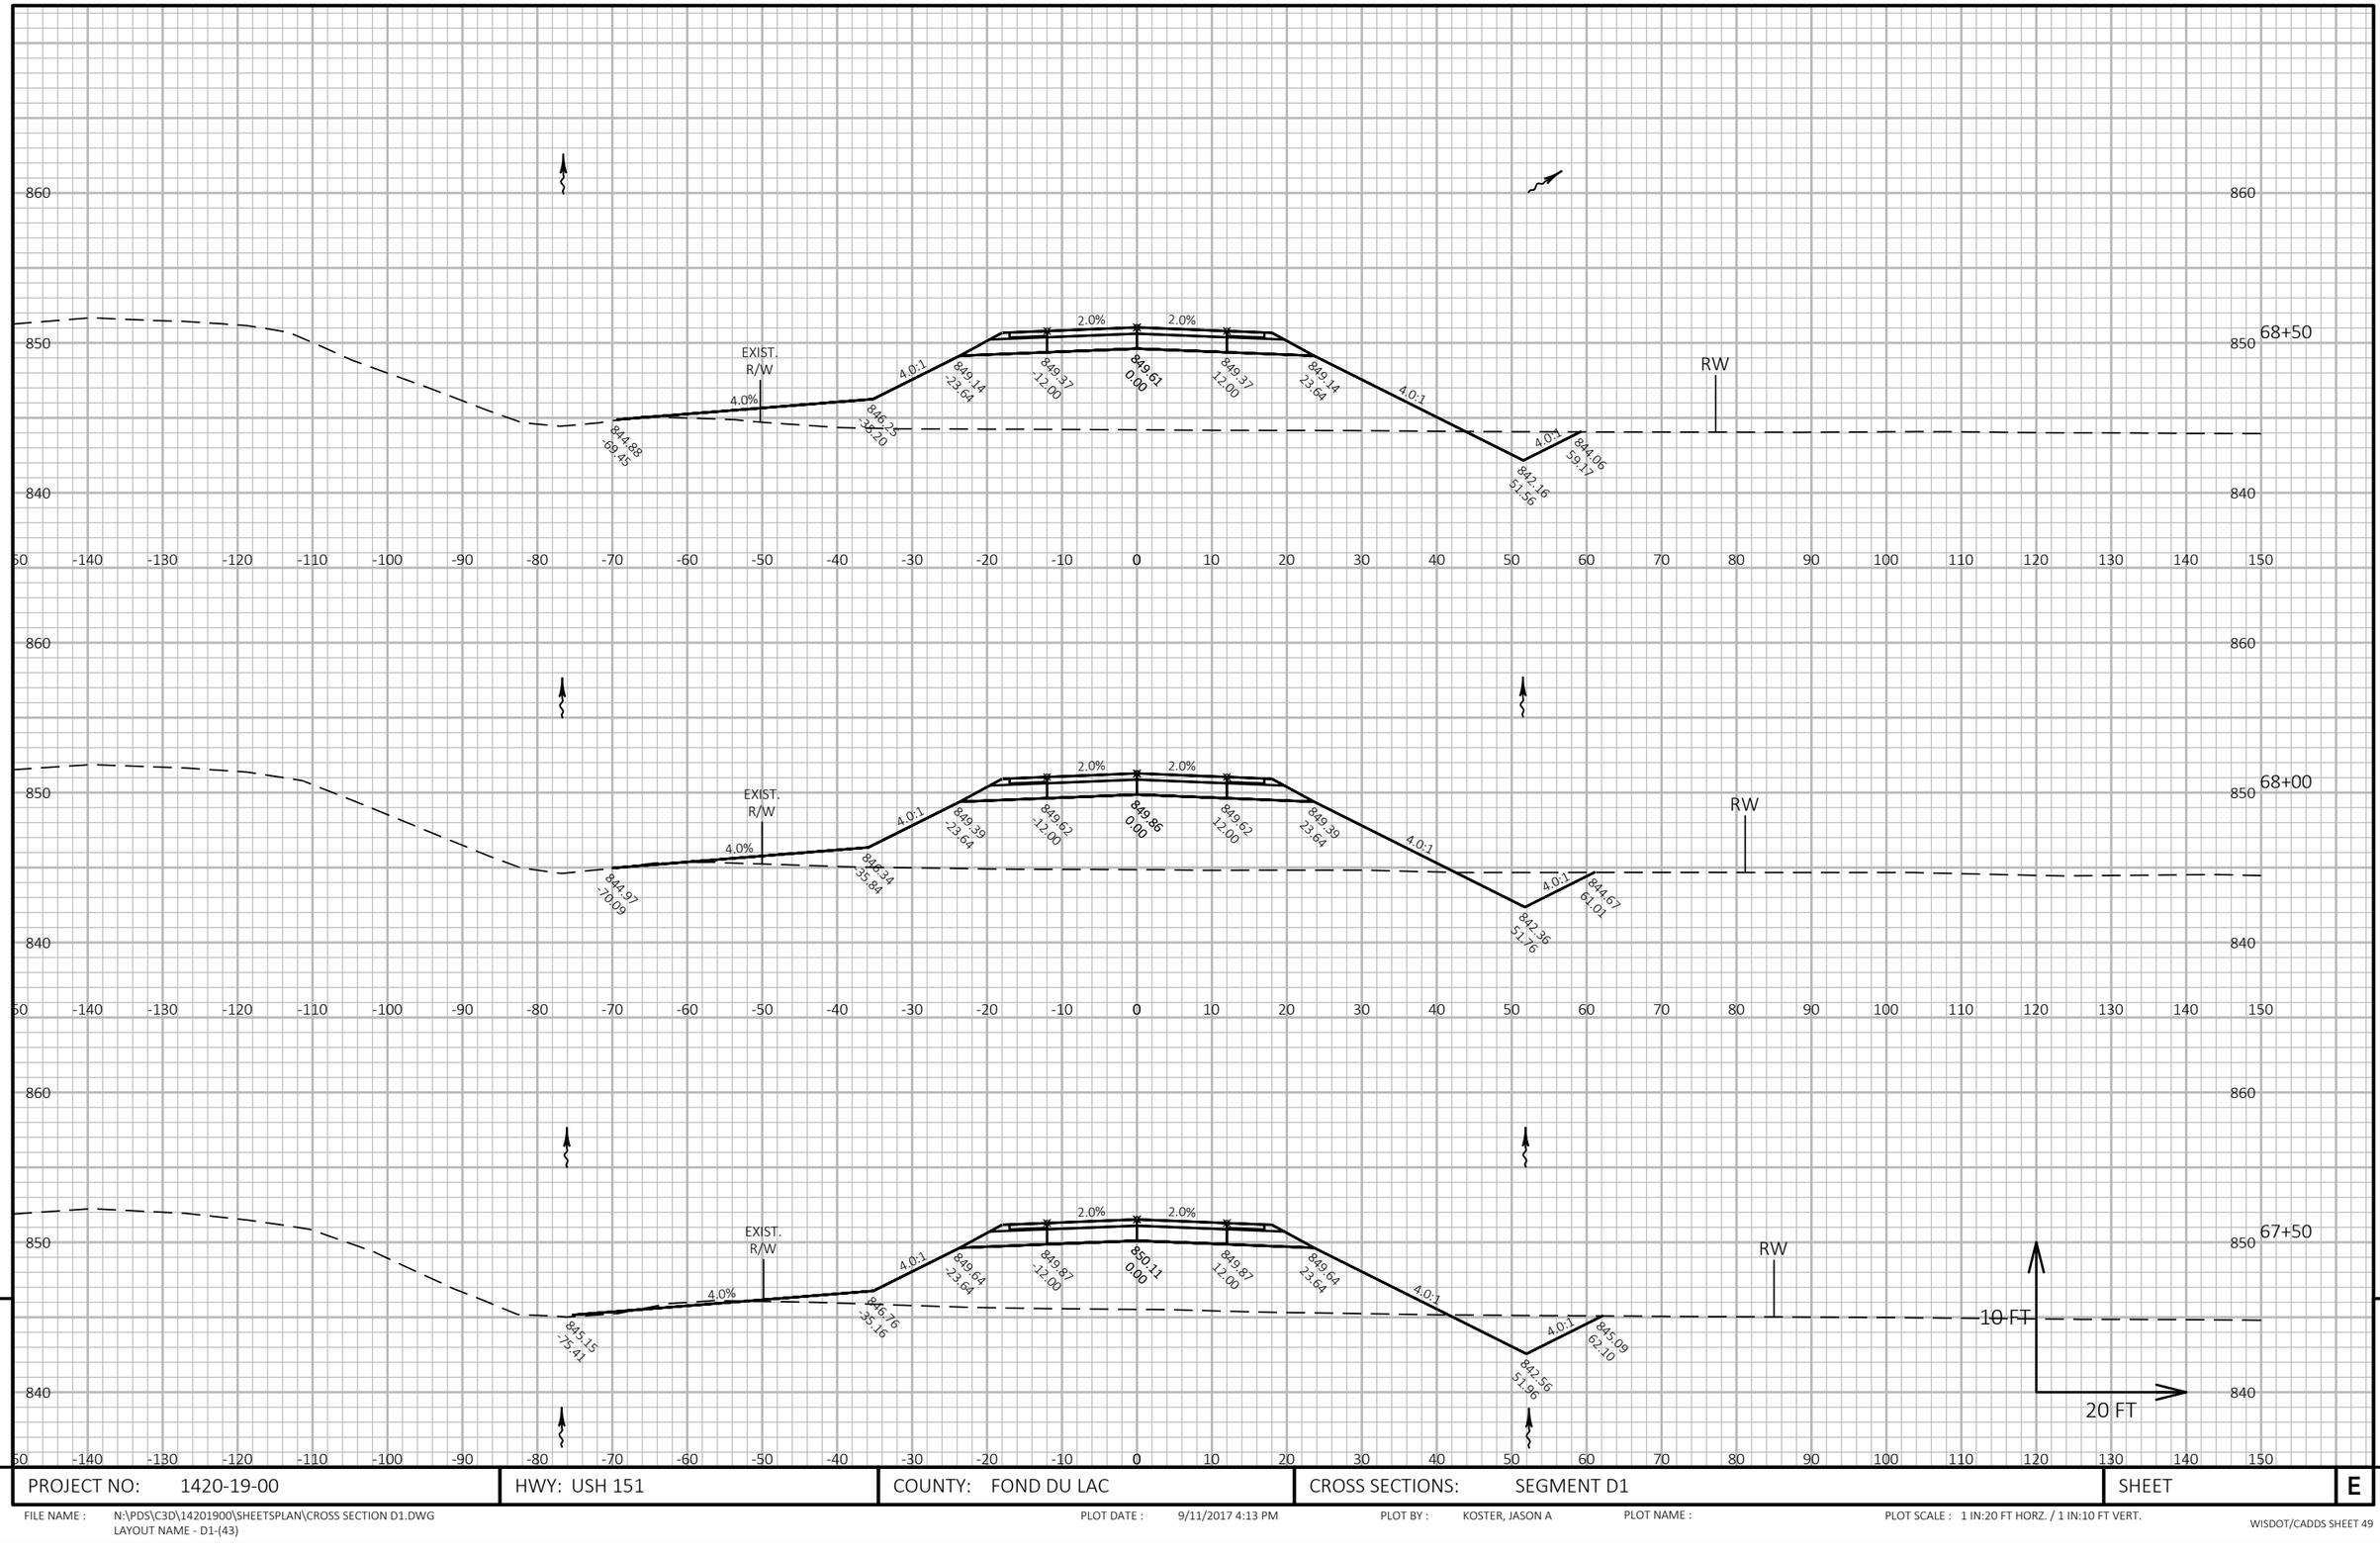

PROJECT NO: 1420-19-00	HWY: USH 151	COUNTY: FOND DU LAC	CROSS SECTIONS: SEGMENT D1	SHEET E

FILE NAME : N:\PDS\C3D\14201900\SHEETSPLAN\CROSS SECTION D1.DWG
LAYOUT NAME - D1-(43)


PLOT DATE : 9/11/2017 4:13 PM

PLOT BY : KOSTER, JASON A

PLOT NAME :

PLOT SCALE : 1 IN:20 FT HORZ. / 1 IN:10 FT VERT.

9

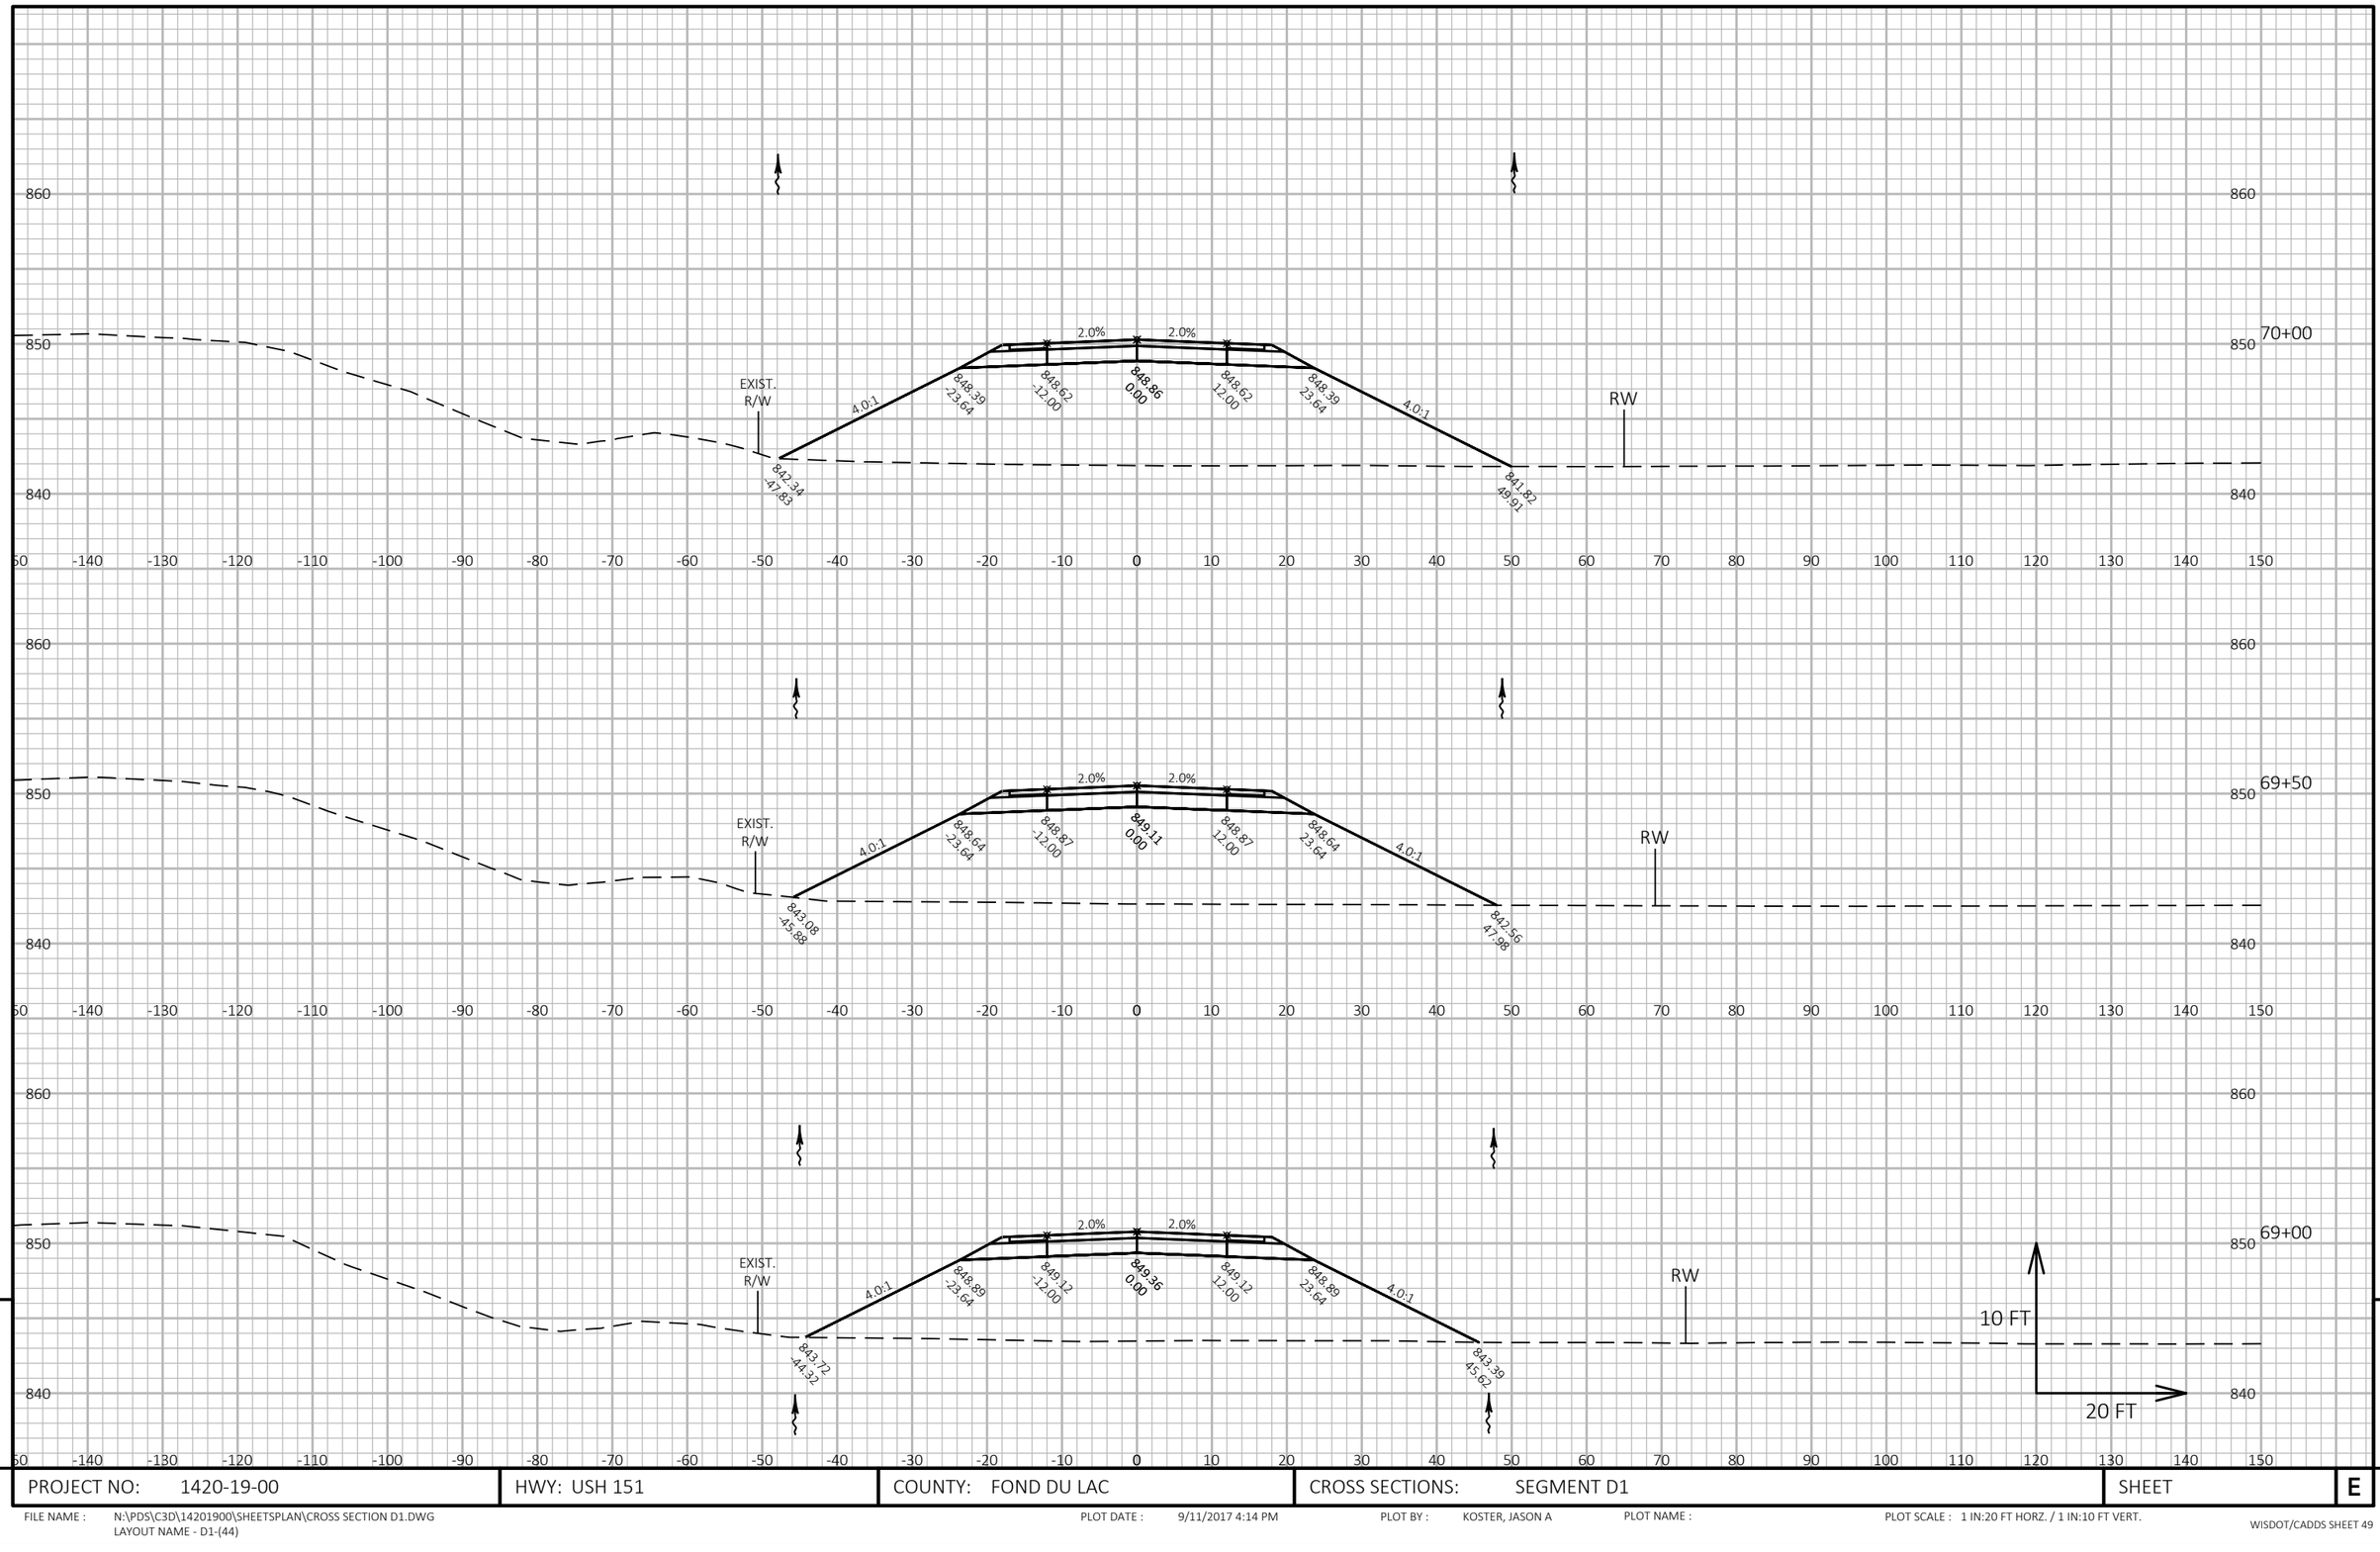

9

9

PROJECT NO: 1420-19-00	HWY: USH 151	COUNTY: FOND DU LAC	CROSS SECTIONS: SEGMENT D1	SHEET	E


FILE NAME : N:\PDS\C3D\14201900\SHEETSPLAN\CROSS SECTION D1.DWG
LAYOUT NAME - D1-(44)

PLOT DATE : 9/11/2017 4:14 PM

PLOT BY : KOSTER, JASON A

PLOT NAME :

PLOT SCALE : 1 IN:20 FT HORZ. / 1 IN:10 FT VERT.

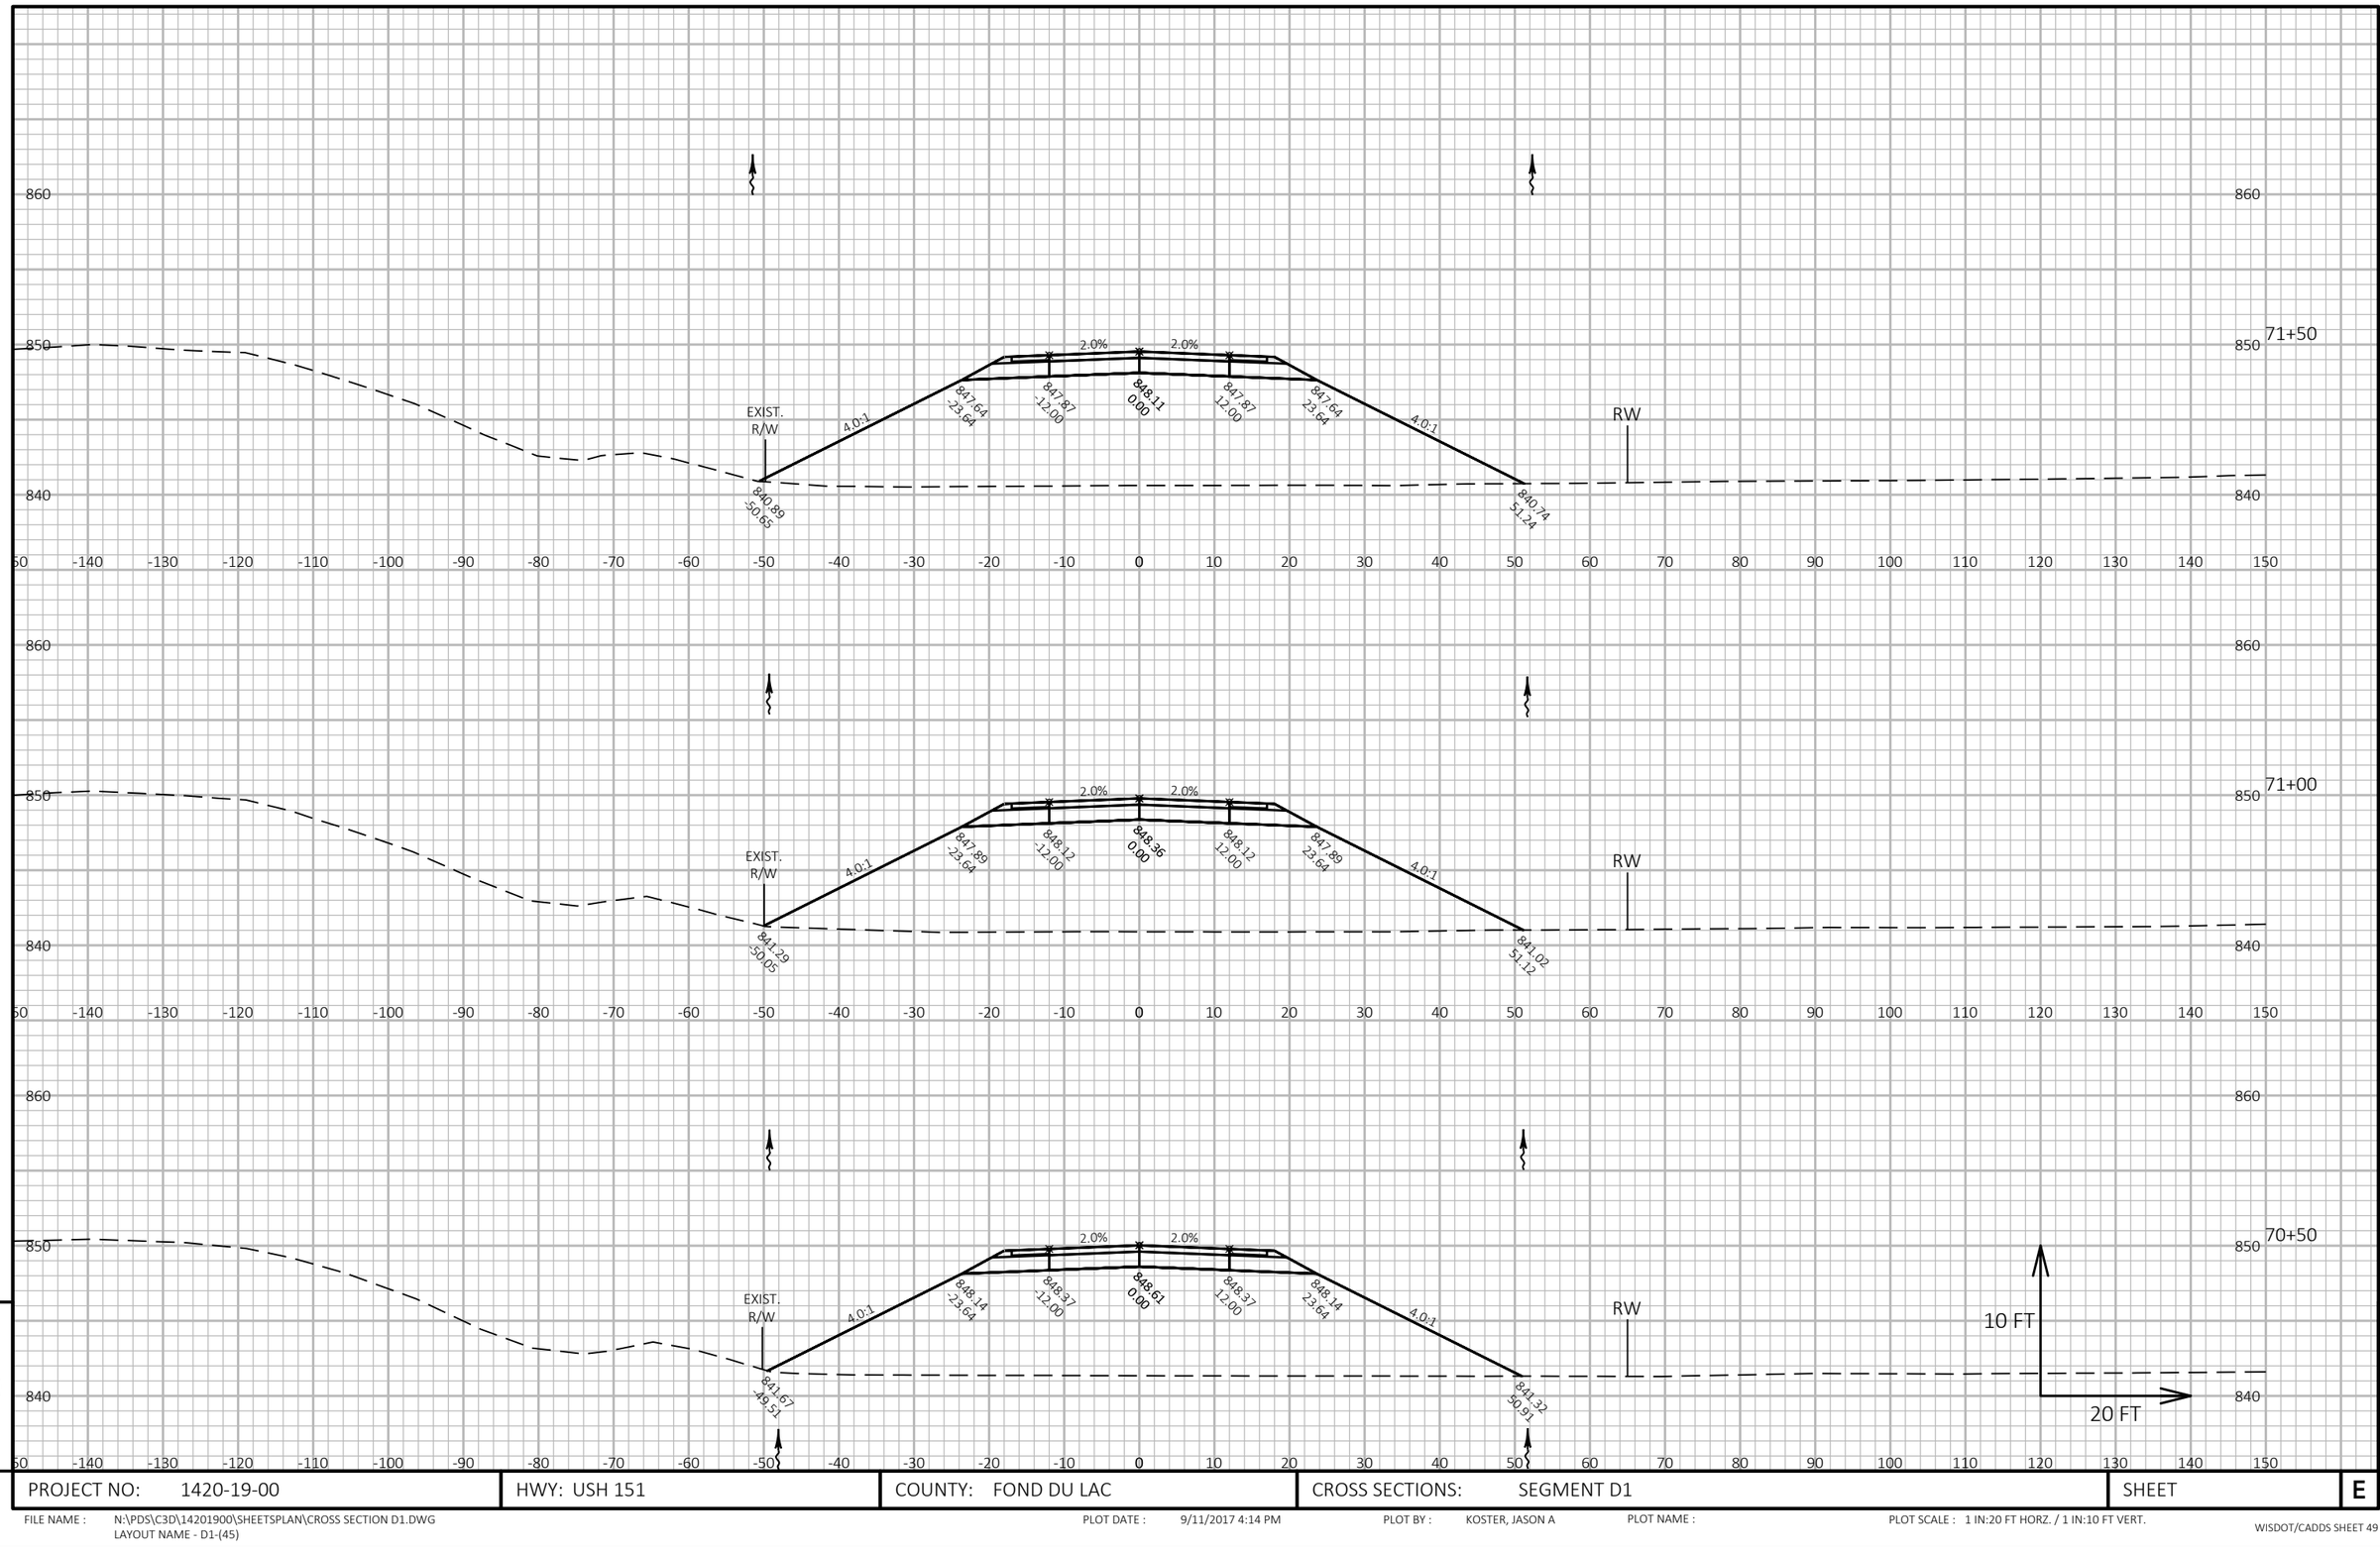

PROJECT NO: 1420-19-00	HWY: USH 151	COUNTY: FOND DU LAC	CROSS SECTIONS: SEGMENT D1	SHEET	E


FILE NAME : N:\PDS\C3D\14201900\SHEETSPLAN\CROSS SECTION D1.DWG
LAYOUT NAME - D1-(45)

PLOT DATE : 9/11/2017 4:14 PM

PLOT BY : KOSTER, JASON A

PLOT NAME :

PLOT SCALE : 1 IN:20 FT HORZ. / 1 IN:10 FT VERT.

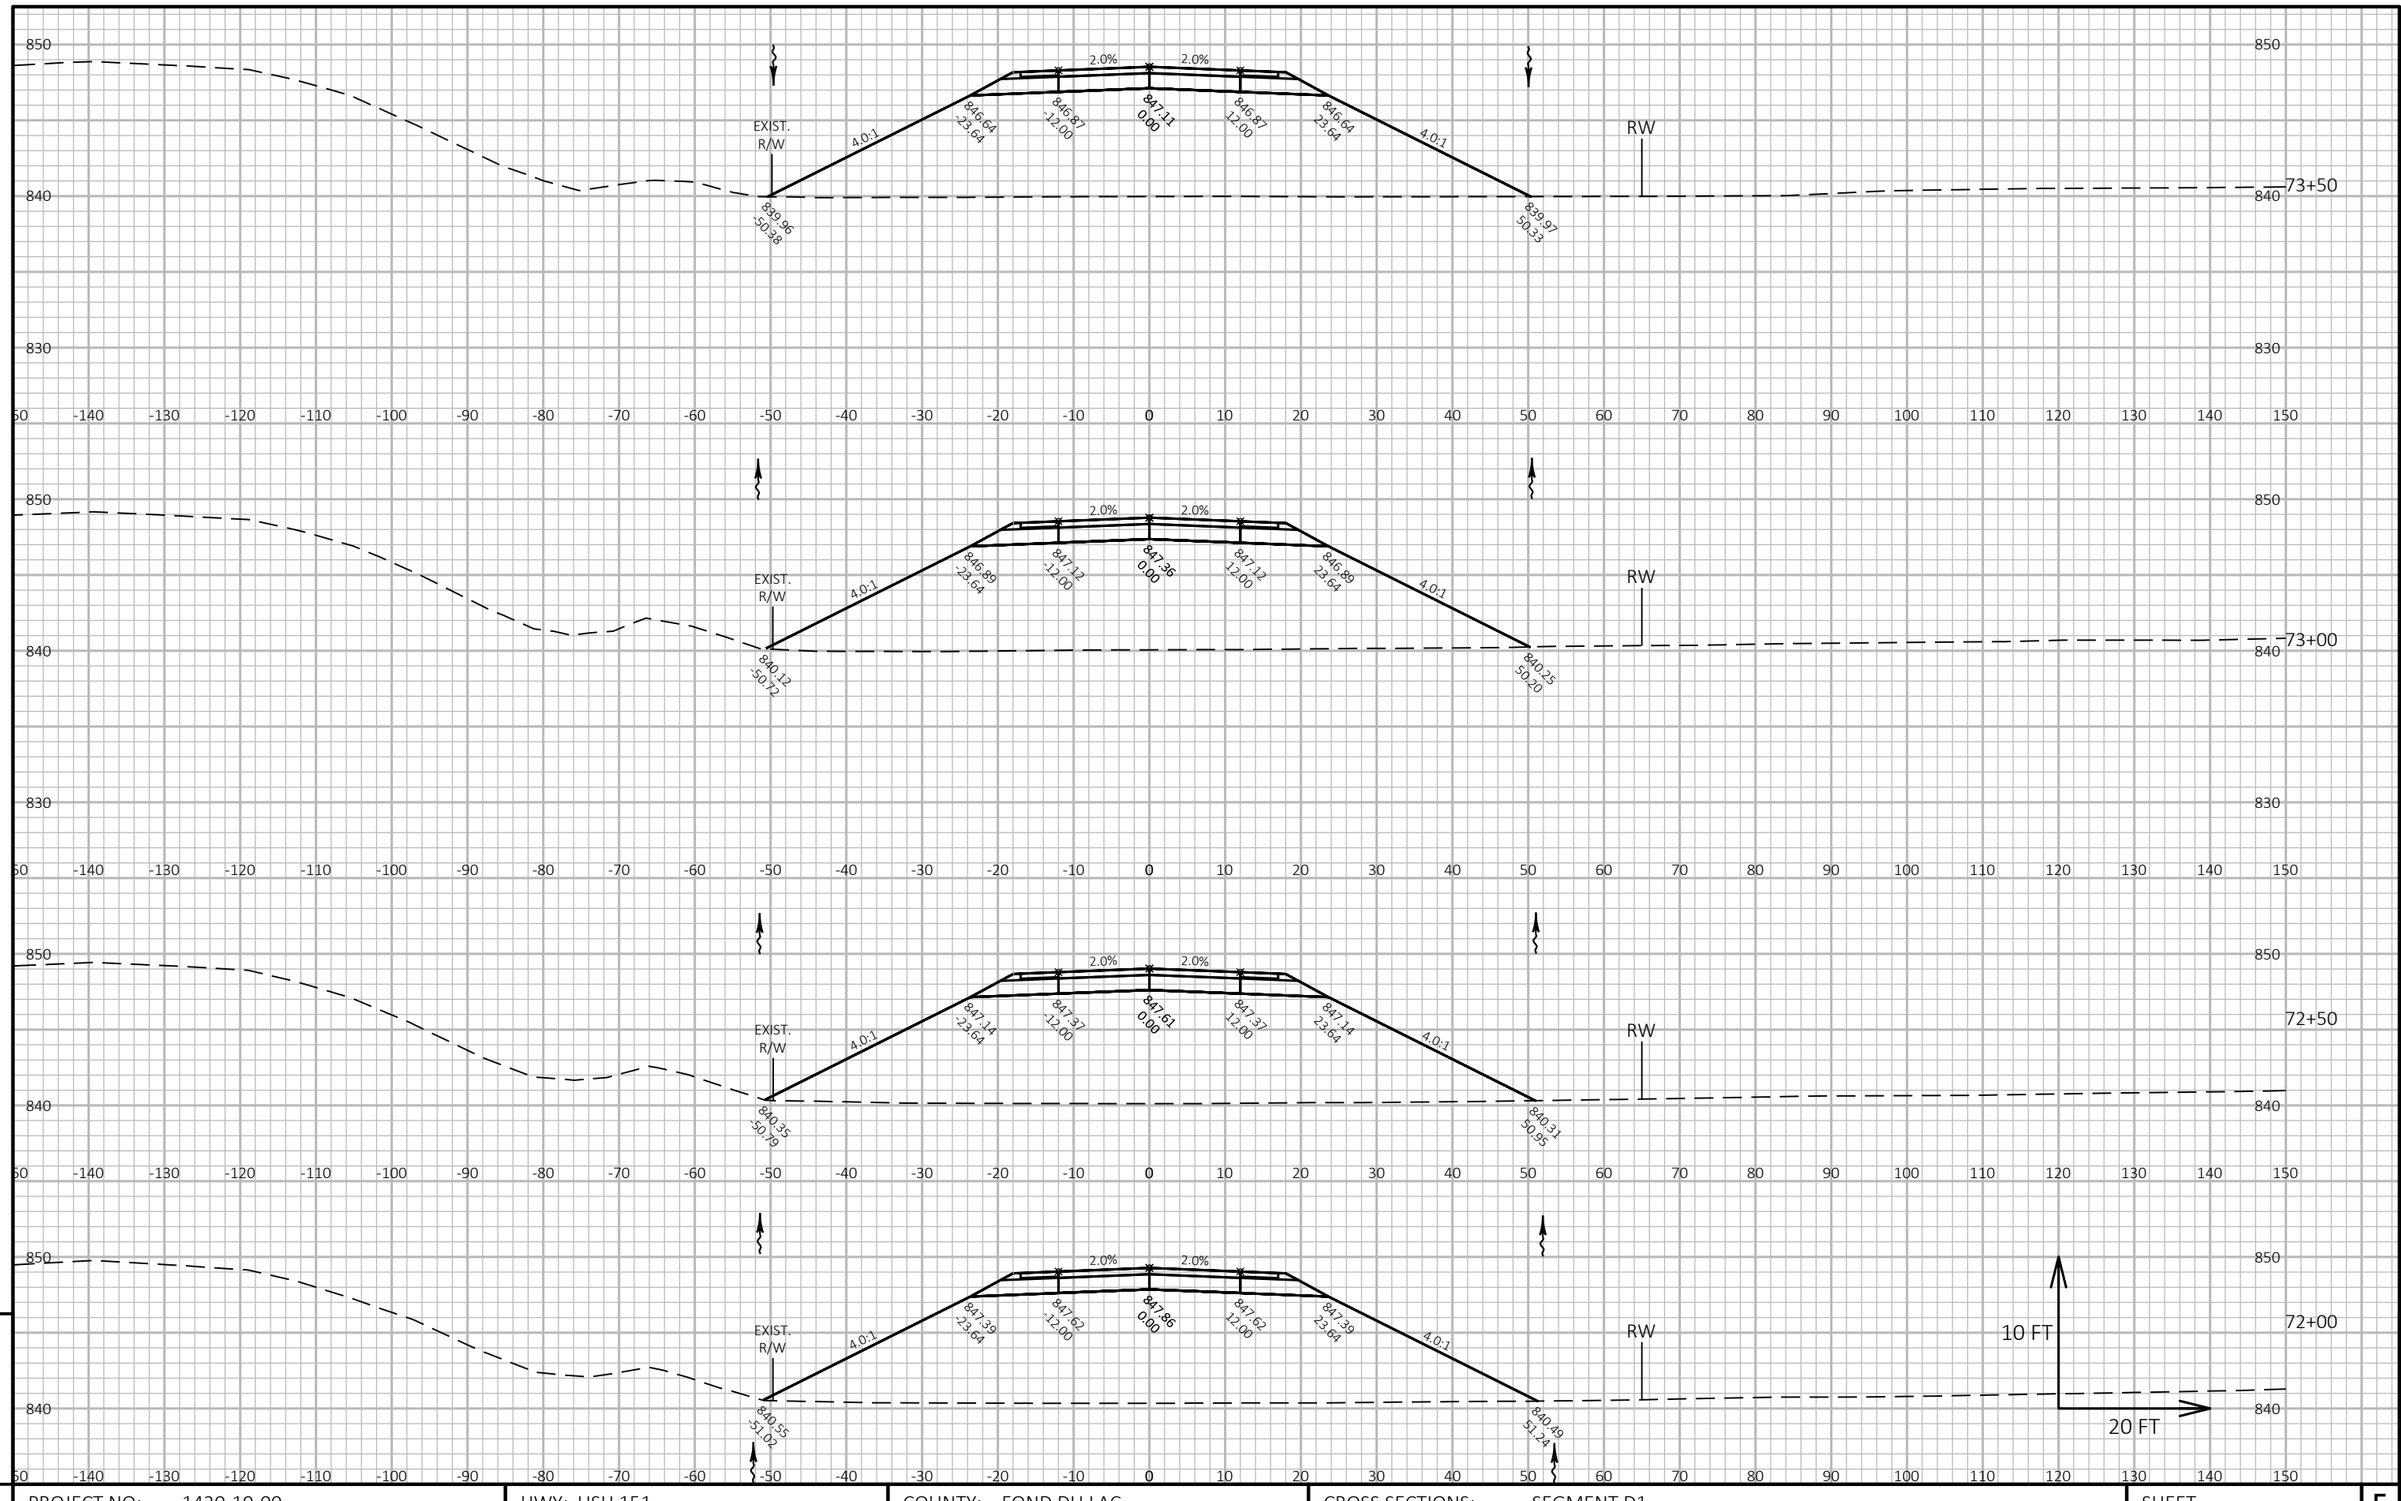

9

9

PROJECT NO: 1420-19-00	HWY: USH 151	COUNTY: FOND DU LAC	CROSS SECTIONS: SEGMENT D1	SHEET	E


FILE NAME : N:\PDS\C3D\14201900\SHEETSPLAN\CROSS SECTION D1.DWG
LAYOUT NAME - D1-(46)

PLOT DATE : 9/11/2017 4:14 PM

PLOT BY : KOSTER, JASON A

PLOT NAME :

PLOT SCALE : 1 IN:20 FT HORZ. / 1 IN:10 FT VERT.

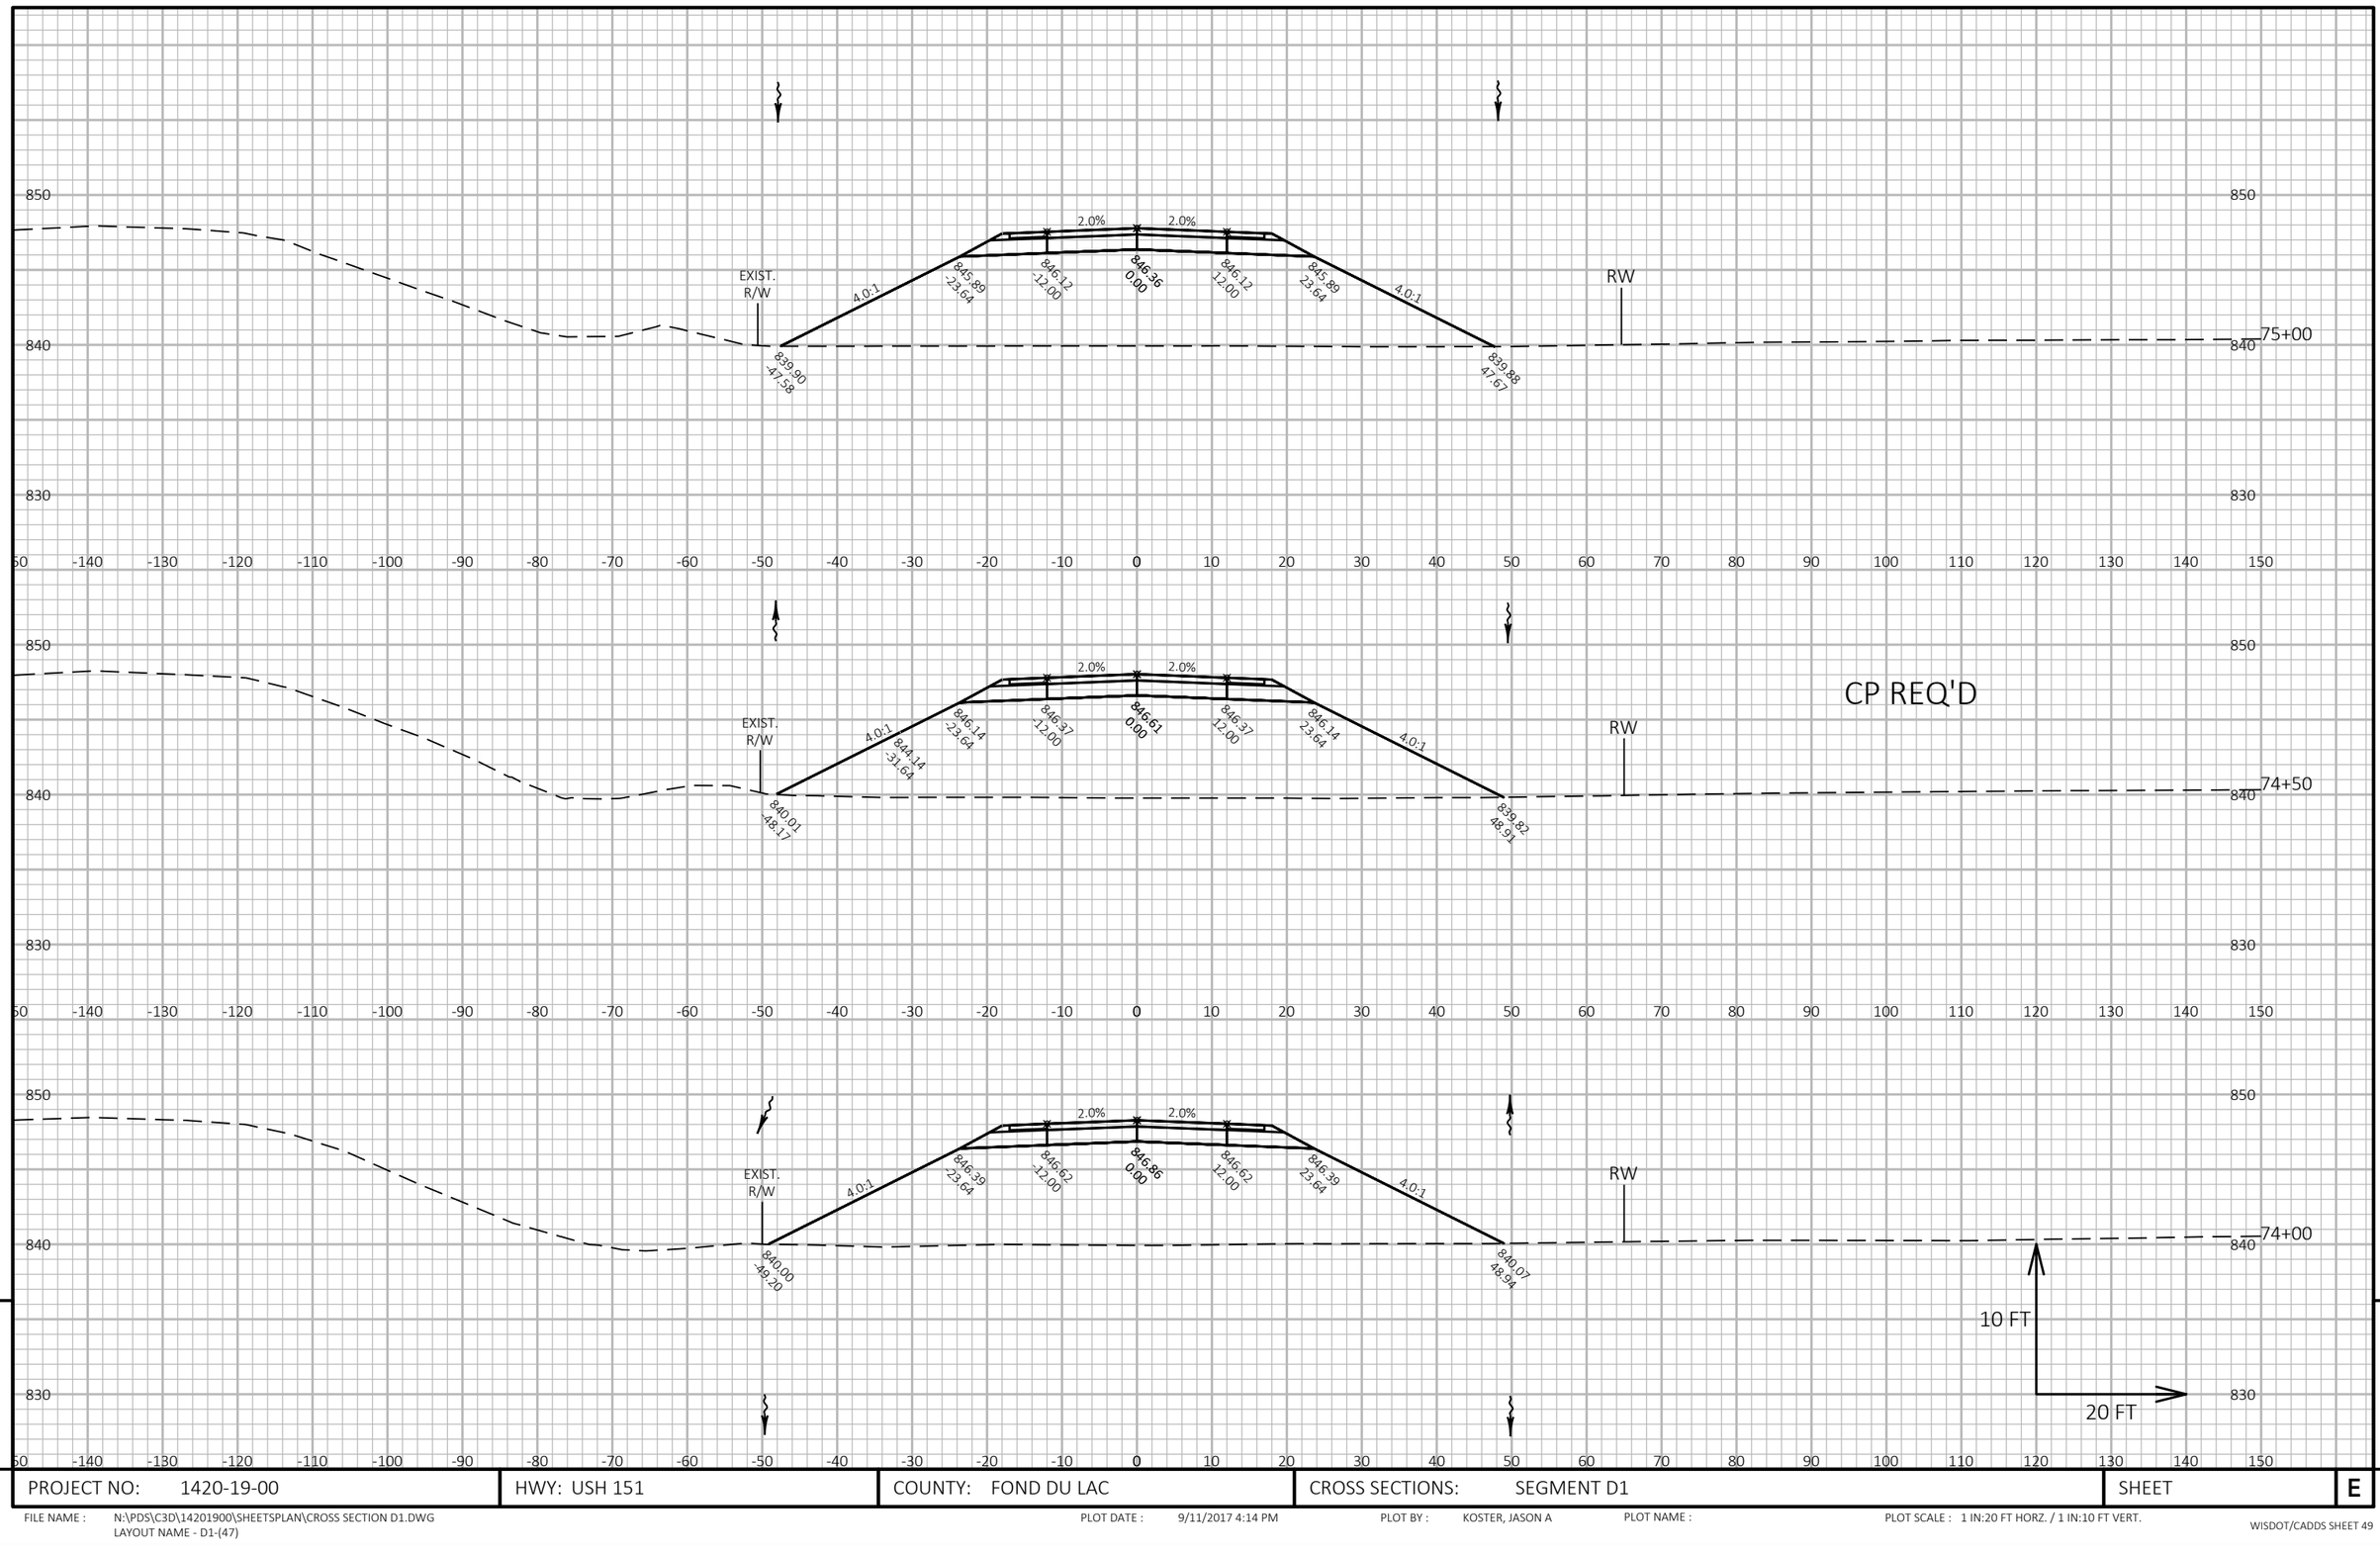


PROJECT NO: 1420-19-00	HWY: USH 151	COUNTY: FOND DU LAC	CROSS SECTIONS: SEGMENT D1	SHEET	E

FILE NAME : N:\PDS\C3D\14201900\SHEETSPLAN\CROSS SECTION D1.DWG
LAYOUT NAME - D1-(47)

PLOT DATE : 9/11/2017 4:14 PM PLOT BY : KOSTER, JASON A PLOT NAME : PLOT SCALE : 1 IN:20 FT HORZ. / 1 IN:10 FT VERT.

9

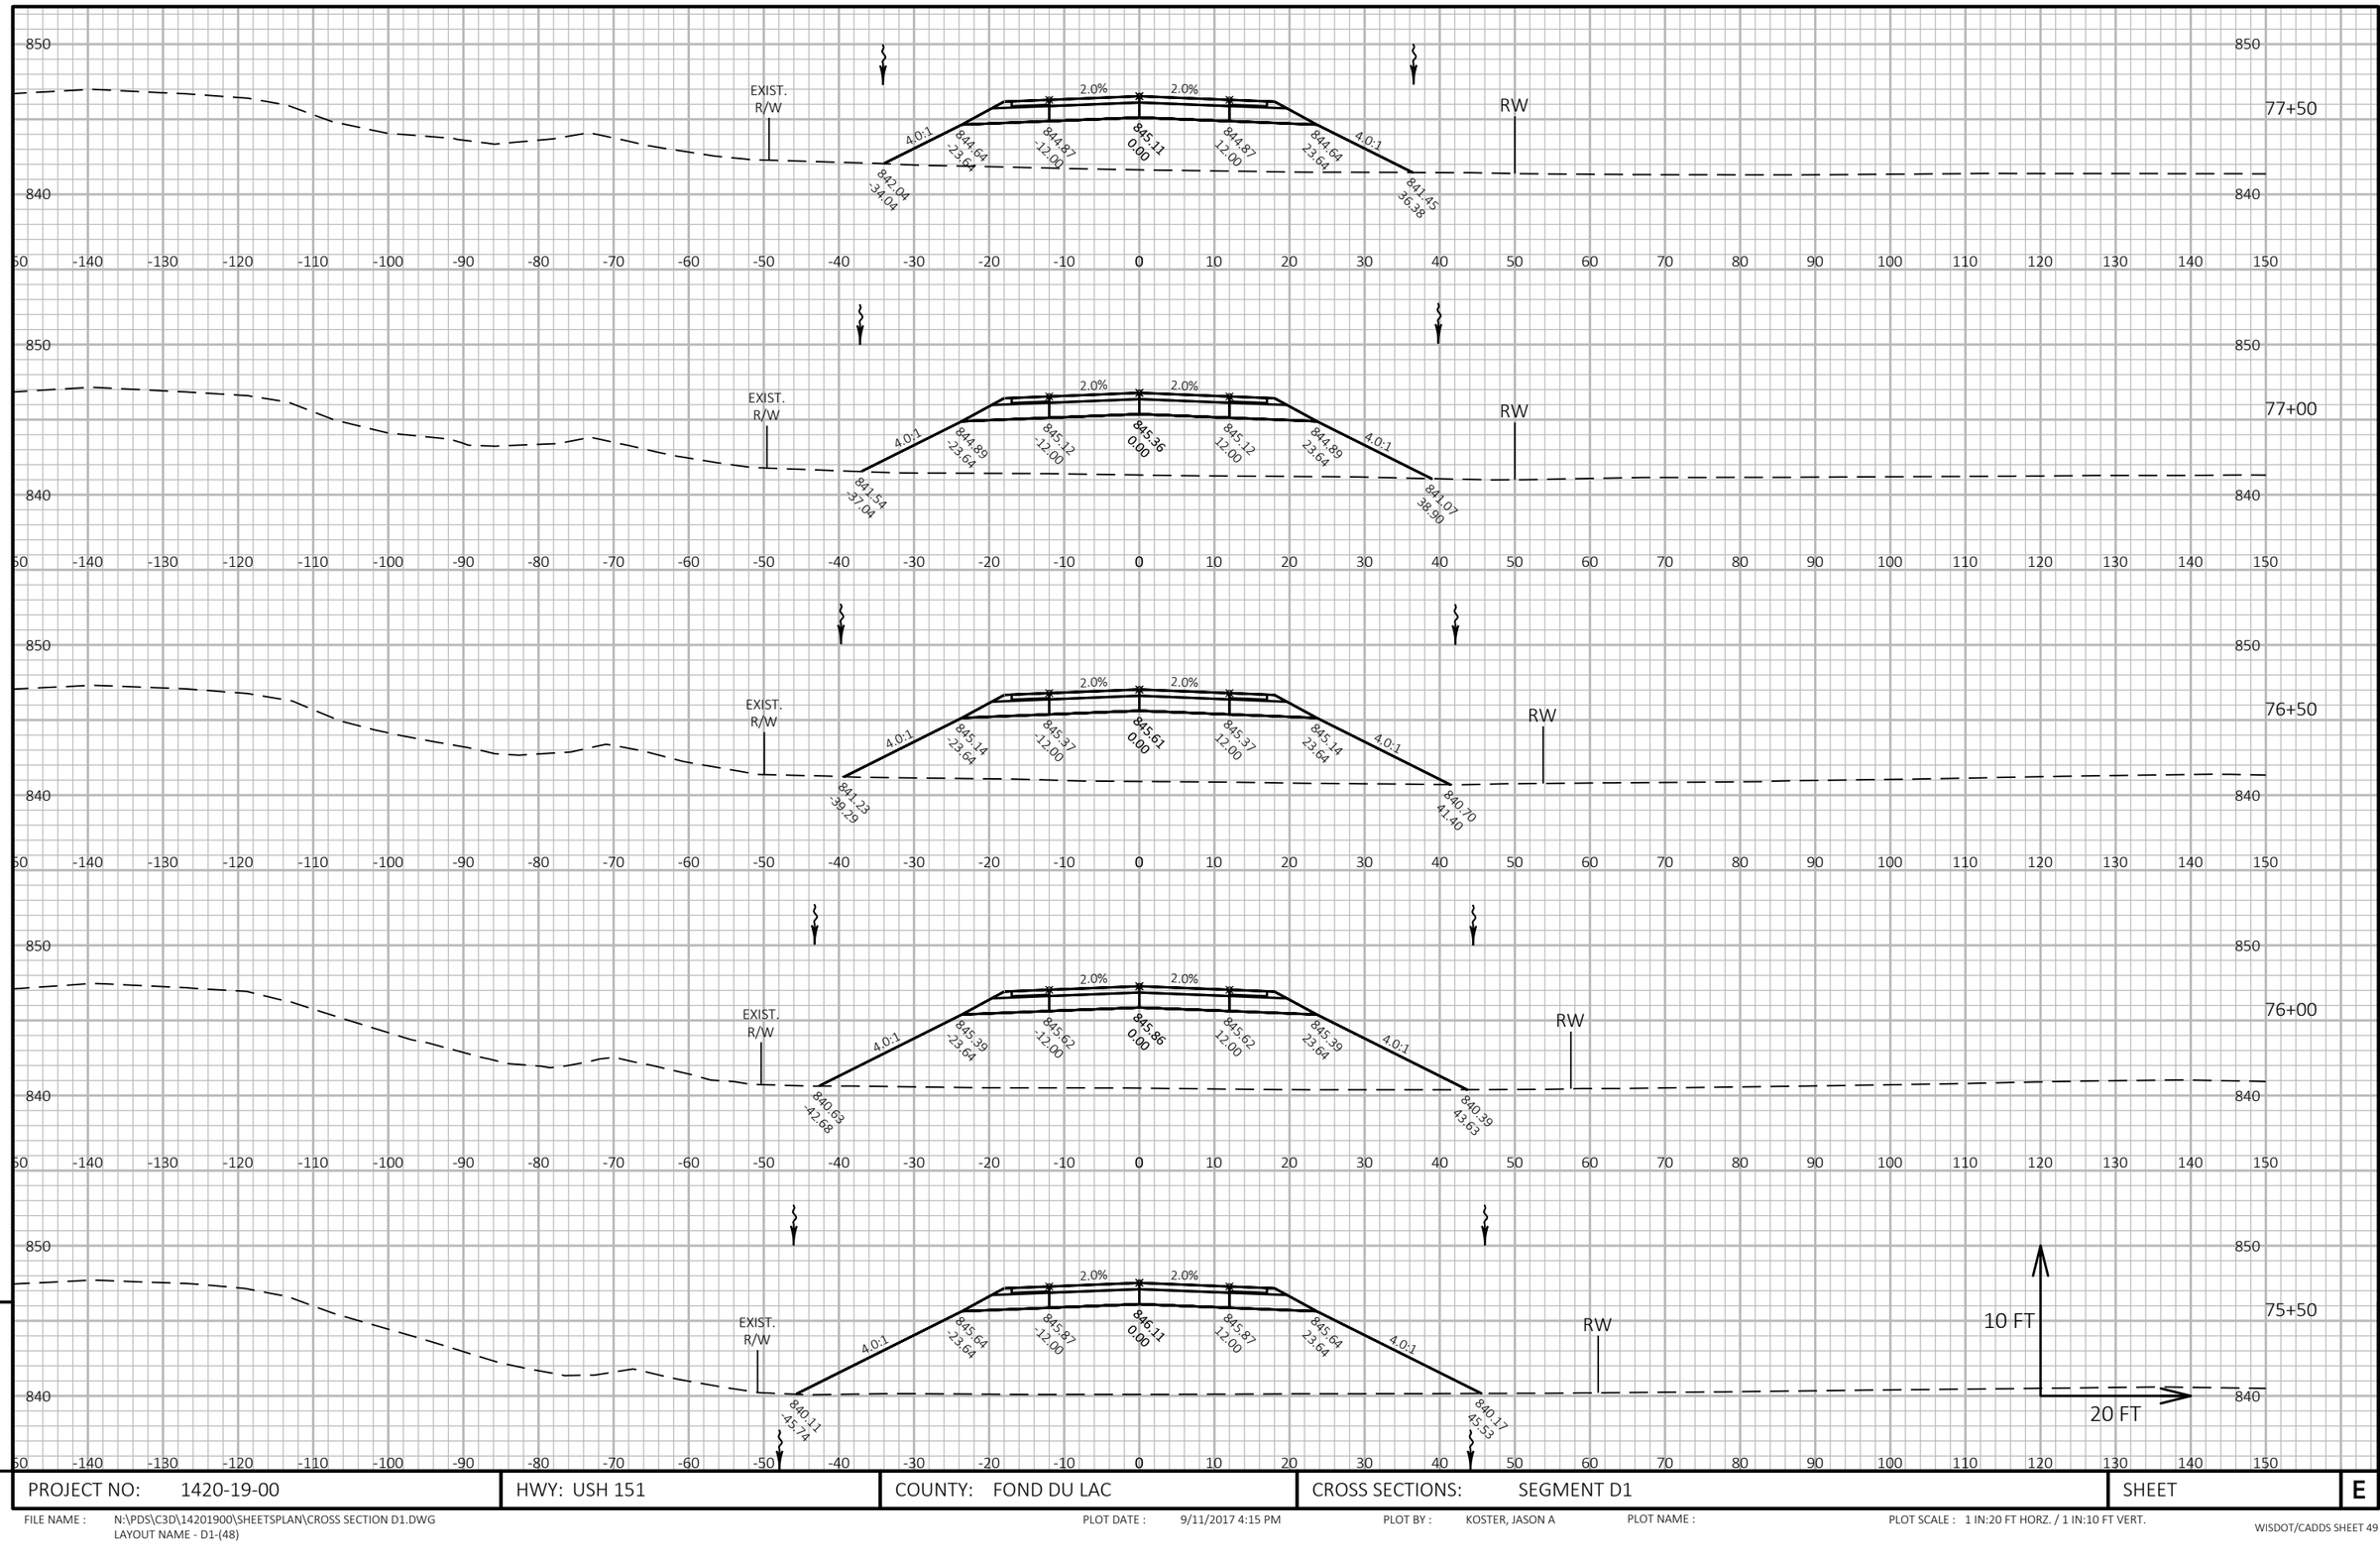

9

9

PROJECT NO: 1420-19-00	HWY: USH 151	COUNTY: FOND DU LAC	CROSS SECTIONS: SEGMENT D1	SHEET	E


FILE NAME : N:\PDS\C3D\14201900\SHEETSPLAN\CROSS SECTION D1.DWG
LAYOUT NAME - D1-(48)

PLOT DATE : 9/11/2017 4:15 PM

PLOT BY : KOSTER, JASON A

PLOT NAME :

PLOT SCALE : 1 IN:20 FT HORZ. / 1 IN:10 FT VERT.

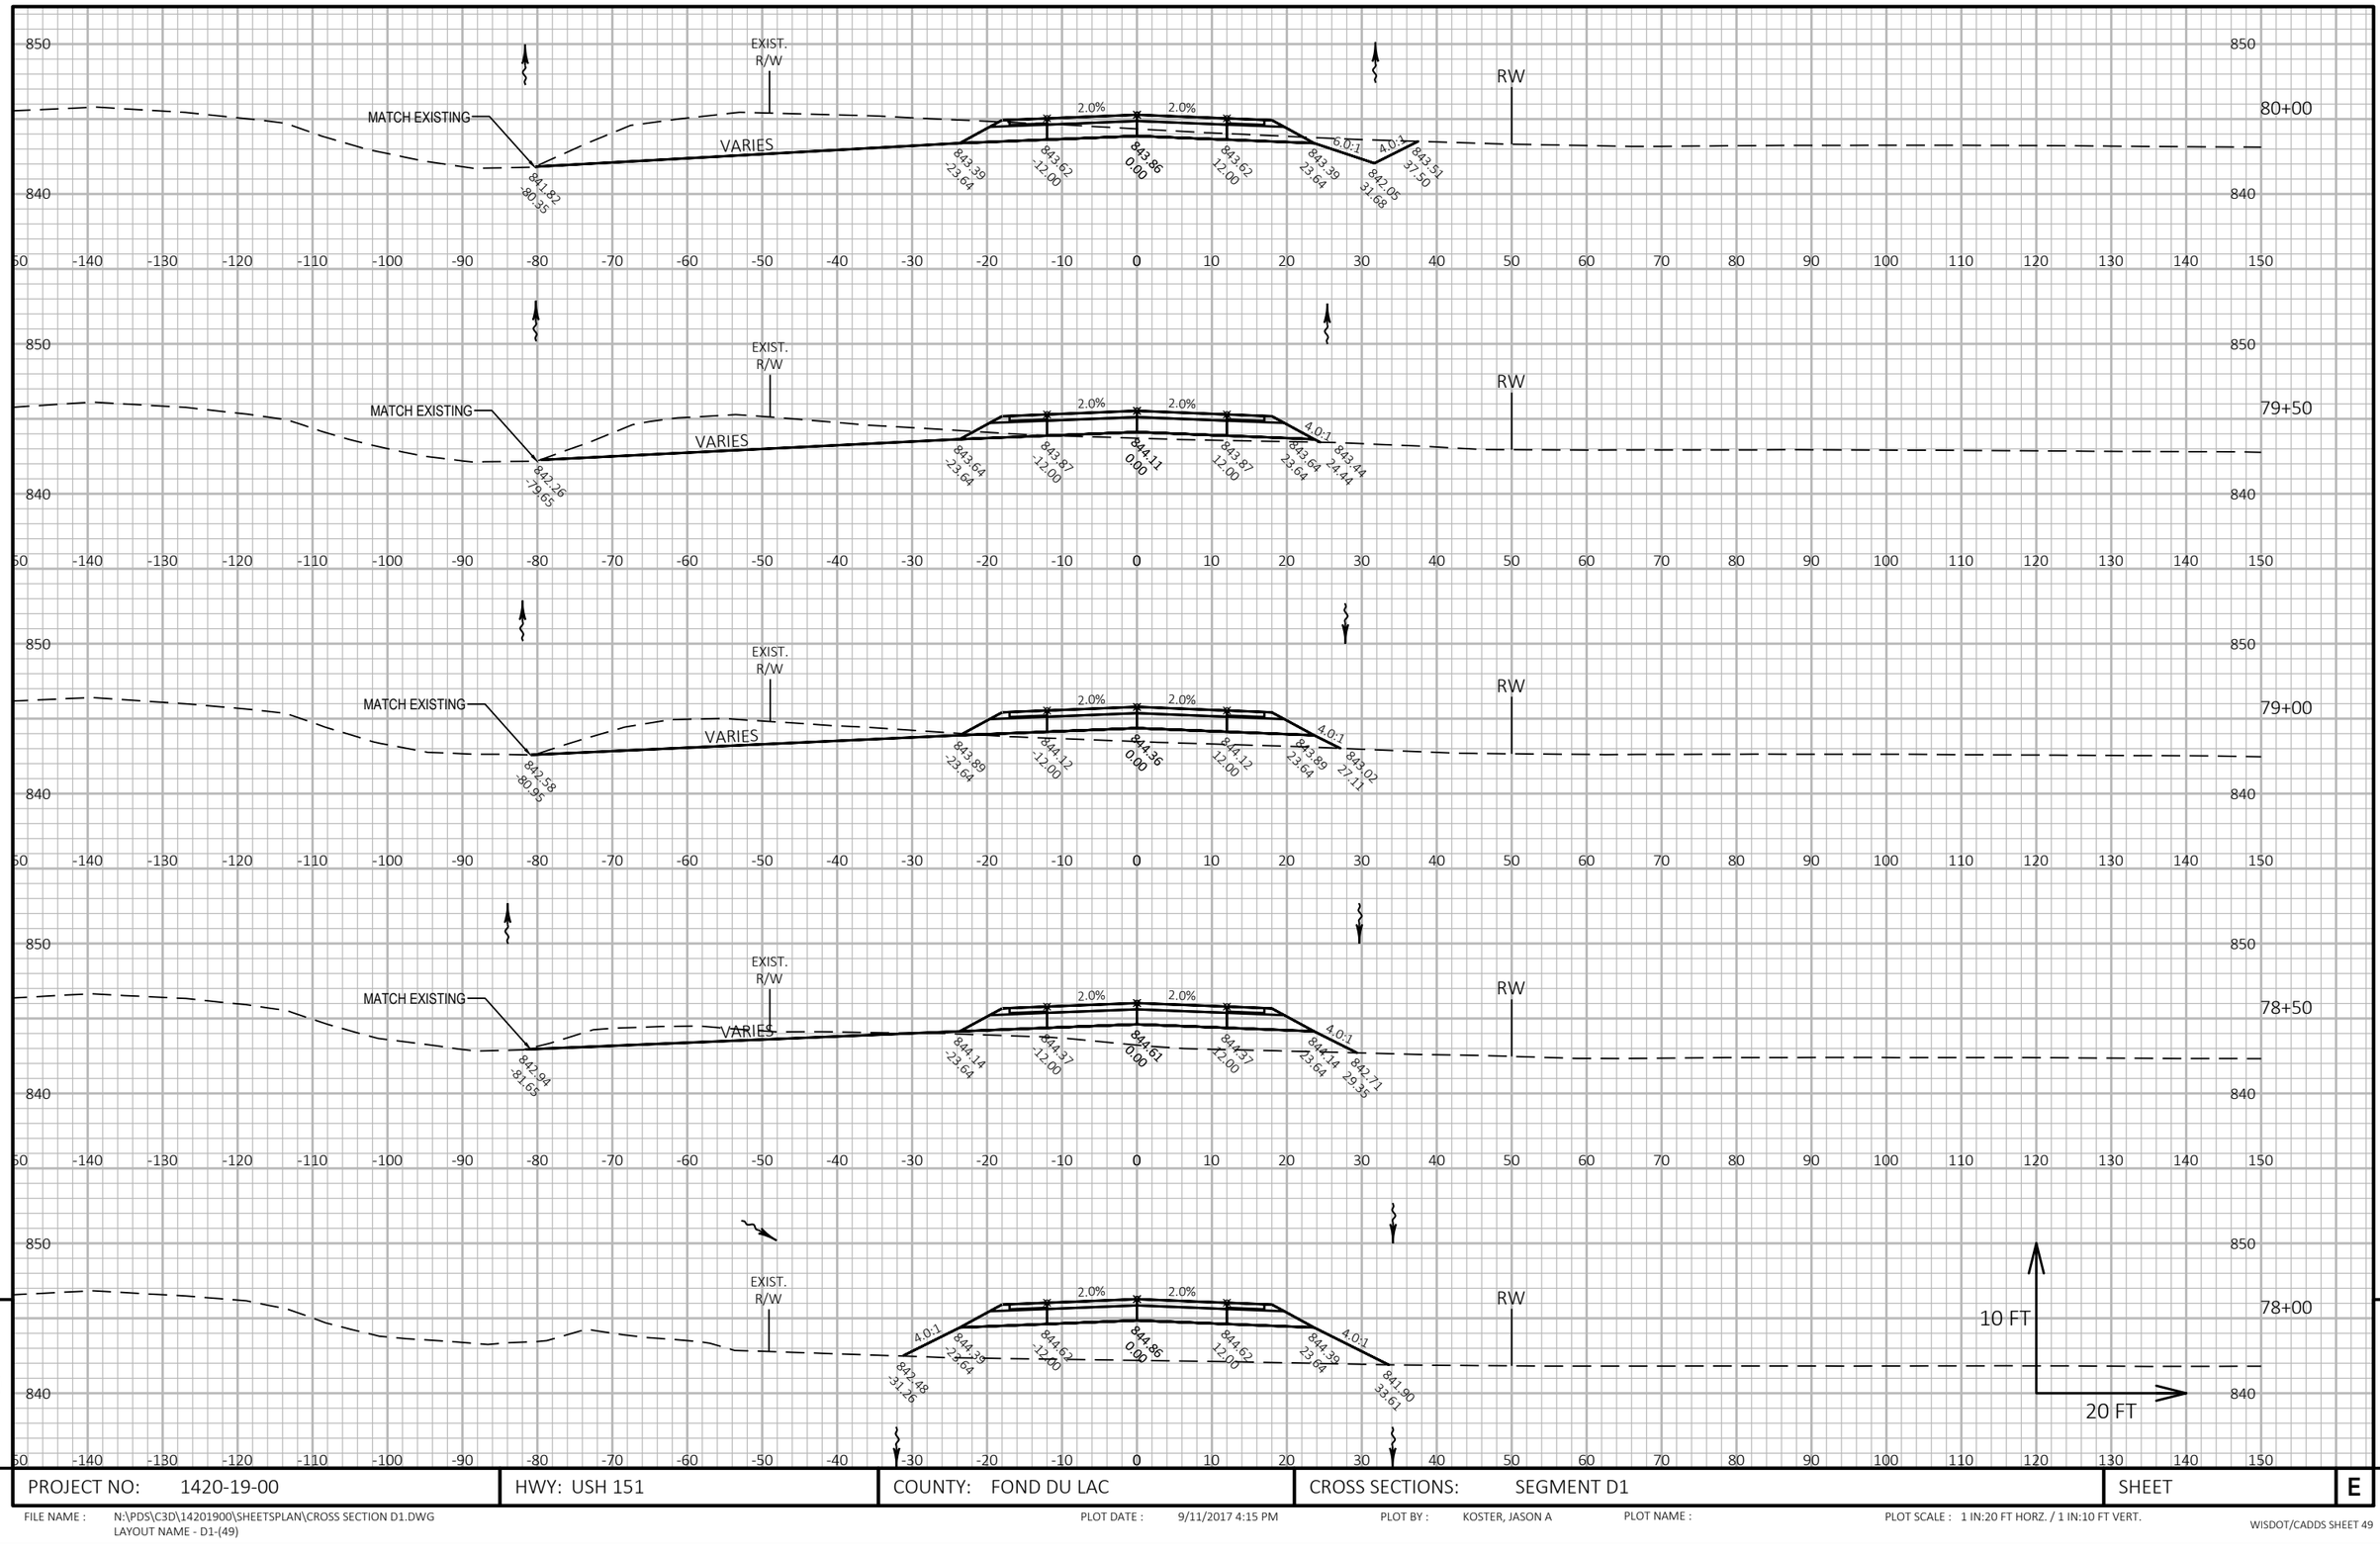


9

PROJECT NO: 1420-19-00	HWY: USH 151	COUNTY: FOND DU LAC	CROSS SECTIONS: SEGMENT D1	SHEET	E

FILE NAME : N:\PDS\C3D\14201900\SHEETSPLAN\CROSS SECTION D1.DWG
LAYOUT NAME - D1-(49)

PLOT DATE : 9/11/2017 4:15 PM PLOT BY : KOSTER, JASON A PLOT NAME : PLOT SCALE : 1 IN:20 FT HORZ. / 1 IN:10 FT VERT.

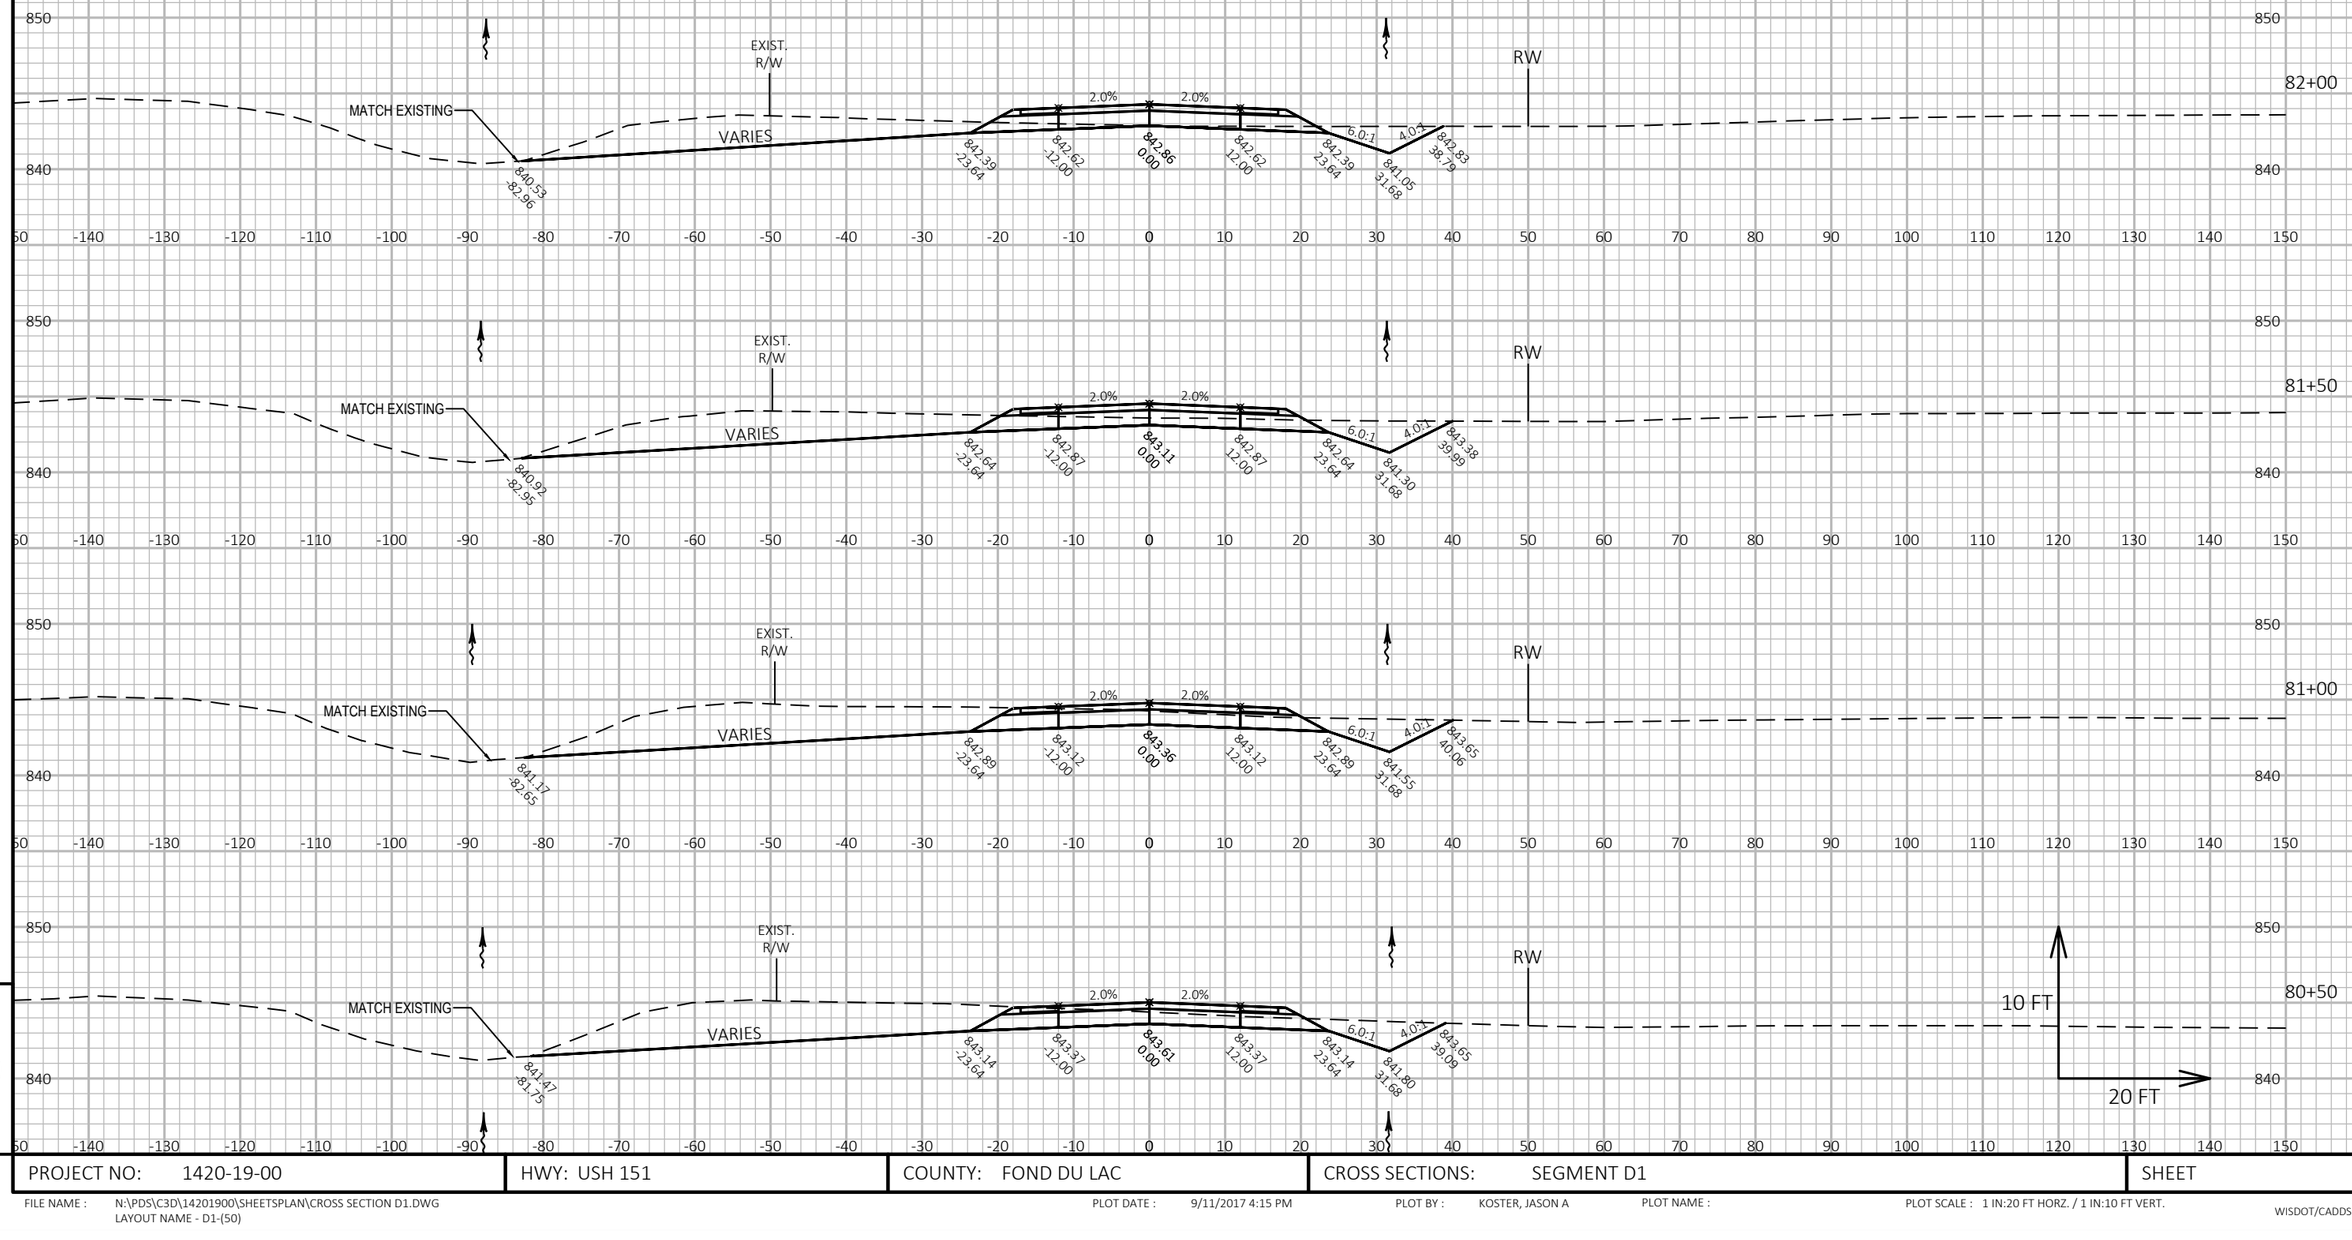

9

PROJECT NO: 1420-19-00	HWY: USH 151	COUNTY: FOND DU LAC	CROSS SECTIONS: SEGMENT D1	SHEET	E

9


FILE NAME : N:\PDS\C3D\14201900\SHEETSPLAN\CROSS SECTION D1.DWG
LAYOUT NAME - D1-(50)

PLOT DATE : 9/11/2017 4:15 PM

PLOT BY : KOSTER, JASON A

PLOT NAME :

PLOT SCALE : 1 IN:20 FT HORZ. / 1 IN:10 FT VERT.

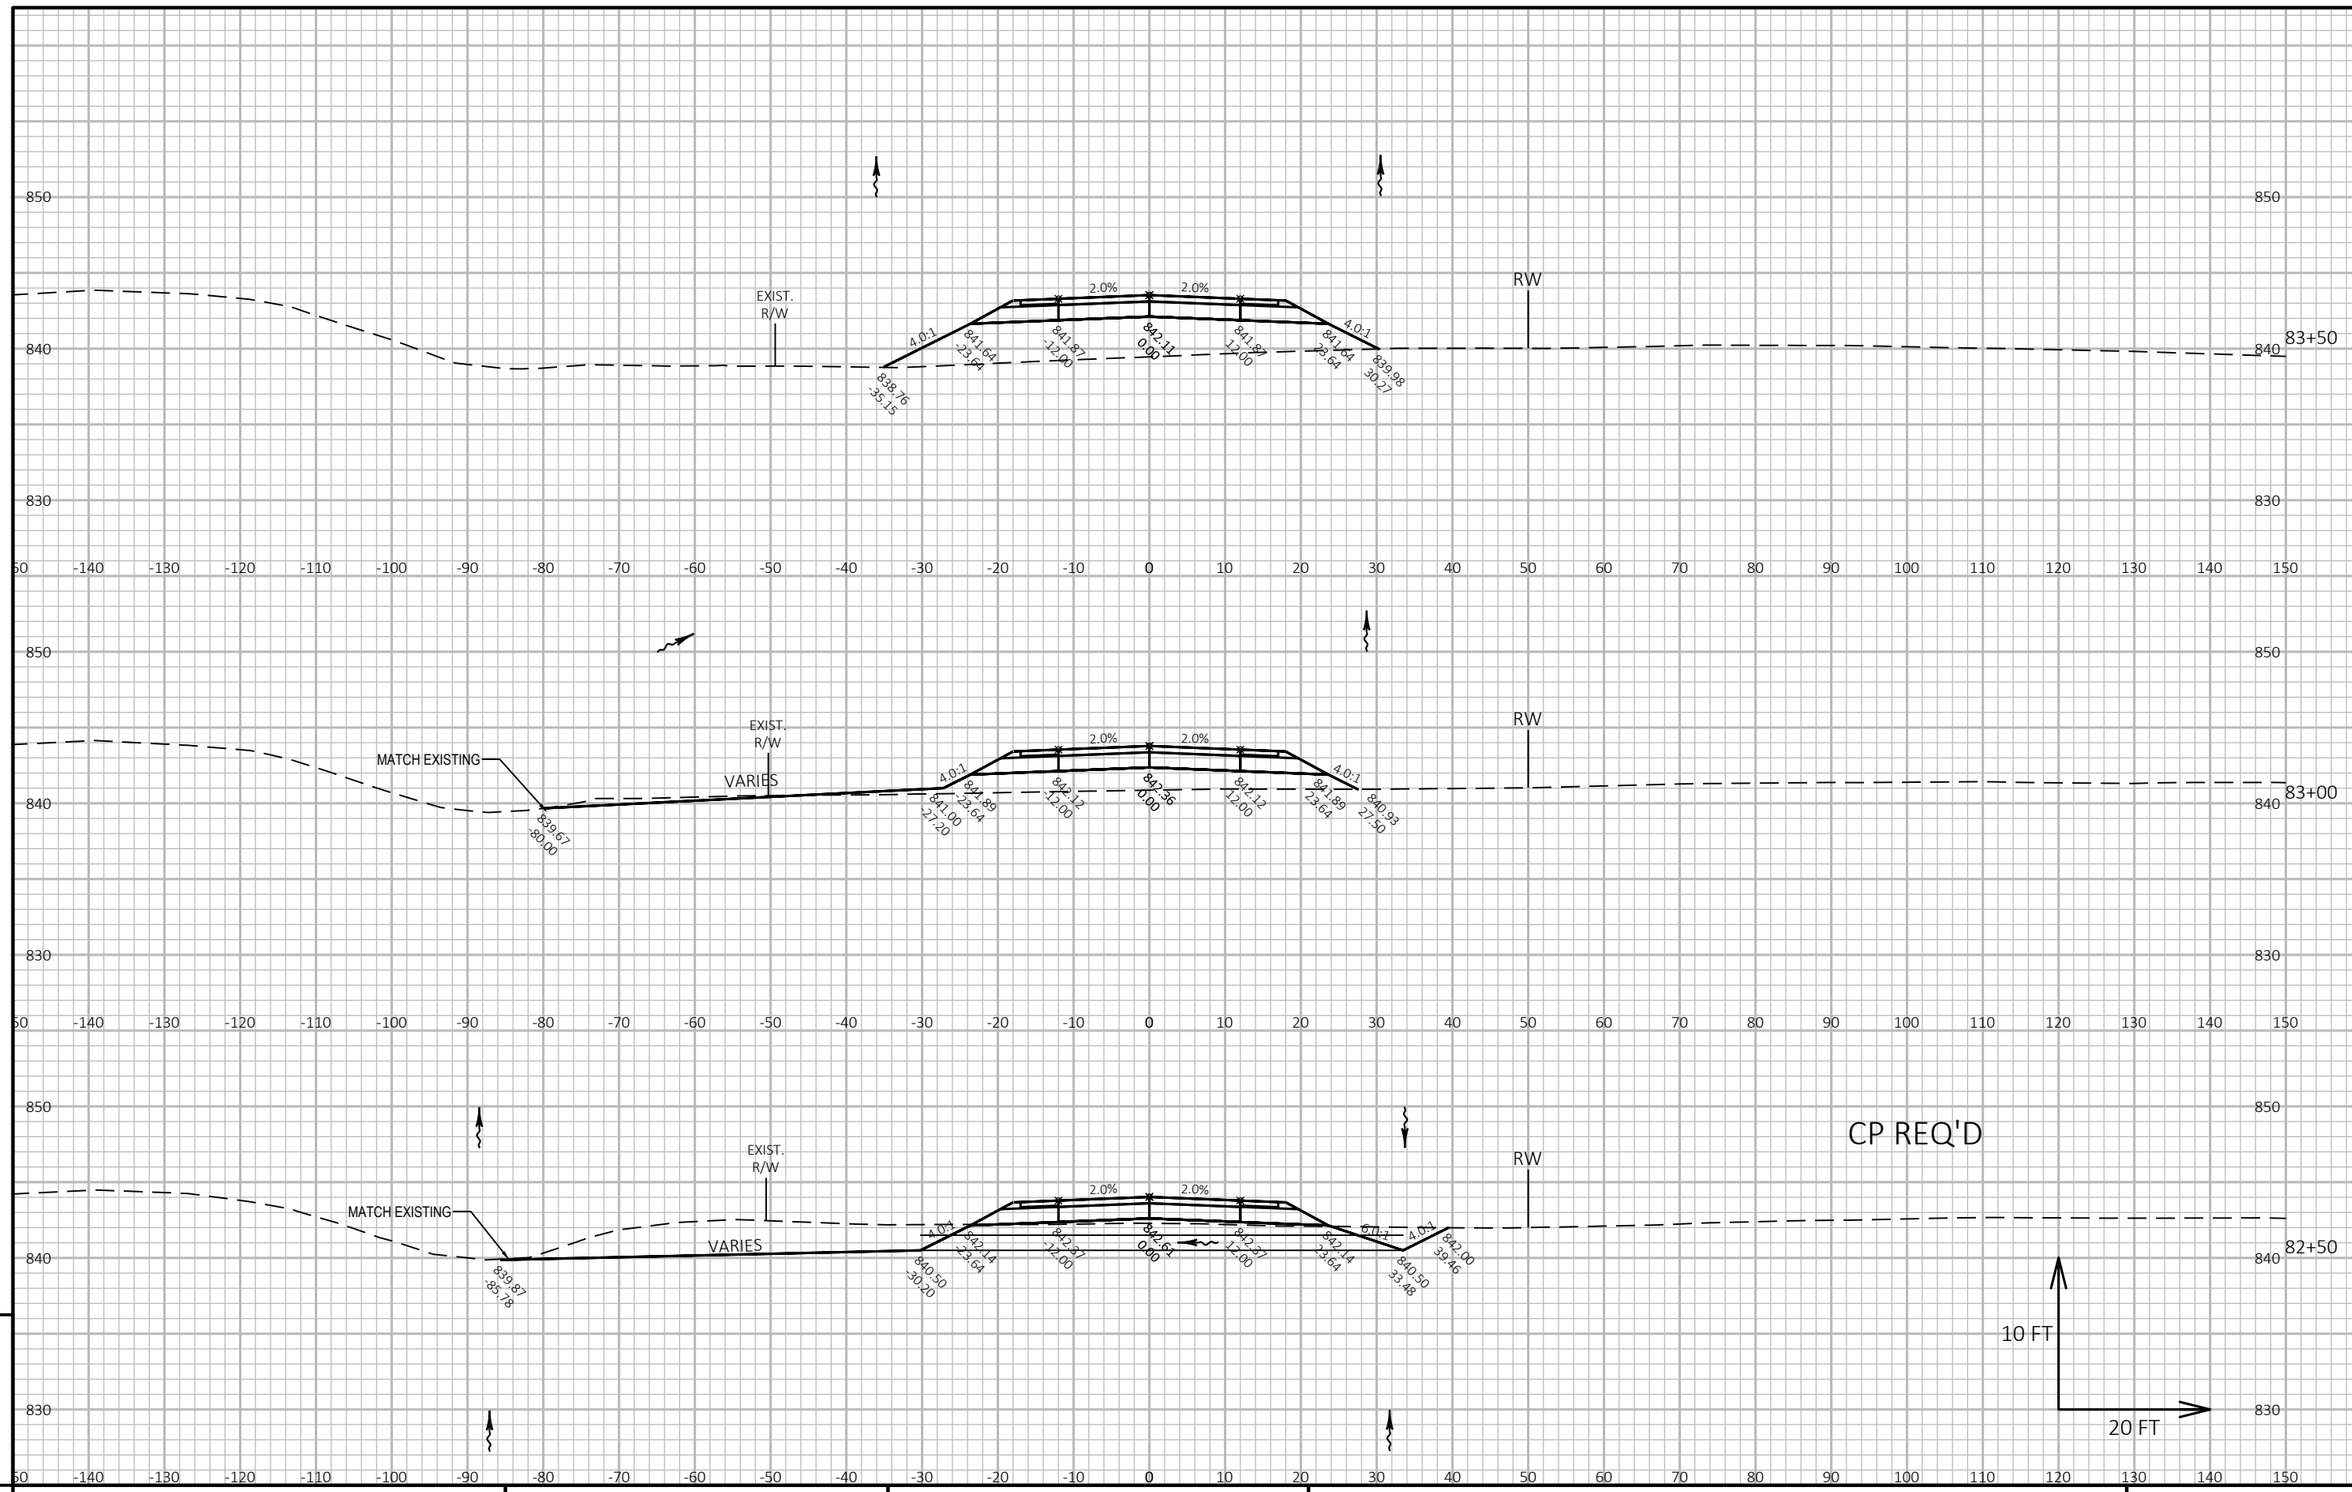

9

9

PROJECT NO: 1420-19-00	HWY: USH 151	COUNTY: FOND DU LAC	CROSS SECTIONS: SEGMENT D1	SHEET	E


FILE NAME : N:\PDS\C3D\14201900\SHEETSPLAN\CROSS SECTION D1.DWG
LAYOUT NAME - D1-(51)

PLOT DATE : 9/11/2017 4:15 PM

PLOT BY : KOSTER, JASON A

PLOT NAME :

PLOT SCALE : 1 IN:20 FT HORZ. / 1 IN:10 FT VERT.

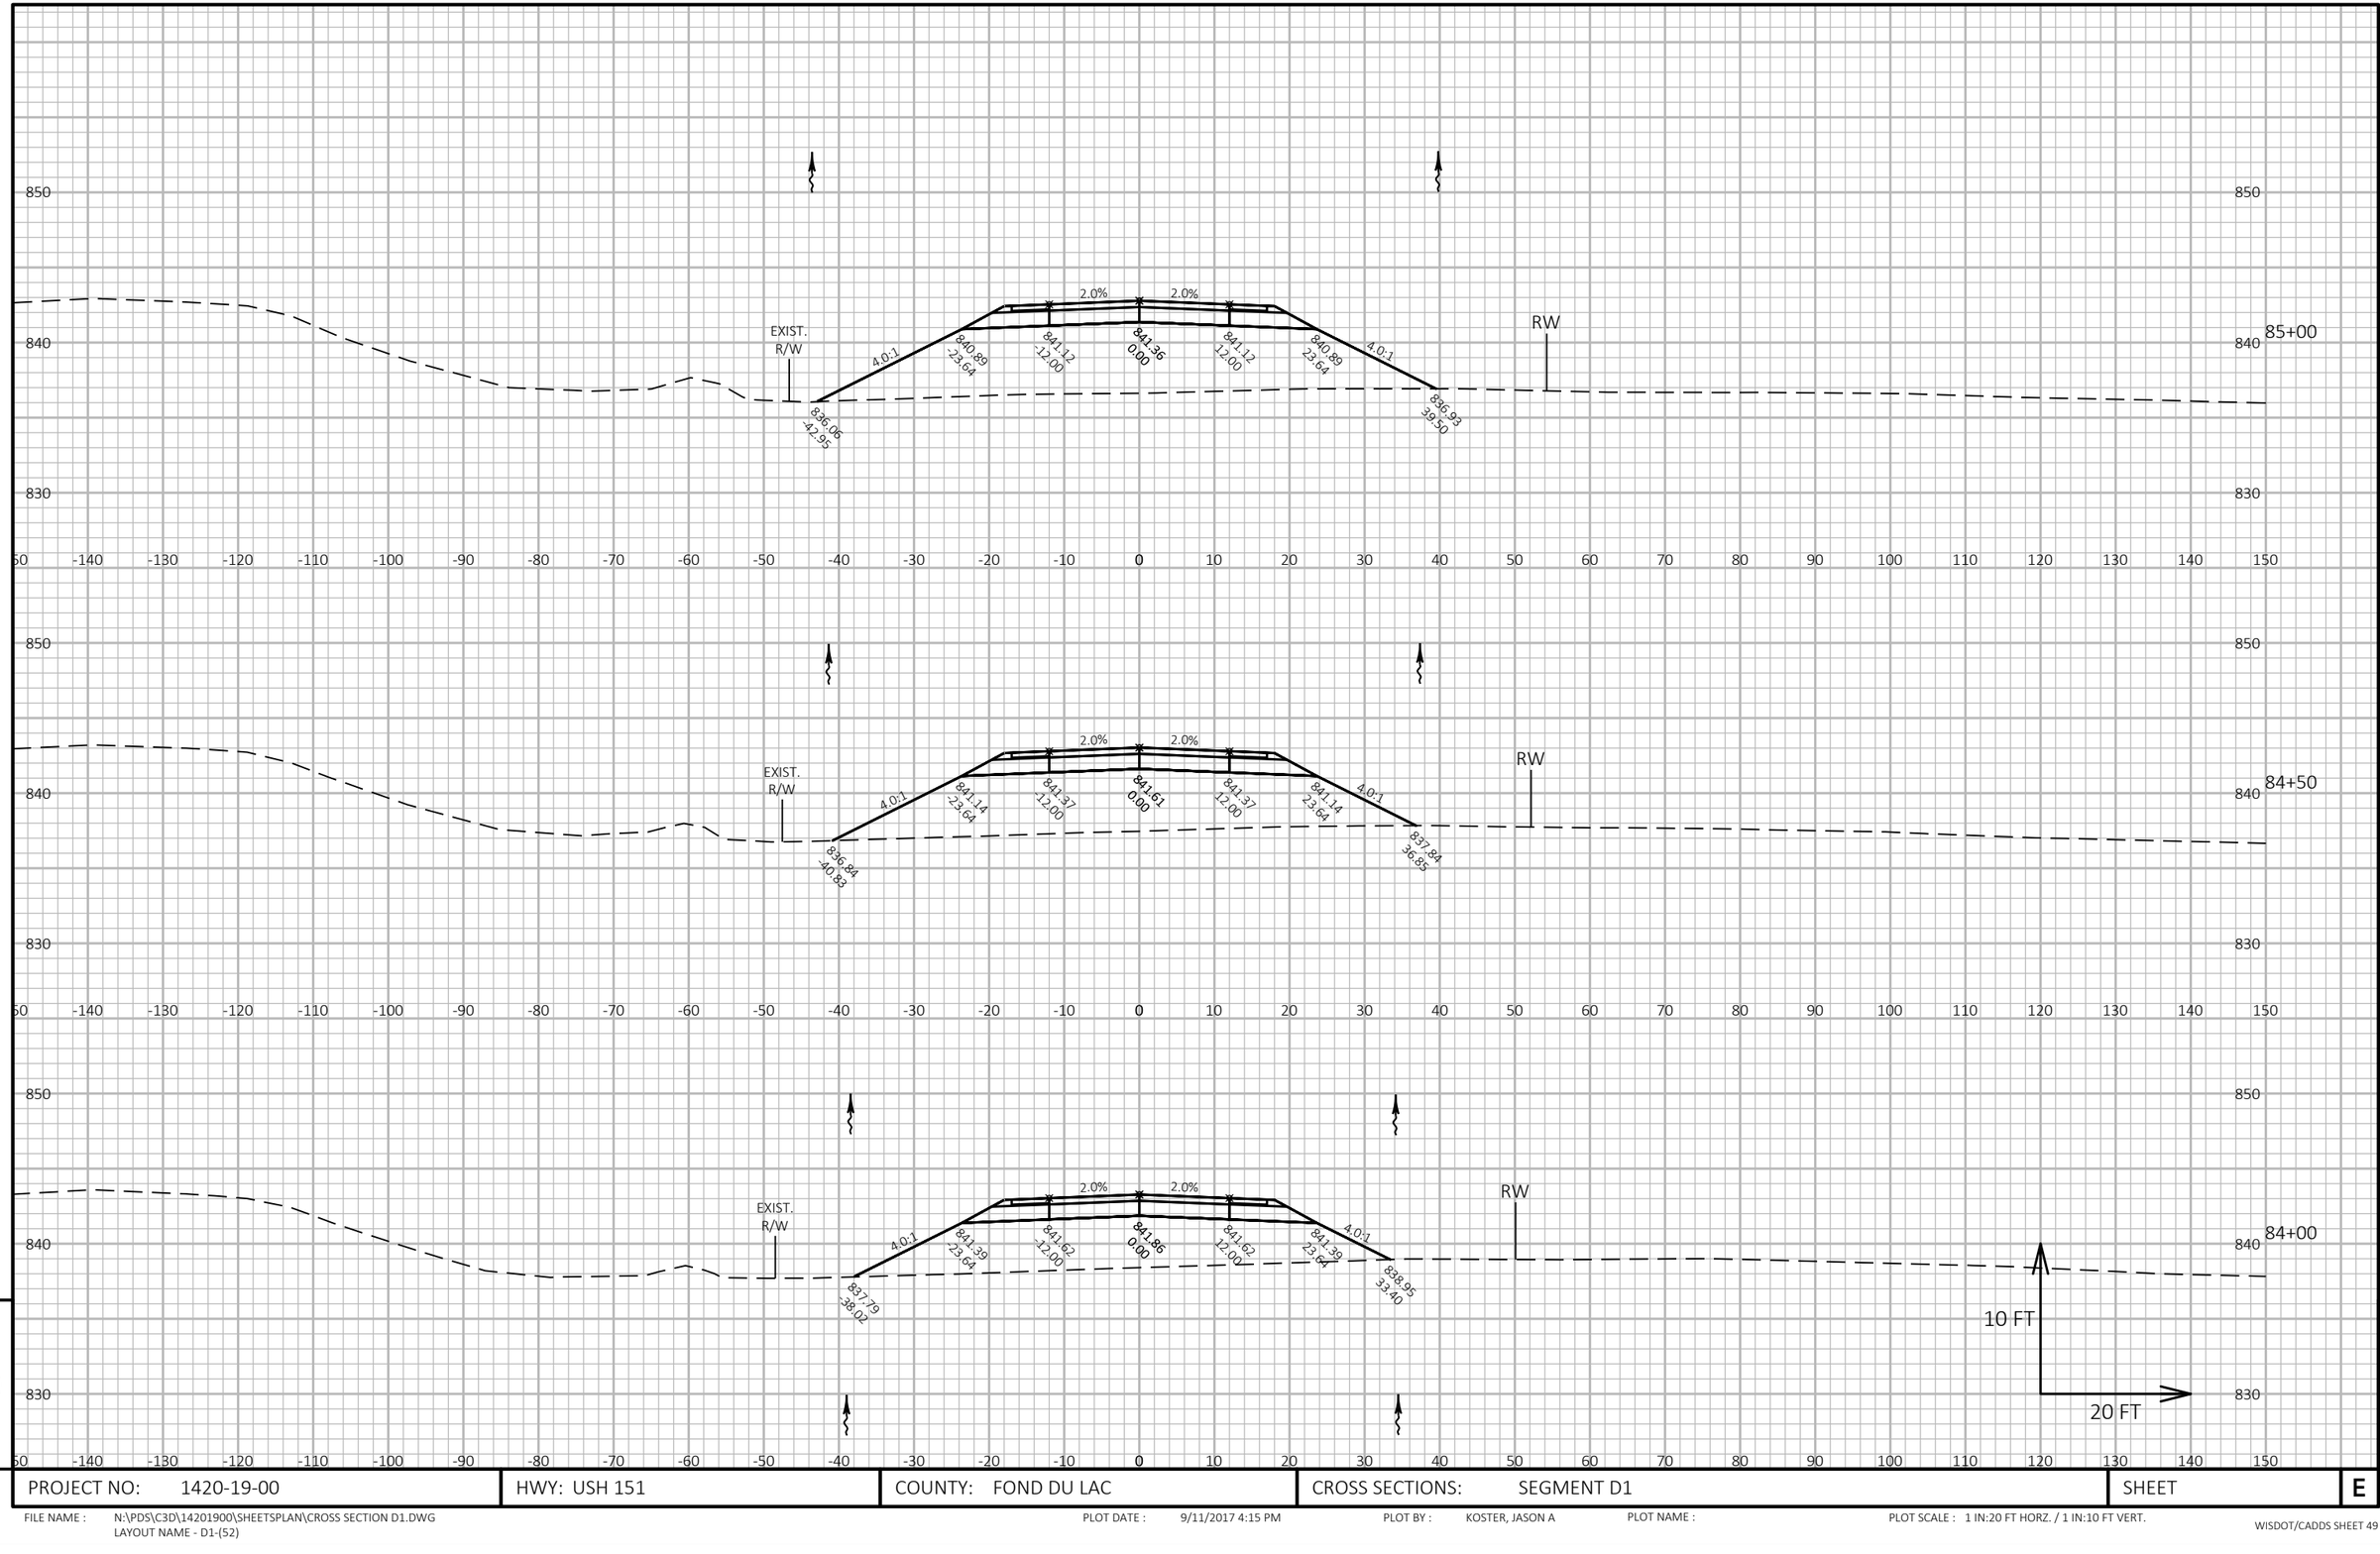

9

PROJECT NO: 1420-19-00	HWY: USH 151	COUNTY: FOND DU LAC	CROSS SECTIONS: SEGMENT D1	SHEET	E

9


FILE NAME : N:\PDS\C3D\14201900\SHEETSPLAN\CROSS SECTION D1.DWG
LAYOUT NAME - D1-(52)

PLOT DATE : 9/11/2017 4:15 PM

PLOT BY : KOSTER, JASON A

PLOT NAME :

PLOT SCALE : 1 IN:20 FT HORZ. / 1 IN:10 FT VERT.

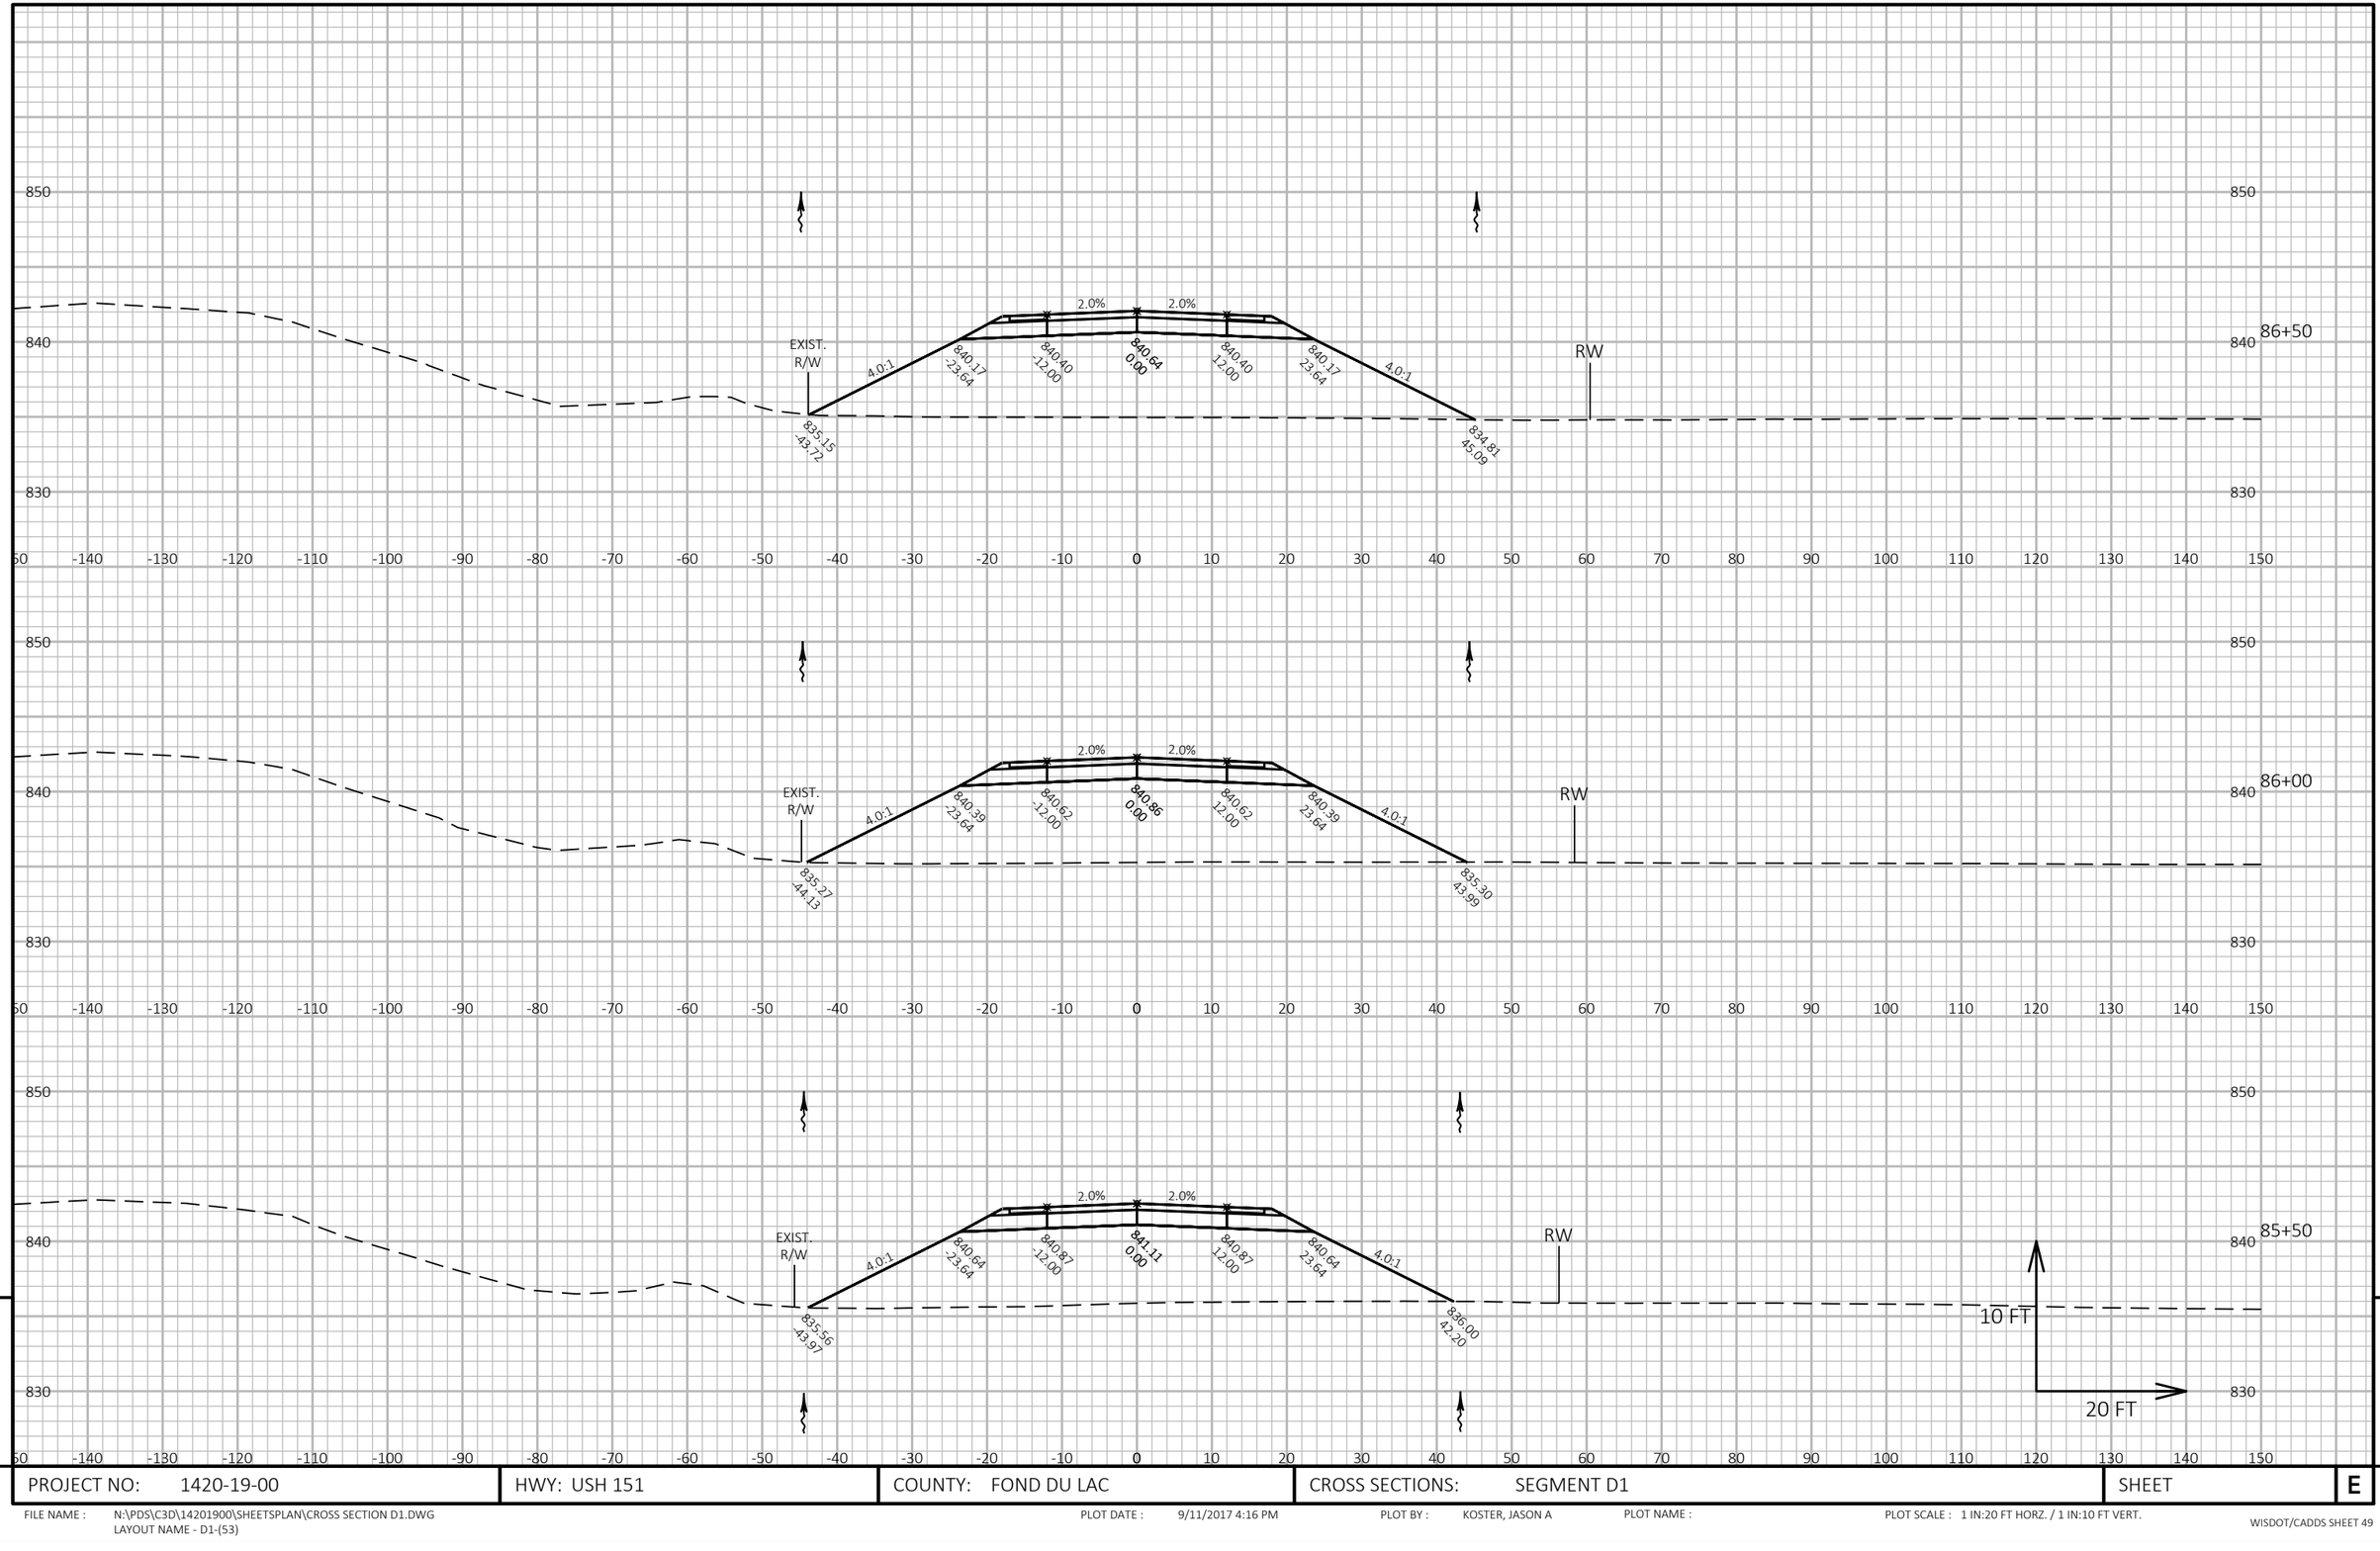


9

PROJECT NO: 1420-19-00	HWY: USH 151	COUNTY: FOND DU LAC	CROSS SECTIONS: SEGMENT D1	SHEET	E

9

FILE NAME : N:\PDS\C3D\14201900\SHEETSPLAN\CROSS SECTION D1.DWG
LAYOUT NAME - D1-(53)

PLOT DATE : 9/11/2017 4:16 PM PLOT BY : KOSTER, JASON A PLOT NAME : PLOT SCALE : 1 IN:20 FT HORZ. / 1 IN:10 FT VERT.

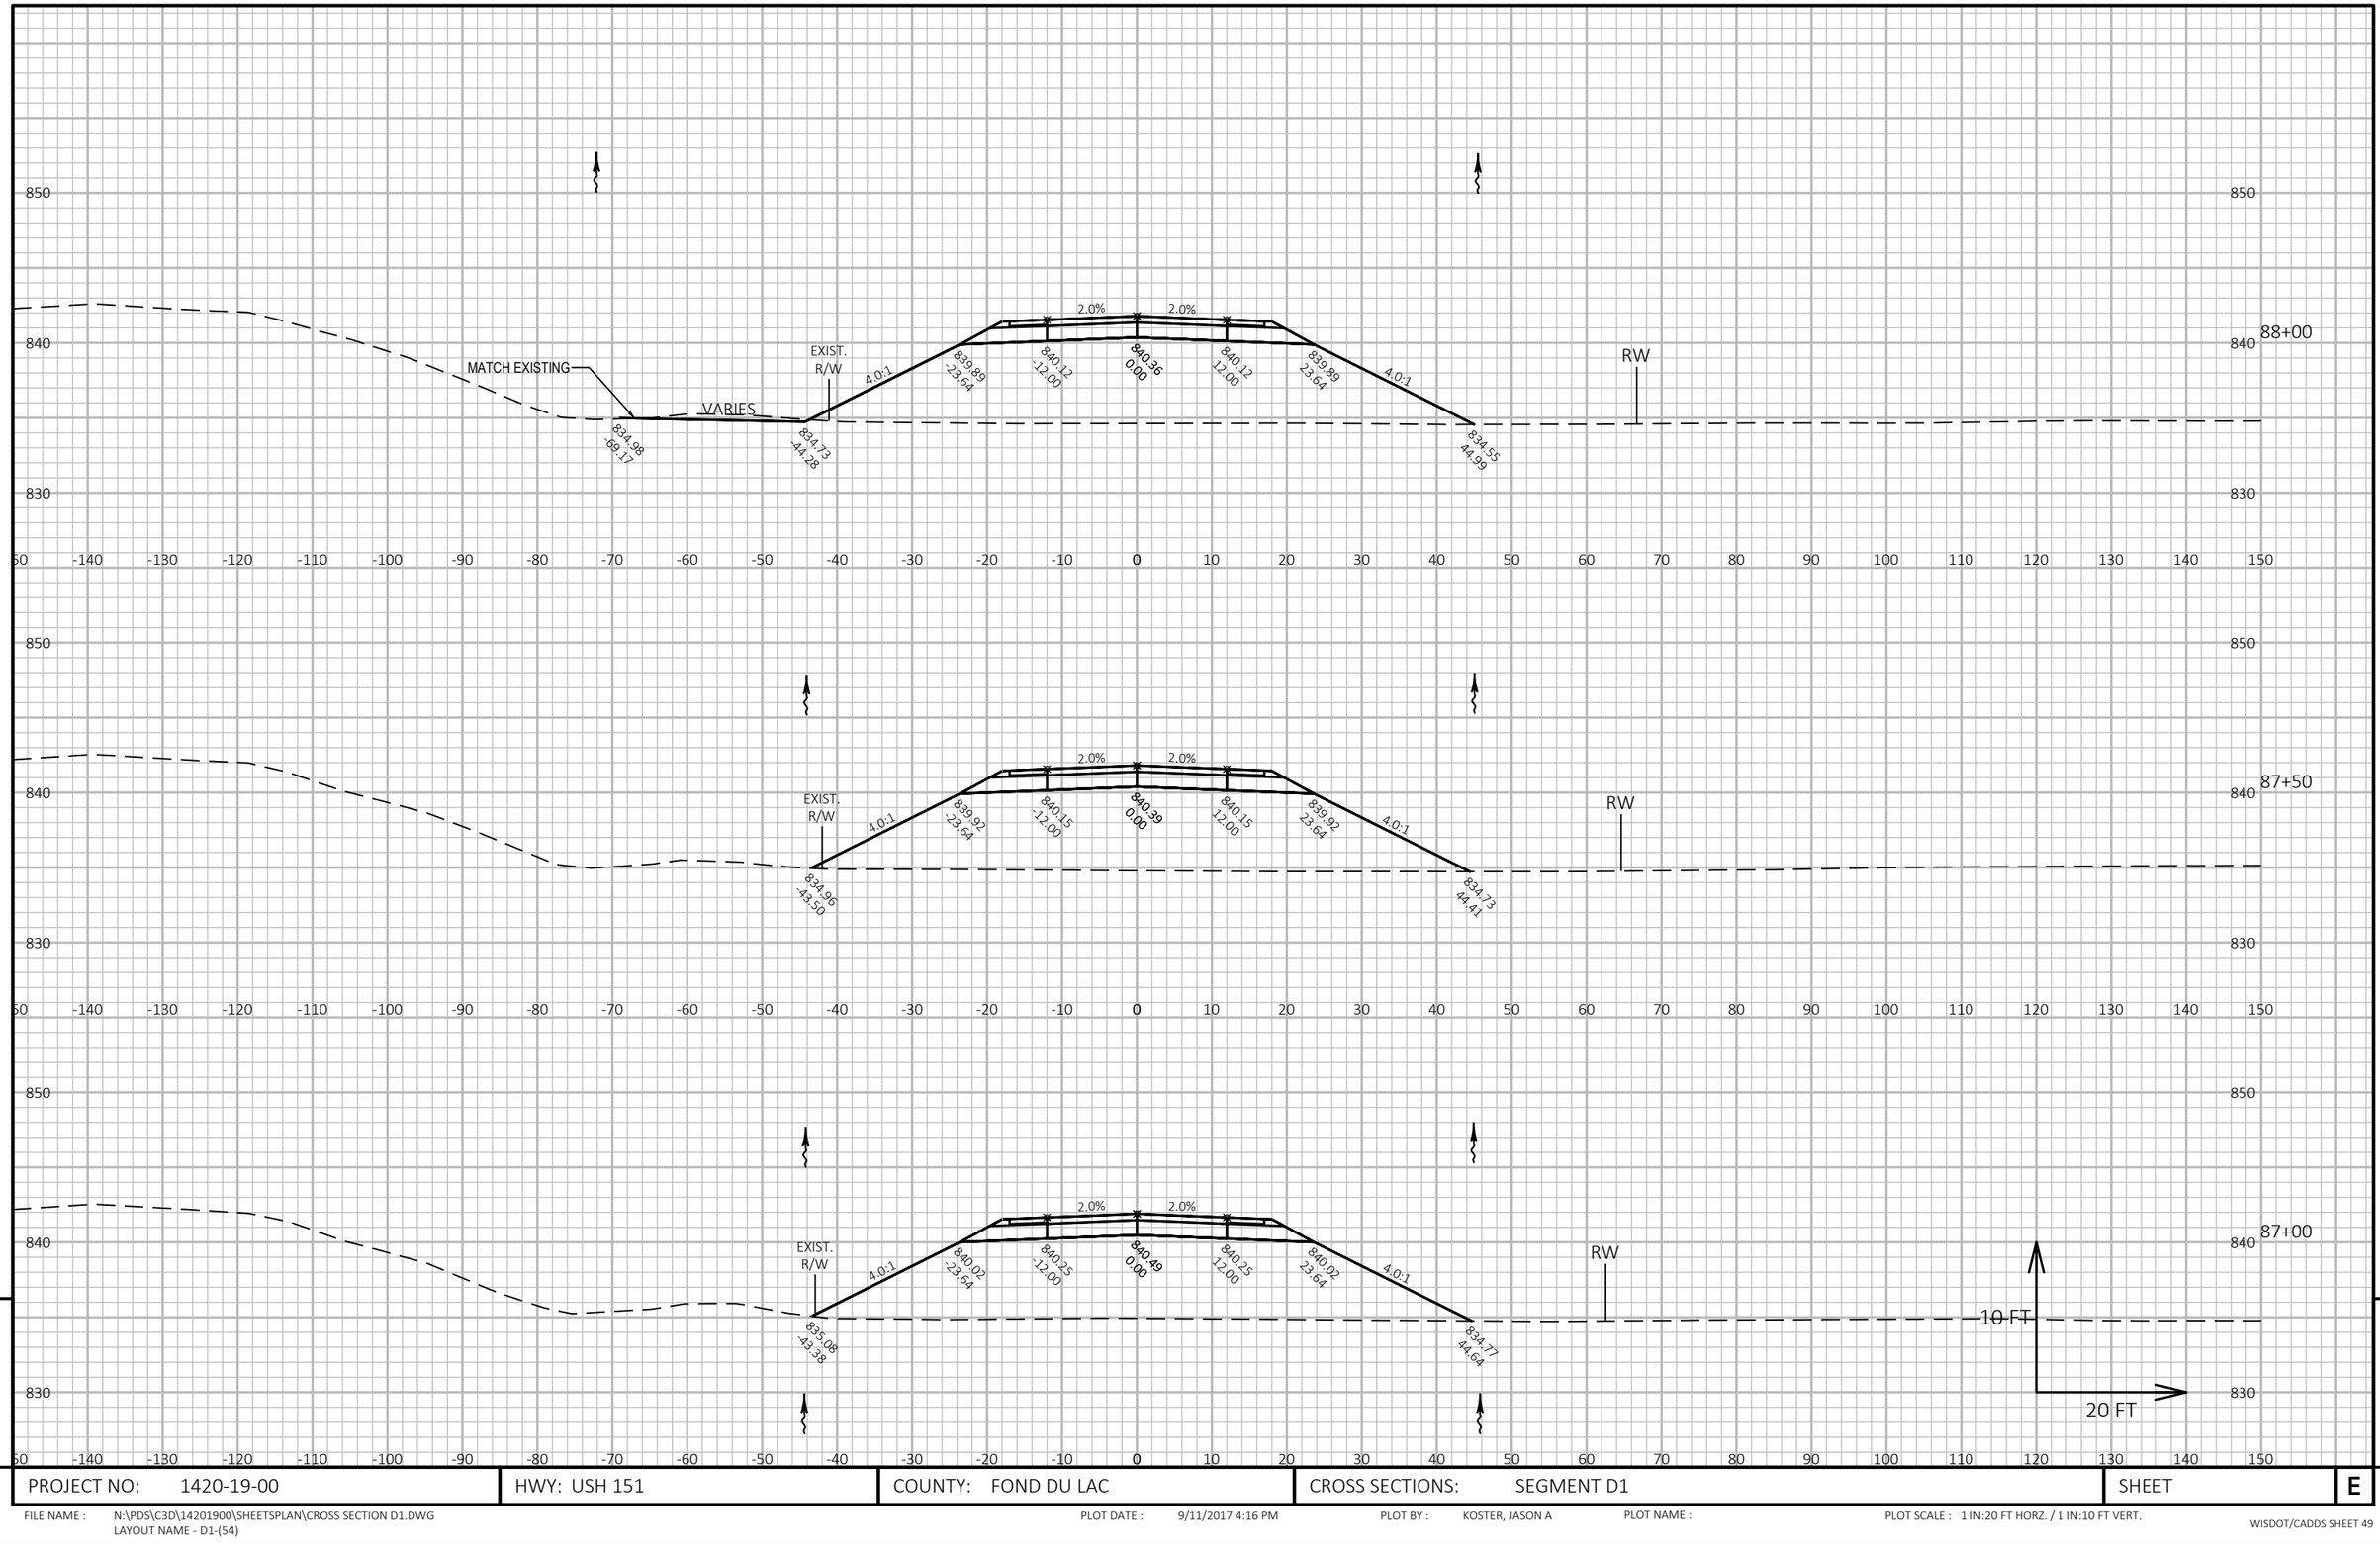

9

9

PROJECT NO: 1420-19-00	HWY: USH 151	COUNTY: FOND DU LAC	CROSS SECTIONS: SEGMENT D1	SHEET	E


FILE NAME : N:\PDS\C3D\14201900\SHEETSPLAN\CROSS SECTION D1.DWG
LAYOUT NAME - D1-(54)

PLOT DATE : 9/11/2017 4:16 PM

PLOT BY : KOSTER, JASON A

PLOT NAME :

PLOT SCALE : 1 IN:20 FT HORZ. / 1 IN:10 FT VERT.

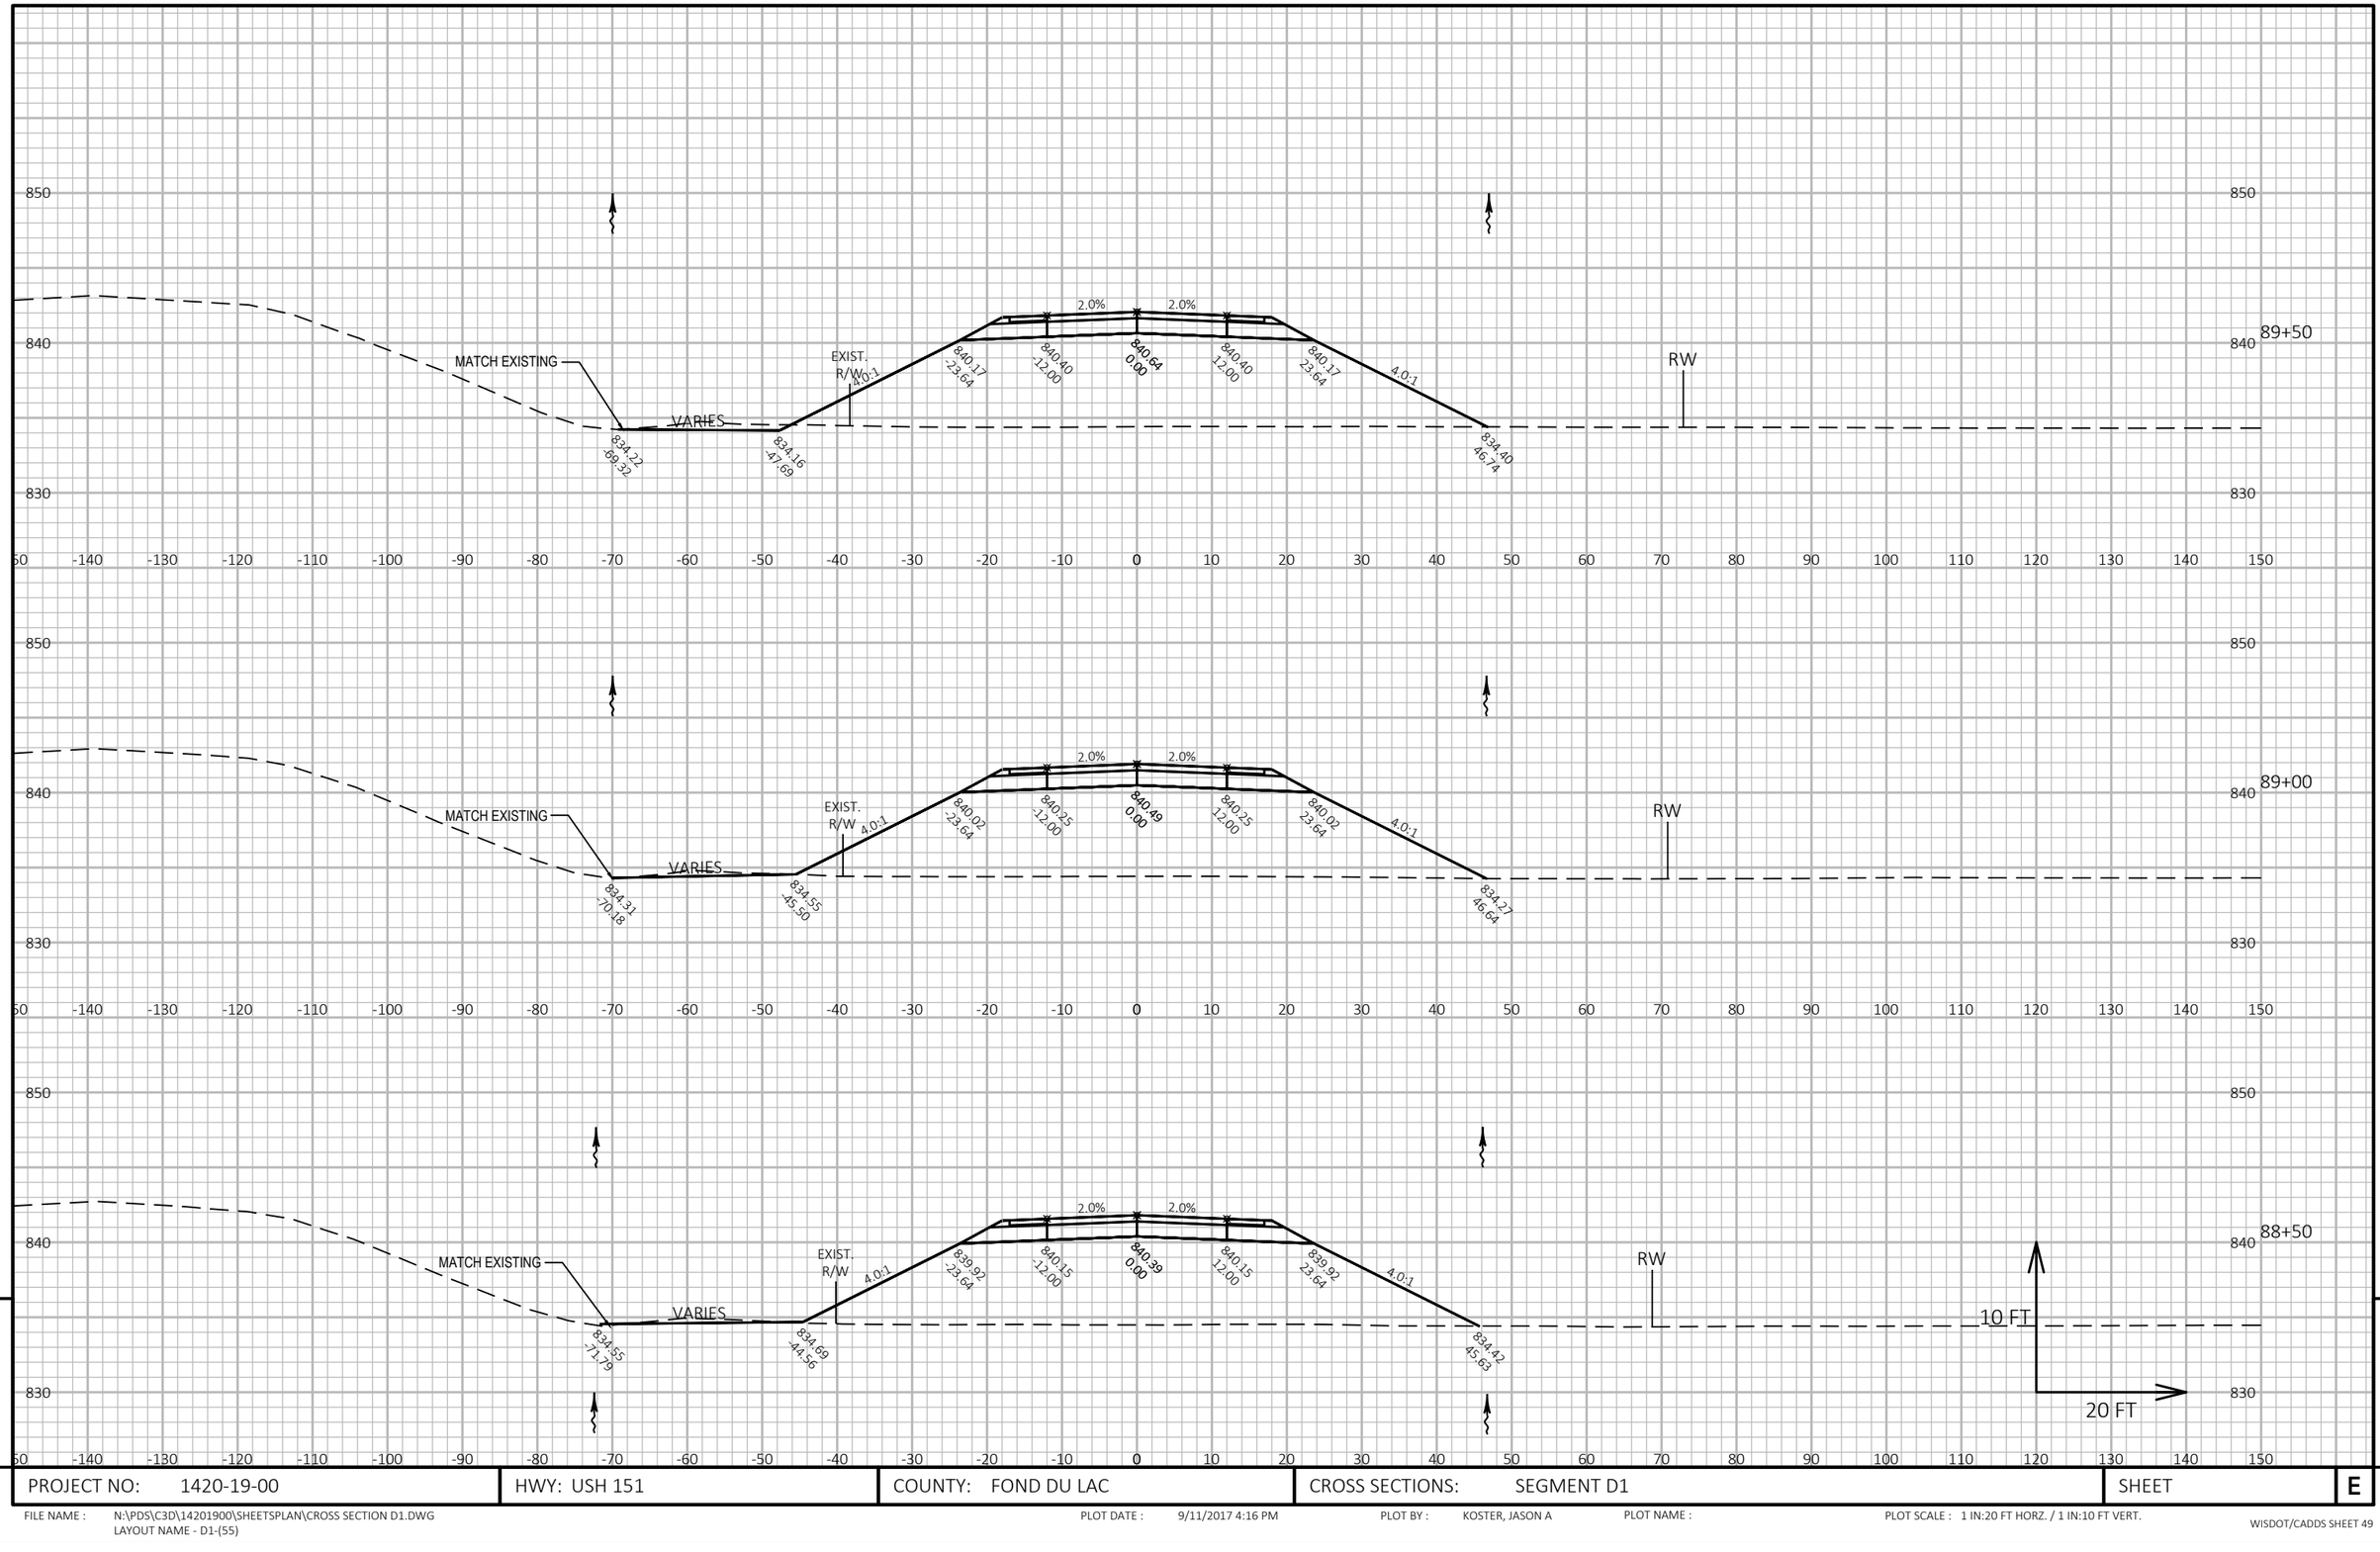

9

PROJECT NO: 1420-19-00	HWY: USH 151	COUNTY: FOND DU LAC	CROSS SECTIONS: SEGMENT D1	SHEET	E

9

FILE NAME : N:\PDS\C3D\14201900\SHEETSPLAN\CROSS SECTION D1.DWG
LAYOUT NAME - D1-(55)


PLOT DATE : 9/11/2017 4:16 PM

PLOT BY : KOSTER, JASON A

PLOT NAME :

PLOT SCALE : 1 IN:20 FT HORZ. / 1 IN:10 FT VERT.


WISDOT/CADDS SHEET 49

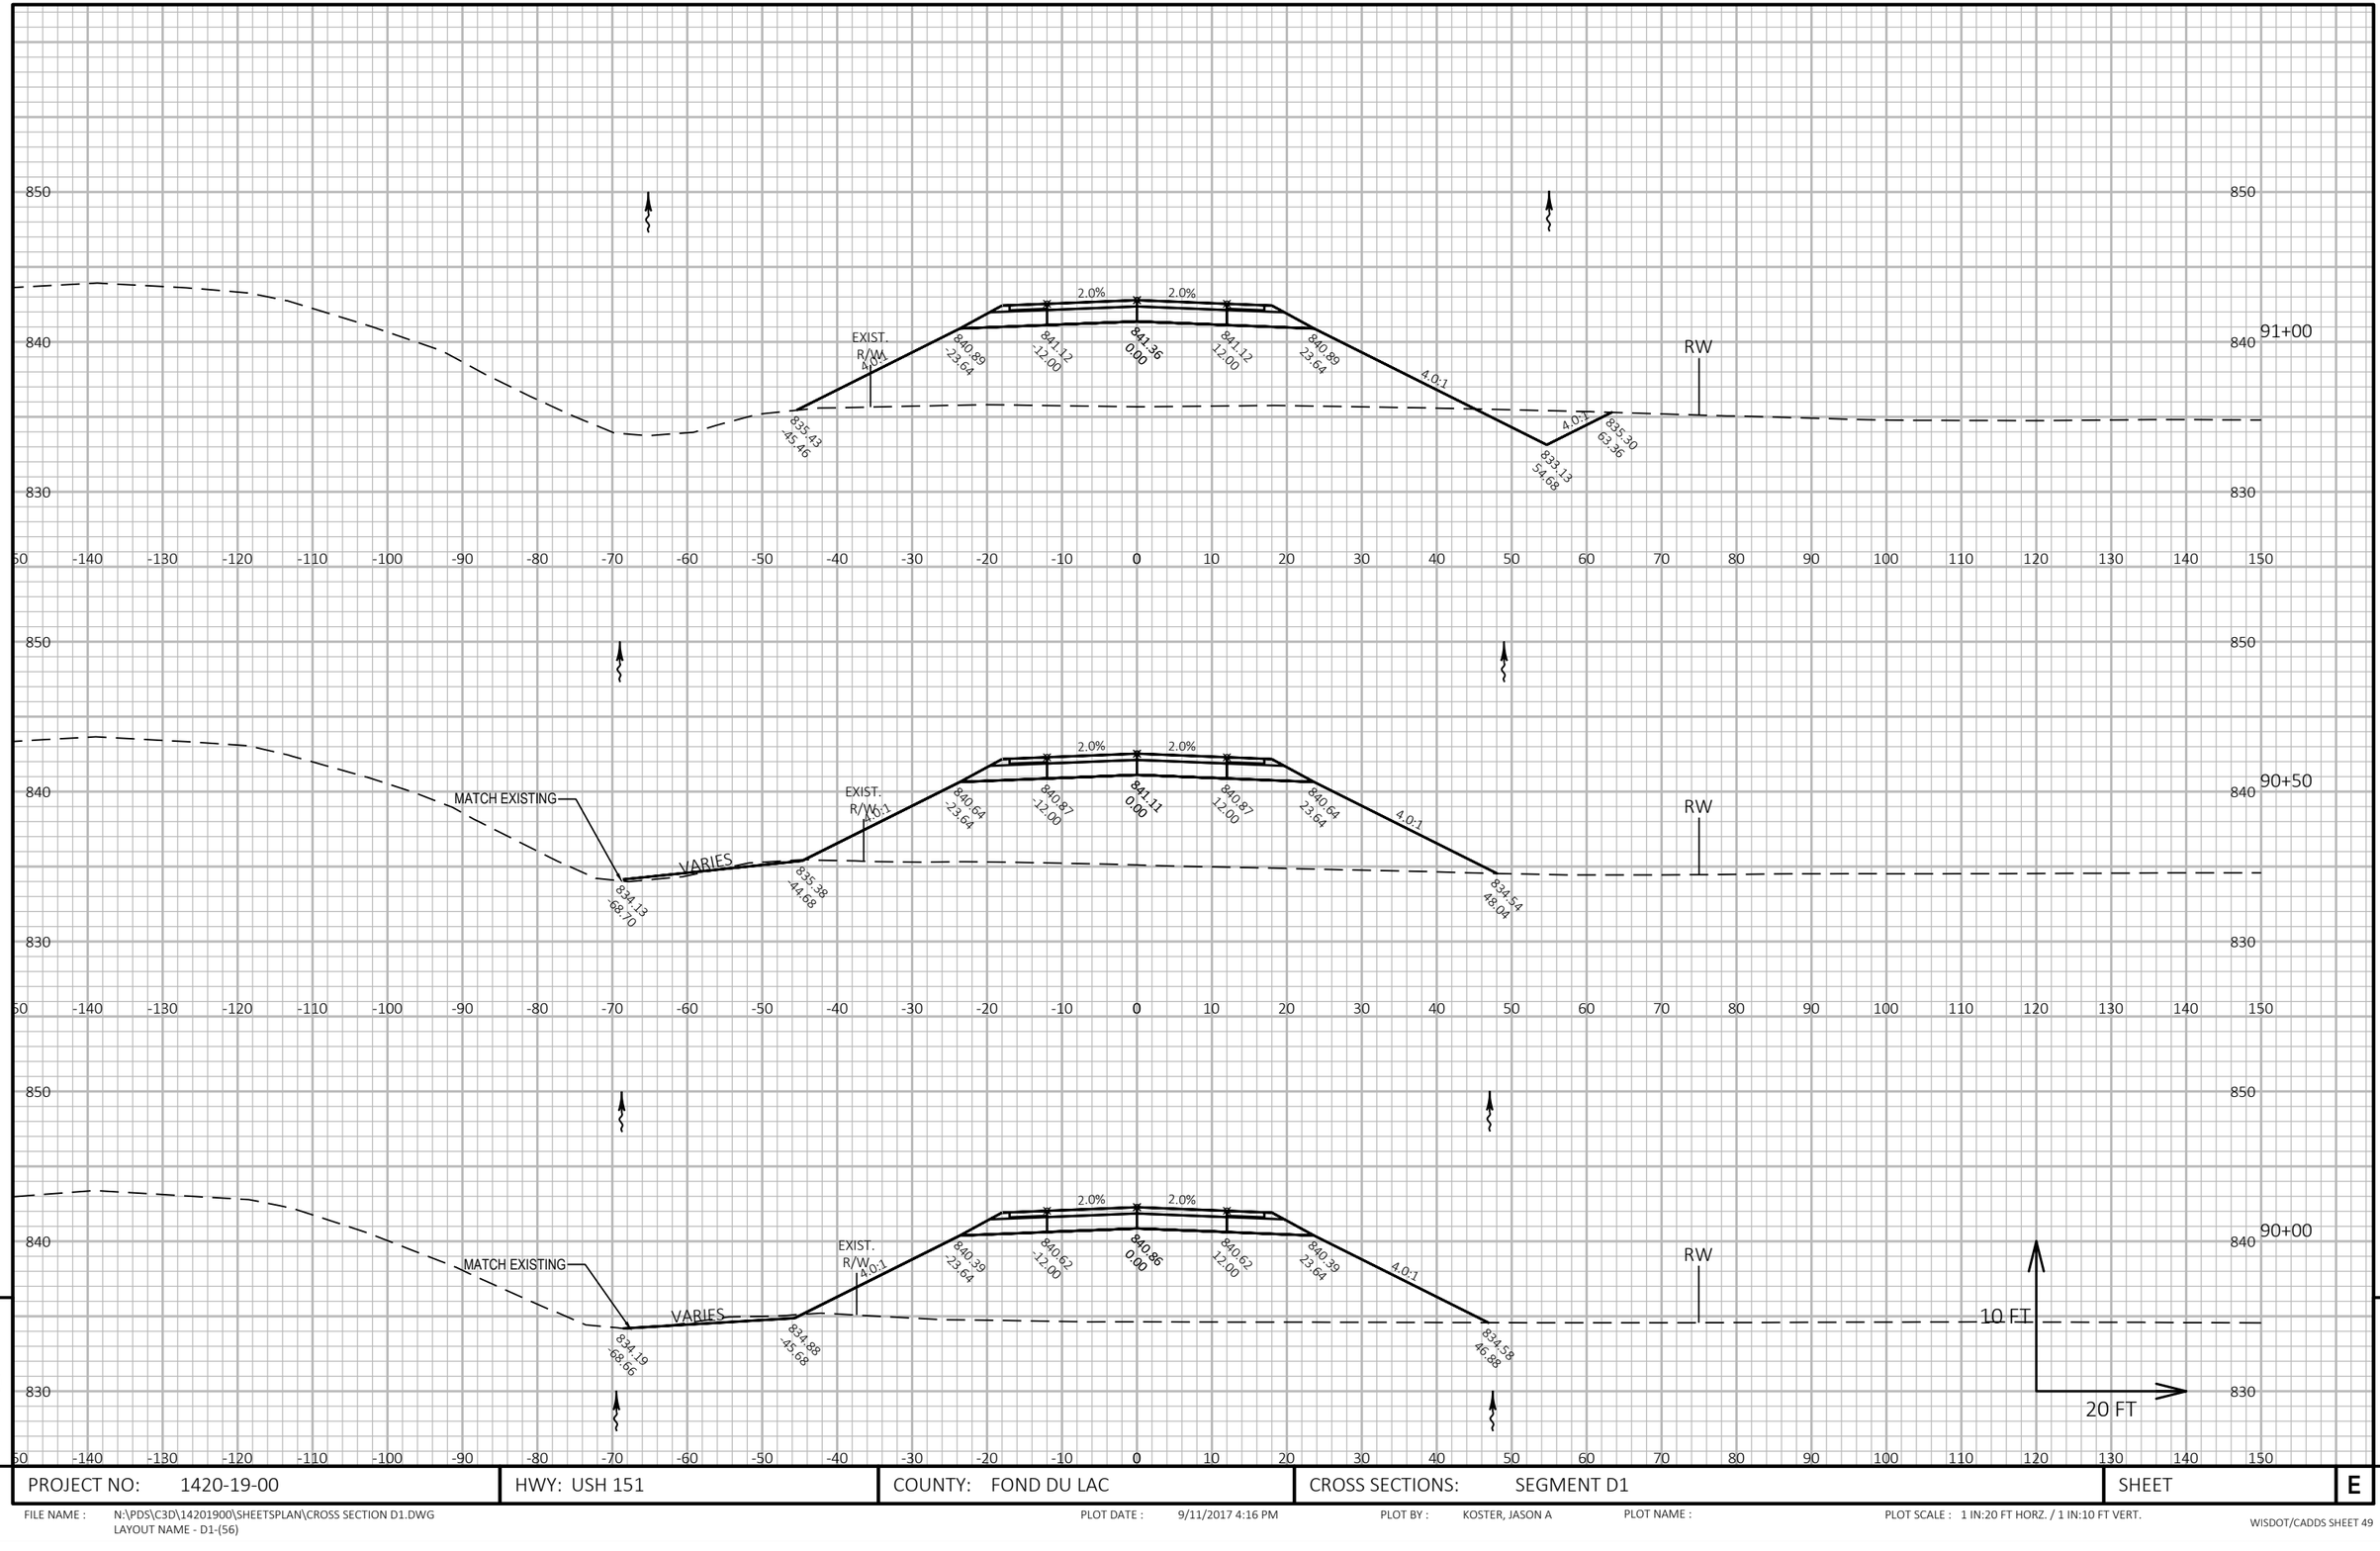

PROJECT NO: 1420-19-00	HWY: USH 151	COUNTY: FOND DU LAC	CROSS SECTIONS: SEGMENT D1	SHEET	E

FILE NAME : N:\PDS\C3D\14201900\SHEETSPLAN\CROSS SECTION D1.DWG
LAYOUT NAME - D1-(56)

PLOT DATE : 9/11/2017 4:16 PM PLOT BY : KOSTER, JASON A PLOT NAME : PLOT SCALE : 1 IN:20 FT HORZ. / 1 IN:10 FT VERT.

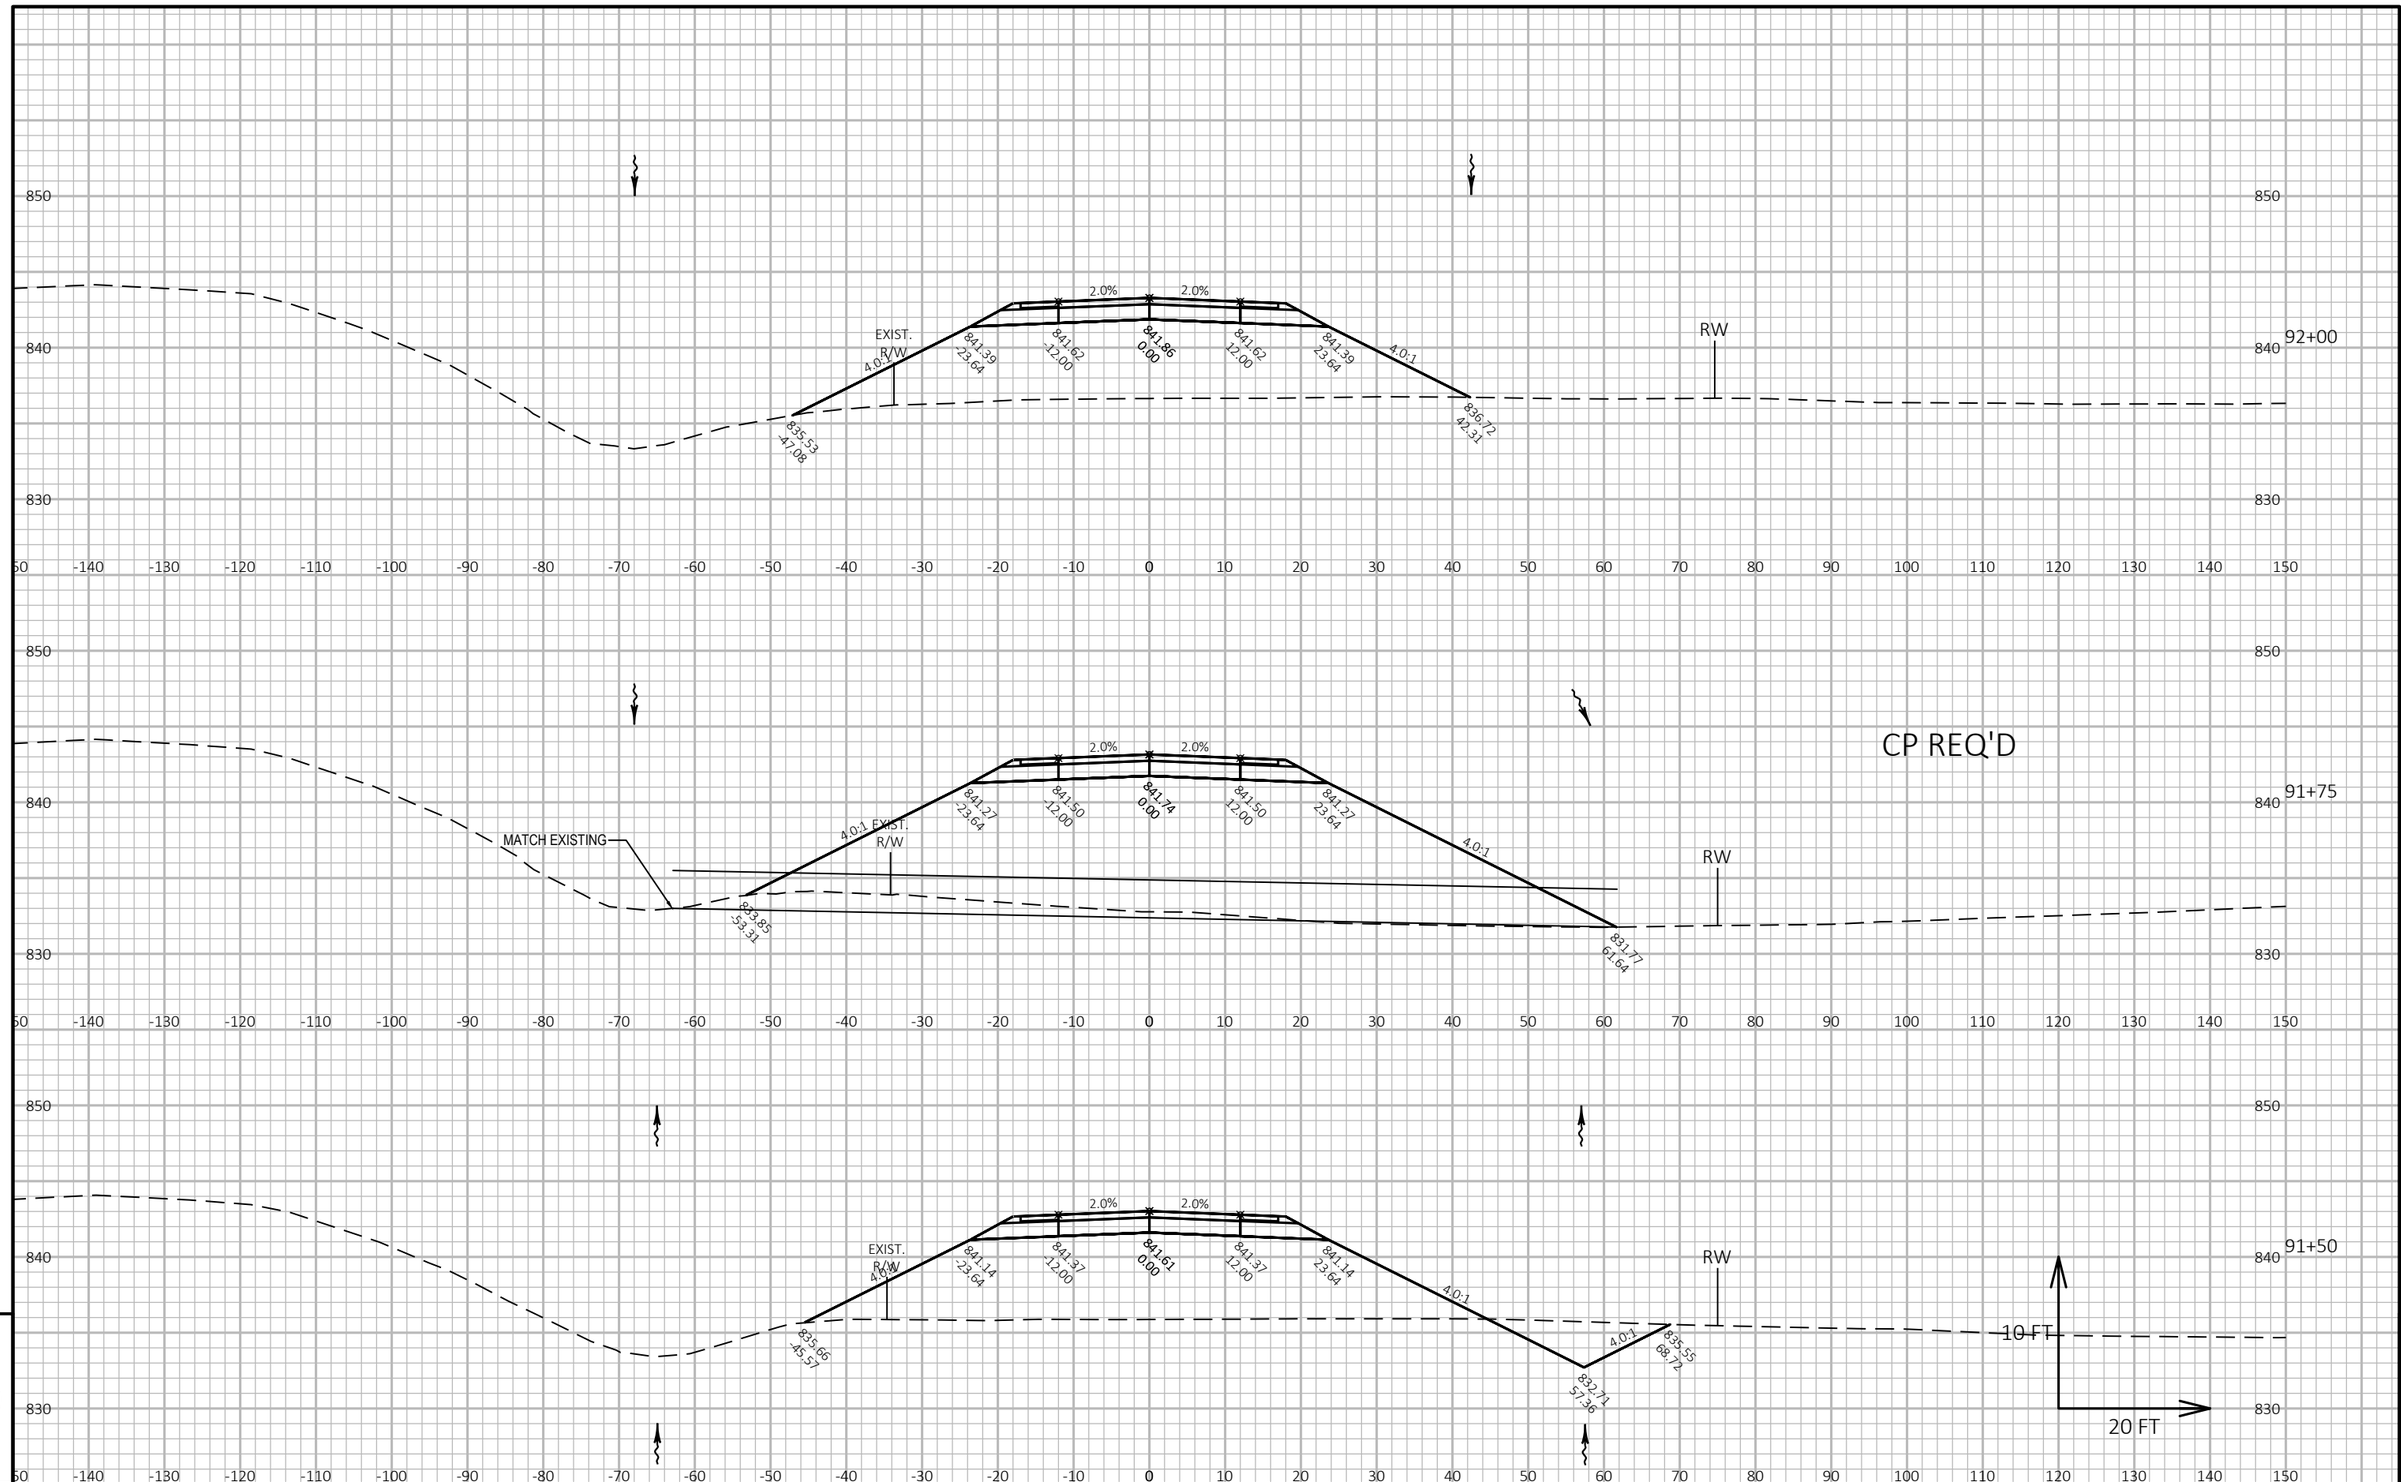

9

9

PROJECT NO: 1420-19-00	HWY: USH 151	COUNTY: FOND DU LAC	CROSS SECTIONS: SEGMENT D1	SHEET	E


FILE NAME : N:\PDS\C3D\14201900\SHEETSPLAN\CROSS SECTION D1.DWG
LAYOUT NAME - D1-(57)

PLOT DATE : 9/11/2017 4:17 PM

PLOT BY : KOSTER, JASON A

PLOT NAME :

PLOT SCALE : 1 IN:20 FT HORZ. / 1 IN:10 FT VERT.

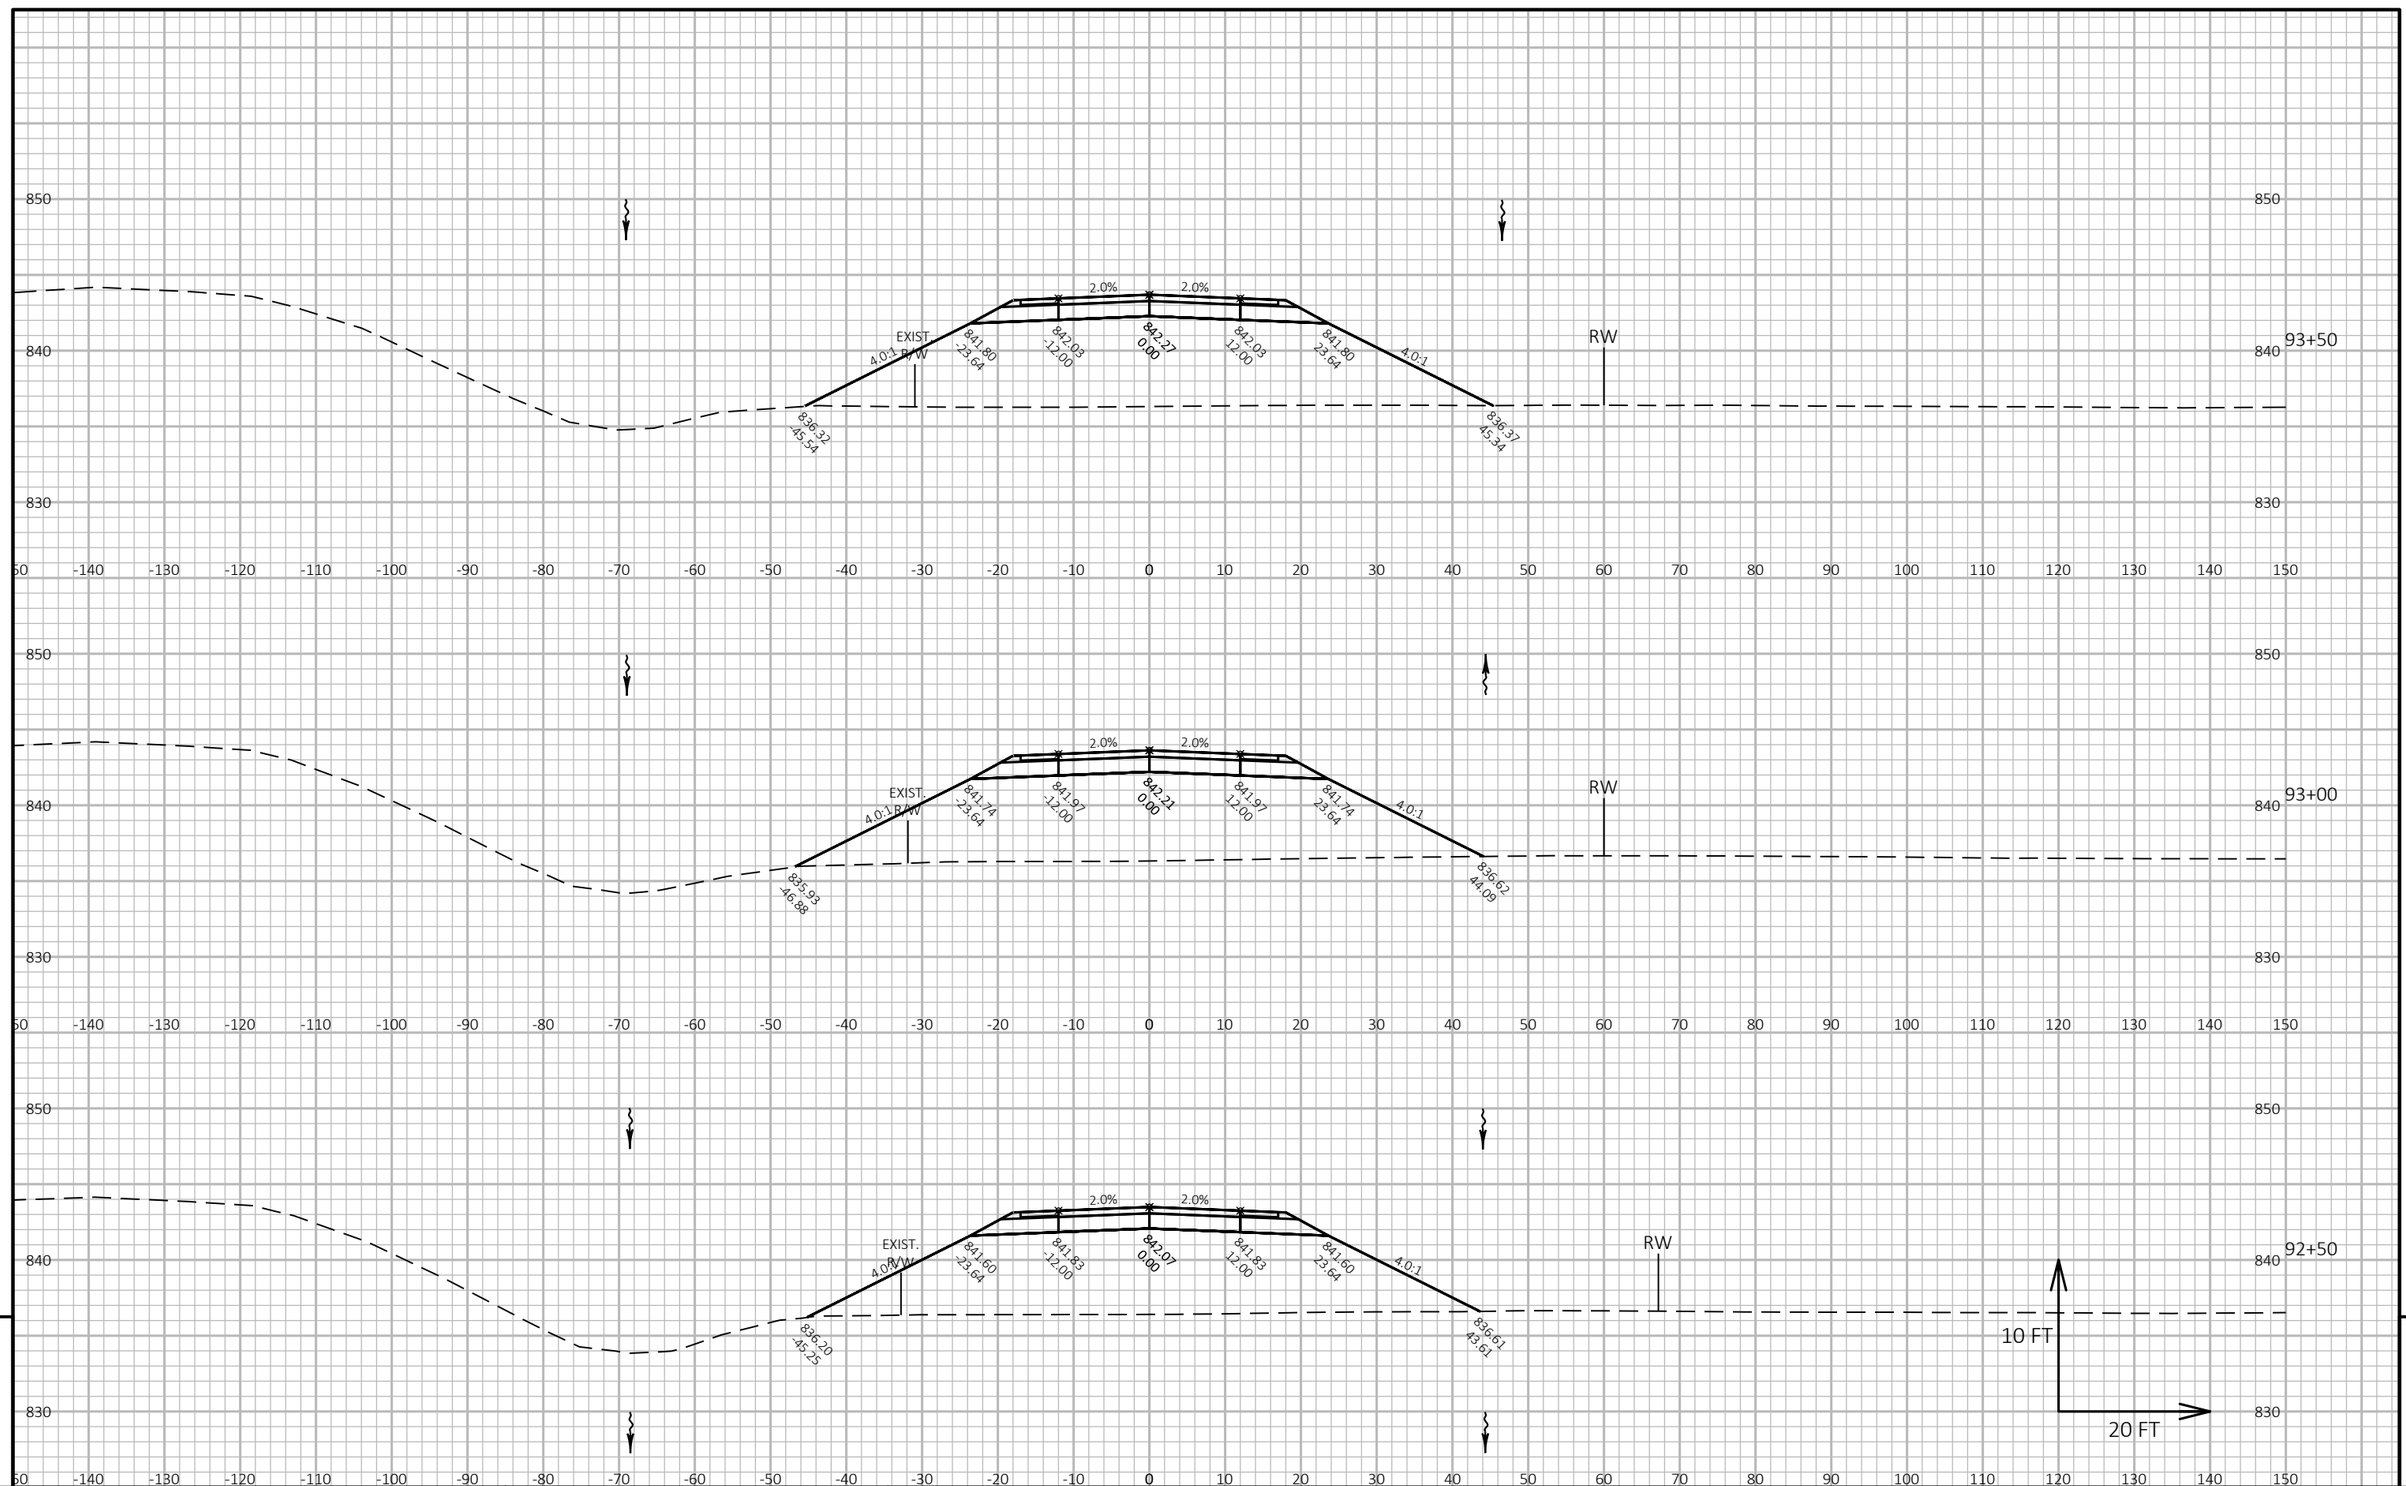

9

9

PROJECT NO: 1420-19-00	HWY: USH 151	COUNTY: FOND DU LAC	CROSS SECTIONS: SEGMENT D1	SHEET	E


FILE NAME : N:\PDS\C3D\14201900\SHEETSPLAN\CROSS SECTION D1.DWG
LAYOUT NAME - D1-(58)

PLOT DATE : 9/11/2017 4:17 PM

PLOT BY : KOSTER, JASON A

PLOT NAME :

PLOT SCALE : 1 IN:20 FT HORZ. / 1 IN:10 FT VERT.

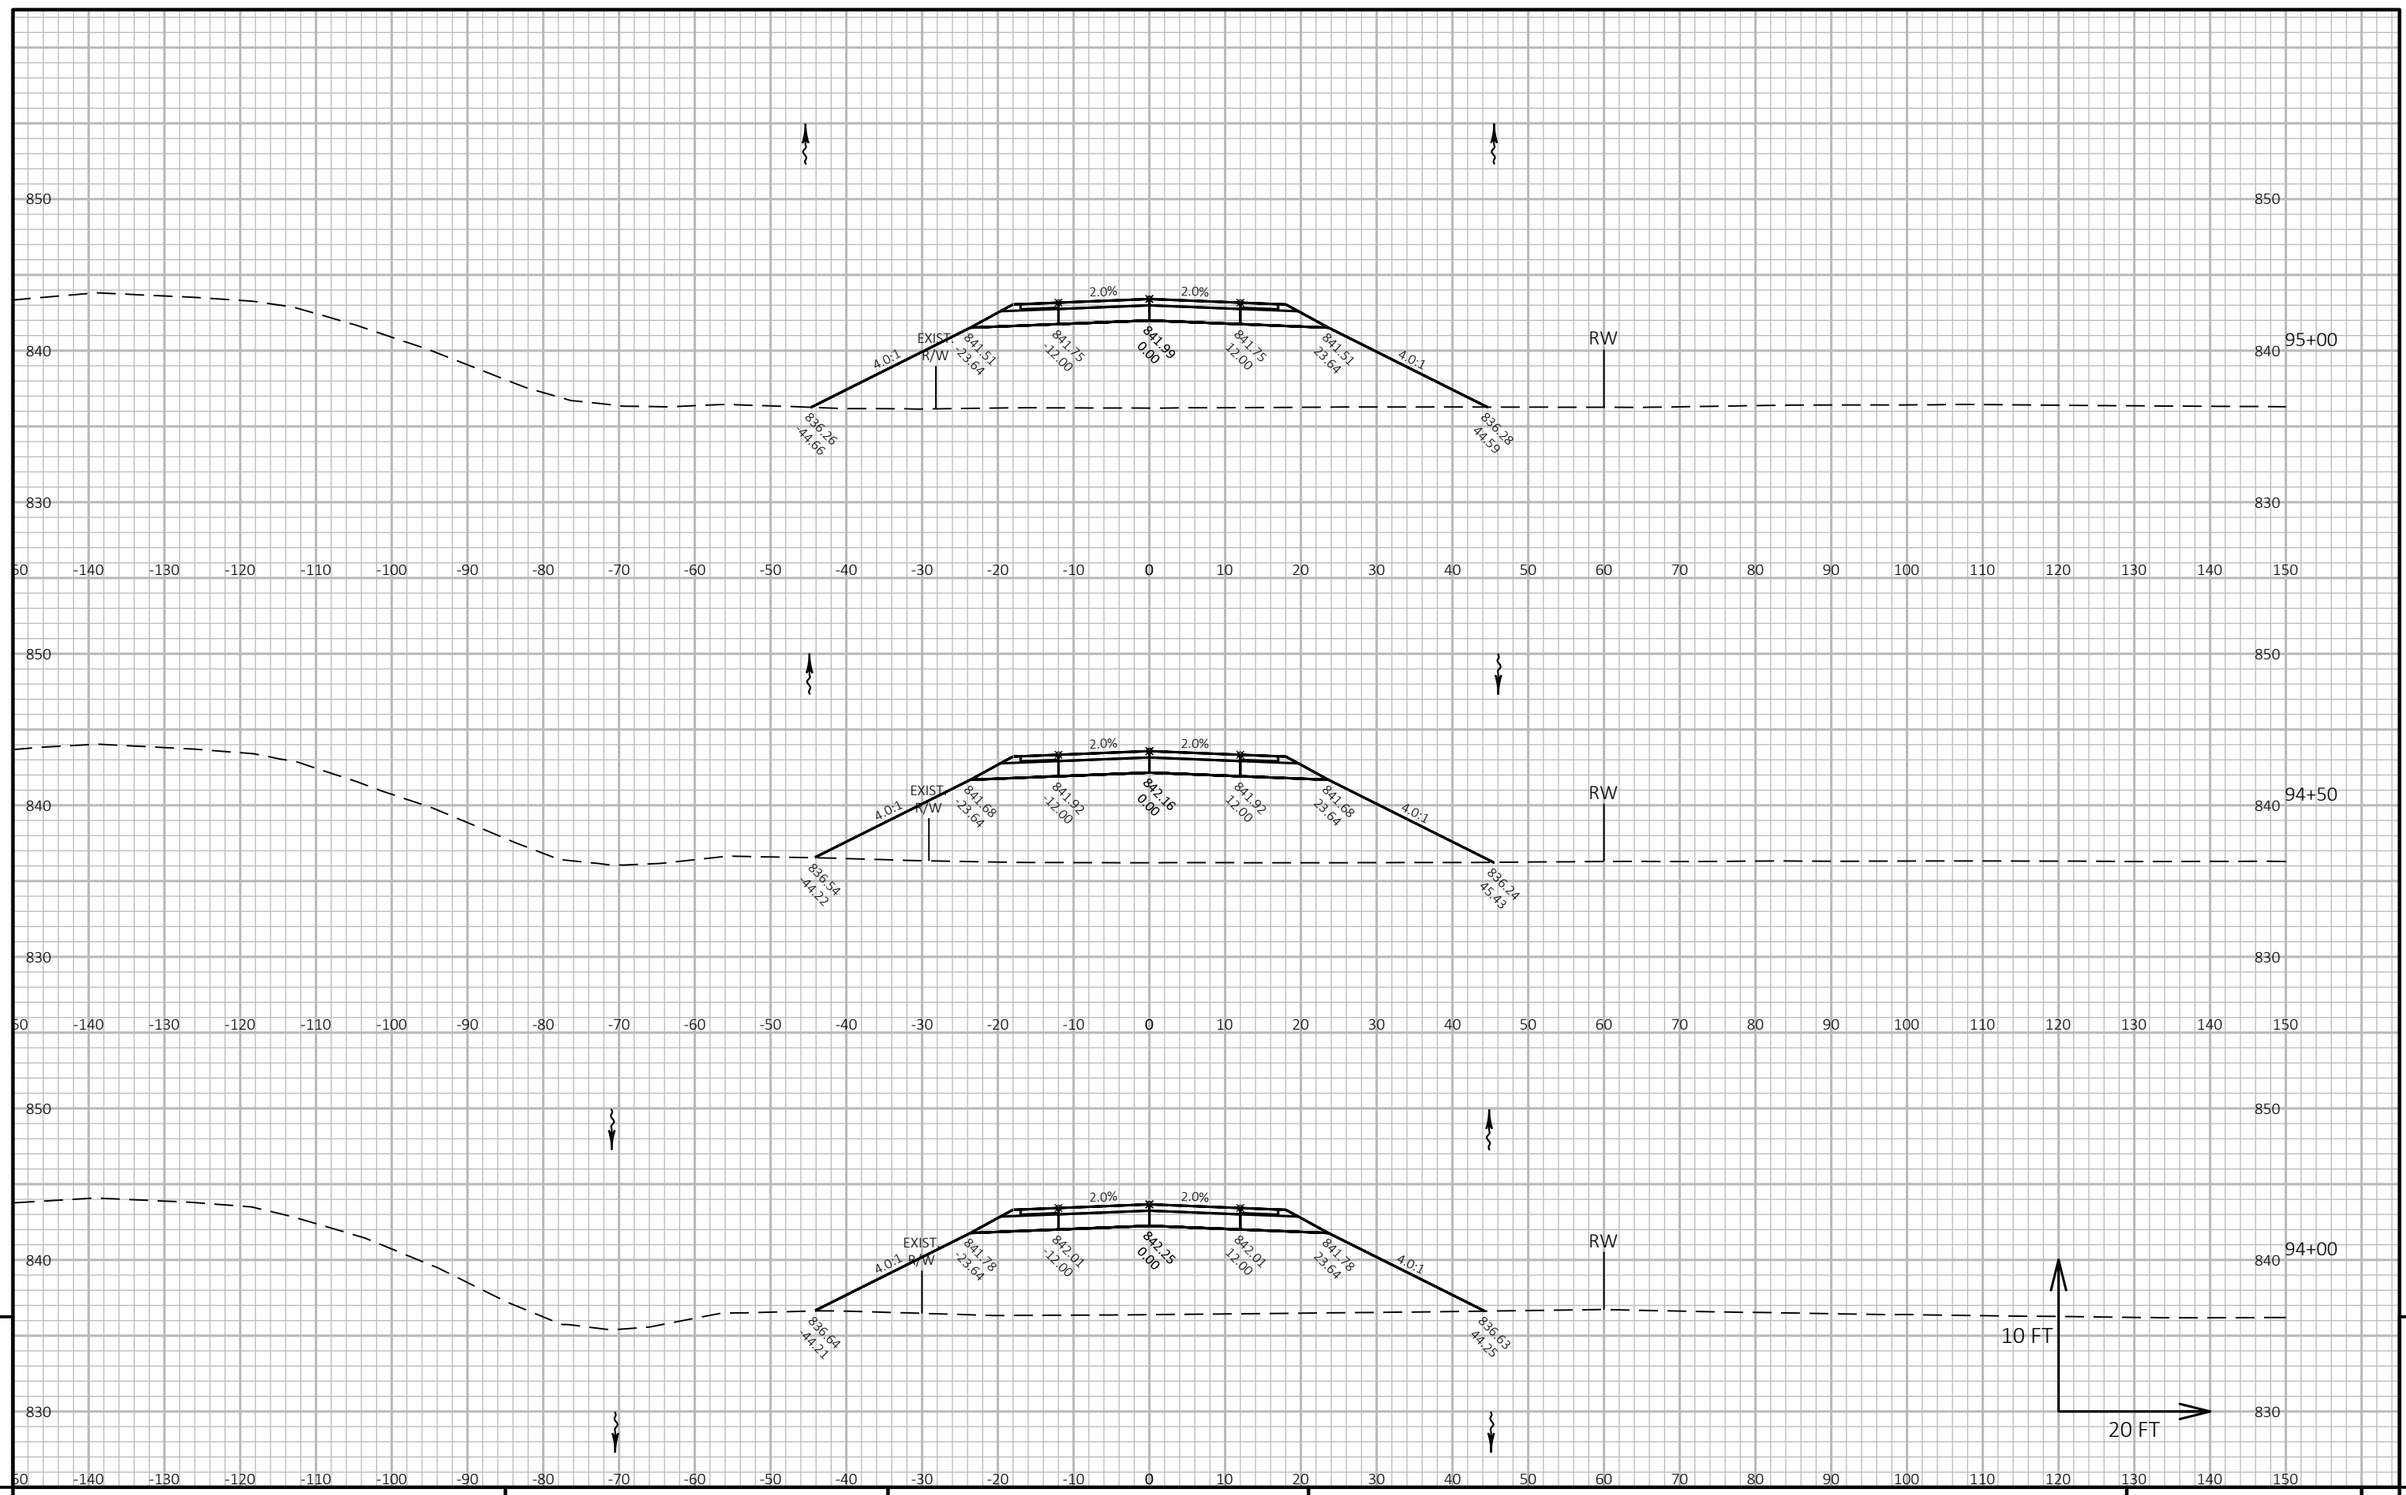

PROJECT NO: 1420-19-00	HWY: USH 151	COUNTY: FOND DU LAC	CROSS SECTIONS: SEGMENT D1	SHEET E

FILE NAME : N:\PDS\C3D\14201900\SHEETSPLAN\CROSS SECTION D1.DWG
LAYOUT NAME - D1-(59)

PLOT DATE : 9/11/2017 4:17 PM PLOT BY : KOSTER, JASON A PLOT NAME : PLOT SCALE : 1 IN:20 FT HORZ. / 1 IN:10 FT VERT.

WISDOT/CADDS SHEET 49

9

9

PROJECT NO: 1420-19-00	HWY: USH 151	COUNTY: FOND DU LAC	CROSS SECTIONS: SEGMENT D1	SHEET	E


FILE NAME : N:\PDS\C3D\14201900\SHEETSPLAN\CROSS SECTION D1.DWG
LAYOUT NAME - D1-(60)

PLOT DATE : 9/11/2017 4:17 PM

PLOT BY : KOSTER, JASON A

PLOT NAME :

PLOT SCALE : 1 IN:20 FT HORZ. / 1 IN:10 FT VERT.

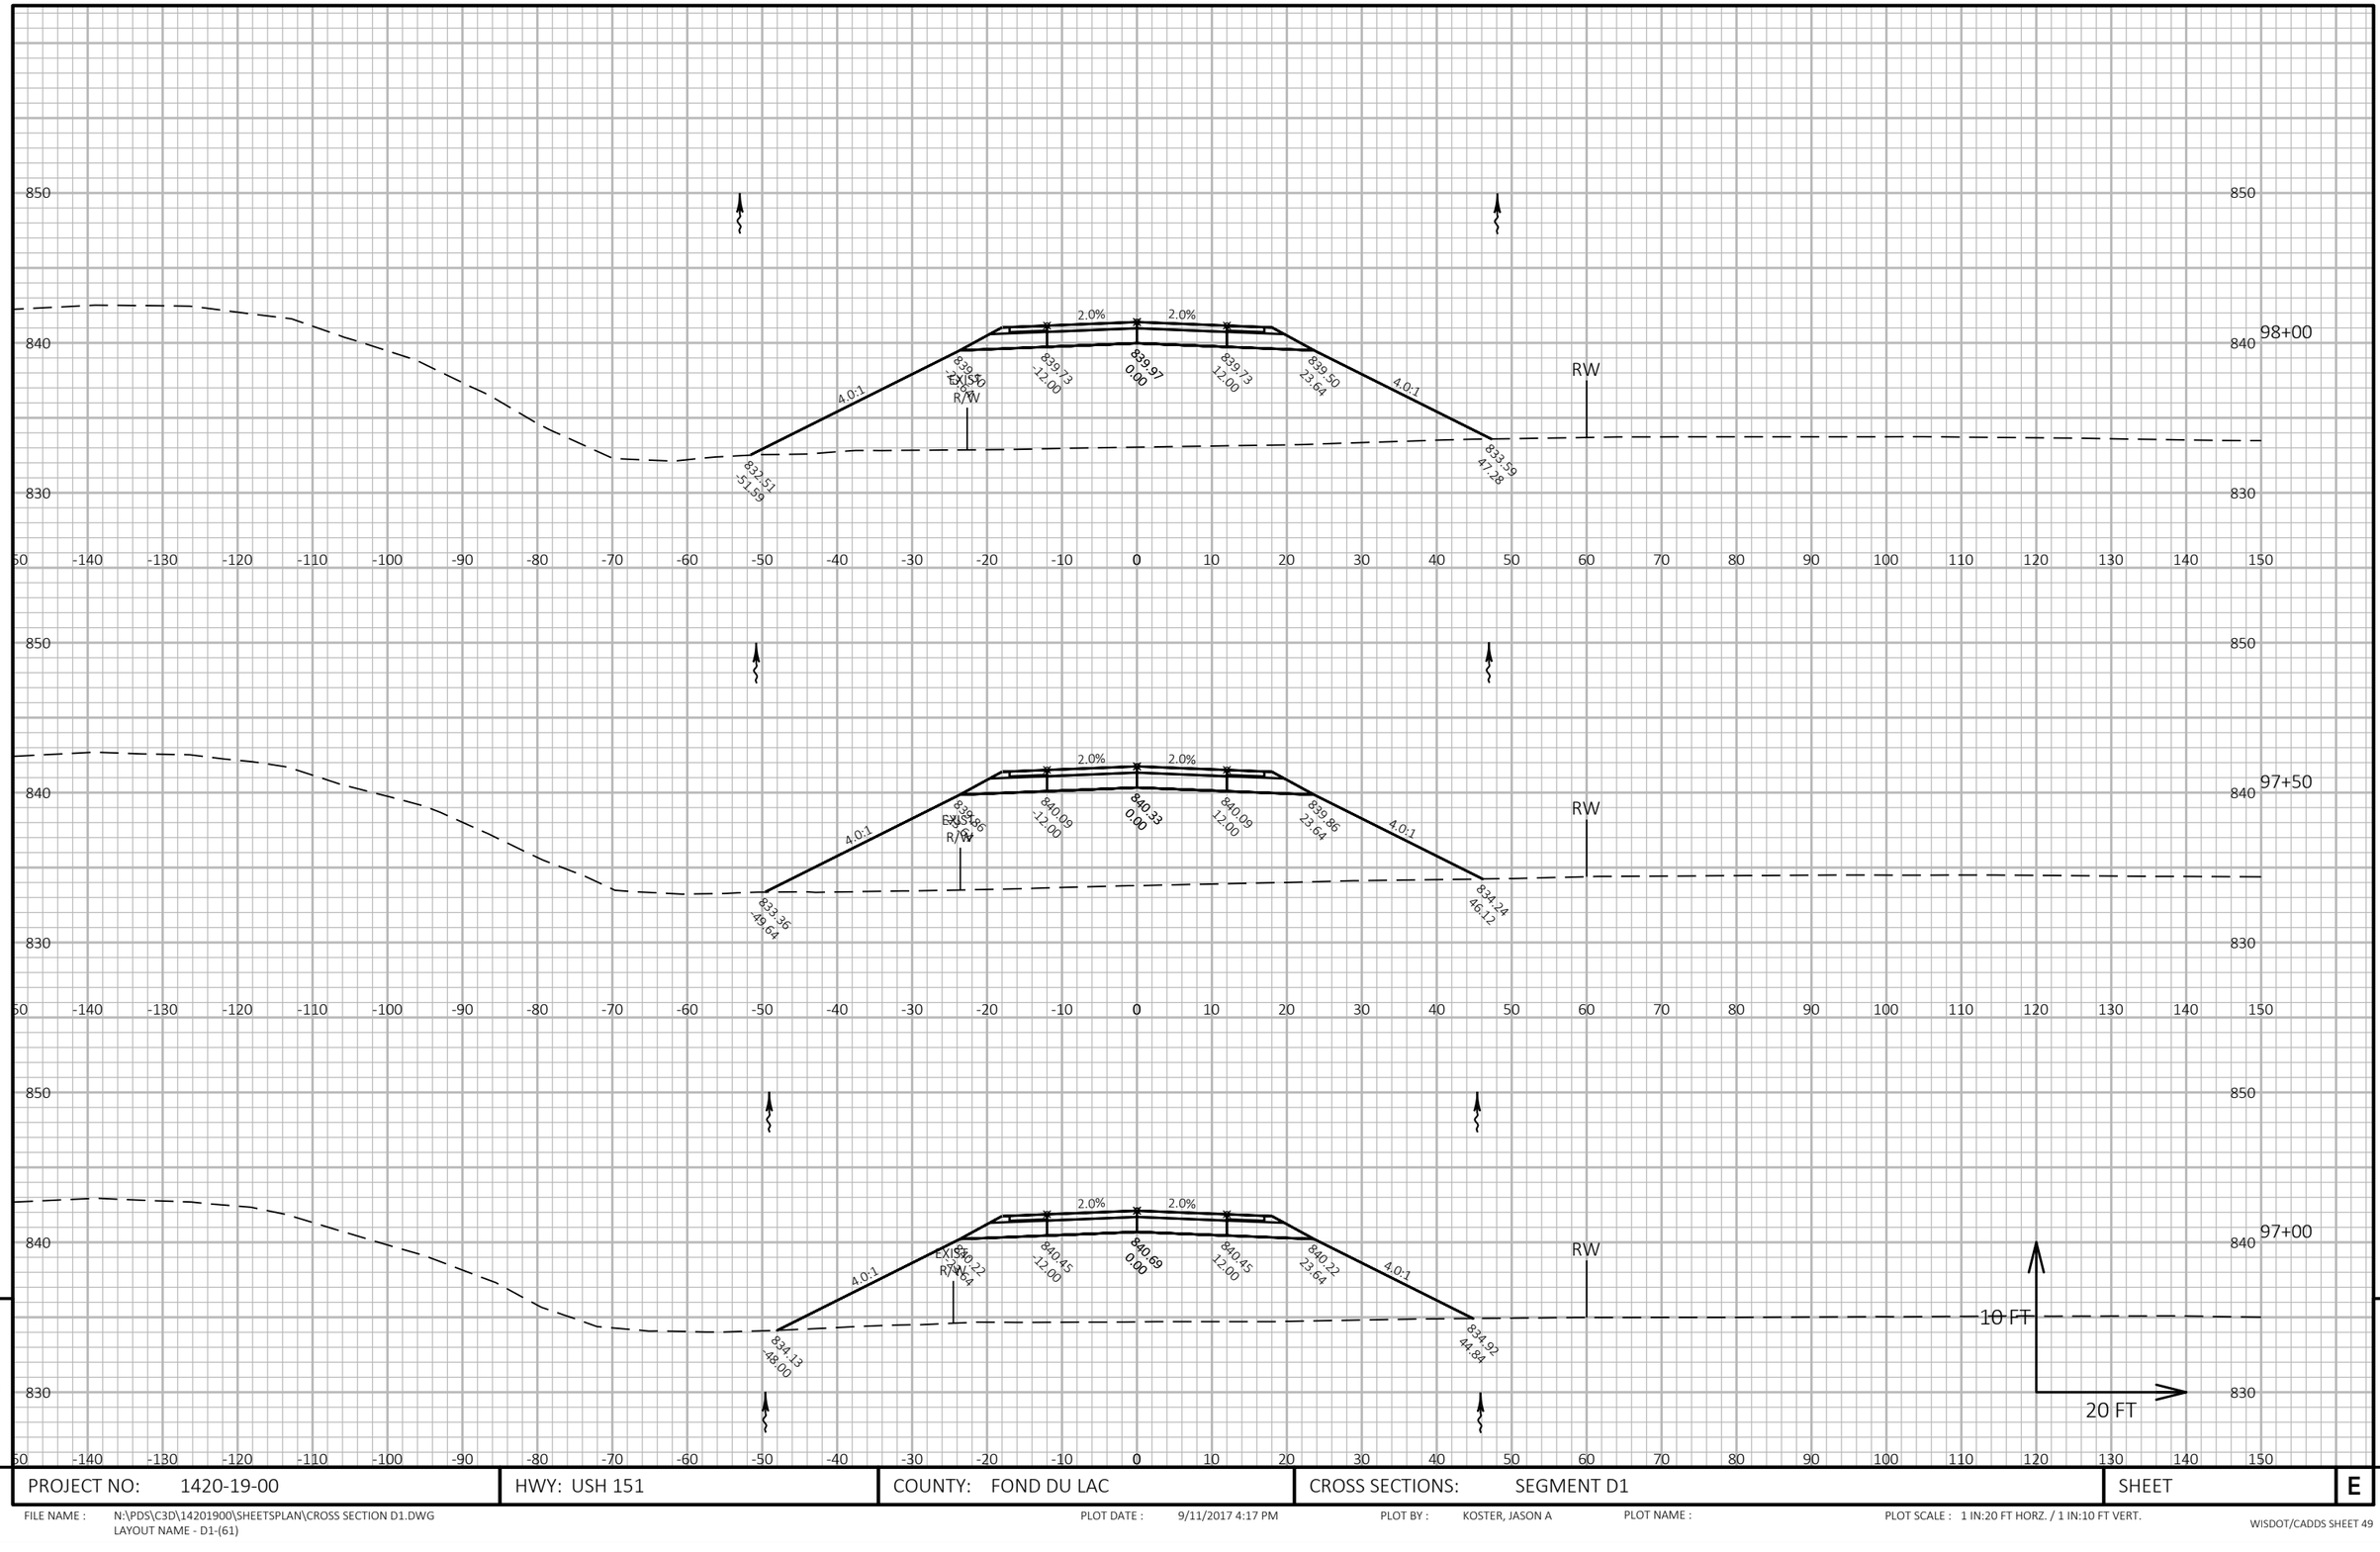


PROJECT NO: 1420-19-00	HWY: USH 151	COUNTY: FOND DU LAC	CROSS SECTIONS: SEGMENT D1	SHEET	E

FILE NAME : N:\PDS\C3D\14201900\SHEETSPLAN\CROSS SECTION D1.DWG
LAYOUT NAME - D1-(61)

PLOT DATE : 9/11/2017 4:17 PM PLOT BY : KOSTER, JASON A PLOT NAME : PLOT SCALE : 1 IN:20 FT HORZ. / 1 IN:10 FT VERT.

WISDOT/CADDS SHEET 49

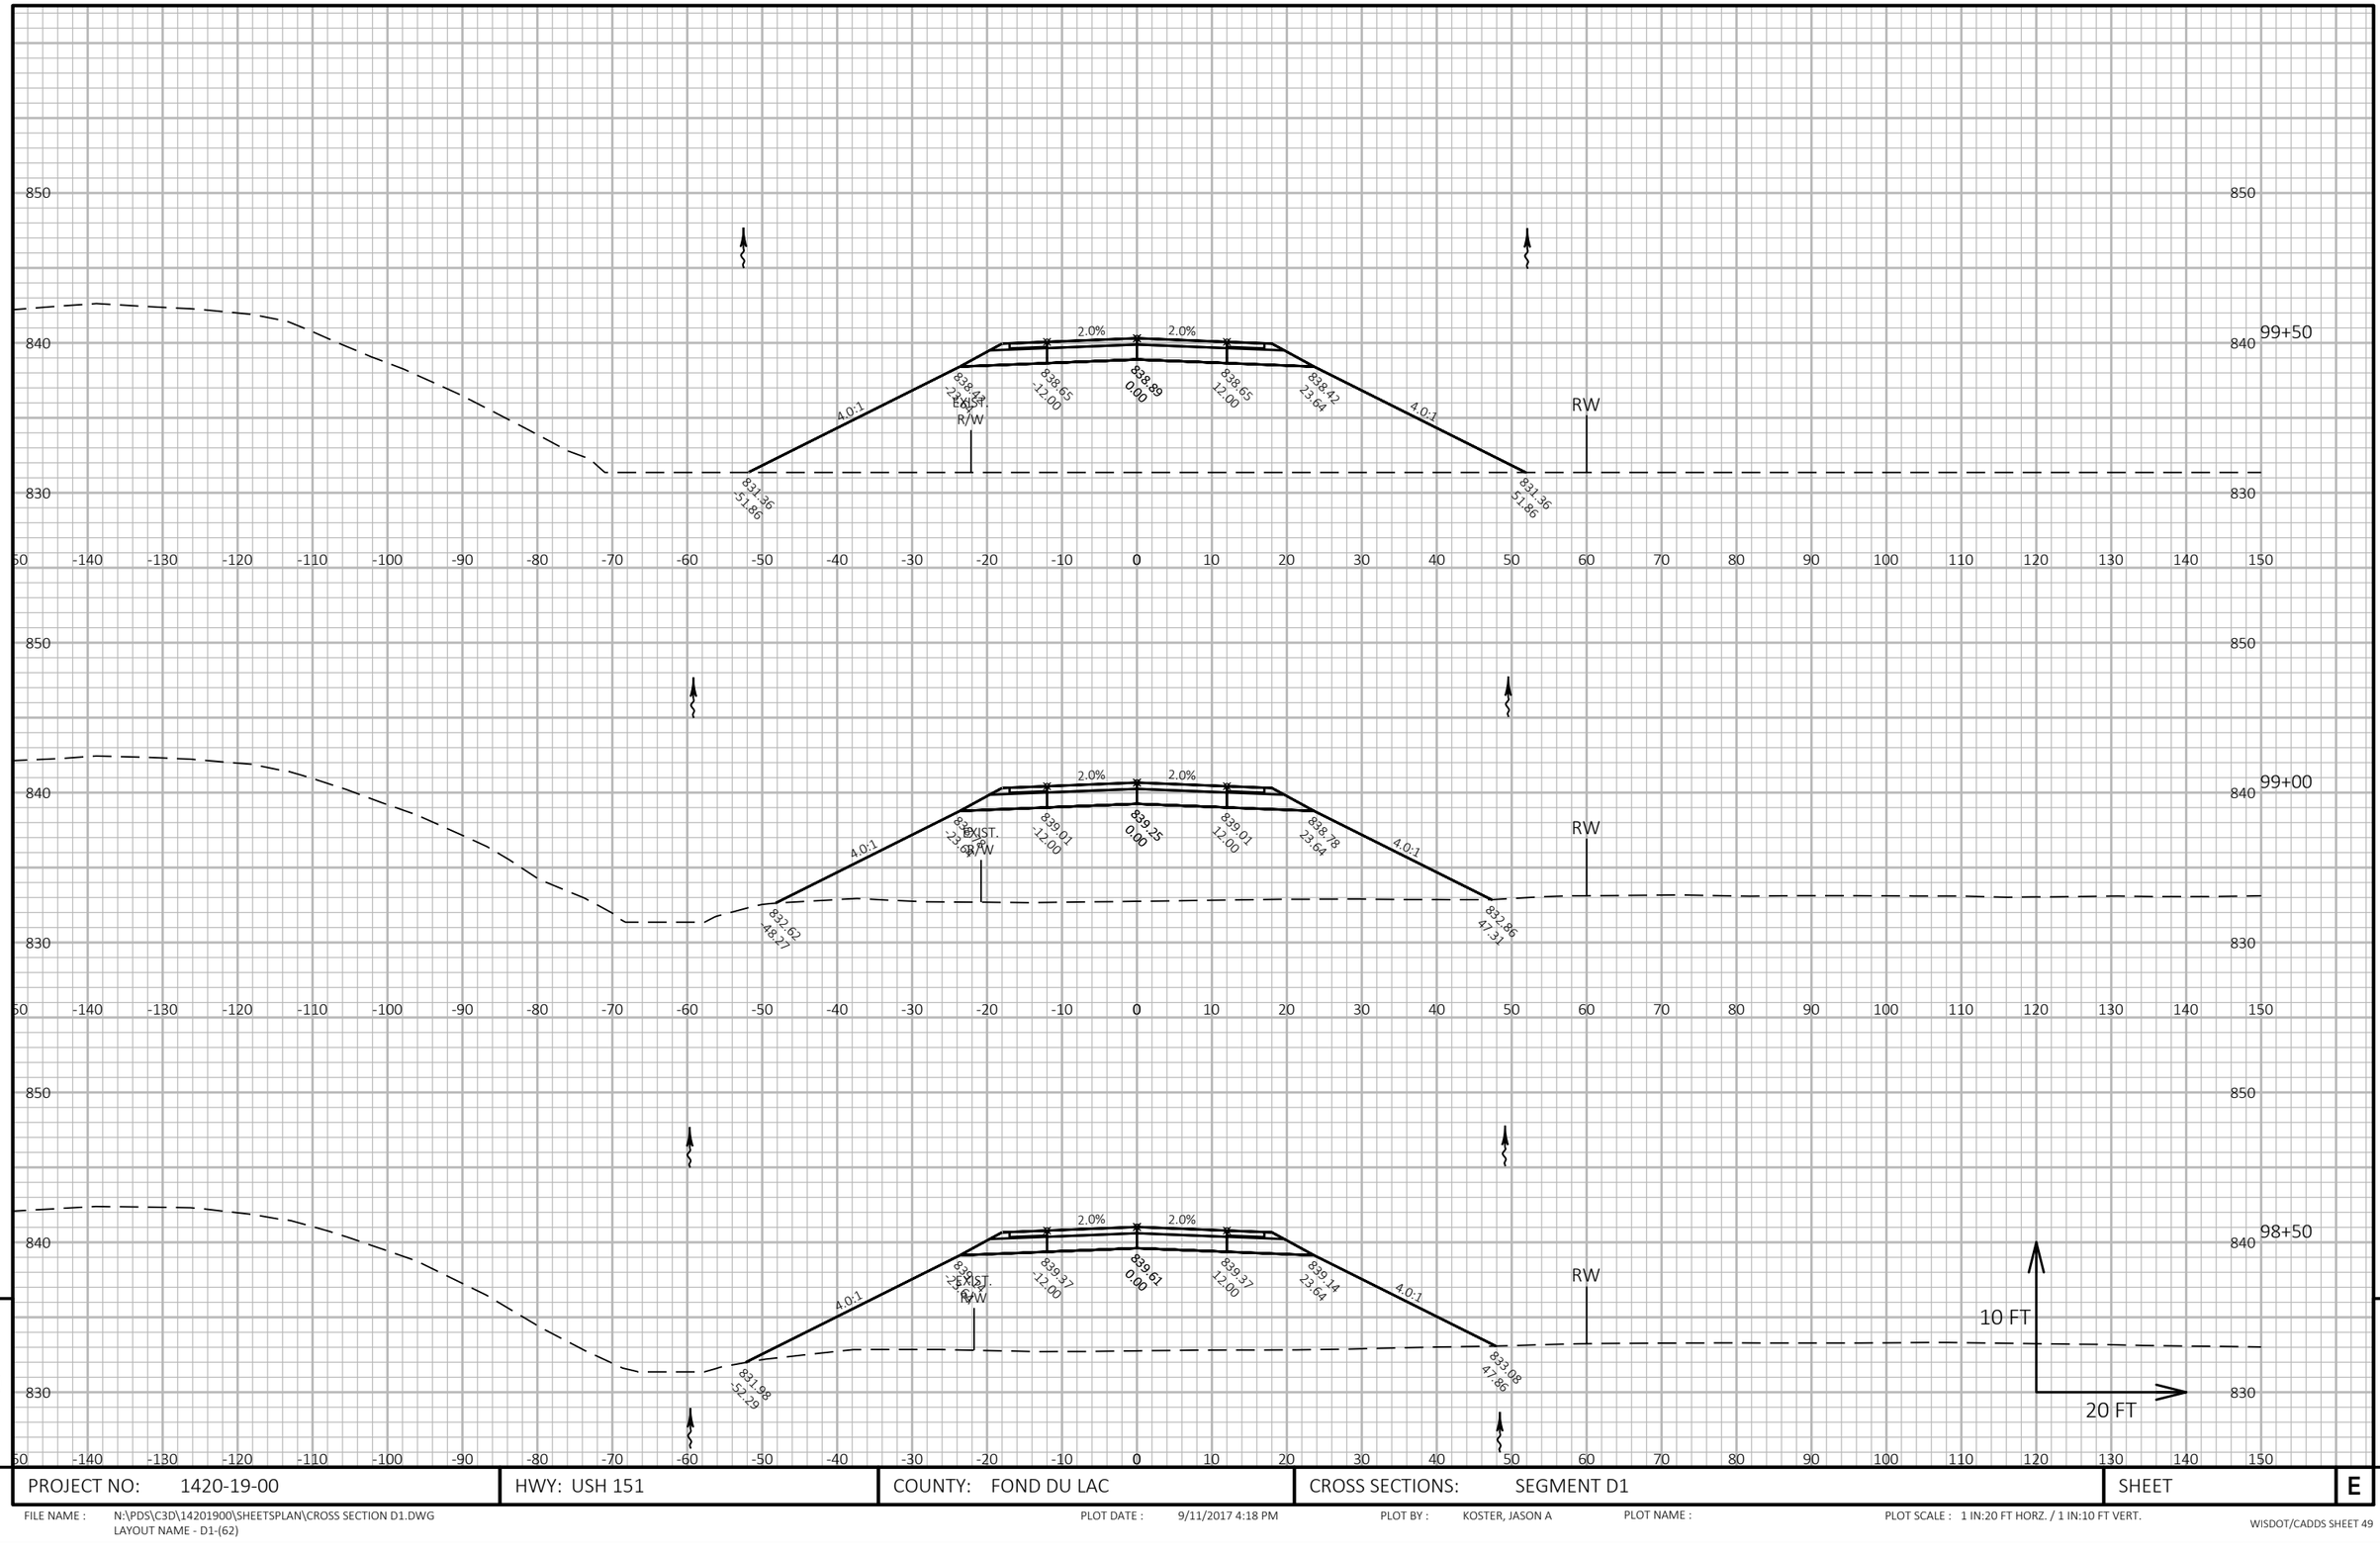

PROJECT NO: 1420-19-00	HWY: USH 151	COUNTY: FOND DU LAC	CROSS SECTIONS: SEGMENT D1	SHEET E


FILE NAME : N:\PDS\C3D\14201900\SHEETSPLAN\CROSS SECTION D1.DWG
LAYOUT NAME - D1-(62)

PLOT DATE : 9/11/2017 4:18 PM

PLOT BY : KOSTER, JASON A

PLOT NAME :

PLOT SCALE : 1 IN:20 FT HORZ. / 1 IN:10 FT VERT.

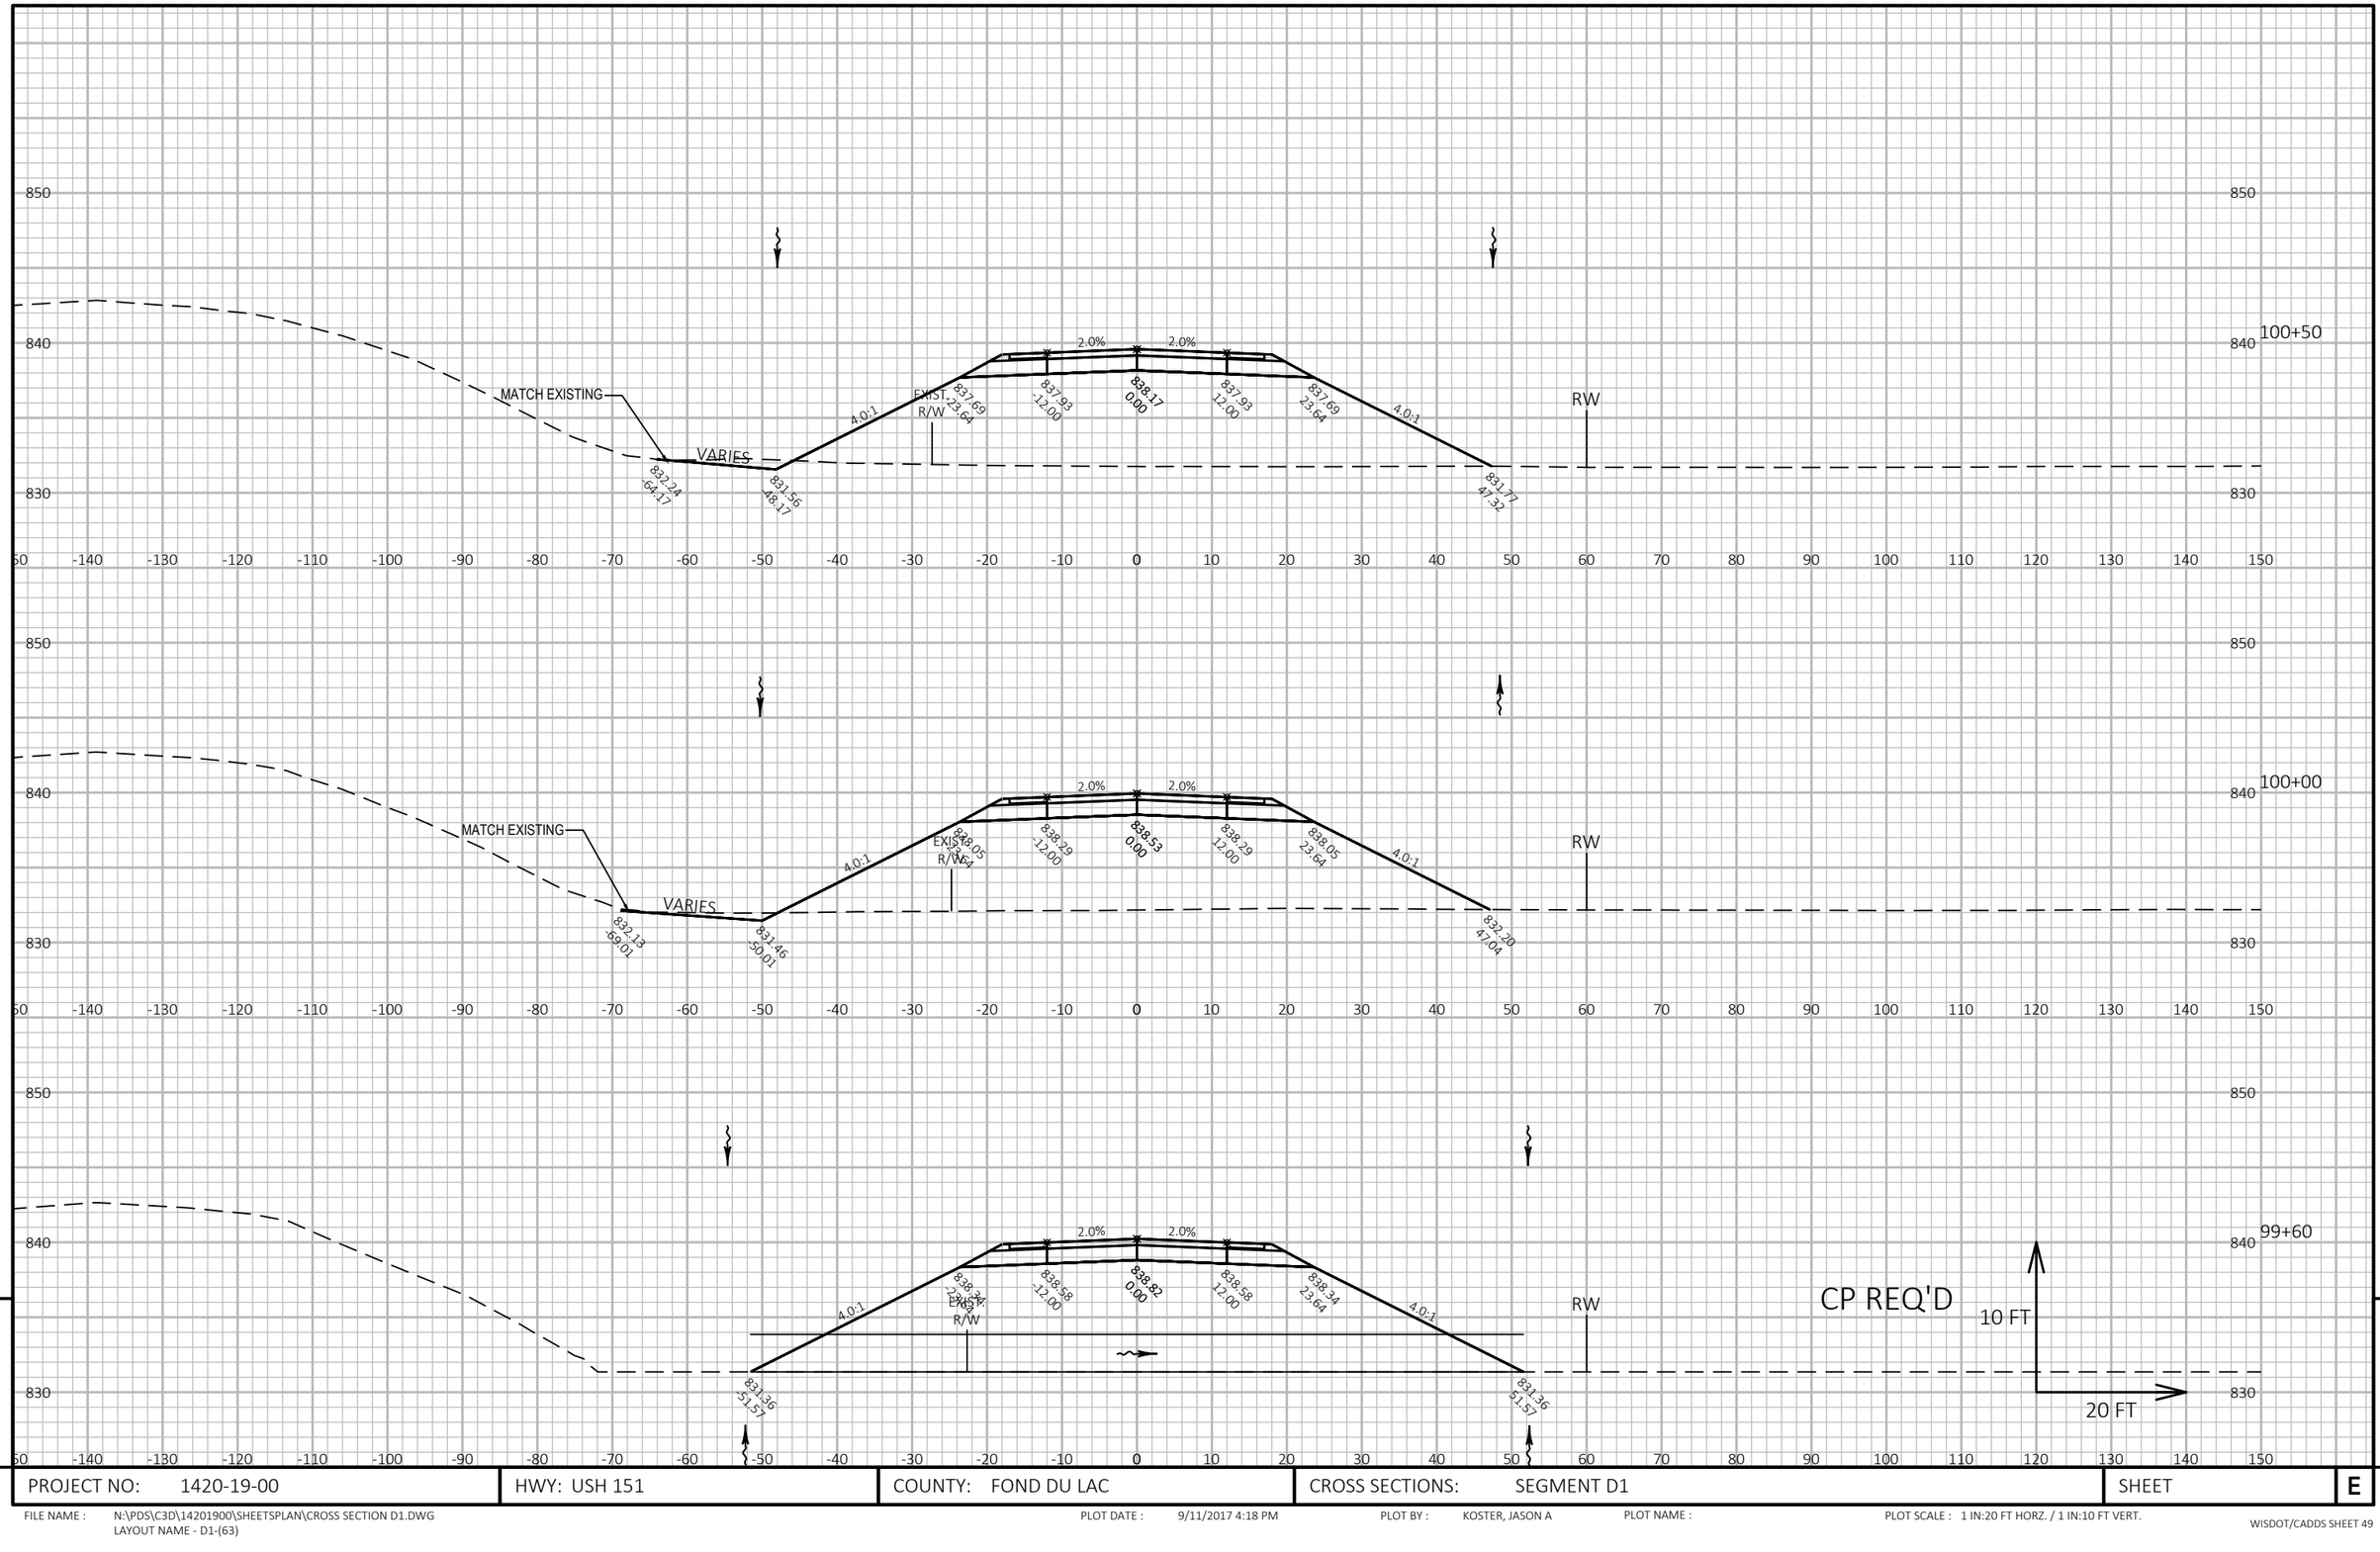

PROJECT NO: 1420-19-00	HWY: USH 151	COUNTY: FOND DU LAC	CROSS SECTIONS: SEGMENT D1	SHEET	E


FILE NAME : N:\PDS\C3D\14201900\SHEETSPLAN\CROSS SECTION D1.DWG
LAYOUT NAME - D1-(63)

PLOT DATE : 9/11/2017 4:18 PM PLOT BY : KOSTER, JASON A PLOT NAME : PLOT SCALE : 1 IN:20 FT HORZ. / 1 IN:10 FT VERT.


WISDOT/CADDS SHEET 49

9

9

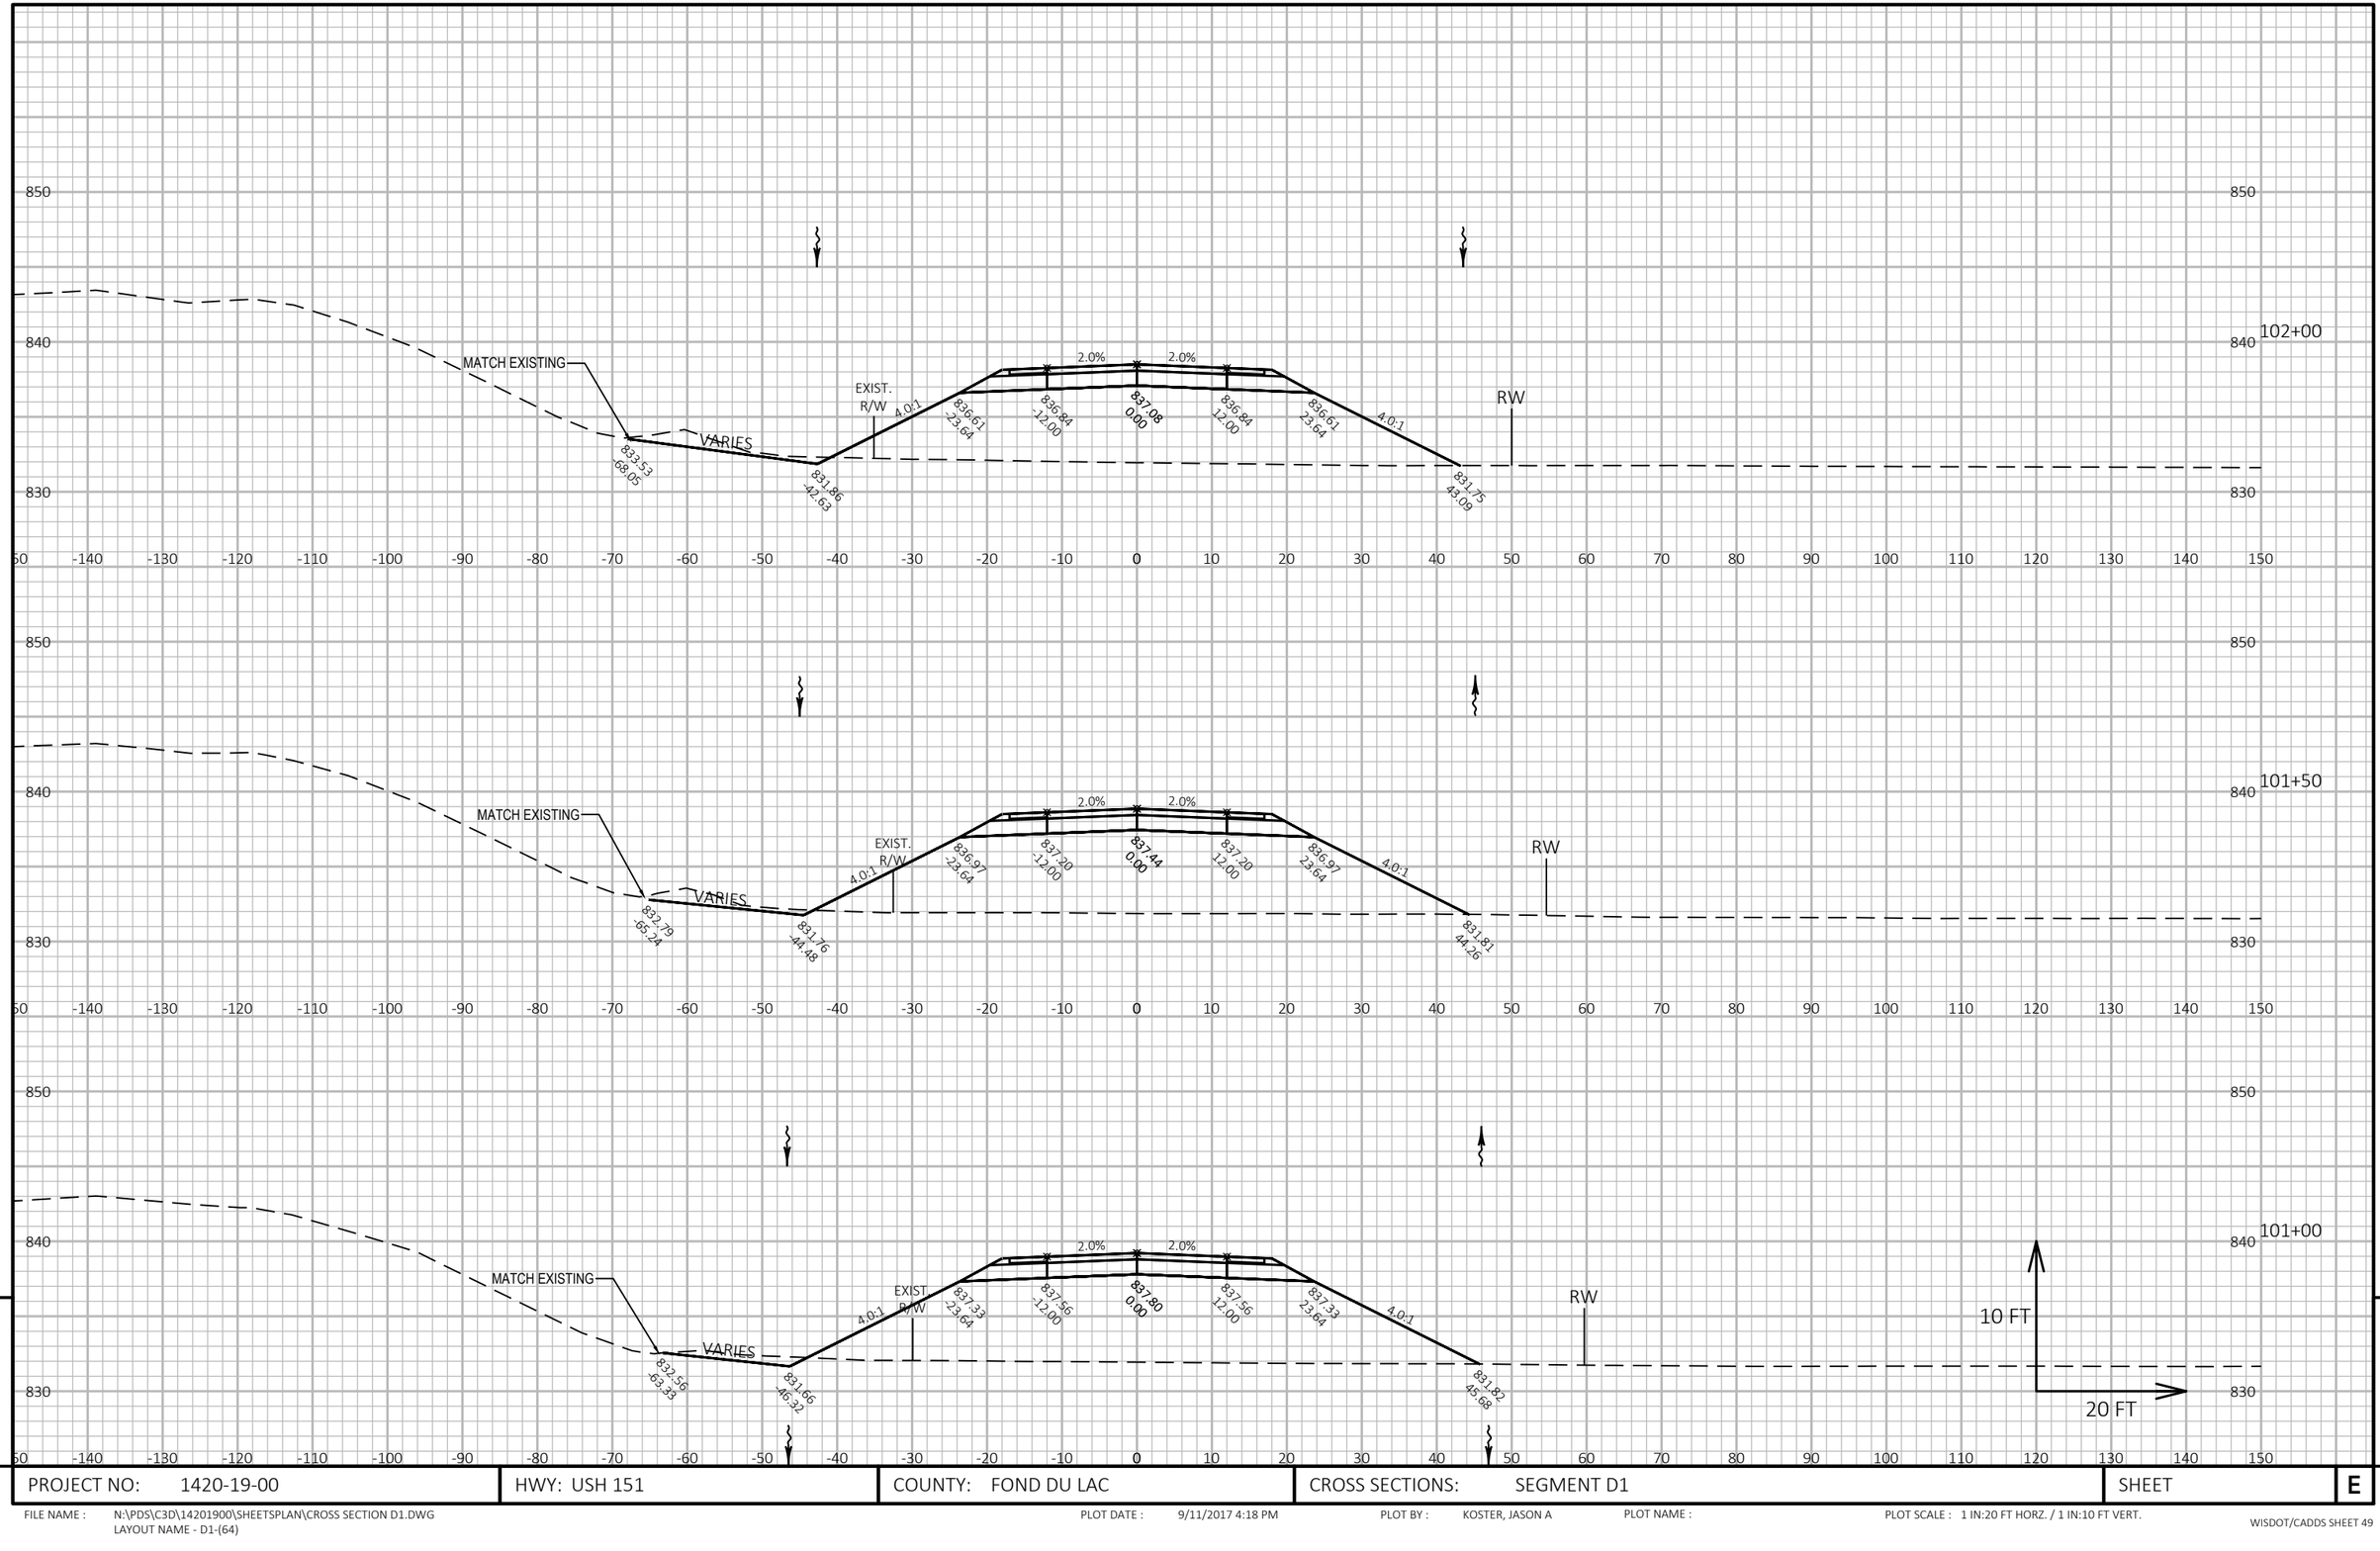

PROJECT NO: 1420-19-00	HWY: USH 151	COUNTY: FOND DU LAC	CROSS SECTIONS: SEGMENT D1	SHEET	E

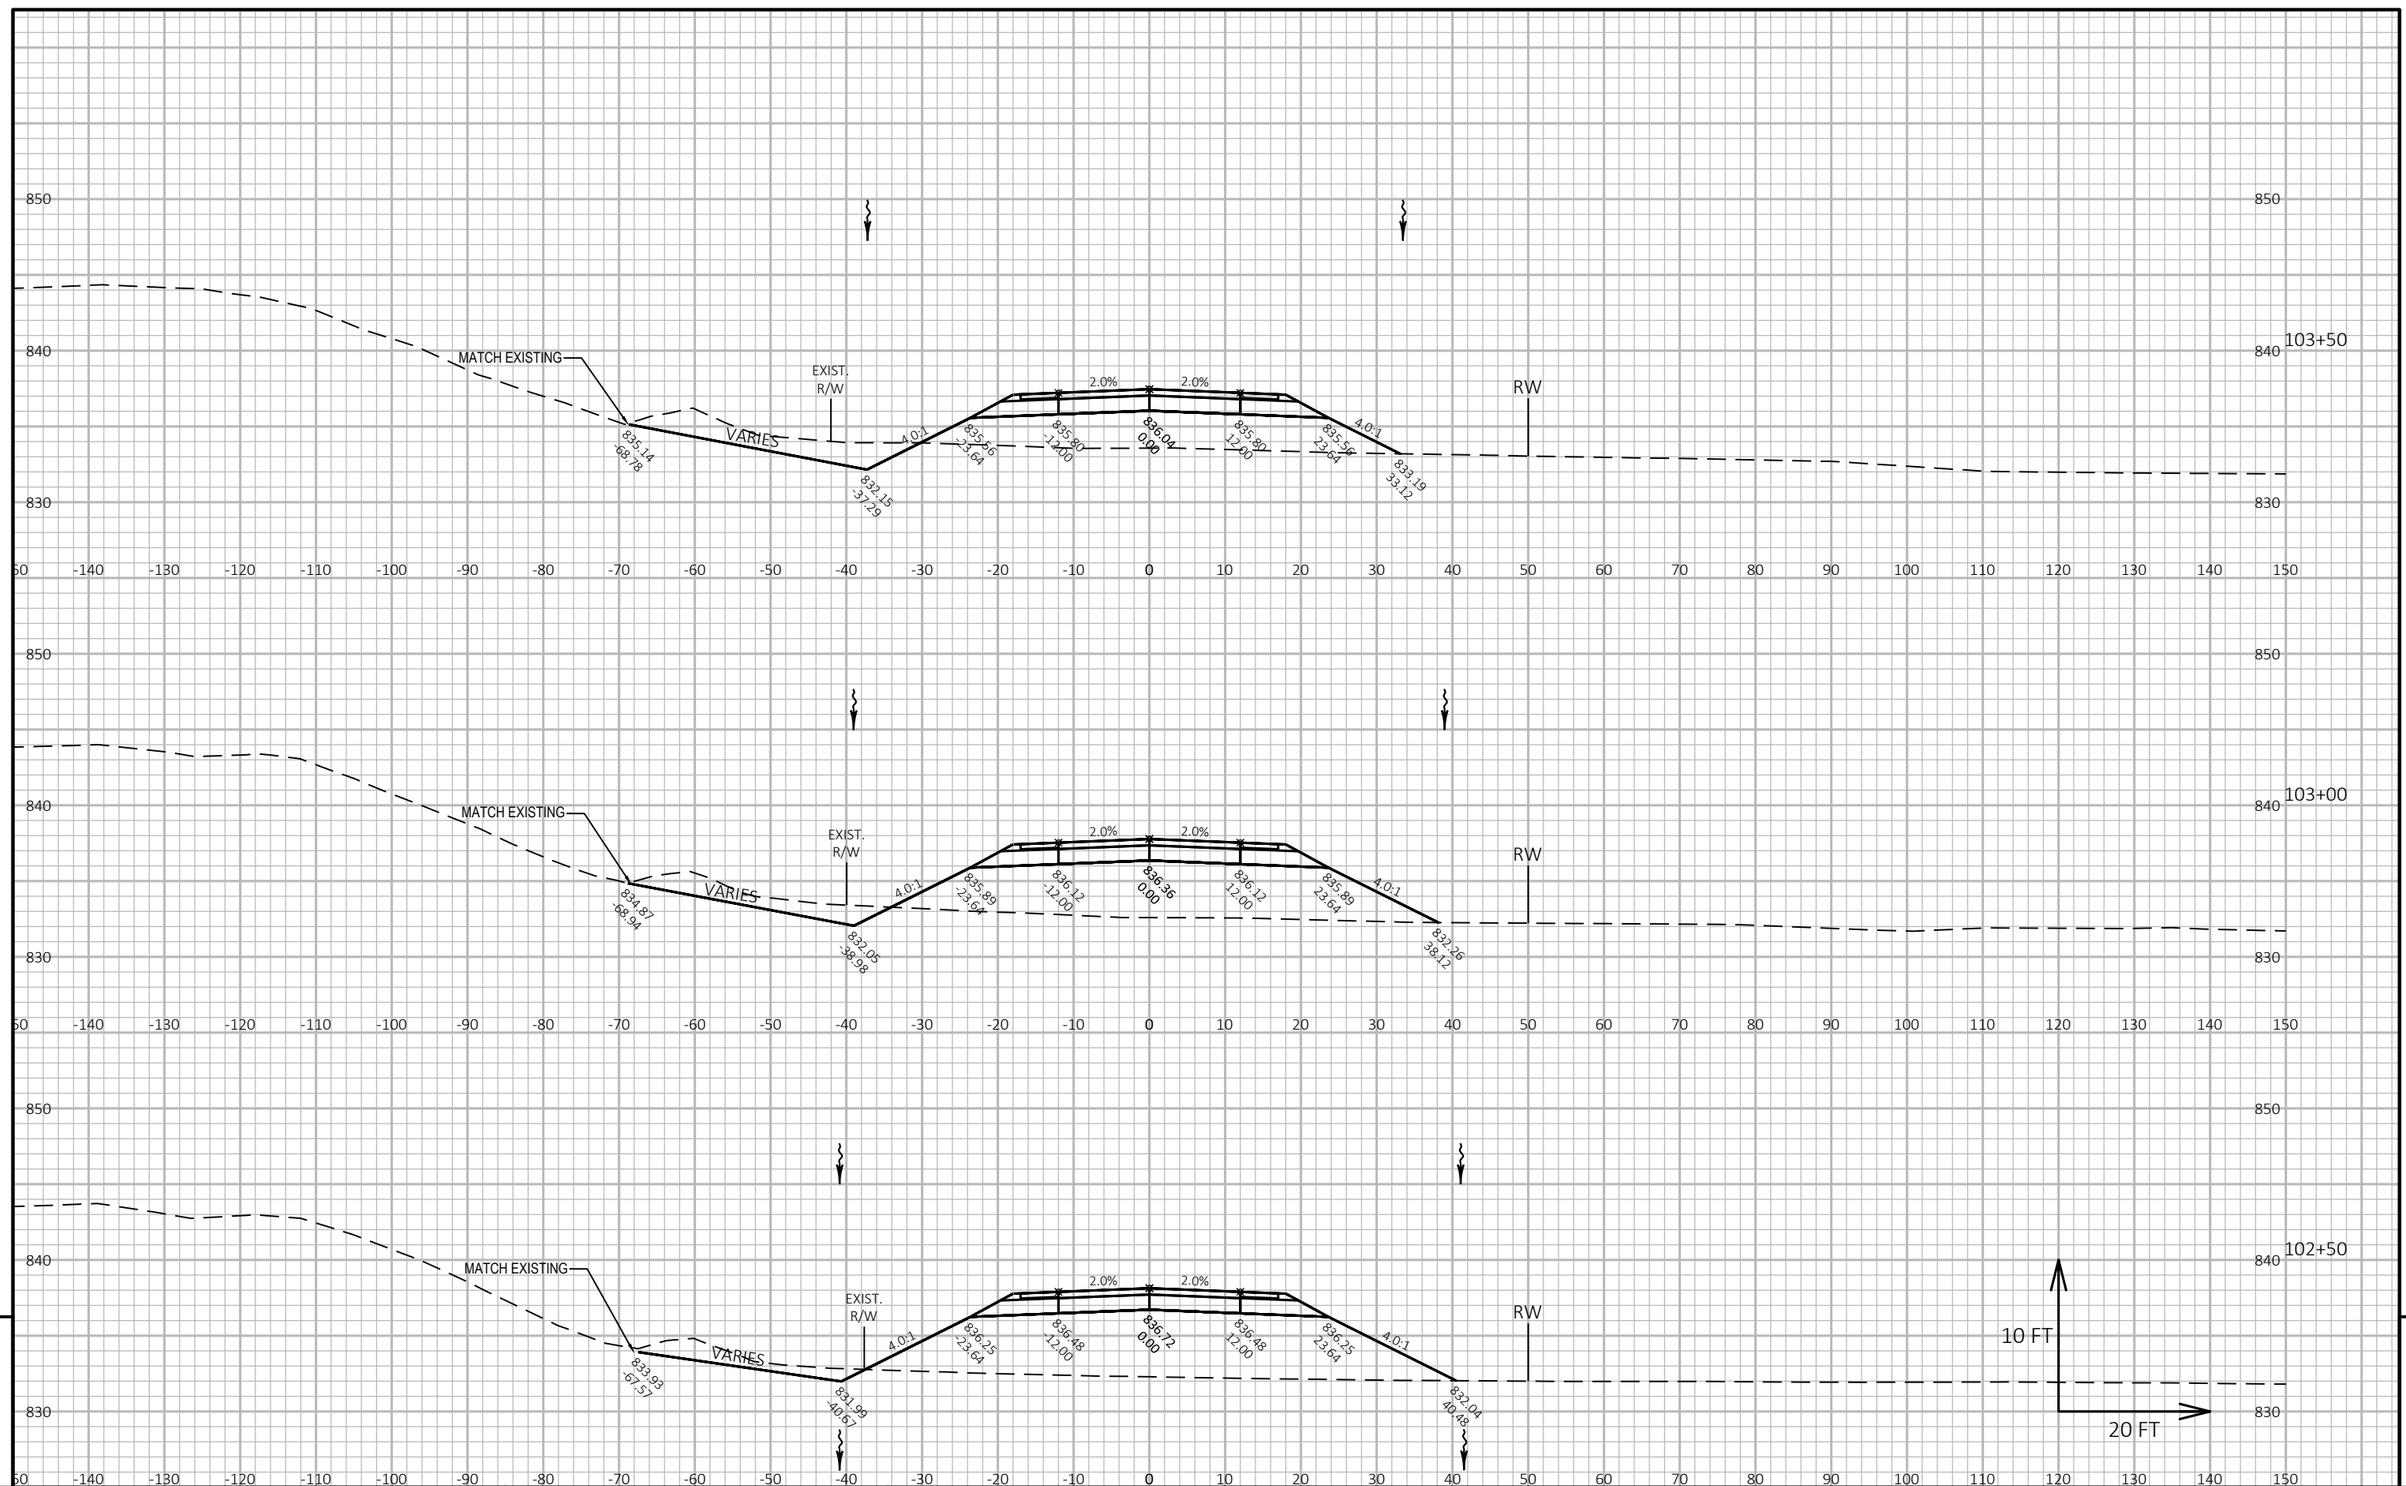

9

9

PROJECT NO: 1420-19-00	HWY: USH 151	COUNTY: FOND DU LAC	CROSS SECTIONS: SEGMENT D1	SHEET	E


FILE NAME : N:\PDS\C3D\14201900\SHEETSPLAN\CROSS SECTION D1.DWG
LAYOUT NAME - D1-(65)

PLOT DATE : 9/11/2017 4:18 PM

PLOT BY : KOSTER, JASON A

PLOT NAME :

PLOT SCALE : 1 IN:20 FT HORZ. / 1 IN:10 FT VERT.

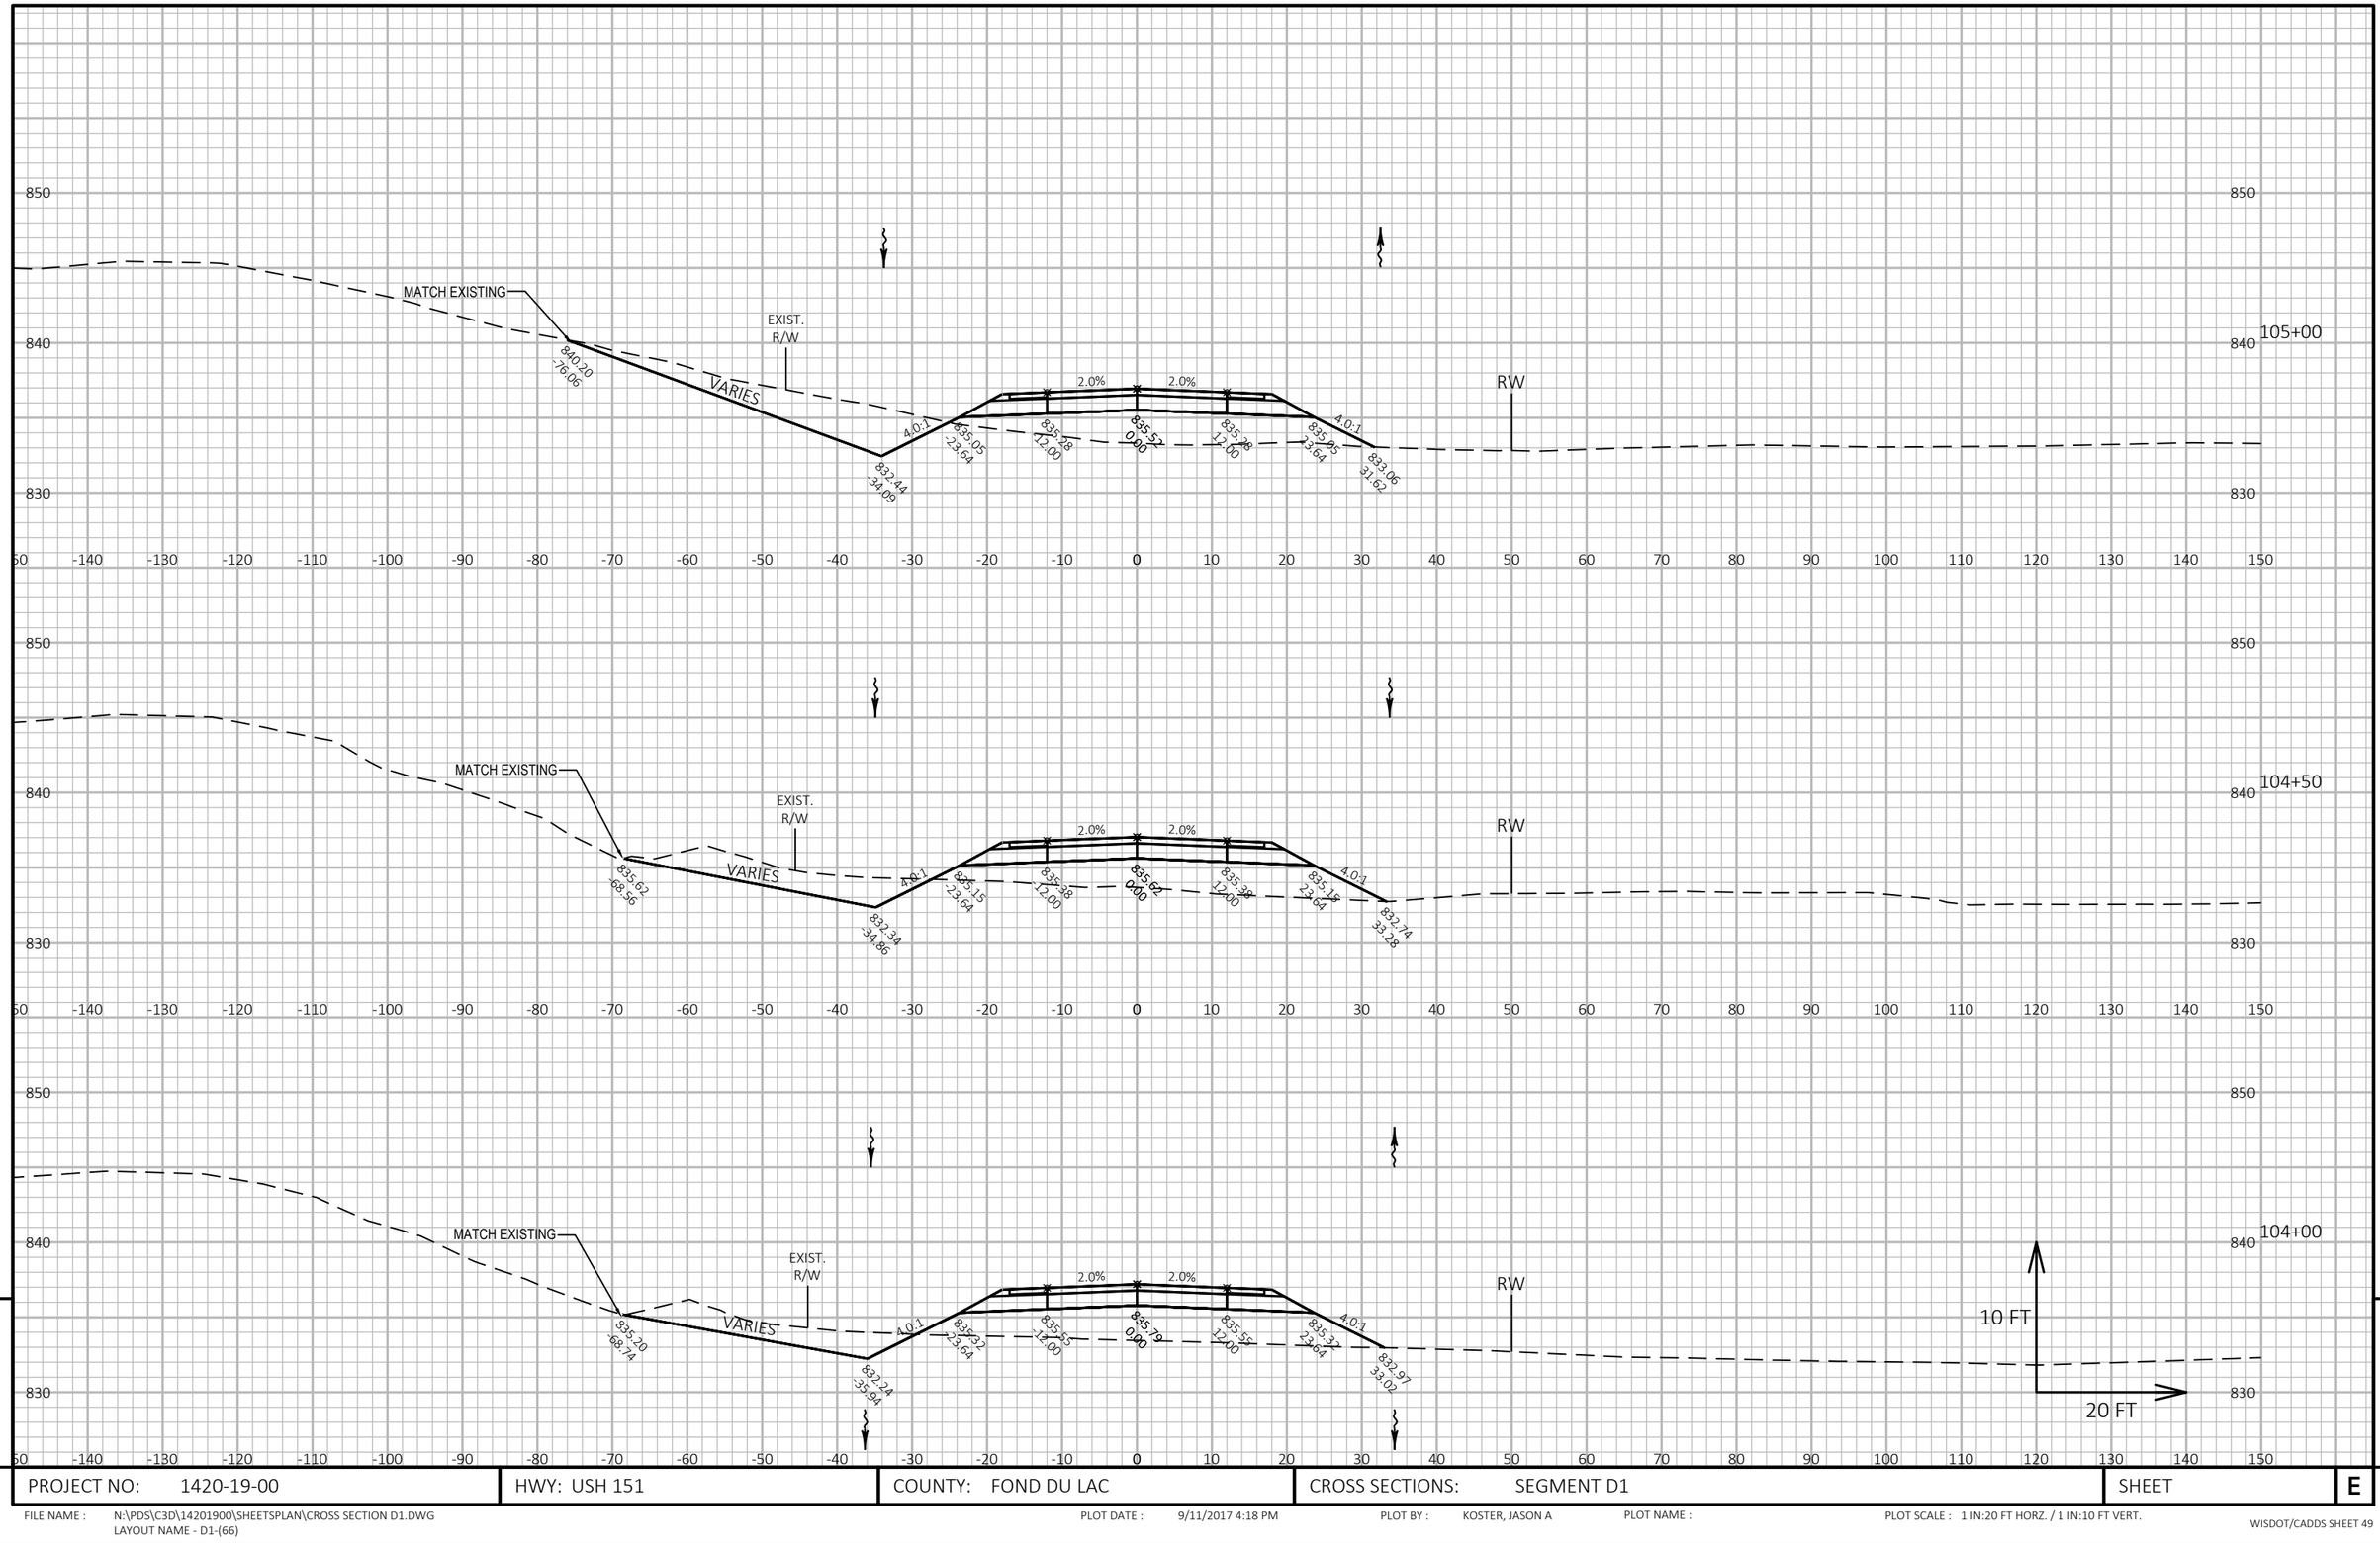

9

9

PROJECT NO: 1420-19-00	HWY: USH 151	COUNTY: FOND DU LAC	CROSS SECTIONS: SEGMENT D1	SHEET	E

FILE NAME : N:\PDS\C3D\14201900\SHEETSPLAN\CROSS SECTION D1.DWG
LAYOUT NAME - D1-(66)


PLOT DATE : 9/11/2017 4:18 PM

PLOT BY : KOSTER, JASON A

PLOT NAME :

PLOT SCALE : 1 IN:20 FT HORZ. / 1 IN:10 FT VERT.

WISDOT/CADDS SHEET 49

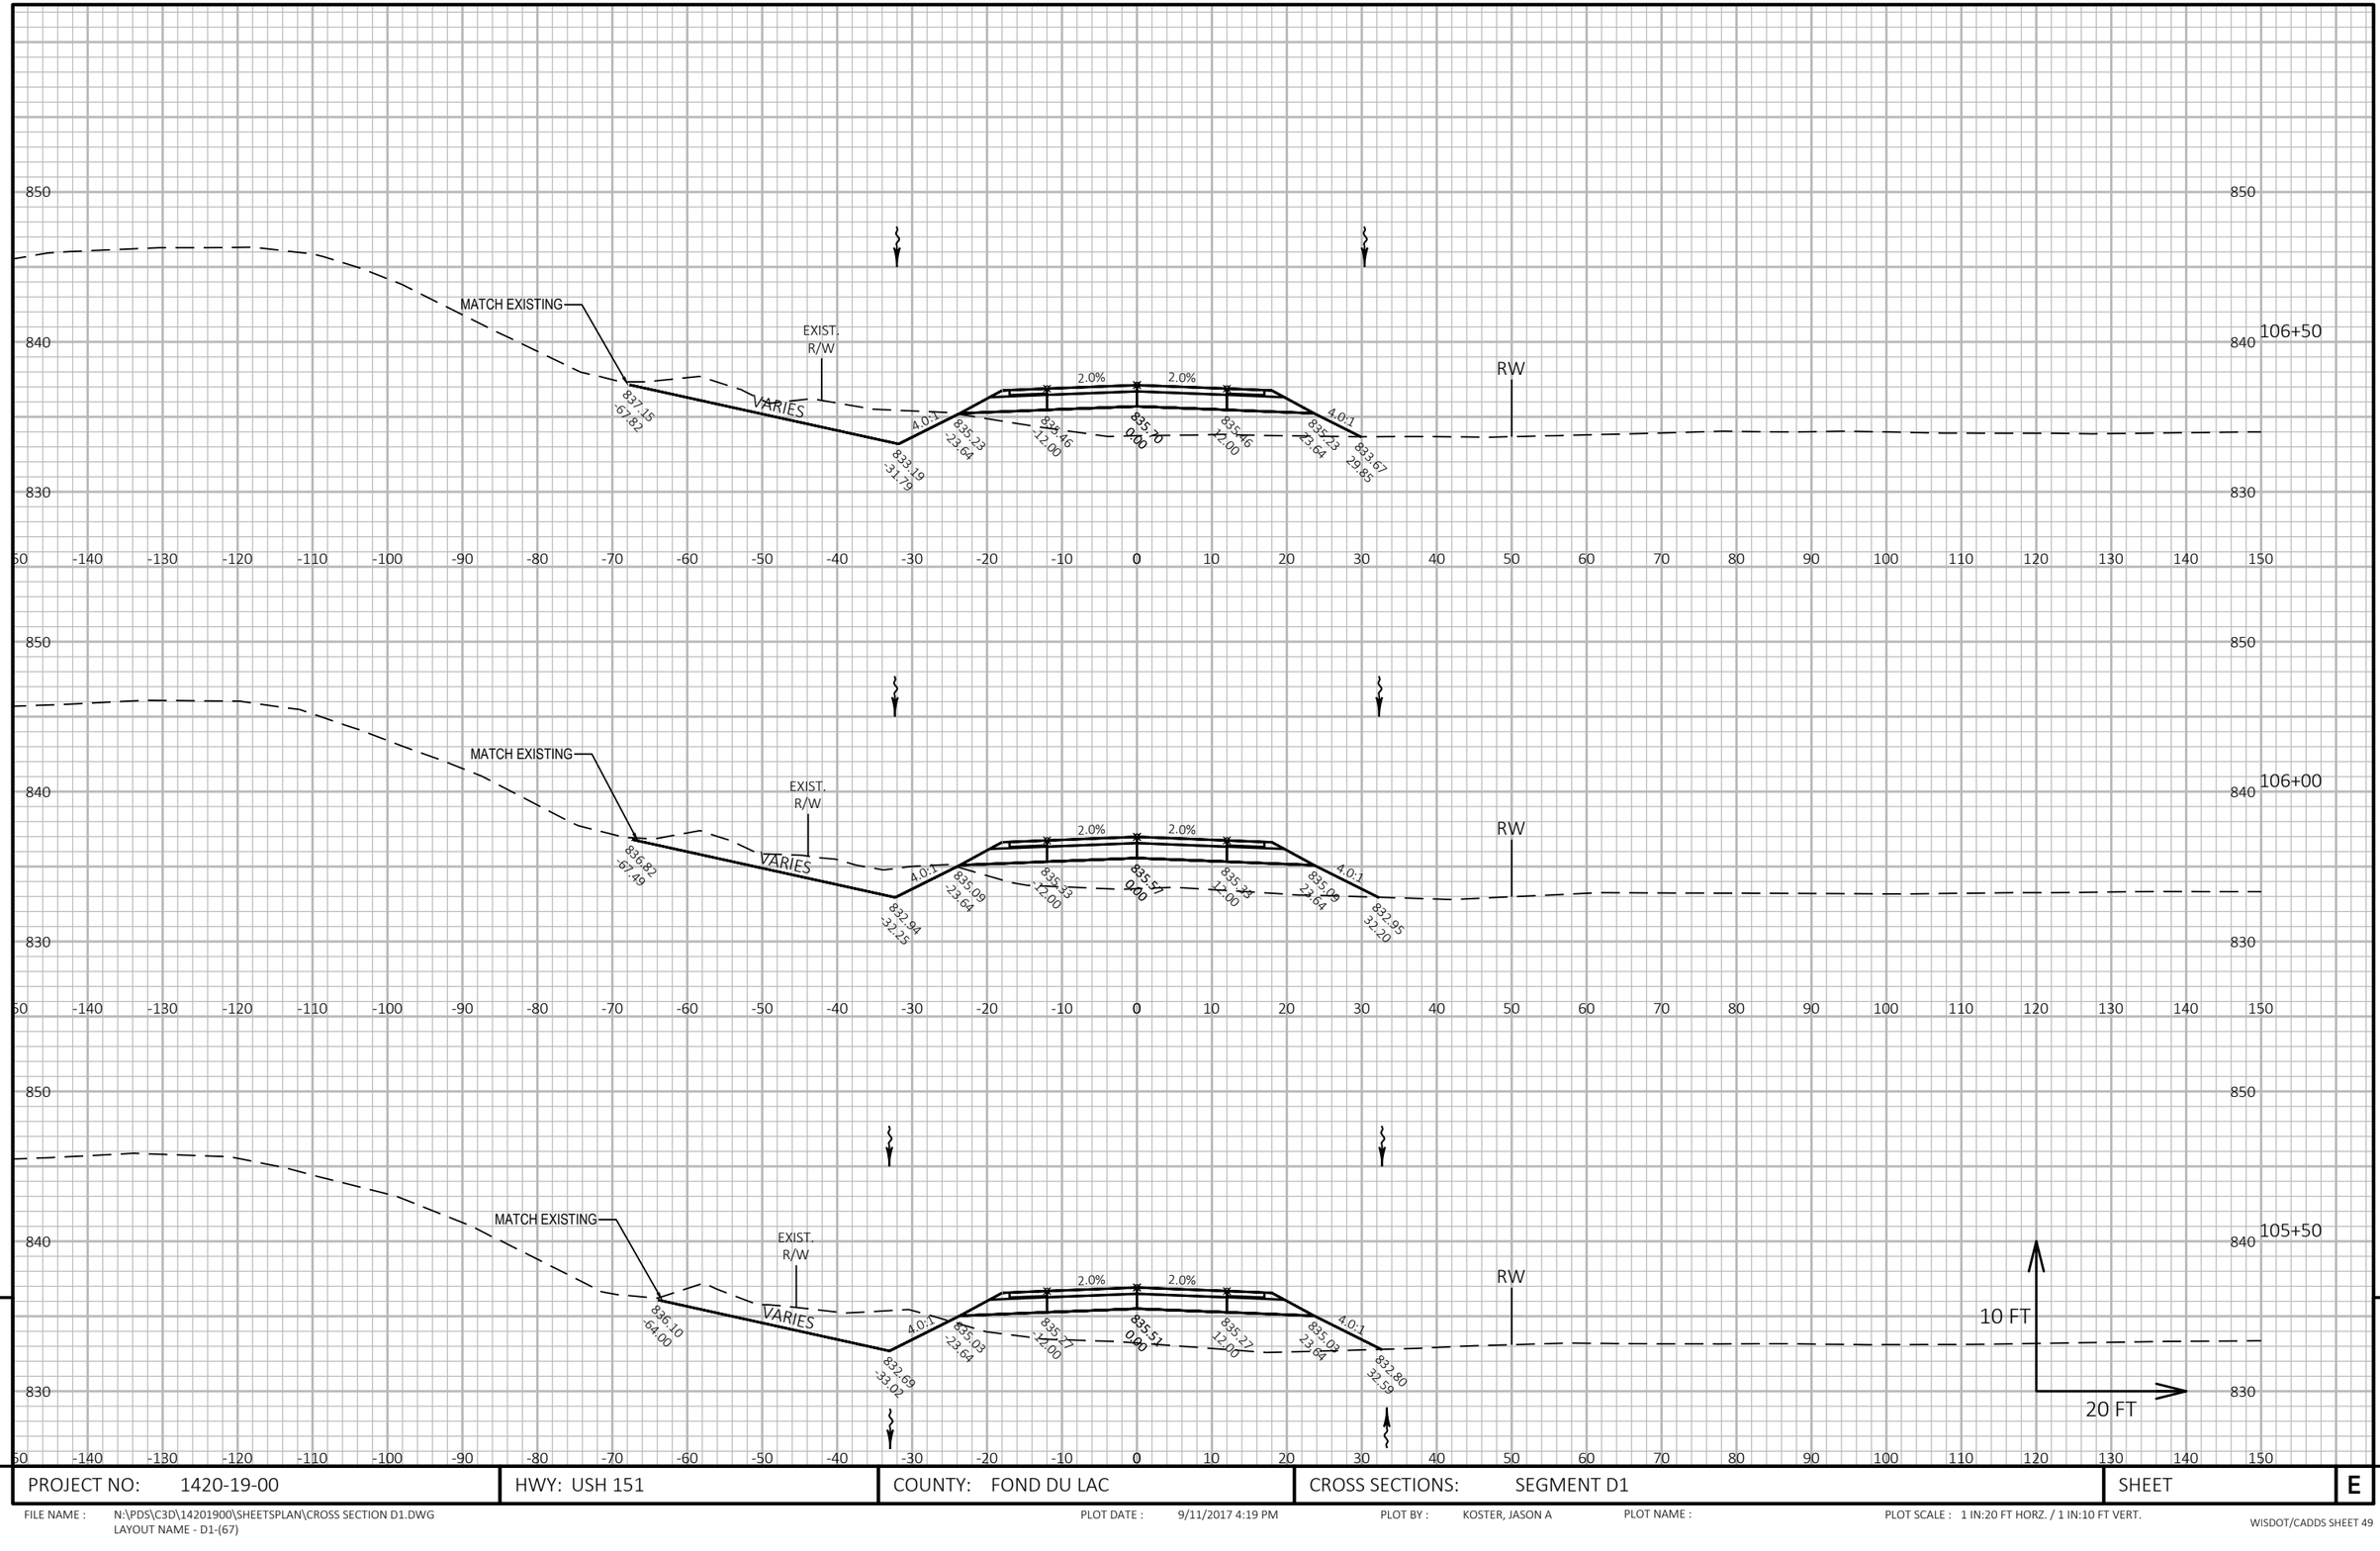


9

PROJECT NO: 1420-19-00	HWY: USH 151	COUNTY: FOND DU LAC	CROSS SECTIONS: SEGMENT D1	SHEET	E

9

FILE NAME : N:\PDS\C3D\14201900\SHEETSPLAN\CROSS SECTION D1.DWG
LAYOUT NAME - D1-(67)
PLOT DATE : 9/11/2017 4:19 PM
PLOT BY : KOSTER, JASON A
PLOT NAME :
PLOT SCALE : 1 IN:20 FT HORZ. / 1 IN:10 FT VERT.

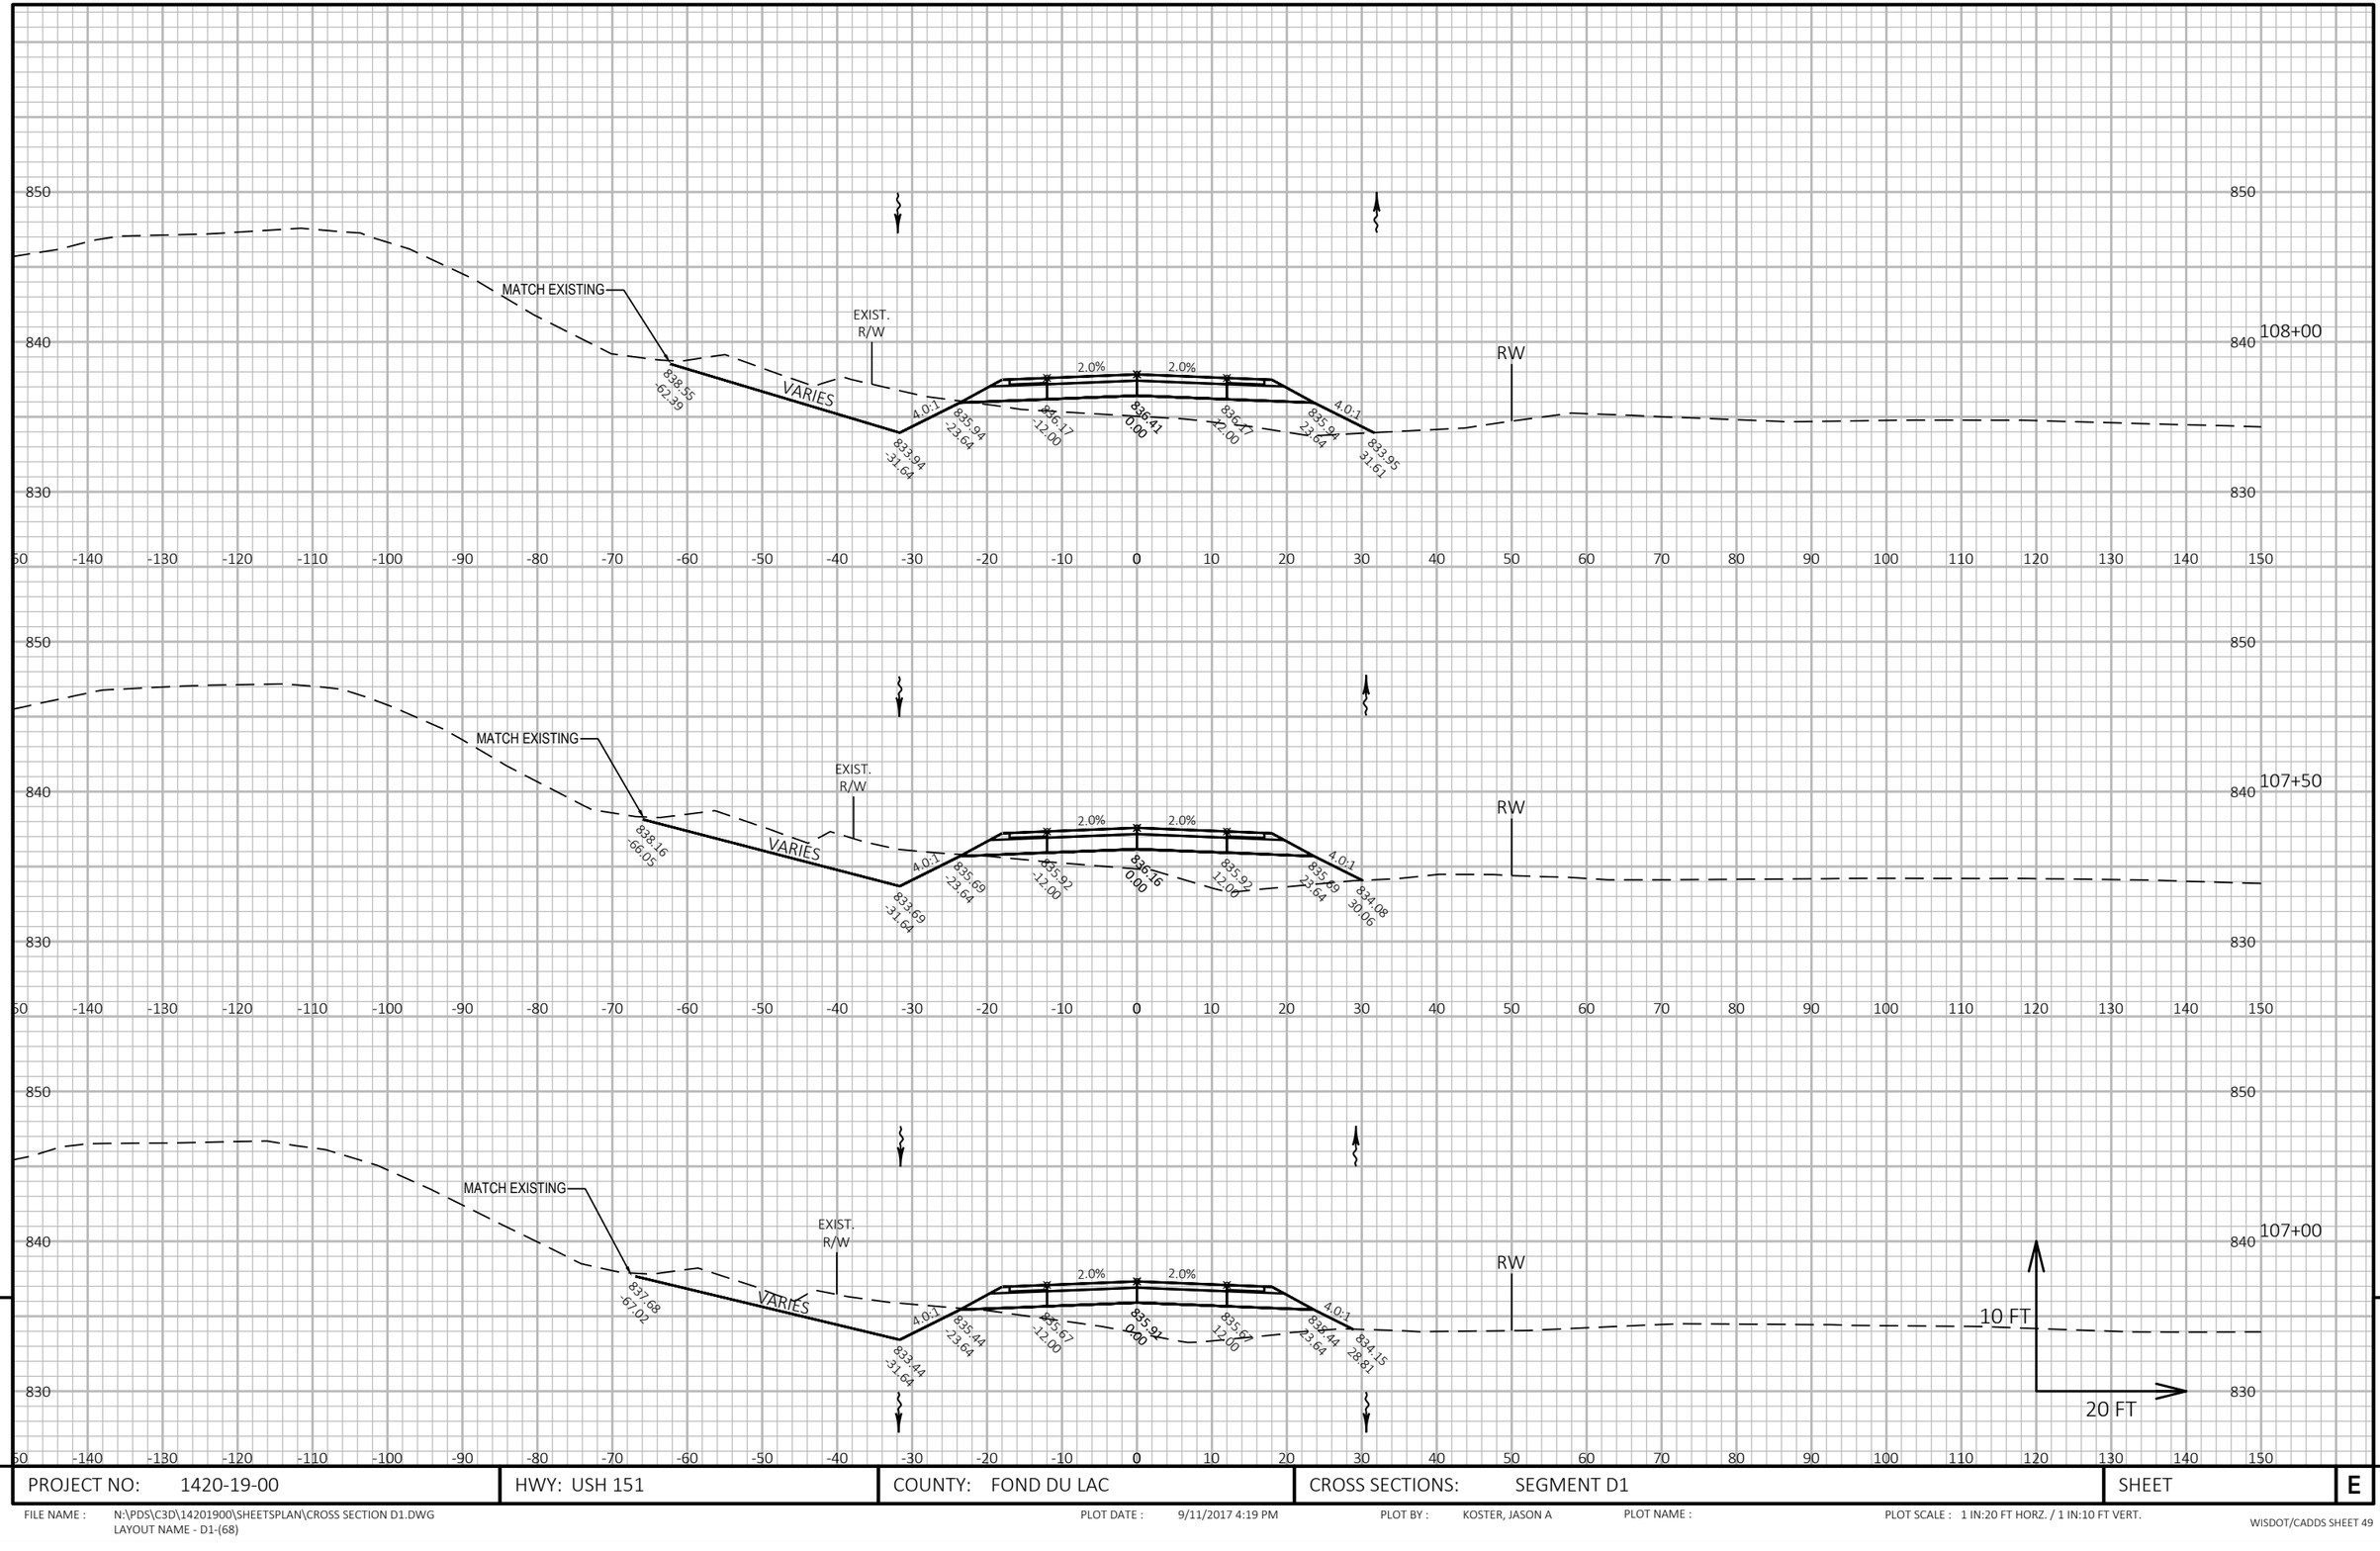

9

9

PROJECT NO: 1420-19-00	HWY: USH 151	COUNTY: FOND DU LAC	CROSS SECTIONS: SEGMENT D1	SHEET	E


FILE NAME : N:\PDS\C3D\14201900\SHEETSPLAN\CROSS SECTION D1.DWG
LAYOUT NAME - D1-(68)

PLOT DATE : 9/11/2017 4:19 PM

PLOT BY : KOSTER, JASON A

PLOT NAME :

PLOT SCALE : 1 IN:20 FT HORZ. / 1 IN:10 FT VERT.

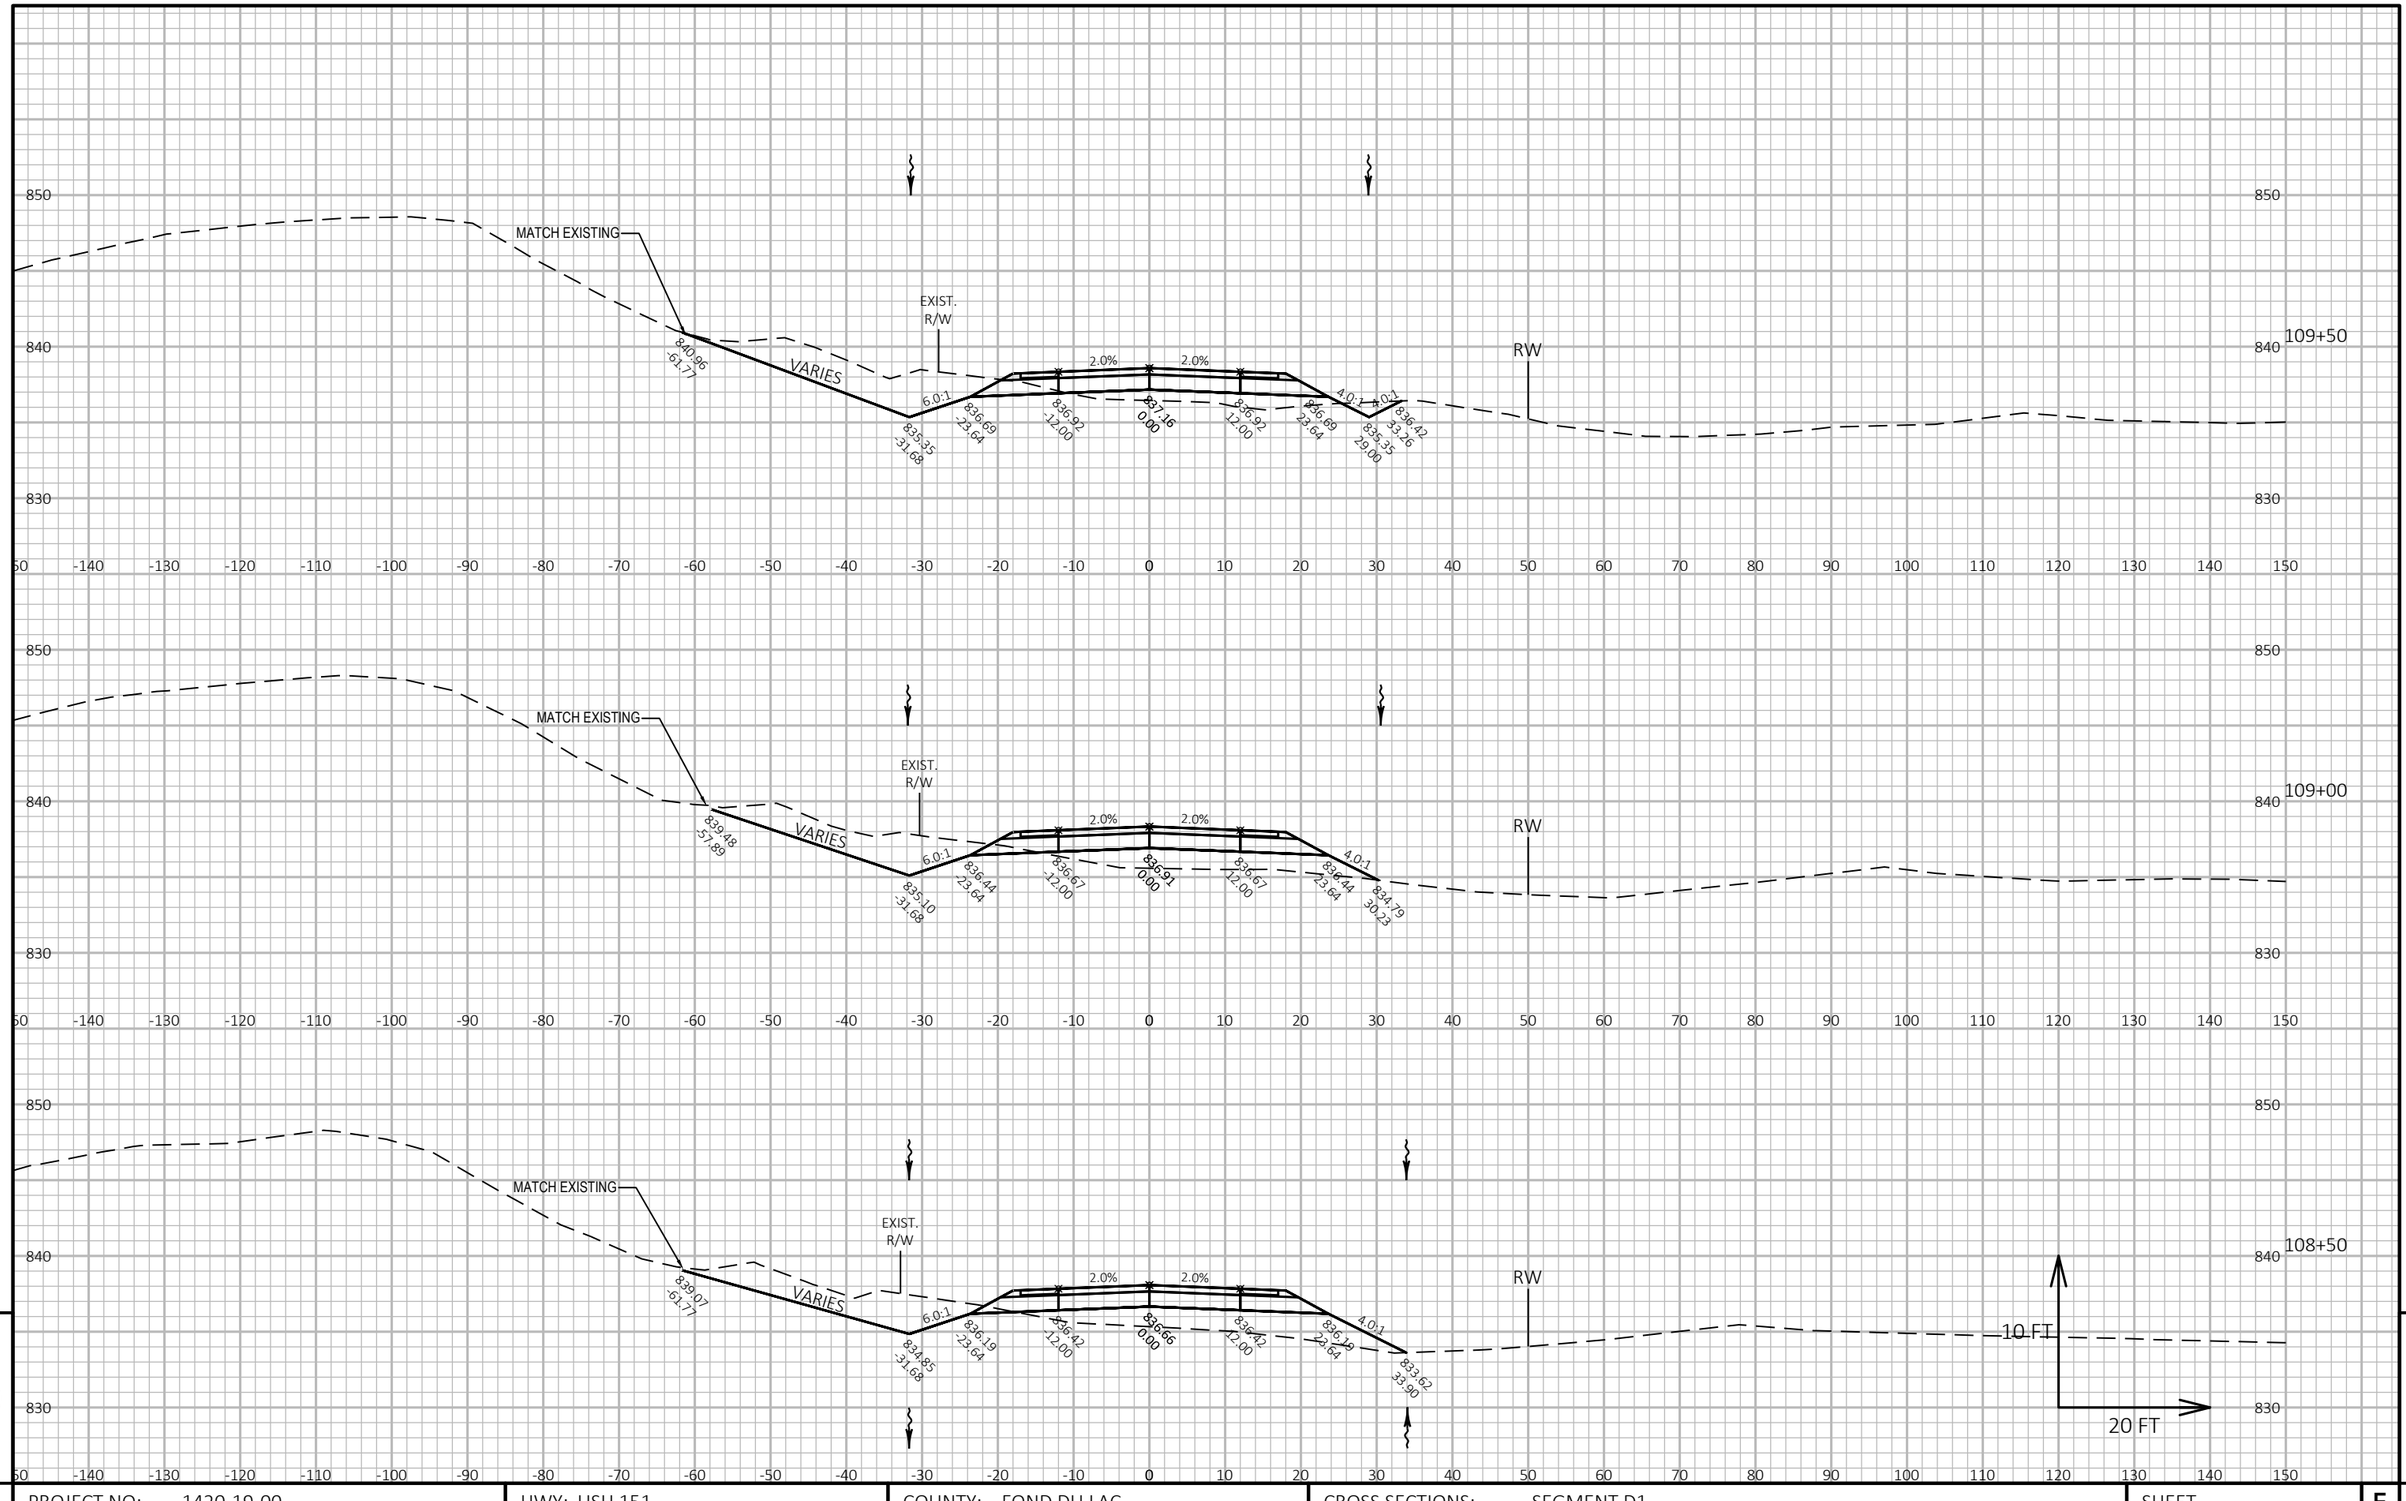

9

PROJECT NO: 1420-19-00	HWY: USH 151	COUNTY: FOND DU LAC	CROSS SECTIONS: SEGMENT D1	SHEET	E

9


FILE NAME : N:\PDS\C3D\14201900\SHEETSPLAN\CROSS SECTION D1.DWG
LAYOUT NAME - D1-(69)

PLOT DATE : 9/11/2017 4:19 PM

PLOT BY : KOSTER, JASON A

PLOT NAME :

PLOT SCALE : 1 IN:20 FT HORZ. / 1 IN:10 FT VERT.

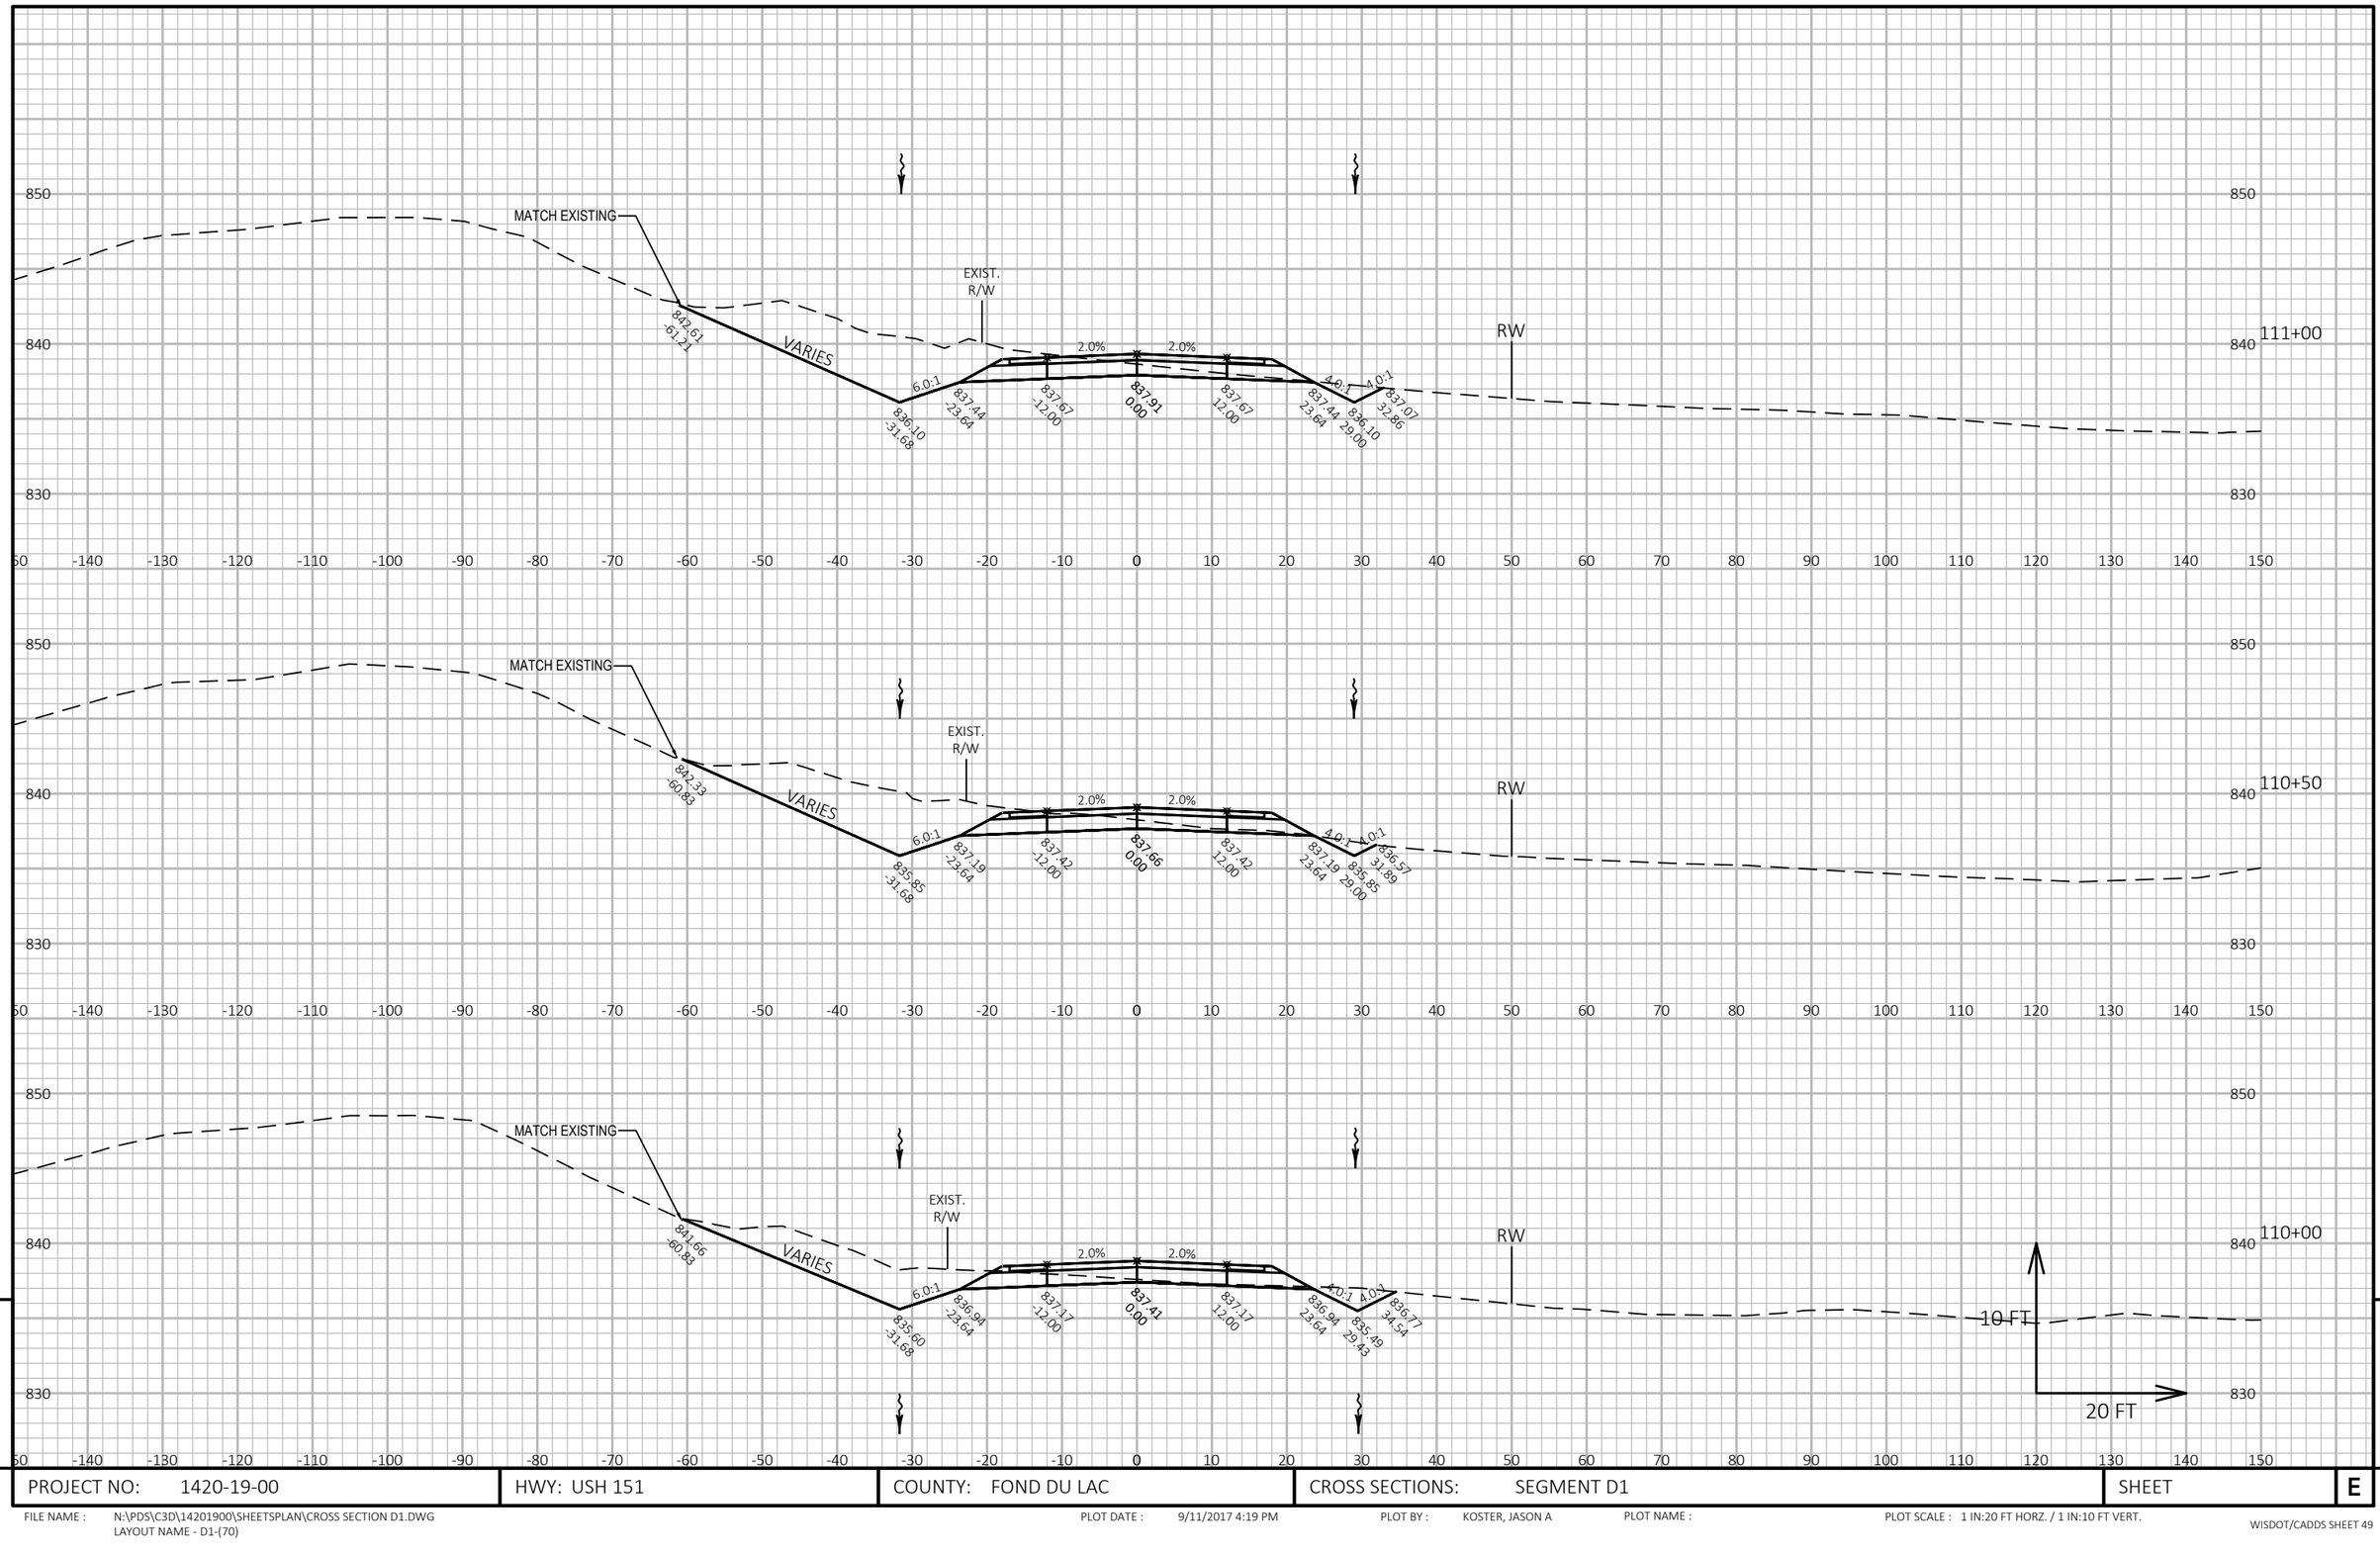


PROJECT NO: 1420-19-00	HWY: USH 151	COUNTY: FOND DU LAC	CROSS SECTIONS: SEGMENT D1	SHEET	E

FILE NAME : N:\PDS\C3D\14201900\SHEETSPLAN\CROSS SECTION D1.DWG
LAYOUT NAME - D1-(70)

PLOT DATE : 9/11/2017 4:19 PM PLOT BY : KOSTER, JASON A PLOT NAME : PLOT SCALE : 1 IN:20 FT HORZ. / 1 IN:10 FT VERT.


WISDOT/CADDS SHEET 49

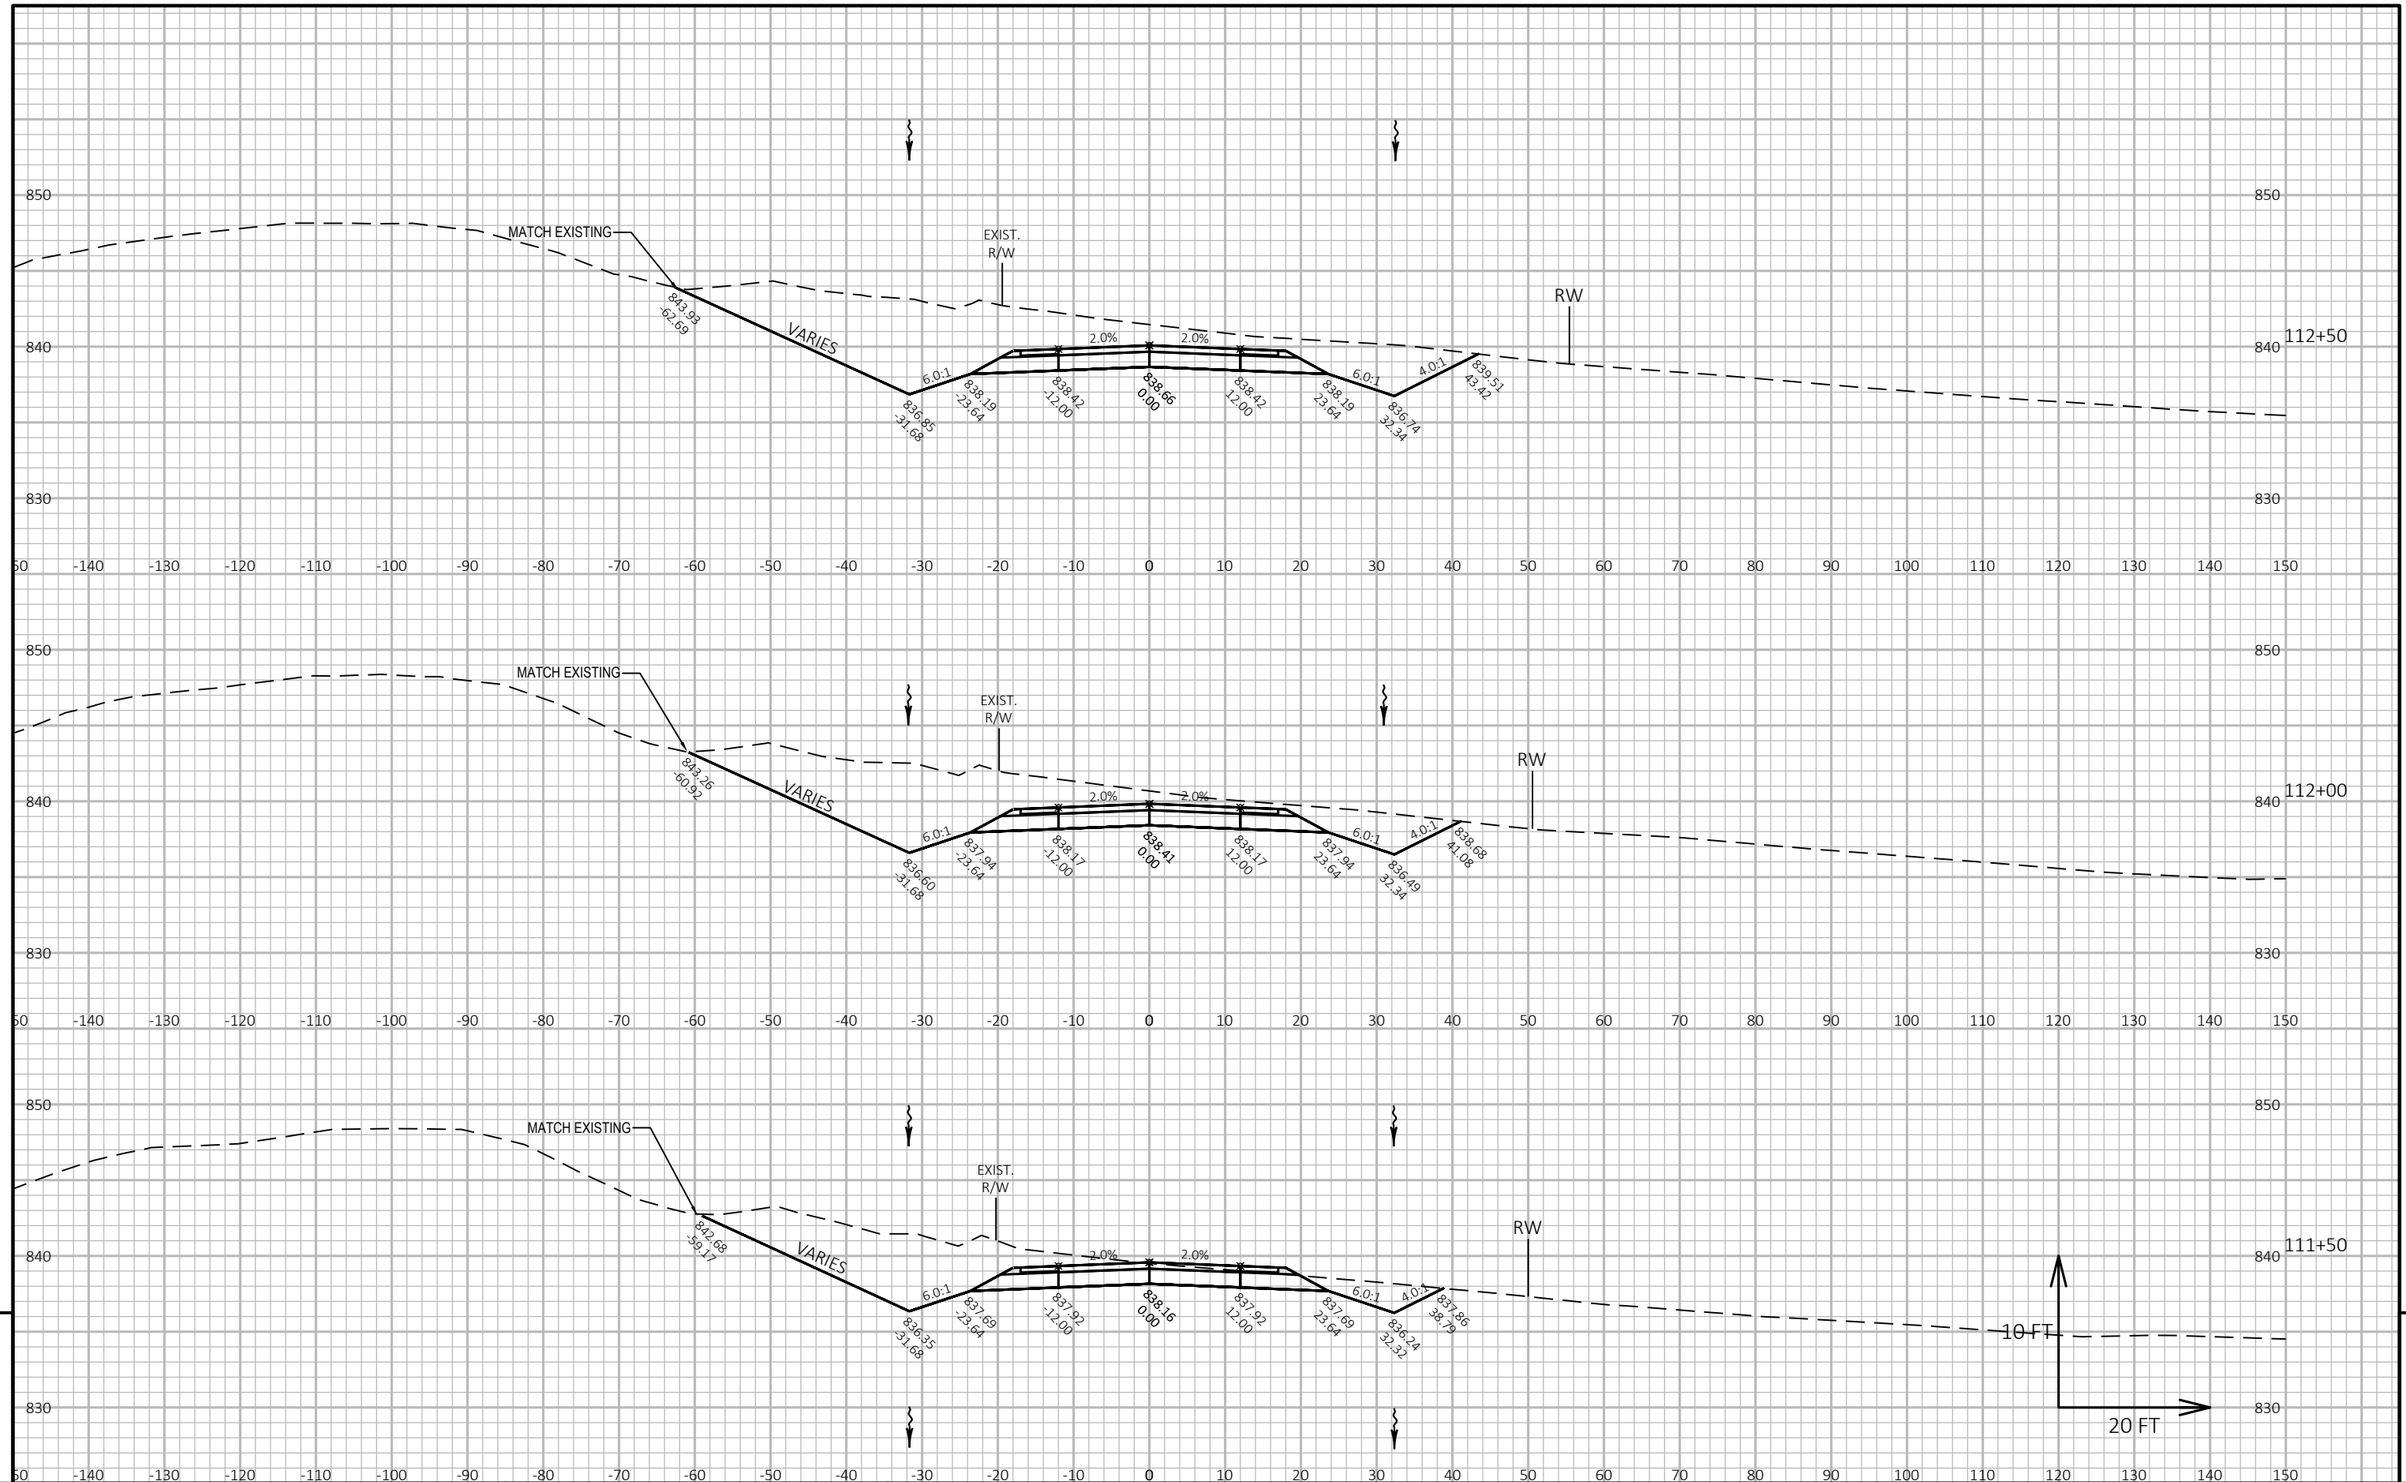

PROJECT NO: 1420-19-00	HWY: USH 151	COUNTY: FOND DU LAC	CROSS SECTIONS: SEGMENT D1	SHEET E

FILE NAME : N:\PDS\C3D\14201900\SHEETSPLAN\CROSS SECTION D1.DWG
LAYOUT NAME - D1-(71)

PLOT DATE : 9/11/2017 4:20 PM PLOT BY : KOSTER, JASON A PLOT NAME : PLOT SCALE : 1 IN:20 FT HORZ. / 1 IN:10 FT VERT.

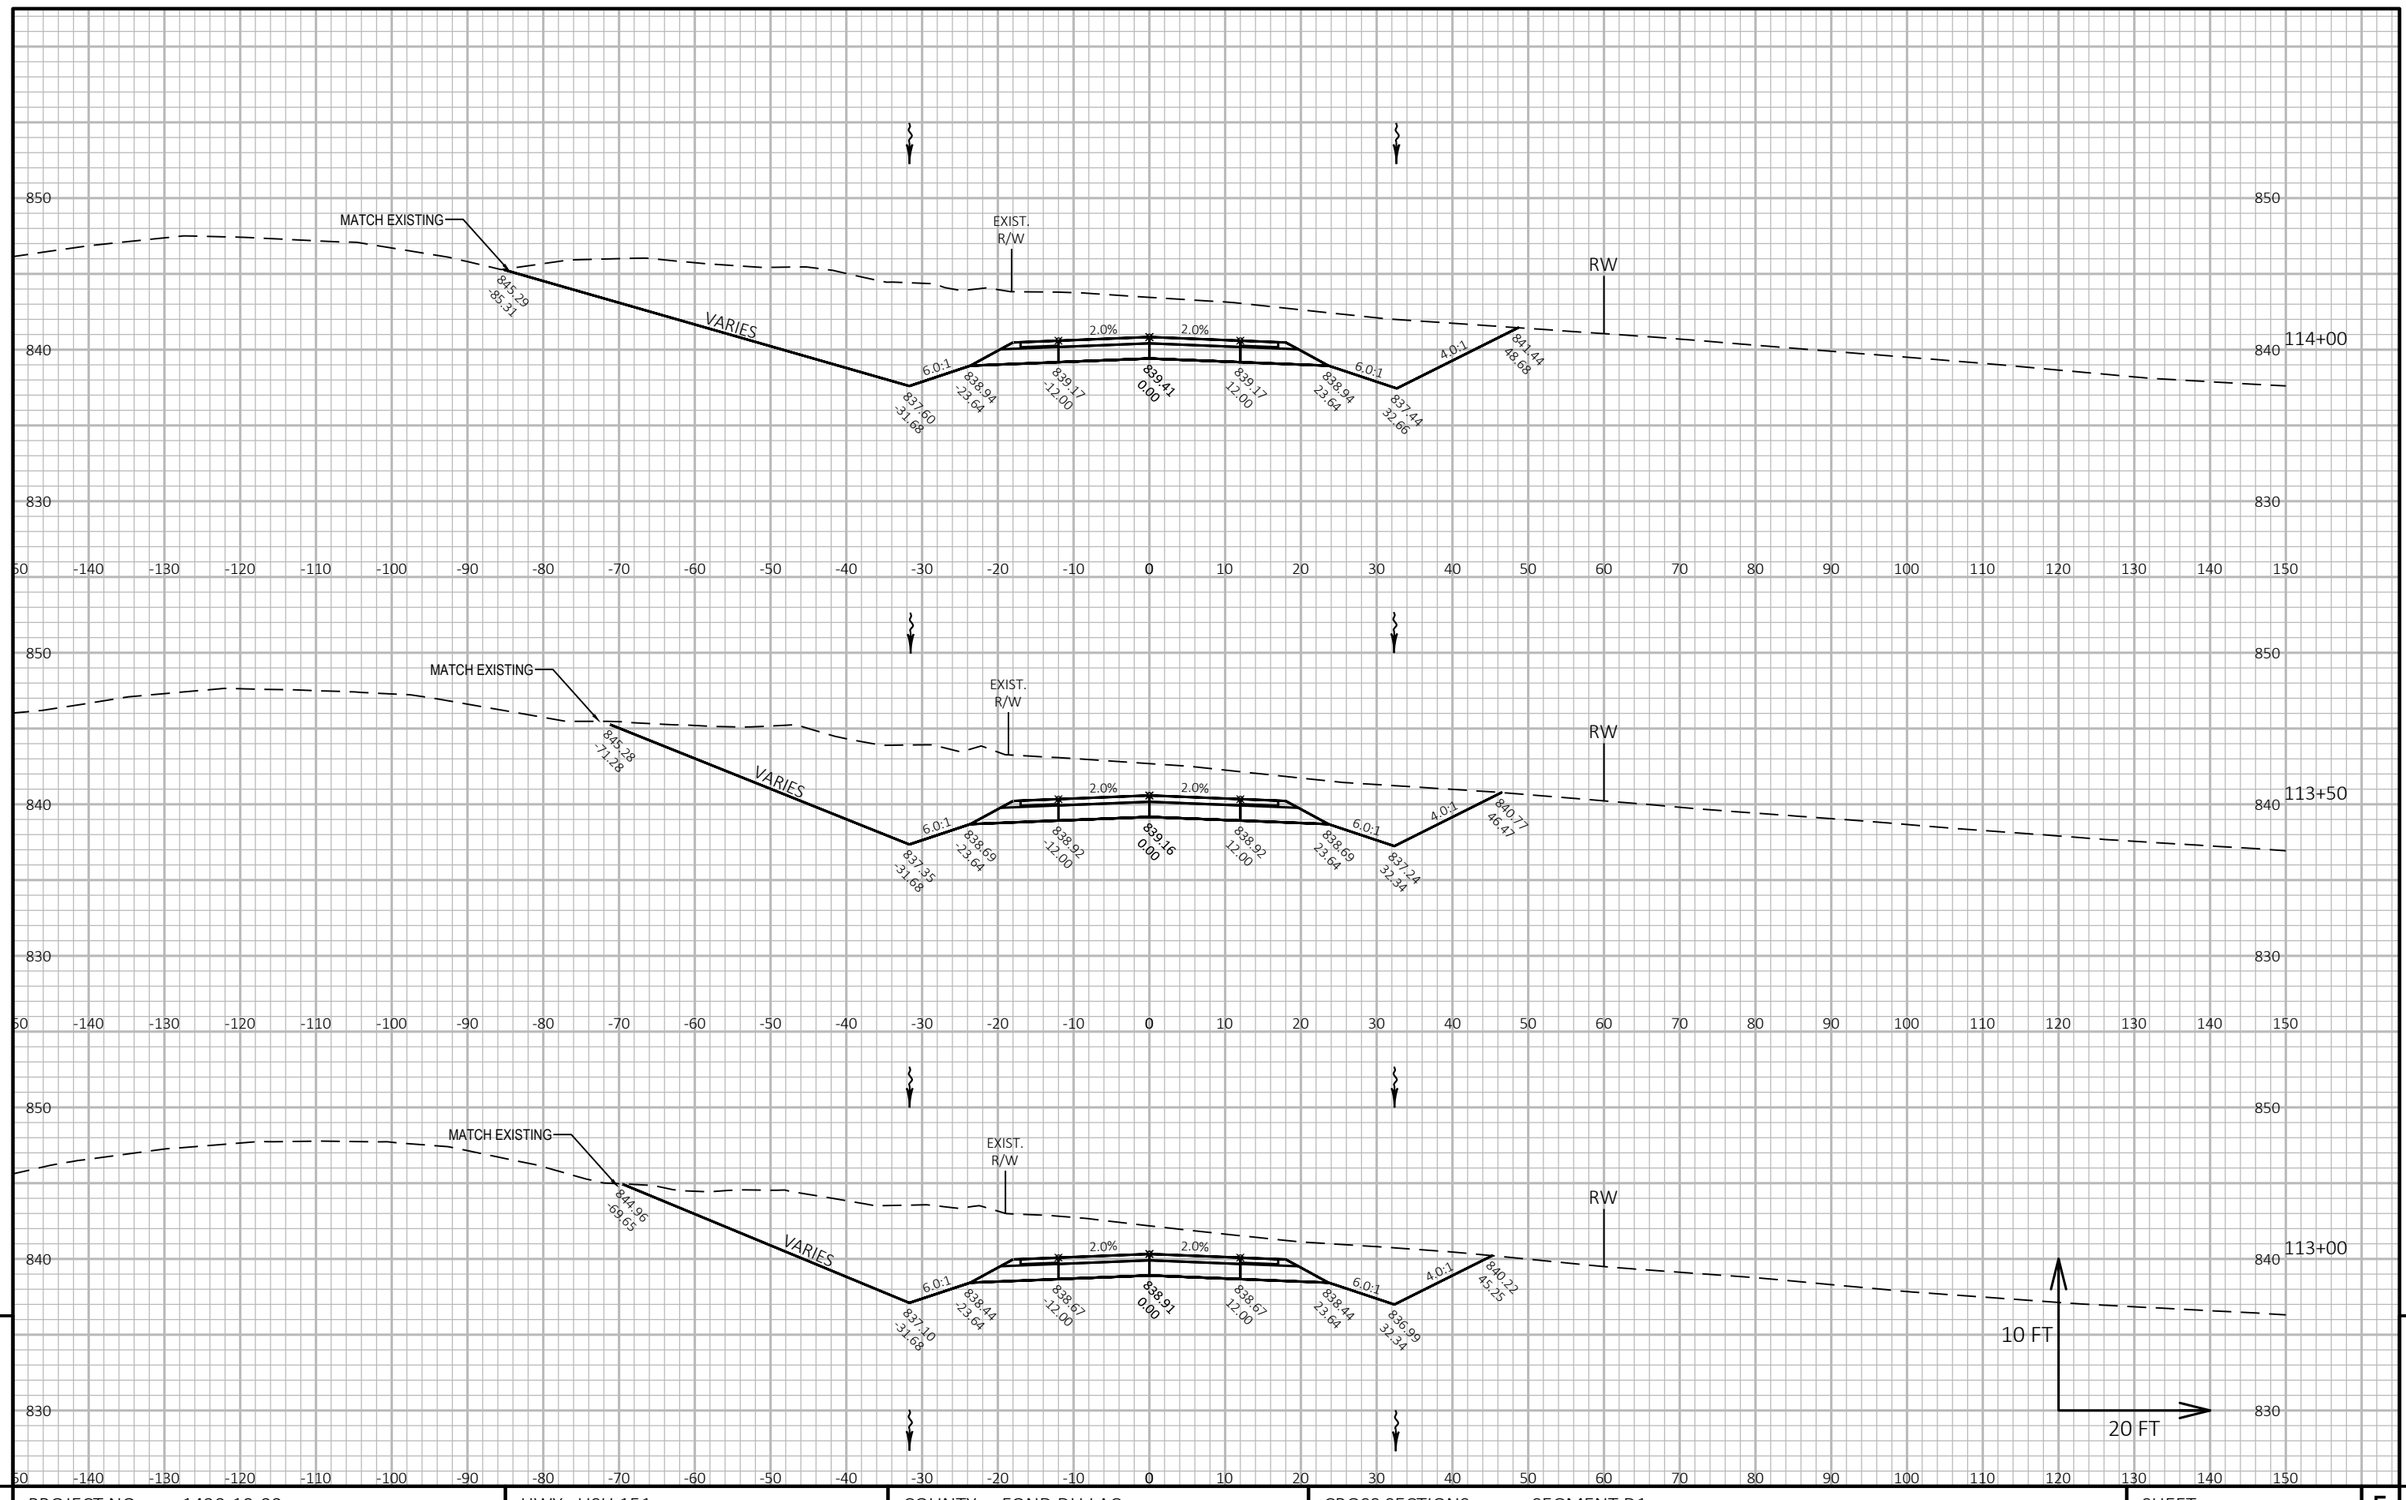


9

PROJECT NO: 1420-19-00	HWY: USH 151	COUNTY: FOND DU LAC	CROSS SECTIONS: SEGMENT D1	SHEET	E

9

FILE NAME : N:\PDS\C3D\14201900\SHEETSPLAN\CROSS SECTION D1.DWG
LAYOUT NAME - D1-(72)
PLOT DATE : 9/11/2017 4:20 PM
PLOT BY : KOSTER, JASON A
PLOT NAME :
PLOT SCALE : 1 IN:20 FT HORZ. / 1 IN:10 FT VERT.

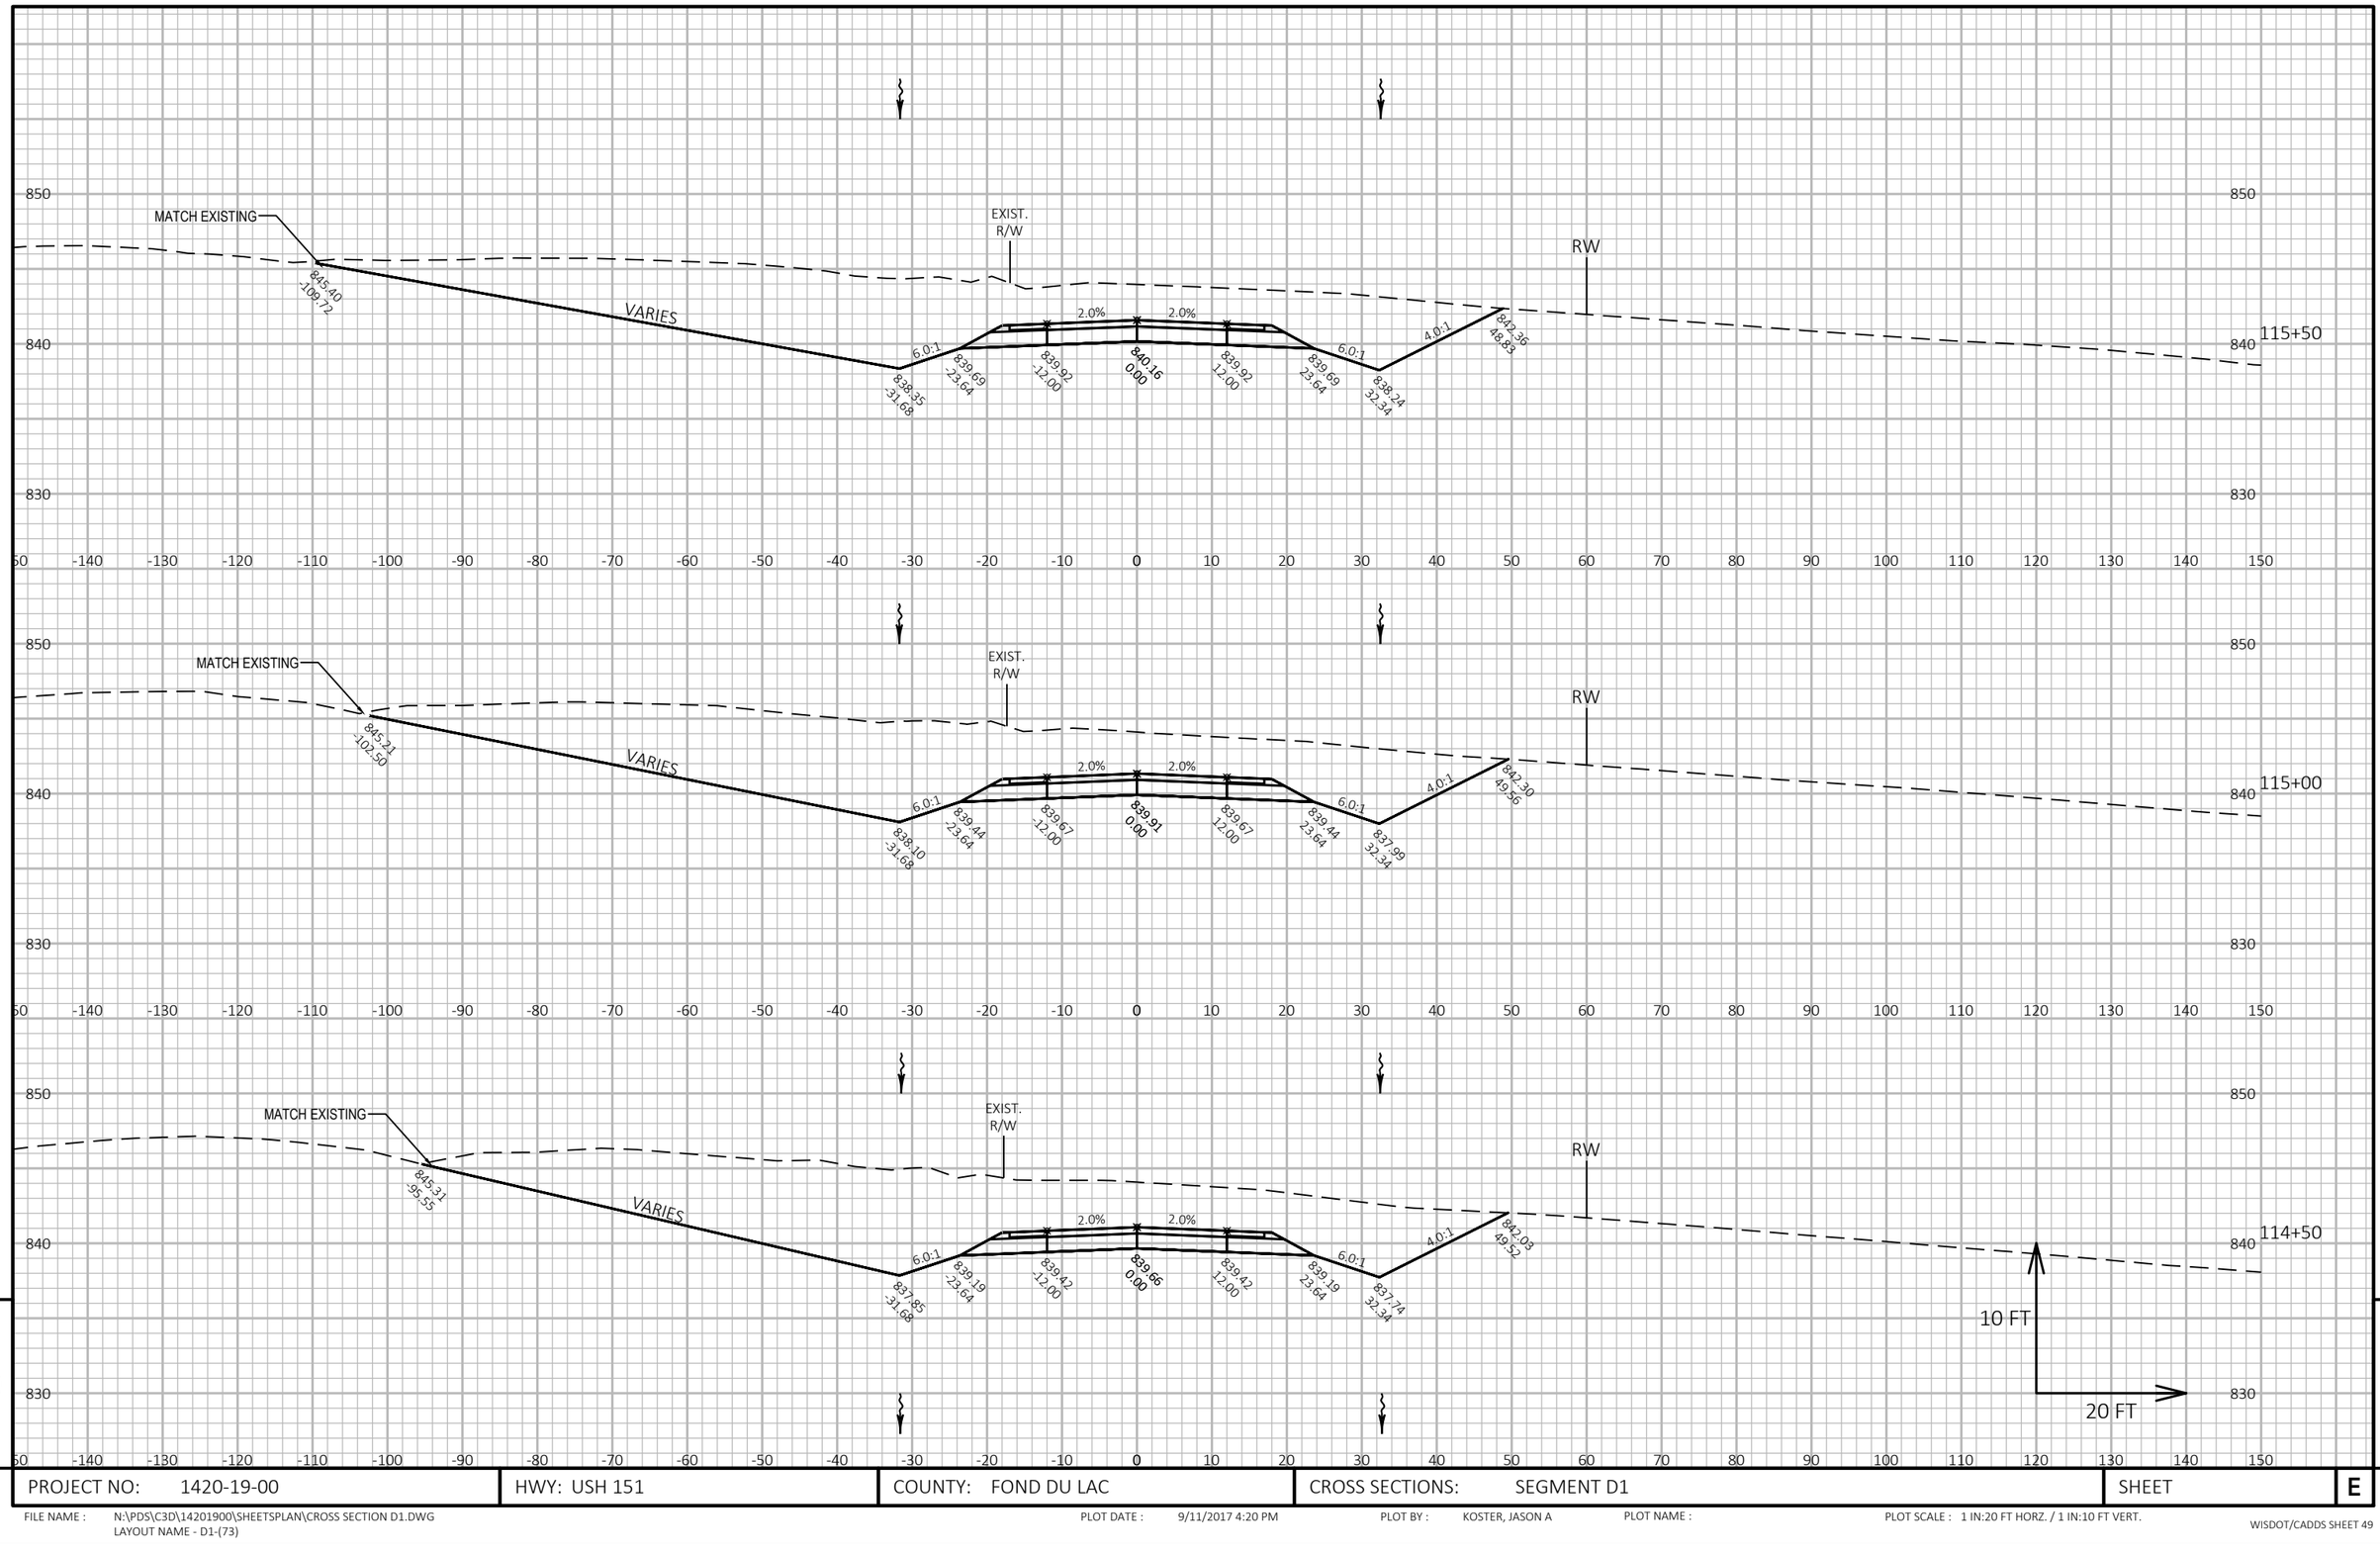


9

PROJECT NO: 1420-19-00	HWY: USH 151	COUNTY: FOND DU LAC	CROSS SECTIONS: SEGMENT D1	SHEET	E

9

FILE NAME : N:\PDS\C3D\14201900\SHEETSPLAN\CROSS SECTION D1.DWG
LAYOUT NAME - D1-(73)

PLOT DATE : 9/11/2017 4:20 PM PLOT BY : KOSTER, JASON A PLOT NAME : PLOT SCALE : 1 IN:20 FT HORZ. / 1 IN:10 FT VERT.

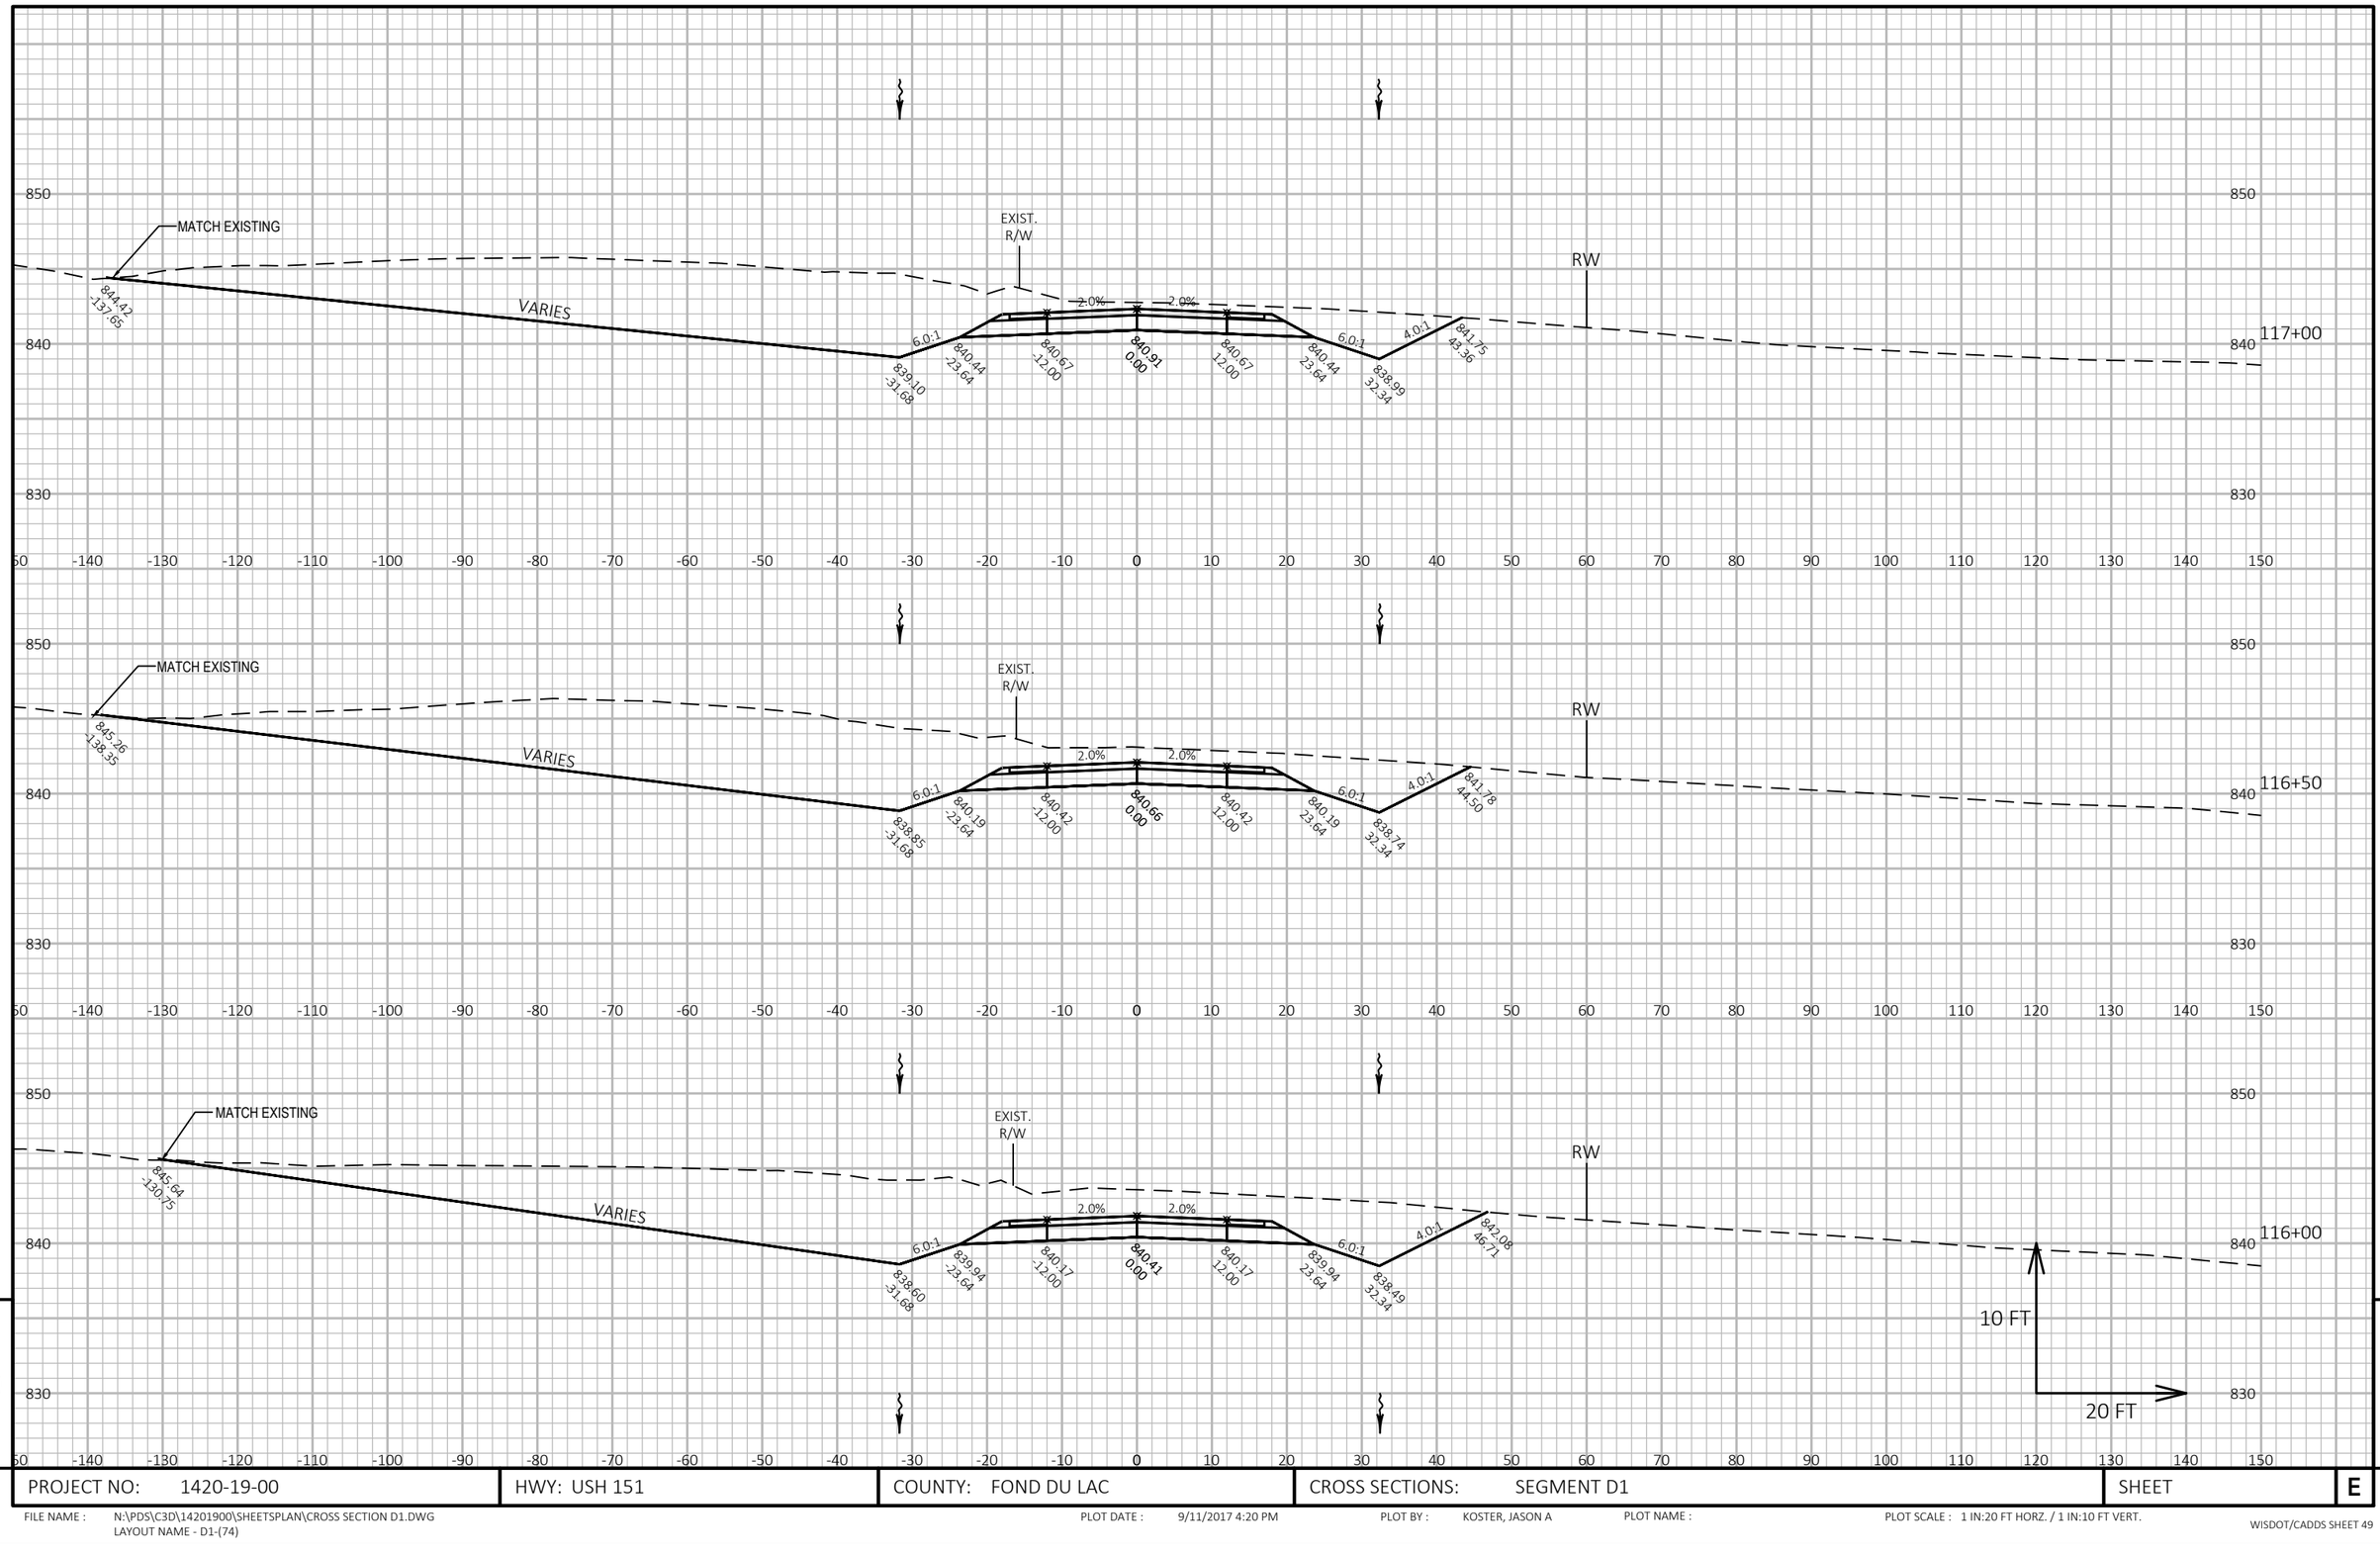

9

9

PROJECT NO: 1420-19-00	HWY: USH 151	COUNTY: FOND DU LAC	CROSS SECTIONS: SEGMENT D1	SHEET	E

FILE NAME : N:\PDS\C3D\14201900\SHEETSPLAN\CROSS SECTION D1.DWG
LAYOUT NAME - D1-(74)


PLOT DATE : 9/11/2017 4:20 PM

PLOT BY : KOSTER, JASON A

PLOT NAME :

PLOT SCALE : 1 IN:20 FT HORZ. / 1 IN:10 FT VERT.

WISDOT/CADDS SHEET 49

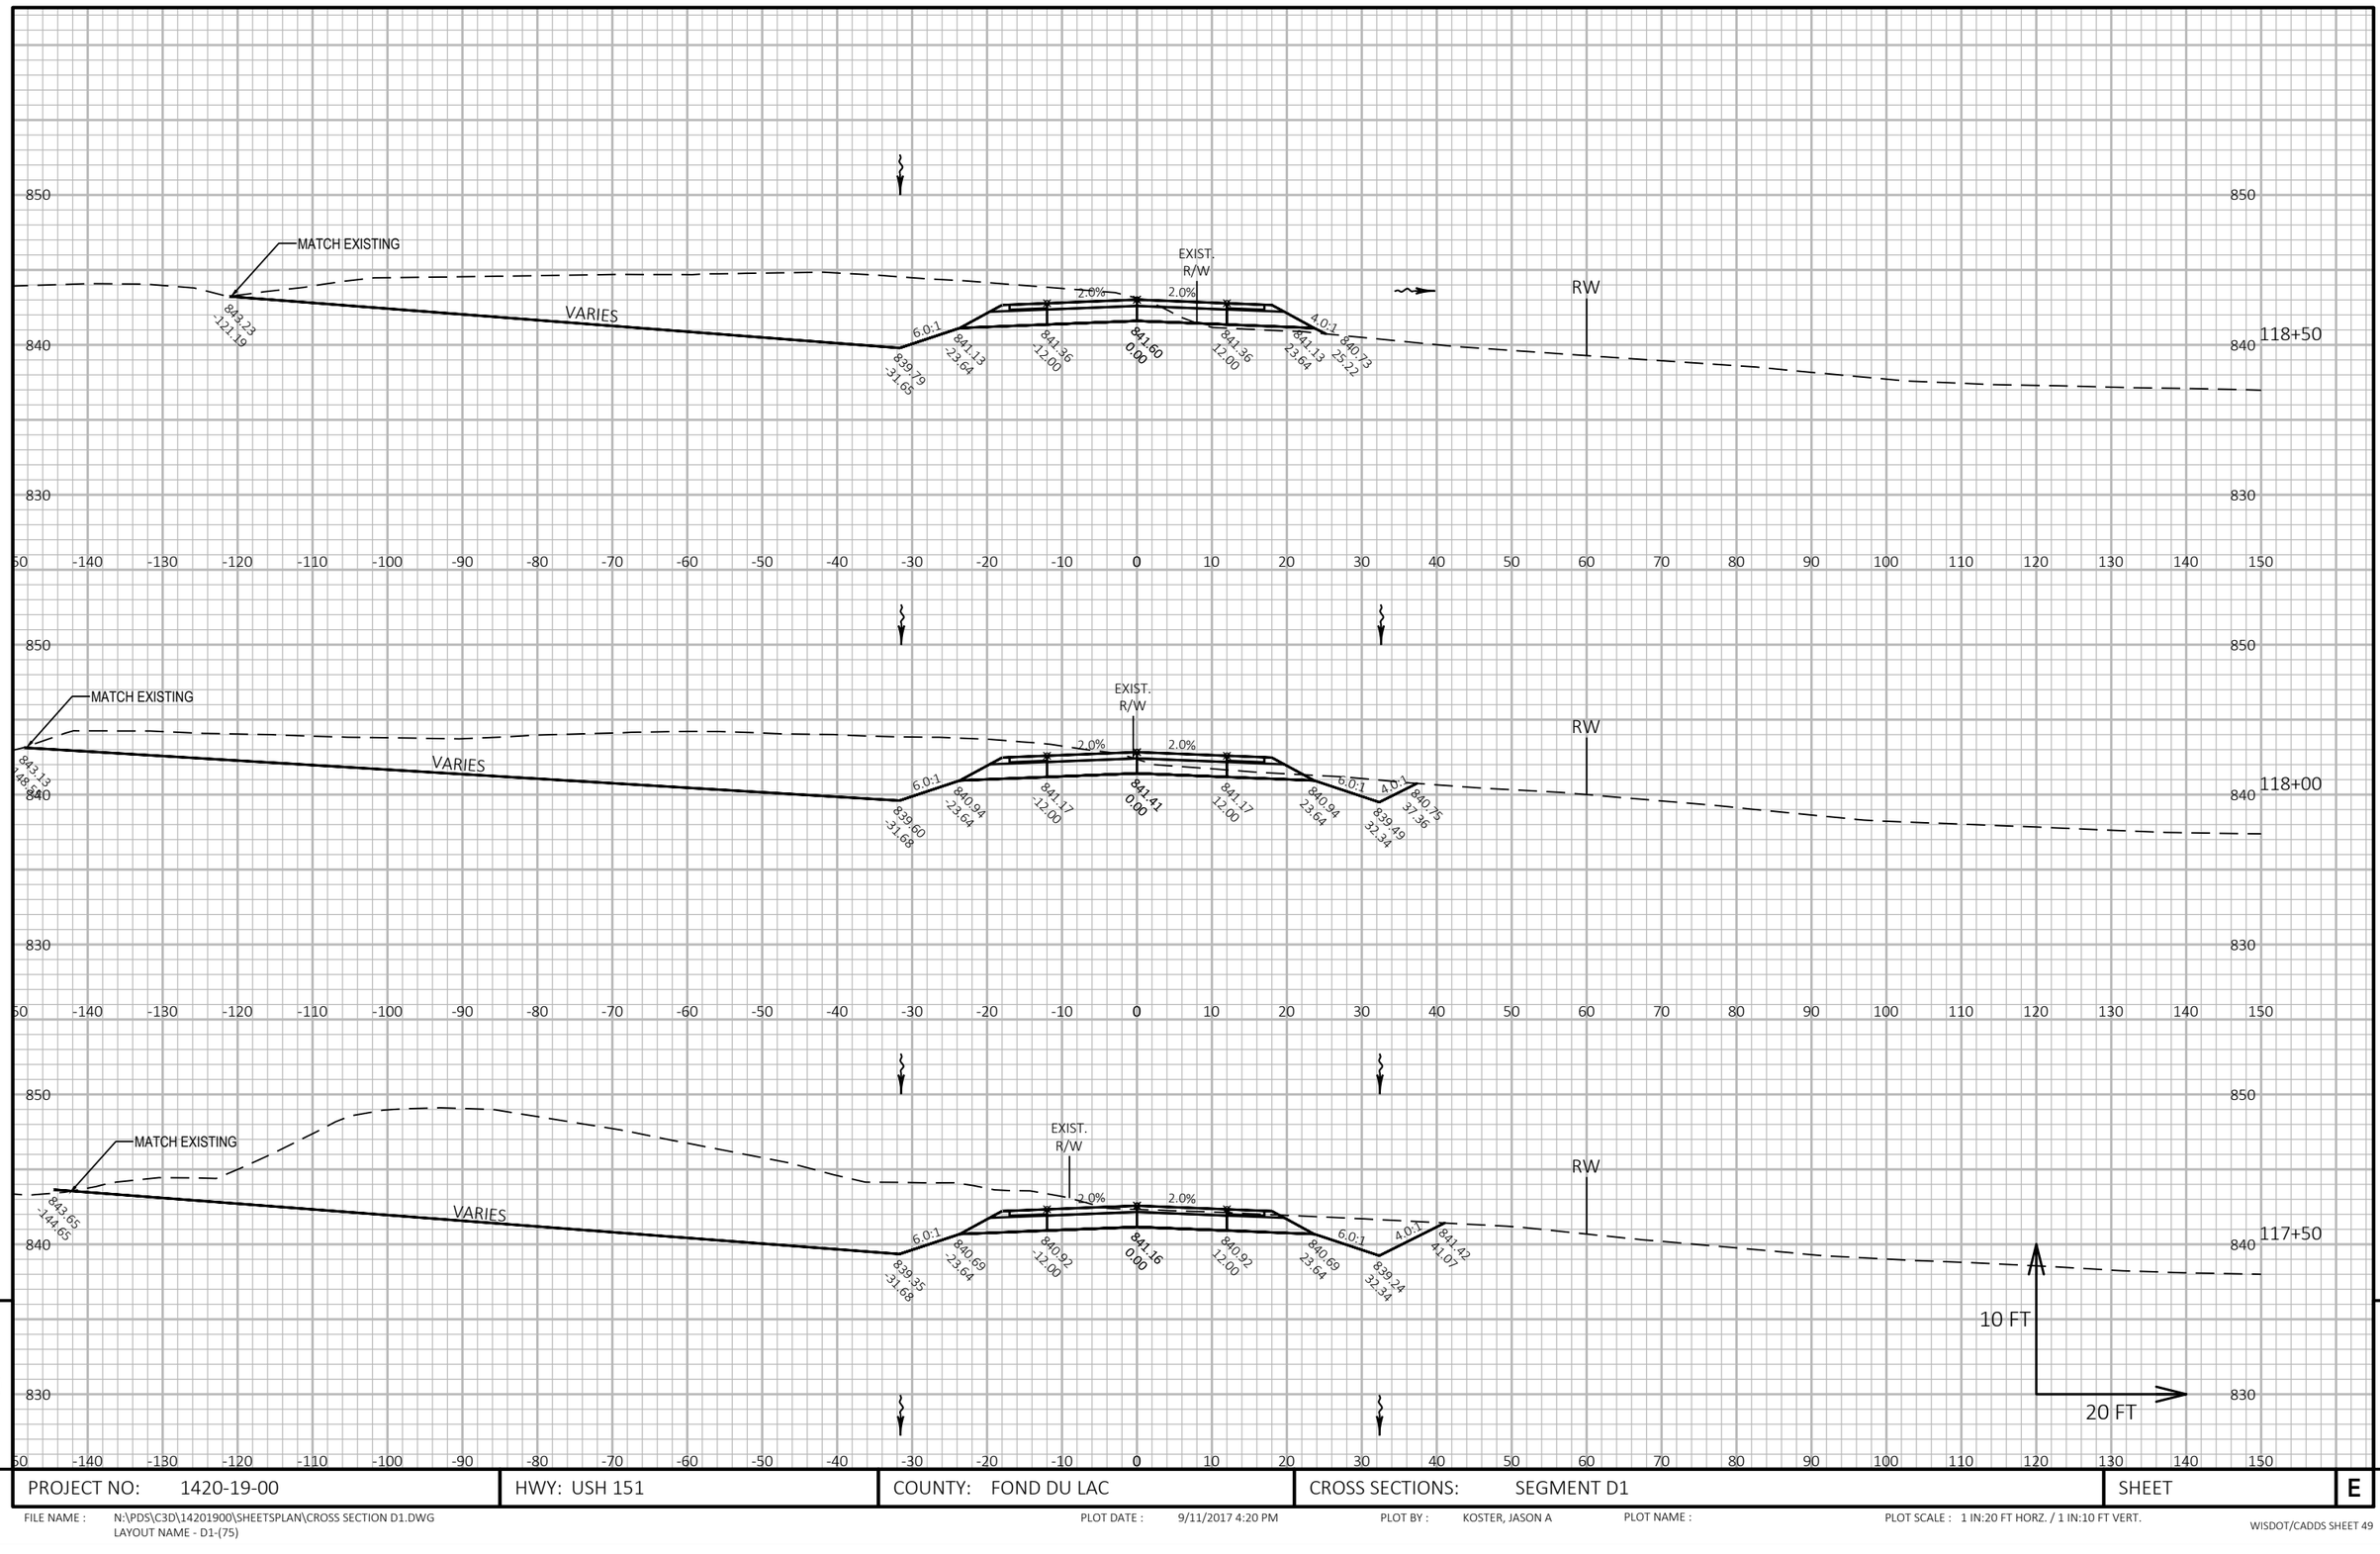


9

PROJECT NO: 1420-19-00	HWY: USH 151	COUNTY: FOND DU LAC	CROSS SECTIONS: SEGMENT D1	SHEET	E

9

FILE NAME : N:\PDS\C3D\14201900\SHEETSPLAN\CROSS SECTION D1.DWG
LAYOUT NAME - D1-(75)


PLOT DATE : 9/11/2017 4:20 PM PLOT BY : KOSTER, JASON A PLOT NAME : PLOT SCALE : 1 IN:20 FT HORZ. / 1 IN:10 FT VERT.

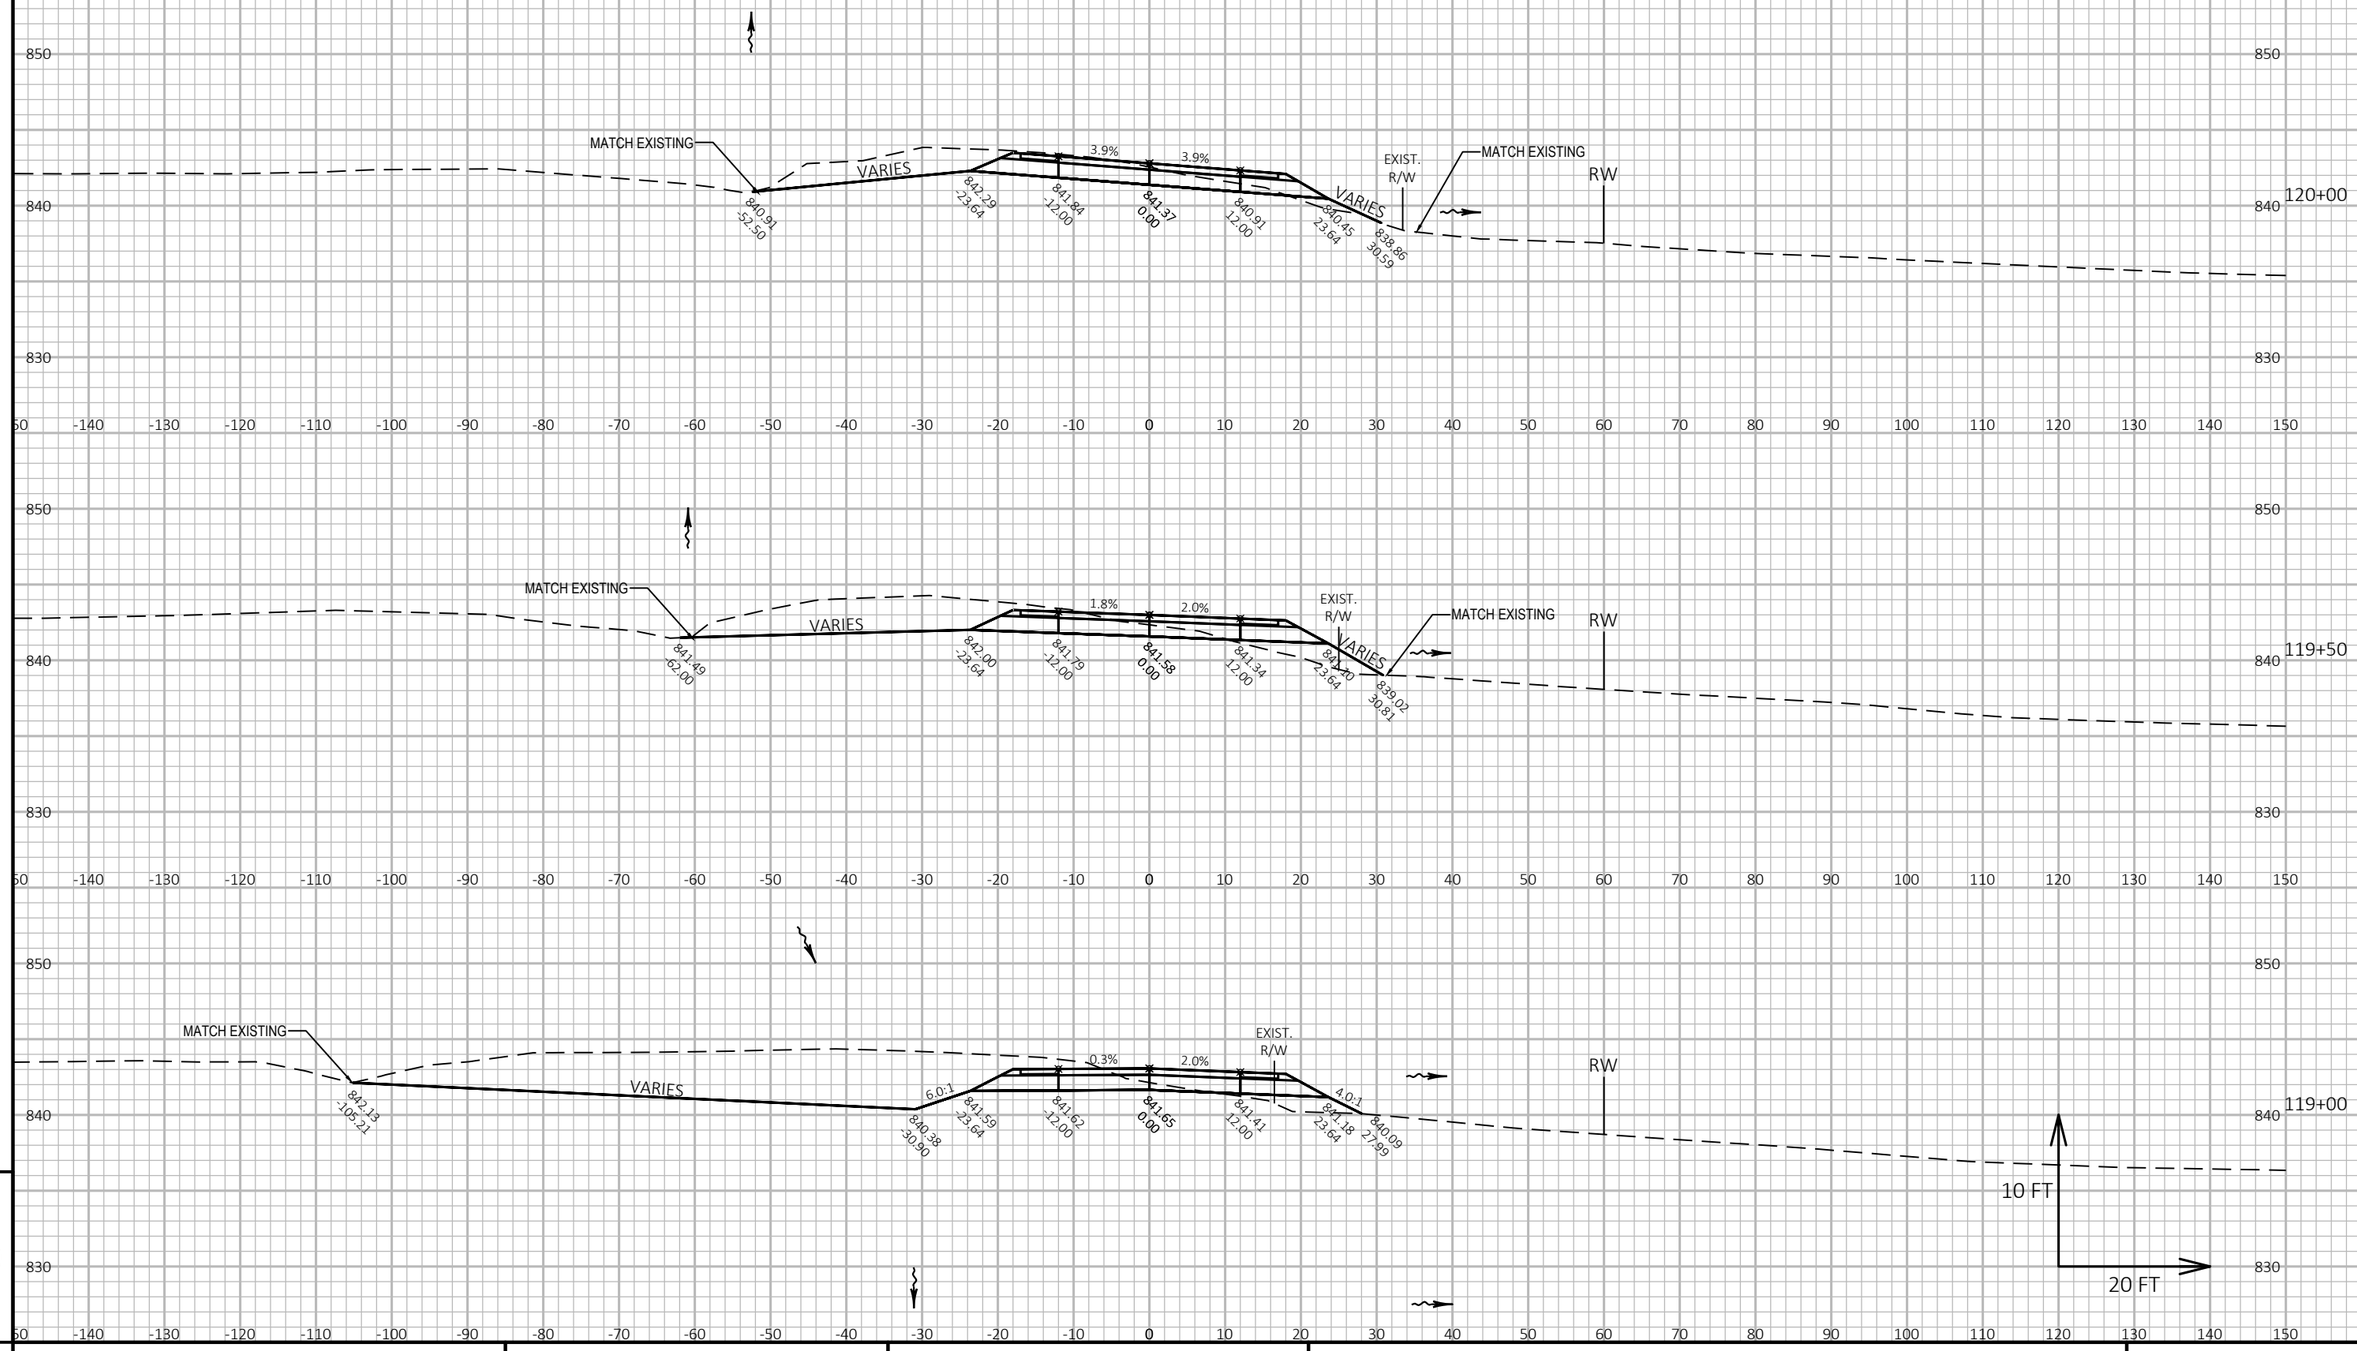

PROJECT NO: 1420-19-00	HWY: USH 151	COUNTY: FOND DU LAC	CROSS SECTIONS: SEGMENT D1	SHEET	E

FILE NAME : N:\PDS\C3D\14201900\SHEETSPLAN\CROSS SECTION D1.DWG
LAYOUT NAME - D1-(76)

PLOT DATE : 9/11/2017 4:21 PM PLOT BY : KOSTER, JASON A PLOT NAME : PLOT SCALE : 1 IN:20 FT HORZ. / 1 IN:10 FT VERT.

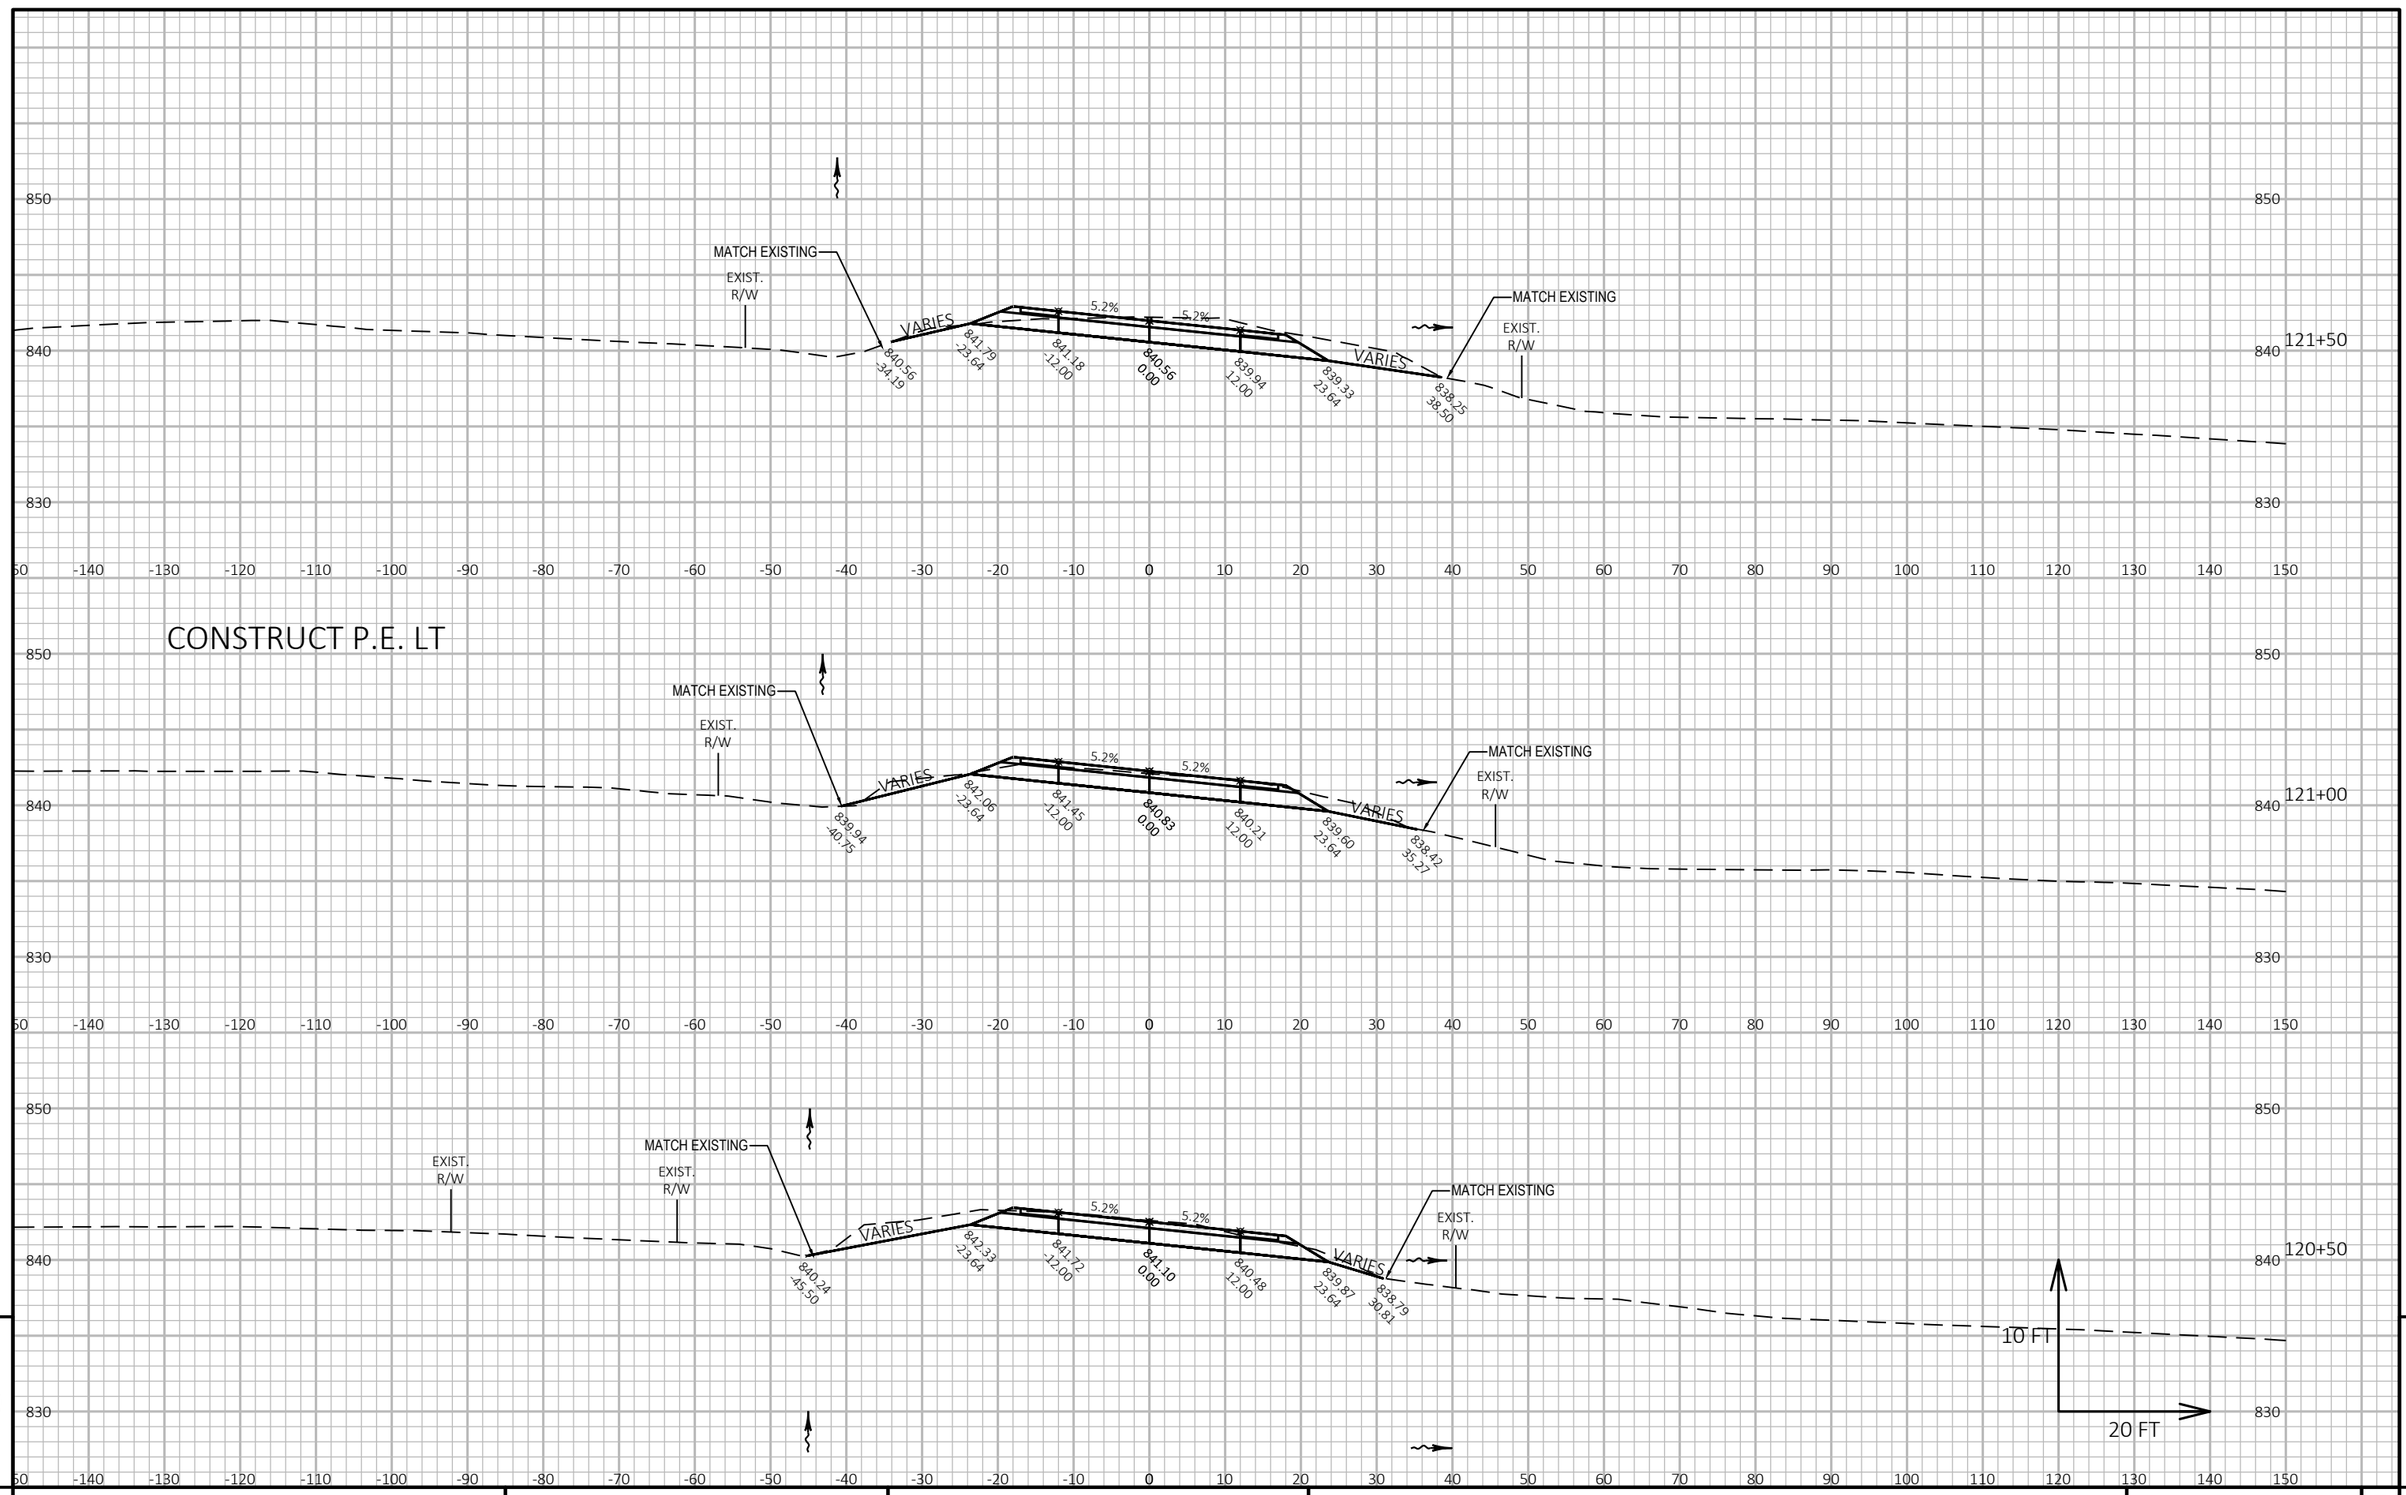


9

9

PROJECT NO: 1420-19-00	HWY: USH 151	COUNTY: FOND DU LAC	CROSS SECTIONS: SEGMENT D1	SHEET	E

FILE NAME : N:\PDS\C3D\14201900\SHEETSPLAN\CROSS SECTION D1.DWG
LAYOUT NAME - D1-(77)

PLOT DATE : 9/11/2017 4:21 PM PLOT BY : KOSTER, JASON A PLOT NAME : PLOT SCALE : 1 IN:20 FT HORZ. / 1 IN:10 FT VERT.

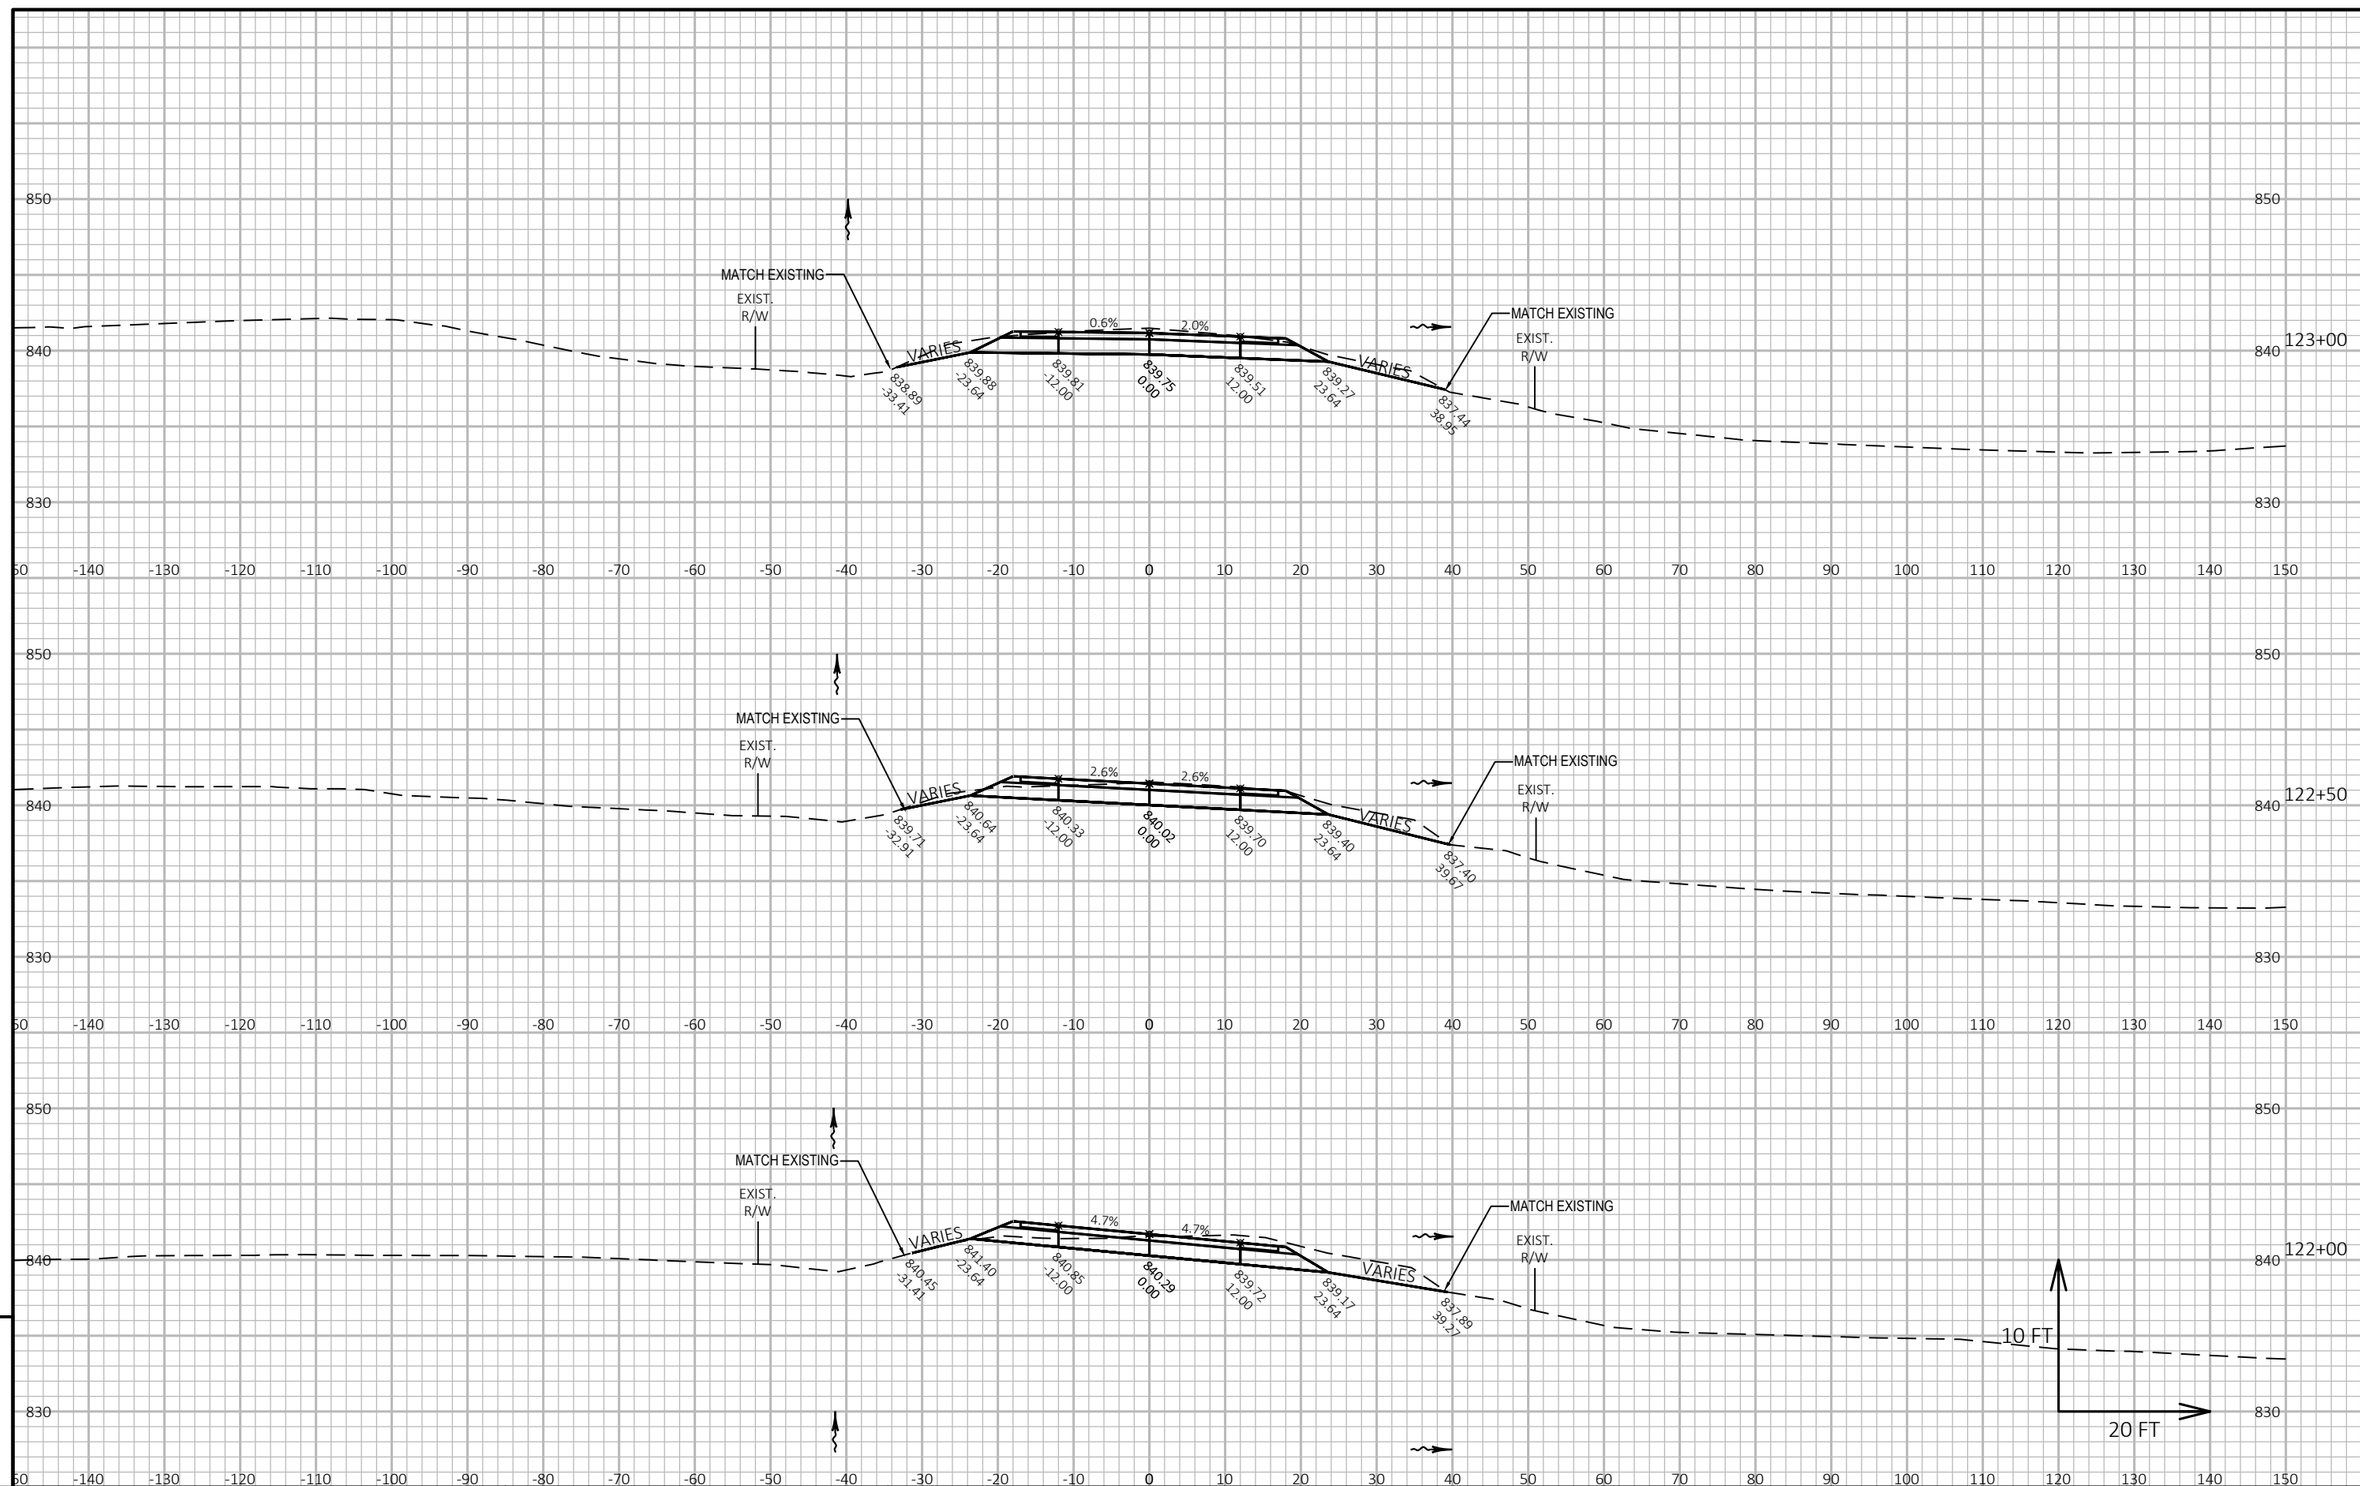

9 9

PROJECT NO: 1420-19-00	HWY: USH 151	COUNTY: FOND DU LAC	CROSS SECTIONS: SEGMENT D1	SHEET E

FILE NAME : N:\PDS\C3D\14201900\SHEETSPLAN\CROSS SECTION D1.DWG
LAYOUT NAME - D1-(78)

PLOT DATE : 9/11/2017 4:21 PM PLOT BY : KOSTER, JASON A PLOT NAME : PLOT SCALE : 1 IN:20 FT HORZ. / 1 IN:10 FT VERT.

END CONSTRUCTION
STA. "D1" 123+83.70

EXIST. R/W

MATCH EXISTING

EXIST. R/W

123+84

4:0:1 6:0:1 2.0% 2.0% VARIES VARIES

839.26 -38.74 | 837.49 -31.64 | 838.82 -23.64 | 839.05 -12.00 | 839.29 0.00 | 839.05 12.00 | 838.82 23.64 | 836.86 39.14

MATCH EXISTING

EXIST. R/W

MATCH EXISTING

EXIST. R/W

123+50

1.5% 2.0% VARIES VARIES

838.18 -32.87 | 839.12 -23.64 | 839.29 -12.00 | 839.48 0.00 | 839.24 12.00 | 839.00 23.64 | 837.30 39.24

10 FT

20 FT

850 840 830

-150 -140 -130 -120 -110 -100 -90 -80 -70 -60 -50 -40 -30 -20 -10 0 10 20 30 40 50 60 70 80 90 100 110 120 130 140 150

9


9

PROJECT NO: 1420-19-00	HWY: USH 151	COUNTY: FOND DU LAC	CROSS SECTIONS: SEGMENT D1	SHEET	E

FILE NAME : N:\PDS\C3D\14201900\SHEETSPLAN\CROSS SECTION D1.DWG
LAYOUT NAME - D1-(79)

PLOT DATE : 9/11/2017 4:21 PM PLOT BY : KOSTER, JASON A PLOT NAME : PLOT SCALE : 1 IN:20 FT HORZ. / 1 IN:10 FT VERT.

WISDOT/CADDS SHEET 49

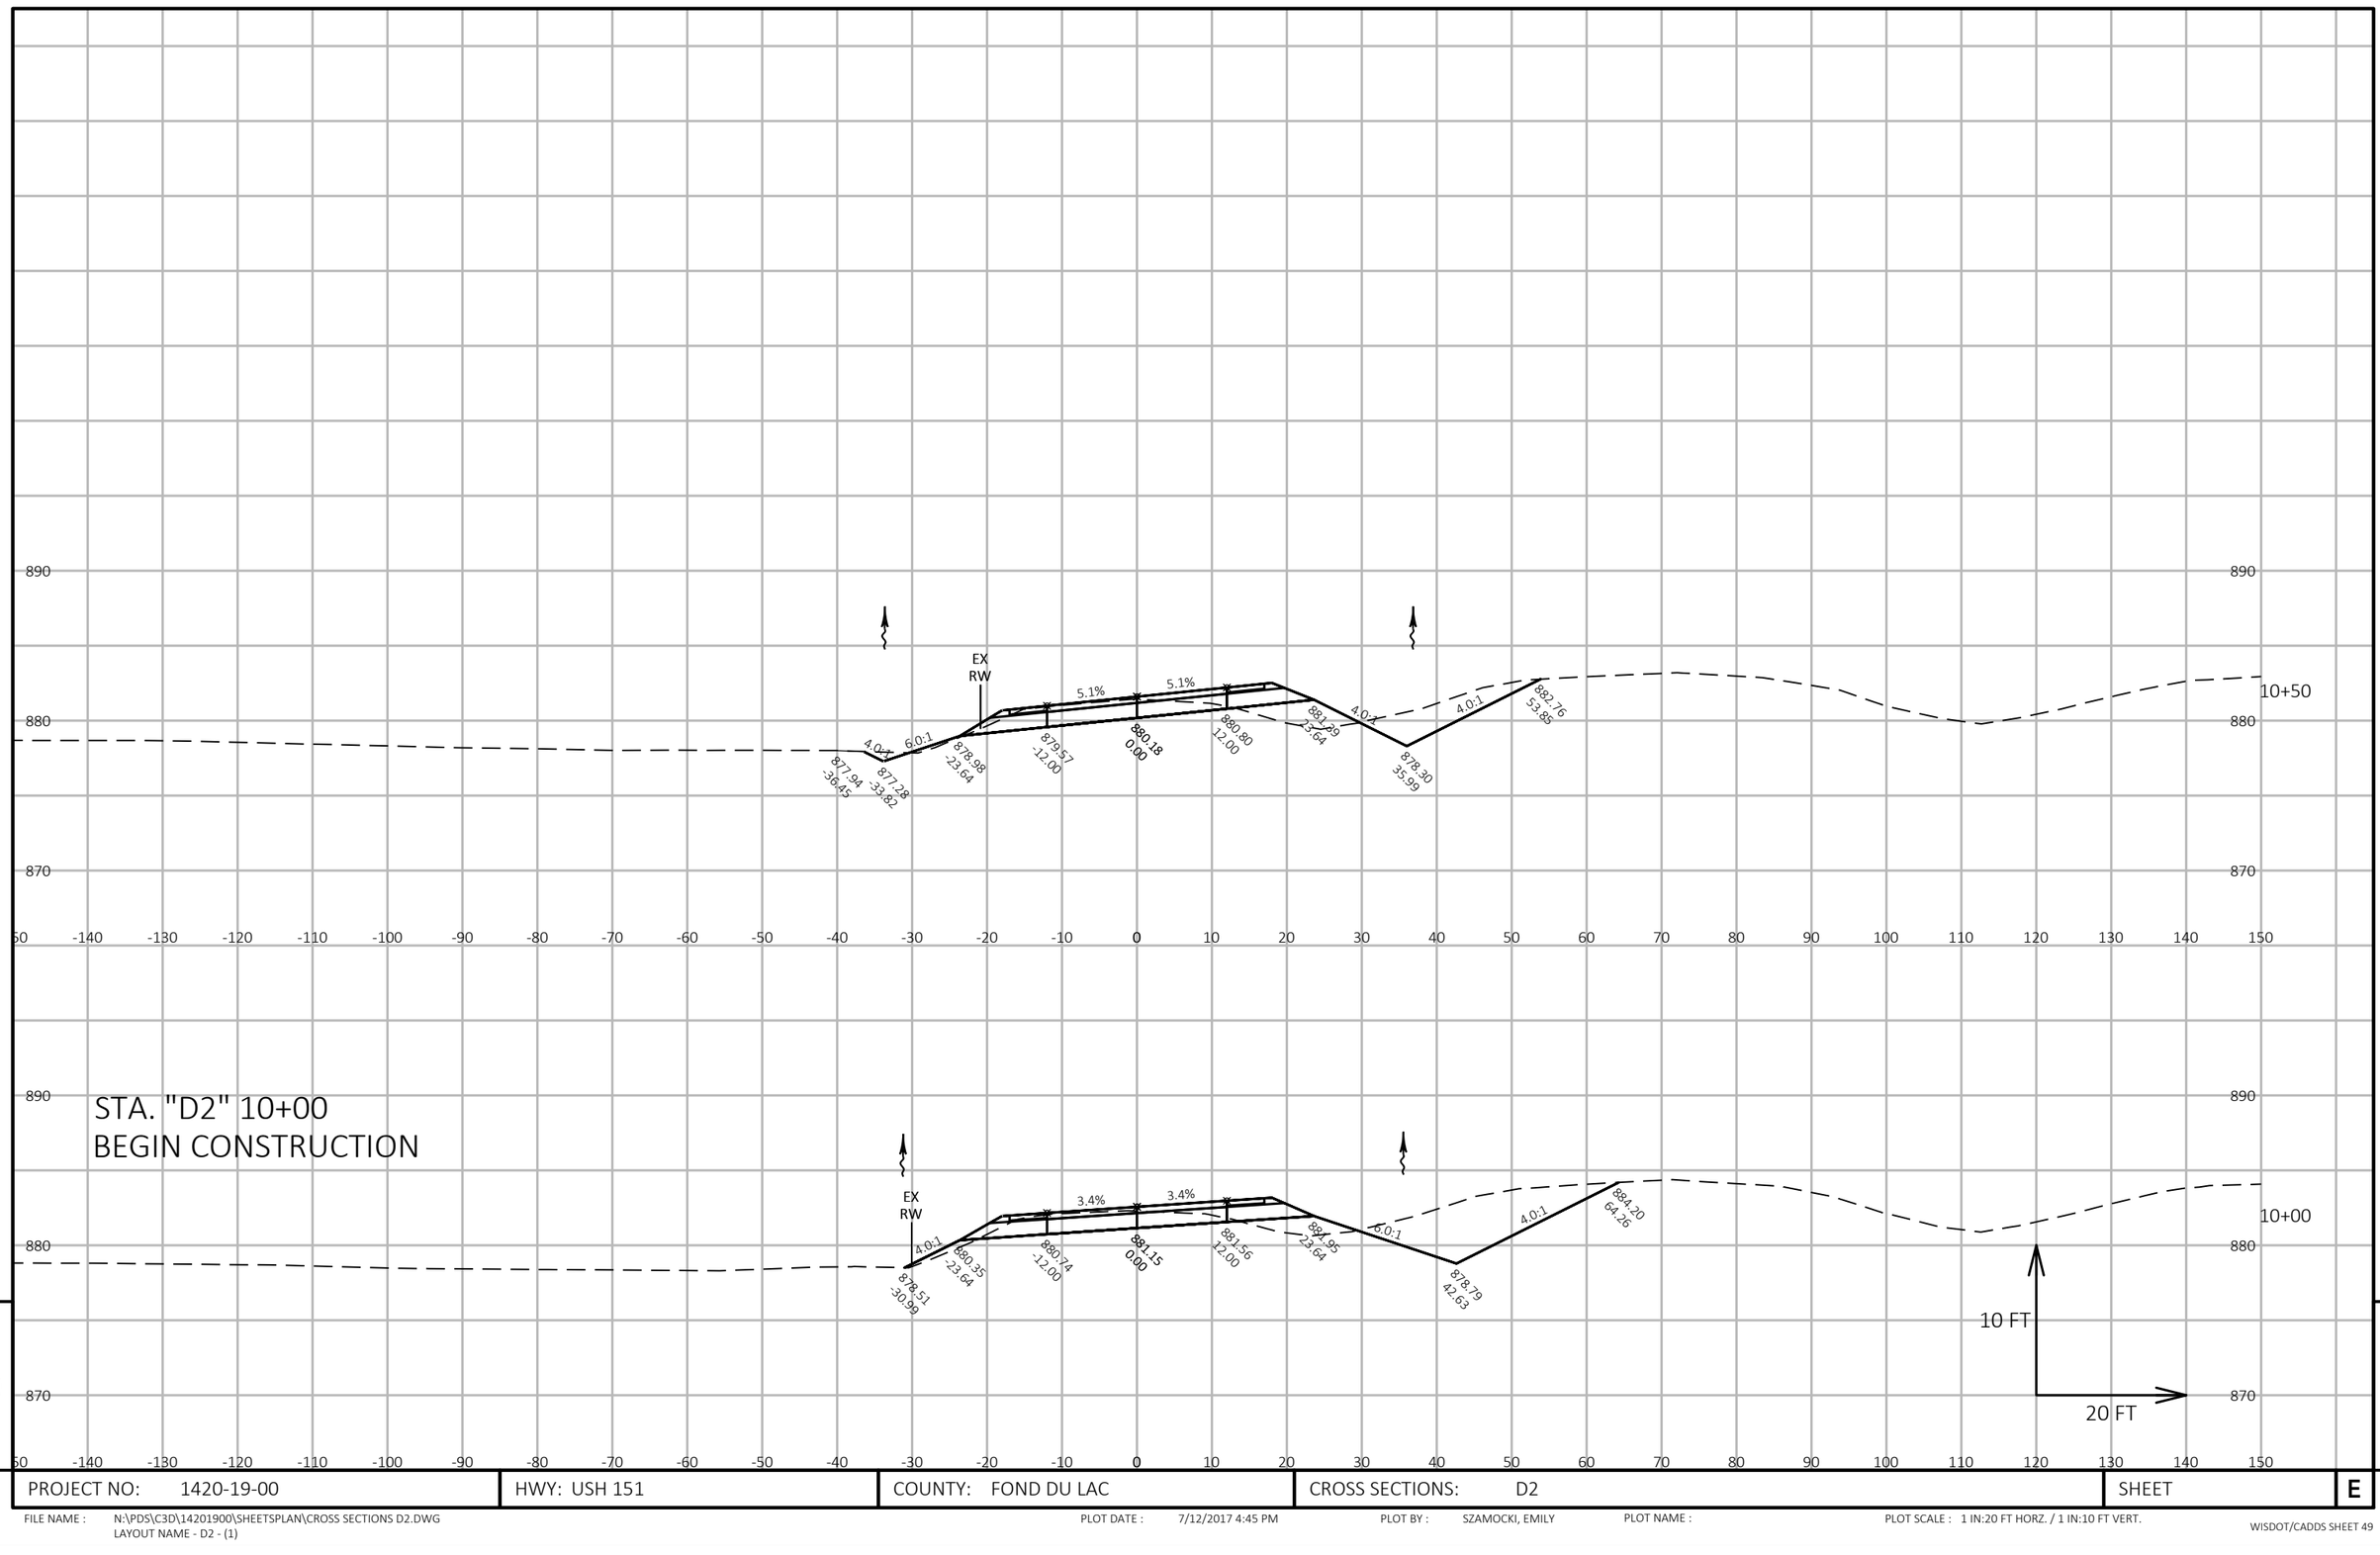


9

PROJECT NO: 1420-19-00	HWY: USH 151	COUNTY: FOND DU LAC	CROSS SECTIONS: D2	SHEET	E

9

FILE NAME : N:\PDS\C3D\14201900\SHEETSPLAN\CROSS SECTIONS D2.DWG
LAYOUT NAME - D2 - (1)

PLOT DATE : 7/12/2017 4:45 PM PLOT BY : SZAMOCKI, EMILY PLOT NAME : PLOT SCALE : 1 IN:20 FT HORZ. / 1 IN:10 FT VERT.

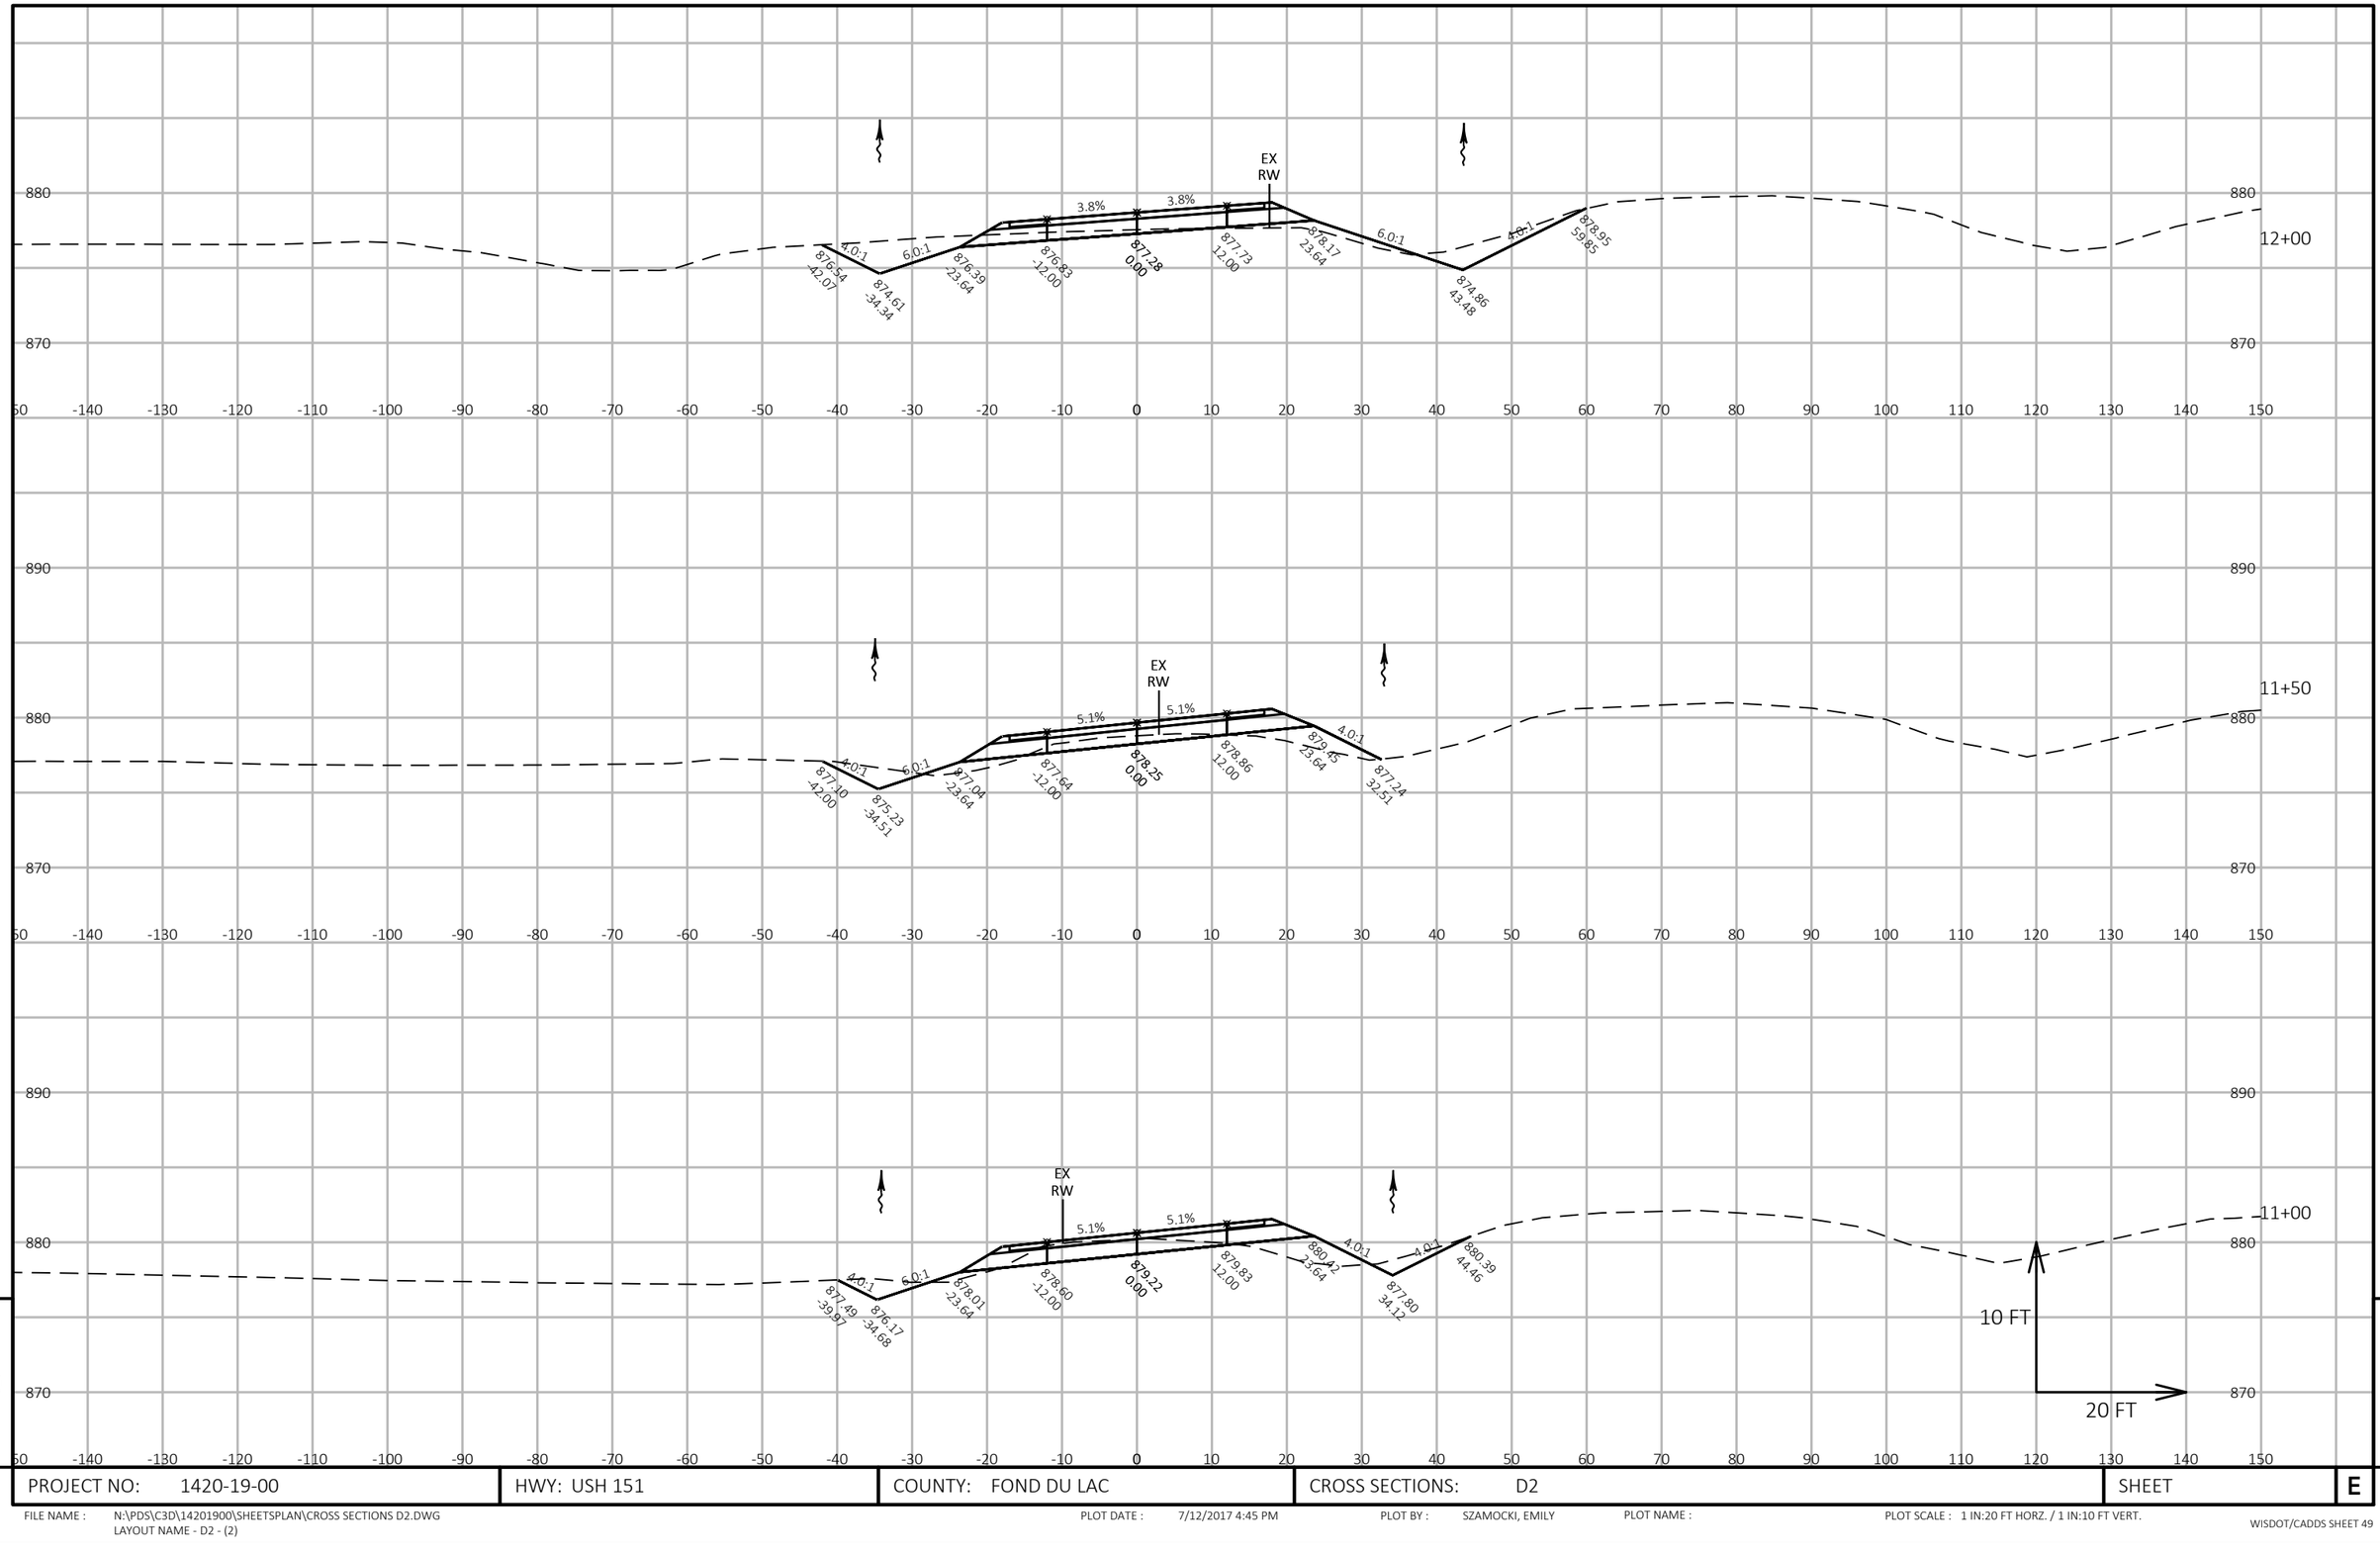


9

PROJECT NO: 1420-19-00	HWY: USH 151	COUNTY: FOND DU LAC	CROSS SECTIONS: D2	SHEET	E

9

FILE NAME : N:\PDS\C3D\14201900\SHEETSPLAN\CROSS SECTIONS D2.DWG
LAYOUT NAME - D2 - (2)

PLOT DATE : 7/12/2017 4:45 PM PLOT BY : SZAMOCKI, EMILY PLOT NAME : PLOT SCALE : 1 IN:20 FT HORZ. / 1 IN:10 FT VERT.

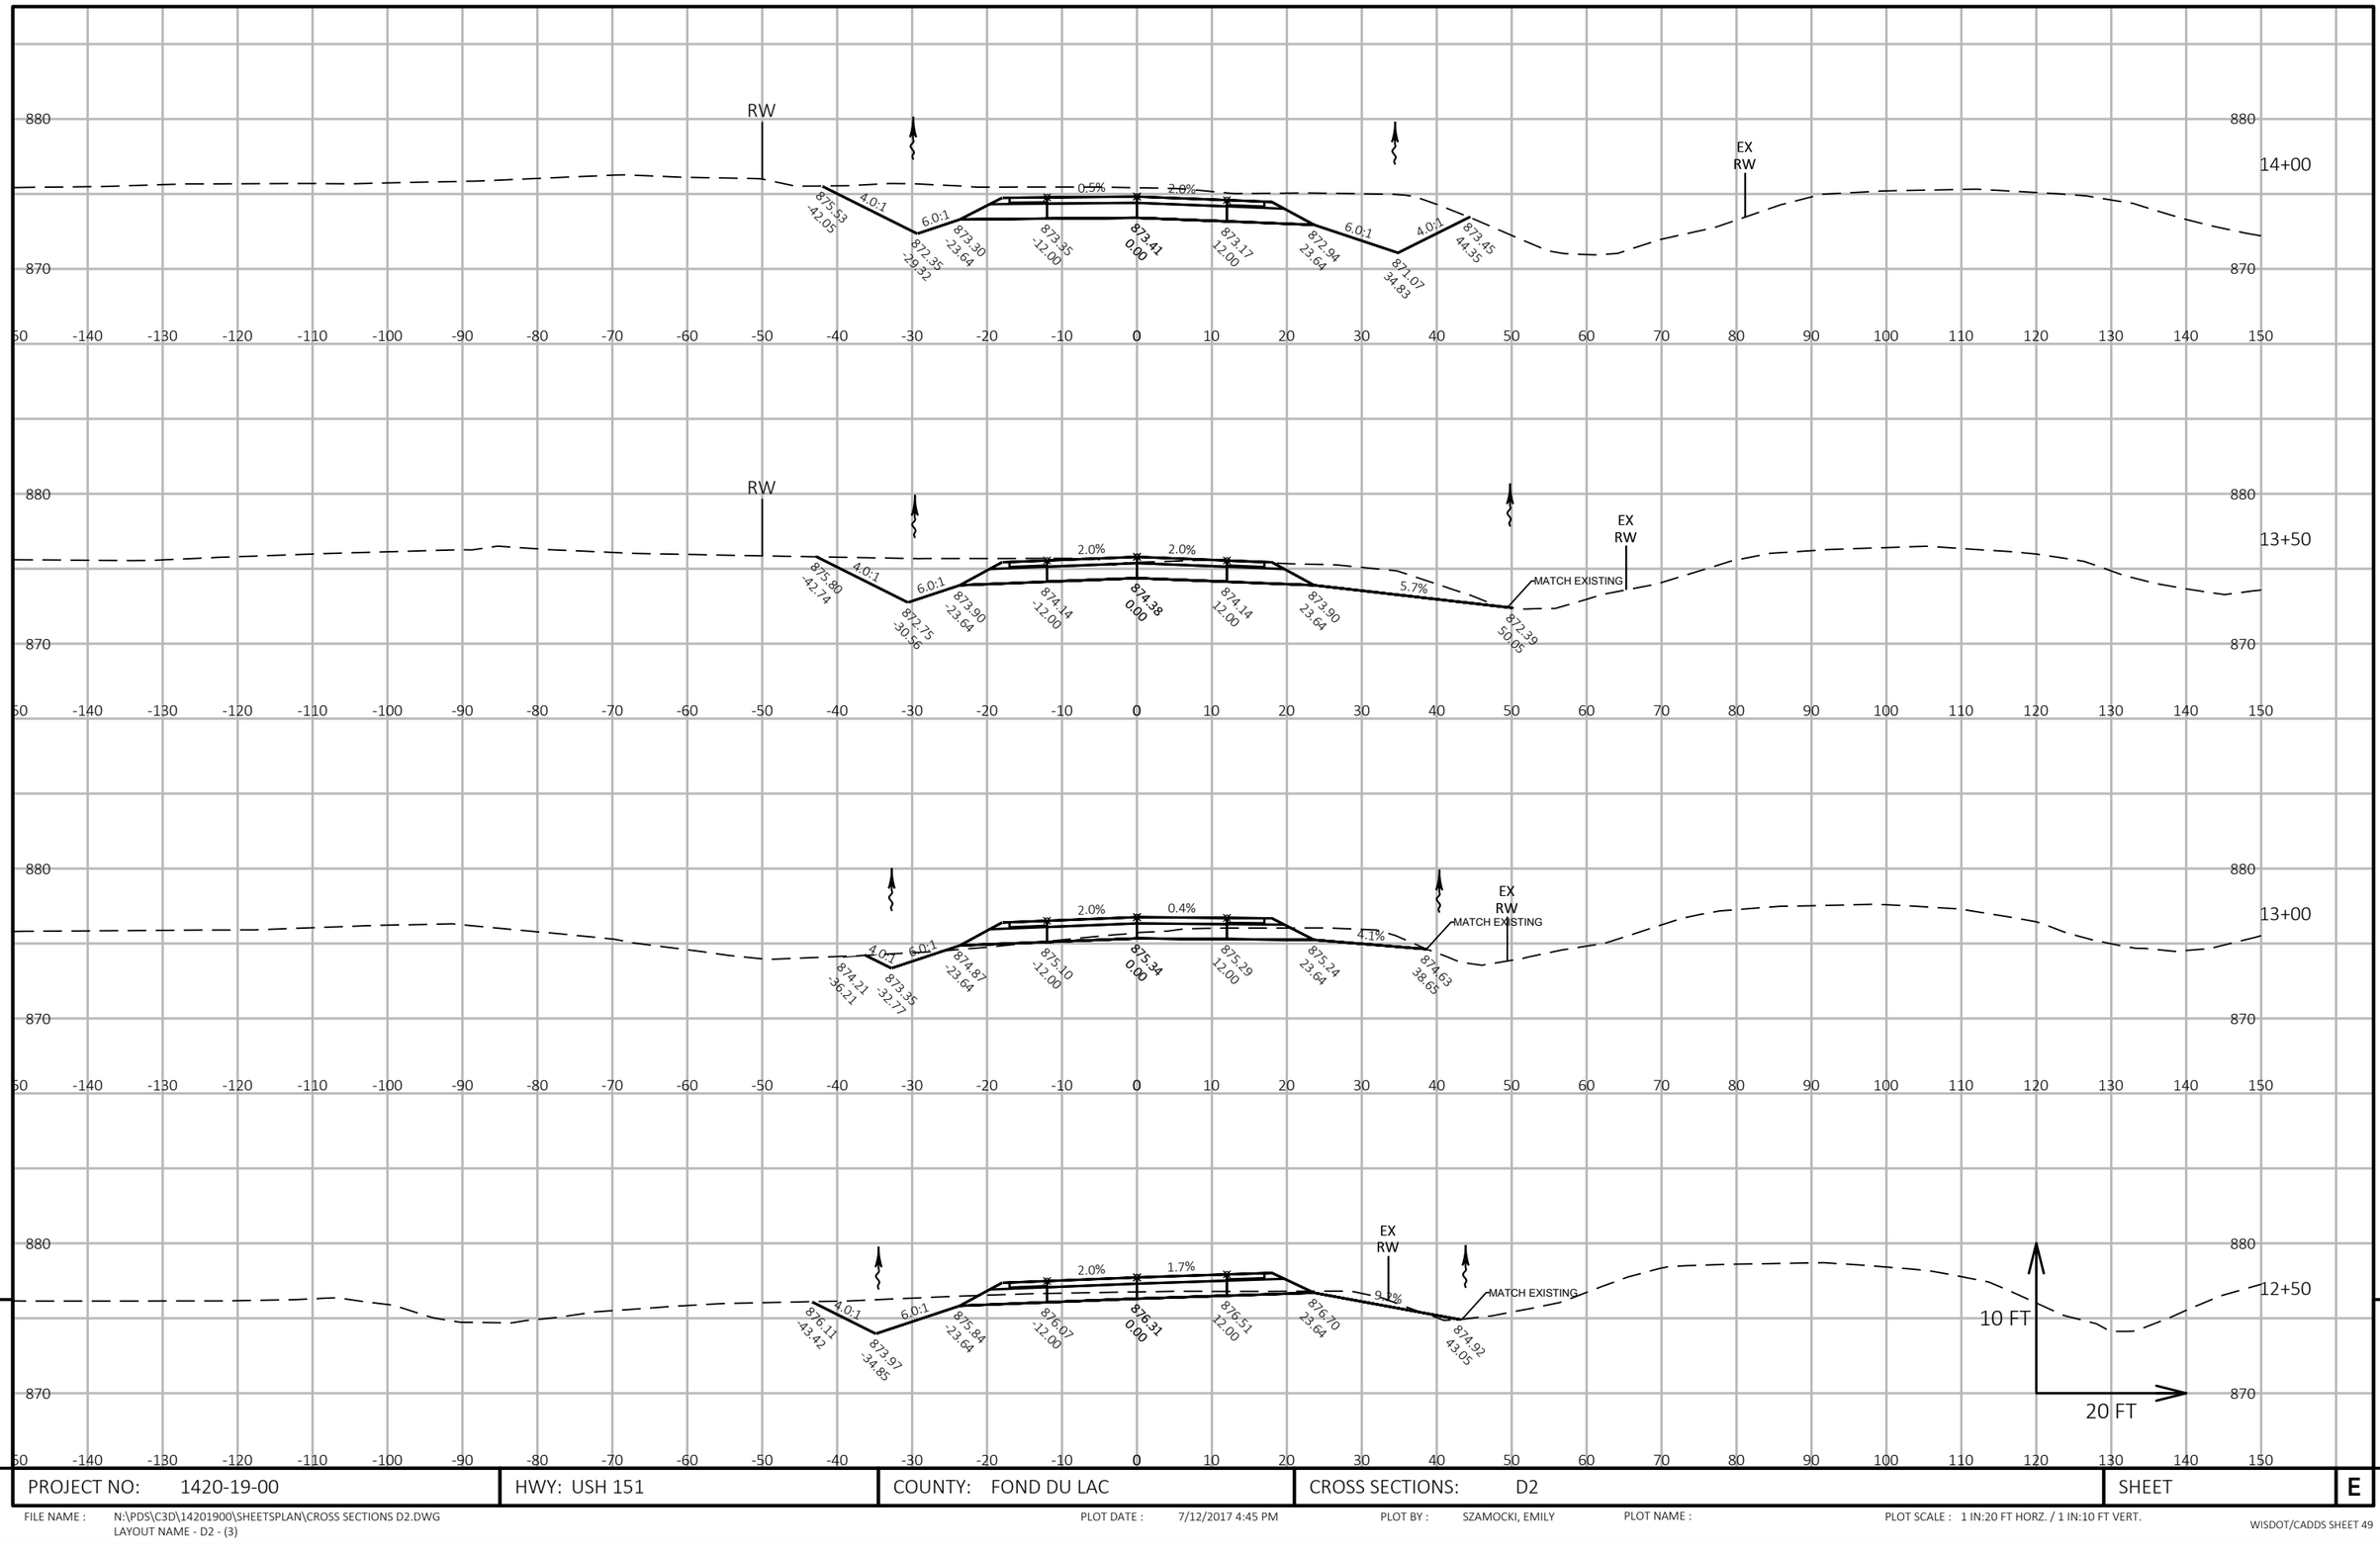

9

PROJECT NO: 1420-19-00	HWY: USH 151	COUNTY: FOND DU LAC	CROSS SECTIONS: D2	SHEET	E

9


FILE NAME : N:\PDS\C3D\14201900\SHEETSPLAN\CROSS SECTIONS D2.DWG
LAYOUT NAME - D2 - (3)

PLOT DATE : 7/12/2017 4:45 PM

PLOT BY : SZAMOCKI, EMILY

PLOT NAME :

PLOT SCALE : 1 IN:20 FT HORZ. / 1 IN:10 FT VERT.

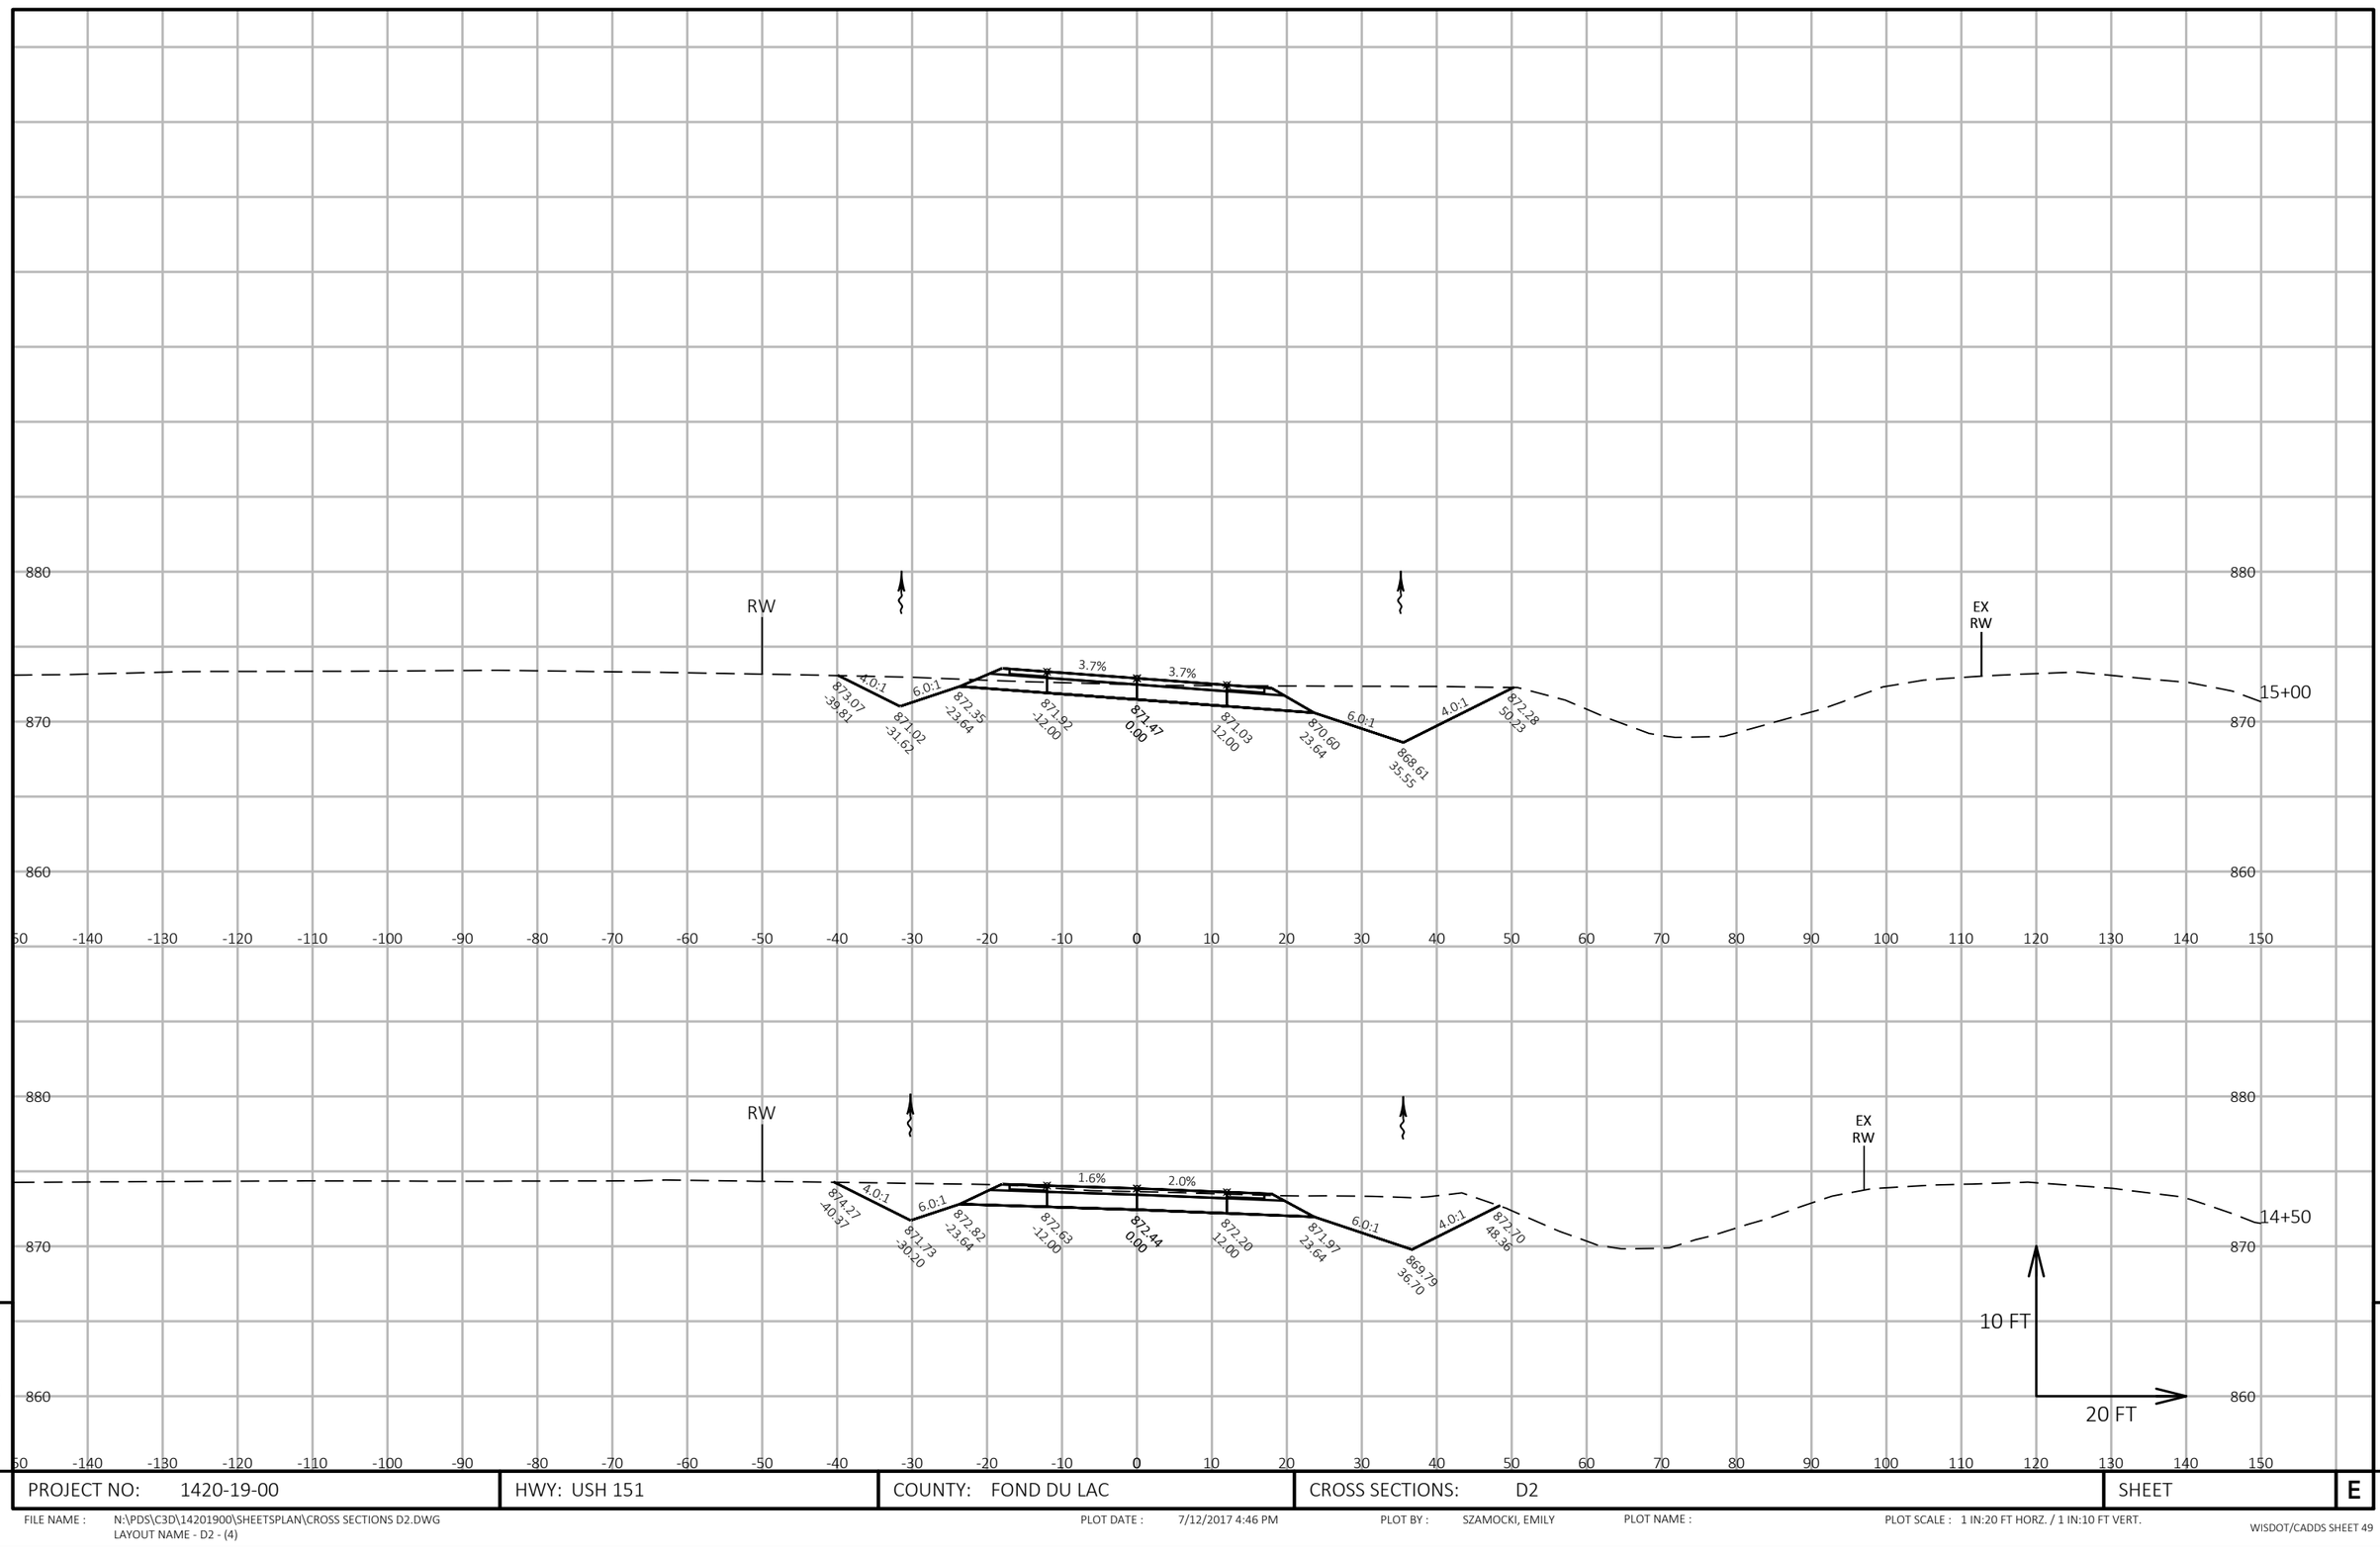


9

9

PROJECT NO: 1420-19-00	HWY: USH 151	COUNTY: FOND DU LAC	CROSS SECTIONS: D2	SHEET	E

FILE NAME : N:\PDS\C3D\14201900\SHEETSPLAN\CROSS SECTIONS D2.DWG
LAYOUT NAME - D2 - (4)

PLOT DATE : 7/12/2017 4:46 PM PLOT BY : SZAMOCKI, EMILY PLOT NAME : PLOT SCALE : 1 IN:20 FT HORZ. / 1 IN:10 FT VERT.

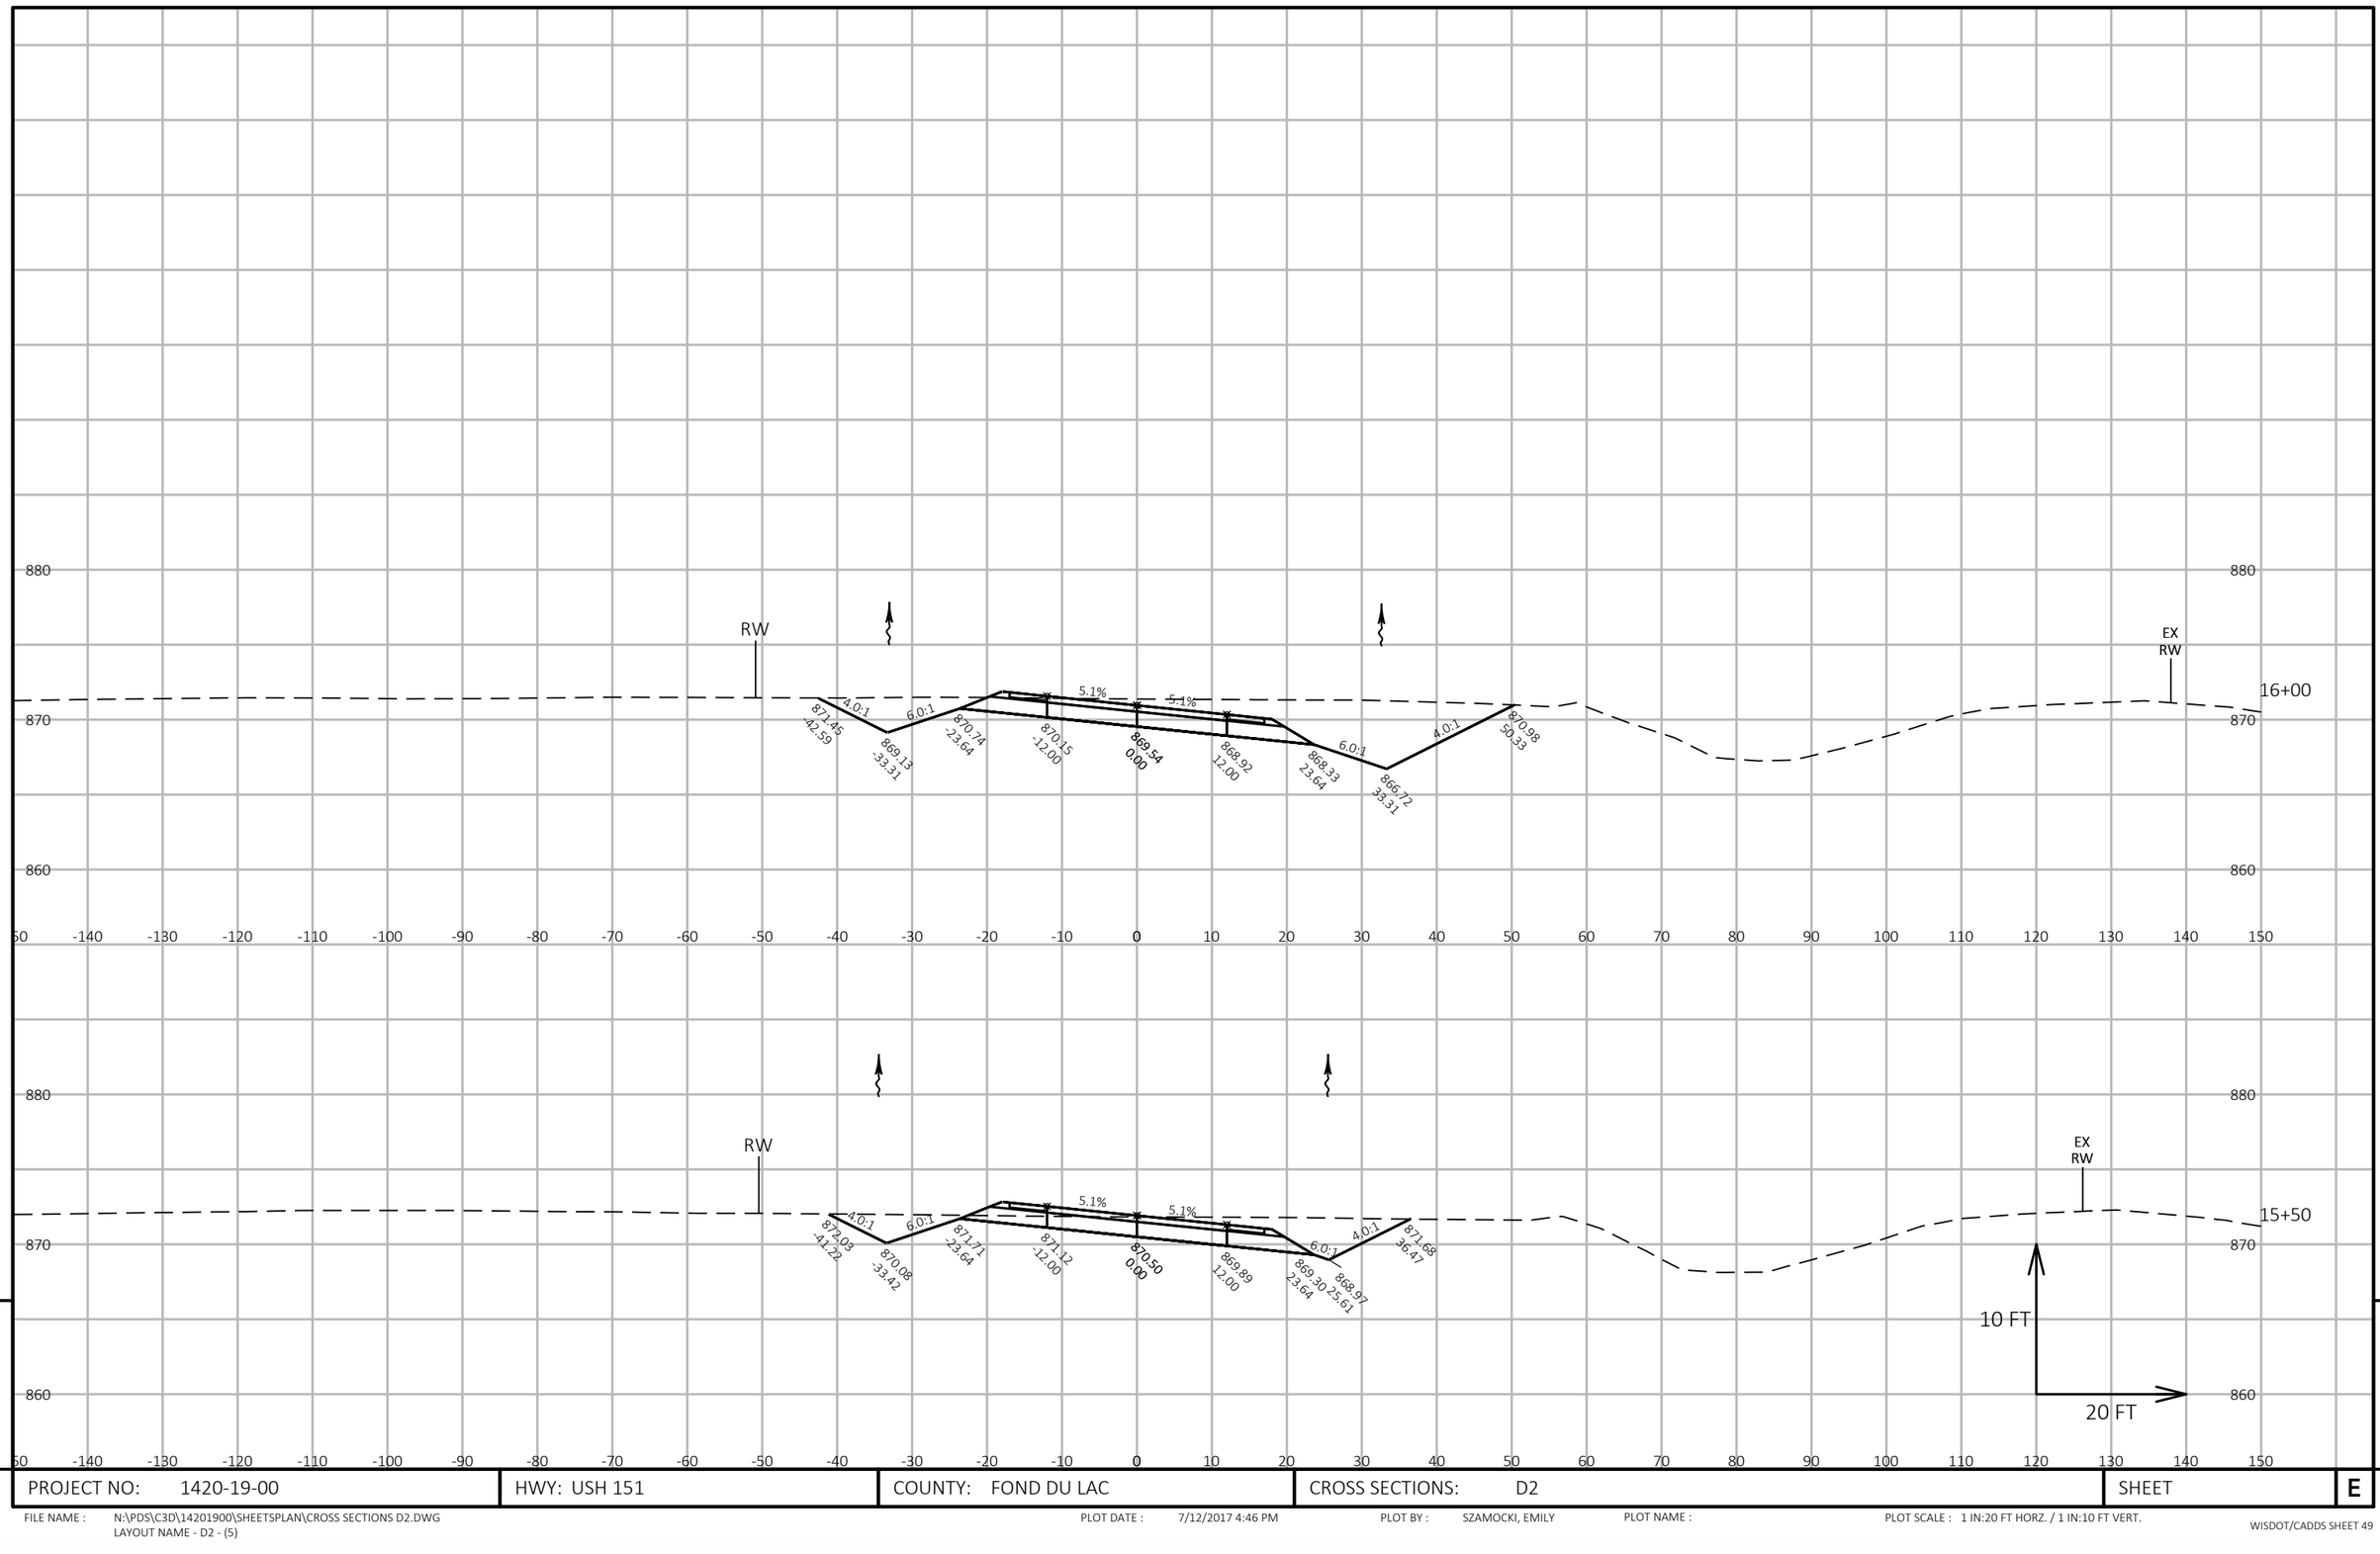


9

PROJECT NO: 1420-19-00	HWY: USH 151	COUNTY: FOND DU LAC	CROSS SECTIONS: D2	SHEET	E

9

FILE NAME : N:\PDS\C3D\14201900\SHEETSPLAN\CROSS SECTIONS D2.DWG
LAYOUT NAME - D2 - (5)

PLOT DATE : 7/12/2017 4:46 PM PLOT BY : SZAMOCKI, EMILY PLOT NAME : PLOT SCALE : 1 IN:20 FT HORZ. / 1 IN:10 FT VERT.

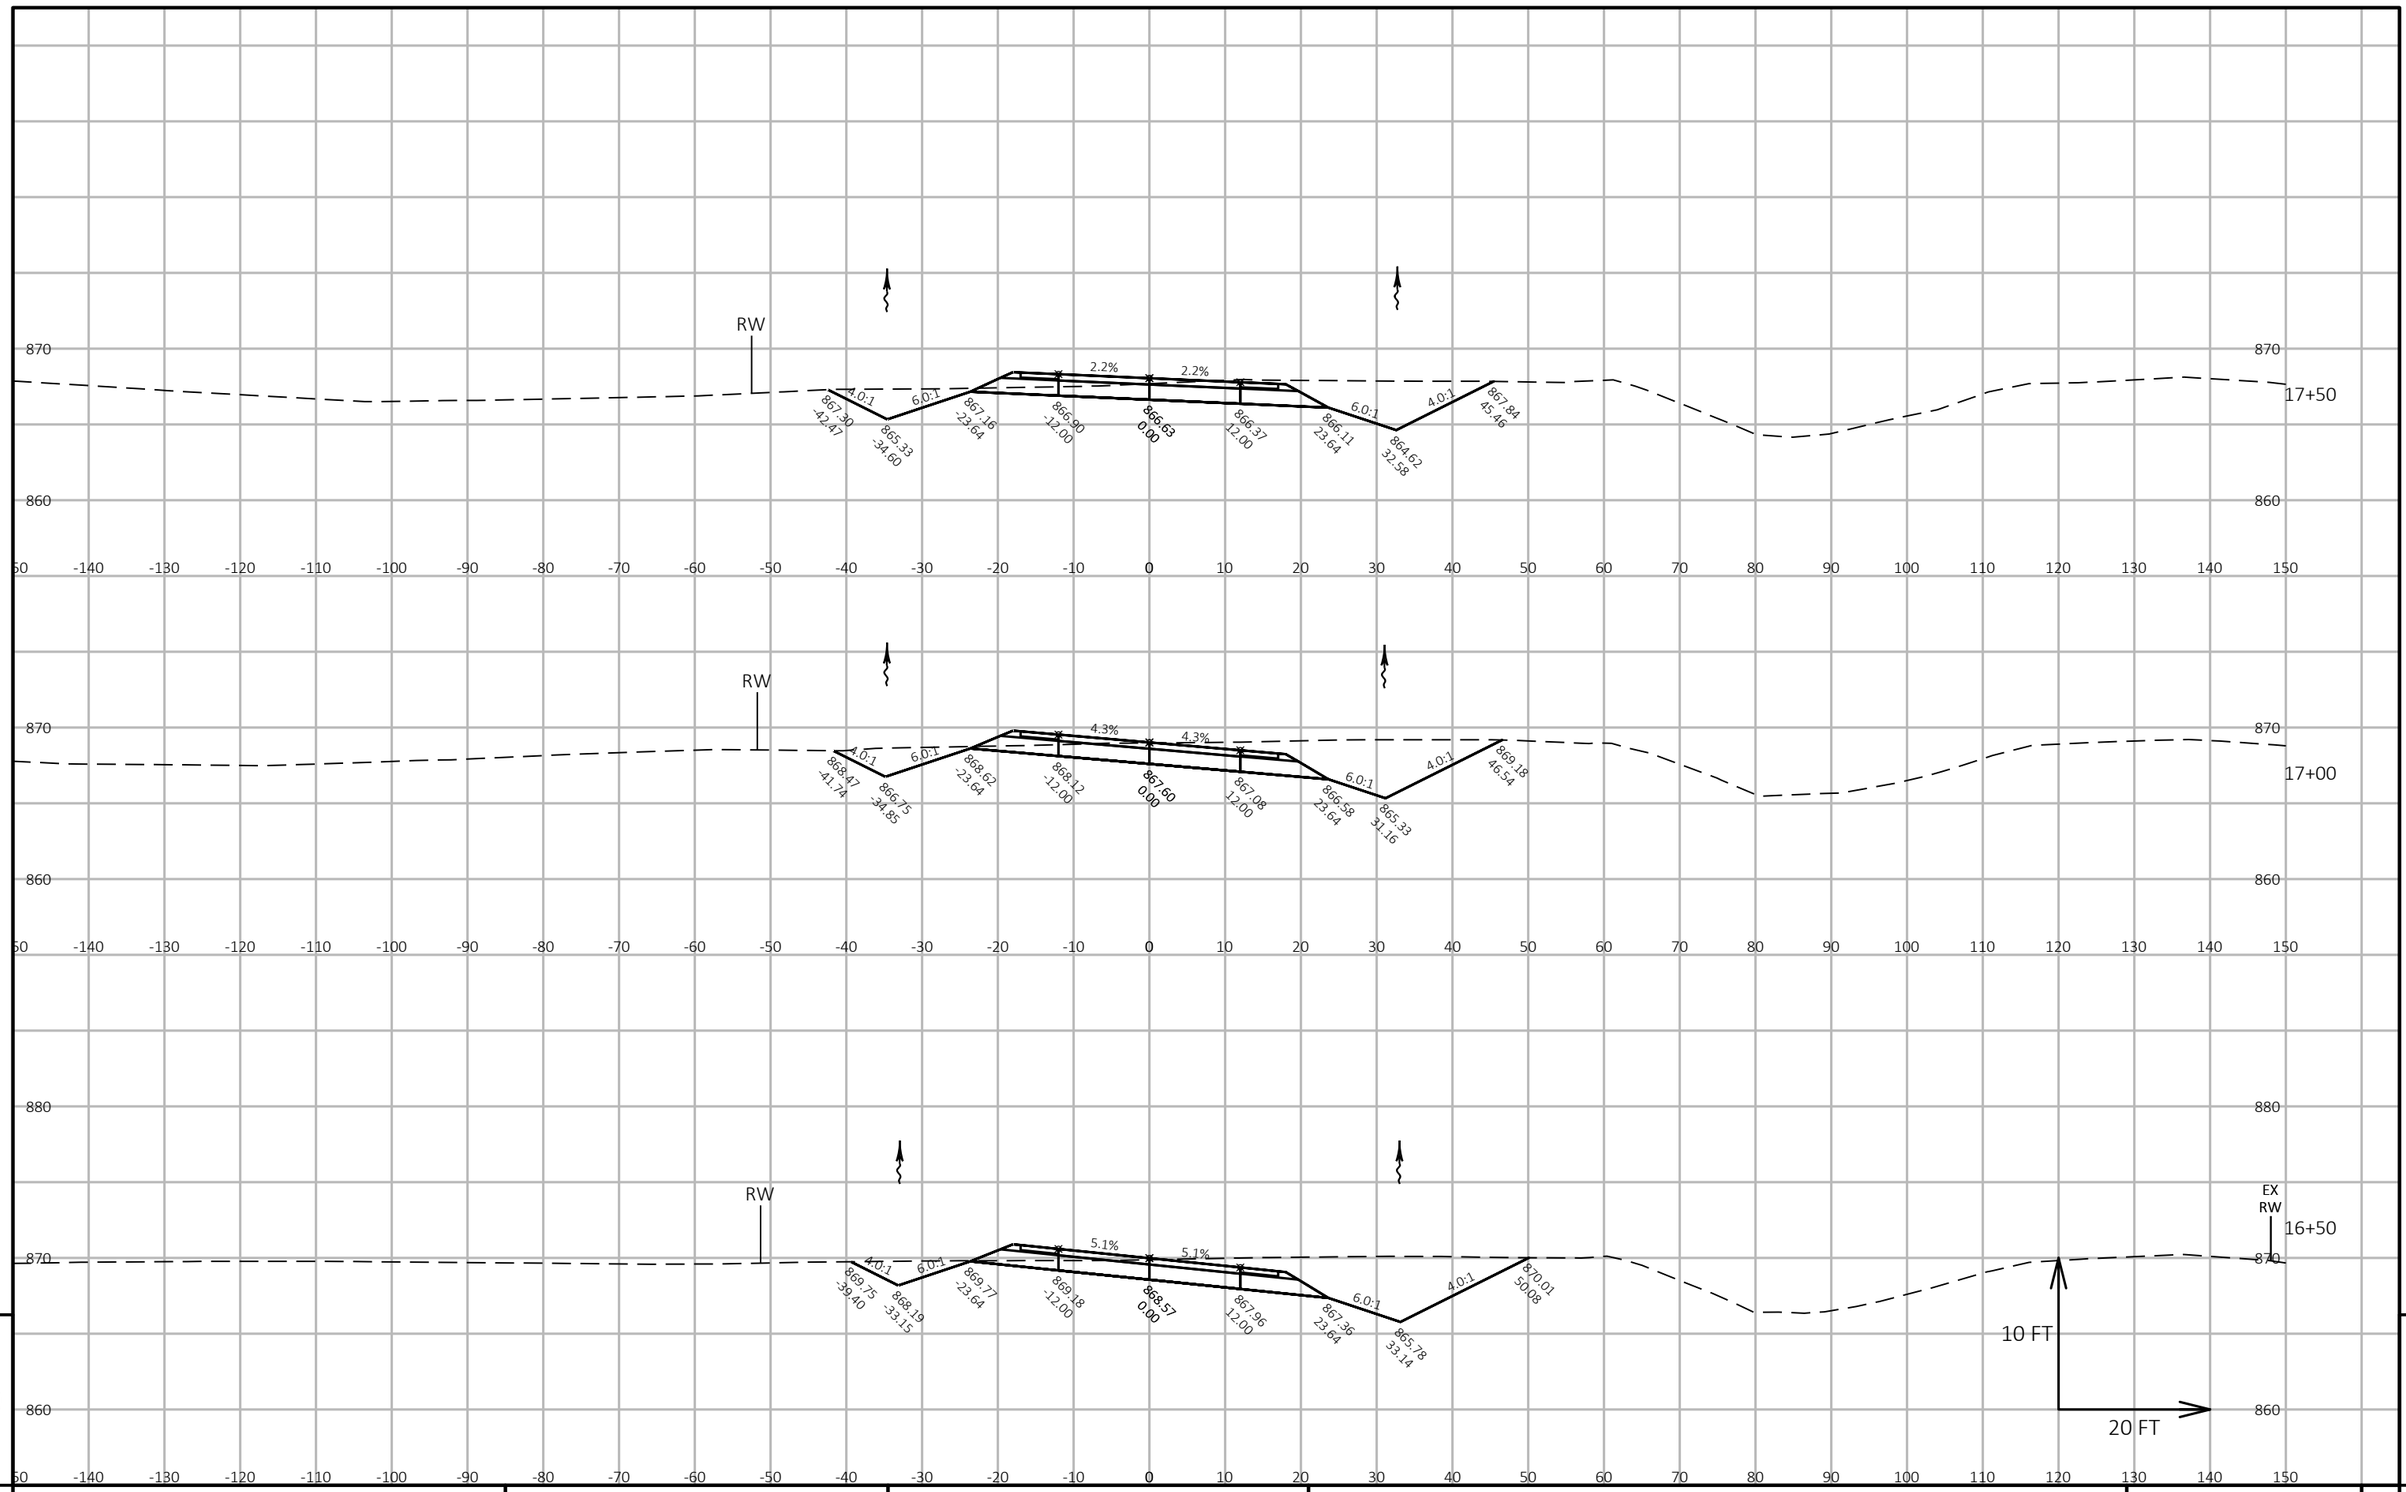


9

PROJECT NO: 1420-19-00	HWY: USH 151	COUNTY: FOND DU LAC	CROSS SECTIONS: D2	SHEET	E

9

FILE NAME : N:\PDS\C3D\14201900\SHEETSPLAN\CROSS SECTIONS D2.DWG
LAYOUT NAME - D2 - (6)


PLOT DATE : 7/12/2017 4:46 PM PLOT BY : SZAMOCKI, EMILY PLOT NAME : PLOT SCALE : 1 IN:20 FT HORZ. / 1 IN:10 FT VERT.

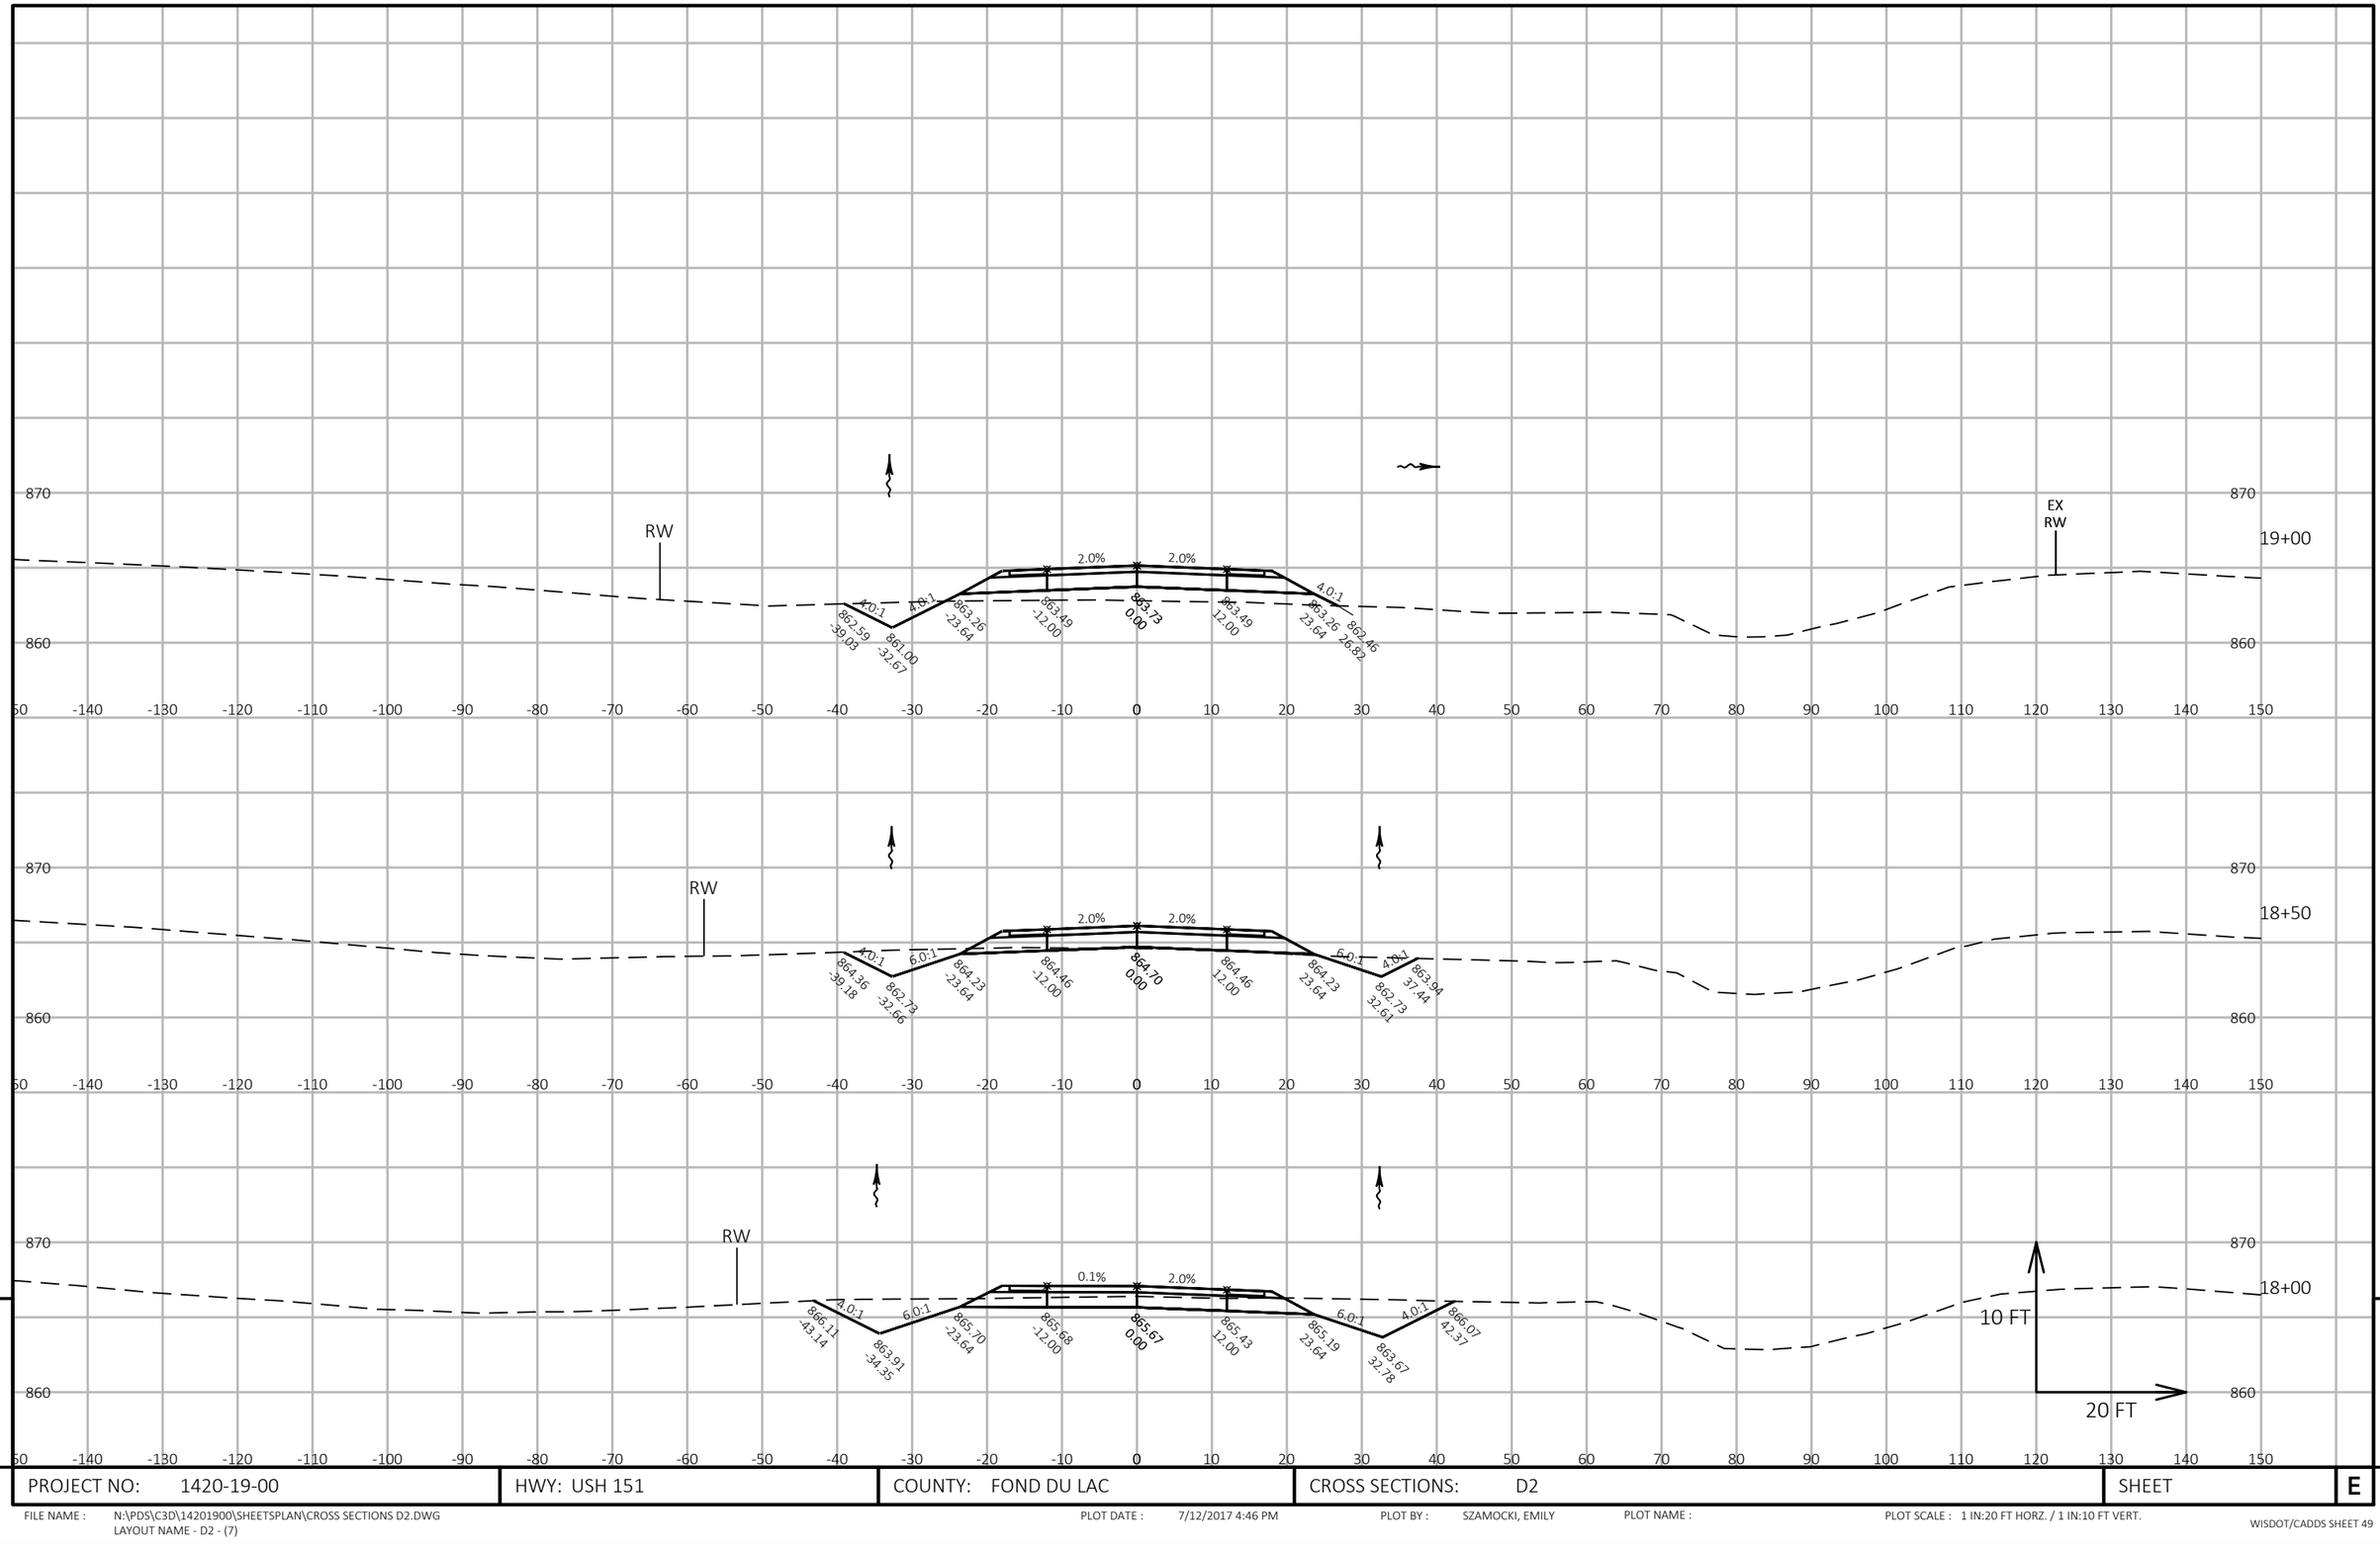

PROJECT NO: 1420-19-00	HWY: USH 151	COUNTY: FOND DU LAC	CROSS SECTIONS: D2	SHEET	E

FILE NAME : N:\PDS\C3D\14201900\SHEETSPLAN\CROSS SECTIONS D2.DWG
LAYOUT NAME - D2 - (7)

PLOT DATE : 7/12/2017 4:46 PM PLOT BY : SZAMOCKI, EMILY PLOT NAME : PLOT SCALE : 1 IN:20 FT HORZ. / 1 IN:10 FT VERT.

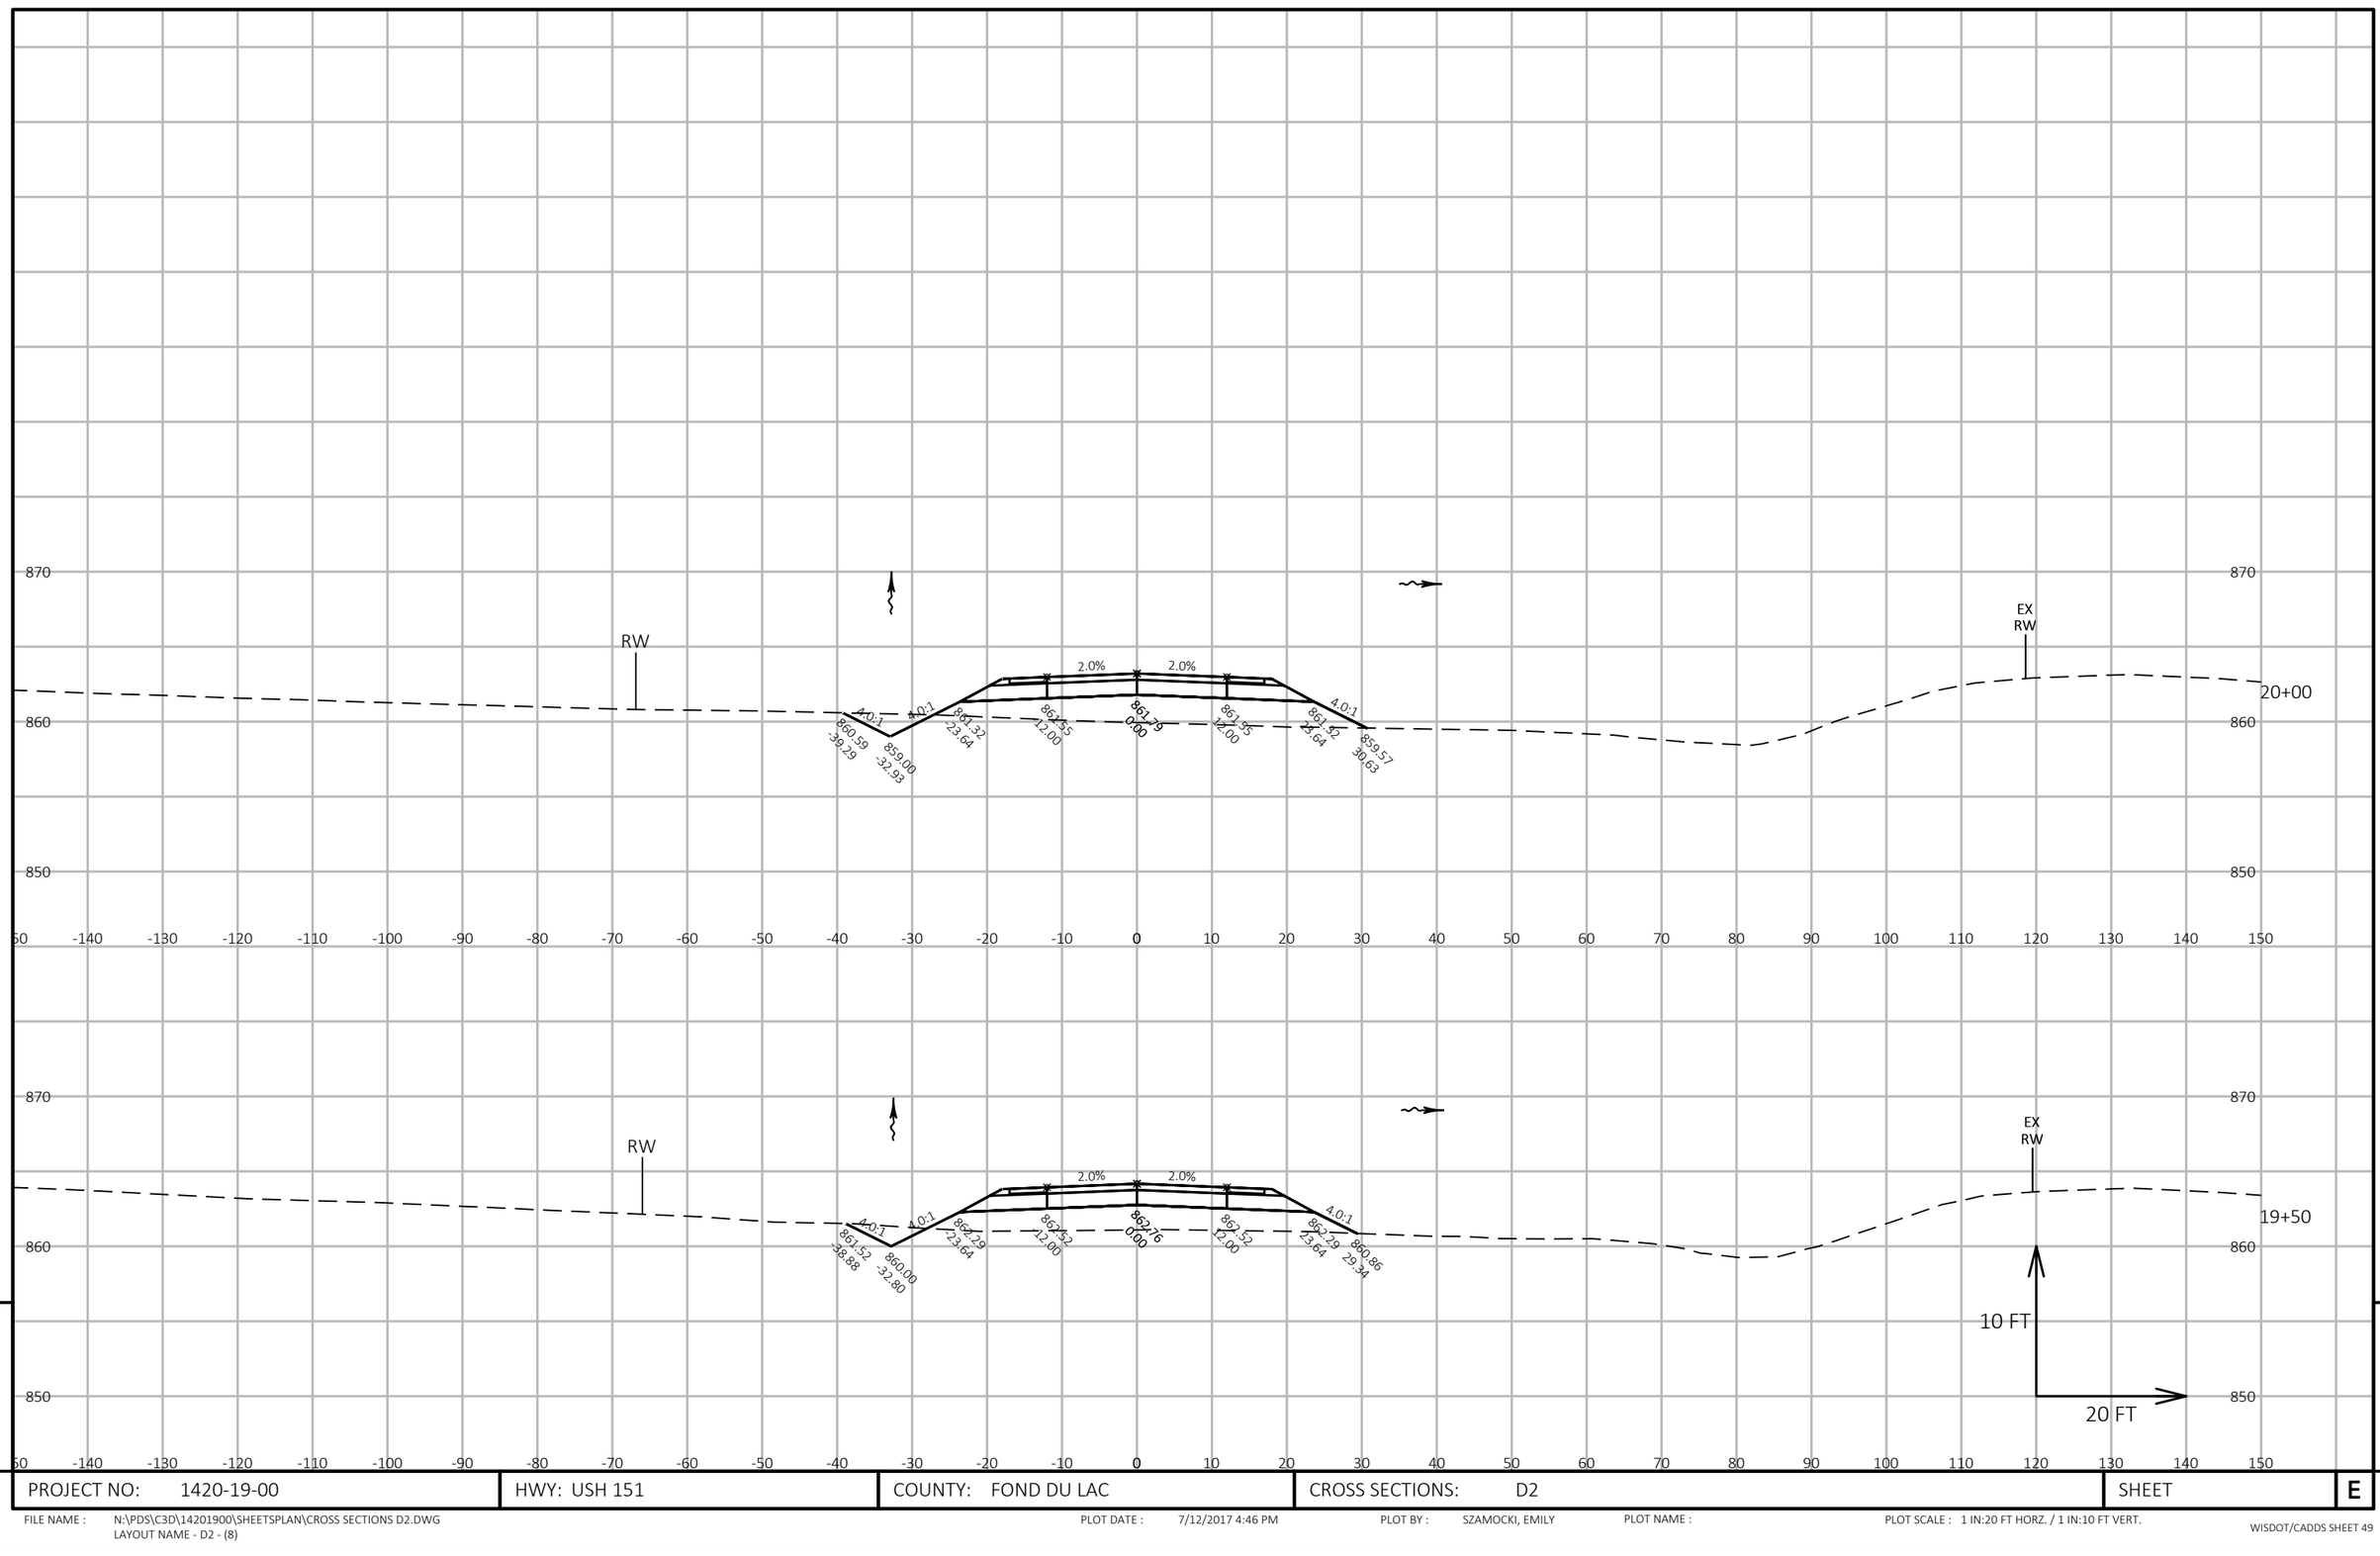

9

PROJECT NO: 1420-19-00	HWY: USH 151	COUNTY: FOND DU LAC	CROSS SECTIONS: D2	SHEET	E

9


FILE NAME : N:\PDS\C3D\14201900\SHEETSPLAN\CROSS SECTIONS D2.DWG
LAYOUT NAME - D2 - (8)

PLOT DATE : 7/12/2017 4:46 PM

PLOT BY : SZAMOCKI, EMILY

PLOT NAME :

PLOT SCALE : 1 IN:20 FT HORZ. / 1 IN:10 FT VERT.

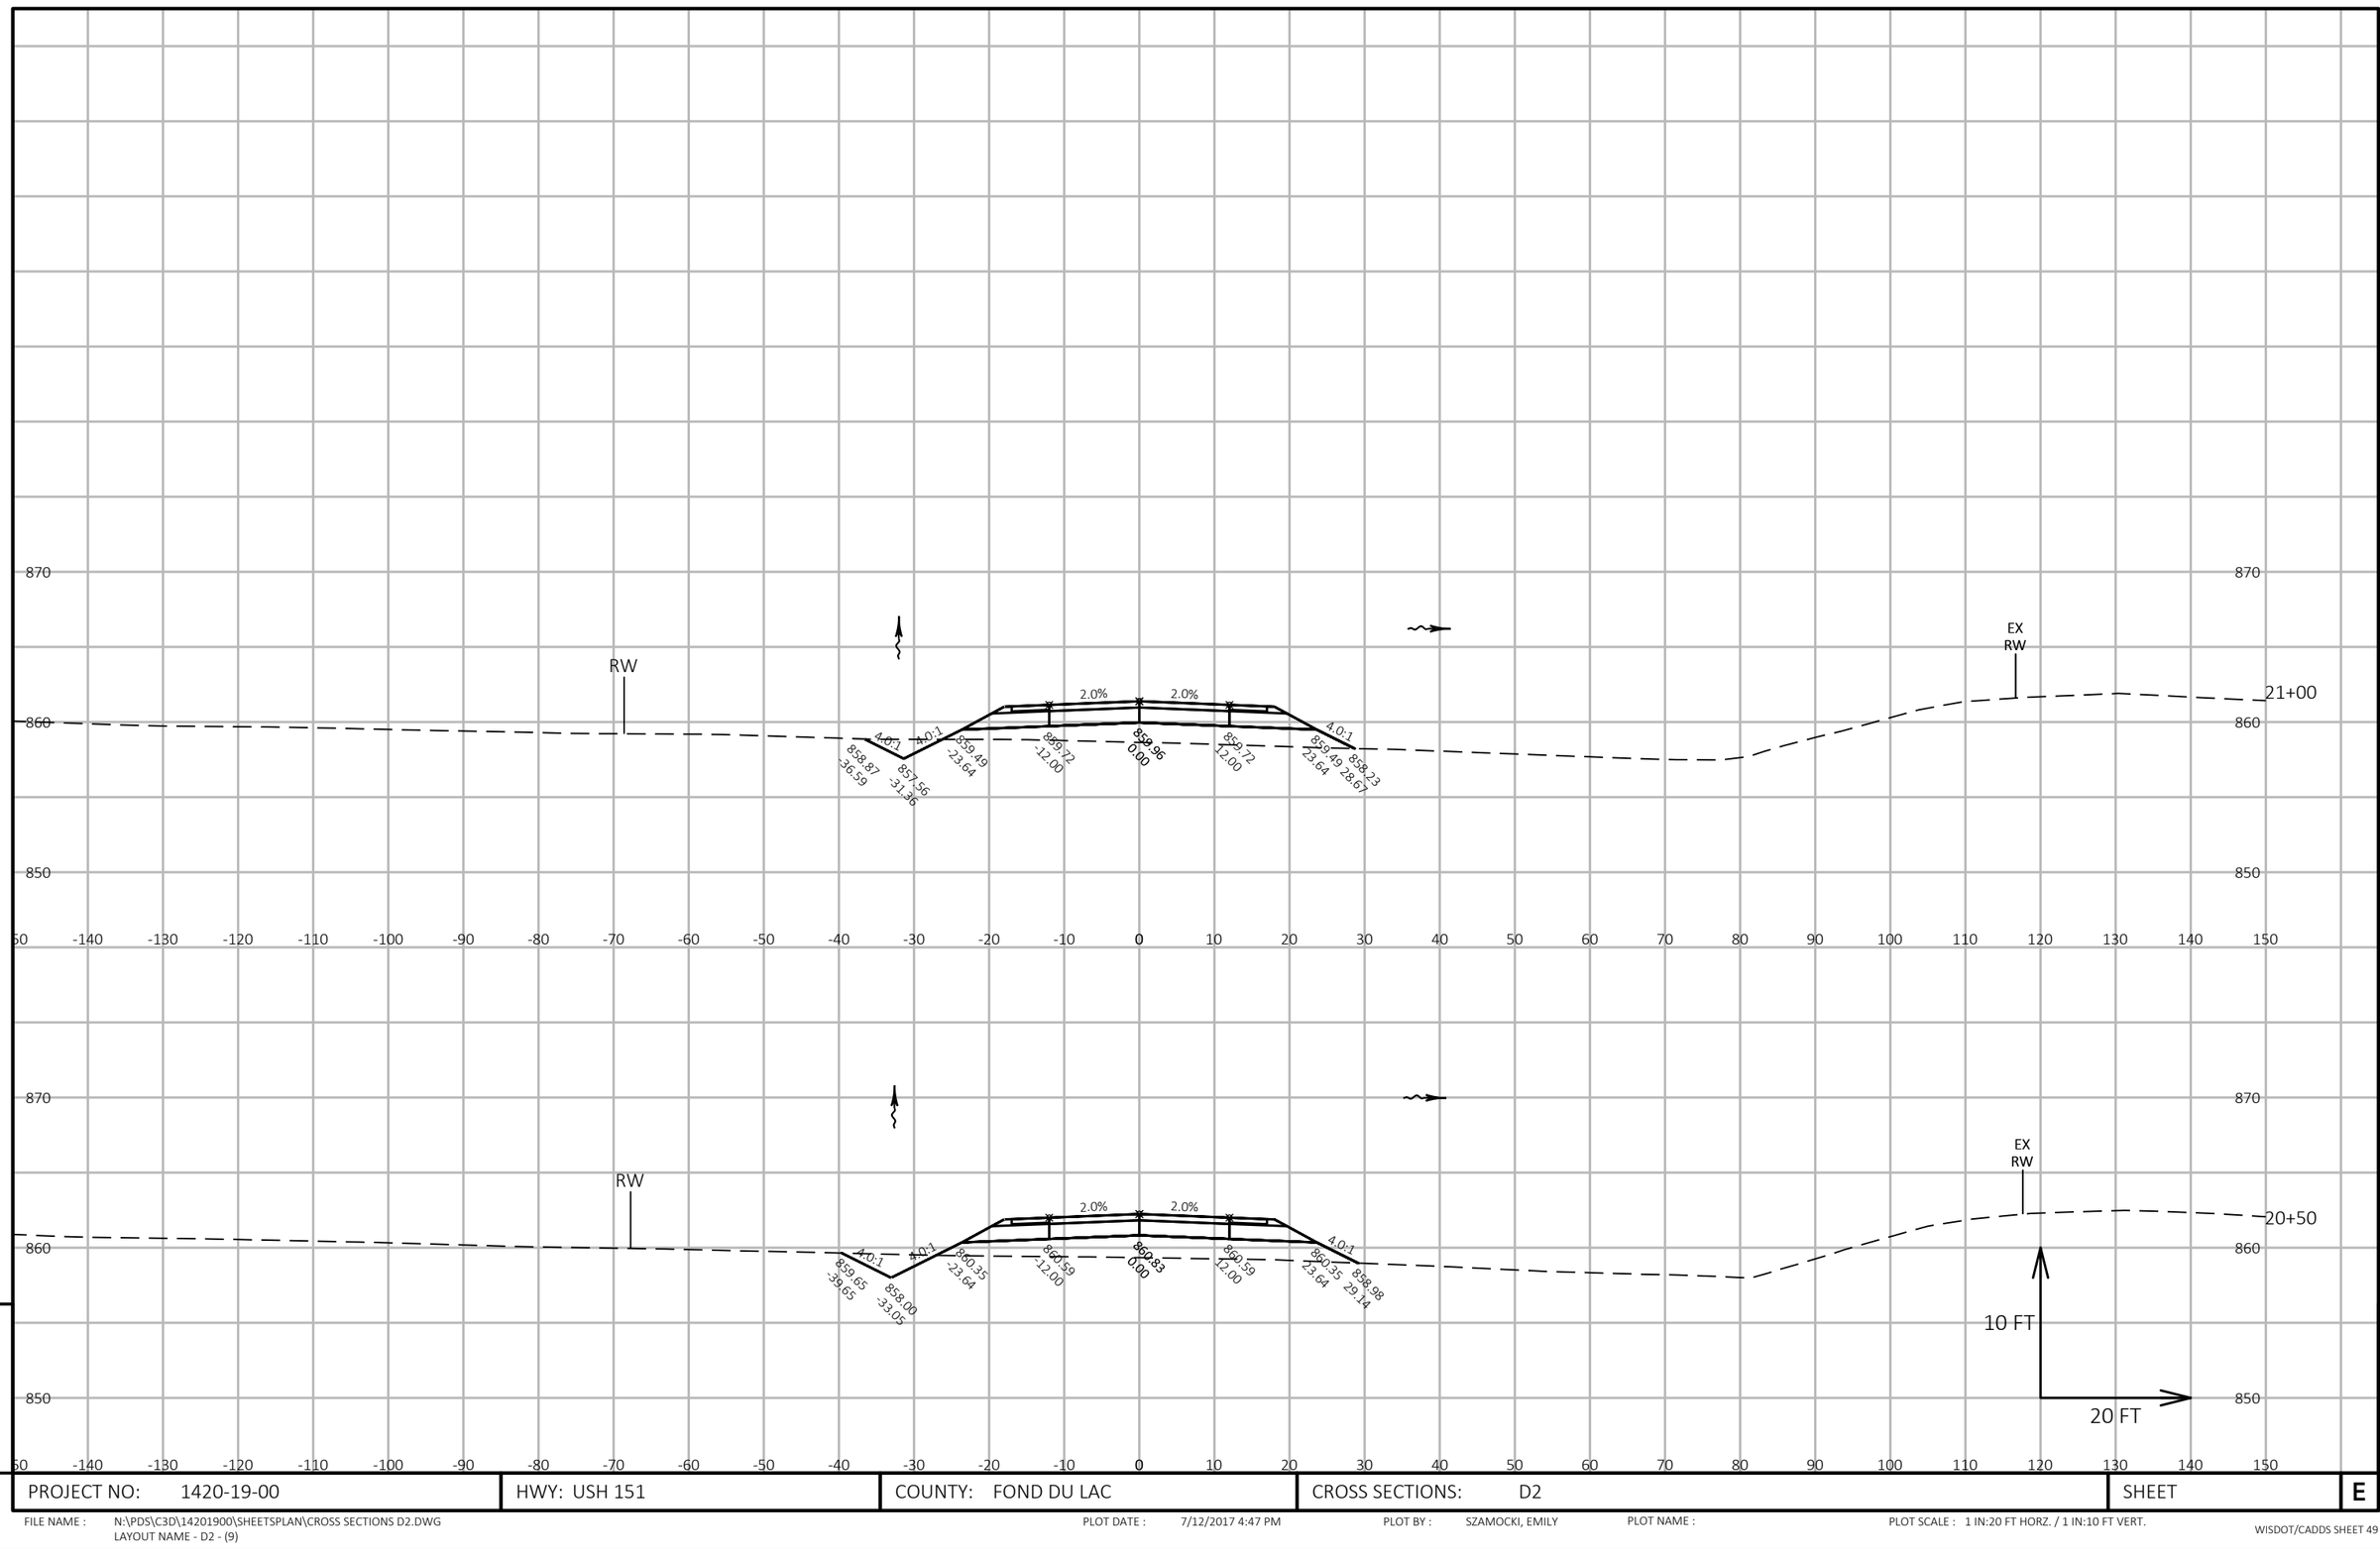


PROJECT NO: 1420-19-00	HWY: USH 151	COUNTY: FOND DU LAC	CROSS SECTIONS: D2	SHEET	E

FILE NAME : N:\PDS\C3D\14201900\SHEETSPLAN\CROSS SECTIONS D2.DWG
LAYOUT NAME - D2 - (9)

PLOT DATE : 7/12/2017 4:47 PM PLOT BY : SZAMOCKI, EMILY PLOT NAME : PLOT SCALE : 1 IN:20 FT HORZ. / 1 IN:10 FT VERT.

9

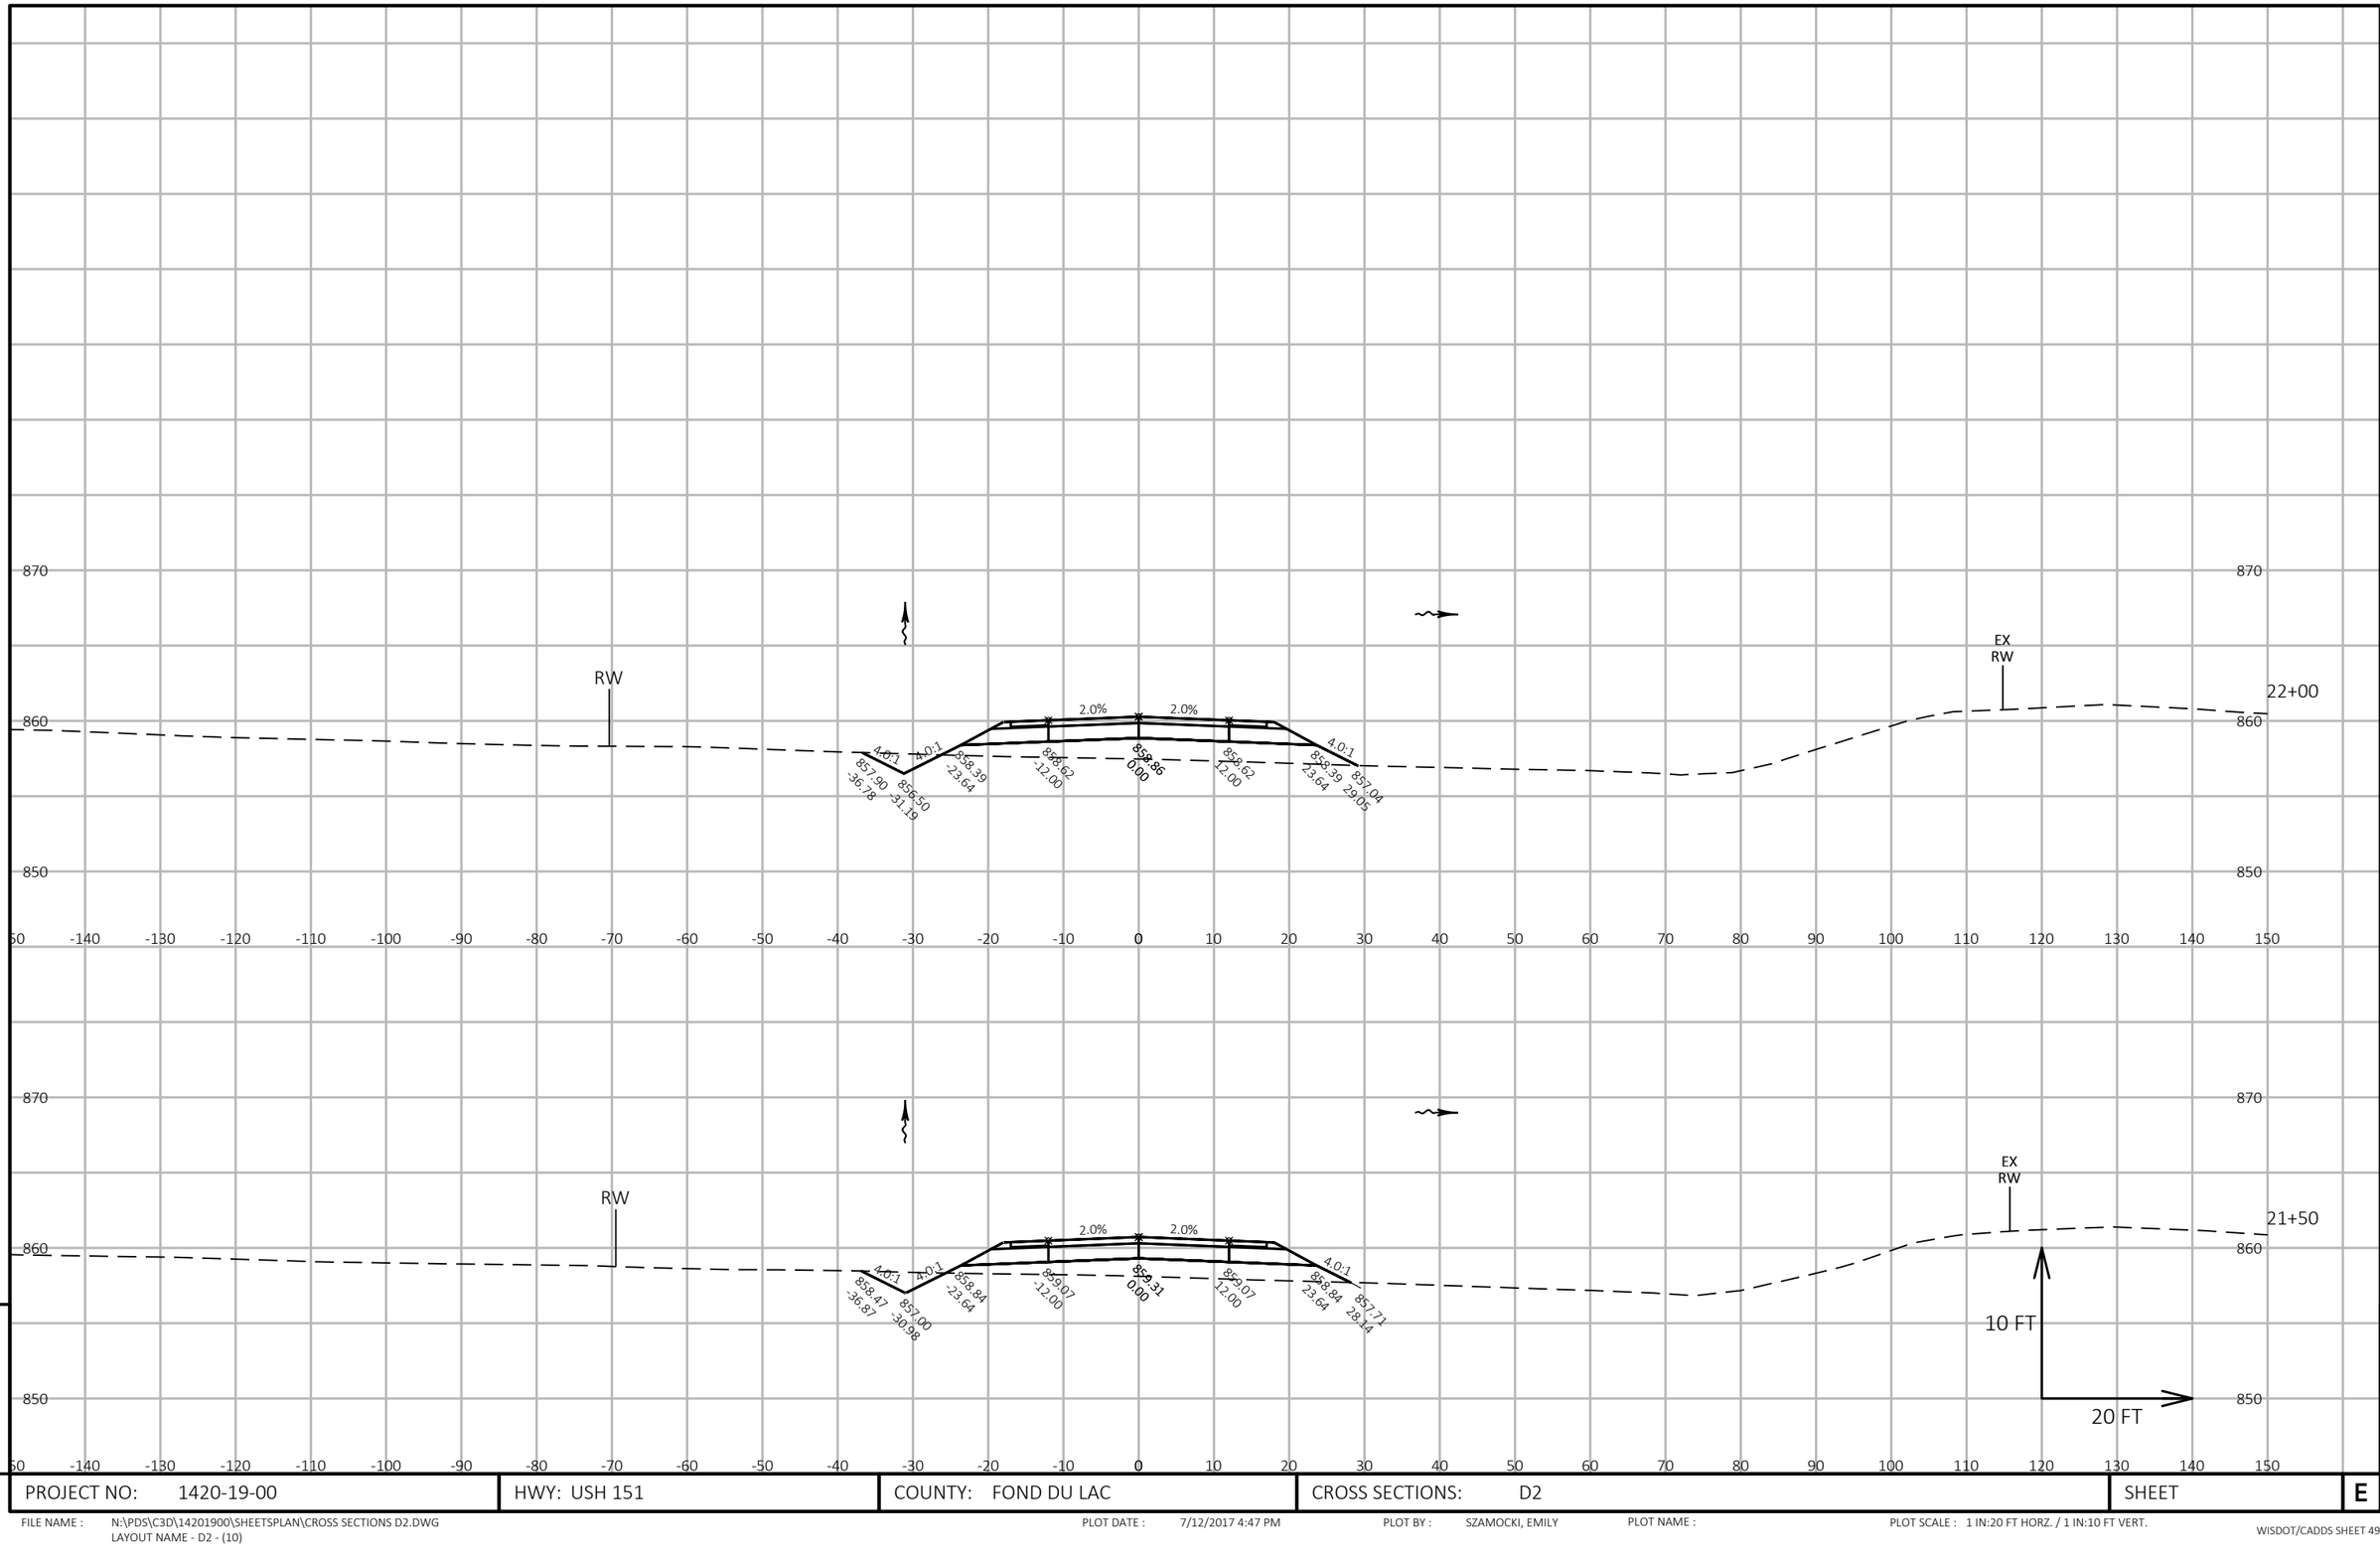

9

9

PROJECT NO: 1420-19-00	HWY: USH 151	COUNTY: FOND DU LAC	CROSS SECTIONS: D2	SHEET	E


FILE NAME : N:\PDS\C3D\14201900\SHEETSPLAN\CROSS SECTIONS D2.DWG
LAYOUT NAME - D2 - (10)

PLOT DATE : 7/12/2017 4:47 PM

PLOT BY : SZAMOCKI, EMILY

PLOT NAME :

PLOT SCALE : 1 IN:20 FT HORZ. / 1 IN:10 FT VERT.

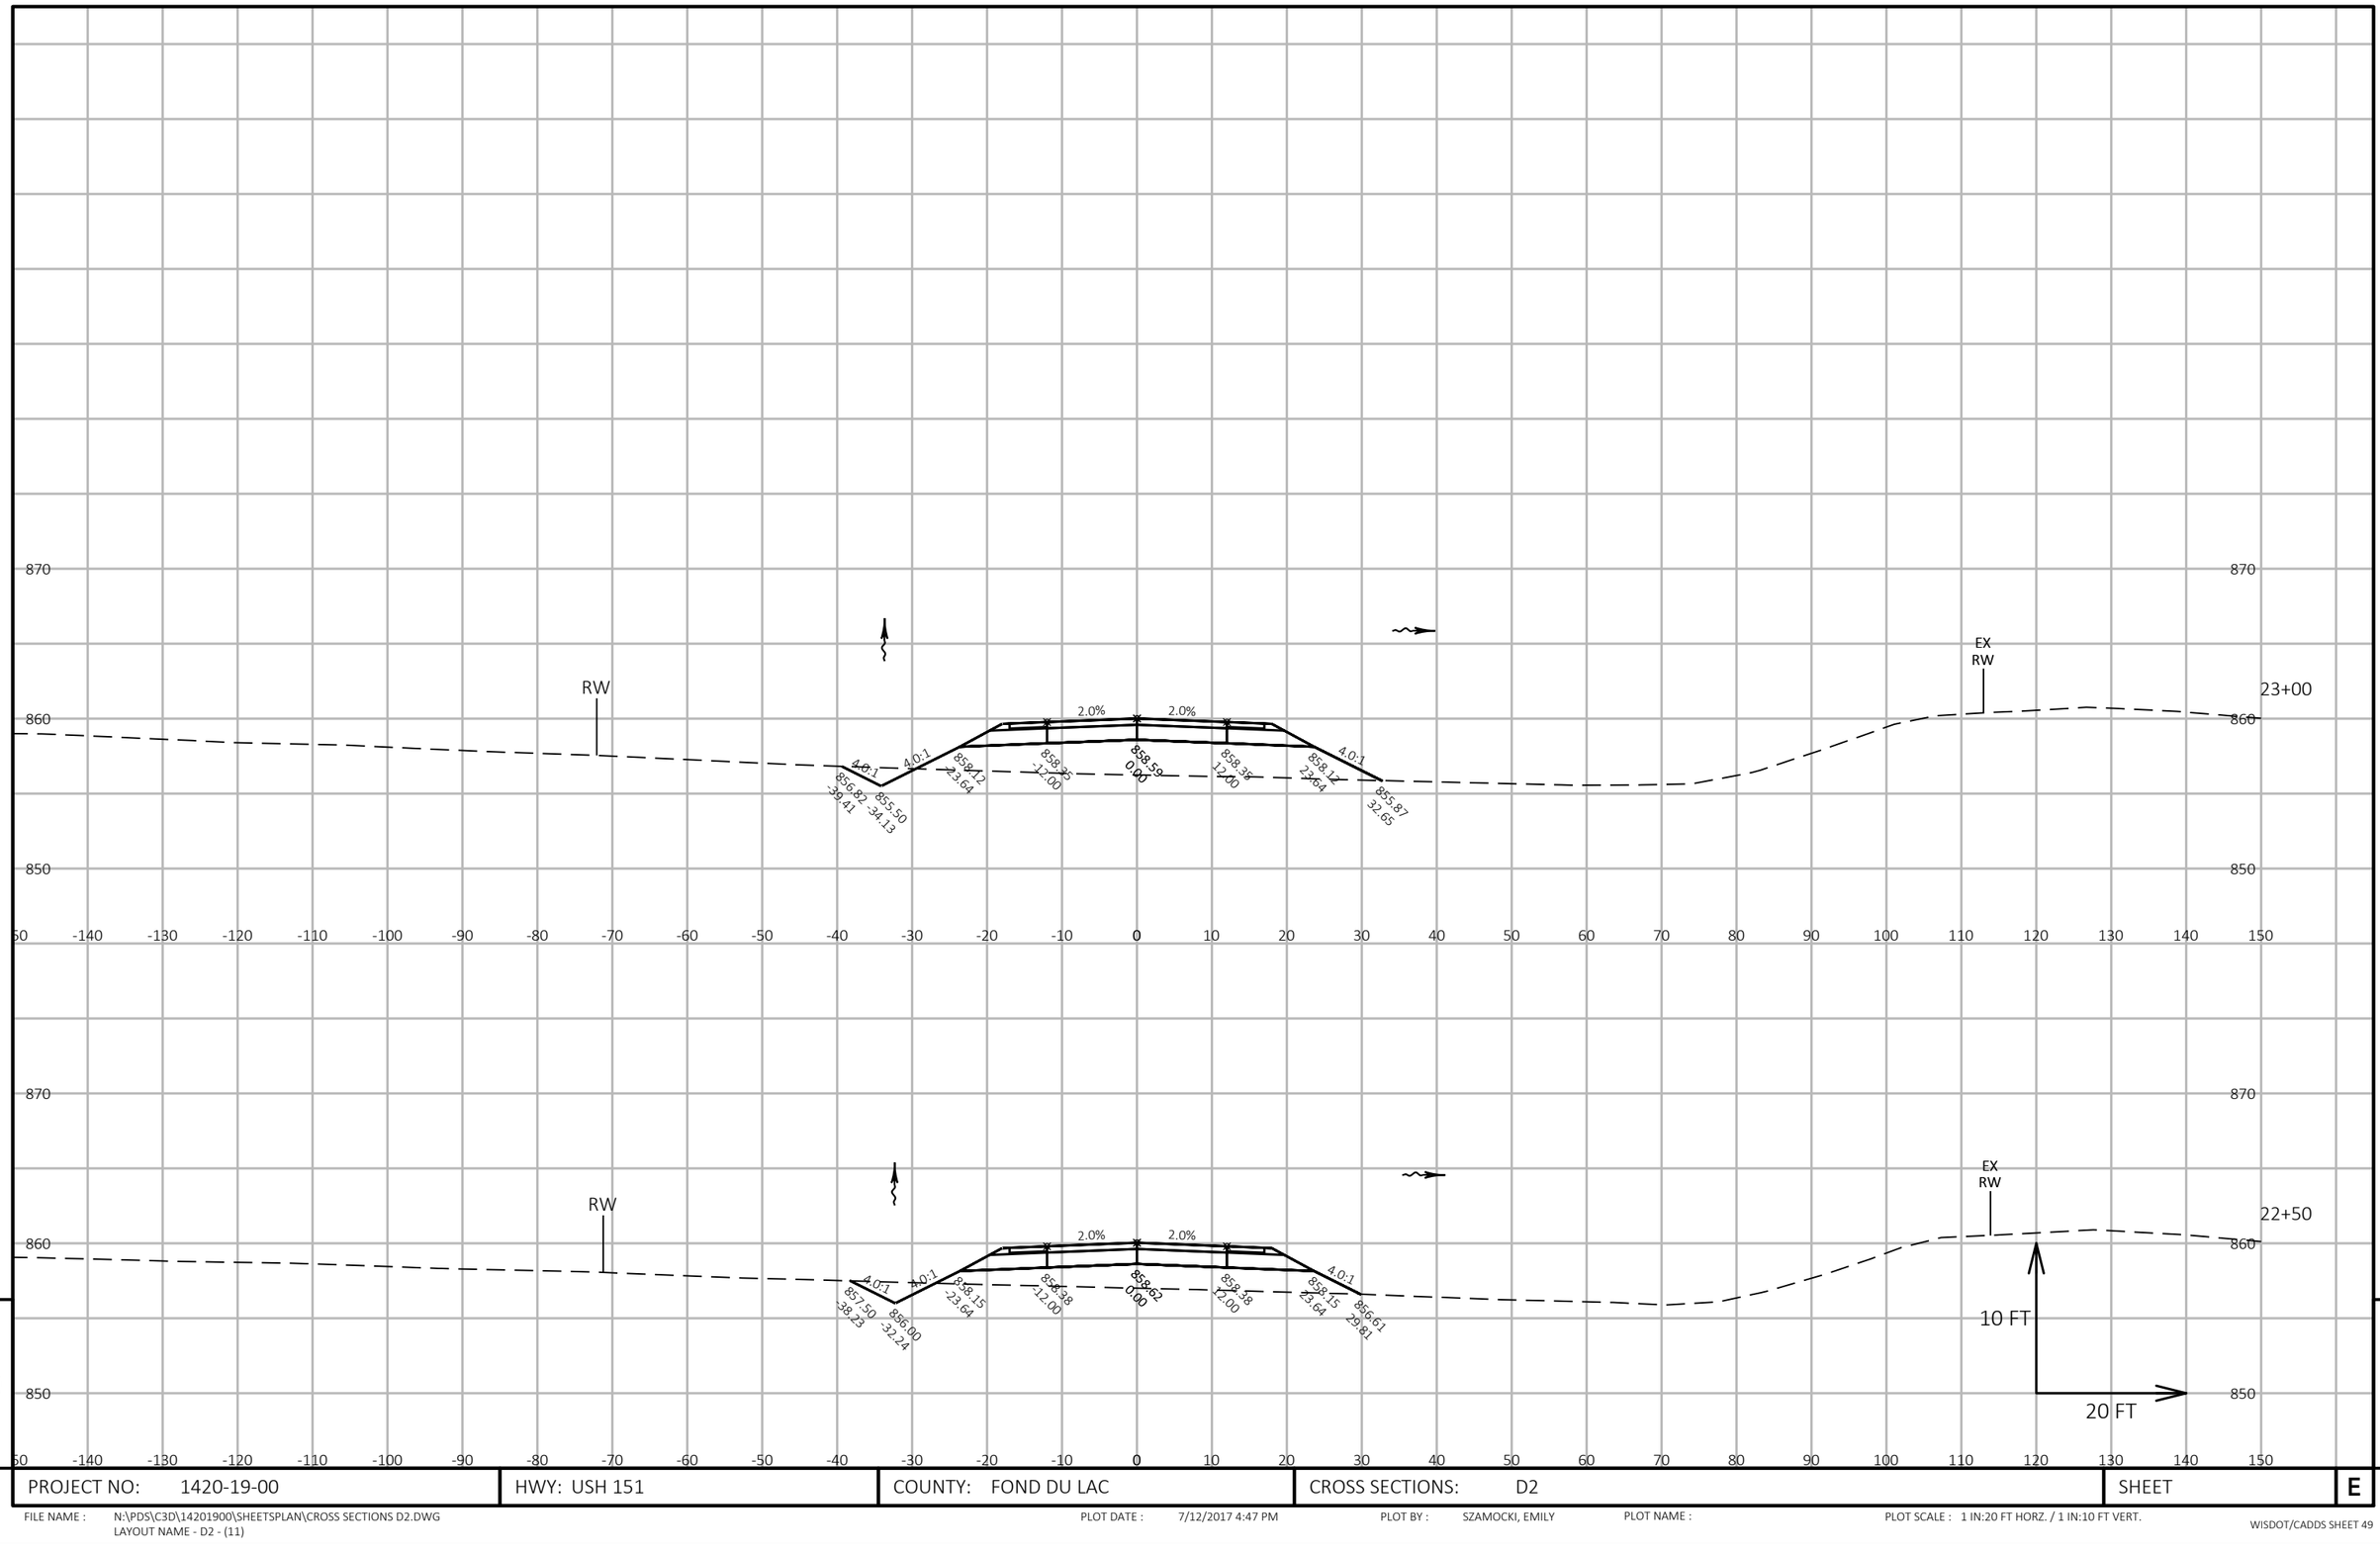

9

9

PROJECT NO: 1420-19-00	HWY: USH 151	COUNTY: FOND DU LAC	CROSS SECTIONS: D2	SHEET	E


FILE NAME : N:\PDS\C3D\14201900\SHEETSPLAN\CROSS SECTIONS D2.DWG
LAYOUT NAME - D2 - (11)

PLOT DATE : 7/12/2017 4:47 PM

PLOT BY : SZAMOCKI, EMILY

PLOT NAME :

PLOT SCALE : 1 IN:20 FT HORZ. / 1 IN:10 FT VERT.

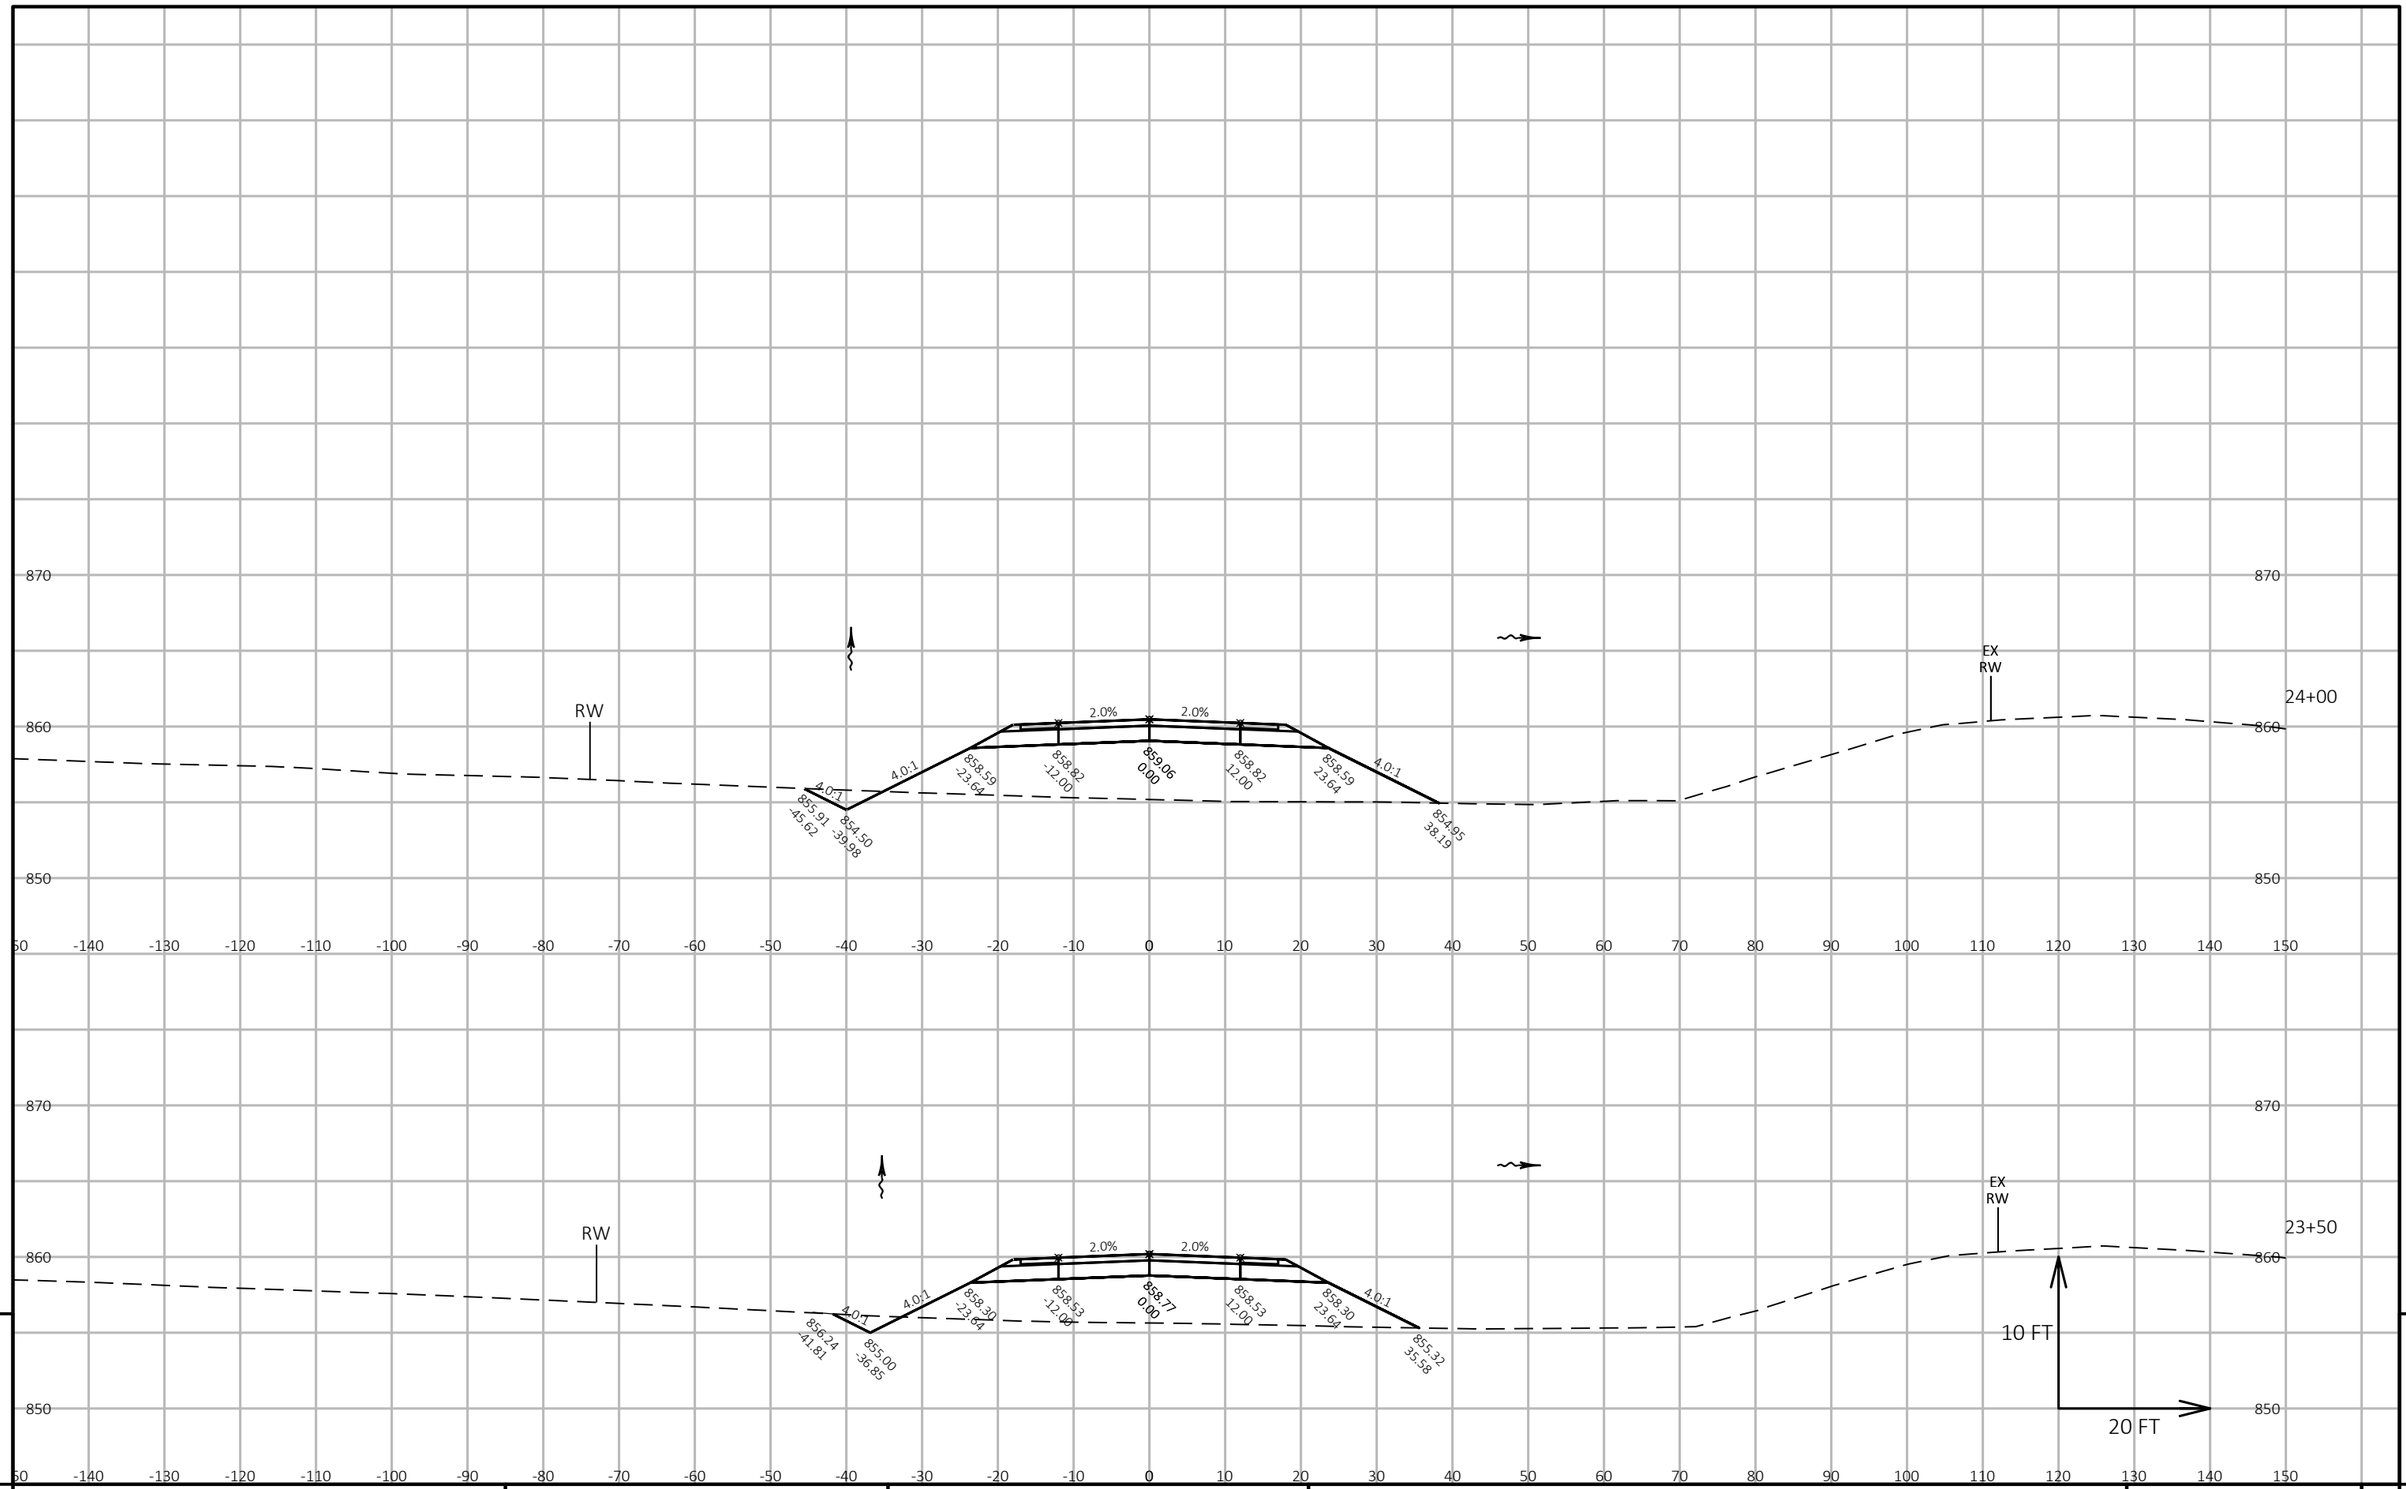

9

9

PROJECT NO: 1420-19-00	HWY: USH 151	COUNTY: FOND DU LAC	CROSS SECTIONS: D2	SHEET	E


FILE NAME : N:\PDS\C3D\14201900\SHEETSPLAN\CROSS SECTIONS D2.DWG
LAYOUT NAME - D2 - (12)

PLOT DATE : 7/12/2017 4:47 PM

PLOT BY : SZAMOCKI, EMILY

PLOT NAME :

PLOT SCALE : 1 IN:20 FT HORZ. / 1 IN:10 FT VERT.

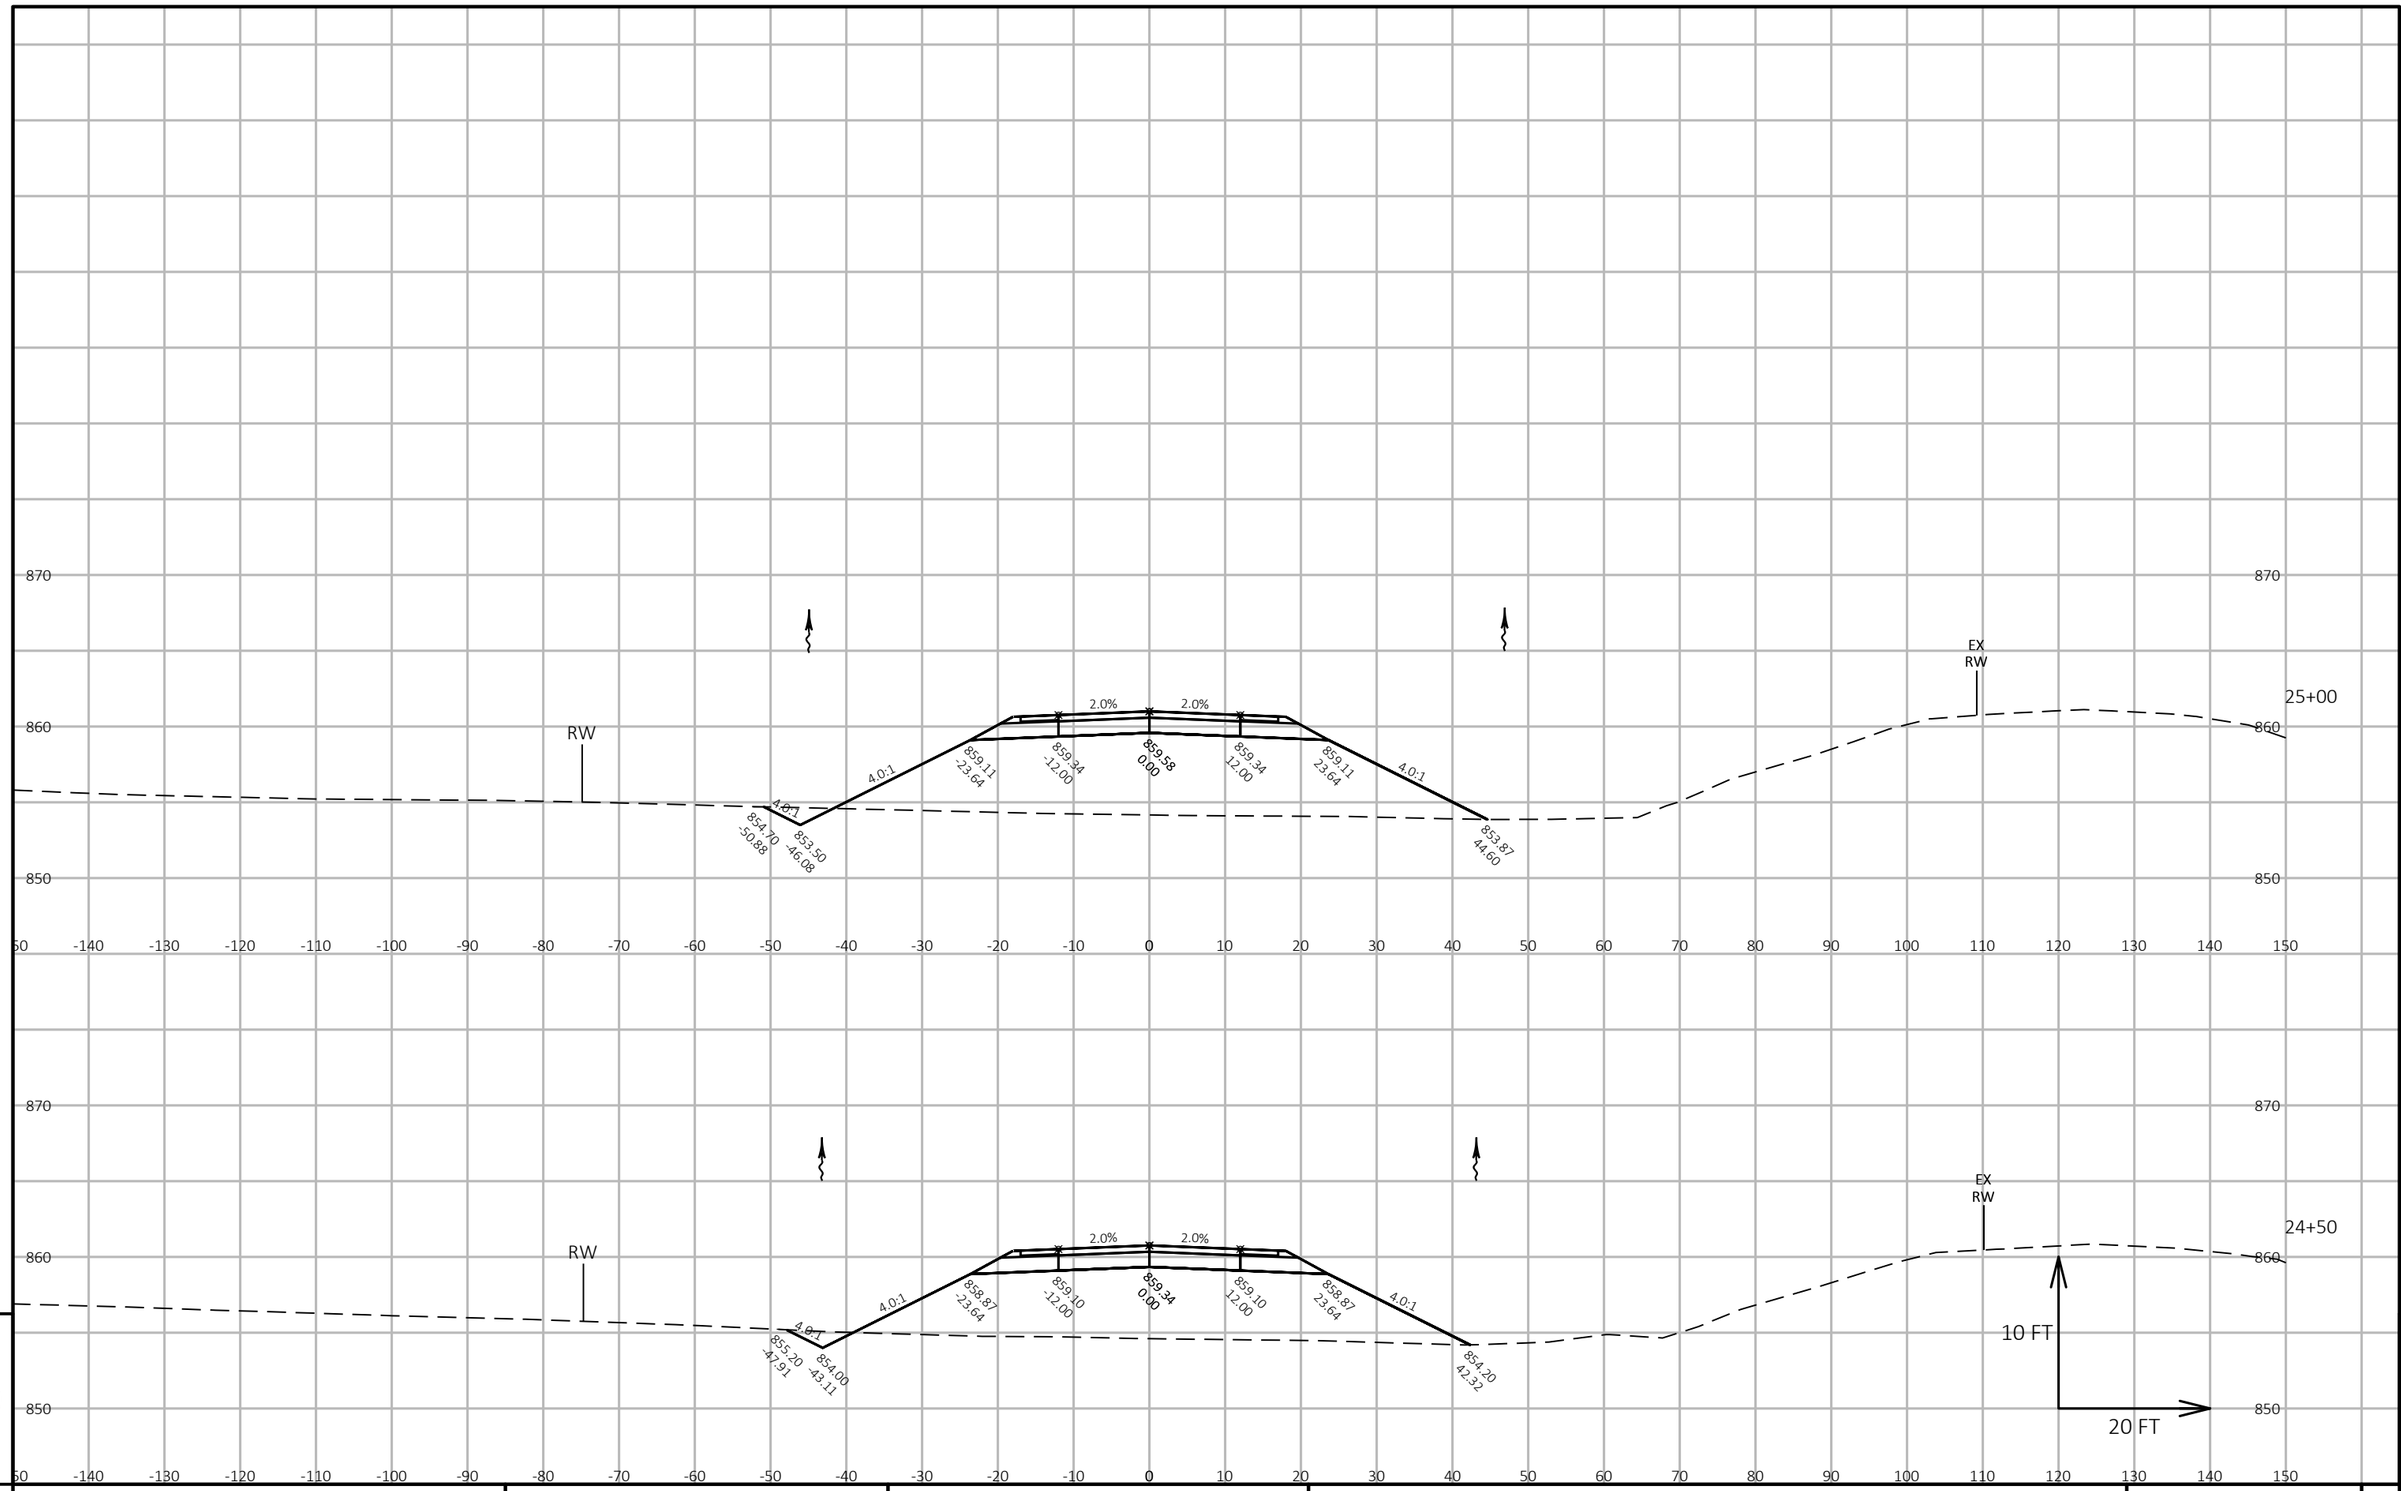

9

9

PROJECT NO: 1420-19-00	HWY: USH 151	COUNTY: FOND DU LAC	CROSS SECTIONS: D2	SHEET	E


FILE NAME : N:\PDS\C3D\14201900\SHEETSPLAN\CROSS SECTIONS D2.DWG
LAYOUT NAME - D2 - (13)

PLOT DATE : 7/12/2017 4:47 PM

PLOT BY : SZAMOCKI, EMILY

PLOT NAME :

PLOT SCALE : 1 IN:20 FT HORZ. / 1 IN:10 FT VERT.

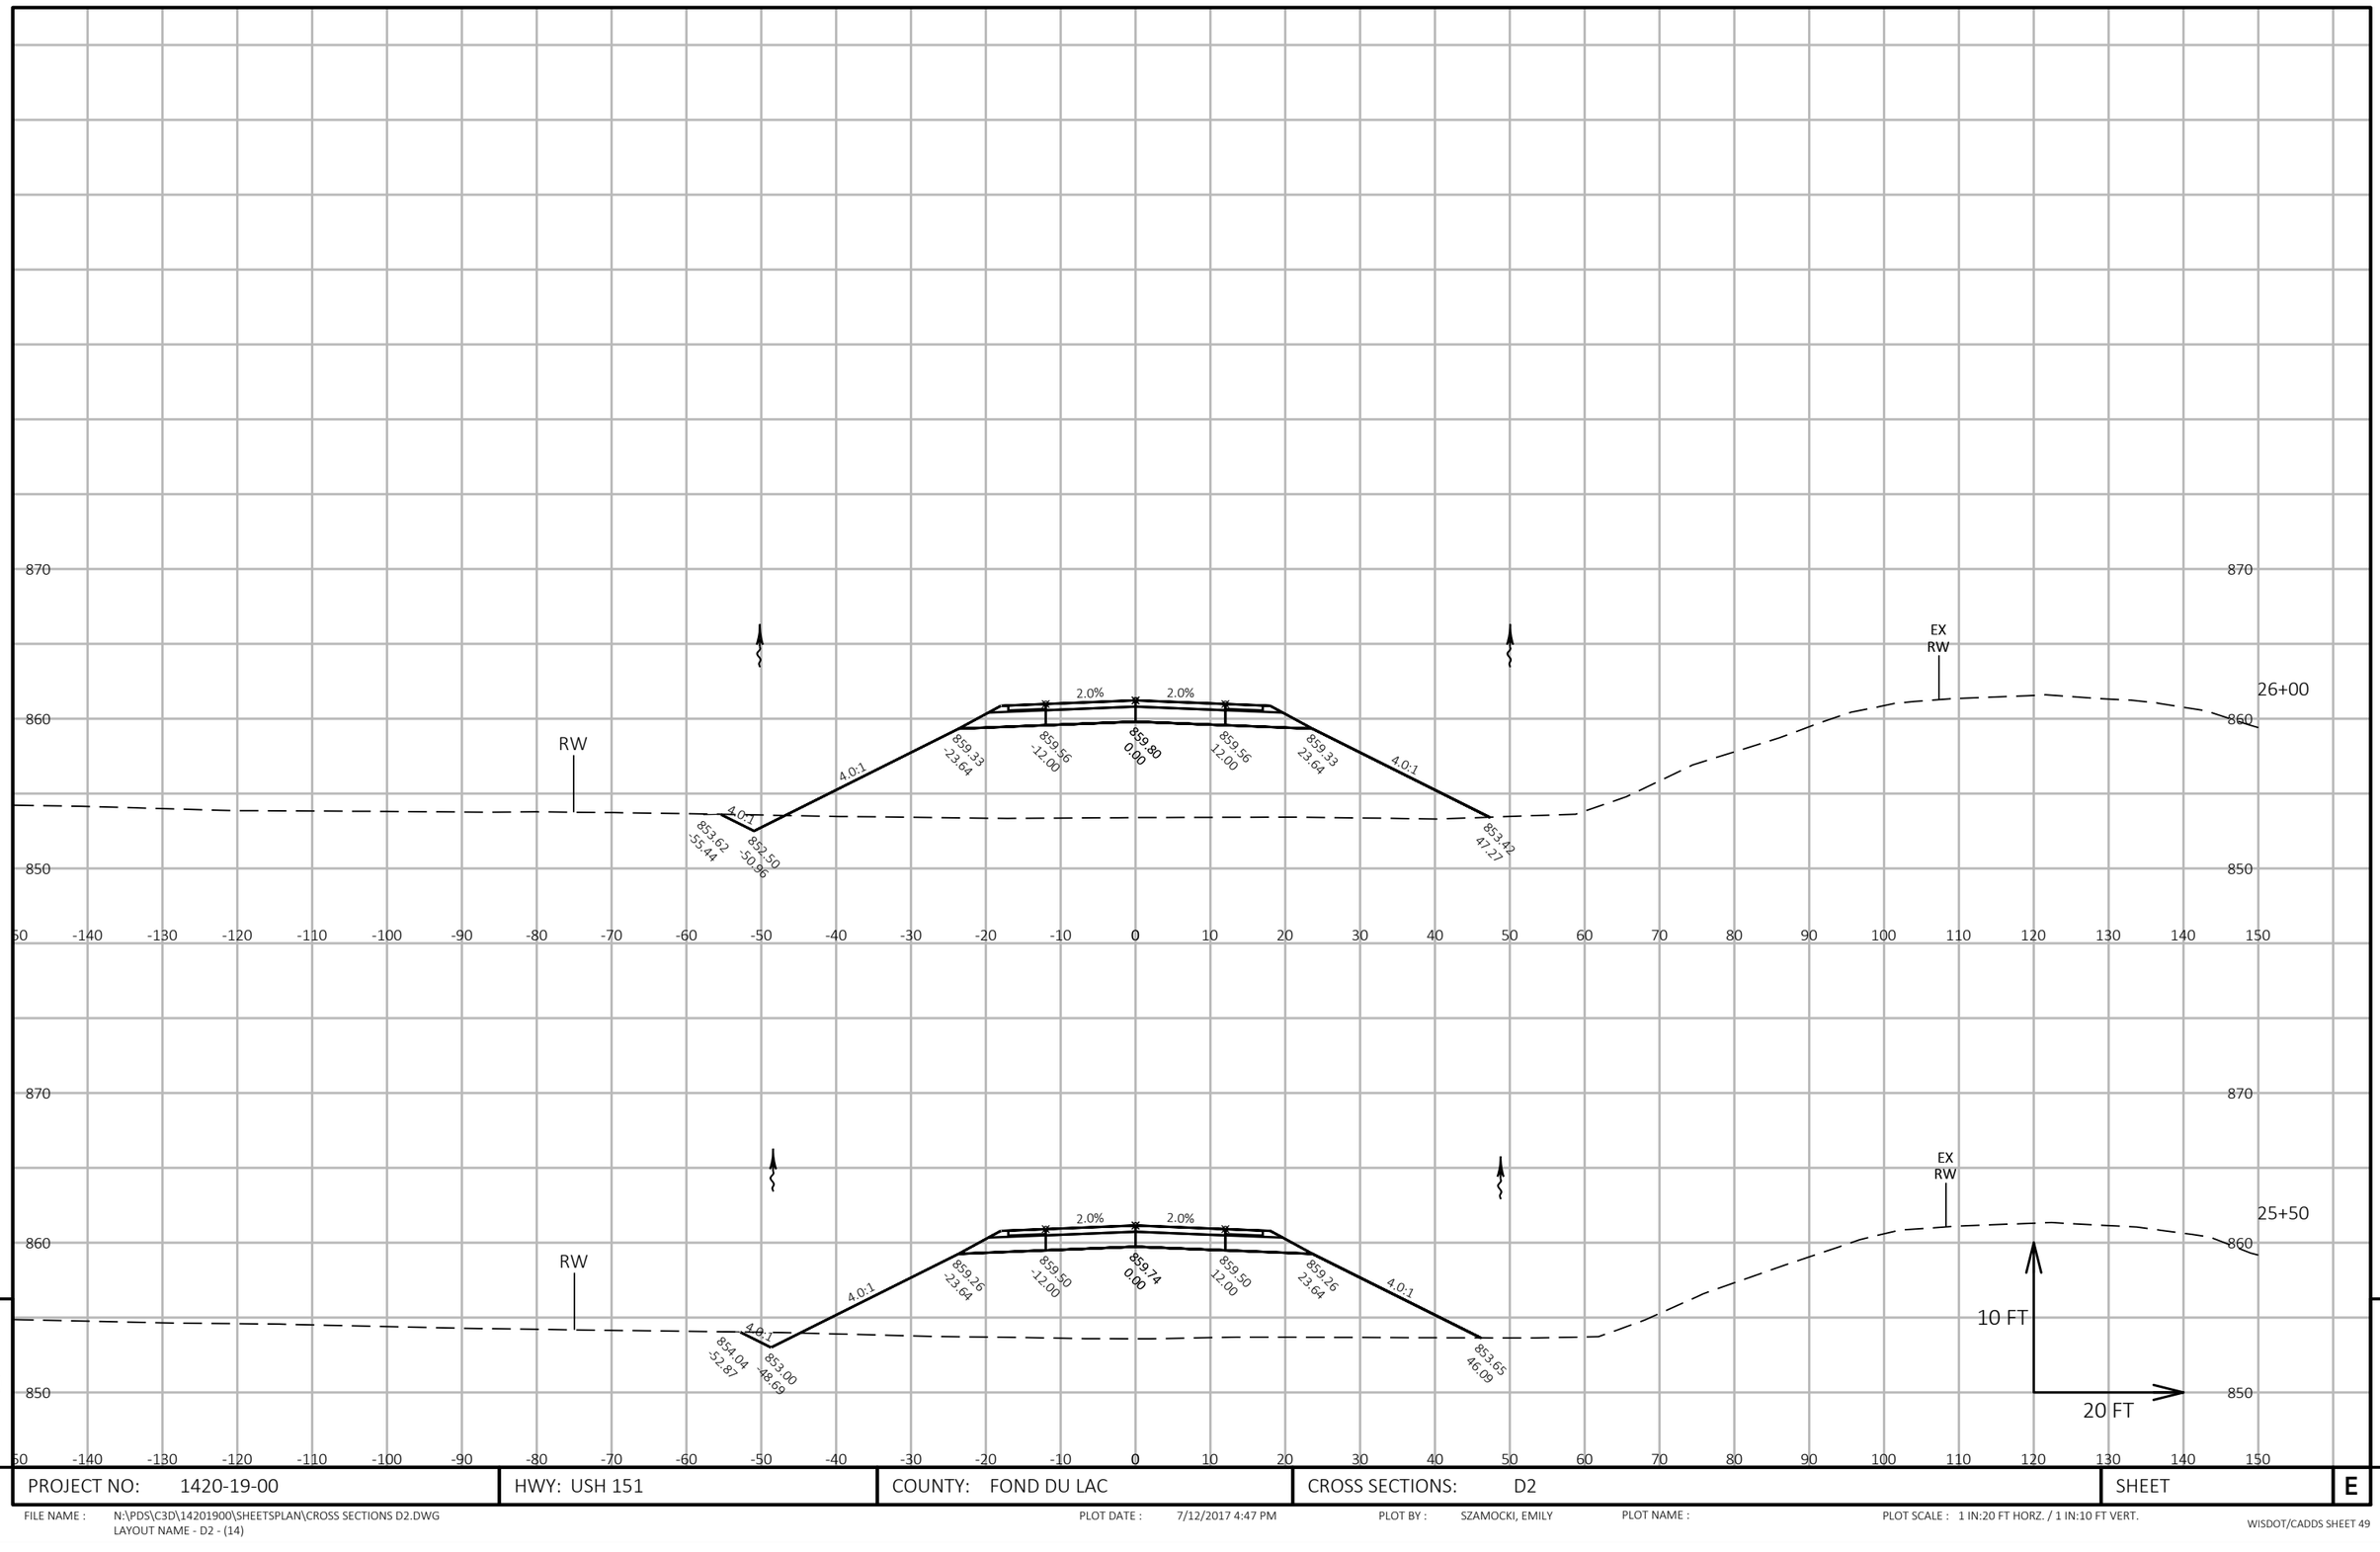


9

PROJECT NO: 1420-19-00	HWY: USH 151	COUNTY: FOND DU LAC	CROSS SECTIONS: D2	SHEET	E

9

FILE NAME : N:\PDS\C3D\14201900\SHEETSPLAN\CROSS SECTIONS D2.DWG
LAYOUT NAME - D2 - (14)

PLOT DATE : 7/12/2017 4:47 PM PLOT BY : SZAMOCKI, EMILY PLOT NAME : PLOT SCALE : 1 IN:20 FT HORZ. / 1 IN:10 FT VERT.

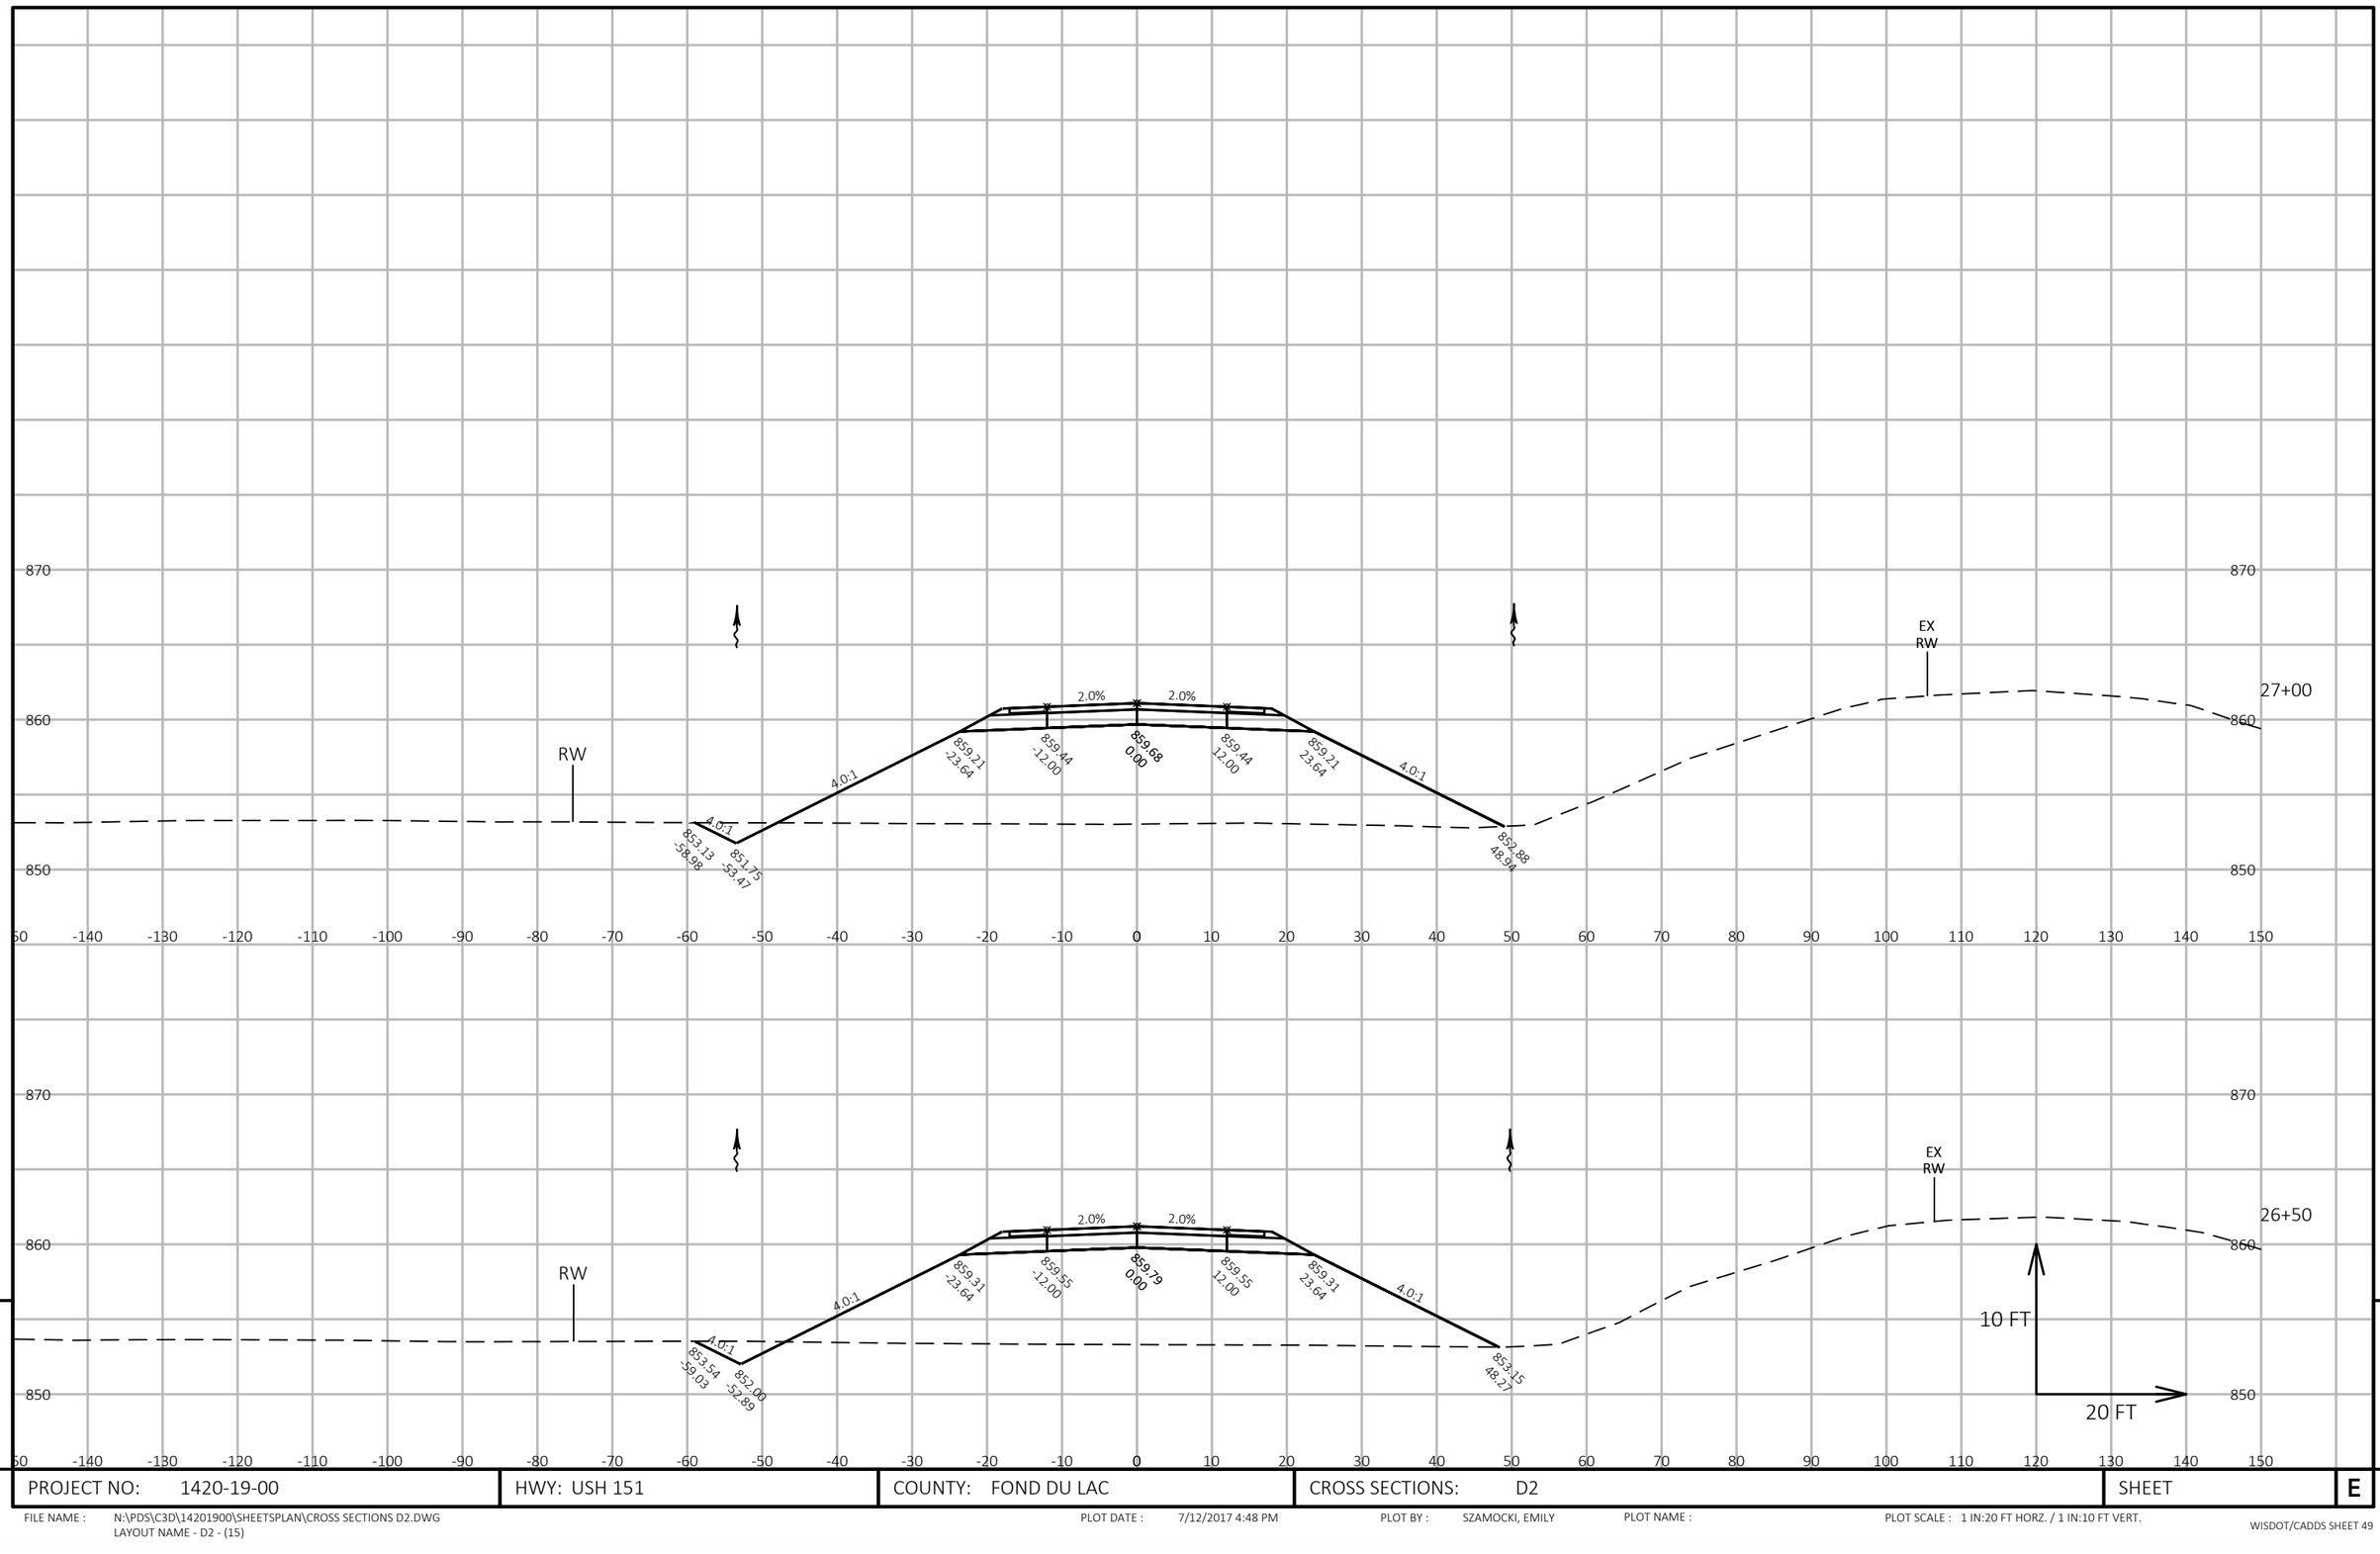


9

PROJECT NO: 1420-19-00	HWY: USH 151	COUNTY: FOND DU LAC	CROSS SECTIONS: D2	SHEET	E

9

FILE NAME : N:\PDS\C3D\14201900\SHEETSPLAN\CROSS SECTIONS D2.DWG
LAYOUT NAME - D2 - (15)


PLOT DATE : 7/12/2017 4:48 PM PLOT BY : SZAMOCKI, EMILY PLOT NAME : PLOT SCALE : 1 IN:20 FT HORZ. / 1 IN:10 FT VERT.

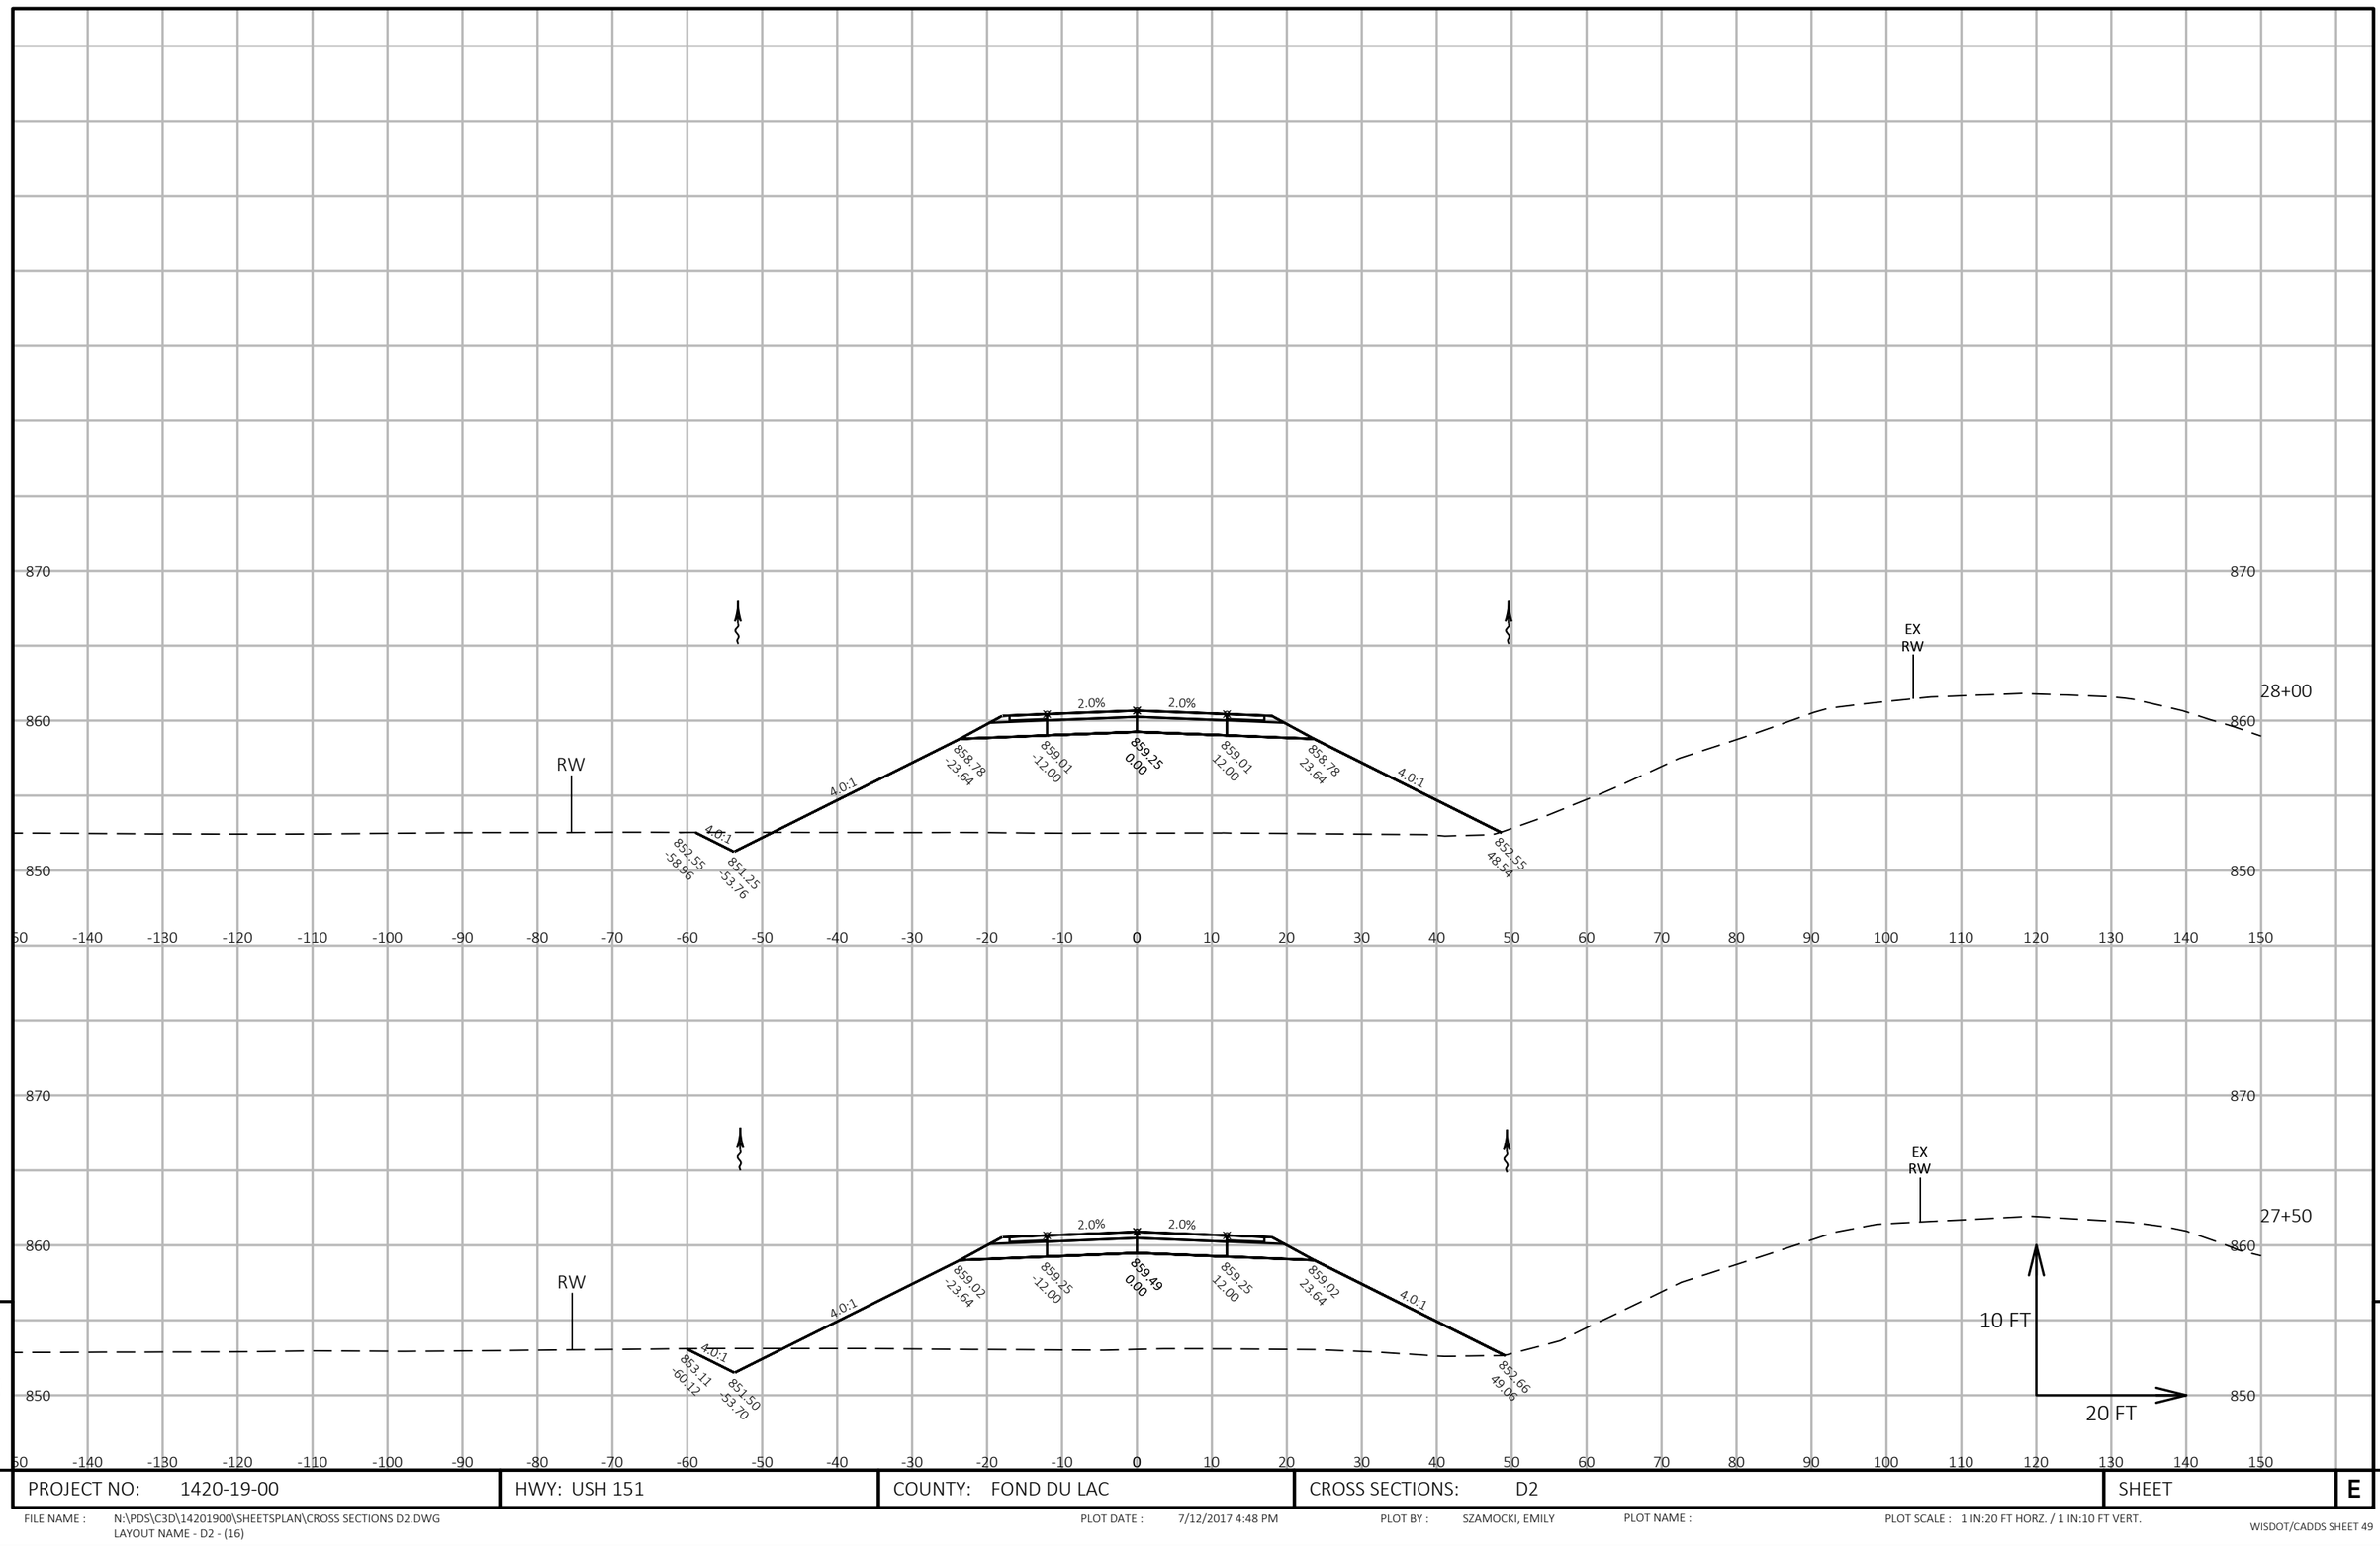

PROJECT NO: 1420-19-00	HWY: USH 151	COUNTY: FOND DU LAC	CROSS SECTIONS: D2	SHEET	E

FILE NAME : N:\PDS\C3D\14201900\SHEETSPLAN\CROSS SECTIONS D2.DWG
LAYOUT NAME - D2 - (16)

PLOT DATE : 7/12/2017 4:48 PM PLOT BY : SZAMOCKI, EMILY PLOT NAME : PLOT SCALE : 1 IN:20 FT HORZ. / 1 IN:10 FT VERT.

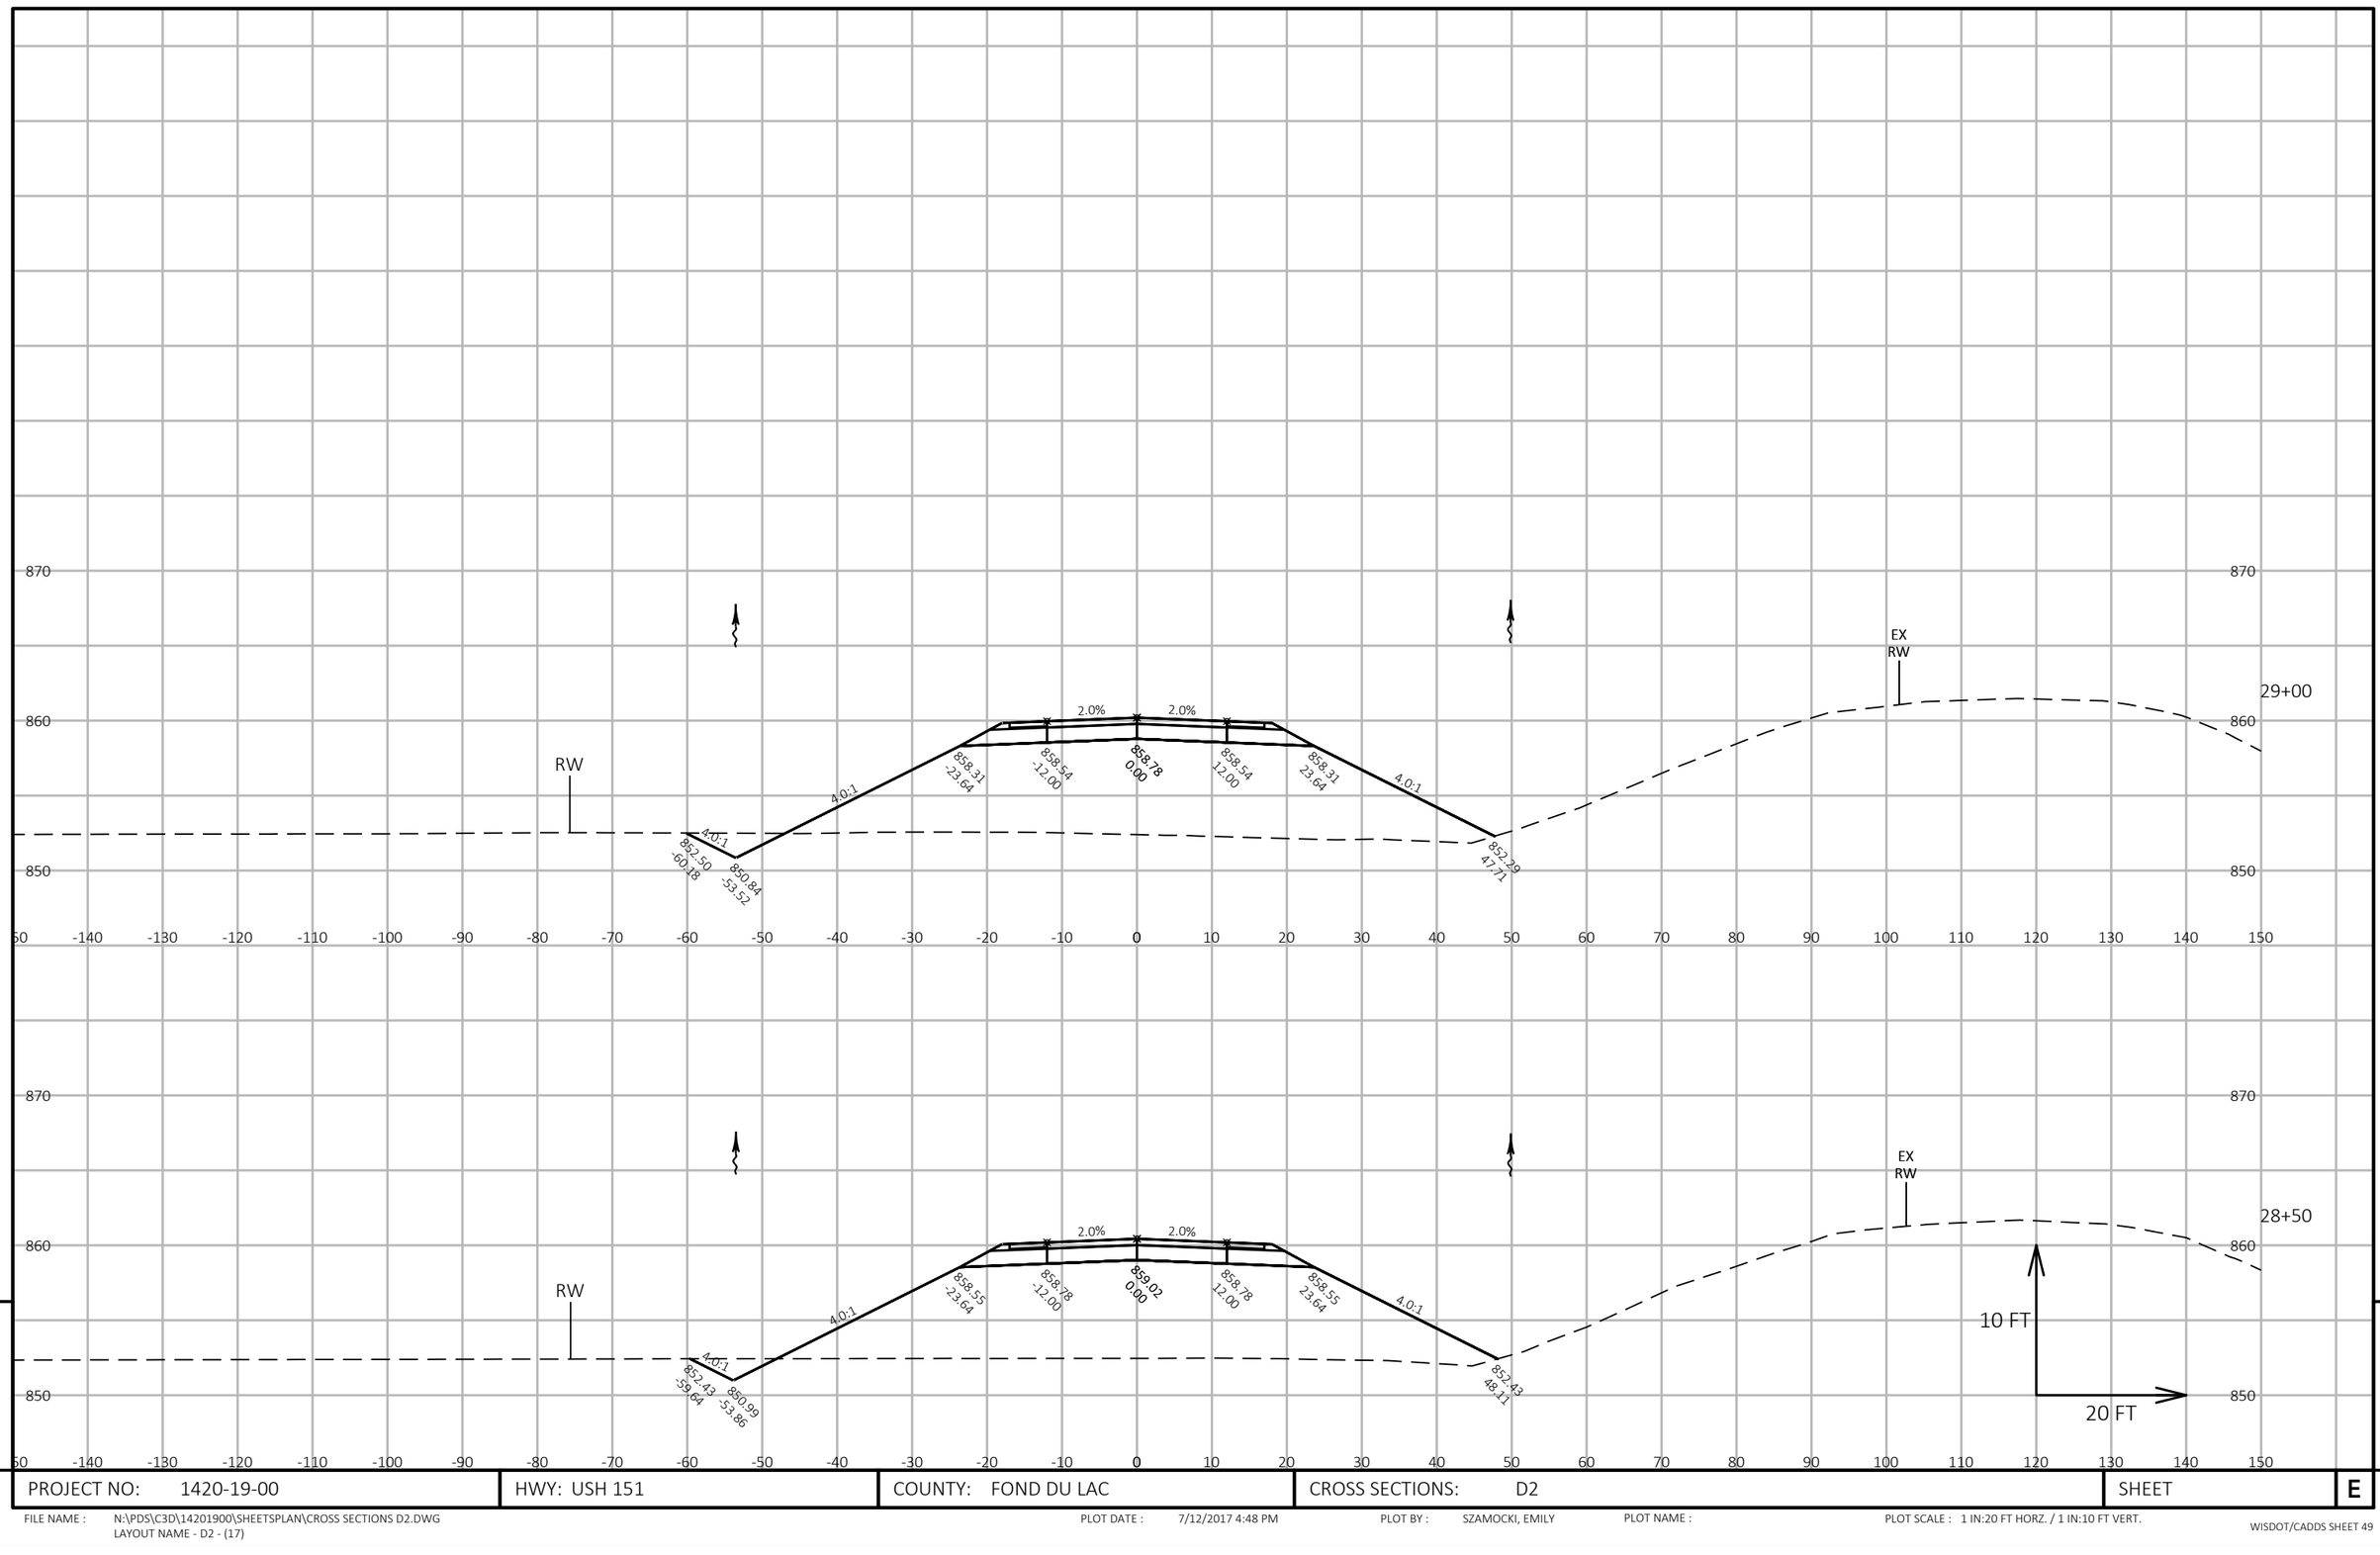

9

9

PROJECT NO: 1420-19-00	HWY: USH 151	COUNTY: FOND DU LAC	CROSS SECTIONS: D2	SHEET	E


FILE NAME : N:\PDS\C3D\14201900\SHEETSPLAN\CROSS SECTIONS D2.DWG
LAYOUT NAME - D2 - (17)

PLOT DATE : 7/12/2017 4:48 PM

PLOT BY : SZAMOCKI, EMILY

PLOT NAME :


PLOT SCALE : 1 IN:20 FT HORZ. / 1 IN:10 FT VERT.

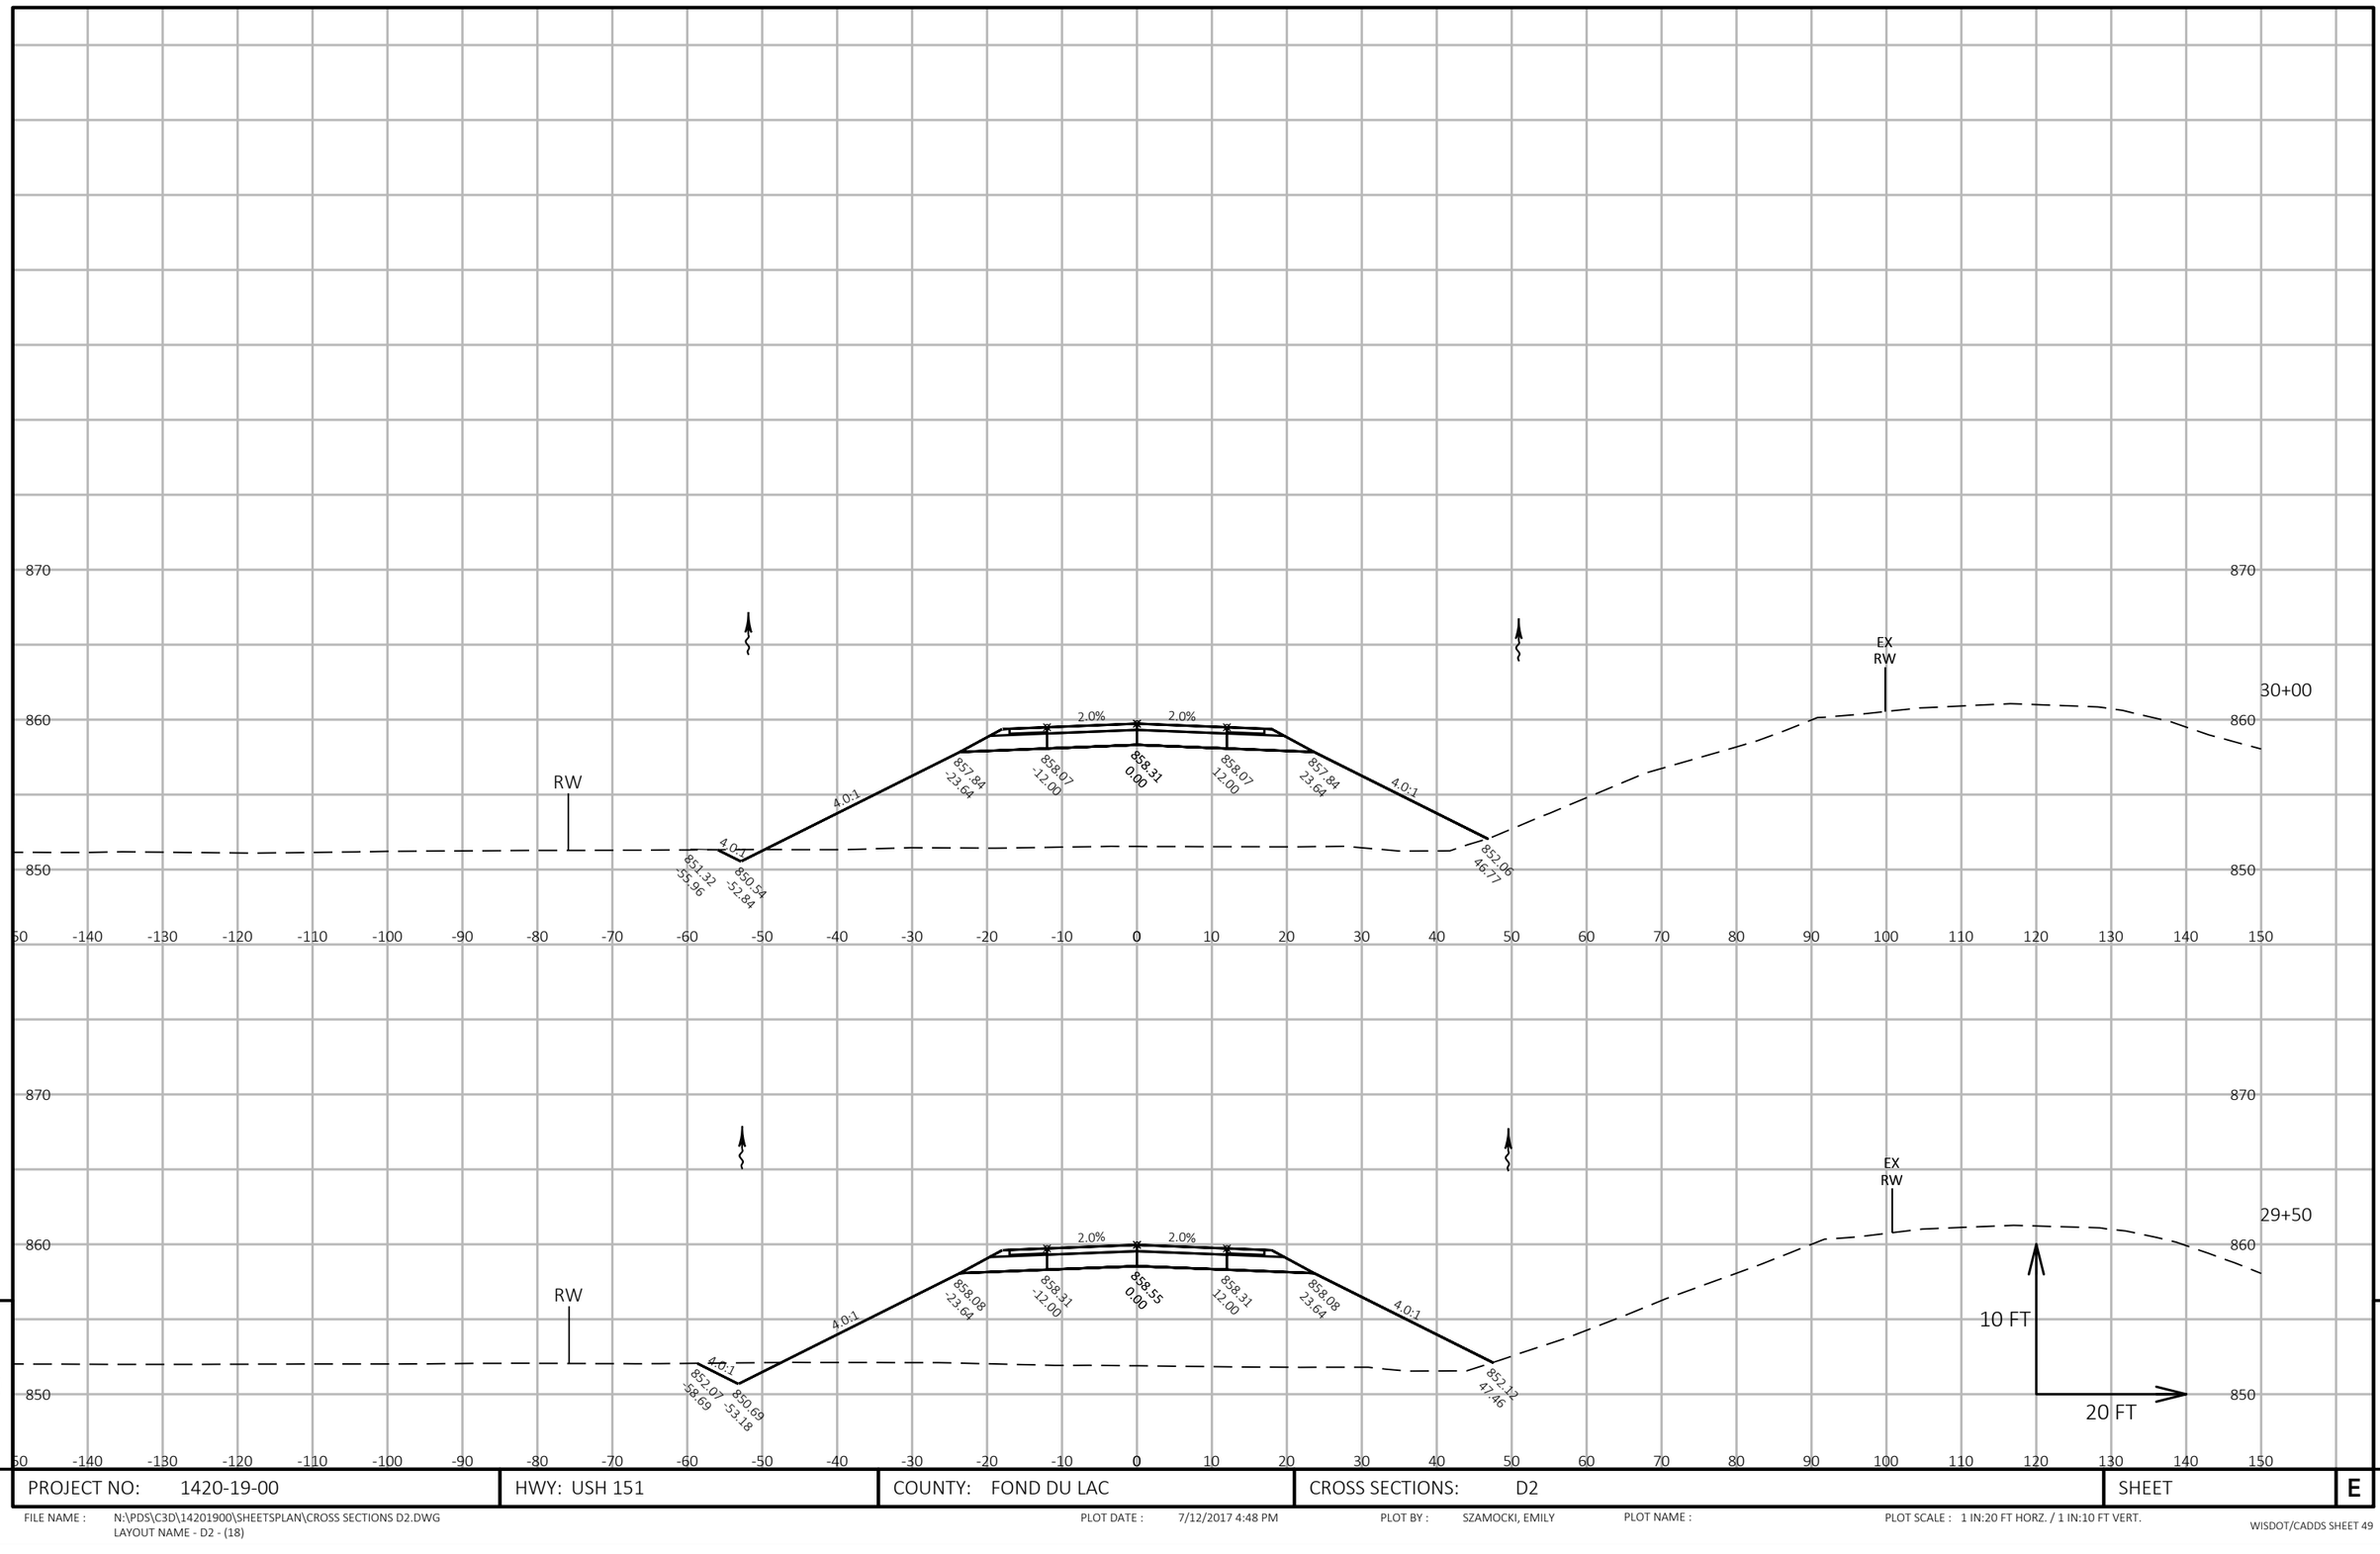

PROJECT NO: 1420-19-00	HWY: USH 151	COUNTY: FOND DU LAC	CROSS SECTIONS: D2	SHEET	E

FILE NAME : N:\PDS\C3D\14201900\SHEETSPLAN\CROSS SECTIONS D2.DWG
LAYOUT NAME - D2 - (18)

PLOT DATE : 7/12/2017 4:48 PM PLOT BY : SZAMOCKI, EMILY PLOT NAME : PLOT SCALE : 1 IN:20 FT HORZ. / 1 IN:10 FT VERT.

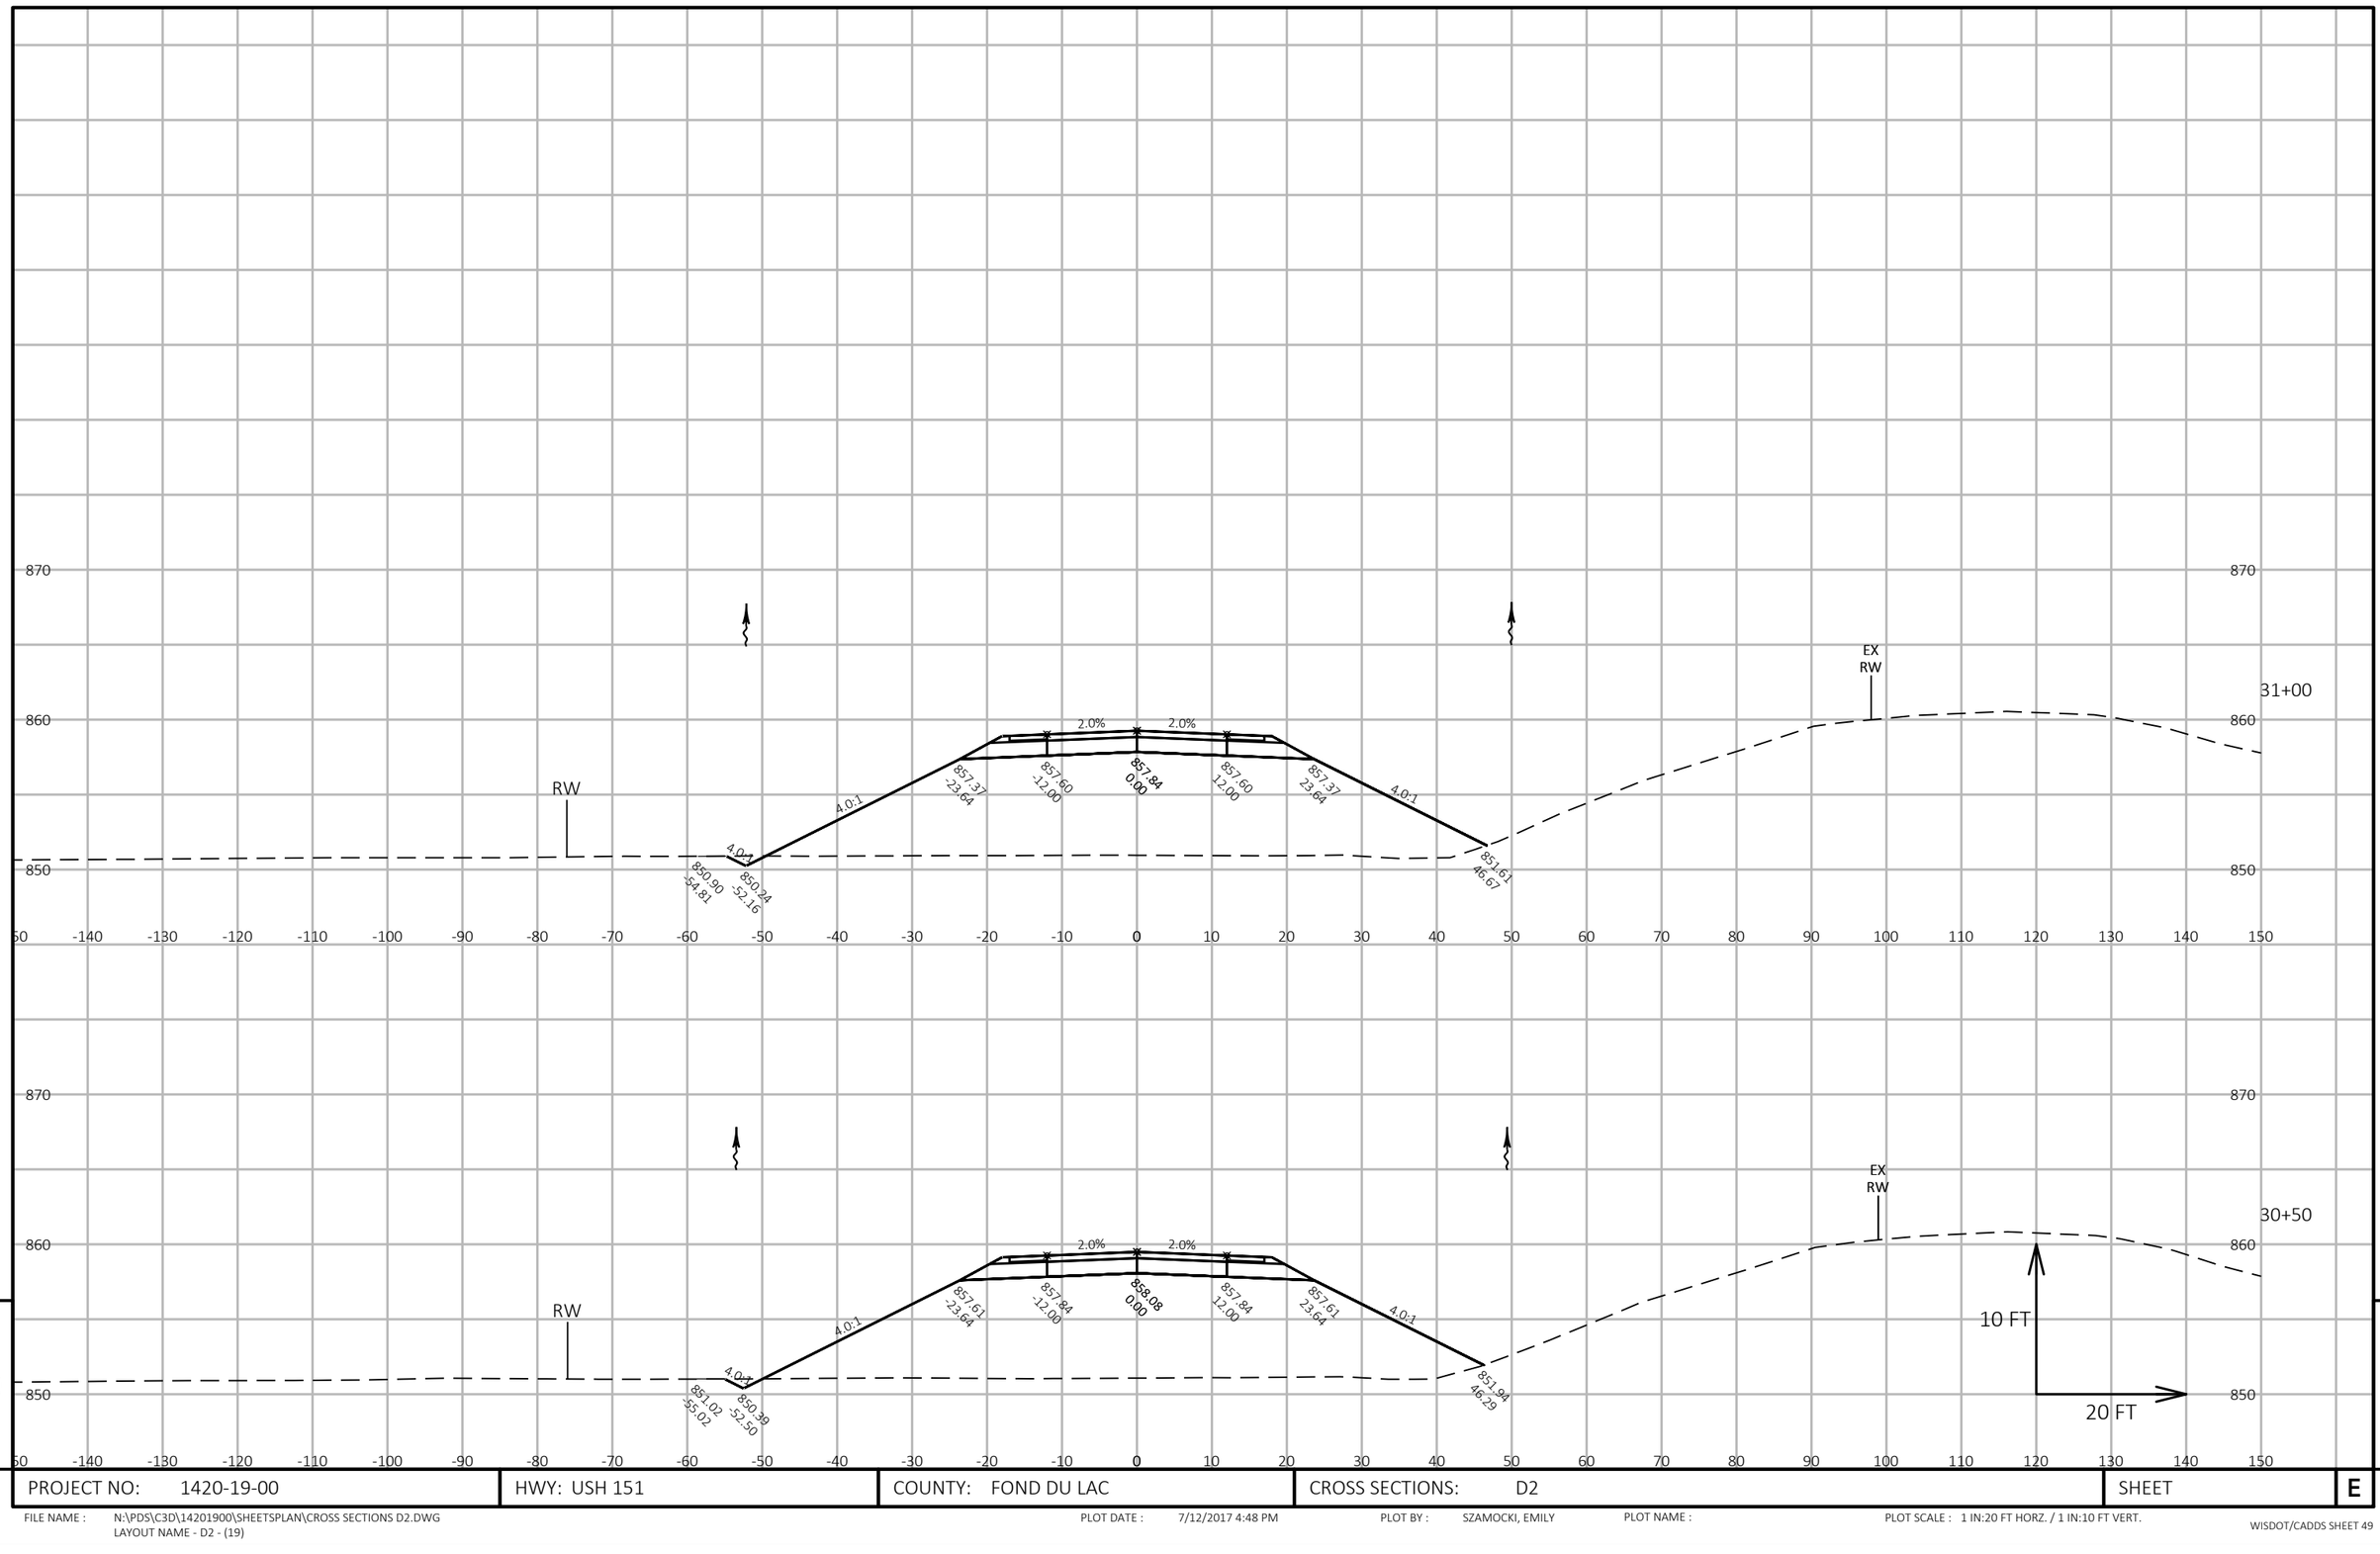


9

9

PROJECT NO: 1420-19-00	HWY: USH 151	COUNTY: FOND DU LAC	CROSS SECTIONS: D2	SHEET	E

FILE NAME : N:\PDS\C3D\14201900\SHEETSPLAN\CROSS SECTIONS D2.DWG
LAYOUT NAME - D2 - (19)


PLOT DATE : 7/12/2017 4:48 PM PLOT BY : SZAMOCKI, EMILY PLOT NAME : PLOT SCALE : 1 IN:20 FT HORZ. / 1 IN:10 FT VERT.

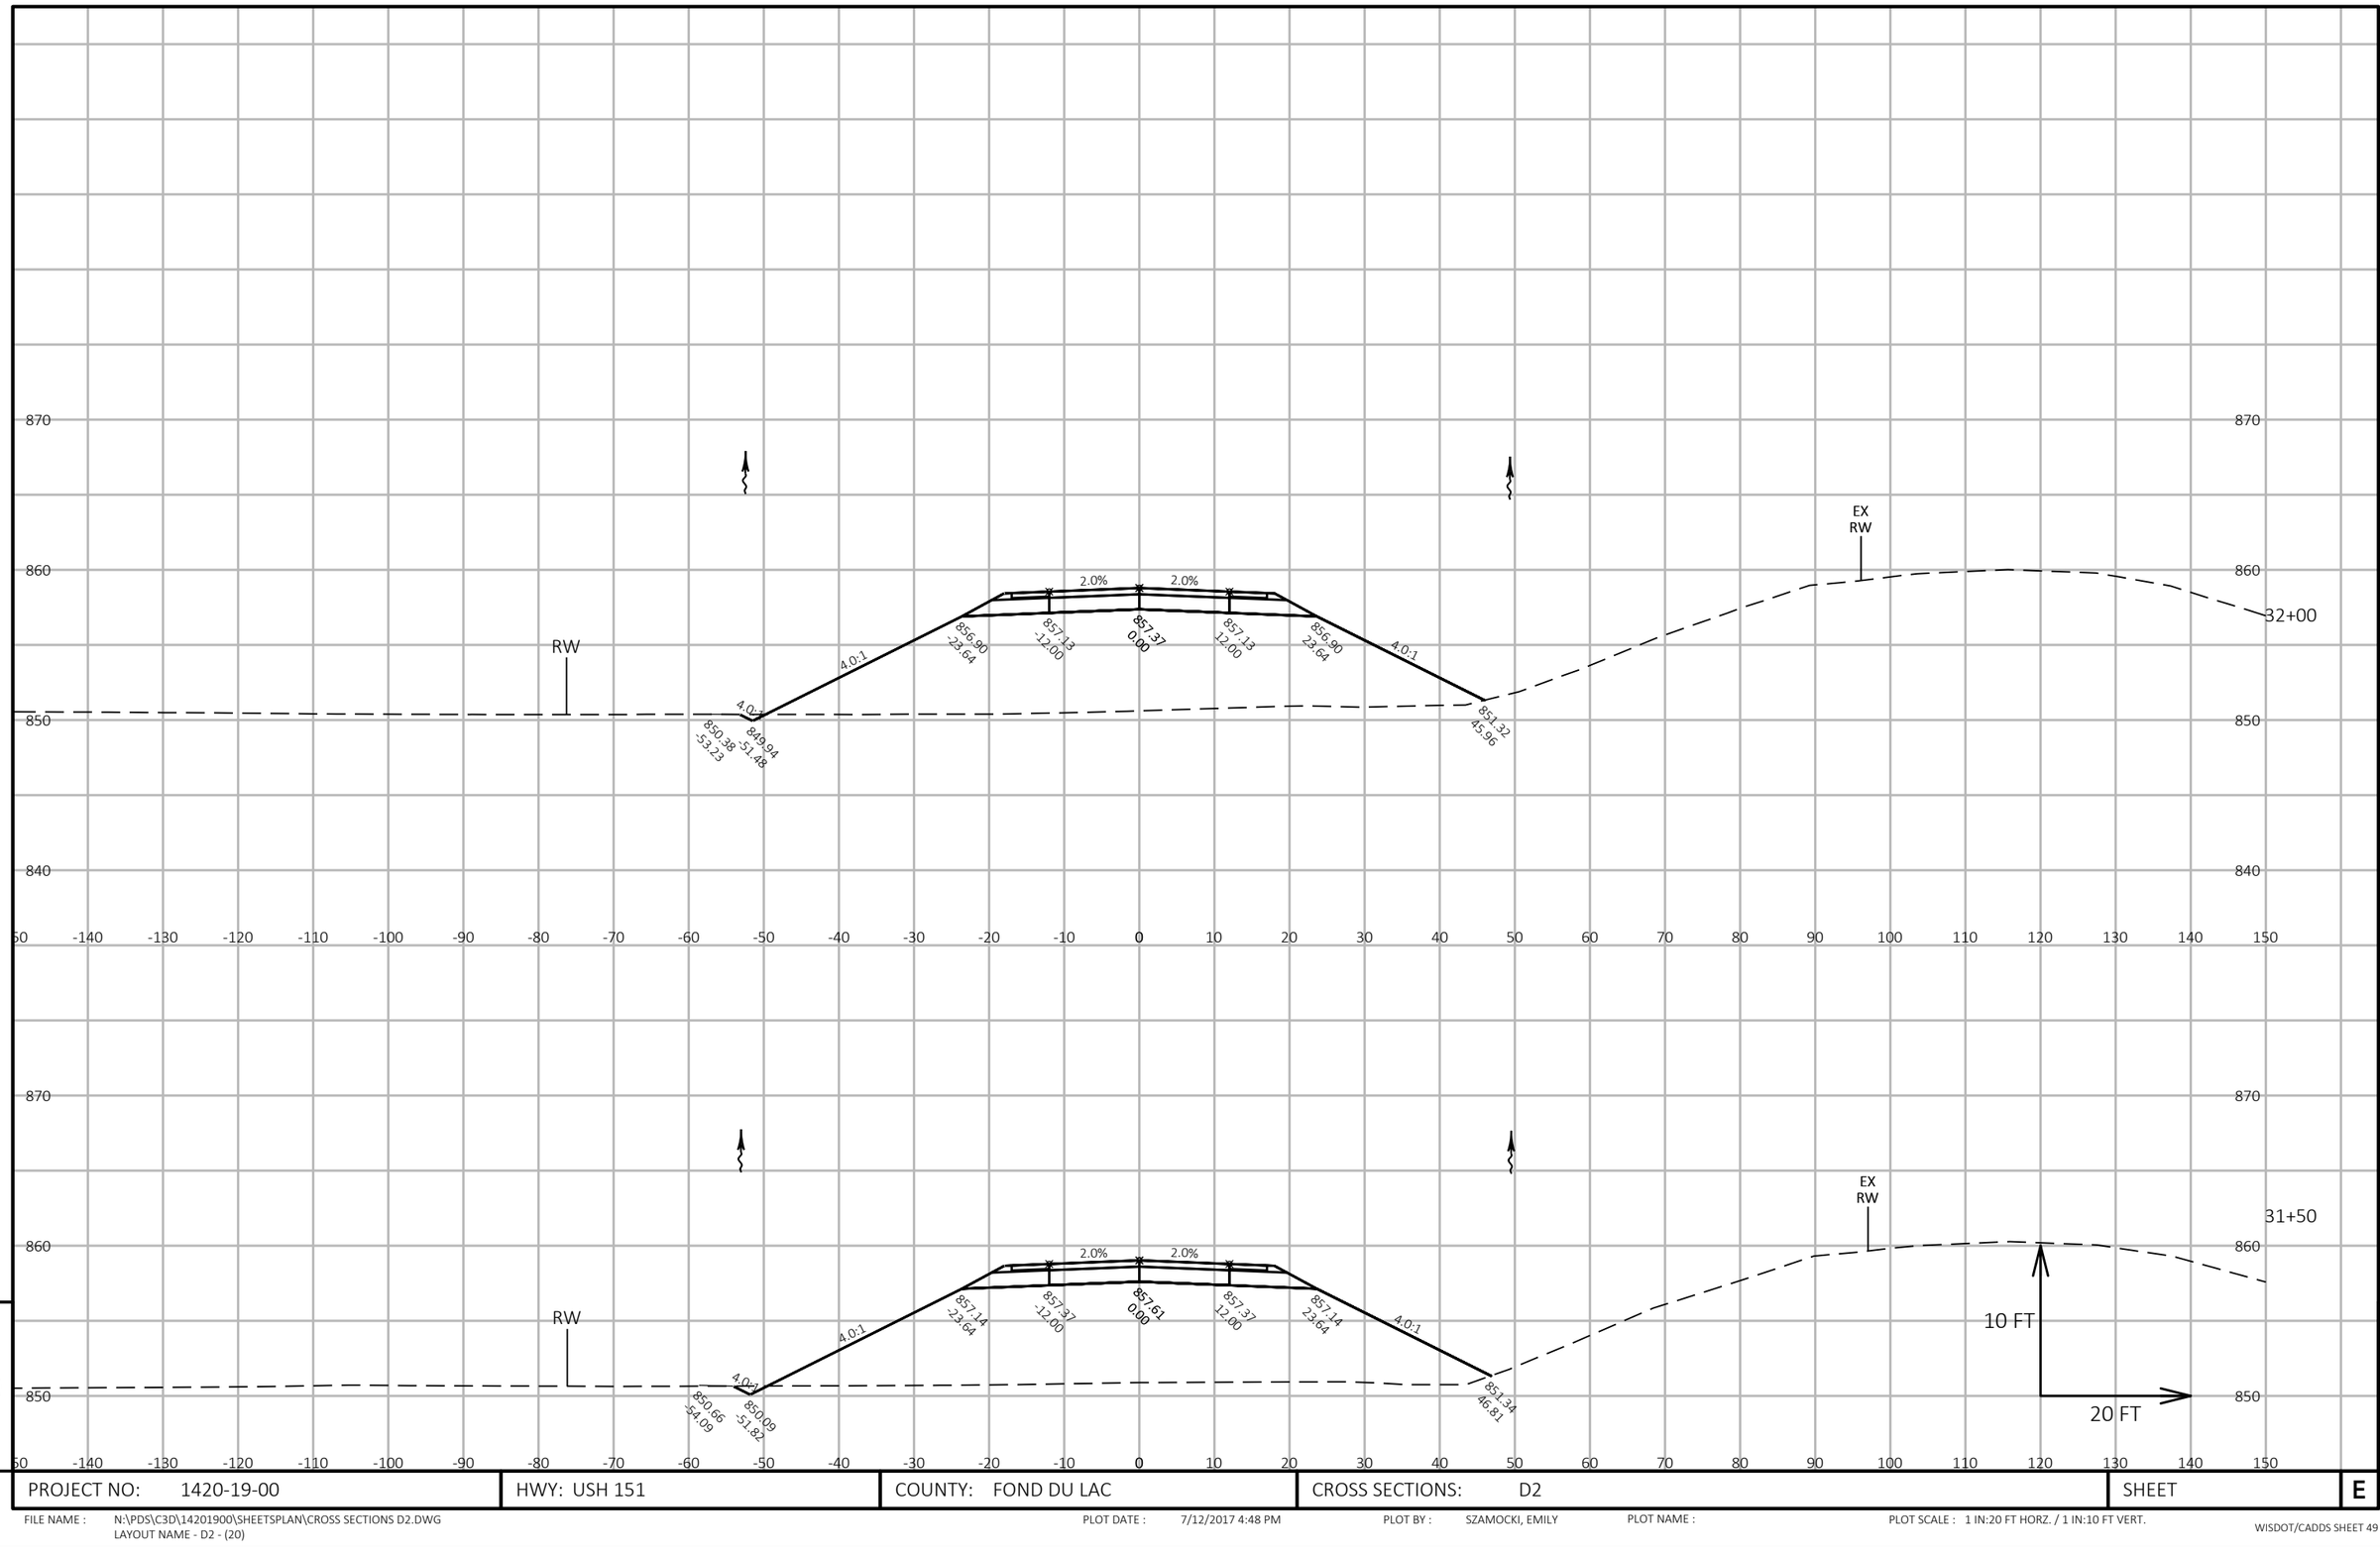

PROJECT NO: 1420-19-00	HWY: USH 151	COUNTY: FOND DU LAC	CROSS SECTIONS: D2	SHEET	E

FILE NAME : N:\PDS\C3D\14201900\SHEETSPLAN\CROSS SECTIONS D2.DWG
LAYOUT NAME - D2 - (20)


PLOT DATE : 7/12/2017 4:48 PM PLOT BY : SZAMOCKI, EMILY PLOT NAME : PLOT SCALE : 1 IN:20 FT HORZ. / 1 IN:10 FT VERT.

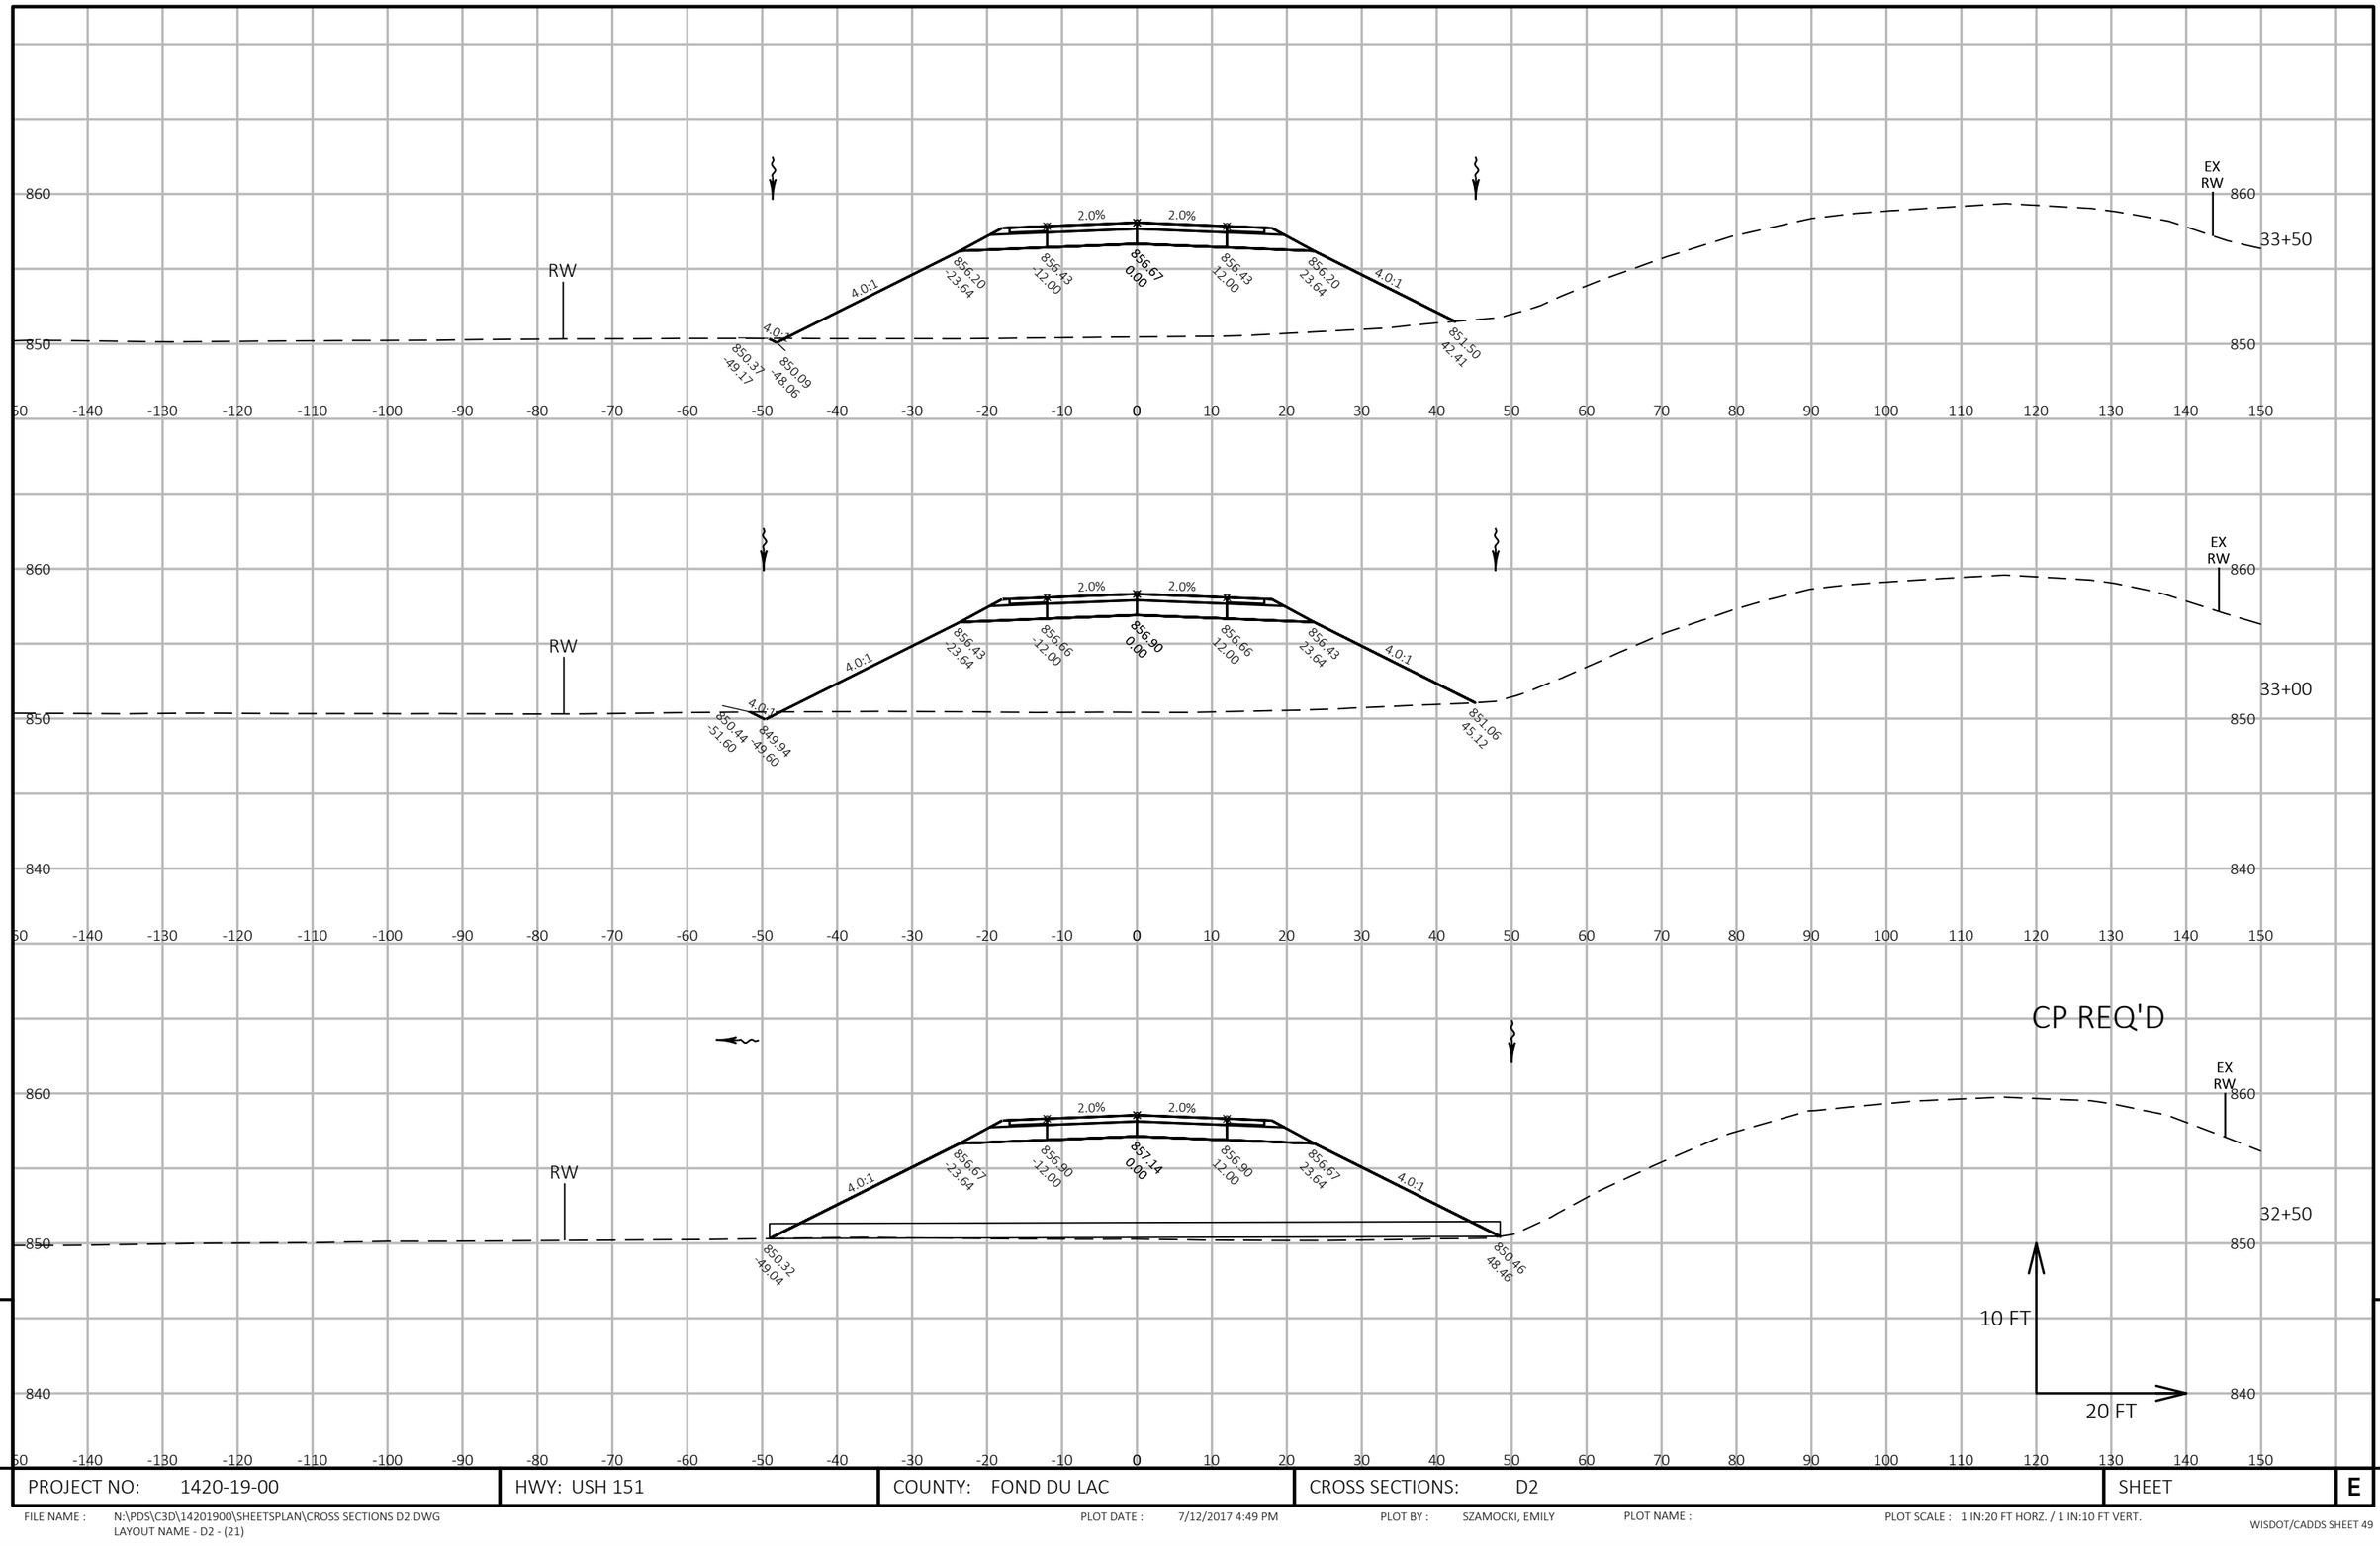

PROJECT NO: 1420-19-00	HWY: USH 151	COUNTY: FOND DU LAC	CROSS SECTIONS: D2	SHEET E

FILE NAME : N:\PDS\C3D\14201900\SHEETSPLAN\CROSS SECTIONS D2.DWG
LAYOUT NAME - D2 - (21)

PLOT DATE : 7/12/2017 4:49 PM PLOT BY : SZAMOCKI, EMILY PLOT NAME : PLOT SCALE : 1 IN:20 FT HORZ. / 1 IN:10 FT VERT.

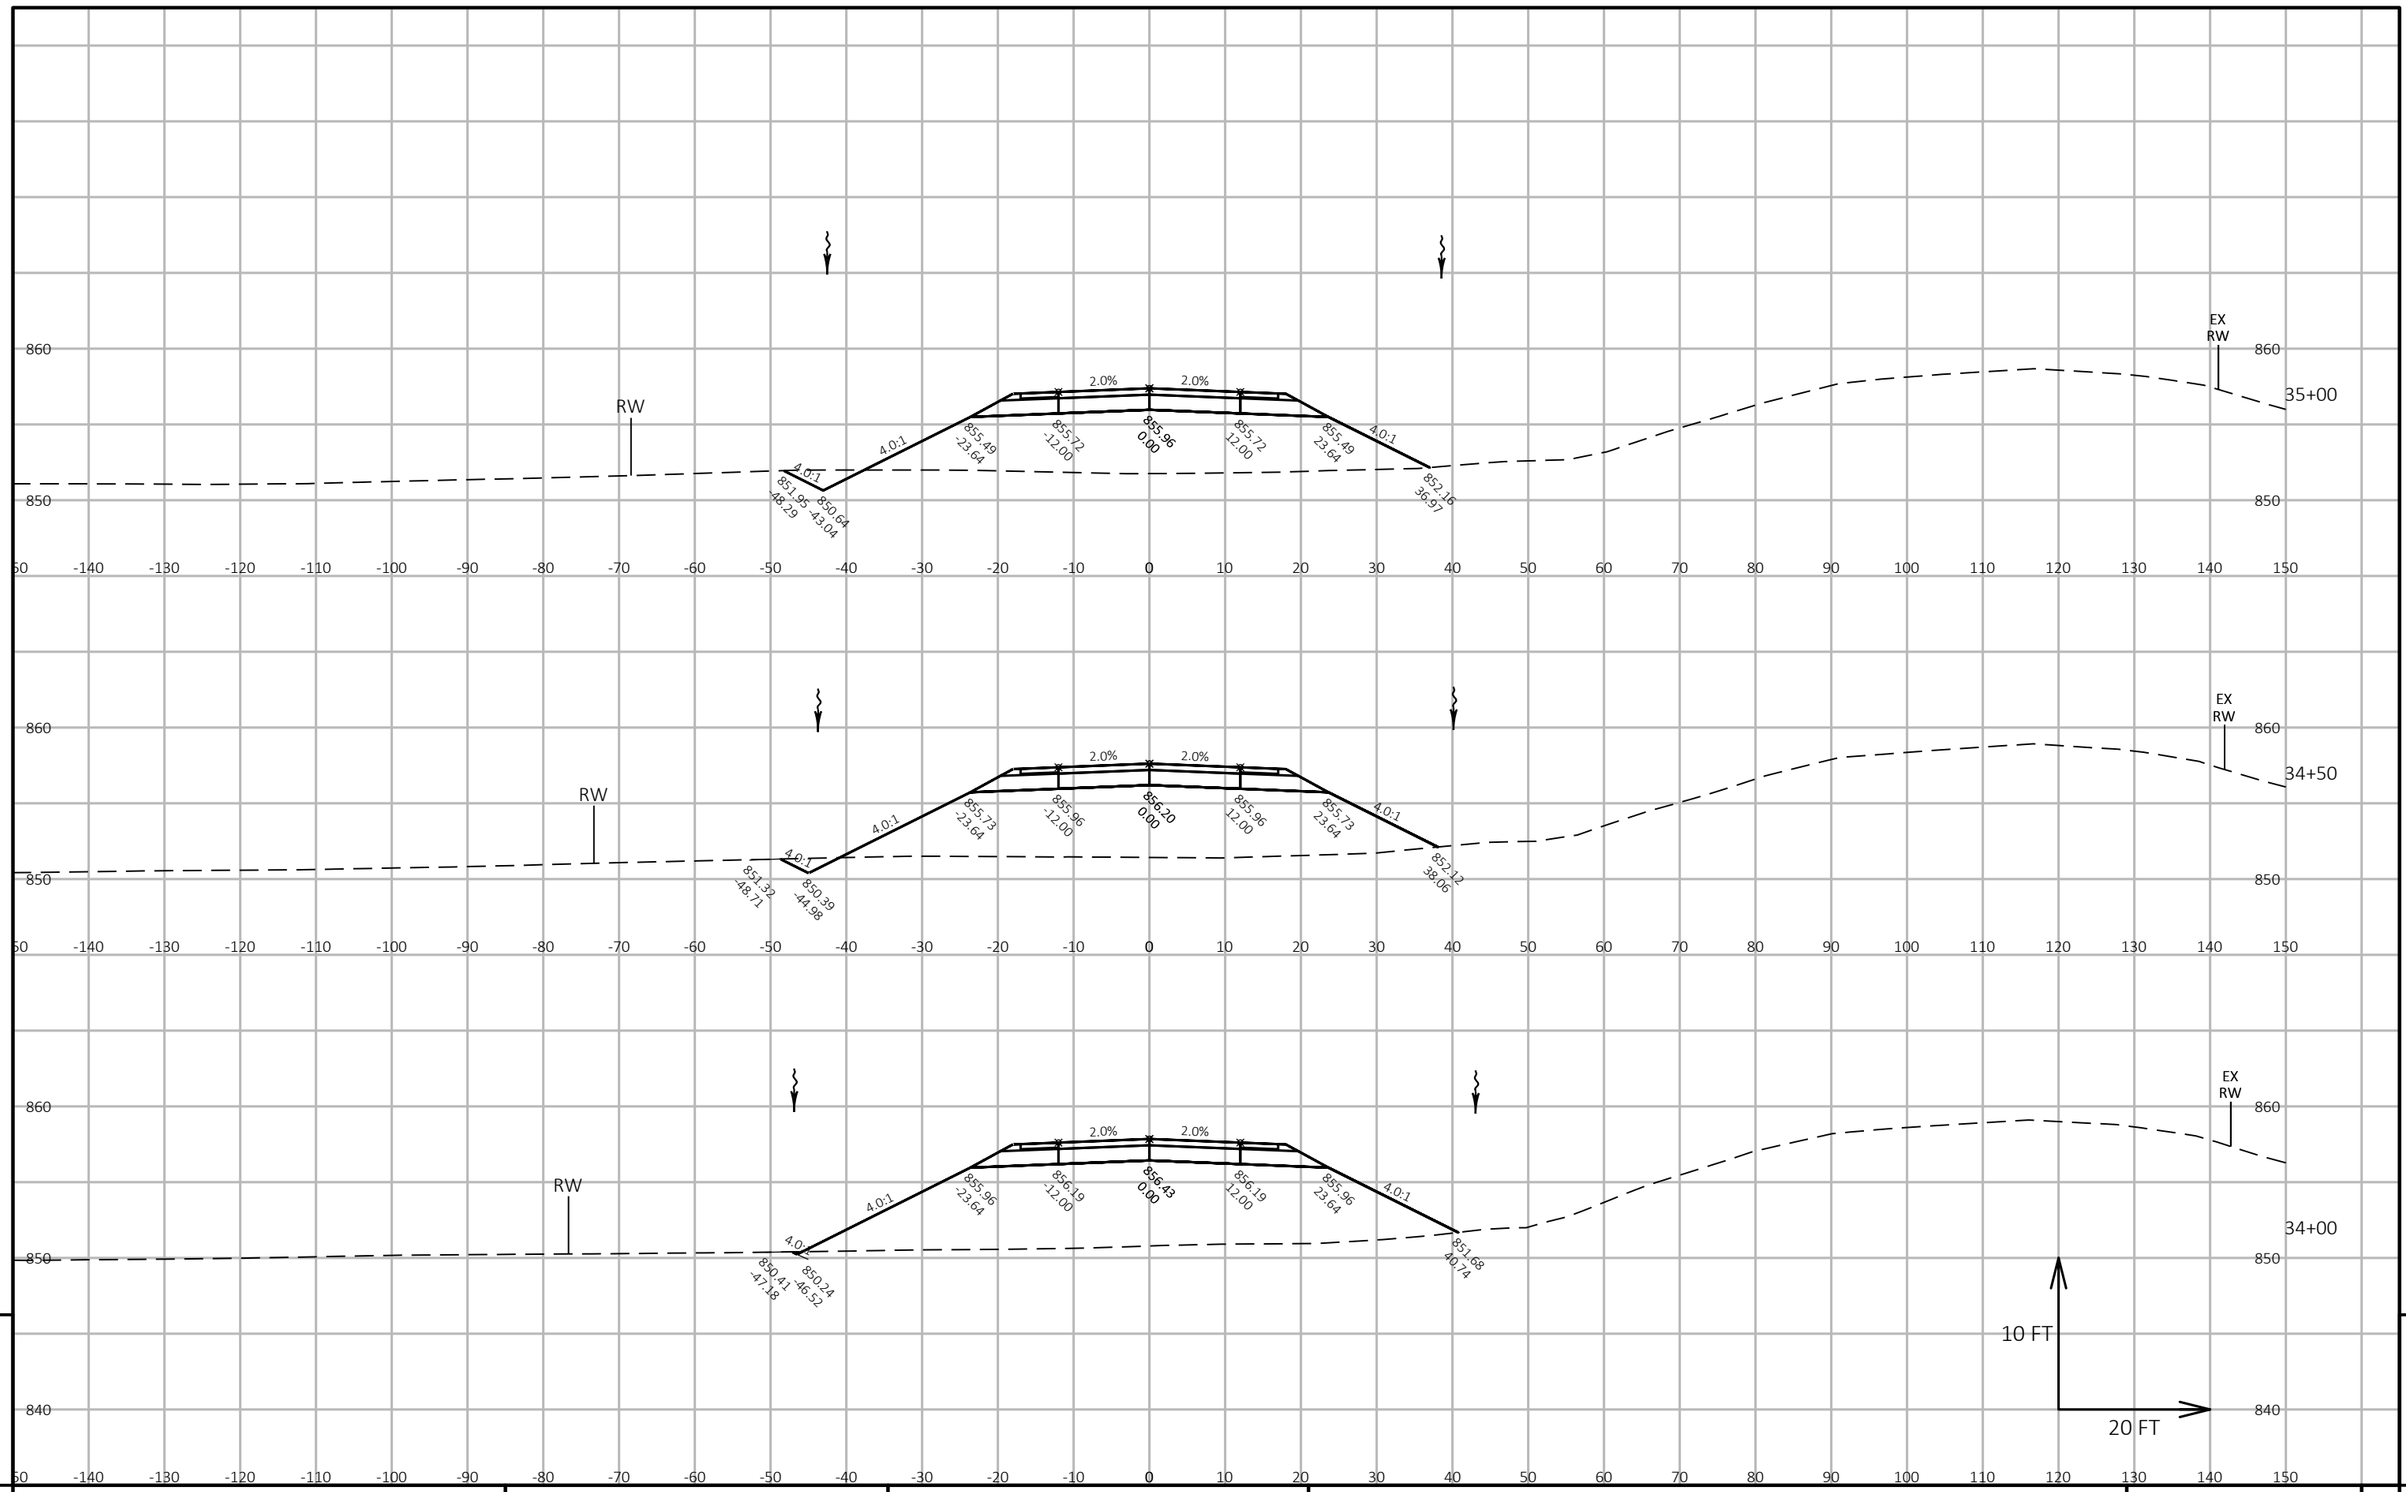


9

PROJECT NO: 1420-19-00	HWY: USH 151	COUNTY: FOND DU LAC	CROSS SECTIONS: D2	SHEET	E

9

FILE NAME : N:\PDS\C3D\14201900\SHEETSPLAN\CROSS SECTIONS D2.DWG
LAYOUT NAME - D2 - (22)

PLOT DATE : 7/12/2017 4:49 PM PLOT BY : SZAMOCKI, EMILY PLOT NAME : PLOT SCALE : 1 IN:20 FT HORZ. / 1 IN:10 FT VERT.

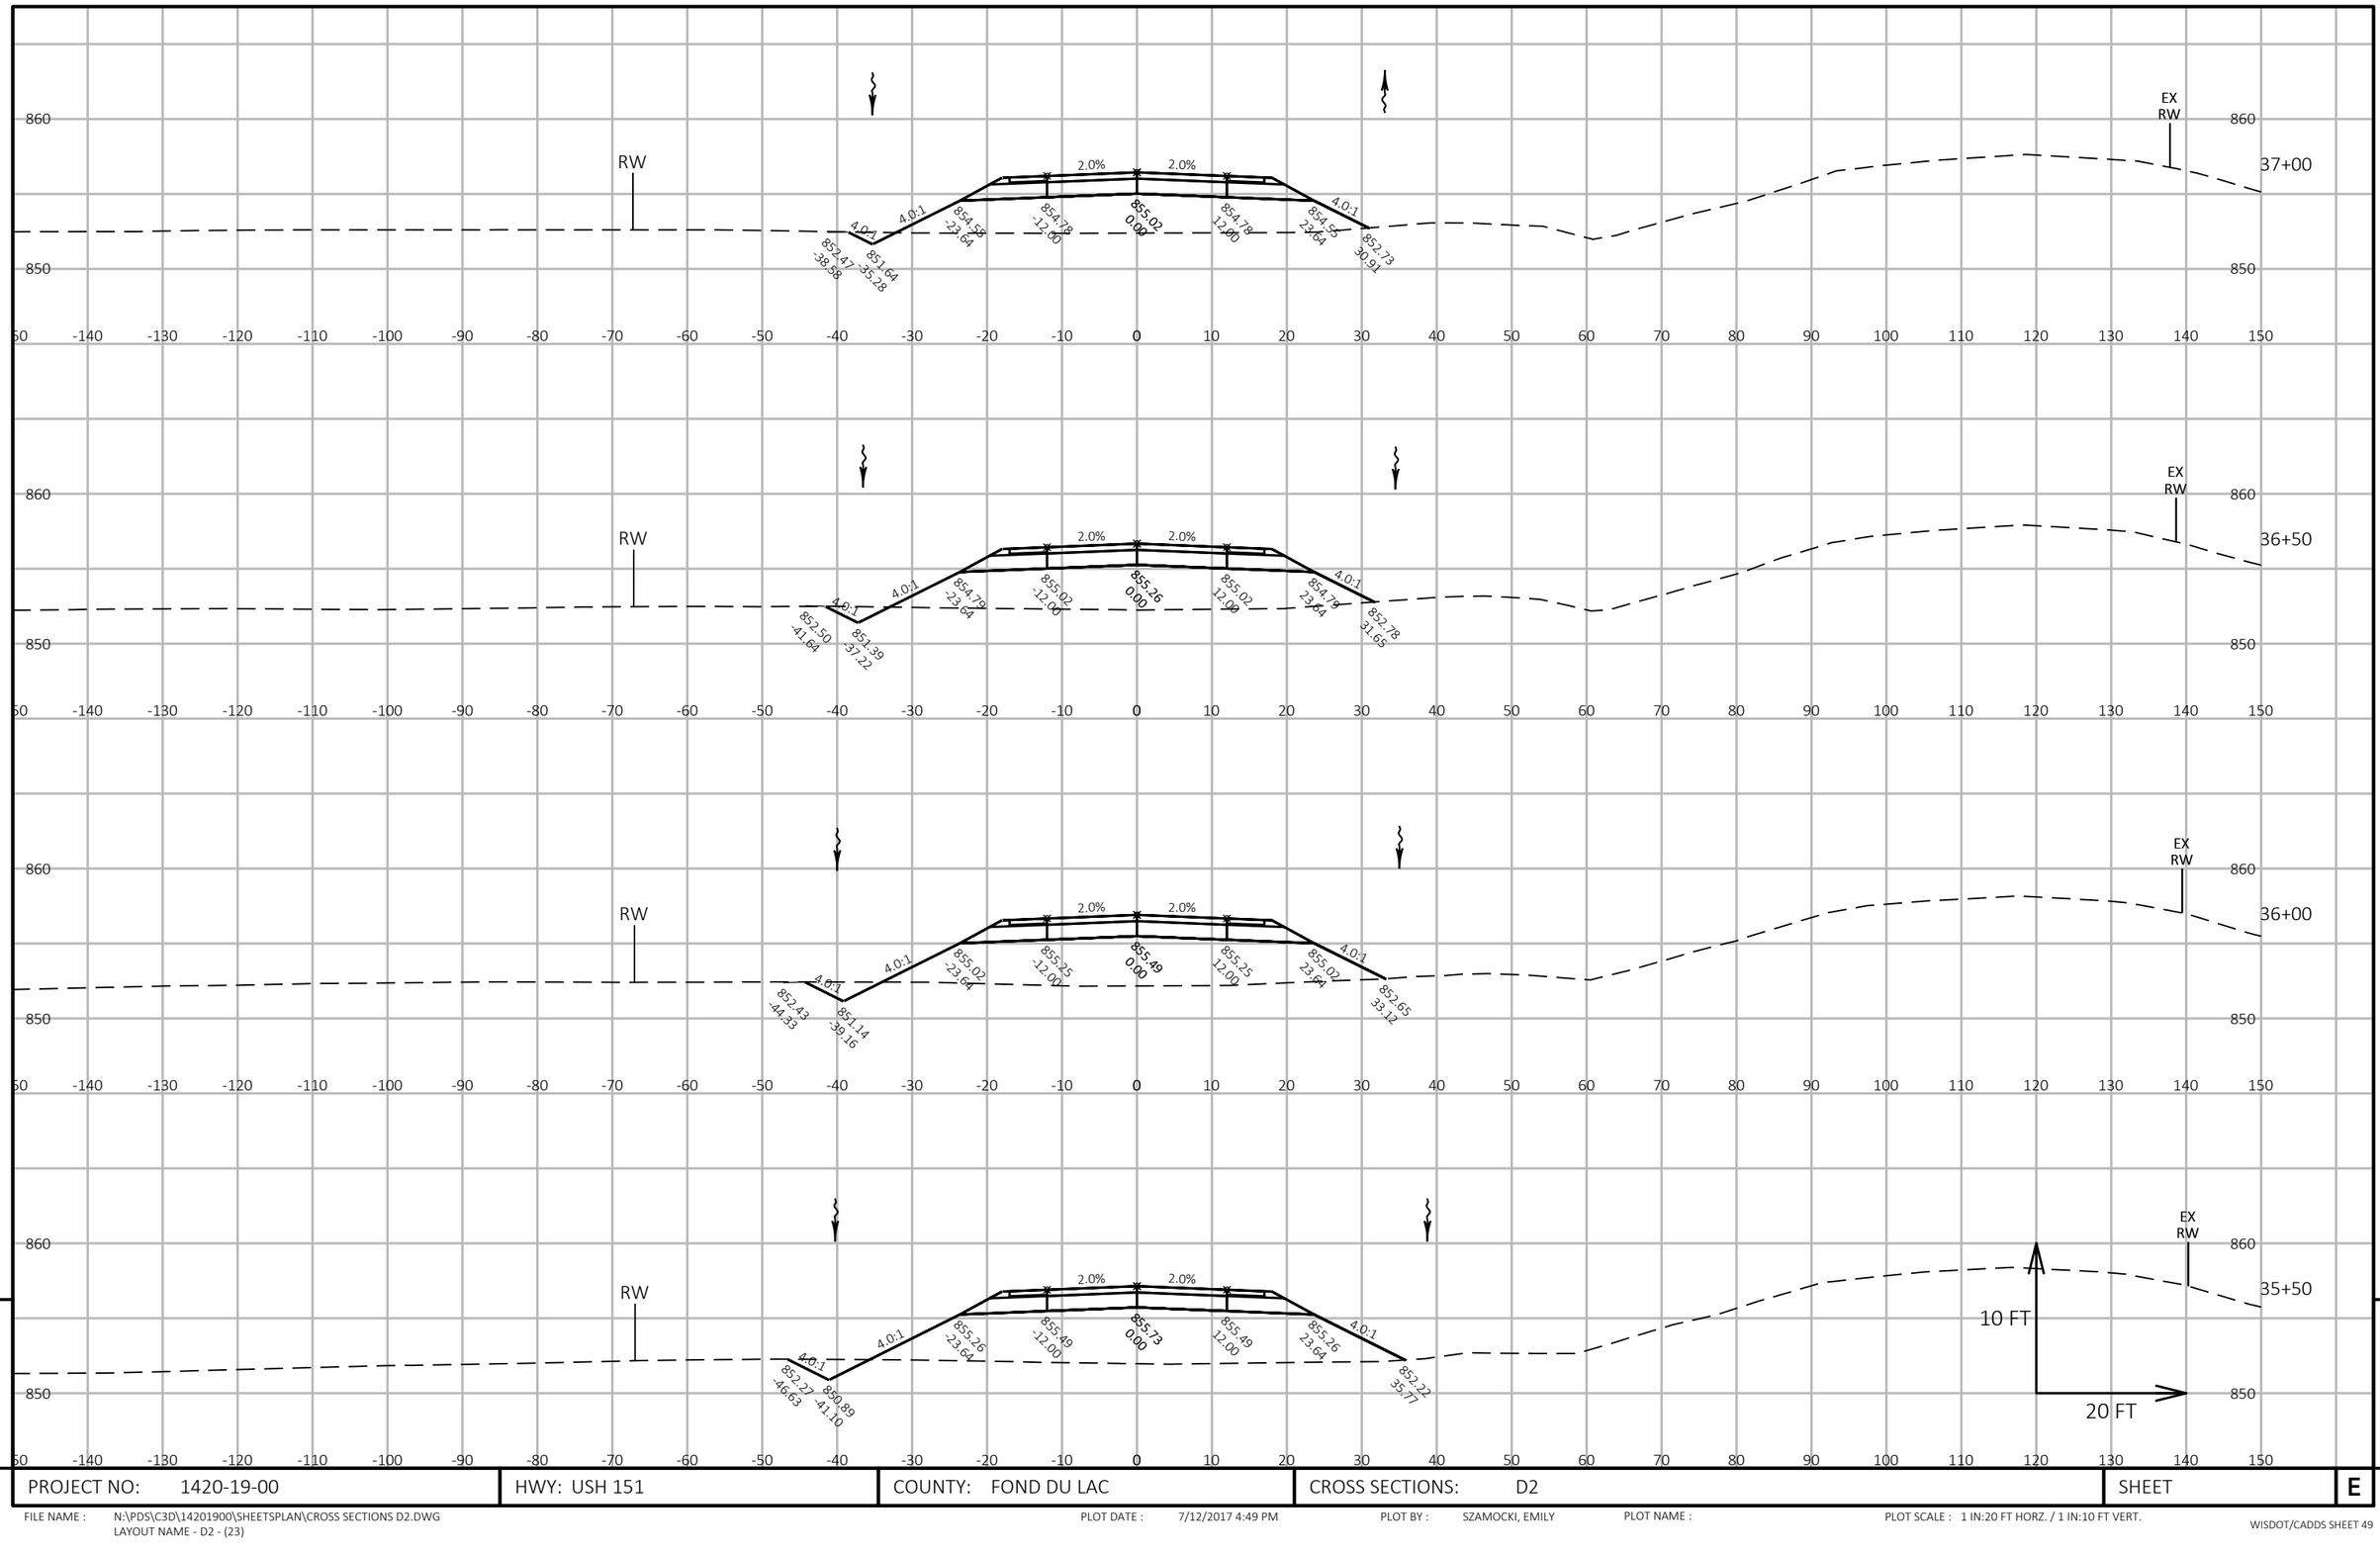

9

9

PROJECT NO: 1420-19-00	HWY: USH 151	COUNTY: FOND DU LAC	CROSS SECTIONS: D2	SHEET	E


FILE NAME : N:\PDS\C3D\14201900\SHEETSPLAN\CROSS SECTIONS D2.DWG
LAYOUT NAME - D2 - (23)

PLOT DATE : 7/12/2017 4:49 PM

PLOT BY : SZAMOCKI, EMILY

PLOT NAME :

PLOT SCALE : 1 IN:20 FT HORZ. / 1 IN:10 FT VERT.

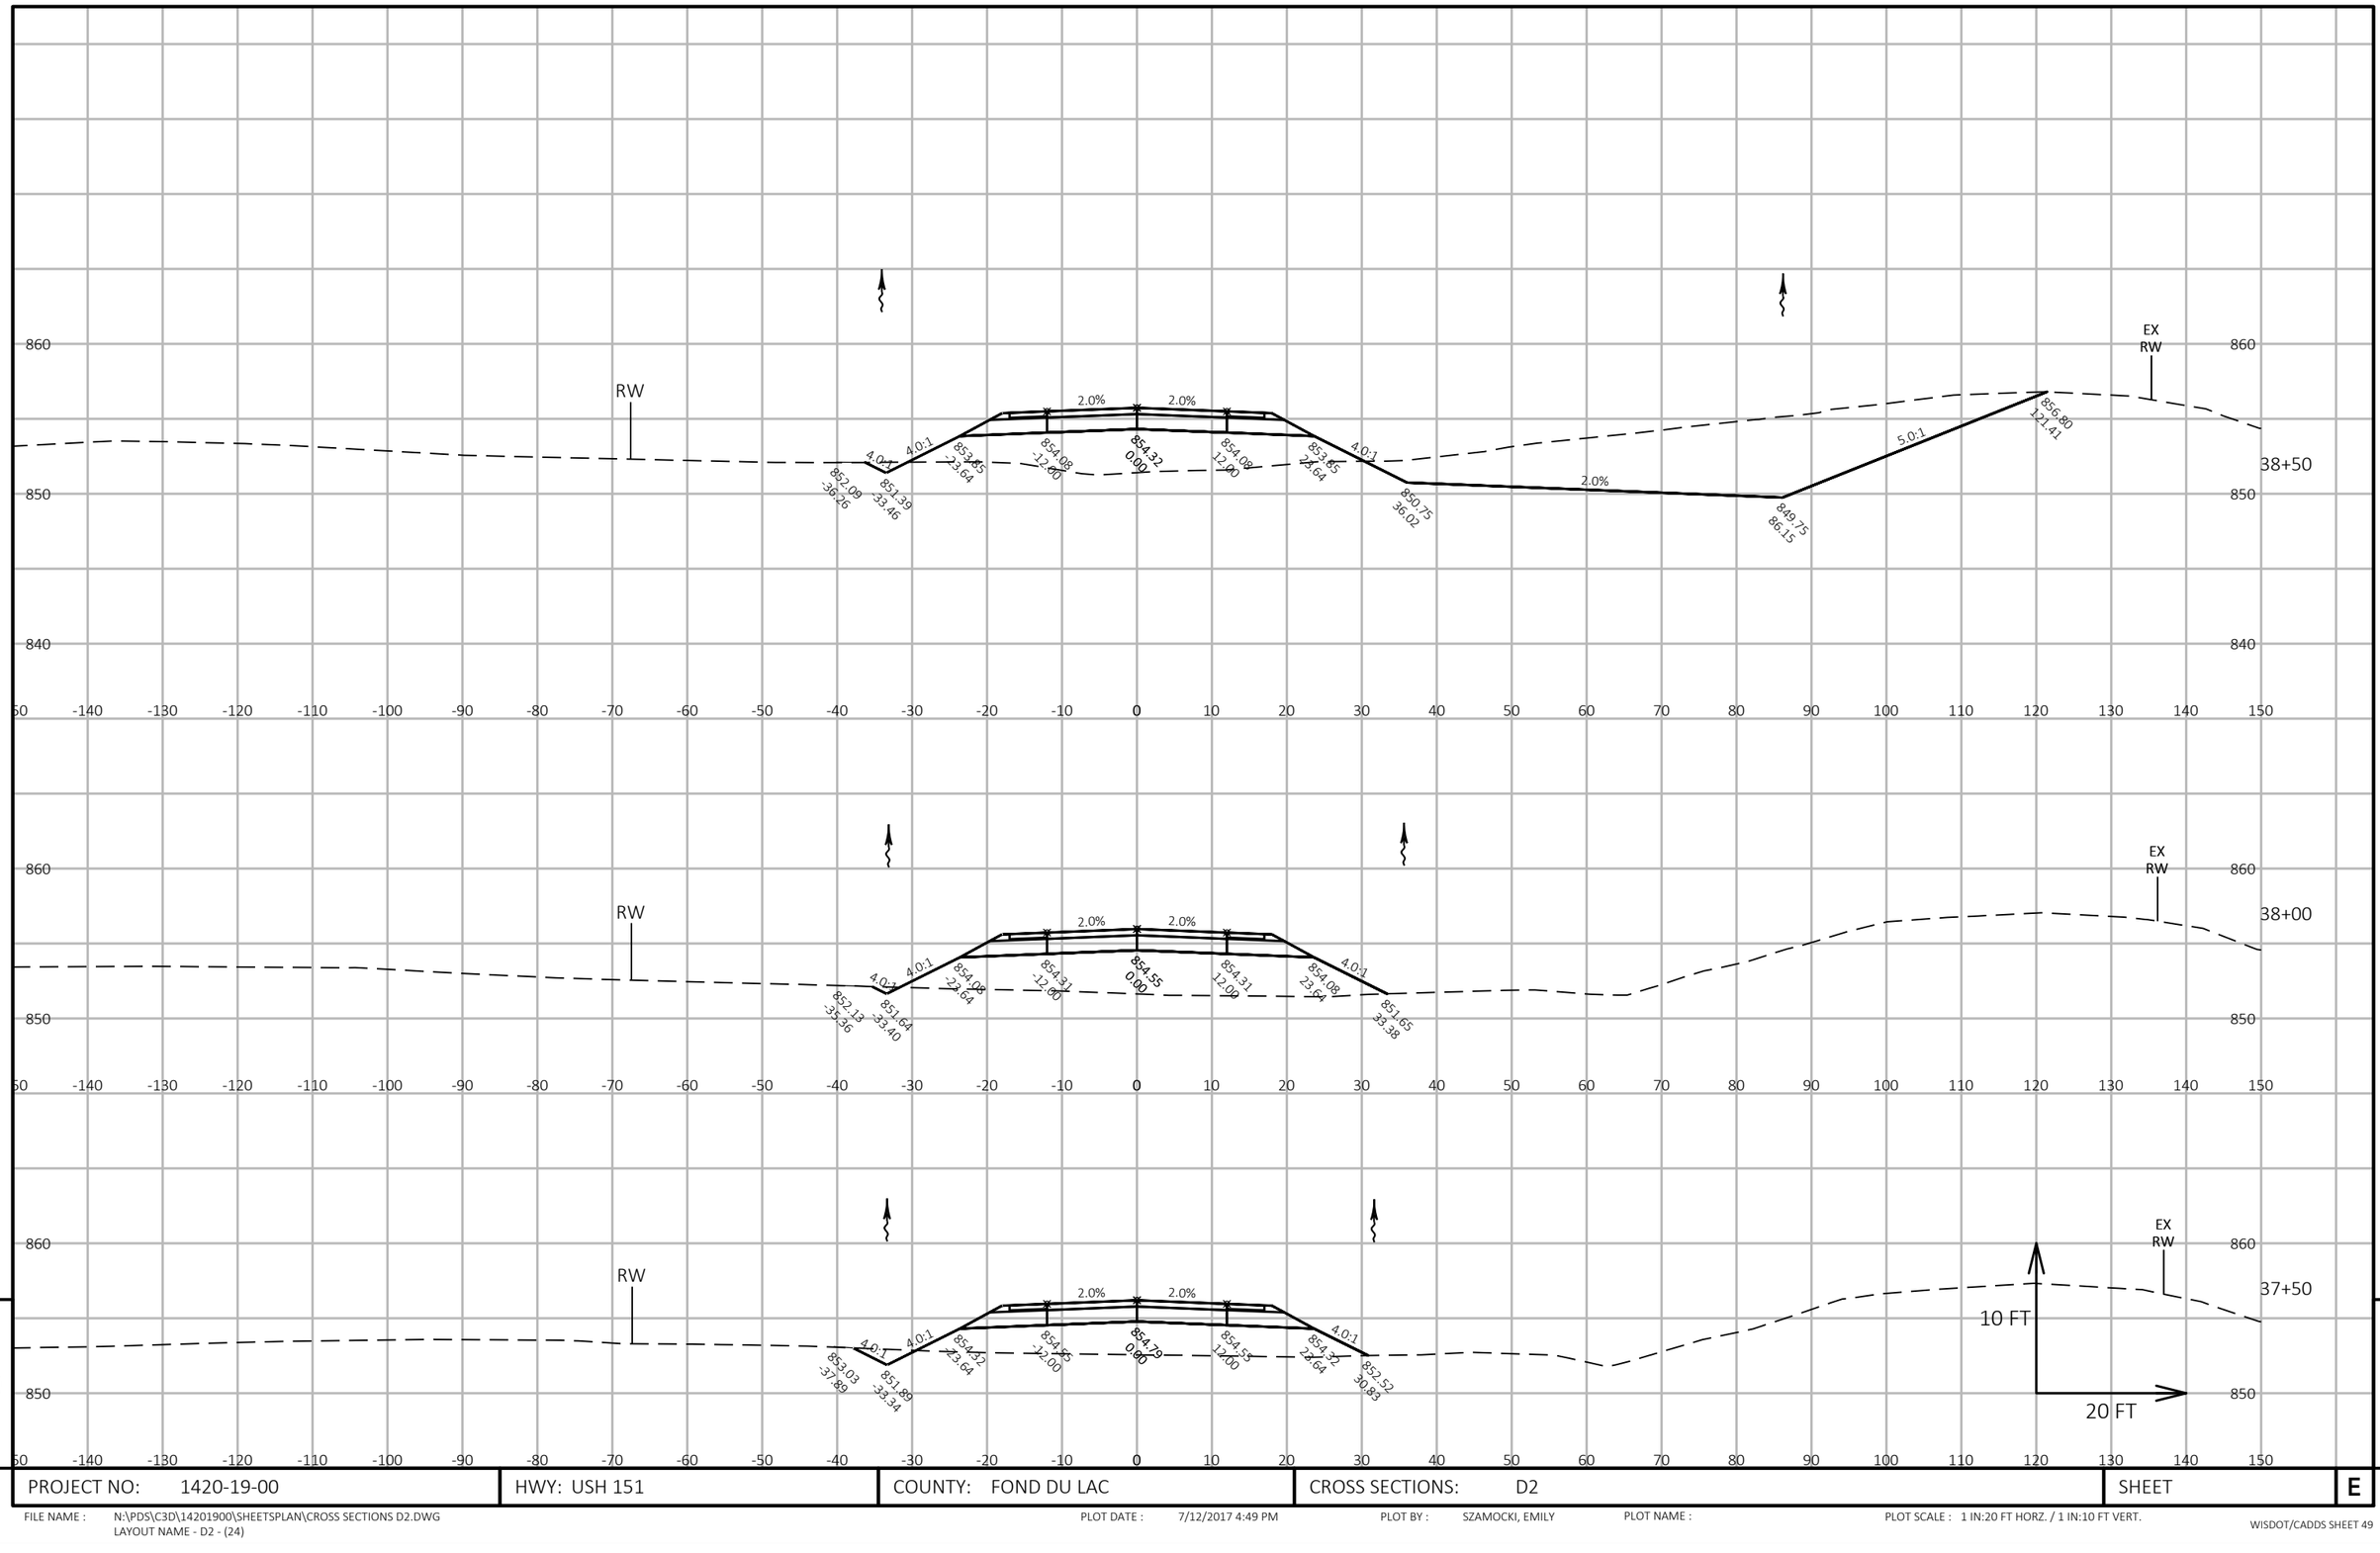

9

PROJECT NO: 1420-19-00	HWY: USH 151	COUNTY: FOND DU LAC	CROSS SECTIONS: D2	SHEET	E

9


FILE NAME : N:\PDS\C3D\14201900\SHEETSPLAN\CROSS SECTIONS D2.DWG
LAYOUT NAME - D2 - (24)

PLOT DATE : 7/12/2017 4:49 PM

PLOT BY : SZAMOCKI, EMILY

PLOT NAME :

PLOT SCALE : 1 IN:20 FT HORZ. / 1 IN:10 FT VERT.

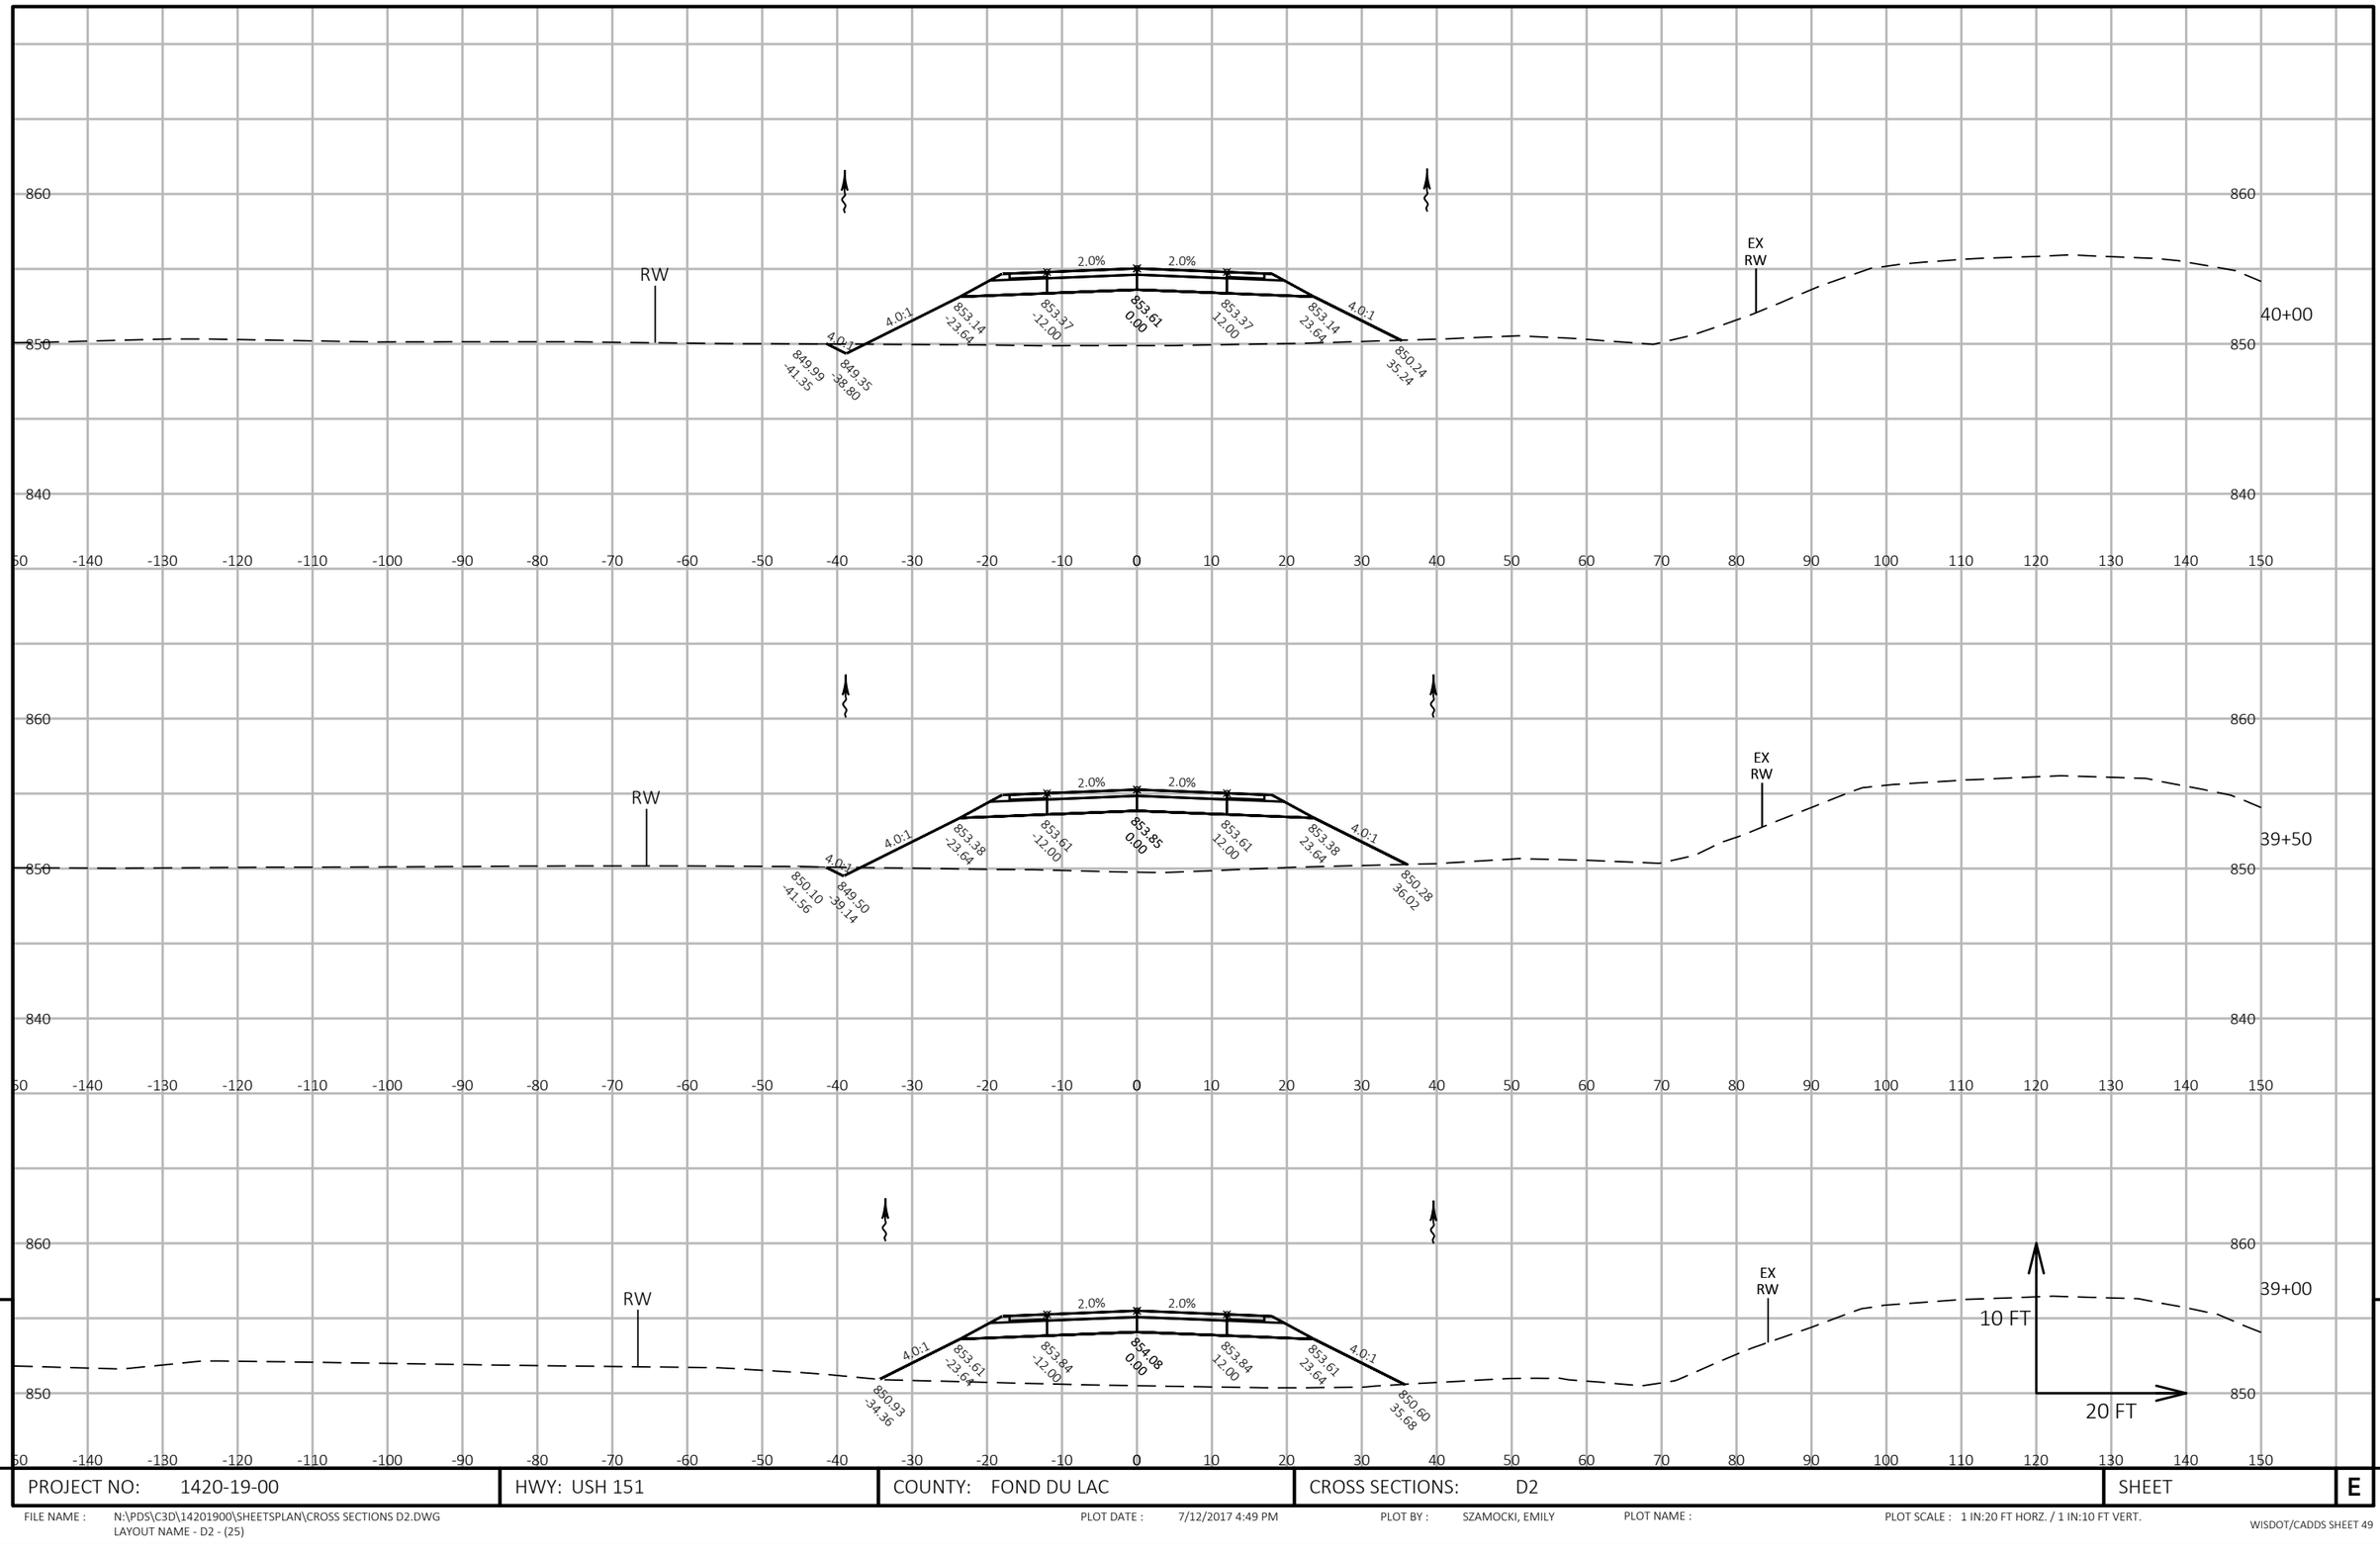


PROJECT NO: 1420-19-00	HWY: USH 151	COUNTY: FOND DU LAC	CROSS SECTIONS: D2	SHEET	E

FILE NAME : N:\PDS\C3D\14201900\SHEETSPLAN\CROSS SECTIONS D2.DWG
LAYOUT NAME - D2 - (25)

PLOT DATE : 7/12/2017 4:49 PM PLOT BY : SZAMOCKI, EMILY PLOT NAME : PLOT SCALE : 1 IN:20 FT HORZ. / 1 IN:10 FT VERT.

WISDOT/CADDS SHEET 49

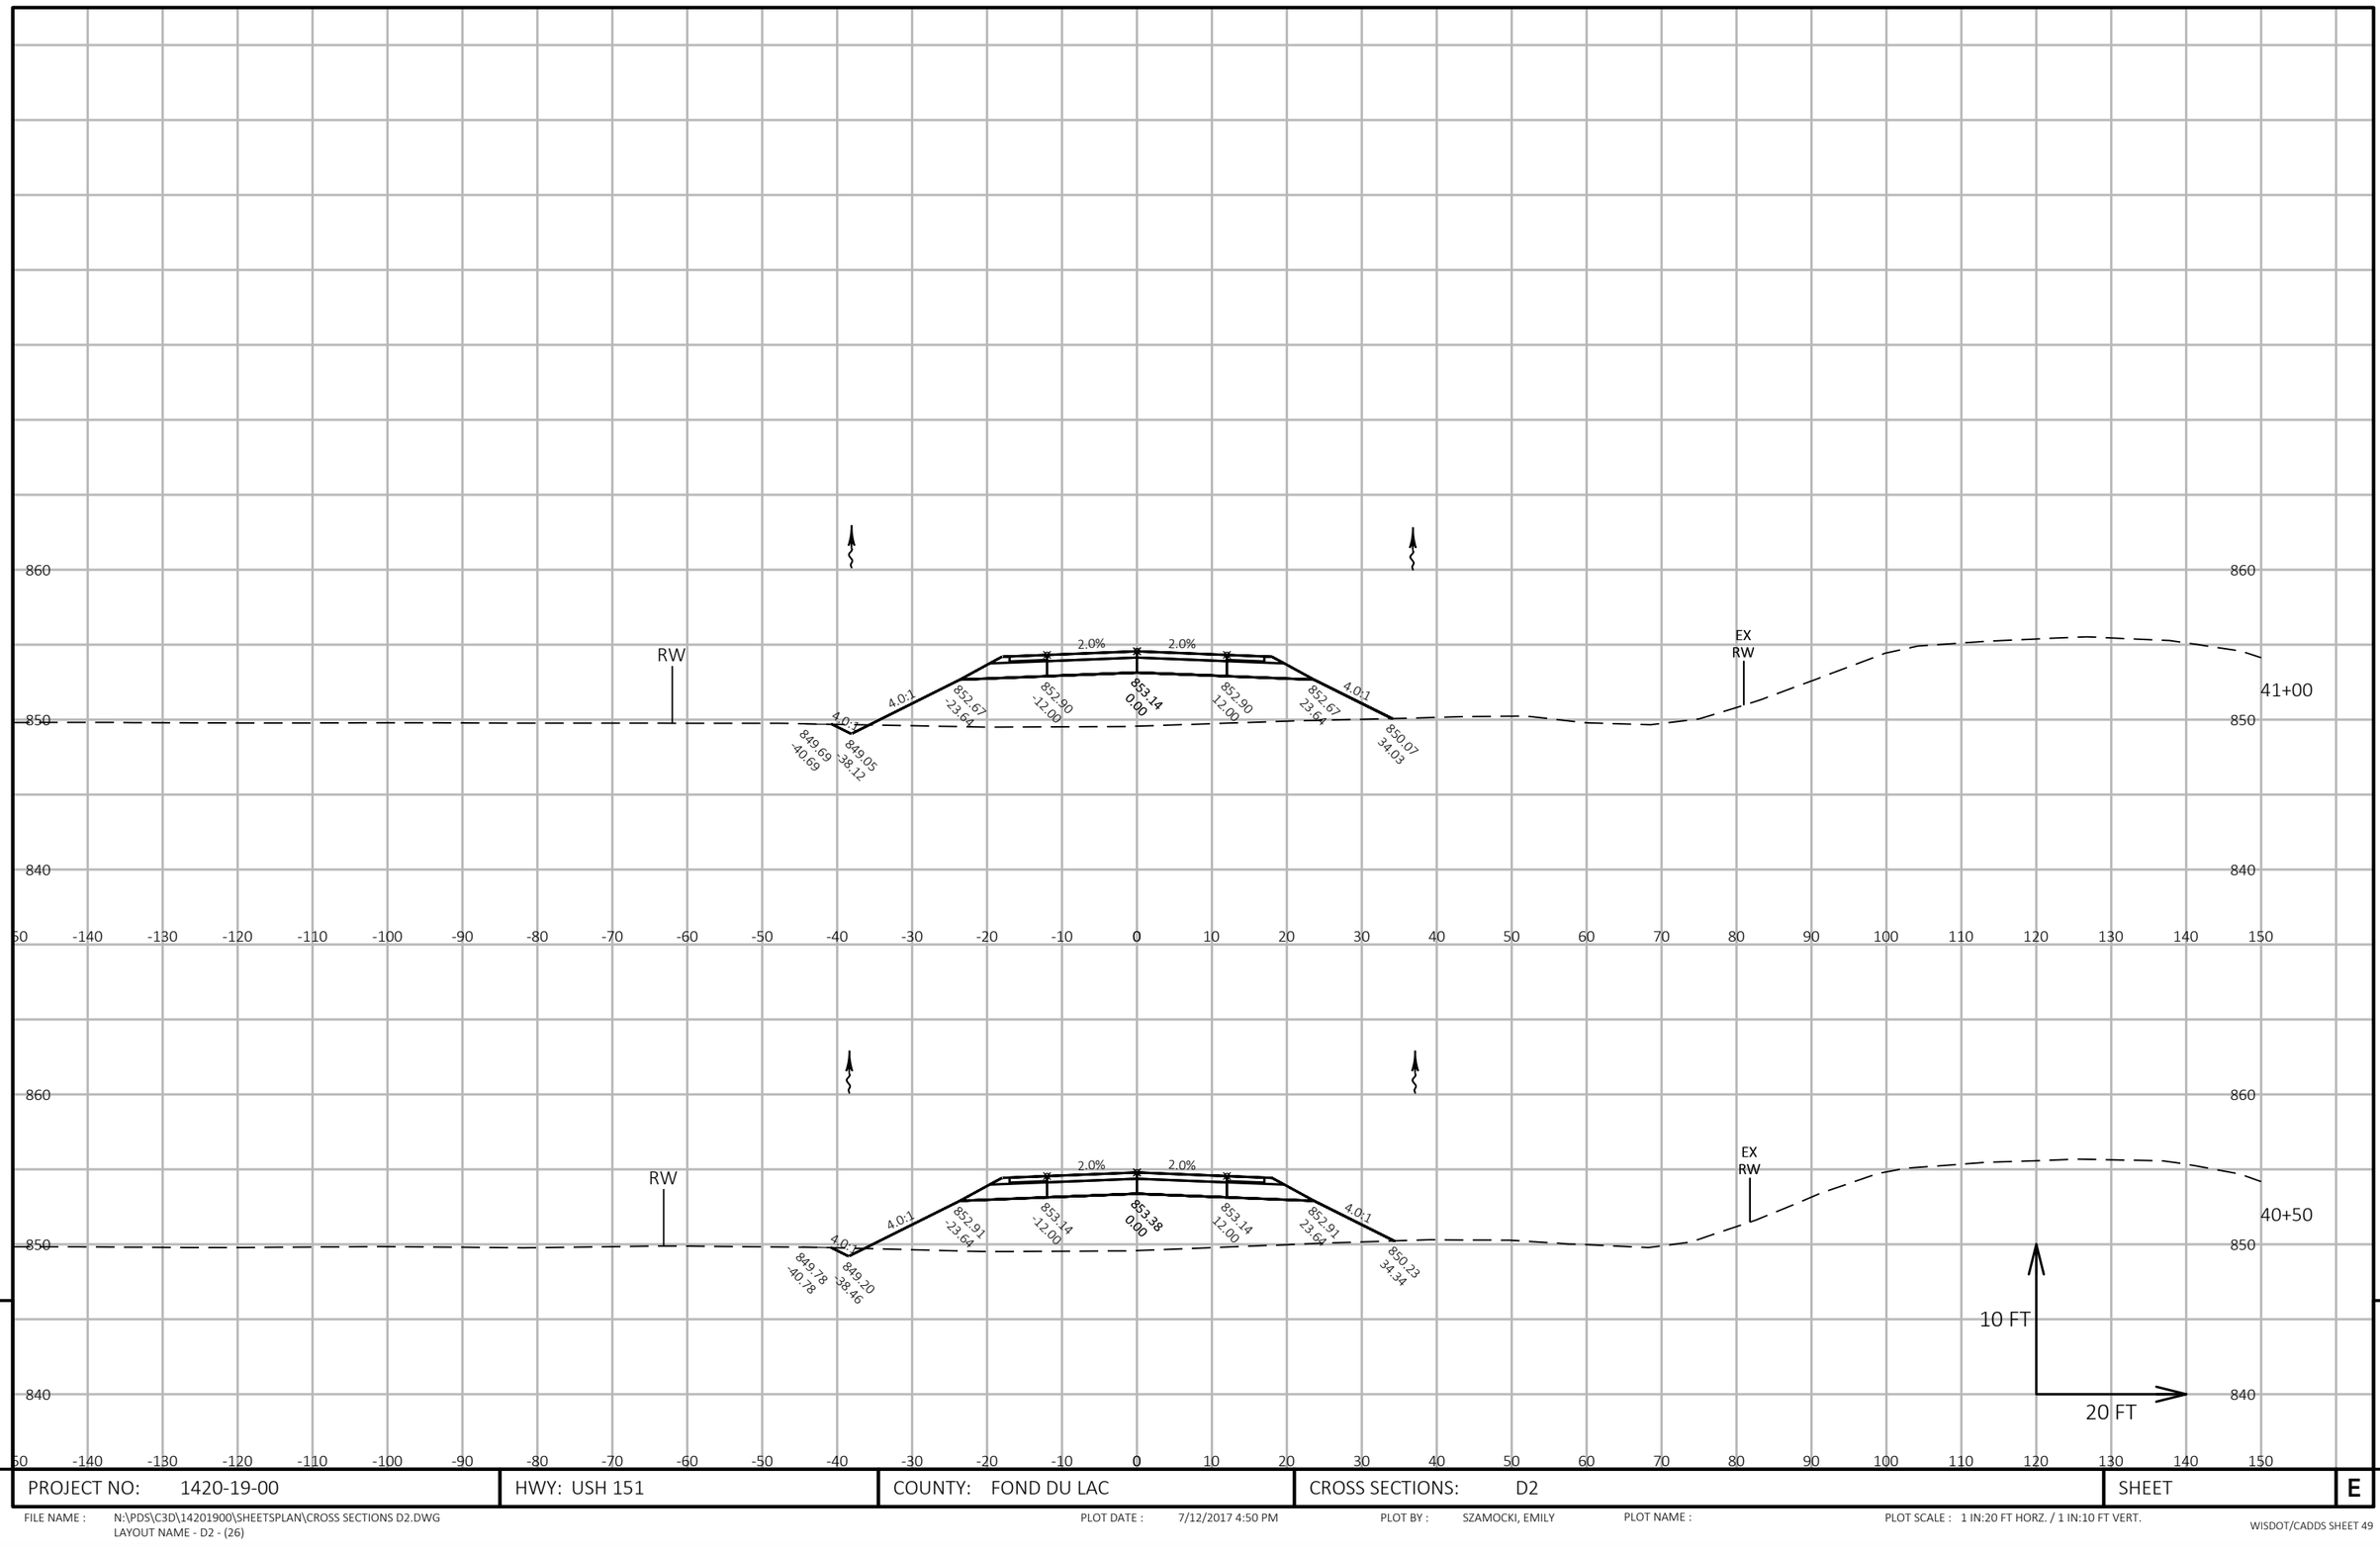


9

PROJECT NO: 1420-19-00	HWY: USH 151	COUNTY: FOND DU LAC	CROSS SECTIONS: D2	SHEET	E

9

FILE NAME : N:\PDS\C3D\14201900\SHEETSPLAN\CROSS SECTIONS D2.DWG
LAYOUT NAME - D2 - (26)

PLOT DATE : 7/12/2017 4:50 PM PLOT BY : SZAMOCKI, EMILY PLOT NAME : PLOT SCALE : 1 IN:20 FT HORZ. / 1 IN:10 FT VERT.

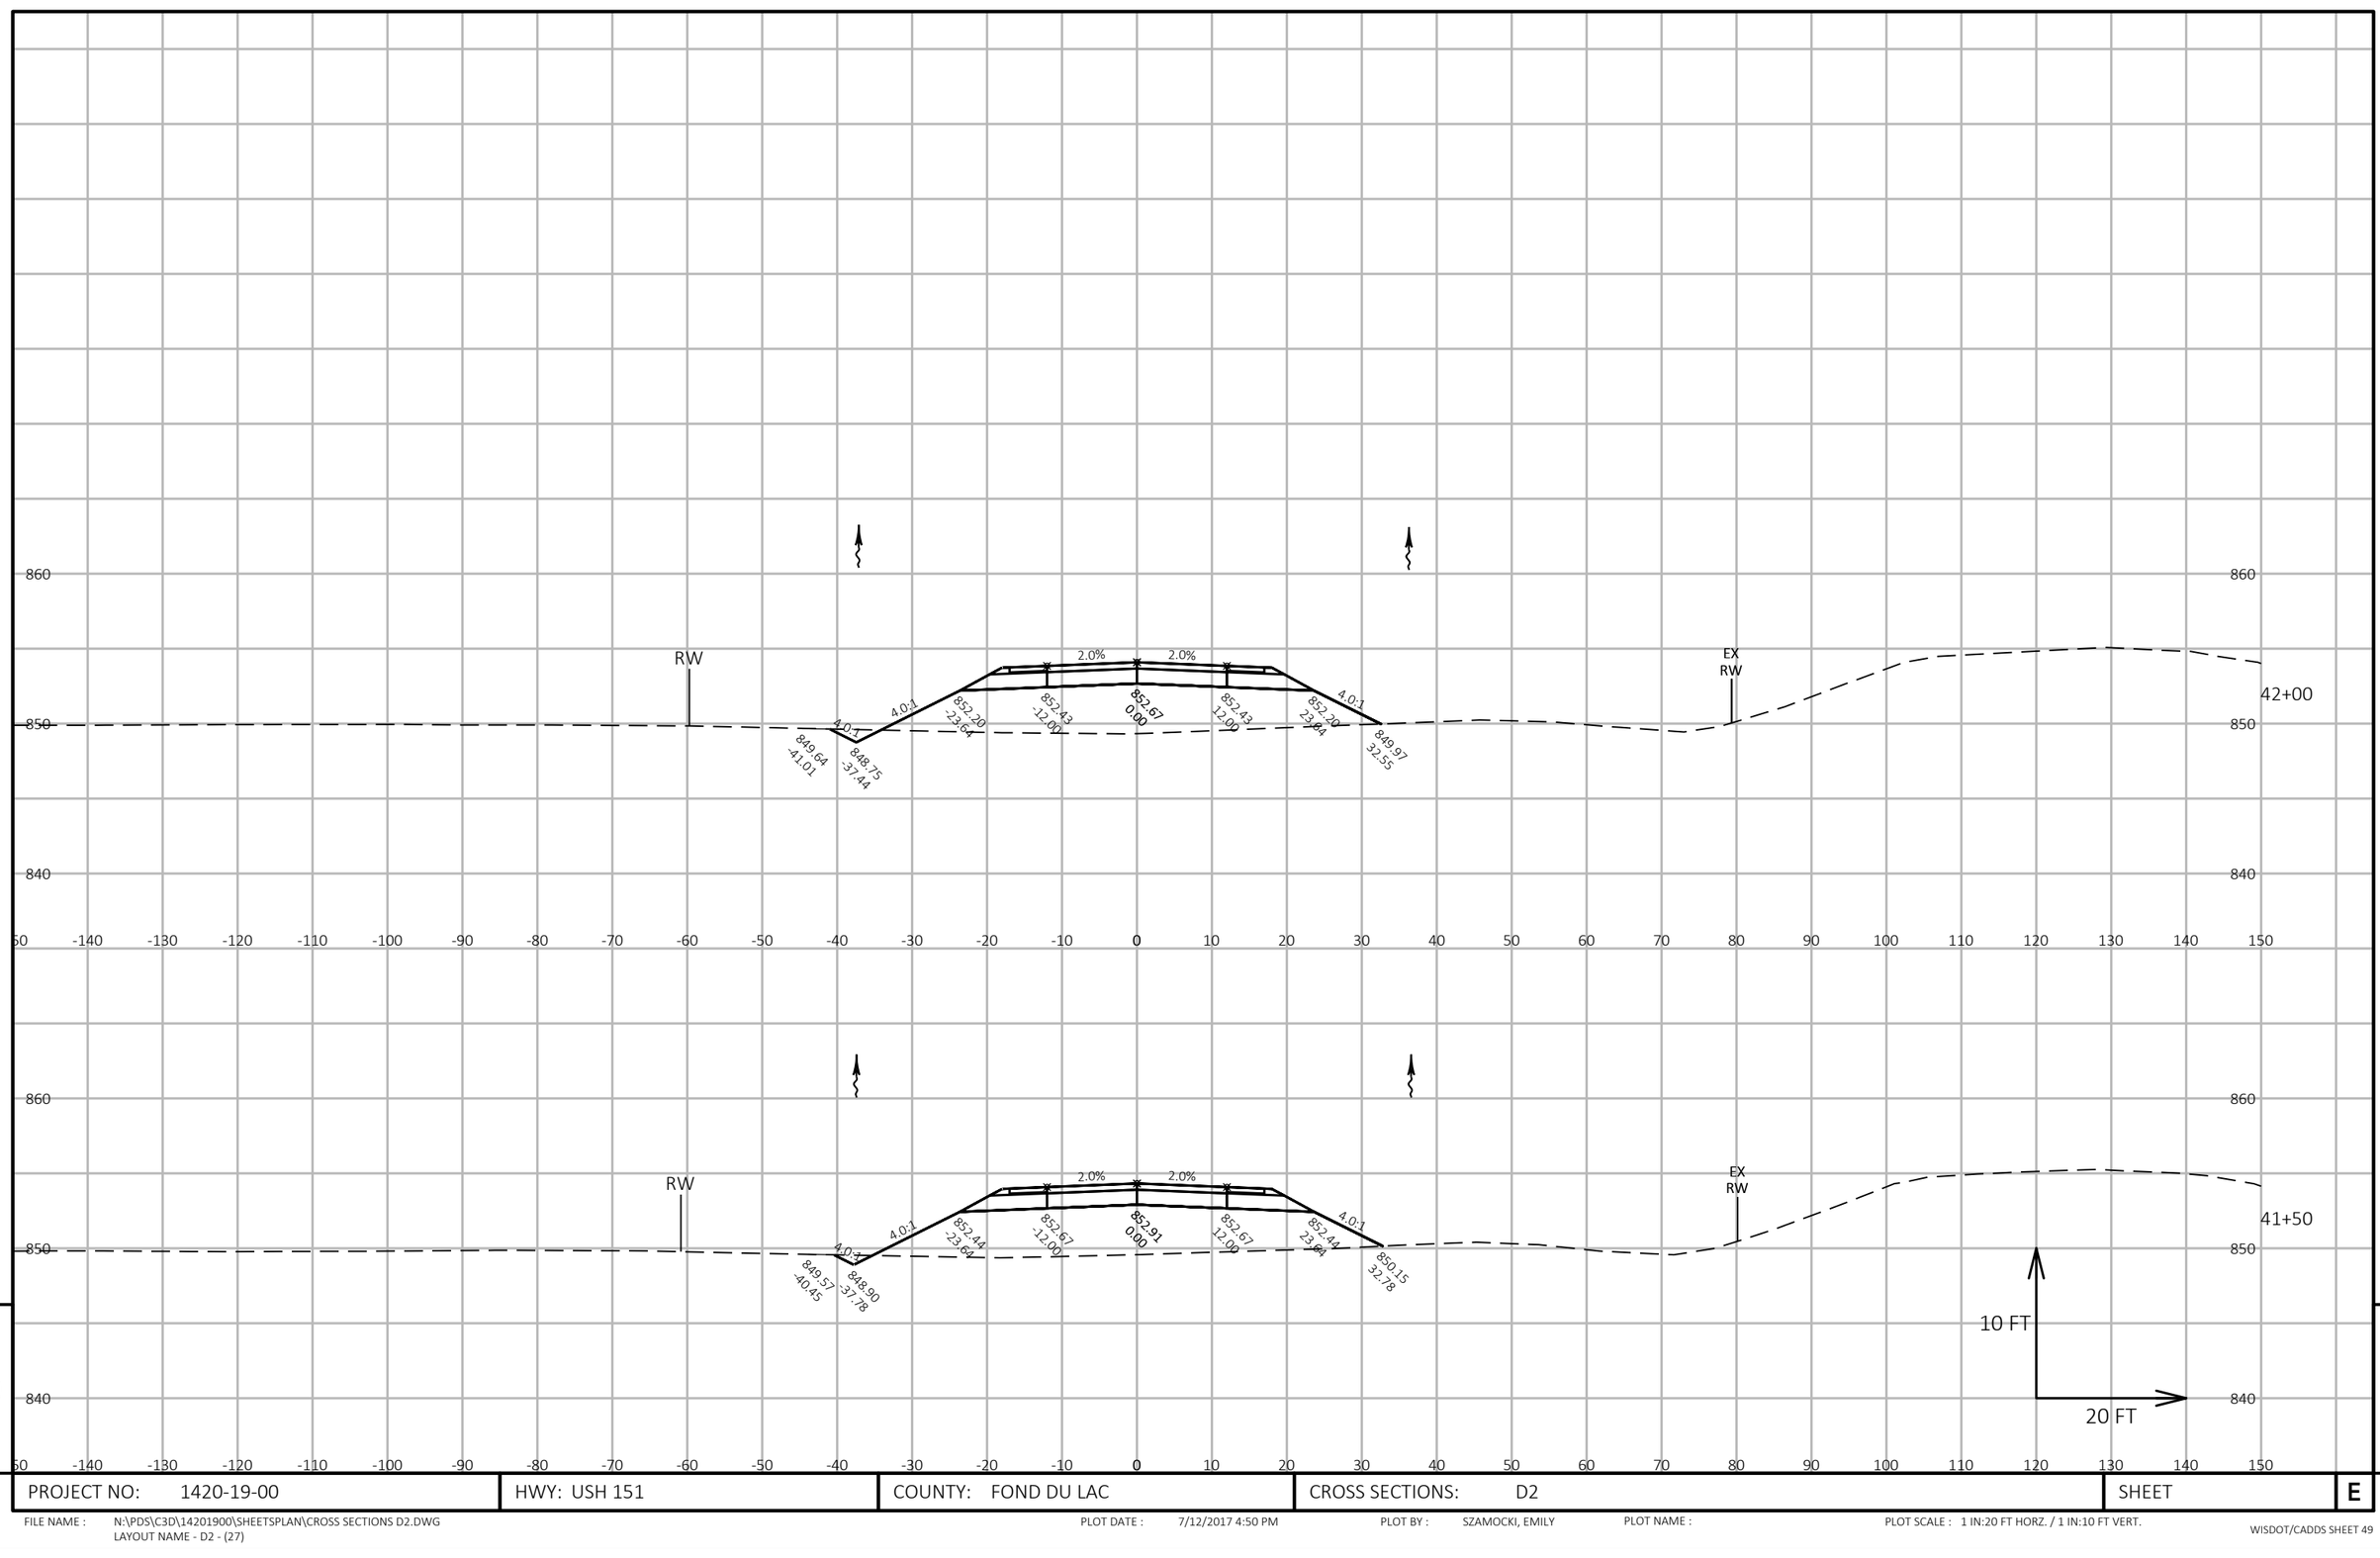


9

PROJECT NO: 1420-19-00	HWY: USH 151	COUNTY: FOND DU LAC	CROSS SECTIONS: D2	SHEET	E

9

FILE NAME : N:\PDS\C3D\14201900\SHEETSPLAN\CROSS SECTIONS D2.DWG
LAYOUT NAME - D2 - (27)


PLOT DATE : 7/12/2017 4:50 PM PLOT BY : SZAMOCKI, EMILY PLOT NAME : PLOT SCALE : 1 IN:20 FT HORZ. / 1 IN:10 FT VERT.

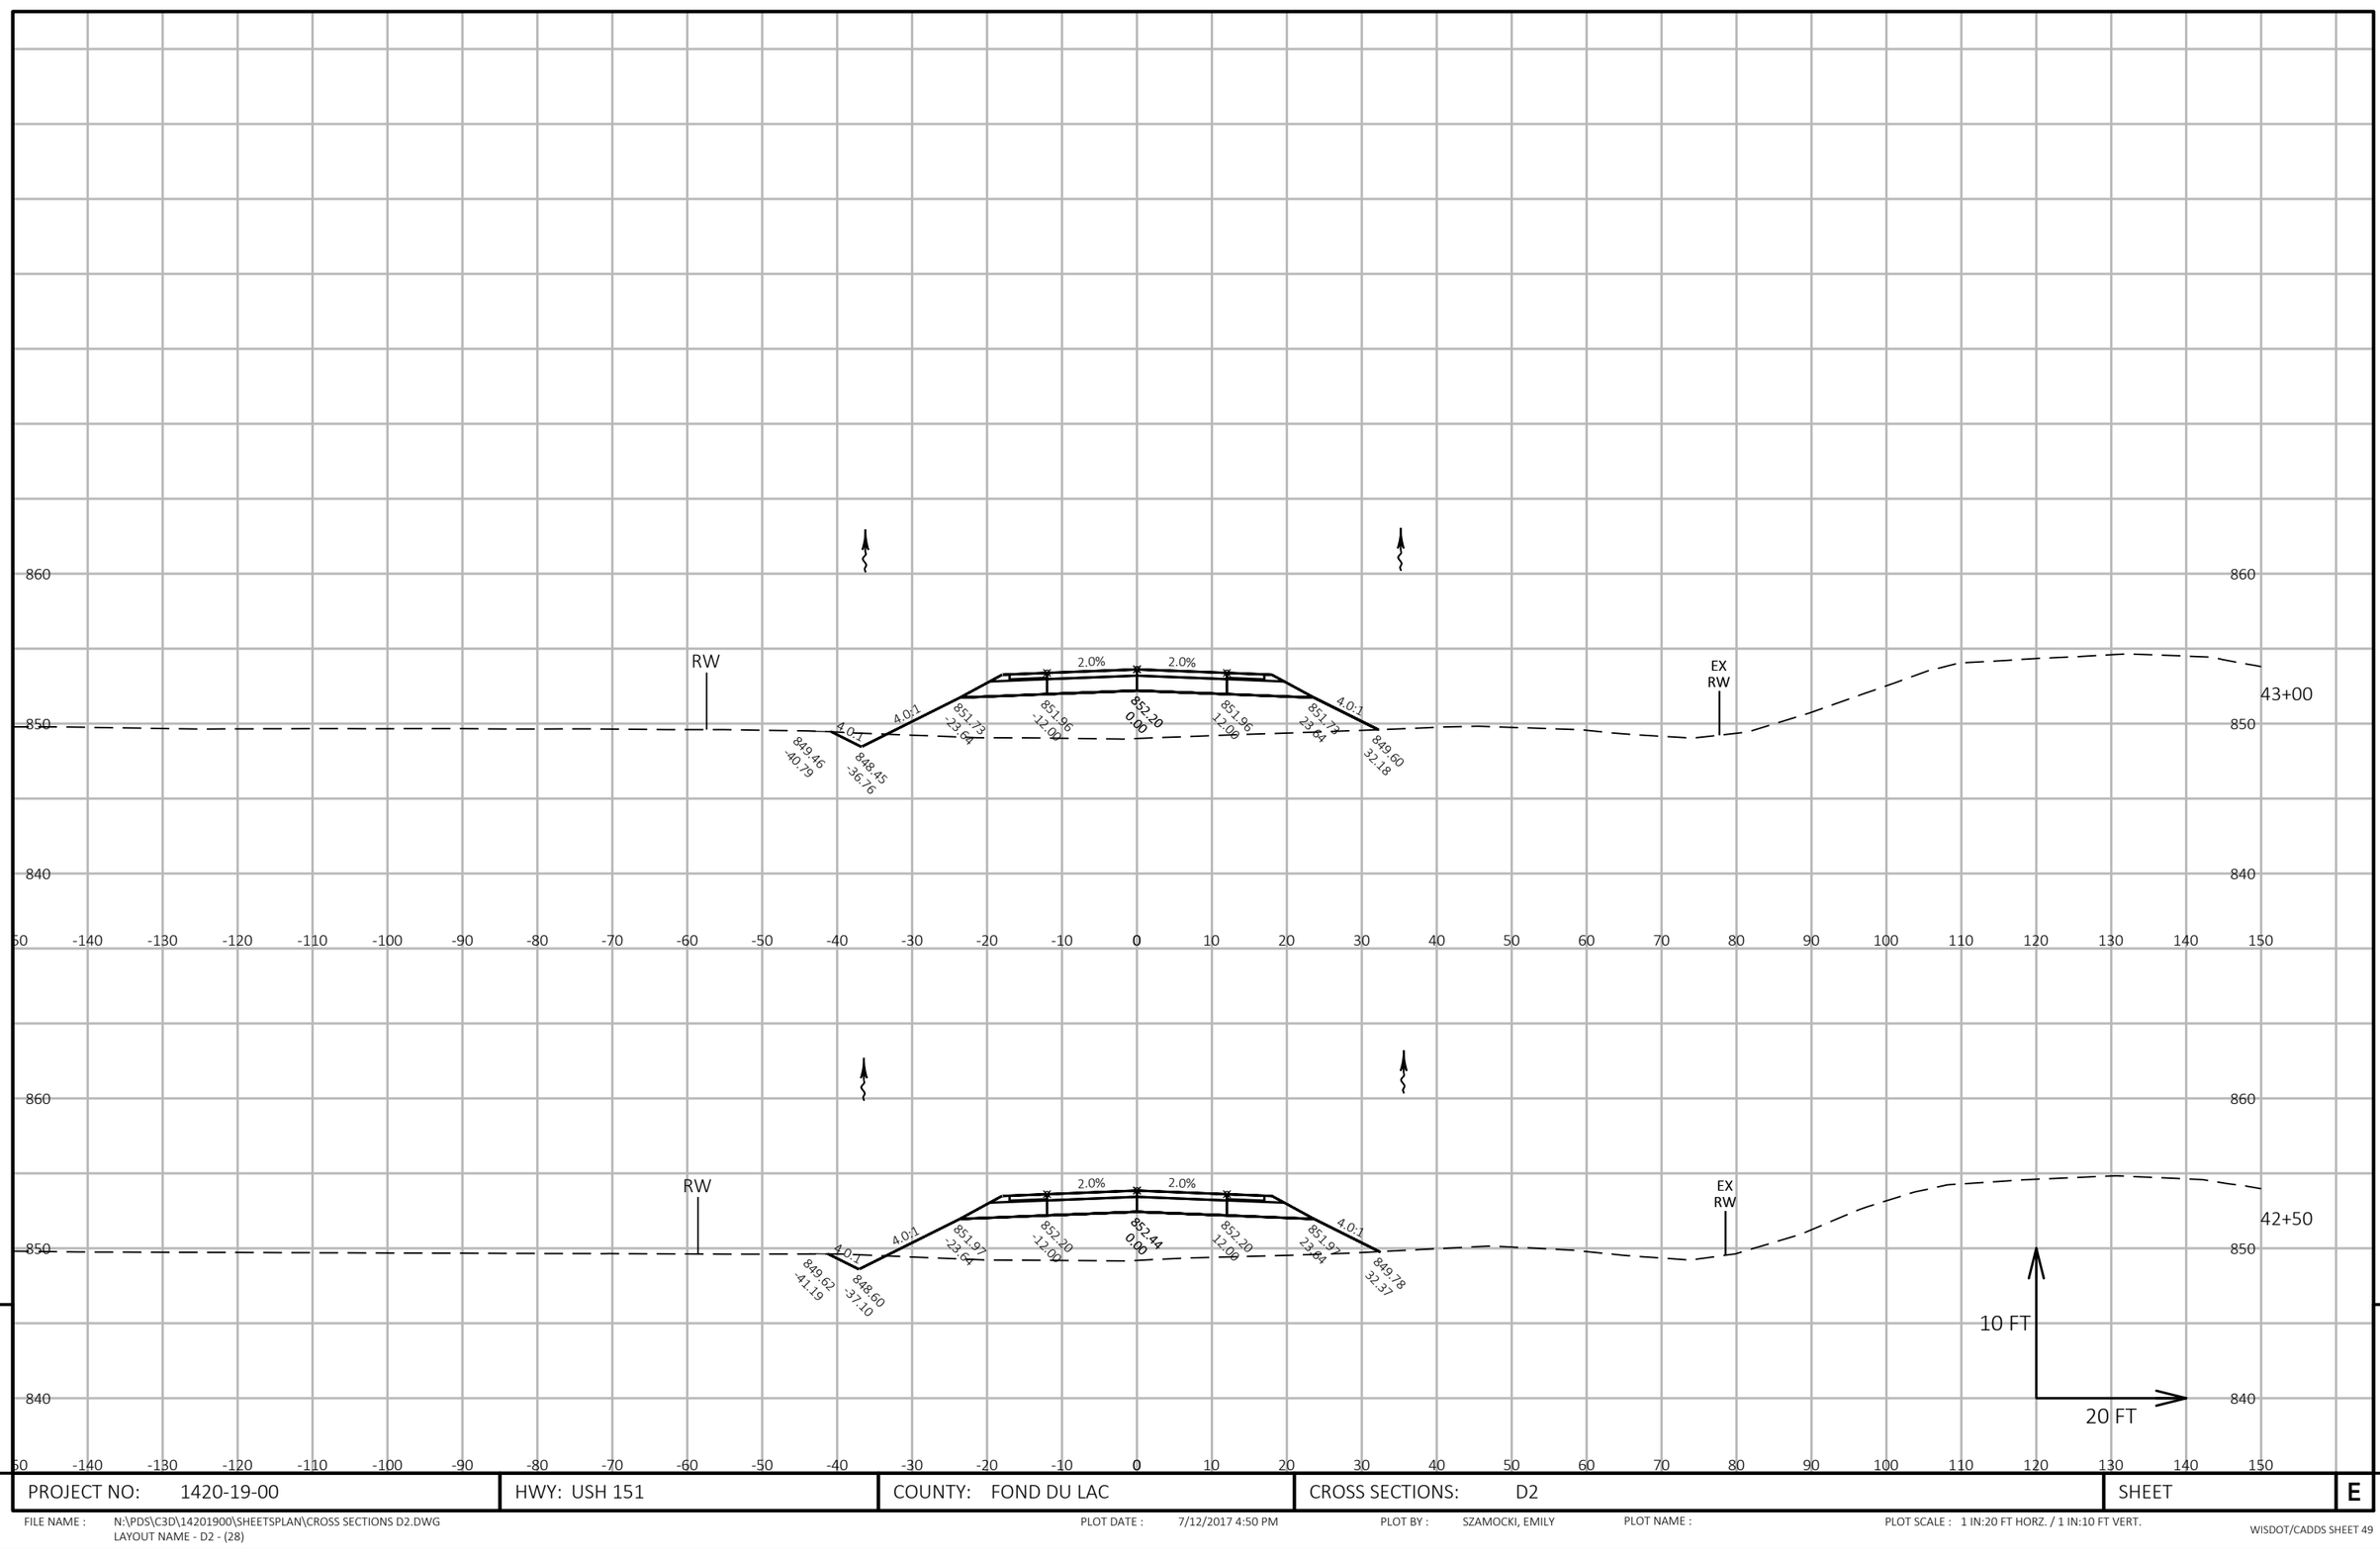

PROJECT NO: 1420-19-00	HWY: USH 151	COUNTY: FOND DU LAC	CROSS SECTIONS: D2	SHEET E

FILE NAME : N:\PDS\C3D\14201900\SHEETSPLAN\CROSS SECTIONS D2.DWG
LAYOUT NAME - D2 - (28)

PLOT DATE : 7/12/2017 4:50 PM PLOT BY : SZAMOCKI, EMILY PLOT NAME : PLOT SCALE : 1 IN:20 FT HORZ. / 1 IN:10 FT VERT.

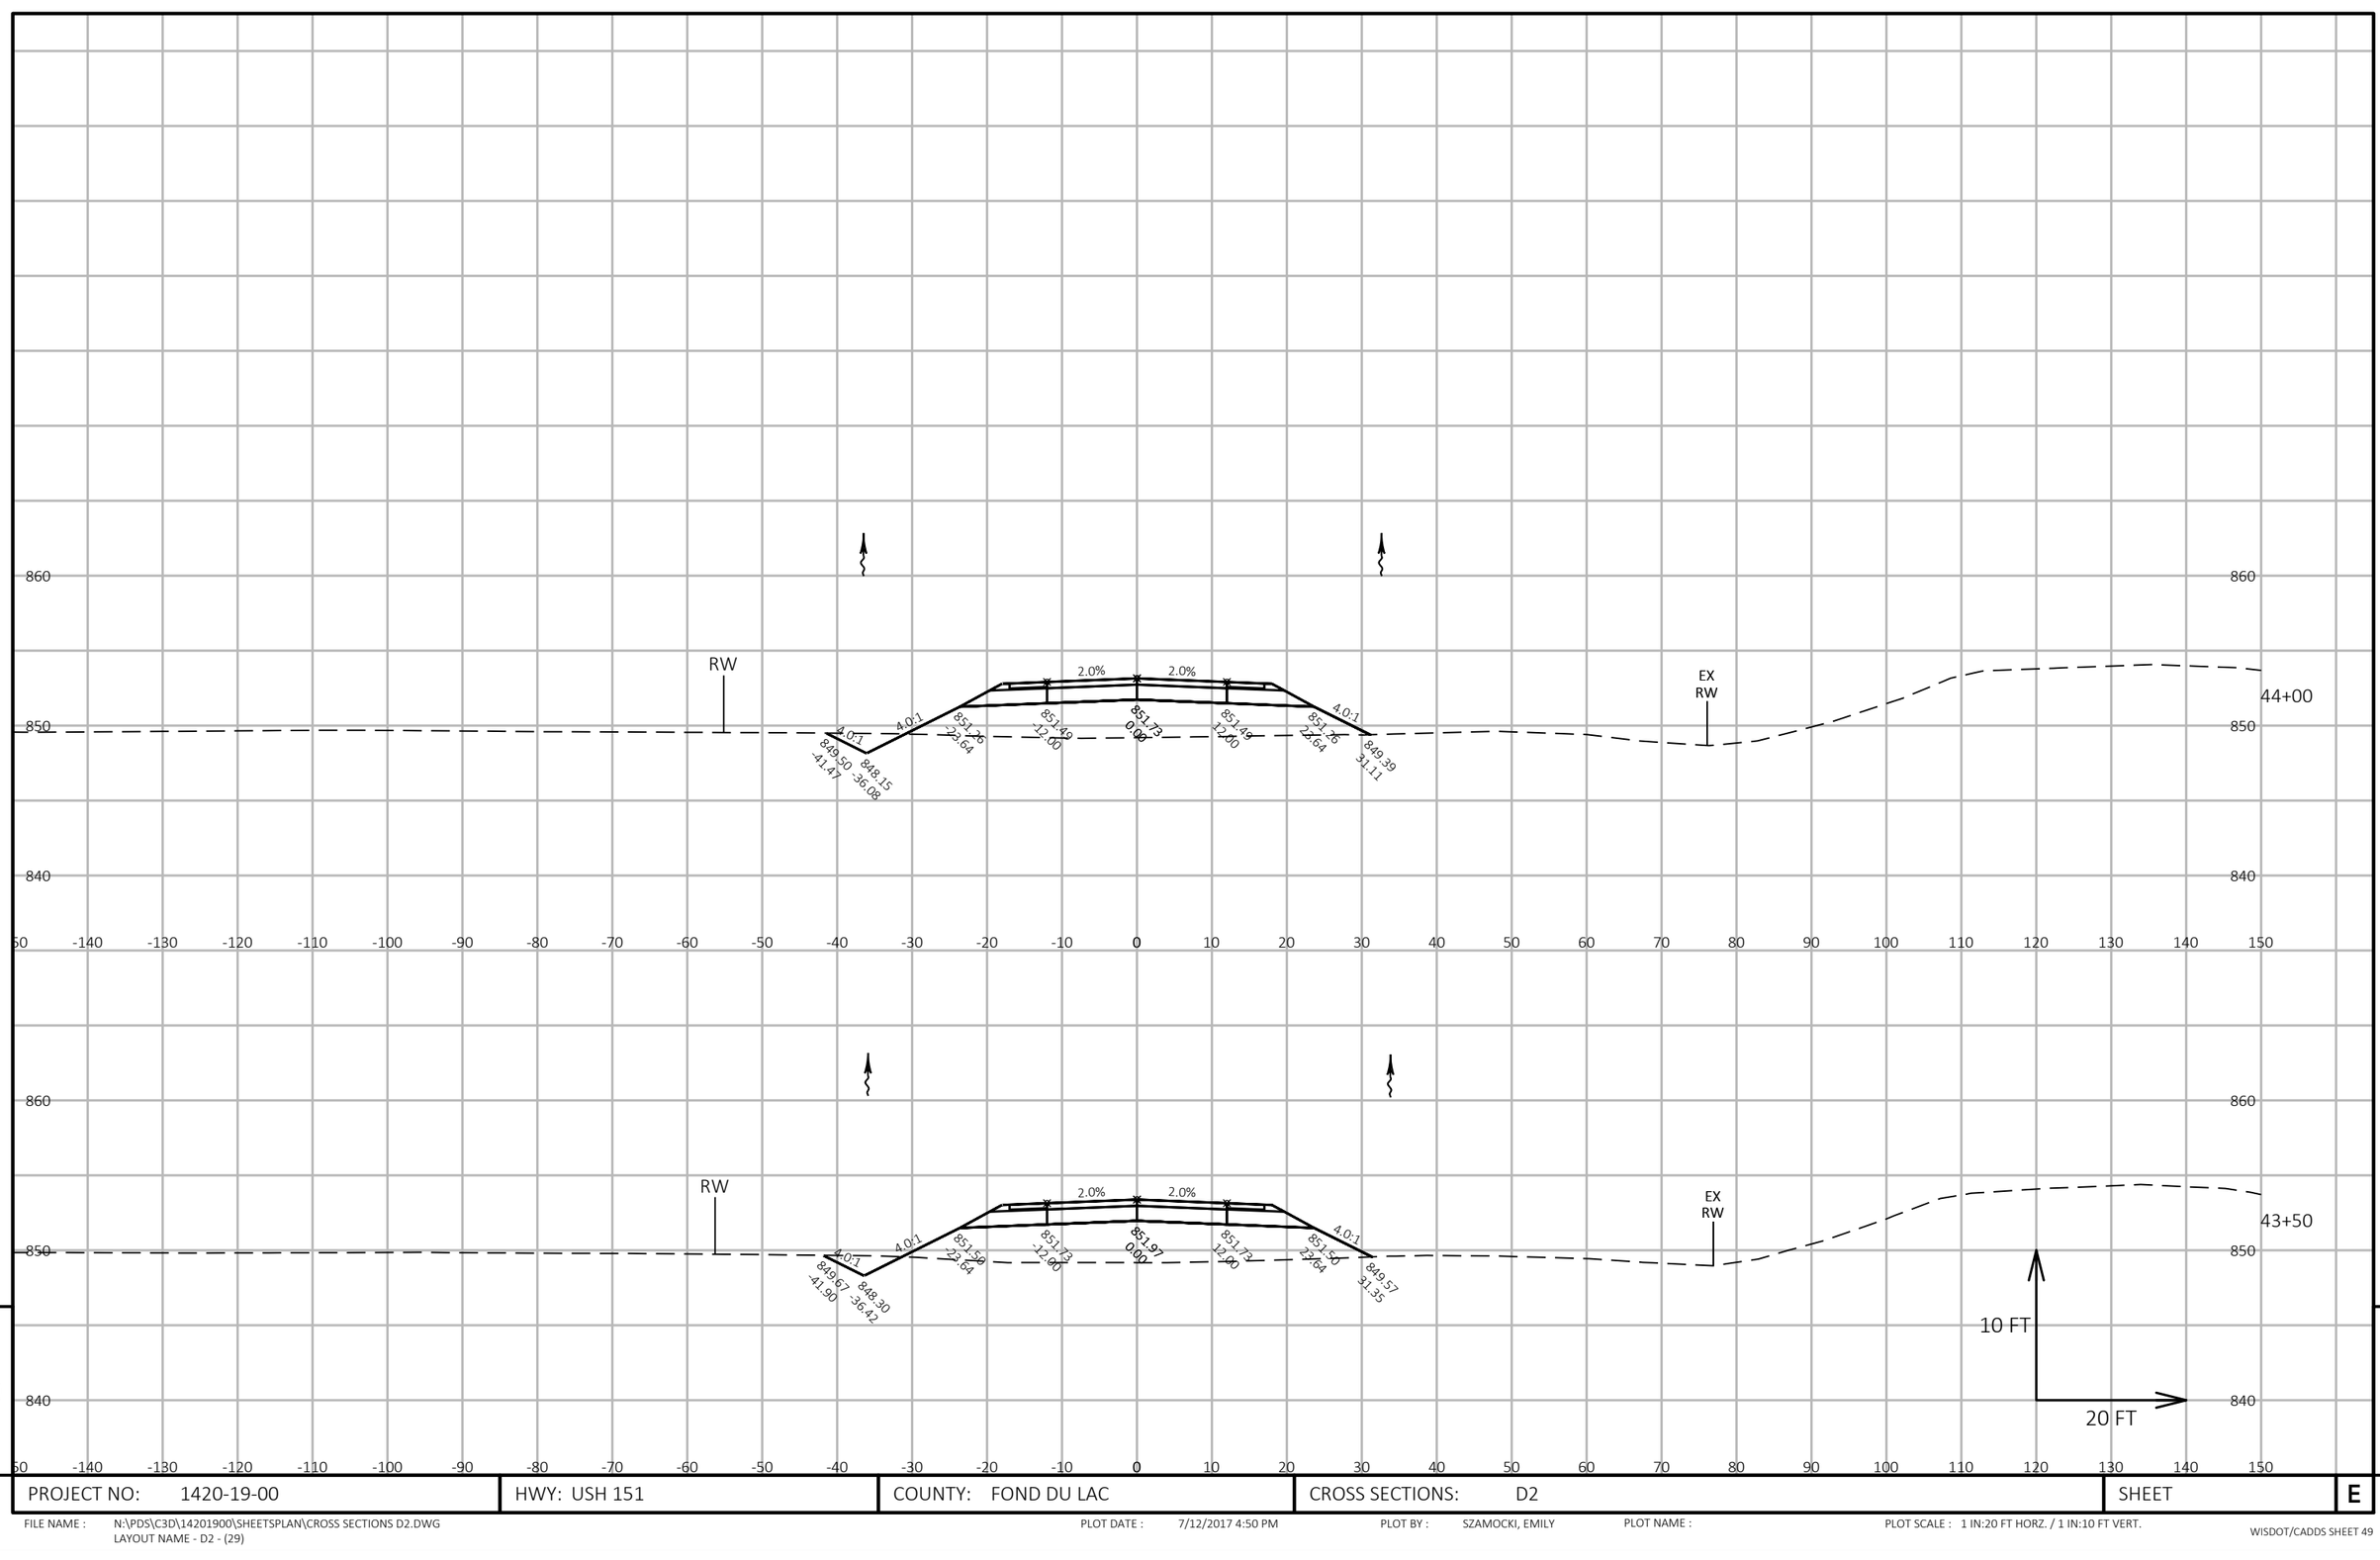


9

PROJECT NO: 1420-19-00	HWY: USH 151	COUNTY: FOND DU LAC	CROSS SECTIONS: D2	SHEET	E

FILE NAME : N:\PDS\C3D\14201900\SHEETSPLAN\CROSS SECTIONS D2.DWG
LAYOUT NAME - D2 - (29)

PLOT DATE : 7/12/2017 4:50 PM PLOT BY : SZAMOCKI, EMILY PLOT NAME : PLOT SCALE : 1 IN:20 FT HORZ. / 1 IN:10 FT VERT.

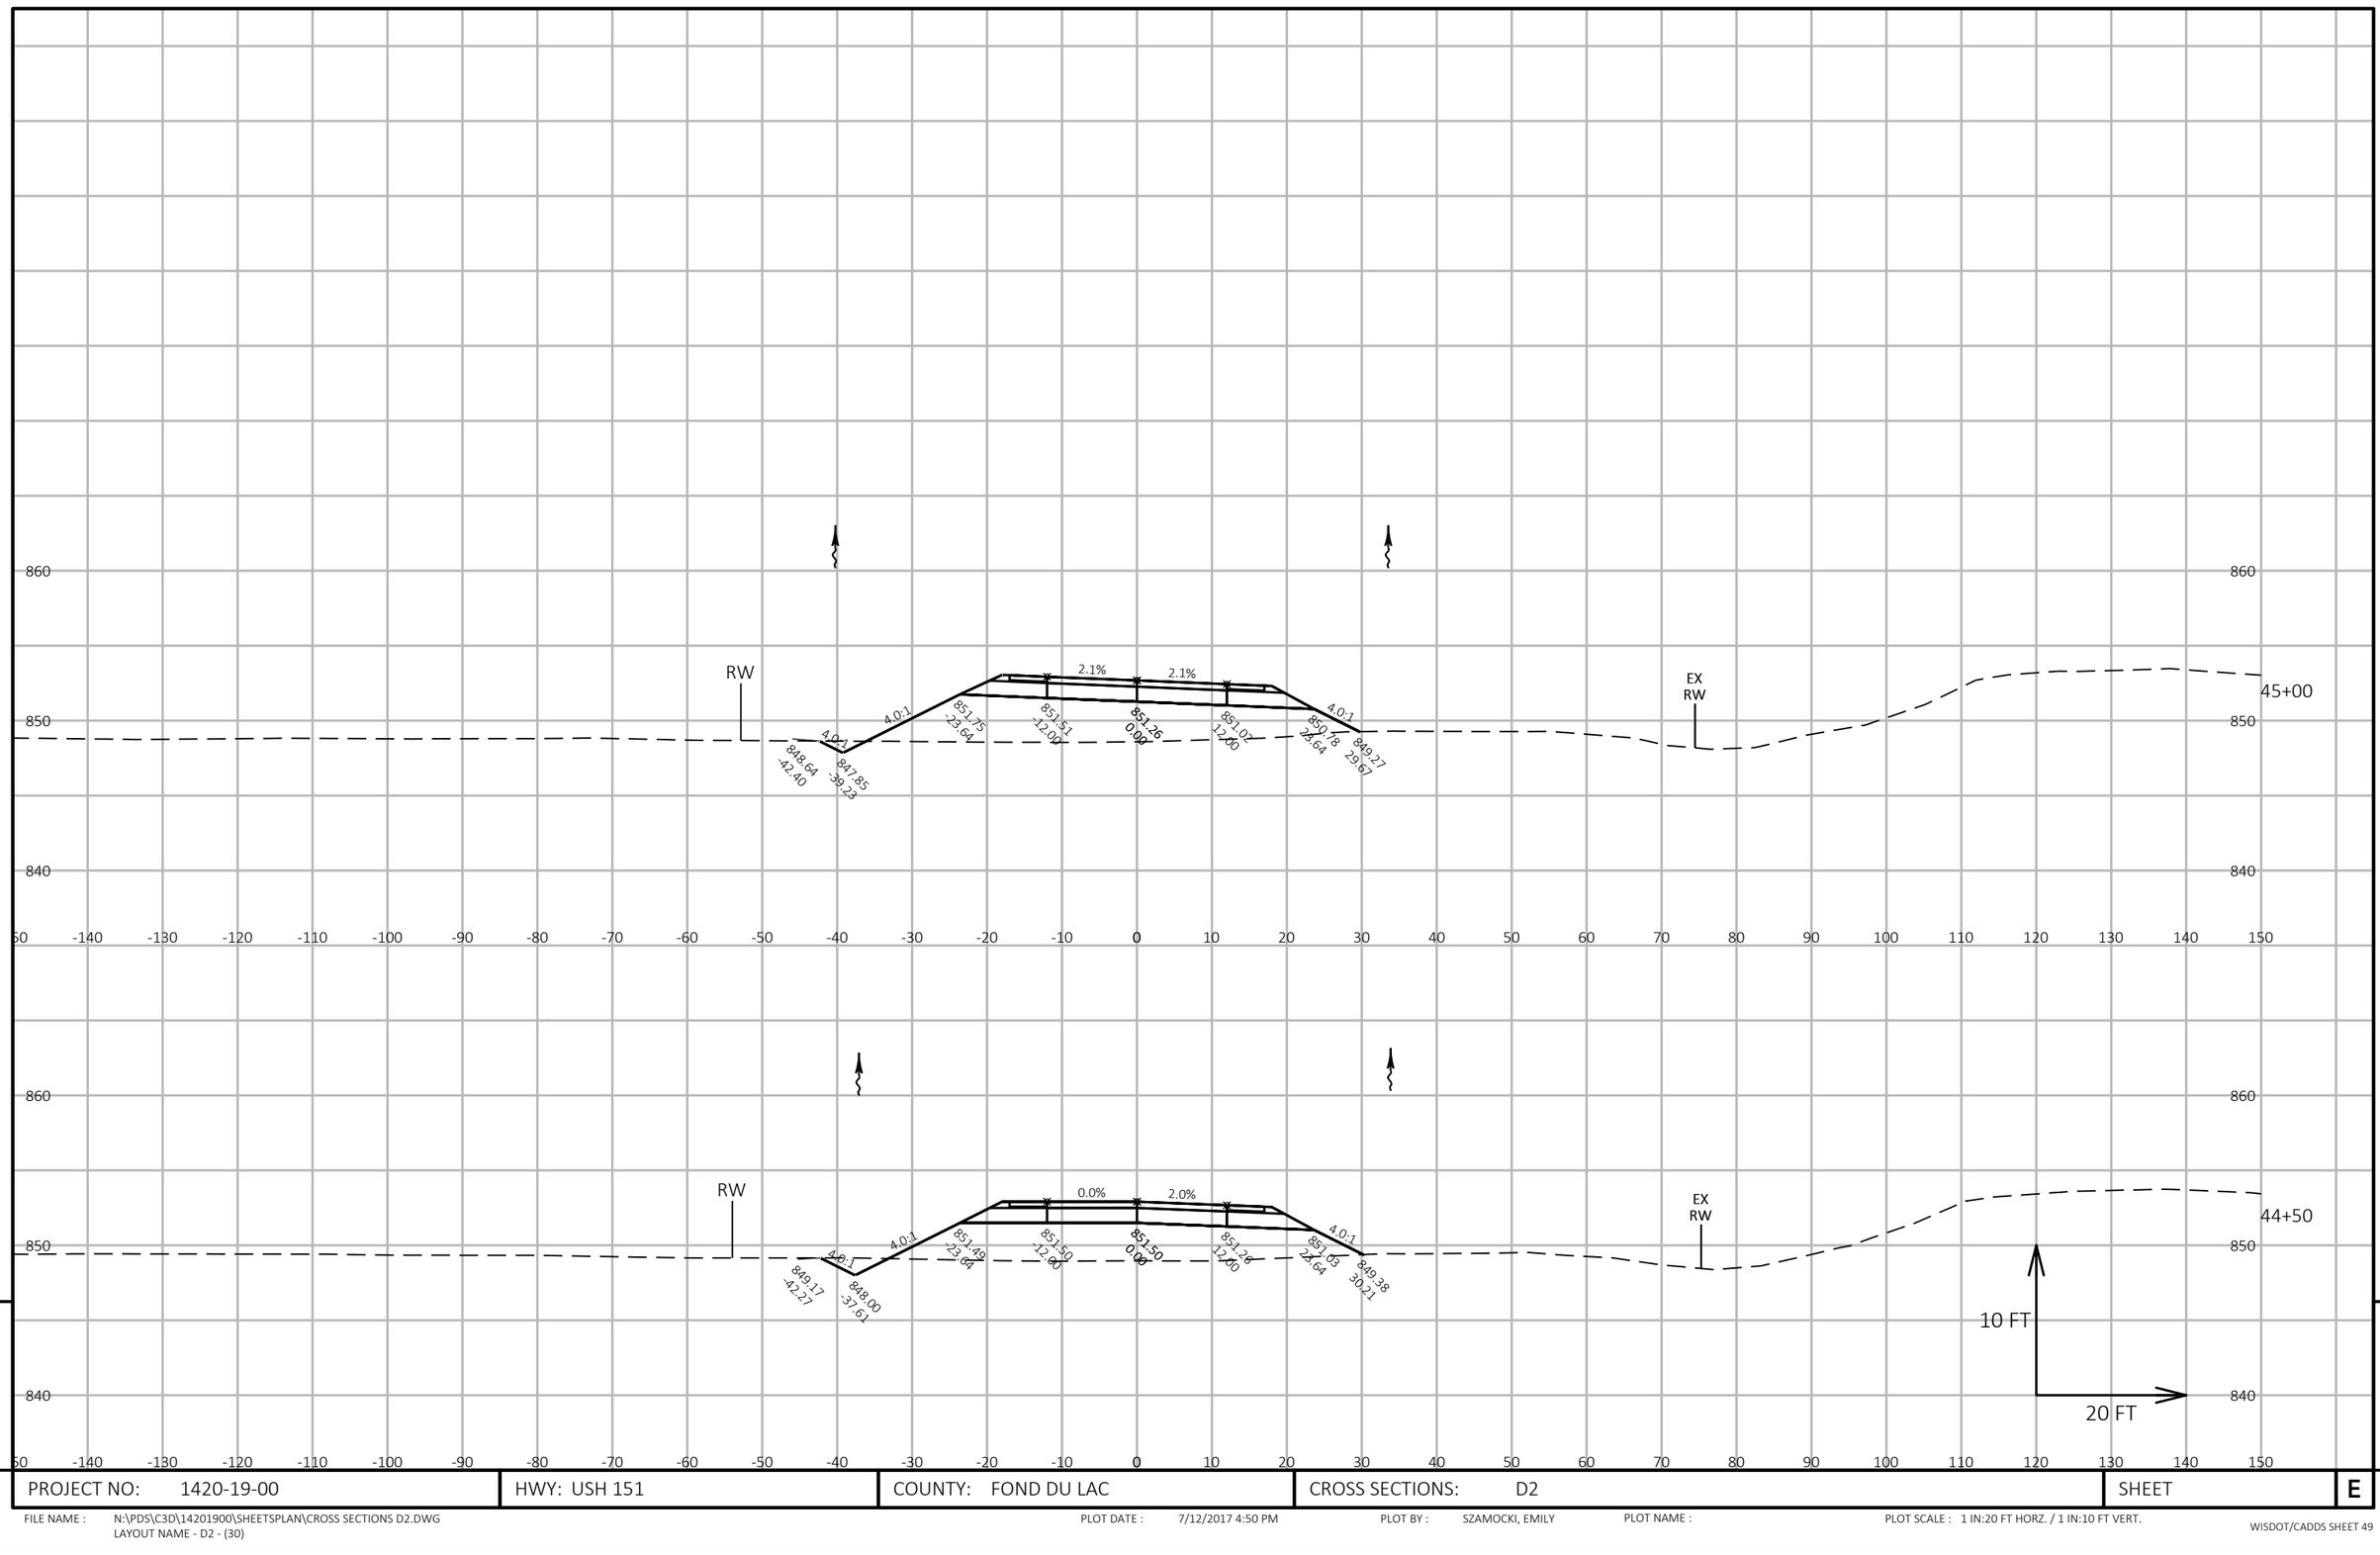


PROJECT NO: 1420-19-00	HWY: USH 151	COUNTY: FOND DU LAC	CROSS SECTIONS: D2	SHEET E

FILE NAME : N:\PDS\C3D\14201900\SHEETSPLAN\CROSS SECTIONS D2.DWG
LAYOUT NAME - D2 - (30)

PLOT DATE : 7/12/2017 4:50 PM PLOT BY : SZAMOCKI, EMILY PLOT NAME : PLOT SCALE : 1 IN:20 FT HORZ. / 1 IN:10 FT VERT.

CONSTRUCT INTERSECTION
TYPE D - WONSER RD.
MATCH 100' LT

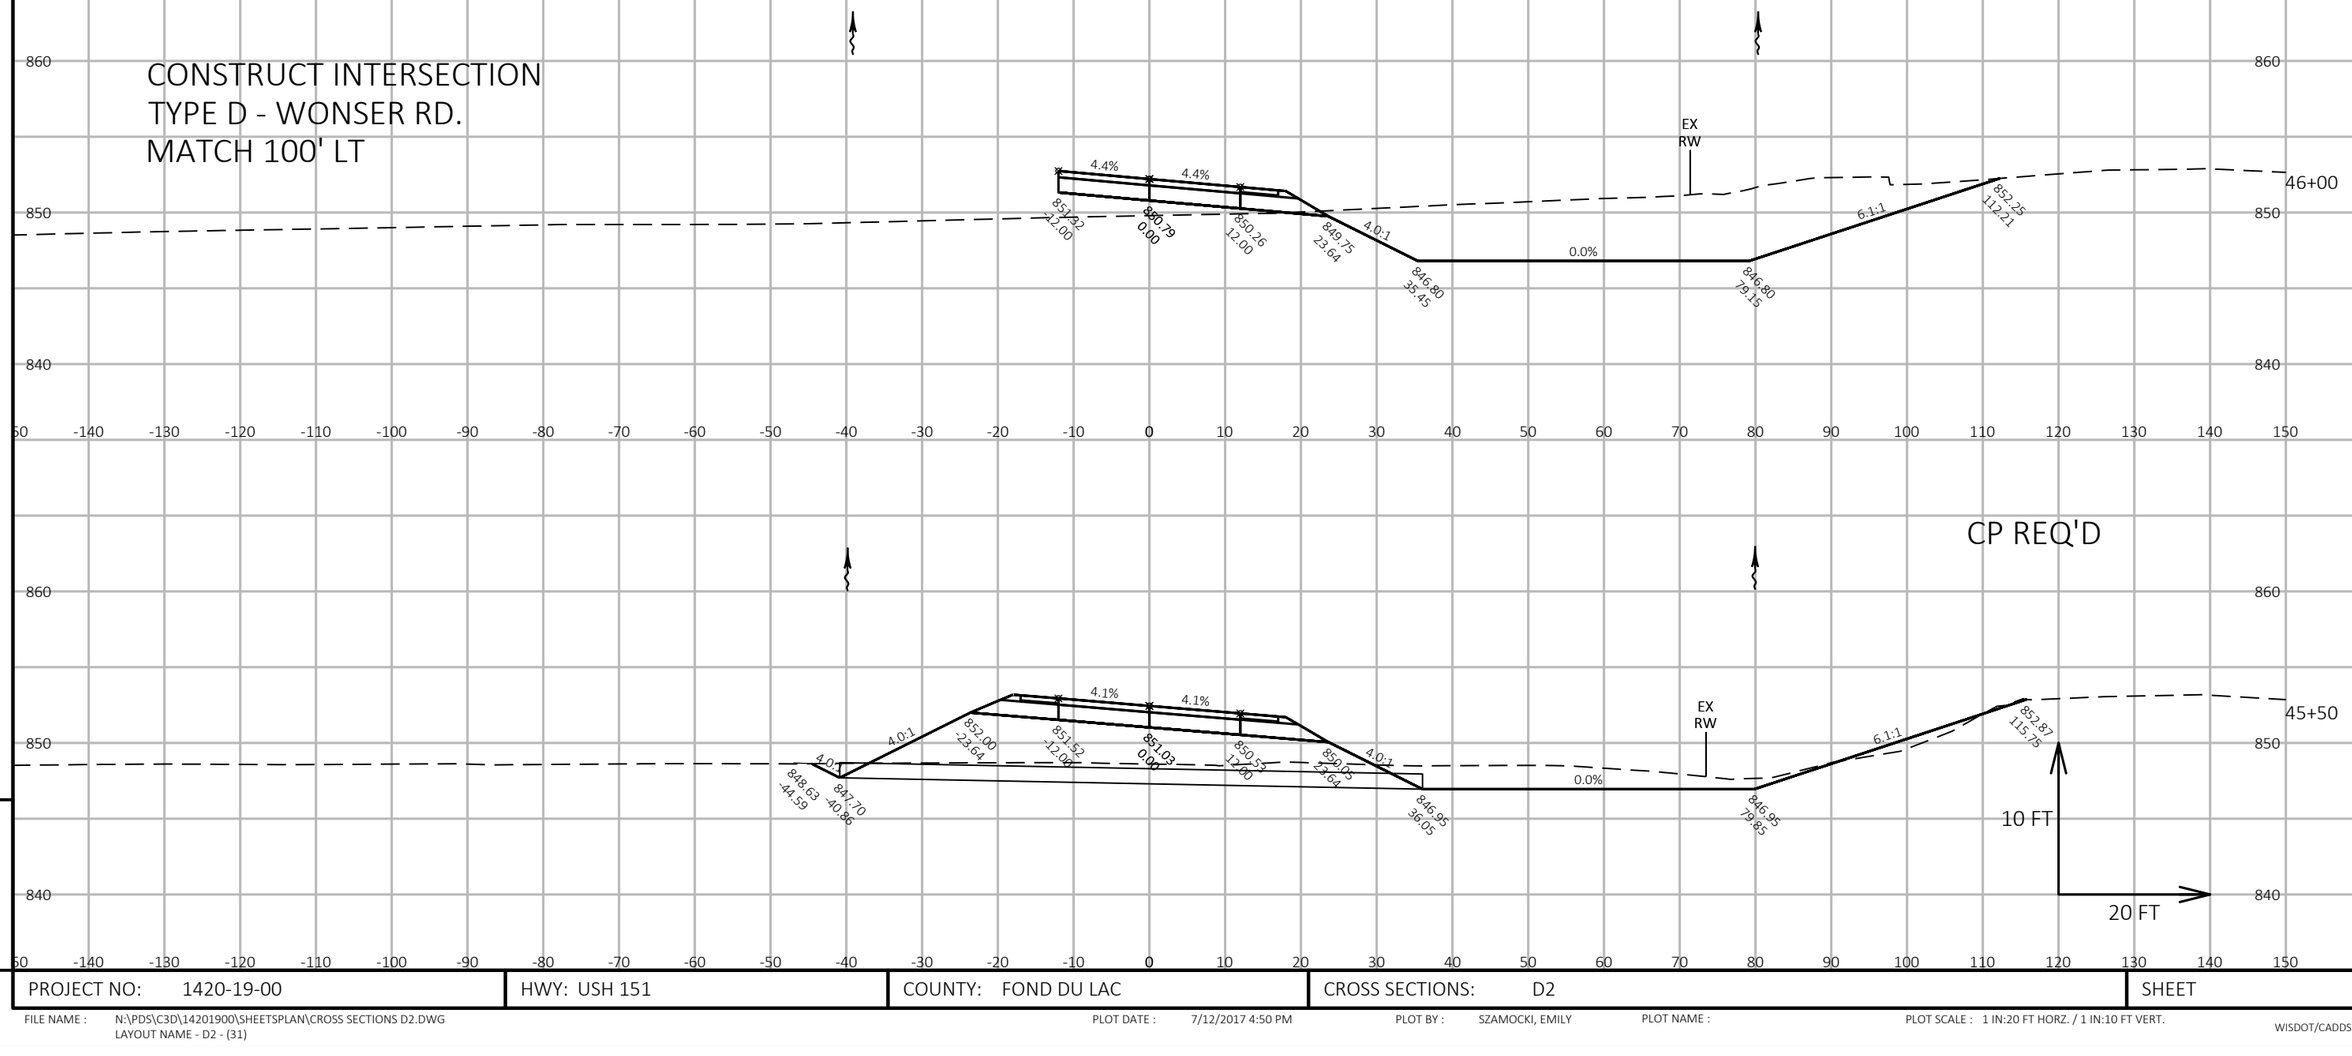

CP REQ'D


9

9

PROJECT NO: 1420-19-00	HWY: USH 151	COUNTY: FOND DU LAC	CROSS SECTIONS: D2	SHEET	E

FILE NAME : N:\PDS\C3D\14201900\SHEETSPLAN\CROSS SECTIONS D2.DWG
LAYOUT NAME - D2 - (31)


PLOT DATE : 7/12/2017 4:50 PM PLOT BY : SZAMOCKI, EMILY PLOT NAME : PLOT SCALE : 1 IN:20 FT HORZ. / 1 IN:10 FT VERT.

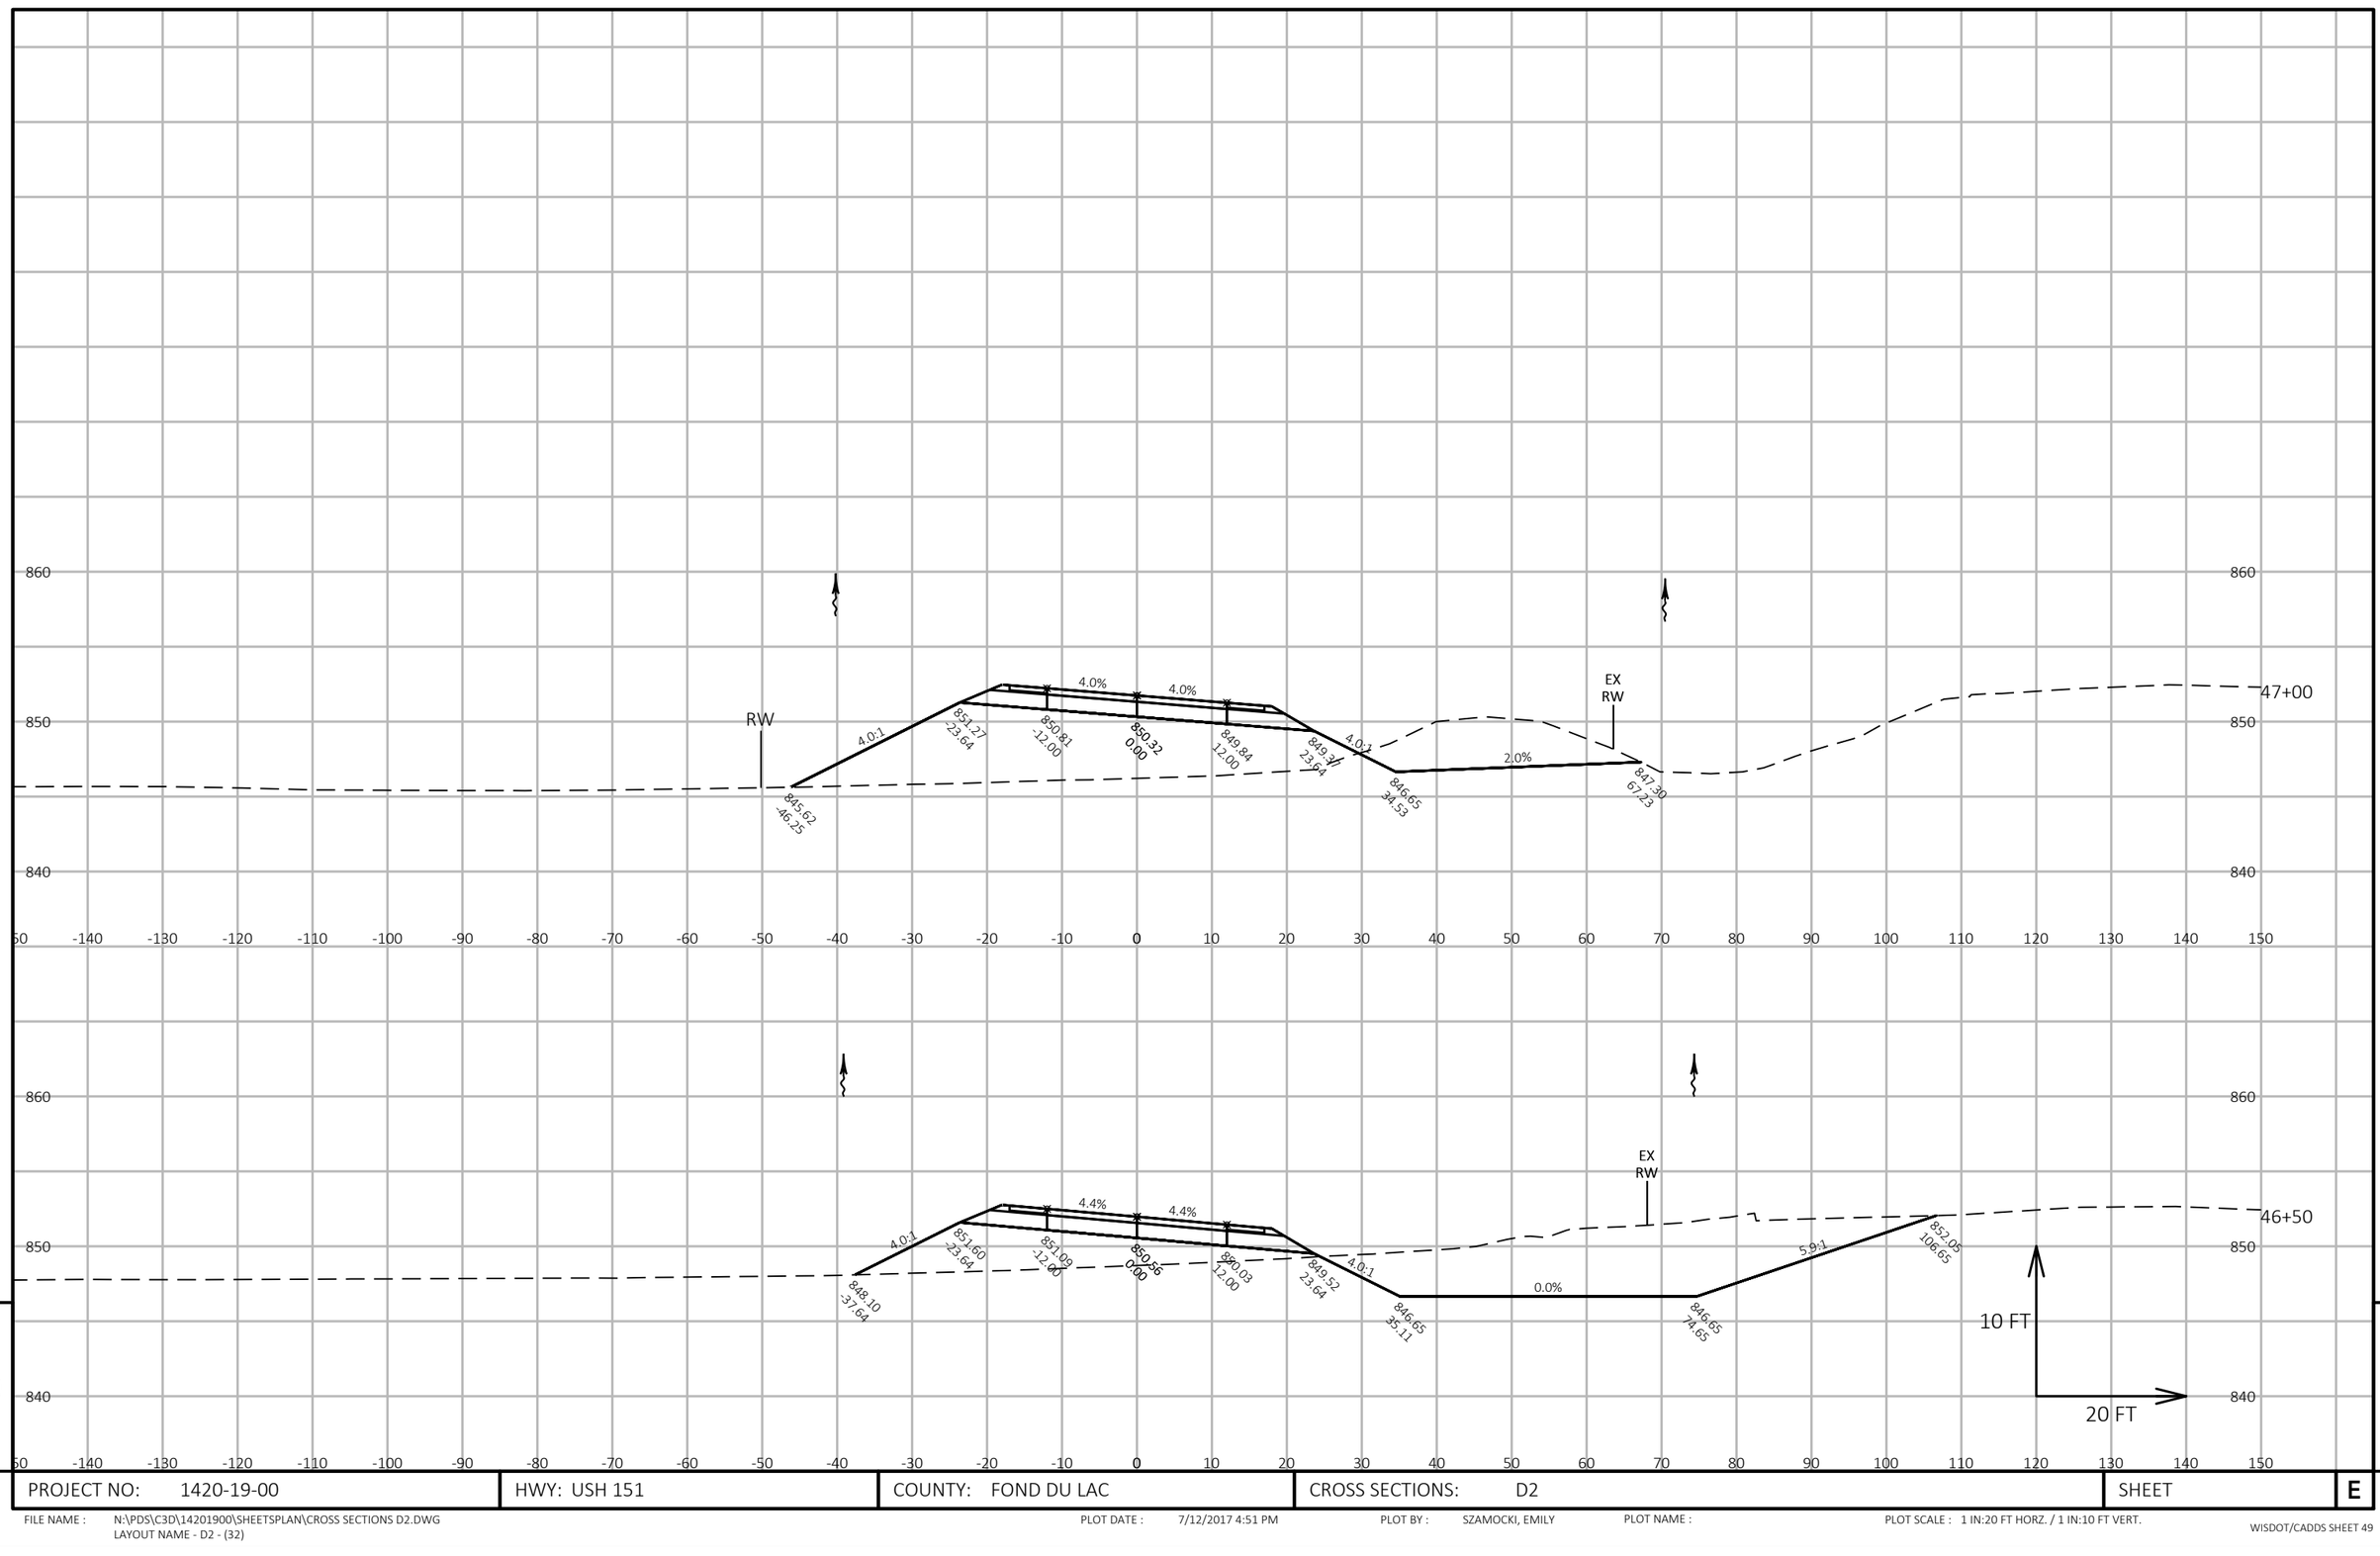

PROJECT NO: 1420-19-00	HWY: USH 151	COUNTY: FOND DU LAC	CROSS SECTIONS: D2	SHEET	E

FILE NAME : N:\PDS\C3D\14201900\SHEETSPLAN\CROSS SECTIONS D2.DWG
LAYOUT NAME - D2 - (32)

PLOT DATE : 7/12/2017 4:51 PM PLOT BY : SZAMOCKI, EMILY PLOT NAME : PLOT SCALE : 1 IN:20 FT HORZ. / 1 IN:10 FT VERT.

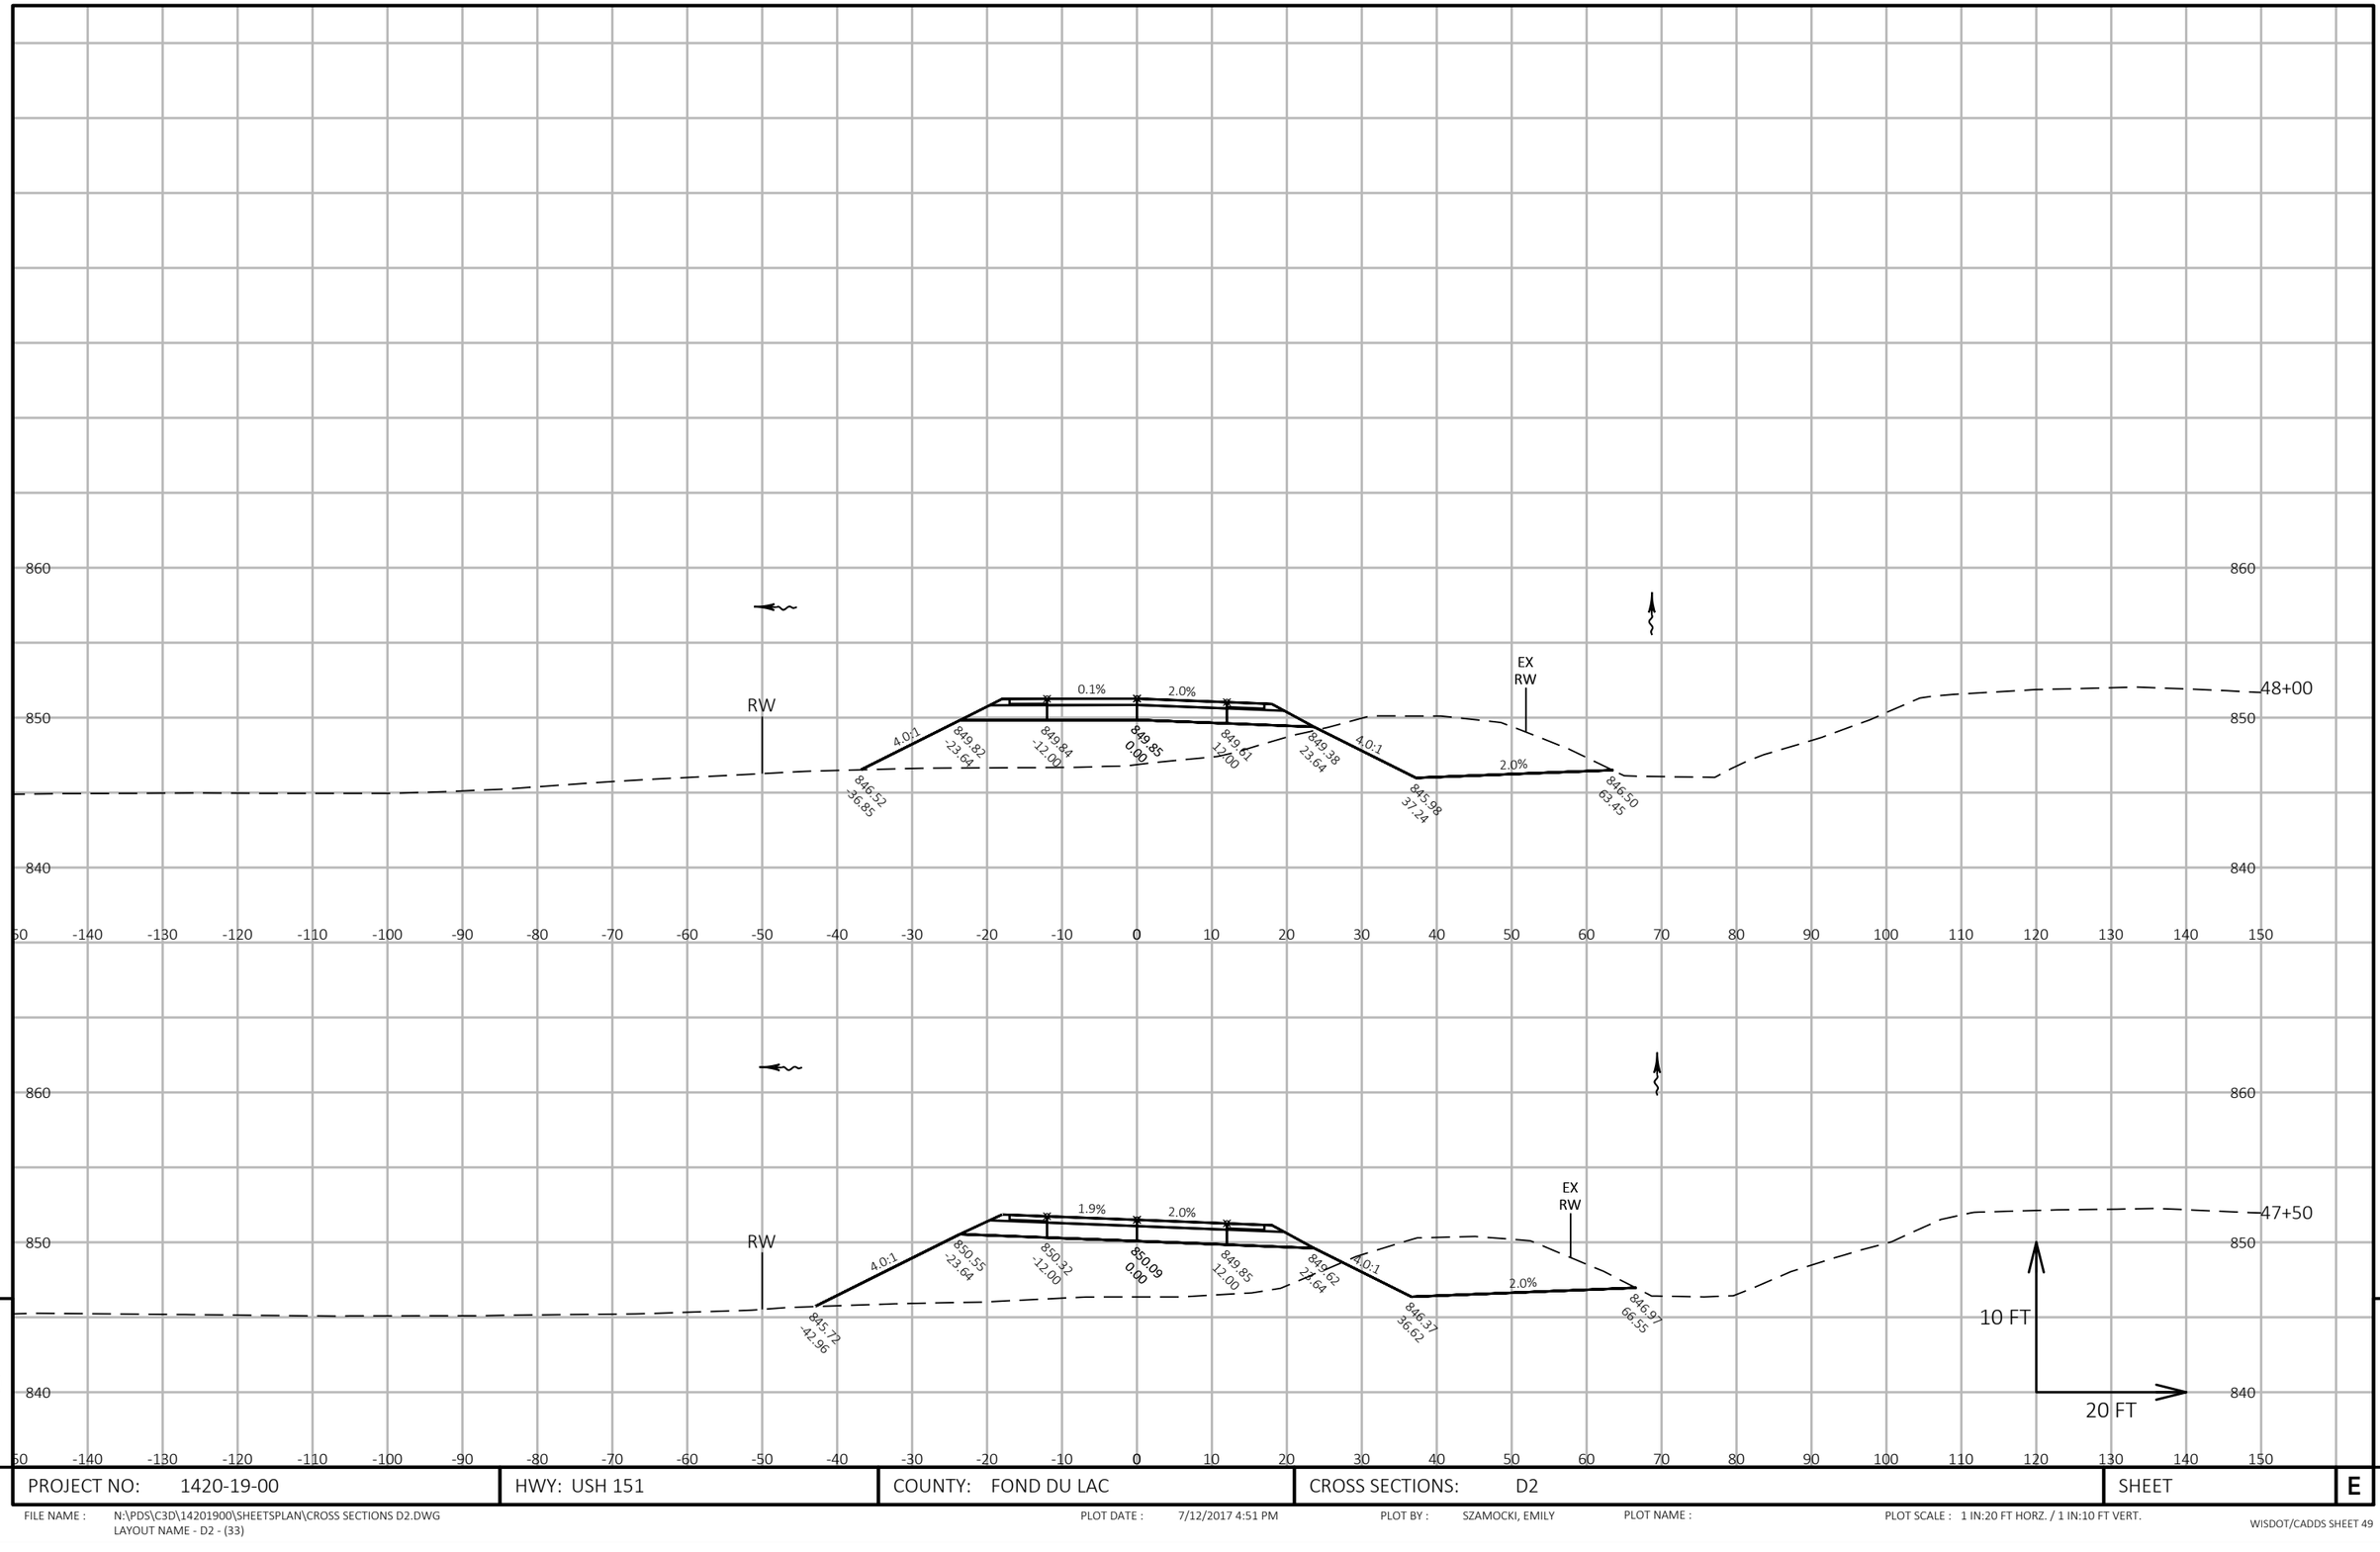


9

PROJECT NO: 1420-19-00	HWY: USH 151	COUNTY: FOND DU LAC	CROSS SECTIONS: D2	SHEET	E

9

FILE NAME : N:\PDS\C3D\14201900\SHEETSPLAN\CROSS SECTIONS D2.DWG
LAYOUT NAME - D2 - (33)

PLOT DATE : 7/12/2017 4:51 PM PLOT BY : SZAMOCKI, EMILY PLOT NAME : PLOT SCALE : 1 IN:20 FT HORZ. / 1 IN:10 FT VERT.

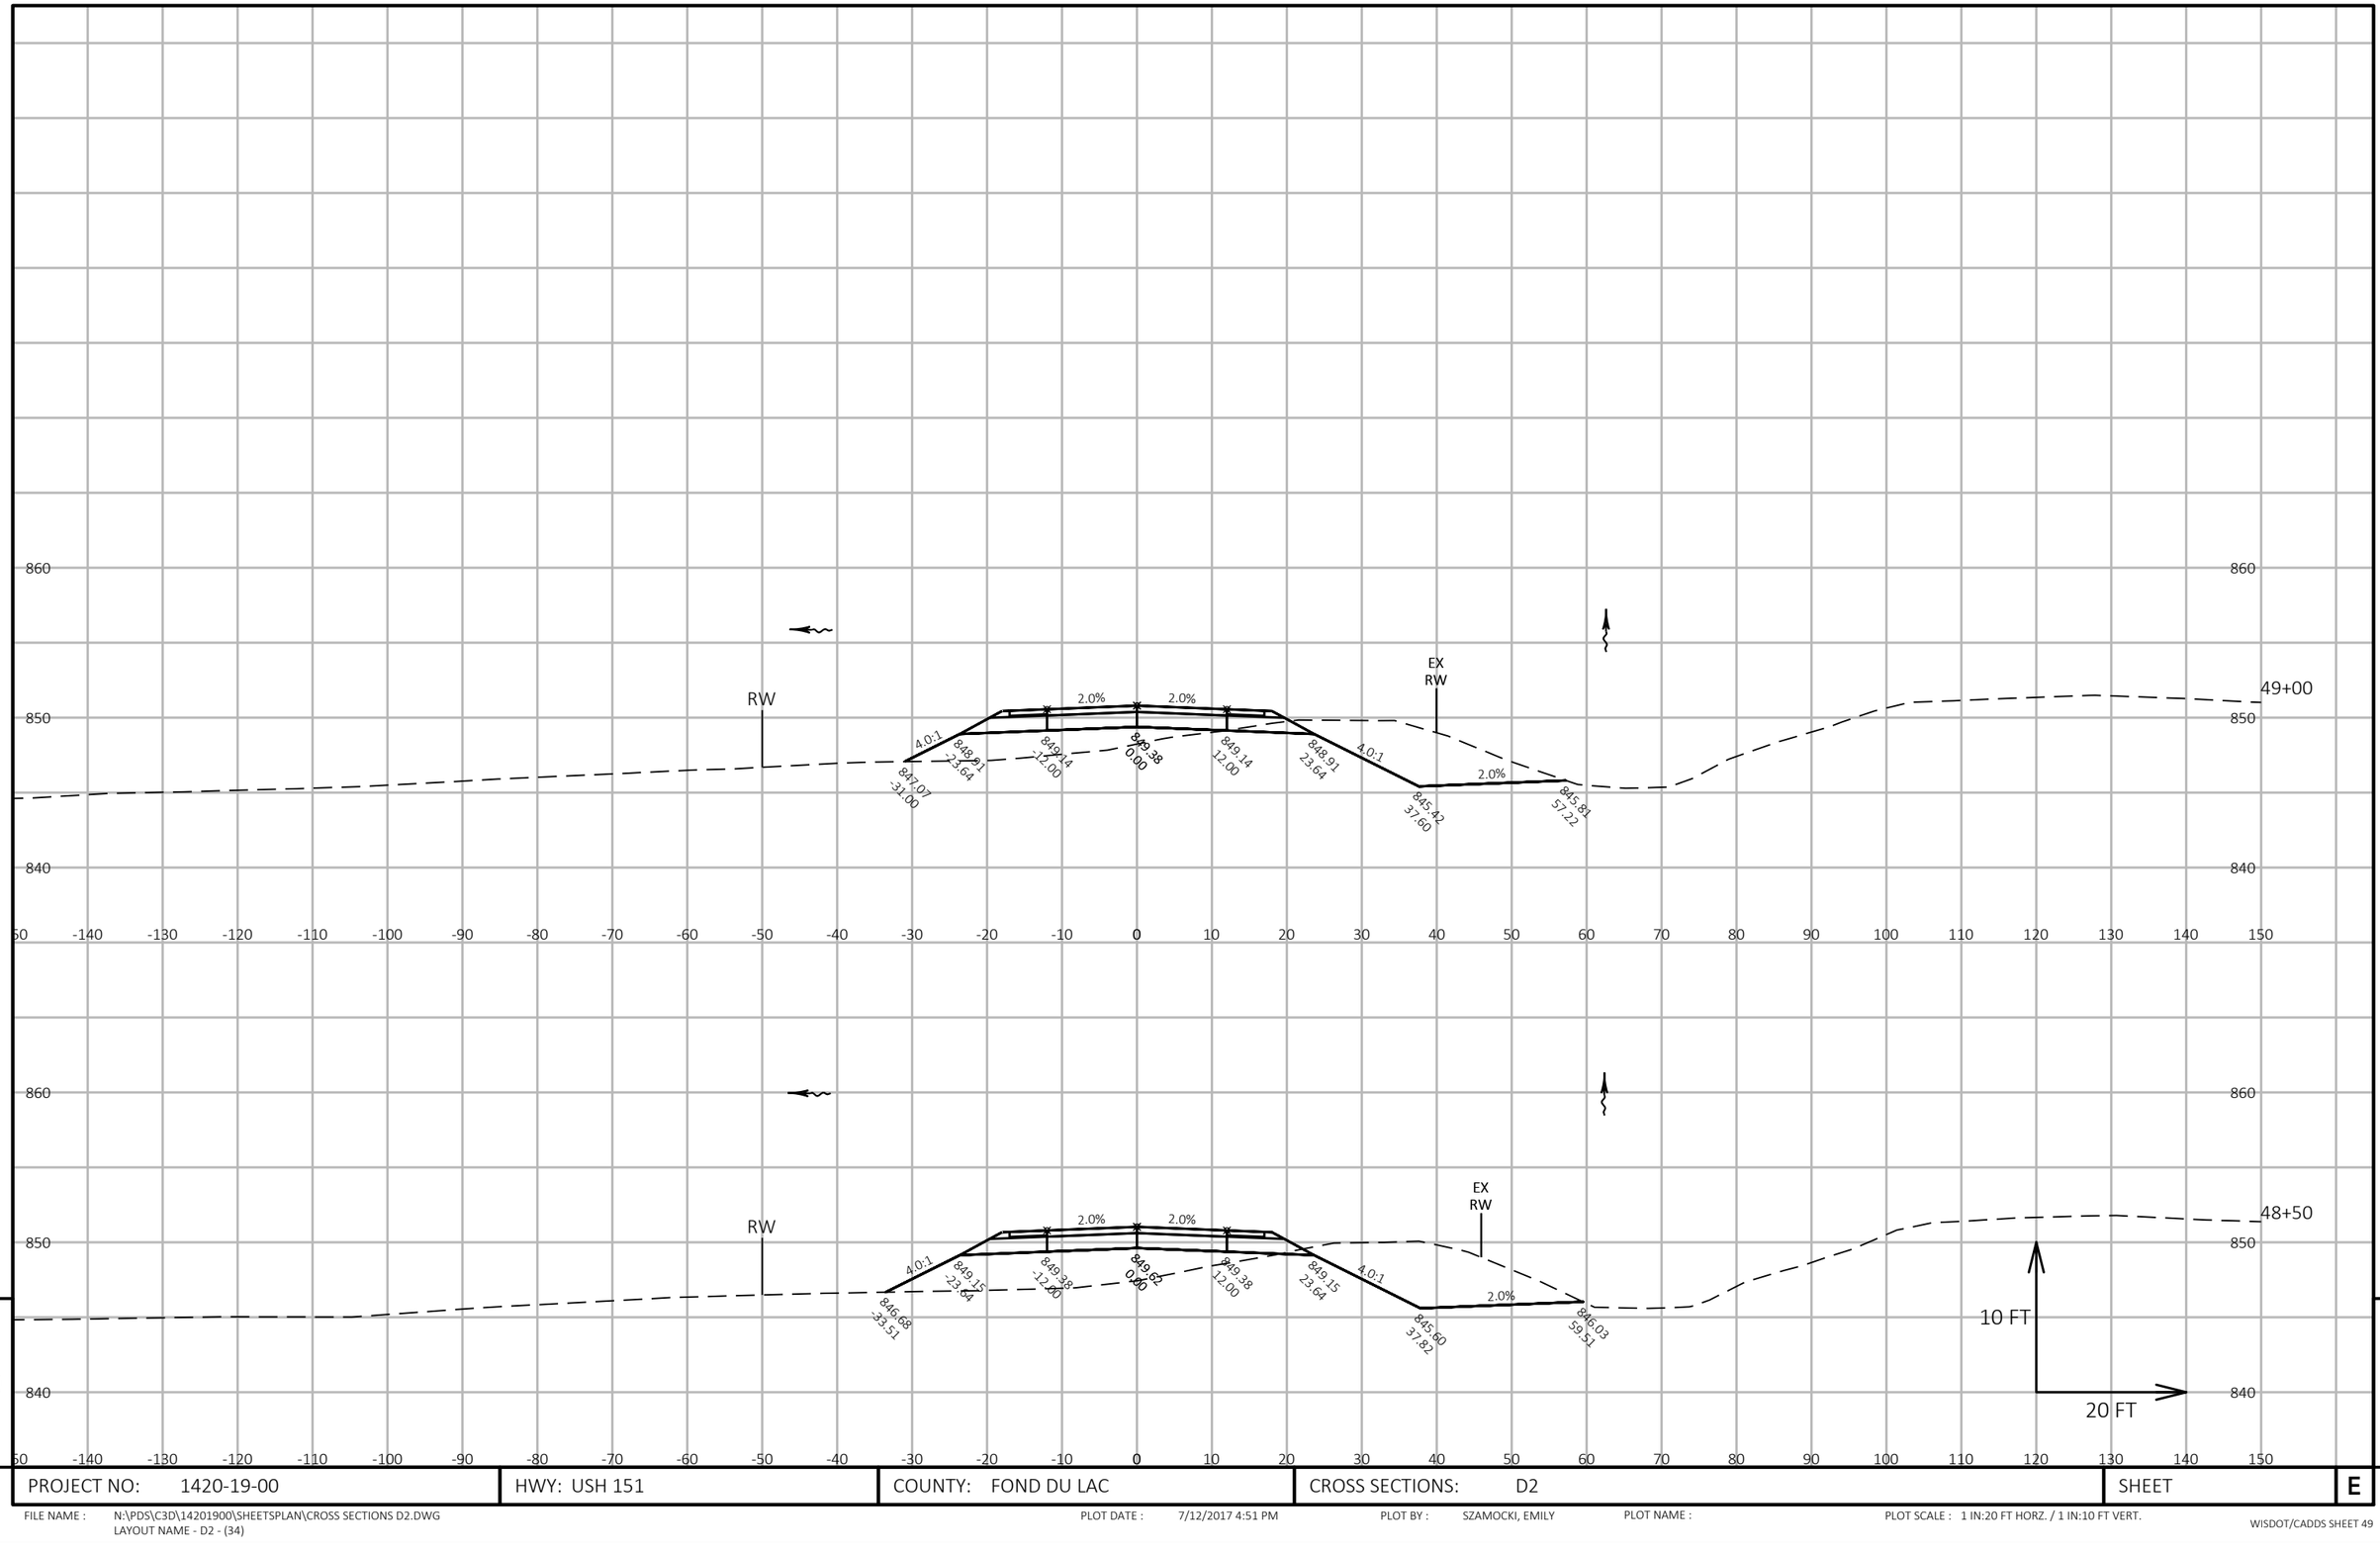


9

PROJECT NO: 1420-19-00	HWY: USH 151	COUNTY: FOND DU LAC	CROSS SECTIONS: D2	SHEET	E

9

FILE NAME : N:\PDS\C3D\14201900\SHEETSPLAN\CROSS SECTIONS D2.DWG
LAYOUT NAME - D2 - (34)

PLOT DATE : 7/12/2017 4:51 PM PLOT BY : SZAMOCKI, EMILY PLOT NAME : PLOT SCALE : 1 IN:20 FT HORZ. / 1 IN:10 FT VERT.

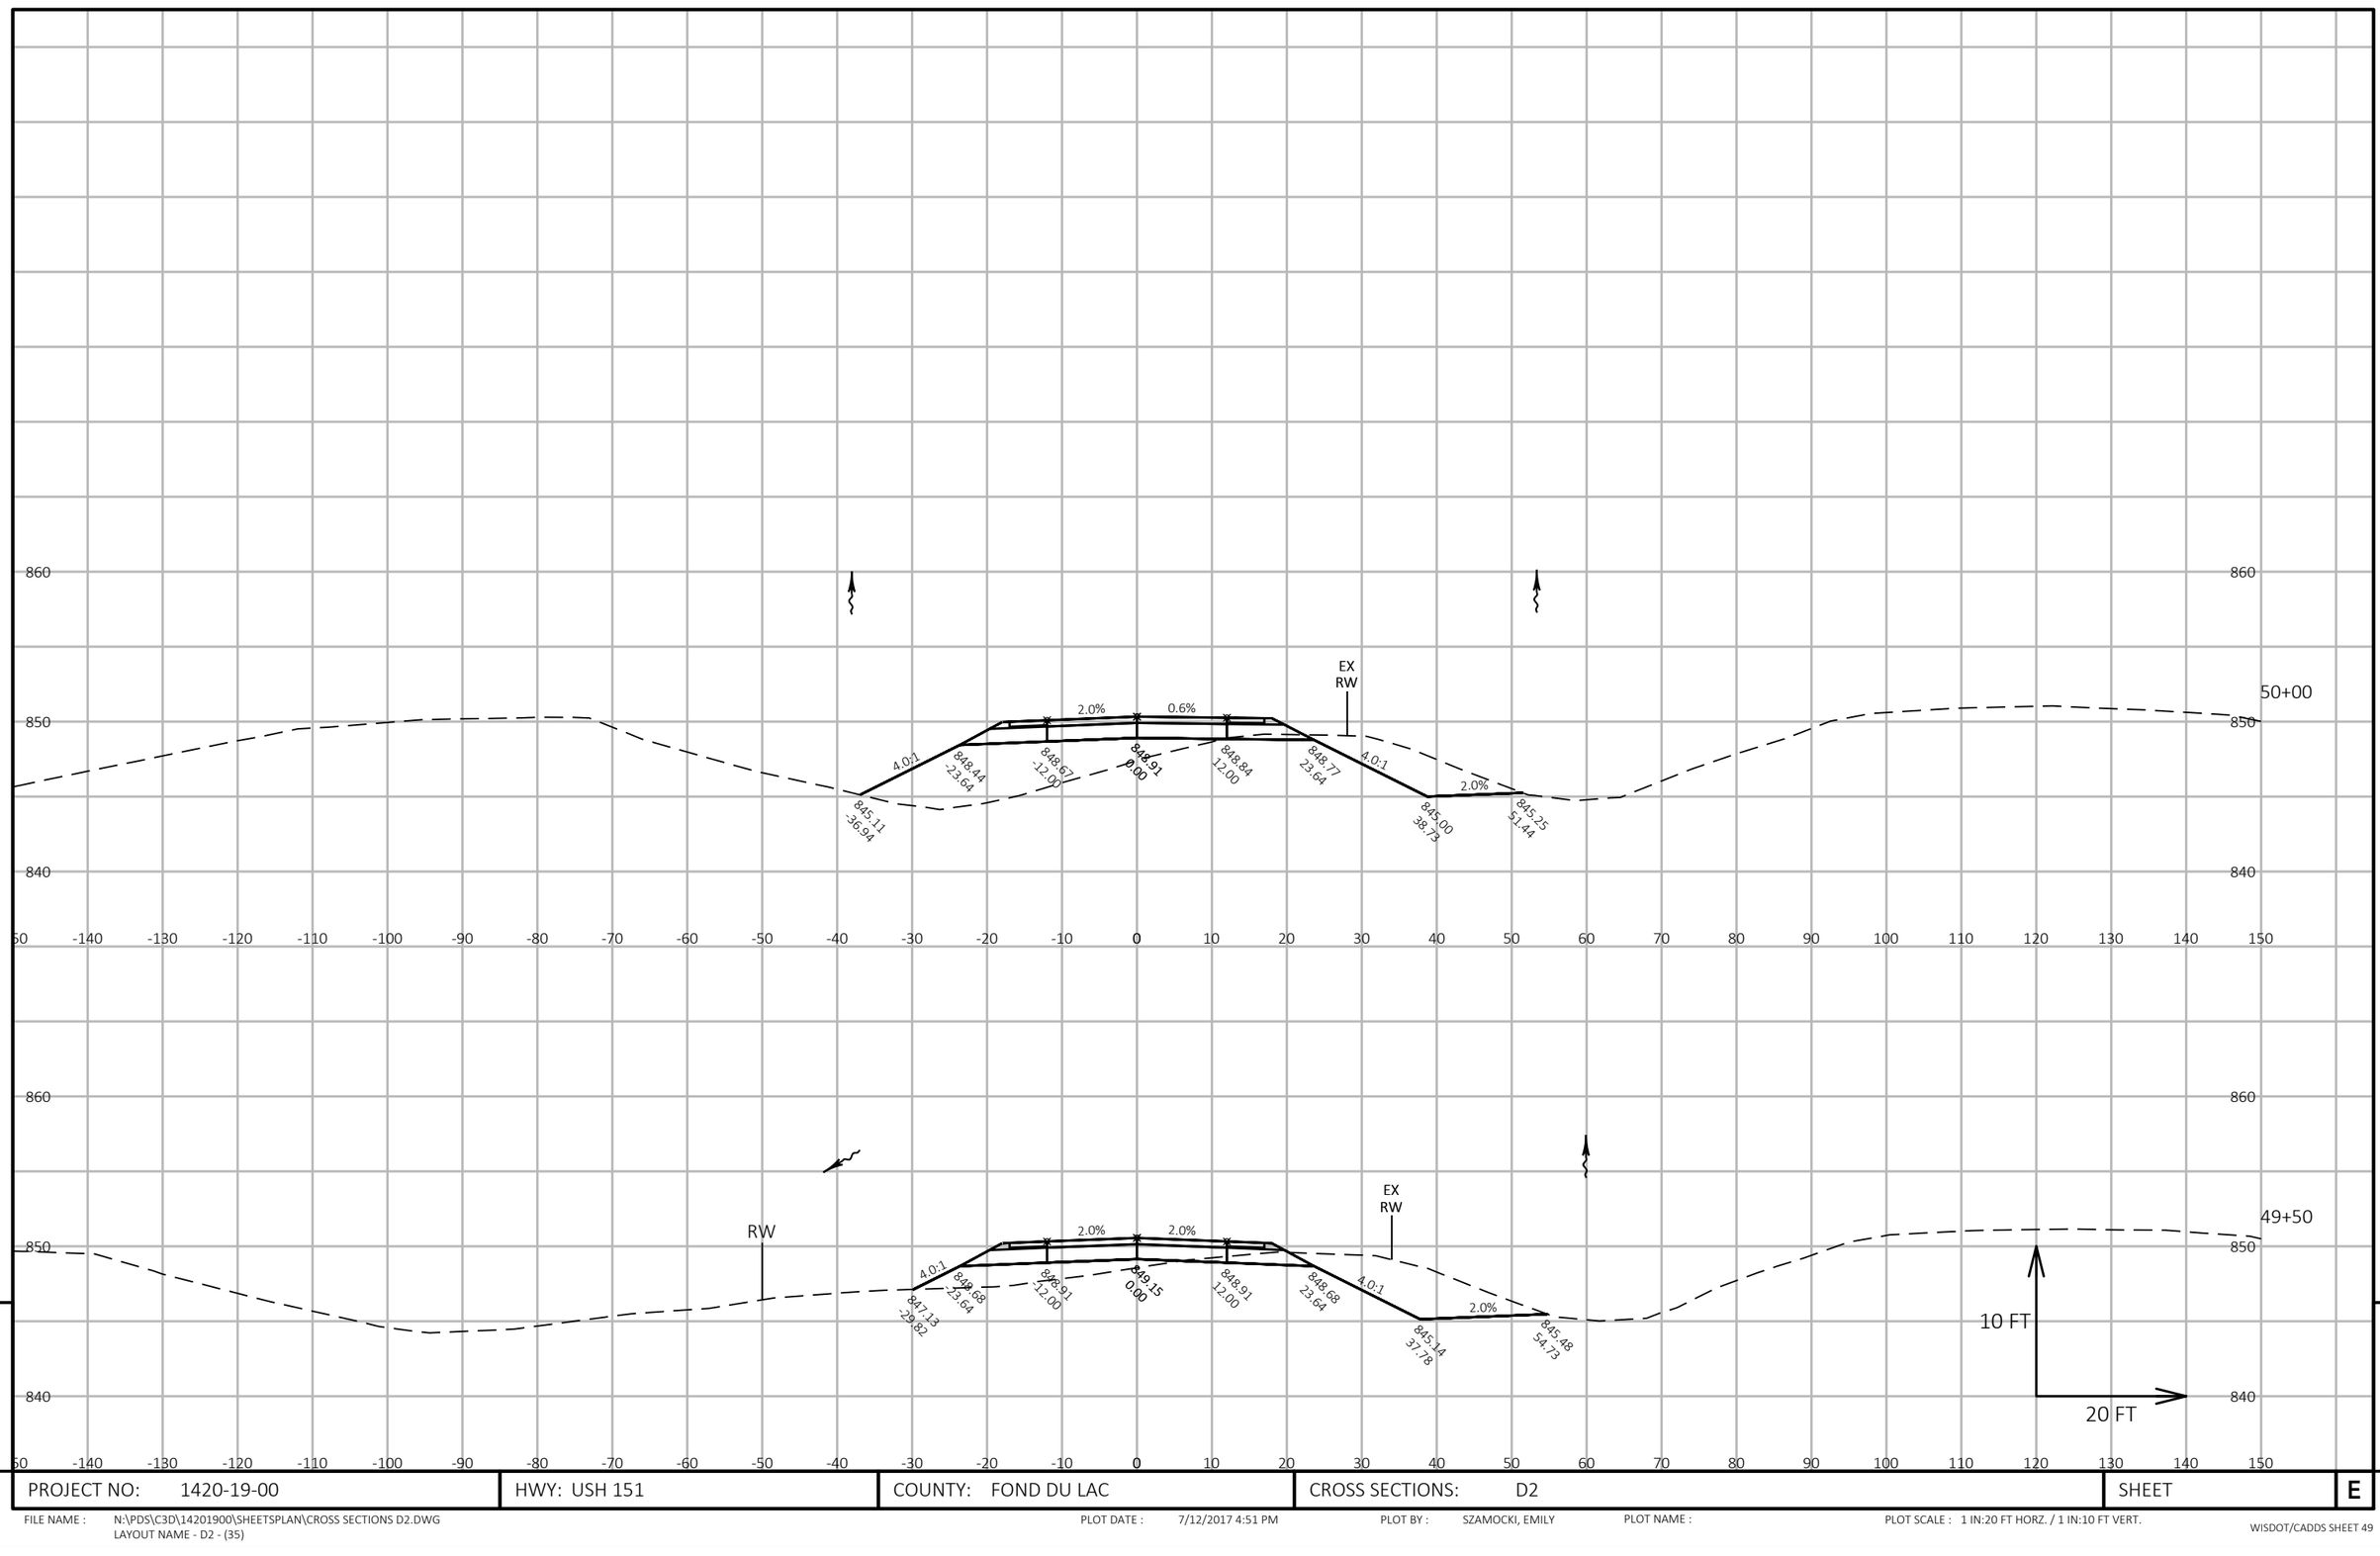


9

9

PROJECT NO: 1420-19-00	HWY: USH 151	COUNTY: FOND DU LAC	CROSS SECTIONS: D2	SHEET	E

FILE NAME : N:\PDS\C3D\14201900\SHEETSPLAN\CROSS SECTIONS D2.DWG
LAYOUT NAME - D2 - (35)

PLOT DATE : 7/12/2017 4:51 PM PLOT BY : SZAMOCKI, EMILY PLOT NAME : PLOT SCALE : 1 IN:20 FT HORZ. / 1 IN:10 FT VERT.

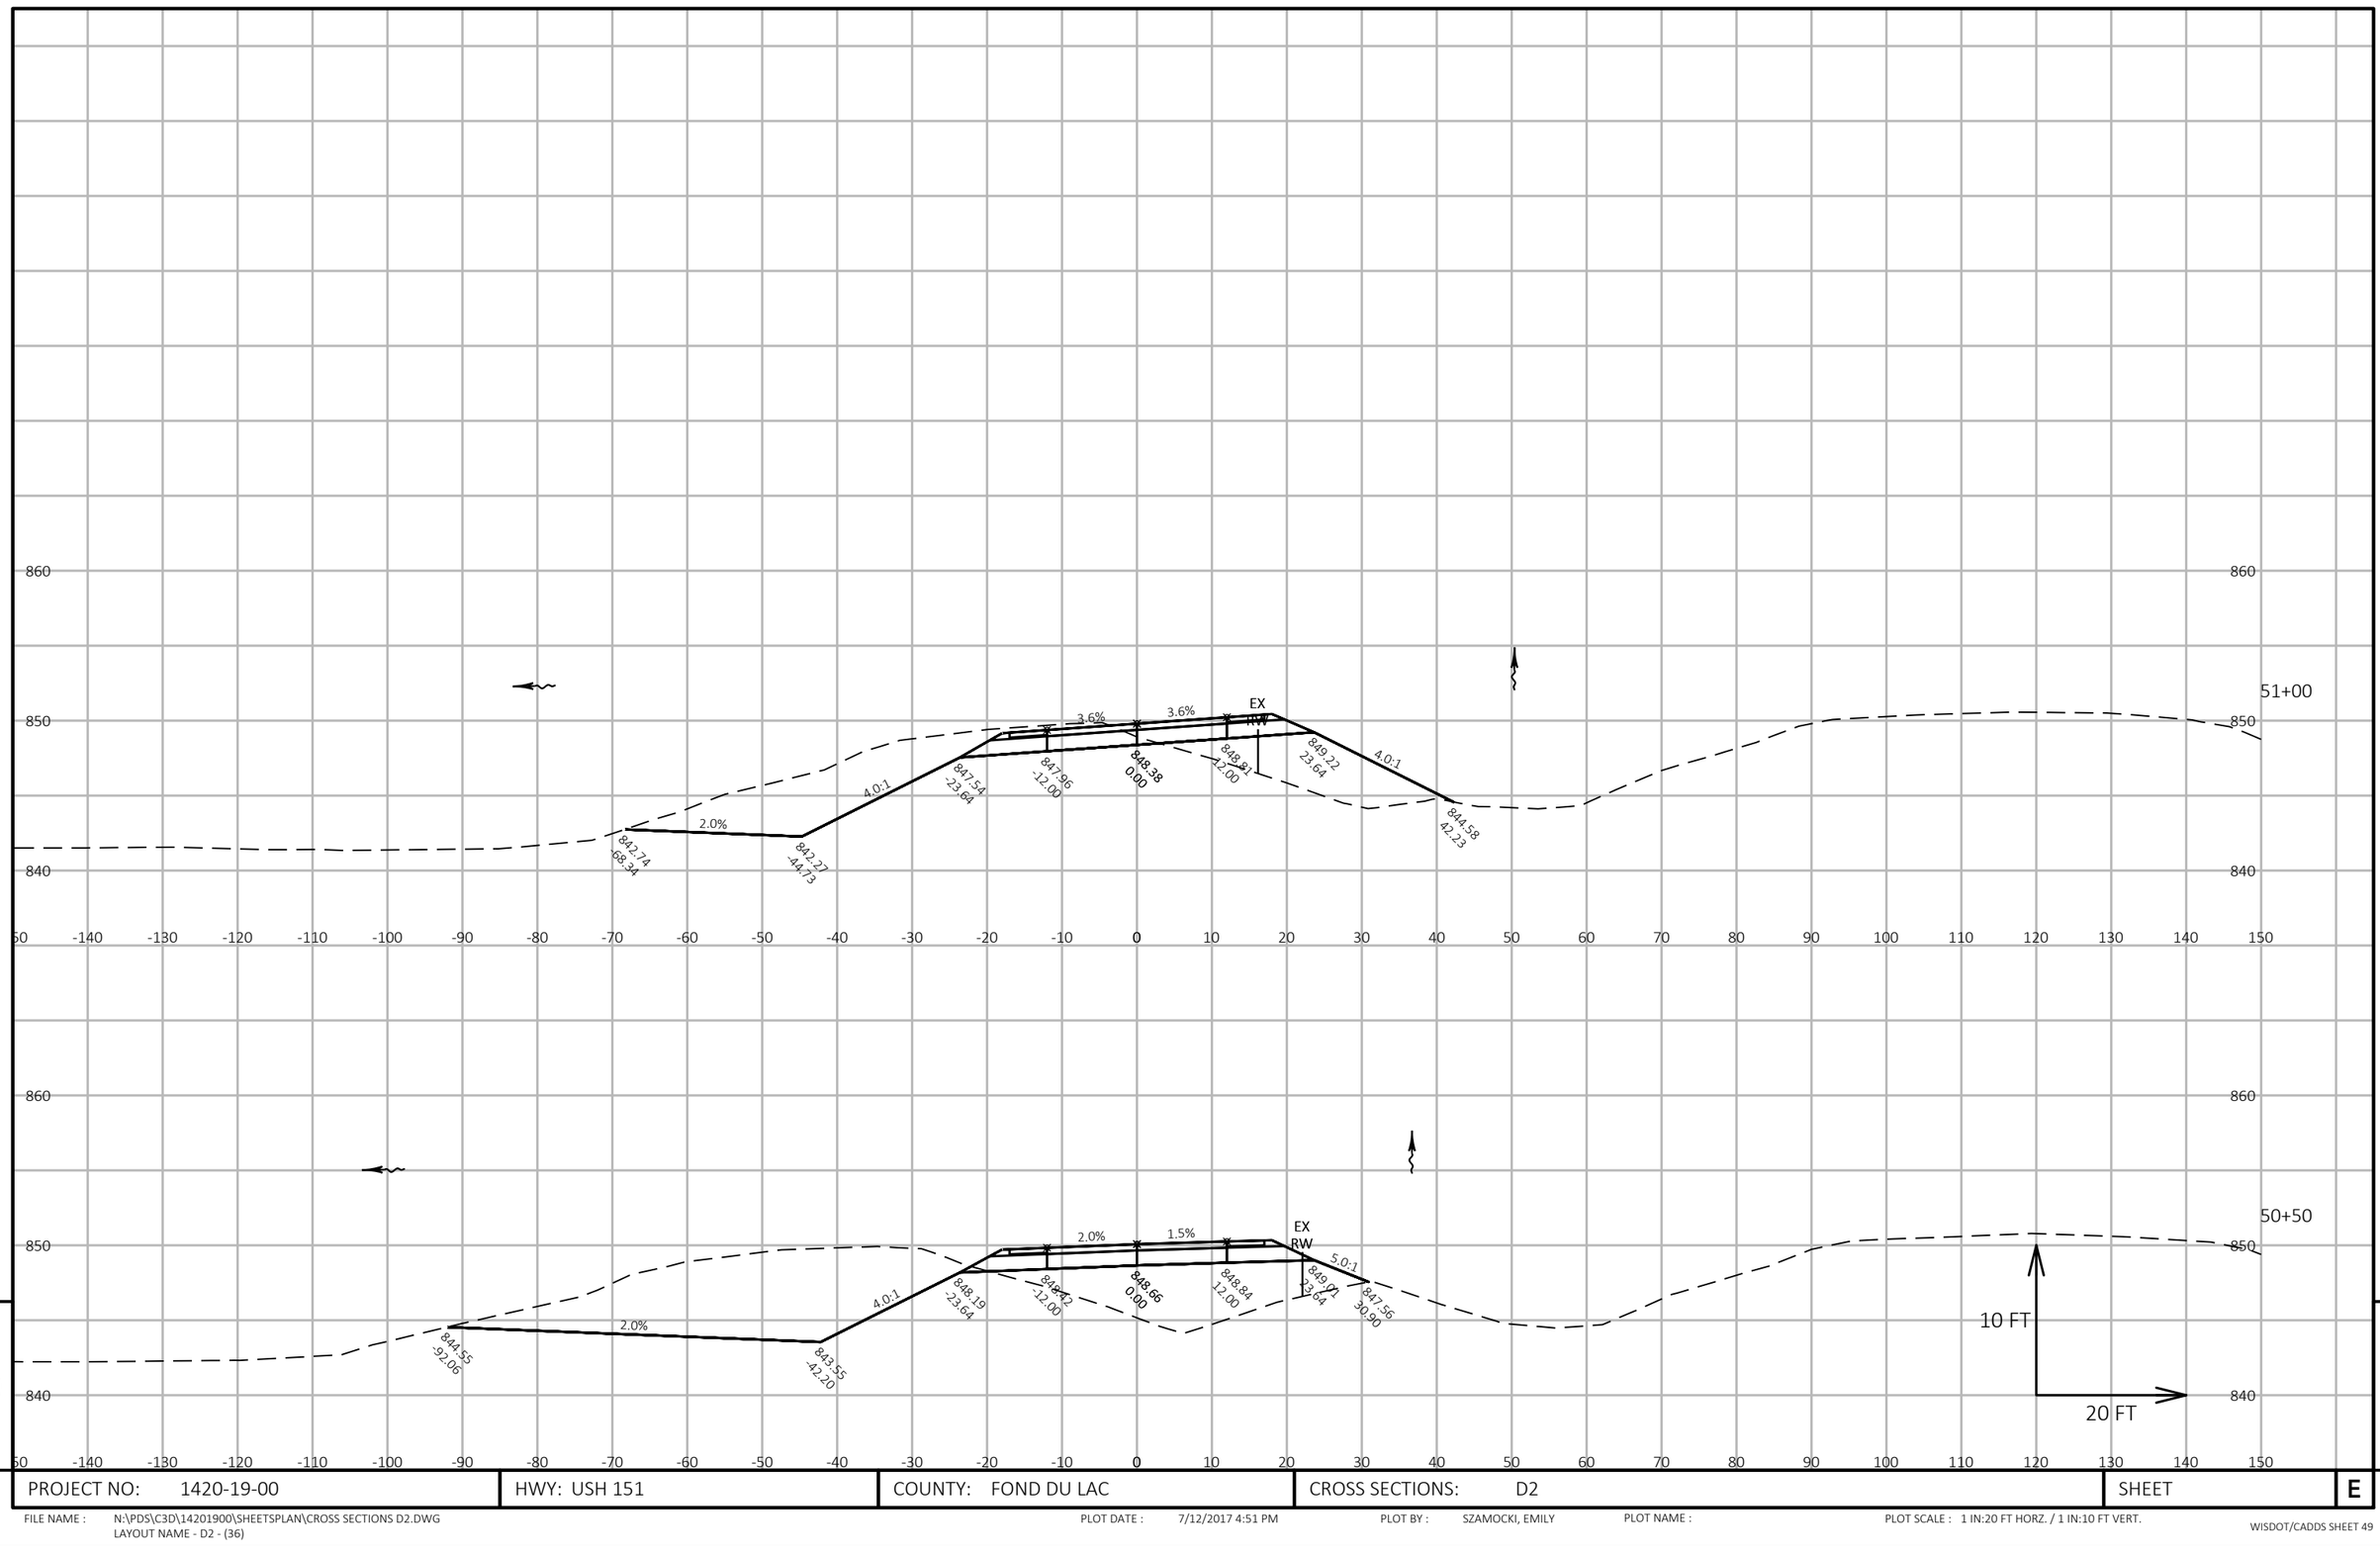


9

PROJECT NO: 1420-19-00	HWY: USH 151	COUNTY: FOND DU LAC	CROSS SECTIONS: D2	SHEET	E

9

FILE NAME : N:\PDS\C3D\14201900\SHEETSPLAN\CROSS SECTIONS D2.DWG
LAYOUT NAME - D2 - (36)

PLOT DATE : 7/12/2017 4:51 PM PLOT BY : SZAMOCKI, EMILY PLOT NAME : PLOT SCALE : 1 IN:20 FT HORZ. / 1 IN:10 FT VERT.

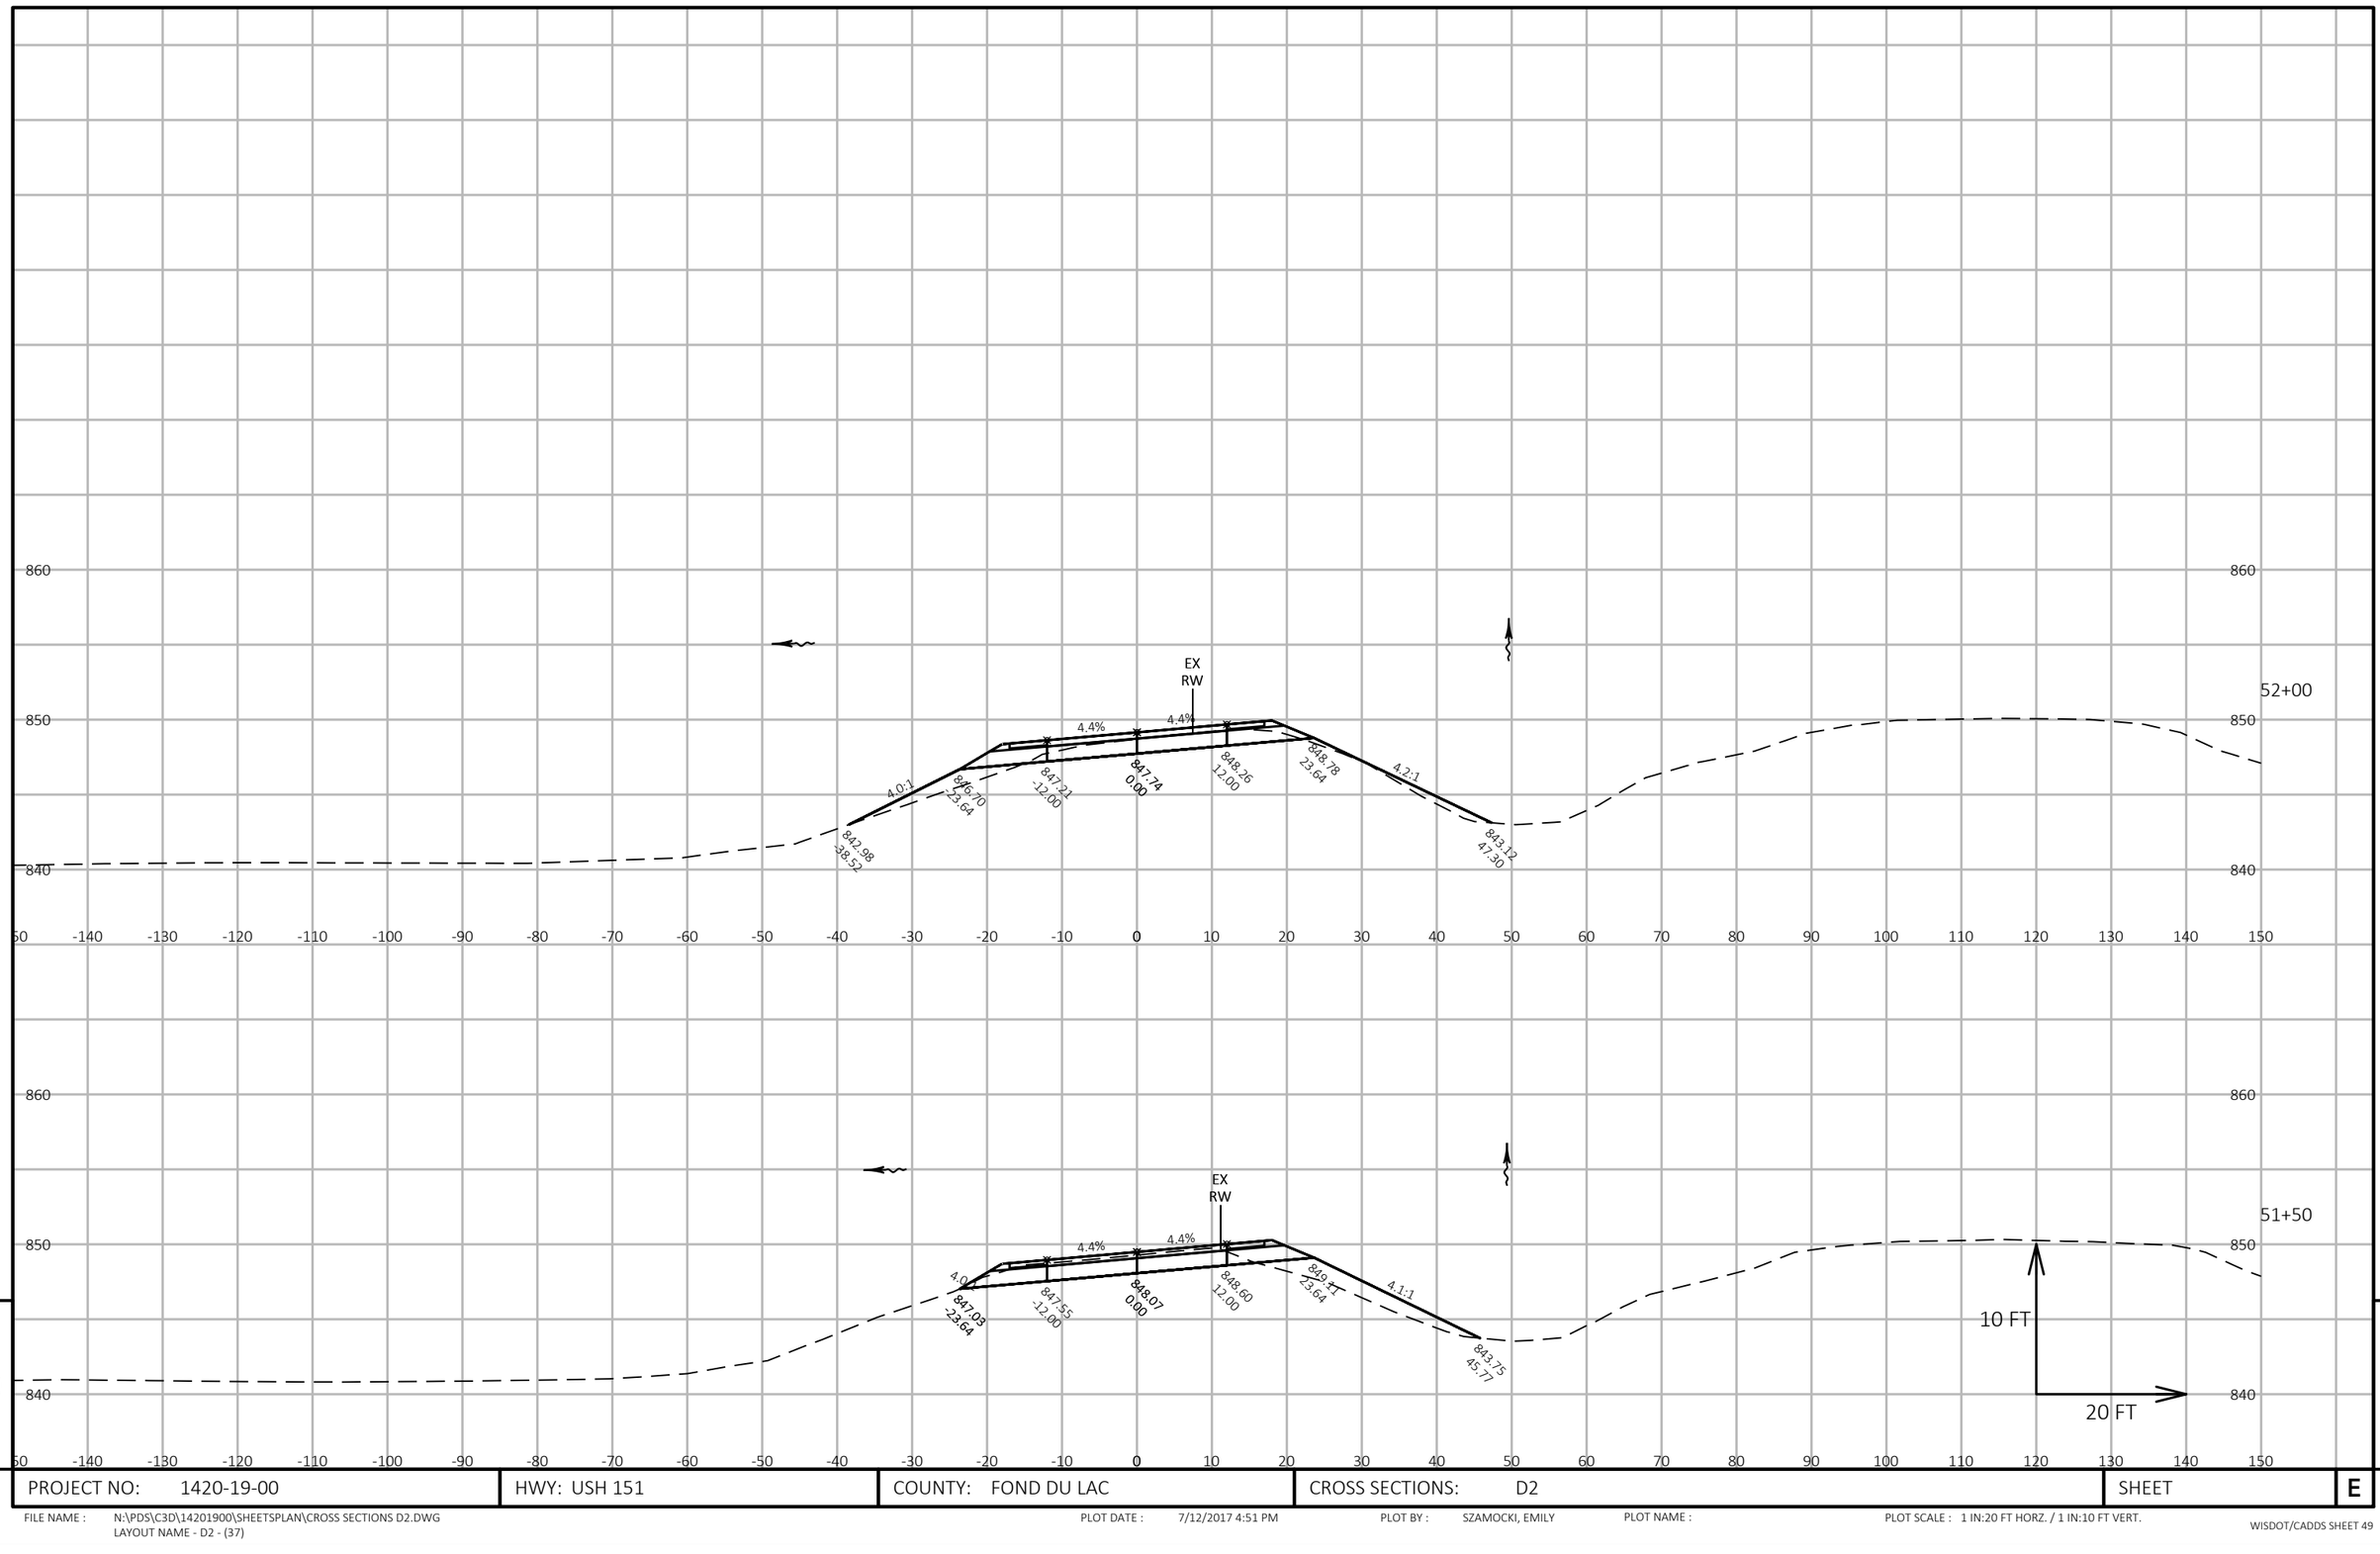


9

9

PROJECT NO: 1420-19-00	HWY: USH 151	COUNTY: FOND DU LAC	CROSS SECTIONS: D2	SHEET	E

FILE NAME : N:\PDS\C3D\14201900\SHEETSPLAN\CROSS SECTIONS D2.DWG
LAYOUT NAME - D2 - (37)

PLOT DATE : 7/12/2017 4:51 PM PLOT BY : SZAMOCKI, EMILY PLOT NAME : PLOT SCALE : 1 IN:20 FT HORZ. / 1 IN:10 FT VERT.

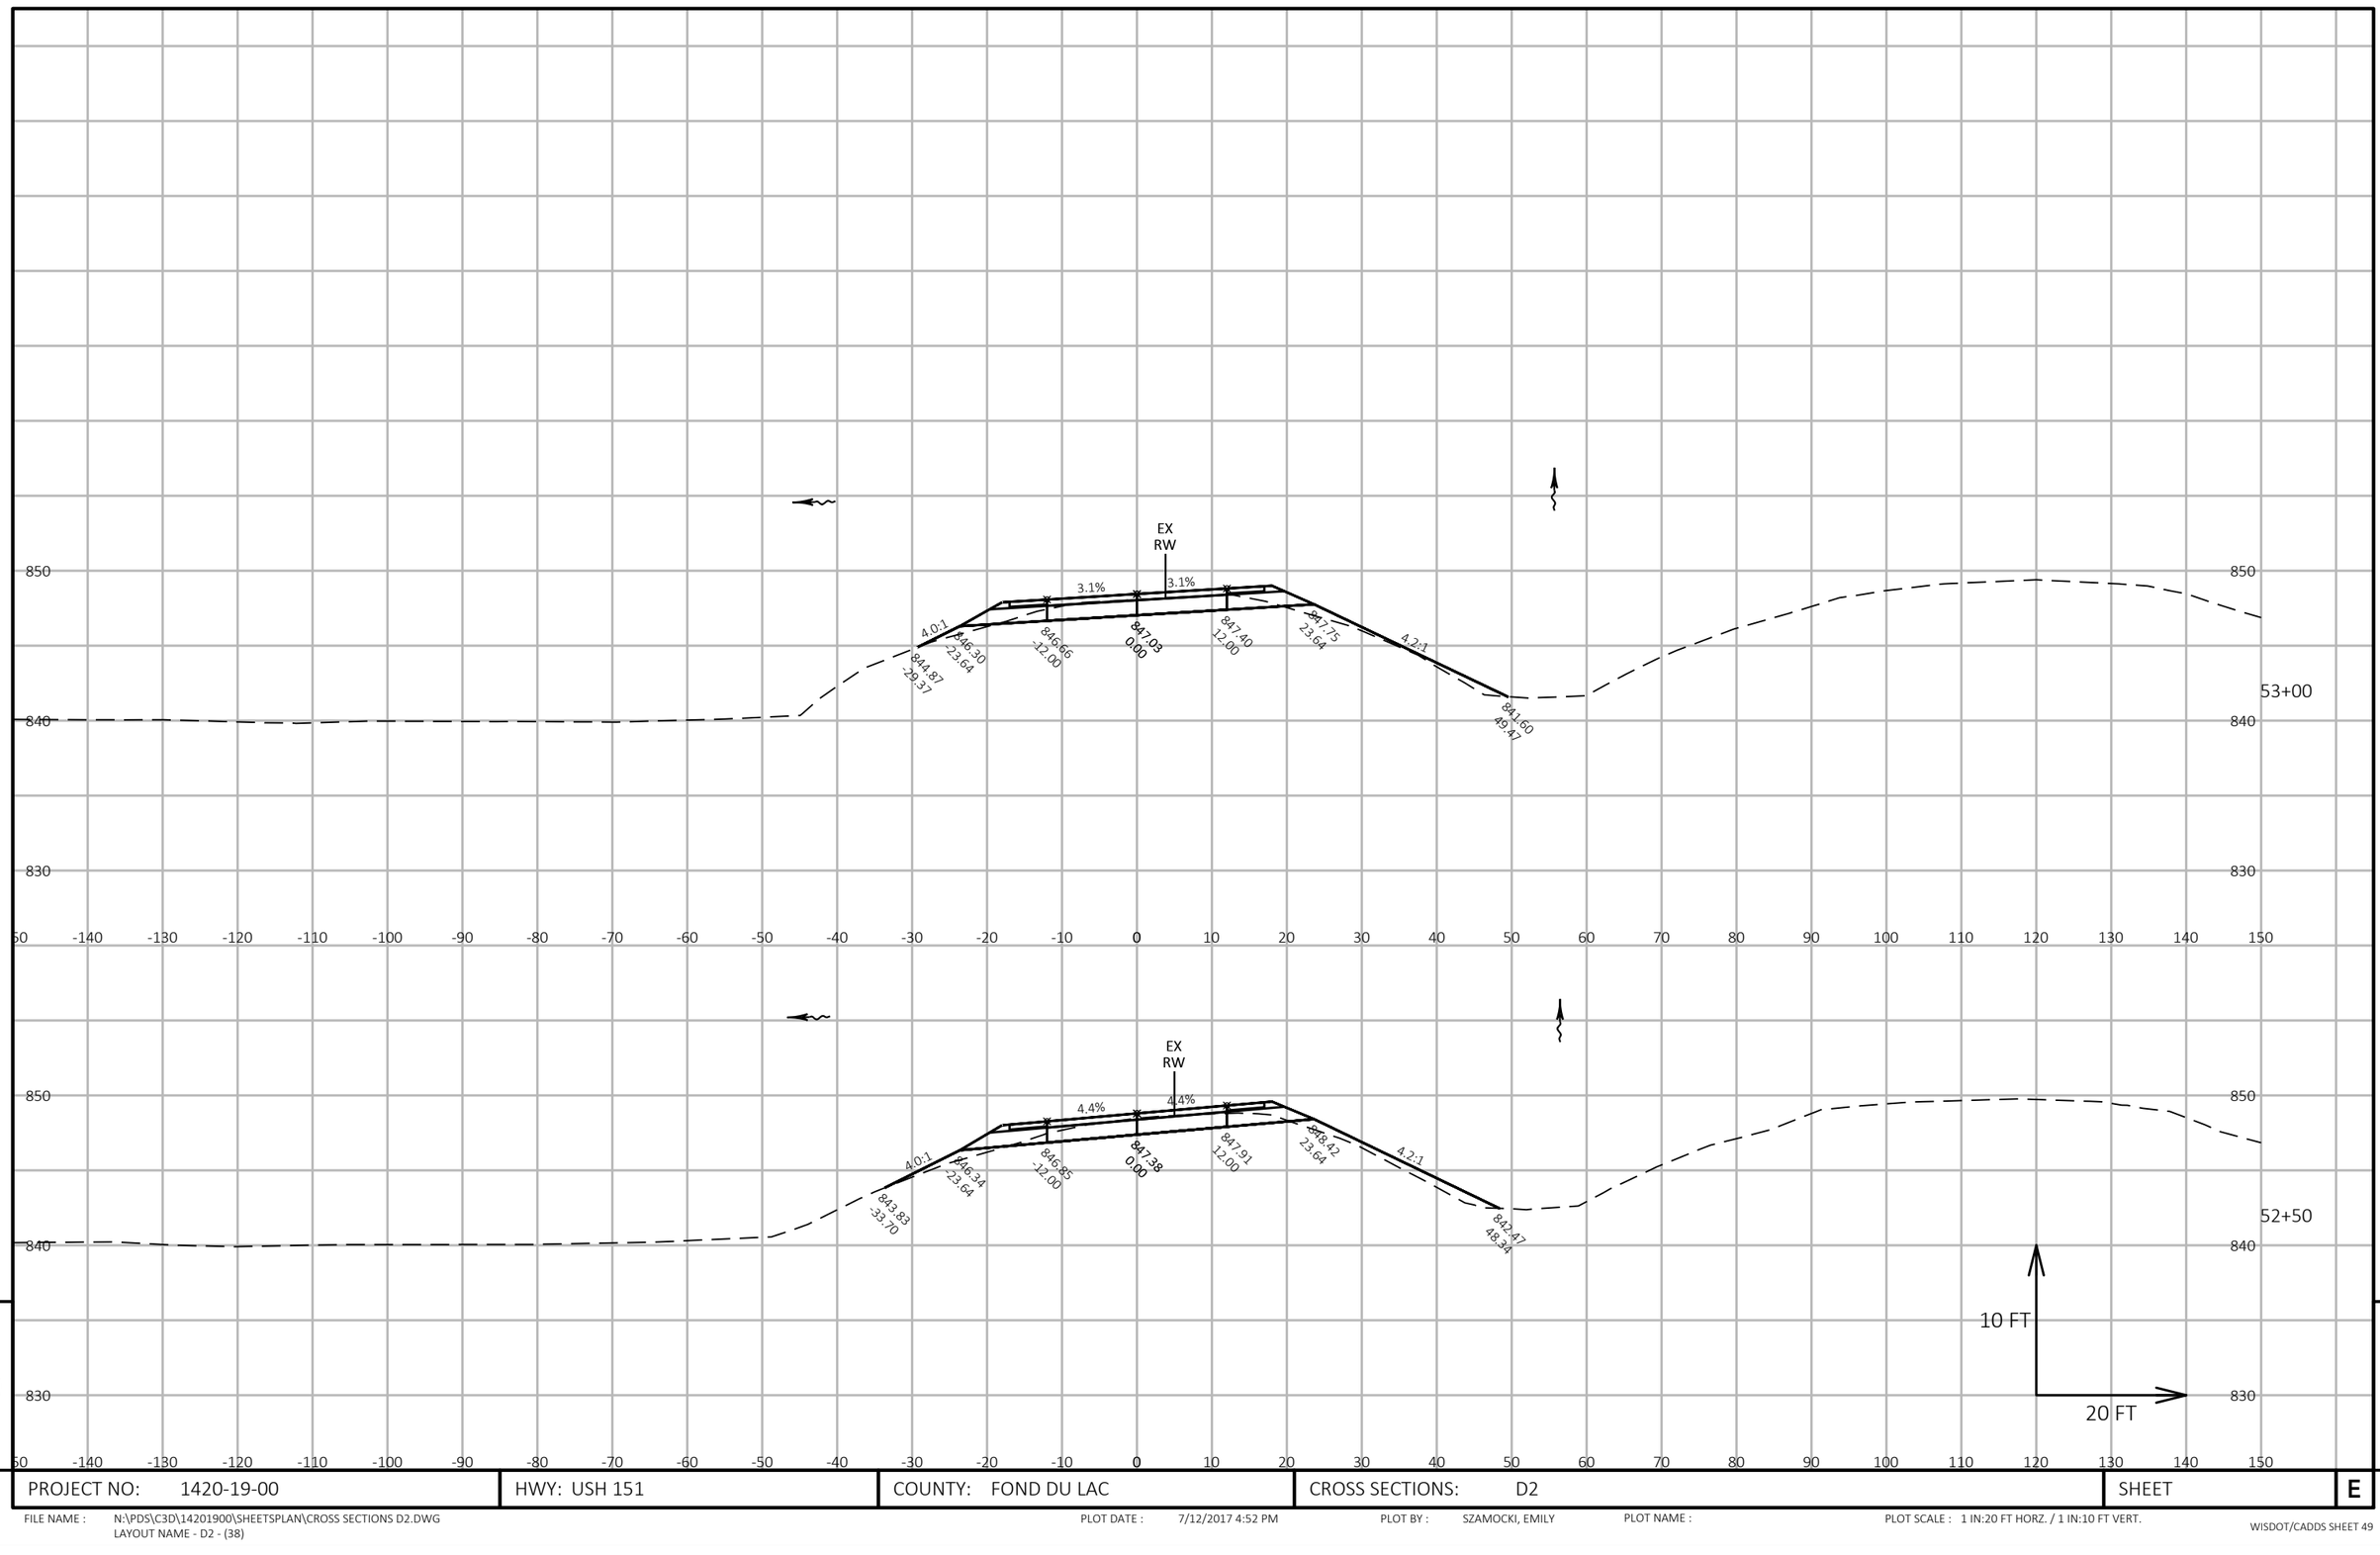


9

PROJECT NO: 1420-19-00	HWY: USH 151	COUNTY: FOND DU LAC	CROSS SECTIONS: D2	SHEET	E

FILE NAME : N:\PDS\C3D\14201900\SHEETSPLAN\CROSS SECTIONS D2.DWG
LAYOUT NAME - D2 - (38)


PLOT DATE : 7/12/2017 4:52 PM PLOT BY : SZAMOCKI, EMILY PLOT NAME : PLOT SCALE : 1 IN:20 FT HORZ. / 1 IN:10 FT VERT.

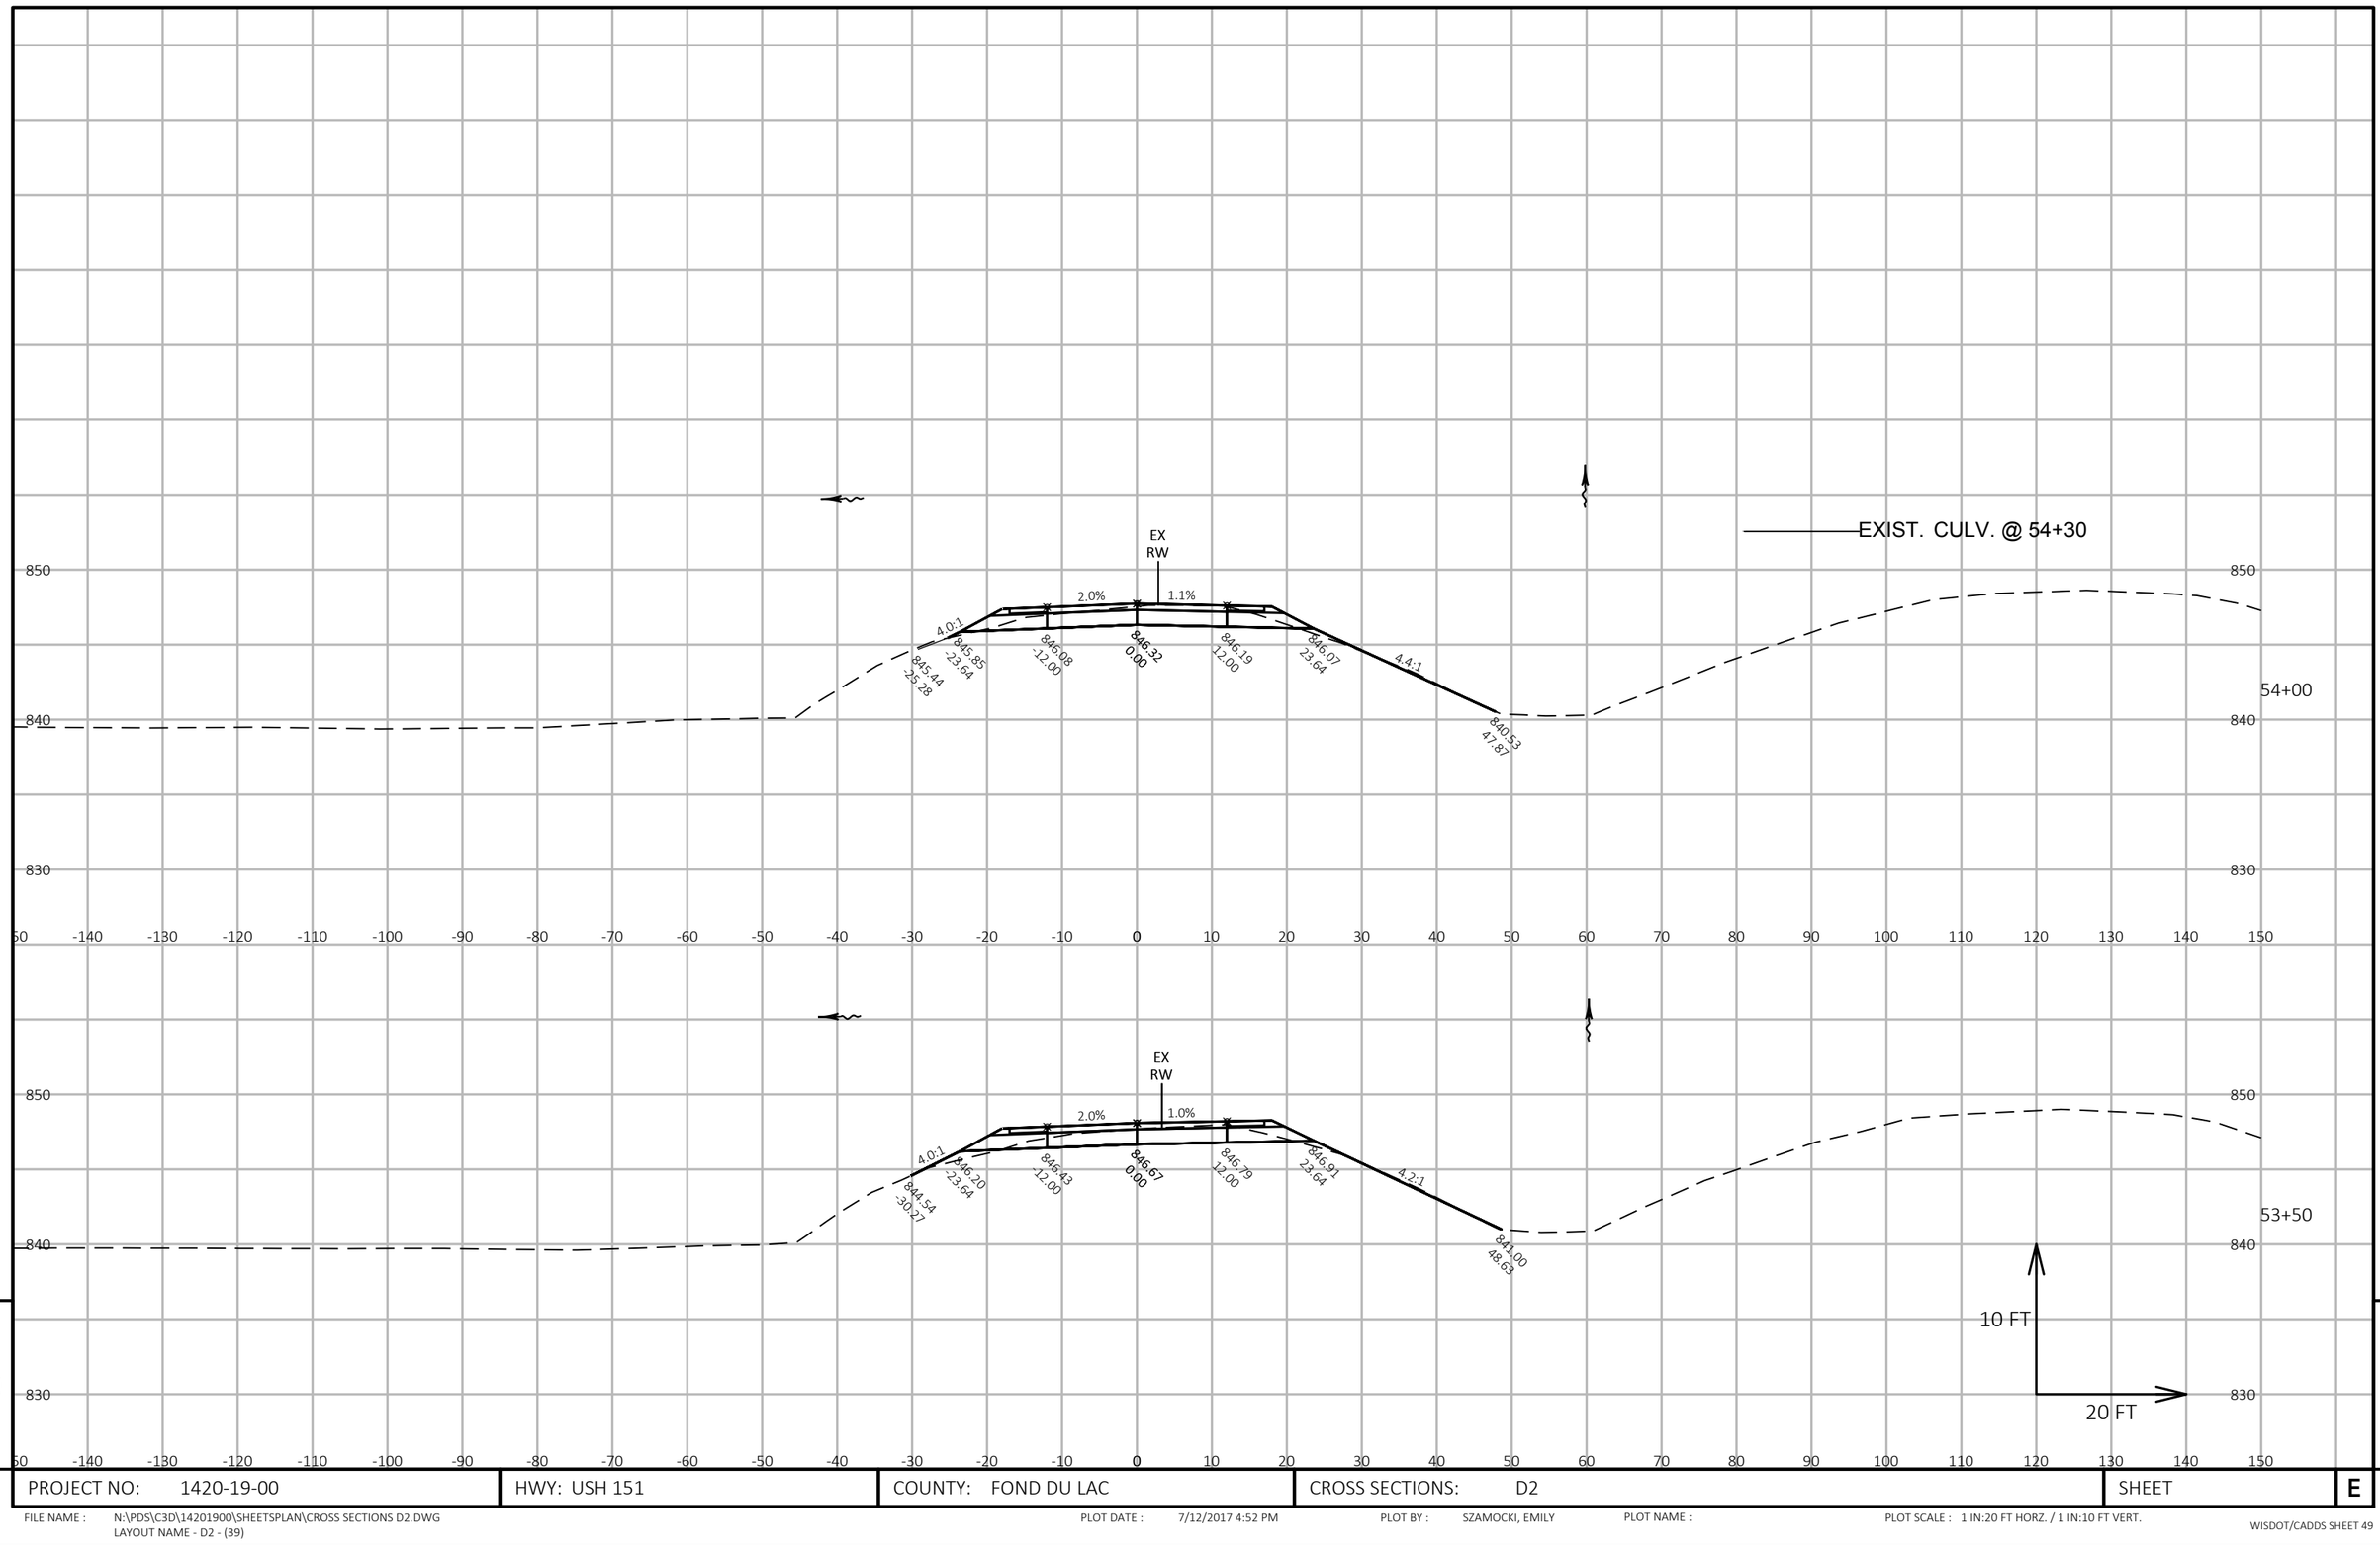

PROJECT NO: 1420-19-00	HWY: USH 151	COUNTY: FOND DU LAC	CROSS SECTIONS: D2	SHEET	E

FILE NAME : N:\PDS\C3D\14201900\SHEETSPLAN\CROSS SECTIONS D2.DWG
LAYOUT NAME - D2 - (39)

PLOT DATE : 7/12/2017 4:52 PM PLOT BY : SZAMOCKI, EMILY PLOT NAME : PLOT SCALE : 1 IN:20 FT HORZ. / 1 IN:10 FT VERT.

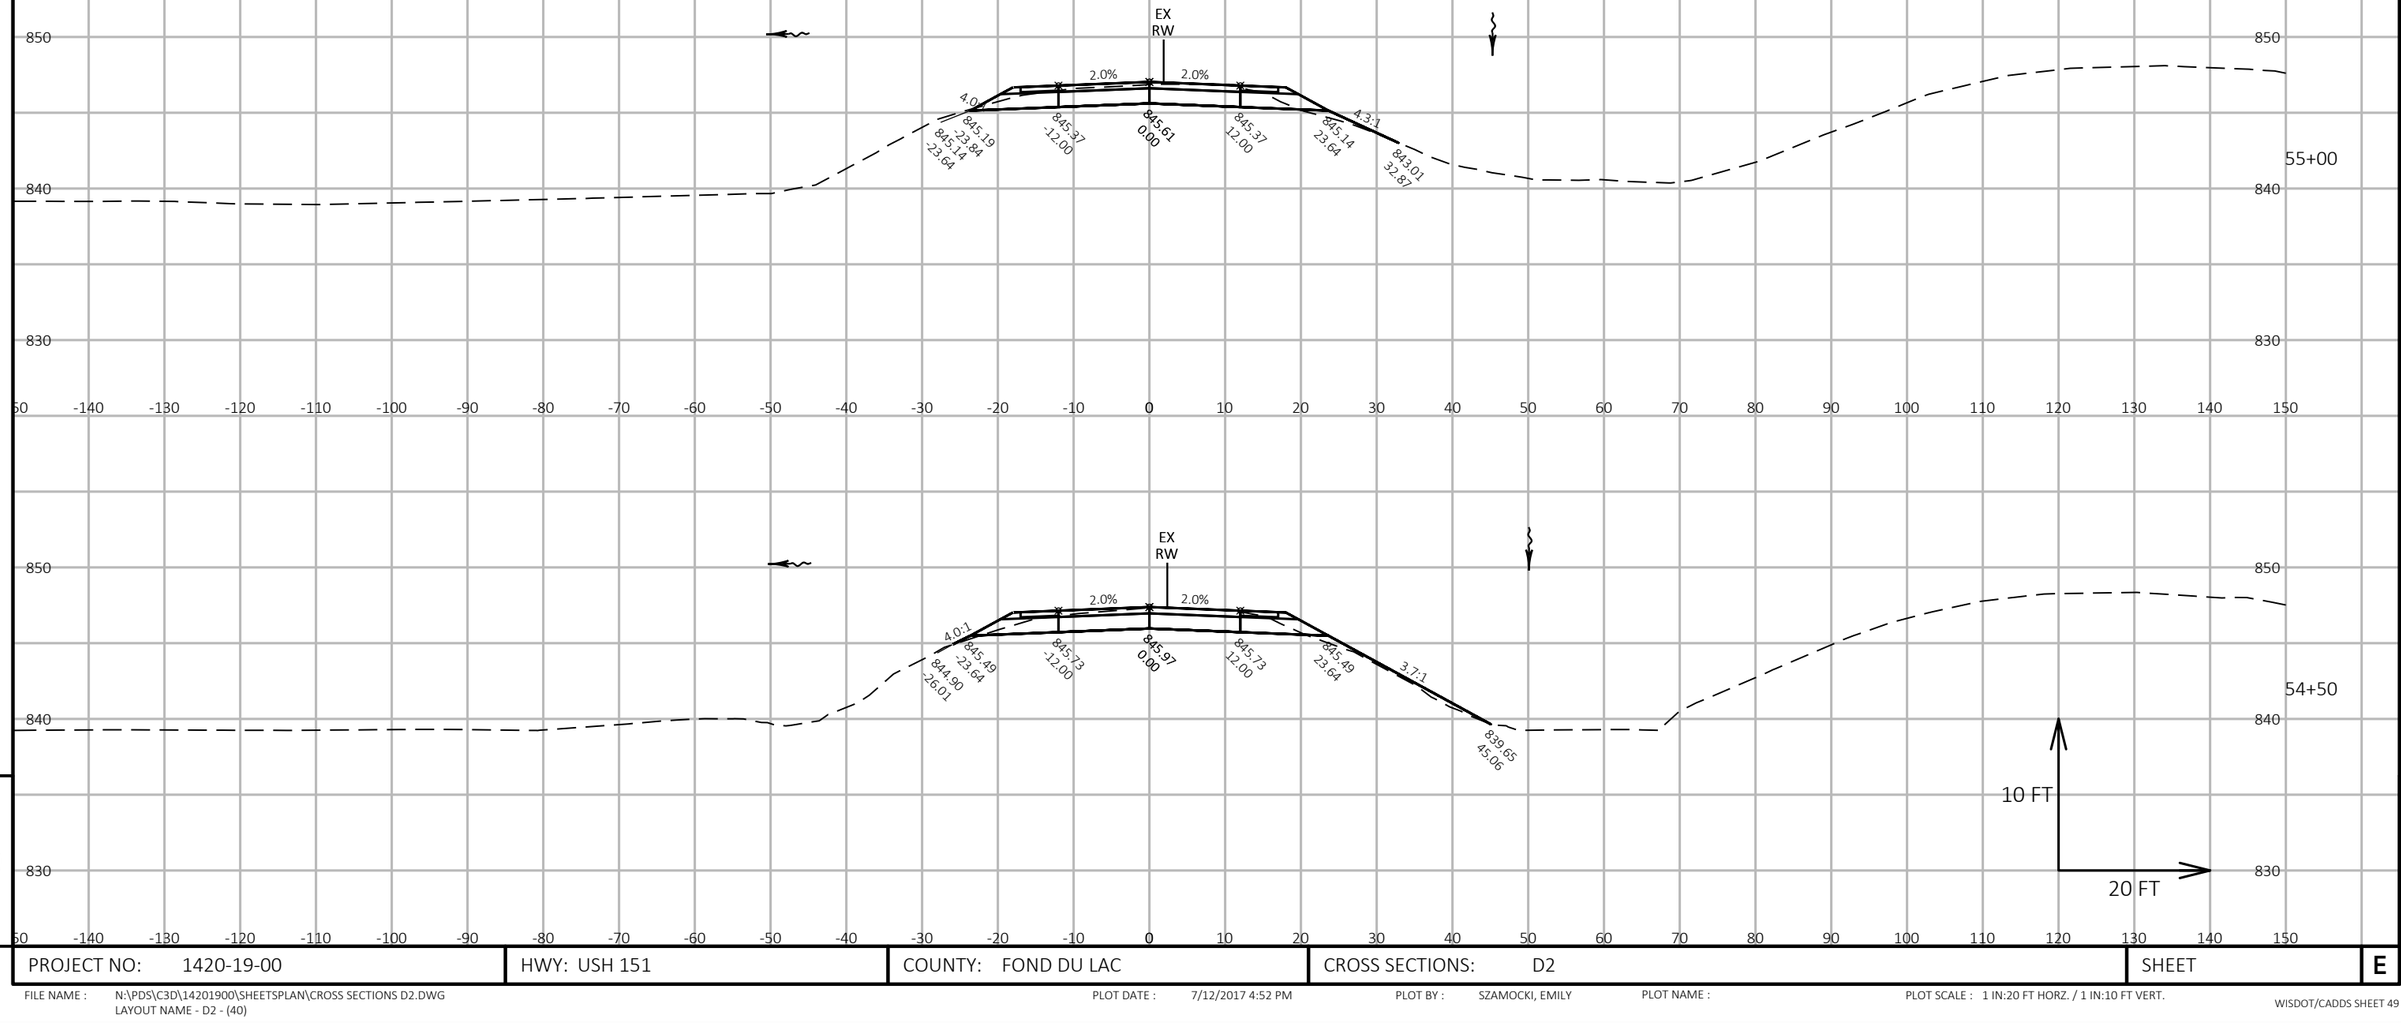

9

PROJECT NO: 1420-19-00	HWY: USH 151	COUNTY: FOND DU LAC	CROSS SECTIONS: D2	SHEET	E

9

FILE NAME : N:\PDS\C3D\14201900\SHEETSPLAN\CROSS SECTIONS D2.DWG
LAYOUT NAME - D2 - (40)


PLOT DATE : 7/12/2017 4:52 PM

PLOT BY : SZAMOCKI, EMILY

PLOT NAME :

PLOT SCALE : 1 IN:20 FT HORZ. / 1 IN:10 FT VERT.

STA. "D2" 55+60.41
END CONSTRUCTION

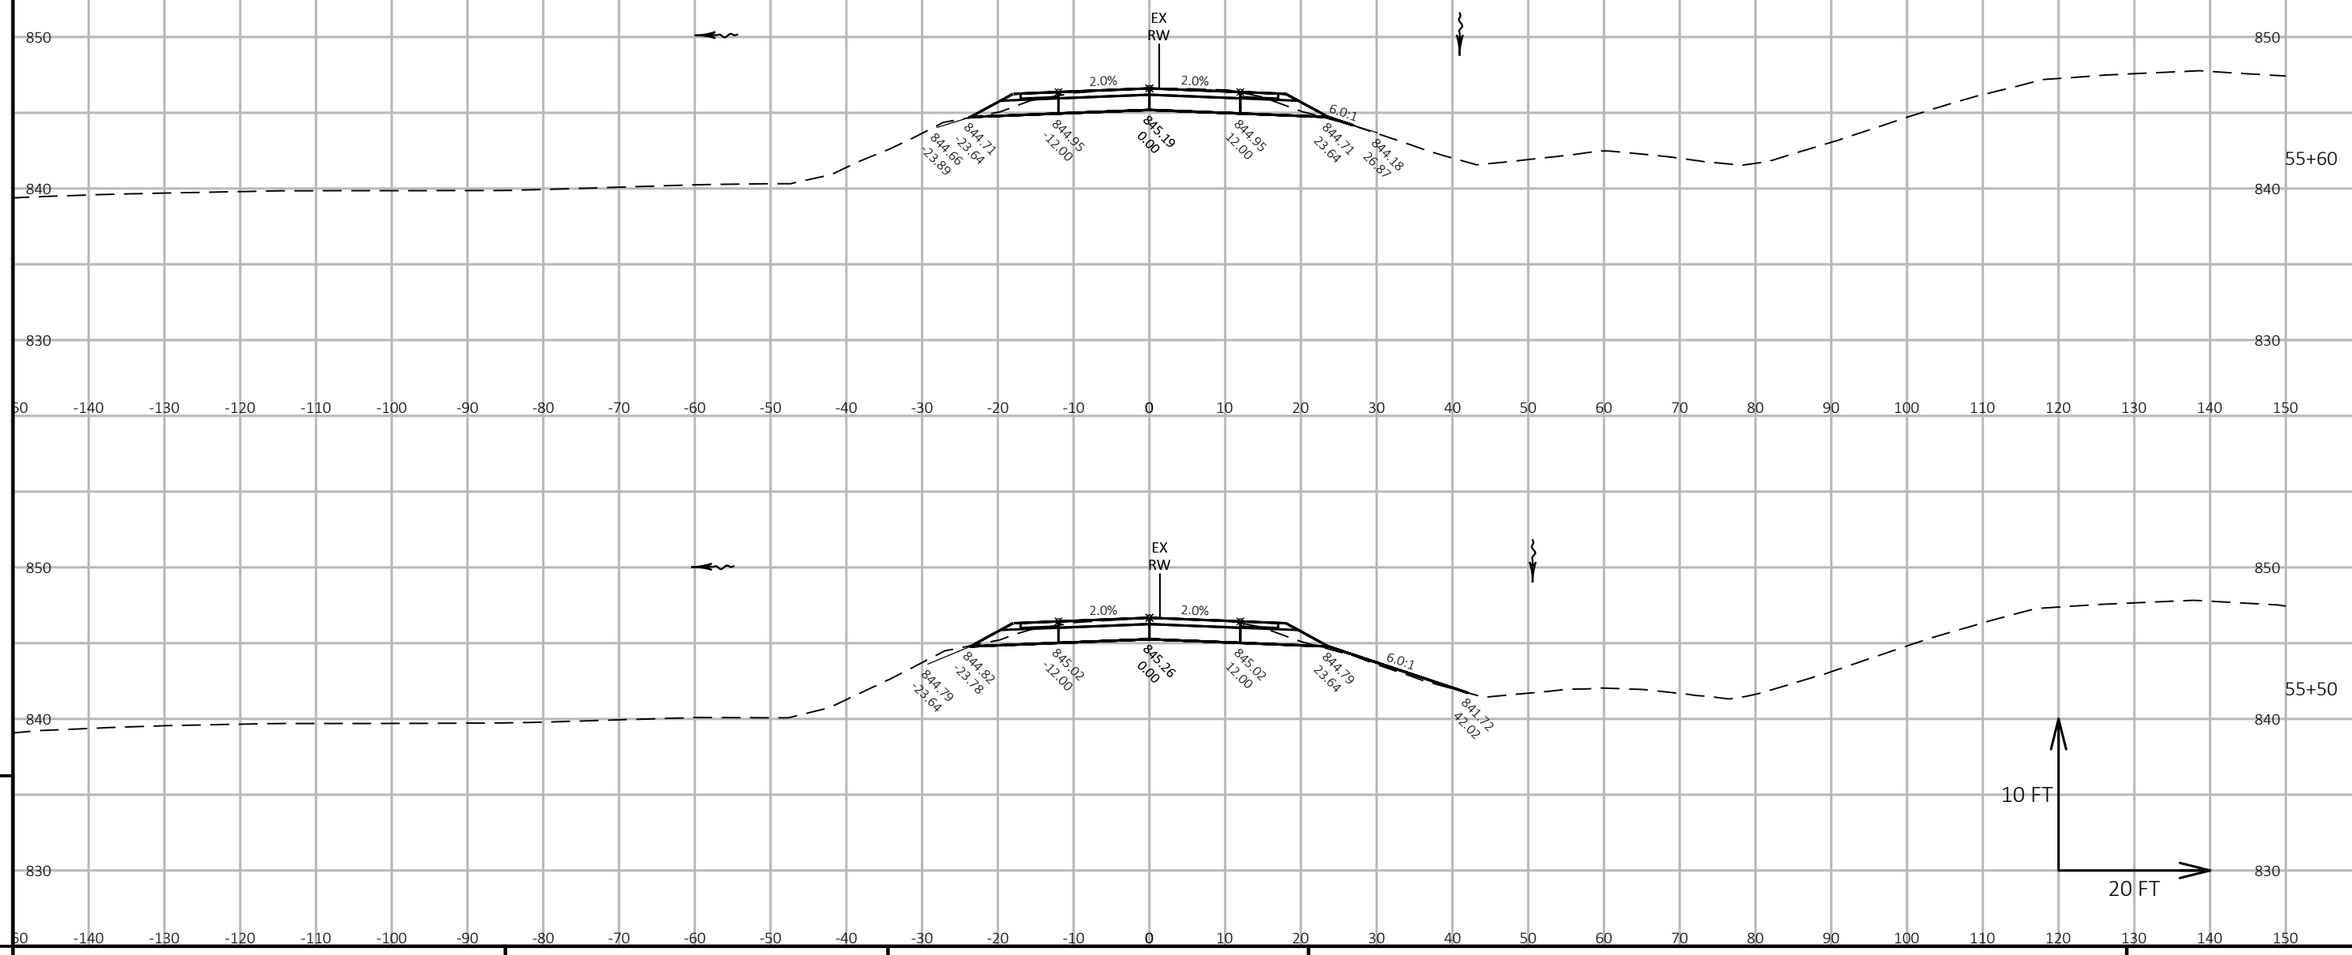


PROJECT NO: 1420-19-00	HWY: USH 151	COUNTY: FOND DU LAC	CROSS SECTIONS: D2	SHEET	E

FILE NAME : N:\PDS\C3D\14201900\SHEETSPLAN\CROSS SECTIONS D2.DWG
LAYOUT NAME - D2 - (41)

PLOT DATE : 7/12/2017 4:52 PM PLOT BY : SZAMOCKI, EMILY PLOT NAME : PLOT SCALE : 1 IN:20 FT HORZ. / 1 IN:10 FT VERT.

9

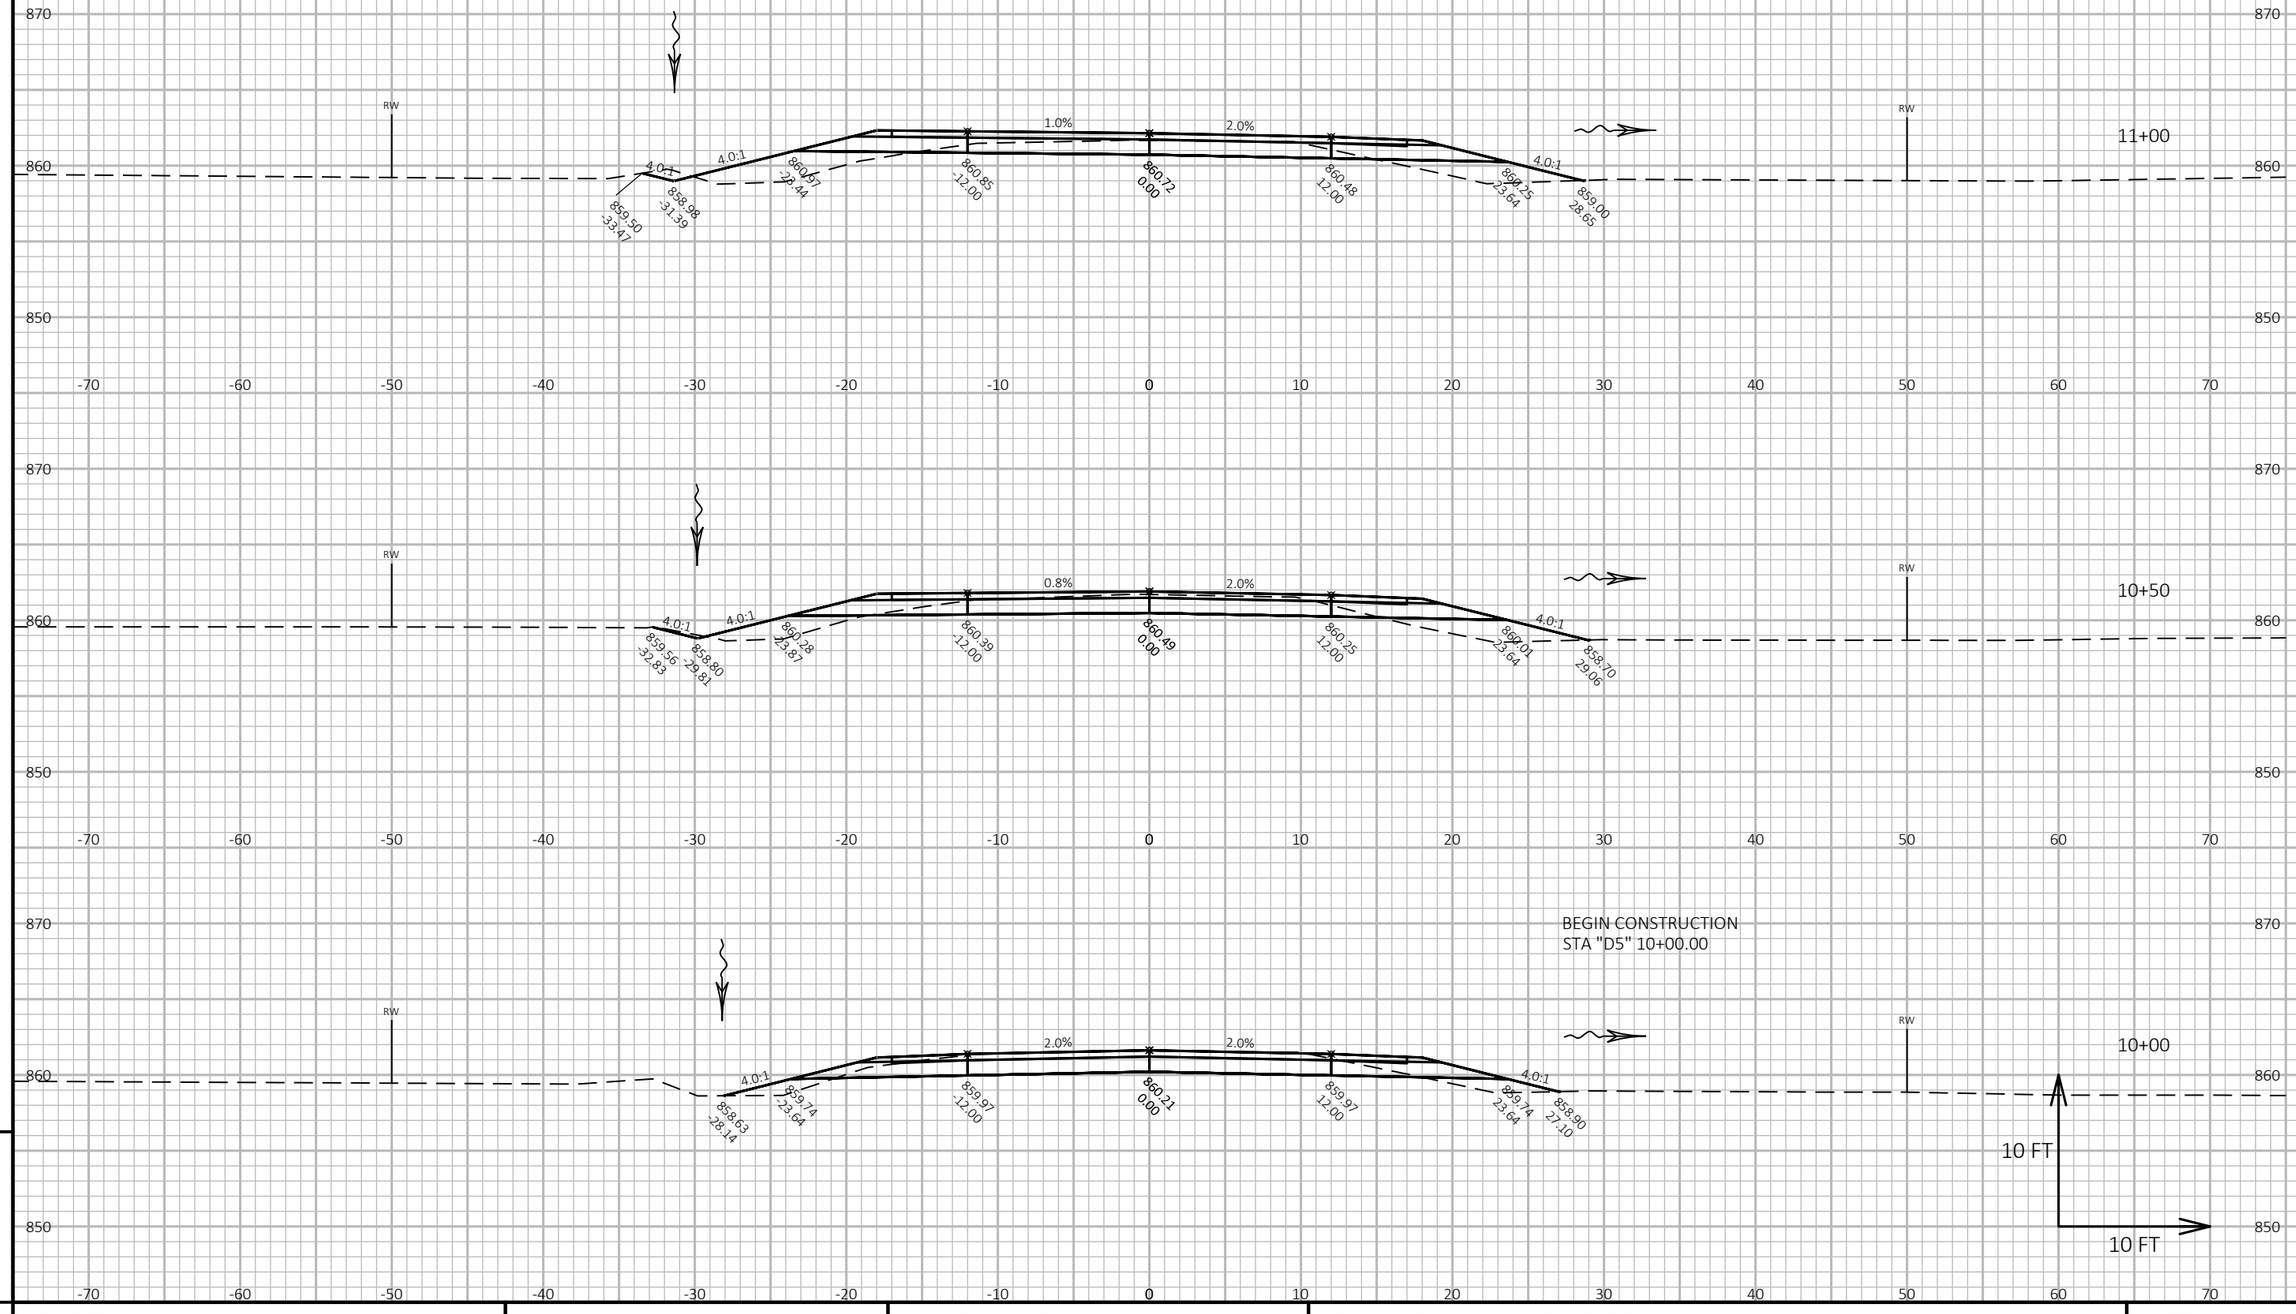

9

PROJECT NO: 1420-19-00	HWY: USH 151	COUNTY: FOND DU LAC	CROSS SECTIONS: SEGMENT D5	SHEET	E

9


FILE NAME : N:\PDS\C3D\14201900\SHEETSPLAN\CROSS SECTIONS D5.DWG
LAYOUT NAME - D5-1

PLOT DATE : 6/1/2017 2:13 PM

PLOT BY : DENEYS, KRISTOPHER M

PLOT NAME :


PLOT SCALE : 1 IN:10 FT HORZ. / 1 IN:10 FT VERT.

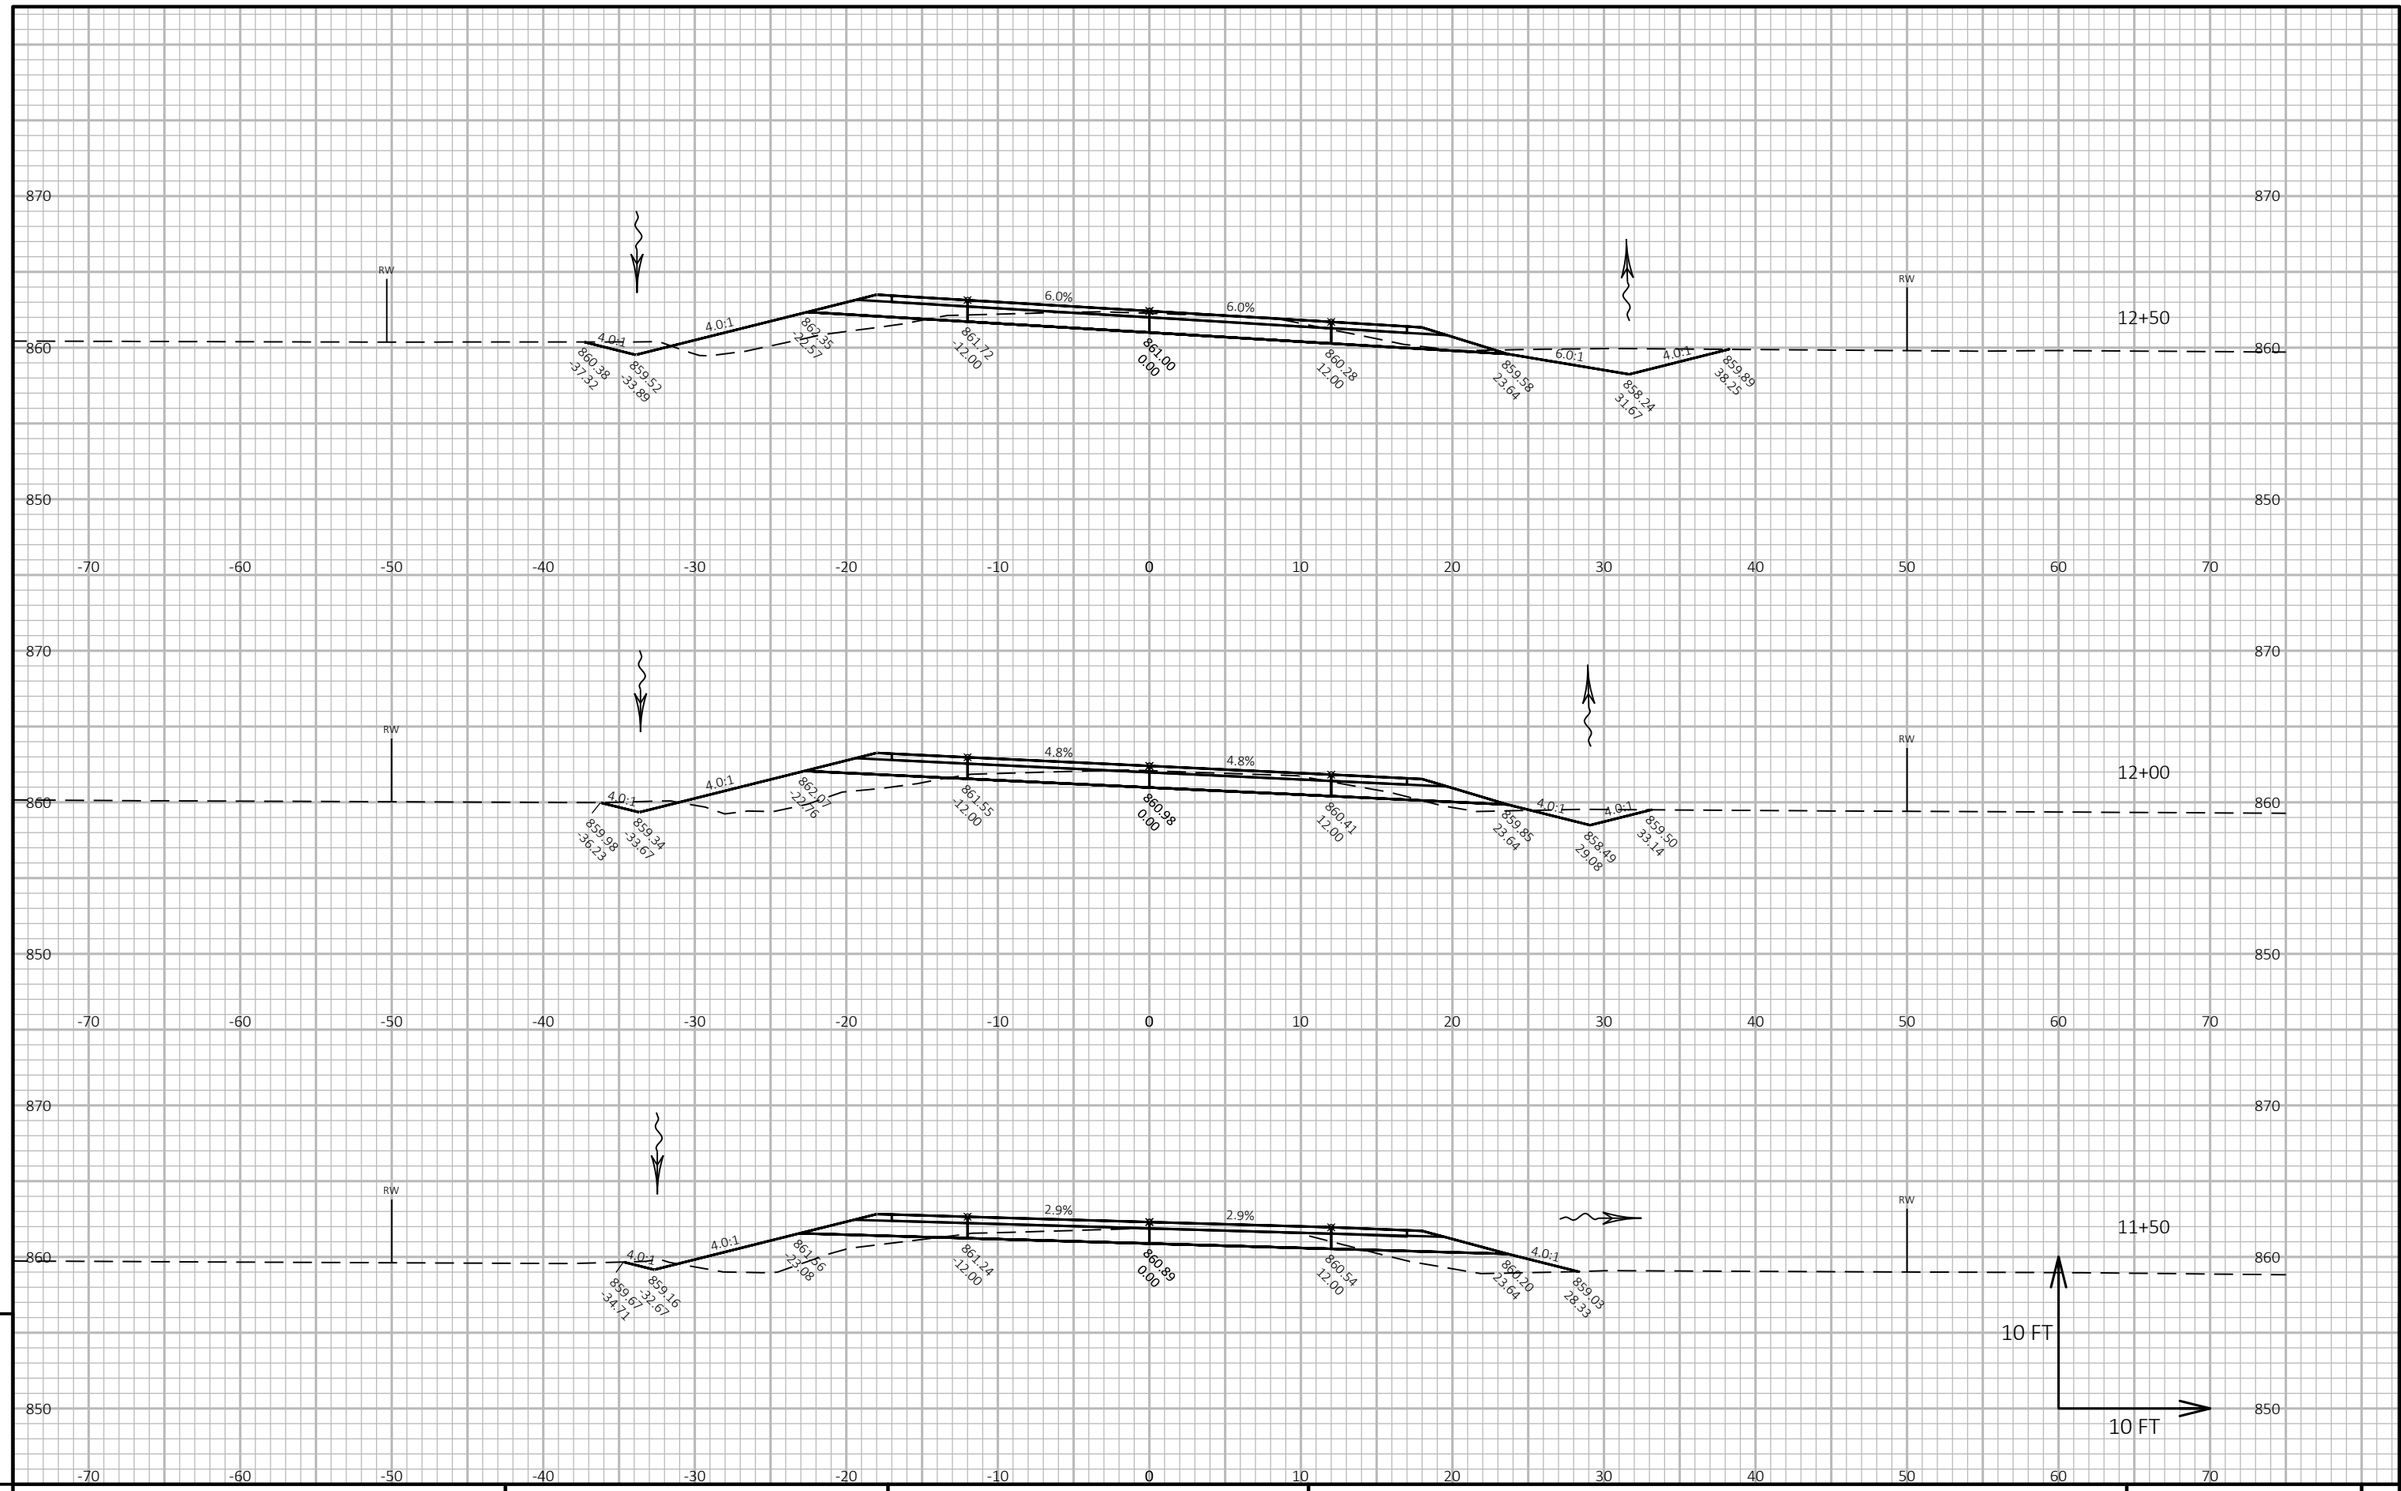

PROJECT NO: 1420-19-00	HWY: USH 151	COUNTY: FOND DU LAC	CROSS SECTIONS: SEGMENT D5	SHEET E

FILE NAME : N:\PDS\C3D\14201900\SHEETSPLAN\CROSS SECTIONS D5.DWG
LAYOUT NAME - D5-2

PLOT DATE : 6/1/2017 2:13 PM PLOT BY : DENEYS, KRISTOPHER M PLOT NAME : PLOT SCALE : 1 IN:10 FT HORZ. / 1 IN:10 FT VERT.

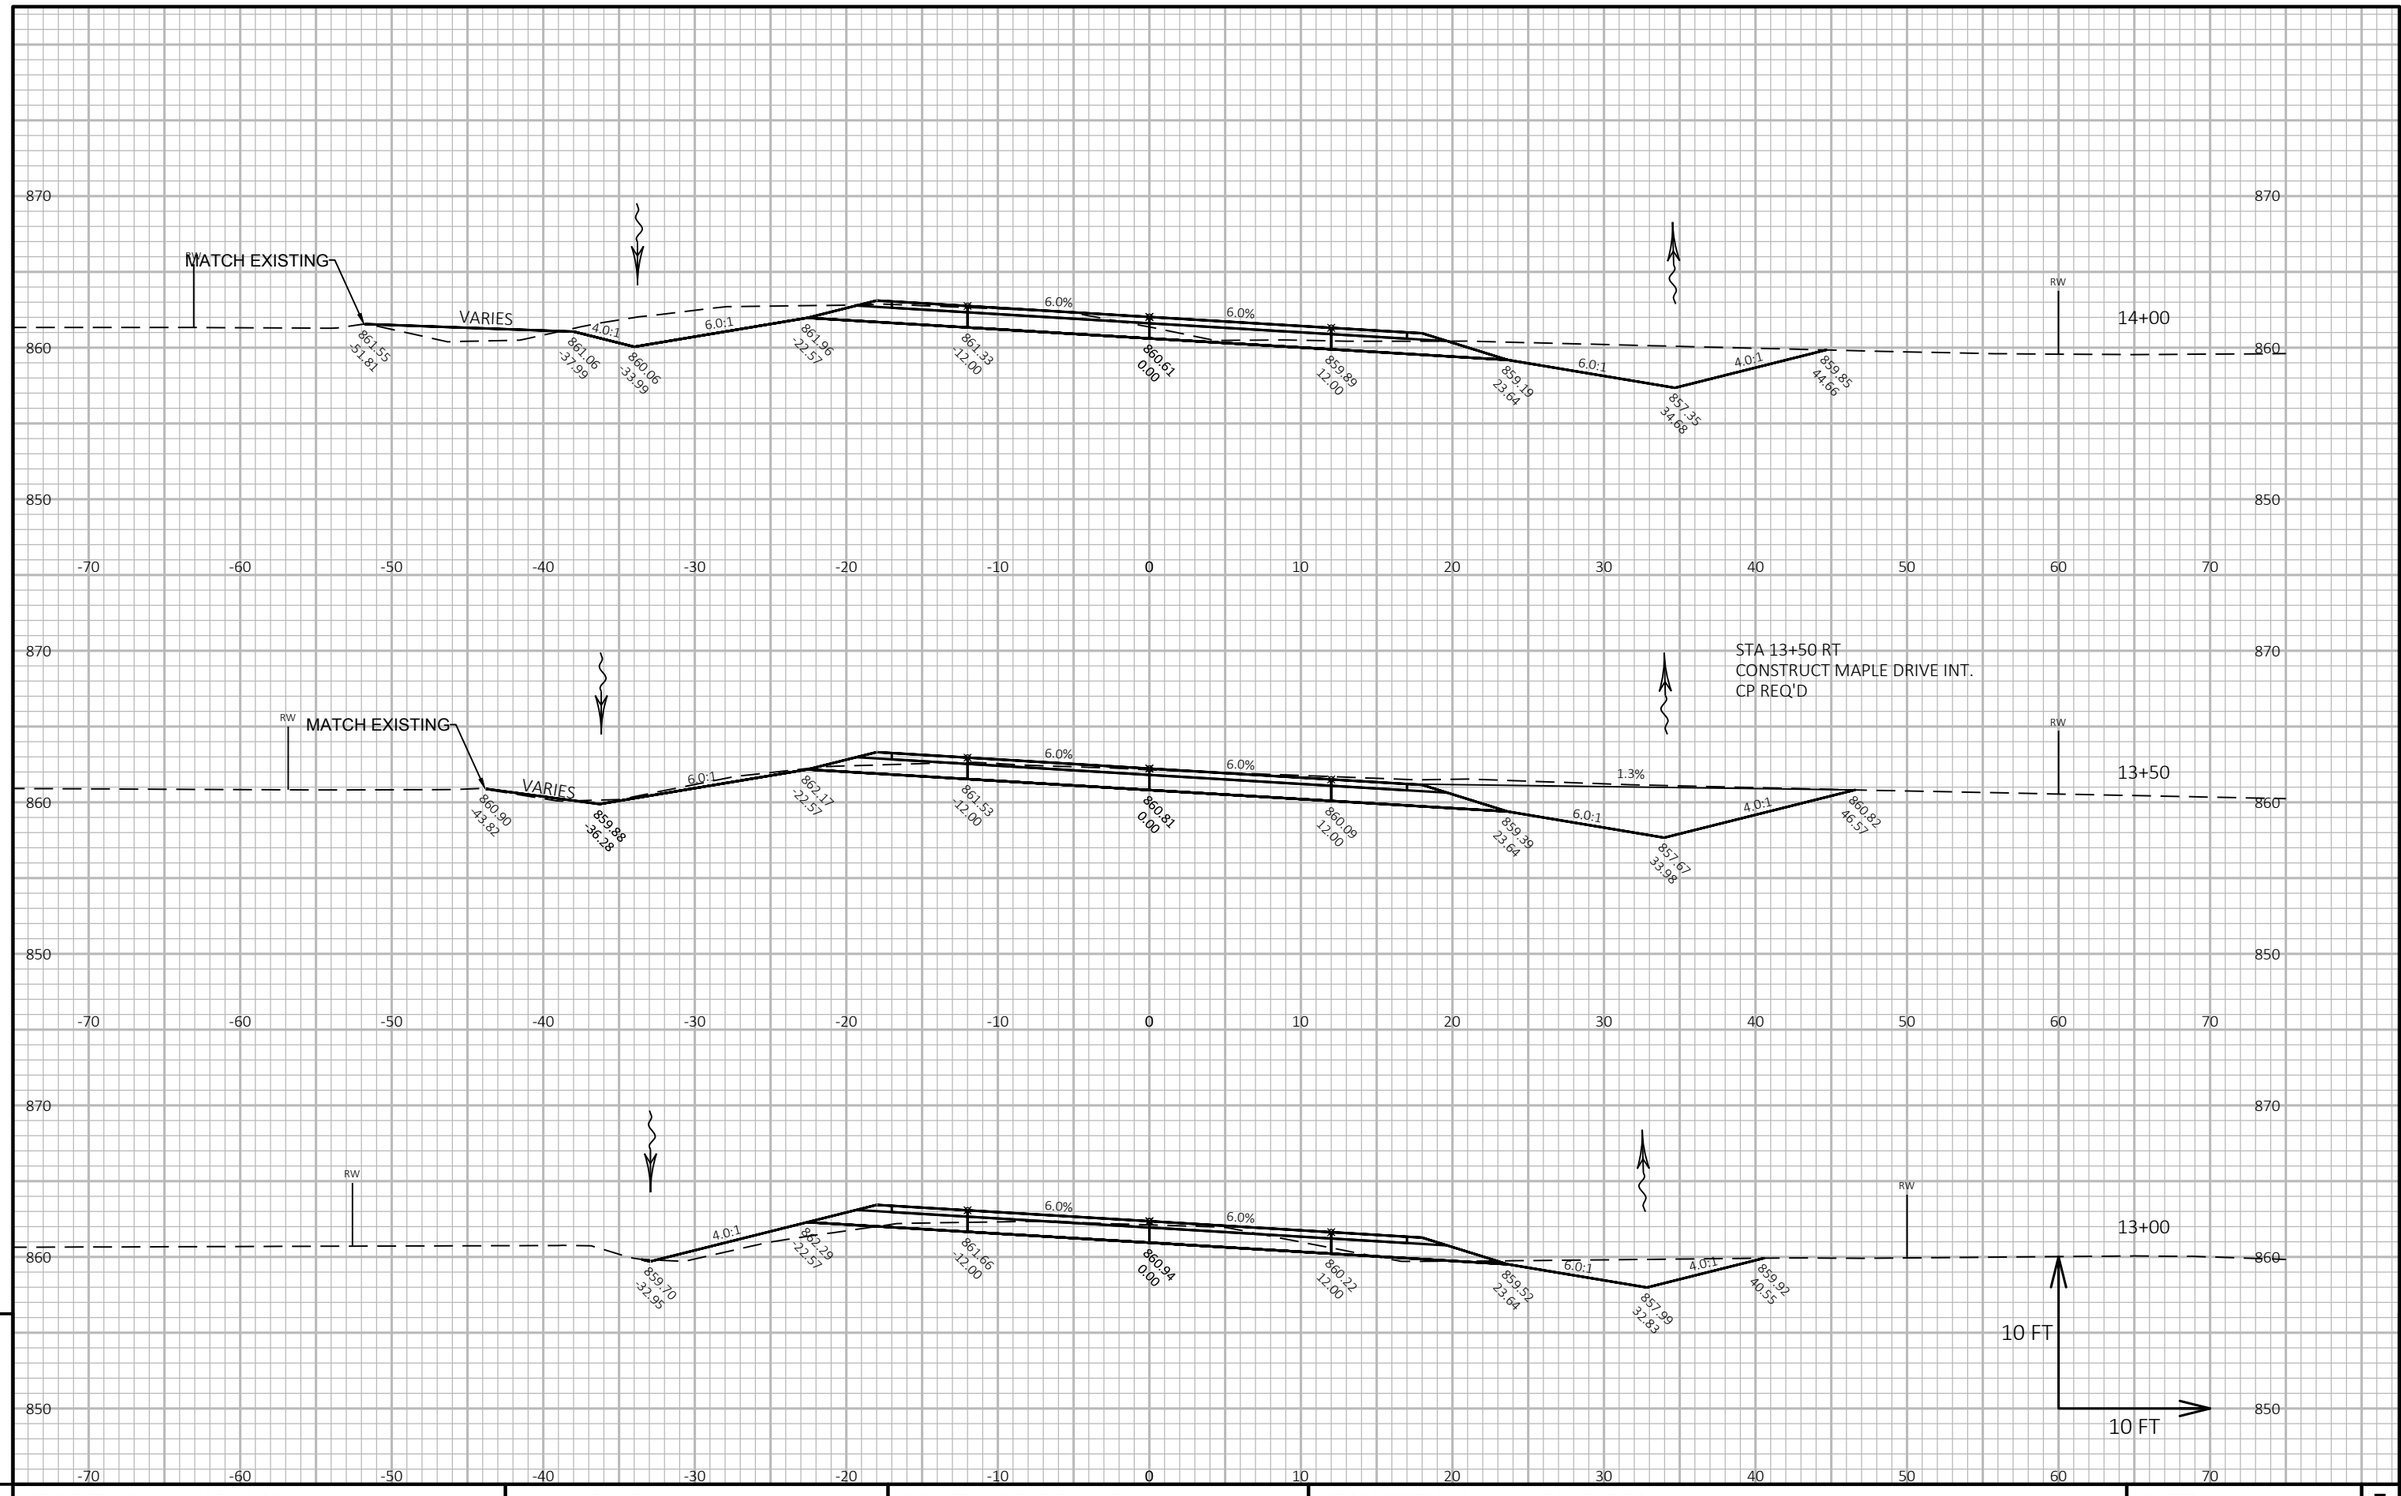

PROJECT NO: 1420-19-00	HWY: USH 151	COUNTY: FOND DU LAC	CROSS SECTIONS: SEGMENT D5	SHEET	E


FILE NAME : N:\PDS\C3D\14201900\SHEETSPLAN\CROSS SECTIONS D5.DWG
LAYOUT NAME - D5-3

PLOT DATE : 6/1/2017 2:13 PM

PLOT BY : DENEYS, KRISTOPHER M

PLOT NAME :

PLOT SCALE : 1 IN:10 FT HORZ. / 1 IN:10 FT VERT.

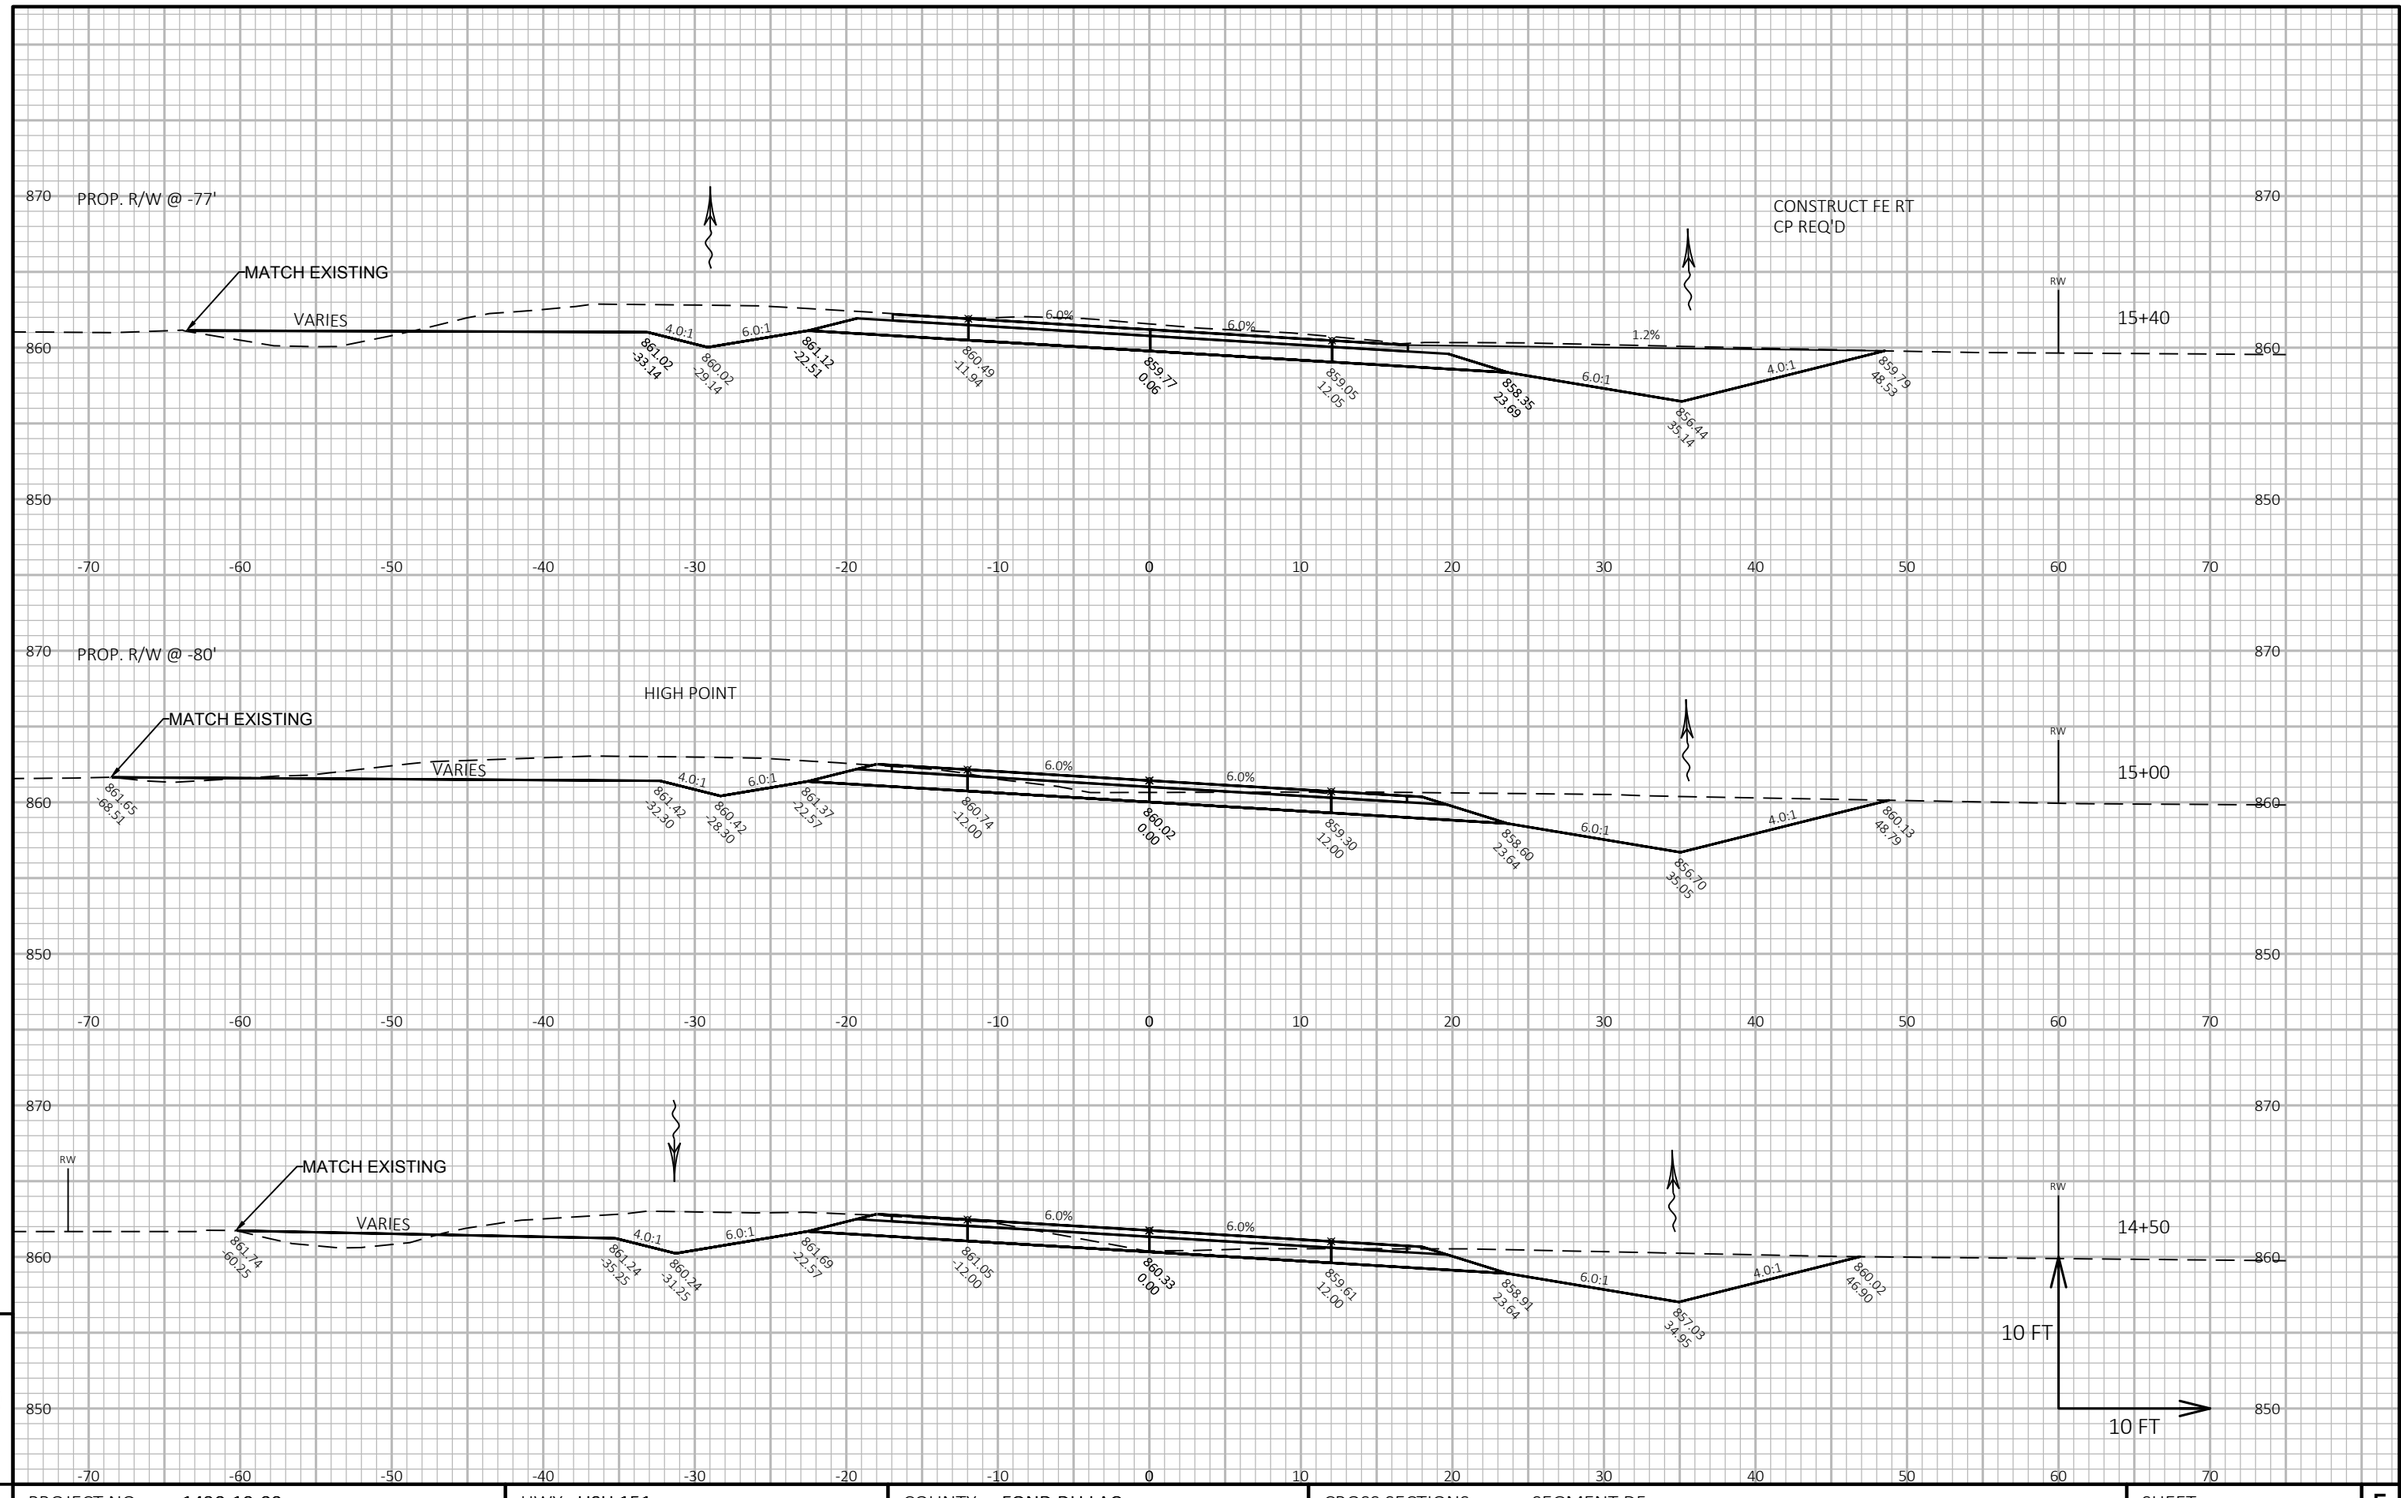

PROJECT NO: 1420-19-00	HWY: USH 151	COUNTY: FOND DU LAC	CROSS SECTIONS: SEGMENT D5	SHEET E


FILE NAME : N:\PDS\C3D\14201900\SHEETSPLAN\CROSS SECTIONS D5.DWG
LAYOUT NAME - D5-4

PLOT DATE : 6/1/2017 2:13 PM

PLOT BY : DENEYS, KRISTOPHER M

PLOT NAME :

PLOT SCALE : 1 IN:10 FT HORZ. / 1 IN:10 FT VERT.

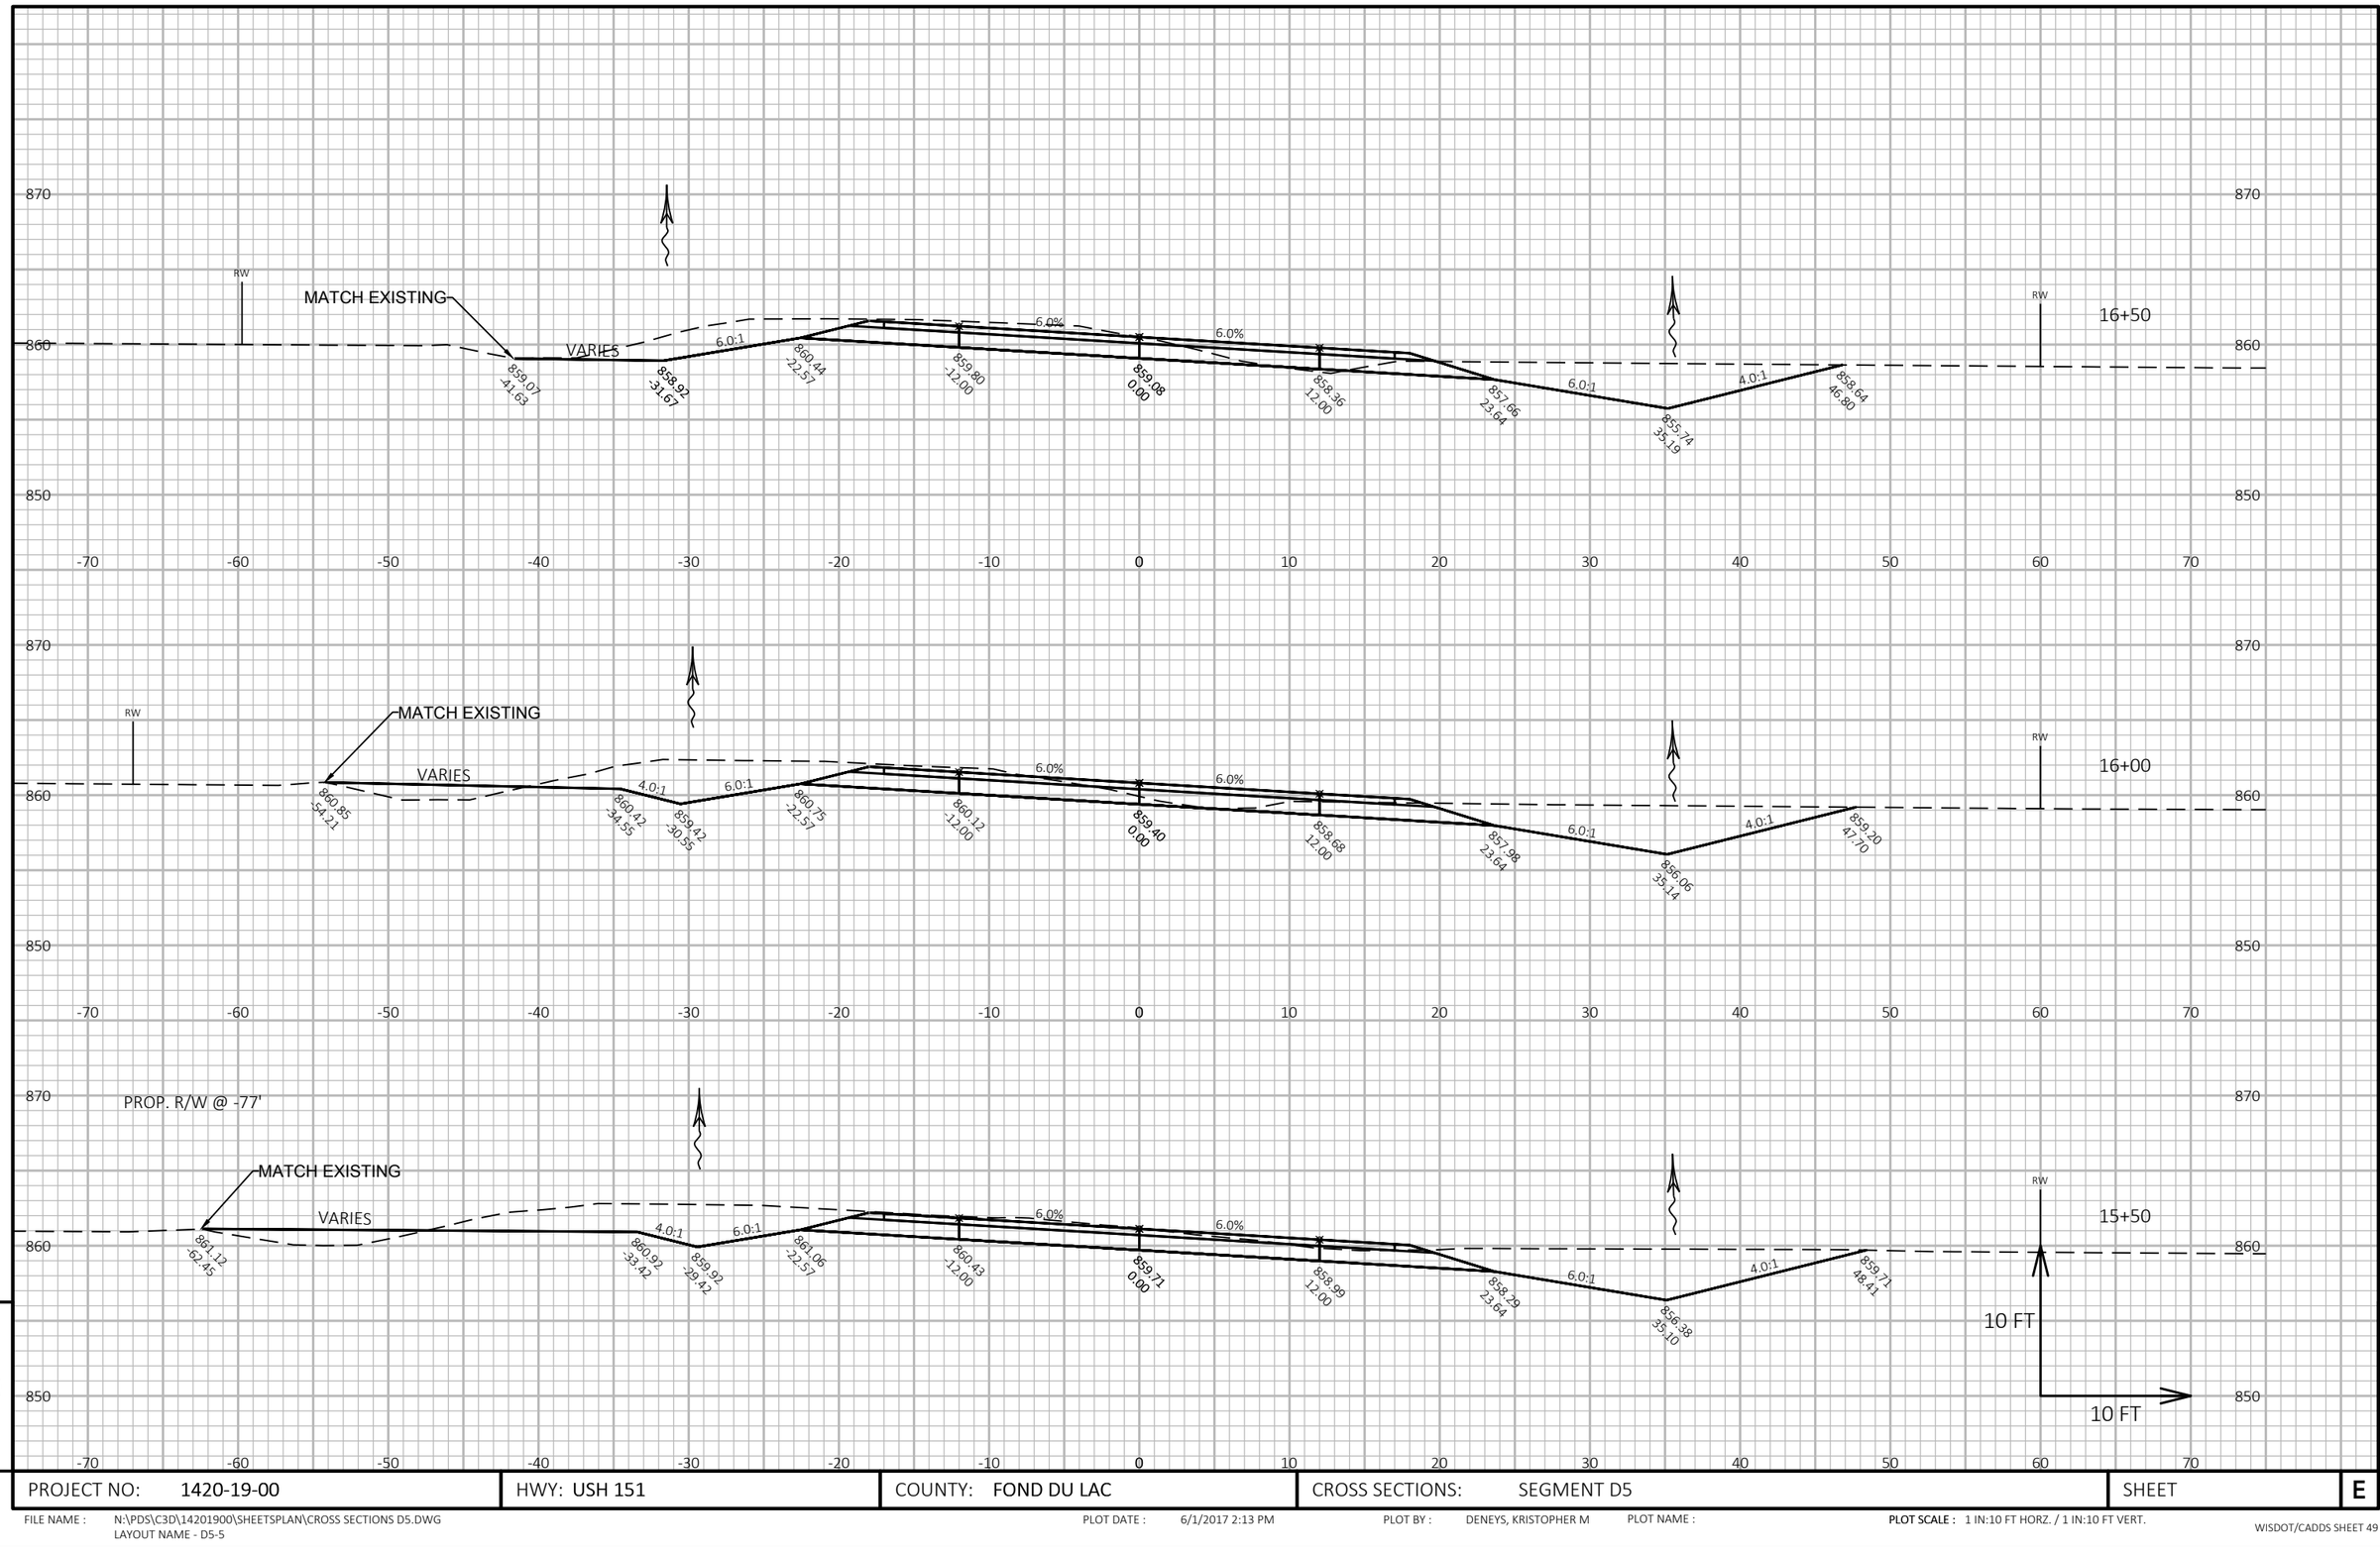

9

PROJECT NO: 1420-19-00	HWY: USH 151	COUNTY: FOND DU LAC	CROSS SECTIONS: SEGMENT D5	SHEET	E

9


FILE NAME : N:\PDS\C3D\14201900\SHEETSPLAN\CROSS SECTIONS D5.DWG
LAYOUT NAME - D5-5

PLOT DATE : 6/1/2017 2:13 PM

PLOT BY : DENEYS, KRISTOPHER M

PLOT NAME :

PLOT SCALE : 1 IN:10 FT HORZ. / 1 IN:10 FT VERT.

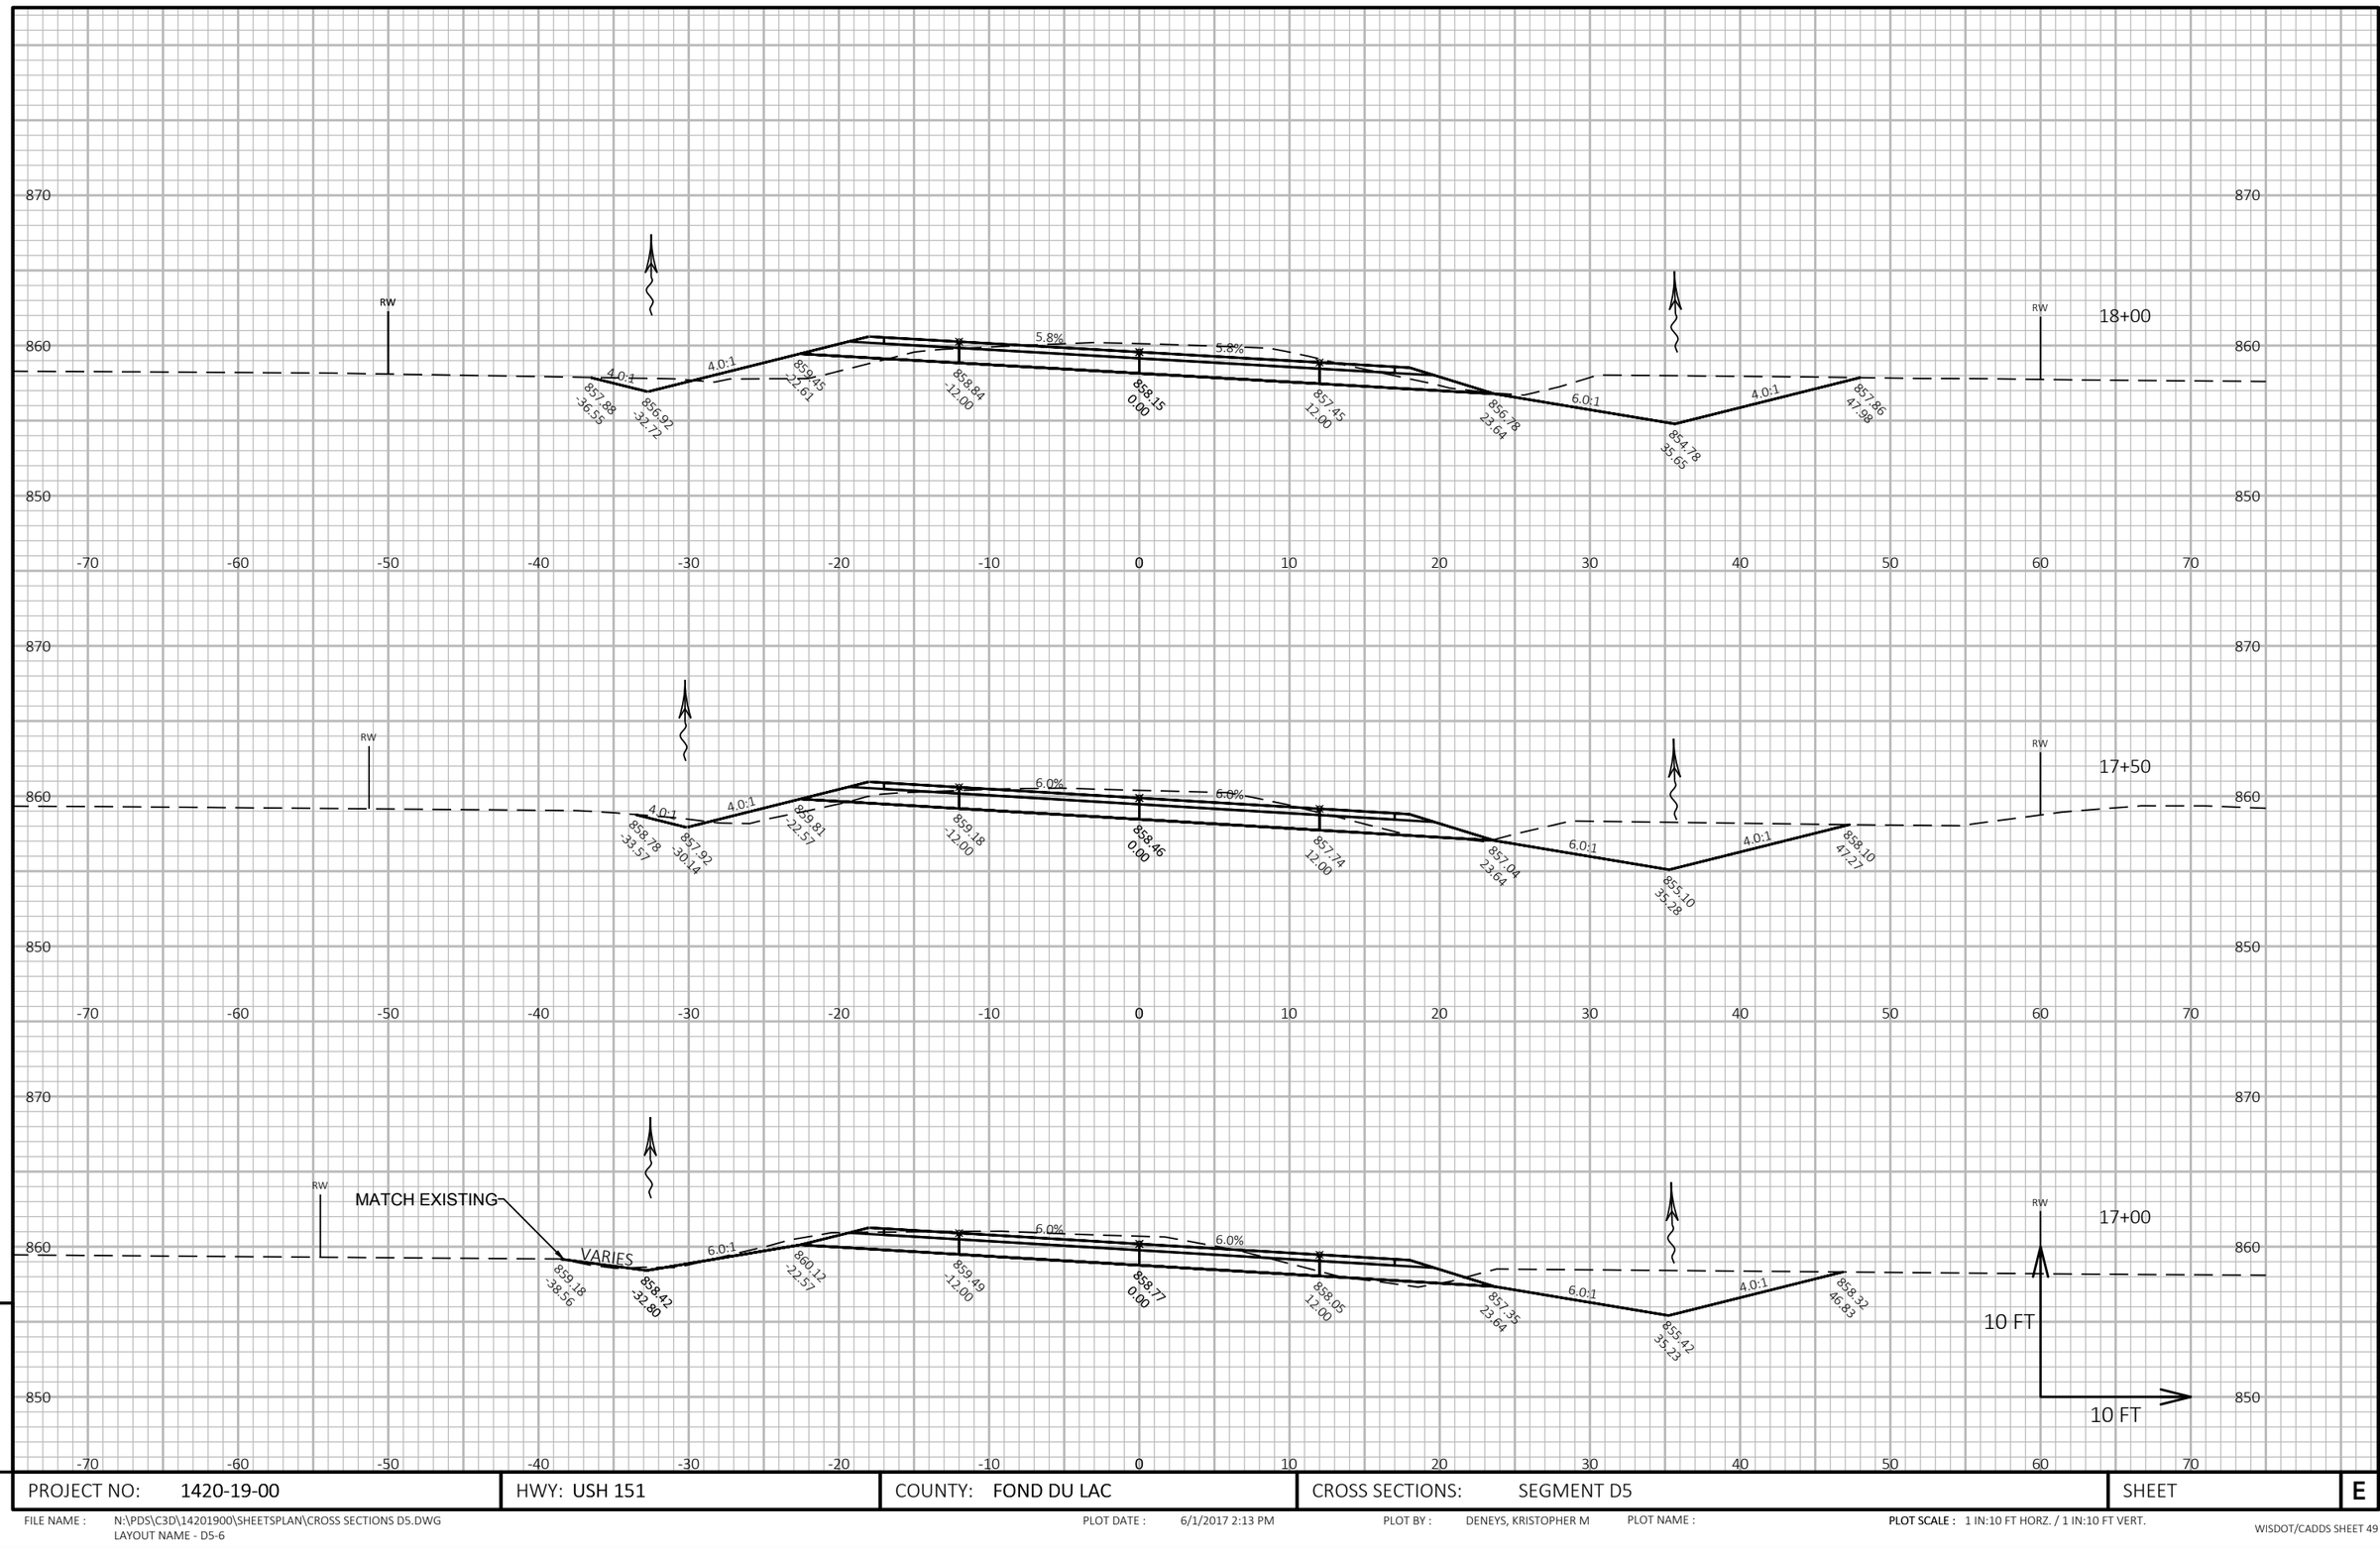


PROJECT NO: 1420-19-00	HWY: USH 151	COUNTY: FOND DU LAC	CROSS SECTIONS: SEGMENT D5	SHEET	E

FILE NAME : N:\PDS\C3D\14201900\SHEETSPLAN\CROSS SECTIONS D5.DWG
LAYOUT NAME - D5-6

PLOT DATE : 6/1/2017 2:13 PM PLOT BY : DENEYS, KRISTOPHER M PLOT NAME : PLOT SCALE : 1 IN:10 FT HORZ. / 1 IN:10 FT VERT.


WISDOT/CADDS SHEET 49

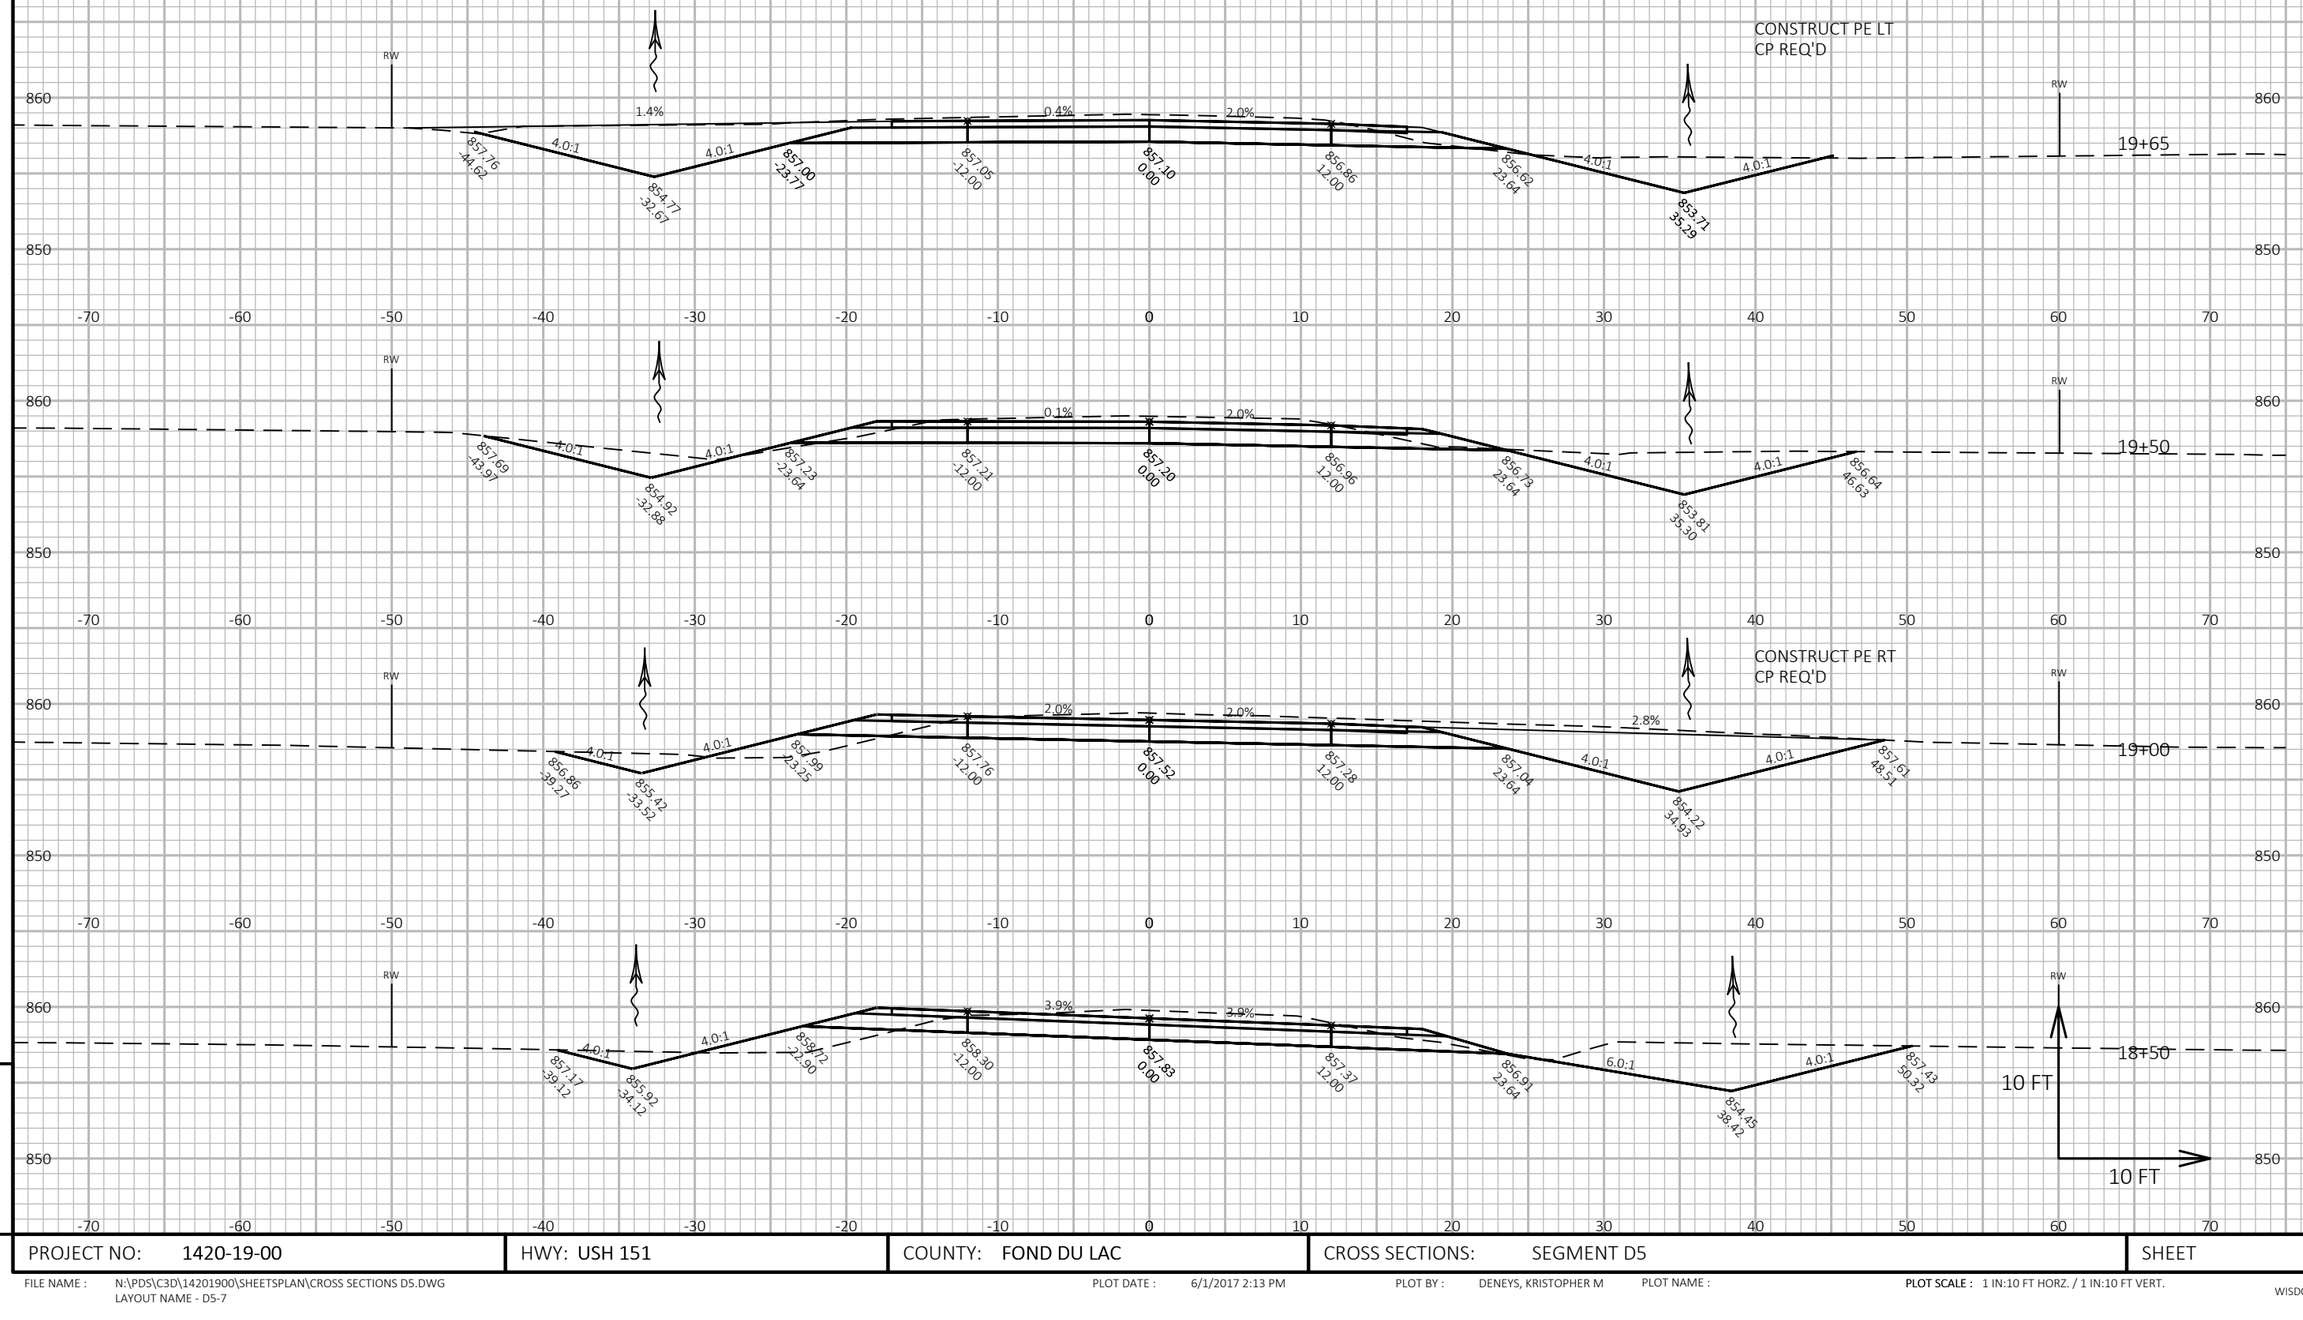

PROJECT NO: 1420-19-00	HWY: USH 151	COUNTY: FOND DU LAC	CROSS SECTIONS: SEGMENT D5	SHEET	E

FILE NAME : N:\PDS\C3D\14201900\SHEETSPLAN\CROSS SECTIONS D5.DWG
LAYOUT NAME - D5-7


PLOT DATE : 6/1/2017 2:13 PM PLOT BY : DENEYS, KRISTOPHER M PLOT NAME : **PLOT SCALE :** 1 IN:10 FT HORZ. / 1 IN:10 FT VERT.

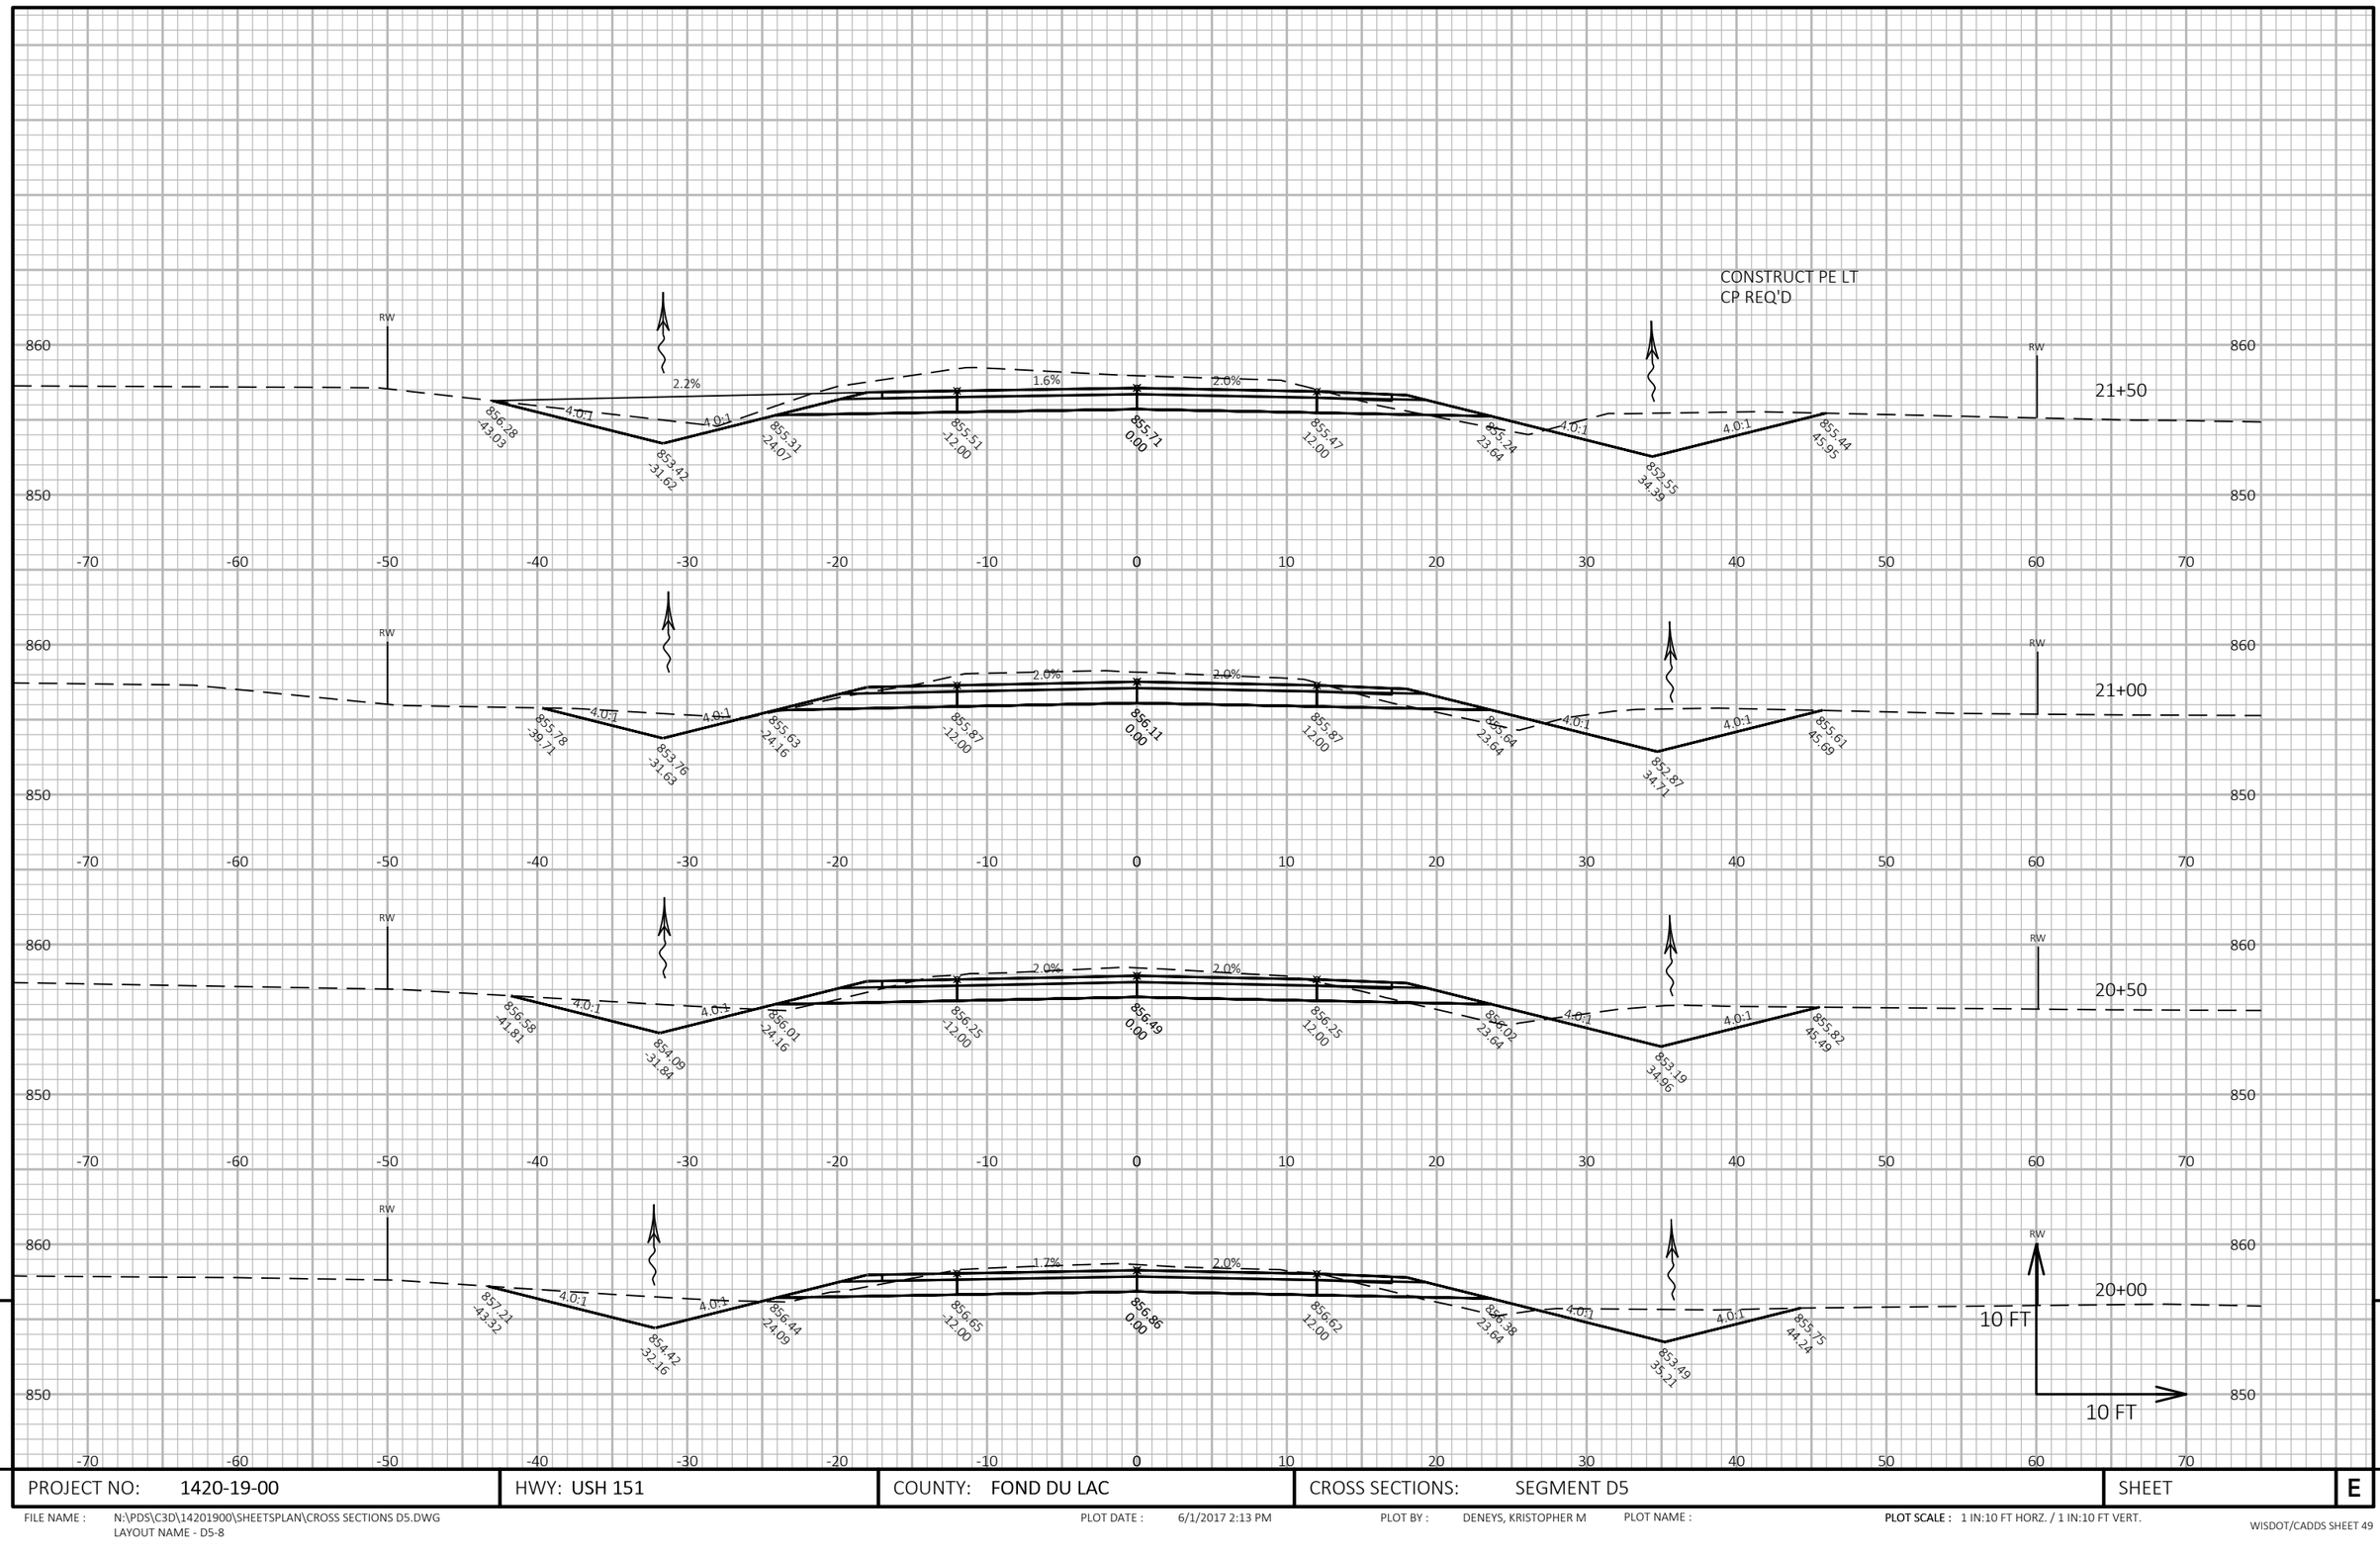

PROJECT NO: 1420-19-00	HWY: USH 151	COUNTY: FOND DU LAC	CROSS SECTIONS: SEGMENT D5	SHEET E

FILE NAME : N:\PDS\C3D\14201900\SHEETSPLAN\CROSS SECTIONS D5.DWG
LAYOUT NAME - D5-8

PLOT DATE : 6/1/2017 2:13 PM PLOT BY : DENEYS, KRISTOPHER M PLOT NAME : **PLOT SCALE :** 1 IN:10 FT HORZ. / 1 IN:10 FT VERT.

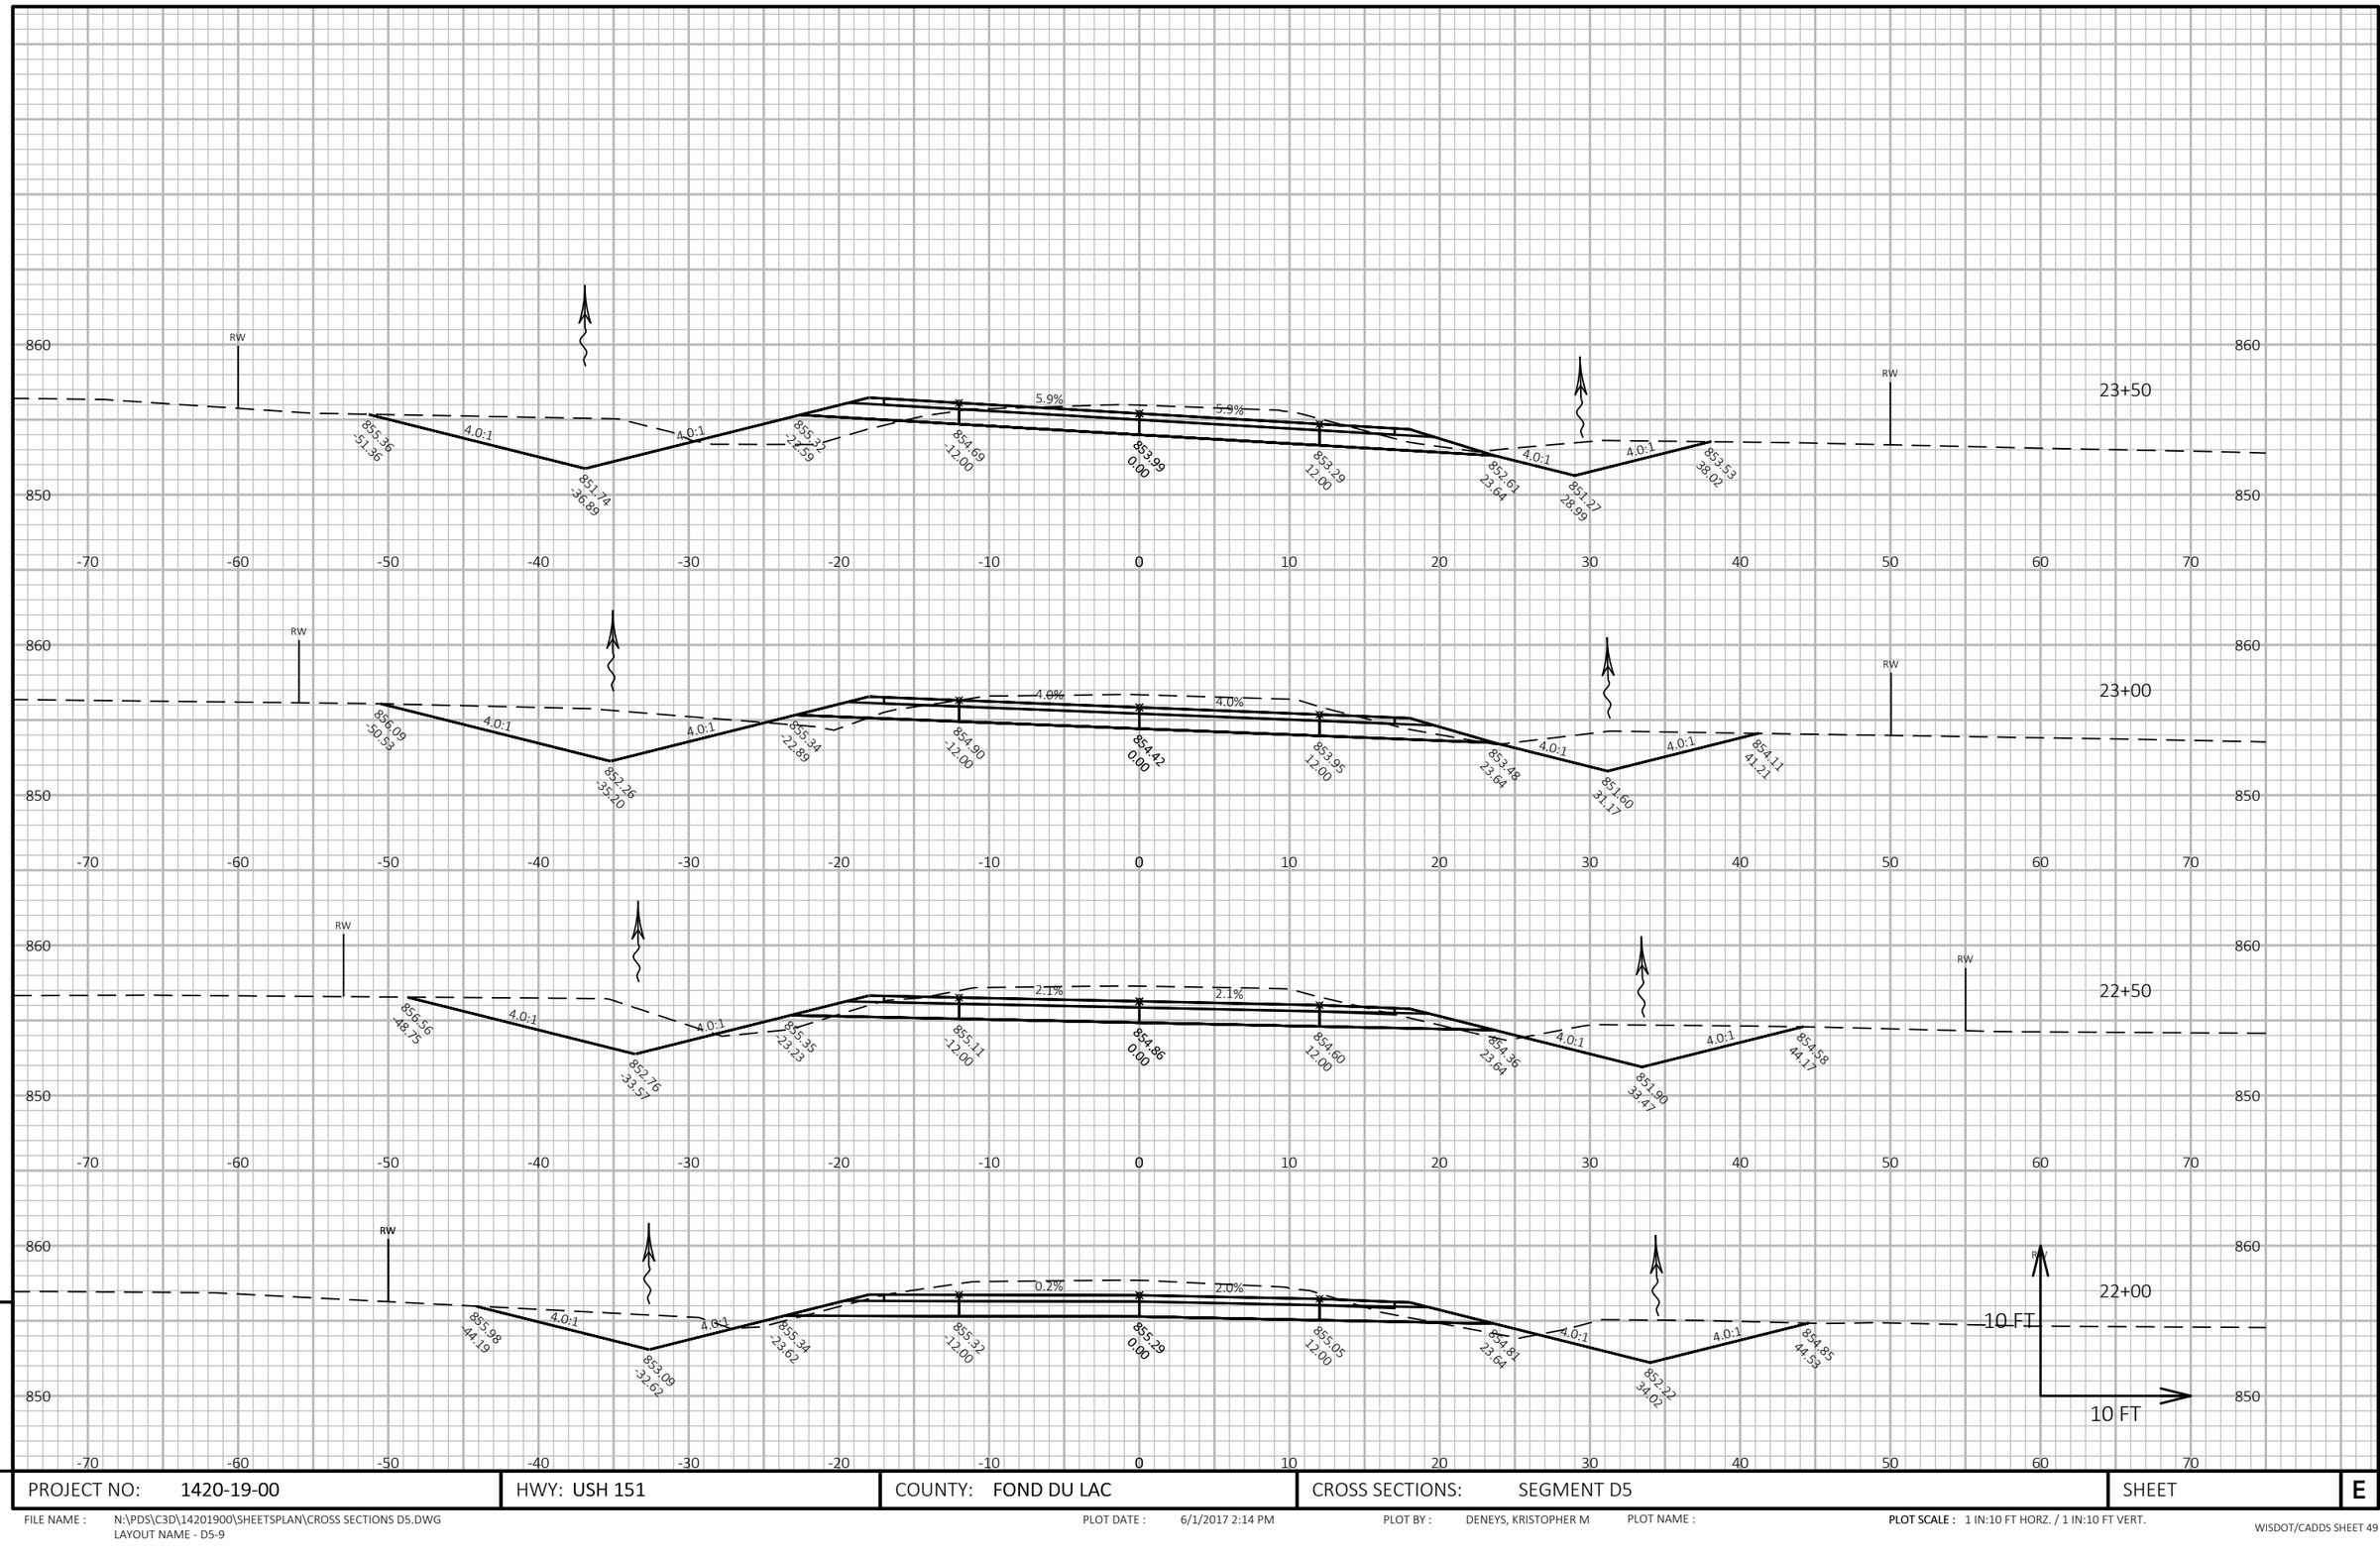

9

PROJECT NO: 1420-19-00	HWY: USH 151	COUNTY: FOND DU LAC	CROSS SECTIONS: SEGMENT D5	SHEET	E


FILE NAME : N:\PDS\C3D\14201900\SHEETSPLAN\CROSS SECTIONS D5.DWG
LAYOUT NAME - D5-9

PLOT DATE : 6/1/2017 2:14 PM

PLOT BY : DENEYS, KRISTOPHER M

PLOT NAME :

PLOT SCALE : 1 IN:10 FT HORZ. / 1 IN:10 FT VERT.

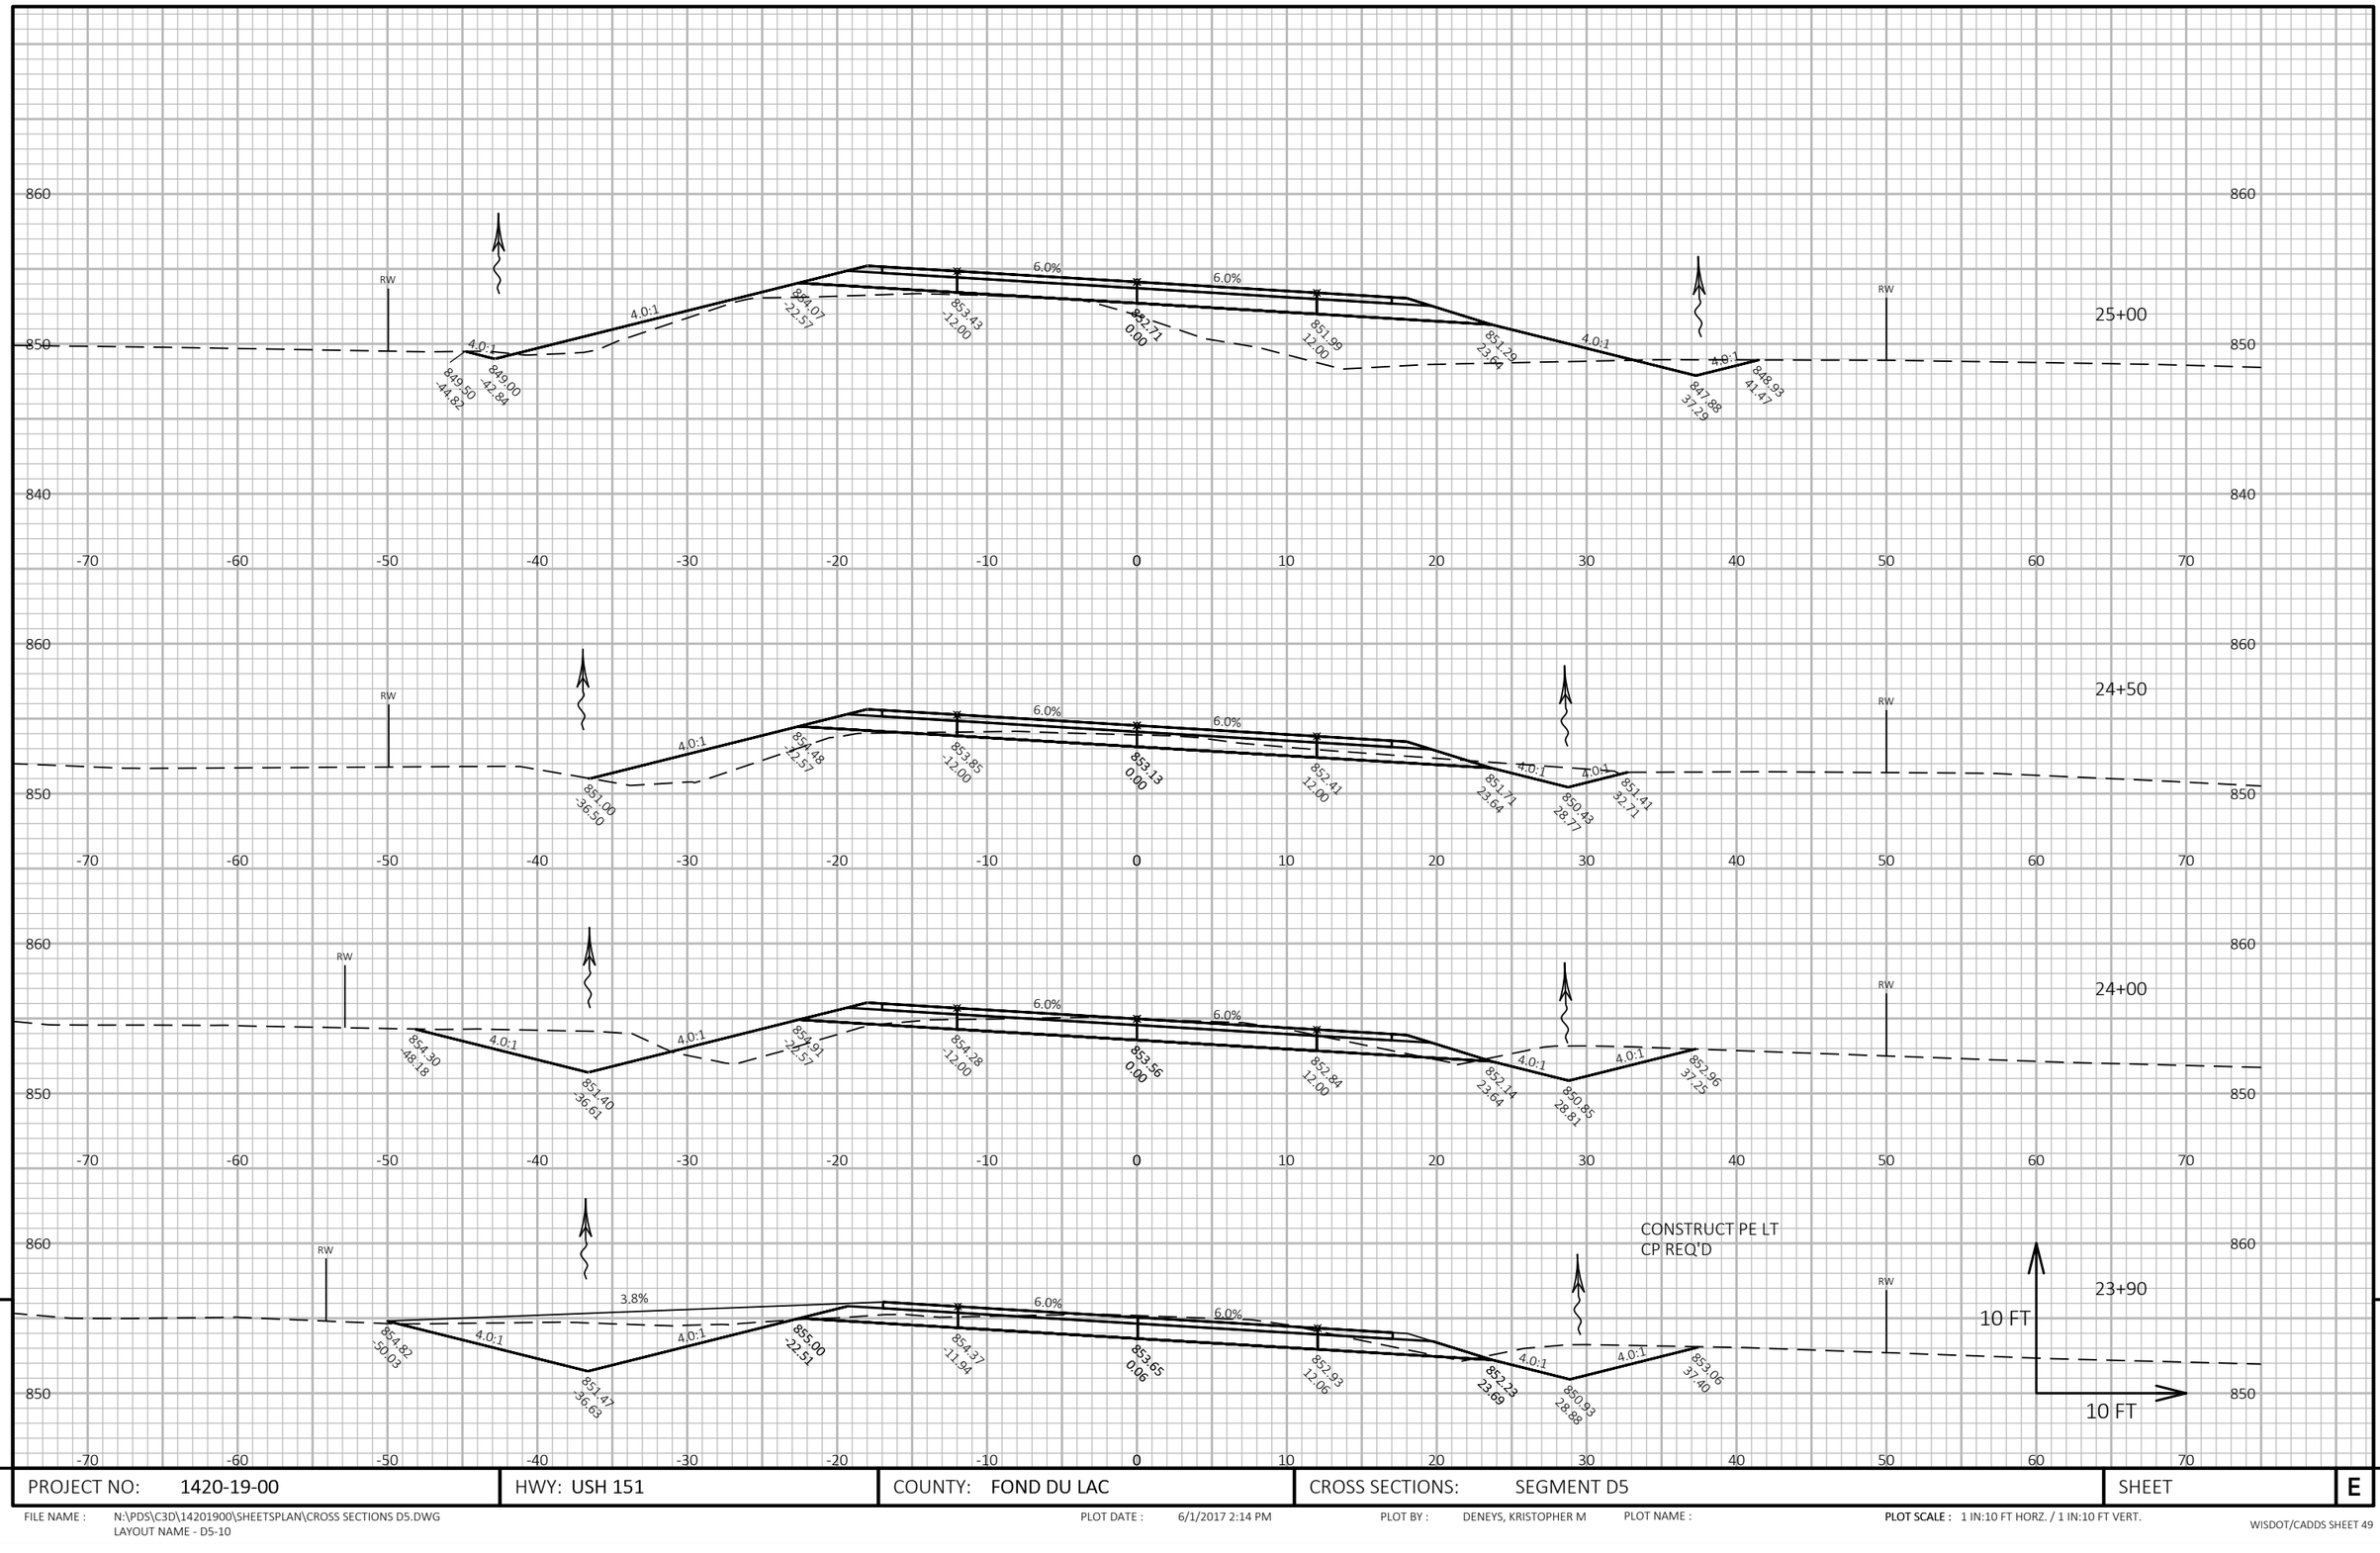

9

PROJECT NO: 1420-19-00	HWY: USH 151	COUNTY: FOND DU LAC	CROSS SECTIONS: SEGMENT D5	SHEET	E

9


FILE NAME : N:\PDS\C3D\14201900\SHEETSPLAN\CROSS SECTIONS D5.DWG
LAYOUT NAME - D5-10

PLOT DATE : 6/1/2017 2:14 PM

PLOT BY : DENEYS, KRISTOPHER M

PLOT NAME :

PLOT SCALE : 1 IN:10 FT HORZ. / 1 IN:10 FT VERT.

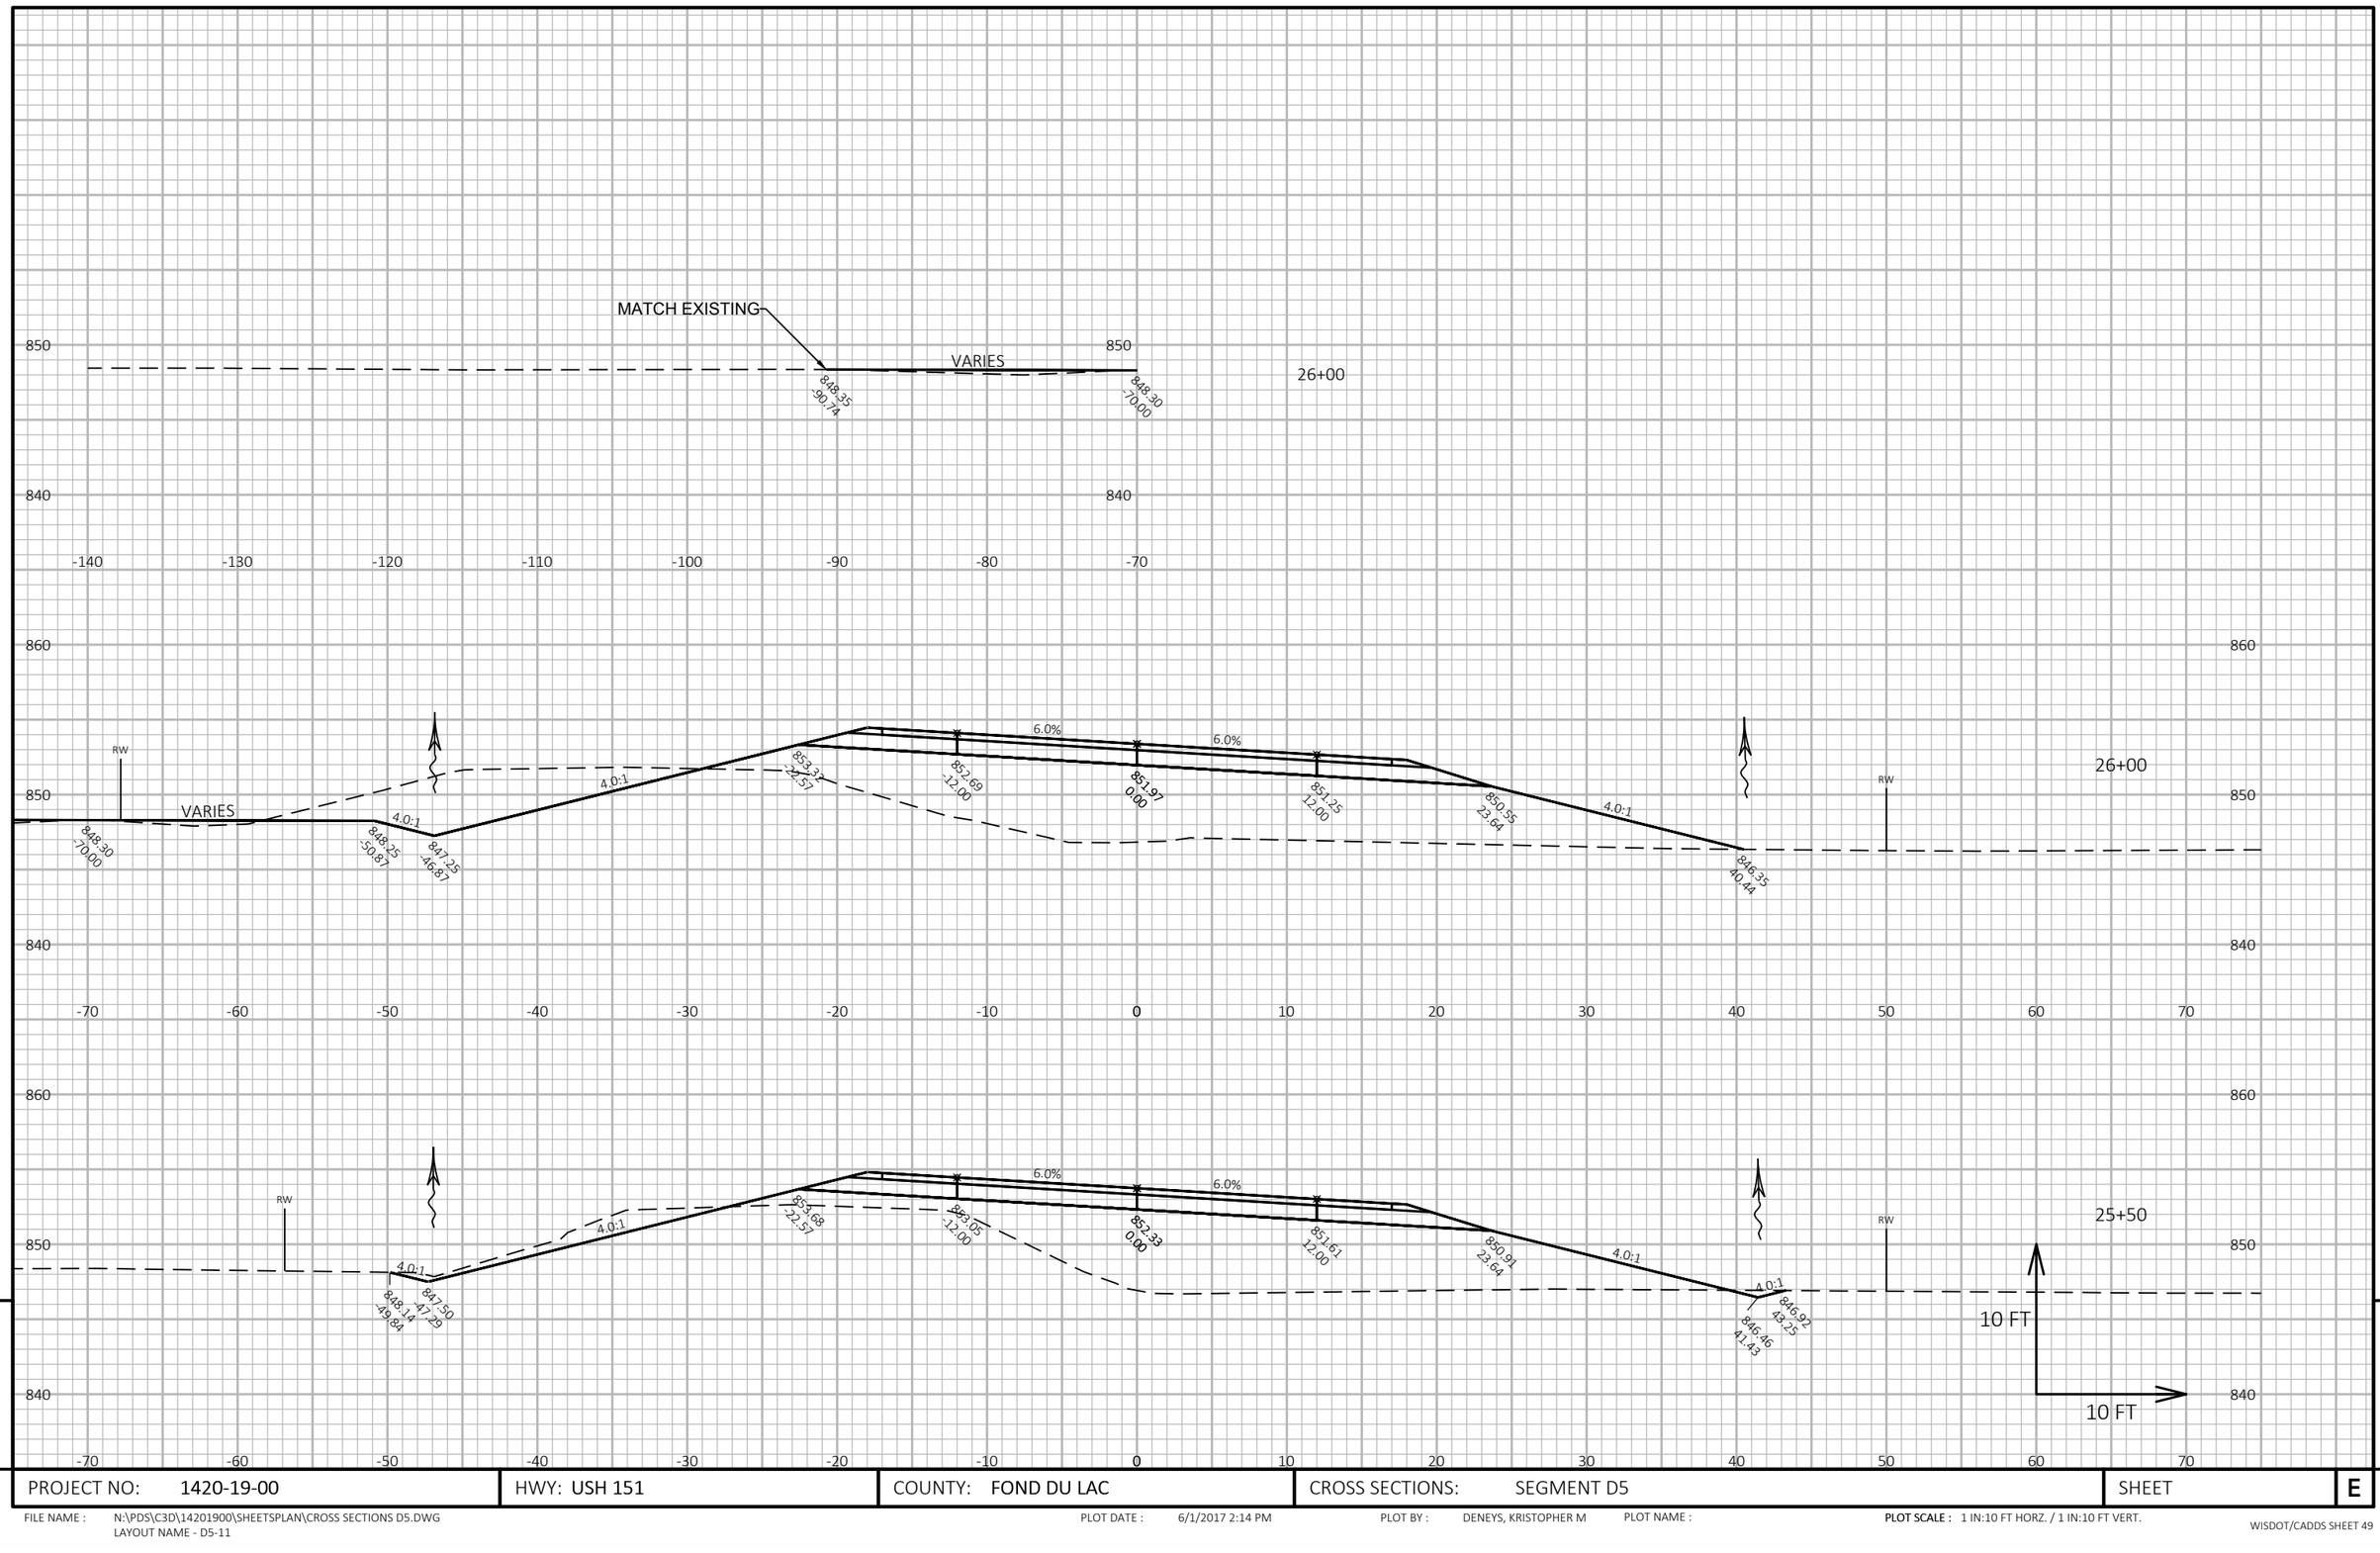

9

9

PROJECT NO: 1420-19-00	HWY: USH 151	COUNTY: FOND DU LAC	CROSS SECTIONS: SEGMENT D5	SHEET E

FILE NAME : N:\PDS\C3D\14201900\SHEETSPLAN\CROSS SECTIONS D5.DWG
LAYOUT NAME - D5-11


PLOT DATE : 6/1/2017 2:14 PM

PLOT BY : DENEYS, KRISTOPHER M

PLOT NAME :

PLOT SCALE : 1 IN:10 FT HORZ. / 1 IN:10 FT VERT.

WISDOT/CADDS SHEET 49

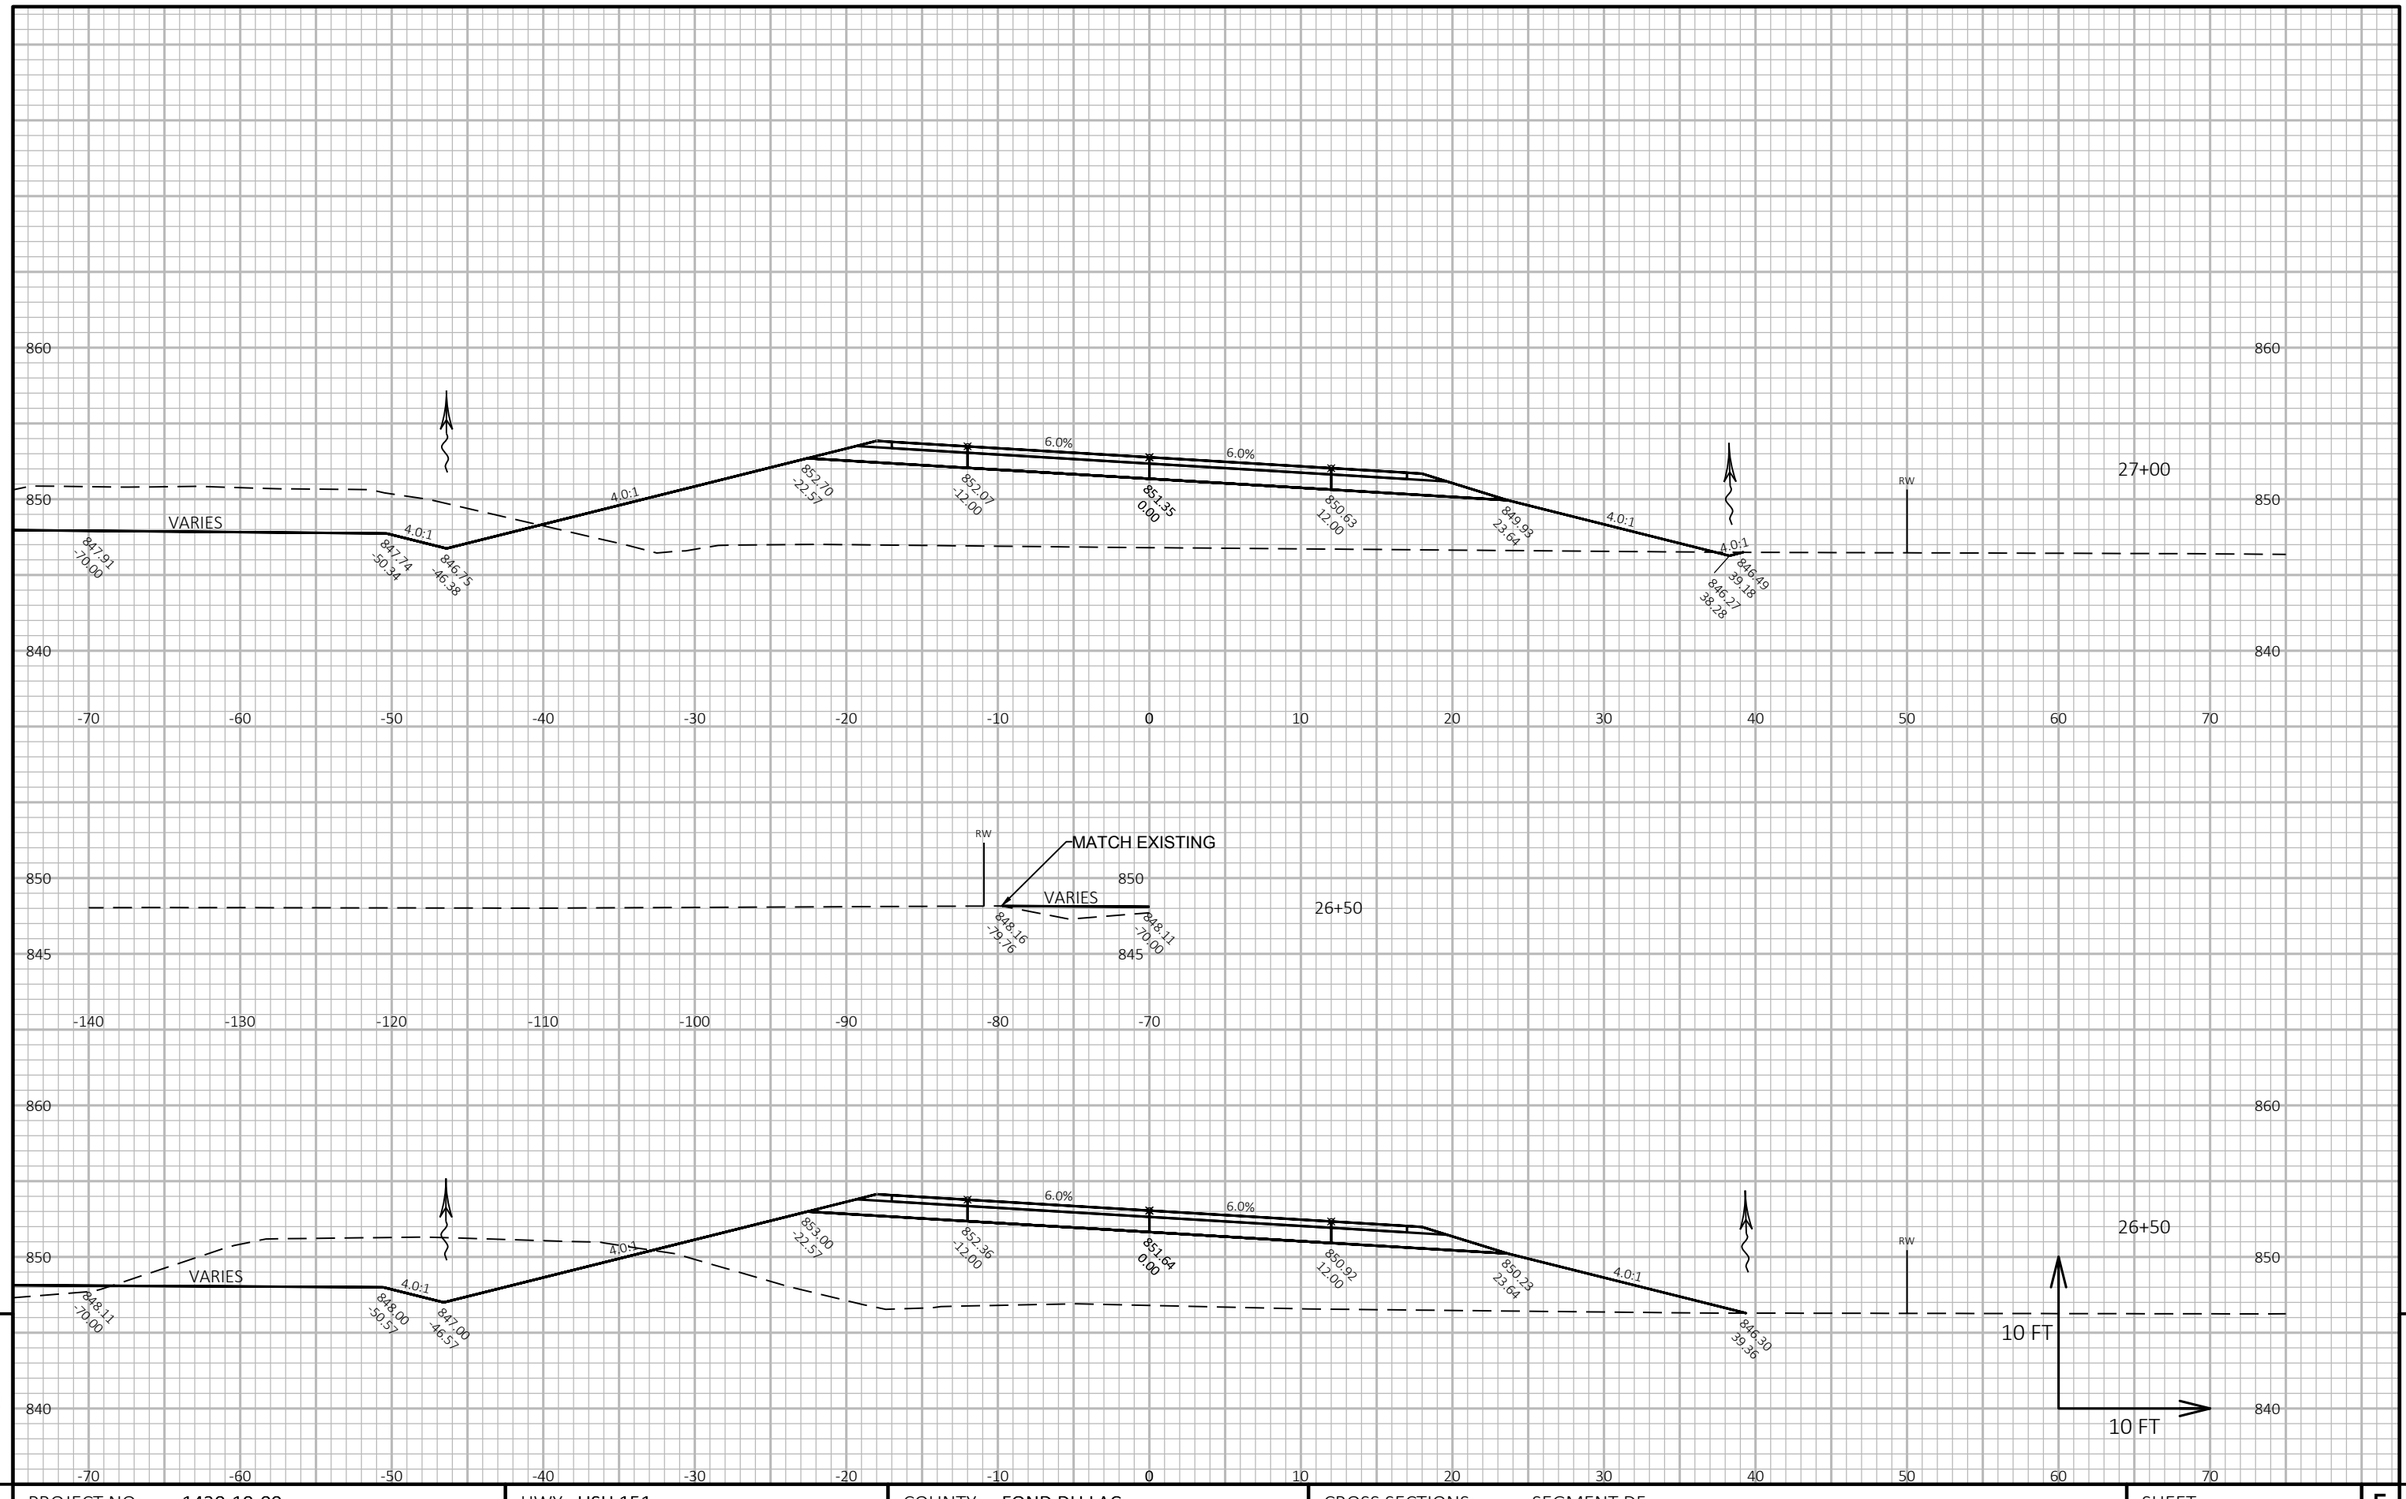

PROJECT NO: 1420-19-00	HWY: USH 151	COUNTY: FOND DU LAC	CROSS SECTIONS: SEGMENT D5	SHEET	E

FILE NAME : N:\PDS\C3D\14201900\SHEETSPLAN\CROSS SECTIONS D5.DWG
LAYOUT NAME - D5-12


PLOT DATE : 6/1/2017 2:14 PM

PLOT BY : DENEYS, KRISTOPHER M

PLOT NAME :

PLOT SCALE : 1 IN:10 FT HORZ. / 1 IN:10 FT VERT.

9

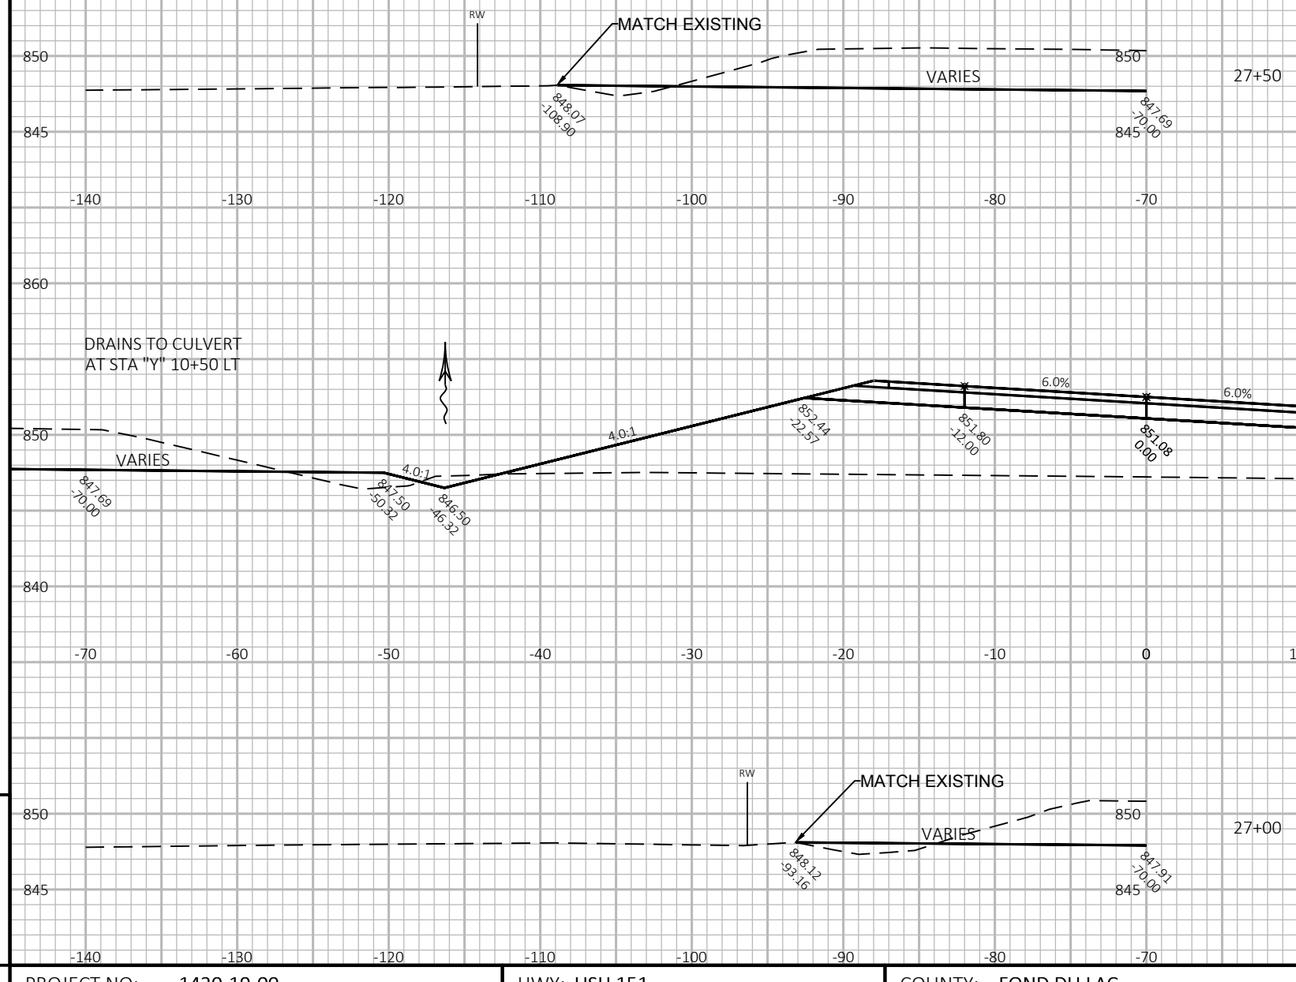

PROJECT NO: 1420-19-00	HWY: USH 151	COUNTY: FOND DU LAC	CROSS SECTIONS: SEGMENT D5	SHEET E

FILE NAME : N:\PDS\C3D\14201900\SHEETSPLAN\CROSS SECTIONS D5.DWG
LAYOUT NAME - D5-13

PLOT DATE : 6/1/2017 2:14 PM


PLOT BY : DENEYS, KRISTOPHER M

PLOT NAME :


PLOT SCALE : 1 IN:10 FT HORZ. / 1 IN:10 FT VERT.


9

FOR ADDITIONAL INFORMATION
SEE "PLAN & PROFILE - CTH Y"

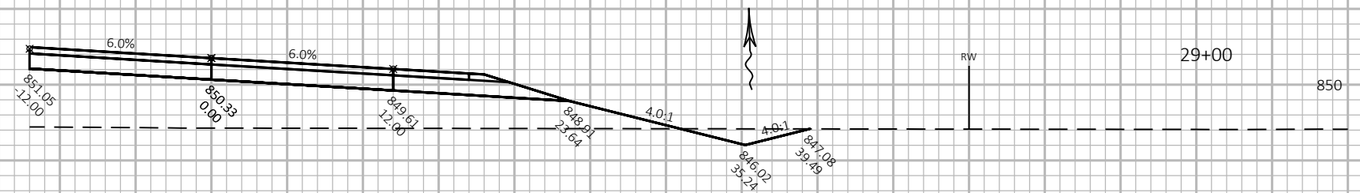

STA "D5" 28+50.00 =
STA "Y" 10+00.00

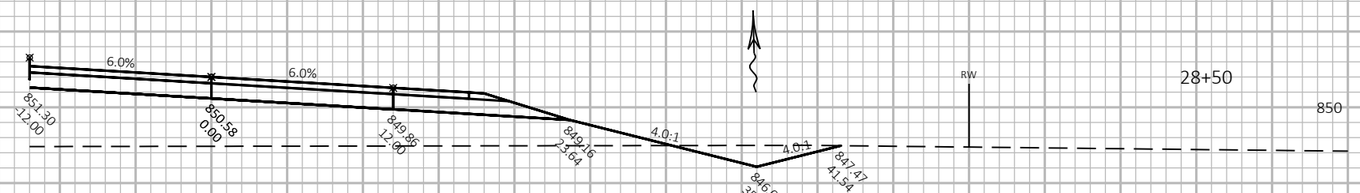

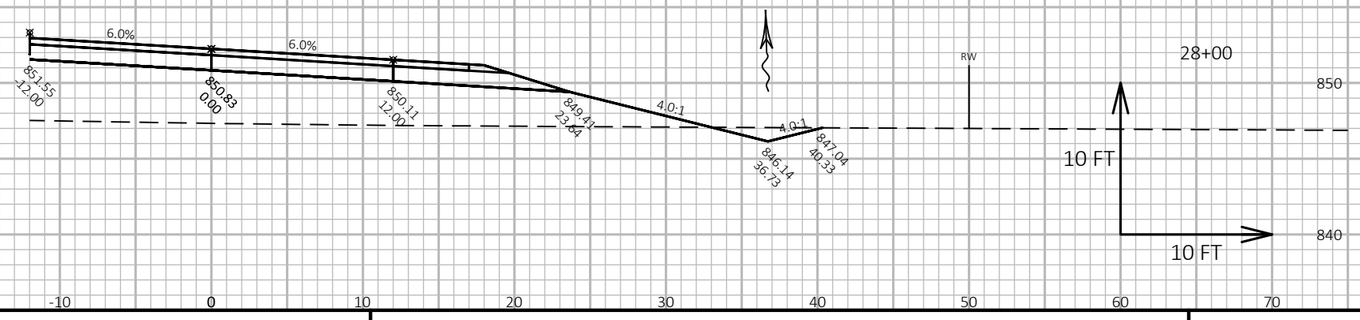


9

PROJECT NO: 1420-19-00	HWY: USH 151	COUNTY: FOND DU LAC	CROSS SECTIONS: SEGMENT D5	SHEET E

FILE NAME : N:\PDS\C3D\14201900\SHEETSPLAN\CROSS SECTIONS D5.DWG
LAYOUT NAME - D5-14

PLOT DATE : 6/1/2017 2:14 PM PLOT BY : DENEYS, KRISTOPHER M PLOT NAME : PLOT SCALE : 1 IN:10 FT HORZ. / 1 IN:10 FT VERT.

9

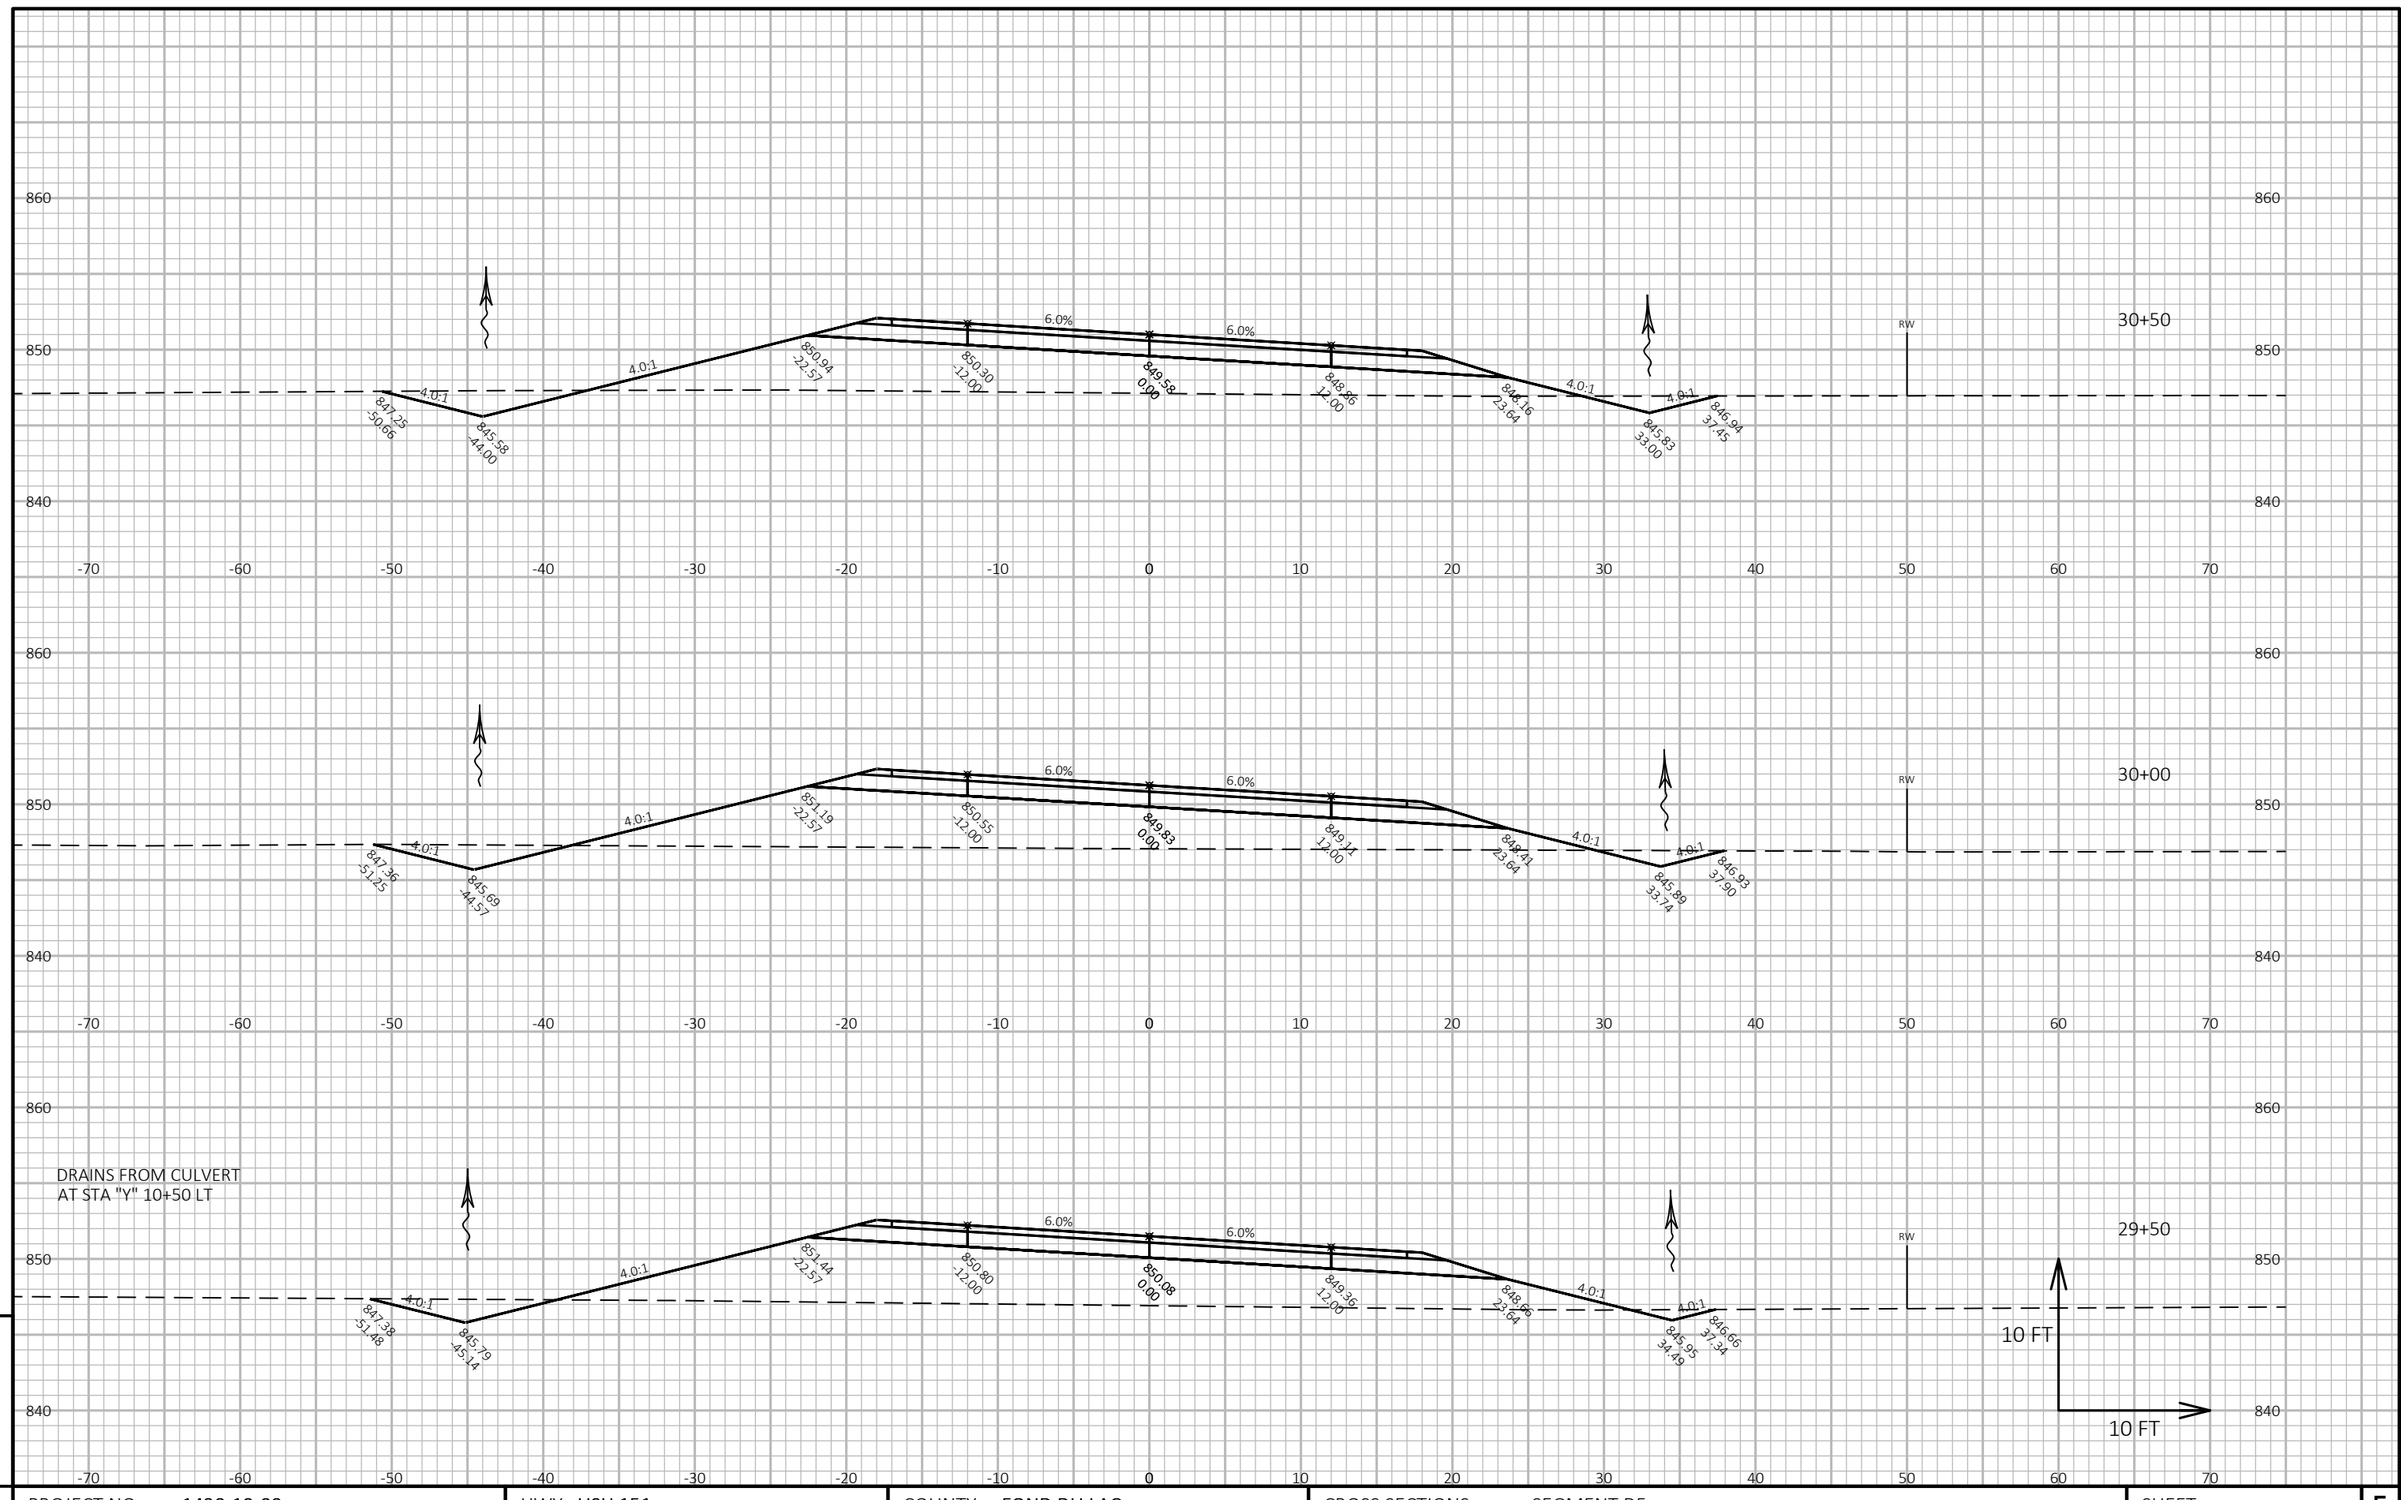

9

PROJECT NO: 1420-19-00	HWY: USH 151	COUNTY: FOND DU LAC	CROSS SECTIONS: SEGMENT D5	SHEET	E

9


FILE NAME : N:\PDS\C3D\14201900\SHEETSPLAN\CROSS SECTIONS D5.DWG
LAYOUT NAME - D5-15


PLOT DATE : 6/1/2017 2:14 PM

PLOT BY : DENEYS, KRISTOPHER M

PLOT NAME :

PLOT SCALE : 1 IN:10 FT HORZ. / 1 IN:10 FT VERT.

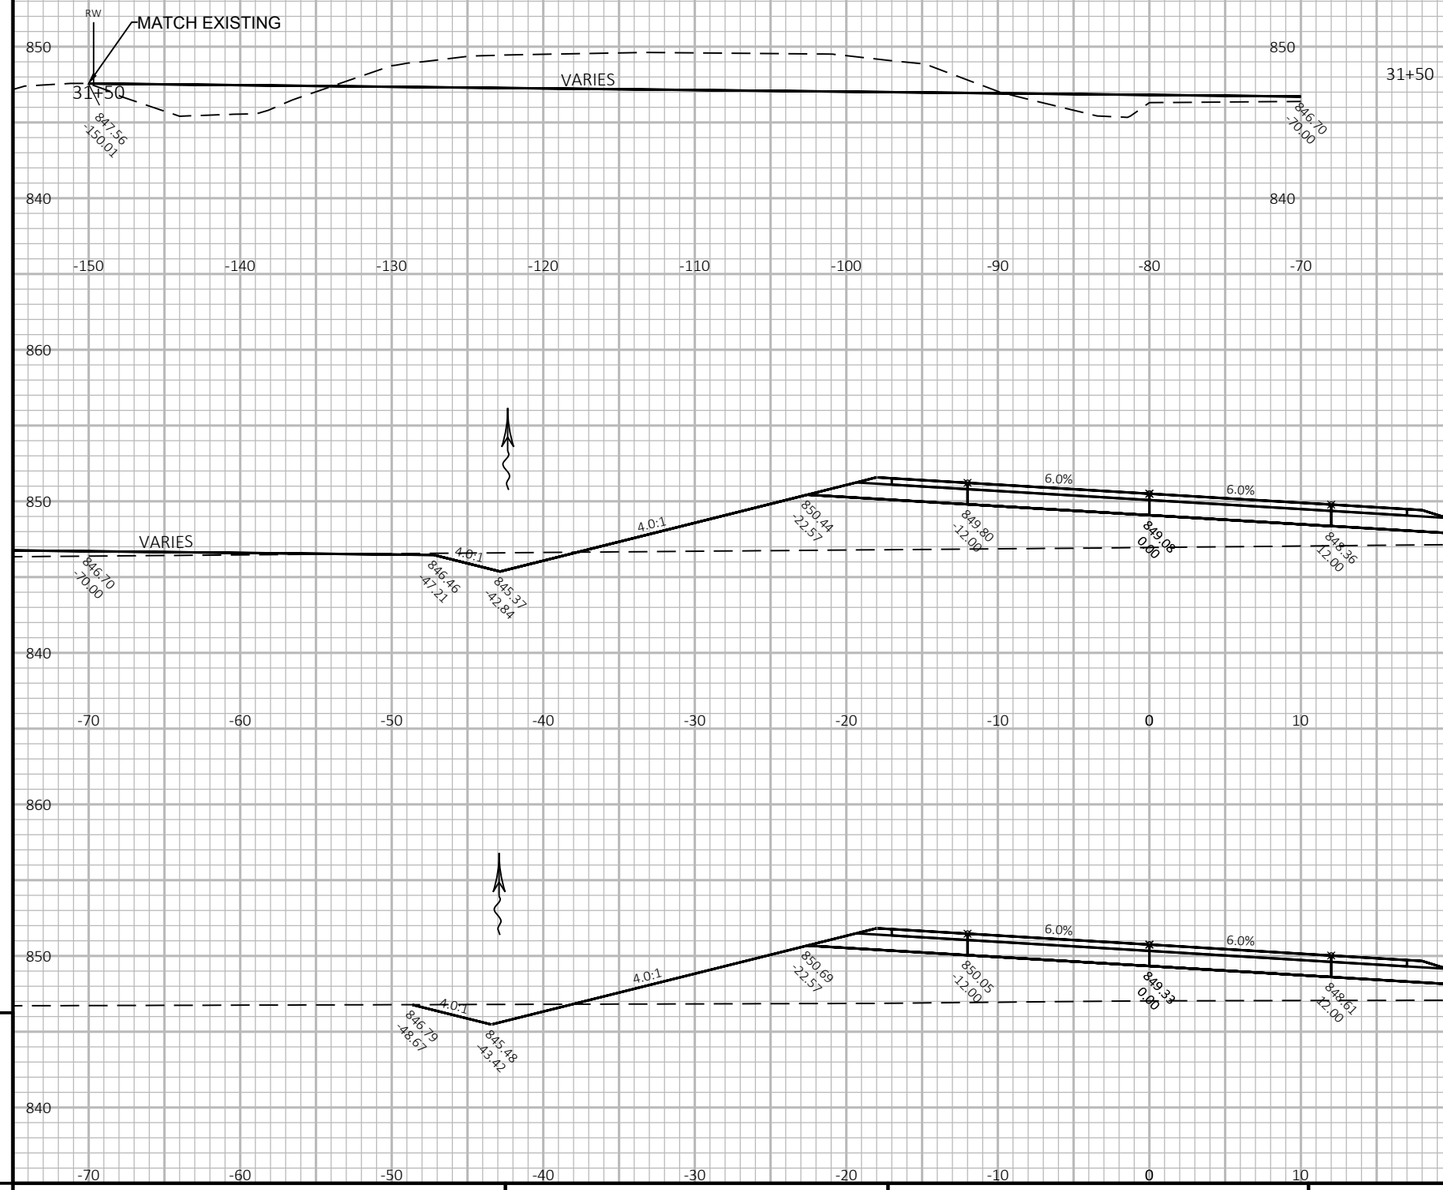

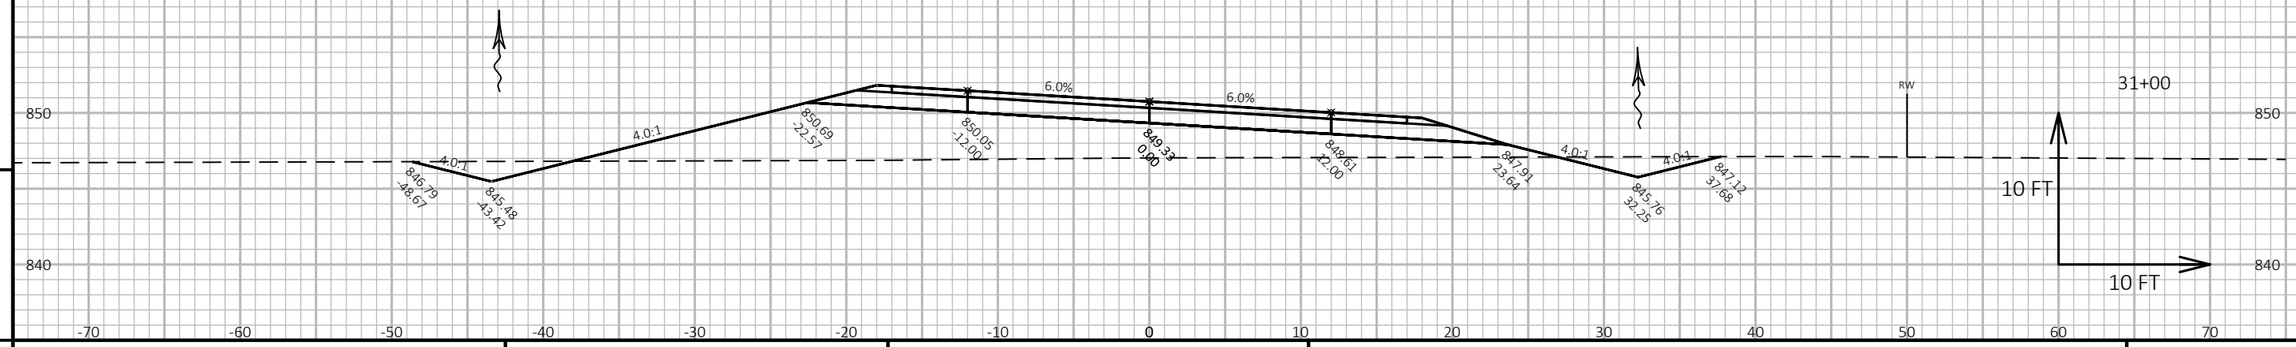


9

PROJECT NO: 1420-19-00	HWY: USH 151	COUNTY: FOND DU LAC	CROSS SECTIONS: SEGMENT D5	SHEET	E

9

FILE NAME : N:\PDS\C3D\14201900\SHEETSPLAN\CROSS SECTIONS D5.DWG
LAYOUT NAME - D5-16

PLOT DATE : 6/1/2017 2:14 PM PLOT BY : DENEYS, KRISTOPHER M PLOT NAME : PLOT SCALE : 1 IN:10 FT HORZ. / 1 IN:10 FT VERT.

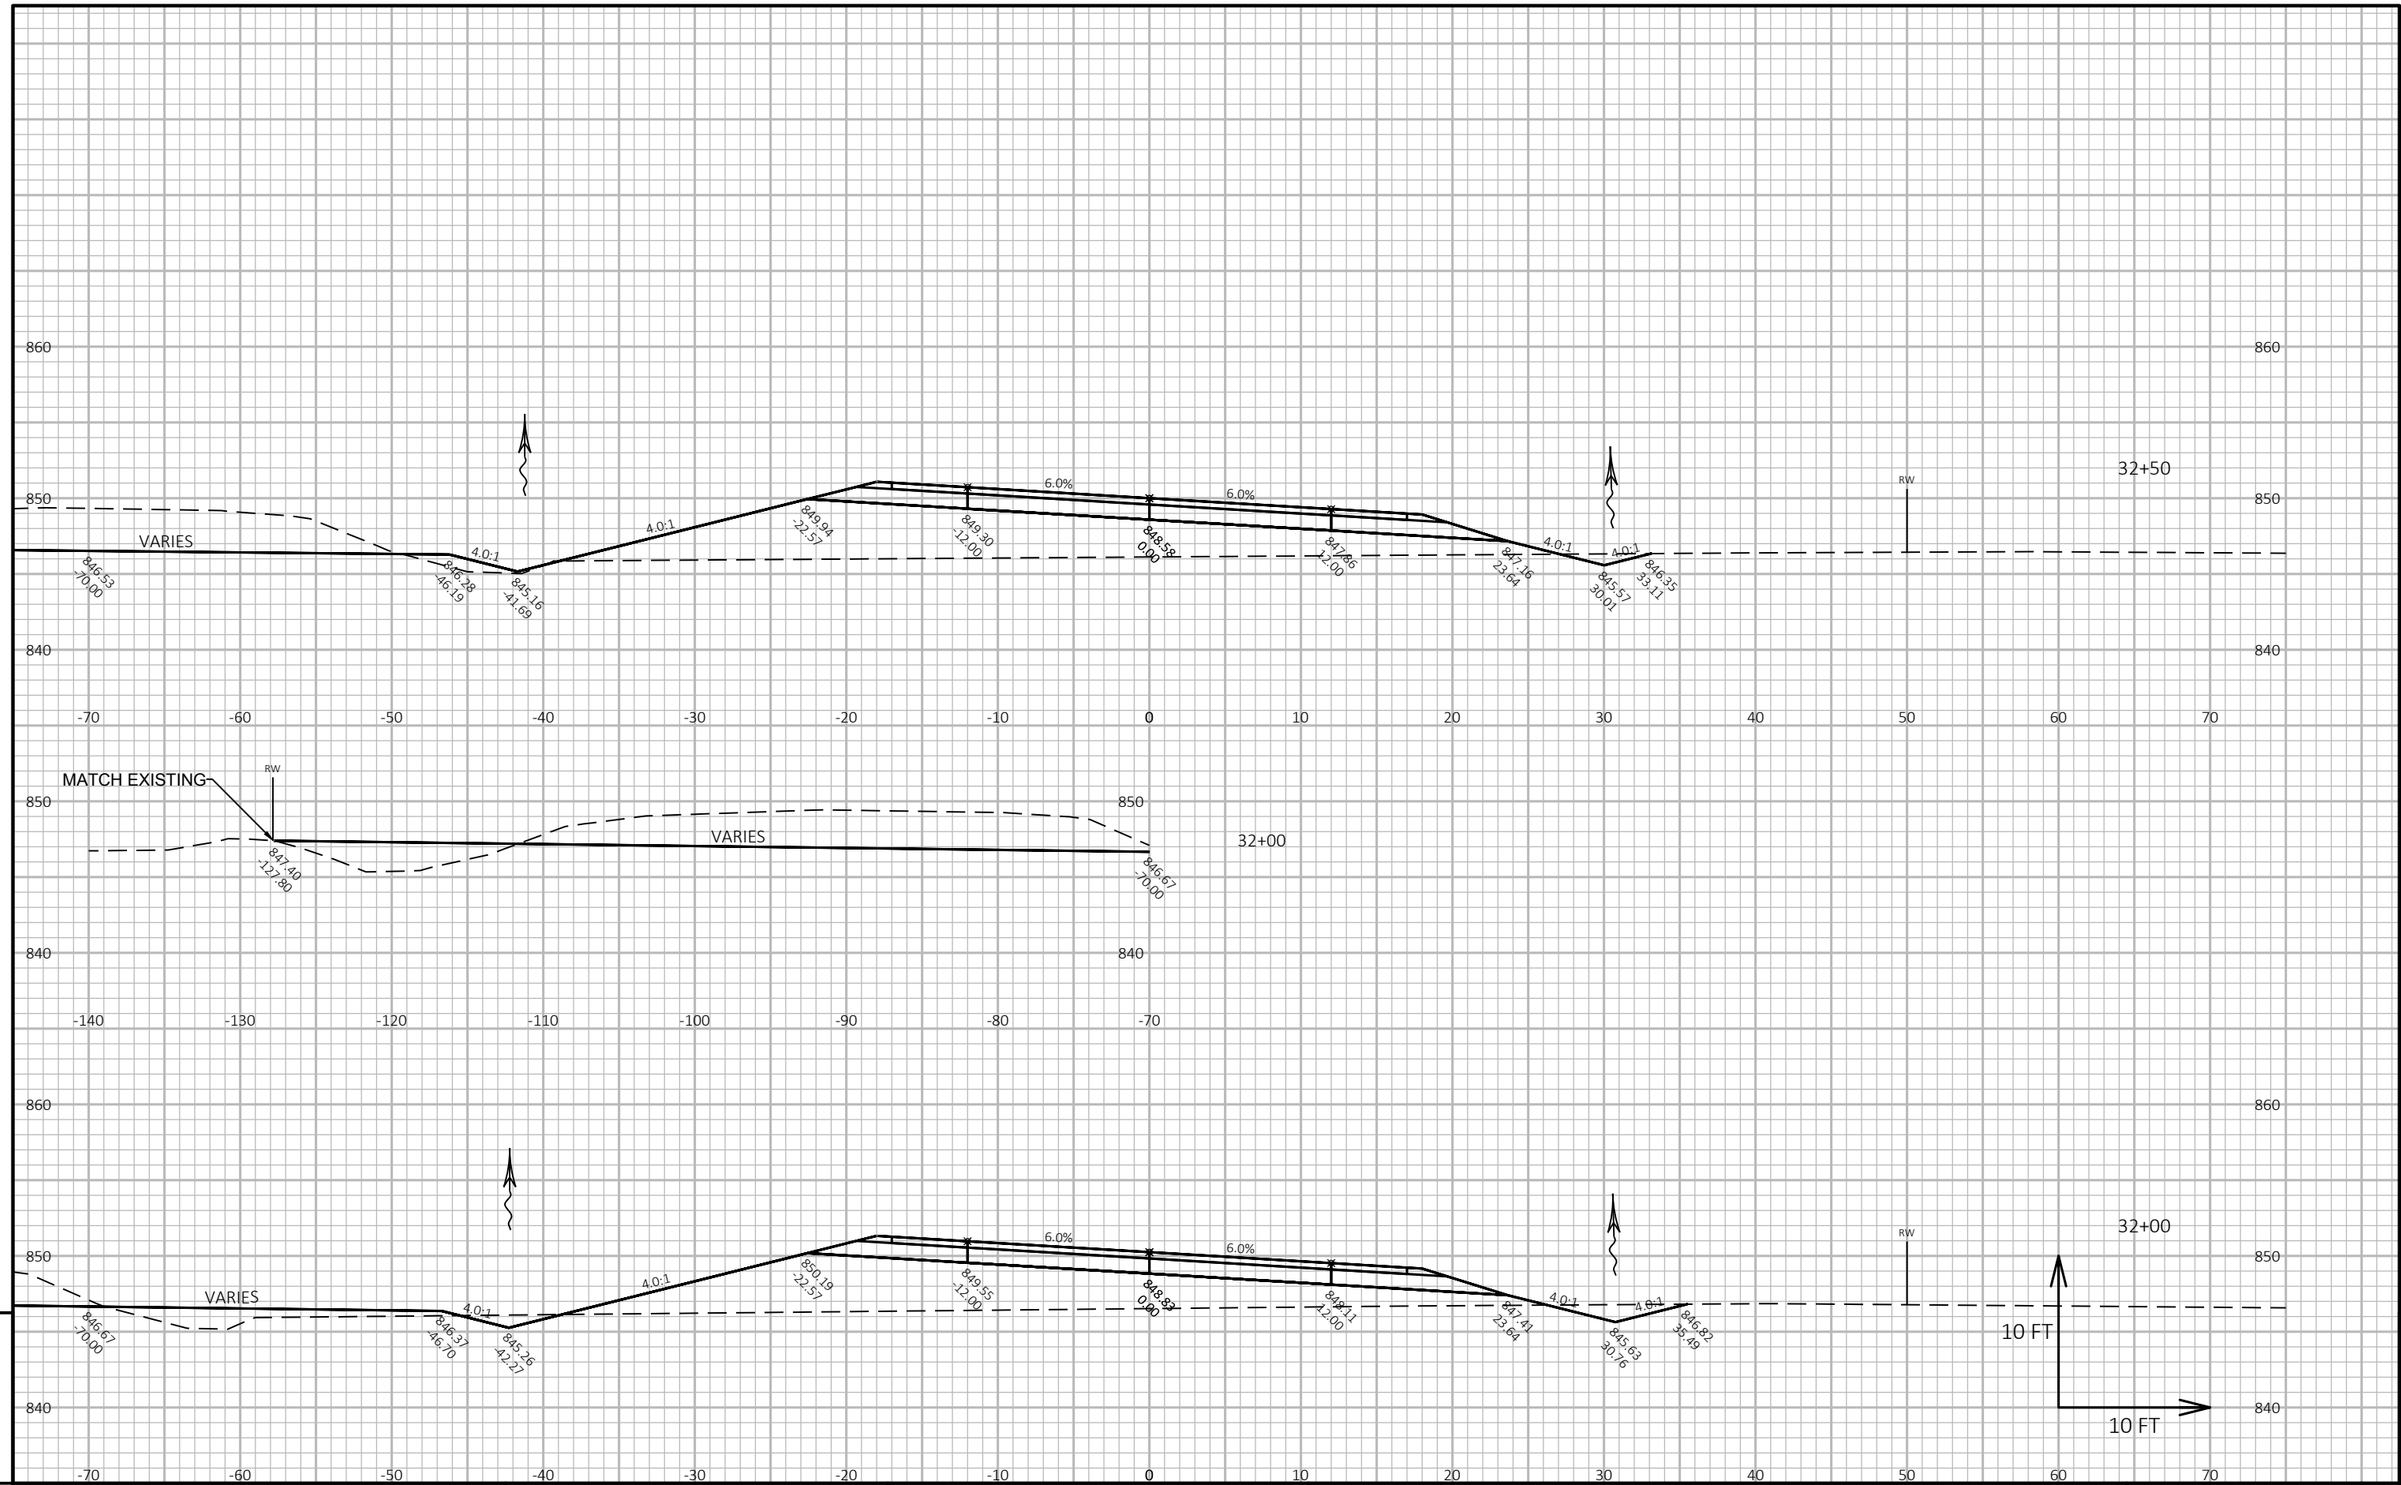

PROJECT NO: 1420-19-00	HWY: USH 151	COUNTY: FOND DU LAC	CROSS SECTIONS: SEGMENT D5	SHEET E

FILE NAME : N:\PDS\C3D\14201900\SHEETSPLAN\CROSS SECTIONS D5.DWG
LAYOUT NAME - D5-17


PLOT DATE : 6/1/2017 2:14 PM

PLOT BY : DENEYS, KRISTOPHER M

PLOT NAME :

PLOT SCALE : 1 IN:10 FT HORZ. / 1 IN:10 FT VERT.

9

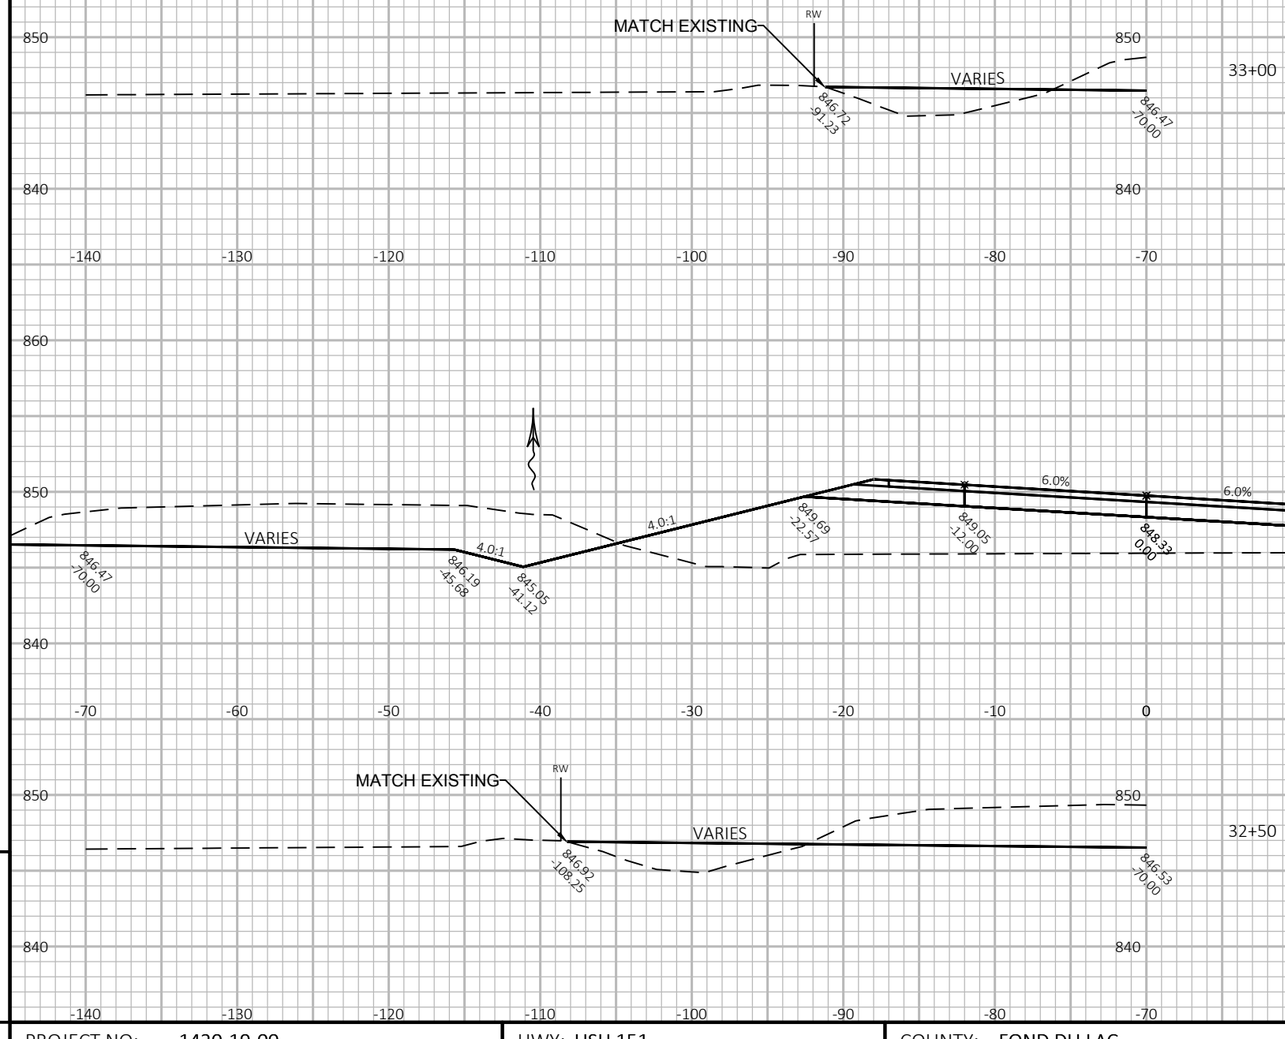

9

9

PROJECT NO: 1420-19-00	HWY: USH 151	COUNTY: FOND DU LAC	CROSS SECTIONS: SEGMENT D5	SHEET	E


FILE NAME : N:\PDS\C3D\14201900\SHEETSPLAN\CROSS SECTIONS D5.DWG
LAYOUT NAME - D5-18

PLOT DATE : 6/1/2017 2:14 PM

PLOT BY : DENEYS, KRISTOPHER M

PLOT NAME :

PLOT SCALE : 1 IN:10 FT HORZ. / 1 IN:10 FT VERT.

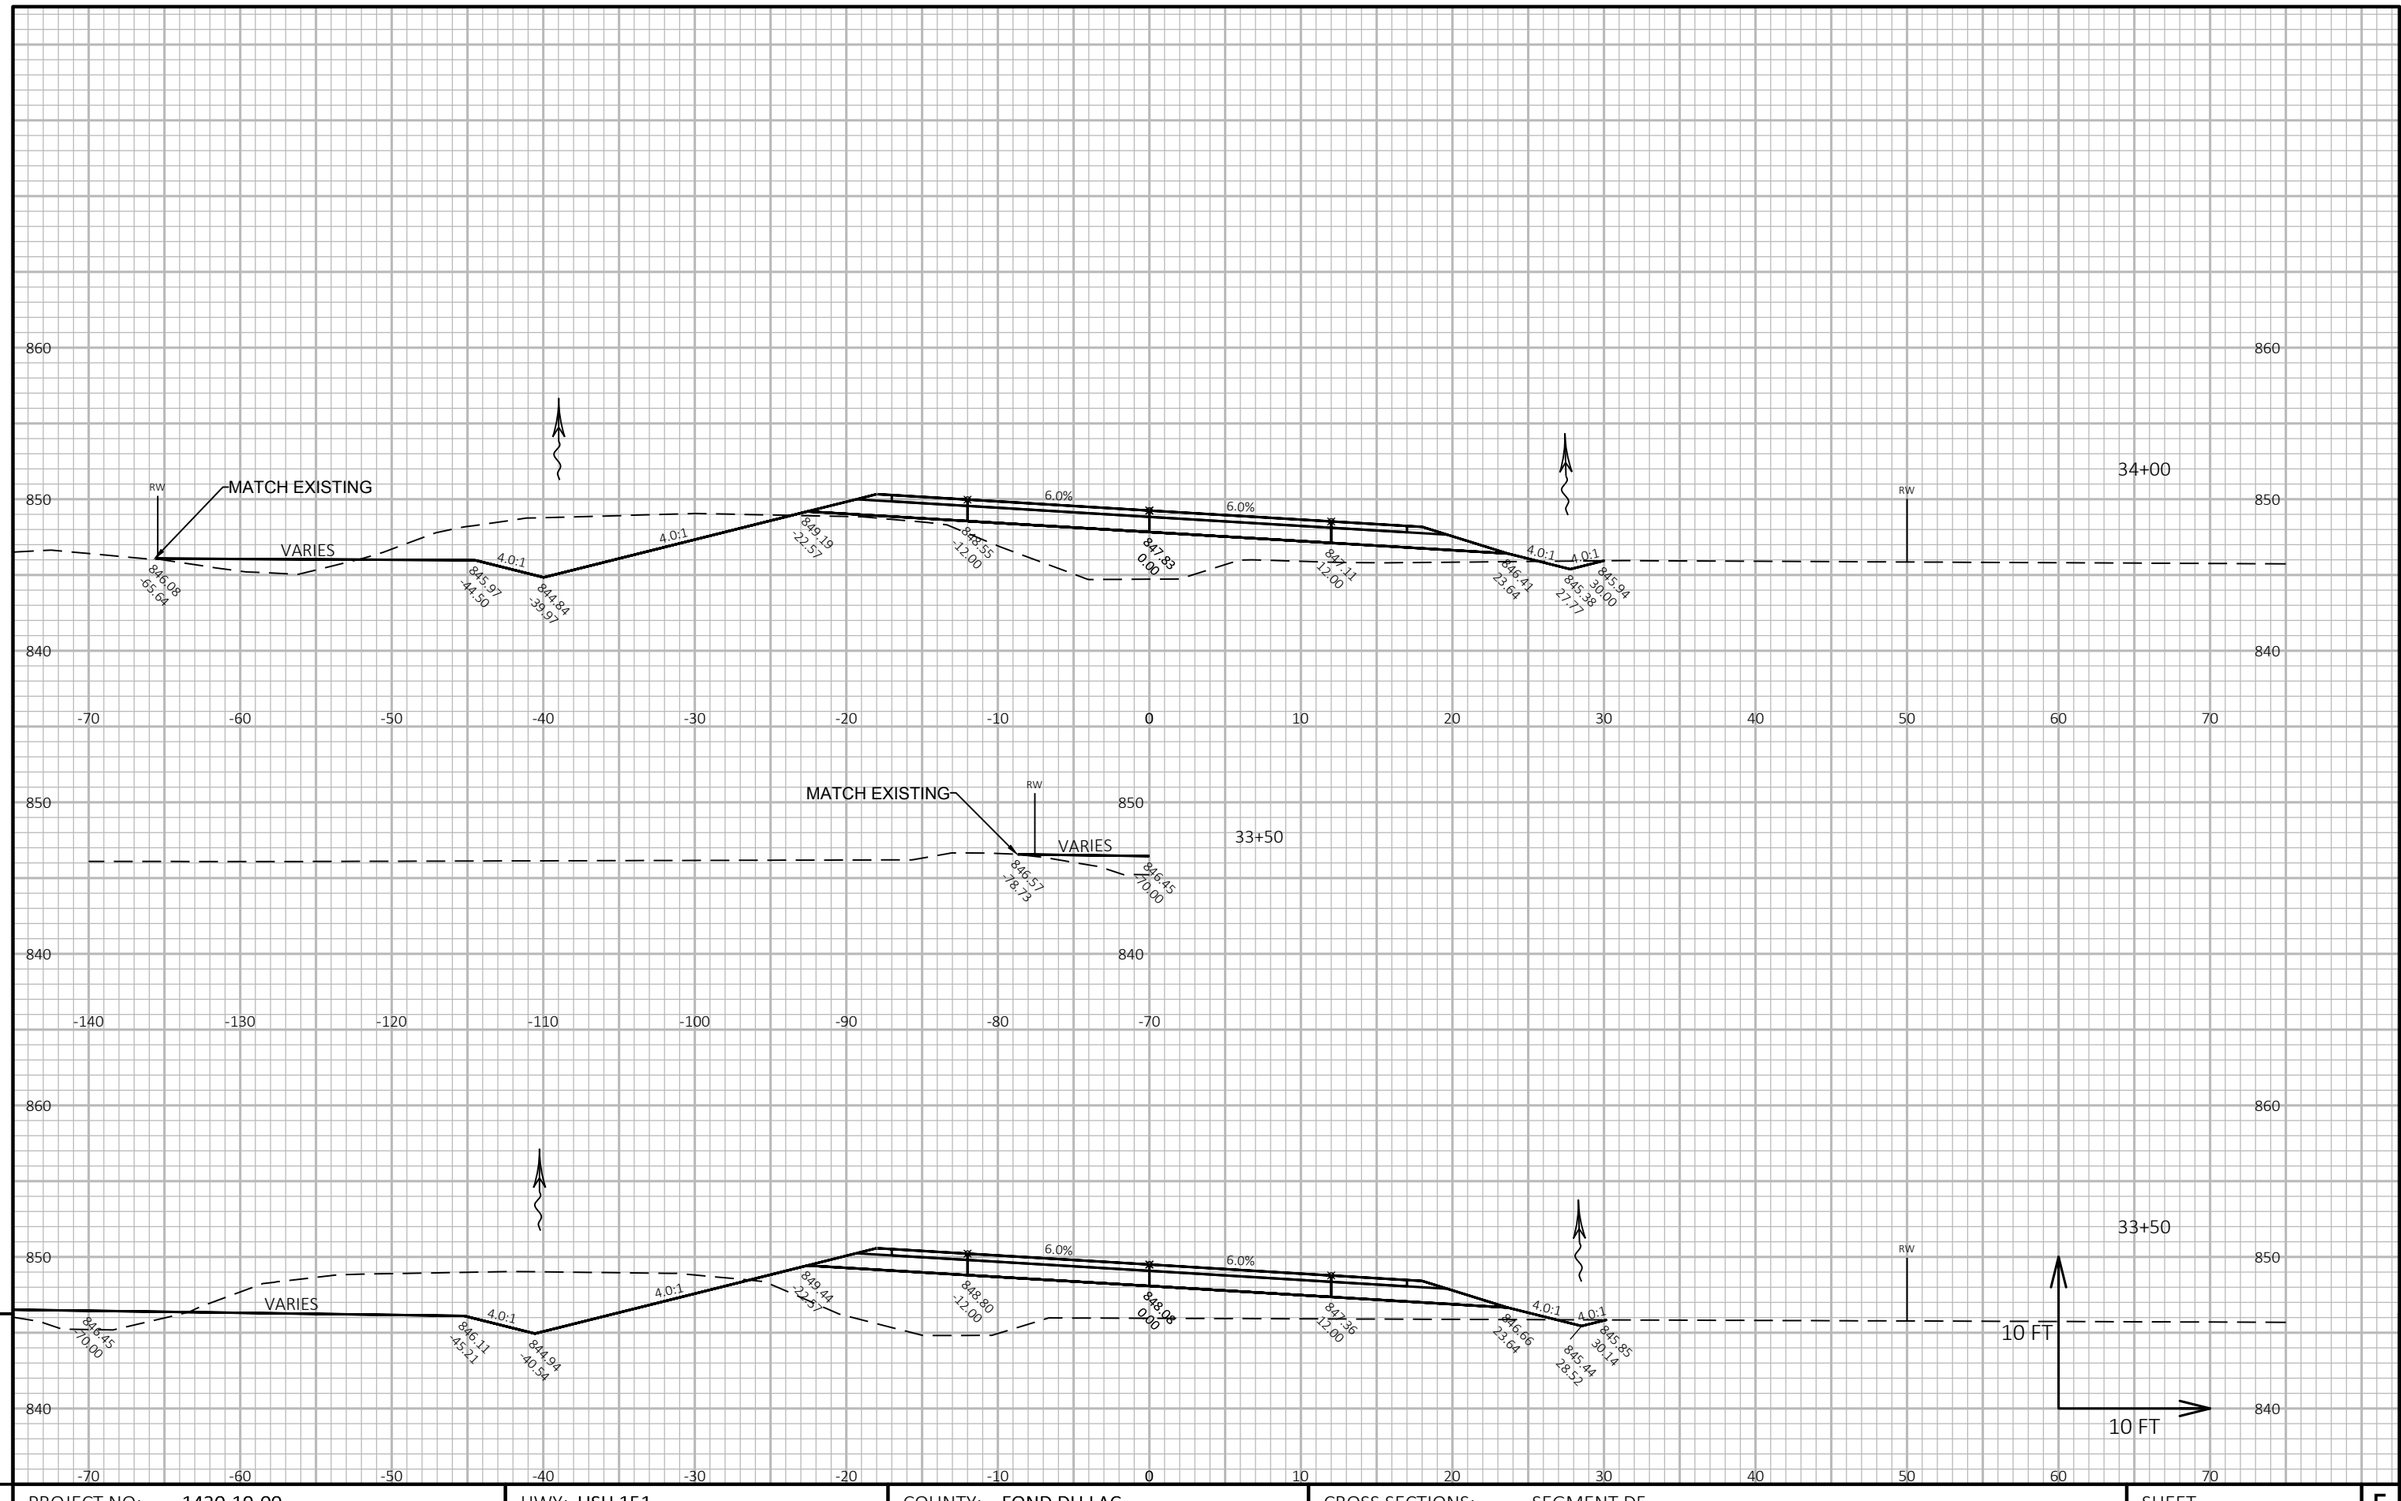

PROJECT NO: 1420-19-00	HWY: USH 151	COUNTY: FOND DU LAC	CROSS SECTIONS: SEGMENT D5	SHEET	E

FILE NAME : N:\PDS\C3D\14201900\SHEETSPLAN\CROSS SECTIONS D5.DWG
LAYOUT NAME - D5-19


PLOT DATE : 6/1/2017 2:14 PM

PLOT BY : DENEYS, KRISTOPHER M

PLOT NAME :

PLOT SCALE : 1 IN:10 FT HORZ. / 1 IN:10 FT VERT.

9

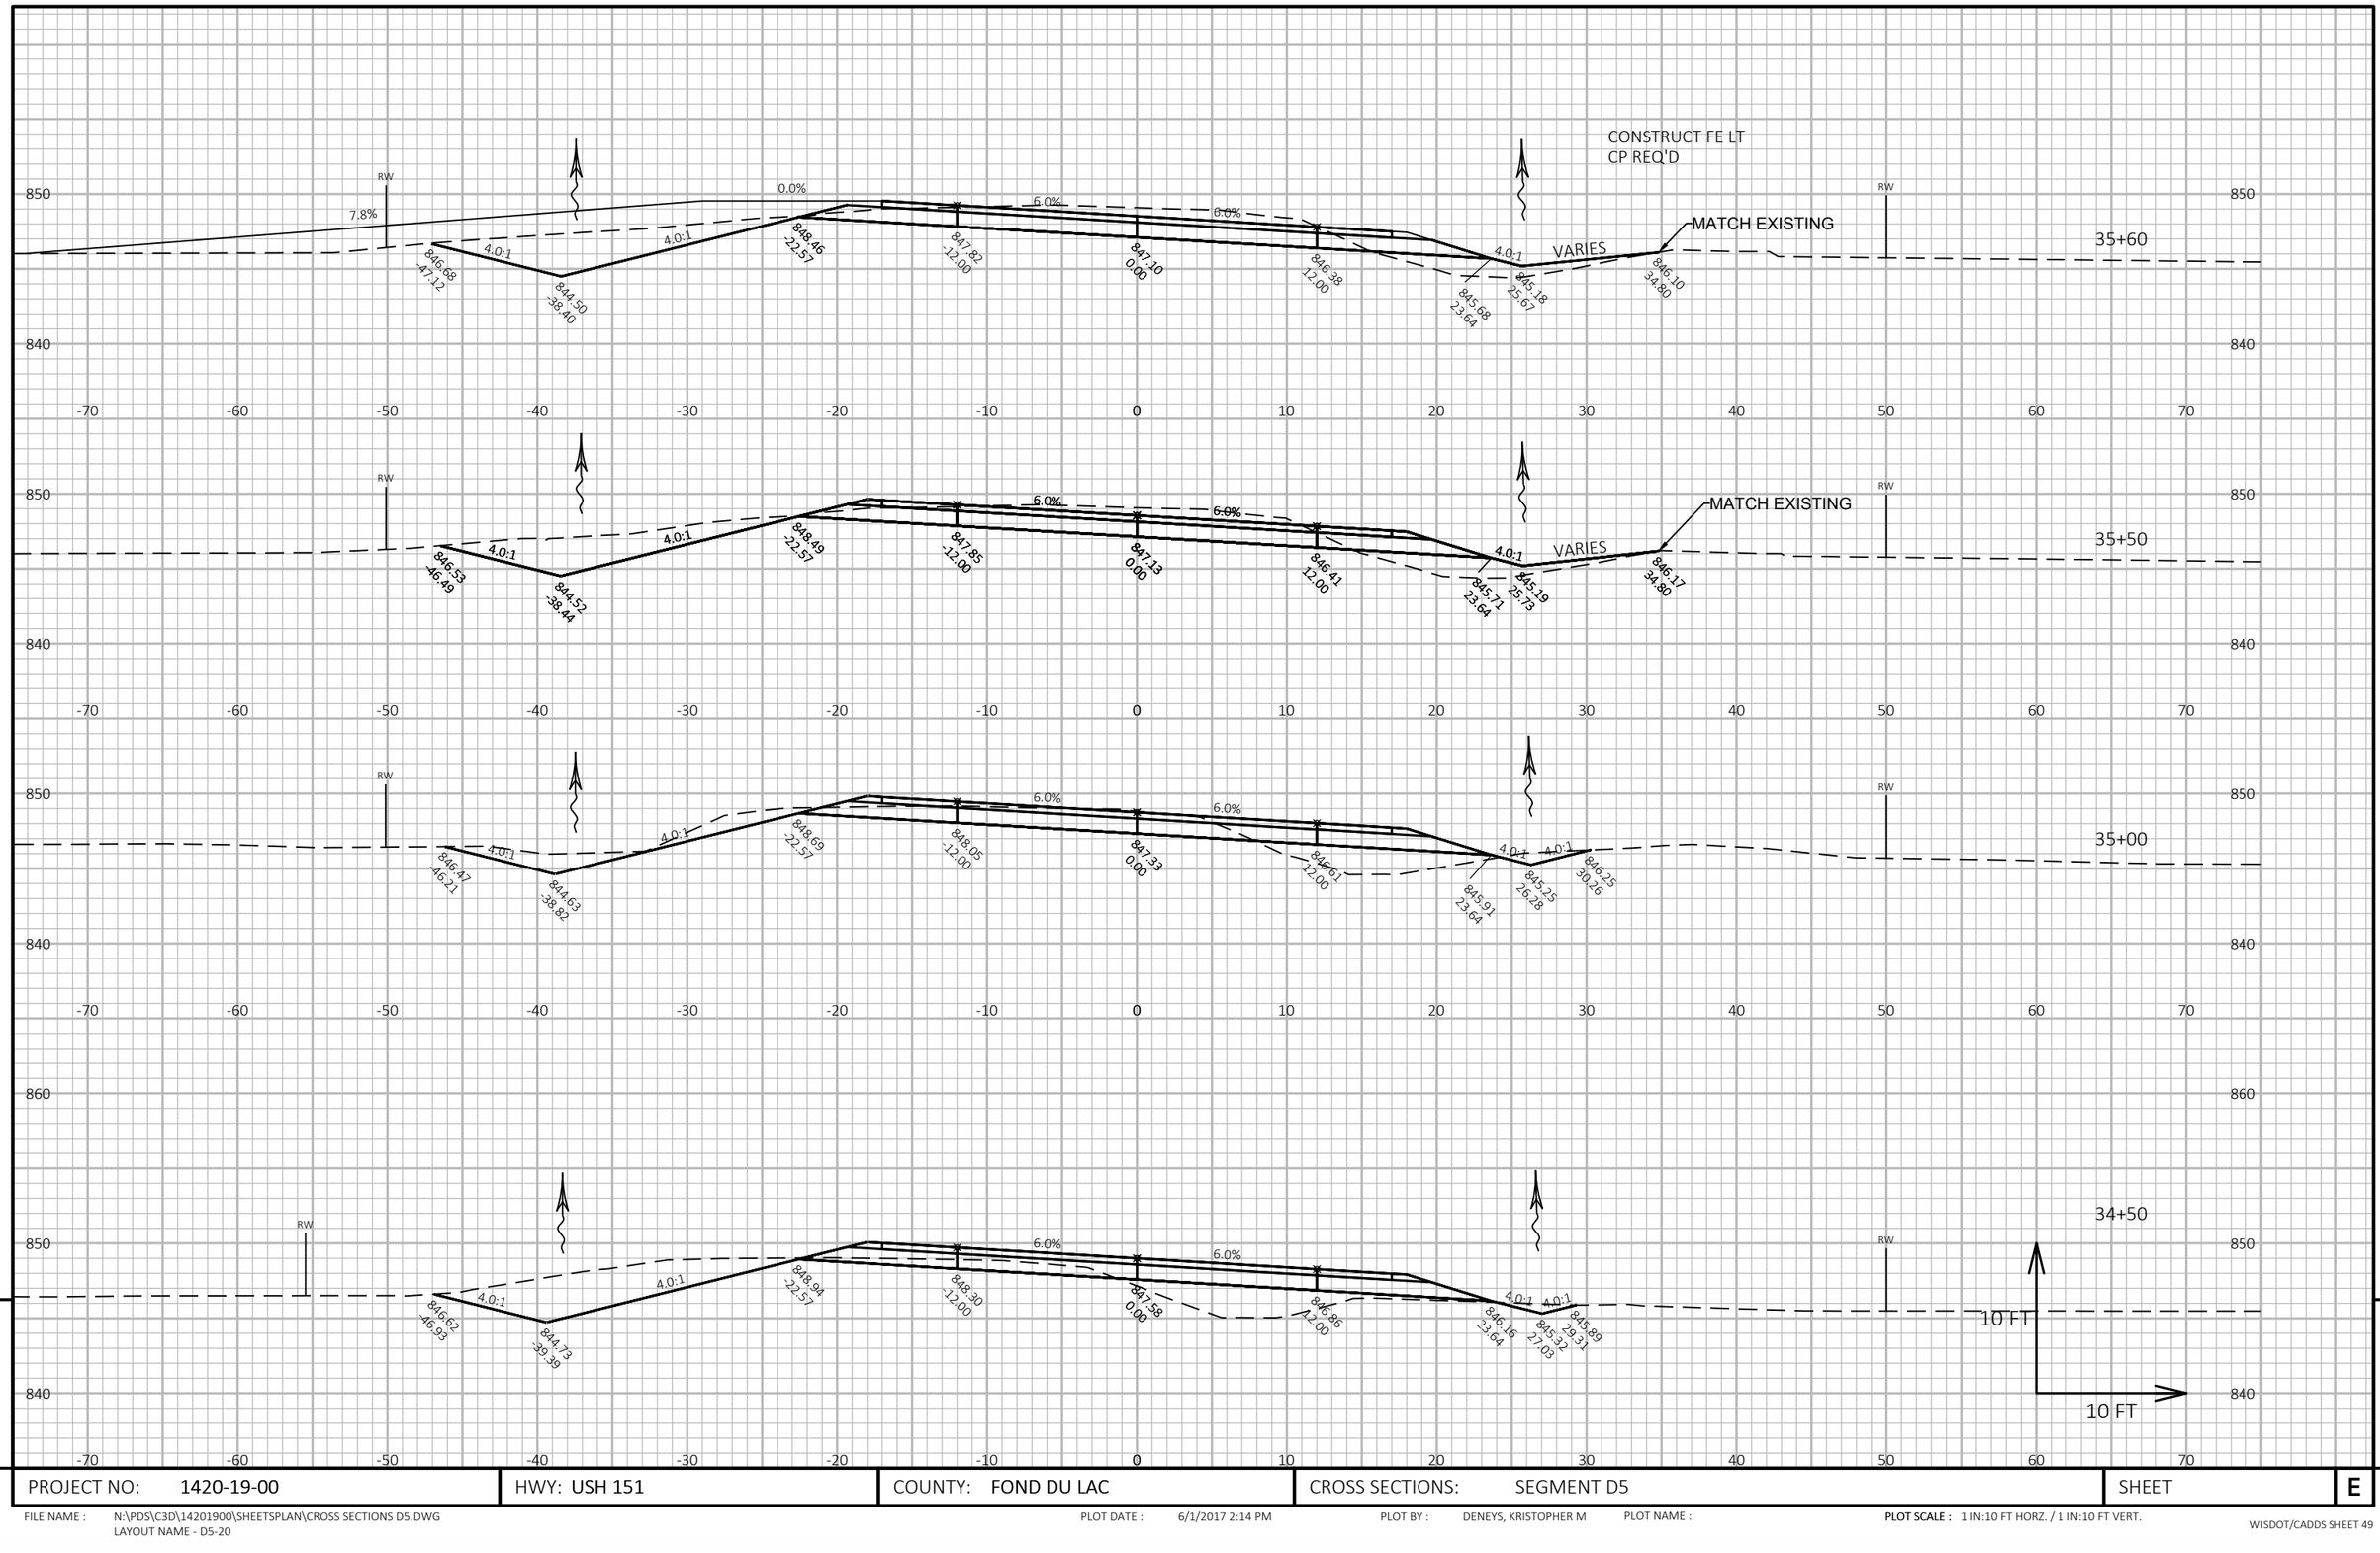

9

9

PROJECT NO: 1420-19-00	HWY: USH 151	COUNTY: FOND DU LAC	CROSS SECTIONS: SEGMENT D5	SHEET	E


FILE NAME : N:\PDS\C3D\14201900\SHEETSPLAN\CROSS SECTIONS D5.DWG
LAYOUT NAME - D5-20

PLOT DATE : 6/1/2017 2:14 PM

PLOT BY : DENEYS, KRISTOPHER M

PLOT NAME :

PLOT SCALE : 1 IN:10 FT HORZ. / 1 IN:10 FT VERT.

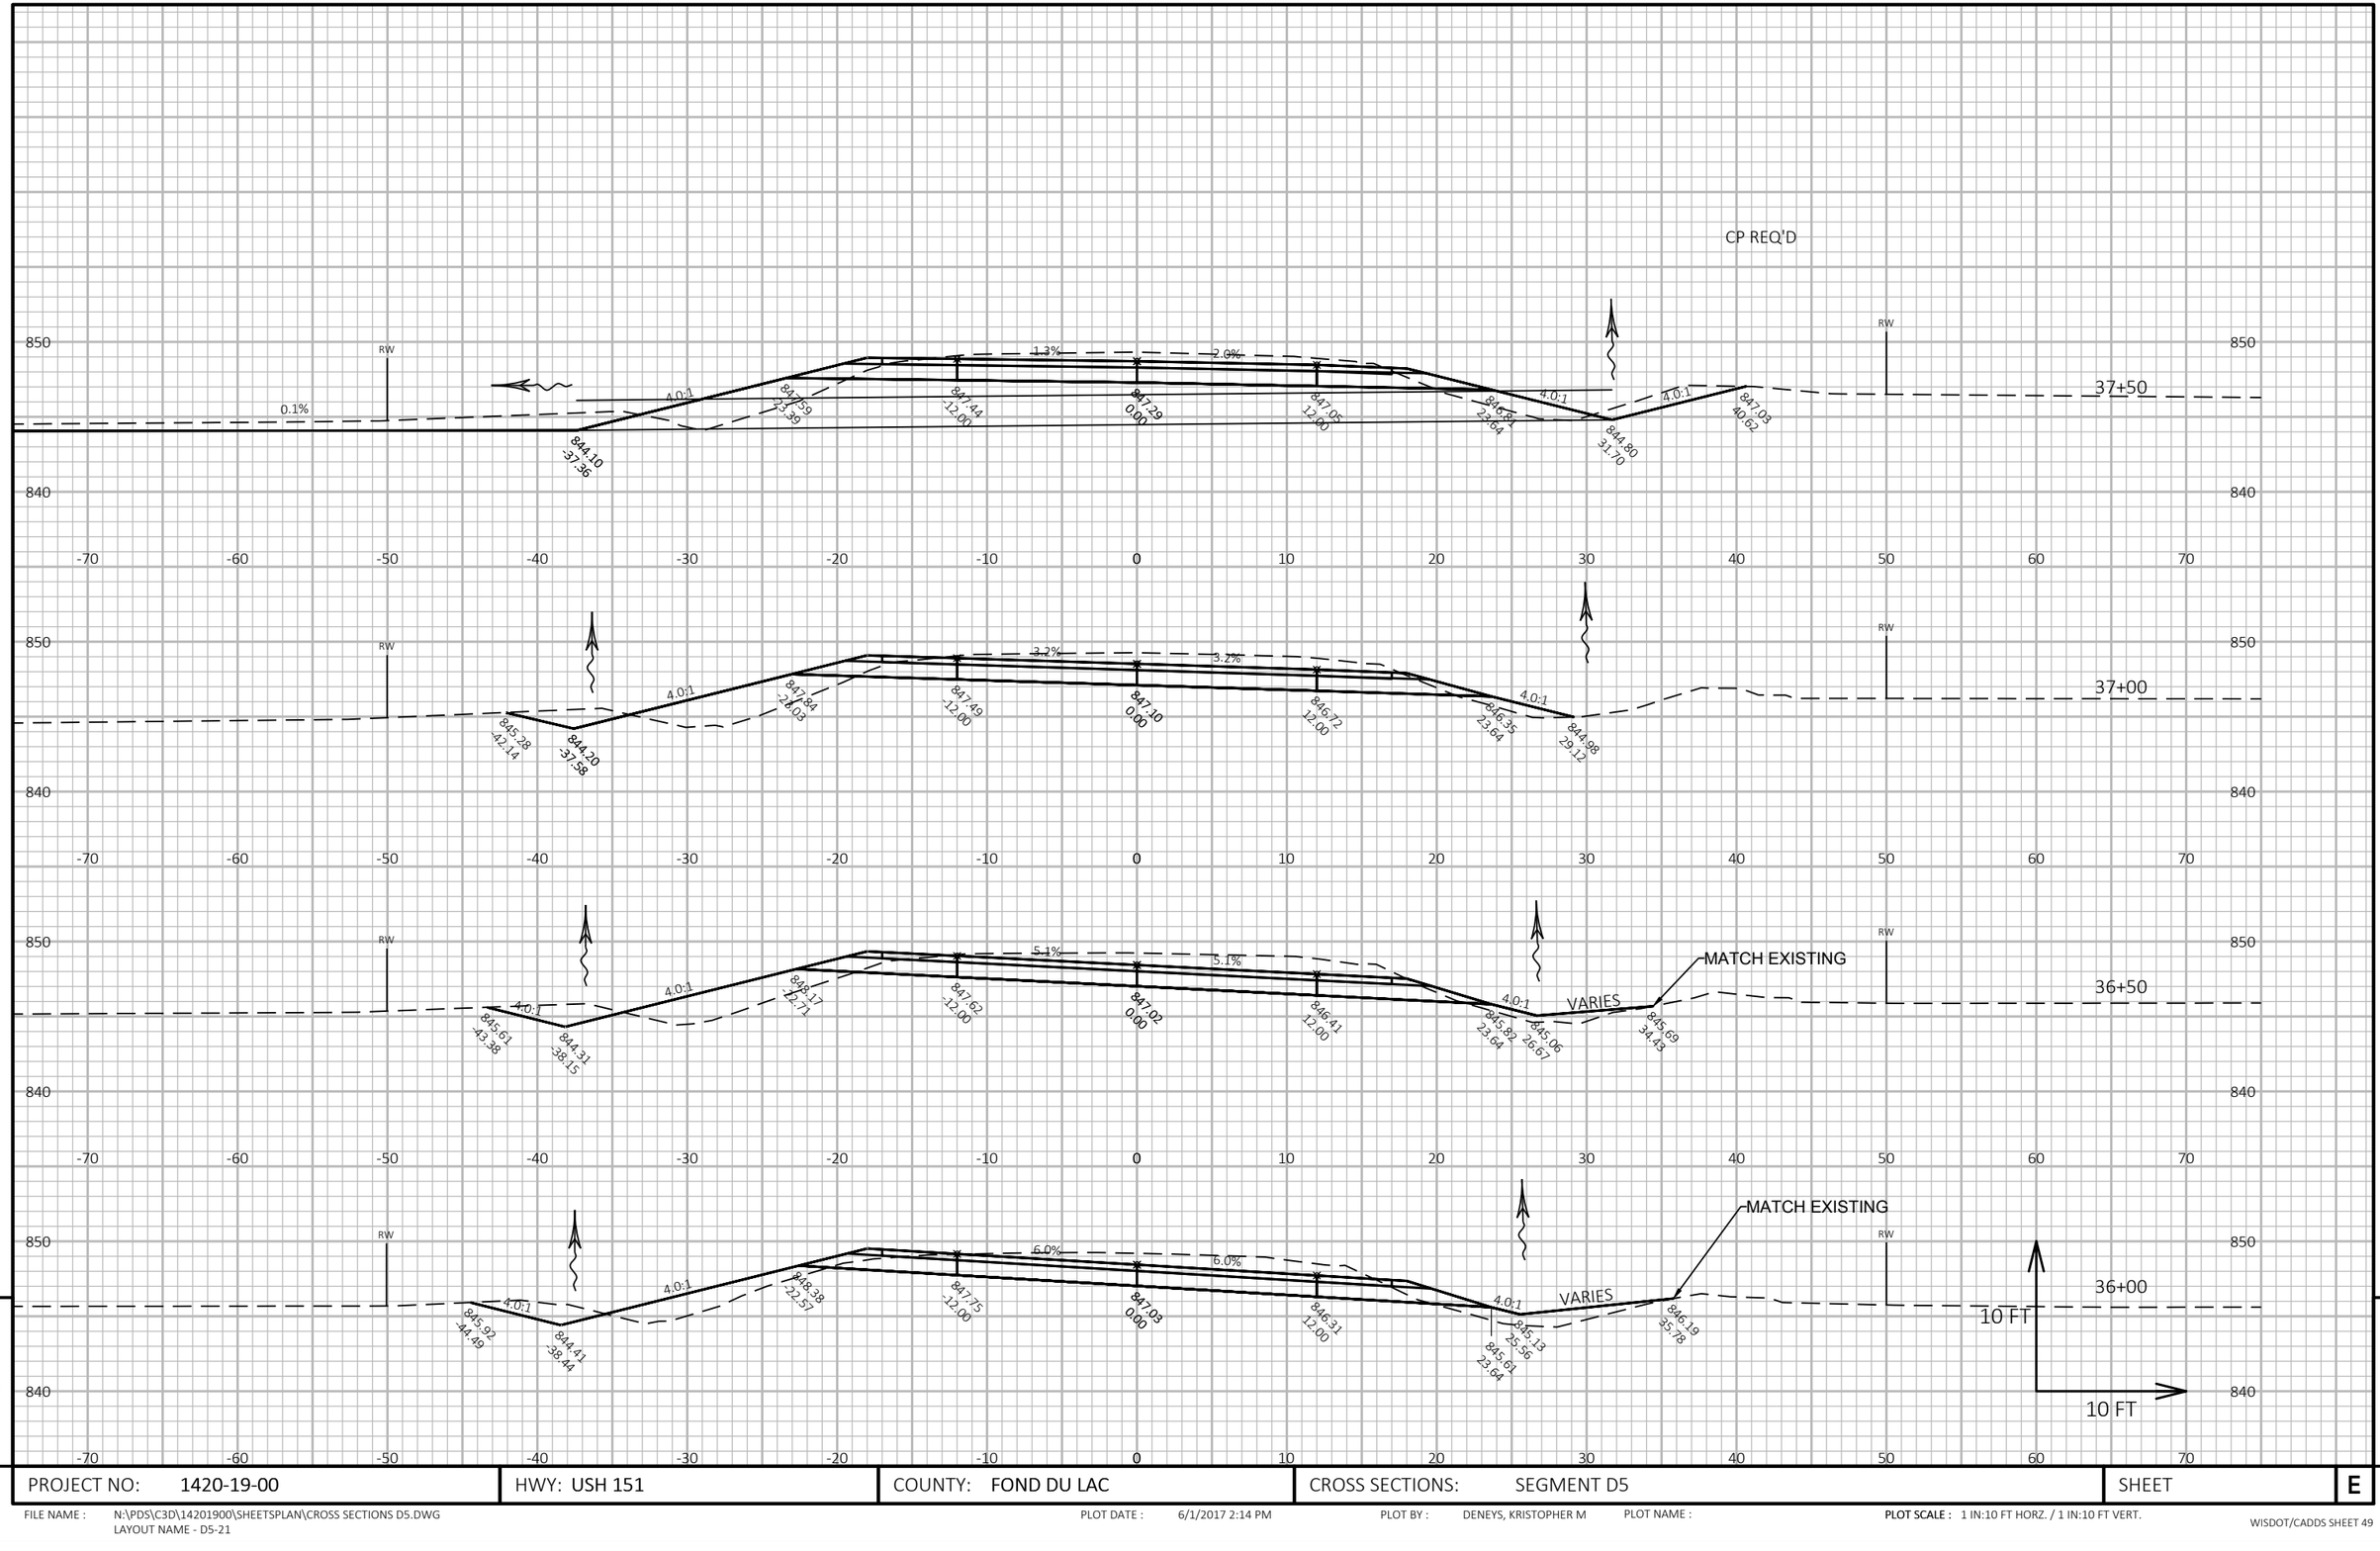

PROJECT NO: 1420-19-00	HWY: USH 151	COUNTY: FOND DU LAC	CROSS SECTIONS: SEGMENT D5	SHEET E


FILE NAME : N:\PDS\C3D\14201900\SHEETSPLAN\CROSS SECTIONS D5.DWG
LAYOUT NAME - D5-21

PLOT DATE : 6/1/2017 2:14 PM PLOT BY : DENEYS, KRISTOPHER M PLOT NAME : PLOT SCALE : 1 IN:10 FT HORZ. / 1 IN:10 FT VERT.

WISDOT/CADDS SHEET 49

9

END CONSTRUCTION
STA "D5" 38+48.00

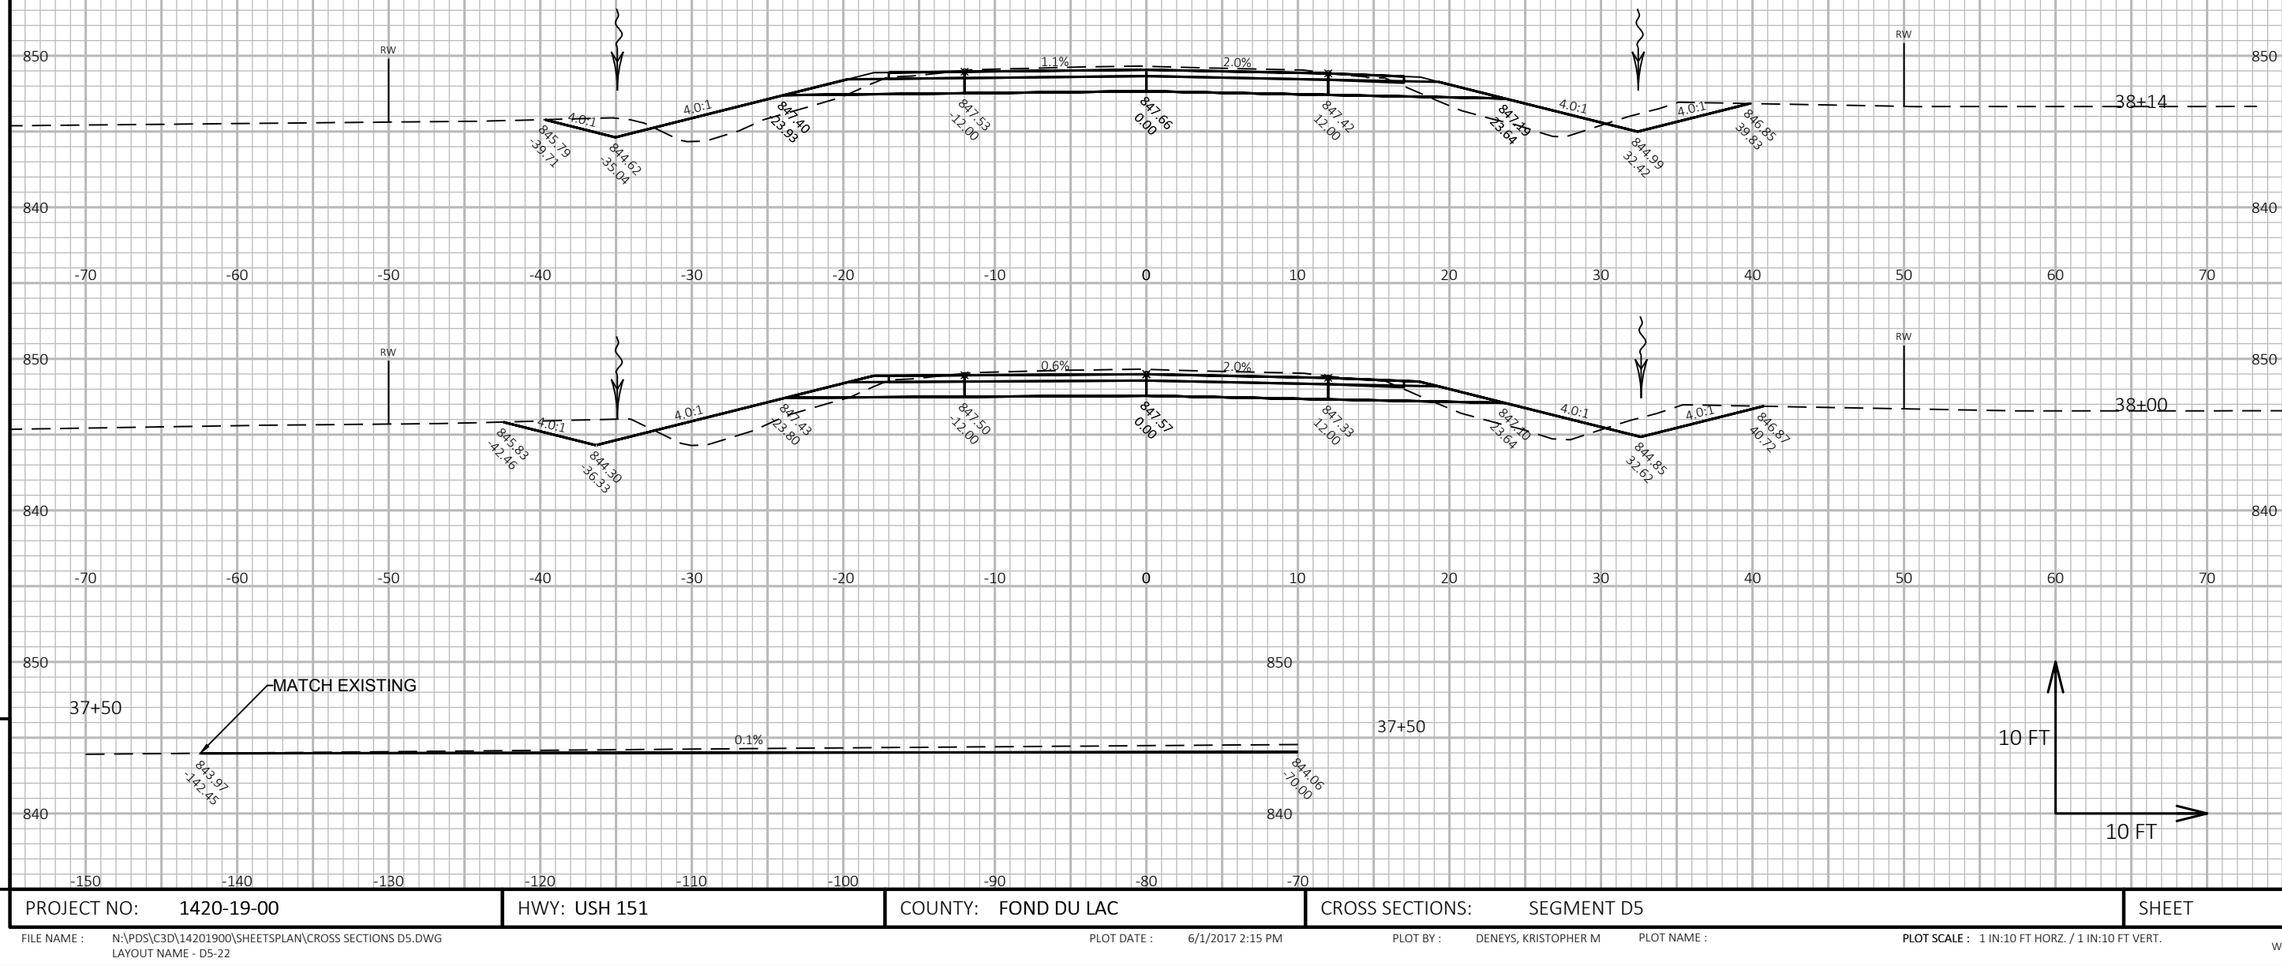


PROJECT NO: 1420-19-00	HWY: USH 151	COUNTY: FOND DU LAC	CROSS SECTIONS: SEGMENT D5	SHEET	E

FILE NAME : N:\PDS\C3D\14201900\SHEETSPLAN\CROSS SECTIONS D5.DWG
LAYOUT NAME - D5-22

PLOT DATE : 6/1/2017 2:15 PM PLOT BY : DENEYS, KRISTOPHER M PLOT NAME : PLOT SCALE : 1 IN:10 FT HORZ. / 1 IN:10 FT VERT.

9

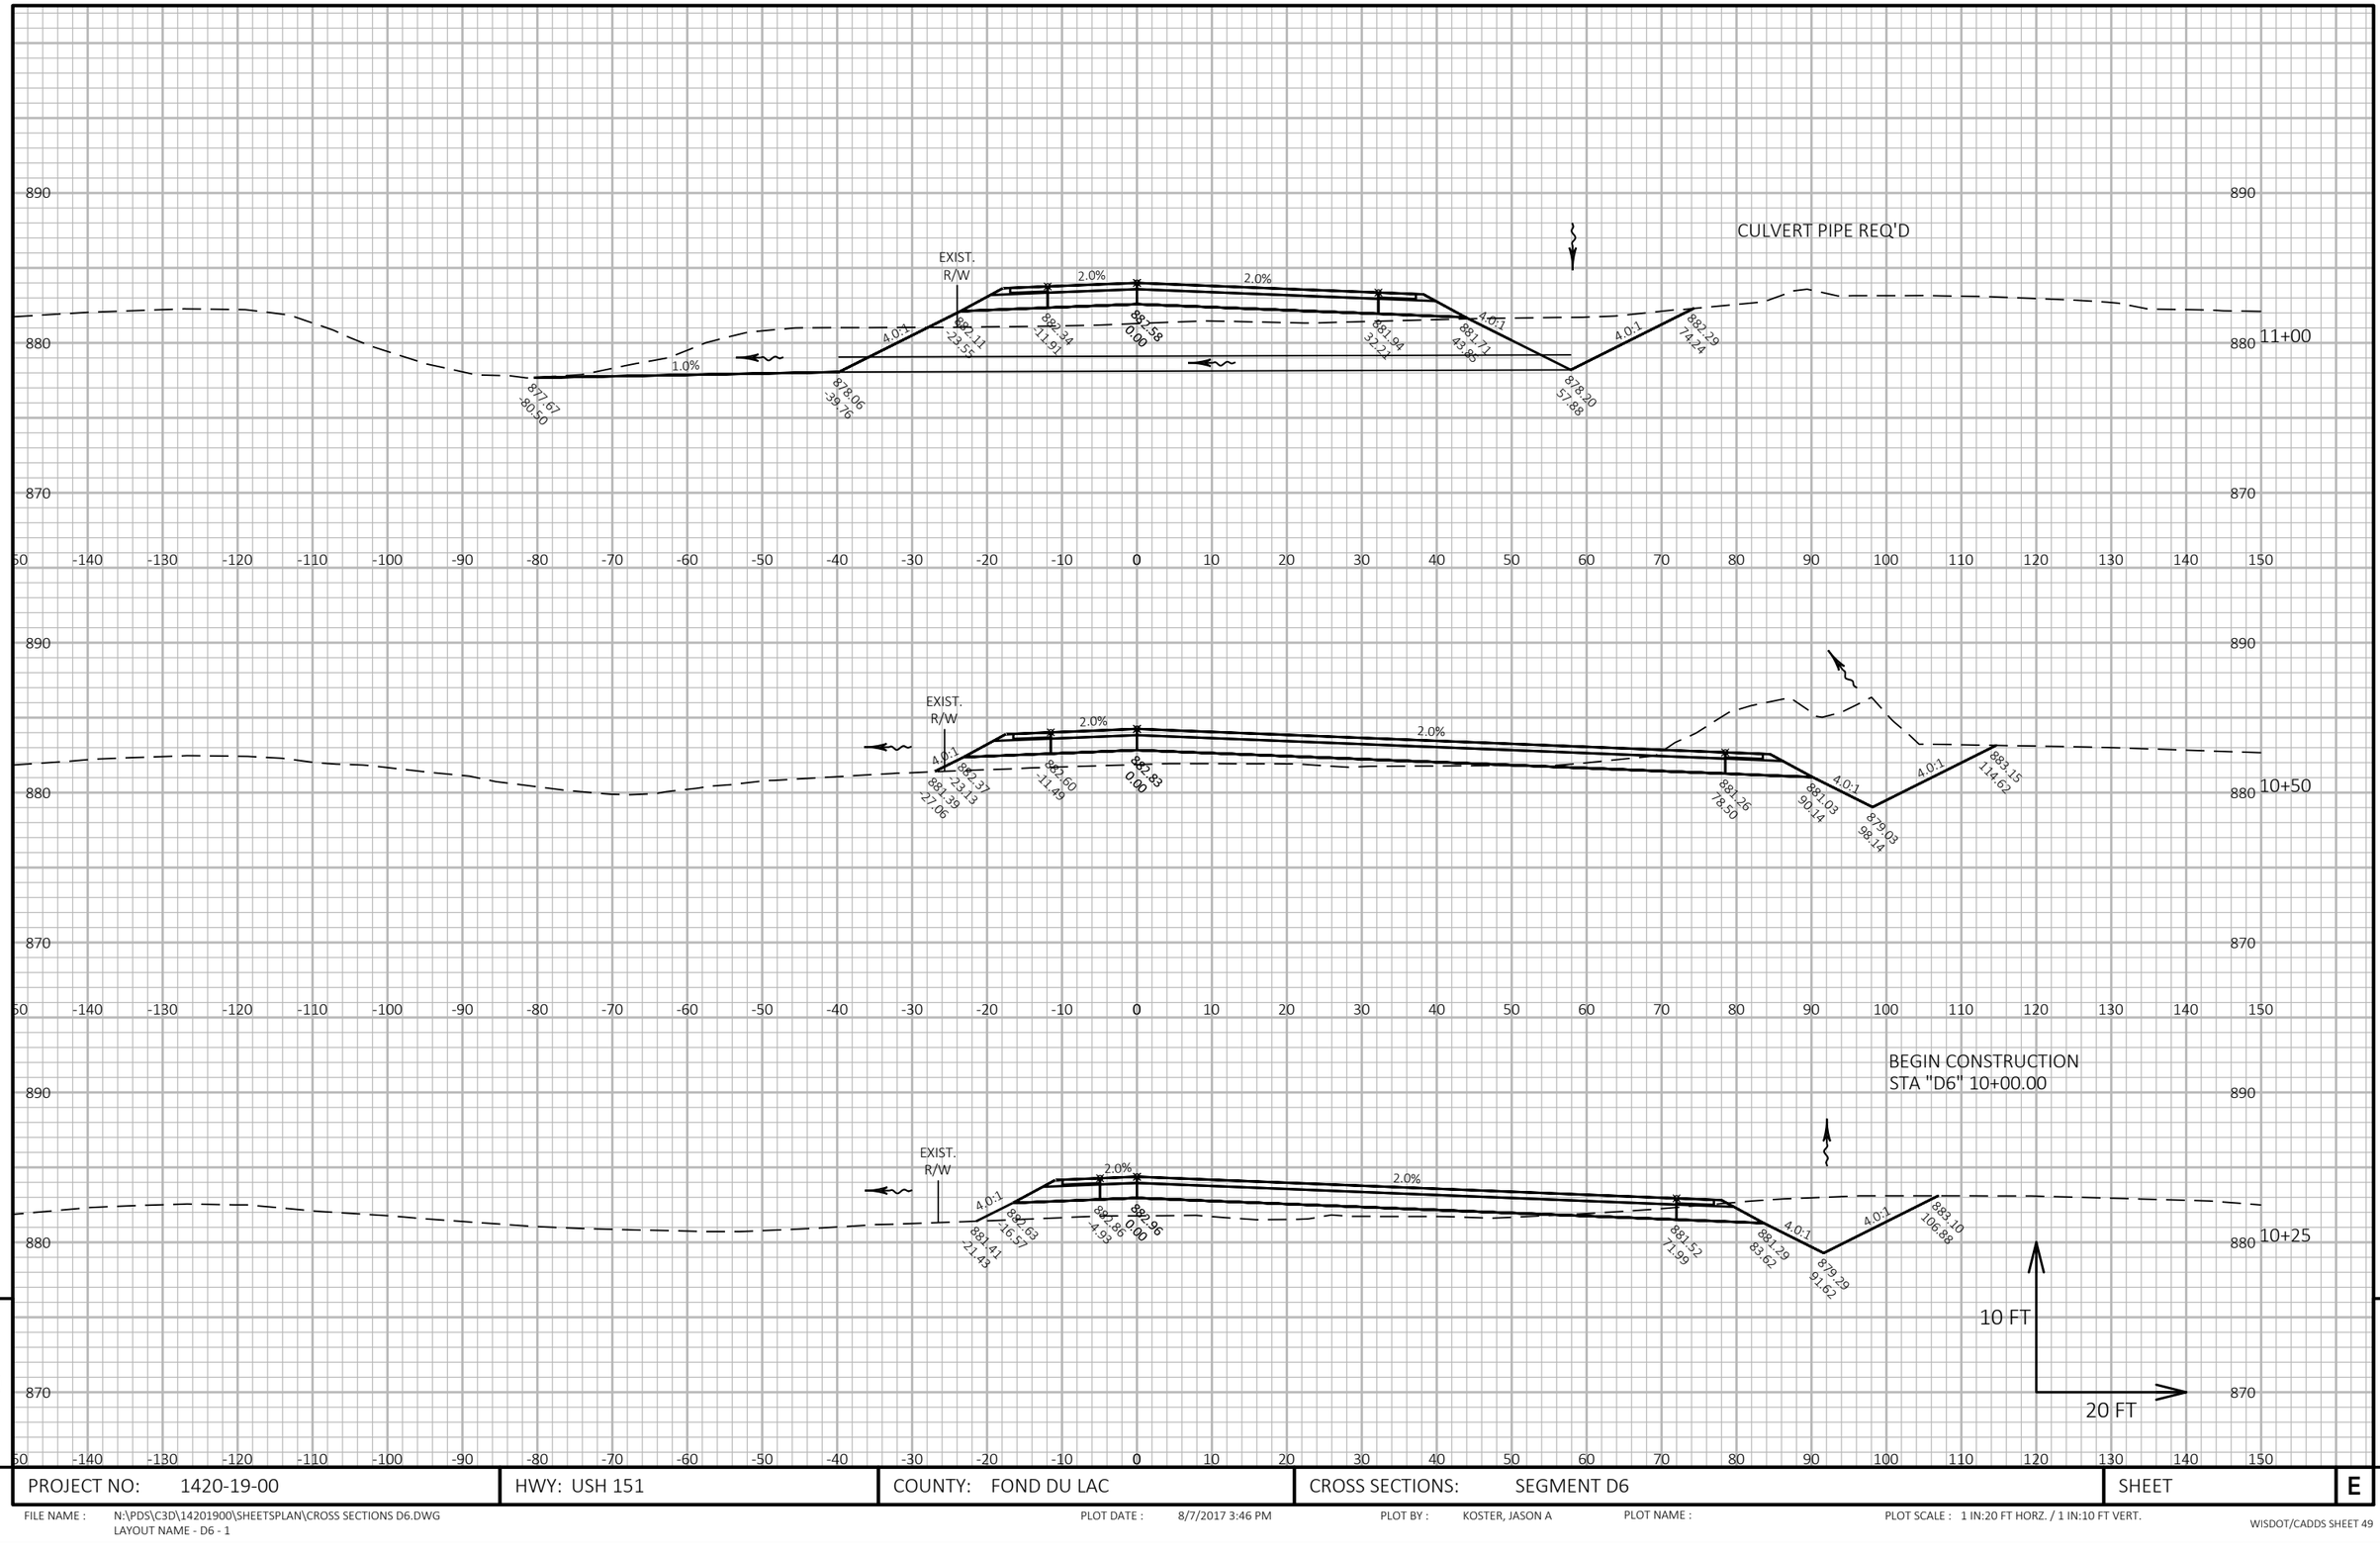


9 9

PROJECT NO: 1420-19-00	HWY: USH 151	COUNTY: FOND DU LAC	CROSS SECTIONS: SEGMENT D6	SHEET E

FILE NAME : N:\PDS\C3D\14201900\SHEETSPLAN\CROSS SECTIONS D6.DWG
LAYOUT NAME - D6 - 1

PLOT DATE : 8/7/2017 3:46 PM PLOT BY : KOSTER, JASON A PLOT NAME : PLOT SCALE : 1 IN:20 FT HORZ. / 1 IN:10 FT VERT.

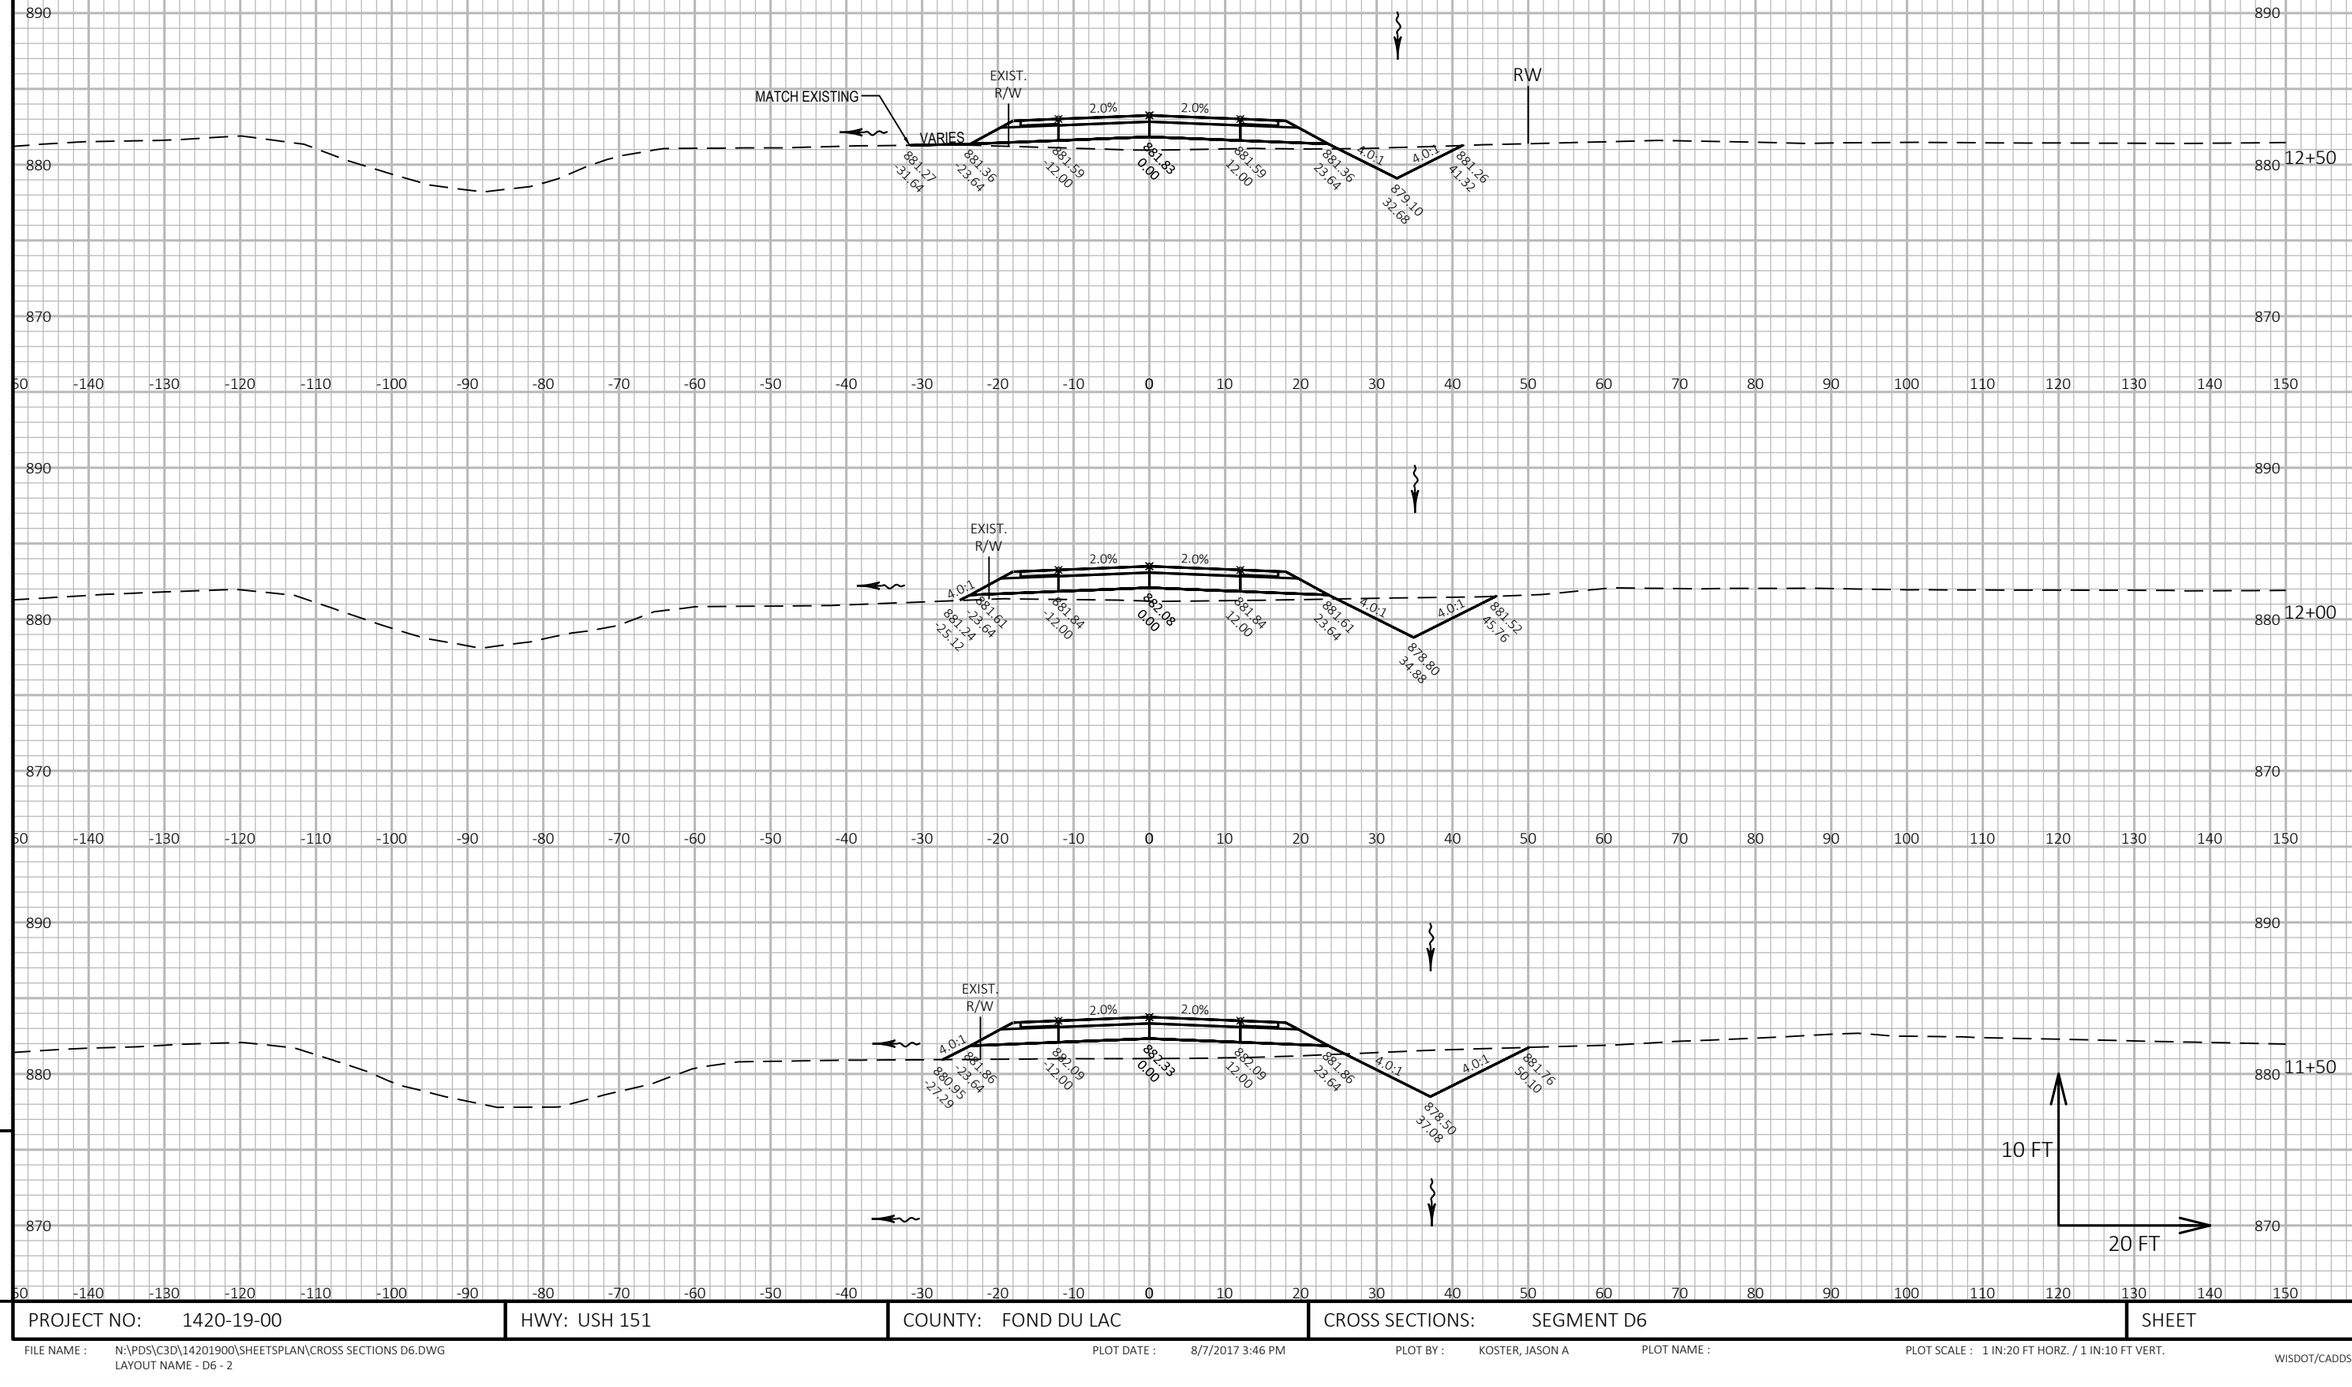


PROJECT NO: 1420-19-00	HWY: USH 151	COUNTY: FOND DU LAC	CROSS SECTIONS: SEGMENT D6	SHEET E

FILE NAME : N:\PDS\C3D\14201900\SHEETSPLAN\CROSS SECTIONS D6.DWG
LAYOUT NAME - D6 - 2

PLOT DATE : 8/7/2017 3:46 PM PLOT BY : KOSTER, JASON A PLOT NAME : PLOT SCALE : 1 IN:20 FT HORZ. / 1 IN:10 FT VERT.


CONSTRUCT PE
STA 14+16 RT.

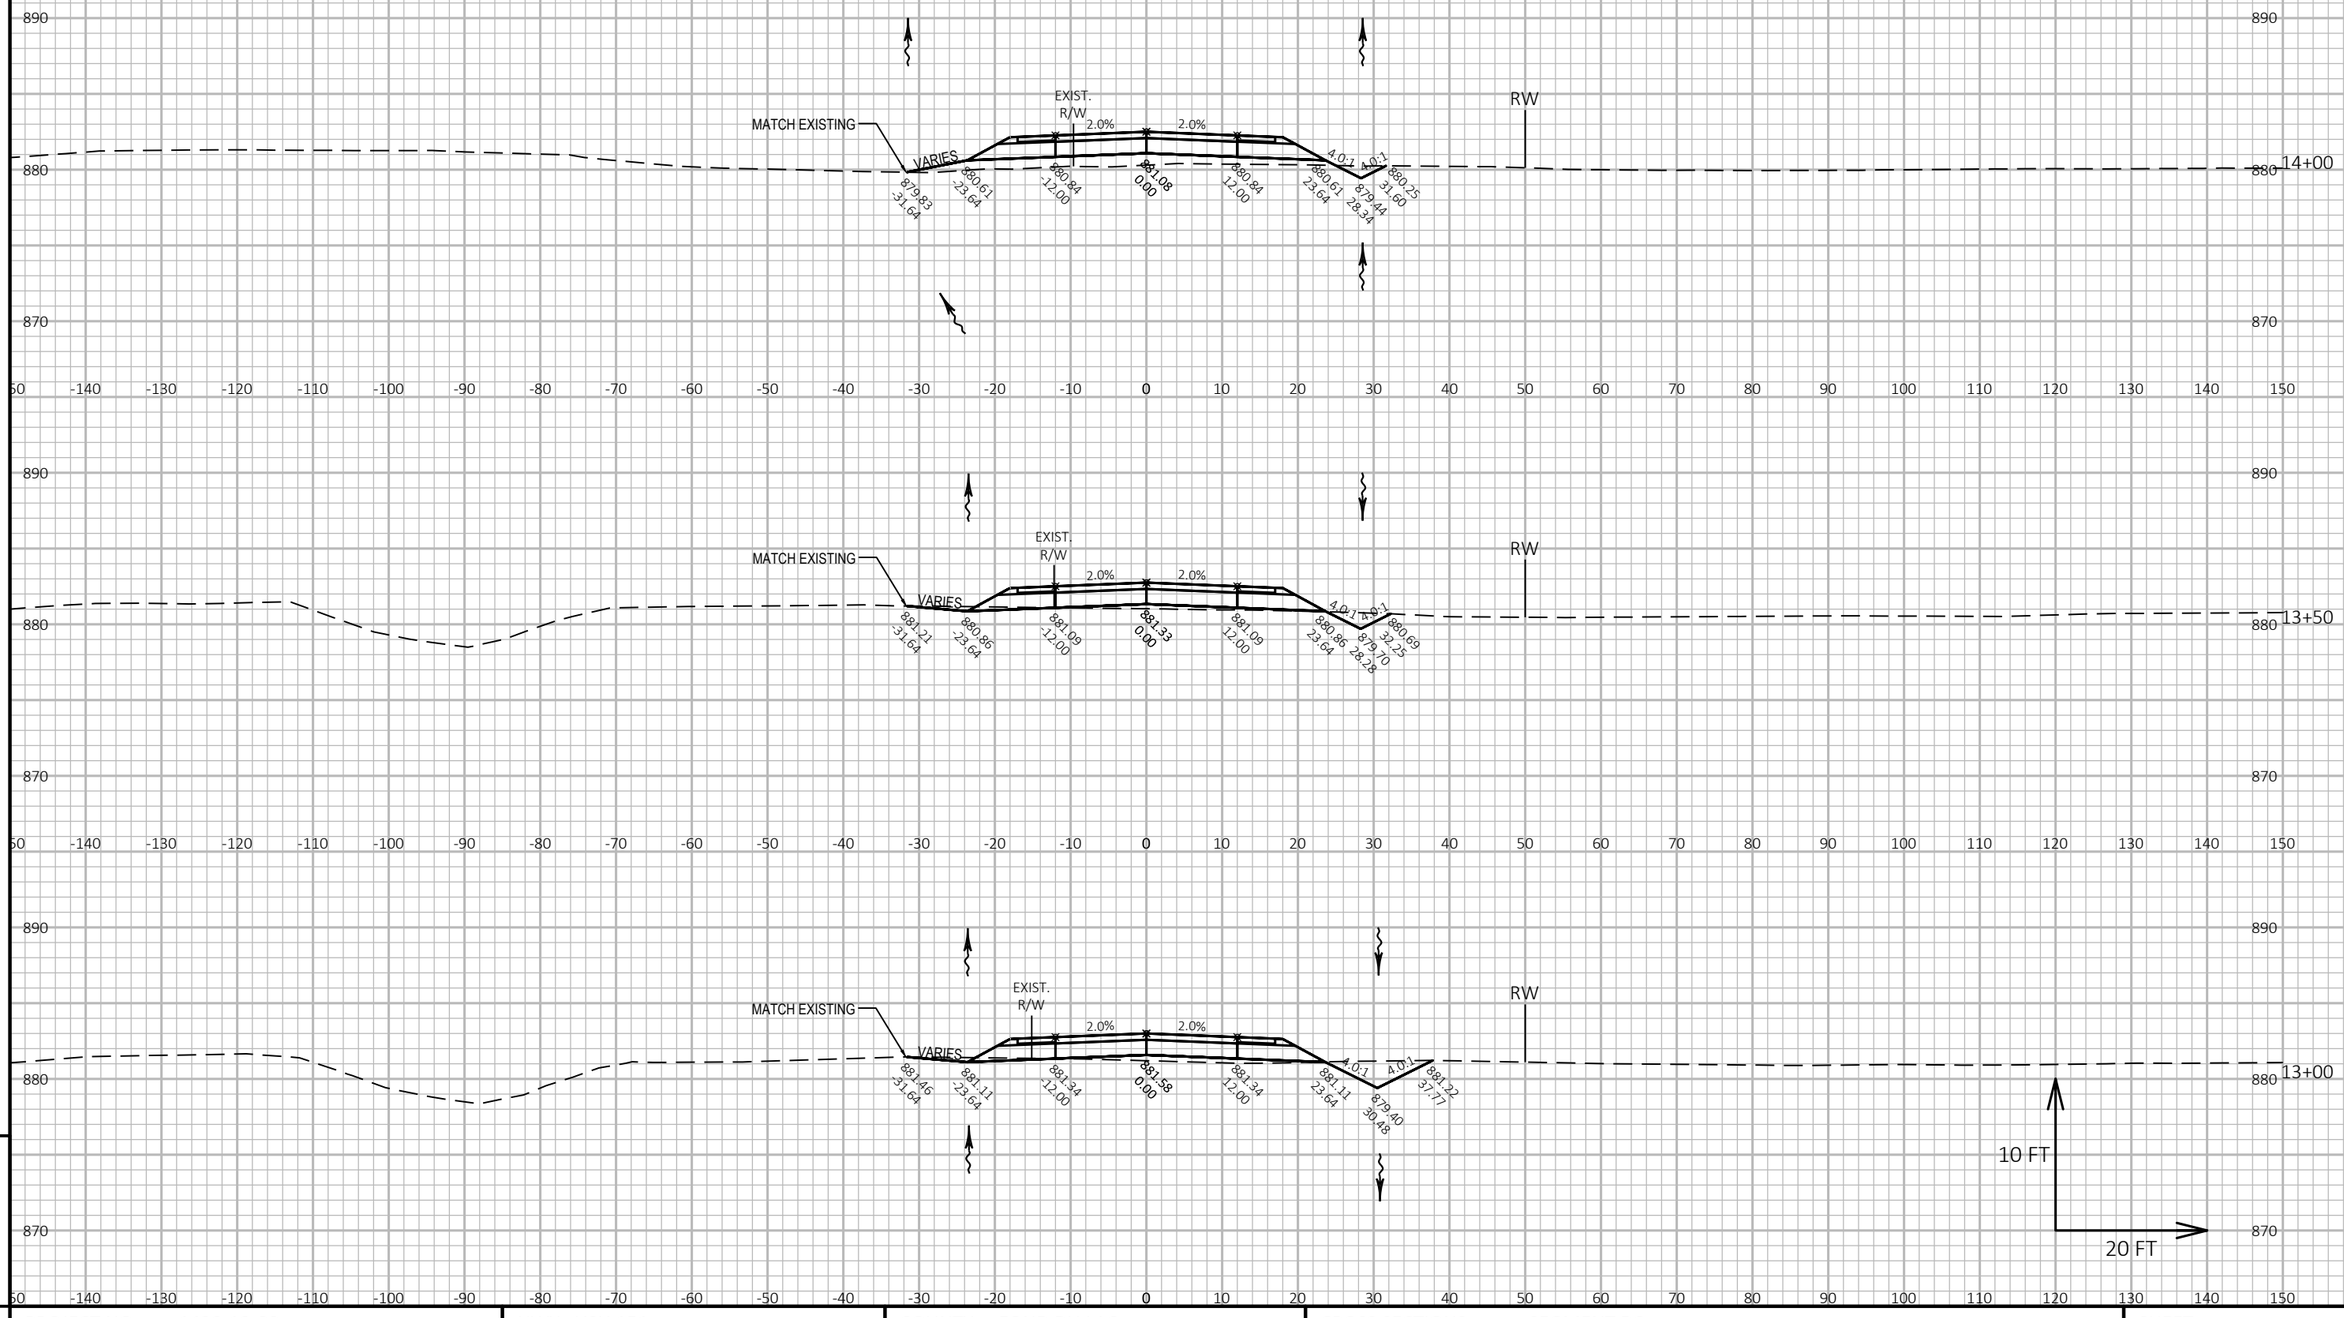

PROJECT NO: 1420-19-00	HWY: USH 151	COUNTY: FOND DU LAC	CROSS SECTIONS: SEGMENT D6	SHEET	E

9

FILE NAME : N:\PDS\C3D\14201900\SHEETSPLAN\CROSS SECTIONS D6.DWG
LAYOUT NAME - D6 - 3
PLOT DATE : 8/7/2017 3:46 PM
PLOT BY : KOSTER, JASON A
PLOT NAME :
PLOT SCALE : 1 IN:20 FT HORZ. / 1 IN:10 FT VERT.
WISDOT/CADDS SHEET 49

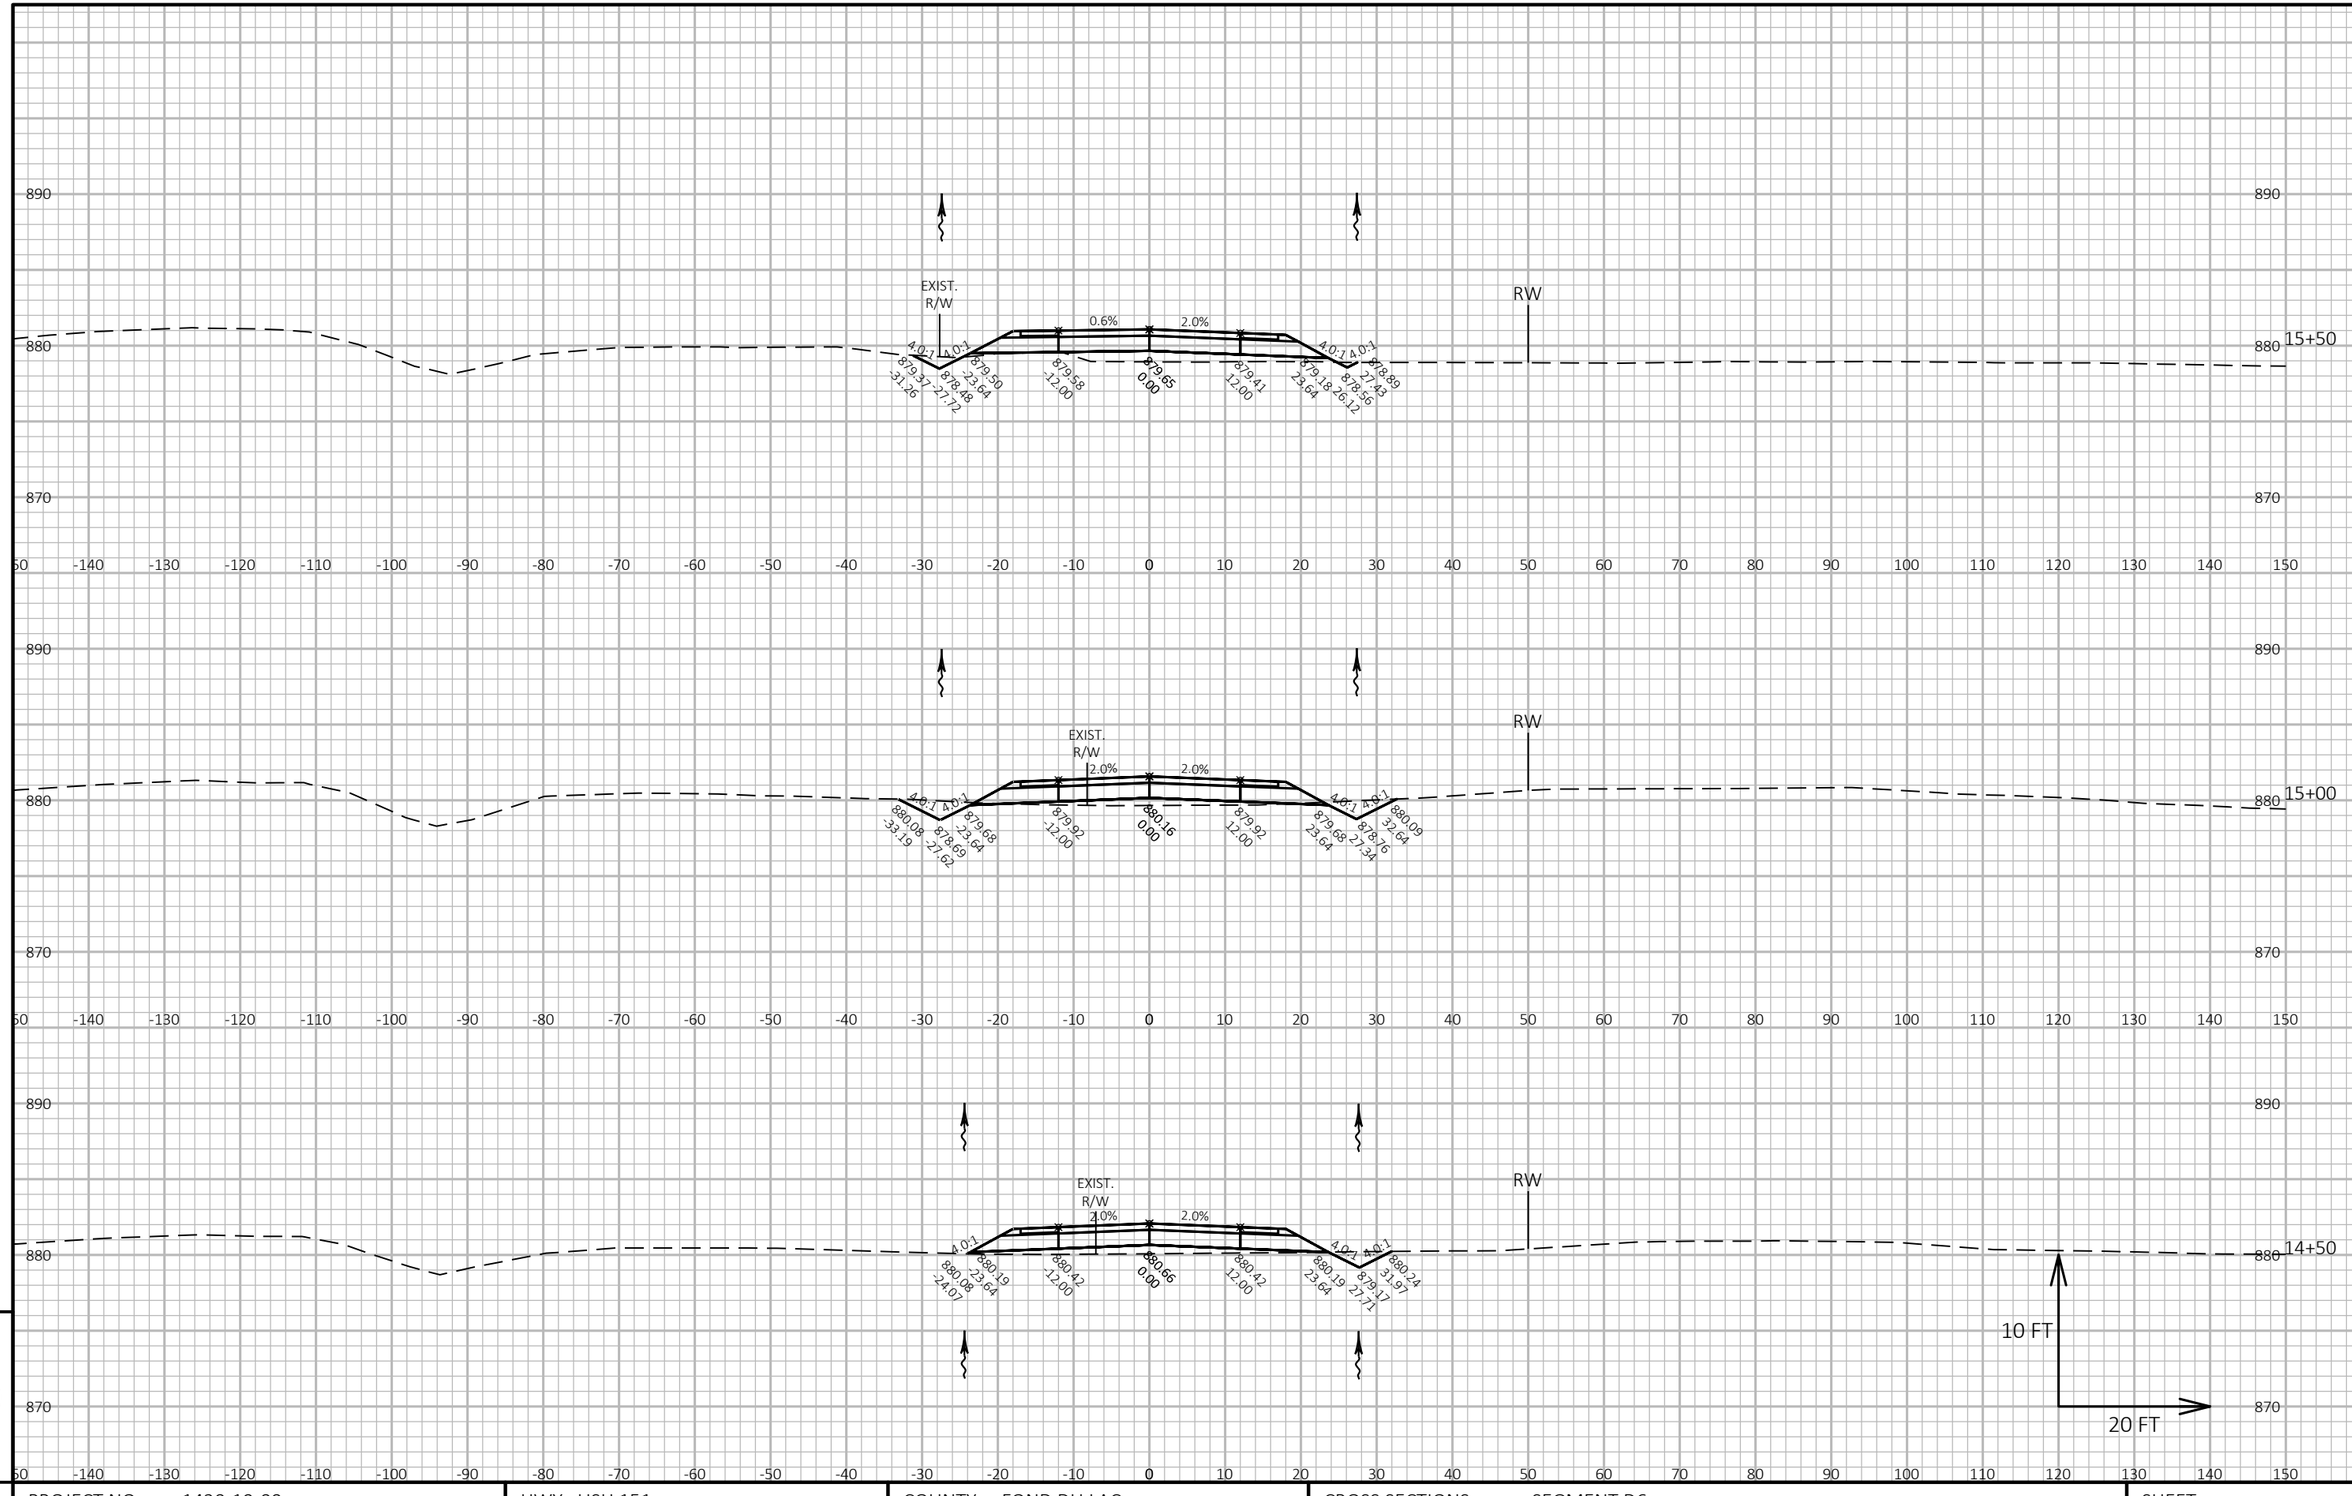

9

9

PROJECT NO: 1420-19-00	HWY: USH 151	COUNTY: FOND DU LAC	CROSS SECTIONS: SEGMENT D6	SHEET	E


FILE NAME : N:\PDS\C3D\14201900\SHEETSPLAN\CROSS SECTIONS D6.DWG
LAYOUT NAME - D6 - 4

PLOT DATE : 8/7/2017 3:46 PM

PLOT BY : KOSTER, JASON A

PLOT NAME :

PLOT SCALE : 1 IN:20 FT HORZ. / 1 IN:10 FT VERT.

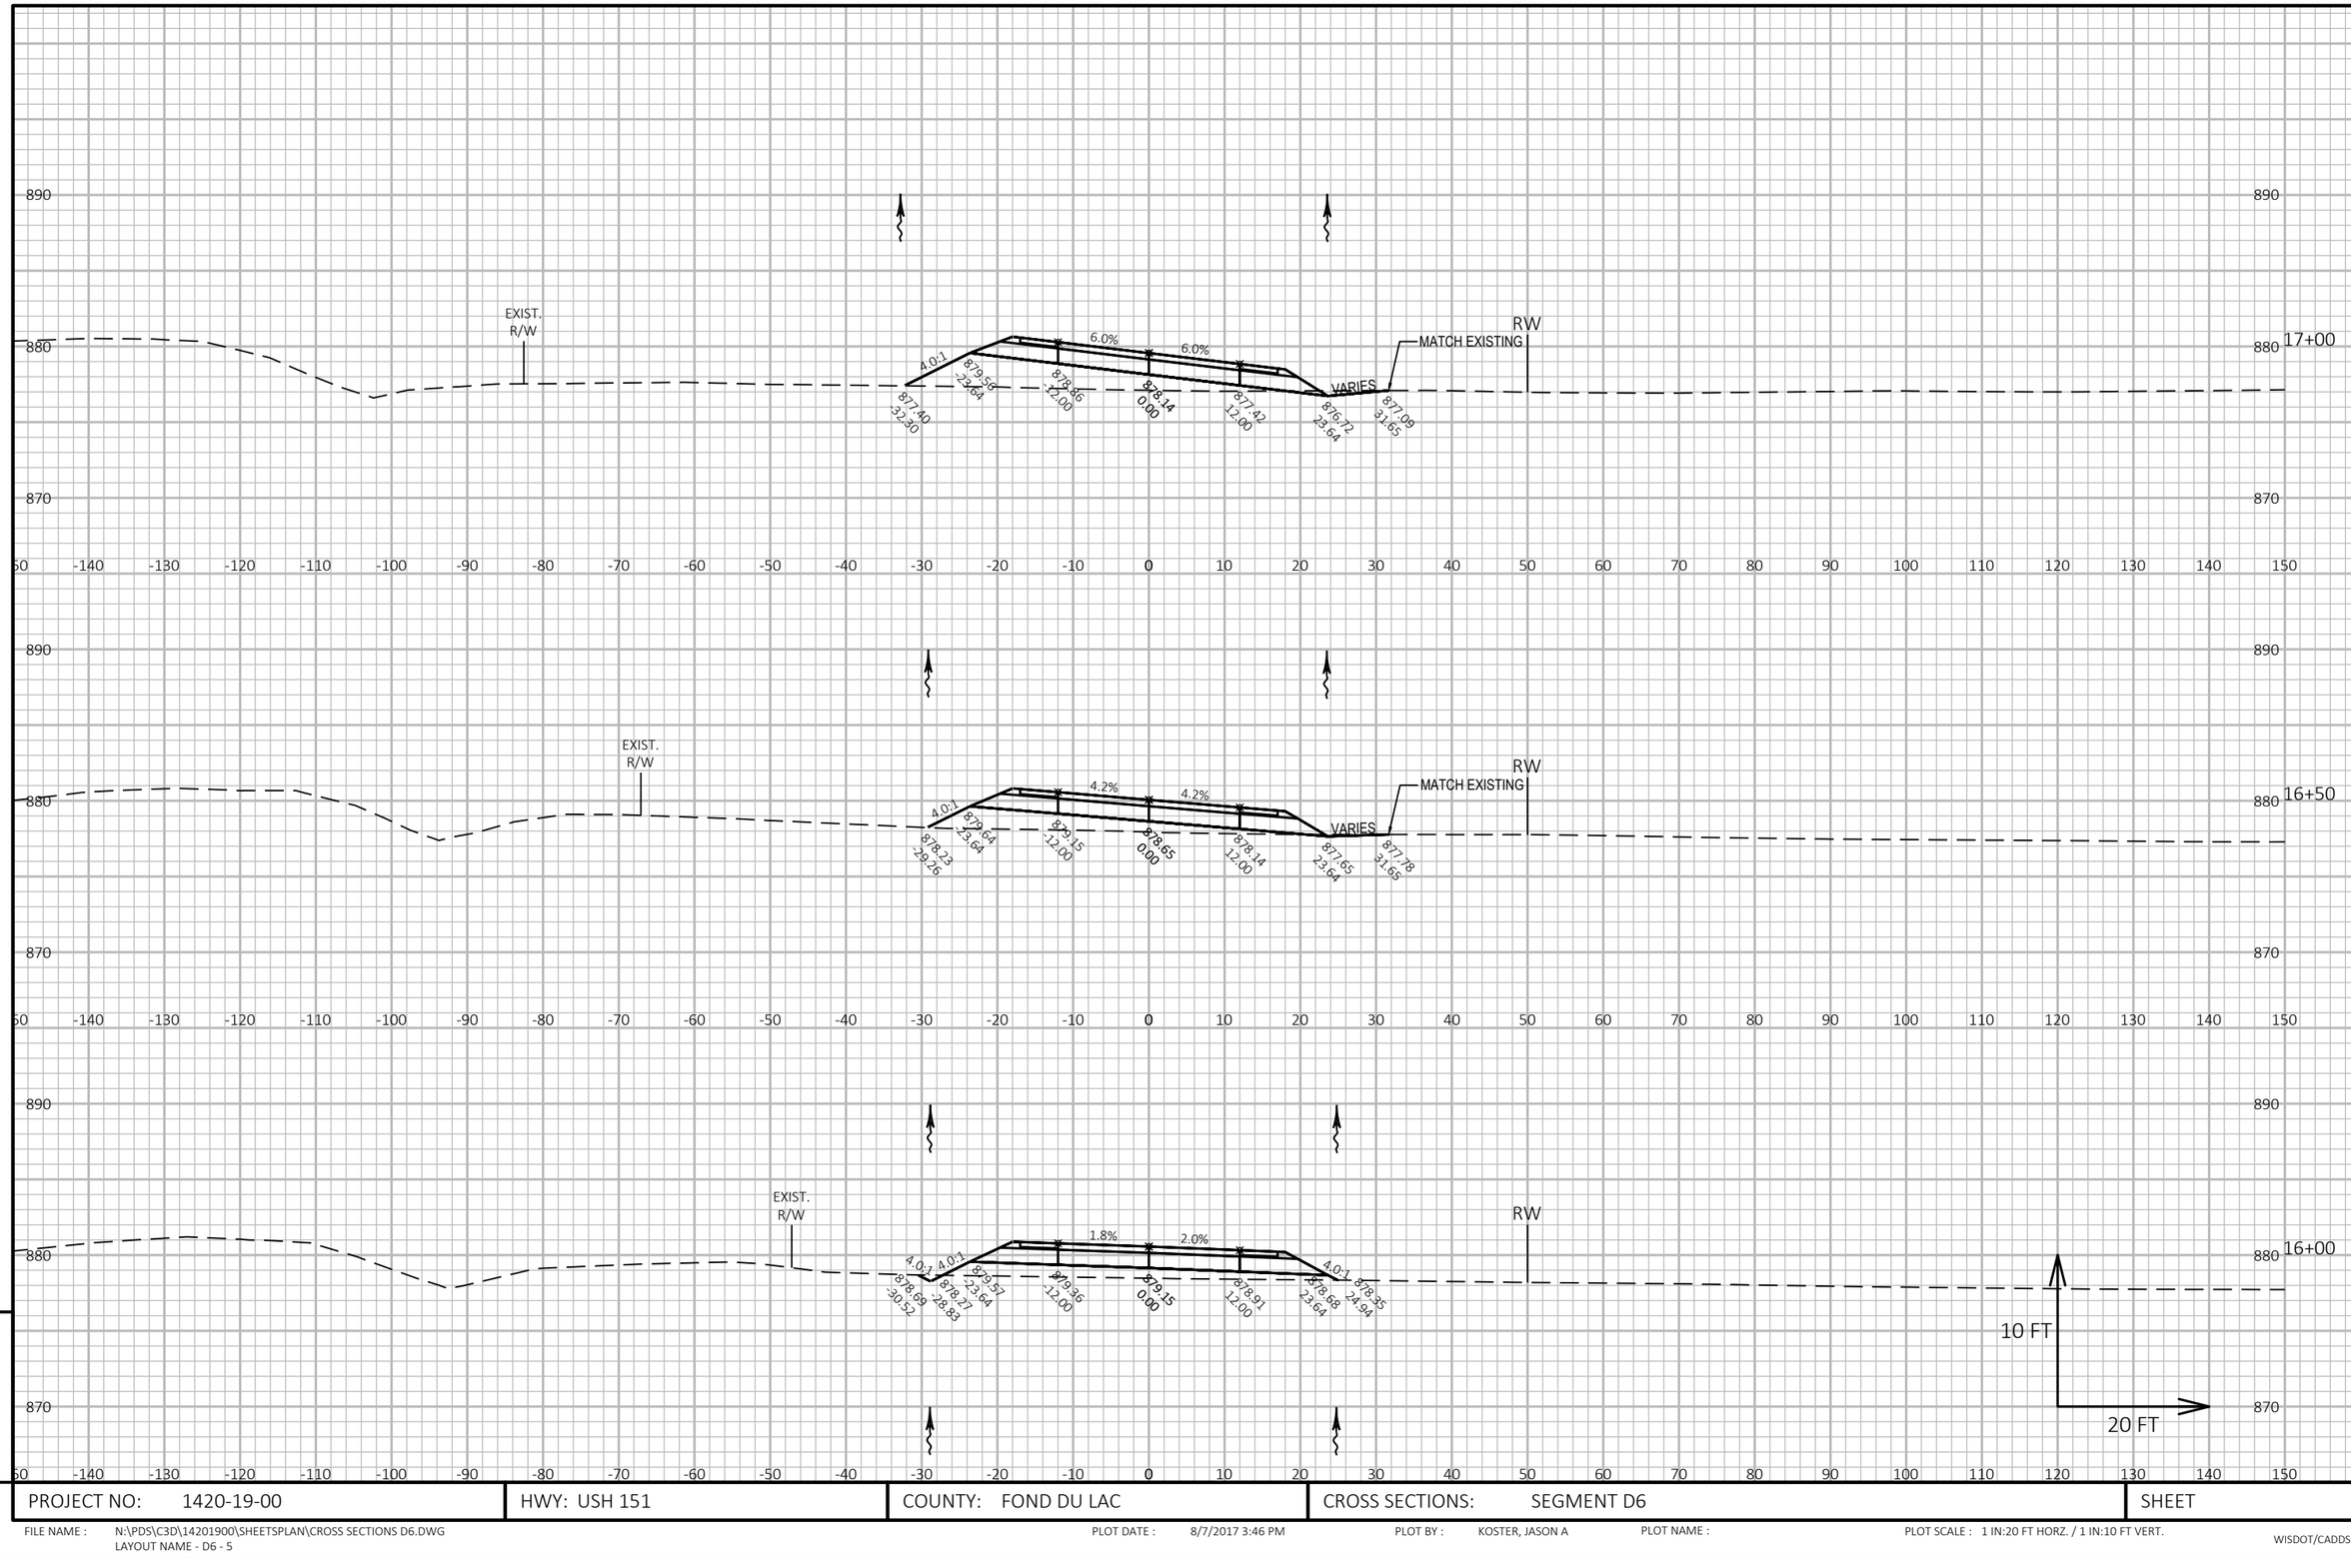

9

PROJECT NO: 1420-19-00	HWY: USH 151	COUNTY: FOND DU LAC	CROSS SECTIONS: SEGMENT D6	SHEET	E

9


FILE NAME : N:\PDS\C3D\14201900\SHEETSPLAN\CROSS SECTIONS D6.DWG
LAYOUT NAME - D6 - 5

PLOT DATE : 8/7/2017 3:46 PM

PLOT BY : KOSTER, JASON A

PLOT NAME :

PLOT SCALE : 1 IN:20 FT HORZ. / 1 IN:10 FT VERT.

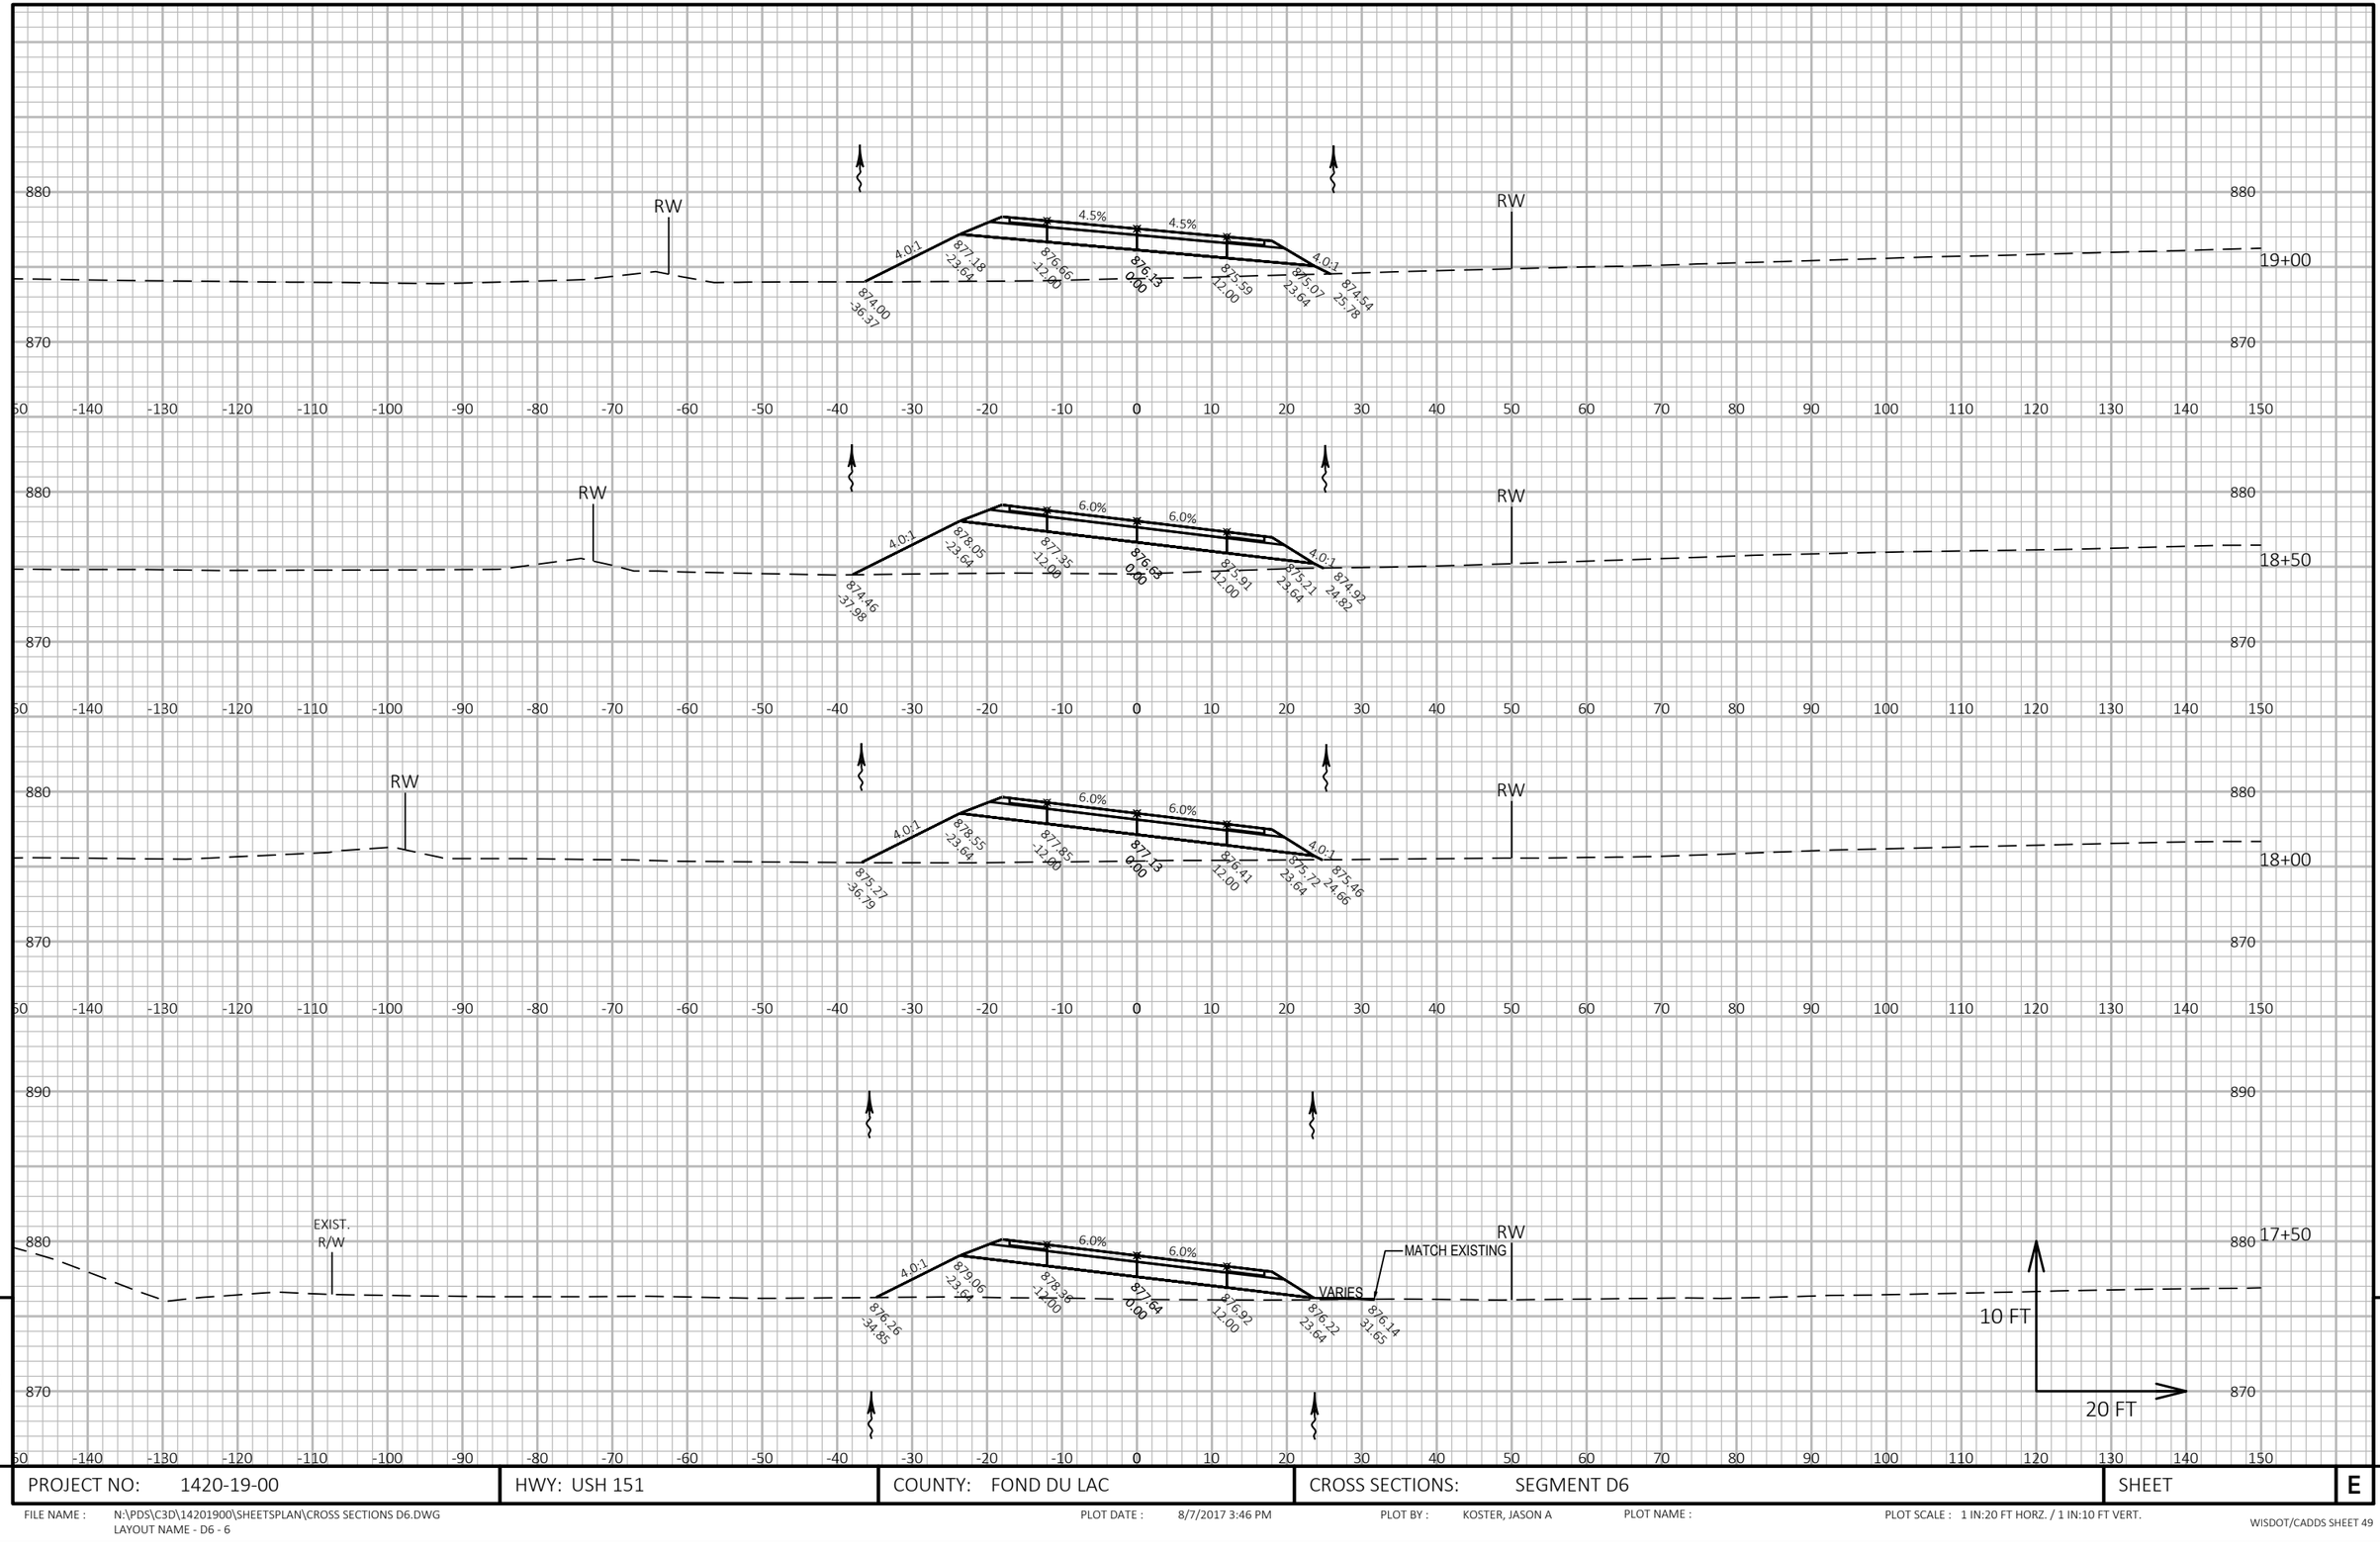

9

9

PROJECT NO: 1420-19-00	HWY: USH 151	COUNTY: FOND DU LAC	CROSS SECTIONS: SEGMENT D6	SHEET	E


FILE NAME : N:\PDS\C3D\14201900\SHEETSPLAN\CROSS SECTIONS D6.DWG
LAYOUT NAME - D6 - 6

PLOT DATE : 8/7/2017 3:46 PM

PLOT BY : KOSTER, JASON A

PLOT NAME :


PLOT SCALE : 1 IN:20 FT HORZ. / 1 IN:10 FT VERT.

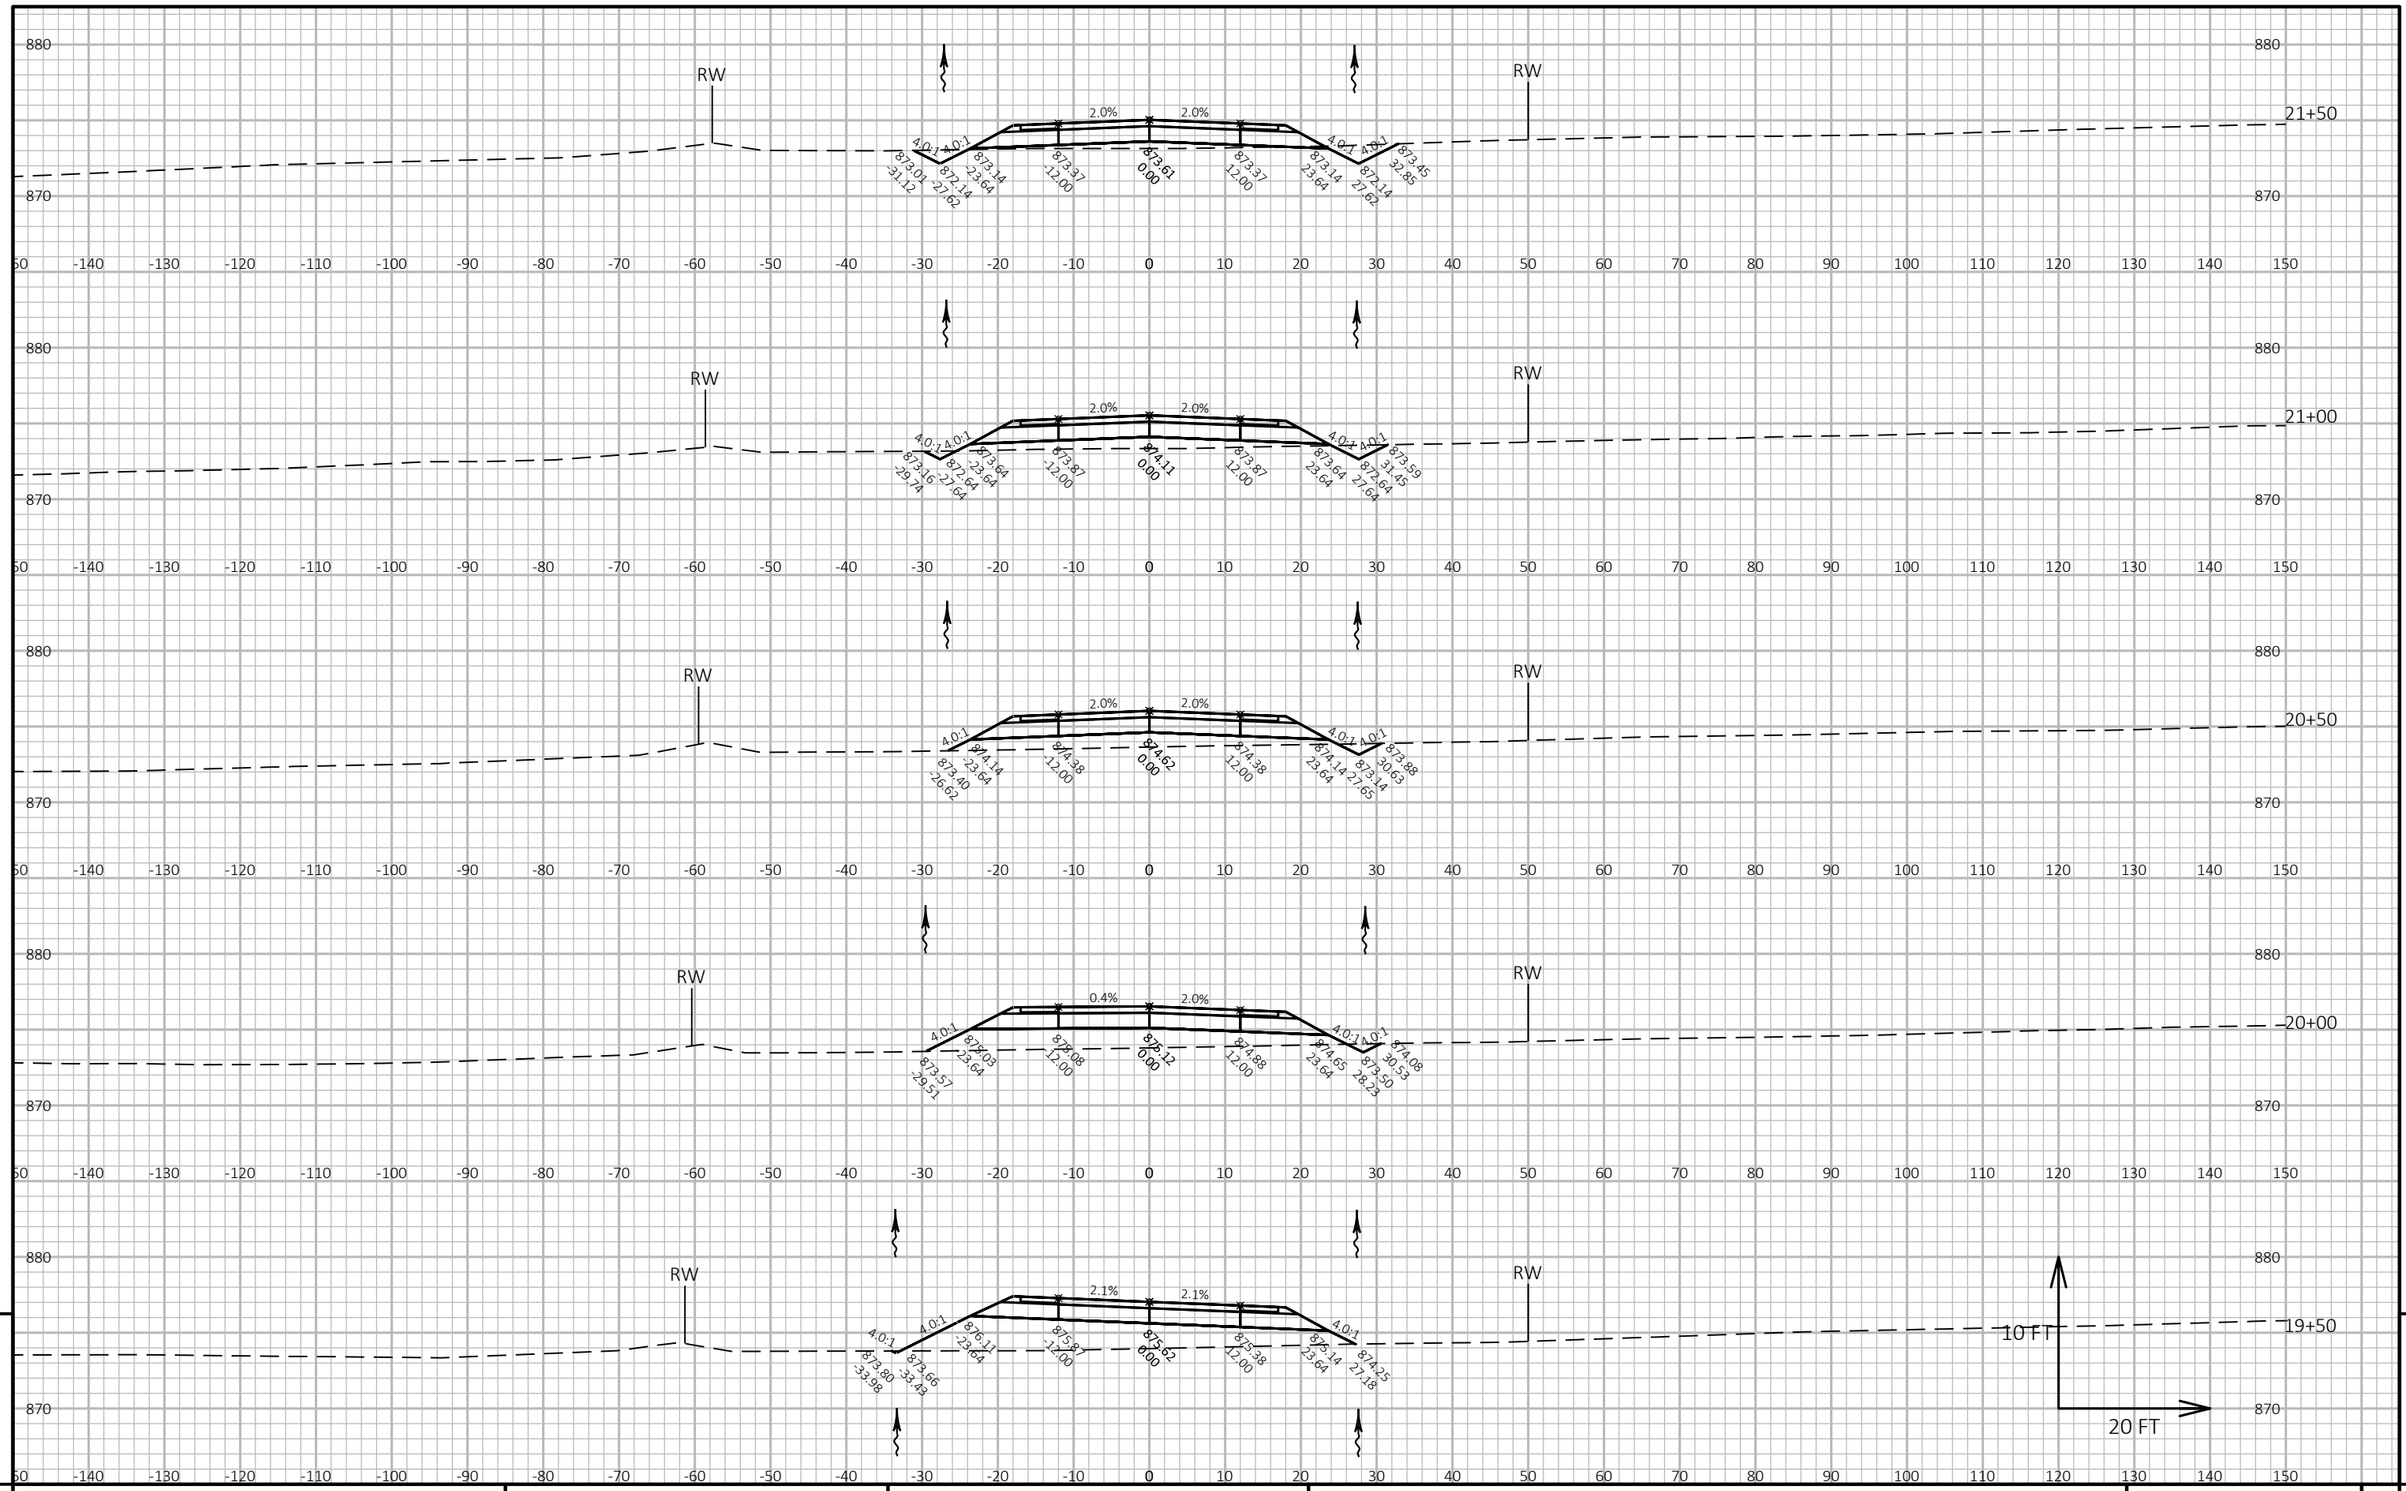

PROJECT NO: 1420-19-00	HWY: USH 151	COUNTY: FOND DU LAC	CROSS SECTIONS: SEGMENT D6	SHEET	E

FILE NAME : N:\PDS\C3D\14201900\SHEETSPLAN\CROSS SECTIONS D6.DWG
LAYOUT NAME - D6 - 7

PLOT DATE : 8/7/2017 3:46 PM PLOT BY : KOSTER, JASON A PLOT NAME : PLOT SCALE : 1 IN:20 FT HORZ. / 1 IN:10 FT VERT.

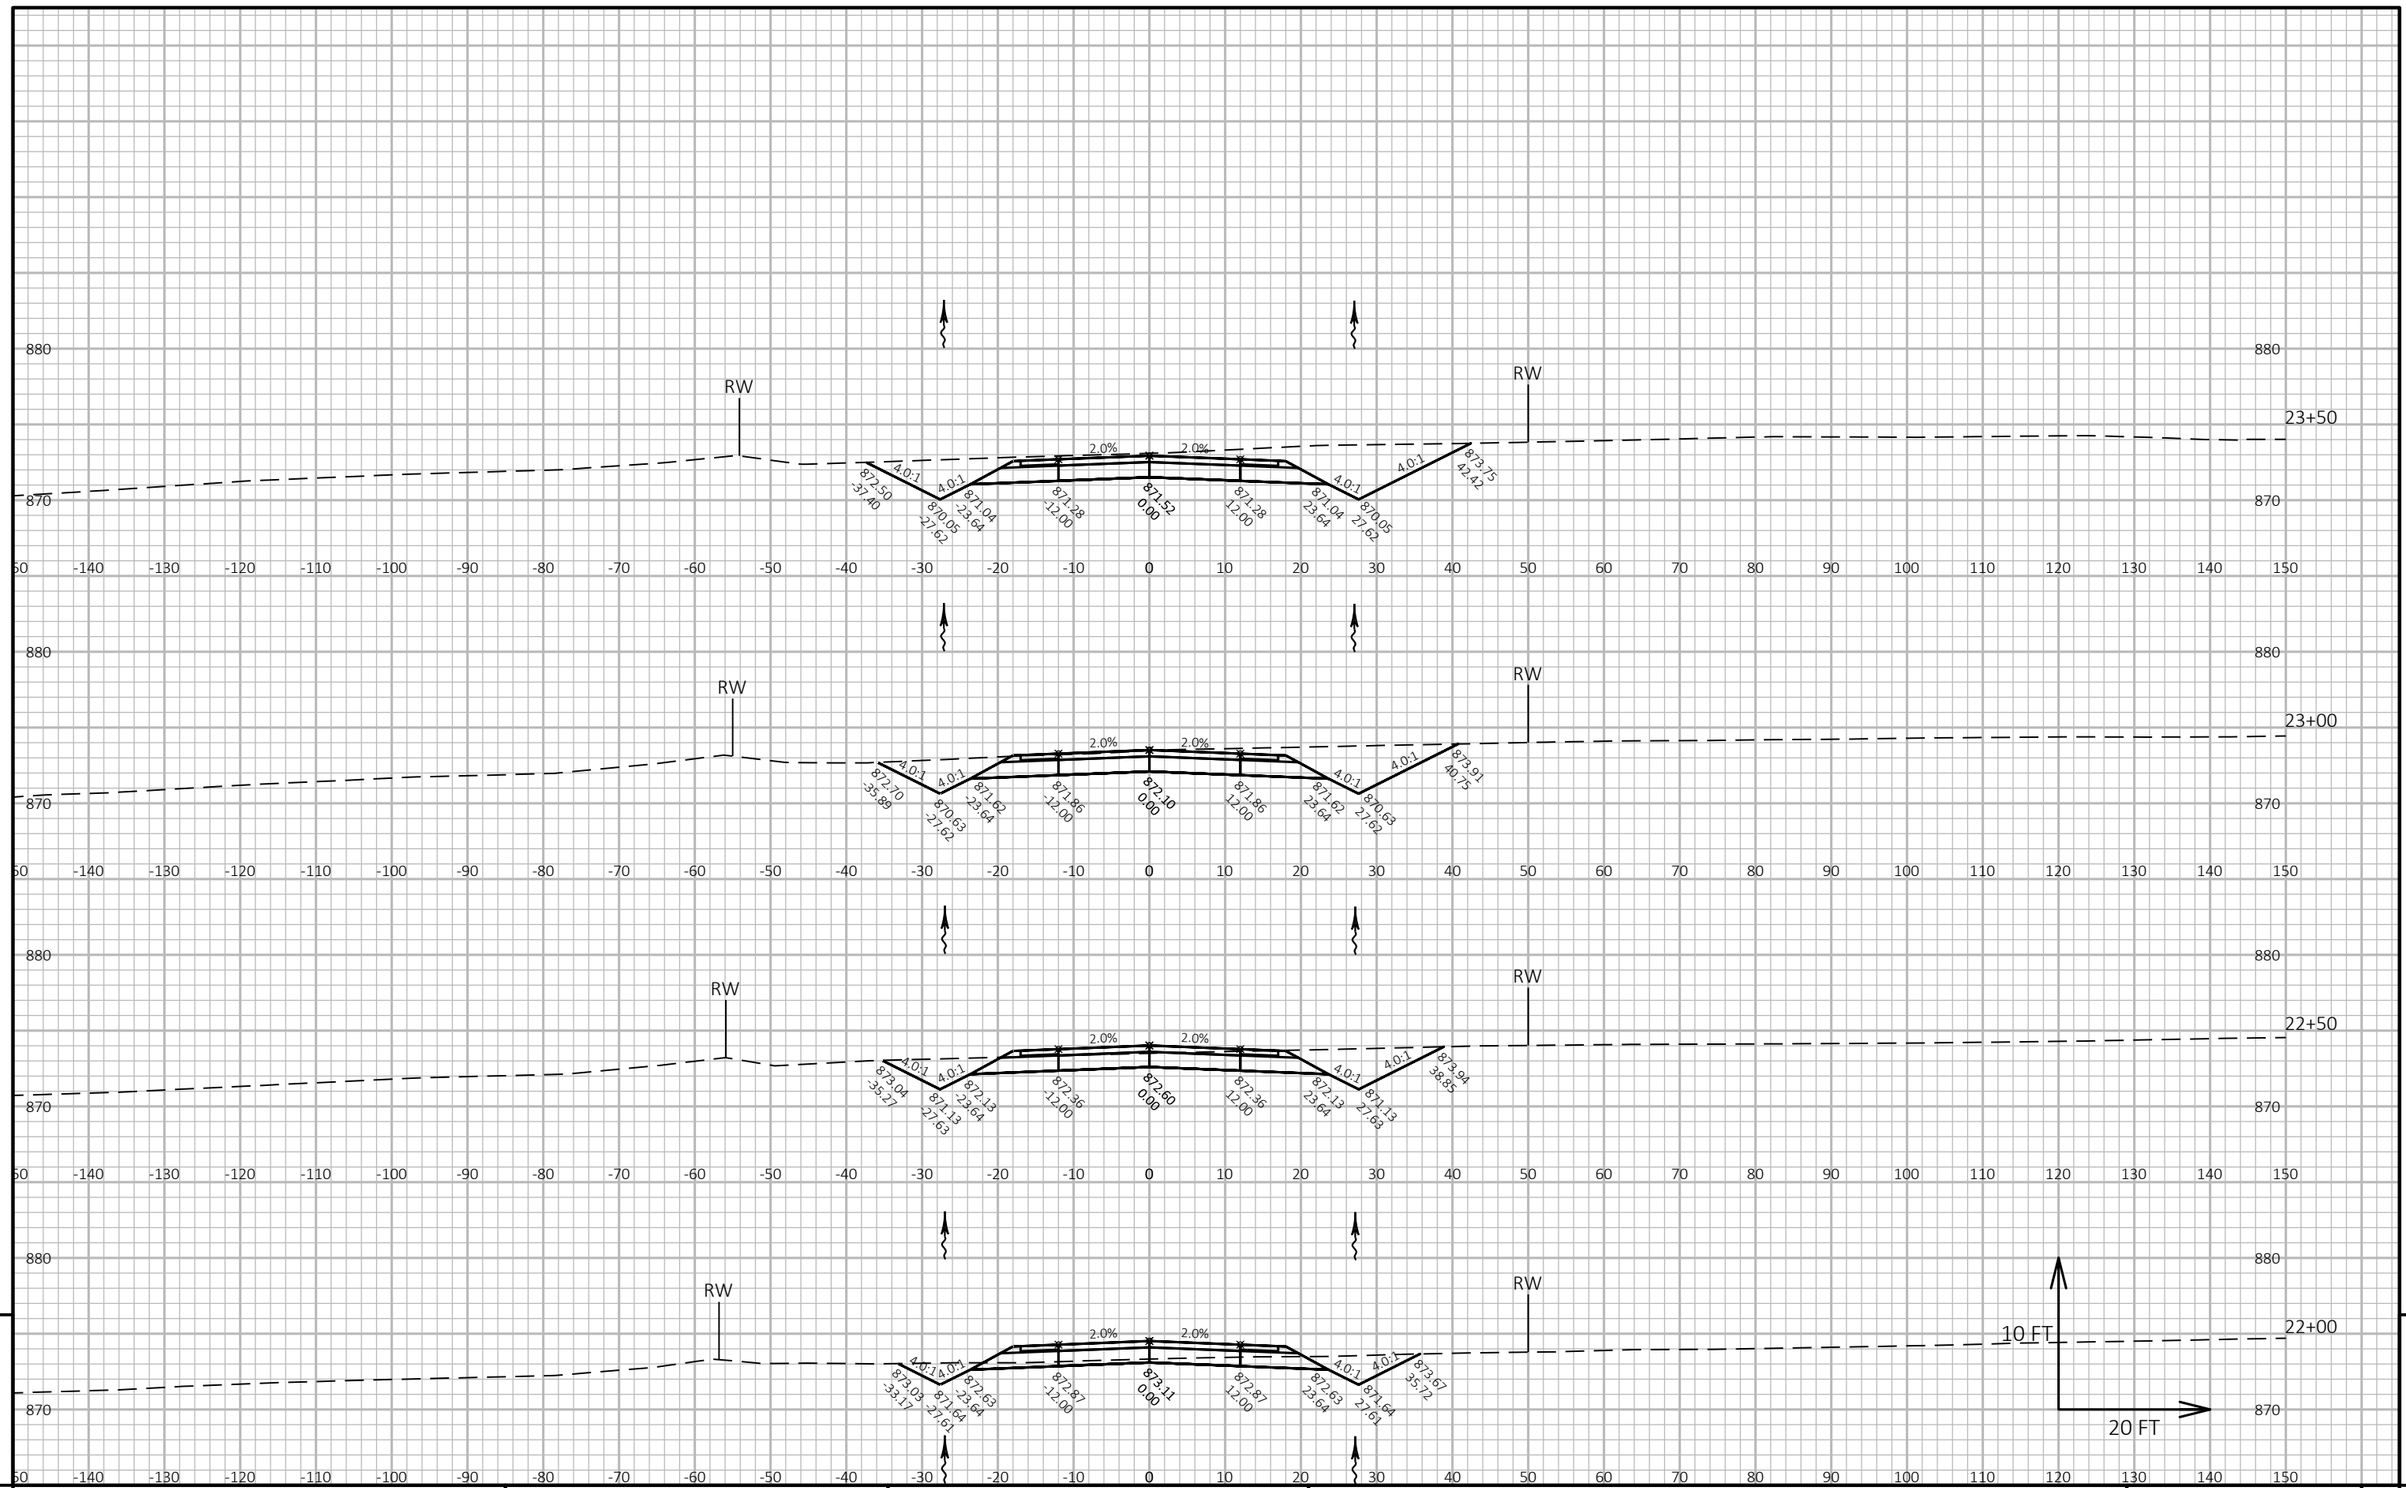


9

9

PROJECT NO: 1420-19-00	HWY: USH 151	COUNTY: FOND DU LAC	CROSS SECTIONS: SEGMENT D6	SHEET	E

FILE NAME : N:\PDS\C3D\14201900\SHEETSPLAN\CROSS SECTIONS D6.DWG
LAYOUT NAME - D6 - 8

PLOT DATE : 8/7/2017 3:46 PM PLOT BY : KOSTER, JASON A PLOT NAME : PLOT SCALE : 1 IN:20 FT HORZ. / 1 IN:10 FT VERT.

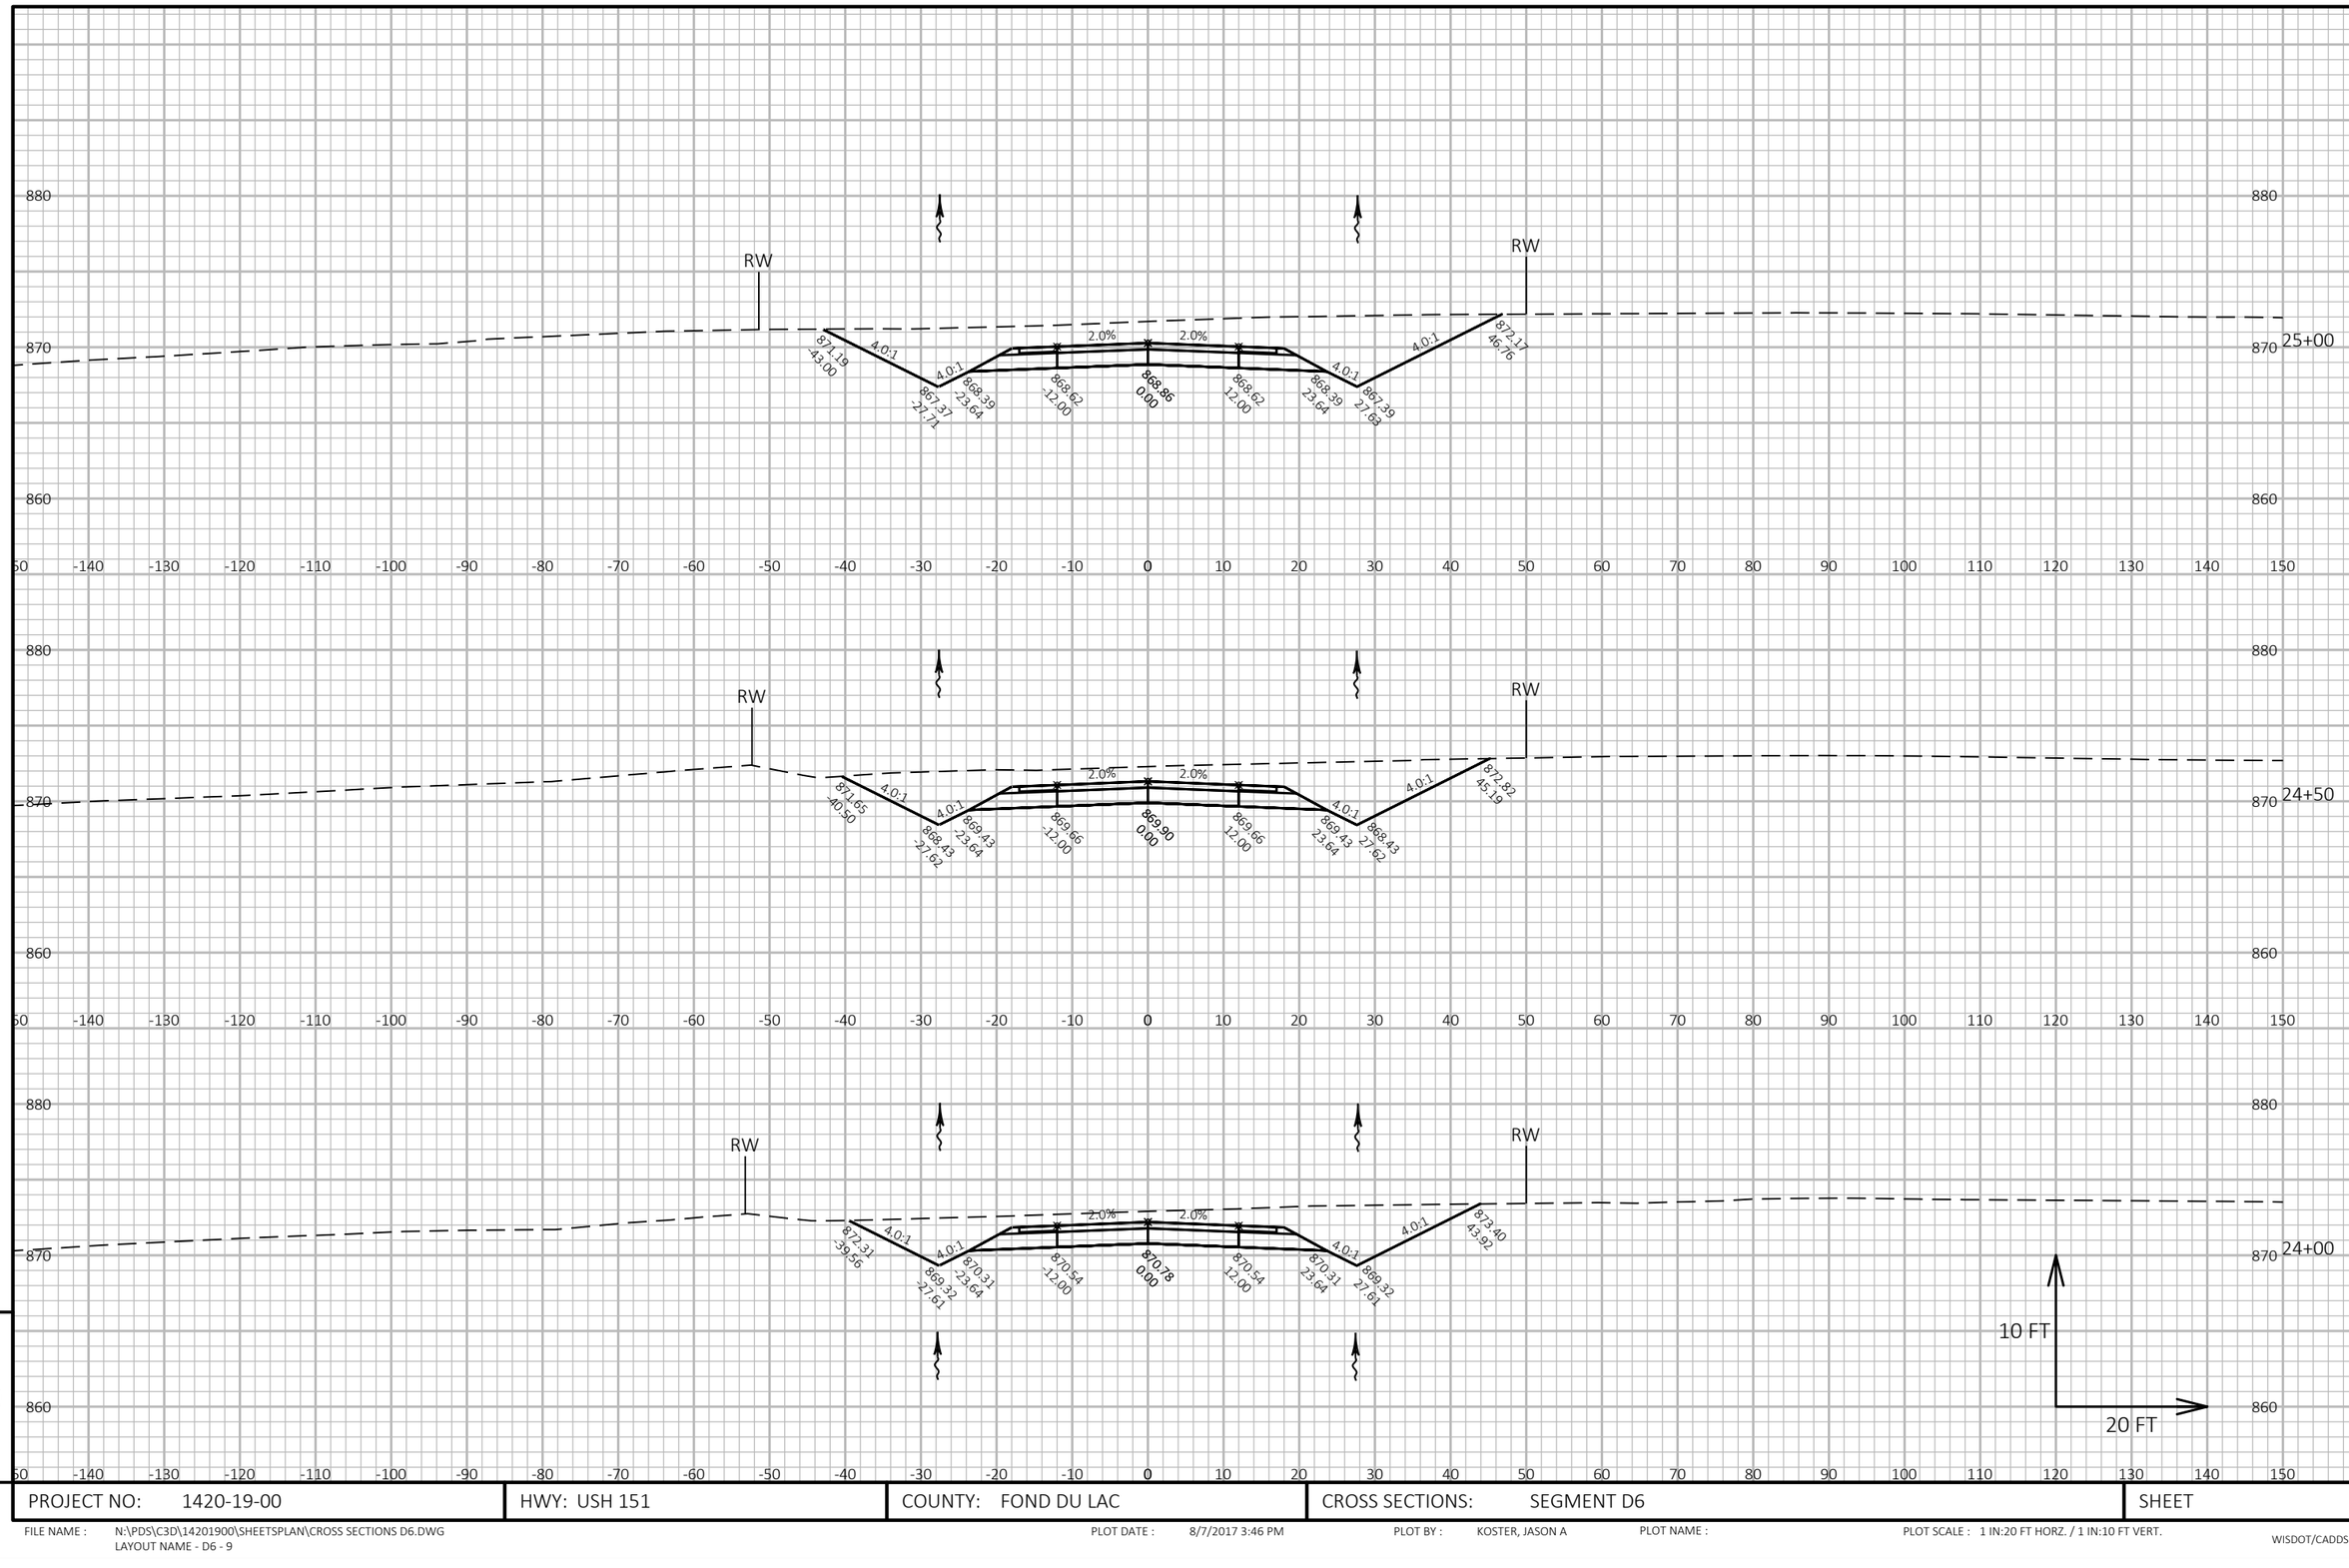

9

PROJECT NO: 1420-19-00	HWY: USH 151	COUNTY: FOND DU LAC	CROSS SECTIONS: SEGMENT D6	SHEET	E

9


FILE NAME : N:\PDS\C3D\14201900\SHEETSPLAN\CROSS SECTIONS D6.DWG
LAYOUT NAME - D6 - 9

PLOT DATE : 8/7/2017 3:46 PM

PLOT BY : KOSTER, JASON A

PLOT NAME :

PLOT SCALE : 1 IN:20 FT HORZ. / 1 IN:10 FT VERT.

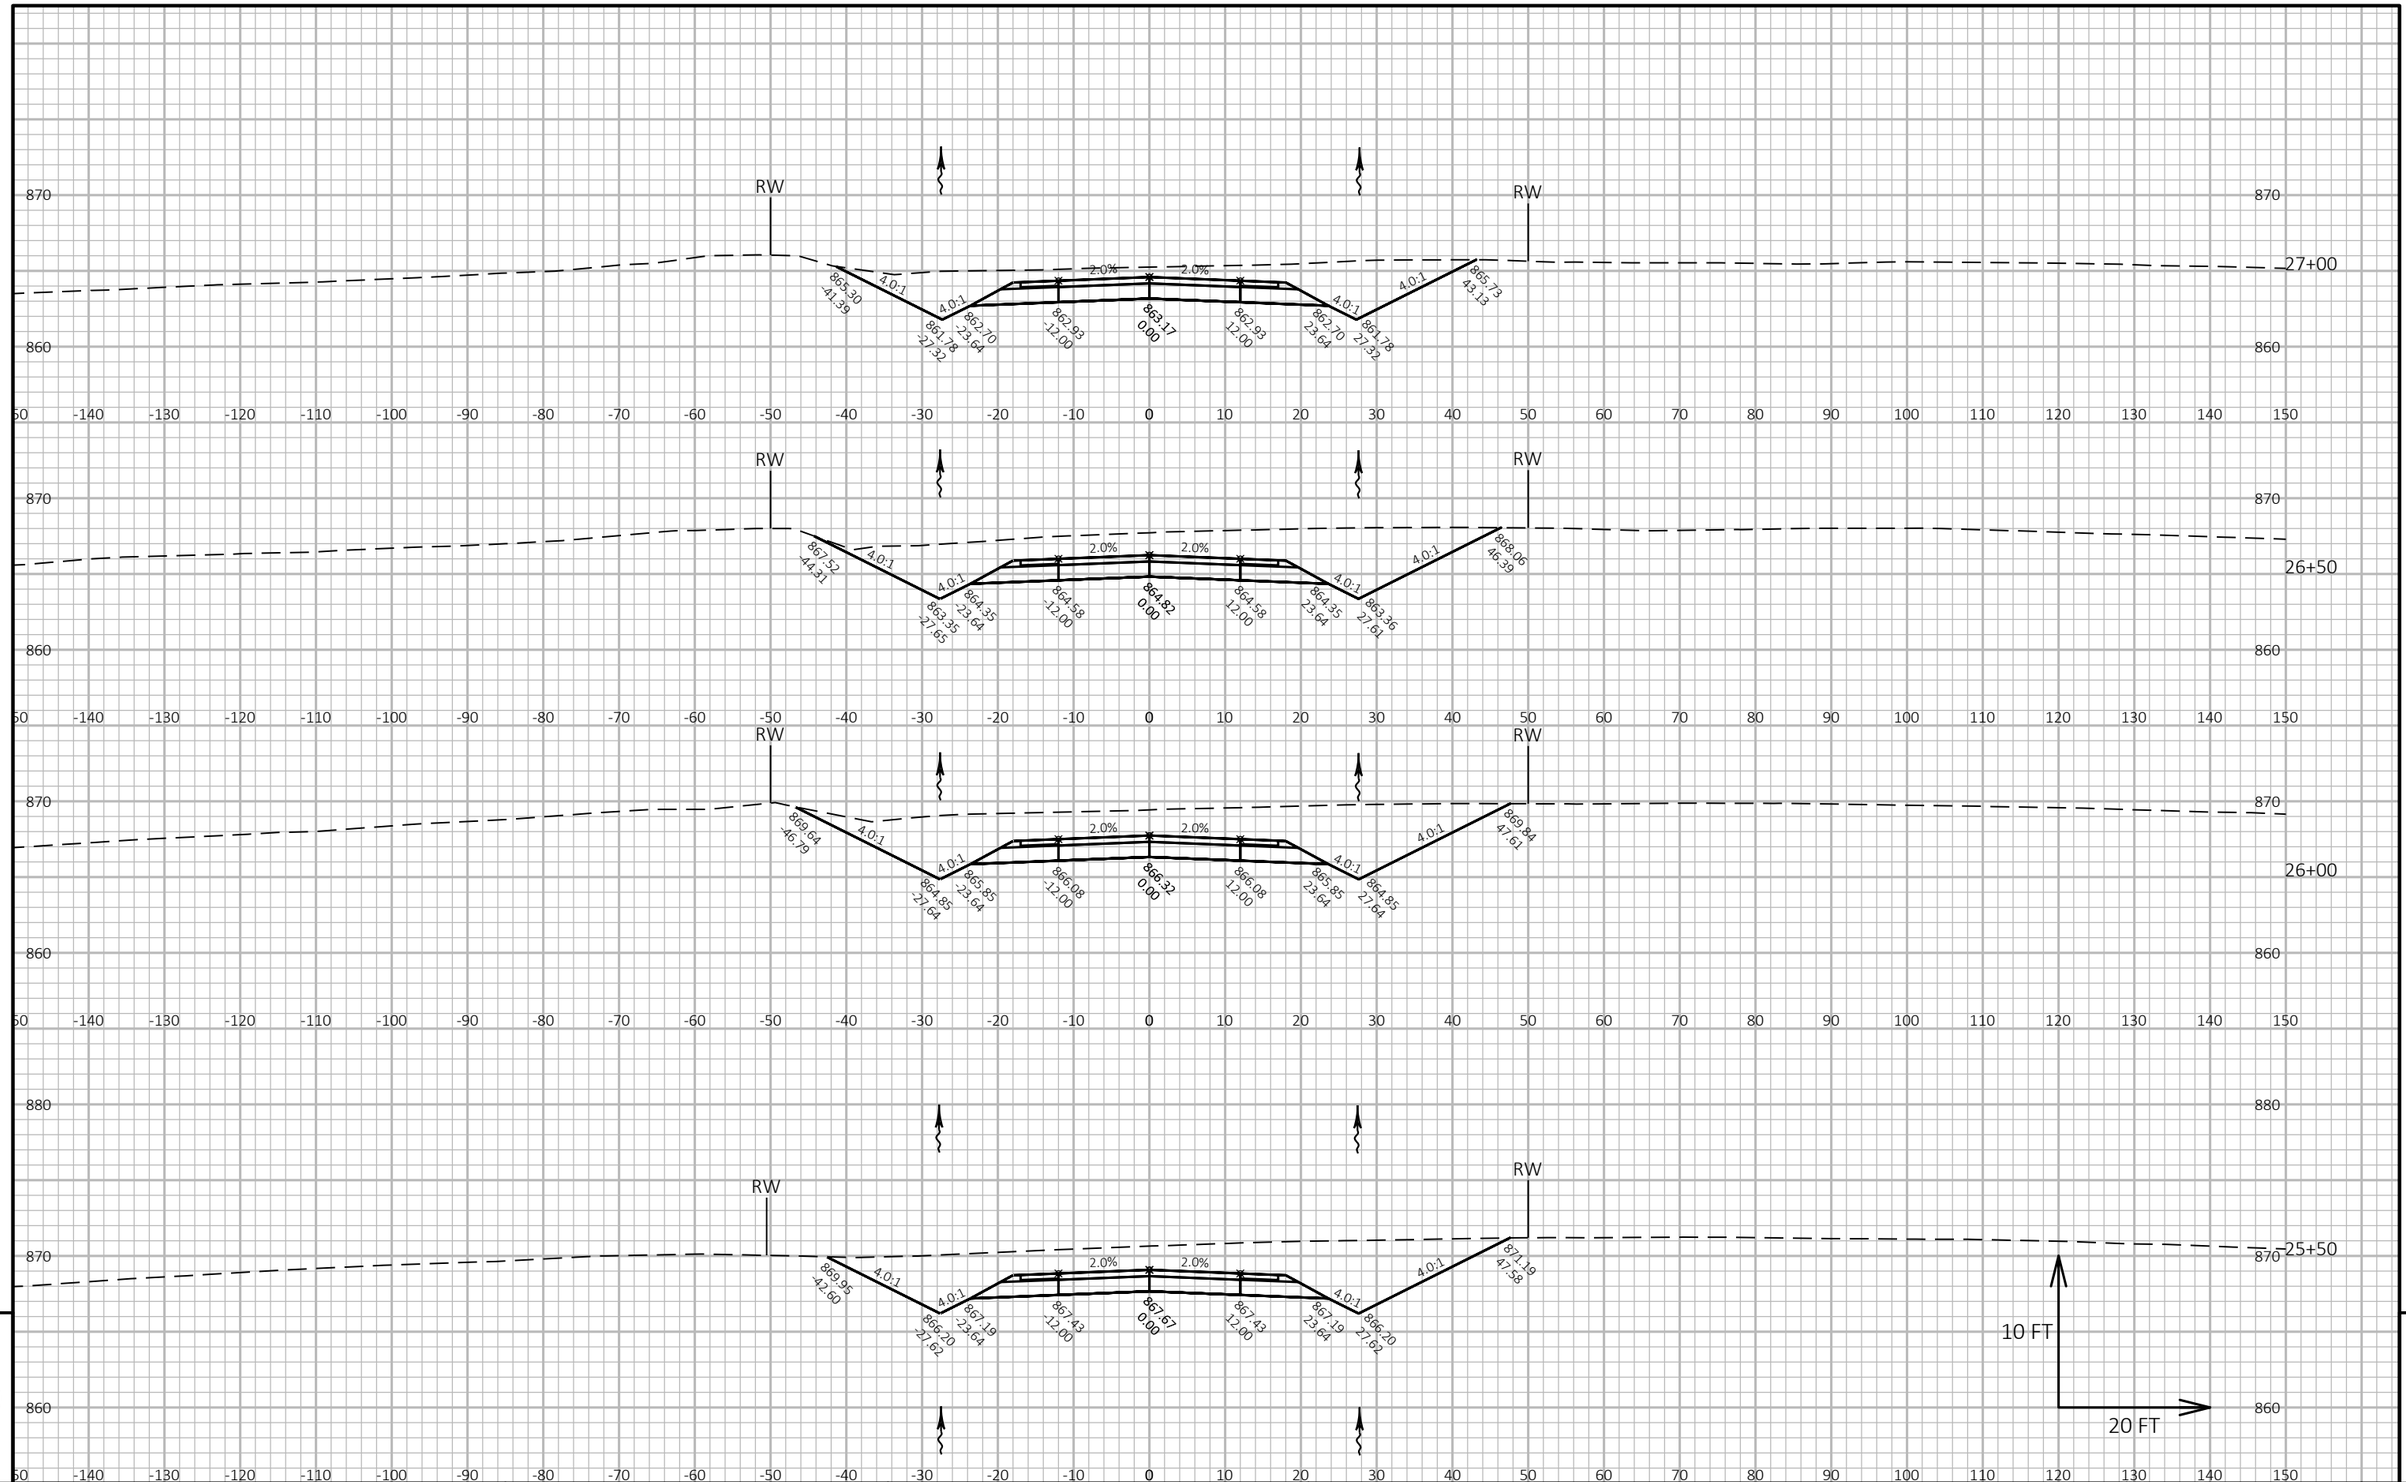

9

9

PROJECT NO: 1420-19-00	HWY: USH 151	COUNTY: FOND DU LAC	CROSS SECTIONS: SEGMENT D6	SHEET	E

FILE NAME : N:\PDS\C3D\14201900\SHEETSPLAN\CROSS SECTIONS D6.DWG
LAYOUT NAME - D6 - 10

PLOT DATE : 8/7/2017 3:47 PM

PLOT BY : KOSTER, JASON A

PLOT NAME :

PLOT SCALE : 1 IN:20 FT HORZ. / 1 IN:10 FT VERT.



9

9

PROJECT NO: 1420-19-00	HWY: USH 151	COUNTY: FOND DU LAC	CROSS SECTIONS: SEGMENT D6	SHEET	E


FILE NAME : N:\PDS\C3D\14201900\SHEETSPLAN\CROSS SECTIONS D6.DWG
LAYOUT NAME - D6 - 11

PLOT DATE : 8/7/2017 3:47 PM

PLOT BY : KOSTER, JASON A

PLOT NAME :


PLOT SCALE : 1 IN:20 FT HORZ. / 1 IN:10 FT VERT.

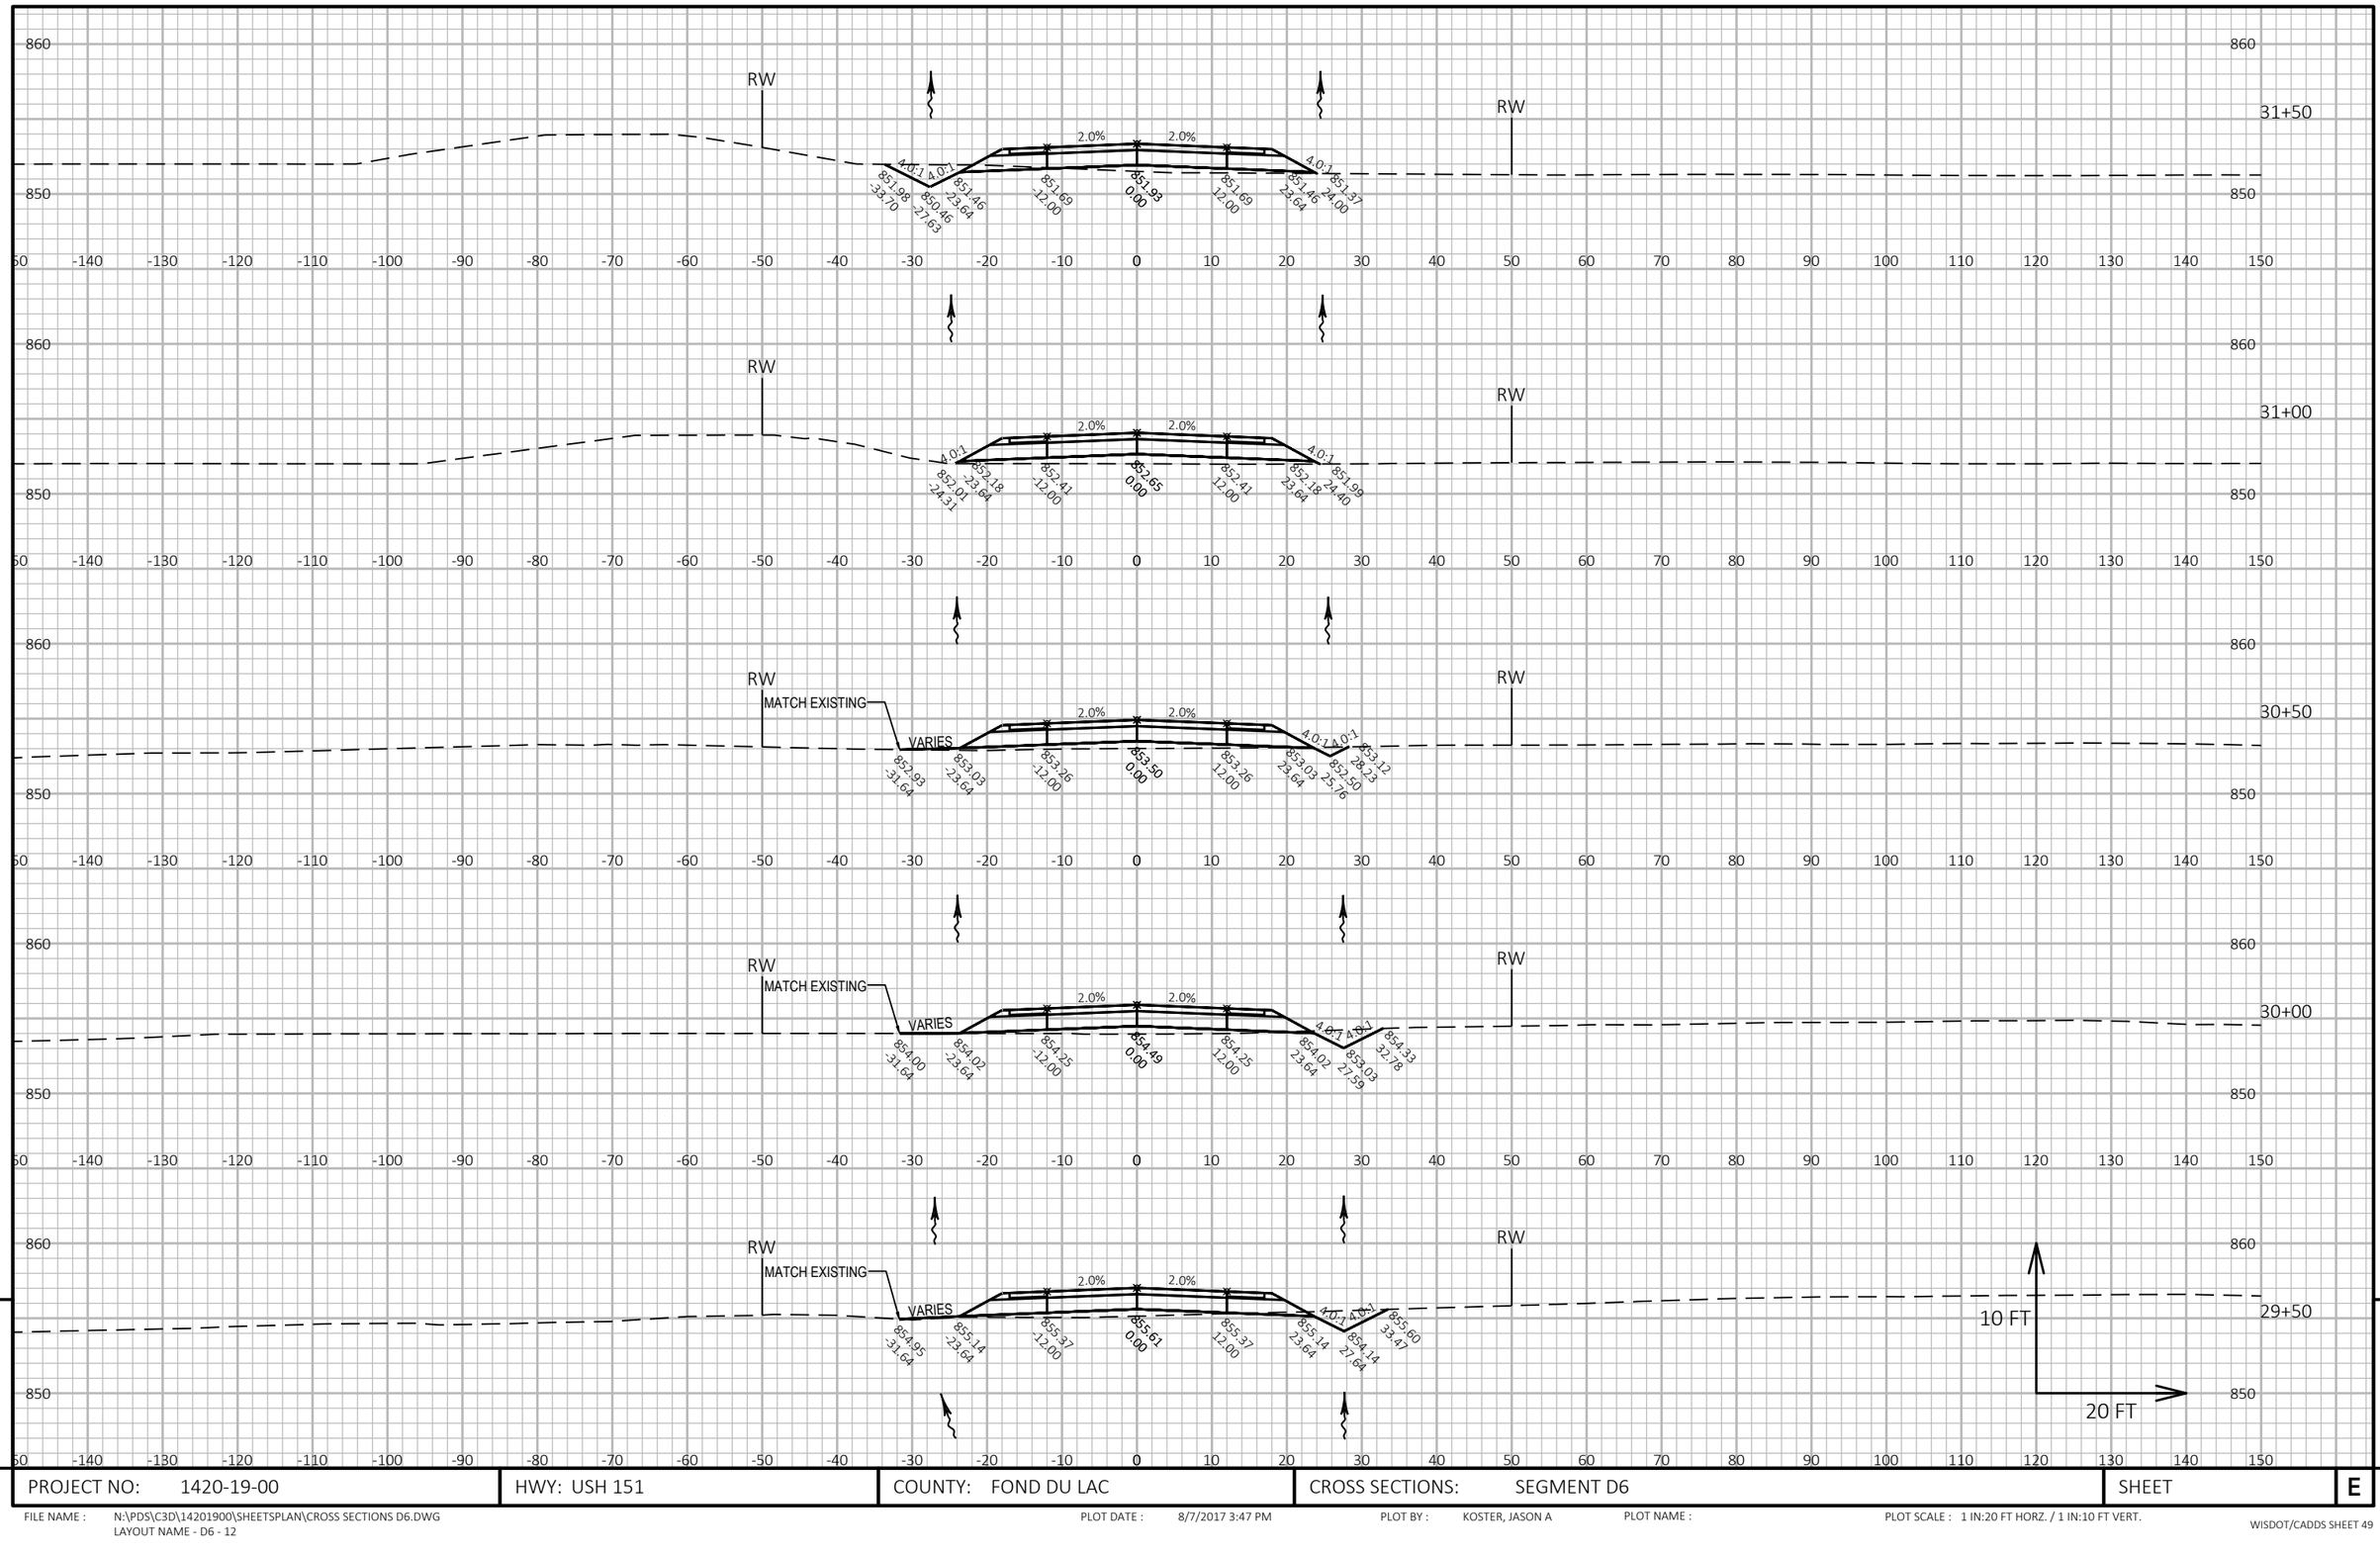

PROJECT NO: 1420-19-00	HWY: USH 151	COUNTY: FOND DU LAC	CROSS SECTIONS: SEGMENT D6	SHEET	E

FILE NAME : N:\PDS\C3D\14201900\SHEETSPLAN\CROSS SECTIONS D6.DWG
LAYOUT NAME - D6 - 12

PLOT DATE : 8/7/2017 3:47 PM PLOT BY : KOSTER, JASON A PLOT NAME : PLOT SCALE : 1 IN:20 FT HORZ. / 1 IN:10 FT VERT.

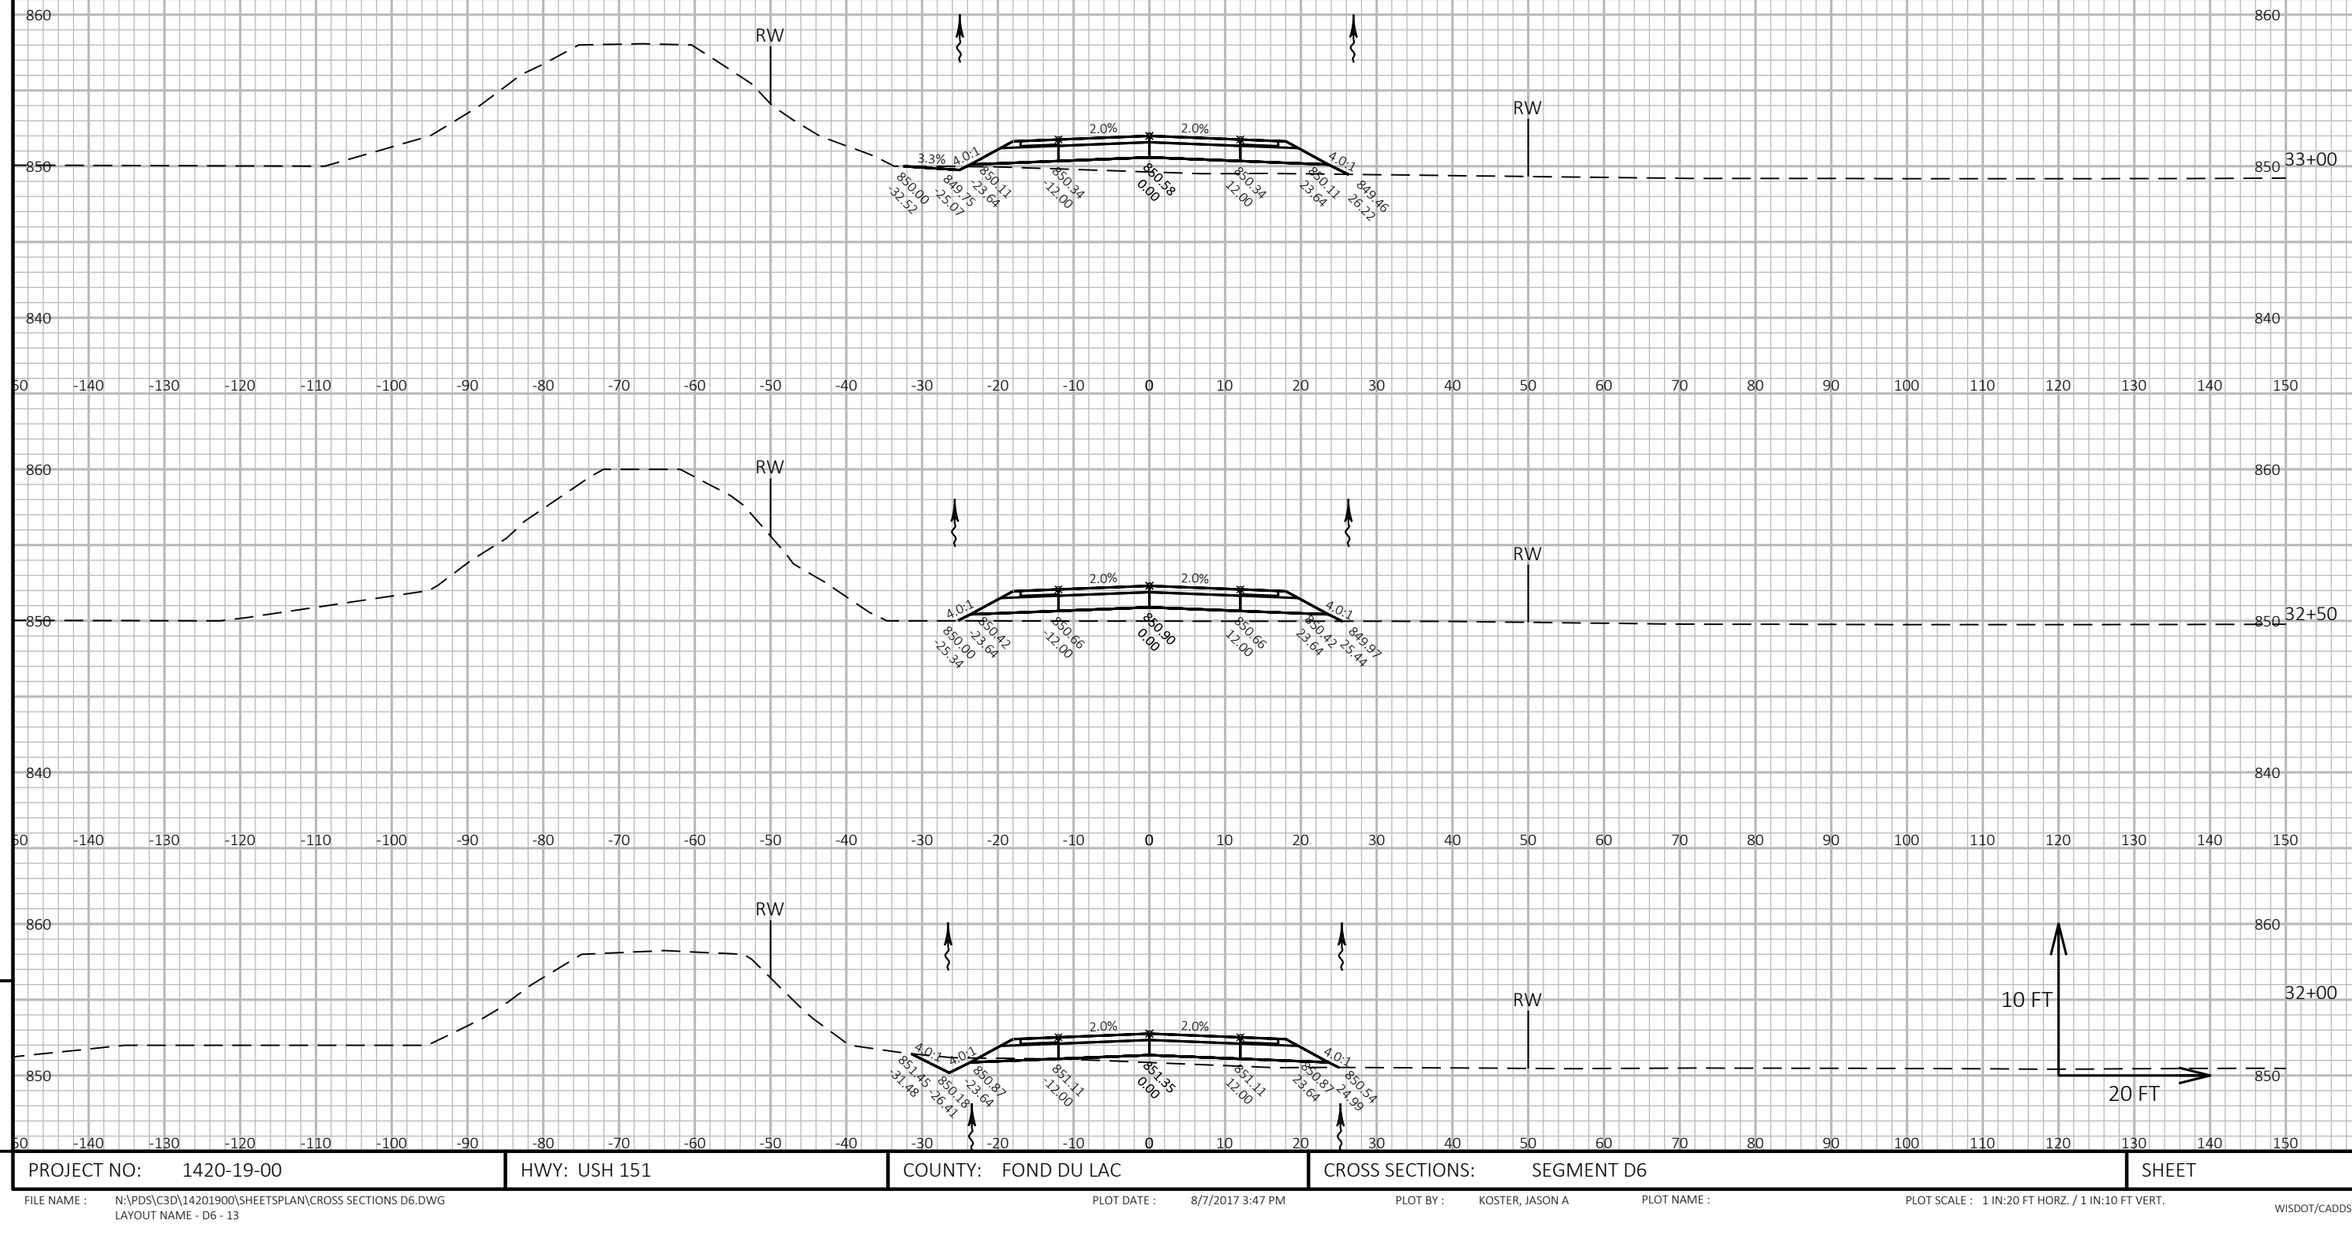

9

9

PROJECT NO: 1420-19-00	HWY: USH 151	COUNTY: FOND DU LAC	CROSS SECTIONS: SEGMENT D6	SHEET	E


FILE NAME : N:\PDS\C3D\14201900\SHEETSPLAN\CROSS SECTIONS D6.DWG
LAYOUT NAME - D6 - 13

PLOT DATE : 8/7/2017 3:47 PM

PLOT BY : KOSTER, JASON A

PLOT NAME :

PLOT SCALE : 1 IN:20 FT HORZ. / 1 IN:10 FT VERT.

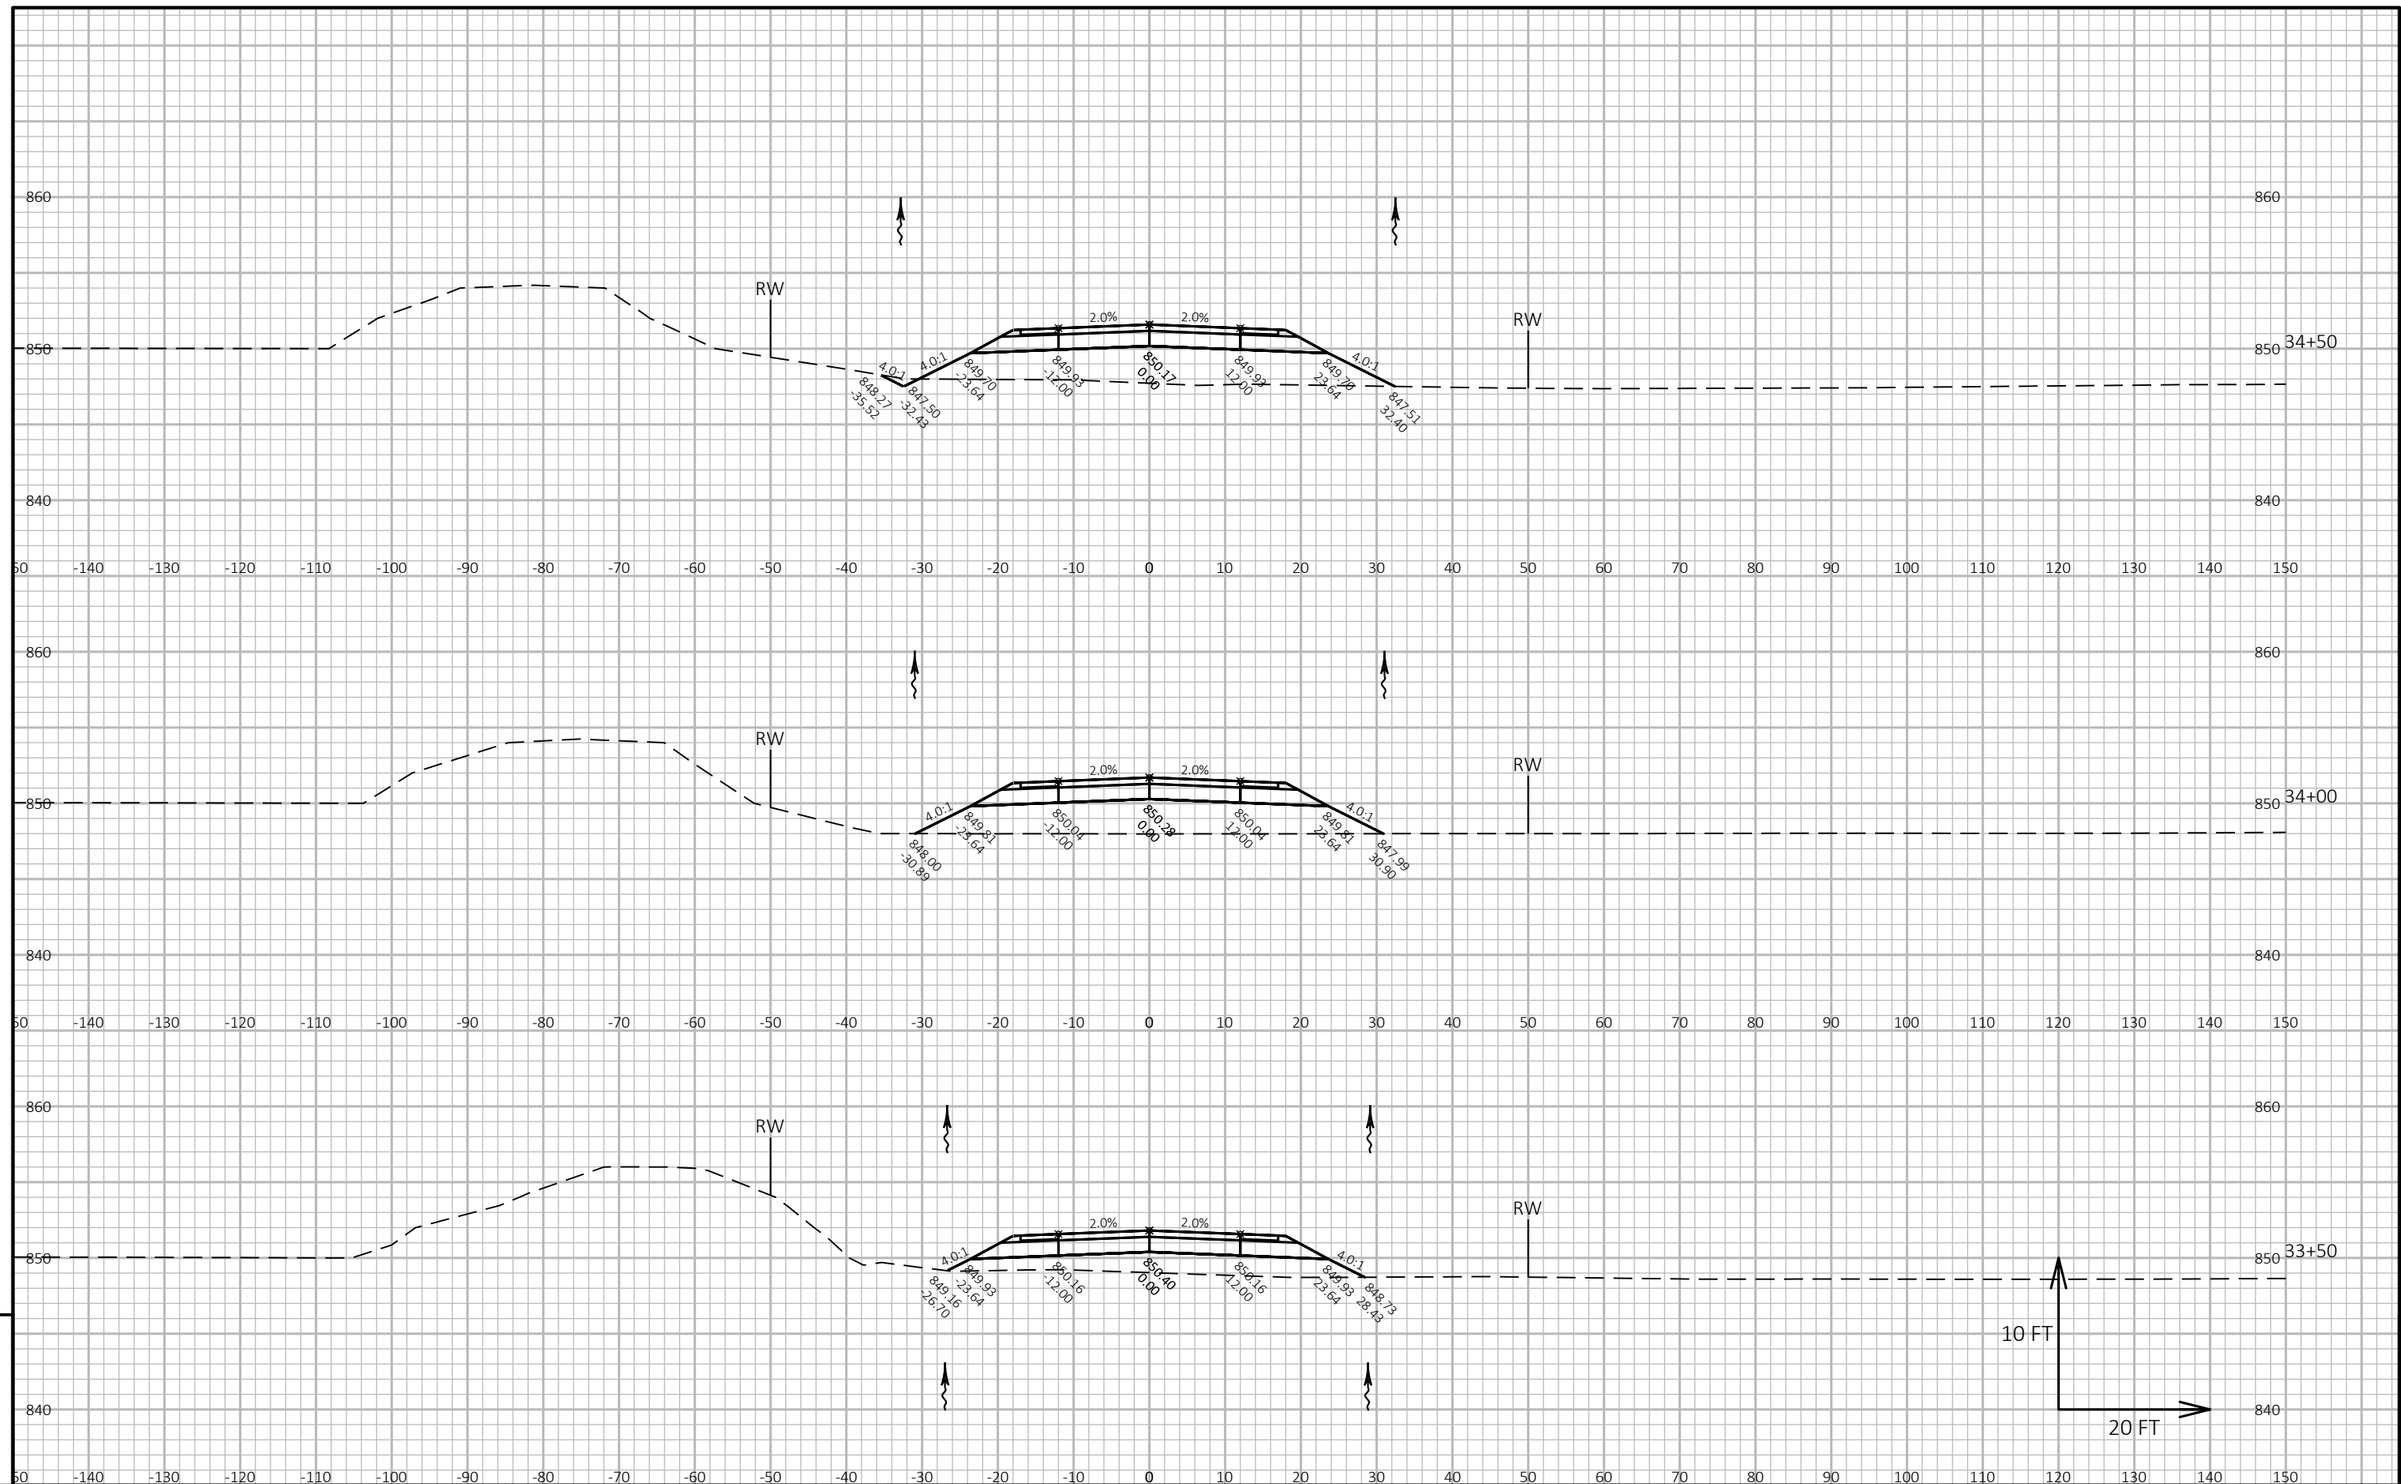

9

9

PROJECT NO: 1420-19-00	HWY: USH 151	COUNTY: FOND DU LAC	CROSS SECTIONS: SEGMENT D6	SHEET	E

FILE NAME : N:\PDS\C3D\14201900\SHEETSPLAN\CROSS SECTIONS D6.DWG
LAYOUT NAME - D6 - 14


PLOT DATE : 8/7/2017 3:47 PM

PLOT BY : KOSTER, JASON A

PLOT NAME :

PLOT SCALE : 1 IN:20 FT HORZ. / 1 IN:10 FT VERT.

WISDOT/CADDS SHEET 49

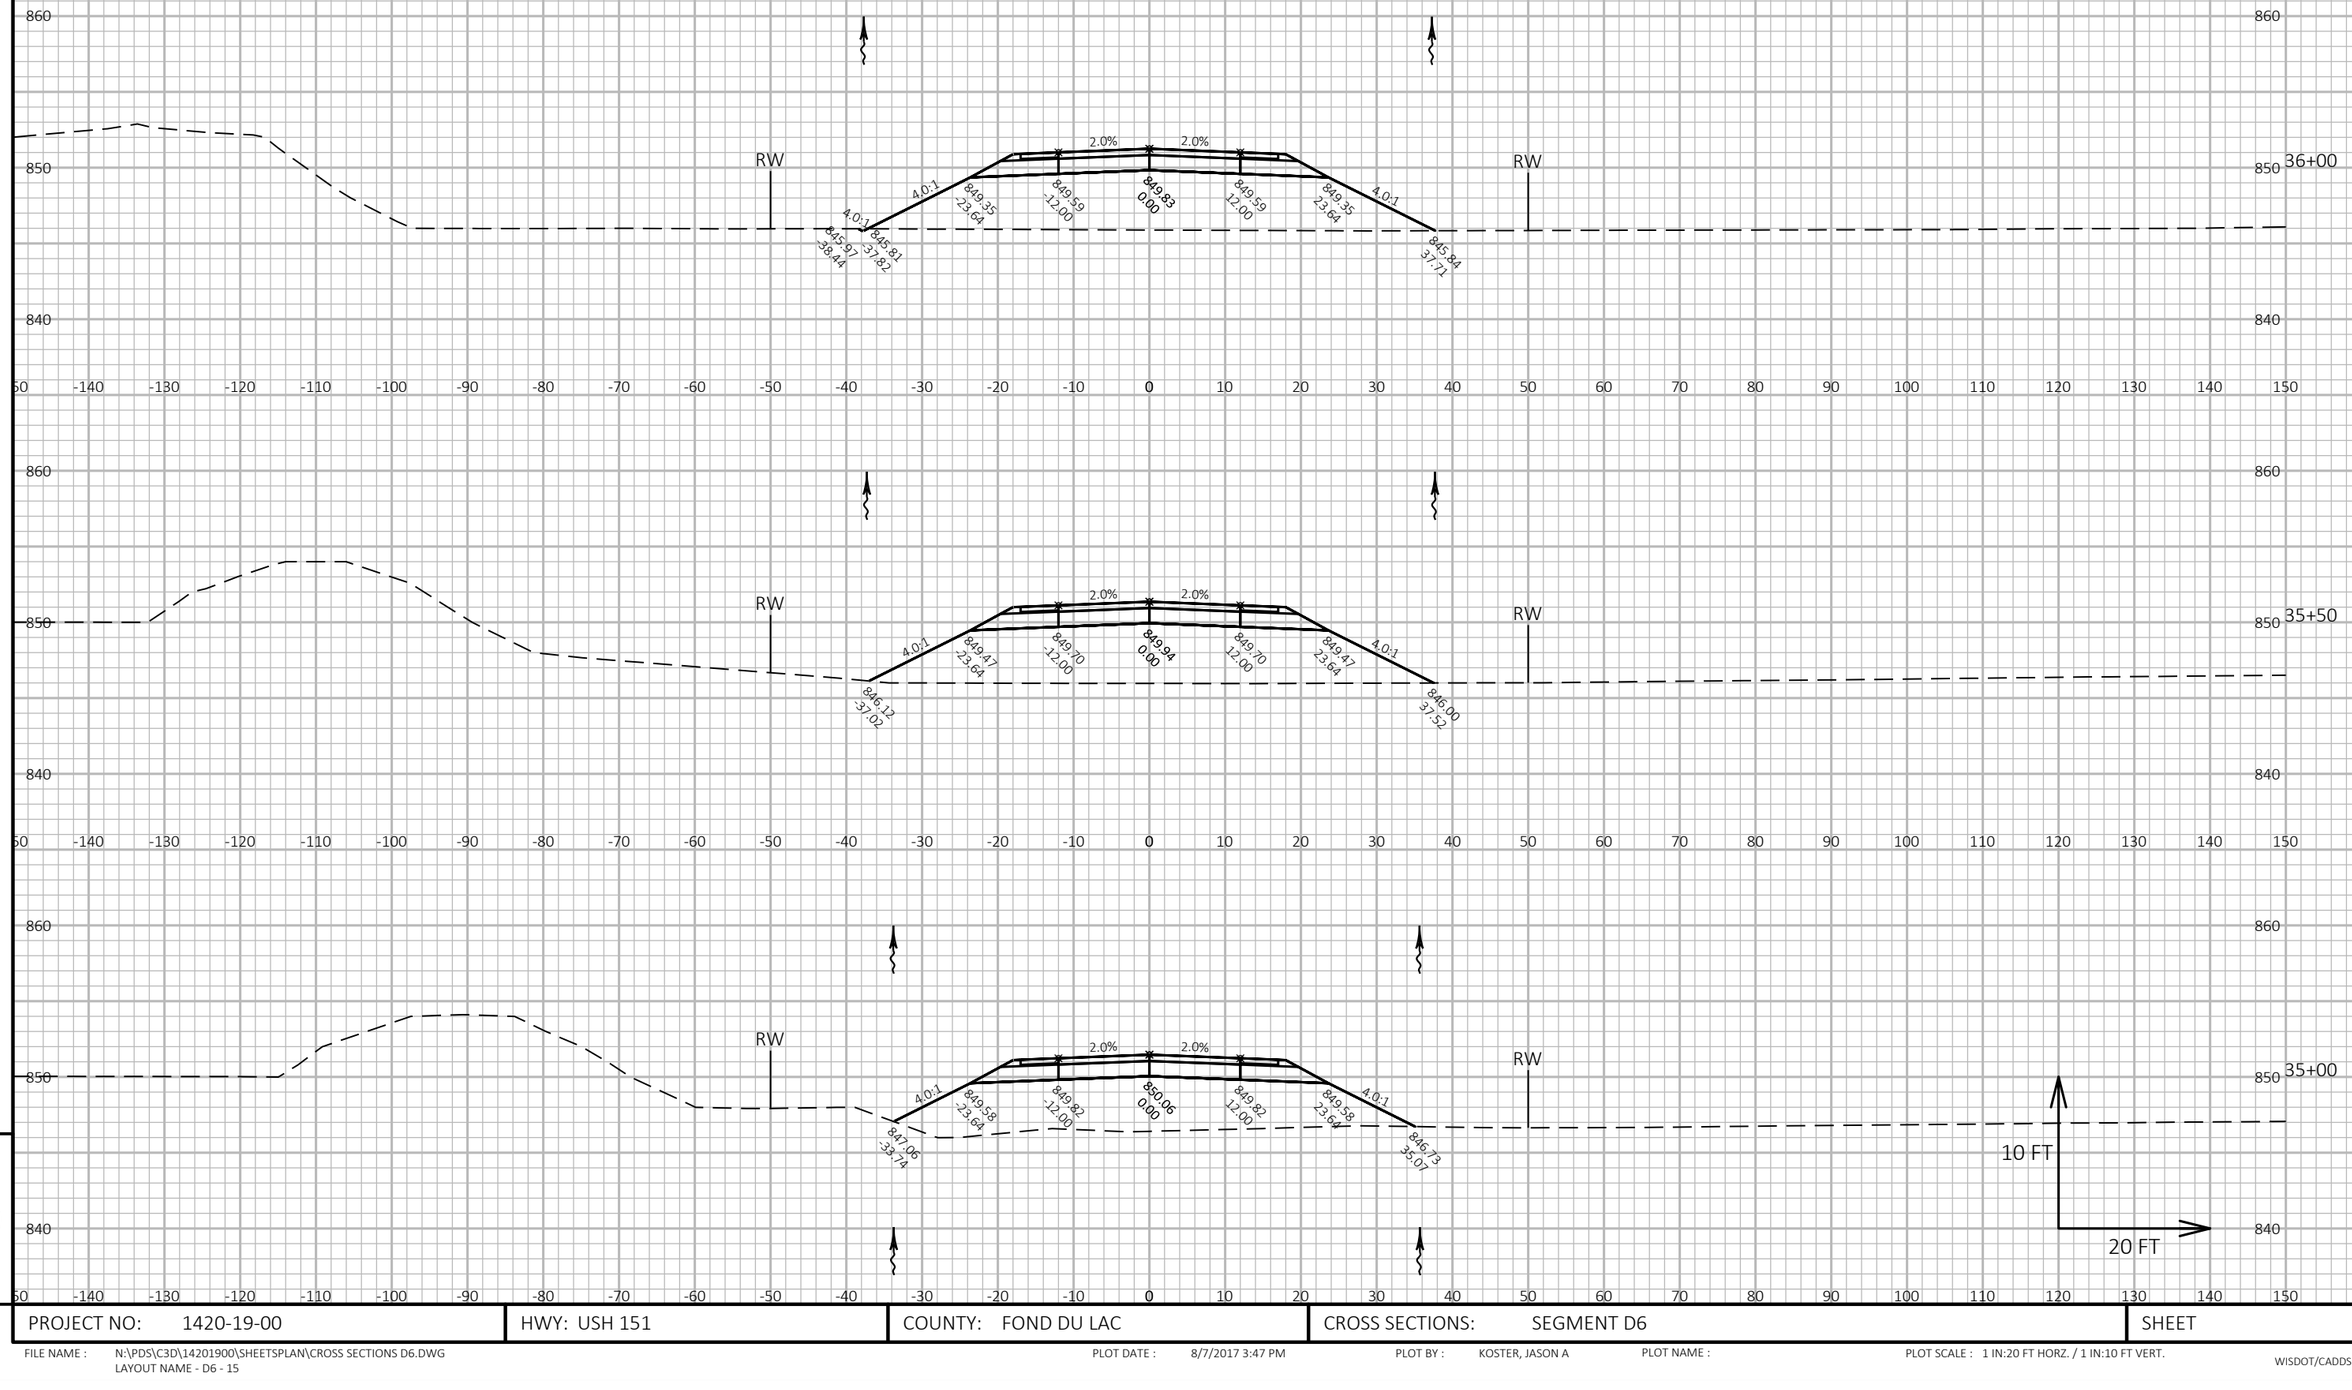

9

9

PROJECT NO: 1420-19-00	HWY: USH 151	COUNTY: FOND DU LAC	CROSS SECTIONS: SEGMENT D6	SHEET	E


FILE NAME : N:\PDS\C3D\14201900\SHEETSPLAN\CROSS SECTIONS D6.DWG
LAYOUT NAME - D6 - 15

PLOT DATE : 8/7/2017 3:47 PM

PLOT BY : KOSTER, JASON A

PLOT NAME :


PLOT SCALE : 1 IN:20 FT HORZ. / 1 IN:10 FT VERT.

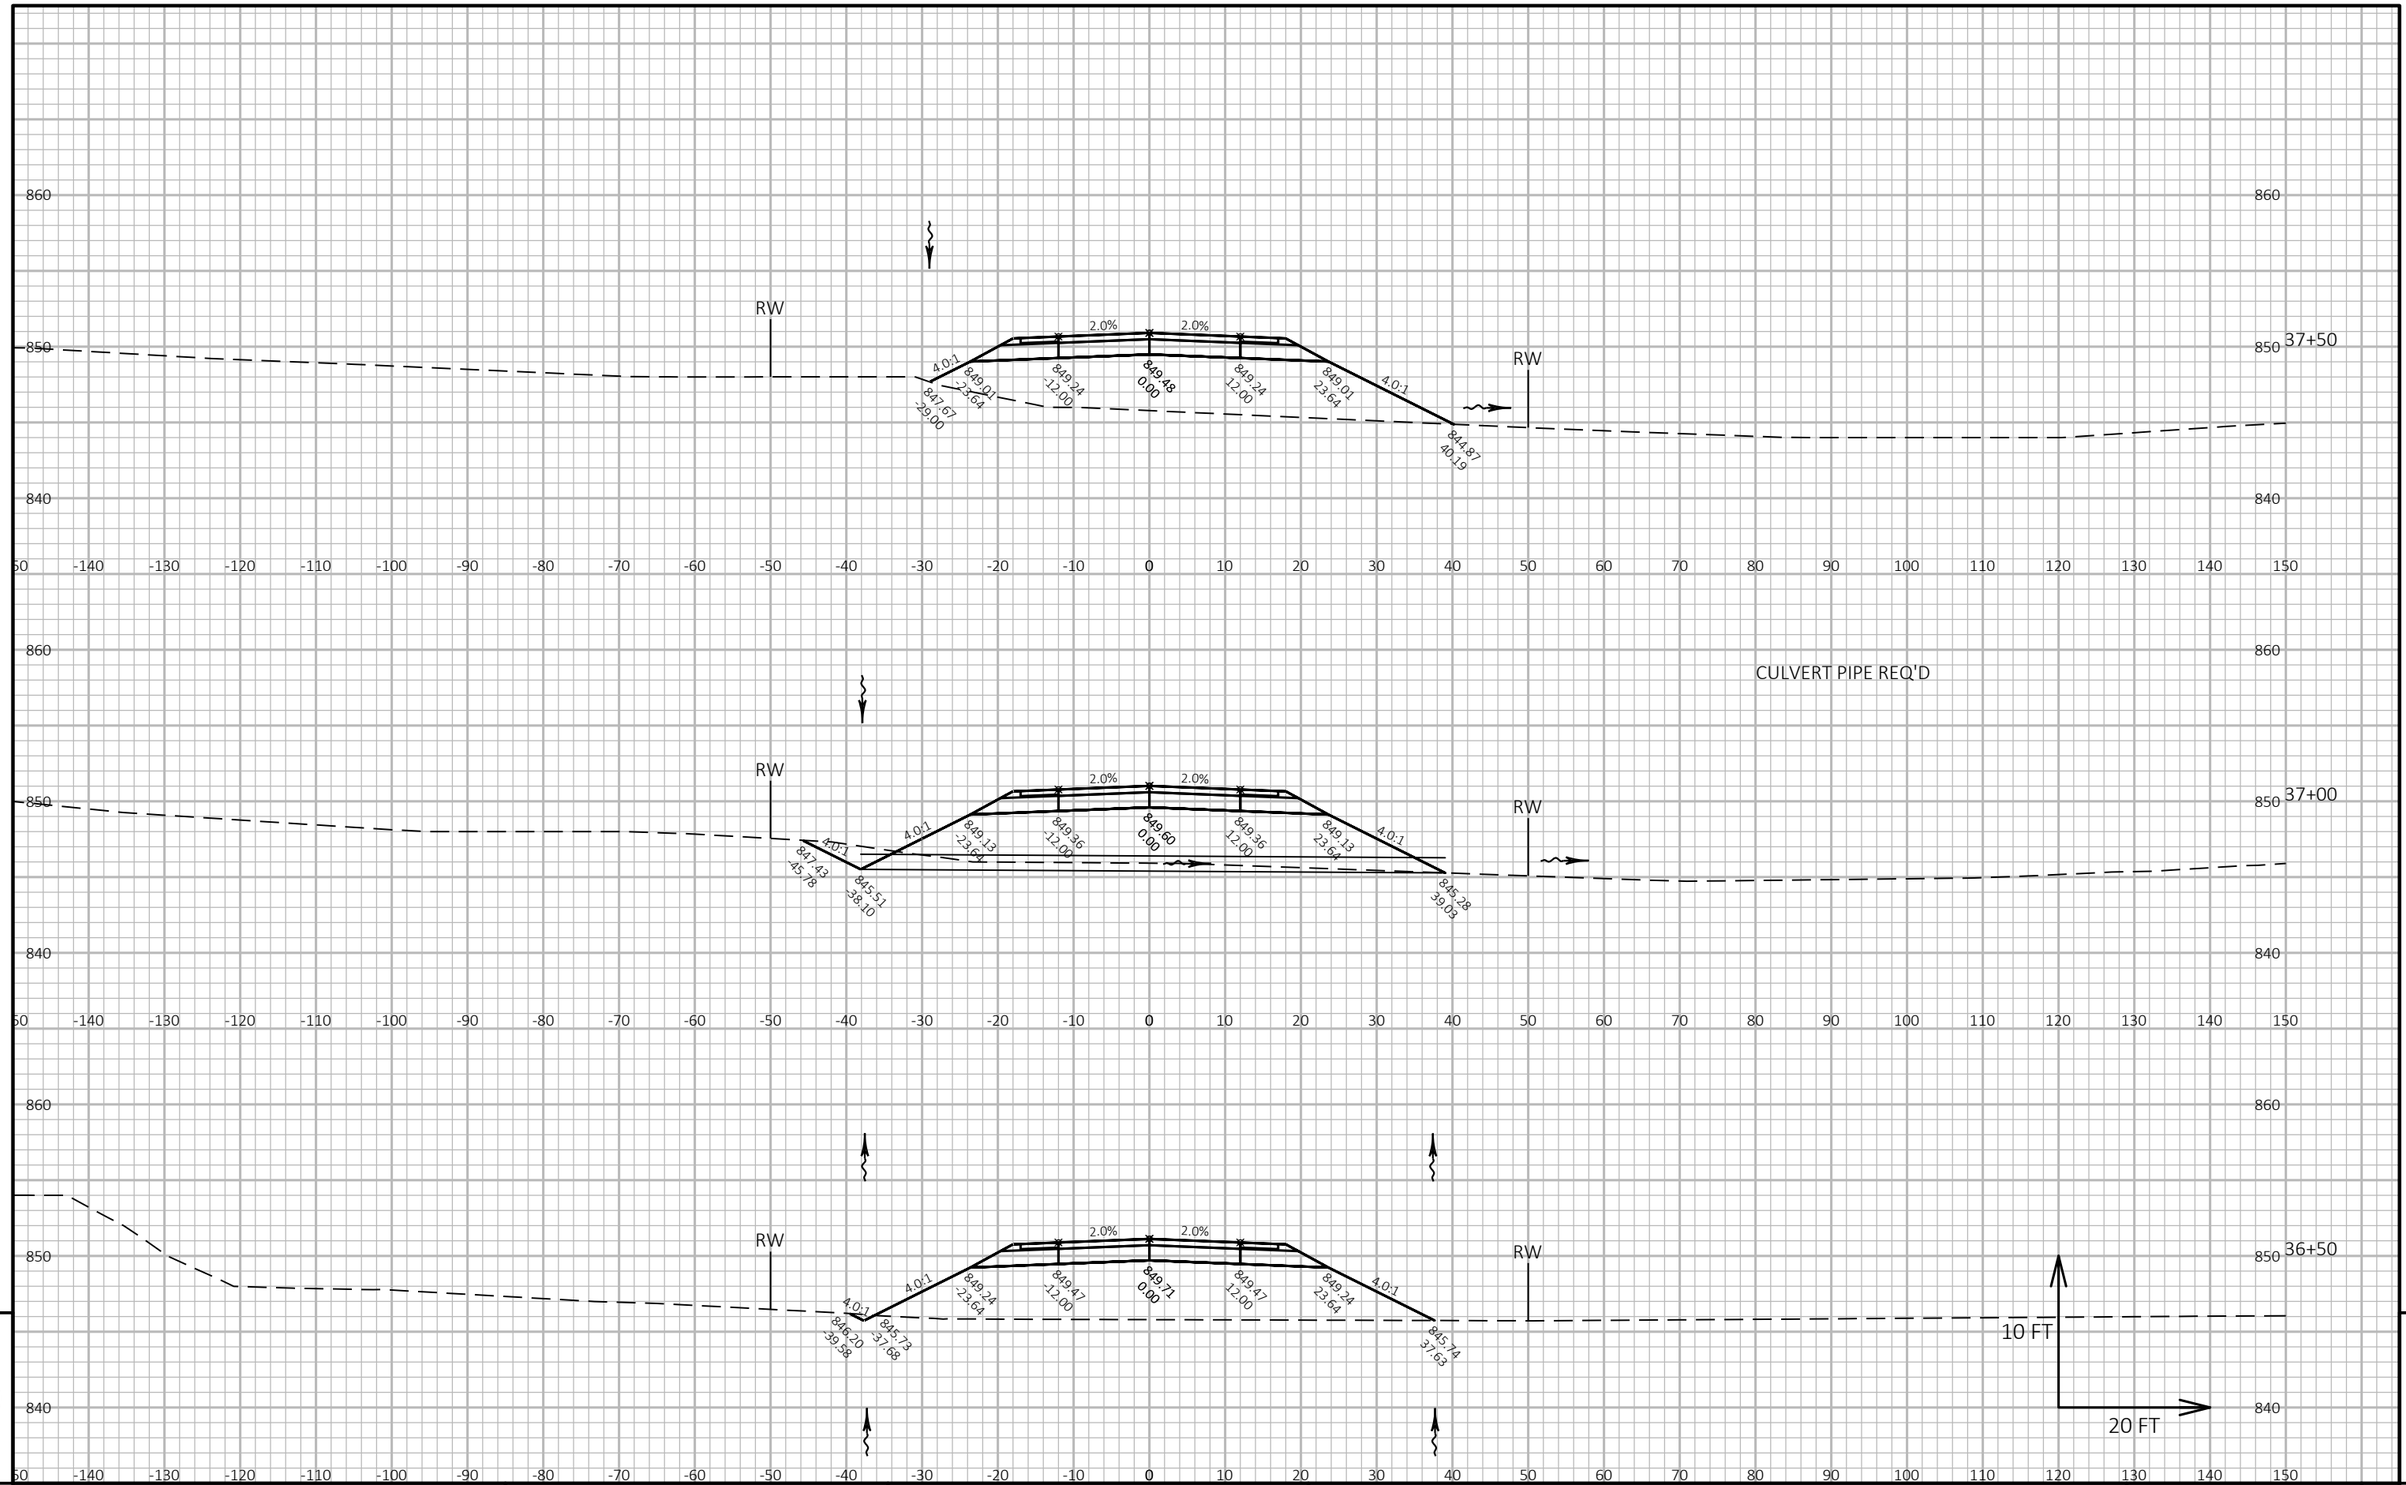

PROJECT NO: 1420-19-00	HWY: USH 151	COUNTY: FOND DU LAC	CROSS SECTIONS: SEGMENT D6	SHEET E

FILE NAME : N:\PDS\C3D\14201900\SHEETSPLAN\CROSS SECTIONS D6.DWG
LAYOUT NAME - D6 - 16

PLOT DATE : 8/7/2017 3:47 PM PLOT BY : KOSTER, JASON A PLOT NAME : PLOT SCALE : 1 IN:20 FT HORZ. / 1 IN:10 FT VERT.

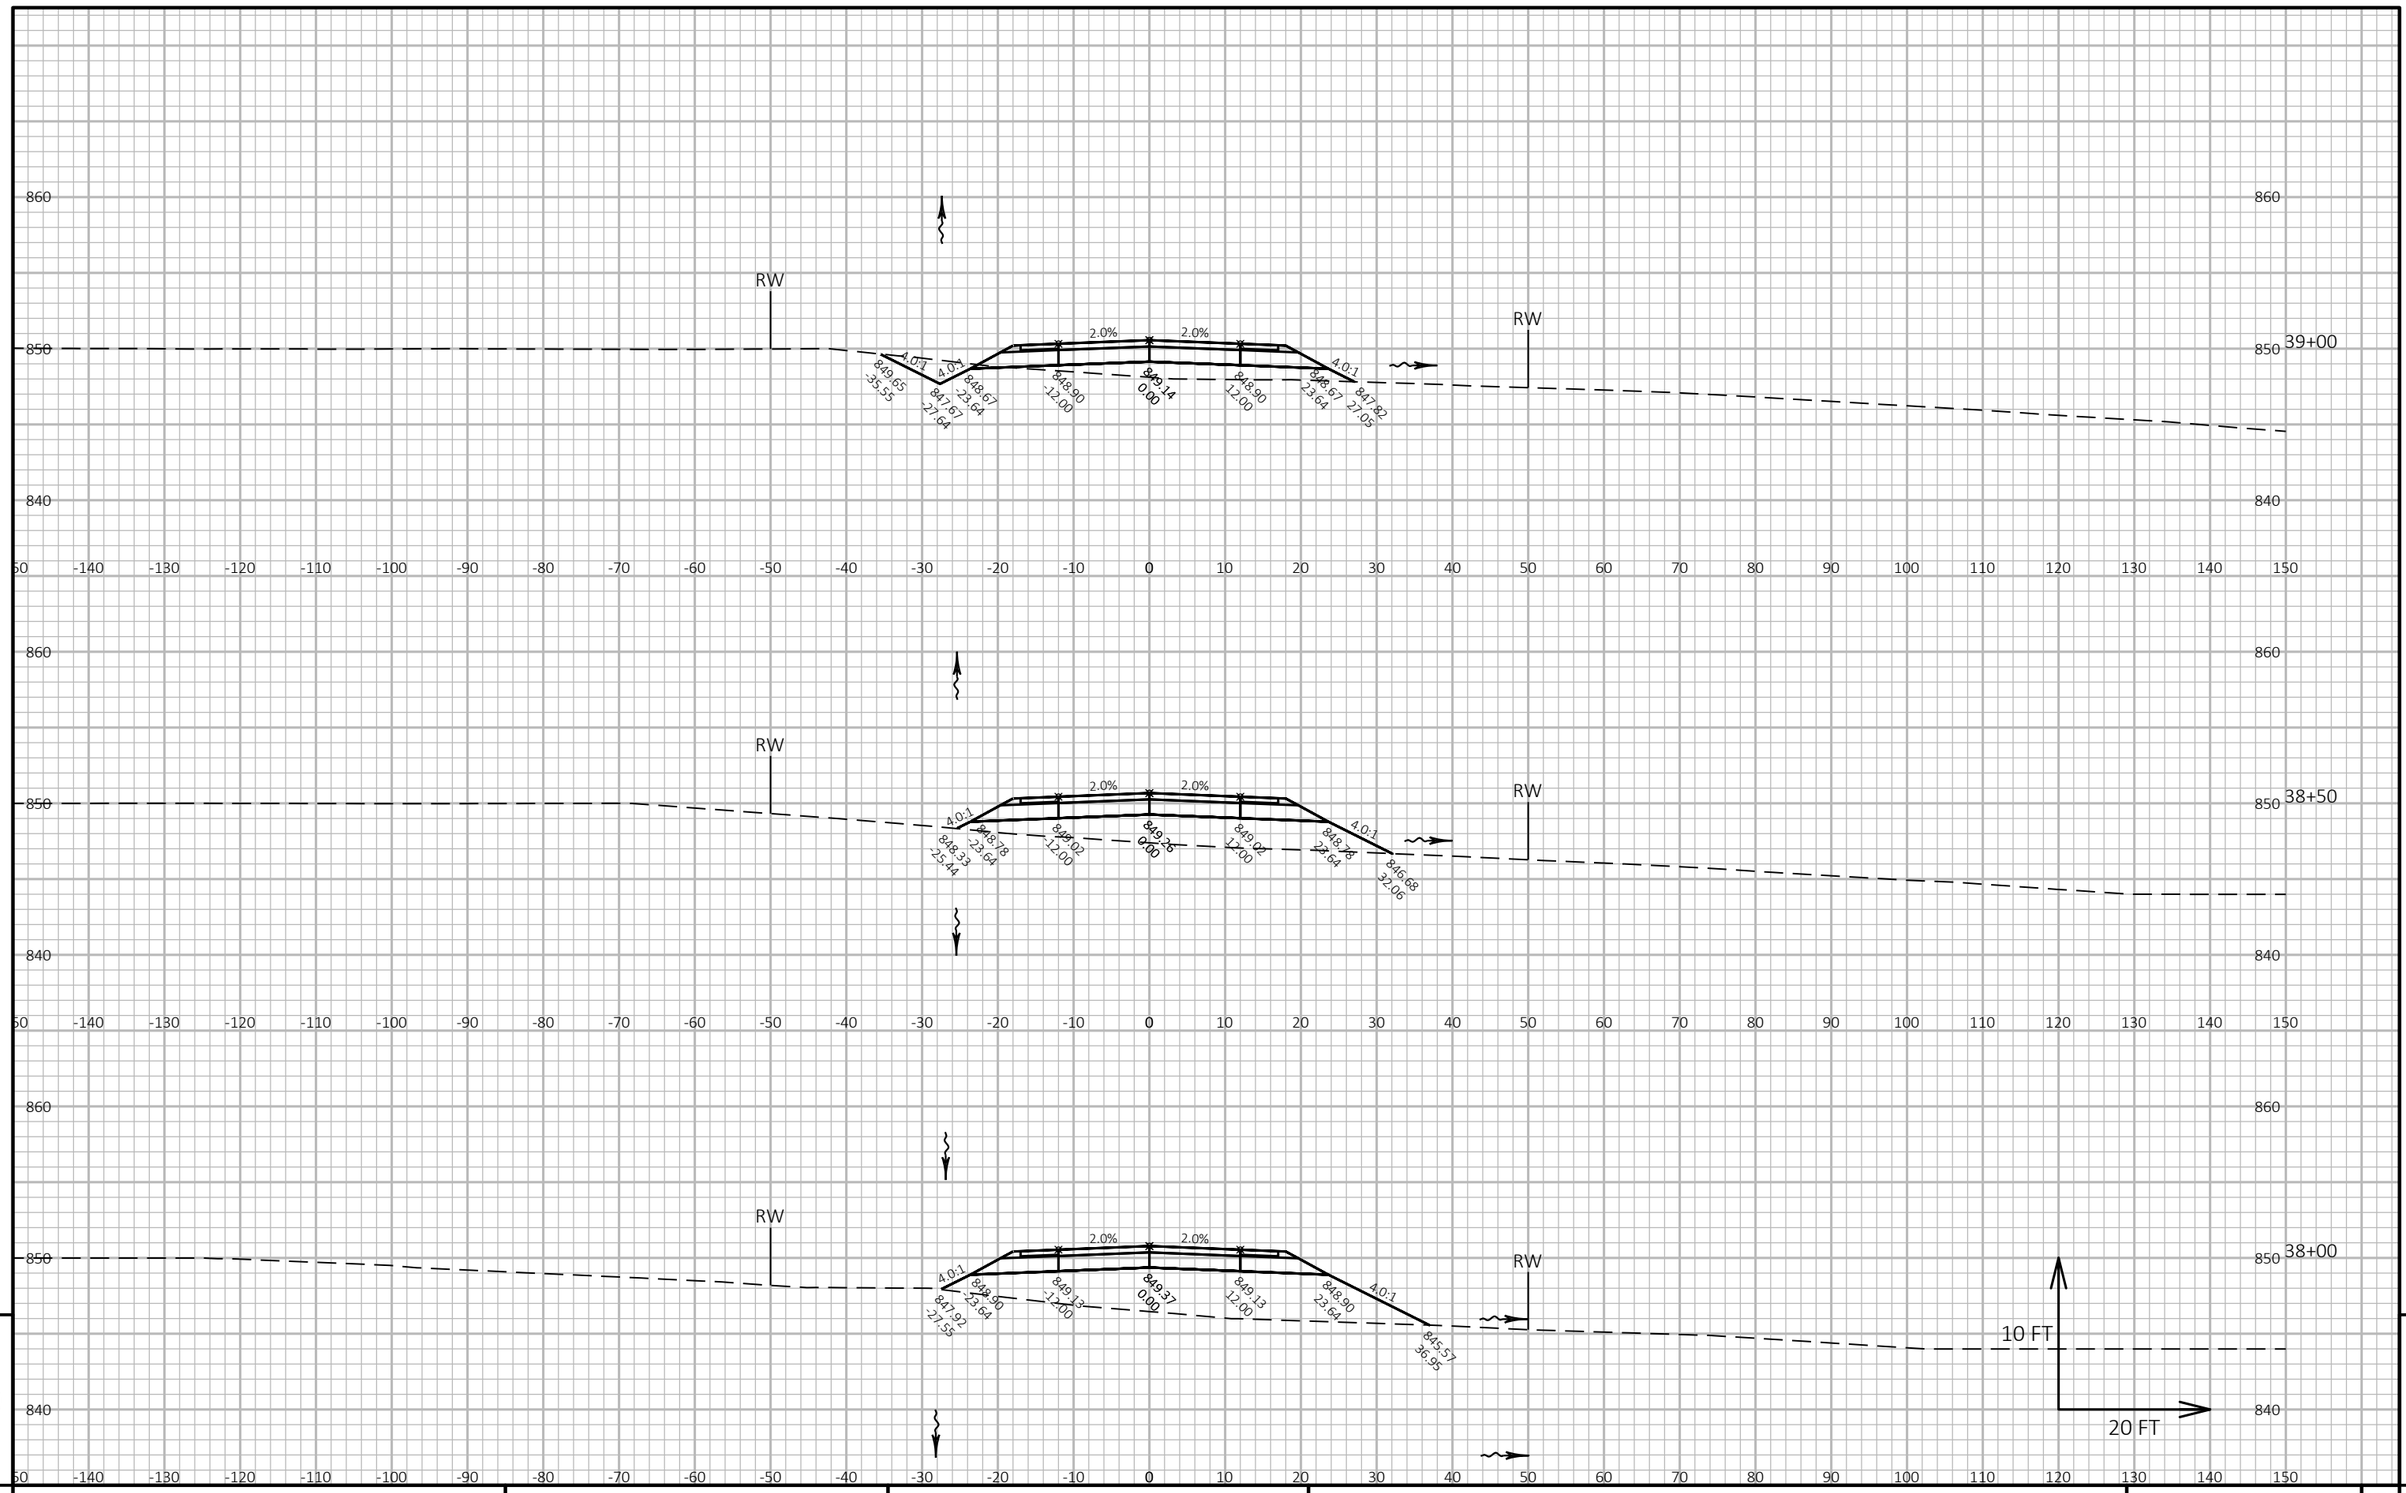

PROJECT NO: 1420-19-00	HWY: USH 151	COUNTY: FOND DU LAC	CROSS SECTIONS: SEGMENT D6	SHEET	E

FILE NAME : N:\PDS\C3D\14201900\SHEETSPLAN\CROSS SECTIONS D6.DWG
LAYOUT NAME - D6 - 17


PLOT DATE : 8/7/2017 3:47 PM

PLOT BY : KOSTER, JASON A

PLOT NAME :

PLOT SCALE : 1 IN:20 FT HORZ. / 1 IN:10 FT VERT.

WISDOT/CADDS SHEET 49

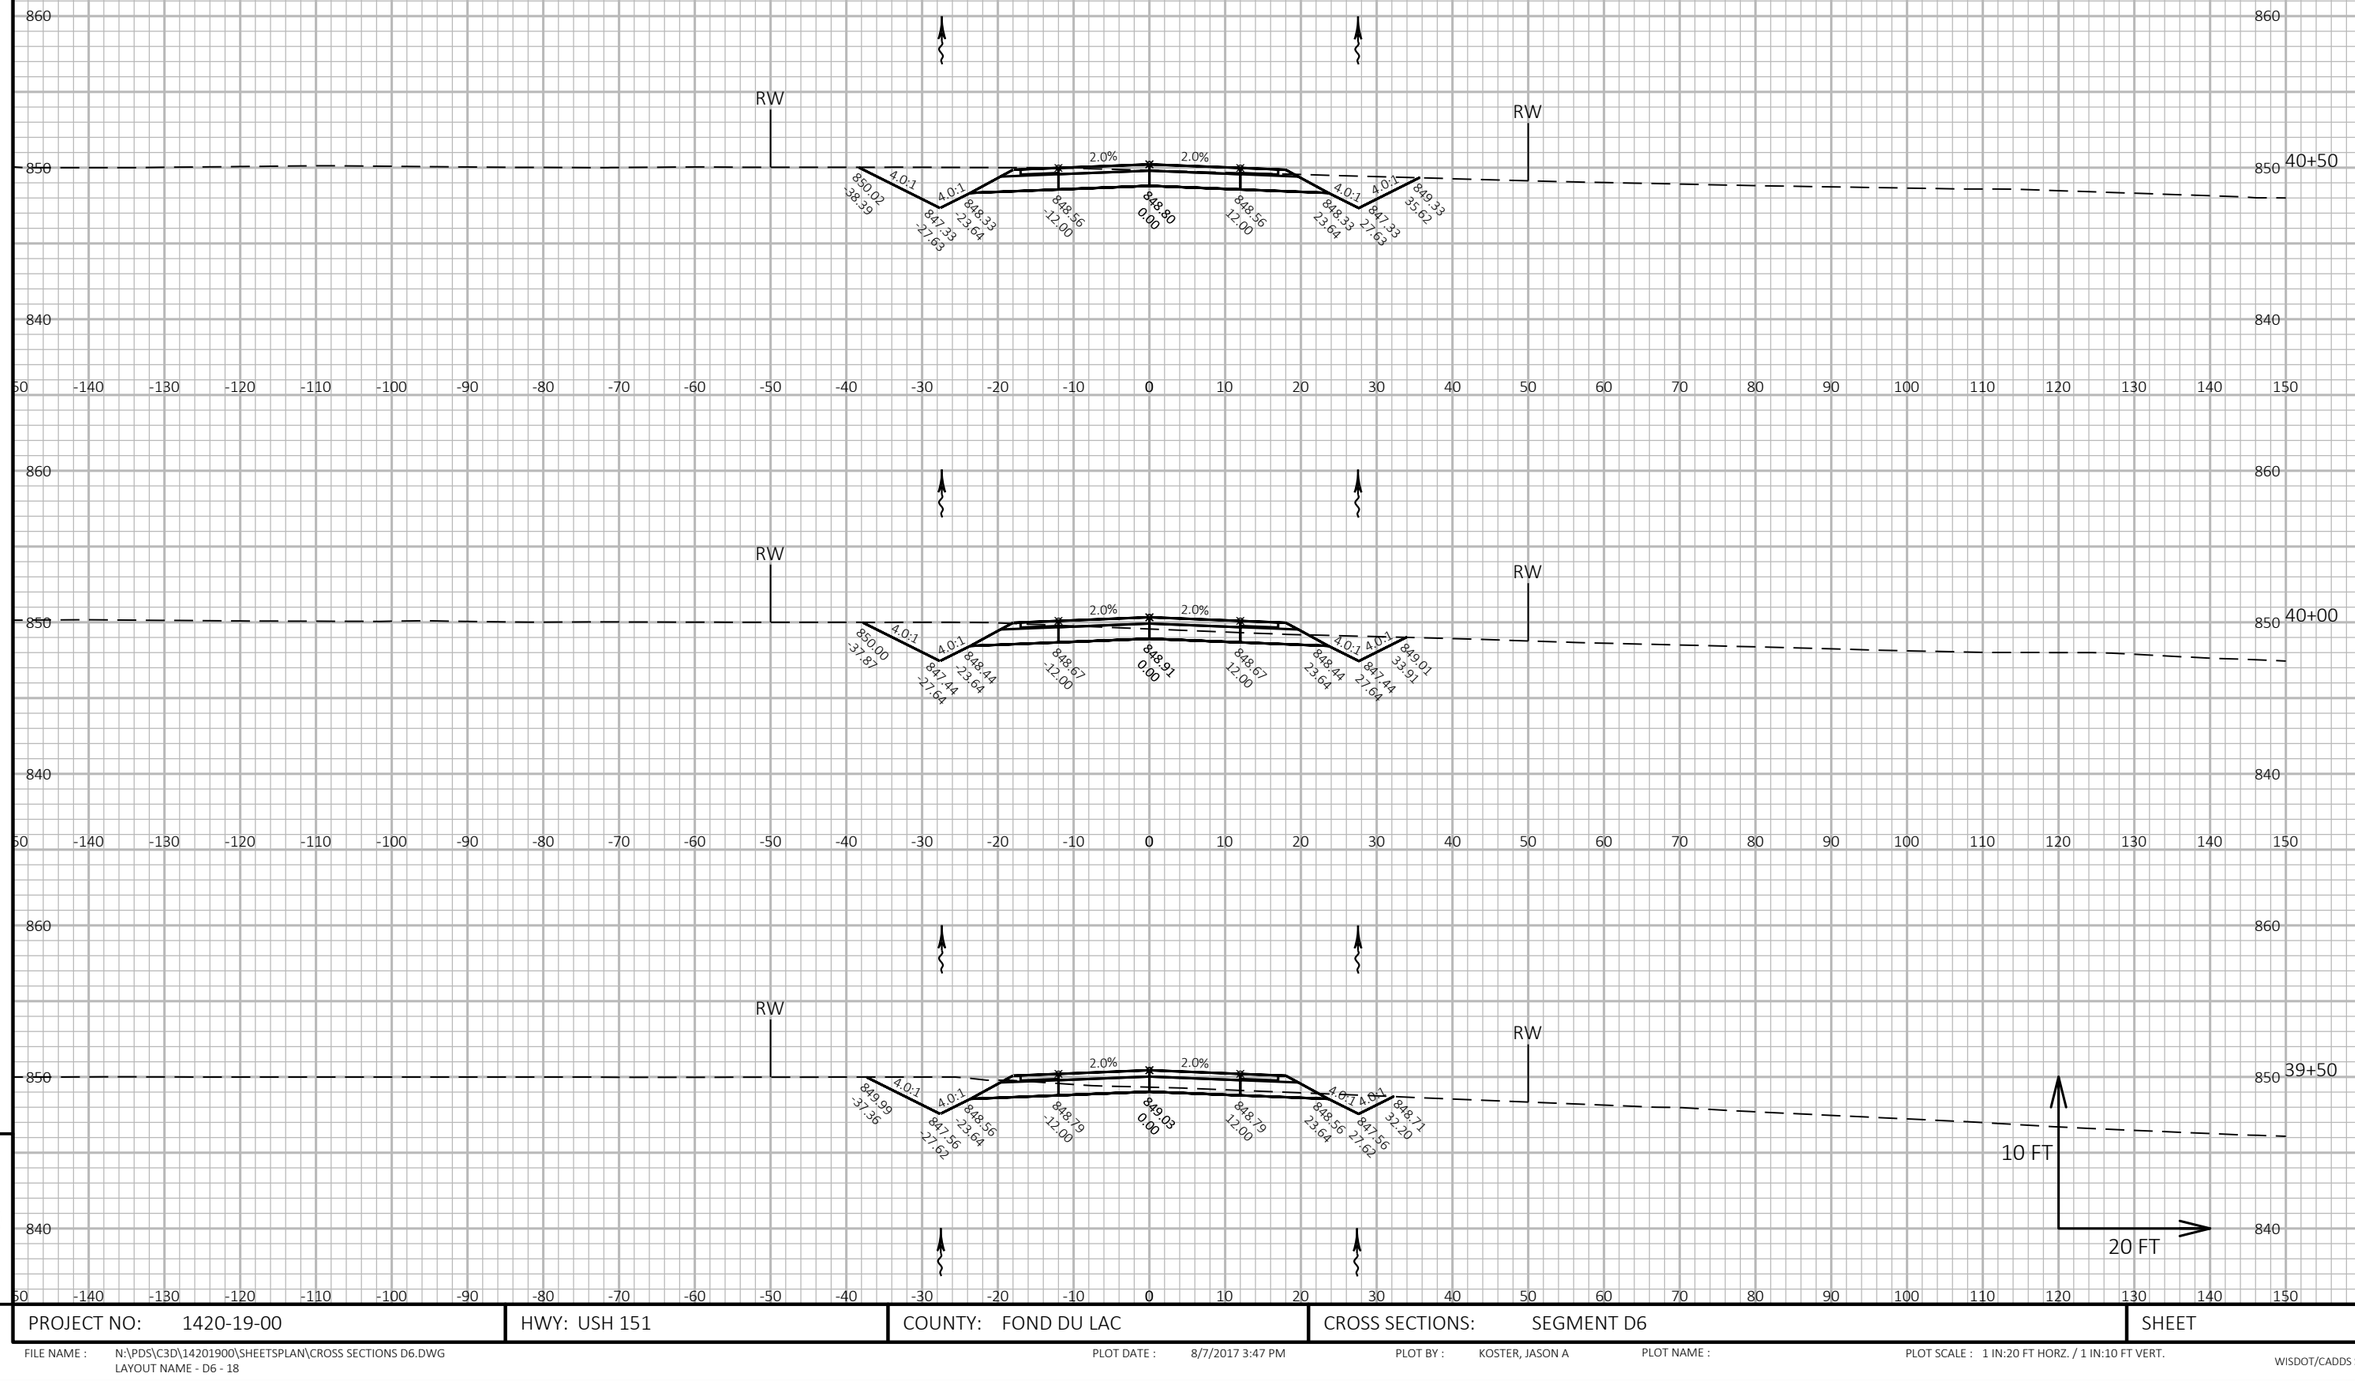

9

9

PROJECT NO: 1420-19-00	HWY: USH 151	COUNTY: FOND DU LAC	CROSS SECTIONS: SEGMENT D6	SHEET	E

FILE NAME : N:\PDS\C3D\14201900\SHEETSPLAN\CROSS SECTIONS D6.DWG
LAYOUT NAME - D6 - 18


PLOT DATE : 8/7/2017 3:47 PM

PLOT BY : KOSTER, JASON A

PLOT NAME :

PLOT SCALE : 1 IN:20 FT HORZ. / 1 IN:10 FT VERT.

END CONSTRUCTION
STA "D6" 41+82.51

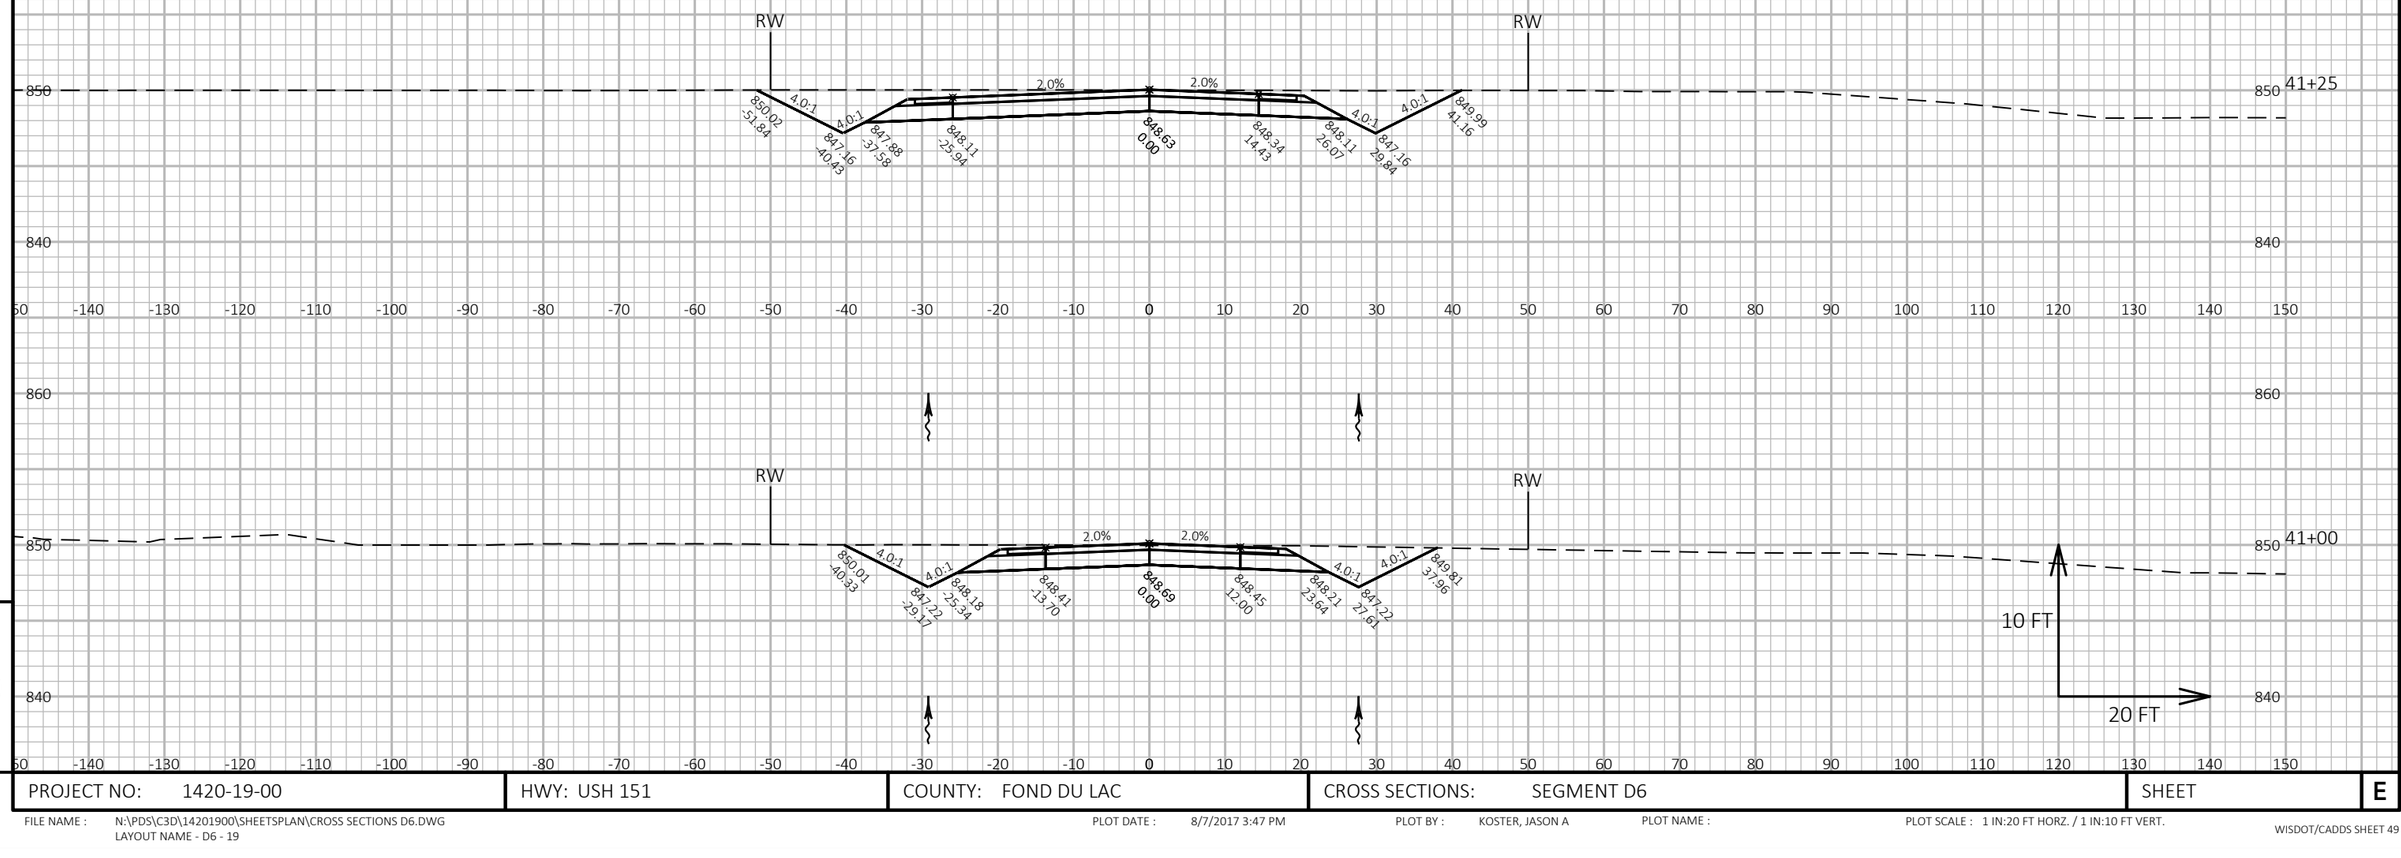

9

9

PROJECT NO: 1420-19-00	HWY: USH 151	COUNTY: FOND DU LAC	CROSS SECTIONS: SEGMENT D6	SHEET	E


FILE NAME : N:\PDS\C3D\14201900\SHEETSPLAN\CROSS SECTIONS D6.DWG
LAYOUT NAME - D6 - 19

PLOT DATE : 8/7/2017 3:47 PM

PLOT BY : KOSTER, JASON A

PLOT NAME :

PLOT SCALE : 1 IN:20 FT HORZ. / 1 IN:10 FT VERT.

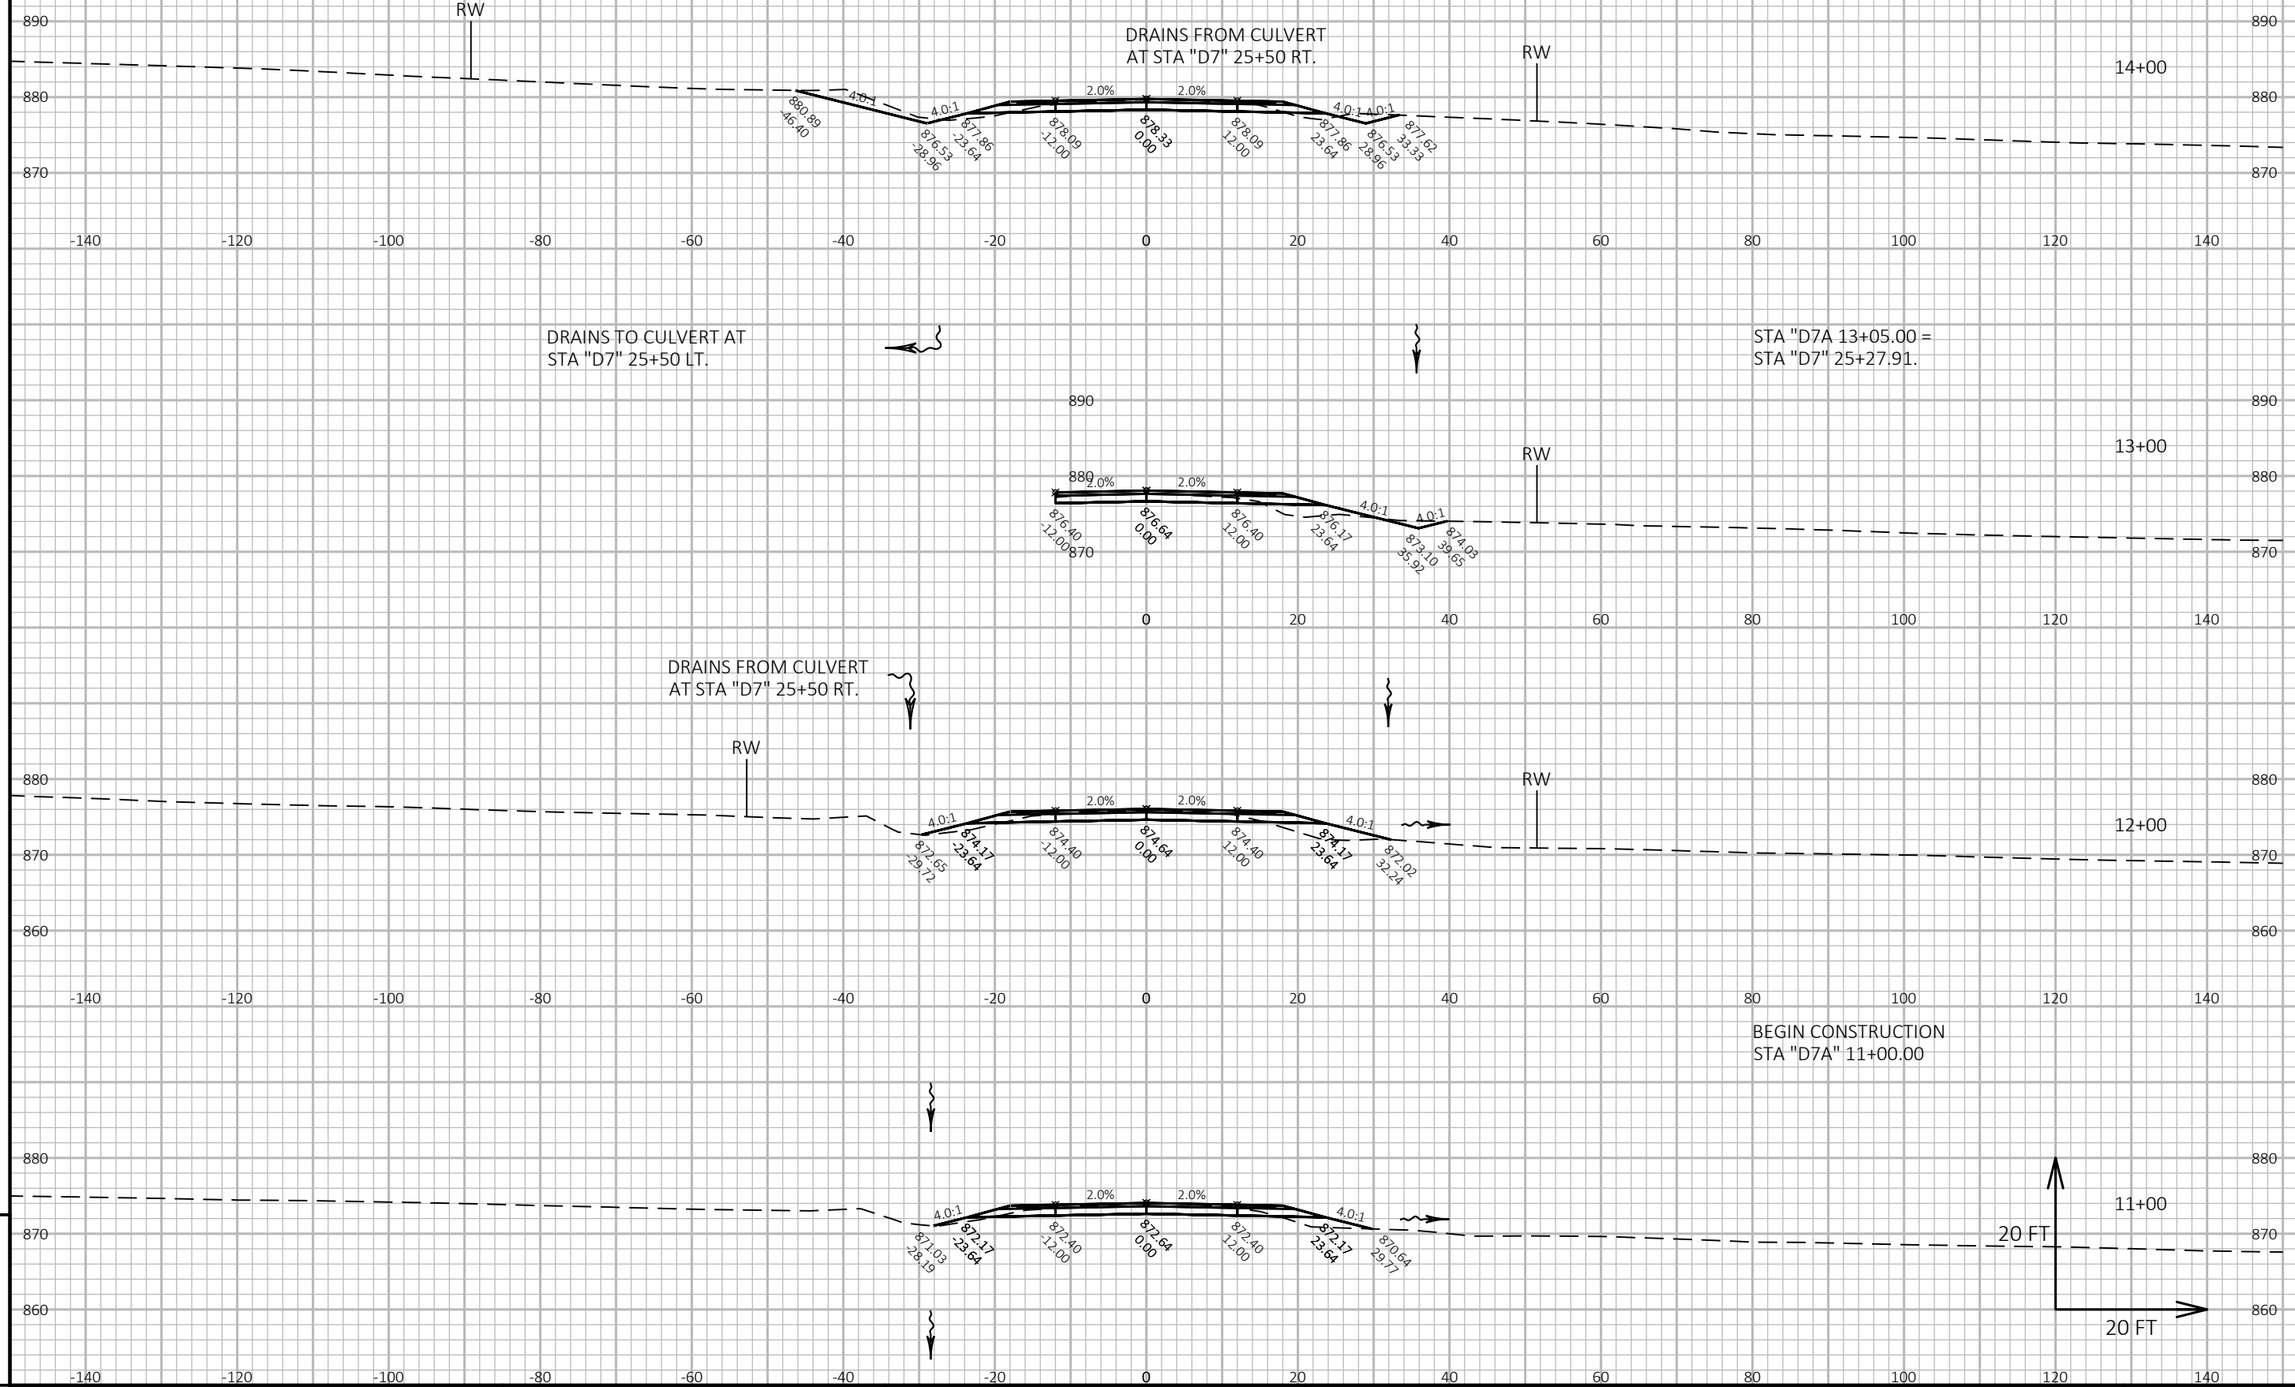


9

9

PROJECT NO: 1420-19-00	HWY: US 151	COUNTY: FOND DU LAC	CROSS SECTIONS: SEGMENT D7A	SHEET	E

FILE NAME : N:\PDS\C3D\14201900\SHEETSPLAN\CROSS SECTIONS D7-D7A.DWG
LAYOUT NAME - D7A - 1

PLOT DATE : 8/15/2017 3:38 PM PLOT BY : KOSTER, JASON A PLOT NAME : PLOT SCALE : 1 IN:20 FT HORZ. / 1 IN:20 FT VERT.

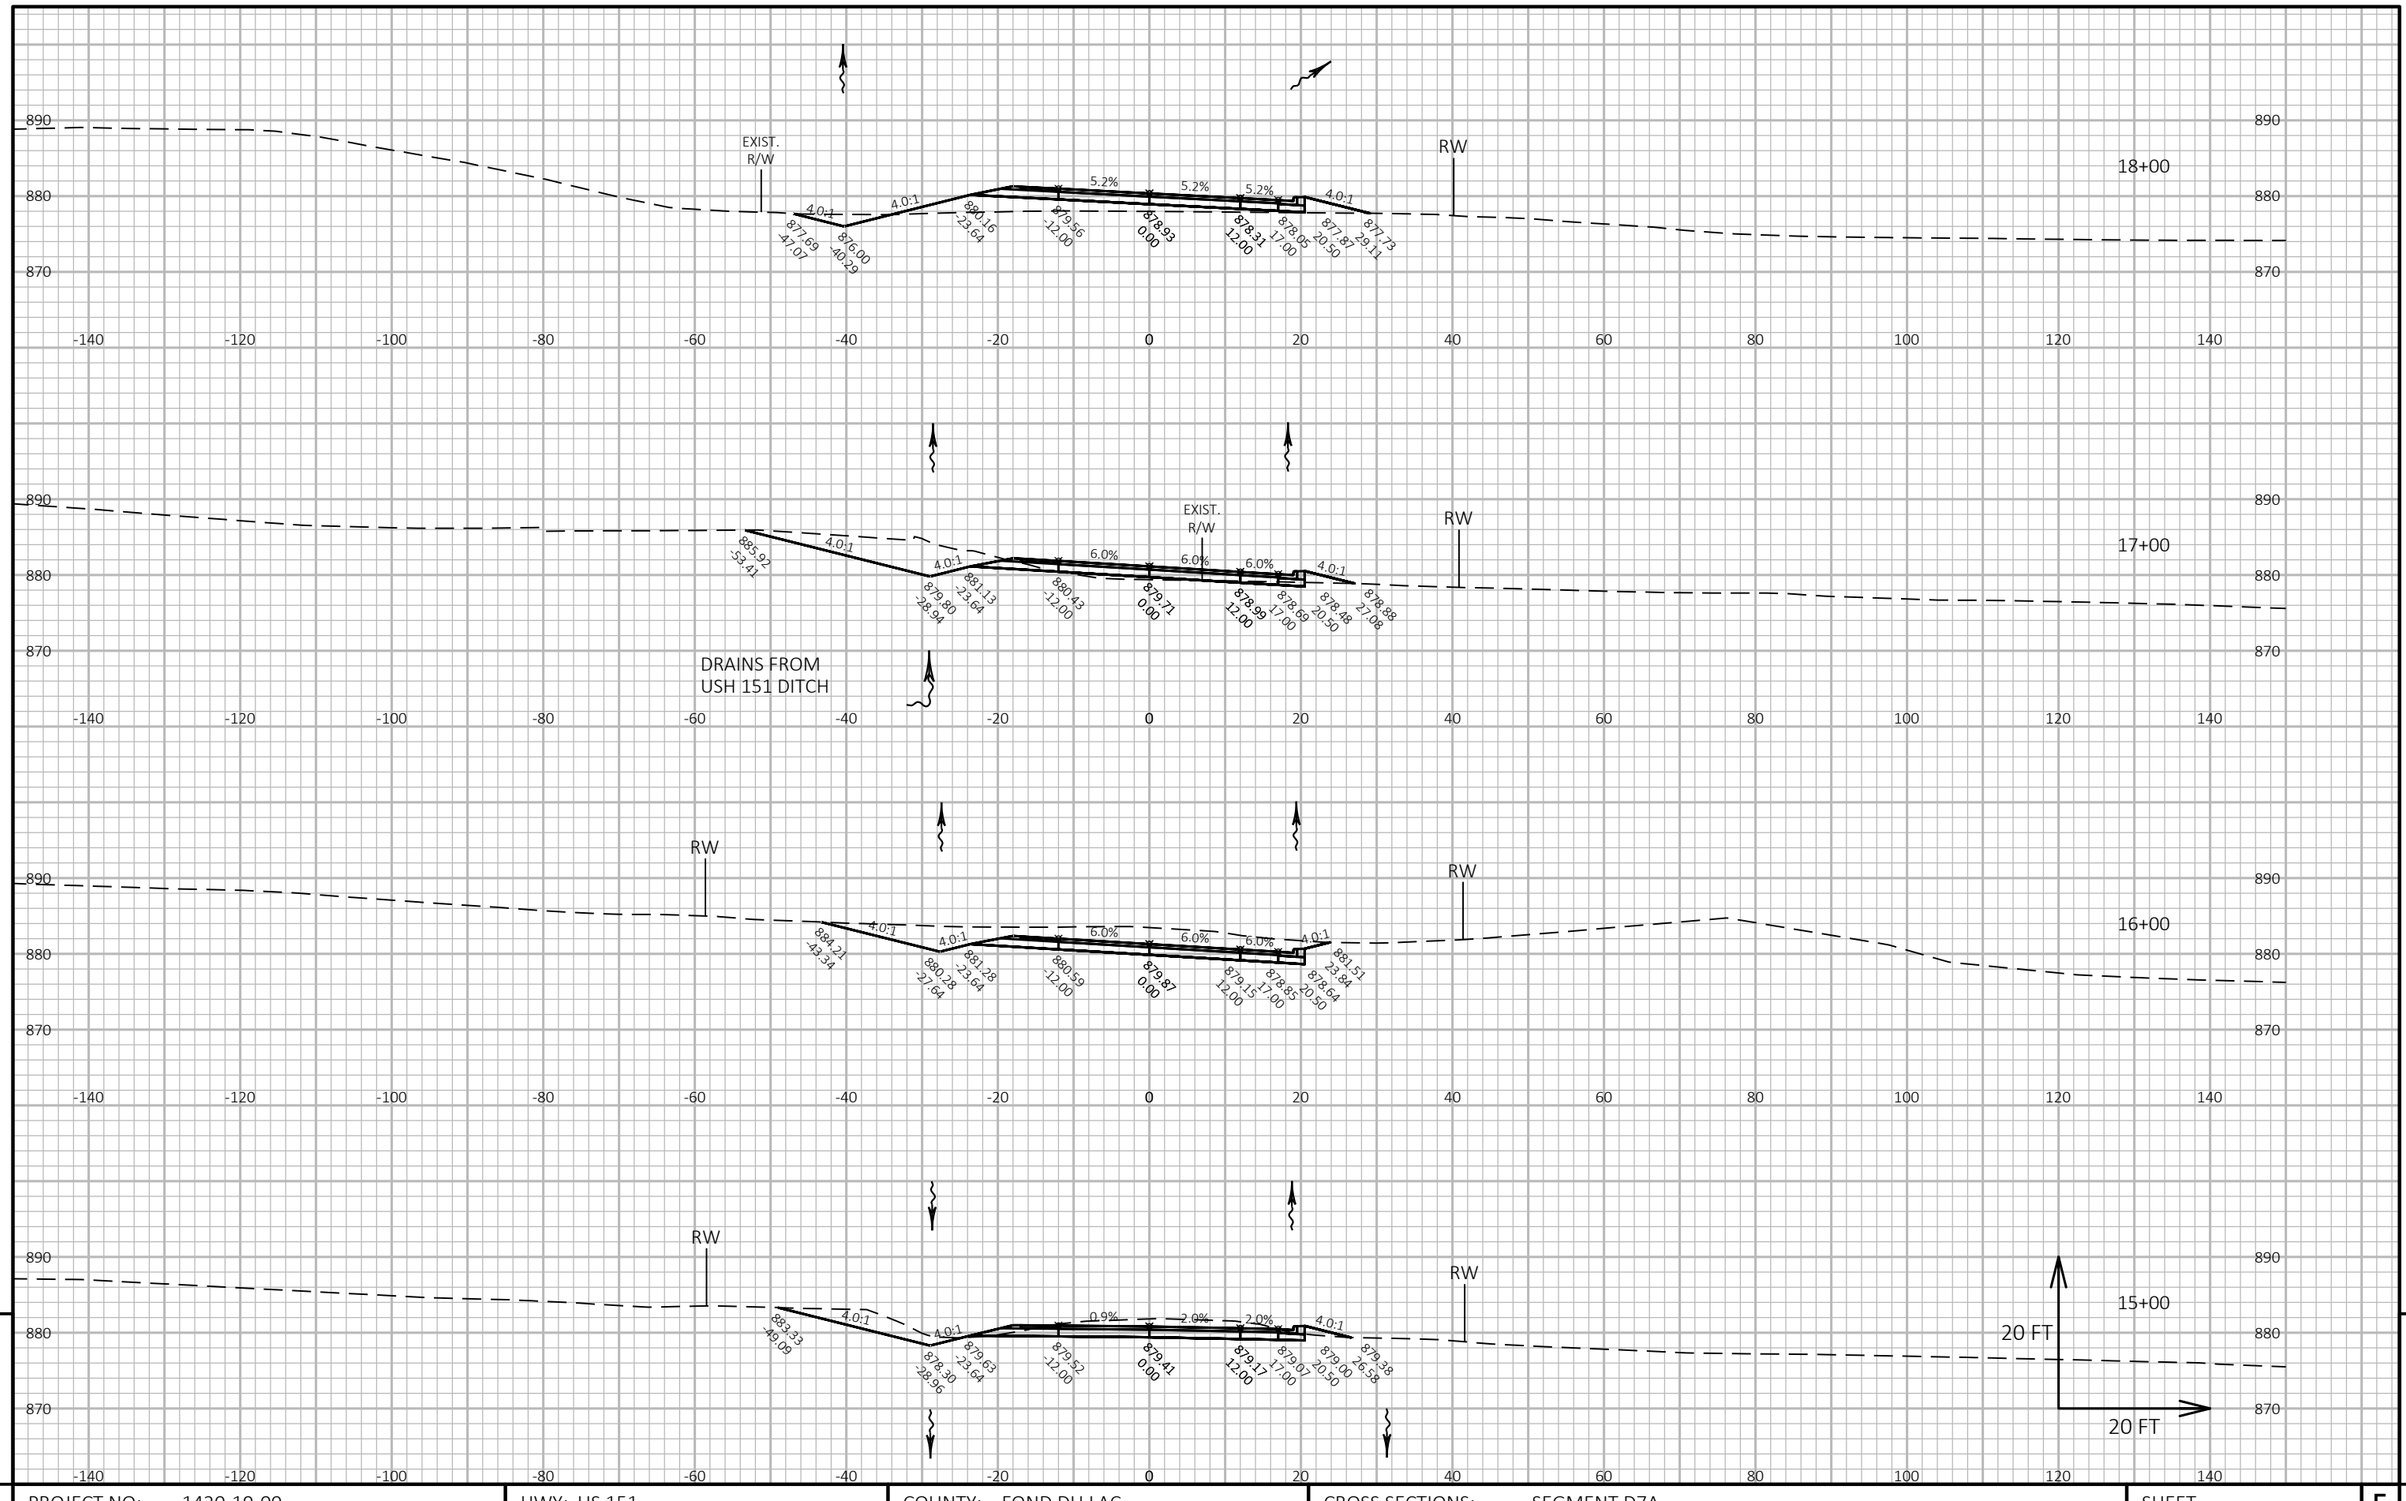


9

9

PROJECT NO: 1420-19-00	HWY: US 151	COUNTY: FOND DU LAC	CROSS SECTIONS: SEGMENT D7A	SHEET	E

FILE NAME : N:\PDS\C3D\14201900\SHEETSPLAN\CROSS SECTIONS D7-D7A.DWG
LAYOUT NAME - D7A - 2

PLOT DATE : 8/15/2017 3:38 PM PLOT BY : KOSTER, JASON A PLOT NAME : PLOT SCALE : 1 IN:20 FT HORZ. / 1 IN:20 FT VERT.

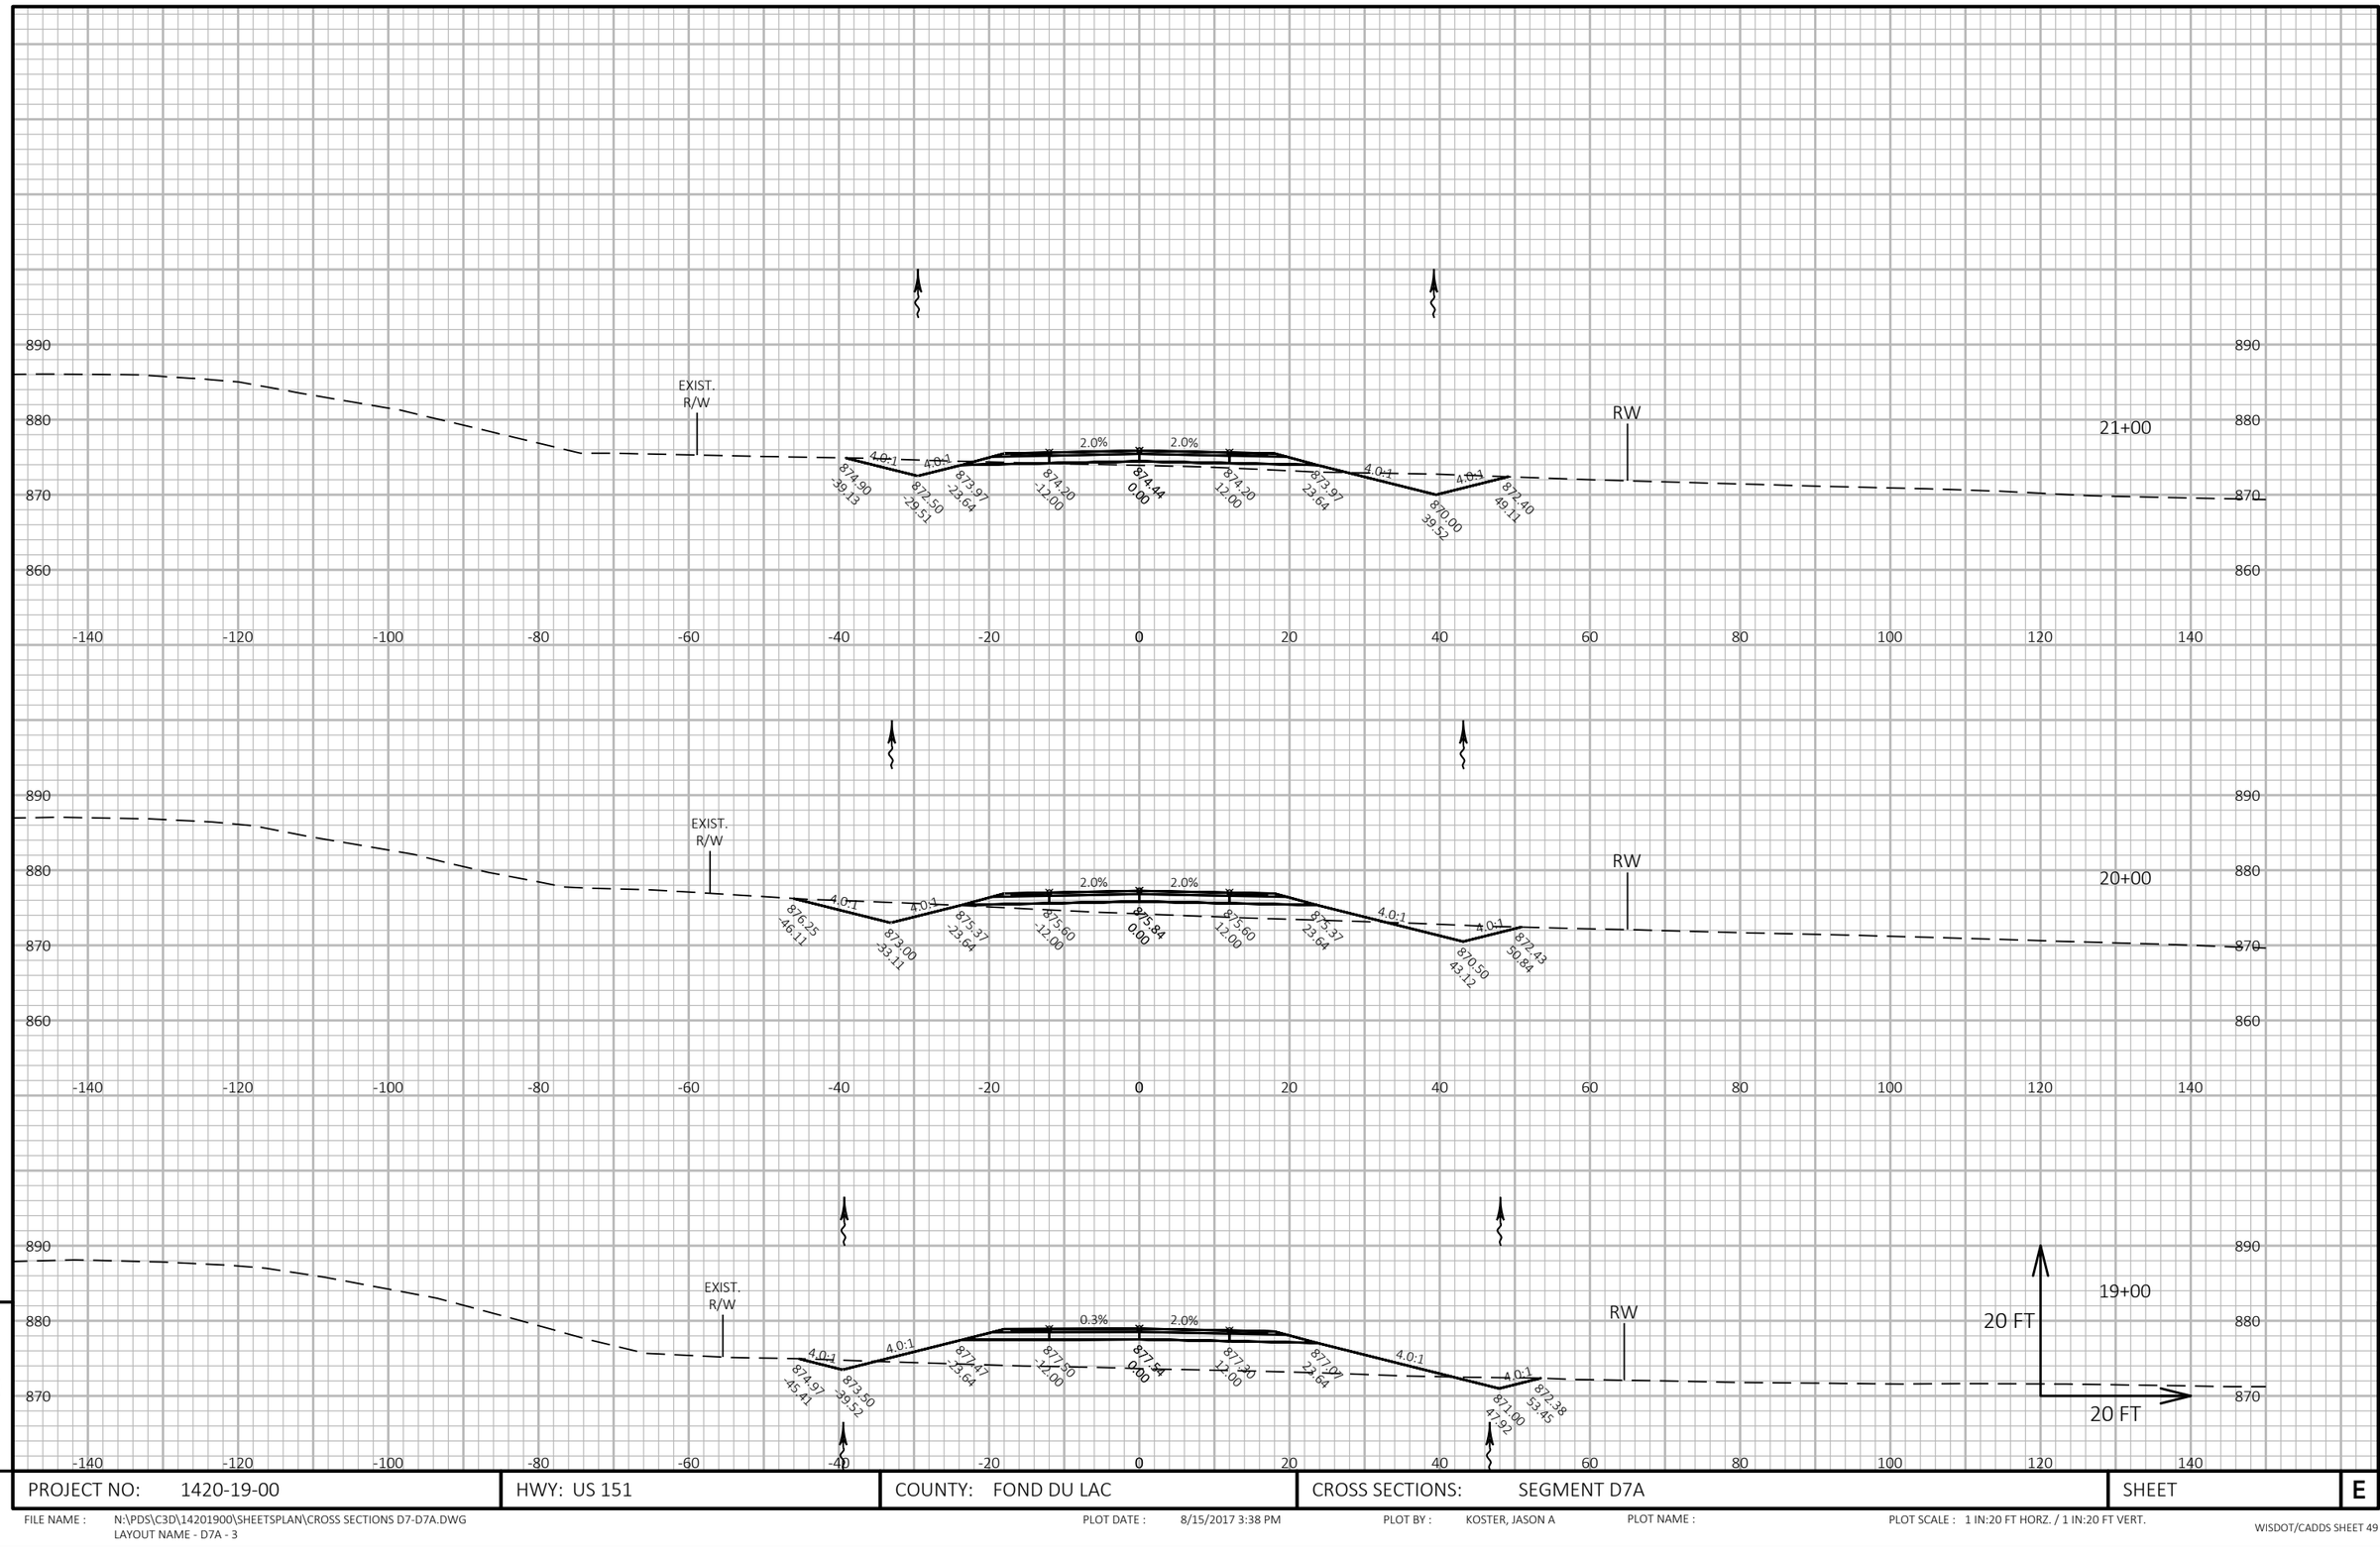

9

PROJECT NO: 1420-19-00	HWY: US 151	COUNTY: FOND DU LAC	CROSS SECTIONS: SEGMENT D7A	SHEET	E

9


FILE NAME : N:\PDS\C3D\14201900\SHEETSPLAN\CROSS SECTIONS D7-D7A.DWG
LAYOUT NAME - D7A - 3


PLOT DATE : 8/15/2017 3:38 PM PLOT BY : KOSTER, JASON A PLOT NAME : PLOT SCALE : 1 IN:20 FT HORZ. / 1 IN:20 FT VERT.


STA 24+85
CP REQ'D
SKEW 55° RHF

DRAINS FROM 54-INCH
CP UNDER USH 151

DRAINS TO CULVERT
AT STA "D7A" 24+85

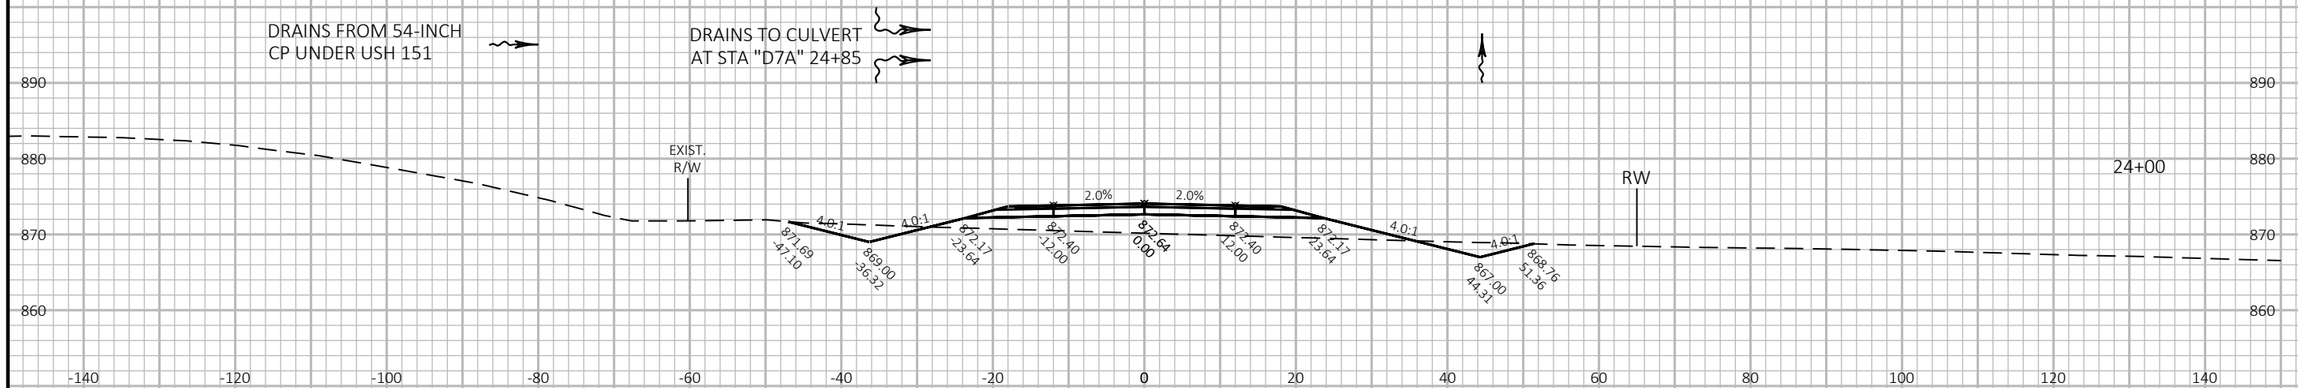

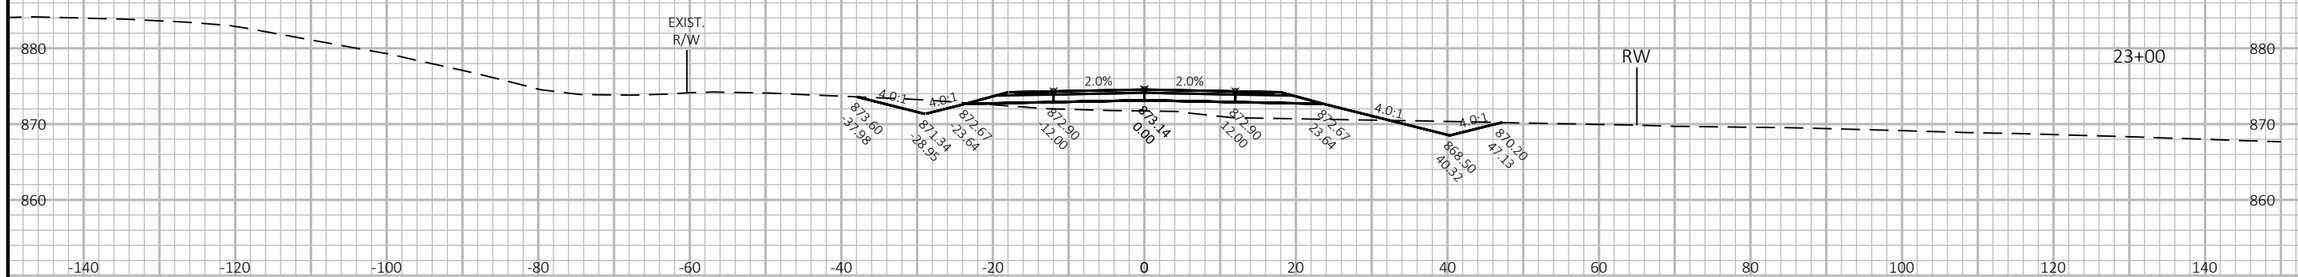

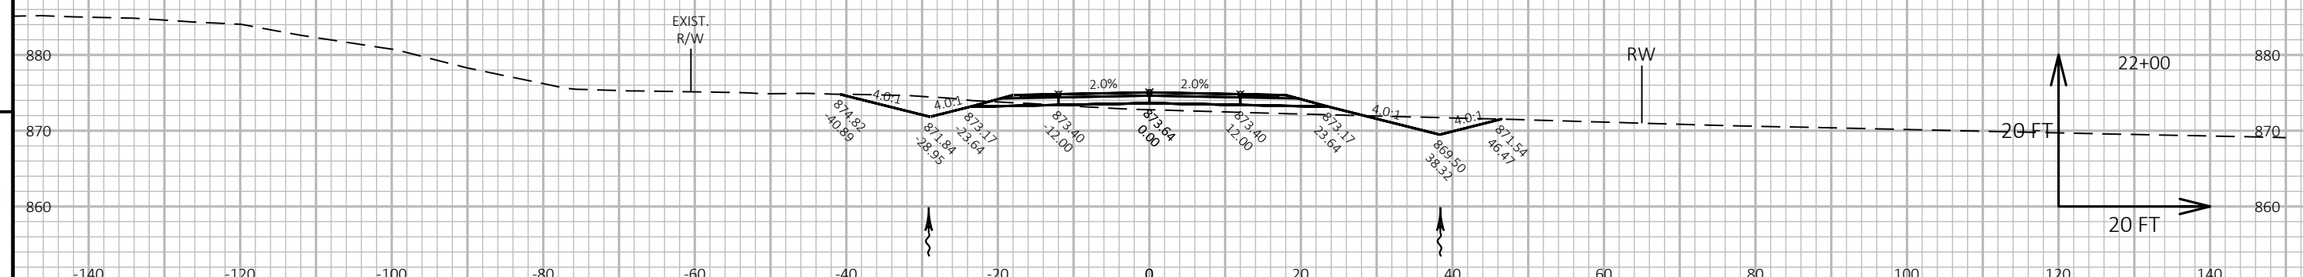

9

9

PROJECT NO: 1420-19-00	HWY: US 151	COUNTY: FOND DU LAC	CROSS SECTIONS: SEGMENT D7A	SHEET	E


FILE NAME : N:\PDS\C3D\14201900\SHEETSPLAN\CROSS SECTIONS D7-D7A.DWG
LAYOUT NAME - D7A - 4

PLOT DATE : 8/15/2017 3:38 PM

PLOT BY : KOSTER, JASON A

PLOT NAME :

PLOT SCALE : 1 IN:20 FT HORZ. / 1 IN:20 FT VERT.

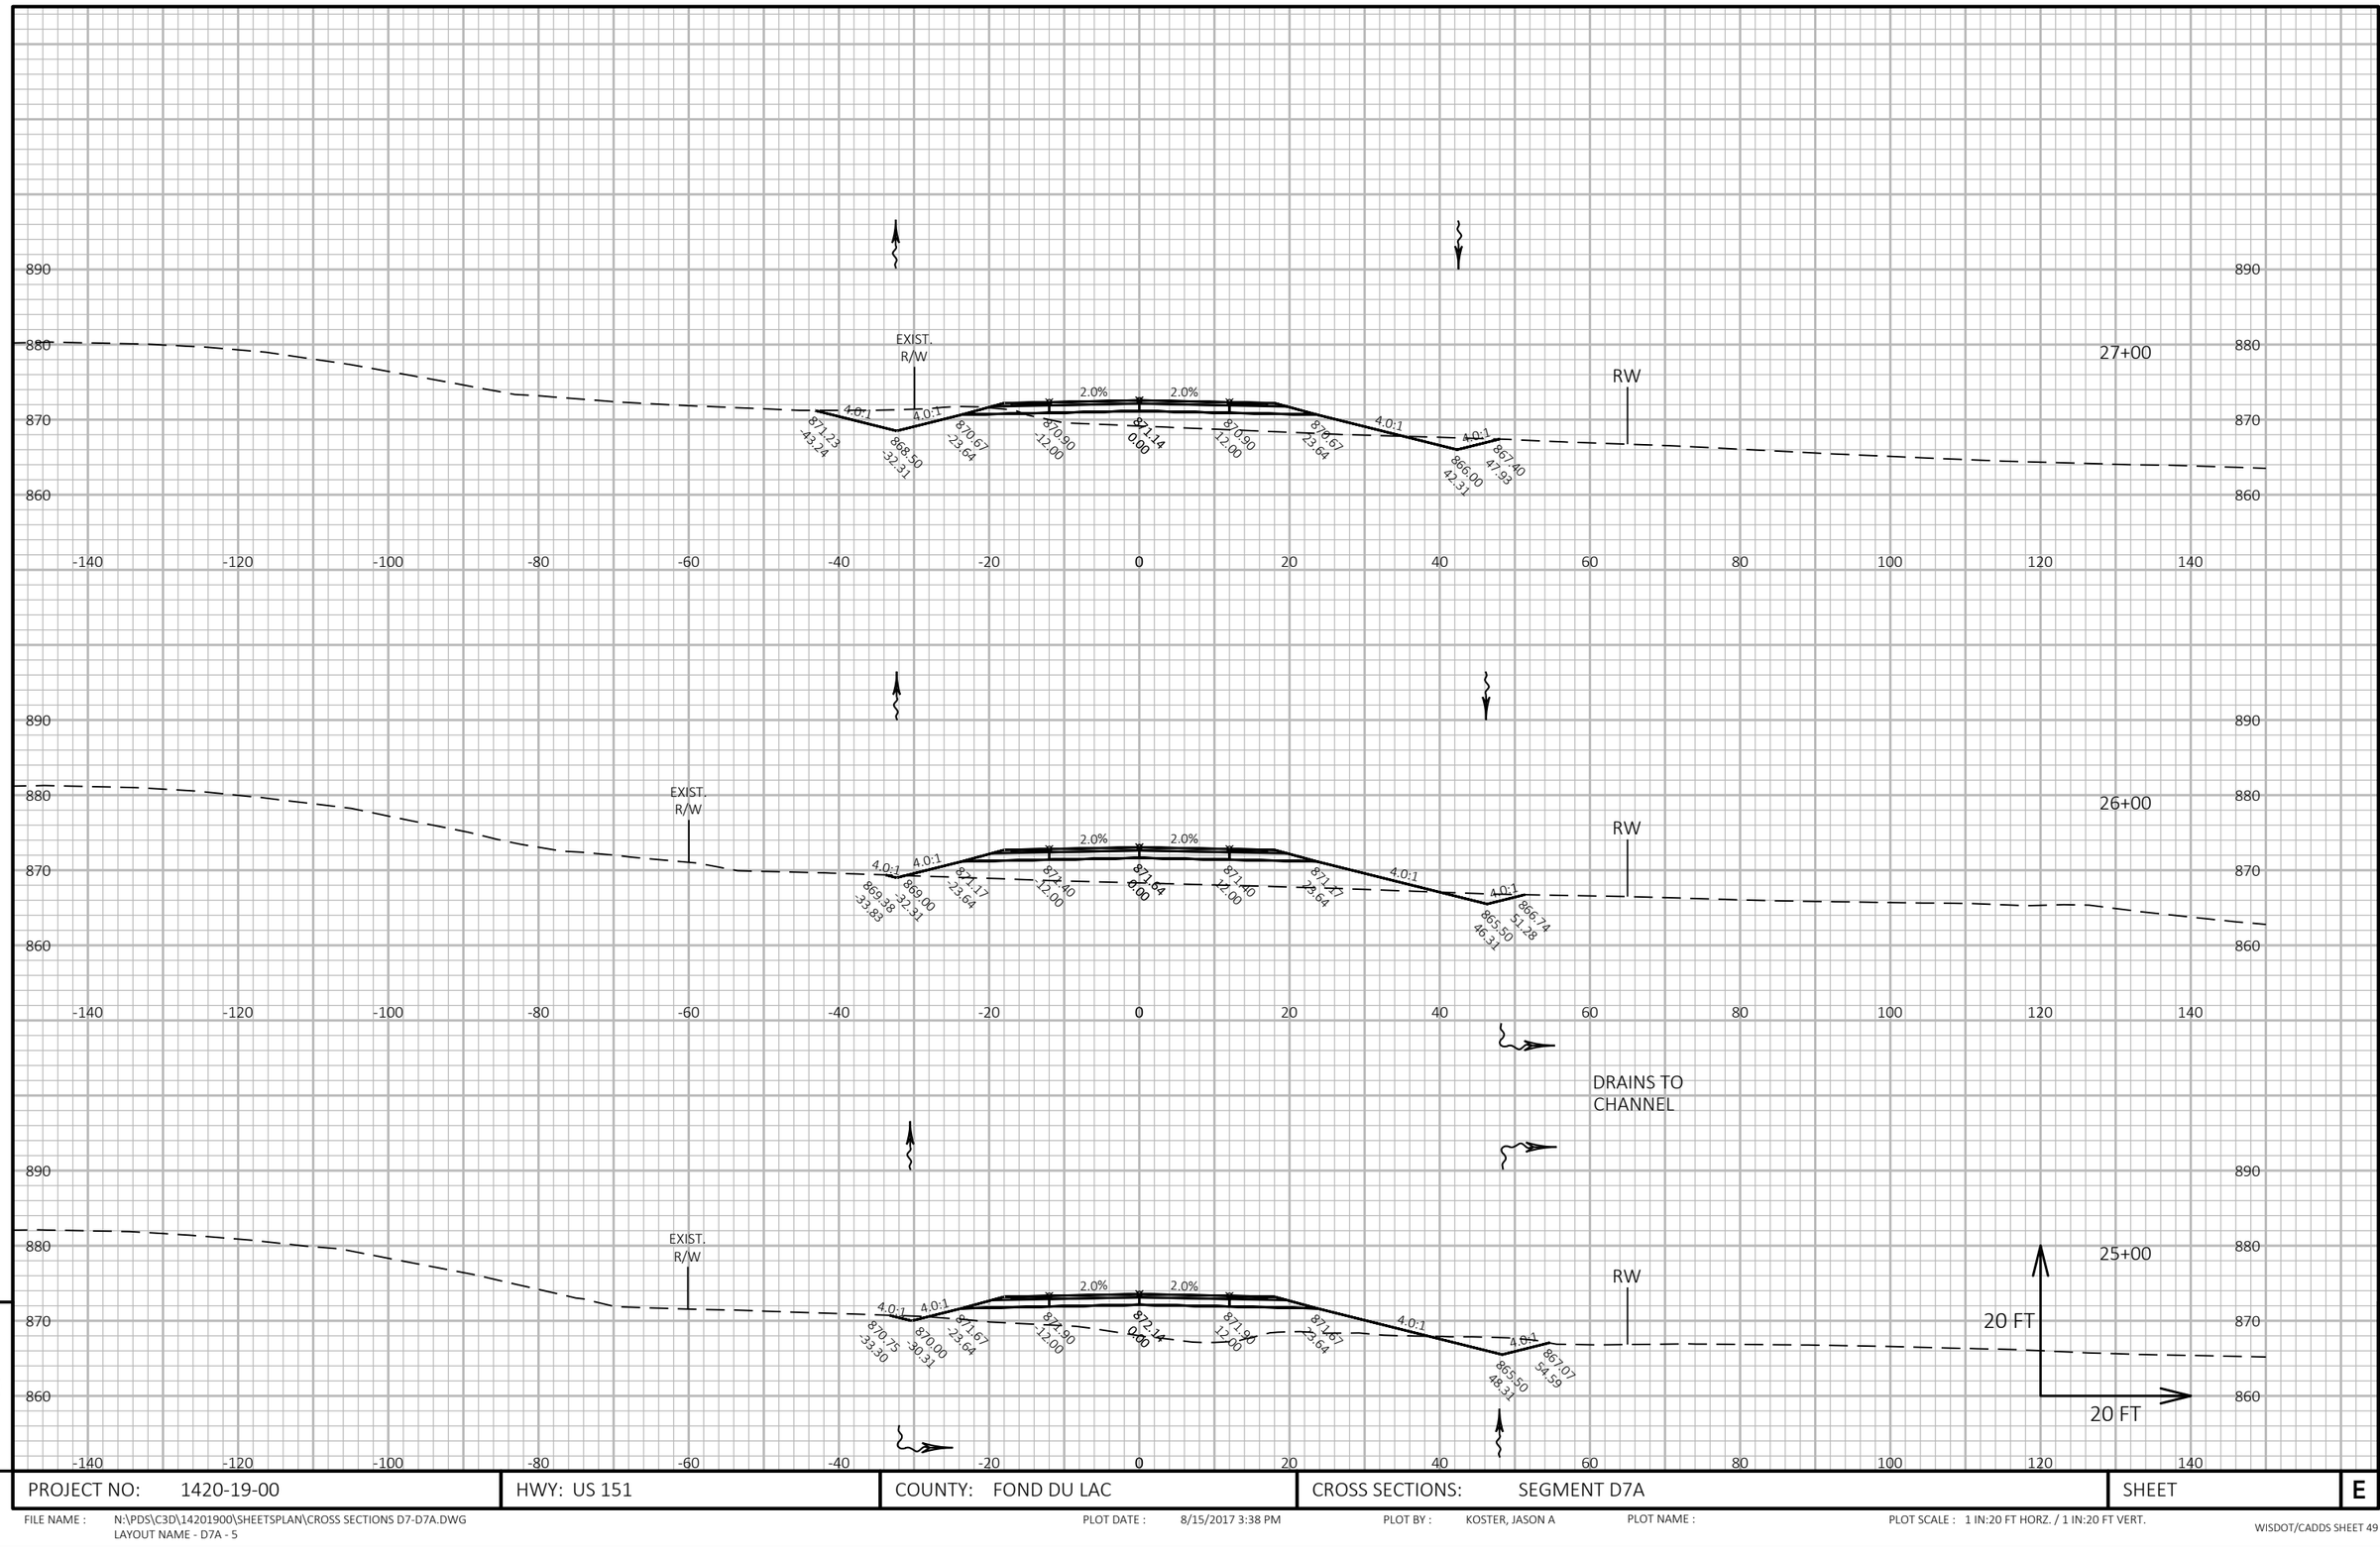


PROJECT NO: 1420-19-00	HWY: US 151	COUNTY: FOND DU LAC	CROSS SECTIONS: SEGMENT D7A	SHEET	E

FILE NAME : N:\PDS\C3D\14201900\SHEETSPLAN\CROSS SECTIONS D7-D7A.DWG
LAYOUT NAME - D7A - 5

PLOT DATE : 8/15/2017 3:38 PM PLOT BY : KOSTER, JASON A PLOT NAME : PLOT SCALE : 1 IN:20 FT HORZ. / 1 IN:20 FT VERT.

9

END CONSTRUCTION
STA "D7A" 31+00.00

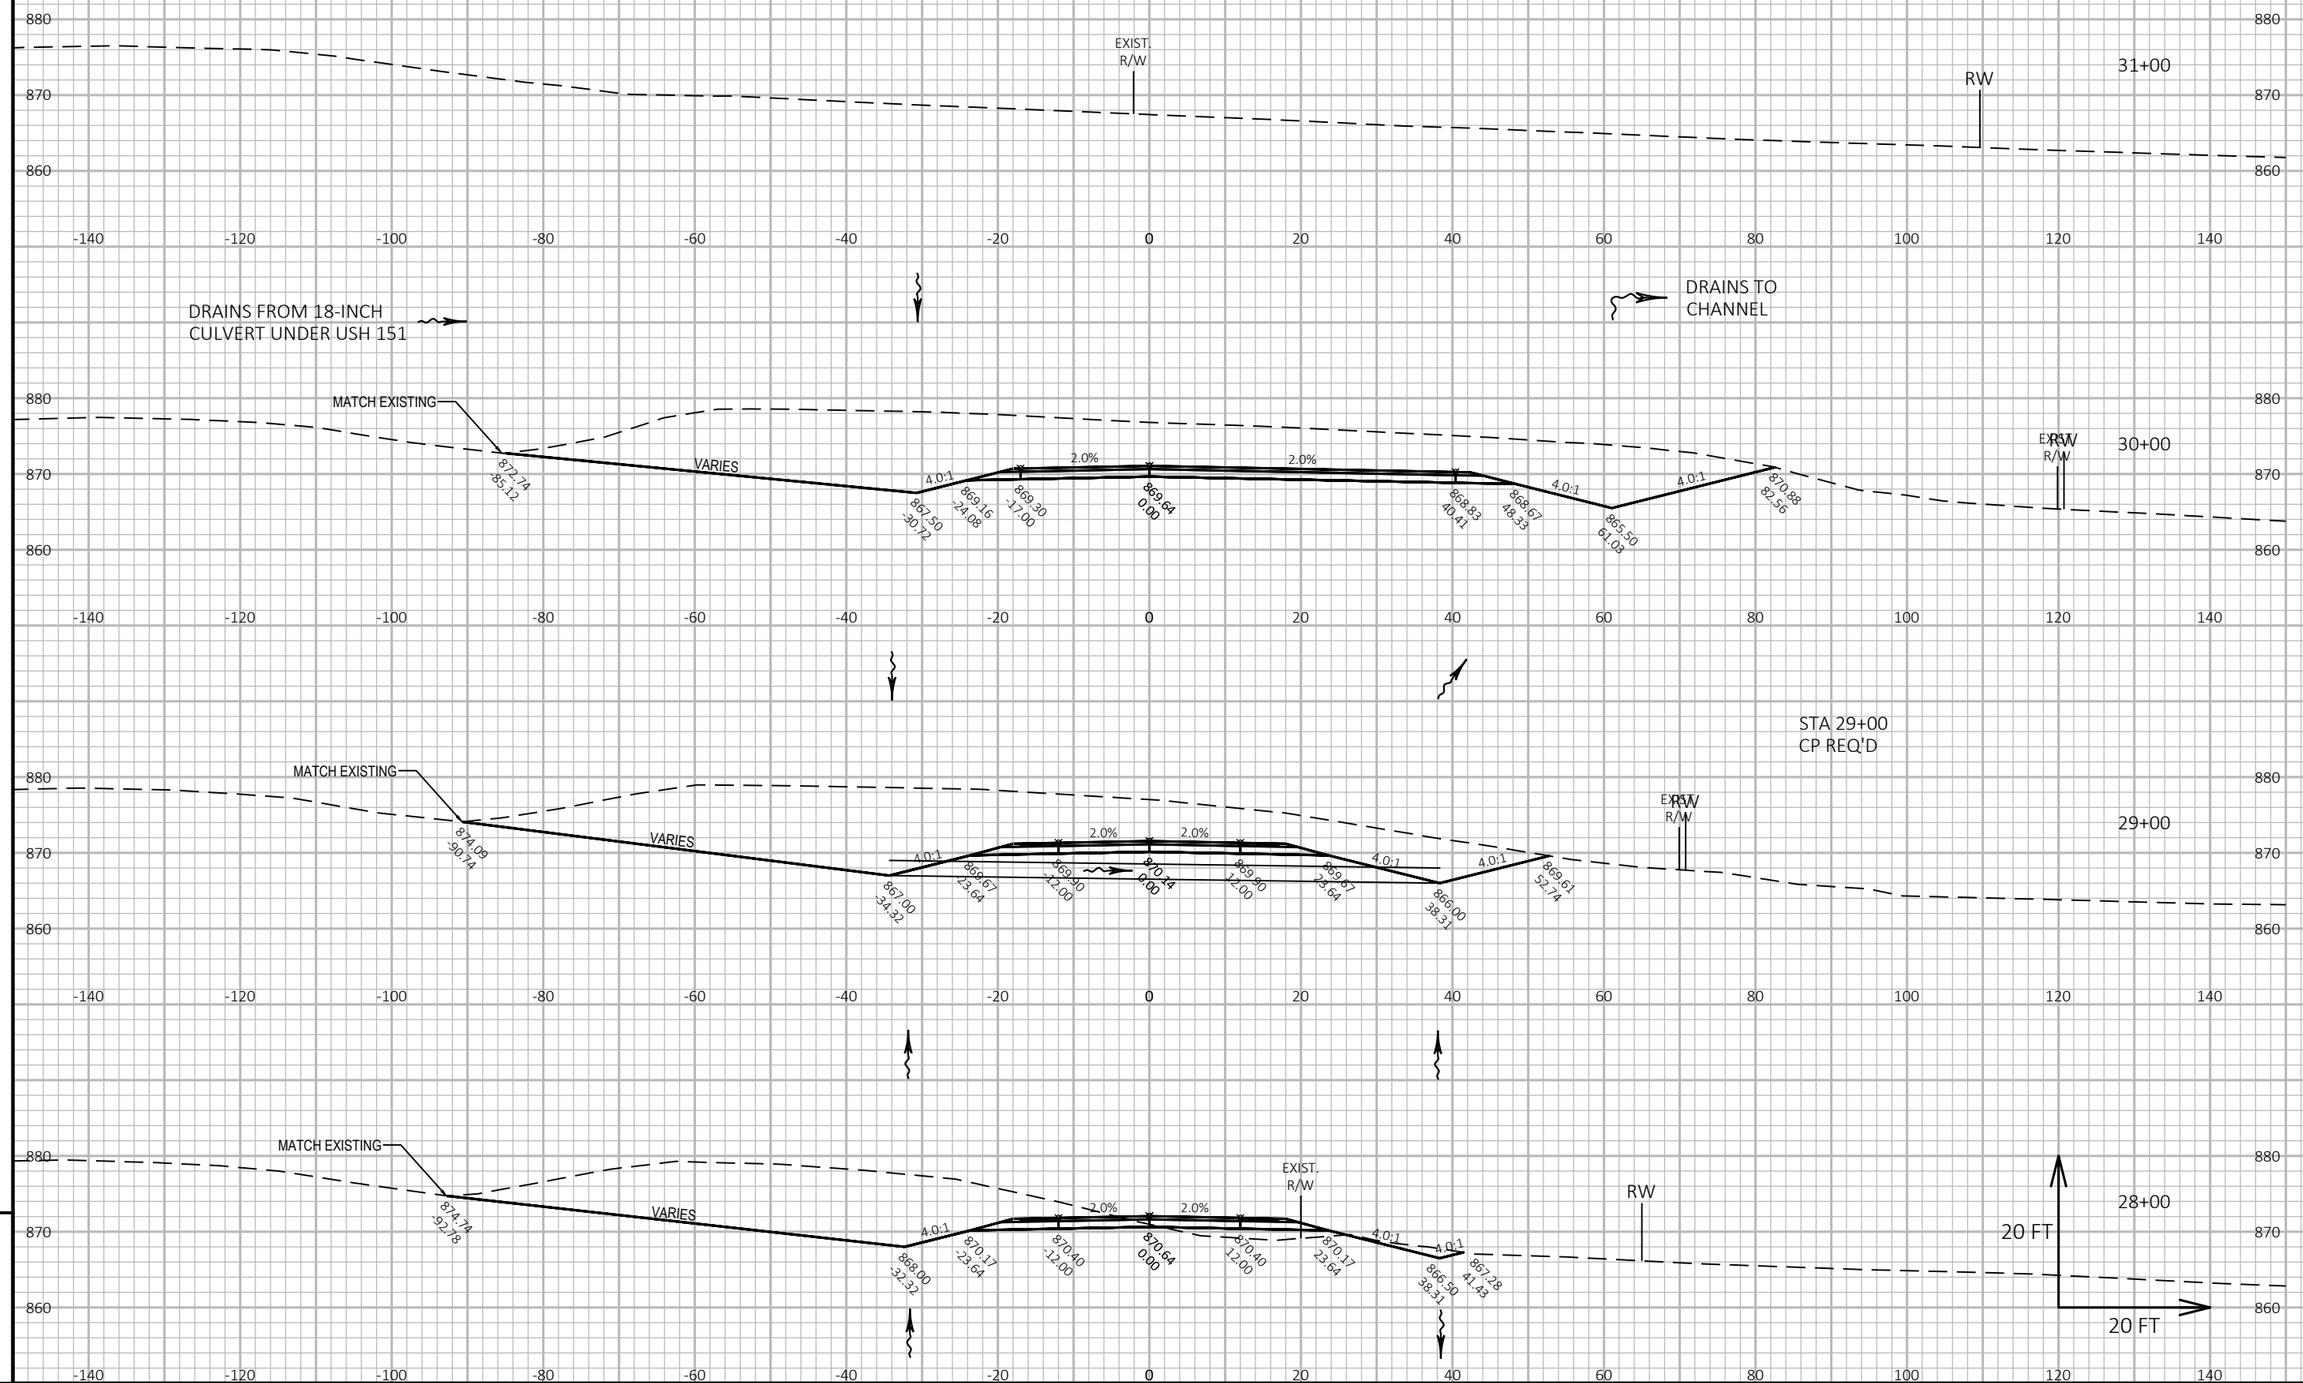

PROJECT NO: 1420-19-00	HWY: US 151	COUNTY: FOND DU LAC	CROSS SECTIONS: SEGMENT D7A	SHEET	E

FILE NAME : N:\PDS\C3D\14201900\SHEETSPLAN\CROSS SECTIONS D7-D7A.DWG
LAYOUT NAME - D7A - 6


PLOT DATE : 8/15/2017 3:38 PM

PLOT BY : KOSTER, JASON A

PLOT NAME :

PLOT SCALE : 1 IN:20 FT HORZ. / 1 IN:20 FT VERT.

9

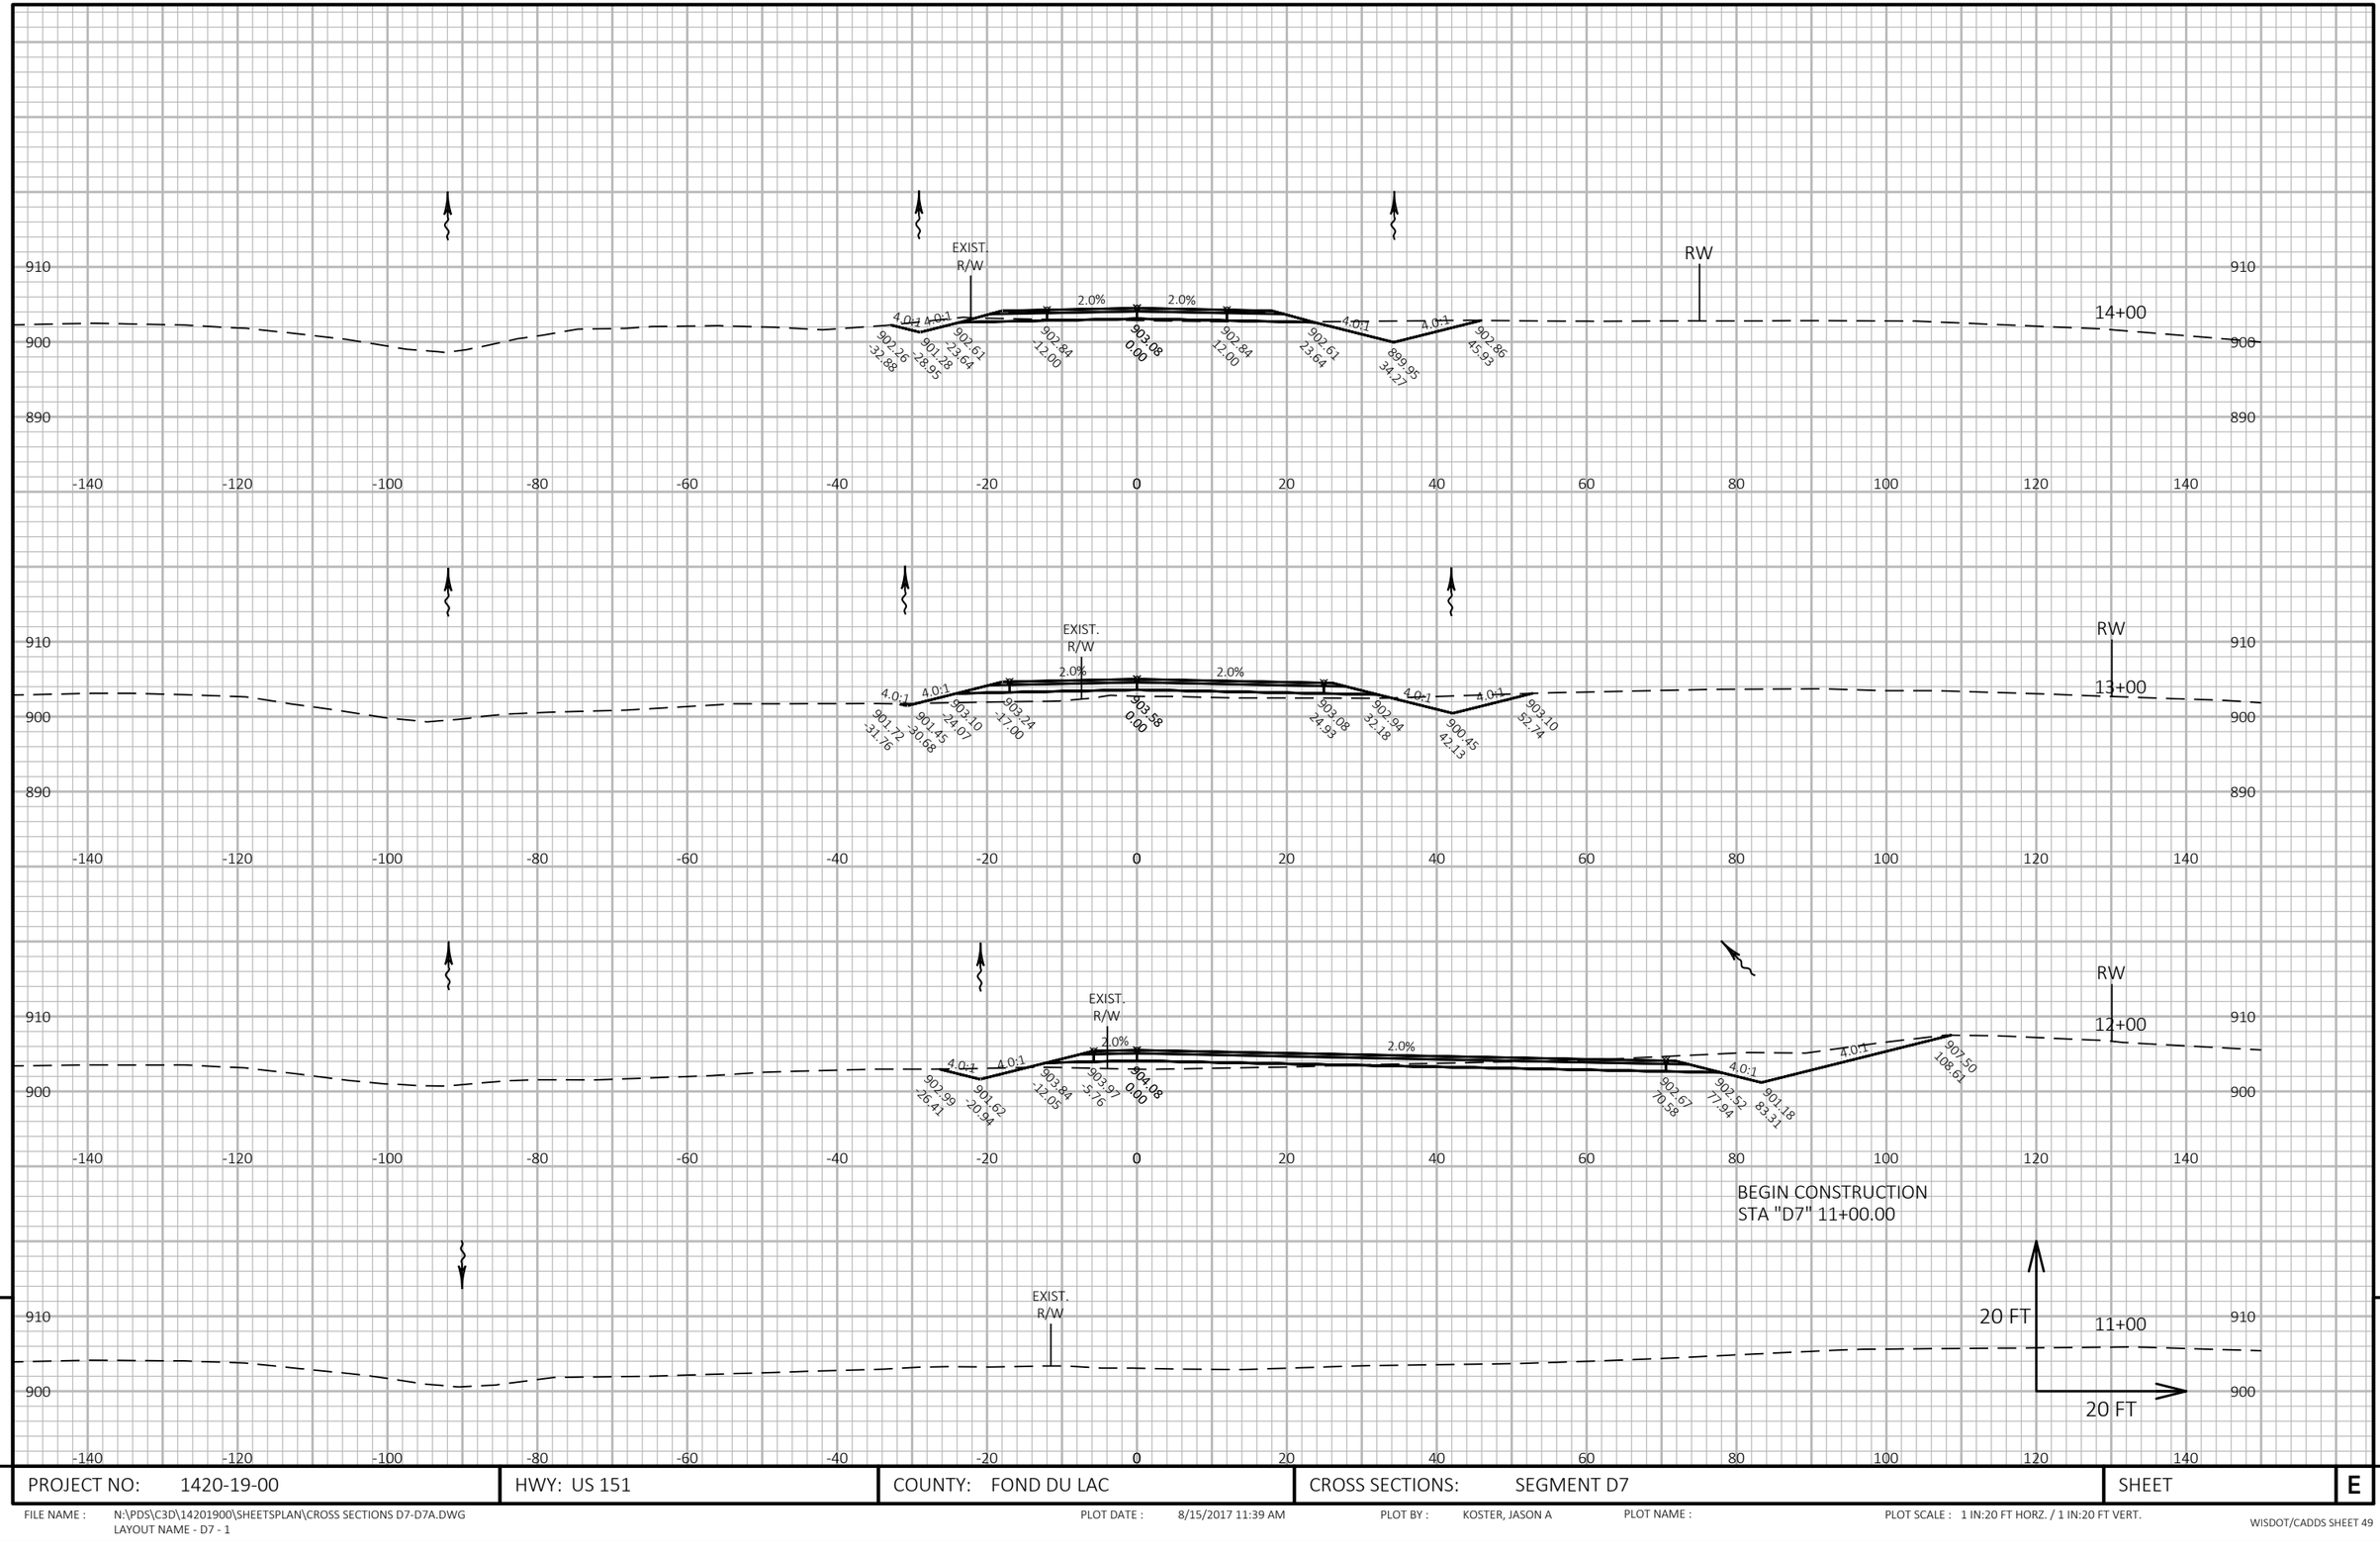


PROJECT NO: 1420-19-00	HWY: US 151	COUNTY: FOND DU LAC	CROSS SECTIONS: SEGMENT D7	SHEET E

FILE NAME : N:\PDS\C3D\14201900\SHEETSPLAN\CROSS SECTIONS D7-D7A.DWG
LAYOUT NAME - D7 - 1

PLOT DATE : 8/15/2017 11:39 AM PLOT BY : KOSTER, JASON A PLOT NAME : PLOT SCALE : 1 IN:20 FT HORZ. / 1 IN:20 FT VERT.

9

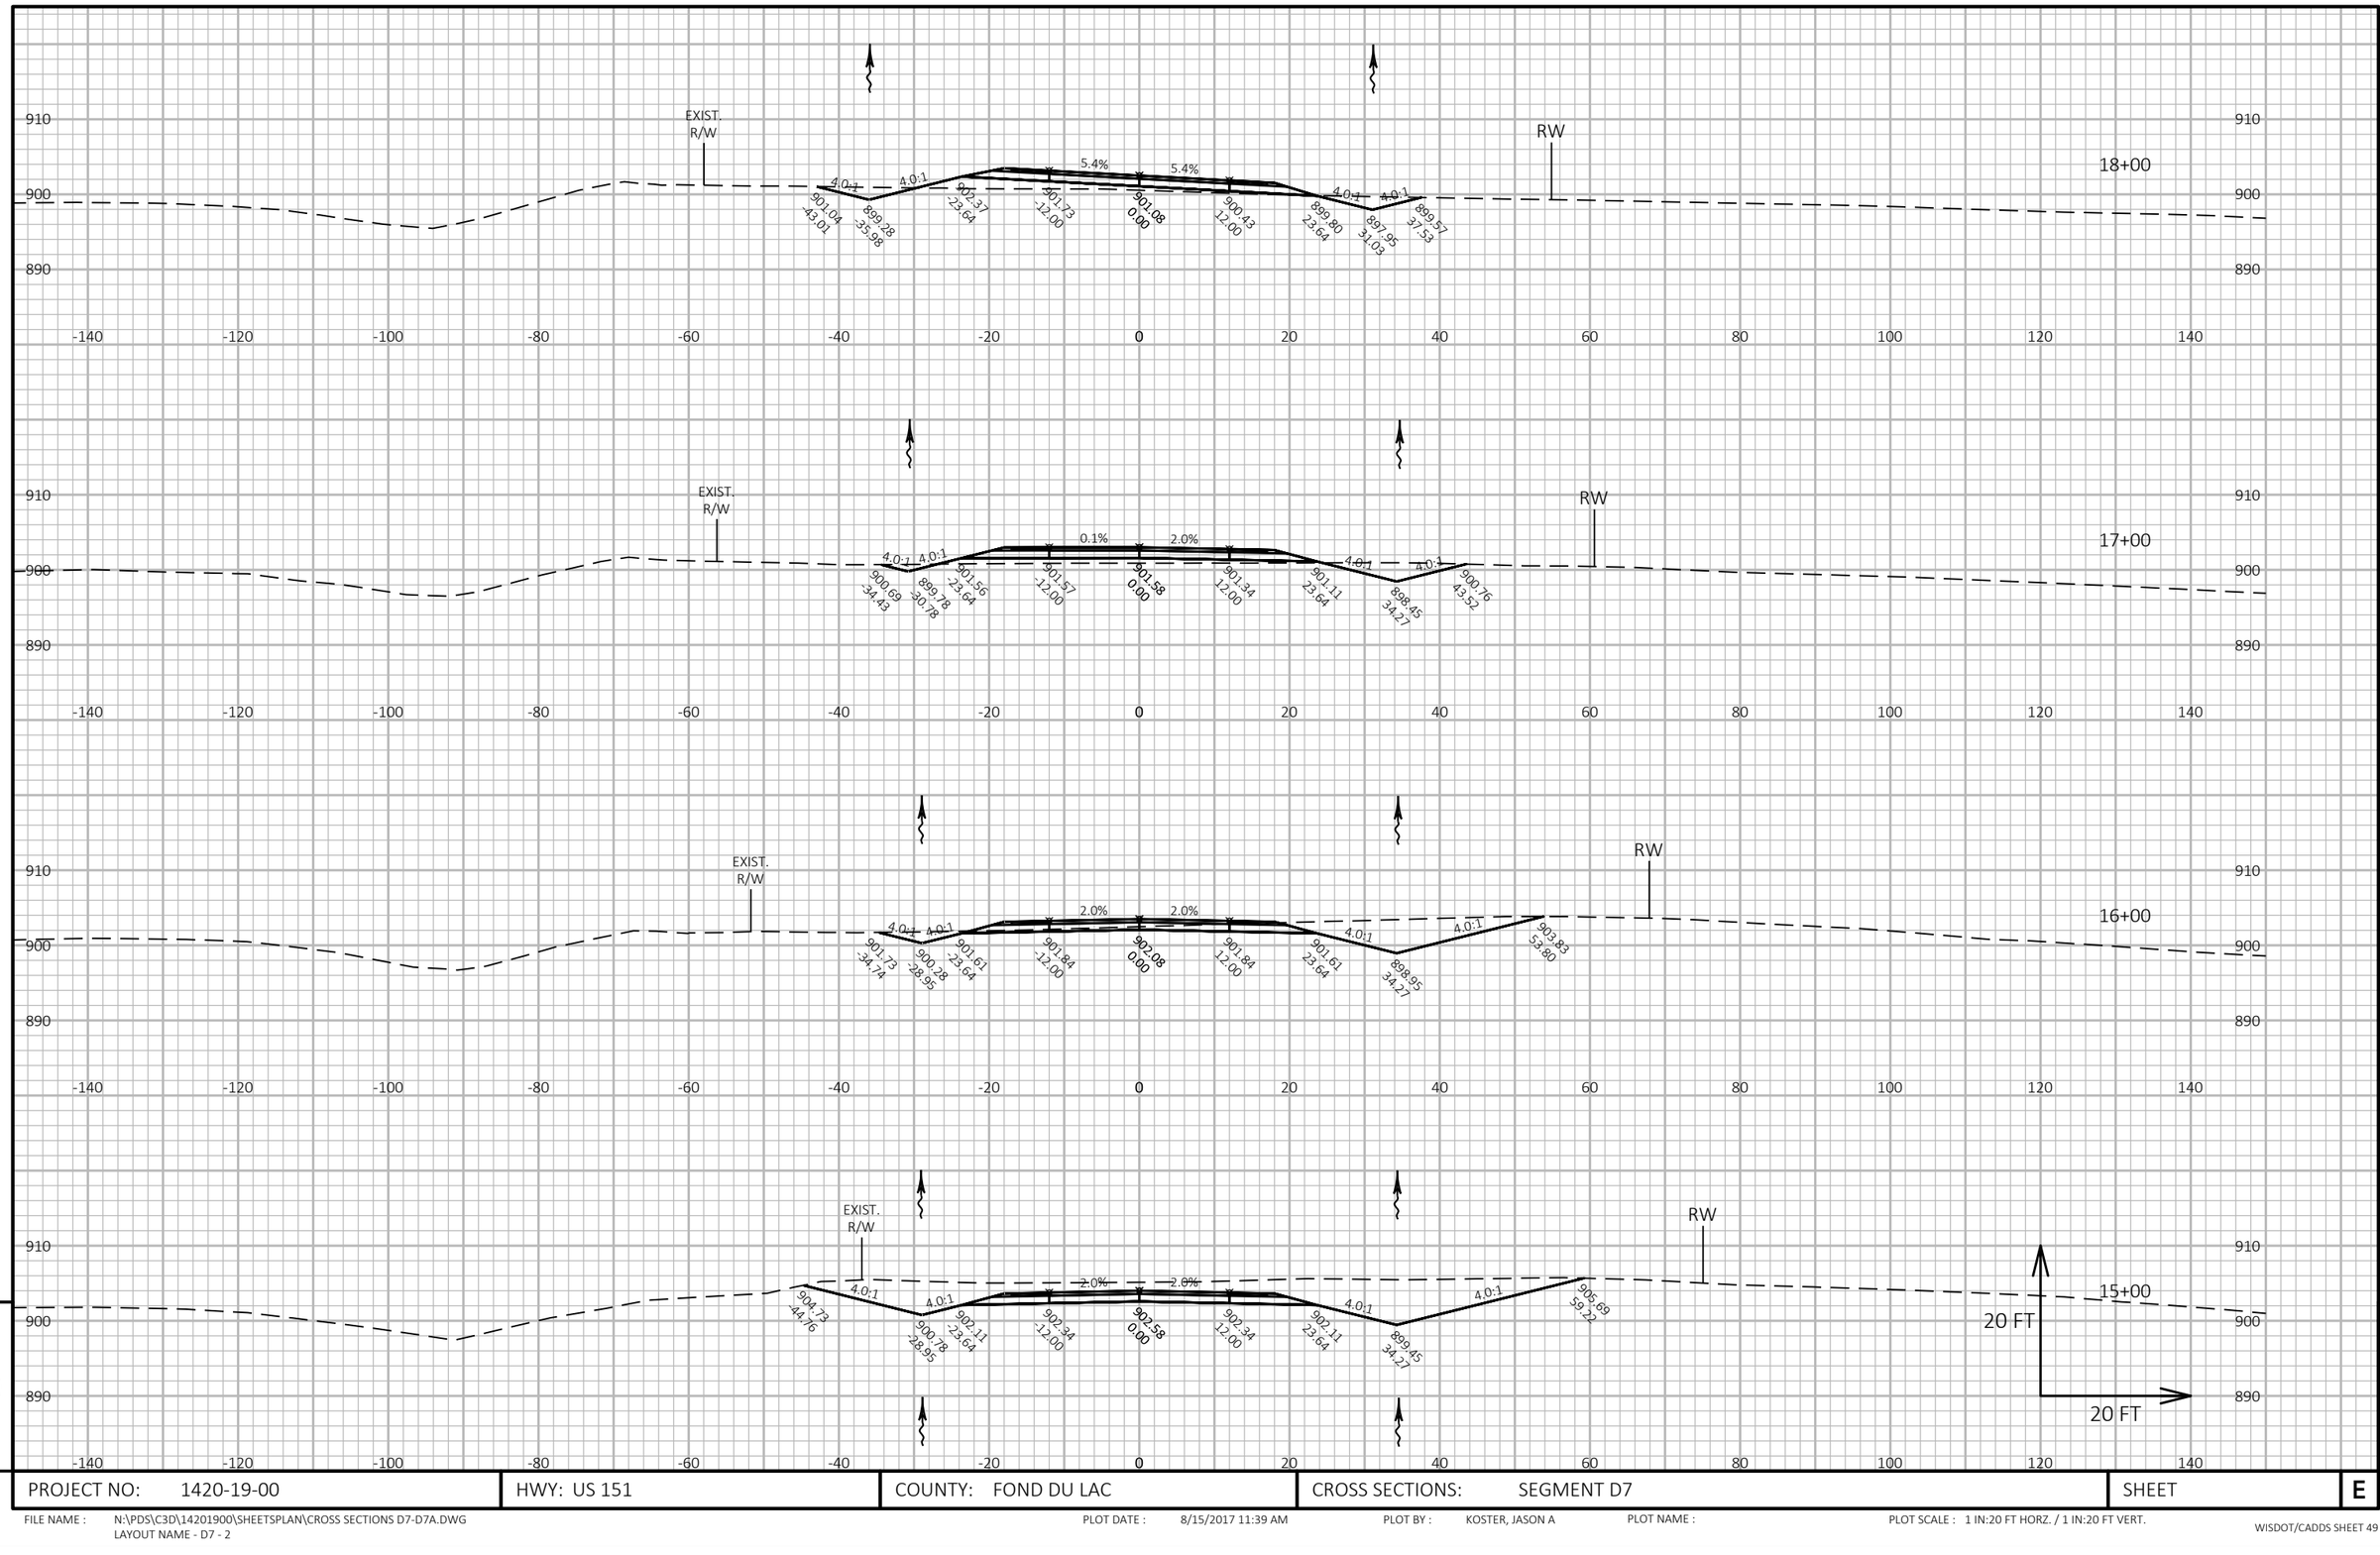


9

9

PROJECT NO: 1420-19-00	HWY: US 151	COUNTY: FOND DU LAC	CROSS SECTIONS: SEGMENT D7	SHEET	E

FILE NAME : N:\PDS\C3D\14201900\SHEETSPLAN\CROSS SECTIONS D7-D7A.DWG
LAYOUT NAME - D7 - 2

PLOT DATE : 8/15/2017 11:39 AM PLOT BY : KOSTER, JASON A PLOT NAME : PLOT SCALE : 1 IN:20 FT HORZ. / 1 IN:20 FT VERT.

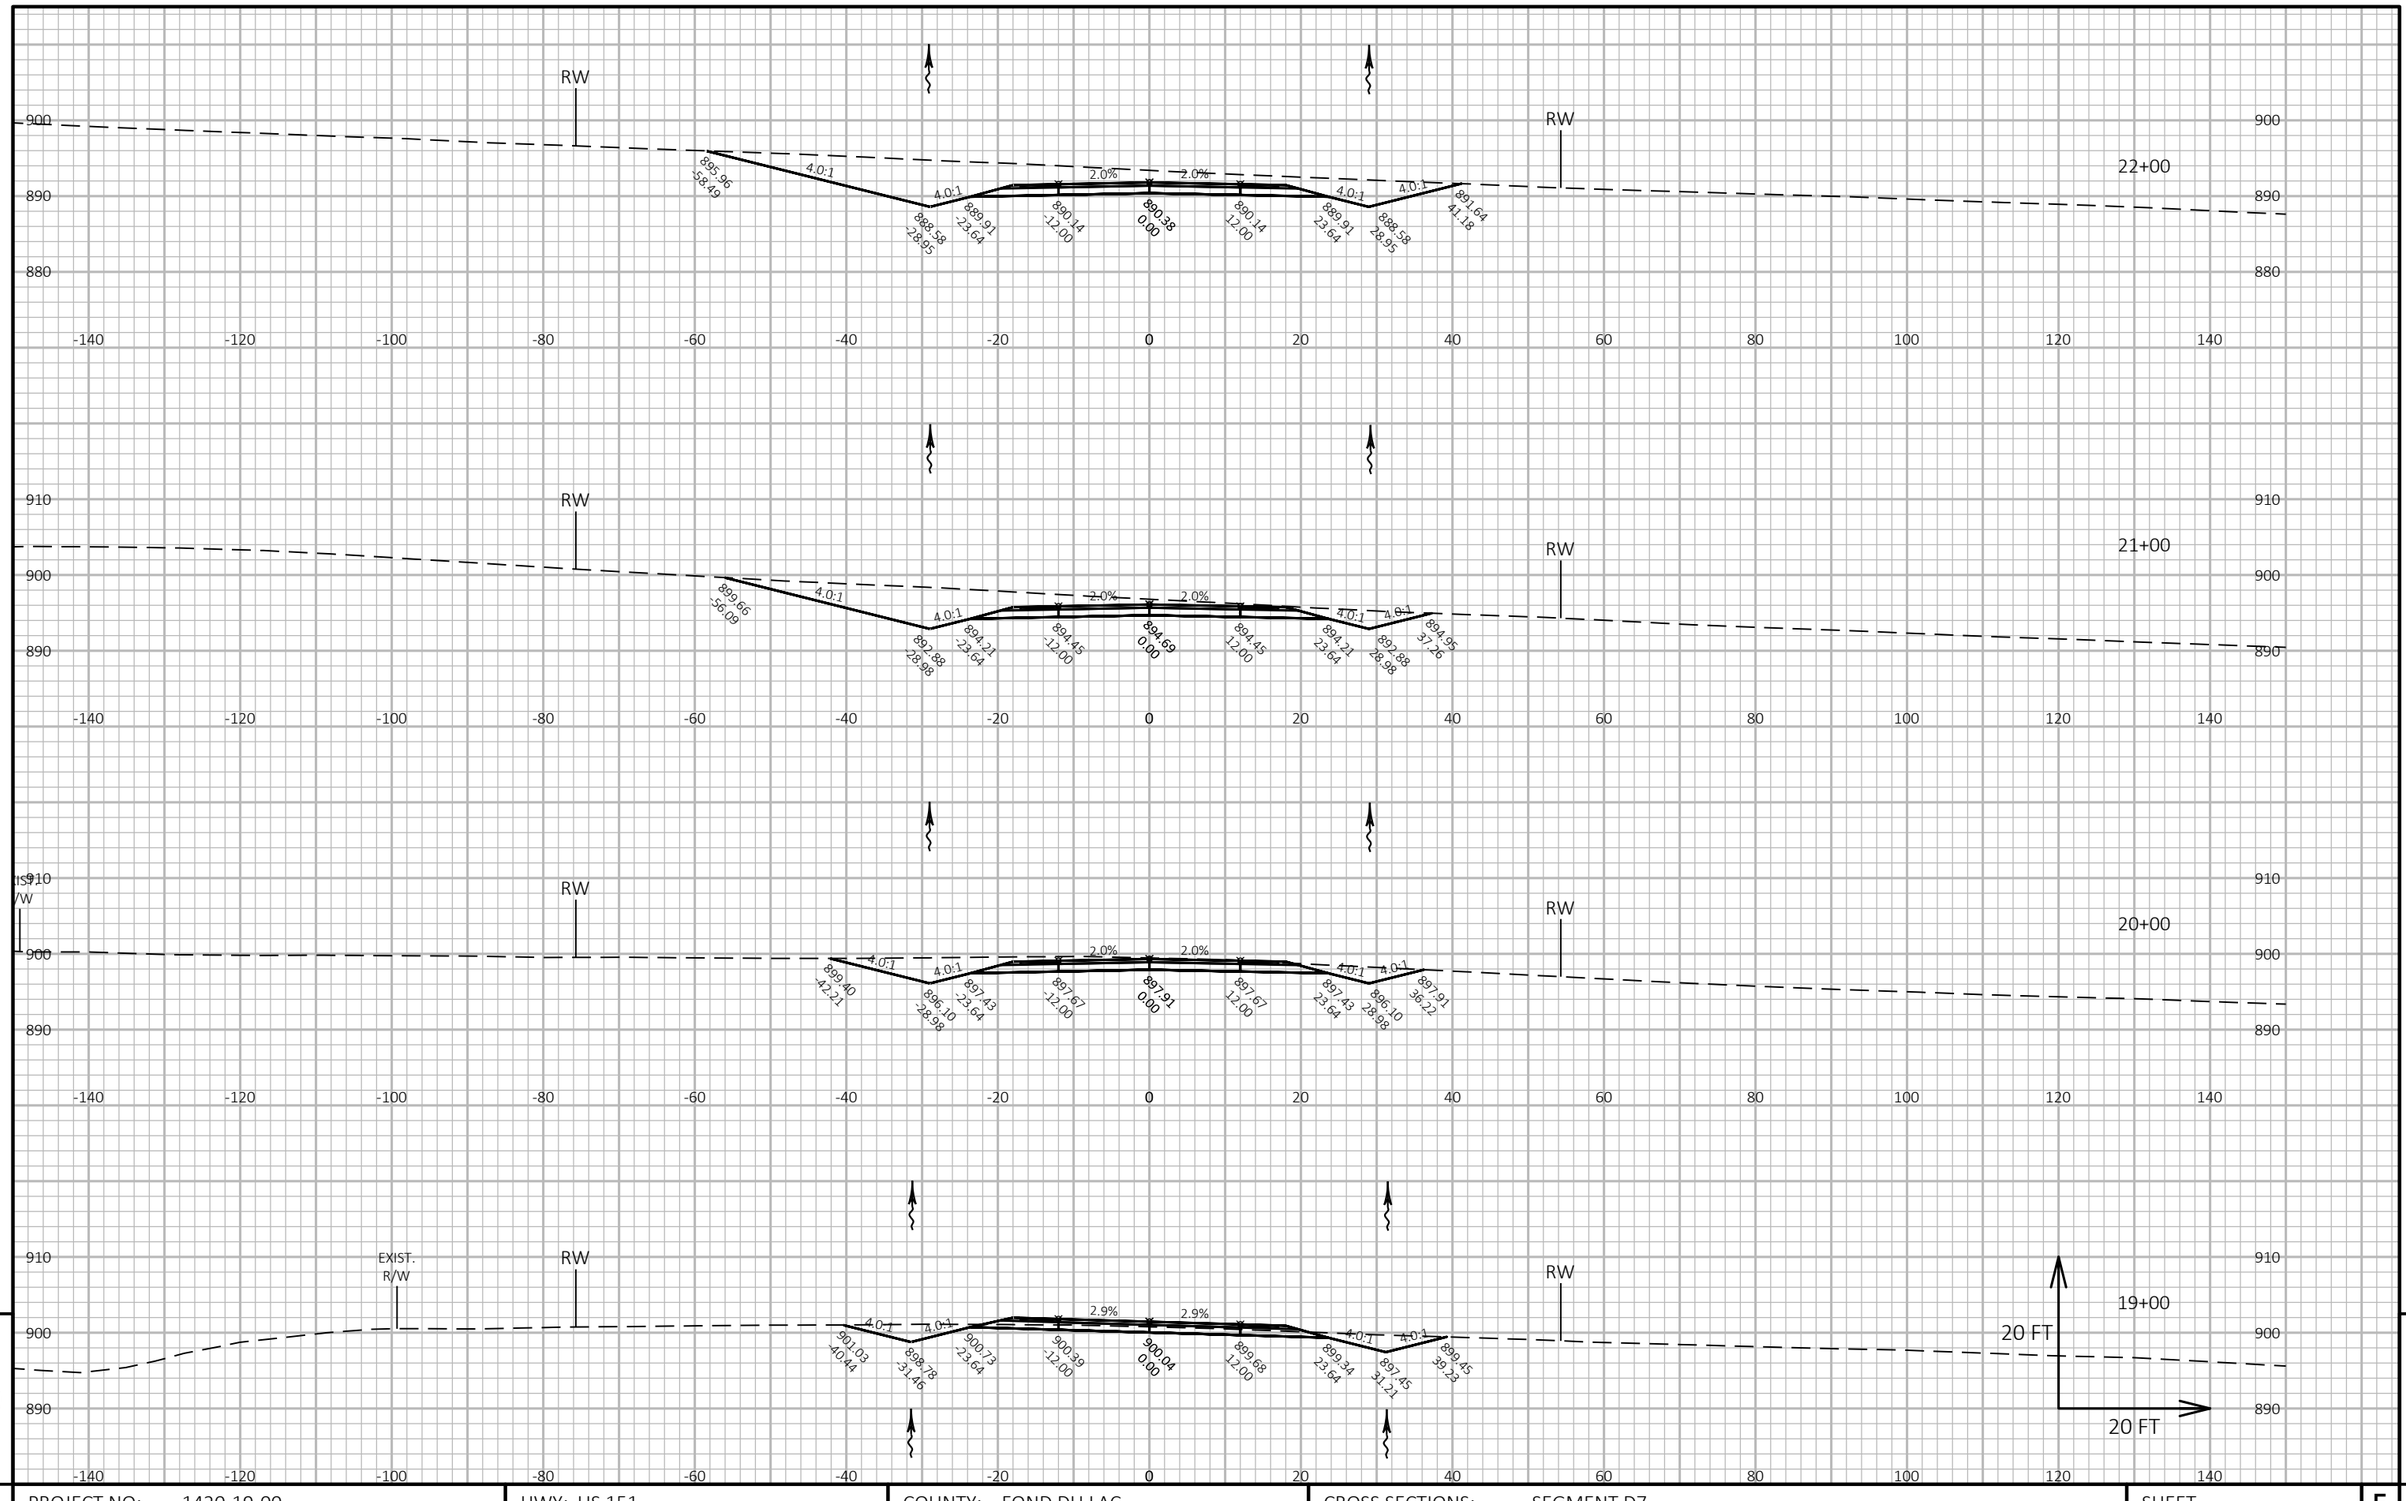

9

9

PROJECT NO: 1420-19-00	HWY: US 151	COUNTY: FOND DU LAC	CROSS SECTIONS: SEGMENT D7	SHEET	E

FILE NAME : N:\PDS\C3D\14201900\SHEETSPLAN\CROSS SECTIONS D7-D7A.DWG
LAYOUT NAME - D7 - 3


PLOT DATE : 8/15/2017 11:39 AM PLOT BY : KOSTER, JASON A PLOT NAME : PLOT SCALE : 1 IN:20 FT HORZ. / 1 IN:20 FT VERT.


DRAINS FROM DITCH AT
STA "D7A" 14+00 LT.

END CONSTRUCTION
STA "D7" 26+27.91 =
STA "D7A" 13+05.00

DRAINS TO DITCH AT
STA "D7A" 12+00 LT.

STA 25+50
CP REQ'D

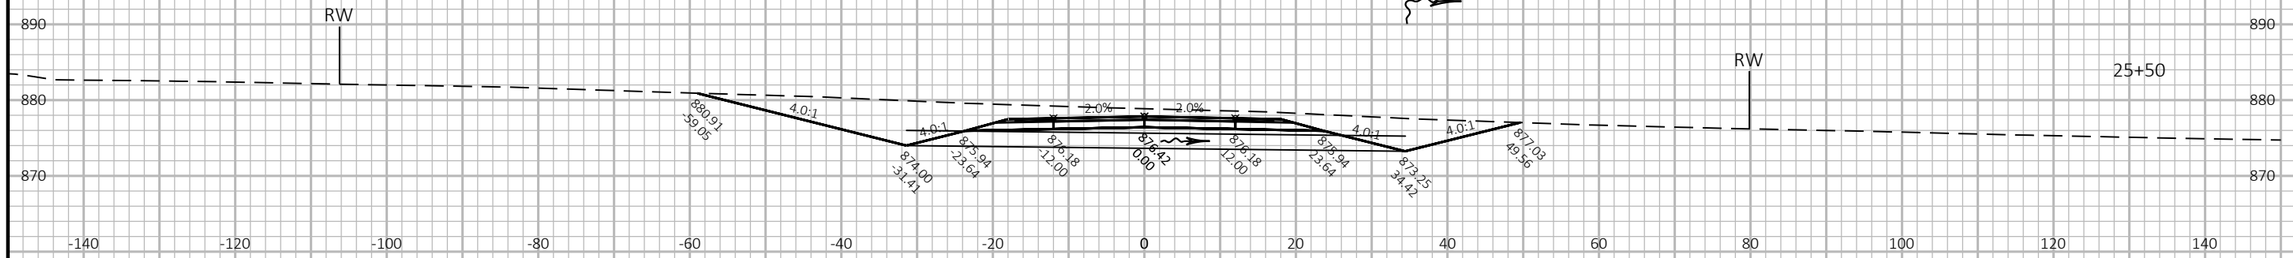

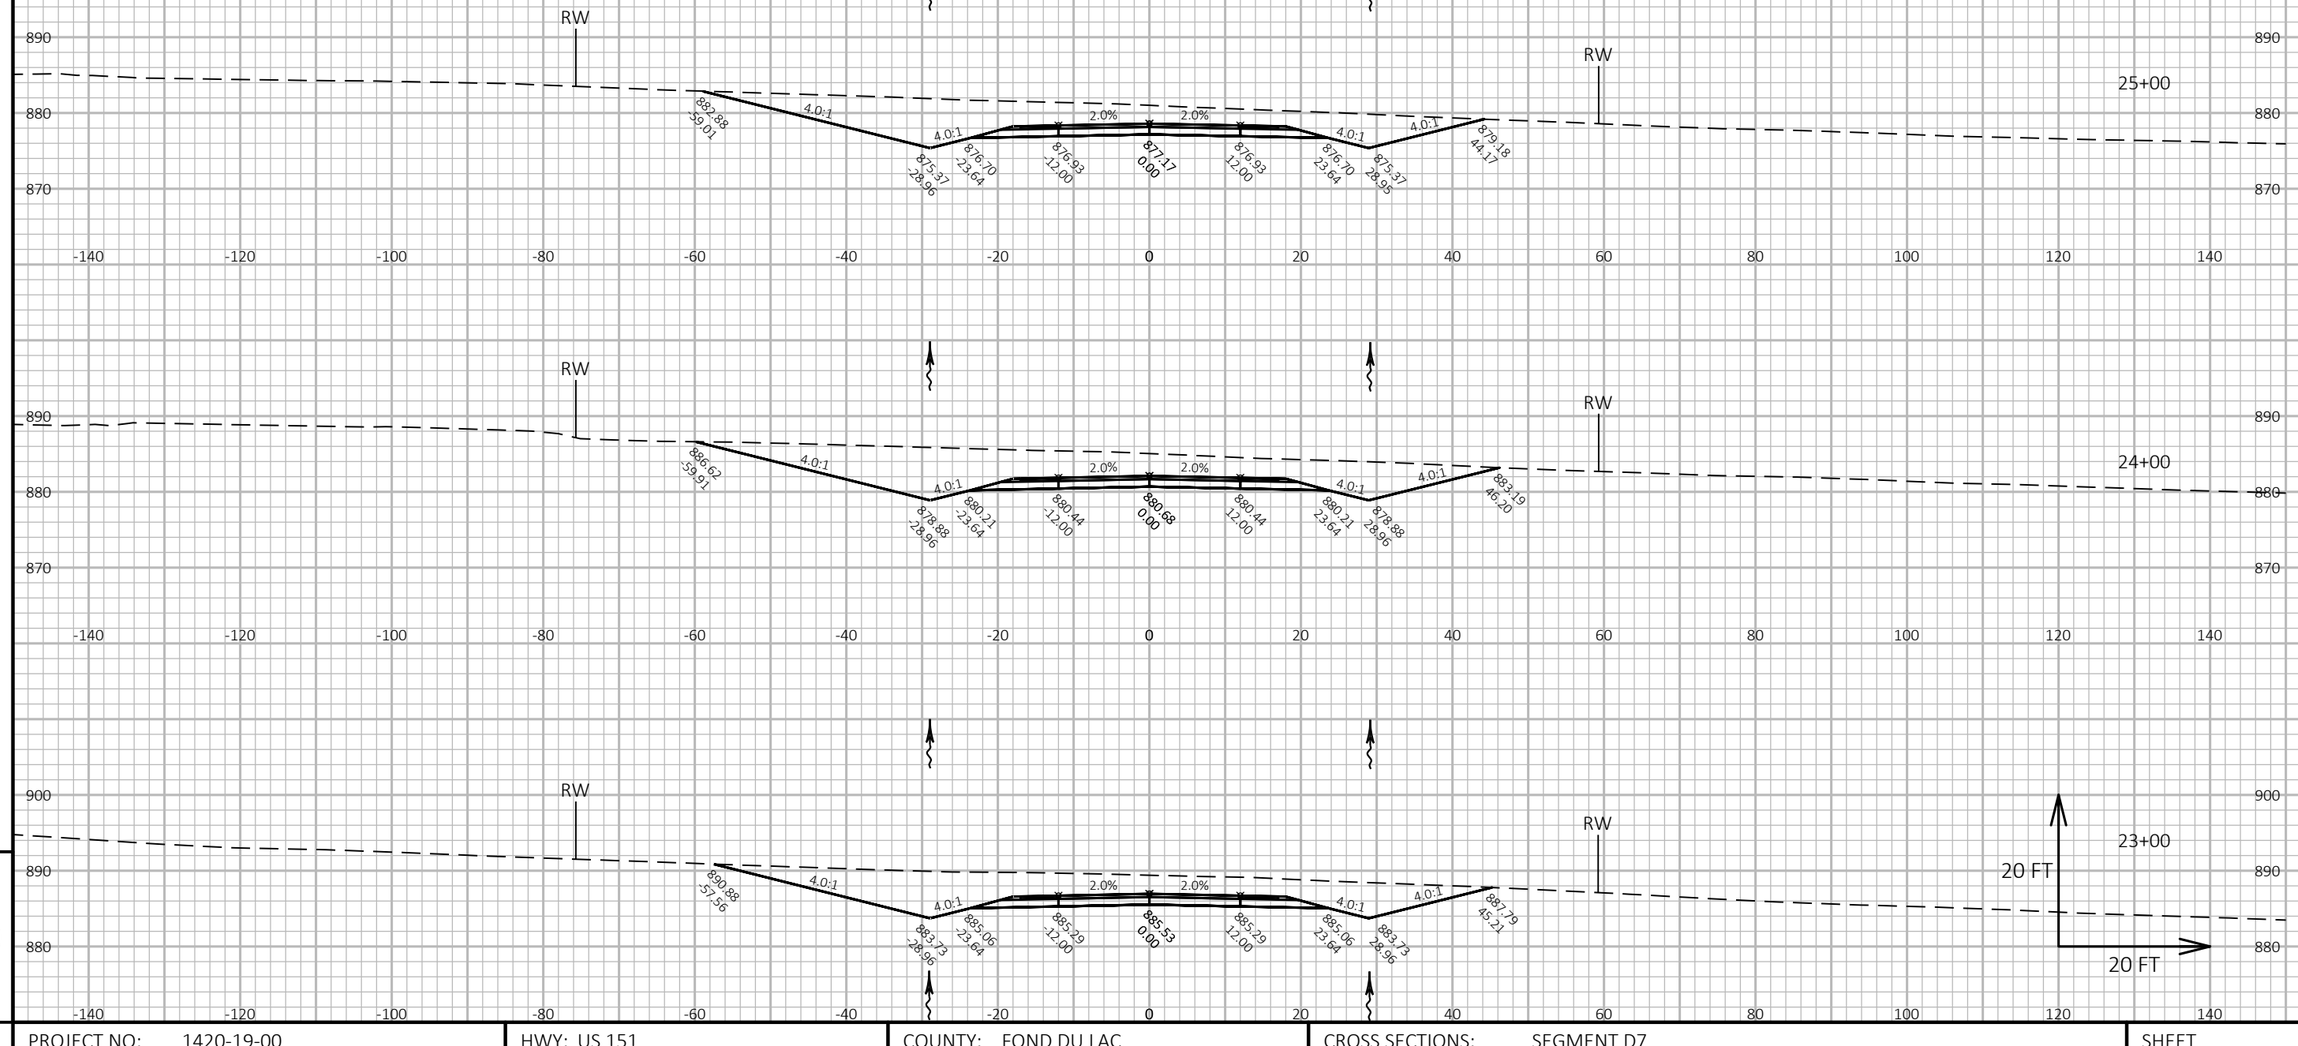


PROJECT NO: 1420-19-00	HWY: US 151	COUNTY: FOND DU LAC	CROSS SECTIONS: SEGMENT D7	SHEET	E

FILE NAME : N:\PDS\C3D\14201900\SHEETSPLAN\CROSS SECTIONS D7-D7A.DWG
LAYOUT NAME - D7 - 4

PLOT DATE : 8/15/2017 11:39 AM PLOT BY : KOSTER, JASON A PLOT NAME : PLOT SCALE : 1 IN:20 FT HORZ. / 1 IN:20 FT VERT.

9

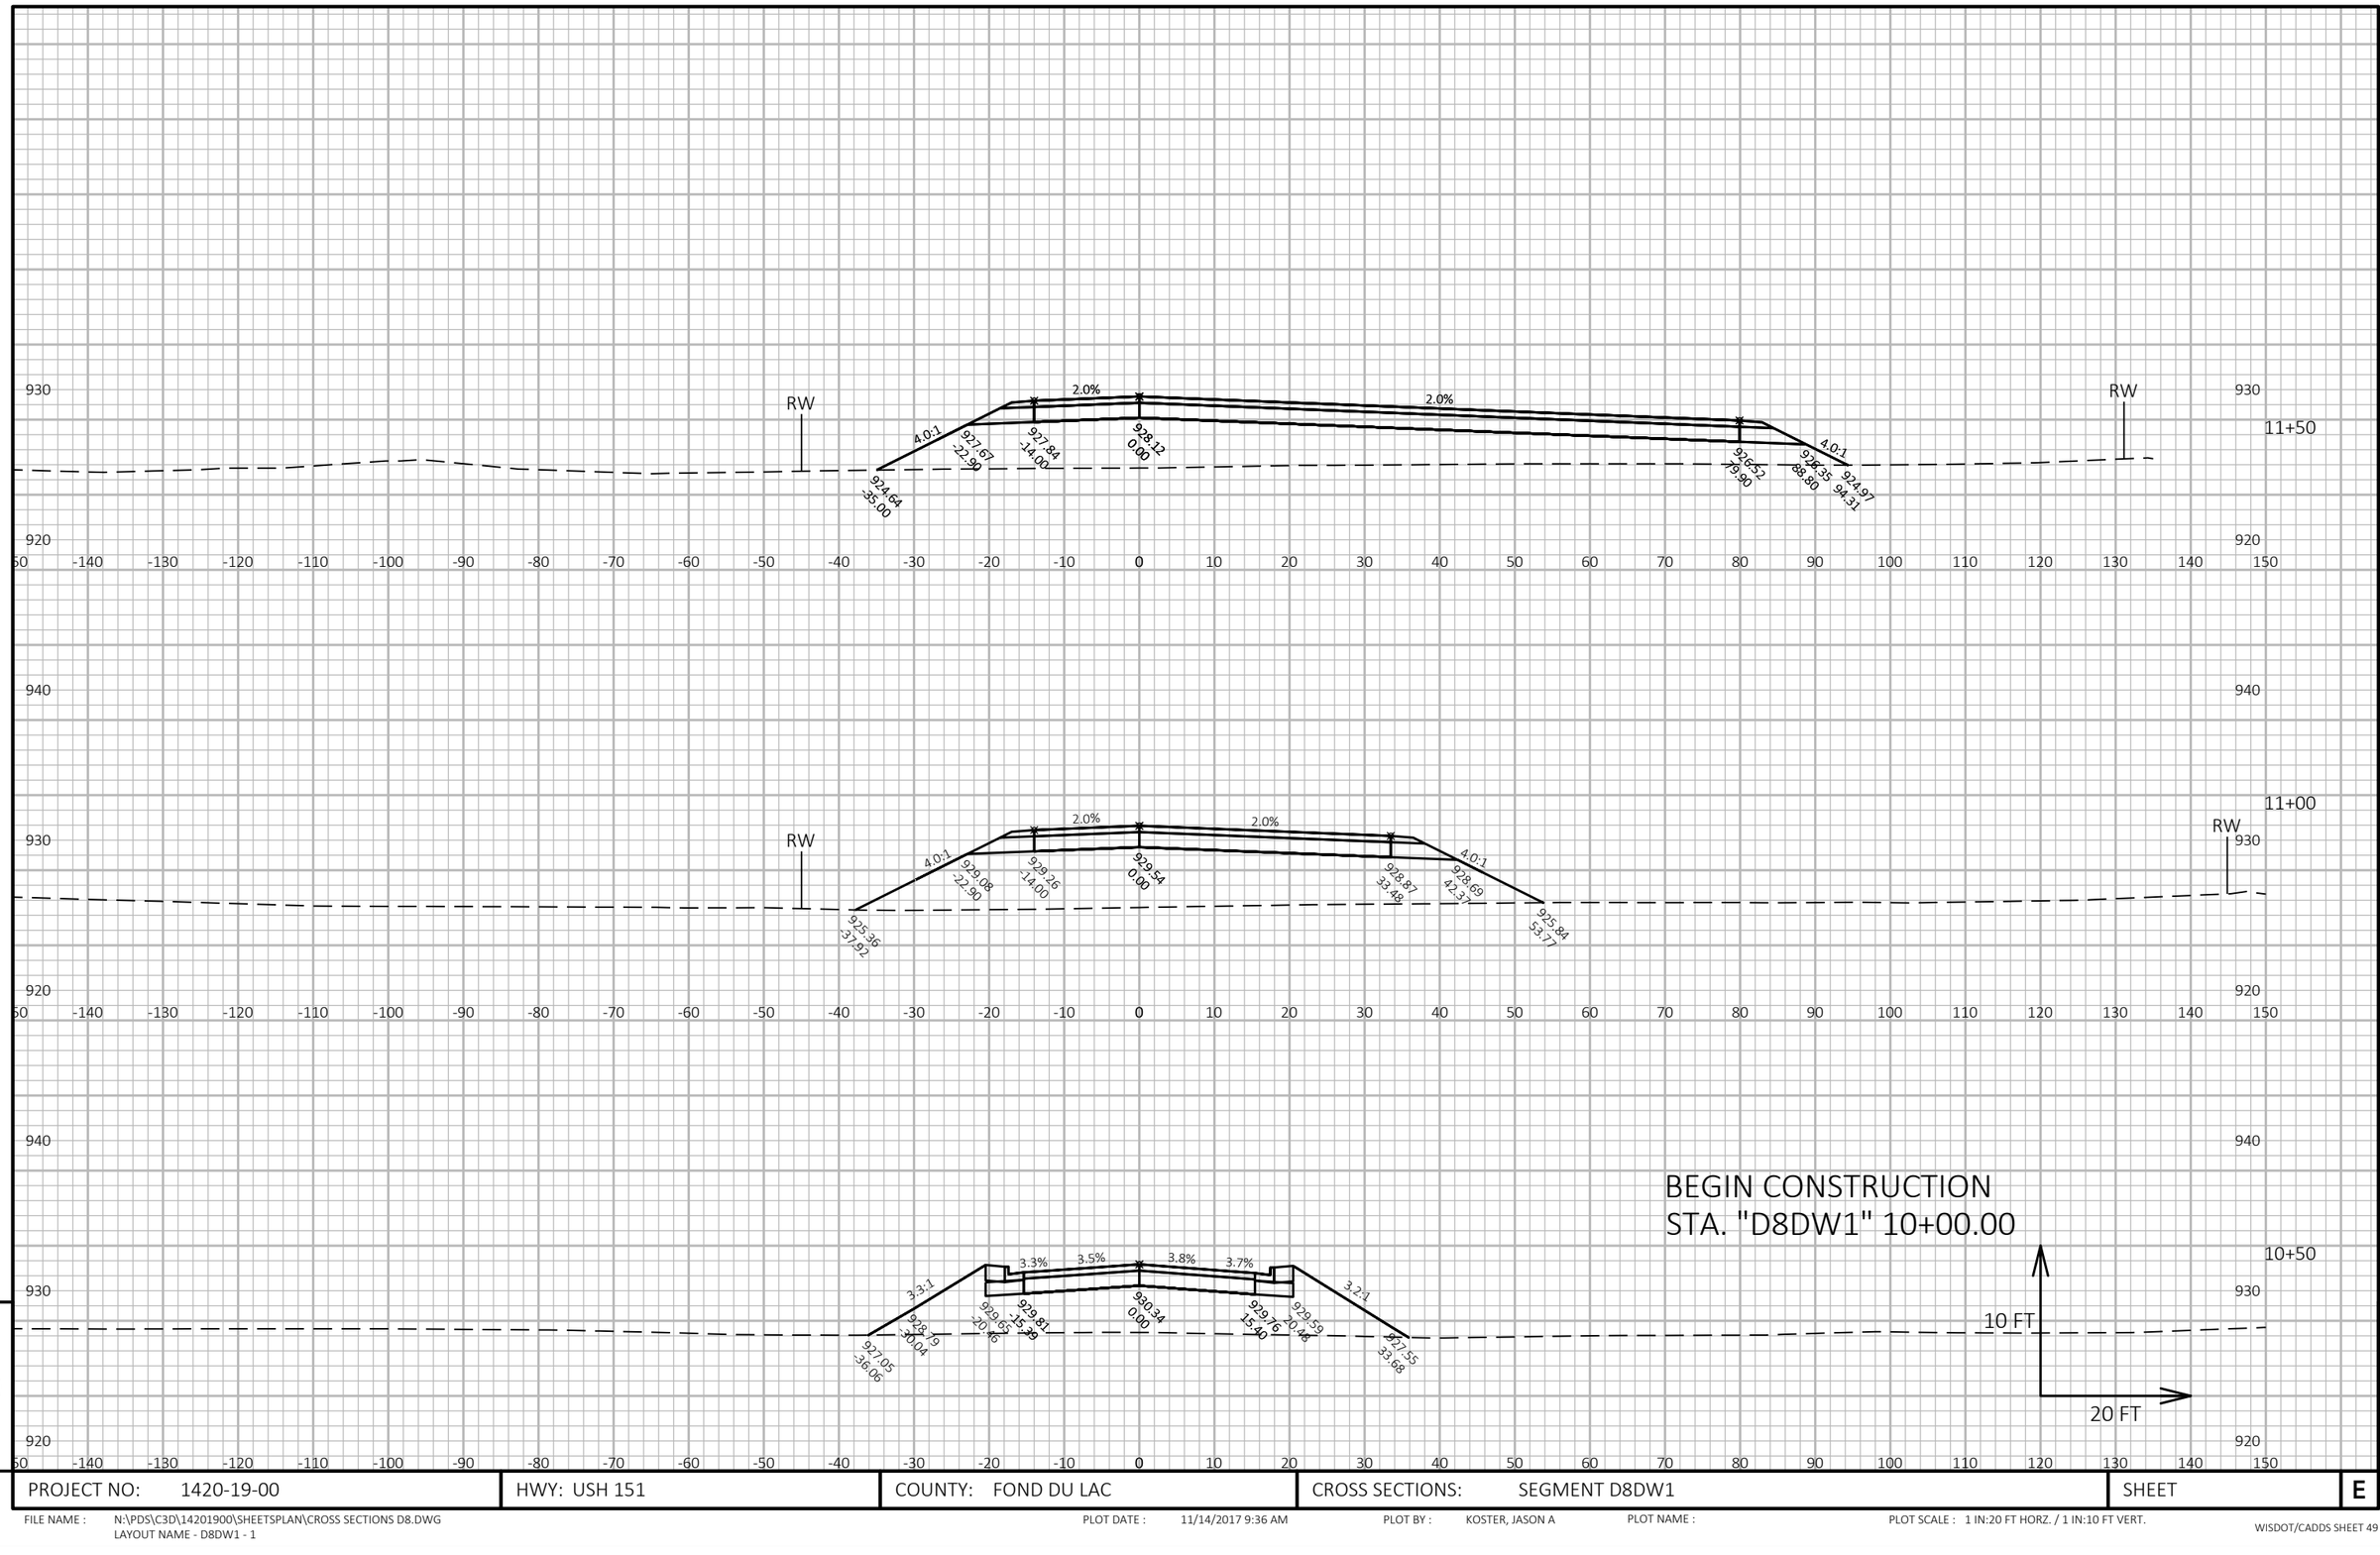

PROJECT NO: 1420-19-00	HWY: USH 151	COUNTY: FOND DU LAC	CROSS SECTIONS: SEGMENT D8DW1	SHEET	E

FILE NAME : N:\PDS\C3D\14201900\SHEETSPLAN\CROSS SECTIONS D8.DWG
LAYOUT NAME - D8DW1 - 1


PLOT DATE : 11/14/2017 9:36 AM PLOT BY : KOSTER, JASON A PLOT NAME : PLOT SCALE : 1 IN:20 FT HORZ. / 1 IN:10 FT VERT.

9

CONSTRUCT P.E. LT.

END CONSTRUCTION
STA. "D8DW1" 13+50.00



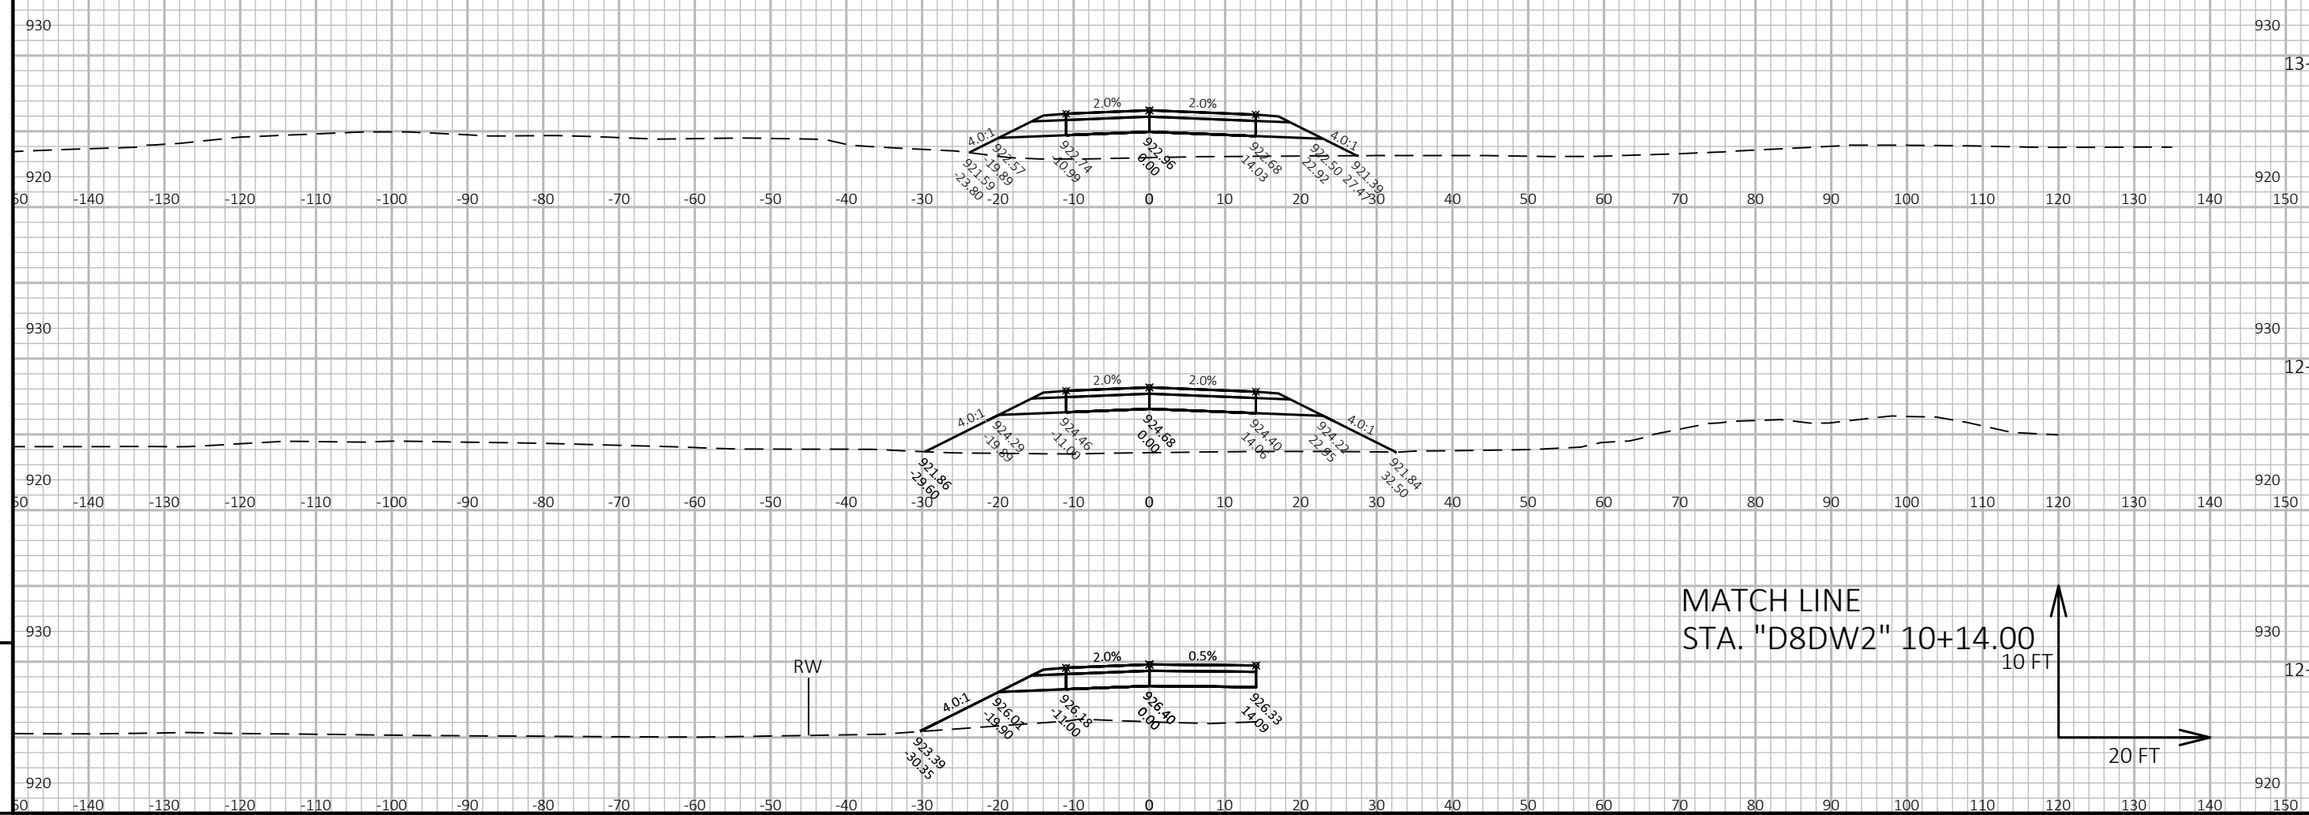

MATCH LINE
STA. "D8DW2" 10+14.00

10 FT

20 FT

9


9

PROJECT NO: 1420-19-00	HWY: USH 151	COUNTY: FOND DU LAC	CROSS SECTIONS: SEGMENT D8DW1	SHEET	E

FILE NAME : N:\PDS\C3D\14201900\SHEETSPLAN\CROSS SECTIONS D8.DWG
LAYOUT NAME - D8DW1 - 2

PLOT DATE : 11/14/2017 9:36 AM PLOT BY : KOSTER, JASON A PLOT NAME : PLOT SCALE : 1 IN:20 FT HORZ. / 1 IN:10 FT VERT.


END CONSTRUCTION
STA. "D8DW2" 12+60.00

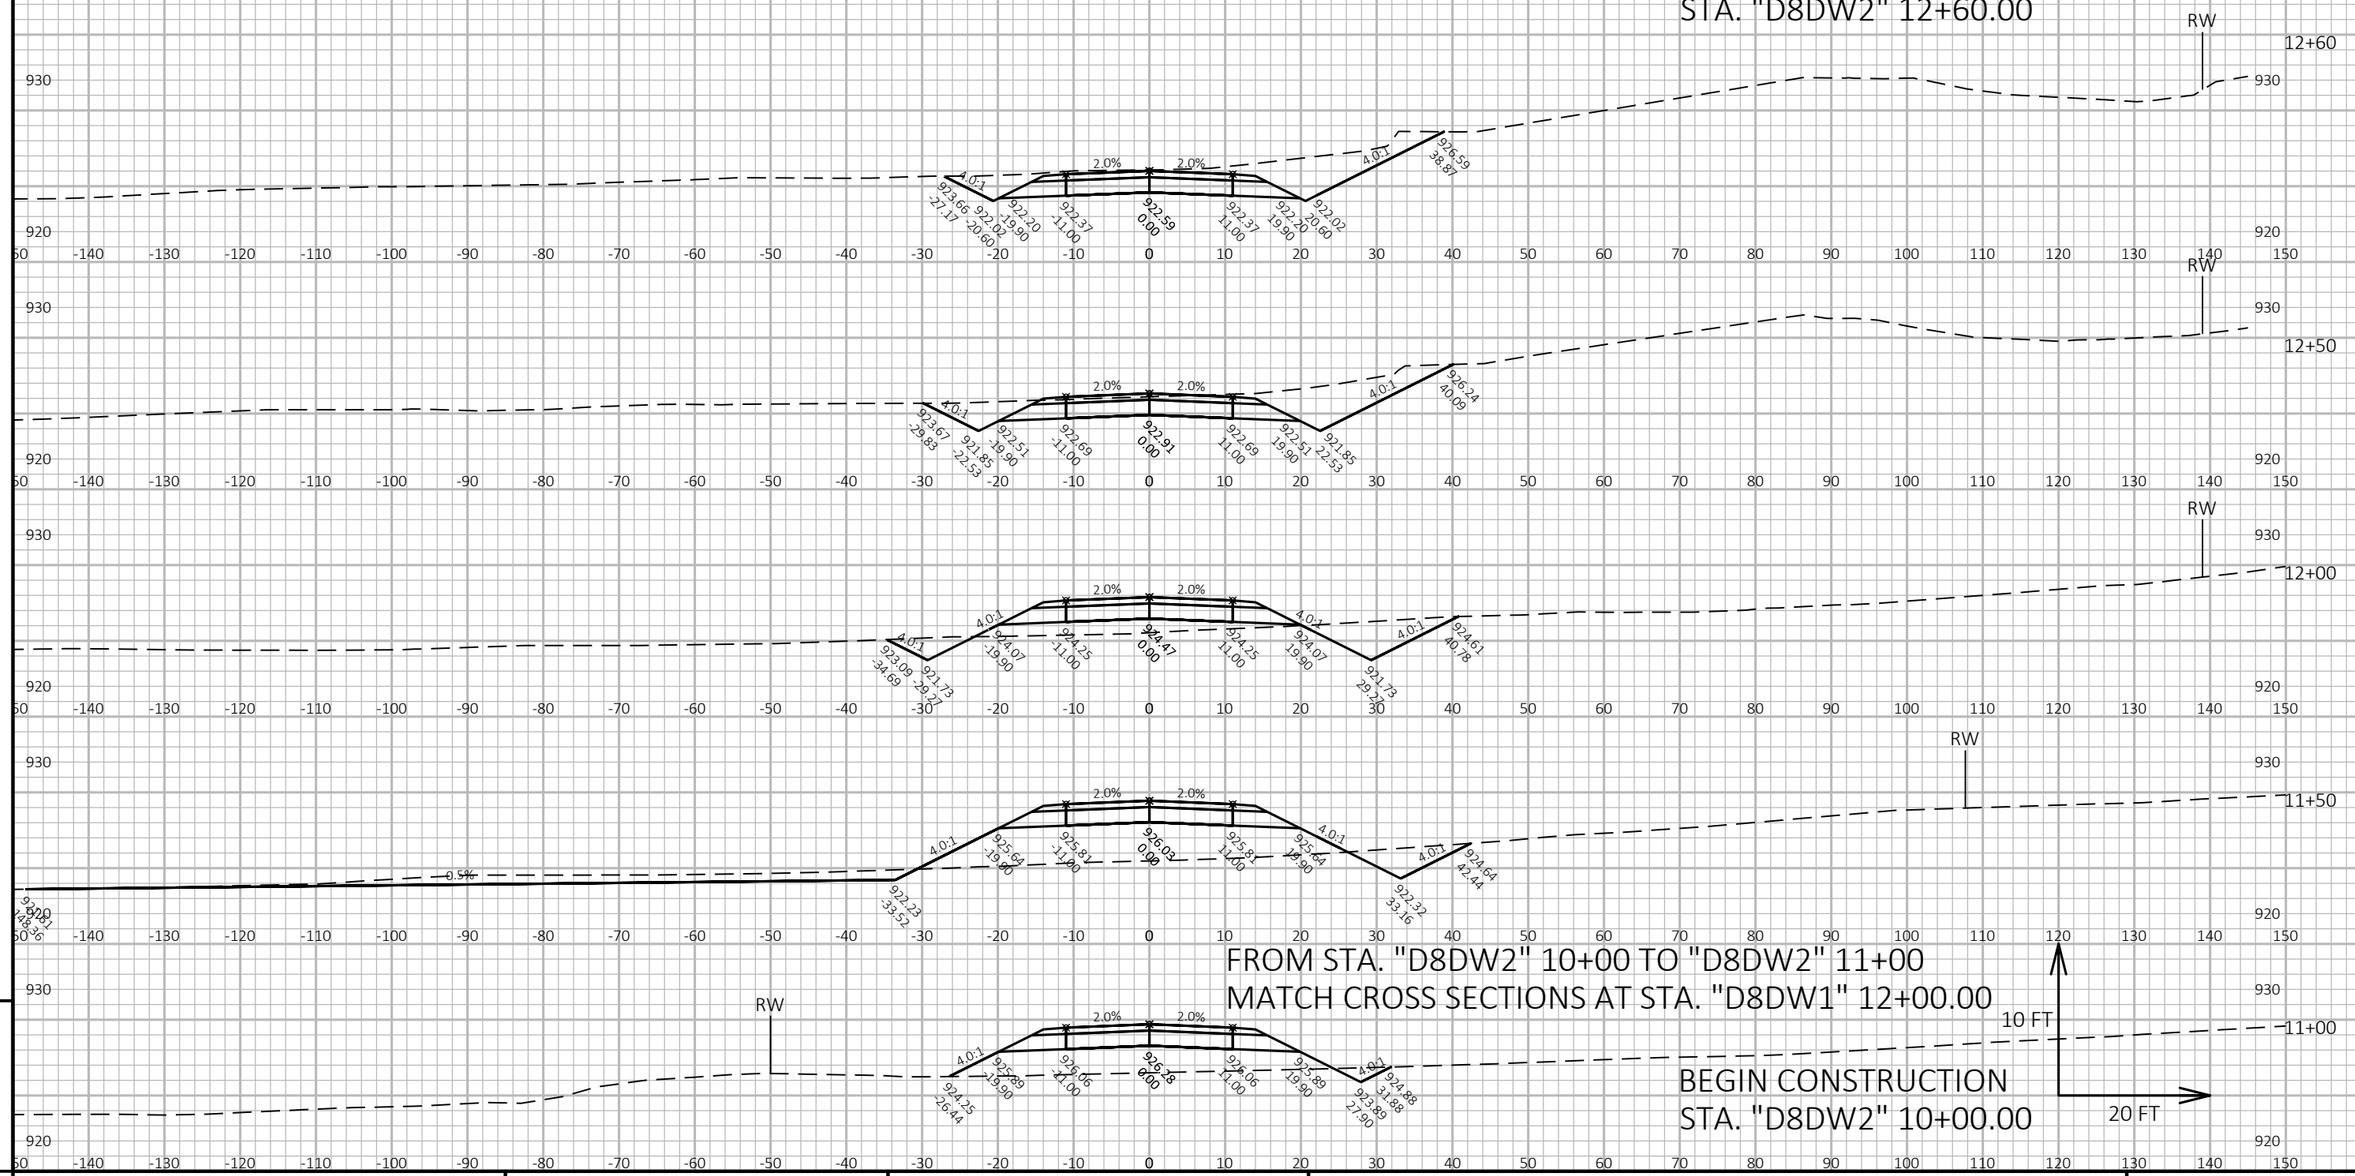

PROJECT NO: 1420-19-00	HWY: USH 151	COUNTY: FOND DU LAC	CROSS SECTIONS: SEGMENT D8DW2	SHEET	E

FILE NAME : N:\PDS\C3D\14201900\SHEETSPLAN\CROSS SECTIONS D8.DWG
LAYOUT NAME - D8DW2 - 1

PLOT DATE : 11/14/2017 9:36 AM PLOT BY : KOSTER, JASON A PLOT NAME : PLOT SCALE : 1 IN:20 FT HORZ. / 1 IN:10 FT VERT.

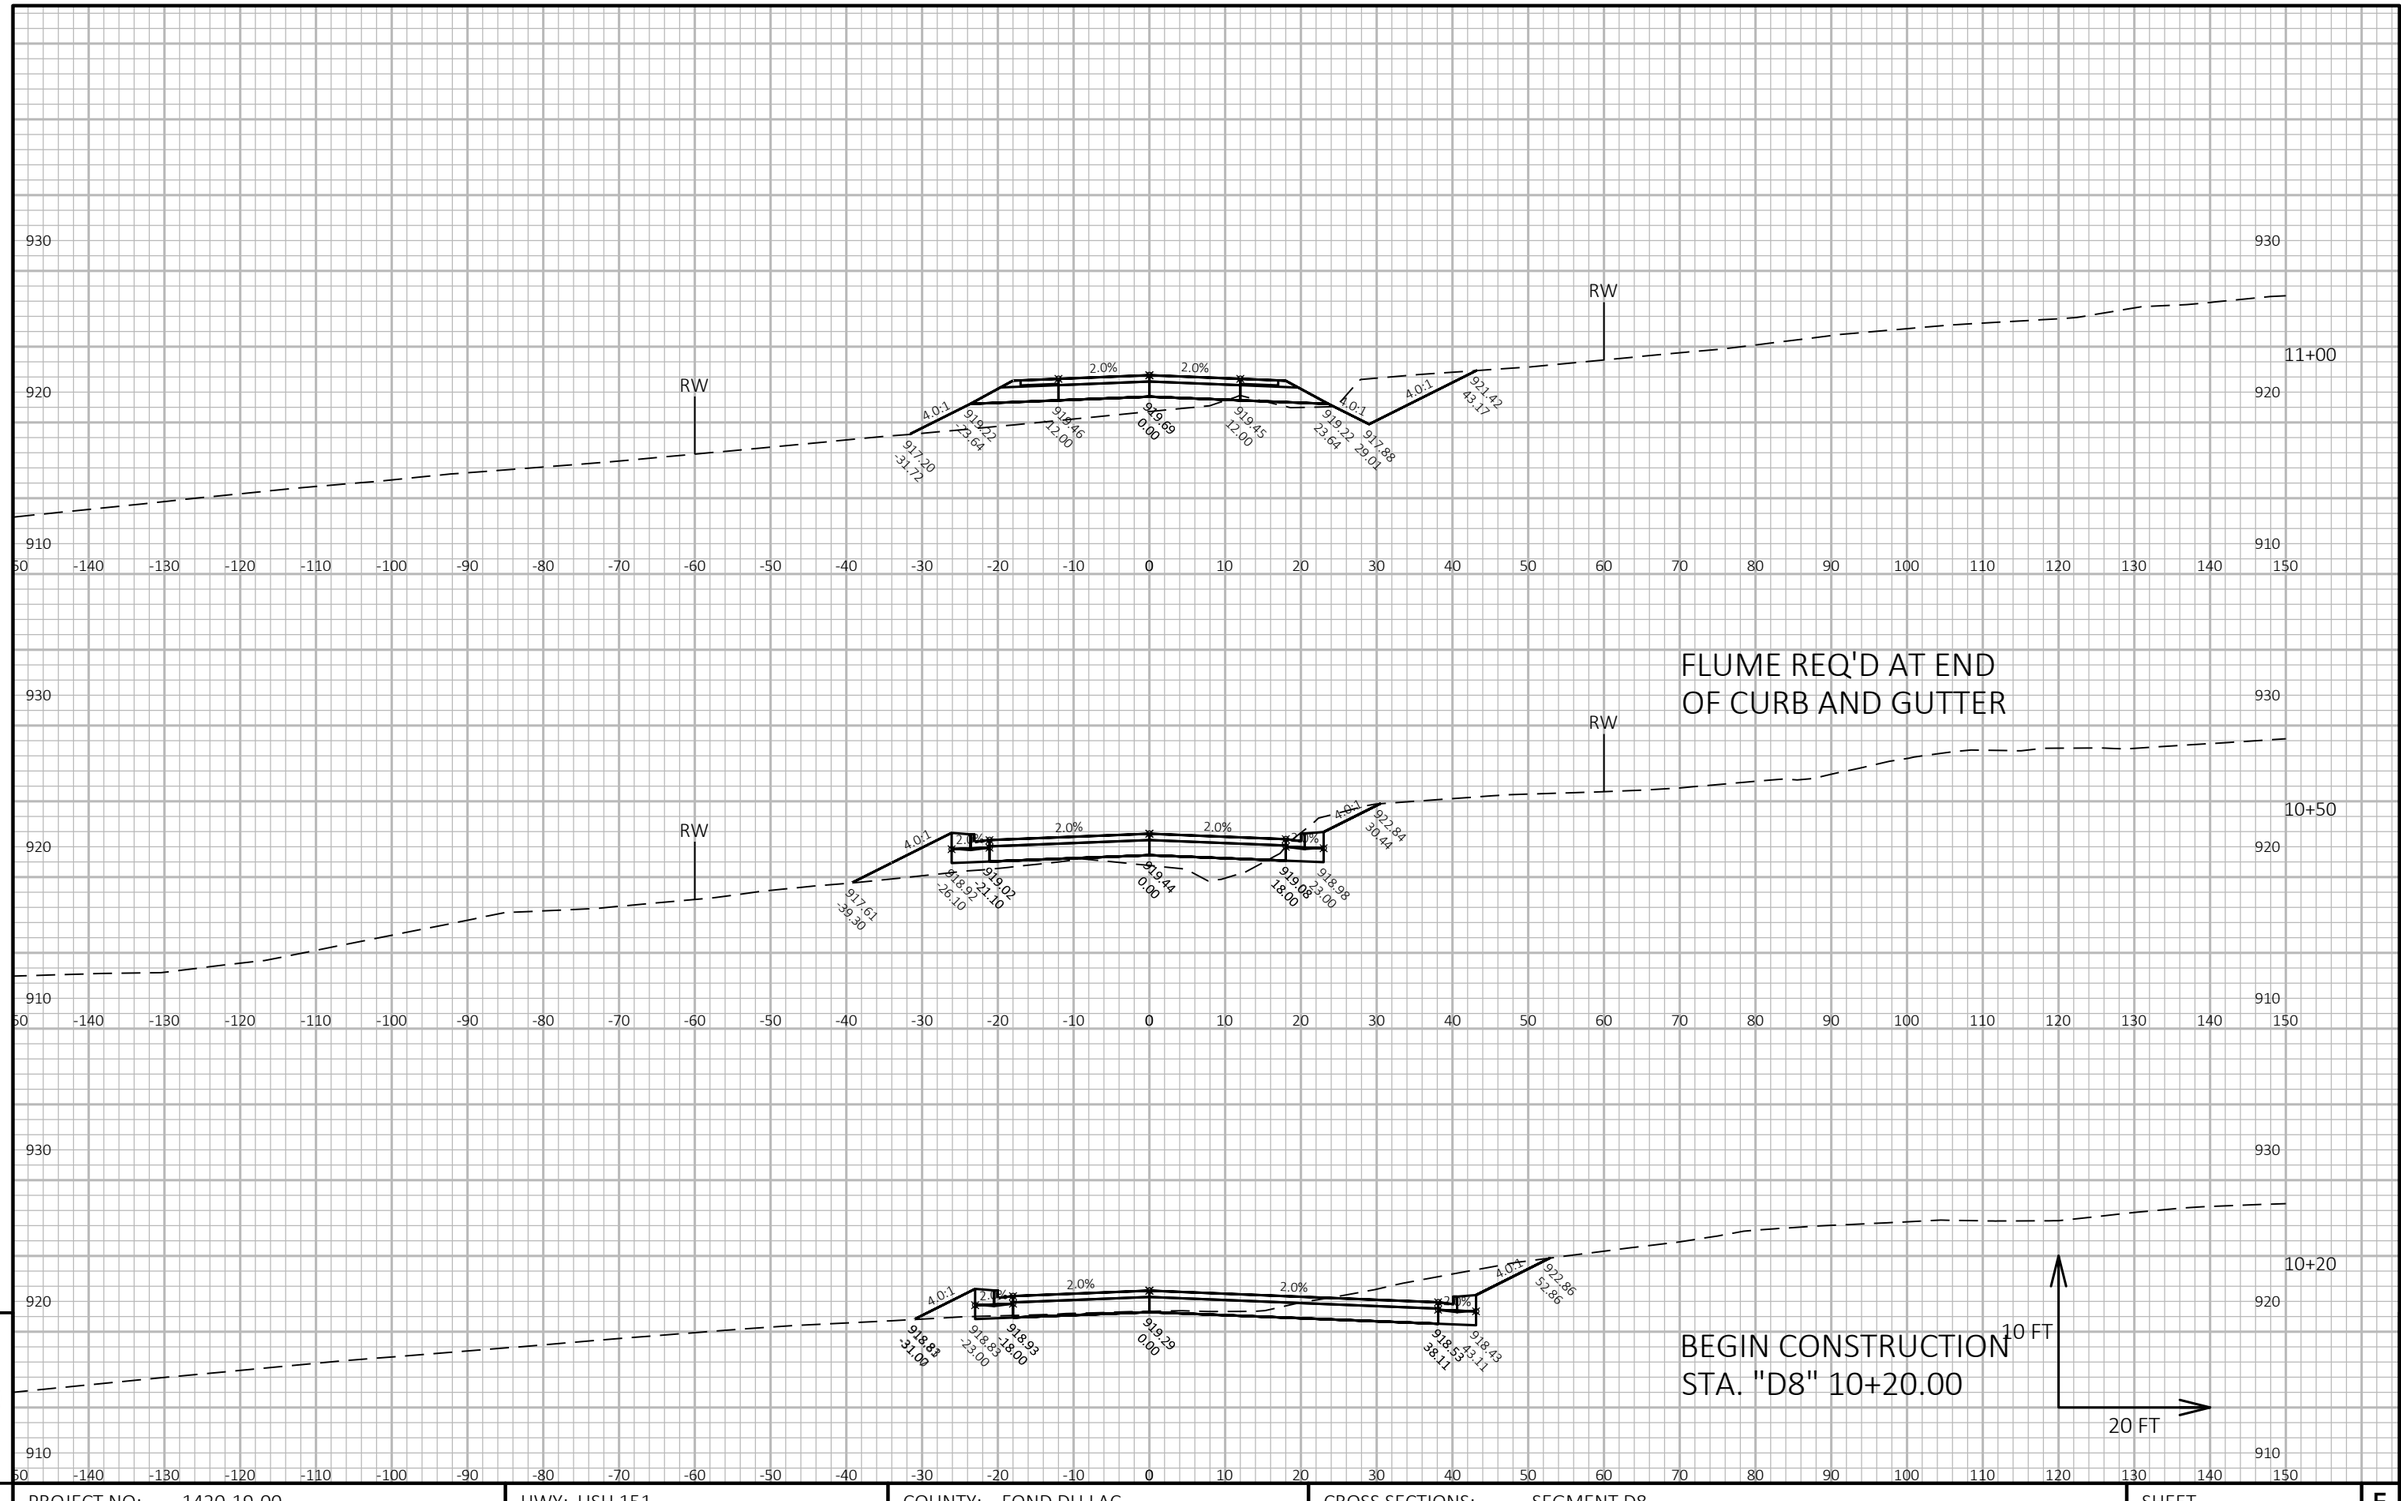

9

9

PROJECT NO: 1420-19-00	HWY: USH 151	COUNTY: FOND DU LAC	CROSS SECTIONS: SEGMENT D8	SHEET	E


FILE NAME : N:\PDS\C3D\14201900\SHEETSPLAN\CROSS SECTIONS D8.DWG
LAYOUT NAME - D8 - 1

PLOT DATE : 11/14/2017 9:30 AM

PLOT BY : KOSTER, JASON A

PLOT NAME :

PLOT SCALE : 1 IN:20 FT HORZ. / 1 IN:10 FT VERT.

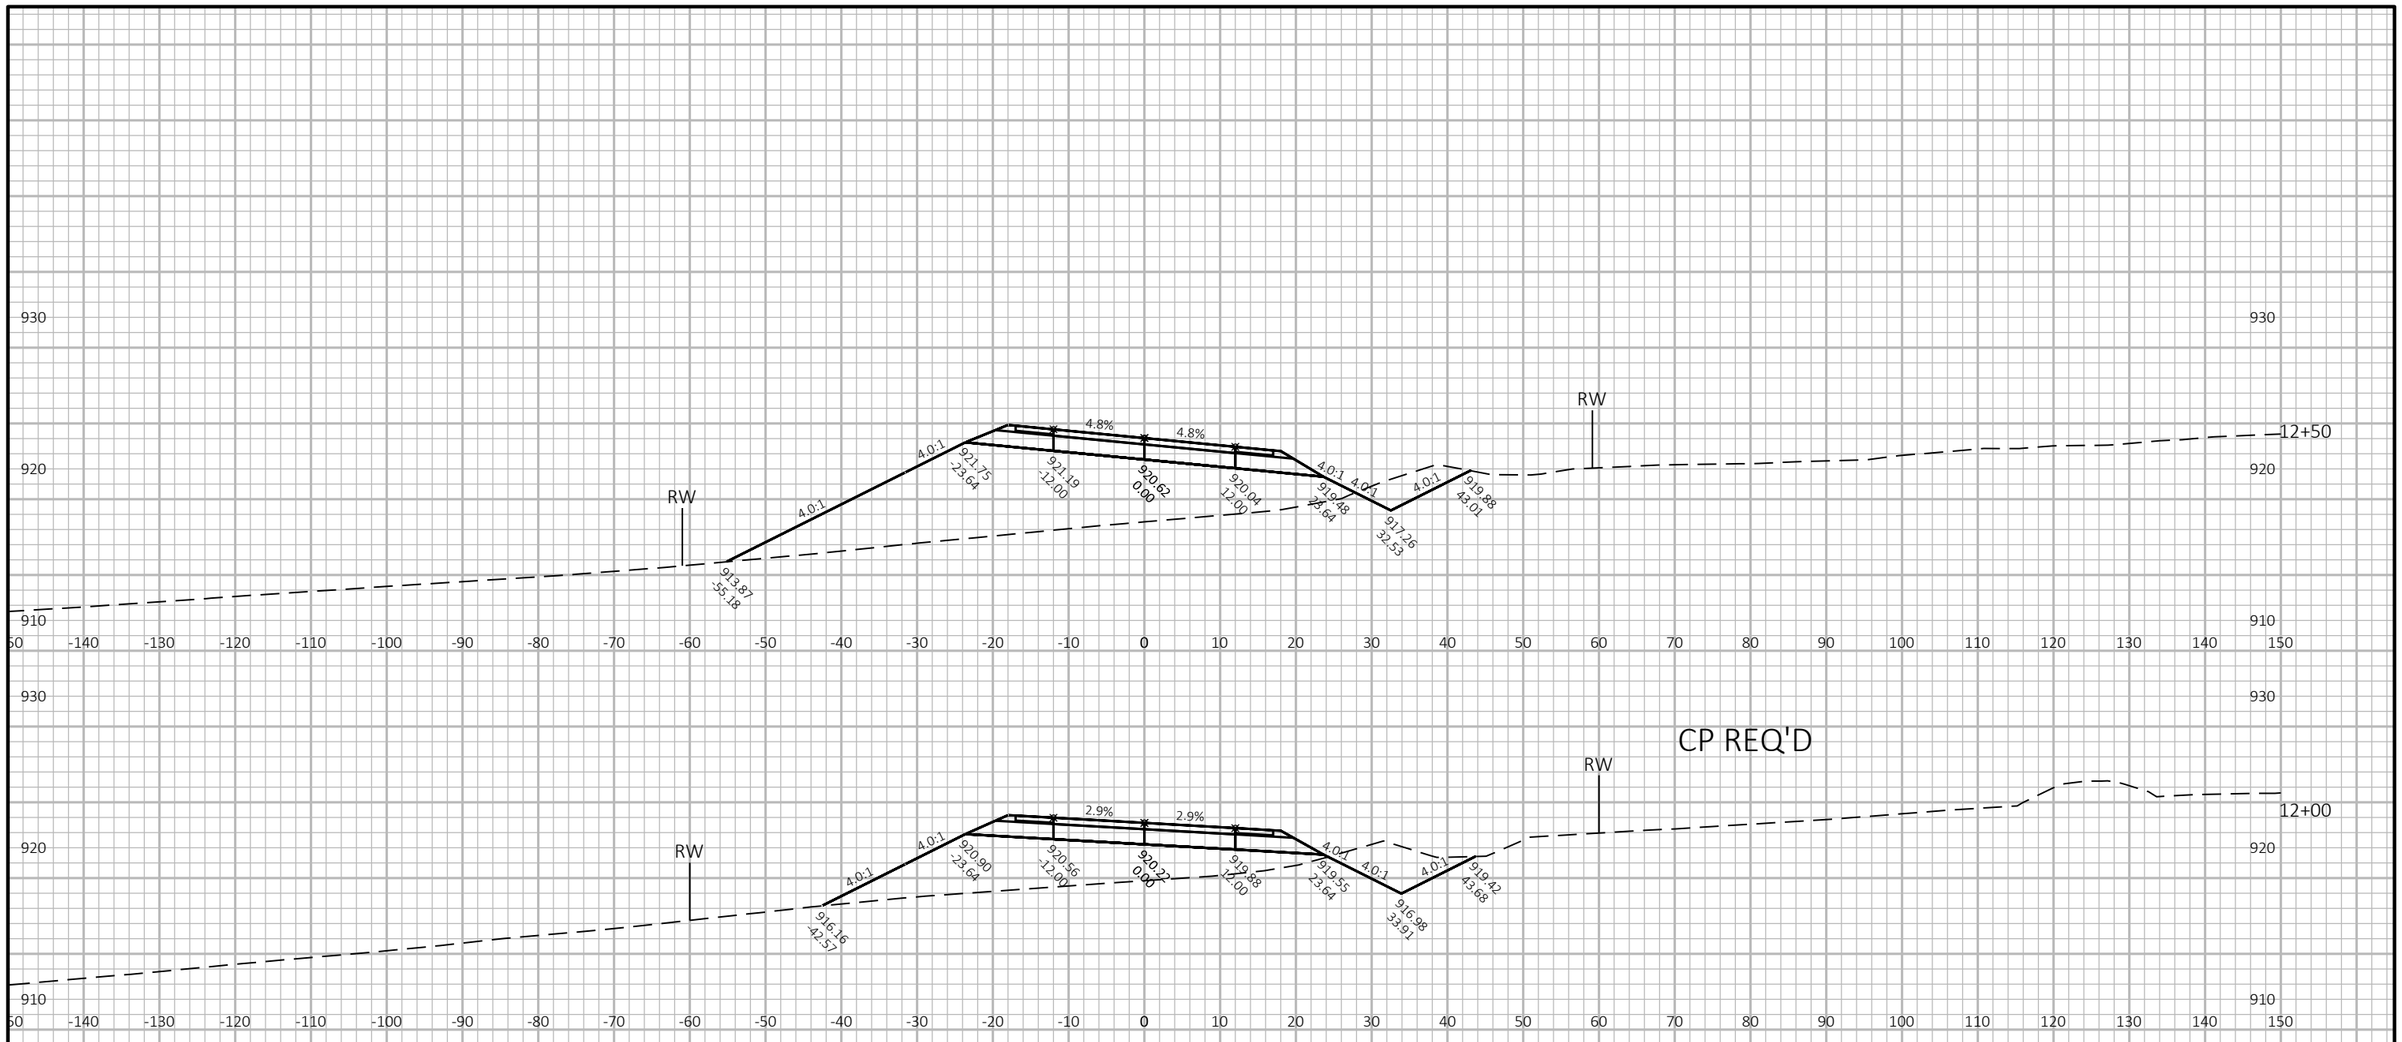

CP REQ'D


9

9

PROJECT NO: 1420-19-00	HWY: USH 151	COUNTY: FOND DU LAC	CROSS SECTIONS: SEGMENT D8	SHEET	E

FILE NAME : N:\PDS\C3D\14201900\SHEETSPLAN\CROSS SECTIONS D8.DWG
LAYOUT NAME - D8 - 2

PLOT DATE : 11/14/2017 9:30 AM PLOT BY : KOSTER, JASON A PLOT NAME : PLOT SCALE : 1 IN:20 FT HORZ. / 1 IN:10 FT VERT.

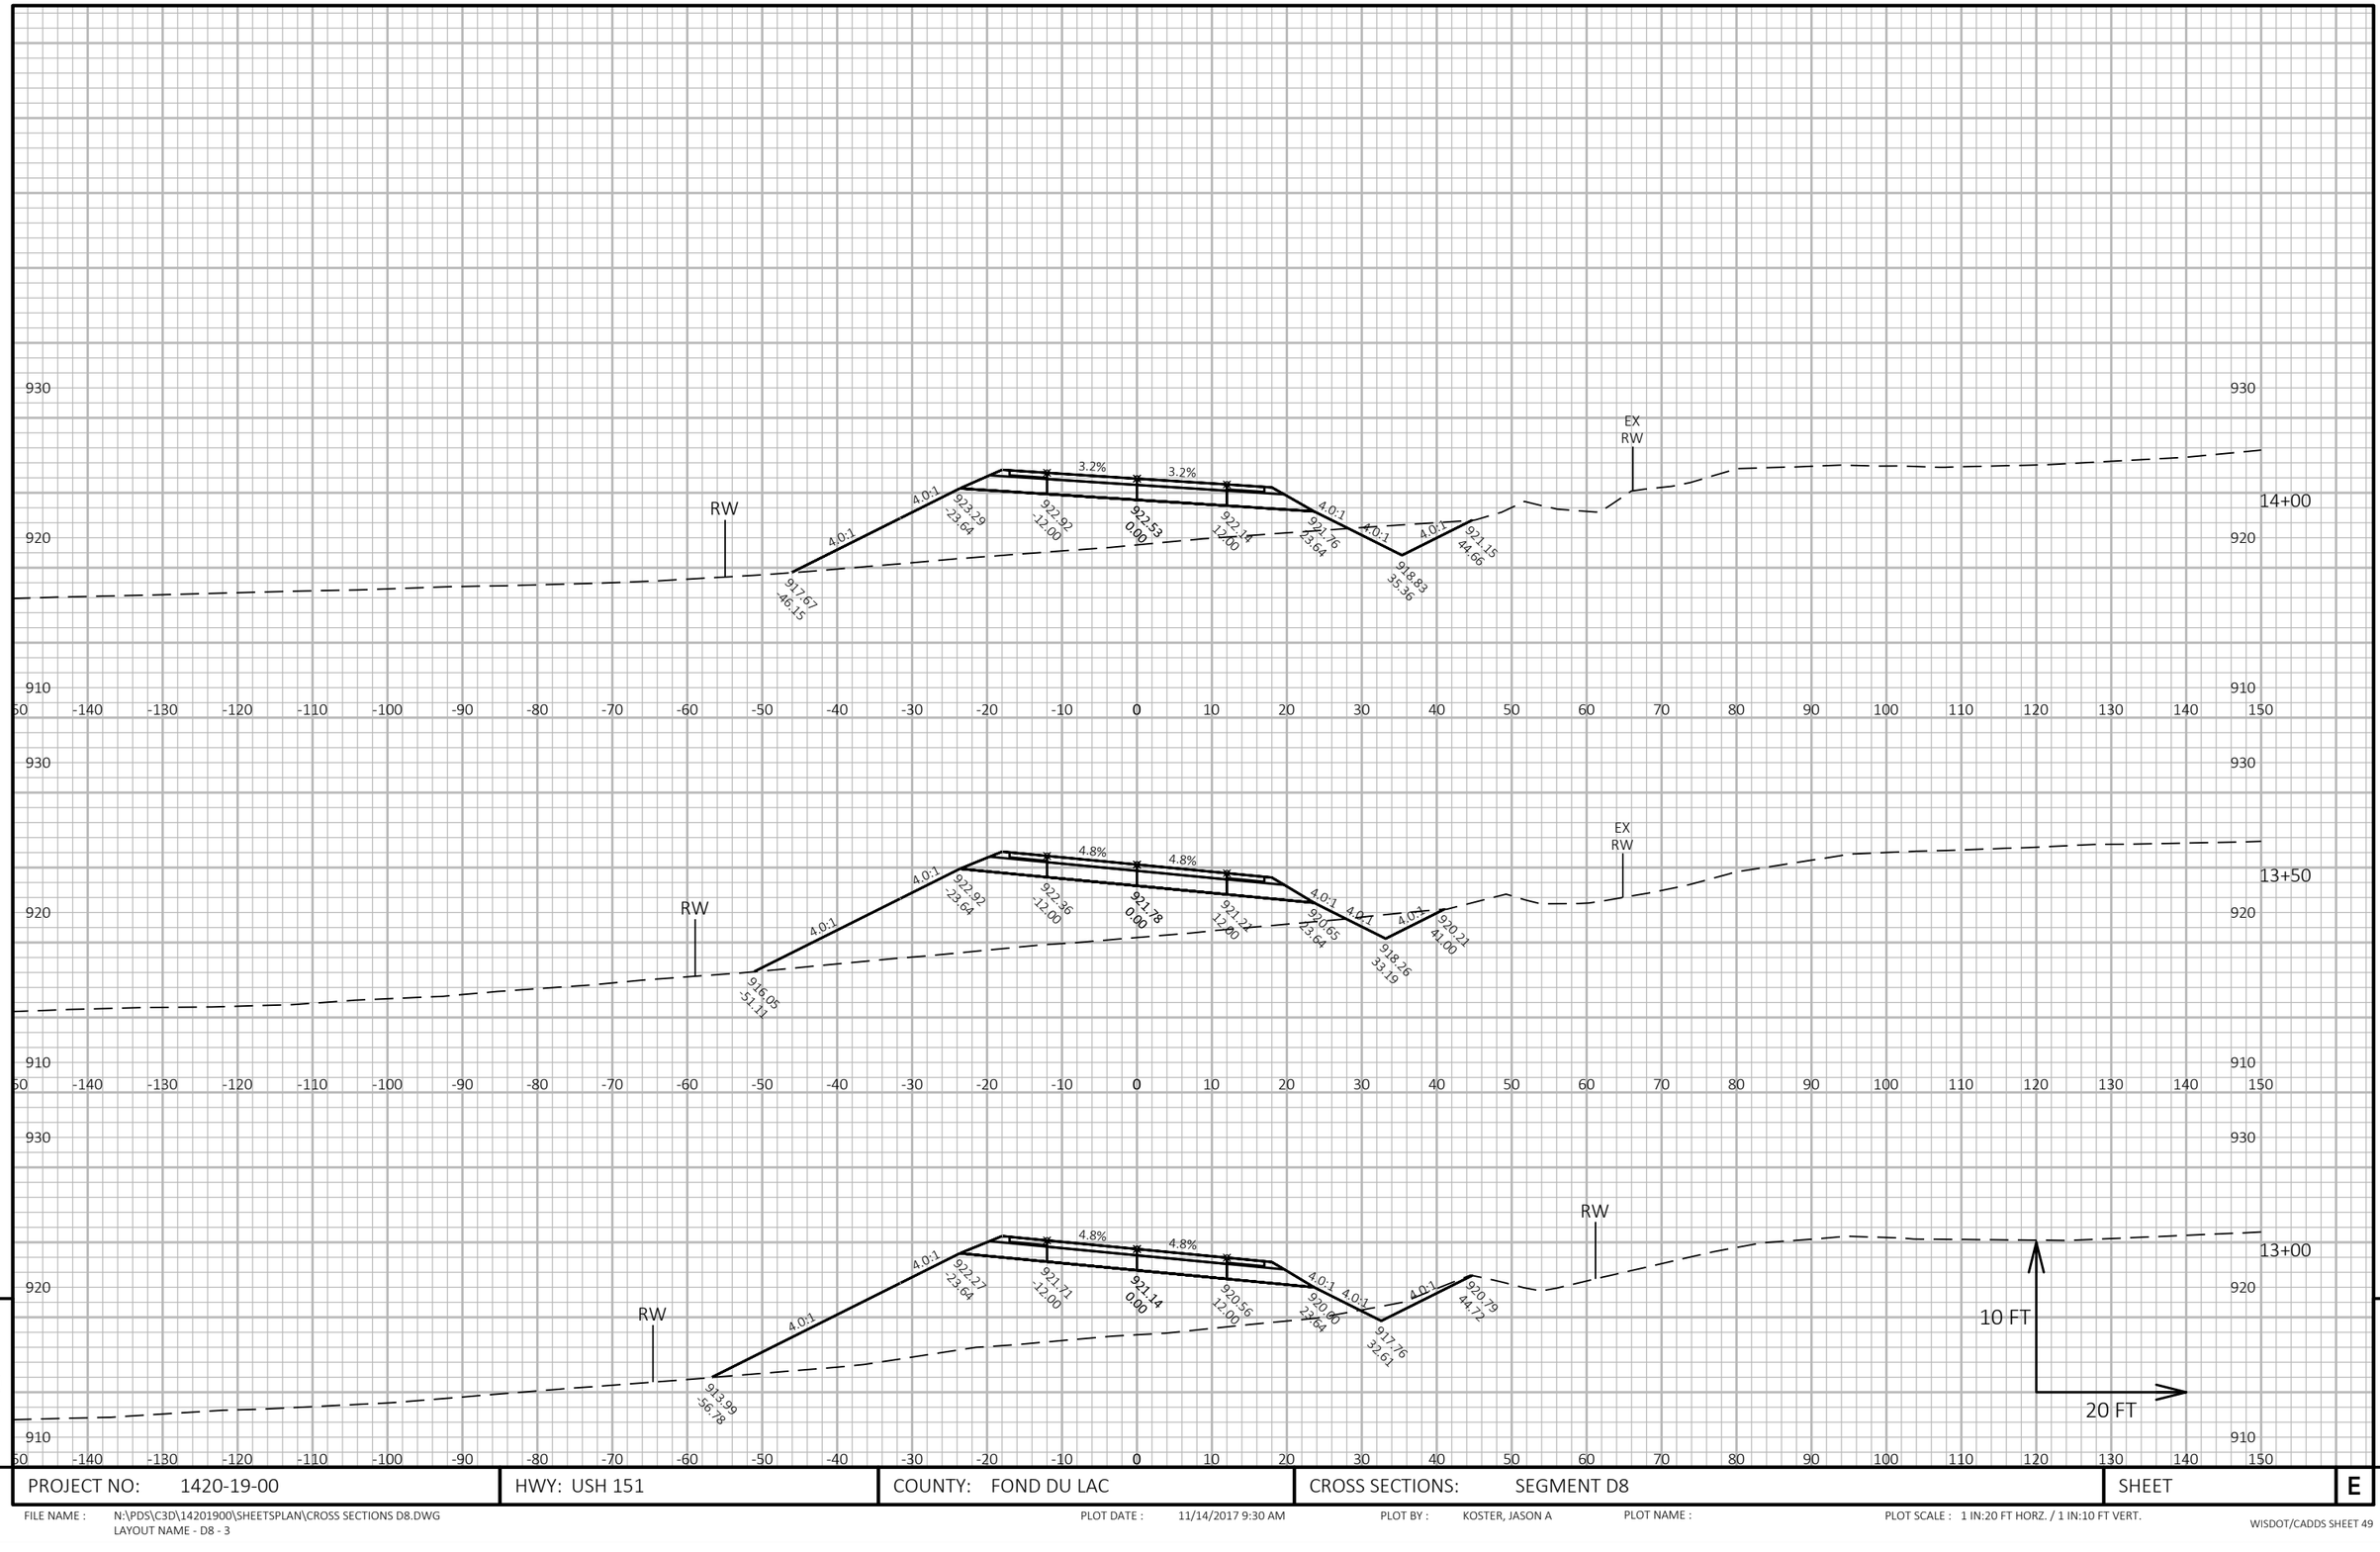


9

9

PROJECT NO: 1420-19-00	HWY: USH 151	COUNTY: FOND DU LAC	CROSS SECTIONS: SEGMENT D8	SHEET	E

FILE NAME : N:\PDS\C3D\14201900\SHEETSPLAN\CROSS SECTIONS D8.DWG
LAYOUT NAME - D8 - 3

PLOT DATE : 11/14/2017 9:30 AM PLOT BY : KOSTER, JASON A PLOT NAME : PLOT SCALE : 1 IN:20 FT HORZ. / 1 IN:10 FT VERT.

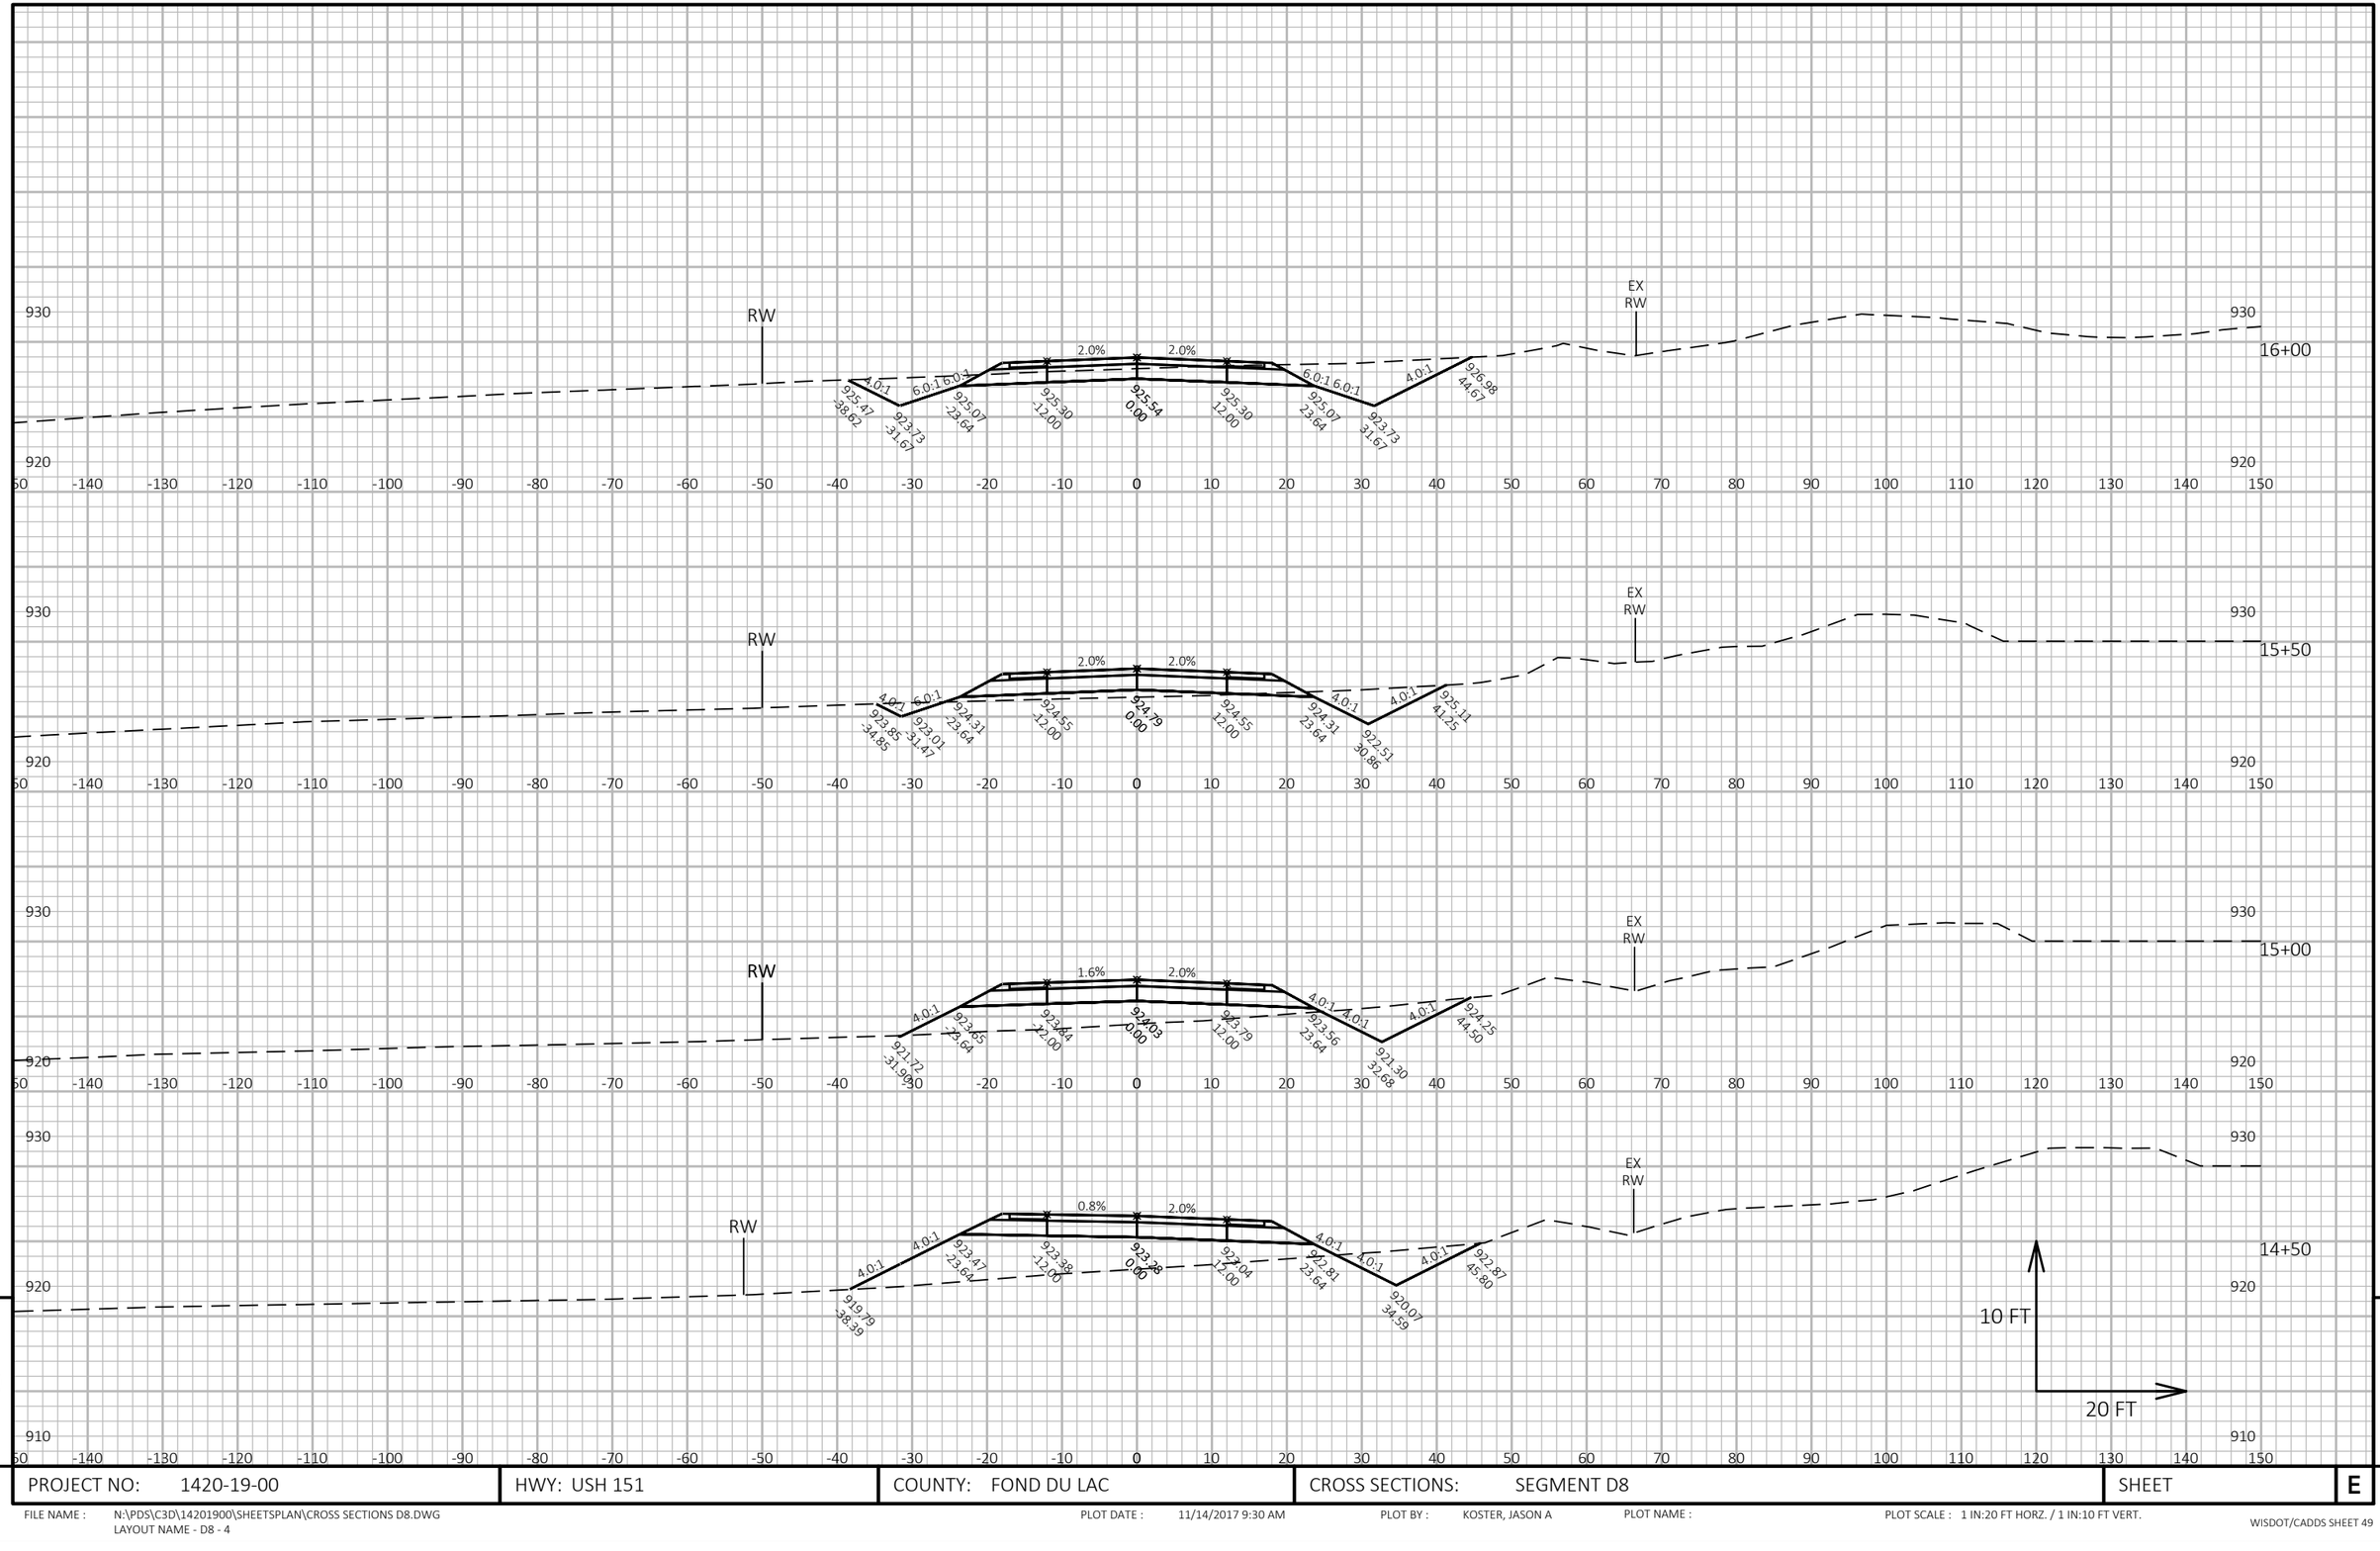


9

9

PROJECT NO: 1420-19-00	HWY: USH 151	COUNTY: FOND DU LAC	CROSS SECTIONS: SEGMENT D8	SHEET	E

FILE NAME : N:\PDS\C3D\14201900\SHEETSPLAN\CROSS SECTIONS D8.DWG
LAYOUT NAME - D8 - 4

PLOT DATE : 11/14/2017 9:30 AM PLOT BY : KOSTER, JASON A PLOT NAME : PLOT SCALE : 1 IN:20 FT HORZ. / 1 IN:10 FT VERT.

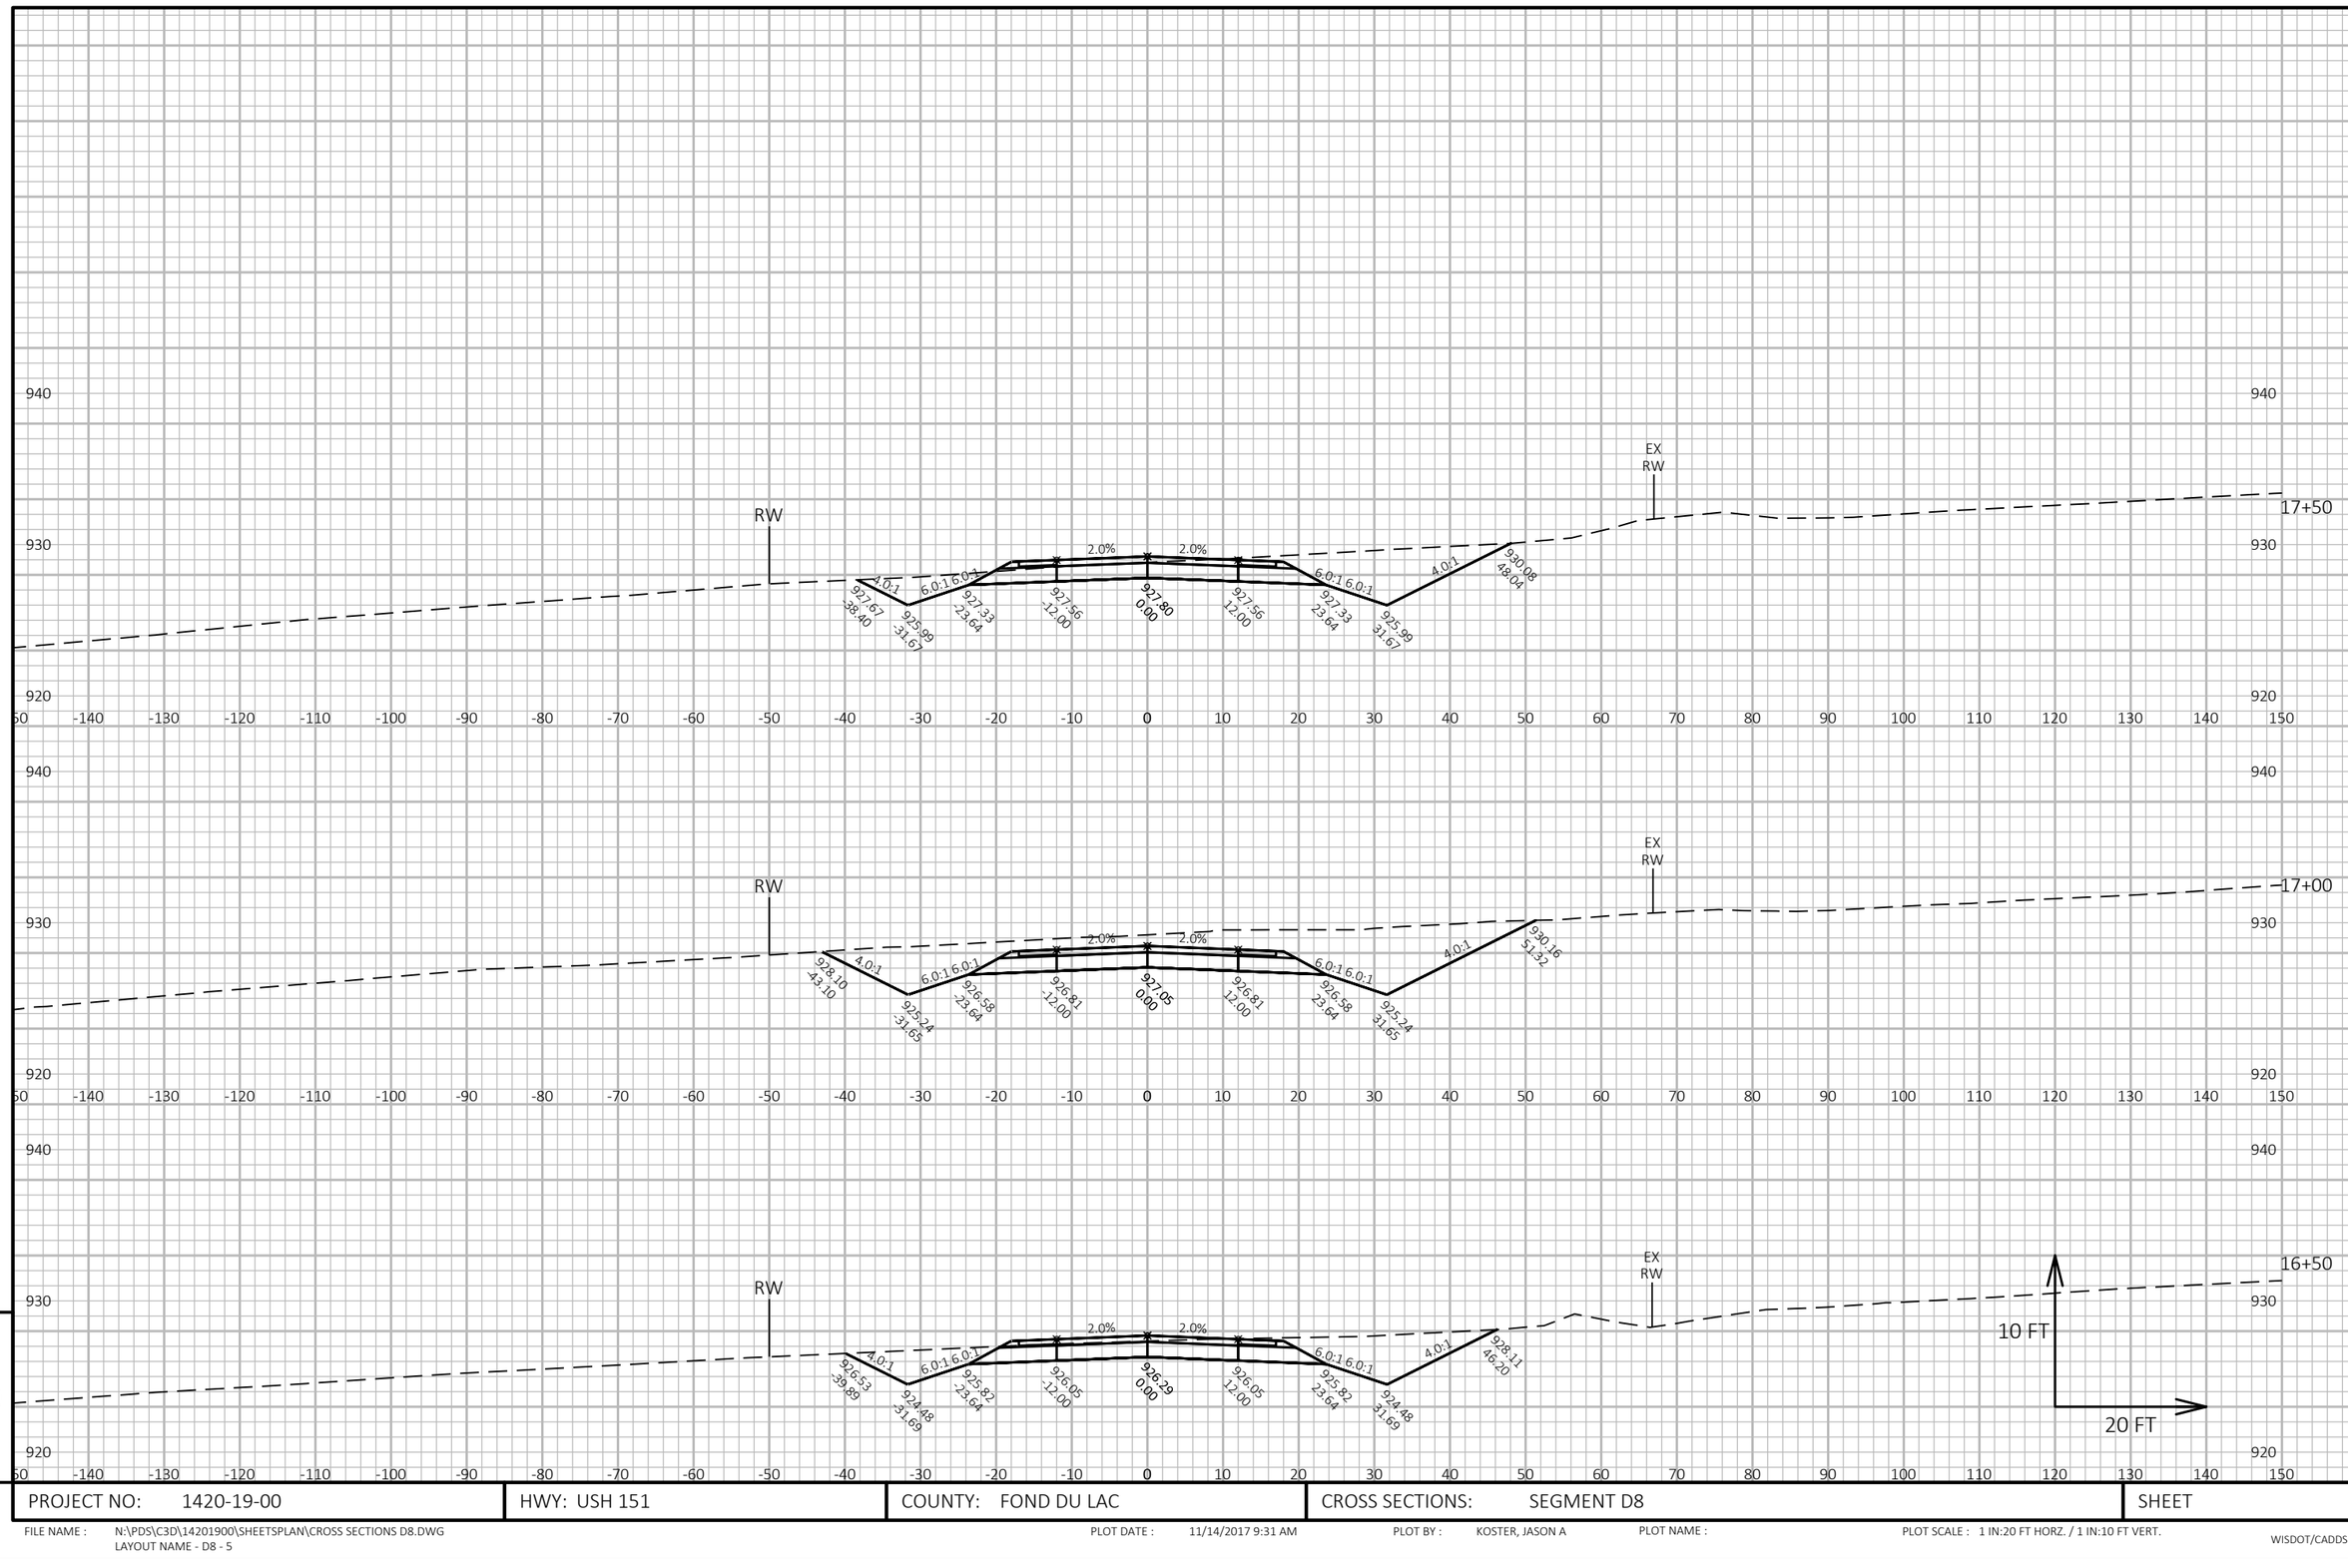

9

9

PROJECT NO: 1420-19-00	HWY: USH 151	COUNTY: FOND DU LAC	CROSS SECTIONS: SEGMENT D8	SHEET	E

FILE NAME : N:\PDS\C3D\14201900\SHEETSPLAN\CROSS SECTIONS D8.DWG
LAYOUT NAME - D8 - 5

PLOT DATE : 11/14/2017 9:31 AM PLOT BY : KOSTER, JASON A PLOT NAME : PLOT SCALE : 1 IN:20 FT HORZ. / 1 IN:10 FT VERT.

9

9

PROJECT NO: 1420-19-00	HWY: USH 151	COUNTY: FOND DU LAC	CROSS SECTIONS: SEGMENT D8	SHEET	E

FILE NAME : N:\PDS\C3D\14201900\SHEETSPLAN\CROSS SECTIONS D8.DWG
LAYOUT NAME - D8 - 6

PLOT DATE : 11/14/2017 9:31 AM PLOT BY : KOSTER, JASON A PLOT NAME : PLOT SCALE : 1 IN:20 FT HORZ. / 1 IN:10 FT VERT.


9

9

PROJECT NO: 1420-19-00	HWY: USH 151	COUNTY: FOND DU LAC	CROSS SECTIONS: SEGMENT D8	SHEET	E

FILE NAME : N:\PDS\C3D\14201900\SHEETSPLAN\CROSS SECTIONS D8.DWG
LAYOUT NAME - D8 - 7

PLOT DATE : 11/14/2017 9:31 AM PLOT BY : KOSTER, JASON A PLOT NAME : PLOT SCALE : 1 IN:20 FT HORZ. / 1 IN:10 FT VERT.

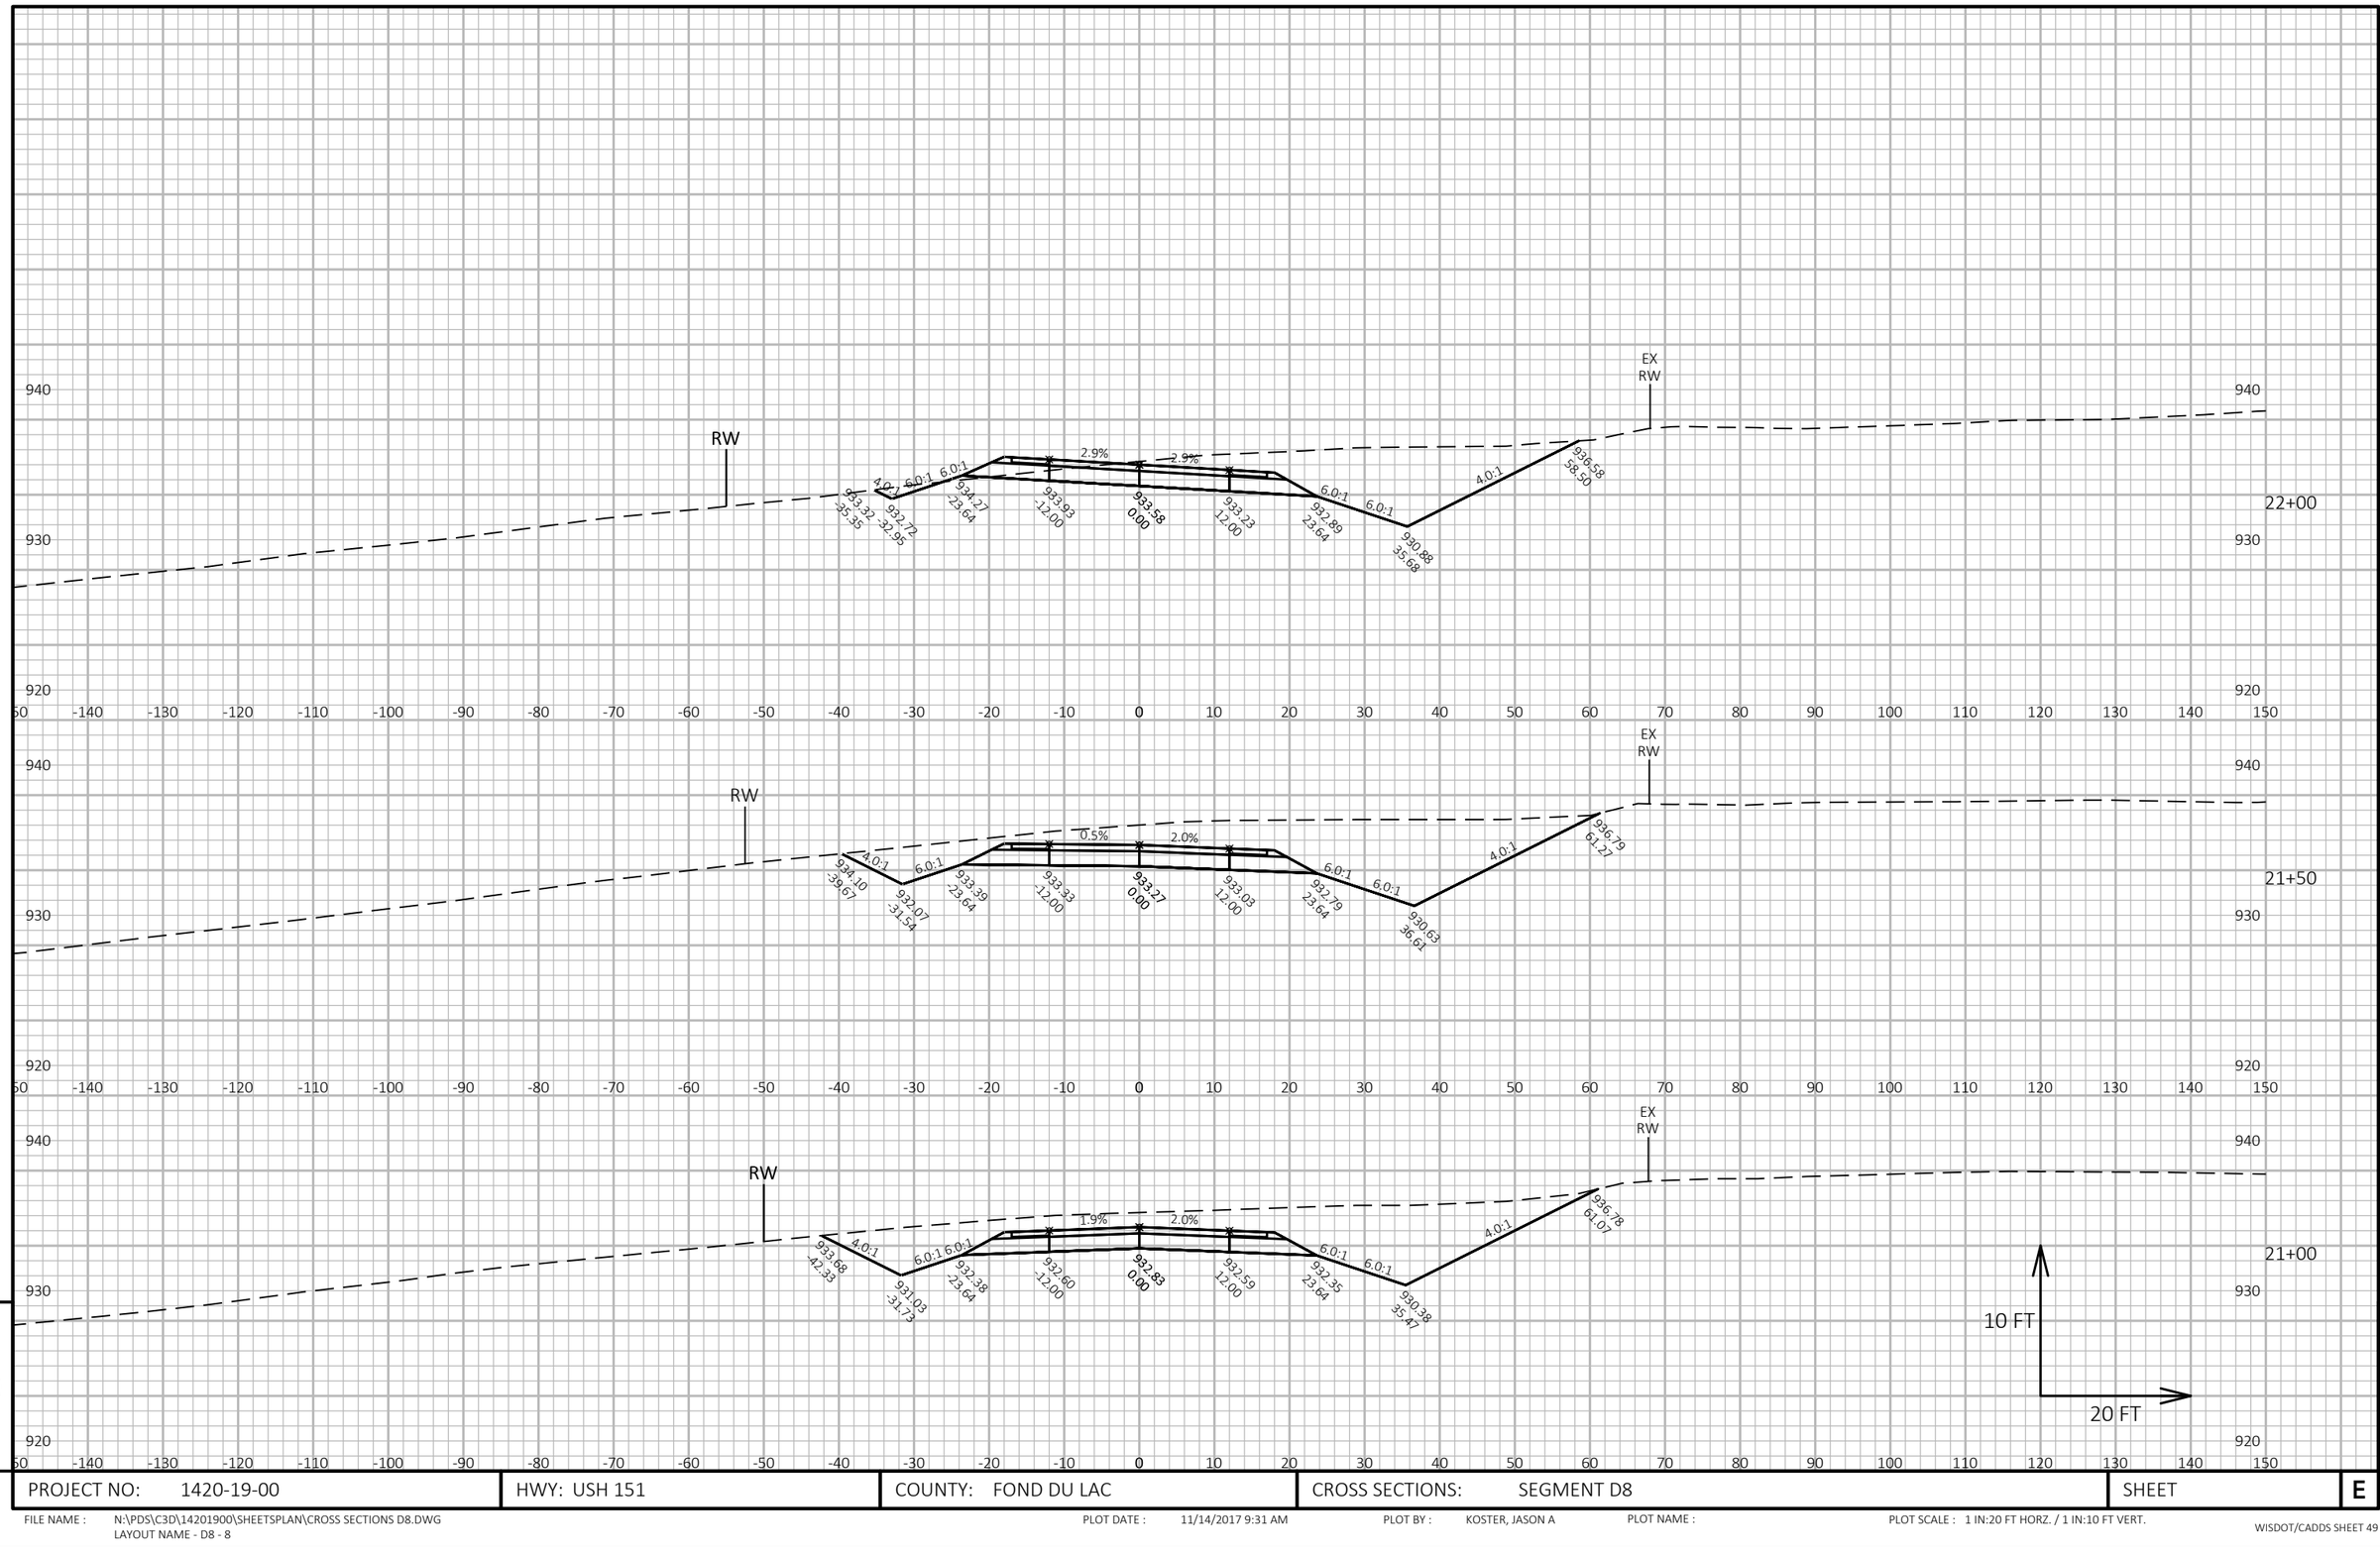


PROJECT NO: 1420-19-00	HWY: USH 151	COUNTY: FOND DU LAC	CROSS SECTIONS: SEGMENT D8	SHEET	E

FILE NAME : N:\PDS\C3D\14201900\SHEETSPLAN\CROSS SECTIONS D8.DWG
LAYOUT NAME - D8 - 8

PLOT DATE : 11/14/2017 9:31 AM PLOT BY : KOSTER, JASON A PLOT NAME : PLOT SCALE : 1 IN:20 FT HORZ. / 1 IN:10 FT VERT.

WISDOT/CADDS SHEET 49

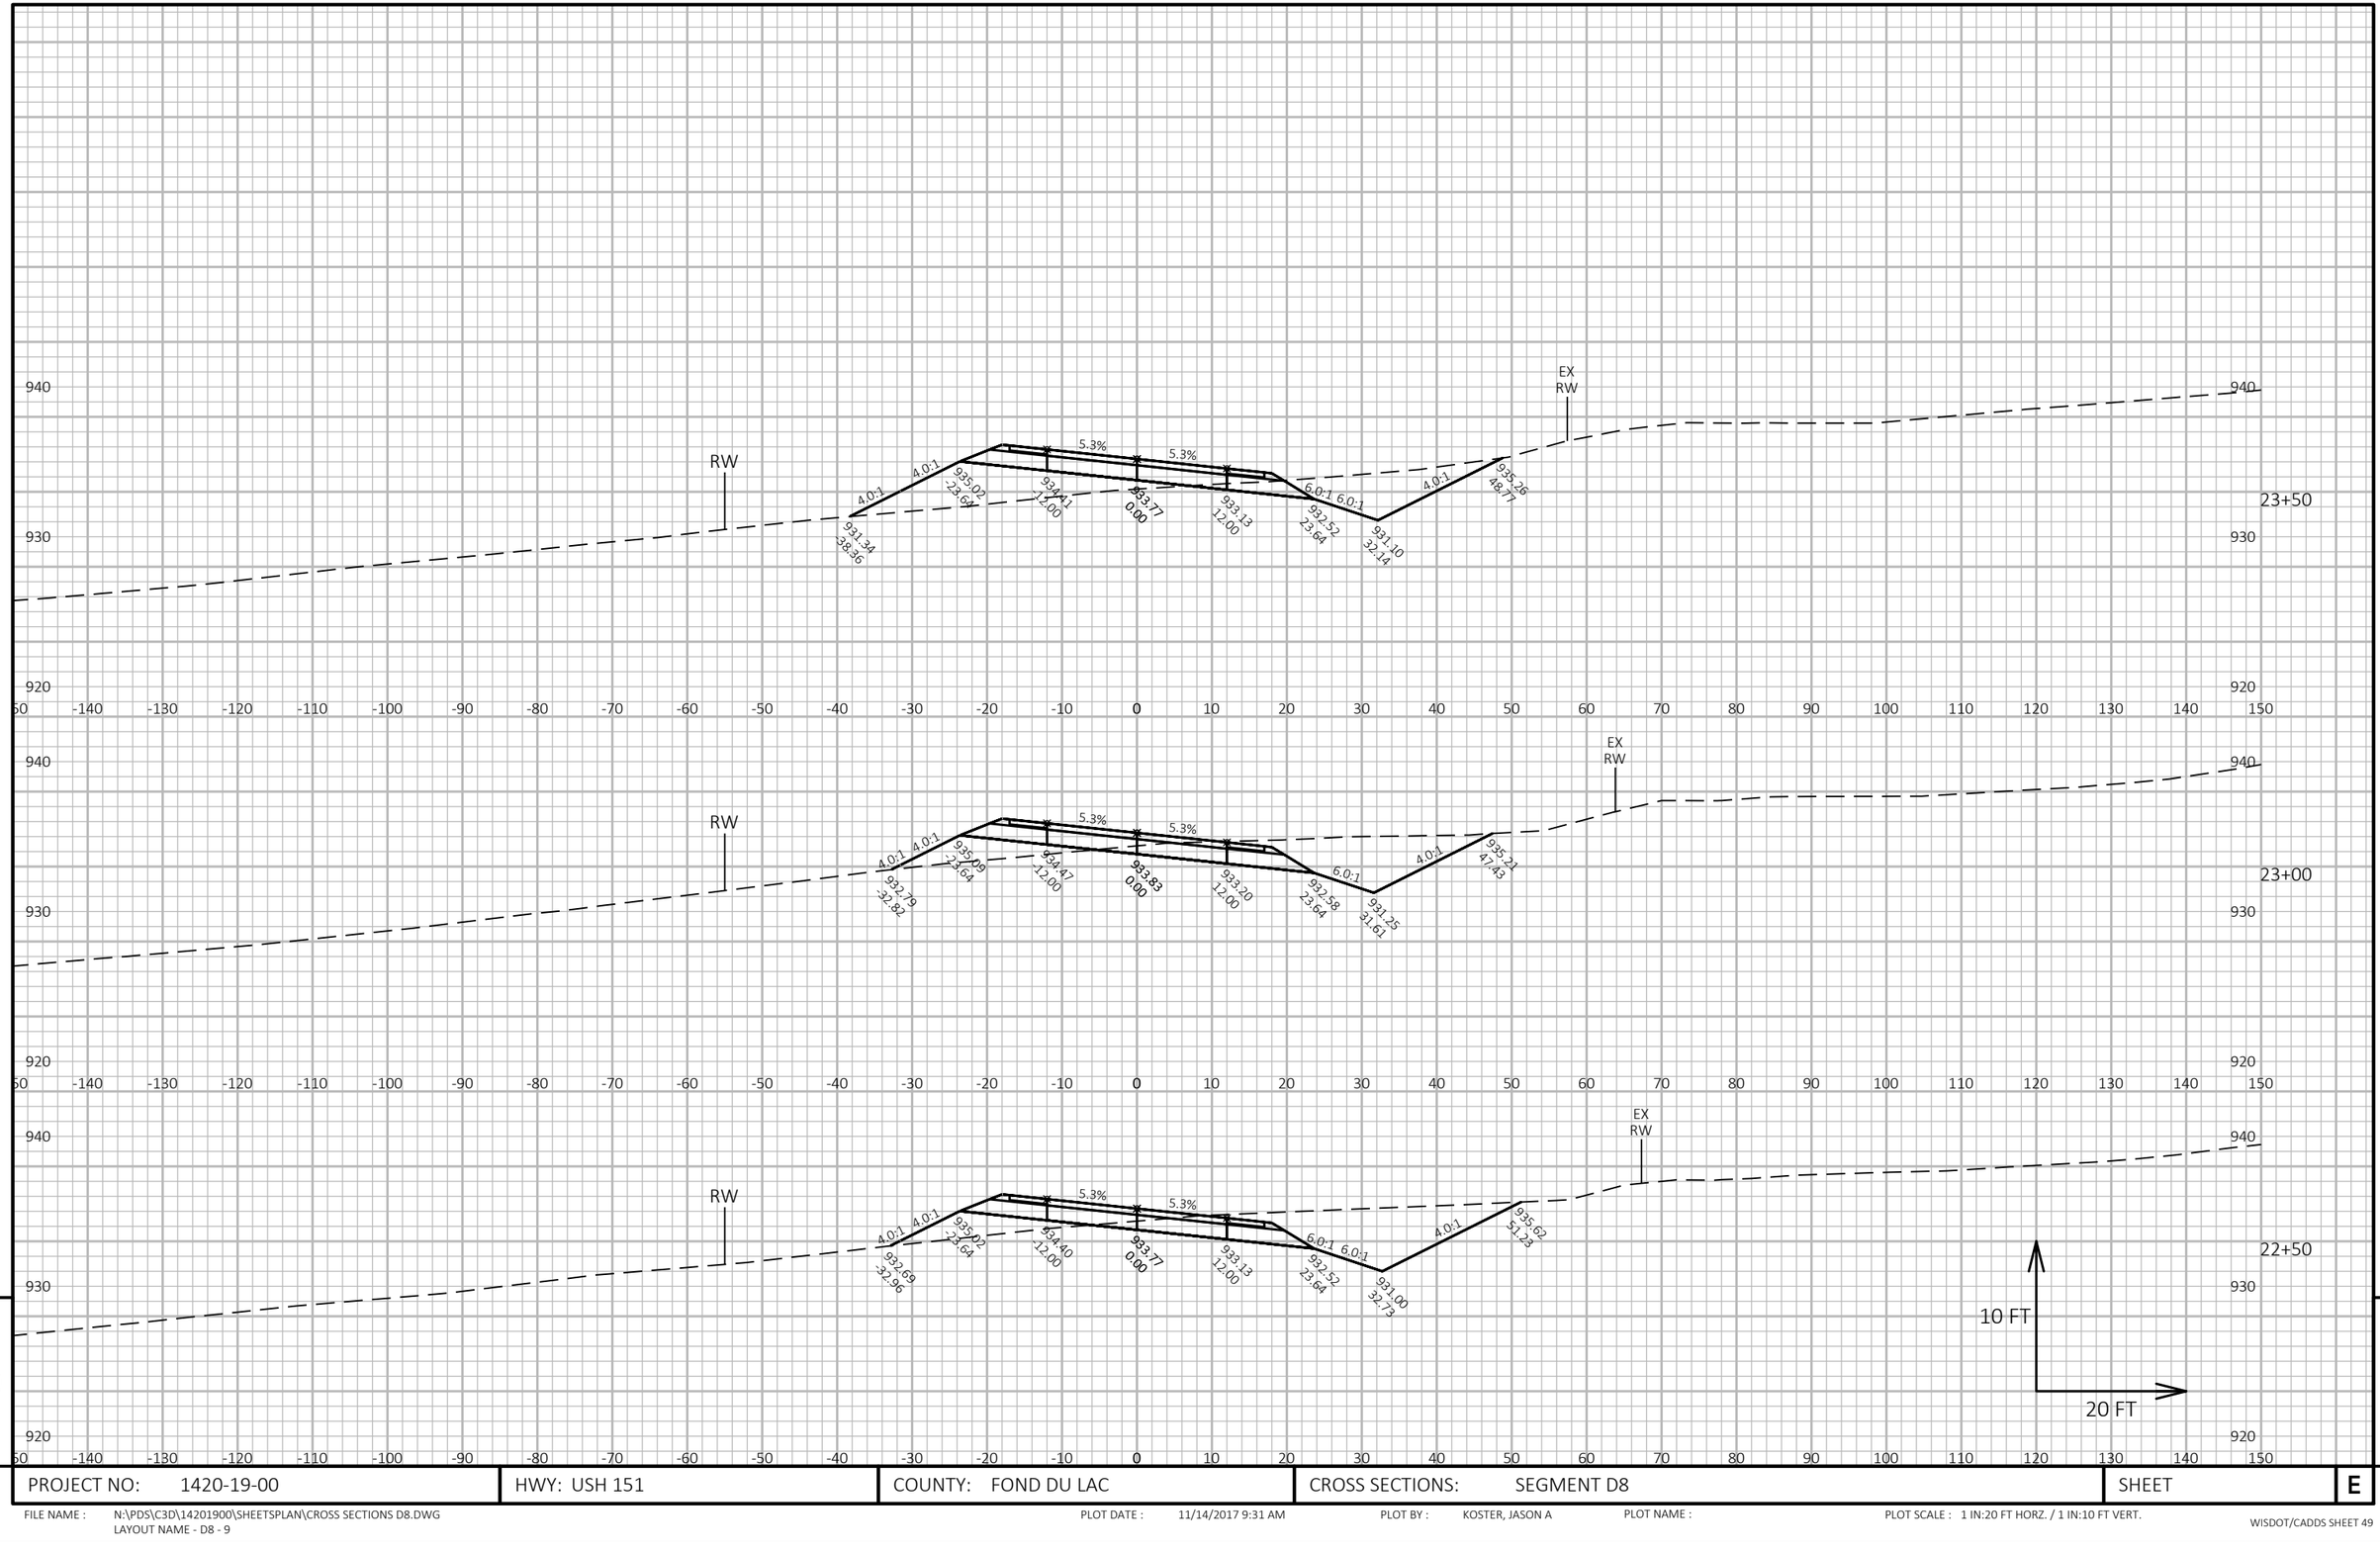


9

9

PROJECT NO: 1420-19-00	HWY: USH 151	COUNTY: FOND DU LAC	CROSS SECTIONS: SEGMENT D8	SHEET	E

FILE NAME : N:\PDS\C3D\14201900\SHEETSPLAN\CROSS SECTIONS D8.DWG
LAYOUT NAME - D8 - 9

PLOT DATE : 11/14/2017 9:31 AM PLOT BY : KOSTER, JASON A PLOT NAME : PLOT SCALE : 1 IN:20 FT HORZ. / 1 IN:10 FT VERT.

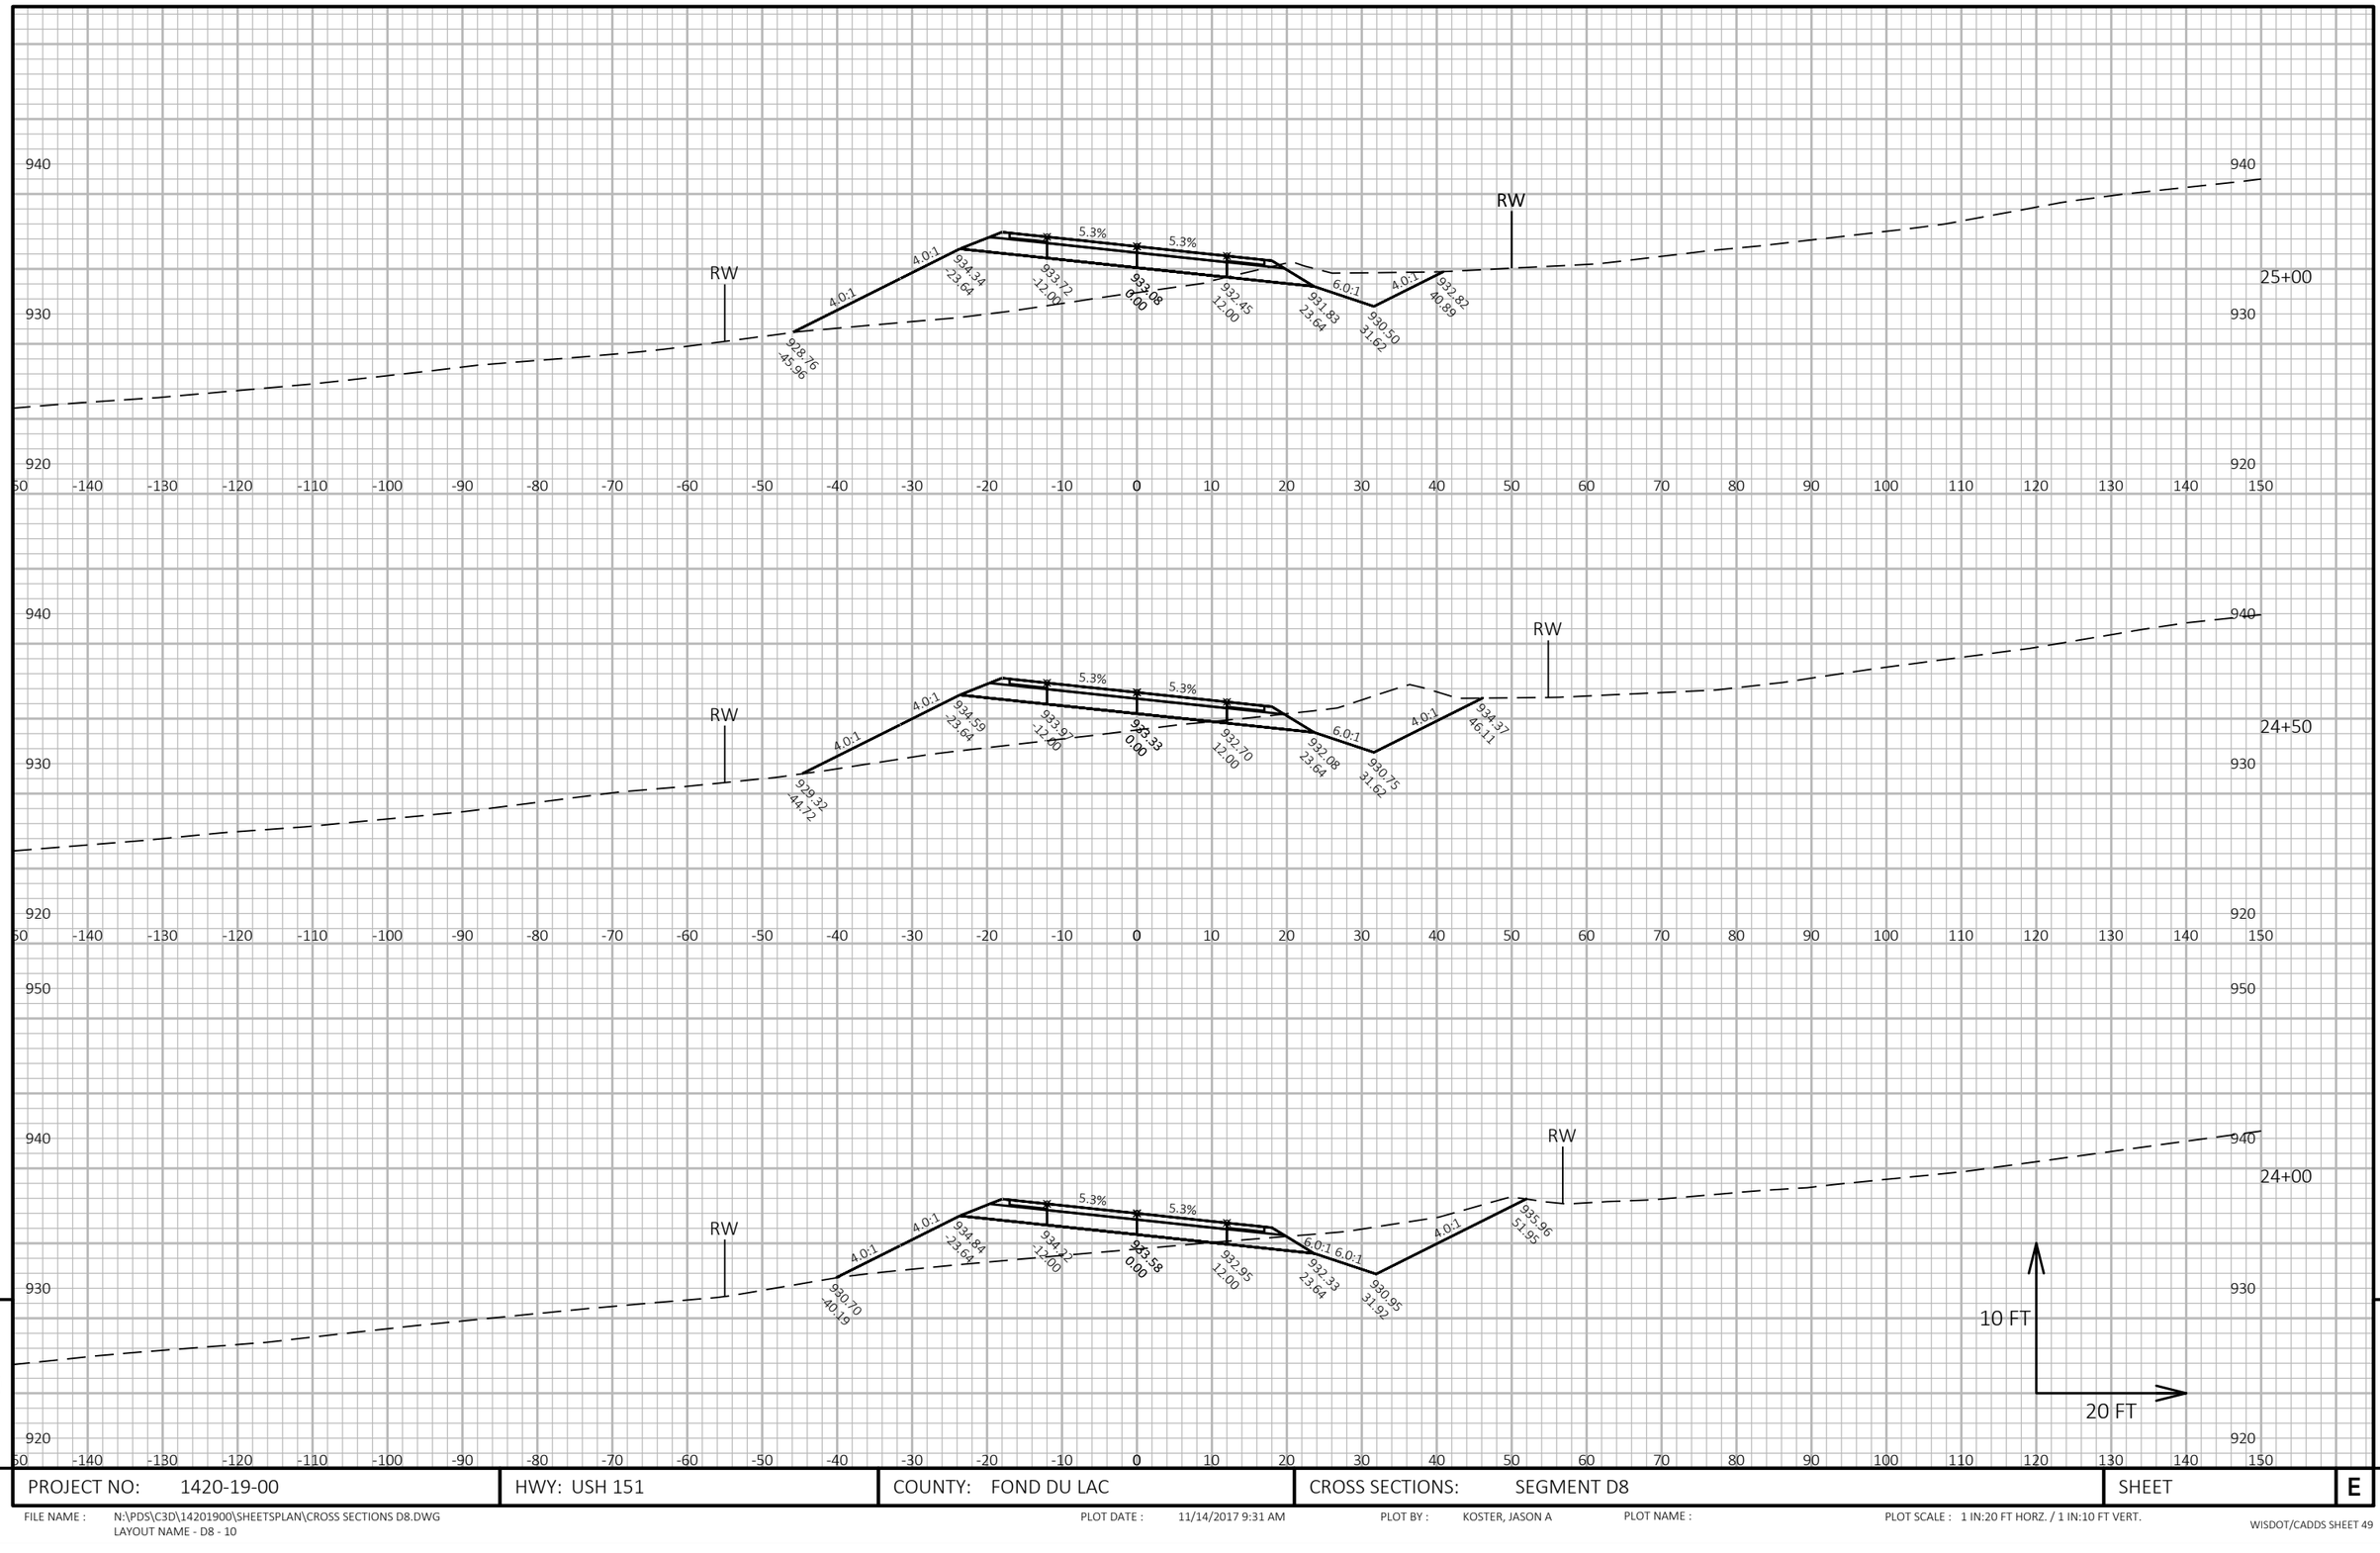

PROJECT NO: 1420-19-00	HWY: USH 151	COUNTY: FOND DU LAC	CROSS SECTIONS: SEGMENT D8	SHEET	E

FILE NAME : N:\PDS\C3D\14201900\SHEETSPLAN\CROSS SECTIONS D8.DWG
LAYOUT NAME - D8 - 10

PLOT DATE : 11/14/2017 9:31 AM PLOT BY : KOSTER, JASON A PLOT NAME : PLOT SCALE : 1 IN:20 FT HORZ. / 1 IN:10 FT VERT.


9

9

PROJECT NO: 1420-19-00	HWY: USH 151	COUNTY: FOND DU LAC	CROSS SECTIONS: SEGMENT D8	SHEET	E

FILE NAME : N:\PDS\C3D\14201900\SHEETSPLAN\CROSS SECTIONS D8.DWG
LAYOUT NAME - D8 - 11

PLOT DATE : 11/14/2017 9:31 AM PLOT BY : KOSTER, JASON A PLOT NAME : PLOT SCALE : 1 IN:20 FT HORZ. / 1 IN:10 FT VERT.

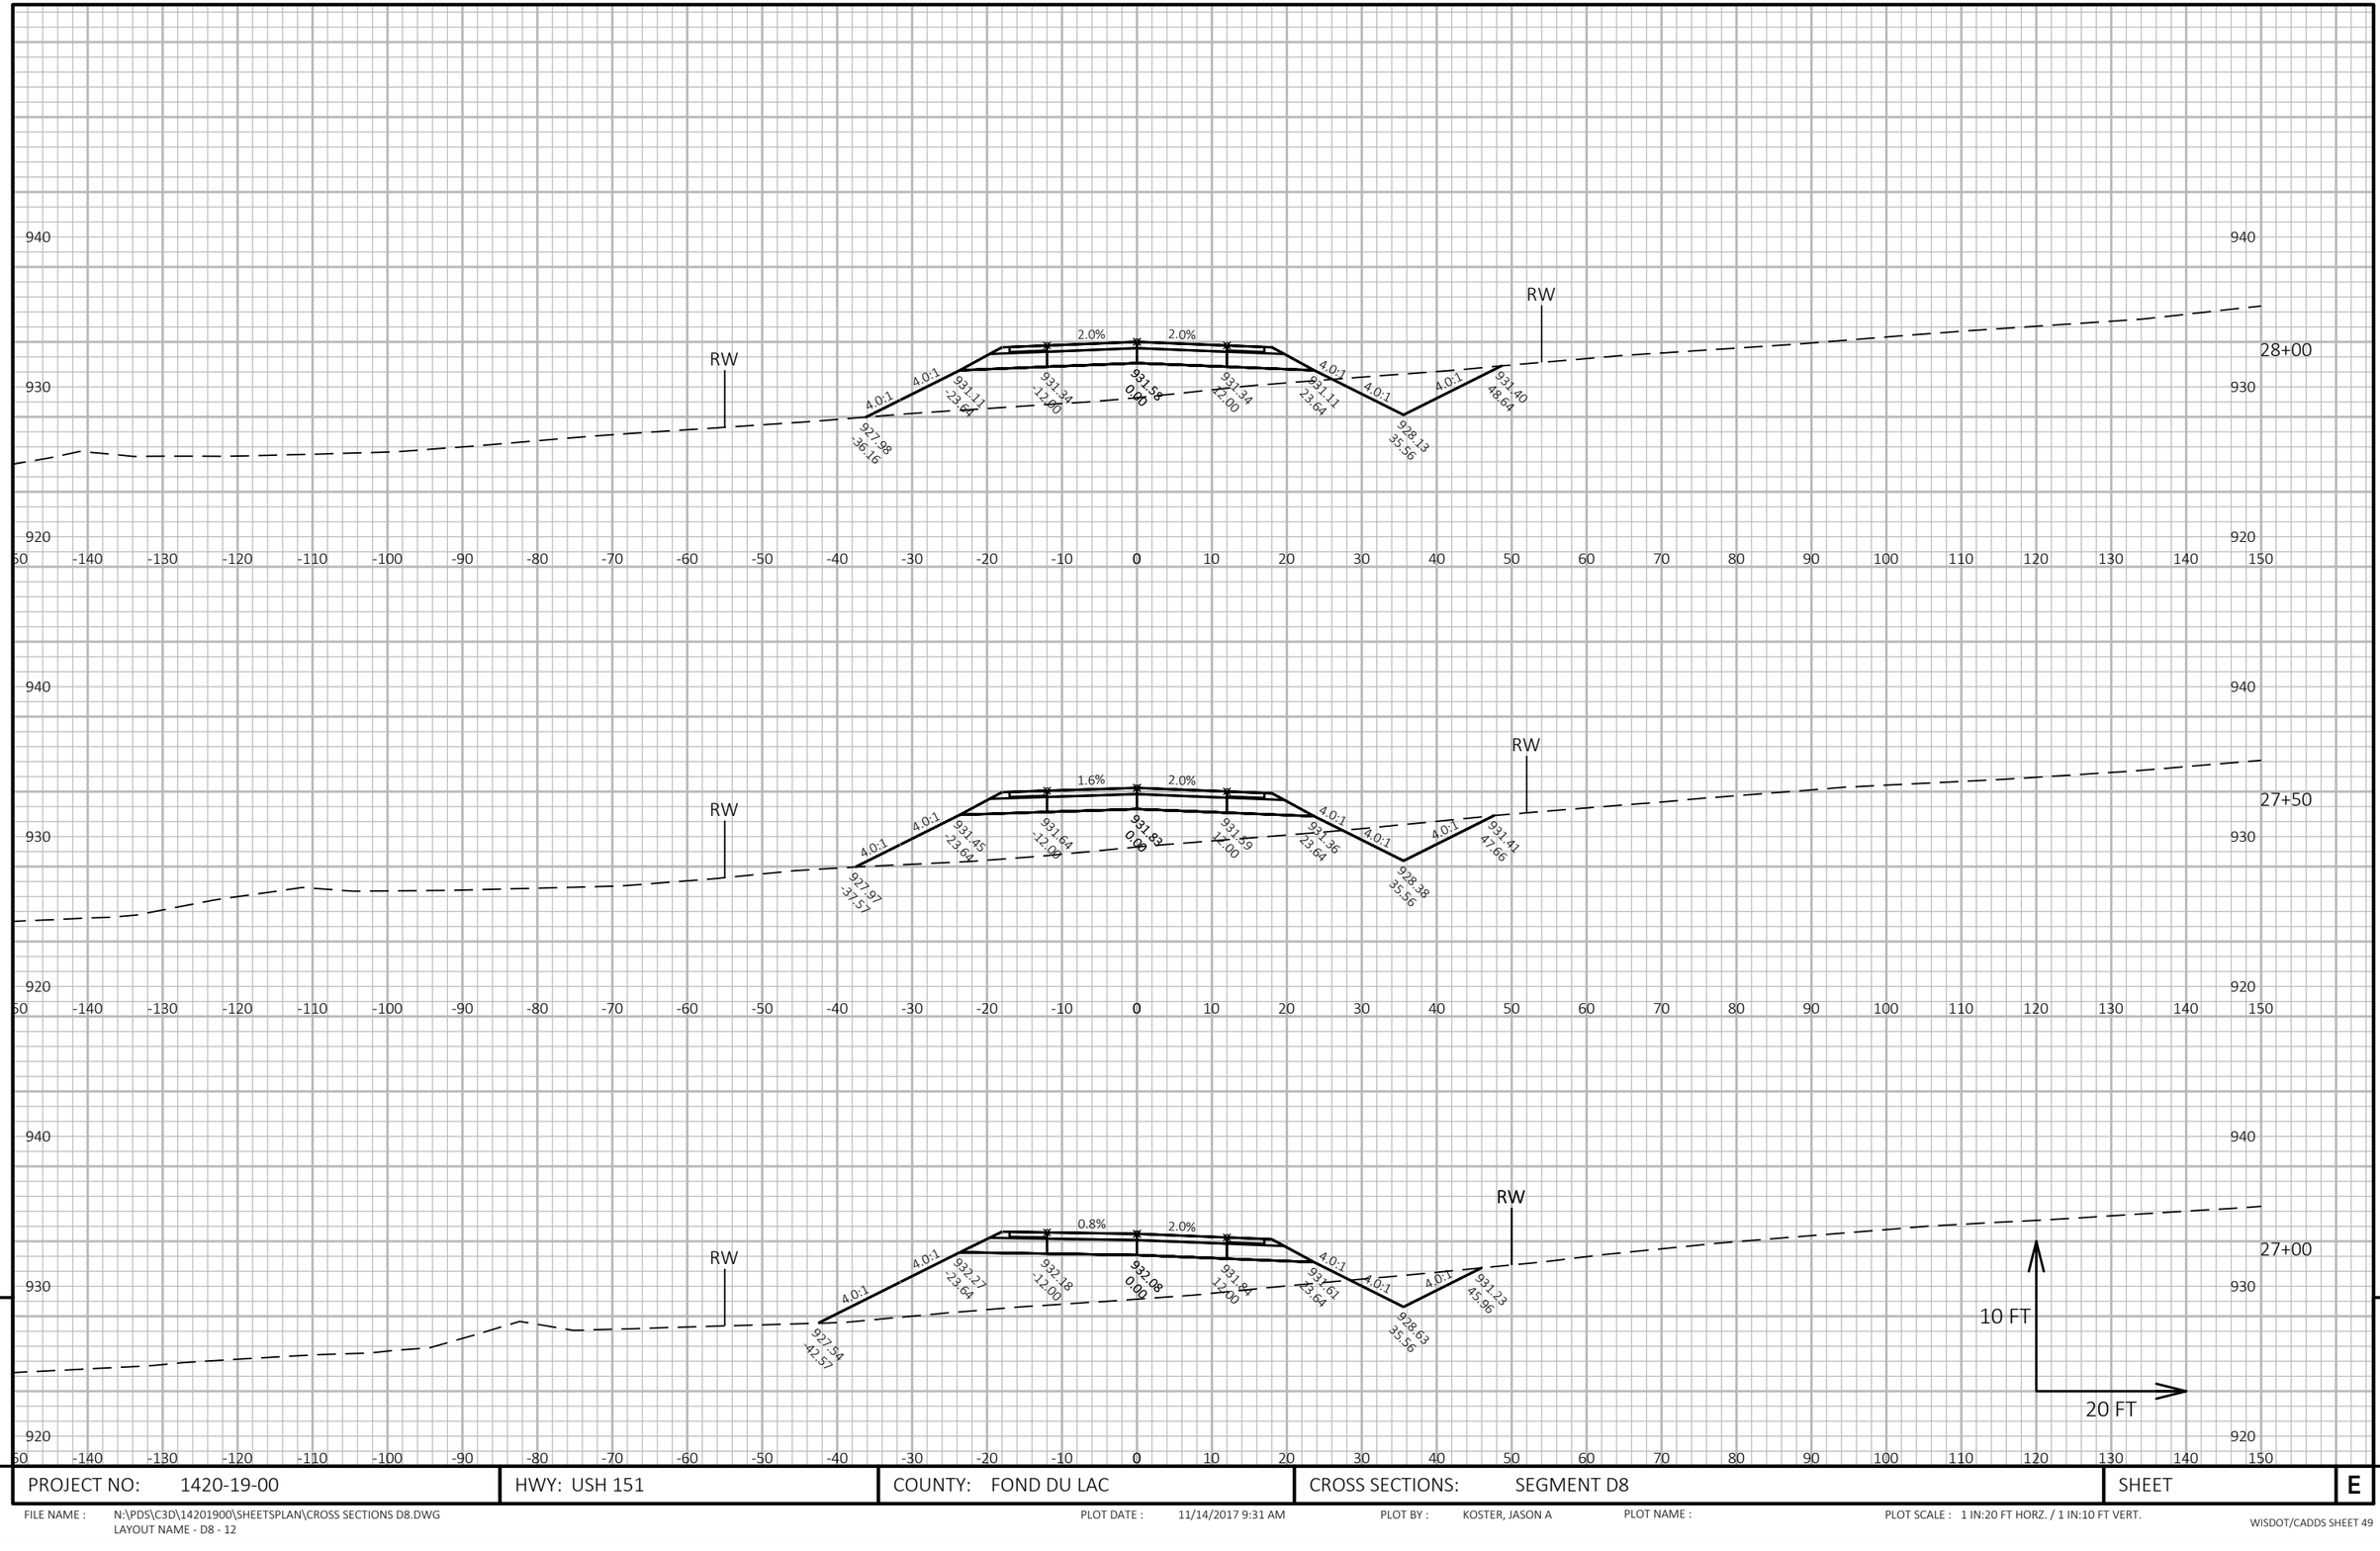


9

9

PROJECT NO: 1420-19-00	HWY: USH 151	COUNTY: FOND DU LAC	CROSS SECTIONS: SEGMENT D8	SHEET	E

FILE NAME : N:\PDS\C3D\14201900\SHEETSPLAN\CROSS SECTIONS D8.DWG
LAYOUT NAME - D8 - 12

PLOT DATE : 11/14/2017 9:31 AM PLOT BY : KOSTER, JASON A PLOT NAME : PLOT SCALE : 1 IN:20 FT HORZ. / 1 IN:10 FT VERT.

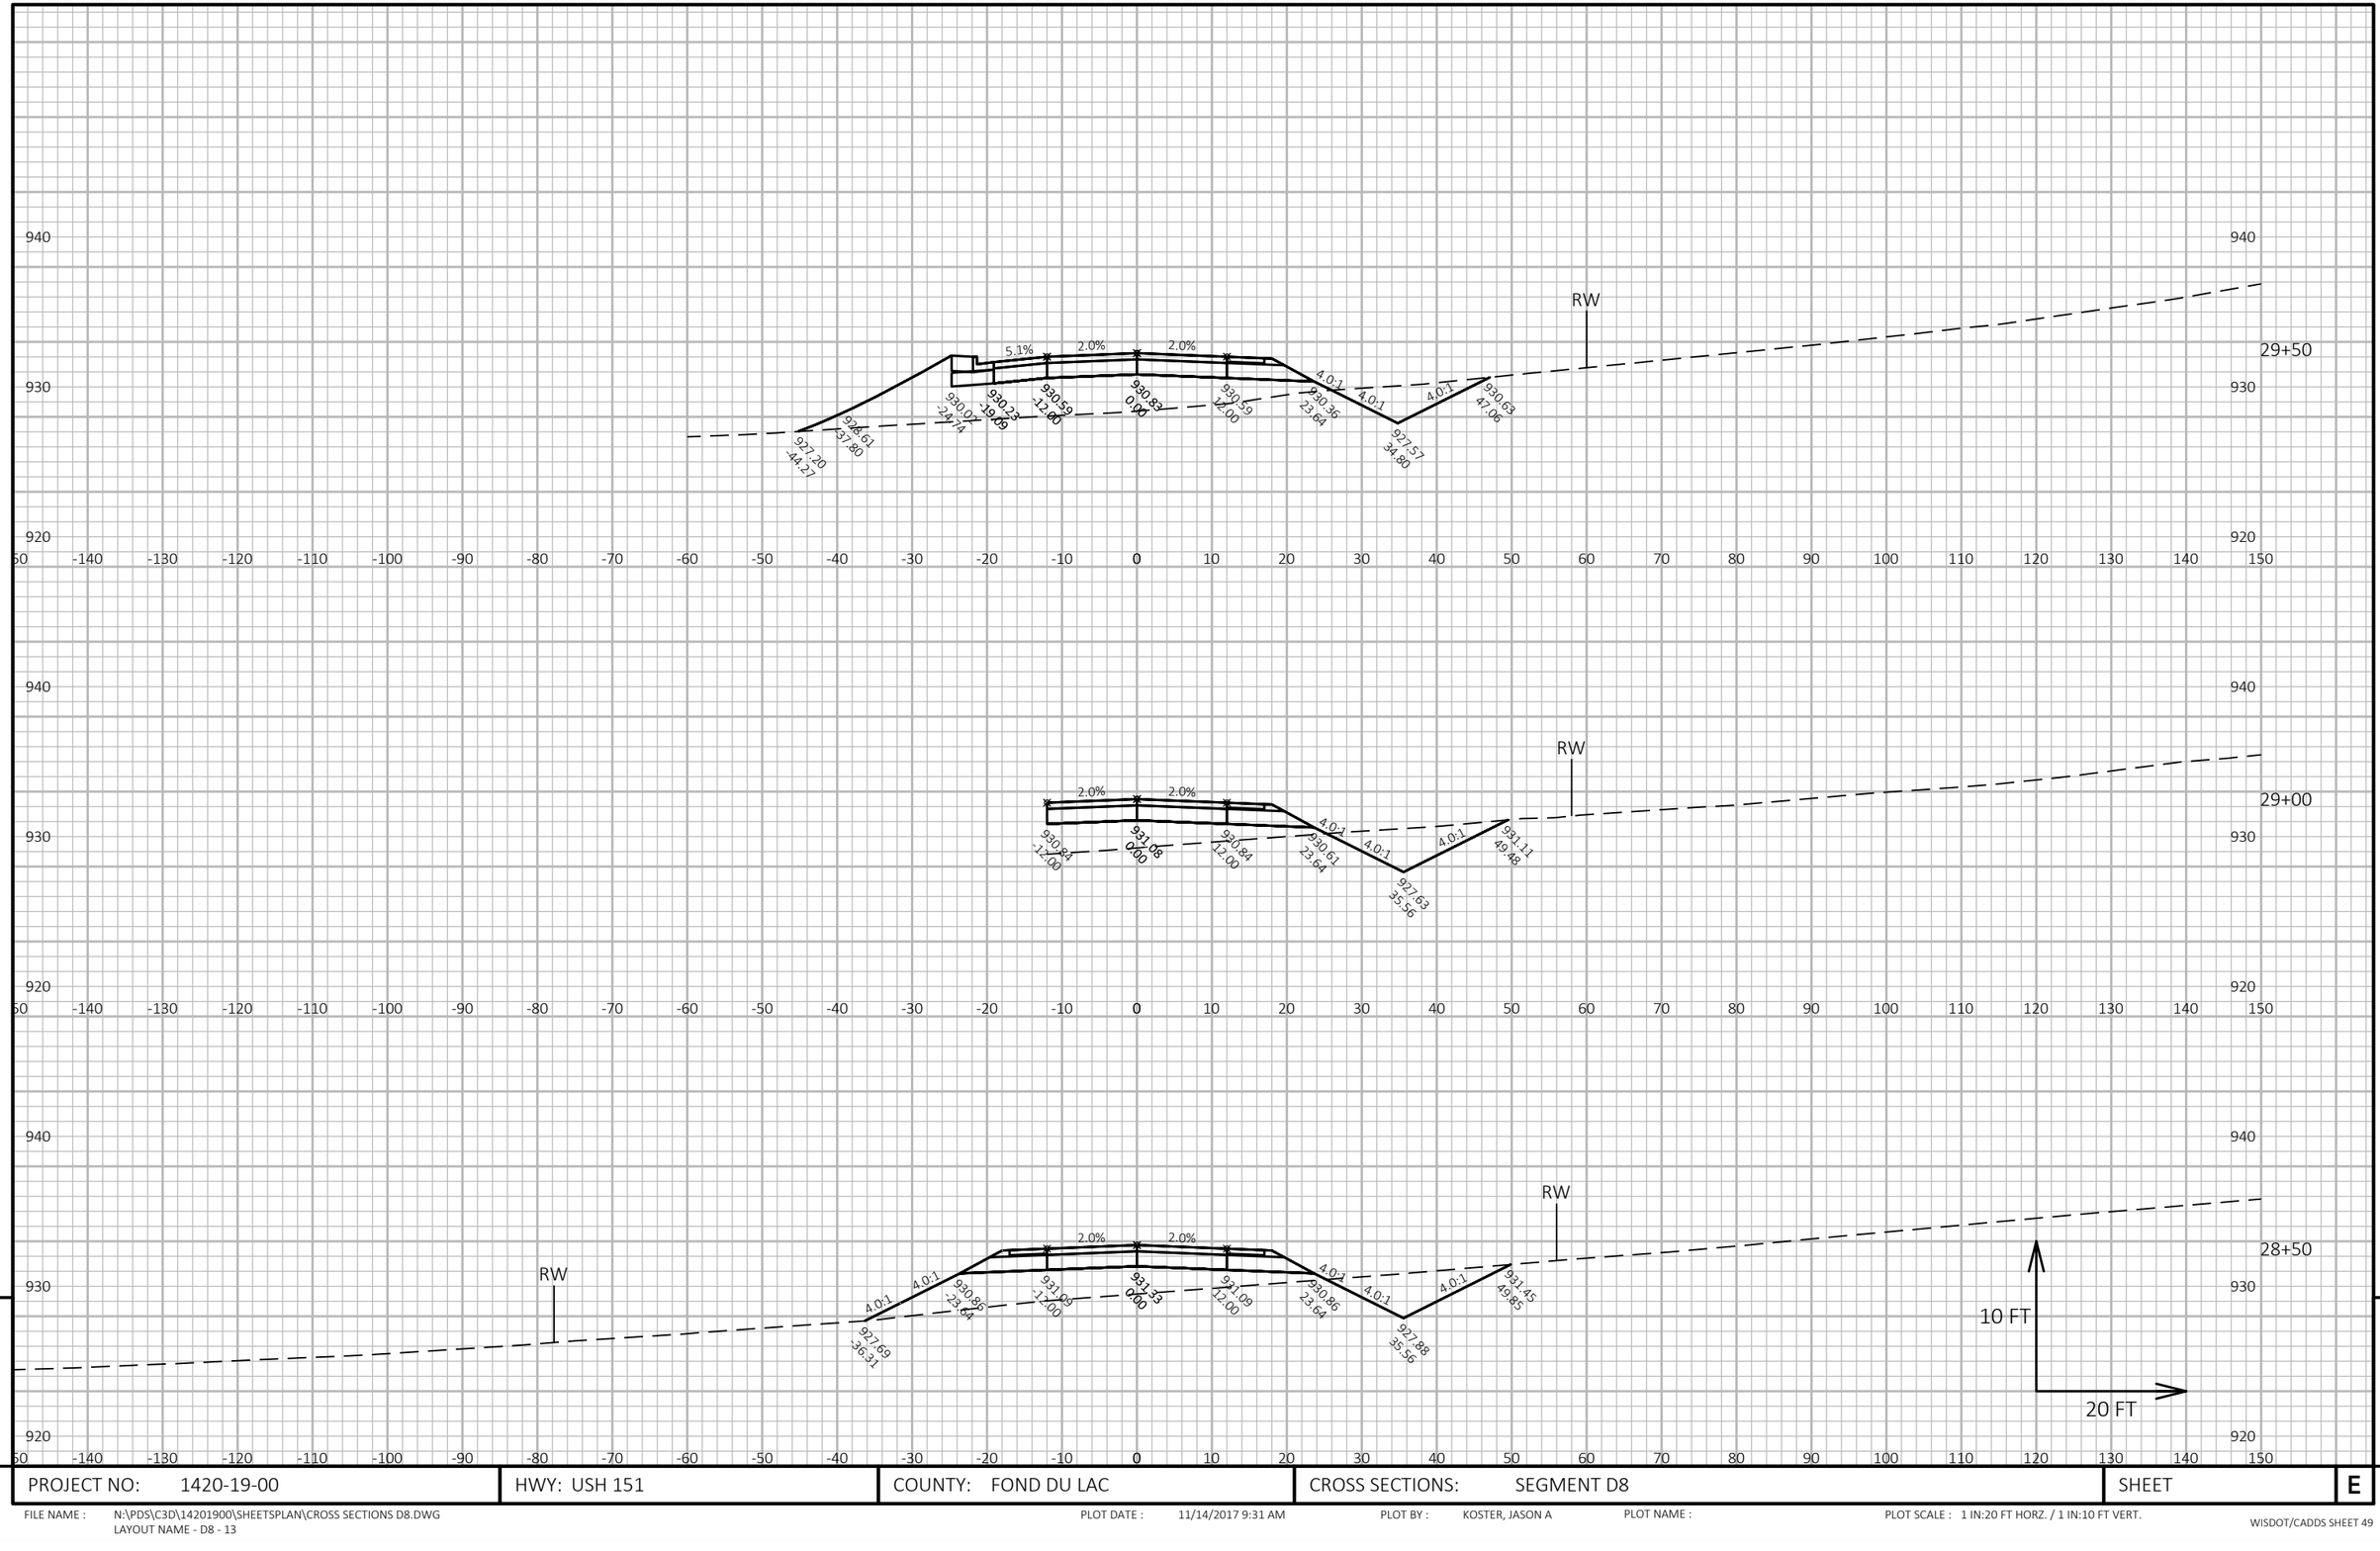


9

9

PROJECT NO: 1420-19-00	HWY: USH 151	COUNTY: FOND DU LAC	CROSS SECTIONS: SEGMENT D8	SHEET	E

FILE NAME : N:\PDS\C3D\14201900\SHEETSPLAN\CROSS SECTIONS D8.DWG
LAYOUT NAME - D8 - 13

PLOT DATE : 11/14/2017 9:31 AM PLOT BY : KOSTER, JASON A PLOT NAME : PLOT SCALE : 1 IN:20 FT HORZ. / 1 IN:10 FT VERT.

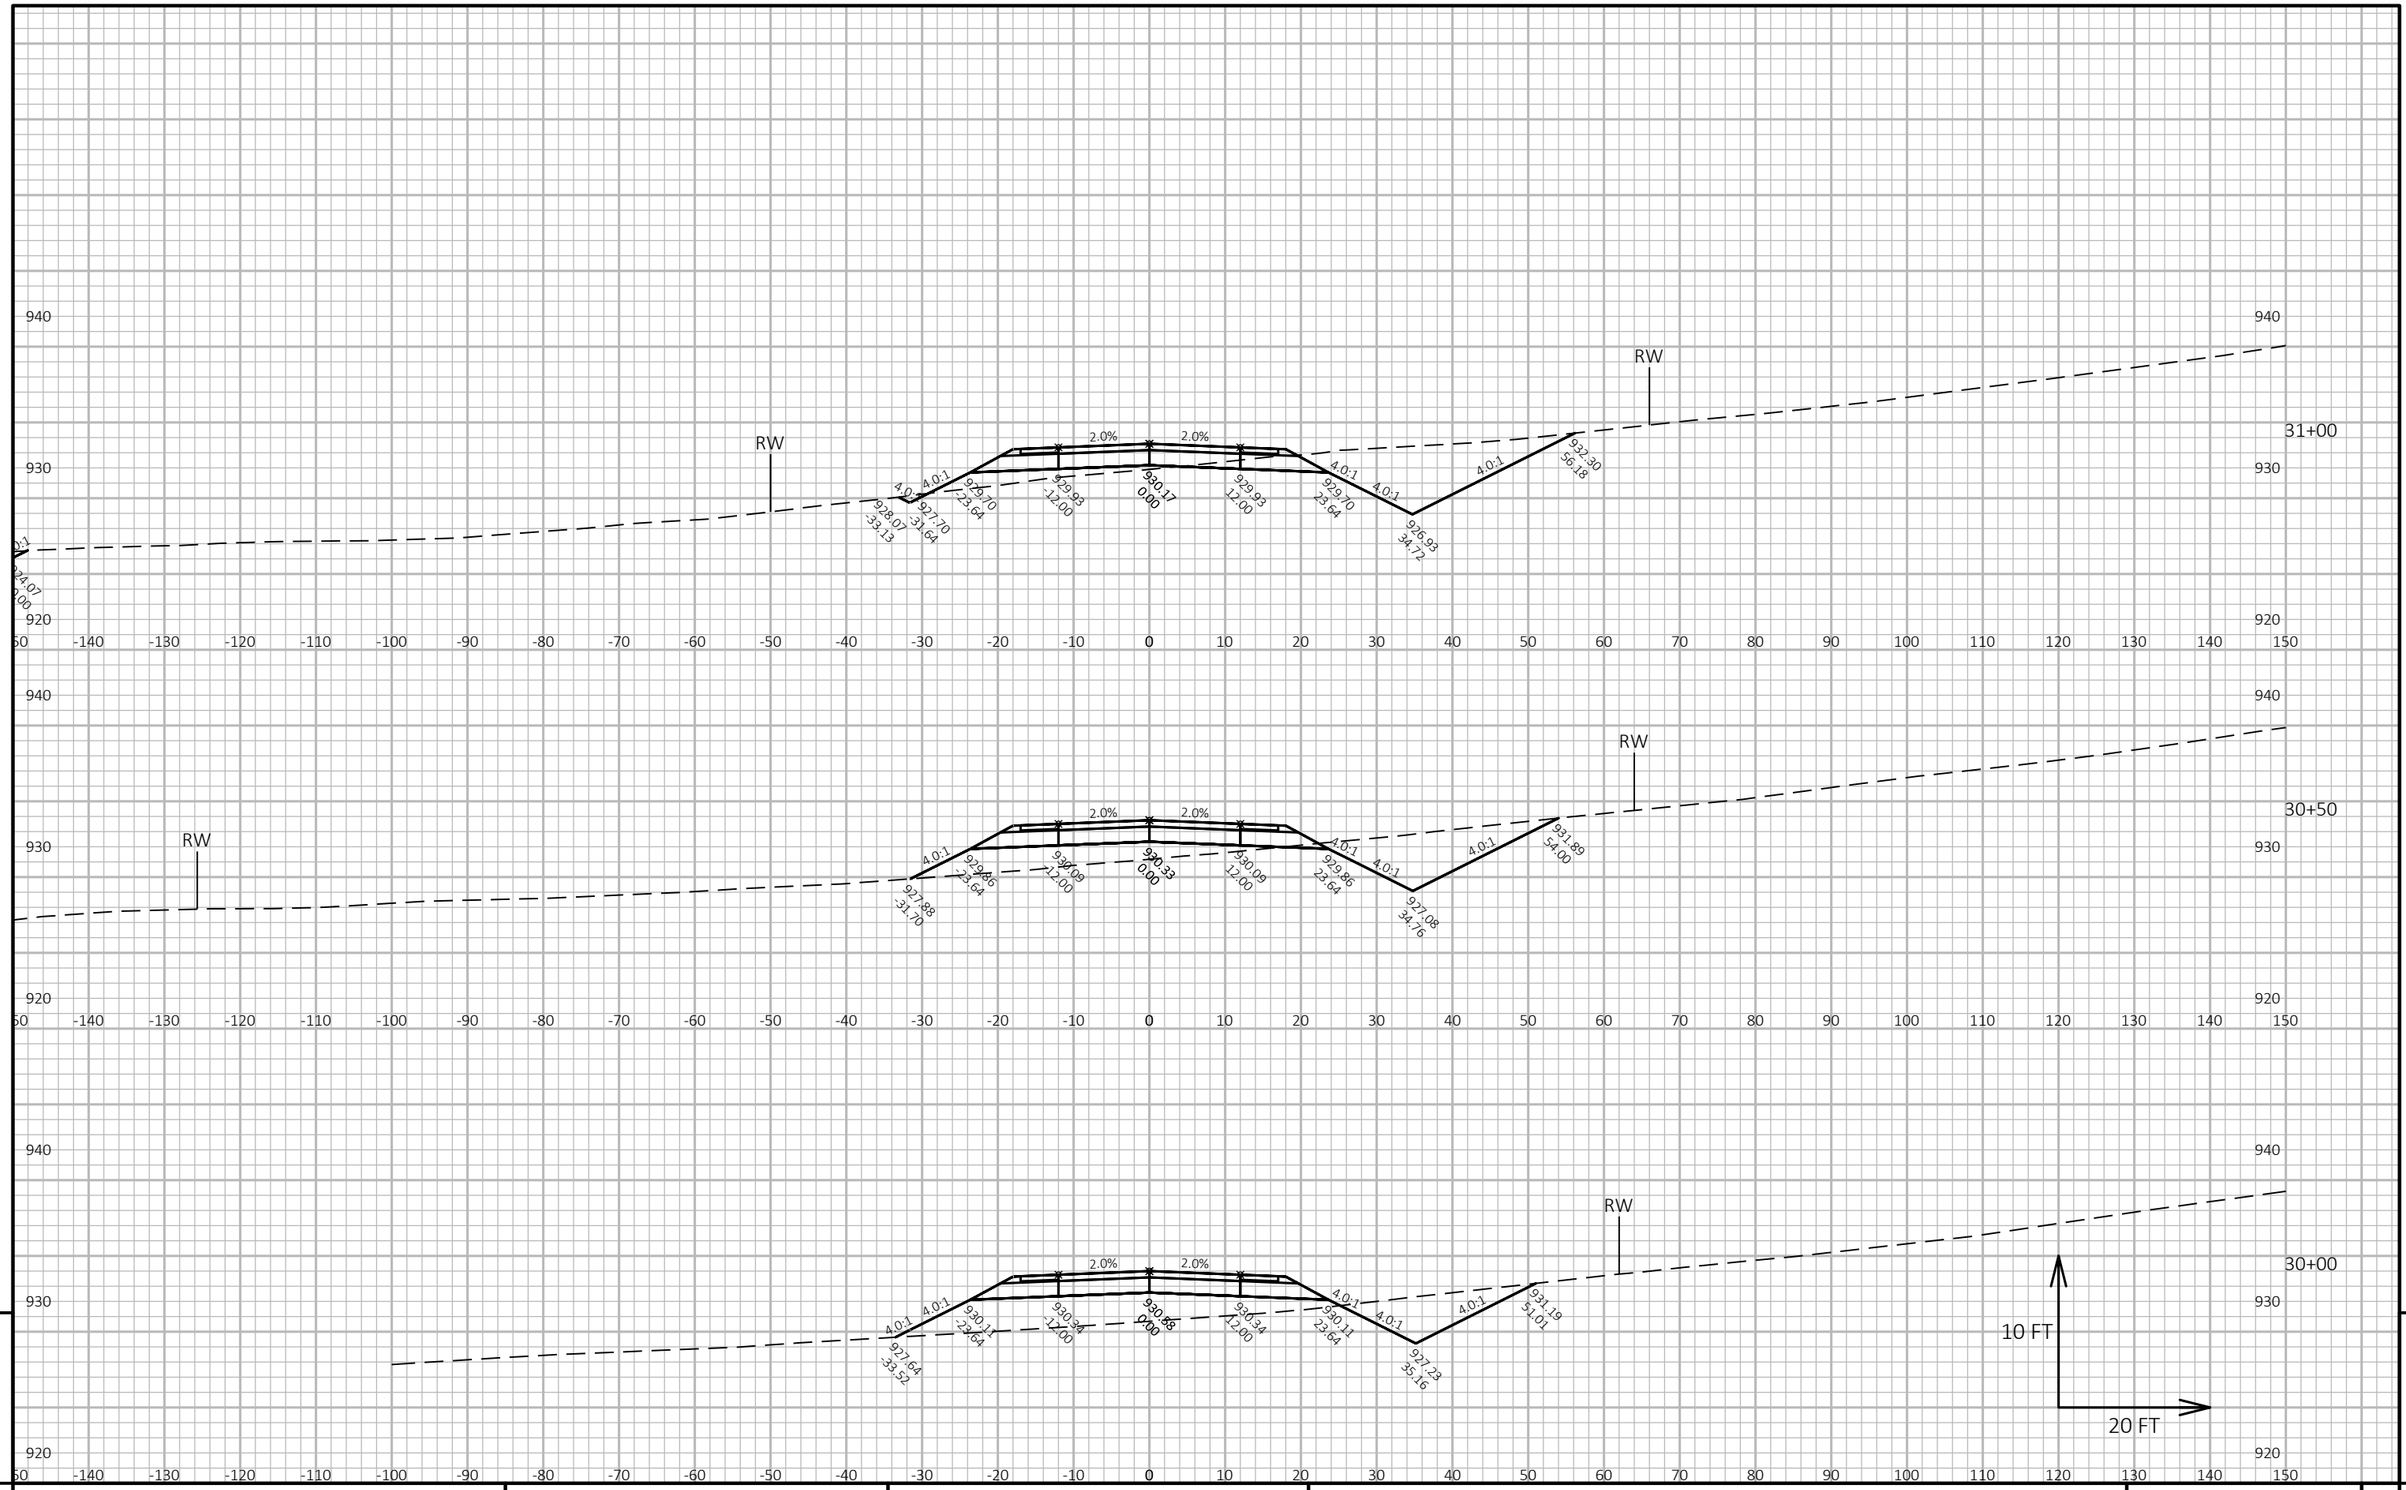

9


9


PROJECT NO: 1420-19-00	HWY: USH 151	COUNTY: FOND DU LAC	CROSS SECTIONS: SEGMENT D8	SHEET	E

FILE NAME : N:\PDS\C3D\14201900\SHEETSPLAN\CROSS SECTIONS D8.DWG
LAYOUT NAME - D8 - 14

PLOT DATE : 11/14/2017 9:31 AM PLOT BY : KOSTER, JASON A PLOT NAME : PLOT SCALE : 1 IN:20 FT HORZ. / 1 IN:10 FT VERT.

CONSTRUCT FE LT AND RT
CP REQ'D RT

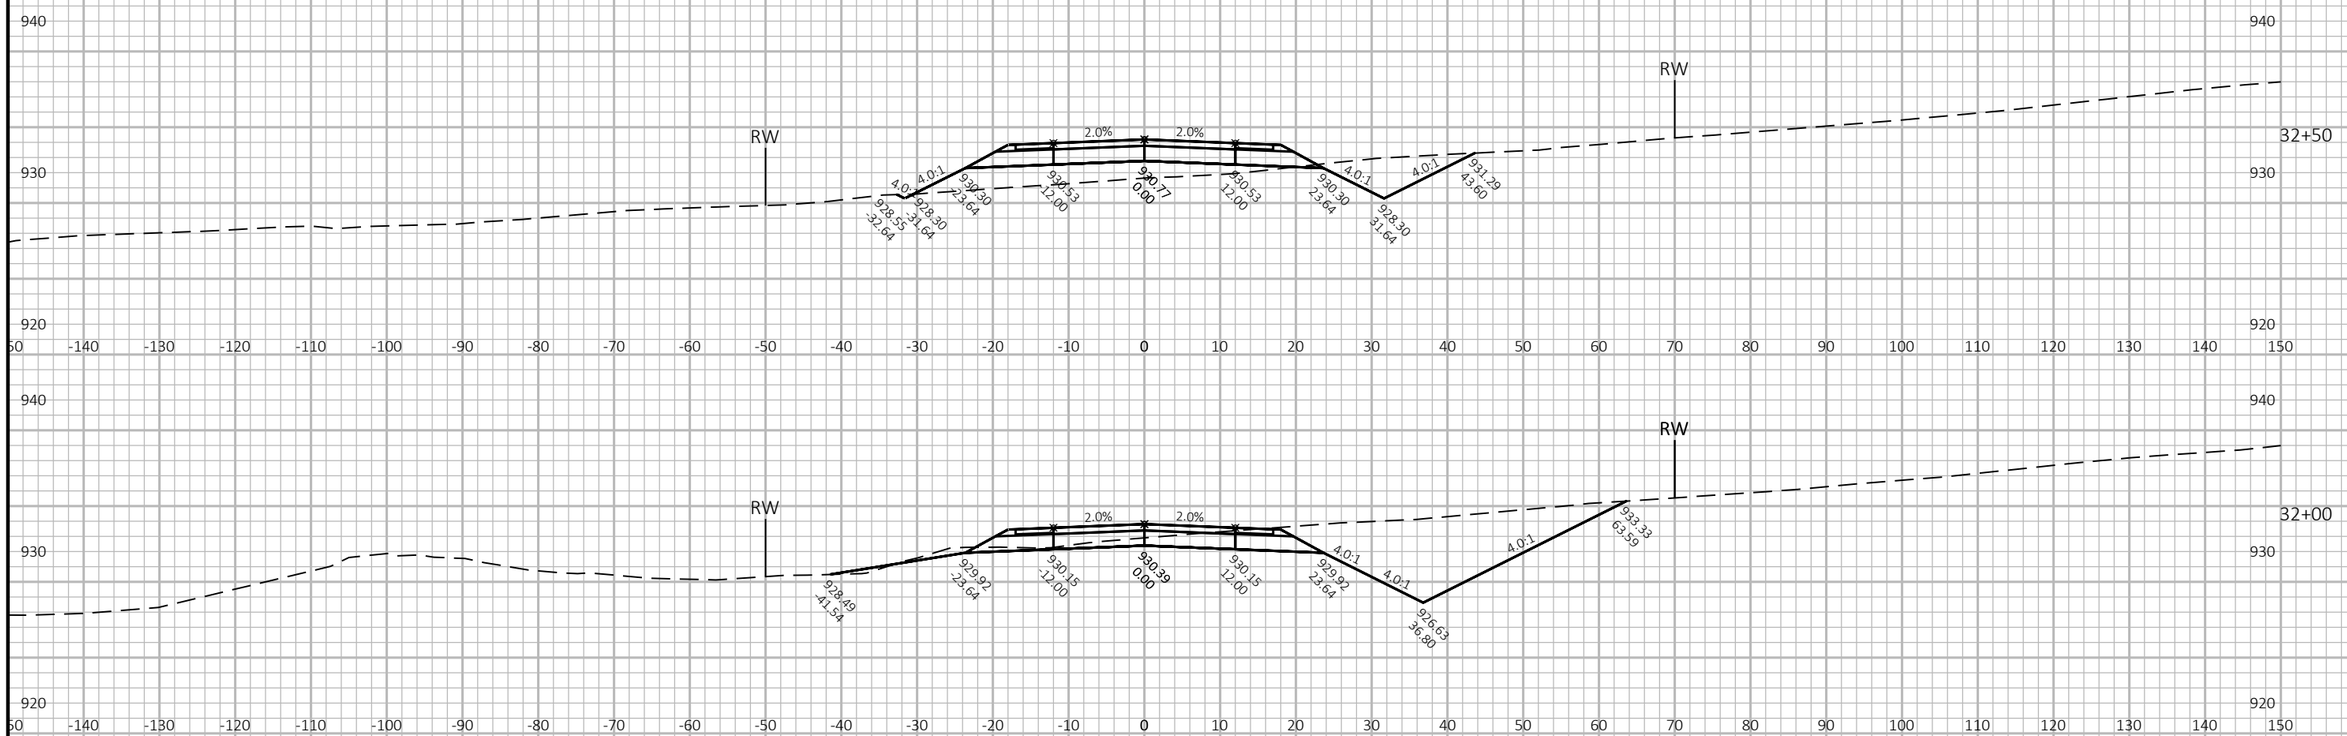

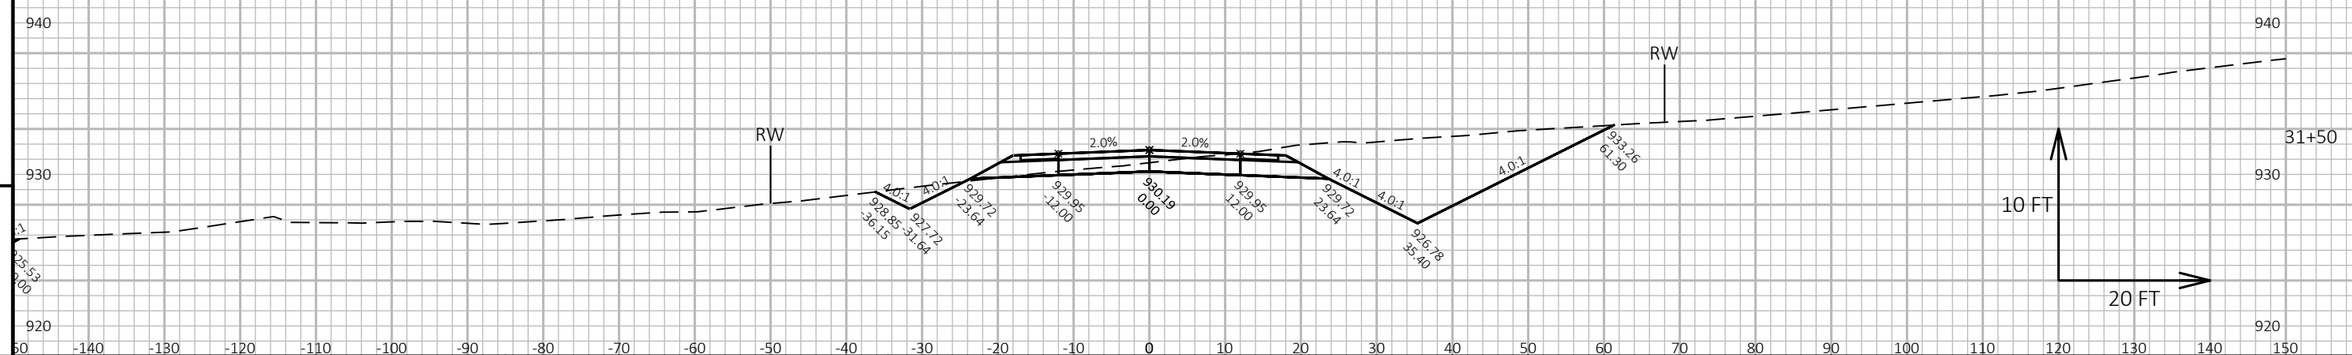

9

9

PROJECT NO: 1420-19-00	HWY: USH 151	COUNTY: FOND DU LAC	CROSS SECTIONS: SEGMENT D8	SHEET	E


FILE NAME : N:\PDS\C3D\14201900\SHEETSPLAN\CROSS SECTIONS D8.DWG
LAYOUT NAME - D8 - 15

PLOT DATE : 11/14/2017 9:31 AM

PLOT BY : KOSTER, JASON A

PLOT NAME :


PLOT SCALE : 1 IN:20 FT HORZ. / 1 IN:10 FT VERT.

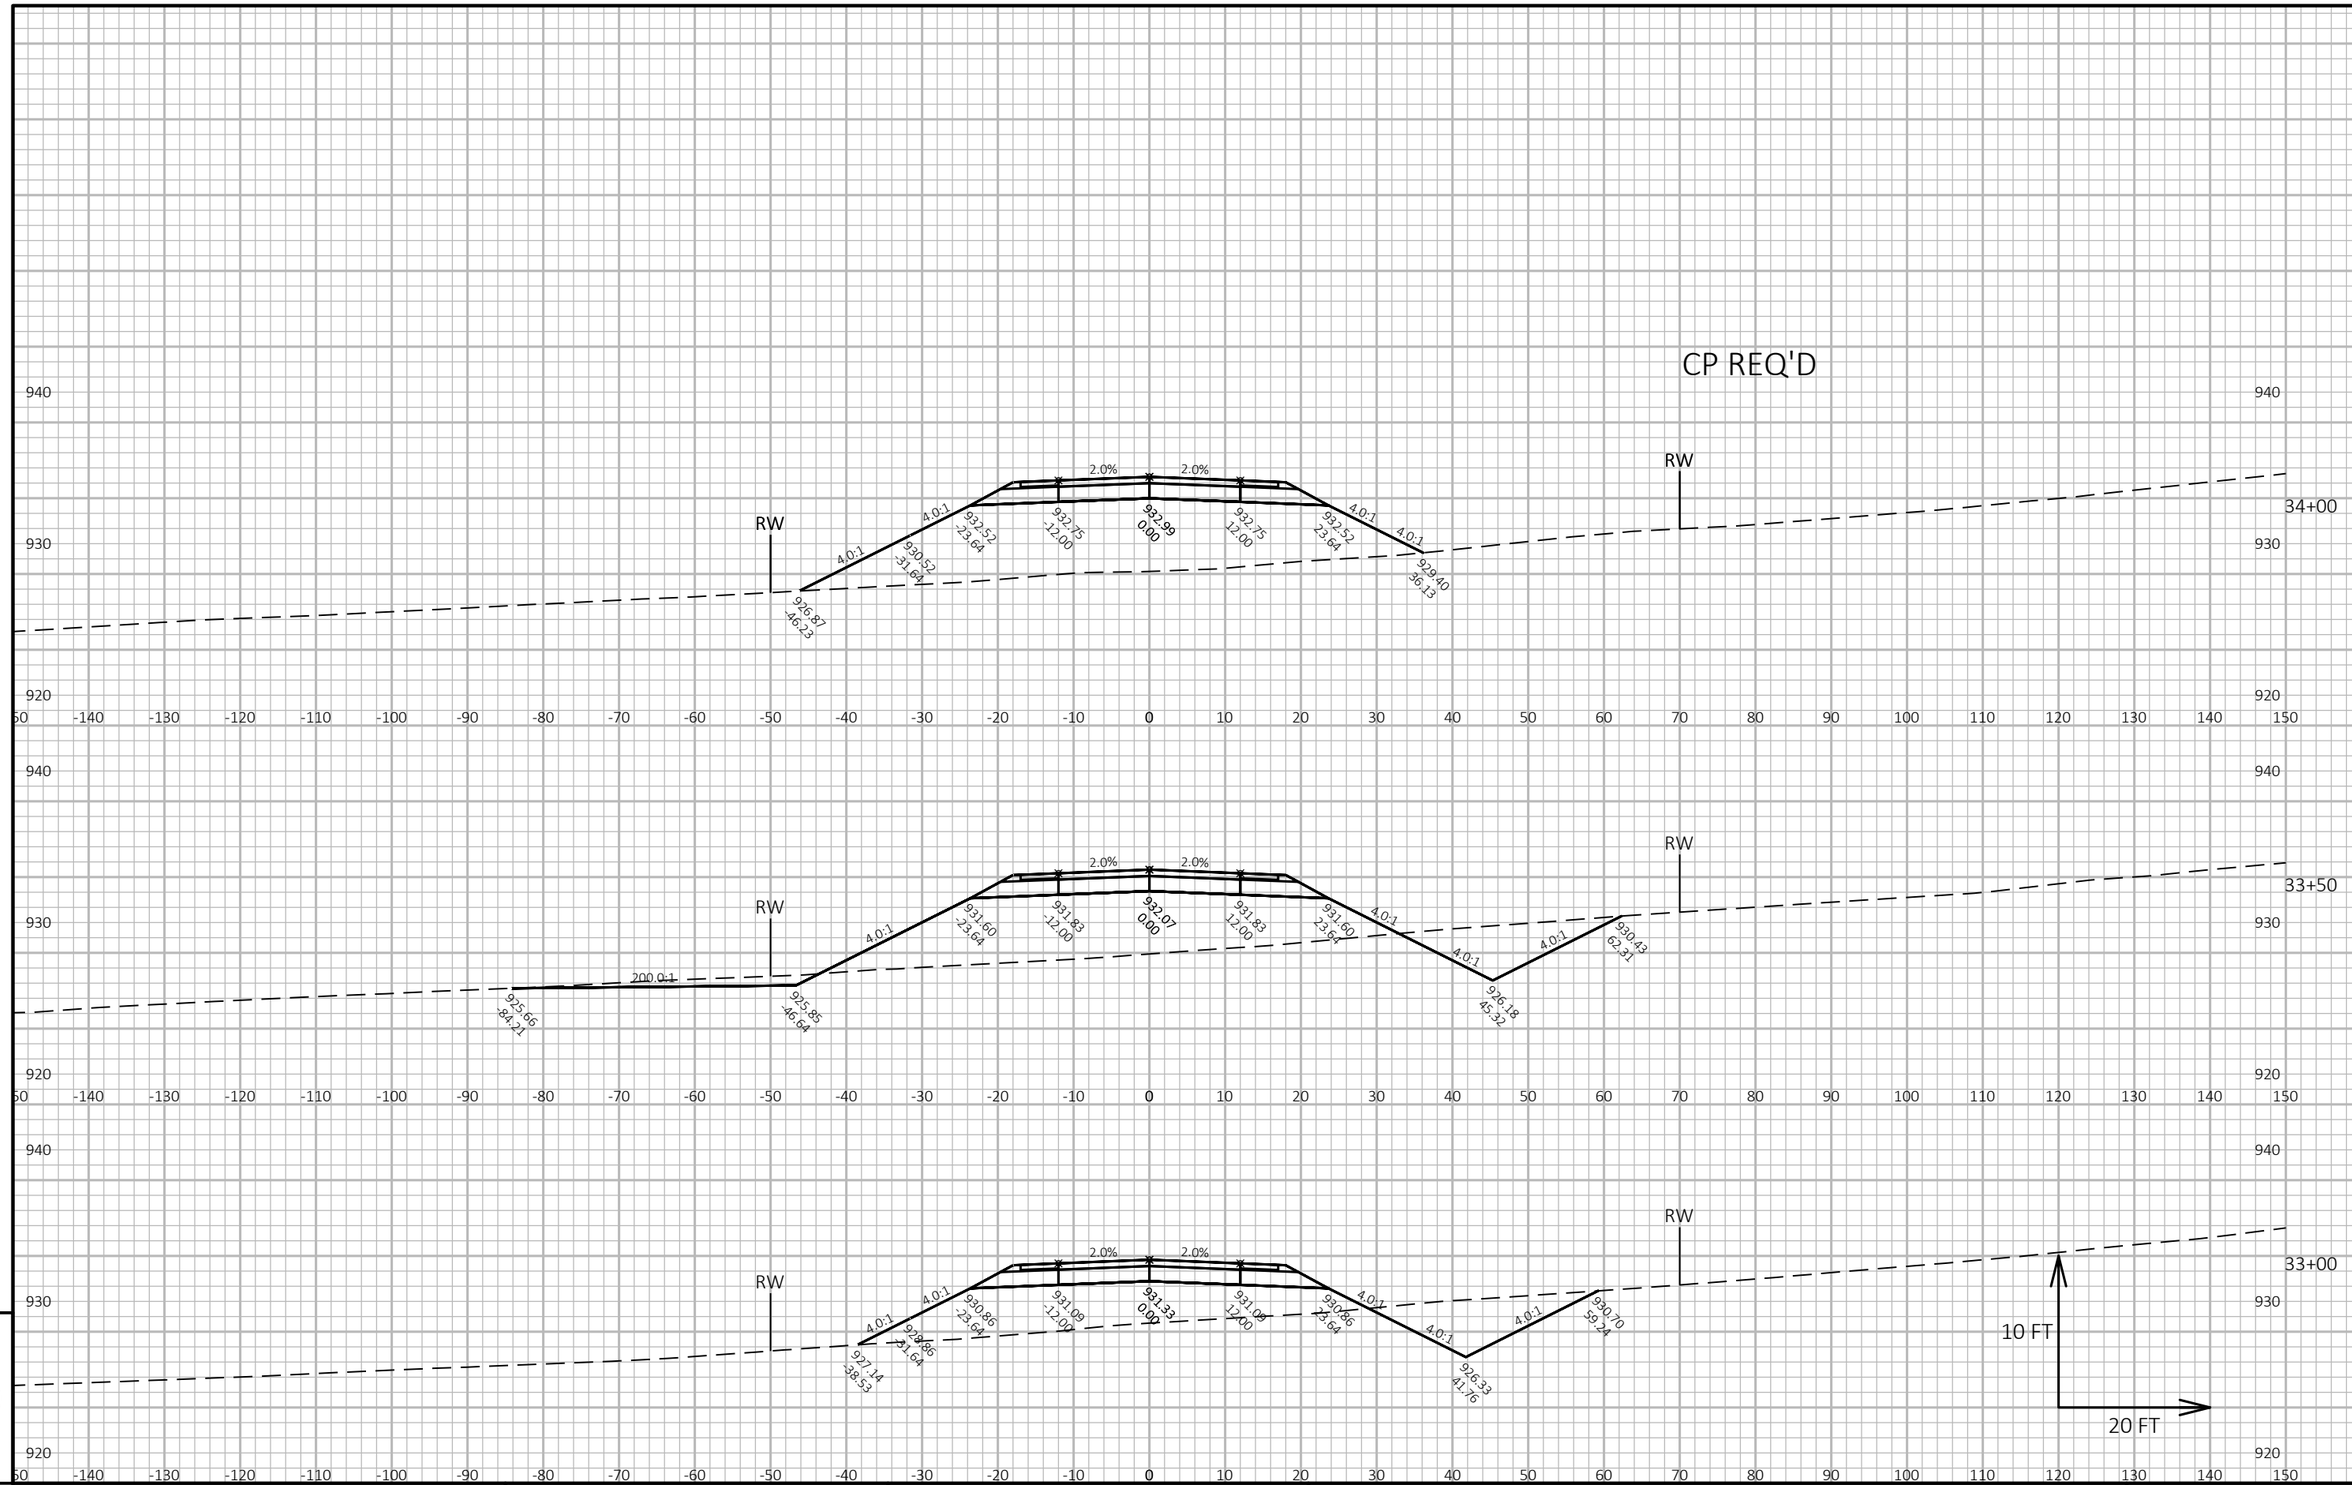

PROJECT NO: 1420-19-00	HWY: USH 151	COUNTY: FOND DU LAC	CROSS SECTIONS: SEGMENT D8	SHEET E

FILE NAME : N:\PDS\C3D\14201900\SHEETSPLAN\CROSS SECTIONS D8.DWG
LAYOUT NAME - D8 - 16

PLOT DATE : 11/14/2017 9:31 AM PLOT BY : KOSTER, JASON A PLOT NAME : PLOT SCALE : 1 IN:20 FT HORZ. / 1 IN:10 FT VERT.

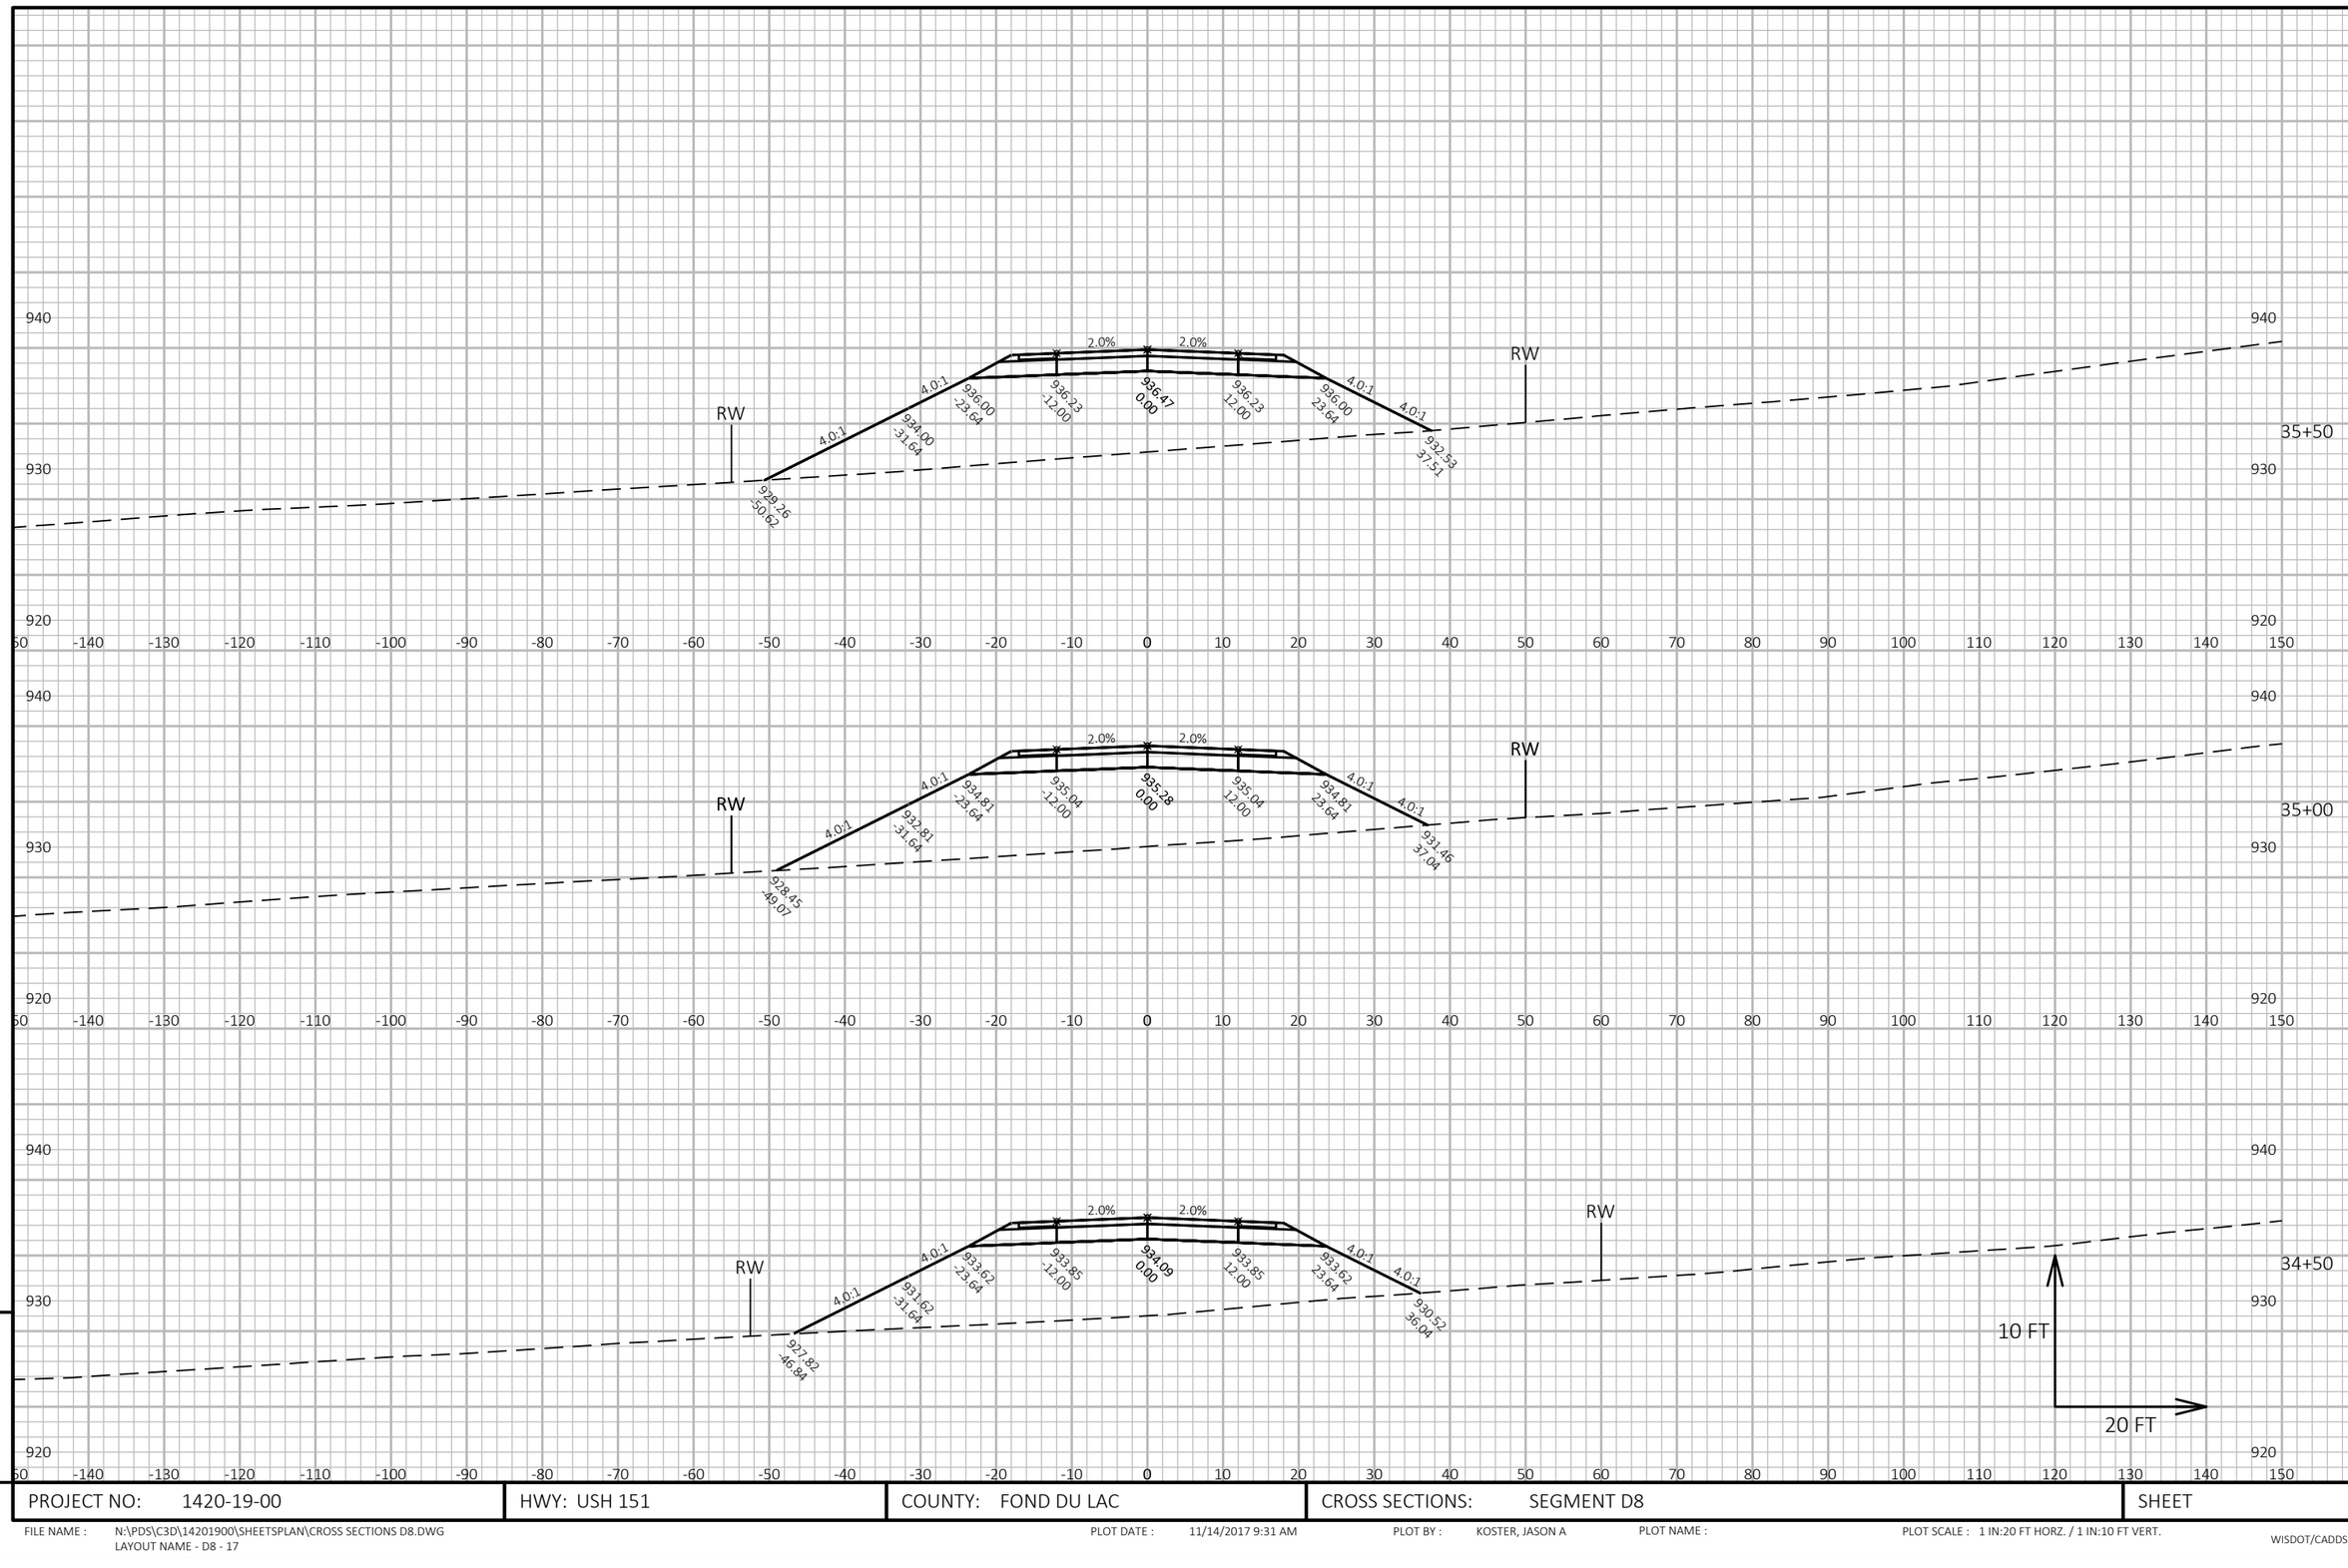


9

9

PROJECT NO: 1420-19-00	HWY: USH 151	COUNTY: FOND DU LAC	CROSS SECTIONS: SEGMENT D8	SHEET	E

FILE NAME : N:\PDS\C3D\14201900\SHEETSPLAN\CROSS SECTIONS D8.DWG
LAYOUT NAME - D8 - 17

PLOT DATE : 11/14/2017 9:31 AM PLOT BY : KOSTER, JASON A PLOT NAME : PLOT SCALE : 1 IN:20 FT HORZ. / 1 IN:10 FT VERT.

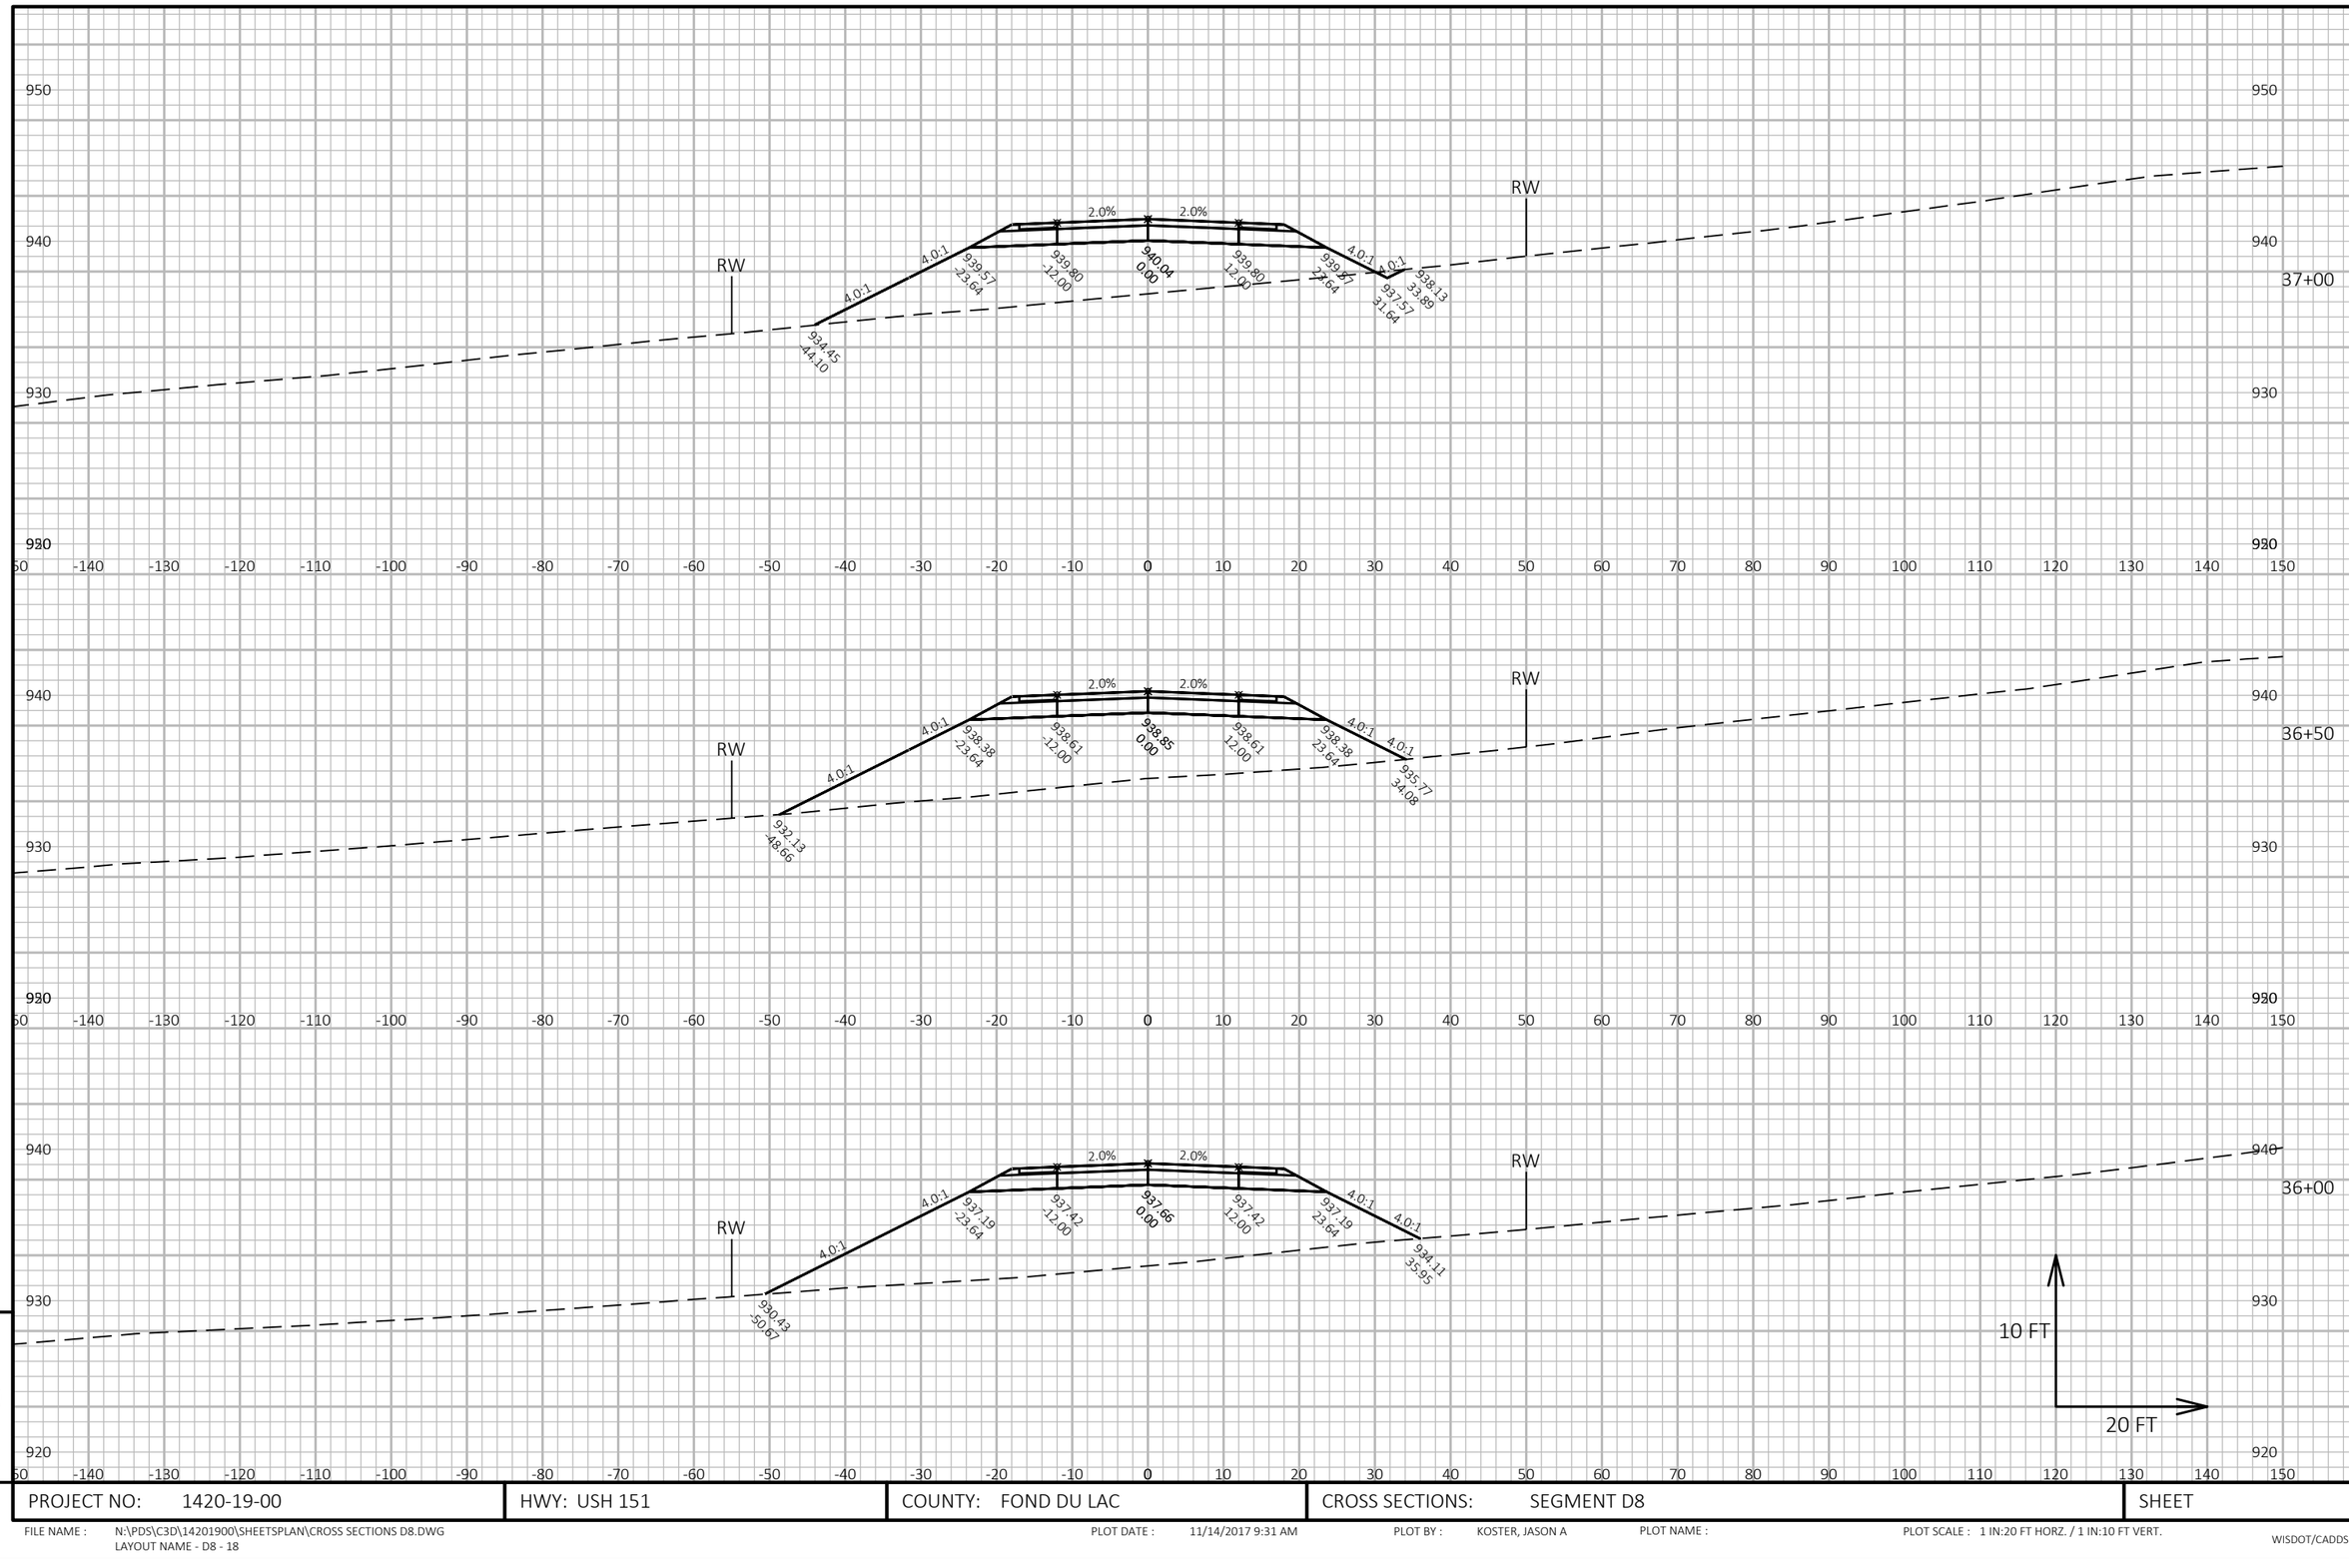

9

9

PROJECT NO: 1420-19-00	HWY: USH 151	COUNTY: FOND DU LAC	CROSS SECTIONS: SEGMENT D8	SHEET	E

FILE NAME : N:\PDS\C3D\14201900\SHEETSPLAN\CROSS SECTIONS D8.DWG
LAYOUT NAME - D8 - 18

PLOT DATE : 11/14/2017 9:31 AM PLOT BY : KOSTER, JASON A PLOT NAME : PLOT SCALE : 1 IN:20 FT HORZ. / 1 IN:10 FT VERT.

PROJECT NO: 1420-19-00	HWY: USH 151	COUNTY: FOND DU LAC	CROSS SECTIONS: SEGMENT D8	SHEET E

FILE NAME : N:\PDS\C3D\14201900\SHEETSPLAN\CROSS SECTIONS D8.DWG
LAYOUT NAME - D8 - 19

PLOT DATE : 11/14/2017 9:31 AM PLOT BY : KOSTER, JASON A PLOT NAME : PLOT SCALE : 1 IN:20 FT HORZ. / 1 IN:10 FT VERT.

WISDOT/CADDS SHEET 49


PROJECT NO: 1420-19-00	HWY: USH 151	COUNTY: FOND DU LAC	CROSS SECTIONS: SEGMENT D8	SHEET E

FILE NAME : N:\PDS\C3D\14201900\SHEETSPLAN\CROSS SECTIONS D8.DWG
LAYOUT NAME - D8 - 20

PLOT DATE : 11/14/2017 9:31 AM PLOT BY : KOSTER, JASON A PLOT NAME : PLOT SCALE : 1 IN:20 FT HORZ. / 1 IN:10 FT VERT.

WISDOT/CADDS SHEET 49

END CONSTRUCTION
STA. "D8" 40+00.00

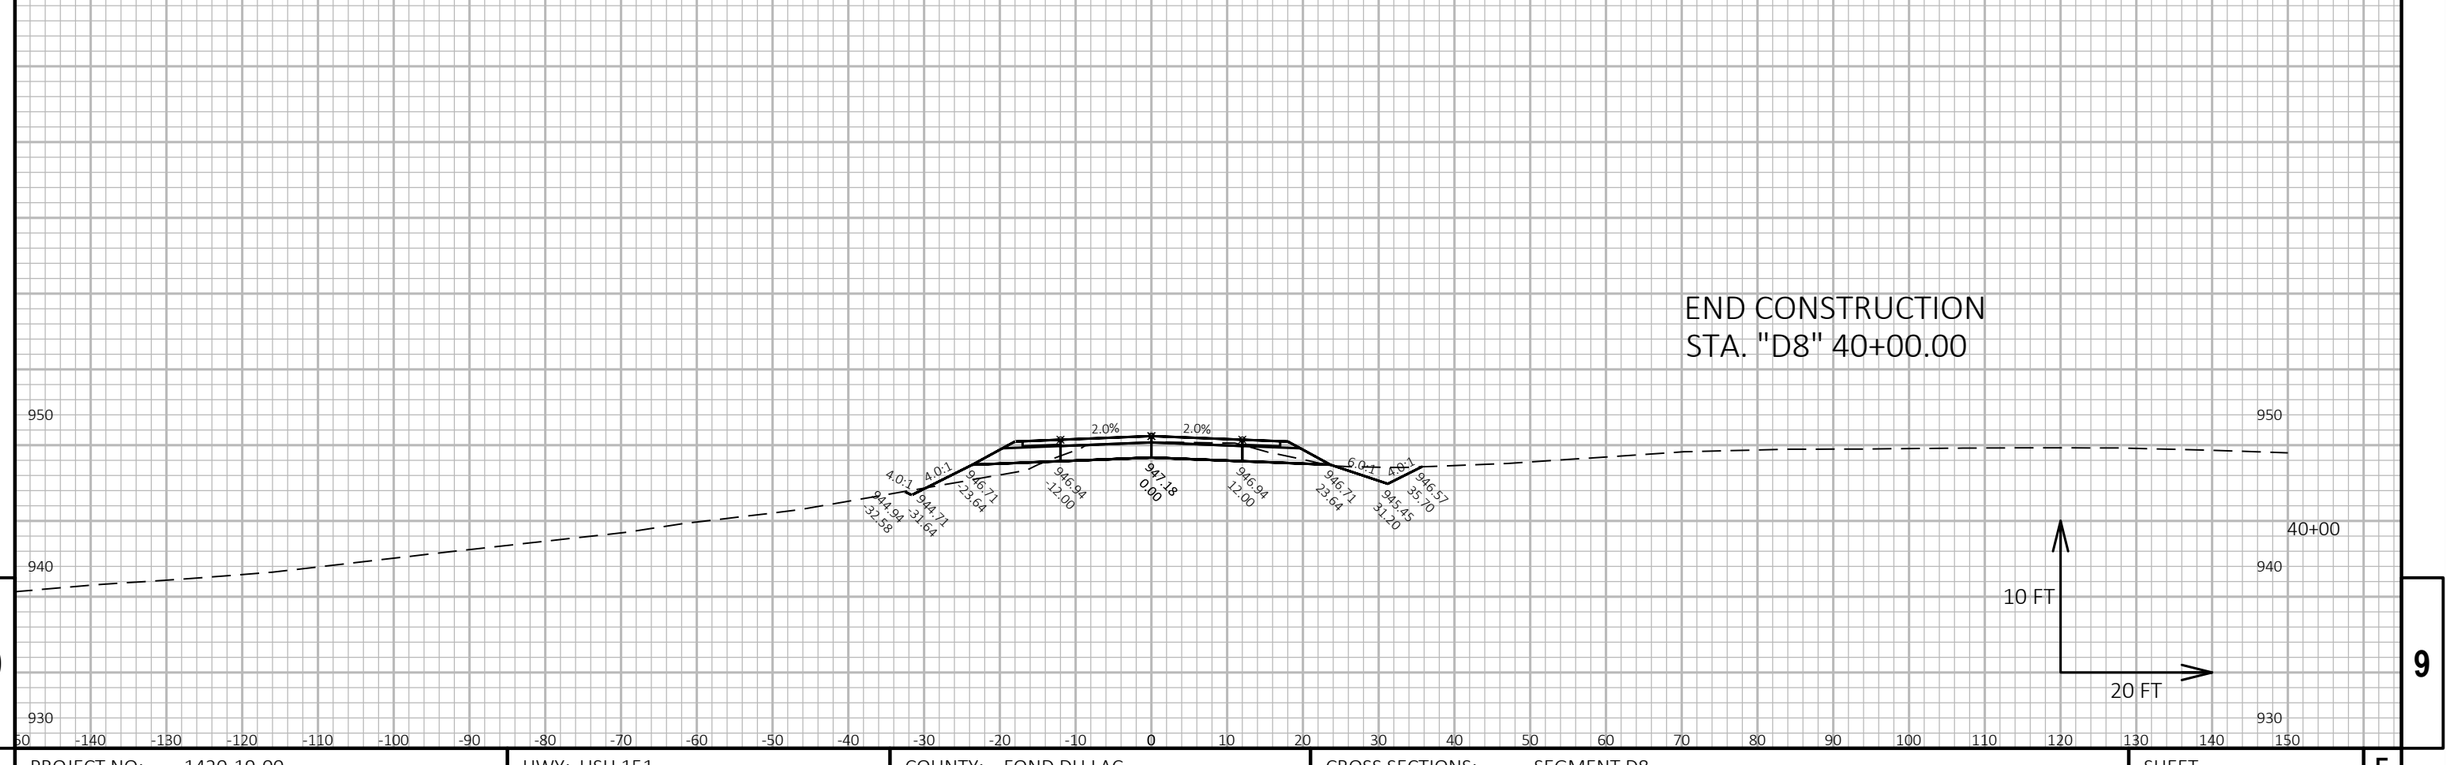


9

9

PROJECT NO: 1420-19-00	HWY: USH 151	COUNTY: FOND DU LAC	CROSS SECTIONS: SEGMENT D8	SHEET	E

FILE NAME : N:\PDS\C3D\14201900\SHEETSPLAN\CROSS SECTIONS D8.DWG
LAYOUT NAME - D8 - 21

PLOT DATE : 11/14/2017 9:32 AM PLOT BY : KOSTER, JASON A PLOT NAME : PLOT SCALE : 1 IN:20 FT HORZ. / 1 IN:10 FT VERT.

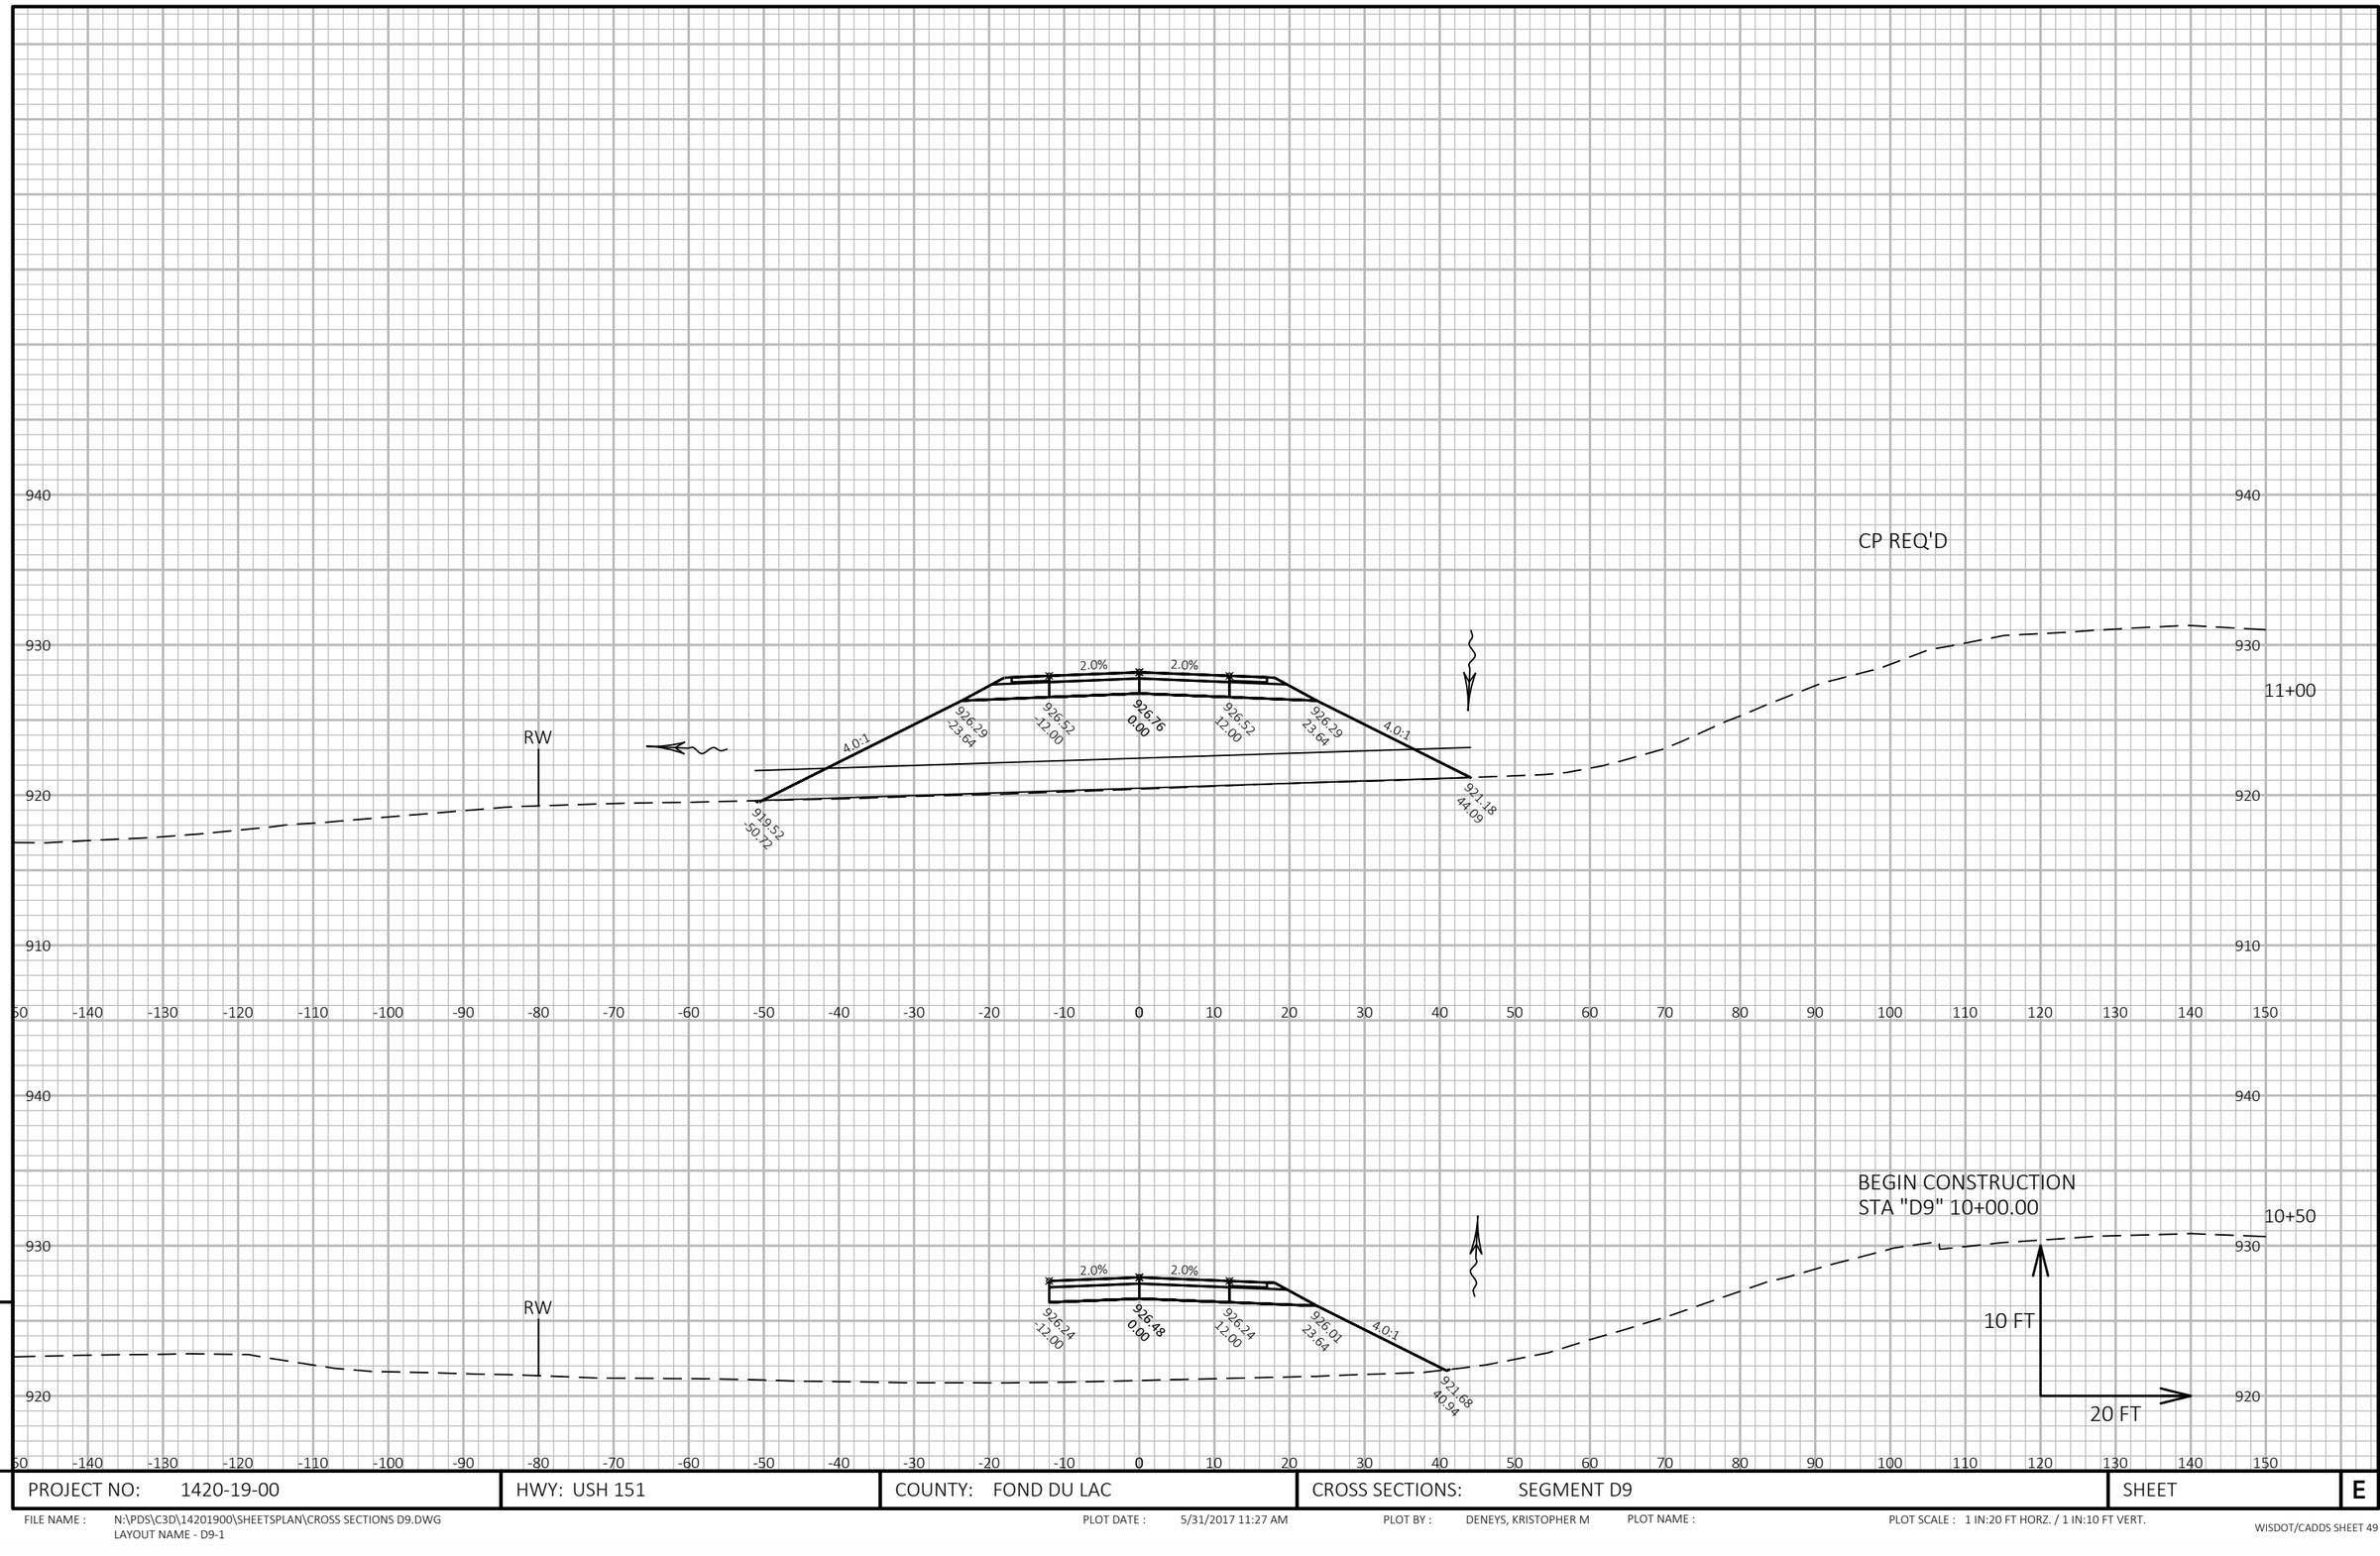


9 9

PROJECT NO: 1420-19-00	HWY: USH 151	COUNTY: FOND DU LAC	CROSS SECTIONS: SEGMENT D9	SHEET	E

FILE NAME : N:\PDS\C3D\14201900\SHEETSPLAN\CROSS SECTIONS D9.DWG
LAYOUT NAME - D9-1

PLOT DATE : 5/31/2017 11:27 AM PLOT BY : DENEYS, KRISTOPHER M PLOT NAME : PLOT SCALE : 1 IN:20 FT HORZ. / 1 IN:10 FT VERT.

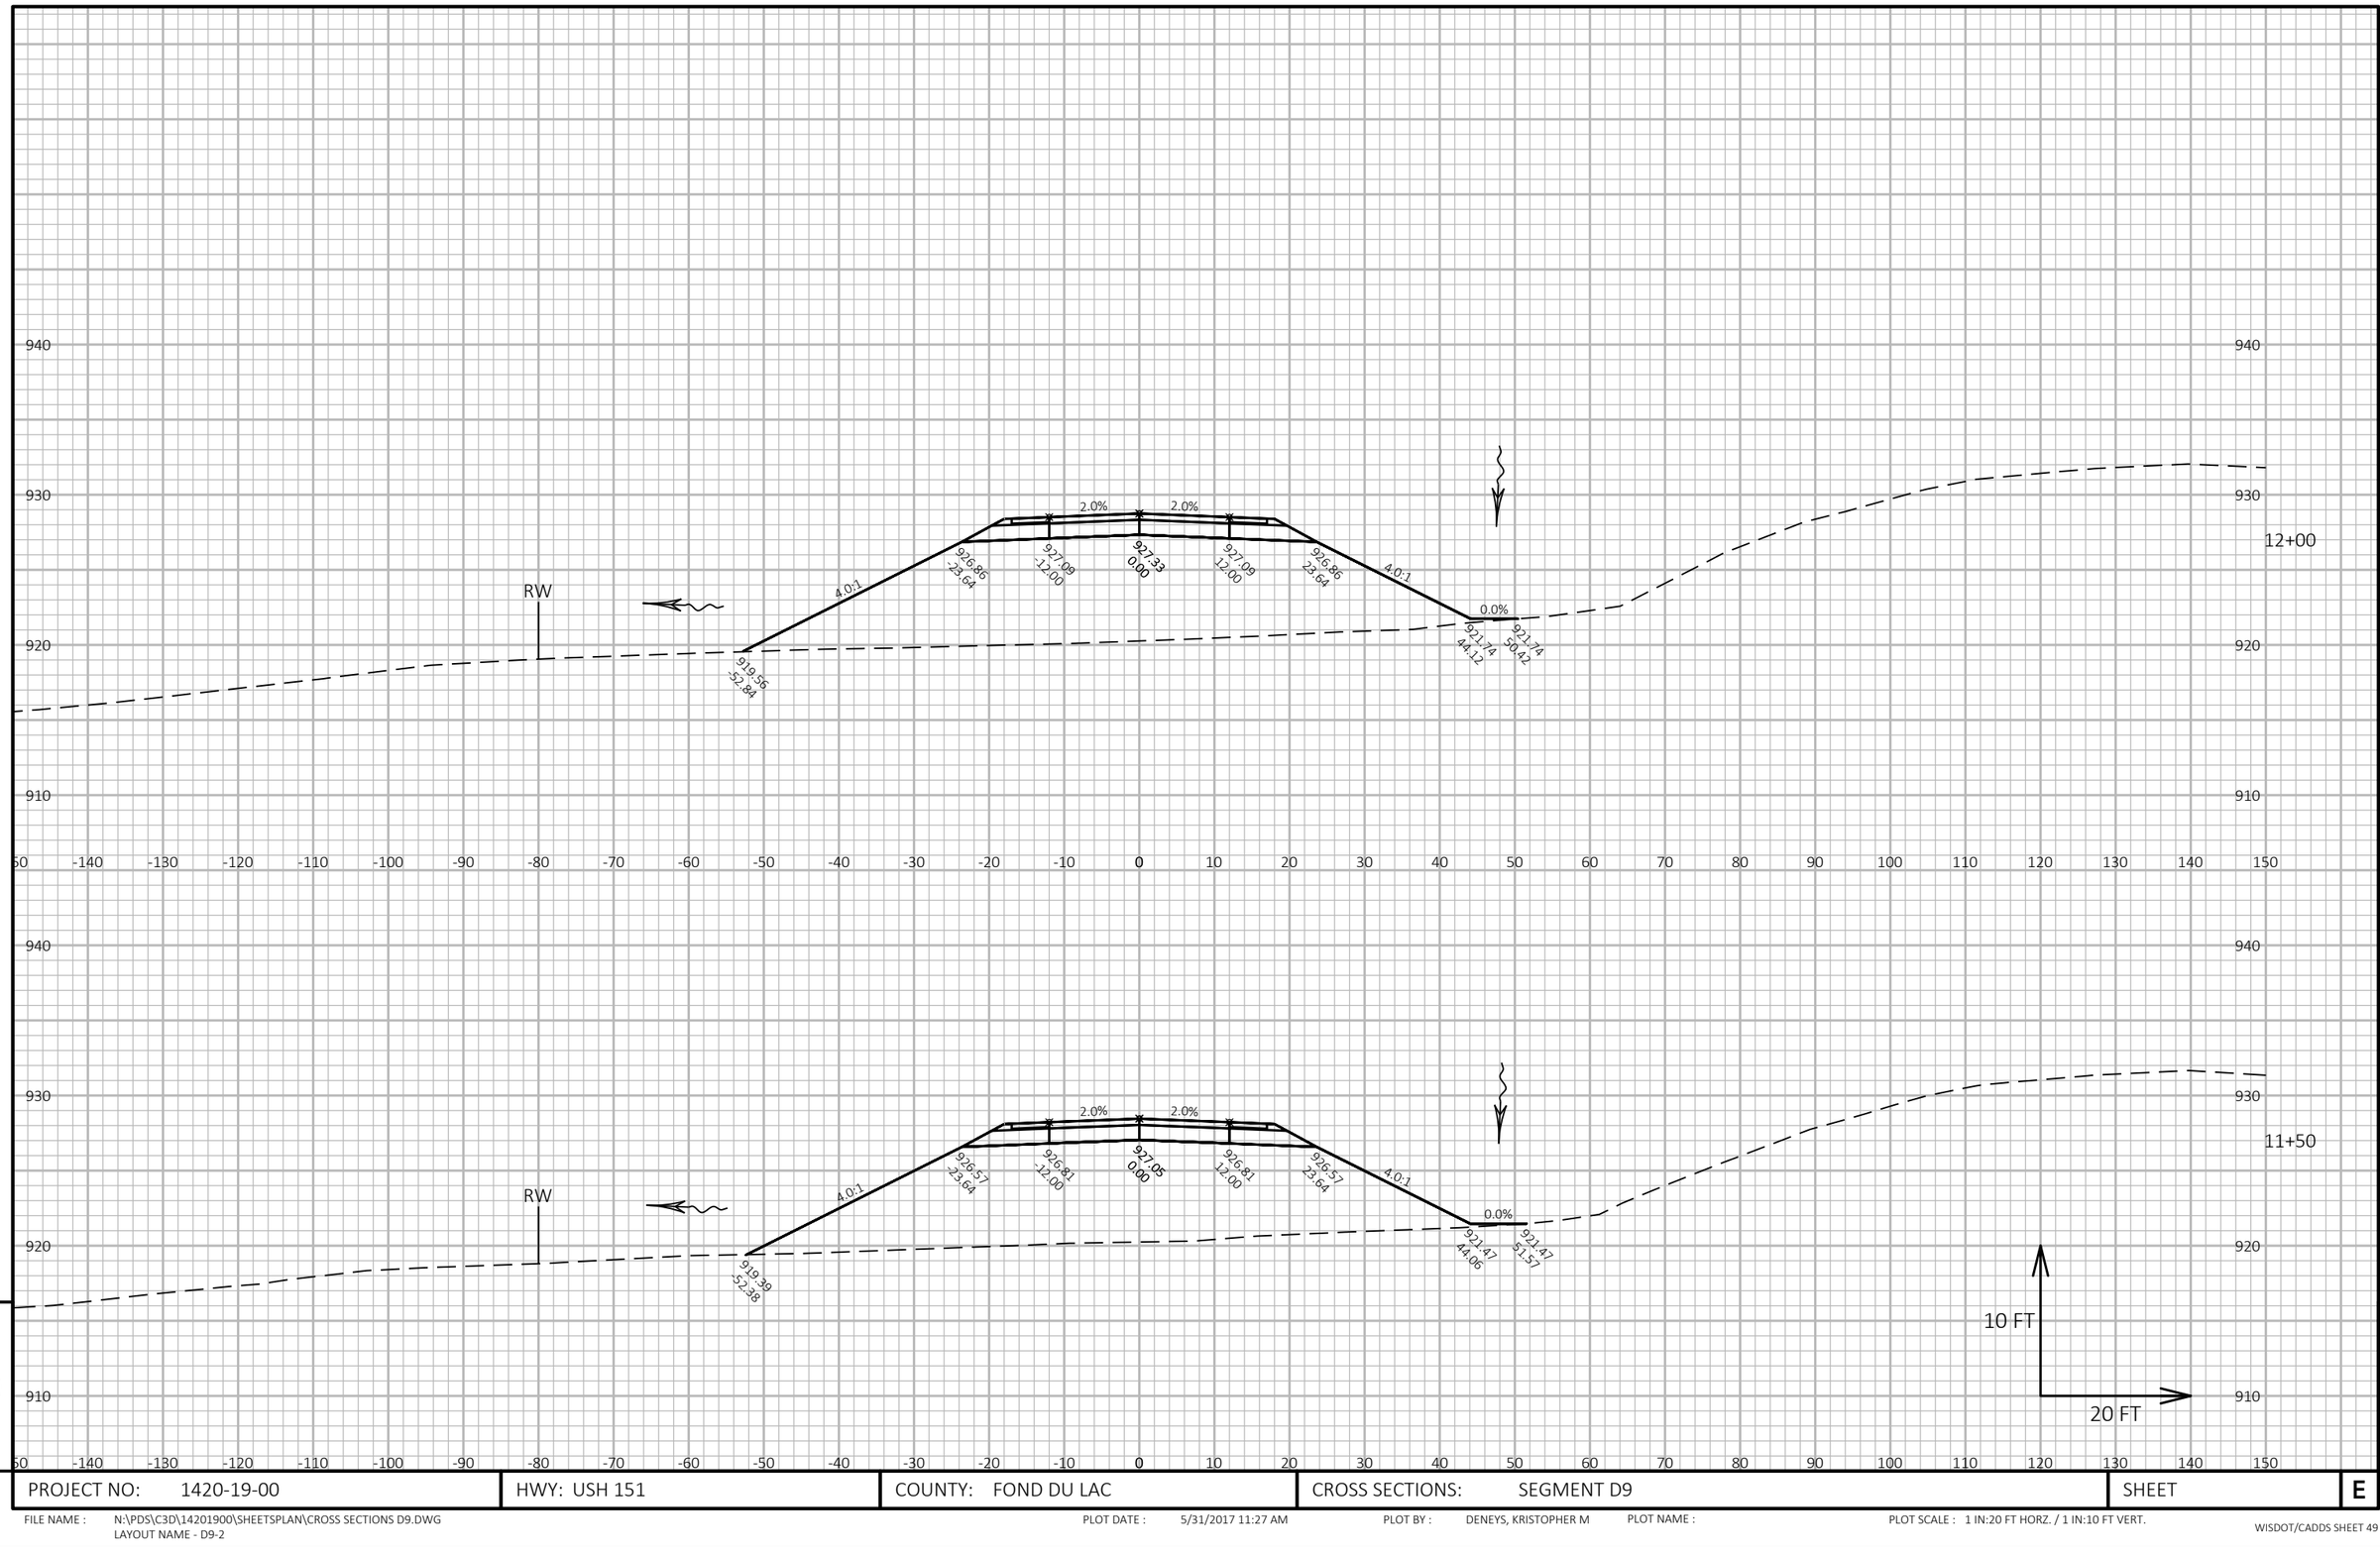


9

9

PROJECT NO: 1420-19-00	HWY: USH 151	COUNTY: FOND DU LAC	CROSS SECTIONS: SEGMENT D9	SHEET	E

FILE NAME : N:\PDS\C3D\14201900\SHEETSPLAN\CROSS SECTIONS D9.DWG
LAYOUT NAME - D9-2

PLOT DATE : 5/31/2017 11:27 AM PLOT BY : DENEYS, KRISTOPHER M PLOT NAME : PLOT SCALE : 1 IN:20 FT HORZ. / 1 IN:10 FT VERT.

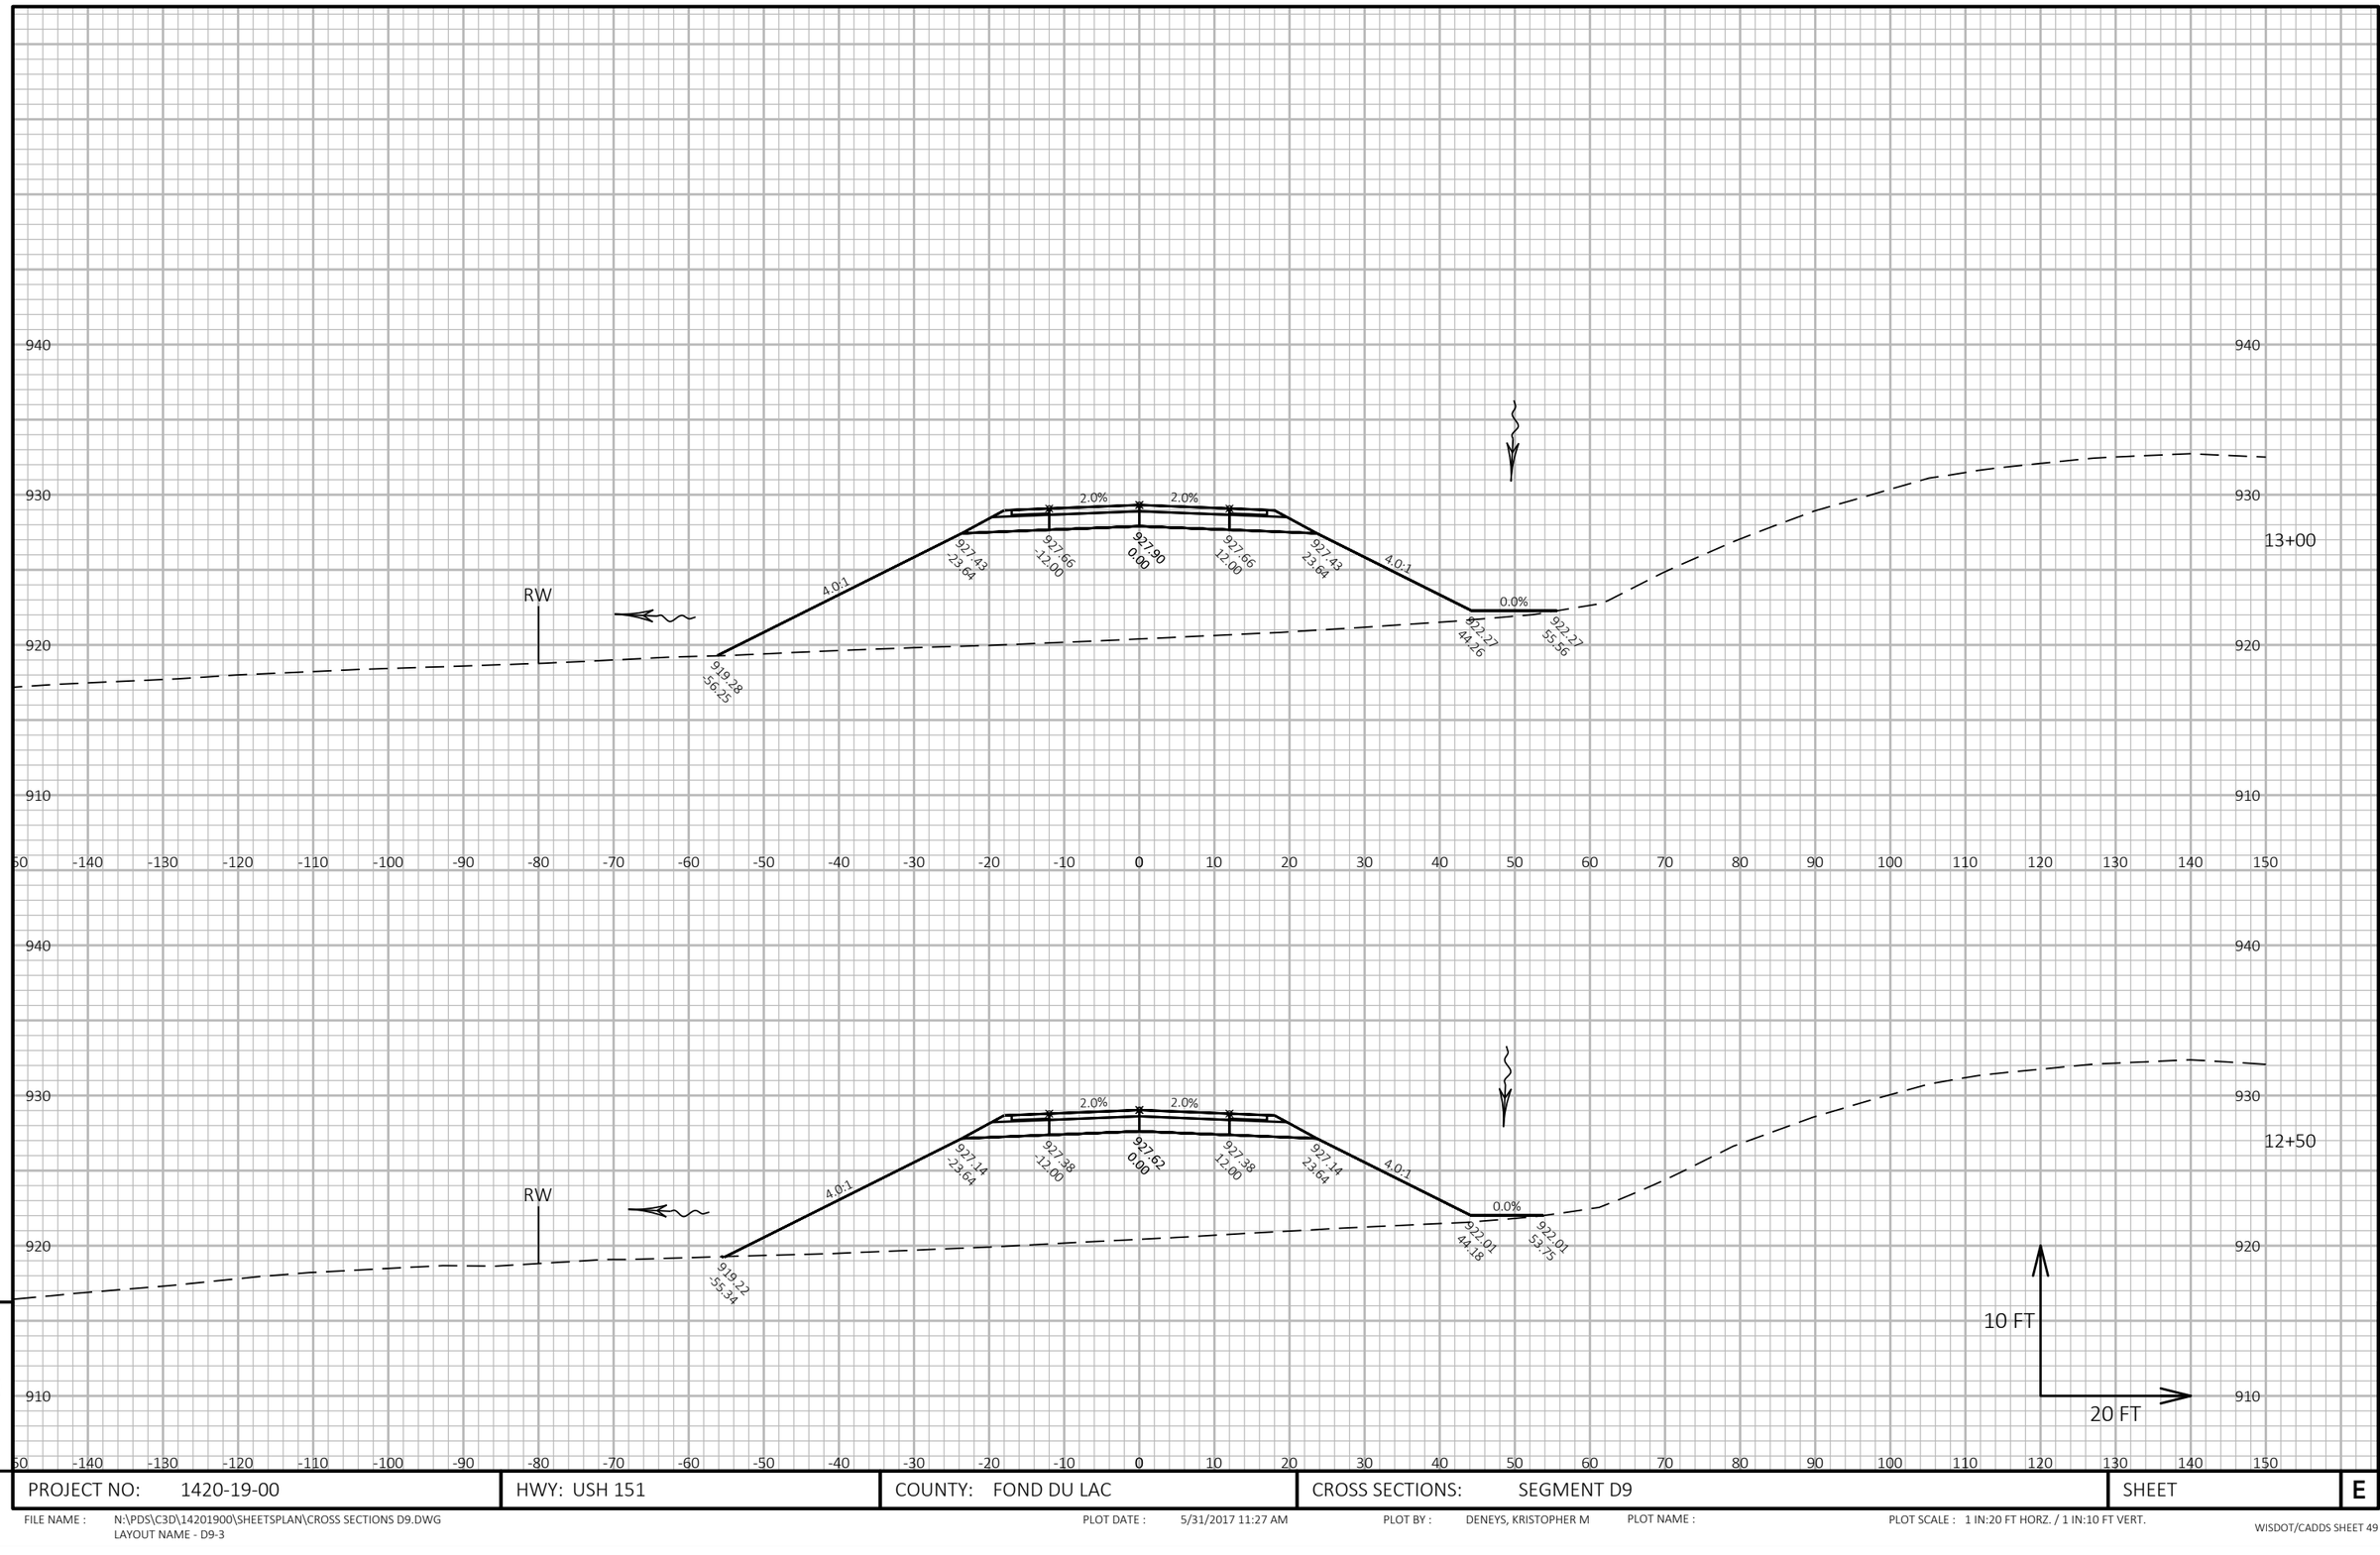


PROJECT NO: 1420-19-00	HWY: USH 151	COUNTY: FOND DU LAC	CROSS SECTIONS: SEGMENT D9	SHEET	E

FILE NAME : N:\PDS\C3D\14201900\SHEETSPLAN\CROSS SECTIONS D9.DWG
LAYOUT NAME - D9-3

PLOT DATE : 5/31/2017 11:27 AM PLOT BY : DENEYS, KRISTOPHER M PLOT NAME : PLOT SCALE : 1 IN:20 FT HORZ. / 1 IN:10 FT VERT.

9 9

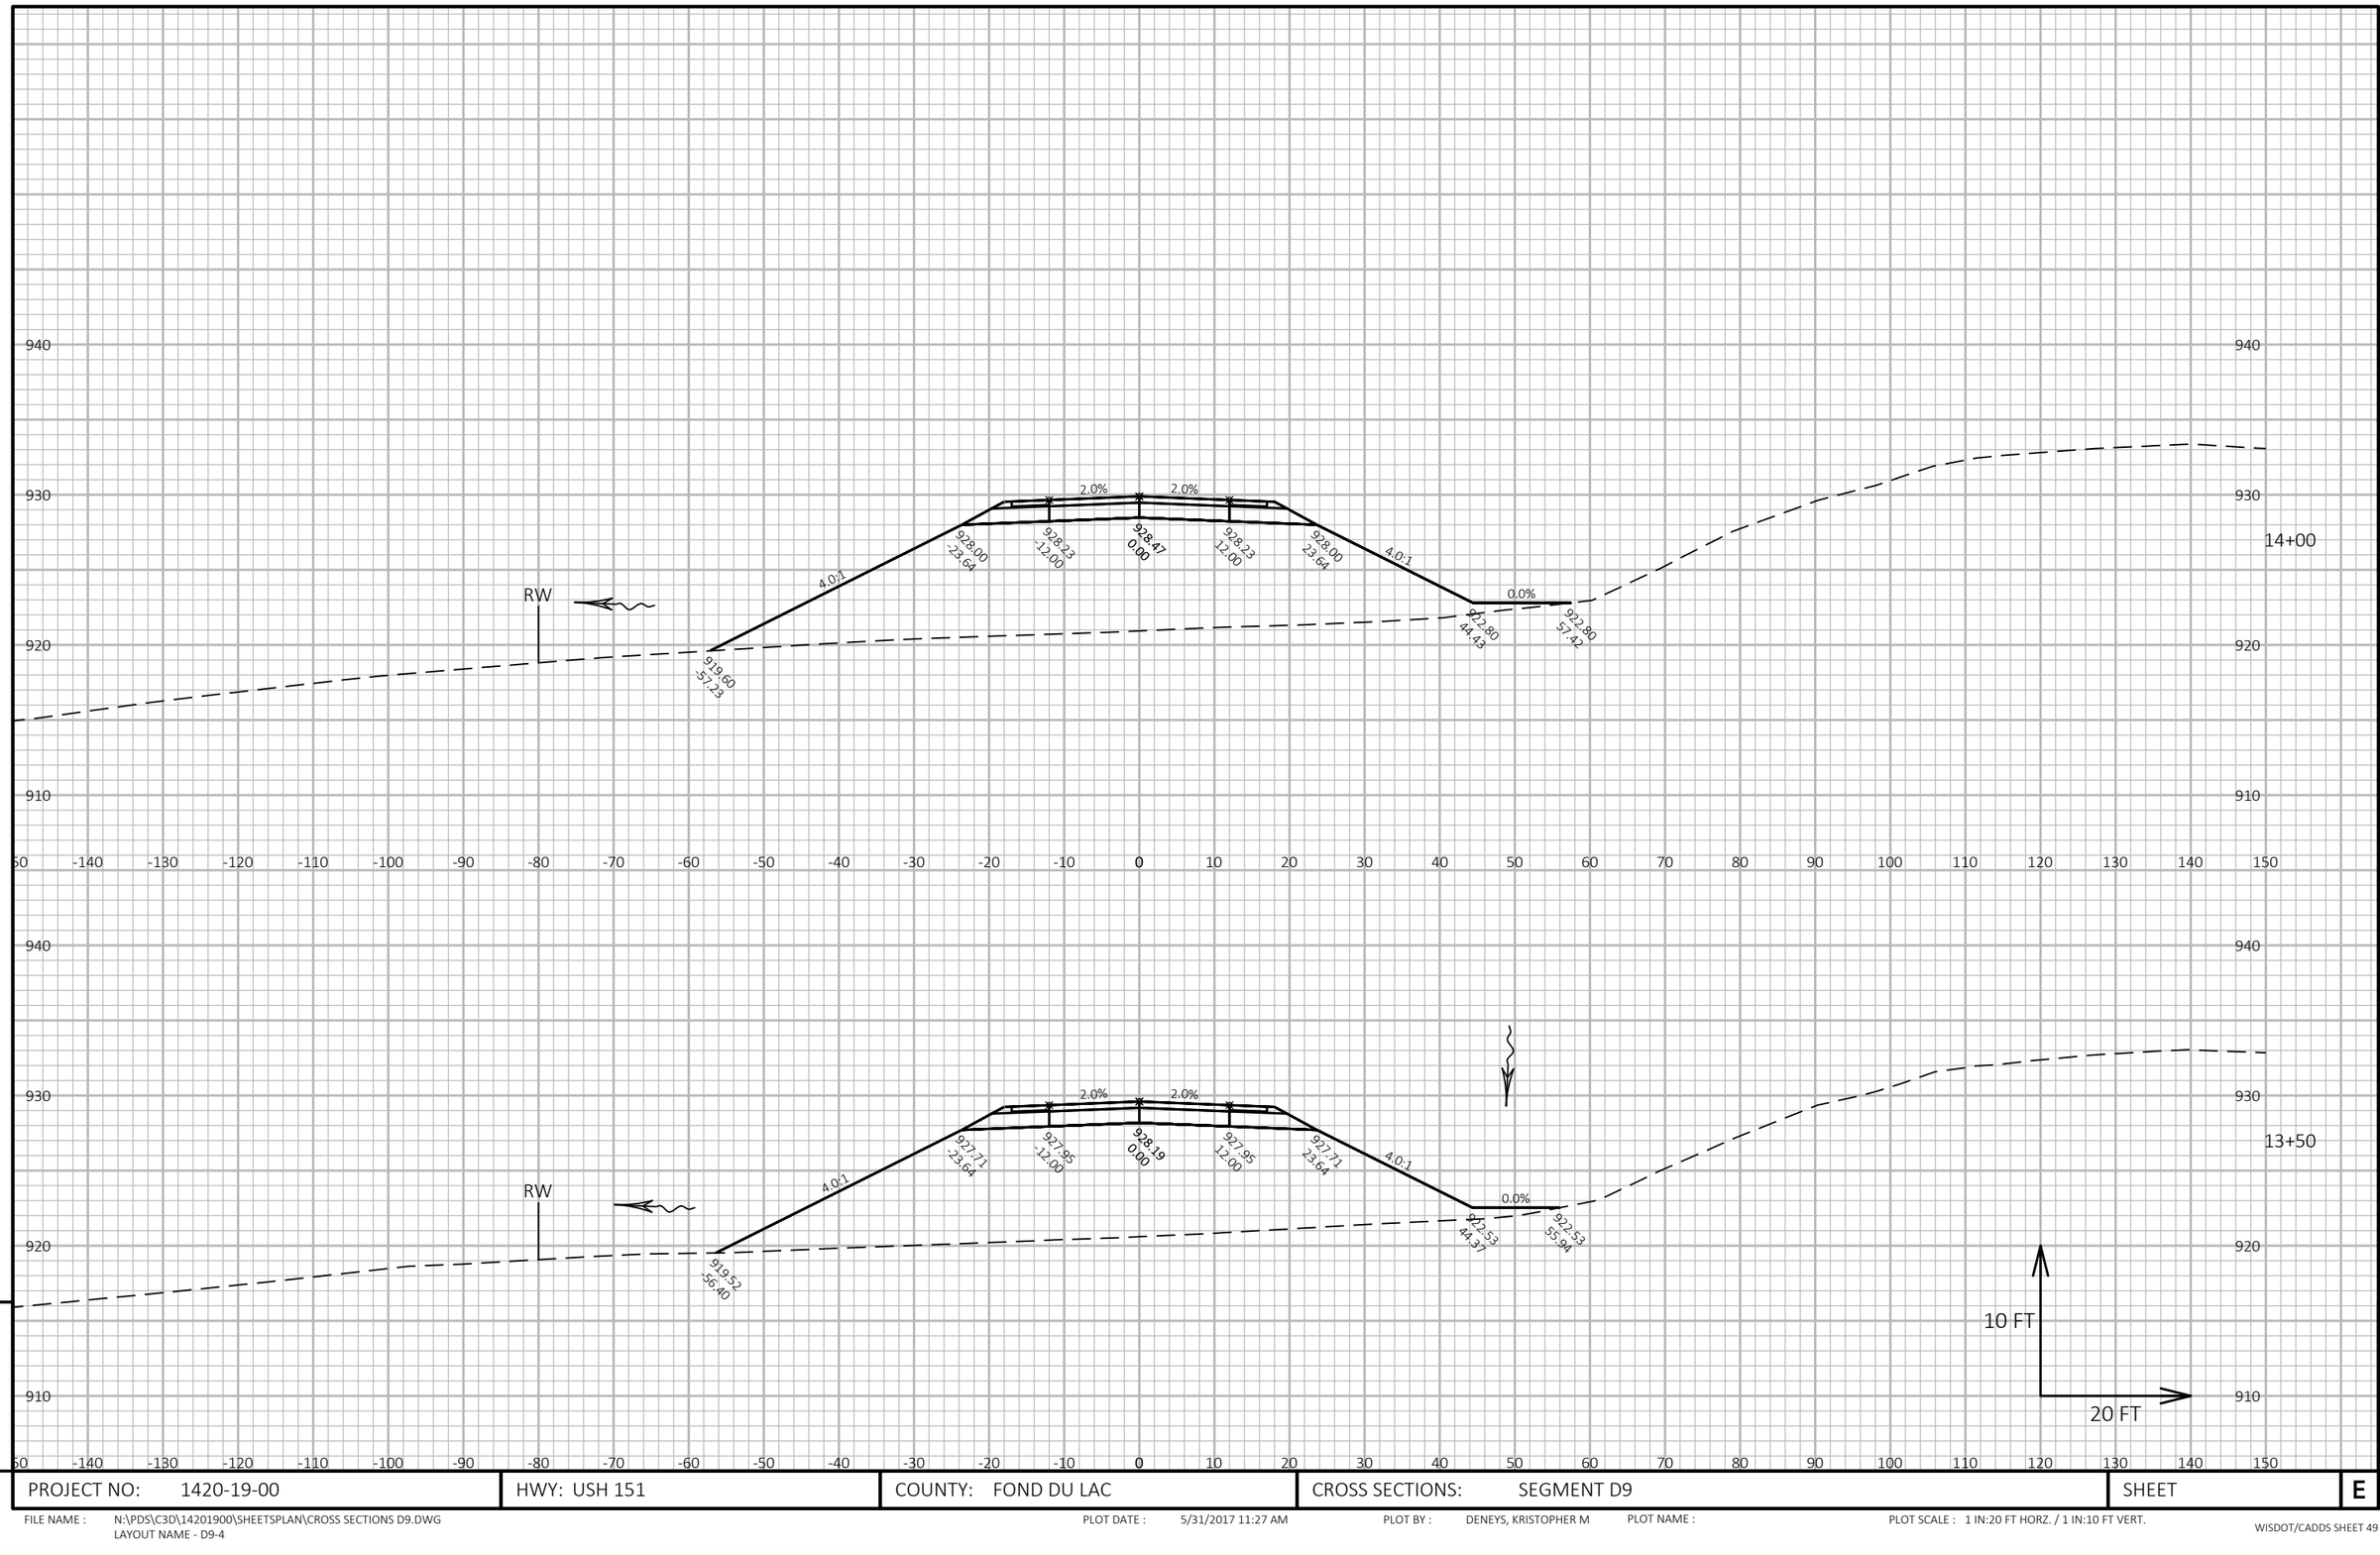


9

9

PROJECT NO: 1420-19-00	HWY: USH 151	COUNTY: FOND DU LAC	CROSS SECTIONS: SEGMENT D9	SHEET	E

FILE NAME : N:\PDS\C3D\14201900\SHEETSPLAN\CROSS SECTIONS D9.DWG
LAYOUT NAME - D9-4

PLOT DATE : 5/31/2017 11:27 AM PLOT BY : DENEYS, KRISTOPHER M PLOT NAME : PLOT SCALE : 1 IN:20 FT HORZ. / 1 IN:10 FT VERT.

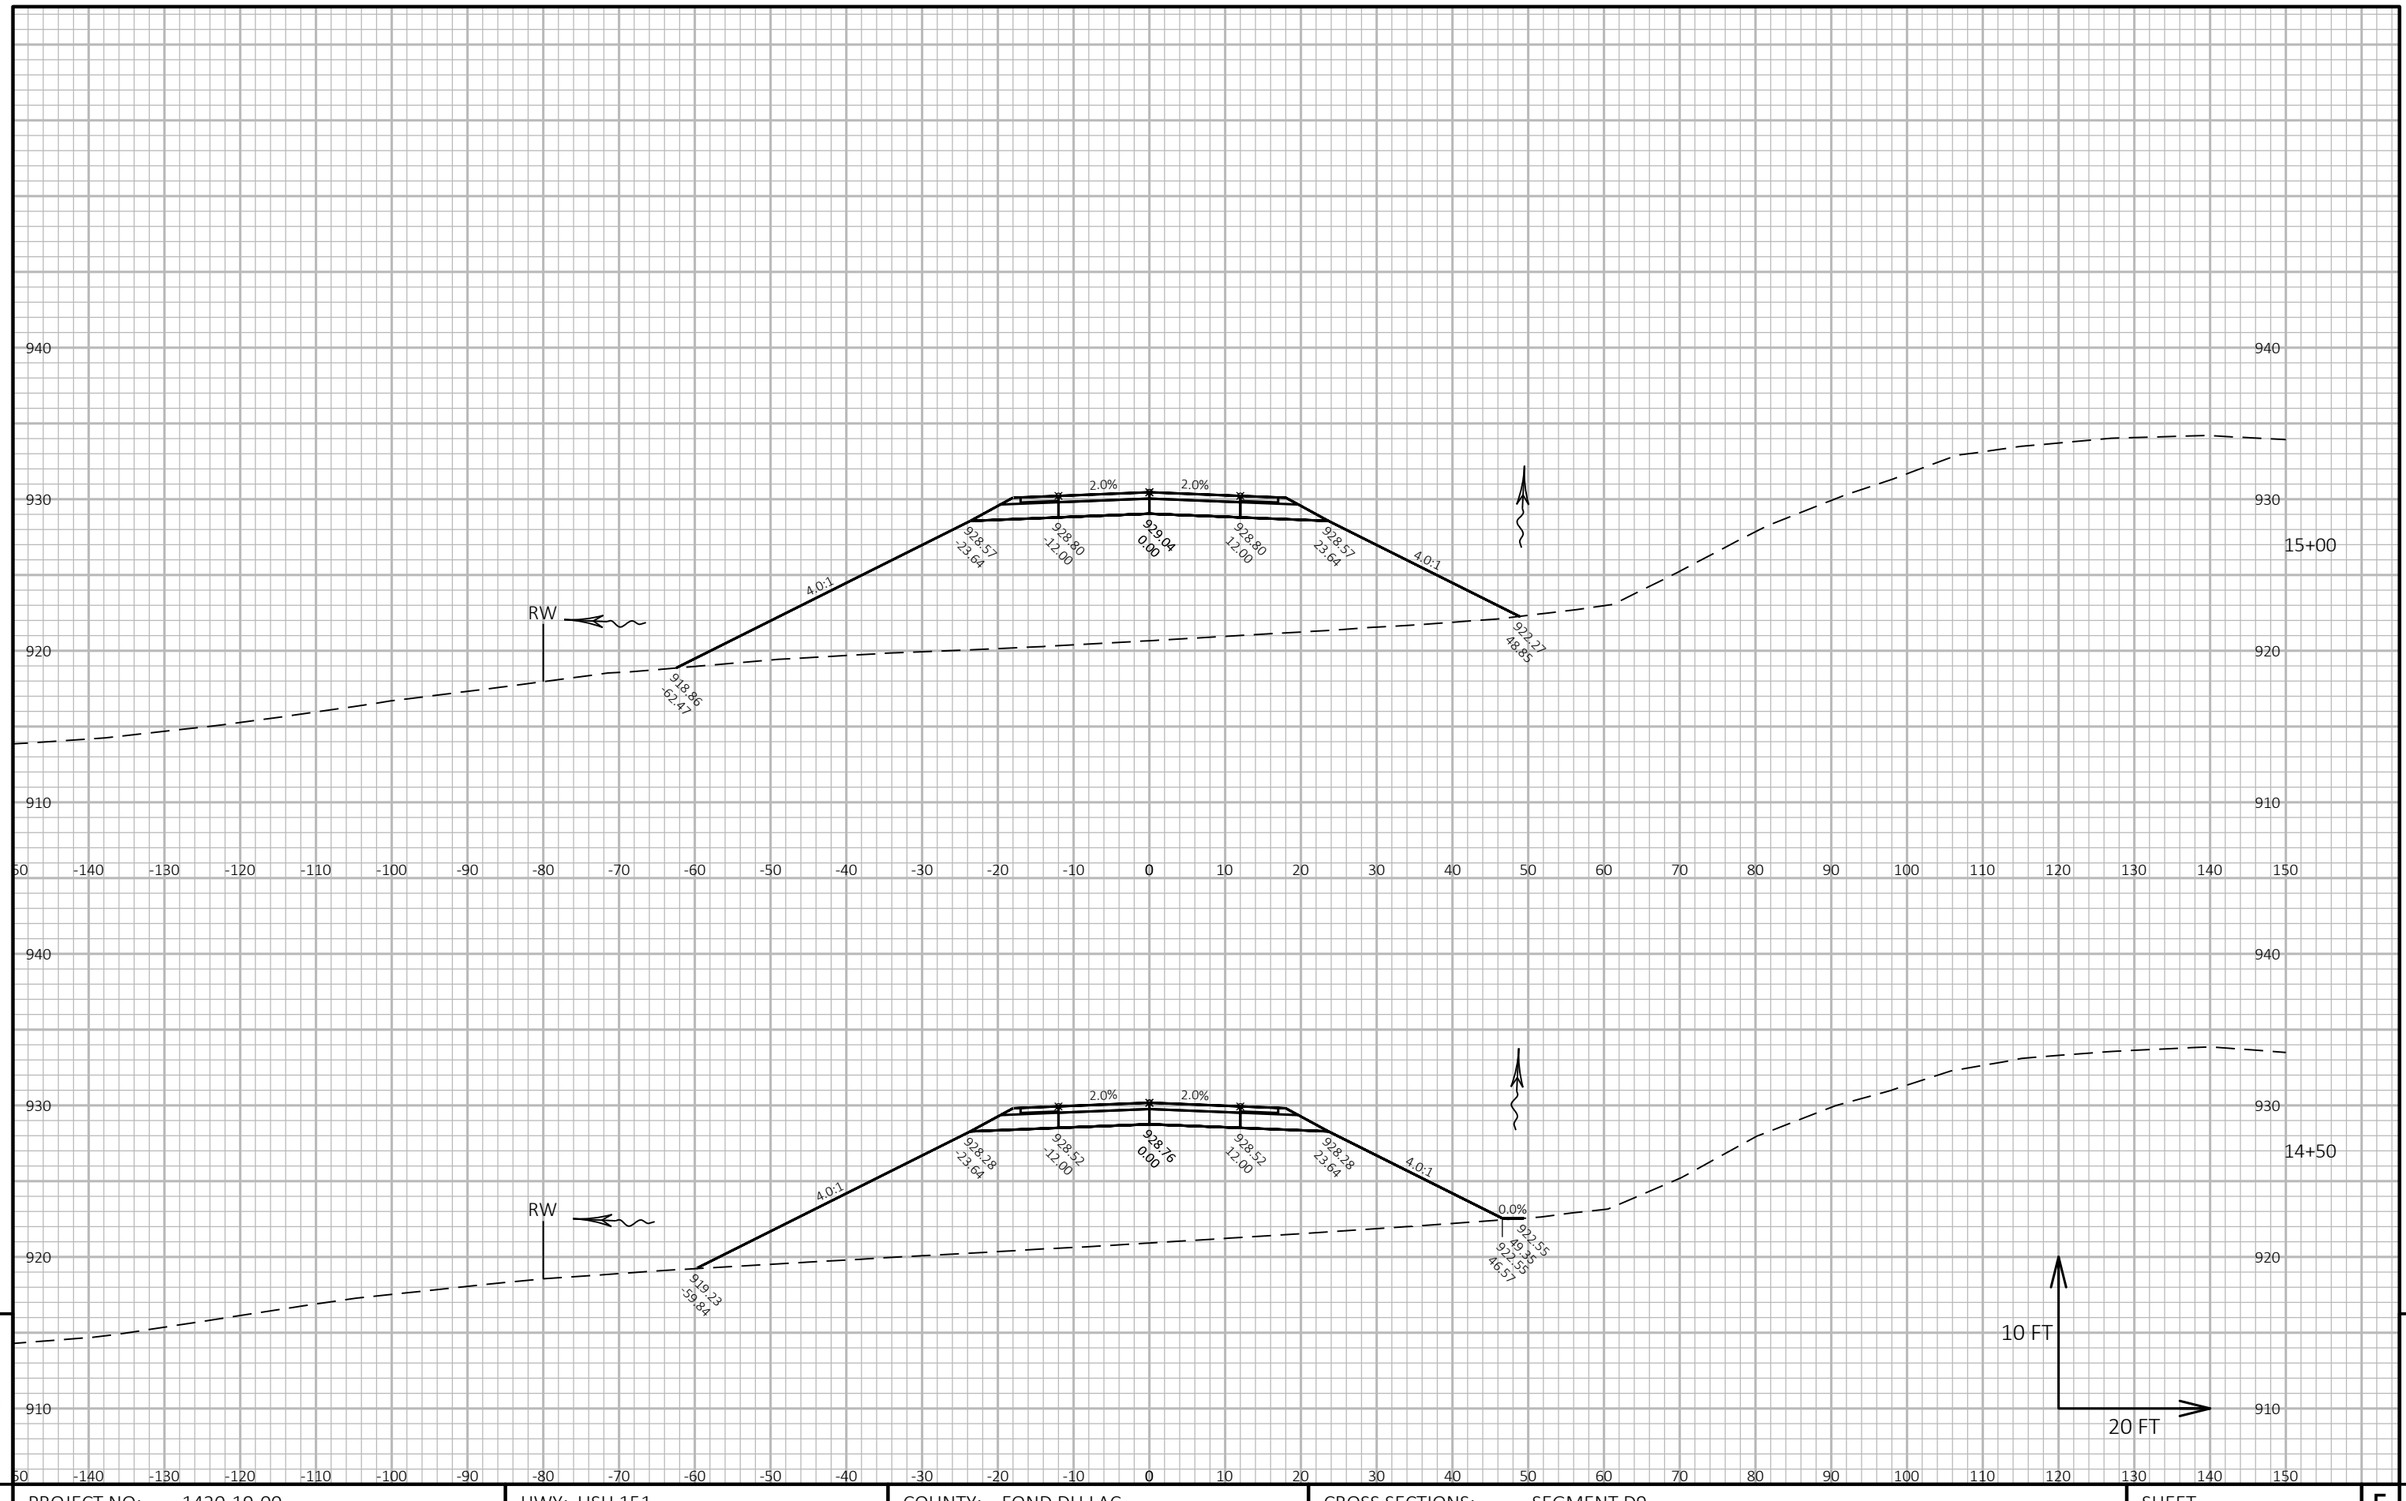


9

9

PROJECT NO: 1420-19-00	HWY: USH 151	COUNTY: FOND DU LAC	CROSS SECTIONS: SEGMENT D9	SHEET	E

FILE NAME : N:\PDS\C3D\14201900\SHEETSPLAN\CROSS SECTIONS D9.DWG
LAYOUT NAME - D9-5

PLOT DATE : 5/31/2017 11:27 AM PLOT BY : DENEYS, KRISTOPHER M PLOT NAME : PLOT SCALE : 1 IN:20 FT HORZ. / 1 IN:10 FT VERT.

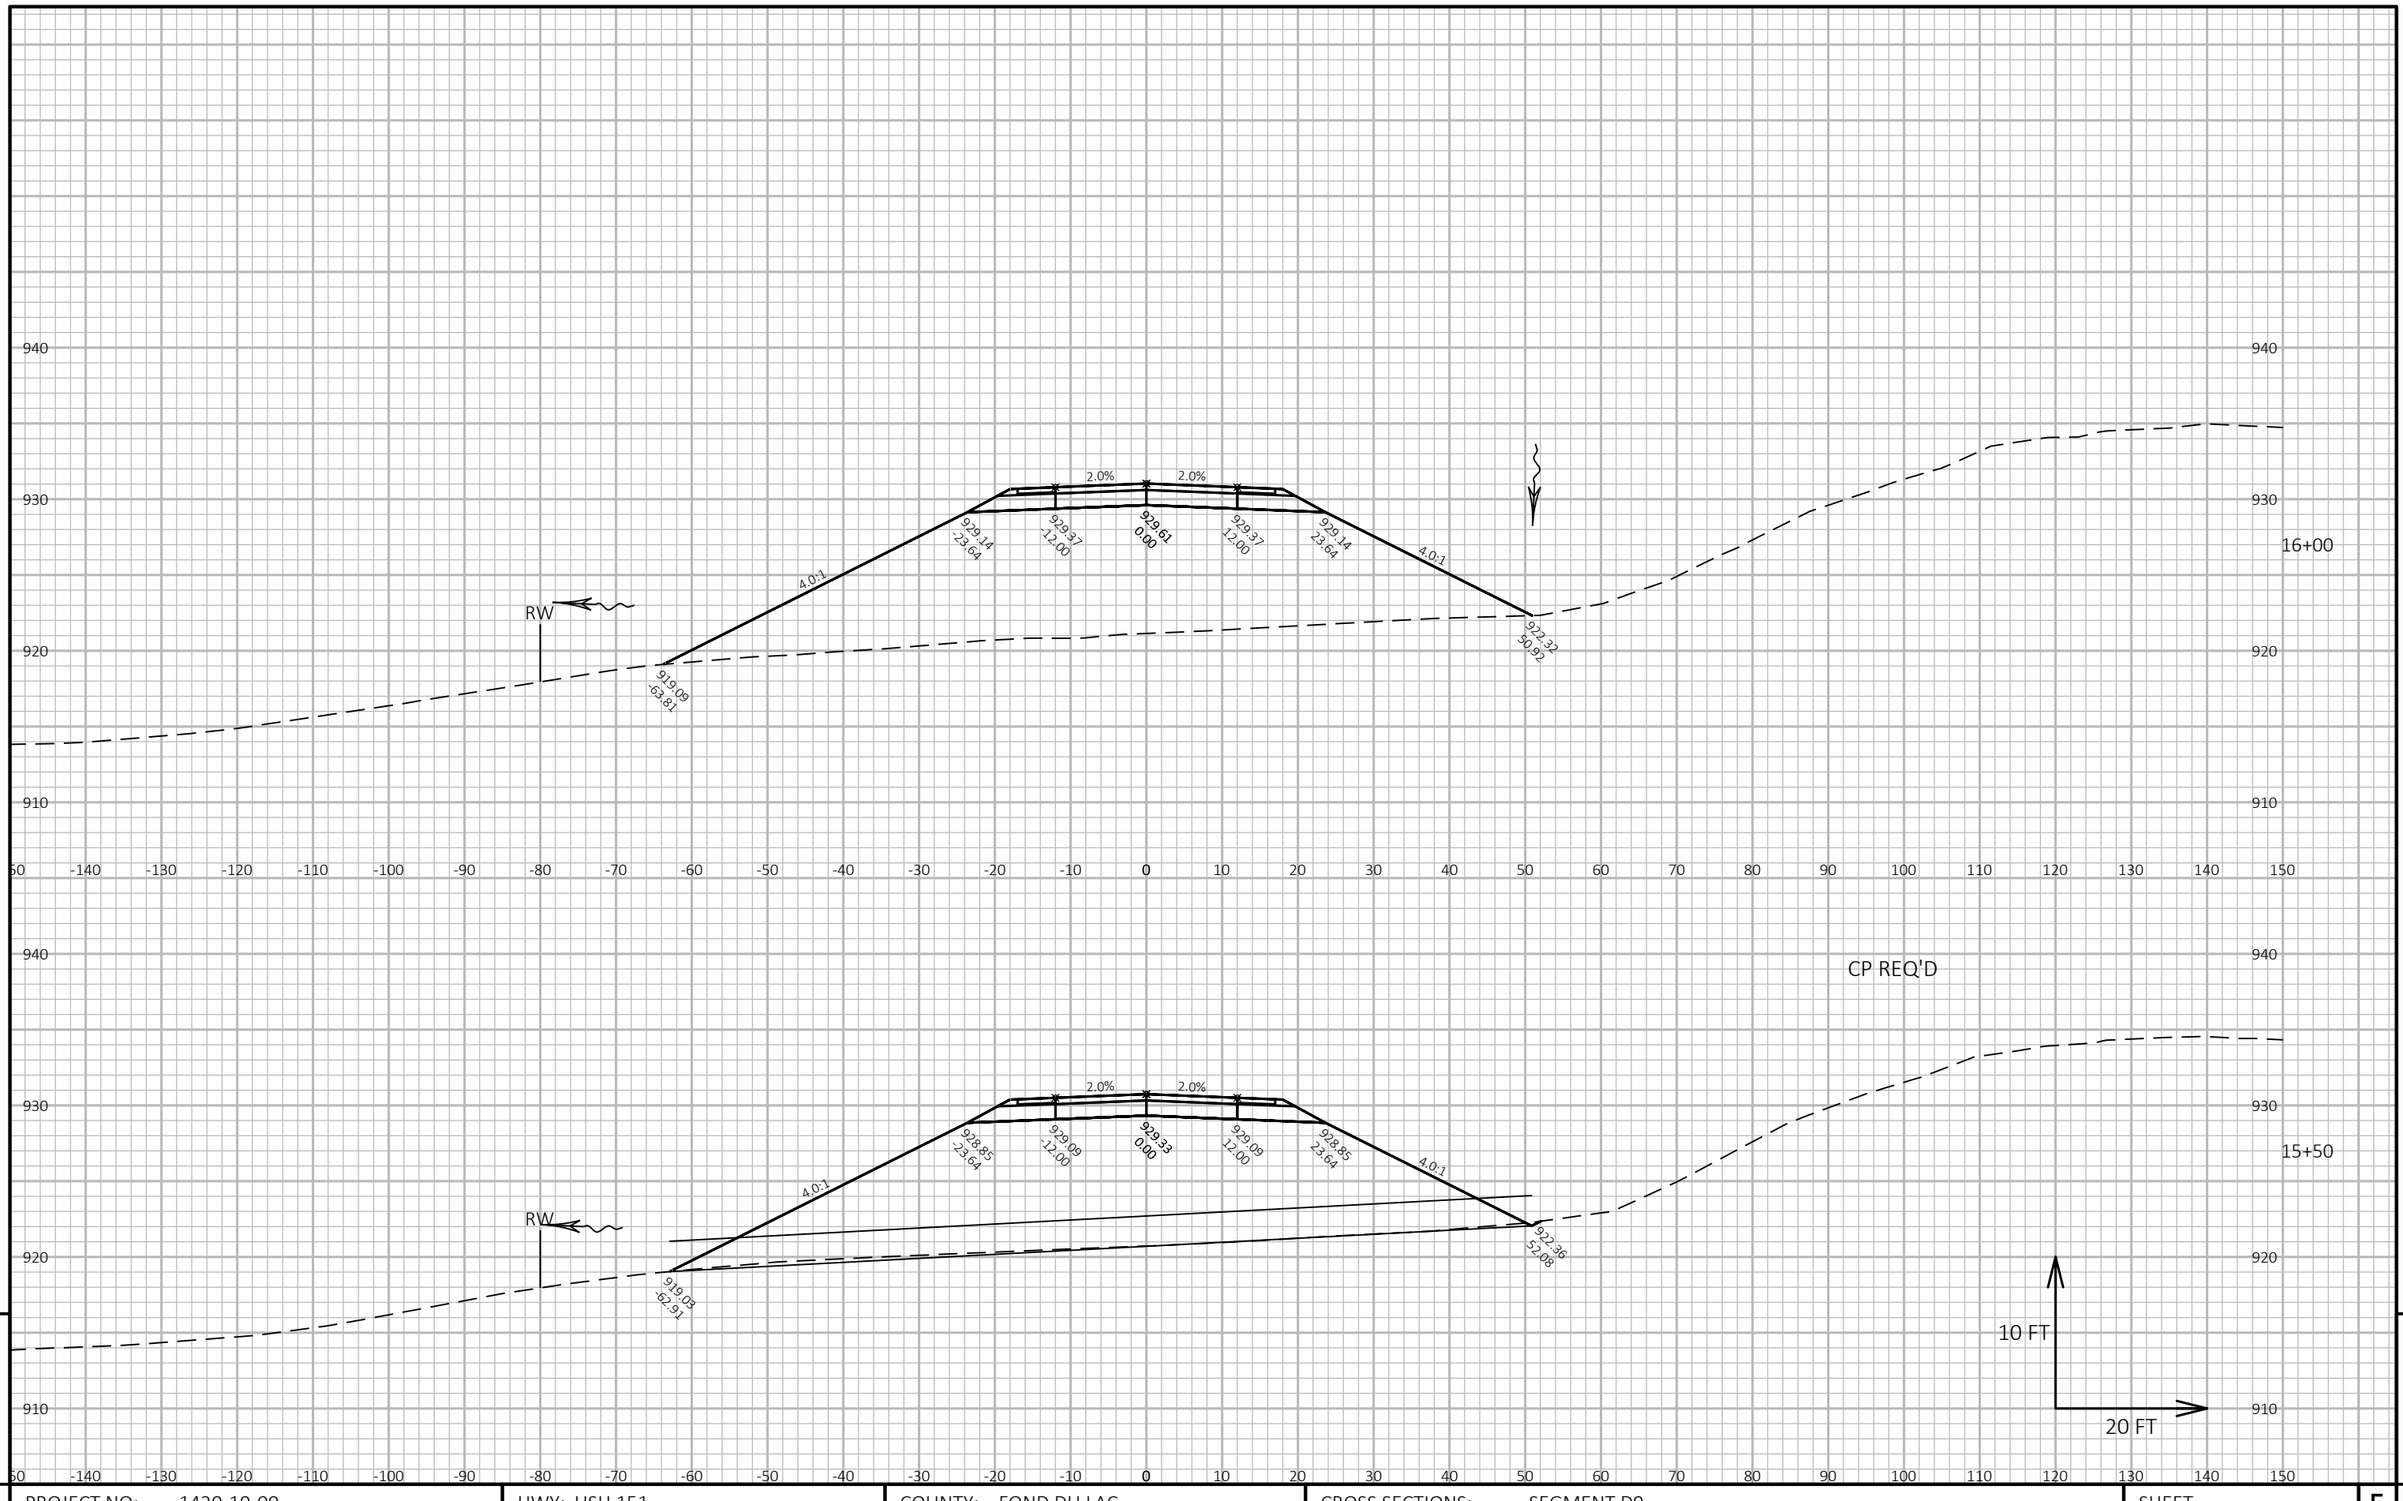


9

9

PROJECT NO: 1420-19-00	HWY: USH 151	COUNTY: FOND DU LAC	CROSS SECTIONS: SEGMENT D9	SHEET	E

FILE NAME : N:\PDS\C3D\14201900\SHEETSPLAN\CROSS SECTIONS D9.DWG
LAYOUT NAME - D9-6

PLOT DATE : 5/31/2017 11:27 AM PLOT BY : DENEYS, KRISTOPHER M PLOT NAME : PLOT SCALE : 1 IN:20 FT HORZ. / 1 IN:10 FT VERT.

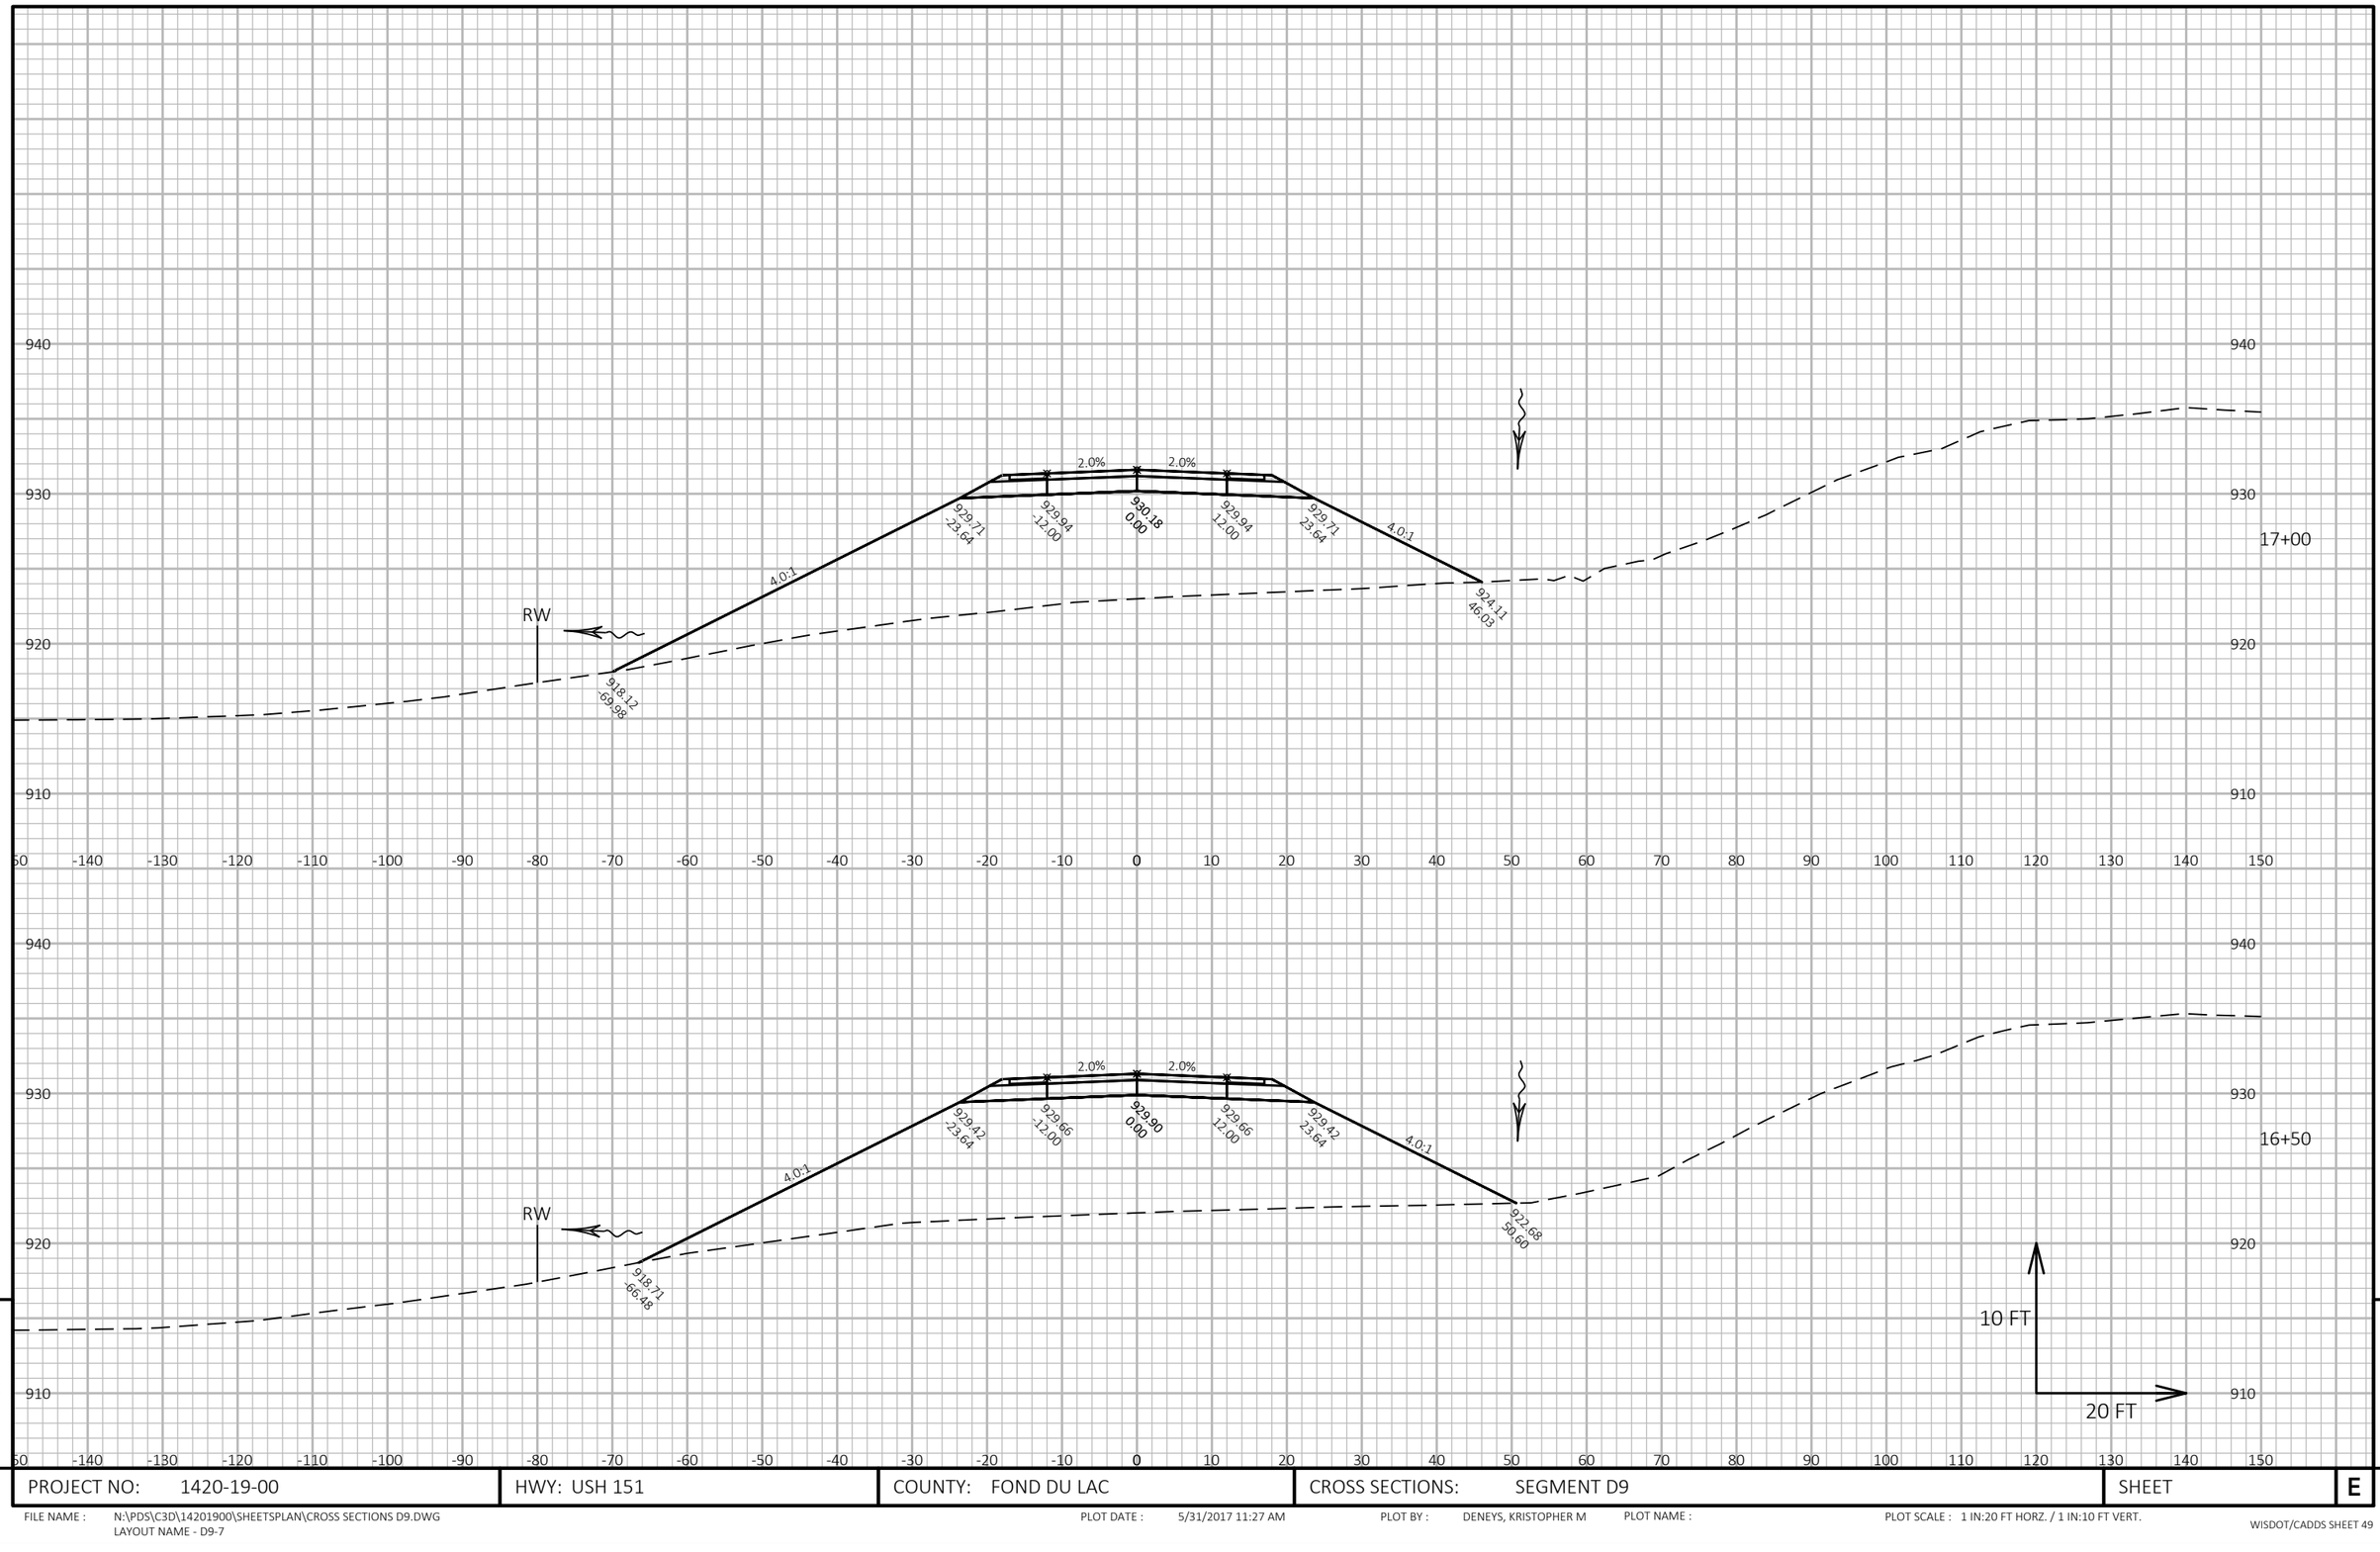


9

PROJECT NO: 1420-19-00	HWY: USH 151	COUNTY: FOND DU LAC	CROSS SECTIONS: SEGMENT D9	SHEET	E

9

FILE NAME : N:\PDS\C3D\14201900\SHEETSPLAN\CROSS SECTIONS D9.DWG
LAYOUT NAME - D9-7

PLOT DATE : 5/31/2017 11:27 AM PLOT BY : DENEYS, KRISTOPHER M PLOT NAME : PLOT SCALE : 1 IN:20 FT HORZ. / 1 IN:10 FT VERT.

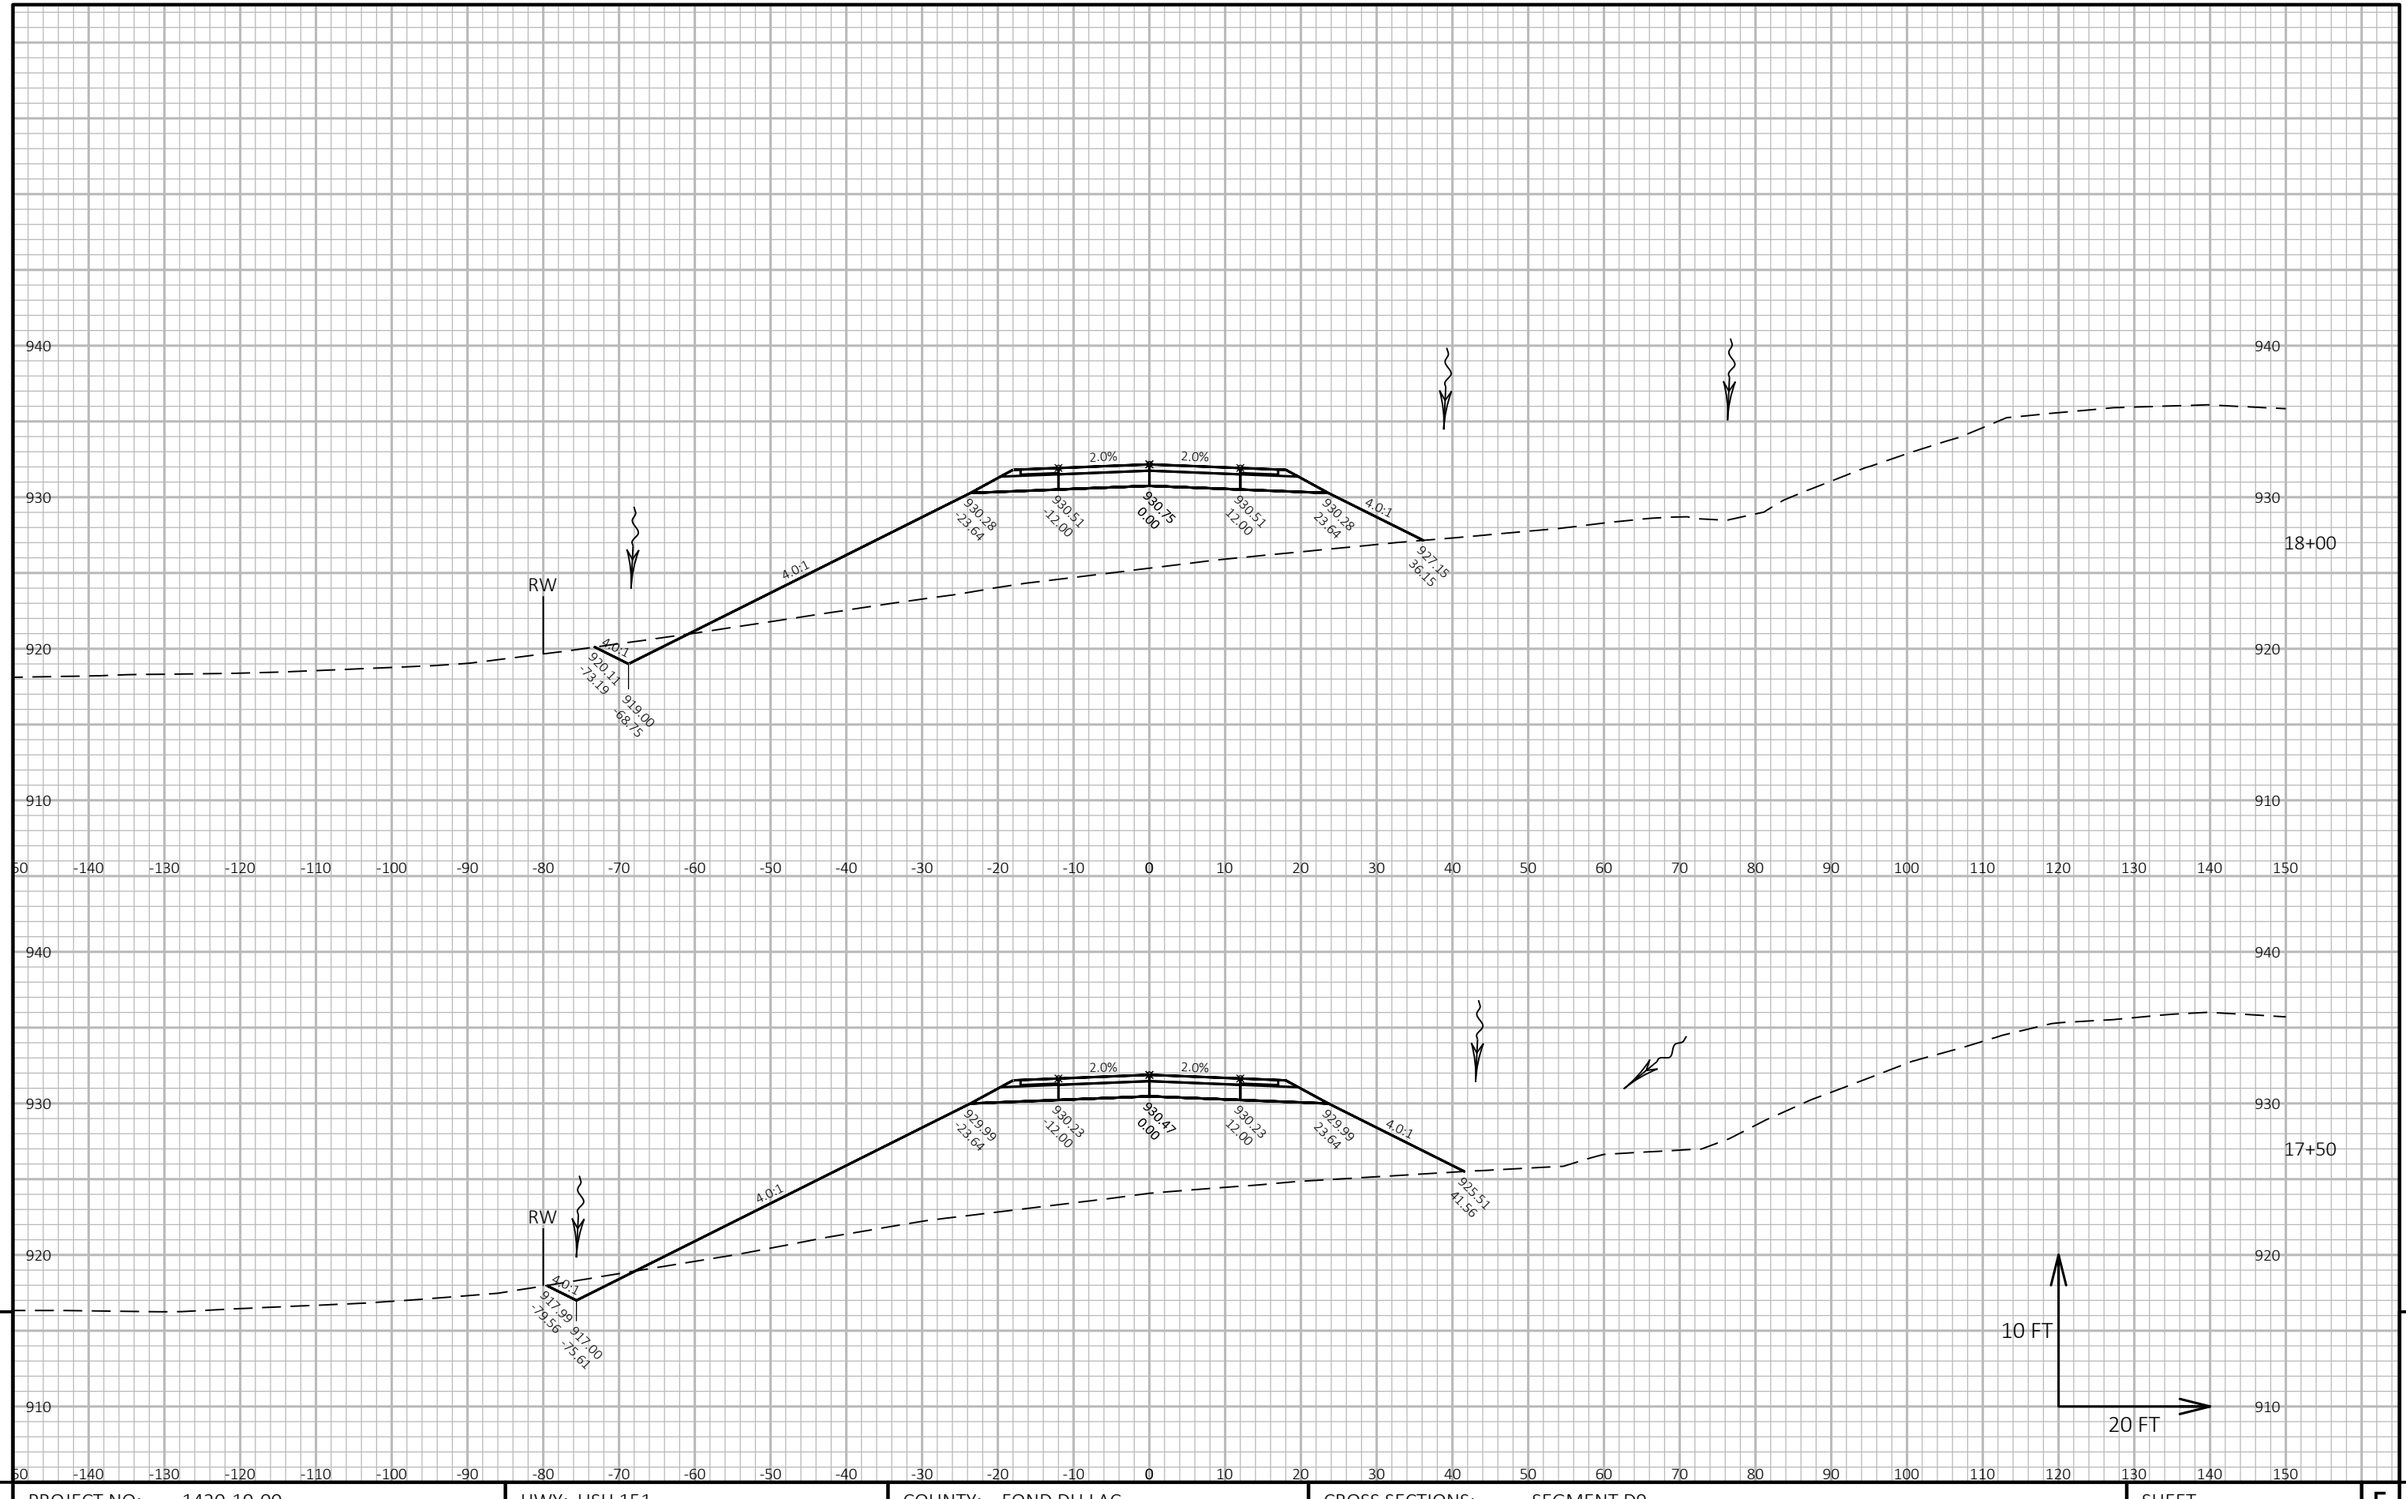


9 9

PROJECT NO: 1420-19-00	HWY: USH 151	COUNTY: FOND DU LAC	CROSS SECTIONS: SEGMENT D9	SHEET	E

FILE NAME : N:\PDS\C3D\14201900\SHEETSPLAN\CROSS SECTIONS D9.DWG
LAYOUT NAME - D9-8


PLOT DATE : 5/31/2017 11:27 AM PLOT BY : DENEYS, KRISTOPHER M PLOT NAME : PLOT SCALE : 1 IN:20 FT HORZ. / 1 IN:10 FT VERT.

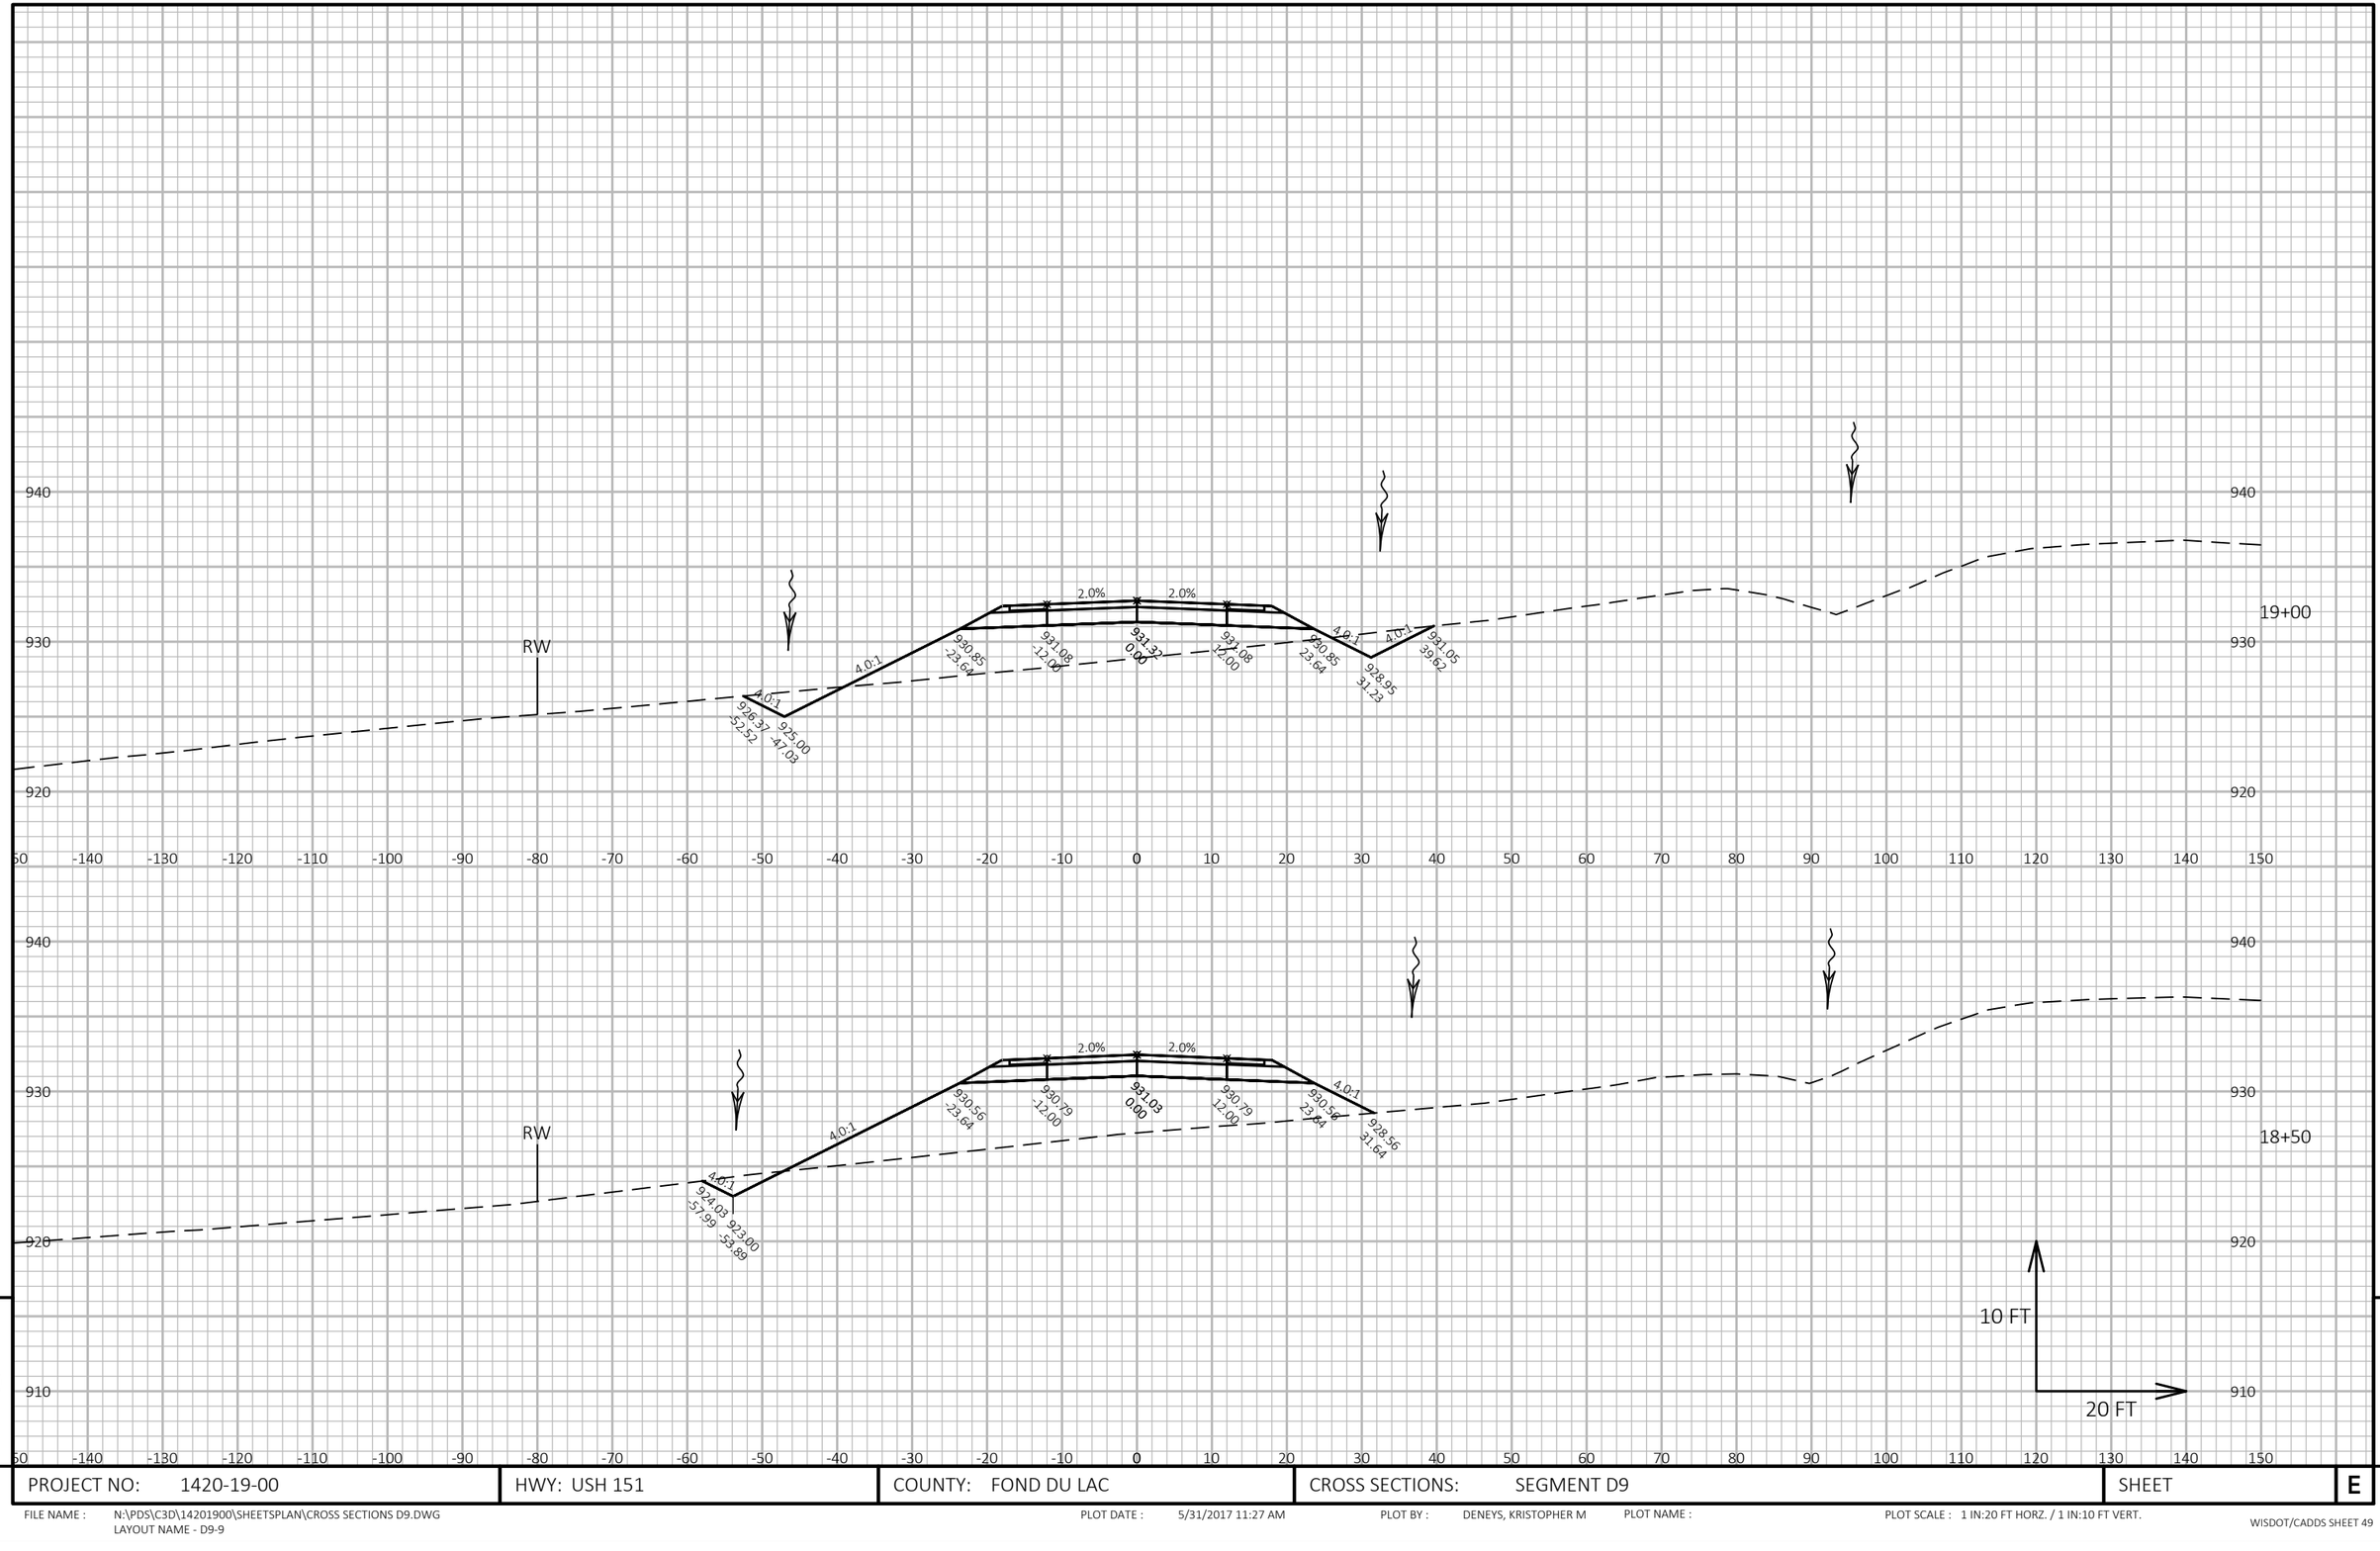

PROJECT NO: 1420-19-00	HWY: USH 151	COUNTY: FOND DU LAC	CROSS SECTIONS: SEGMENT D9	SHEET	E

FILE NAME : N:\PDS\C3D\14201900\SHEETSPLAN\CROSS SECTIONS D9.DWG
LAYOUT NAME - D9-9

PLOT DATE : 5/31/2017 11:27 AM PLOT BY : DENEYS, KRISTOPHER M PLOT NAME : PLOT SCALE : 1 IN:20 FT HORZ. / 1 IN:10 FT VERT.

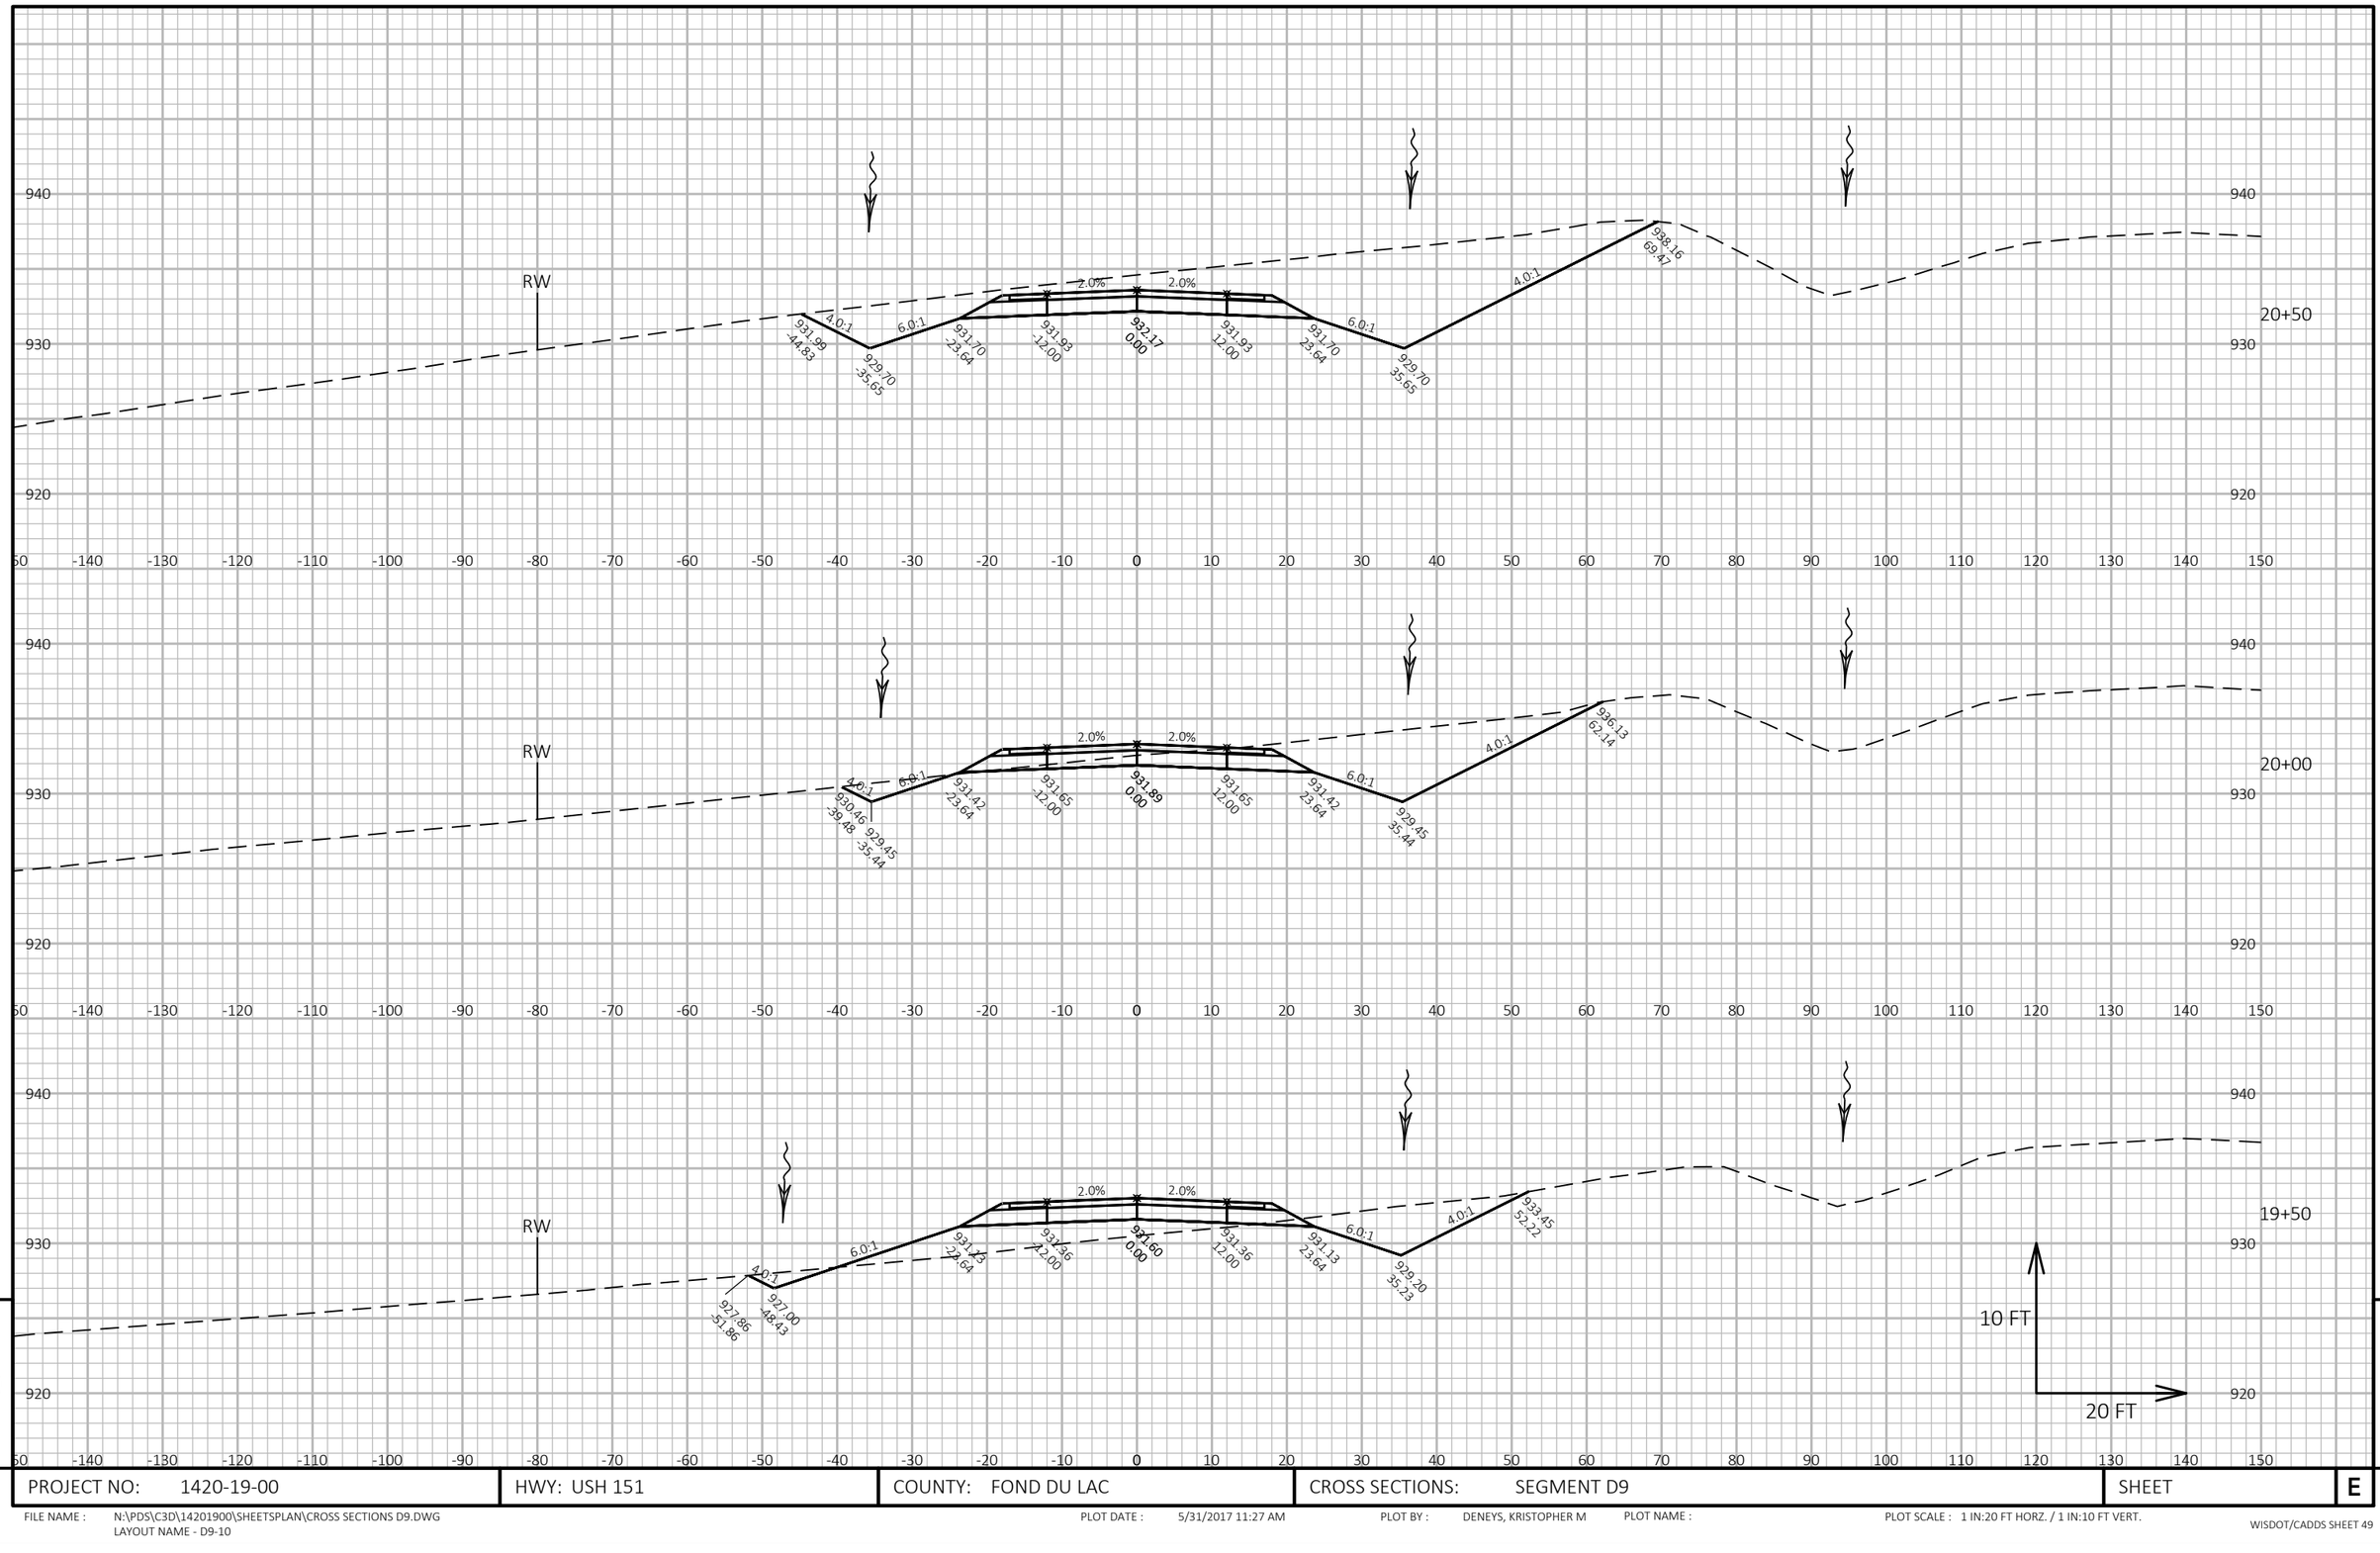


9

9

PROJECT NO: 1420-19-00	HWY: USH 151	COUNTY: FOND DU LAC	CROSS SECTIONS: SEGMENT D9	SHEET	E

FILE NAME : N:\PDS\C3D\14201900\SHEETSPLAN\CROSS SECTIONS D9.DWG
LAYOUT NAME - D9-10

PLOT DATE : 5/31/2017 11:27 AM PLOT BY : DENEYS, KRISTOPHER M PLOT NAME : PLOT SCALE : 1 IN:20 FT HORZ. / 1 IN:10 FT VERT.

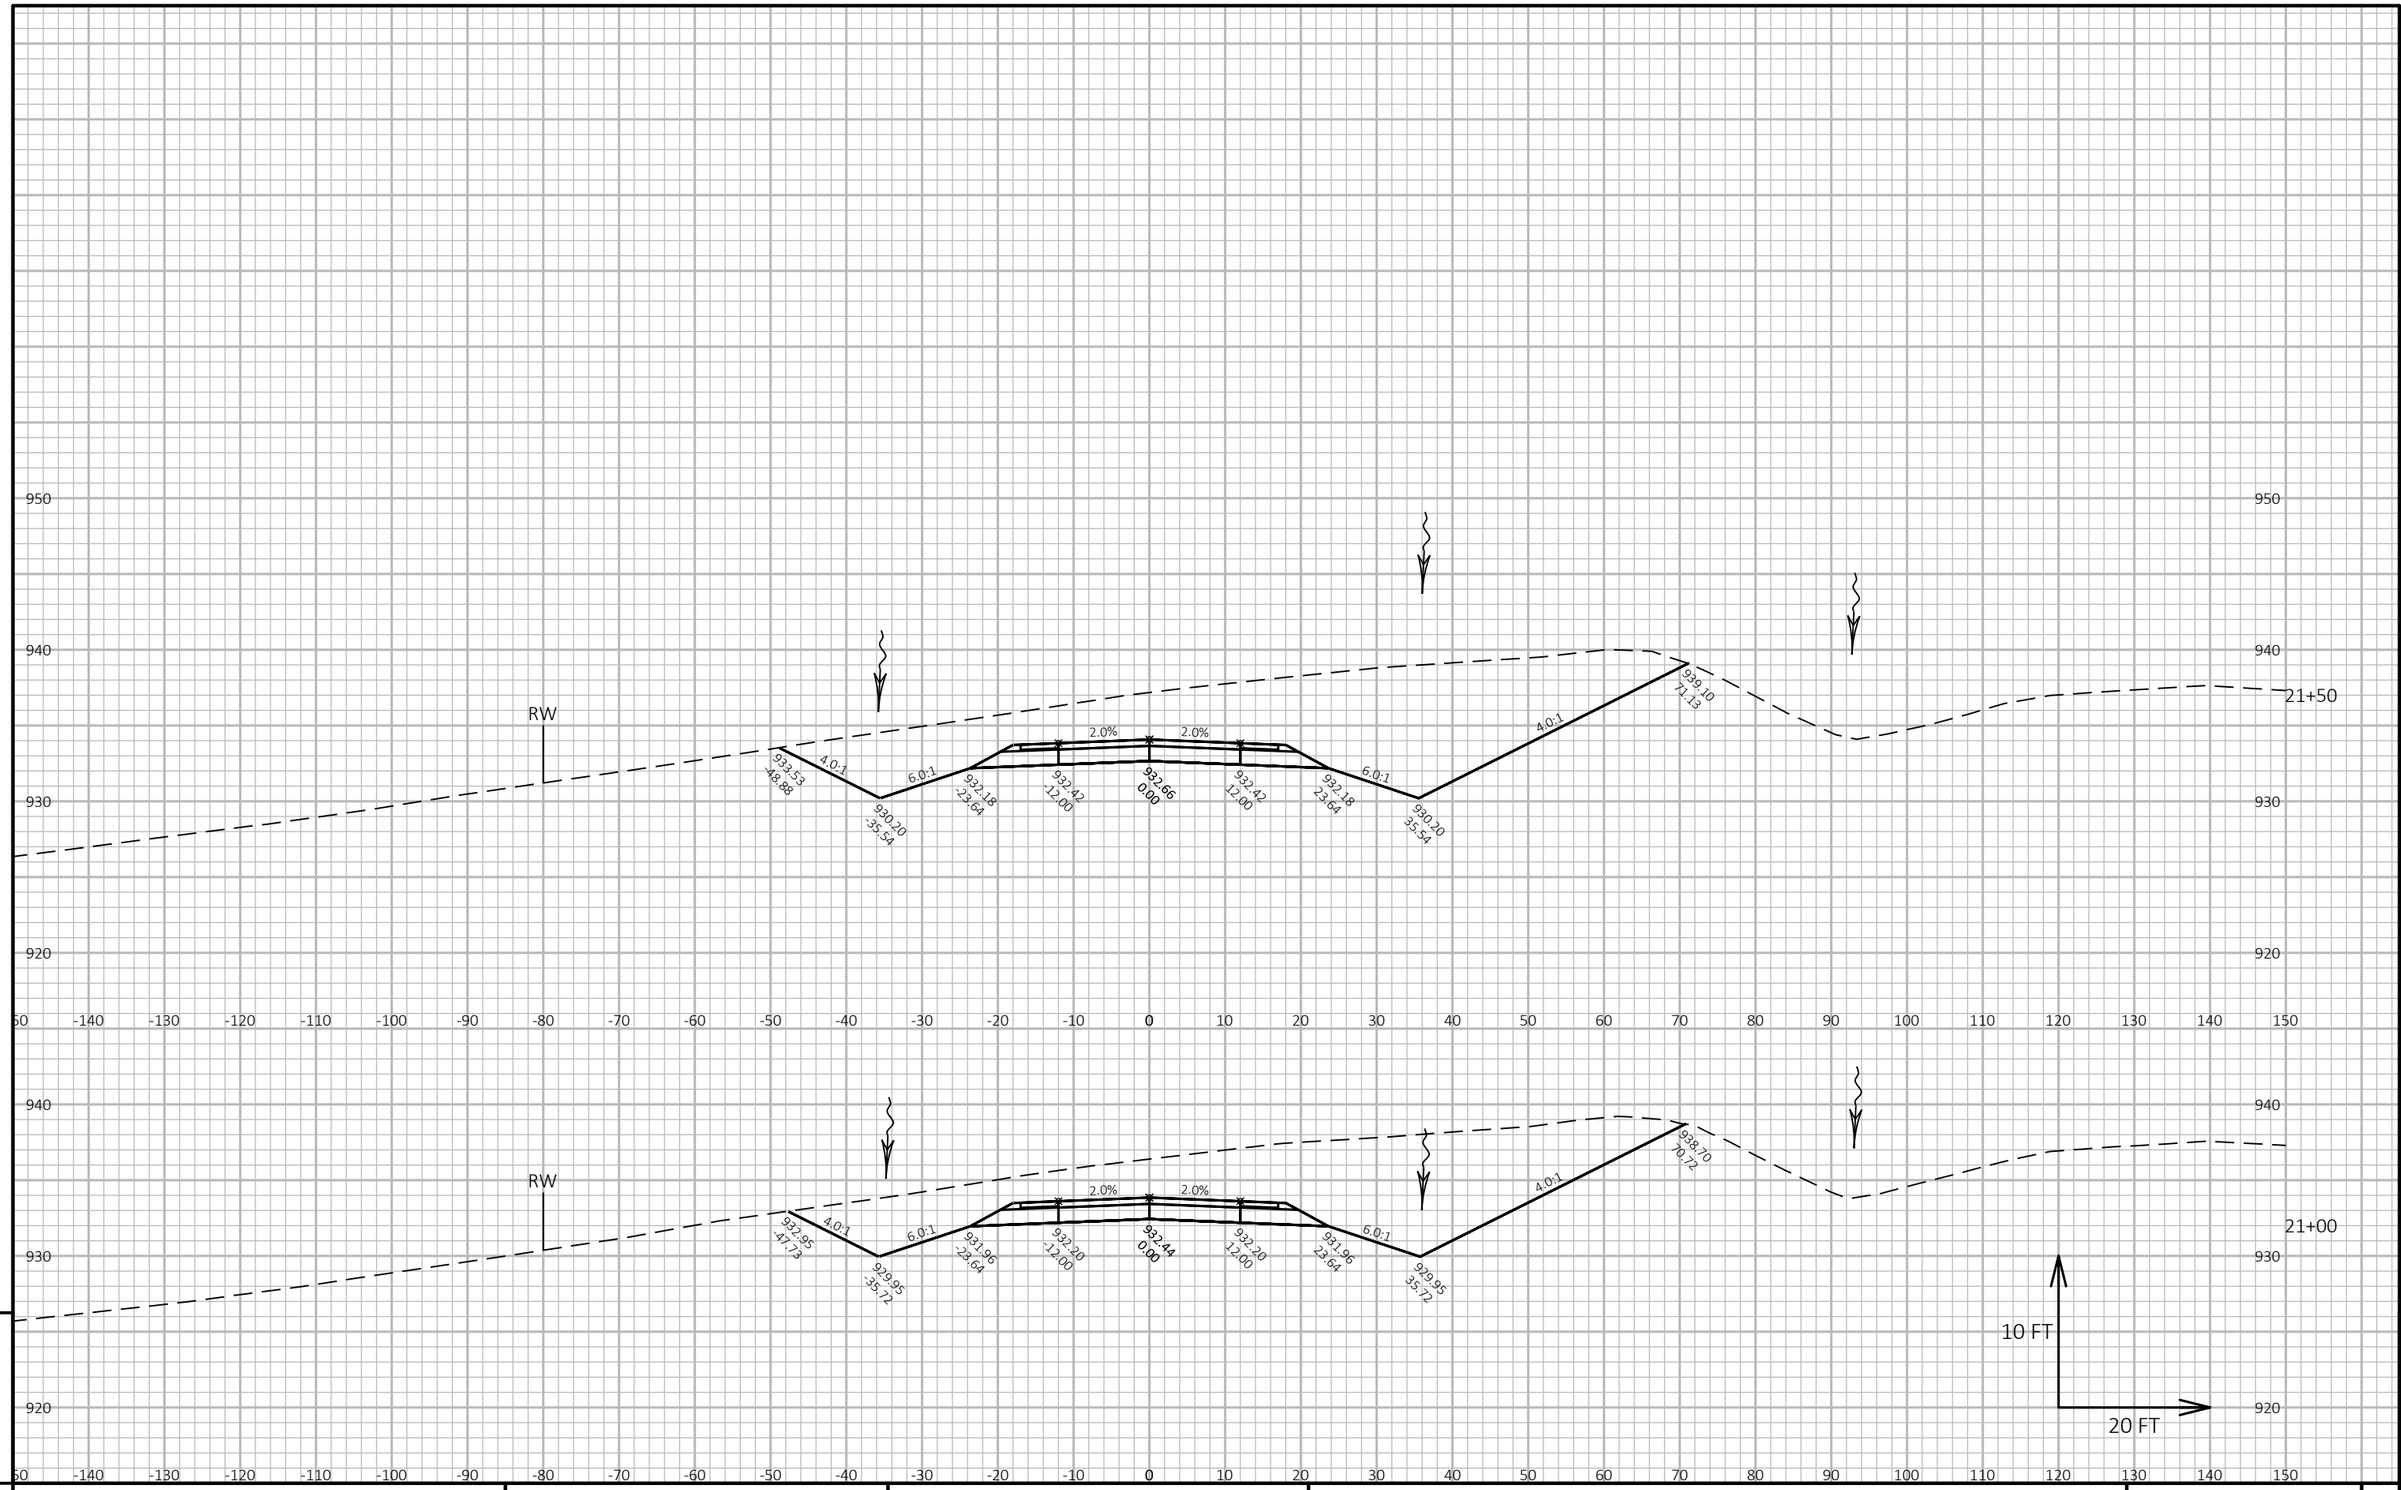


9 9

PROJECT NO: 1420-19-00	HWY: USH 151	COUNTY: FOND DU LAC	CROSS SECTIONS: SEGMENT D9	SHEET	E

FILE NAME : N:\PDS\C3D\14201900\SHEETSPLAN\CROSS SECTIONS D9.DWG
LAYOUT NAME - D9-11

PLOT DATE : 5/31/2017 11:27 AM PLOT BY : DENEYS, KRISTOPHER M PLOT NAME : PLOT SCALE : 1 IN:20 FT HORZ. / 1 IN:10 FT VERT.

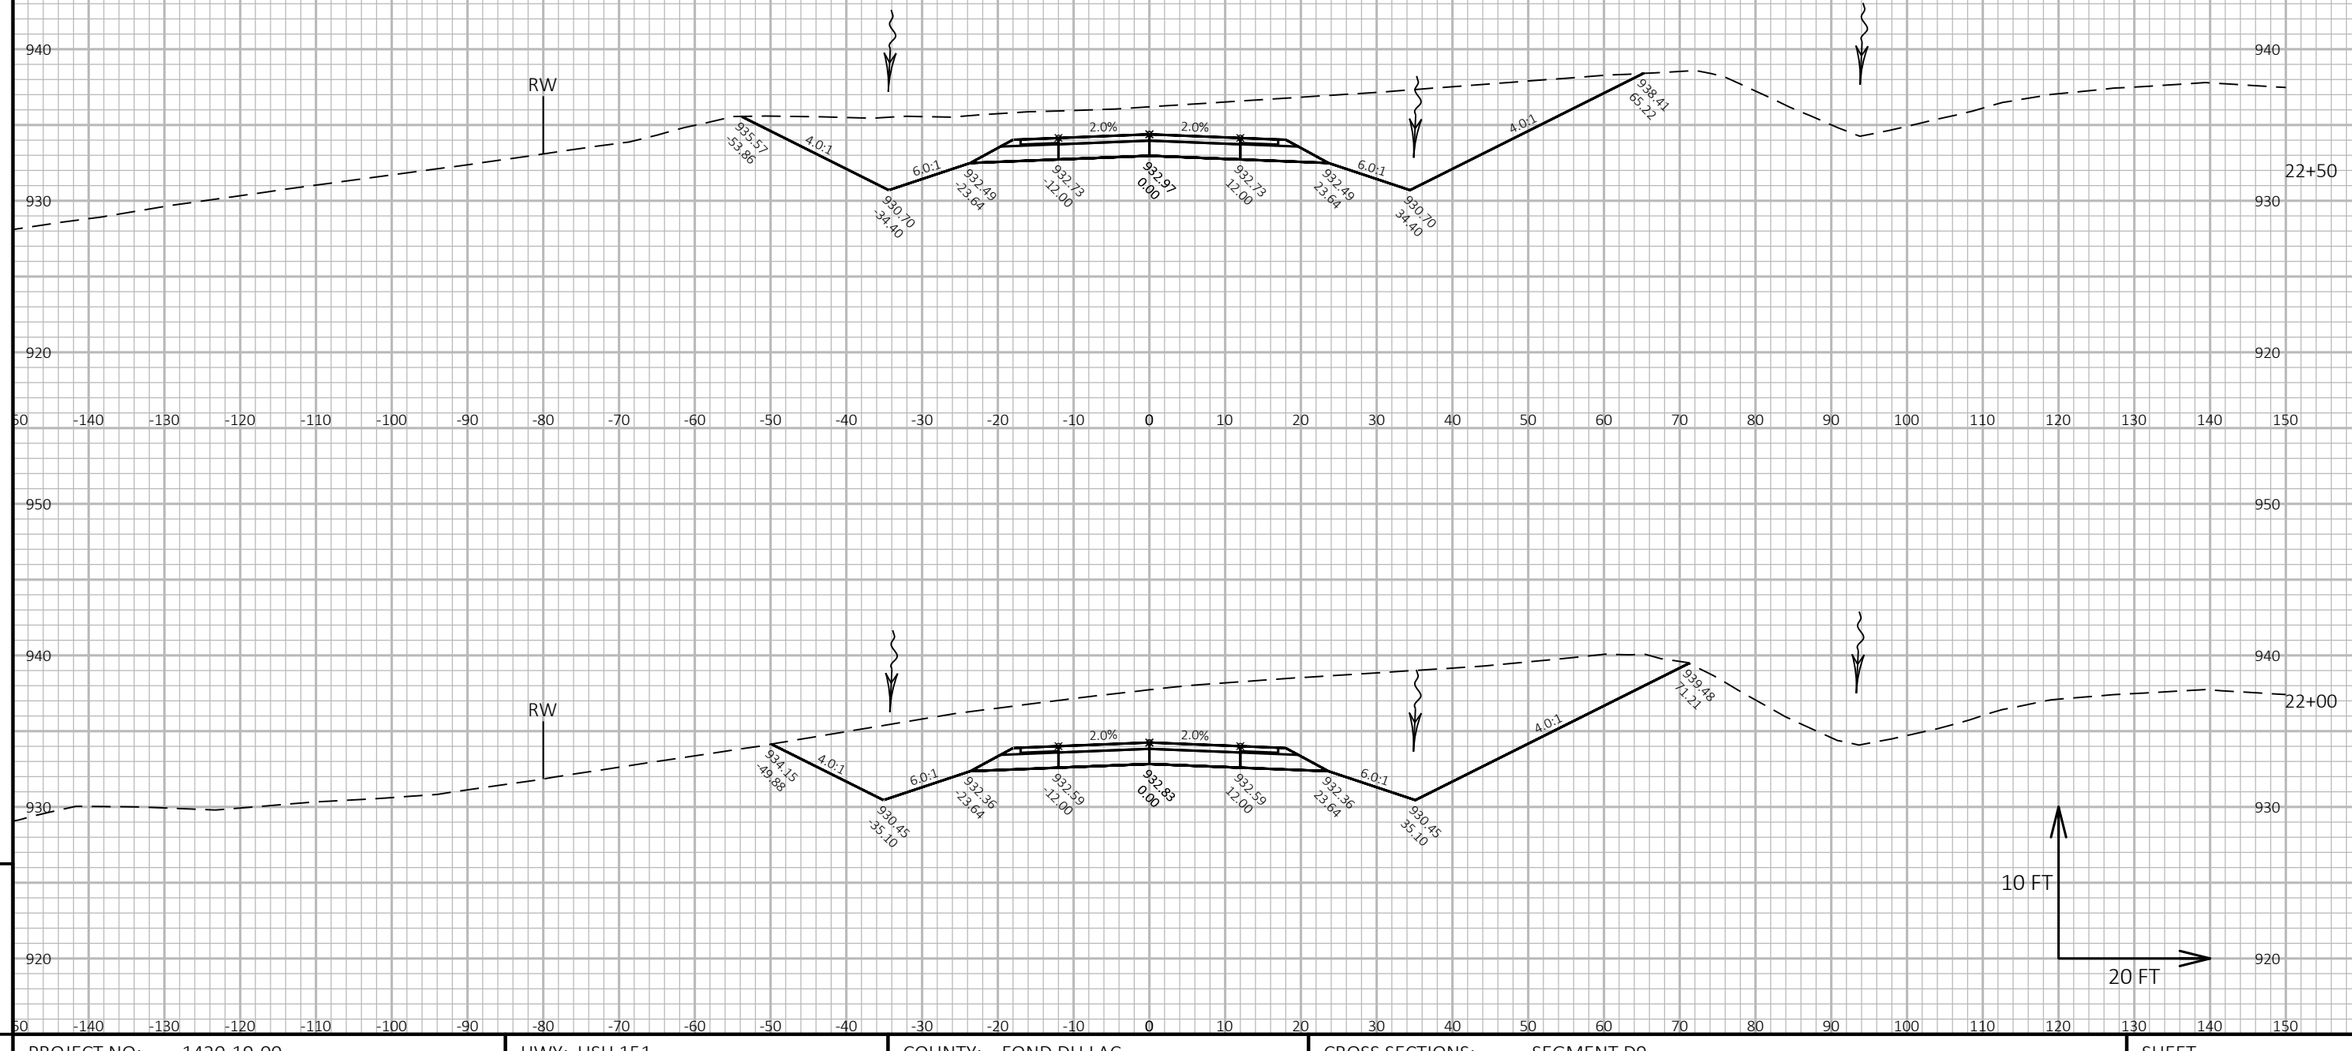


9

9

PROJECT NO: 1420-19-00	HWY: USH 151	COUNTY: FOND DU LAC	CROSS SECTIONS: SEGMENT D9	SHEET	E

FILE NAME : N:\PDS\C3D\14201900\SHEETSPLAN\CROSS SECTIONS D9.DWG
LAYOUT NAME - D9-12

PLOT DATE : 5/31/2017 11:27 AM PLOT BY : DENEYS, KRISTOPHER M PLOT NAME : PLOT SCALE : 1 IN:20 FT HORZ. / 1 IN:10 FT VERT.

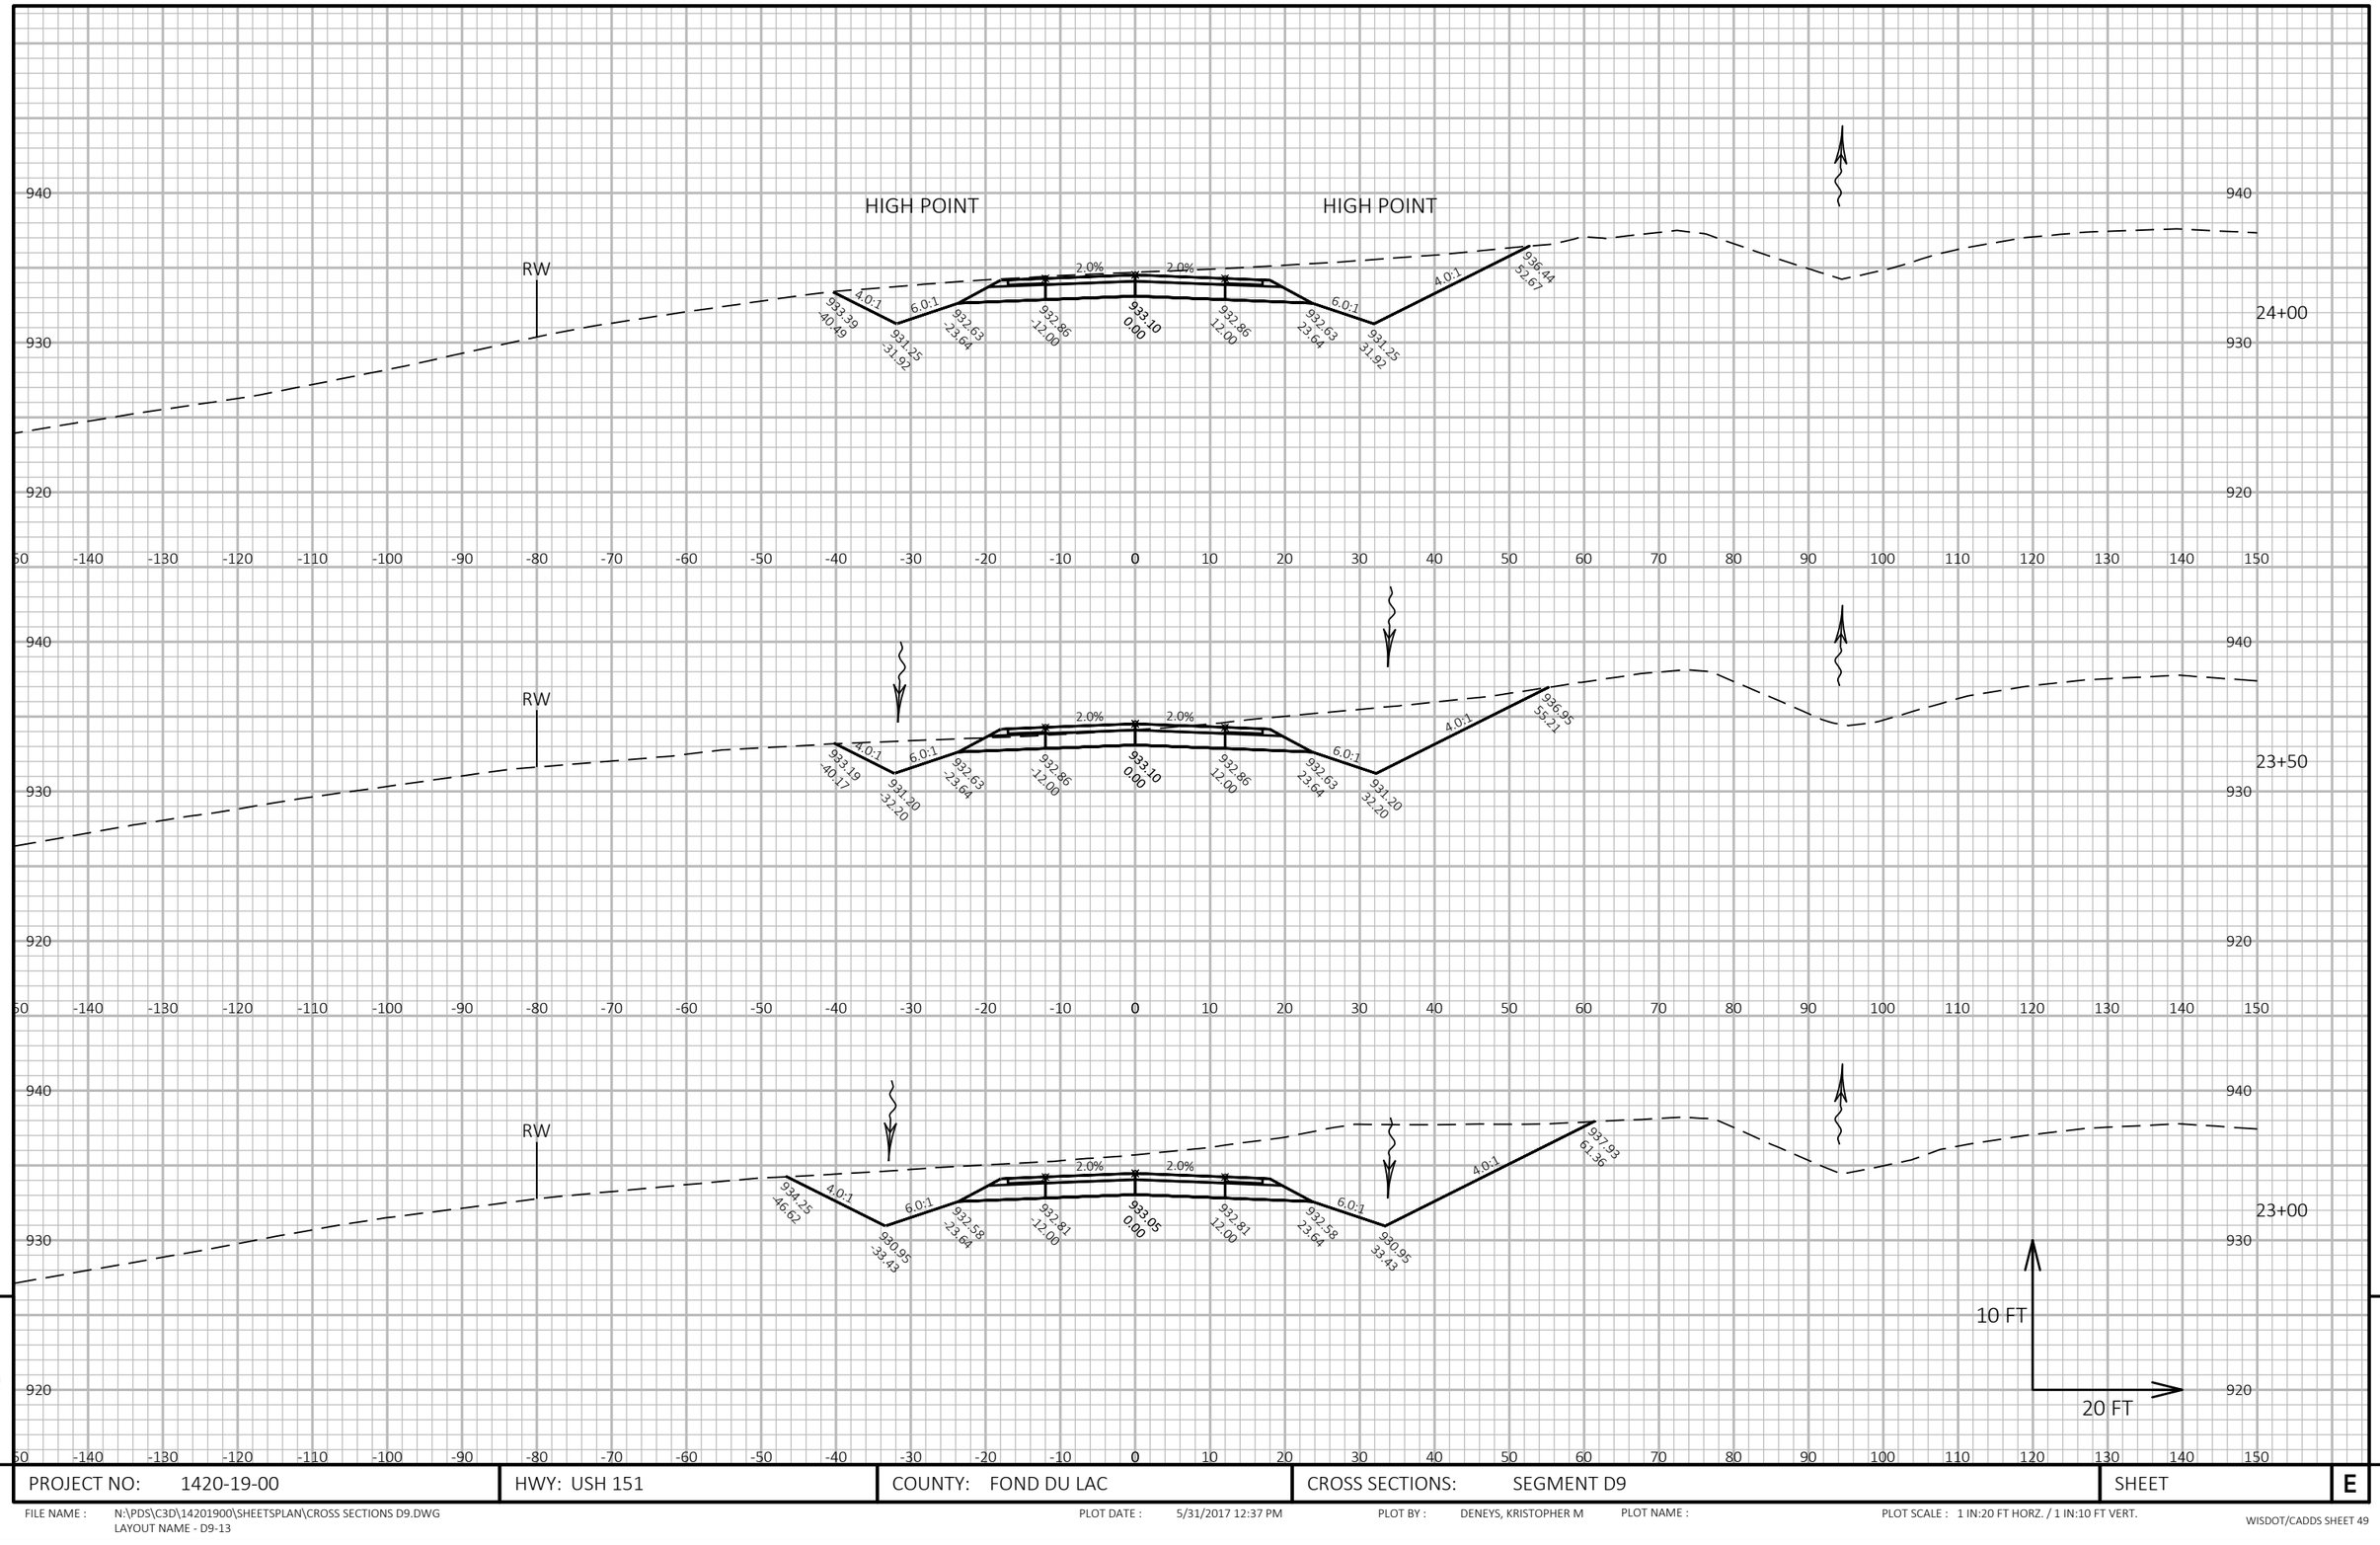

9

9

PROJECT NO: 1420-19-00	HWY: USH 151	COUNTY: FOND DU LAC	CROSS SECTIONS: SEGMENT D9	SHEET	E


FILE NAME : N:\PDS\C3D\14201900\SHEETSPLAN\CROSS SECTIONS D9.DWG
LAYOUT NAME - D9-13

PLOT DATE : 5/31/2017 12:37 PM

PLOT BY : DENEYS, KRISTOPHER M

PLOT NAME :

PLOT SCALE : 1 IN:20 FT HORZ. / 1 IN:10 FT VERT.

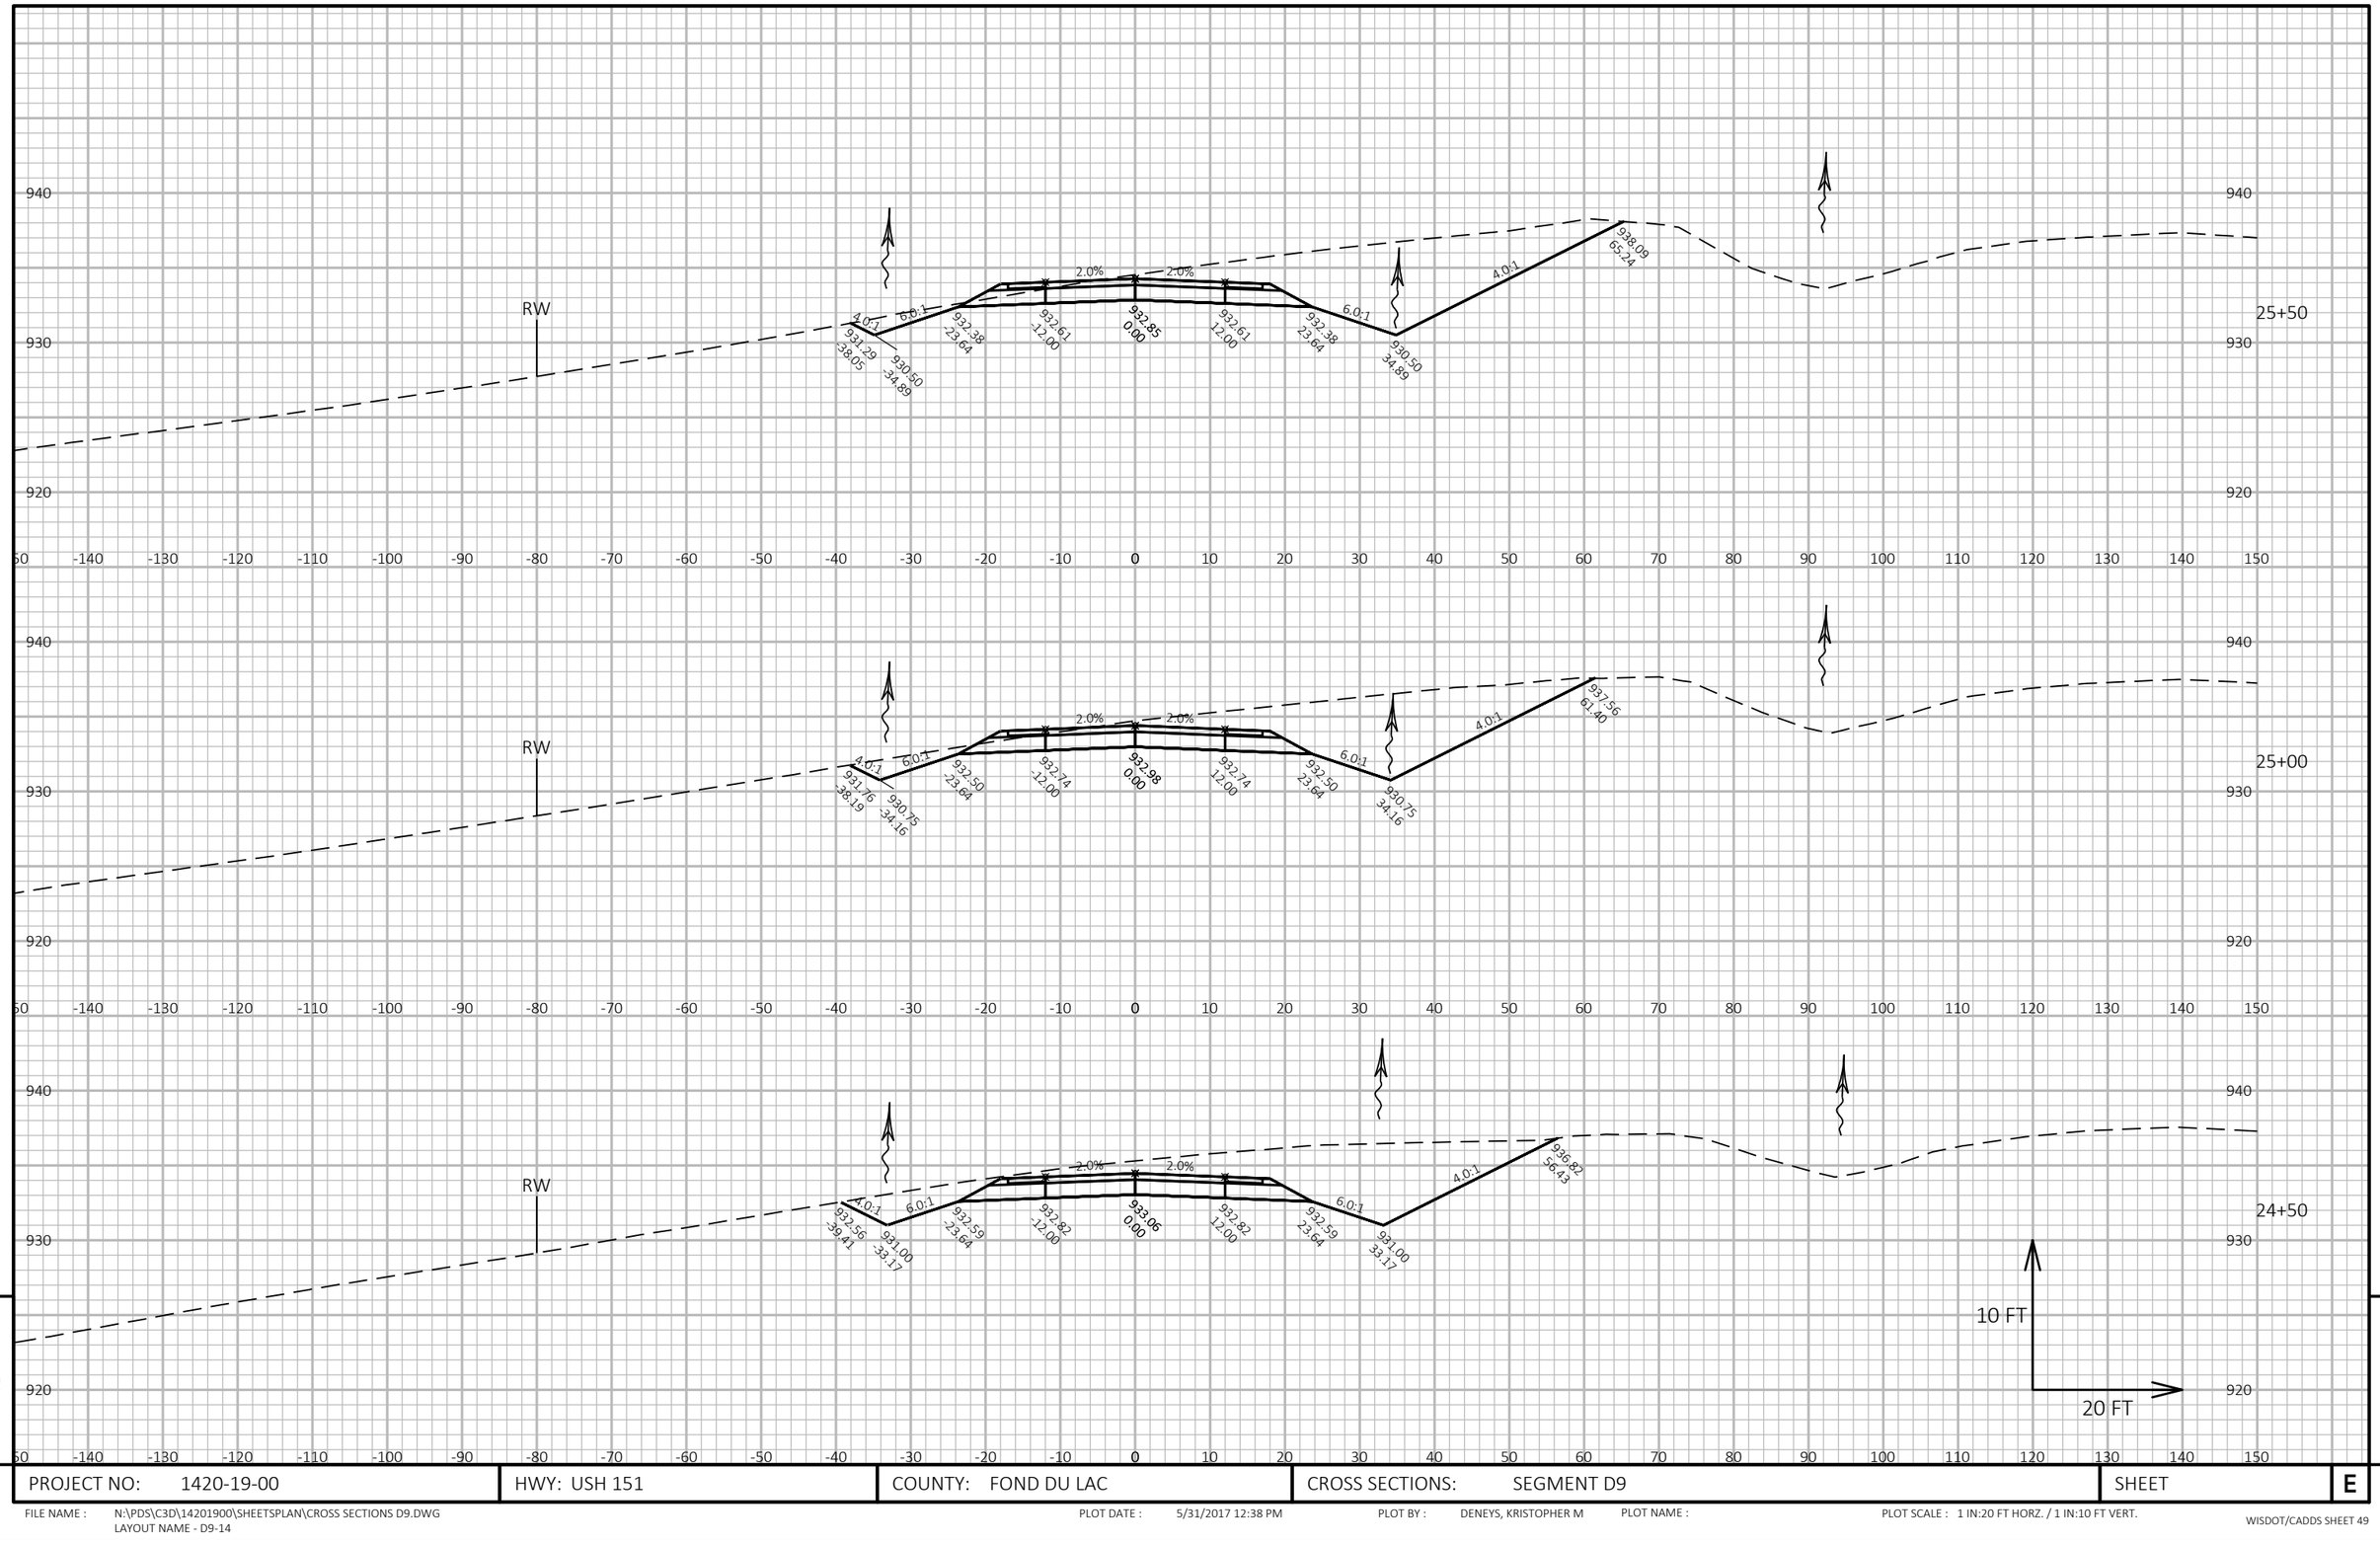

9

9

PROJECT NO: 1420-19-00	HWY: USH 151	COUNTY: FOND DU LAC	CROSS SECTIONS: SEGMENT D9	SHEET	E


FILE NAME : N:\PDS\C3D\14201900\SHEETSPLAN\CROSS SECTIONS D9.DWG
LAYOUT NAME - D9-14

PLOT DATE : 5/31/2017 12:38 PM

PLOT BY : DENEYS, KRISTOPHER M

PLOT NAME :

PLOT SCALE : 1 IN:20 FT HORZ. / 1 IN:10 FT VERT.

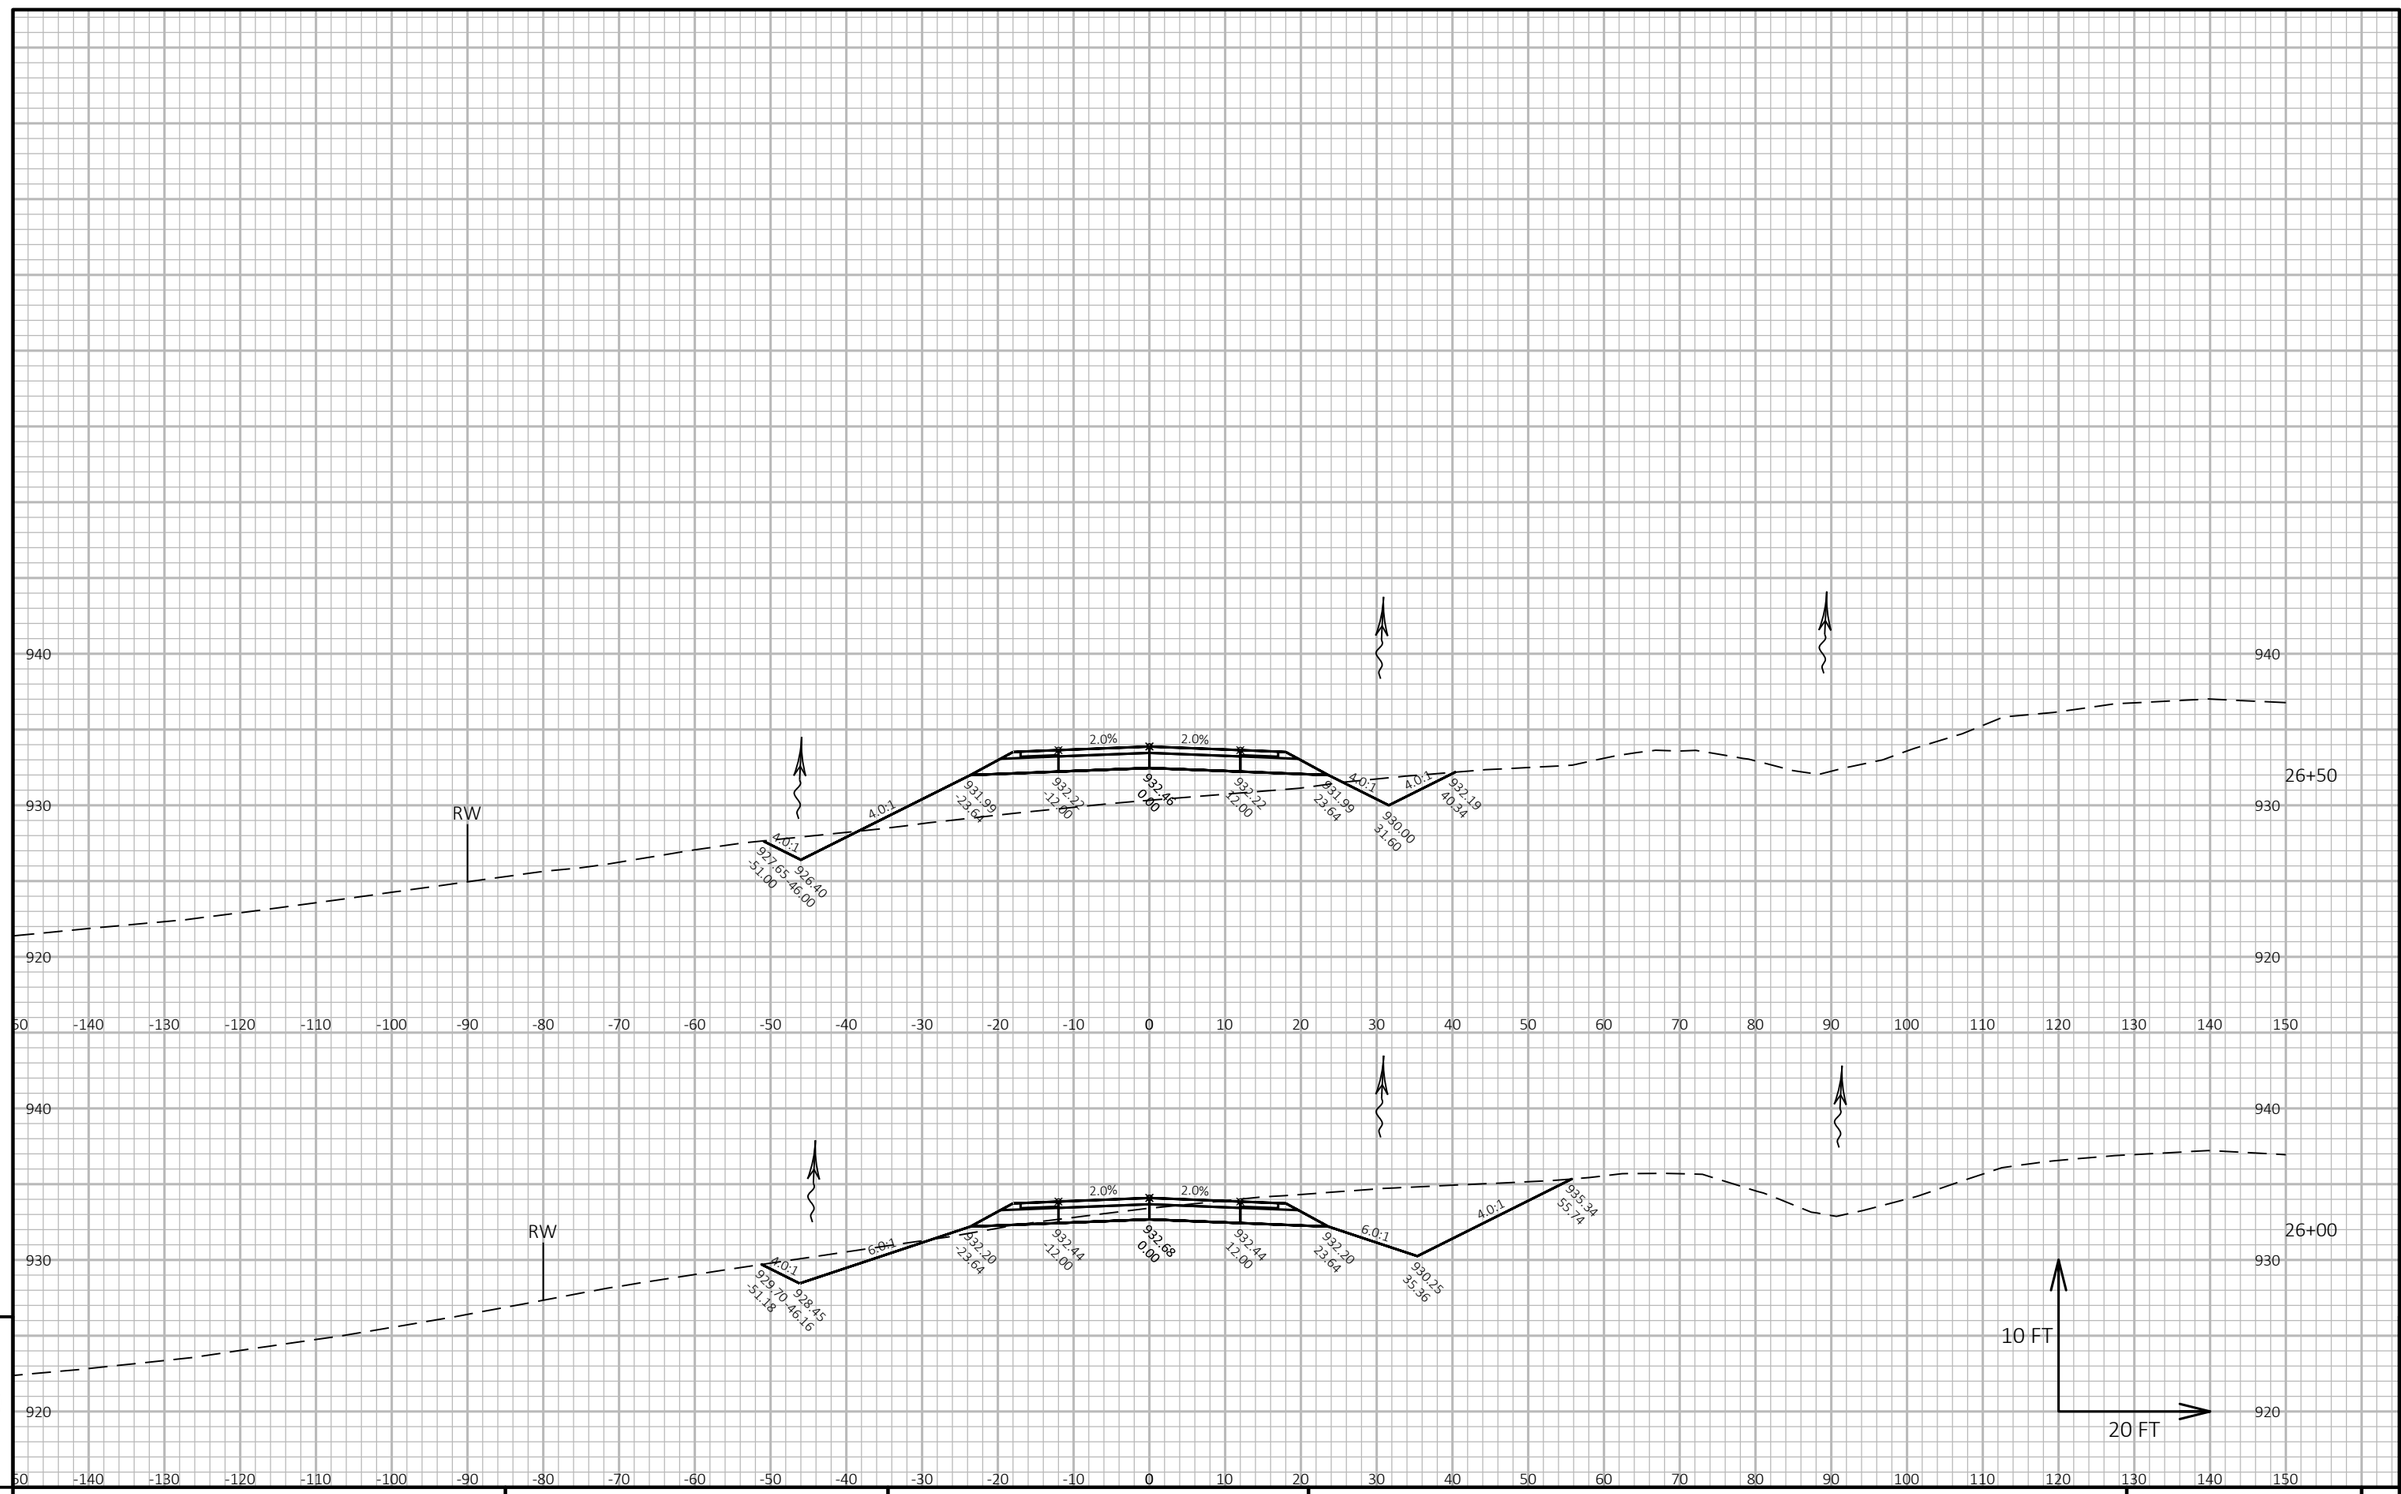

9

9

PROJECT NO: 1420-19-00	HWY: USH 151	COUNTY: FOND DU LAC	CROSS SECTIONS: SEGMENT D9	SHEET	E


FILE NAME : N:\PDS\C3D\14201900\SHEETSPLAN\CROSS SECTIONS D9.DWG
LAYOUT NAME - D9-15

PLOT DATE : 5/31/2017 11:28 AM

PLOT BY : DENEYS, KRISTOPHER M

PLOT NAME :


PLOT SCALE : 1 IN:20 FT HORZ. / 1 IN:10 FT VERT.

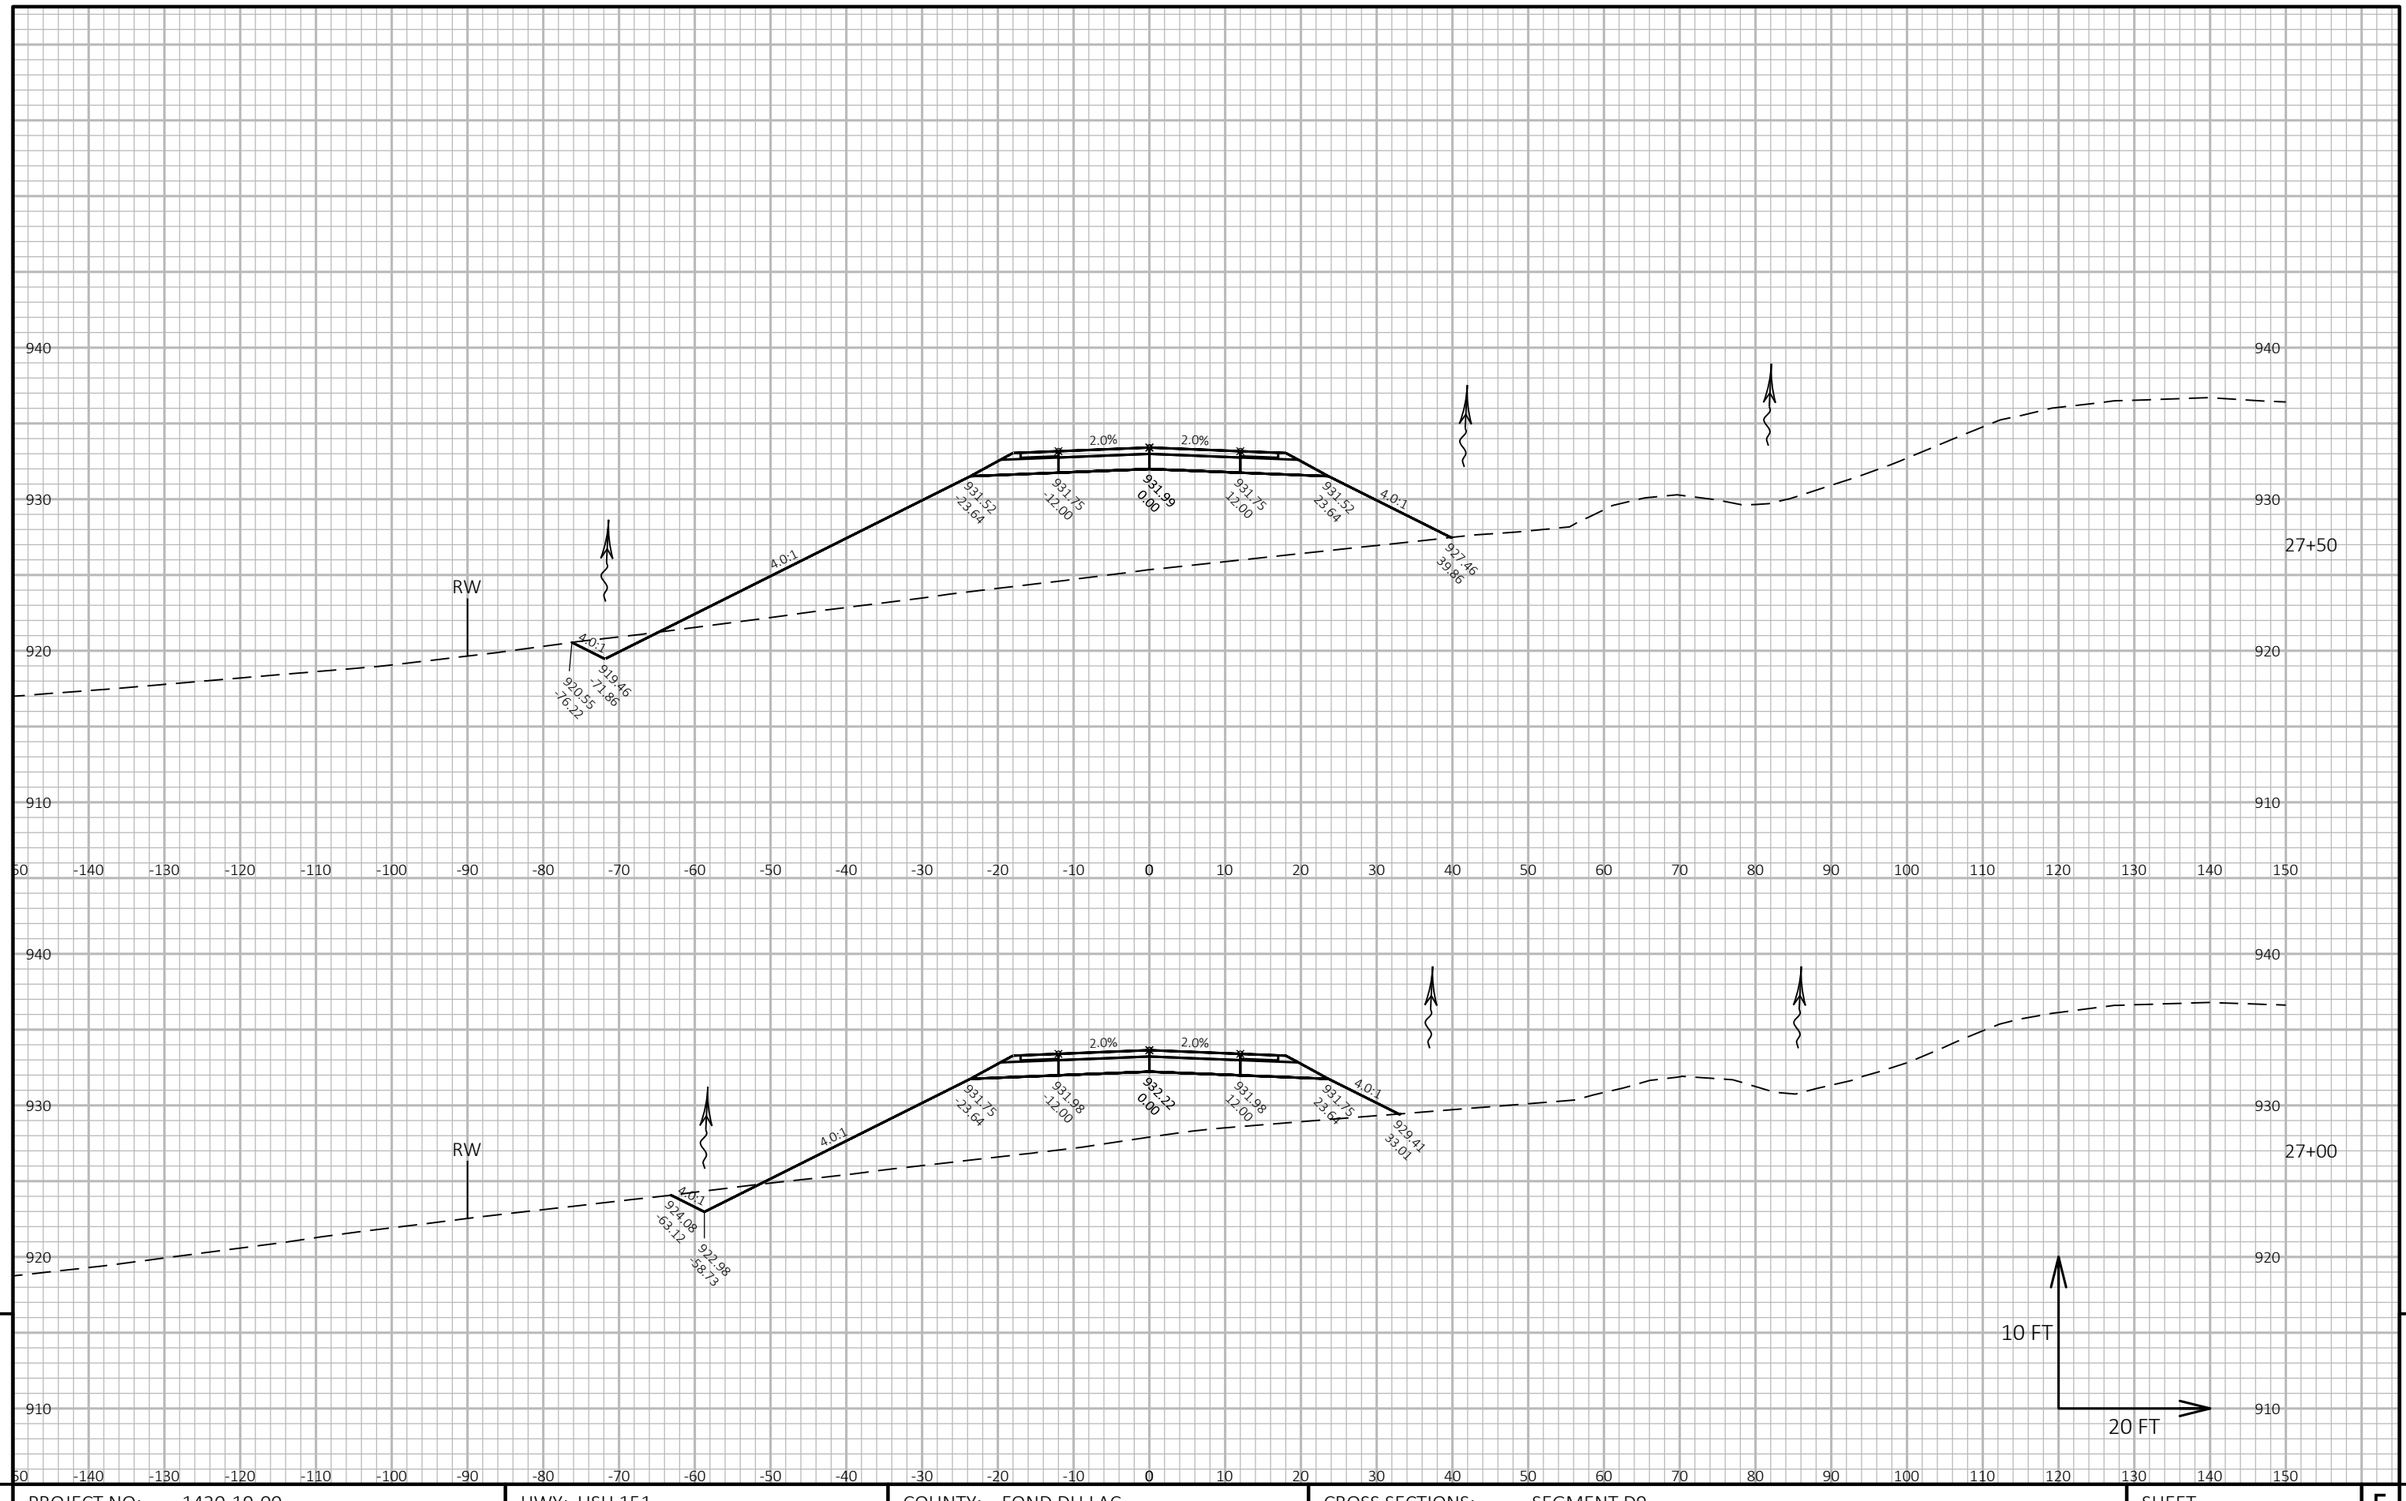

PROJECT NO: 1420-19-00	HWY: USH 151	COUNTY: FOND DU LAC	CROSS SECTIONS: SEGMENT D9	SHEET	E

FILE NAME : N:\PDS\C3D\14201900\SHEETSPLAN\CROSS SECTIONS D9.DWG
LAYOUT NAME - D9-16

PLOT DATE : 5/31/2017 11:28 AM PLOT BY : DENEYS, KRISTOPHER M PLOT NAME : PLOT SCALE : 1 IN:20 FT HORZ. / 1 IN:10 FT VERT.

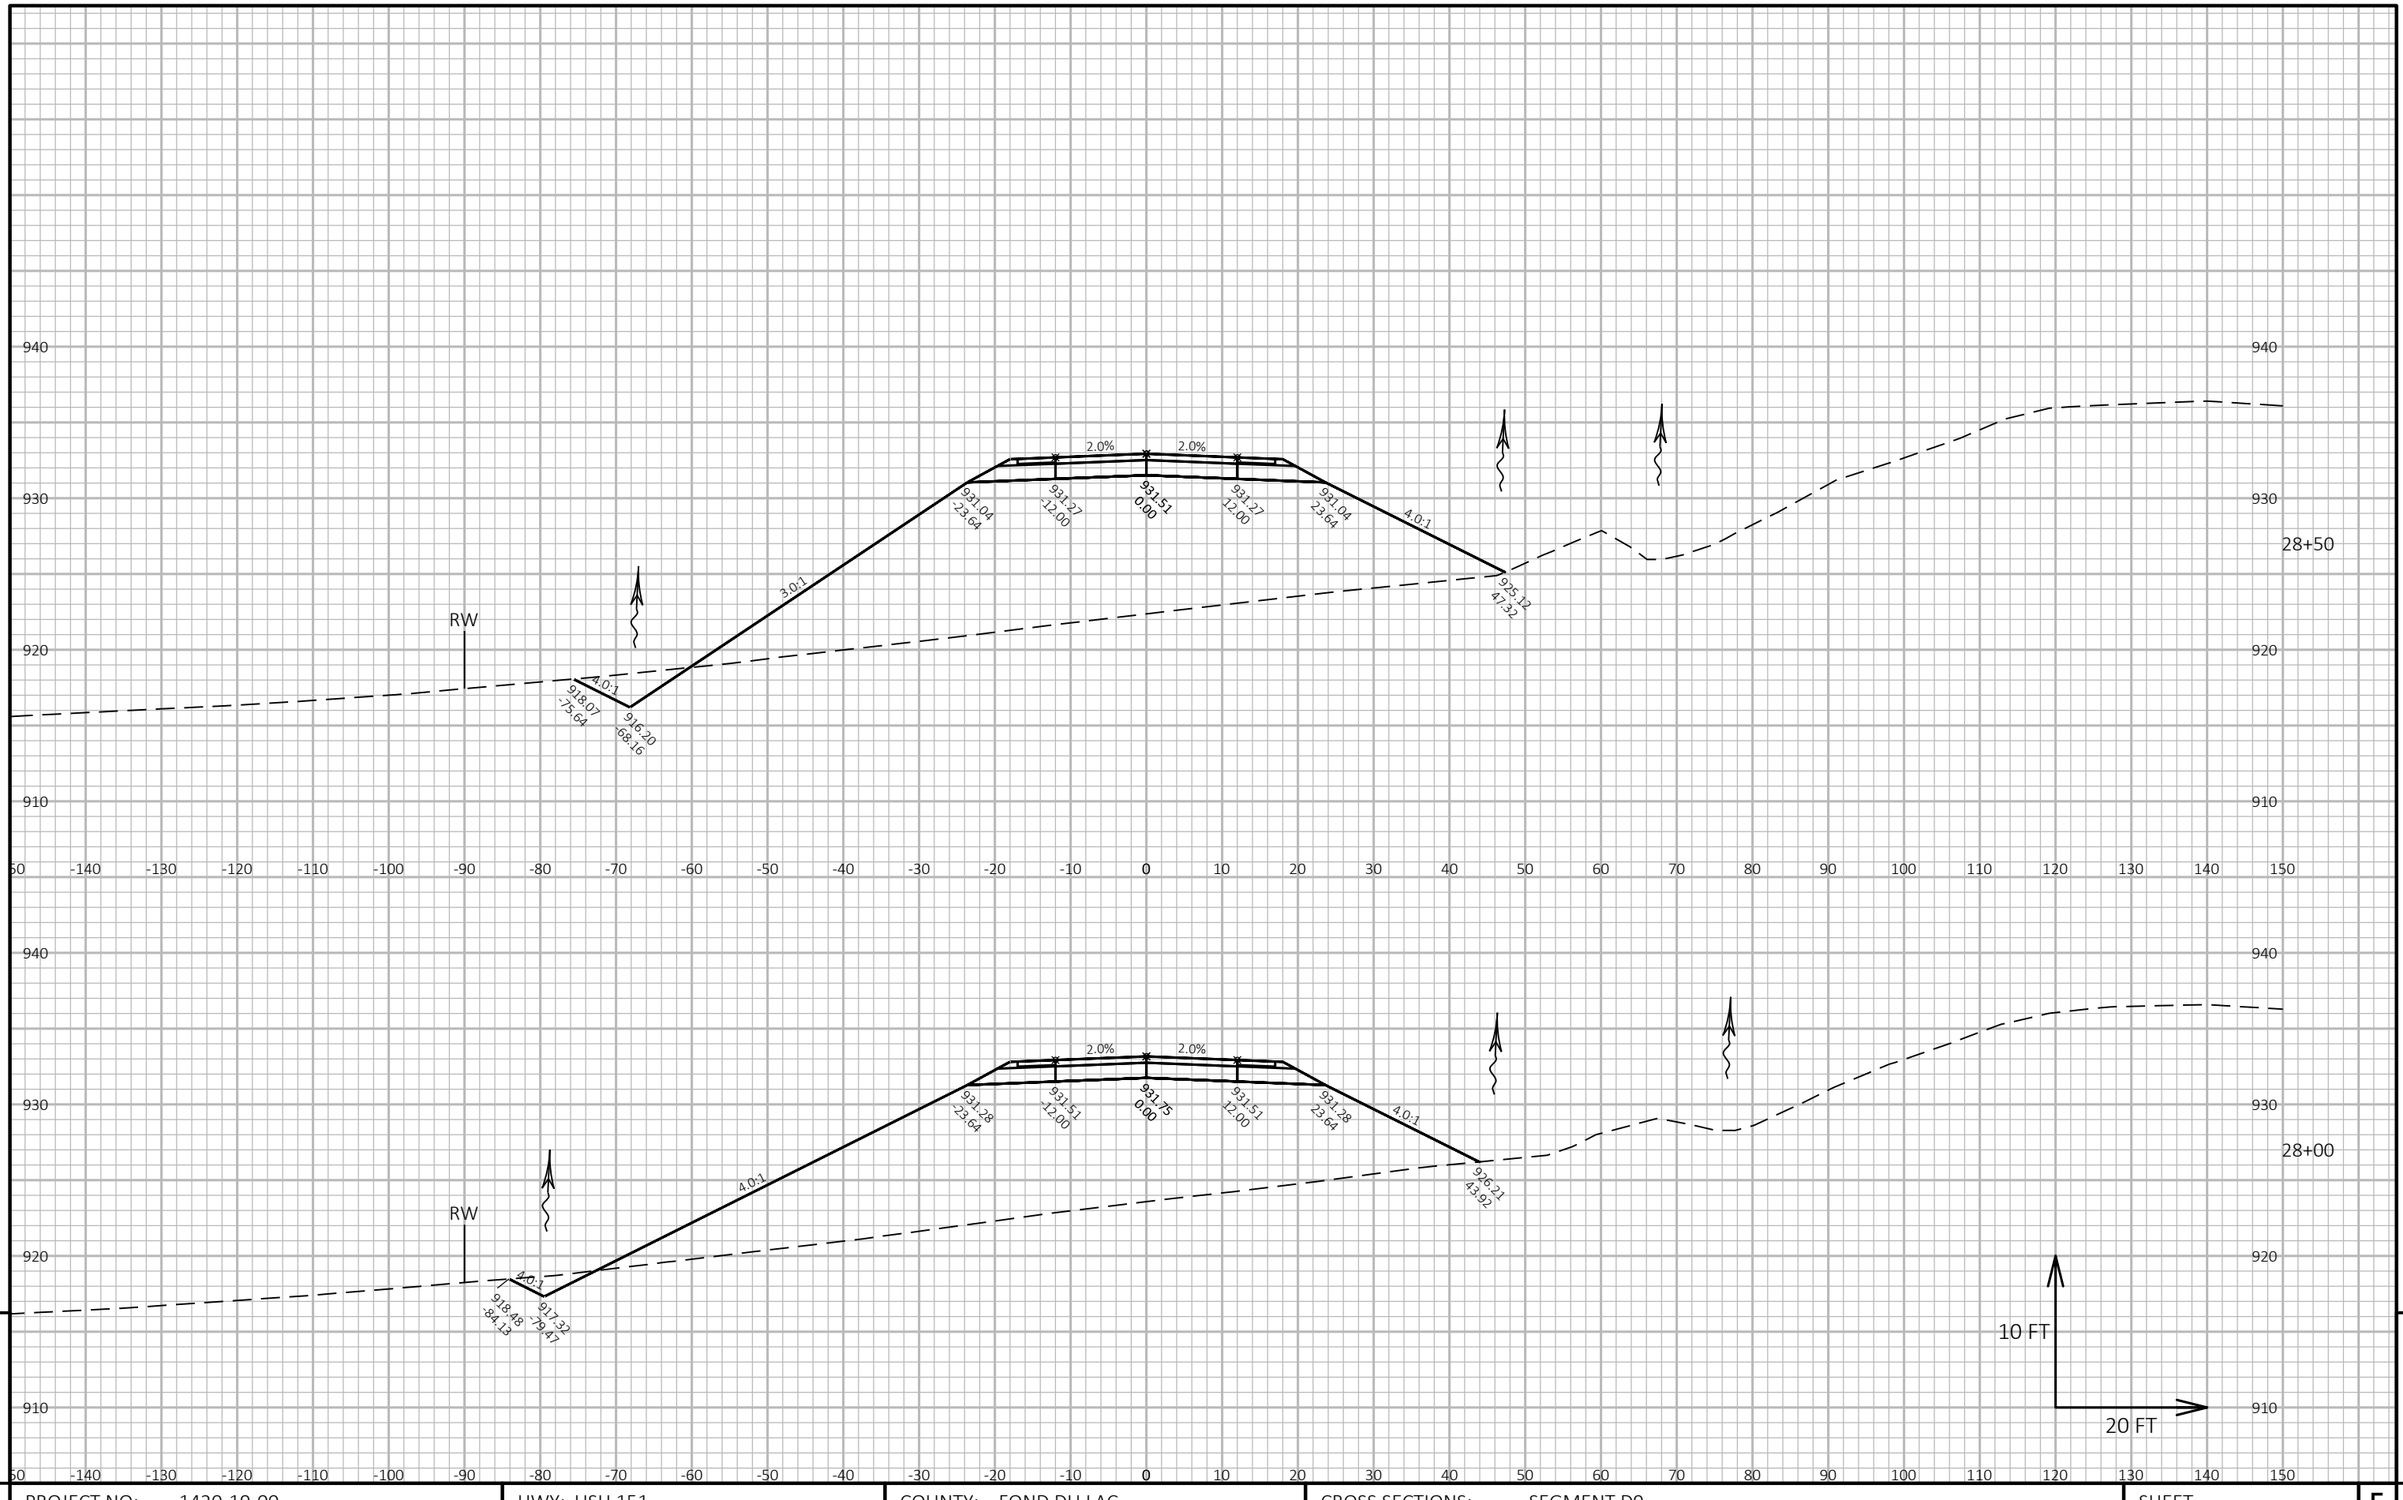


9

PROJECT NO: 1420-19-00	HWY: USH 151	COUNTY: FOND DU LAC	CROSS SECTIONS: SEGMENT D9	SHEET	E

9

FILE NAME : N:\PDS\C3D\14201900\SHEETSPLAN\CROSS SECTIONS D9.DWG
LAYOUT NAME - D9-17

PLOT DATE : 5/31/2017 11:28 AM PLOT BY : DENEYS, KRISTOPHER M PLOT NAME : PLOT SCALE : 1 IN:20 FT HORZ. / 1 IN:10 FT VERT.

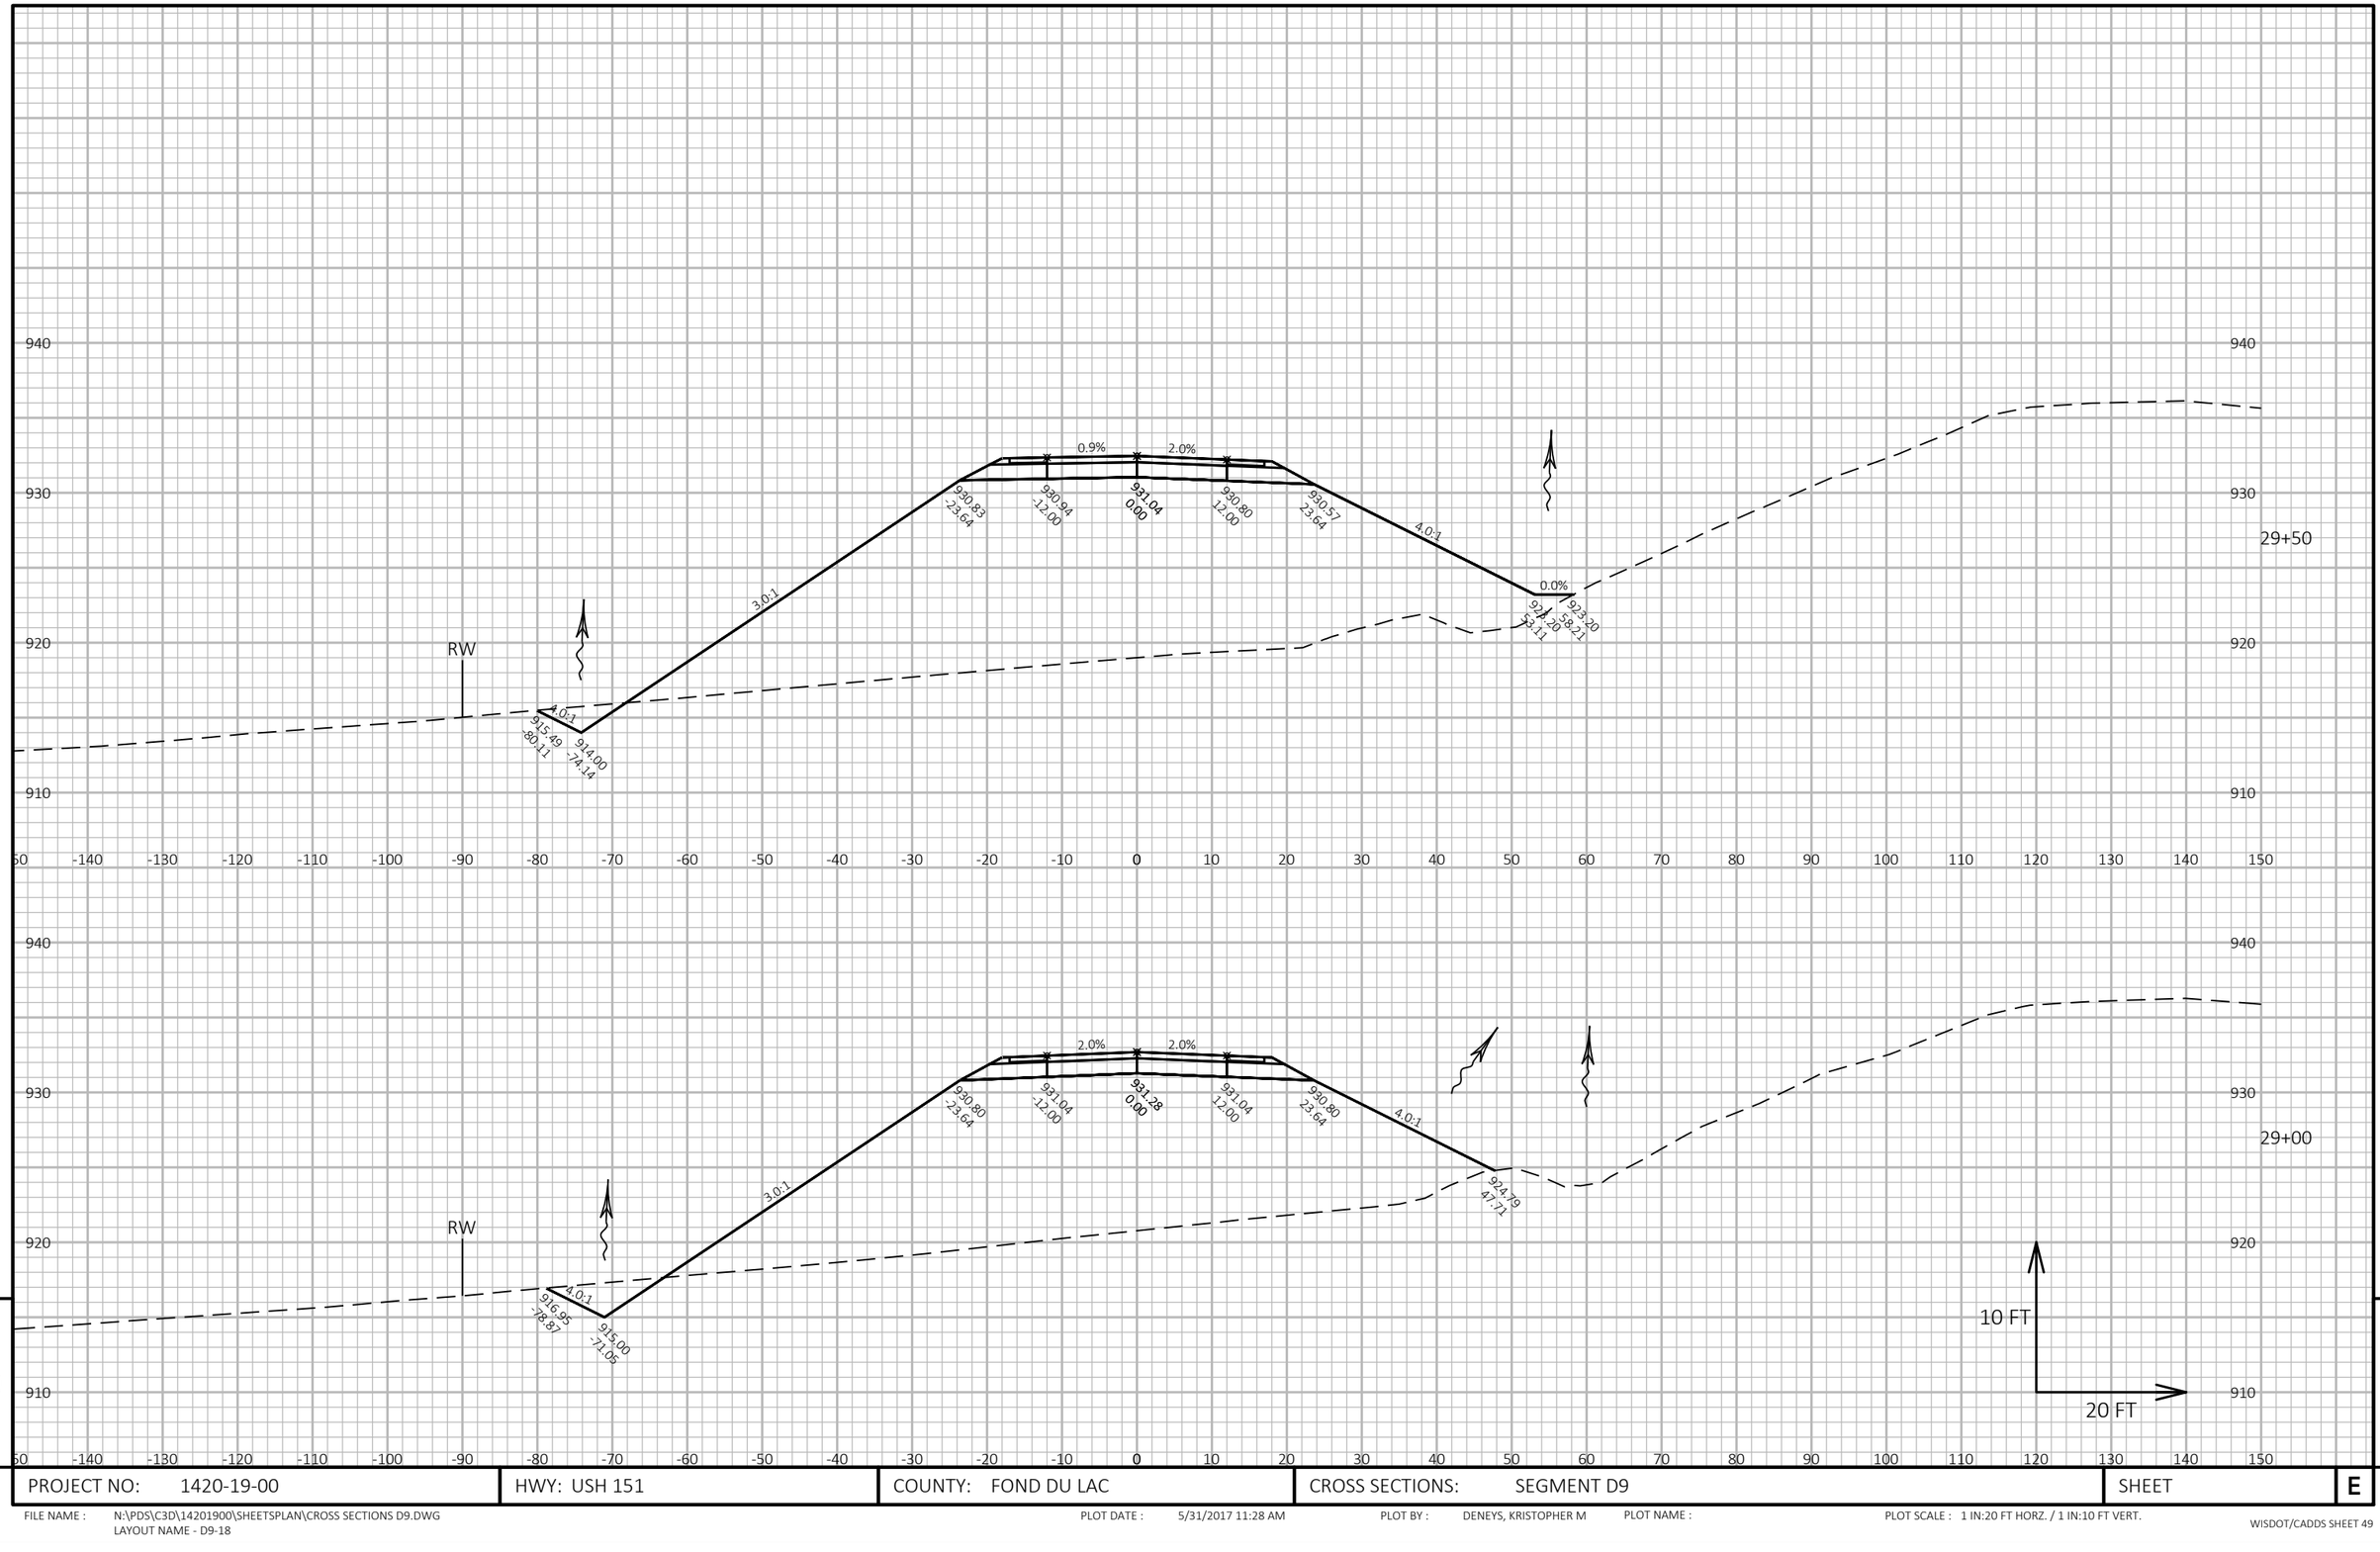


9

9

PROJECT NO: 1420-19-00	HWY: USH 151	COUNTY: FOND DU LAC	CROSS SECTIONS: SEGMENT D9	SHEET	E

FILE NAME : N:\PDS\C3D\14201900\SHEETSPLAN\CROSS SECTIONS D9.DWG
LAYOUT NAME - D9-18


PLOT DATE : 5/31/2017 11:28 AM PLOT BY : DENEYS, KRISTOPHER M PLOT NAME : PLOT SCALE : 1 IN:20 FT HORZ. / 1 IN:10 FT VERT.

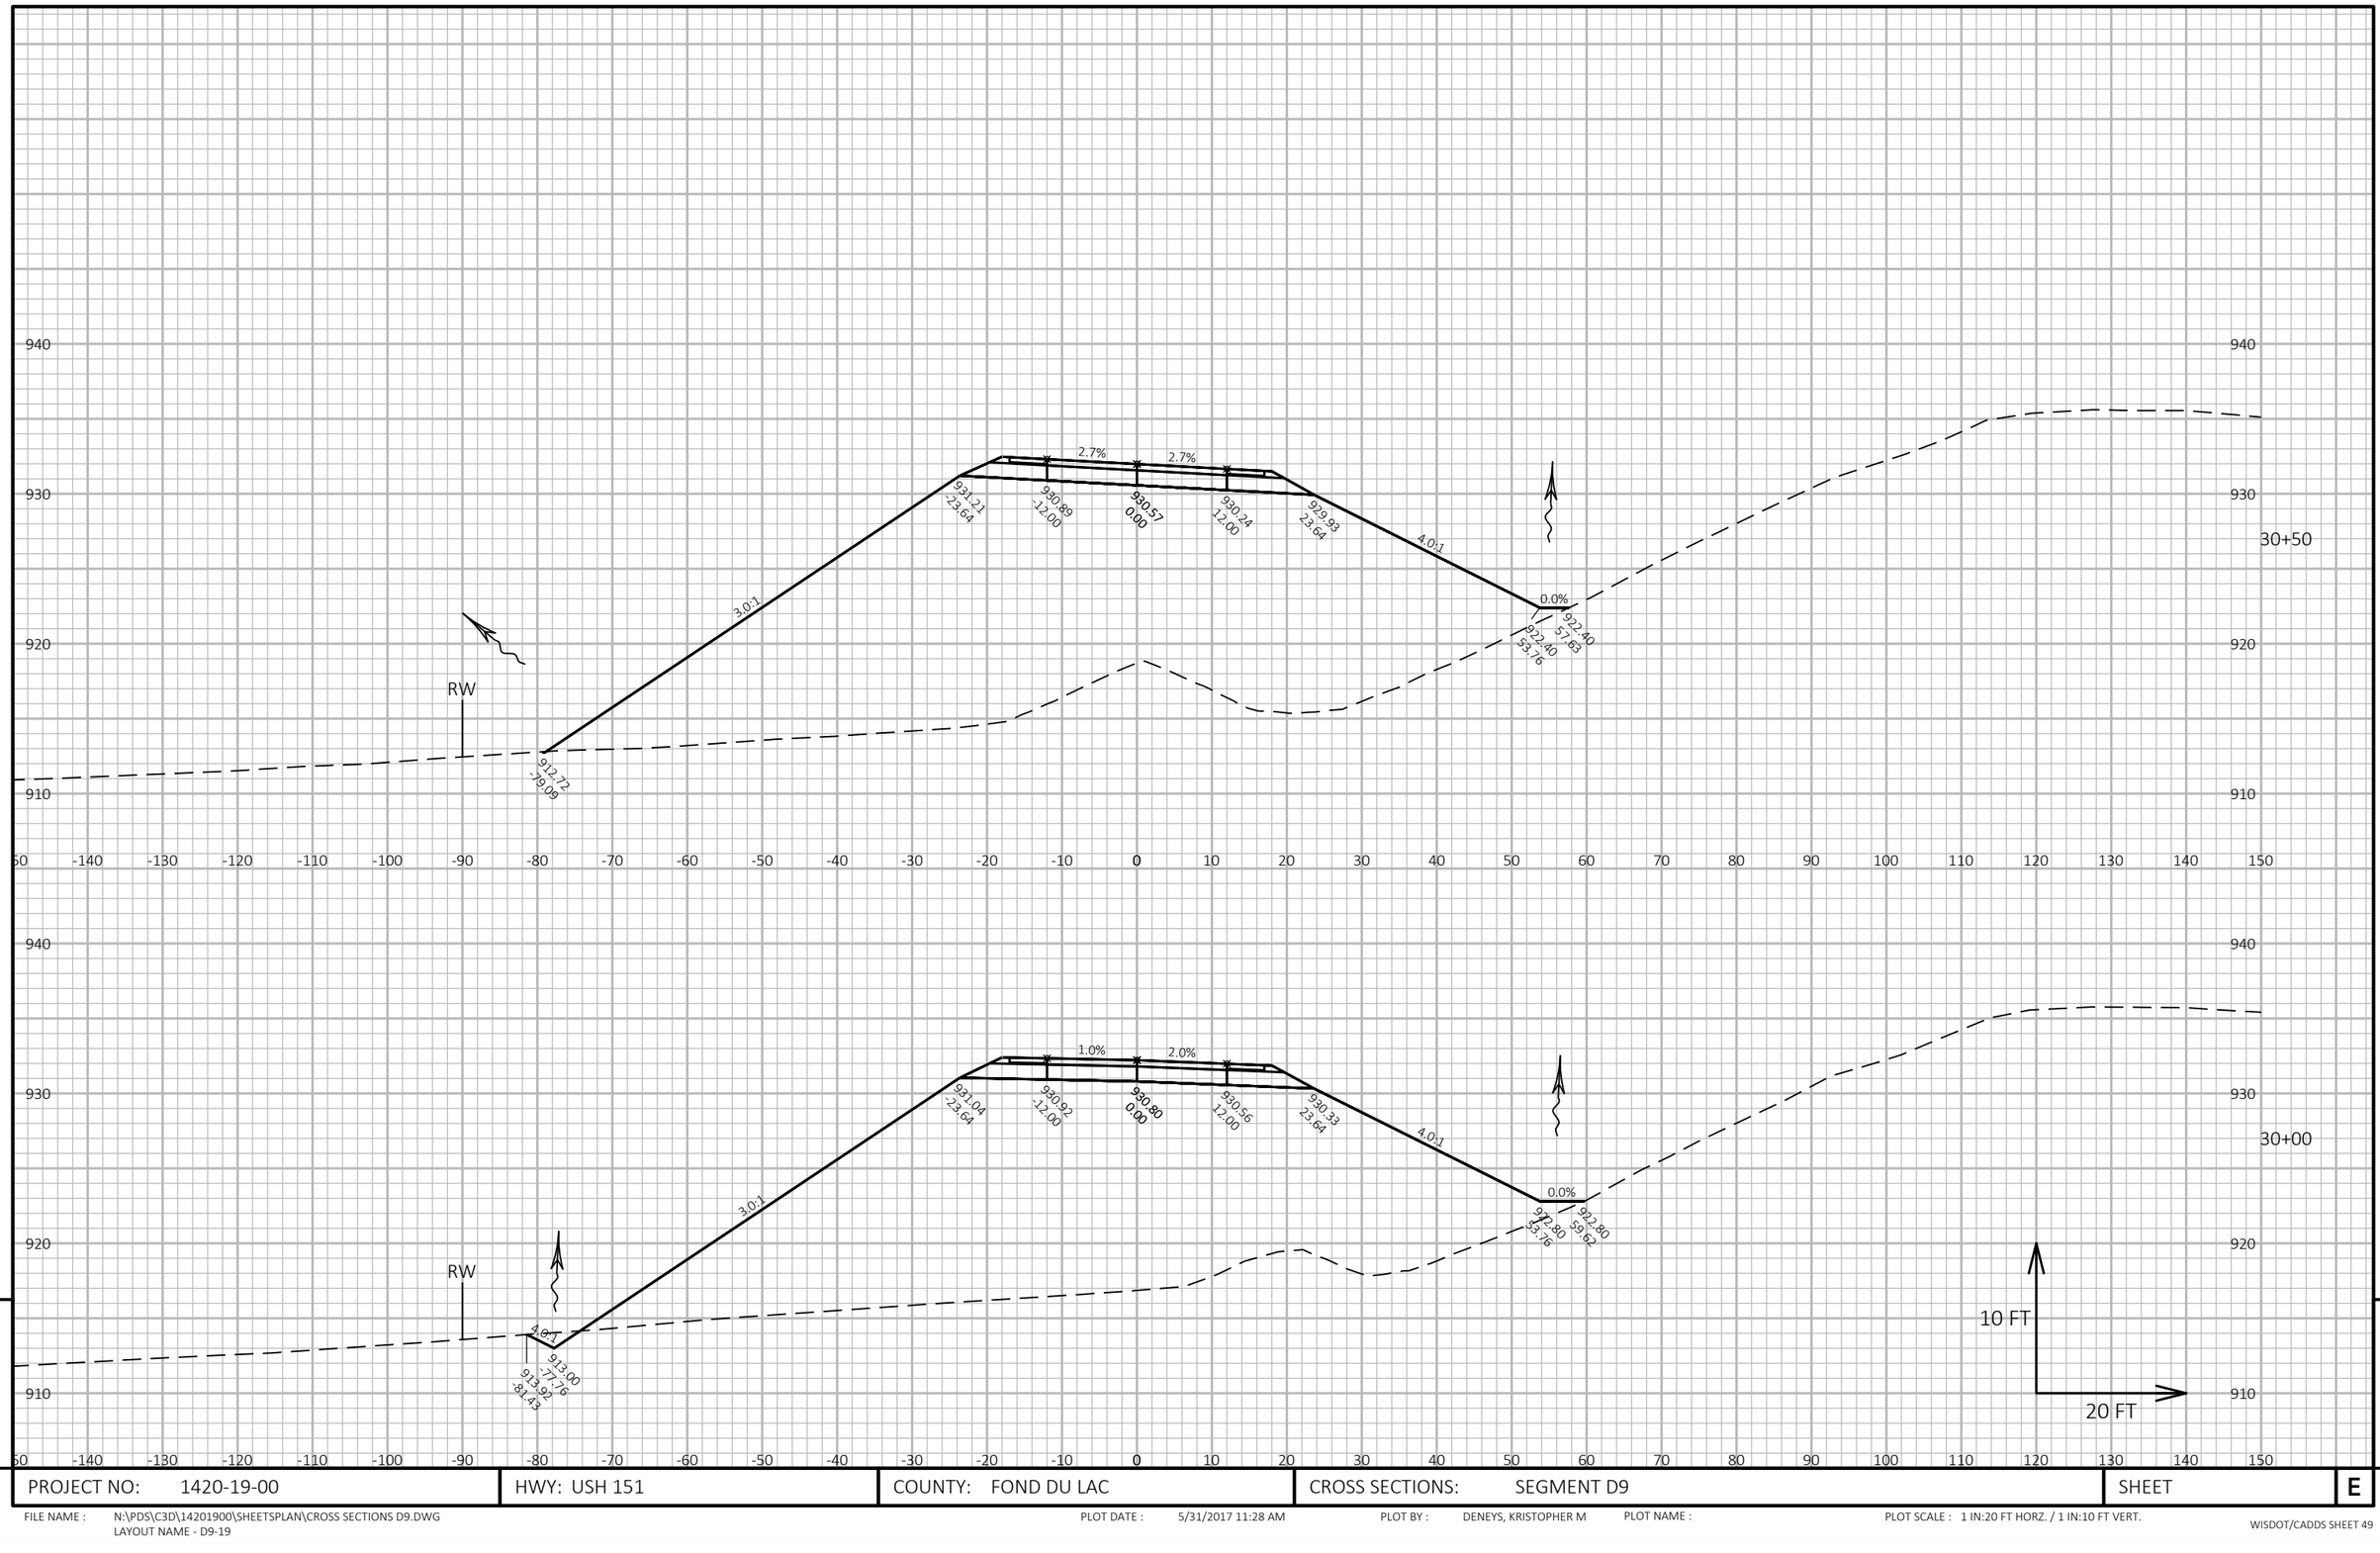

PROJECT NO: 1420-19-00	HWY: USH 151	COUNTY: FOND DU LAC	CROSS SECTIONS: SEGMENT D9	SHEET	E

FILE NAME : N:\PDS\C3D\14201900\SHEETSPLAN\CROSS SECTIONS D9.DWG
LAYOUT NAME - D9-19


PLOT DATE : 5/31/2017 11:28 AM PLOT BY : DENEYS, KRISTOPHER M PLOT NAME : PLOT SCALE : 1 IN:20 FT HORZ. / 1 IN:10 FT VERT.

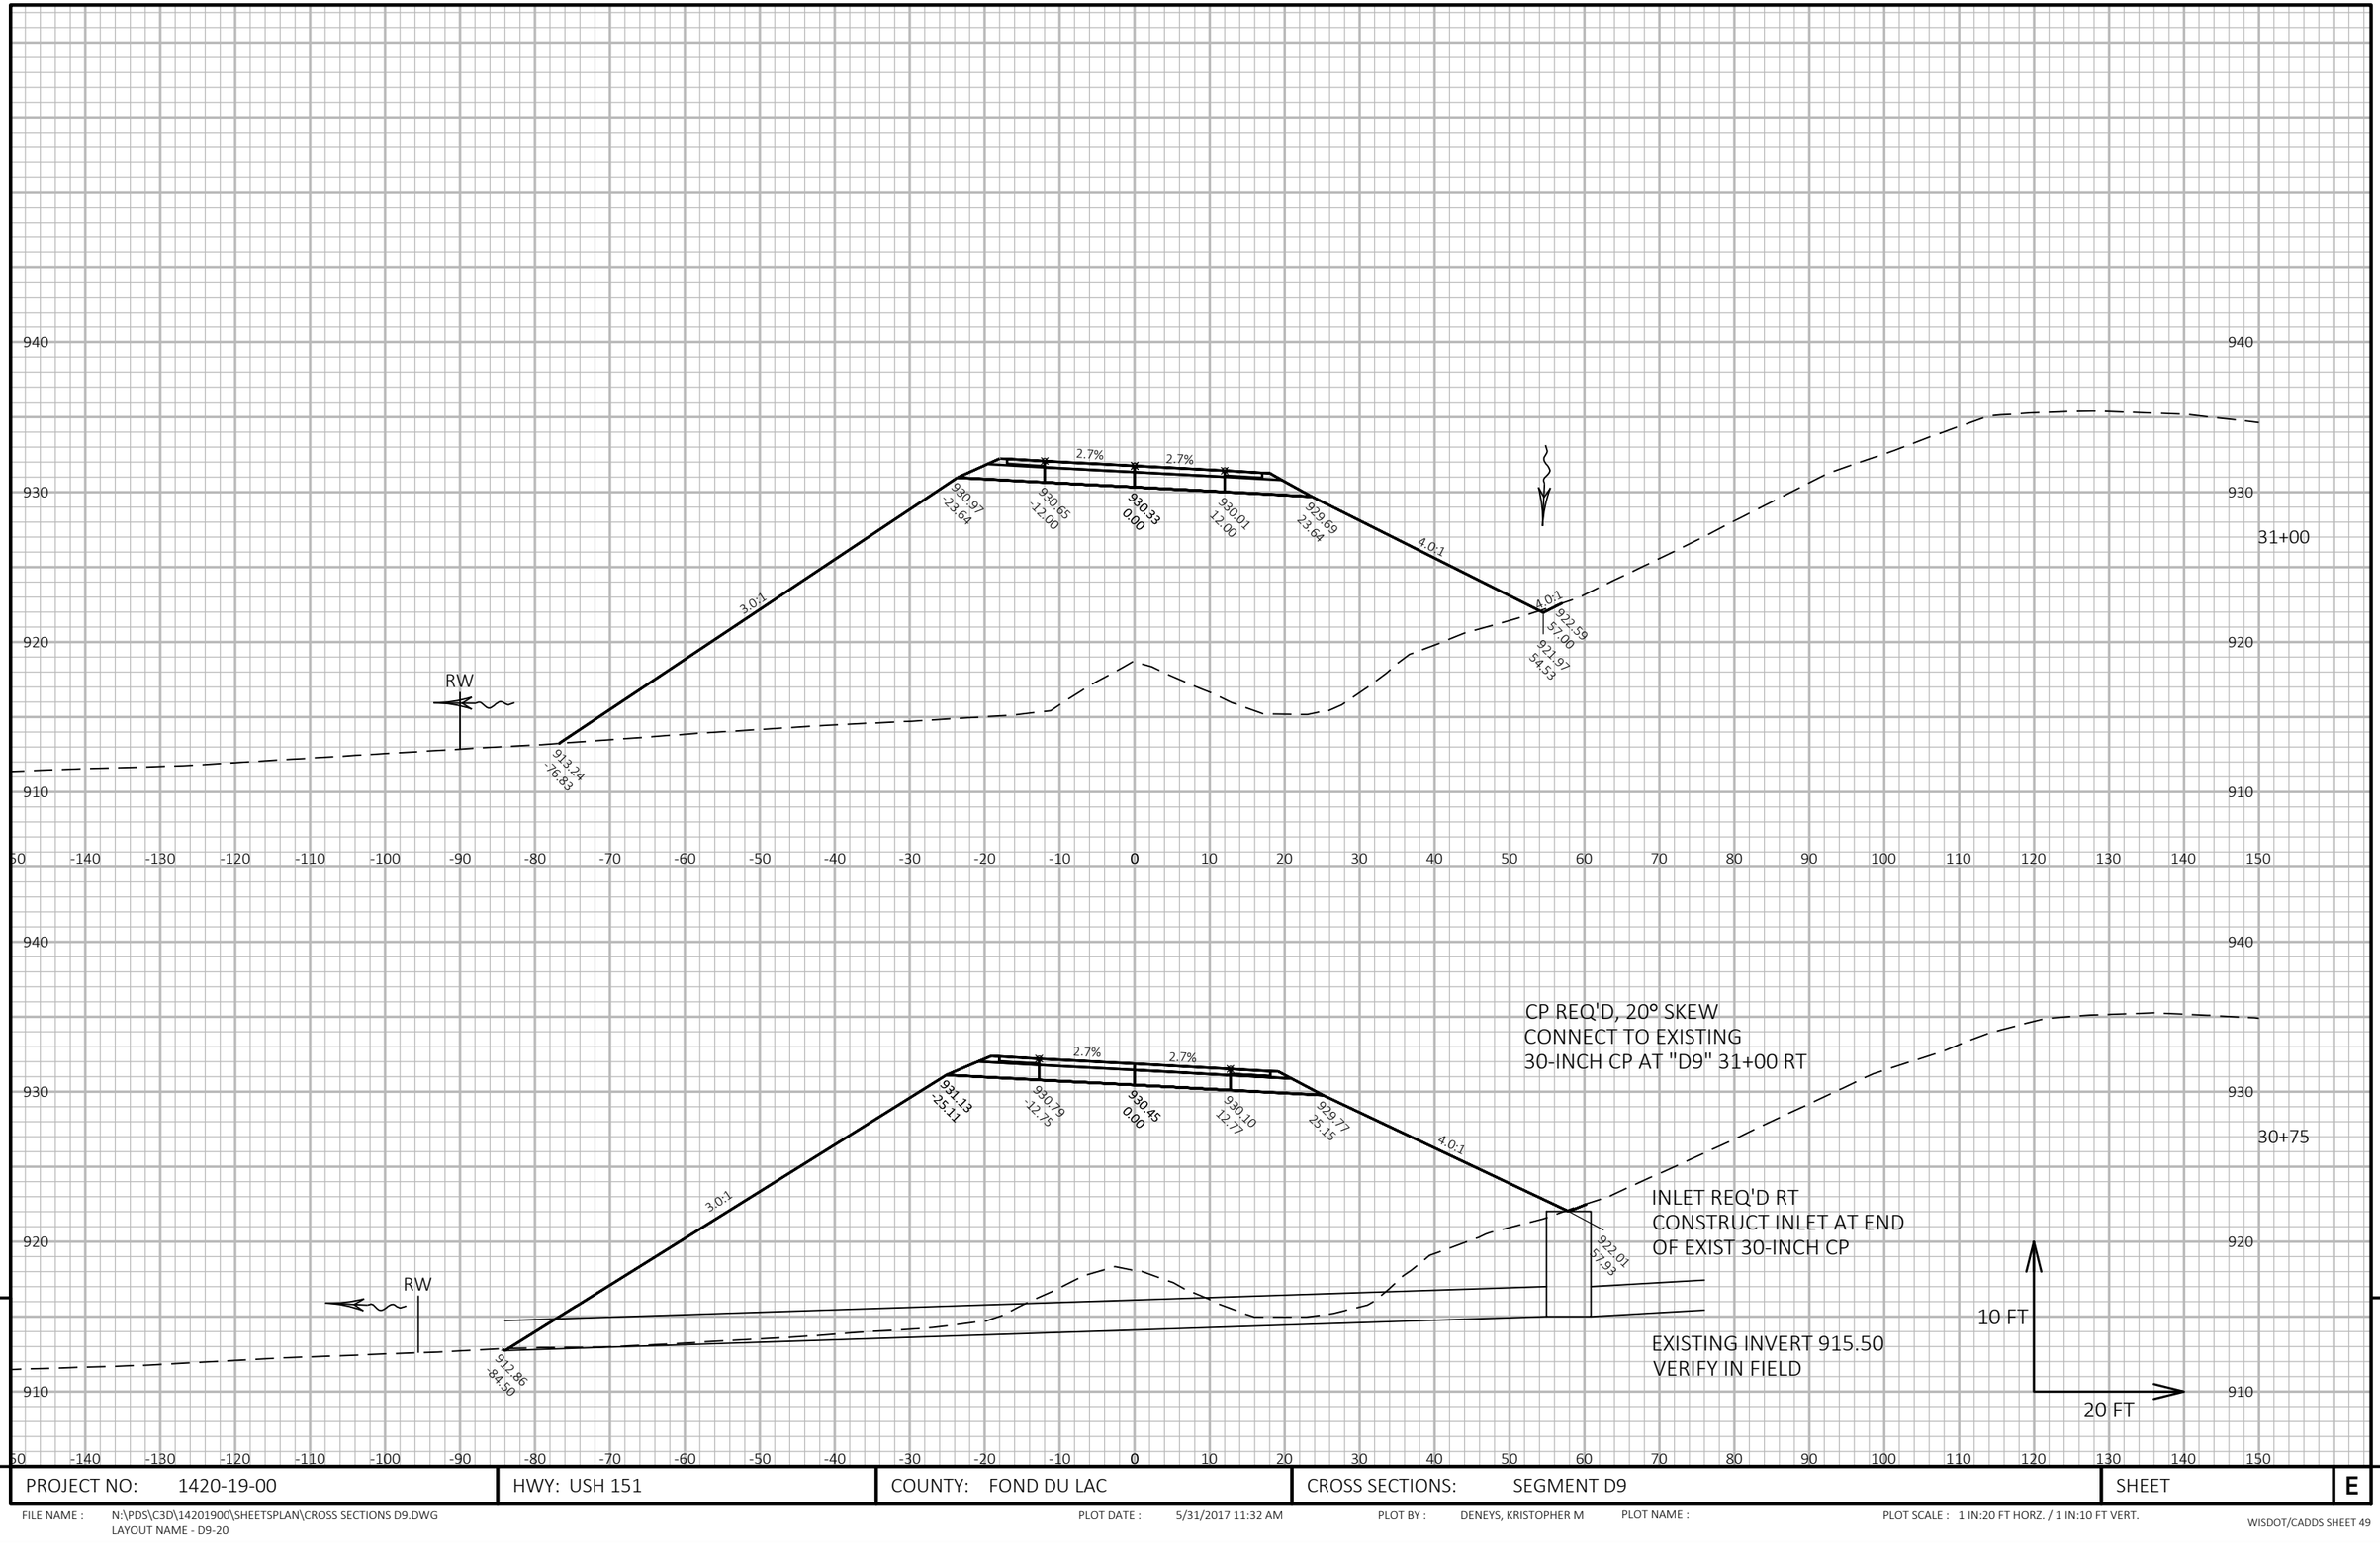

PROJECT NO: 1420-19-00	HWY: USH 151	COUNTY: FOND DU LAC	CROSS SECTIONS: SEGMENT D9	SHEET	E

FILE NAME : N:\PDS\C3D\14201900\SHEETSPLAN\CROSS SECTIONS D9.DWG
LAYOUT NAME - D9-20

PLOT DATE : 5/31/2017 11:32 AM PLOT BY : DENEYS, KRISTOPHER M PLOT NAME : PLOT SCALE : 1 IN:20 FT HORZ. / 1 IN:10 FT VERT.

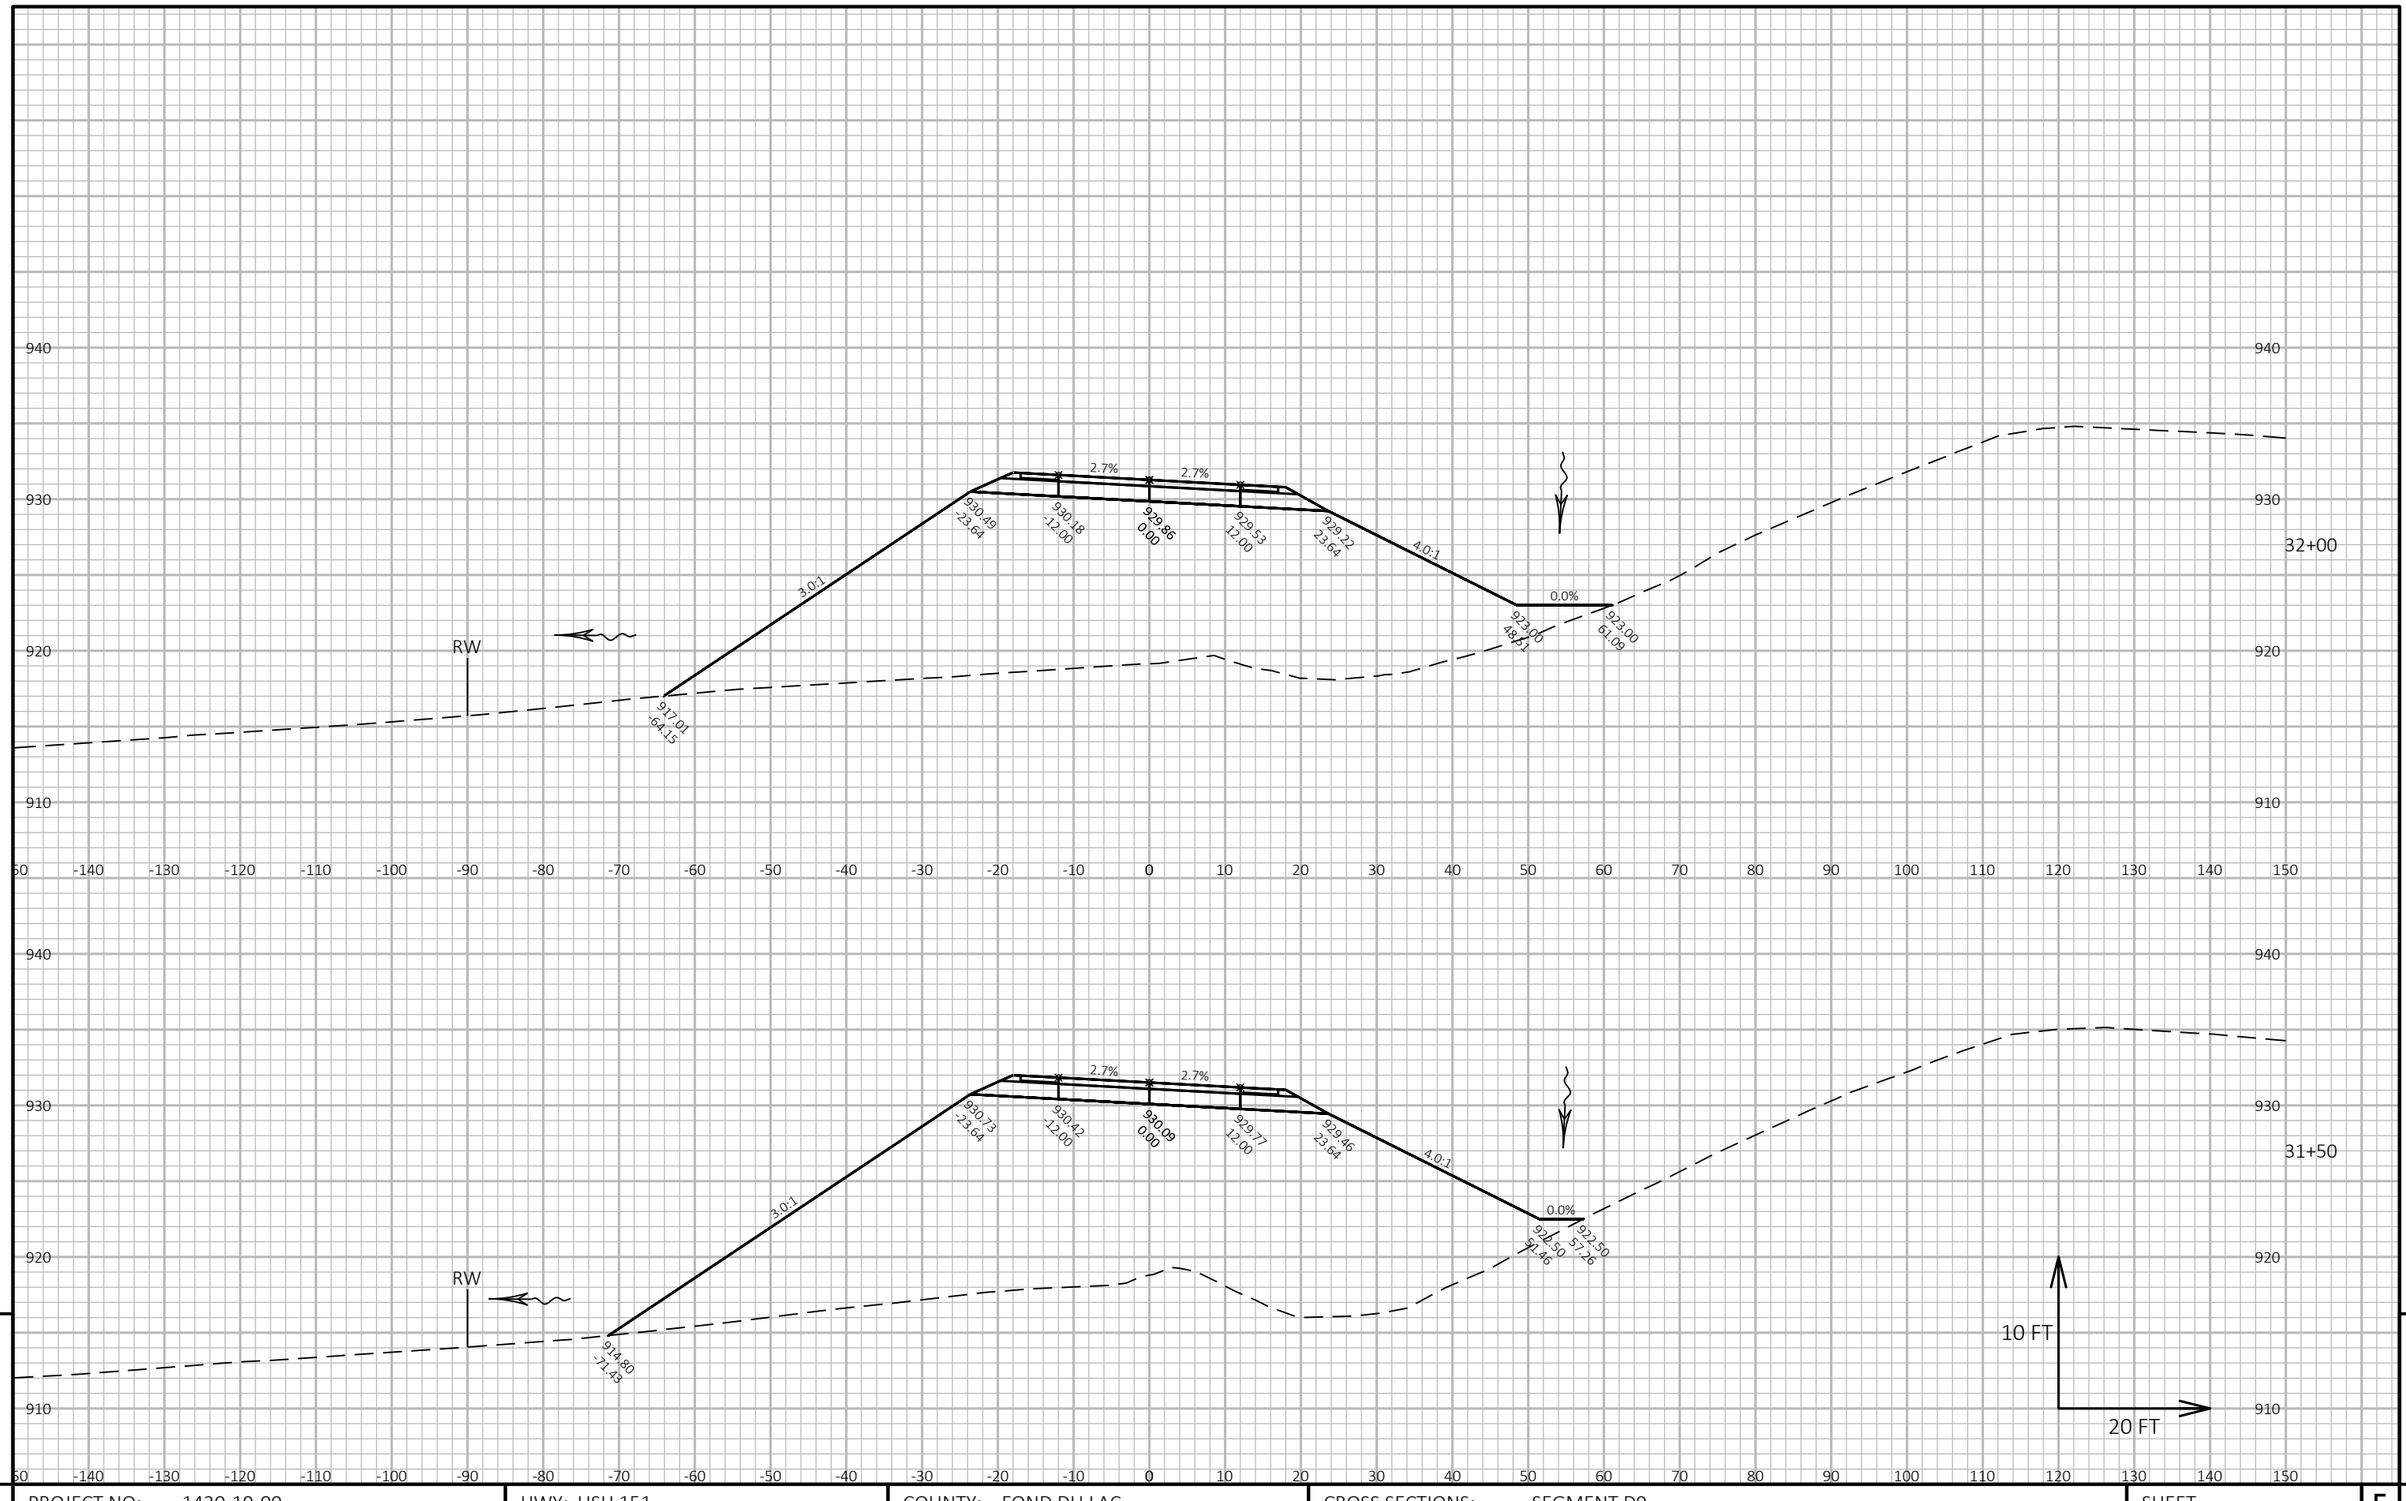


9 9

PROJECT NO: 1420-19-00	HWY: USH 151	COUNTY: FOND DU LAC	CROSS SECTIONS: SEGMENT D9	SHEET	E

FILE NAME : N:\PDS\C3D\14201900\SHEETSPLAN\CROSS SECTIONS D9.DWG
LAYOUT NAME - D9-21

PLOT DATE : 5/31/2017 11:28 AM PLOT BY : DENEYS, KRISTOPHER M PLOT NAME : PLOT SCALE : 1 IN:20 FT HORZ. / 1 IN:10 FT VERT.

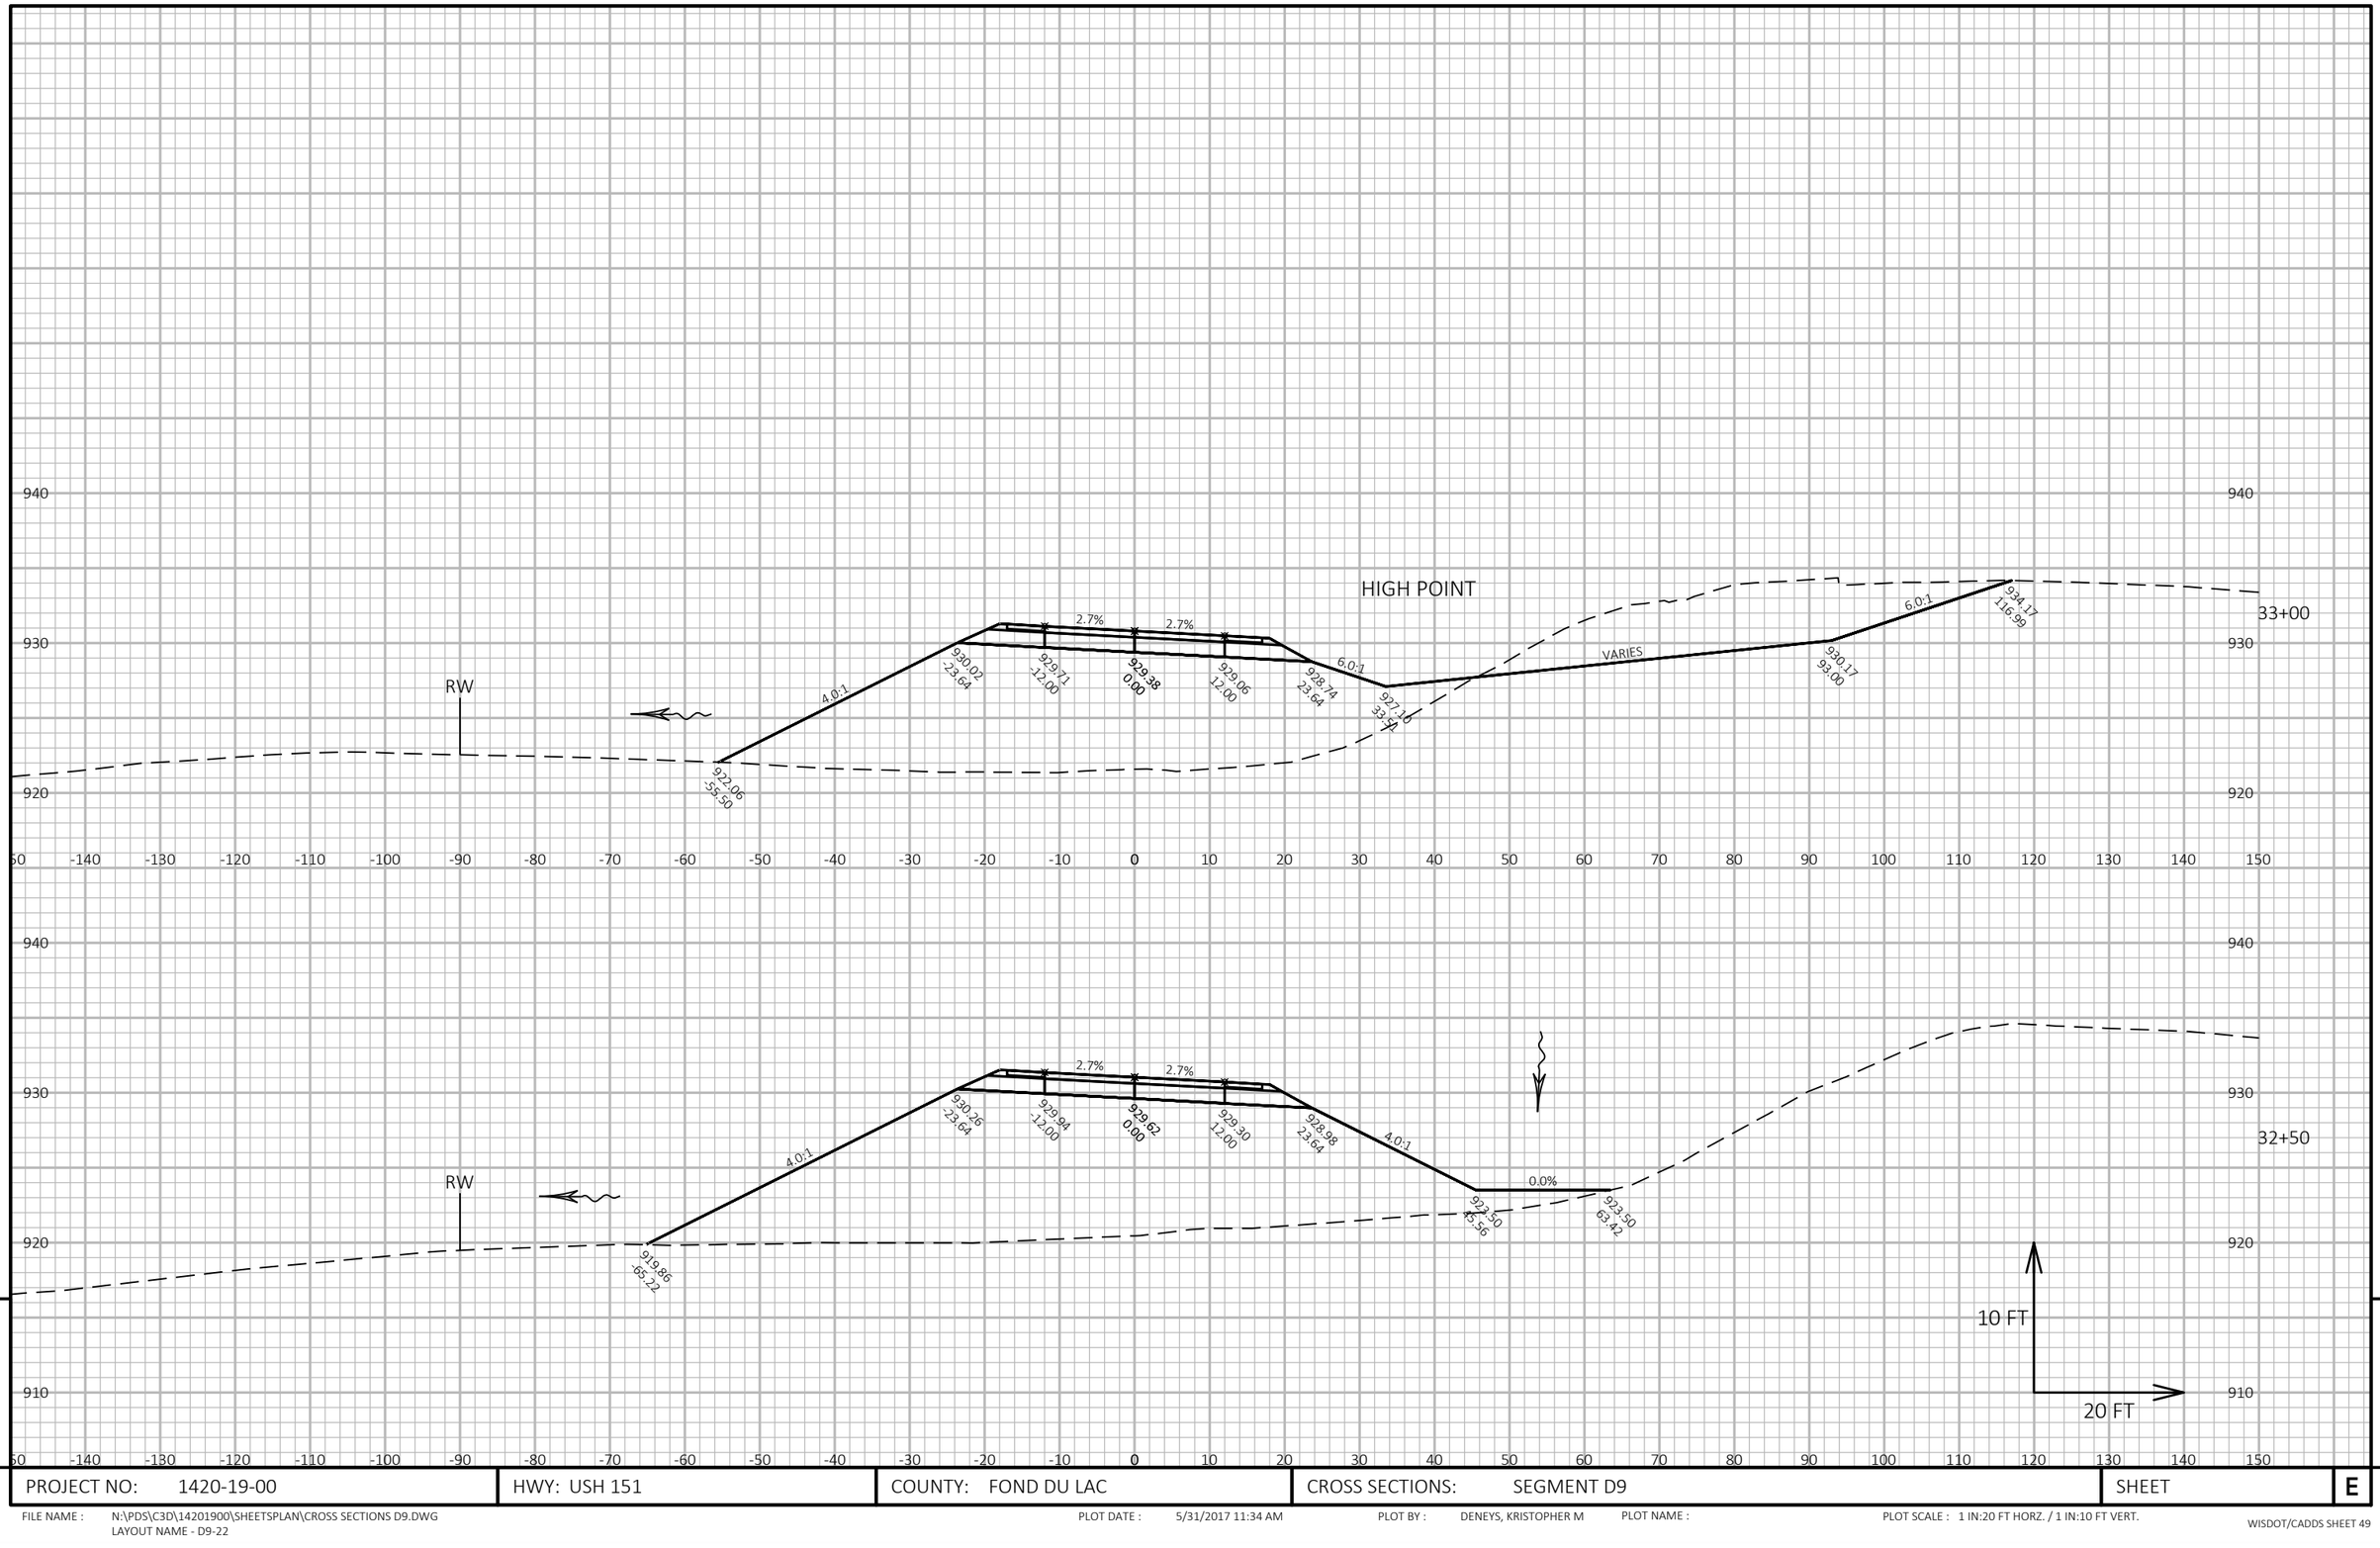


9

9

PROJECT NO: 1420-19-00	HWY: USH 151	COUNTY: FOND DU LAC	CROSS SECTIONS: SEGMENT D9	SHEET	E

FILE NAME : N:\PDS\C3D\14201900\SHEETSPLAN\CROSS SECTIONS D9.DWG
LAYOUT NAME - D9-22


PLOT DATE : 5/31/2017 11:34 AM PLOT BY : DENEYS, KRISTOPHER M PLOT NAME : PLOT SCALE : 1 IN:20 FT HORZ. / 1 IN:10 FT VERT.

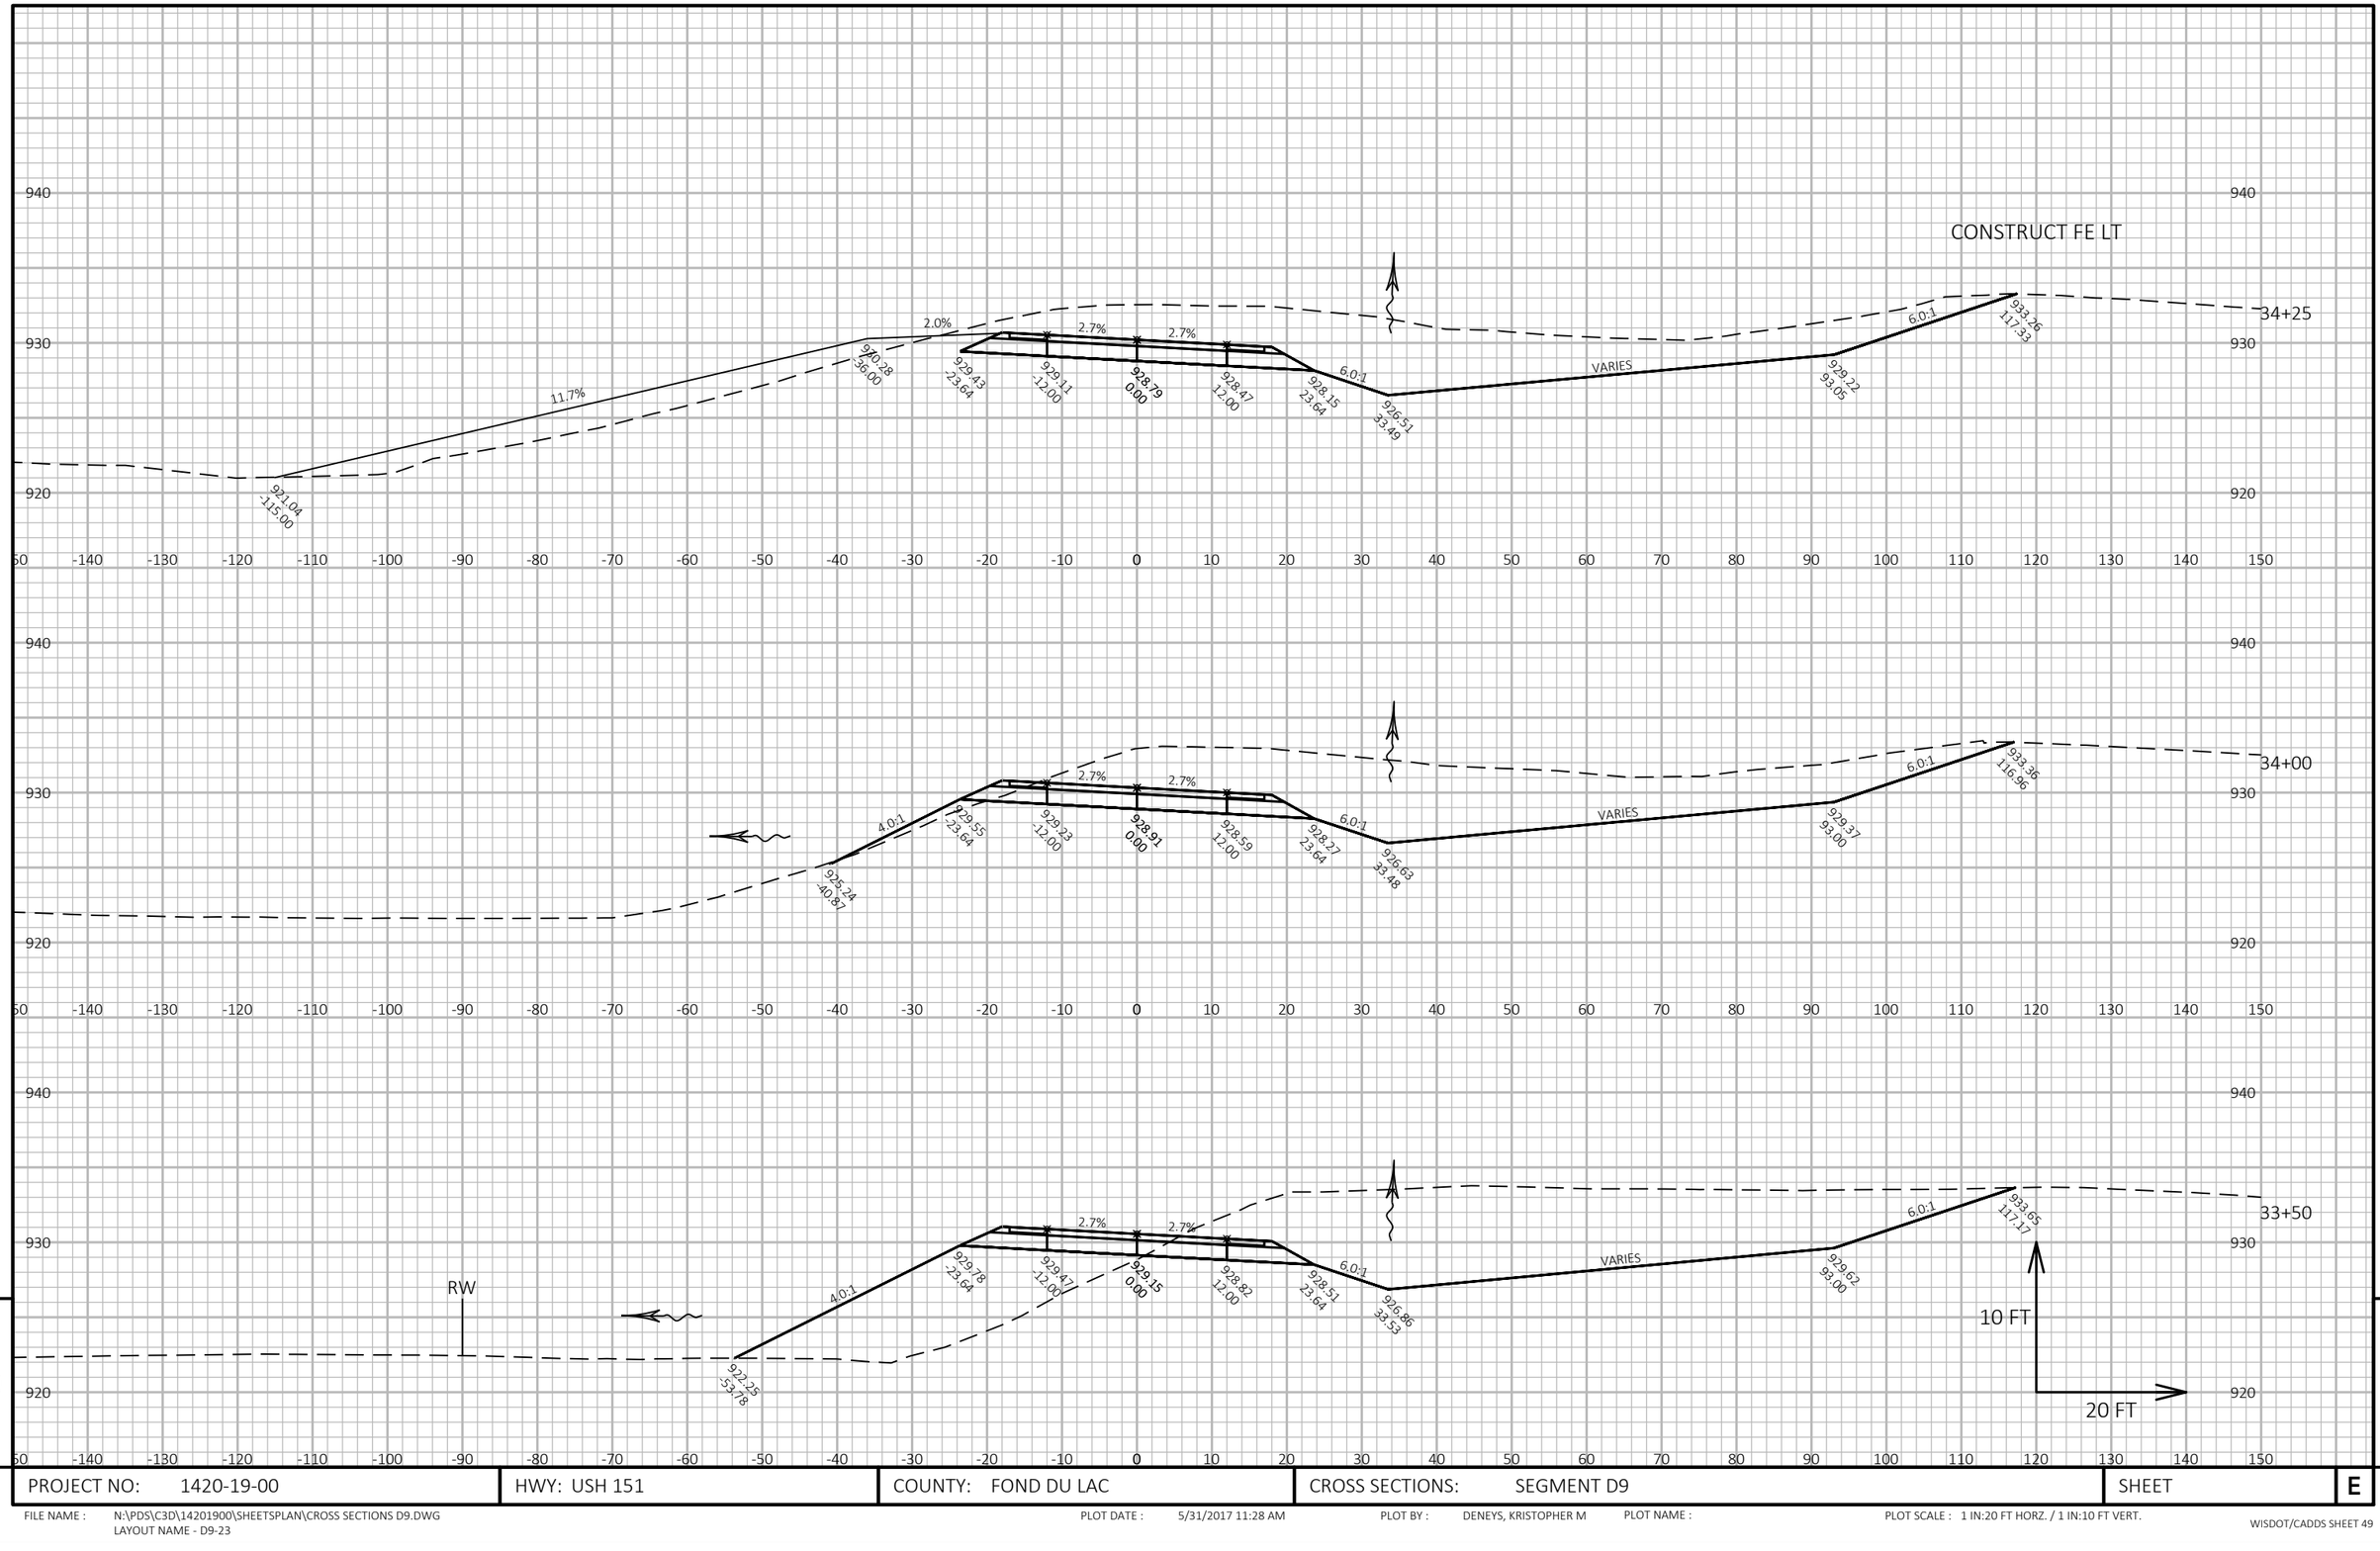

PROJECT NO: 1420-19-00	HWY: USH 151	COUNTY: FOND DU LAC	CROSS SECTIONS: SEGMENT D9	SHEET	E

FILE NAME : N:\PDS\C3D\14201900\SHEETSPLAN\CROSS SECTIONS D9.DWG
LAYOUT NAME - D9-23


PLOT DATE : 5/31/2017 11:28 AM PLOT BY : DENEYS, KRISTOPHER M PLOT NAME : PLOT SCALE : 1 IN:20 FT HORZ. / 1 IN:10 FT VERT.

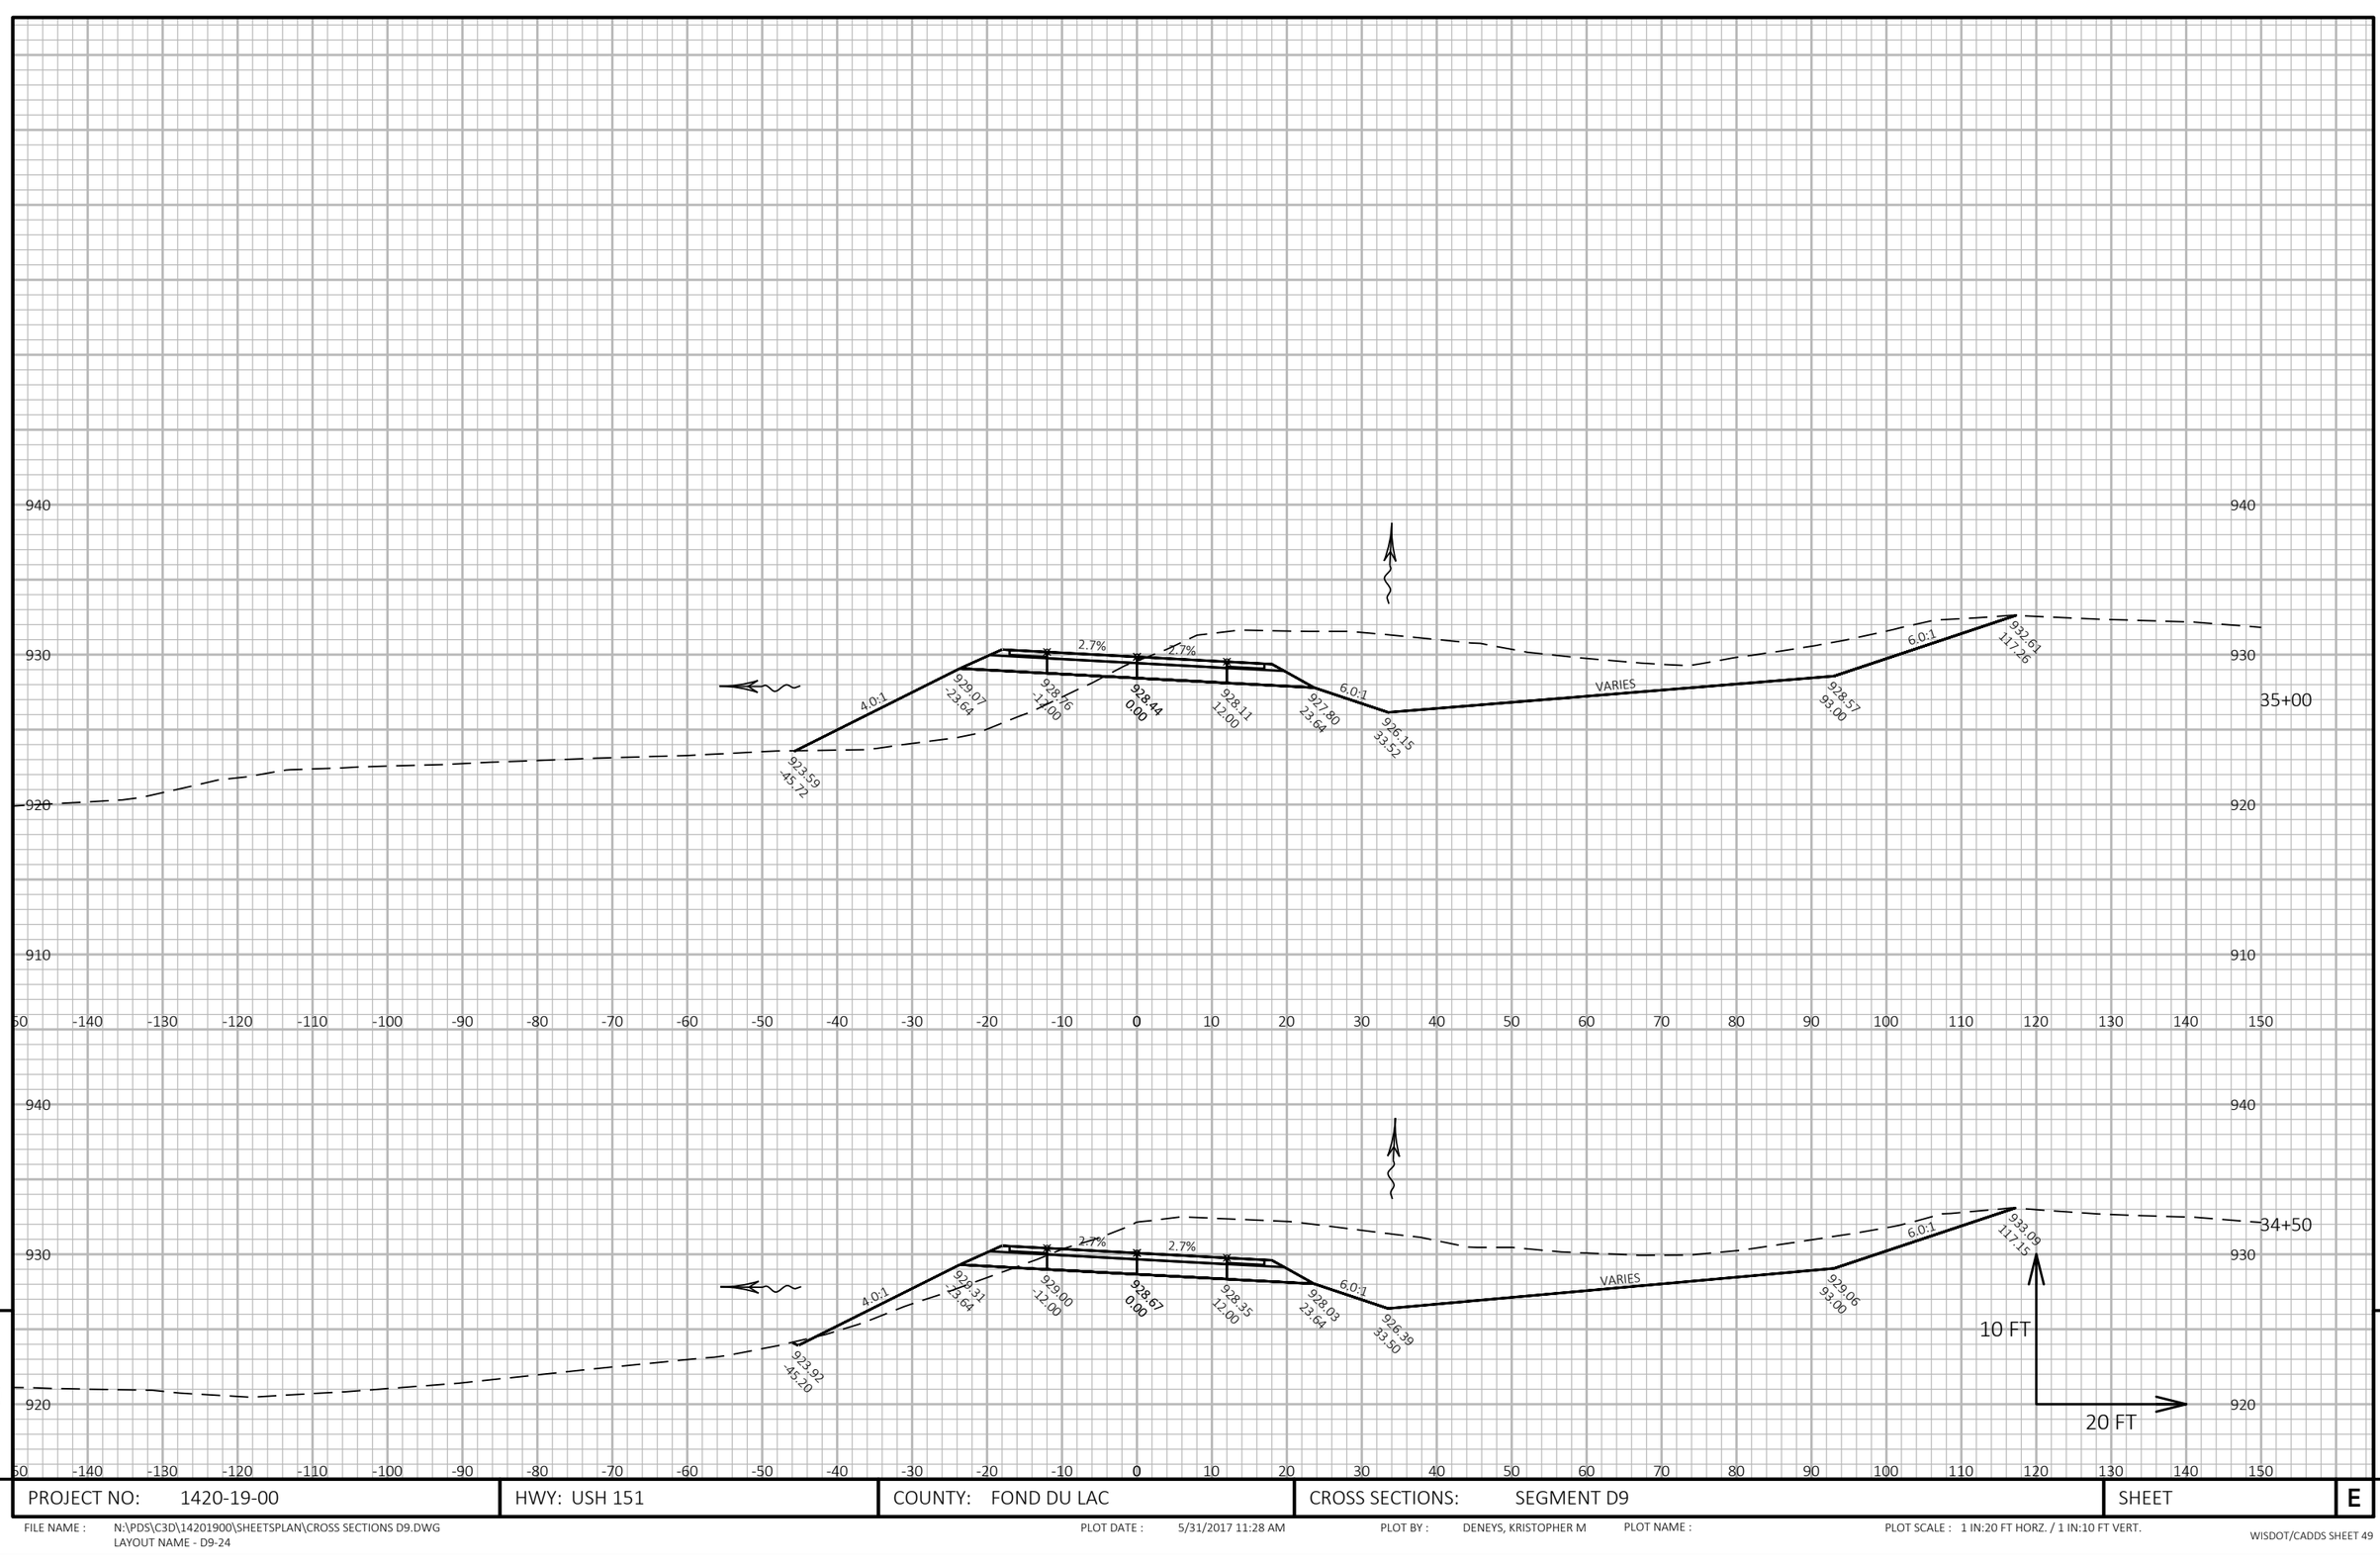

PROJECT NO: 1420-19-00	HWY: USH 151	COUNTY: FOND DU LAC	CROSS SECTIONS: SEGMENT D9	SHEET	E

FILE NAME : N:\PDS\C3D\14201900\SHEETSPLAN\CROSS SECTIONS D9.DWG
LAYOUT NAME - D9-24

PLOT DATE : 5/31/2017 11:28 AM PLOT BY : DENEYS, KRISTOPHER M PLOT NAME : PLOT SCALE : 1 IN:20 FT HORZ. / 1 IN:10 FT VERT.

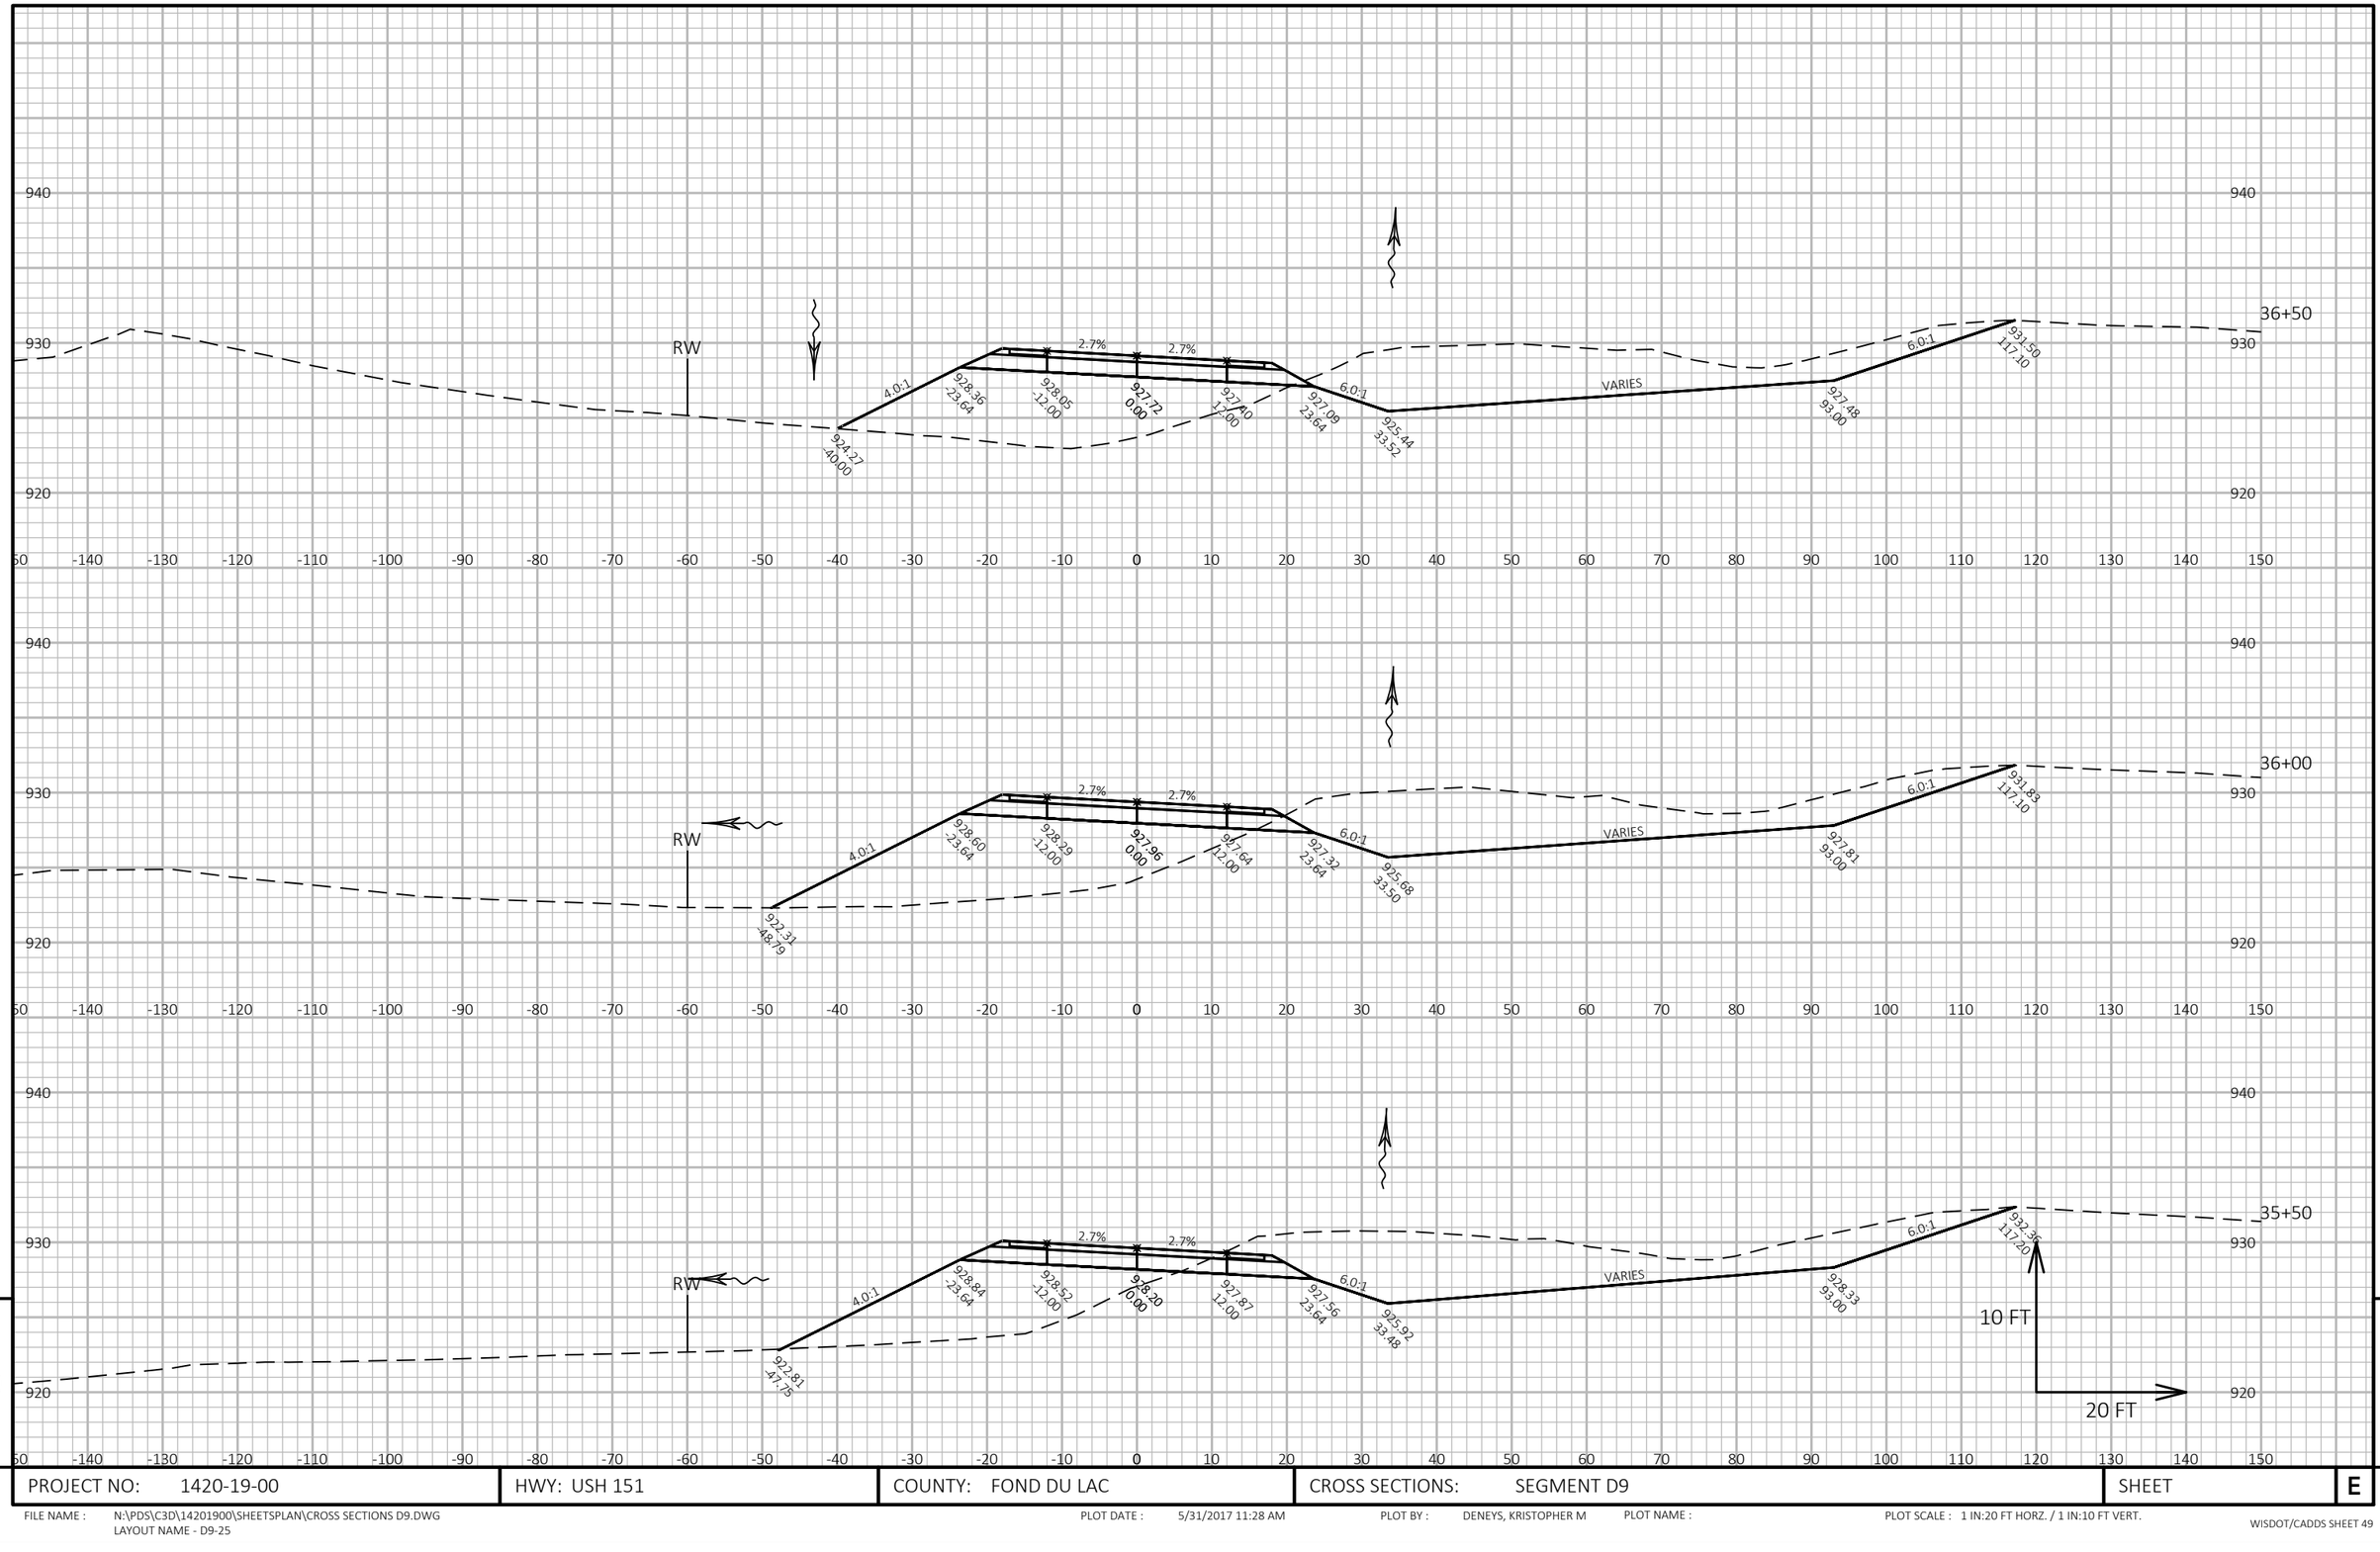


9

9

PROJECT NO: 1420-19-00	HWY: USH 151	COUNTY: FOND DU LAC	CROSS SECTIONS: SEGMENT D9	SHEET	E

FILE NAME : N:\PDS\C3D\14201900\SHEETSPLAN\CROSS SECTIONS D9.DWG
LAYOUT NAME - D9-25

PLOT DATE : 5/31/2017 11:28 AM PLOT BY : DENEYS, KRISTOPHER M PLOT NAME : PLOT SCALE : 1 IN:20 FT HORZ. / 1 IN:10 FT VERT.

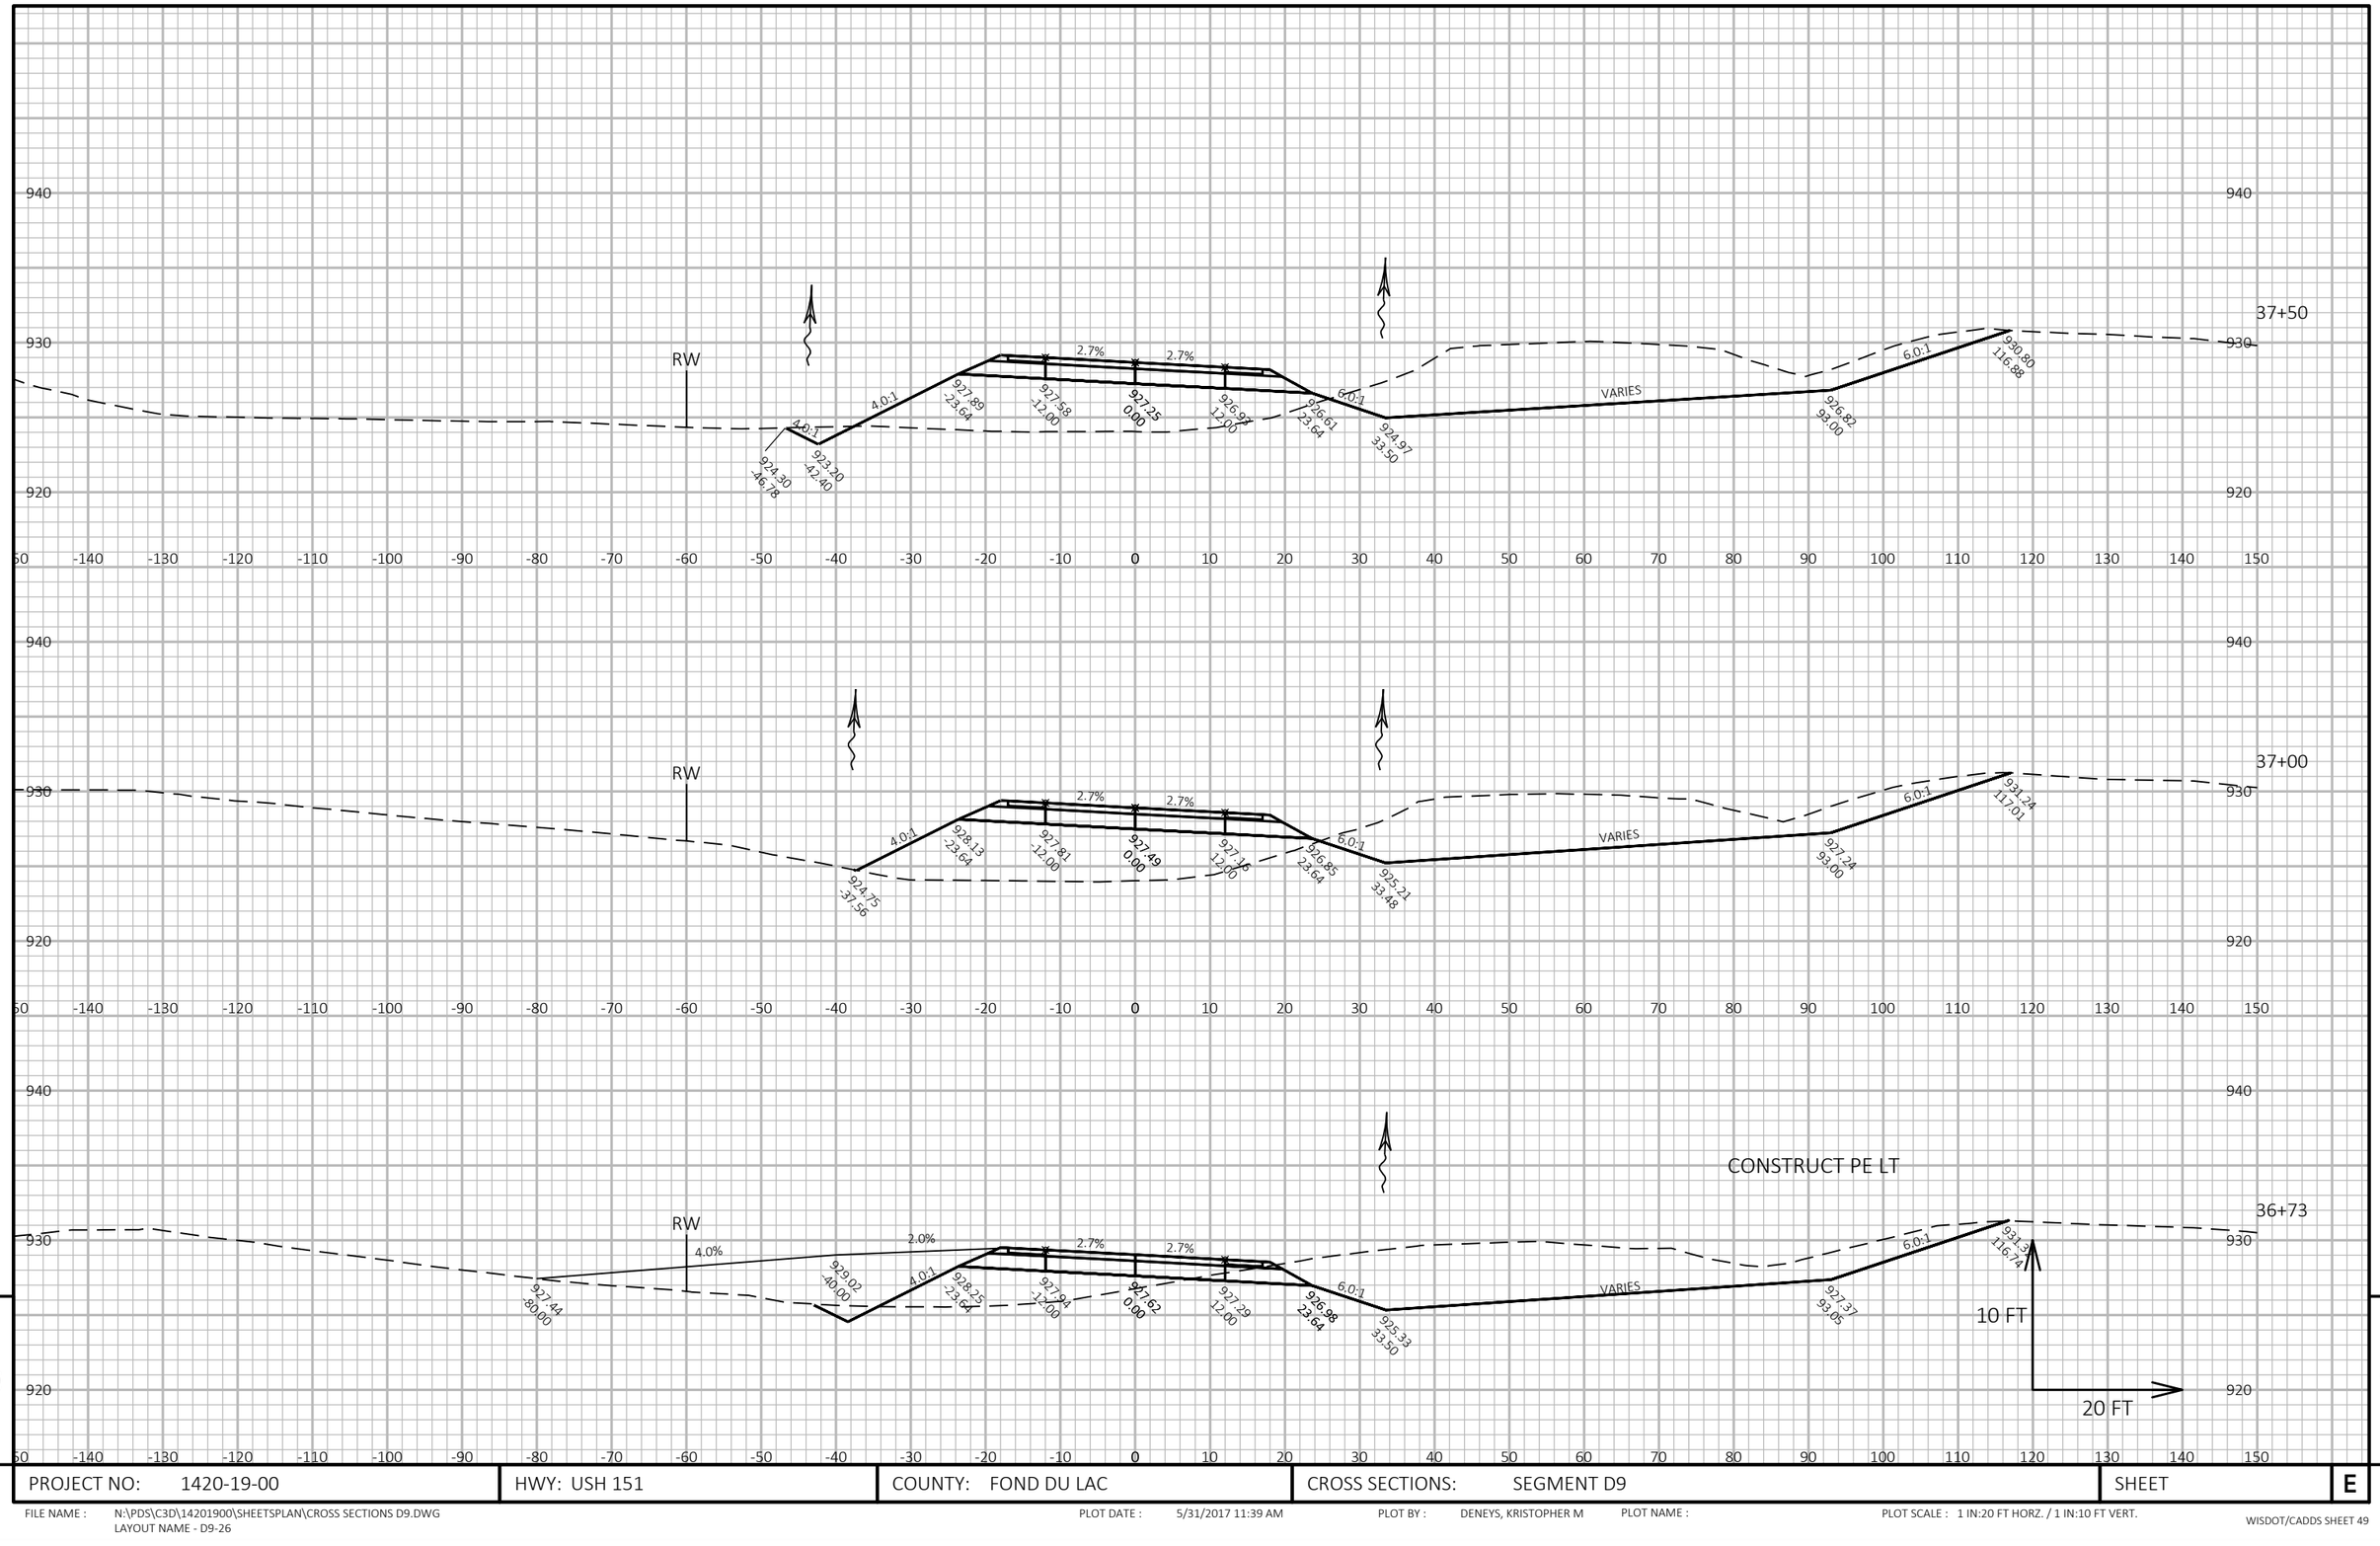


9

PROJECT NO: 1420-19-00	HWY: USH 151	COUNTY: FOND DU LAC	CROSS SECTIONS: SEGMENT D9	SHEET	E

9

FILE NAME : N:\PDS\C3D\14201900\SHEETSPLAN\CROSS SECTIONS D9.DWG
LAYOUT NAME - D9-26

PLOT DATE : 5/31/2017 11:39 AM PLOT BY : DENEYS, KRISTOPHER M PLOT NAME : PLOT SCALE : 1 IN:20 FT HORZ. / 1 IN:10 FT VERT.

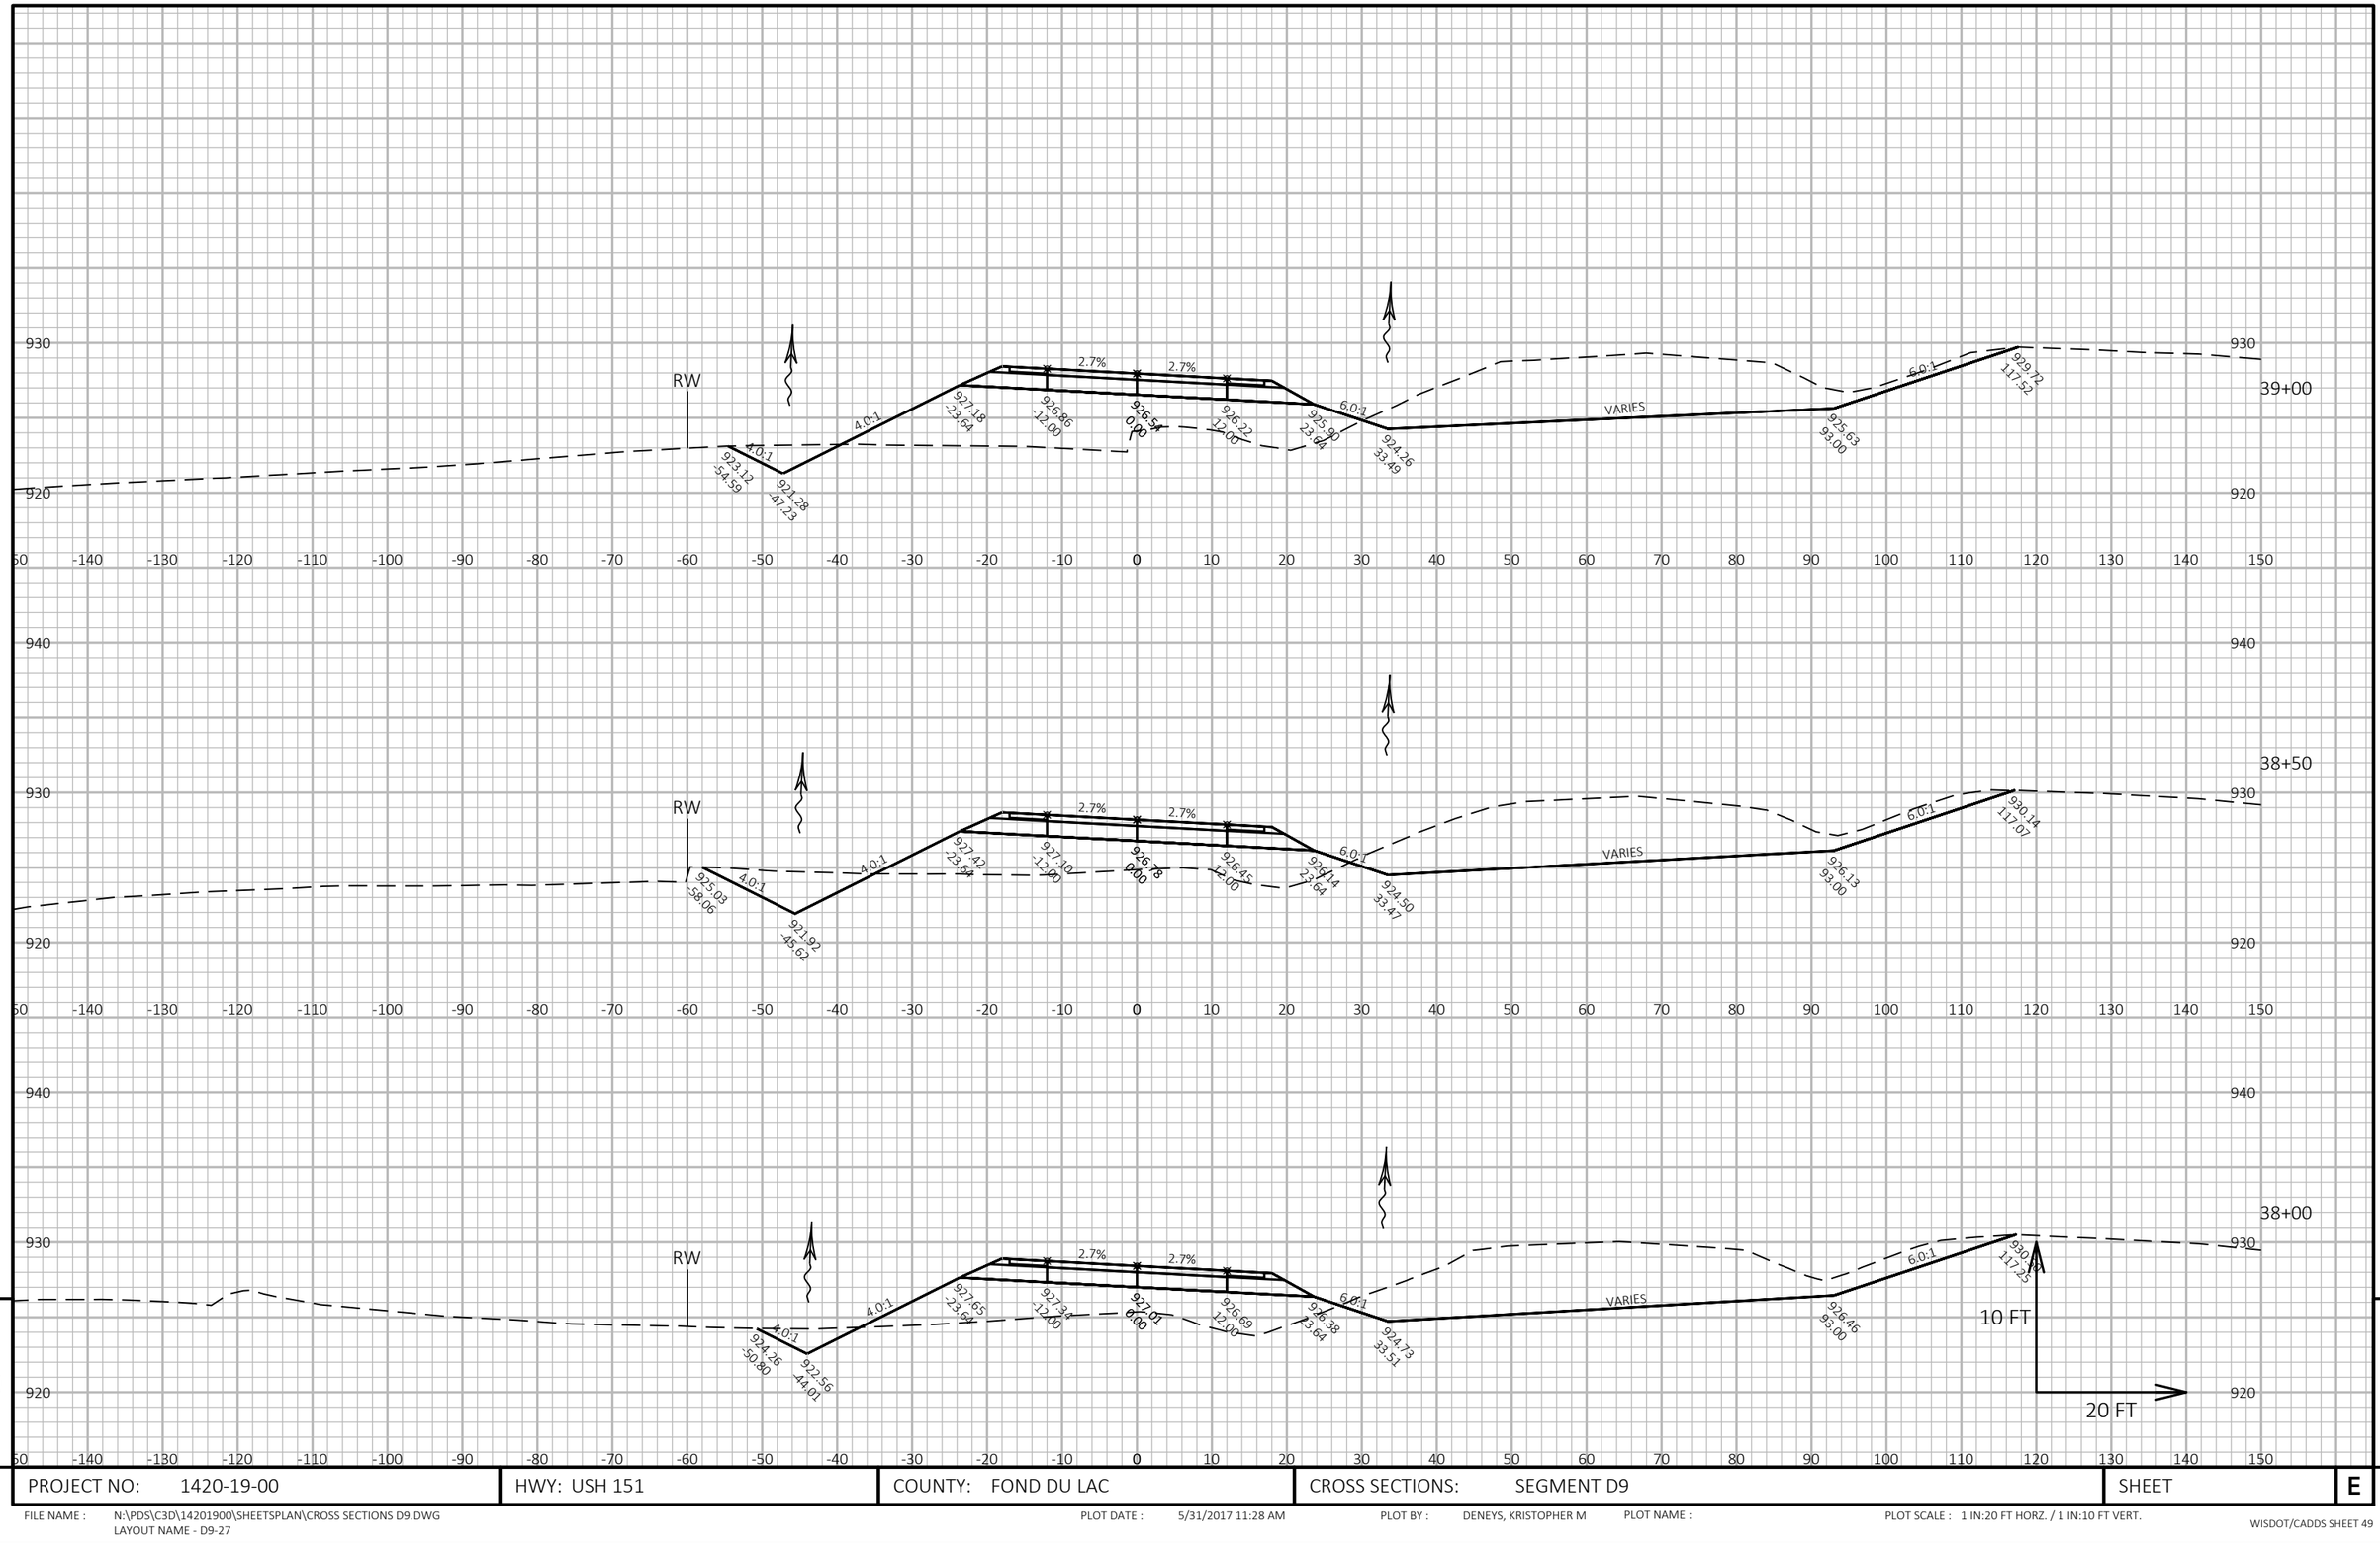


PROJECT NO: 1420-19-00	HWY: USH 151	COUNTY: FOND DU LAC	CROSS SECTIONS: SEGMENT D9	SHEET E

FILE NAME : N:\PDS\C3D\14201900\SHEETSPLAN\CROSS SECTIONS D9.DWG
LAYOUT NAME - D9-27

PLOT DATE : 5/31/2017 11:28 AM PLOT BY : DENEYS, KRISTOPHER M PLOT NAME : PLOT SCALE : 1 IN:20 FT HORZ. / 1 IN:10 FT VERT.

WISDOT/CADDS SHEET 49

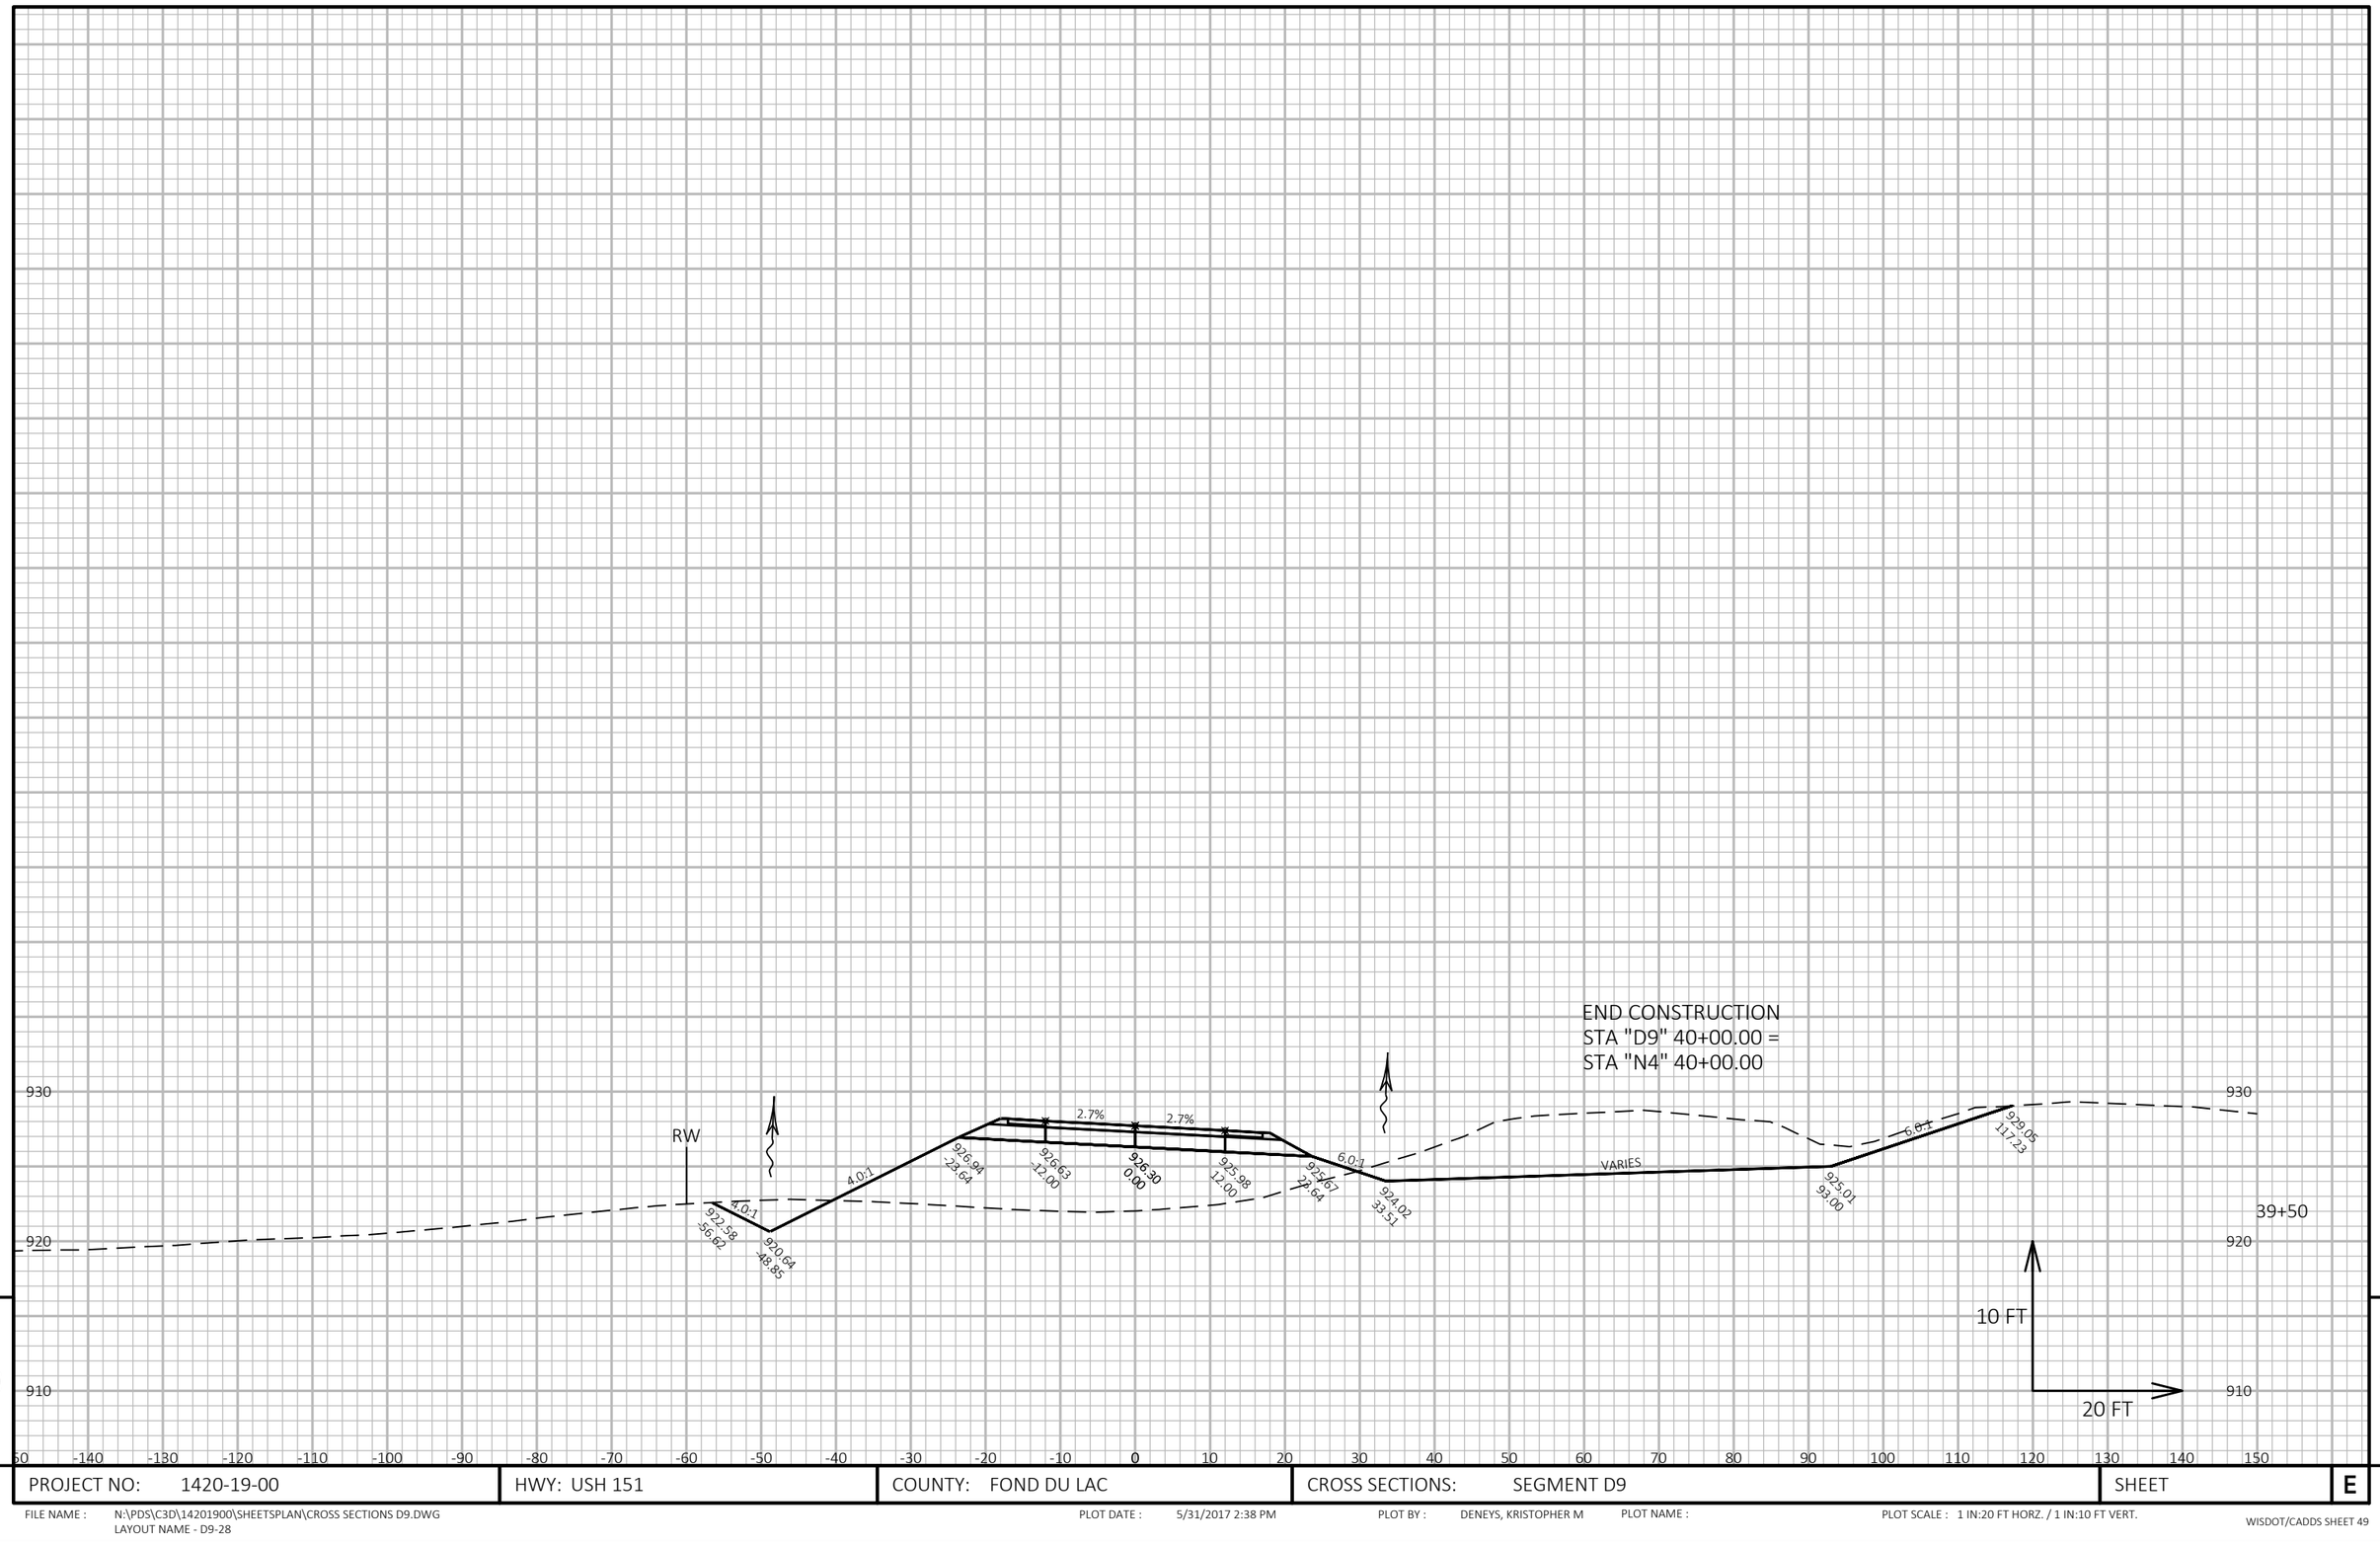

9

9

PROJECT NO: 1420-19-00	HWY: USH 151	COUNTY: FOND DU LAC	CROSS SECTIONS: SEGMENT D9	SHEET	E


FILE NAME : N:\PDS\C3D\14201900\SHEETSPLAN\CROSS SECTIONS D9.DWG
LAYOUT NAME - D9-28

PLOT DATE : 5/31/2017 2:38 PM

PLOT BY : DENEYS, KRISTOPHER M

PLOT NAME :


PLOT SCALE : 1 IN:20 FT HORZ. / 1 IN:10 FT VERT.

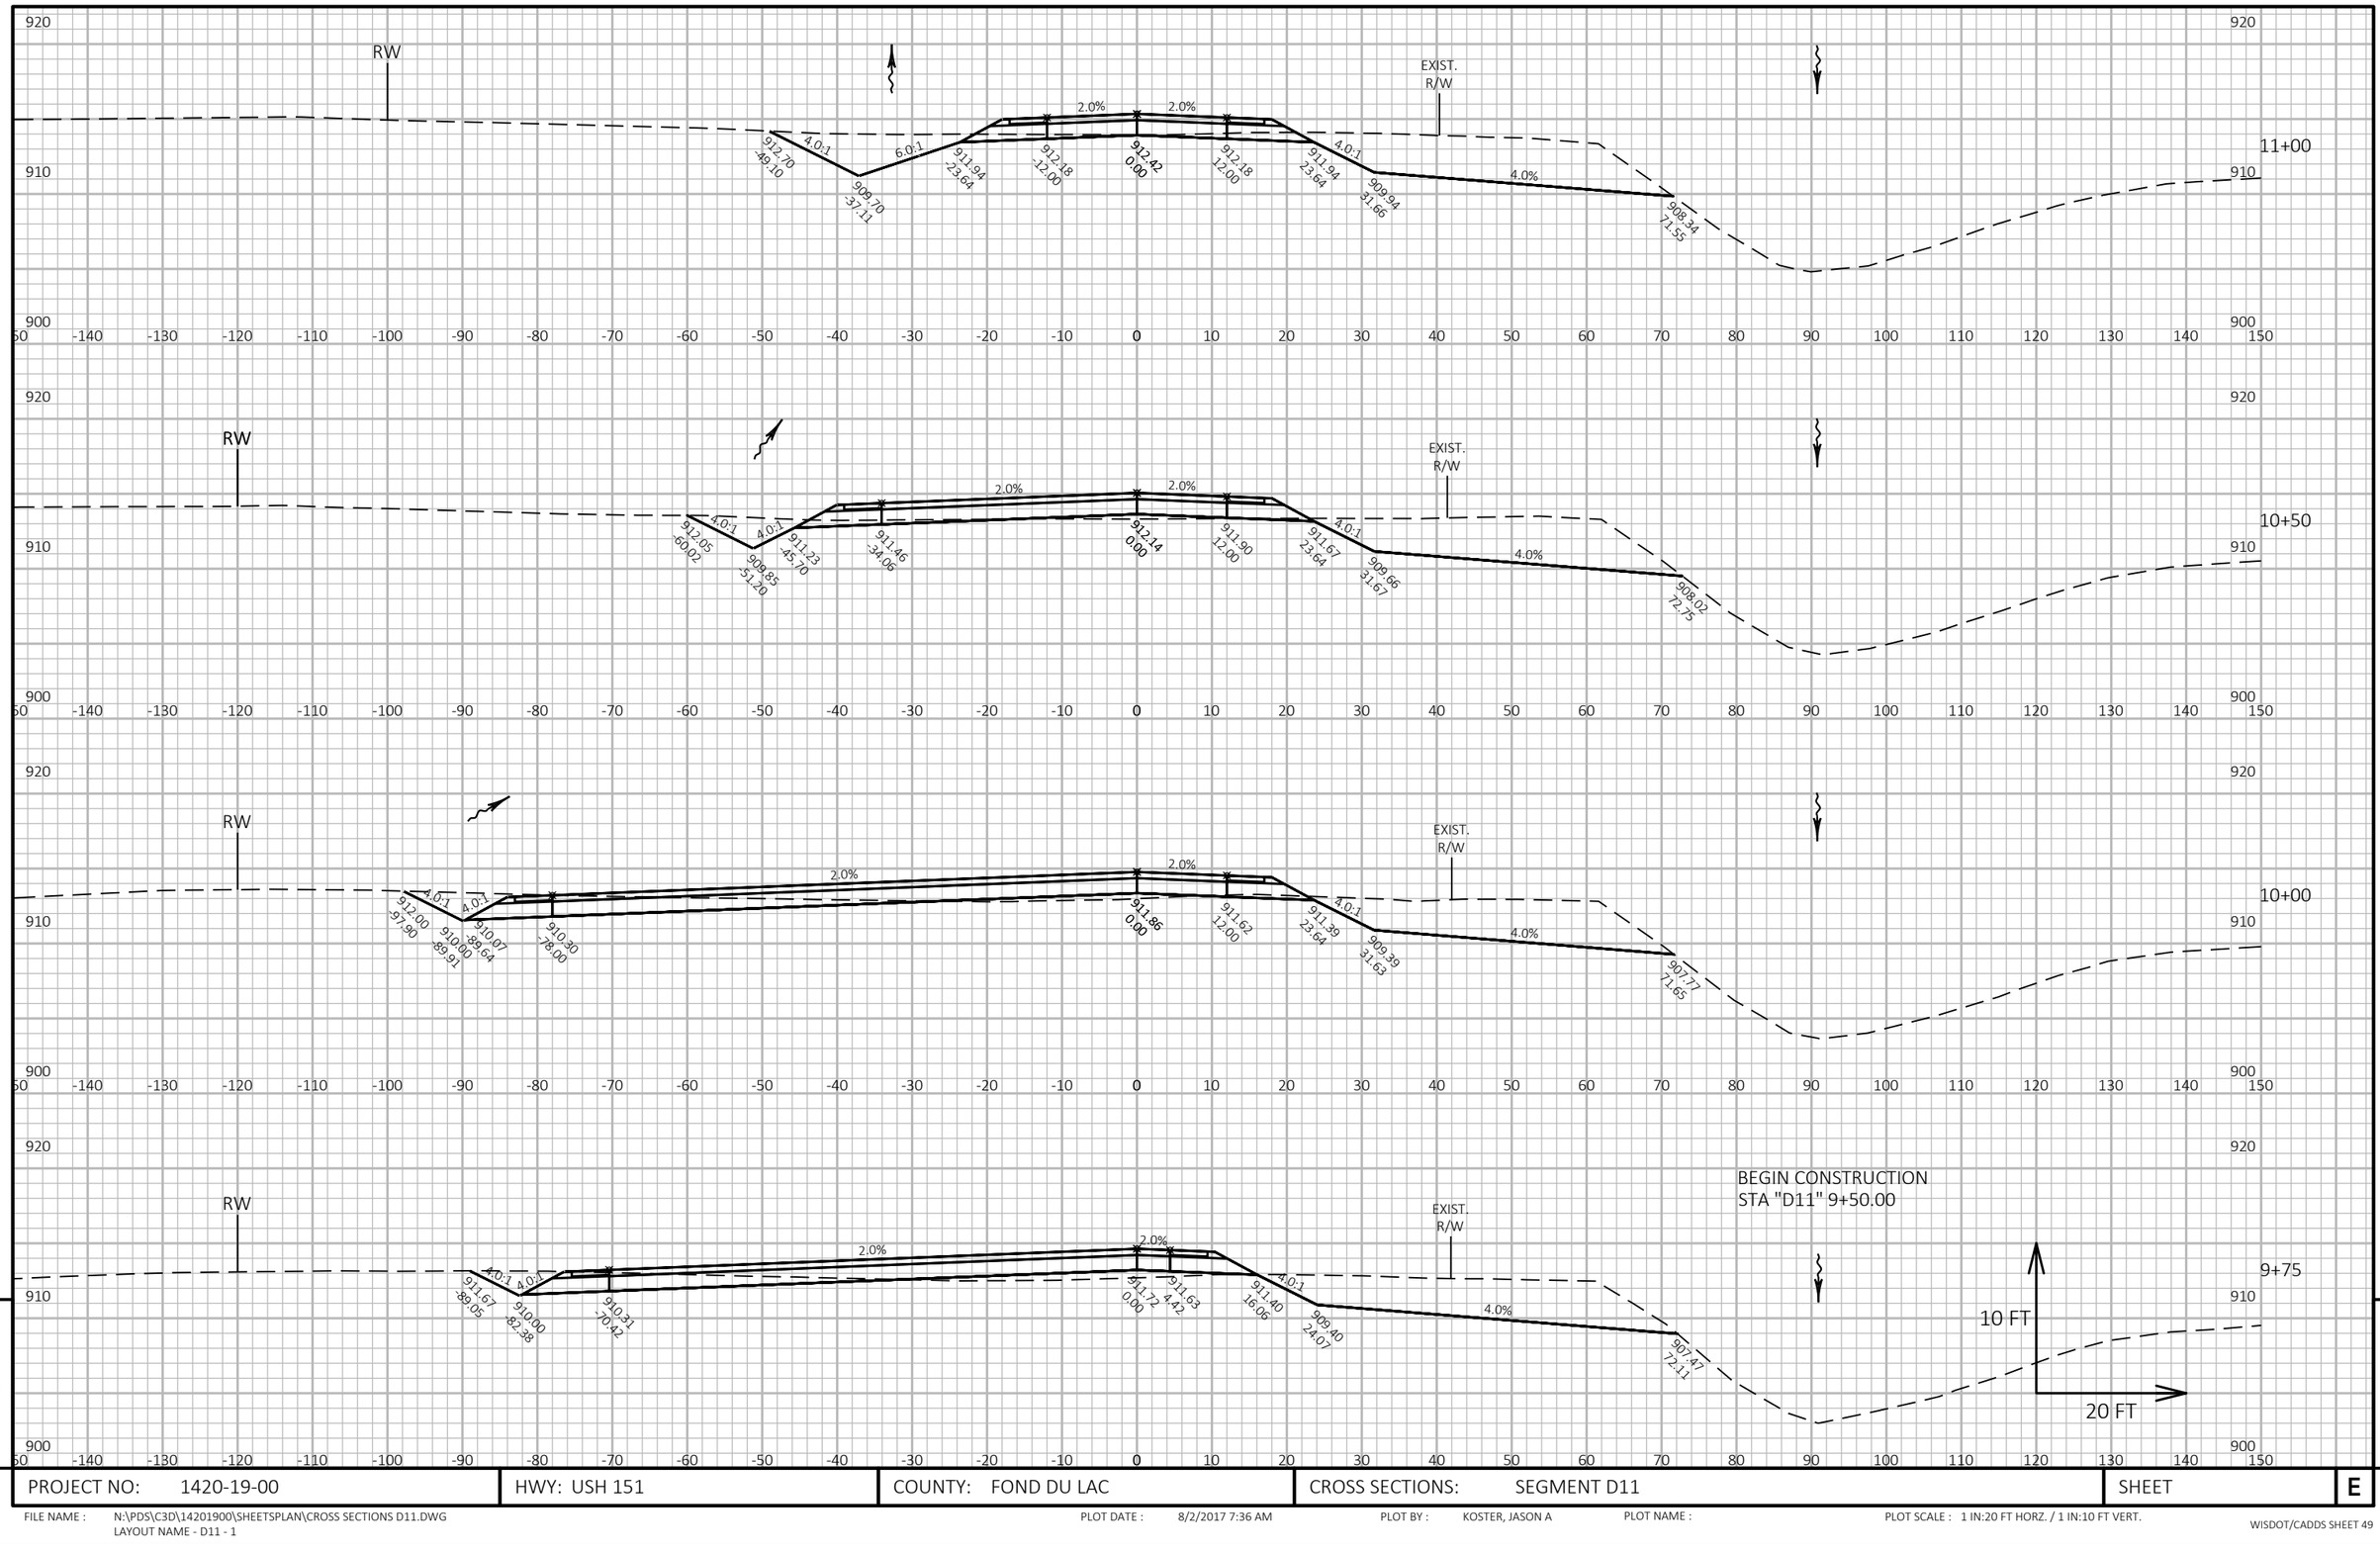

PROJECT NO: 1420-19-00	HWY: USH 151	COUNTY: FOND DU LAC	CROSS SECTIONS: SEGMENT D11	SHEET	E

FILE NAME : N:\PDS\C3D\14201900\SHEETSPLAN\CROSS SECTIONS D11.DWG
LAYOUT NAME - D11 - 1

PLOT DATE : 8/2/2017 7:36 AM PLOT BY : KOSTER, JASON A PLOT NAME : PLOT SCALE : 1 IN:20 FT HORZ. / 1 IN:10 FT VERT.

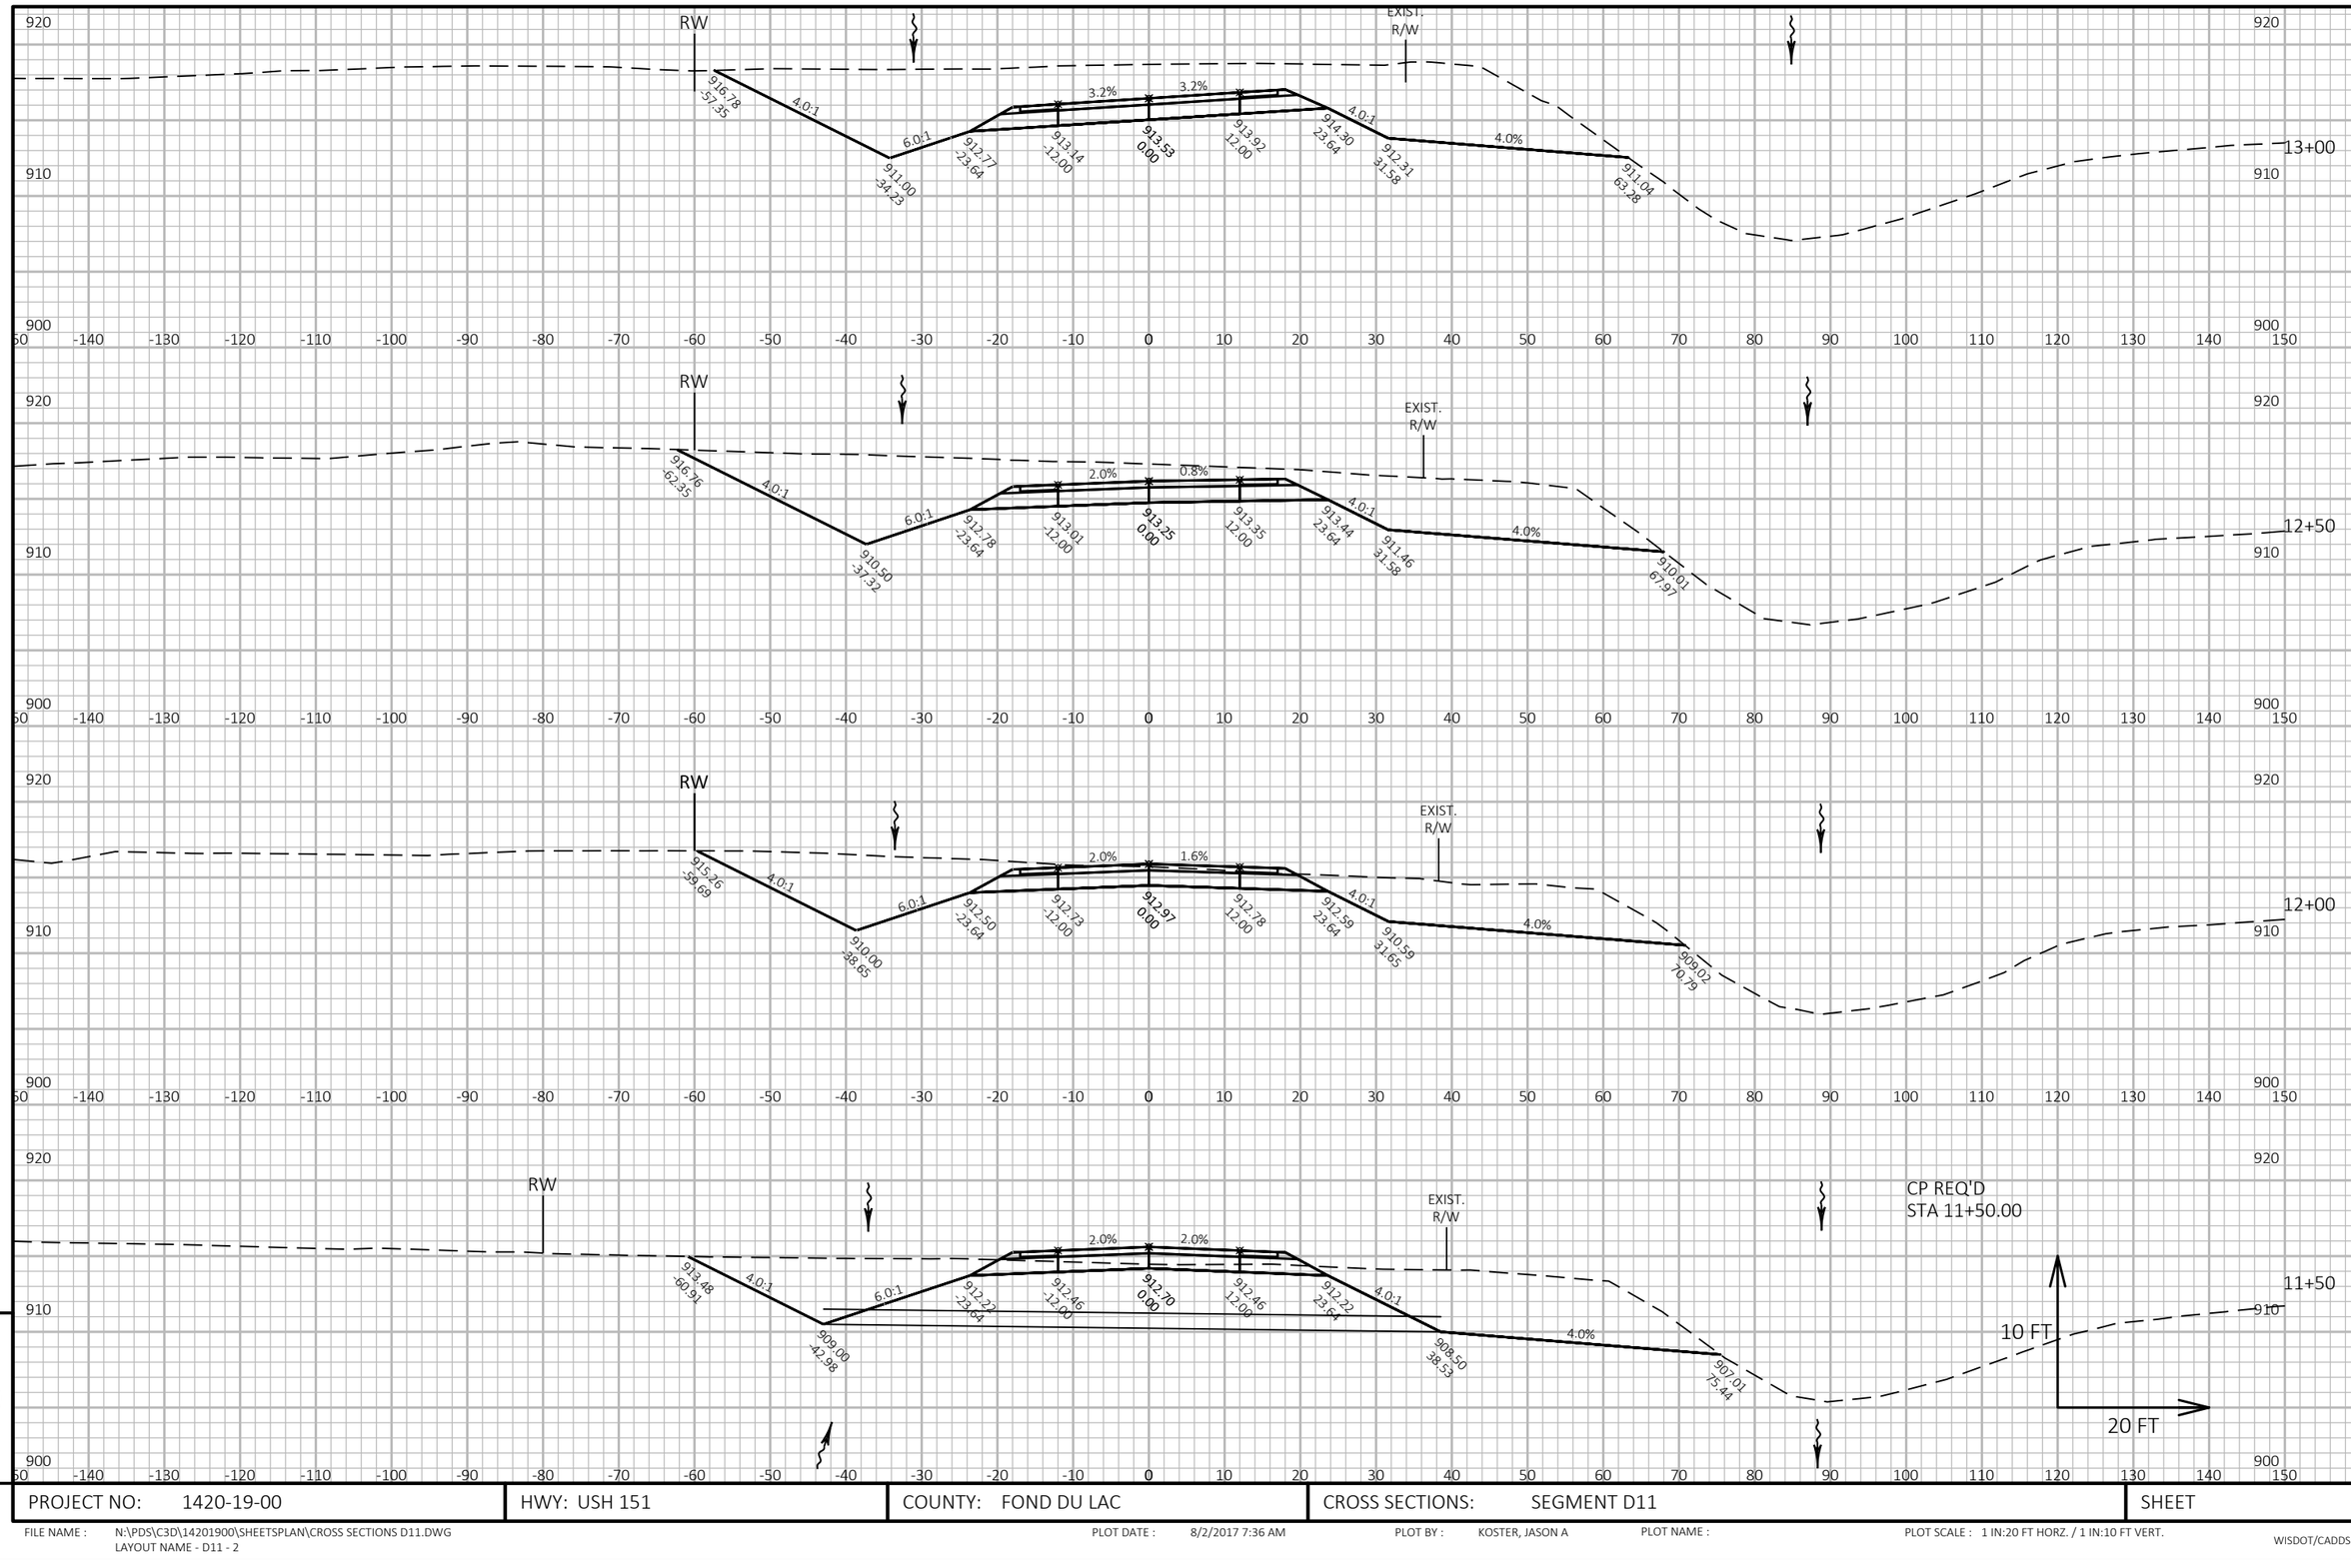

PROJECT NO: 1420-19-00	HWY: USH 151	COUNTY: FOND DU LAC	CROSS SECTIONS: SEGMENT D11	SHEET E


FILE NAME : N:\PDS\C3D\14201900\SHEETSPLAN\CROSS SECTIONS D11.DWG
LAYOUT NAME - D11 - 2

PLOT DATE : 8/2/2017 7:36 AM

PLOT BY : KOSTER, JASON A

PLOT NAME :

PLOT SCALE : 1 IN:20 FT HORZ. / 1 IN:10 FT VERT.

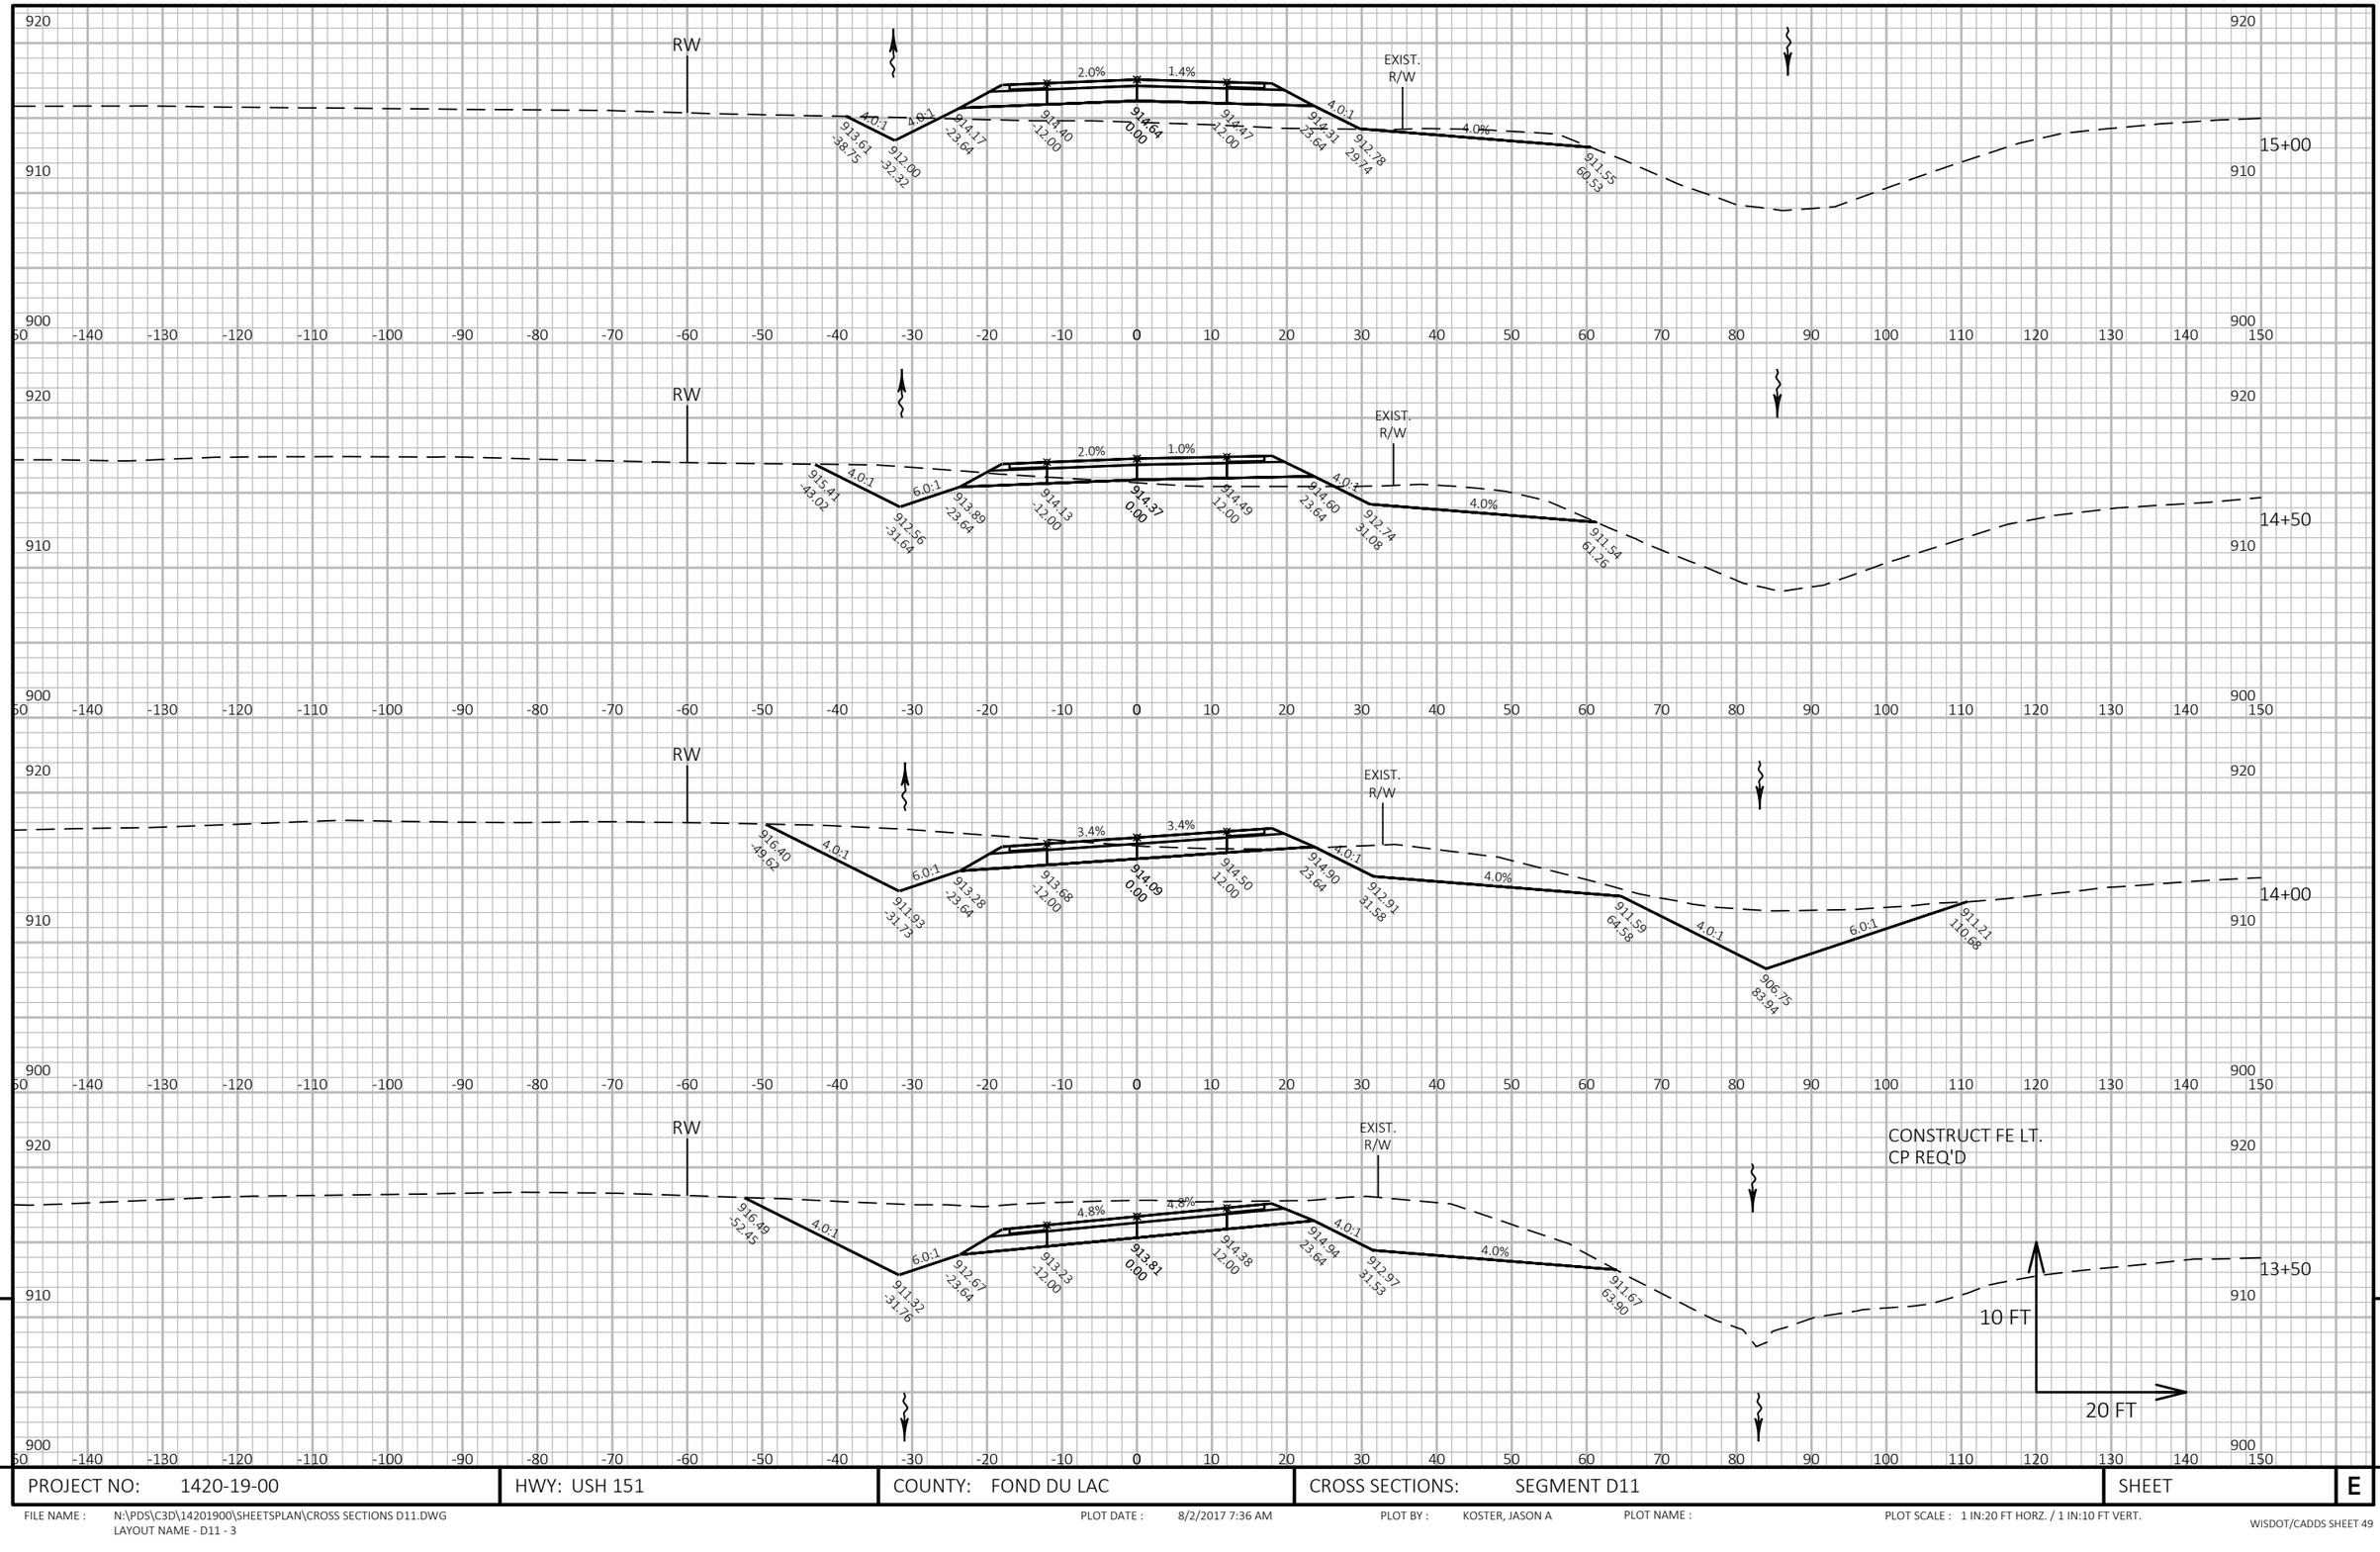

PROJECT NO: 1420-19-00	HWY: USH 151	COUNTY: FOND DU LAC	CROSS SECTIONS: SEGMENT D11	SHEET	E


FILE NAME : N:\PDS\C3D\14201900\SHEETSPLAN\CROSS SECTIONS D11.DWG
LAYOUT NAME - D11 - 3

PLOT DATE : 8/2/2017 7:36 AM

PLOT BY : KOSTER, JASON A

PLOT NAME :

PLOT SCALE : 1 IN:20 FT HORZ. / 1 IN:10 FT VERT.

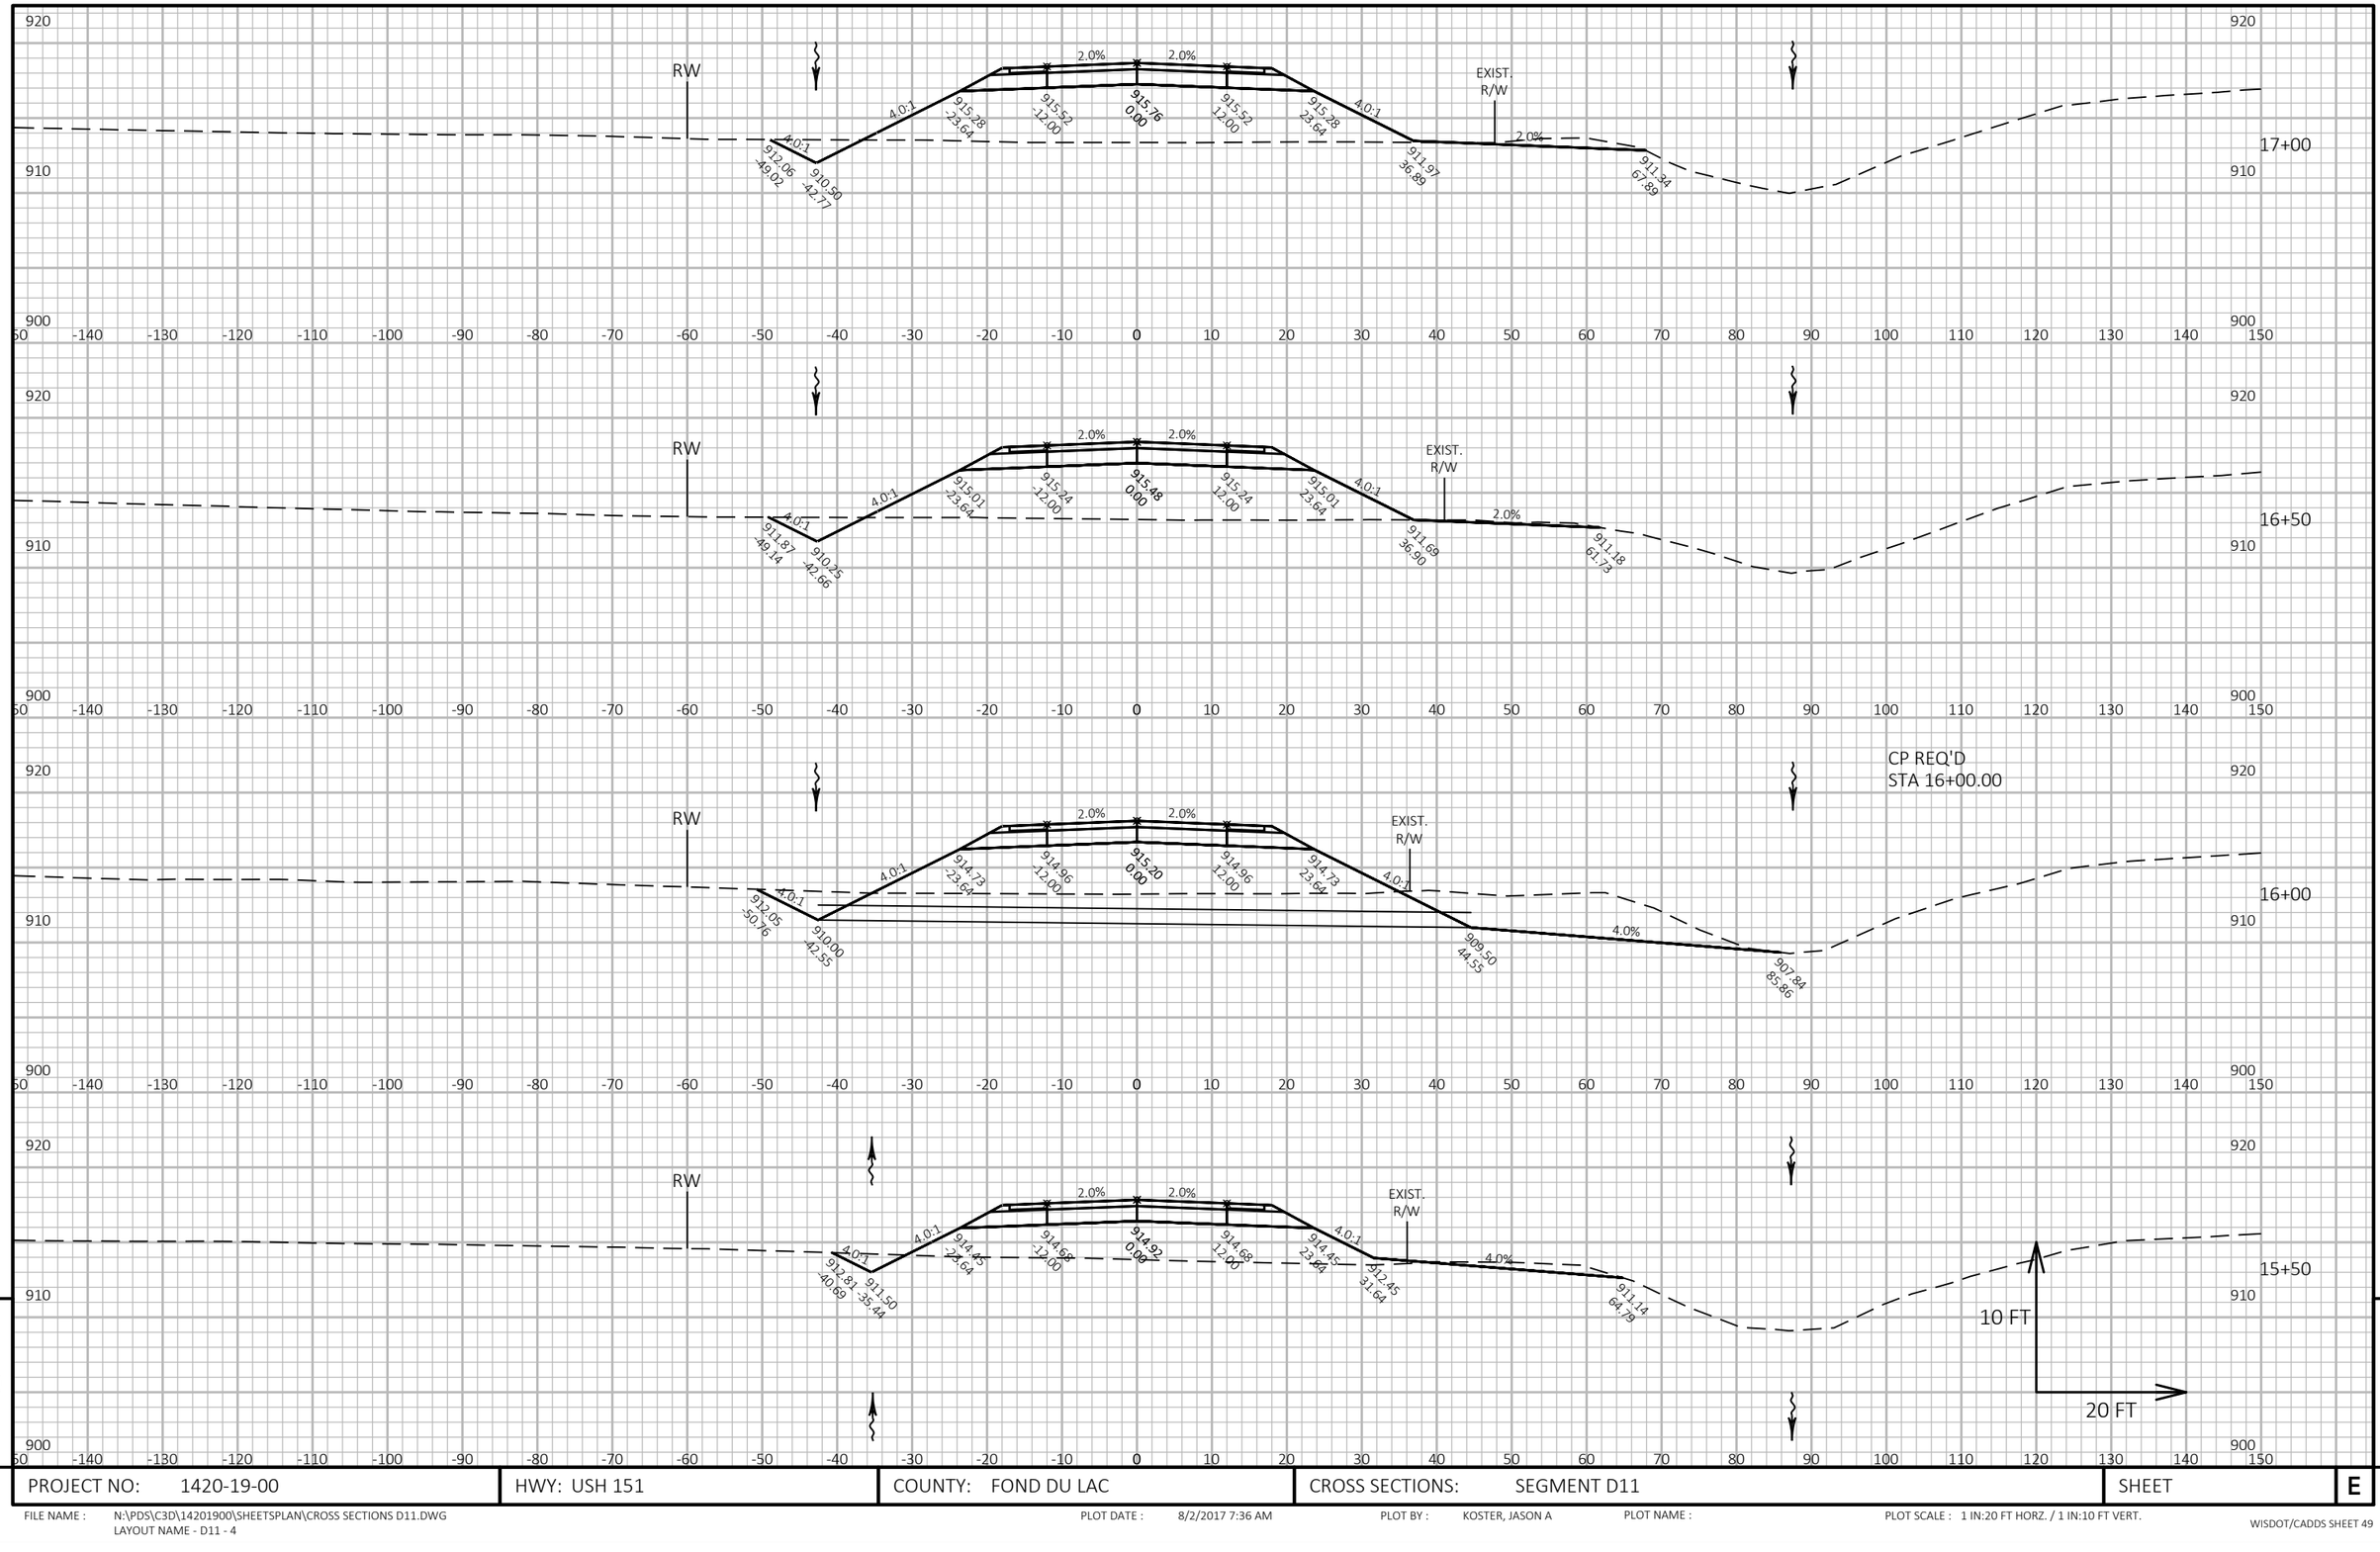


9

9

PROJECT NO: 1420-19-00	HWY: USH 151	COUNTY: FOND DU LAC	CROSS SECTIONS: SEGMENT D11	SHEET	E

FILE NAME : N:\PDS\C3D\14201900\SHEETSPLAN\CROSS SECTIONS D11.DWG
LAYOUT NAME - D11 - 4


PLOT DATE : 8/2/2017 7:36 AM PLOT BY : KOSTER, JASON A PLOT NAME : PLOT SCALE : 1 IN:20 FT HORZ. / 1 IN:10 FT VERT.

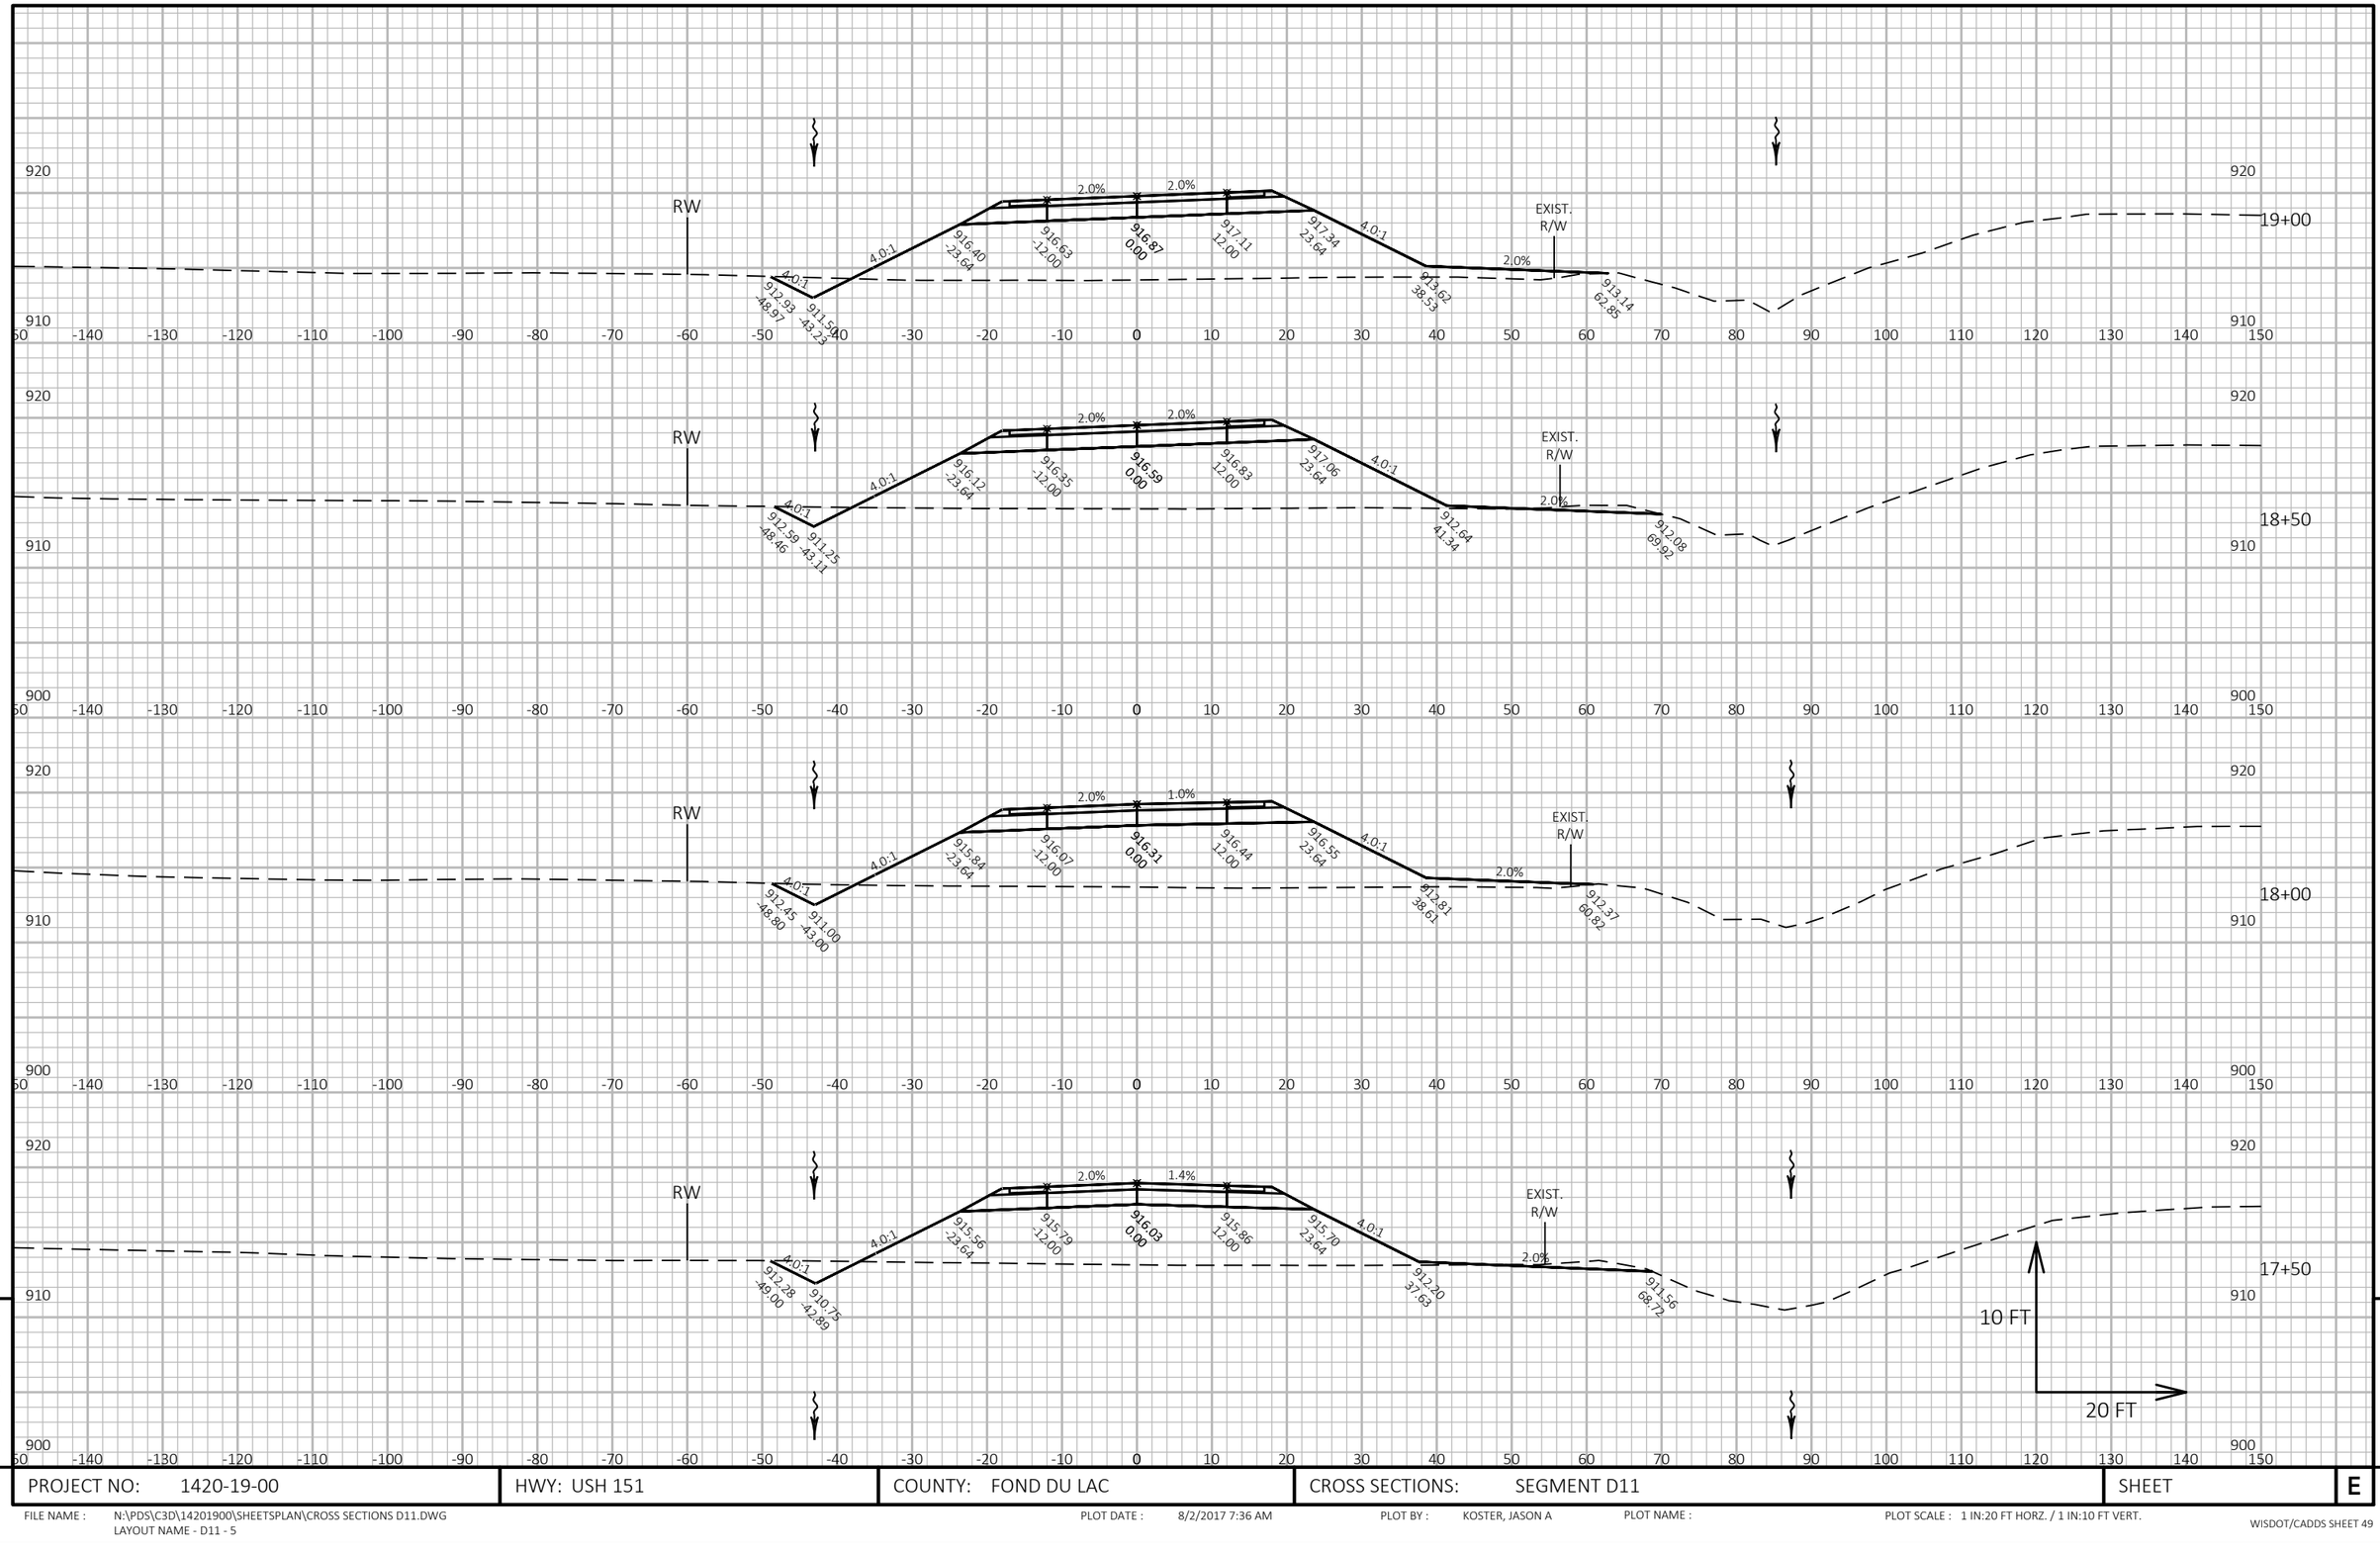

PROJECT NO: 1420-19-00	HWY: USH 151	COUNTY: FOND DU LAC	CROSS SECTIONS: SEGMENT D11	SHEET	E

FILE NAME : N:\PDS\C3D\14201900\SHEETSPLAN\CROSS SECTIONS D11.DWG
LAYOUT NAME - D11 - 5

PLOT DATE : 8/2/2017 7:36 AM PLOT BY : KOSTER, JASON A PLOT NAME : PLOT SCALE : 1 IN:20 FT HORZ. / 1 IN:10 FT VERT.

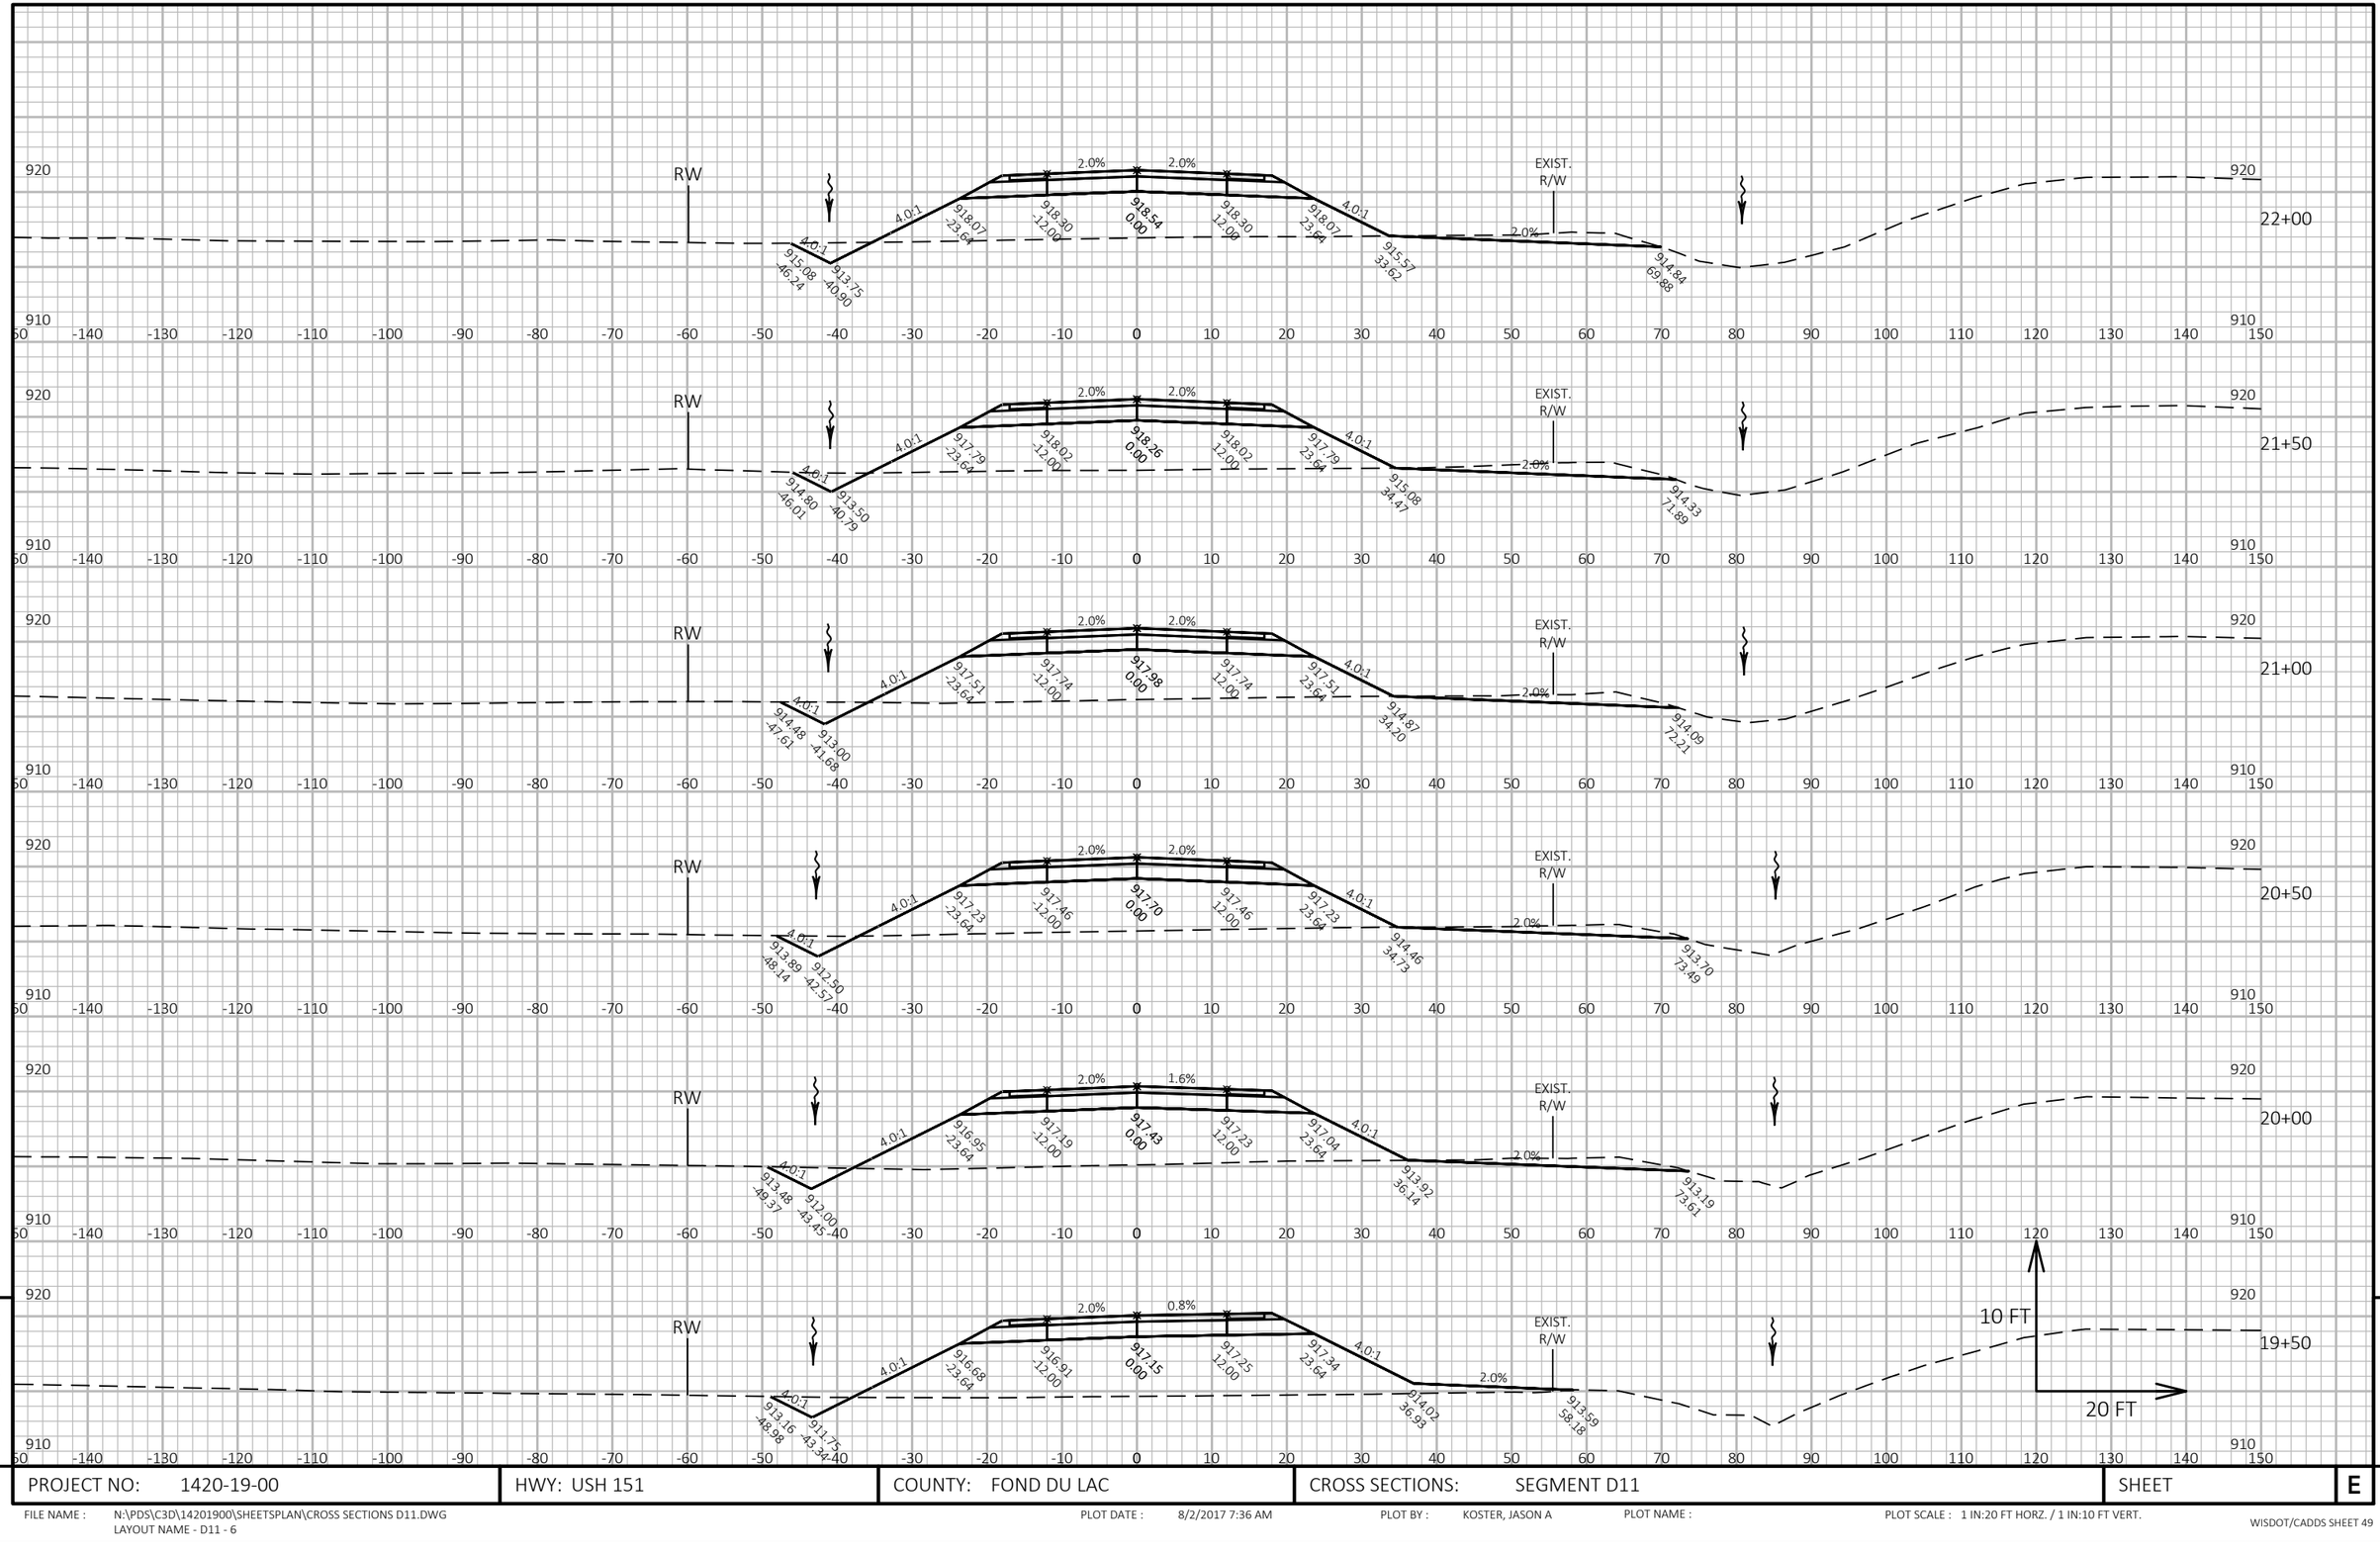


9

9

PROJECT NO: 1420-19-00	HWY: USH 151	COUNTY: FOND DU LAC	CROSS SECTIONS: SEGMENT D11	SHEET	E

FILE NAME : N:\PDS\C3D\14201900\SHEETSPLAN\CROSS SECTIONS D11.DWG
LAYOUT NAME - D11 - 6

PLOT DATE : 8/2/2017 7:36 AM PLOT BY : KOSTER, JASON A PLOT NAME : PLOT SCALE : 1 IN:20 FT HORZ. / 1 IN:10 FT VERT.

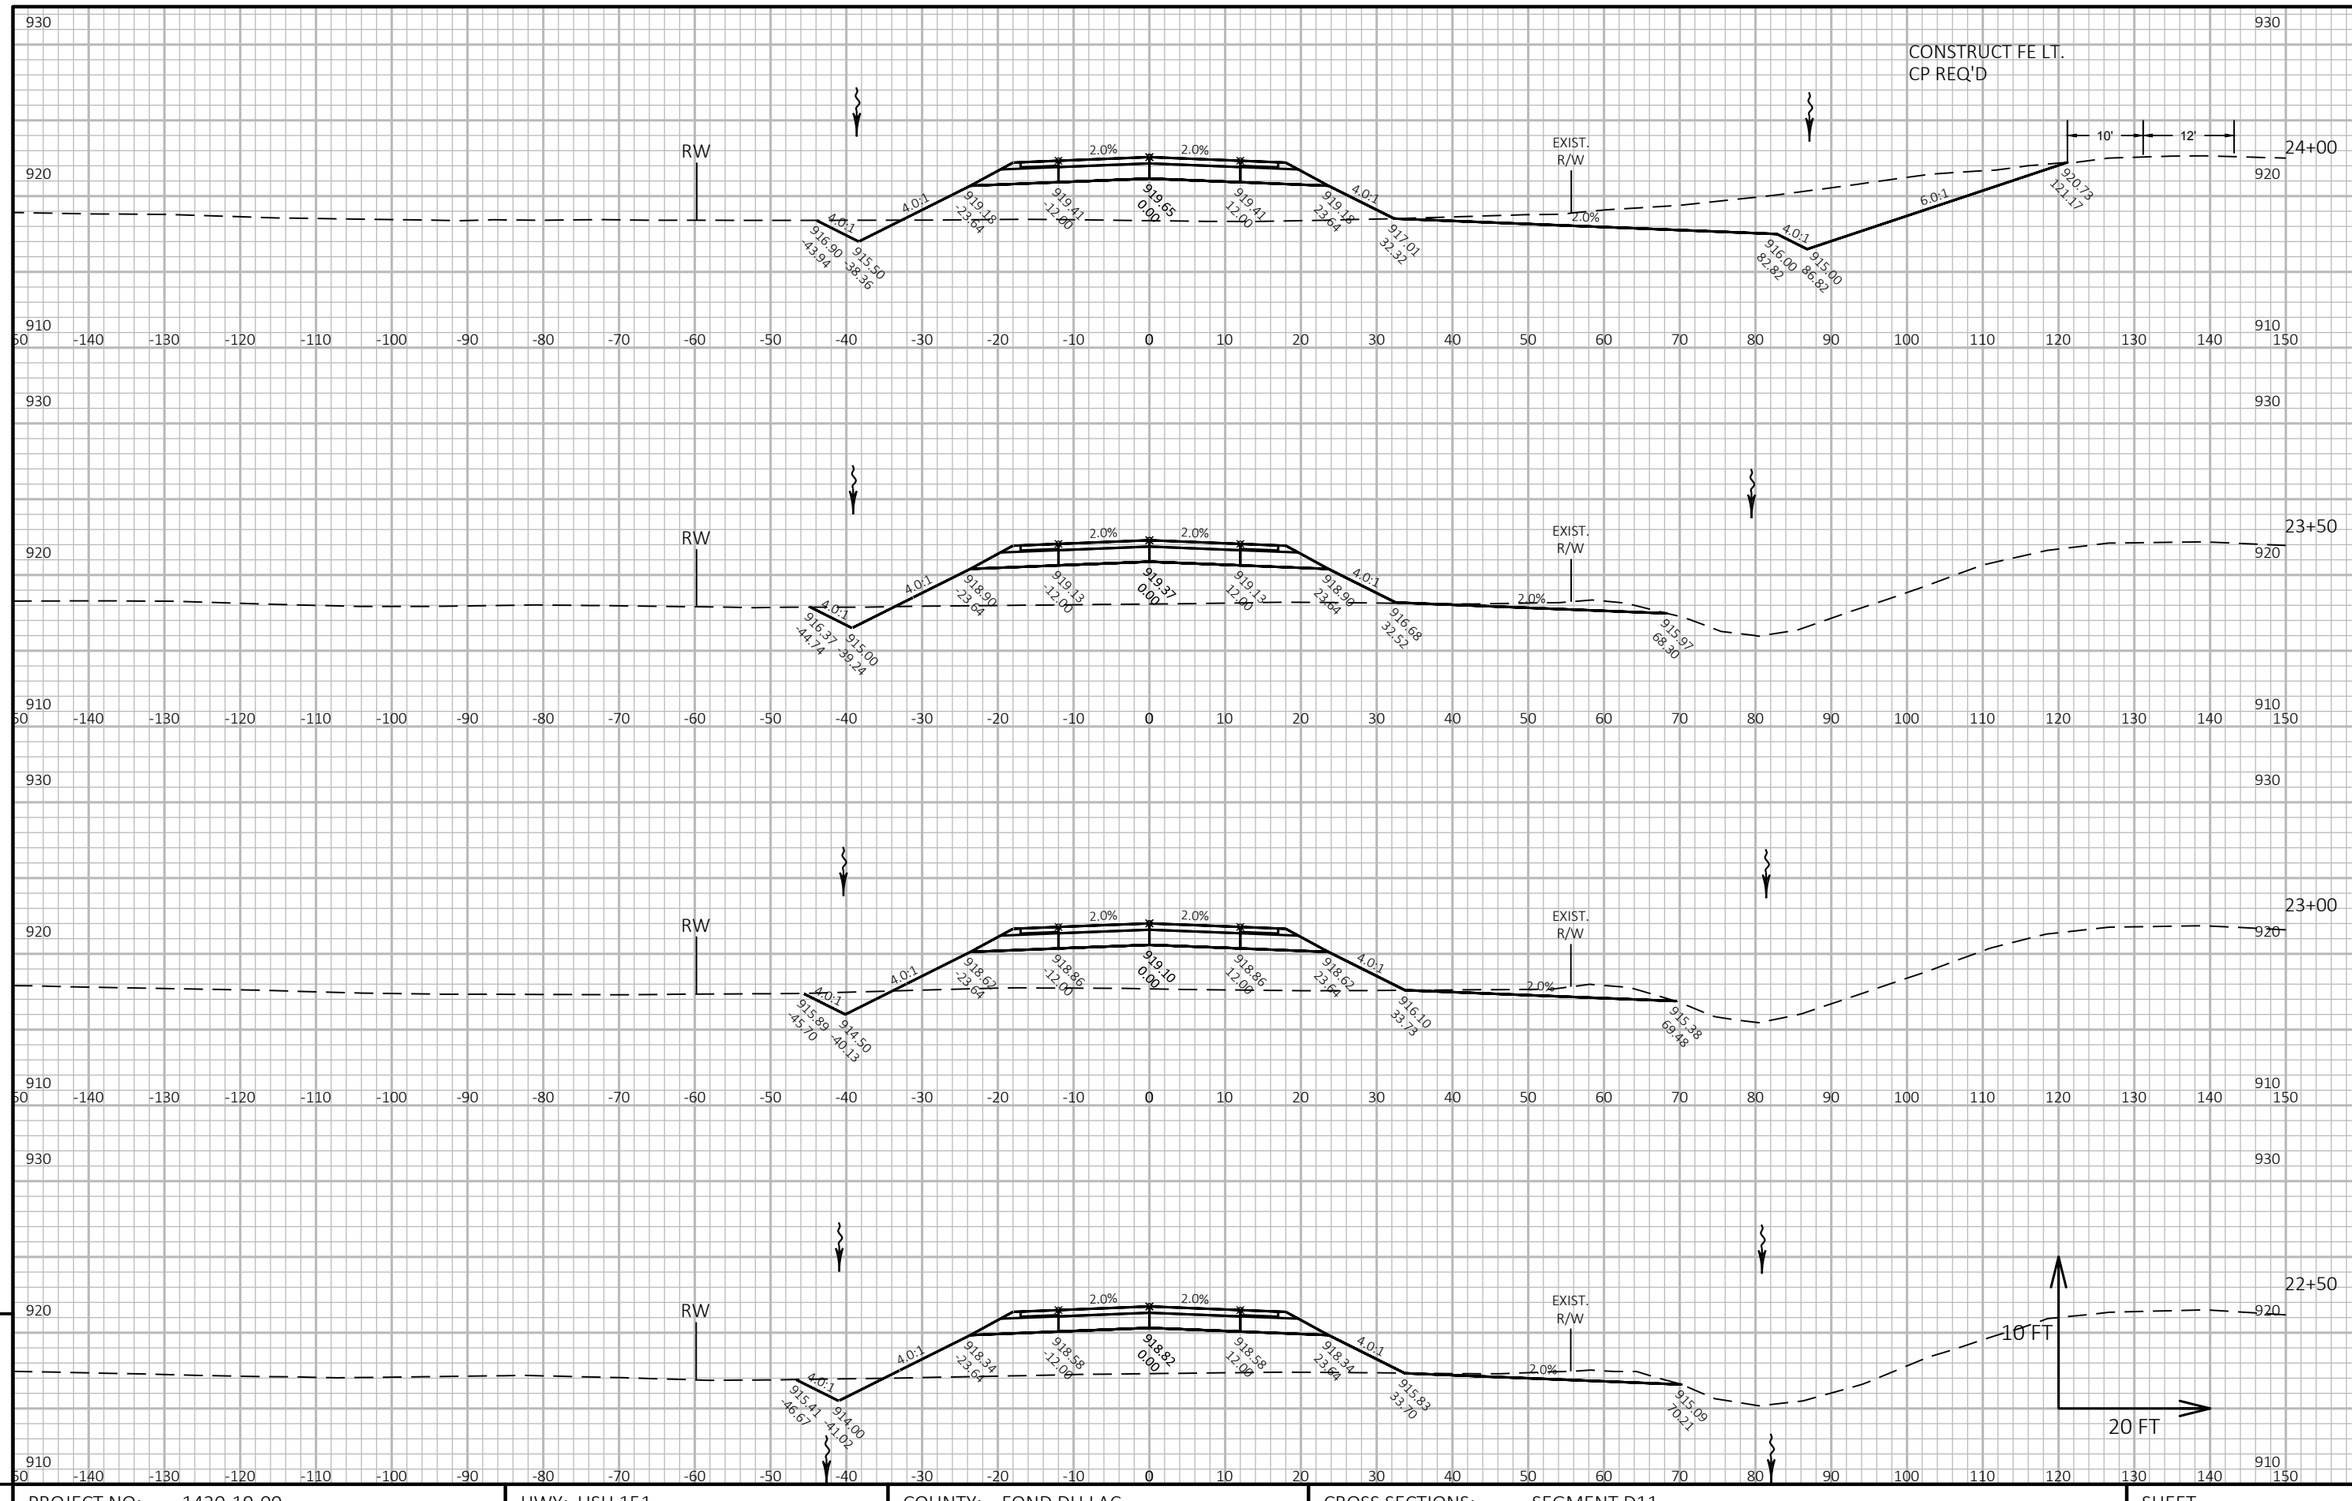


9

PROJECT NO: 1420-19-00	HWY: USH 151	COUNTY: FOND DU LAC	CROSS SECTIONS: SEGMENT D11	SHEET	E

FILE NAME : N:\PDS\C3D\14201900\SHEETSPLAN\CROSS SECTIONS D11.DWG
LAYOUT NAME - D11 - 7

PLOT DATE : 8/2/2017 7:36 AM PLOT BY : KOSTER, JASON A PLOT NAME : PLOT SCALE : 1 IN:20 FT HORZ. / 1 IN:10 FT VERT.

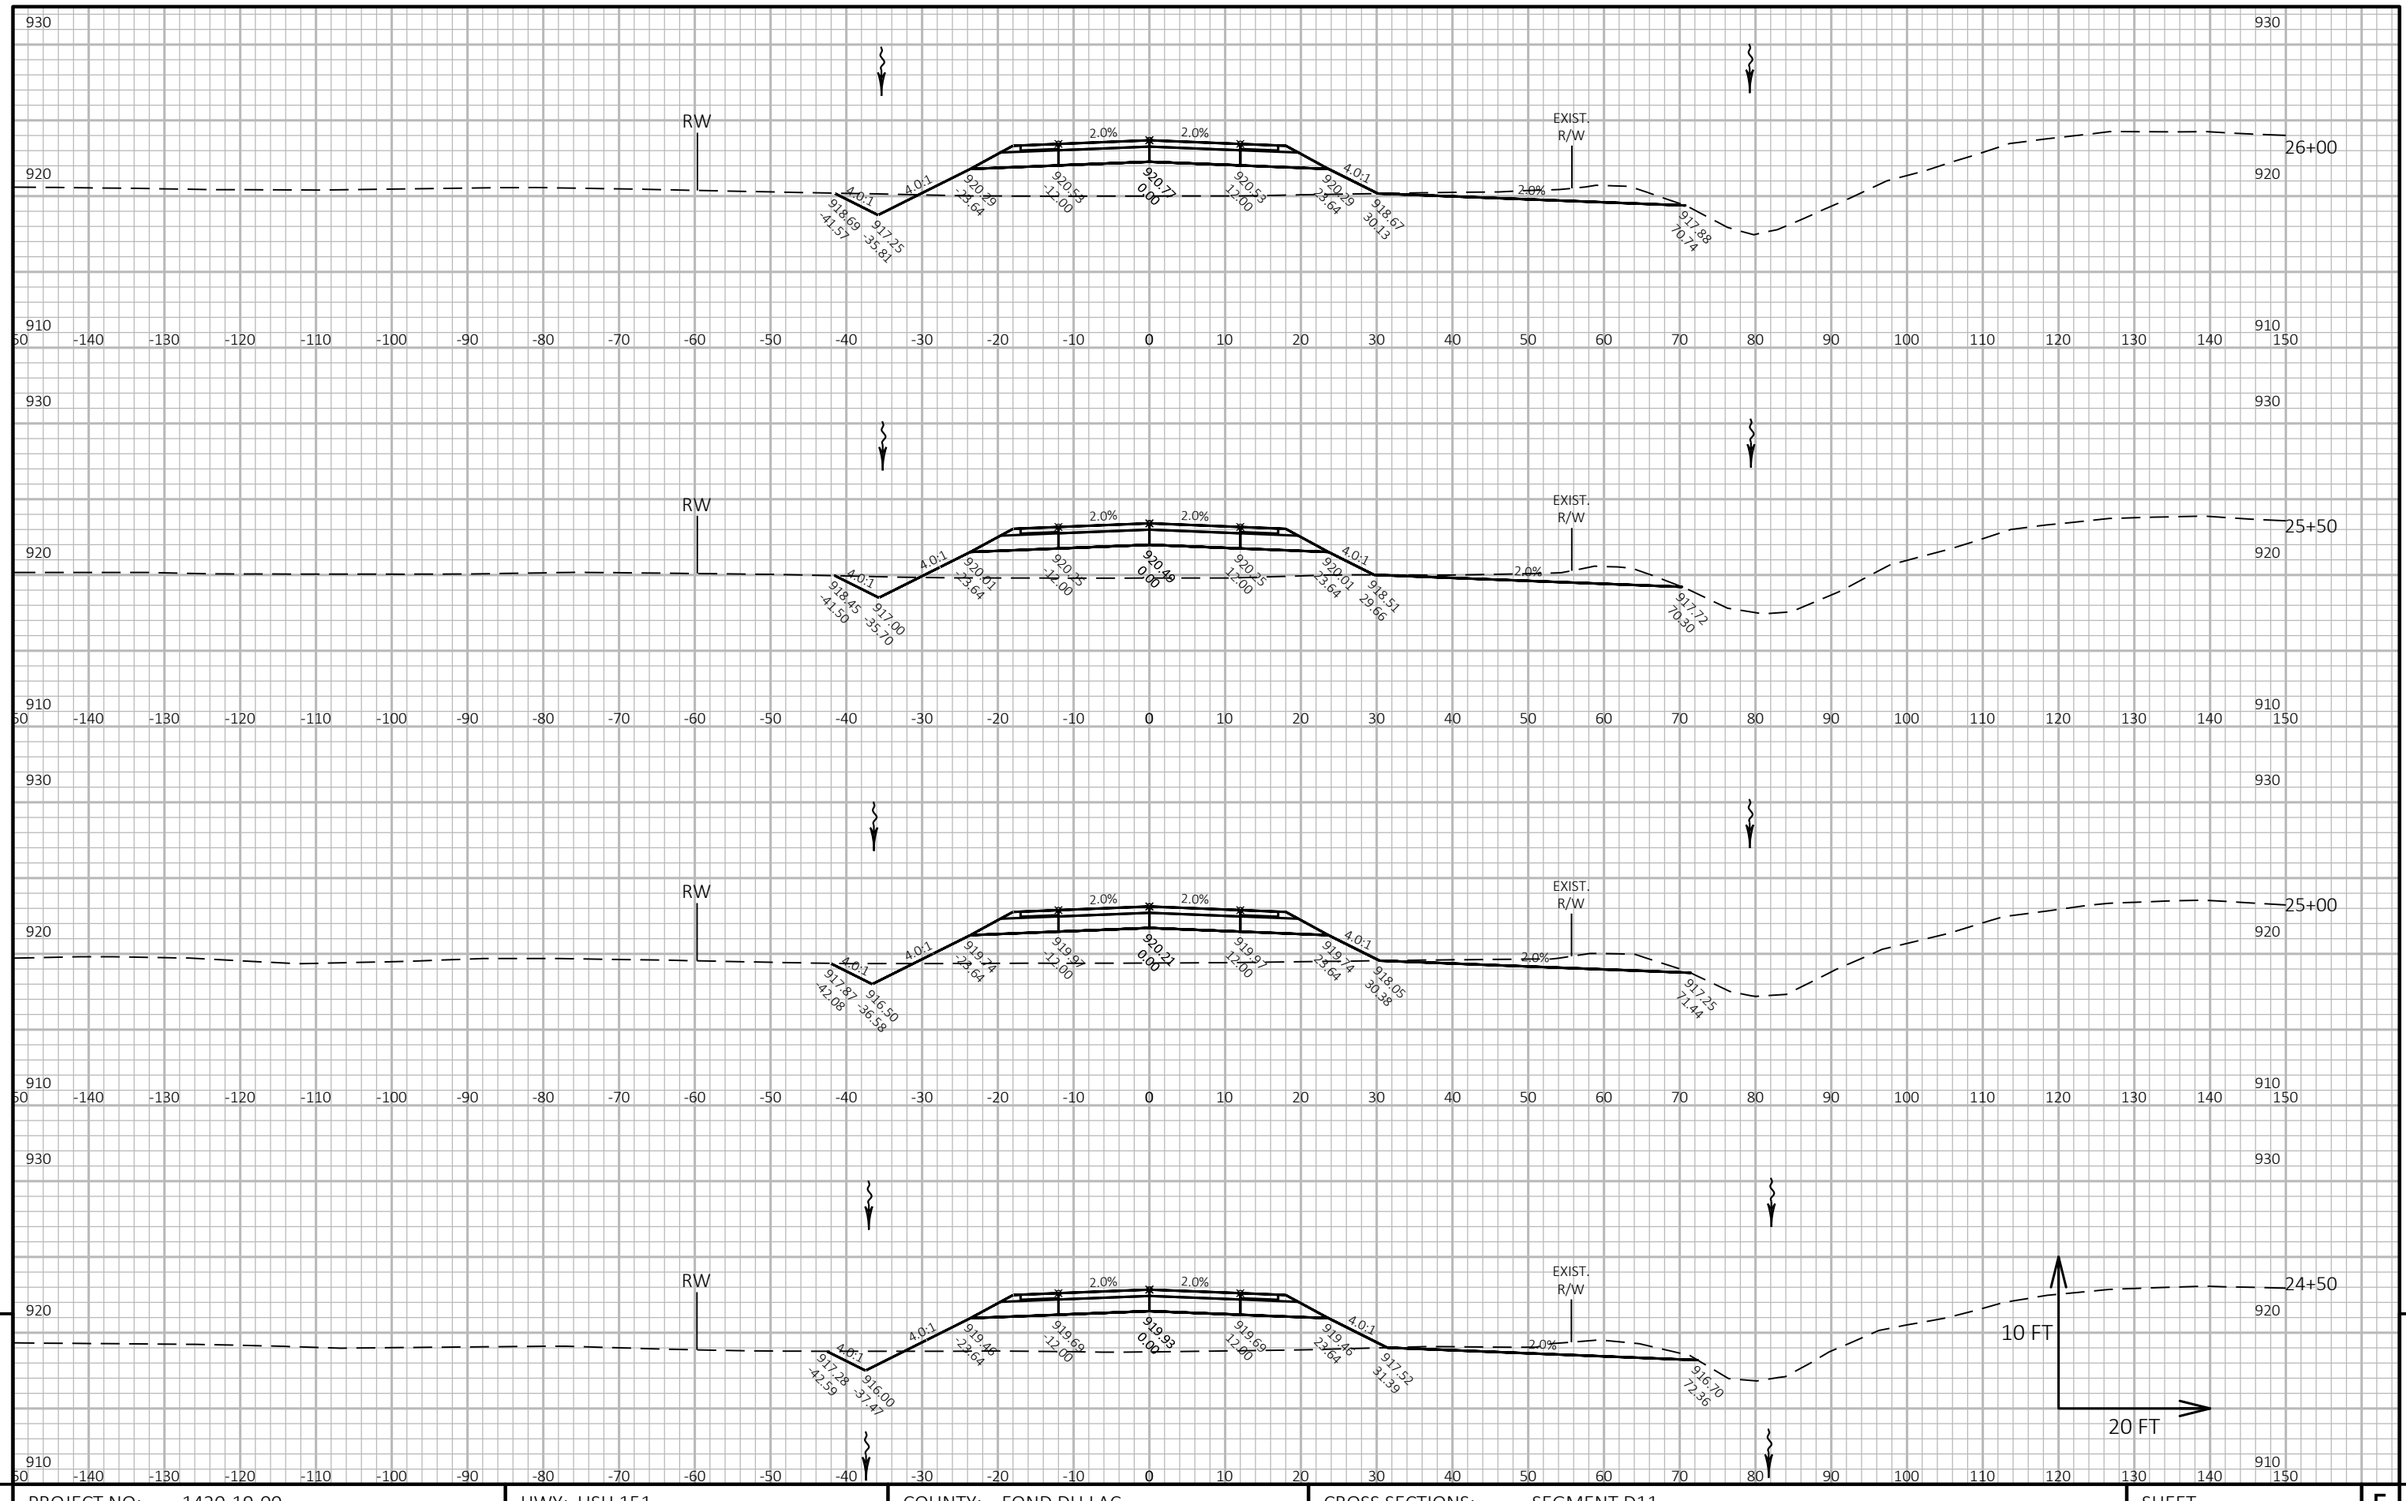

9

9

PROJECT NO: 1420-19-00	HWY: USH 151	COUNTY: FOND DU LAC	CROSS SECTIONS: SEGMENT D11	SHEET	E


FILE NAME : N:\PDS\C3D\14201900\SHEETSPLAN\CROSS SECTIONS D11.DWG
LAYOUT NAME - D11 - 8

PLOT DATE : 8/2/2017 7:36 AM

PLOT BY : KOSTER, JASON A

PLOT NAME :

PLOT SCALE : 1 IN:20 FT HORZ. / 1 IN:10 FT VERT.

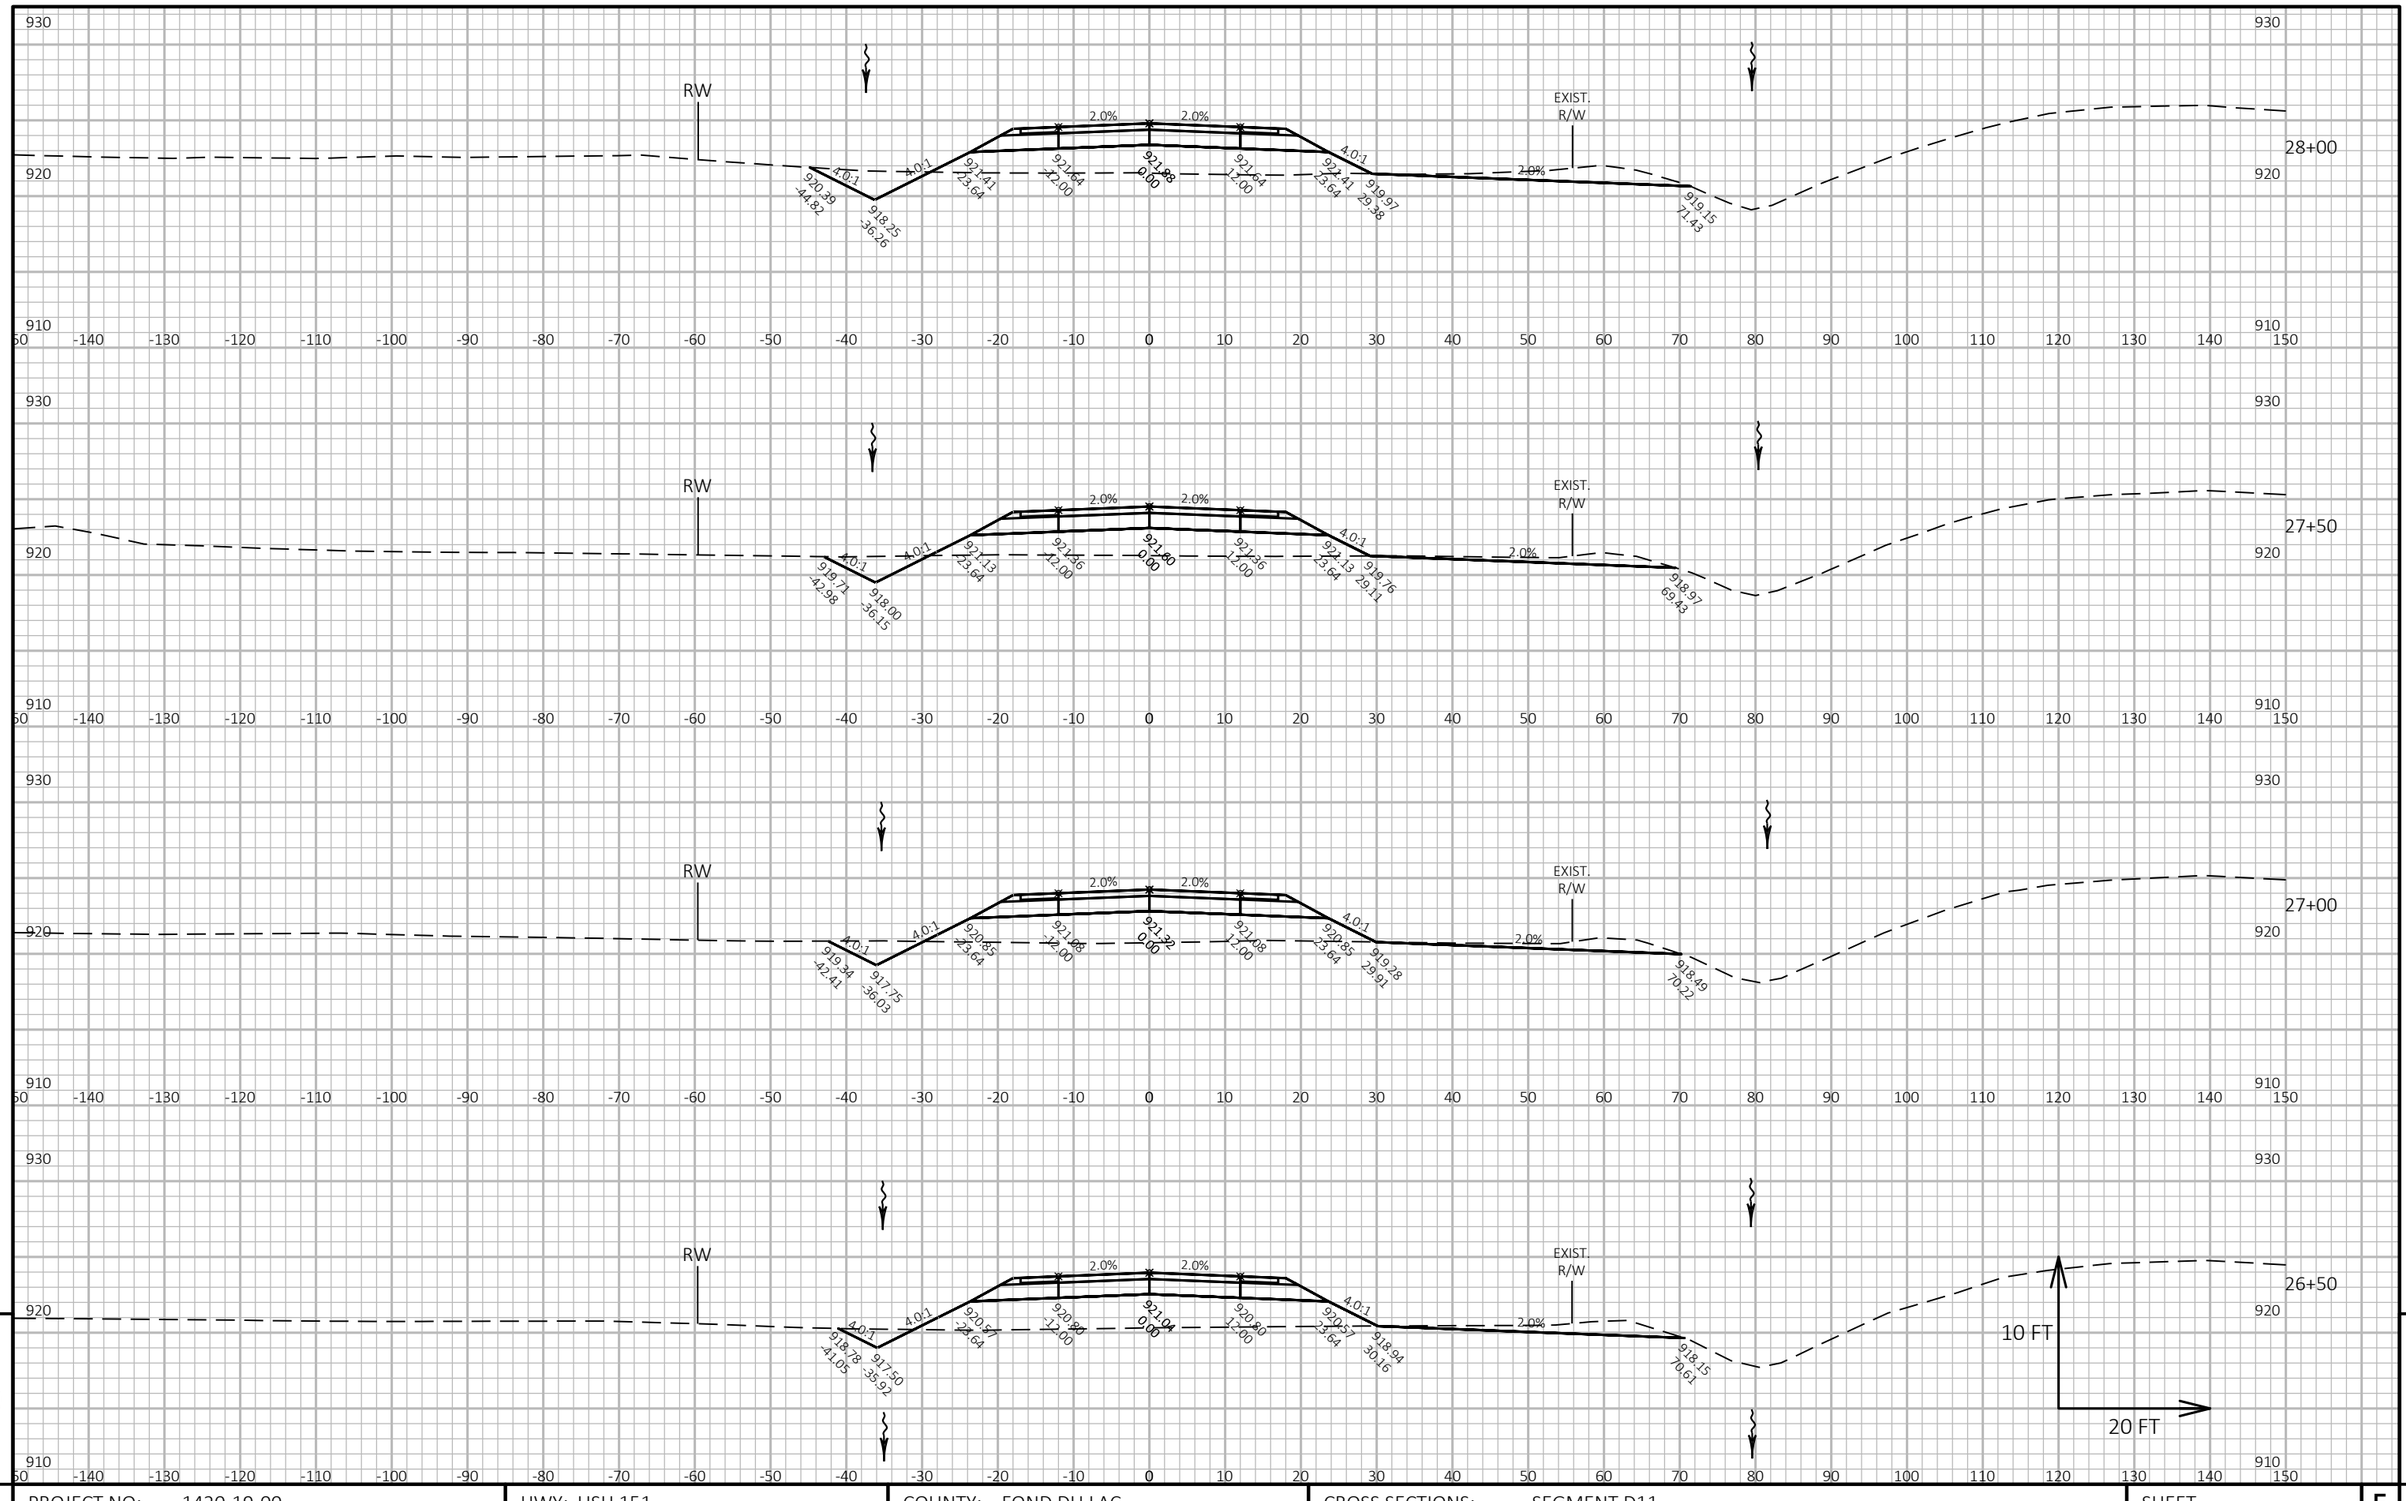

9

9

PROJECT NO: 1420-19-00	HWY: USH 151	COUNTY: FOND DU LAC	CROSS SECTIONS: SEGMENT D11	SHEET	E


FILE NAME : N:\PDS\C3D\14201900\SHEETSPLAN\CROSS SECTIONS D11.DWG
LAYOUT NAME - D11 - 9

PLOT DATE : 8/2/2017 7:36 AM

PLOT BY : KOSTER, JASON A

PLOT NAME :

PLOT SCALE : 1 IN:20 FT HORZ. / 1 IN:10 FT VERT.

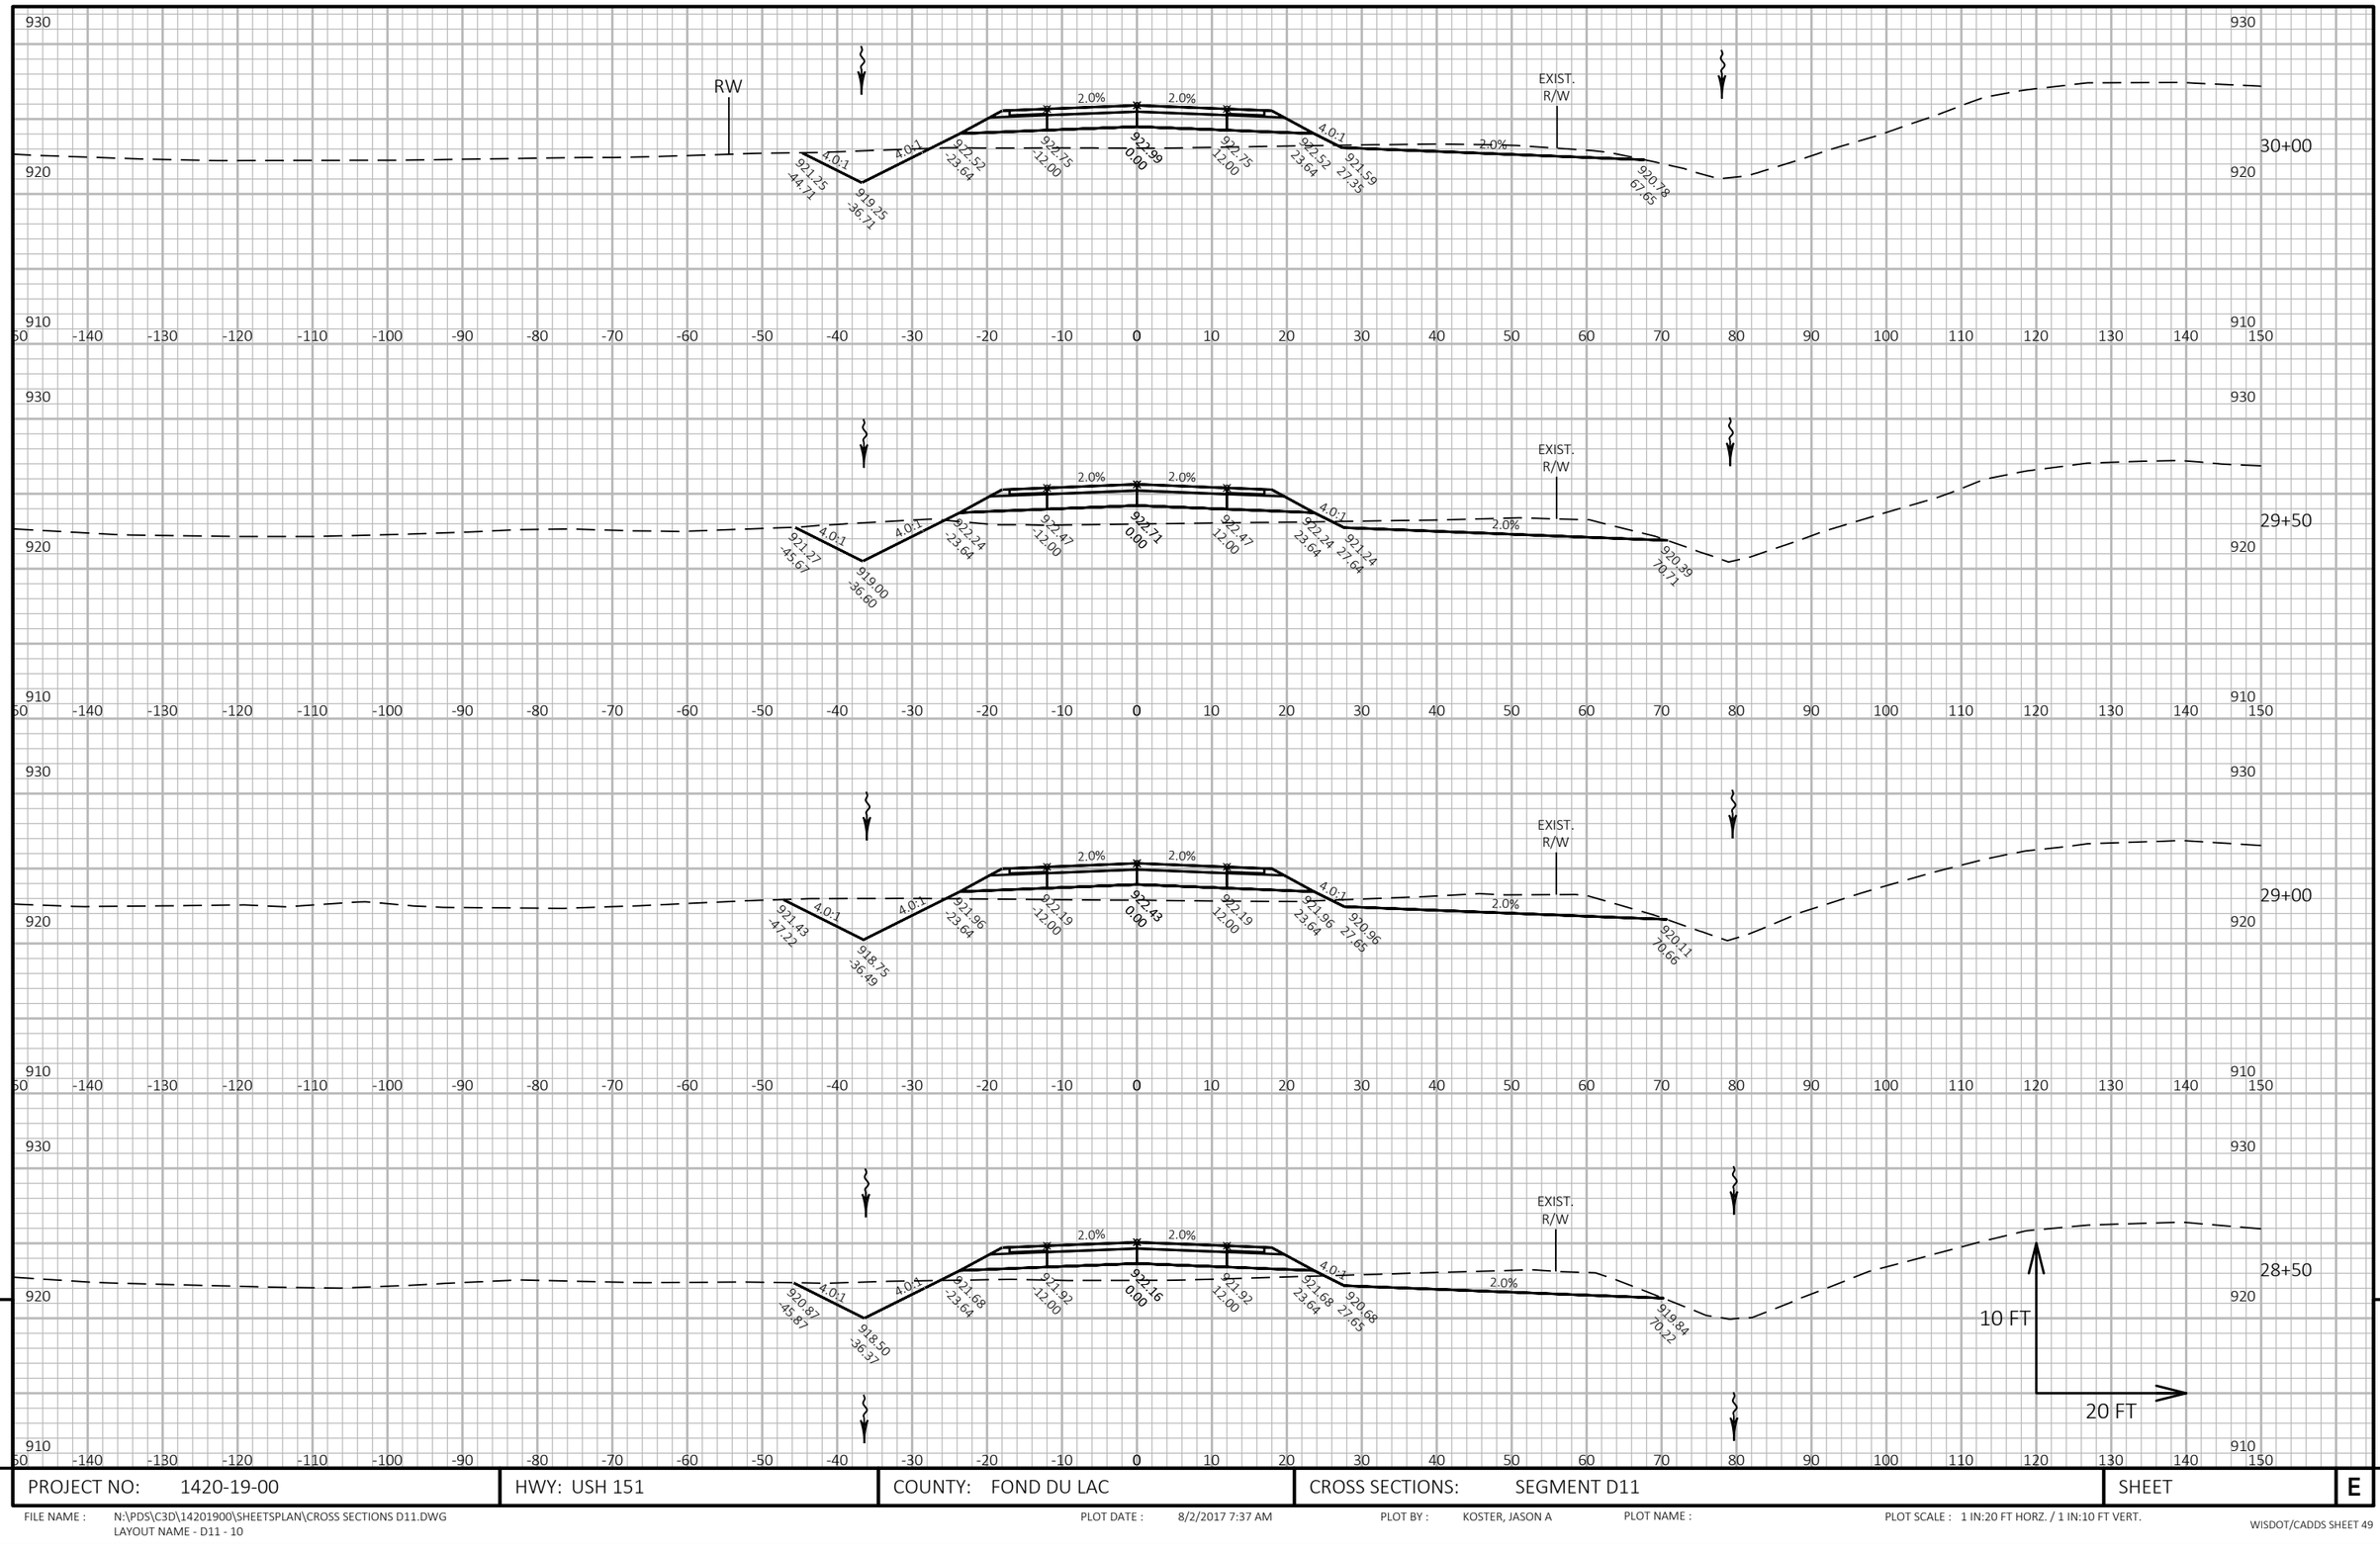

9

9

PROJECT NO: 1420-19-00	HWY: USH 151	COUNTY: FOND DU LAC	CROSS SECTIONS: SEGMENT D11	SHEET	E


FILE NAME : N:\PDS\C3D\14201900\SHEETSPLAN\CROSS SECTIONS D11.DWG
LAYOUT NAME - D11 - 10

PLOT DATE : 8/2/2017 7:37 AM

PLOT BY : KOSTER, JASON A

PLOT NAME :

PLOT SCALE : 1 IN:20 FT HORZ. / 1 IN:10 FT VERT.

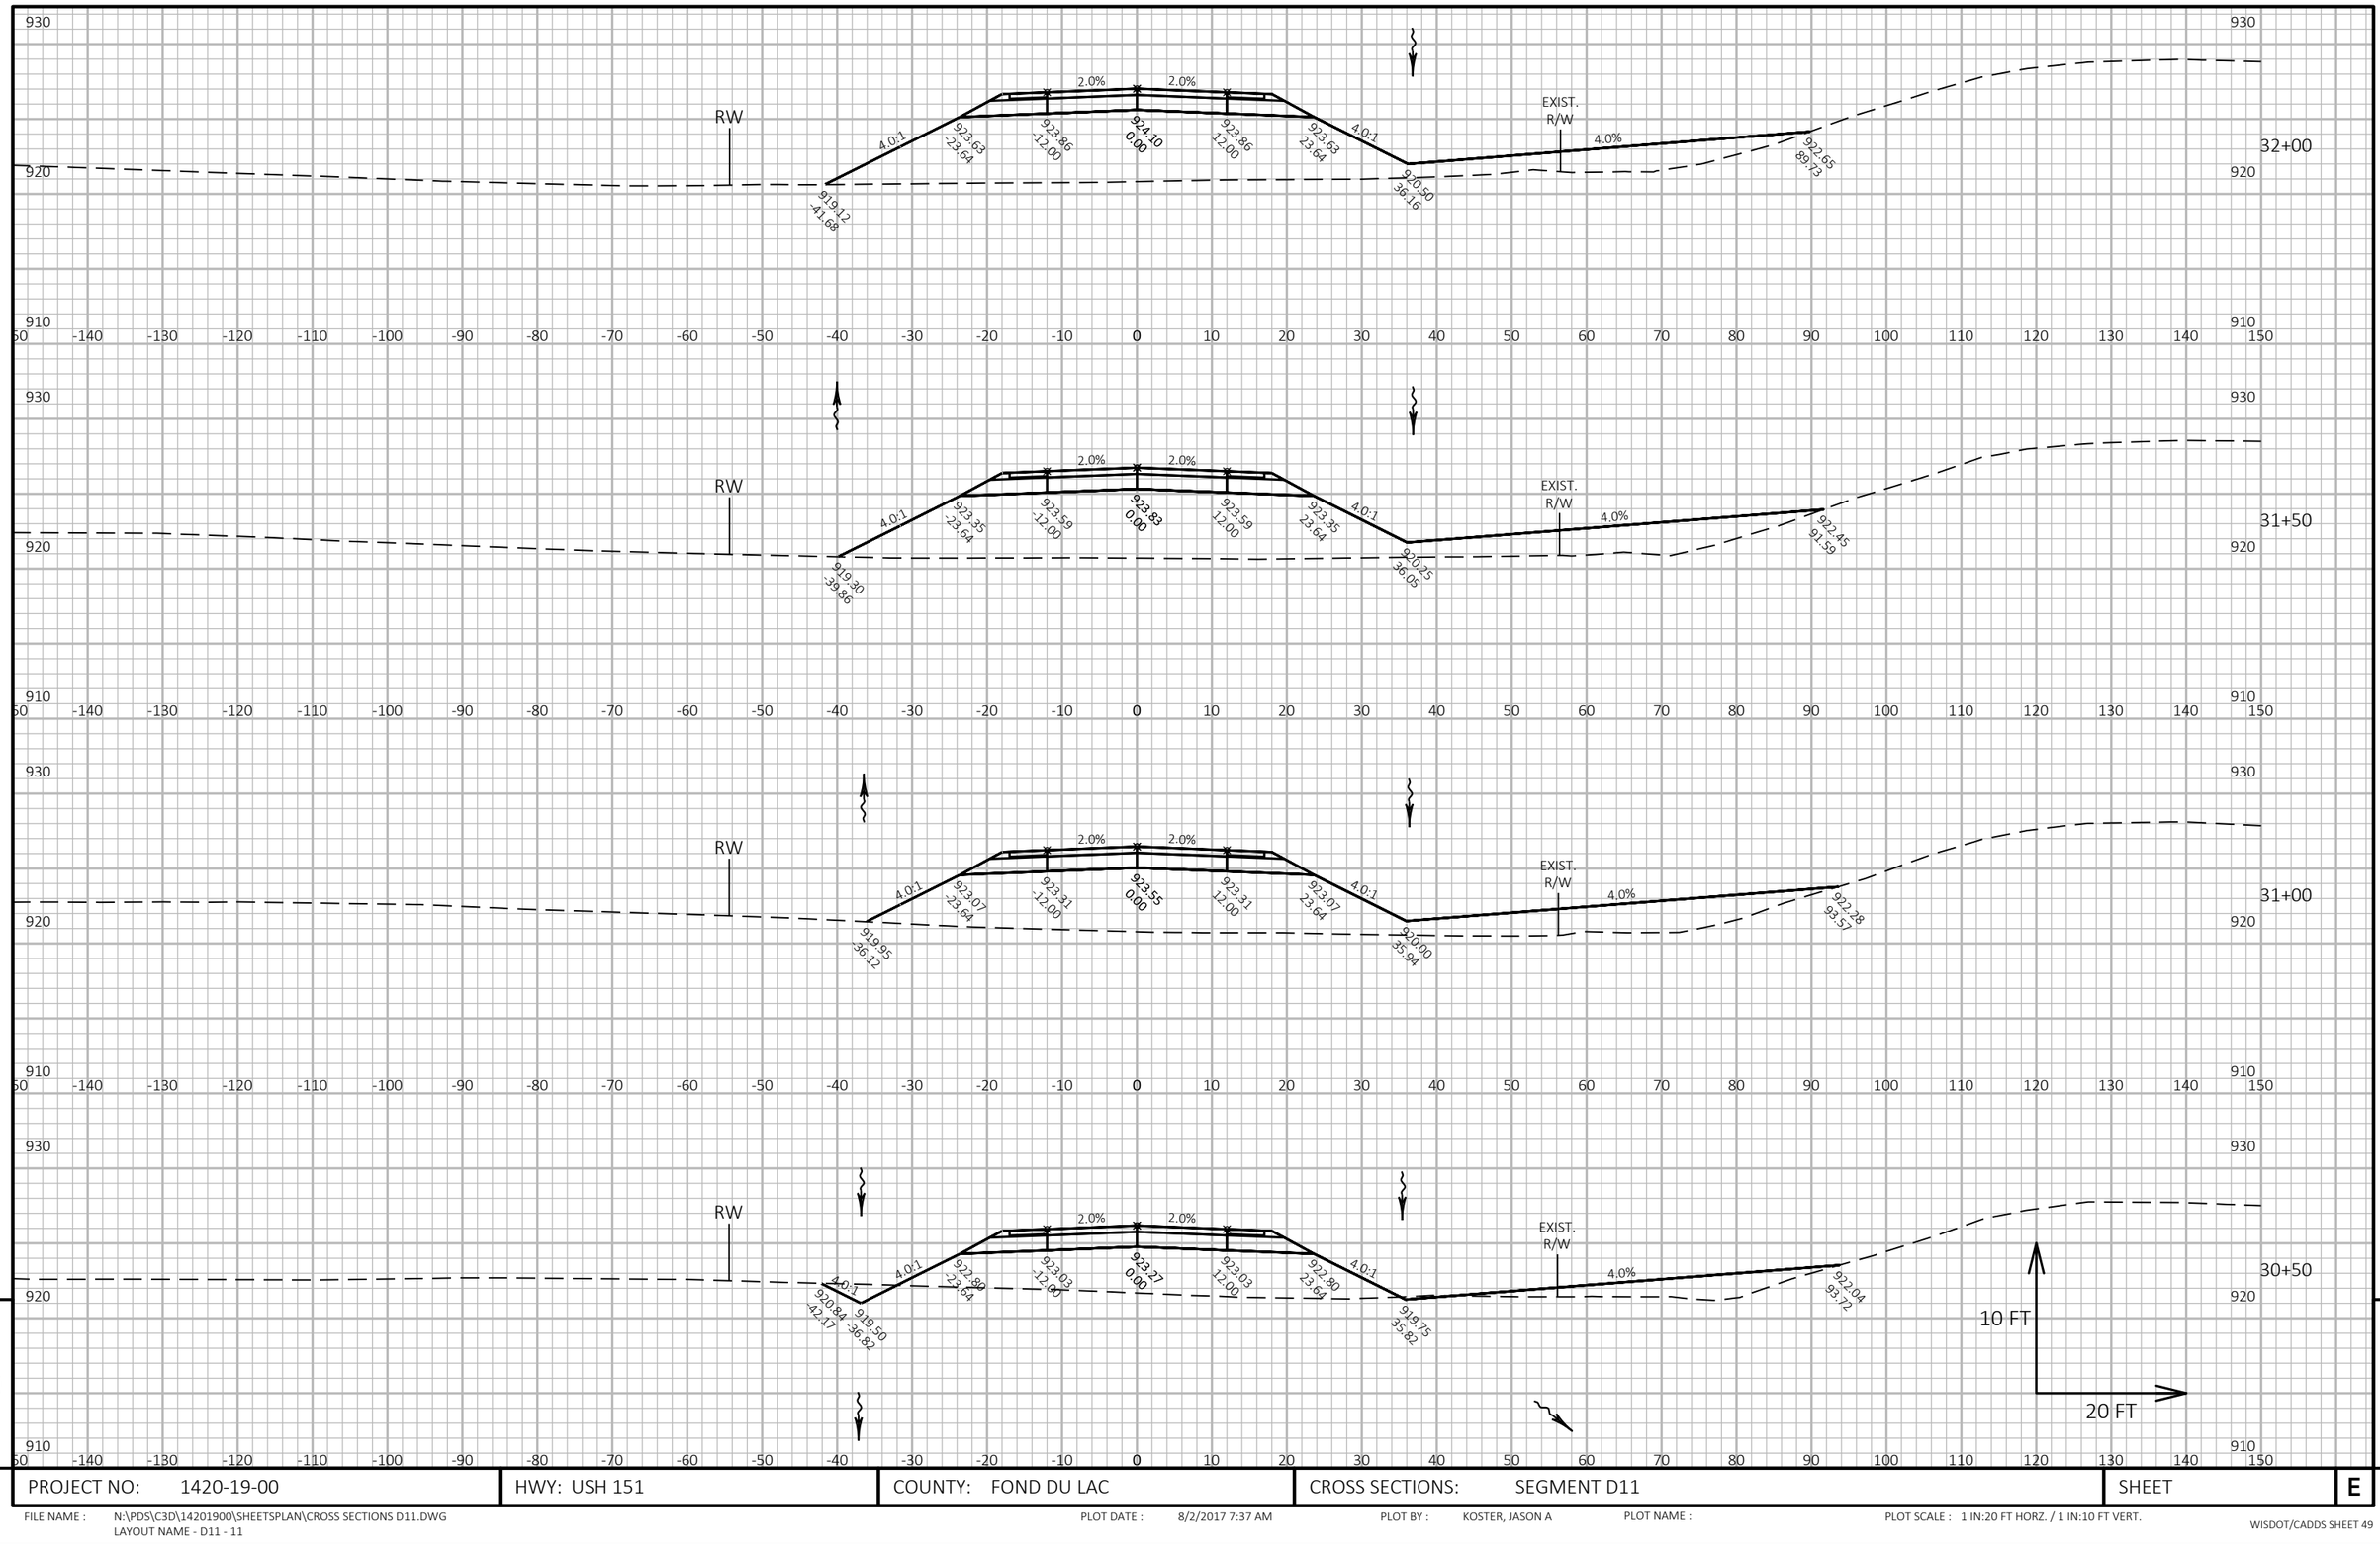

9

9

PROJECT NO: 1420-19-00	HWY: USH 151	COUNTY: FOND DU LAC	CROSS SECTIONS: SEGMENT D11	SHEET	E


FILE NAME : N:\PDS\C3D\14201900\SHEETSPLAN\CROSS SECTIONS D11.DWG
LAYOUT NAME - D11 - 11

PLOT DATE : 8/2/2017 7:37 AM

PLOT BY : KOSTER, JASON A

PLOT NAME :

PLOT SCALE : 1 IN:20 FT HORZ. / 1 IN:10 FT VERT.

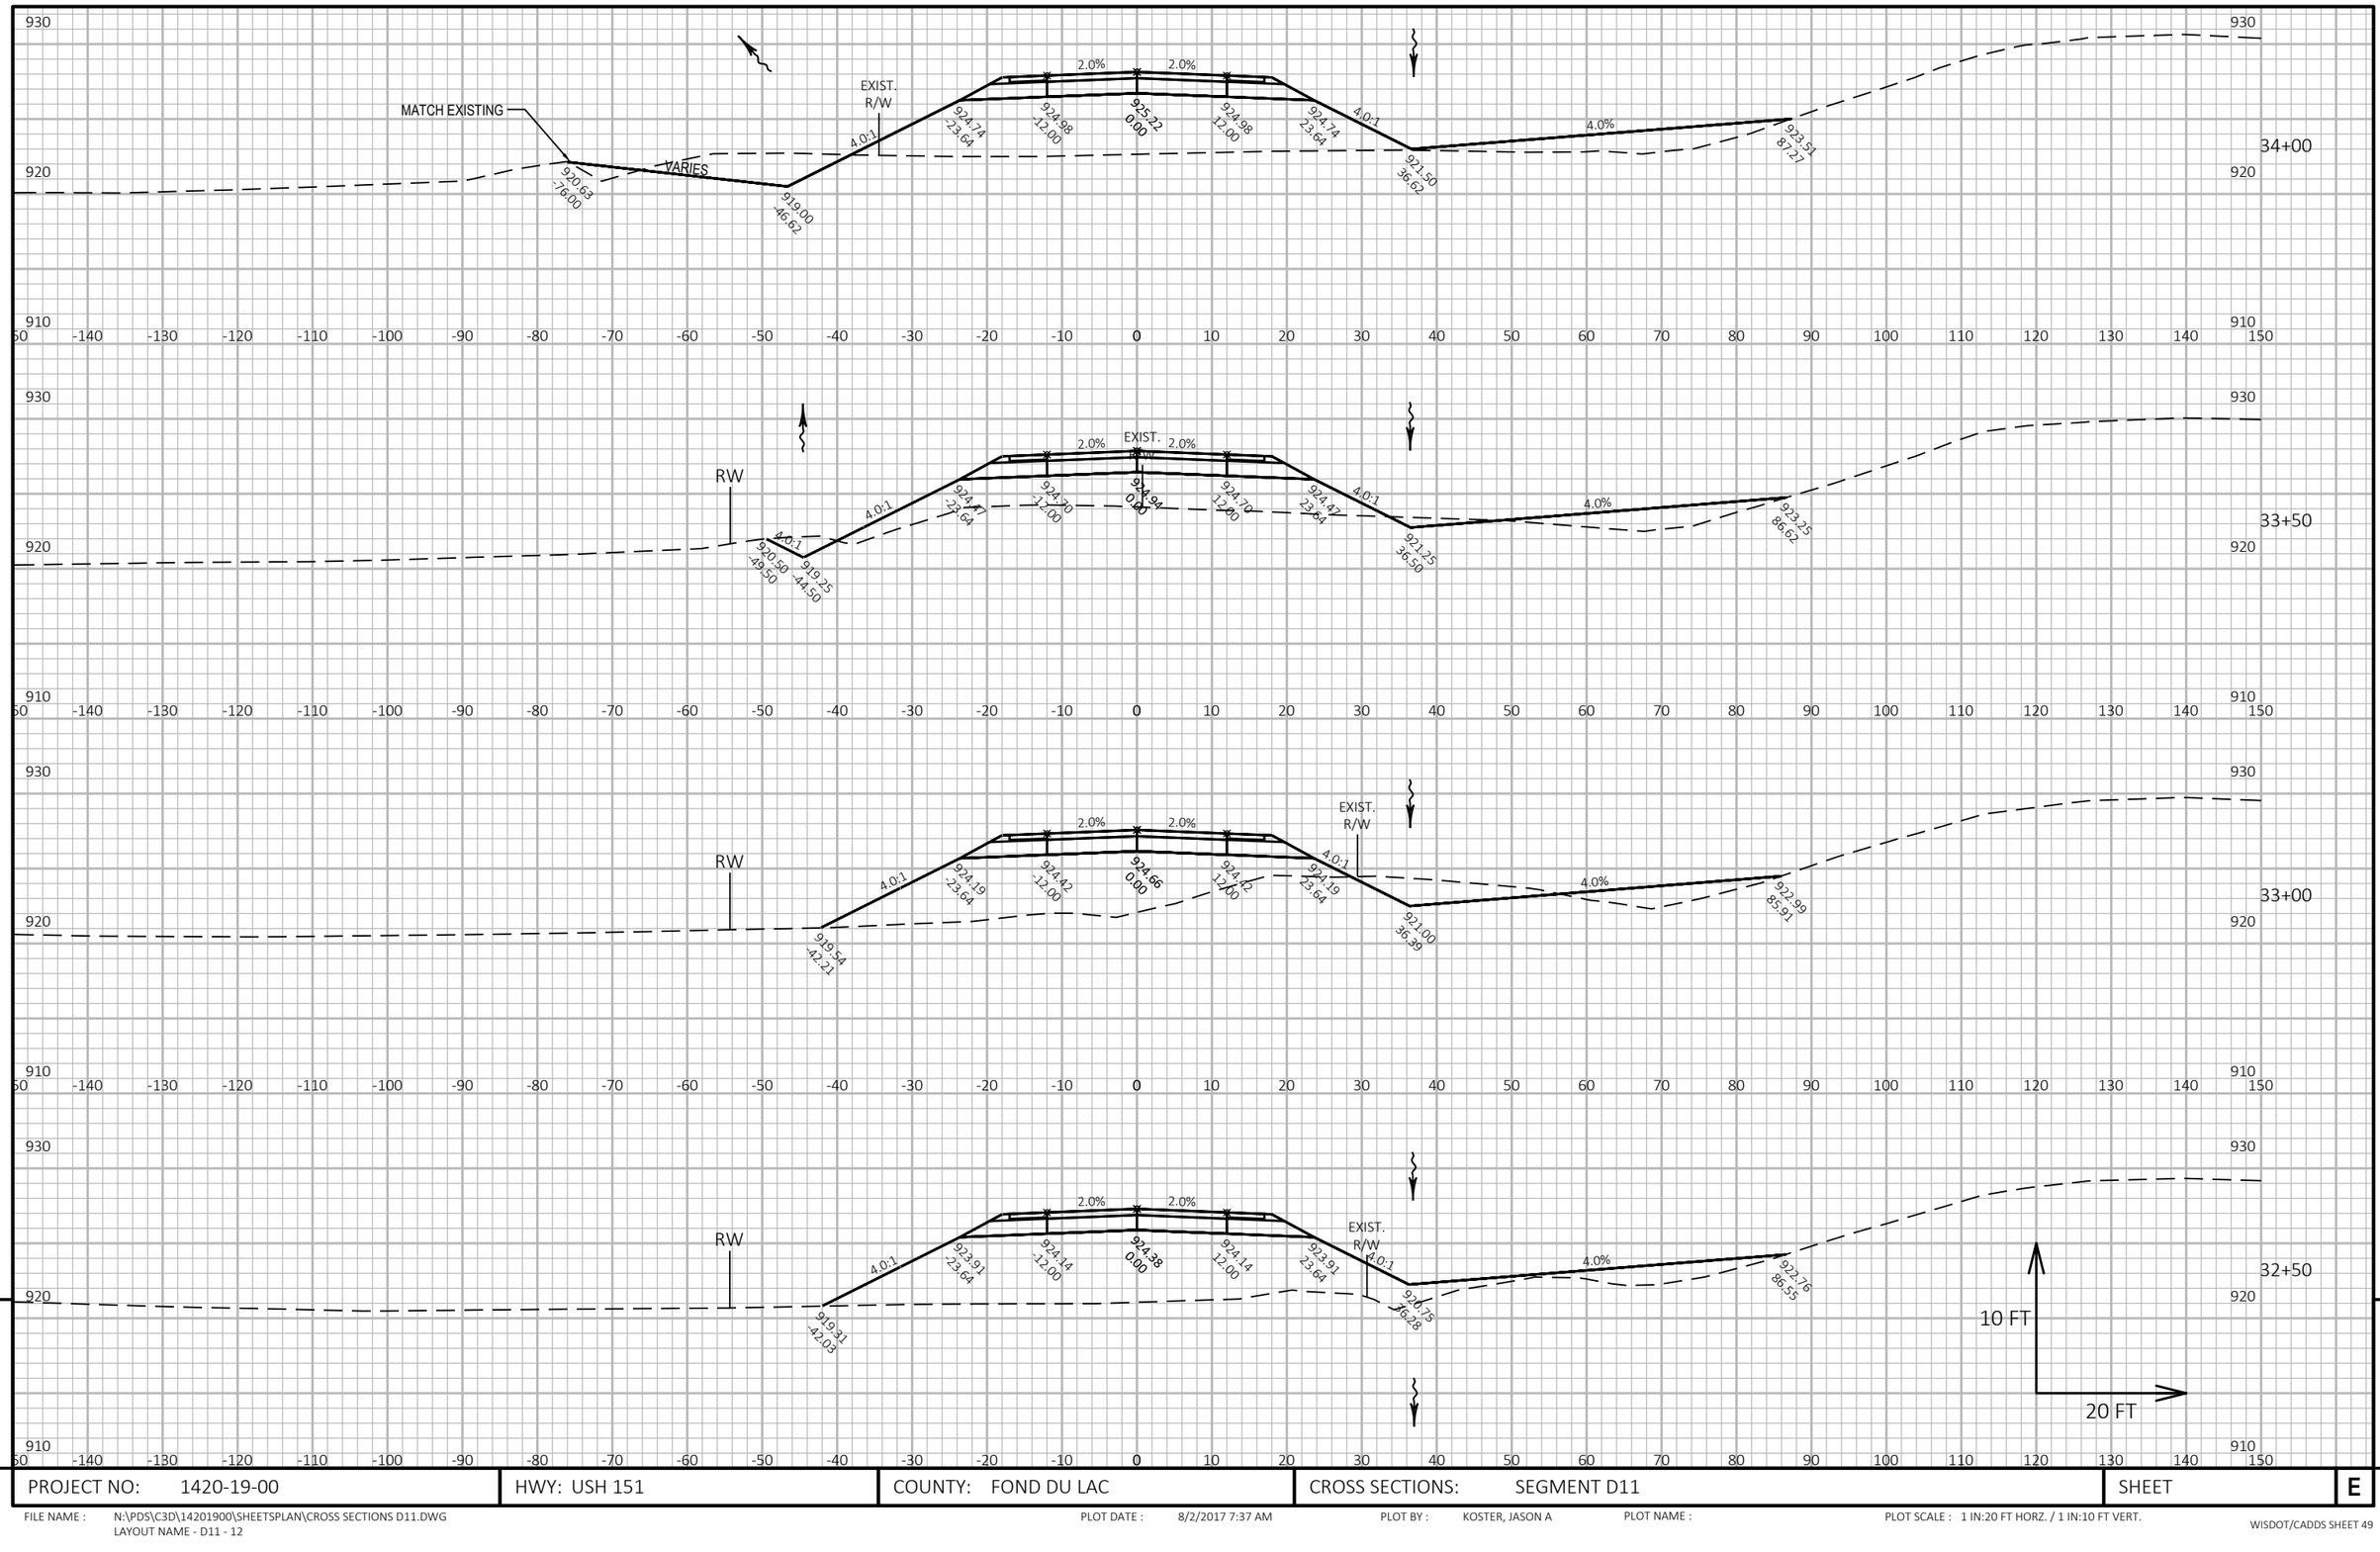

9

9

PROJECT NO: 1420-19-00	HWY: USH 151	COUNTY: FOND DU LAC	CROSS SECTIONS: SEGMENT D11	SHEET	E

FILE NAME : N:\PDS\C3D\14201900\SHEETSPLAN\CROSS SECTIONS D11.DWG
LAYOUT NAME - D11 - 12

PLOT DATE : 8/2/2017 7:37 AM PLOT BY : KOSTER, JASON A PLOT NAME : PLOT SCALE : 1 IN:20 FT HORZ. / 1 IN:10 FT VERT.

END CONSTRUCTION
STA "D11" 35+75.40 =
STA "D9" 10+00.00

35+50

EXIST. R/W

925.71 -45.99 | 4.0:1 | 924.01 -39.20 | 6.0:1 | 925.44 -30.62 | 2.0% | 925.81 -12.00 | 926.05 0.00 | 2.0% | 925.81 12.00 | 925.58 23.64 | 4.0:1 | 922.28 36.83 | 4.0% | 924.11 82.38 | 6.0:1 | 929.63 115.71

35+00

EXIST. R/W

920.16 -44.20 | 4.0:1 | 925.30 -23.64 | 2.0% | 925.53 -12.00 | 925.77 0.00 | 2.0% | 925.53 12.00 | 925.30 23.64 | 4.0:1 | 922.00 36.84 | 4.0% | 923.93 85.17

34+50

EXIST. R/W

918.84 -105.88 | 2.0% | 920.06 -43.49 | 4.0:1 | 925.02 -23.64 | 2.0% | 925.36 -12.00 | 925.50 0.00 | 2.0% | 925.36 12.00 | 925.02 23.64 | 4.0:1 | 921.75 36.73 | 4.0% | 923.73 86.43

10 FT
20 FT

940 930 920 910


-150 -140 -130 -120 -110 -100 -90 -80 -70 -60 -50 -40 -30 -20 -10 0 10 20 30 40 50 60 70 80 90 100 110 120 130 140 150

9 9

PROJECT NO: 1420-19-00	HWY: USH 151	COUNTY: FOND DU LAC	CROSS SECTIONS: SEGMENT D11	SHEET	E

FILE NAME : N:\PDS\C3D\14201900\SHEETSPLAN\CROSS SECTIONS D11.DWG
LAYOUT NAME - D11 - 13


PLOT DATE : 8/2/2017 7:37 AM PLOT BY : KOSTER, JASON A PLOT NAME : PLOT SCALE : 1 IN:20 FT HORZ. / 1 IN:10 FT VERT.

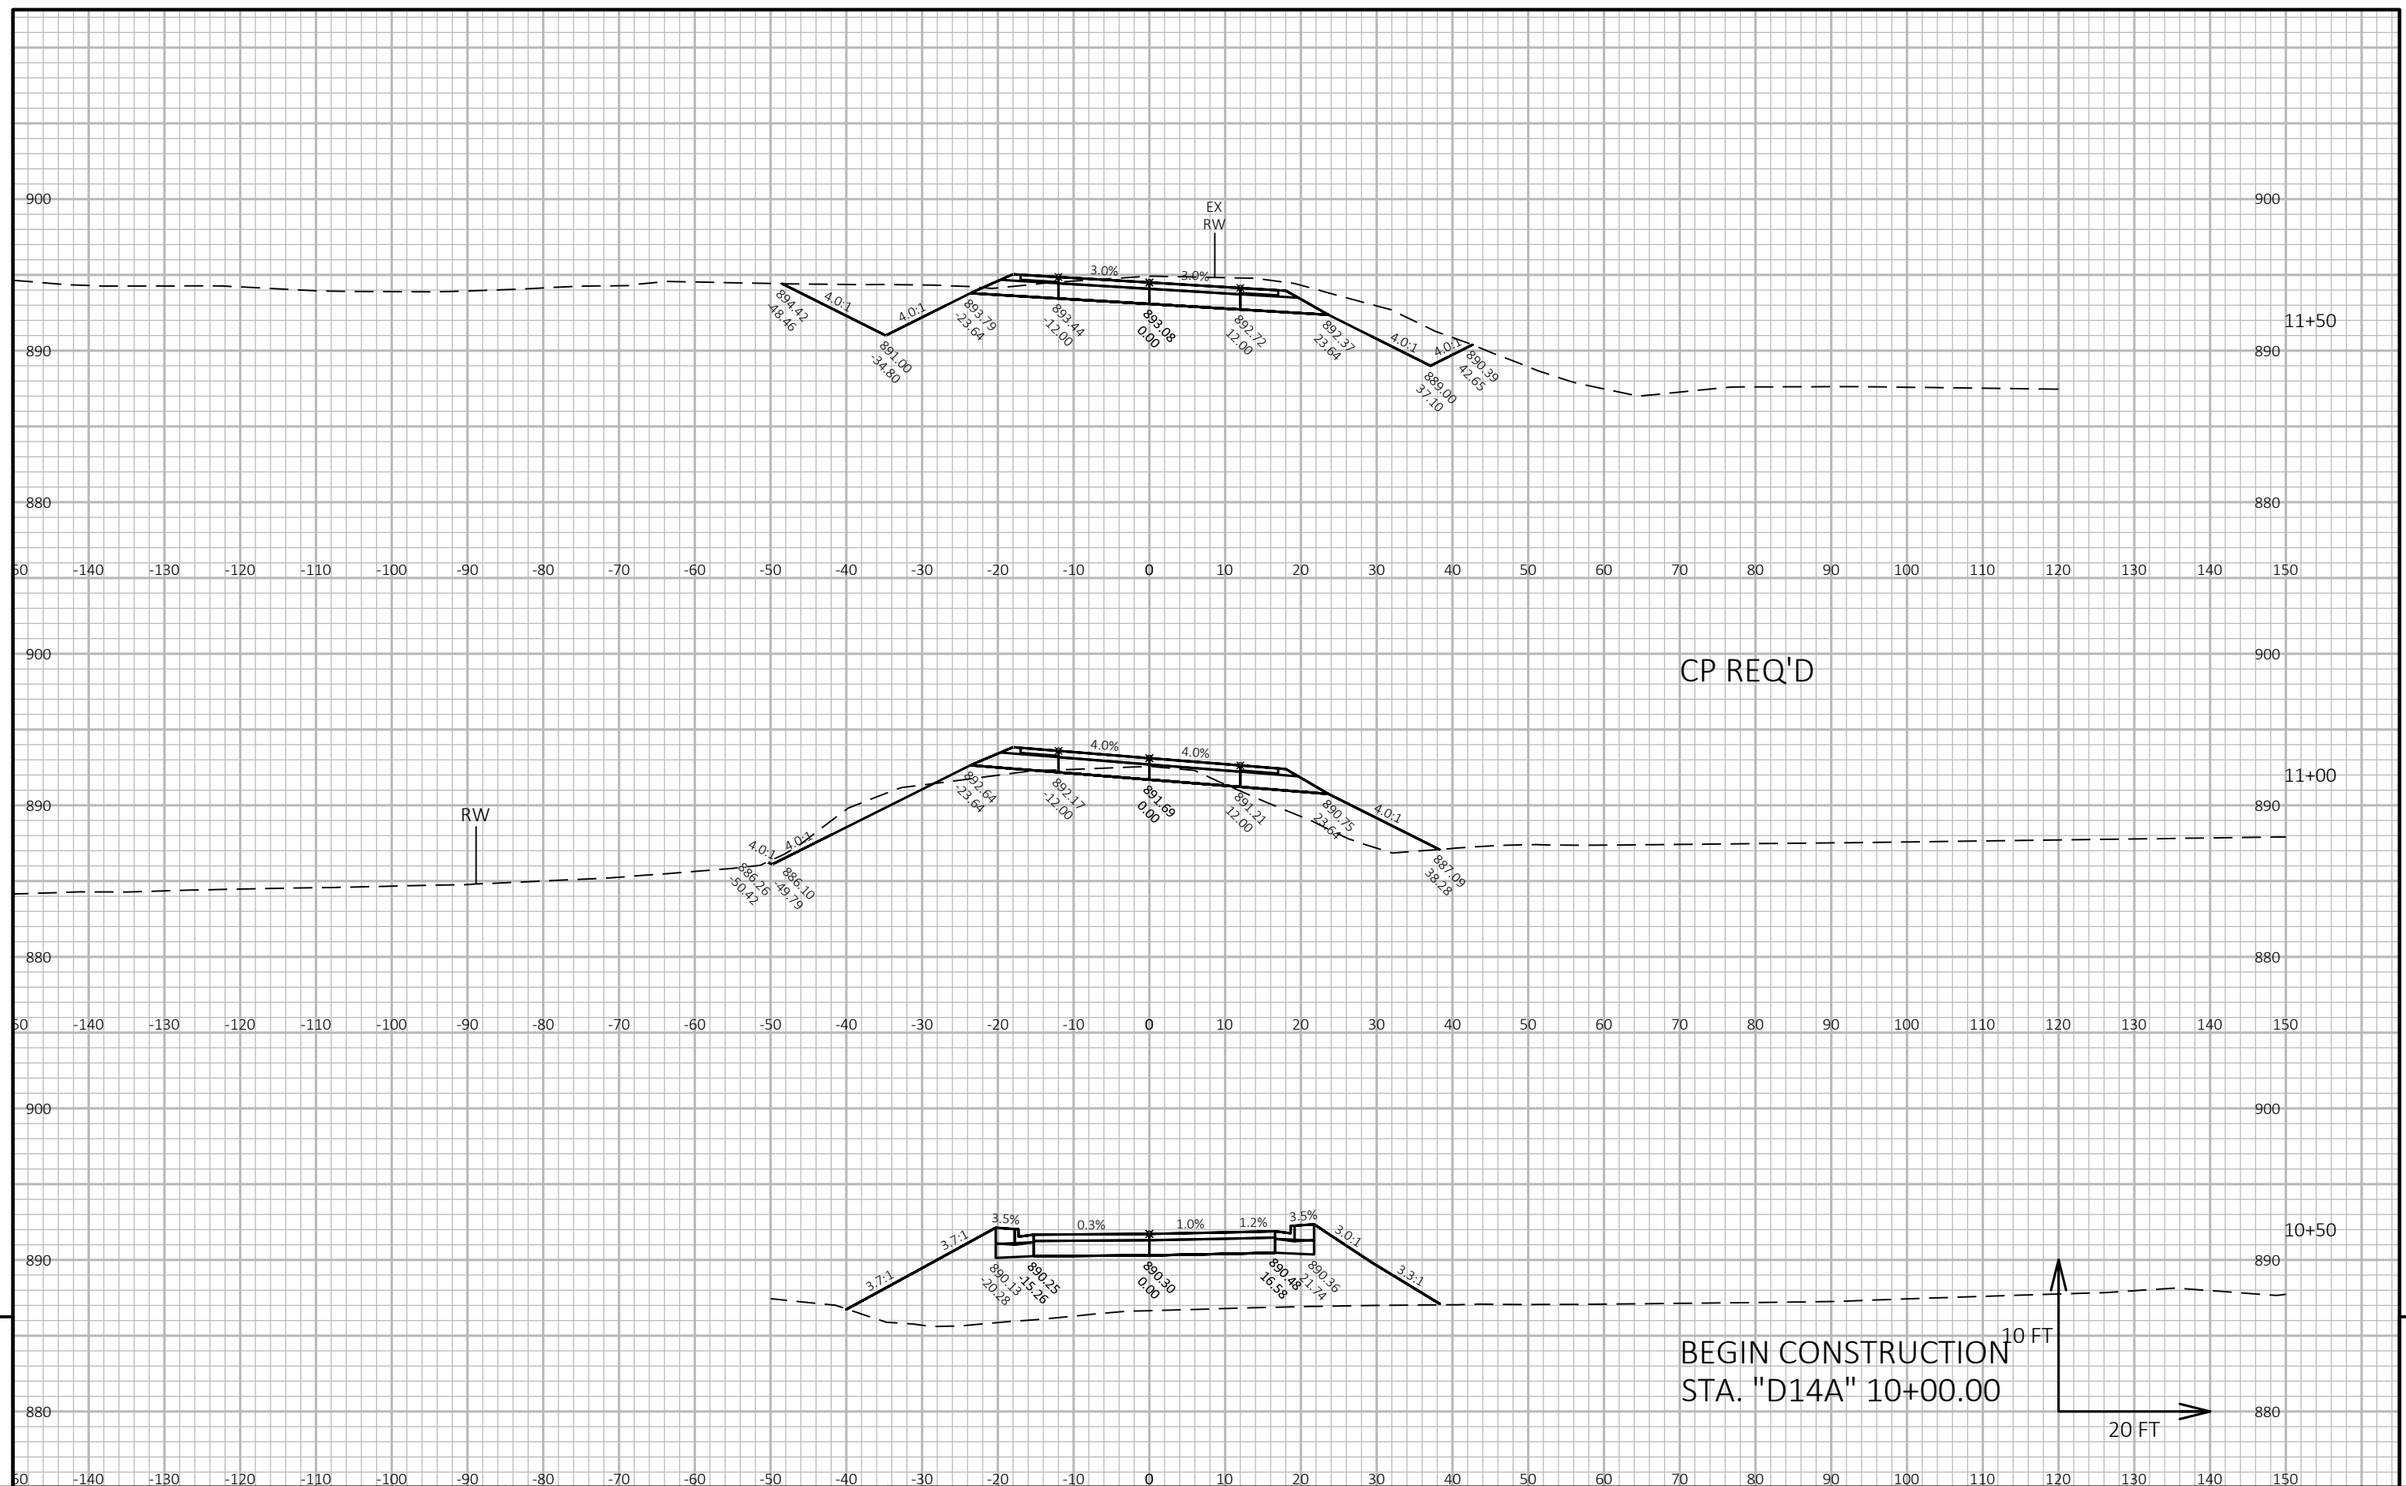

PROJECT NO: 1420-19-00	HWY: USH 151	COUNTY: FOND DU LAC	CROSS SECTIONS: SEGMENT D14A	SHEET	E

FILE NAME : N:\PDS\C3D\14201900\SHEETSPLAN\CROSS SECTION D14-D14A.DWG
LAYOUT NAME - D14A - 1


PLOT DATE : 11/14/2017 4:02 PM PLOT BY : KOSTER, JASON A PLOT NAME : PLOT SCALE : 1 IN:20 FT HORZ. / 1 IN:10 FT VERT.

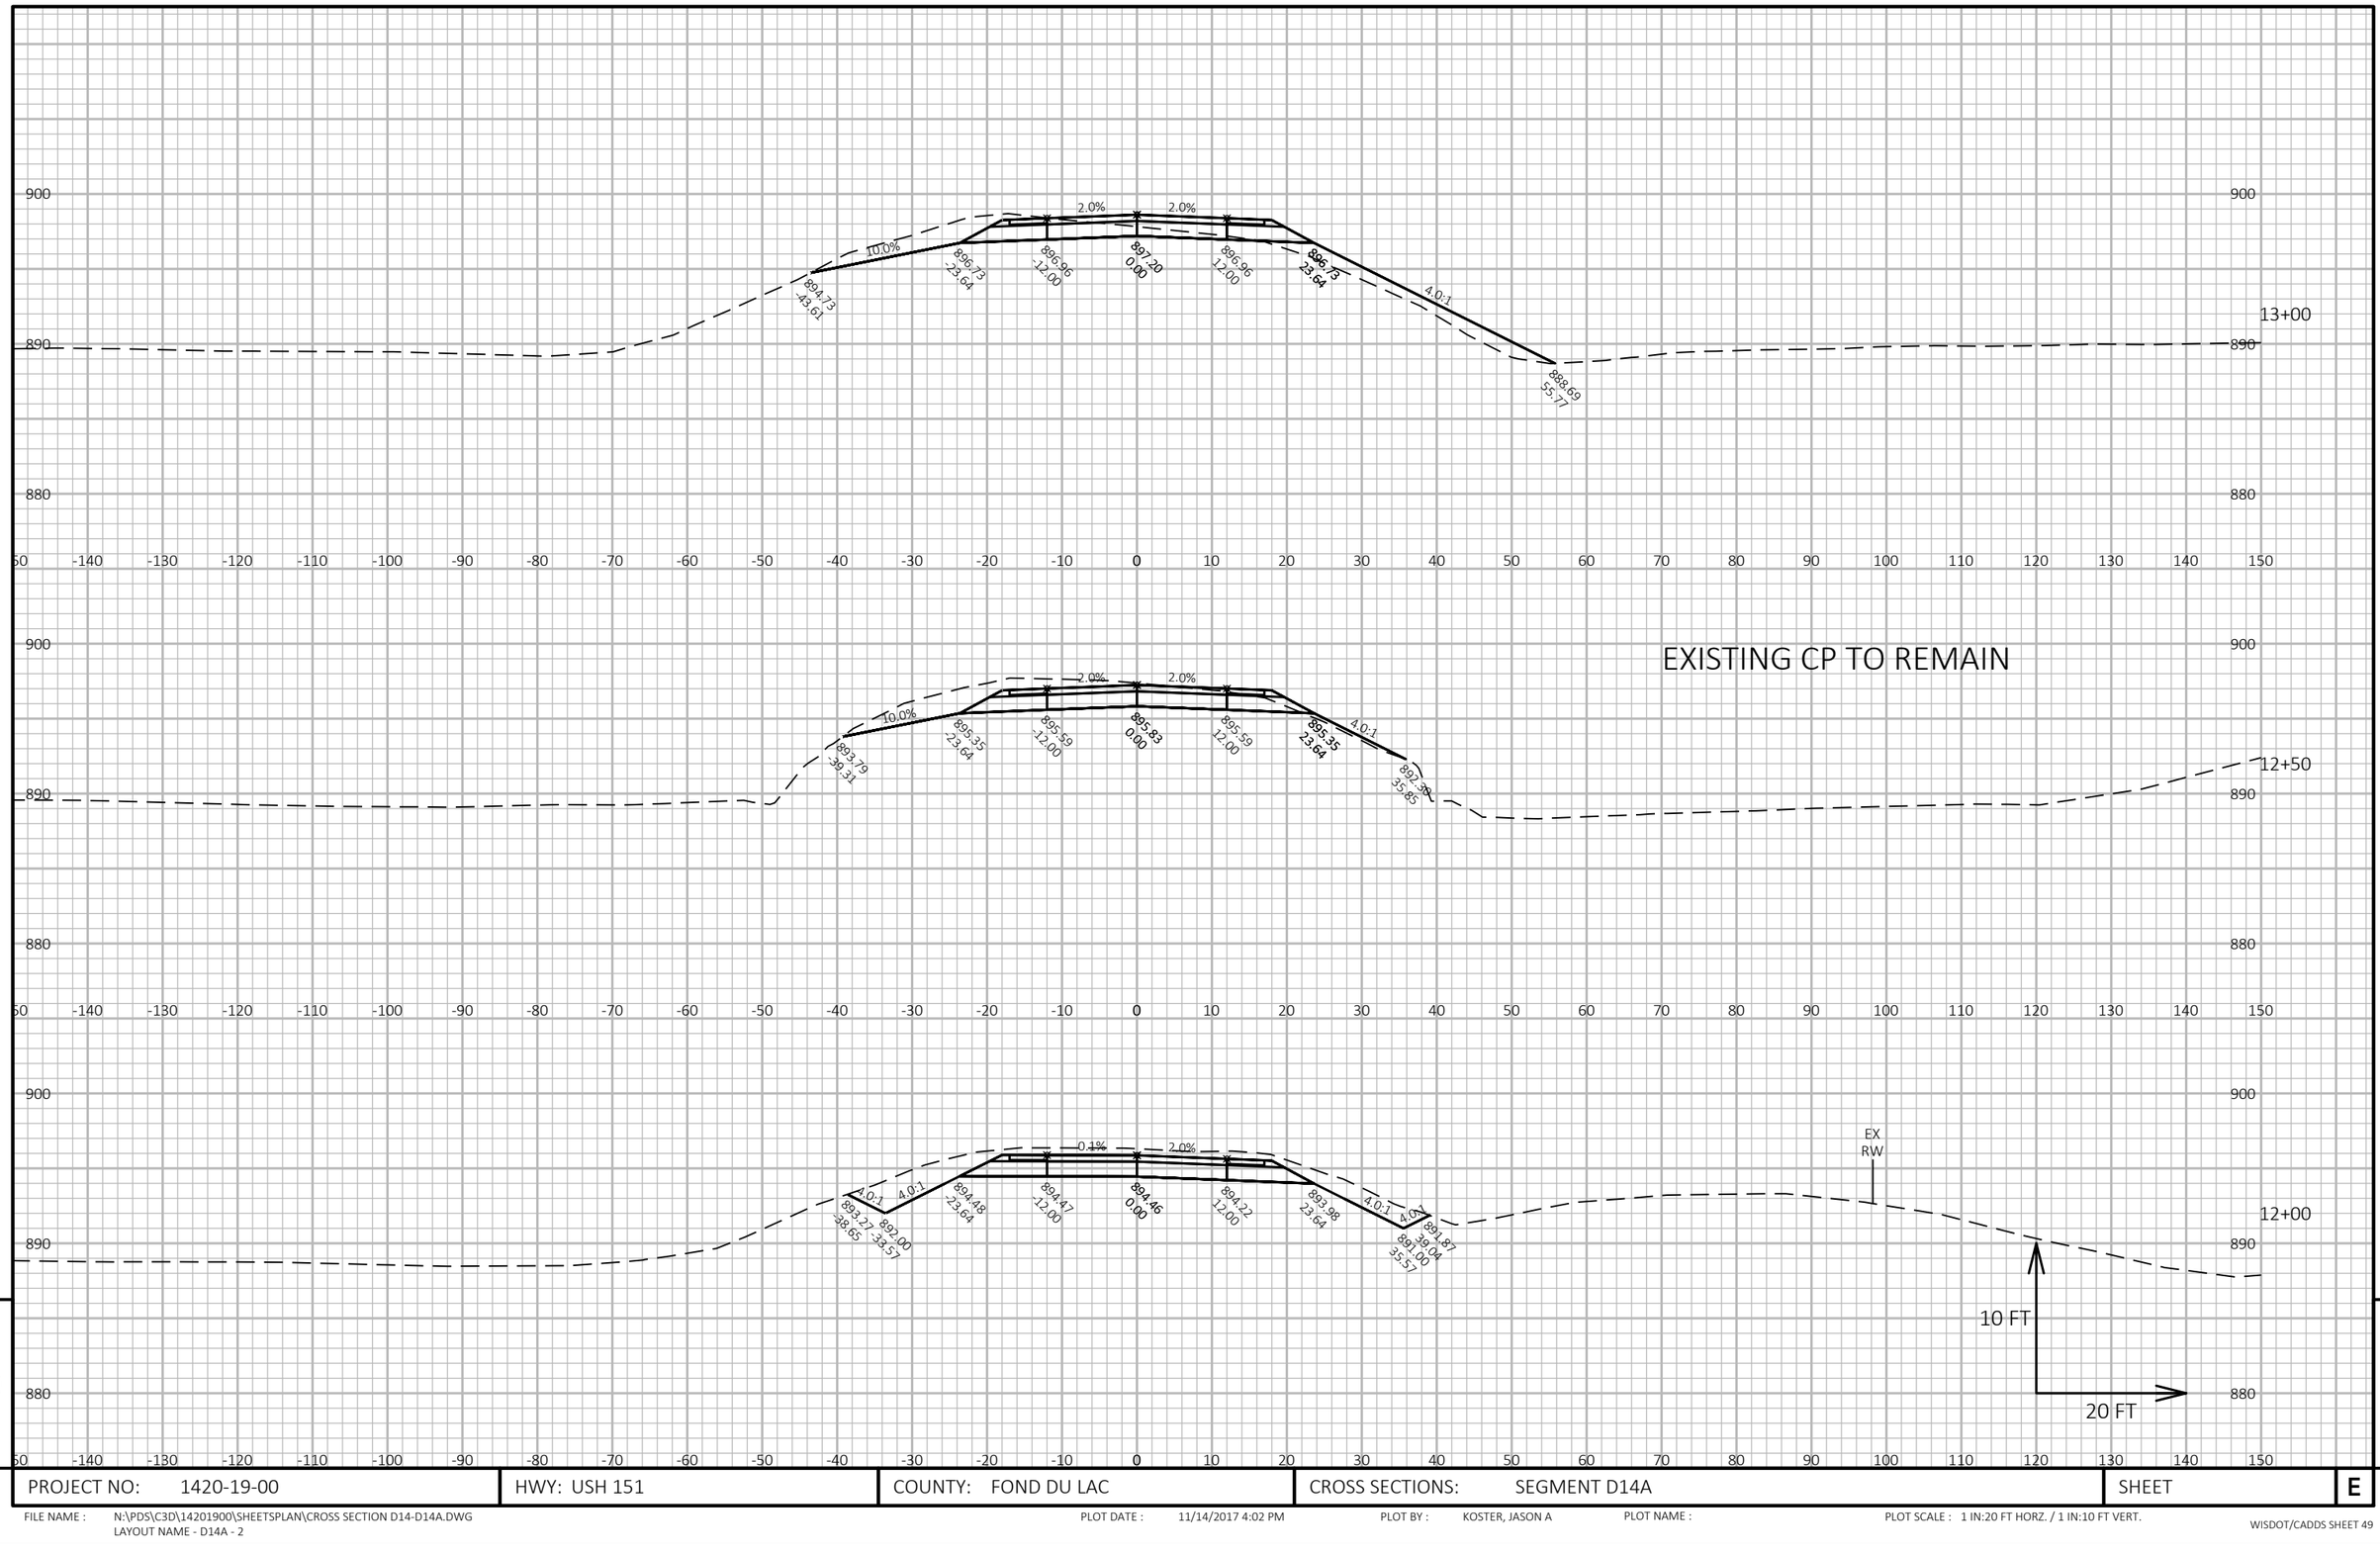

PROJECT NO: 1420-19-00	HWY: USH 151	COUNTY: FOND DU LAC	CROSS SECTIONS: SEGMENT D14A	SHEET E

FILE NAME : N:\PDS\C3D\14201900\SHEETSPLAN\CROSS SECTION D14-D14A.DWG
LAYOUT NAME - D14A - 2


PLOT DATE : 11/14/2017 4:02 PM PLOT BY : KOSTER, JASON A PLOT NAME : PLOT SCALE : 1 IN:20 FT HORZ. / 1 IN:10 FT VERT.

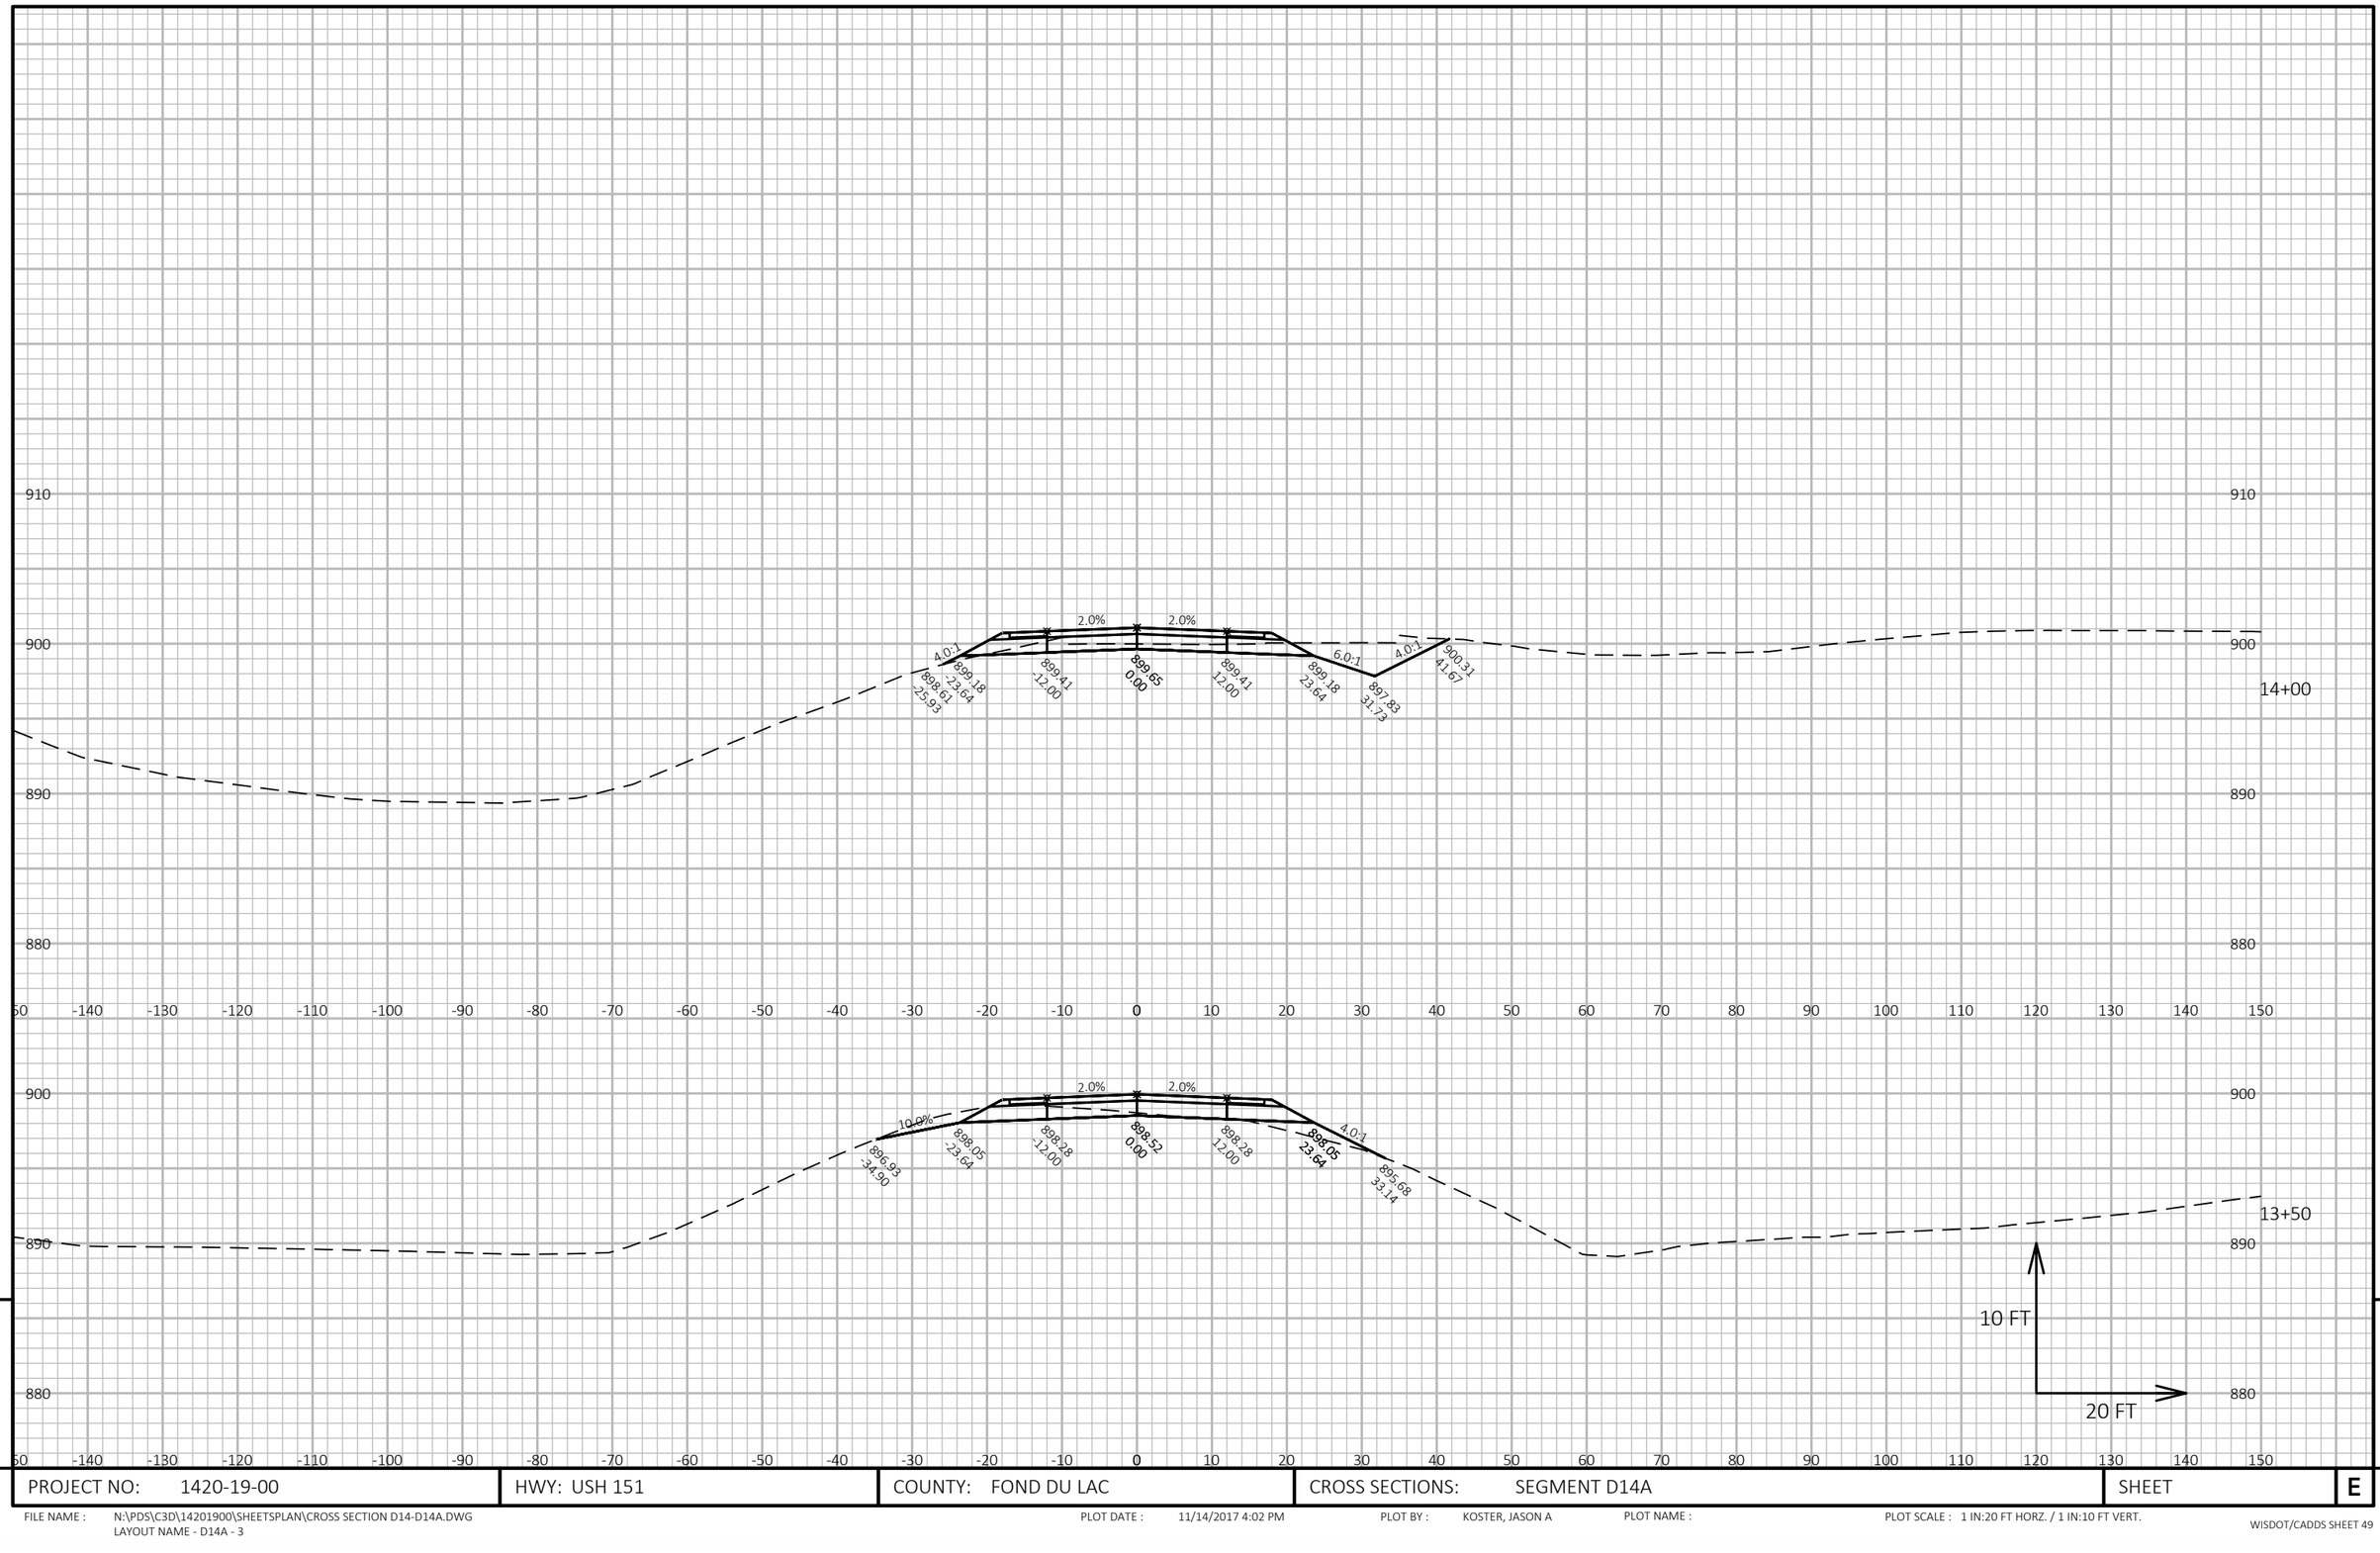

PROJECT NO: 1420-19-00	HWY: USH 151	COUNTY: FOND DU LAC	CROSS SECTIONS: SEGMENT D14A	SHEET	E

FILE NAME : N:\PDS\C3D\14201900\SHEETSPLAN\CROSS SECTION D14-D14A.DWG
LAYOUT NAME - D14A - 3

PLOT DATE : 11/14/2017 4:02 PM PLOT BY : KOSTER, JASON A PLOT NAME : PLOT SCALE : 1 IN:20 FT HORZ. / 1 IN:10 FT VERT.

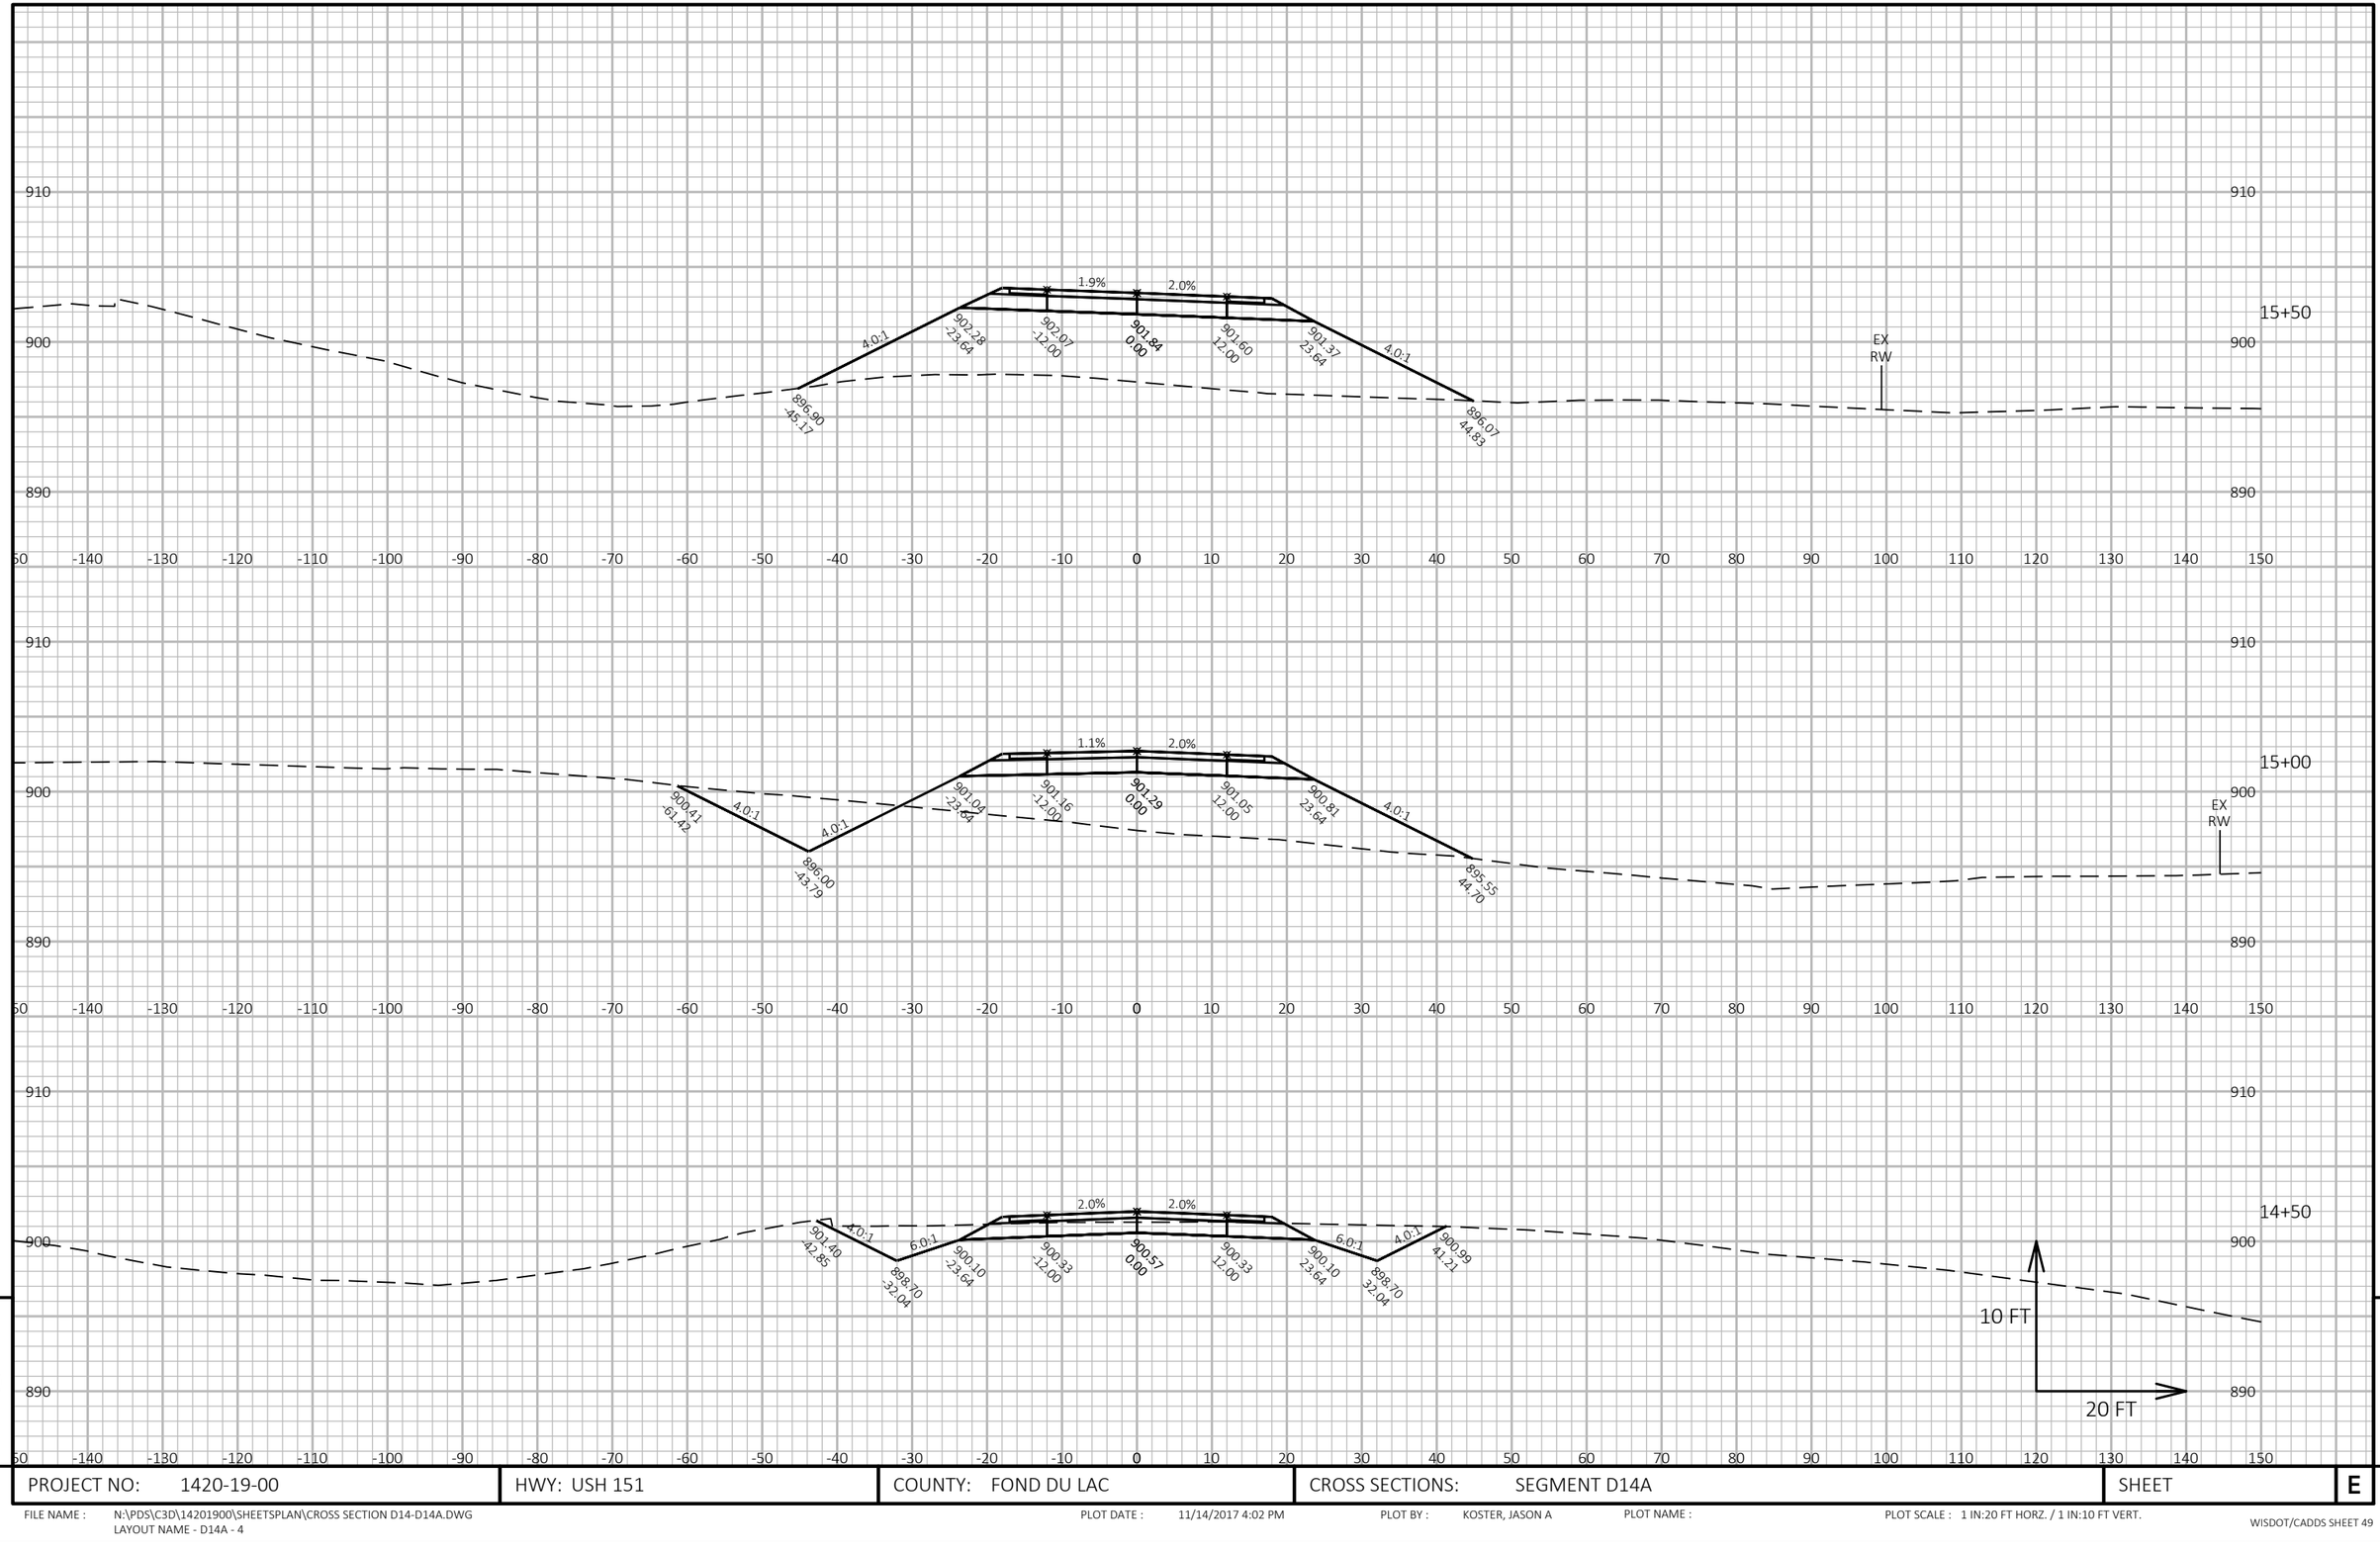


9

9

PROJECT NO: 1420-19-00	HWY: USH 151	COUNTY: FOND DU LAC	CROSS SECTIONS: SEGMENT D14A	SHEET	E

FILE NAME : N:\PDS\C3D\14201900\SHEETSPLAN\CROSS SECTION D14-D14A.DWG
LAYOUT NAME - D14A - 4

PLOT DATE : 11/14/2017 4:02 PM PLOT BY : KOSTER, JASON A PLOT NAME : PLOT SCALE : 1 IN:20 FT HORZ. / 1 IN:10 FT VERT.

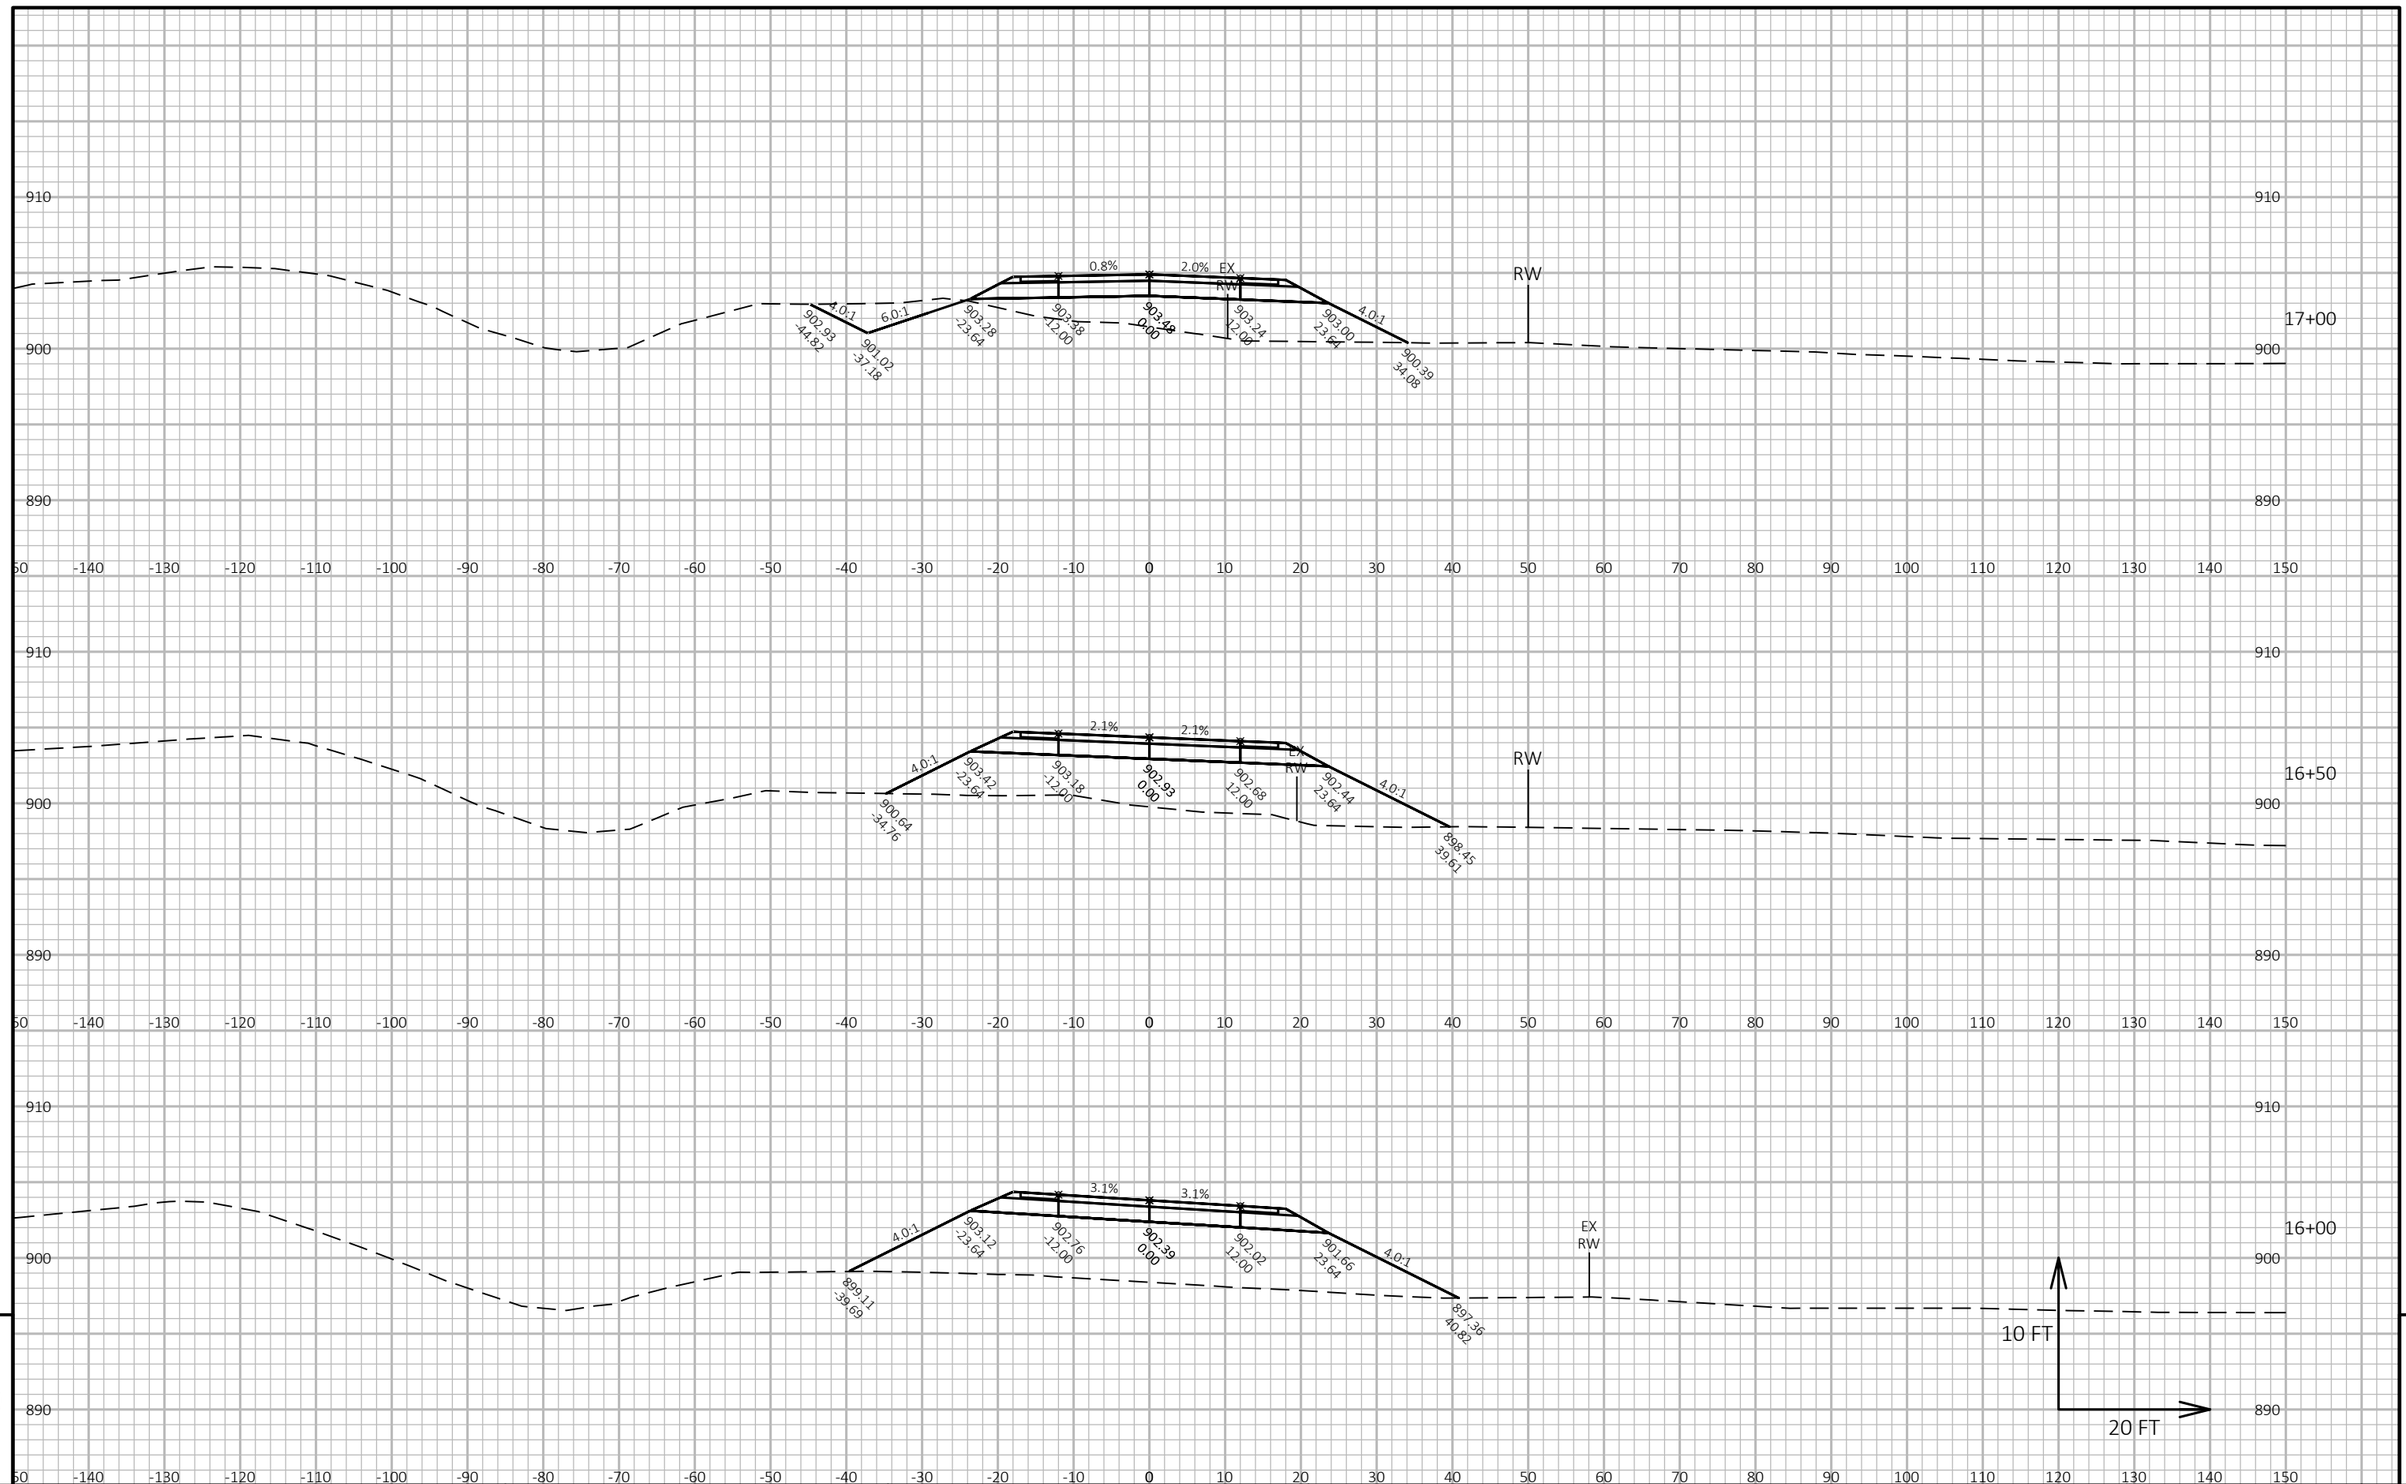


9

9

PROJECT NO: 1420-19-00	HWY: USH 151	COUNTY: FOND DU LAC	CROSS SECTIONS: SEGMENT D14A	SHEET	E

FILE NAME : N:\PDS\C3D\14201900\SHEETSPLAN\CROSS SECTION D14-D14A.DWG
LAYOUT NAME - D14A - 5

PLOT DATE : 11/14/2017 4:02 PM PLOT BY : KOSTER, JASON A PLOT NAME : PLOT SCALE : 1 IN:20 FT HORZ. / 1 IN:10 FT VERT.

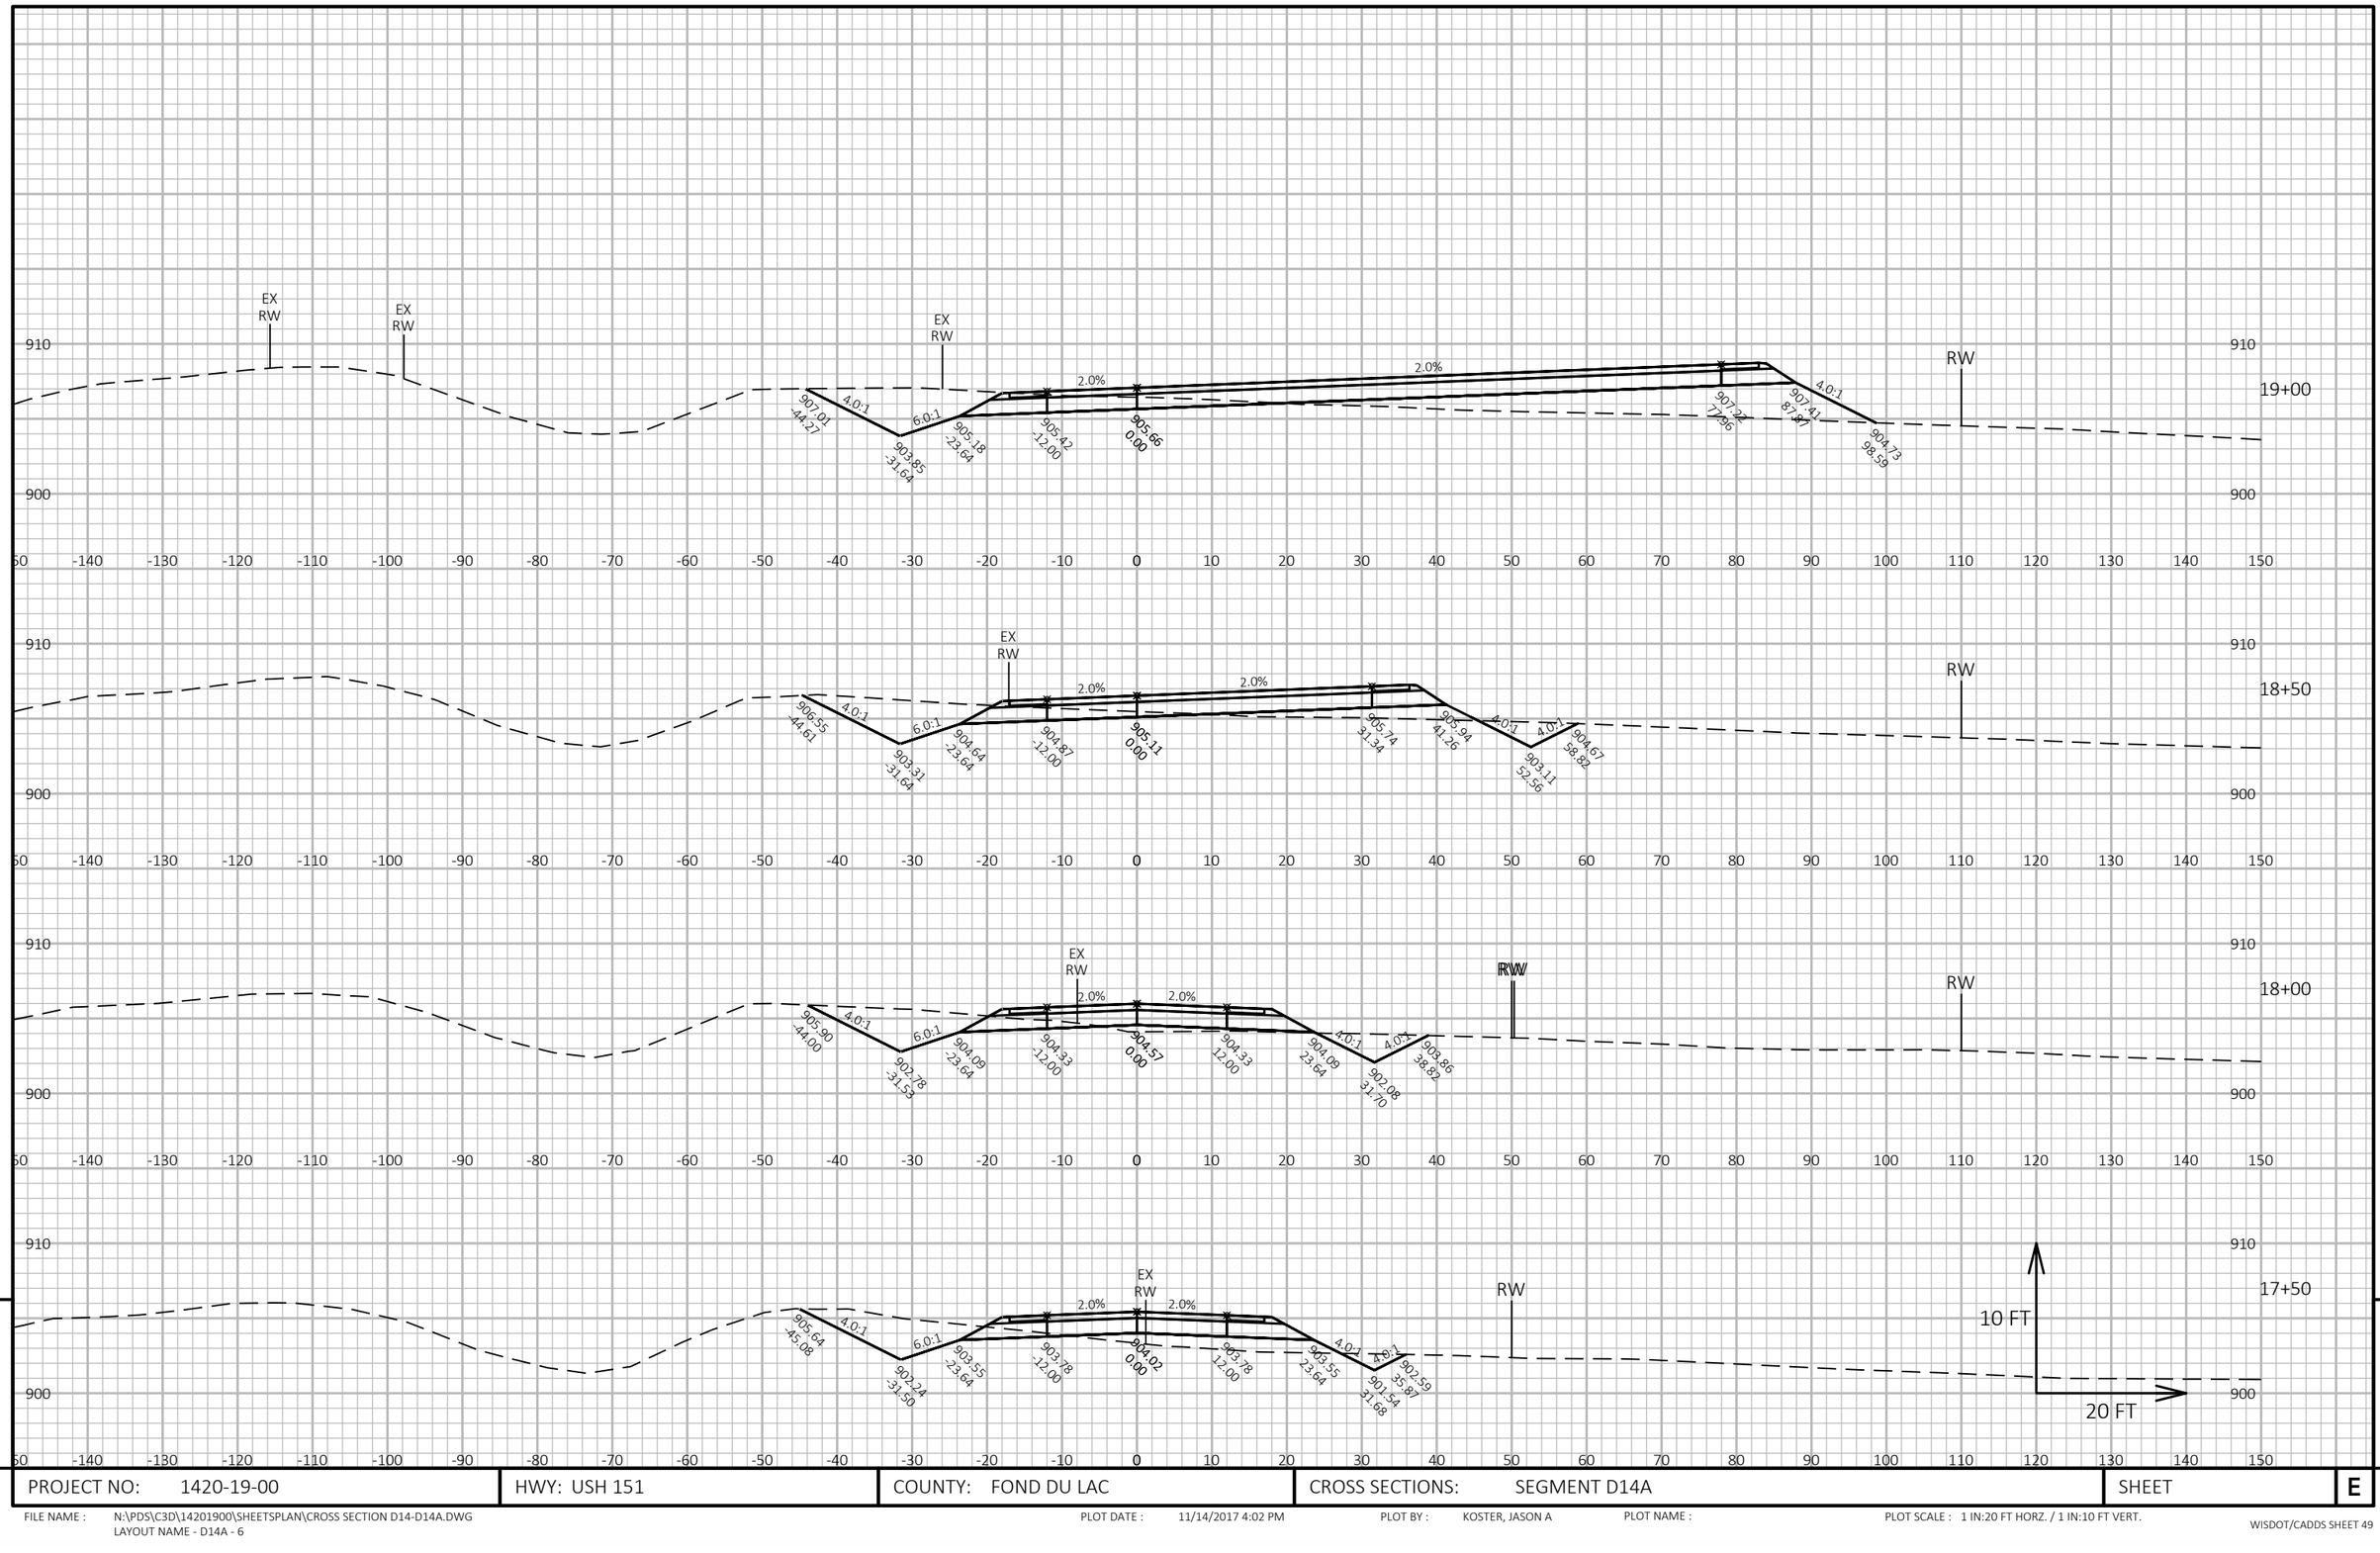

9

9


PROJECT NO: 1420-19-00	HWY: USH 151	COUNTY: FOND DU LAC	CROSS SECTIONS: SEGMENT D14A	SHEET E

FILE NAME : N:\PDS\C3D\14201900\SHEETSPLAN\CROSS SECTION D14-D14A.DWG
LAYOUT NAME - D14A - 6

PLOT DATE : 11/14/2017 4:02 PM PLOT BY : KOSTER, JASON A PLOT NAME : PLOT SCALE : 1 IN:20 FT HORZ. / 1 IN:10 FT VERT.

END CONSTRUCTION
STA. "D14A" 19+85.12


CONSTRUCT PE RT
STA. "D14A" 19+60.00

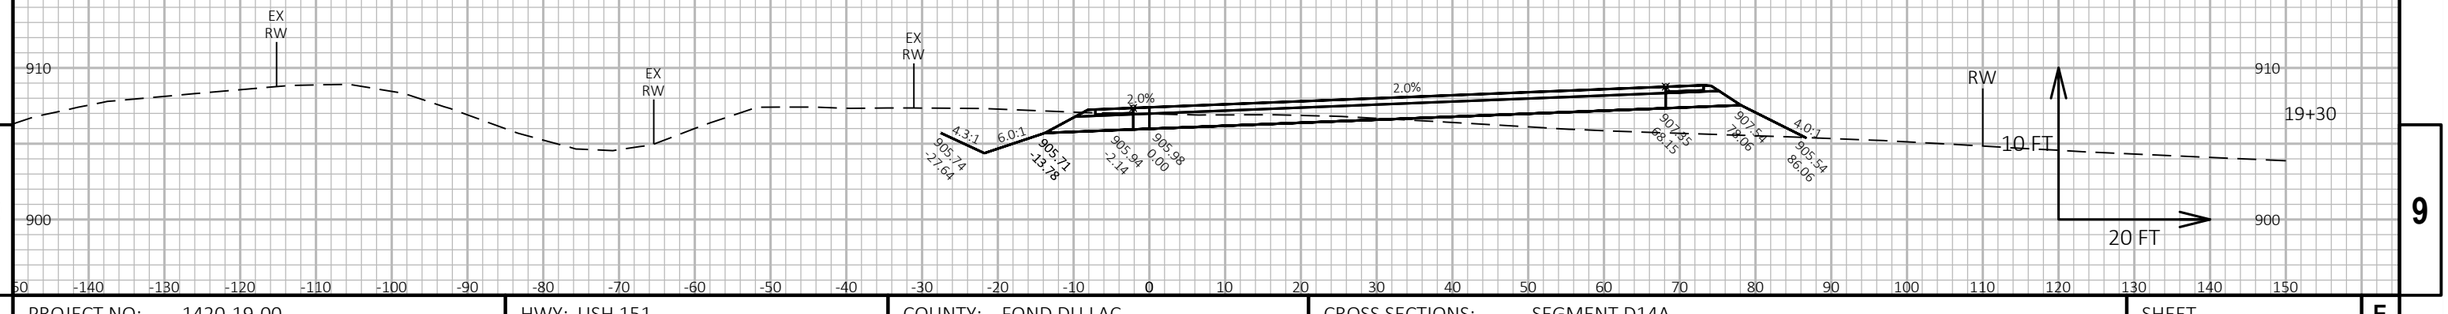

PROJECT NO: 1420-19-00	HWY: USH 151	COUNTY: FOND DU LAC	CROSS SECTIONS: SEGMENT D14A	SHEET	E

FILE NAME : N:\PDS\C3D\14201900\SHEETSPLAN\CROSS SECTION D14-D14A.DWG
LAYOUT NAME - D14A - 7

PLOT DATE : 11/14/2017 4:03 PM PLOT BY : KOSTER, JASON A PLOT NAME : PLOT SCALE : 1 IN:20 FT HORZ. / 1 IN:10 FT VERT.

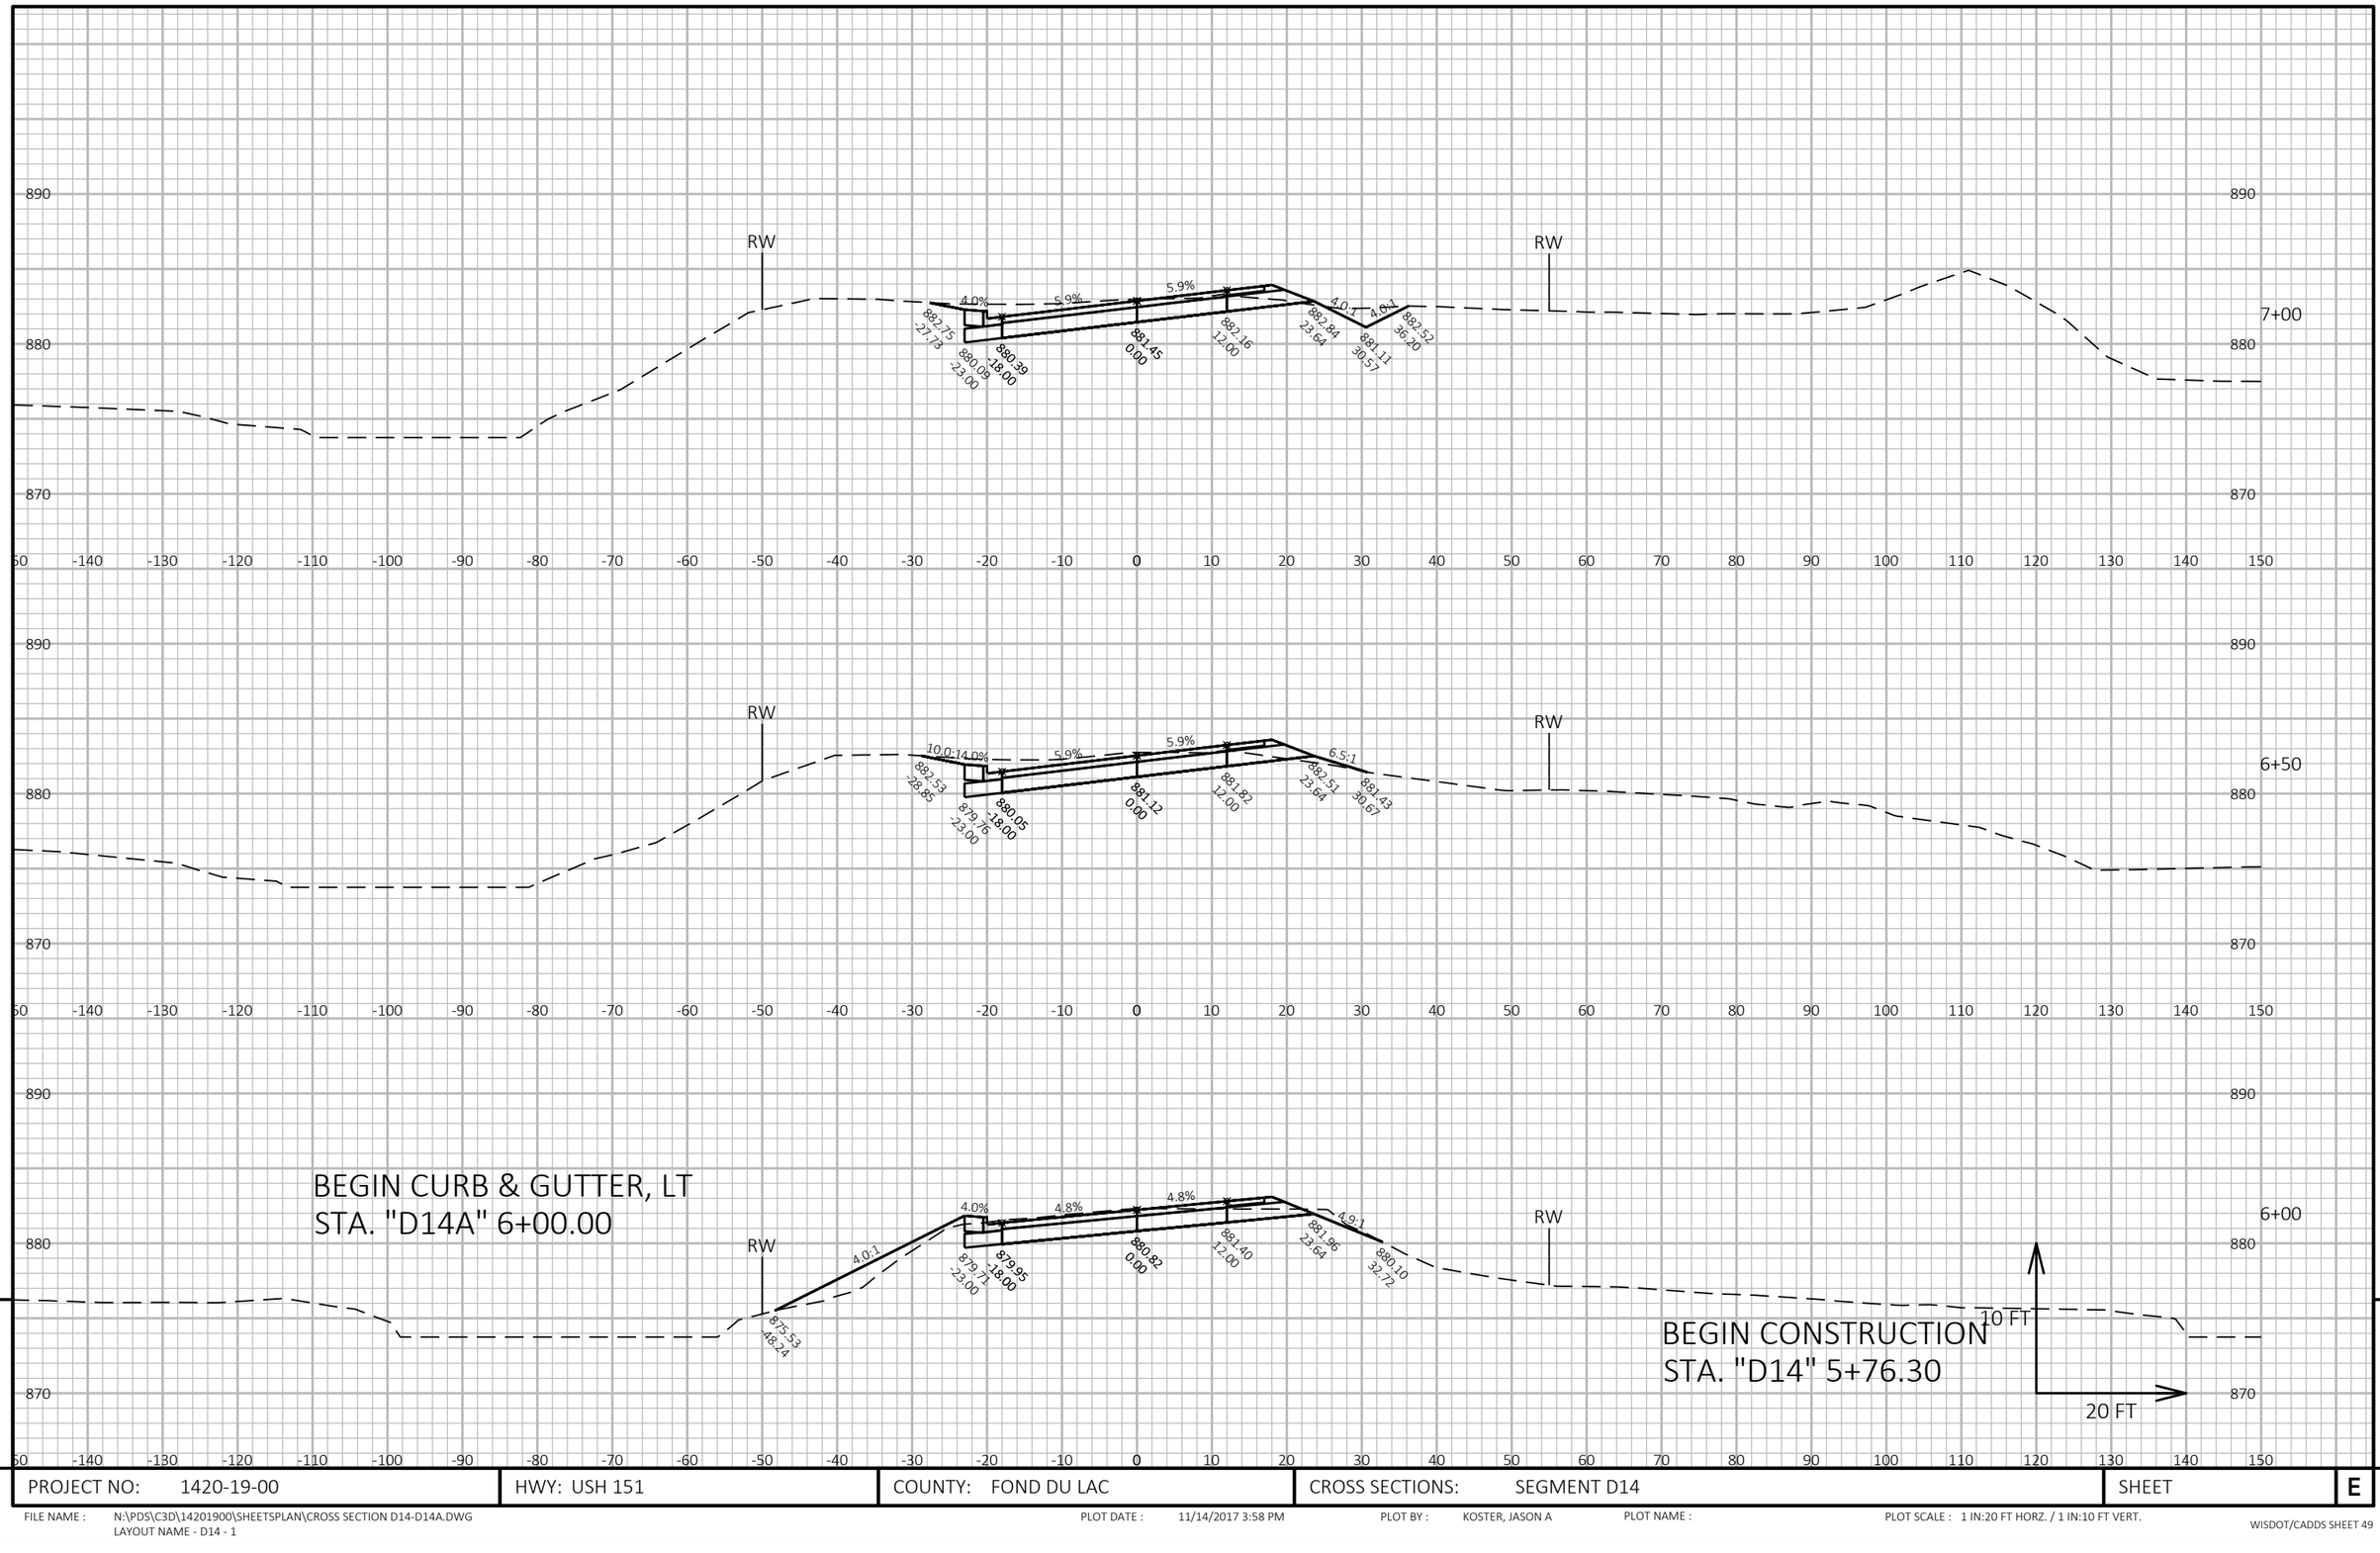


9

9

PROJECT NO: 1420-19-00	HWY: USH 151	COUNTY: FOND DU LAC	CROSS SECTIONS: SEGMENT D14	SHEET	E

FILE NAME : N:\PDS\C3D\14201900\SHEETSPLAN\CROSS SECTION D14-D14A.DWG
LAYOUT NAME - D14 - 1

PLOT DATE : 11/14/2017 3:58 PM PLOT BY : KOSTER, JASON A PLOT NAME : PLOT SCALE : 1 IN:20 FT HORZ. / 1 IN:10 FT VERT.

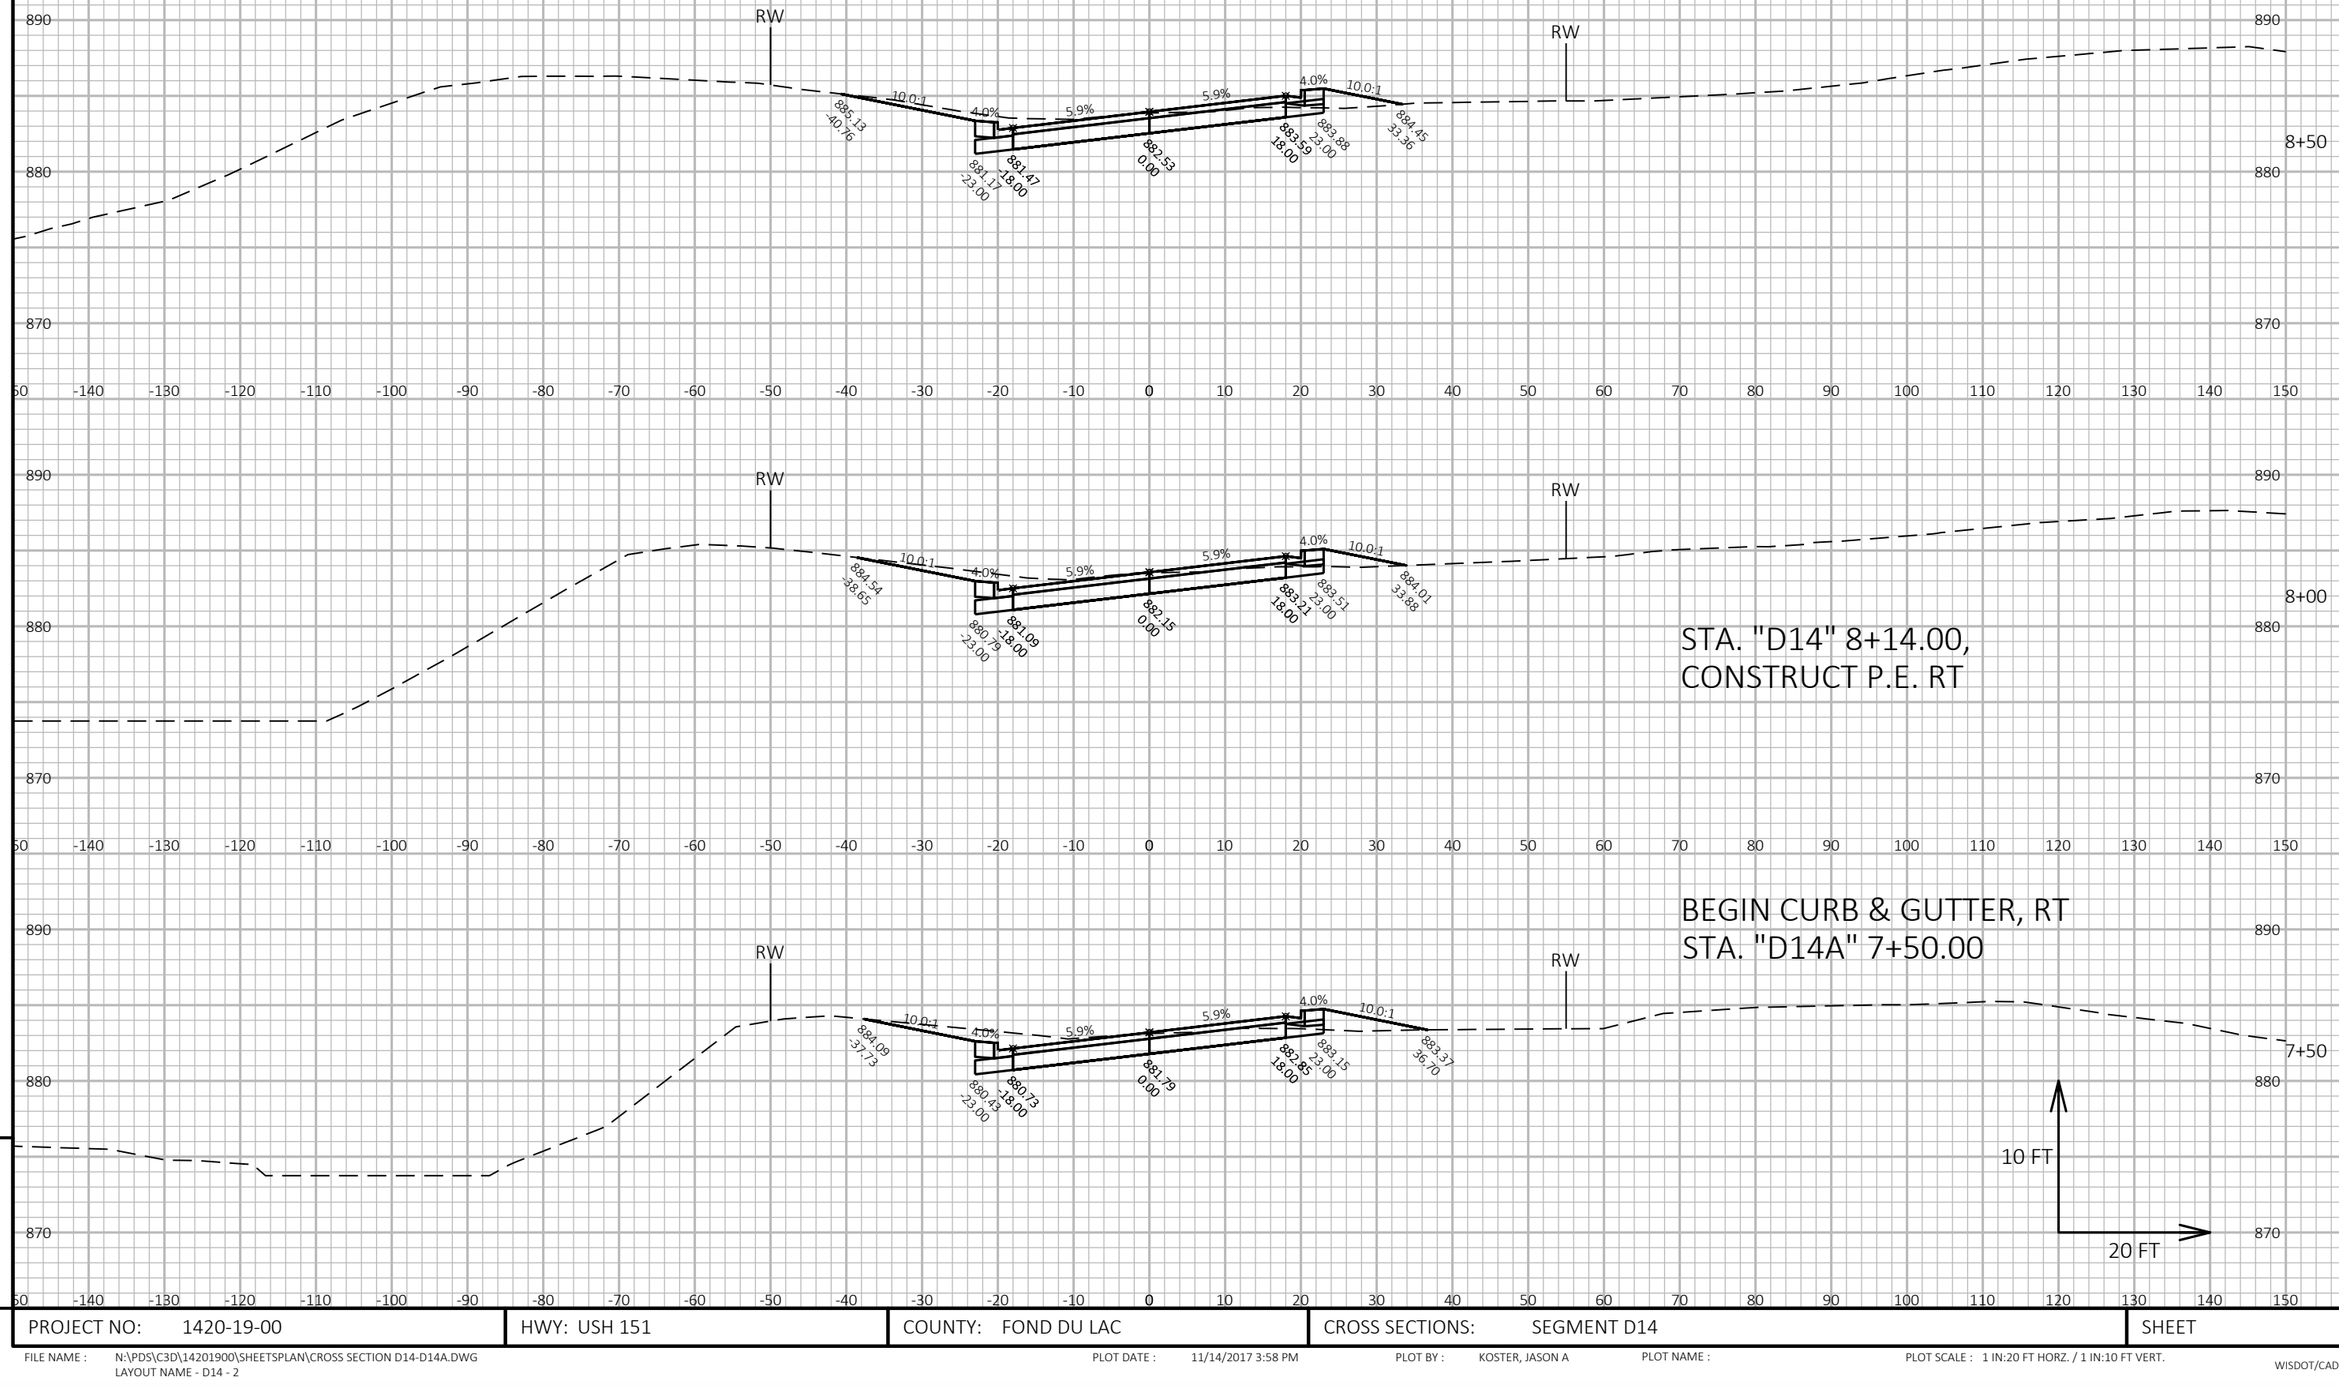


9

9

PROJECT NO: 1420-19-00	HWY: USH 151	COUNTY: FOND DU LAC	CROSS SECTIONS: SEGMENT D14	SHEET	E

FILE NAME : N:\PDS\C3D\14201900\SHEETSPLAN\CROSS SECTION D14-D14A.DWG
LAYOUT NAME - D14 - 2

PLOT DATE : 11/14/2017 3:58 PM PLOT BY : KOSTER, JASON A PLOT NAME : PLOT SCALE : 1 IN:20 FT HORZ. / 1 IN:10 FT VERT.

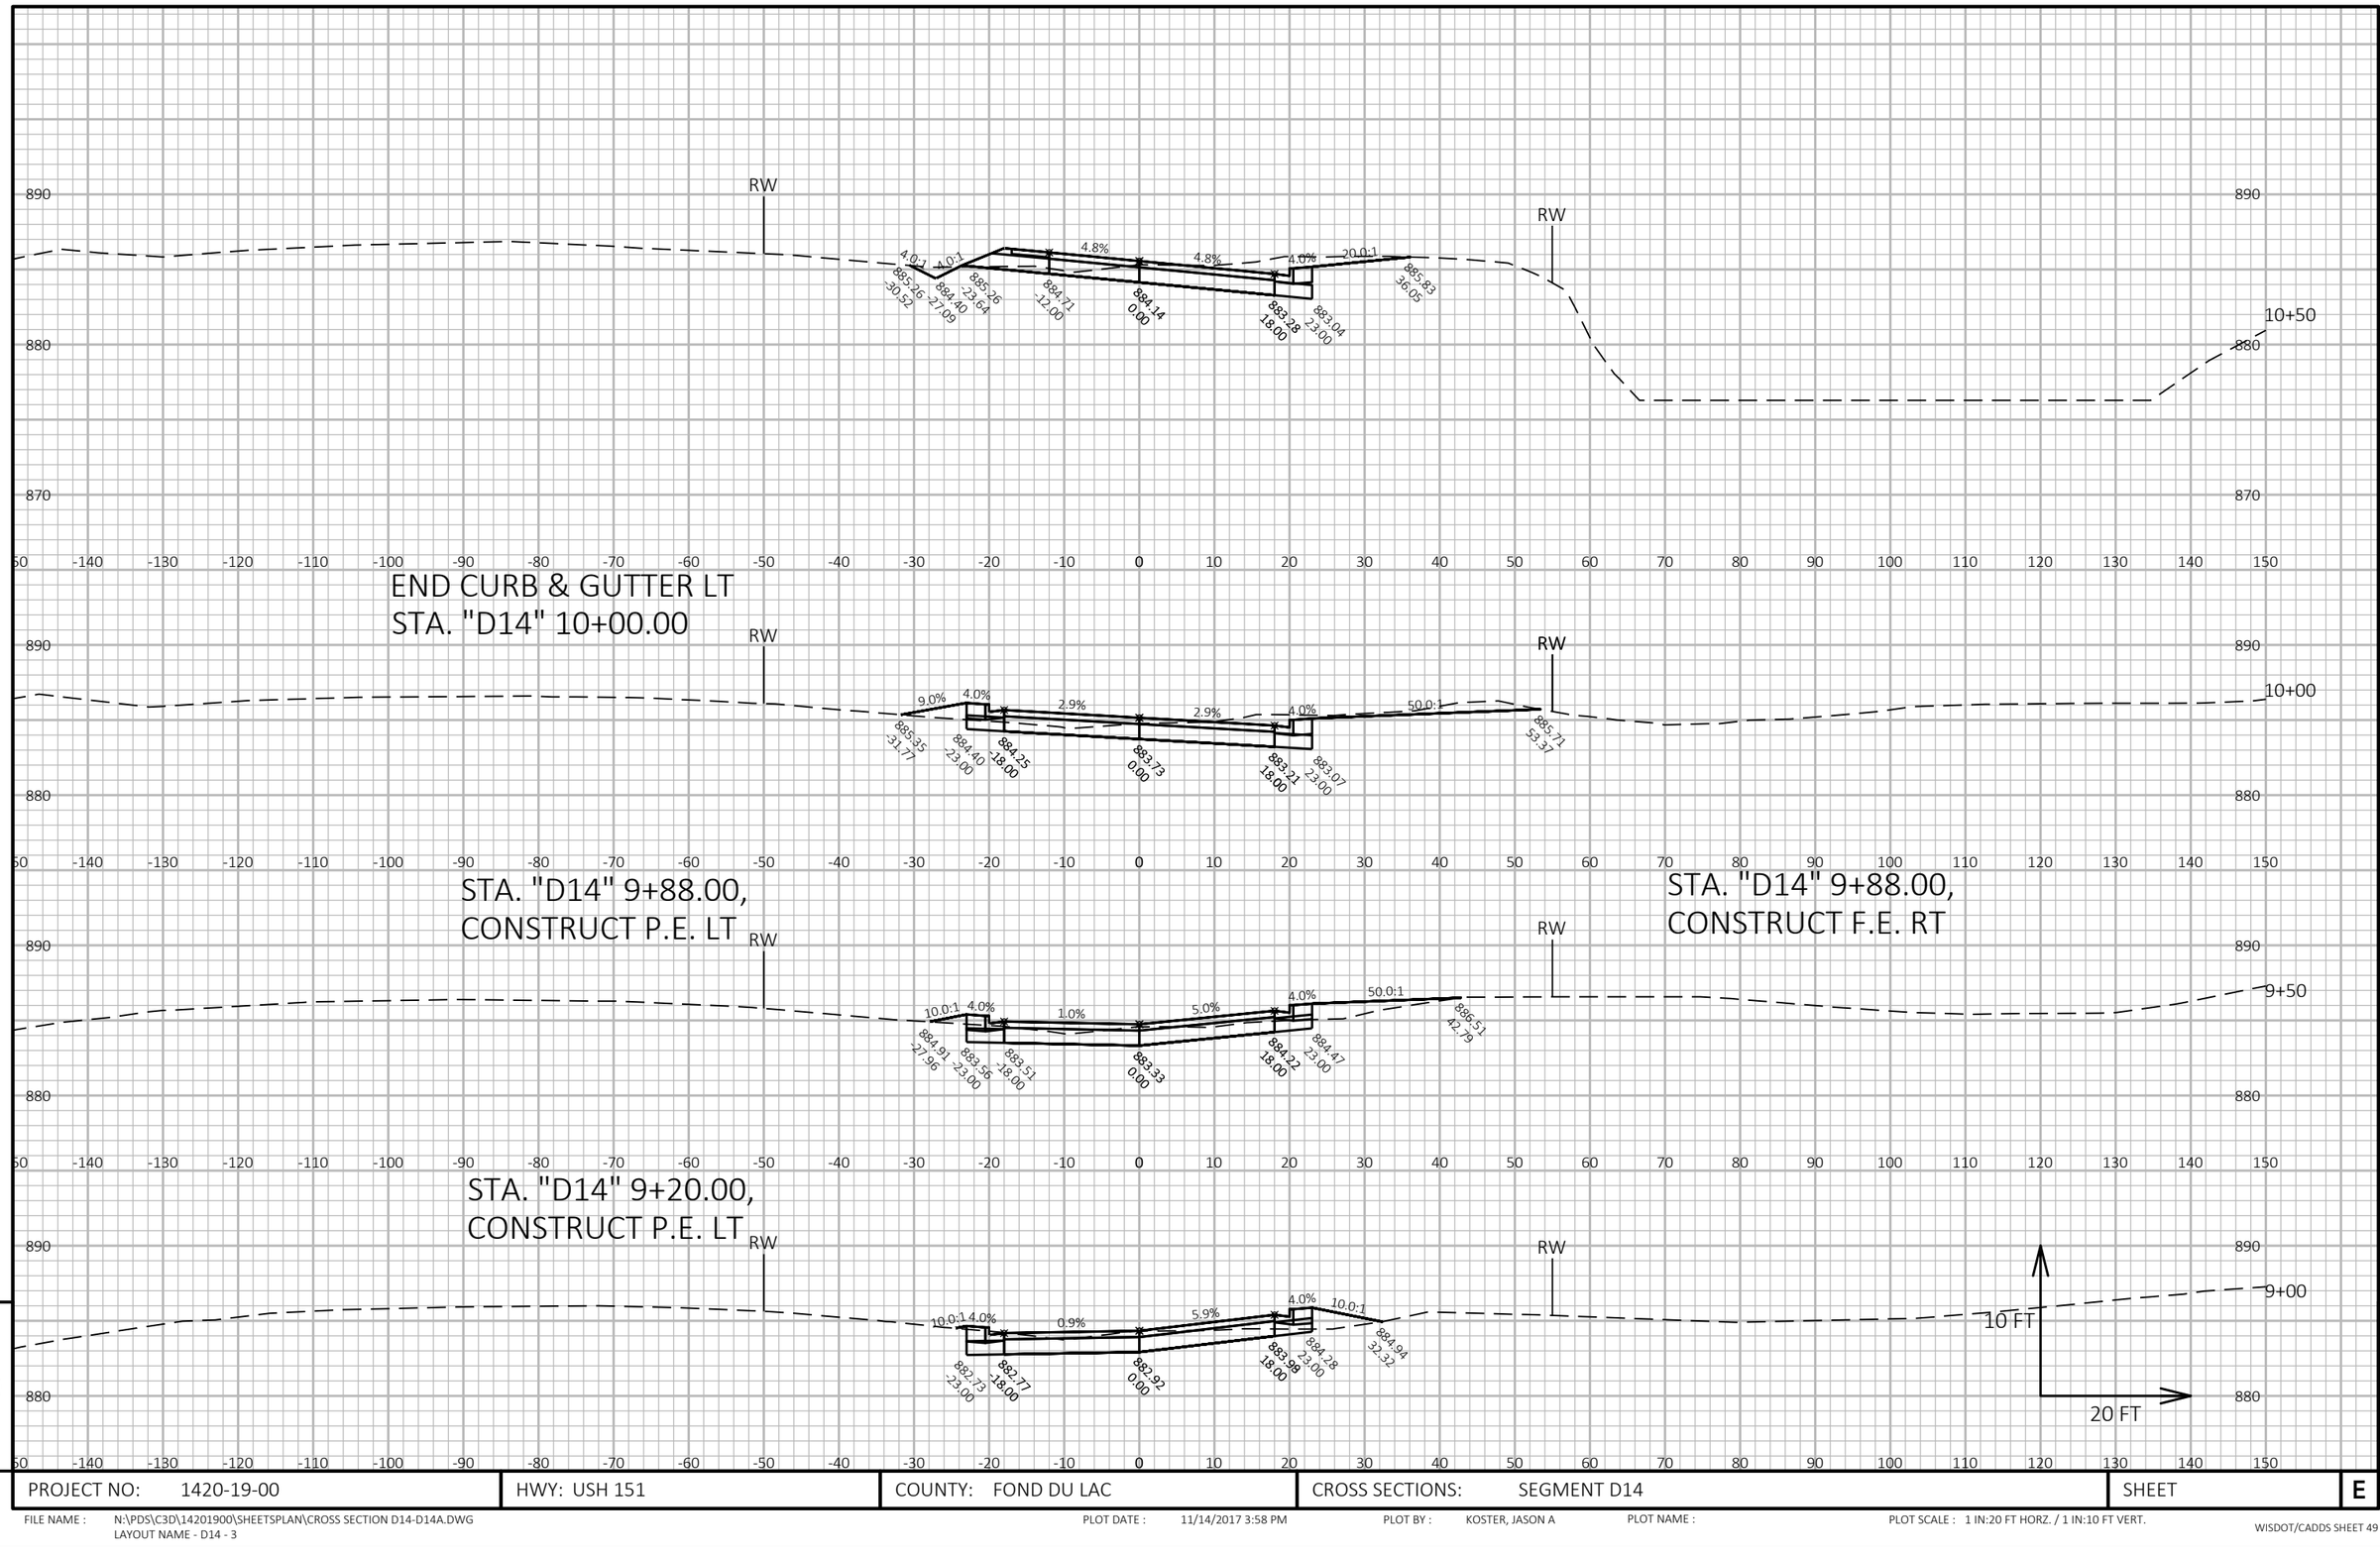


9

9

PROJECT NO: 1420-19-00	HWY: USH 151	COUNTY: FOND DU LAC	CROSS SECTIONS: SEGMENT D14	SHEET	E

FILE NAME : N:\PDS\C3D\14201900\SHEETSPLAN\CROSS SECTION D14-D14A.DWG
LAYOUT NAME - D14 - 3

PLOT DATE : 11/14/2017 3:58 PM PLOT BY : KOSTER, JASON A PLOT NAME : PLOT SCALE : 1 IN:20 FT HORZ. / 1 IN:10 FT VERT.

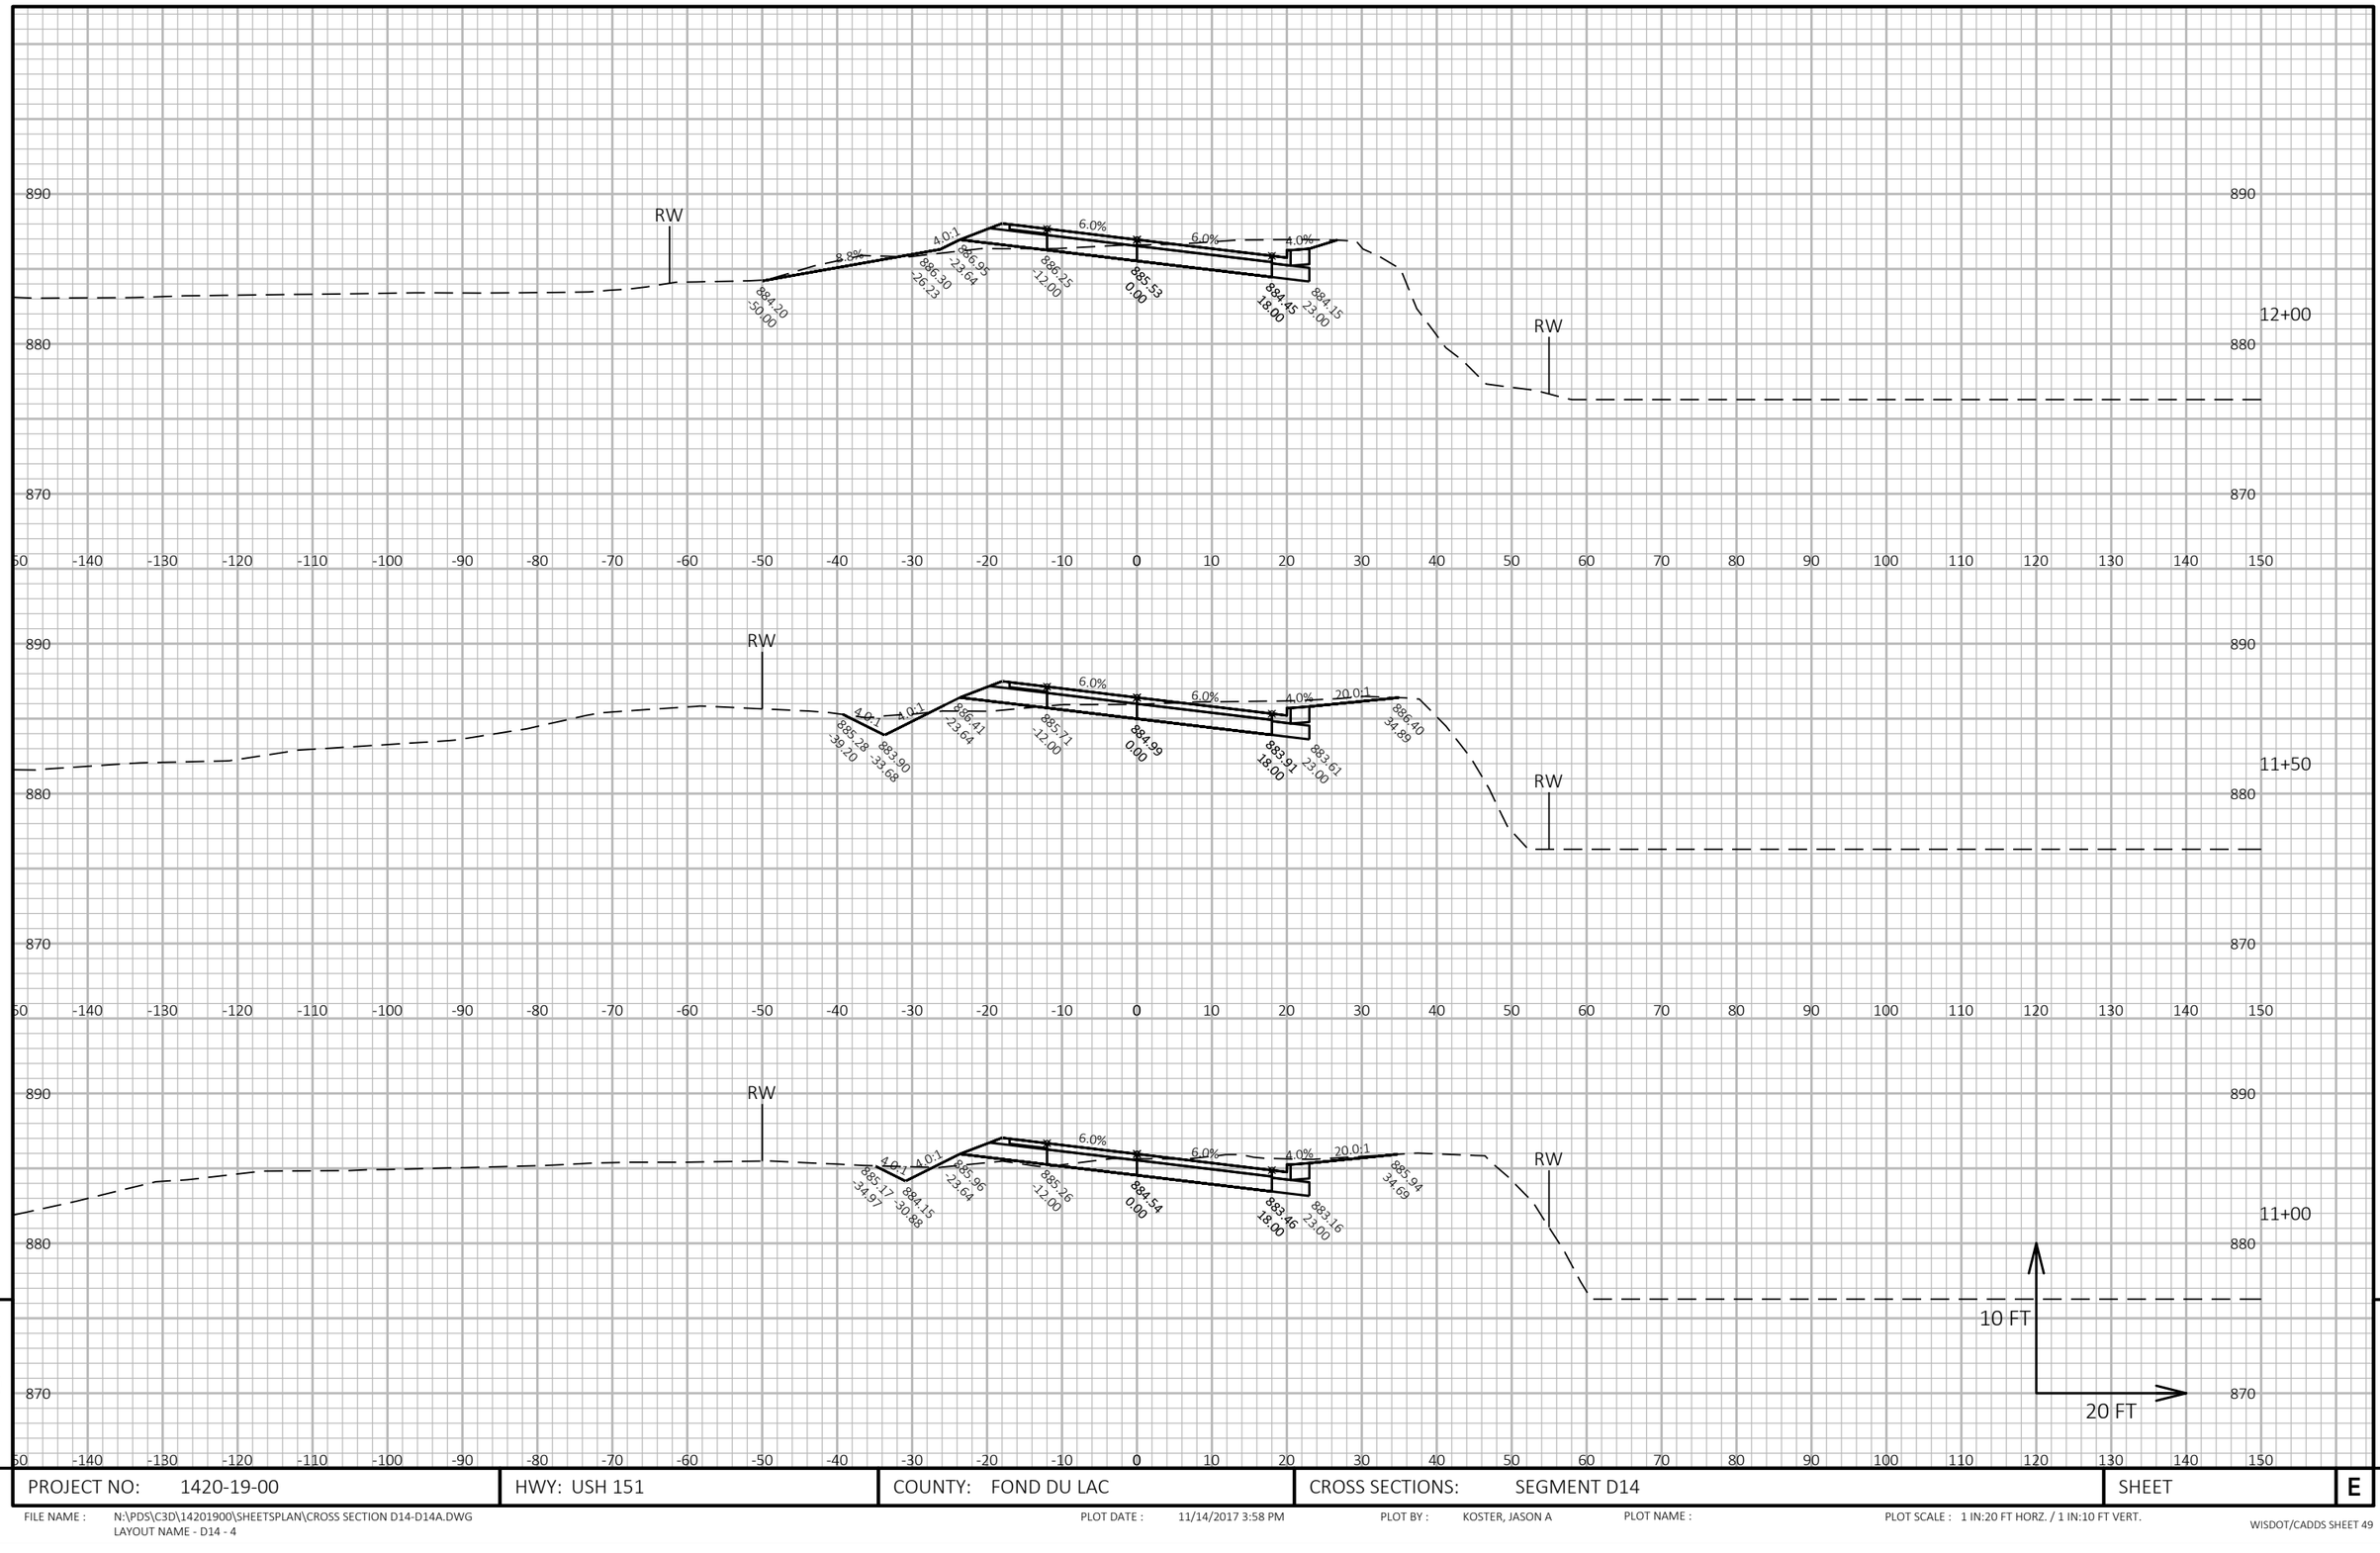

9


9

PROJECT NO: 1420-19-00	HWY: USH 151	COUNTY: FOND DU LAC	CROSS SECTIONS: SEGMENT D14	SHEET	E

FILE NAME : N:\PDS\C3D\14201900\SHEETSPLAN\CROSS SECTION D14-D14A.DWG
LAYOUT NAME - D14 - 4

PLOT DATE : 11/14/2017 3:58 PM PLOT BY : KOSTER, JASON A PLOT NAME : PLOT SCALE : 1 IN:20 FT HORZ. / 1 IN:10 FT VERT.

END CURB & GUTTER RT
STA. "D14" 13+00.00

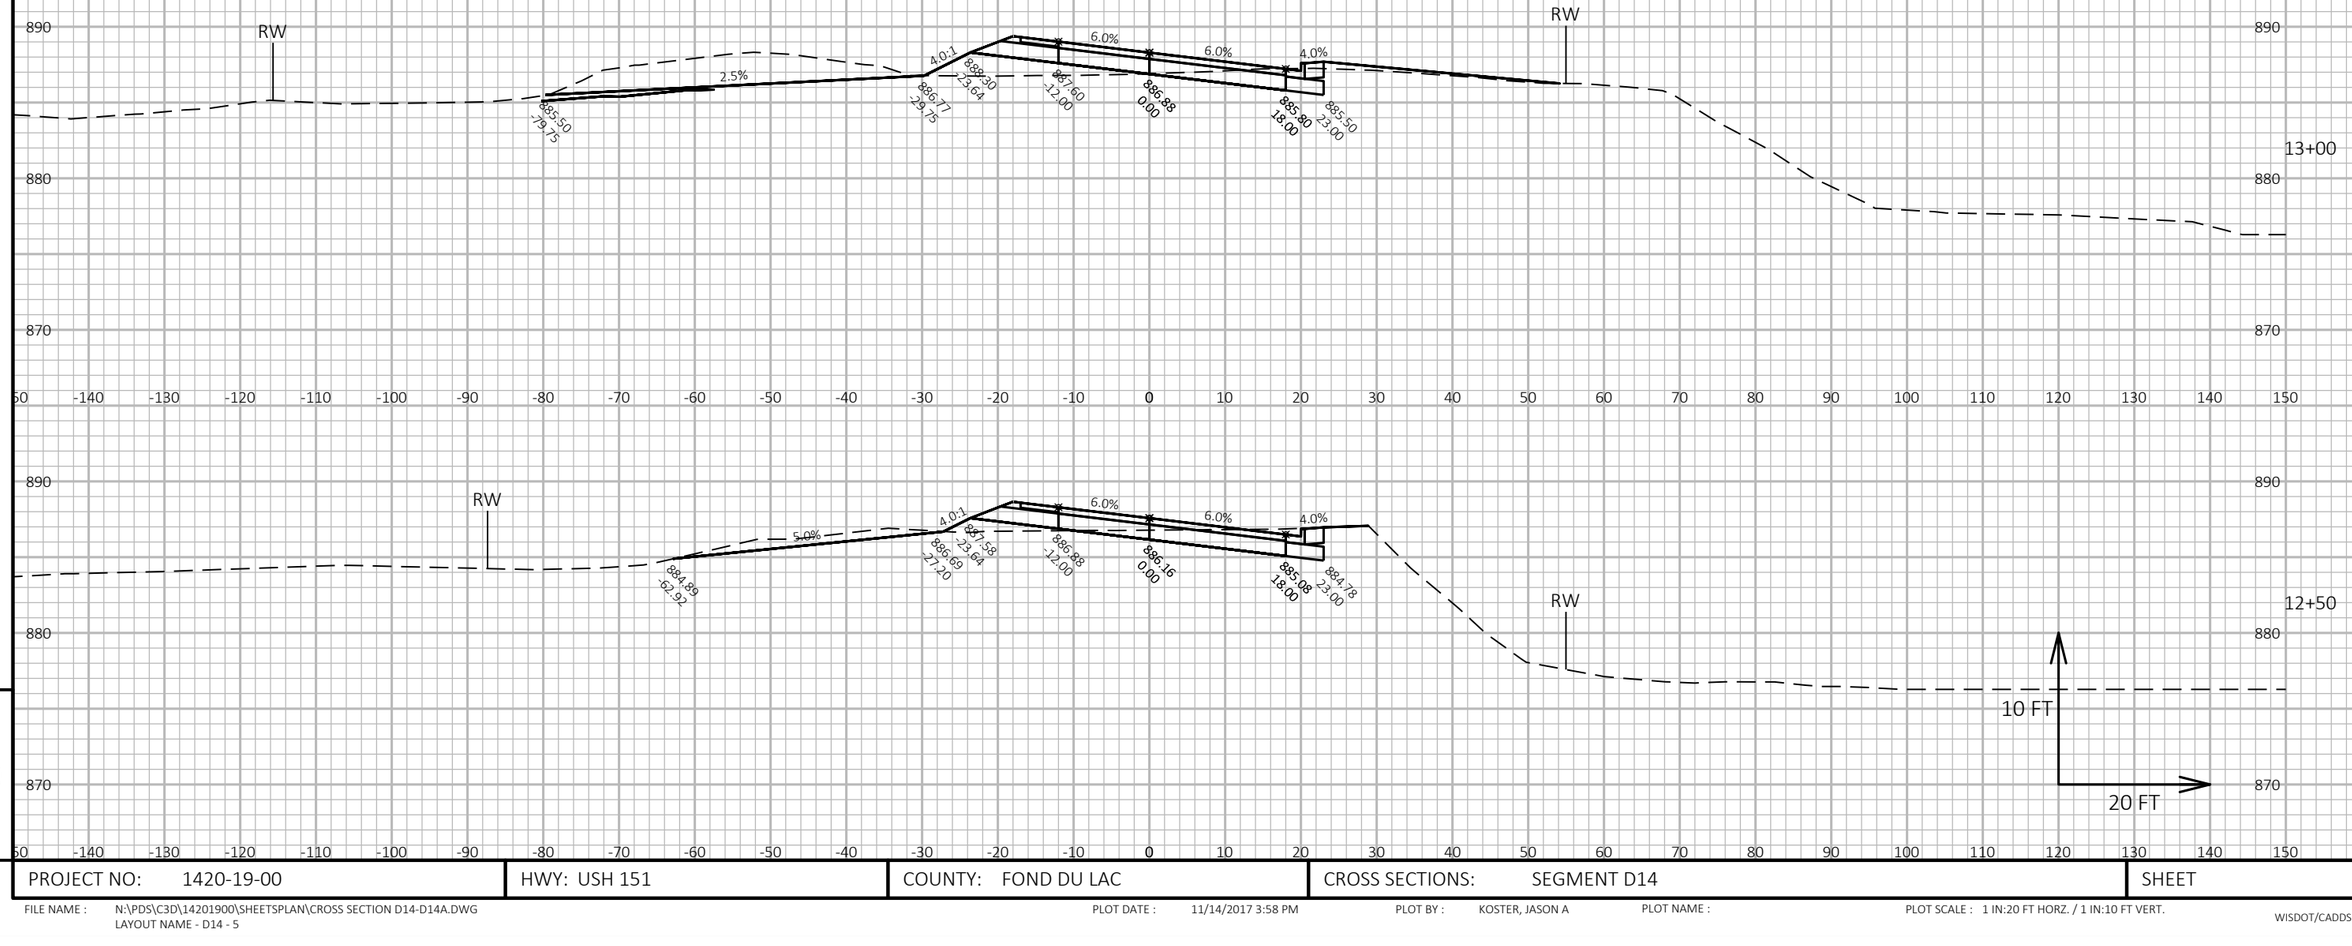

9


9

PROJECT NO: 1420-19-00	HWY: USH 151	COUNTY: FOND DU LAC	CROSS SECTIONS: SEGMENT D14	SHEET	E

FILE NAME : N:\PDS\C3D\14201900\SHEETSPLAN\CROSS SECTION D14-D14A.DWG
LAYOUT NAME - D14 - 5


PLOT DATE : 11/14/2017 3:58 PM PLOT BY : KOSTER, JASON A PLOT NAME : PLOT SCALE : 1 IN:20 FT HORZ. / 1 IN:10 FT VERT.

MATCHLINE STA. "D14A" 10+26.00

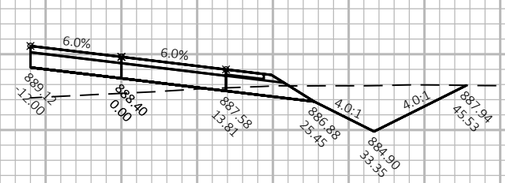

14+00

MATCH EXISTING GROUND

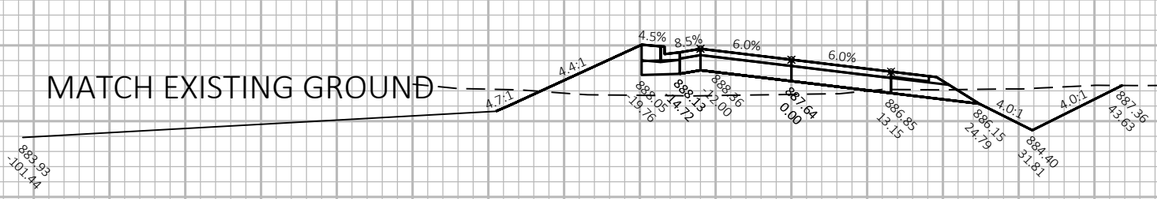

13+50

10 FT

20 FT

9

9

PROJECT NO: 1420-19-00	HWY: USH 151	COUNTY: FOND DU LAC	CROSS SECTIONS: SEGMENT D14	SHEET	E

FILE NAME : N:\PDS\C3D\14201900\SHEETSPLAN\CROSS SECTION D14-D14A.DWG
LAYOUT NAME - D14 - 6

PLOT DATE : 11/14/2017 3:58 PM PLOT BY : KOSTER, JASON A PLOT NAME : PLOT SCALE : 1 IN:20 FT HORZ. / 1 IN:10 FT VERT.


9

9

PROJECT NO: 1420-19-00	HWY: USH 151	COUNTY: FOND DU LAC	CROSS SECTIONS: SEGMENT D14	SHEET	E

FILE NAME : N:\PDS\C3D\14201900\SHEETSPLAN\CROSS SECTION D14-D14A.DWG
LAYOUT NAME - D14 - 7

PLOT DATE : 11/14/2017 3:59 PM PLOT BY : KOSTER, JASON A PLOT NAME : PLOT SCALE : 1 IN:20 FT HORZ. / 1 IN:10 FT VERT.

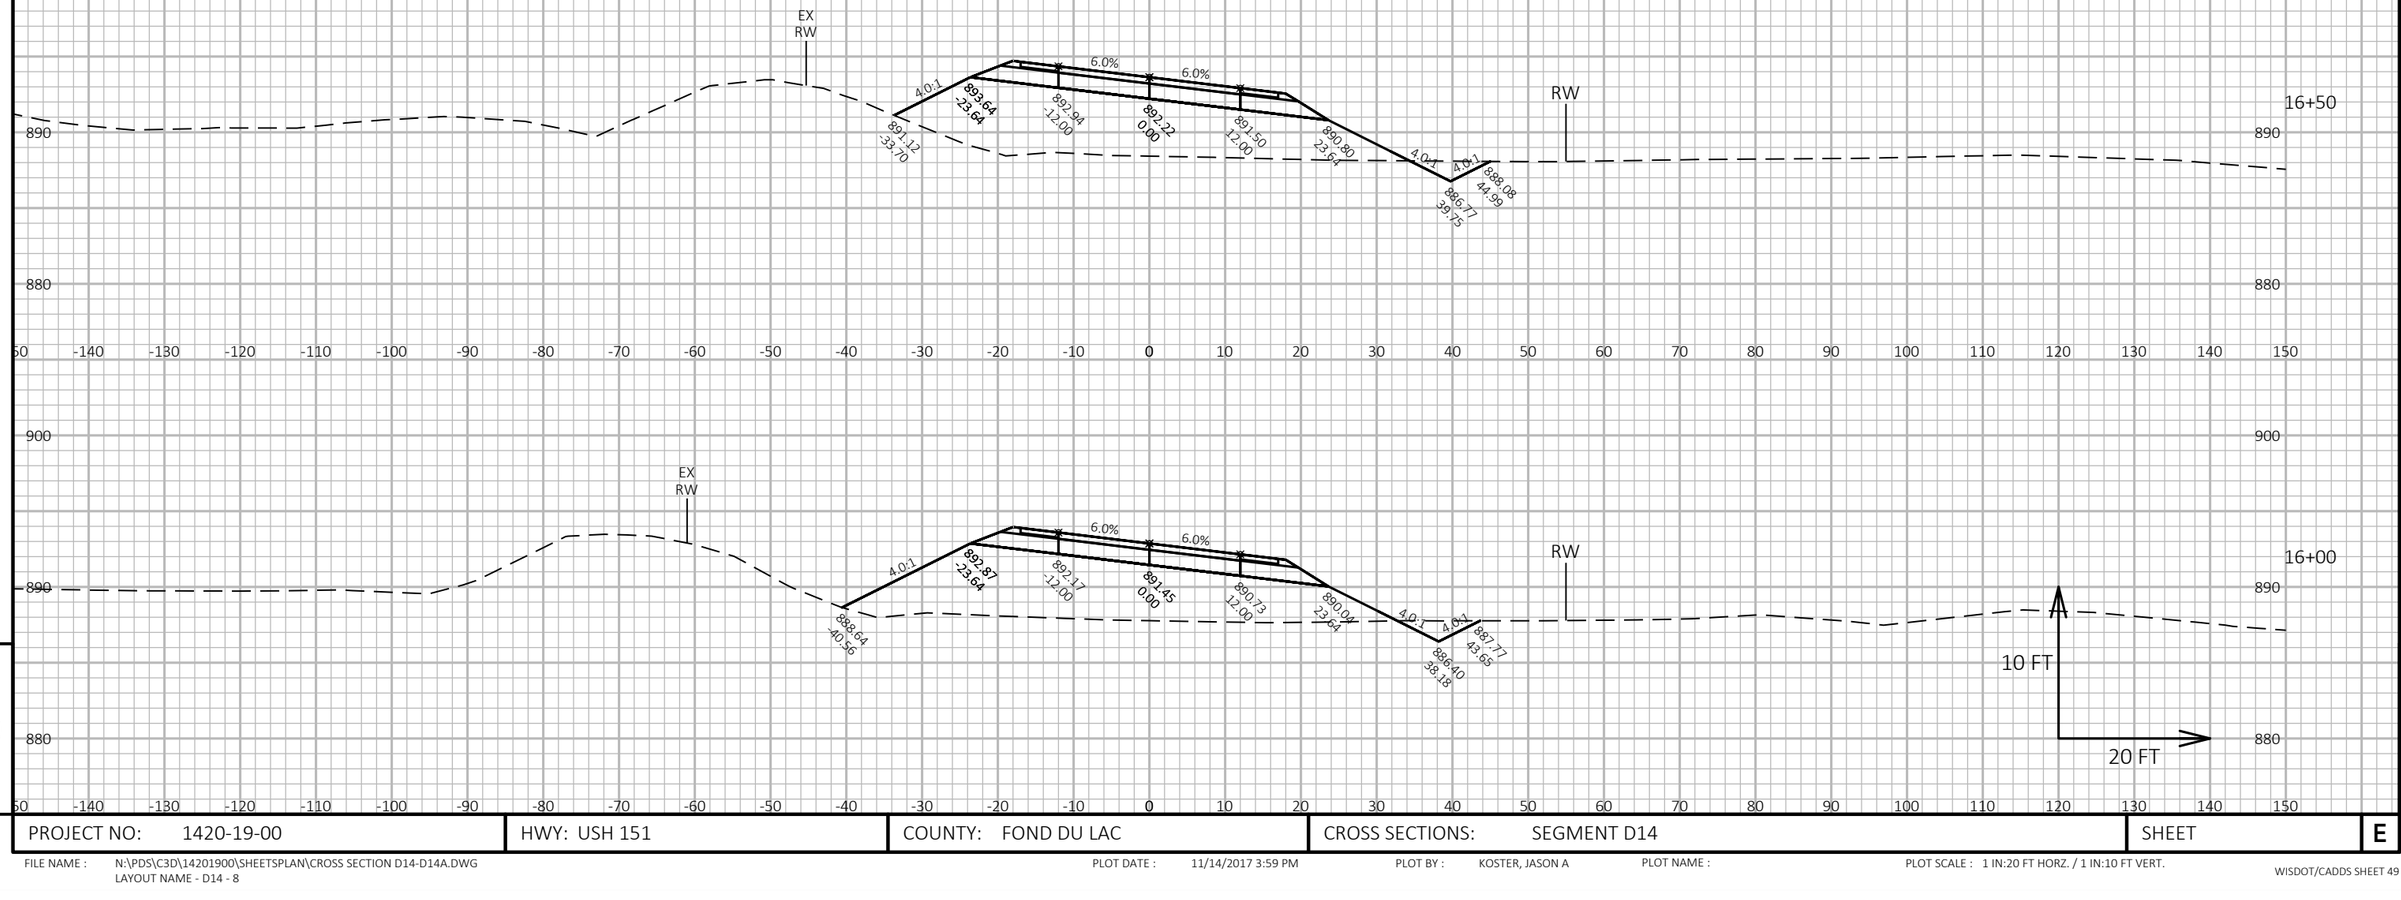

9


9

PROJECT NO: 1420-19-00	HWY: USH 151	COUNTY: FOND DU LAC	CROSS SECTIONS: SEGMENT D14	SHEET	E

FILE NAME : N:\PDS\C3D\14201900\SHEETSPLAN\CROSS SECTION D14-D14A.DWG
LAYOUT NAME - D14 - 8

PLOT DATE : 11/14/2017 3:59 PM PLOT BY : KOSTER, JASON A PLOT NAME : PLOT SCALE : 1 IN:20 FT HORZ. / 1 IN:10 FT VERT.

WISDOT/CADDS SHEET 49

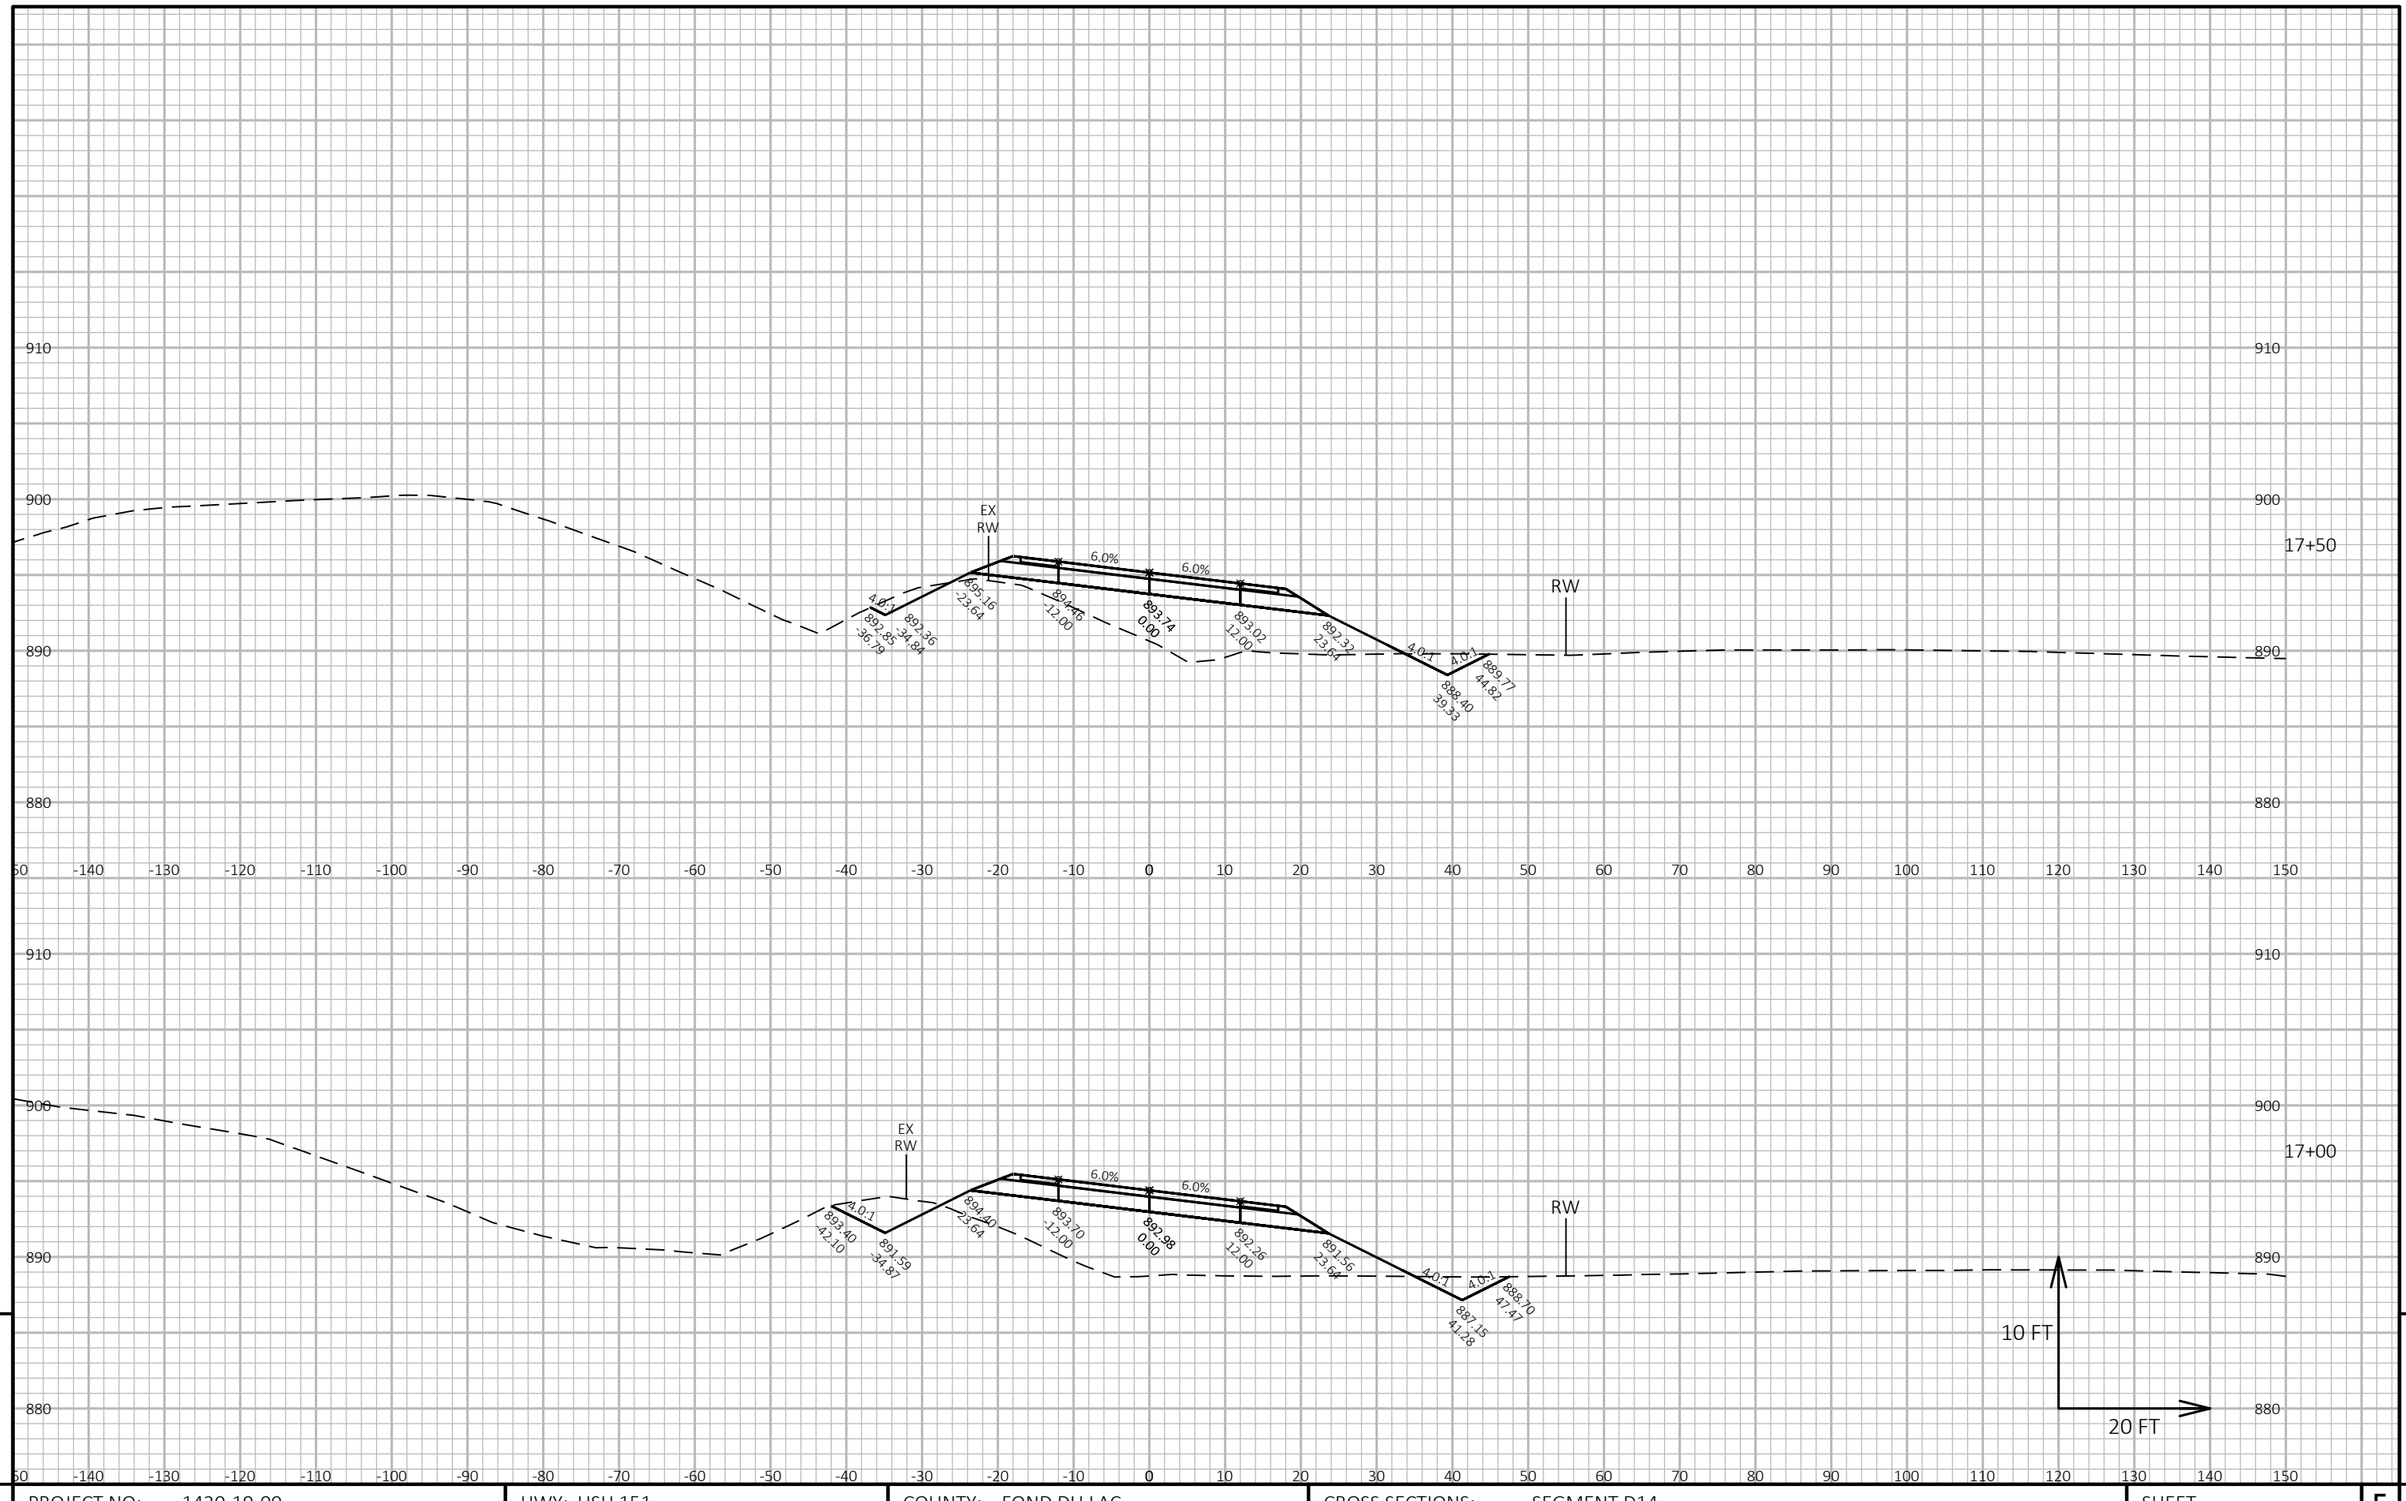


910
900
890
880
-150
-140
-130
-120
-110
-100
-90
-80
-70
-60
-50
-40
-30
-20
-10
0
10
20
30
40
50
60
70
80
90
100
110
120
130
140
150
EX
RW
4.0:1
893.36
34.84
895.16
23.64
6.0%
894.46
12.00
893.74
0.00
6.0%
893.02
12.00
892.32
23.64
4.0:1
2.5:1
889.77
44.82
888.40
39.33
RW
17+50

9

9

PROJECT NO: 1420-19-00	HWY: USH 151	COUNTY: FOND DU LAC	CROSS SECTIONS: SEGMENT D14	SHEET	E

FILE NAME : N:\PDS\C3D\14201900\SHEETSPLAN\CROSS SECTION D14-D14A.DWG
LAYOUT NAME - D14 - 9
PLOT DATE : 11/14/2017 3:59 PM
PLOT BY : KOSTER, JASON A
PLOT NAME :
PLOT SCALE : 1 IN:20 FT HORZ. / 1 IN:10 FT VERT.
WISDOT/CADDS SHEET 49

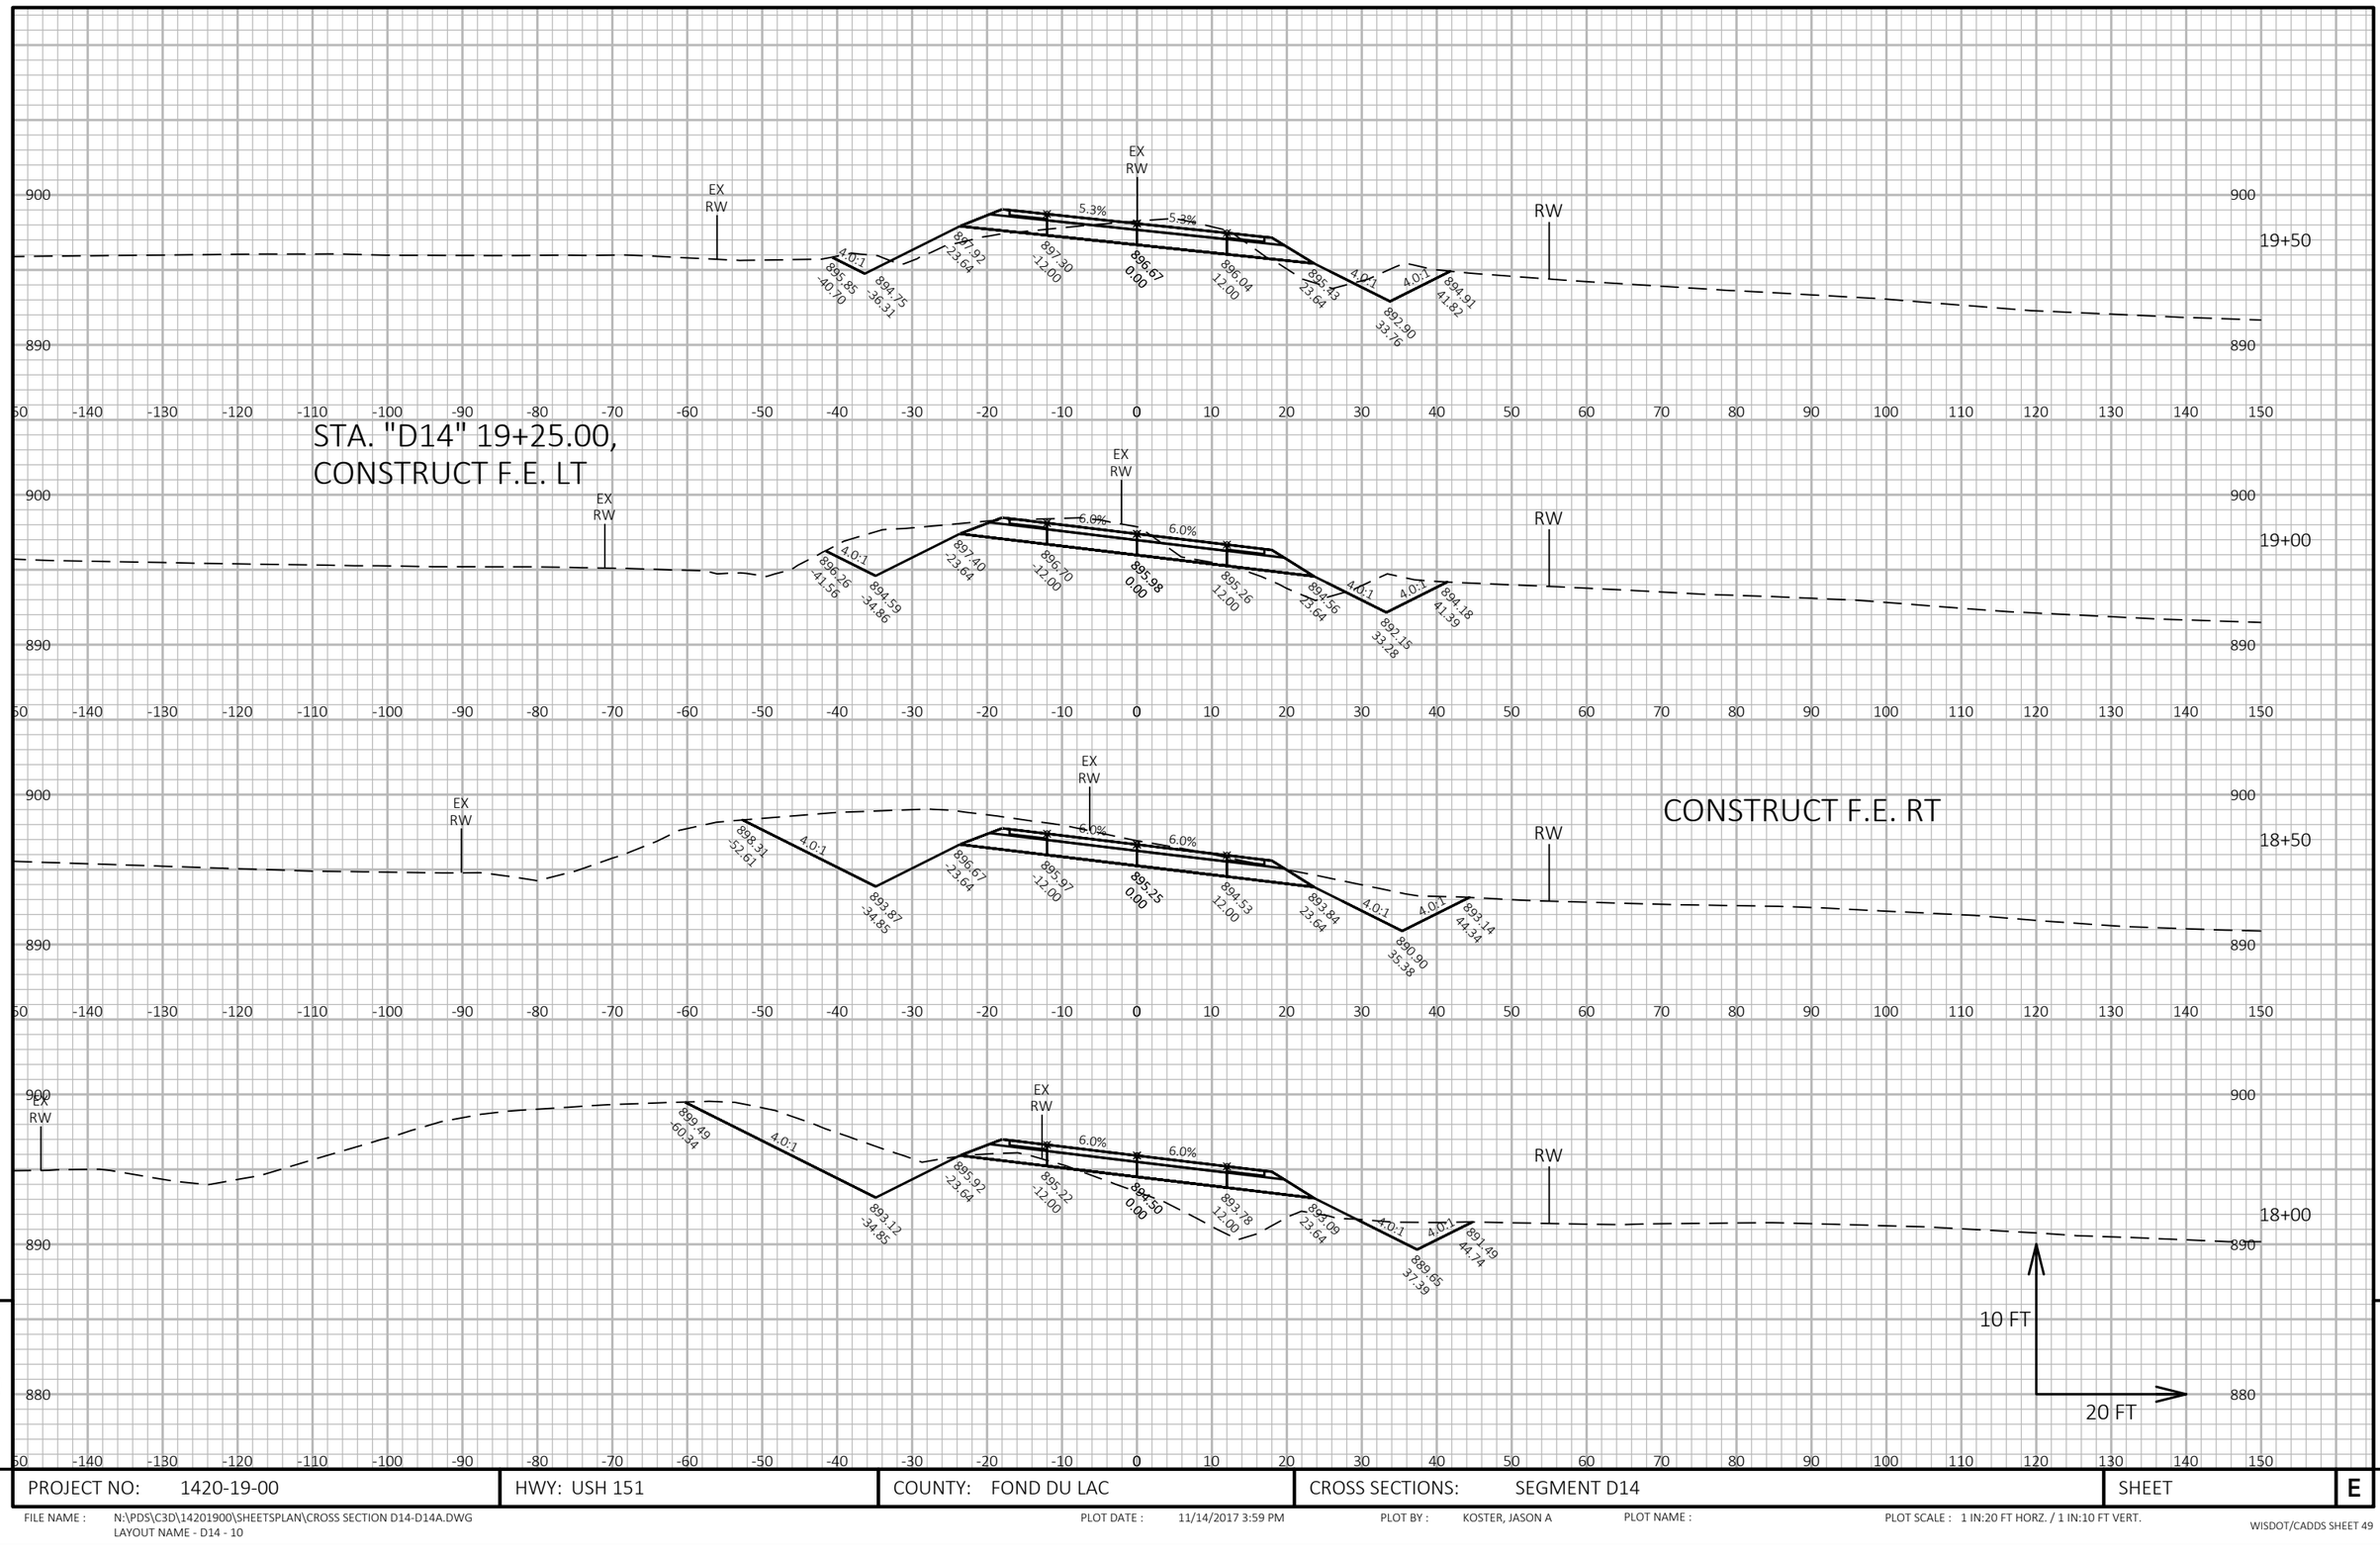

9


9

PROJECT NO: 1420-19-00	HWY: USH 151	COUNTY: FOND DU LAC	CROSS SECTIONS: SEGMENT D14	SHEET	E

FILE NAME : N:\PDS\C3D\14201900\SHEETSPLAN\CROSS SECTION D14-D14A.DWG
LAYOUT NAME - D14 - 10

PLOT DATE : 11/14/2017 3:59 PM PLOT BY : KOSTER, JASON A PLOT NAME : PLOT SCALE : 1 IN:20 FT HORZ. / 1 IN:10 FT VERT.

WISDOT/CADDS SHEET 49

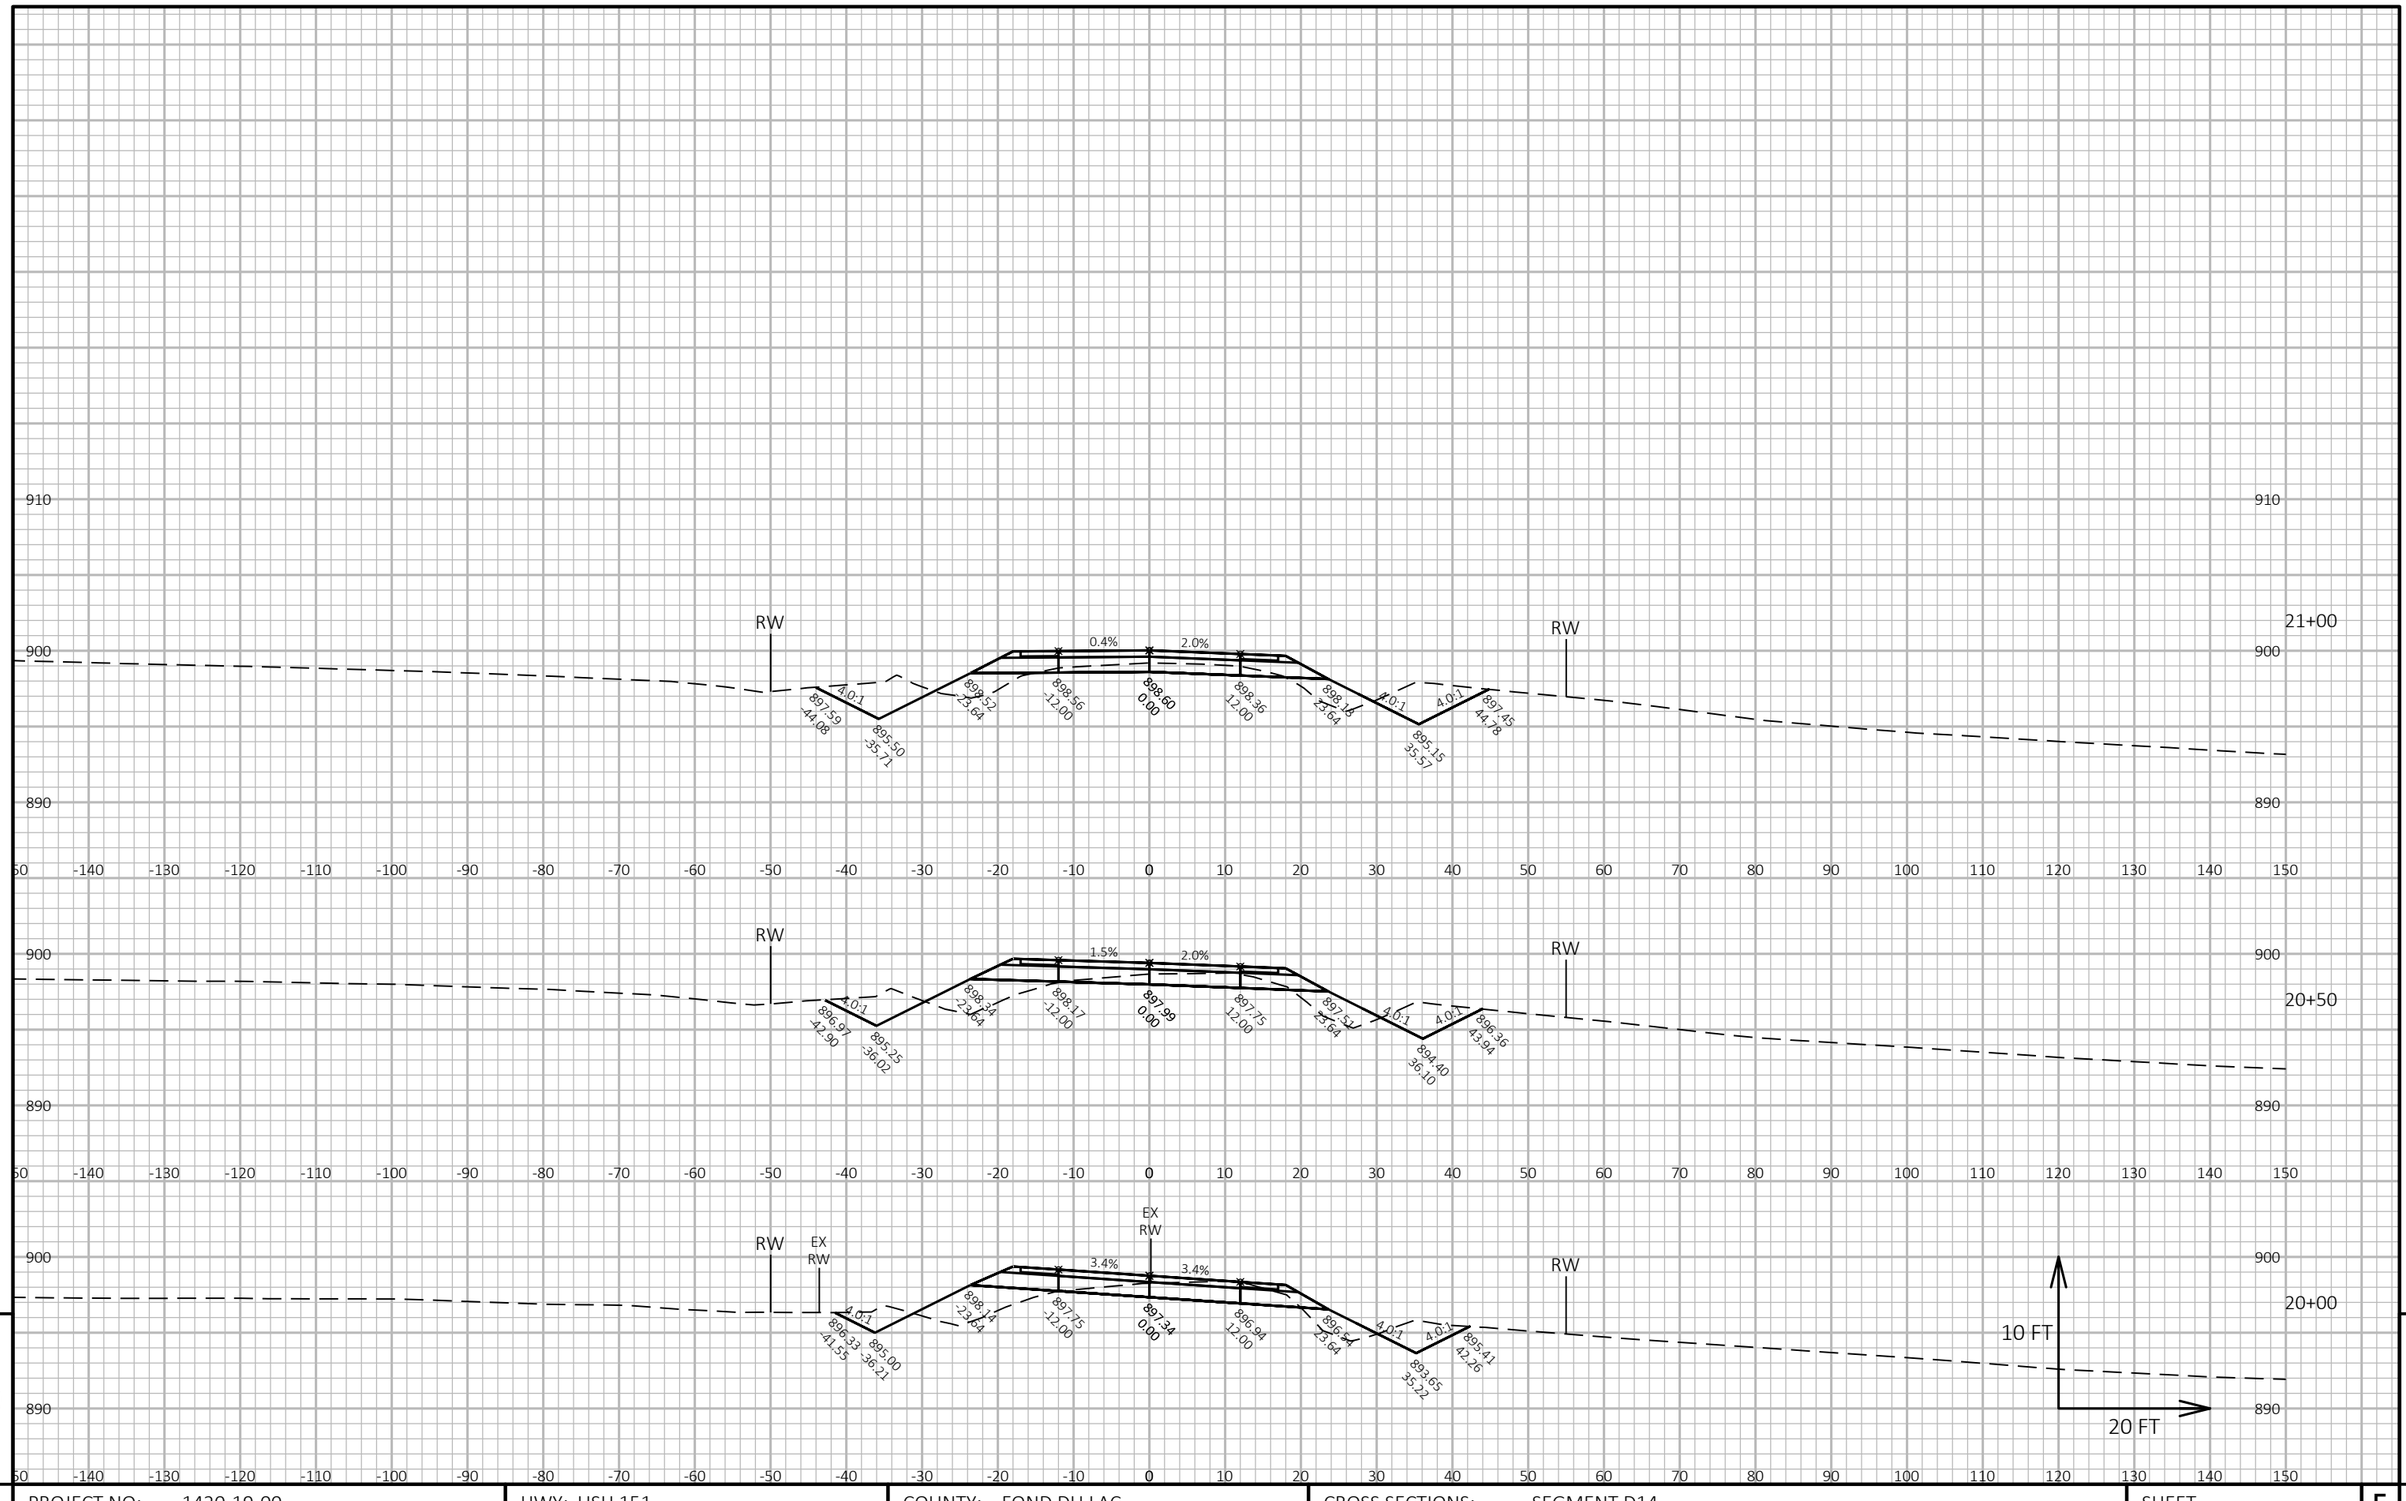

9

9

PROJECT NO: 1420-19-00	HWY: USH 151	COUNTY: FOND DU LAC	CROSS SECTIONS: SEGMENT D14	SHEET	E

FILE NAME : N:\PDS\C3D\14201900\SHEETSPLAN\CROSS SECTION D14-D14A.DWG
LAYOUT NAME - D14 - 11


PLOT DATE : 11/14/2017 3:59 PM

PLOT BY : KOSTER, JASON A

PLOT NAME :

PLOT SCALE : 1 IN:20 FT HORZ. / 1 IN:10 FT VERT.


END CONSTRUCTION
STA. "D14" 22+82.53

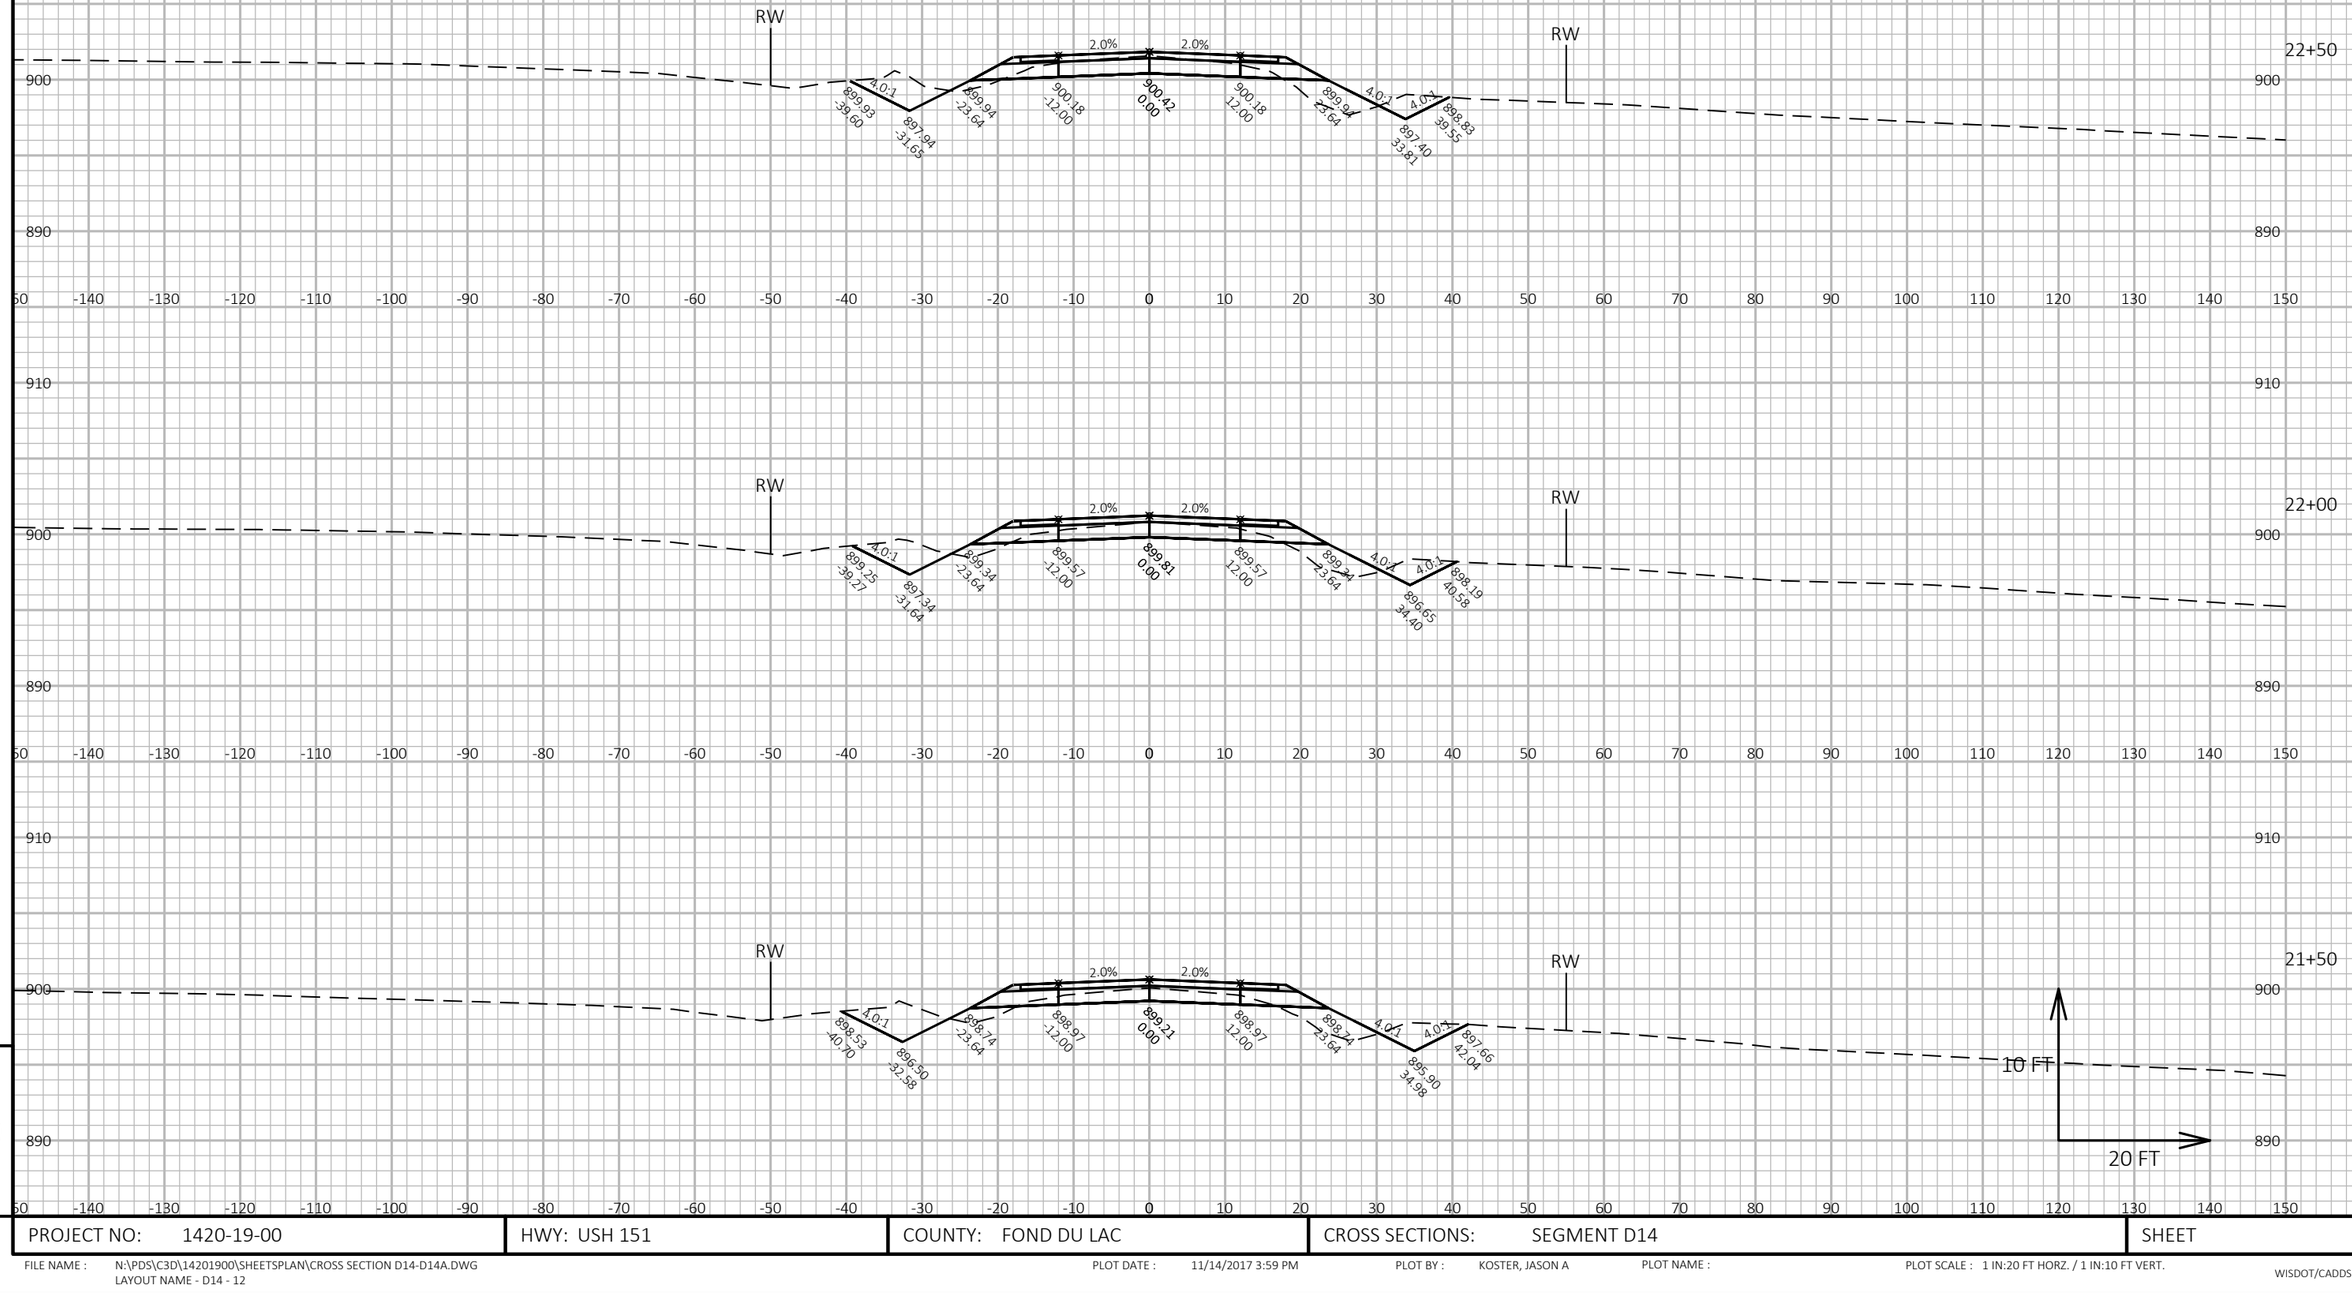

PROJECT NO: 1420-19-00	HWY: USH 151	COUNTY: FOND DU LAC	CROSS SECTIONS: SEGMENT D14	SHEET	E

FILE NAME : N:\PDS\C3D\14201900\SHEETSPLAN\CROSS SECTION D14-D14A.DWG
LAYOUT NAME - D14 - 12


PLOT DATE : 11/14/2017 3:59 PM PLOT BY : KOSTER, JASON A PLOT NAME : PLOT SCALE : 1 IN:20 FT HORZ. / 1 IN:10 FT VERT.

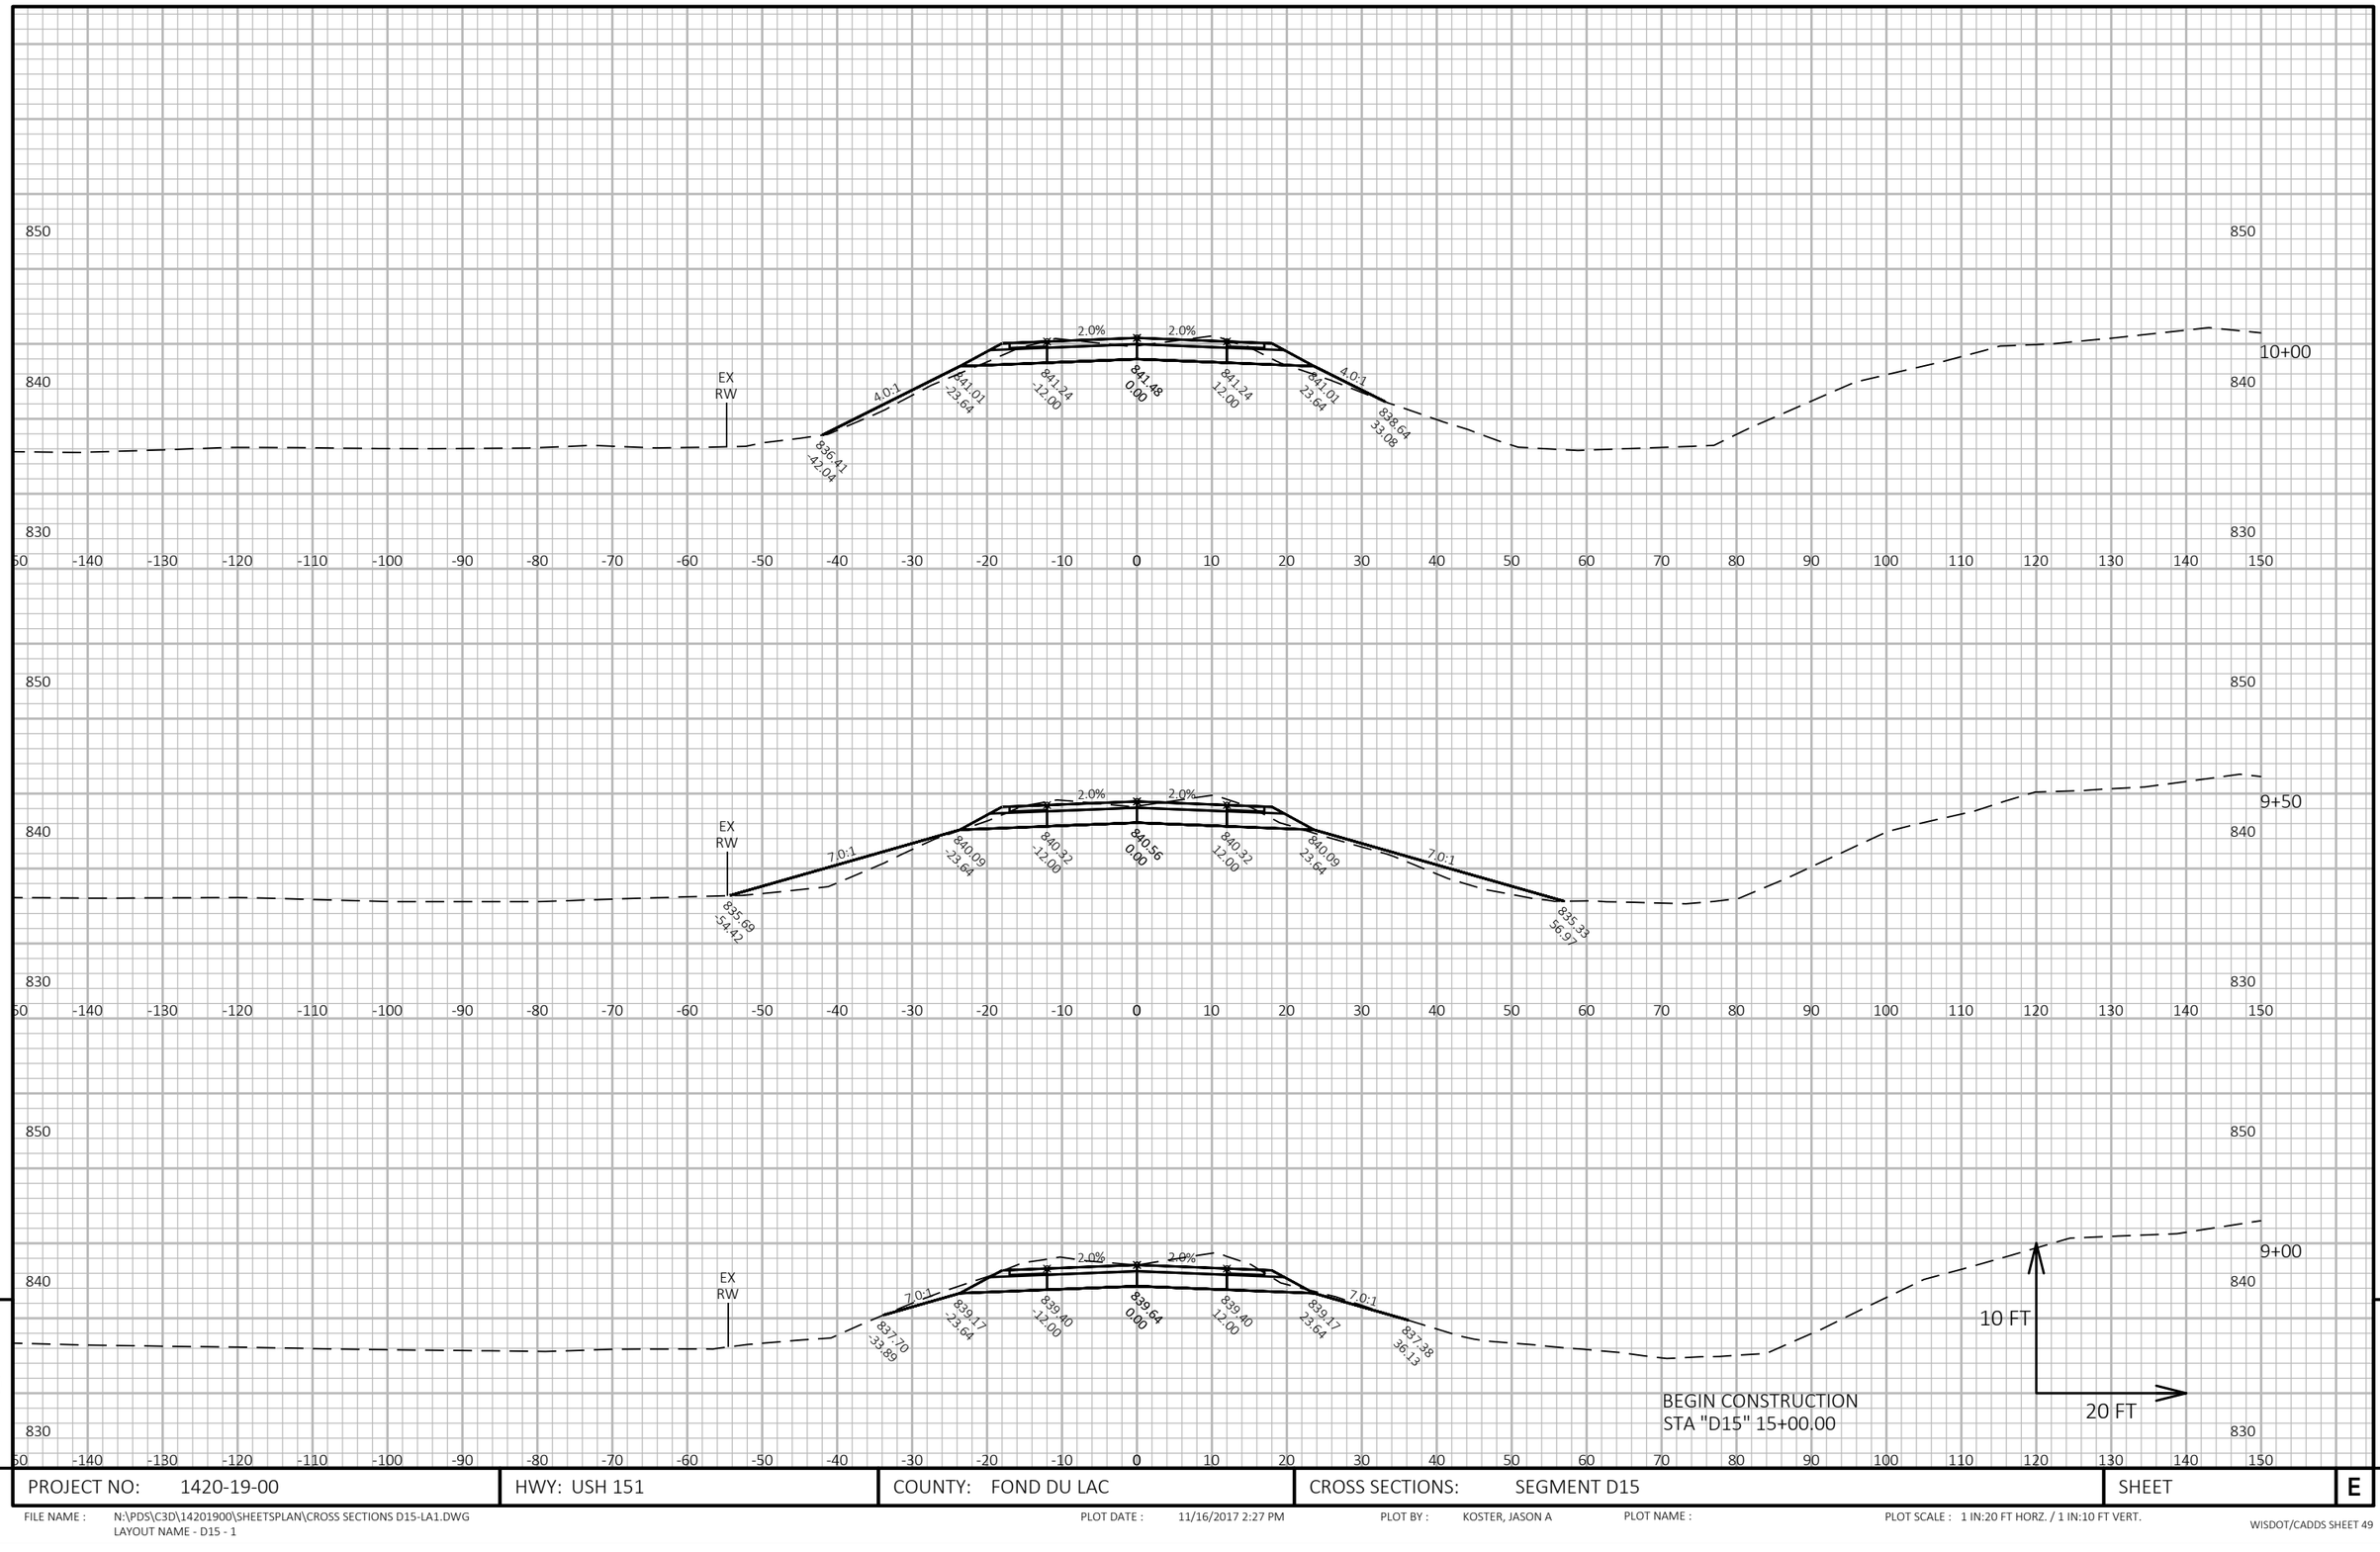

PROJECT NO: 1420-19-00	HWY: USH 151	COUNTY: FOND DU LAC	CROSS SECTIONS: SEGMENT D15	SHEET	E

FILE NAME : N:\PDS\C3D\14201900\SHEETSPLAN\CROSS SECTIONS D15-LA1.DWG
LAYOUT NAME - D15 - 1

PLOT DATE : 11/16/2017 2:27 PM PLOT BY : KOSTER, JASON A PLOT NAME : PLOT SCALE : 1 IN:20 FT HORZ. / 1 IN:10 FT VERT.

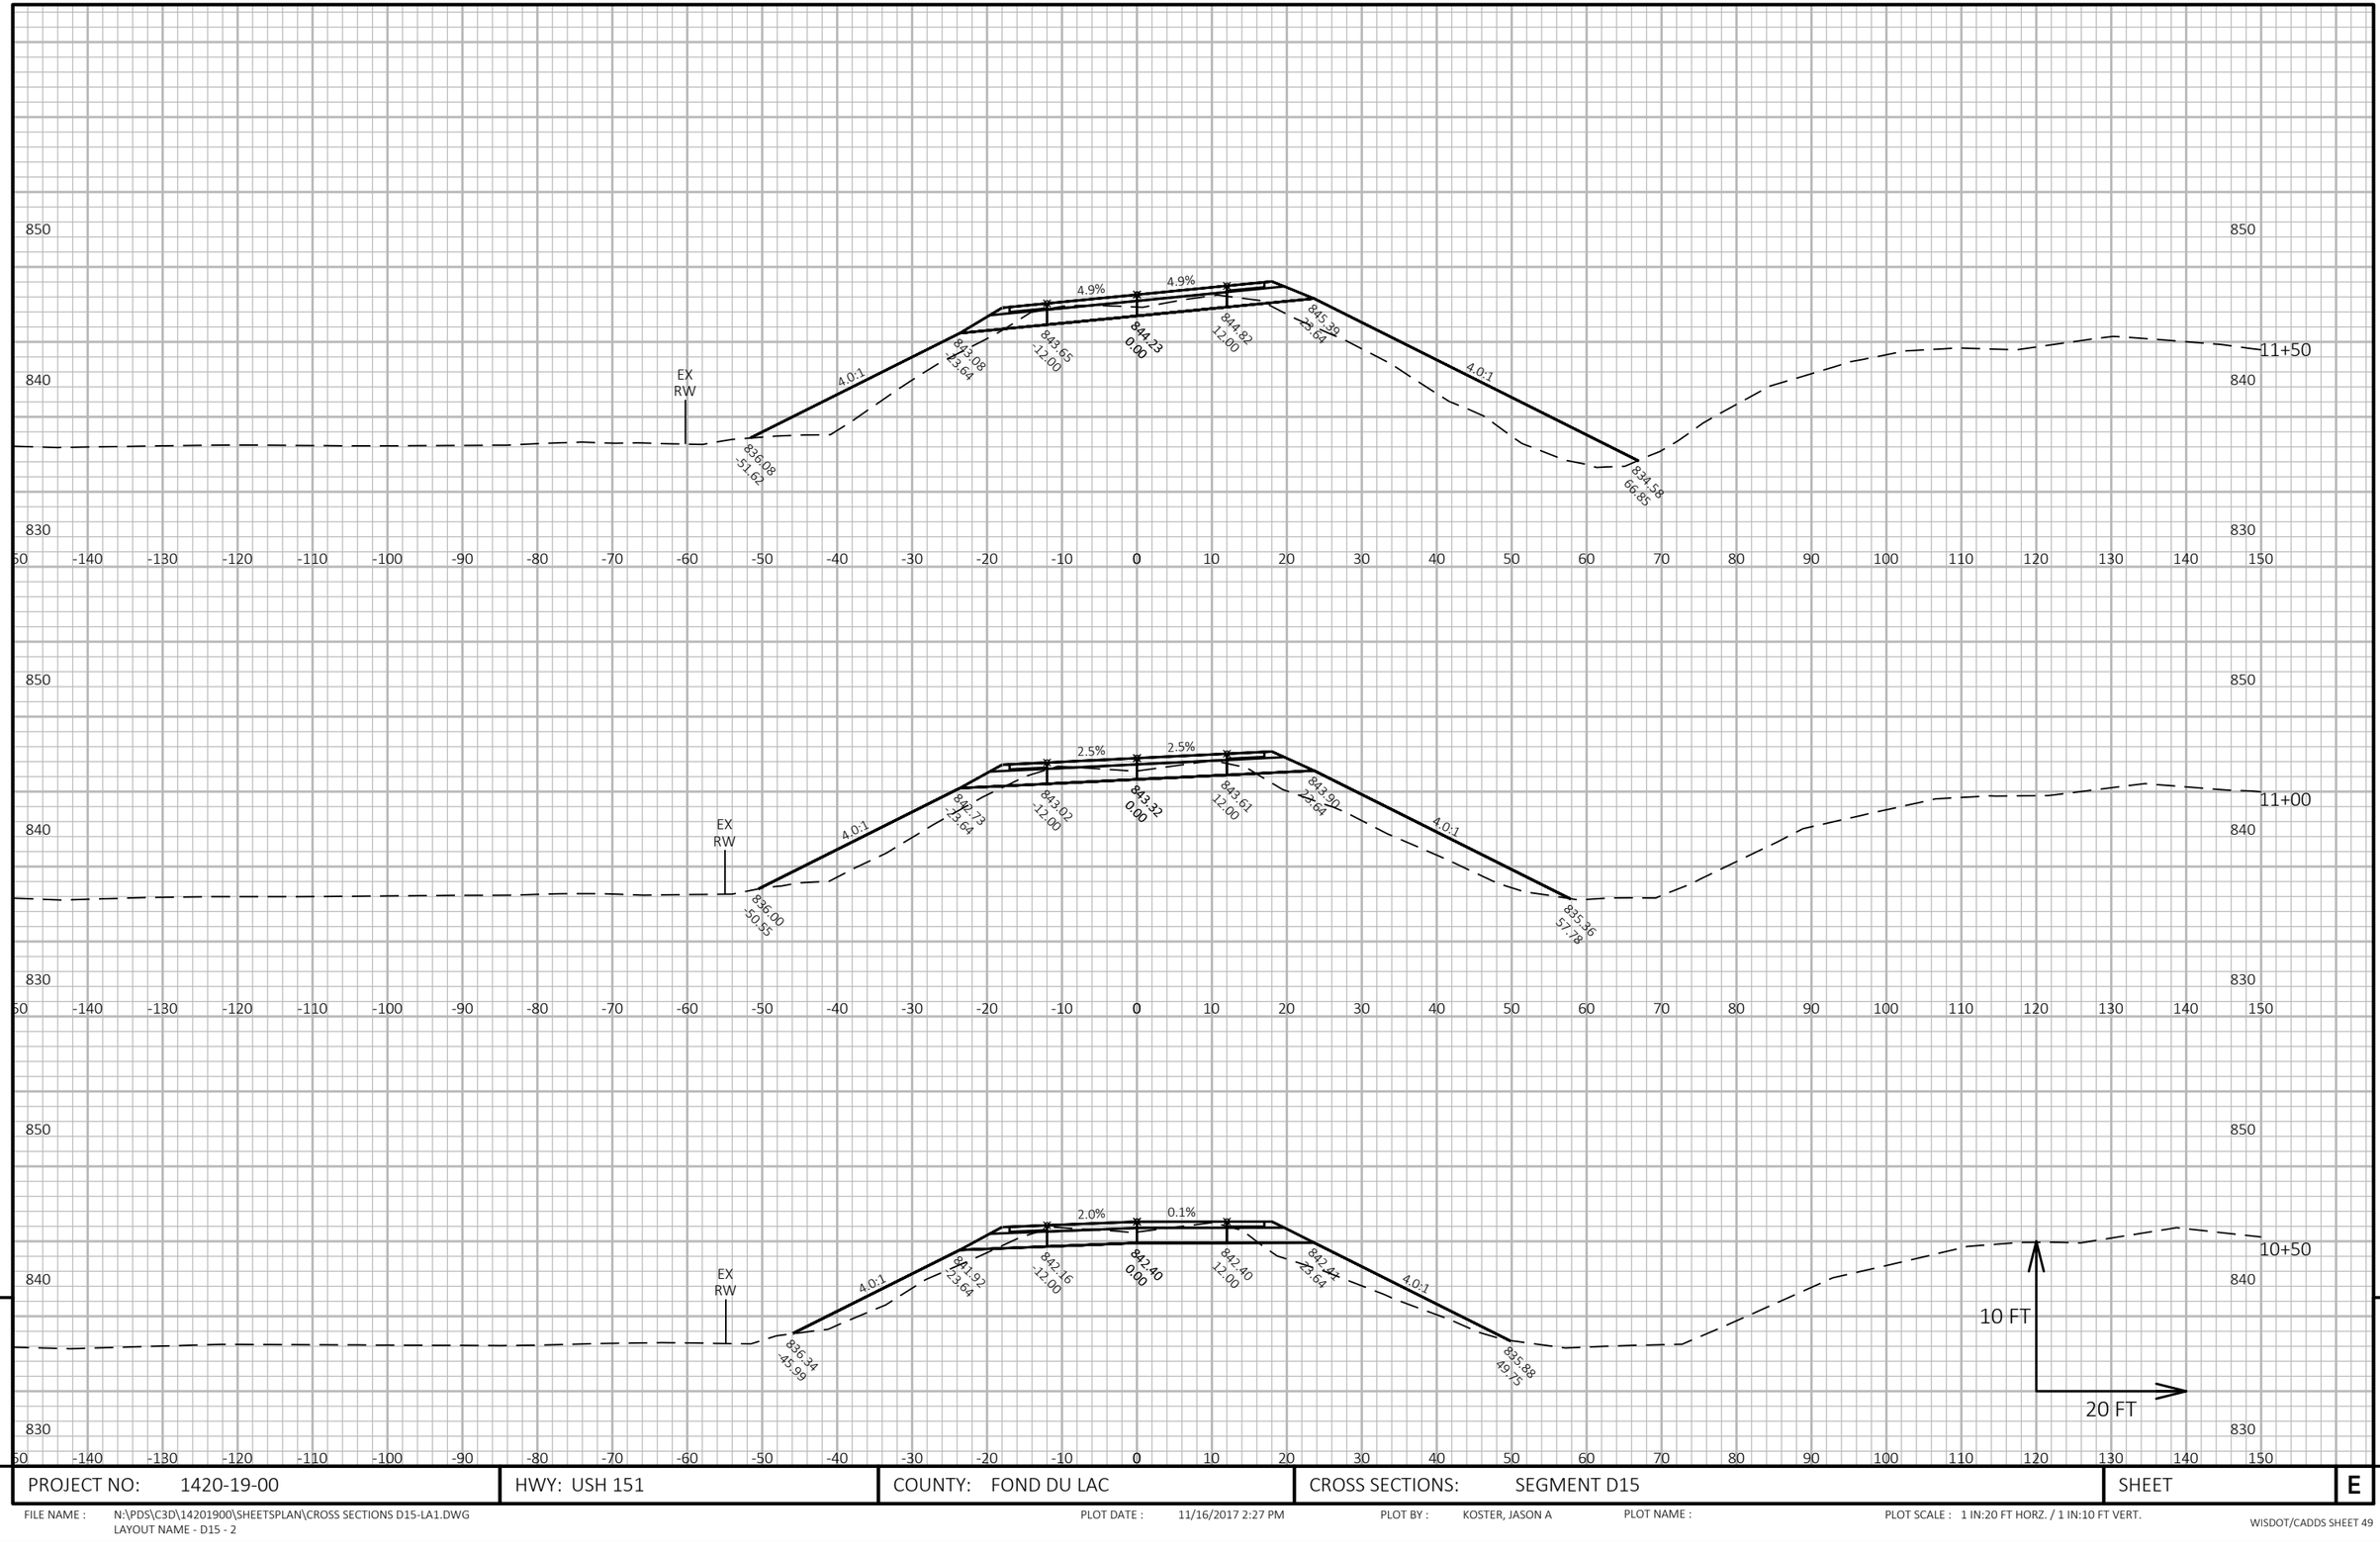


9

PROJECT NO: 1420-19-00	HWY: USH 151	COUNTY: FOND DU LAC	CROSS SECTIONS: SEGMENT D15	SHEET	E

9

FILE NAME : N:\PDS\C3D\14201900\SHEETSPLAN\CROSS SECTIONS D15-LA1.DWG
LAYOUT NAME - D15 - 2

PLOT DATE : 11/16/2017 2:27 PM PLOT BY : KOSTER, JASON A PLOT NAME : PLOT SCALE : 1 IN:20 FT HORZ. / 1 IN:10 FT VERT.

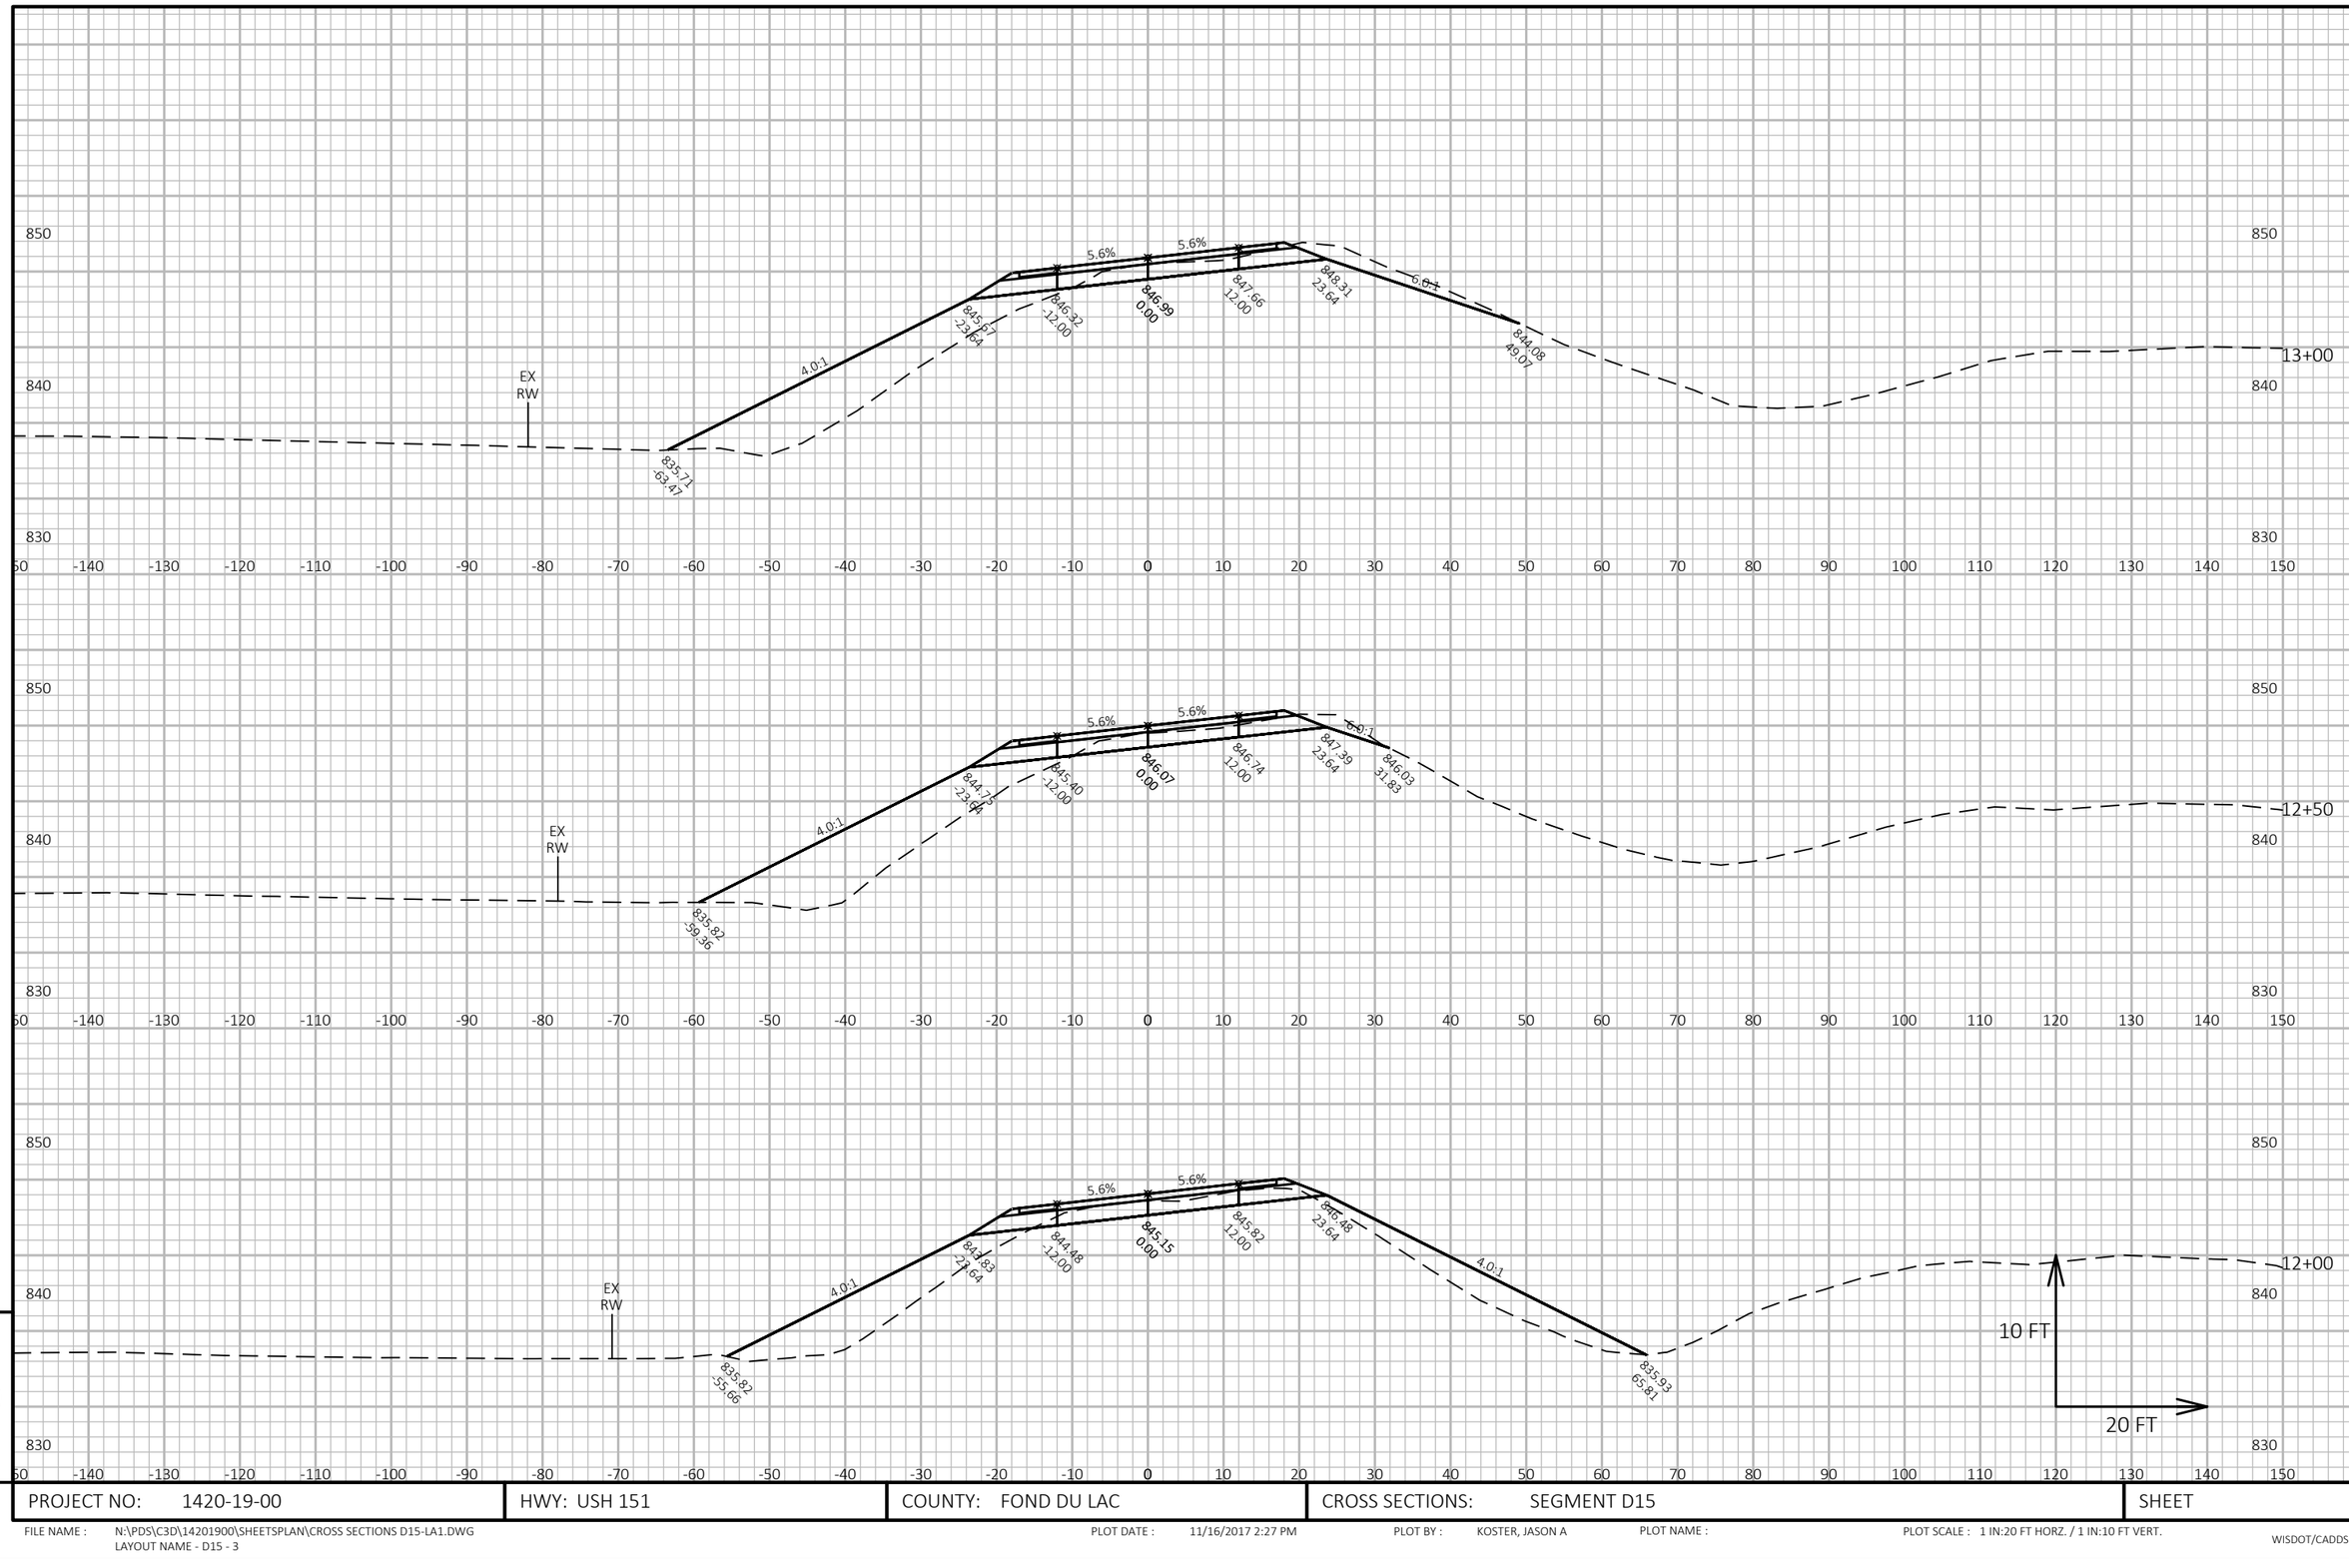


9

PROJECT NO: 1420-19-00	HWY: USH 151	COUNTY: FOND DU LAC	CROSS SECTIONS: SEGMENT D15	SHEET	E

FILE NAME : N:\PDS\C3D\14201900\SHEETSPLAN\CROSS SECTIONS D15-LA1.DWG
LAYOUT NAME - D15 - 3


PLOT DATE : 11/16/2017 2:27 PM PLOT BY : KOSTER, JASON A PLOT NAME : PLOT SCALE : 1 IN:20 FT HORZ. / 1 IN:10 FT VERT.

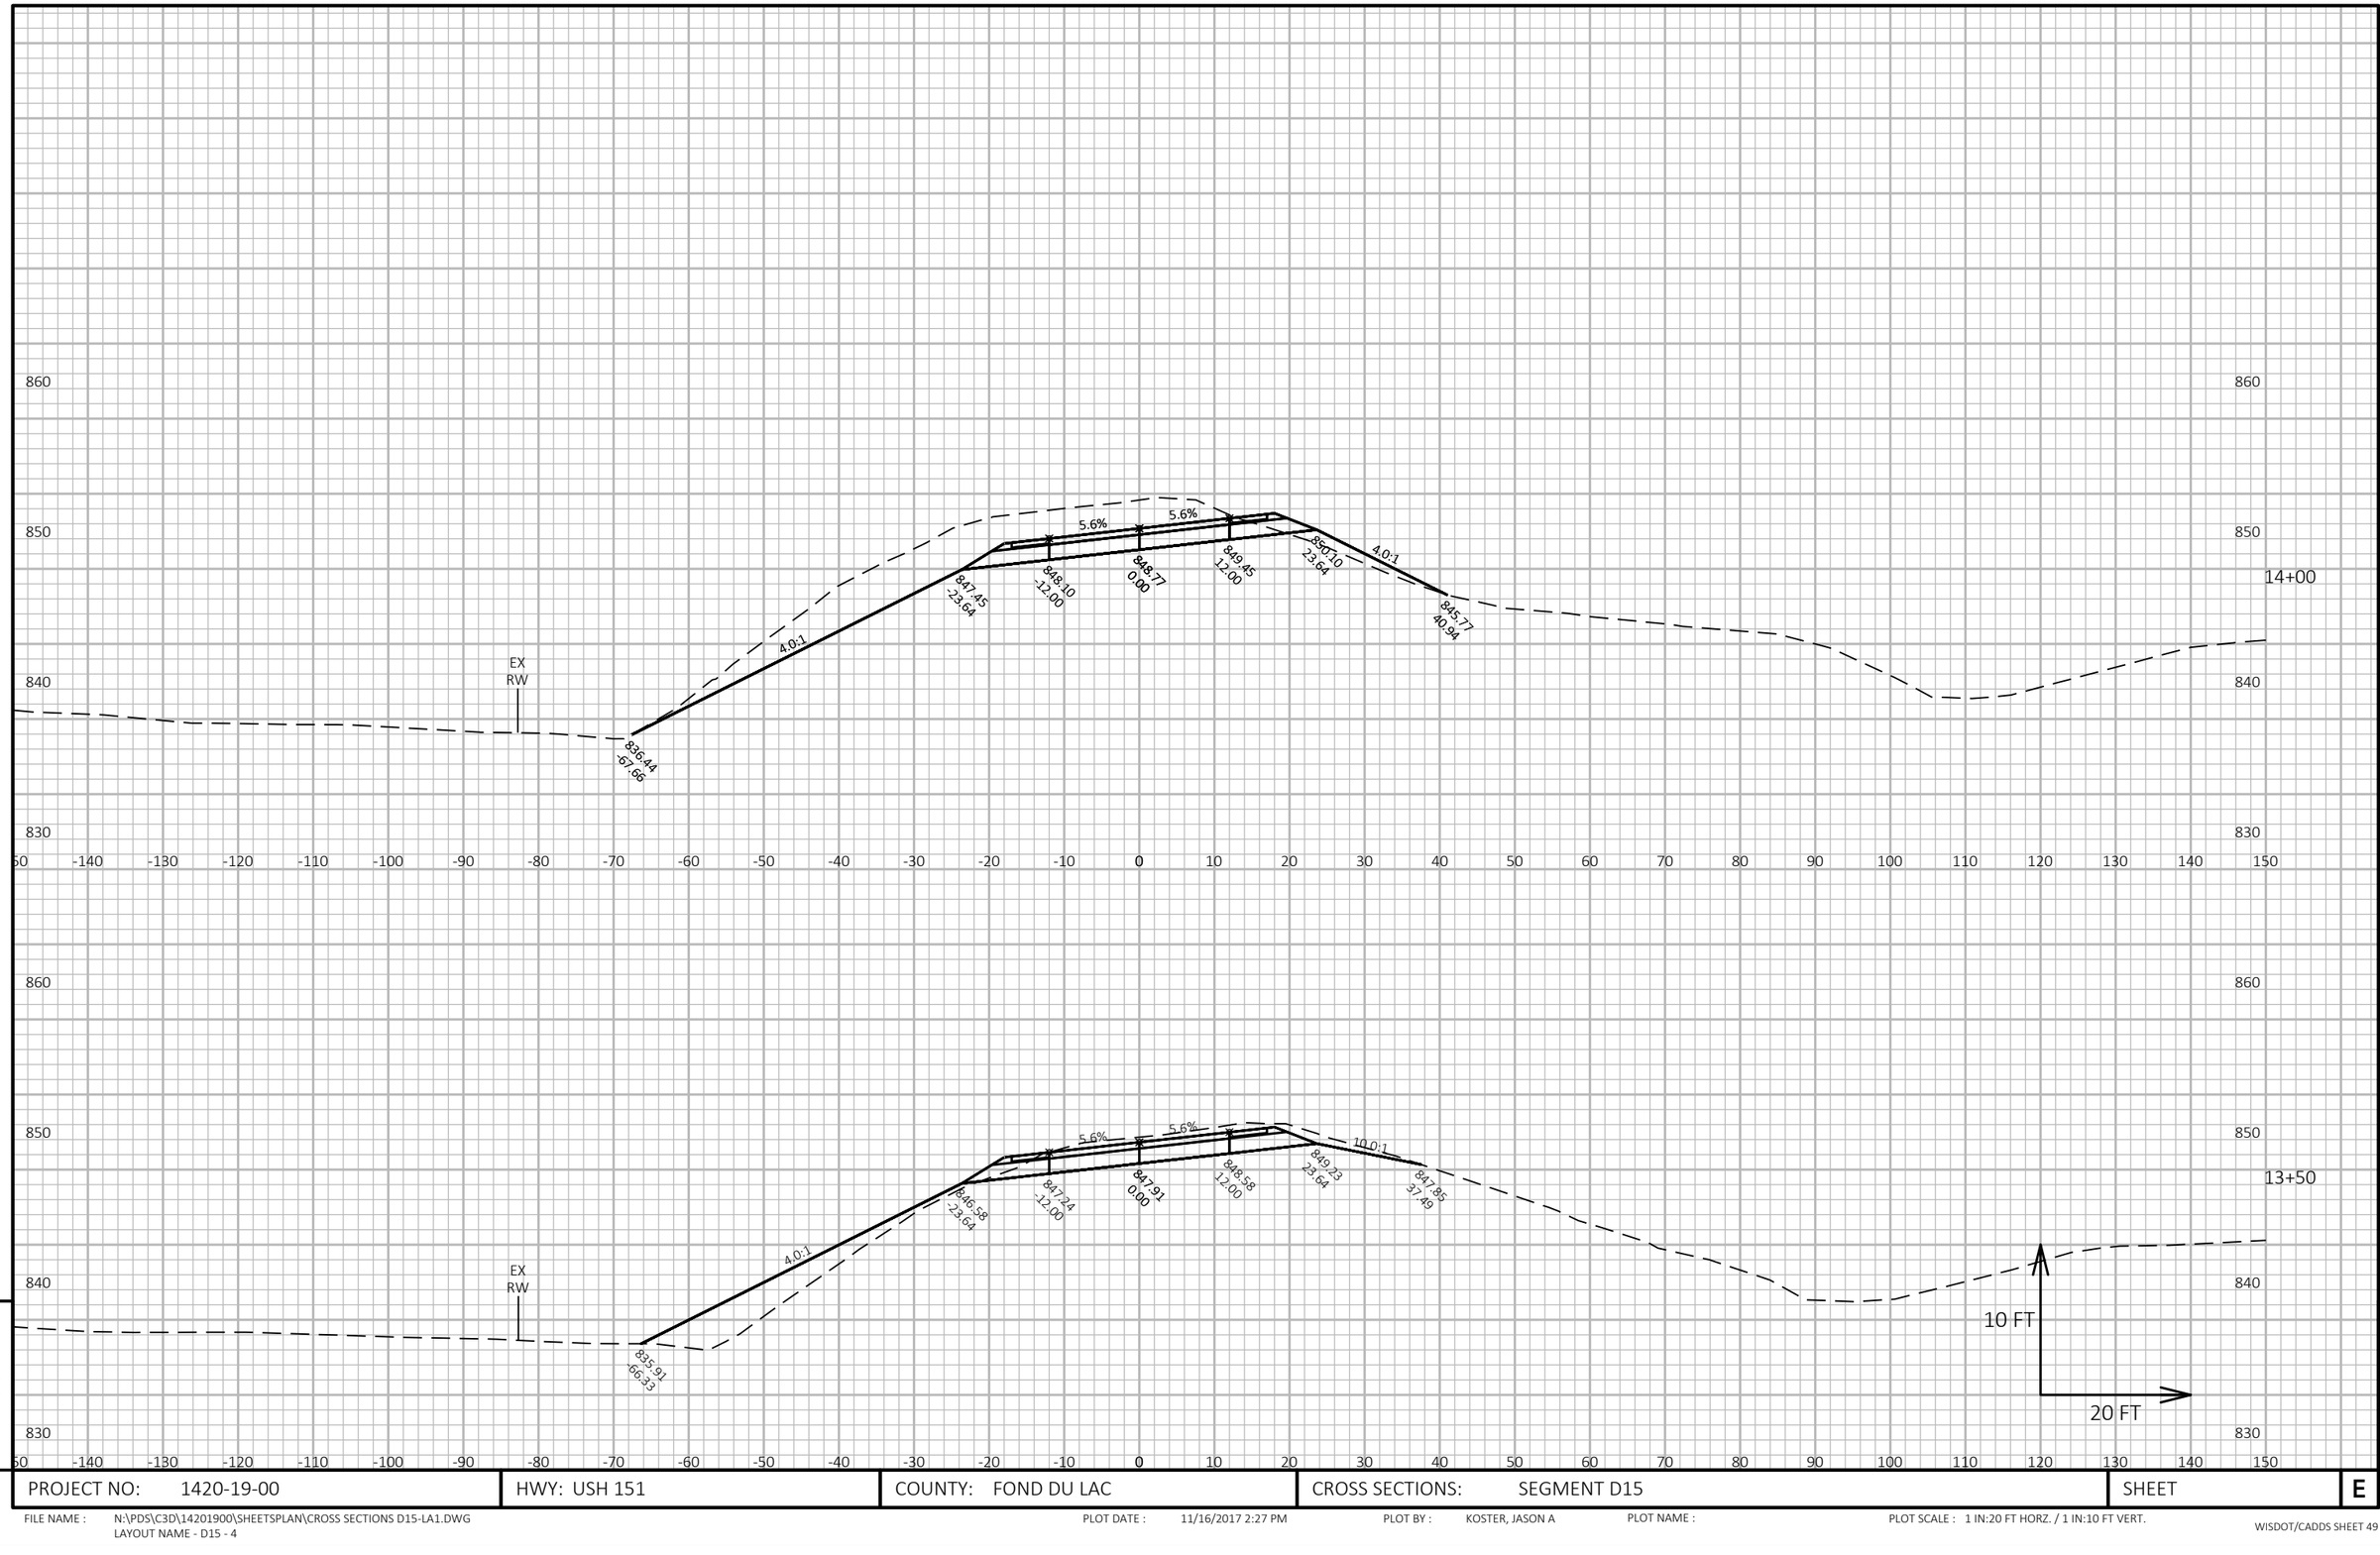

PROJECT NO: 1420-19-00	HWY: USH 151	COUNTY: FOND DU LAC	CROSS SECTIONS: SEGMENT D15	SHEET	E

FILE NAME : N:\PDS\C3D\14201900\SHEETSPLAN\CROSS SECTIONS D15-LA1.DWG
LAYOUT NAME - D15 - 4

PLOT DATE : 11/16/2017 2:27 PM PLOT BY : KOSTER, JASON A PLOT NAME : PLOT SCALE : 1 IN:20 FT HORZ. / 1 IN:10 FT VERT.

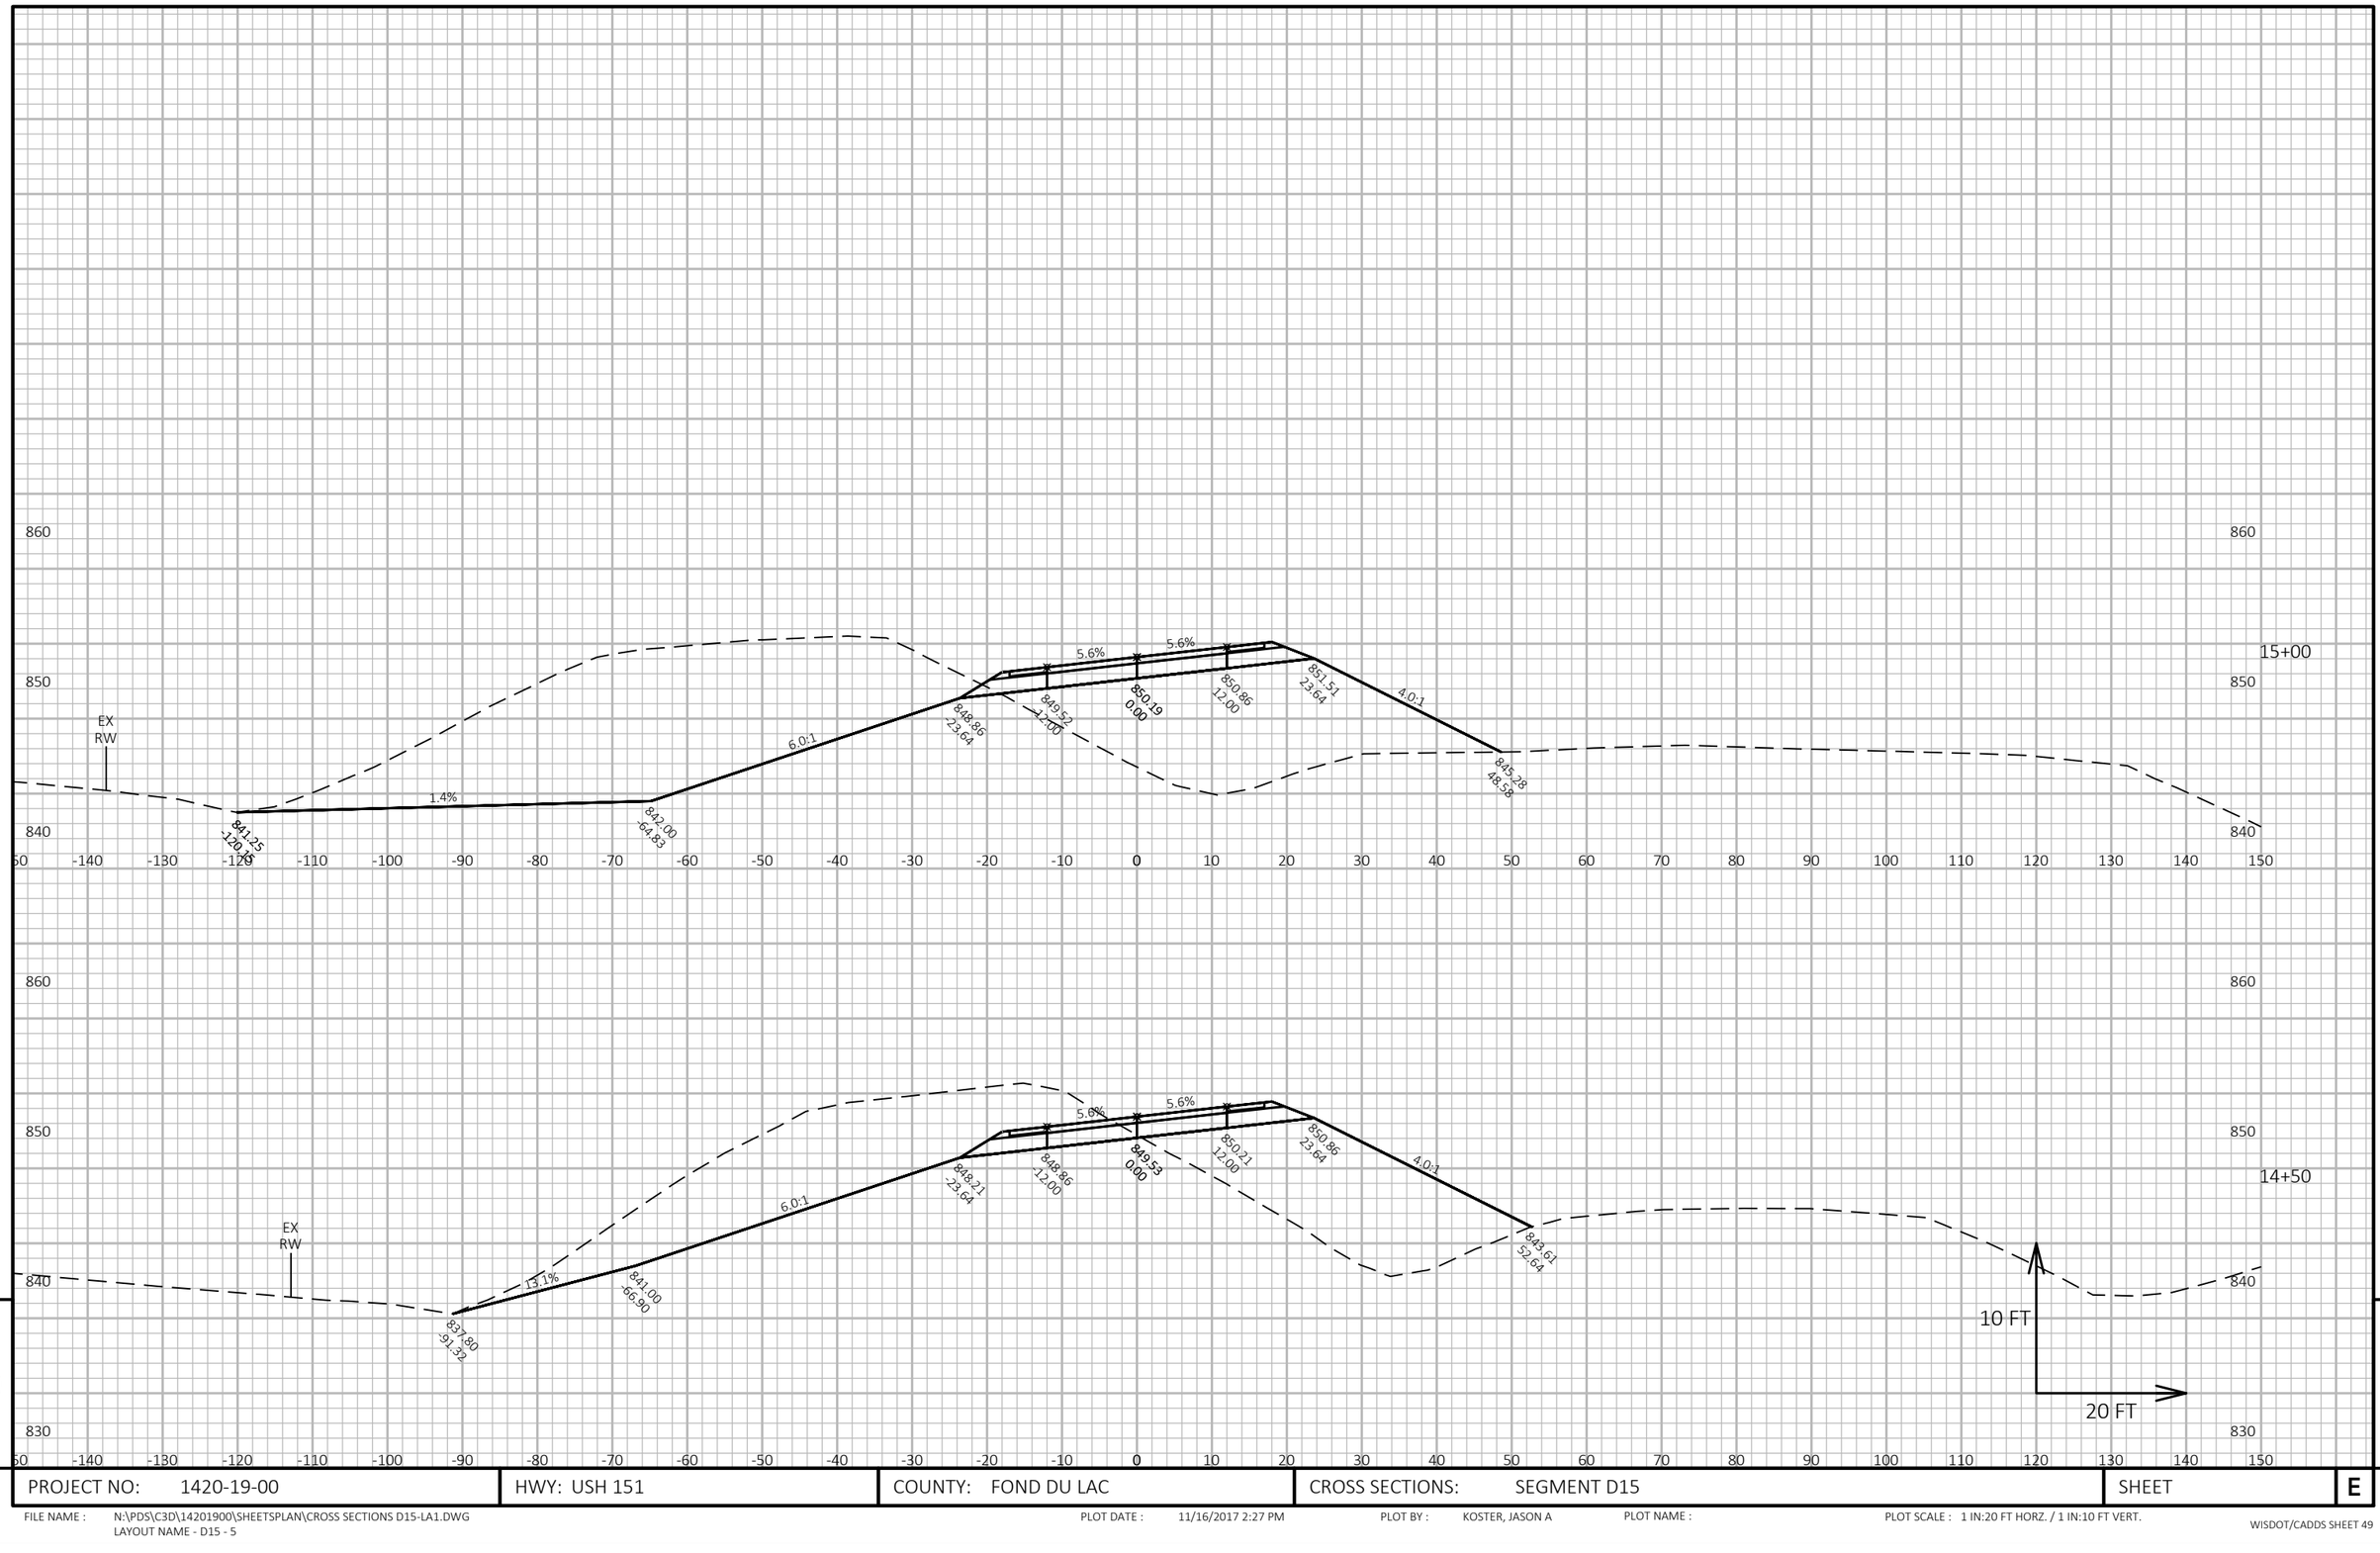


PROJECT NO: 1420-19-00	HWY: USH 151	COUNTY: FOND DU LAC	CROSS SECTIONS: SEGMENT D15	SHEET	E

FILE NAME : N:\PDS\C3D\14201900\SHEETSPLAN\CROSS SECTIONS D15-LA1.DWG
LAYOUT NAME - D15 - 5

PLOT DATE : 11/16/2017 2:27 PM PLOT BY : KOSTER, JASON A PLOT NAME : PLOT SCALE : 1 IN:20 FT HORZ. / 1 IN:10 FT VERT.

WISDOT/CADDS SHEET 49

9 9

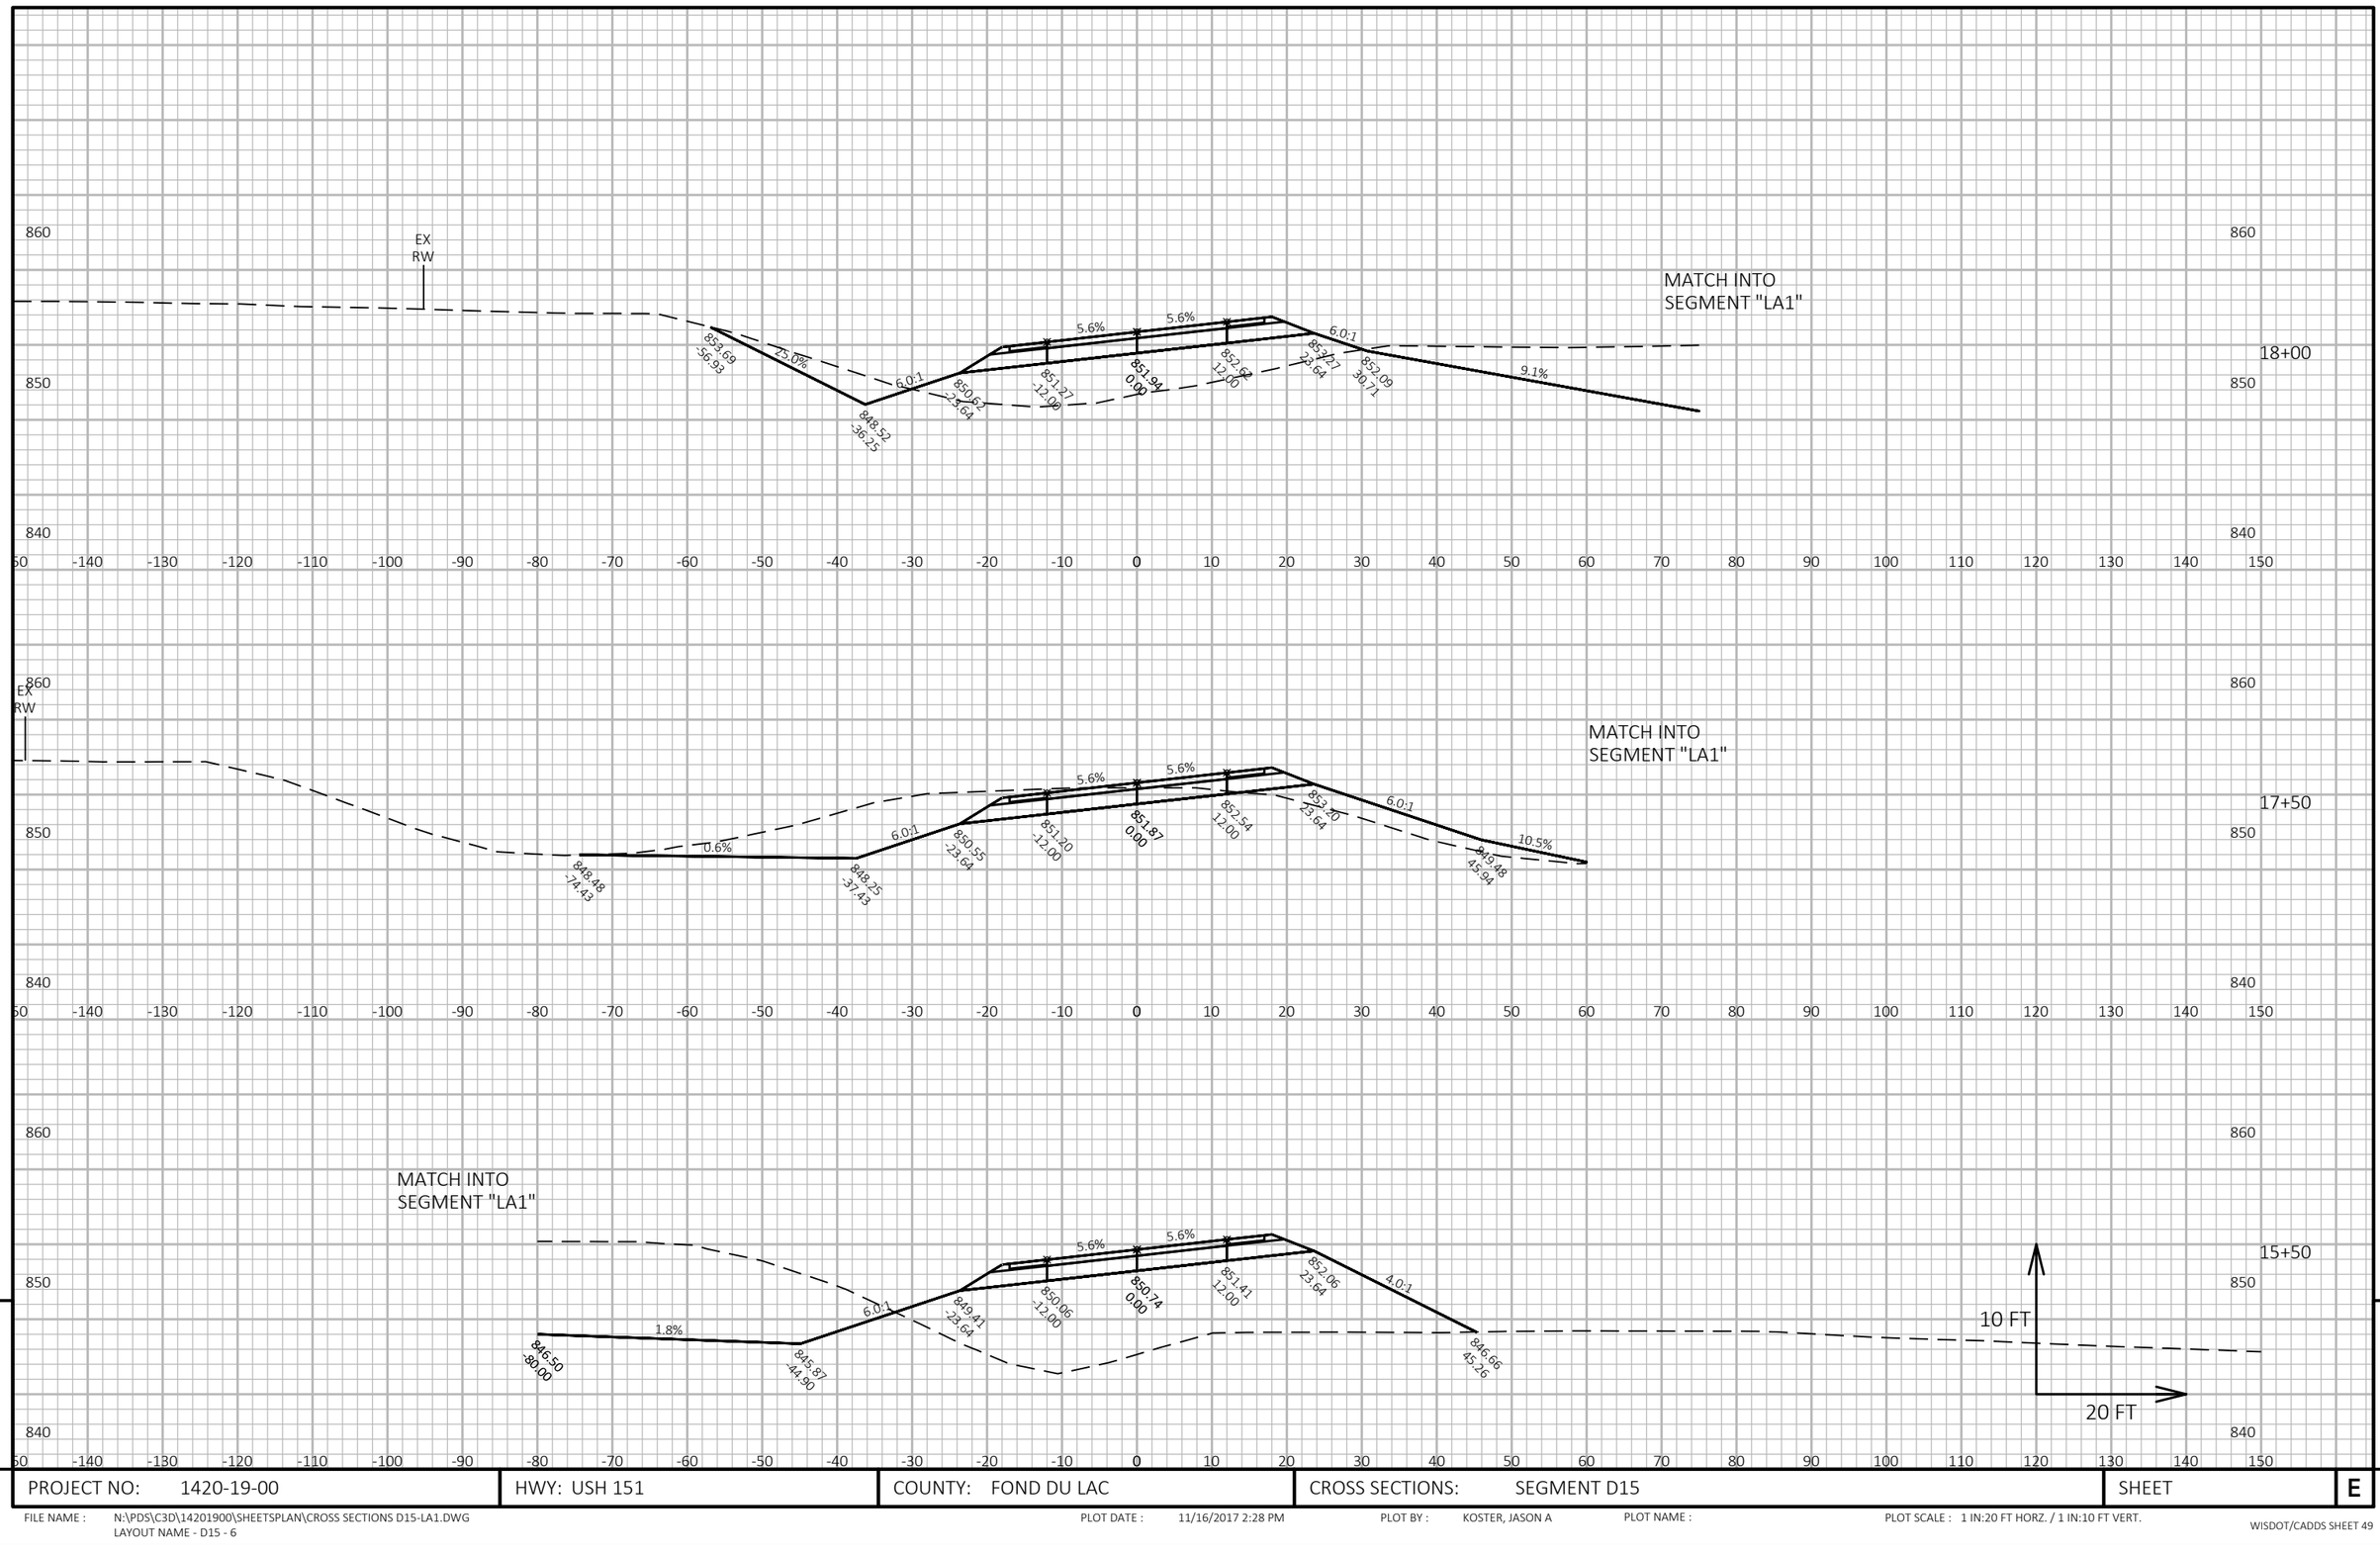


9

9

PROJECT NO: 1420-19-00	HWY: USH 151	COUNTY: FOND DU LAC	CROSS SECTIONS: SEGMENT D15	SHEET	E

FILE NAME : N:\PDS\C3D\14201900\SHEETSPLAN\CROSS SECTIONS D15-LA1.DWG
LAYOUT NAME - D15 - 6

PLOT DATE : 11/16/2017 2:28 PM PLOT BY : KOSTER, JASON A PLOT NAME : PLOT SCALE : 1 IN:20 FT HORZ. / 1 IN:10 FT VERT.

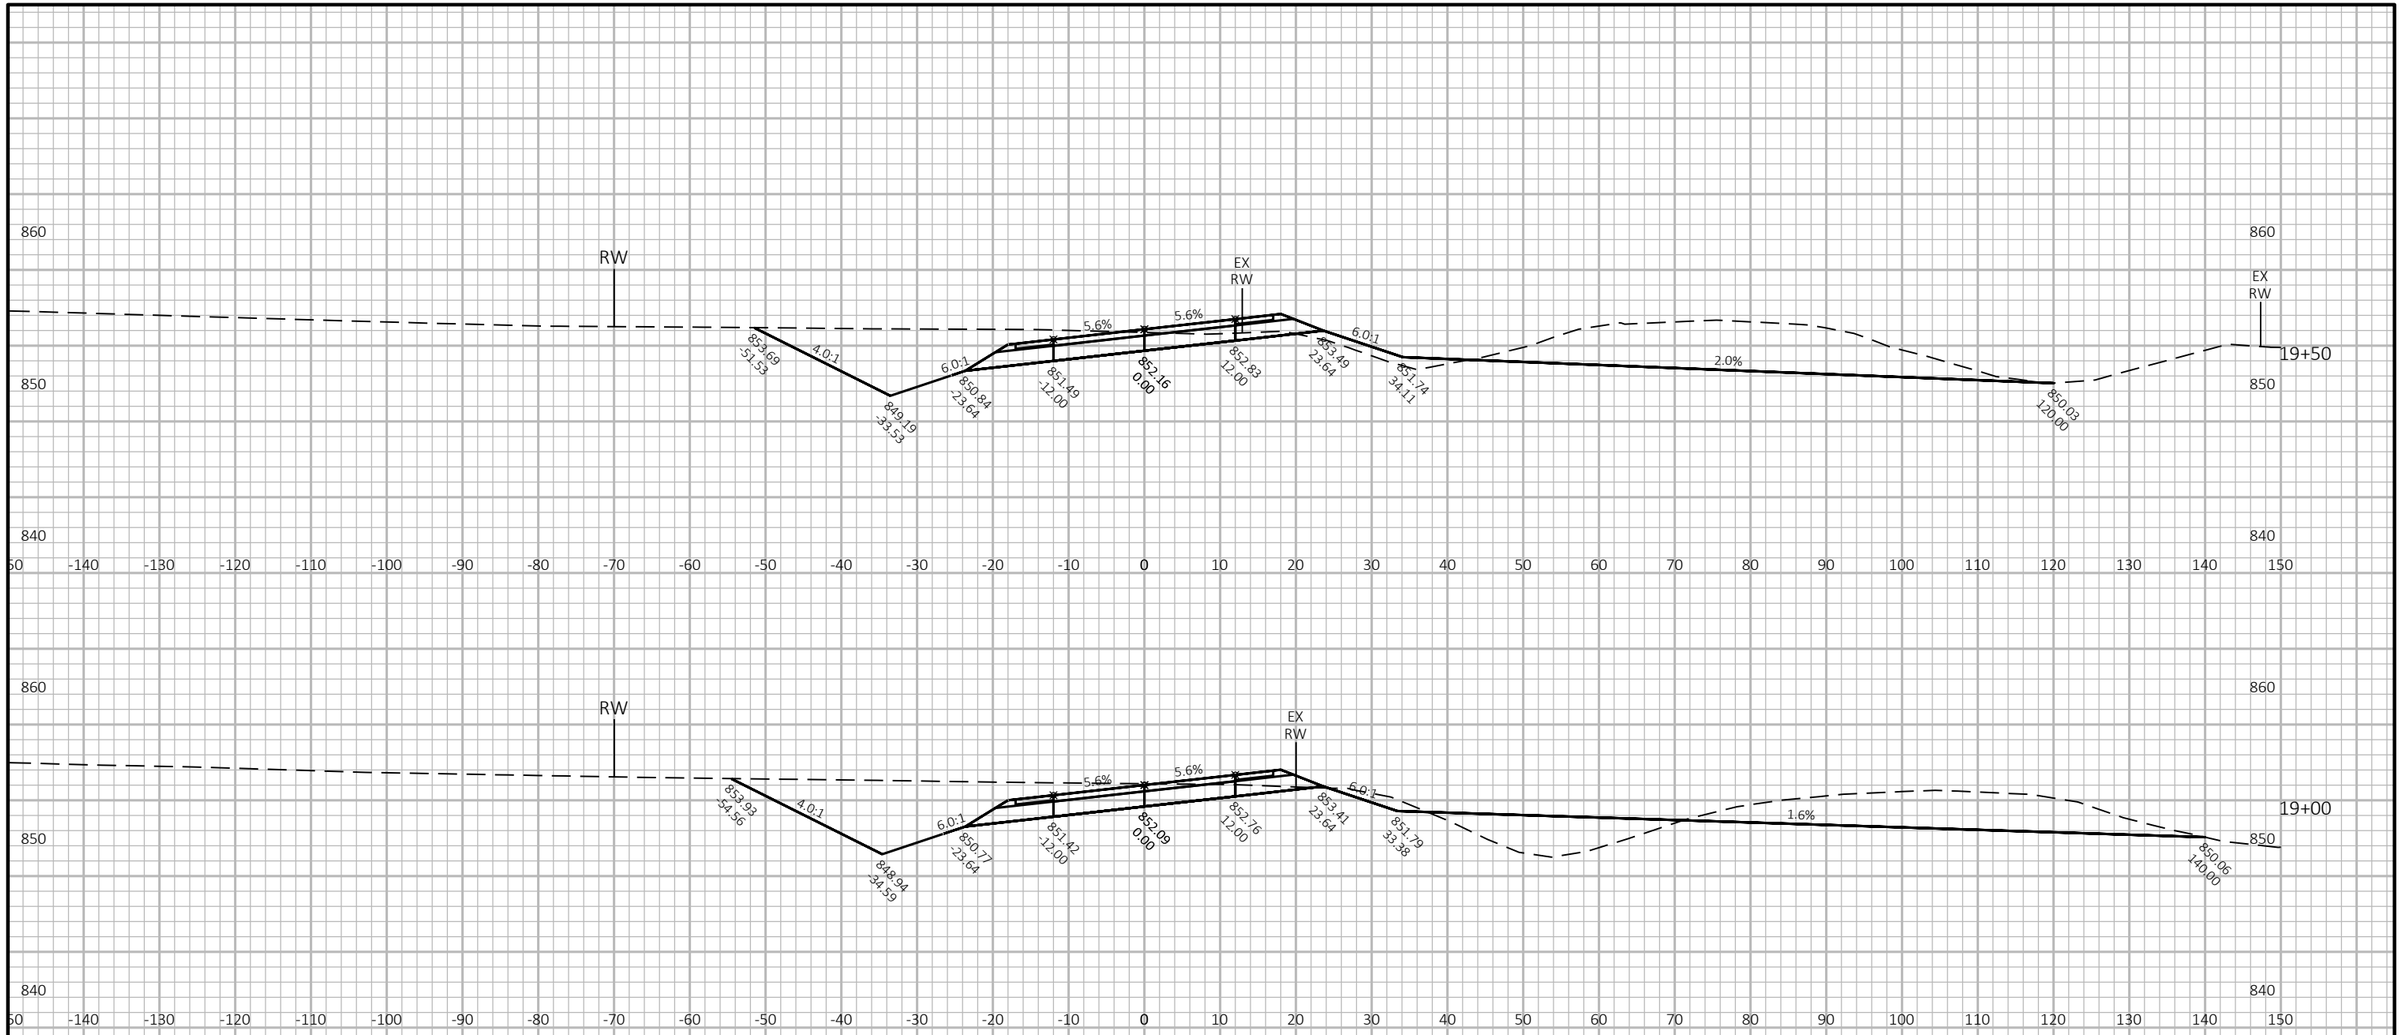


9

9

PROJECT NO: 1420-19-00	HWY: USH 151	COUNTY: FOND DU LAC	CROSS SECTIONS: SEGMENT D15	SHEET	E

FILE NAME : N:\PDS\C3D\14201900\SHEETSPLAN\CROSS SECTIONS D15-LA1.DWG
LAYOUT NAME - D15 - 7

PLOT DATE : 11/16/2017 2:28 PM PLOT BY : KOSTER, JASON A PLOT NAME : PLOT SCALE : 1 IN:20 FT HORZ. / 1 IN:10 FT VERT.

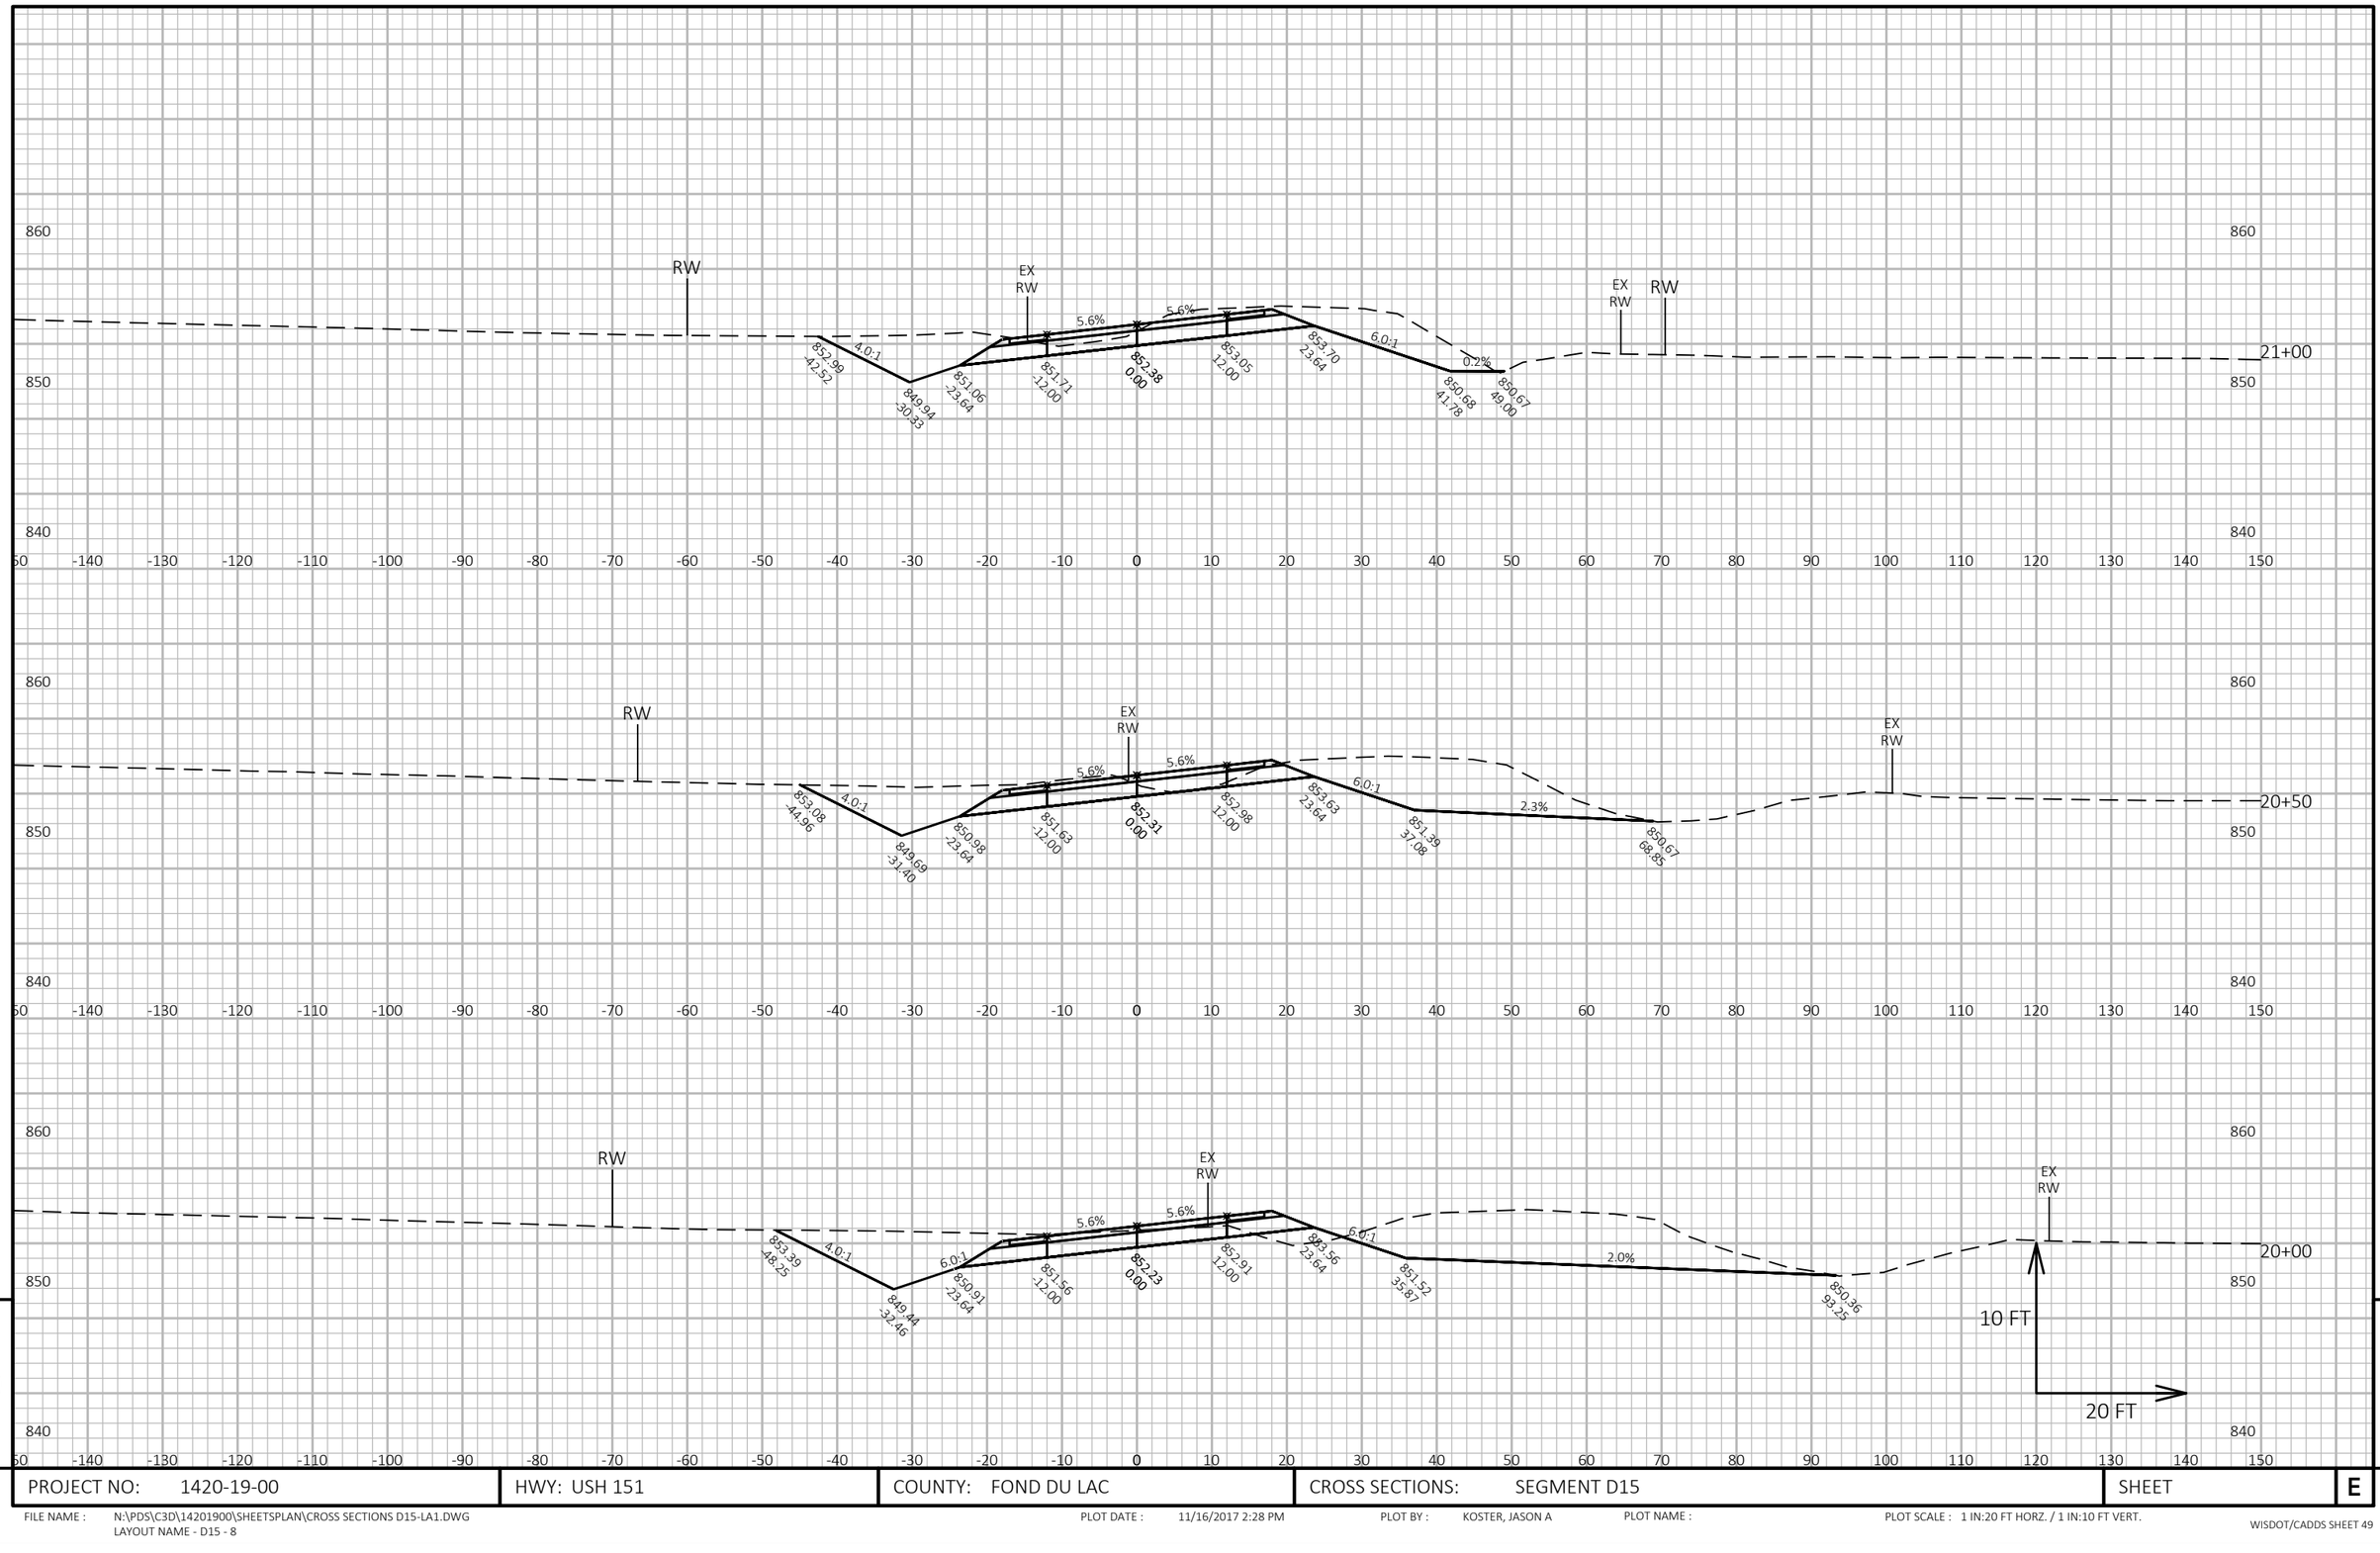


9

PROJECT NO: 1420-19-00	HWY: USH 151	COUNTY: FOND DU LAC	CROSS SECTIONS: SEGMENT D15	SHEET	E

FILE NAME : N:\PDS\C3D\14201900\SHEETSPLAN\CROSS SECTIONS D15-LA1.DWG
LAYOUT NAME - D15 - 8

PLOT DATE : 11/16/2017 2:28 PM PLOT BY : KOSTER, JASON A PLOT NAME : PLOT SCALE : 1 IN:20 FT HORZ. / 1 IN:10 FT VERT.

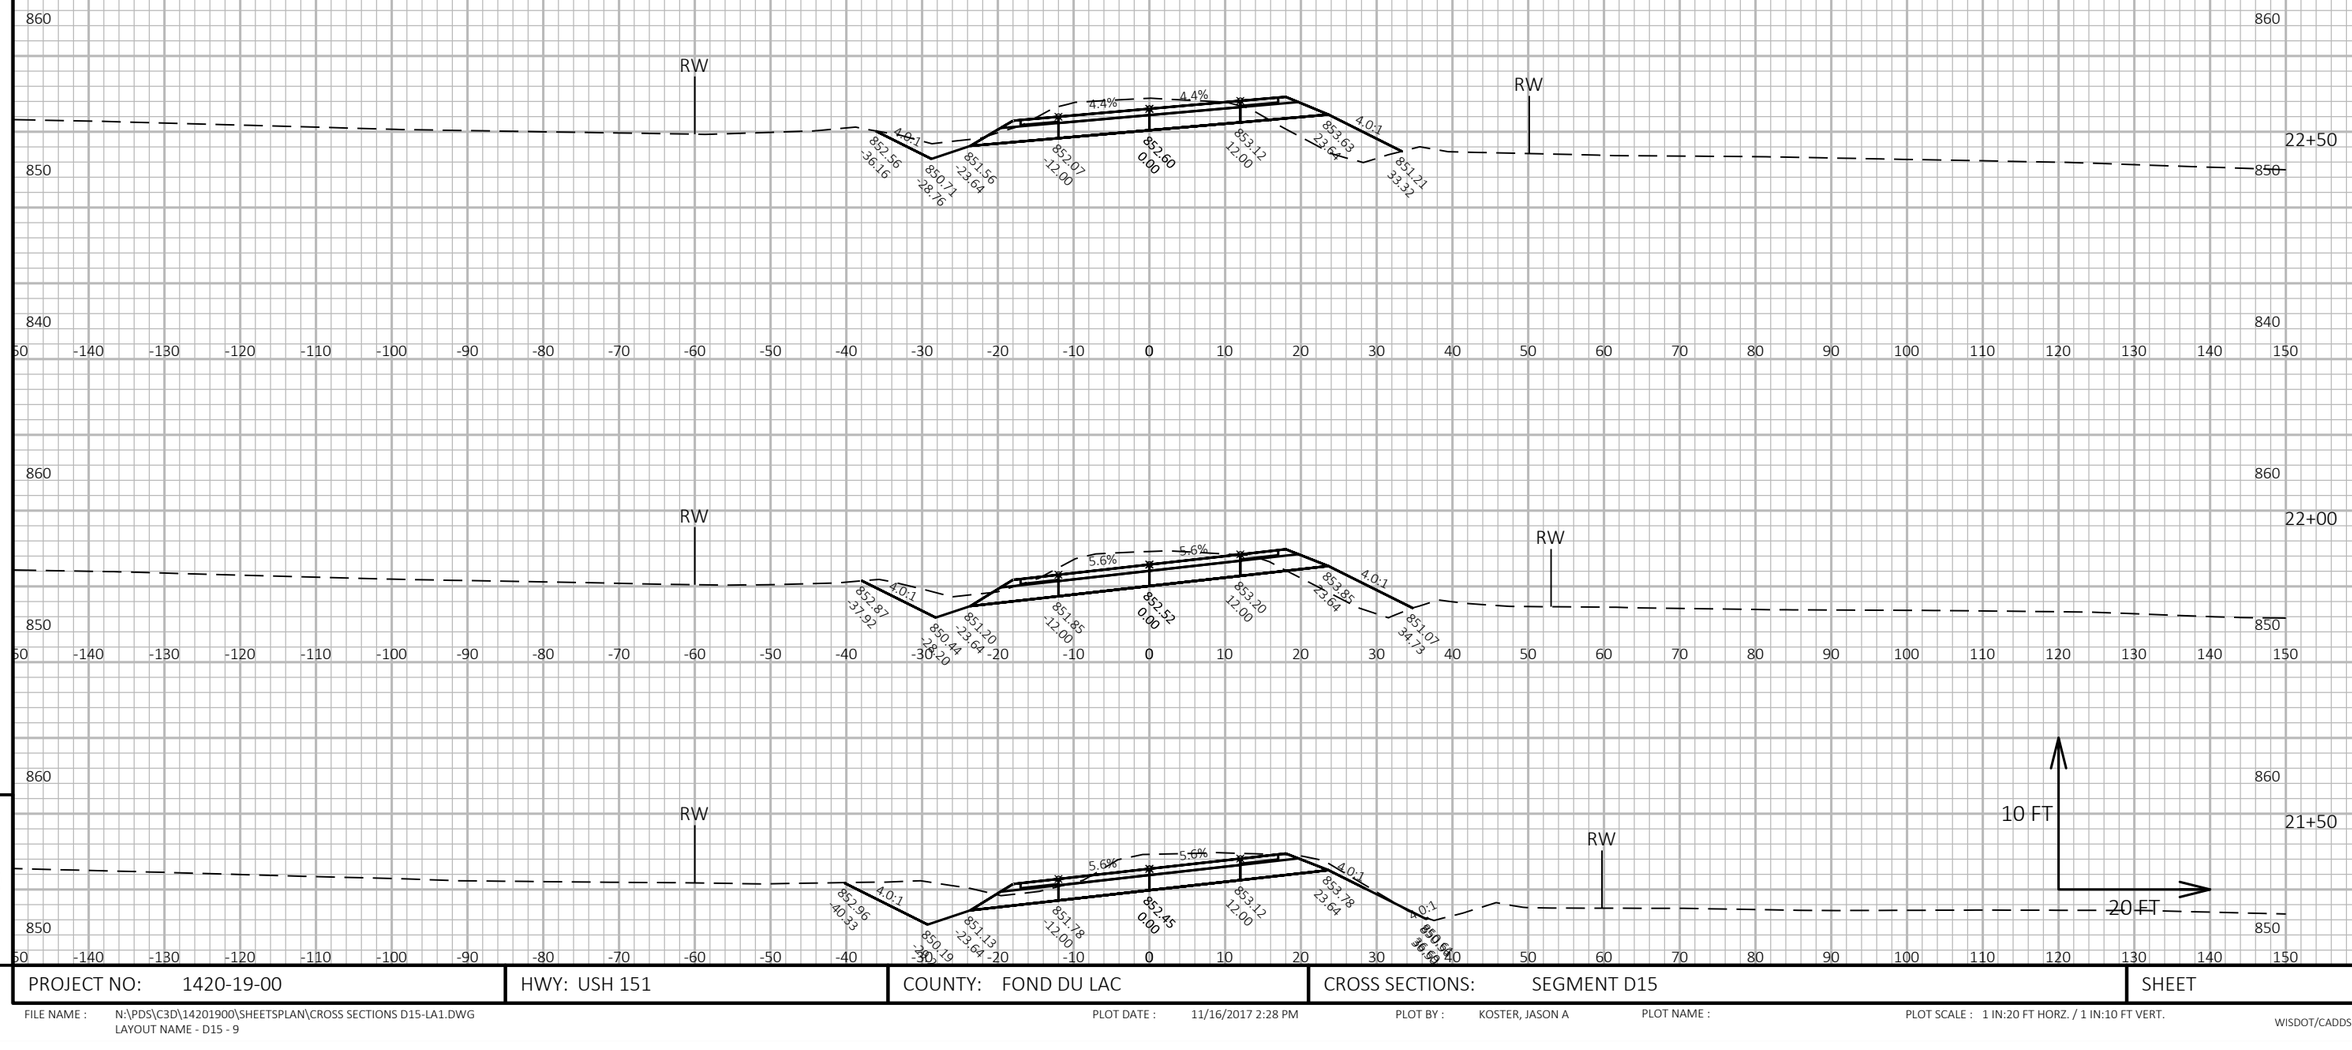

9


9

PROJECT NO: 1420-19-00	HWY: USH 151	COUNTY: FOND DU LAC	CROSS SECTIONS: SEGMENT D15	SHEET	E

FILE NAME : N:\PDS\C3D\14201900\SHEETSPLAN\CROSS SECTIONS D15-LA1.DWG
LAYOUT NAME - D15 - 9

PLOT DATE : 11/16/2017 2:28 PM PLOT BY : KOSTER, JASON A PLOT NAME : PLOT SCALE : 1 IN:20 FT HORZ. / 1 IN:10 FT VERT.


END CONSTRUCTION
STA "D15" 24+00.00

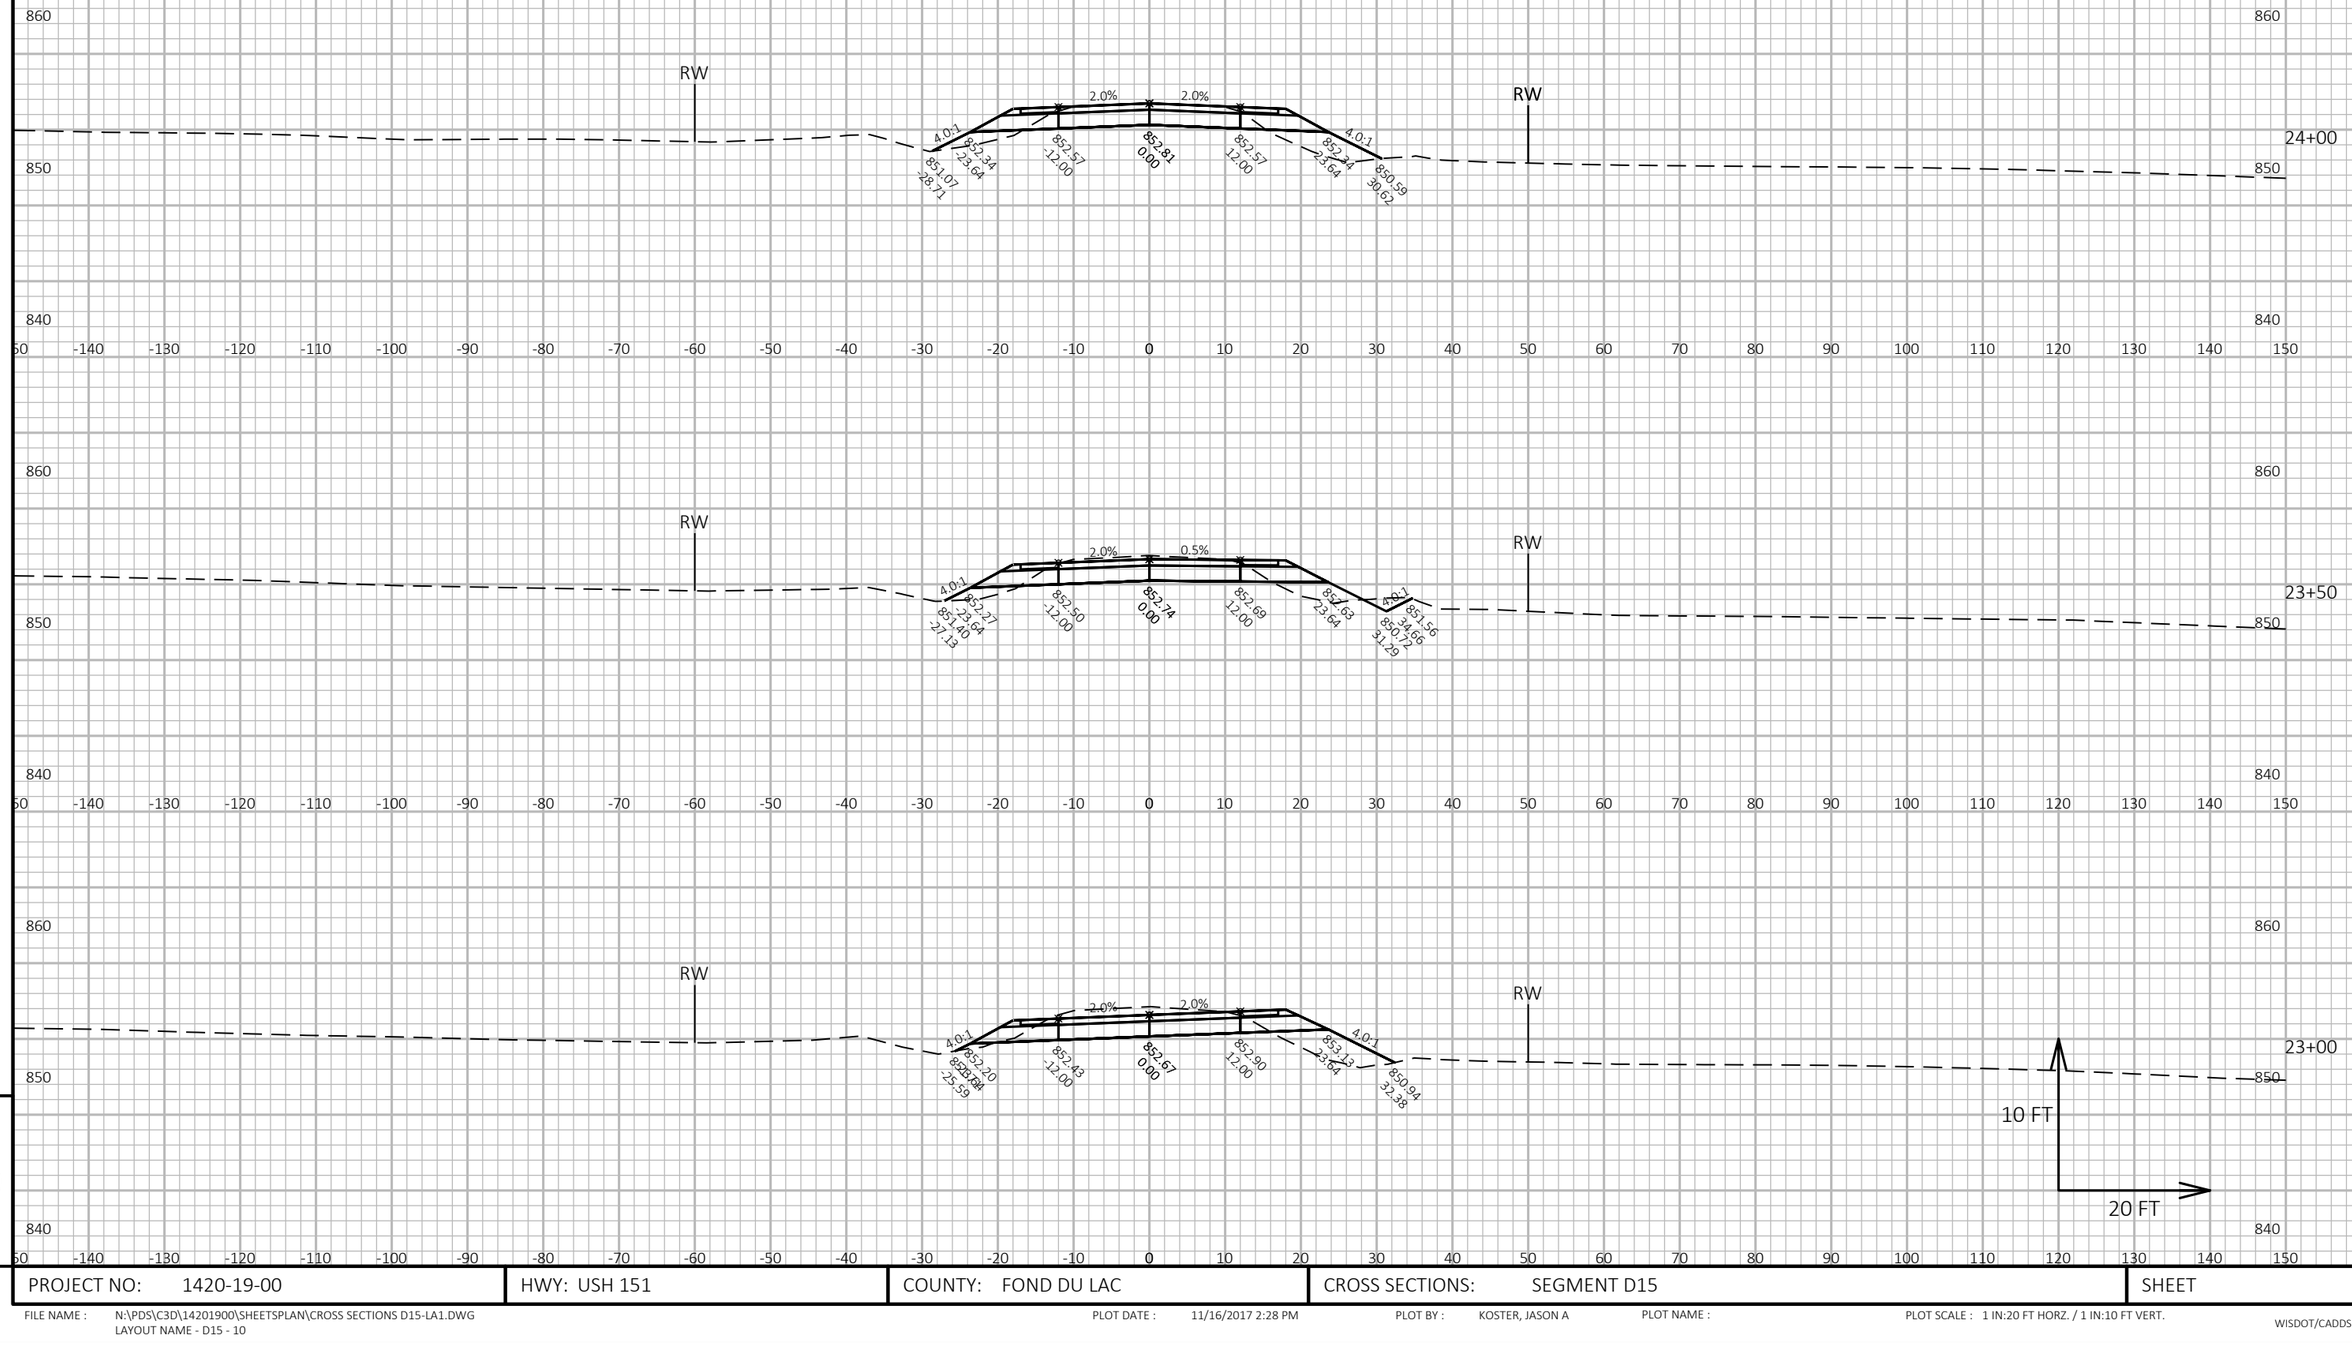

PROJECT NO: 1420-19-00	HWY: USH 151	COUNTY: FOND DU LAC	CROSS SECTIONS: SEGMENT D15	SHEET	E

FILE NAME : N:\PDS\C3D\14201900\SHEETSPLAN\CROSS SECTIONS D15-LA1.DWG
LAYOUT NAME - D15 - 10


PLOT DATE : 11/16/2017 2:28 PM PLOT BY : KOSTER, JASON A PLOT NAME : PLOT SCALE : 1 IN:20 FT HORZ. / 1 IN:10 FT VERT.

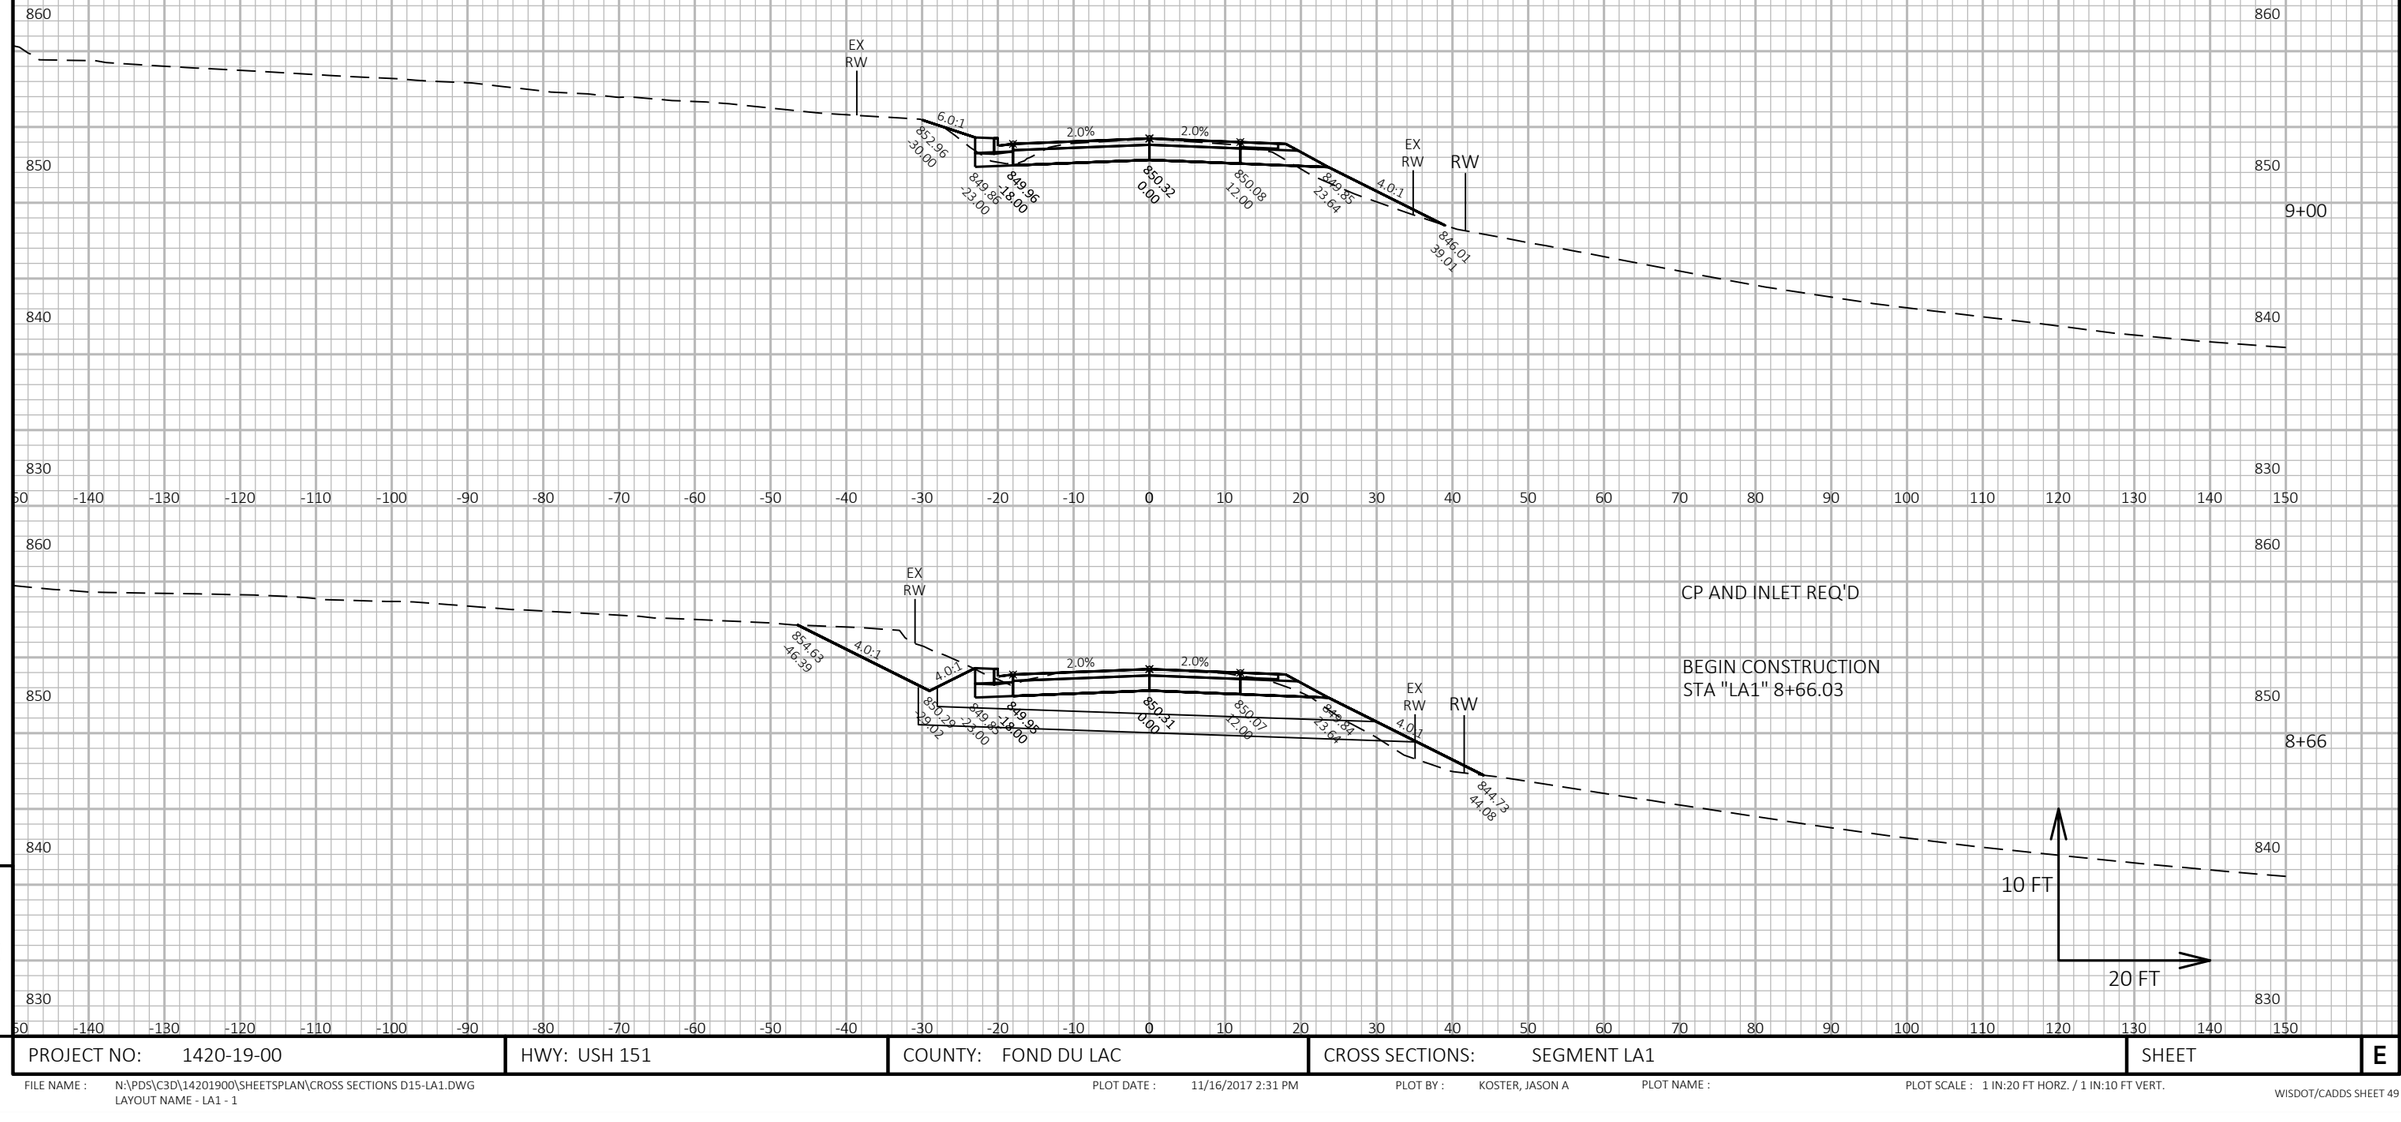

PROJECT NO: 1420-19-00	HWY: USH 151	COUNTY: FOND DU LAC	CROSS SECTIONS: SEGMENT LA1	SHEET	E

FILE NAME : N:\PDS\C3D\14201900\SHEETSPLAN\CROSS SECTIONS D15-LA1.DWG
LAYOUT NAME - LA1 - 1

PLOT DATE : 11/16/2017 2:31 PM PLOT BY : KOSTER, JASON A PLOT NAME : PLOT SCALE : 1 IN:20 FT HORZ. / 1 IN:10 FT VERT.

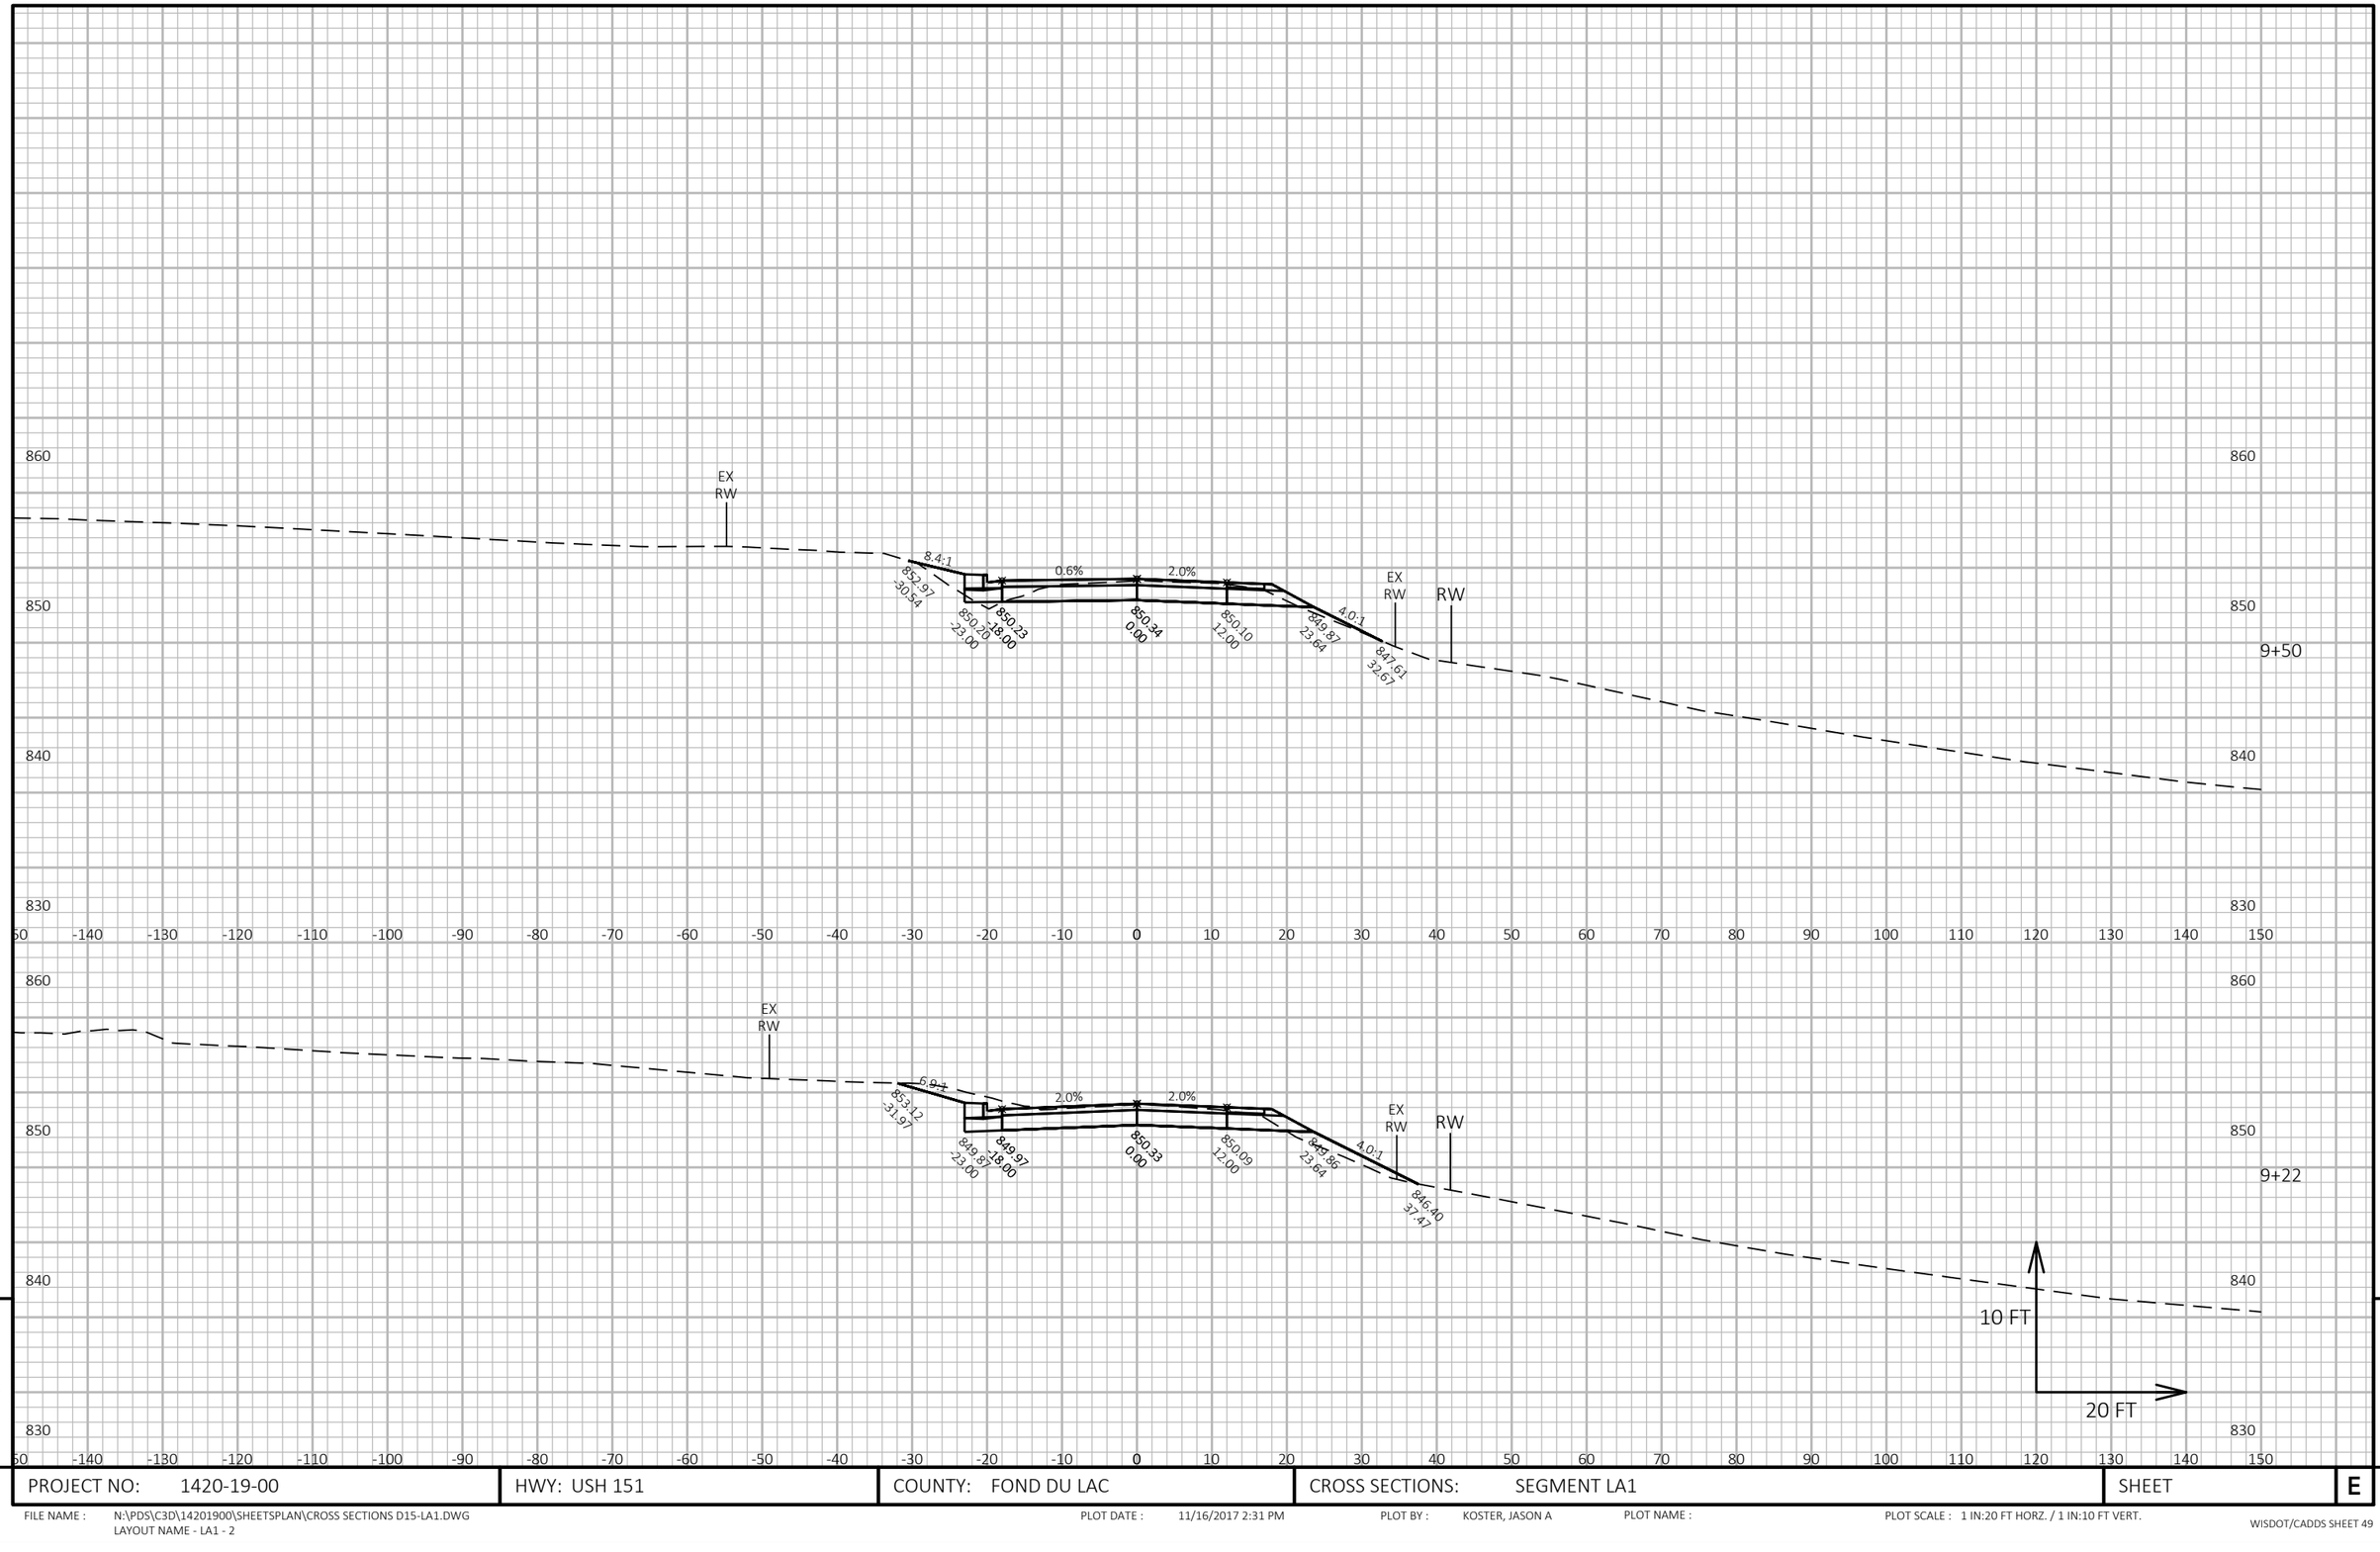


9

PROJECT NO: 1420-19-00	HWY: USH 151	COUNTY: FOND DU LAC	CROSS SECTIONS: SEGMENT LA1	SHEET	E

FILE NAME : N:\PDS\C3D\14201900\SHEETSPLAN\CROSS SECTIONS D15-LA1.DWG
LAYOUT NAME - LA1 - 2


PLOT DATE : 11/16/2017 2:31 PM PLOT BY : KOSTER, JASON A PLOT NAME : PLOT SCALE : 1 IN:20 FT HORZ. / 1 IN:10 FT VERT.

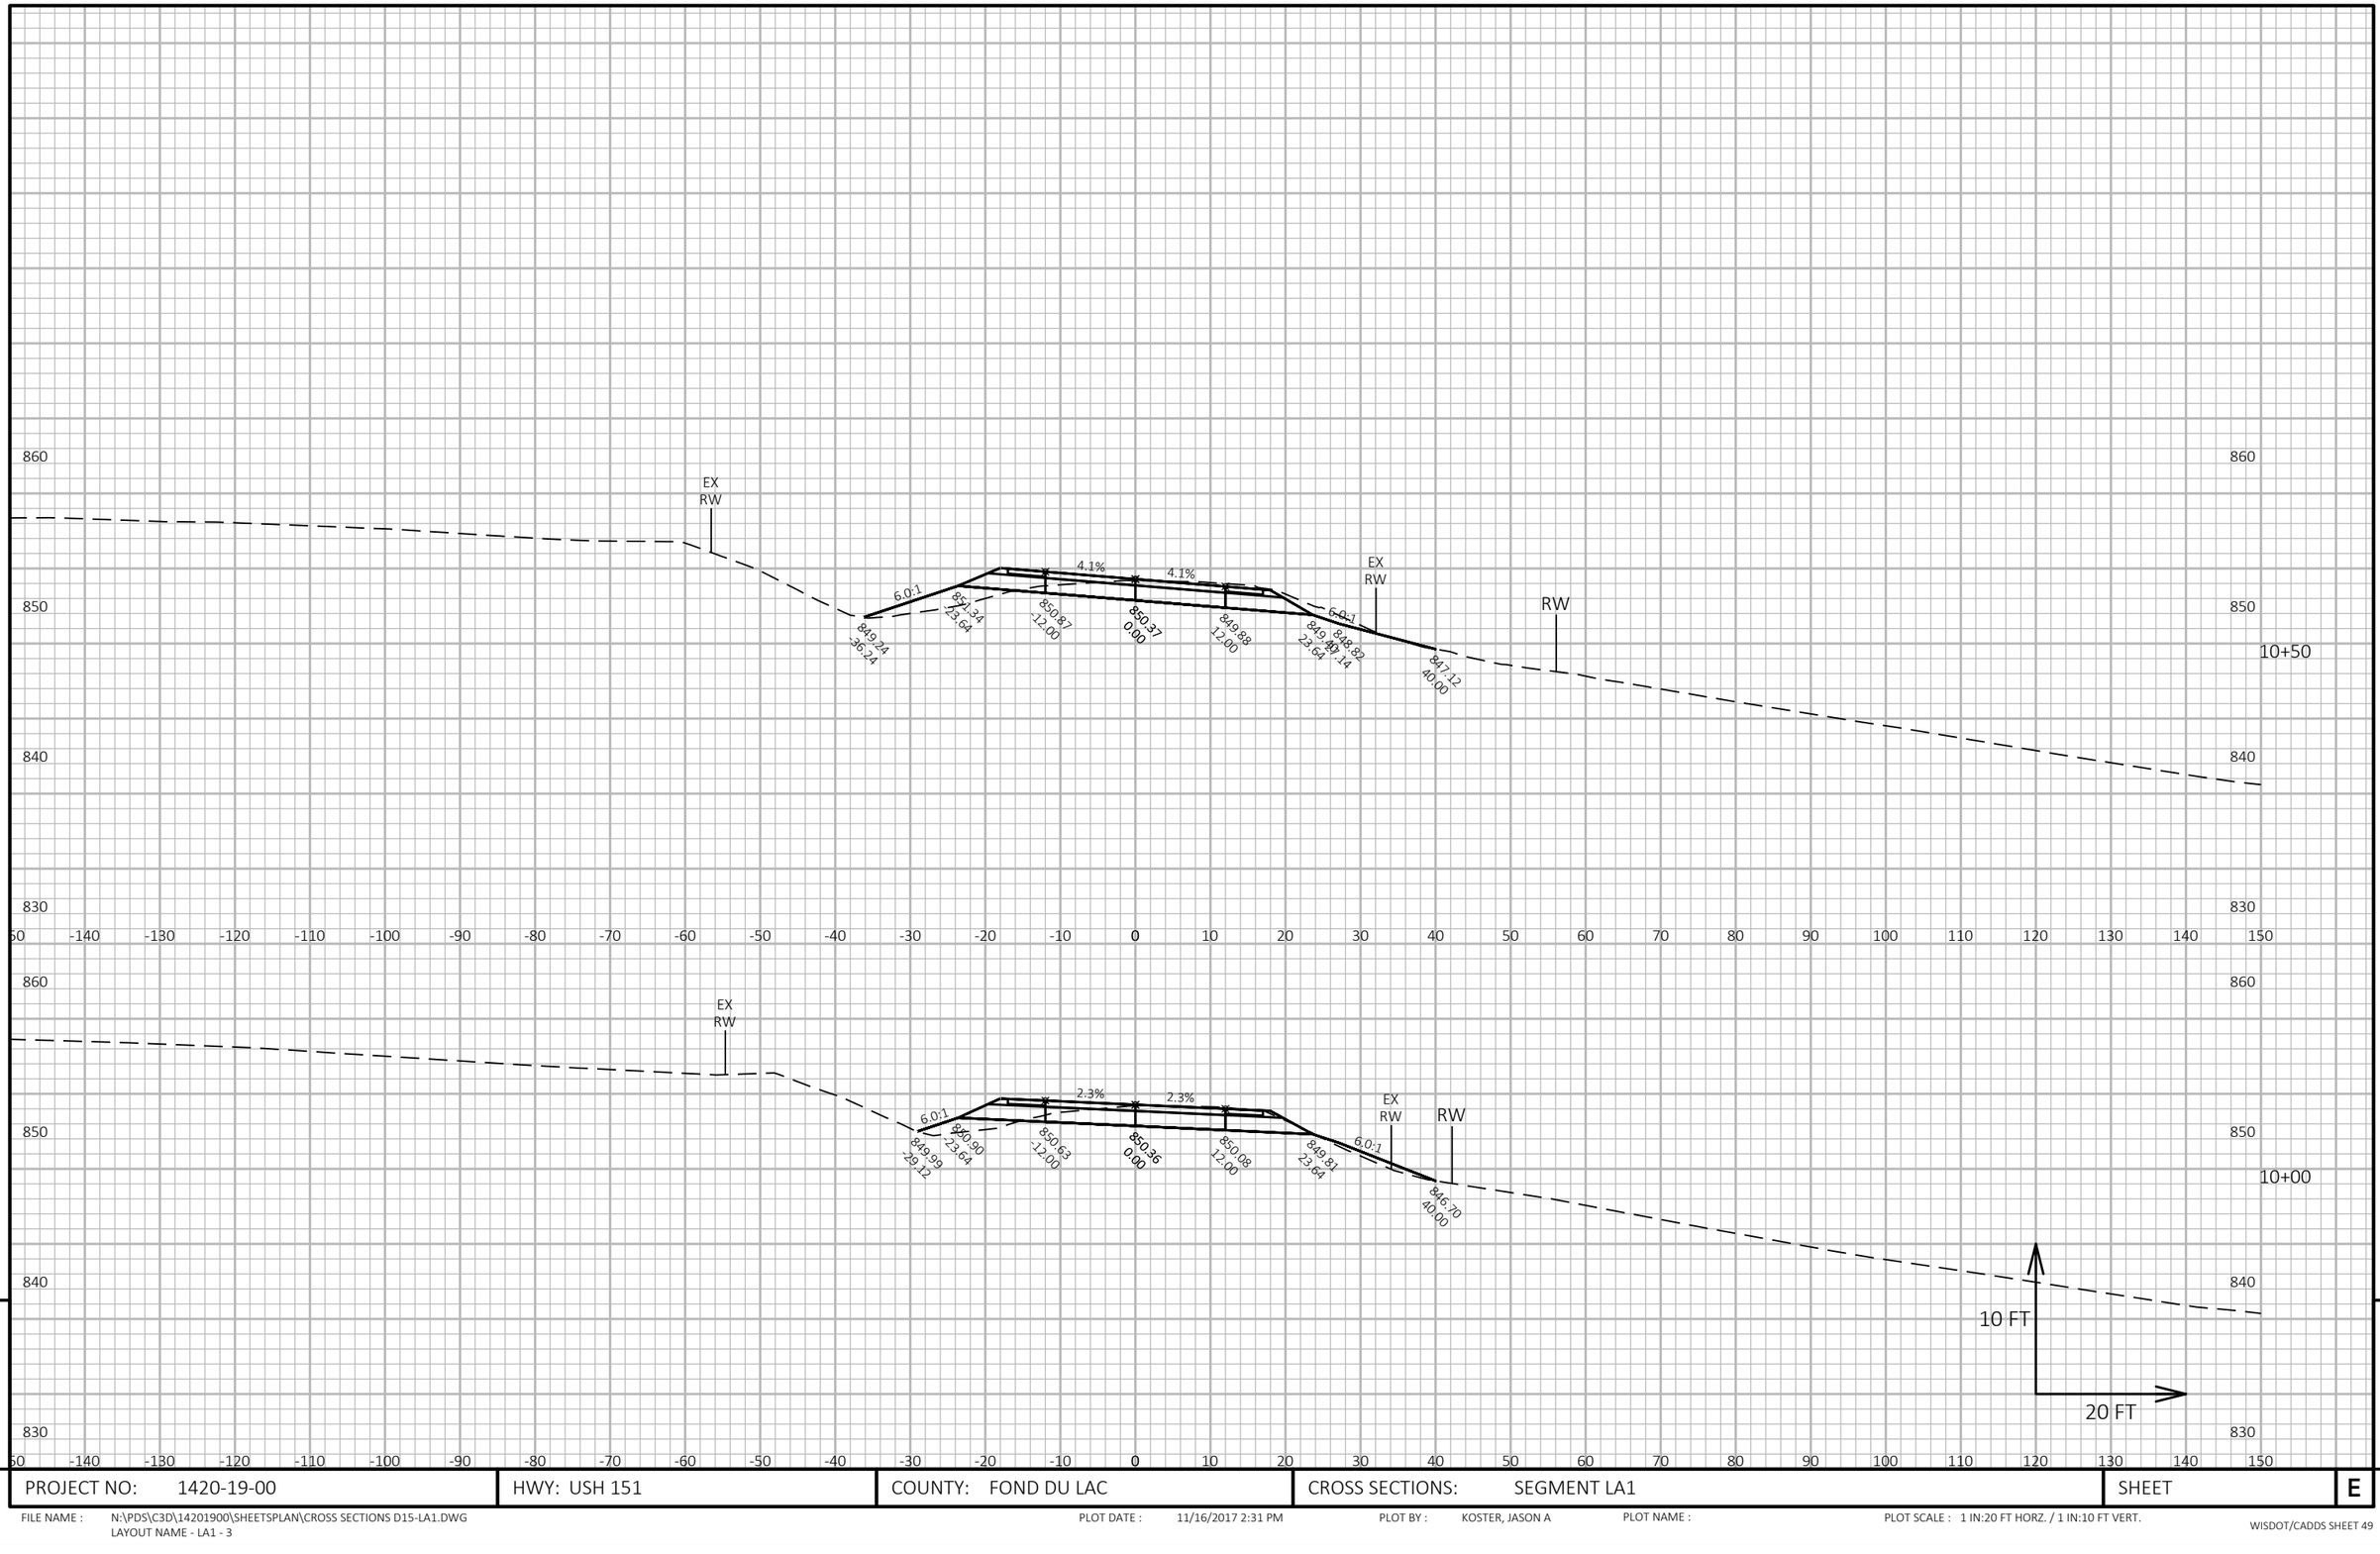

PROJECT NO: 1420-19-00	HWY: USH 151	COUNTY: FOND DU LAC	CROSS SECTIONS: SEGMENT LA1	SHEET	E

FILE NAME : N:\PDS\C3D\14201900\SHEETSPLAN\CROSS SECTIONS D15-LA1.DWG
LAYOUT NAME - LA1 - 3

PLOT DATE : 11/16/2017 2:31 PM PLOT BY : KOSTER, JASON A PLOT NAME : PLOT SCALE : 1 IN:20 FT HORZ. / 1 IN:10 FT VERT.

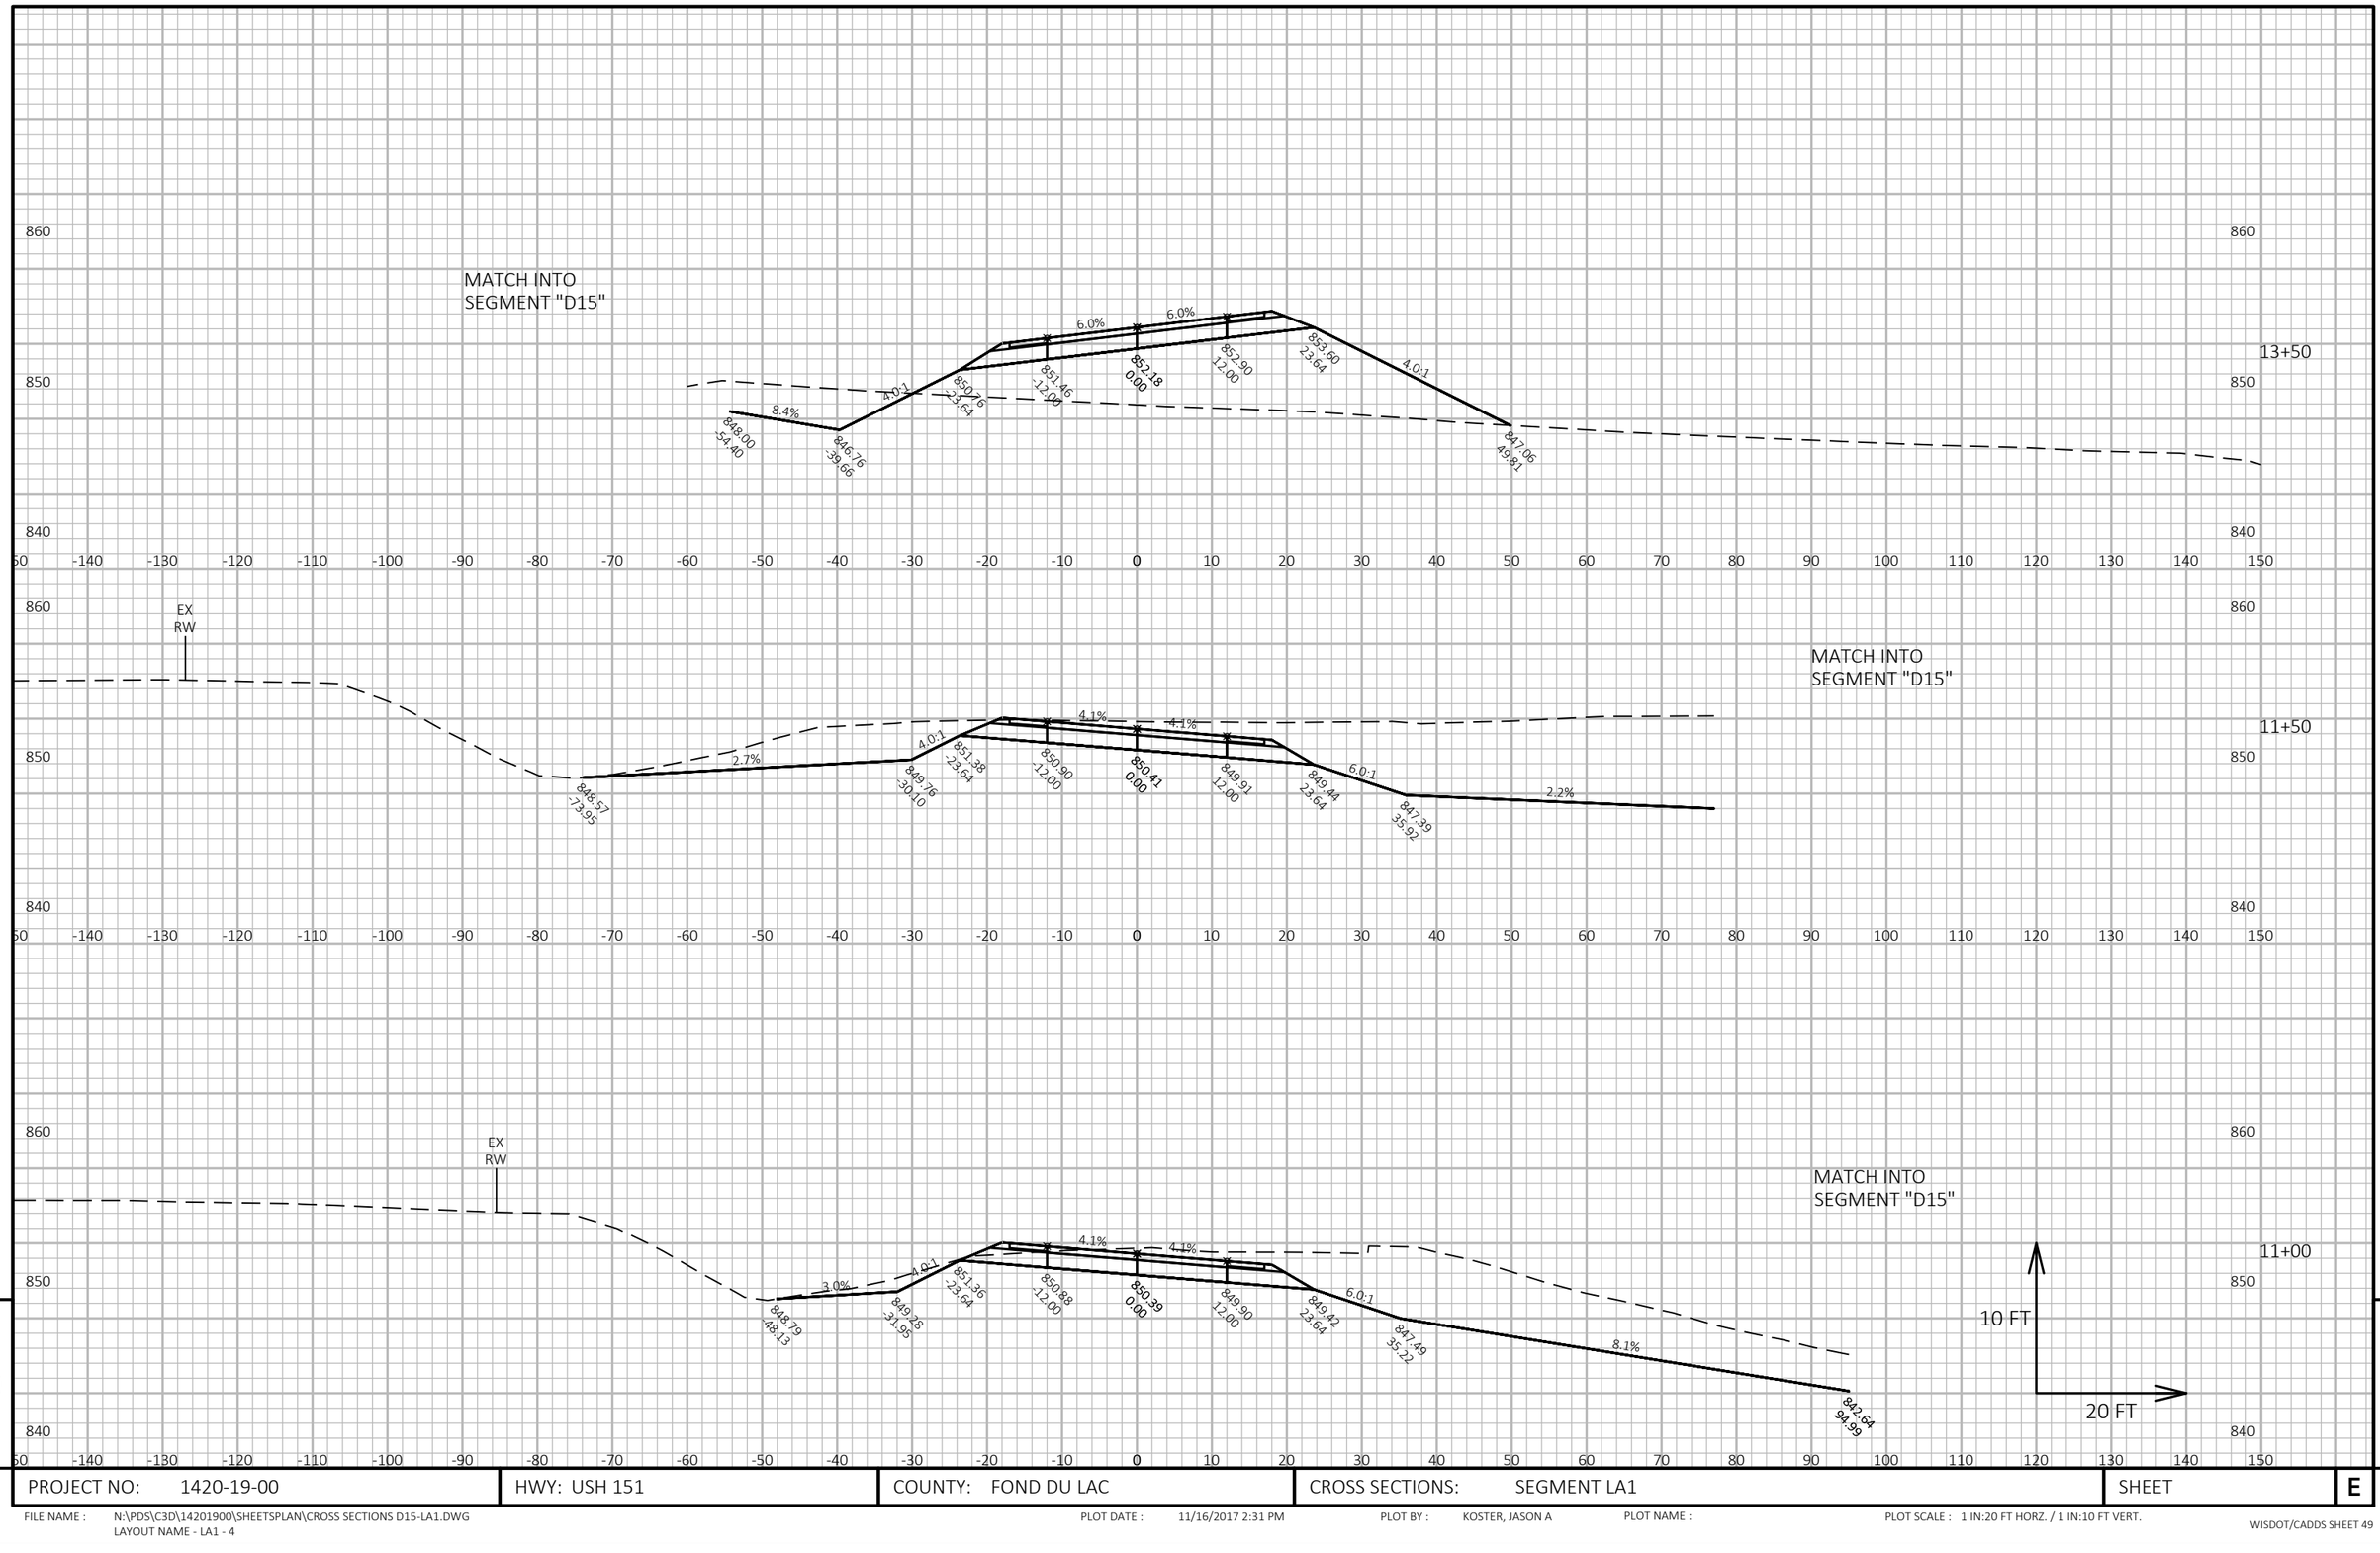

9

9

PROJECT NO: 1420-19-00	HWY: USH 151	COUNTY: FOND DU LAC	CROSS SECTIONS: SEGMENT LA1	SHEET	E

FILE NAME : N:\PDS\C3D\14201900\SHEETSPLAN\CROSS SECTIONS D15-LA1.DWG
LAYOUT NAME - LA1 - 4

PLOT DATE : 11/16/2017 2:31 PM PLOT BY : KOSTER, JASON A PLOT NAME : PLOT SCALE : 1 IN:20 FT HORZ. / 1 IN:10 FT VERT.

MATCH INTO
SEGMENT "D15"

END CONSTRUCTION
STA "LA1" 15+00.00

15+00

848.00
-90.00

6.8%

846.10
-62.21

4.0:1

847.82
-55.34

848.05
-43.70

2.0%

848.92
0.00

2.0%

849.83
45.10

850.02
55.02

4.0:1

848.05
62.93

MATCH INTO
SEGMENT "D15"

CP REQ'D

14+50

848.00
-85.00

7.5%

845.41
-50.56

4.0:1

849.77
-33.14

850.00
-21.50

2.0%

850.43
0.00

0.7%

850.58
22.39

850.66
34.08

4.0:1

846.44
50.92

MATCH INTO
SEGMENT "D15"

14+00

848.00
-70.00

7.6%

845.95
-42.91

4.0:1

850.77
-28.64

3.6%

851.49
-12.00

851.62
0.00

3.6%

852.05
12.00

852.47
23.64

4.0:1

847.77
42.46

10 FT

20 FT

9

9

PROJECT NO: 1420-19-00	HWY: USH 151	COUNTY: FOND DU LAC	CROSS SECTIONS: SEGMENT LA1	SHEET	E


FILE NAME : N:\PDS\C3D\14201900\SHEETSPLAN\CROSS SECTIONS D15-LA1.DWG
LAYOUT NAME - LA1 - 5

PLOT DATE : 11/16/2017 2:31 PM

PLOT BY : KOSTER, JASON A

PLOT NAME :

PLOT SCALE : 1 IN:20 FT HORZ. / 1 IN:10 FT VERT.

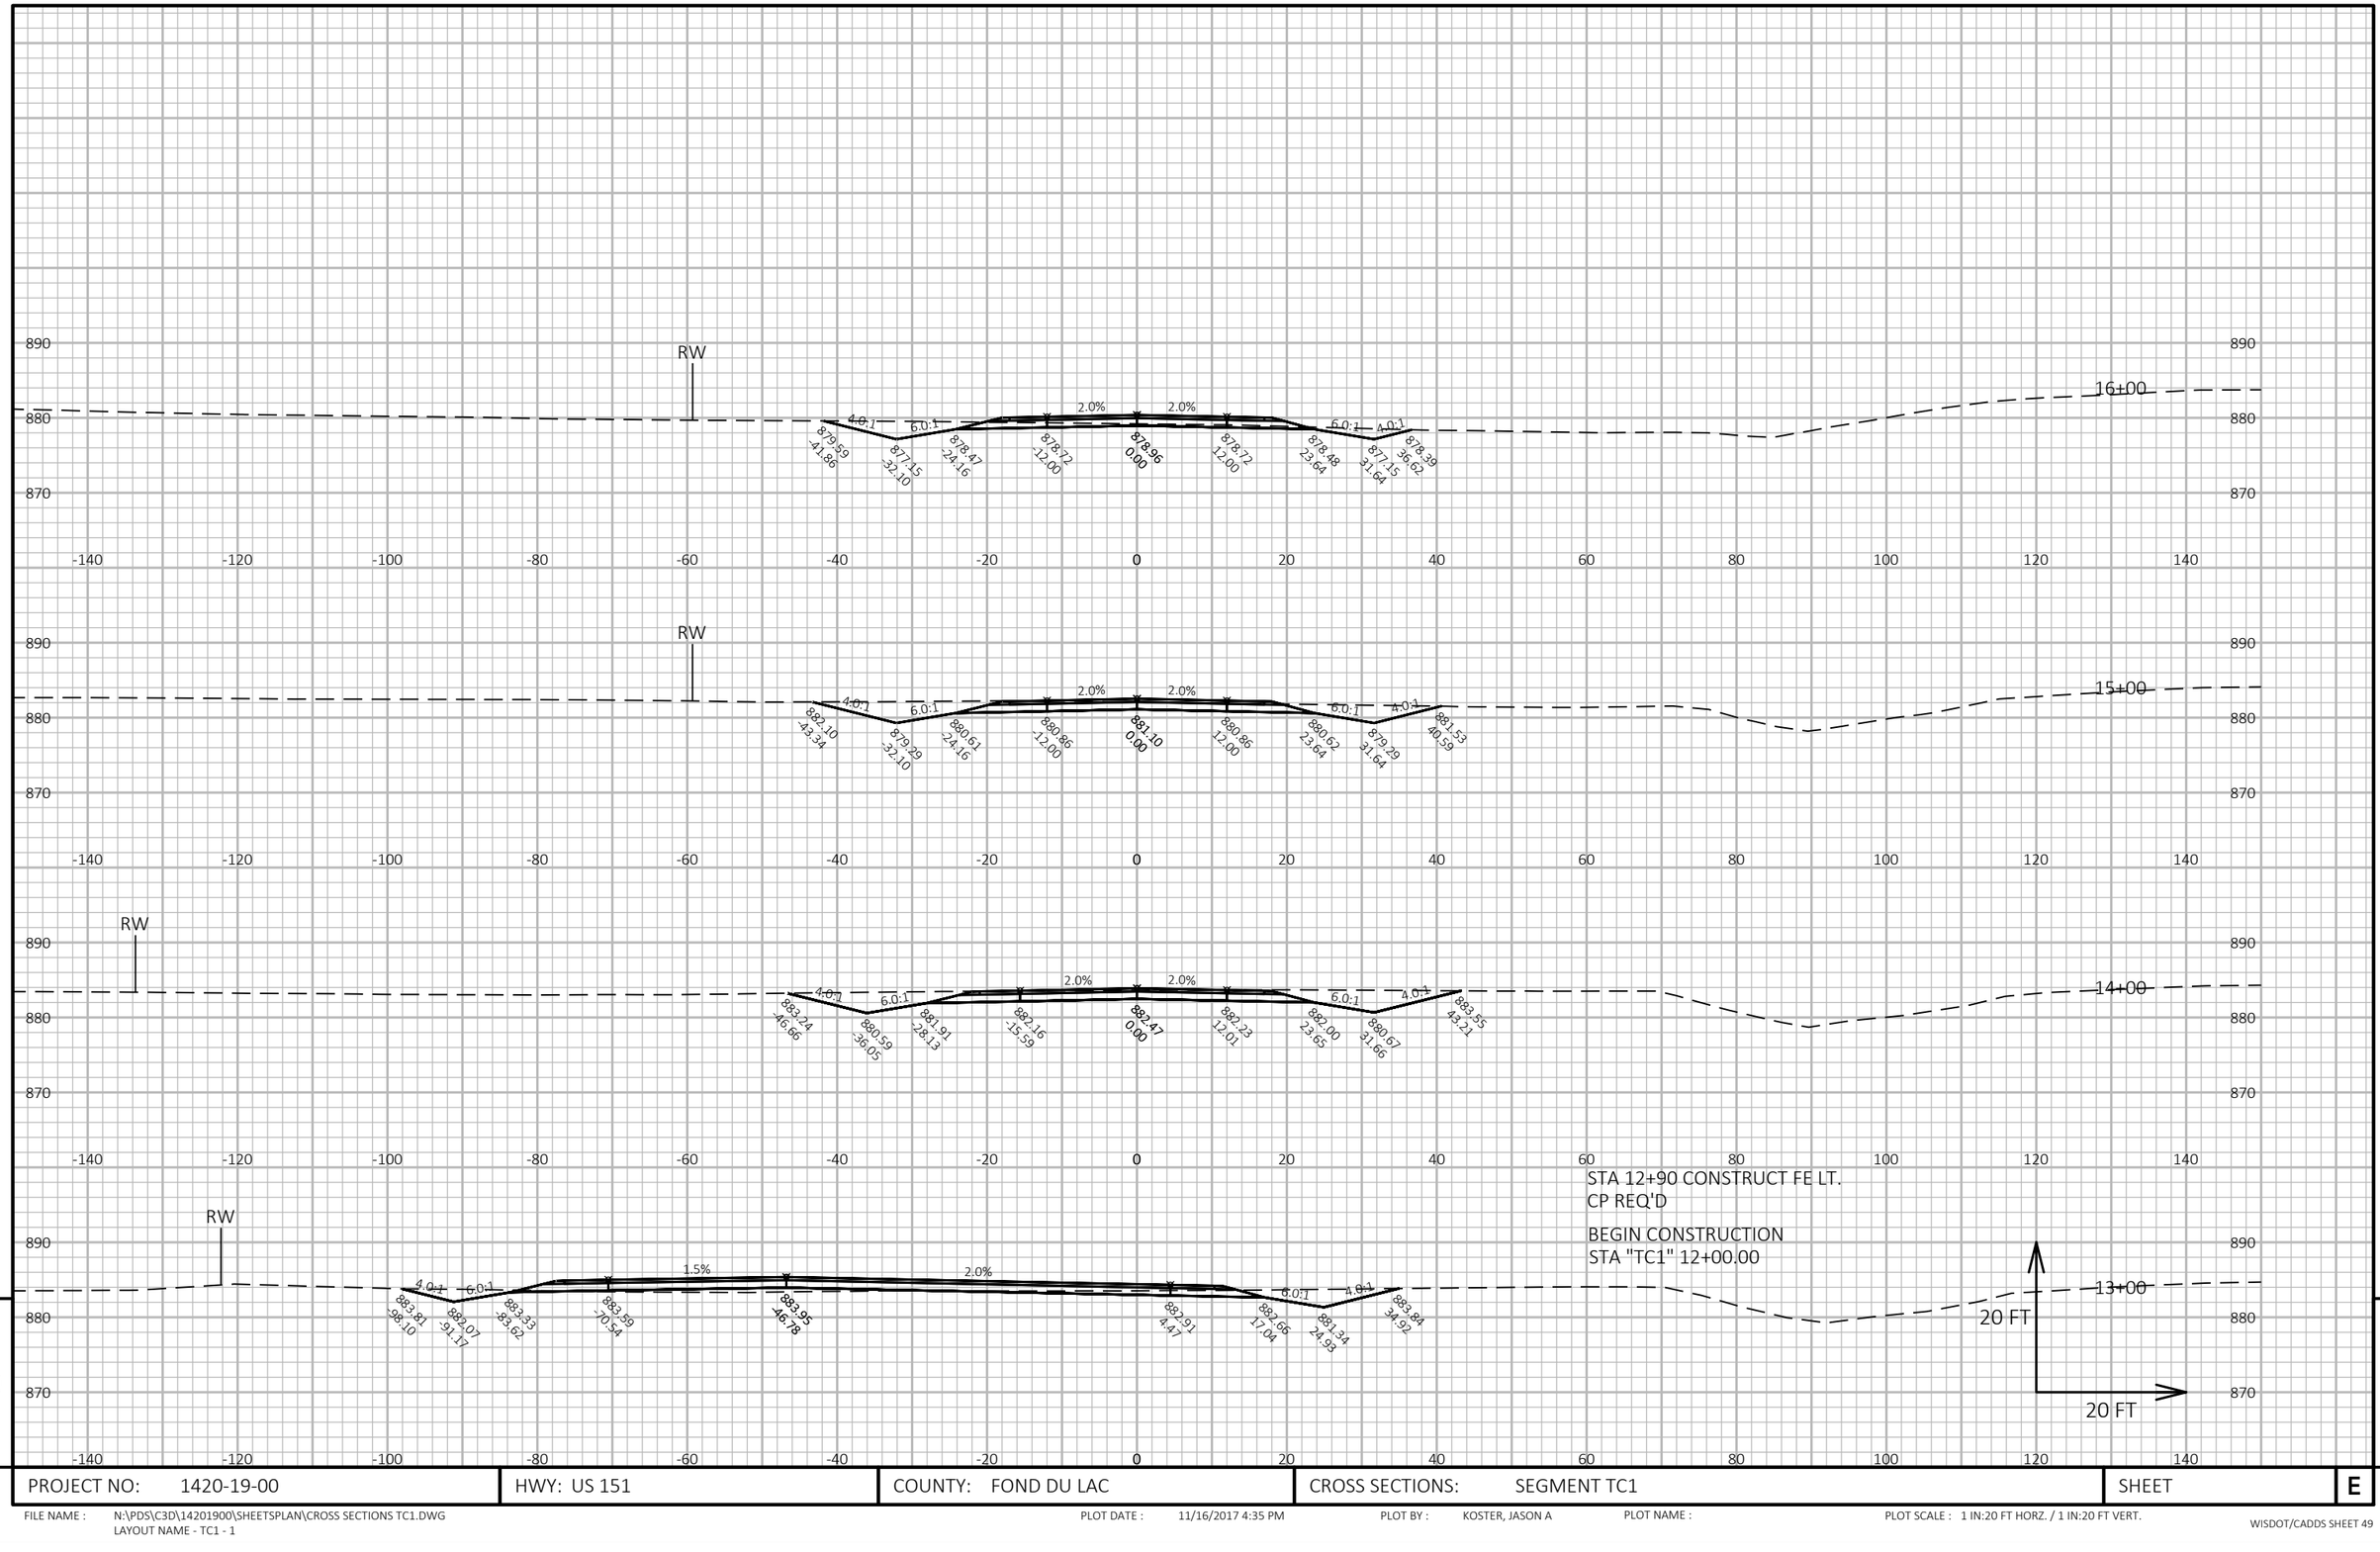


9

9

PROJECT NO: 1420-19-00	HWY: US 151	COUNTY: FOND DU LAC	CROSS SECTIONS: SEGMENT TC1	SHEET	E

FILE NAME : N:\PDS\C3D\14201900\SHEETSPLAN\CROSS SECTIONS TC1.DWG
LAYOUT NAME - TC1 - 1

PLOT DATE : 11/16/2017 4:35 PM PLOT BY : KOSTER, JASON A PLOT NAME : PLOT SCALE : 1 IN:20 FT HORZ. / 1 IN:20 FT VERT.

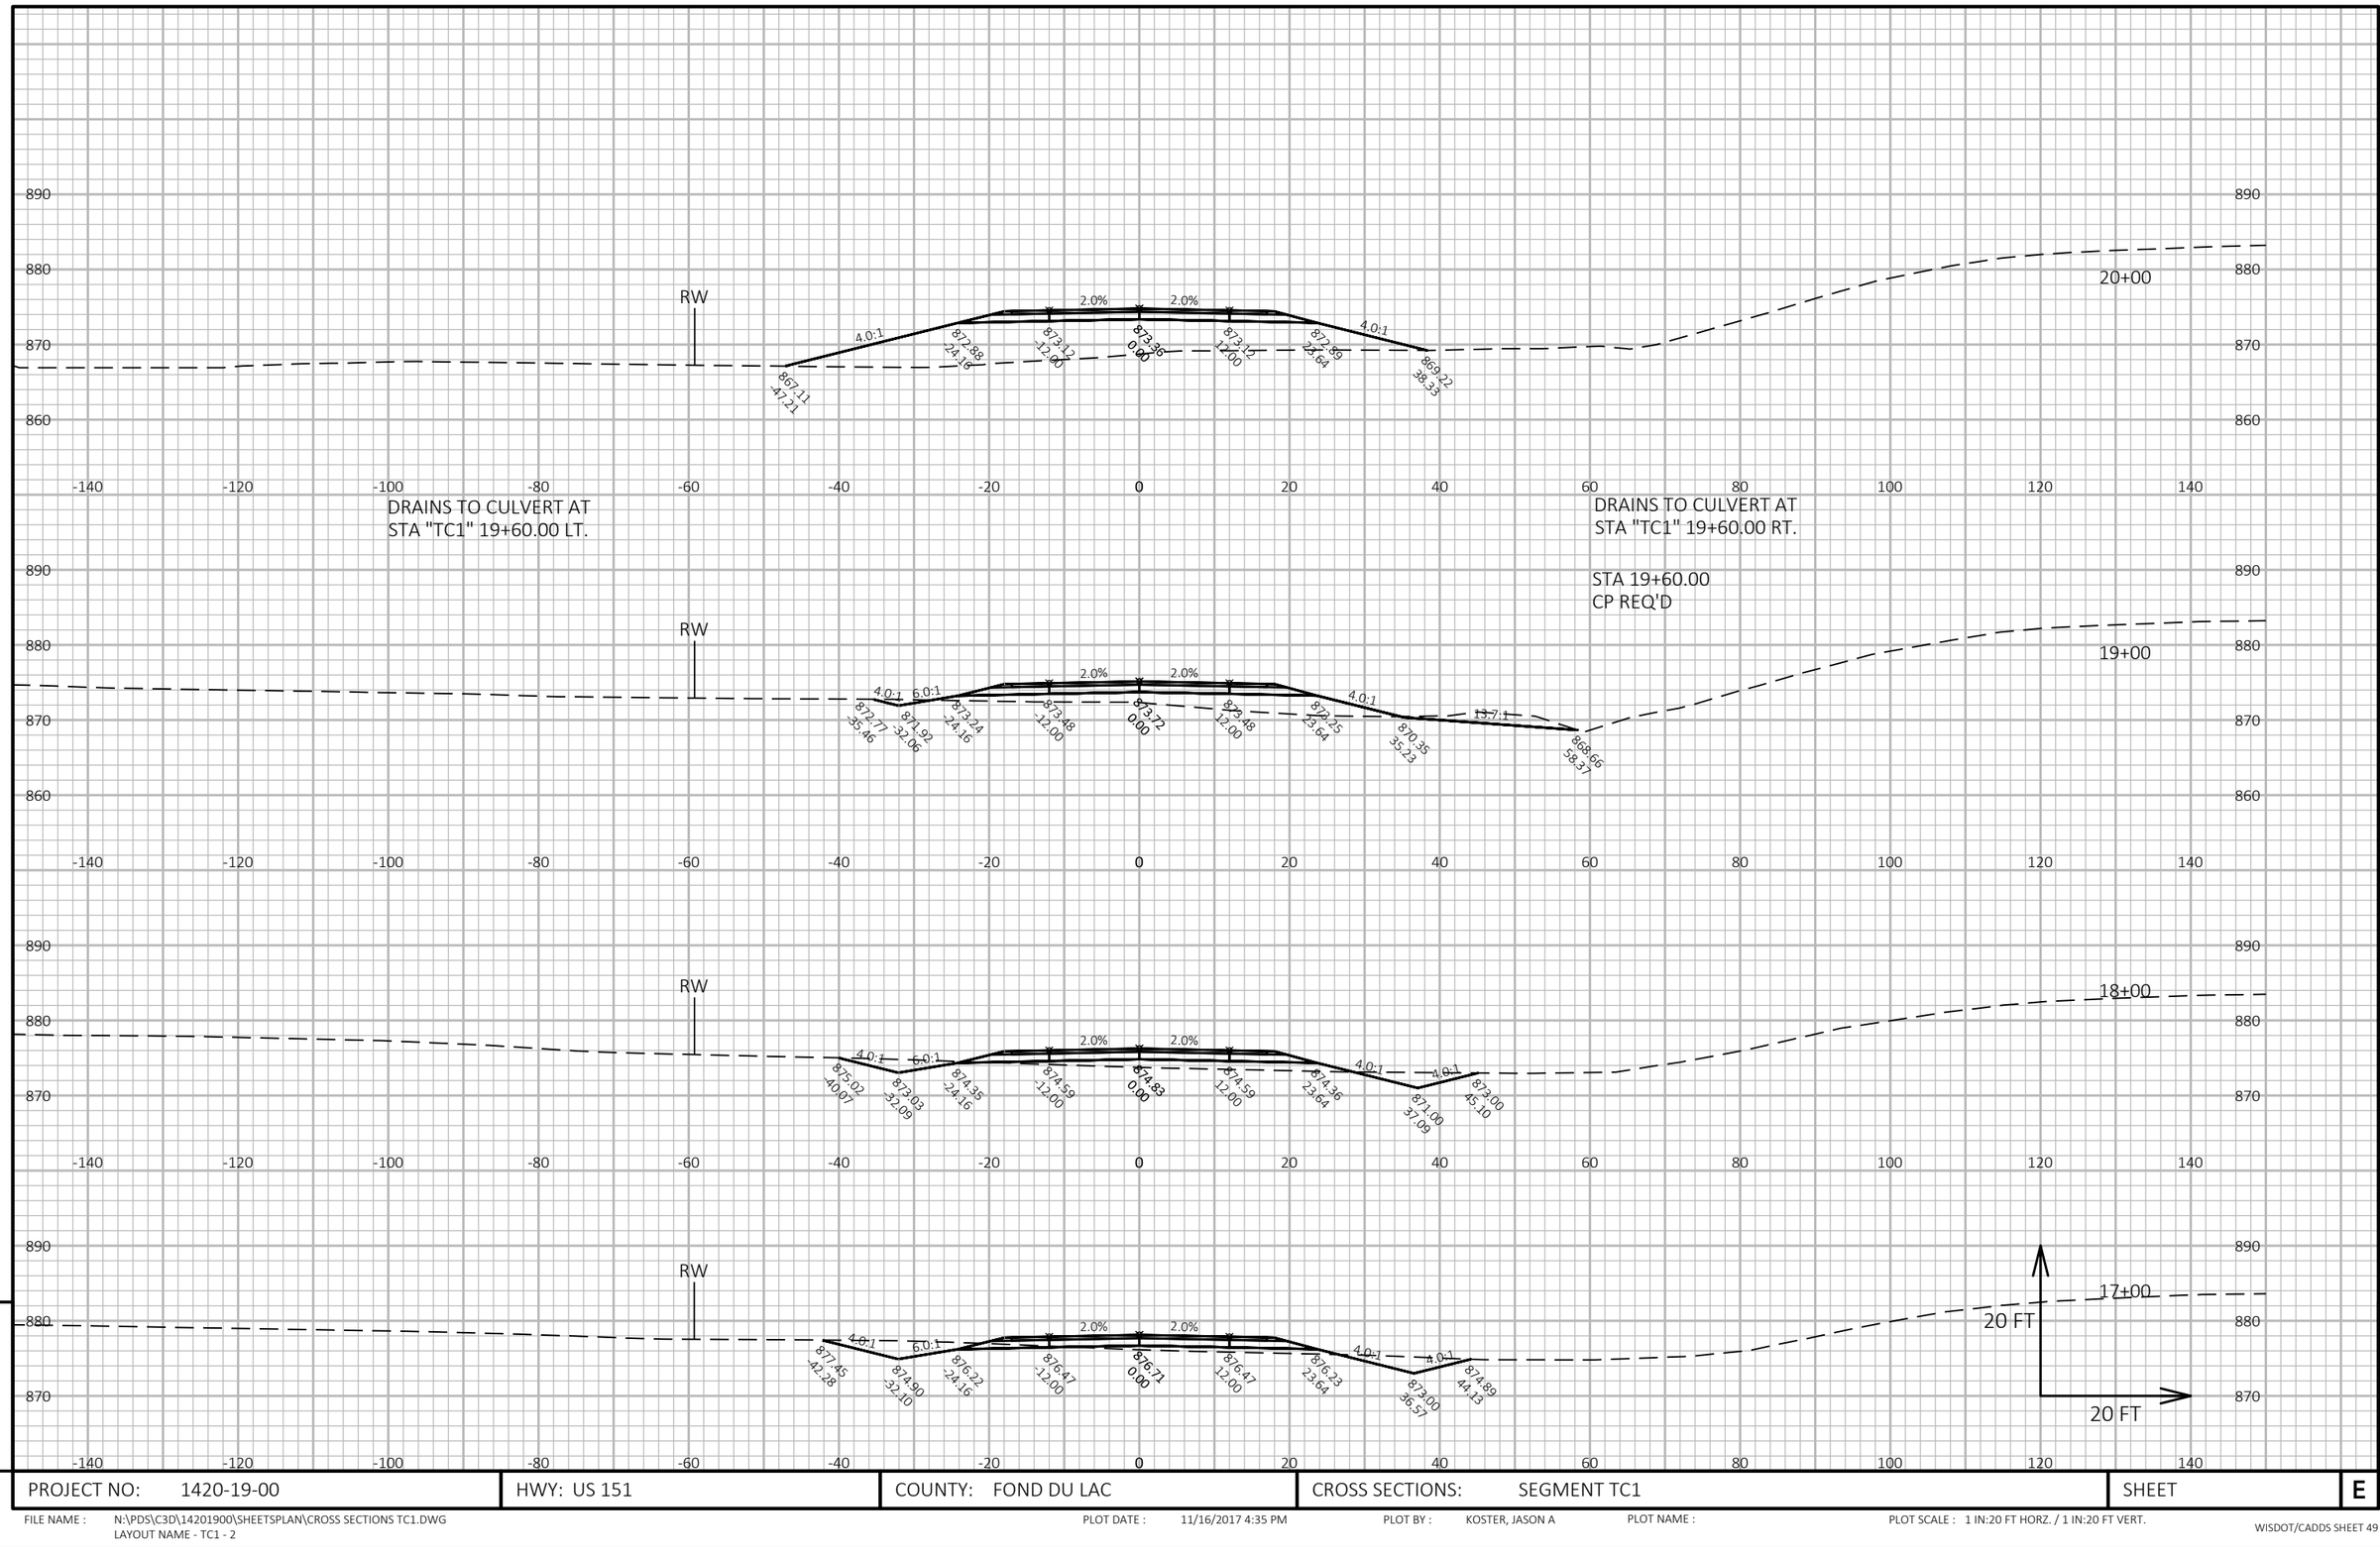


PROJECT NO: 1420-19-00	HWY: US 151	COUNTY: FOND DU LAC	CROSS SECTIONS: SEGMENT TC1	SHEET	E

FILE NAME : N:\PDS\C3D\14201900\SHEETSPLAN\CROSS SECTIONS TC1.DWG
LAYOUT NAME - TC1 - 2

PLOT DATE : 11/16/2017 4:35 PM PLOT BY : KOSTER, JASON A PLOT NAME : PLOT SCALE : 1 IN:20 FT HORZ. / 1 IN:20 FT VERT.

9

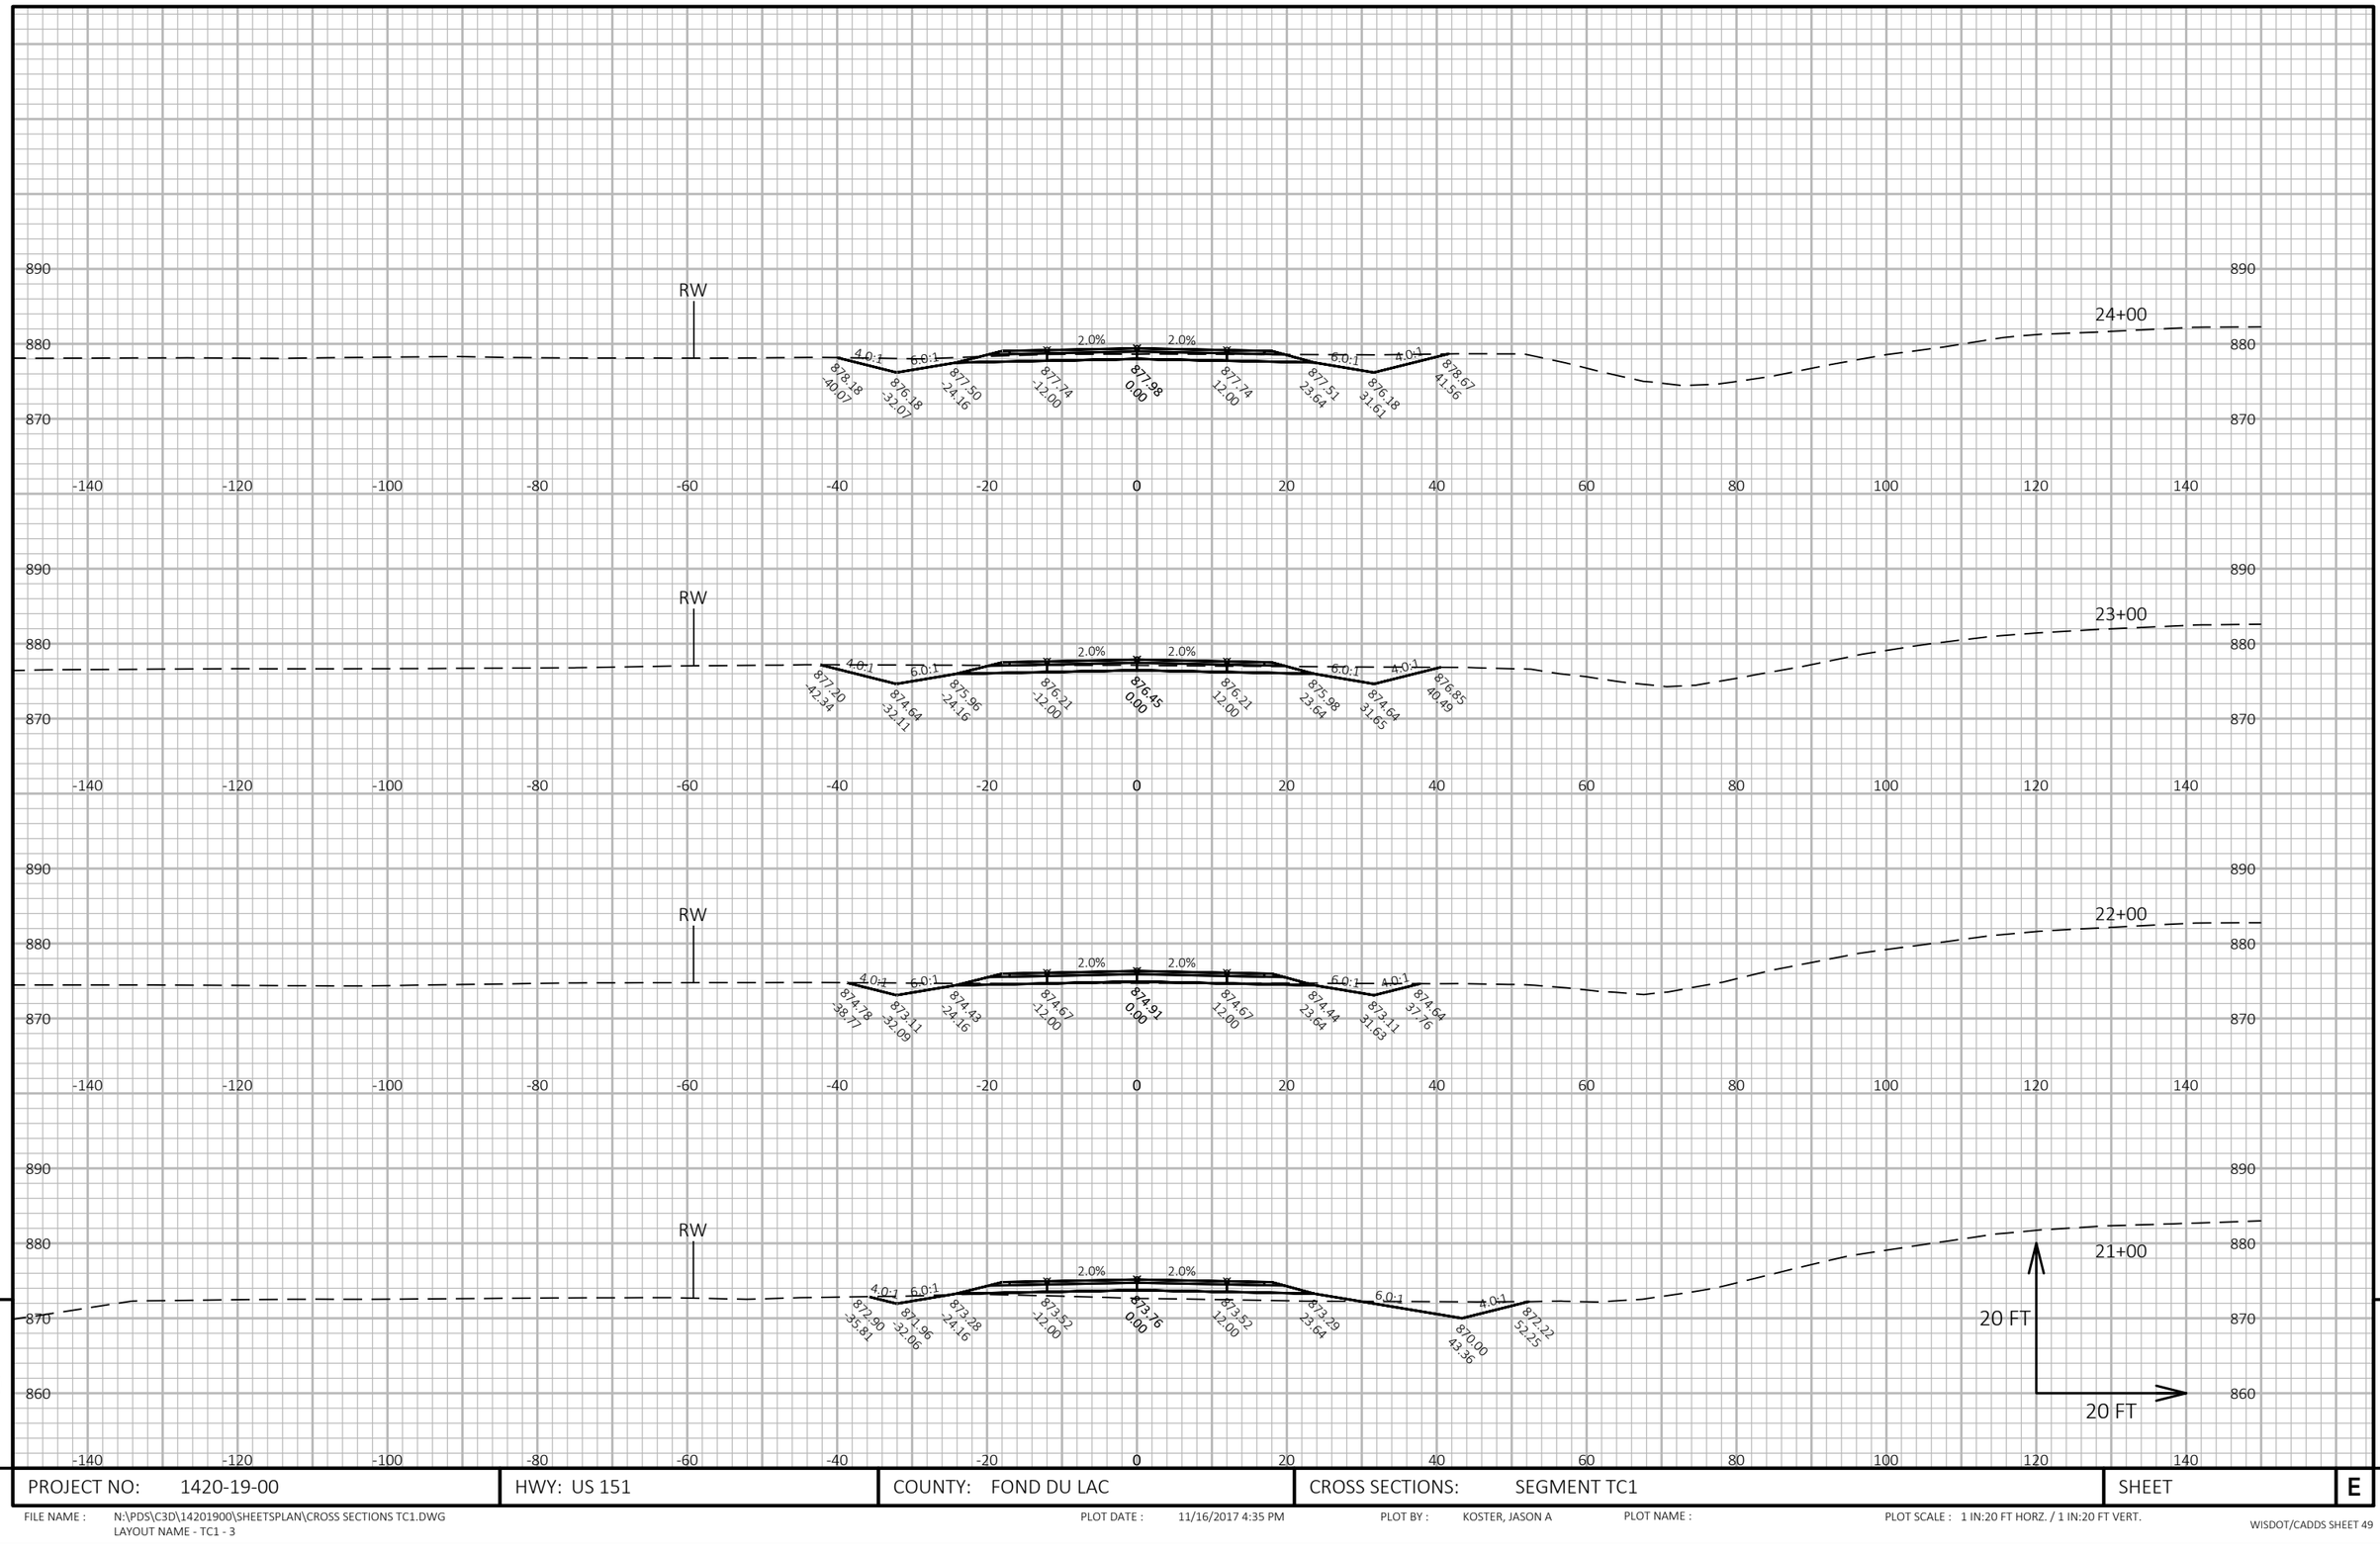


PROJECT NO: 1420-19-00	HWY: US 151	COUNTY: FOND DU LAC	CROSS SECTIONS: SEGMENT TC1	SHEET E

FILE NAME : N:\PDS\C3D\14201900\SHEETSPLAN\CROSS SECTIONS TC1.DWG
LAYOUT NAME - TC1 - 3

PLOT DATE : 11/16/2017 4:35 PM PLOT BY : KOSTER, JASON A PLOT NAME : PLOT SCALE : 1 IN:20 FT HORZ. / 1 IN:20 FT VERT.

9

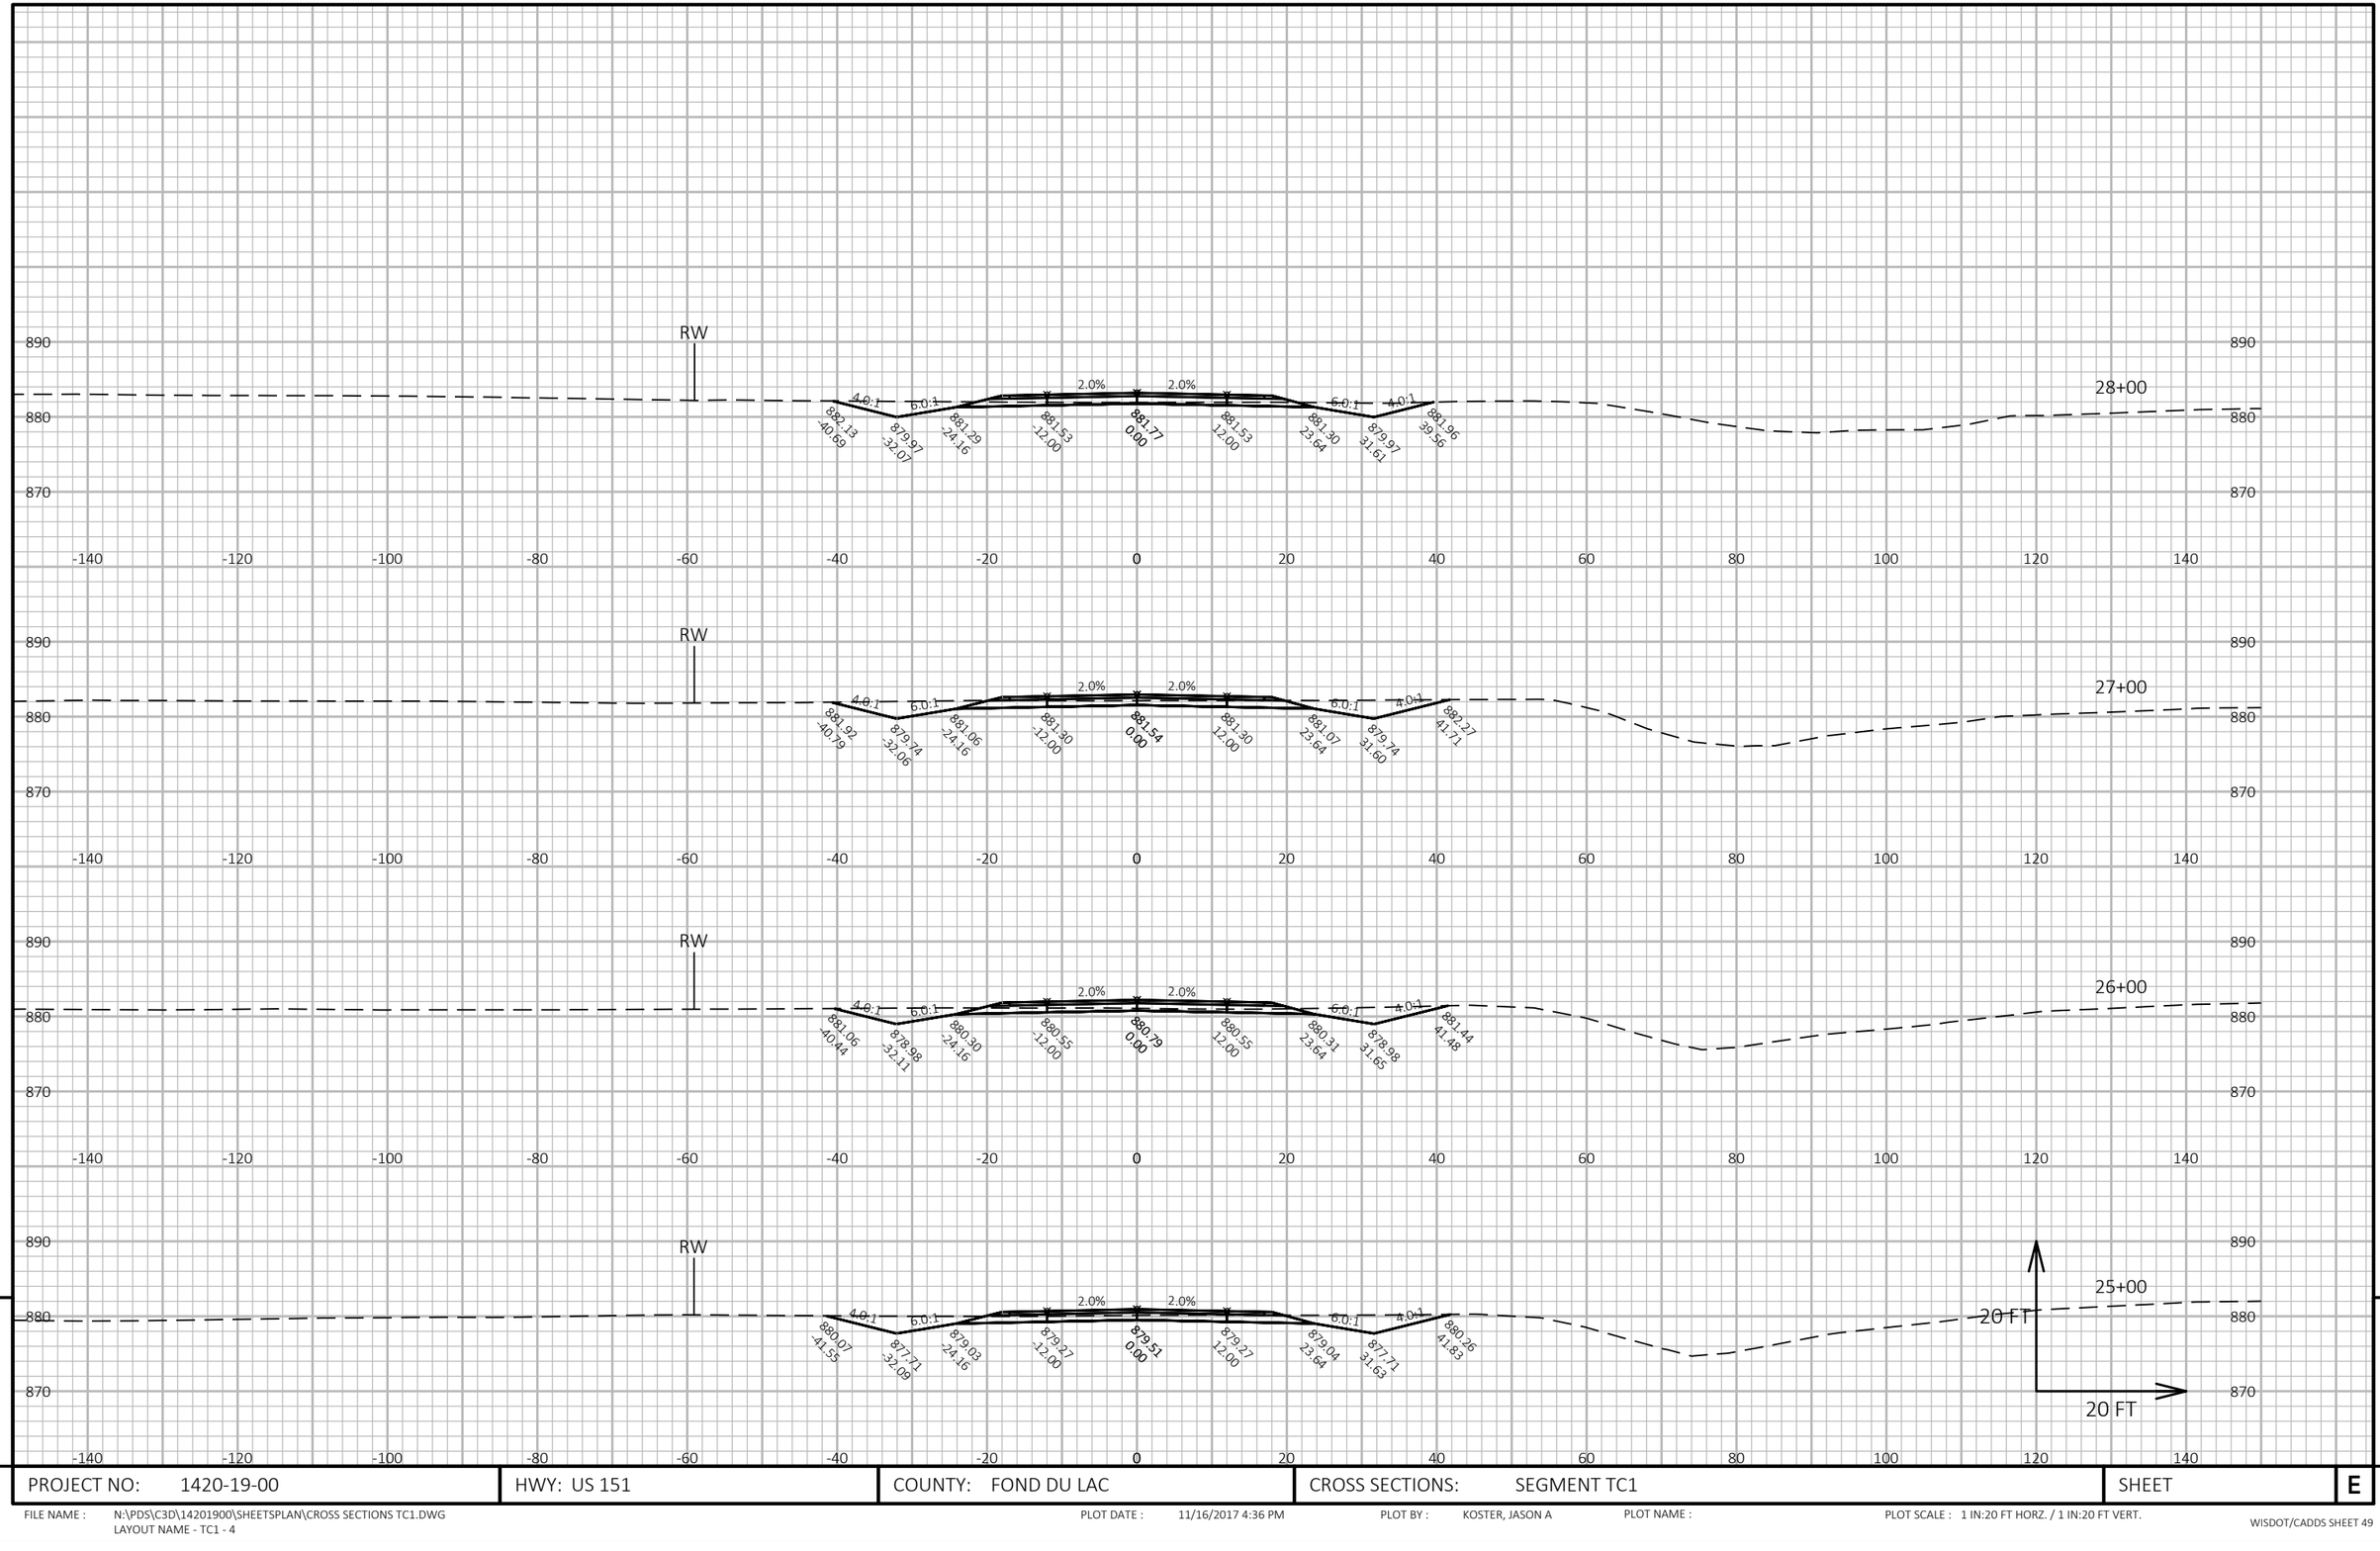


9

9

PROJECT NO: 1420-19-00	HWY: US 151	COUNTY: FOND DU LAC	CROSS SECTIONS: SEGMENT TC1	SHEET	E

FILE NAME : N:\PDS\C3D\14201900\SHEETSPLAN\CROSS SECTIONS TC1.DWG
LAYOUT NAME - TC1 - 4

PLOT DATE : 11/16/2017 4:36 PM PLOT BY : KOSTER, JASON A PLOT NAME : PLOT SCALE : 1 IN:20 FT HORZ. / 1 IN:20 FT VERT.

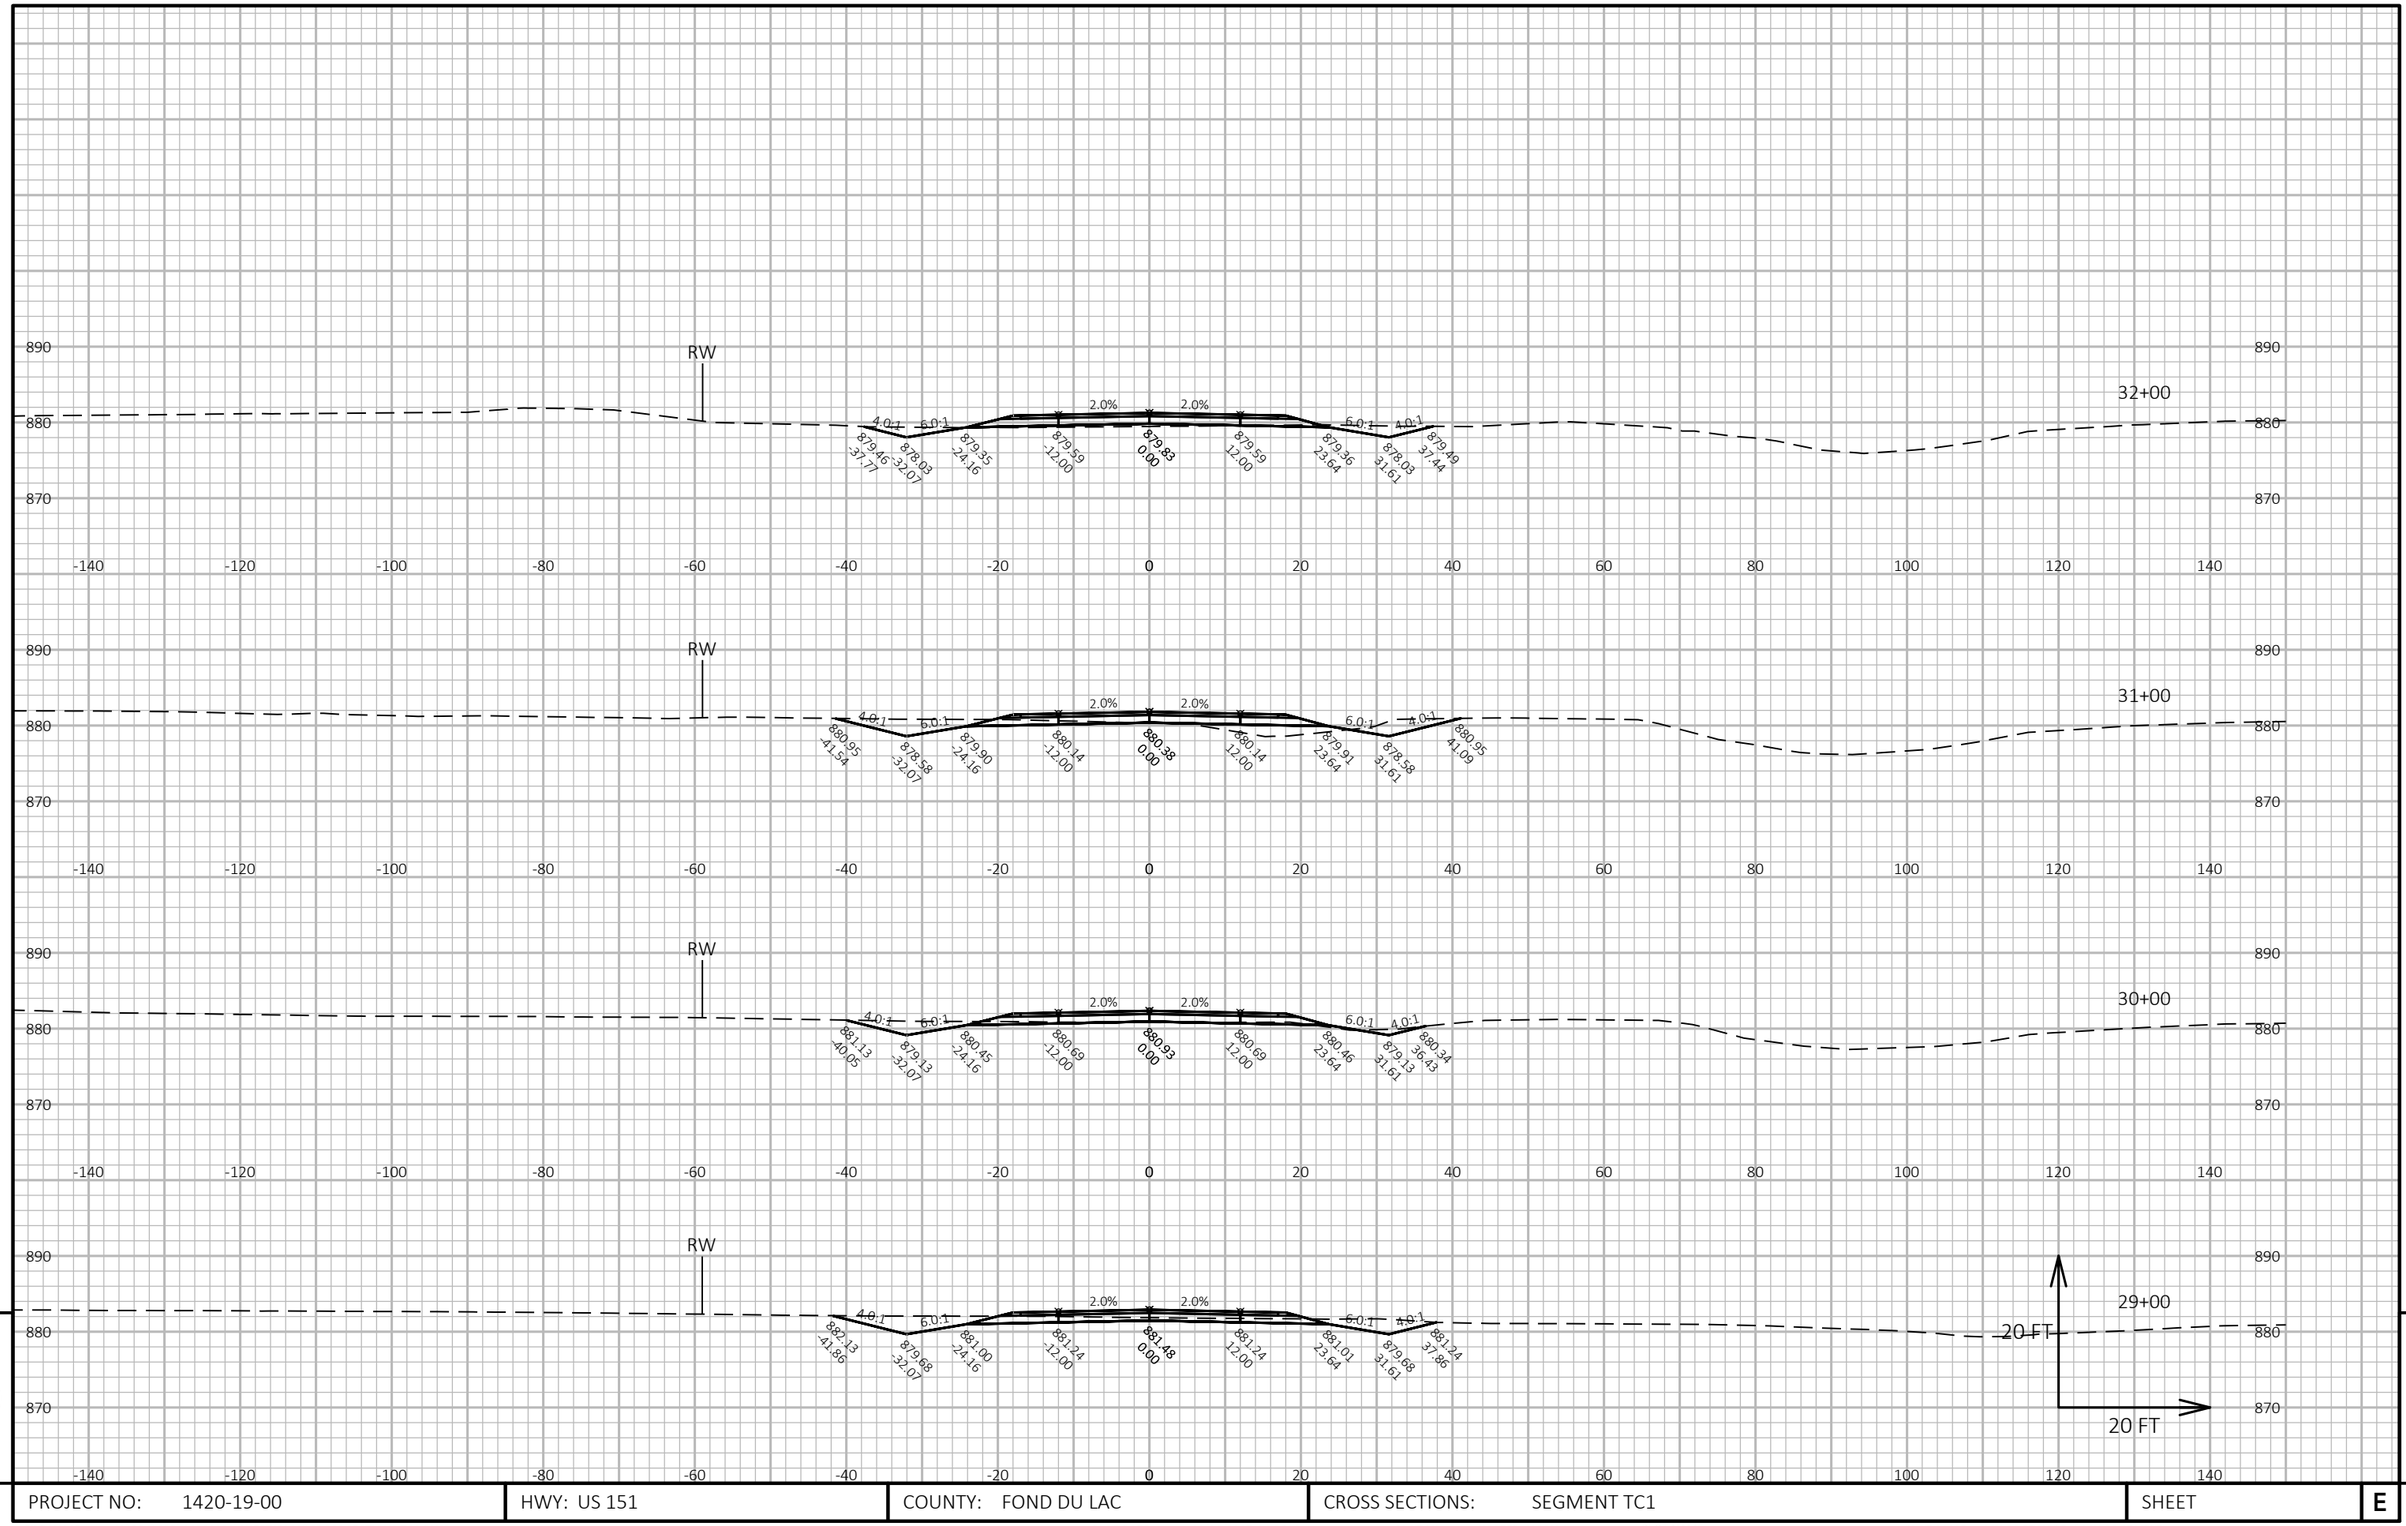

9

9

PROJECT NO: 1420-19-00	HWY: US 151	COUNTY: FOND DU LAC	CROSS SECTIONS: SEGMENT TC1	SHEET	E

FILE NAME : N:\PDS\C3D\14201900\SHEETSPLAN\CROSS SECTIONS TC1.DWG
LAYOUT NAME - TC1 - 5


PLOT DATE : 11/16/2017 4:36 PM PLOT BY : KOSTER, JASON A PLOT NAME : PLOT SCALE : 1 IN:20 FT HORZ. / 1 IN:20 FT VERT.


DRAINS TO CULVERT AT
STA "TC1" 37+13.00 LT.


STA 37+13
CP REQ'D




DRAINS TO EXISTING 38"x60"
CULVERT UNDER US 151

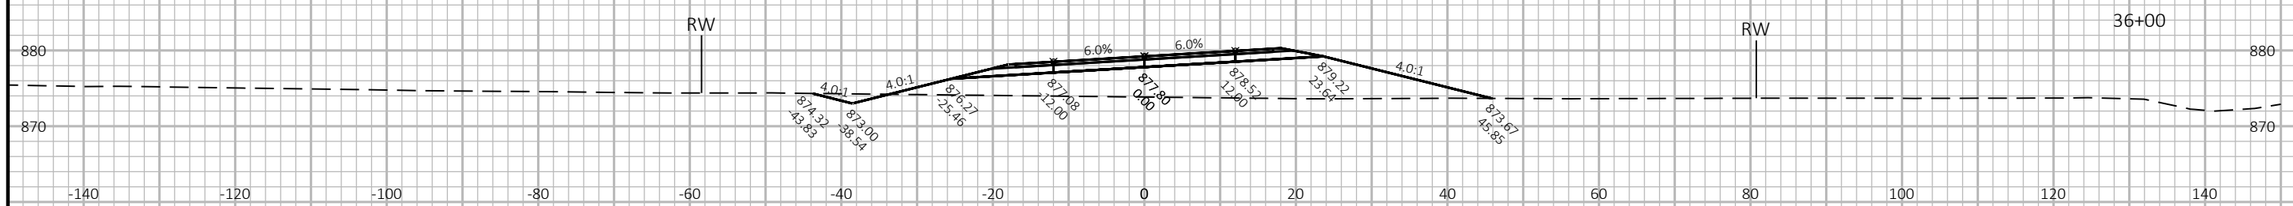

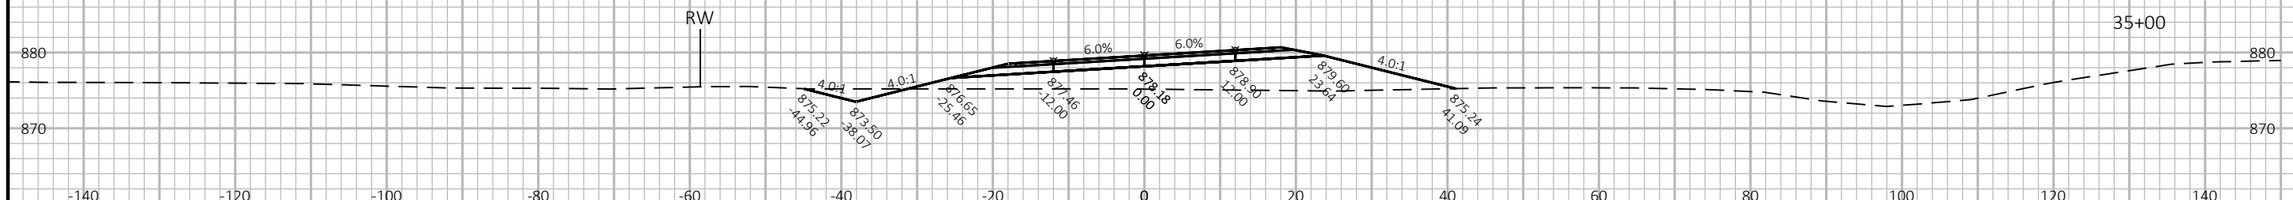

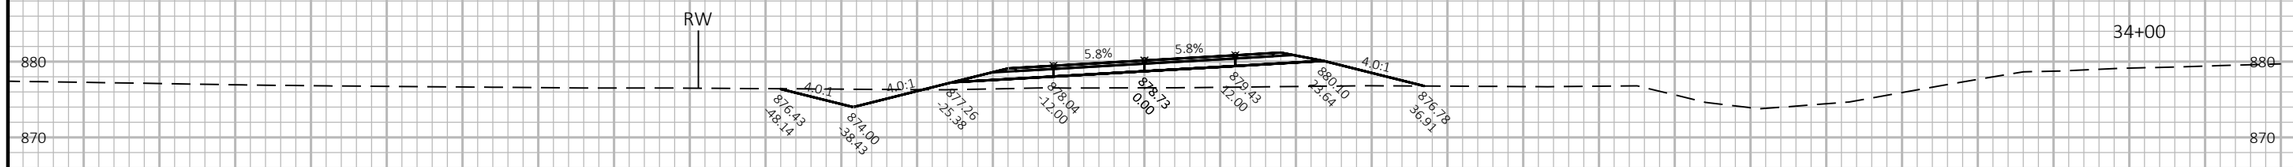

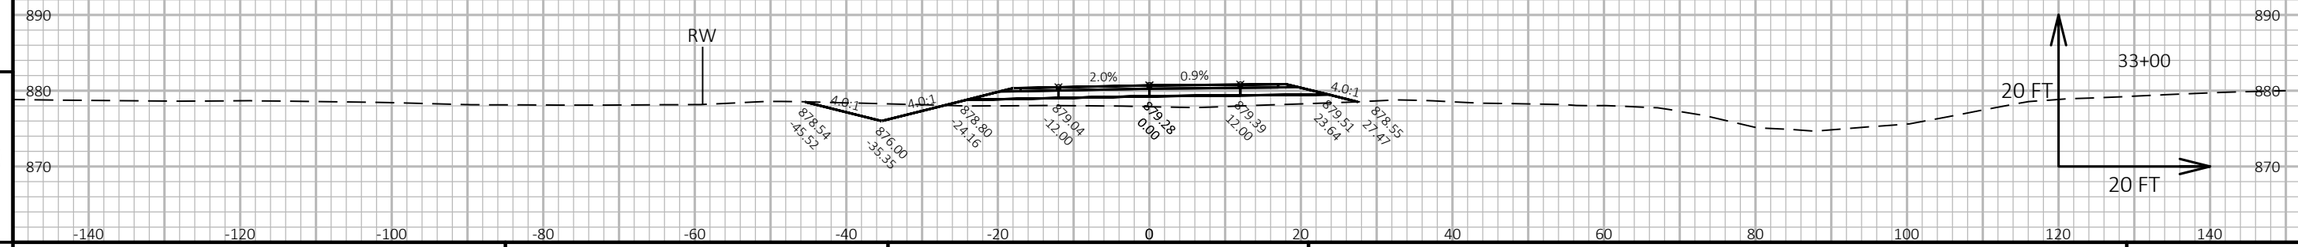

9

9

PROJECT NO: 1420-19-00	HWY: US 151	COUNTY: FOND DU LAC	CROSS SECTIONS: SEGMENT TC1	SHEET	E


FILE NAME : N:\PDS\C3D\14201900\SHEETSPLAN\CROSS SECTIONS TC1.DWG
LAYOUT NAME - TC1 - 6

PLOT DATE : 11/16/2017 4:36 PM

PLOT BY : KOSTER, JASON A

PLOT NAME :

PLOT SCALE : 1 IN:20 FT HORZ. / 1 IN:20 FT VERT.

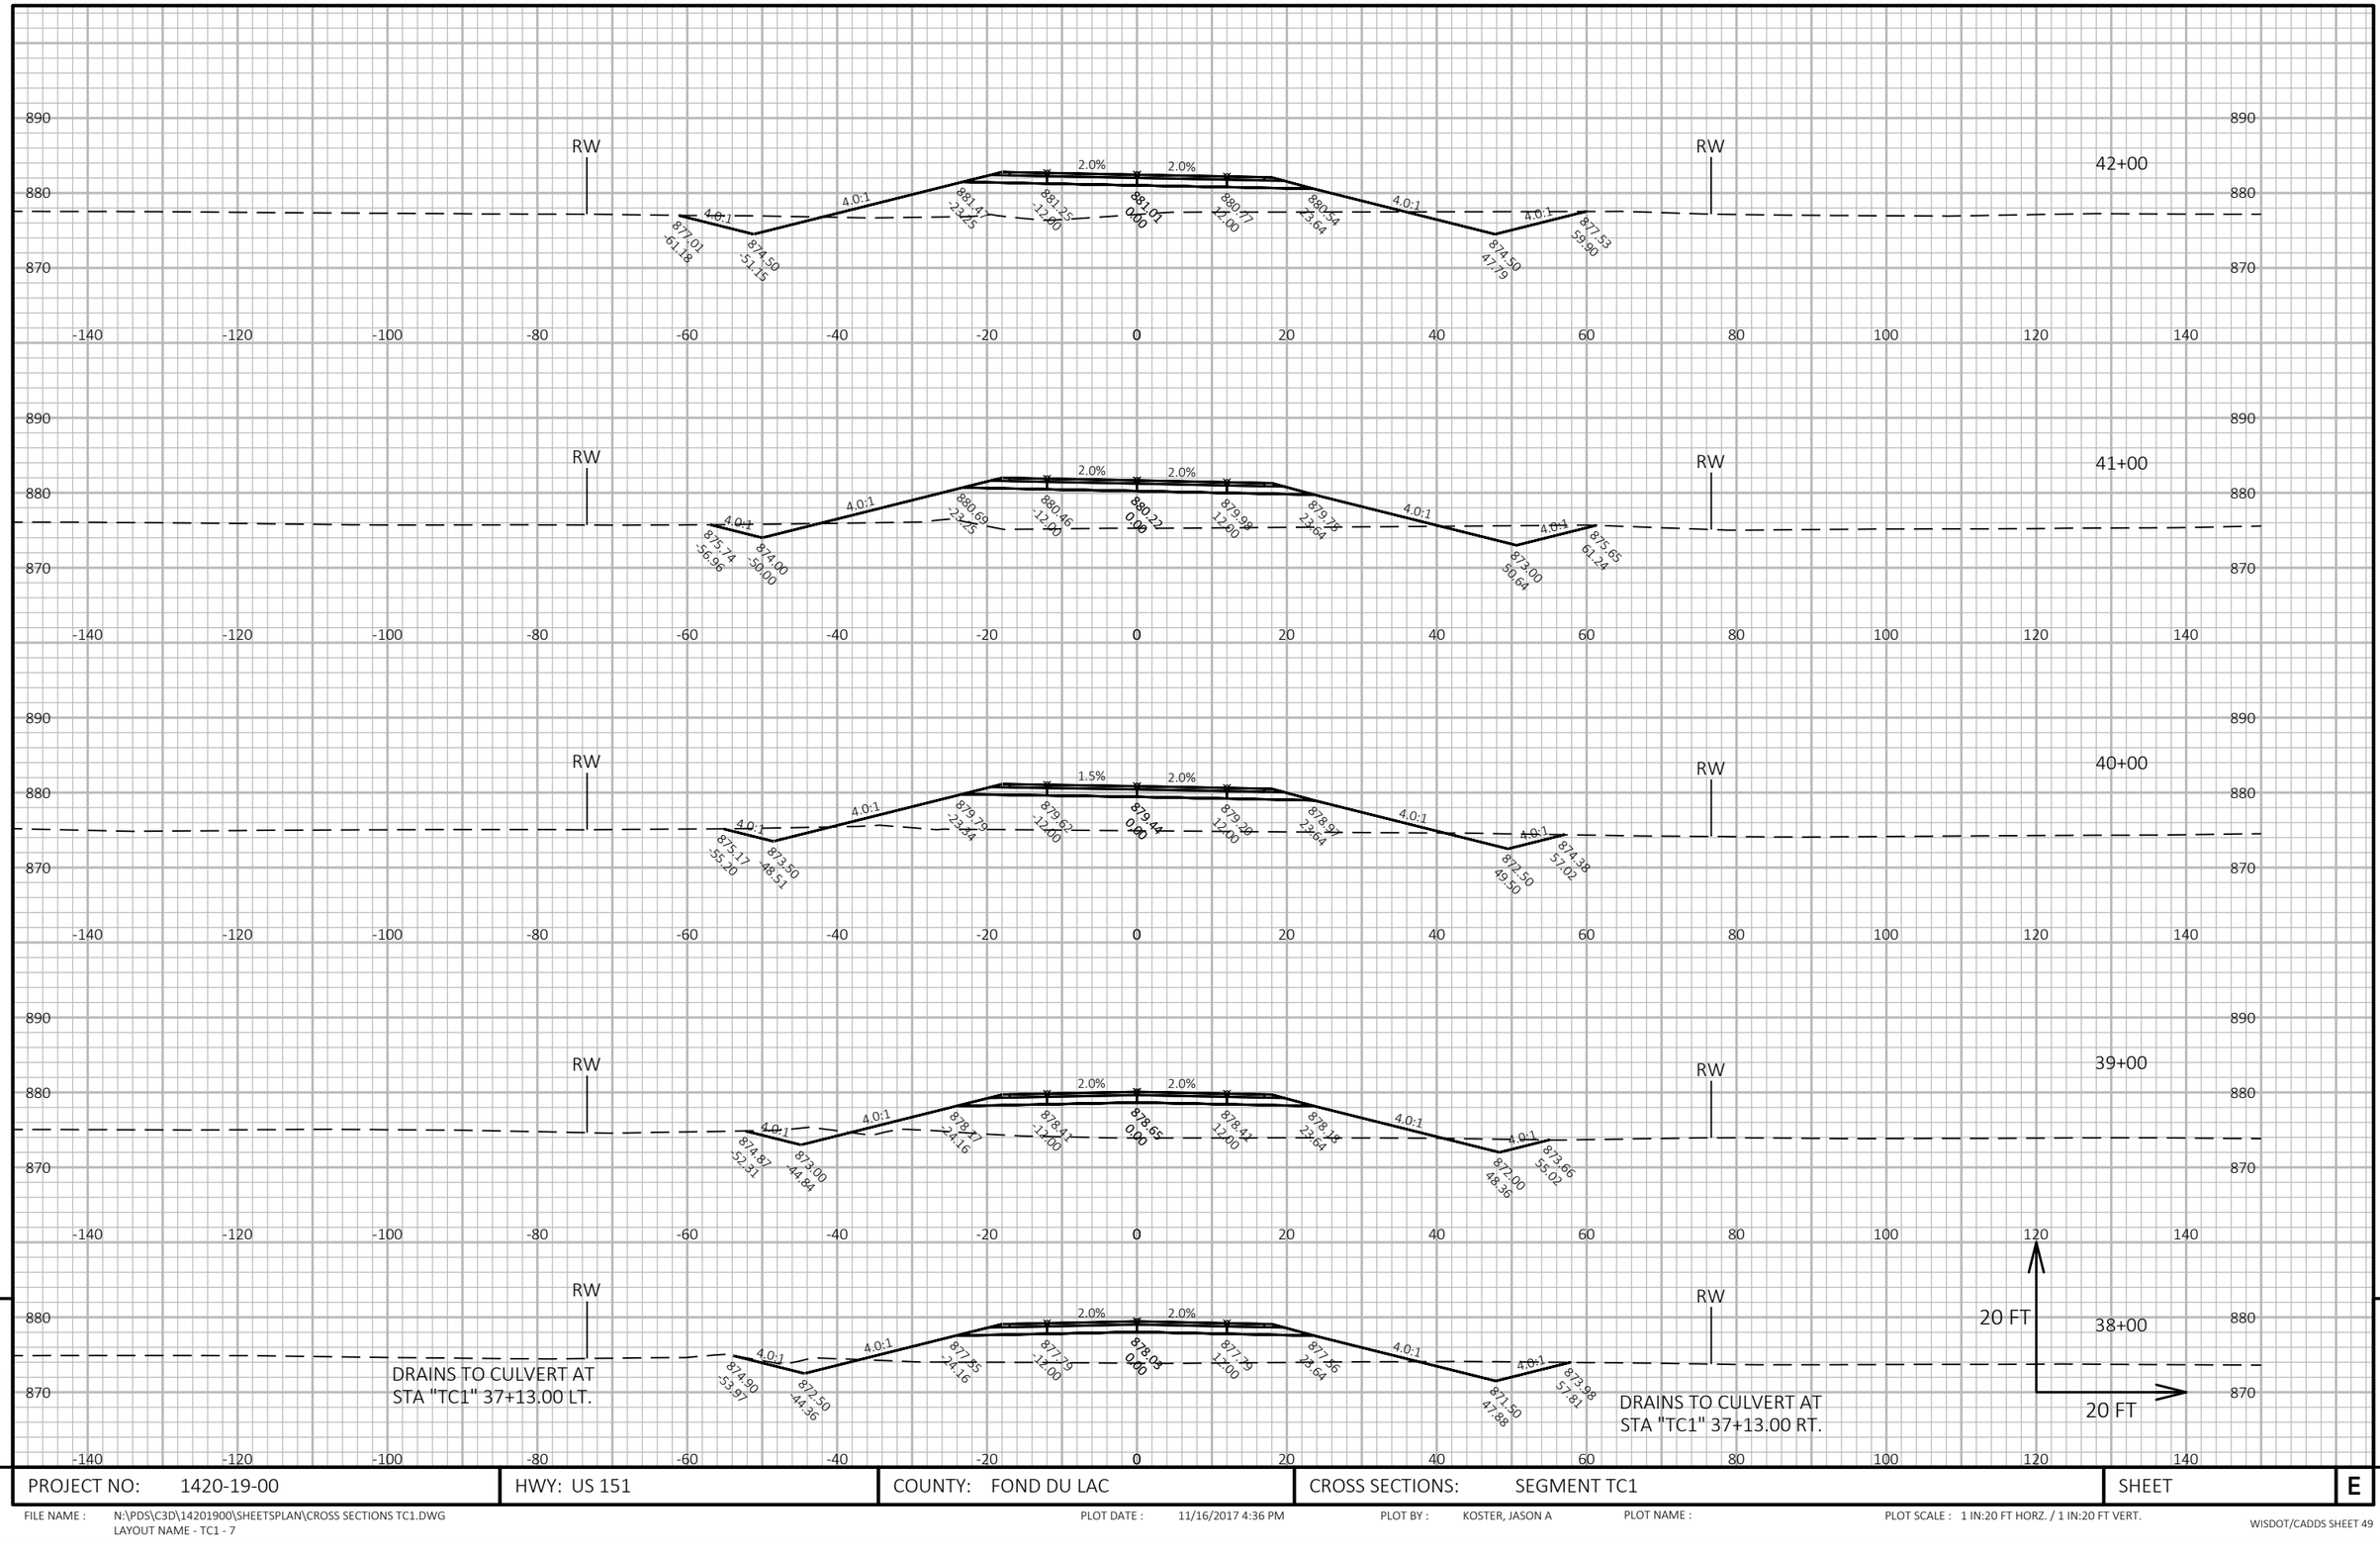


PROJECT NO: 1420-19-00	HWY: US 151	COUNTY: FOND DU LAC	CROSS SECTIONS: SEGMENT TC1	SHEET	E


FILE NAME : N:\PDS\C3D\14201900\SHEETSPLAN\CROSS SECTIONS TC1.DWG
LAYOUT NAME - TC1 - 7

PLOT DATE : 11/16/2017 4:36 PM PLOT BY : KOSTER, JASON A PLOT NAME : PLOT SCALE : 1 IN:20 FT HORZ. / 1 IN:20 FT VERT.

STA 47+00
CONSTRUCT FE RT.
CP REQ'D

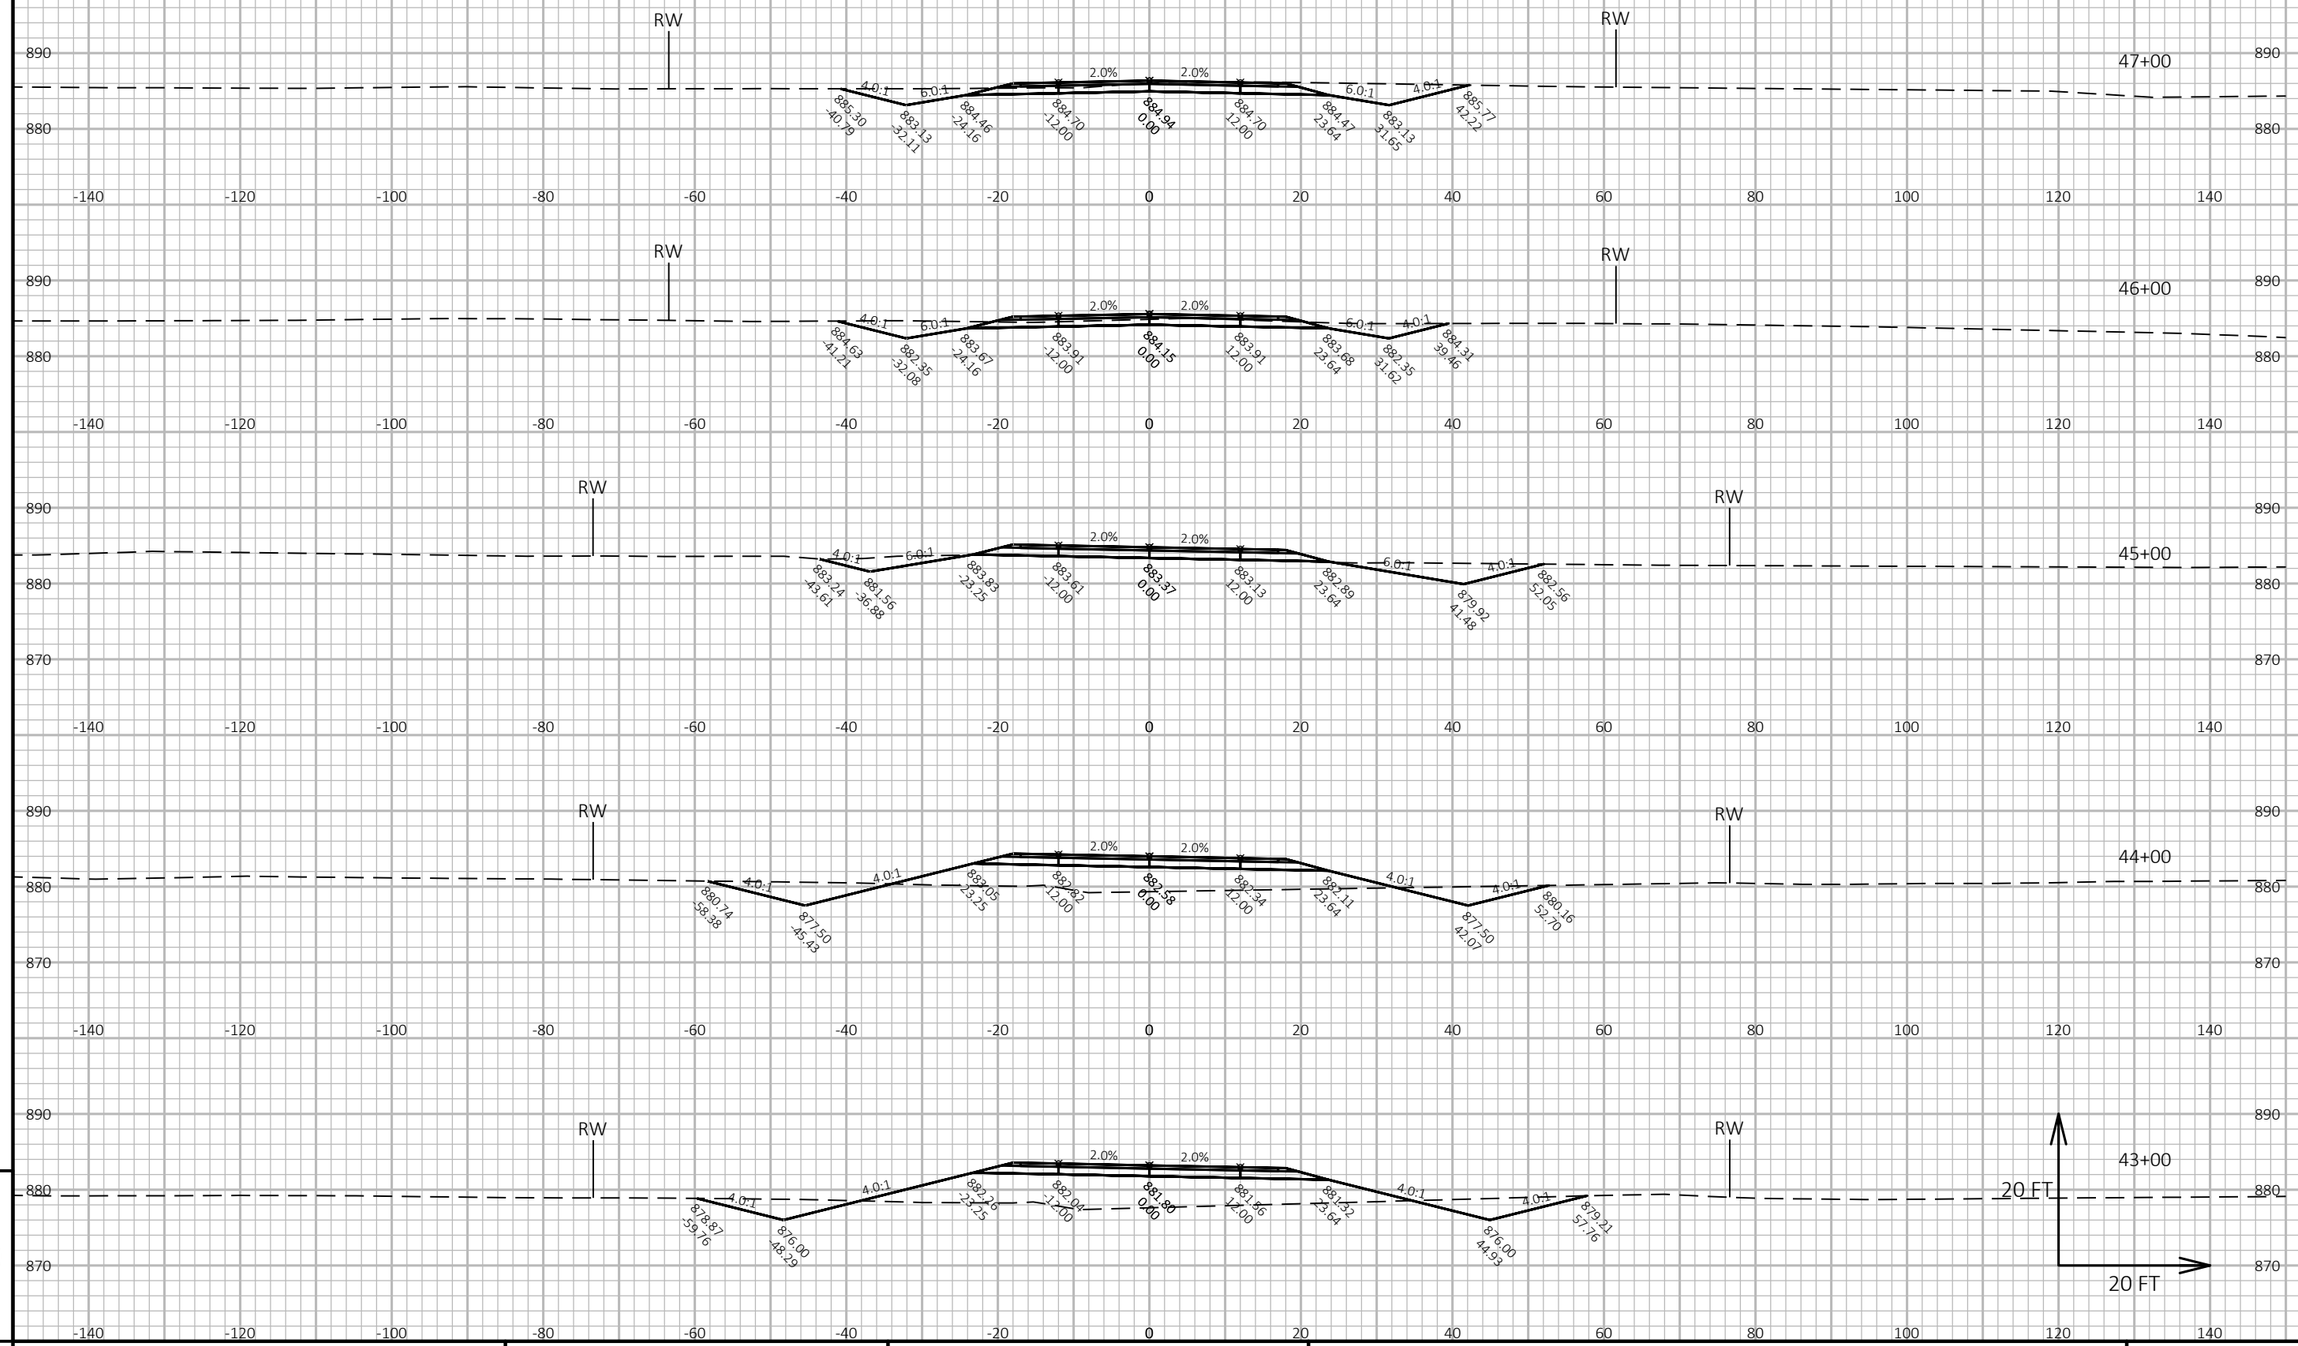

PROJECT NO: 1420-19-00	HWY: US 151	COUNTY: FOND DU LAC	CROSS SECTIONS: SEGMENT TC1	SHEET	E

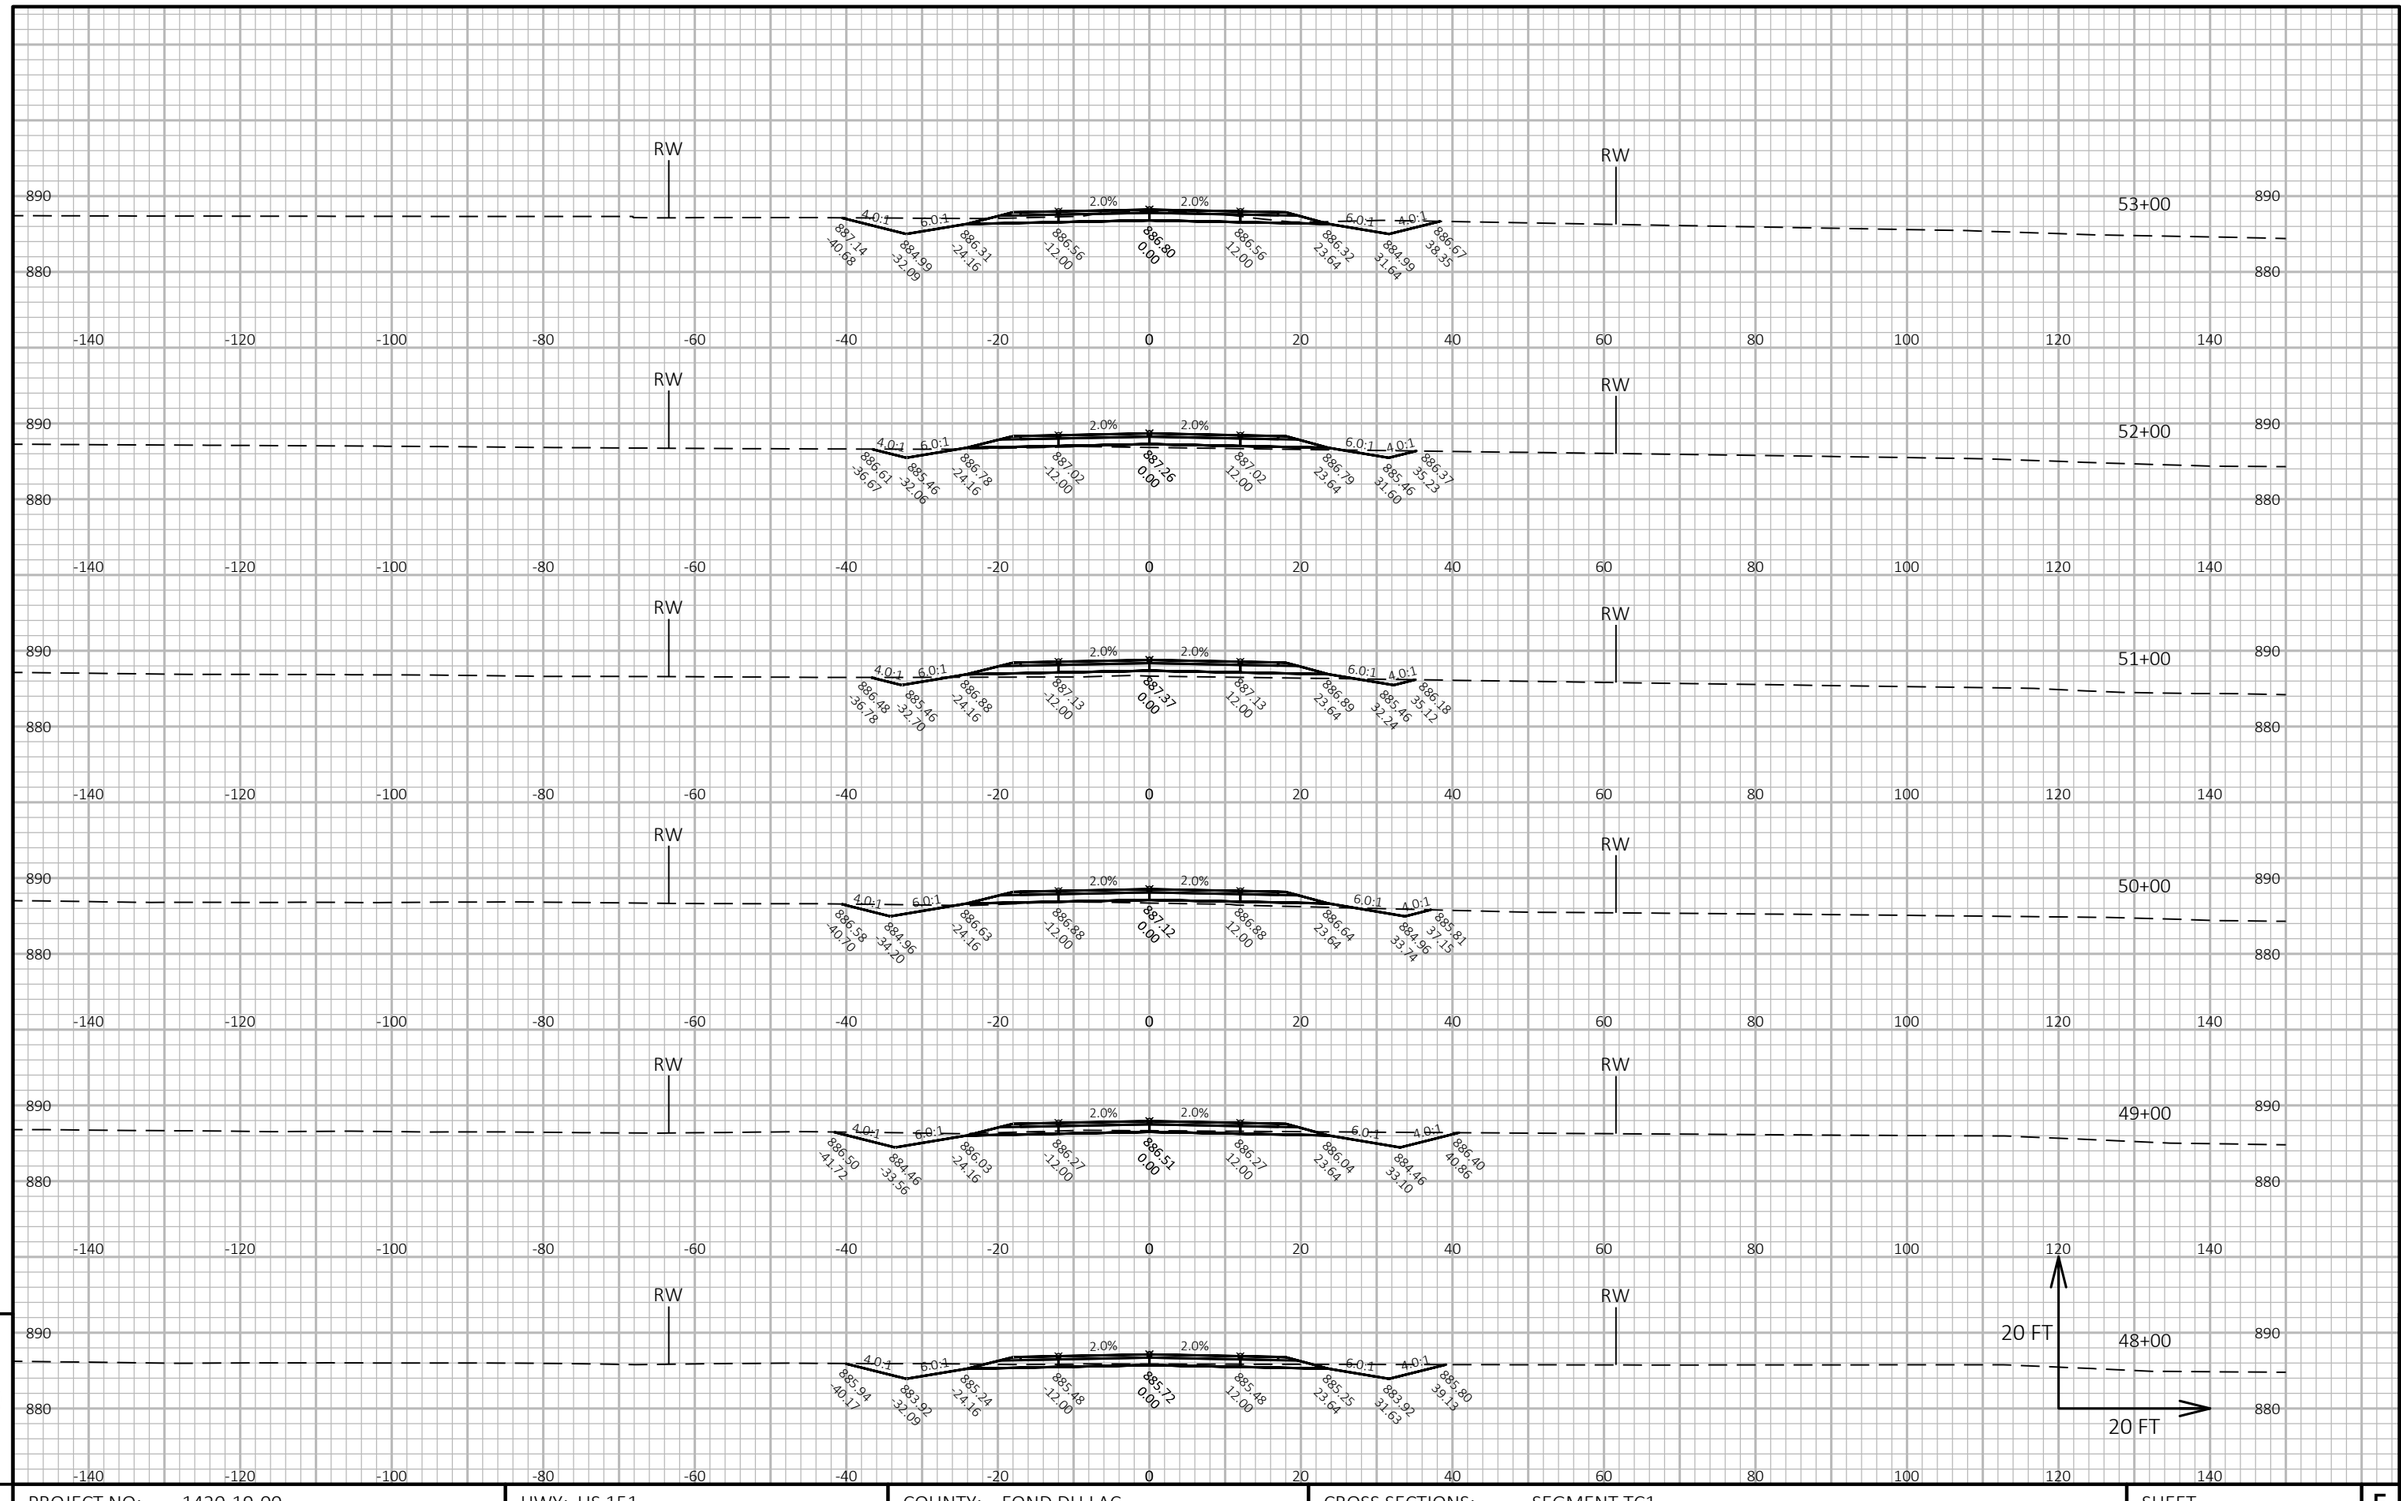

PROJECT NO: 1420-19-00	HWY: US 151	COUNTY: FOND DU LAC	CROSS SECTIONS: SEGMENT TC1	SHEET	E

FILE NAME : N:\PDS\C3D\14201900\SHEETSPLAN\CROSS SECTIONS TC1.DWG
LAYOUT NAME - TC1 - 9

PLOT DATE : 11/16/2017 4:36 PM PLOT BY : KOSTER, JASON A PLOT NAME : PLOT SCALE : 1 IN:20 FT HORZ. / 1 IN:20 FT VERT.

WISDOT/CADDS SHEET 49

9 9




9

9

PROJECT NO: 1420-19-00	HWY: US 151	COUNTY: FOND DU LAC	CROSS SECTIONS: SEGMENT TC1	SHEET	E

FILE NAME : N:\PDS\C3D\14201900\SHEETSPLAN\CROSS SECTIONS TC1.DWG
LAYOUT NAME - TC1 - 10

PLOT DATE : 11/16/2017 4:36 PM PLOT BY : KOSTER, JASON A PLOT NAME : PLOT SCALE : 1 IN:20 FT HORZ. / 1 IN:20 FT VERT.

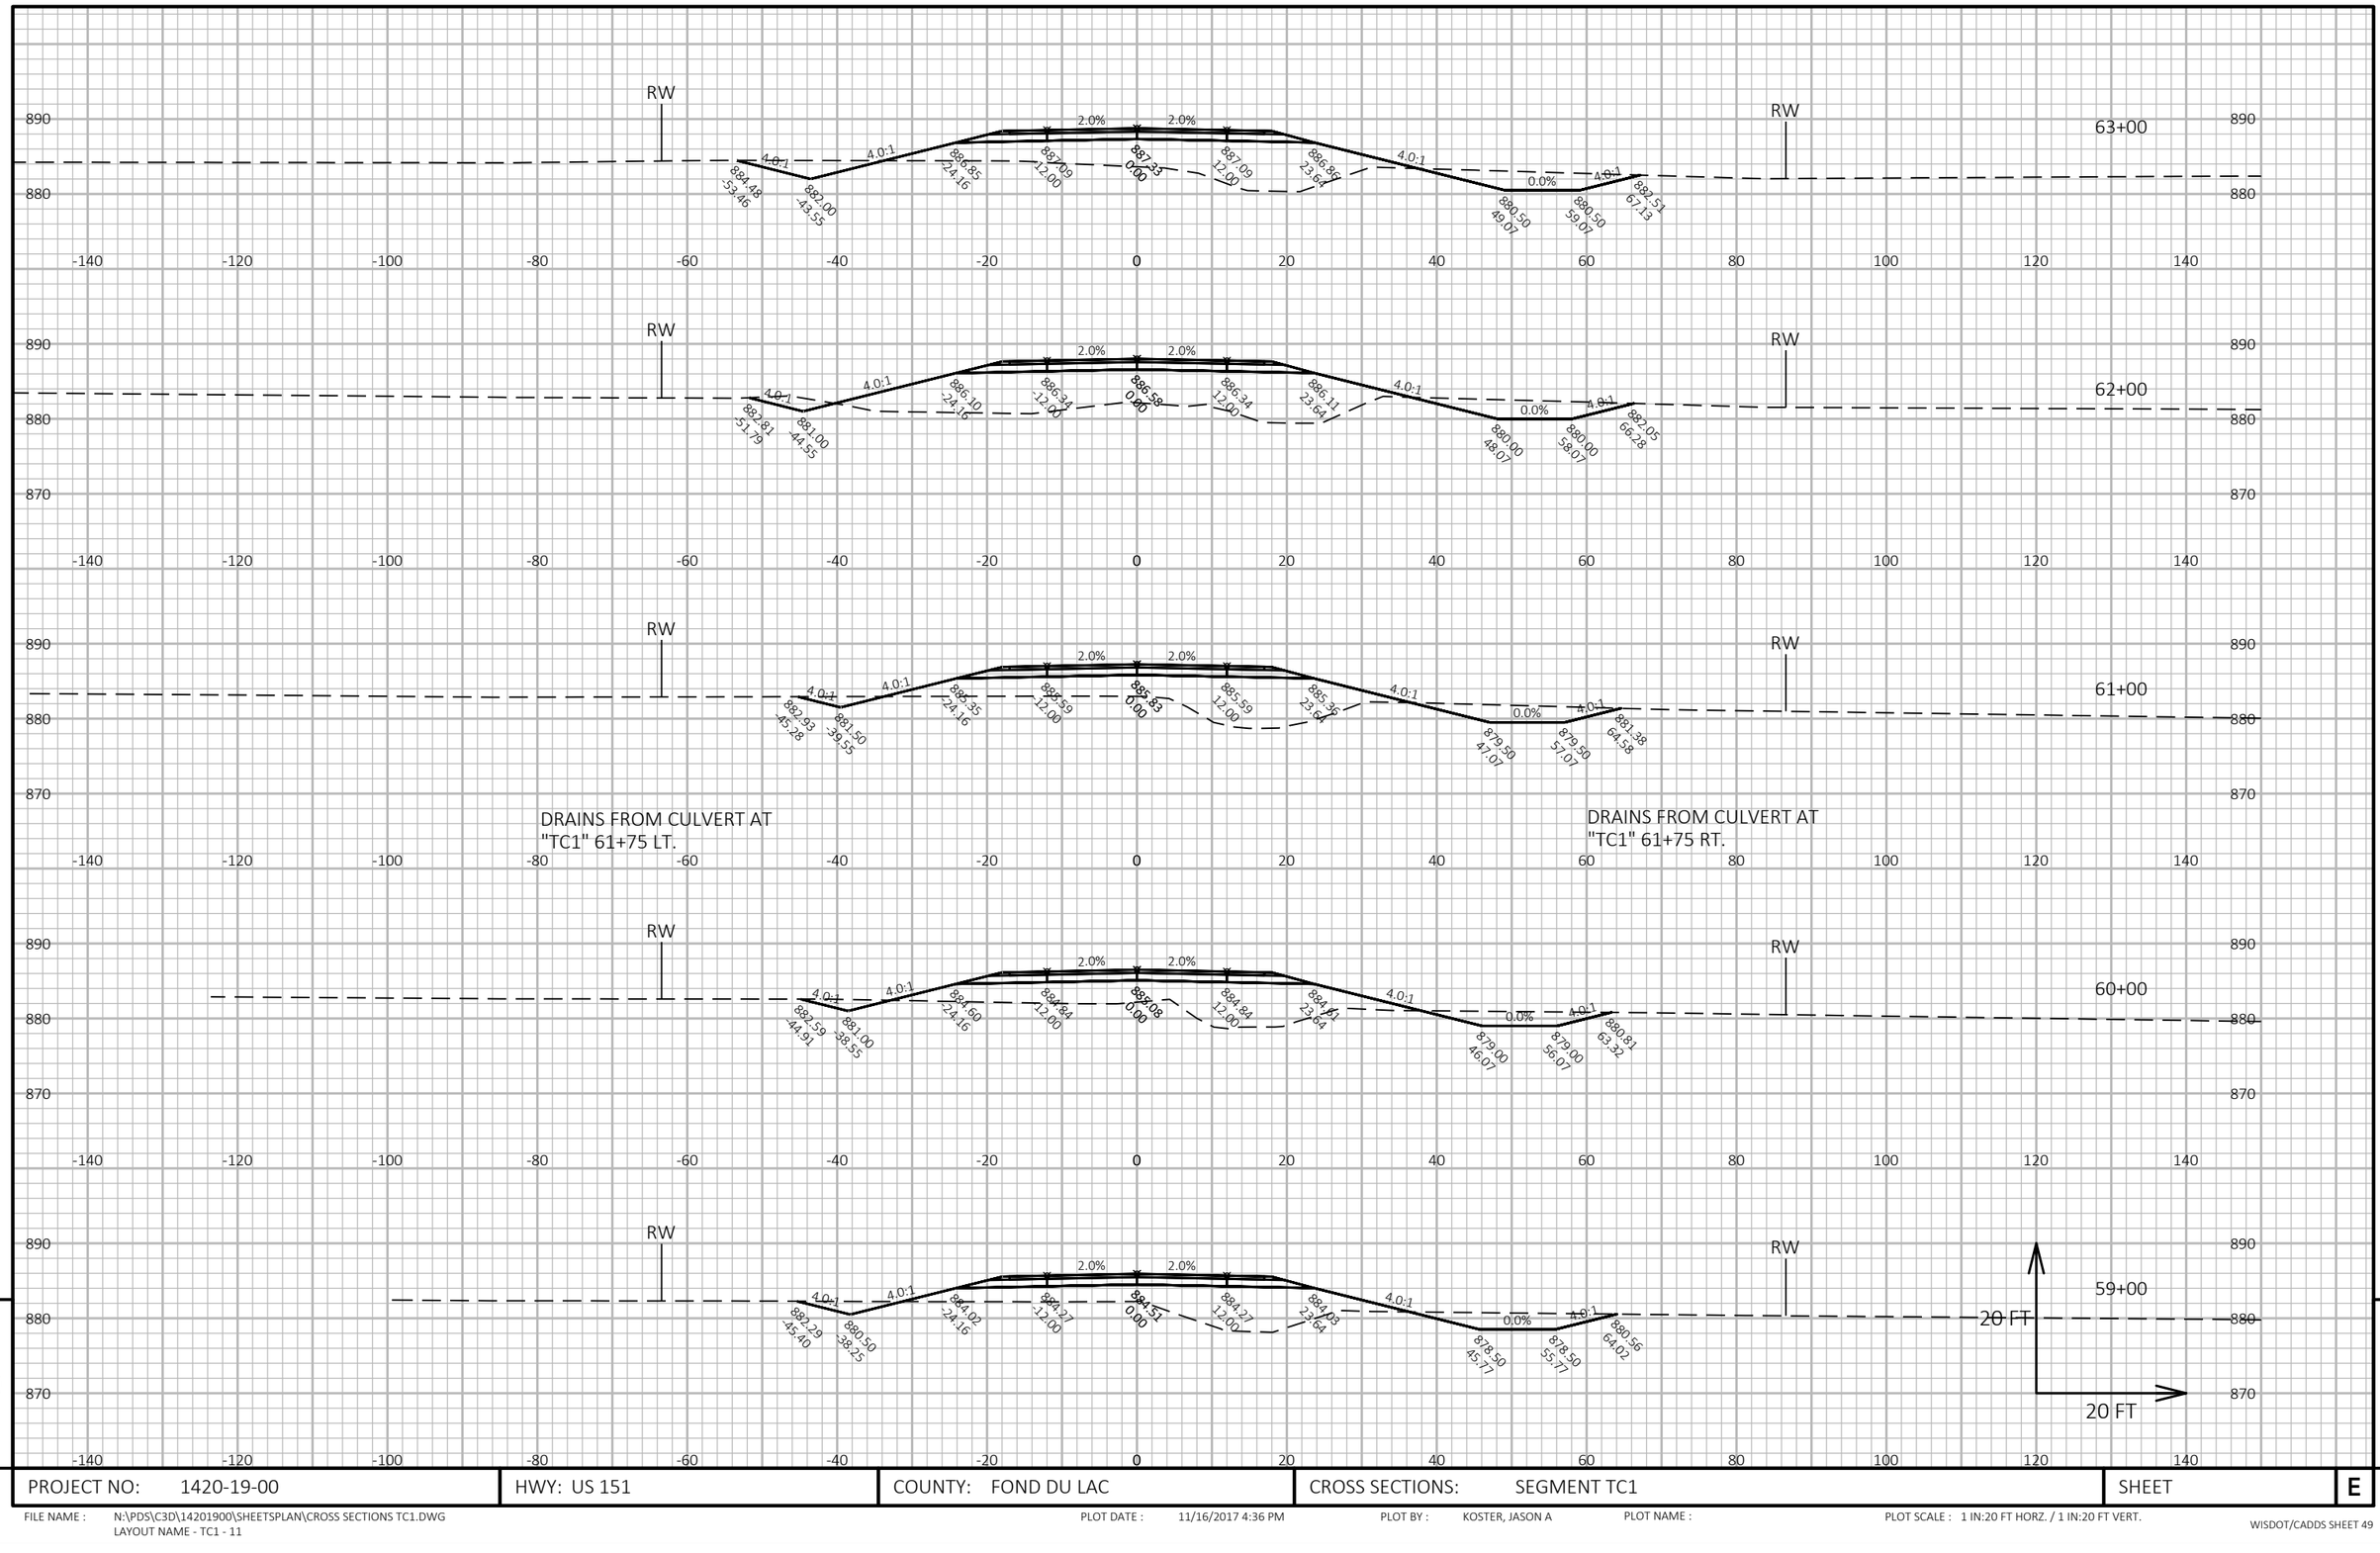


PROJECT NO: 1420-19-00	HWY: US 151	COUNTY: FOND DU LAC	CROSS SECTIONS: SEGMENT TC1	SHEET	E

FILE NAME : N:\PDS\C3D\14201900\SHEETSPLAN\CROSS SECTIONS TC1.DWG
LAYOUT NAME - TC1 - 11

PLOT DATE : 11/16/2017 4:36 PM PLOT BY : KOSTER, JASON A PLOT NAME : PLOT SCALE : 1 IN:20 FT HORZ. / 1 IN:20 FT VERT.

WISDOT/CADDS SHEET 49

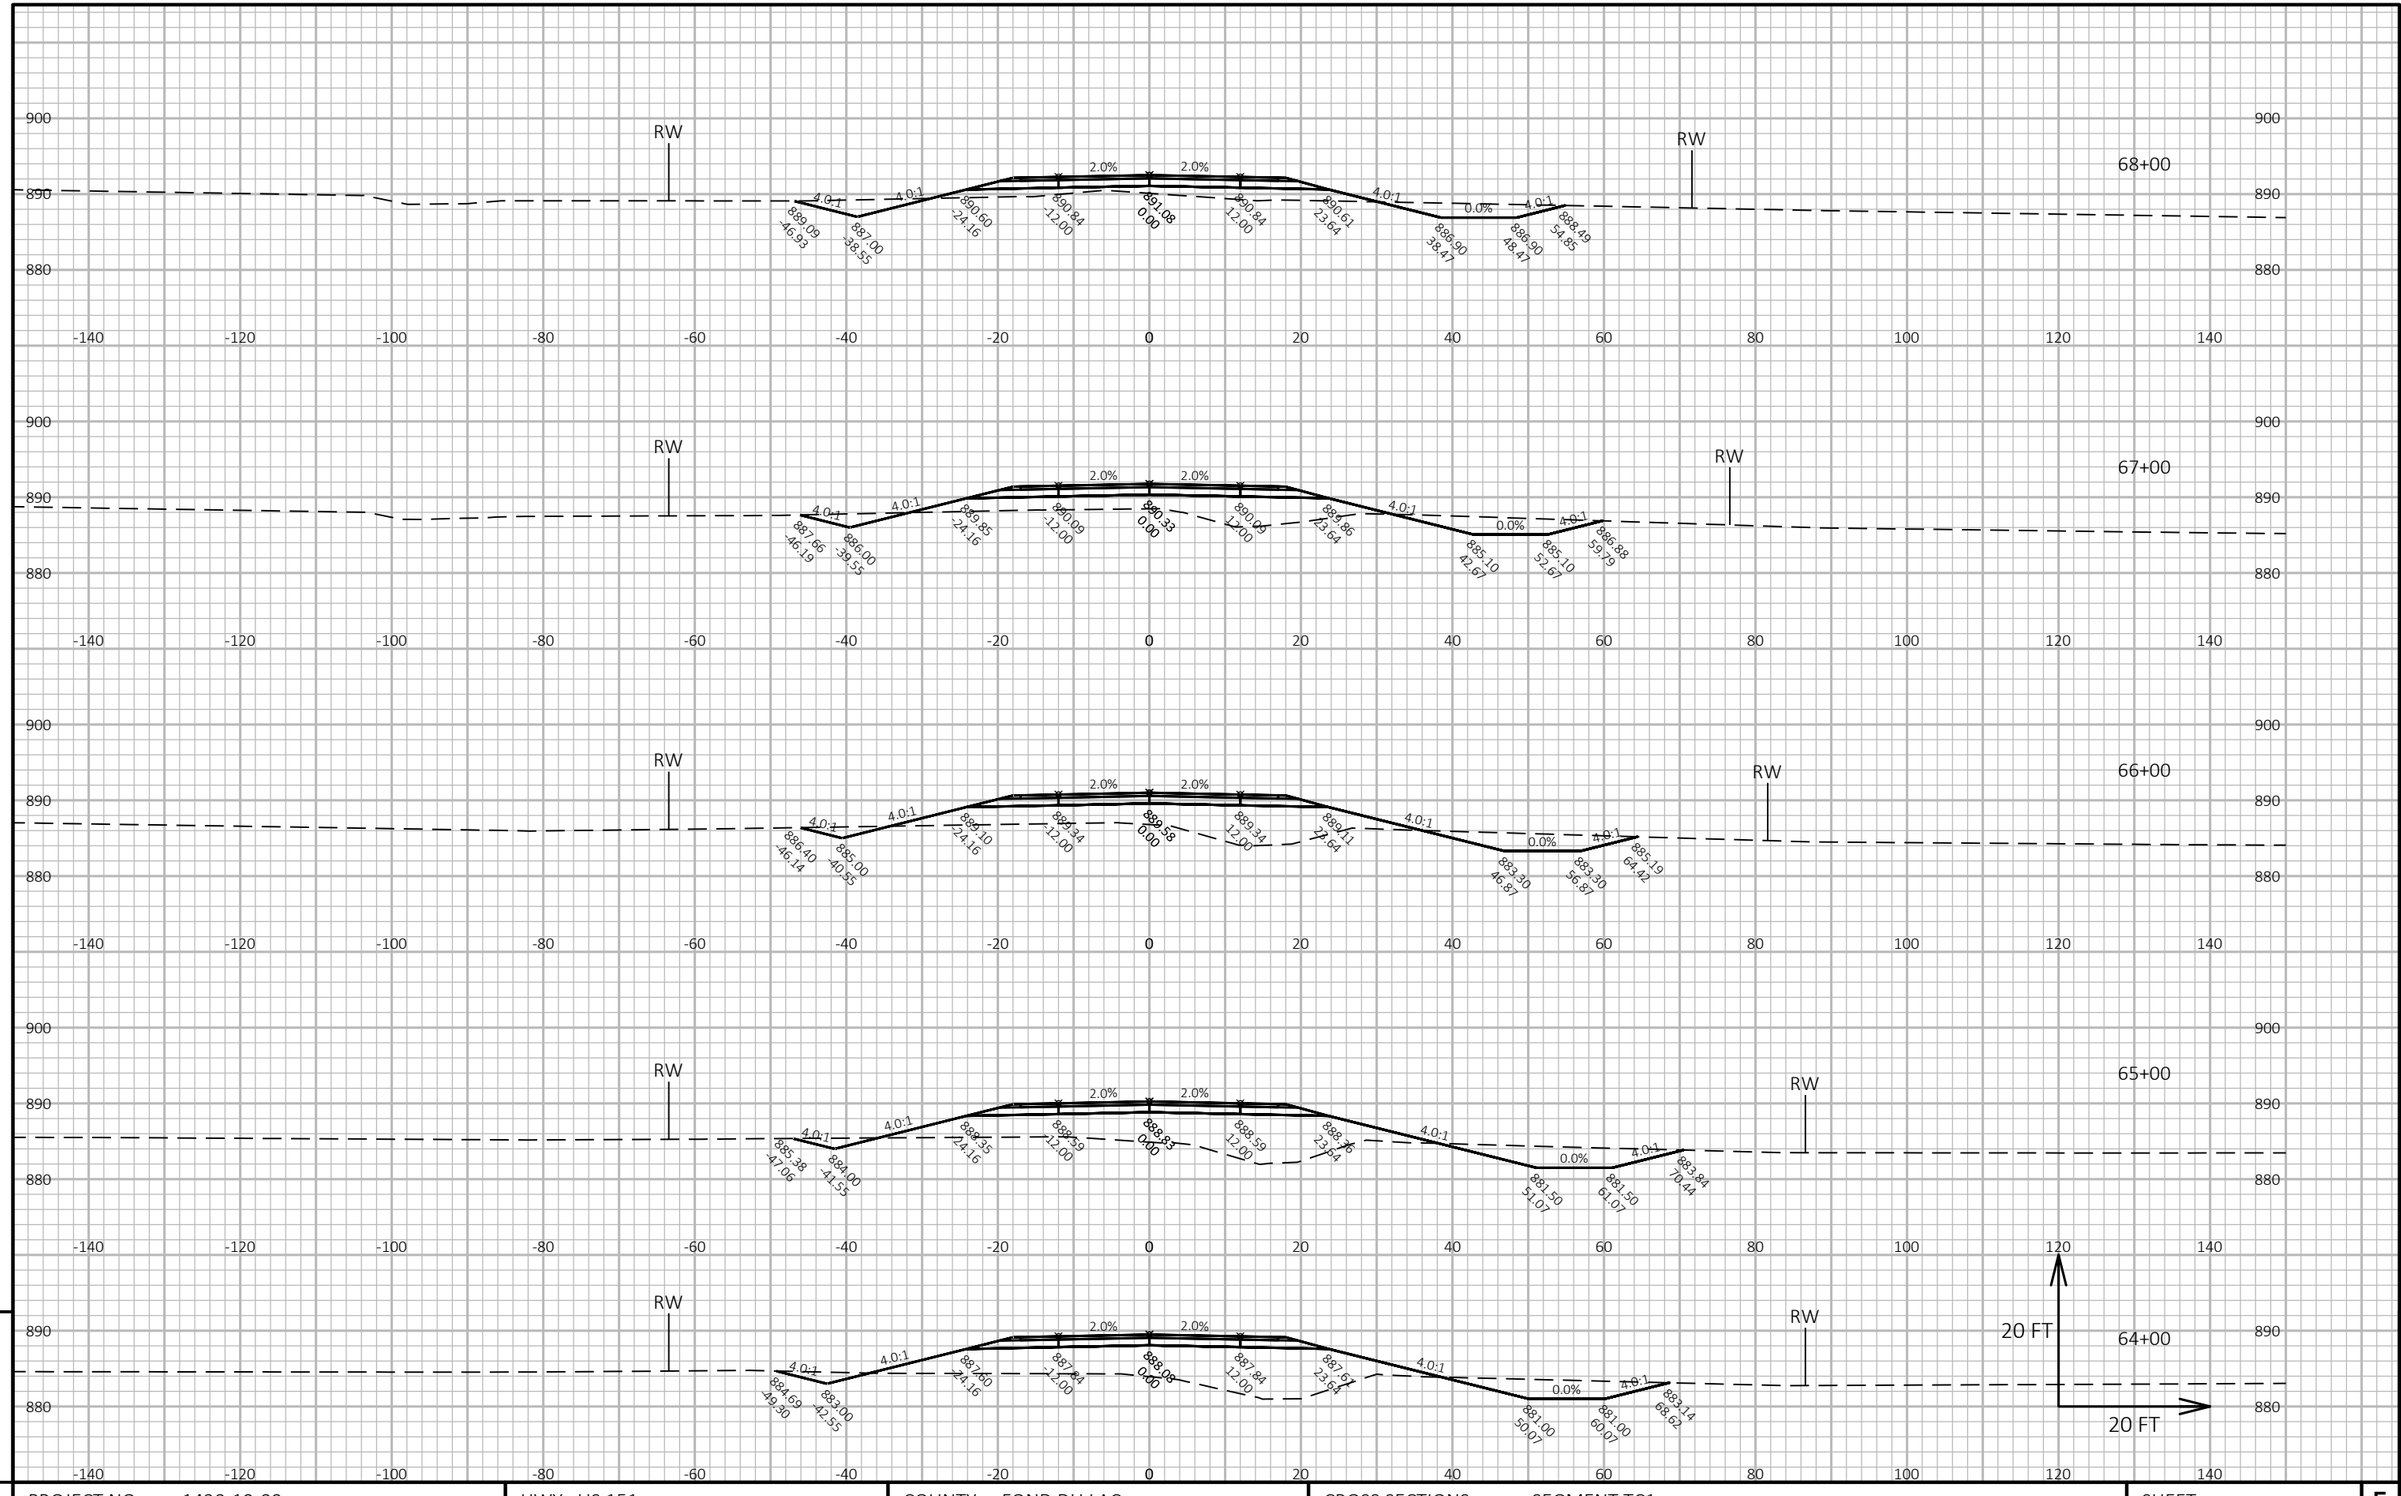


9

9

PROJECT NO: 1420-19-00	HWY: US 151	COUNTY: FOND DU LAC	CROSS SECTIONS: SEGMENT TC1	SHEET	E

FILE NAME : N:\PDS\C3D\14201900\SHEETSPLAN\CROSS SECTIONS TC1.DWG
LAYOUT NAME - TC1 - 12

PLOT DATE : 11/16/2017 4:36 PM PLOT BY : KOSTER, JASON A PLOT NAME : PLOT SCALE : 1 IN:20 FT HORZ. / 1 IN:20 FT VERT.

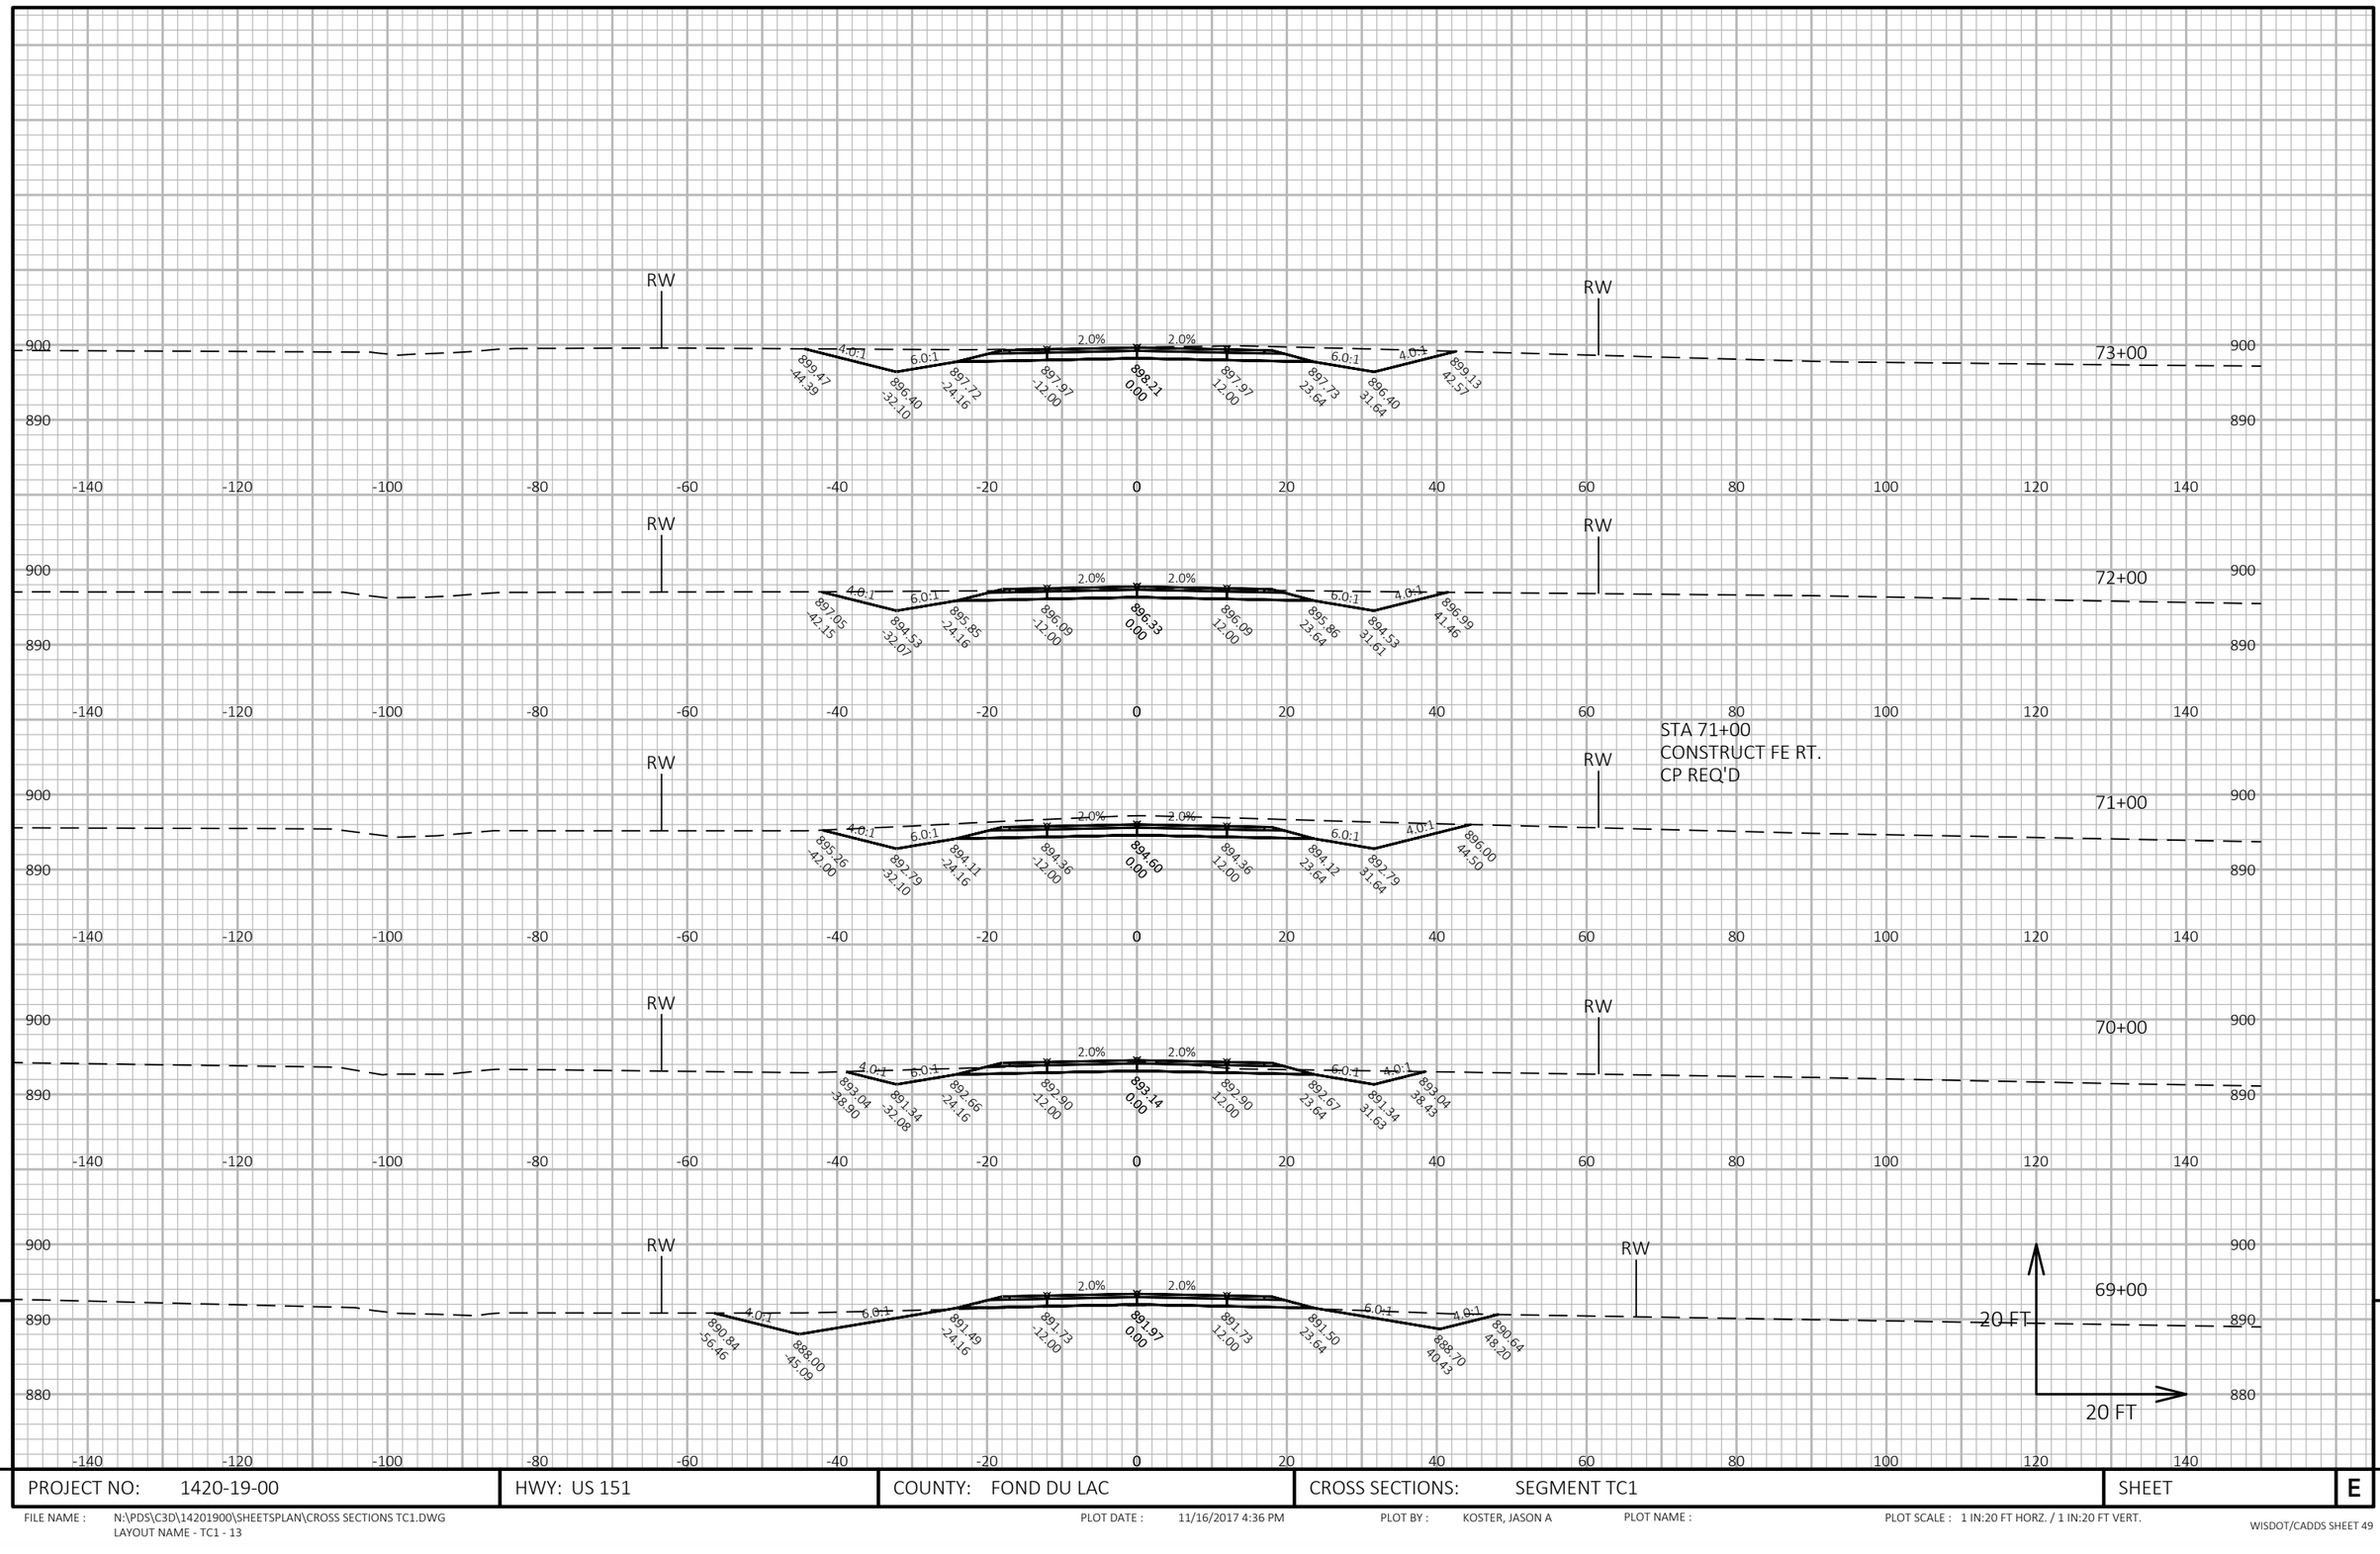


PROJECT NO: 1420-19-00	HWY: US 151	COUNTY: FOND DU LAC	CROSS SECTIONS: SEGMENT TC1	SHEET	E

FILE NAME : N:\PDS\C3D\14201900\SHEETSPLAN\CROSS SECTIONS TC1.DWG
LAYOUT NAME - TC1 - 13

PLOT DATE : 11/16/2017 4:36 PM PLOT BY : KOSTER, JASON A PLOT NAME : PLOT SCALE : 1 IN:20 FT HORZ. / 1 IN:20 FT VERT.

WISDOT/CADDS SHEET 49

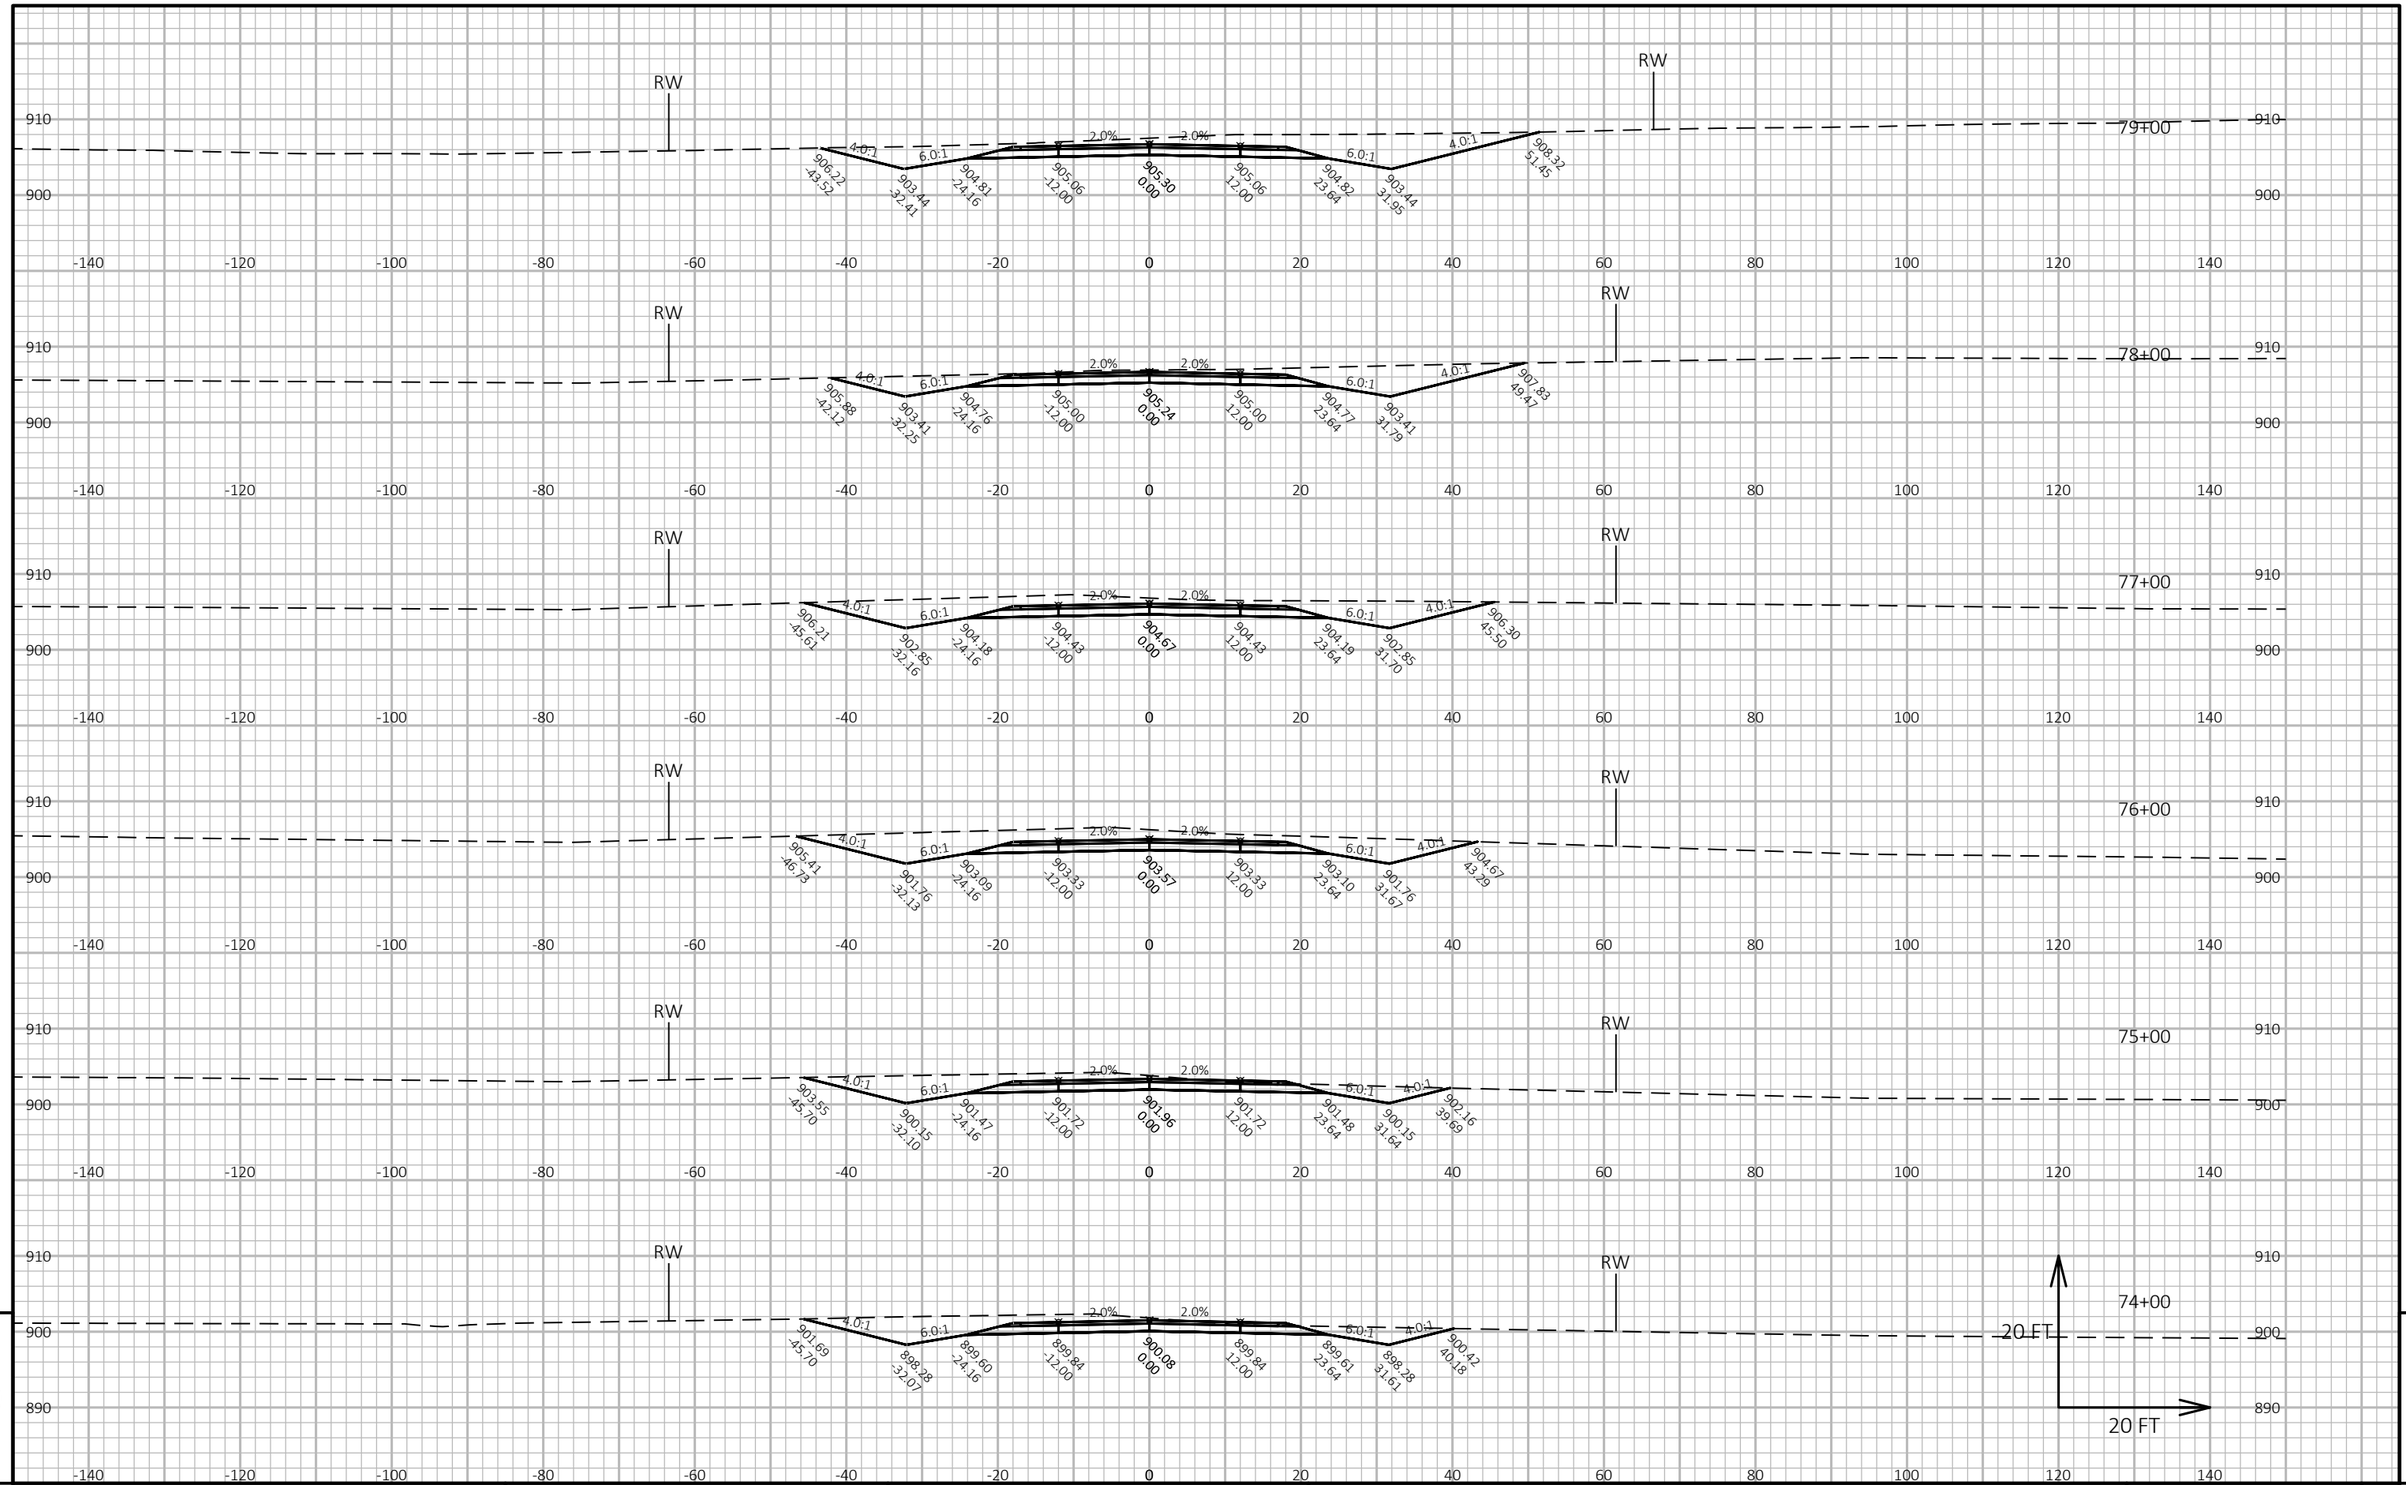


PROJECT NO: 1420-19-00	HWY: US 151	COUNTY: FOND DU LAC	CROSS SECTIONS: SEGMENT TC1	SHEET	E

FILE NAME : N:\PDS\C3D\14201900\SHEETSPLAN\CROSS SECTIONS TC1.DWG
LAYOUT NAME - TC1 - 14

PLOT DATE : 11/16/2017 4:36 PM PLOT BY : KOSTER, JASON A PLOT NAME : PLOT SCALE : 1 IN:20 FT HORZ. / 1 IN:20 FT VERT.

WISDOT/CADDS SHEET 49

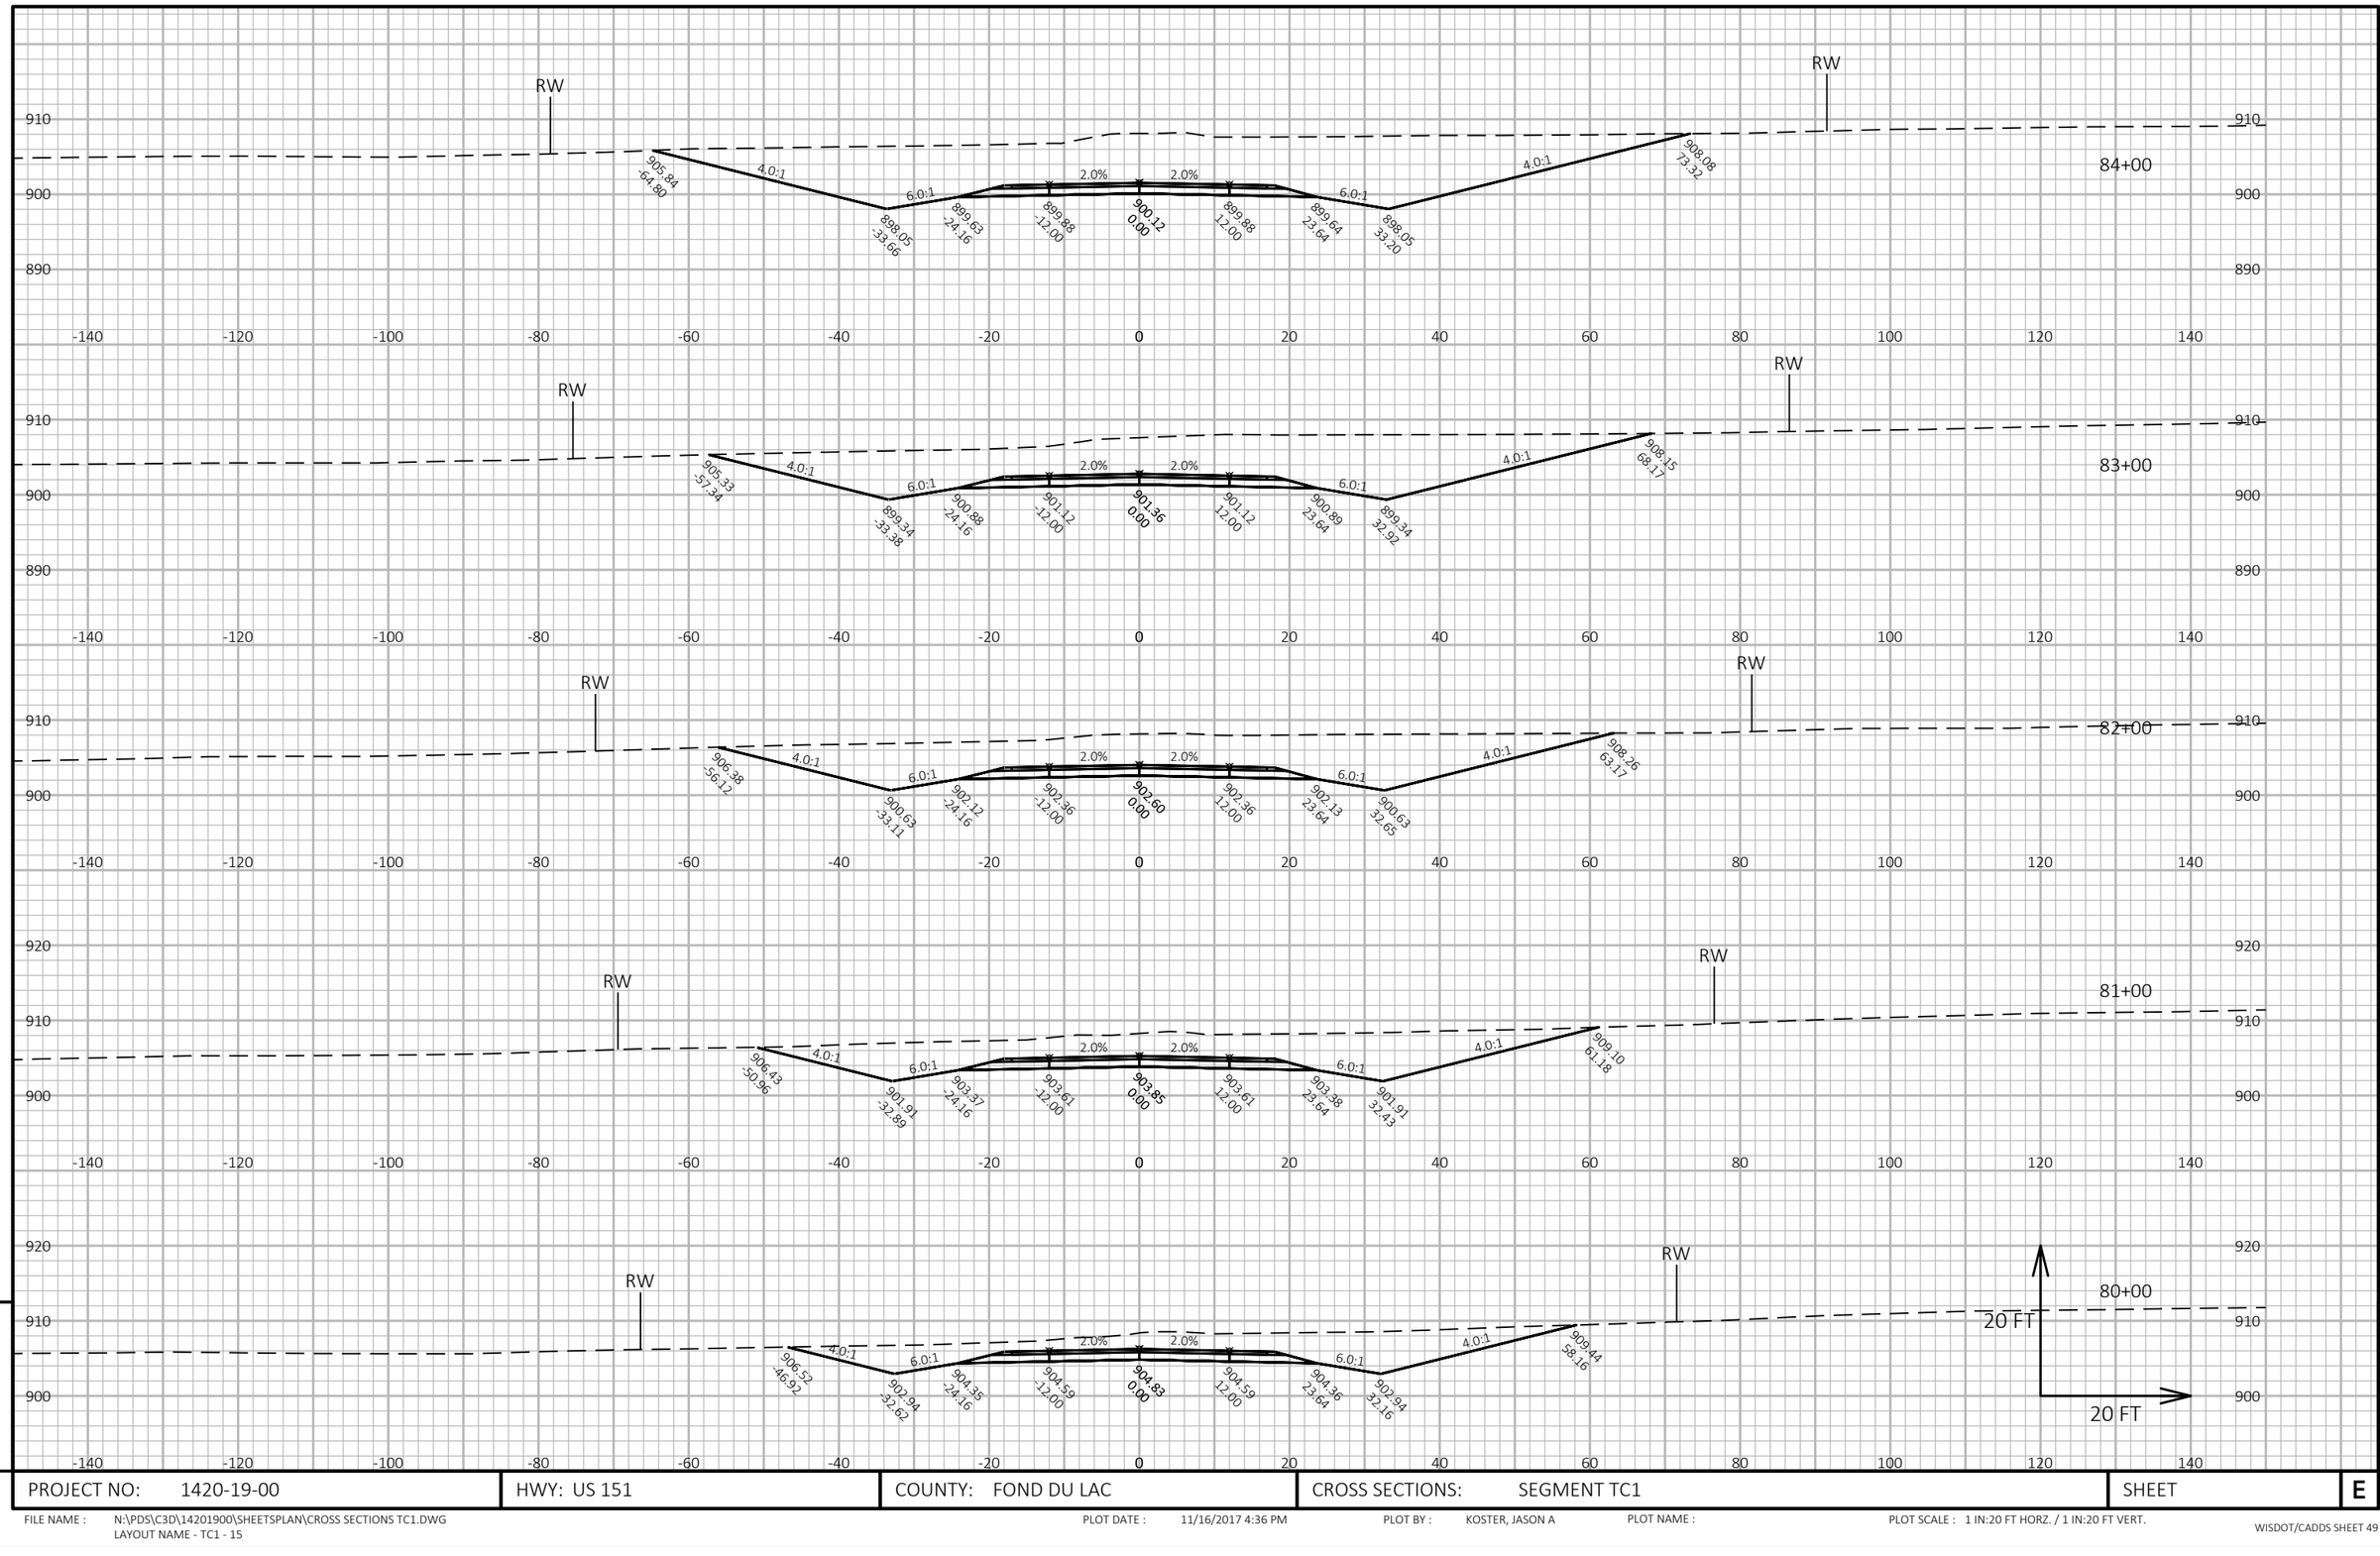


9

9

PROJECT NO: 1420-19-00	HWY: US 151	COUNTY: FOND DU LAC	CROSS SECTIONS: SEGMENT TC1	SHEET	E

FILE NAME : N:\PDS\C3D\14201900\SHEETSPLAN\CROSS SECTIONS TC1.DWG
LAYOUT NAME - TC1 - 15

PLOT DATE : 11/16/2017 4:36 PM PLOT BY : KOSTER, JASON A PLOT NAME : PLOT SCALE : 1 IN:20 FT HORZ. / 1 IN:20 FT VERT.

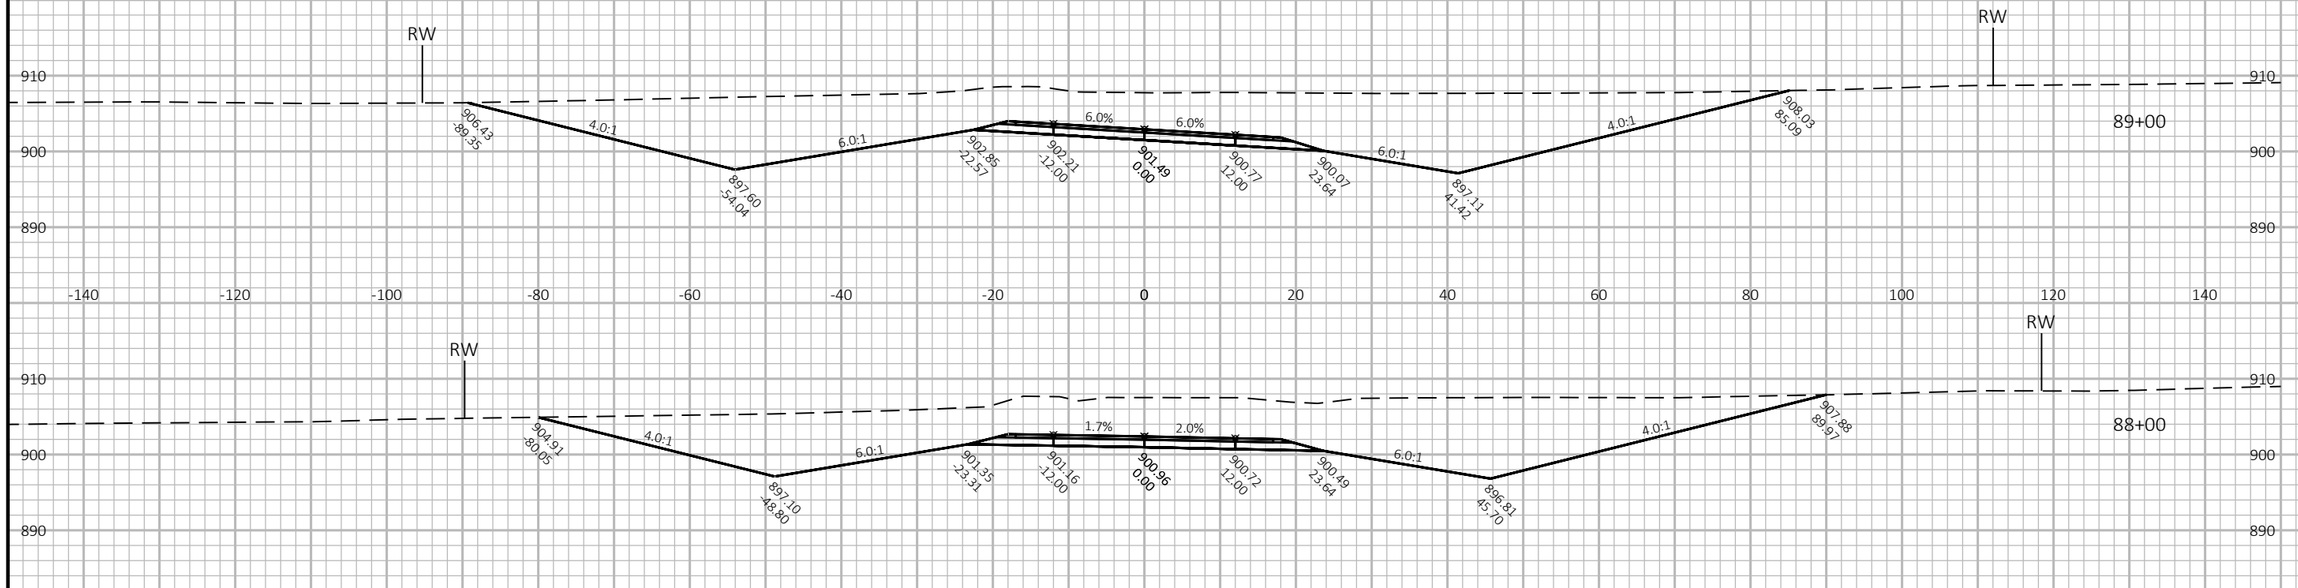


9

9

PROJECT NO: 1420-19-00	HWY: US 151	COUNTY: FOND DU LAC	CROSS SECTIONS: SEGMENT TC1	SHEET	E

FILE NAME : N:\PDS\C3D\14201900\SHEETSPLAN\CROSS SECTIONS TC1.DWG
LAYOUT NAME - TC1 - 16

PLOT DATE : 11/16/2017 4:36 PM PLOT BY : KOSTER, JASON A PLOT NAME : PLOT SCALE : 1 IN:20 FT HORZ. / 1 IN:20 FT VERT.

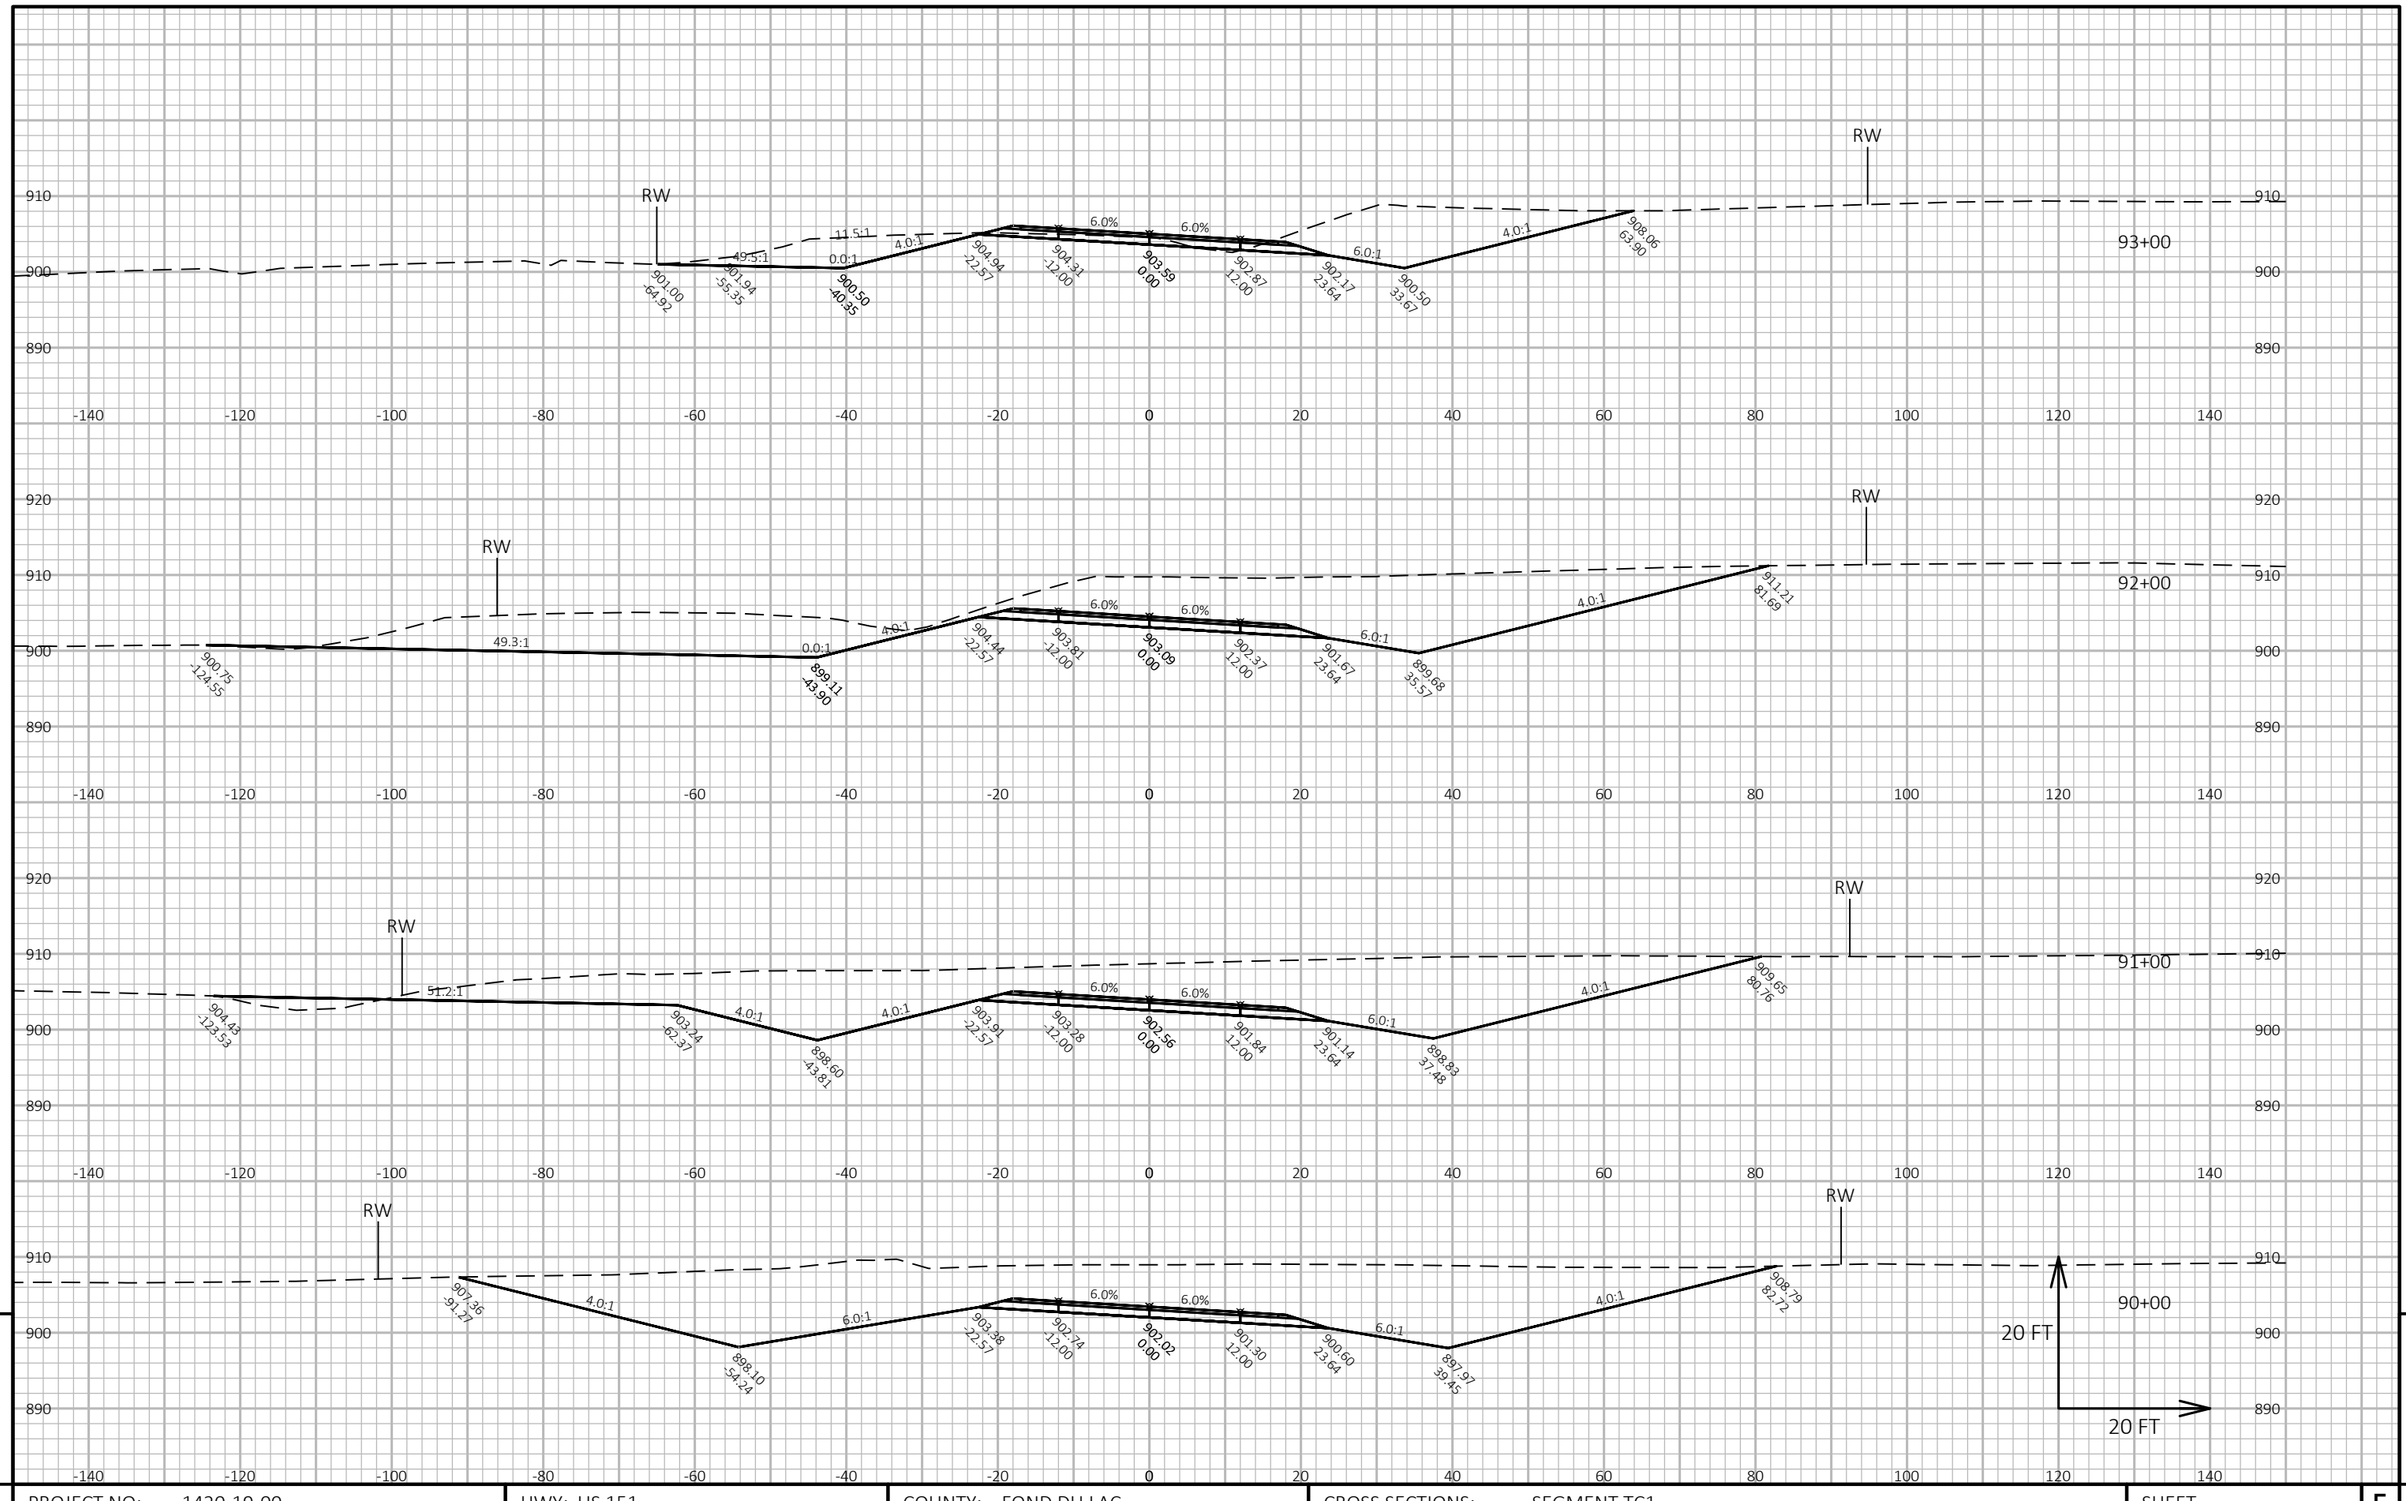

9


9


PROJECT NO: 1420-19-00	HWY: US 151	COUNTY: FOND DU LAC	CROSS SECTIONS: SEGMENT TC1	SHEET	E


FILE NAME : N:\PDS\C3D\14201900\SHEETSPLAN\CROSS SECTIONS TC1.DWG
LAYOUT NAME - TC1 - 17


PLOT DATE : 11/16/2017 4:37 PM PLOT BY : KOSTER, JASON A PLOT NAME : PLOT SCALE : 1 IN:20 FT HORZ. / 1 IN:20 FT VERT.


END CONSTRUCTION
STA "TC1" 98+00.00

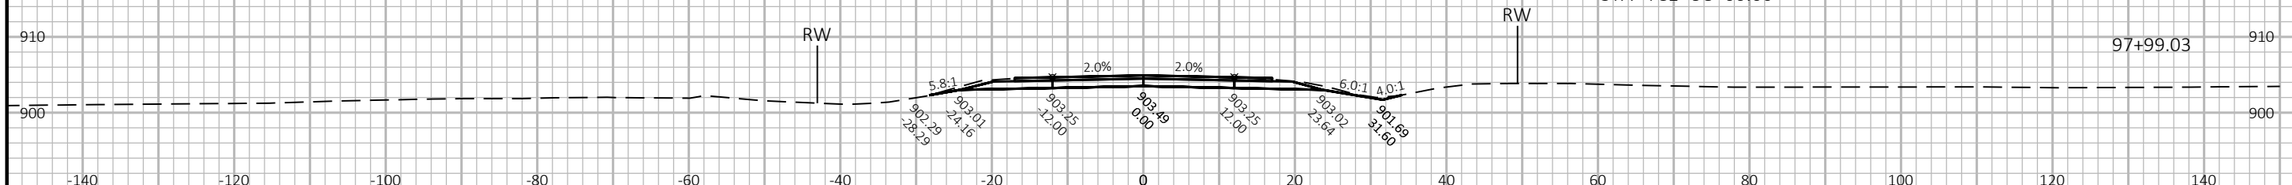

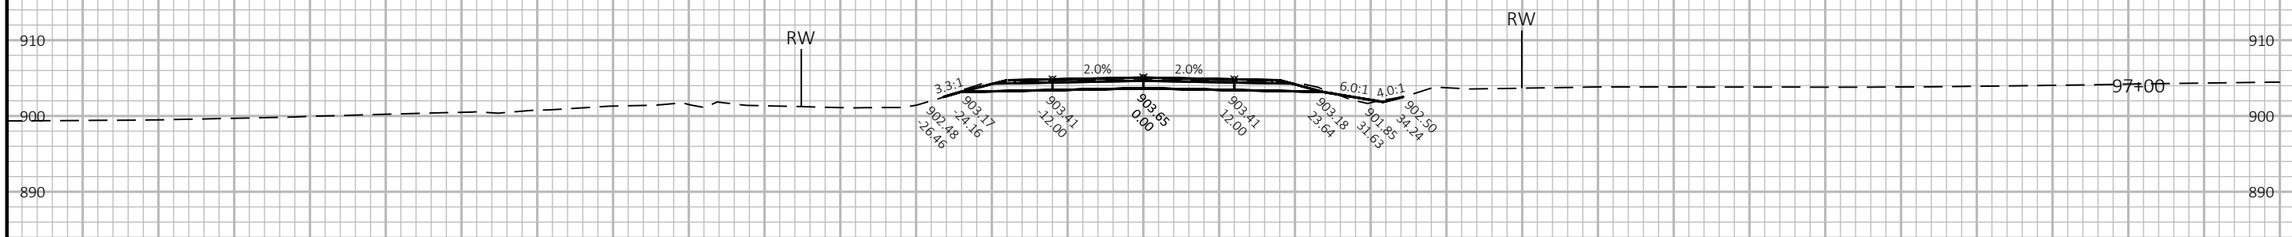

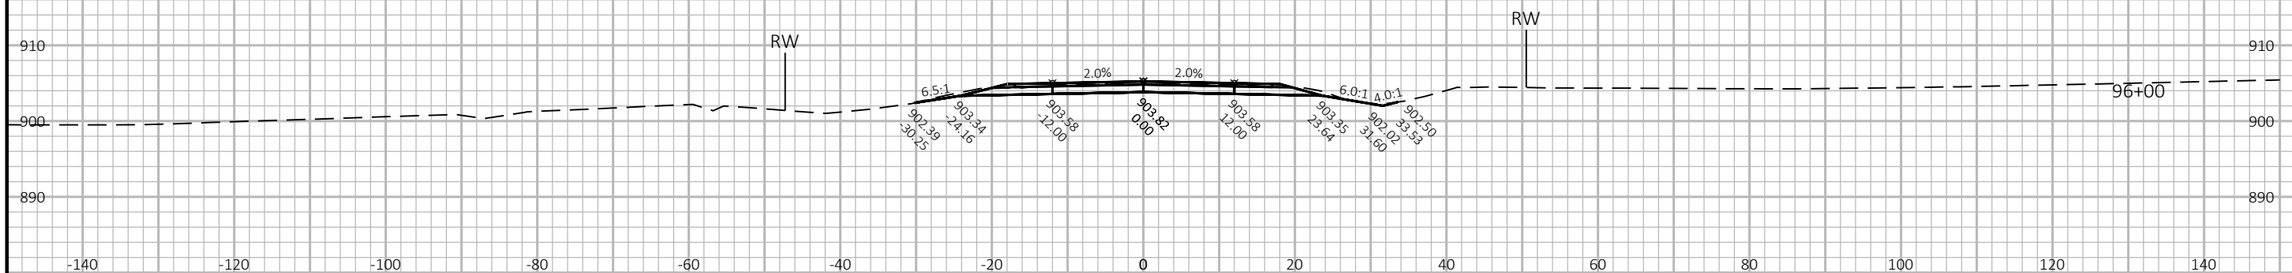

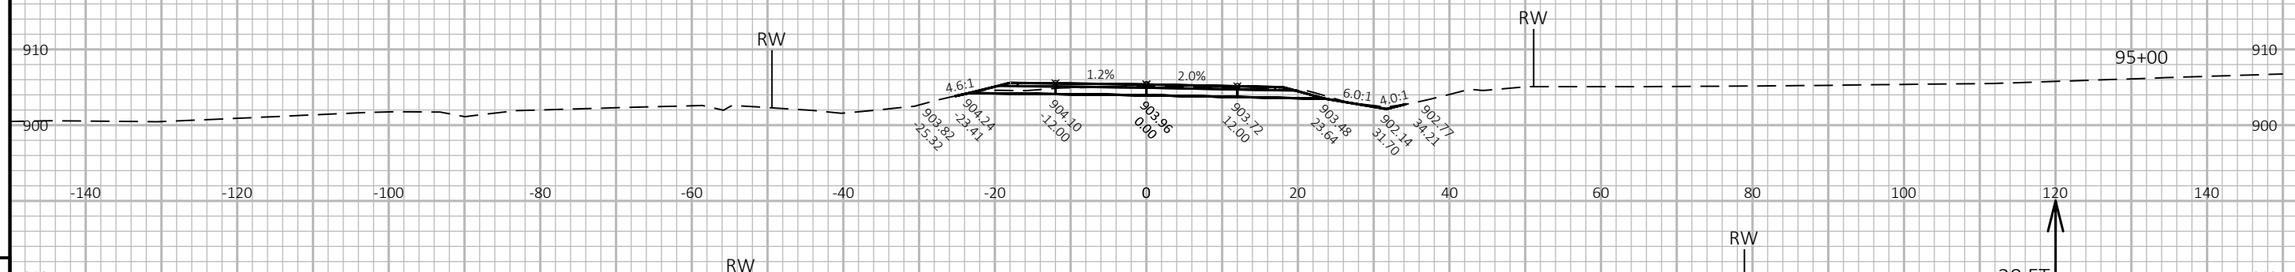

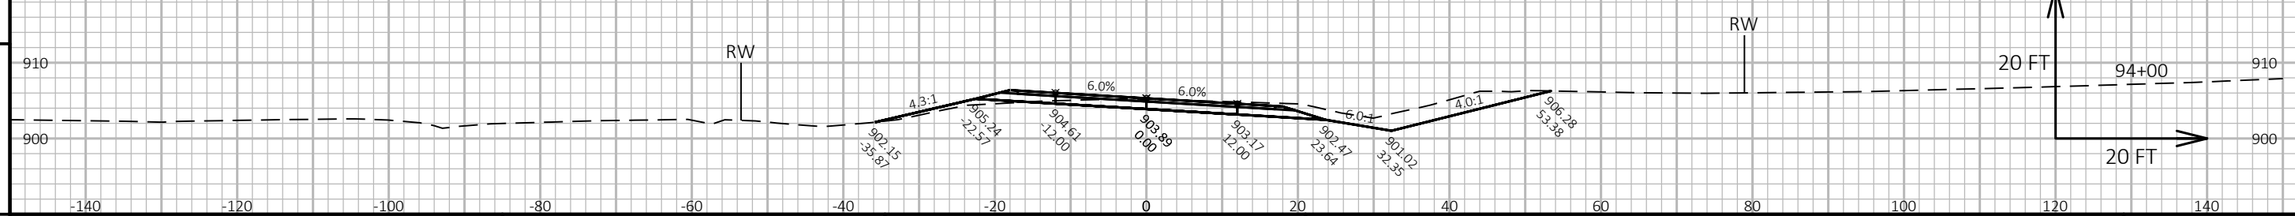


9

9

PROJECT NO: 1420-19-00	HWY: US 151	COUNTY: FOND DU LAC	CROSS SECTIONS: SEGMENT TC1	SHEET	E

FILE NAME : N:\PDS\C3D\14201900\SHEETSPLAN\CROSS SECTIONS TC1.DWG
LAYOUT NAME - TC1 - 18

PLOT DATE : 11/16/2017 4:37 PM PLOT BY : KOSTER, JASON A PLOT NAME : PLOT SCALE : 1 IN:20 FT HORZ. / 1 IN:20 FT VERT.

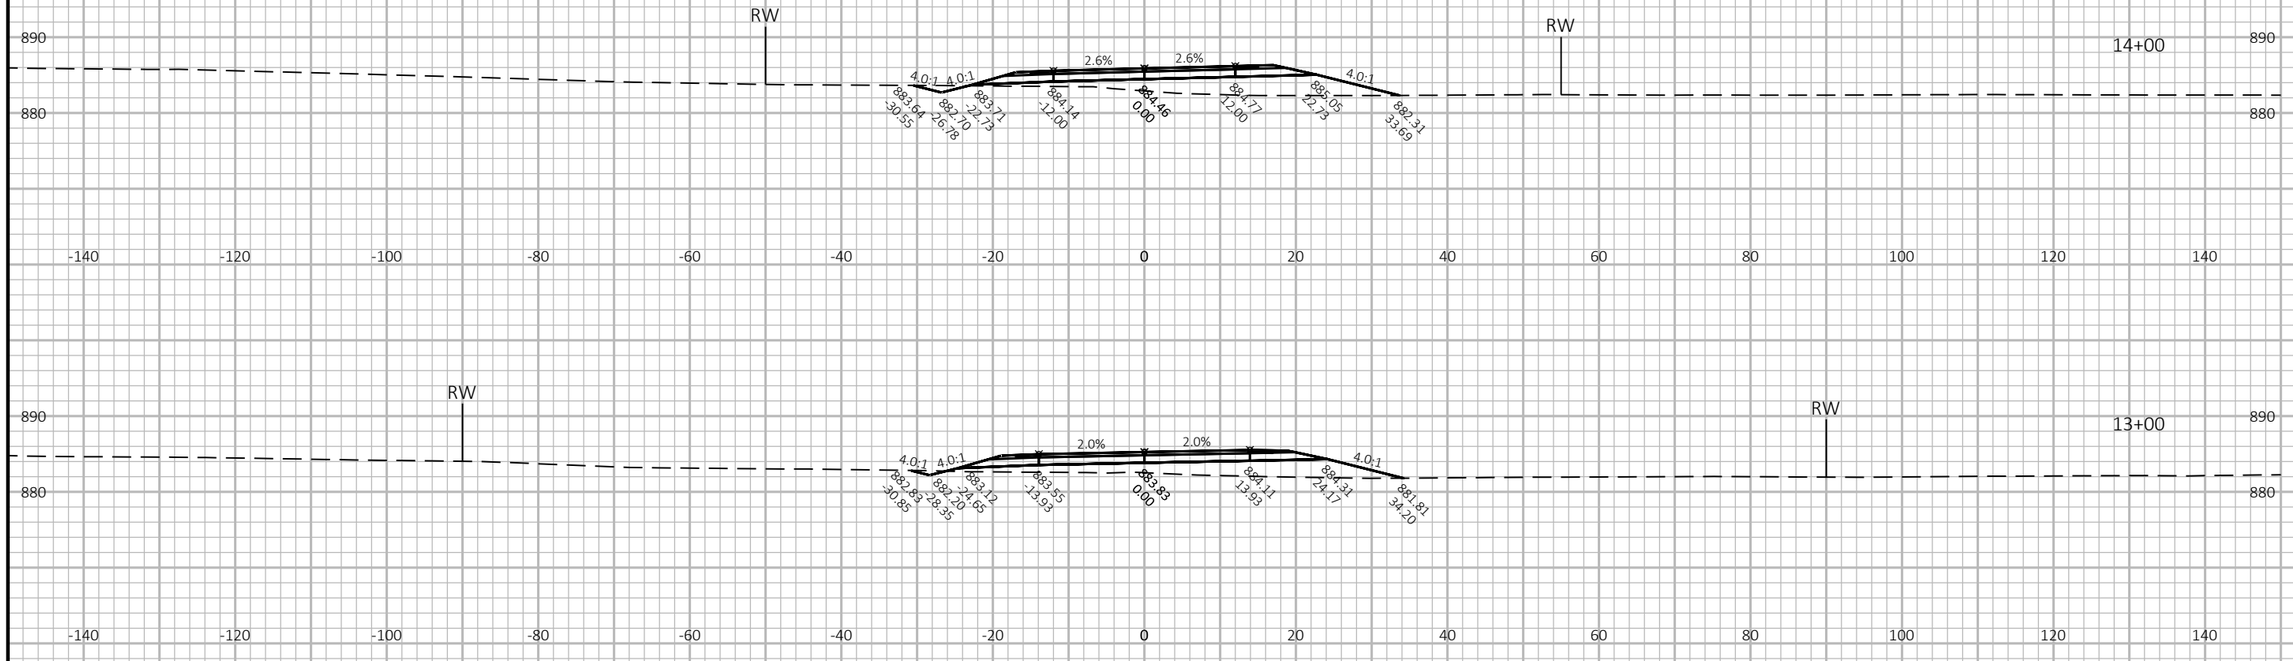

PROJECT NO: 1420-19-00	HWY: US 151	COUNTY: FOND DU LAC	CROSS SECTIONS: SEGMENT TC2	SHEET	E


FILE NAME : N:\PDS\C3D\14201900\SHEETSPLAN\CROSS SECTIONS TC2.DWG
LAYOUT NAME - TC2 - 3

PLOT DATE : 11/20/2017 9:33 AM PLOT BY : KOSTER, JASON A PLOT NAME : PLOT SCALE : 1 IN:20 FT HORZ. / 1 IN:20 FT VERT.

WISDOT/CADDS SHEET 49

9

END CONSTRUCTION
STA "TC2" 16+84.41

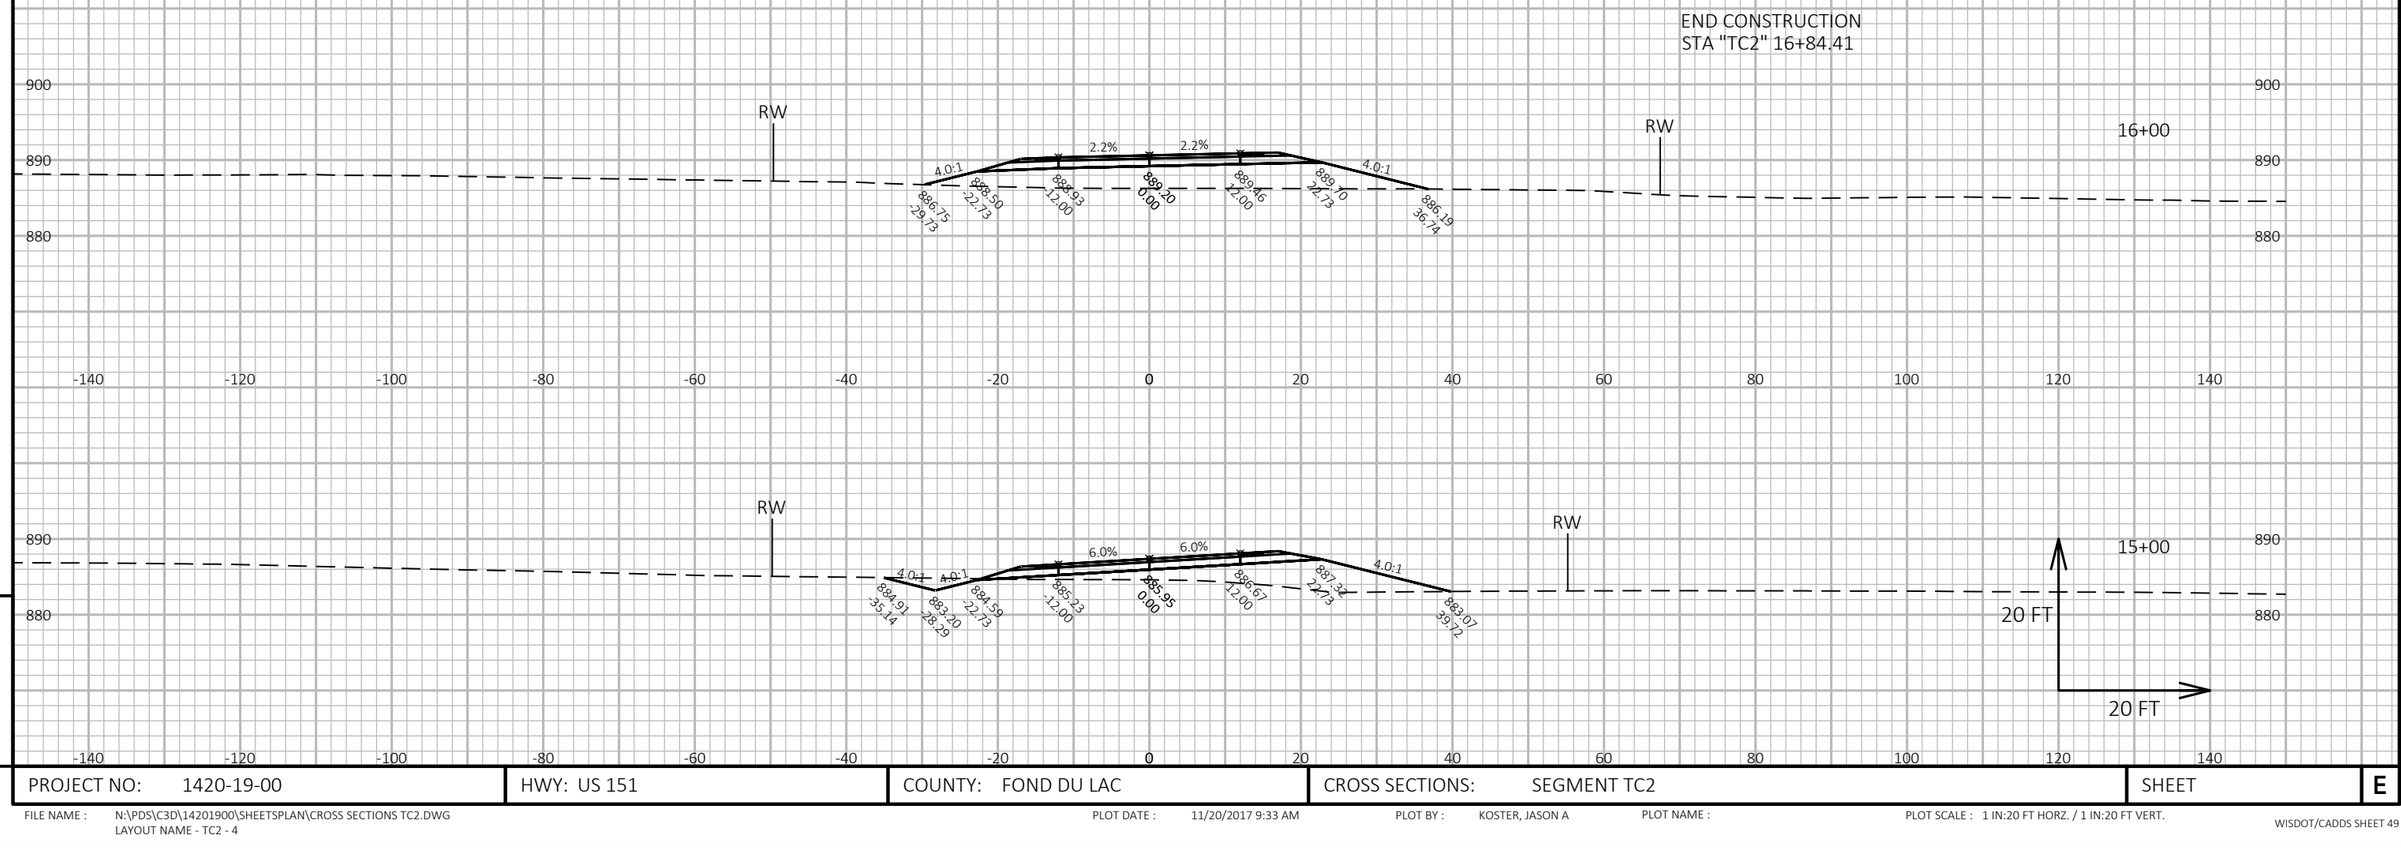


9

9

PROJECT NO: 1420-19-00	HWY: US 151	COUNTY: FOND DU LAC	CROSS SECTIONS: SEGMENT TC2	SHEET	E

FILE NAME : N:\PDS\C3D\14201900\SHEETSPLAN\CROSS SECTIONS TC2.DWG
LAYOUT NAME - TC2 - 4

PLOT DATE : 11/20/2017 9:33 AM PLOT BY : KOSTER, JASON A PLOT NAME : PLOT SCALE : 1 IN:20 FT HORZ. / 1 IN:20 FT VERT.

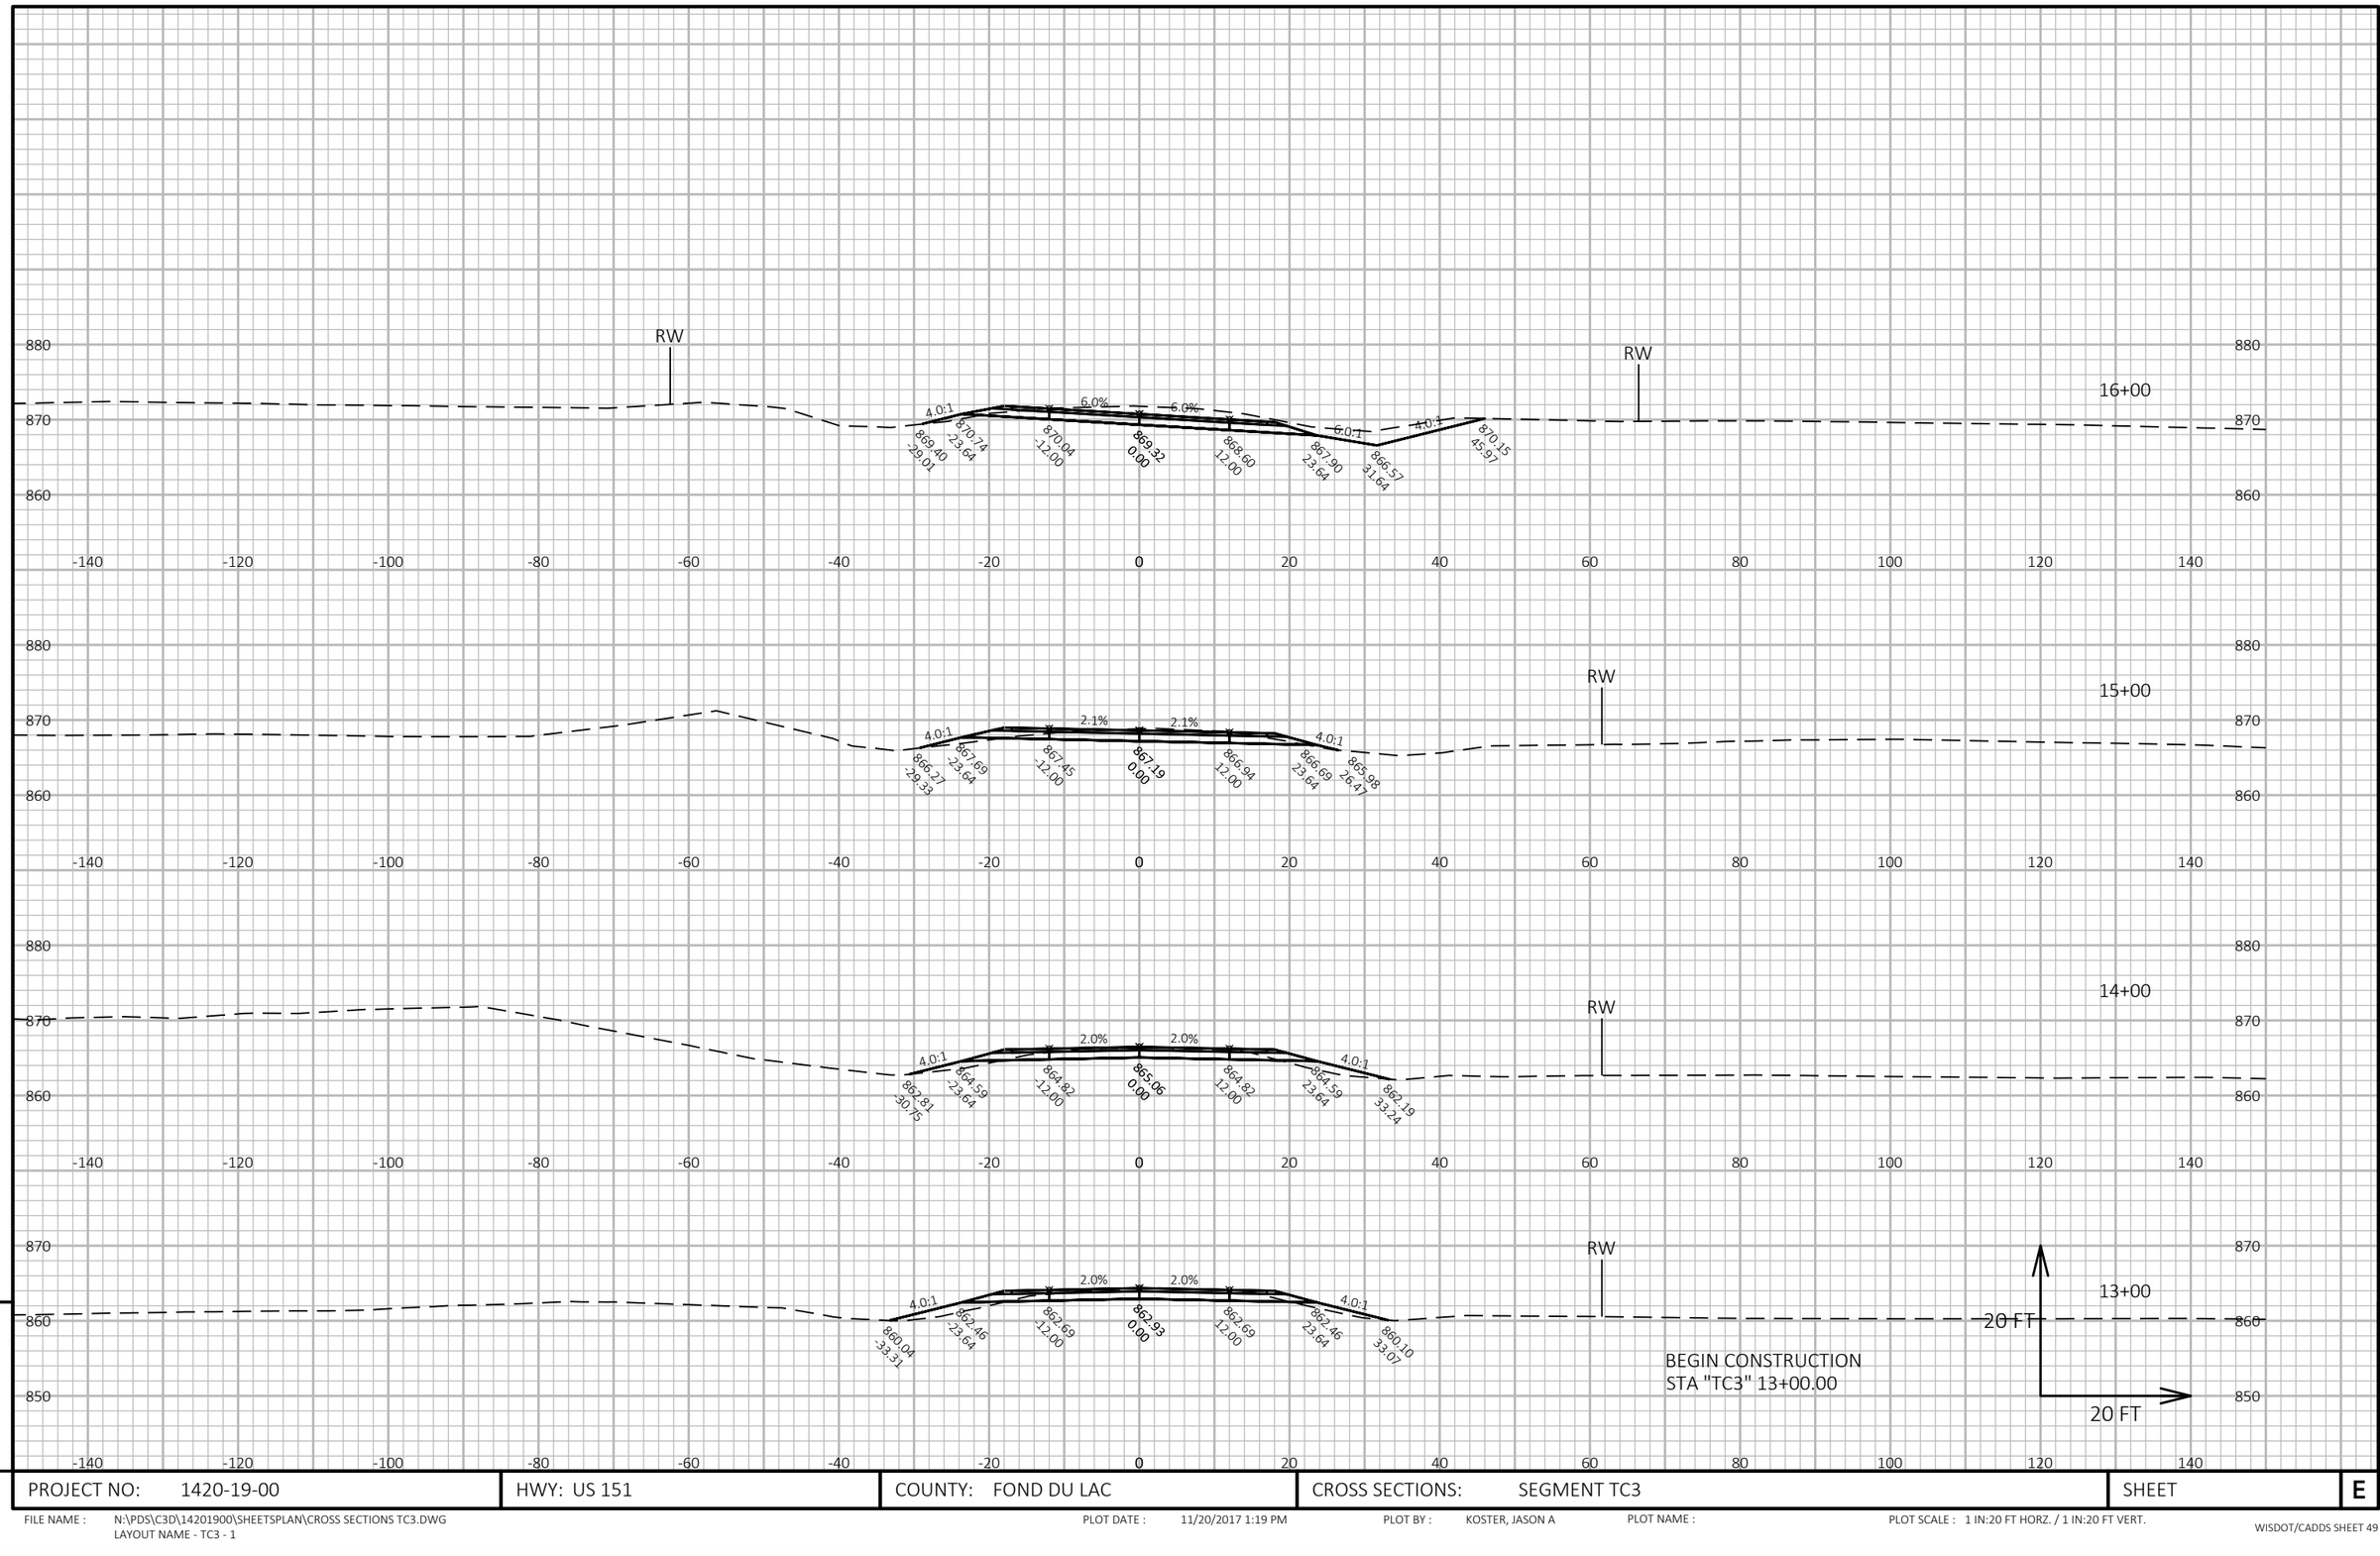

PROJECT NO: 1420-19-00	HWY: US 151	COUNTY: FOND DU LAC	CROSS SECTIONS: SEGMENT TC3	SHEET E

FILE NAME : N:\PDS\C3D\14201900\SHEETSPLAN\CROSS SECTIONS TC3.DWG
LAYOUT NAME - TC3 - 1

PLOT DATE : 11/20/2017 1:19 PM PLOT BY : KOSTER, JASON A PLOT NAME : PLOT SCALE : 1 IN:20 FT HORZ. / 1 IN:20 FT VERT.




PROJECT NO: 1420-19-00	HWY: US 151	COUNTY: FOND DU LAC	CROSS SECTIONS: SEGMENT TC3	SHEET E

FILE NAME : N:\PDS\C3D\14201900\SHEETSPLAN\CROSS SECTIONS TC3.DWG
LAYOUT NAME - TC3 - 2

PLOT DATE : 11/20/2017 1:19 PM PLOT BY : KOSTER, JASON A PLOT NAME : PLOT SCALE : 1 IN:20 FT HORZ. / 1 IN:20 FT VERT.


WISDOT/CADDS SHEET 49

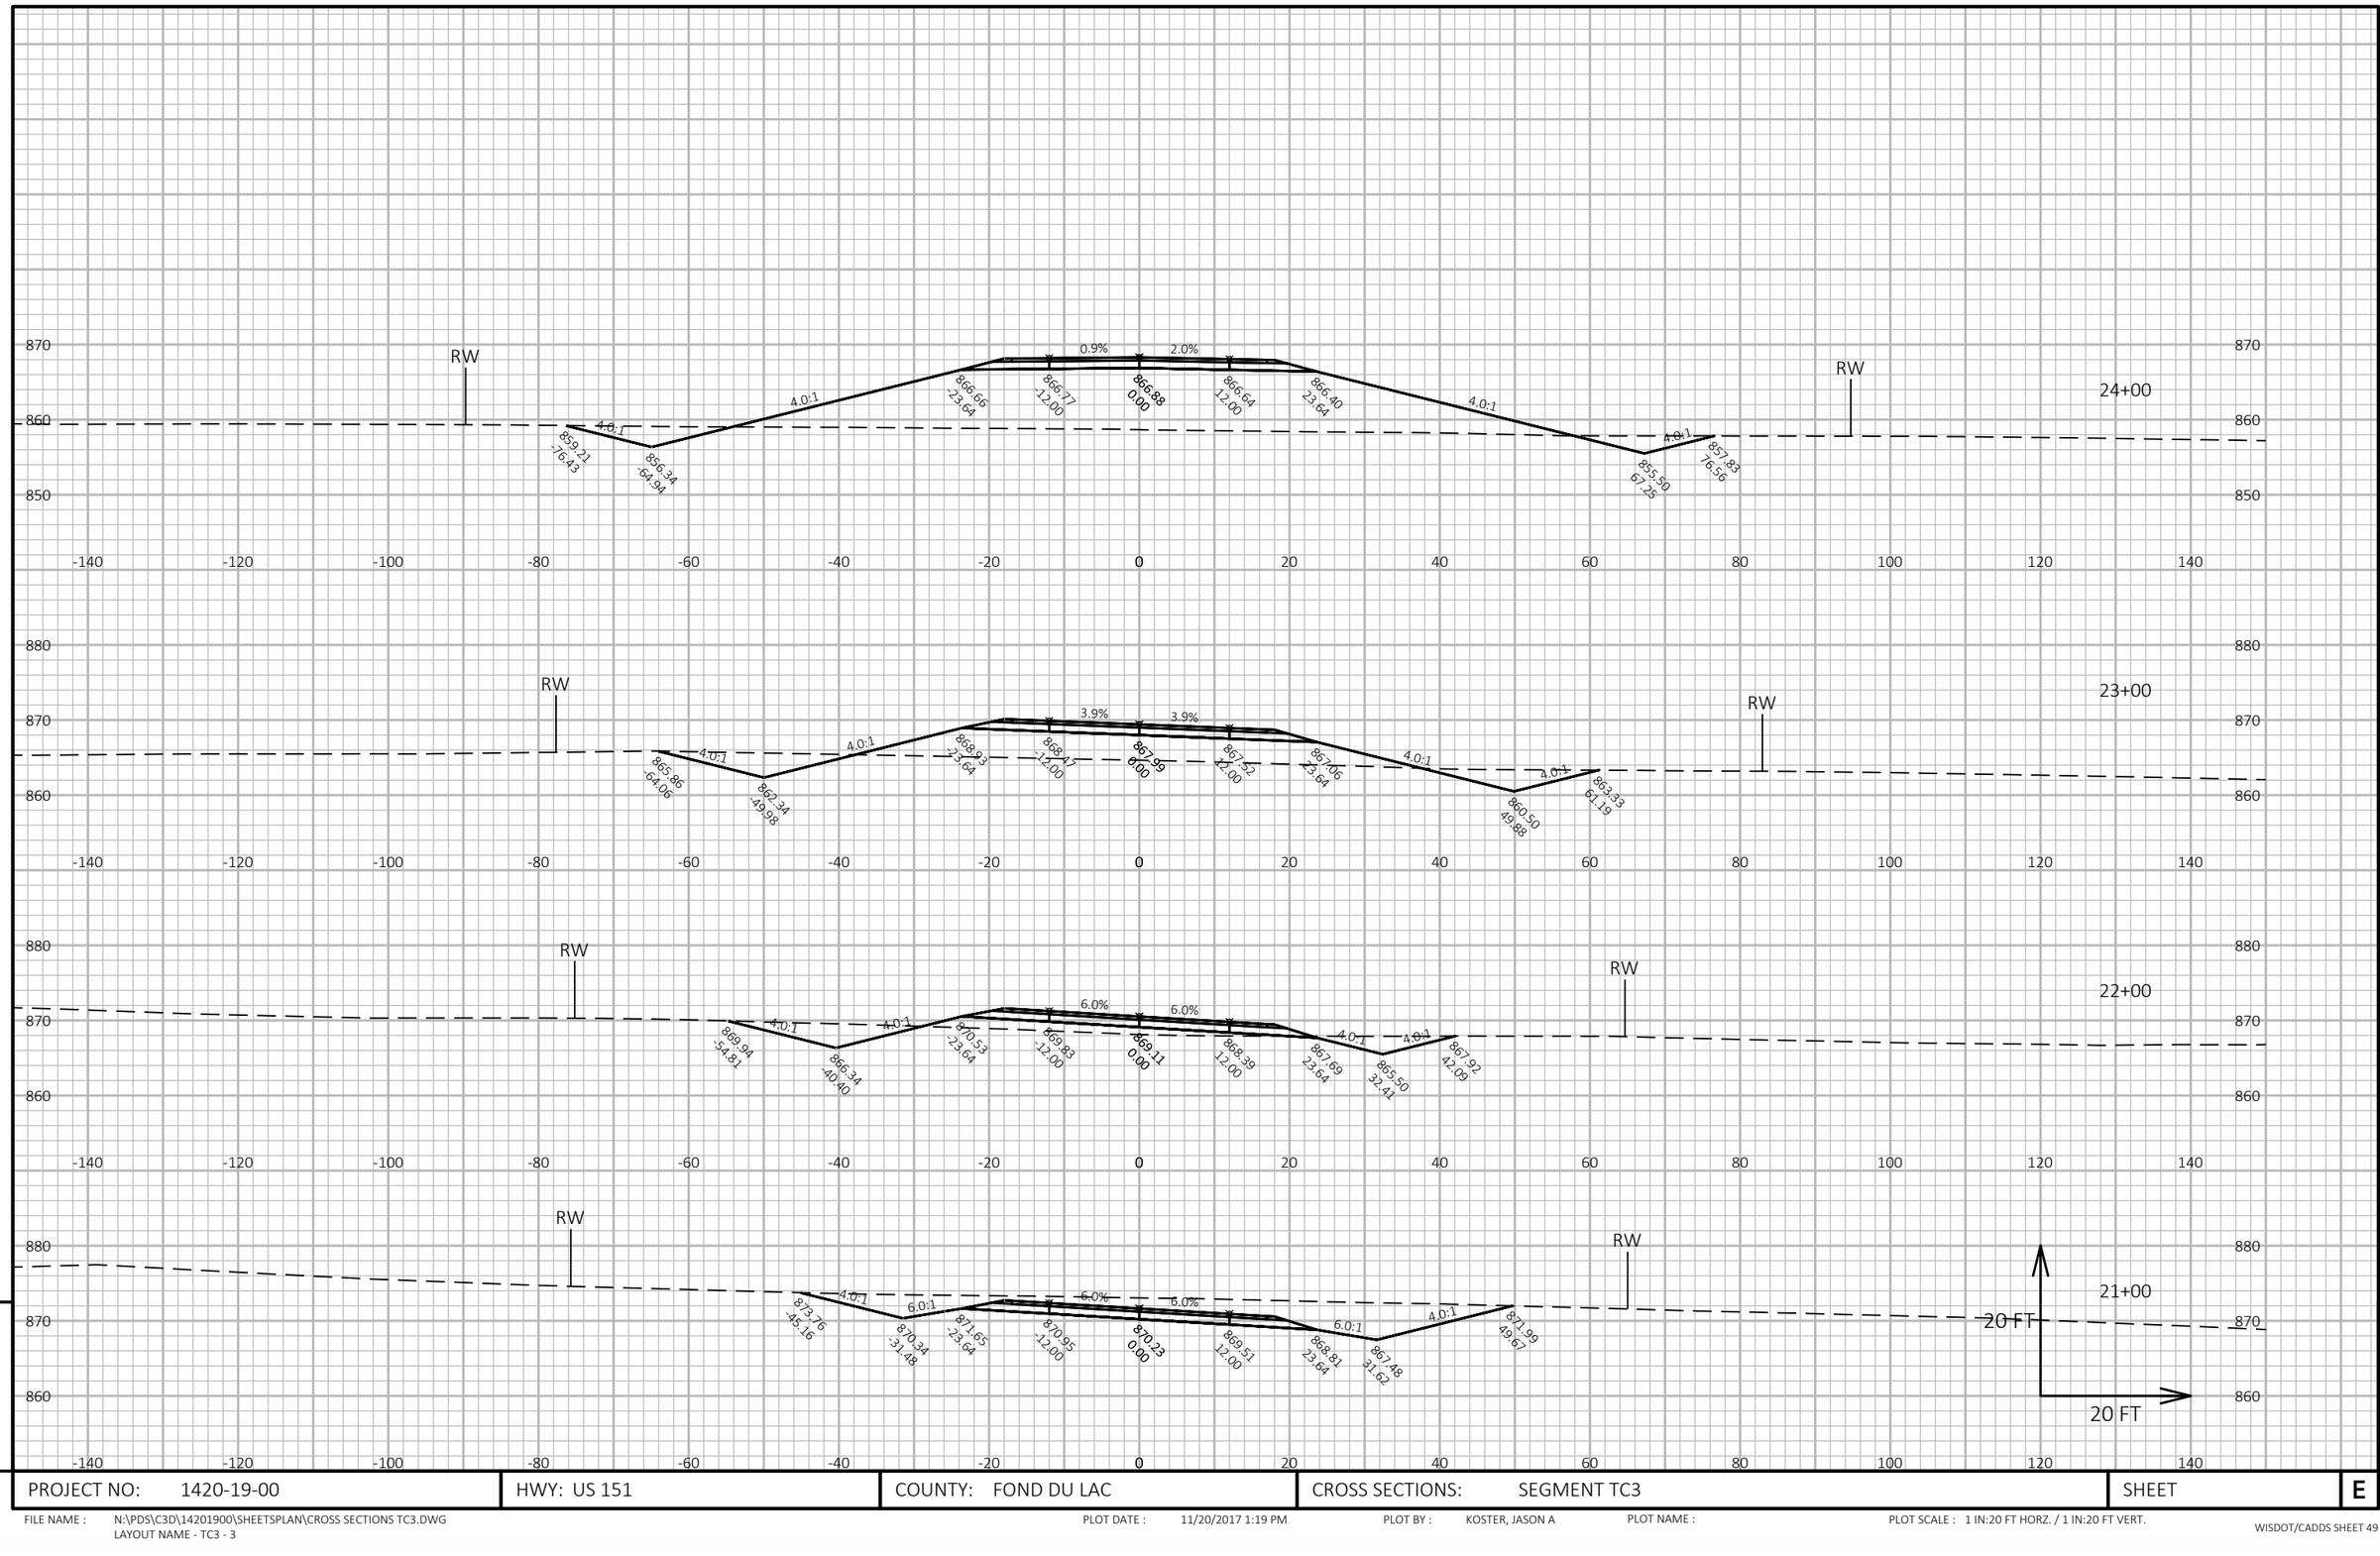

PROJECT NO: 1420-19-00	HWY: US 151	COUNTY: FOND DU LAC	CROSS SECTIONS: SEGMENT TC3	SHEET	E

FILE NAME : N:\PDS\C3D\14201900\SHEETSPLAN\CROSS SECTIONS TC3.DWG
LAYOUT NAME - TC3 - 3

PLOT DATE : 11/20/2017 1:19 PM PLOT BY : KOSTER, JASON A PLOT NAME : PLOT SCALE : 1 IN:20 FT HORZ. / 1 IN:20 FT VERT.

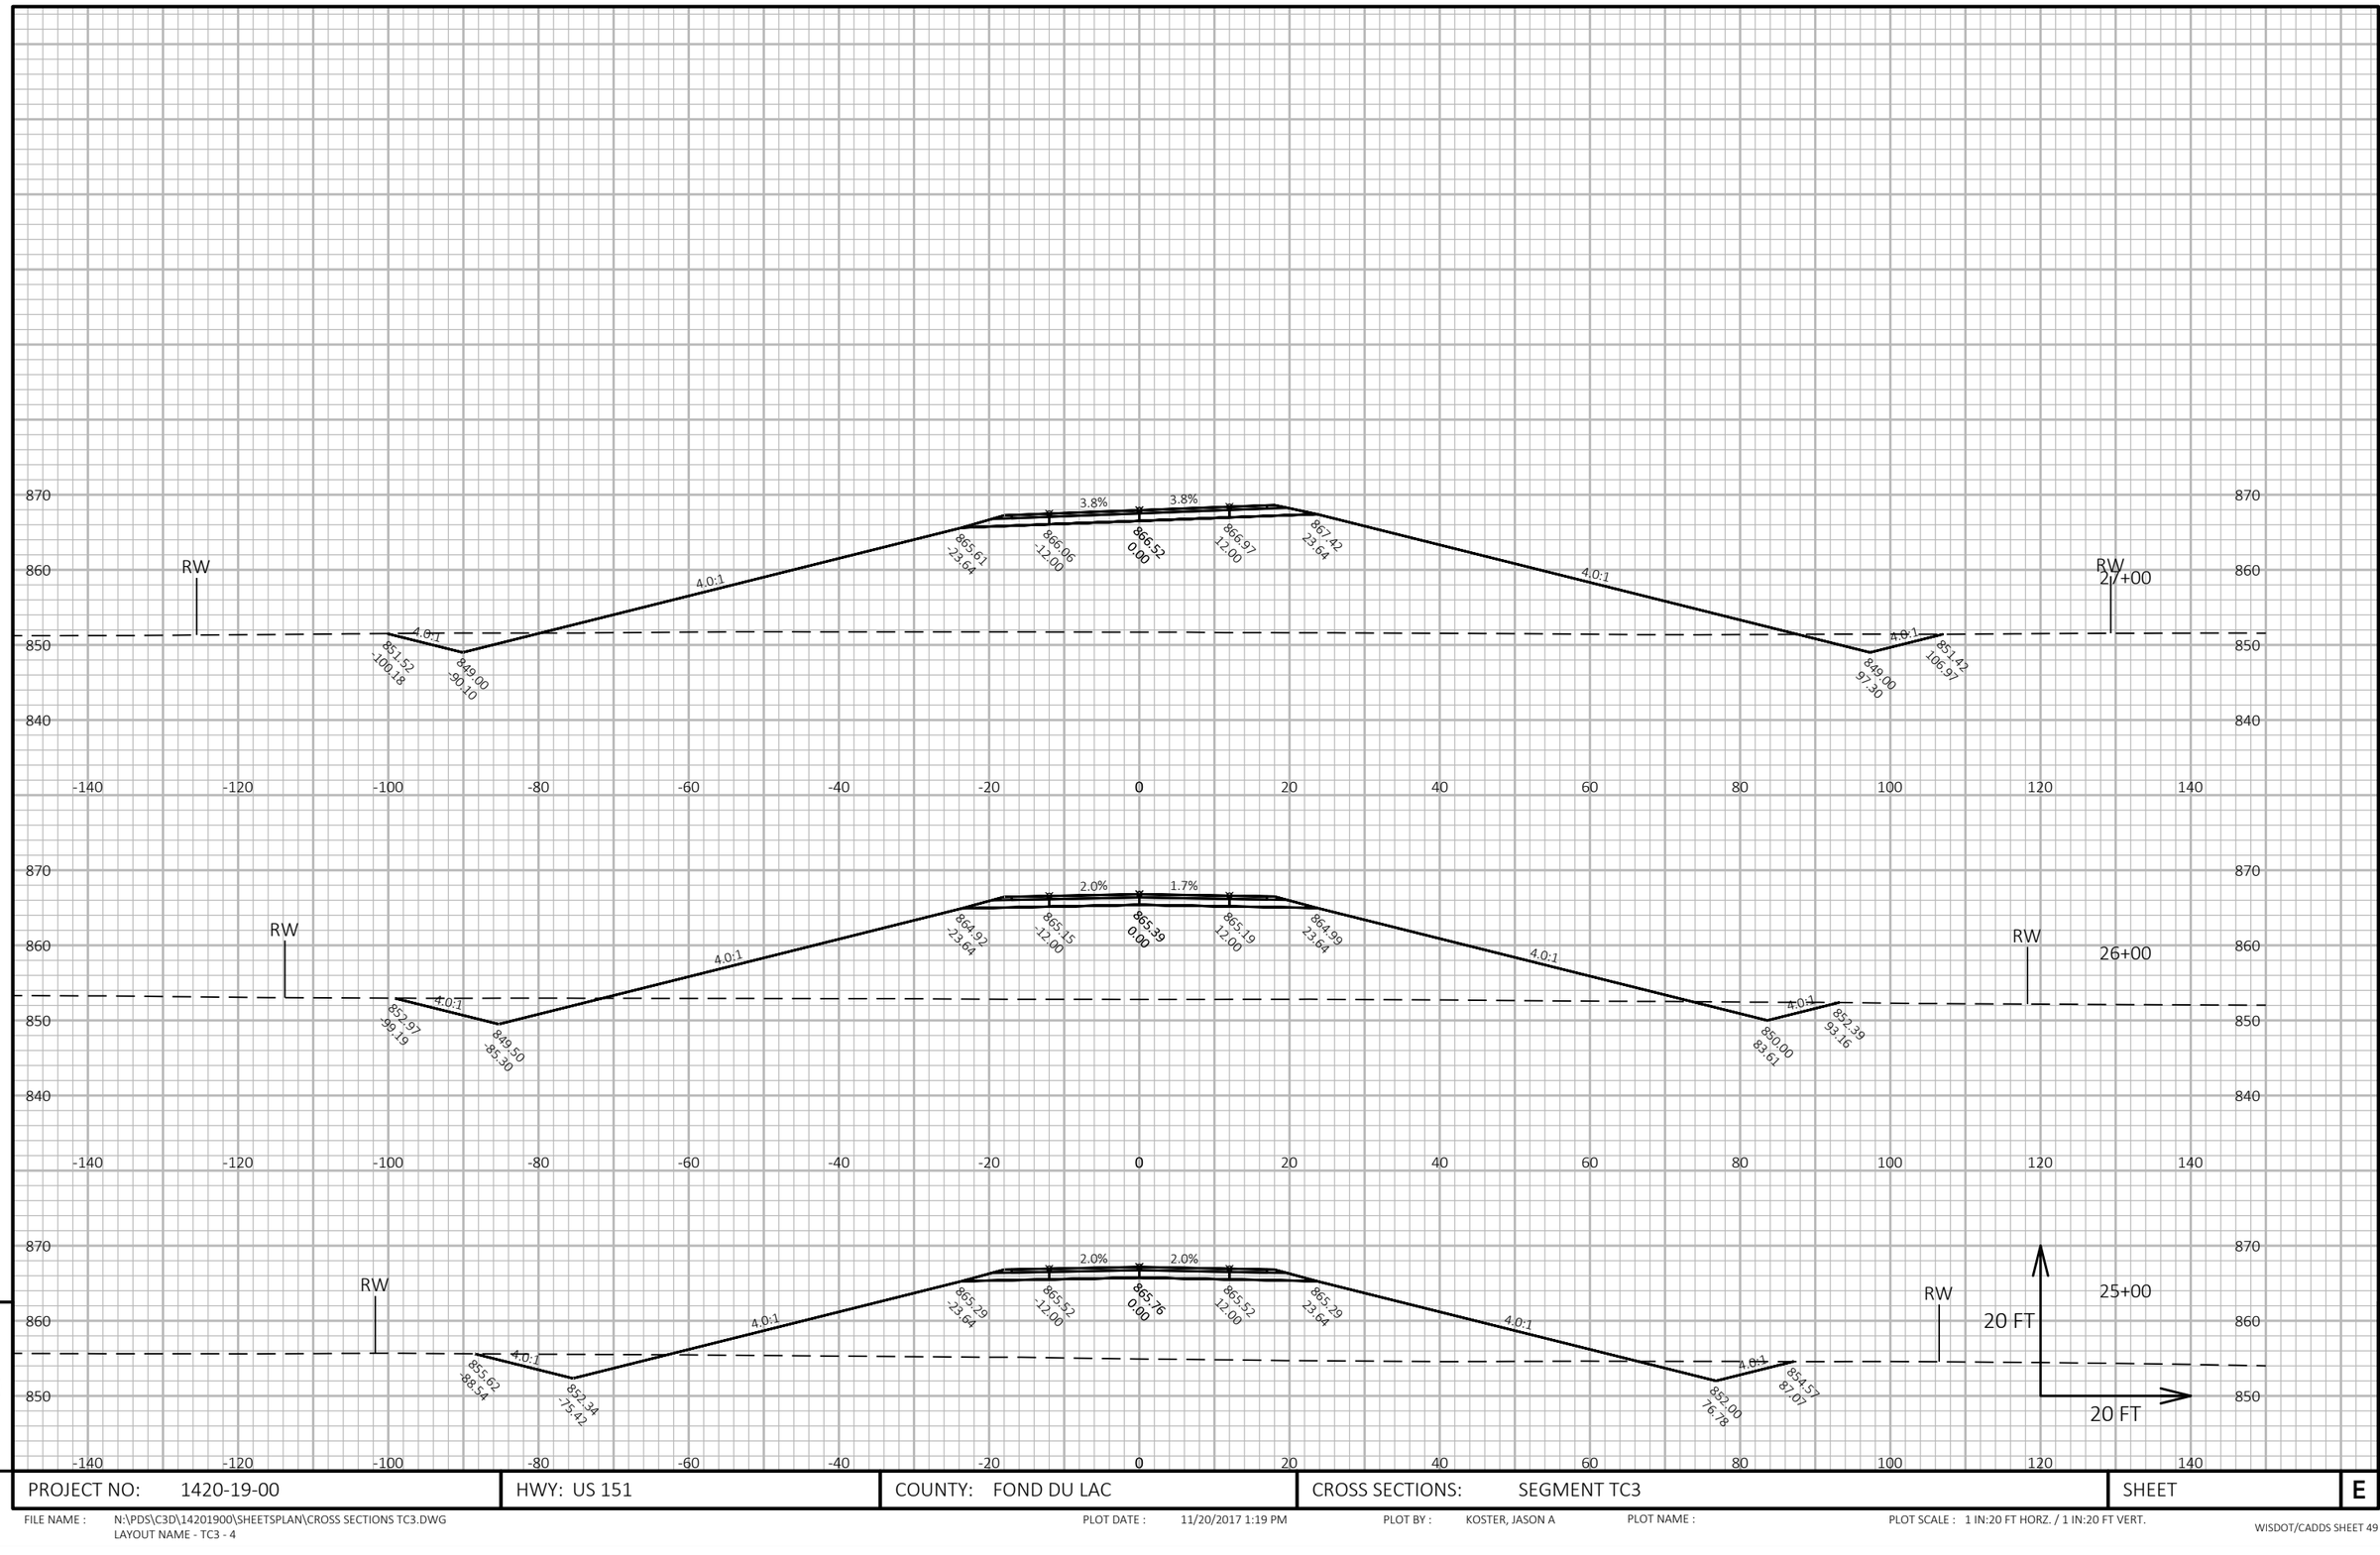

PROJECT NO: 1420-19-00	HWY: US 151	COUNTY: FOND DU LAC	CROSS SECTIONS: SEGMENT TC3	SHEET	E


FILE NAME : N:\PDS\C3D\14201900\SHEETSPLAN\CROSS SECTIONS TC3.DWG
LAYOUT NAME - TC3 - 4


PLOT DATE : 11/20/2017 1:19 PM PLOT BY : KOSTER, JASON A PLOT NAME : PLOT SCALE : 1 IN:20 FT HORZ. / 1 IN:20 FT VERT.


DRAINS TO CULVERT AT
STA "TC3" 29+63.00 LT.

STA "TC3" 29+63
CP REQ'D.

DRAINS TO
CHANNEL

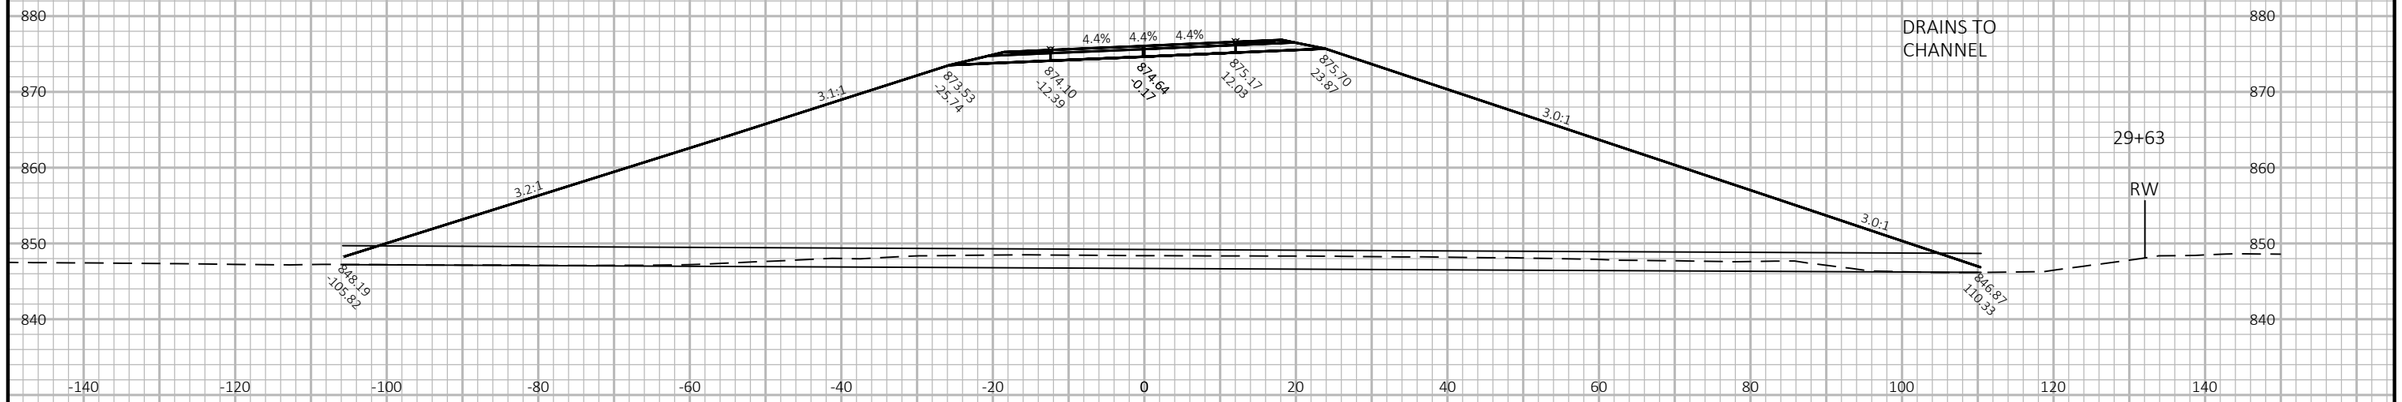

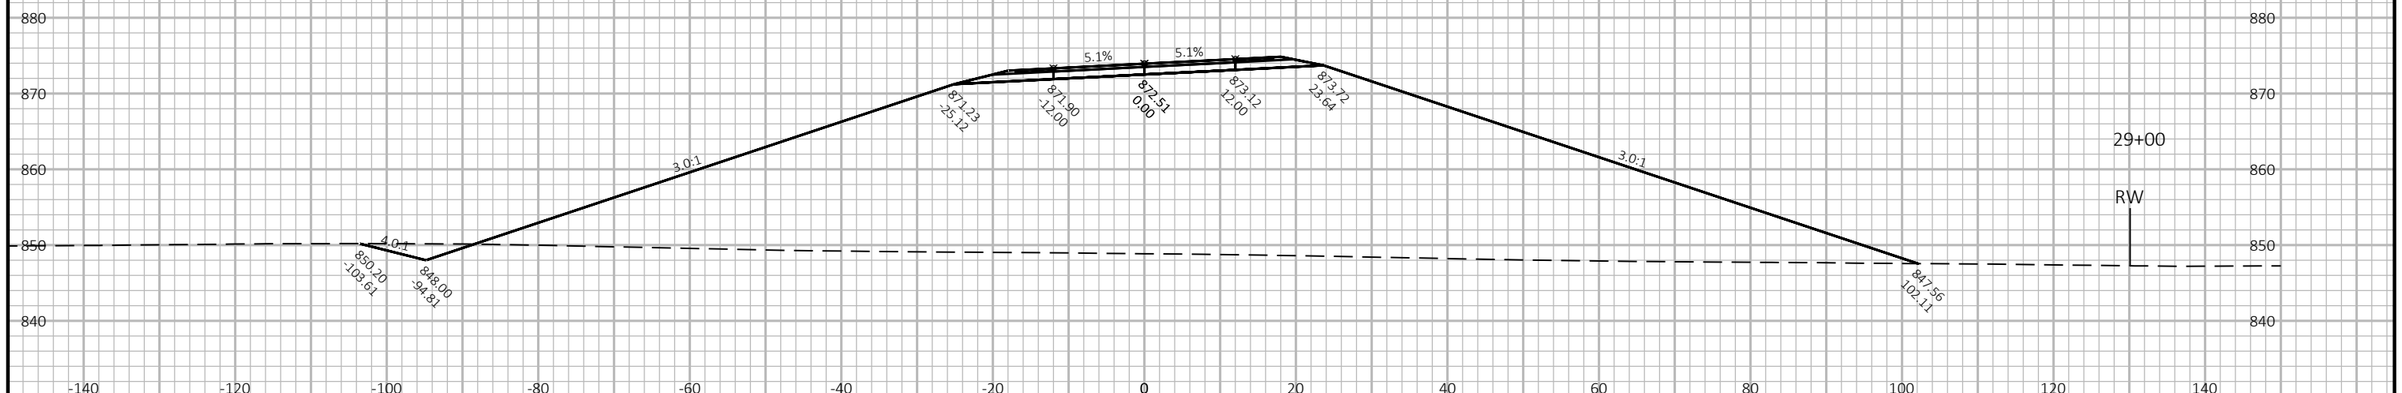

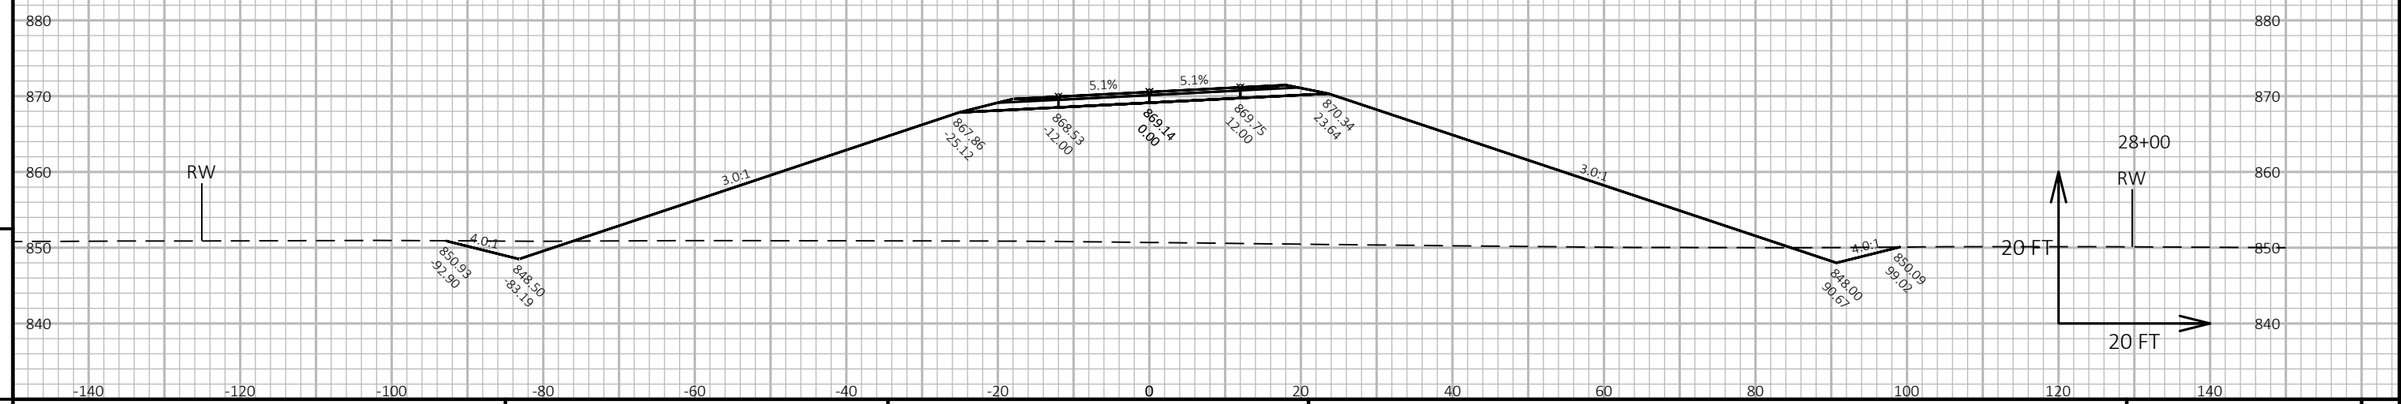


9

9

PROJECT NO: 1420-19-00	HWY: US 151	COUNTY: FOND DU LAC	CROSS SECTIONS: SEGMENT TC3	SHEET	E

FILE NAME : N:\PDS\C3D\14201900\SHEETSPLAN\CROSS SECTIONS TC3.DWG
LAYOUT NAME - TC3 - 5

PLOT DATE : 11/20/2017 1:19 PM PLOT BY : KOSTER, JASON A PLOT NAME : PLOT SCALE : 1 IN:20 FT HORZ. / 1 IN:20 FT VERT.

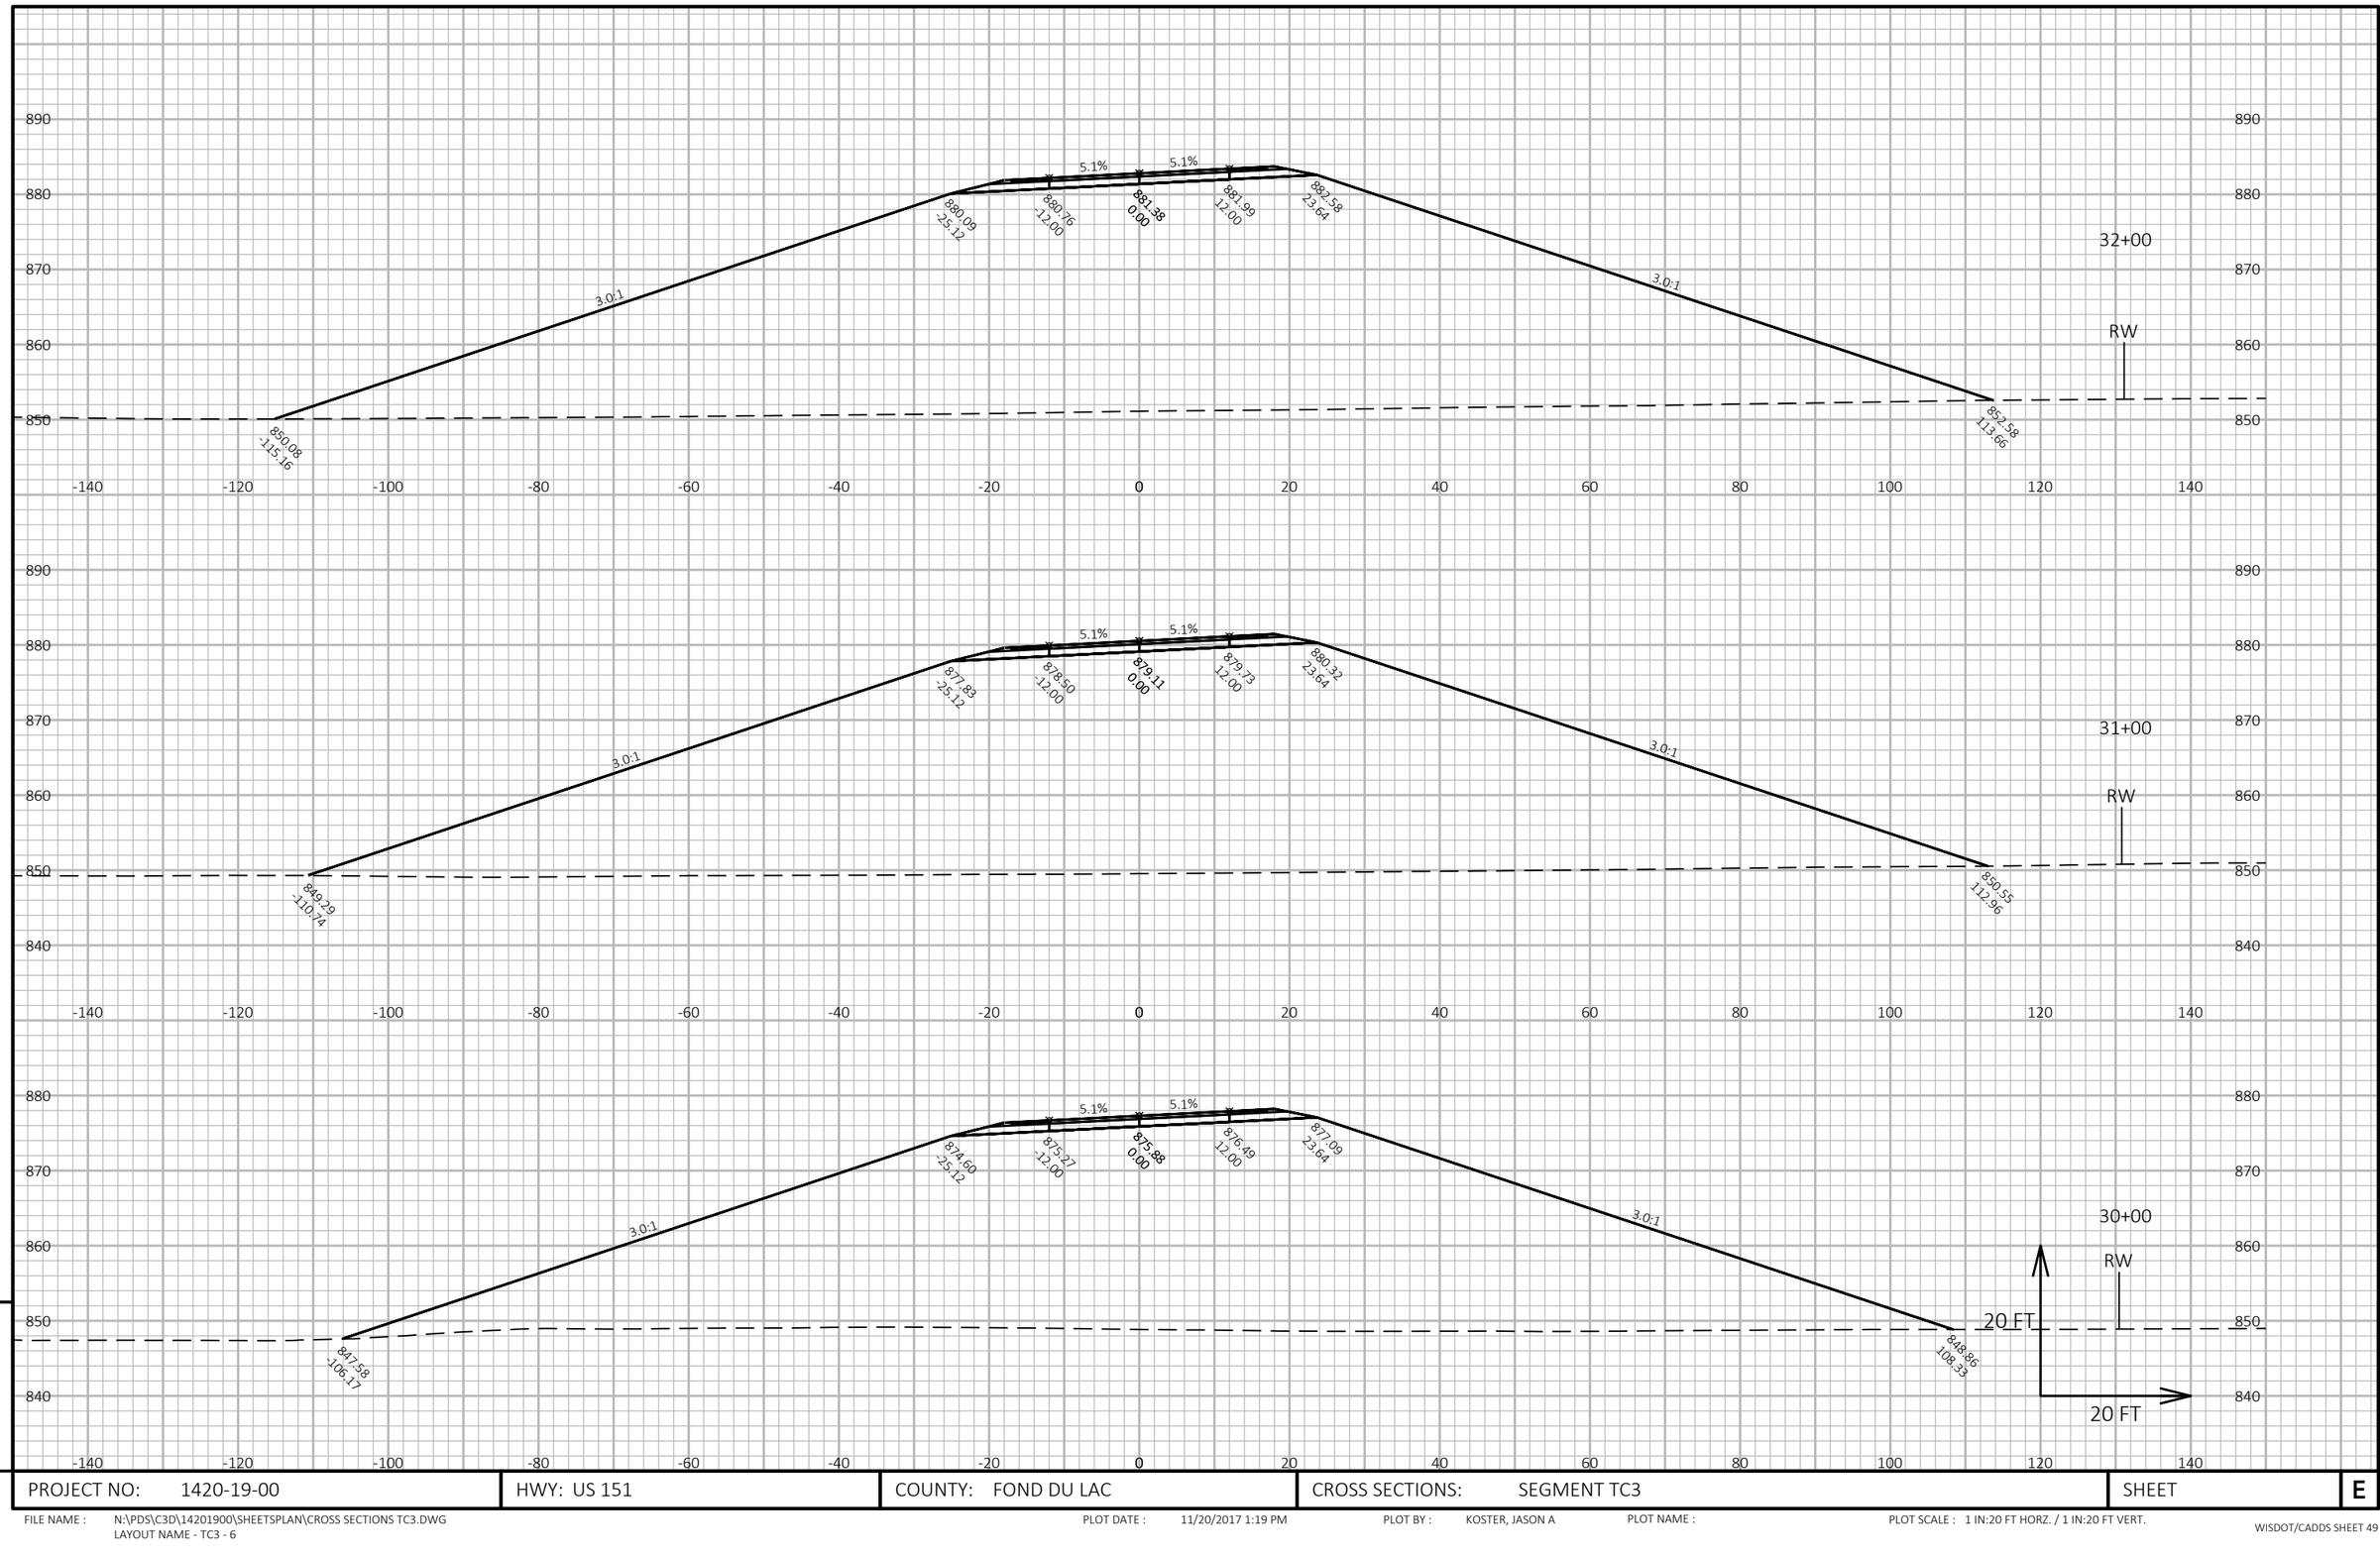


9

9

PROJECT NO: 1420-19-00	HWY: US 151	COUNTY: FOND DU LAC	CROSS SECTIONS: SEGMENT TC3	SHEET	E

FILE NAME : N:\PDS\C3D\14201900\SHEETSPLAN\CROSS SECTIONS TC3.DWG
LAYOUT NAME - TC3 - 6

PLOT DATE : 11/20/2017 1:19 PM PLOT BY : KOSTER, JASON A PLOT NAME : PLOT SCALE : 1 IN:20 FT HORZ. / 1 IN:20 FT VERT.

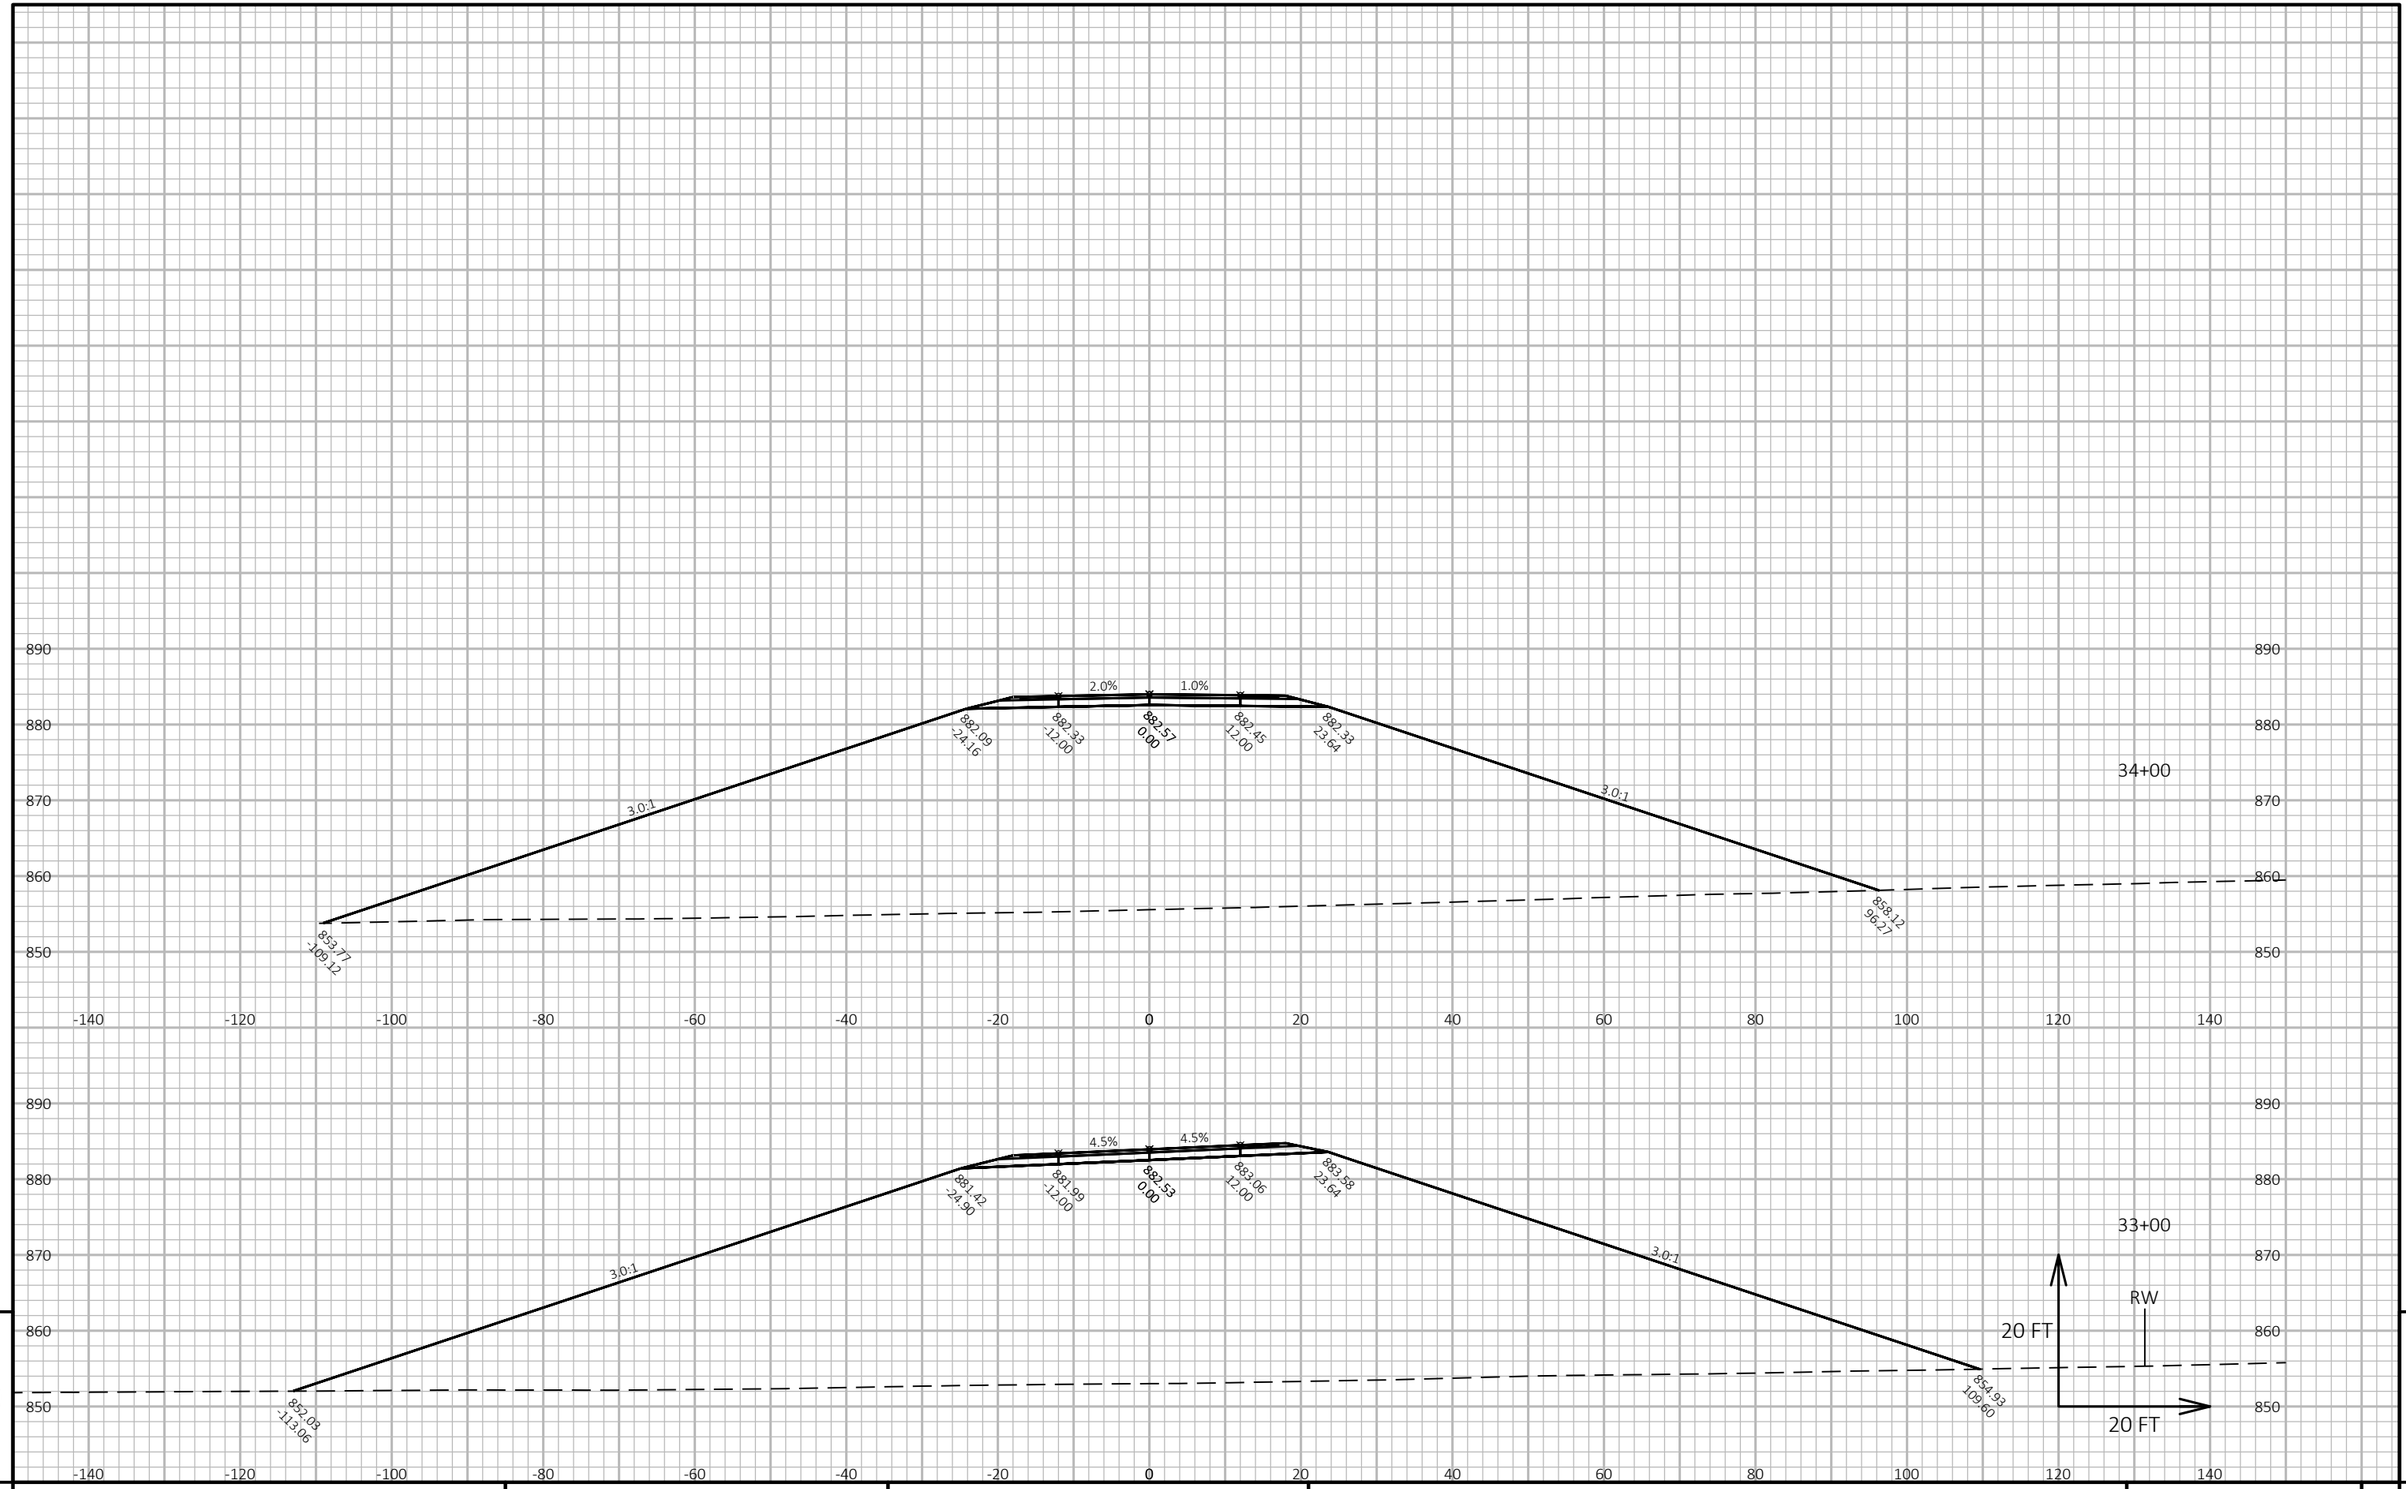


PROJECT NO: 1420-19-00	HWY: US 151	COUNTY: FOND DU LAC	CROSS SECTIONS: SEGMENT TC3	SHEET	E

FILE NAME : N:\PDS\C3D\14201900\SHEETSPLAN\CROSS SECTIONS TC3.DWG
LAYOUT NAME - TC3 - 7

PLOT DATE : 11/20/2017 1:19 PM PLOT BY : KOSTER, JASON A PLOT NAME : PLOT SCALE : 1 IN:20 FT HORZ. / 1 IN:20 FT VERT.

WISDOT/CADDS SHEET 49

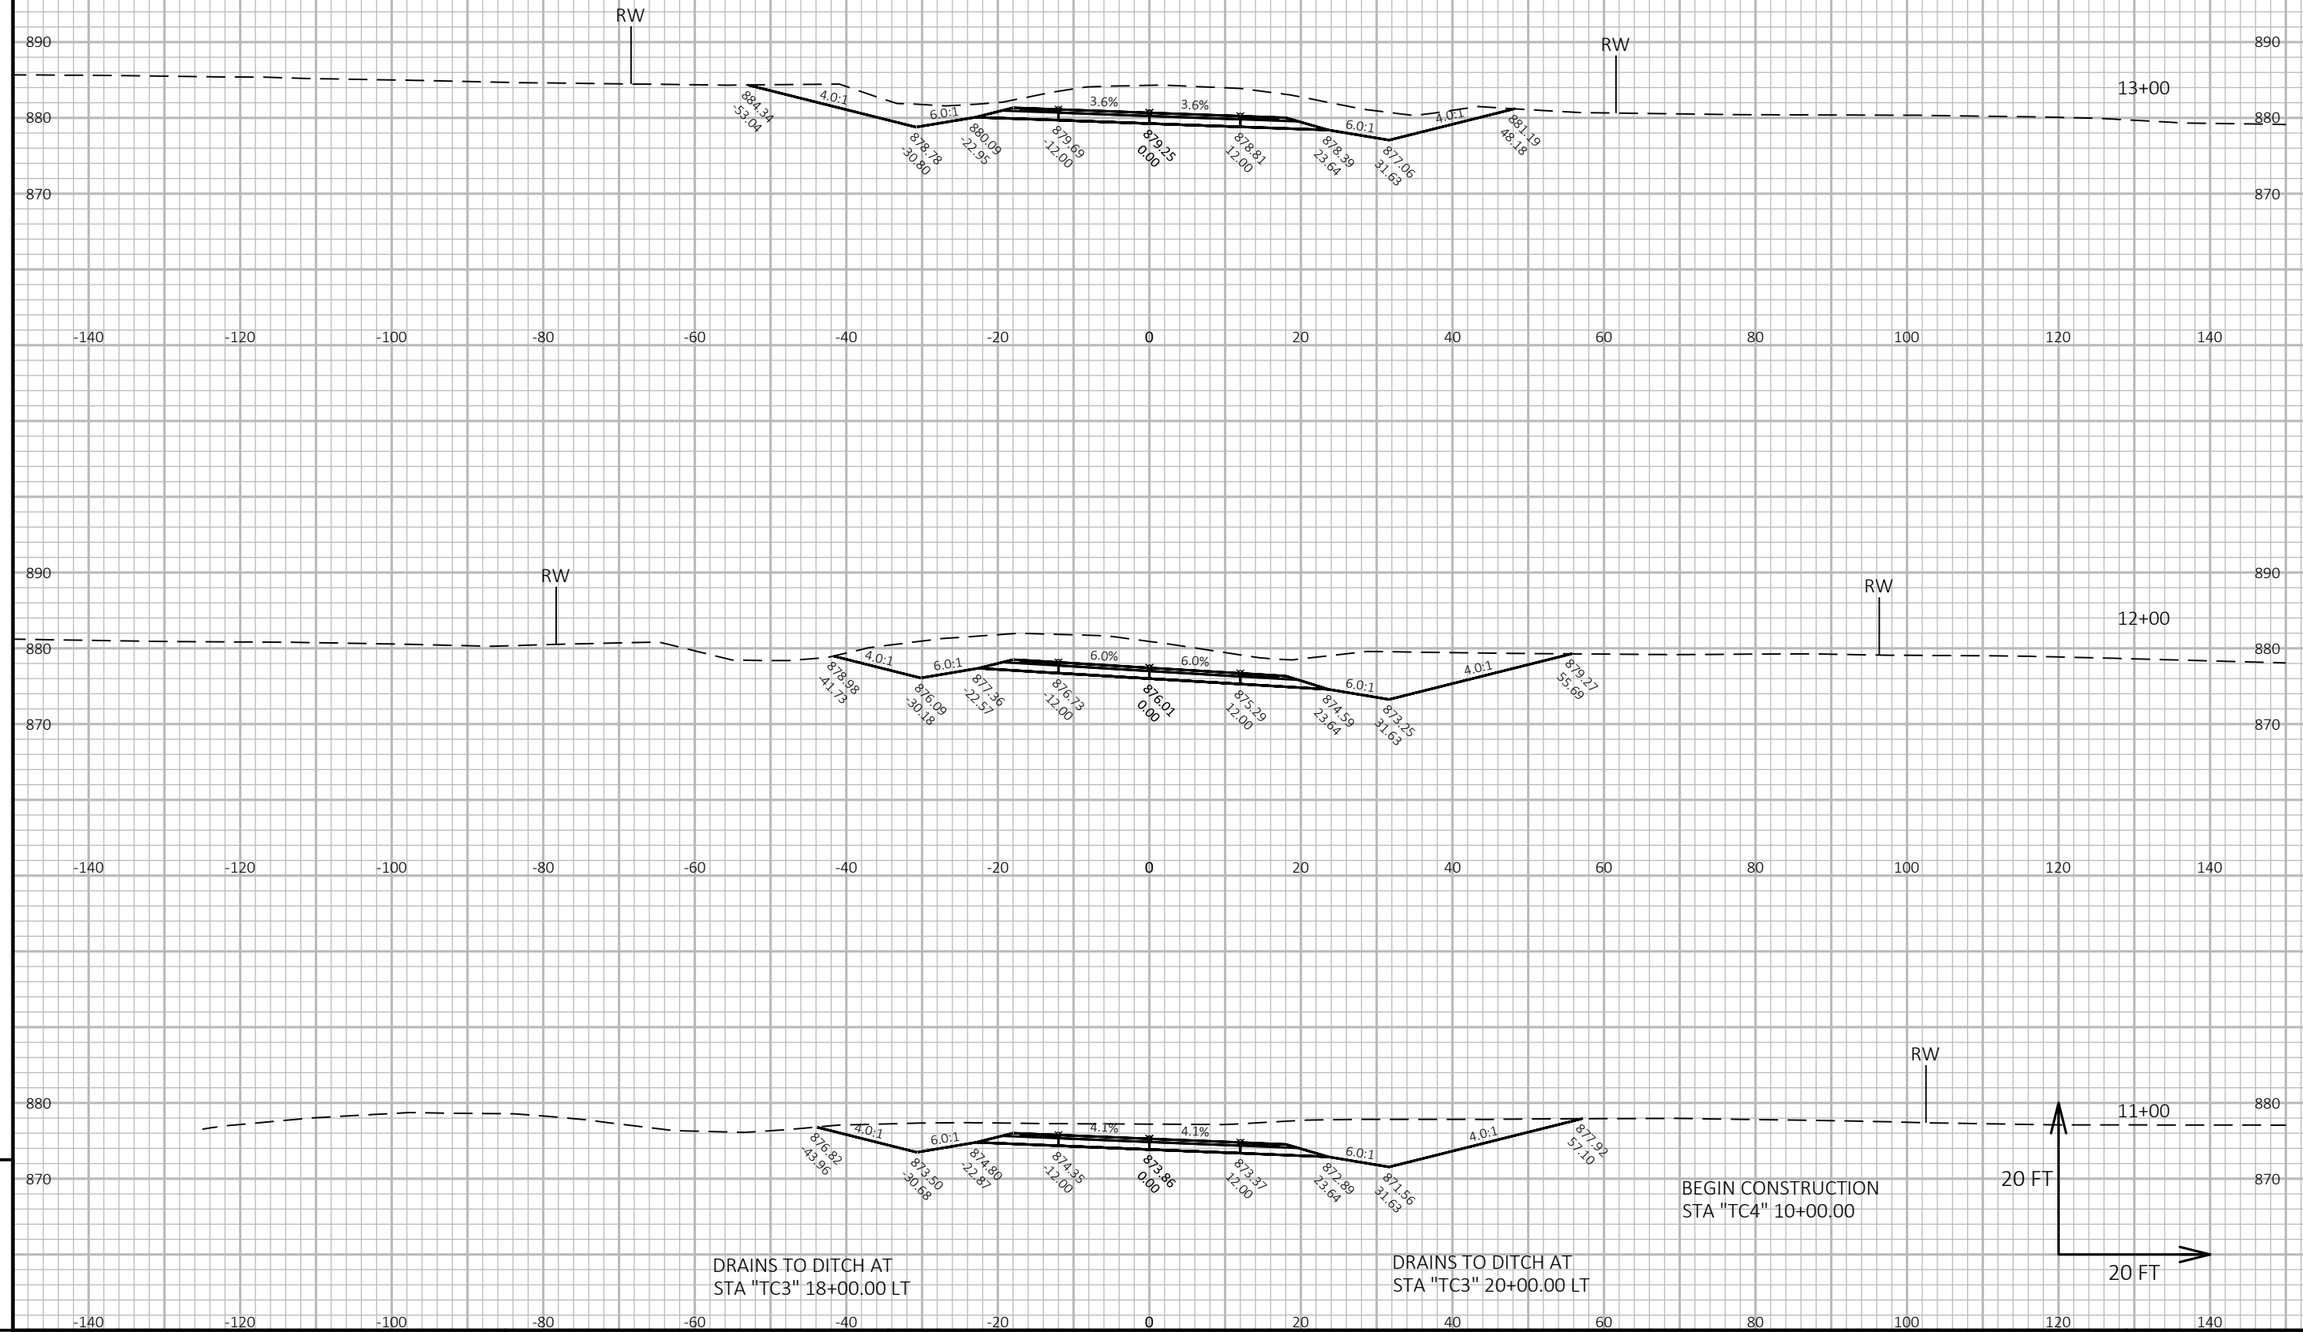

9

9


PROJECT NO: 1420-19-00	HWY: US 151	COUNTY: FOND DU LAC	CROSS SECTIONS: SEGMENT TC4	SHEET	E


FILE NAME : N:\PDS\C3D\14201900\SHEETSPLAN\CROSS SECTIONS TC4.DWG
LAYOUT NAME - TC4 - 6

PLOT DATE : 11/20/2017 7:58 AM PLOT BY : KOSTER, JASON A PLOT NAME : PLOT SCALE : 1 IN:20 FT HORZ. / 1 IN:20 FT VERT.

END CONSTRUCTION
STA "TC4" 17+00.00



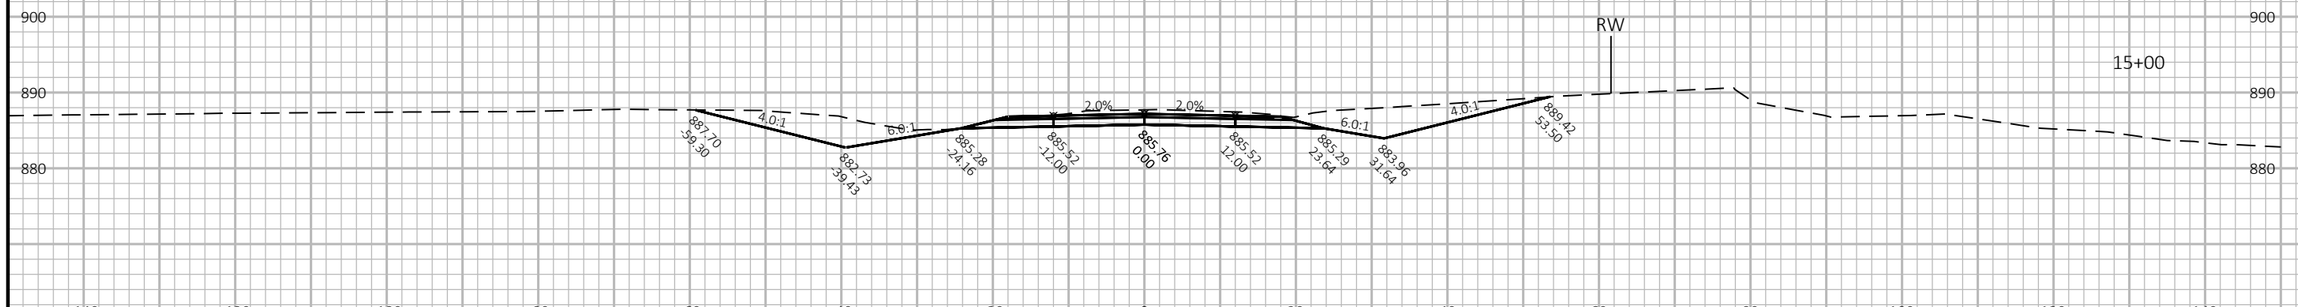

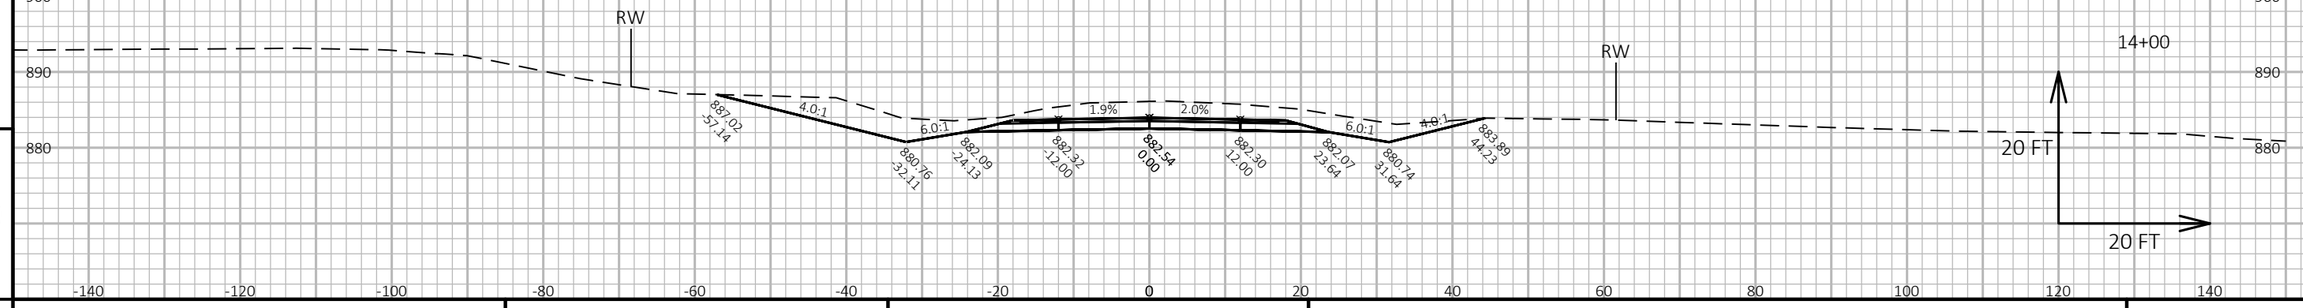


9 9

PROJECT NO: 1420-19-00	HWY: US 151	COUNTY: FOND DU LAC	CROSS SECTIONS: SEGMENT TC4	SHEET	E


FILE NAME : N:\PDS\C3D\14201900\SHEETSPLAN\CROSS SECTIONS TC4.DWG
LAYOUT NAME - TC4 - 7

PLOT DATE : 11/20/2017 7:58 AM PLOT BY : KOSTER, JASON A PLOT NAME : PLOT SCALE : 1 IN:20 FT HORZ. / 1 IN:20 FT VERT.

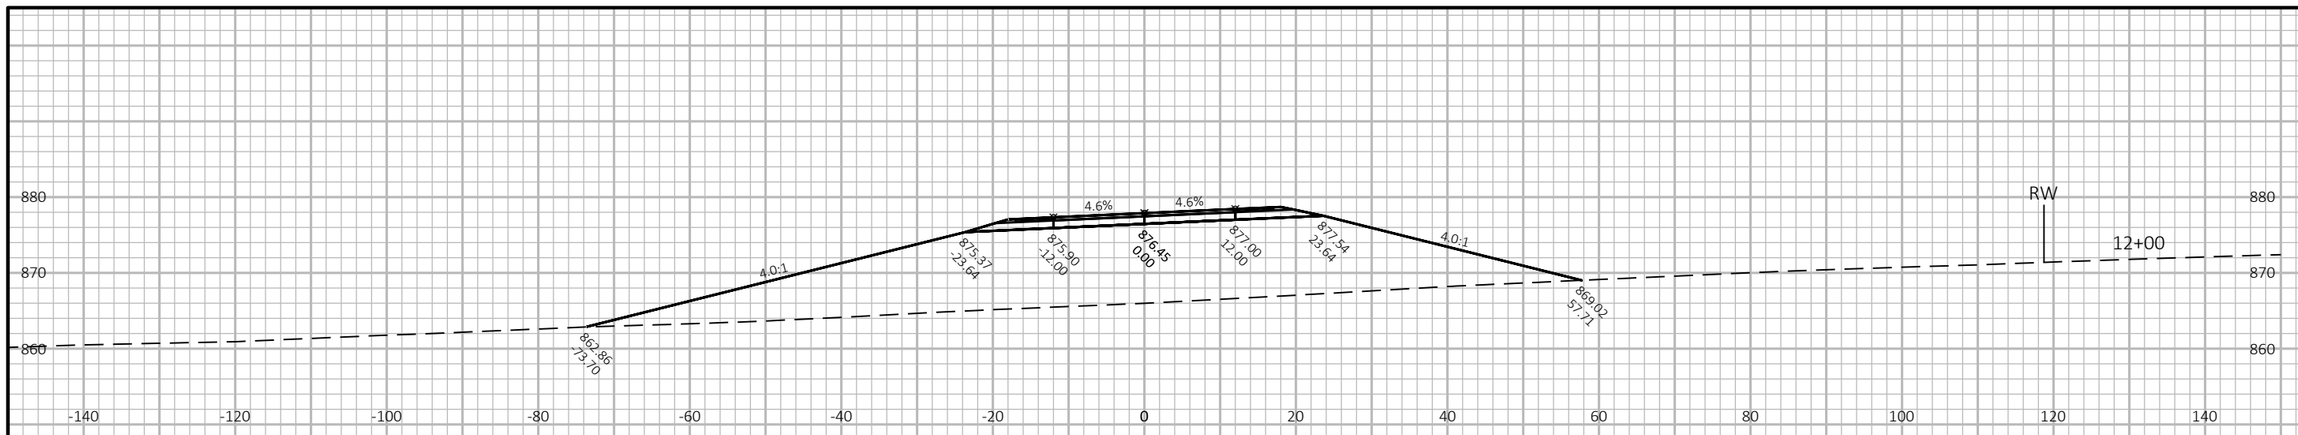

STA "TC5" 10+00.00 =
STA "TC" 81+23.00


CP REQ'D
STA 11+35

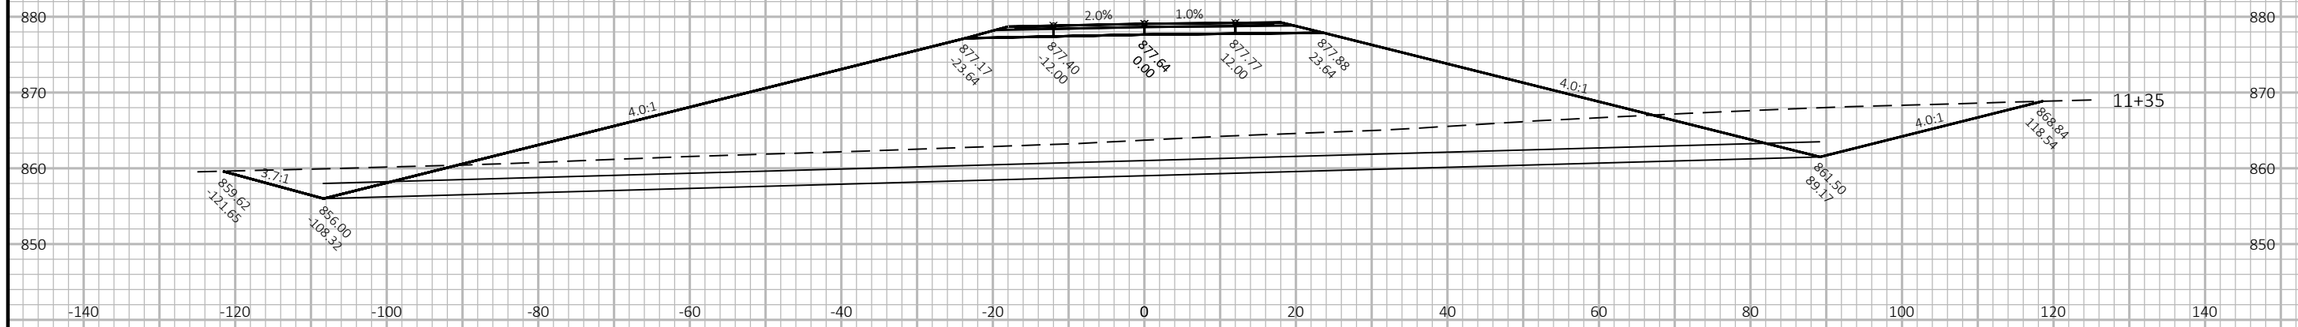

STA "TC5" 10+00.00 =
STA "TC" 81+23.00

BEGIN CONSTRUCTION
STA "TC5" 10+00.00



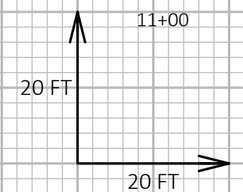

DRAINS FROM DITCH
AT STA "TC" 82+00 LT

9

9

PROJECT NO: 1420-19-00	HWY: US 151	COUNTY: FOND DU LAC	CROSS SECTIONS: SEGMENT TC5	SHEET	E

9


9

PROJECT NO: 1420-19-00	HWY: US 151	COUNTY: FOND DU LAC	CROSS SECTIONS: SEGMENT TC5	SHEET	E

FILE NAME : N:\PDS\C3D\14201900\SHEETSPLAN\CROSS SECTIONS TC5.DWG
LAYOUT NAME - TC5 - 17

PLOT DATE : 11/21/2017 12:54 PM PLOT BY : KOSTER, JASON A PLOT NAME : PLOT SCALE : 1 IN:20 FT HORZ. / 1 IN:20 FT VERT.

WISDOT/CADDS SHEET 49

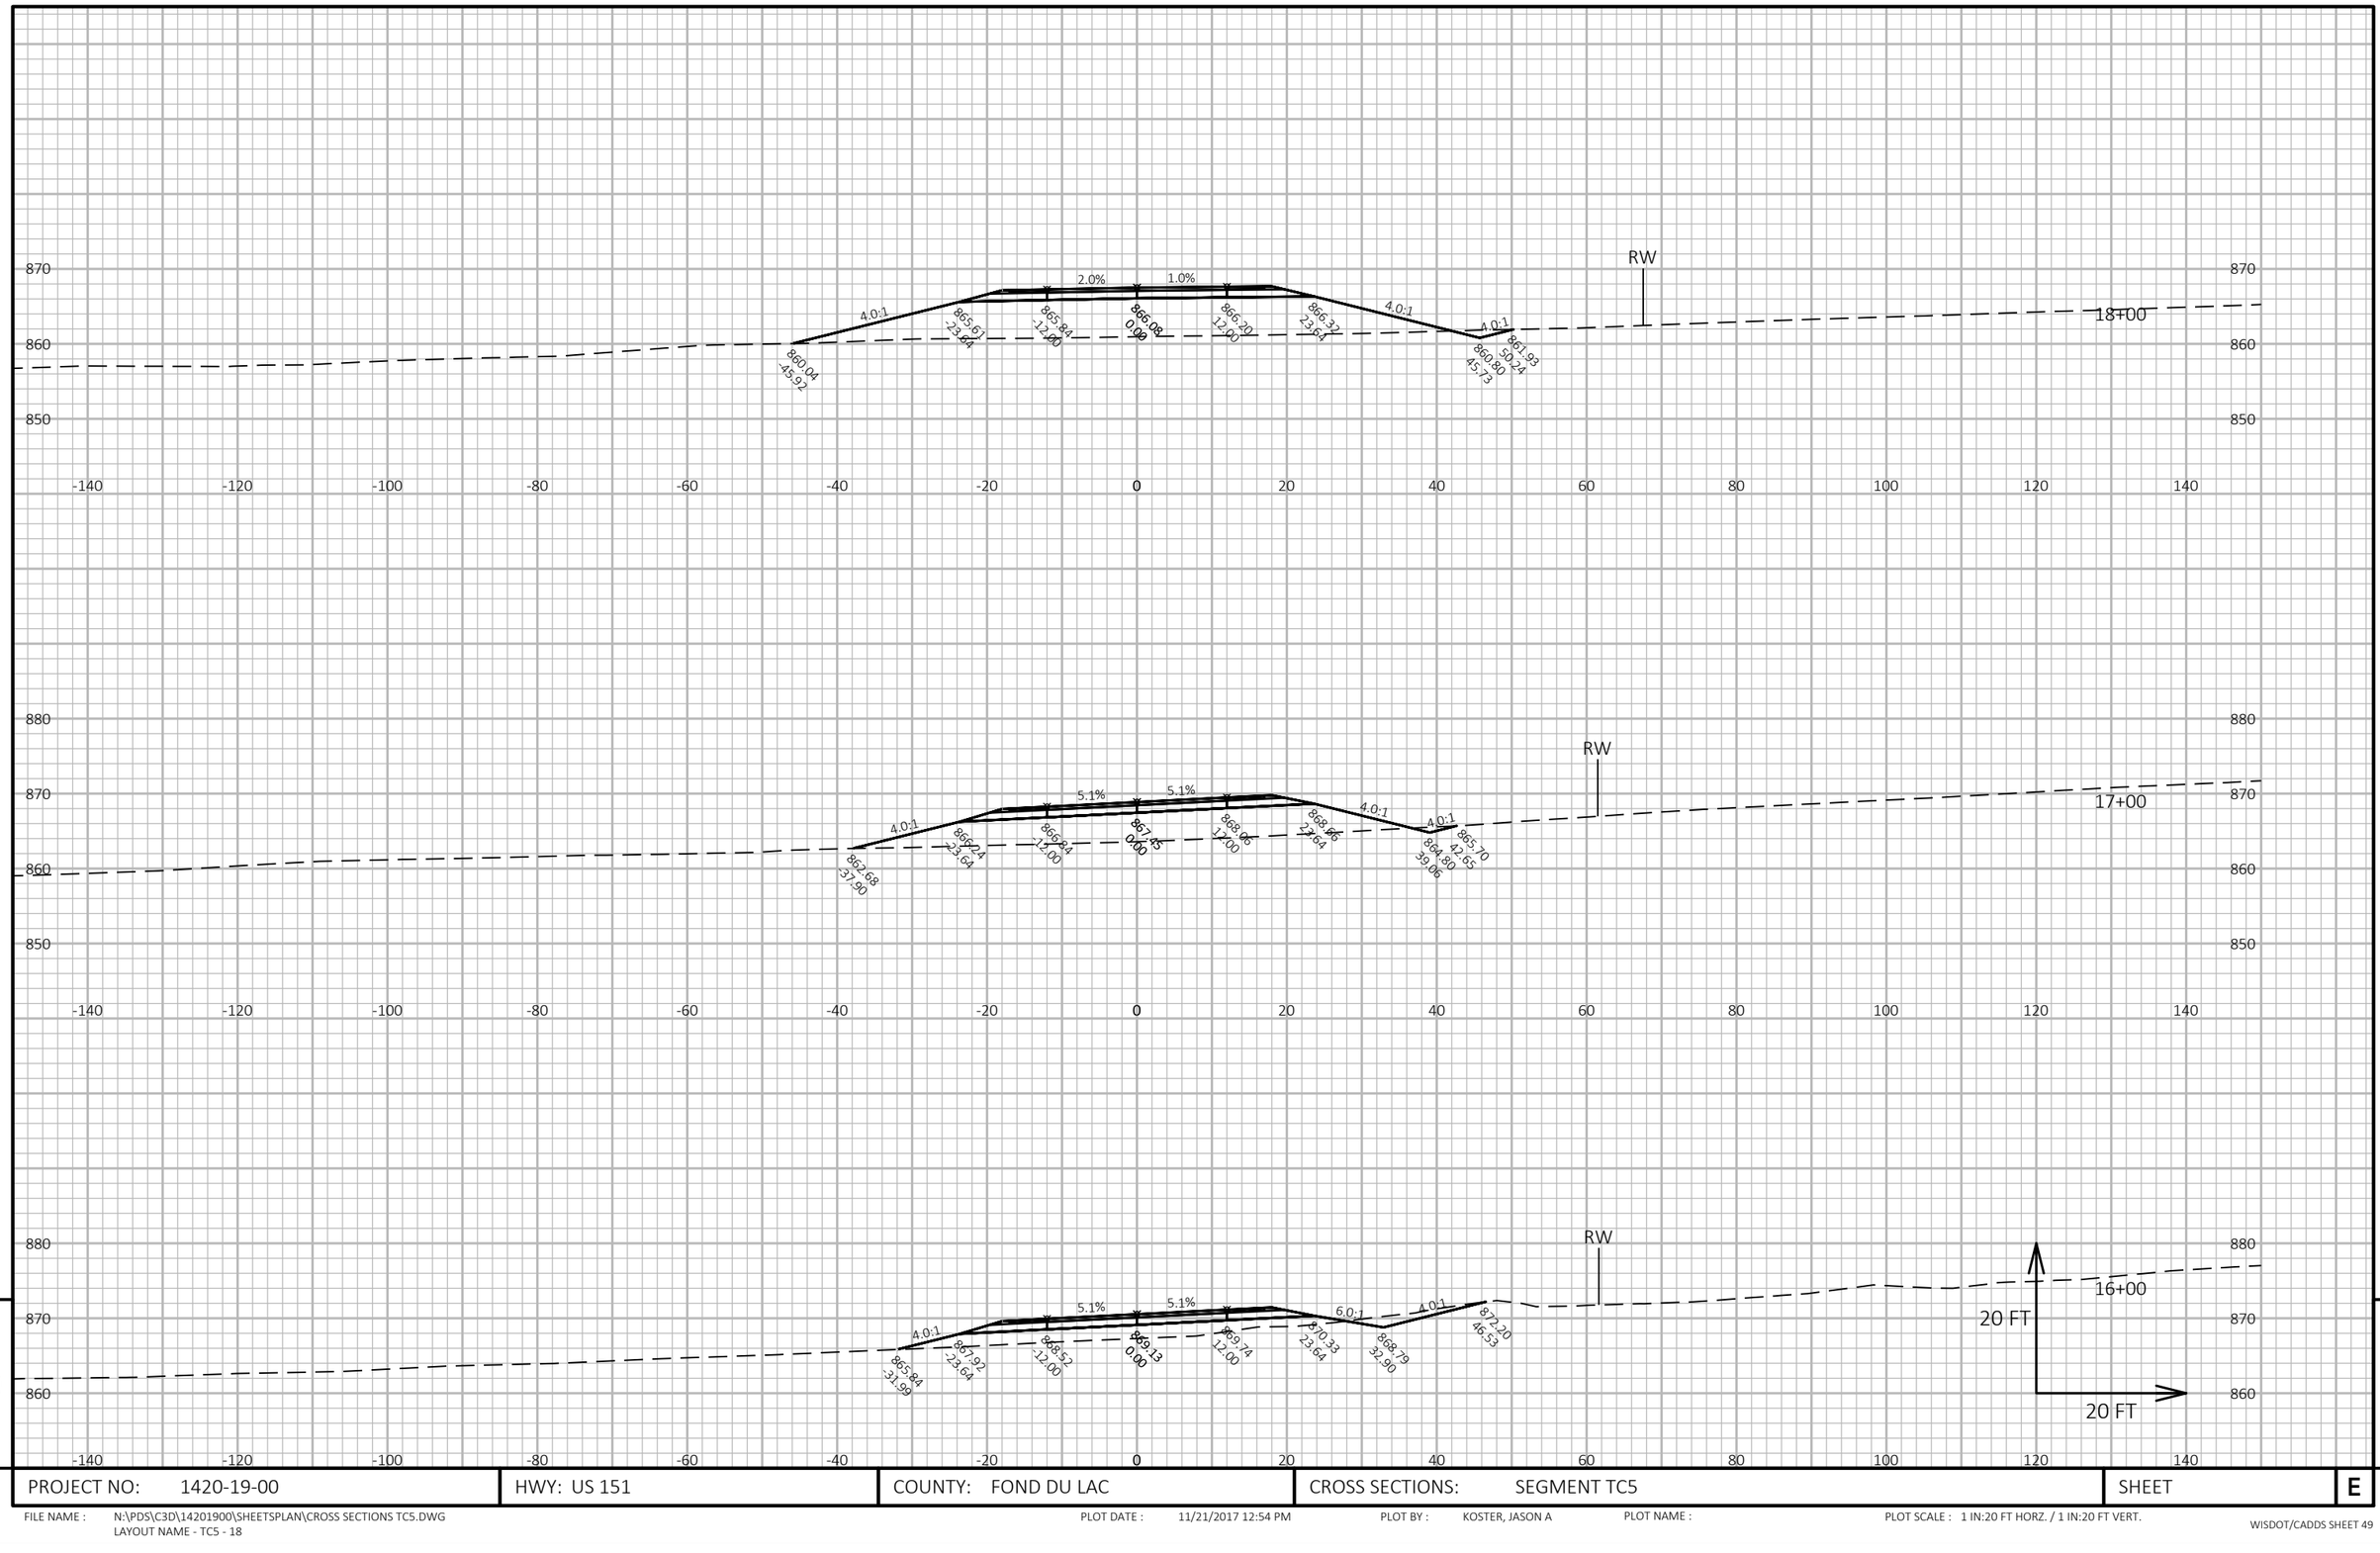


9

PROJECT NO: 1420-19-00	HWY: US 151	COUNTY: FOND DU LAC	CROSS SECTIONS: SEGMENT TC5	SHEET	E

9

FILE NAME : N:\PDS\C3D\14201900\SHEETSPLAN\CROSS SECTIONS TC5.DWG
LAYOUT NAME - TC5 - 18

PLOT DATE : 11/21/2017 12:54 PM PLOT BY : KOSTER, JASON A PLOT NAME : PLOT SCALE : 1 IN:20 FT HORZ. / 1 IN:20 FT VERT.

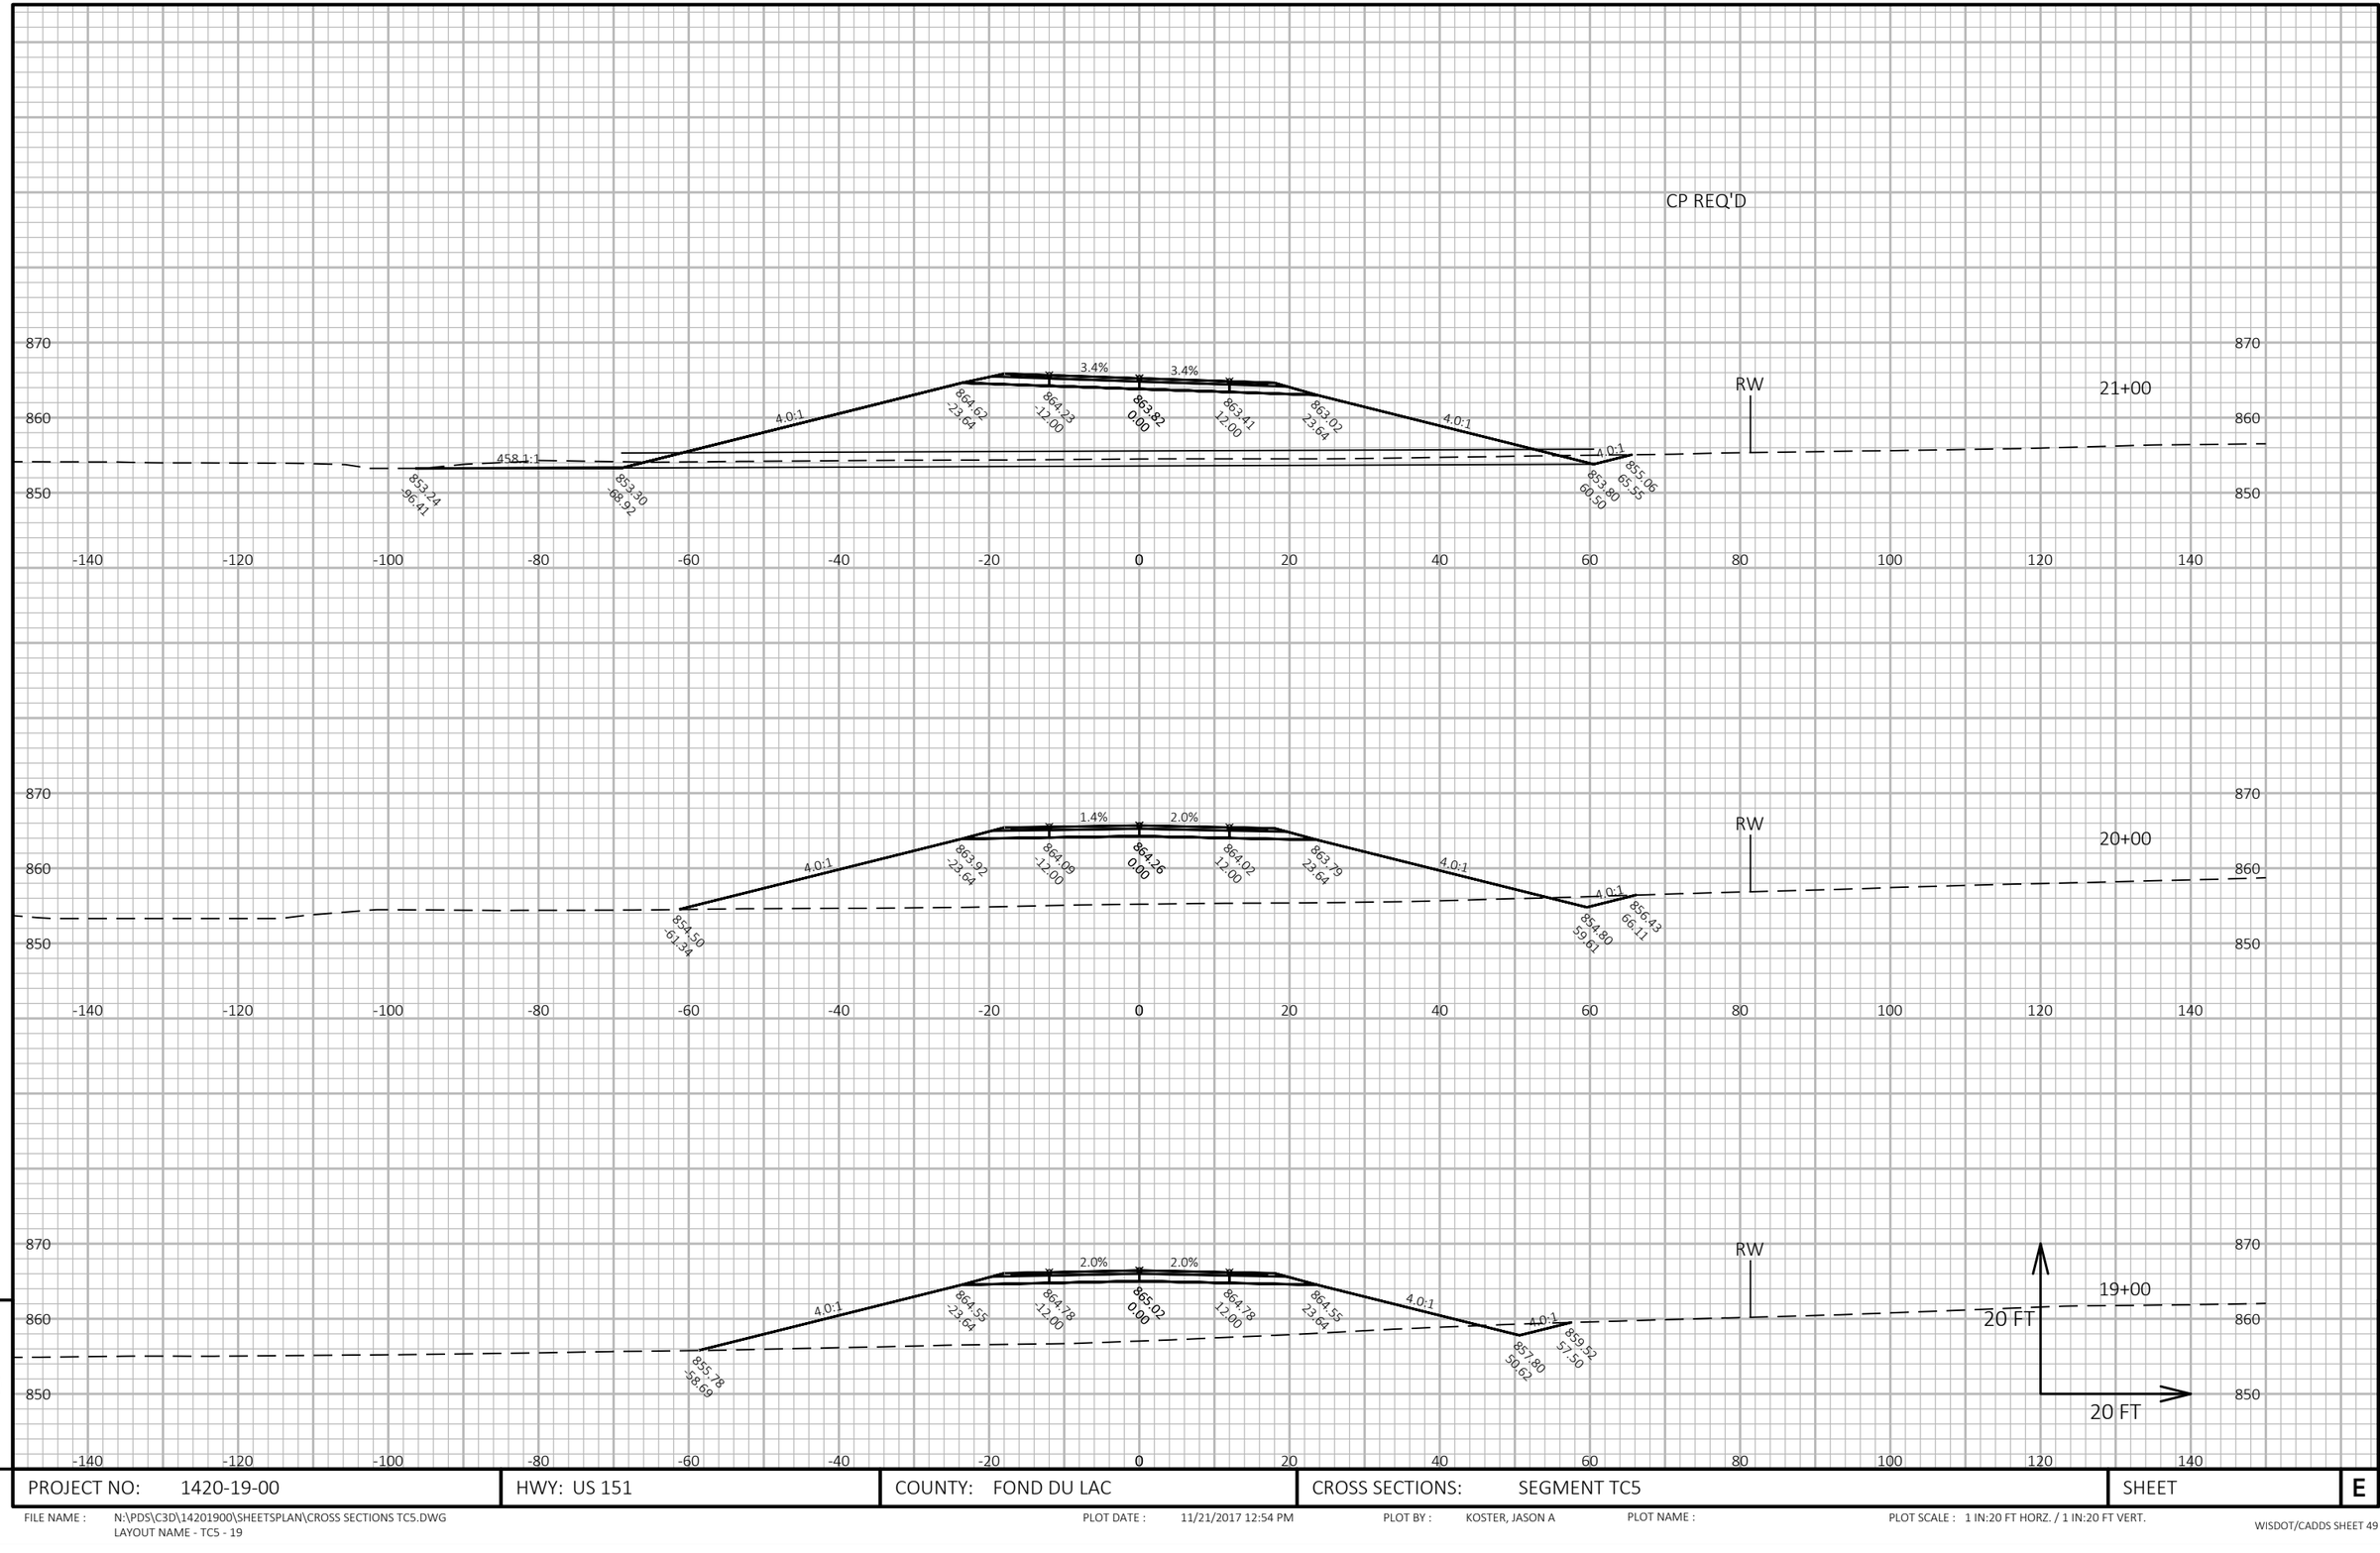


9

9

PROJECT NO: 1420-19-00	HWY: US 151	COUNTY: FOND DU LAC	CROSS SECTIONS: SEGMENT TC5	SHEET	E

FILE NAME : N:\PDS\C3D\14201900\SHEETSPLAN\CROSS SECTIONS TC5.DWG
LAYOUT NAME - TC5 - 19

PLOT DATE : 11/21/2017 12:54 PM PLOT BY : KOSTER, JASON A PLOT NAME : PLOT SCALE : 1 IN:20 FT HORZ. / 1 IN:20 FT VERT.

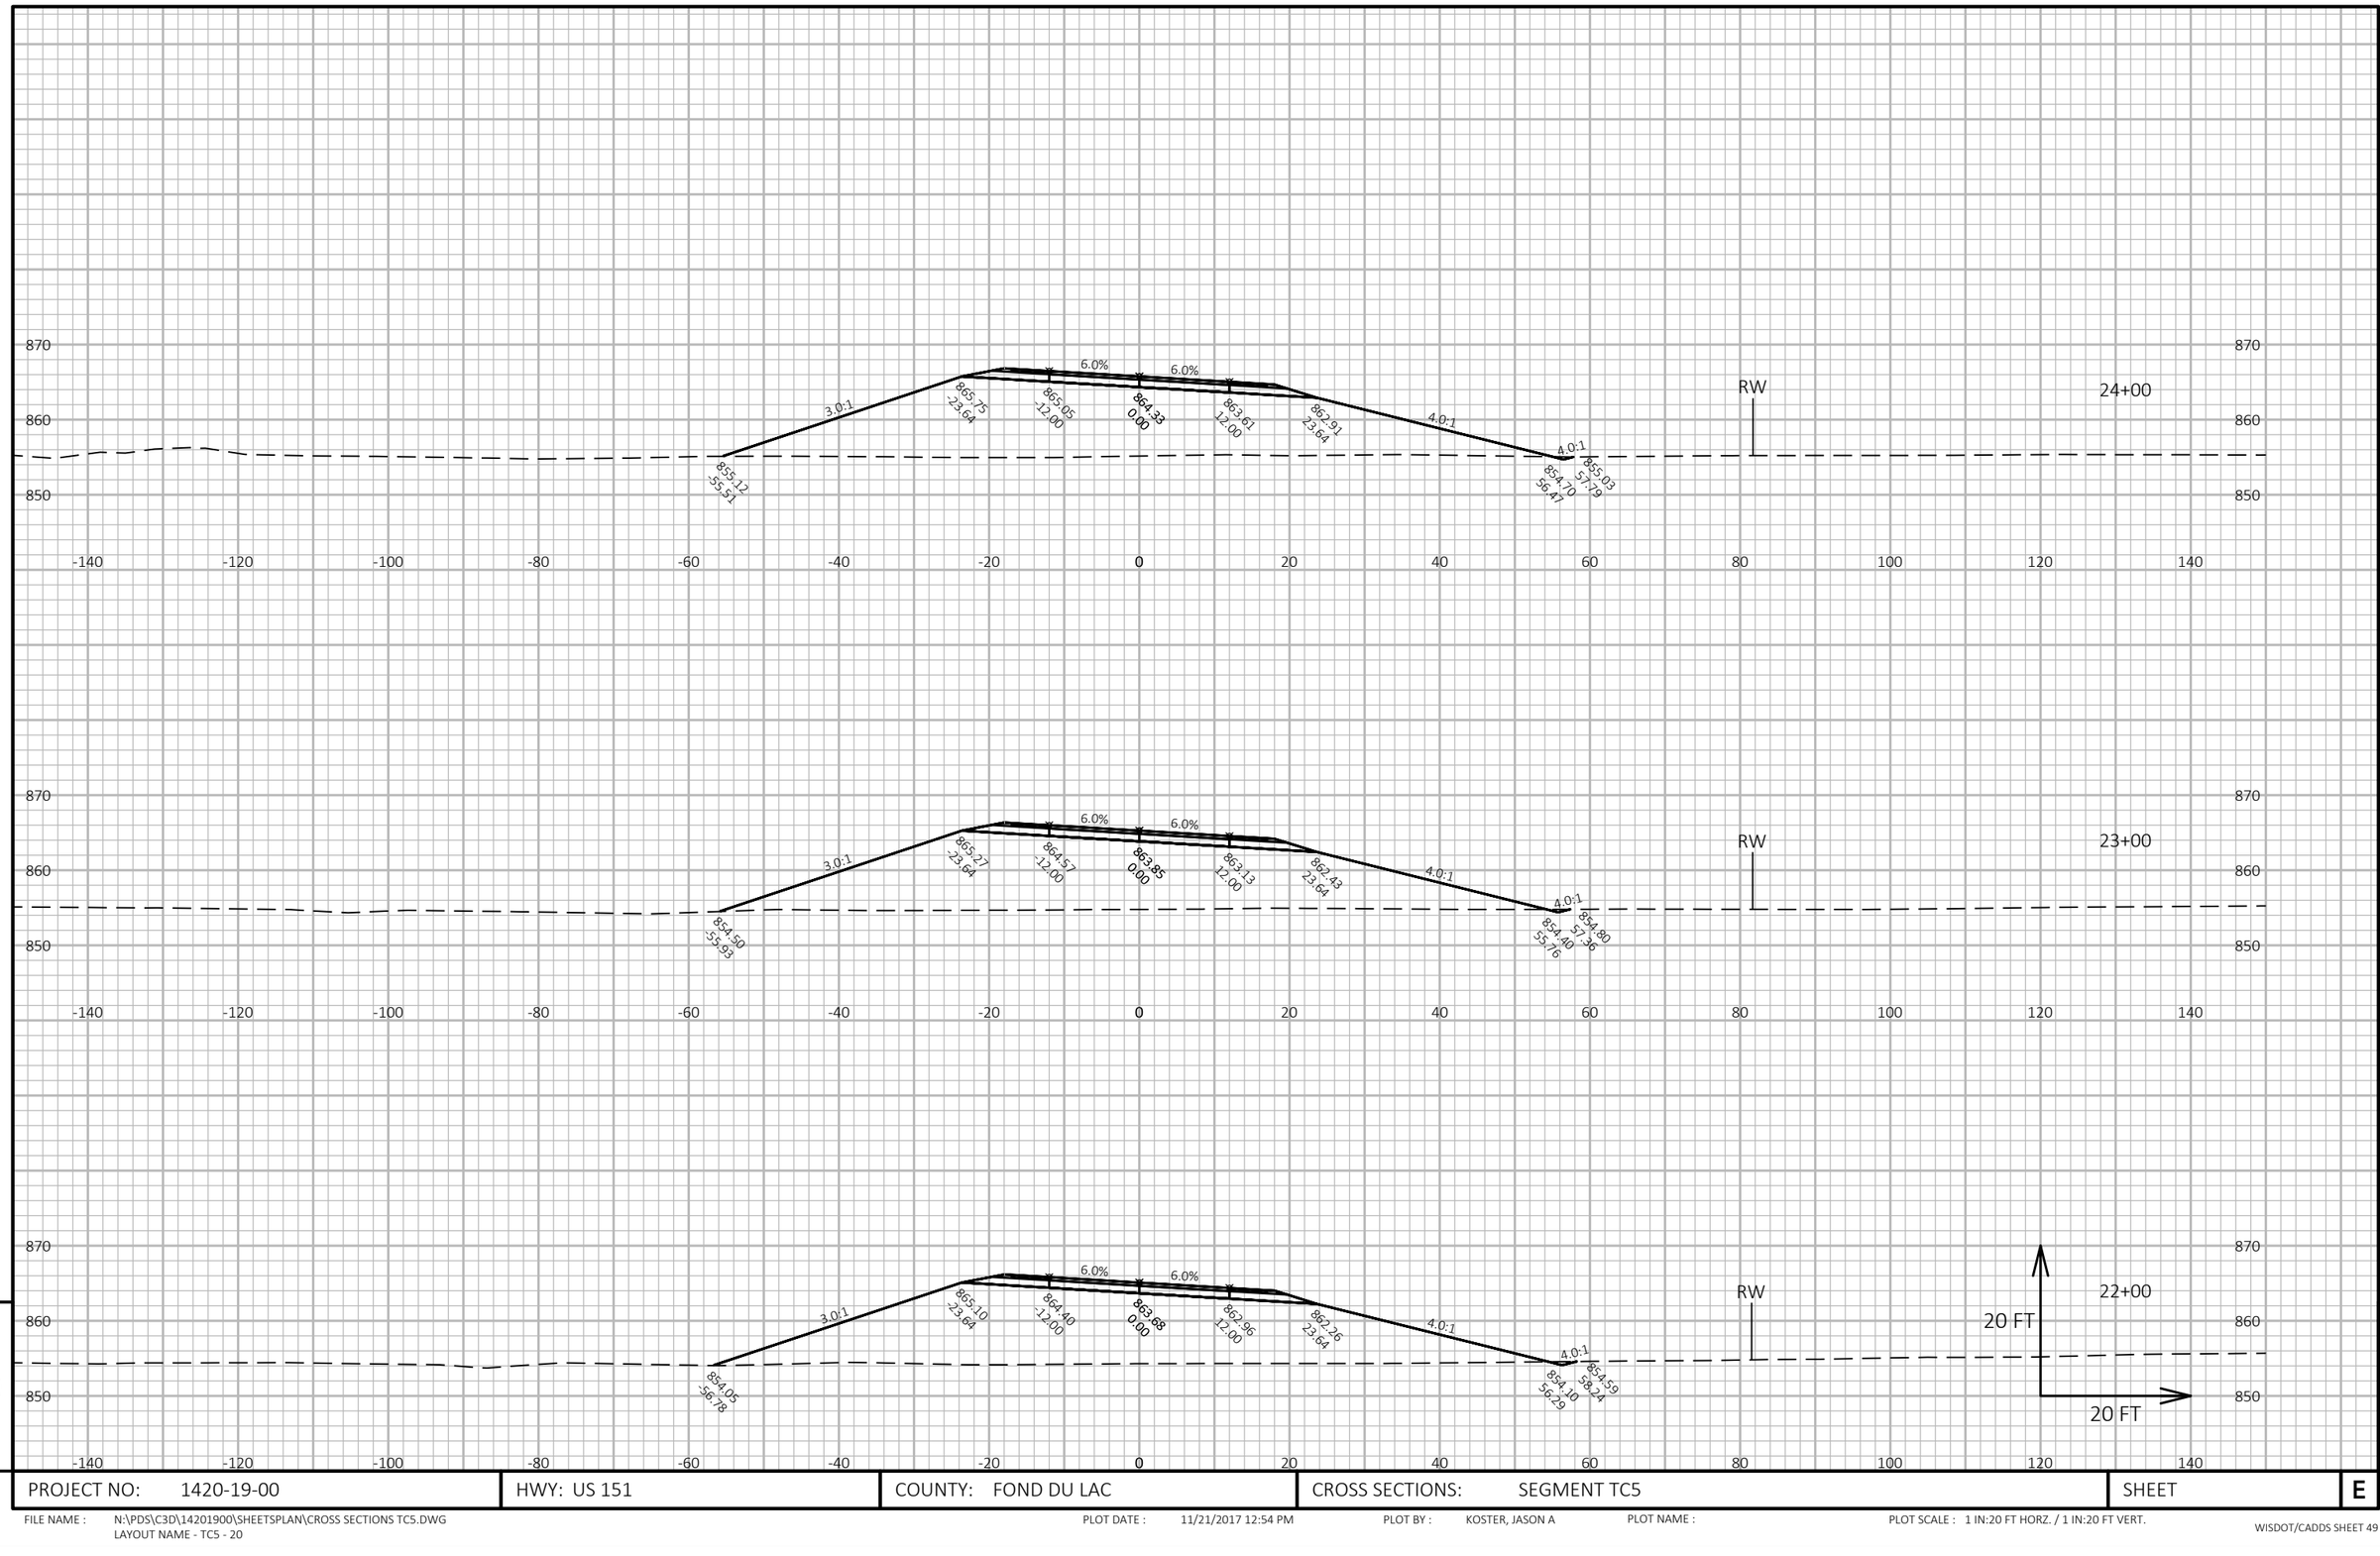


PROJECT NO: 1420-19-00	HWY: US 151	COUNTY: FOND DU LAC	CROSS SECTIONS: SEGMENT TC5	SHEET E

FILE NAME : N:\PDS\C3D\14201900\SHEETSPLAN\CROSS SECTIONS TC5.DWG
LAYOUT NAME - TC5 - 20

PLOT DATE : 11/21/2017 12:54 PM PLOT BY : KOSTER, JASON A PLOT NAME : PLOT SCALE : 1 IN:20 FT HORZ. / 1 IN:20 FT VERT.

9

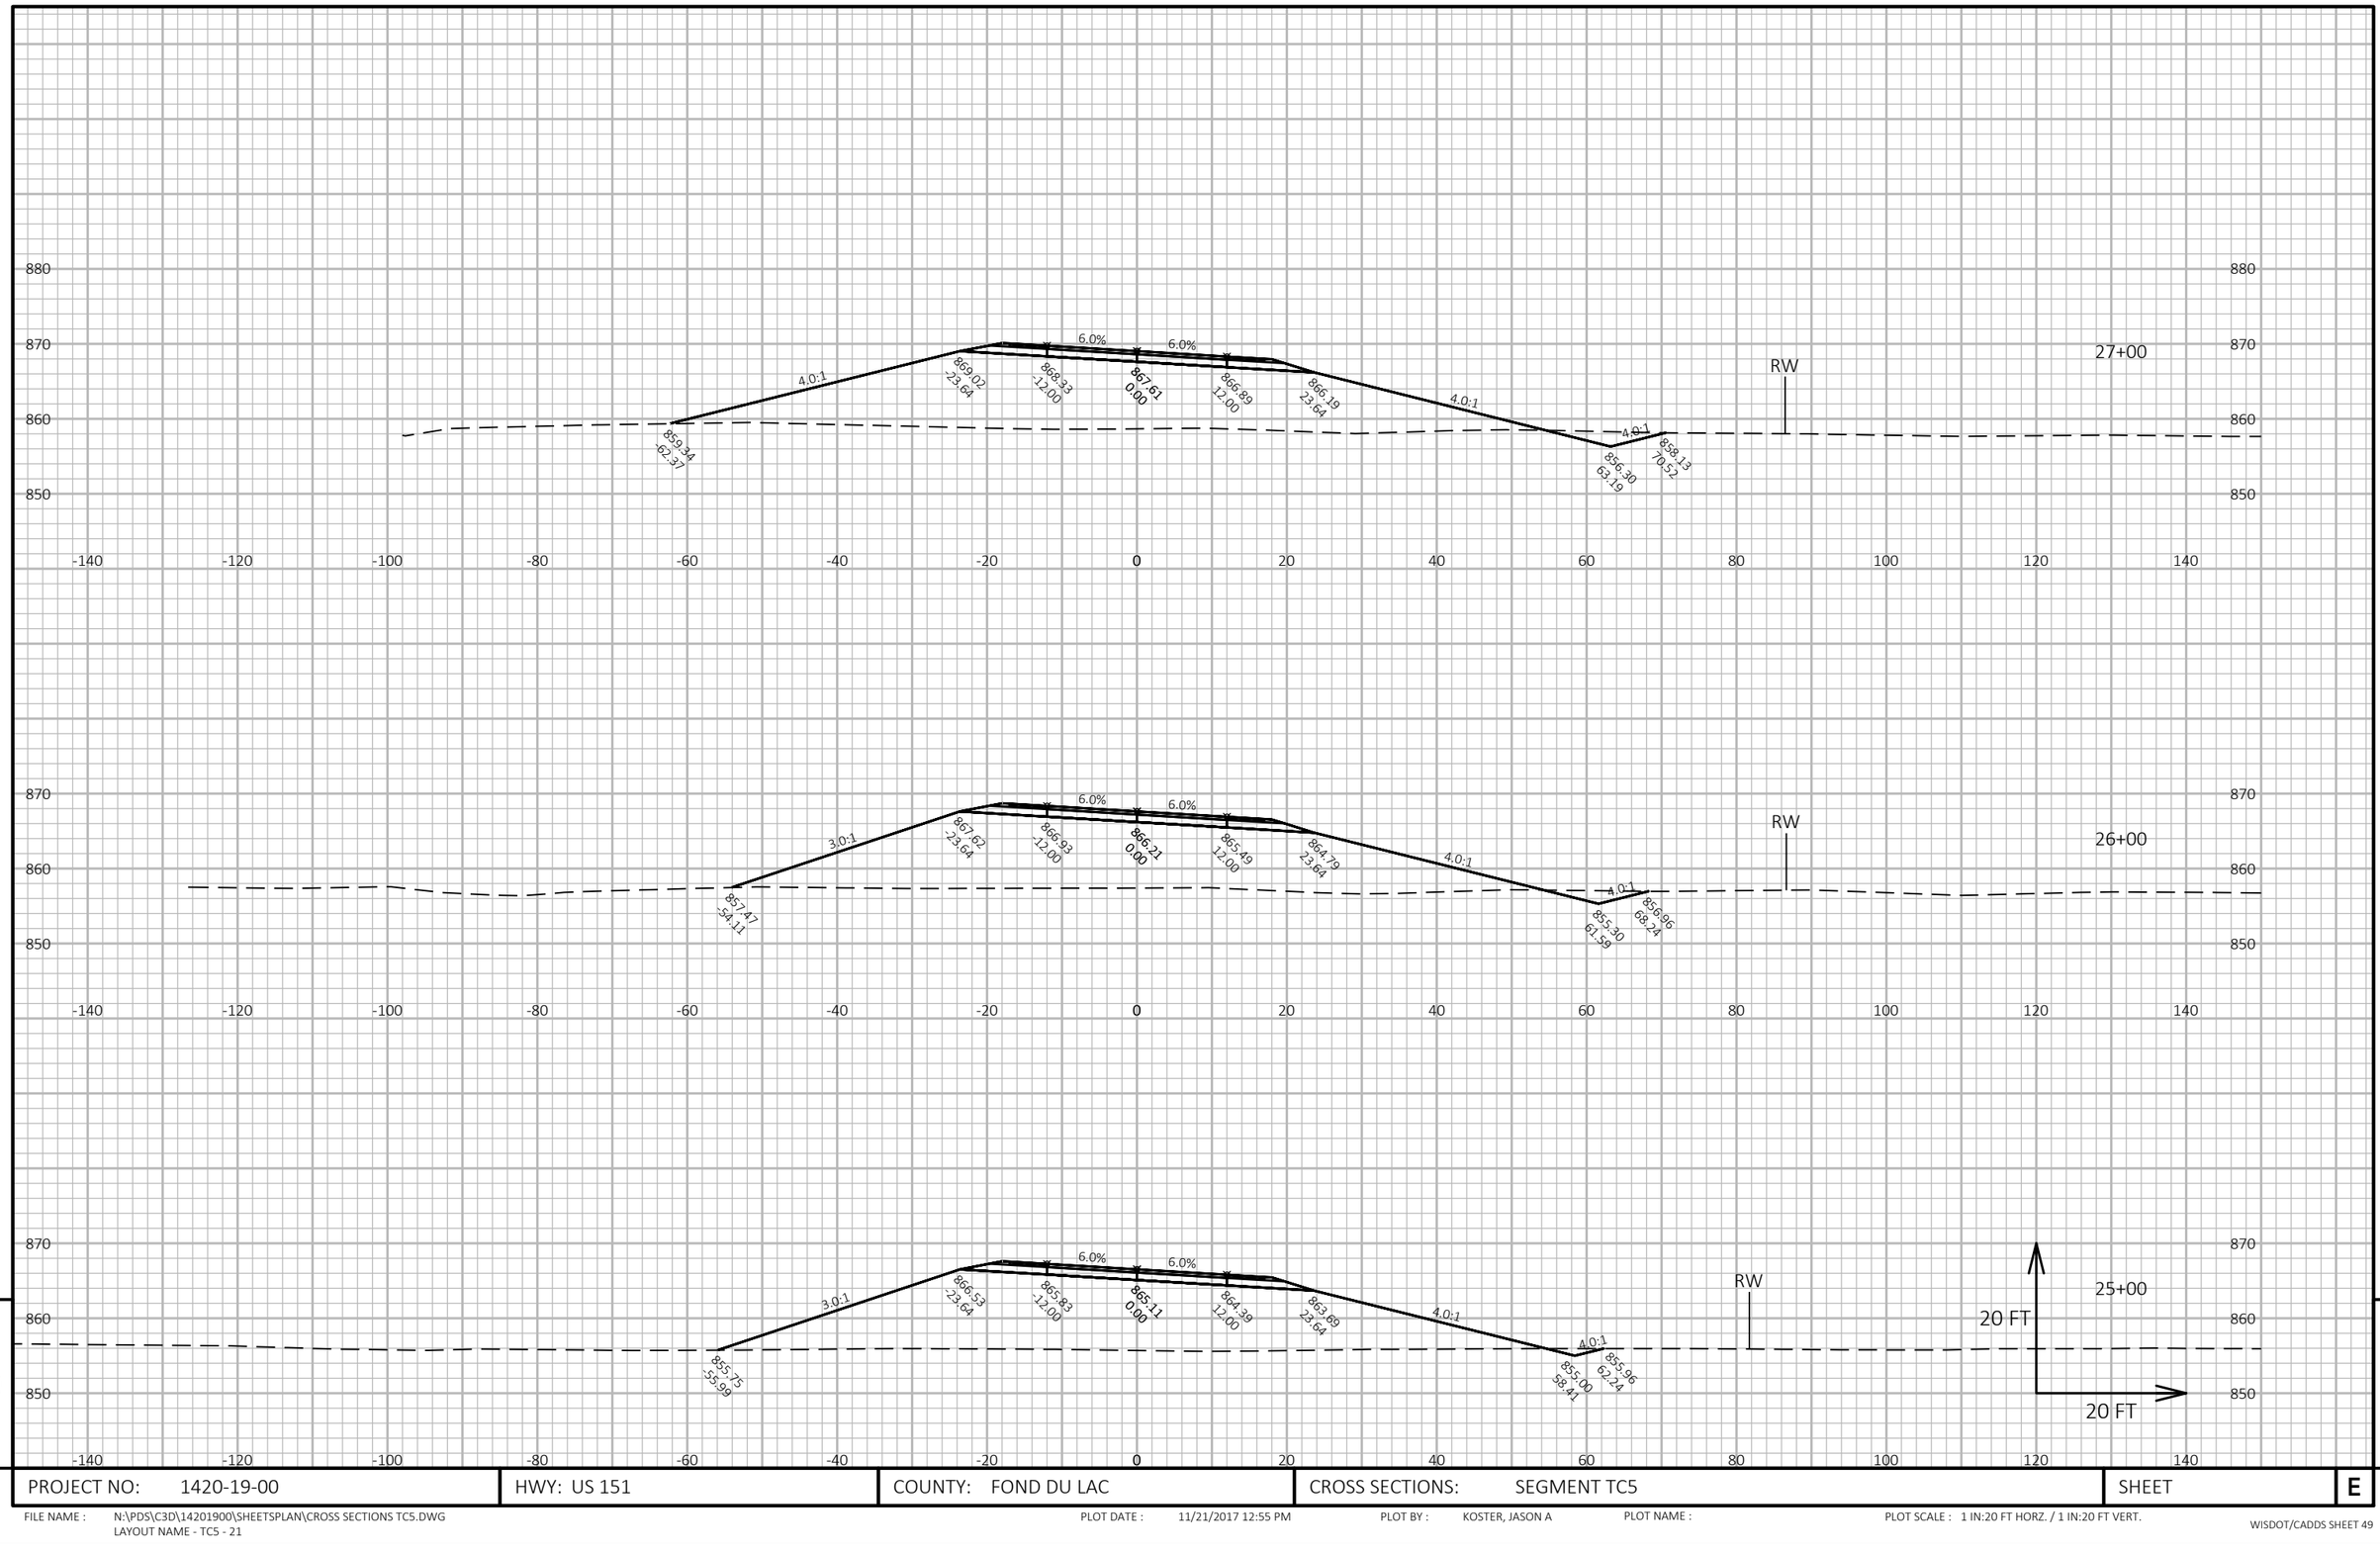


9

9

PROJECT NO: 1420-19-00	HWY: US 151	COUNTY: FOND DU LAC	CROSS SECTIONS: SEGMENT TC5	SHEET	E

FILE NAME : N:\PDS\C3D\14201900\SHEETSPLAN\CROSS SECTIONS TC5.DWG
LAYOUT NAME - TC5 - 21

PLOT DATE : 11/21/2017 12:55 PM PLOT BY : KOSTER, JASON A PLOT NAME : PLOT SCALE : 1 IN:20 FT HORZ. / 1 IN:20 FT VERT.

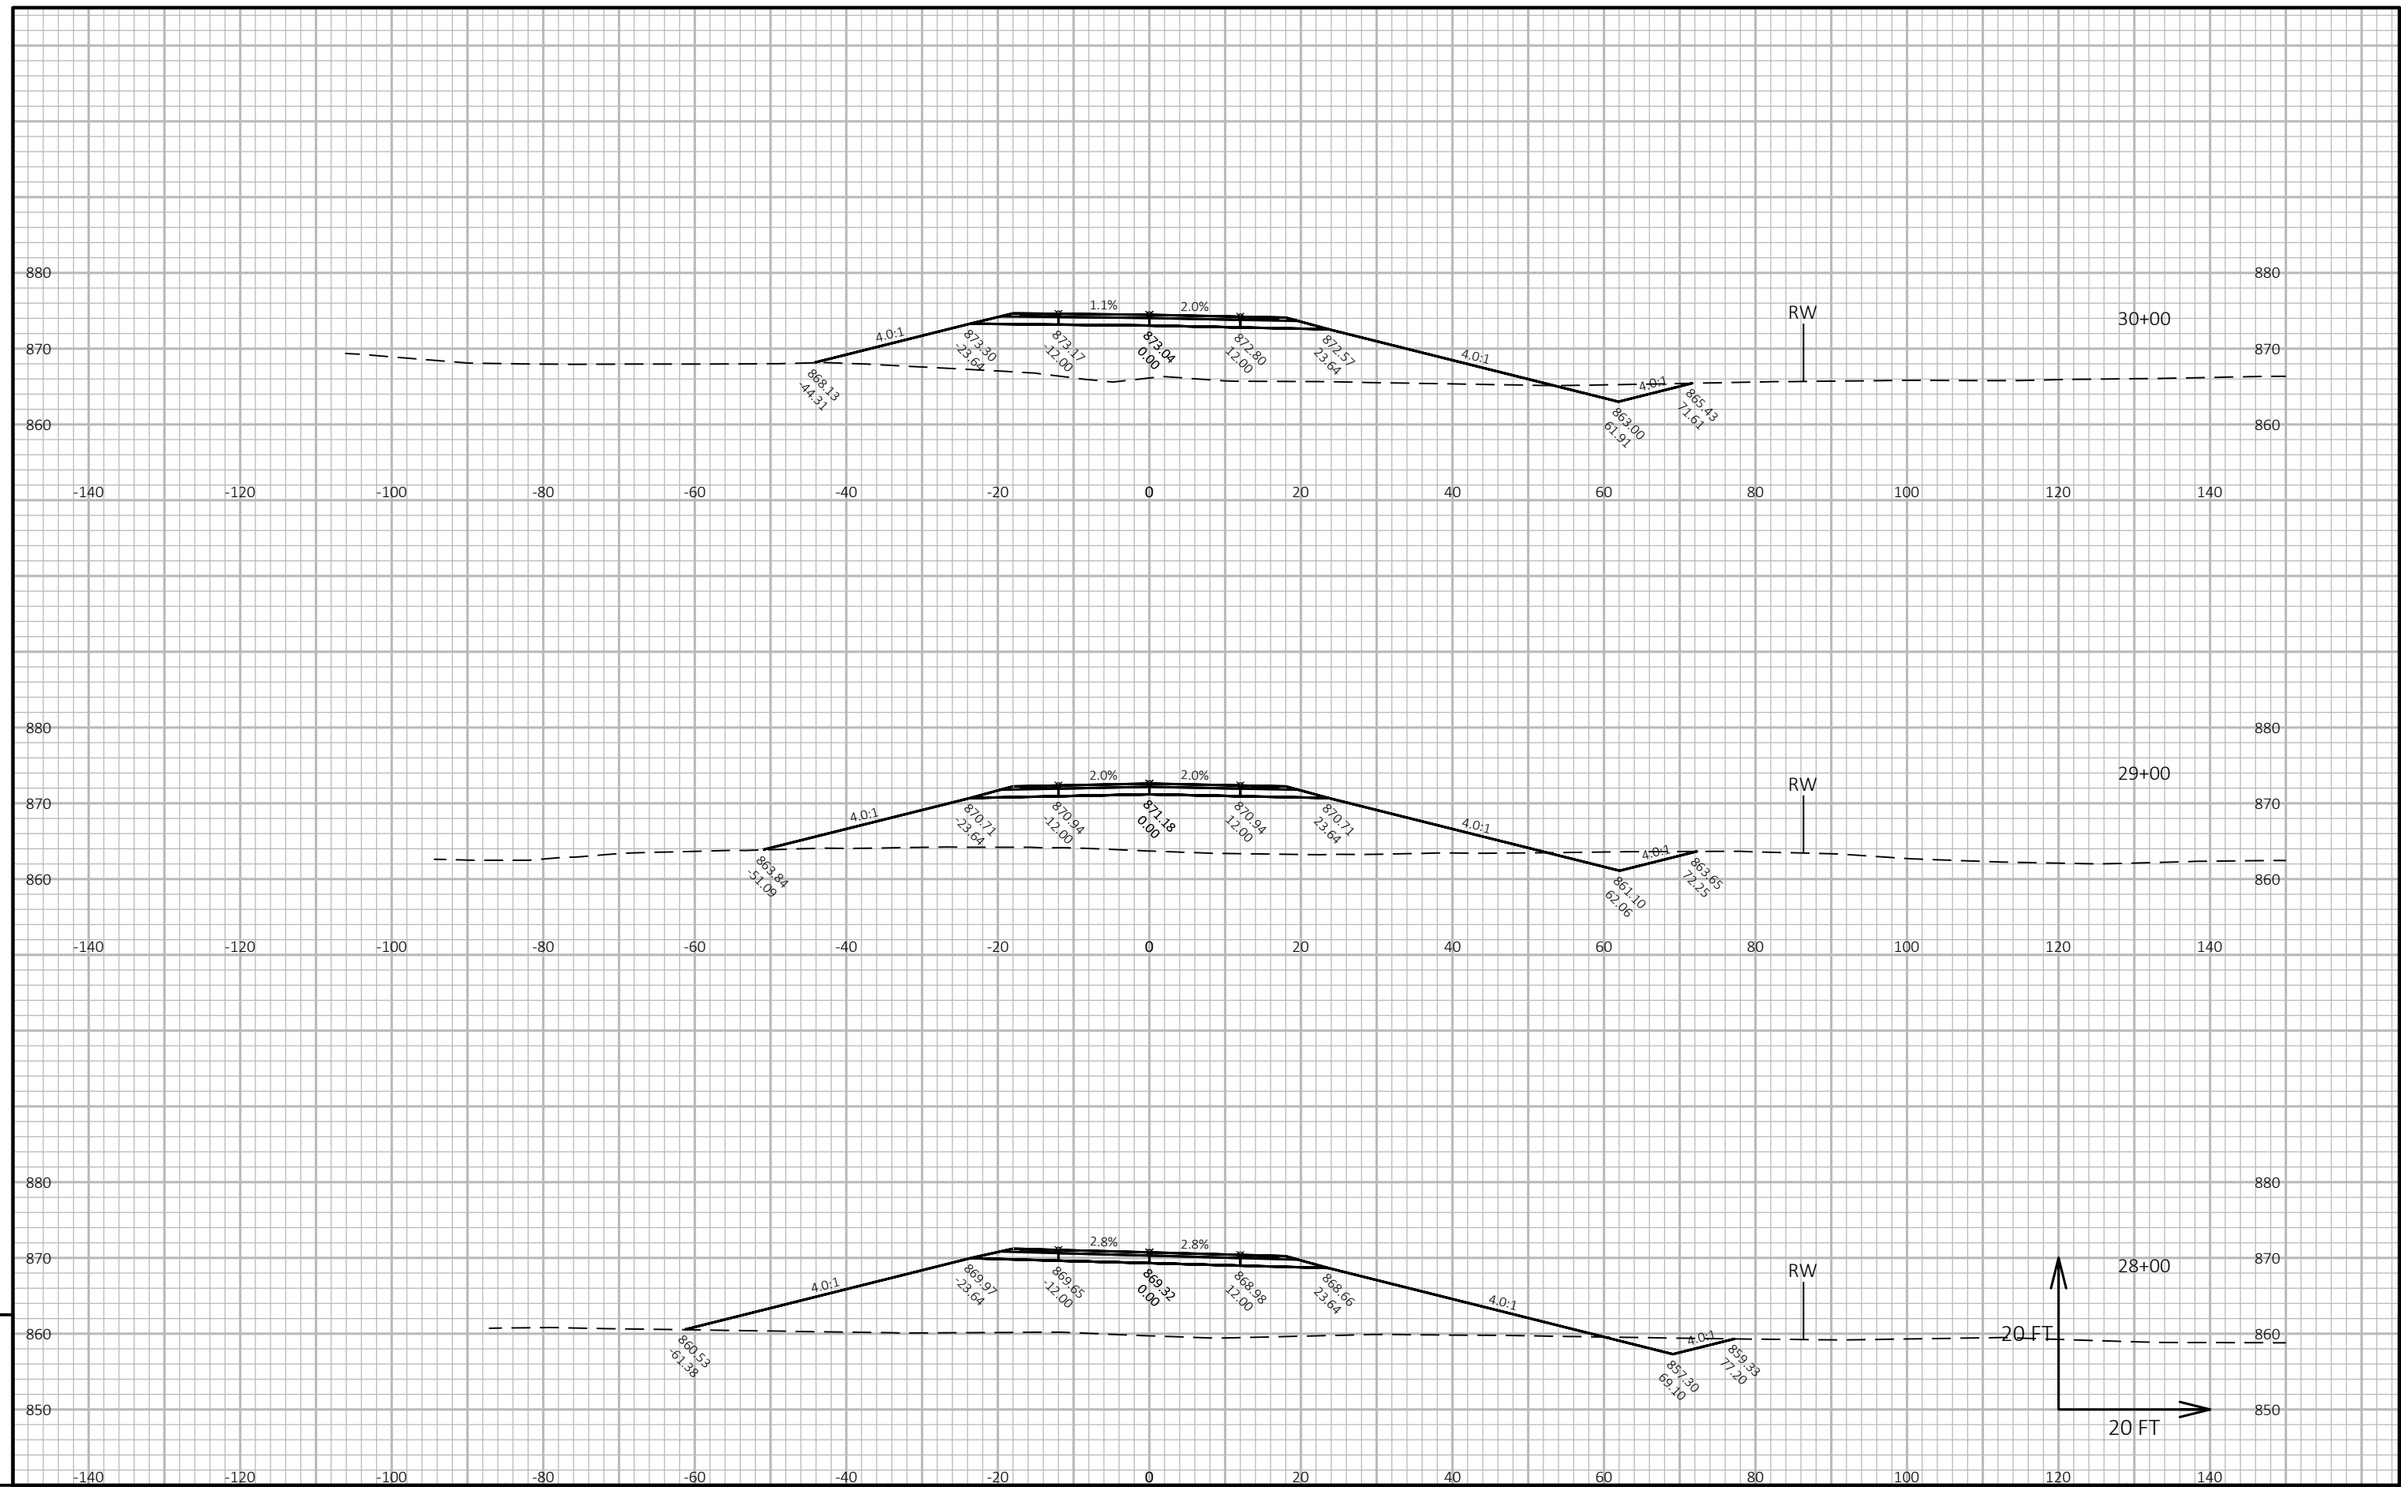


PROJECT NO: 1420-19-00	HWY: US 151	COUNTY: FOND DU LAC	CROSS SECTIONS: SEGMENT TC5	SHEET	E

FILE NAME : N:\PDS\C3D\14201900\SHEETSPLAN\CROSS SECTIONS TC5.DWG
LAYOUT NAME - TC5 - 22

PLOT DATE : 11/21/2017 12:55 PM PLOT BY : KOSTER, JASON A PLOT NAME : PLOT SCALE : 1 IN:20 FT HORZ. / 1 IN:20 FT VERT.

WISDOT/CADDS SHEET 49

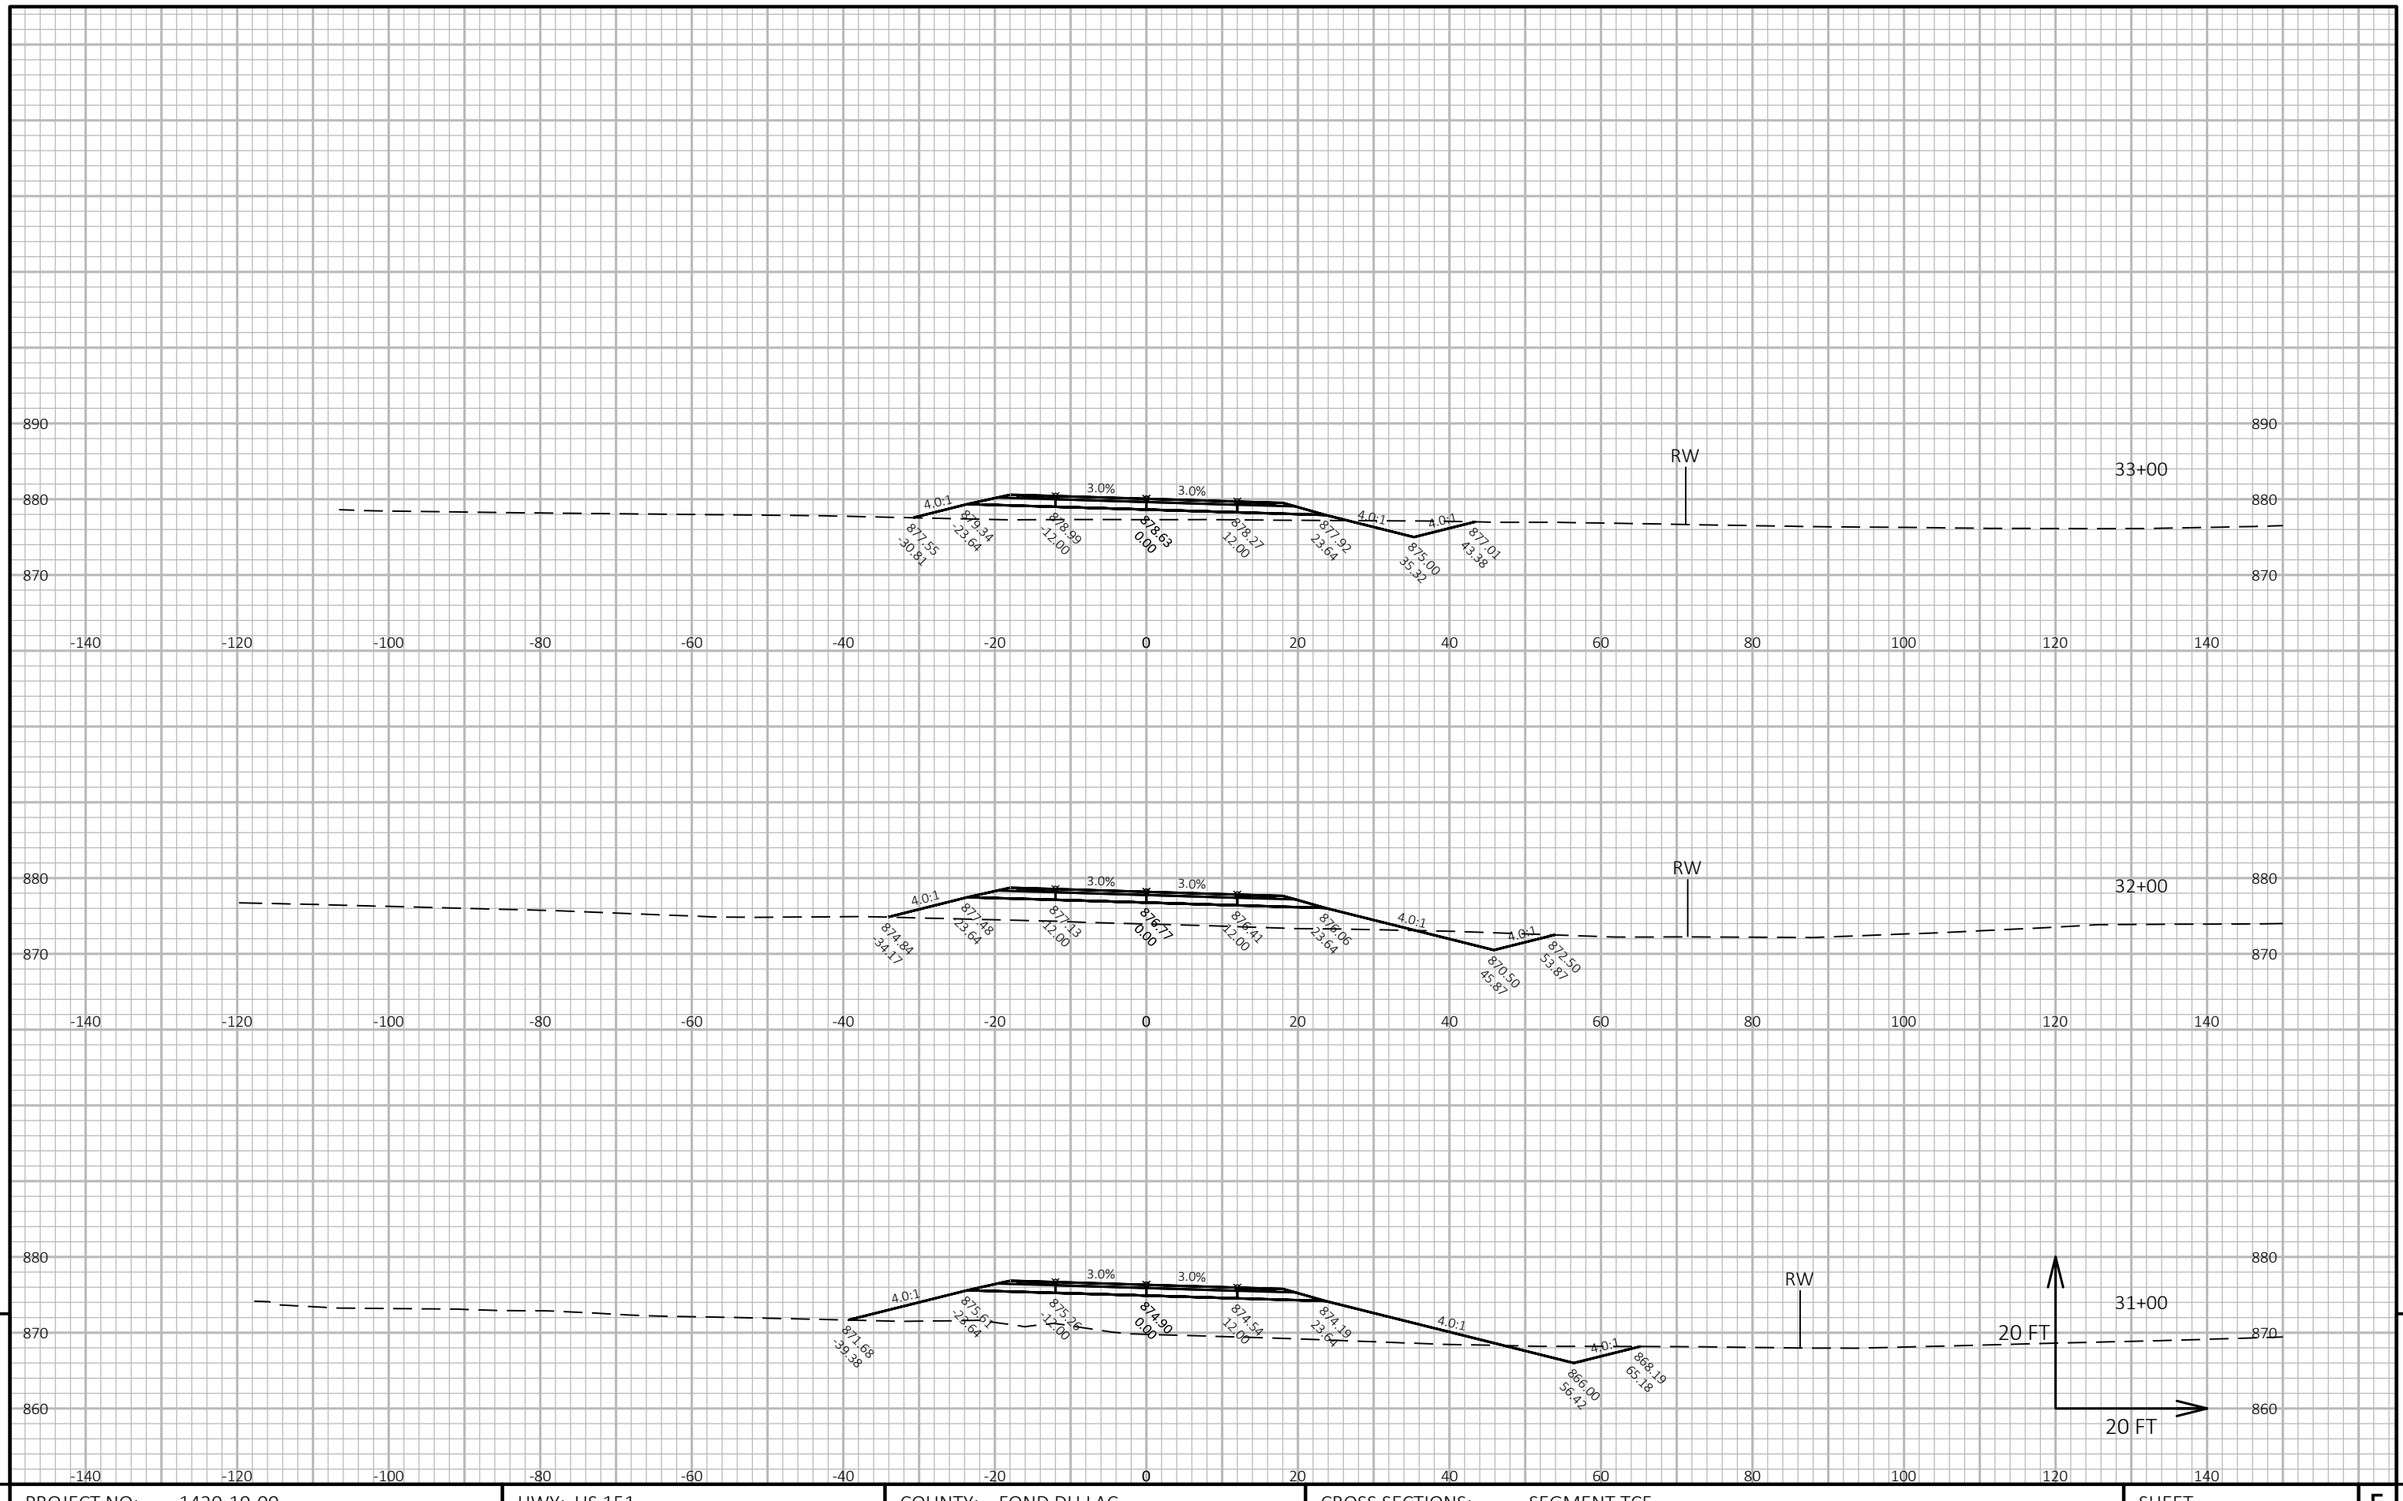


9

9

PROJECT NO: 1420-19-00	HWY: US 151	COUNTY: FOND DU LAC	CROSS SECTIONS: SEGMENT TC5	SHEET	E

FILE NAME : N:\PDS\C3D\14201900\SHEETSPLAN\CROSS SECTIONS TC5.DWG
LAYOUT NAME - TC5 - 23


PLOT DATE : 11/21/2017 12:55 PM PLOT BY : KOSTER, JASON A PLOT NAME : PLOT SCALE : 1 IN:20 FT HORZ. / 1 IN:20 FT VERT.

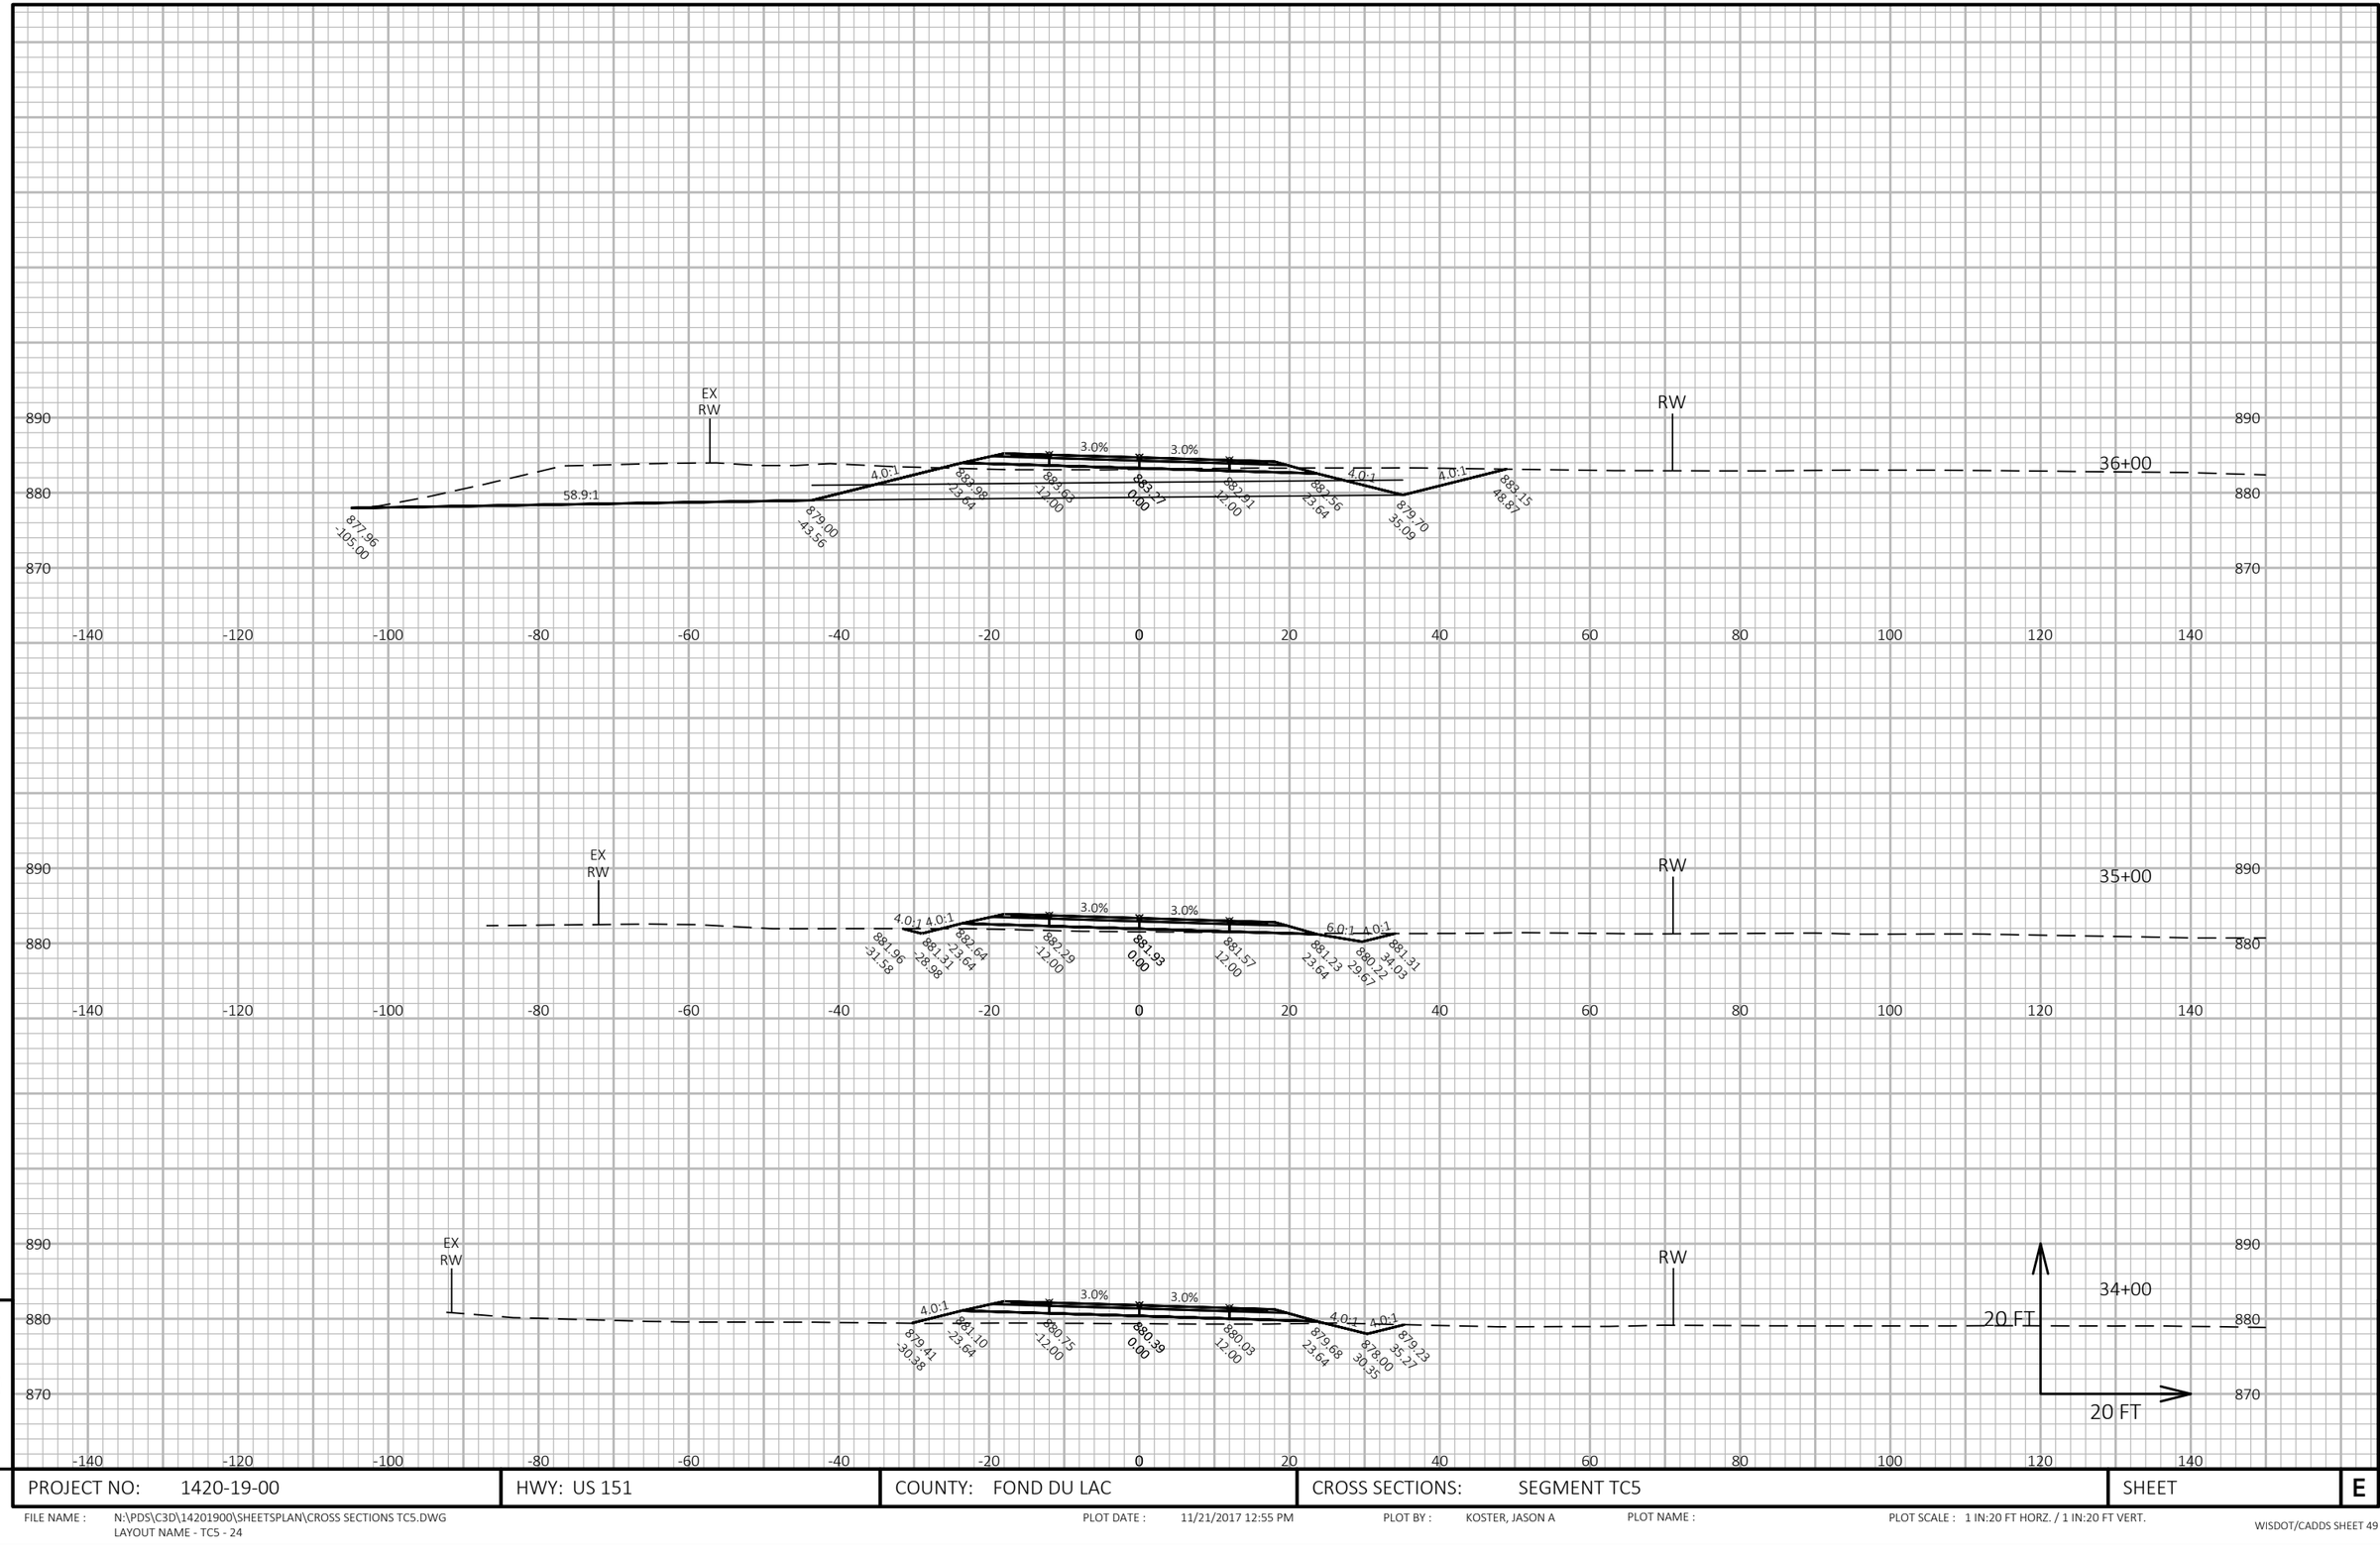

PROJECT NO: 1420-19-00	HWY: US 151	COUNTY: FOND DU LAC	CROSS SECTIONS: SEGMENT TC5	SHEET E

FILE NAME : N:\PDS\C3D\14201900\SHEETSPLAN\CROSS SECTIONS TC5.DWG
LAYOUT NAME - TC5 - 24

PLOT DATE : 11/21/2017 12:55 PM PLOT BY : KOSTER, JASON A PLOT NAME : PLOT SCALE : 1 IN:20 FT HORZ. / 1 IN:20 FT VERT.

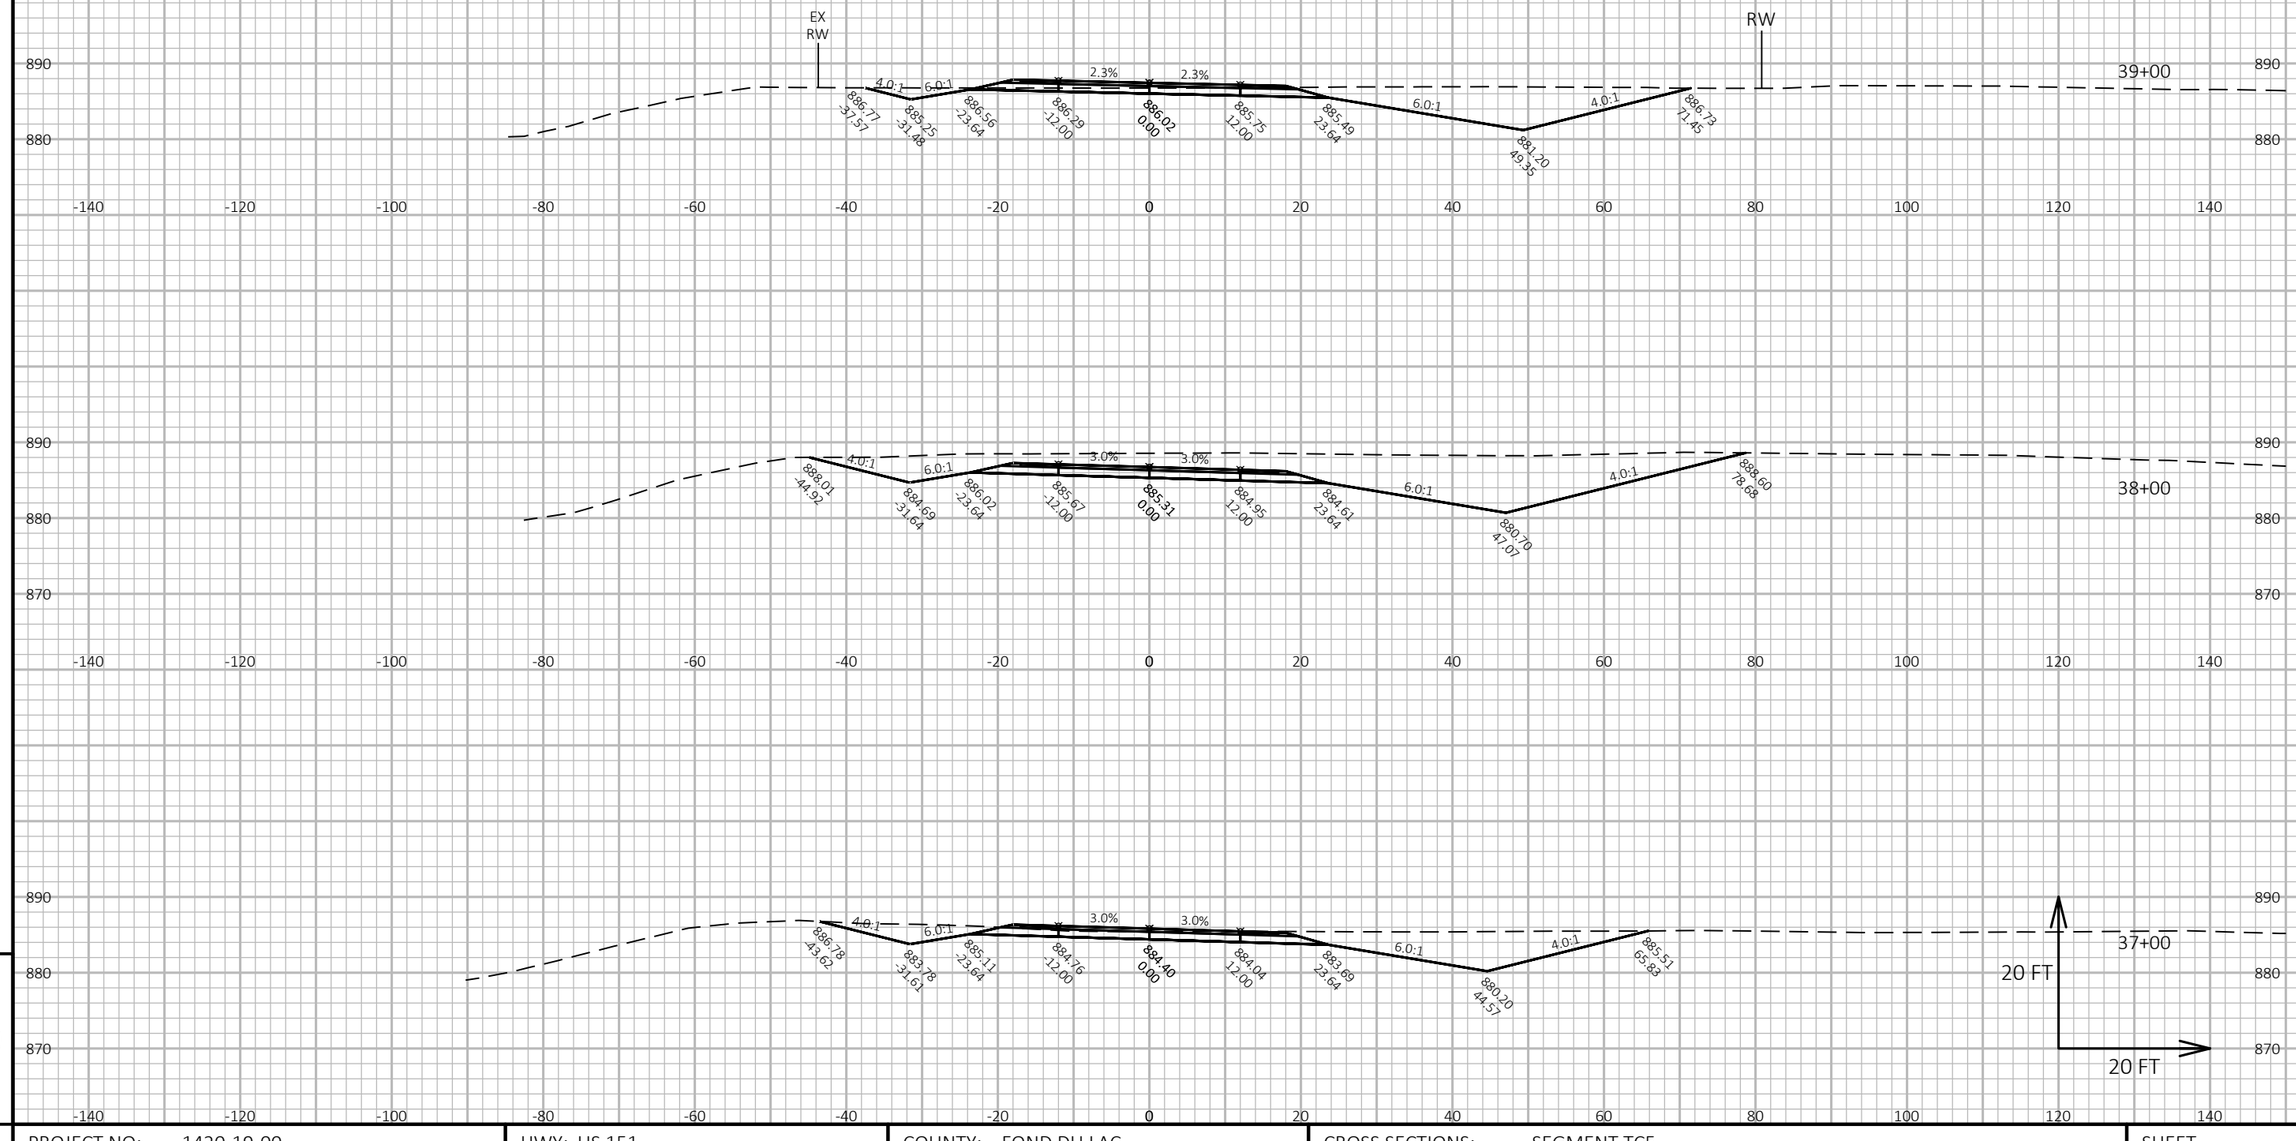

PROJECT NO: 1420-19-00	HWY: US 151	COUNTY: FOND DU LAC	CROSS SECTIONS: SEGMENT TC5	SHEET E

FILE NAME : N:\PDS\C3D\14201900\SHEETSPLAN\CROSS SECTIONS TC5.DWG
LAYOUT NAME - TC5 - 25

PLOT DATE : 11/21/2017 12:55 PM PLOT BY : KOSTER, JASON A PLOT NAME : PLOT SCALE : 1 IN:20 FT HORZ. / 1 IN:20 FT VERT.




PROJECT NO: 1420-19-00	HWY: US 151	COUNTY: FOND DU LAC	CROSS SECTIONS: SEGMENT TC5	SHEET	E

FILE NAME : N:\PDS\C3D\14201900\SHEETSPLAN\CROSS SECTIONS TC5.DWG
LAYOUT NAME - TC5 - 26

PLOT DATE : 11/21/2017 12:55 PM PLOT BY : KOSTER, JASON A PLOT NAME : PLOT SCALE : 1 IN:20 FT HORZ. / 1 IN:20 FT VERT.

WISDOT/CADDS SHEET 49

9 9

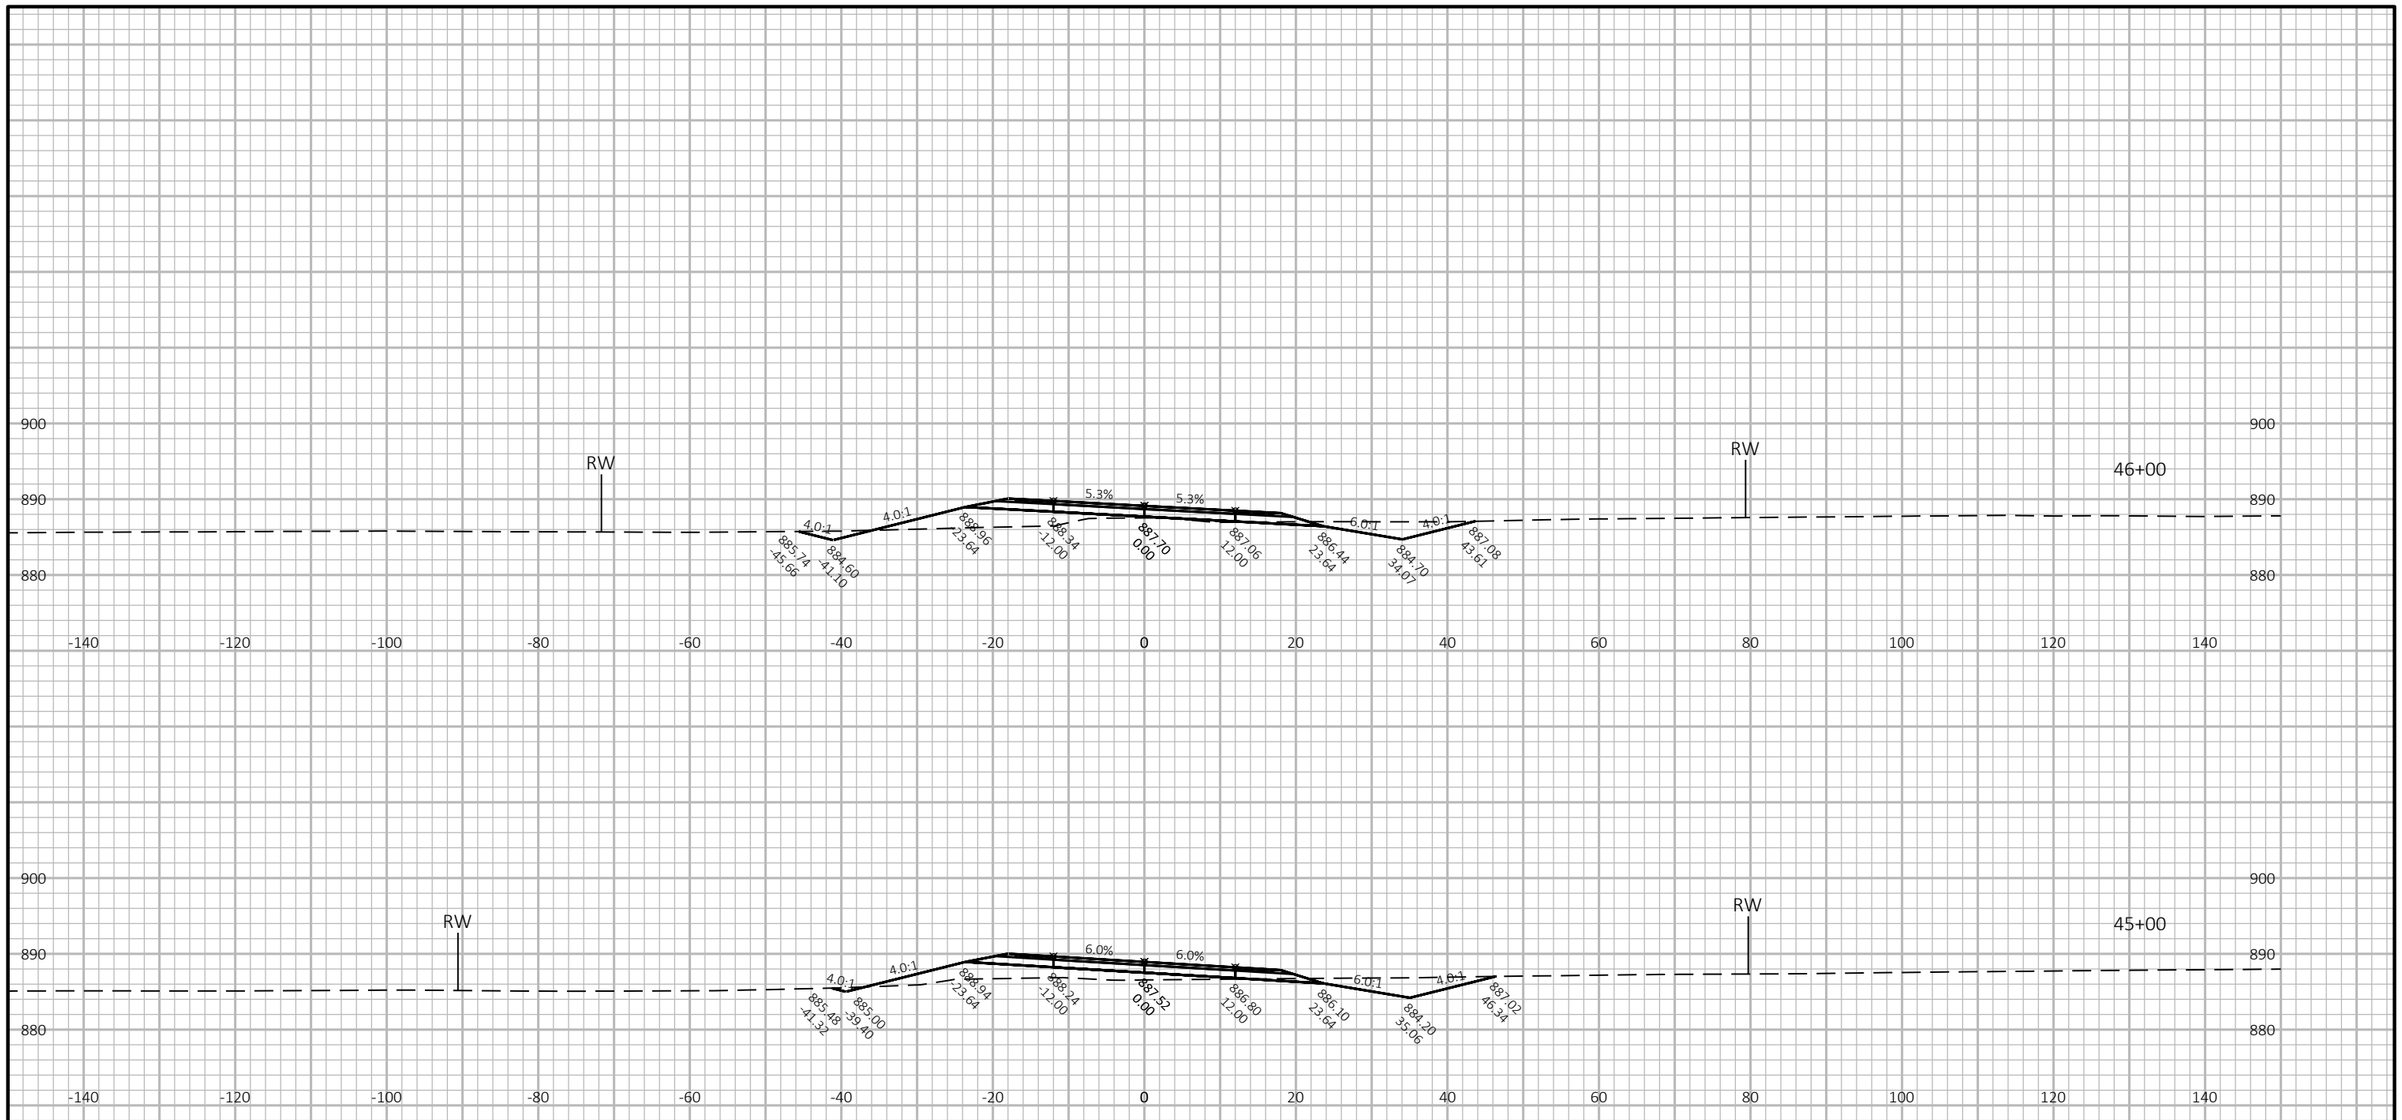

9

9

PROJECT NO: 1420-19-00	HWY: US 151	COUNTY: FOND DU LAC	CROSS SECTIONS: SEGMENT TC5	SHEET	E

FILE NAME : N:\PDS\C3D\14201900\SHEETSPLAN\CROSS SECTIONS TC5.DWG
LAYOUT NAME - TC5 - 27

PLOT DATE : 11/21/2017 12:55 PM PLOT BY : KOSTER, JASON A PLOT NAME : PLOT SCALE : 1 IN:20 FT HORZ. / 1 IN:20 FT VERT.




9

9

PROJECT NO: 1420-19-00	HWY: US 151	COUNTY: FOND DU LAC	CROSS SECTIONS: SEGMENT TC5	SHEET	E

FILE NAME : N:\PDS\C3D\14201900\SHEETSPLAN\CROSS SECTIONS TC5.DWG
LAYOUT NAME - TC5 - 28

PLOT DATE : 11/21/2017 12:56 PM PLOT BY : KOSTER, JASON A PLOT NAME : PLOT SCALE : 1 IN:20 FT HORZ. / 1 IN:20 FT VERT.

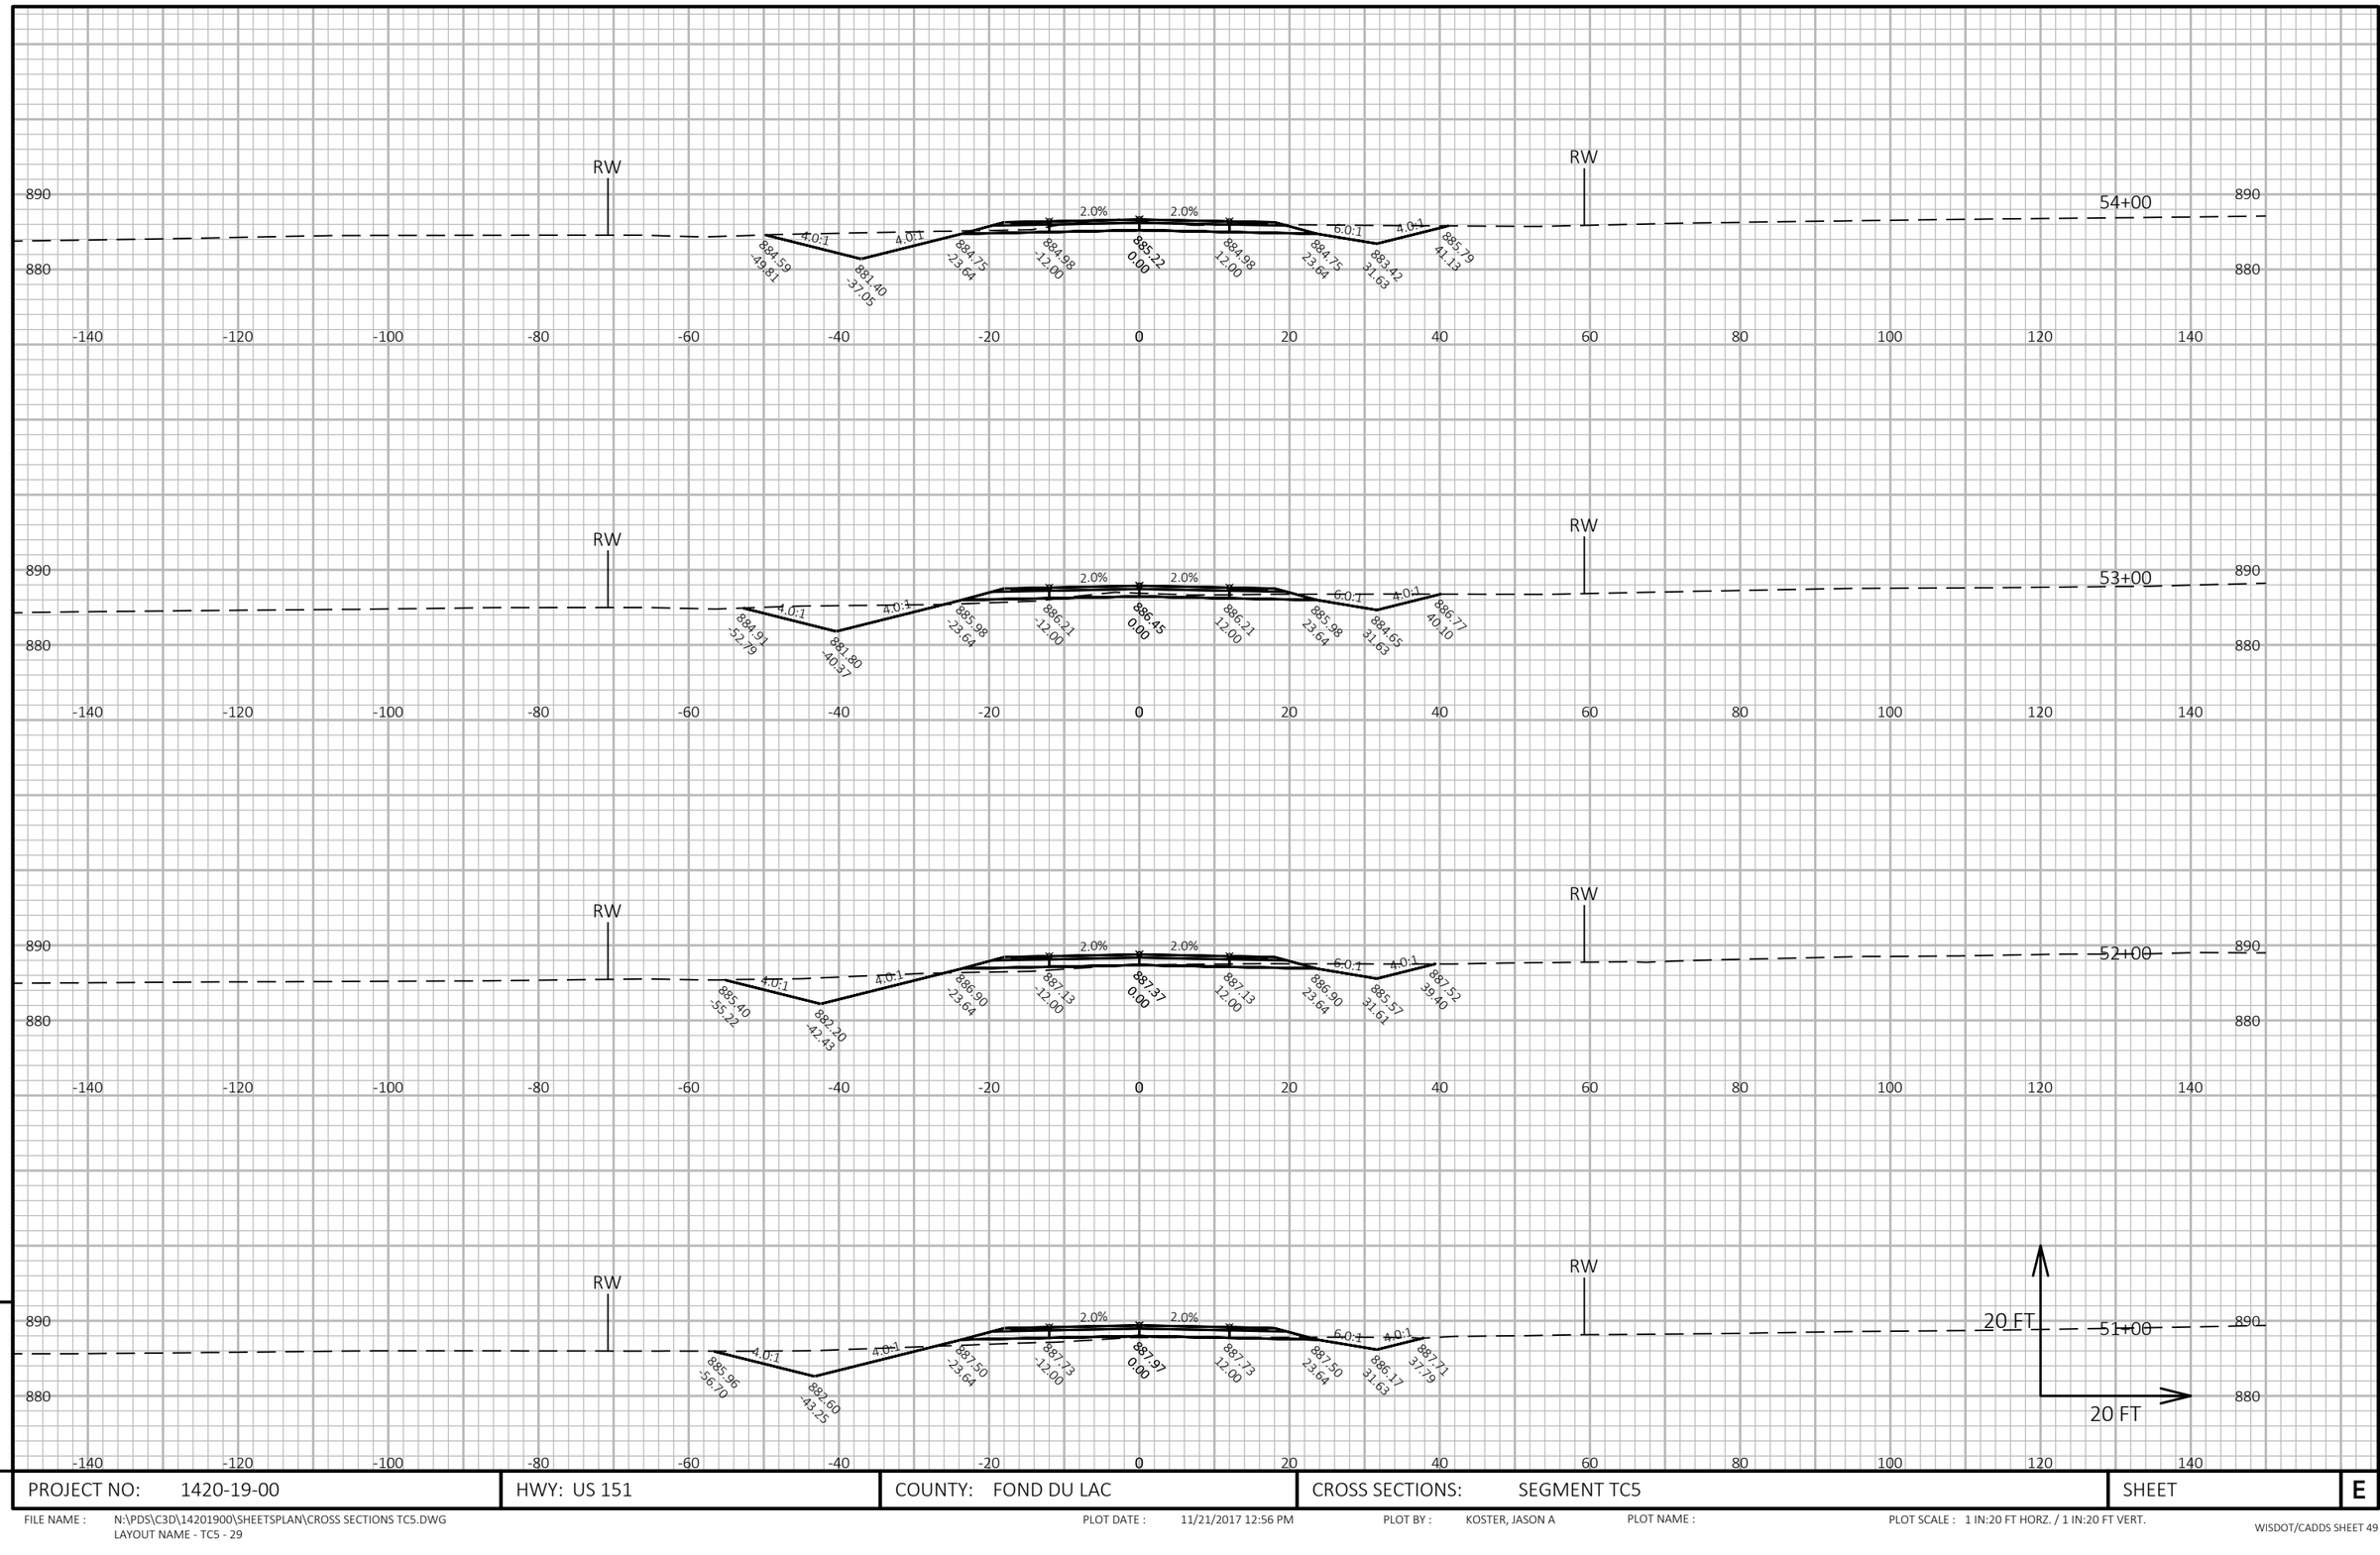

9

9

PROJECT NO: 1420-19-00	HWY: US 151	COUNTY: FOND DU LAC	CROSS SECTIONS: SEGMENT TC5	SHEET	E


FILE NAME : N:\PDS\C3D\14201900\SHEETSPLAN\CROSS SECTIONS TC5.DWG
LAYOUT NAME - TC5 - 29


PLOT DATE : 11/21/2017 12:56 PM PLOT BY : KOSTER, JASON A PLOT NAME : PLOT SCALE : 1 IN:20 FT HORZ. / 1 IN:20 FT VERT.


DRAINS TO EXISTING DITCH
AT STA "TC5" 58+00

DRAINS TO EXISTING DITCH
AT STA "TC5" 58+00

END CONSTRUCTION
STA "TC5" 57+09.32

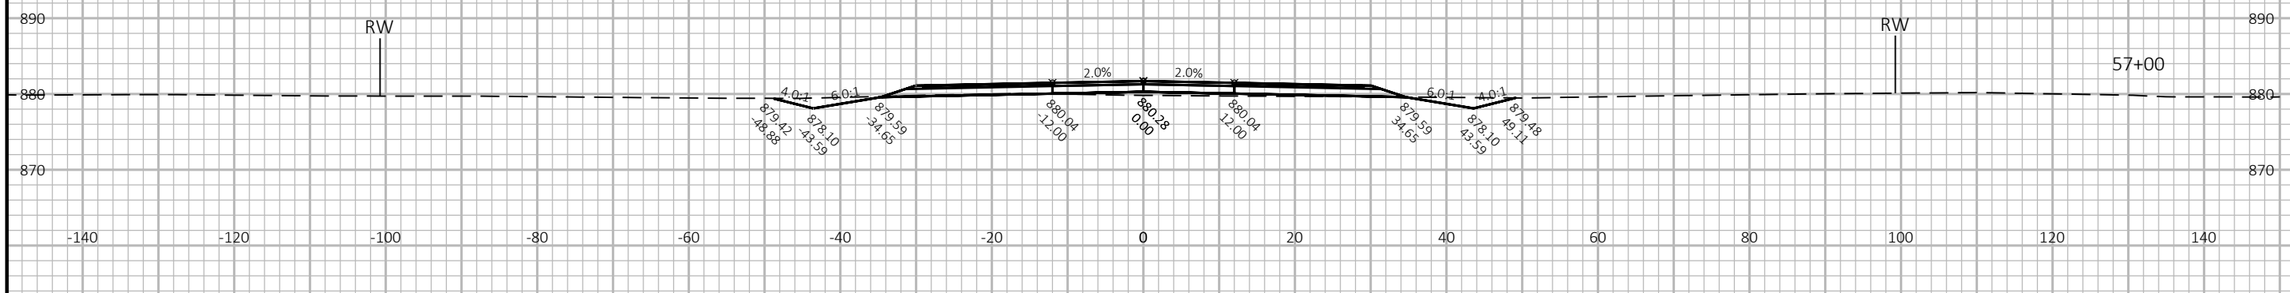

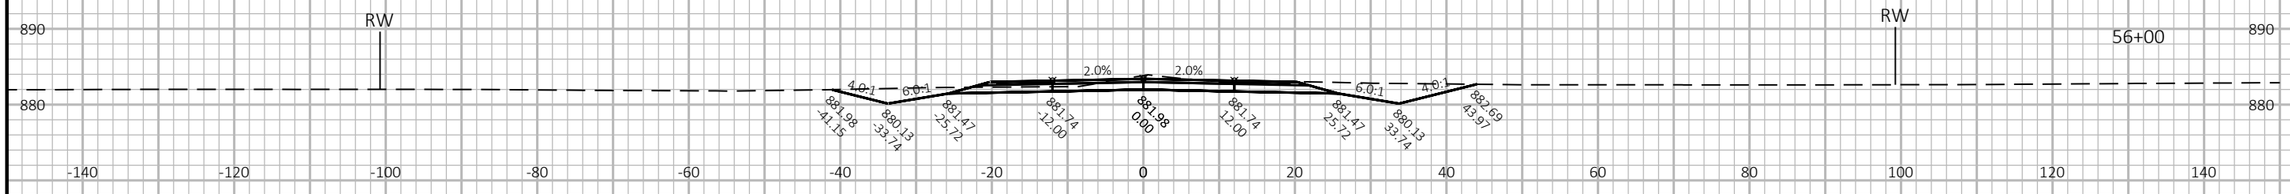

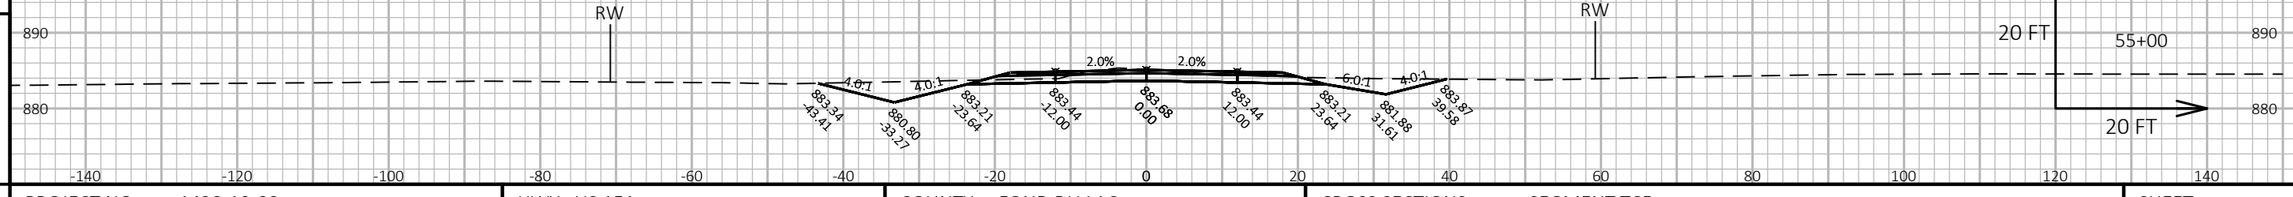

9

9

PROJECT NO: 1420-19-00	HWY: US 151	COUNTY: FOND DU LAC	CROSS SECTIONS: SEGMENT TC5	SHEET	E

FILE NAME : N:\PDS\C3D\14201900\SHEETSPLAN\CROSS SECTIONS TC5.DWG
LAYOUT NAME - TC5 - 30

PLOT DATE : 11/21/2017 12:56 PM PLOT BY : KOSTER, JASON A PLOT NAME : PLOT SCALE : 1 IN:20 FT HORZ. / 1 IN:20 FT VERT.


9

9

PROJECT NO: 1420-19-00	HWY: USH 151	COUNTY: FOND DU LAC	CROSS SECTIONS: CTH TC	SHEET	E

FILE NAME : N:\PDS\C3D\14201900\SHEETSPLAN\CROSS SECTIONS TC 100' INTERVALS FEWER PAGES.DWG
LAYOUT NAME - CTH TC-1

PLOT DATE : 5/16/2017 3:02 PM PLOT BY : DENEYS, KRISTOPHER M PLOT NAME : PLOT SCALE : 1 IN:20 FT HORZ. / 1 IN:20 FT VERT.

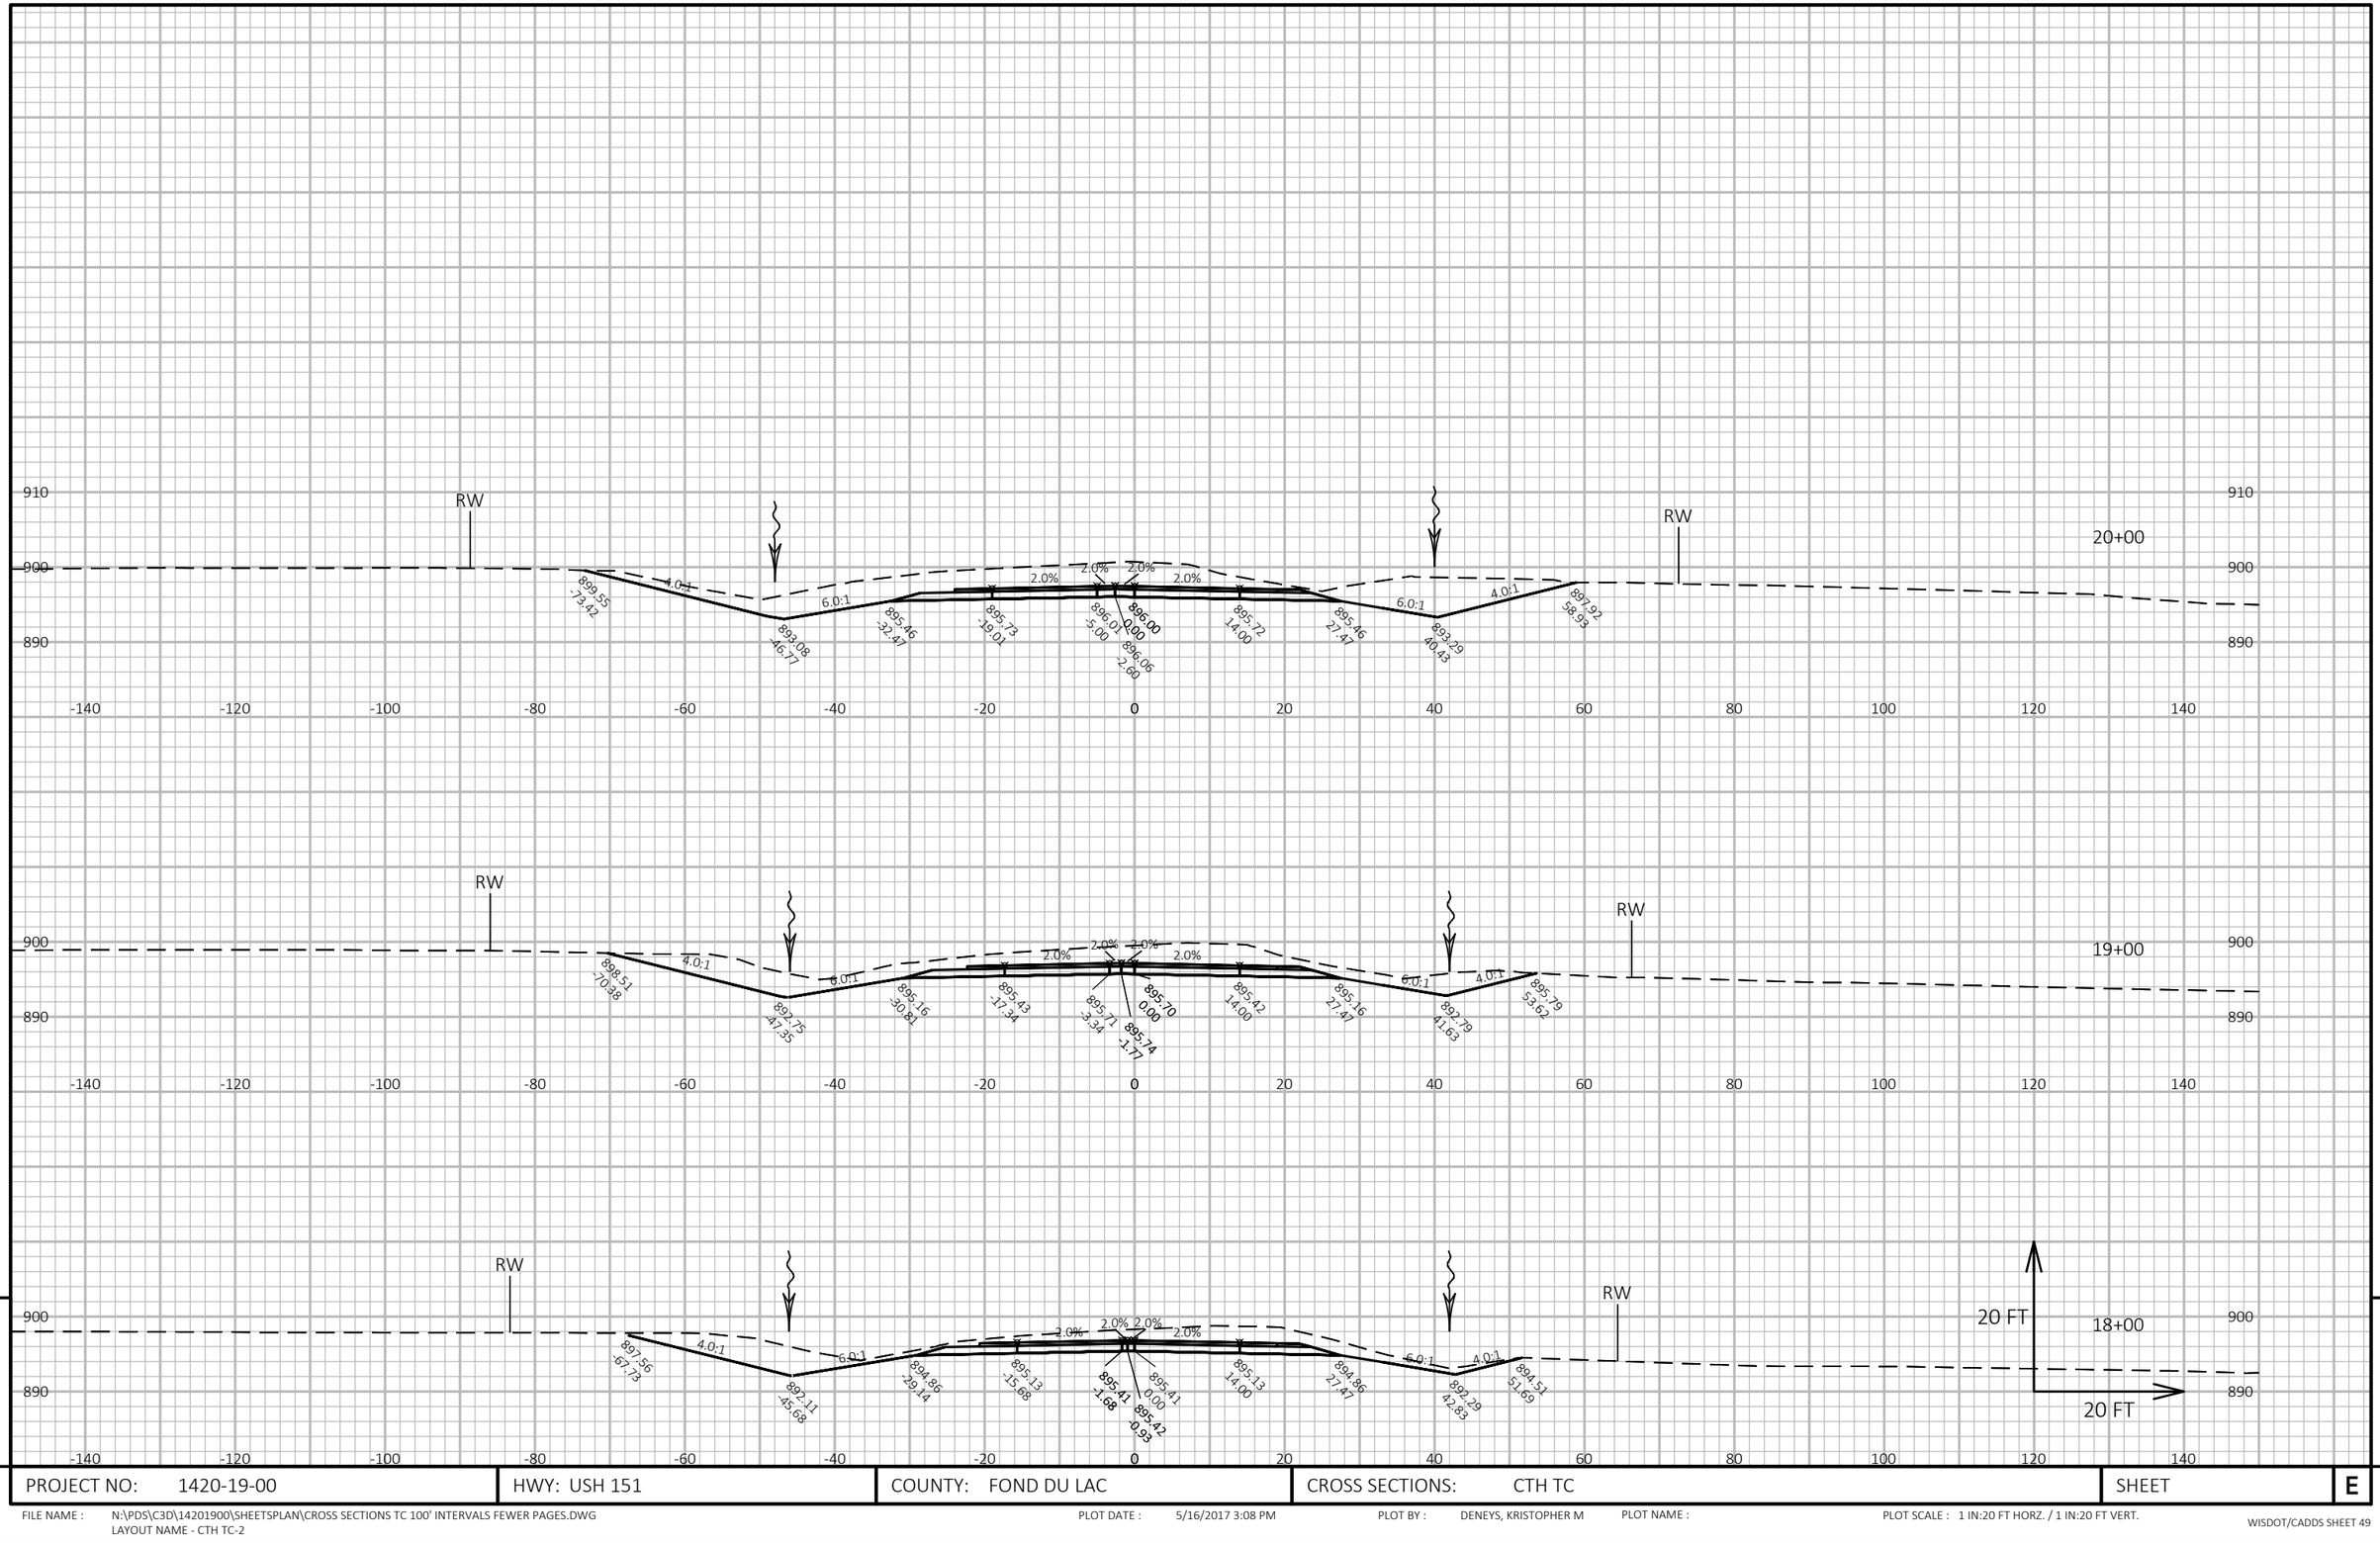

9

9

PROJECT NO: 1420-19-00	HWY: USH 151	COUNTY: FOND DU LAC	CROSS SECTIONS: CTH TC	SHEET	E


FILE NAME : N:\PDS\C3D\14201900\SHEETSPLAN\CROSS SECTIONS TC 100' INTERVALS FEWER PAGES.DWG
LAYOUT NAME - CTH TC-2

PLOT DATE : 5/16/2017 3:08 PM

PLOT BY : DENEYS, KRISTOPHER M

PLOT NAME :

PLOT SCALE : 1 IN:20 FT HORZ. / 1 IN:20 FT VERT.

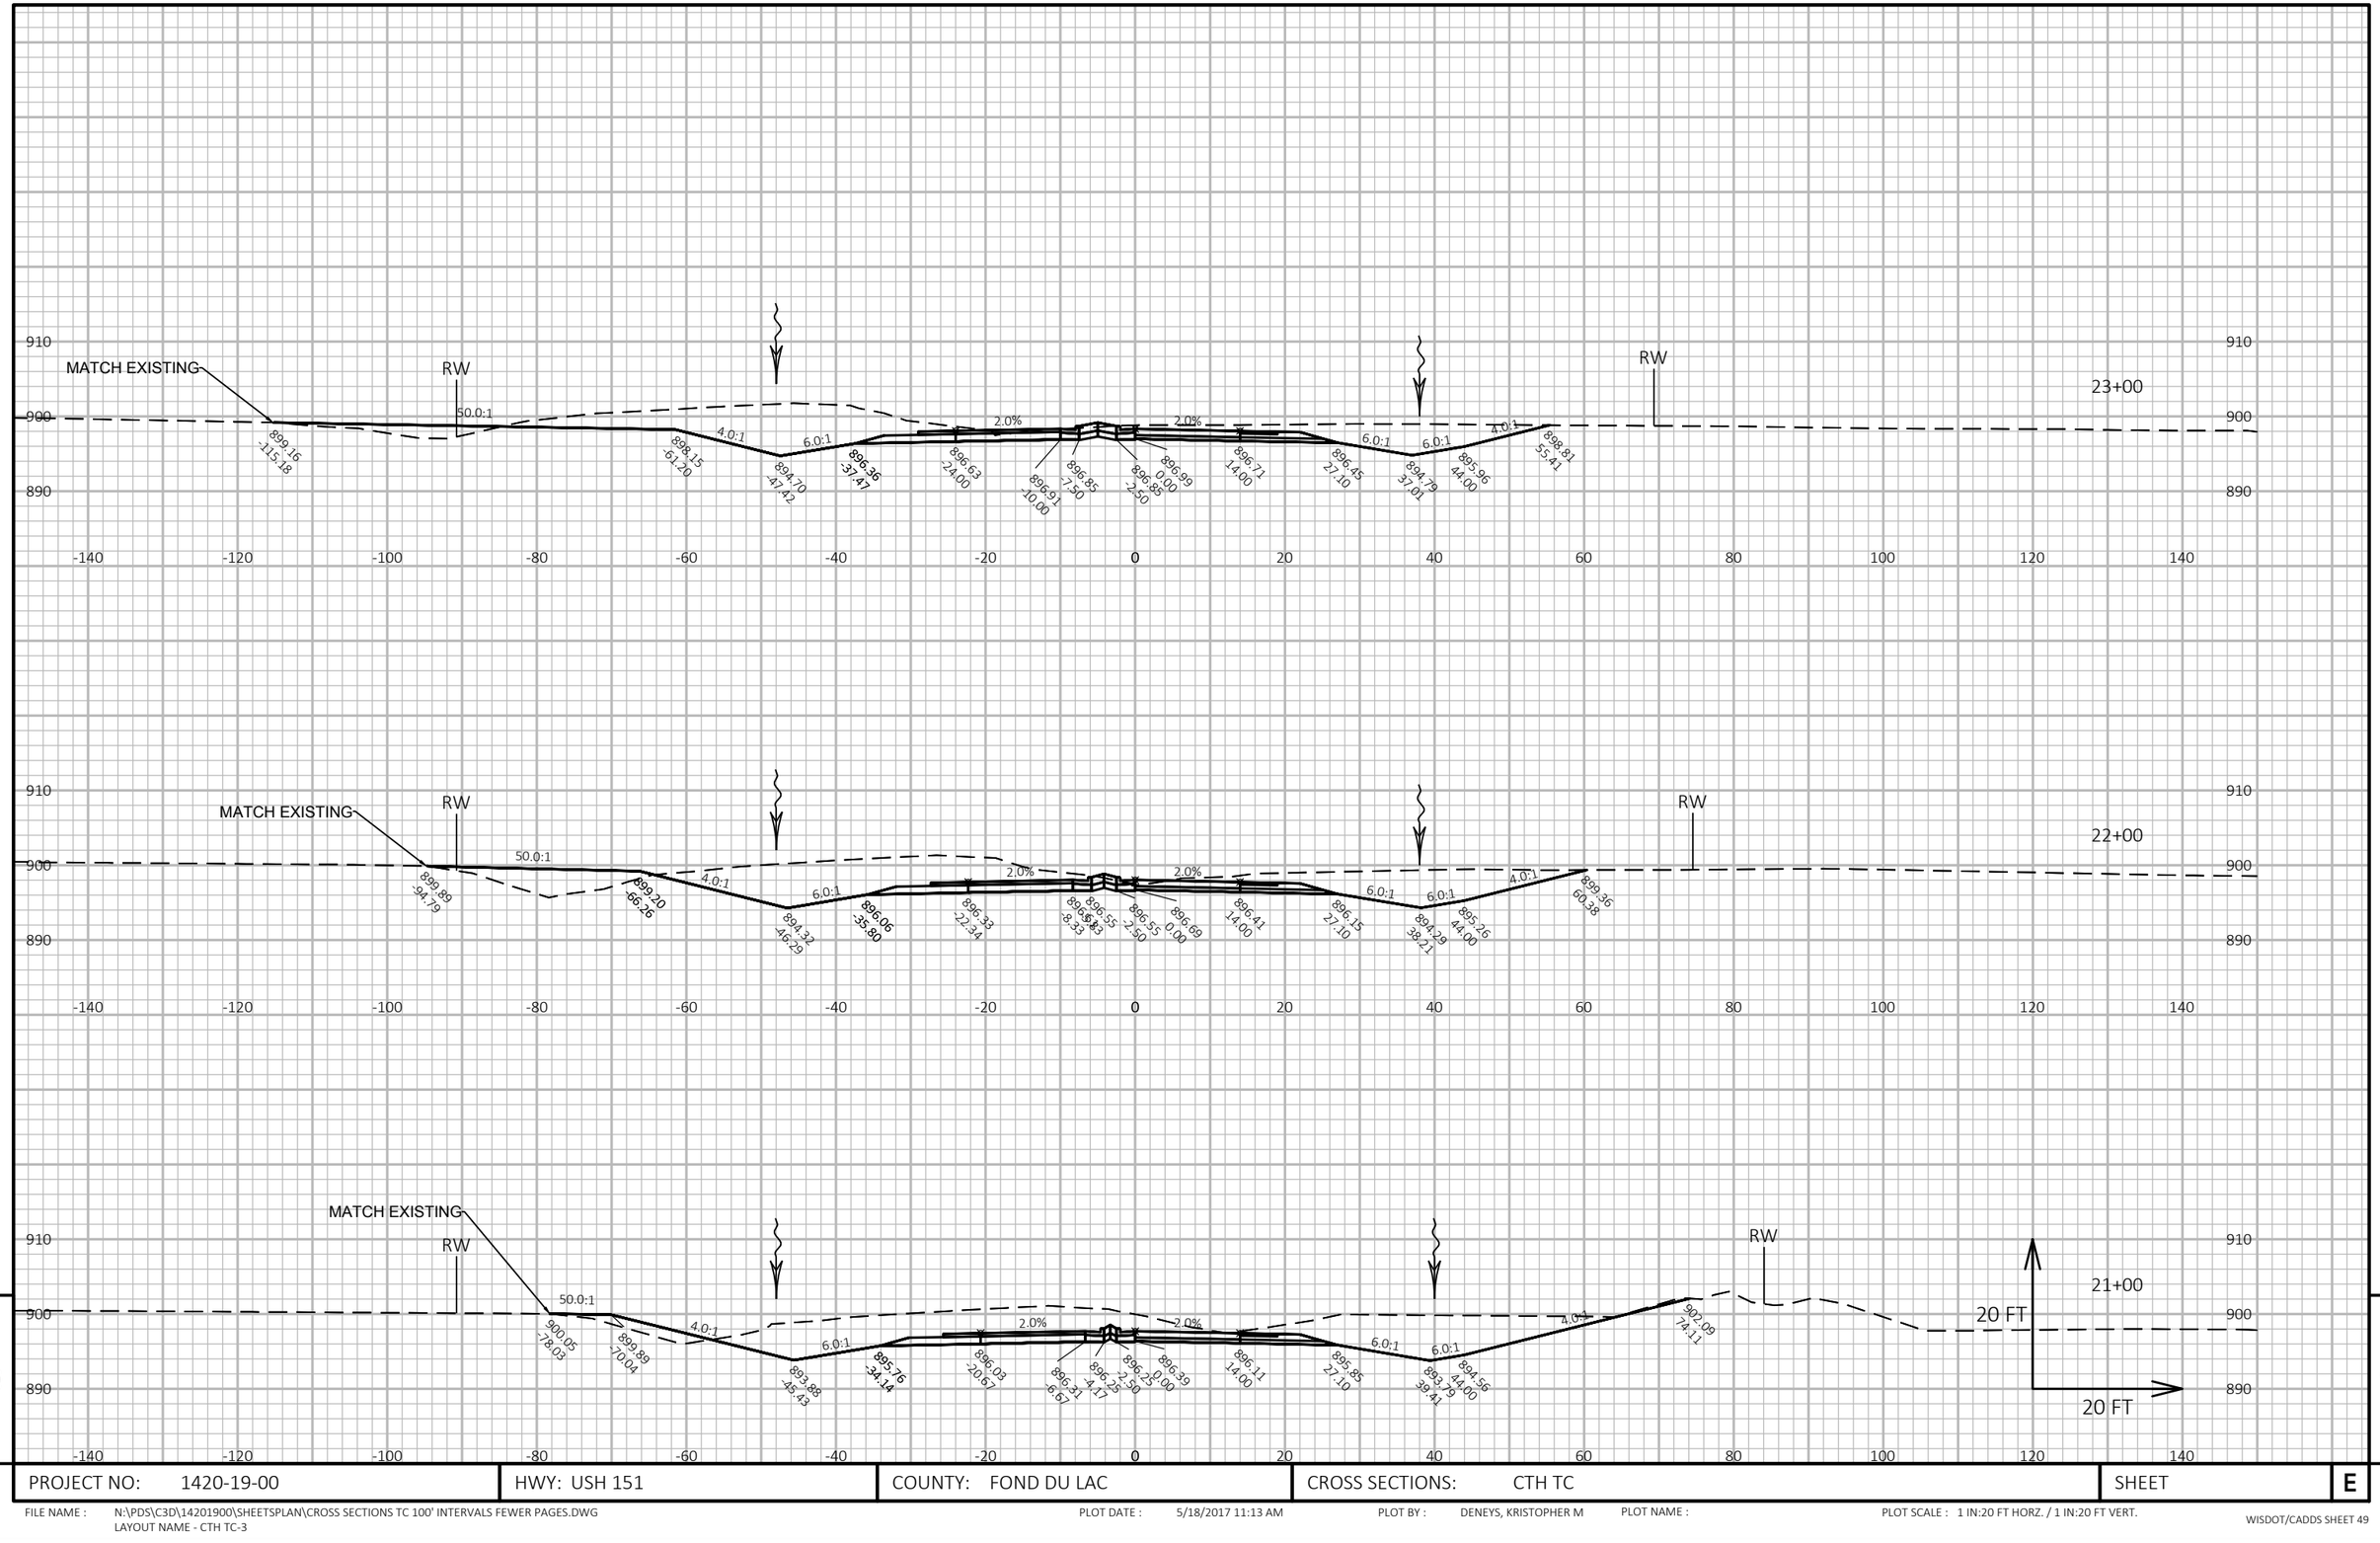


9

9

PROJECT NO: 1420-19-00	HWY: USH 151	COUNTY: FOND DU LAC	CROSS SECTIONS: CTH TC	SHEET	E

FILE NAME : N:\PDS\C3D\14201900\SHEETSPLAN\CROSS SECTIONS TC 100' INTERVALS FEWER PAGES.DWG
LAYOUT NAME - CTH TC-3

PLOT DATE : 5/18/2017 11:13 AM PLOT BY : DENEYS, KRISTOPHER M PLOT NAME : PLOT SCALE : 1 IN:20 FT HORZ. / 1 IN:20 FT VERT.

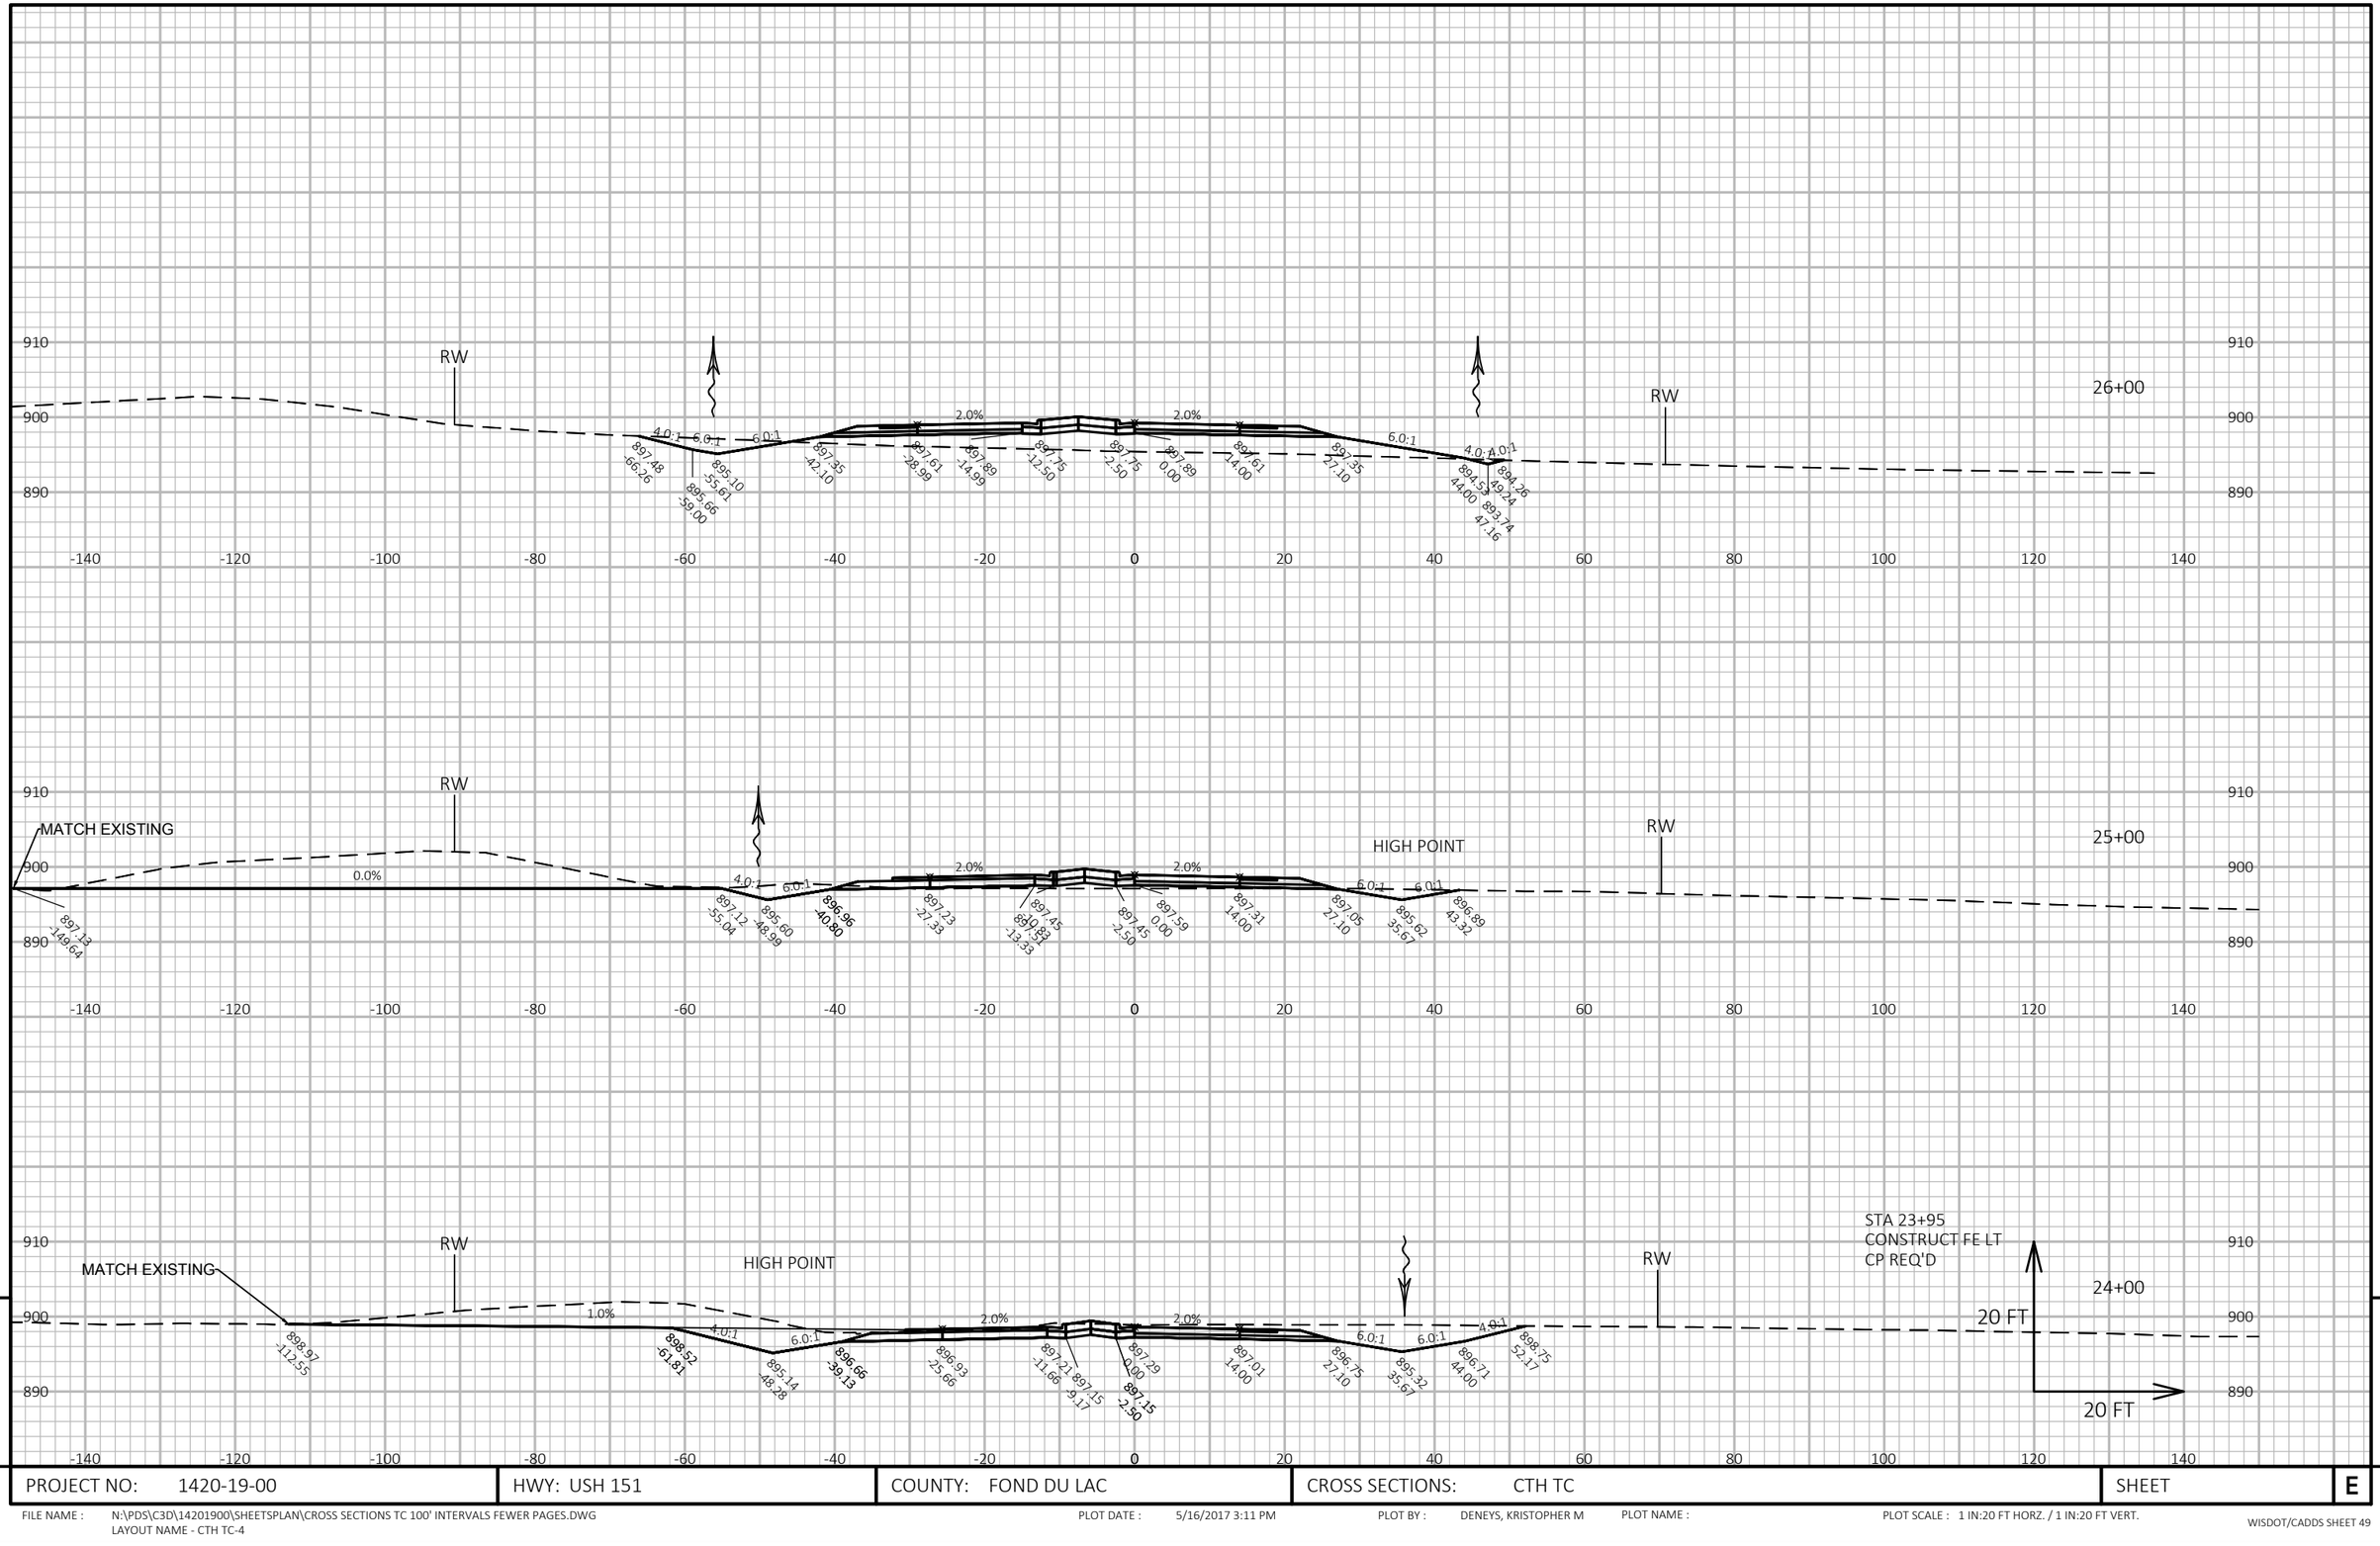


PROJECT NO: 1420-19-00	HWY: USH 151	COUNTY: FOND DU LAC	CROSS SECTIONS: CTH TC	SHEET	E

FILE NAME : N:\PDS\C3D\14201900\SHEETSPLAN\CROSS SECTIONS TC 100' INTERVALS FEWER PAGES.DWG
LAYOUT NAME - CTH TC-4

PLOT DATE : 5/16/2017 3:11 PM PLOT BY : DENEYS, KRISTOPHER M PLOT NAME : PLOT SCALE : 1 IN:20 FT HORZ. / 1 IN:20 FT VERT.

WISDOT/CADDS SHEET 49

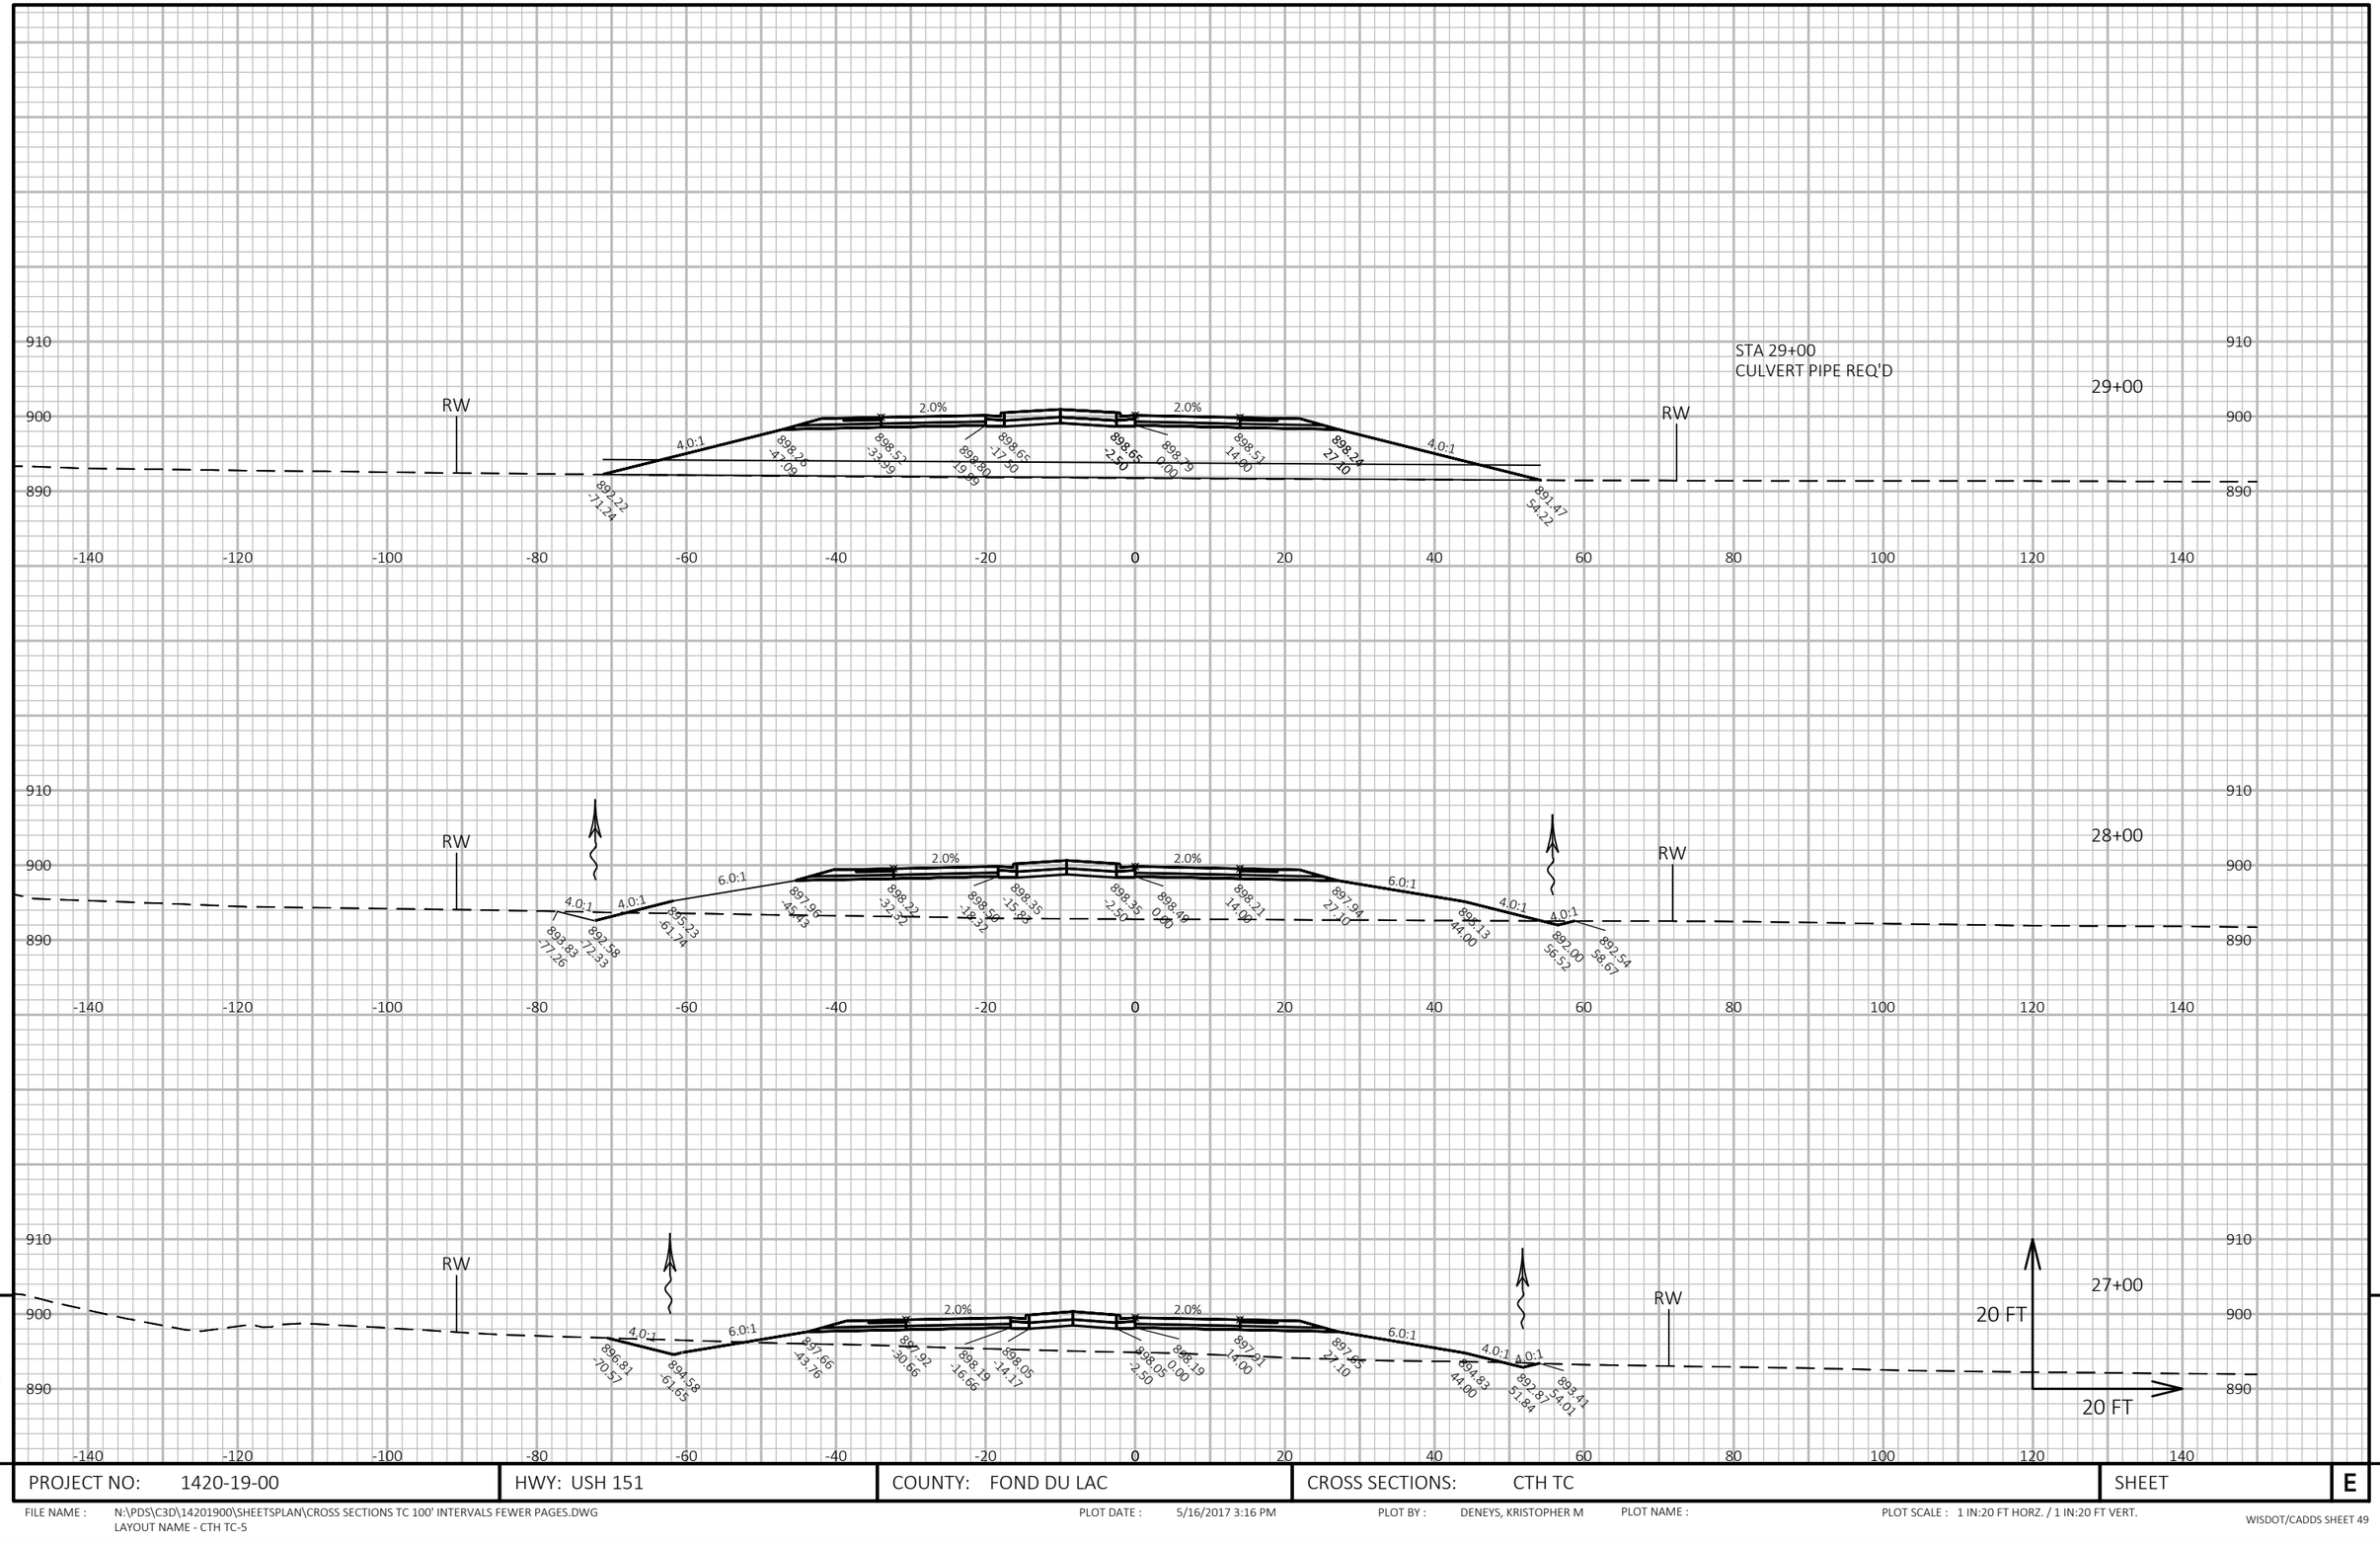

9

9

PROJECT NO: 1420-19-00	HWY: USH 151	COUNTY: FOND DU LAC	CROSS SECTIONS: CTH TC	SHEET	E

FILE NAME : N:\PDS\C3D\14201900\SHEETSPLAN\CROSS SECTIONS TC 100' INTERVALS FEWER PAGES.DWG
LAYOUT NAME - CTH TC-5


PLOT DATE : 5/16/2017 3:16 PM

PLOT BY : DENEYS, KRISTOPHER M

PLOT NAME :

PLOT SCALE : 1 IN:20 FT HORZ. / 1 IN:20 FT VERT.

WISDOT/CADDS SHEET 49

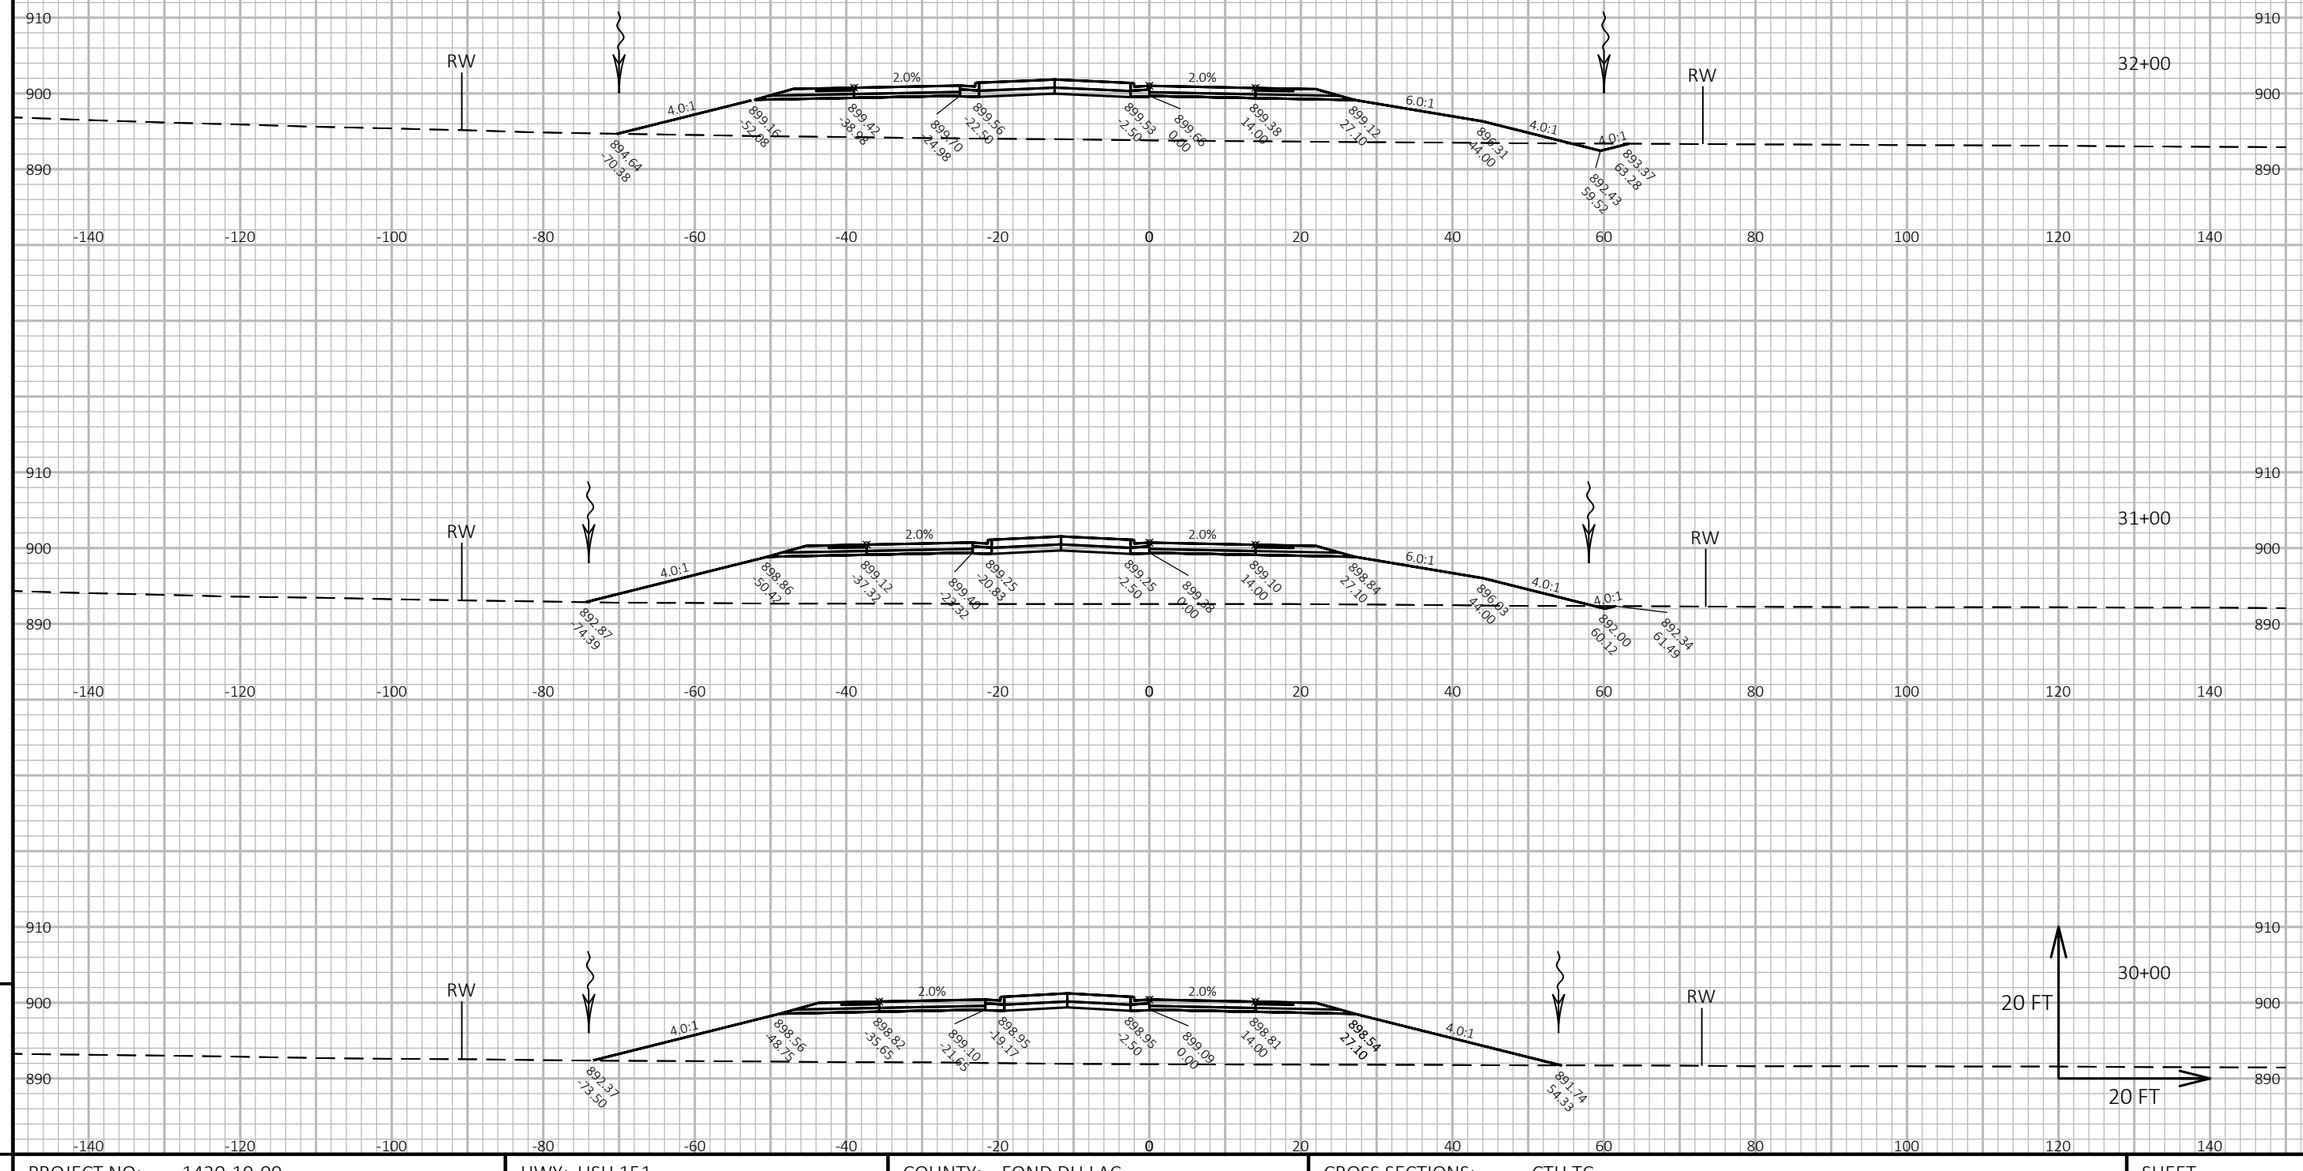


9

9

PROJECT NO: 1420-19-00	HWY: USH 151	COUNTY: FOND DU LAC	CROSS SECTIONS: CTH TC	SHEET	E

FILE NAME : N:\PDS\C3D\14201900\SHEETSPLAN\CROSS SECTIONS TC 100' INTERVALS FEWER PAGES.DWG
LAYOUT NAME - CTH TC-6

PLOT DATE : 5/16/2017 2:43 PM PLOT BY : DENEYS, KRISTOPHER M PLOT NAME : PLOT SCALE : 1 IN:20 FT HORZ. / 1 IN:20 FT VERT.

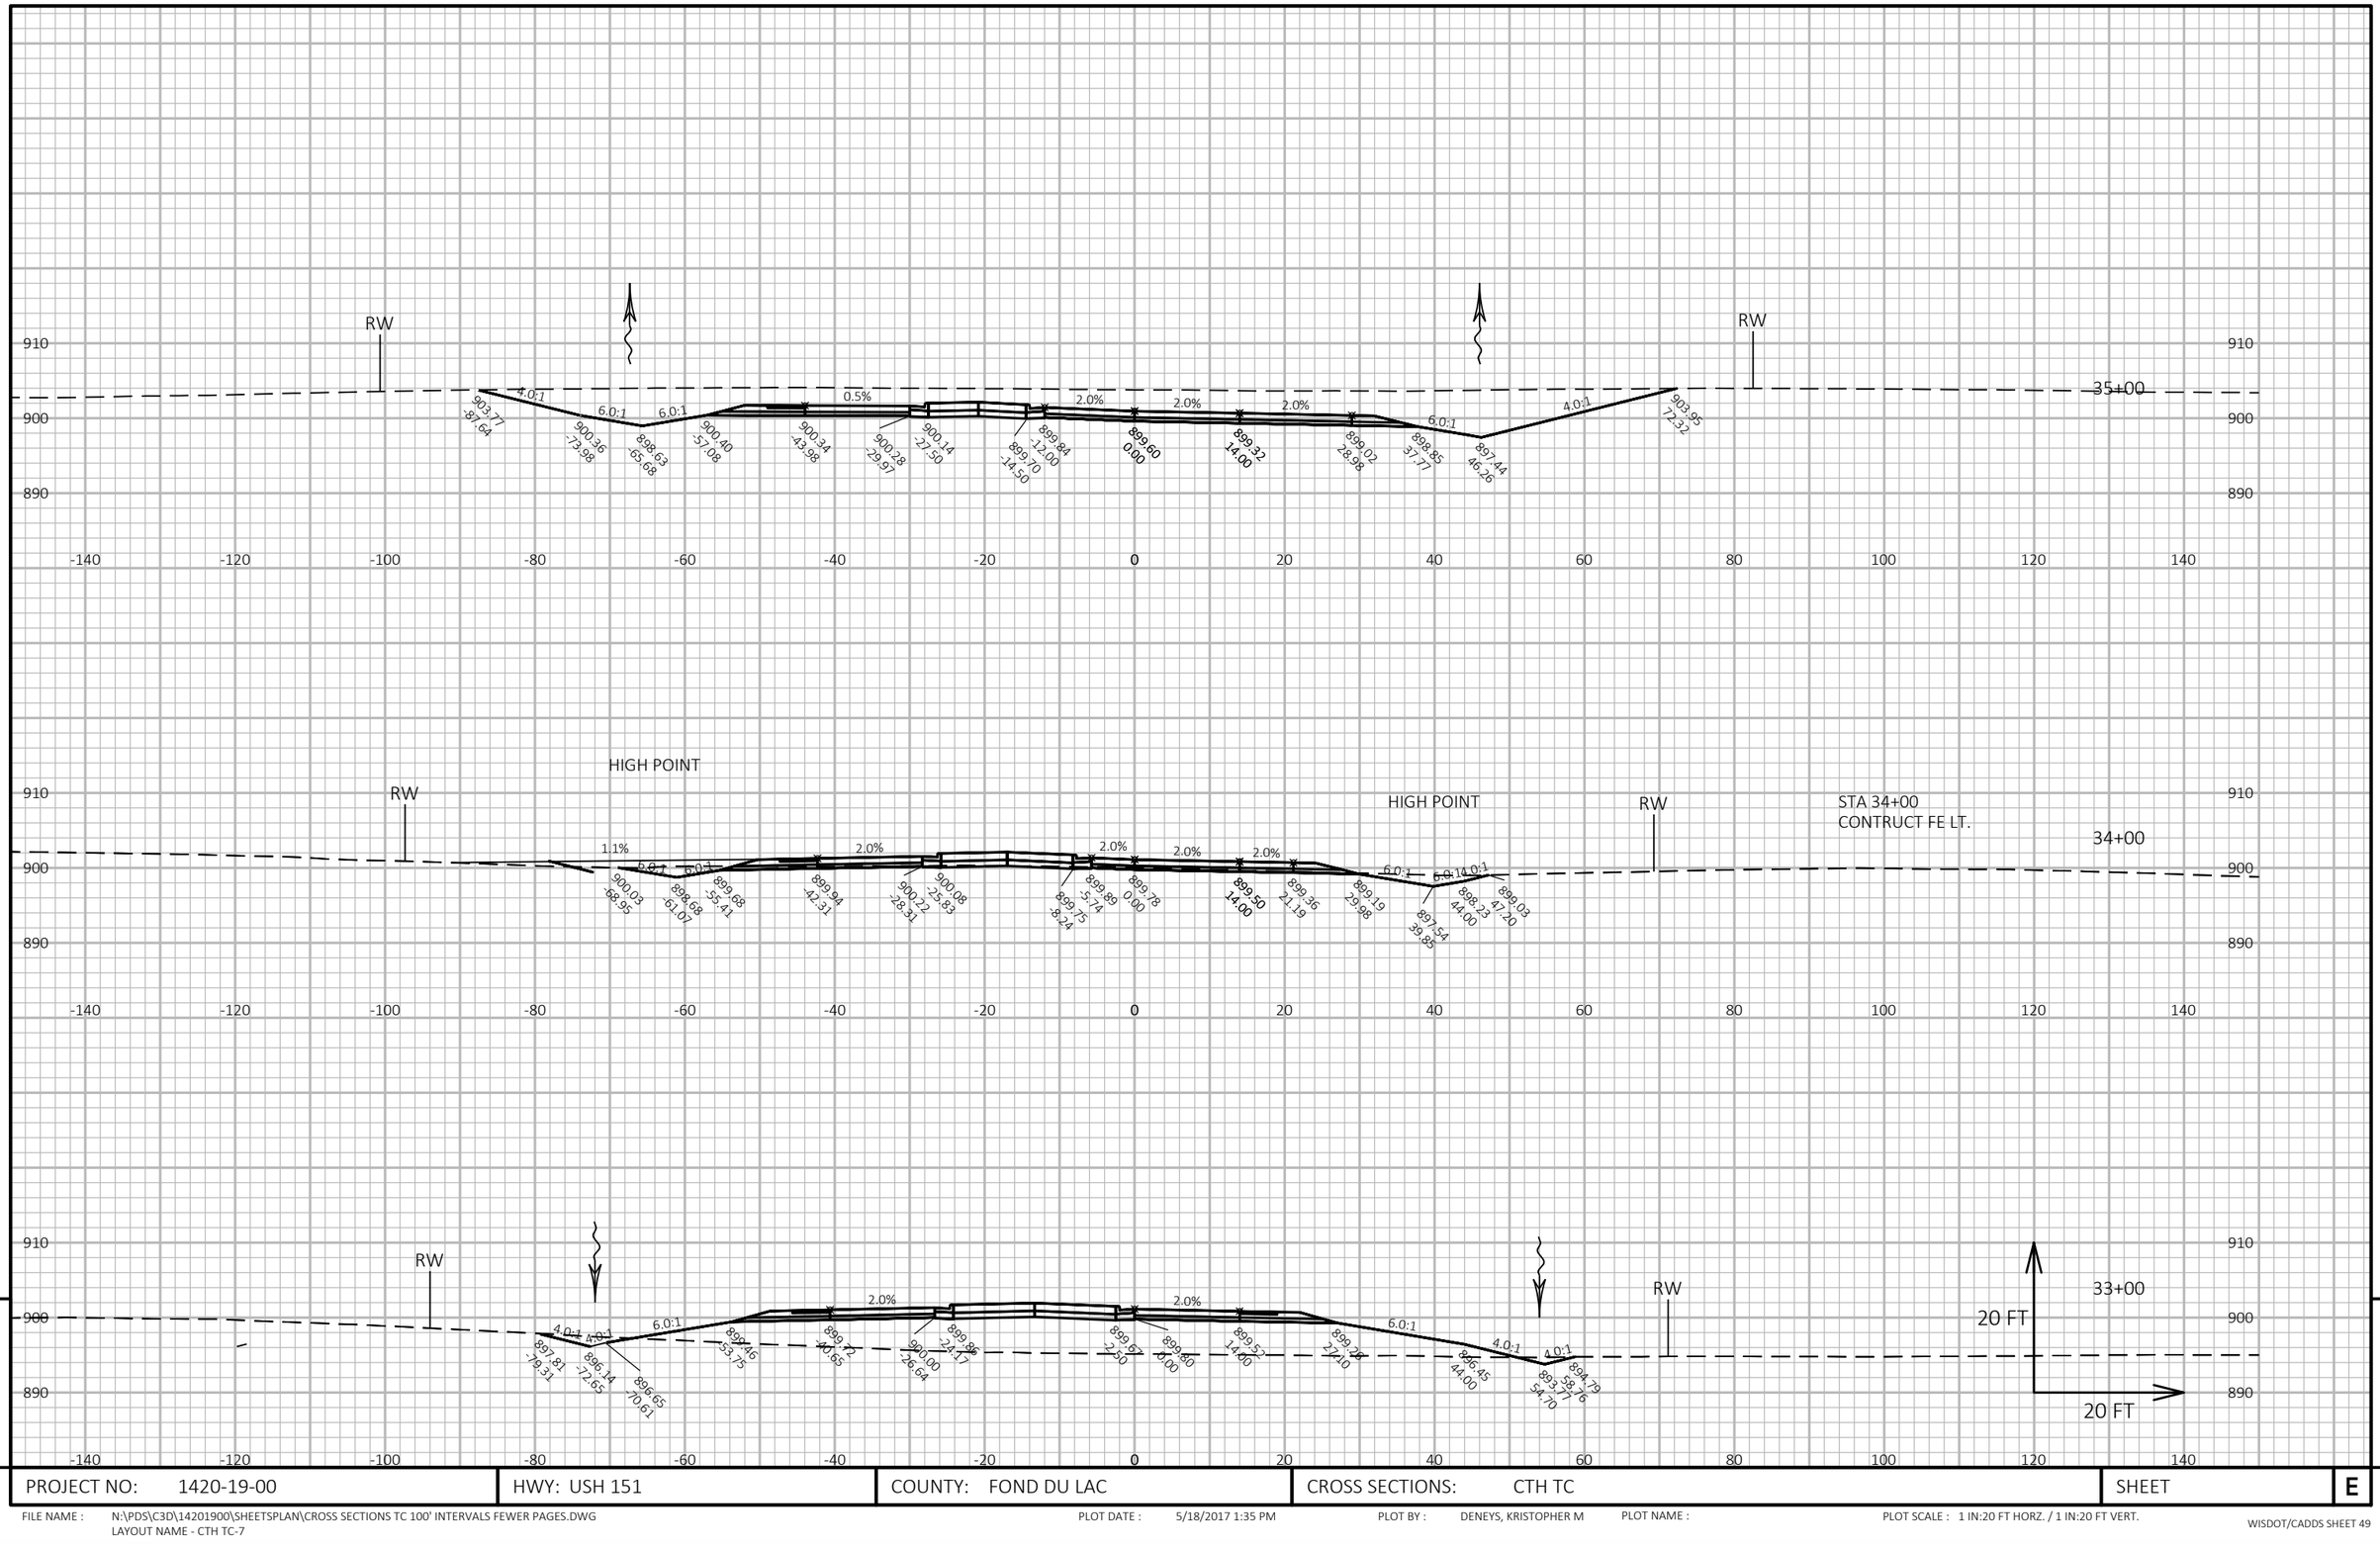

9

9

PROJECT NO: 1420-19-00	HWY: USH 151	COUNTY: FOND DU LAC	CROSS SECTIONS: CTH TC	SHEET	E

FILE NAME : N:\PDS\C3D\14201900\SHEETSPLAN\CROSS SECTIONS TC 100' INTERVALS FEWER PAGES.DWG
LAYOUT NAME - CTH TC-7


PLOT DATE : 5/18/2017 1:35 PM

PLOT BY : DENEYS, KRISTOPHER M

PLOT NAME :

PLOT SCALE : 1 IN:20 FT HORZ. / 1 IN:20 FT VERT.

WISDOT/CADDS SHEET 49

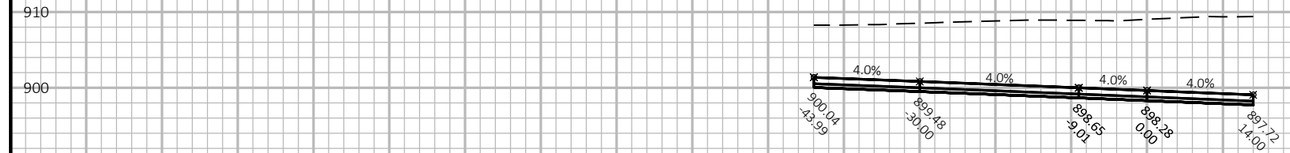


STA TC 37+63.45 =
STA TC1 85+98.69

STA TC WB 37+62.76 =
STA TC1 86+28.79

38+00


DRAINS FROM DITCH AT
STA TC1 87+00 LT

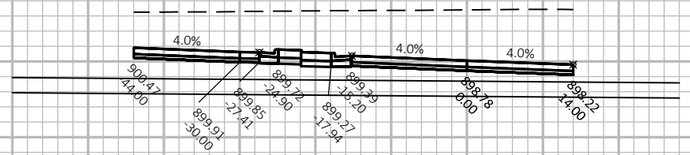

DRAINS TO CULVERT AT
STA TC1 85+00 LT

STA 37+00
CULVERT PIPE REQ'D

37+00

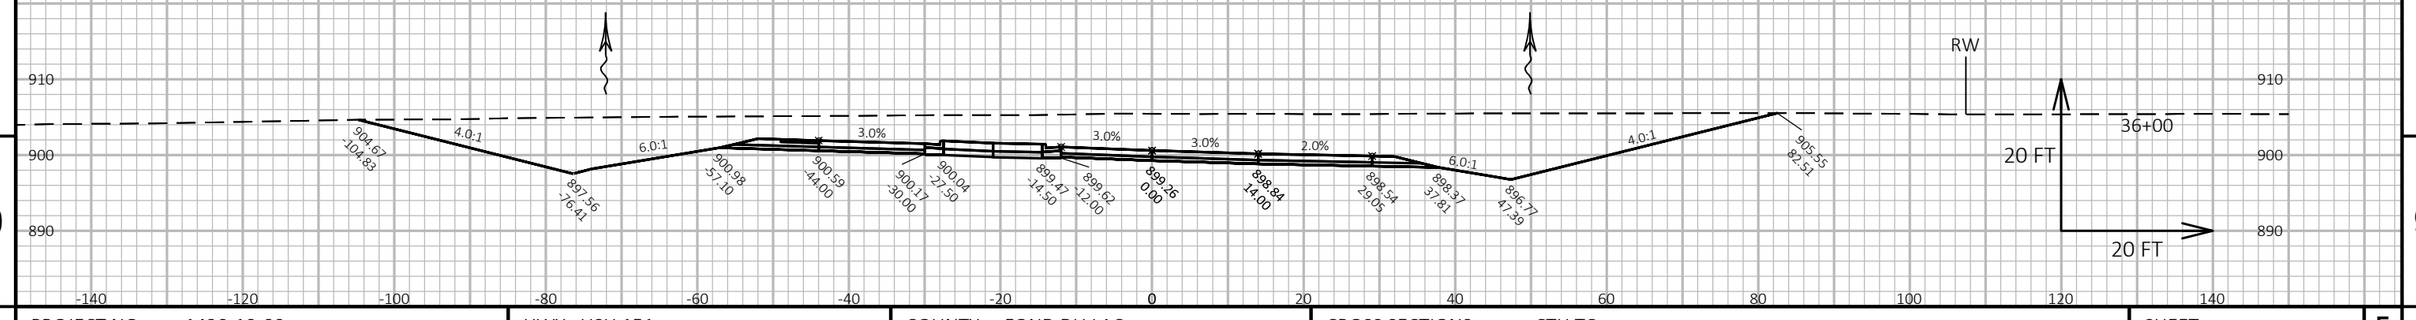

PROJECT NO: 1420-19-00	HWY: USH 151	COUNTY: FOND DU LAC	CROSS SECTIONS: CTH TC	SHEET	E

FILE NAME : N:\PDS\C3D\14201900\SHEETSPLAN\CROSS SECTIONS TC 100' INTERVALS FEWER PAGES.DWG
LAYOUT NAME - CTH TC-8


PLOT DATE : 5/18/2017 1:26 PM

PLOT BY : DENEYS, KRISTOPHER M

PLOT NAME :

PLOT SCALE : 1 IN:20 FT HORZ. / 1 IN:20 FT VERT.

WISDOT/CADDS SHEET 49

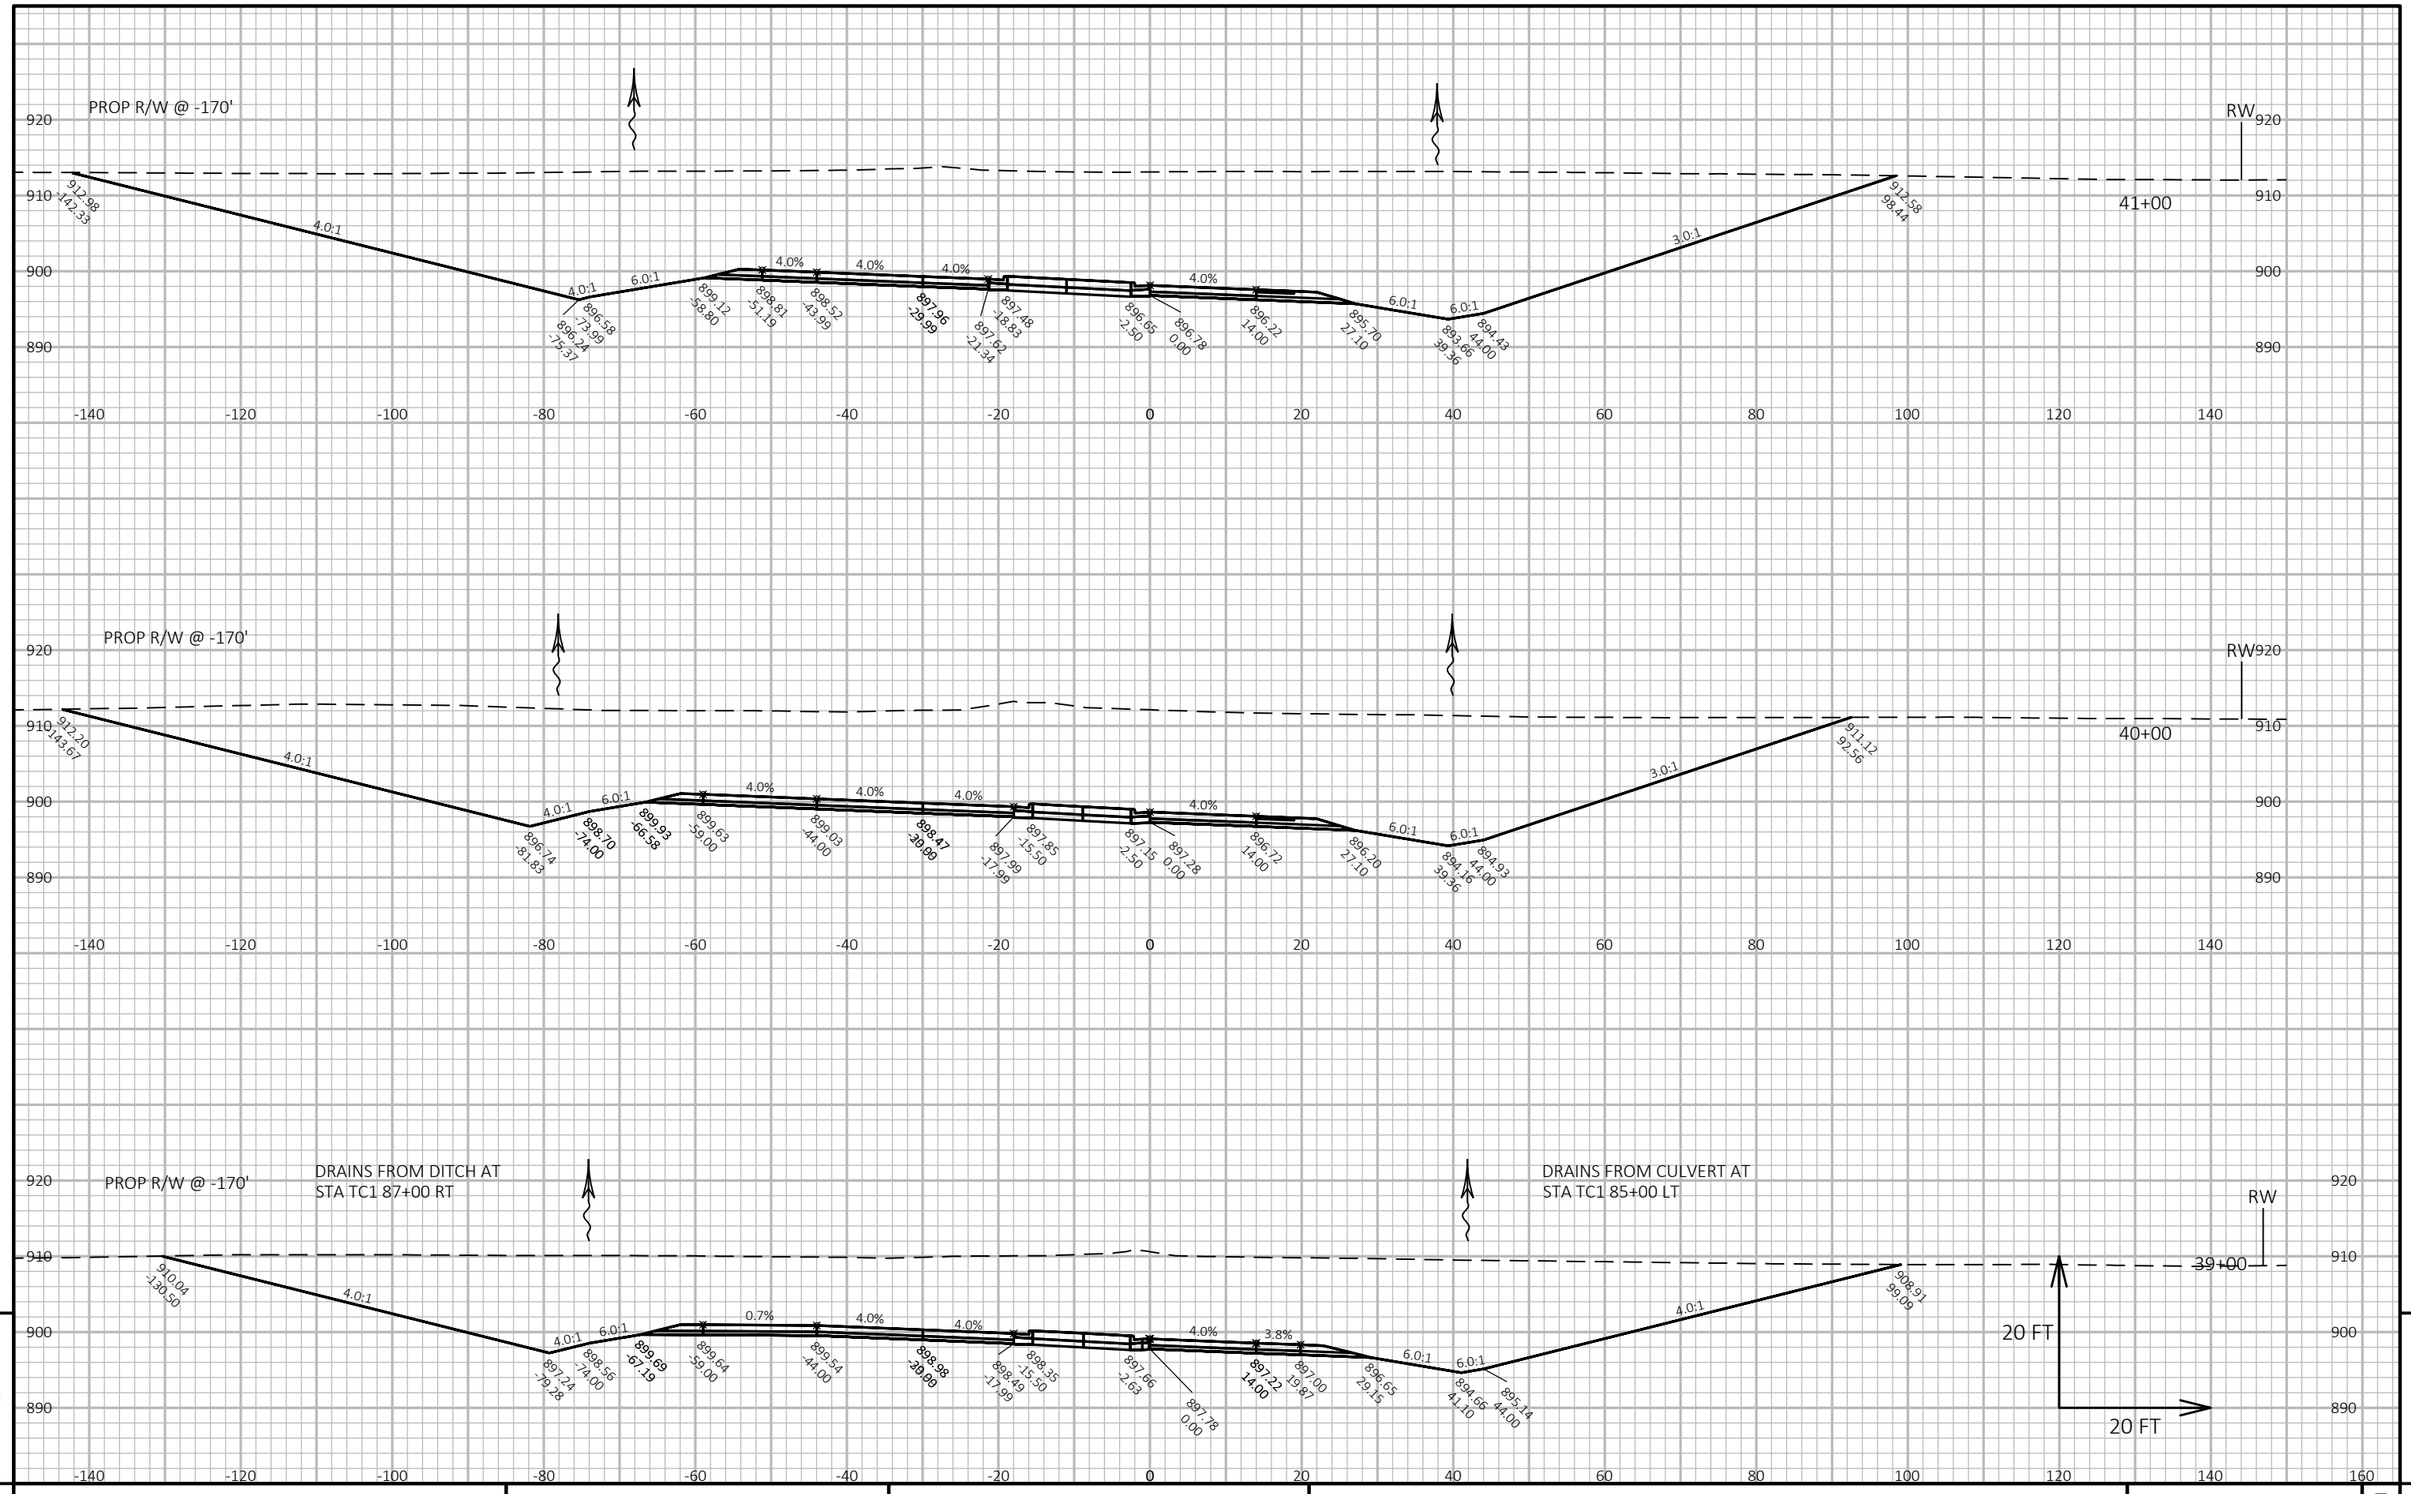

9


9

PROJECT NO: 1420-19-00	HWY: USH 151	COUNTY: FOND DU LAC	CROSS SECTIONS: CTH TC	SHEET	E

FILE NAME : N:\PDS\C3D\14201900\SHEETSPLAN\CROSS SECTIONS TC 100' INTERVALS FEWER PAGES.DWG
LAYOUT NAME - CTH TC-9

PLOT DATE : 5/18/2017 1:08 PM PLOT BY : DENEYS, KRISTOPHER M PLOT NAME : PLOT SCALE : 1 IN:20 FT HORZ. / 1 IN:20 FT VERT.

WISDOT/CADDS SHEET 49

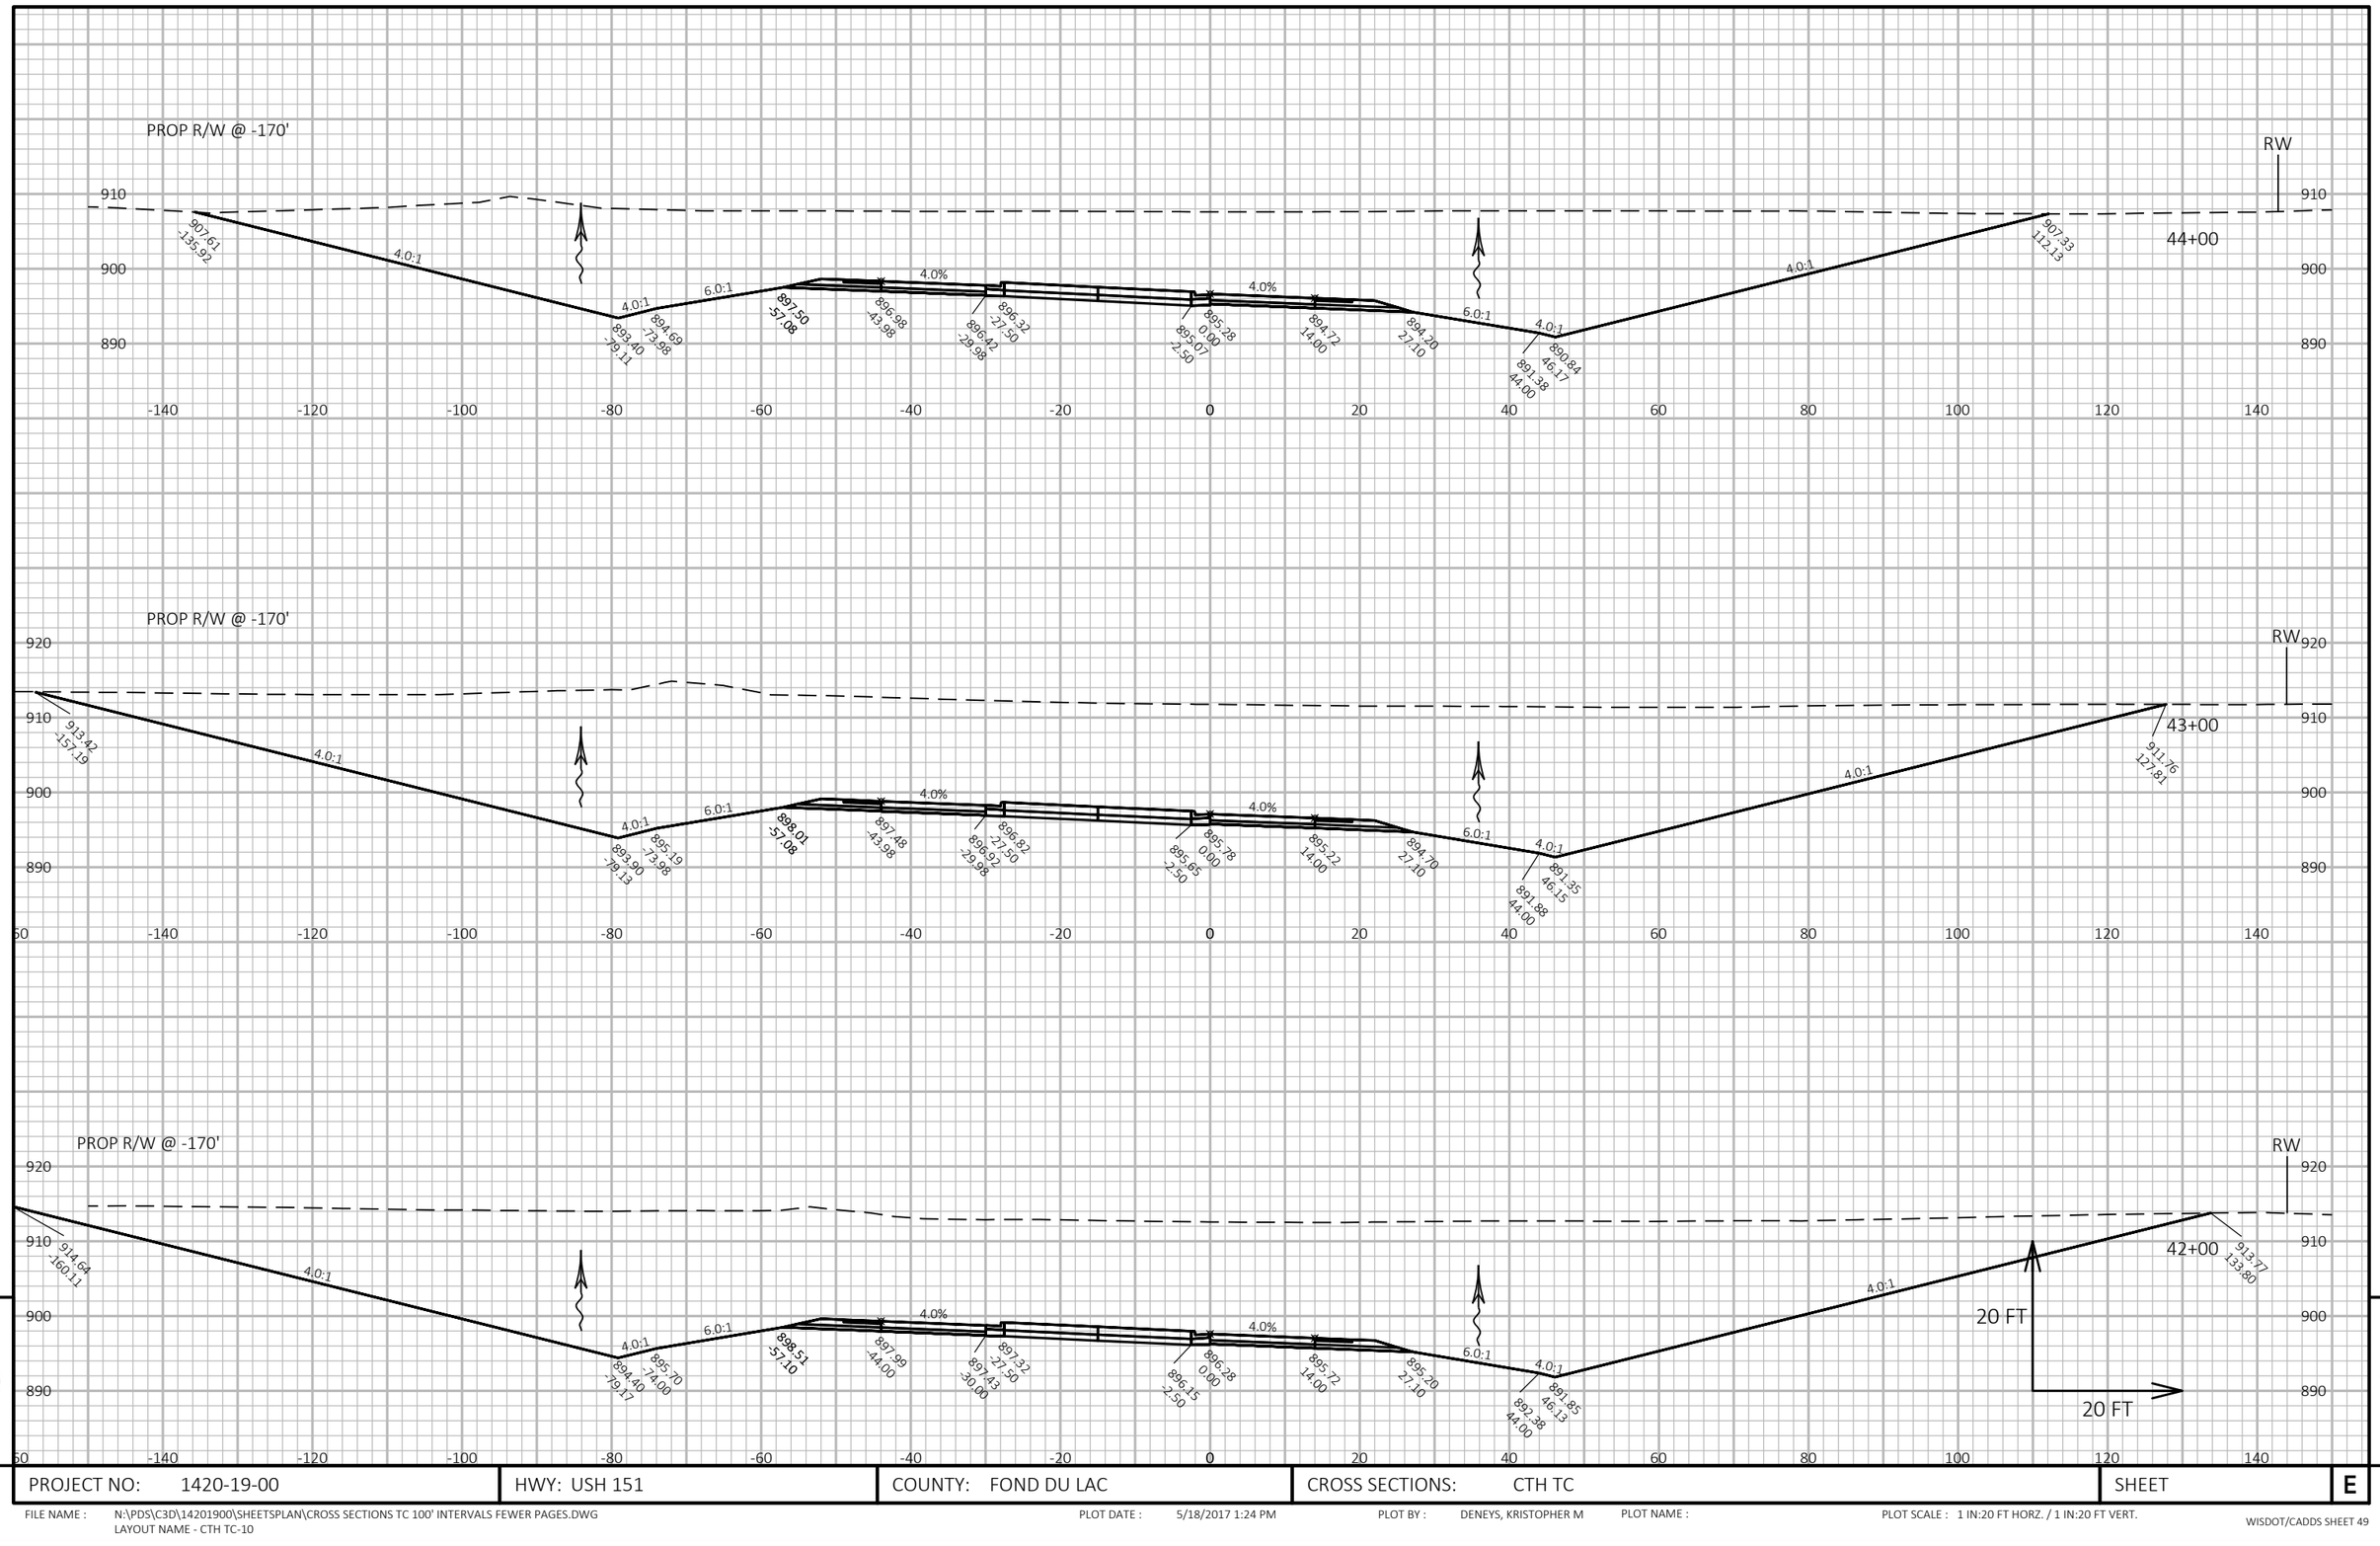

9

9

PROJECT NO: 1420-19-00	HWY: USH 151	COUNTY: FOND DU LAC	CROSS SECTIONS: CTH TC	SHEET	E


FILE NAME : N:\PDS\C3D\14201900\SHEETSPLAN\CROSS SECTIONS TC 100' INTERVALS FEWER PAGES.DWG
LAYOUT NAME - CTH TC-10

PLOT DATE : 5/18/2017 1:24 PM

PLOT BY : DENEYS, KRISTOPHER M

PLOT NAME :

PLOT SCALE : 1 IN:20 FT HORZ. / 1 IN:20 FT VERT.

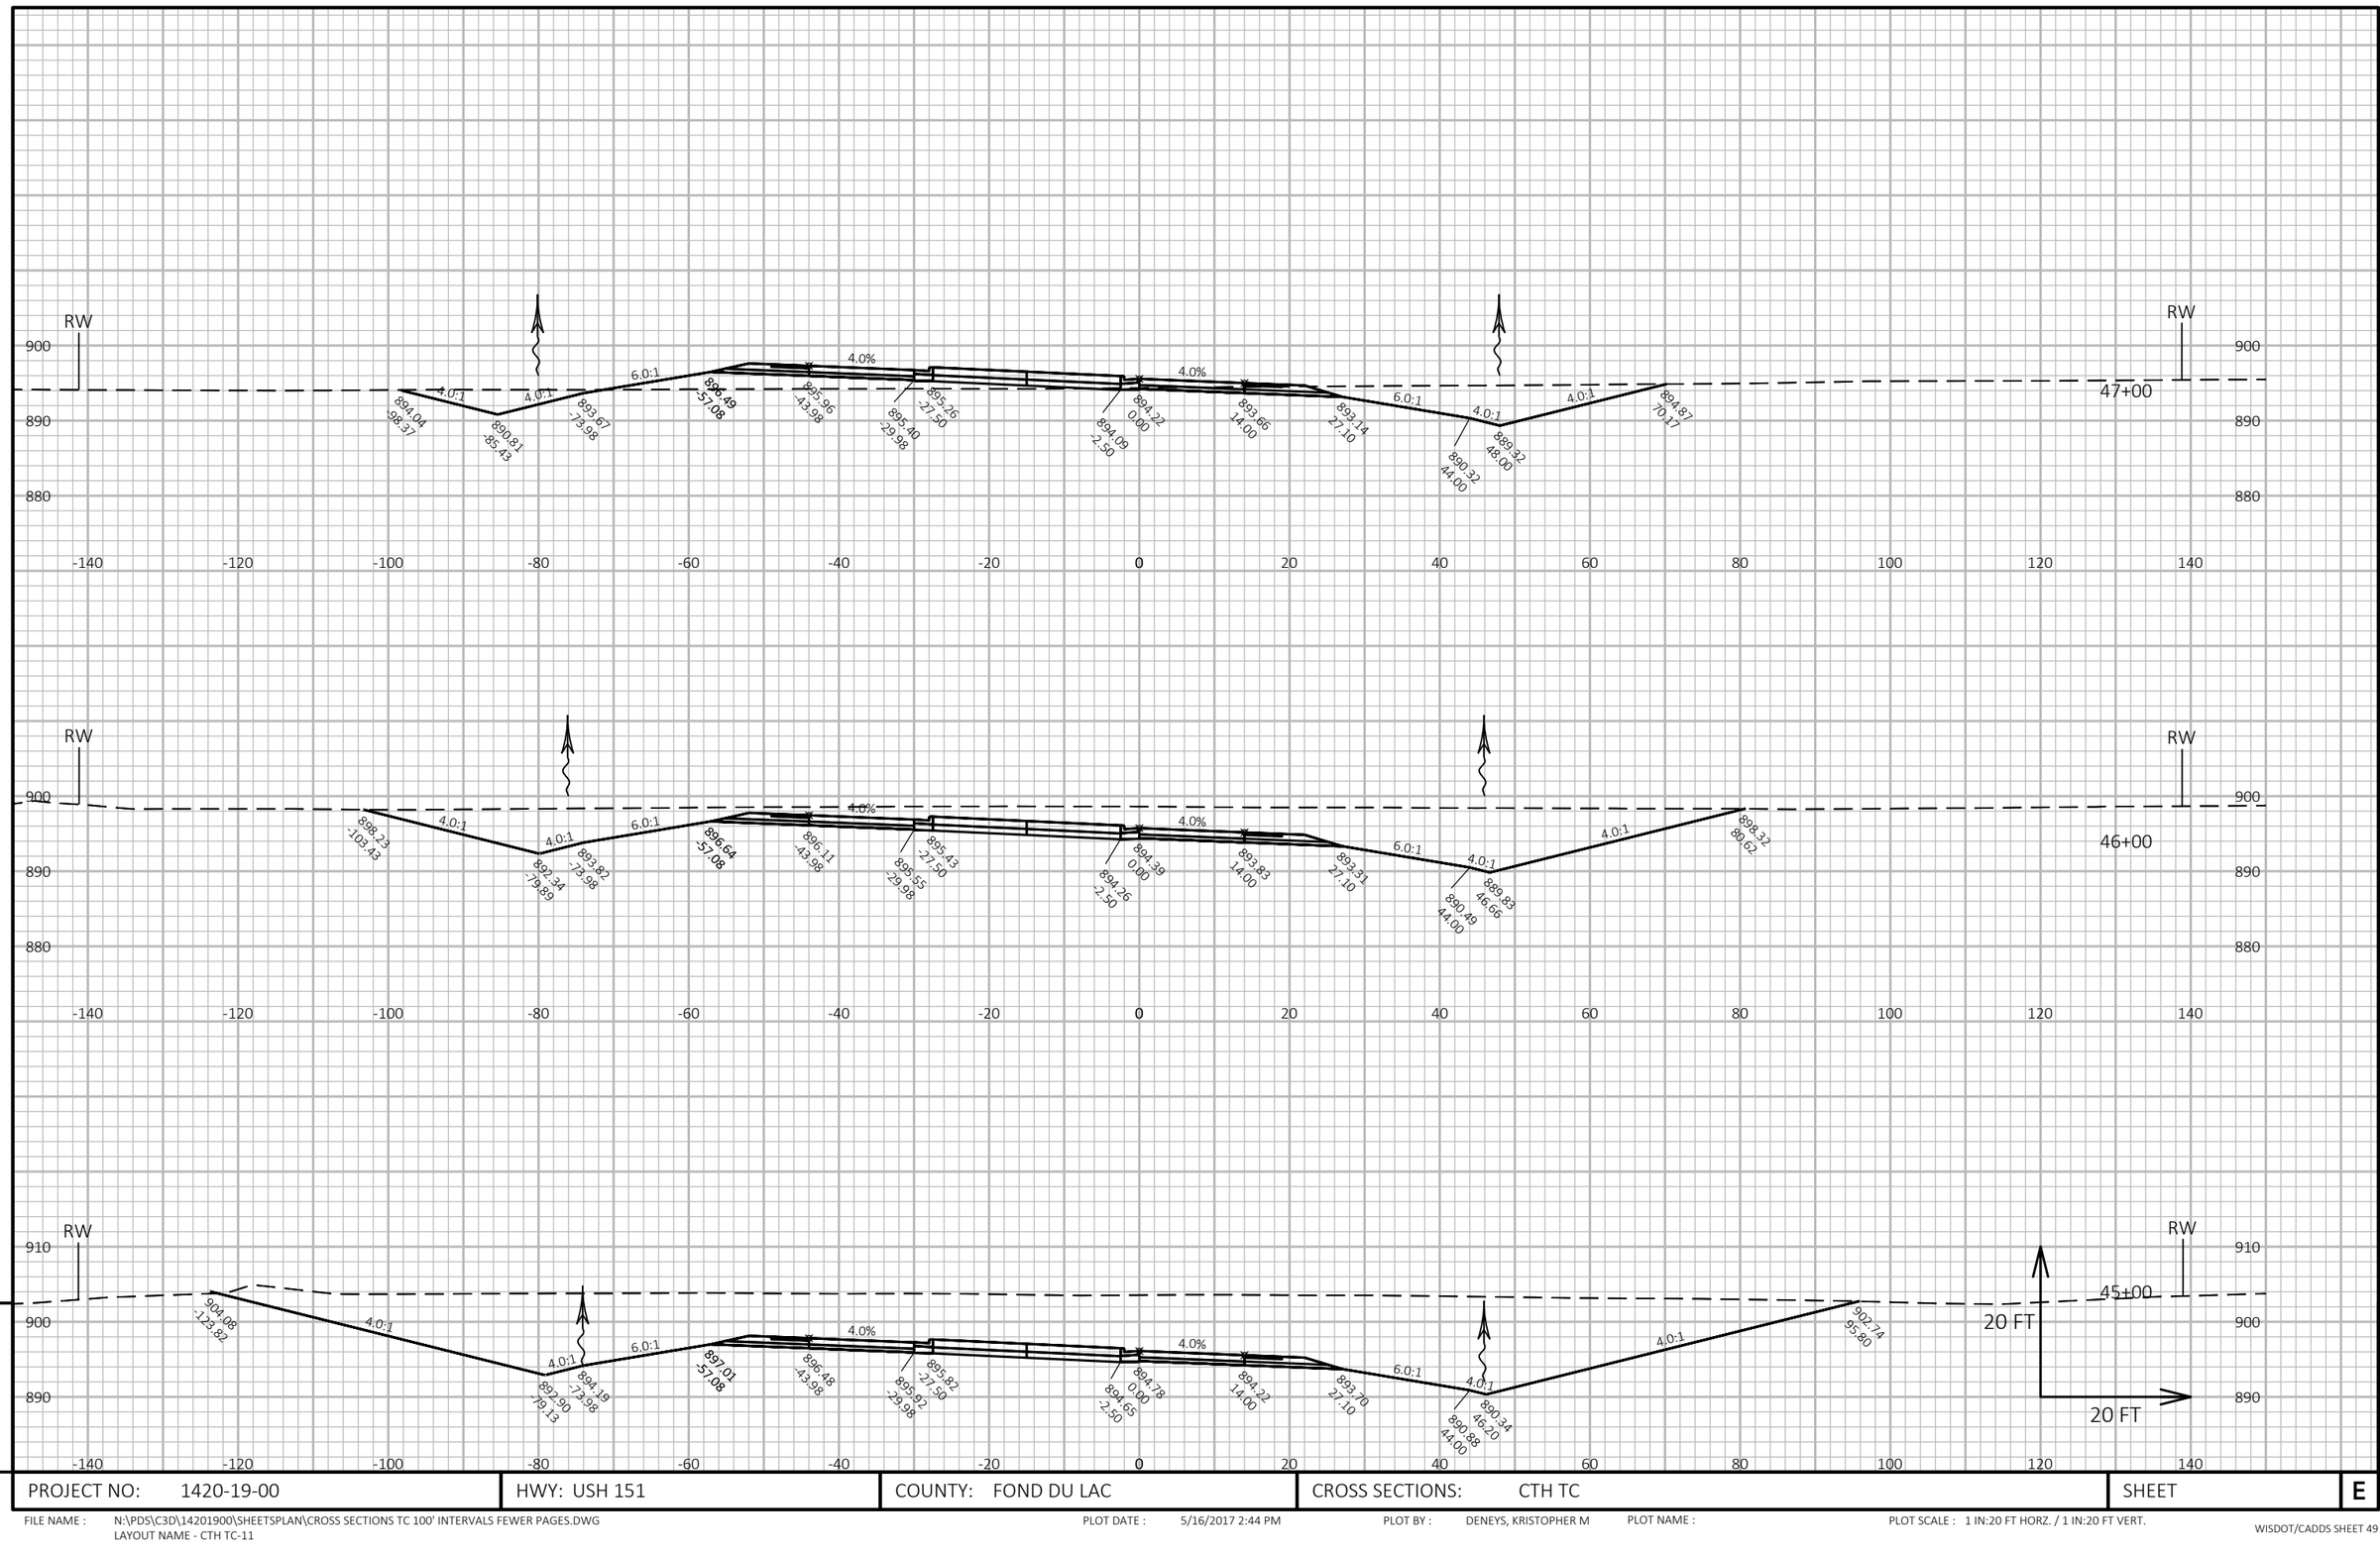



9	PROJECT NO: 1420-19-00	HWY: USH 151	COUNTY: FOND DU LAC	CROSS SECTIONS: CTH TC	SHEET E	9

FILE NAME : N:\PDS\C3D\14201900\SHEETSPLAN\CROSS SECTIONS TC 100' INTERVALS FEWER PAGES.DWG
LAYOUT NAME - CTH TC-11

PLOT DATE : 5/16/2017 2:44 PM PLOT BY : DENEYS, KRISTOPHER M PLOT NAME : PLOT SCALE : 1 IN:20 FT HORZ. / 1 IN:20 FT VERT.

WISDOT/CADDS SHEET 49

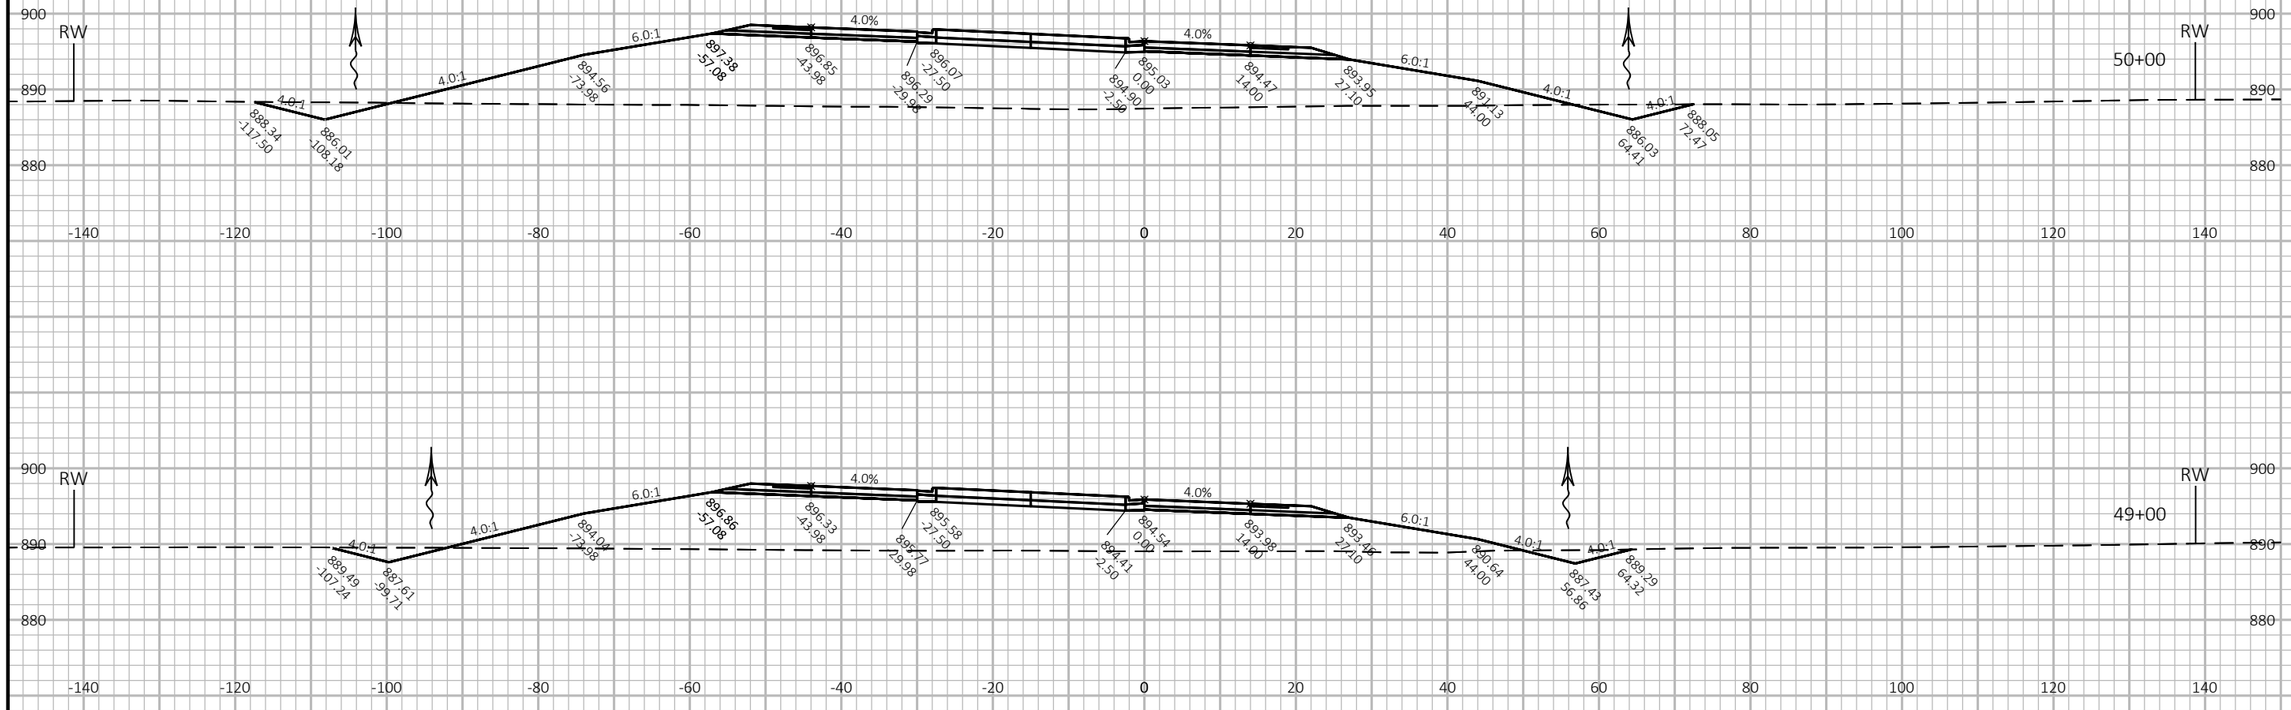

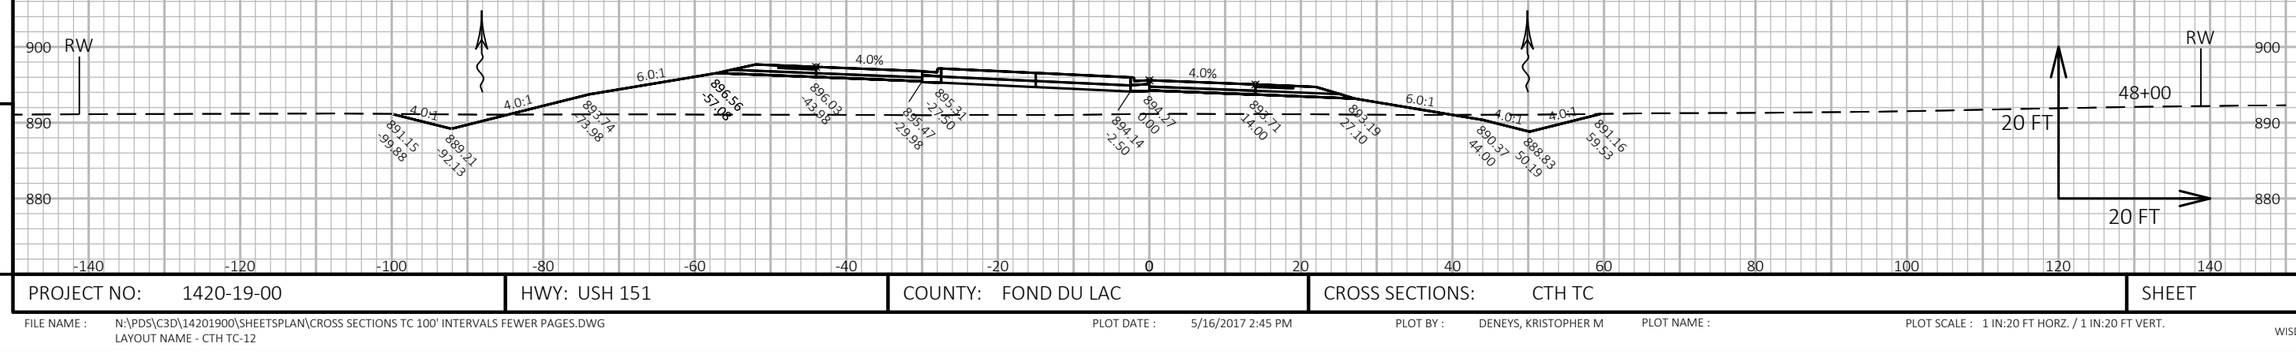


9

9

PROJECT NO: 1420-19-00	HWY: USH 151	COUNTY: FOND DU LAC	CROSS SECTIONS: CTH TC	SHEET	E

FILE NAME : N:\PDS\C3D\14201900\SHEETSPLAN\CROSS SECTIONS TC 100' INTERVALS FEWER PAGES.DWG
LAYOUT NAME - CTH TC-12

PLOT DATE : 5/16/2017 2:45 PM PLOT BY : DENEYS, KRISTOPHER M PLOT NAME : PLOT SCALE : 1 IN:20 FT HORZ. / 1 IN:20 FT VERT.

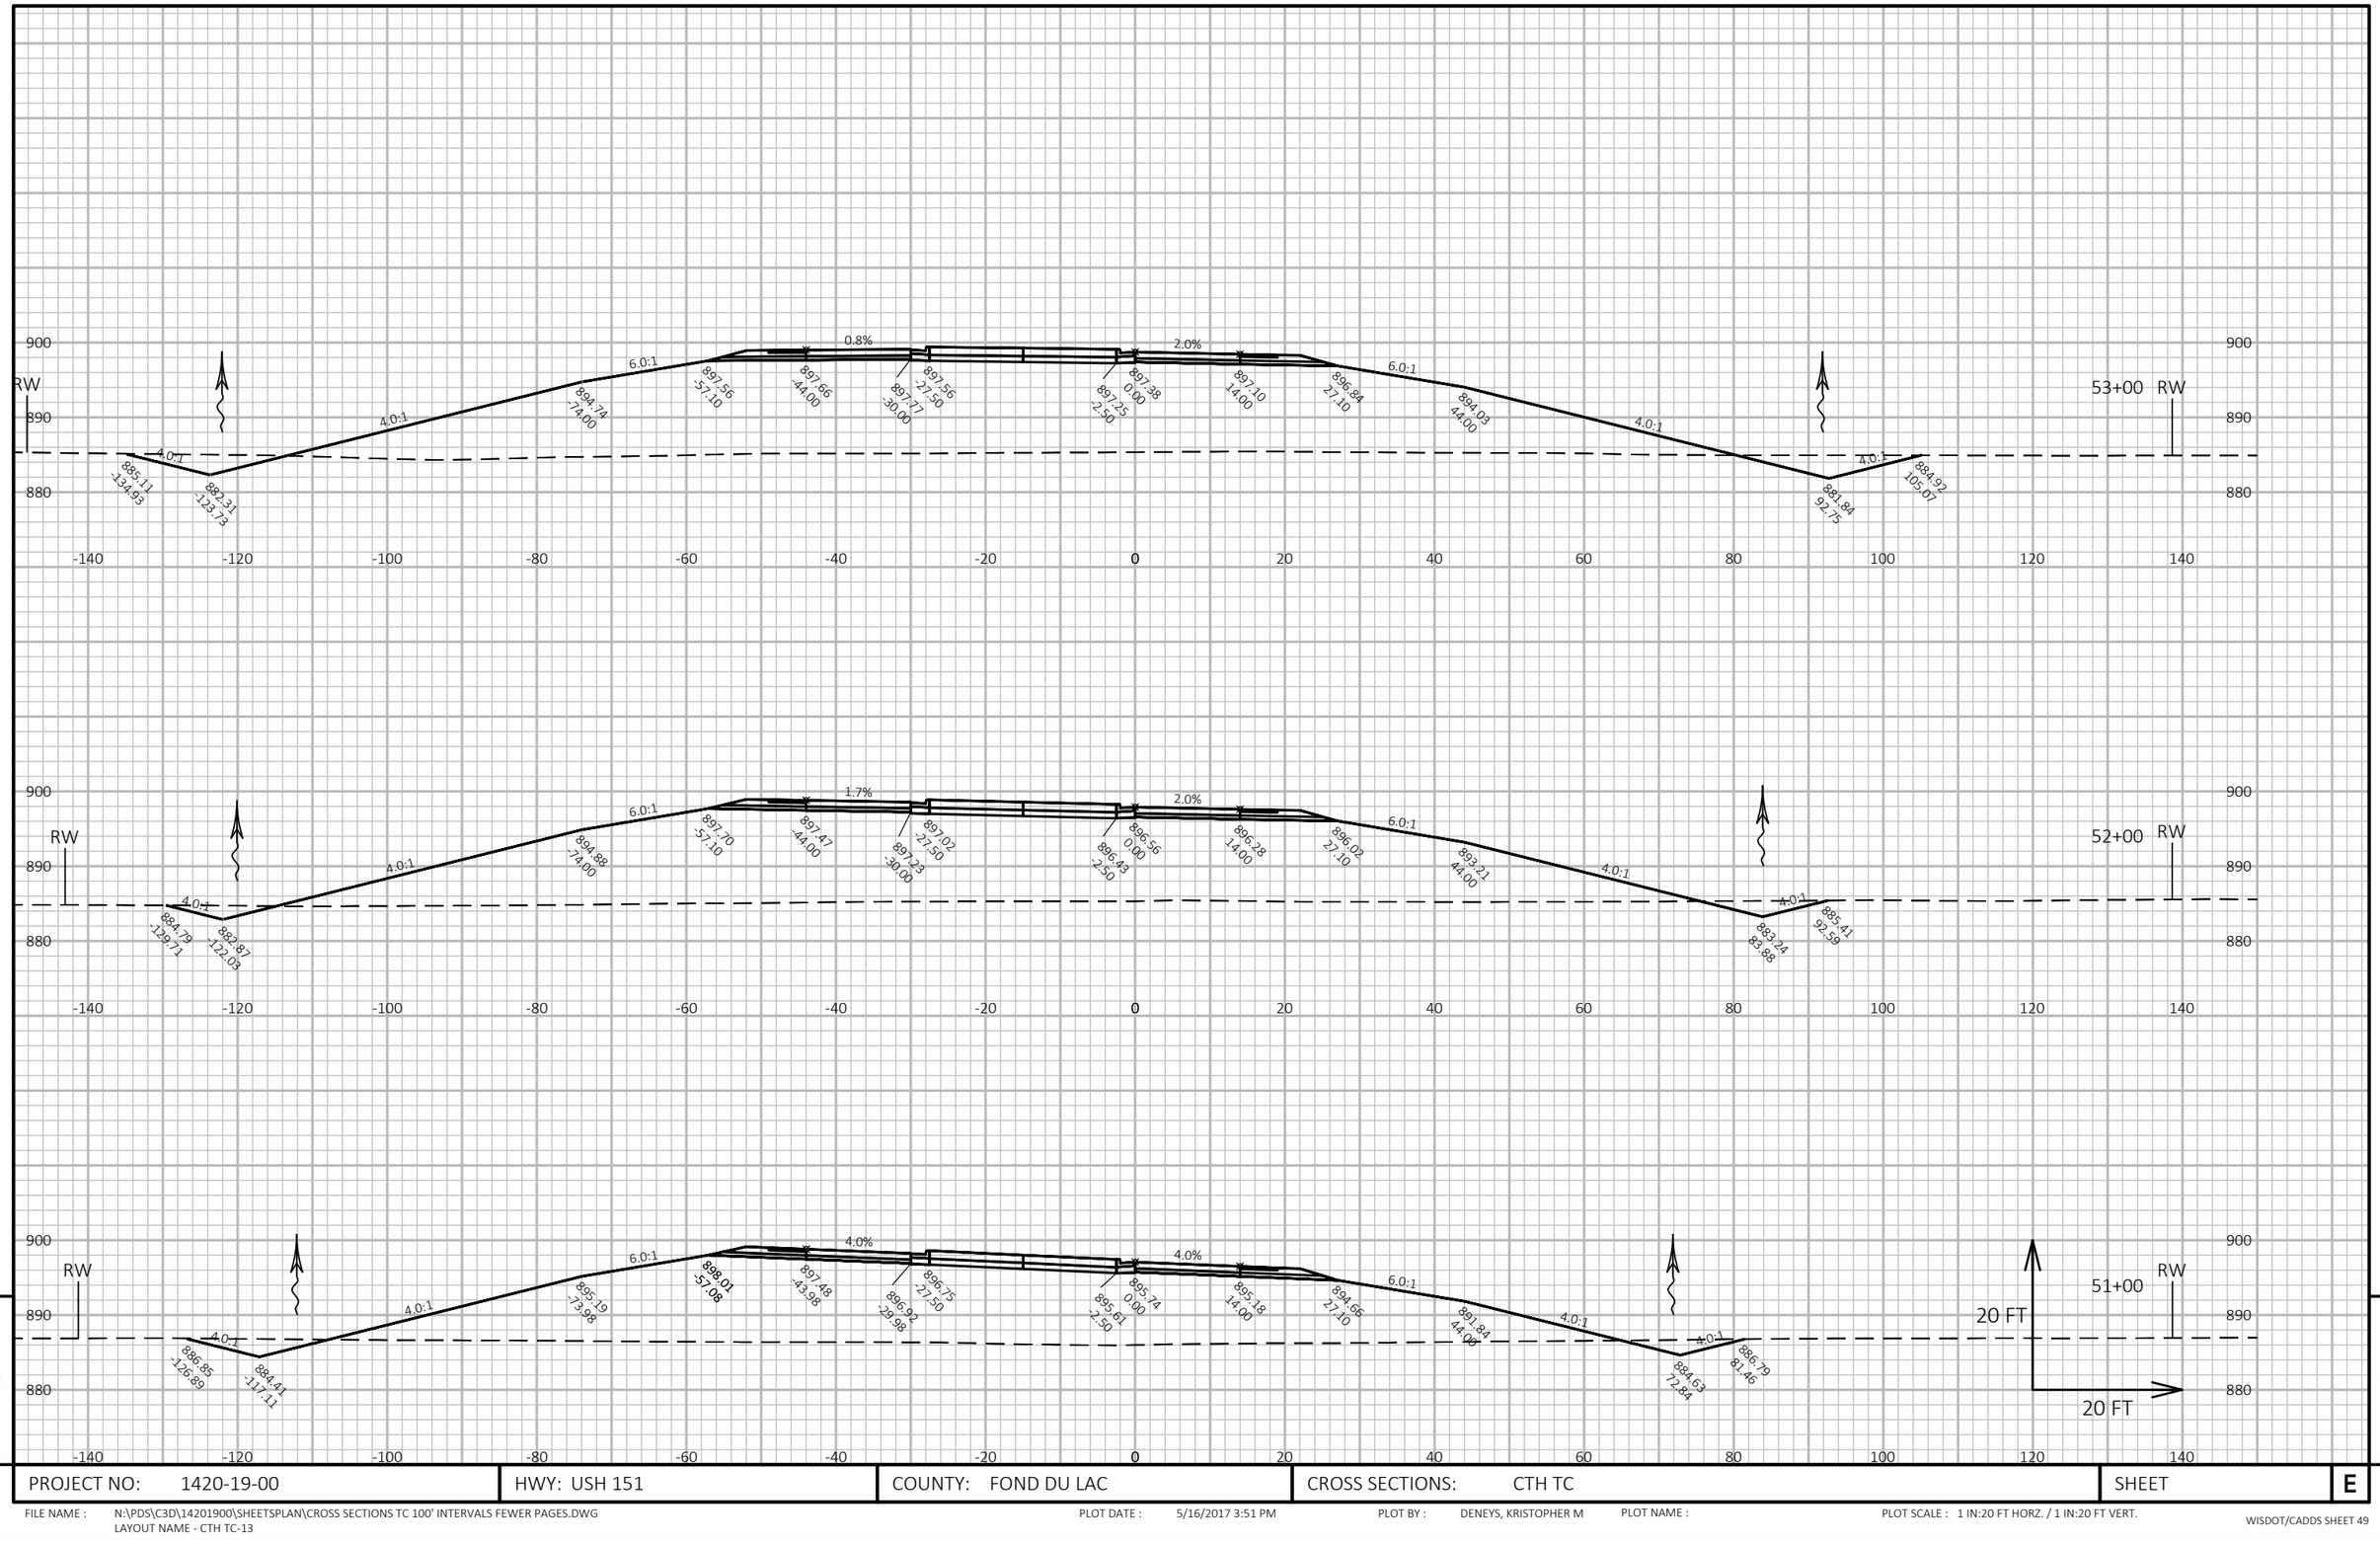

9

9

PROJECT NO: 1420-19-00	HWY: USH 151	COUNTY: FOND DU LAC	CROSS SECTIONS: CTH TC	SHEET	E


FILE NAME : N:\PDS\C3D\14201900\SHEETSPLAN\CROSS SECTIONS TC 100' INTERVALS FEWER PAGES.DWG
LAYOUT NAME - CTH TC-13

PLOT DATE : 5/16/2017 3:51 PM

PLOT BY : DENEYS, KRISTOPHER M

PLOT NAME :

PLOT SCALE : 1 IN:20 FT HORZ. / 1 IN:20 FT VERT.

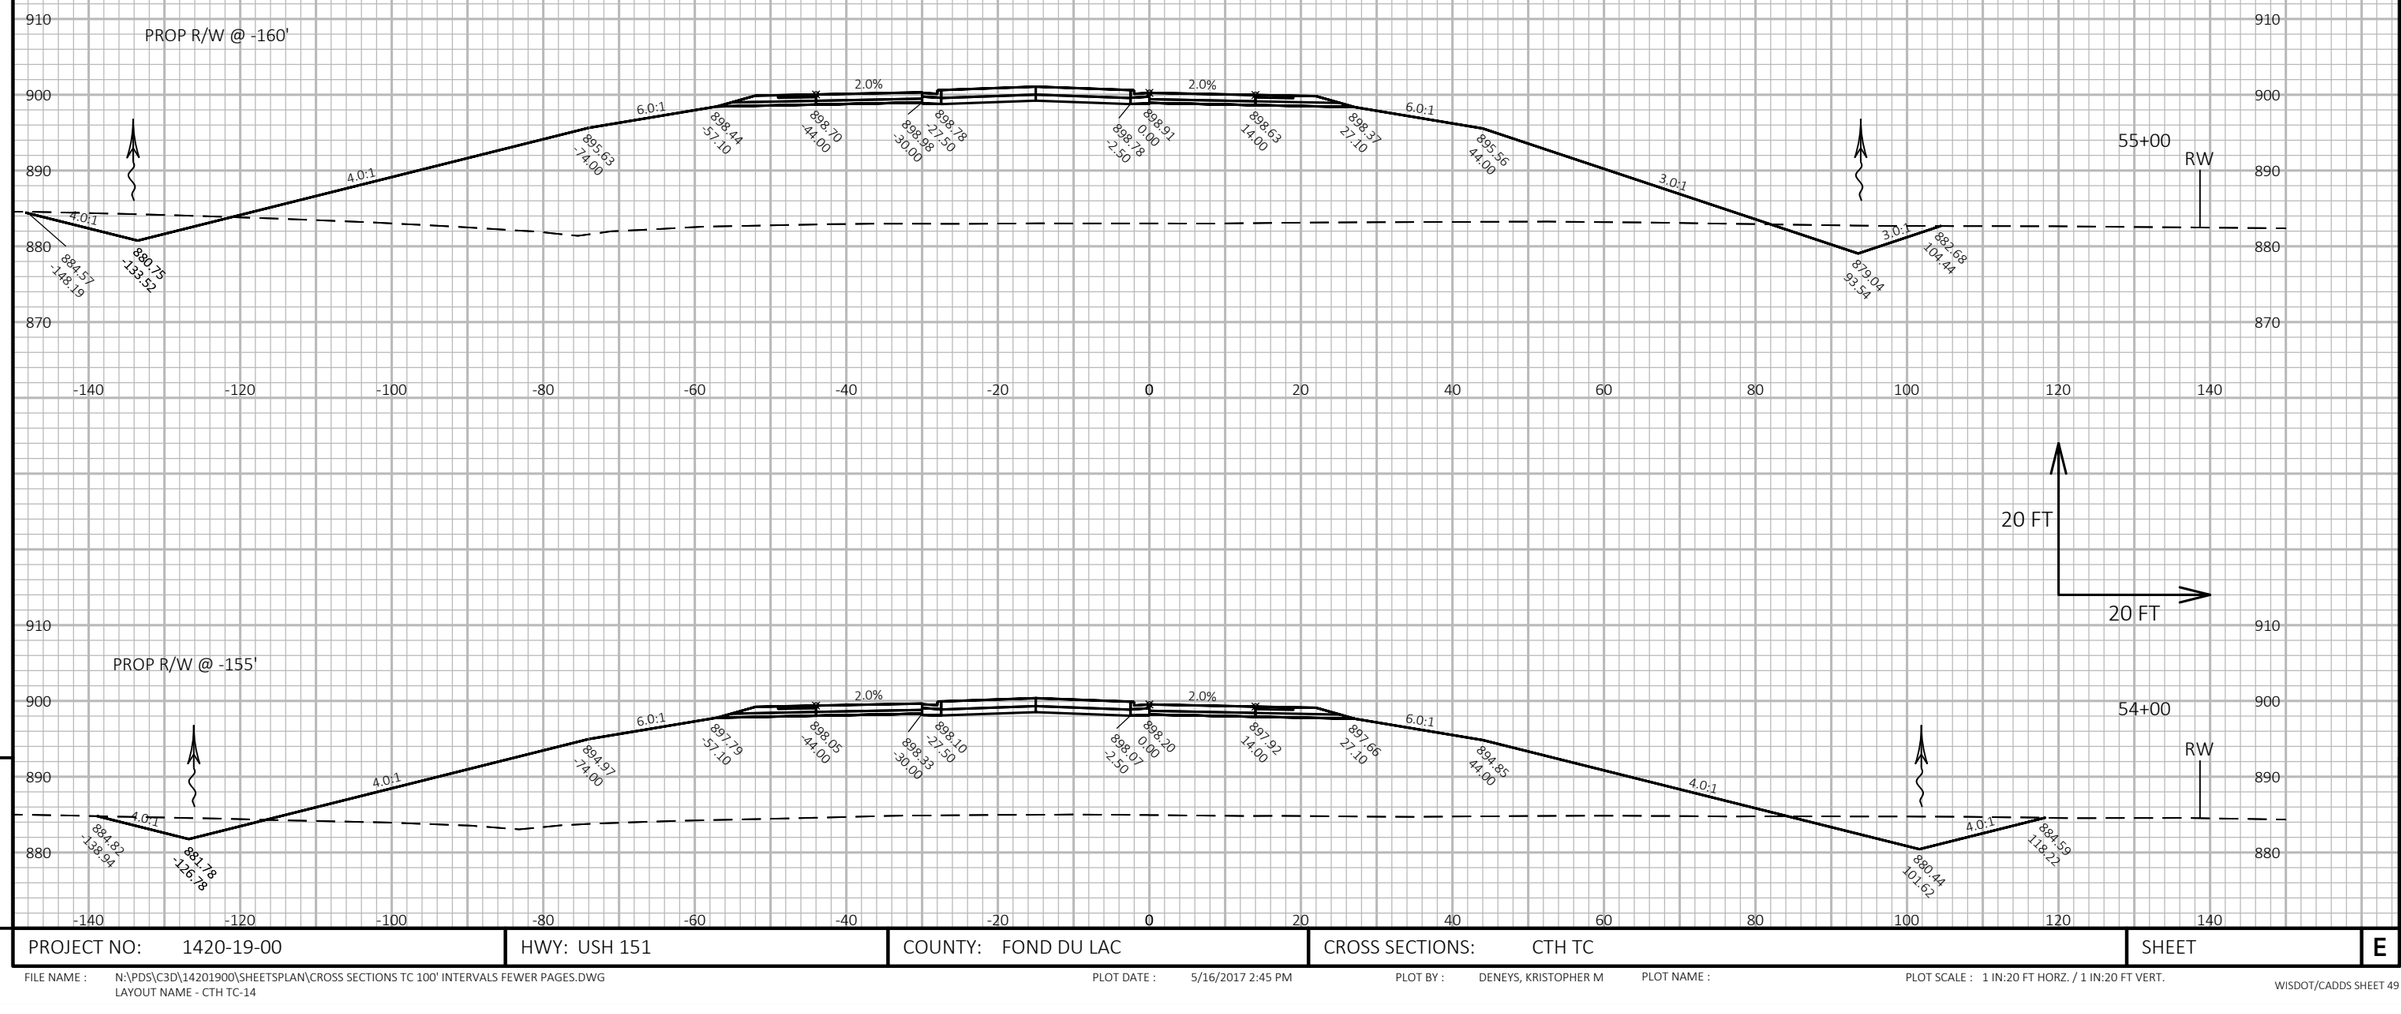


PROJECT NO: 1420-19-00	HWY: USH 151	COUNTY: FOND DU LAC	CROSS SECTIONS: CTH TC	SHEET	E

FILE NAME : N:\PDS\C3D\14201900\SHEETSPLAN\CROSS SECTIONS TC 100' INTERVALS FEWER PAGES.DWG
LAYOUT NAME - CTH TC-14

PLOT DATE : 5/16/2017 2:45 PM PLOT BY : DENEYS, KRISTOPHER M PLOT NAME : PLOT SCALE : 1 IN:20 FT HORZ. / 1 IN:20 FT VERT.

9

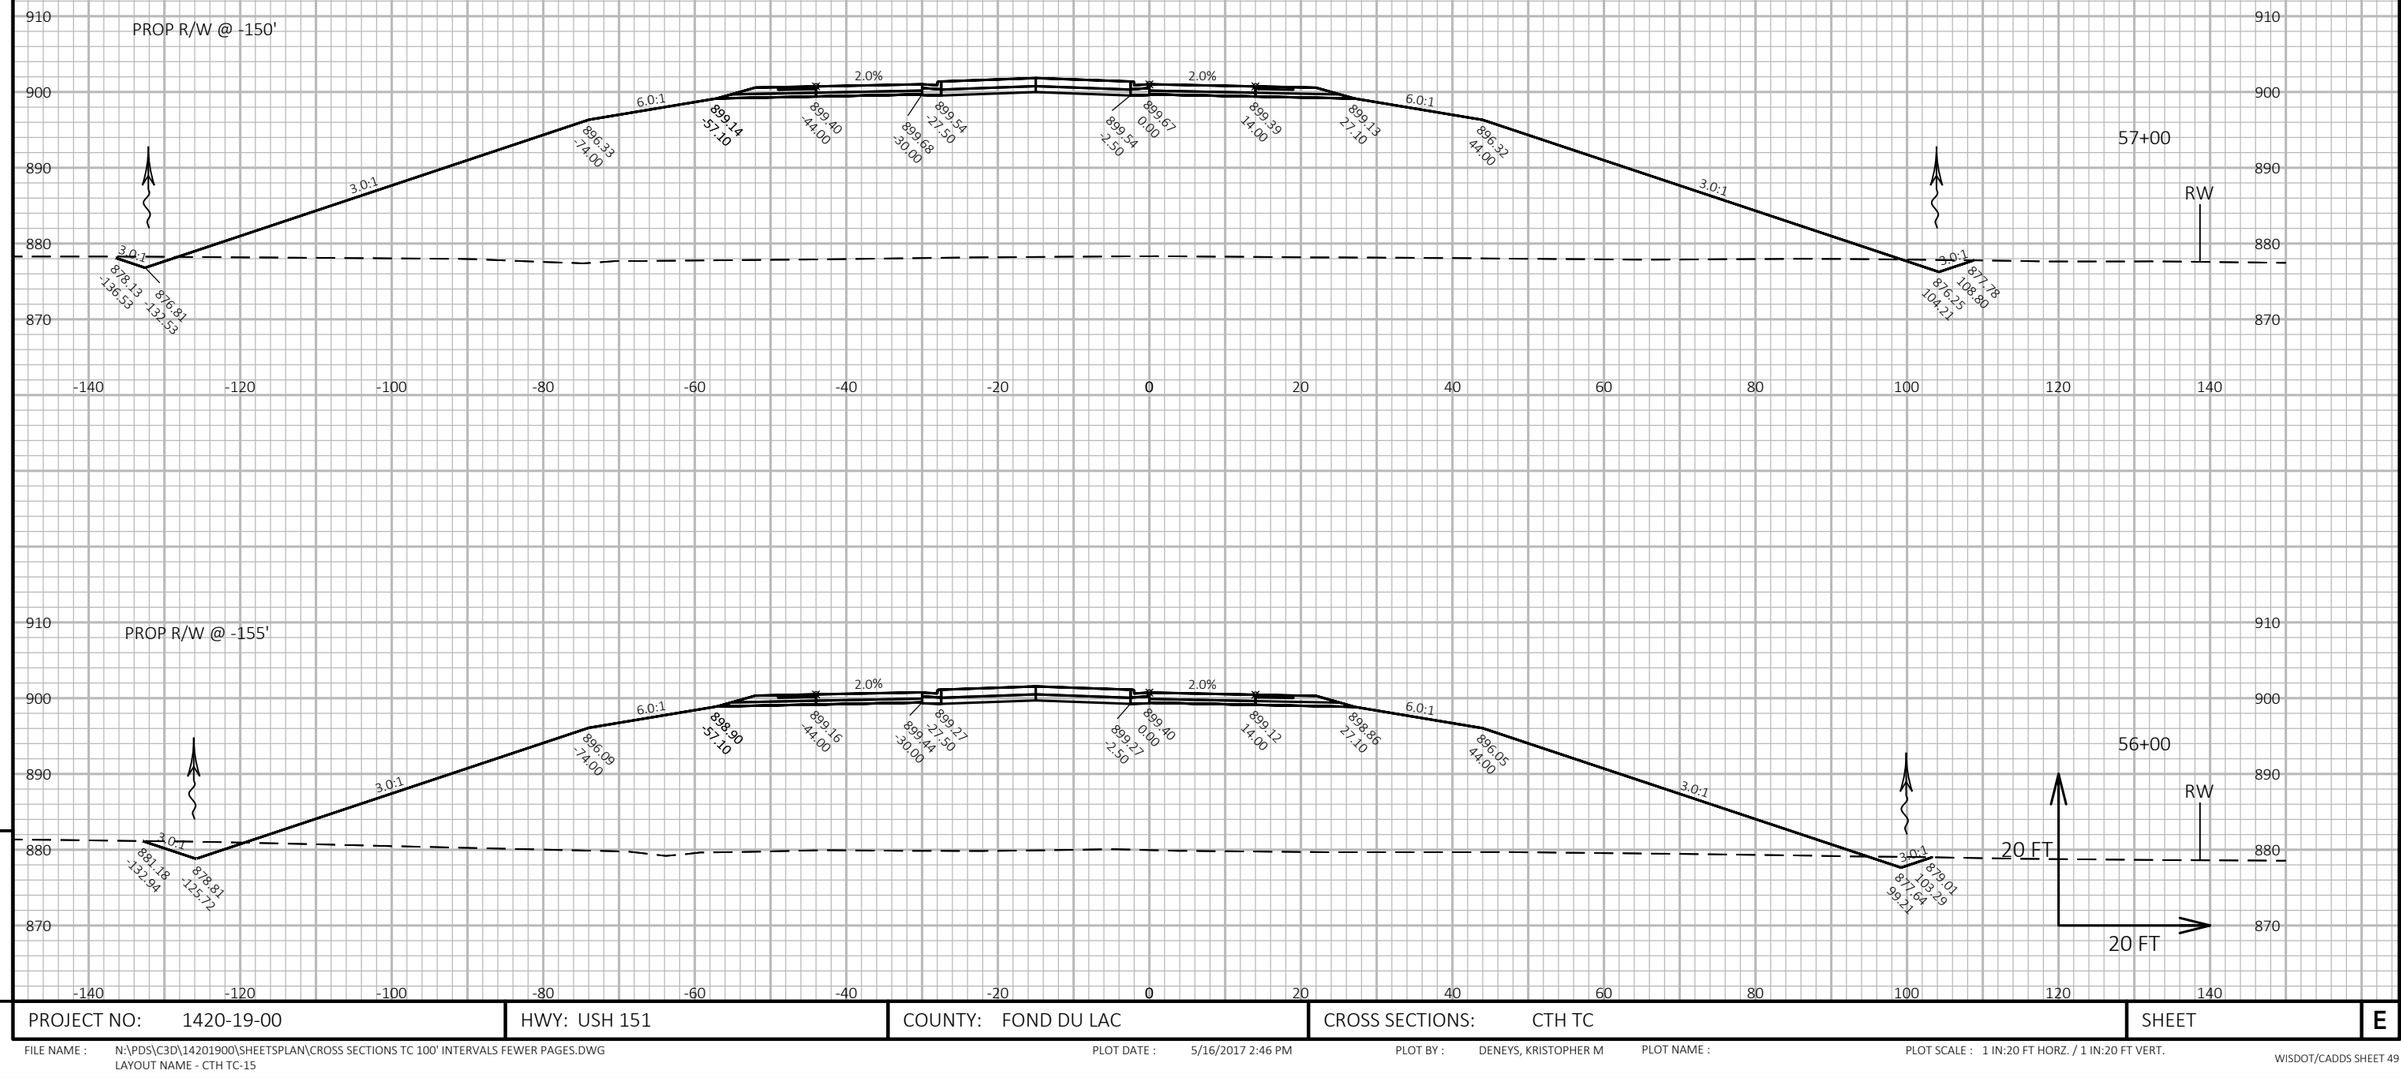


9

9

PROJECT NO: 1420-19-00	HWY: USH 151	COUNTY: FOND DU LAC	CROSS SECTIONS: CTH TC	SHEET	E

FILE NAME : N:\PDS\C3D\14201900\SHEETSPLAN\CROSS SECTIONS TC 100' INTERVALS FEWER PAGES.DWG
LAYOUT NAME - CTH TC-15

PLOT DATE : 5/16/2017 2:46 PM PLOT BY : DENEYS, KRISTOPHER M PLOT NAME : PLOT SCALE : 1 IN:20 FT HORZ. / 1 IN:20 FT VERT.

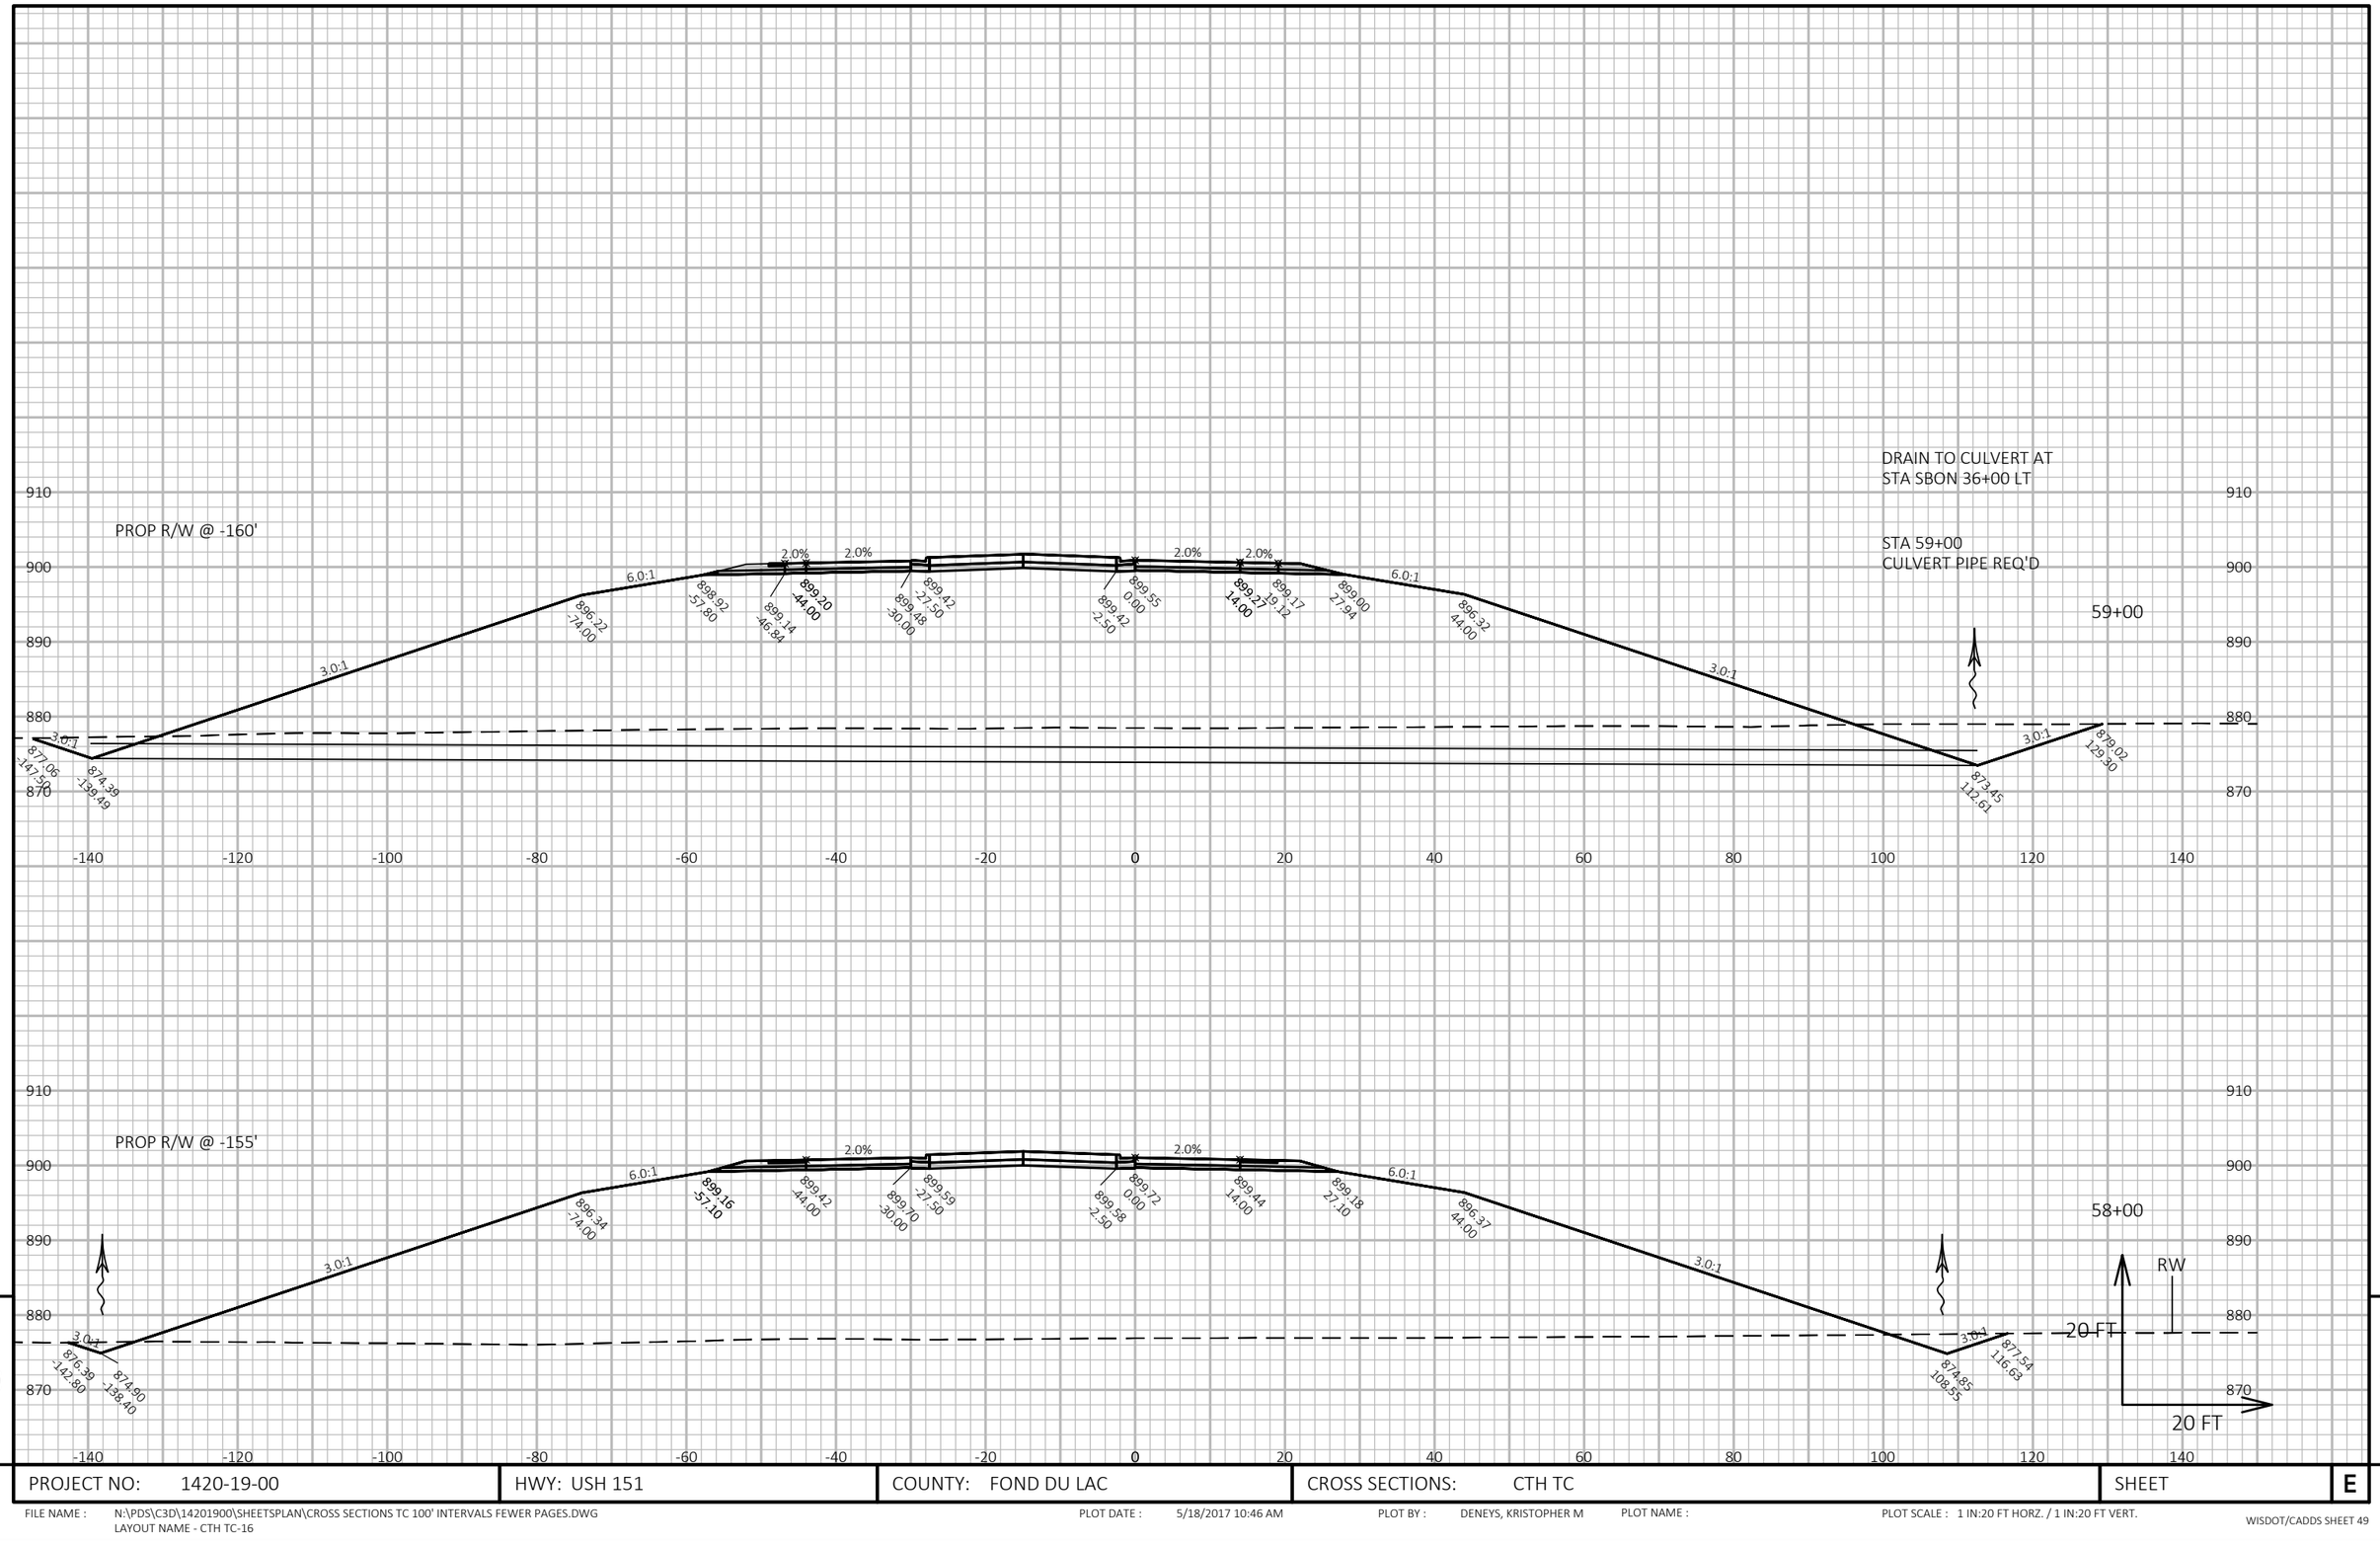


9

9

PROJECT NO: 1420-19-00	HWY: USH 151	COUNTY: FOND DU LAC	CROSS SECTIONS: CTH TC	SHEET	E


FILE NAME : N:\PDS\C3D\14201900\SHEETSPLAN\CROSS SECTIONS TC 100' INTERVALS FEWER PAGES.DWG
LAYOUT NAME - CTH TC-16

PLOT DATE : 5/18/2017 10:46 AM PLOT BY : DENEYS, KRISTOPHER M PLOT NAME : PLOT SCALE : 1 IN:20 FT HORZ. / 1 IN:20 FT VERT.

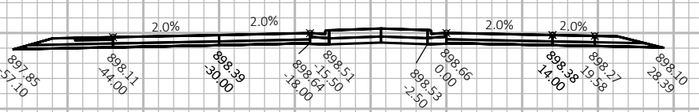


DRAINAGE FROM CULVERT AT
STA SBON 36+00 LT

61+00

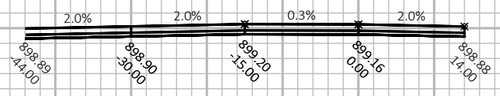

STA TC 60+02.81 =
STA SB ON 40+25.12

STA TC WB 60+15.90 =
STA SB OFF 10+31.06

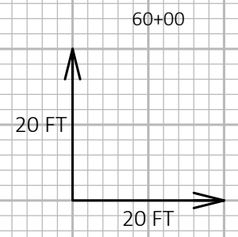


9


9

PROJECT NO: 1420-19-00	HWY: USH 151	COUNTY: FOND DU LAC	CROSS SECTIONS: CTH TC	SHEET	E

FILE NAME : N:\PDS\C3D\14201900\SHEETSPLAN\CROSS SECTIONS TC 100' INTERVALS FEWER PAGES.DWG
LAYOUT NAME - CTH TC-17

PLOT DATE : 5/16/2017 2:46 PM PLOT BY : DENEYS, KRISTOPHER M PLOT NAME : PLOT SCALE : 1 IN:20 FT HORZ. / 1 IN:20 FT VERT.

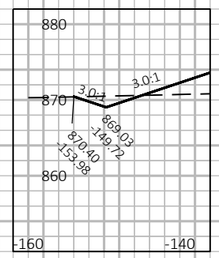

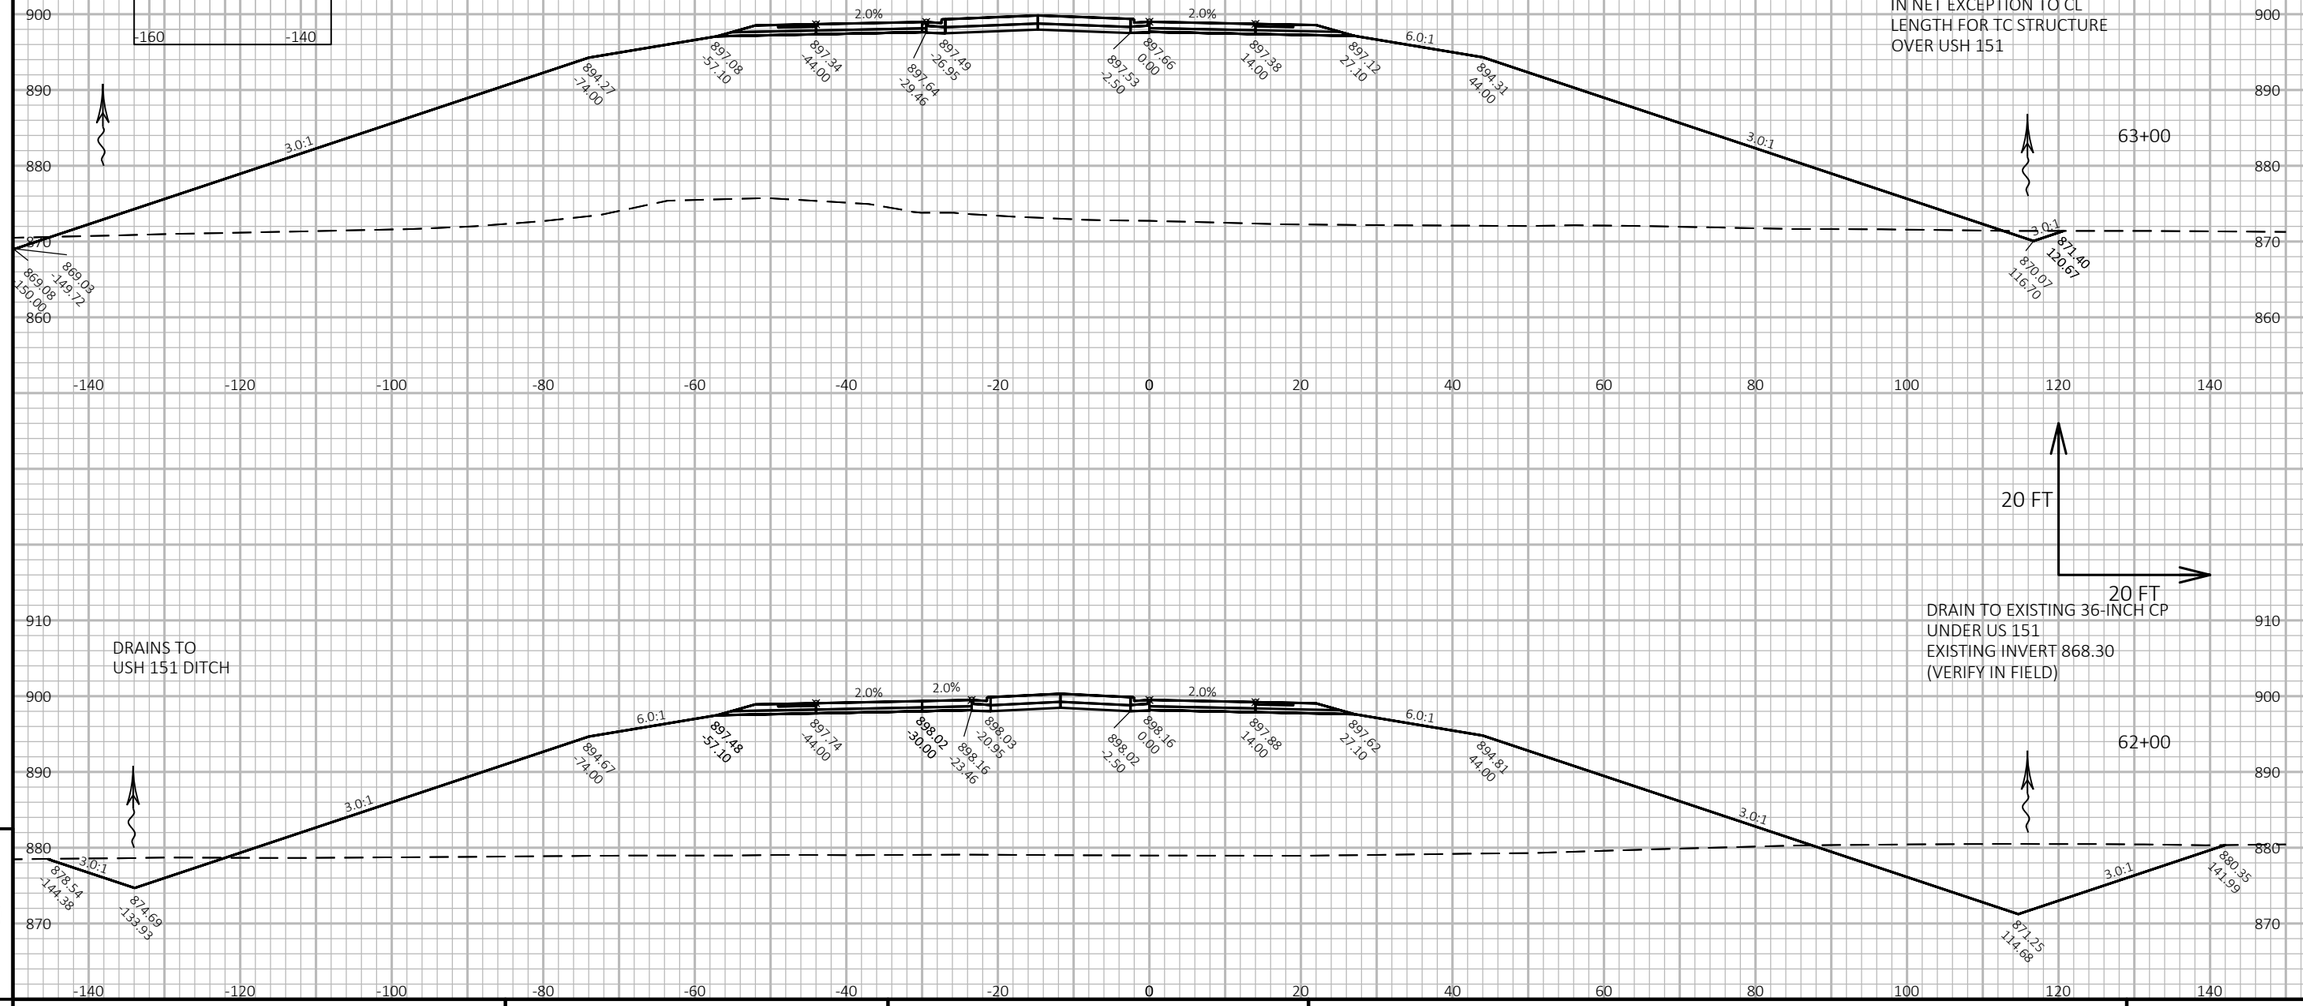


9

9

PROJECT NO: 1420-19-00	HWY: USH 151	COUNTY: FOND DU LAC	CROSS SECTIONS: CTH TC	SHEET	E

FILE NAME : N:\PDS\C3D\14201900\SHEETSPLAN\CROSS SECTIONS TC 100' INTERVALS FEWER PAGES.DWG
LAYOUT NAME - CTH TC-18

PLOT DATE : 5/16/2017 2:47 PM PLOT BY : DENEYS, KRISTOPHER M PLOT NAME : PLOT SCALE : 1 IN:20 FT HORZ. / 1 IN:20 FT VERT.

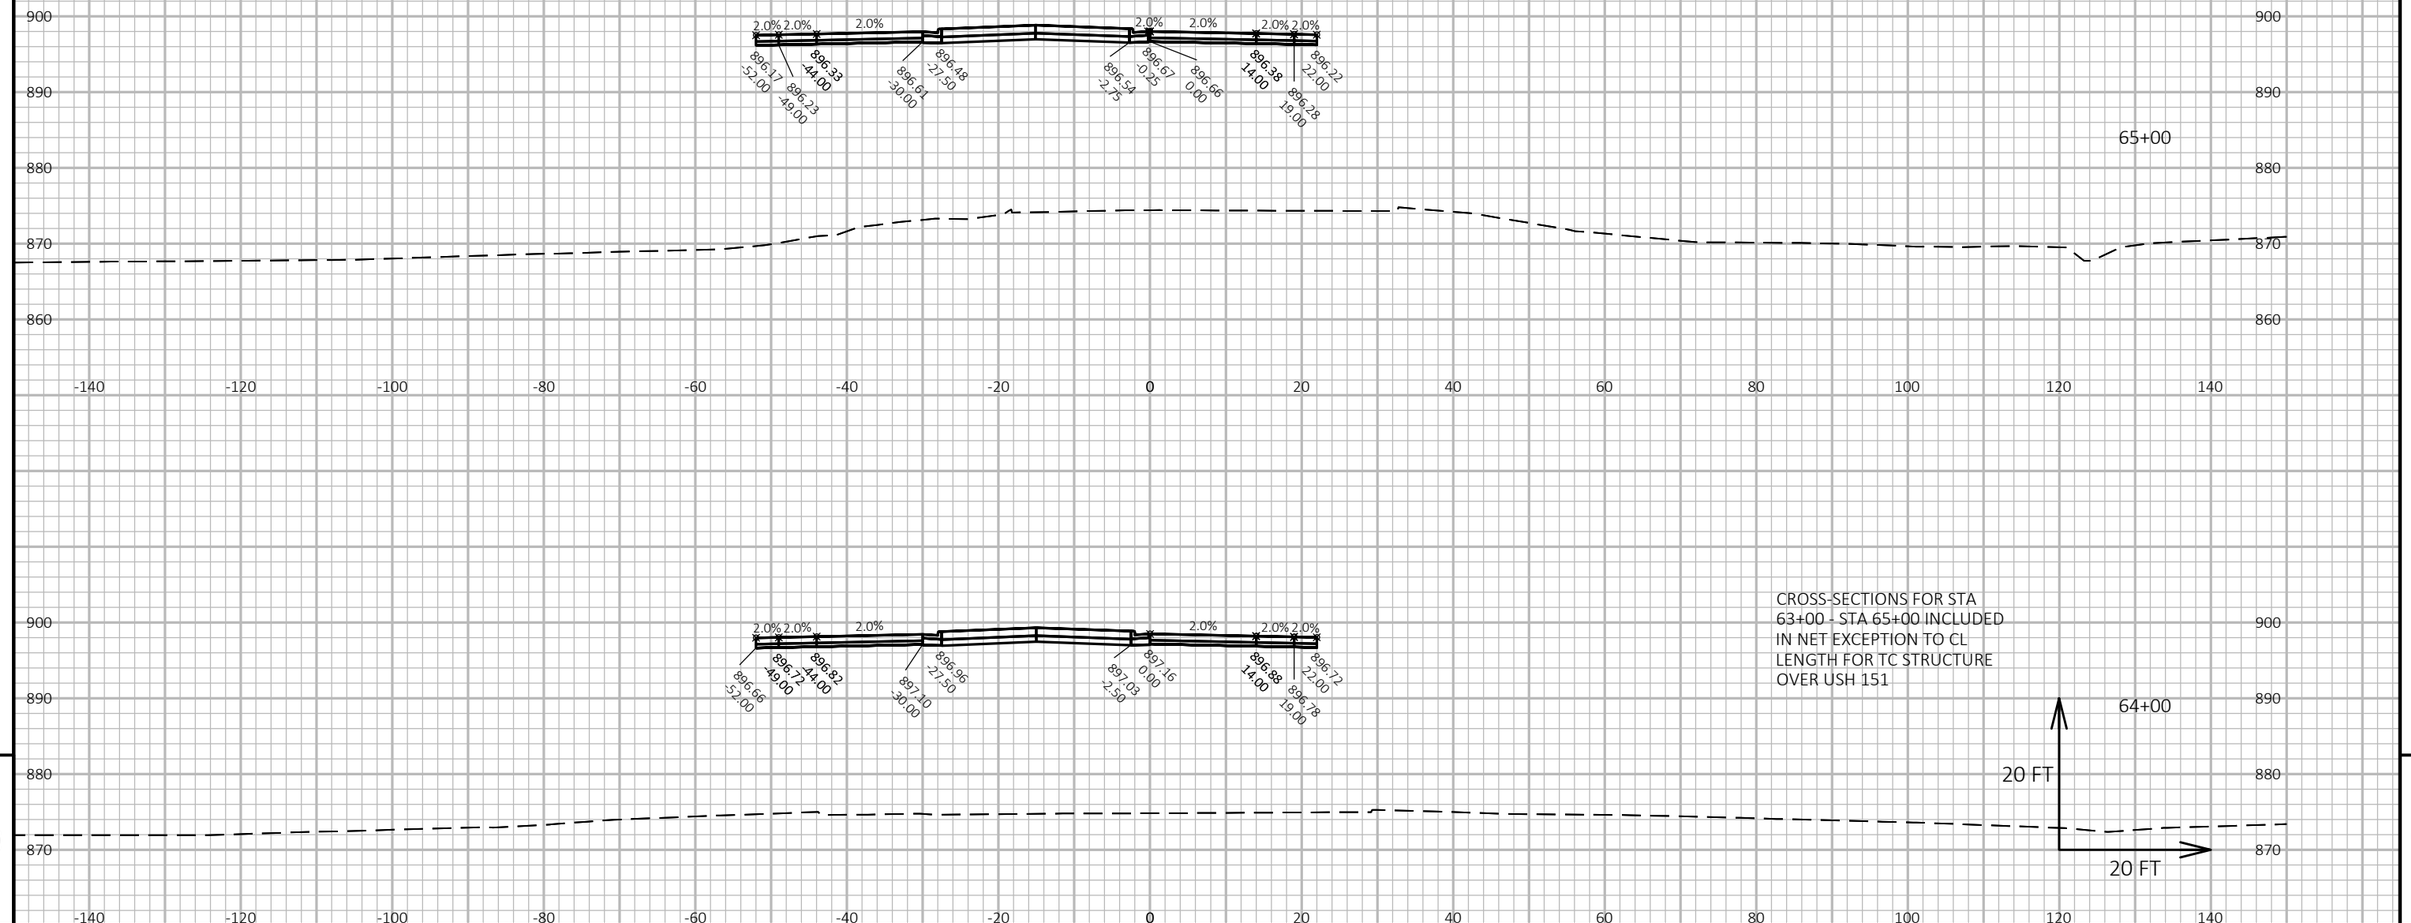

CROSS-SECTIONS FOR STA
63+00 - STA 65+00 INCLUDED
IN NET EXCEPTION TO CL
LENGTH FOR TC STRUCTURE
OVER USH 151


9

9

PROJECT NO: 1420-19-00	HWY: USH 151	COUNTY: FOND DU LAC	CROSS SECTIONS: CTH TC	SHEET	E

FILE NAME : N:\PDS\C3D\14201900\SHEETSPLAN\CROSS SECTIONS TC 100' INTERVALS FEWER PAGES.DWG
LAYOUT NAME - CTH TC-19

PLOT DATE : 5/16/2017 3:21 PM PLOT BY : DENEYS, KRISTOPHER M PLOT NAME : PLOT SCALE : 1 IN:20 FT HORZ. / 1 IN:20 FT VERT.

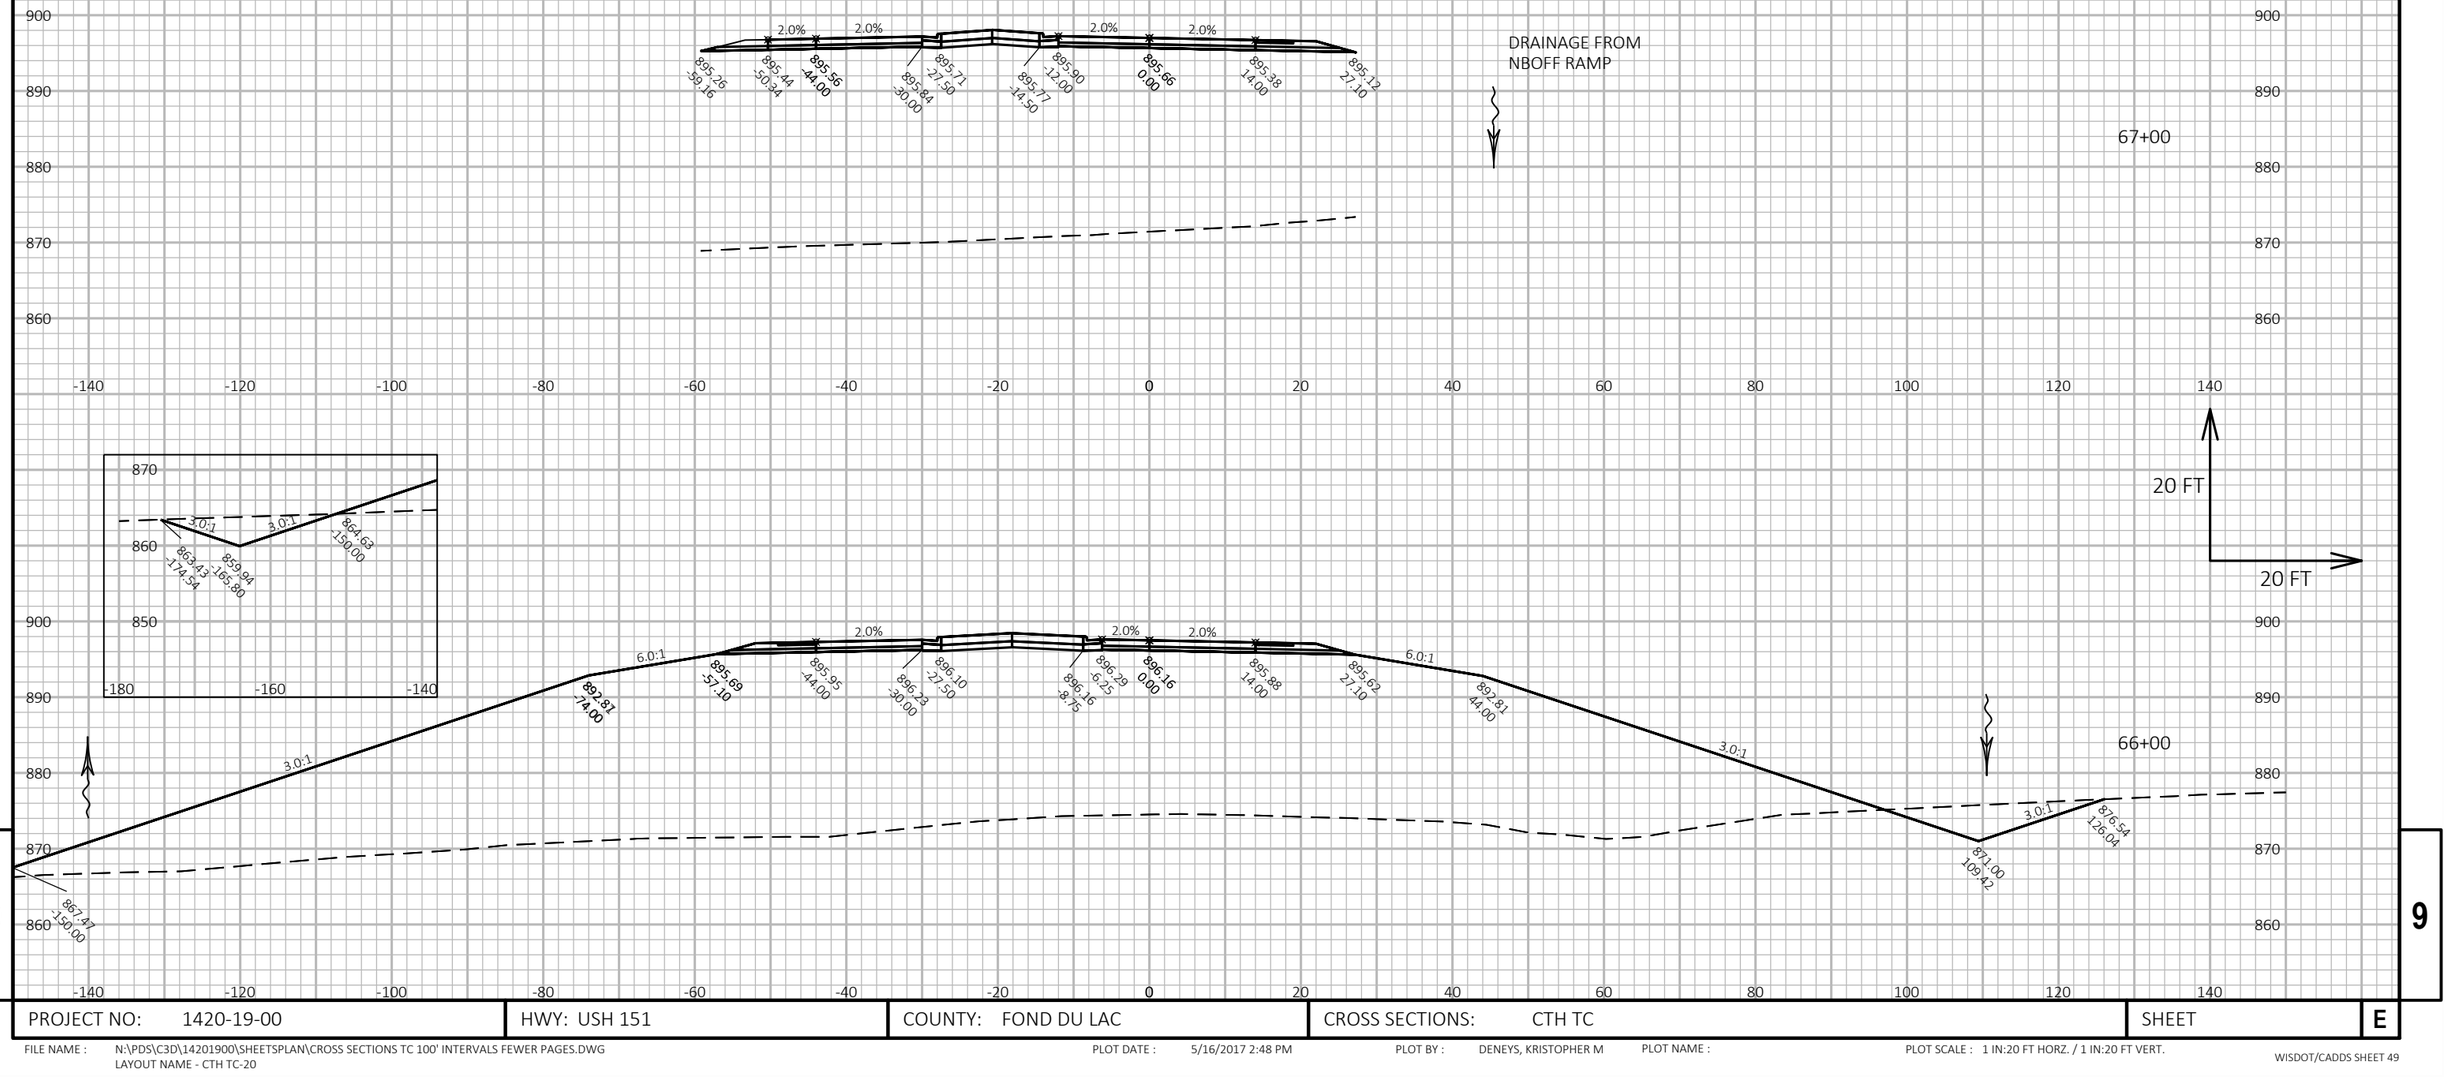



9

PROJECT NO: 1420-19-00	HWY: USH 151	COUNTY: FOND DU LAC	CROSS SECTIONS: CTH TC	SHEET	E

FILE NAME : N:\PDS\C3D\14201900\SHEETSPLAN\CROSS SECTIONS TC 100' INTERVALS FEWER PAGES.DWG
LAYOUT NAME - CTH TC-20

PLOT DATE : 5/16/2017 2:48 PM PLOT BY : DENEYS, KRISTOPHER M PLOT NAME : PLOT SCALE : 1 IN:20 FT HORZ. / 1 IN:20 FT VERT.

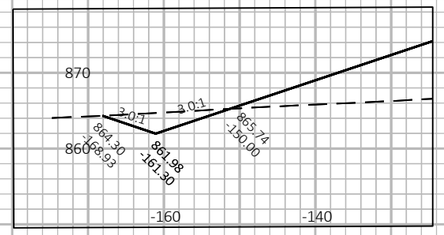

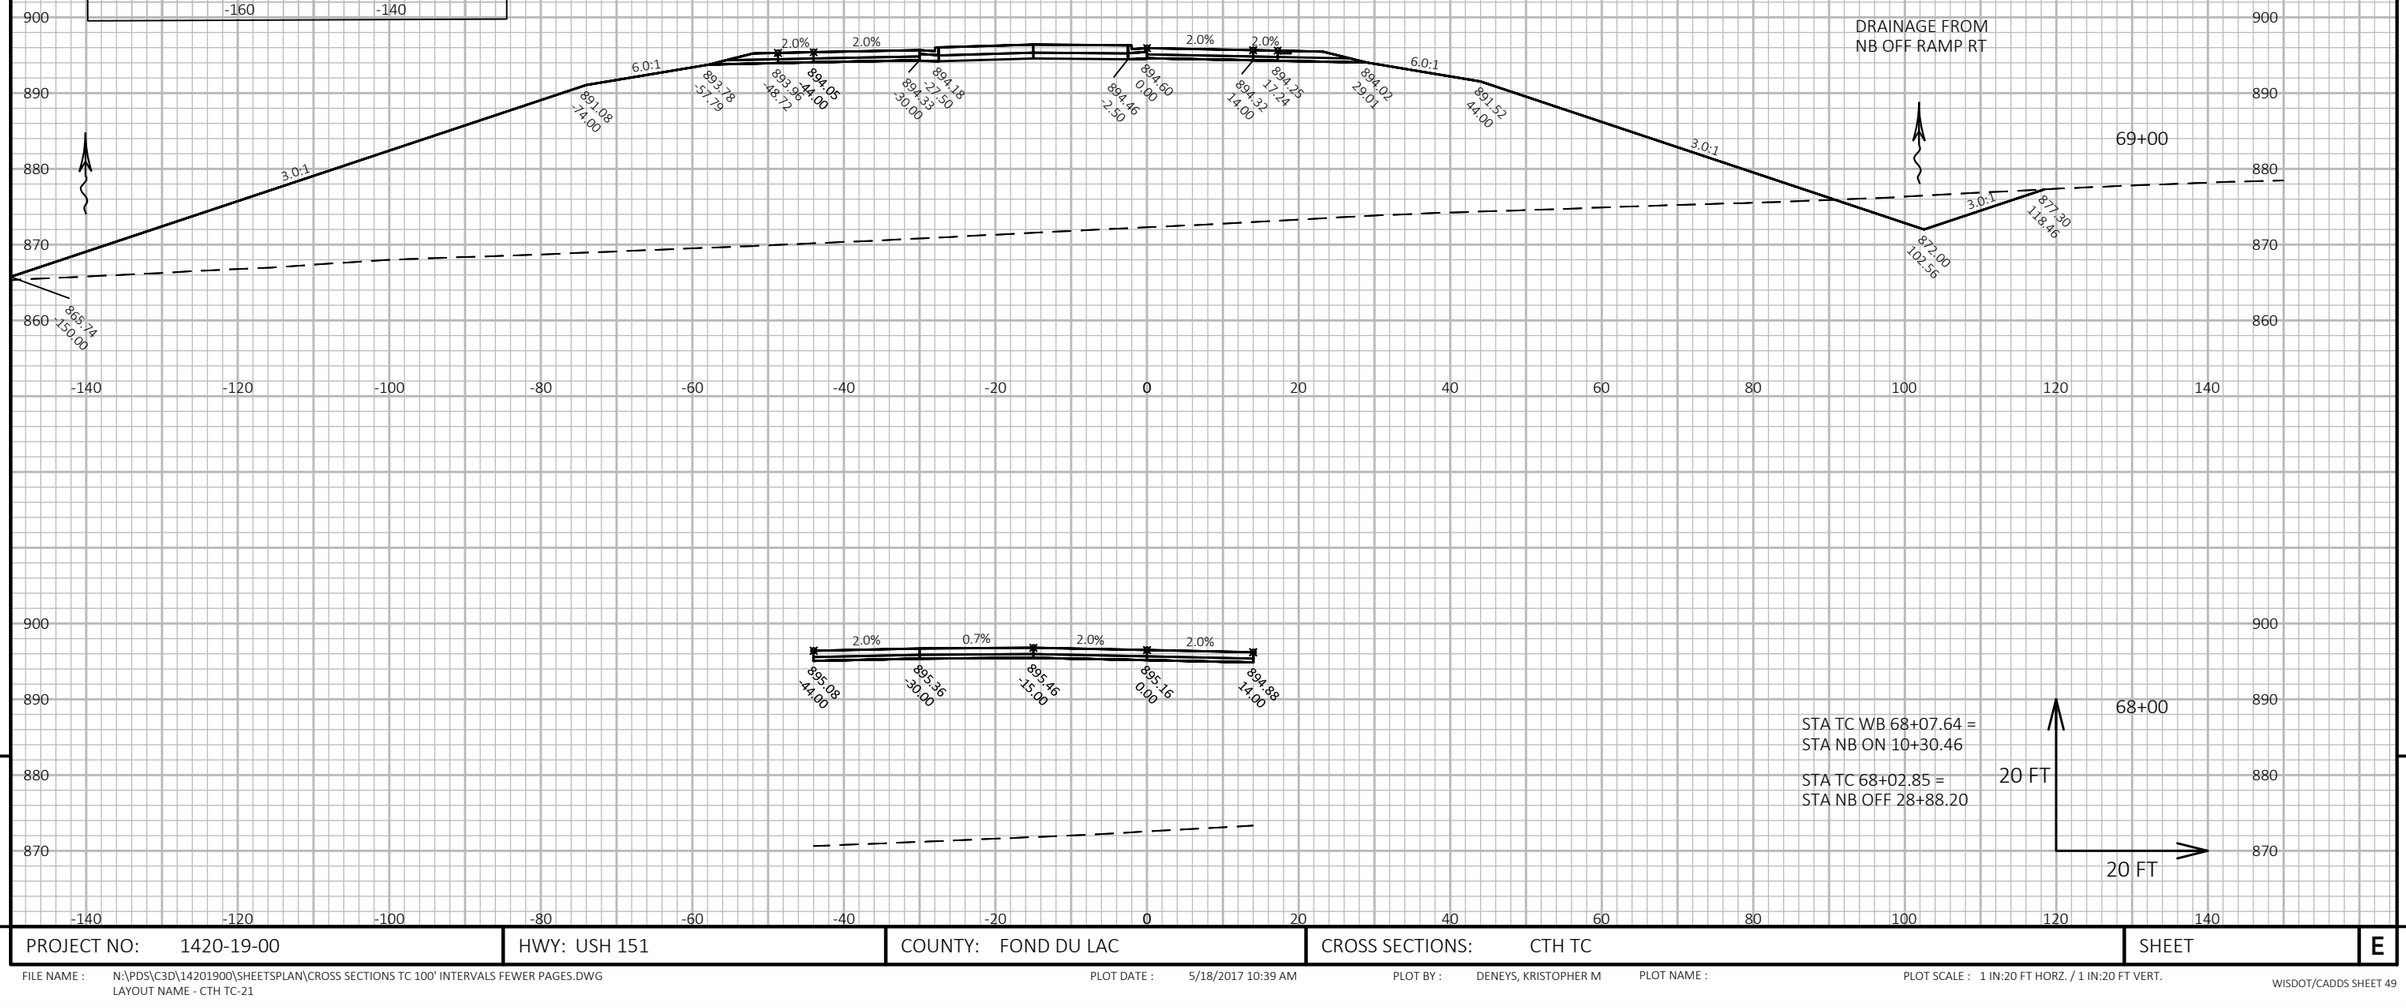


PROJECT NO: 1420-19-00	HWY: USH 151	COUNTY: FOND DU LAC	CROSS SECTIONS: CTH TC	SHEET E

FILE NAME : N:\PDS\C3D\14201900\SHEETSPLAN\CROSS SECTIONS TC 100' INTERVALS FEWER PAGES.DWG
LAYOUT NAME - CTH TC-21

PLOT DATE : 5/18/2017 10:39 AM PLOT BY : DENEYS, KRISTOPHER M PLOT NAME : PLOT SCALE : 1 IN:20 FT HORZ. / 1 IN:20 FT VERT.


WISDOT/CADDS SHEET 49

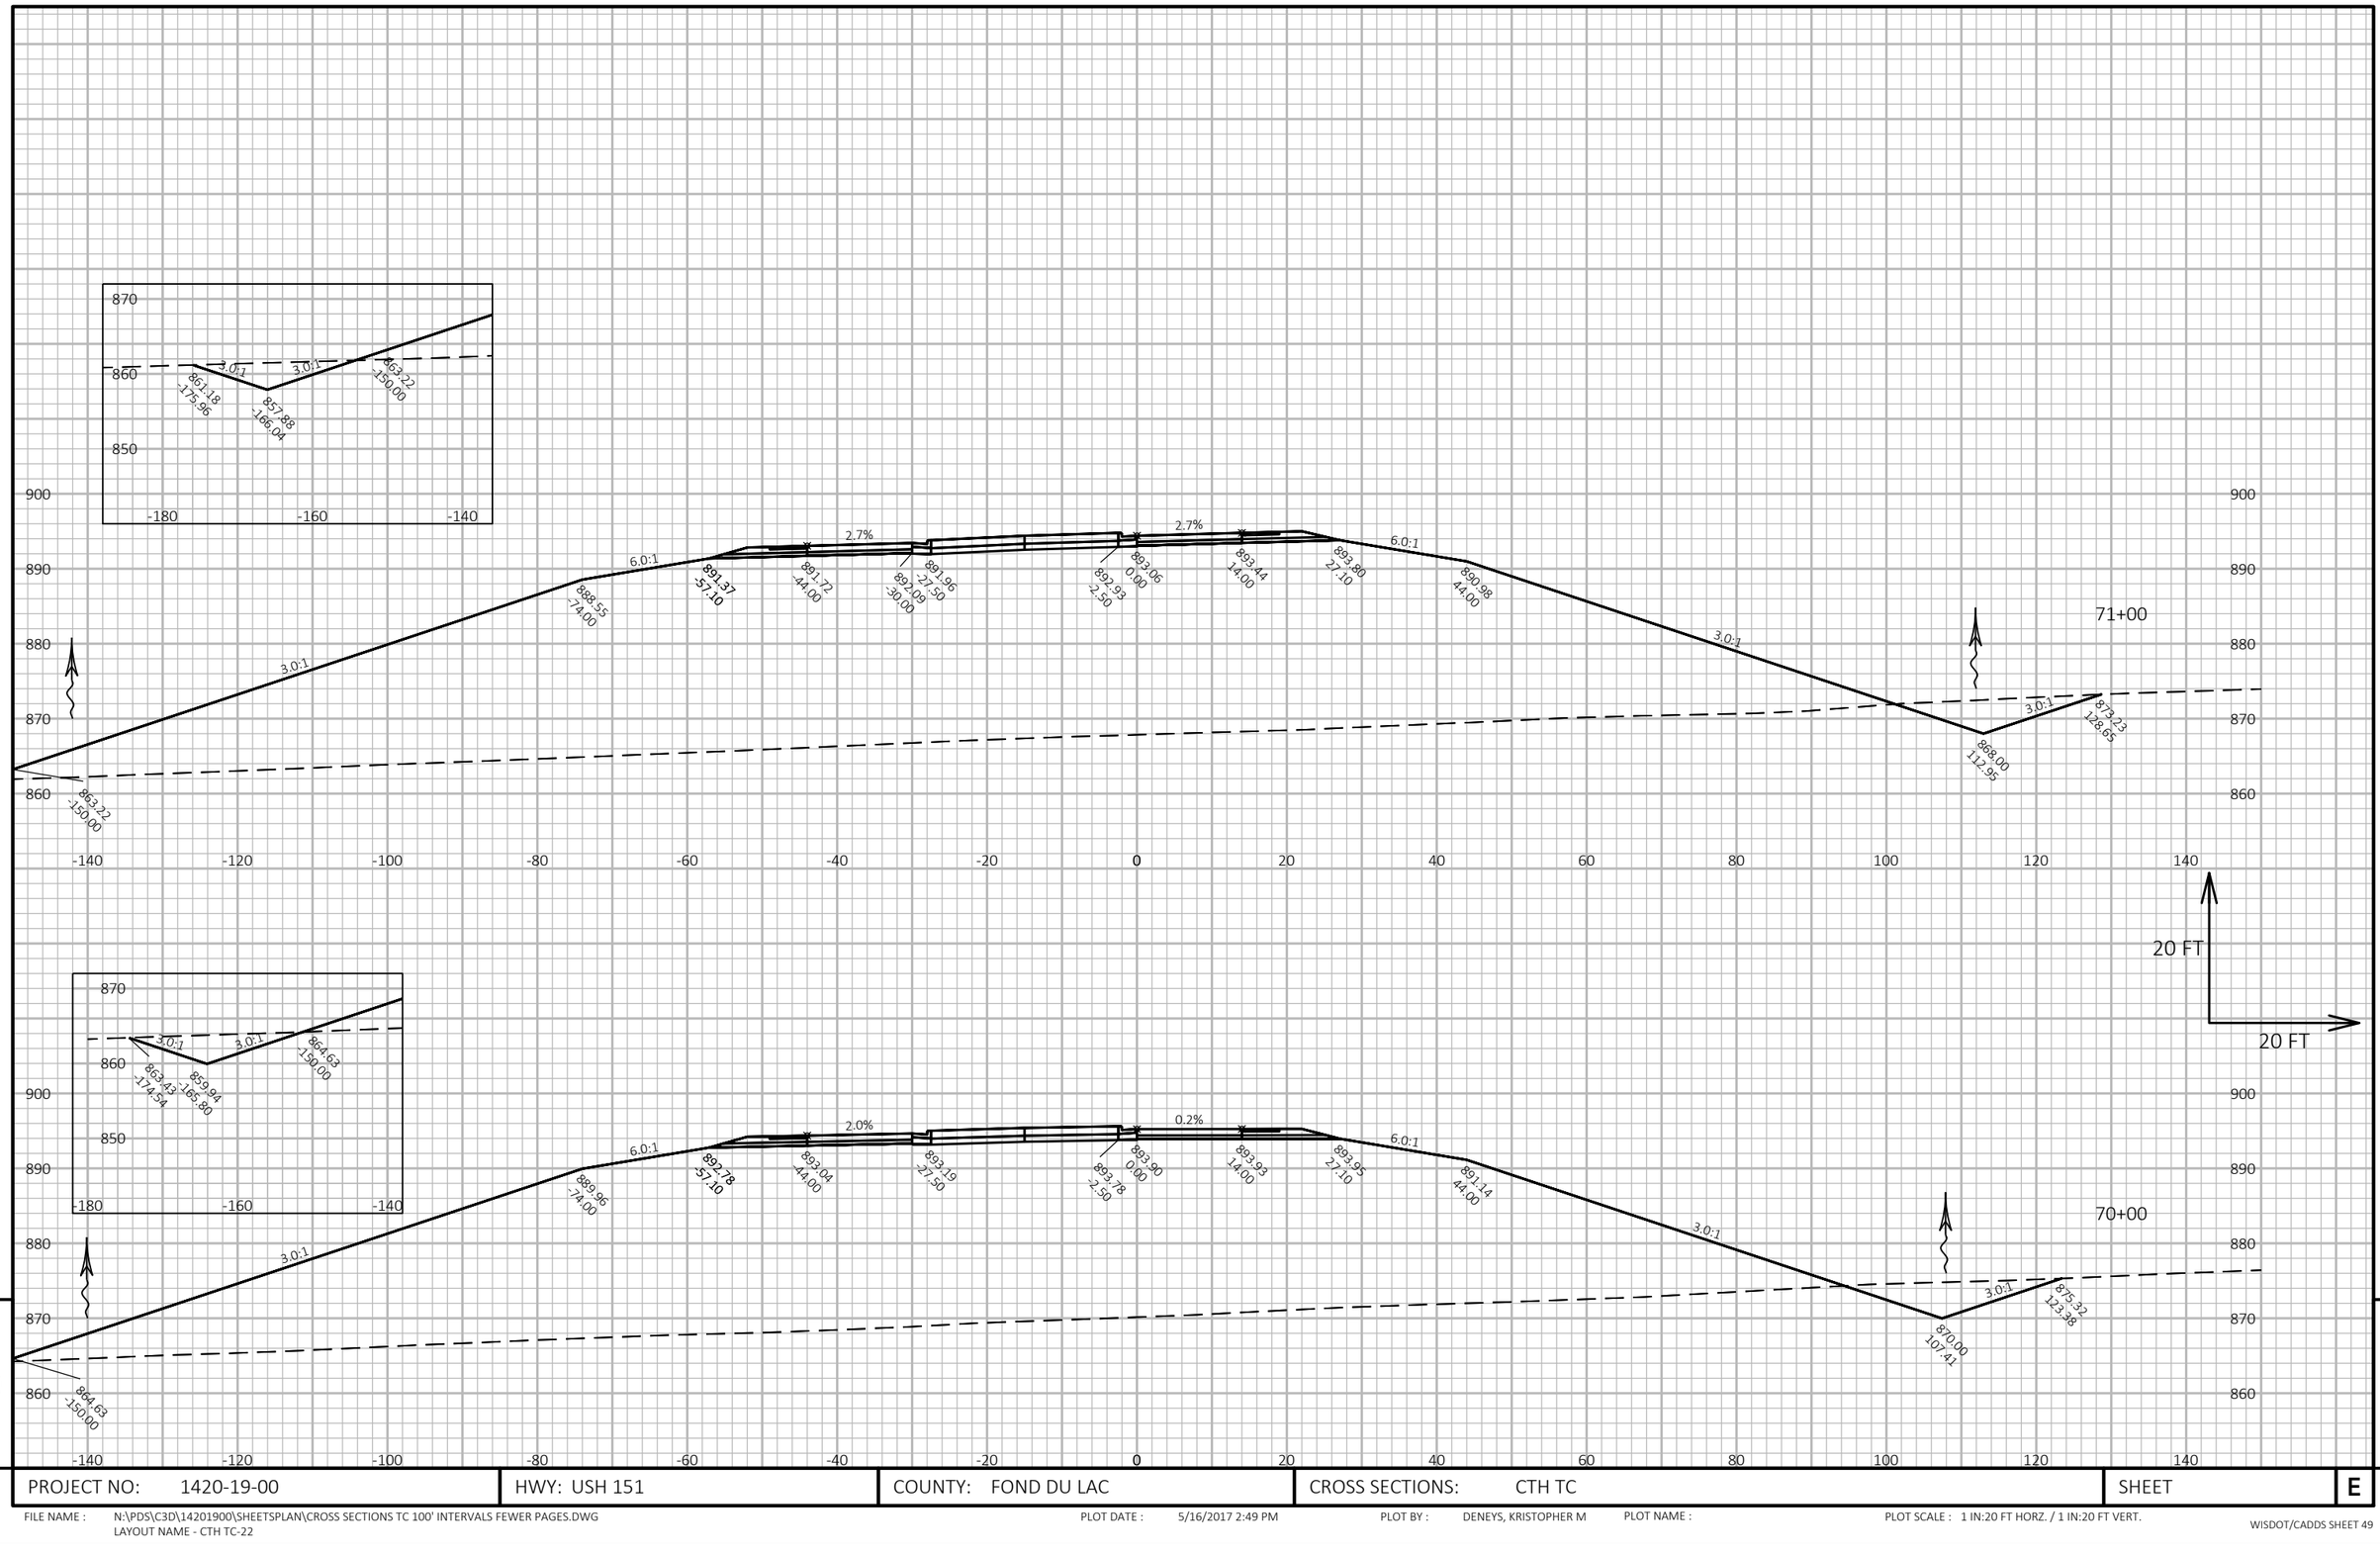

PROJECT NO: 1420-19-00	HWY: USH 151	COUNTY: FOND DU LAC	CROSS SECTIONS: CTH TC	SHEET	E

FILE NAME : N:\PDS\C3D\14201900\SHEETSPLAN\CROSS SECTIONS TC 100' INTERVALS FEWER PAGES.DWG
LAYOUT NAME - CTH TC-22

PLOT DATE : 5/16/2017 2:49 PM PLOT BY : DENEYS, KRISTOPHER M PLOT NAME : PLOT SCALE : 1 IN:20 FT HORZ. / 1 IN:20 FT VERT.

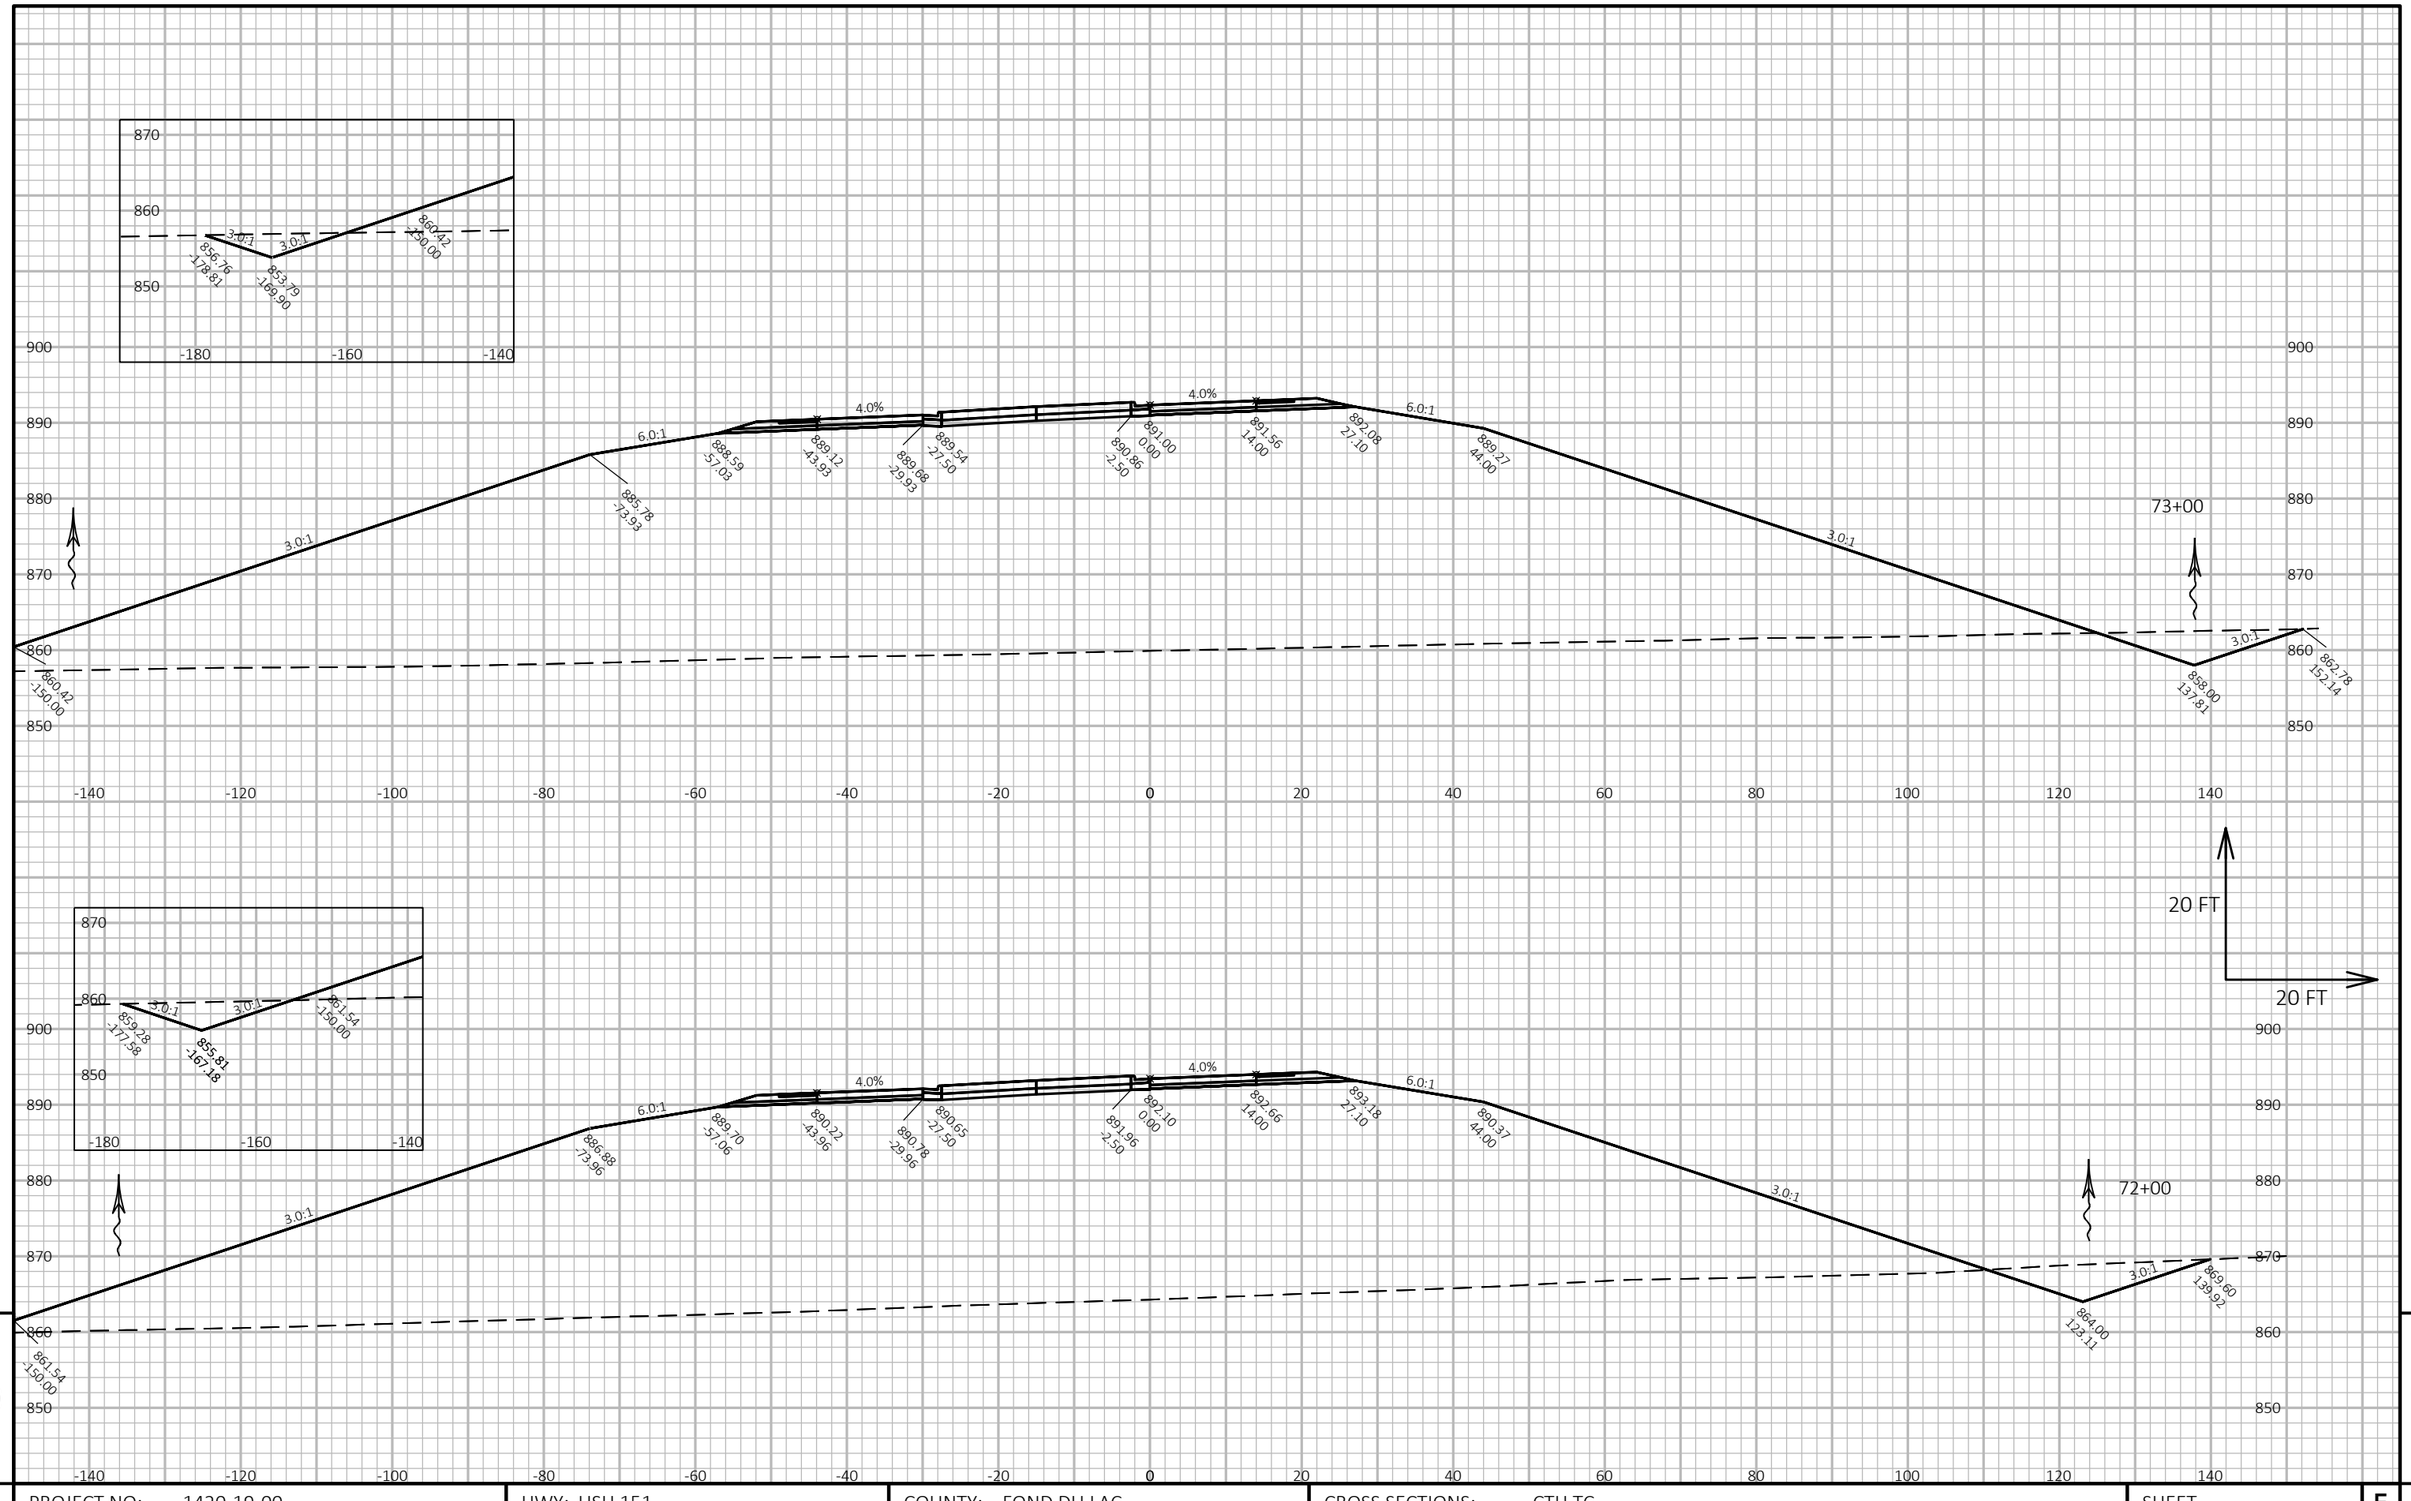

9

9

PROJECT NO: 1420-19-00	HWY: USH 151	COUNTY: FOND DU LAC	CROSS SECTIONS: CTH TC	SHEET	E


FILE NAME : N:\PDS\C3D\14201900\SHEETSPLAN\CROSS SECTIONS TC 100' INTERVALS FEWER PAGES.DWG
LAYOUT NAME - CTH TC-23

PLOT DATE : 5/16/2017 3:28 PM

PLOT BY : DENEYS, KRISTOPHER M

PLOT NAME :


PLOT SCALE : 1 IN:20 FT HORZ. / 1 IN:20 FT VERT.

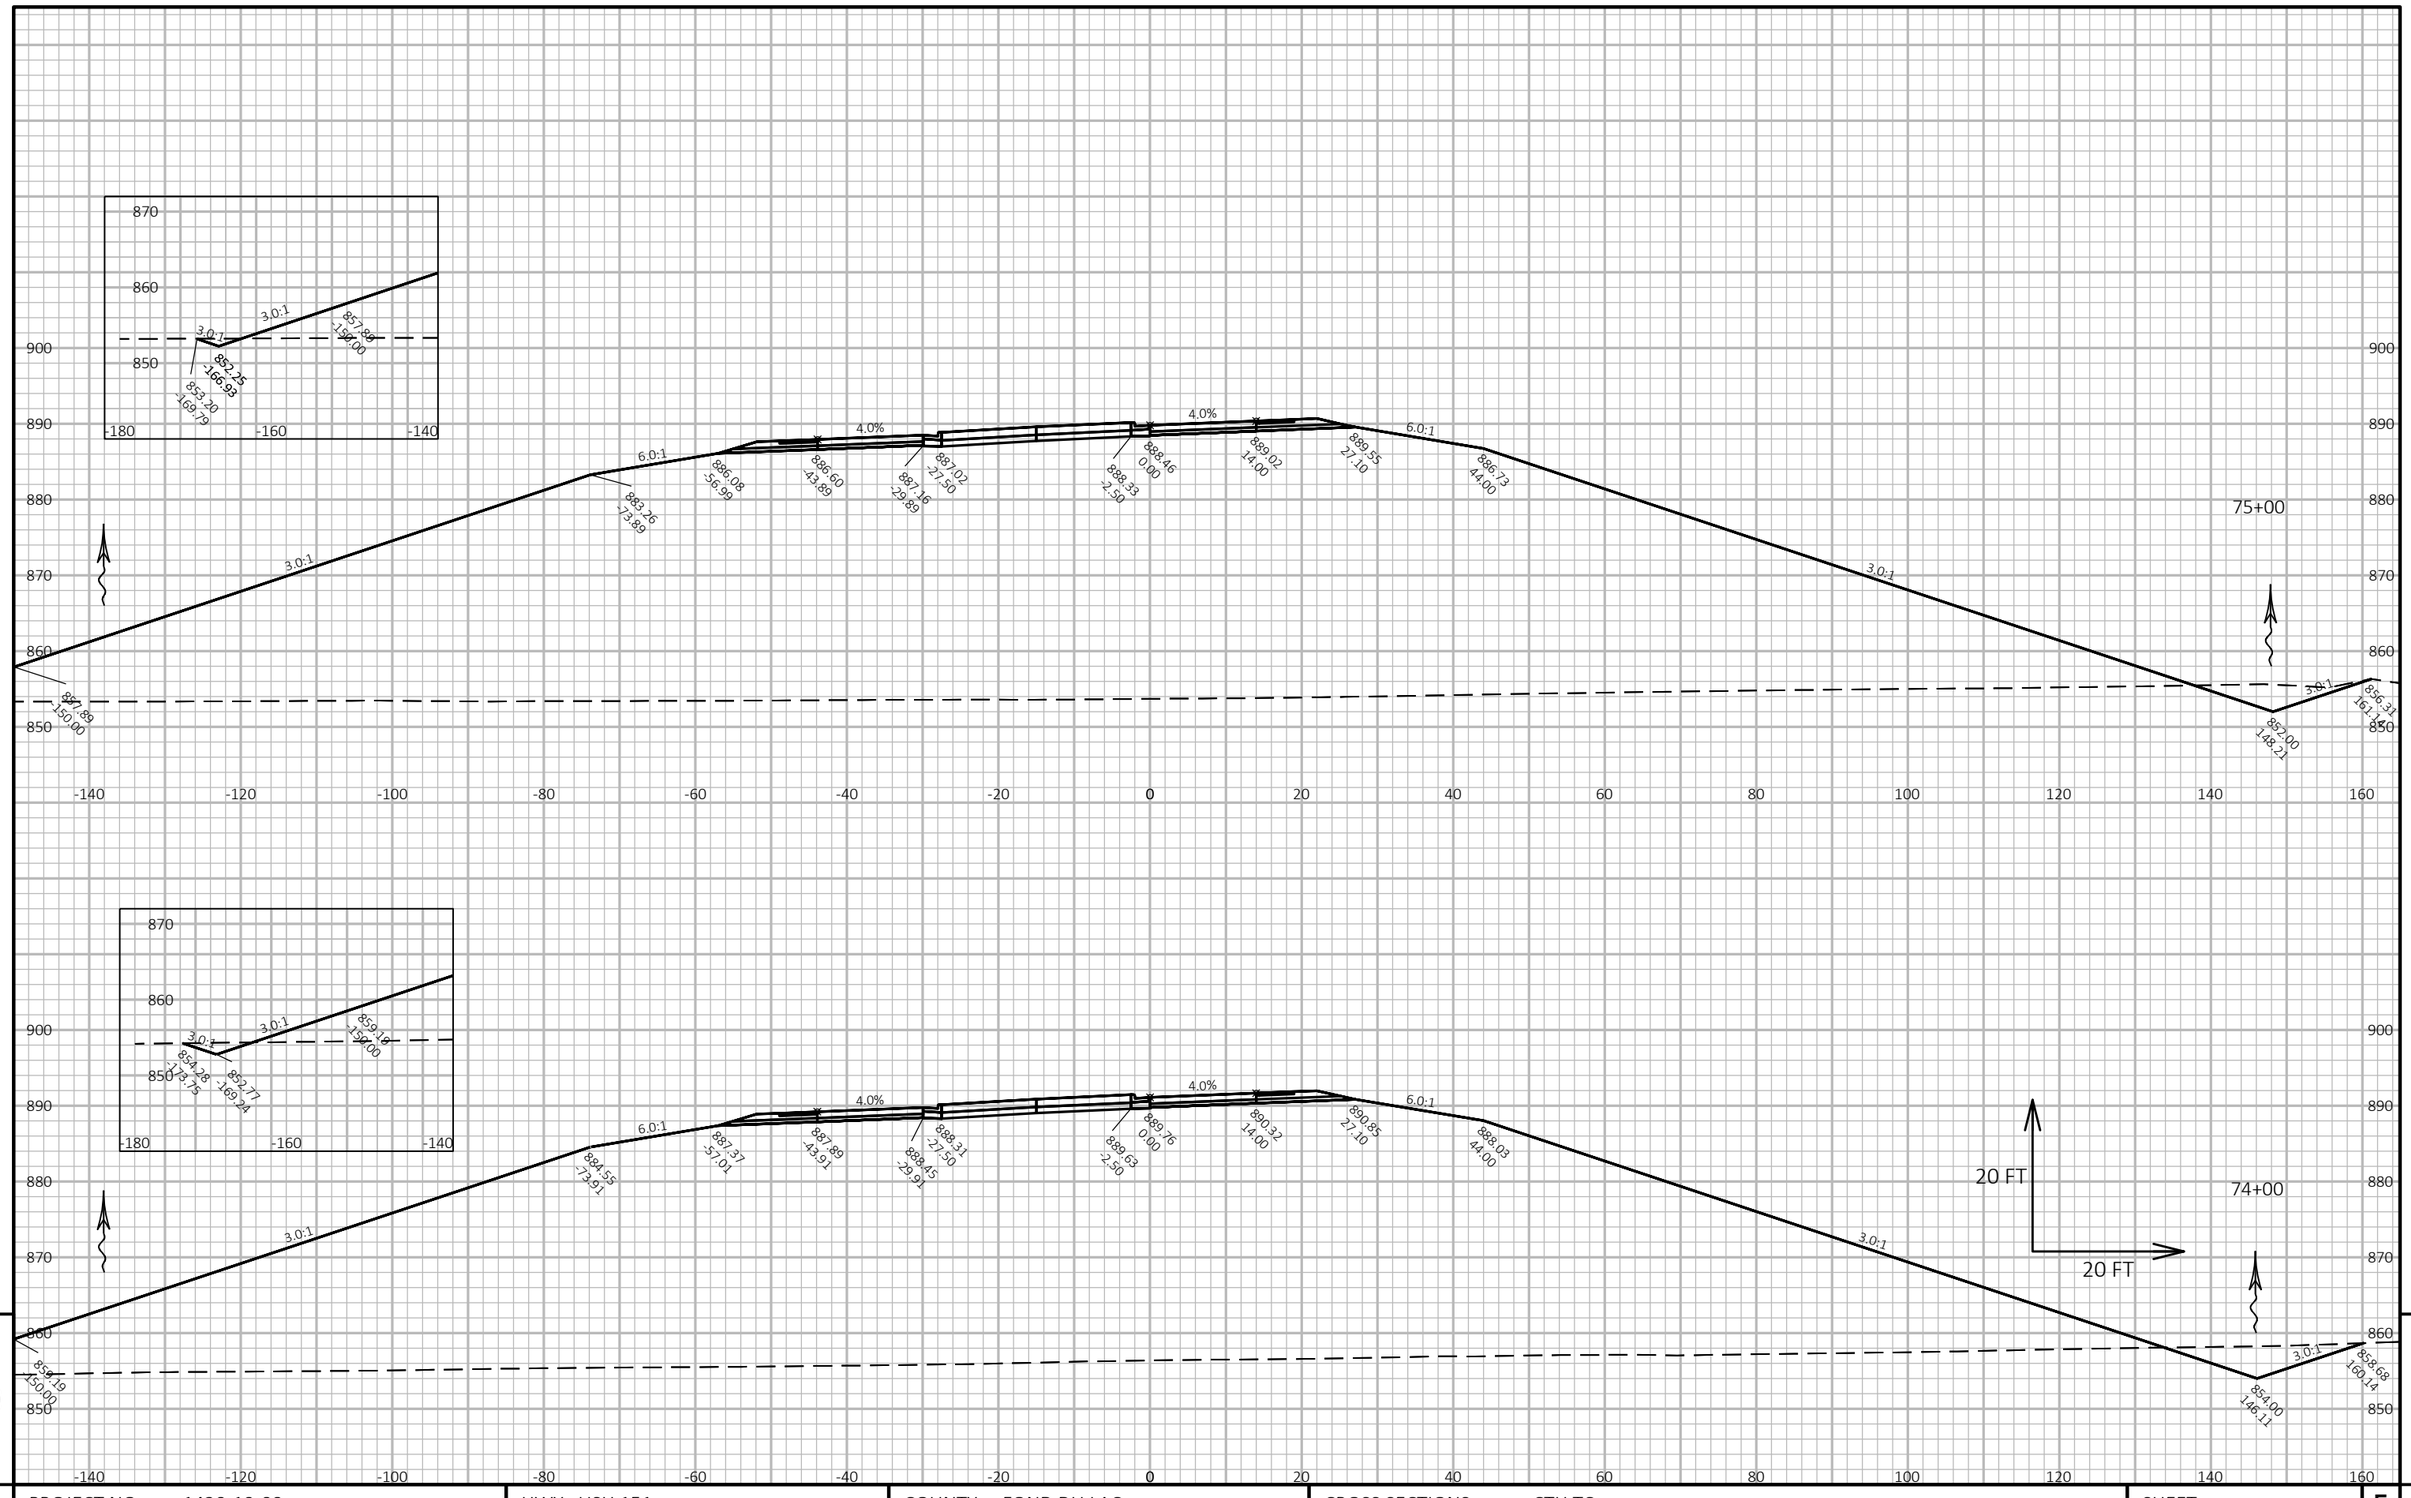

PROJECT NO: 1420-19-00	HWY: USH 151	COUNTY: FOND DU LAC	CROSS SECTIONS: CTH TC	SHEET	E

FILE NAME : N:\PDS\C3D\14201900\SHEETSPLAN\CROSS SECTIONS TC 100' INTERVALS FEWER PAGES.DWG
LAYOUT NAME - CTH TC-24

PLOT DATE : 5/16/2017 3:29 PM PLOT BY : DENEYS, KRISTOPHER M PLOT NAME : PLOT SCALE : 1 IN:20 FT HORZ. / 1 IN:20 FT VERT.

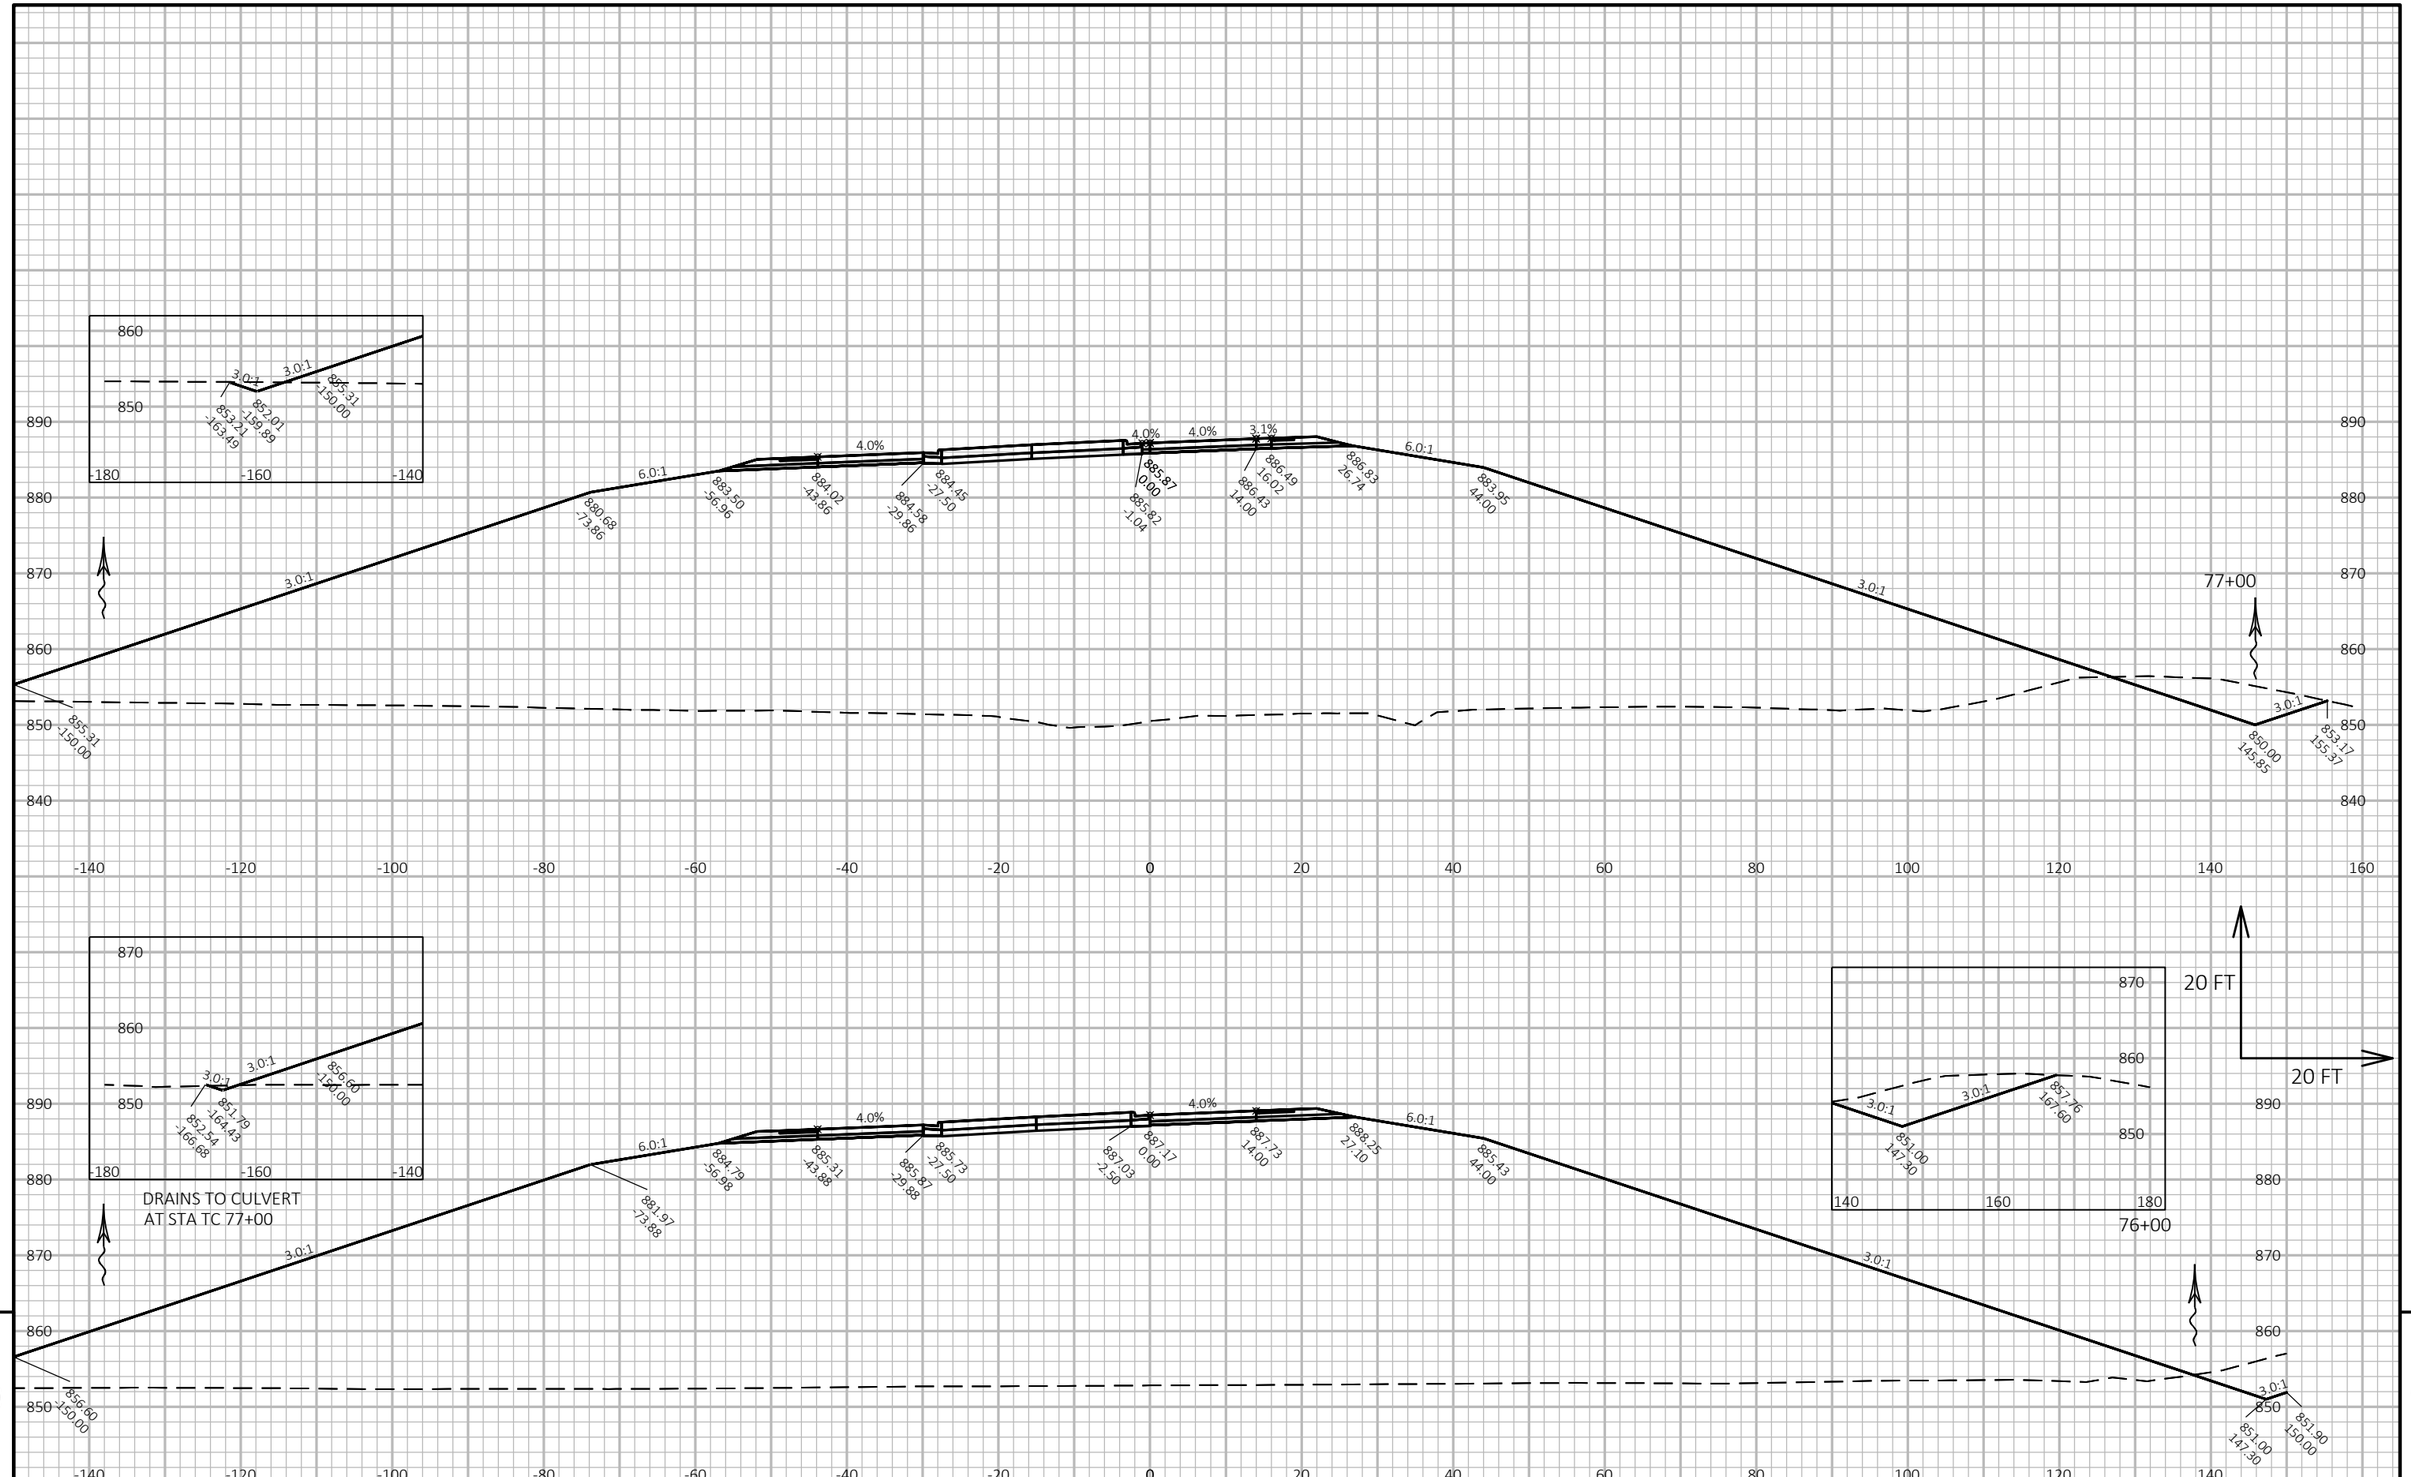


9

PROJECT NO: 1420-19-00	HWY: USH 151	COUNTY: FOND DU LAC	CROSS SECTIONS: CTH TC	SHEET	E

FILE NAME : N:\PDS\C3D\14201900\SHEETSPLAN\CROSS SECTIONS TC 100' INTERVALS FEWER PAGES.DWG
LAYOUT NAME - CTH TC-25

PLOT DATE : 5/16/2017 3:32 PM PLOT BY : DENEYS, KRISTOPHER M PLOT NAME : PLOT SCALE : 1 IN:20 FT HORZ. / 1 IN:20 FT VERT.


WISDOT/CADDS SHEET 49

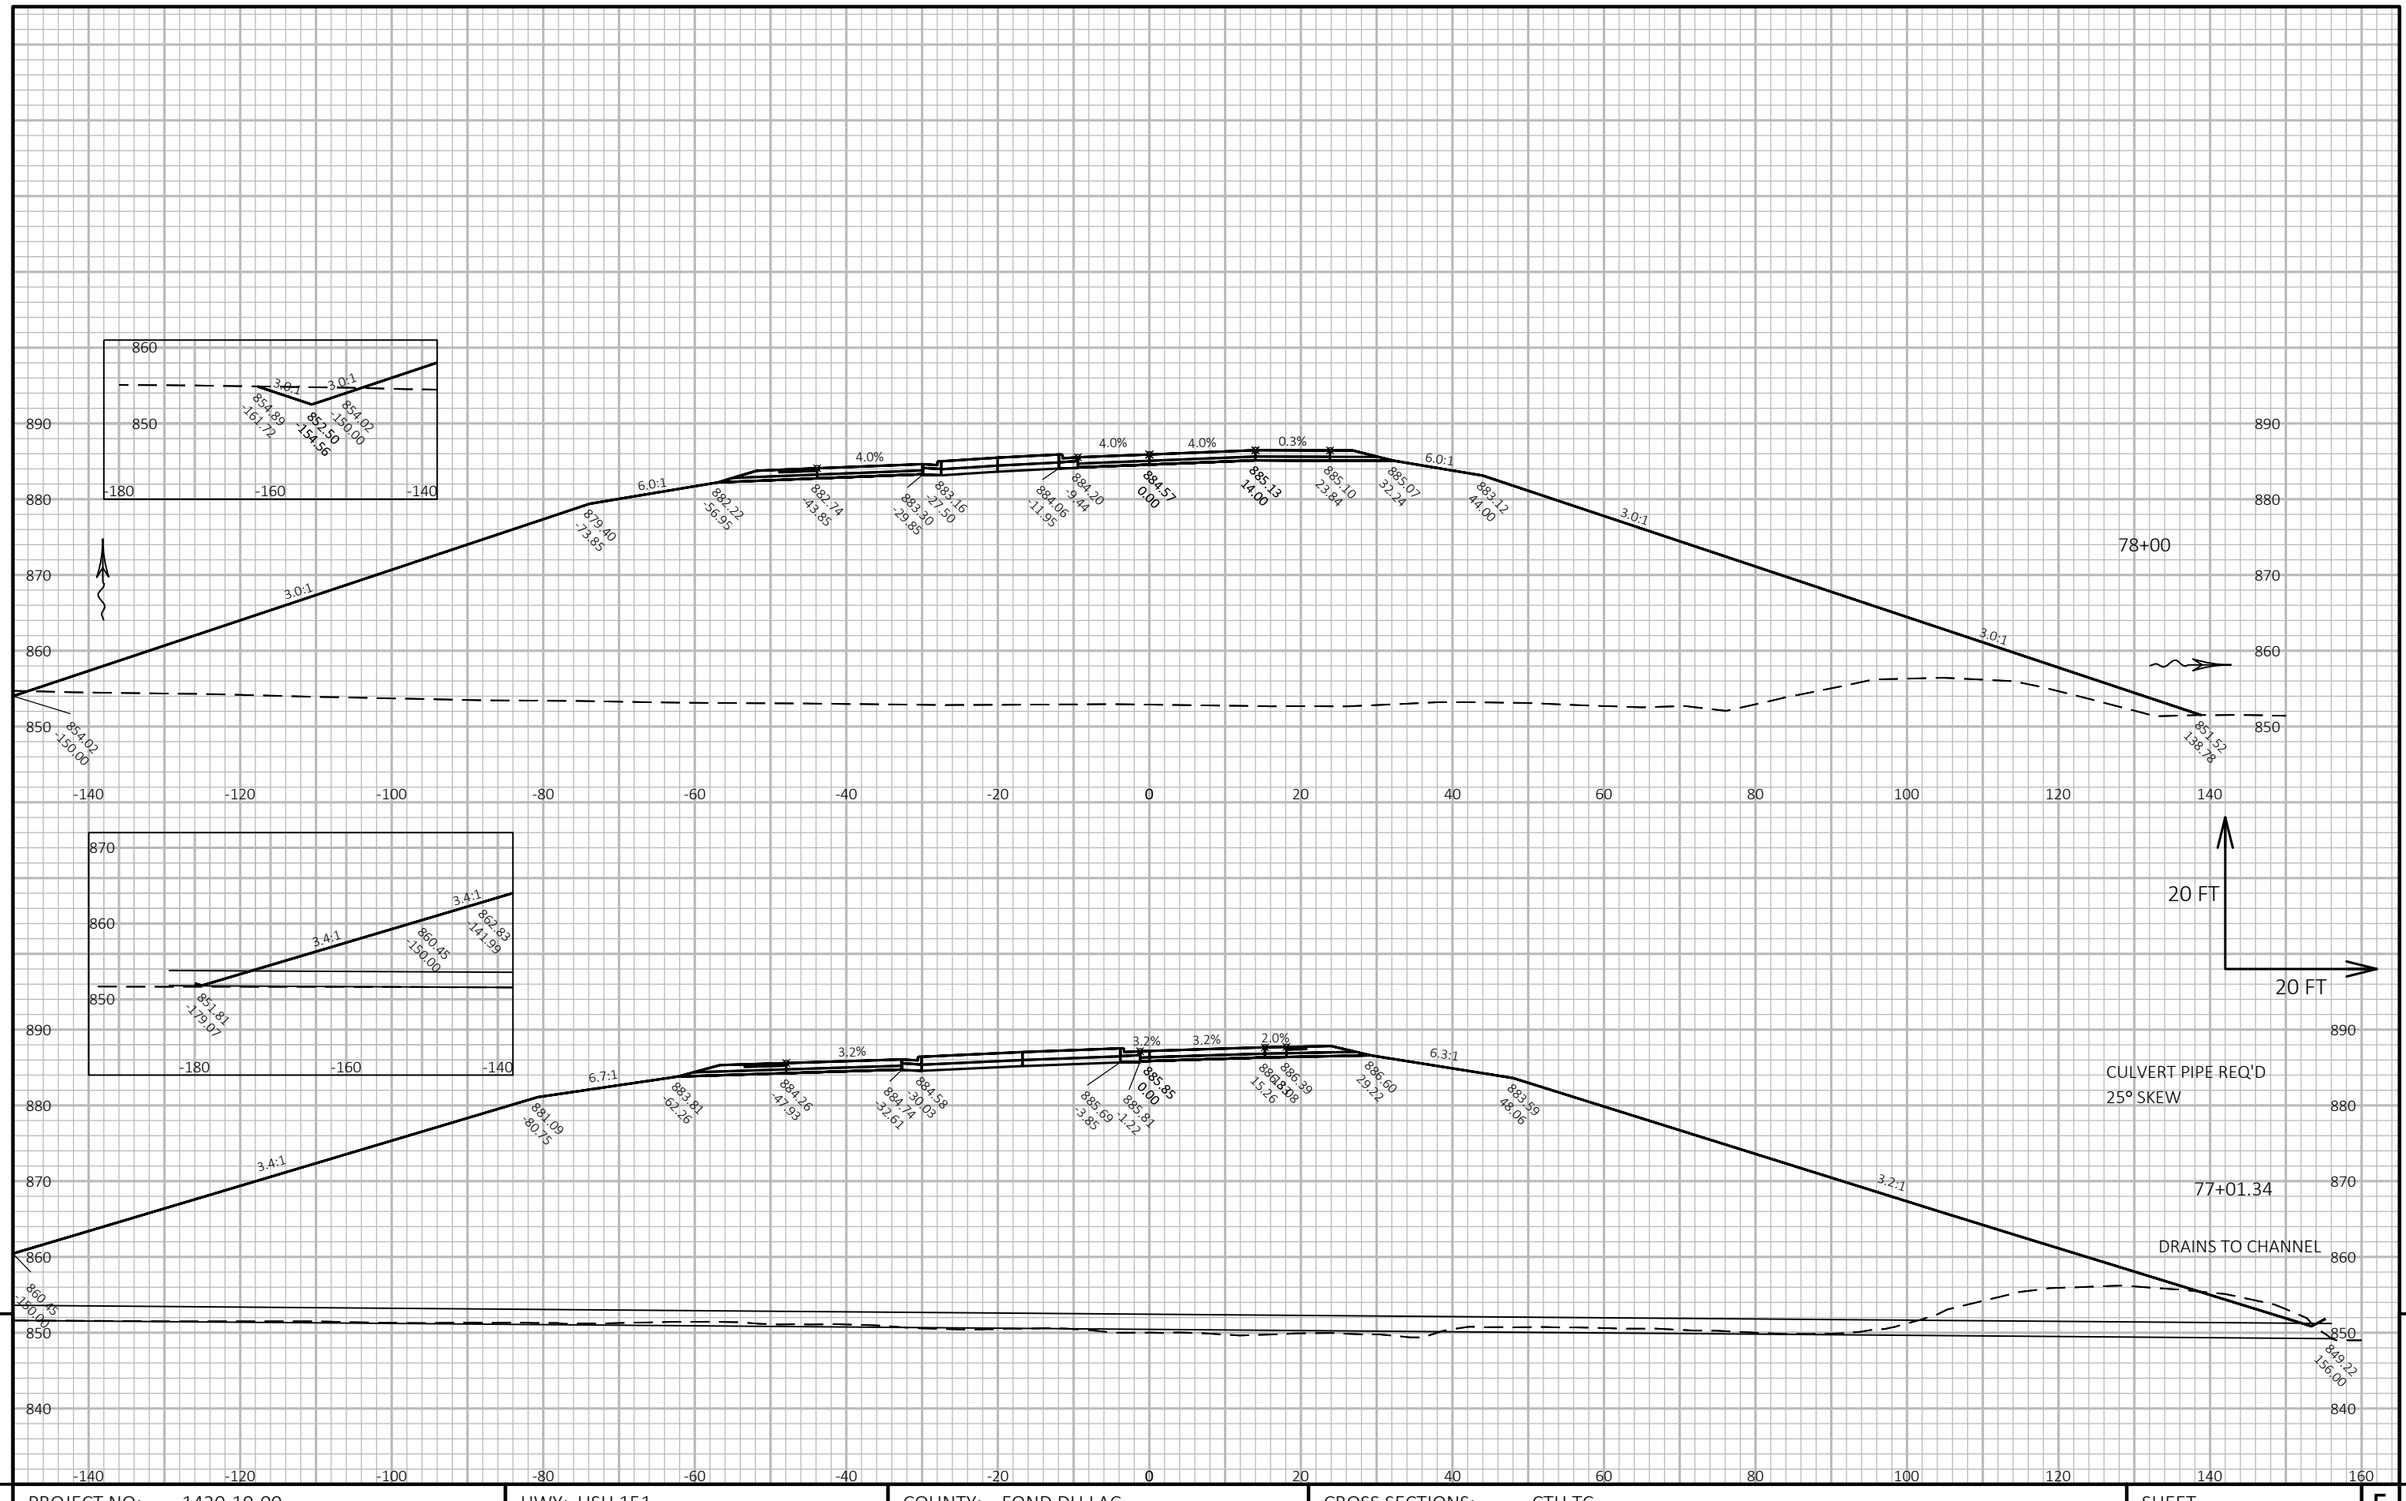

PROJECT NO: 1420-19-00	HWY: USH 151	COUNTY: FOND DU LAC	CROSS SECTIONS: CTH TC	SHEET E

FILE NAME : N:\PDS\C3D\14201900\SHEETSPLAN\CROSS SECTIONS TC 100' INTERVALS FEWER PAGES.DWG
LAYOUT NAME - CTH TC-26


PLOT DATE : 5/16/2017 2:53 PM PLOT BY : DENEYS, KRISTOPHER M PLOT NAME : PLOT SCALE : 1 IN:20 FT HORZ. / 1 IN:20 FT VERT.

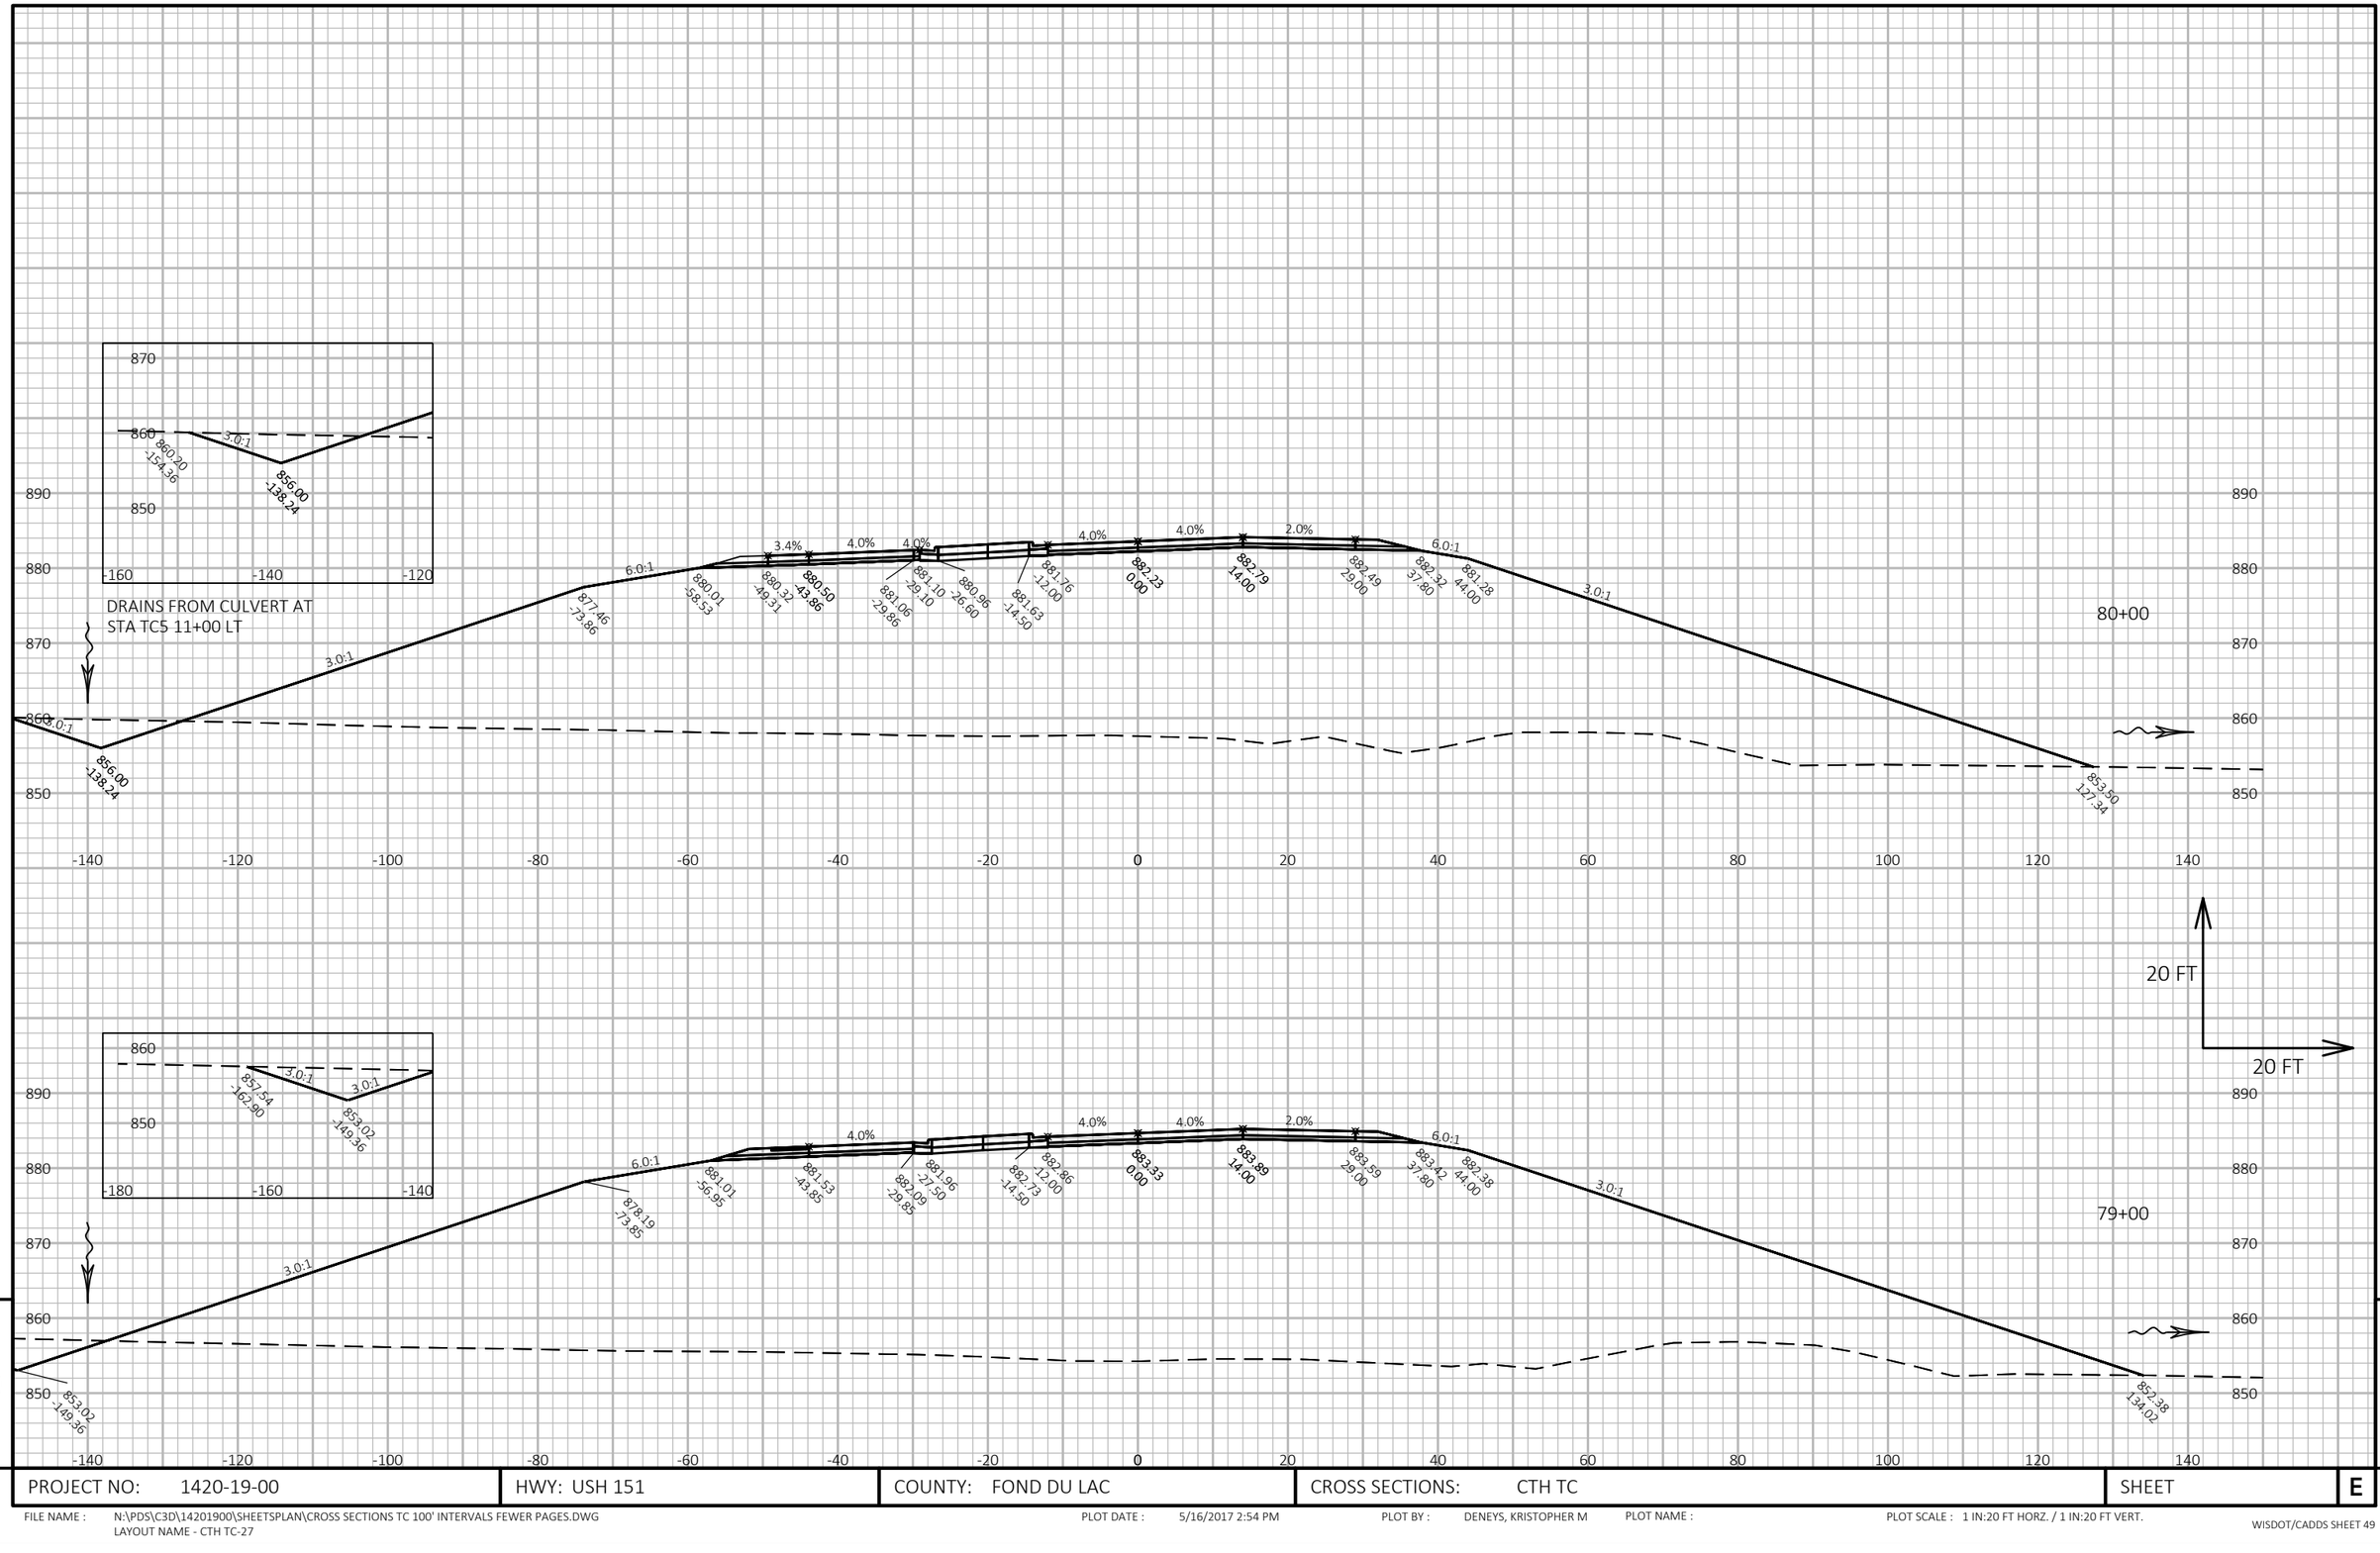

PROJECT NO: 1420-19-00	HWY: USH 151	COUNTY: FOND DU LAC	CROSS SECTIONS: CTH TC	SHEET E


FILE NAME : N:\PDS\C3D\14201900\SHEETSPLAN\CROSS SECTIONS TC 100' INTERVALS FEWER PAGES.DWG
LAYOUT NAME - CTH TC-27

PLOT DATE : 5/16/2017 2:54 PM PLOT BY : DENEYS, KRISTOPHER M PLOT NAME : PLOT SCALE : 1 IN:20 FT HORZ. / 1 IN:20 FT VERT.

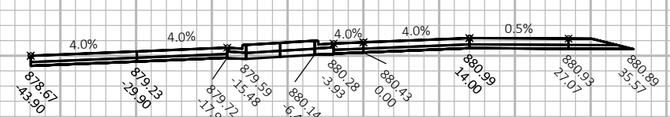

82+00

DRAINS TO CULVERT AT
STA TC5 11+00 RT

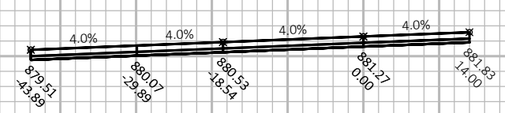

STA TC WB 81+28.02 =
STA TC5 10+29.88

STA TC 81+23.00 =
STA TC3 35+23.63 =
STA TC5 10+00.00

81+00

20 FT

20 FT

9


9

PROJECT NO: 1420-19-00	HWY: USH 151	COUNTY: FOND DU LAC	CROSS SECTIONS: CTH TC	SHEET	E

FILE NAME : N:\PDS\C3D\14201900\SHEETSPLAN\CROSS SECTIONS TC 100' INTERVALS FEWER PAGES.DWG
LAYOUT NAME - CTH TC-28

PLOT DATE : 5/16/2017 2:54 PM PLOT BY : DENEYS, KRISTOPHER M PLOT NAME : PLOT SCALE : 1 IN:20 FT HORZ. / 1 IN:20 FT VERT.

WISDOT/CADDS SHEET 49

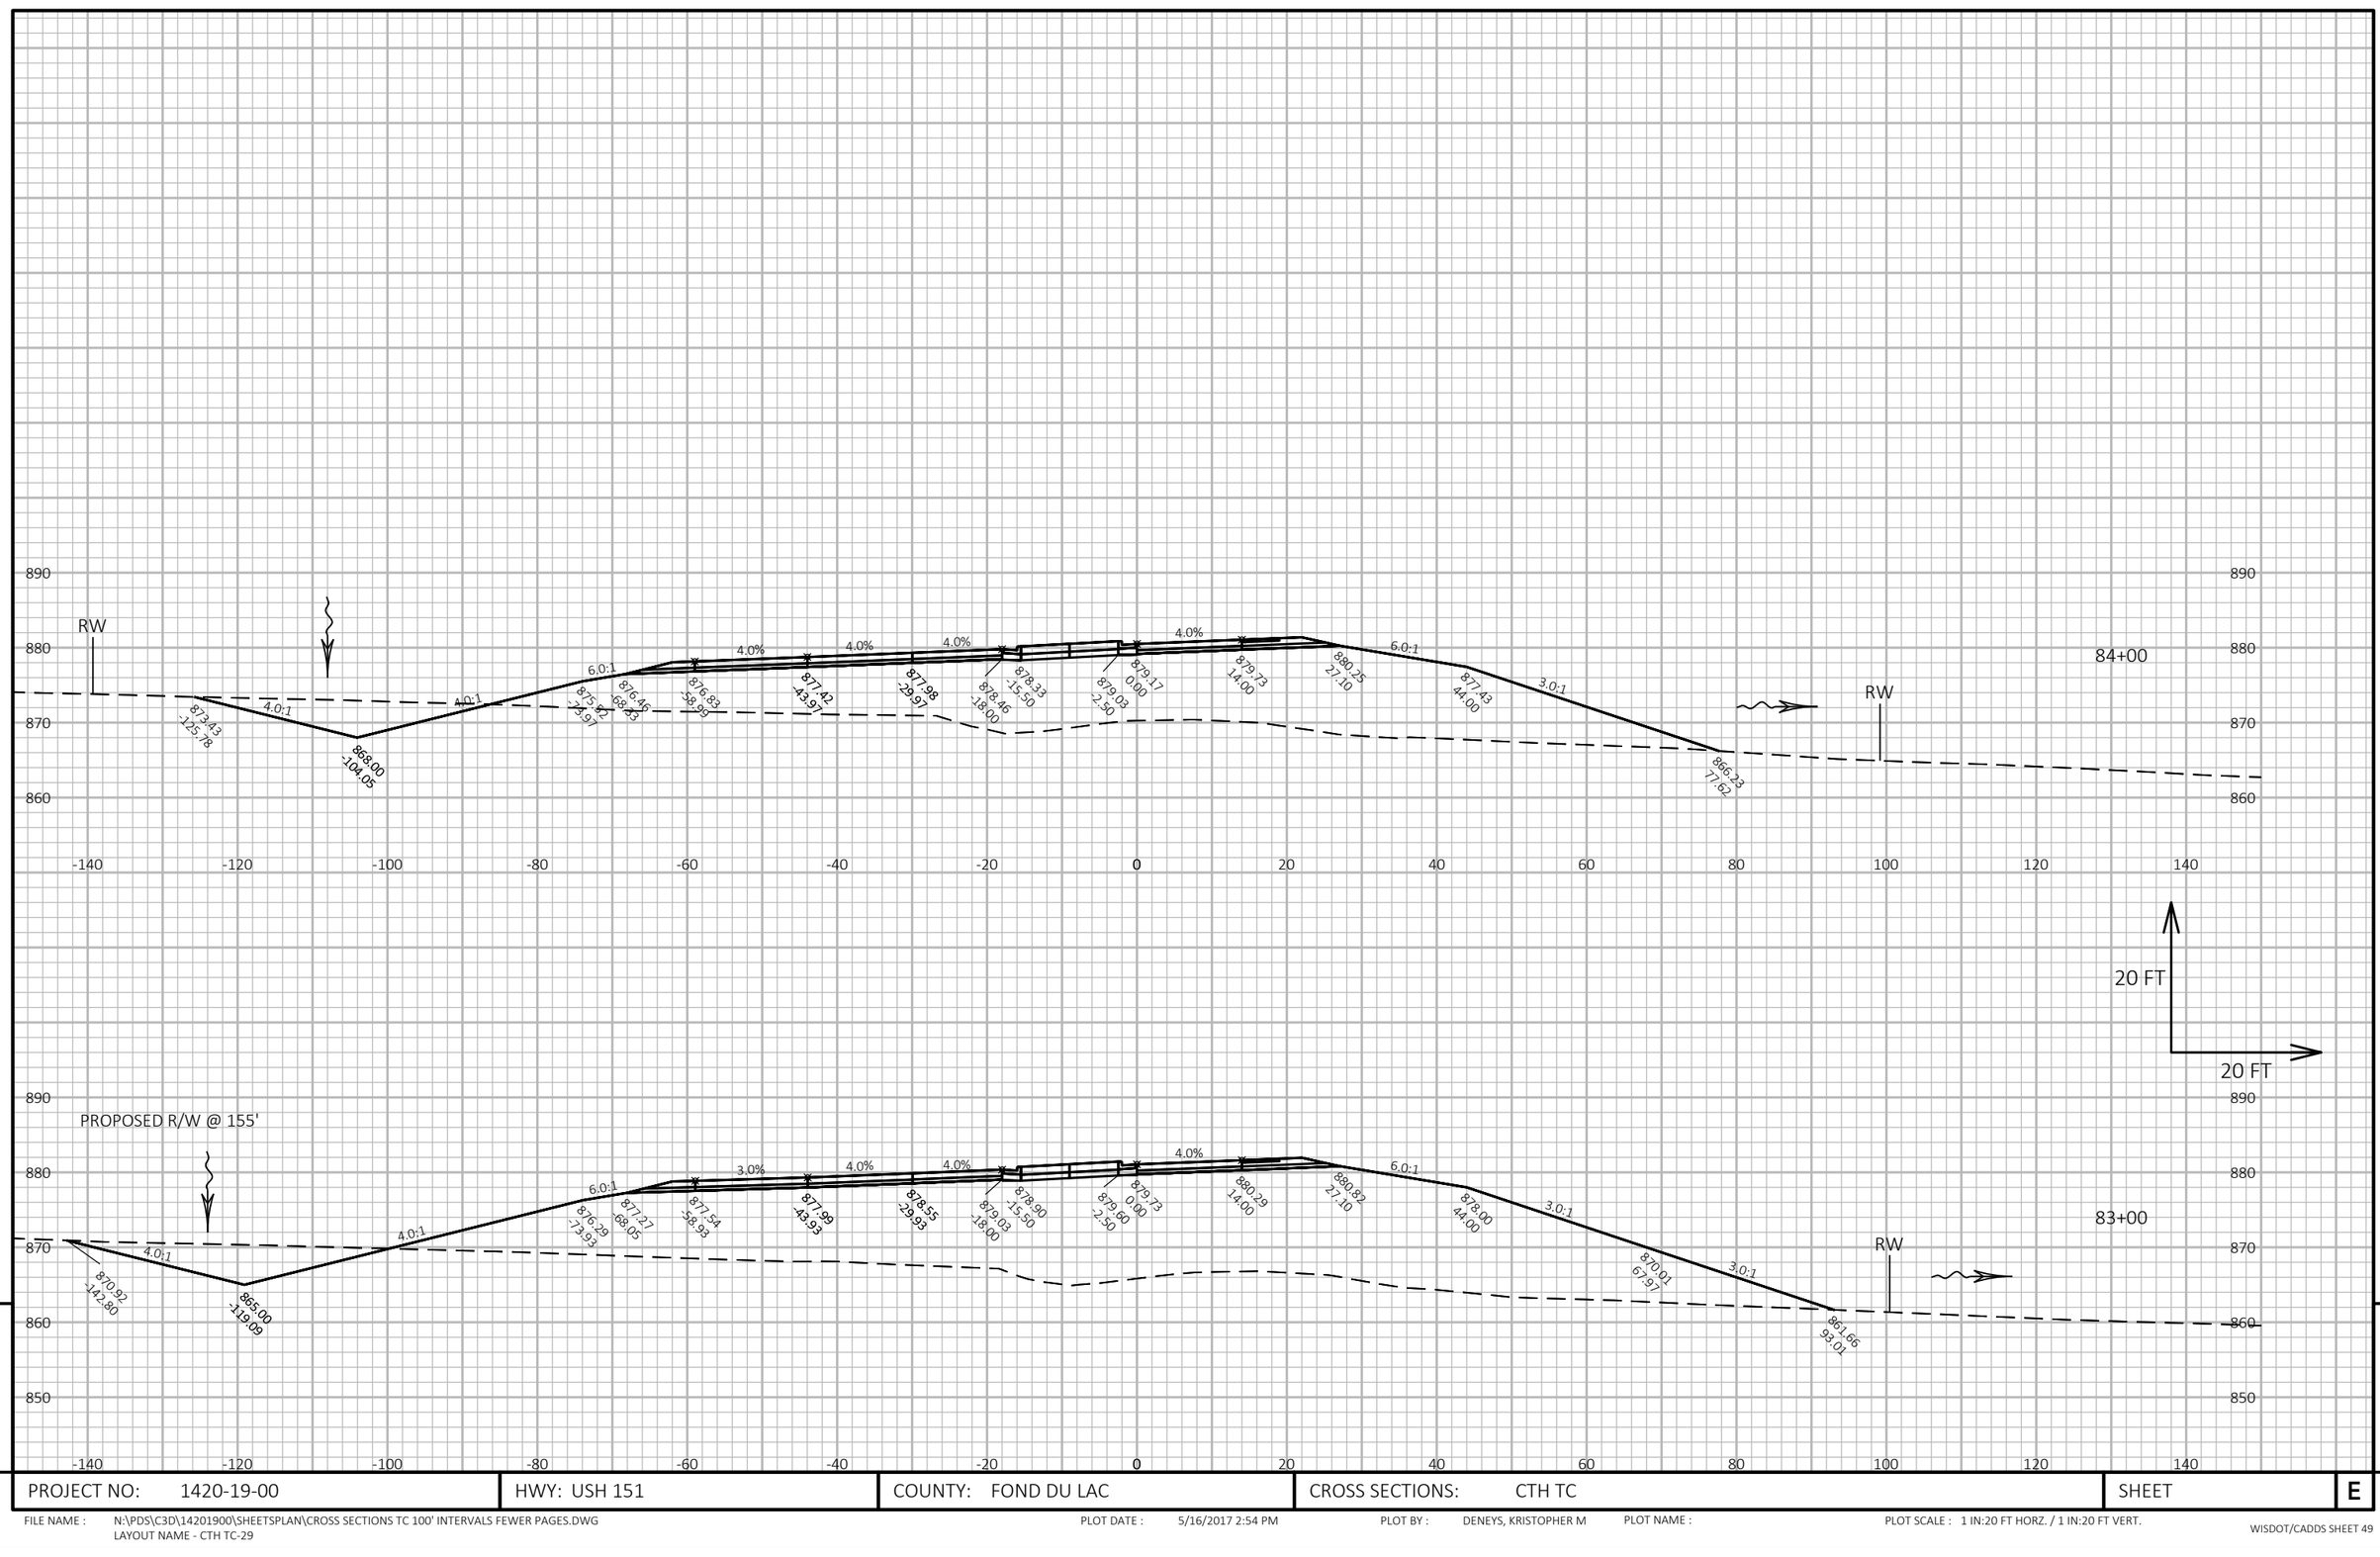


9

9

PROJECT NO: 1420-19-00	HWY: USH 151	COUNTY: FOND DU LAC	CROSS SECTIONS: CTH TC	SHEET	E

FILE NAME : N:\PDS\C3D\14201900\SHEETSPLAN\CROSS SECTIONS TC 100' INTERVALS FEWER PAGES.DWG
LAYOUT NAME - CTH TC-29

PLOT DATE : 5/16/2017 2:54 PM PLOT BY : DENEYS, KRISTOPHER M PLOT NAME : PLOT SCALE : 1 IN:20 FT HORZ. / 1 IN:20 FT VERT.

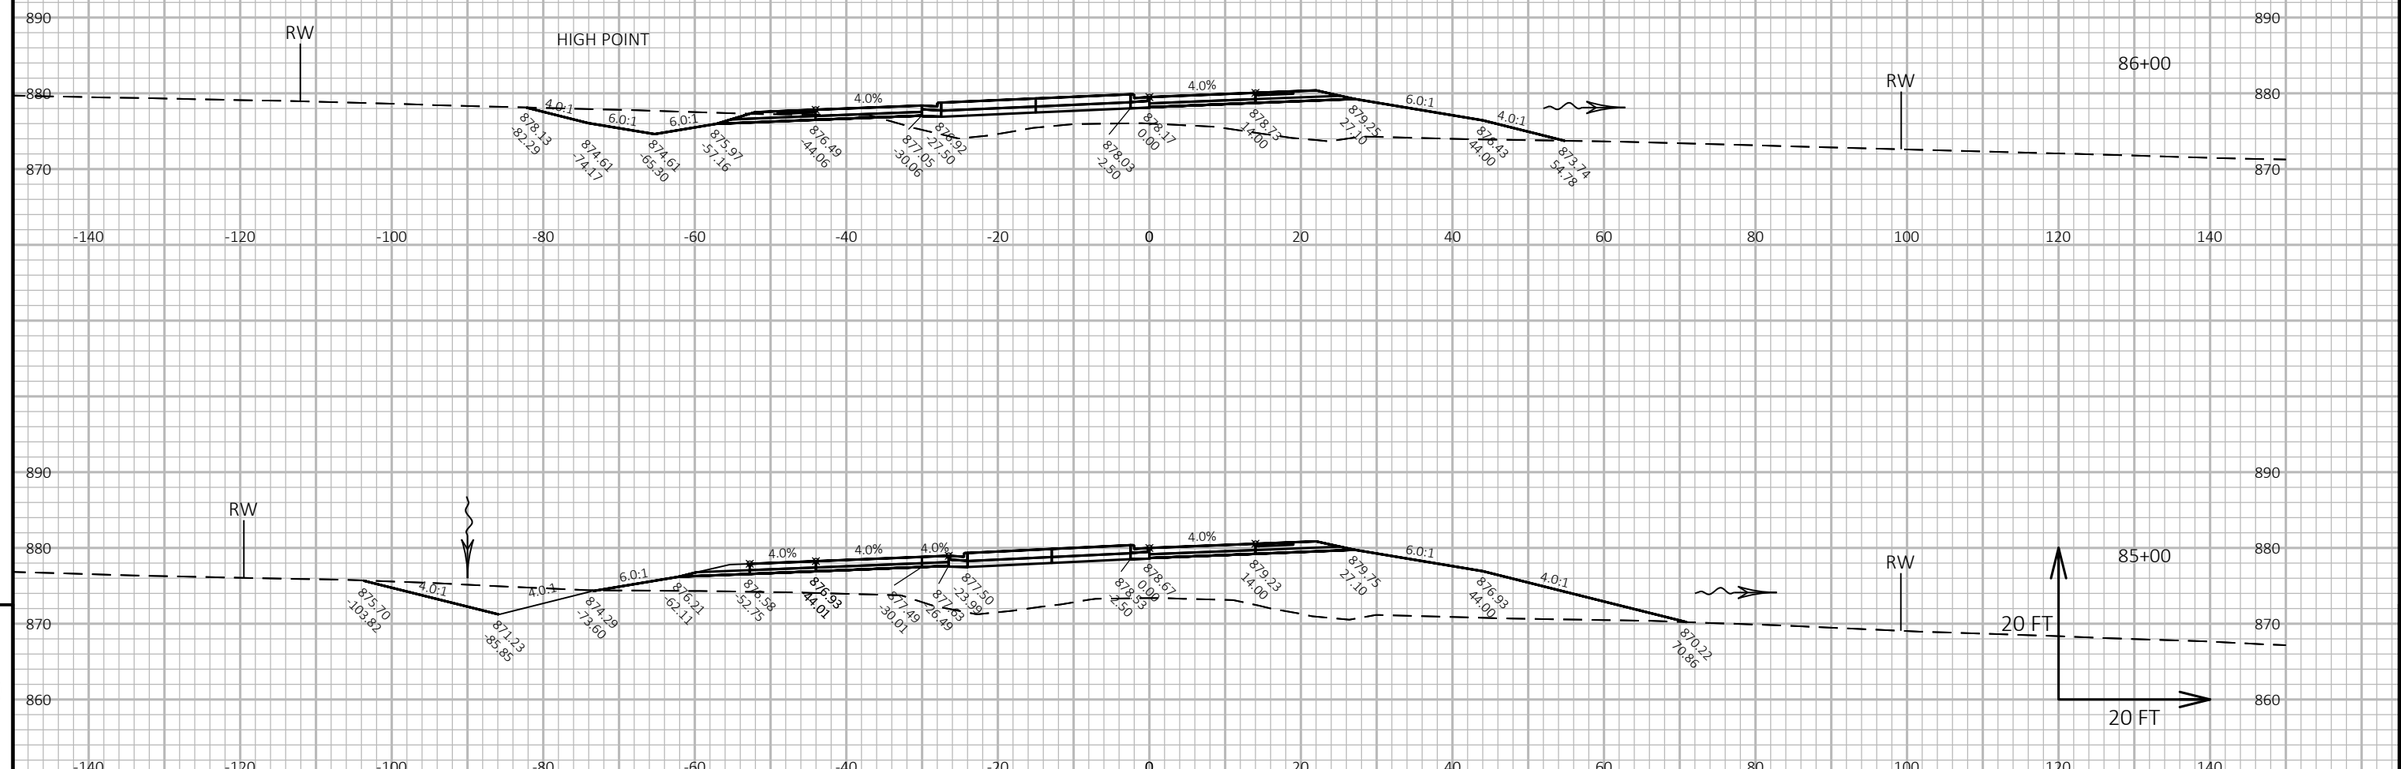


9

9

PROJECT NO: 1420-19-00	HWY: USH 151	COUNTY: FOND DU LAC	CROSS SECTIONS: CTH TC	SHEET	E

FILE NAME : N:\PDS\C3D\14201900\SHEETSPLAN\CROSS SECTIONS TC 100' INTERVALS FEWER PAGES.DWG
LAYOUT NAME - CTH TC-30

PLOT DATE : 5/16/2017 2:55 PM PLOT BY : DENEYS, KRISTOPHER M PLOT NAME : PLOT SCALE : 1 IN:20 FT HORZ. / 1 IN:20 FT VERT.

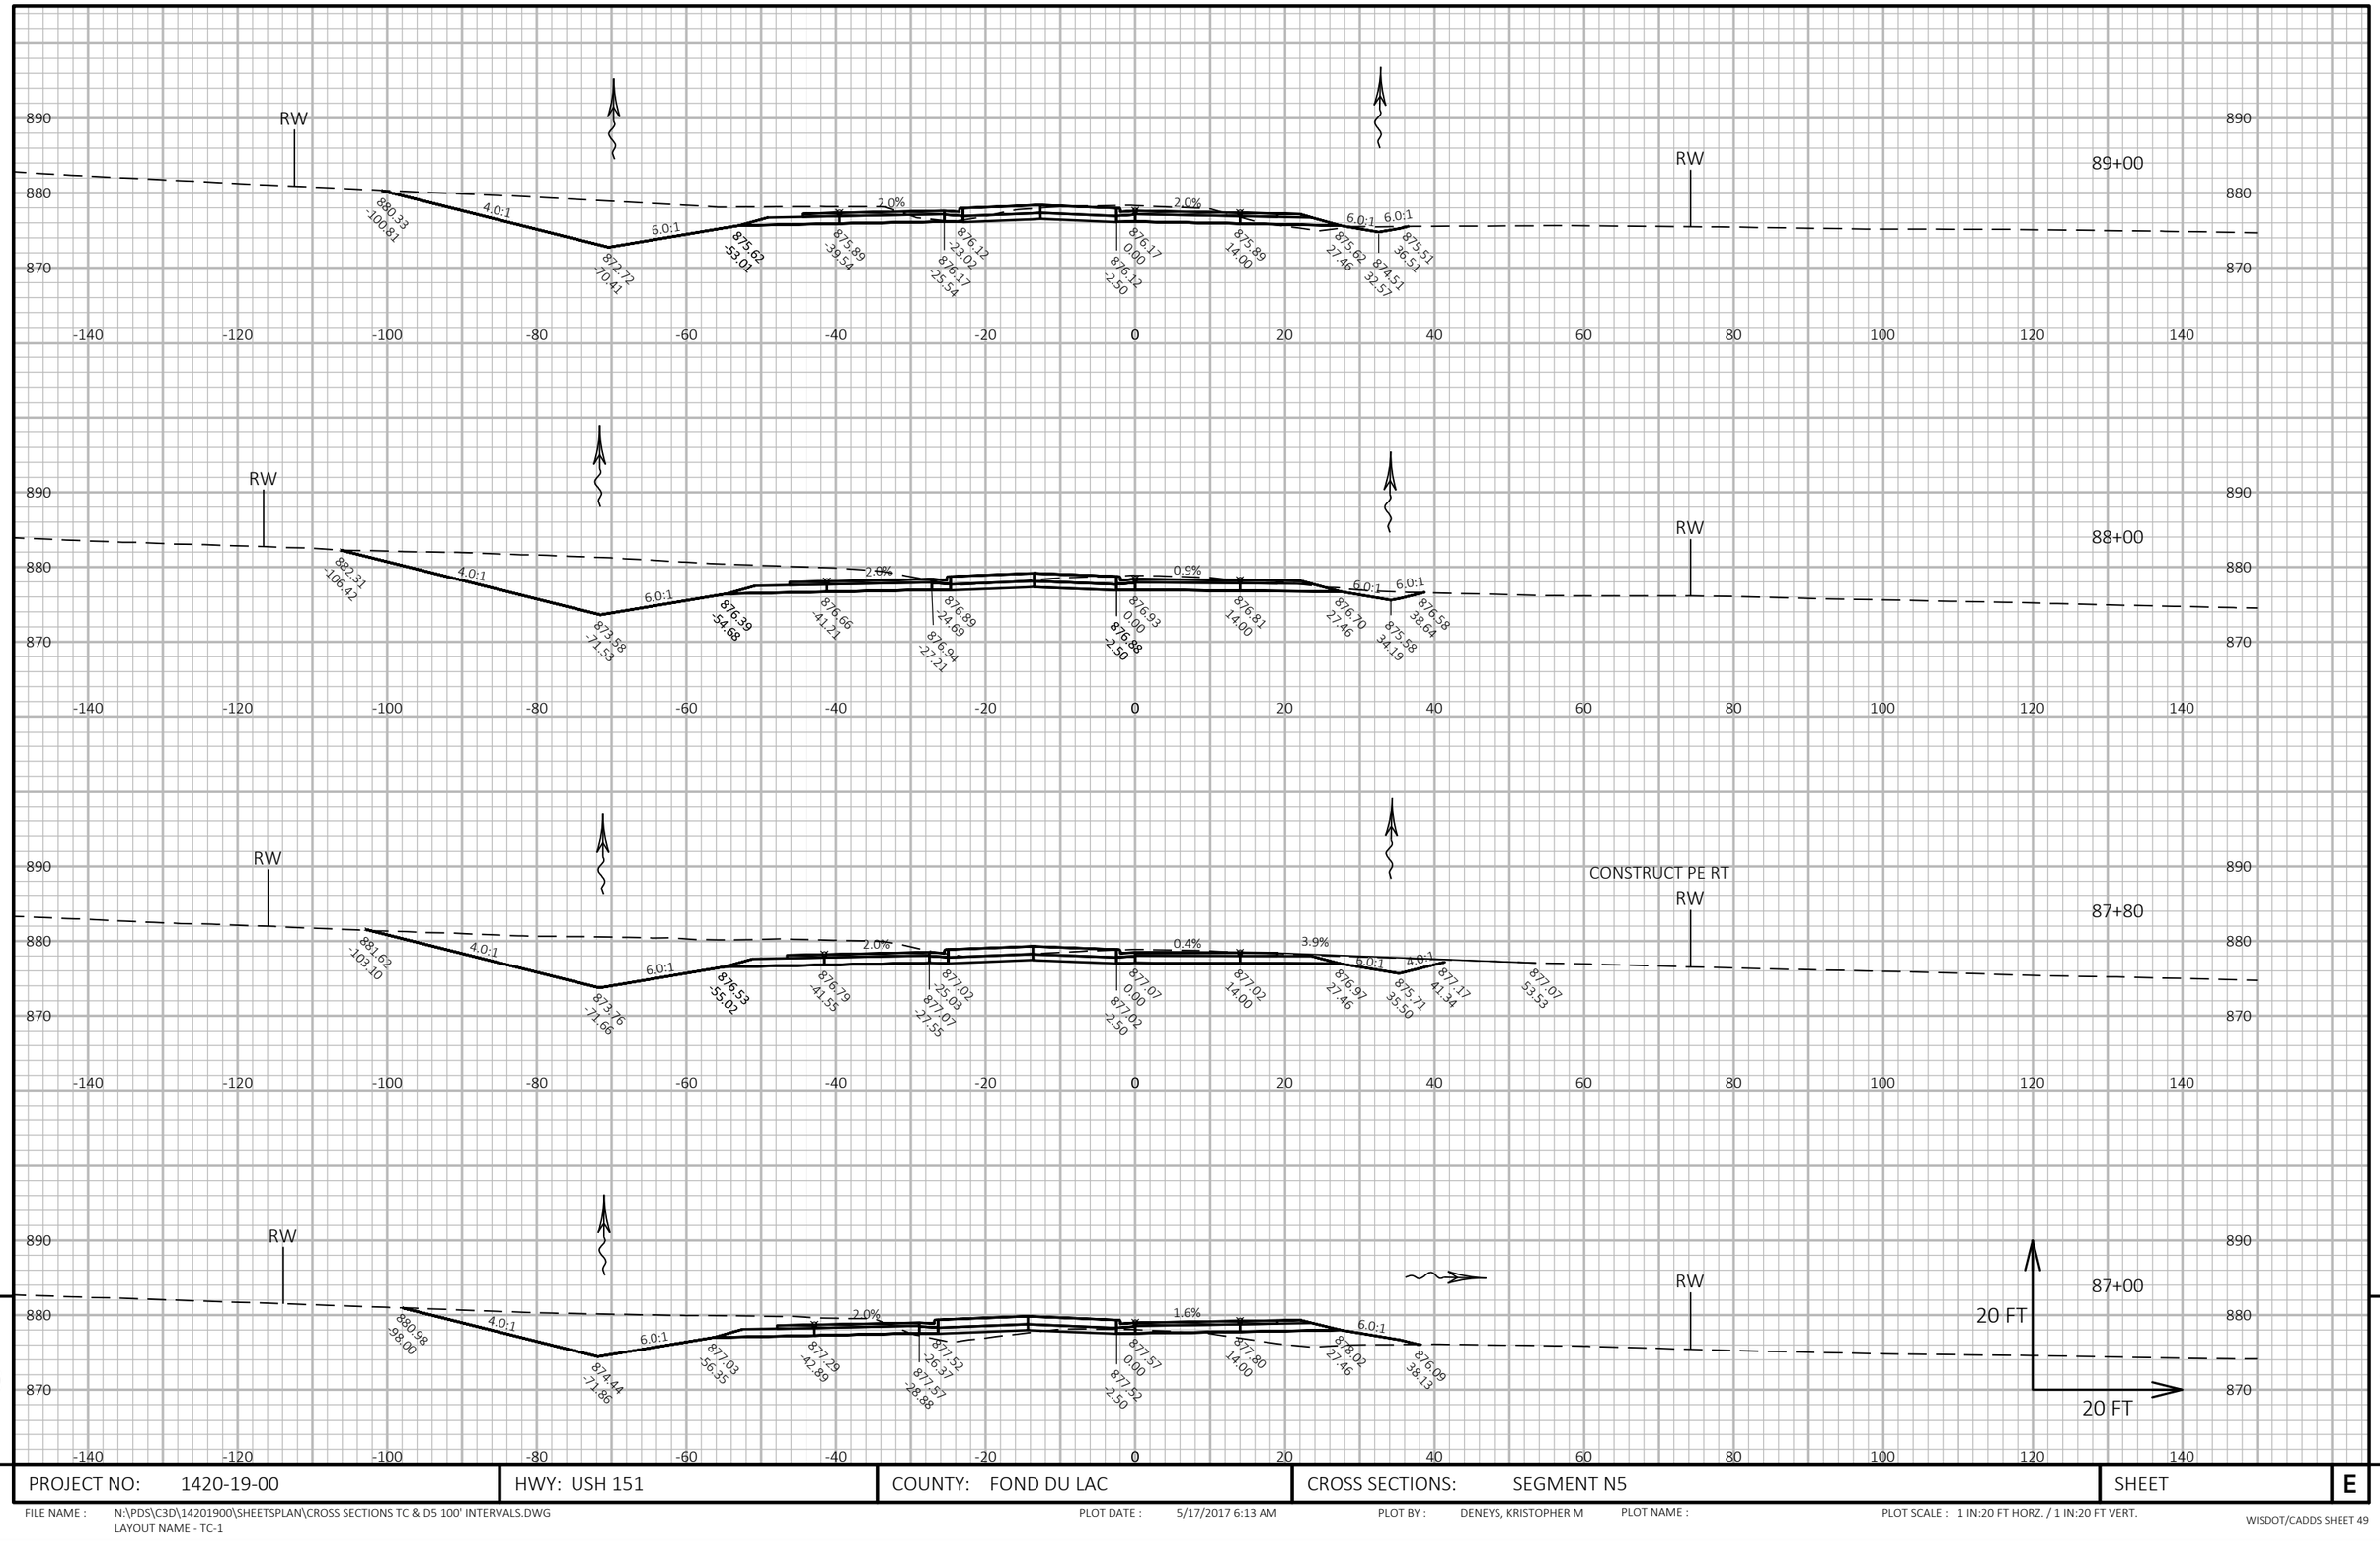

9

PROJECT NO: 1420-19-00	HWY: USH 151	COUNTY: FOND DU LAC	CROSS SECTIONS: SEGMENT N5	SHEET	E


FILE NAME : N:\PDS\C3D\14201900\SHEETSPLAN\CROSS SECTIONS TC & D5 100' INTERVALS.DWG
LAYOUT NAME - TC-1


PLOT DATE : 5/17/2017 6:13 AM

PLOT BY : DENEYS, KRISTOPHER M

PLOT NAME :

PLOT SCALE : 1 IN:20 FT HORZ. / 1 IN:20 FT VERT.

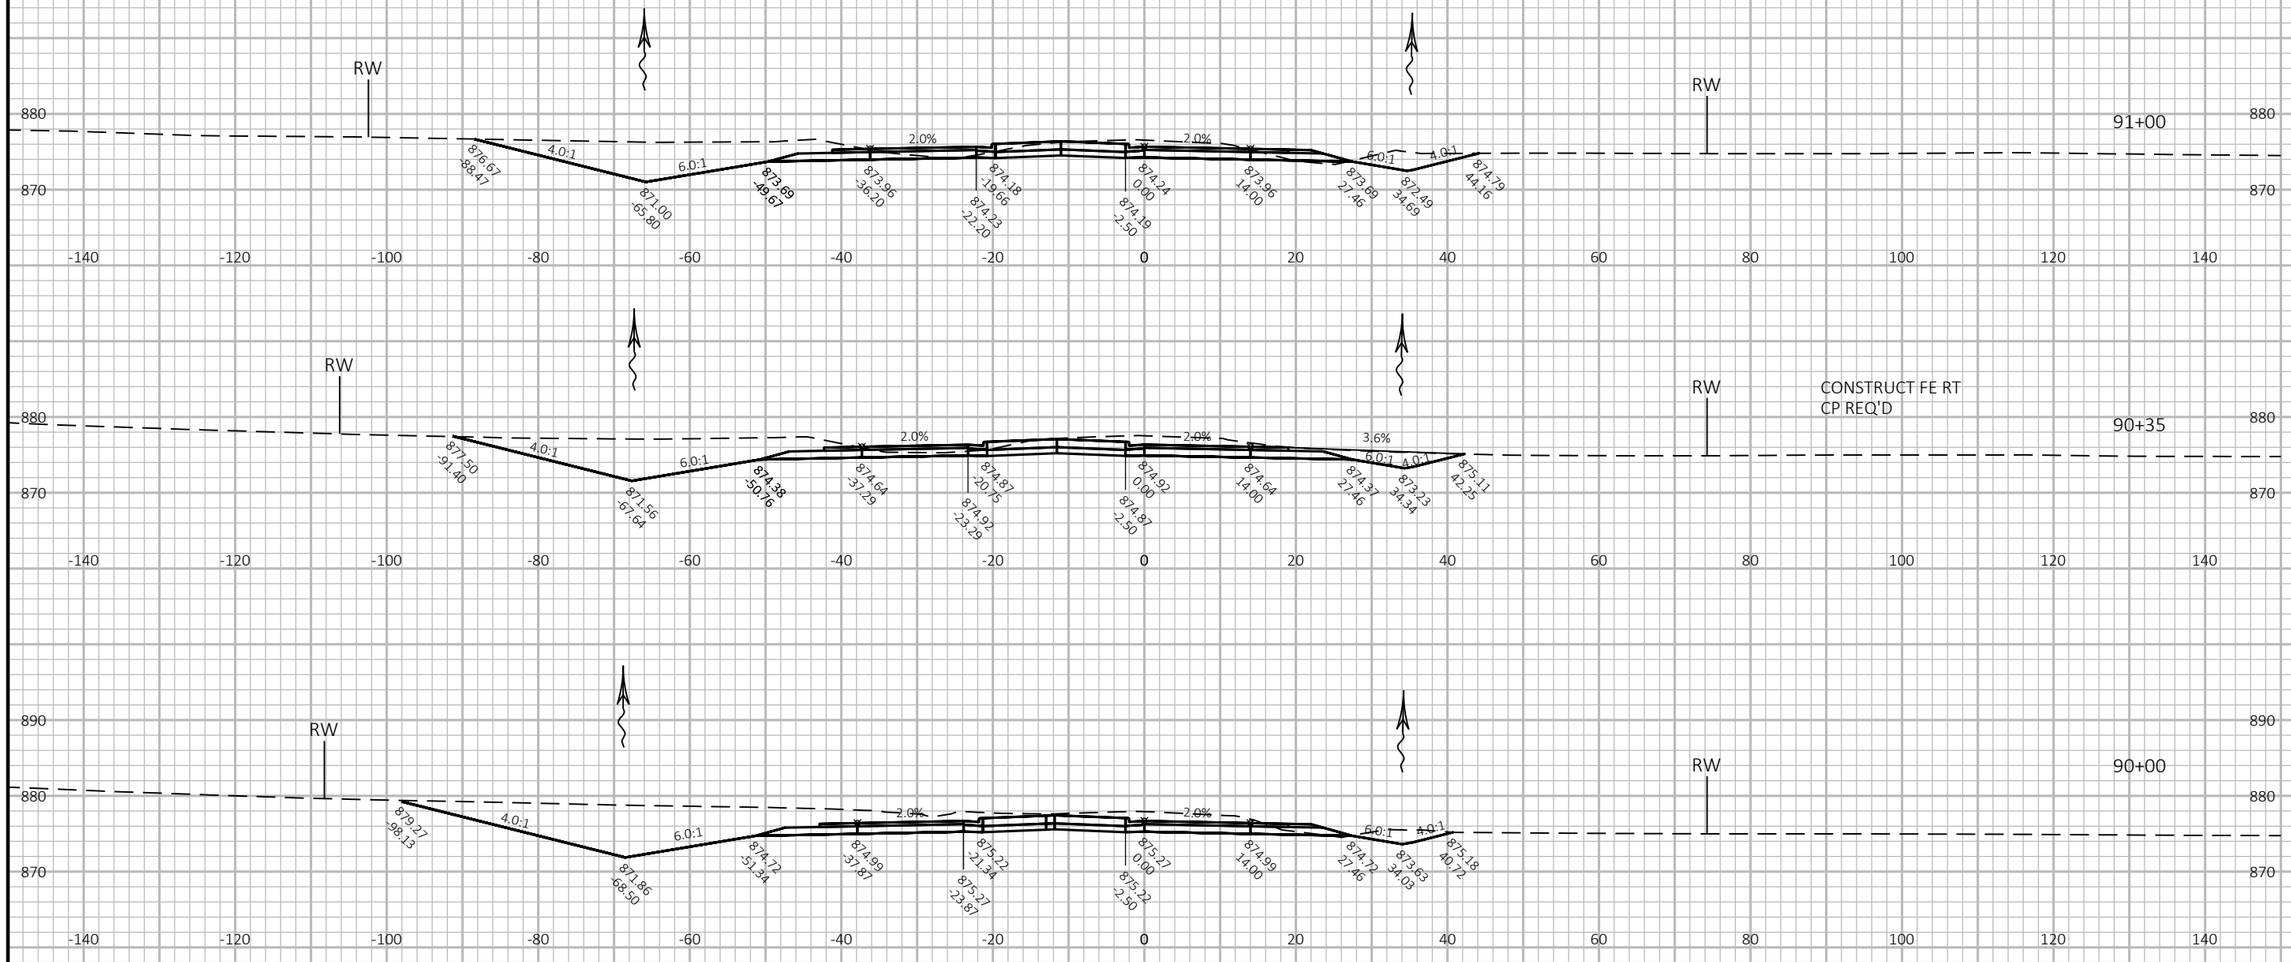

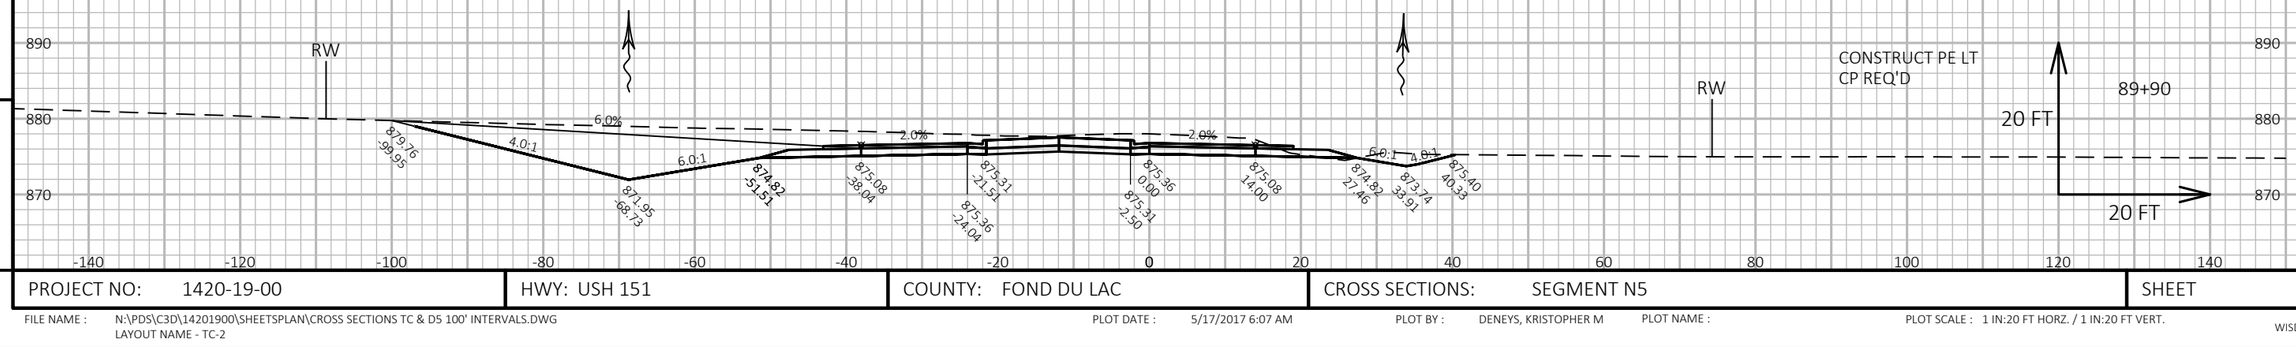


9

9

PROJECT NO: 1420-19-00	HWY: USH 151	COUNTY: FOND DU LAC	CROSS SECTIONS: SEGMENT N5	SHEET	E

FILE NAME : N:\PDS\C3D\14201900\SHEETSPLAN\CROSS SECTIONS TC & D5 100' INTERVALS.DWG
LAYOUT NAME - TC-2

PLOT DATE : 5/17/2017 6:07 AM PLOT BY : DENEYS, KRISTOPHER M PLOT NAME : PLOT SCALE : 1 IN:20 FT HORZ. / 1 IN:20 FT VERT.

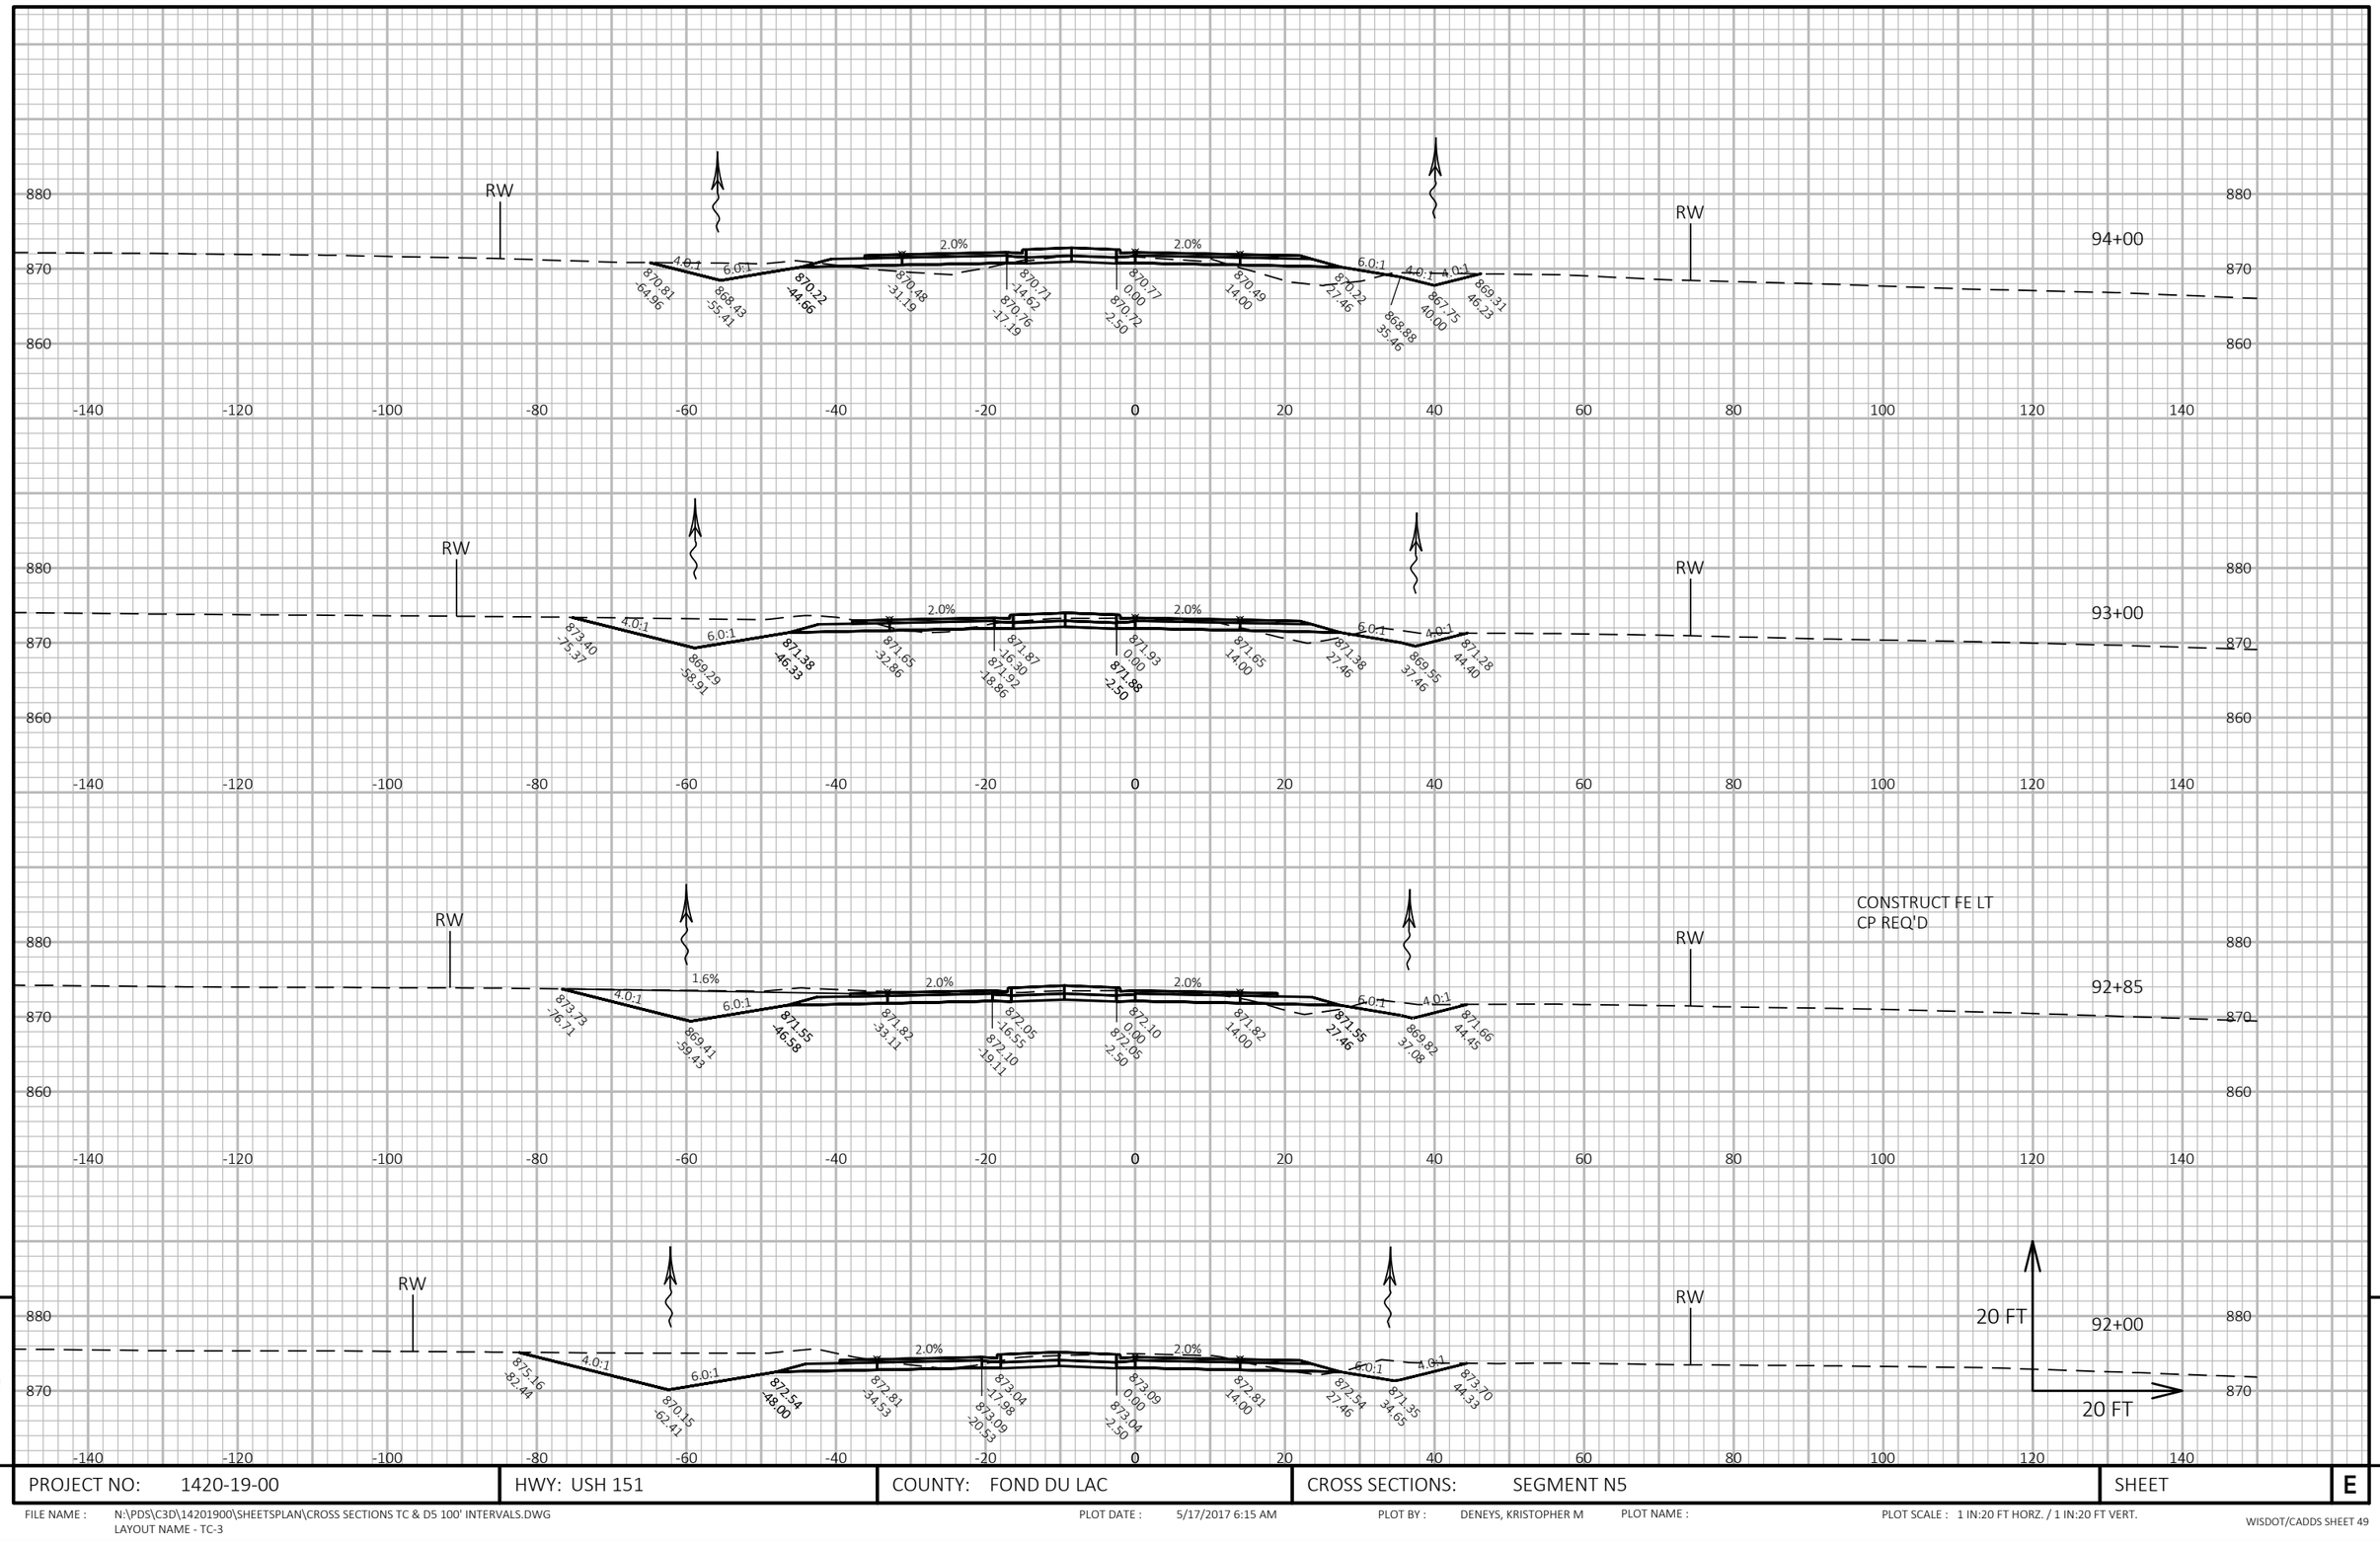

9

9

PROJECT NO: 1420-19-00	HWY: USH 151	COUNTY: FOND DU LAC	CROSS SECTIONS: SEGMENT N5	SHEET	E

FILE NAME : N:\PDS\C3D\14201900\SHEETSPLAN\CROSS SECTIONS TC & D5 100' INTERVALS.DWG
LAYOUT NAME - TC-3


PLOT DATE : 5/17/2017 6:15 AM

PLOT BY : DENEYS, KRISTOPHER M

PLOT NAME :

PLOT SCALE : 1 IN:20 FT HORZ. / 1 IN:20 FT VERT.

WISDOT/CADDS SHEET 49

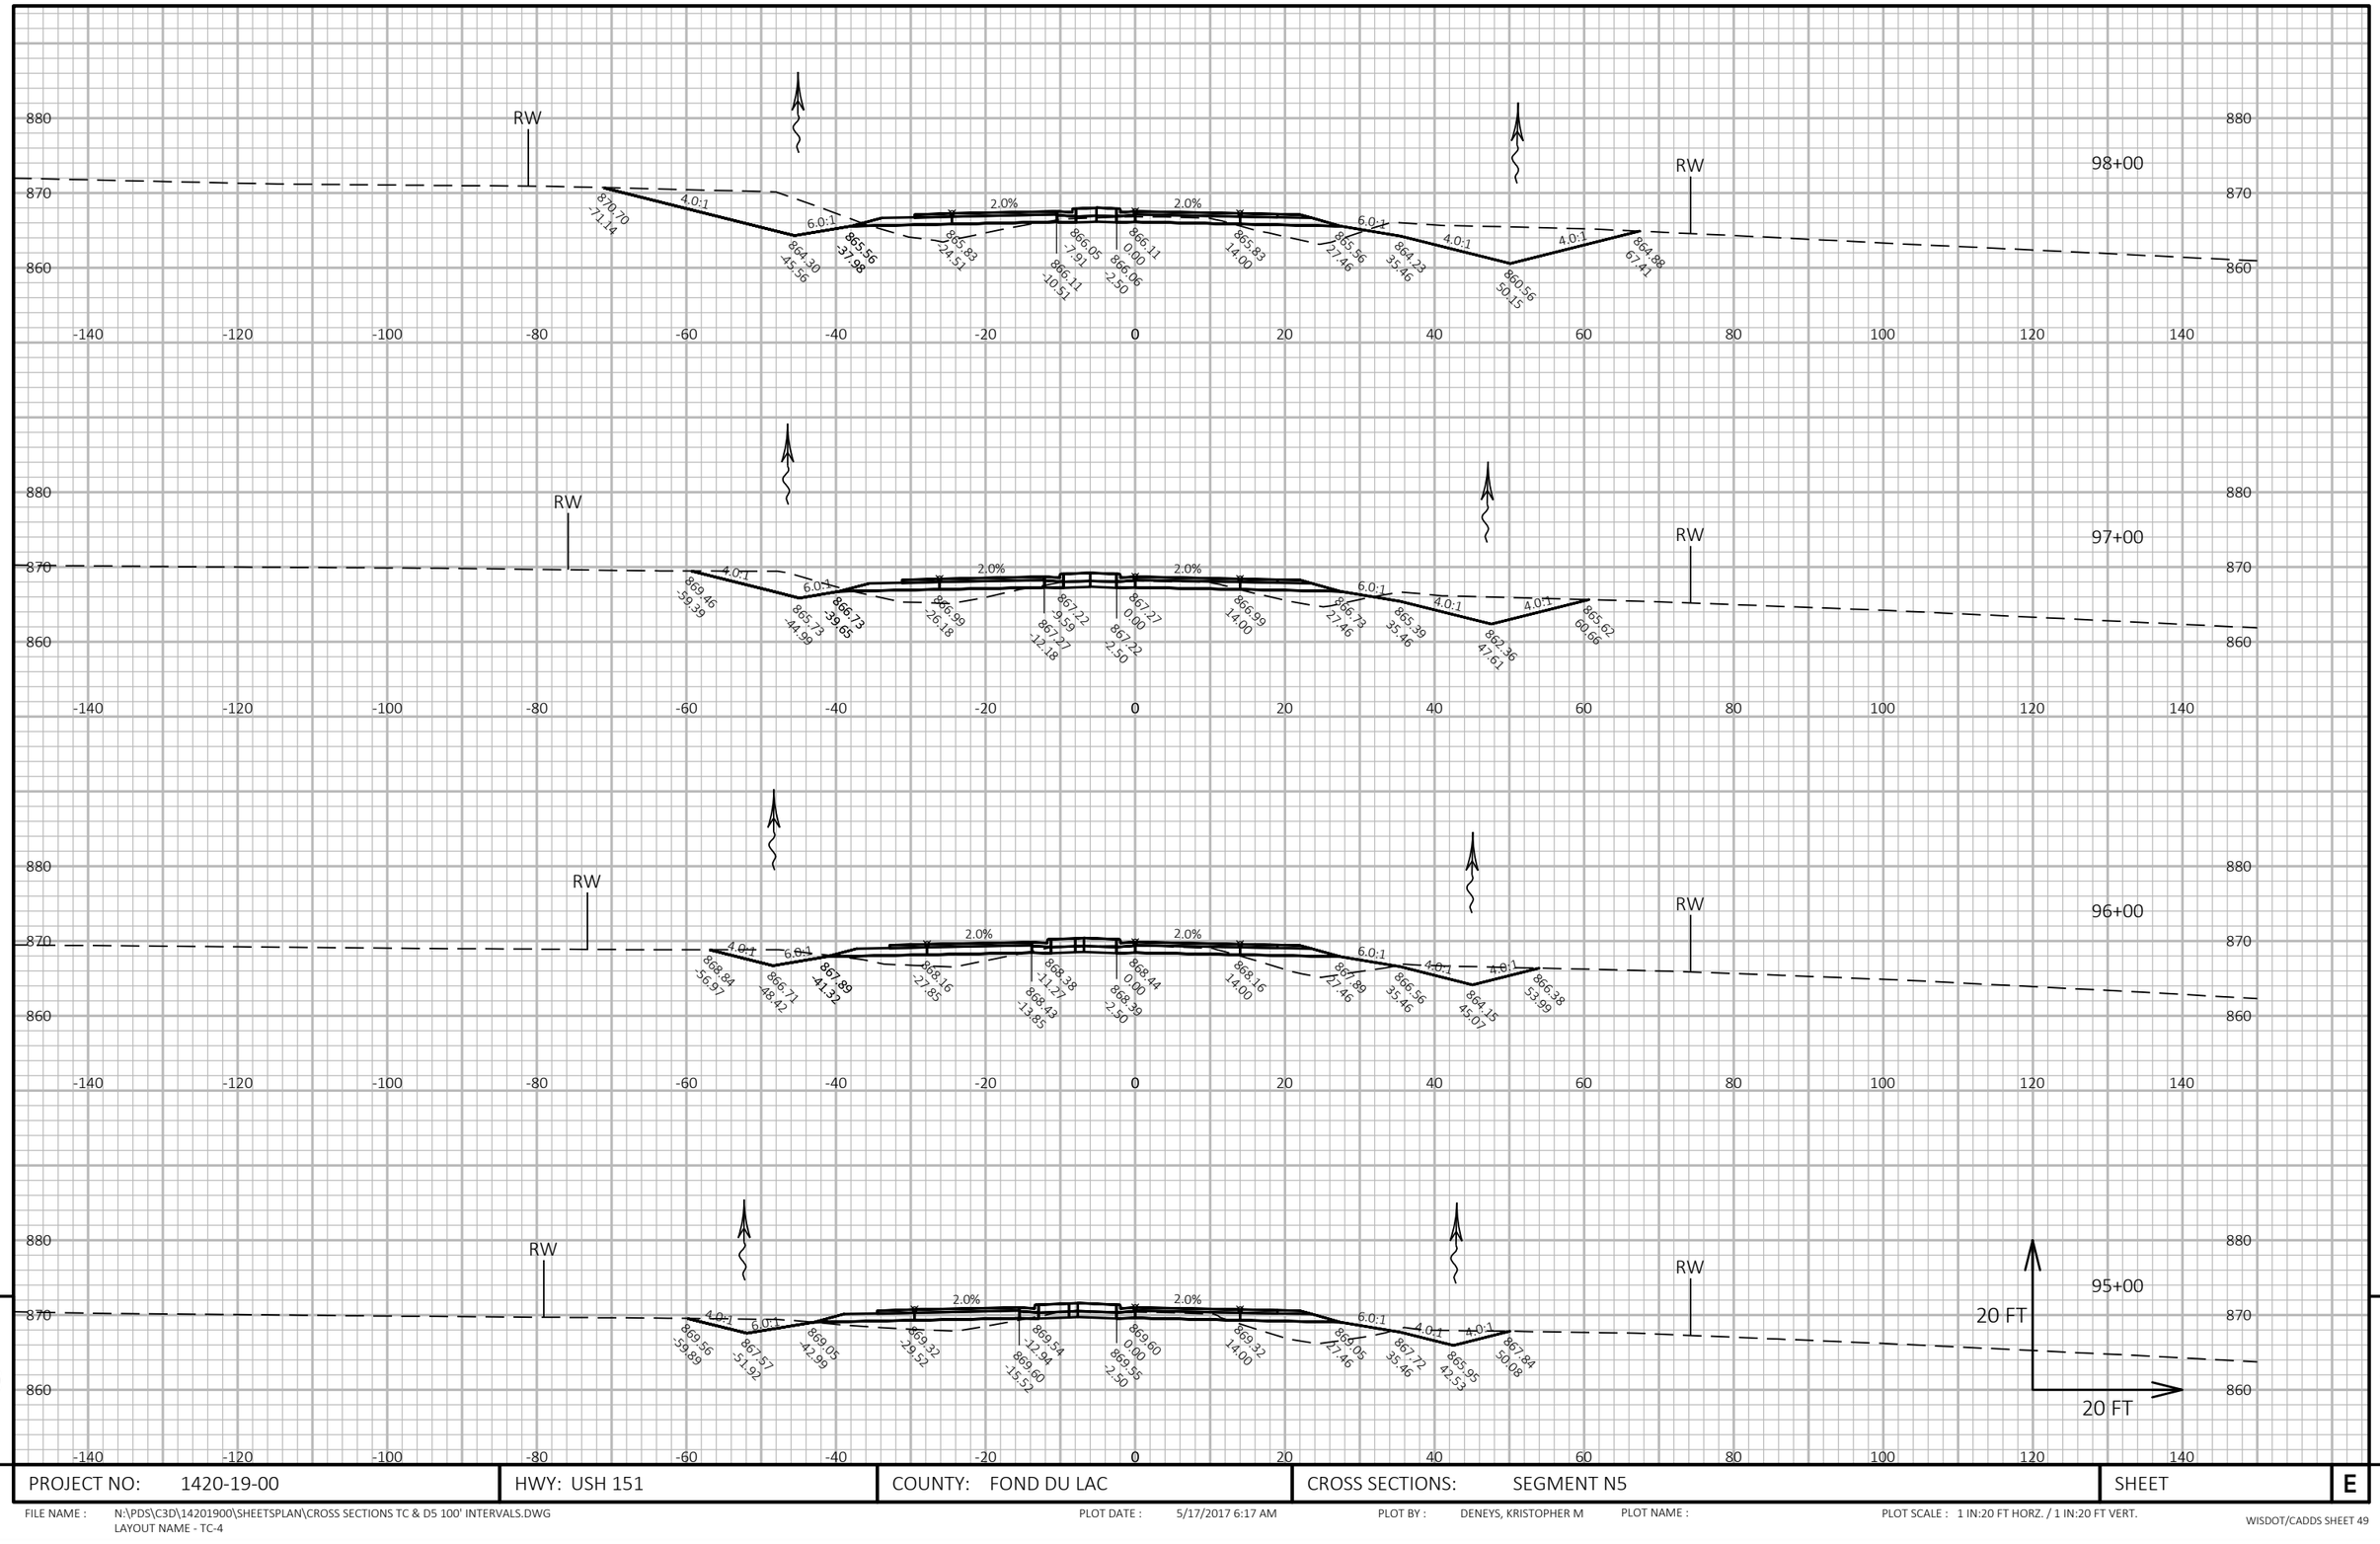

9

9

PROJECT NO: 1420-19-00	HWY: USH 151	COUNTY: FOND DU LAC	CROSS SECTIONS: SEGMENT N5	SHEET E


FILE NAME : N:\PDS\C3D\14201900\SHEETSPLAN\CROSS SECTIONS TC & D5 100' INTERVALS.DWG
LAYOUT NAME - TC-4

PLOT DATE : 5/17/2017 6:17 AM

PLOT BY : DENEYS, KRISTOPHER M

PLOT NAME :

PLOT SCALE : 1 IN:20 FT HORZ. / 1 IN:20 FT VERT.

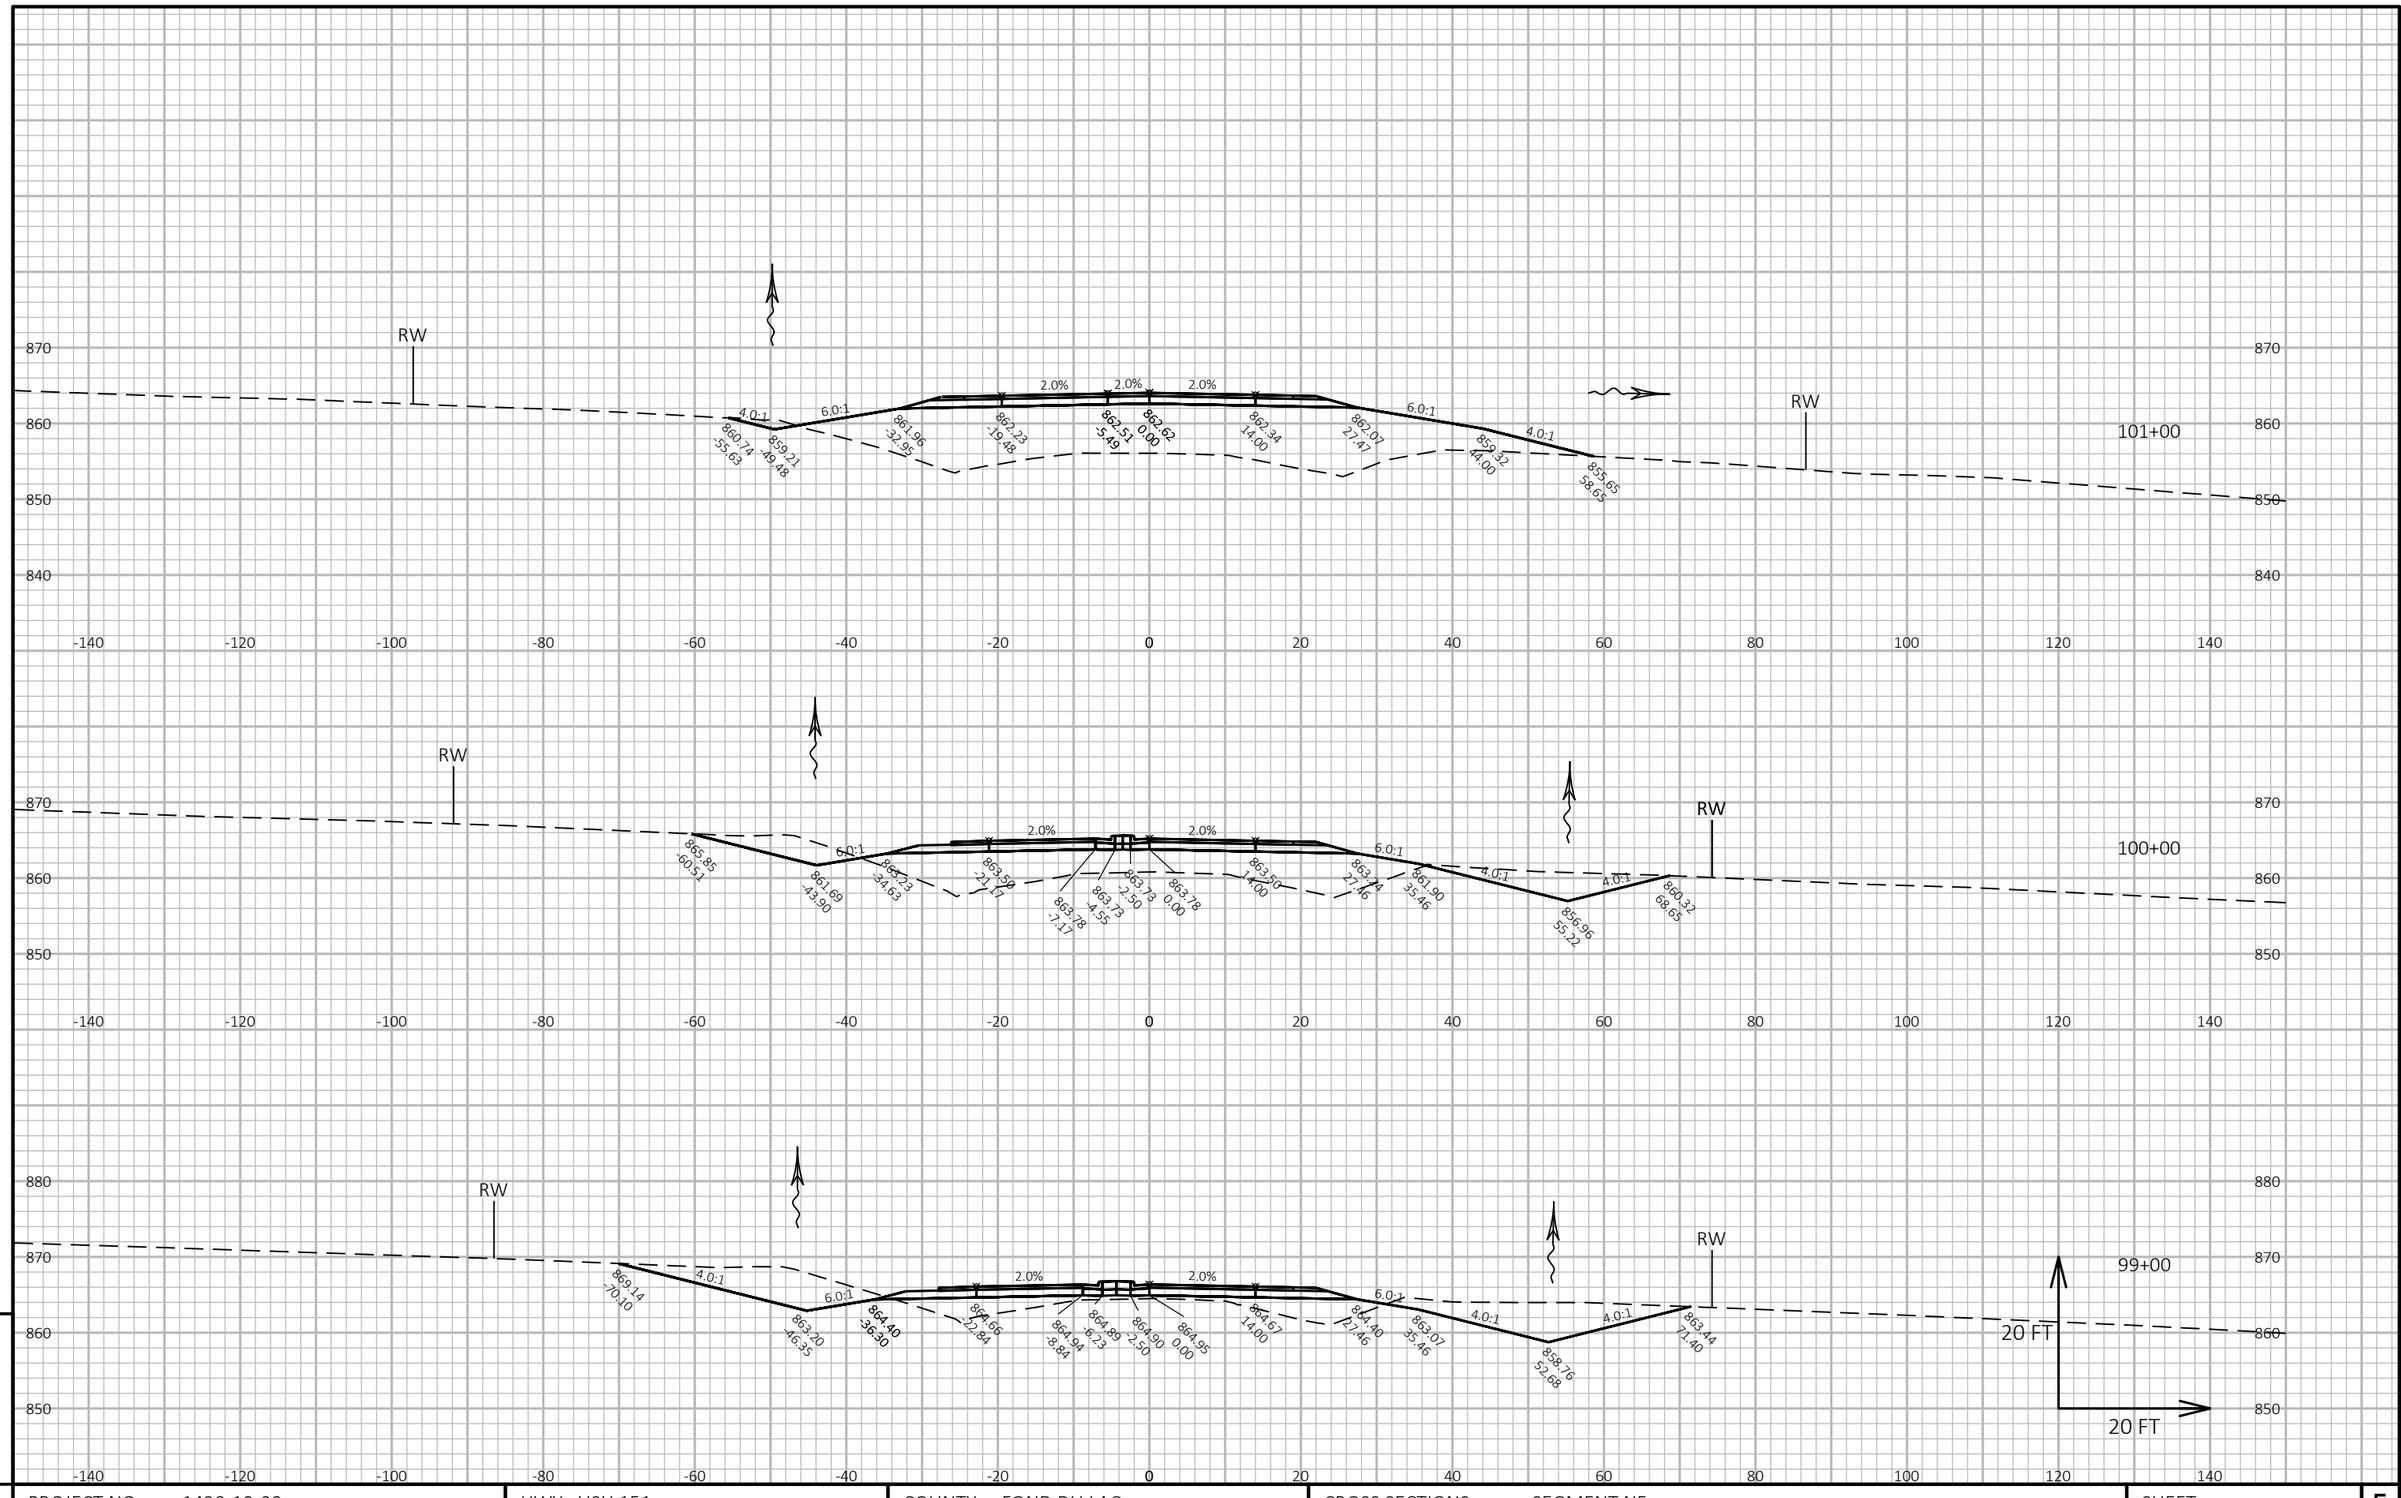


9

9

PROJECT NO: 1420-19-00	HWY: USH 151	COUNTY: FOND DU LAC	CROSS SECTIONS: SEGMENT N5	SHEET	E

FILE NAME : N:\PDS\C3D\14201900\SHEETSPLAN\CROSS SECTIONS TC & D5 100' INTERVALS.DWG
LAYOUT NAME - TC-5


PLOT DATE : 5/17/2017 6:07 AM PLOT BY : DENEYS, KRISTOPHER M PLOT NAME : PLOT SCALE : 1 IN:20 FT HORZ. / 1 IN:20 FT VERT.

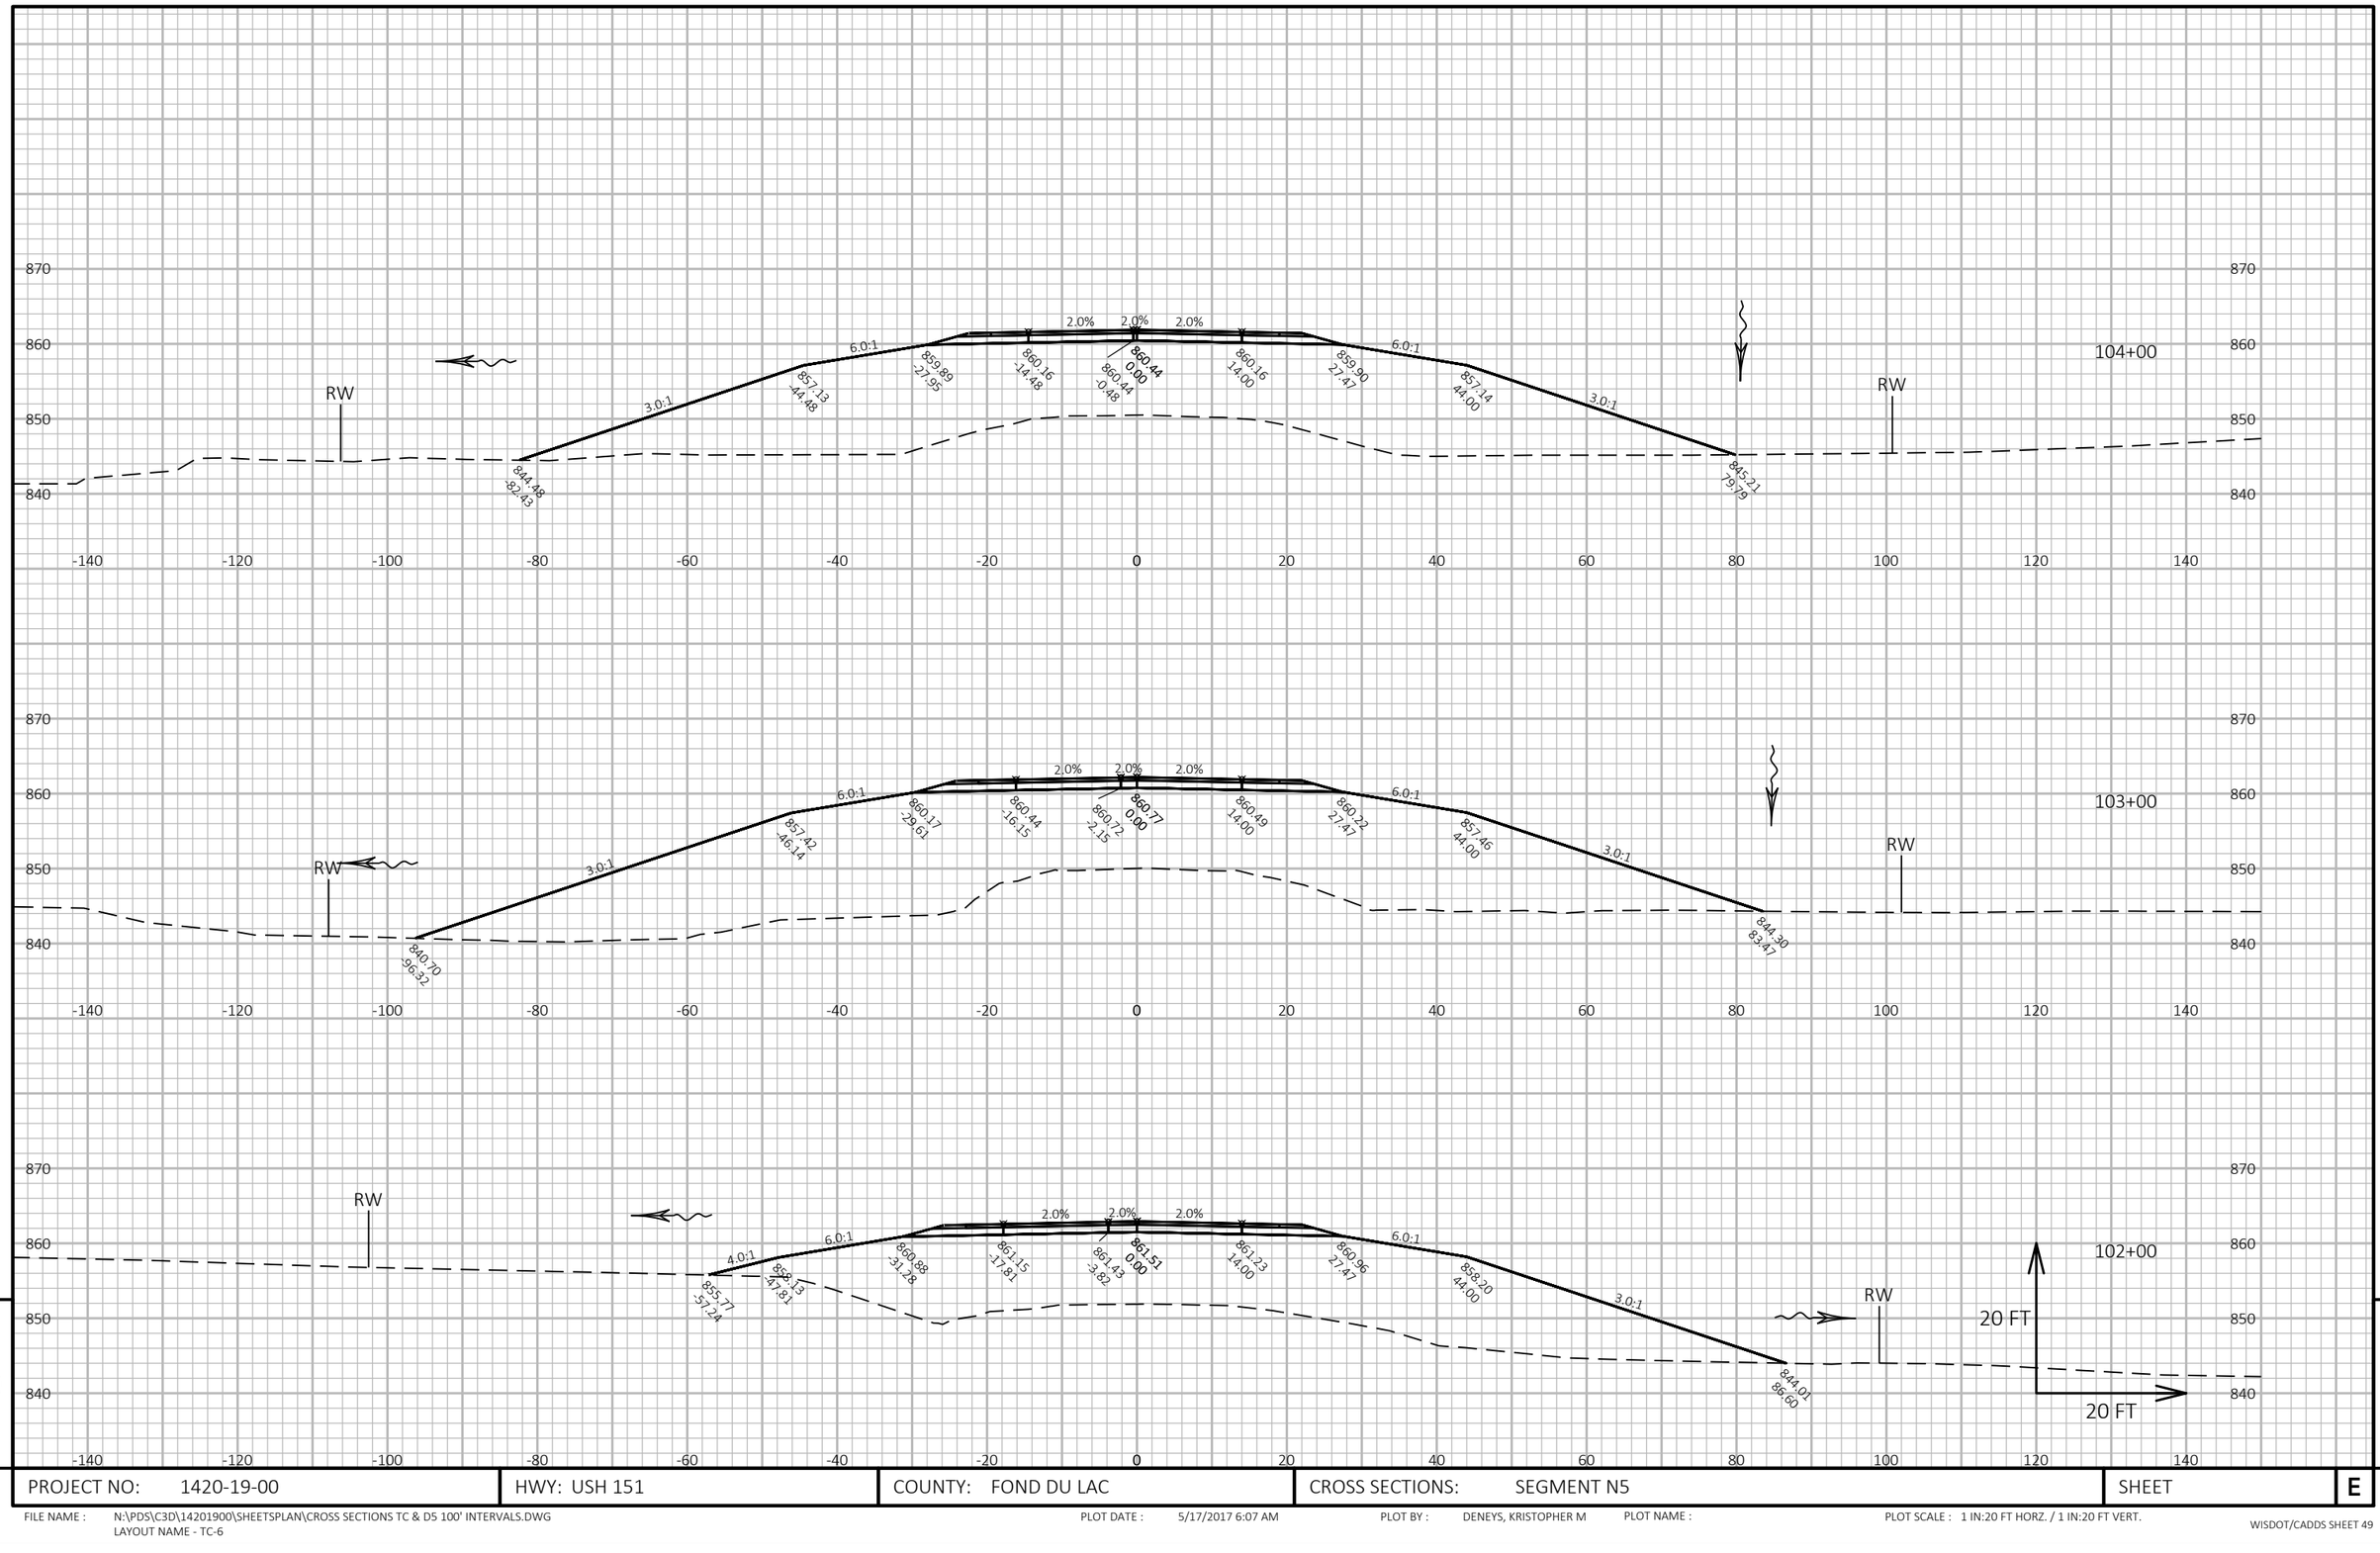

PROJECT NO: 1420-19-00	HWY: USH 151	COUNTY: FOND DU LAC	CROSS SECTIONS: SEGMENT N5	SHEET E

FILE NAME : N:\PDS\C3D\14201900\SHEETSPLAN\CROSS SECTIONS TC & D5 100' INTERVALS.DWG
LAYOUT NAME - TC-6

PLOT DATE : 5/17/2017 6:07 AM PLOT BY : DENEYS, KRISTOPHER M PLOT NAME : PLOT SCALE : 1 IN:20 FT HORZ. / 1 IN:20 FT VERT.

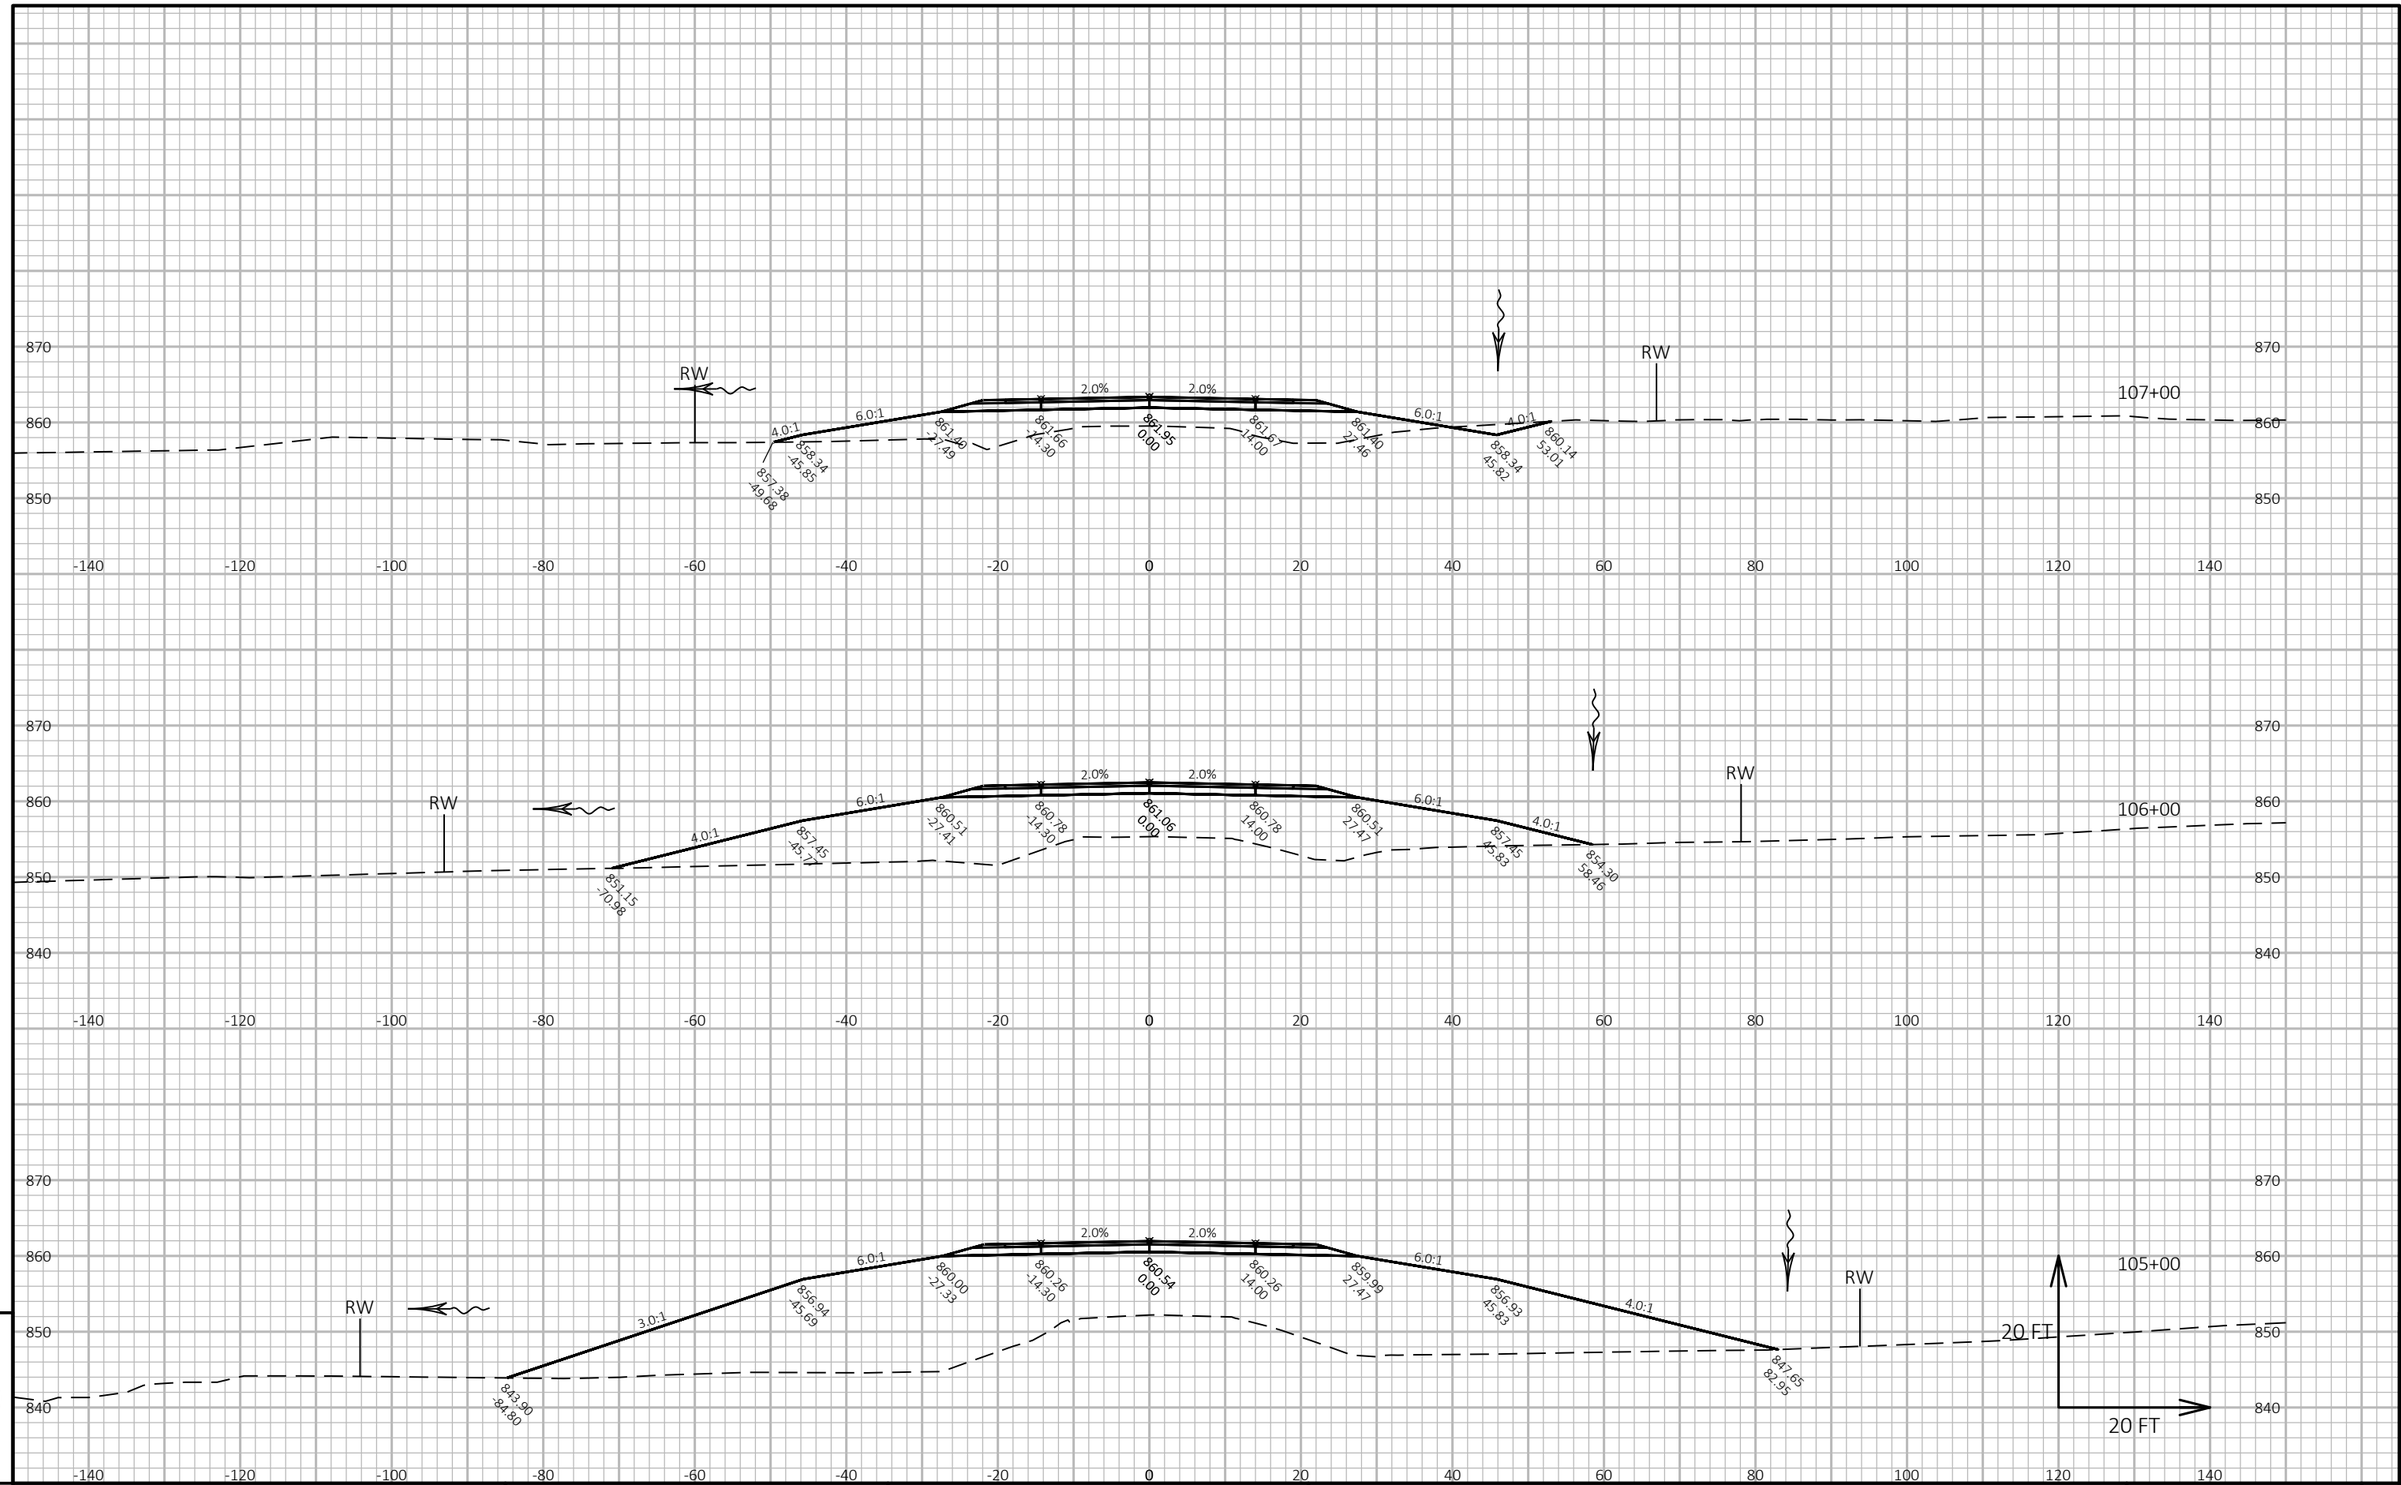


9

9

PROJECT NO: 1420-19-00	HWY: USH 151	COUNTY: FOND DU LAC	CROSS SECTIONS: SEGMENT N5	SHEET	E

FILE NAME : N:\PDS\C3D\14201900\SHEETSPLAN\CROSS SECTIONS TC & D5 100' INTERVALS.DWG
LAYOUT NAME - TC-7

PLOT DATE : 5/17/2017 6:07 AM PLOT BY : DENEYS, KRISTOPHER M PLOT NAME : PLOT SCALE : 1 IN:20 FT HORZ. / 1 IN:20 FT VERT.

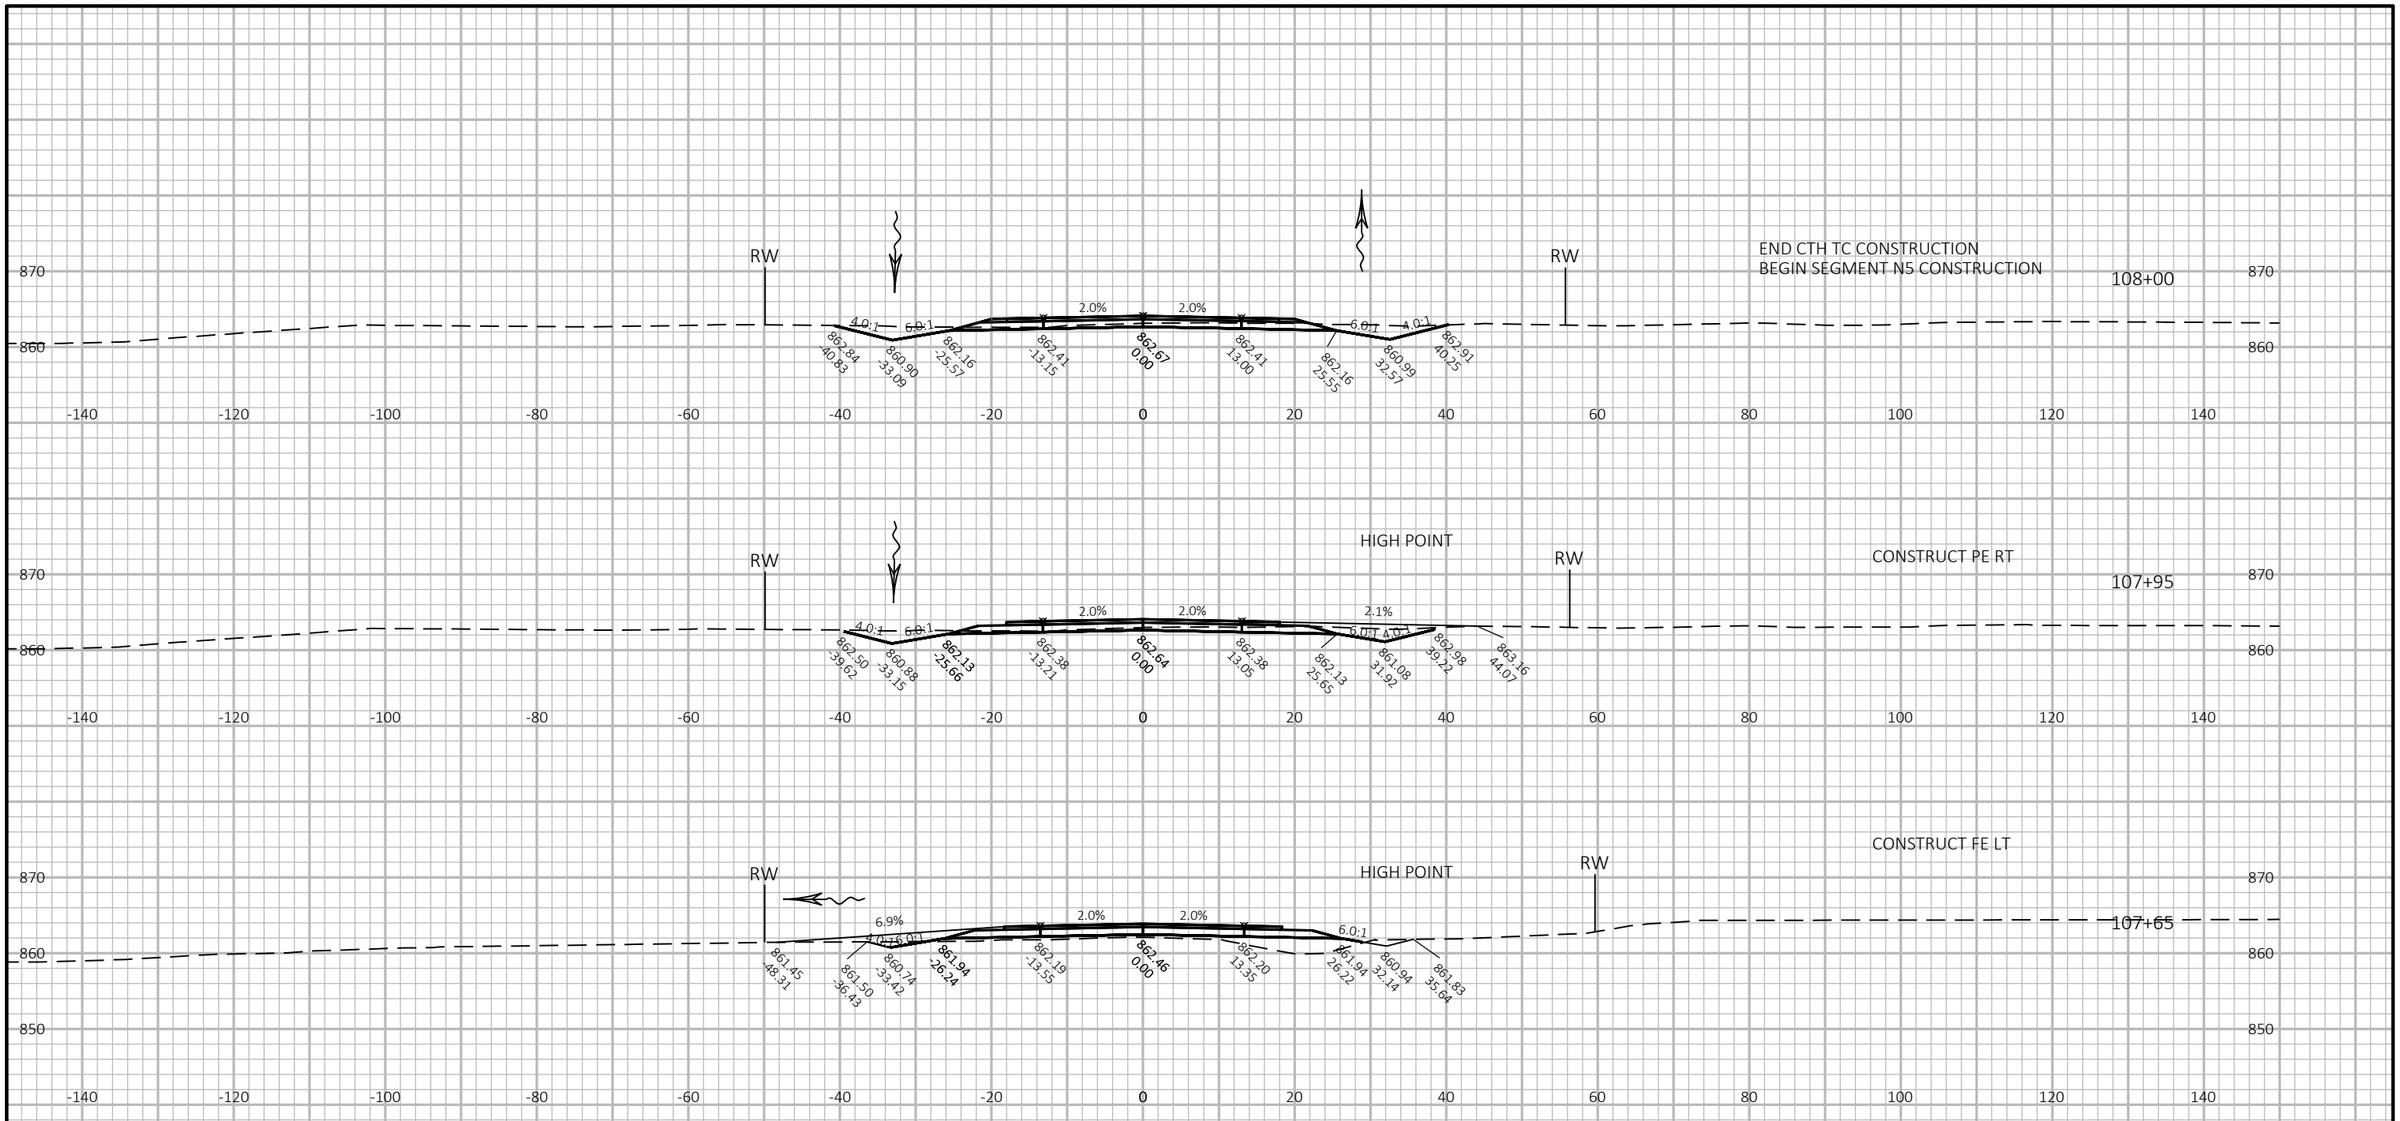


9


9

PROJECT NO: 1420-19-00	HWY: USH 151	COUNTY: FOND DU LAC	CROSS SECTIONS: CTHTC	SHEET	E

FILE NAME : N:\PDS\C3D\14201900\SHEETSPLAN\CROSS SECTIONS TC & D5 100' INTERVALS.DWG
LAYOUT NAME - TC-8

PLOT DATE : 5/17/2017 6:18 AM PLOT BY : DENEYS, KRISTOPHER M PLOT NAME : PLOT SCALE : 1 IN:20 FT HORZ. / 1 IN:20 FT VERT.

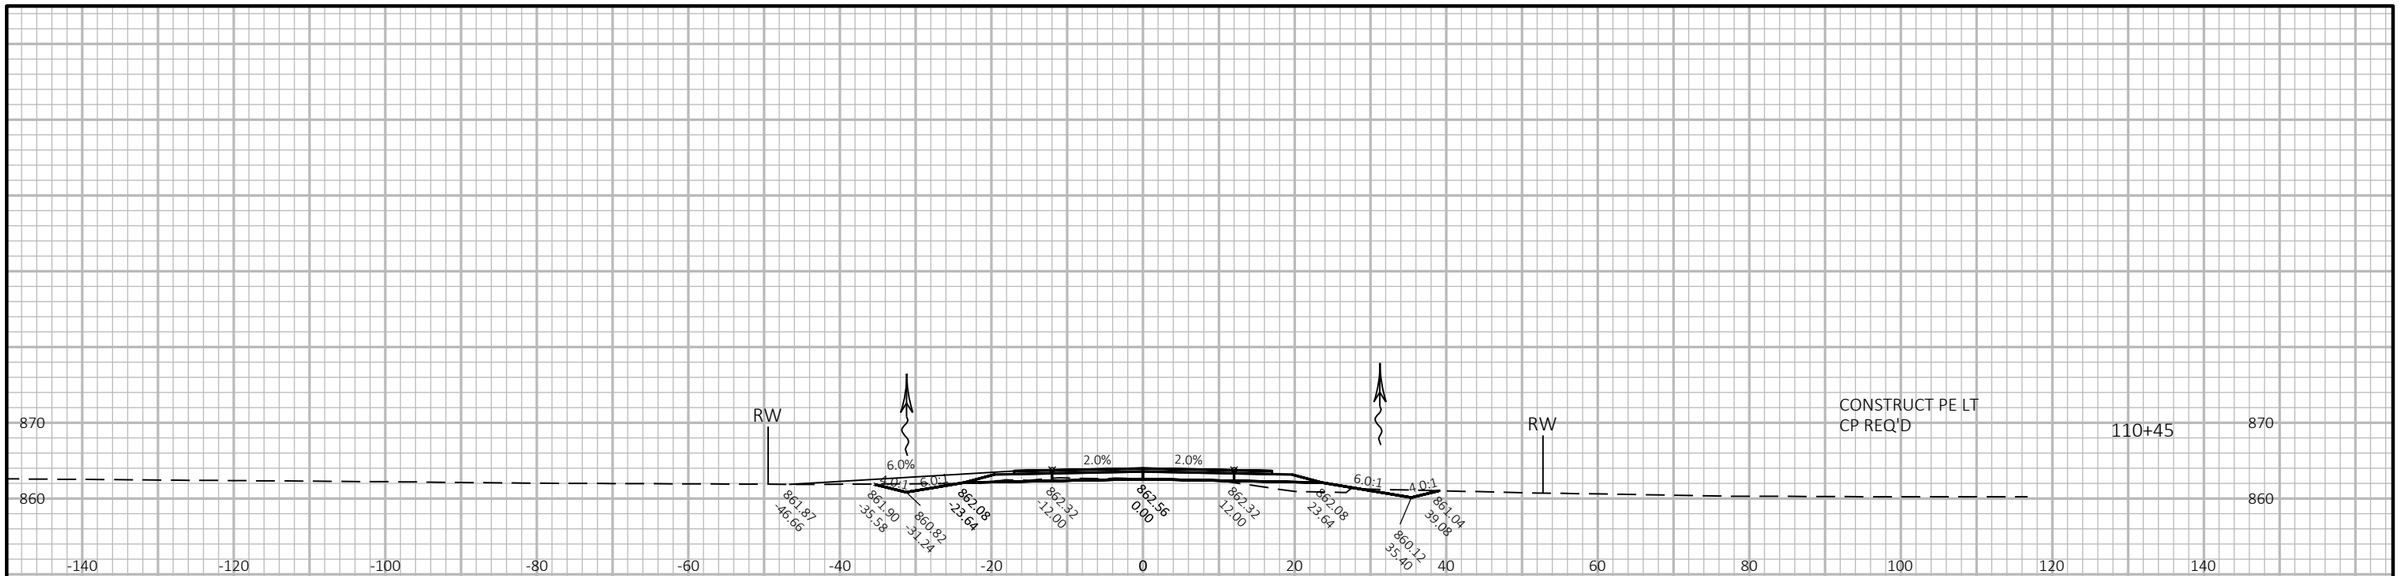

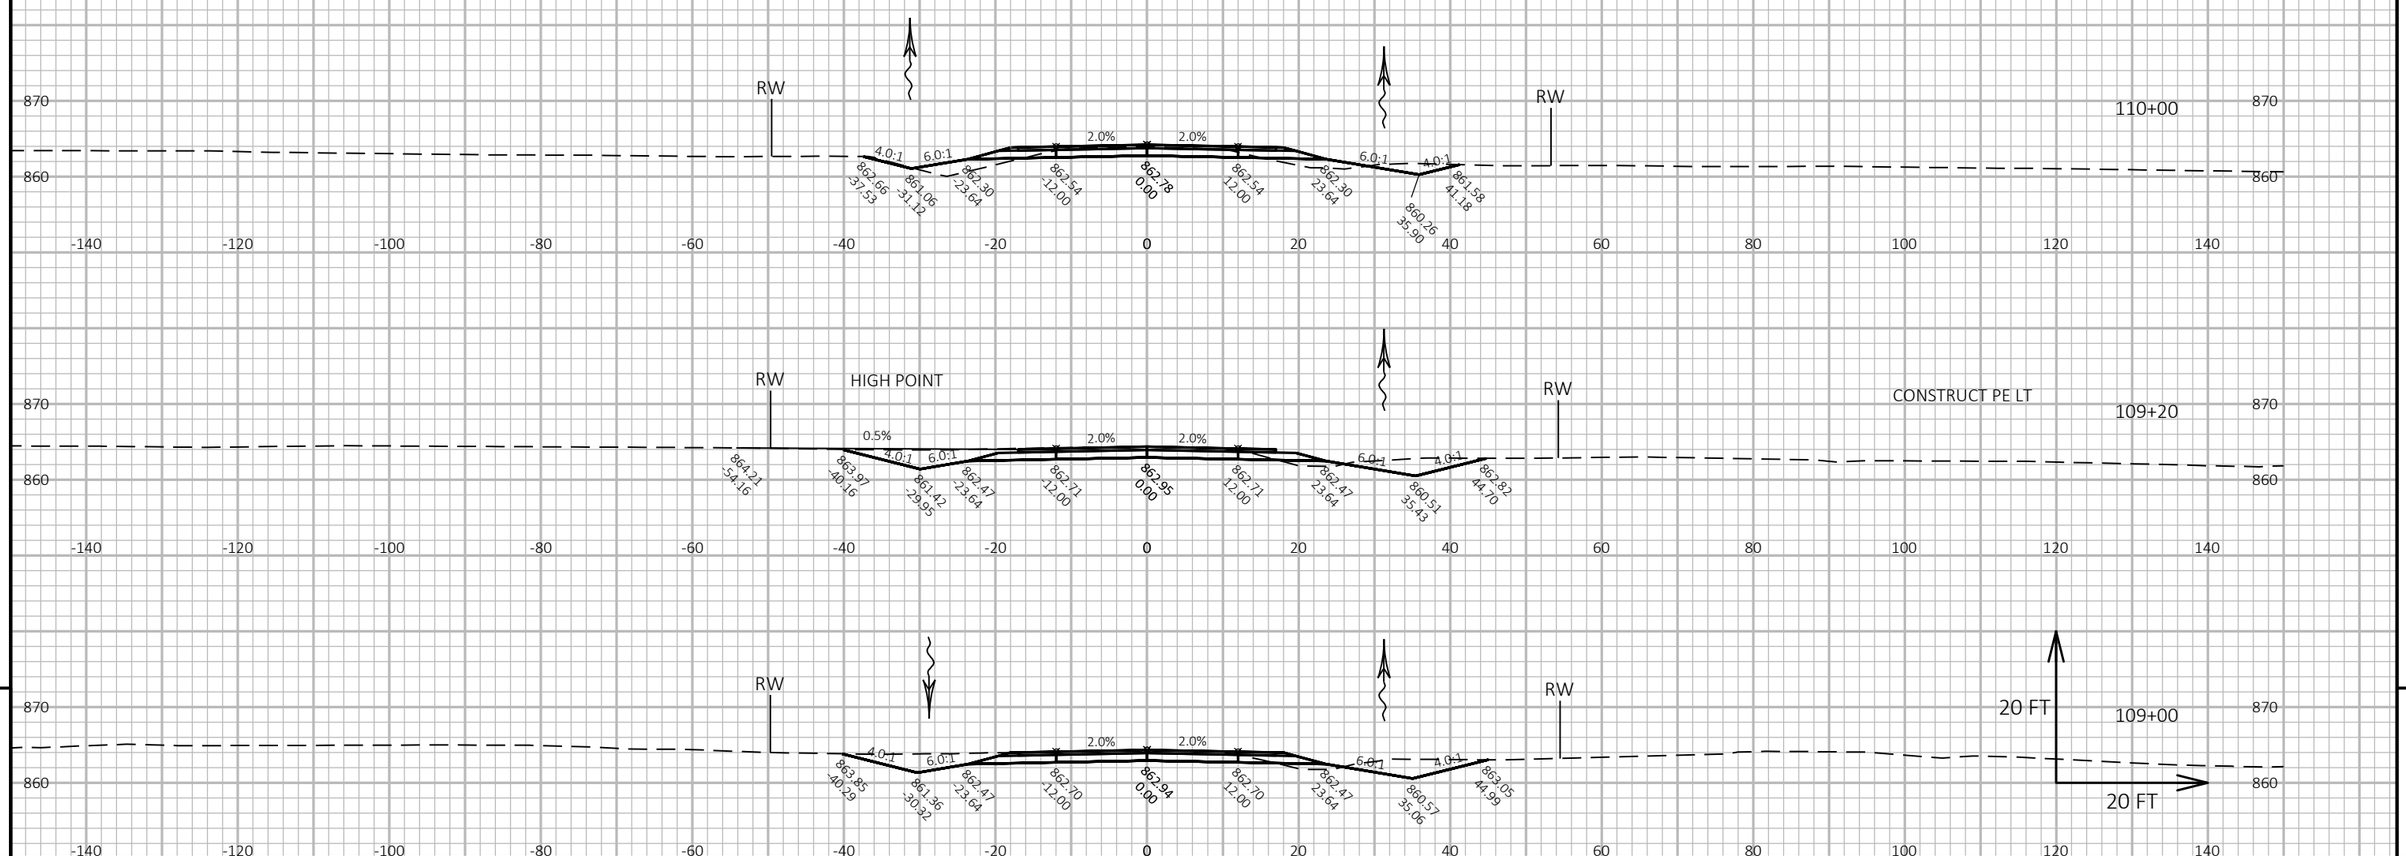


9

9

PROJECT NO: 1420-19-00	HWY: USH 151	COUNTY: FOND DU LAC	CROSS SECTIONS: SEGMENT N5	SHEET E

FILE NAME : N:\PDS\C3D\14201900\SHEETSPLAN\CROSS SECTIONS TC & D5 100' INTERVALS.DWG
LAYOUT NAME - N5-1

PLOT DATE : 5/17/2017 6:20 AM PLOT BY : DENEYS, KRISTOPHER M PLOT NAME : PLOT SCALE : 1 IN:20 FT HORZ. / 1 IN:20 FT VERT.

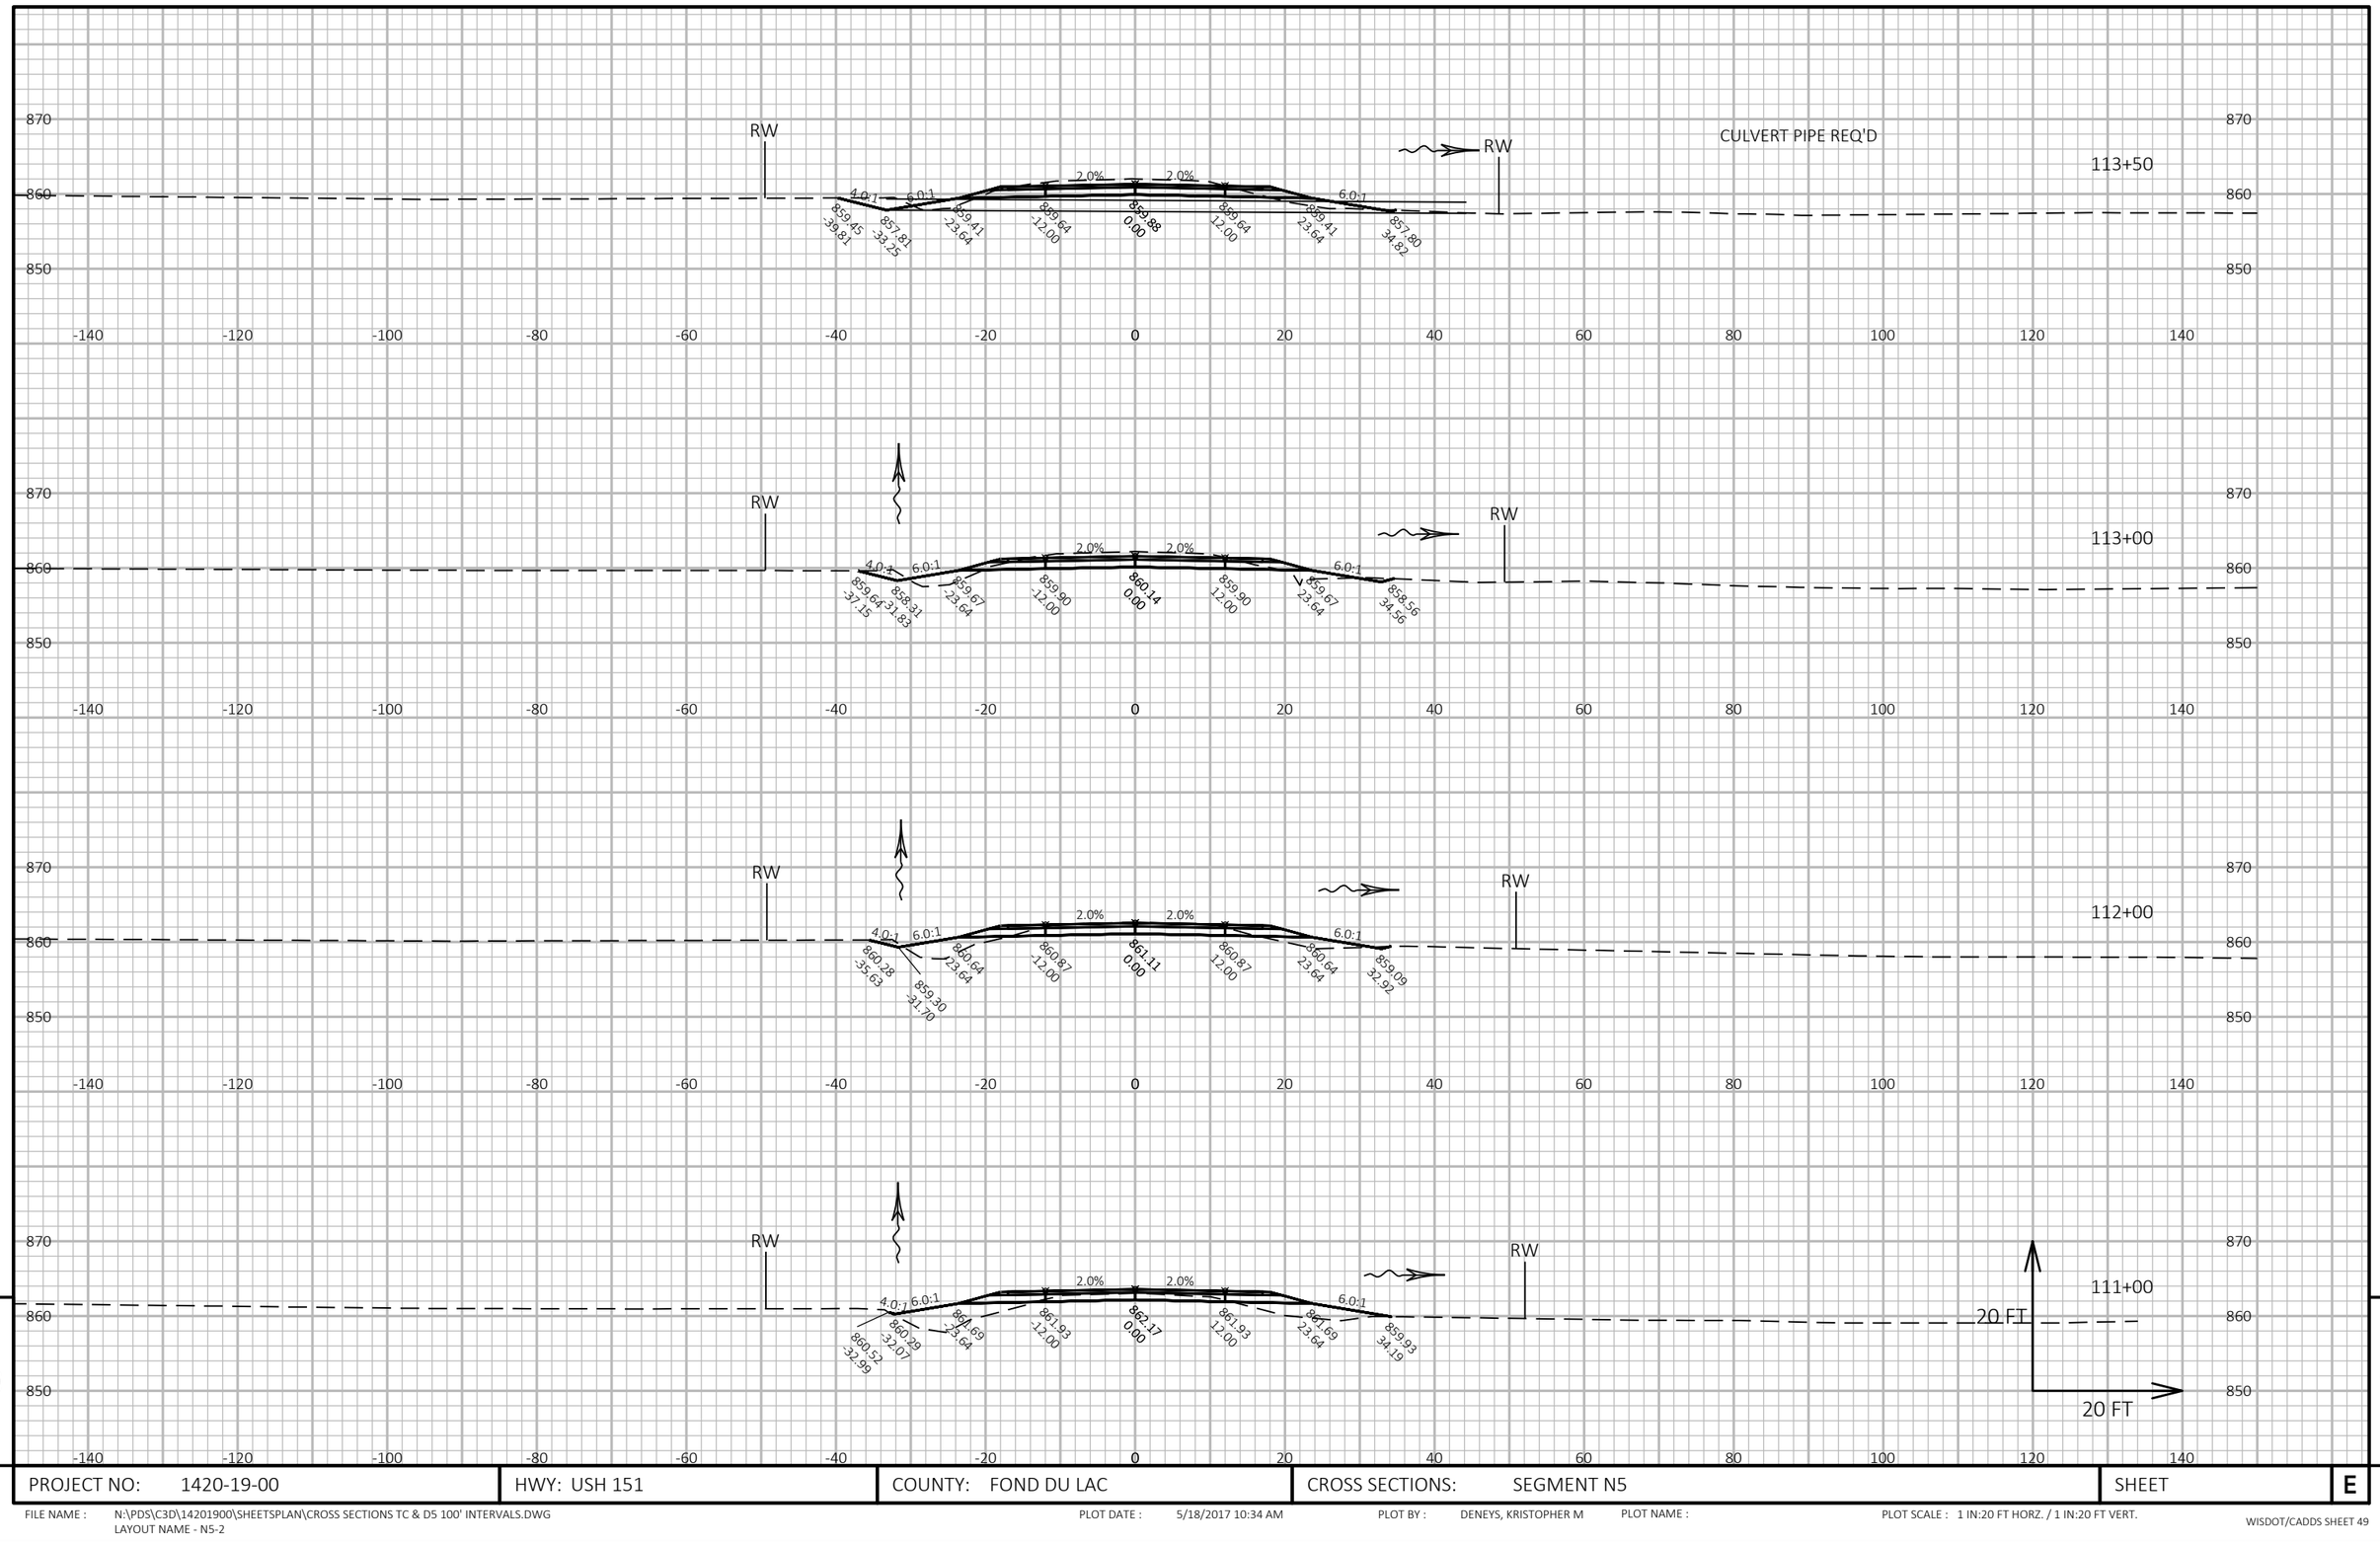


9

9

PROJECT NO: 1420-19-00	HWY: USH 151	COUNTY: FOND DU LAC	CROSS SECTIONS: SEGMENT N5	SHEET	E

FILE NAME : N:\PDS\C3D\14201900\SHEETSPLAN\CROSS SECTIONS TC & D5 100' INTERVALS.DWG
LAYOUT NAME - N5-2

PLOT DATE : 5/18/2017 10:34 AM PLOT BY : DENEYS, KRISTOPHER M PLOT NAME : PLOT SCALE : 1 IN:20 FT HORZ. / 1 IN:20 FT VERT.

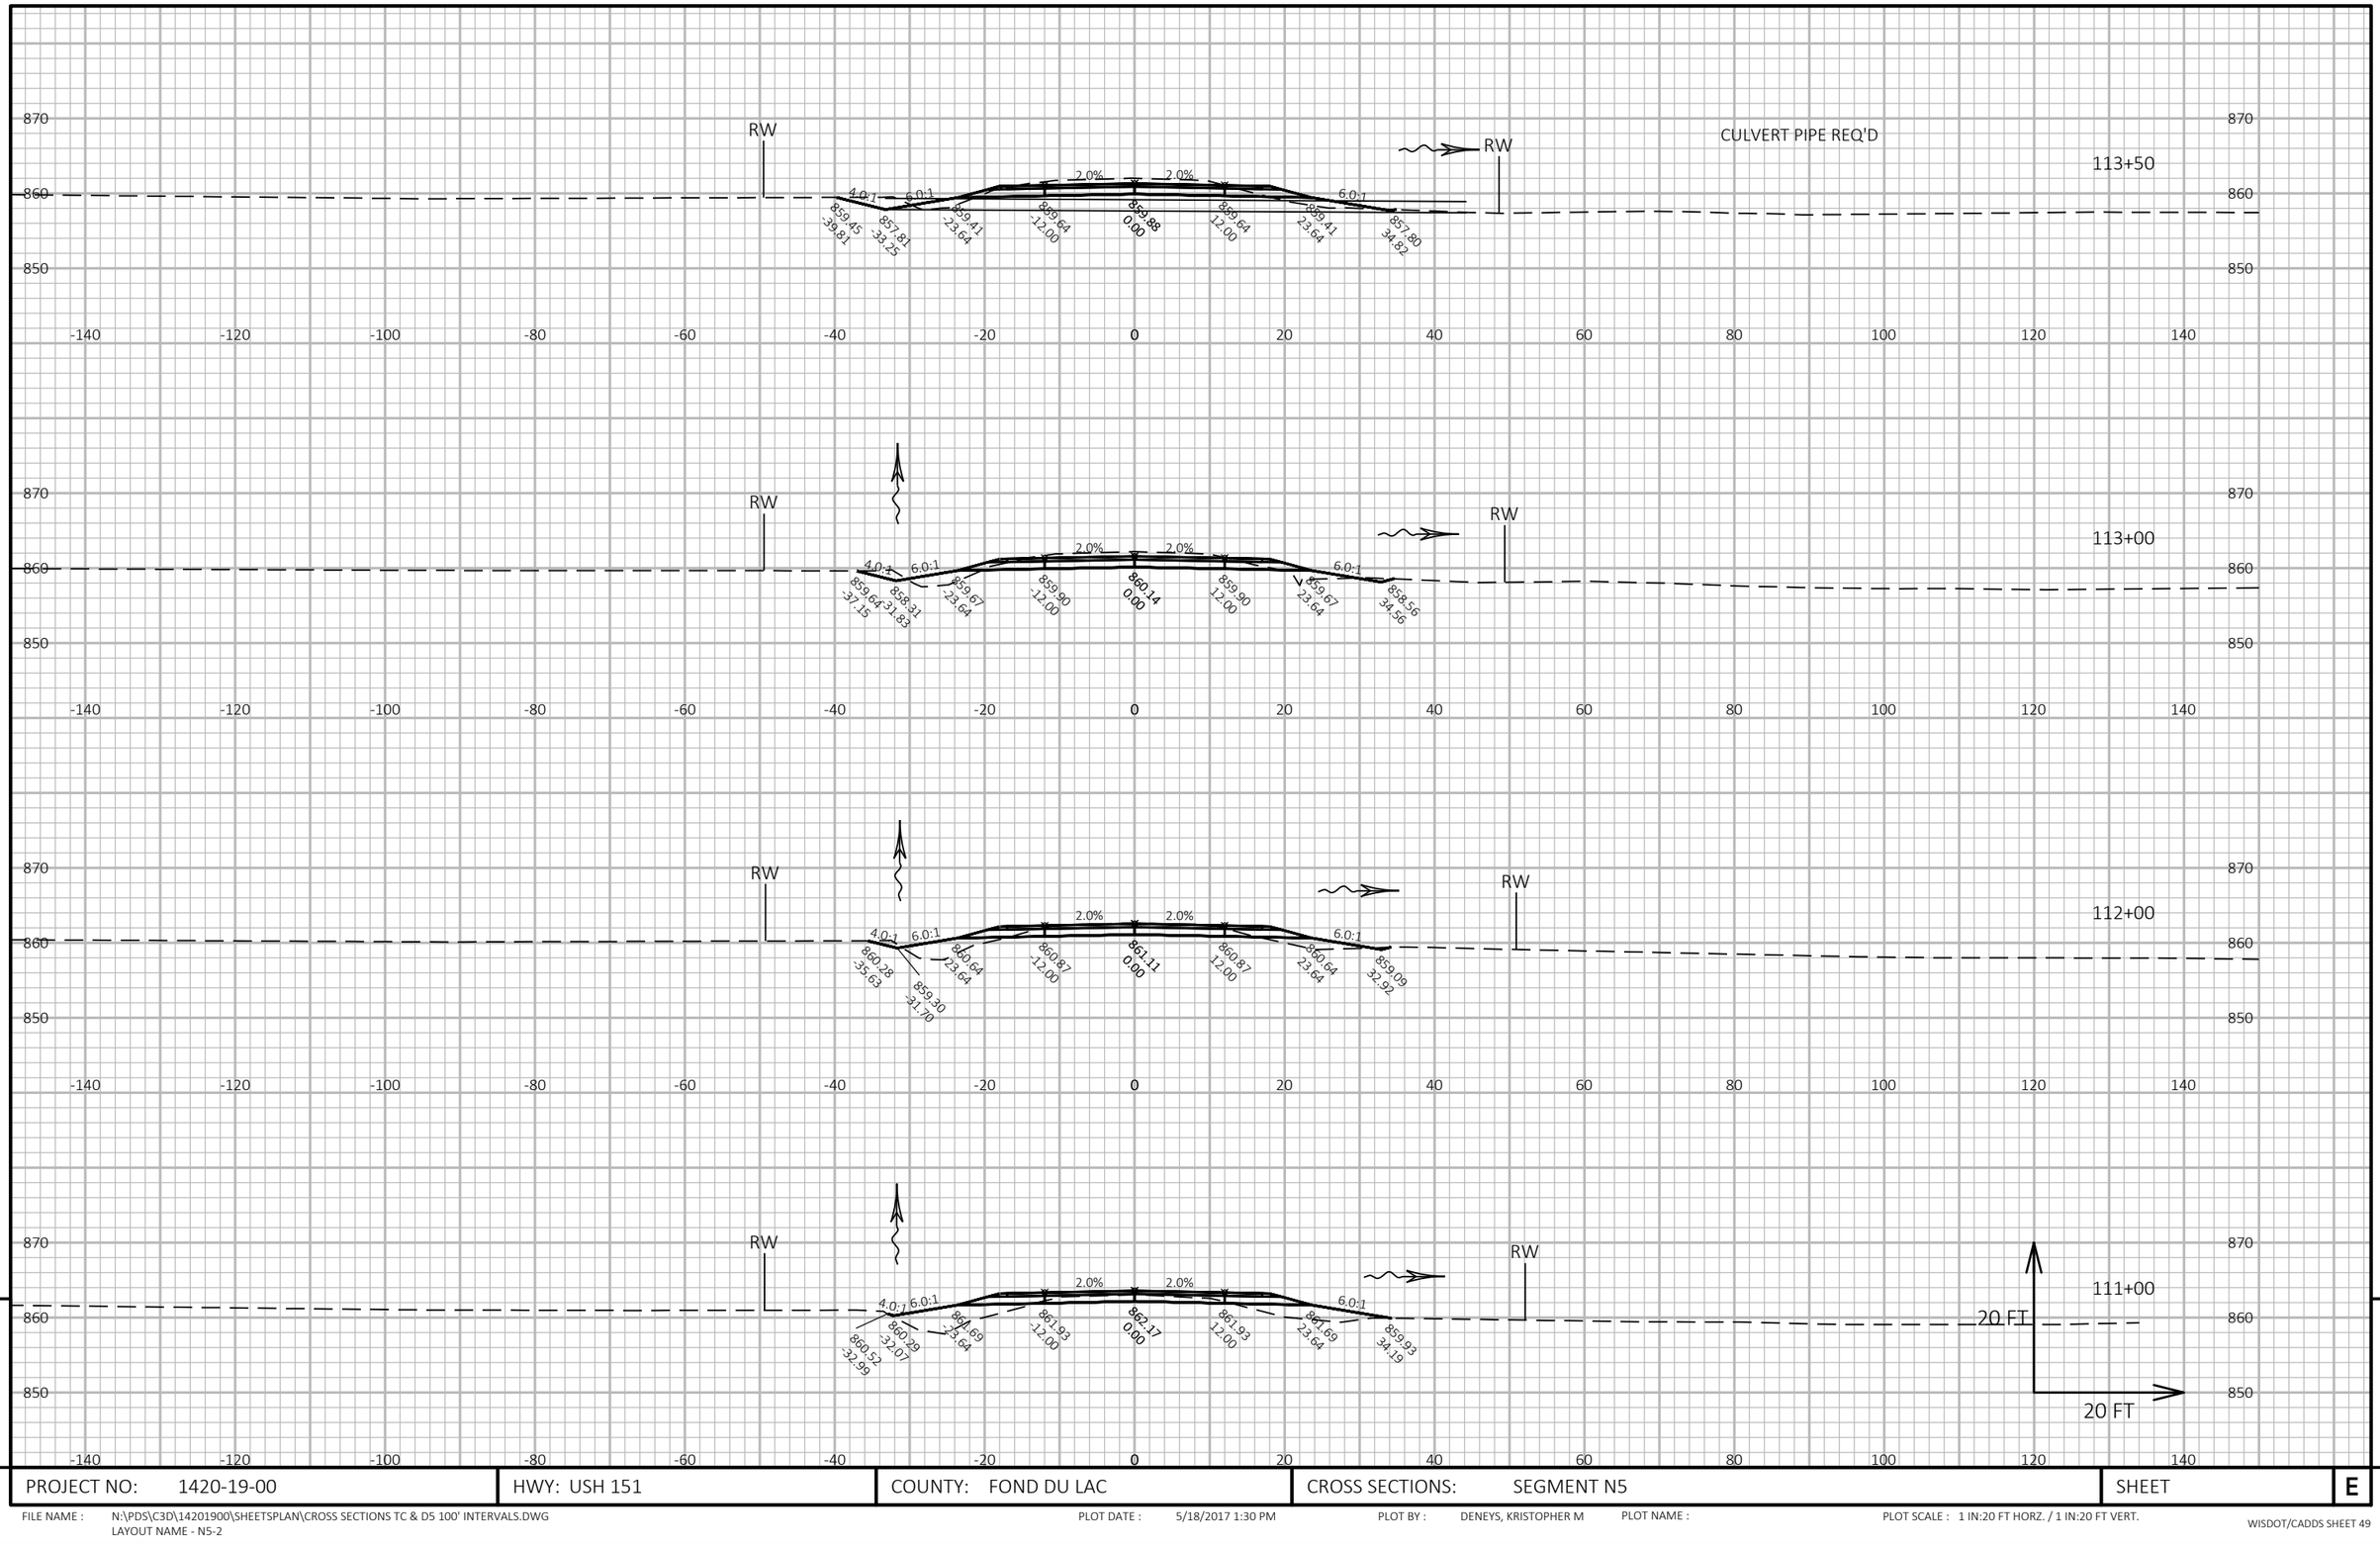

9

9

PROJECT NO: 1420-19-00	HWY: USH 151	COUNTY: FOND DU LAC	CROSS SECTIONS: SEGMENT N5	SHEET	E

FILE NAME : N:\PDS\C3D\14201900\SHEETSPLAN\CROSS SECTIONS TC & D5 100' INTERVALS.DWG
LAYOUT NAME - N5-2

PLOT DATE : 5/18/2017 1:30 PM


PLOT BY : DENEYS, KRISTOPHER M

PLOT NAME :

PLOT SCALE : 1 IN:20 FT HORZ. / 1 IN:20 FT VERT.

END CONSTRUCTION SEGMENT N5
BEGIN CONSTRUCTION SEGMENT D5
STA TC 115+34.75
STA D5 10+00.00



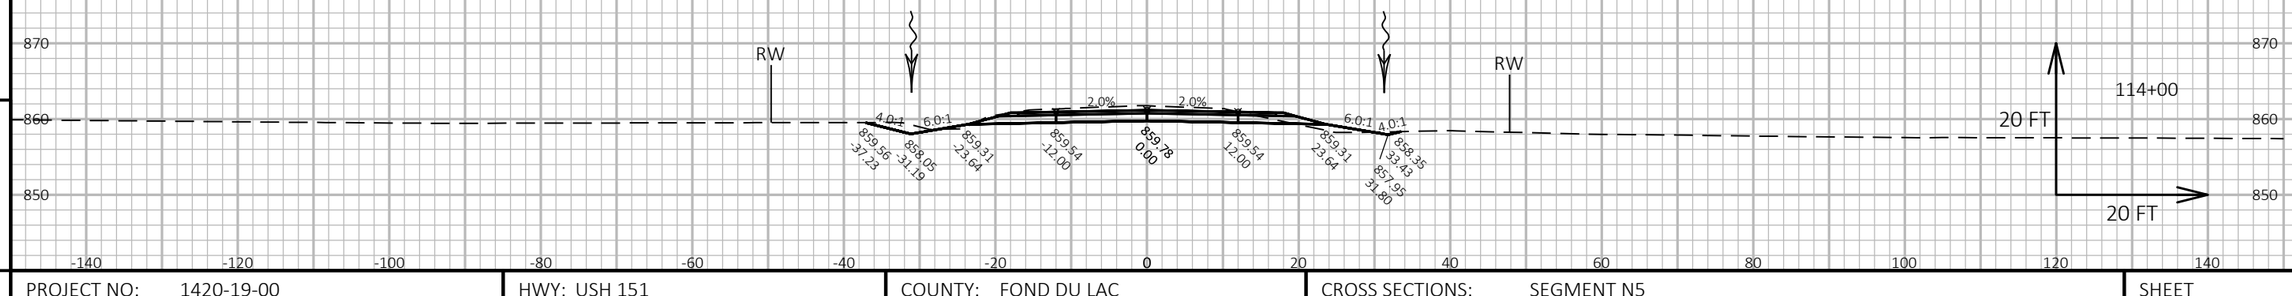


9

9

PROJECT NO: 1420-19-00	HWY: USH 151	COUNTY: FOND DU LAC	CROSS SECTIONS: SEGMENT N5	SHEET	E

FILE NAME : N:\PDS\C3D\14201900\SHEETSPLAN\CROSS SECTIONS TC & D5 100' INTERVALS.DWG
LAYOUT NAME - N5-3

PLOT DATE : 5/18/2017 10:29 AM PLOT BY : DENEYS, KRISTOPHER M PLOT NAME : PLOT SCALE : 1 IN:20 FT HORZ. / 1 IN:20 FT VERT.

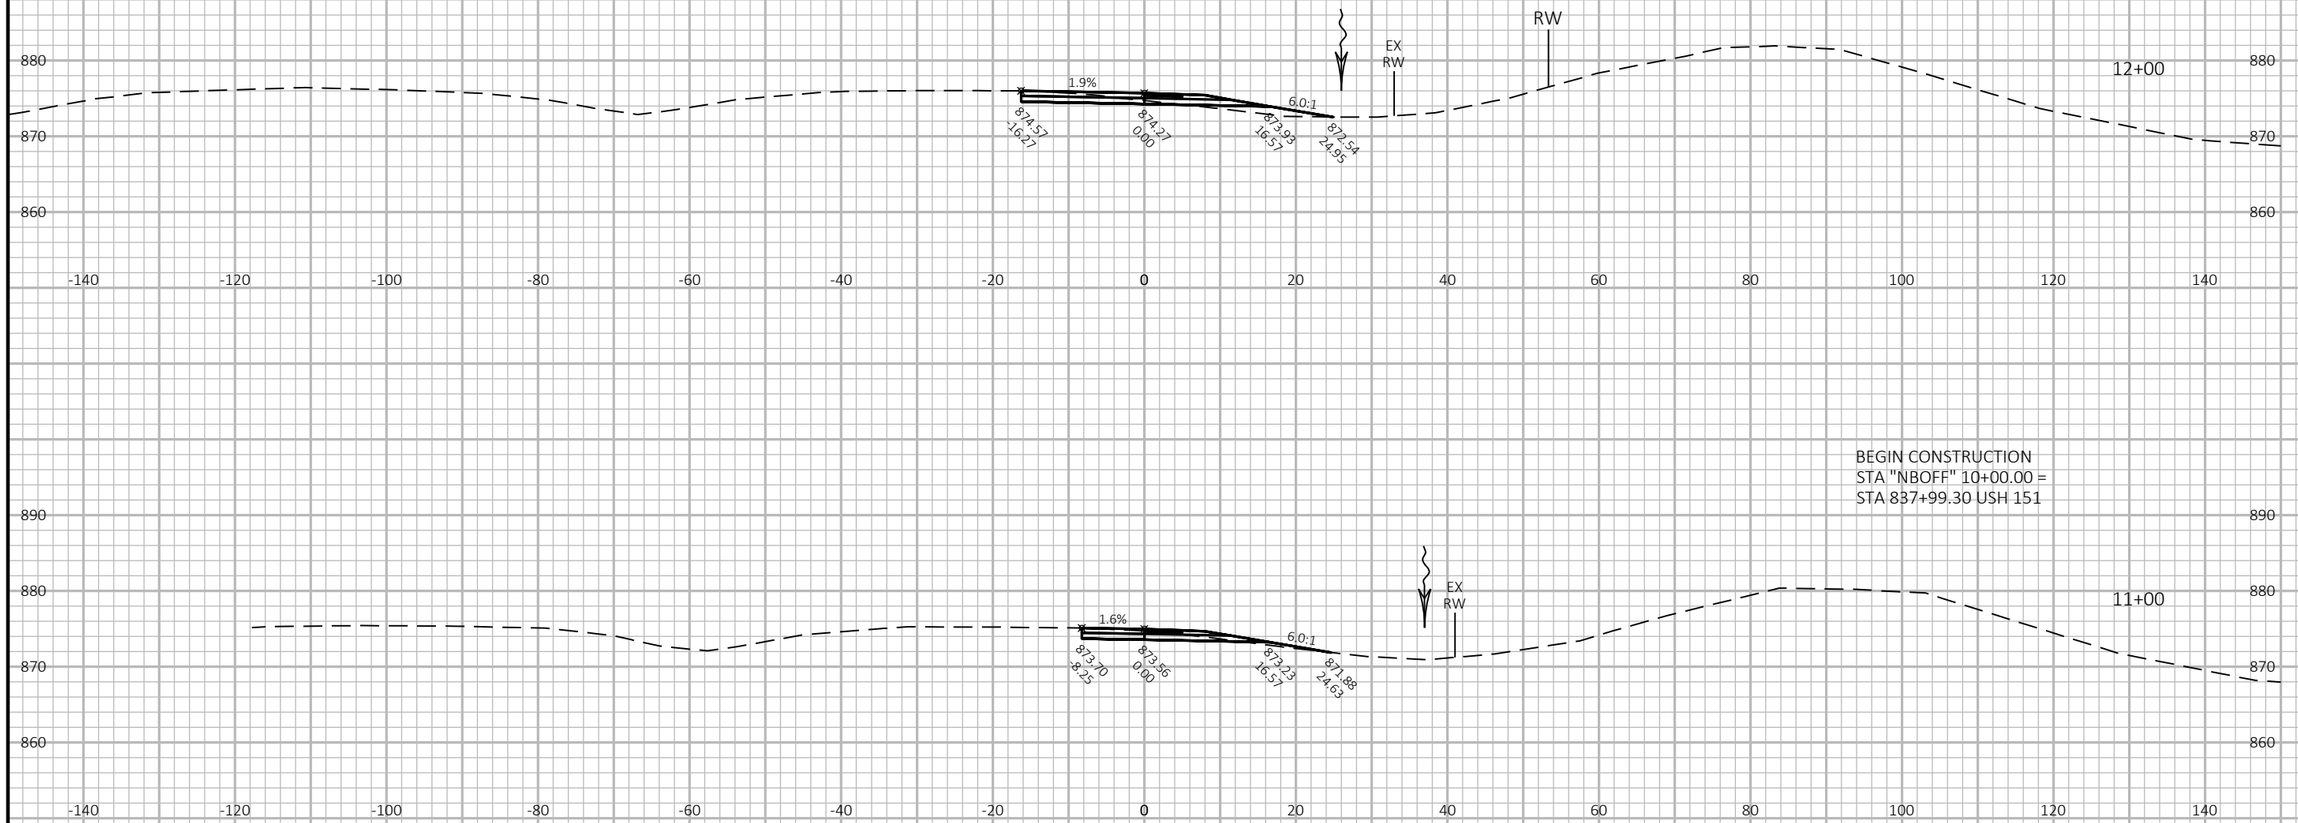

PROJECT NO: 1420-19-00	HWY: USH 151	COUNTY: FOND DU LAC	CROSS SECTIONS: NB OFF	SHEET	E


FILE NAME : N:\PDS\C3D\14201900\SHEETSPLAN\CROSS SECTIONS TC RAMPS.DWG
LAYOUT NAME - NB OFF-1


PLOT DATE : 1/3/2018 5:09 PM PLOT BY : TREML, KYLE J PLOT NAME : PLOT SCALE : 1 IN:20 FT HORZ. / 1 IN:20 FT VERT.


WISDOT/CADDS SHEET 49

9

9

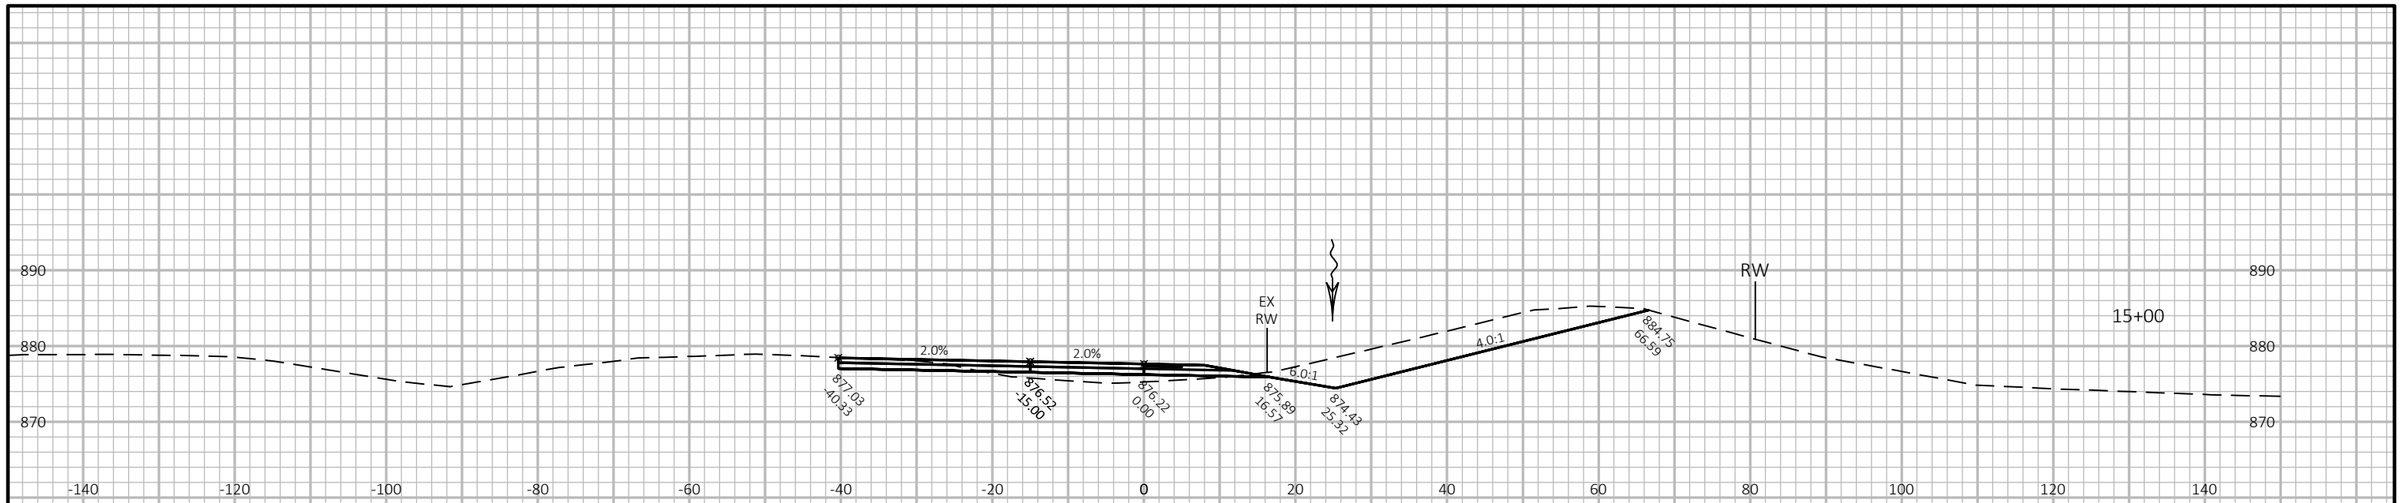

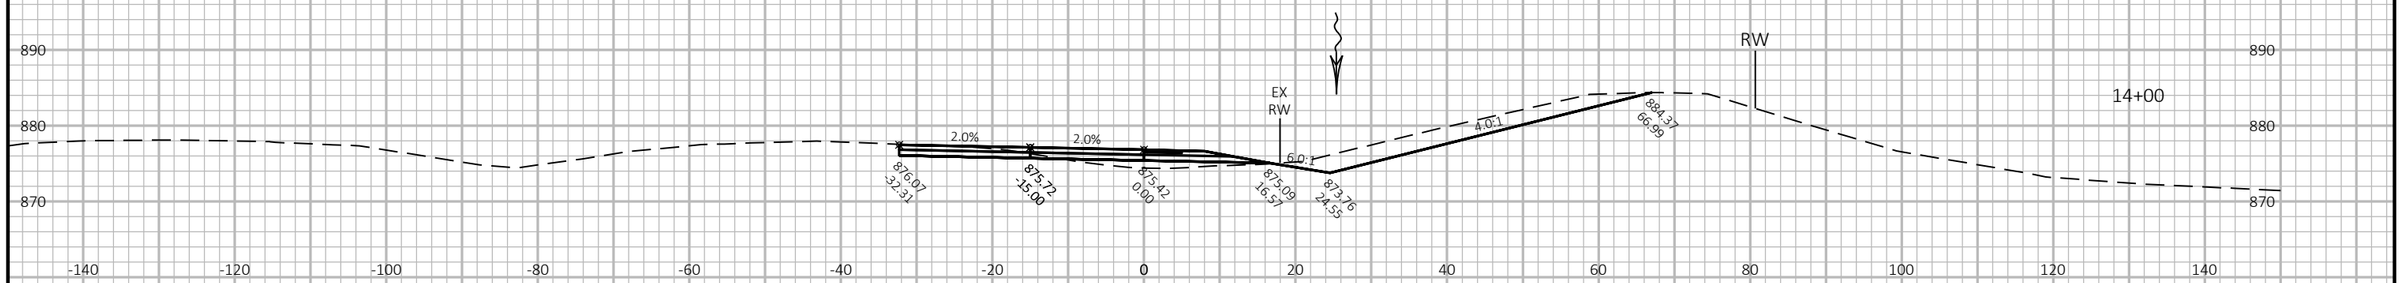

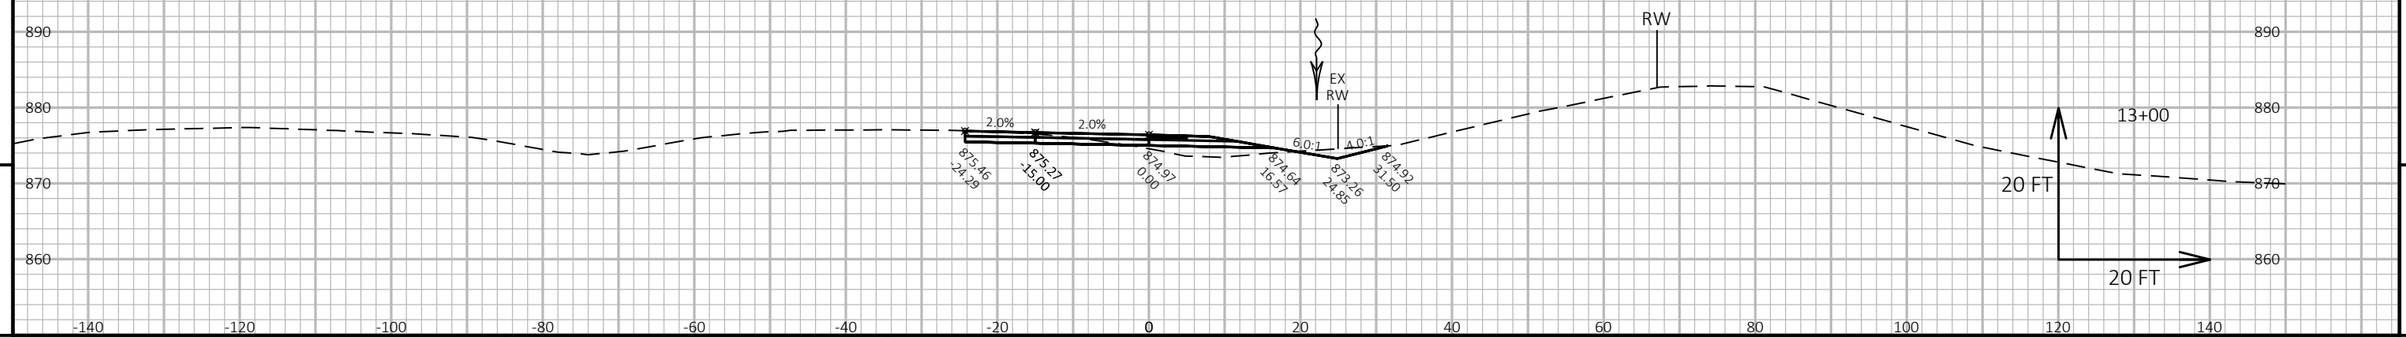


9

9

PROJECT NO: 1420-19-00	HWY: USH 151	COUNTY: FOND DU LAC	CROSS SECTIONS: NB OFF	SHEET	E

FILE NAME : N:\PDS\C3D\14201900\SHEETSPLAN\CROSS SECTIONS TC RAMPS.DWG
LAYOUT NAME - NB OFF-2

PLOT DATE : 1/3/2018 5:09 PM PLOT BY : TREML, KYLE J PLOT NAME : PLOT SCALE : 1 IN:20 FT HORZ. / 1 IN:20 FT VERT.

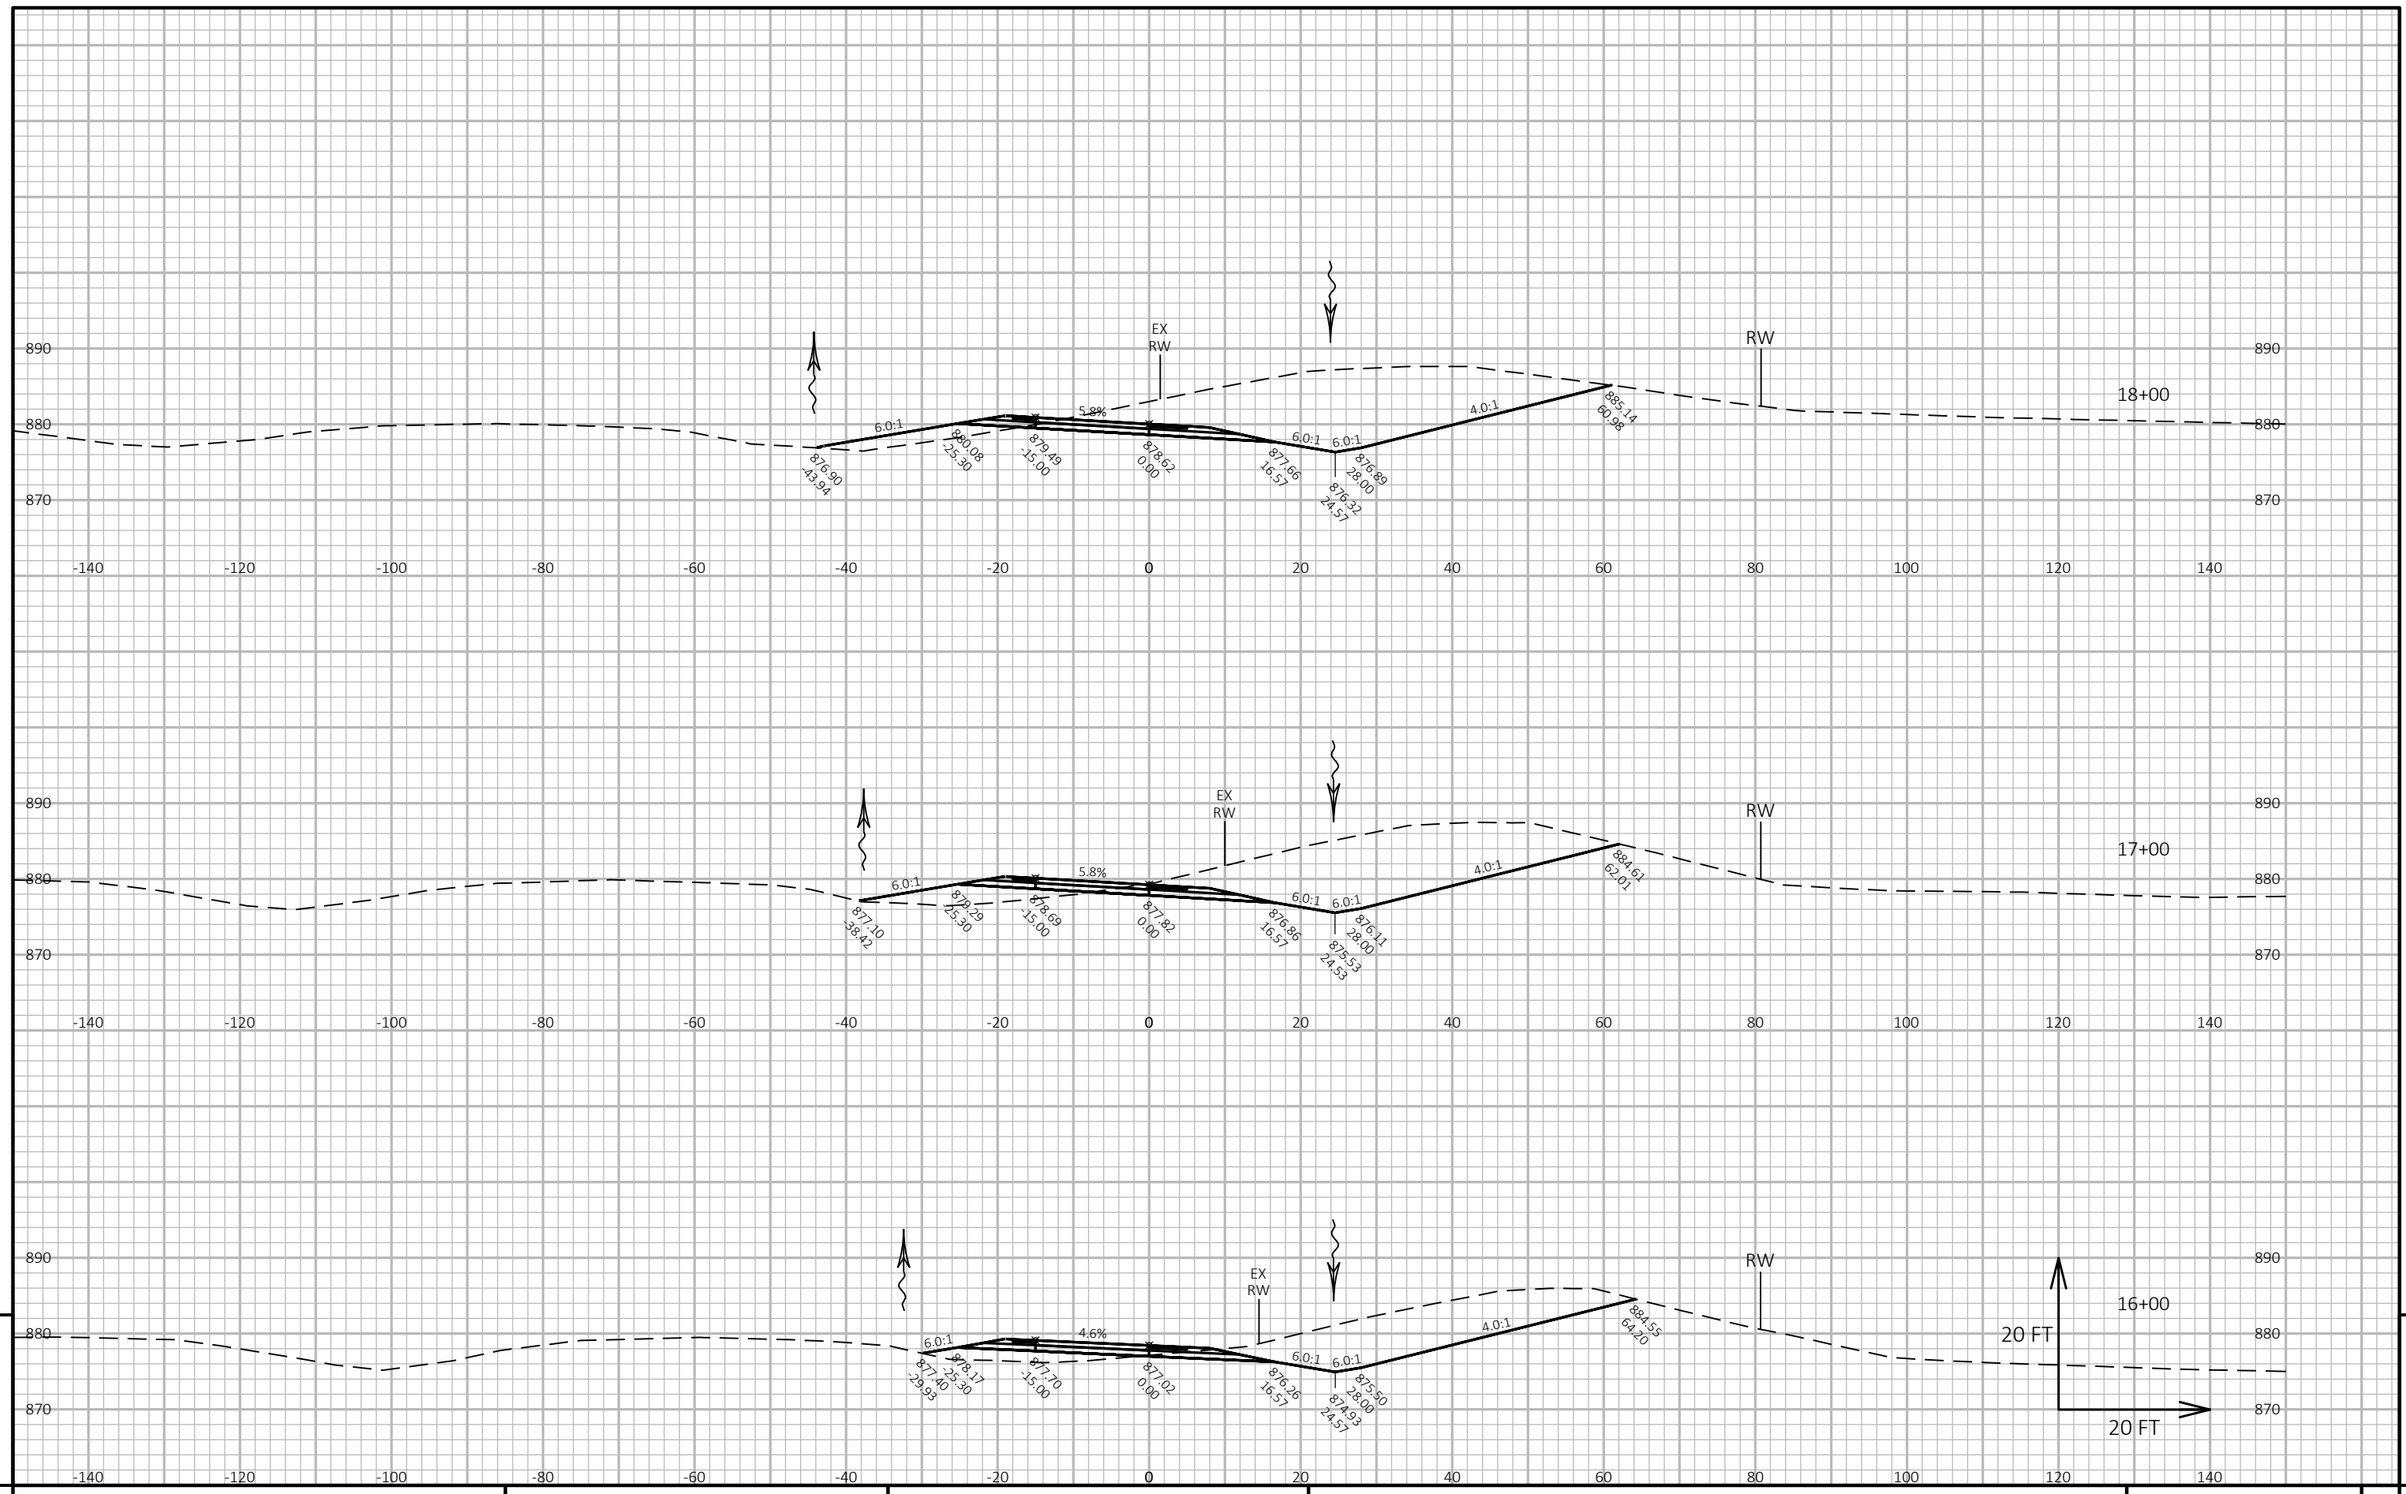


PROJECT NO: 1420-19-00	HWY: USH 151	COUNTY: FOND DU LAC	CROSS SECTIONS: NB OFF	SHEET	E

FILE NAME : N:\PDS\C3D\14201900\SHEETSPLAN\CROSS SECTIONS TC RAMPS.DWG
LAYOUT NAME - NB OFF-3

PLOT DATE : 1/3/2018 5:10 PM PLOT BY : TREML, KYLE J PLOT NAME : PLOT SCALE : 1 IN:20 FT HORZ. / 1 IN:20 FT VERT.

WISDOT/CADDS SHEET 49

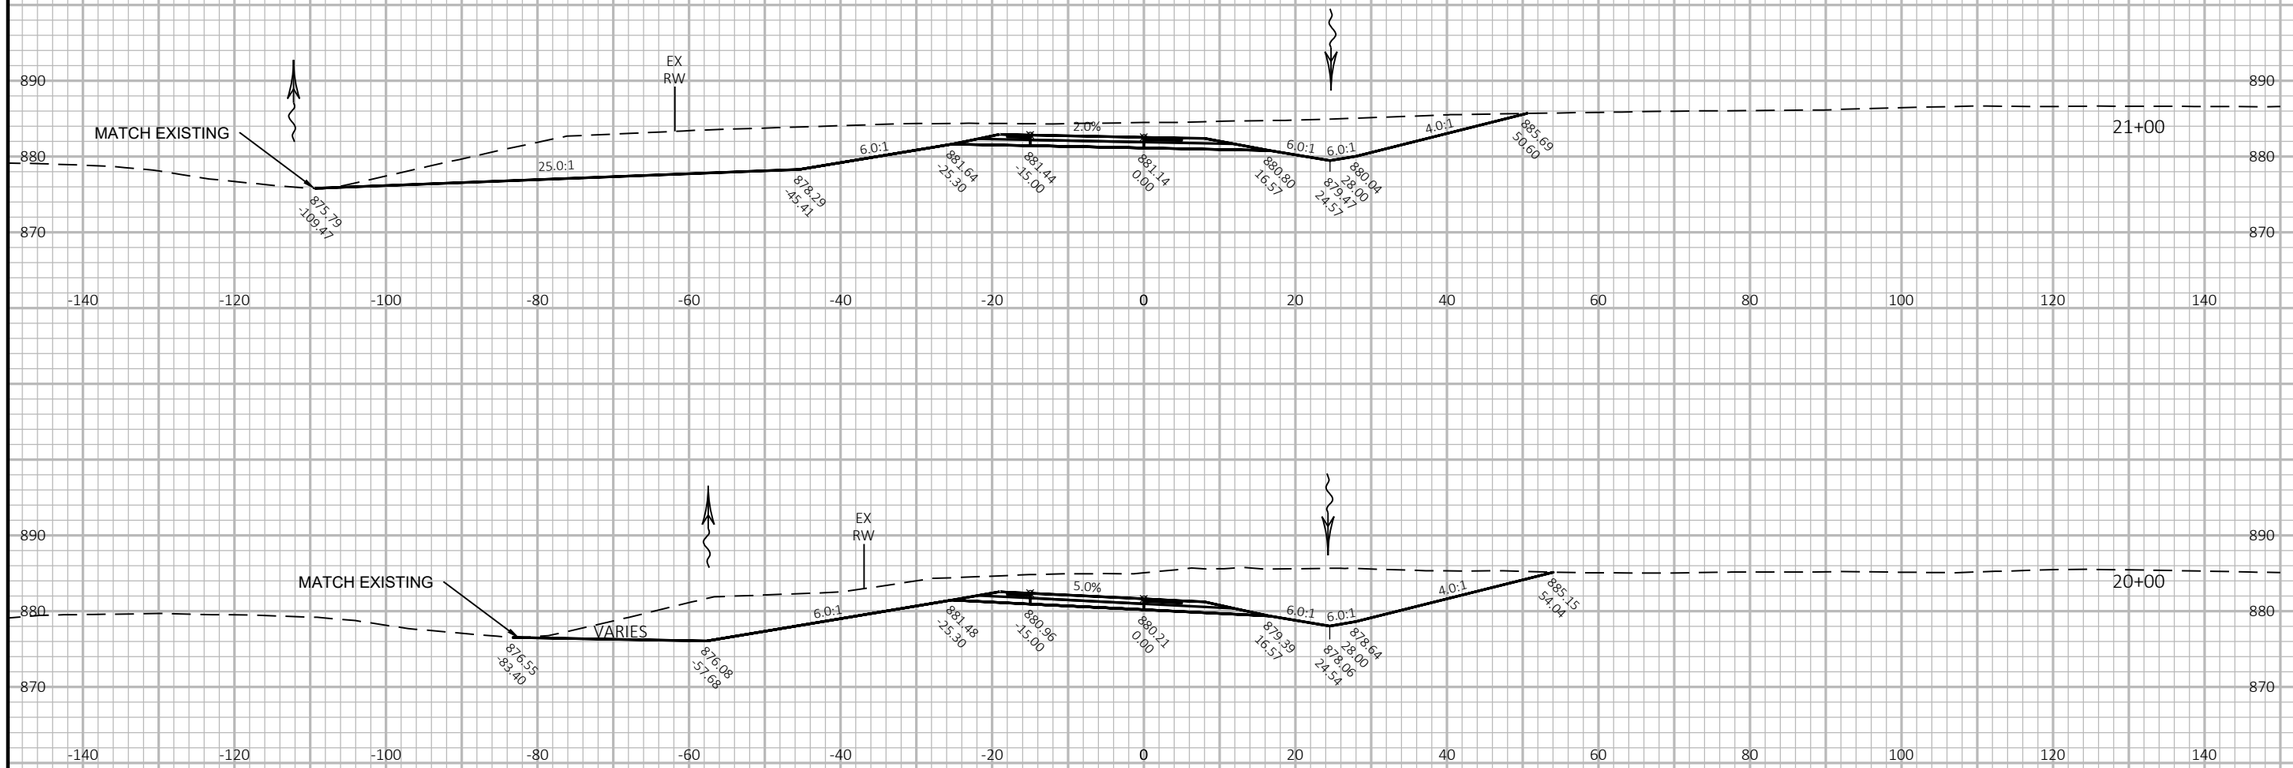

9

9

PROJECT NO: 1420-19-00	HWY: USH 151	COUNTY: FOND DU LAC	CROSS SECTIONS: NB OFF	SHEET	E

FILE NAME : N:\PDS\C3D\14201900\SHEETSPLAN\CROSS SECTIONS TC RAMPS.DWG
LAYOUT NAME - NB OFF-4


PLOT DATE : 1/3/2018 5:10 PM

PLOT BY : TREML, KYLE J

PLOT NAME :

PLOT SCALE : 1 IN:20 FT HORZ. / 1 IN:20 FT VERT.

WISDOT/CADDS SHEET 49

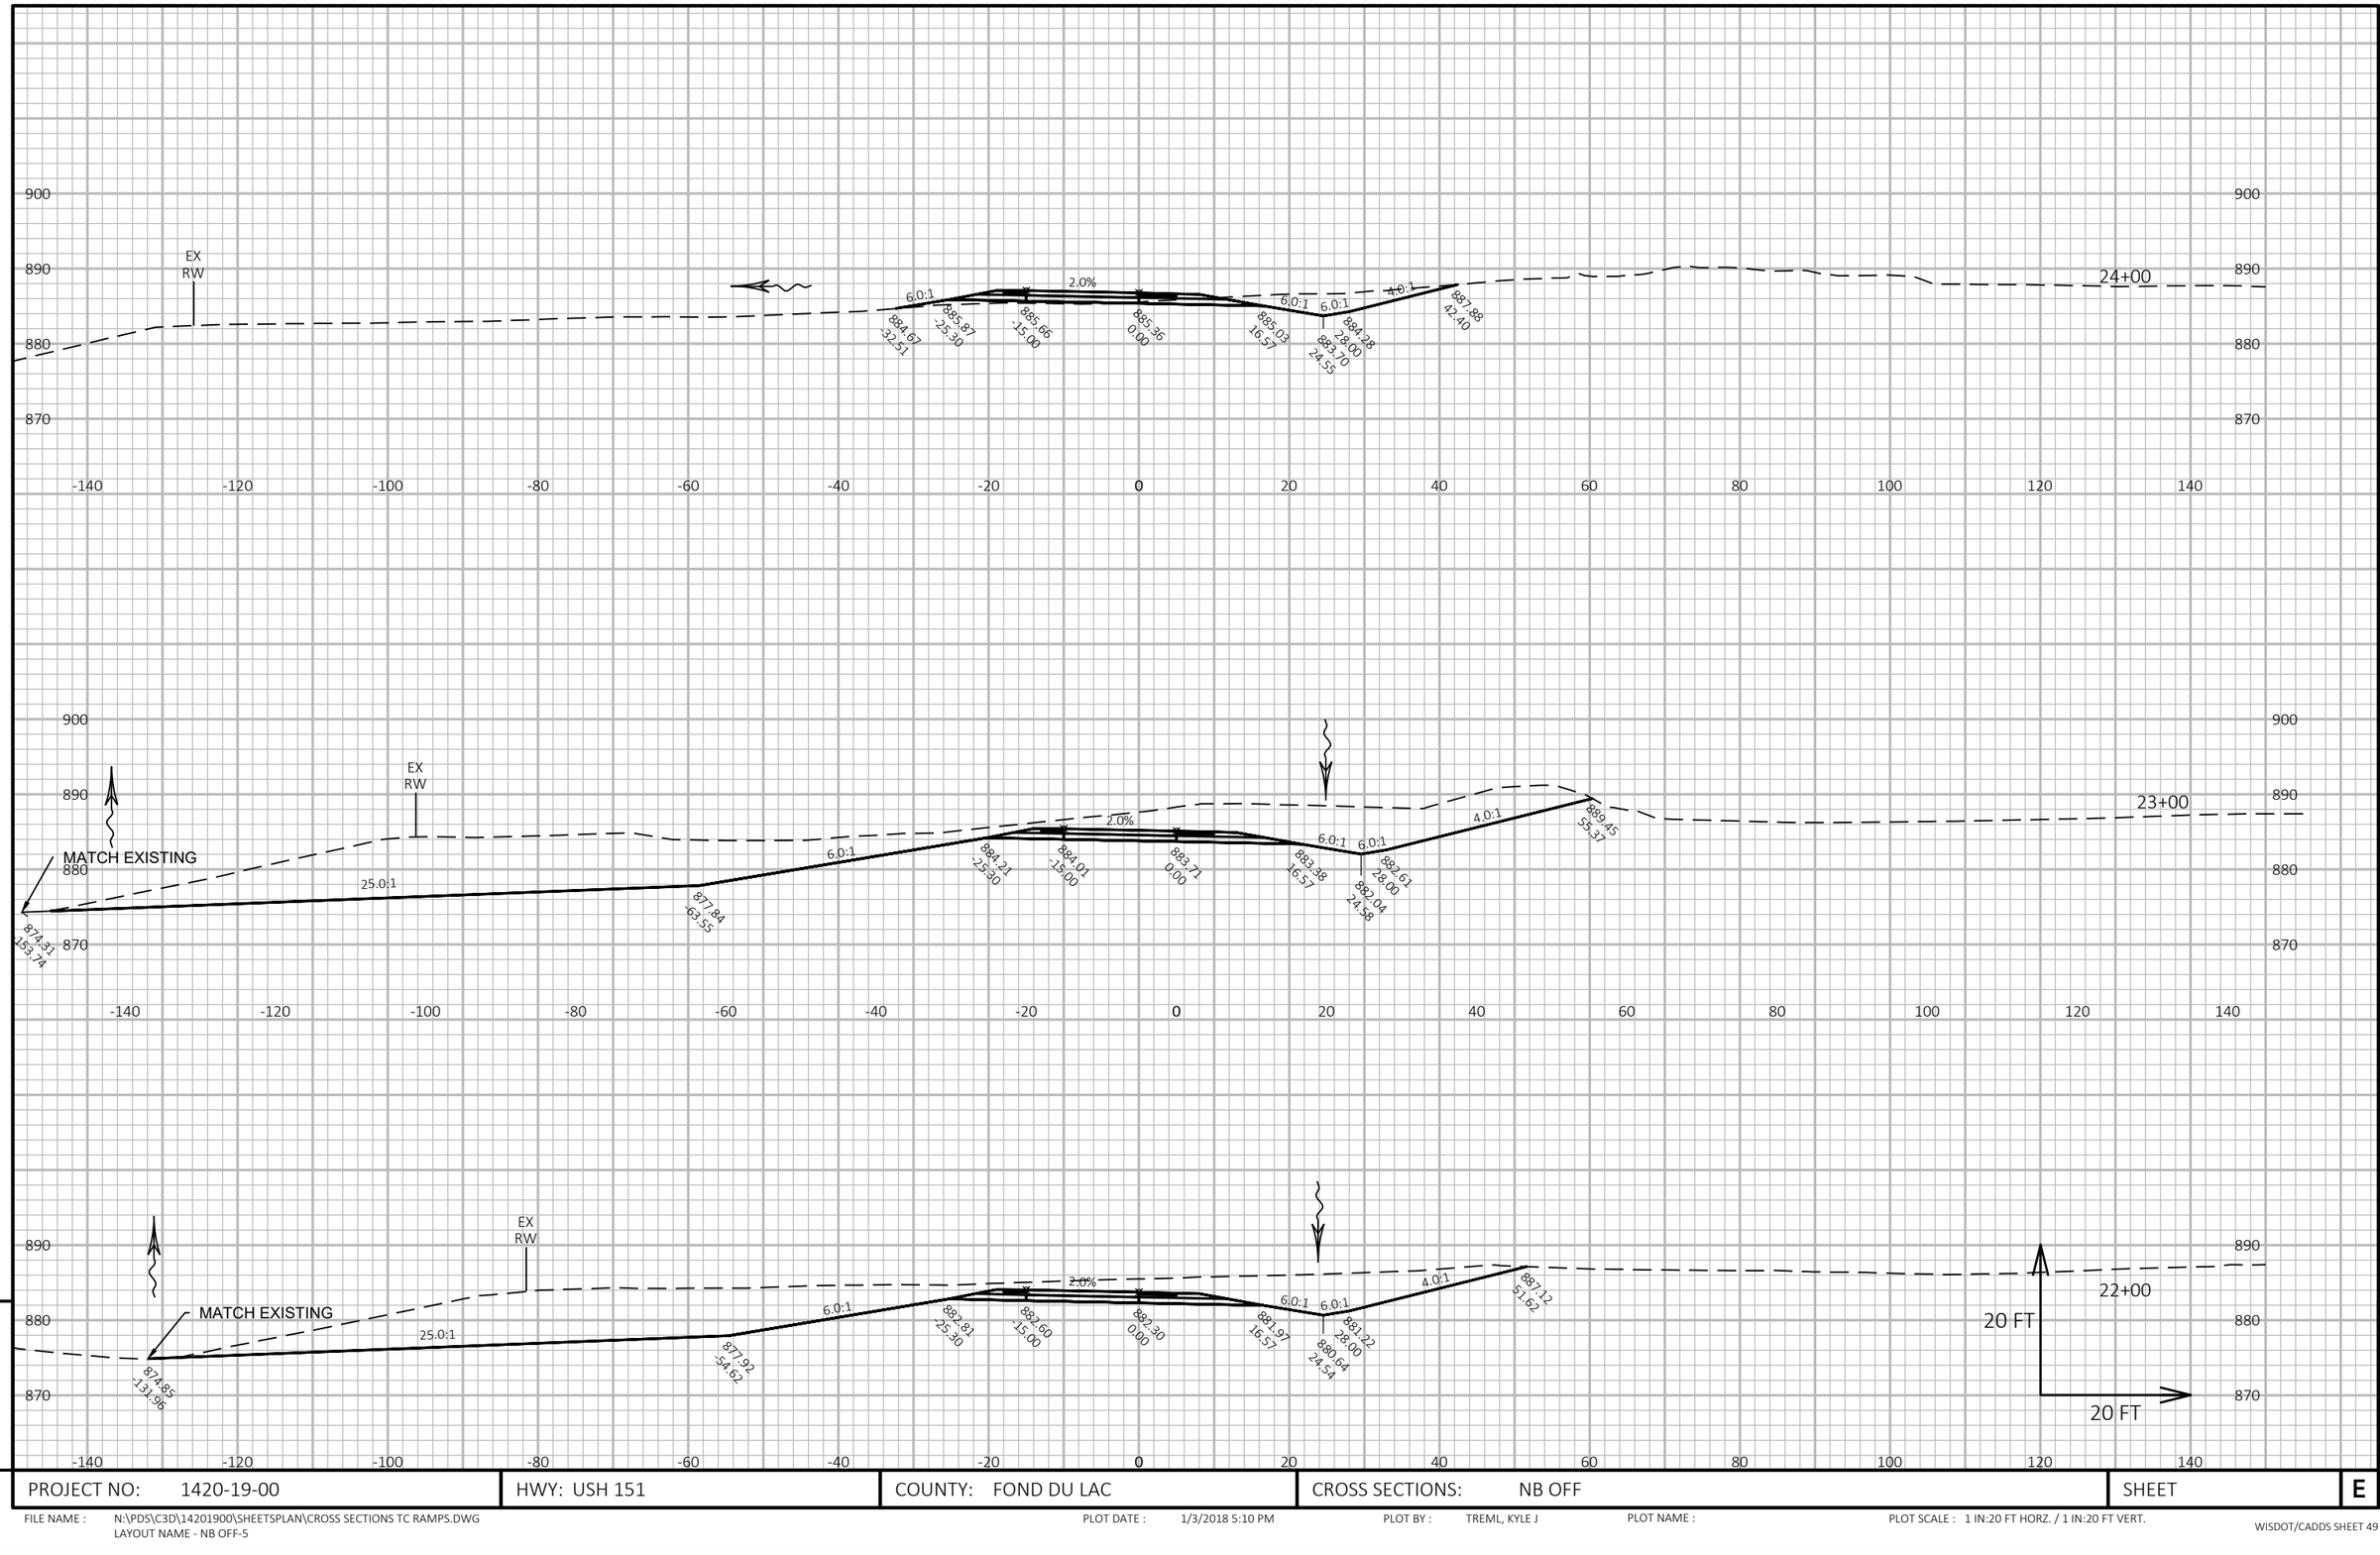

PROJECT NO: 1420-19-00	HWY: USH 151	COUNTY: FOND DU LAC	CROSS SECTIONS: NB OFF	SHEET E

FILE NAME : N:\PDS\C3D\14201900\SHEETSPLAN\CROSS SECTIONS TC RAMPS.DWG
LAYOUT NAME - NB OFF-5


PLOT DATE : 1/3/2018 5:10 PM

PLOT BY : TREML, KYLE J

PLOT NAME :

PLOT SCALE : 1 IN:20 FT HORZ. / 1 IN:20 FT VERT.

WISDOT/CADDS SHEET 49

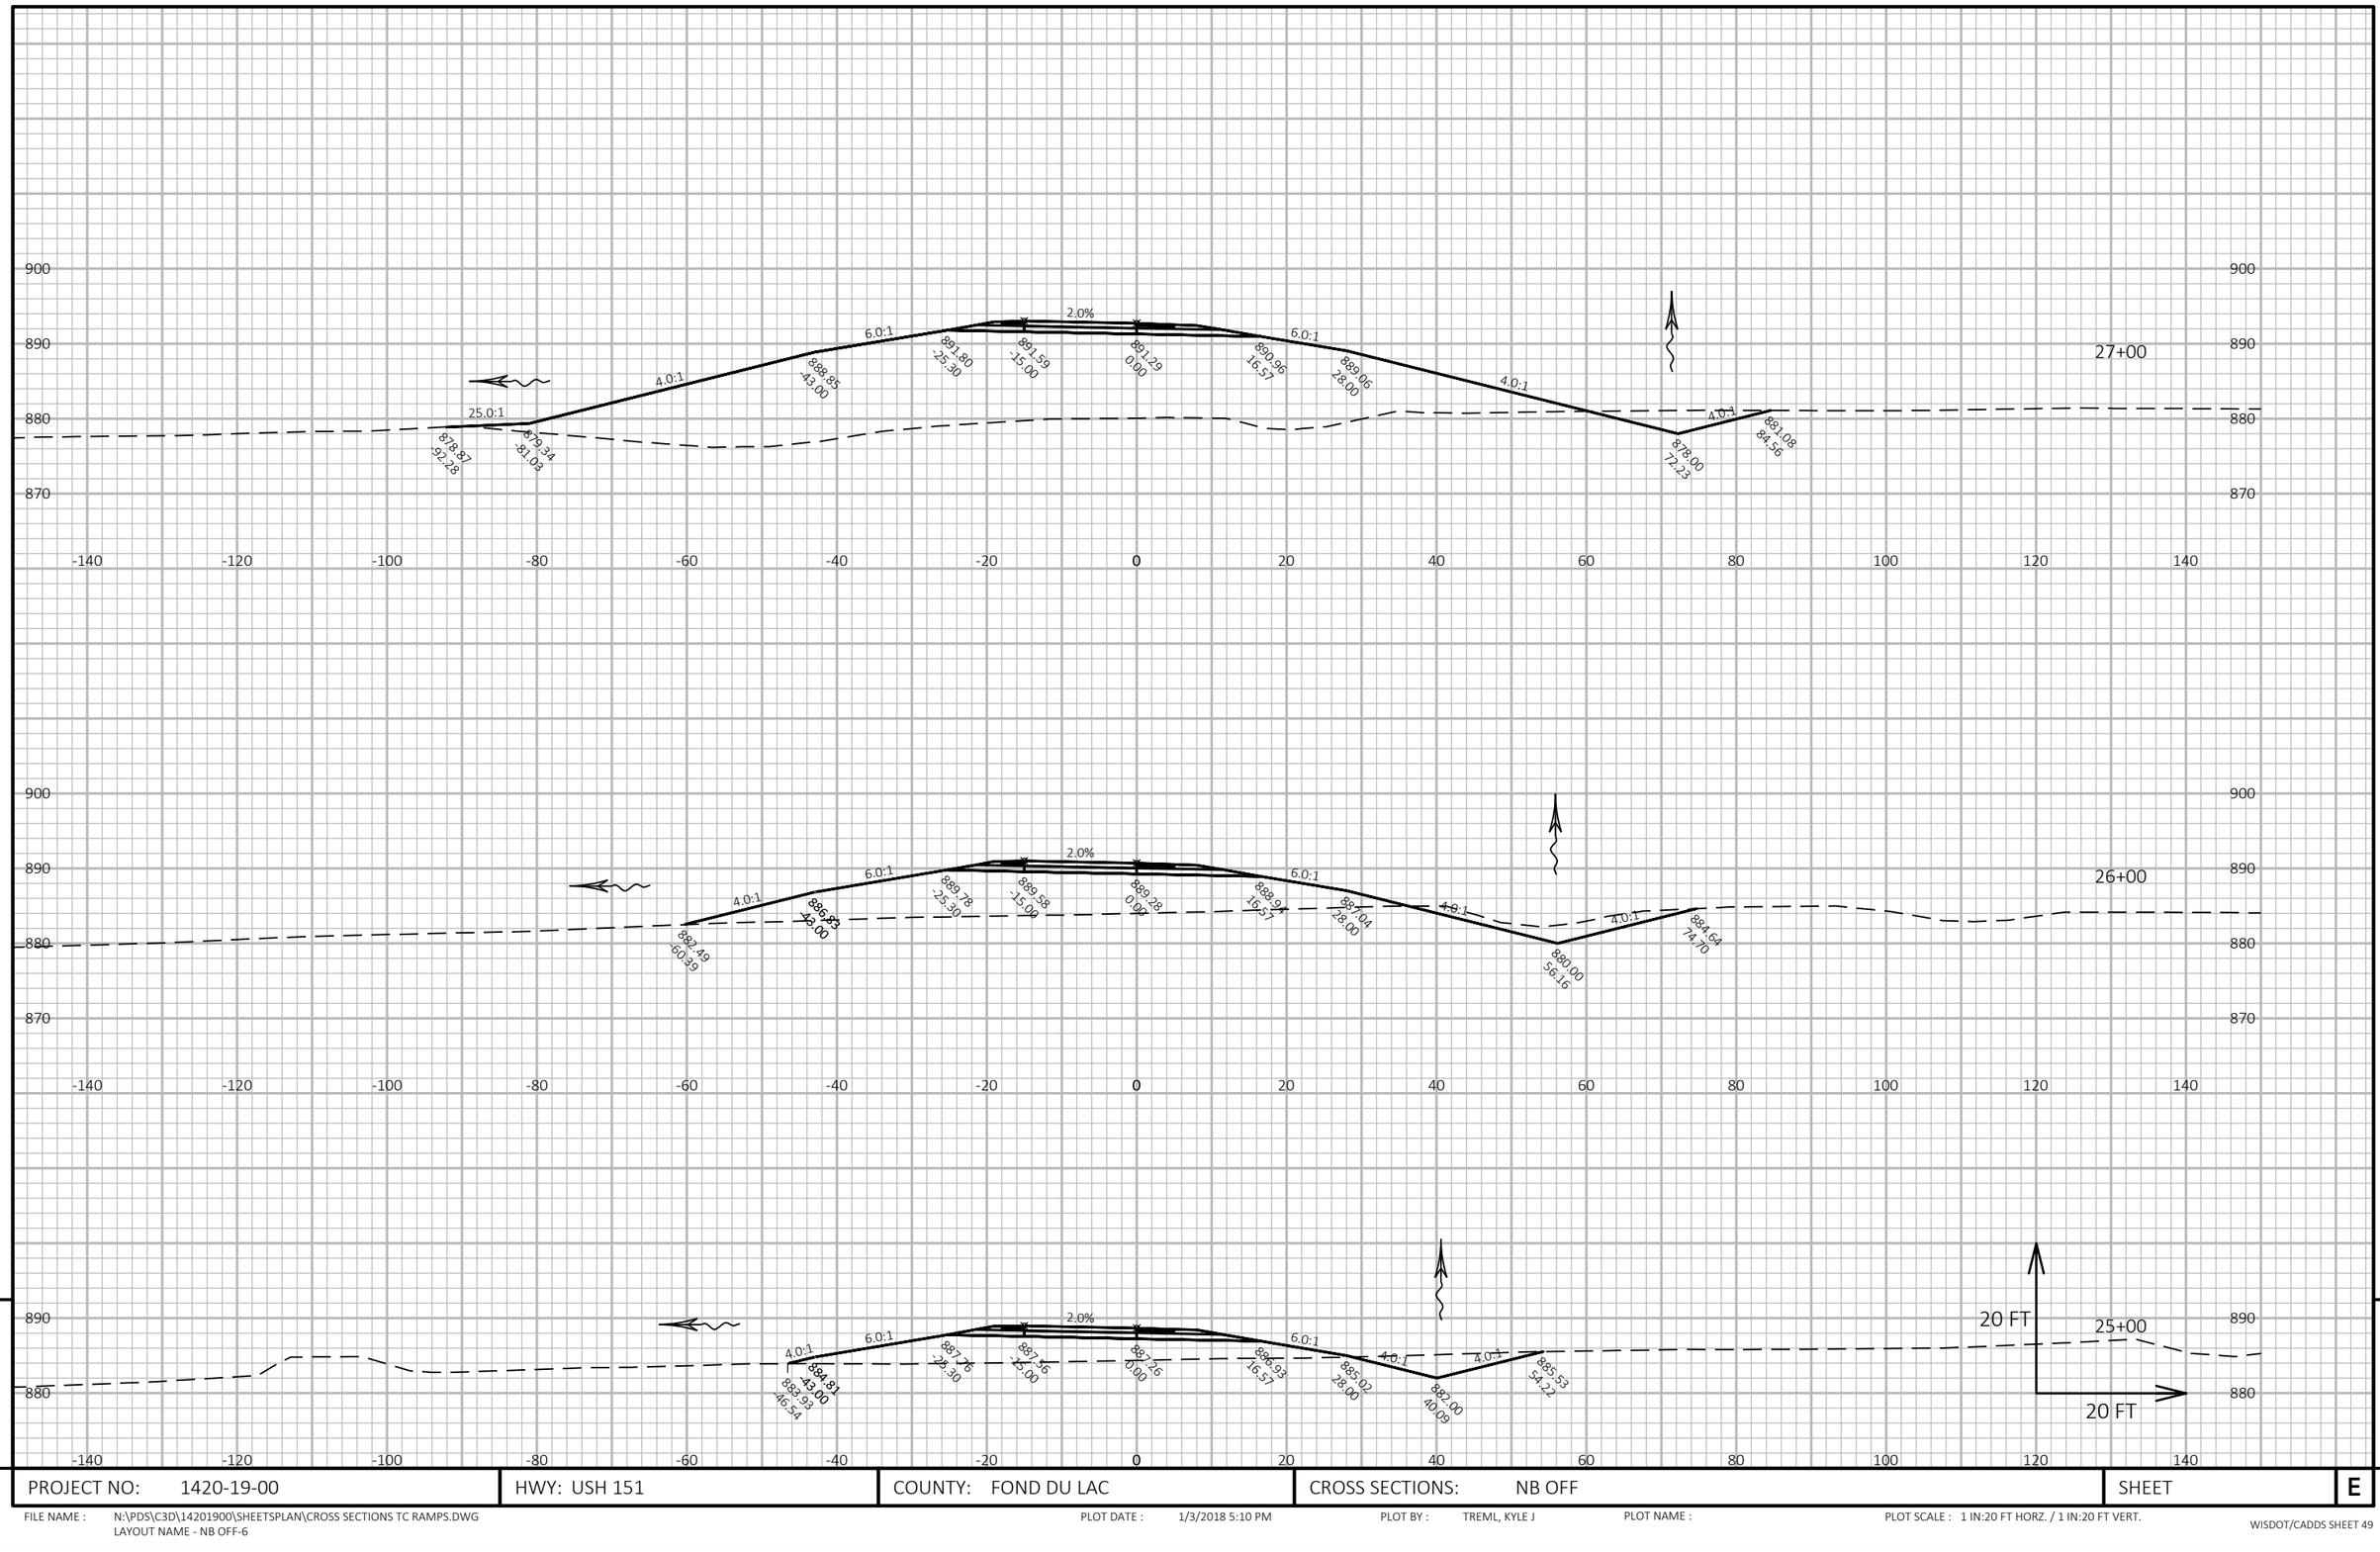


PROJECT NO: 1420-19-00	HWY: USH 151	COUNTY: FOND DU LAC	CROSS SECTIONS: NB OFF	SHEET	E

FILE NAME : N:\PDS\C3D\14201900\SHEETSPLAN\CROSS SECTIONS TC RAMPS.DWG
LAYOUT NAME - NB OFF-6

PLOT DATE : 1/3/2018 5:10 PM PLOT BY : TREML, KYLE J PLOT NAME : PLOT SCALE : 1 IN:20 FT HORZ. / 1 IN:20 FT VERT.

9


DRAINS TO DITCH AT
STA "TC" 67+00 RT

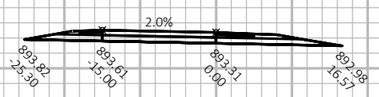

END CONSTRUCTION
STA 28+73.72

STA "NB OFF" 28+88.21 =
STA "TC" 68+02.82

DRAINS TO DITCH AT
STA "TC" 69+00 RT

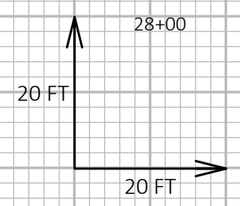

900
890
880
870

-140 -120 -100 -80 -60 -40 -20 0 20 40 60 80 100 120 140


9

9

PROJECT NO: 1420-19-00	HWY: USH 151	COUNTY: FOND DU LAC	CROSS SECTIONS: NB OFF	SHEET	E

FILE NAME : N:\PDS\C3D\14201900\SHEETSPLAN\CROSS SECTIONS TC RAMPS.DWG
LAYOUT NAME - NB OFF-7

PLOT DATE : 1/3/2018 5:10 PM PLOT BY : TREML, KYLE J PLOT NAME : PLOT SCALE : 1 IN:20 FT HORZ. / 1 IN:20 FT VERT.

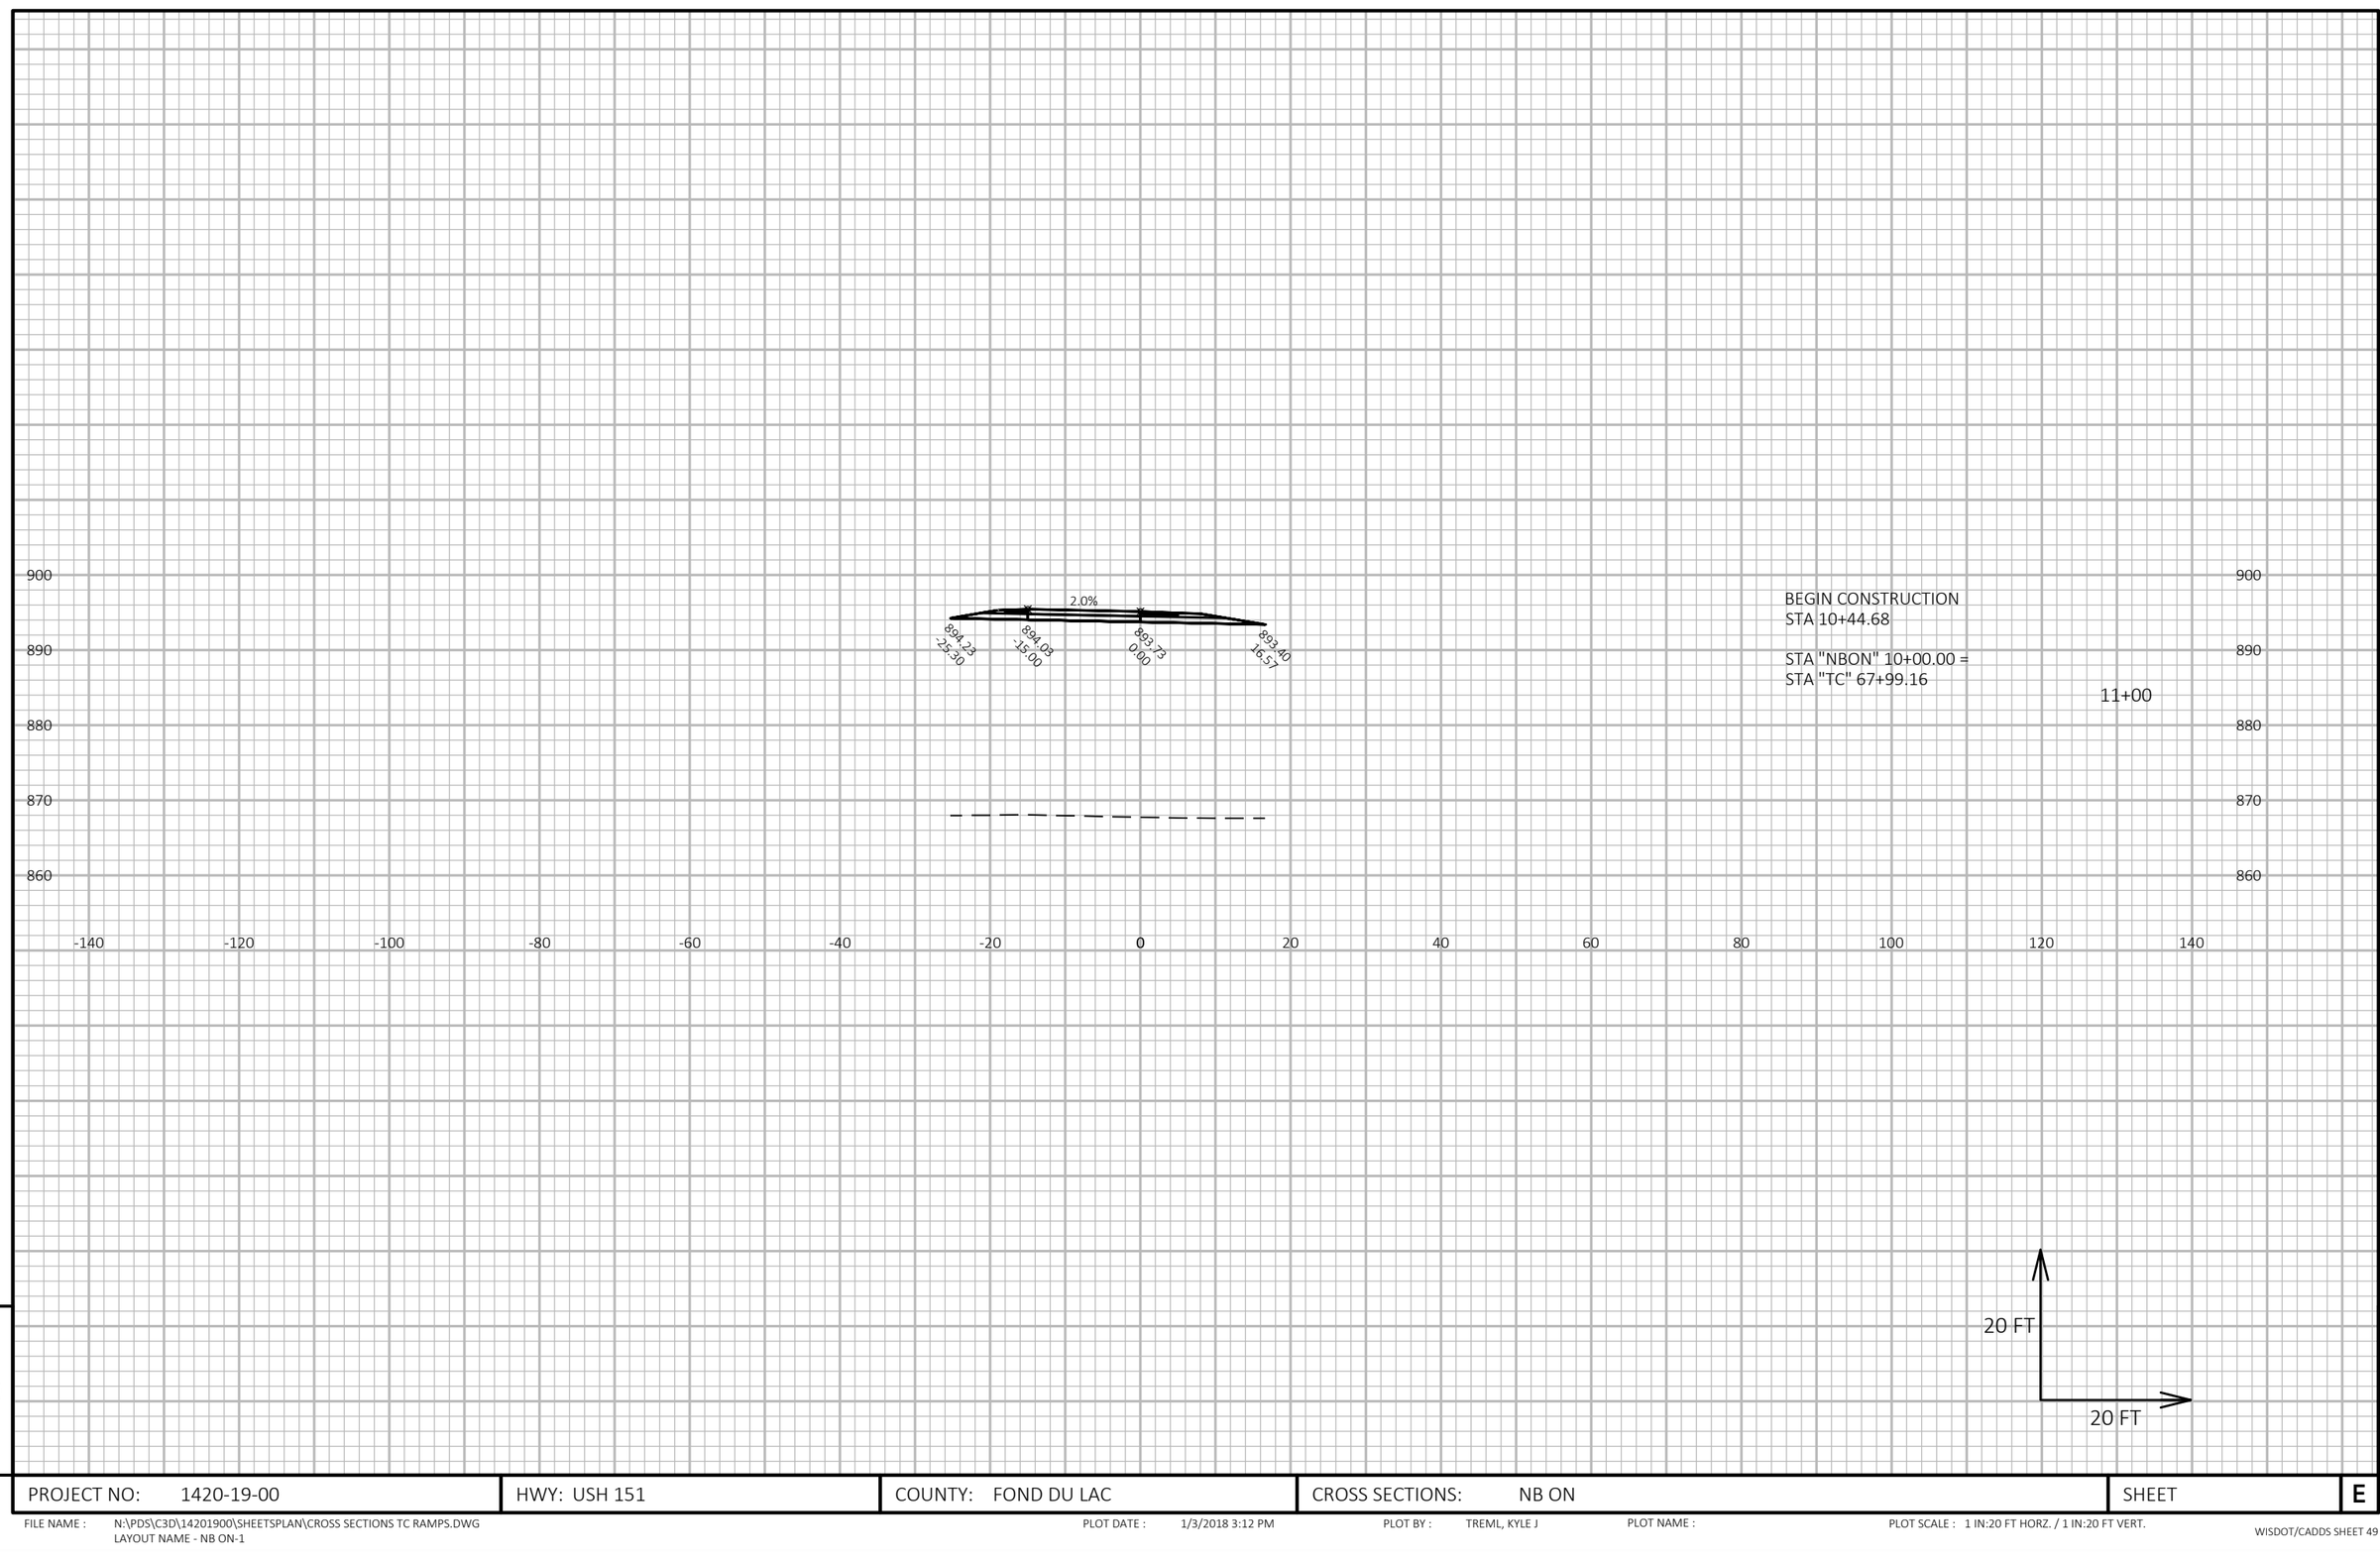


9

9

PROJECT NO: 1420-19-00	HWY: USH 151	COUNTY: FOND DU LAC	CROSS SECTIONS: NB ON	SHEET	E

FILE NAME : N:\PDS\C3D\14201900\SHEETSPLAN\CROSS SECTIONS TC RAMPS.DWG
LAYOUT NAME - NB ON-1

PLOT DATE : 1/3/2018 3:12 PM PLOT BY : TREML, KYLE J PLOT NAME : PLOT SCALE : 1 IN:20 FT HORZ. / 1 IN:20 FT VERT.

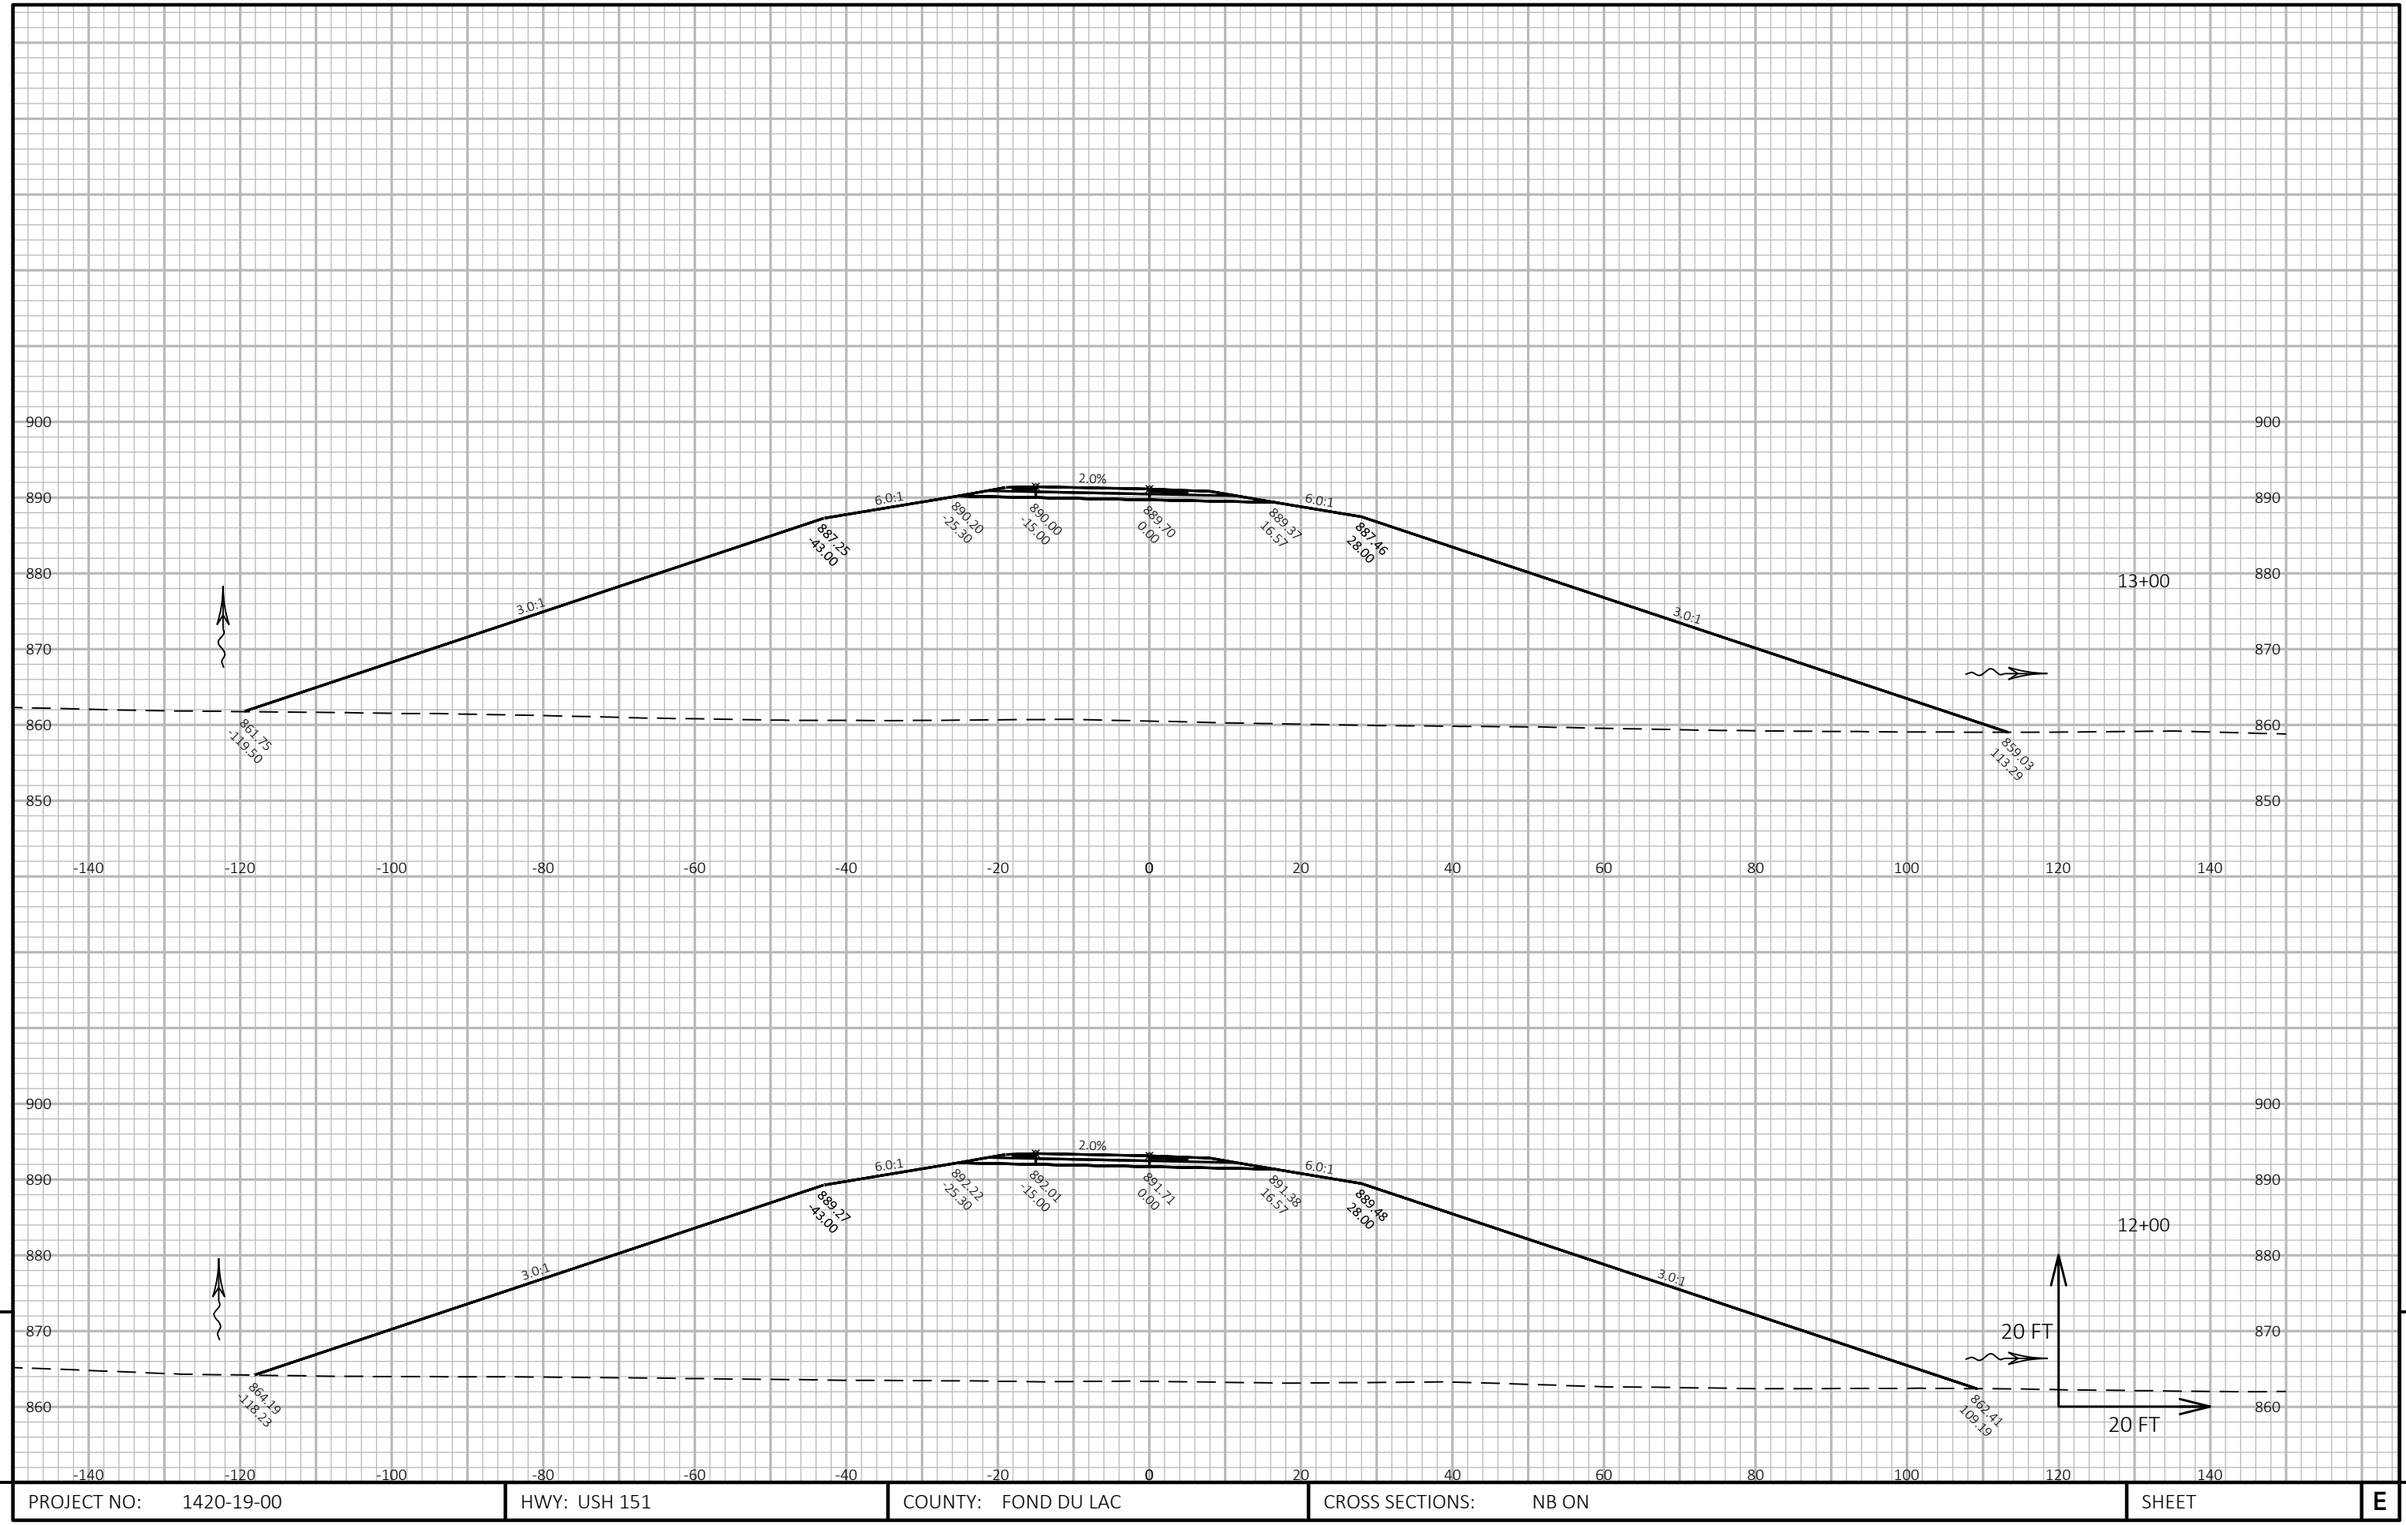


PROJECT NO: 1420-19-00	HWY: USH 151	COUNTY: FOND DU LAC	CROSS SECTIONS: NB ON	SHEET	E

FILE NAME : N:\PDS\C3D\14201900\SHEETSPLAN\CROSS SECTIONS TC RAMPS.DWG
LAYOUT NAME - NB ON-2

PLOT DATE : 1/3/2018 3:12 PM PLOT BY : TREML, KYLE J PLOT NAME : PLOT SCALE : 1 IN:20 FT HORZ. / 1 IN:20 FT VERT.


WISDOT/CADDS SHEET 49

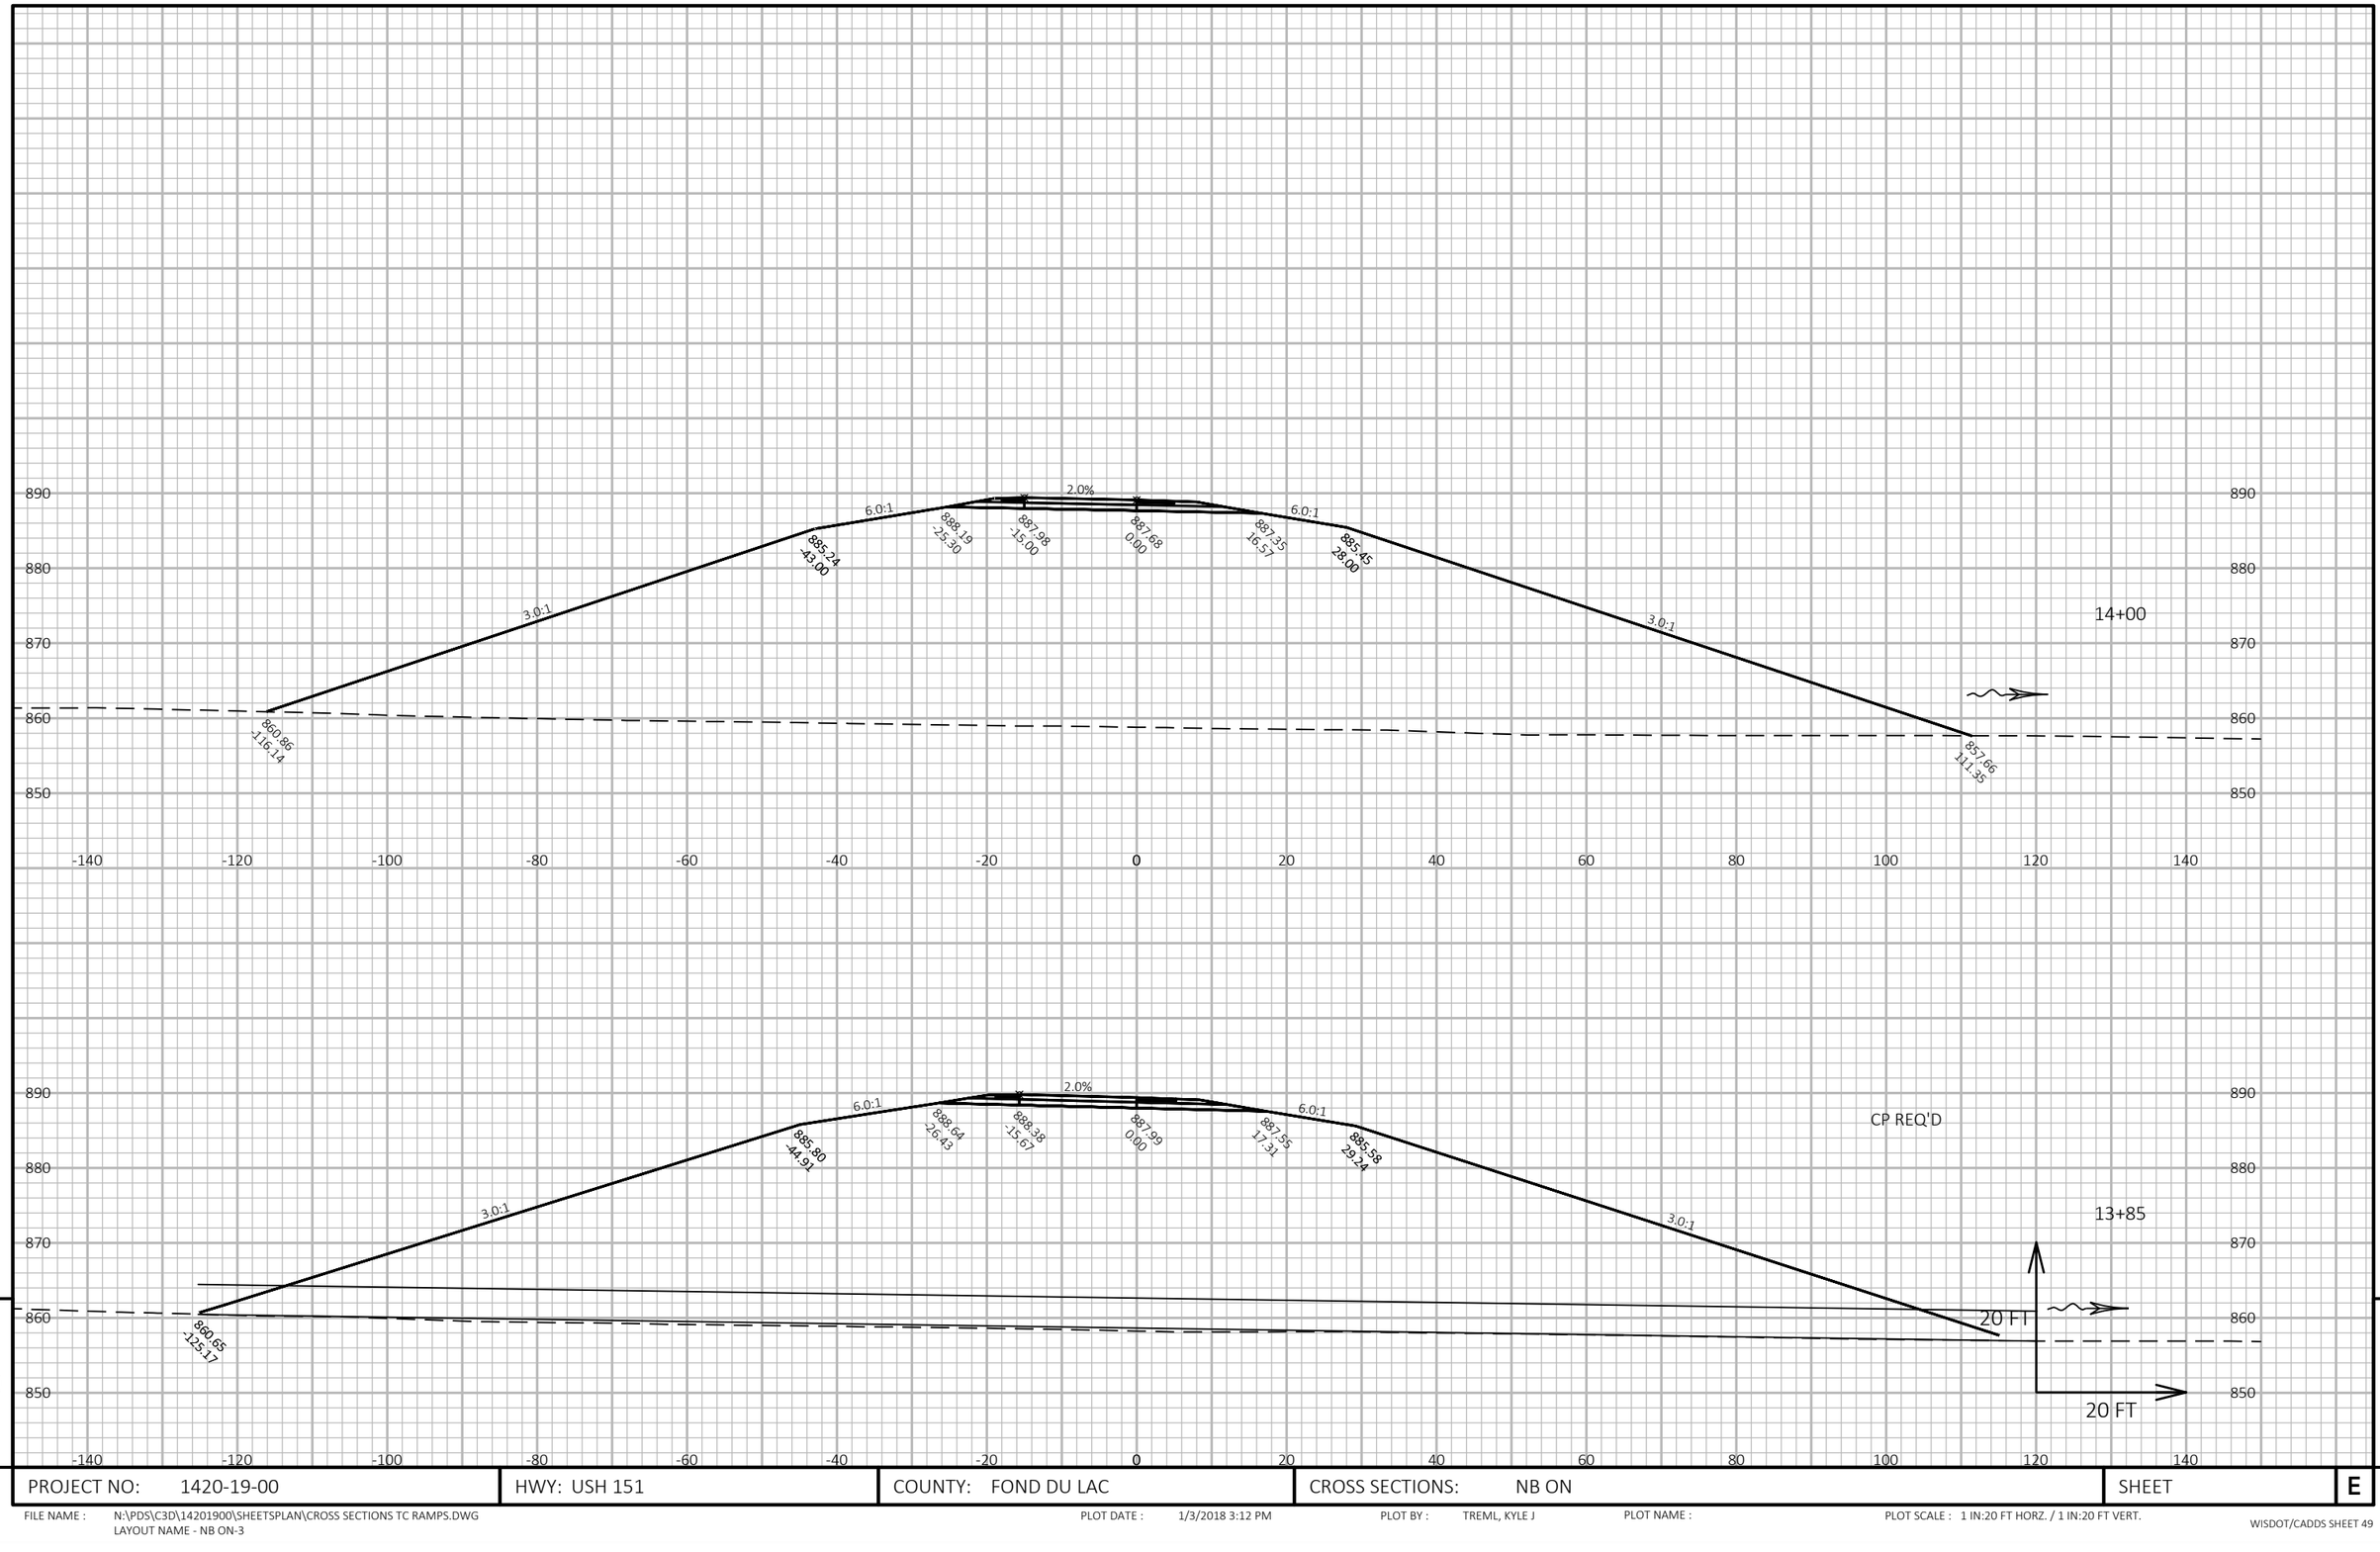

PROJECT NO: 1420-19-00	HWY: USH 151	COUNTY: FOND DU LAC	CROSS SECTIONS: NB ON	SHEET	E

FILE NAME : N:\PDS\C3D\14201900\SHEETSPLAN\CROSS SECTIONS TC RAMPS.DWG
LAYOUT NAME - NB ON-3

PLOT DATE : 1/3/2018 3:12 PM PLOT BY : TREML, KYLE J PLOT NAME : PLOT SCALE : 1 IN:20 FT HORZ. / 1 IN:20 FT VERT.

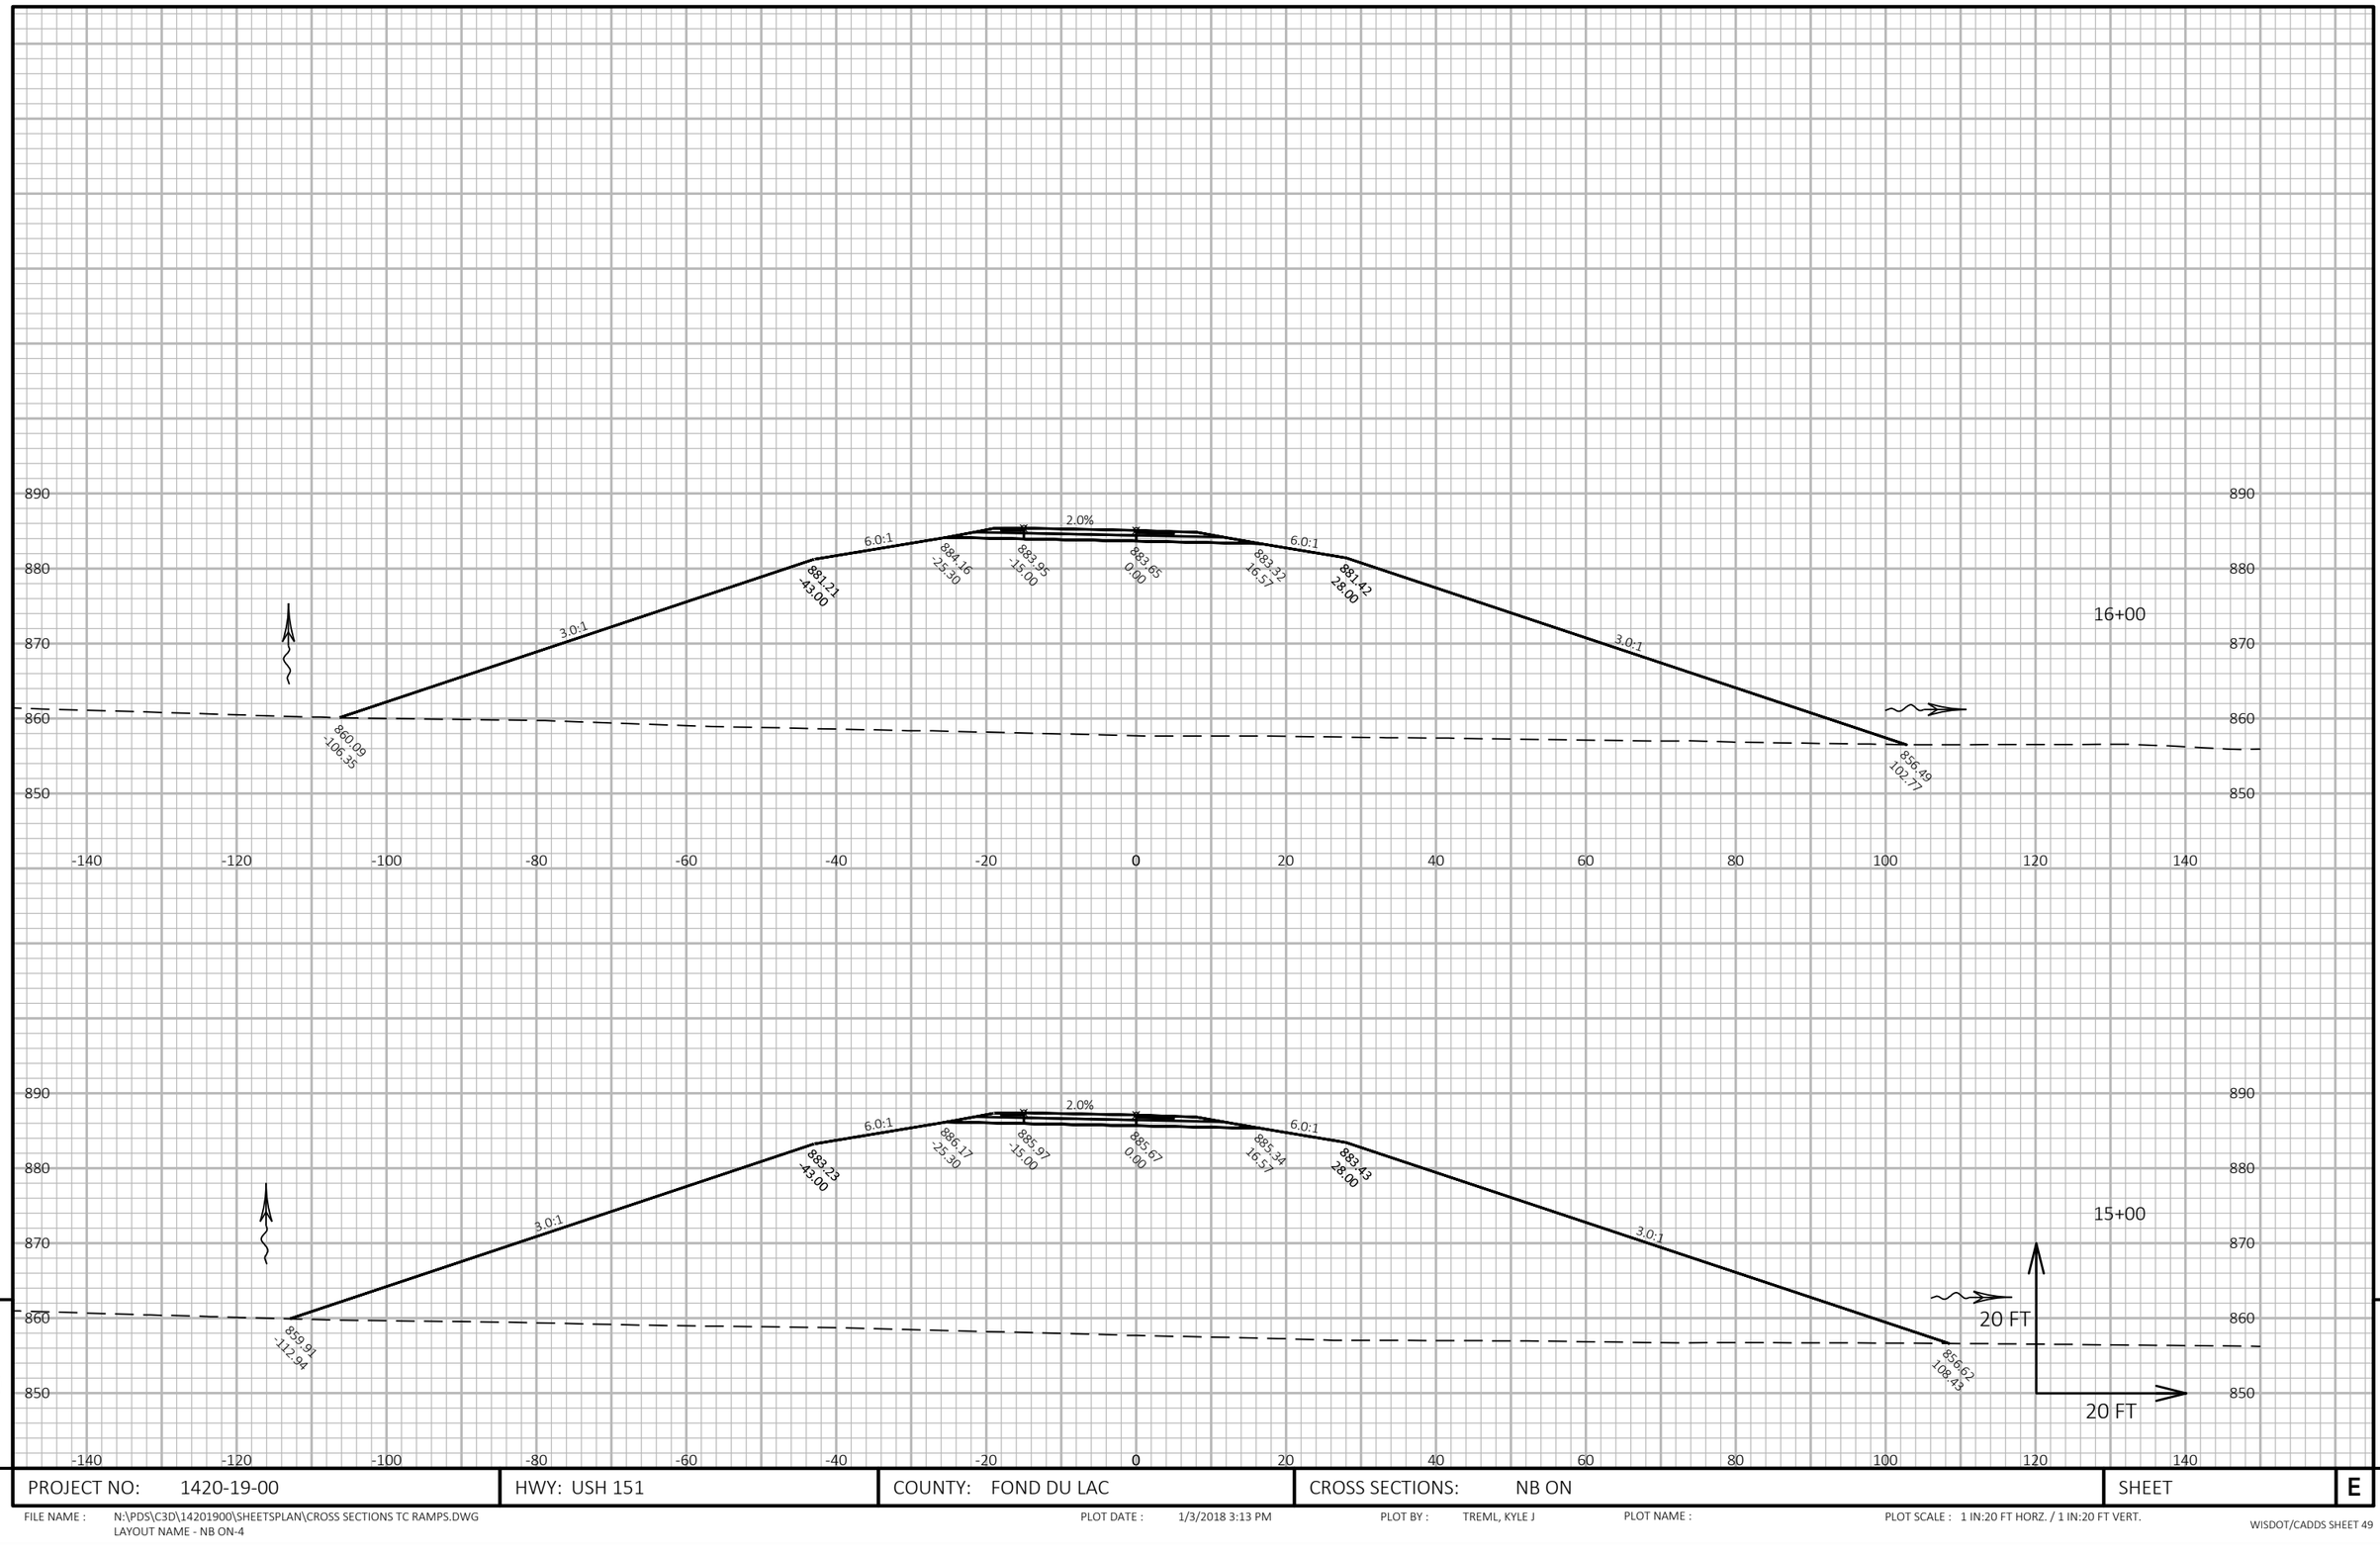


9

PROJECT NO: 1420-19-00	HWY: USH 151	COUNTY: FOND DU LAC	CROSS SECTIONS: NB ON	SHEET	E

9

FILE NAME : N:\PDS\C3D\14201900\SHEETSPLAN\CROSS SECTIONS TC RAMPS.DWG
LAYOUT NAME - NB ON-4

PLOT DATE : 1/3/2018 3:13 PM PLOT BY : TREML, KYLE J PLOT NAME : PLOT SCALE : 1 IN:20 FT HORZ. / 1 IN:20 FT VERT.

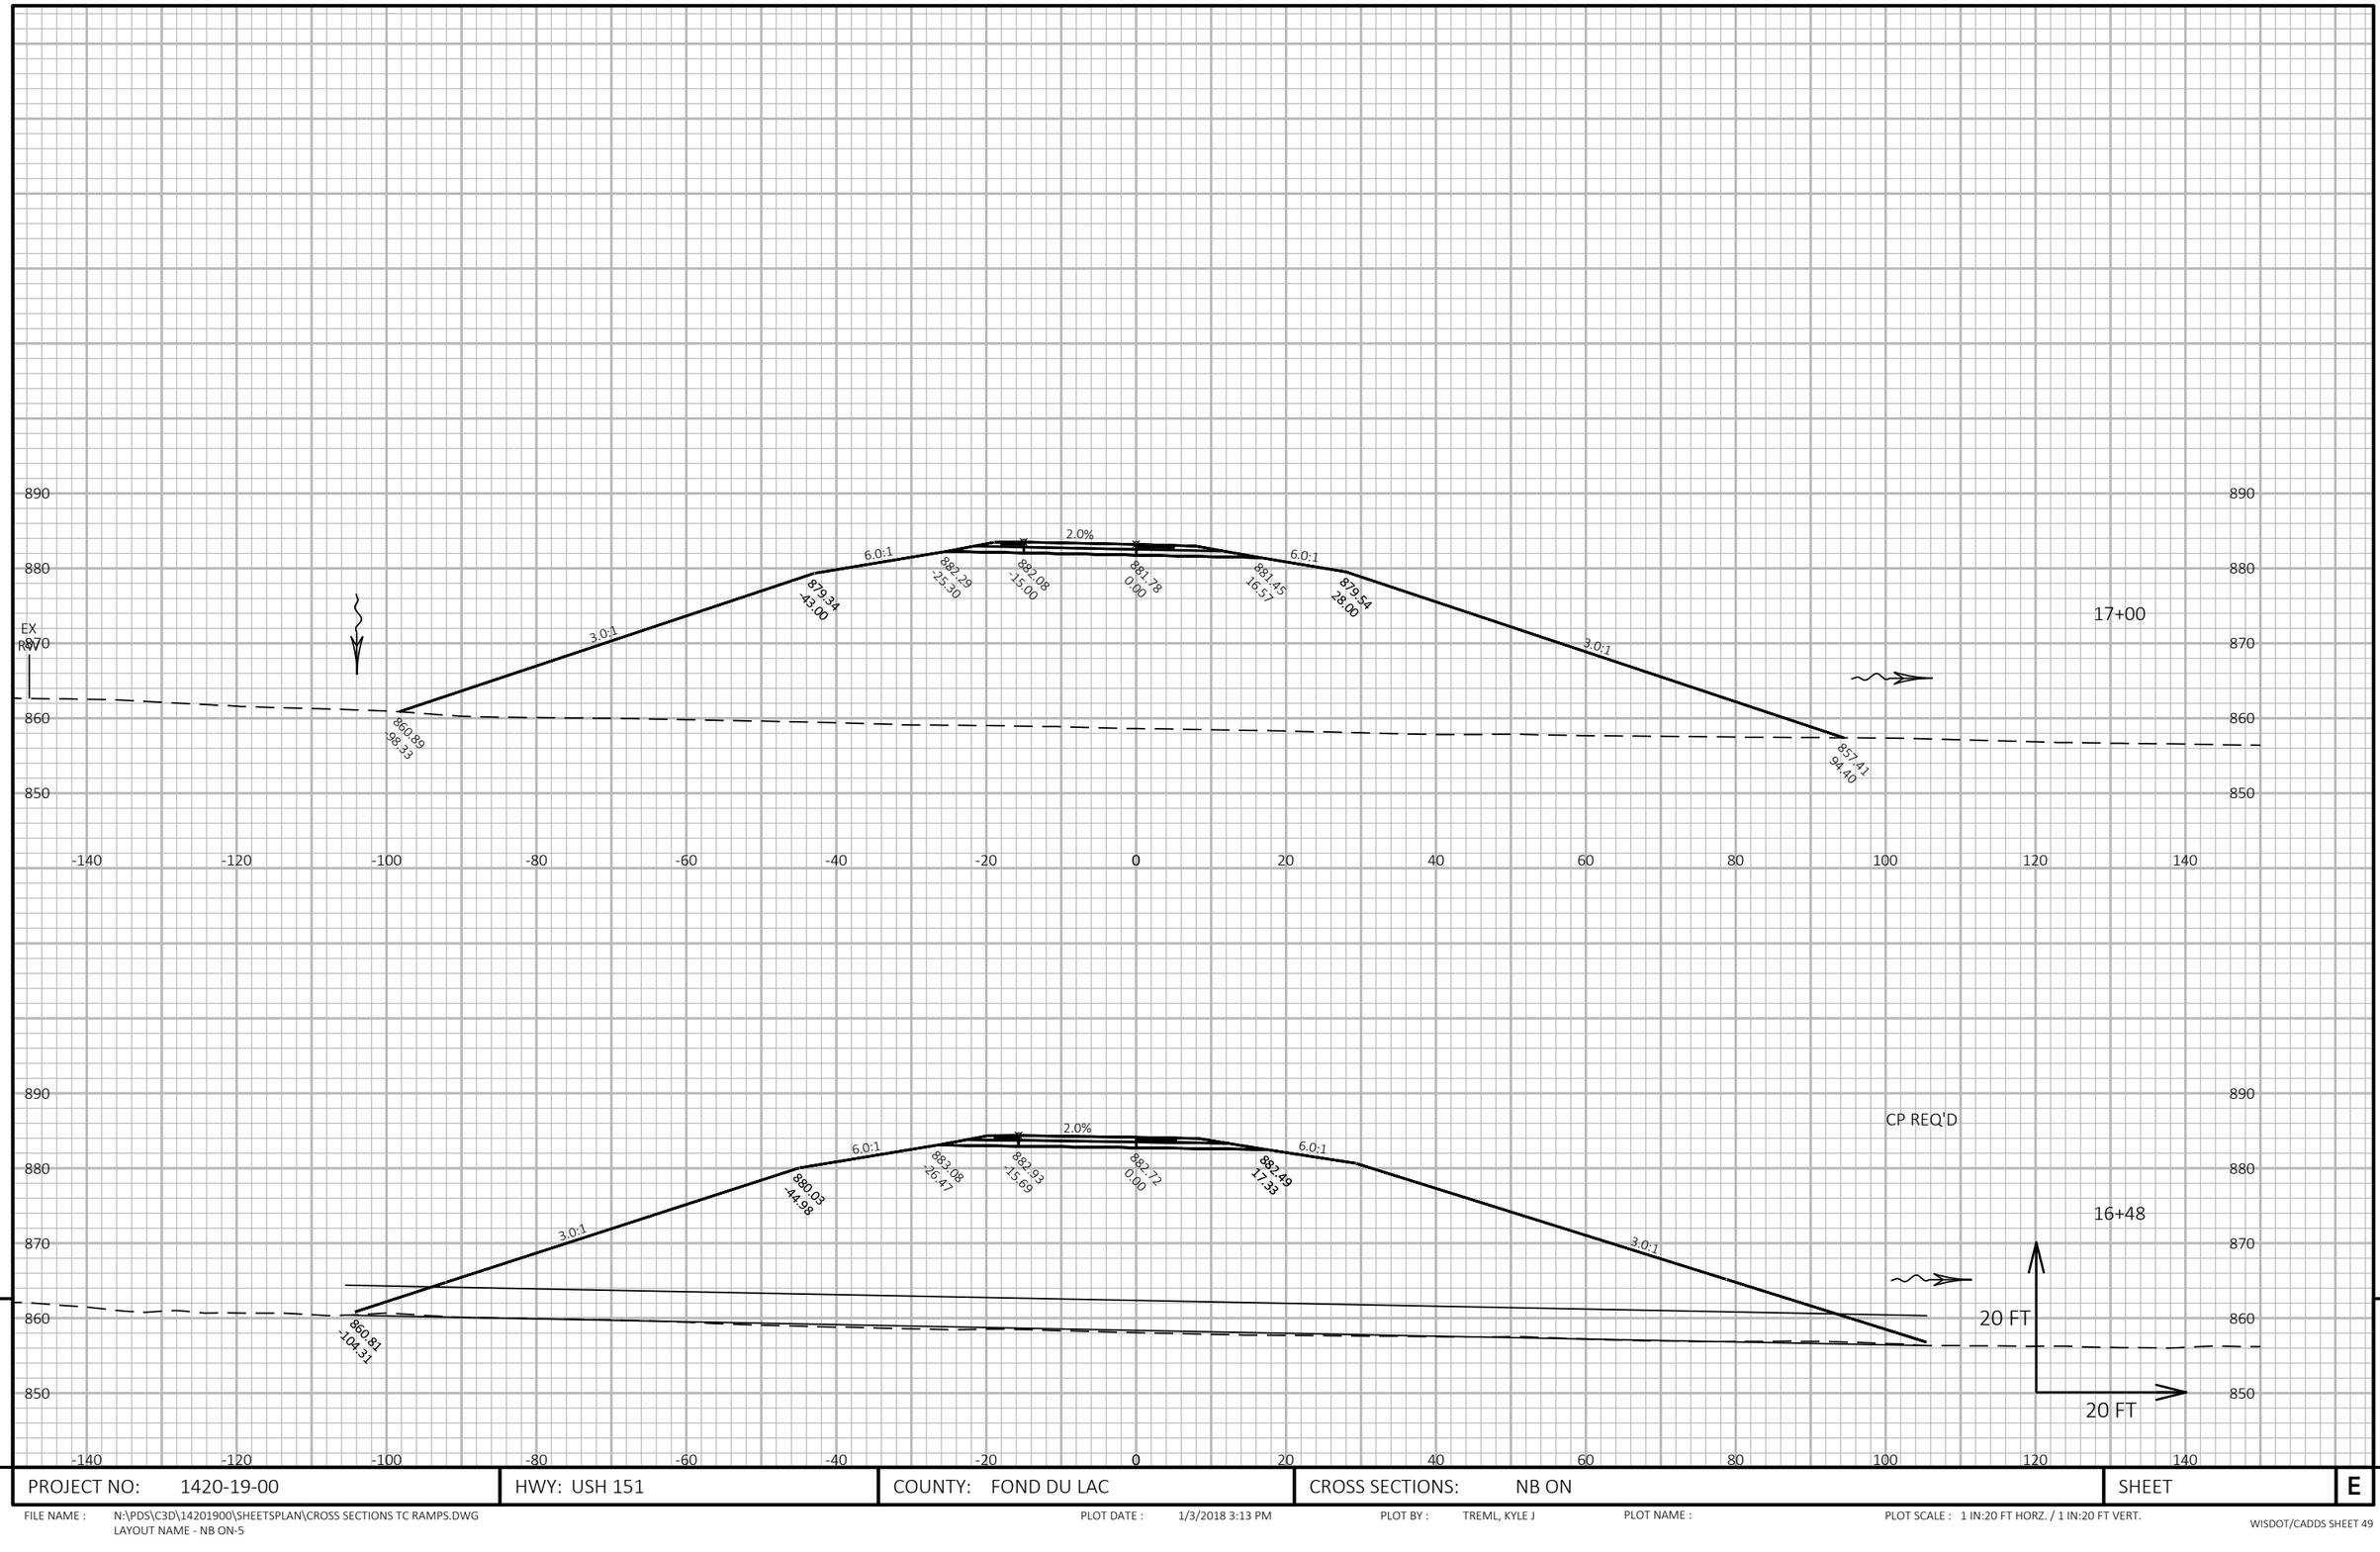


9

PROJECT NO: 1420-19-00	HWY: USH 151	COUNTY: FOND DU LAC	CROSS SECTIONS: NB ON	SHEET	E

FILE NAME : N:\PDS\C3D\14201900\SHEETSPLAN\CROSS SECTIONS TC RAMPS.DWG
LAYOUT NAME - NB ON-5

PLOT DATE : 1/3/2018 3:13 PM PLOT BY : TREML, KYLE J PLOT NAME : PLOT SCALE : 1 IN:20 FT HORZ. / 1 IN:20 FT VERT.

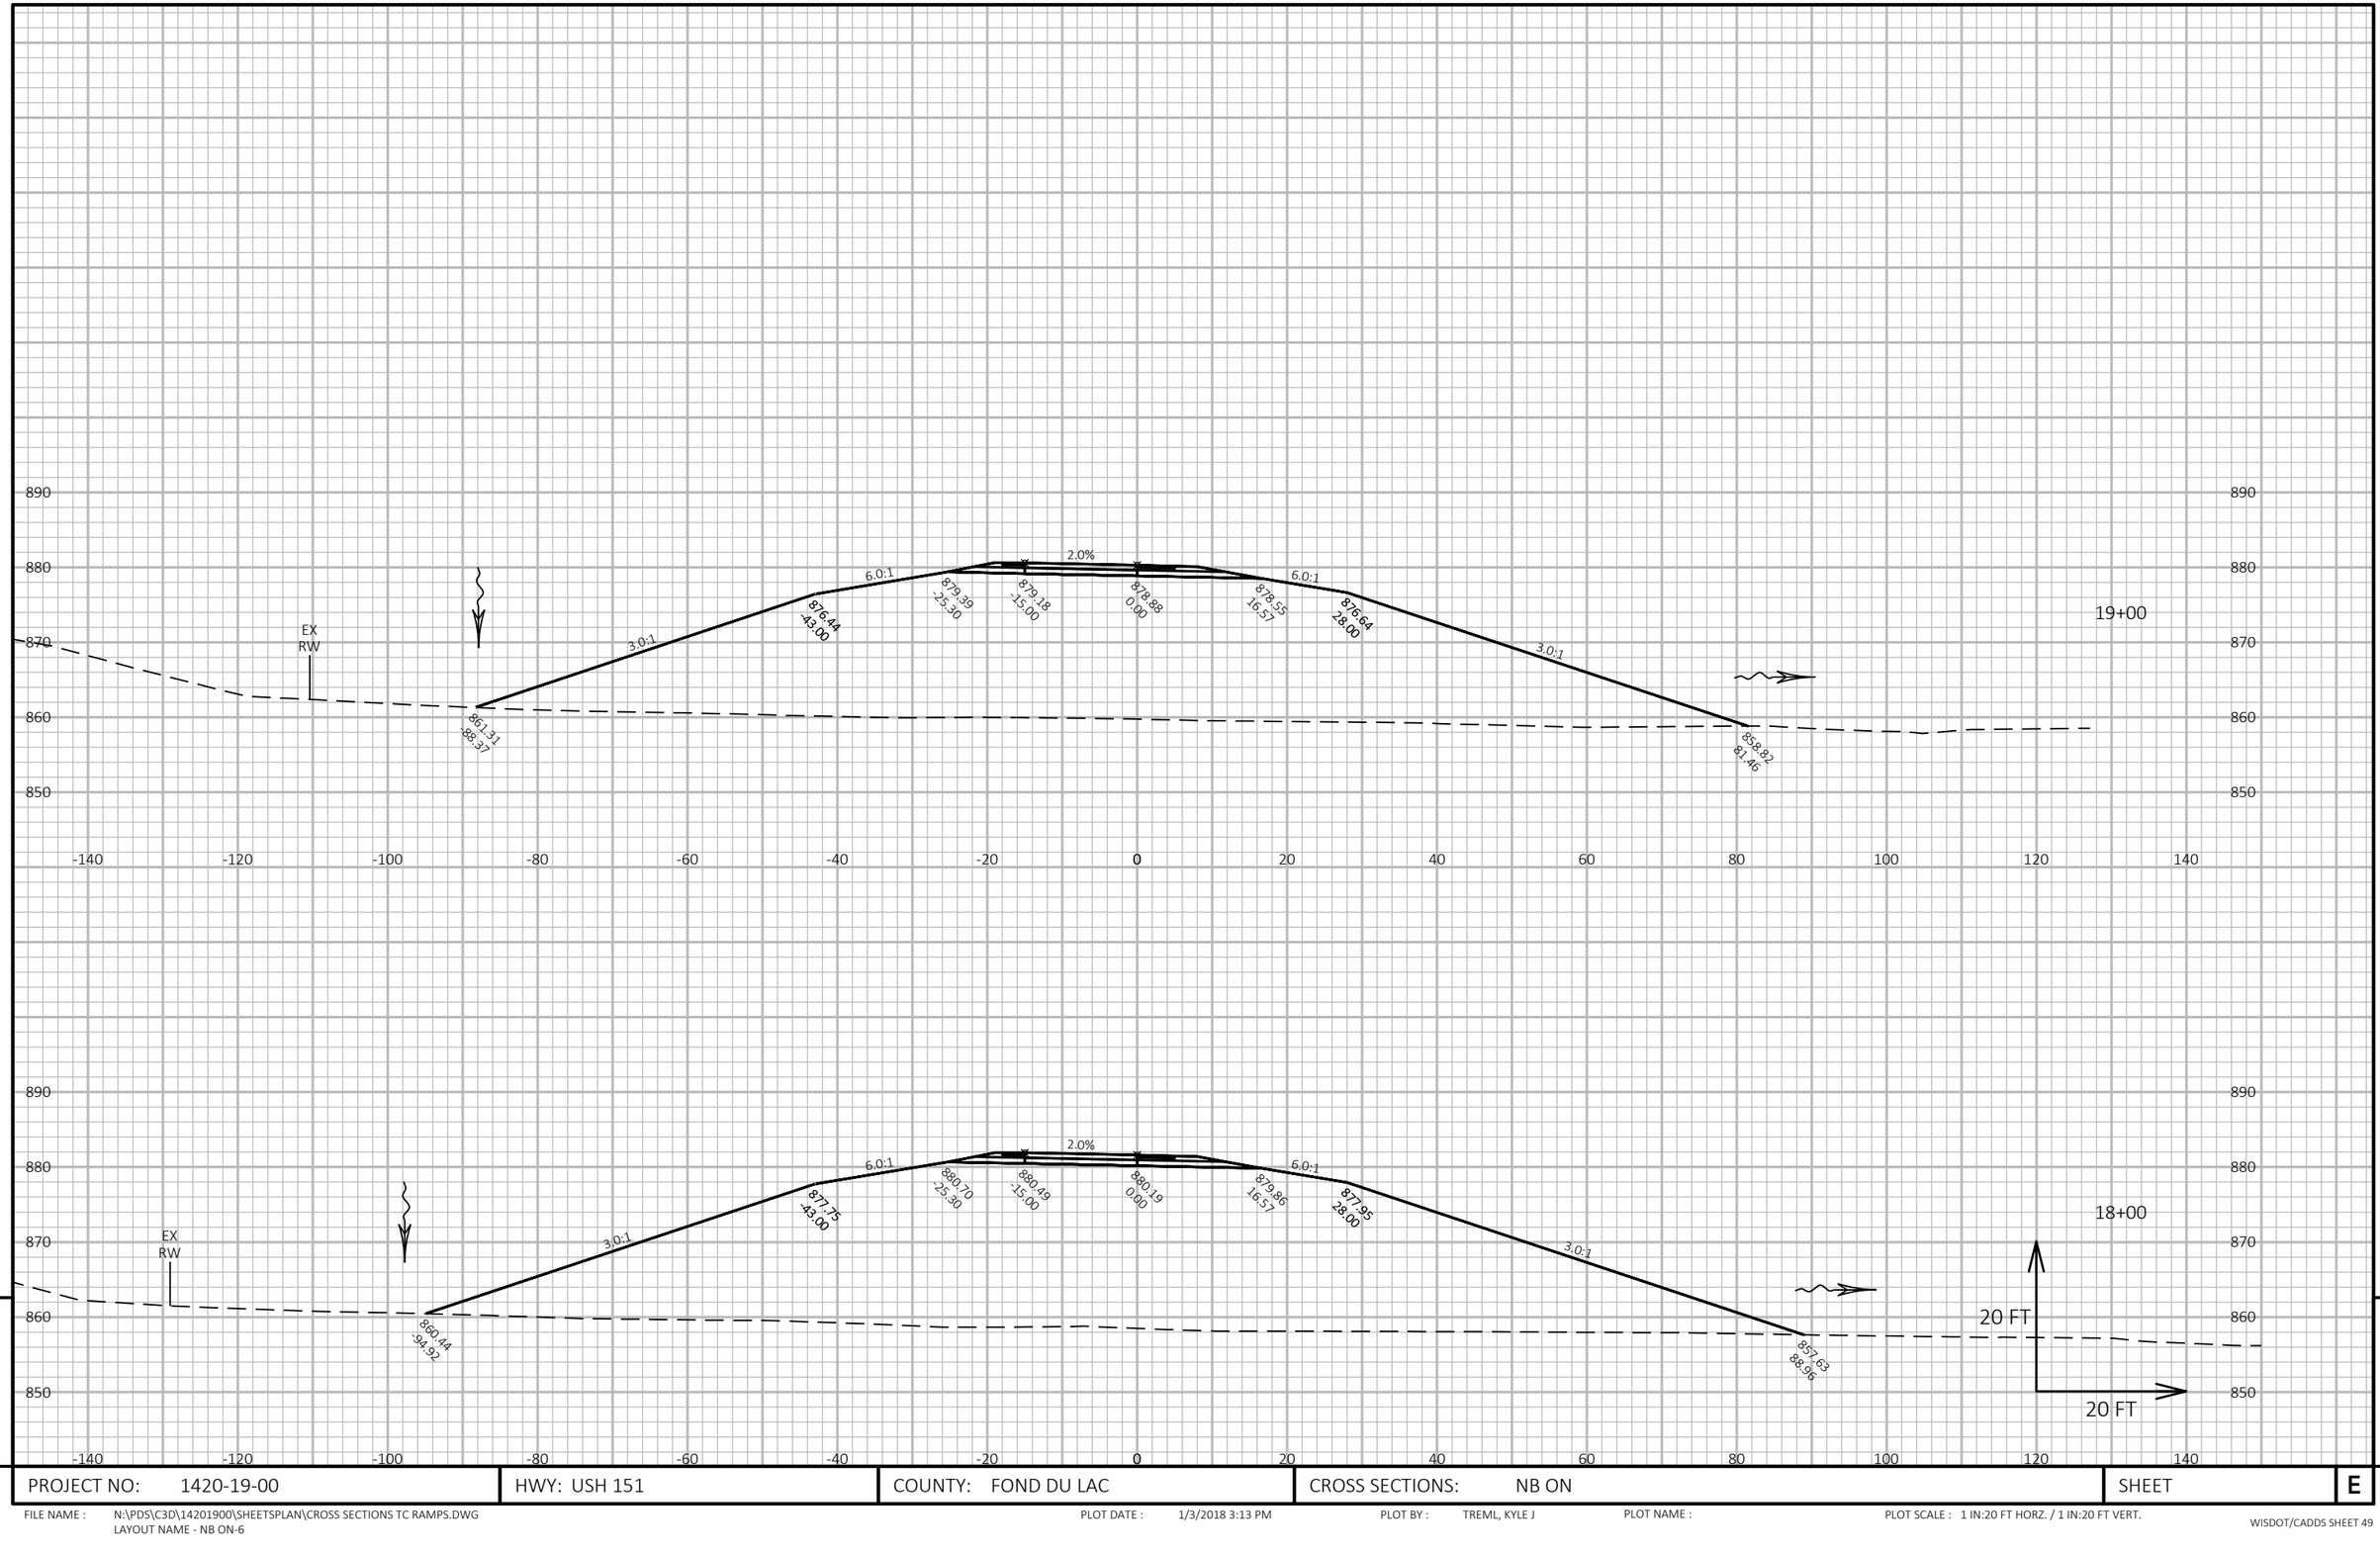


9

9

PROJECT NO: 1420-19-00	HWY: USH 151	COUNTY: FOND DU LAC	CROSS SECTIONS: NB ON	SHEET	E

FILE NAME : N:\PDS\C3D\14201900\SHEETSPLAN\CROSS SECTIONS TC RAMPS.DWG
LAYOUT NAME - NB ON-6

PLOT DATE : 1/3/2018 3:13 PM PLOT BY : TREML, KYLE J PLOT NAME : PLOT SCALE : 1 IN:20 FT HORZ. / 1 IN:20 FT VERT.

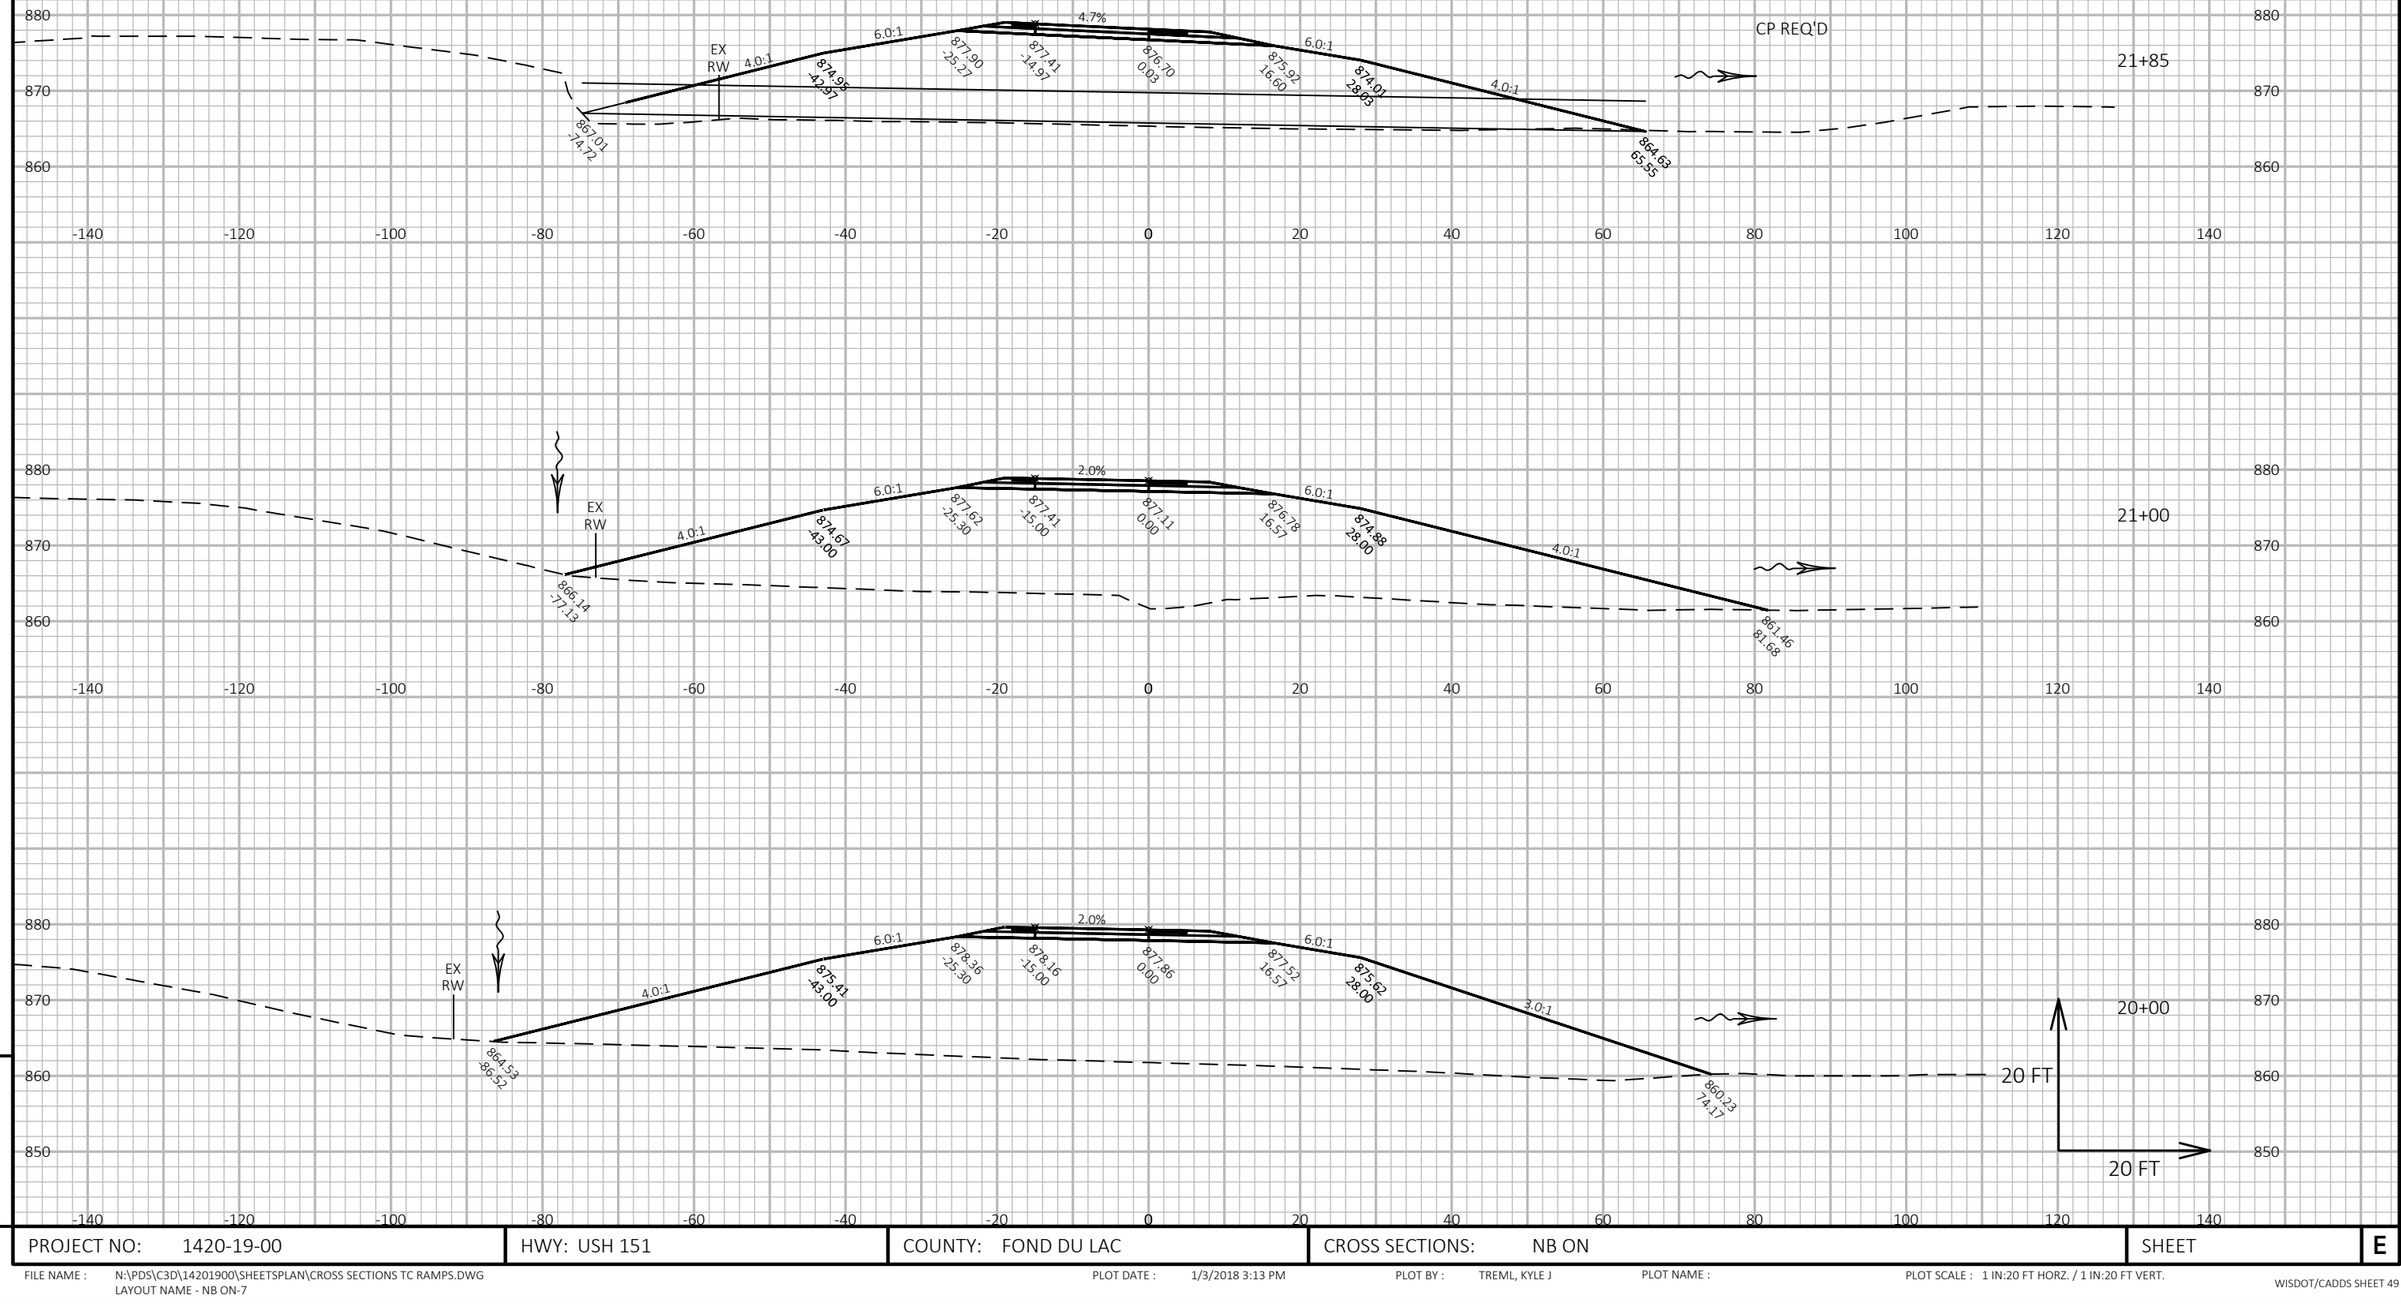


9

9

PROJECT NO: 1420-19-00	HWY: USH 151	COUNTY: FOND DU LAC	CROSS SECTIONS: NB ON	SHEET	E

FILE NAME : N:\PDS\C3D\14201900\SHEETSPLAN\CROSS SECTIONS TC RAMPS.DWG
LAYOUT NAME - NB ON-7

PLOT DATE : 1/3/2018 3:13 PM PLOT BY : TREML, KYLE J PLOT NAME : PLOT SCALE : 1 IN:20 FT HORZ. / 1 IN:20 FT VERT.

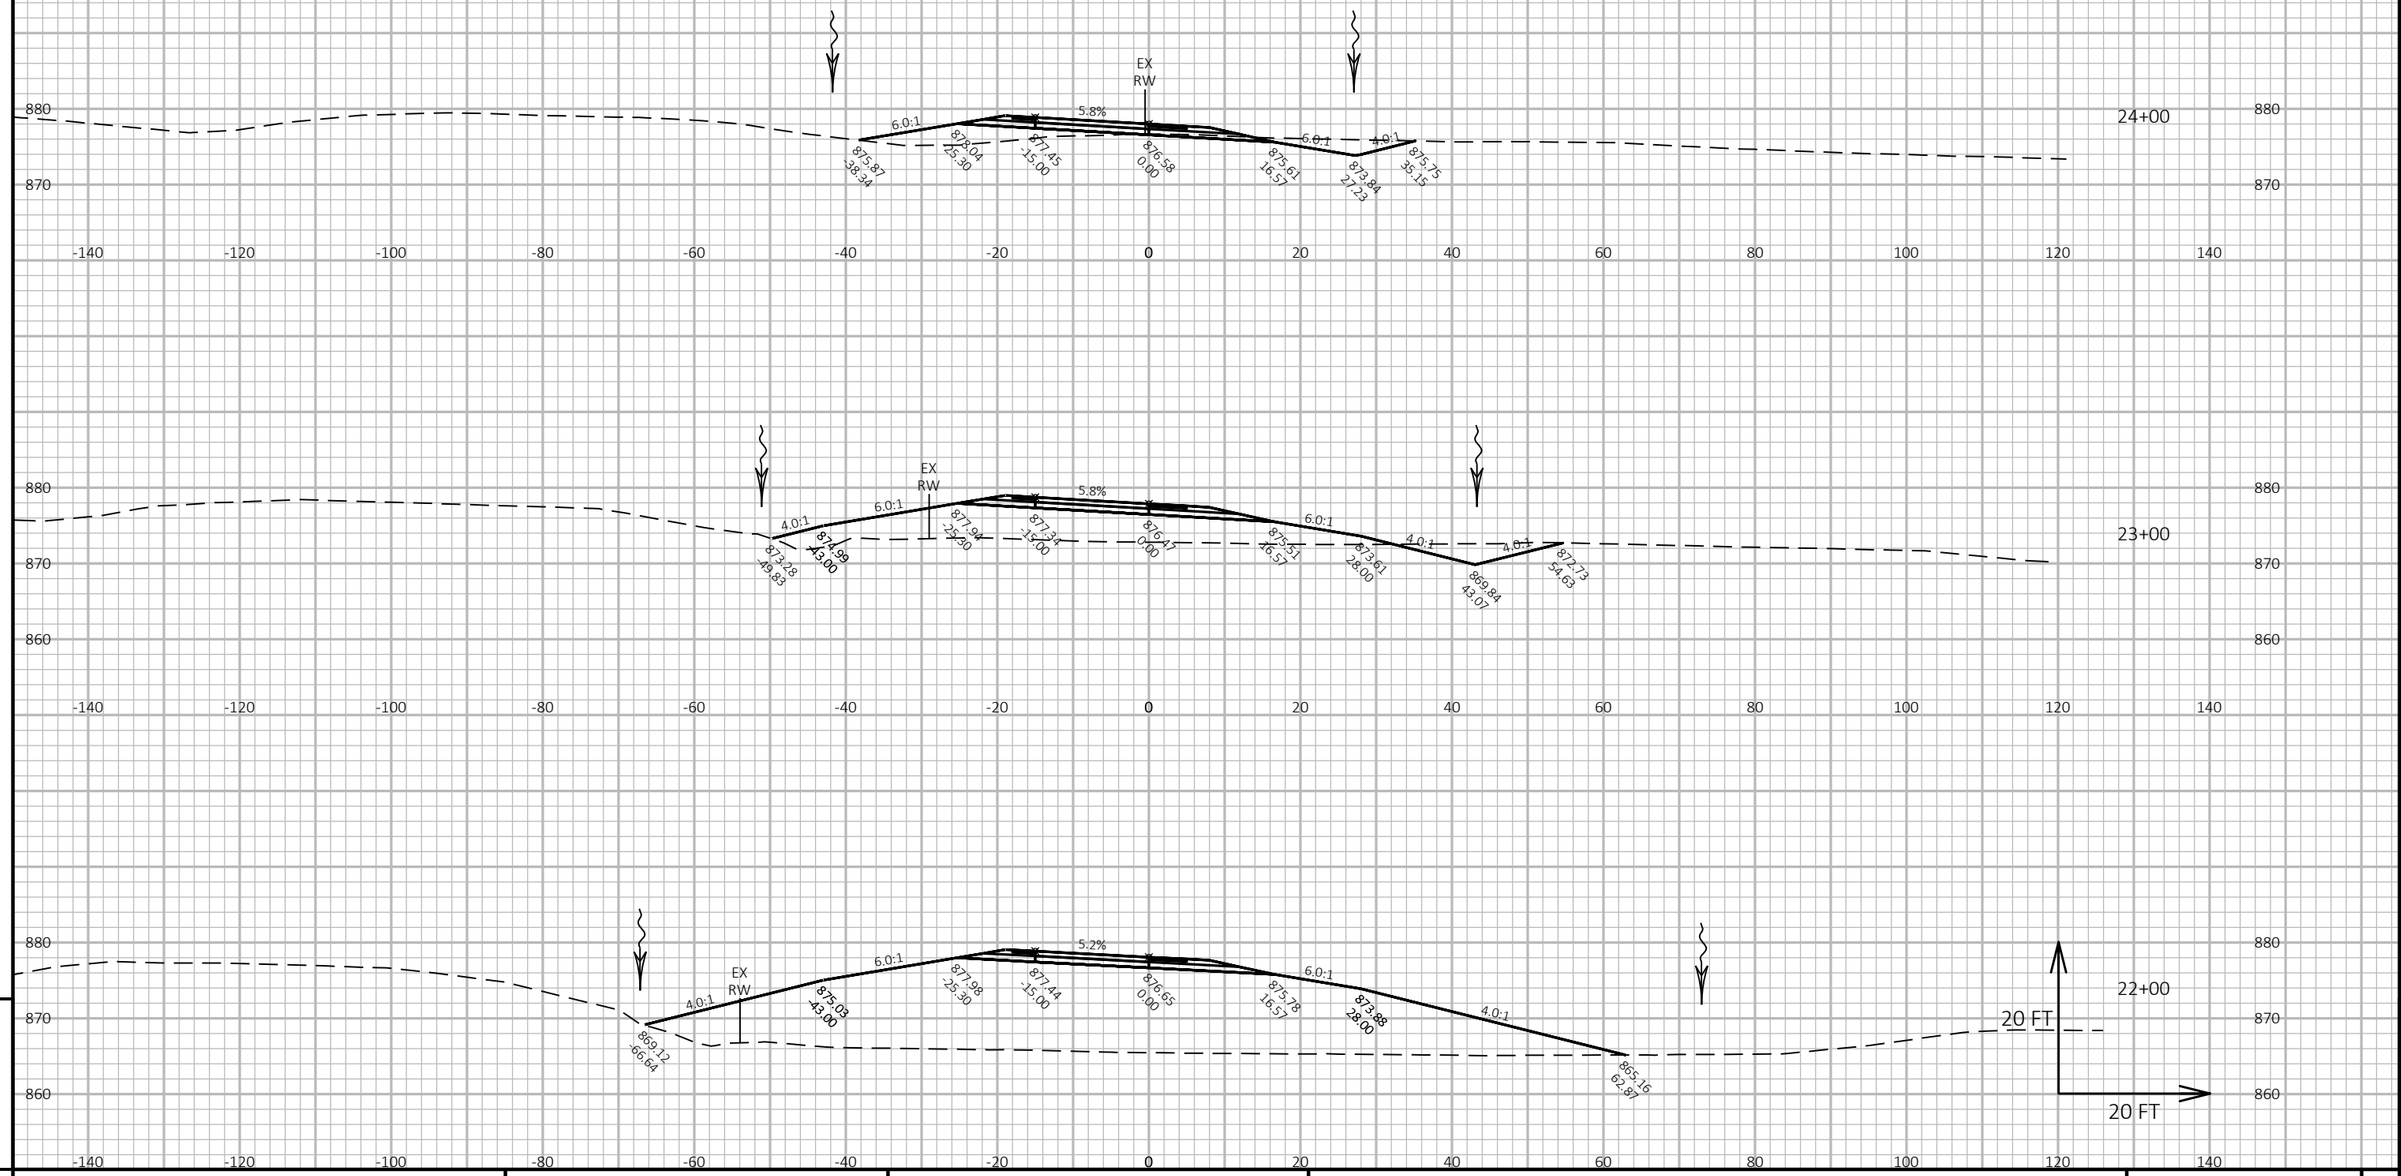


PROJECT NO: 1420-19-00	HWY: USH 151	COUNTY: FOND DU LAC	CROSS SECTIONS: NB ON	SHEET E

FILE NAME : N:\PDS\C3D\14201900\SHEETSPLAN\CROSS SECTIONS TC RAMPS.DWG
LAYOUT NAME - NB ON-8

PLOT DATE : 1/3/2018 3:13 PM PLOT BY : TREML, KYLE J PLOT NAME : PLOT SCALE : 1 IN:20 FT HORZ. / 1 IN:20 FT VERT.

WISDOT/CADDS SHEET 49

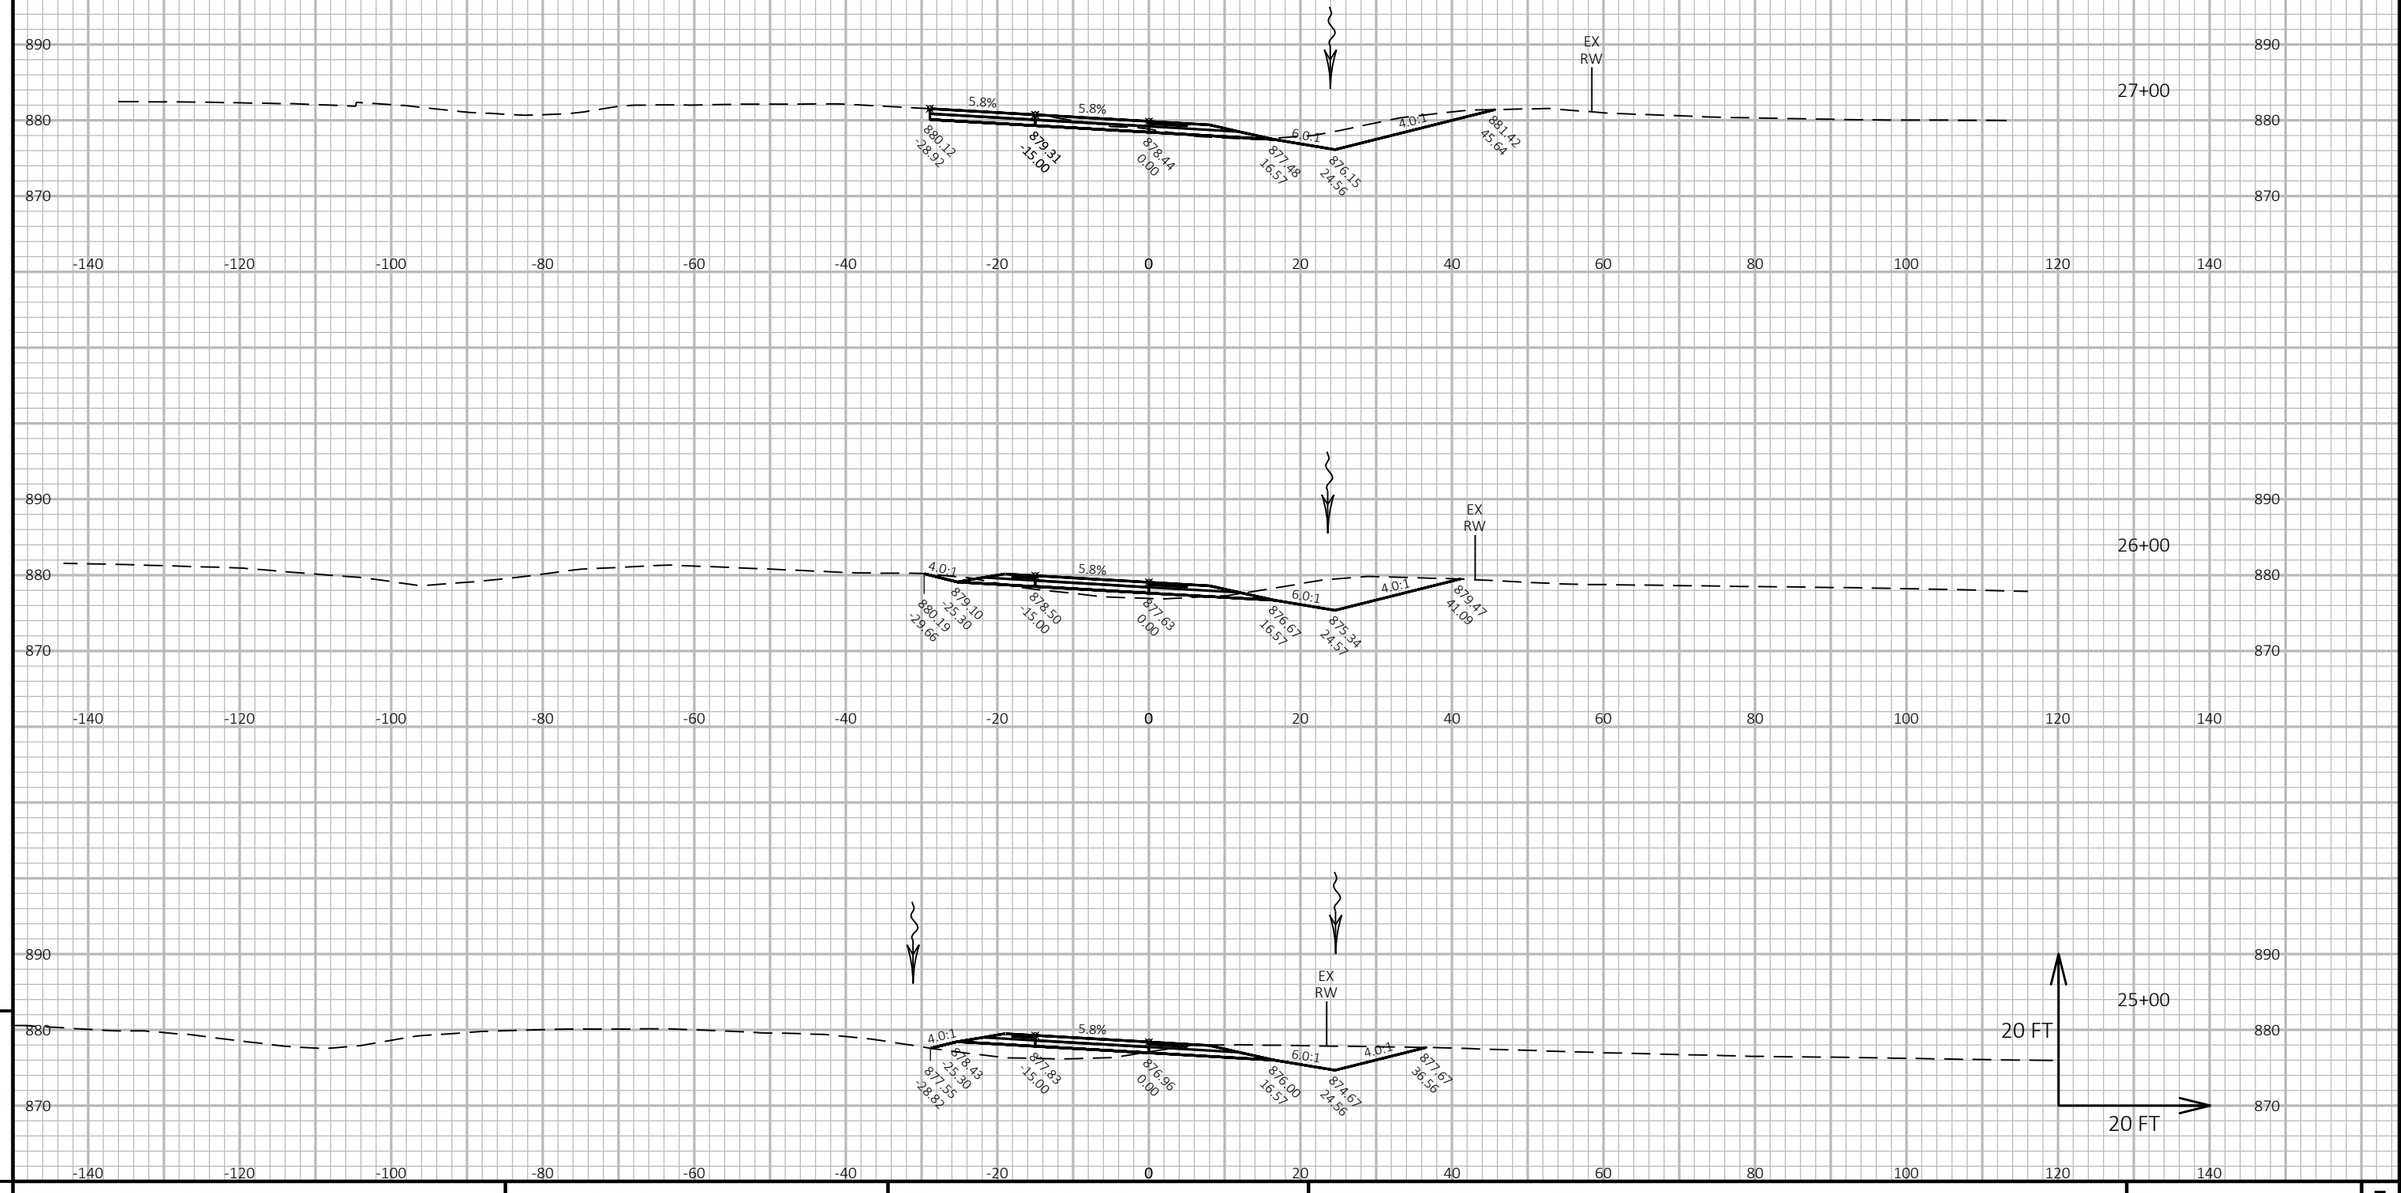


9

9

PROJECT NO: 1420-19-00	HWY: USH 151	COUNTY: FOND DU LAC	CROSS SECTIONS: NB ON	SHEET	E

FILE NAME : N:\PDS\C3D\14201900\SHEETSPLAN\CROSS SECTIONS TC RAMPS.DWG
LAYOUT NAME - NB ON-9

PLOT DATE : 1/3/2018 3:13 PM PLOT BY : TREML, KYLE J PLOT NAME : PLOT SCALE : 1 IN:20 FT HORZ. / 1 IN:20 FT VERT.

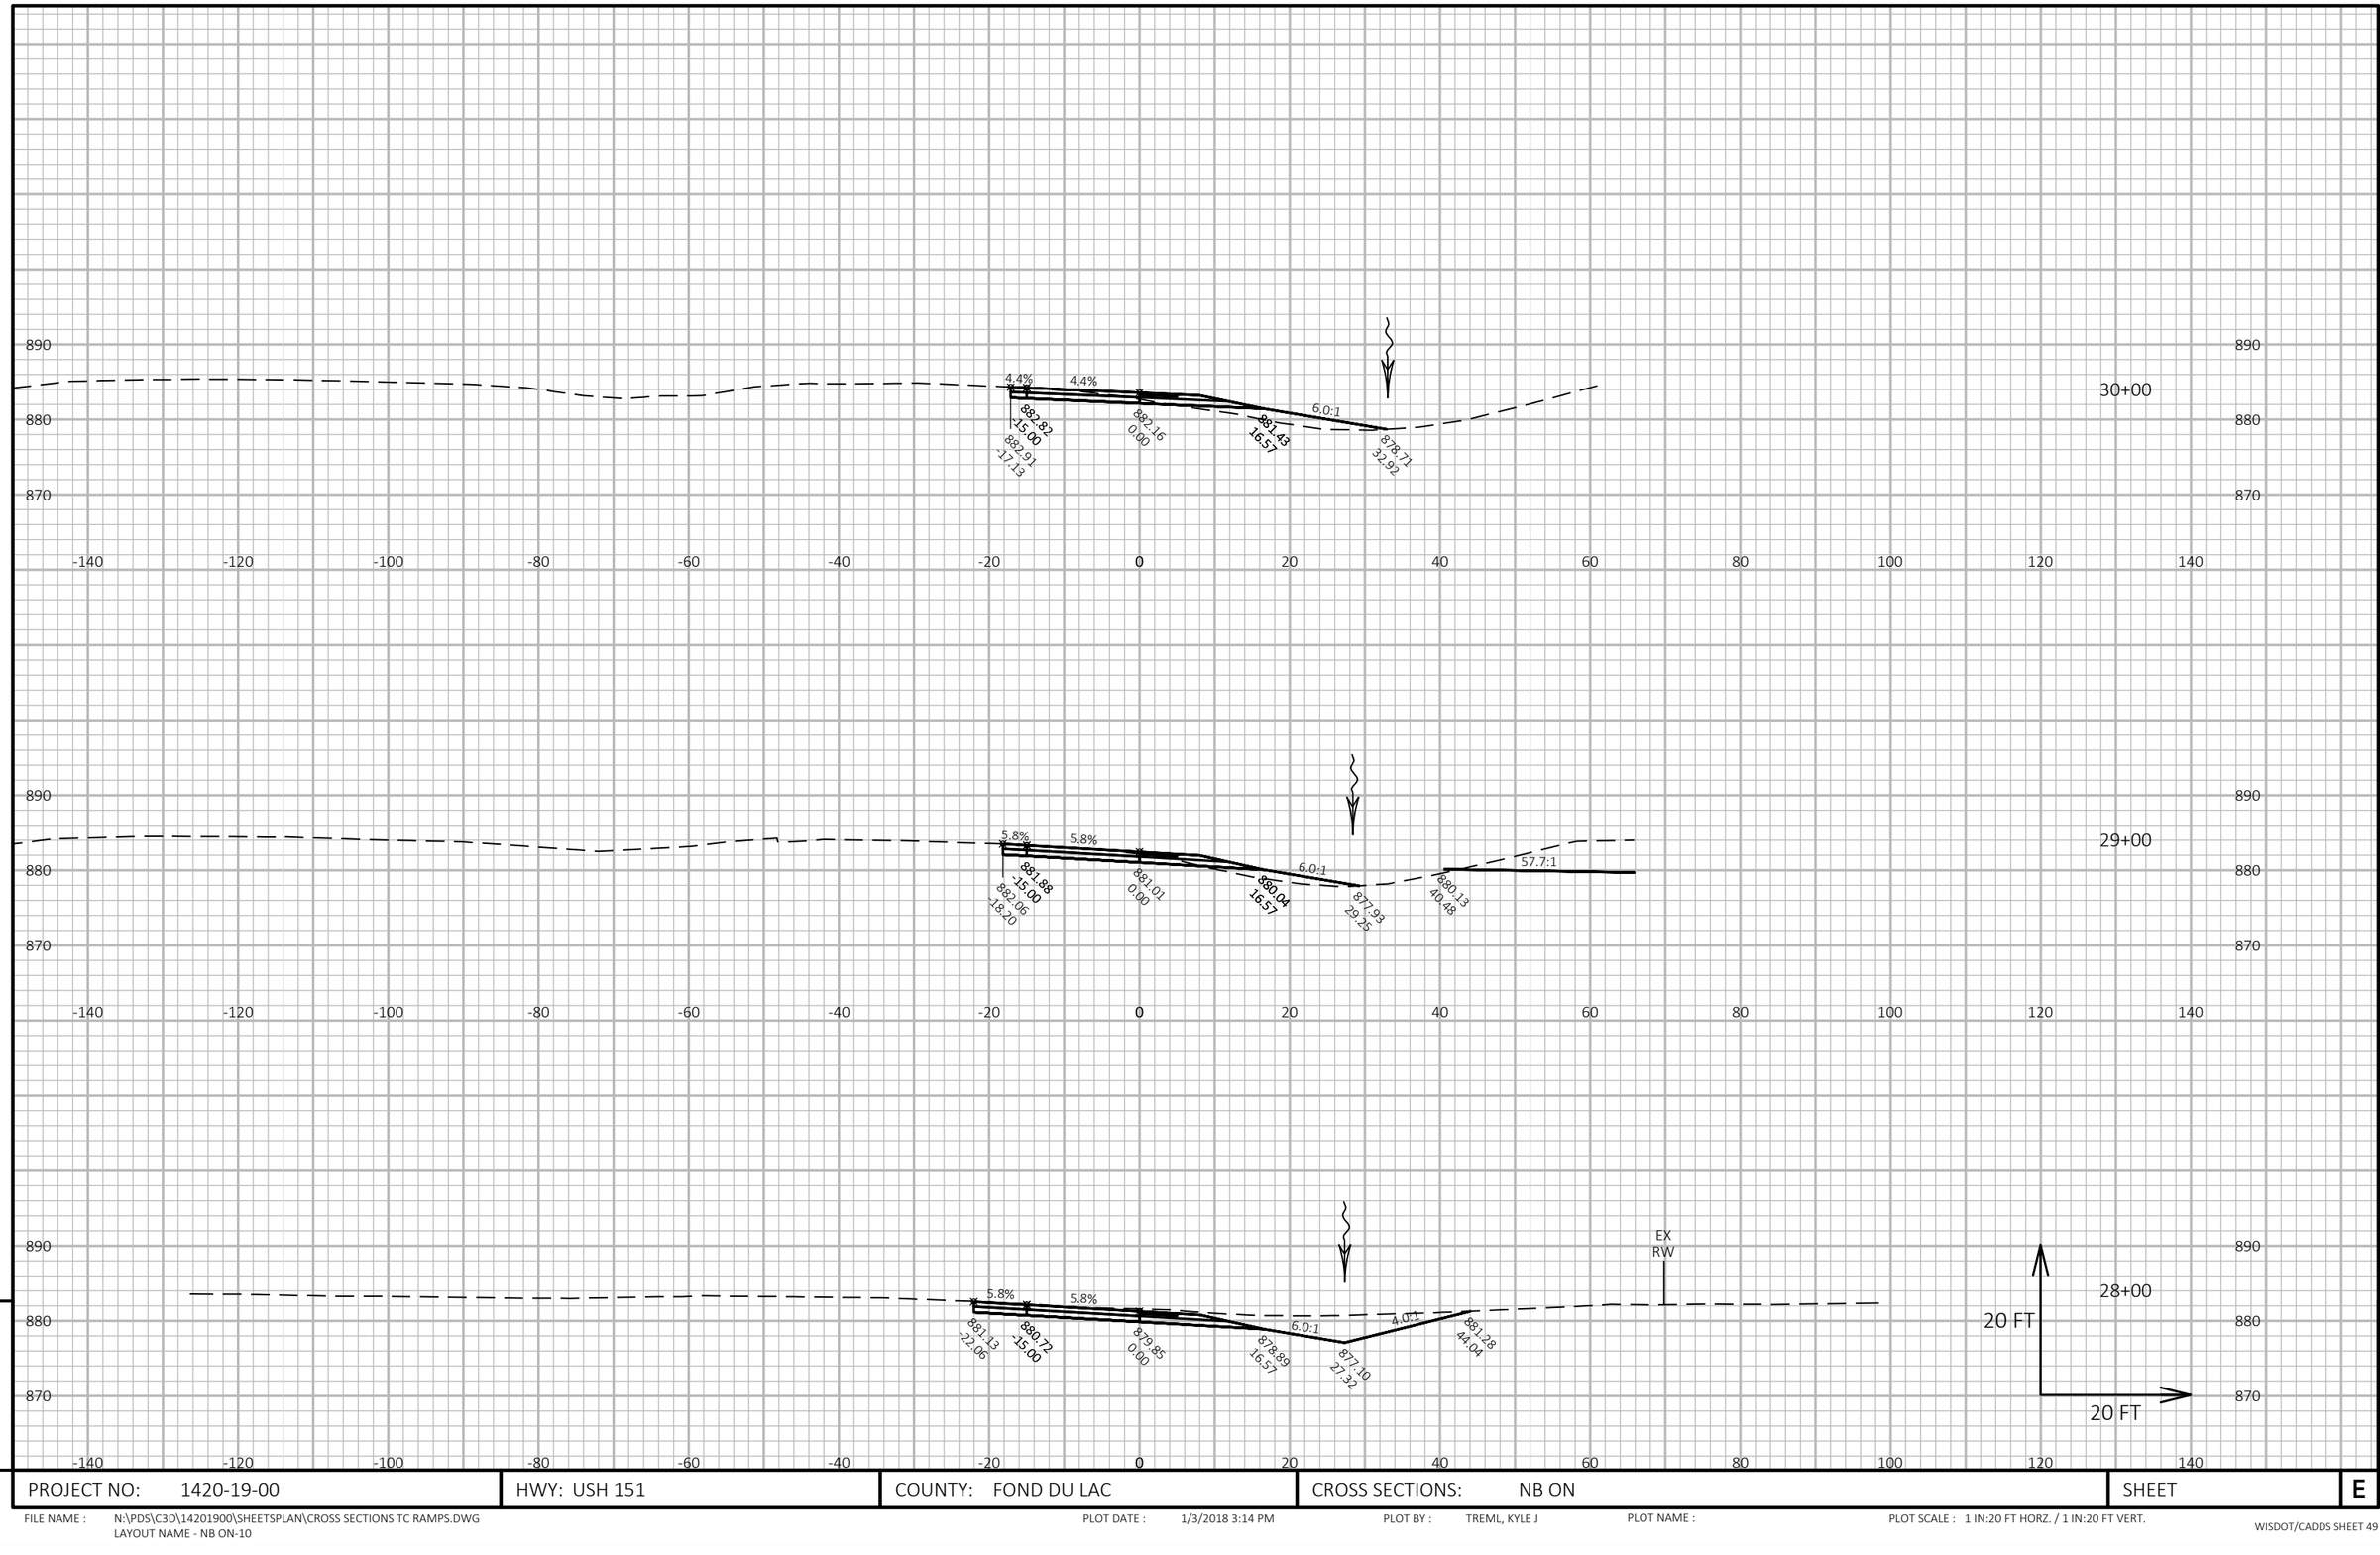

9


PROJECT NO: 1420-19-00	HWY: USH 151	COUNTY: FOND DU LAC	CROSS SECTIONS: NB ON	SHEET	E

9

FILE NAME : N:\PDS\C3D\14201900\SHEETSPLAN\CROSS SECTIONS TC RAMPS.DWG
LAYOUT NAME - NB ON-10

PLOT DATE : 1/3/2018 3:14 PM PLOT BY : TREML, KYLE J PLOT NAME : PLOT SCALE : 1 IN:20 FT HORZ. / 1 IN:20 FT VERT.

WISDOT/CADDS SHEET 49

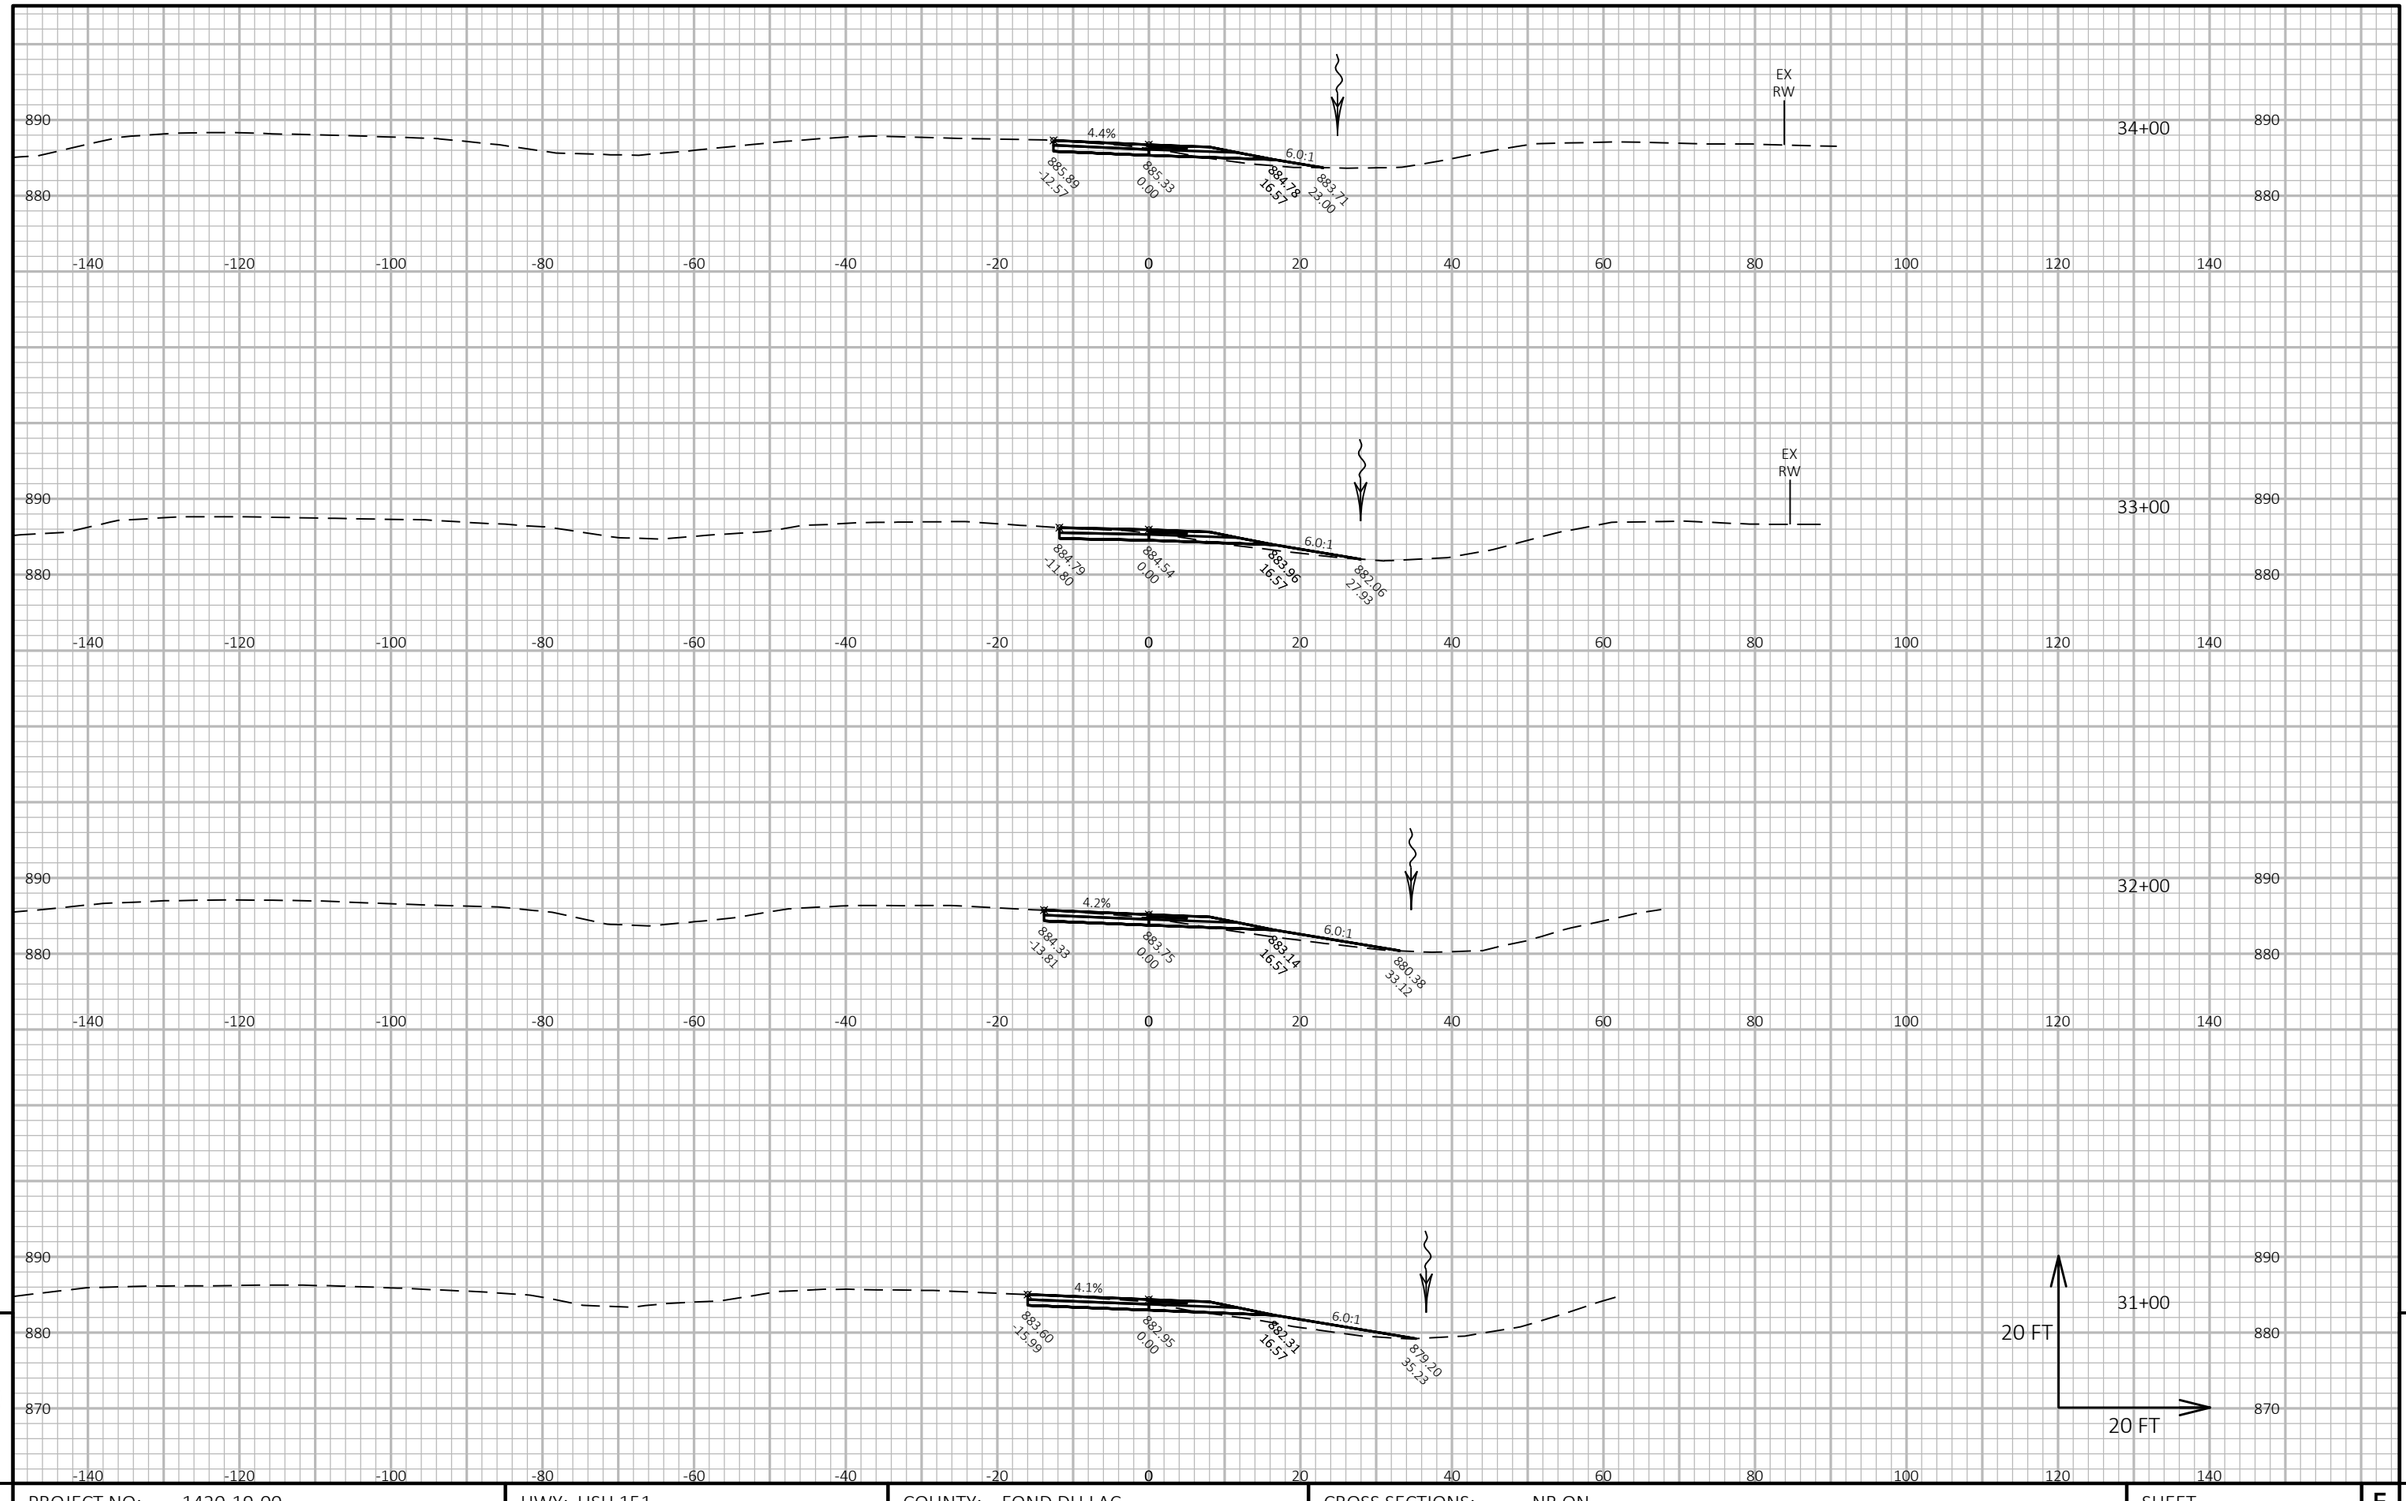


PROJECT NO: 1420-19-00	HWY: USH 151	COUNTY: FOND DU LAC	CROSS SECTIONS: NB ON	SHEET	E

FILE NAME : N:\PDS\C3D\14201900\SHEETSPLAN\CROSS SECTIONS TC RAMPS.DWG
LAYOUT NAME - NB ON-11

PLOT DATE : 1/3/2018 3:14 PM PLOT BY : TREML, KYLE J PLOT NAME : PLOT SCALE : 1 IN:20 FT HORZ. / 1 IN:20 FT VERT.


9 9

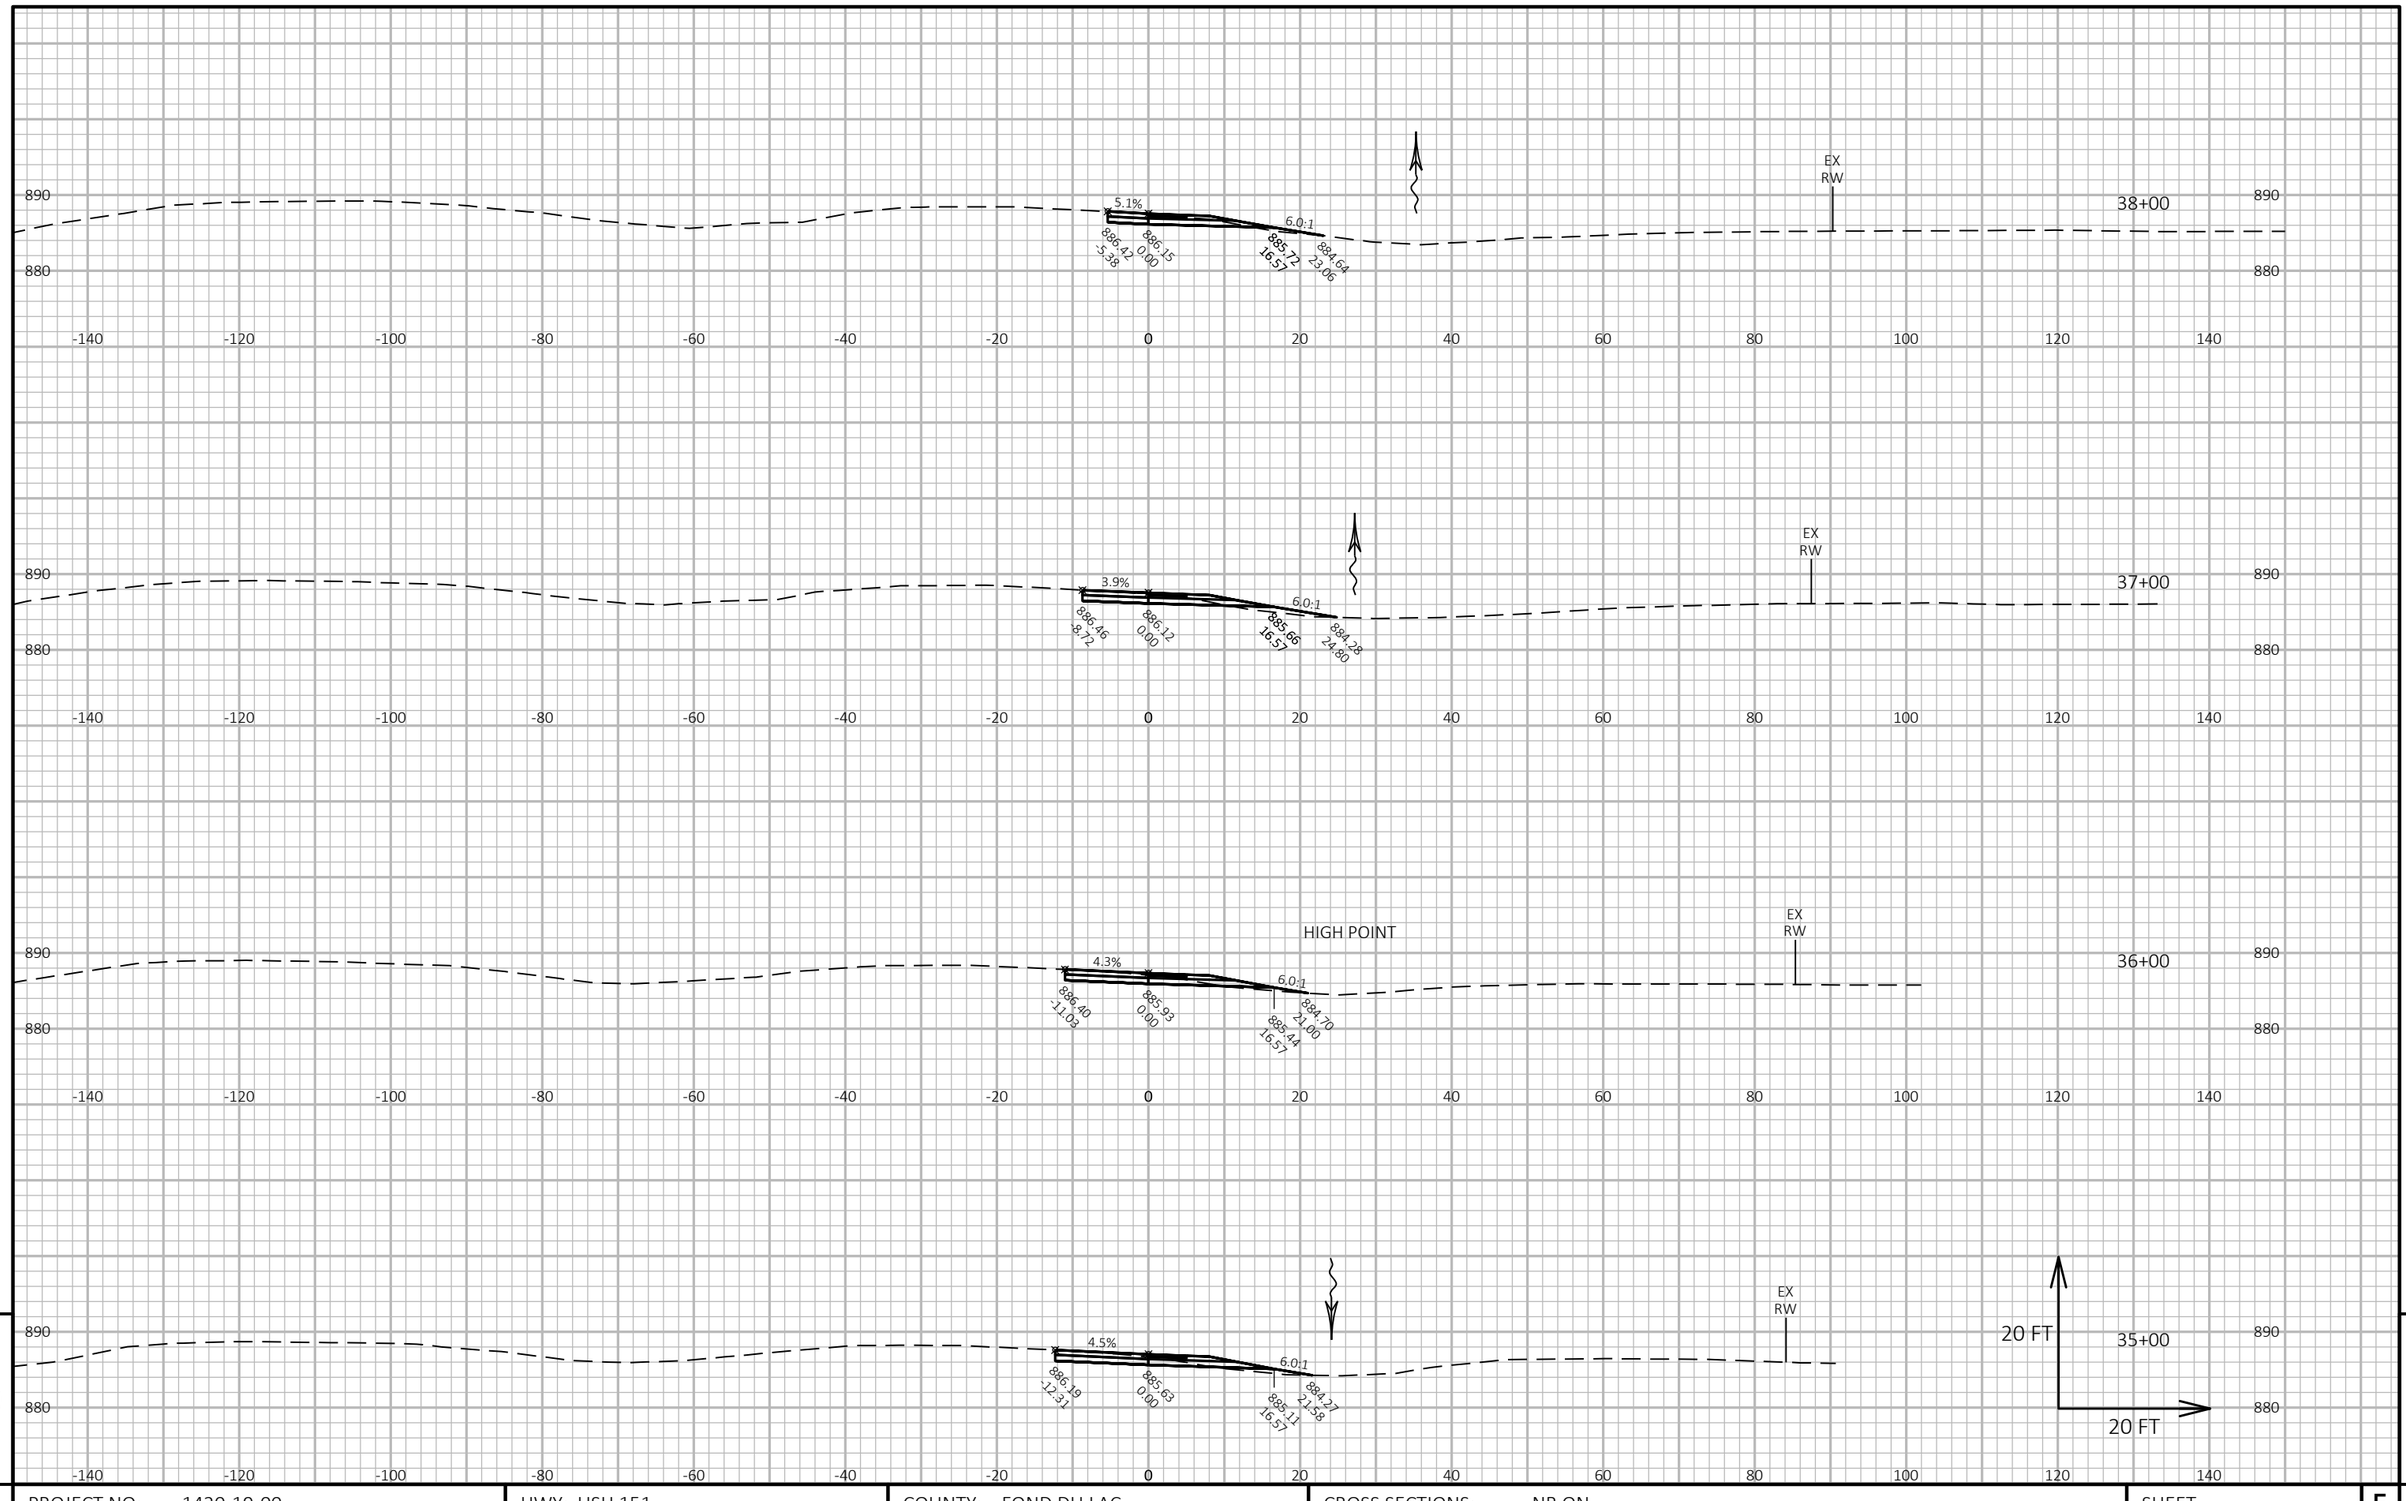

PROJECT NO: 1420-19-00	HWY: USH 151	COUNTY: FOND DU LAC	CROSS SECTIONS: NB ON	SHEET	E

FILE NAME : N:\PDS\C3D\14201900\SHEETSPLAN\CROSS SECTIONS TC RAMPS.DWG
LAYOUT NAME - NB ON-12

PLOT DATE : 1/3/2018 3:14 PM PLOT BY : TREML, KYLE J PLOT NAME : PLOT SCALE : 1 IN:20 FT HORZ. / 1 IN:20 FT VERT.

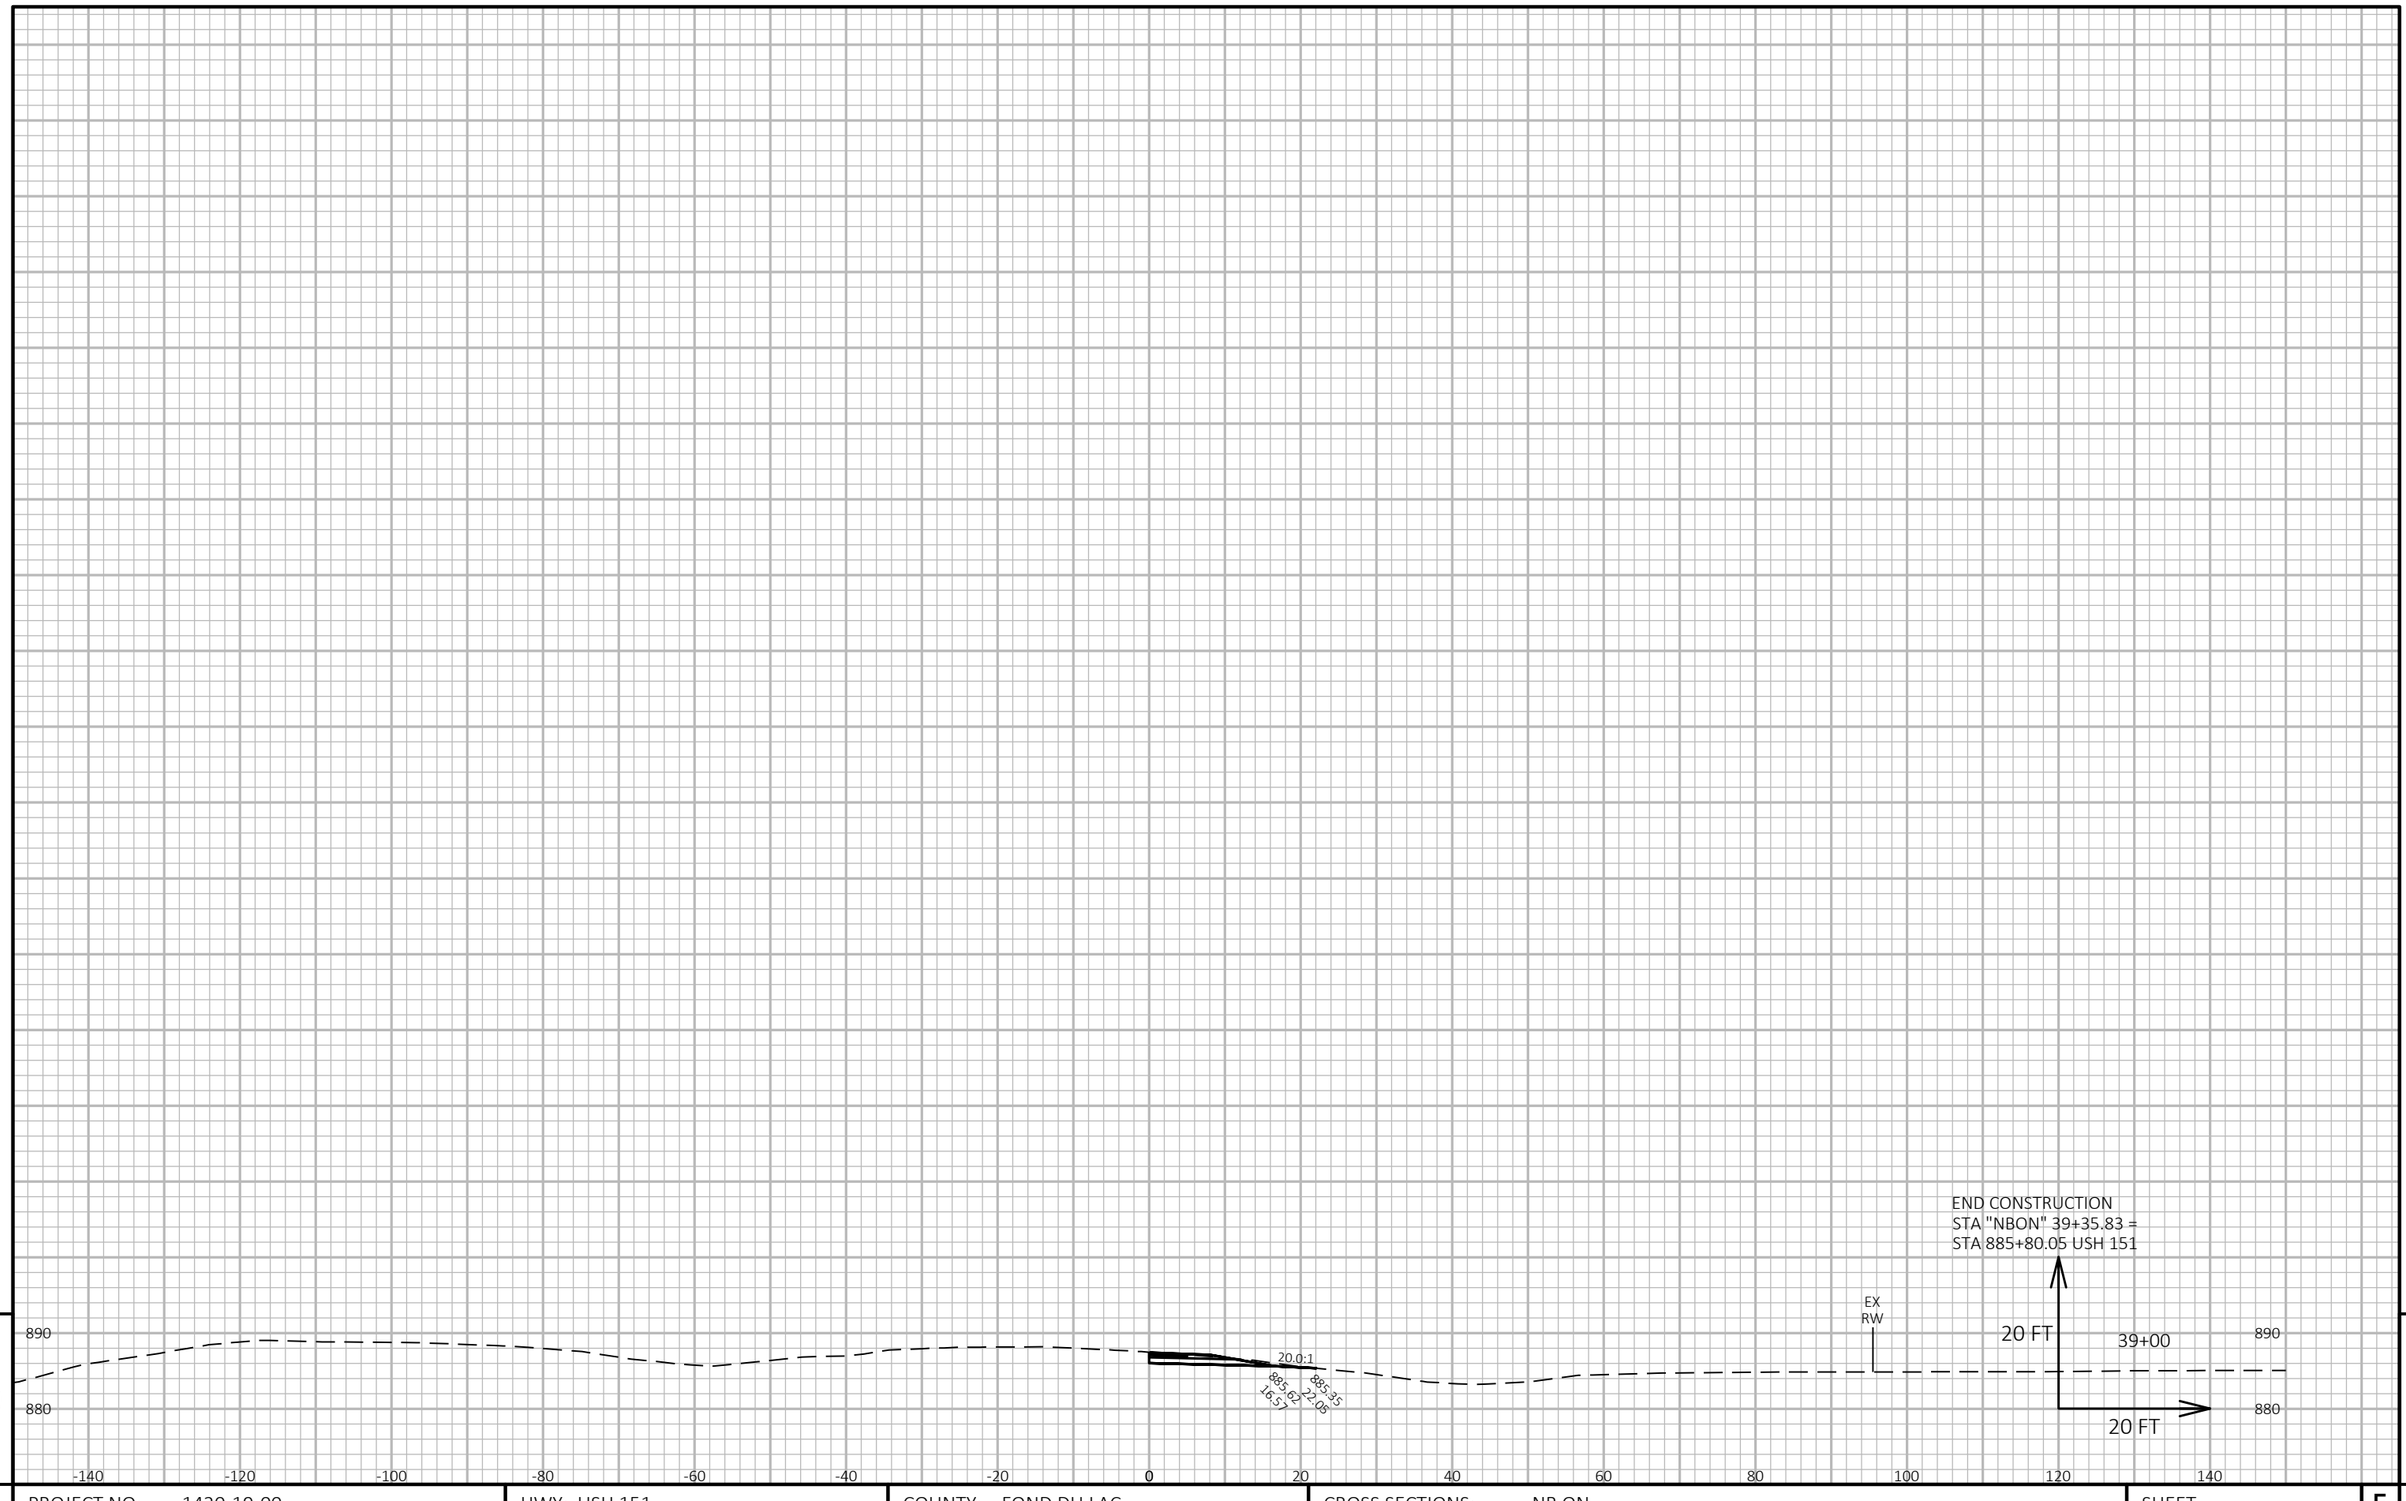


9 9

PROJECT NO: 1420-19-00	HWY: USH 151	COUNTY: FOND DU LAC	CROSS SECTIONS: NB ON	SHEET	E

FILE NAME : N:\PDS\C3D\14201900\SHEETSPLAN\CROSS SECTIONS TC RAMPS.DWG
LAYOUT NAME - NB ON-13

PLOT DATE : 1/3/2018 3:14 PM PLOT BY : TREML, KYLE J PLOT NAME : PLOT SCALE : 1 IN:20 FT HORZ. / 1 IN:20 FT VERT.

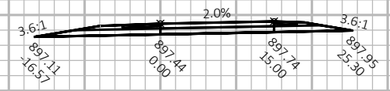

11+00

BEGIN CONSTRUCTION
STA 10+45.55

STA "SB OFF" 10+00.00 =
STA "TC" 59+94.09

10+00

20 FT

20 FT

9

9

PROJECT NO: 1420-19-00	HWY: USH 151	COUNTY: FOND DU LAC	CROSS SECTIONS: SB OFF	SHEET	E

FILE NAME : N:\PDS\C3D\14201900\SHEETSPLAN\CROSS SECTIONS TC RAMPS.DWG
LAYOUT NAME - SB OFF-1


PLOT DATE : 6/19/2017 6:38 AM

PLOT BY : DENEYS, KRISTOPHER M

PLOT NAME :

PLOT SCALE : 1 IN:20 FT HORZ. / 1 IN:20 FT VERT.


WISDOT/CADDS SHEET 49

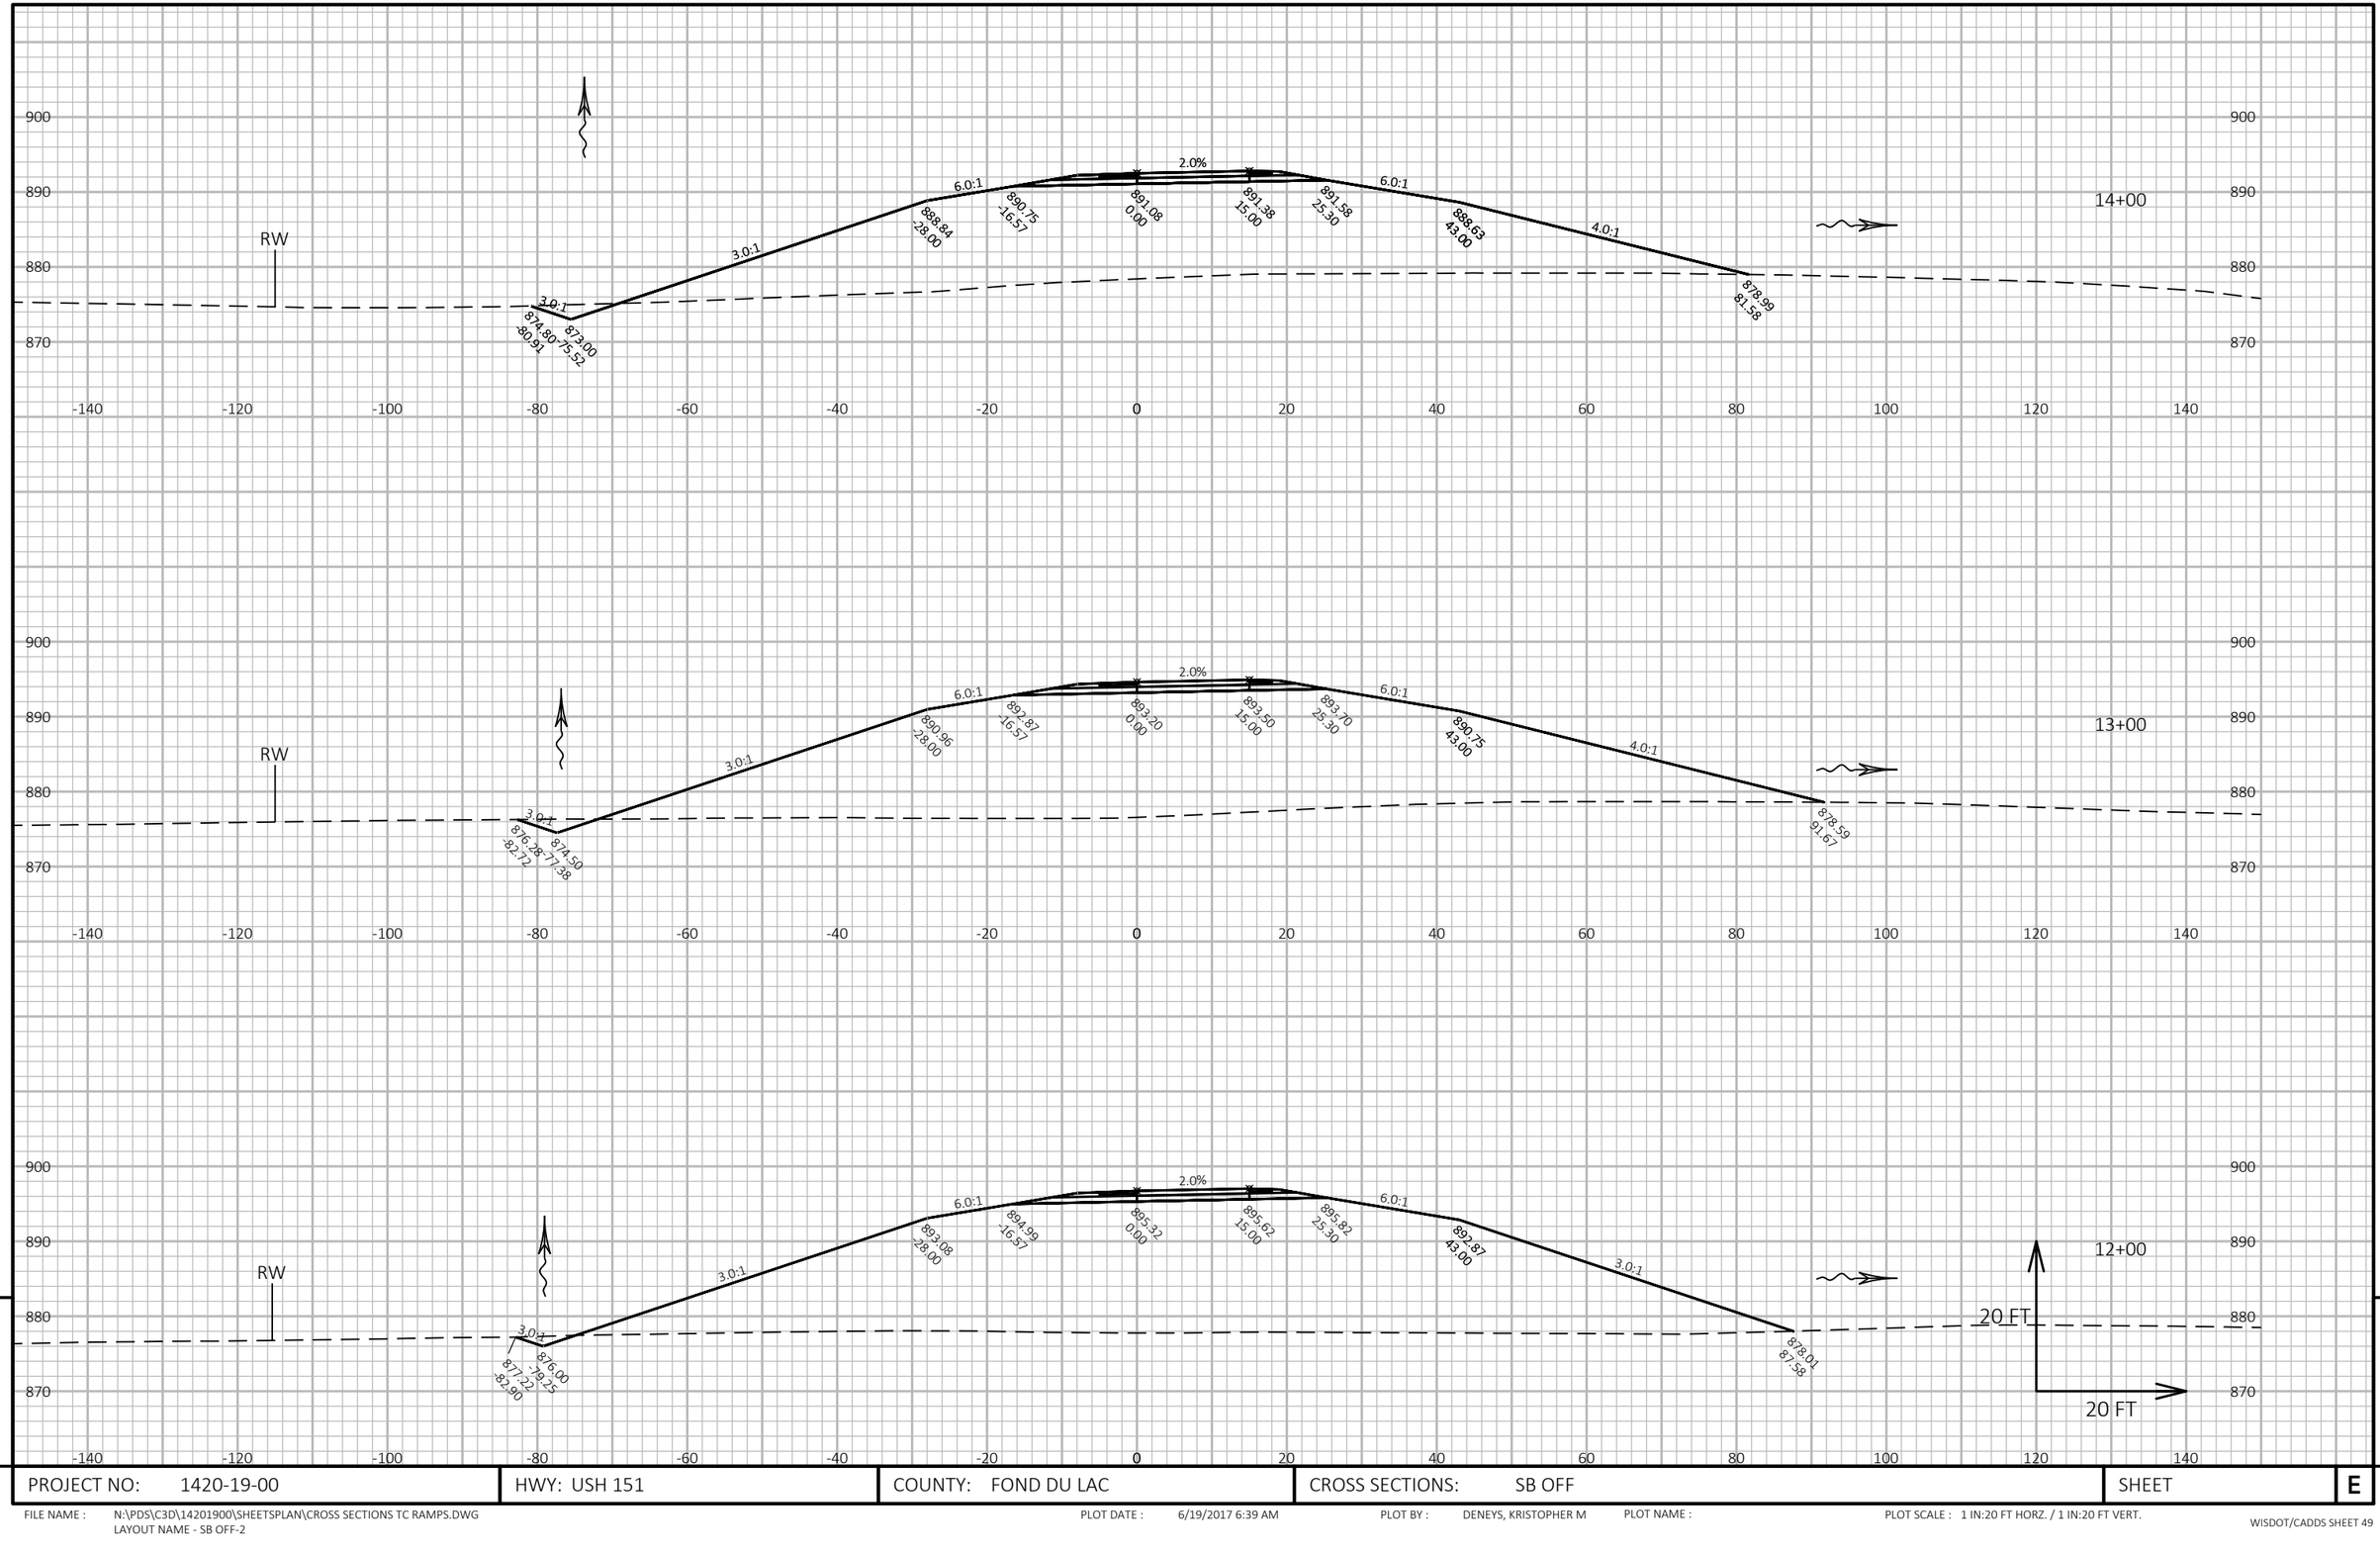

PROJECT NO: 1420-19-00	HWY: USH 151	COUNTY: FOND DU LAC	CROSS SECTIONS: SB OFF	SHEET E

FILE NAME : N:\PDS\C3D\14201900\SHEETSPLAN\CROSS SECTIONS TC RAMPS.DWG
LAYOUT NAME - SB OFF-2


PLOT DATE : 6/19/2017 6:39 AM PLOT BY : DENEYS, KRISTOPHER M PLOT NAME : PLOT SCALE : 1 IN:20 FT HORZ. / 1 IN:20 FT VERT.

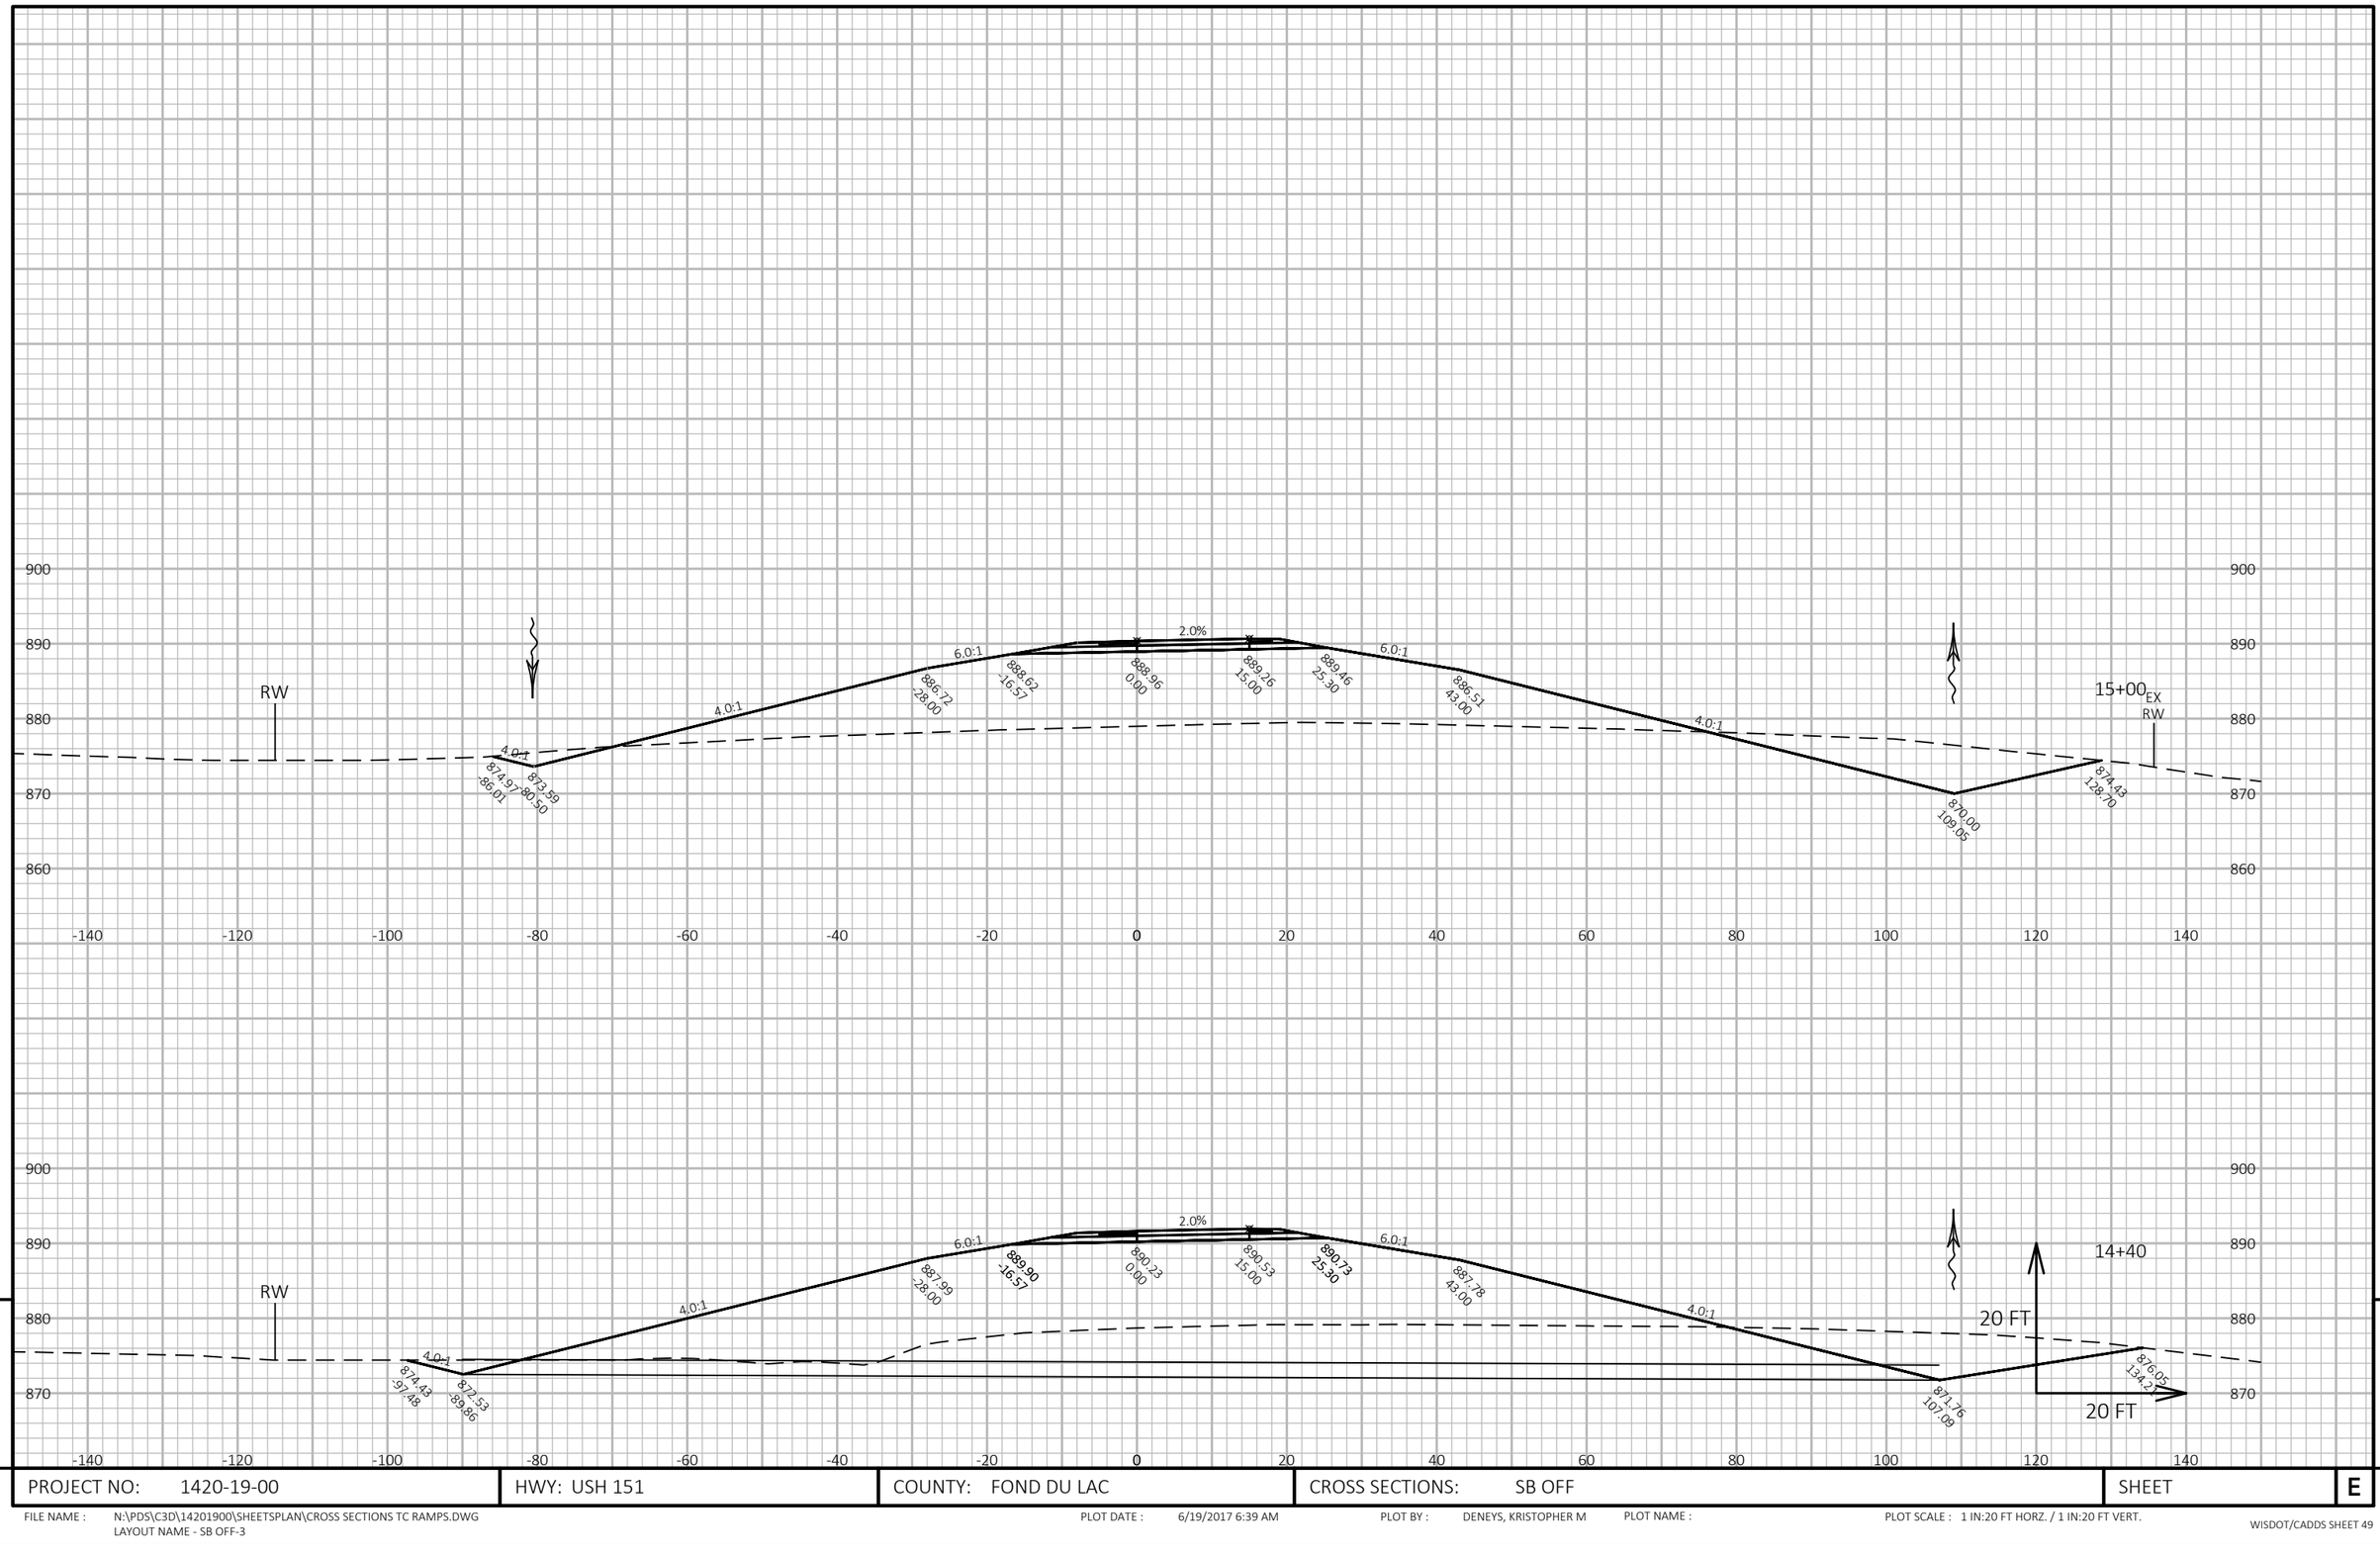

PROJECT NO: 1420-19-00	HWY: USH 151	COUNTY: FOND DU LAC	CROSS SECTIONS: SB OFF	SHEET	E

FILE NAME : N:\PDS\C3D\14201900\SHEETSPLAN\CROSS SECTIONS TC RAMPS.DWG
LAYOUT NAME - SB OFF-3

PLOT DATE : 6/19/2017 6:39 AM PLOT BY : DENEYS, KRISTOPHER M PLOT NAME : PLOT SCALE : 1 IN:20 FT HORZ. / 1 IN:20 FT VERT.

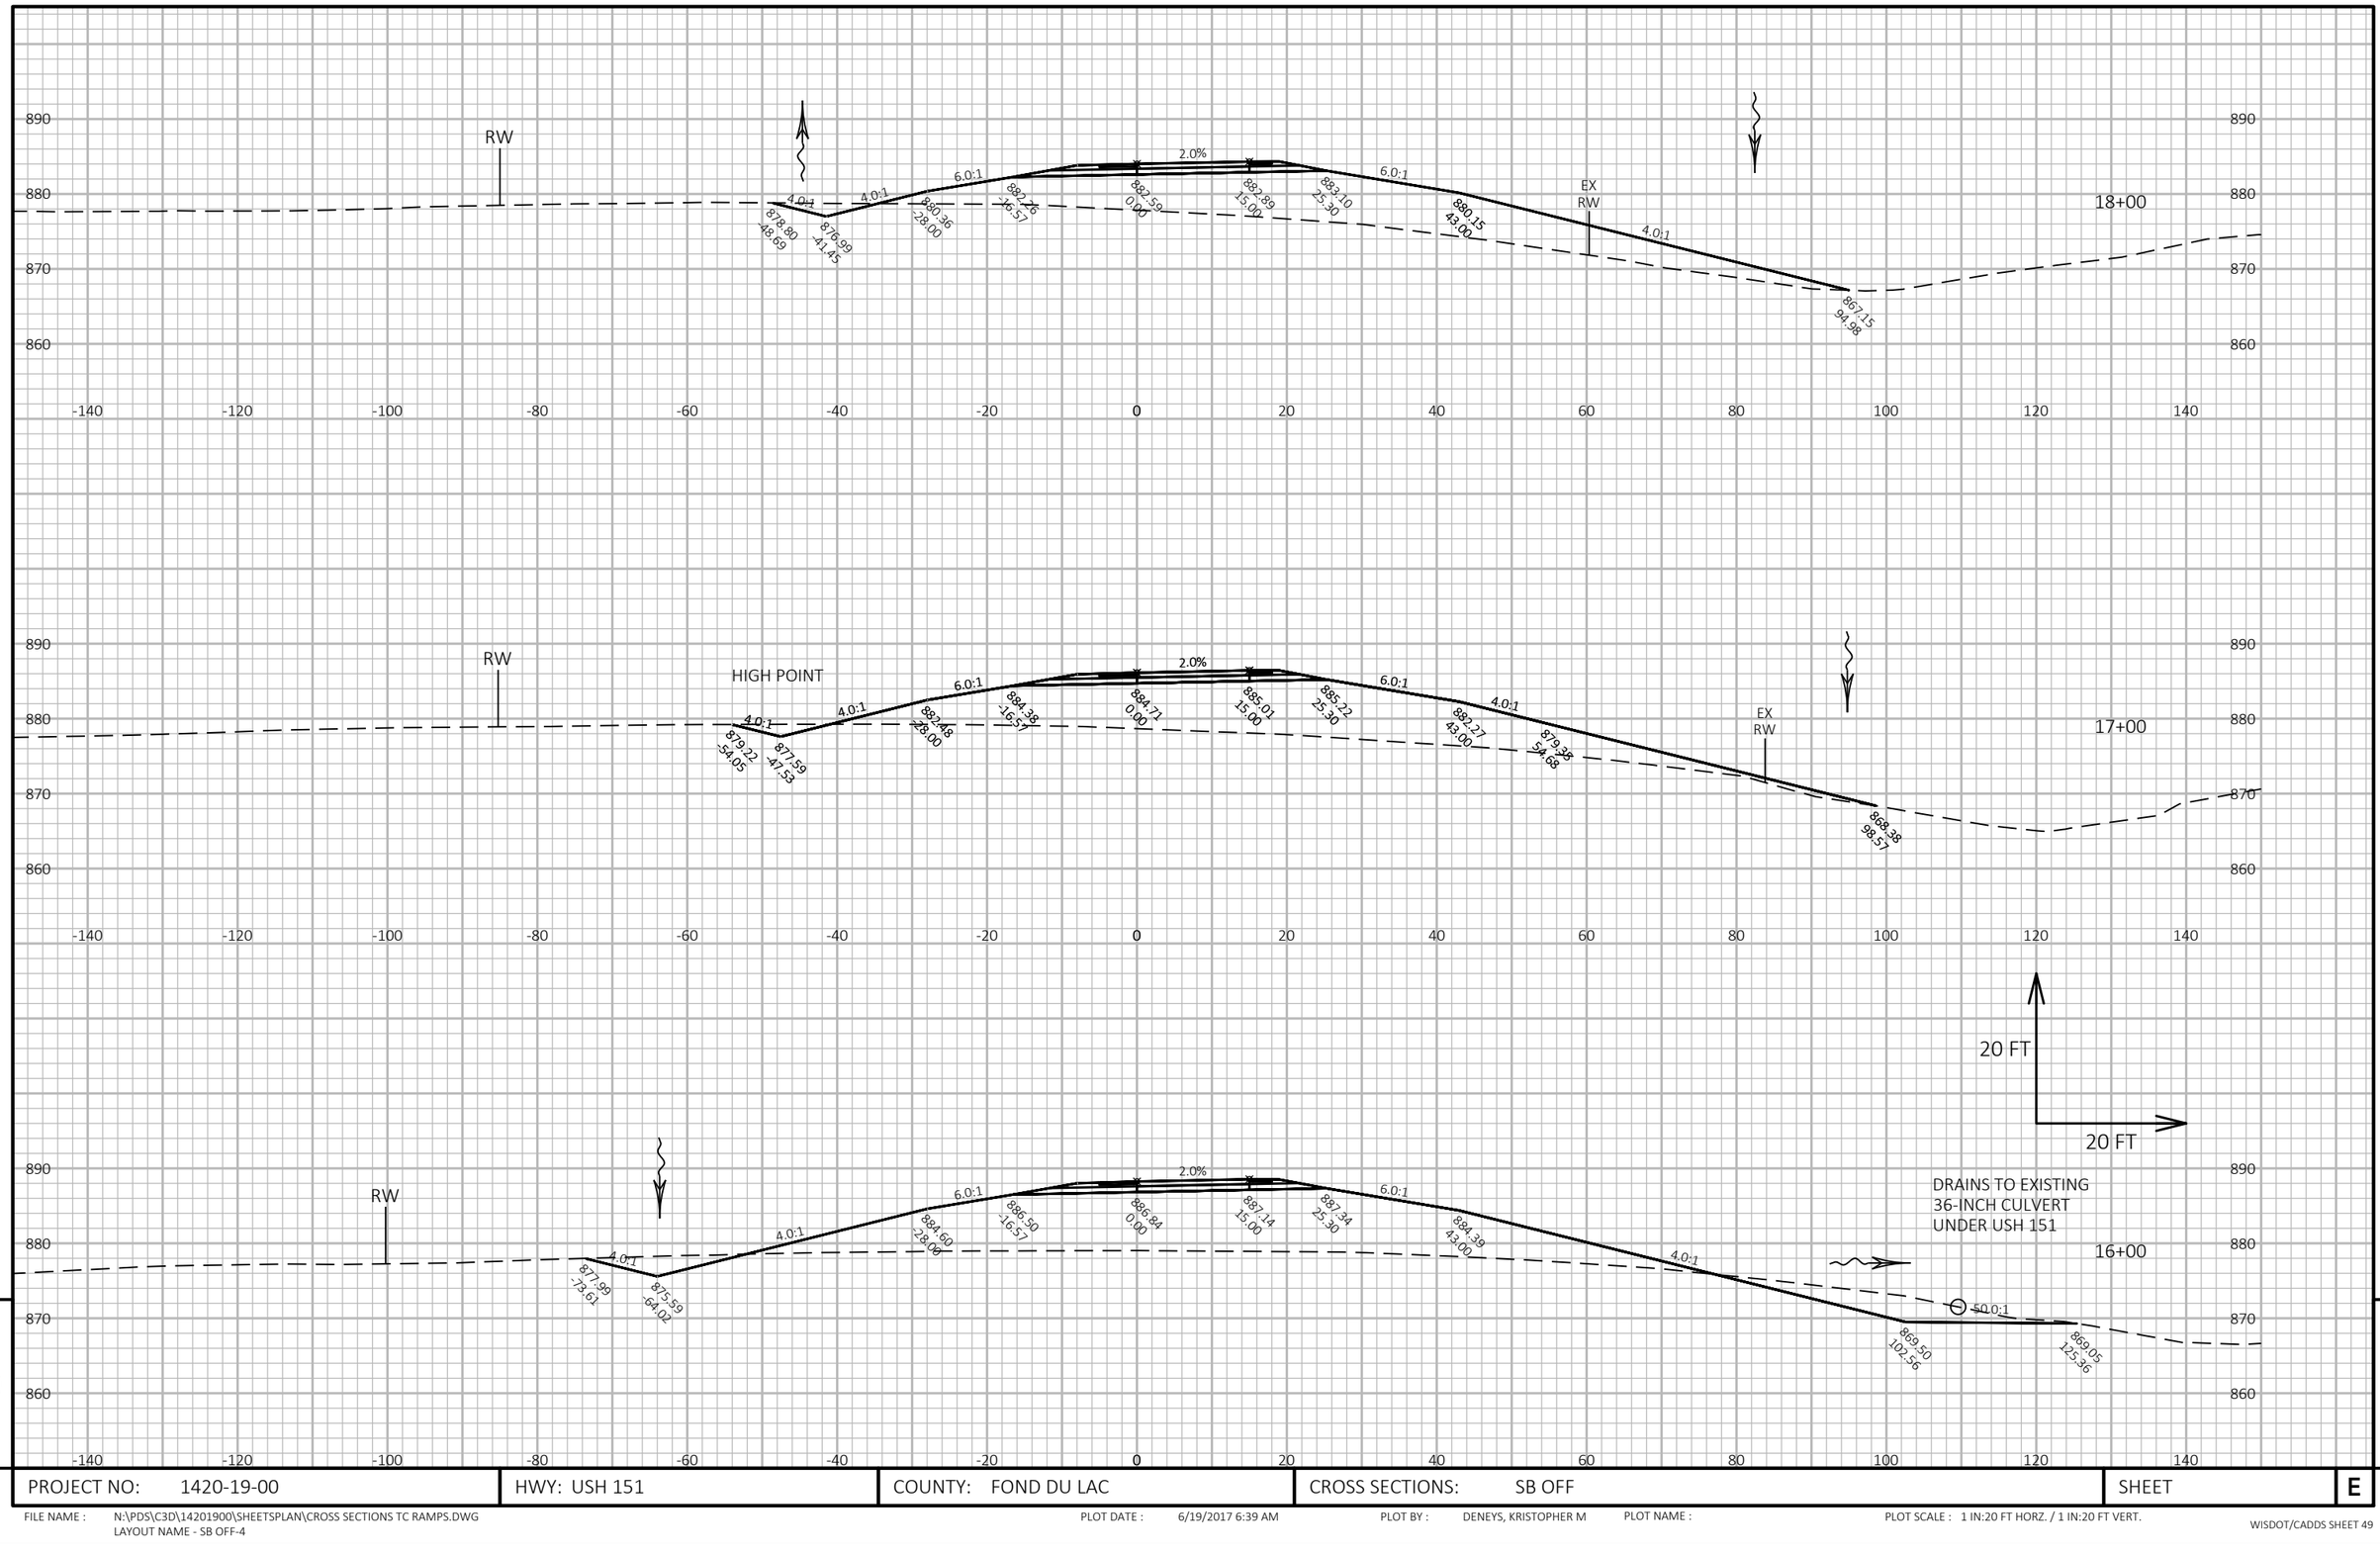


9

9

PROJECT NO: 1420-19-00	HWY: USH 151	COUNTY: FOND DU LAC	CROSS SECTIONS: SB OFF	SHEET	E

FILE NAME : N:\PDS\C3D\14201900\SHEETSPLAN\CROSS SECTIONS TC RAMPS.DWG
LAYOUT NAME - SB OFF-4

PLOT DATE : 6/19/2017 6:39 AM PLOT BY : DENEYS, KRISTOPHER M PLOT NAME : PLOT SCALE : 1 IN:20 FT HORZ. / 1 IN:20 FT VERT.

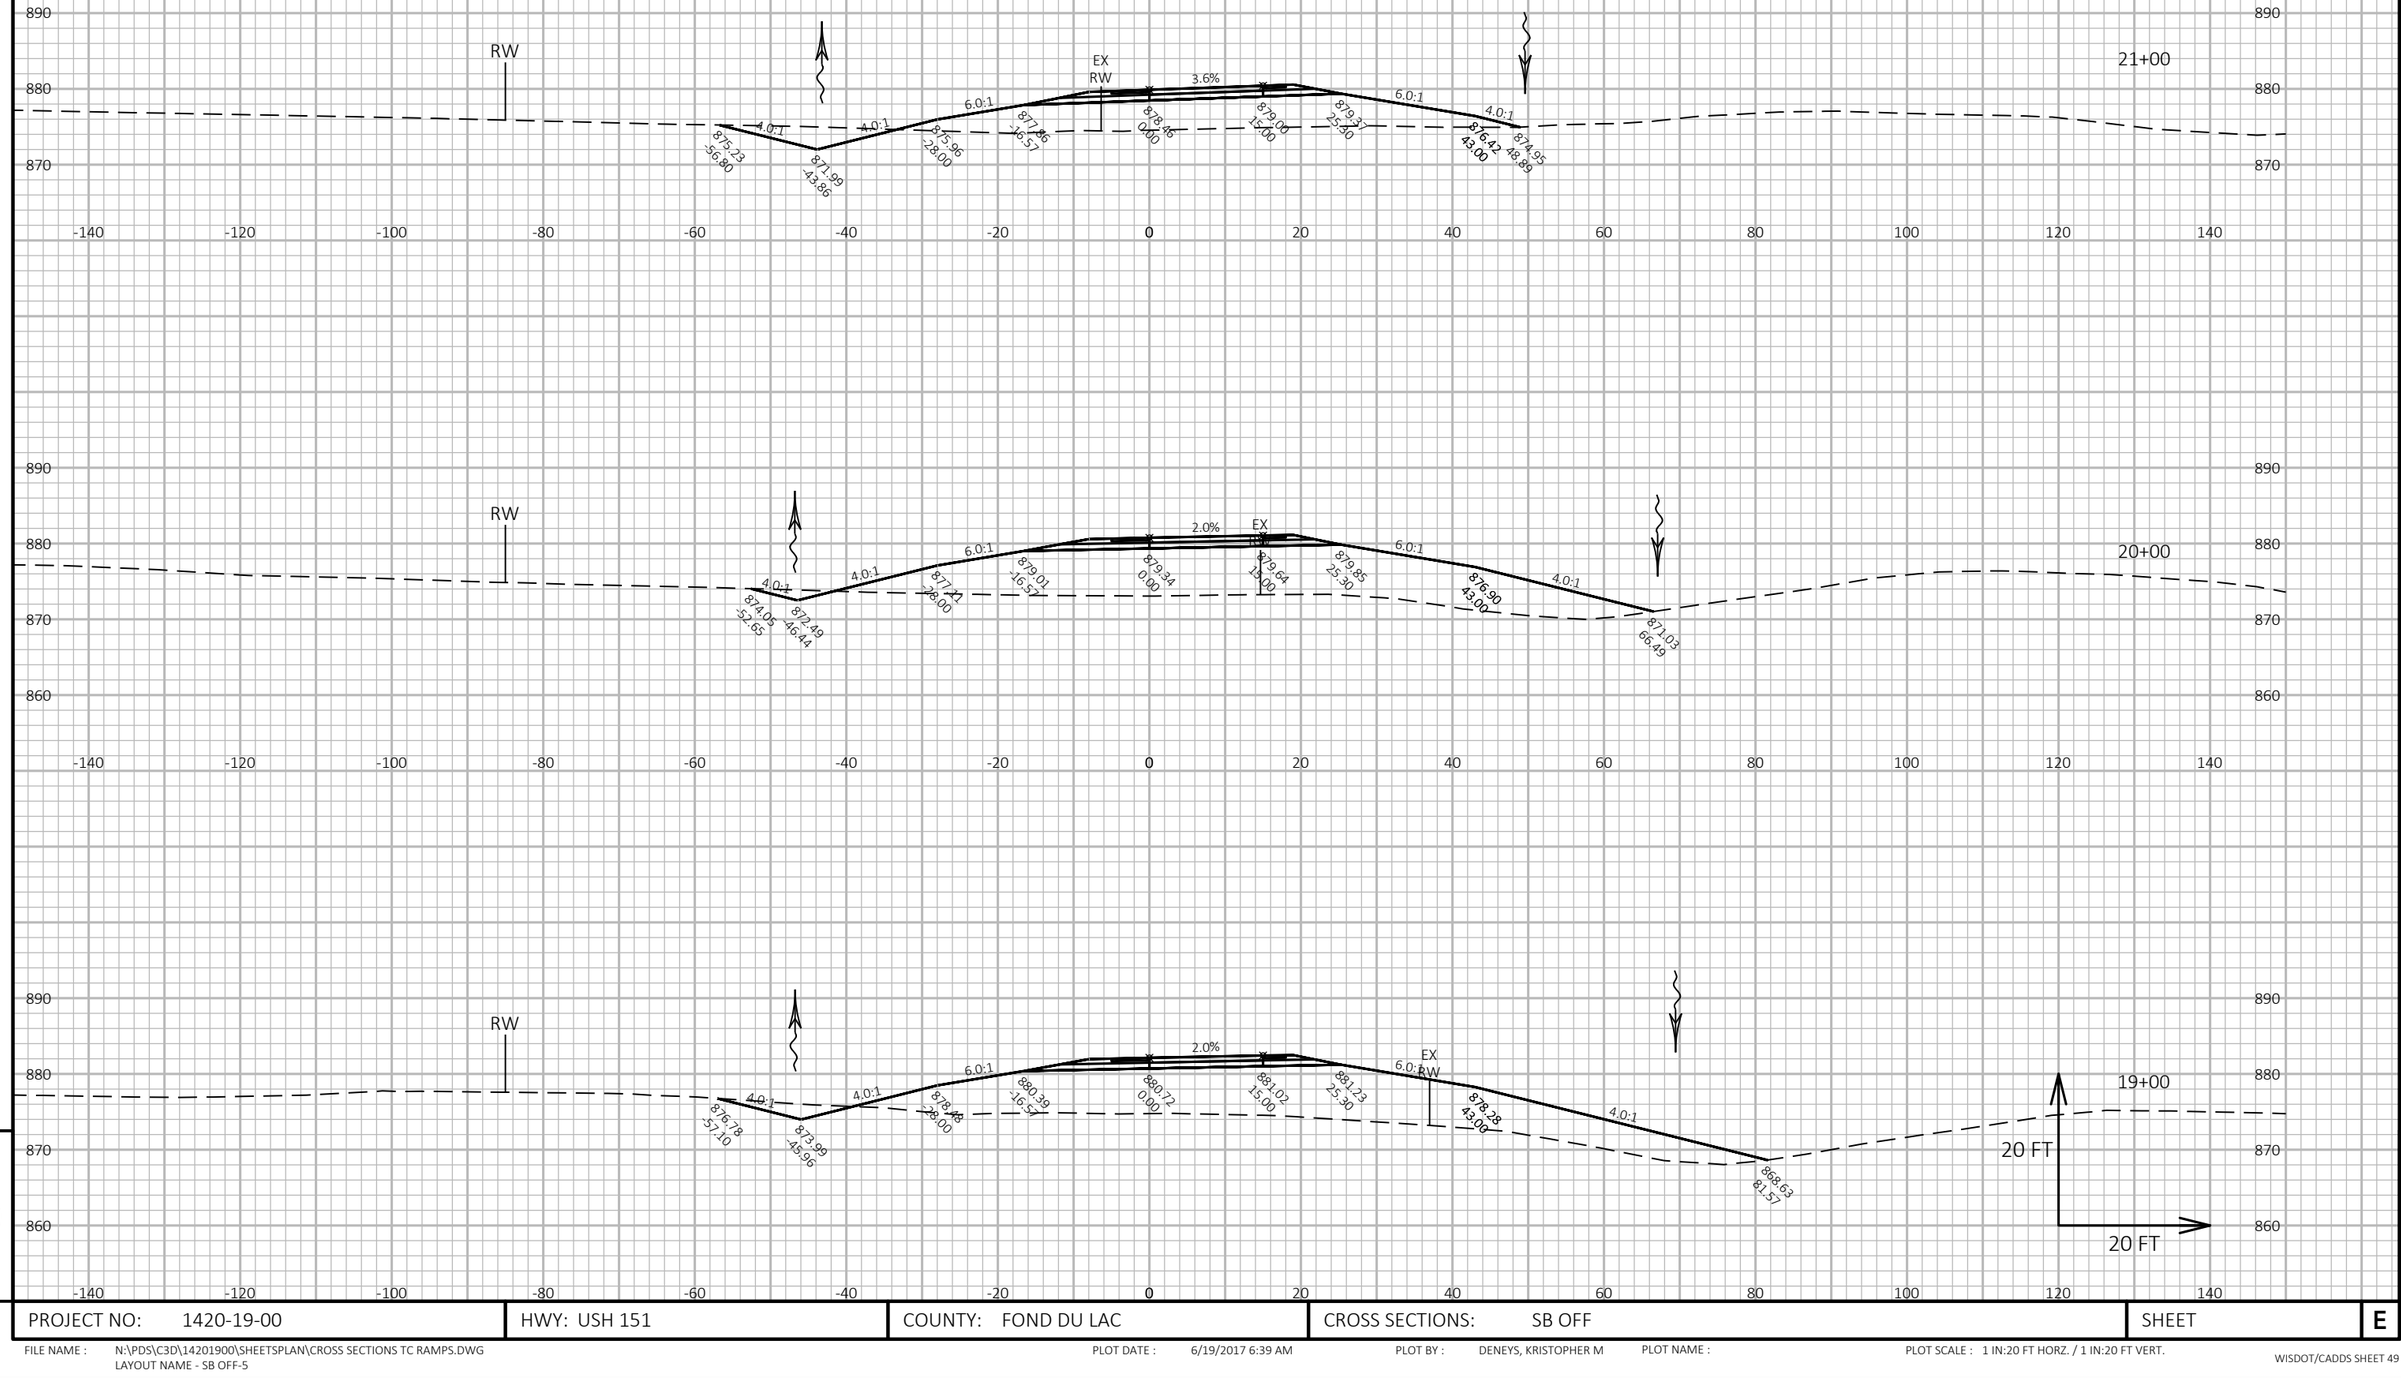


PROJECT NO: 1420-19-00	HWY: USH 151	COUNTY: FOND DU LAC	CROSS SECTIONS: SB OFF	SHEET E

FILE NAME : N:\PDS\C3D\14201900\SHEETSPLAN\CROSS SECTIONS TC RAMPS.DWG
LAYOUT NAME - SB OFF-5

PLOT DATE : 6/19/2017 6:39 AM PLOT BY : DENEYS, KRISTOPHER M PLOT NAME : PLOT SCALE : 1 IN:20 FT HORZ. / 1 IN:20 FT VERT.

WISDOT/CADDS SHEET 49

9 9

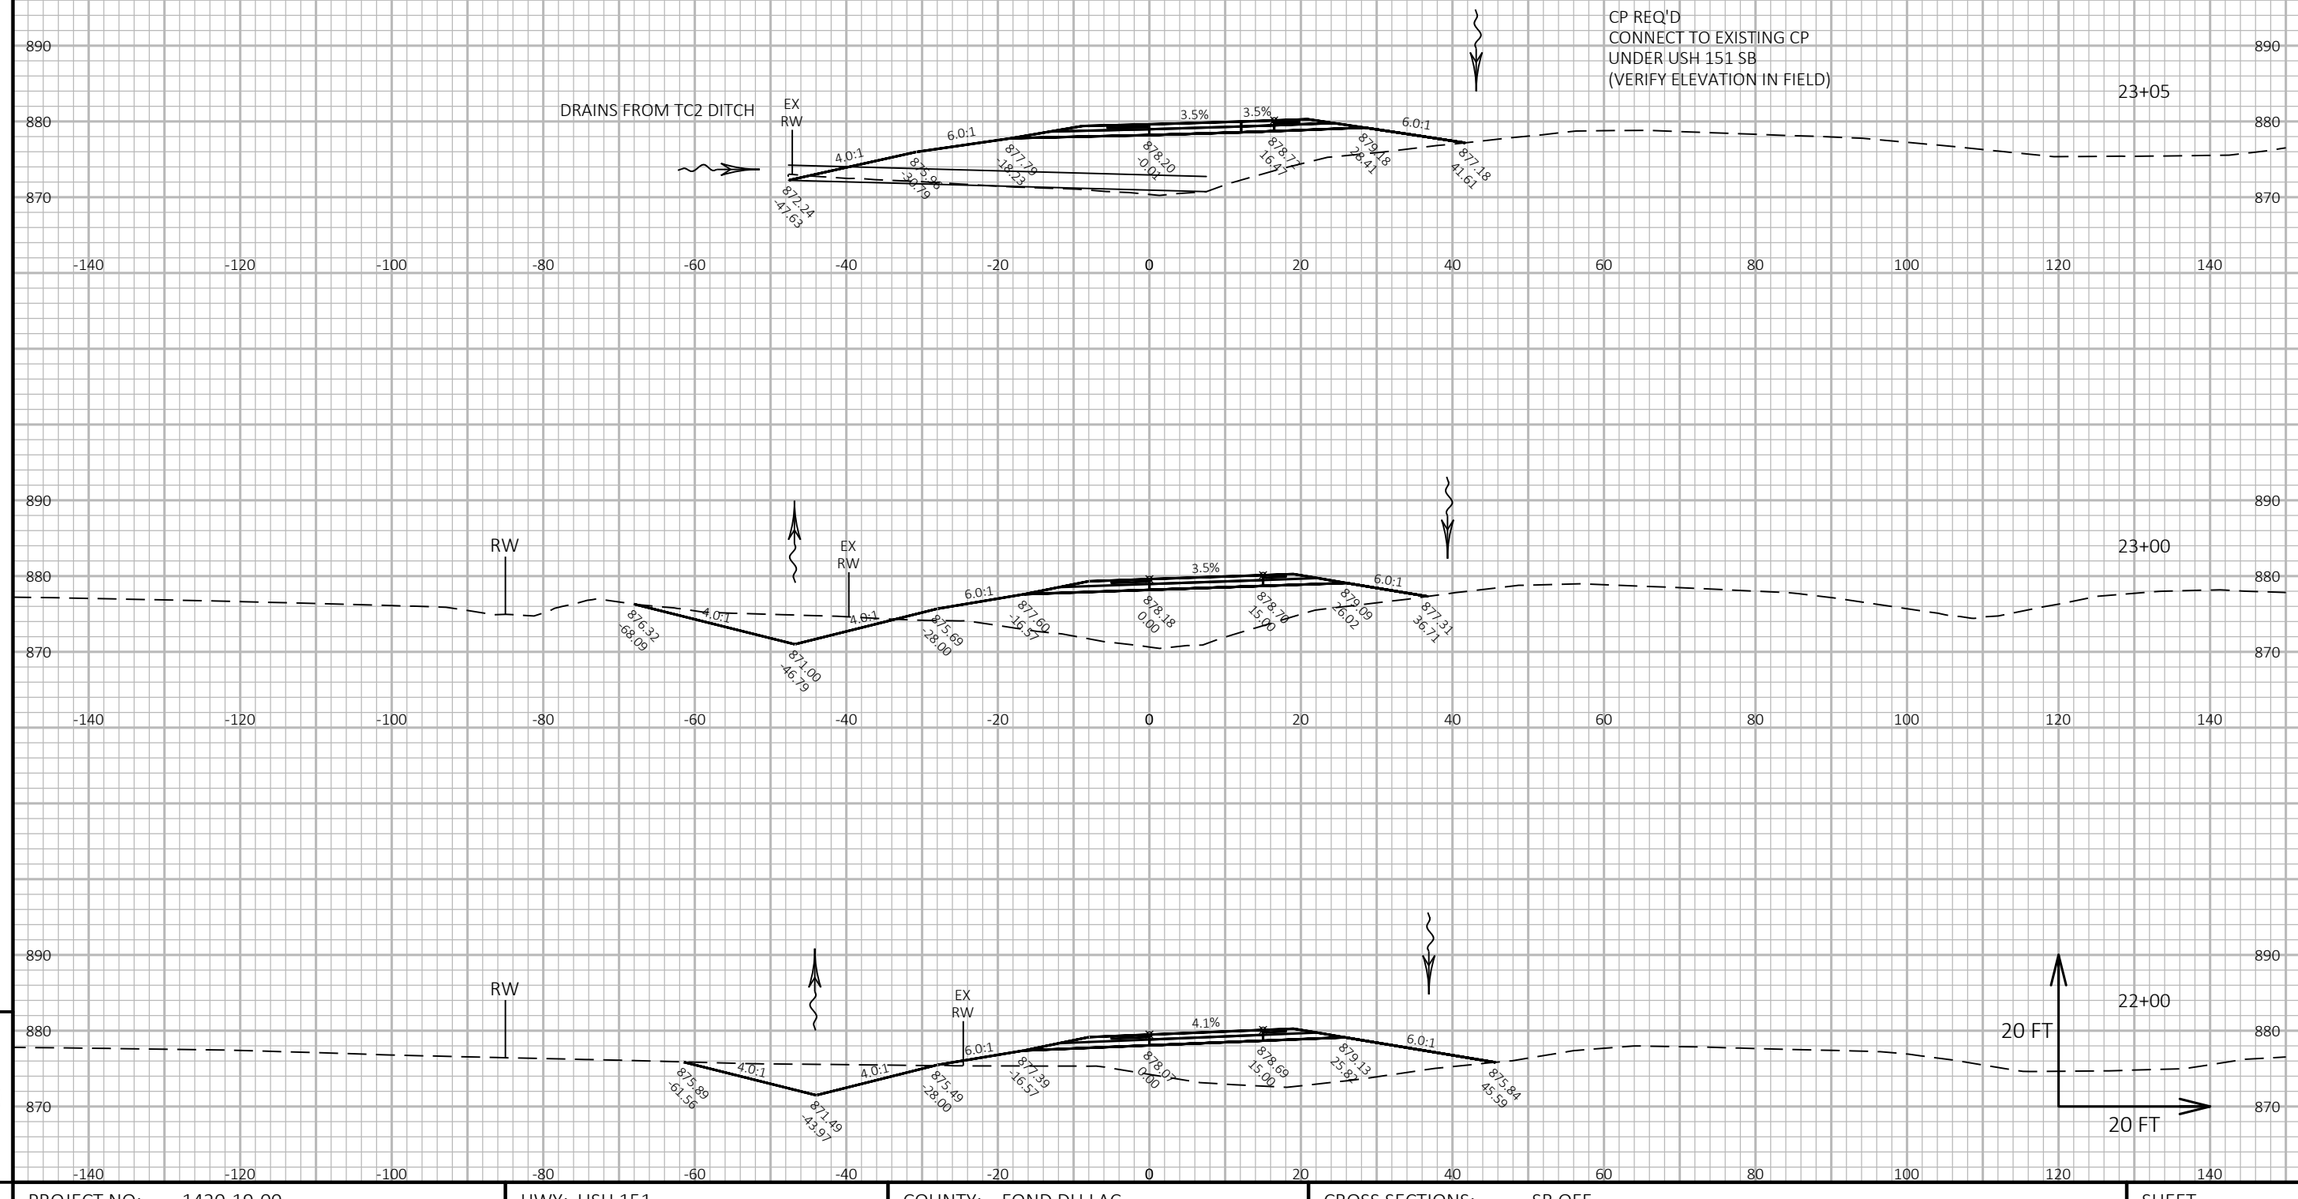


9

9

PROJECT NO: 1420-19-00	HWY: USH 151	COUNTY: FOND DU LAC	CROSS SECTIONS: SB OFF	SHEET	E

FILE NAME : N:\PDS\C3D\14201900\SHEETSPLAN\CROSS SECTIONS TC RAMPS.DWG
LAYOUT NAME - SB OFF-6

PLOT DATE : 6/19/2017 6:39 AM PLOT BY : DENEYS, KRISTOPHER M PLOT NAME : PLOT SCALE : 1 IN:20 FT HORZ. / 1 IN:20 FT VERT.

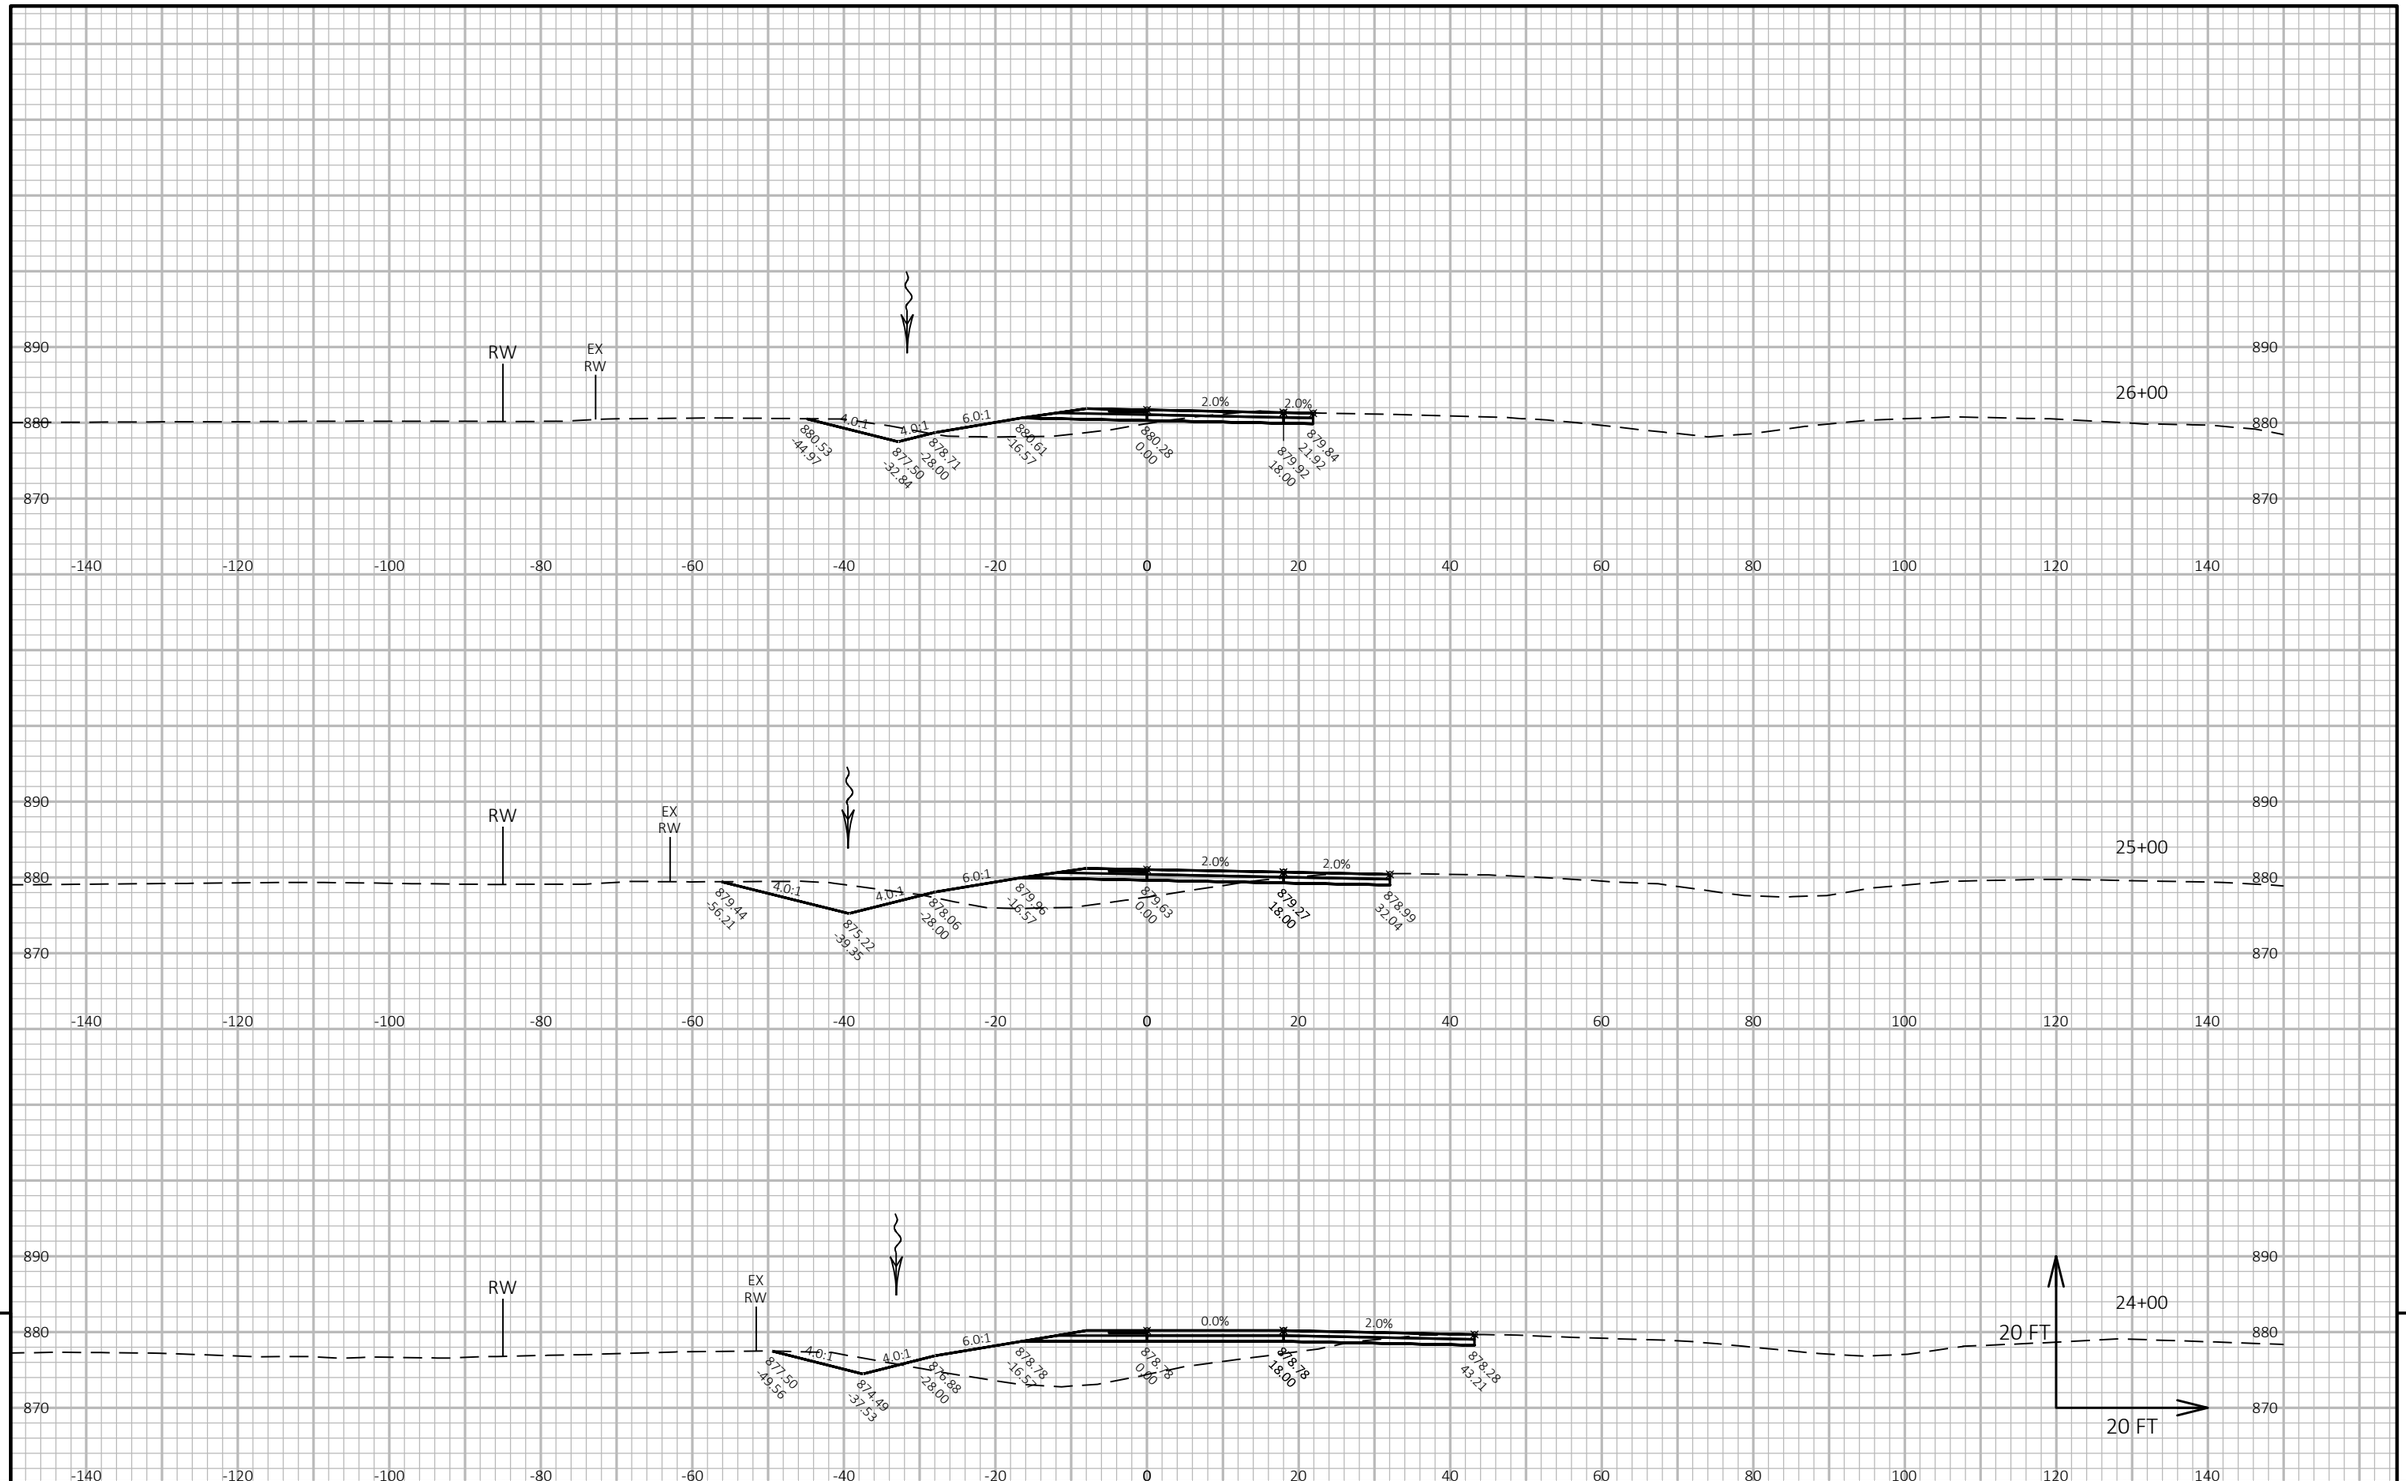


PROJECT NO: 1420-19-00	HWY: USH 151	COUNTY: FOND DU LAC	CROSS SECTIONS: SB OFF	SHEET	E

FILE NAME : N:\PDS\C3D\14201900\SHEETSPLAN\CROSS SECTIONS TC RAMPS.DWG
LAYOUT NAME - SB OFF-7

PLOT DATE : 6/19/2017 6:45 AM PLOT BY : DENEYS, KRISTOPHER M PLOT NAME : PLOT SCALE : 1 IN:20 FT HORZ. / 1 IN:20 FT VERT.

WISDOT/CADDS SHEET 49

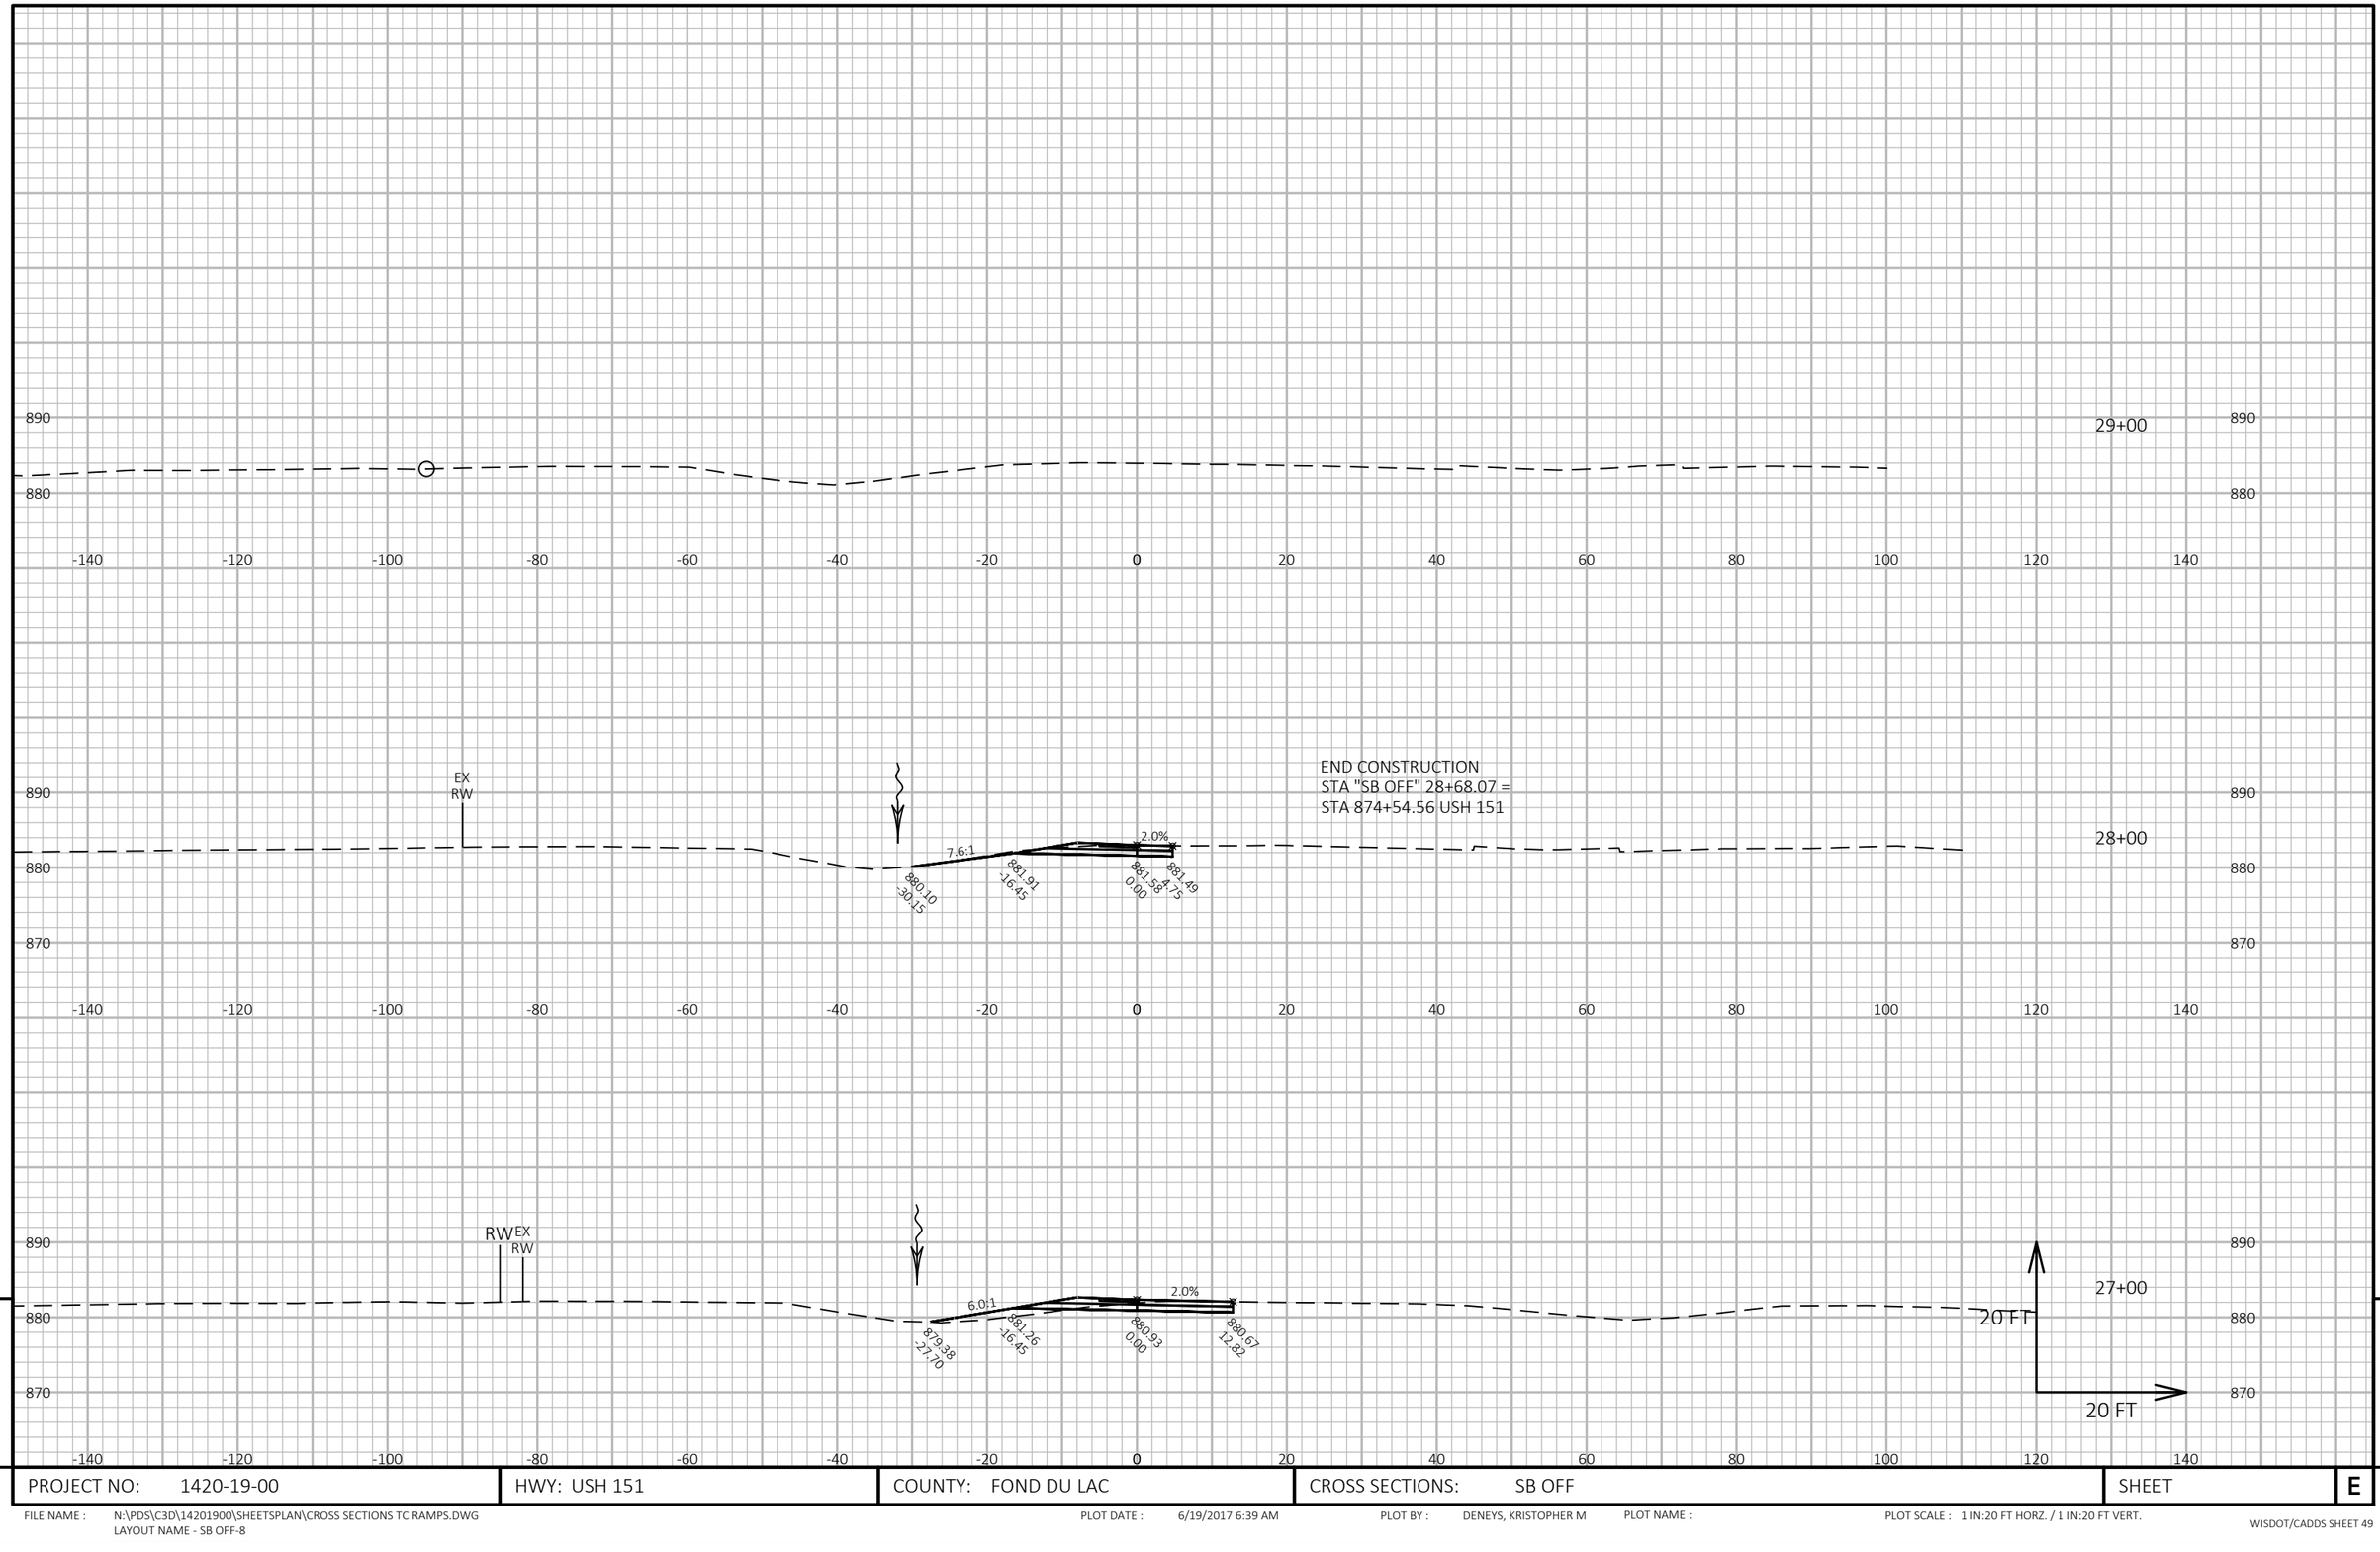


PROJECT NO: 1420-19-00	HWY: USH 151	COUNTY: FOND DU LAC	CROSS SECTIONS: SB OFF	SHEET	E

9

9

FILE NAME : N:\PDS\C3D\14201900\SHEETSPLAN\CROSS SECTIONS TC RAMPS.DWG
LAYOUT NAME - SB OFF-8

PLOT DATE : 6/19/2017 6:39 AM PLOT BY : DENEYS, KRISTOPHER M PLOT NAME : PLOT SCALE : 1 IN:20 FT HORZ. / 1 IN:20 FT VERT.

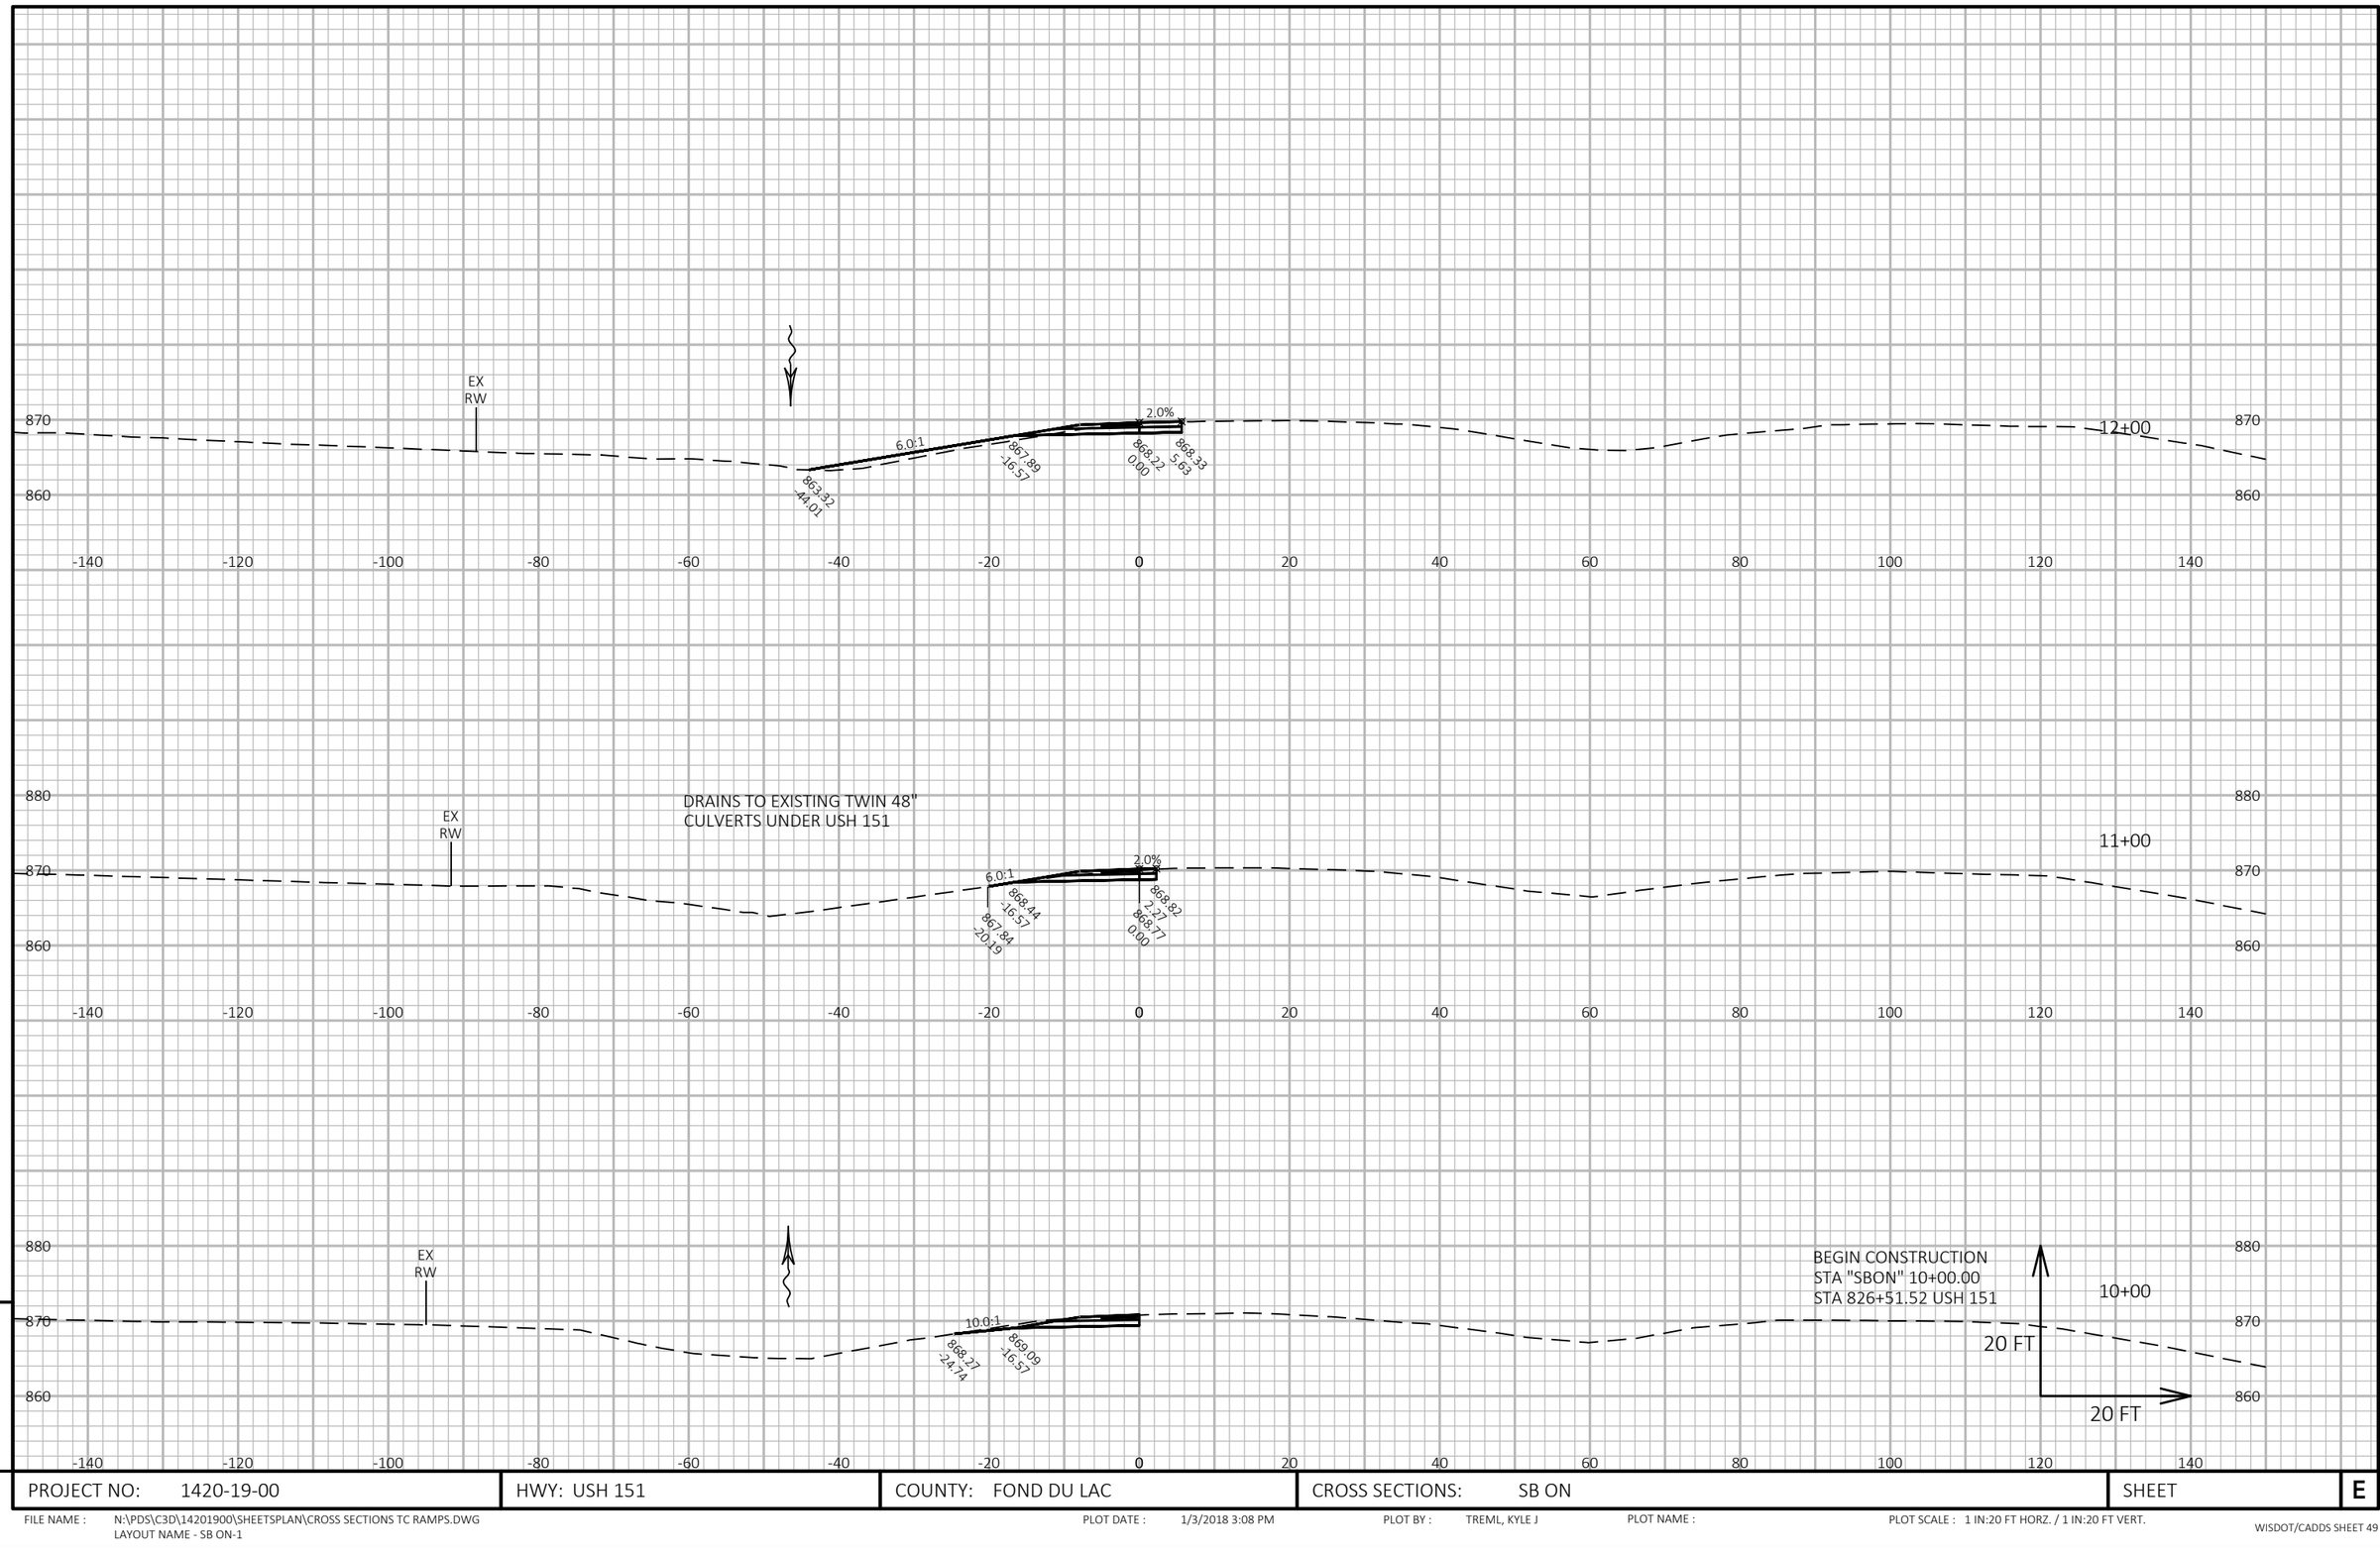


9

9

PROJECT NO: 1420-19-00	HWY: USH 151	COUNTY: FOND DU LAC	CROSS SECTIONS: SB ON	SHEET	E

FILE NAME : N:\PDS\C3D\14201900\SHEETSPLAN\CROSS SECTIONS TC RAMPS.DWG
LAYOUT NAME - SB ON-1

PLOT DATE : 1/3/2018 3:08 PM PLOT BY : TREML, KYLE J PLOT NAME : PLOT SCALE : 1 IN:20 FT HORZ. / 1 IN:20 FT VERT.

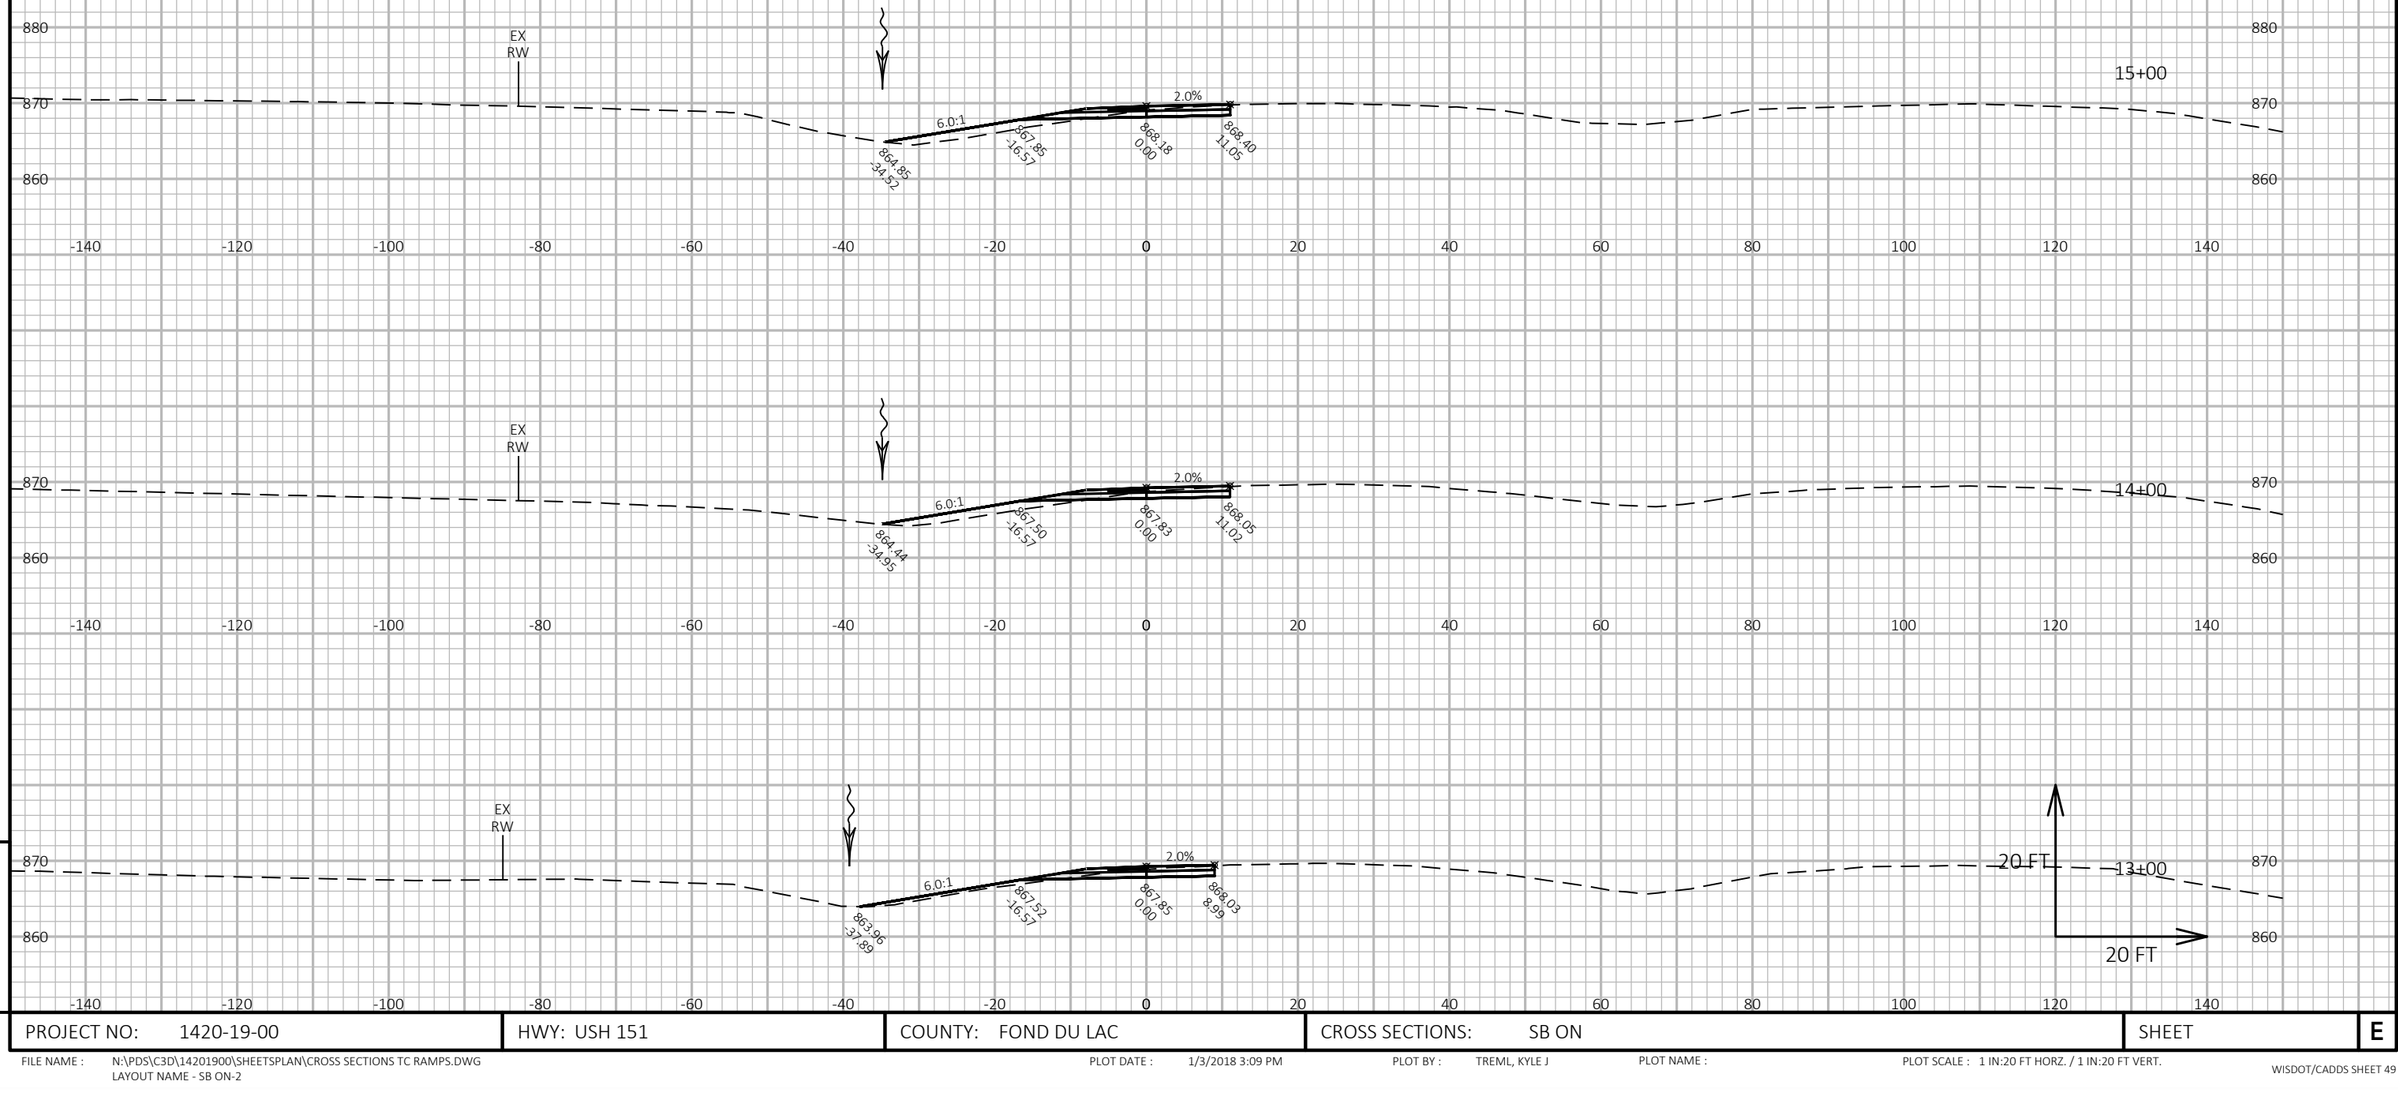

9

9

PROJECT NO: 1420-19-00	HWY: USH 151	COUNTY: FOND DU LAC	CROSS SECTIONS: SB ON	SHEET	E


FILE NAME : N:\PDS\C3D\14201900\SHEETSPLAN\CROSS SECTIONS TC RAMPS.DWG
LAYOUT NAME - SB ON-2

PLOT DATE : 1/3/2018 3:09 PM

PLOT BY : TREML, KYLE J

PLOT NAME :

PLOT SCALE : 1 IN:20 FT HORZ. / 1 IN:20 FT VERT.

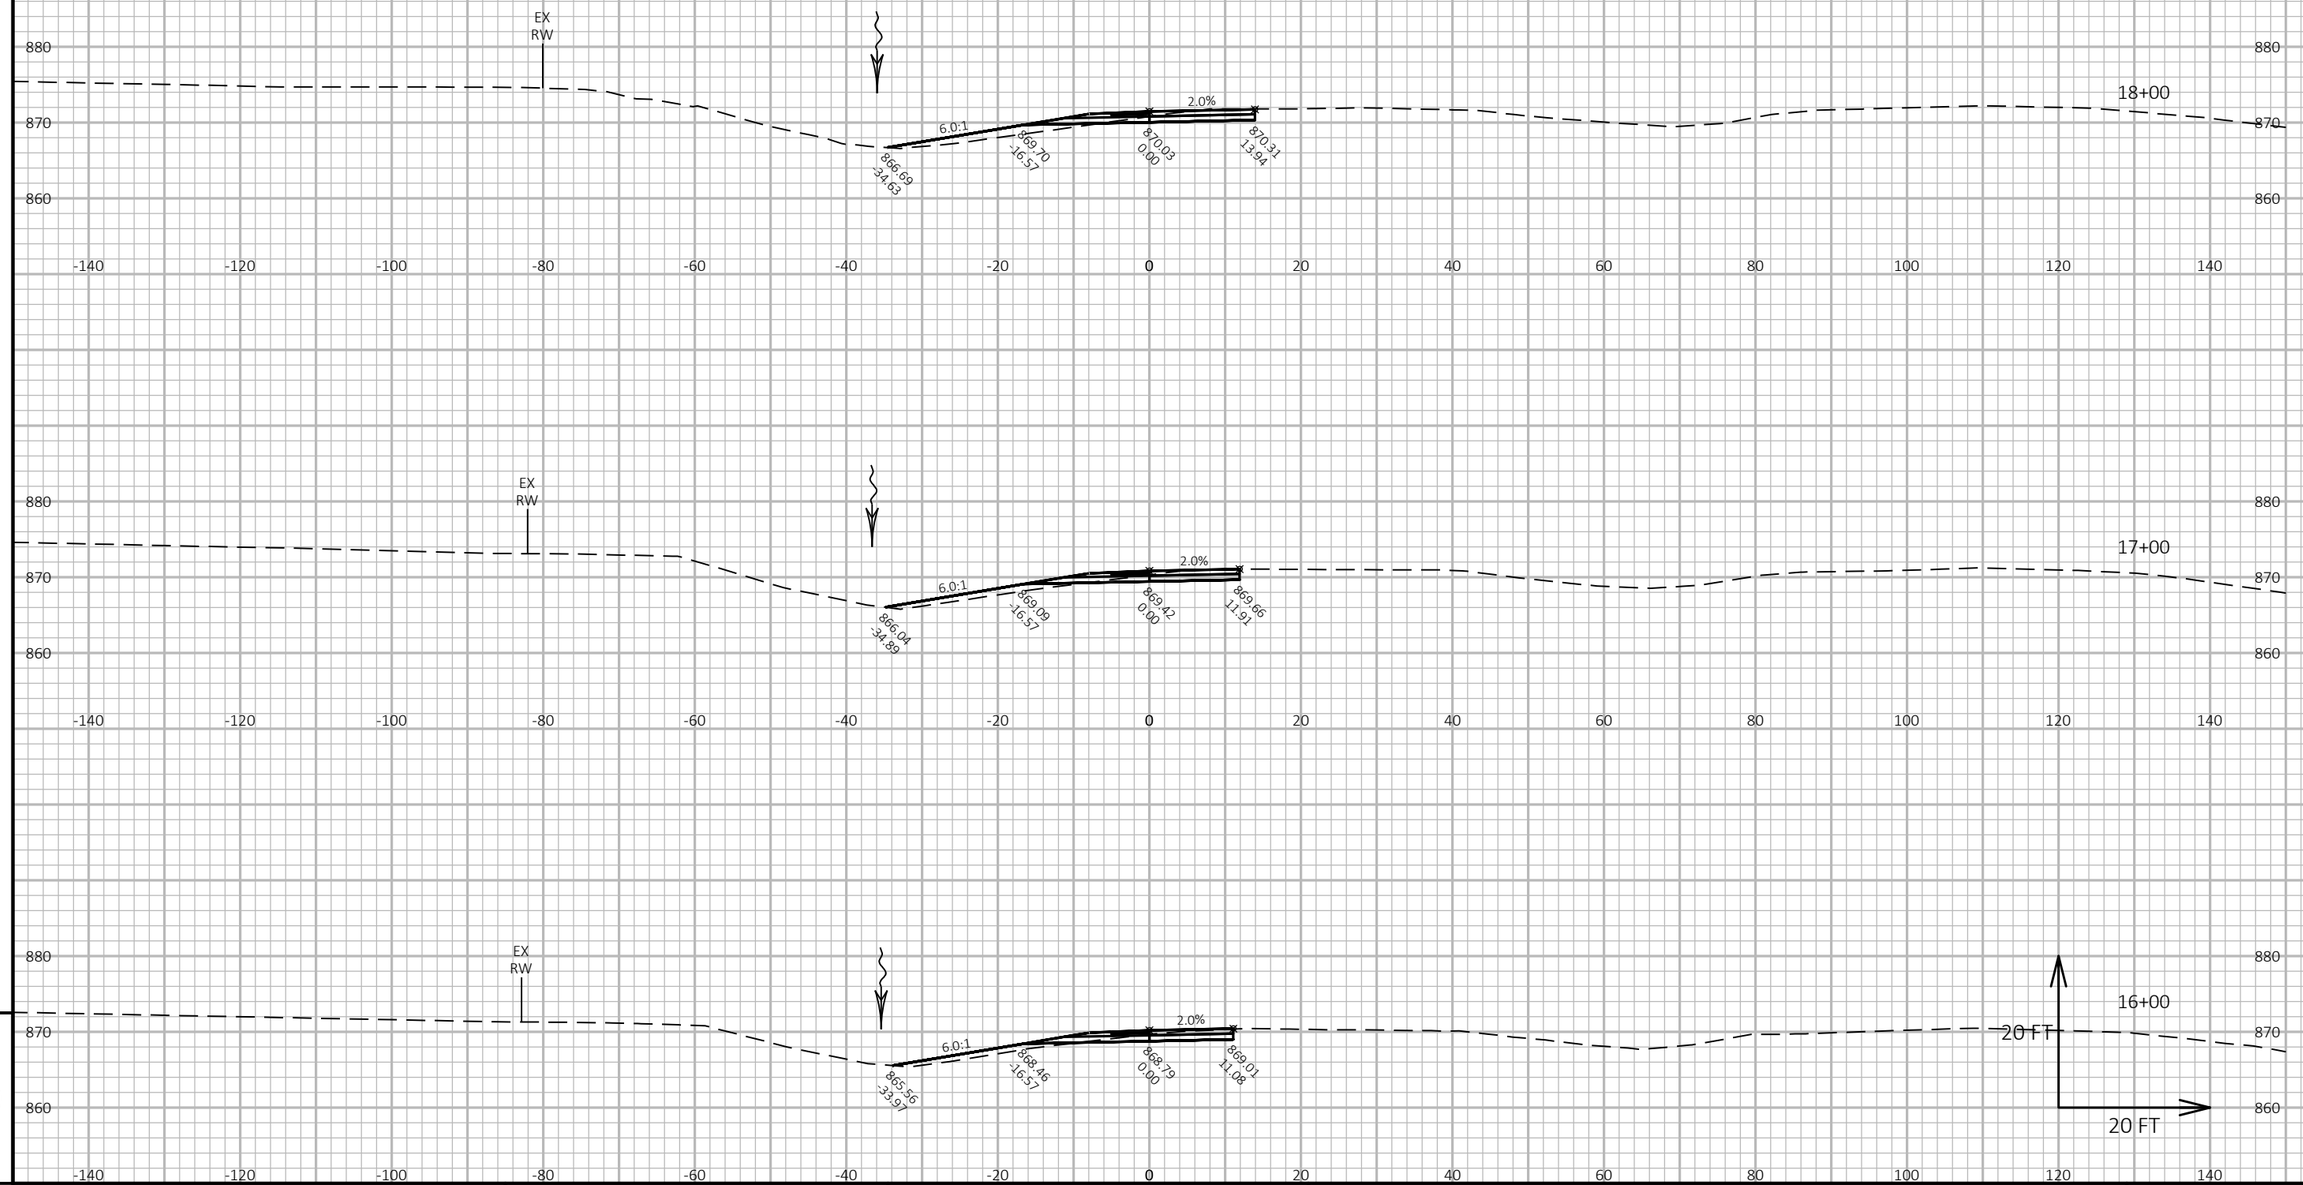



PROJECT NO: 1420-19-00	HWY: USH 151	COUNTY: FOND DU LAC	CROSS SECTIONS: SB ON	SHEET E

FILE NAME : N:\PDS\C3D\14201900\SHEETSPLAN\CROSS SECTIONS TC RAMPS.DWG
LAYOUT NAME - SB ON-3

PLOT DATE : 1/3/2018 3:09 PM PLOT BY : TREML, KYLE J PLOT NAME : PLOT SCALE : 1 IN:20 FT HORZ. / 1 IN:20 FT VERT.

WISDOT/CADDS SHEET 49

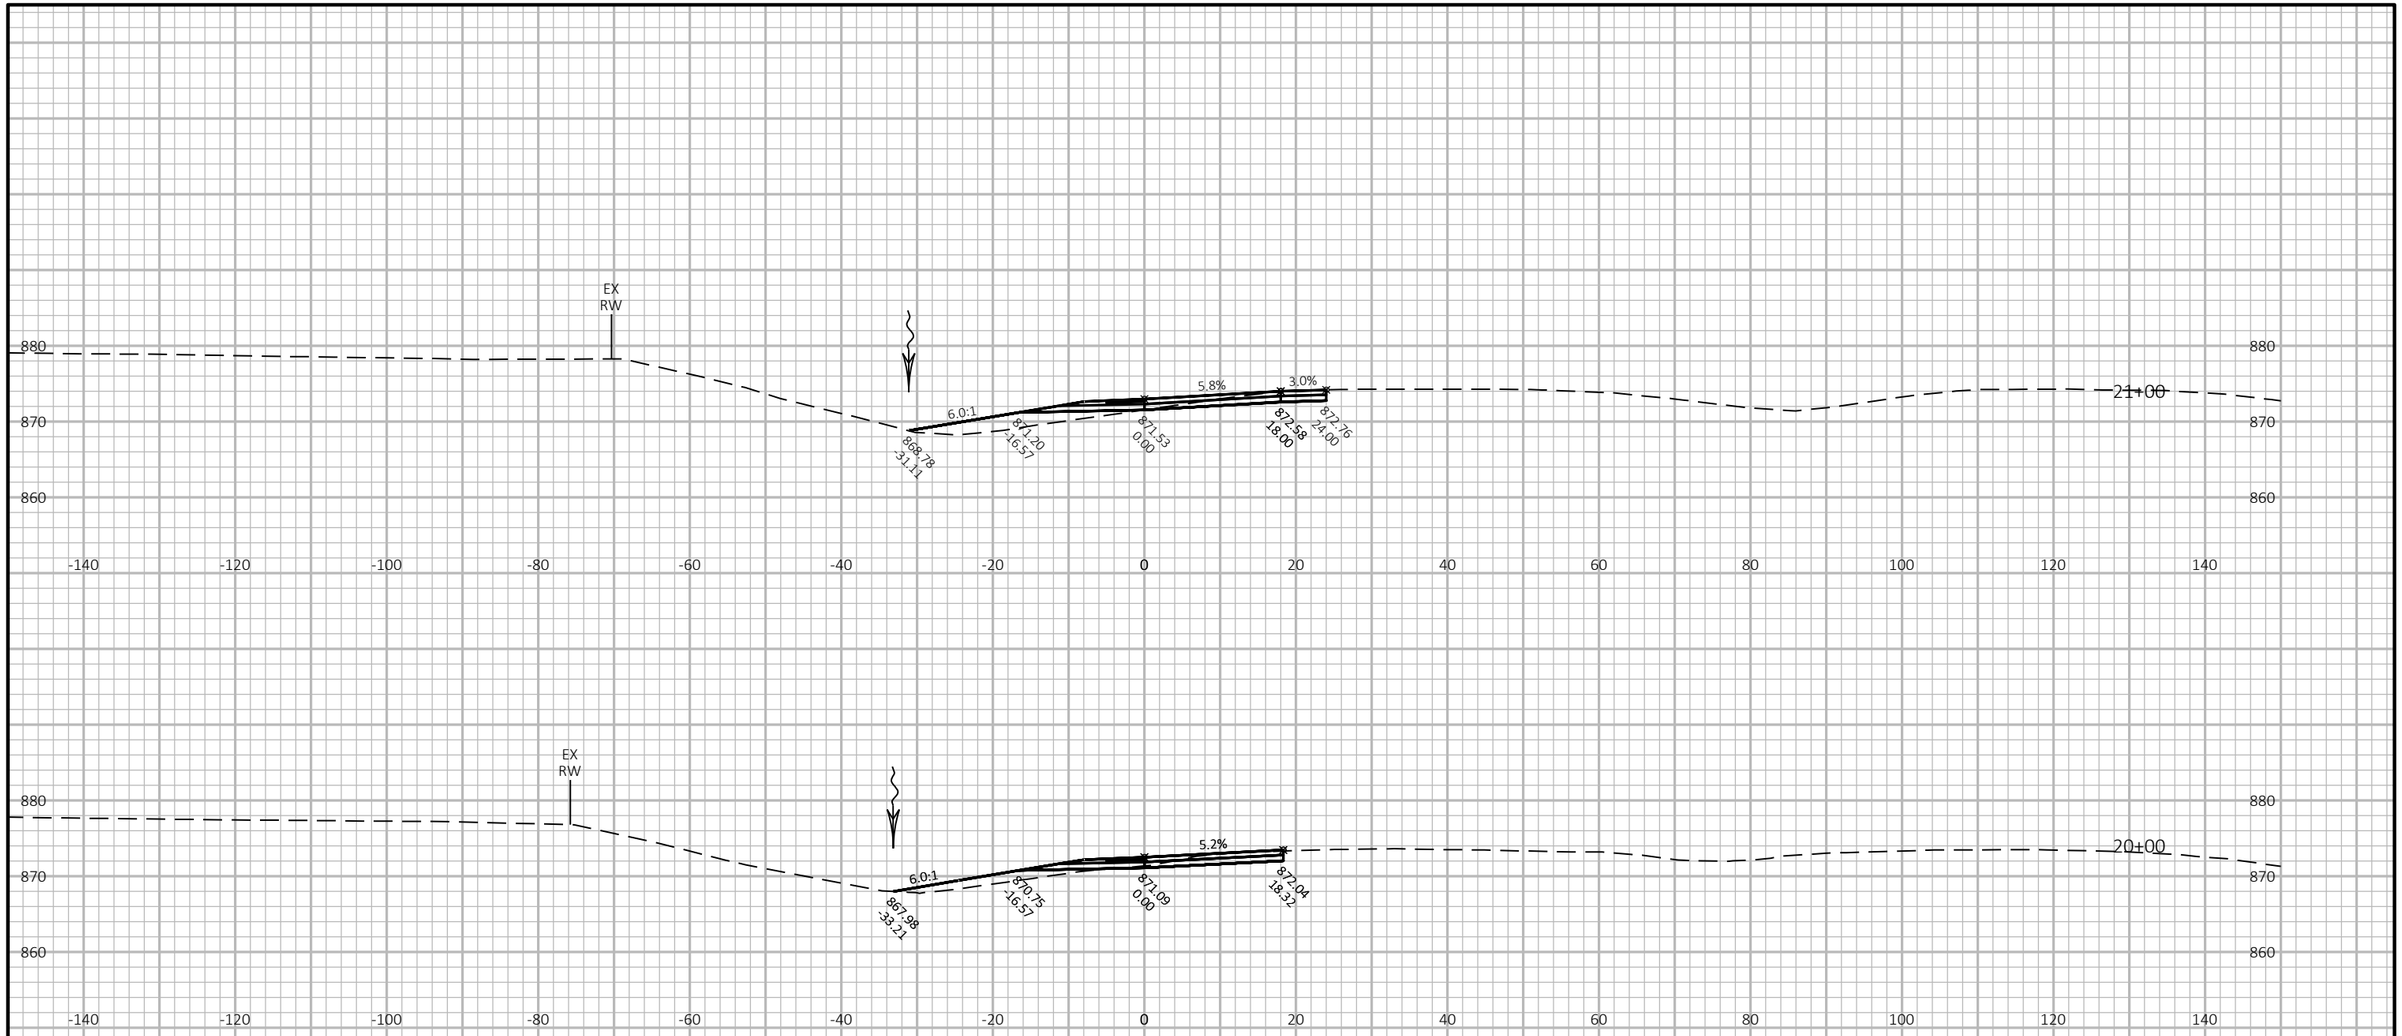

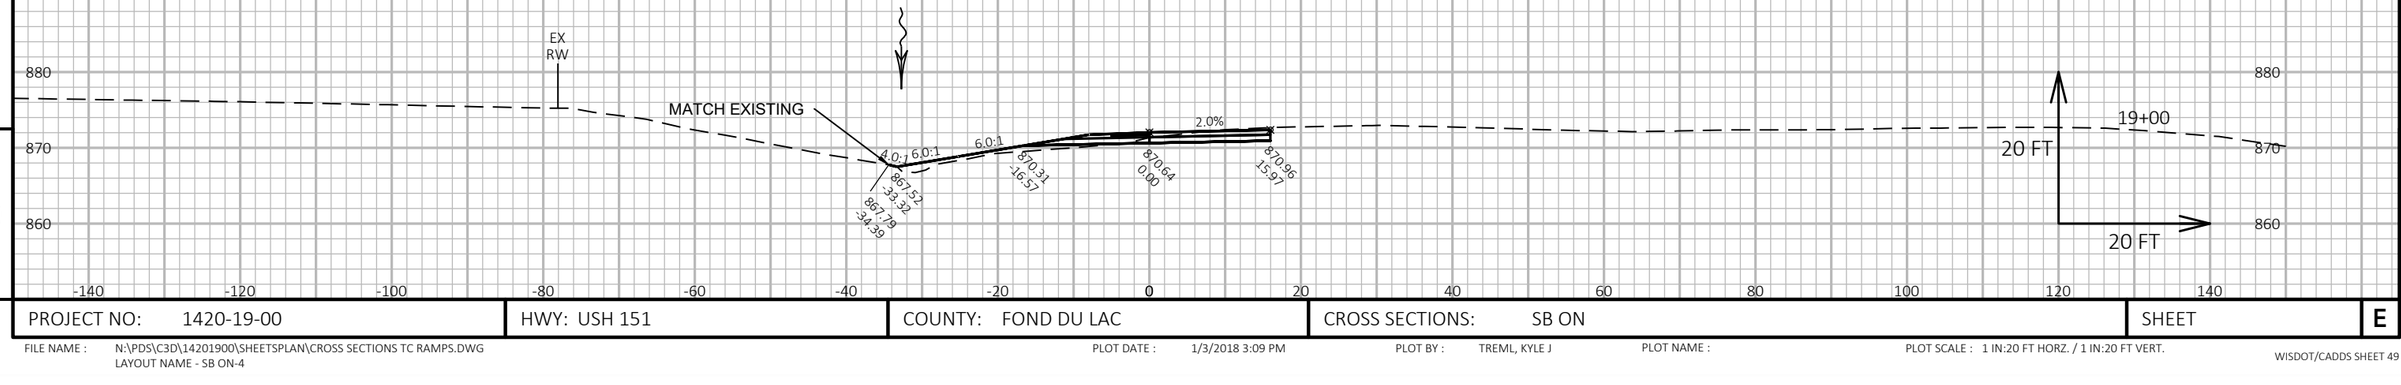

9

PROJECT NO: 1420-19-00	HWY: USH 151	COUNTY: FOND DU LAC	CROSS SECTIONS: SB ON	SHEET	E

9


FILE NAME : N:\PDS\C3D\14201900\SHEETSPLAN\CROSS SECTIONS TC RAMPS.DWG
LAYOUT NAME - SB ON-4

PLOT DATE : 1/3/2018 3:09 PM

PLOT BY : TREML, KYLE J

PLOT NAME :

PLOT SCALE : 1 IN:20 FT HORZ. / 1 IN:20 FT VERT.

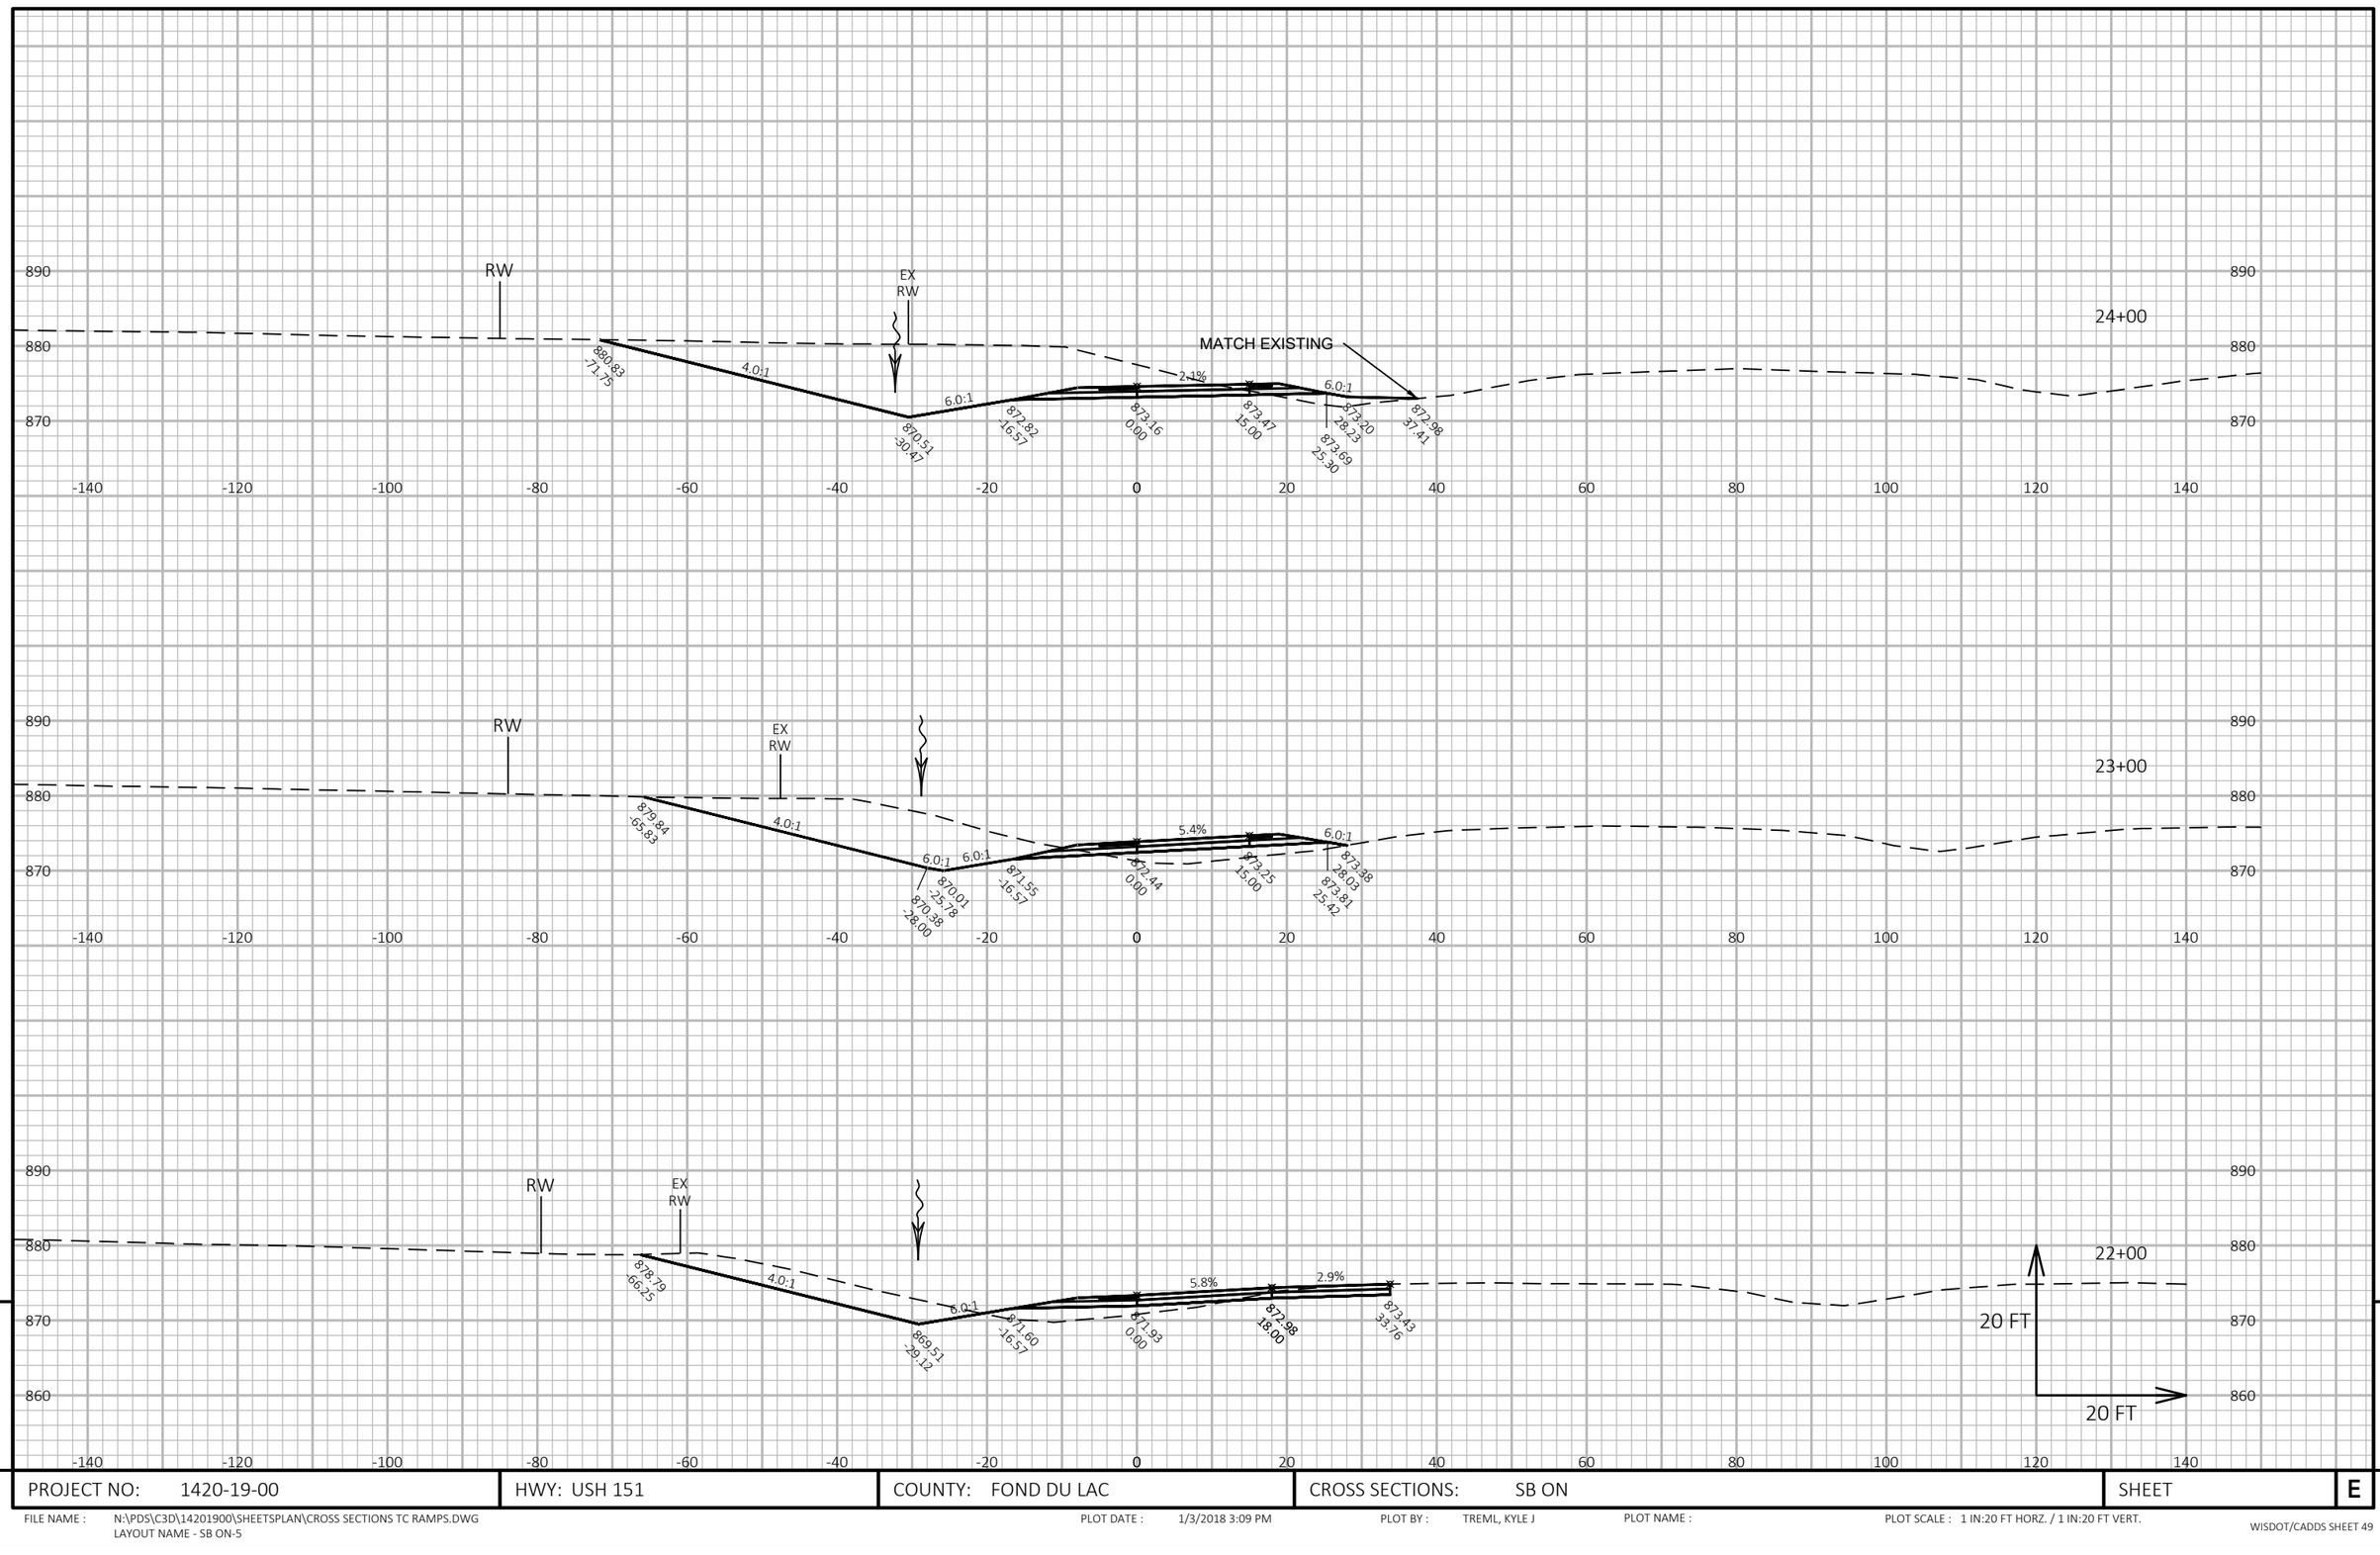


9

PROJECT NO: 1420-19-00	HWY: USH 151	COUNTY: FOND DU LAC	CROSS SECTIONS: SB ON	SHEET	E

9


FILE NAME : N:\PDS\C3D\14201900\SHEETSPLAN\CROSS SECTIONS TC RAMPS.DWG
LAYOUT NAME - SB ON-5
PLOT DATE : 1/3/2018 3:09 PM
PLOT BY : TREML, KYLE J
PLOT NAME :
PLOT SCALE : 1 IN:20 FT HORZ. / 1 IN:20 FT VERT.

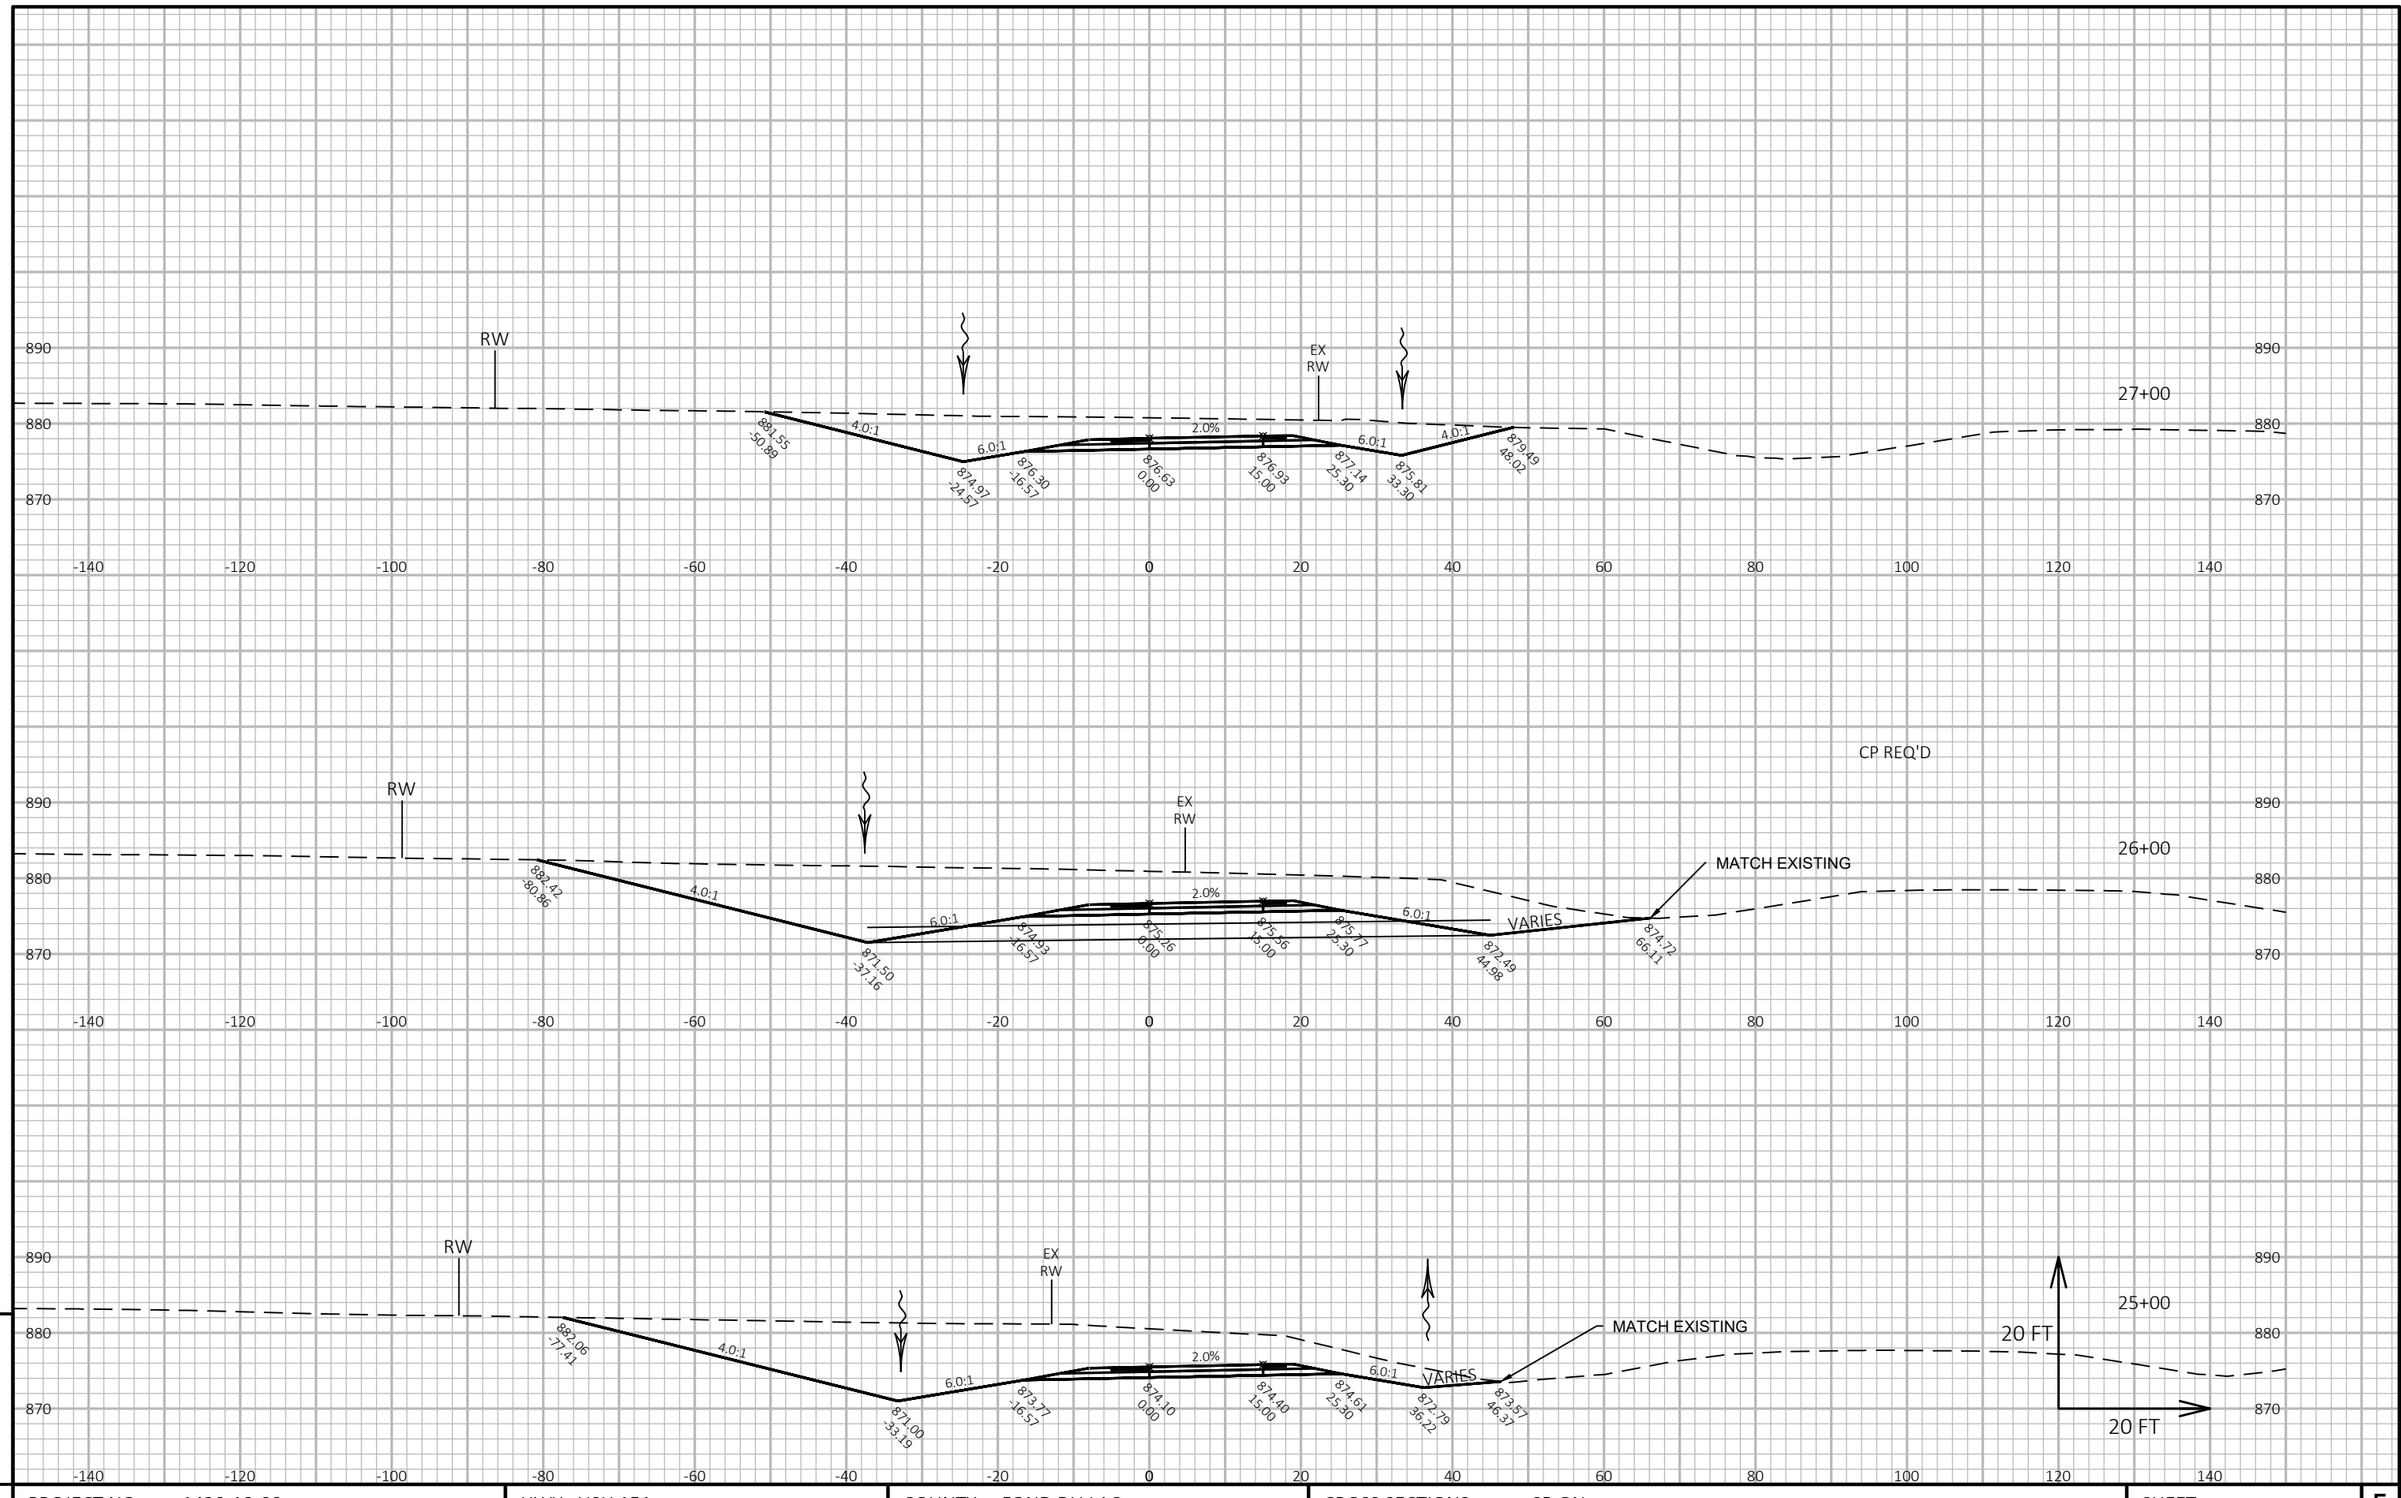

PROJECT NO: 1420-19-00	HWY: USH 151	COUNTY: FOND DU LAC	CROSS SECTIONS: SB ON	SHEET	E

FILE NAME : N:\PDS\C3D\14201900\SHEETSPLAN\CROSS SECTIONS TC RAMPS.DWG
LAYOUT NAME - SB ON-6

PLOT DATE : 1/3/2018 3:09 PM PLOT BY : TREML, KYLE J PLOT NAME : PLOT SCALE : 1 IN:20 FT HORZ. / 1 IN:20 FT VERT.

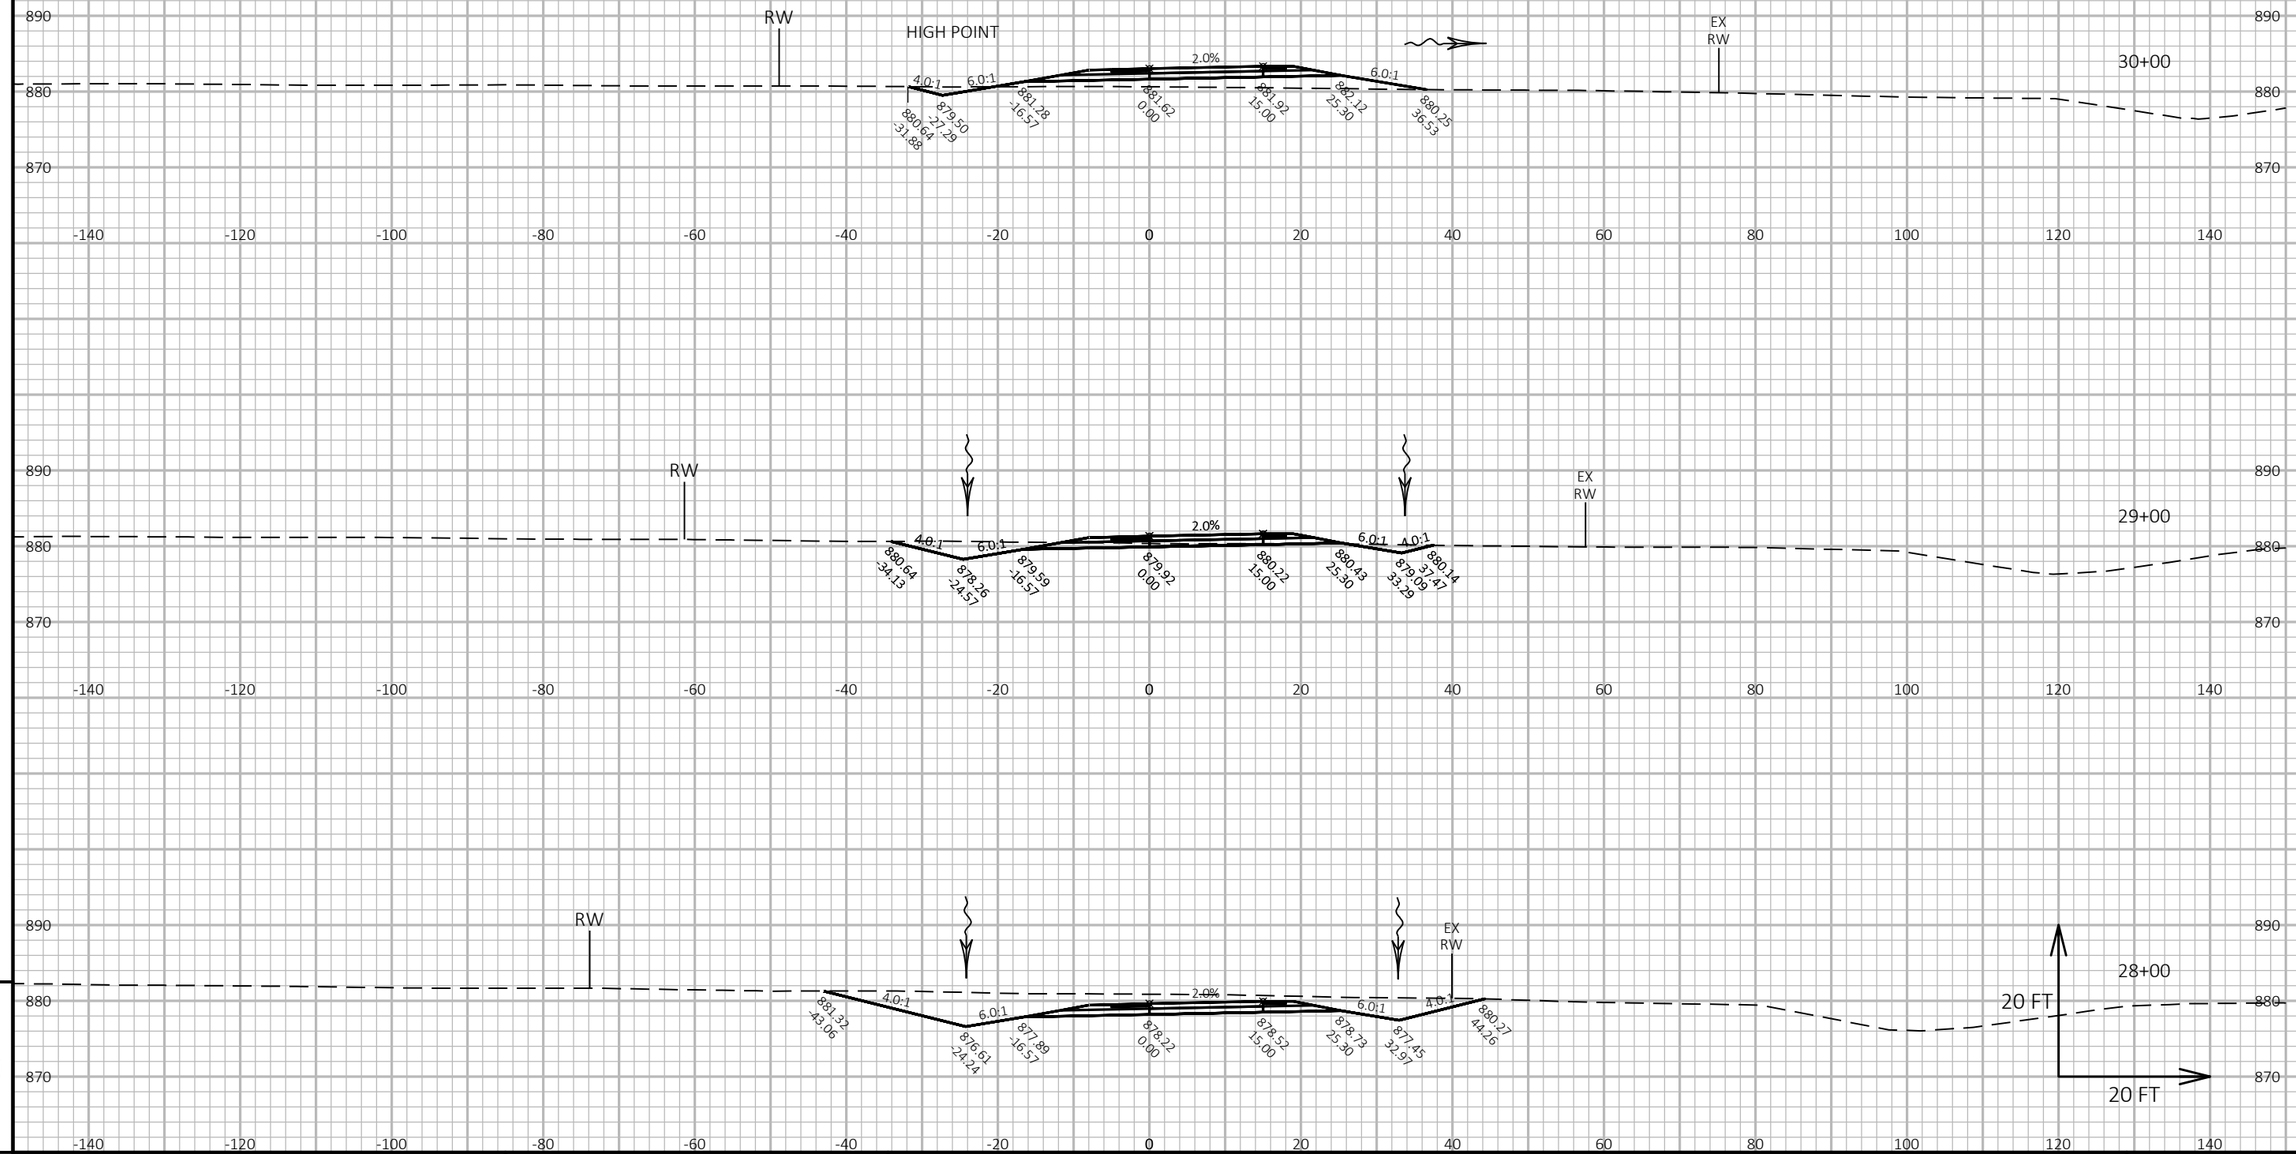


PROJECT NO: 1420-19-00	HWY: USH 151	COUNTY: FOND DU LAC	CROSS SECTIONS: SB ON	SHEET E

FILE NAME : N:\PDS\C3D\14201900\SHEETSPLAN\CROSS SECTIONS TC RAMPS.DWG
LAYOUT NAME - SB ON-7

PLOT DATE : 1/3/2018 3:09 PM PLOT BY : TREML, KYLE J PLOT NAME : PLOT SCALE : 1 IN:20 FT HORZ. / 1 IN:20 FT VERT.

WISDOT/CADDS SHEET 49

9

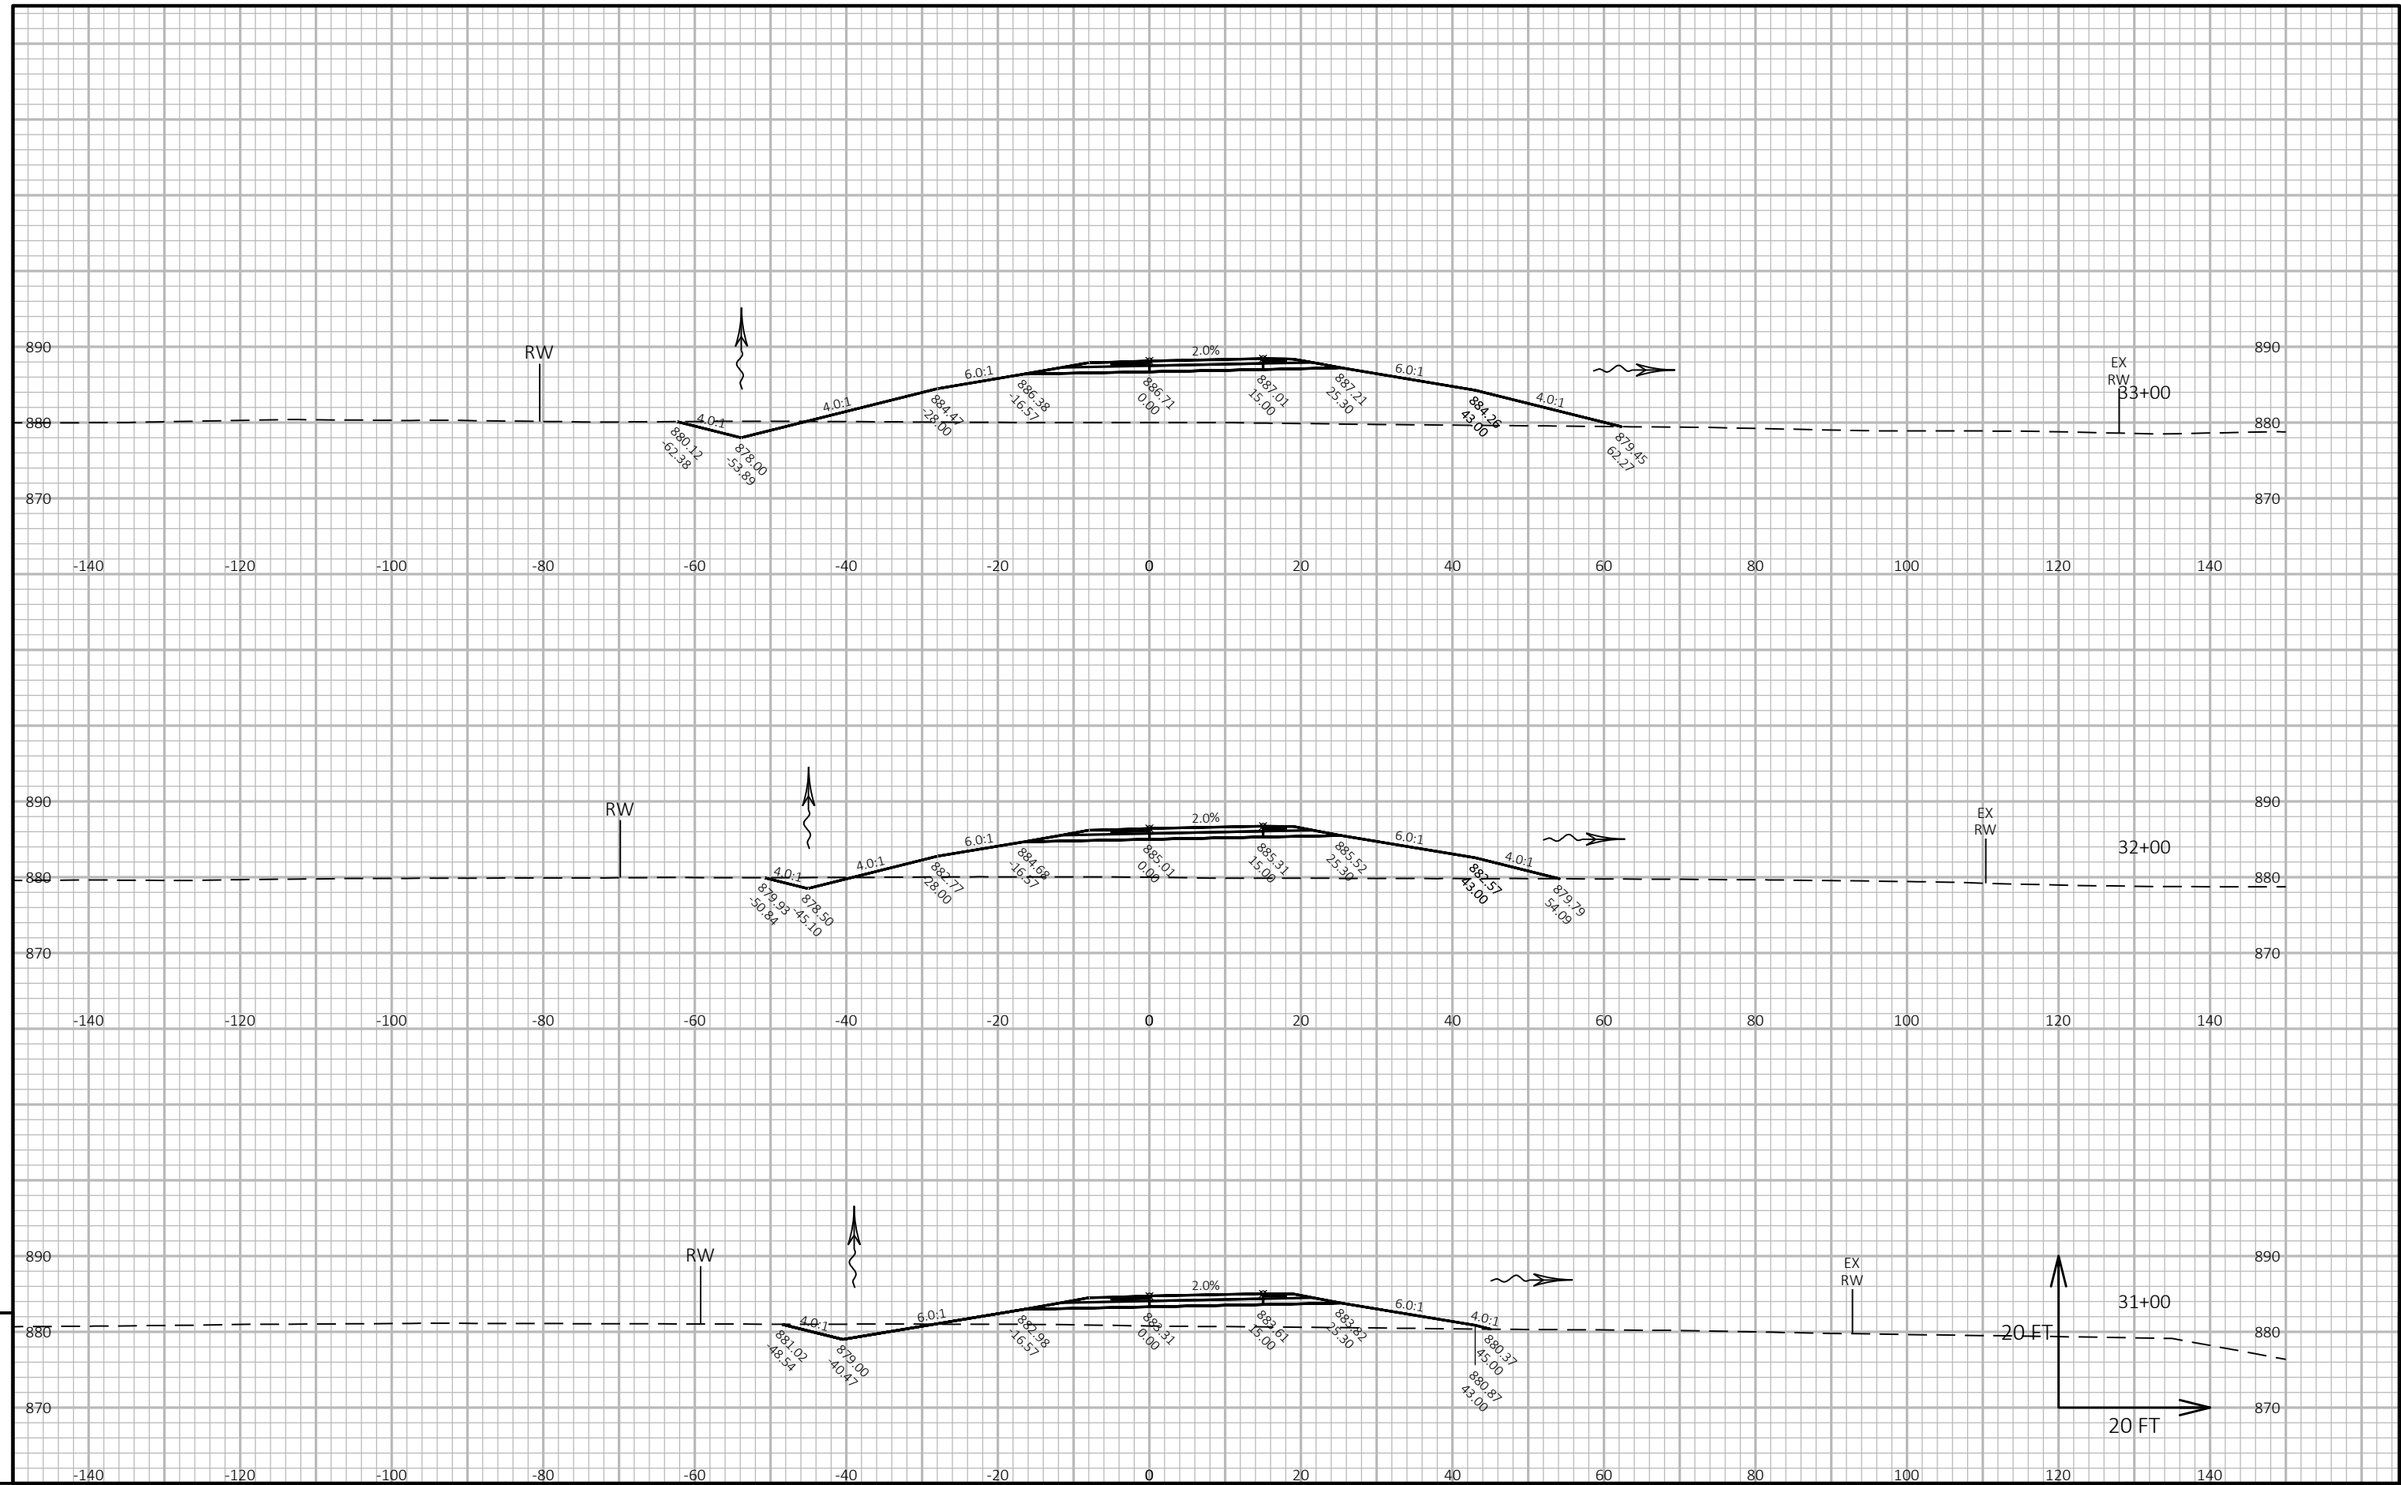


PROJECT NO: 1420-19-00	HWY: USH 151	COUNTY: FOND DU LAC	CROSS SECTIONS: SB ON	SHEET E

FILE NAME : N:\PDS\C3D\14201900\SHEETSPLAN\CROSS SECTIONS TC RAMPS.DWG
LAYOUT NAME - SB ON-8

PLOT DATE : 1/3/2018 3:10 PM PLOT BY : TREML, KYLE J PLOT NAME : PLOT SCALE : 1 IN:20 FT HORZ. / 1 IN:20 FT VERT.

WISDOT/CADDS SHEET 49

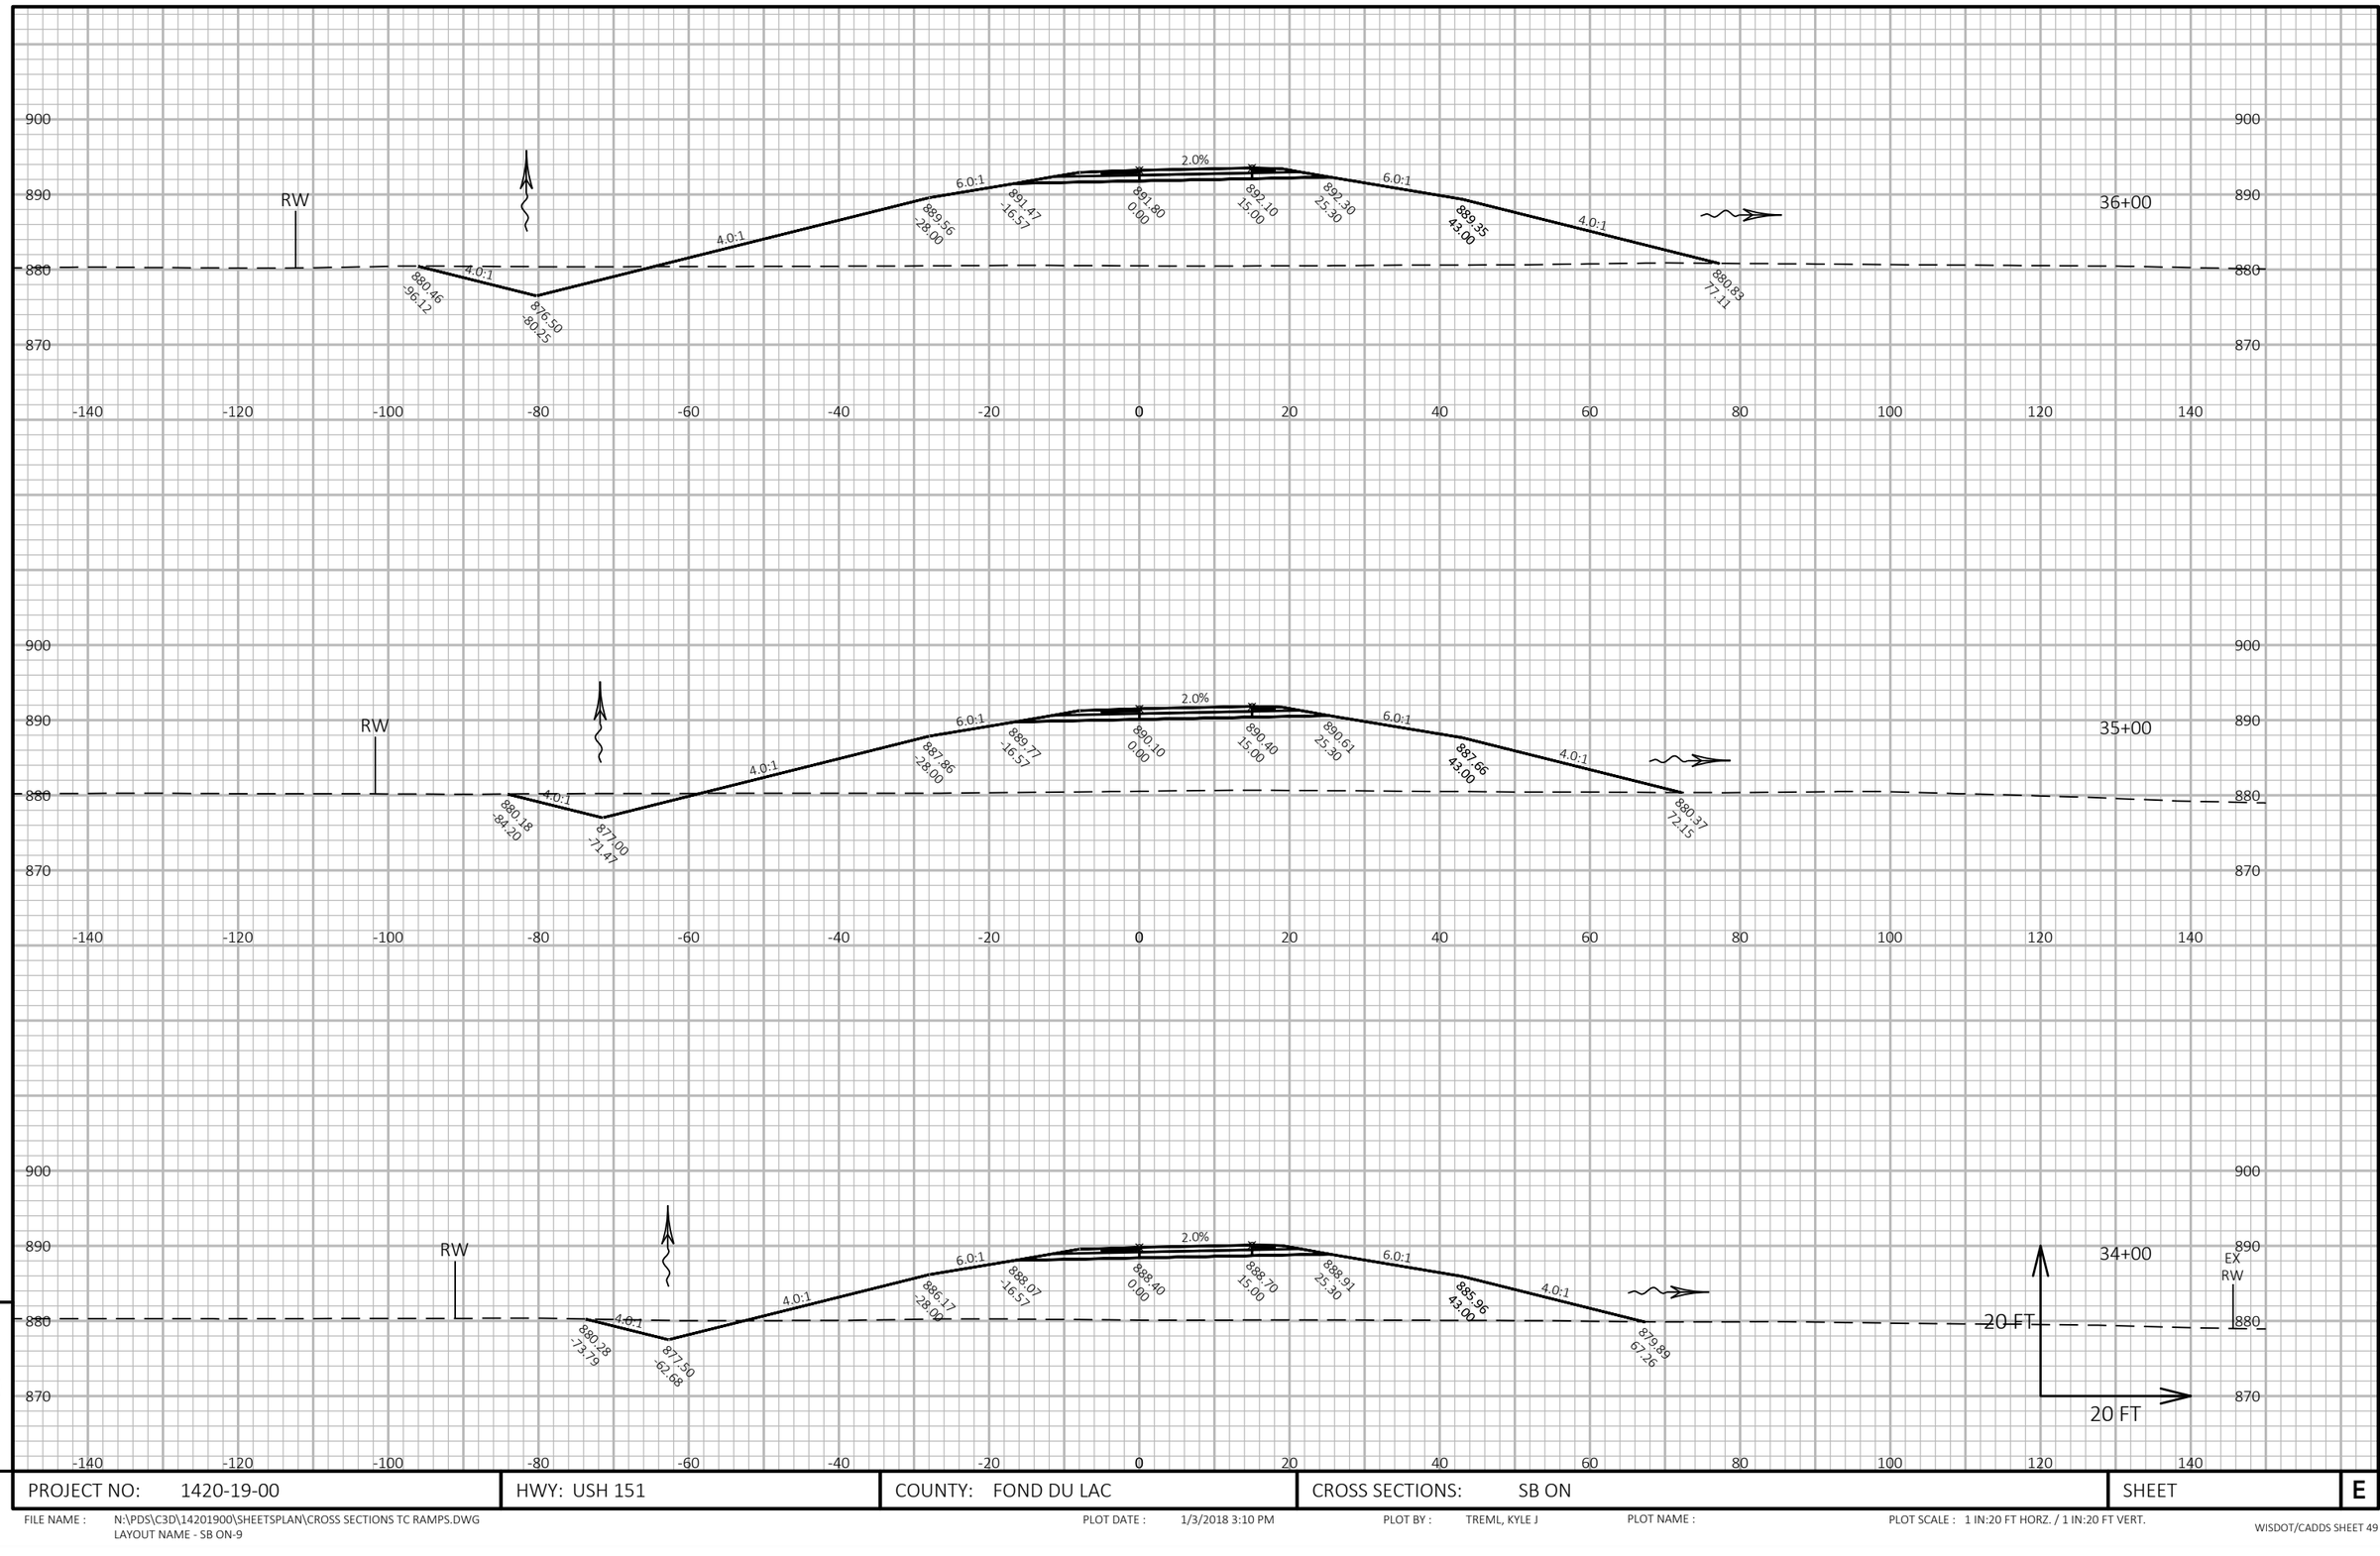

9

9

PROJECT NO: 1420-19-00	HWY: USH 151	COUNTY: FOND DU LAC	CROSS SECTIONS: SB ON	SHEET	E

FILE NAME : N:\PDS\C3D\14201900\SHEETSPLAN\CROSS SECTIONS TC RAMPS.DWG
LAYOUT NAME - SB ON-9

PLOT DATE : 1/3/2018 3:10 PM PLOT BY : TREML, KYLE J PLOT NAME : PLOT SCALE : 1 IN:20 FT HORZ. / 1 IN:20 FT VERT.

STA "SBON" 40+25.13 =
STA "TC" 60+02.82


END CONSTRUCTION
STA 40+10.91


39+00

DRAINS FROM CULVERT
AT STA "TC" 59+00 RT

CP REQ'D

DRAINS TO DITCH AT
STA "TC" 61+00 RT

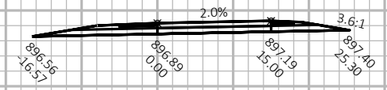


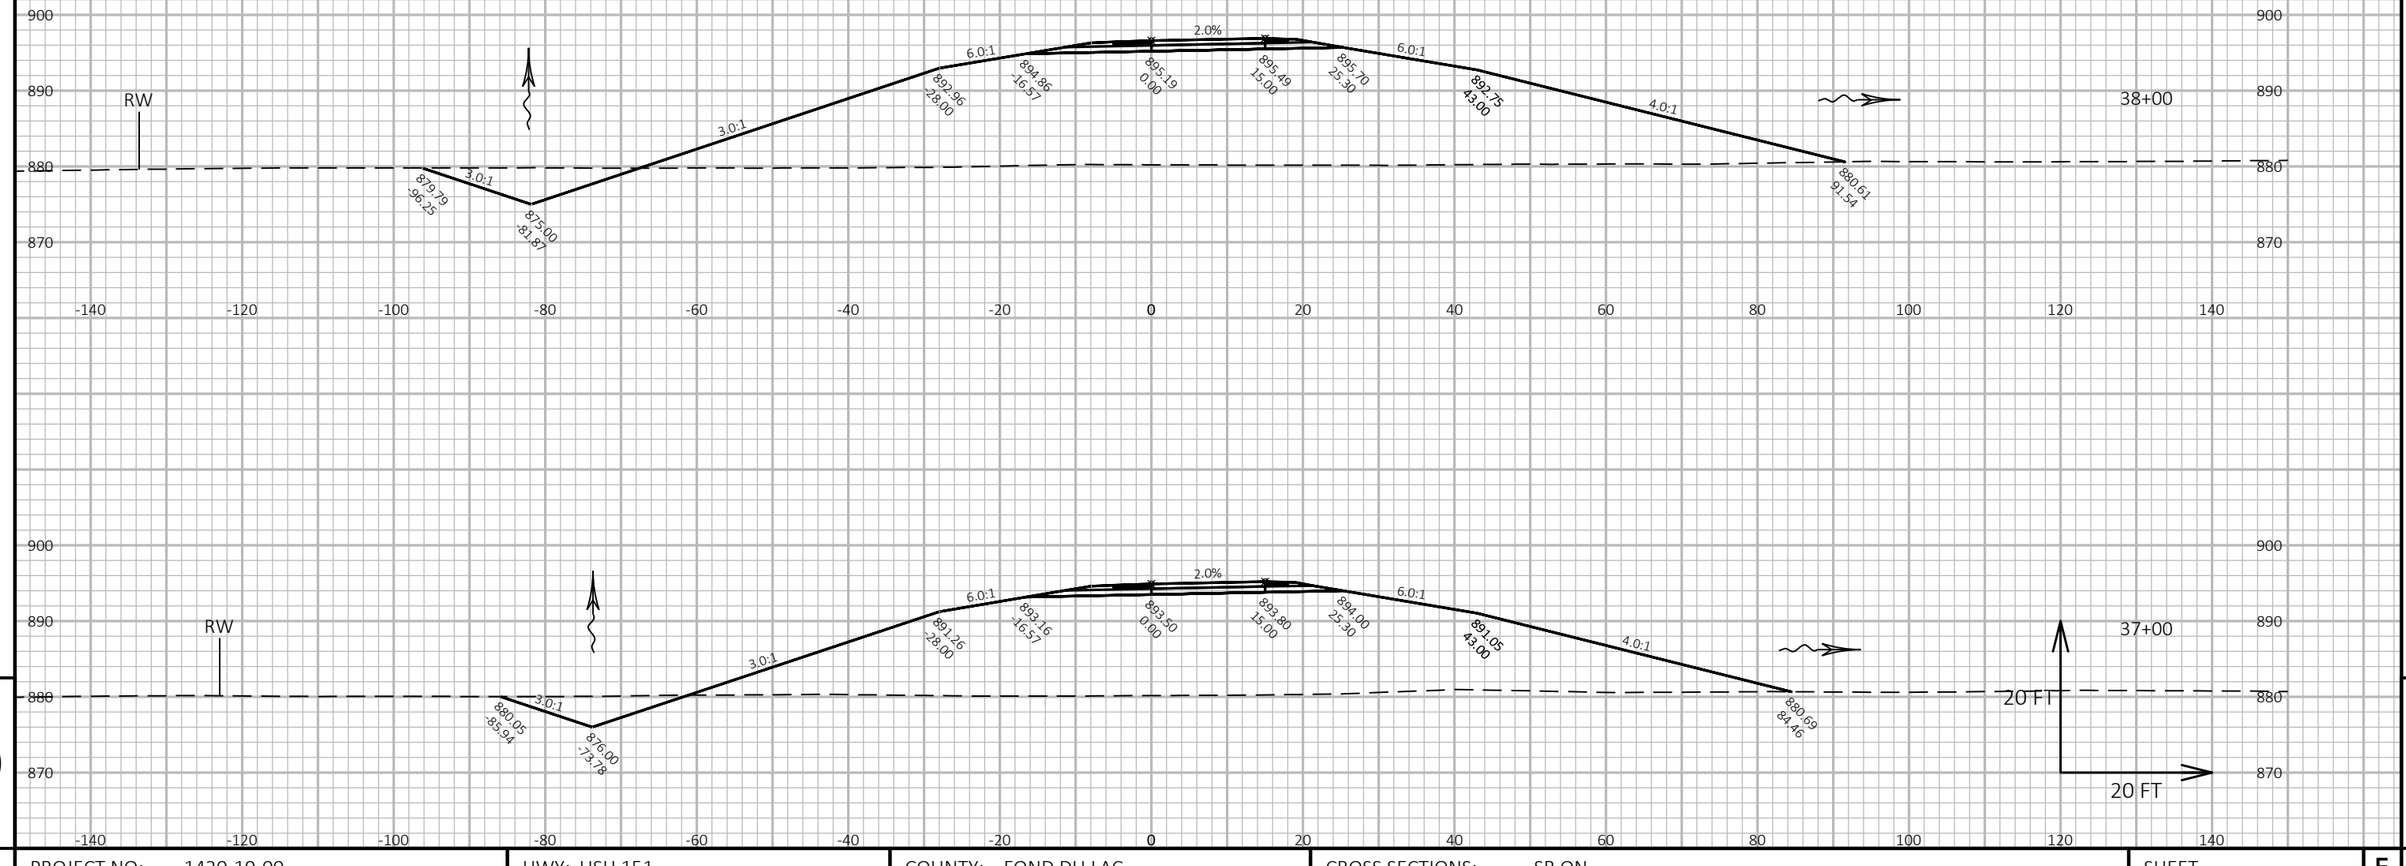

PROJECT NO: 1420-19-00	HWY: USH 151	COUNTY: FOND DU LAC	CROSS SECTIONS: SB ON	SHEET	E

FILE NAME : N:\PDS\C3D\14201900\SHEETSPLAN\CROSS SECTIONS TC RAMPS.DWG
LAYOUT NAME - SB ON-10

PLOT DATE : 1/3/2018 3:10 PM PLOT BY : TREML, KYLE J PLOT NAME : PLOT SCALE : 1 IN:20 FT HORZ. / 1 IN:20 FT VERT.

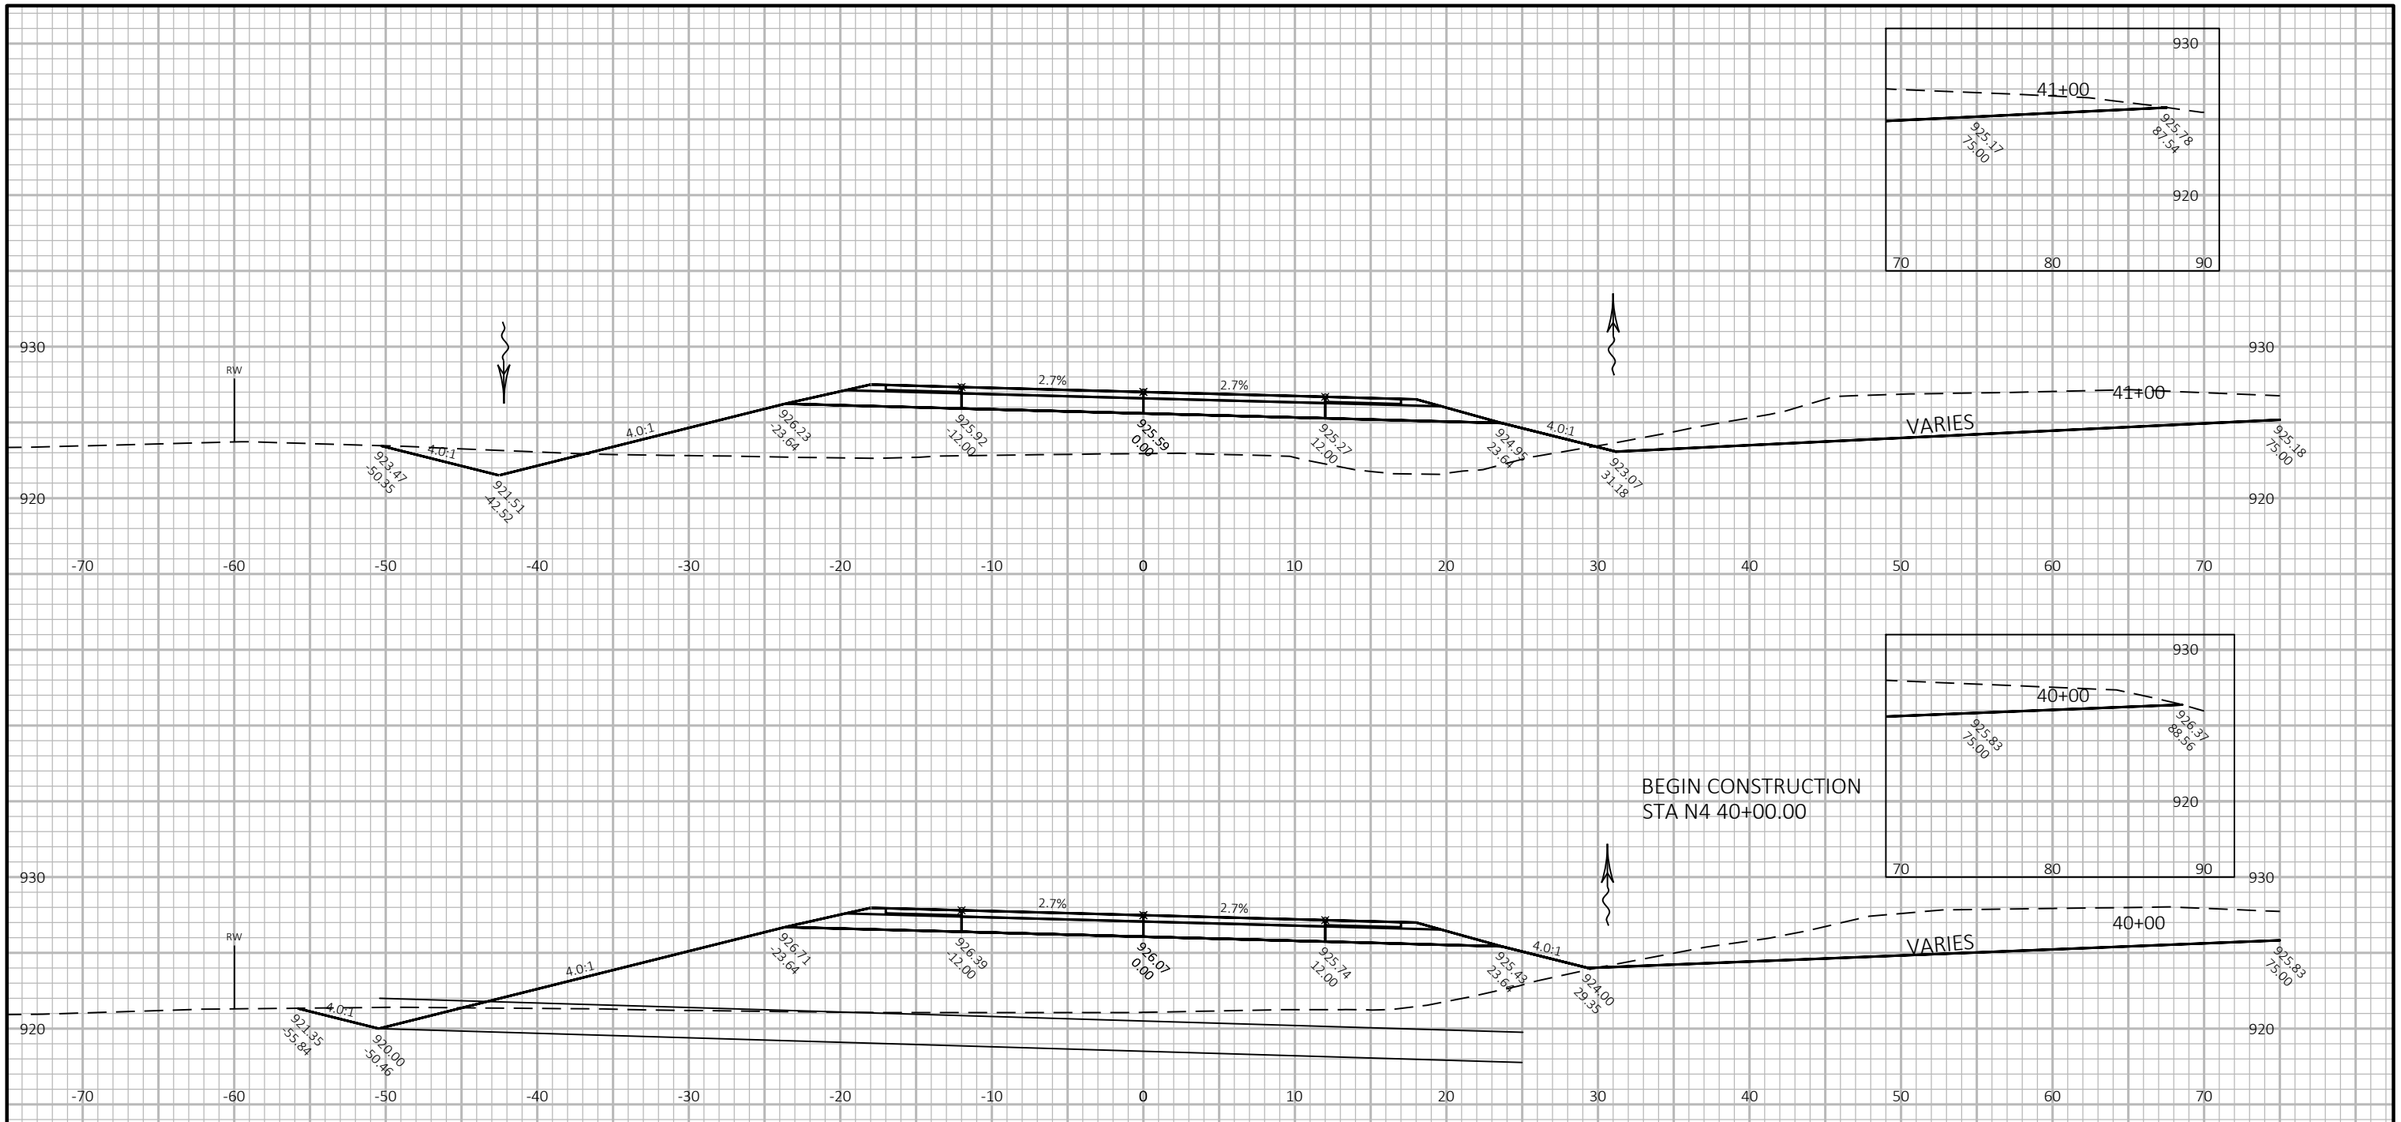


9

9

PROJECT NO: 1420-19-00	HWY: USH 151	COUNTY: FOND DU LAC	CROSS SECTIONS: SEGMENT N4	SHEET	E

FILE NAME : N:\PDS\C3D\14201900\SHEETSPLAN\CROSS SECTIONS N4 100' INTERVALS.DWG
LAYOUT NAME - N4-1


PLOT DATE : 5/17/2017 2:55 PM PLOT BY : DENEYS, KRISTOPHER M PLOT NAME : PLOT SCALE : 1 IN:10 FT HORZ. / 1 IN:10 FT VERT.

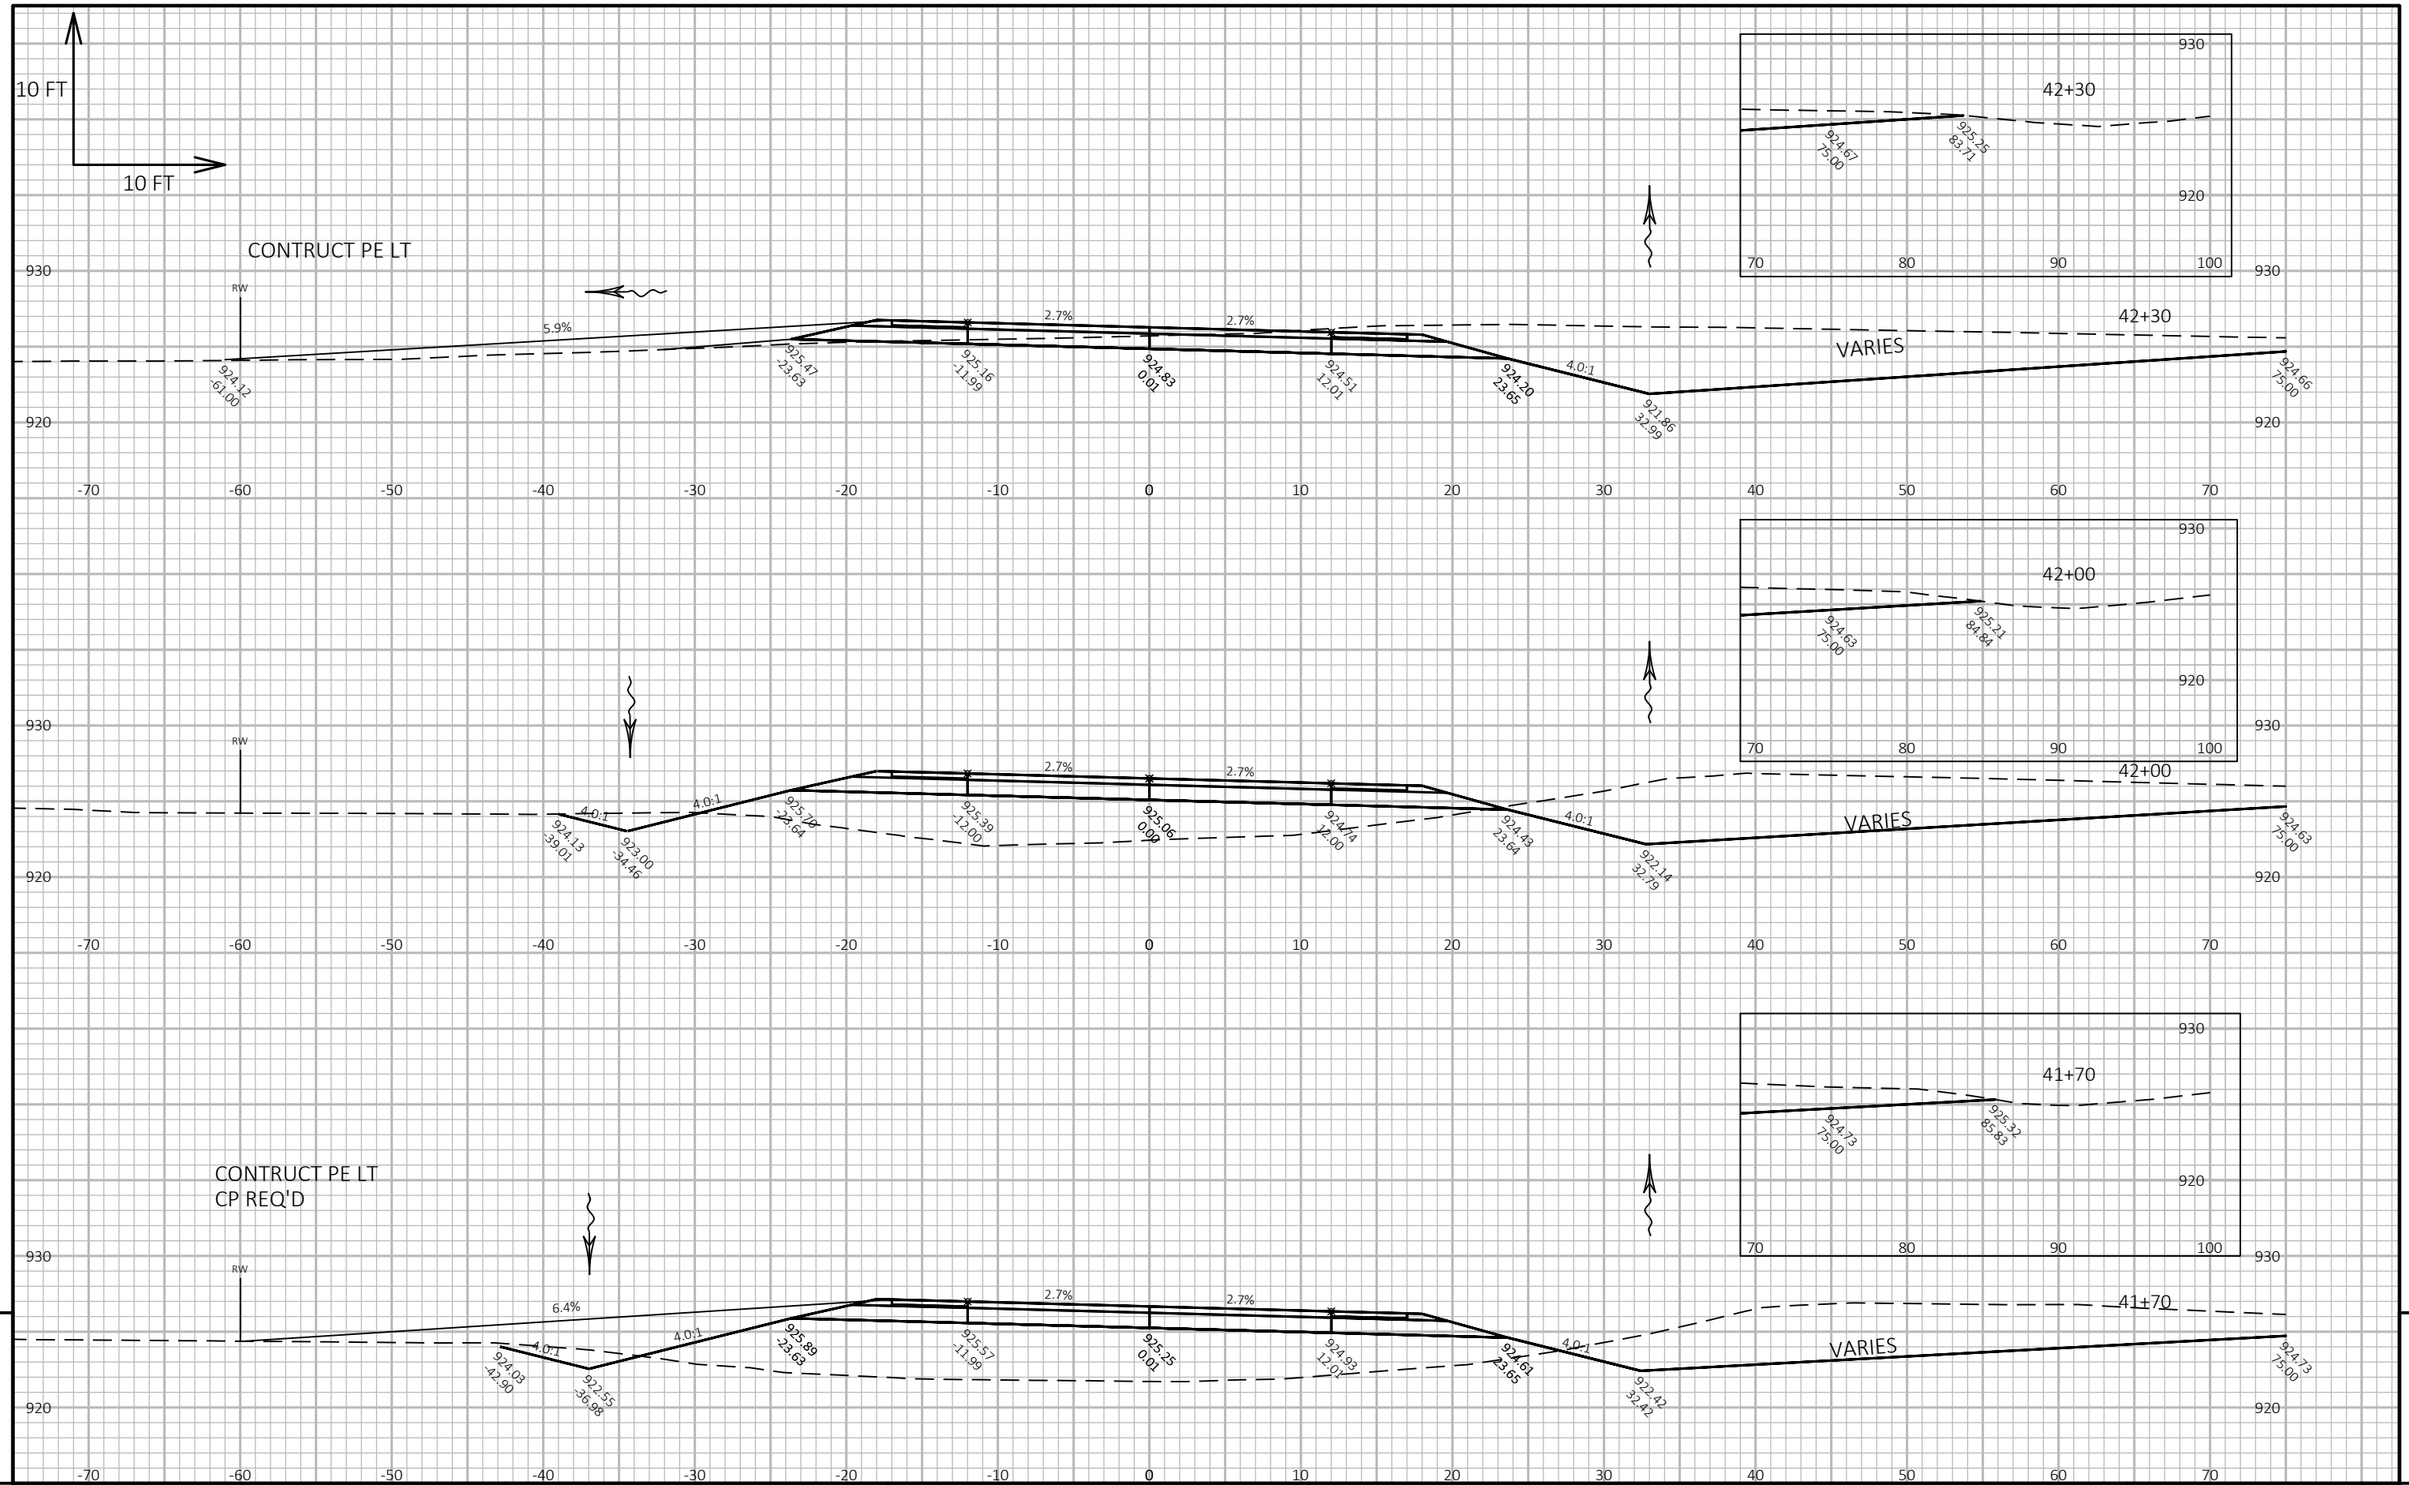

PROJECT NO: 1420-19-00	HWY: USH 151	COUNTY: FOND DU LAC	CROSS SECTIONS: SEGMENT N4	SHEET	E

FILE NAME : N:\PDS\C3D\14201900\SHEETSPLAN\CROSS SECTIONS N4 100' INTERVALS.DWG
LAYOUT NAME - N4-2

PLOT DATE : 5/17/2017 2:55 PM PLOT BY : DENEYS, KRISTOPHER M PLOT NAME : PLOT SCALE : 1 IN:10 FT HORZ. / 1 IN:10 FT VERT.

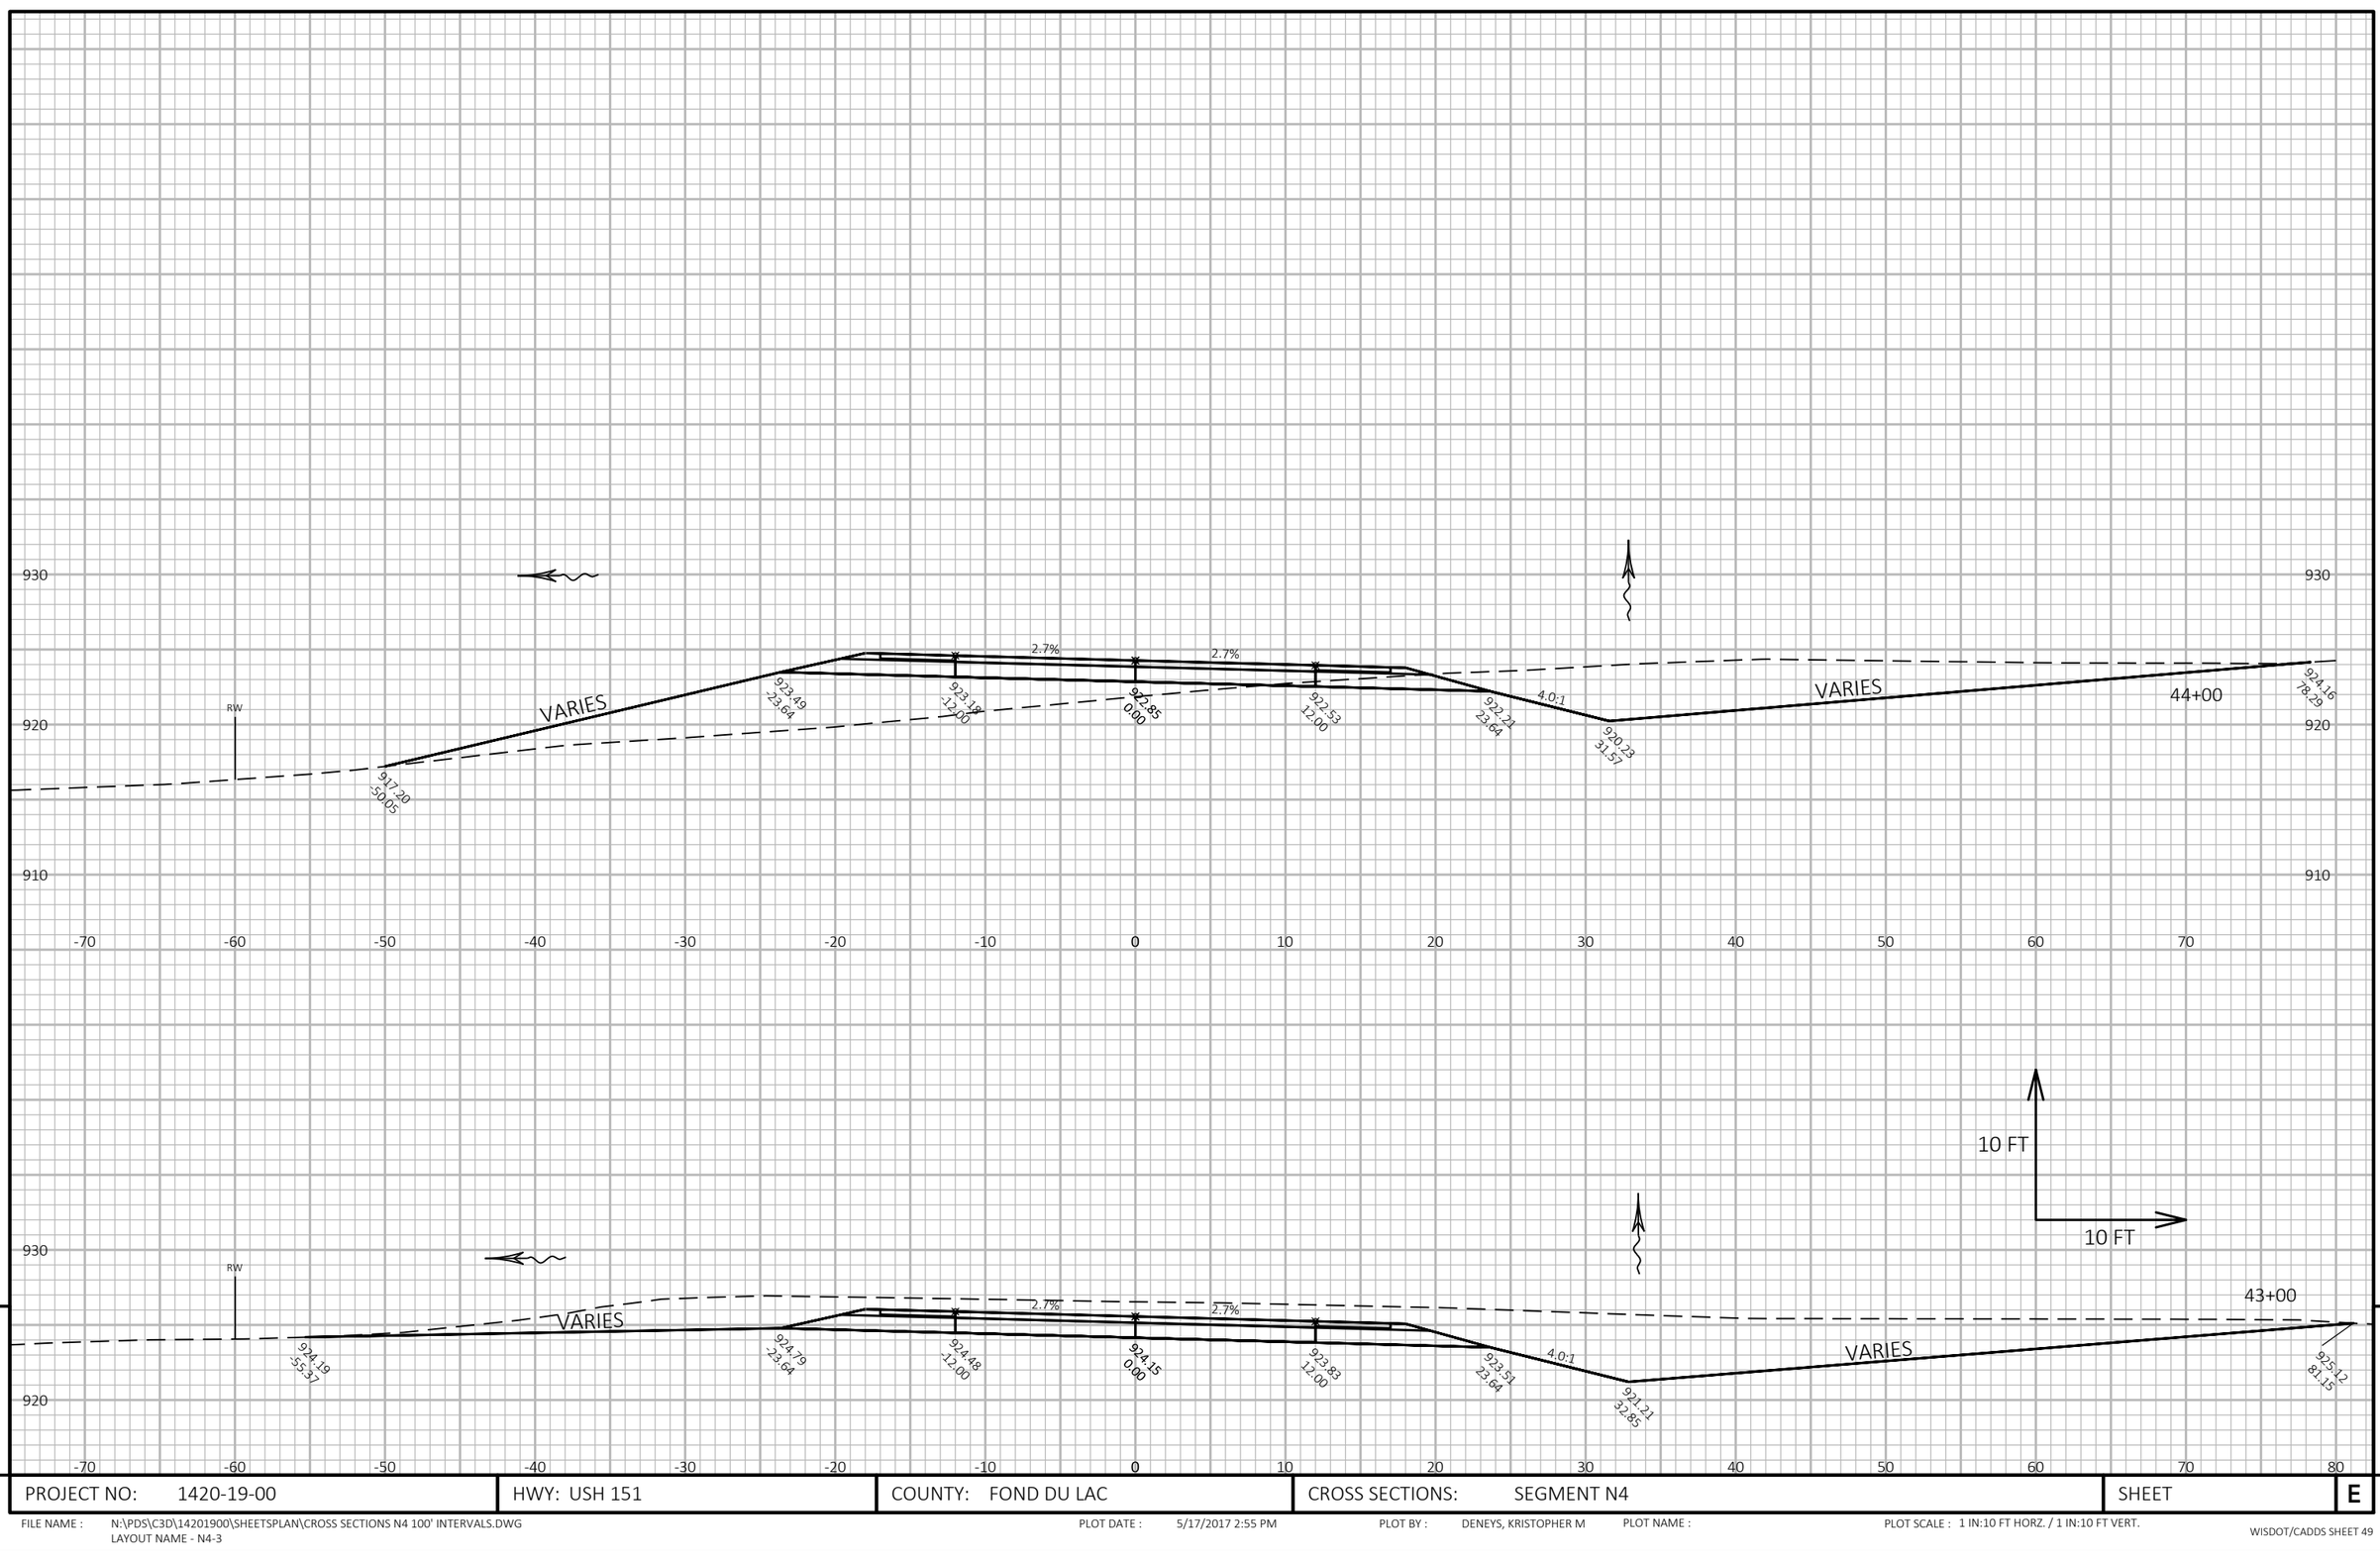


9

PROJECT NO: 1420-19-00	HWY: USH 151	COUNTY: FOND DU LAC	CROSS SECTIONS: SEGMENT N4	SHEET	E

9

FILE NAME : N:\PDS\C3D\14201900\SHEETSPLAN\CROSS SECTIONS N4 100' INTERVALS.DWG
LAYOUT NAME - N4-3

PLOT DATE : 5/17/2017 2:55 PM PLOT BY : DENEYS, KRISTOPHER M PLOT NAME : PLOT SCALE : 1 IN:10 FT HORZ. / 1 IN:10 FT VERT.

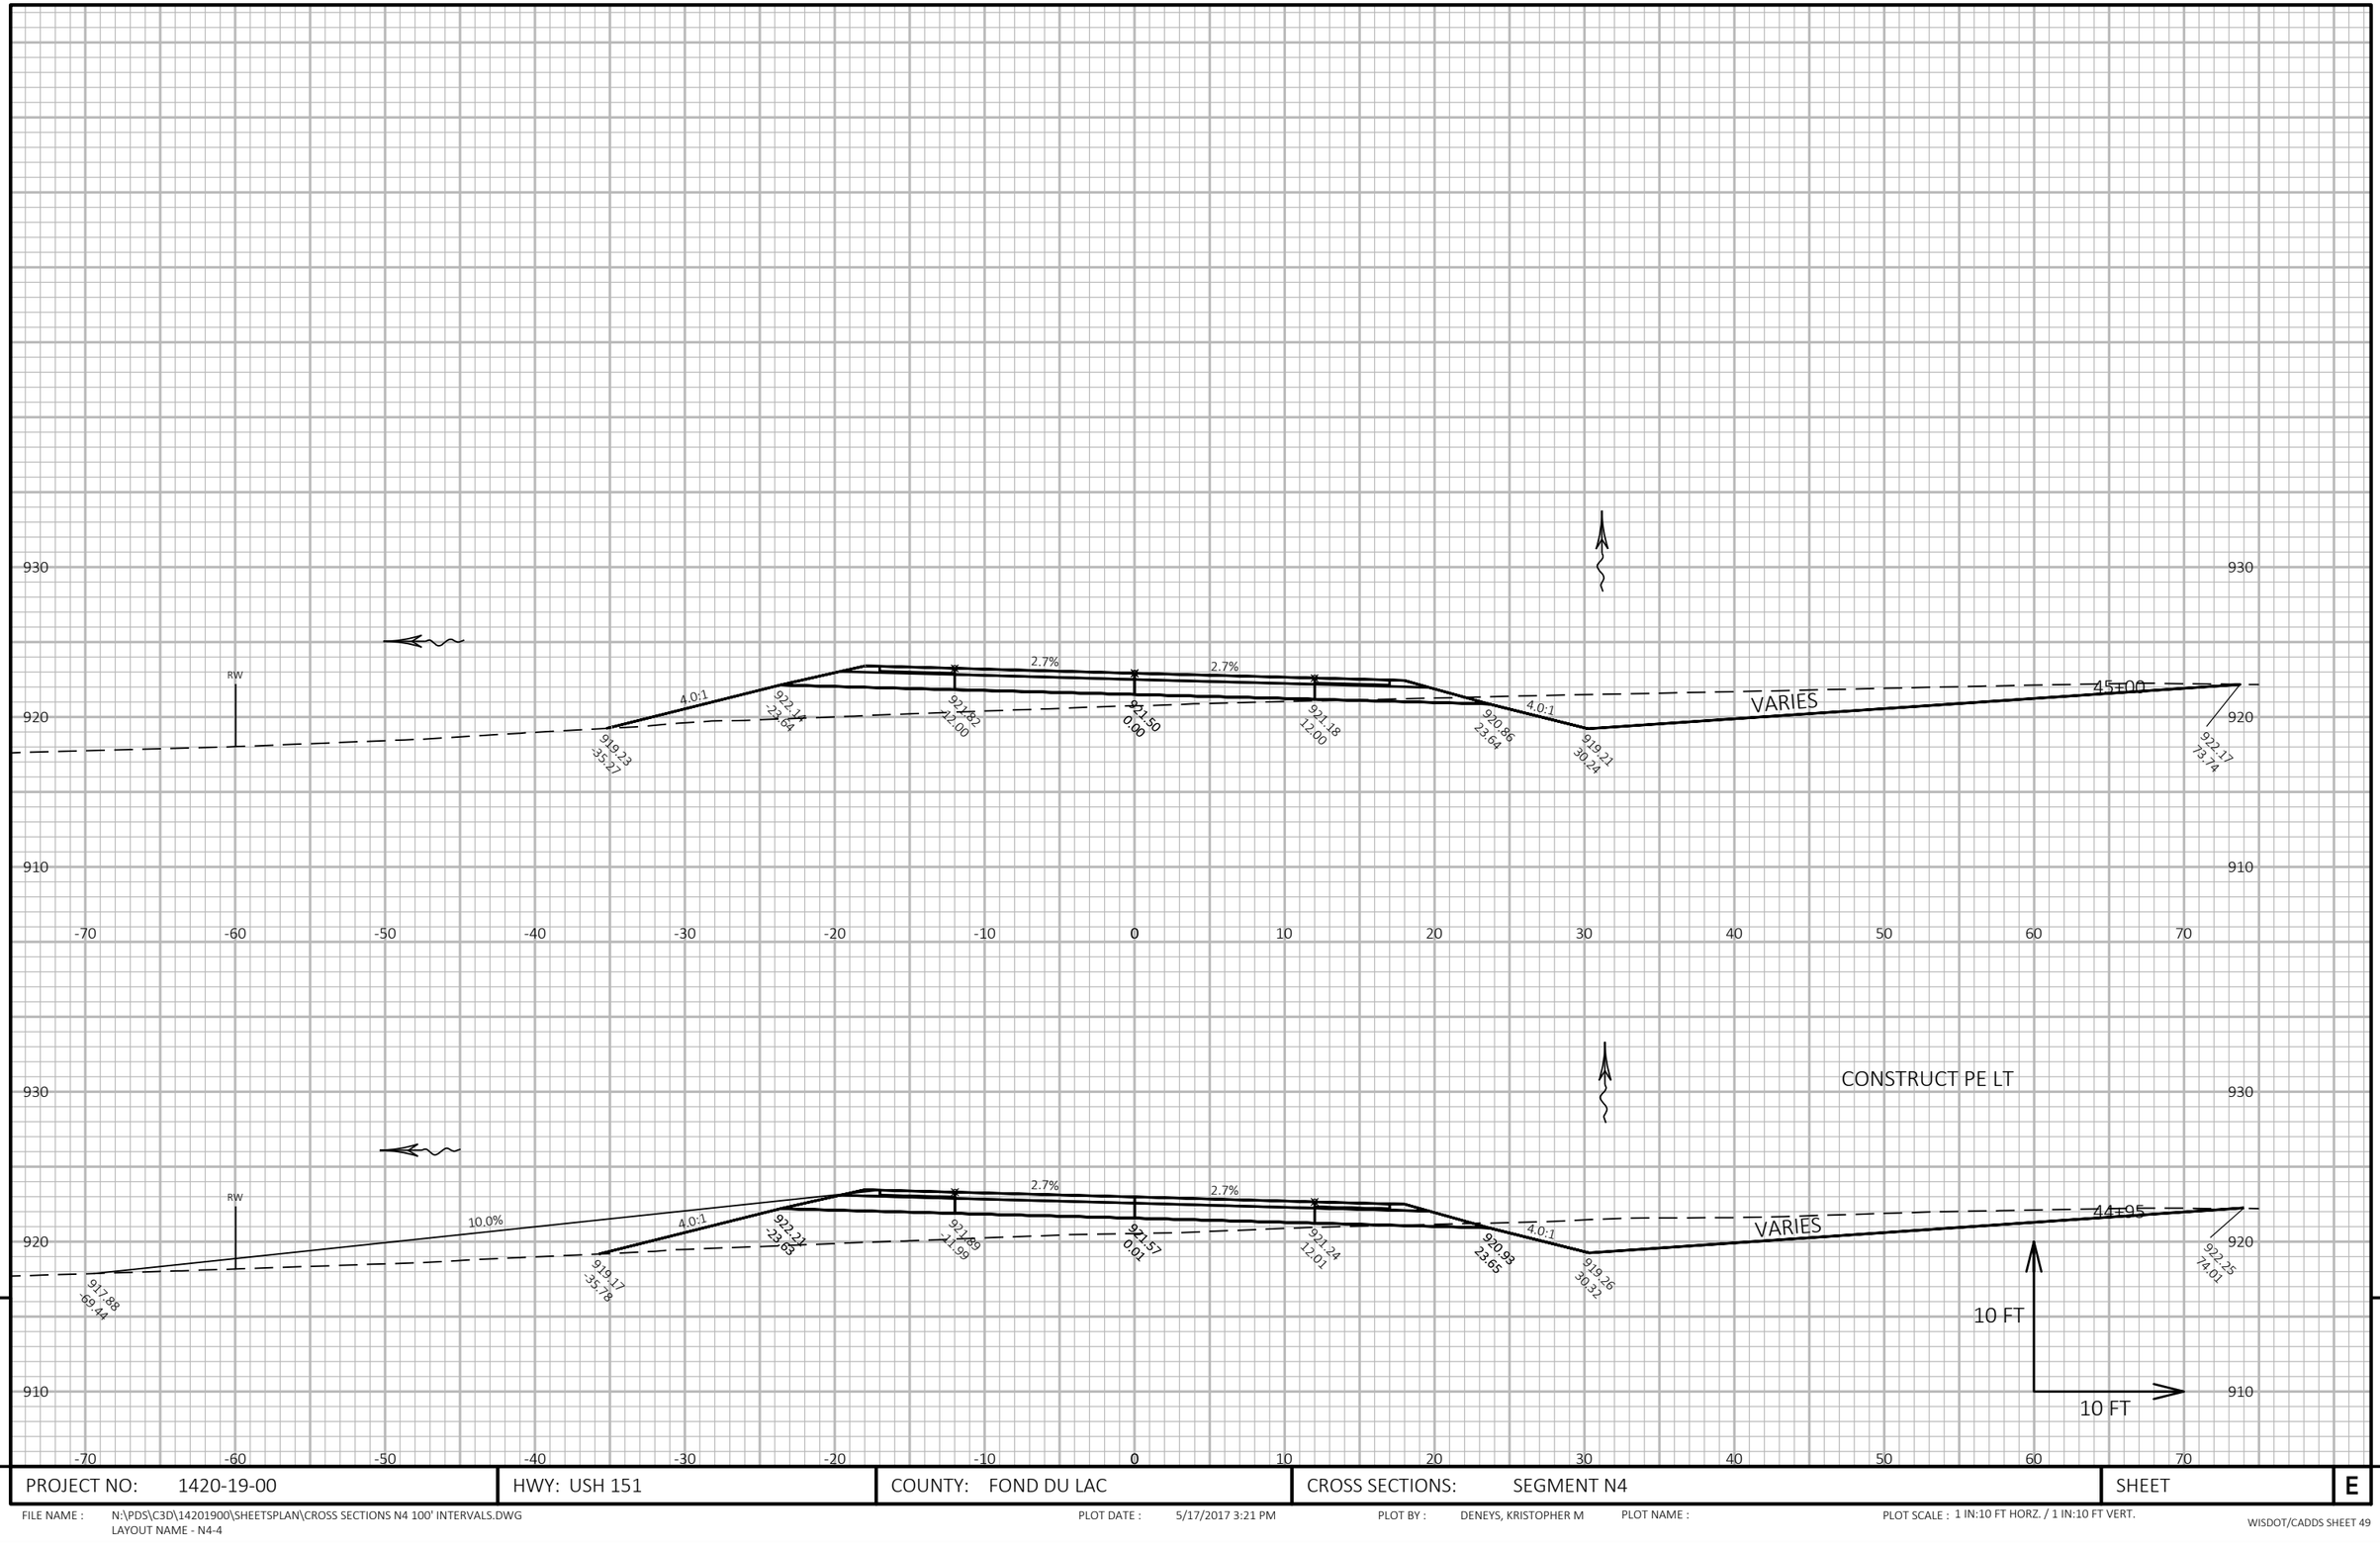

PROJECT NO: 1420-19-00	HWY: USH 151	COUNTY: FOND DU LAC	CROSS SECTIONS: SEGMENT N4	SHEET	E


FILE NAME : N:\PDS\C3D\14201900\SHEETSPLAN\CROSS SECTIONS N4 100' INTERVALS.DWG
LAYOUT NAME - N4-4

PLOT DATE : 5/17/2017 3:21 PM

PLOT BY : DENEYS, KRISTOPHER M

PLOT NAME :


PLOT SCALE : 1 IN:10 FT HORZ. / 1 IN:10 FT VERT.

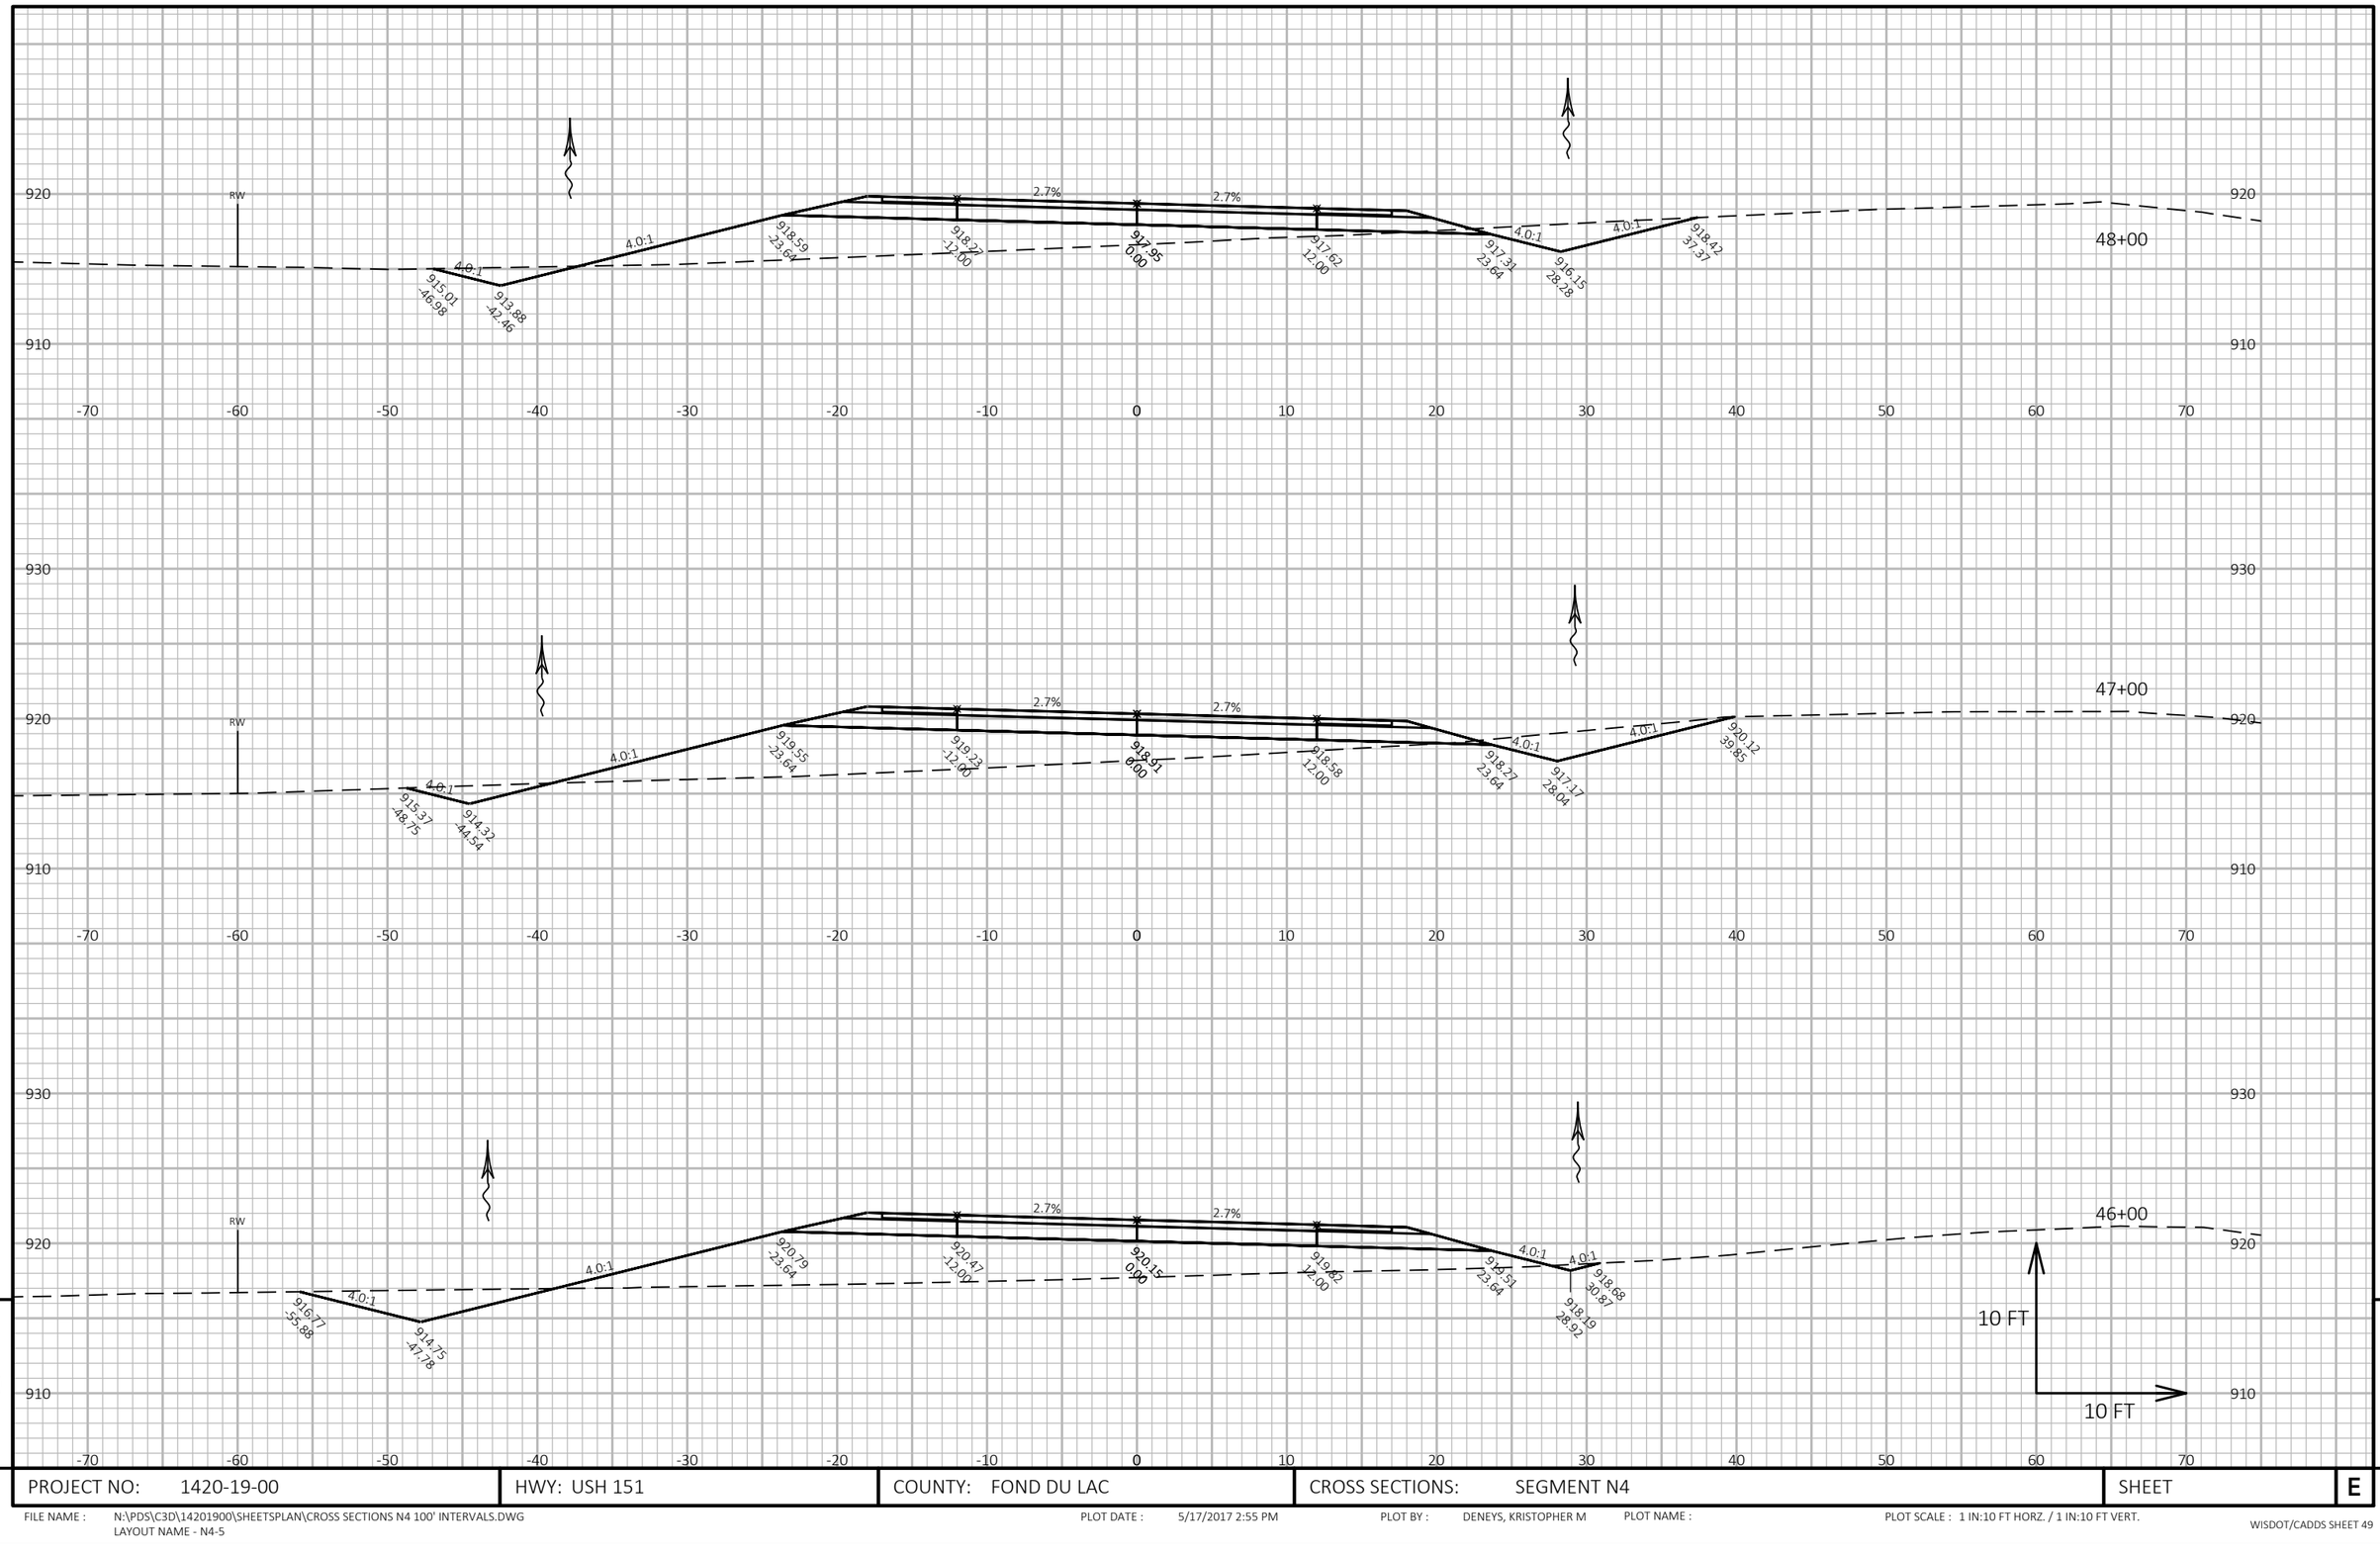

PROJECT NO: 1420-19-00	HWY: USH 151	COUNTY: FOND DU LAC	CROSS SECTIONS: SEGMENT N4	SHEET	E

FILE NAME : N:\PDS\C3D\14201900\SHEETSPLAN\CROSS SECTIONS N4 100' INTERVALS.DWG
LAYOUT NAME - N4-5

PLOT DATE : 5/17/2017 2:55 PM PLOT BY : DENEYS, KRISTOPHER M PLOT NAME : PLOT SCALE : 1 IN:10 FT HORZ. / 1 IN:10 FT VERT.

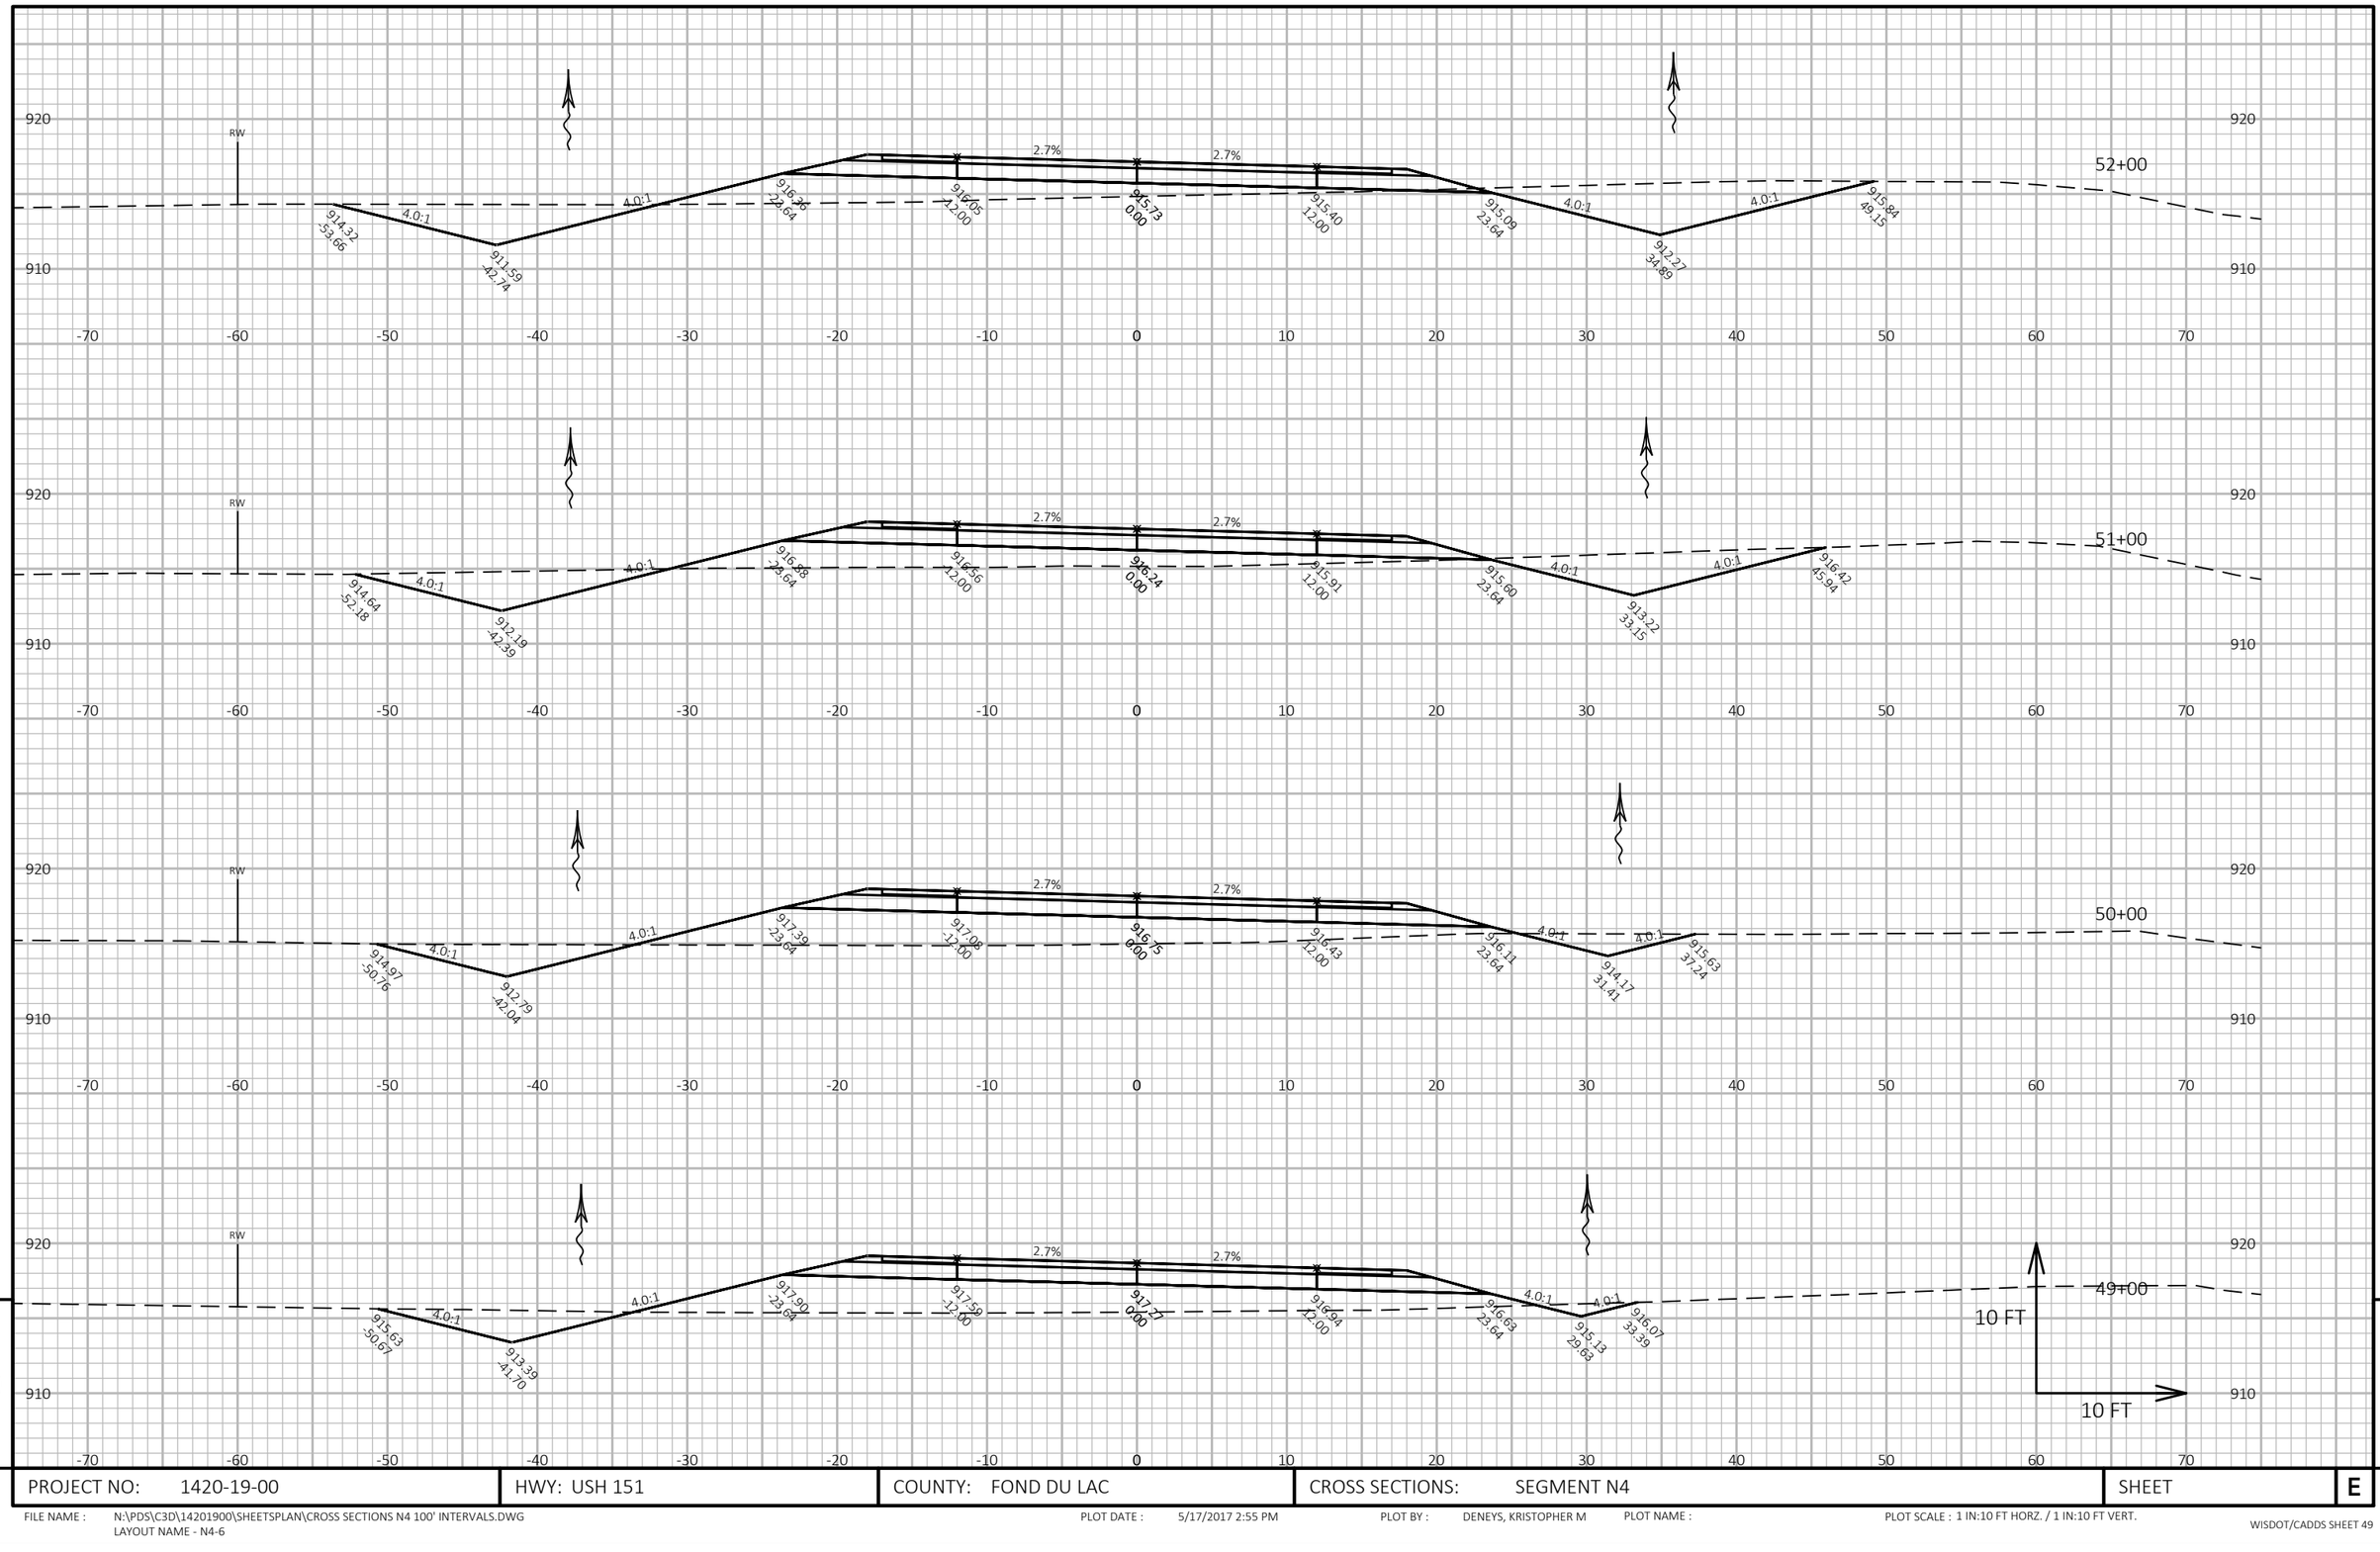


PROJECT NO: 1420-19-00	HWY: USH 151	COUNTY: FOND DU LAC	CROSS SECTIONS: SEGMENT N4	SHEET E

FILE NAME : N:\PDS\C3D\14201900\SHEETSPLAN\CROSS SECTIONS N4 100' INTERVALS.DWG
LAYOUT NAME - N4-6

PLOT DATE : 5/17/2017 2:55 PM PLOT BY : DENEYS, KRISTOPHER M PLOT NAME : PLOT SCALE : 1 IN:10 FT HORZ. / 1 IN:10 FT VERT.

9

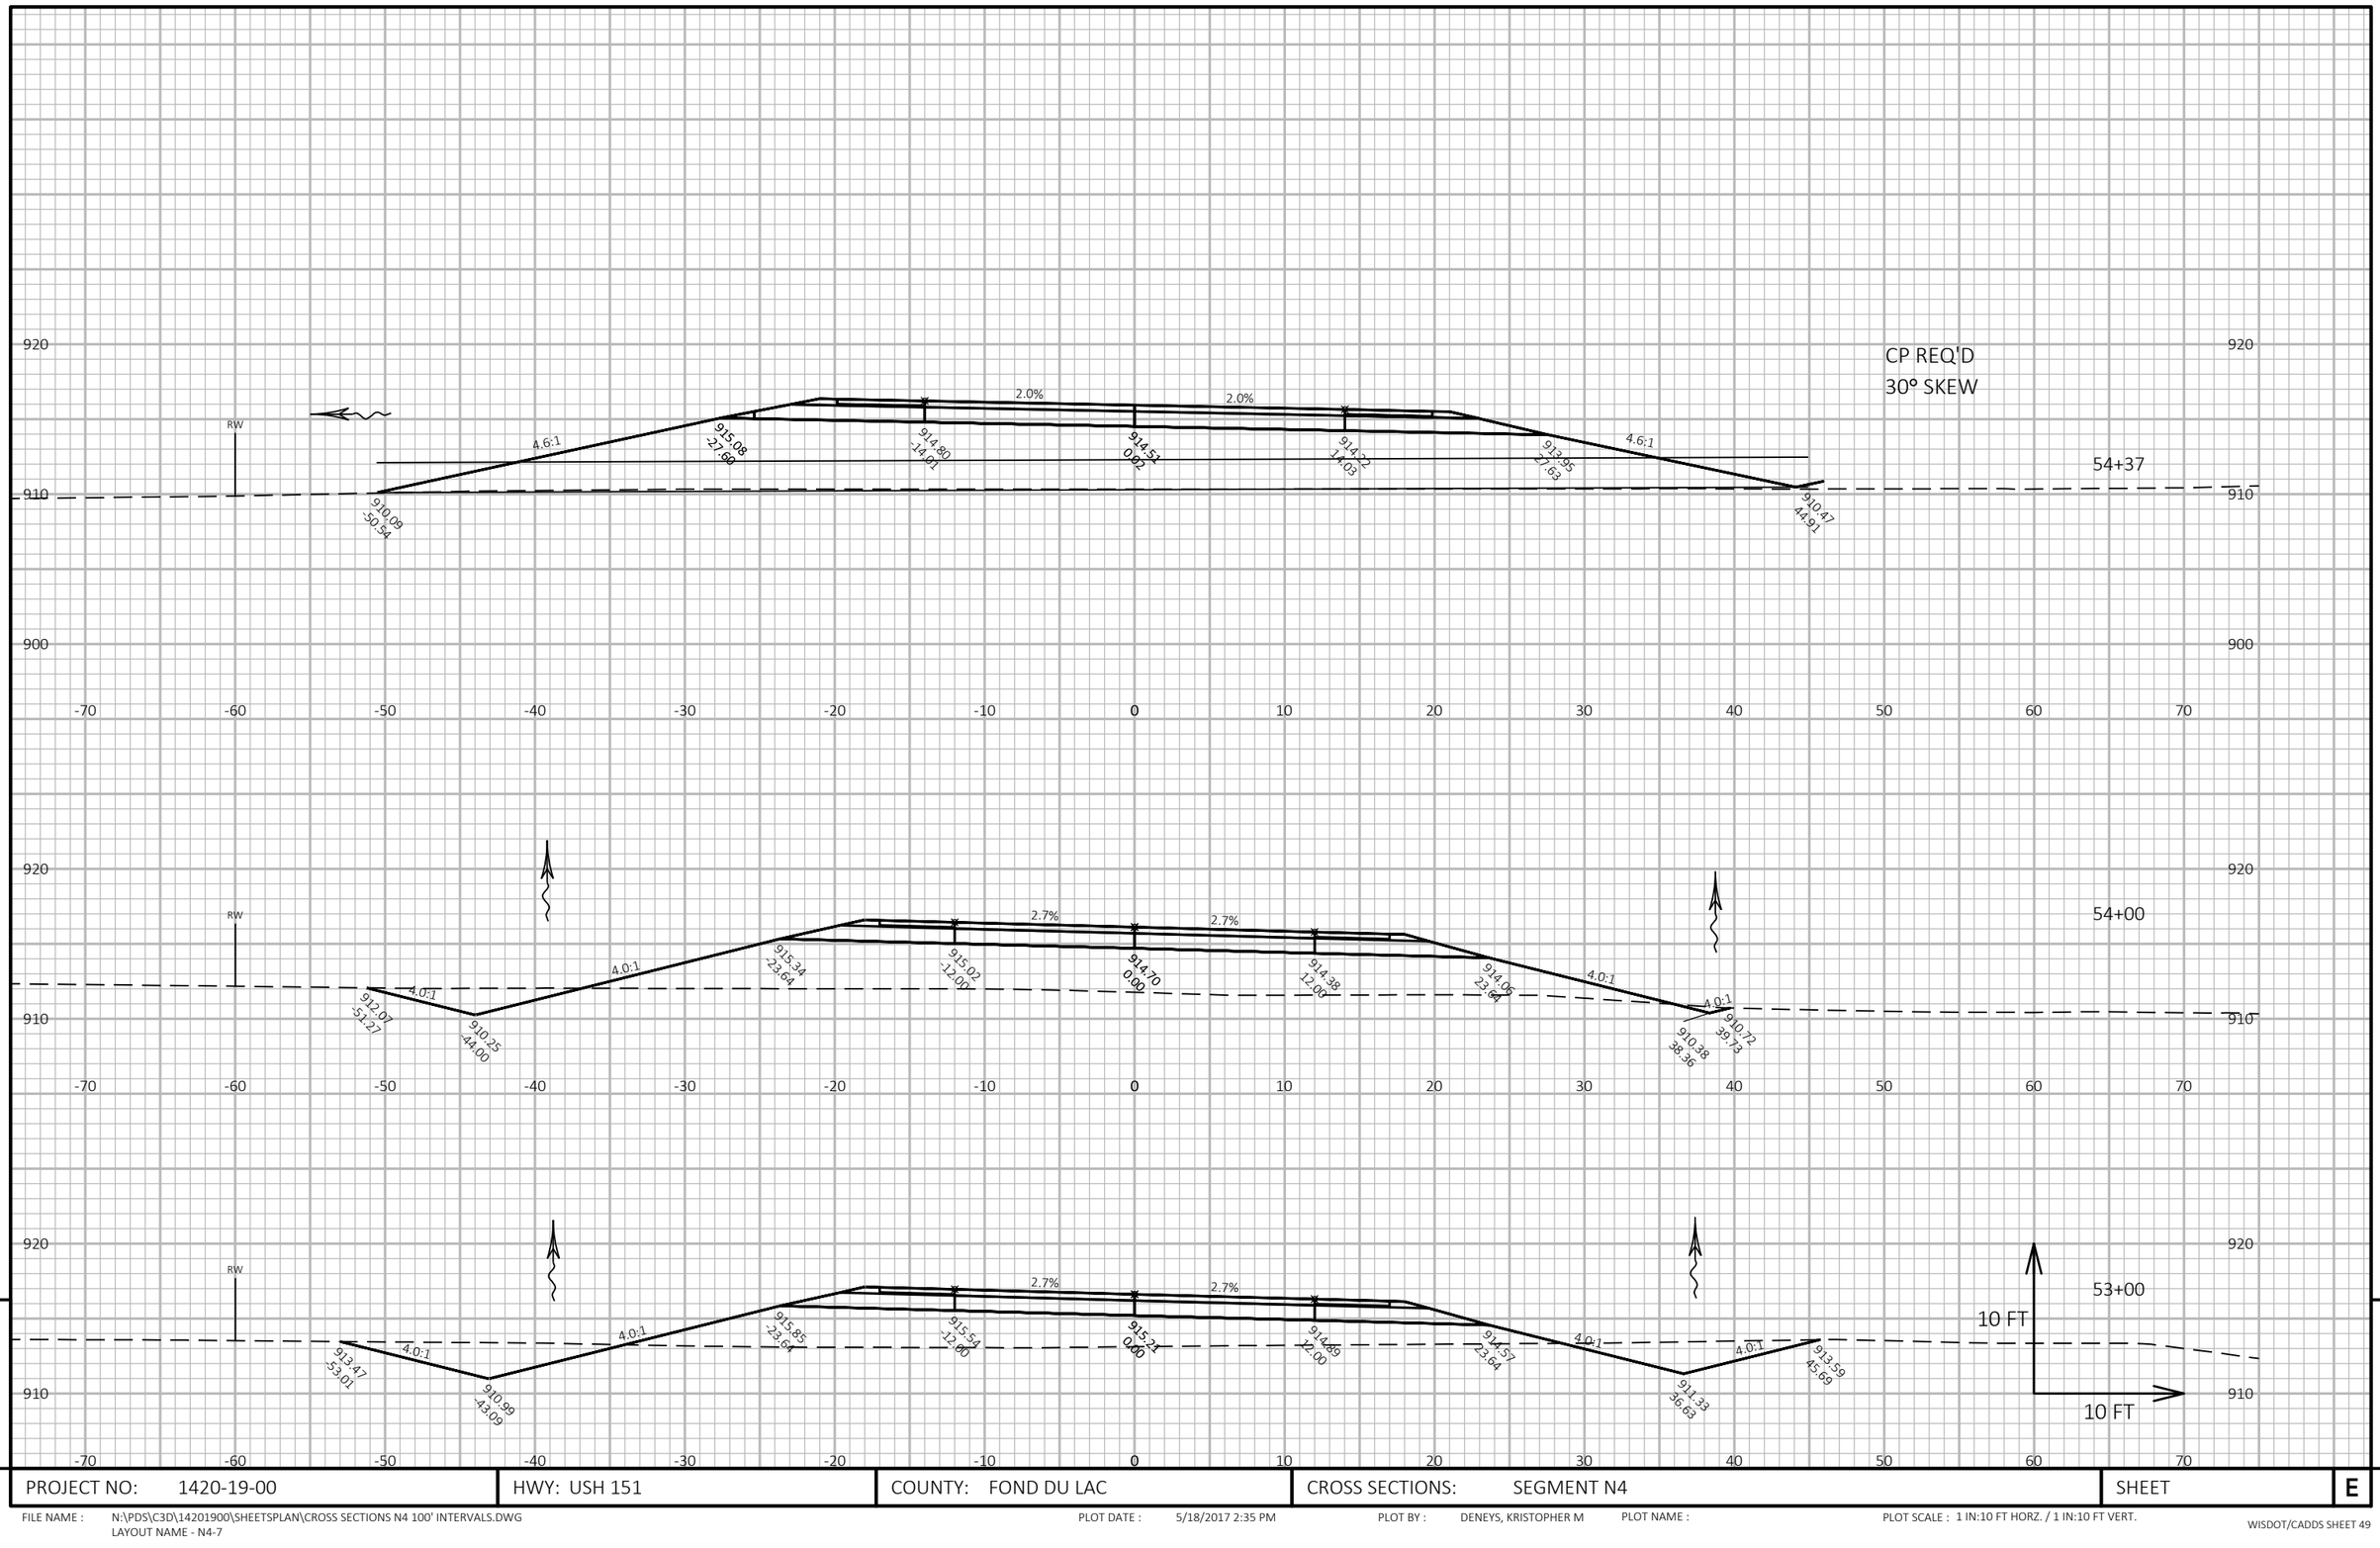


PROJECT NO: 1420-19-00	HWY: USH 151	COUNTY: FOND DU LAC	CROSS SECTIONS: SEGMENT N4	SHEET	E

FILE NAME : N:\PDS\C3D\14201900\SHEETSPLAN\CROSS SECTIONS N4 100' INTERVALS.DWG
LAYOUT NAME - N4-7

PLOT DATE : 5/18/2017 2:35 PM PLOT BY : DENEYS, KRISTOPHER M PLOT NAME : PLOT SCALE : 1 IN:10 FT HORZ. / 1 IN:10 FT VERT.

WISDOT/CADDS SHEET 49


9

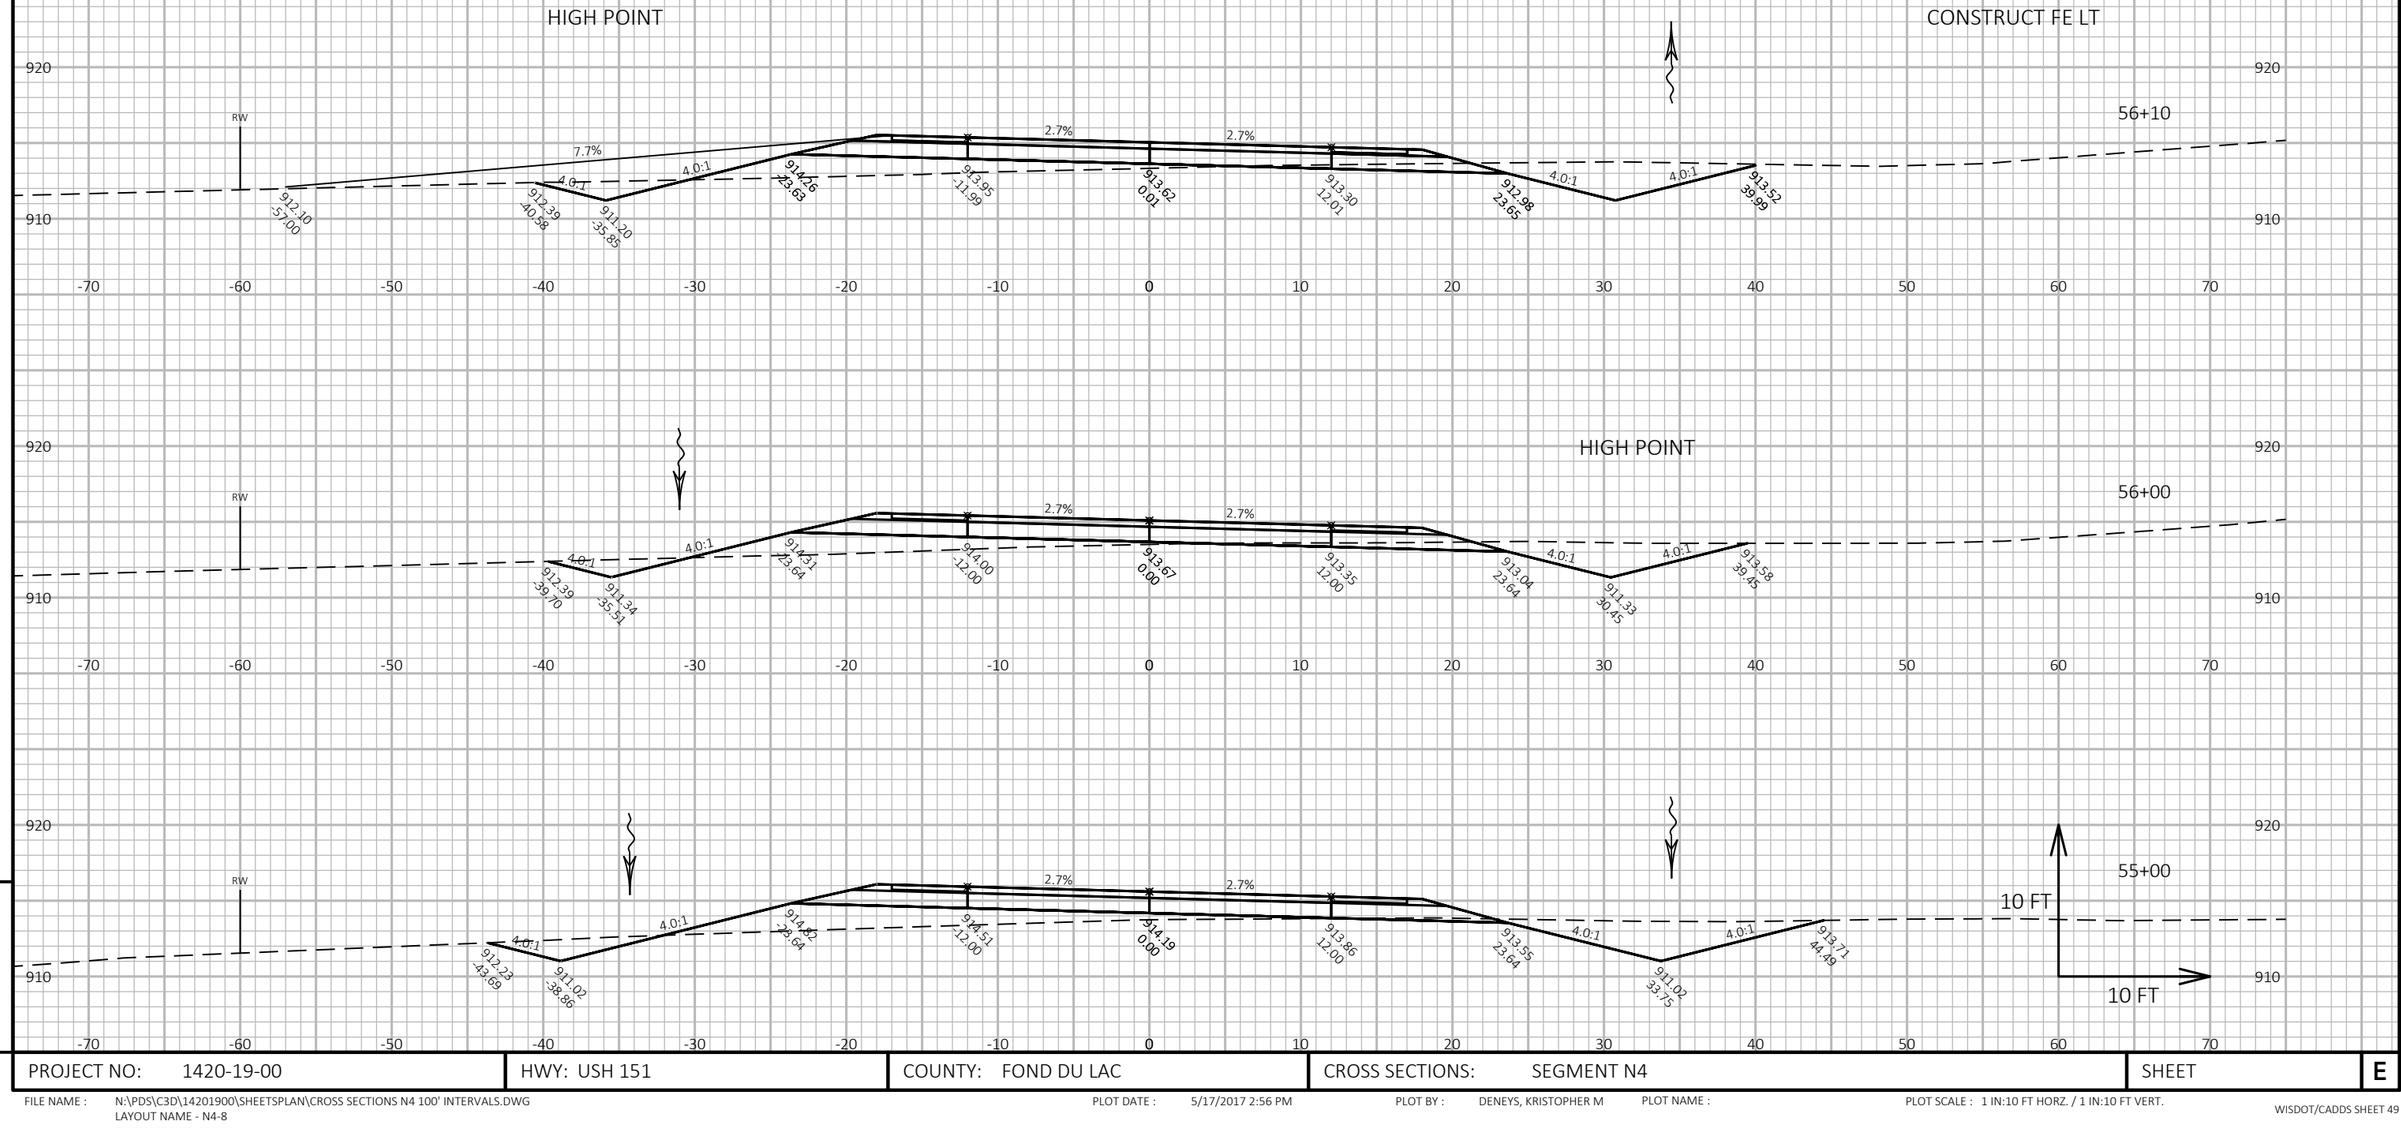

PROJECT NO: 1420-19-00	HWY: USH 151	COUNTY: FOND DU LAC	CROSS SECTIONS: SEGMENT N4	SHEET E

FILE NAME : N:\PDS\C3D\14201900\SHEETSPLAN\CROSS SECTIONS N4 100' INTERVALS.DWG
LAYOUT NAME - N4-8

PLOT DATE : 5/17/2017 2:56 PM PLOT BY : DENEYS, KRISTOPHER M PLOT NAME : PLOT SCALE : 1 IN:10 FT HORZ. / 1 IN:10 FT VERT.

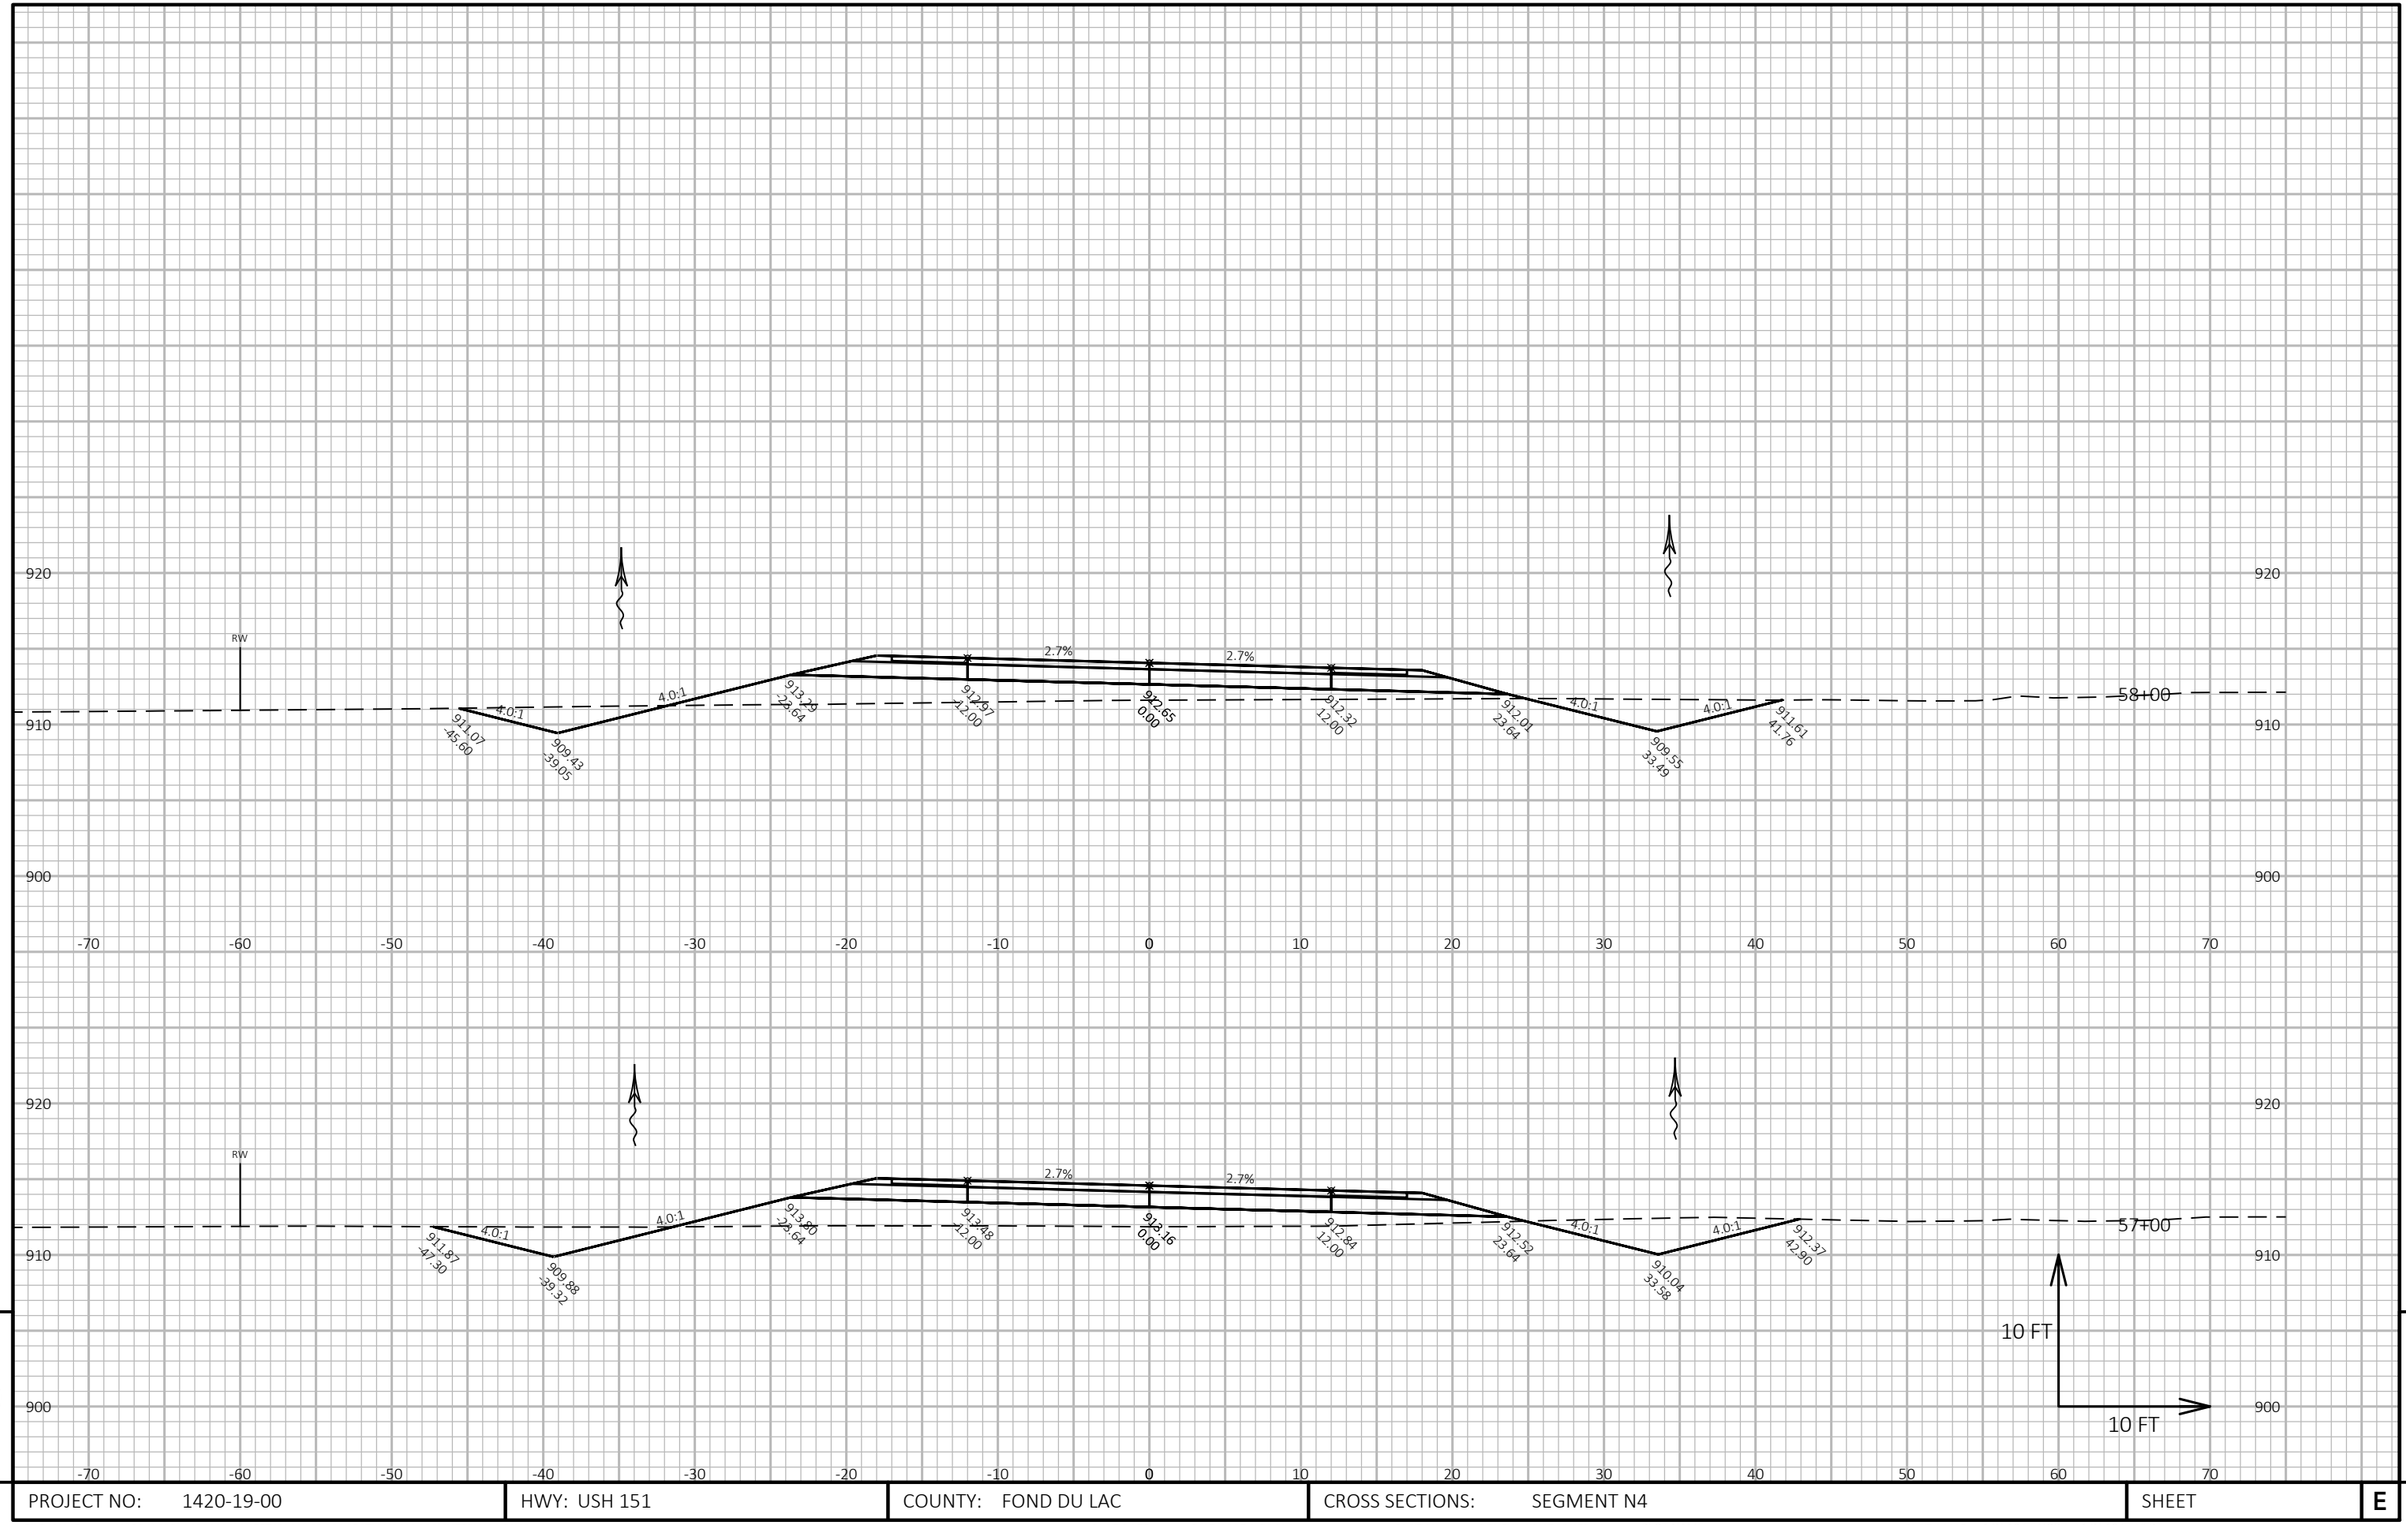


PROJECT NO: 1420-19-00	HWY: USH 151	COUNTY: FOND DU LAC	CROSS SECTIONS: SEGMENT N4	SHEET	E

FILE NAME : N:\PDS\C3D\14201900\SHEETSPLAN\CROSS SECTIONS N4 100' INTERVALS.DWG
LAYOUT NAME - N4-9

PLOT DATE : 5/17/2017 2:56 PM PLOT BY : DENEYS, KRISTOPHER M PLOT NAME : PLOT SCALE : 1 IN:10 FT HORZ. / 1 IN:10 FT VERT.

WISDOT/CADDS SHEET 49

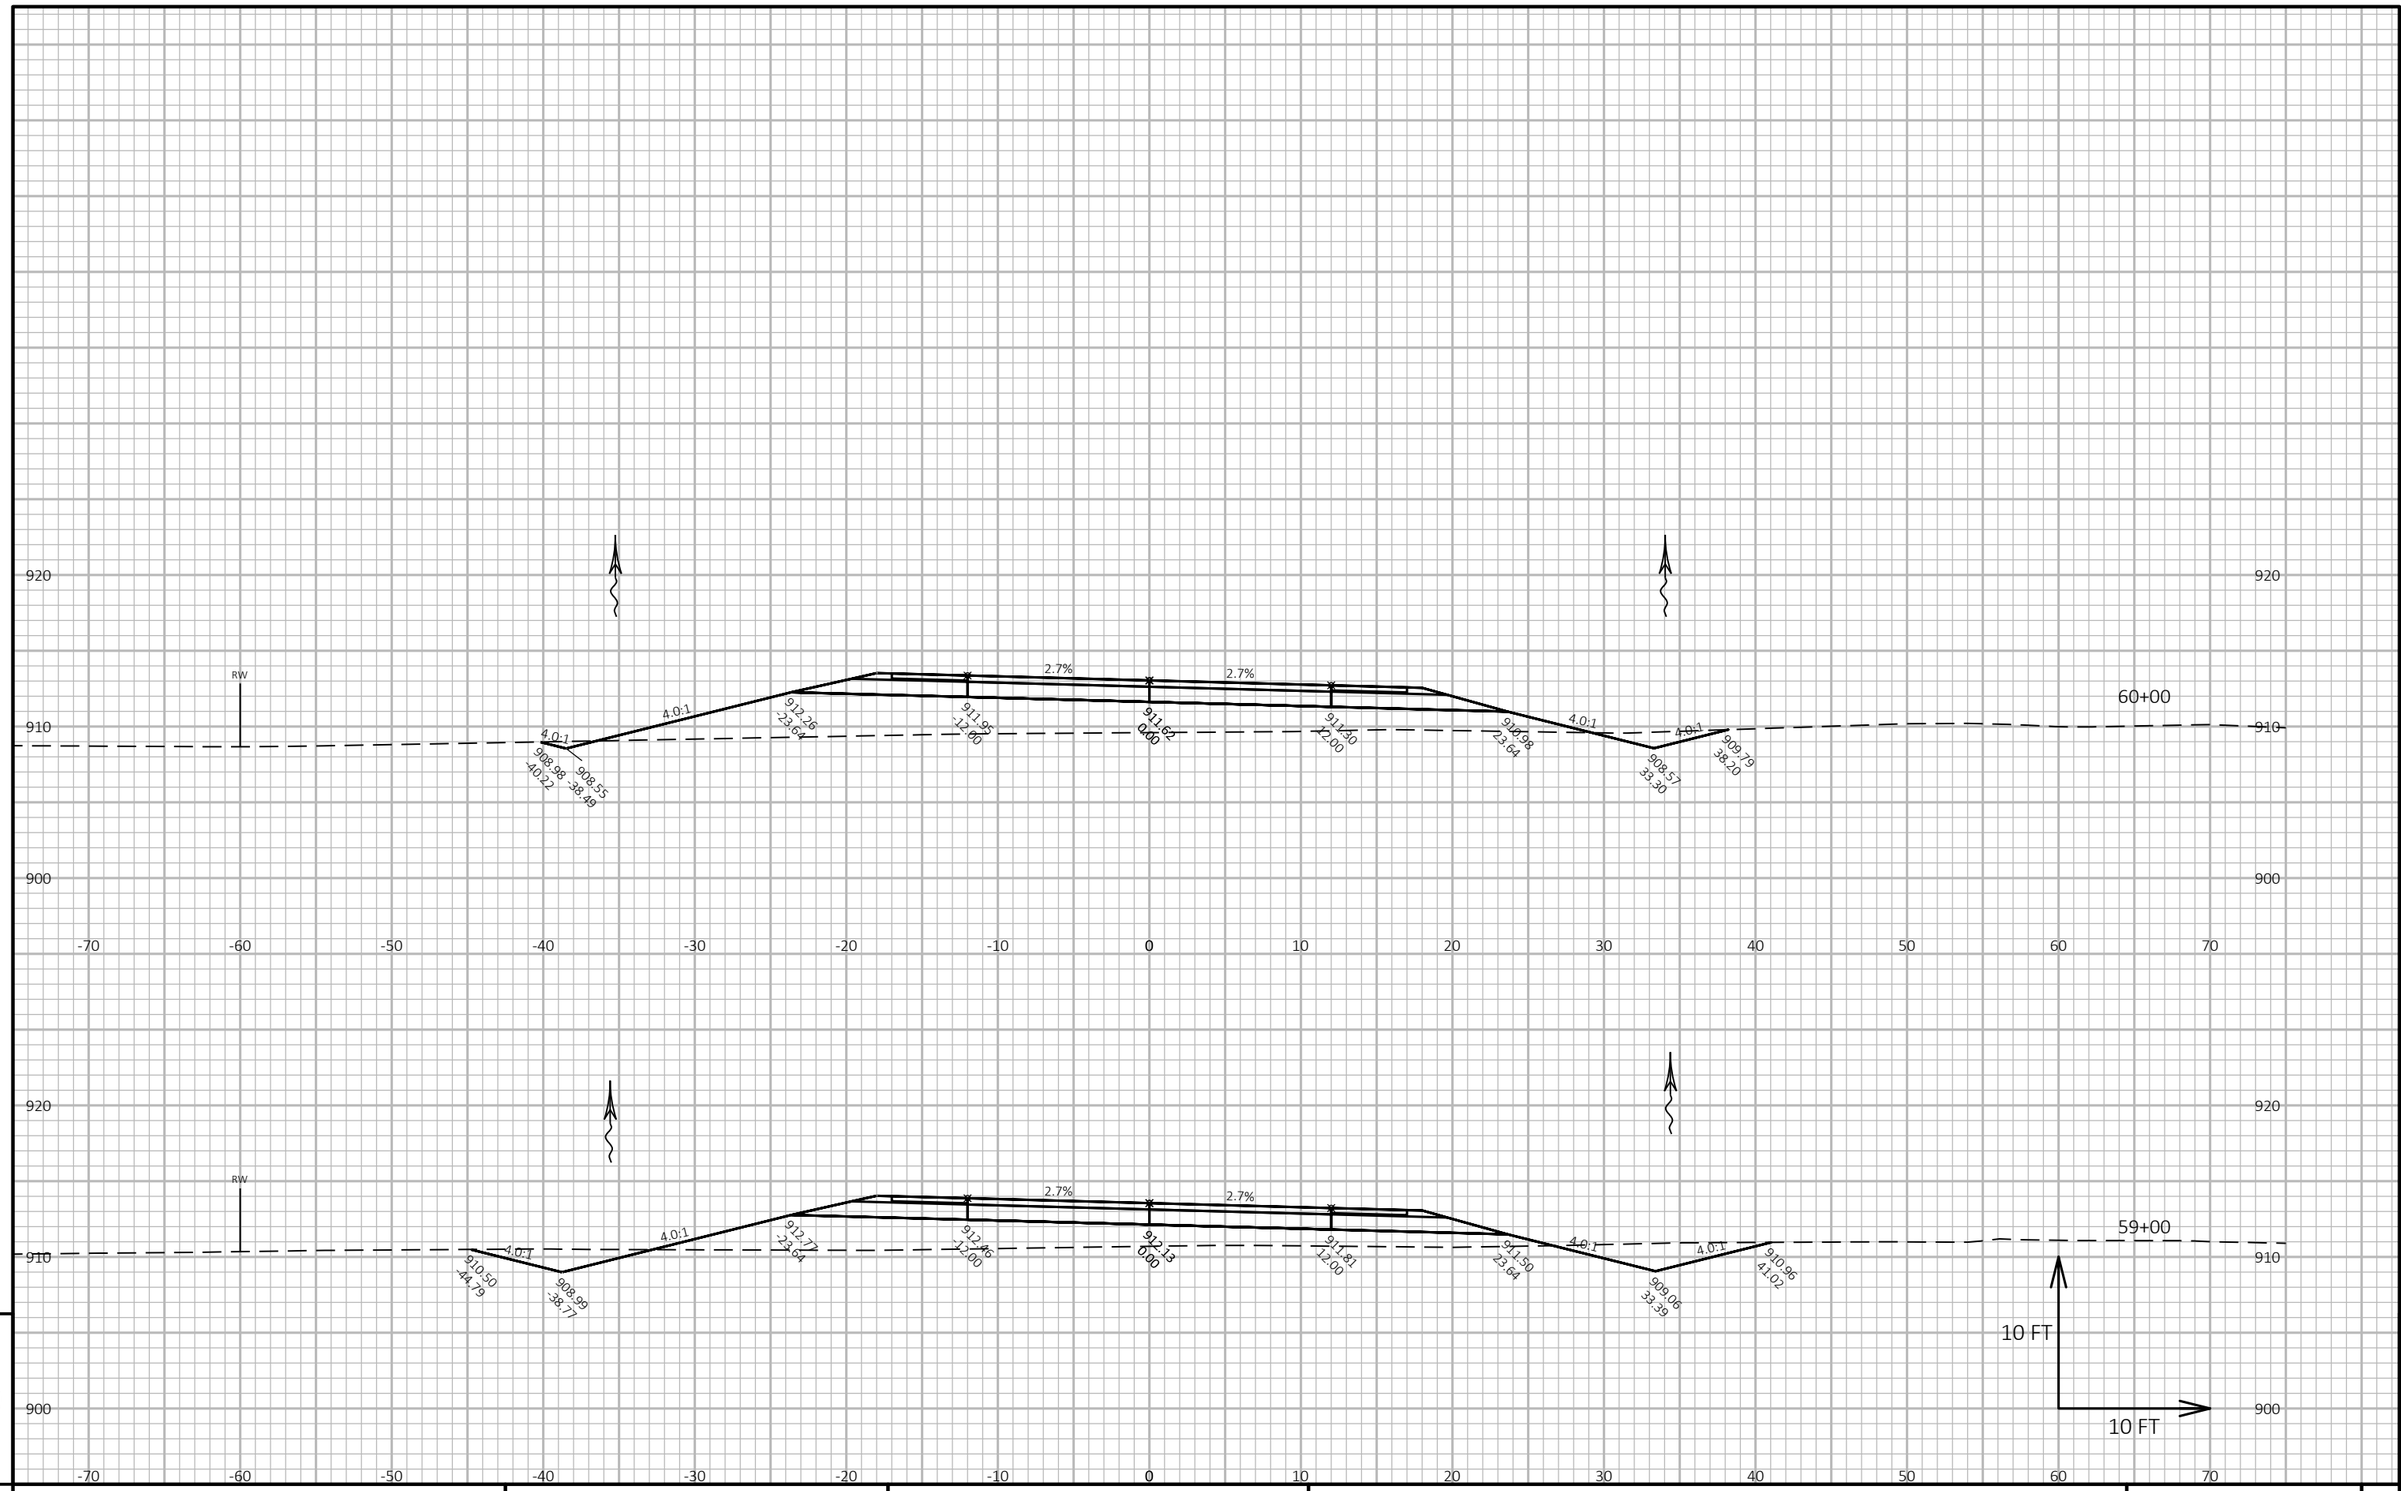


9

9

PROJECT NO: 1420-19-00	HWY: USH 151	COUNTY: FOND DU LAC	CROSS SECTIONS: SEGMENT N4	SHEET	E

FILE NAME : N:\PDS\C3D\14201900\SHEETSPLAN\CROSS SECTIONS N4 100' INTERVALS.DWG
LAYOUT NAME - N4-10


PLOT DATE : 5/17/2017 2:56 PM PLOT BY : DENEYS, KRISTOPHER M PLOT NAME : PLOT SCALE : 1 IN:10 FT HORZ. / 1 IN:10 FT VERT.

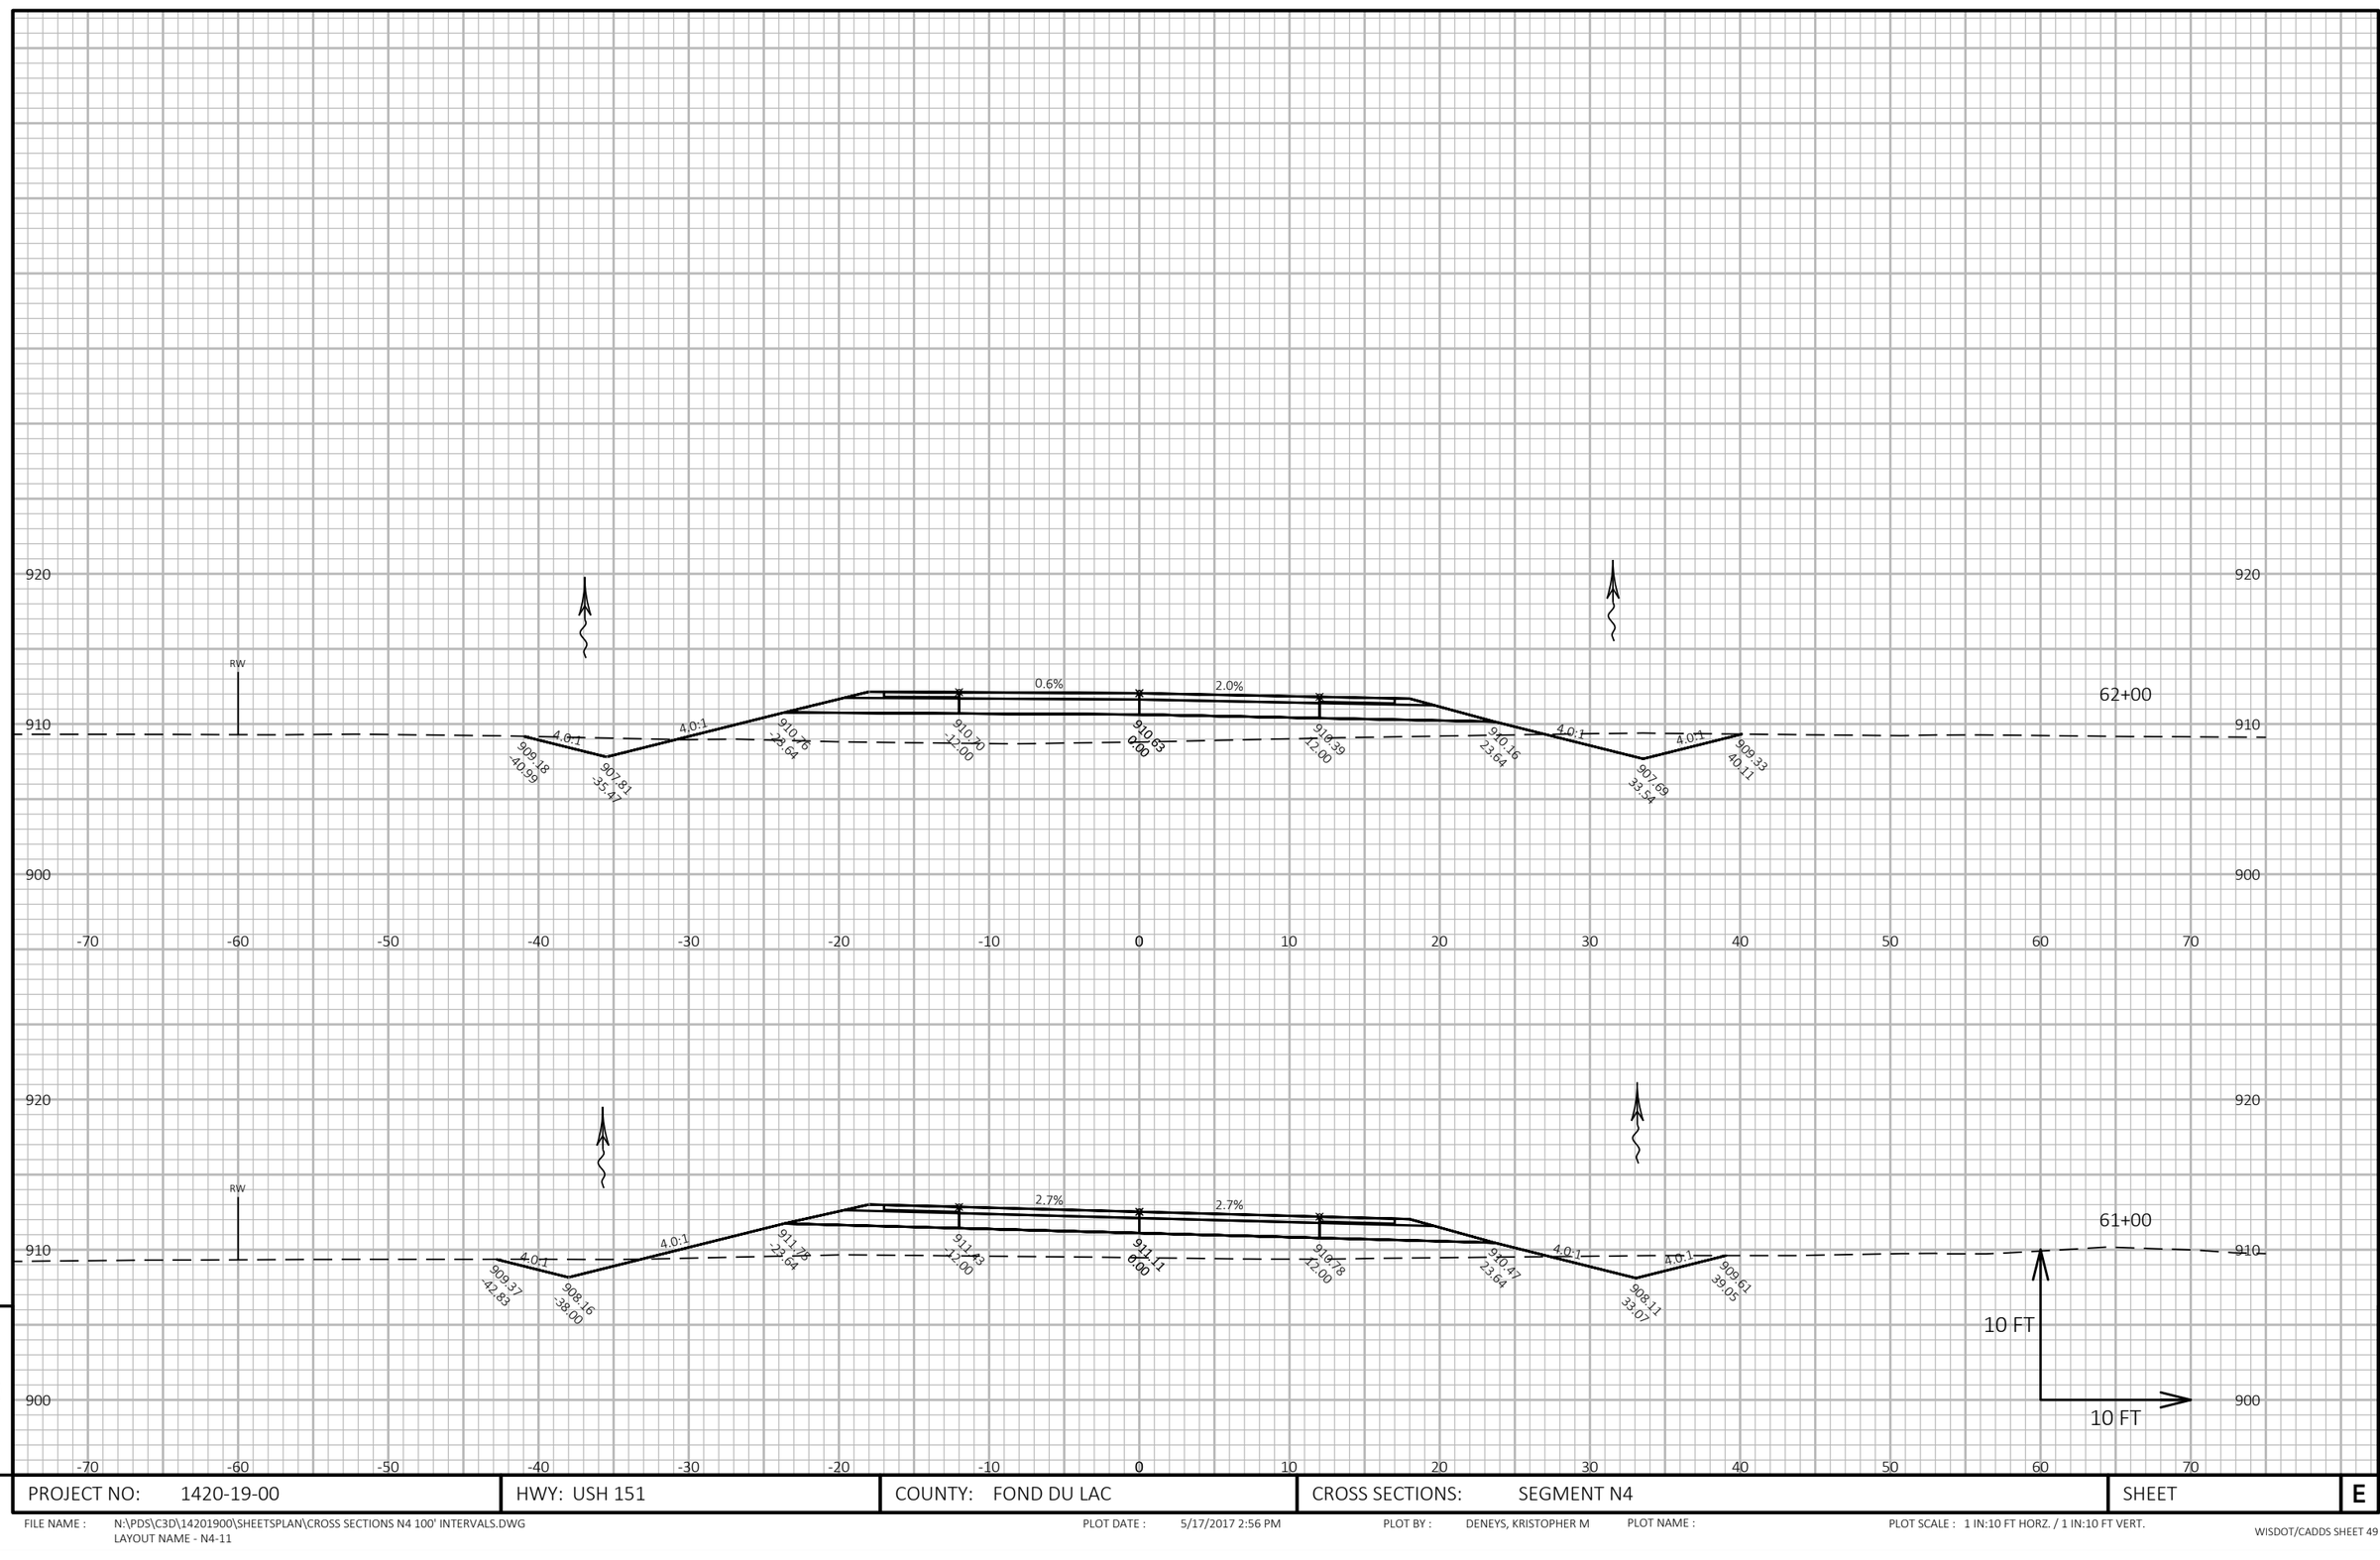

PROJECT NO: 1420-19-00	HWY: USH 151	COUNTY: FOND DU LAC	CROSS SECTIONS: SEGMENT N4	SHEET	E

FILE NAME : N:\PDS\C3D\14201900\SHEETSPLAN\CROSS SECTIONS N4 100' INTERVALS.DWG
LAYOUT NAME - N4-11

PLOT DATE : 5/17/2017 2:56 PM PLOT BY : DENEYS, KRISTOPHER M PLOT NAME : PLOT SCALE : 1 IN:10 FT HORZ. / 1 IN:10 FT VERT.

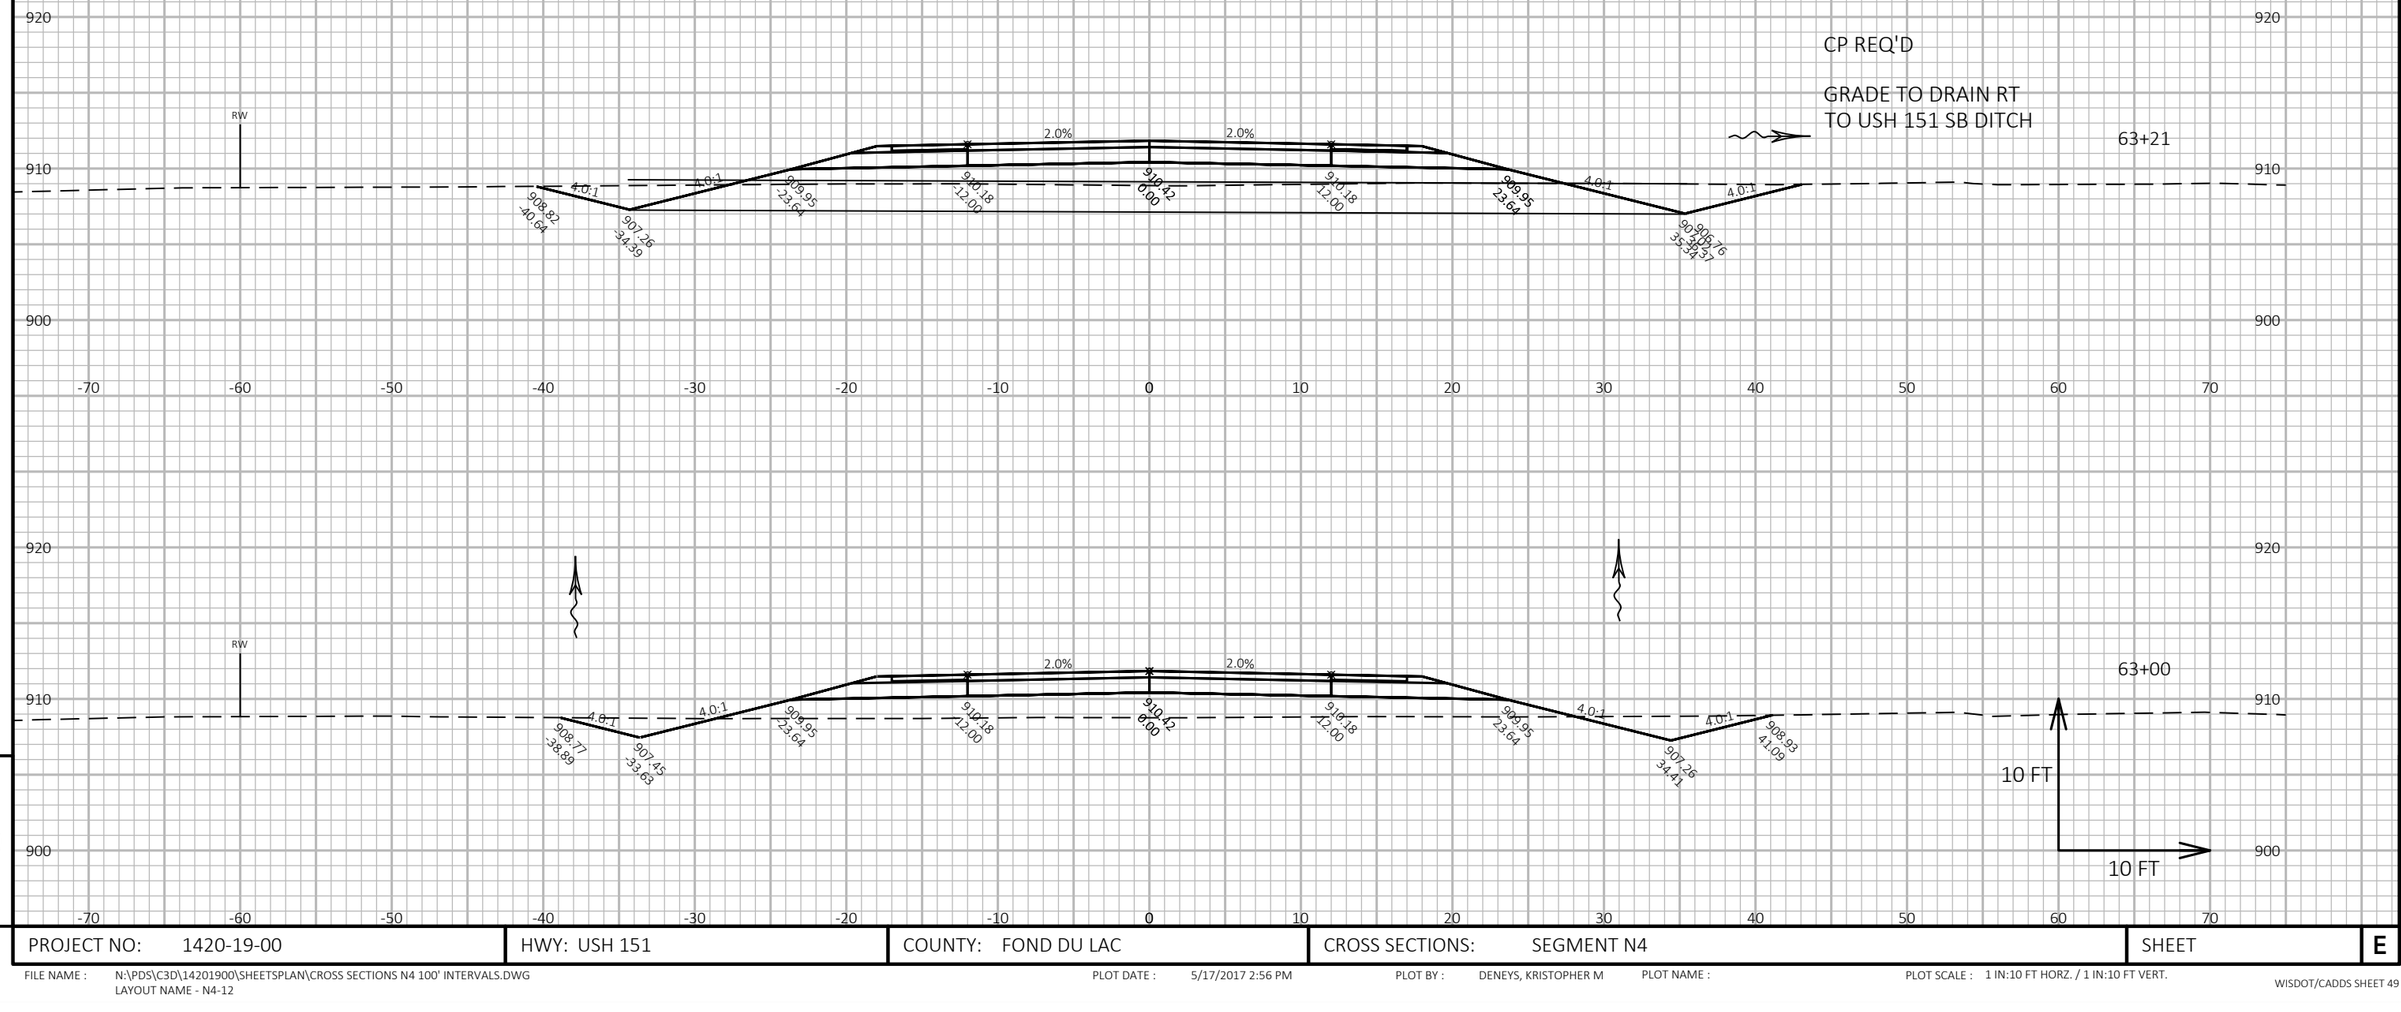


9

9

PROJECT NO: 1420-19-00	HWY: USH 151	COUNTY: FOND DU LAC	CROSS SECTIONS: SEGMENT N4	SHEET	E

FILE NAME : N:\PDS\C3D\14201900\SHEETSPLAN\CROSS SECTIONS N4 100' INTERVALS.DWG
LAYOUT NAME - N4-12


PLOT DATE : 5/17/2017 2:56 PM PLOT BY : DENEYS, KRISTOPHER M PLOT NAME : PLOT SCALE : 1 IN:10 FT HORZ. / 1 IN:10 FT VERT.

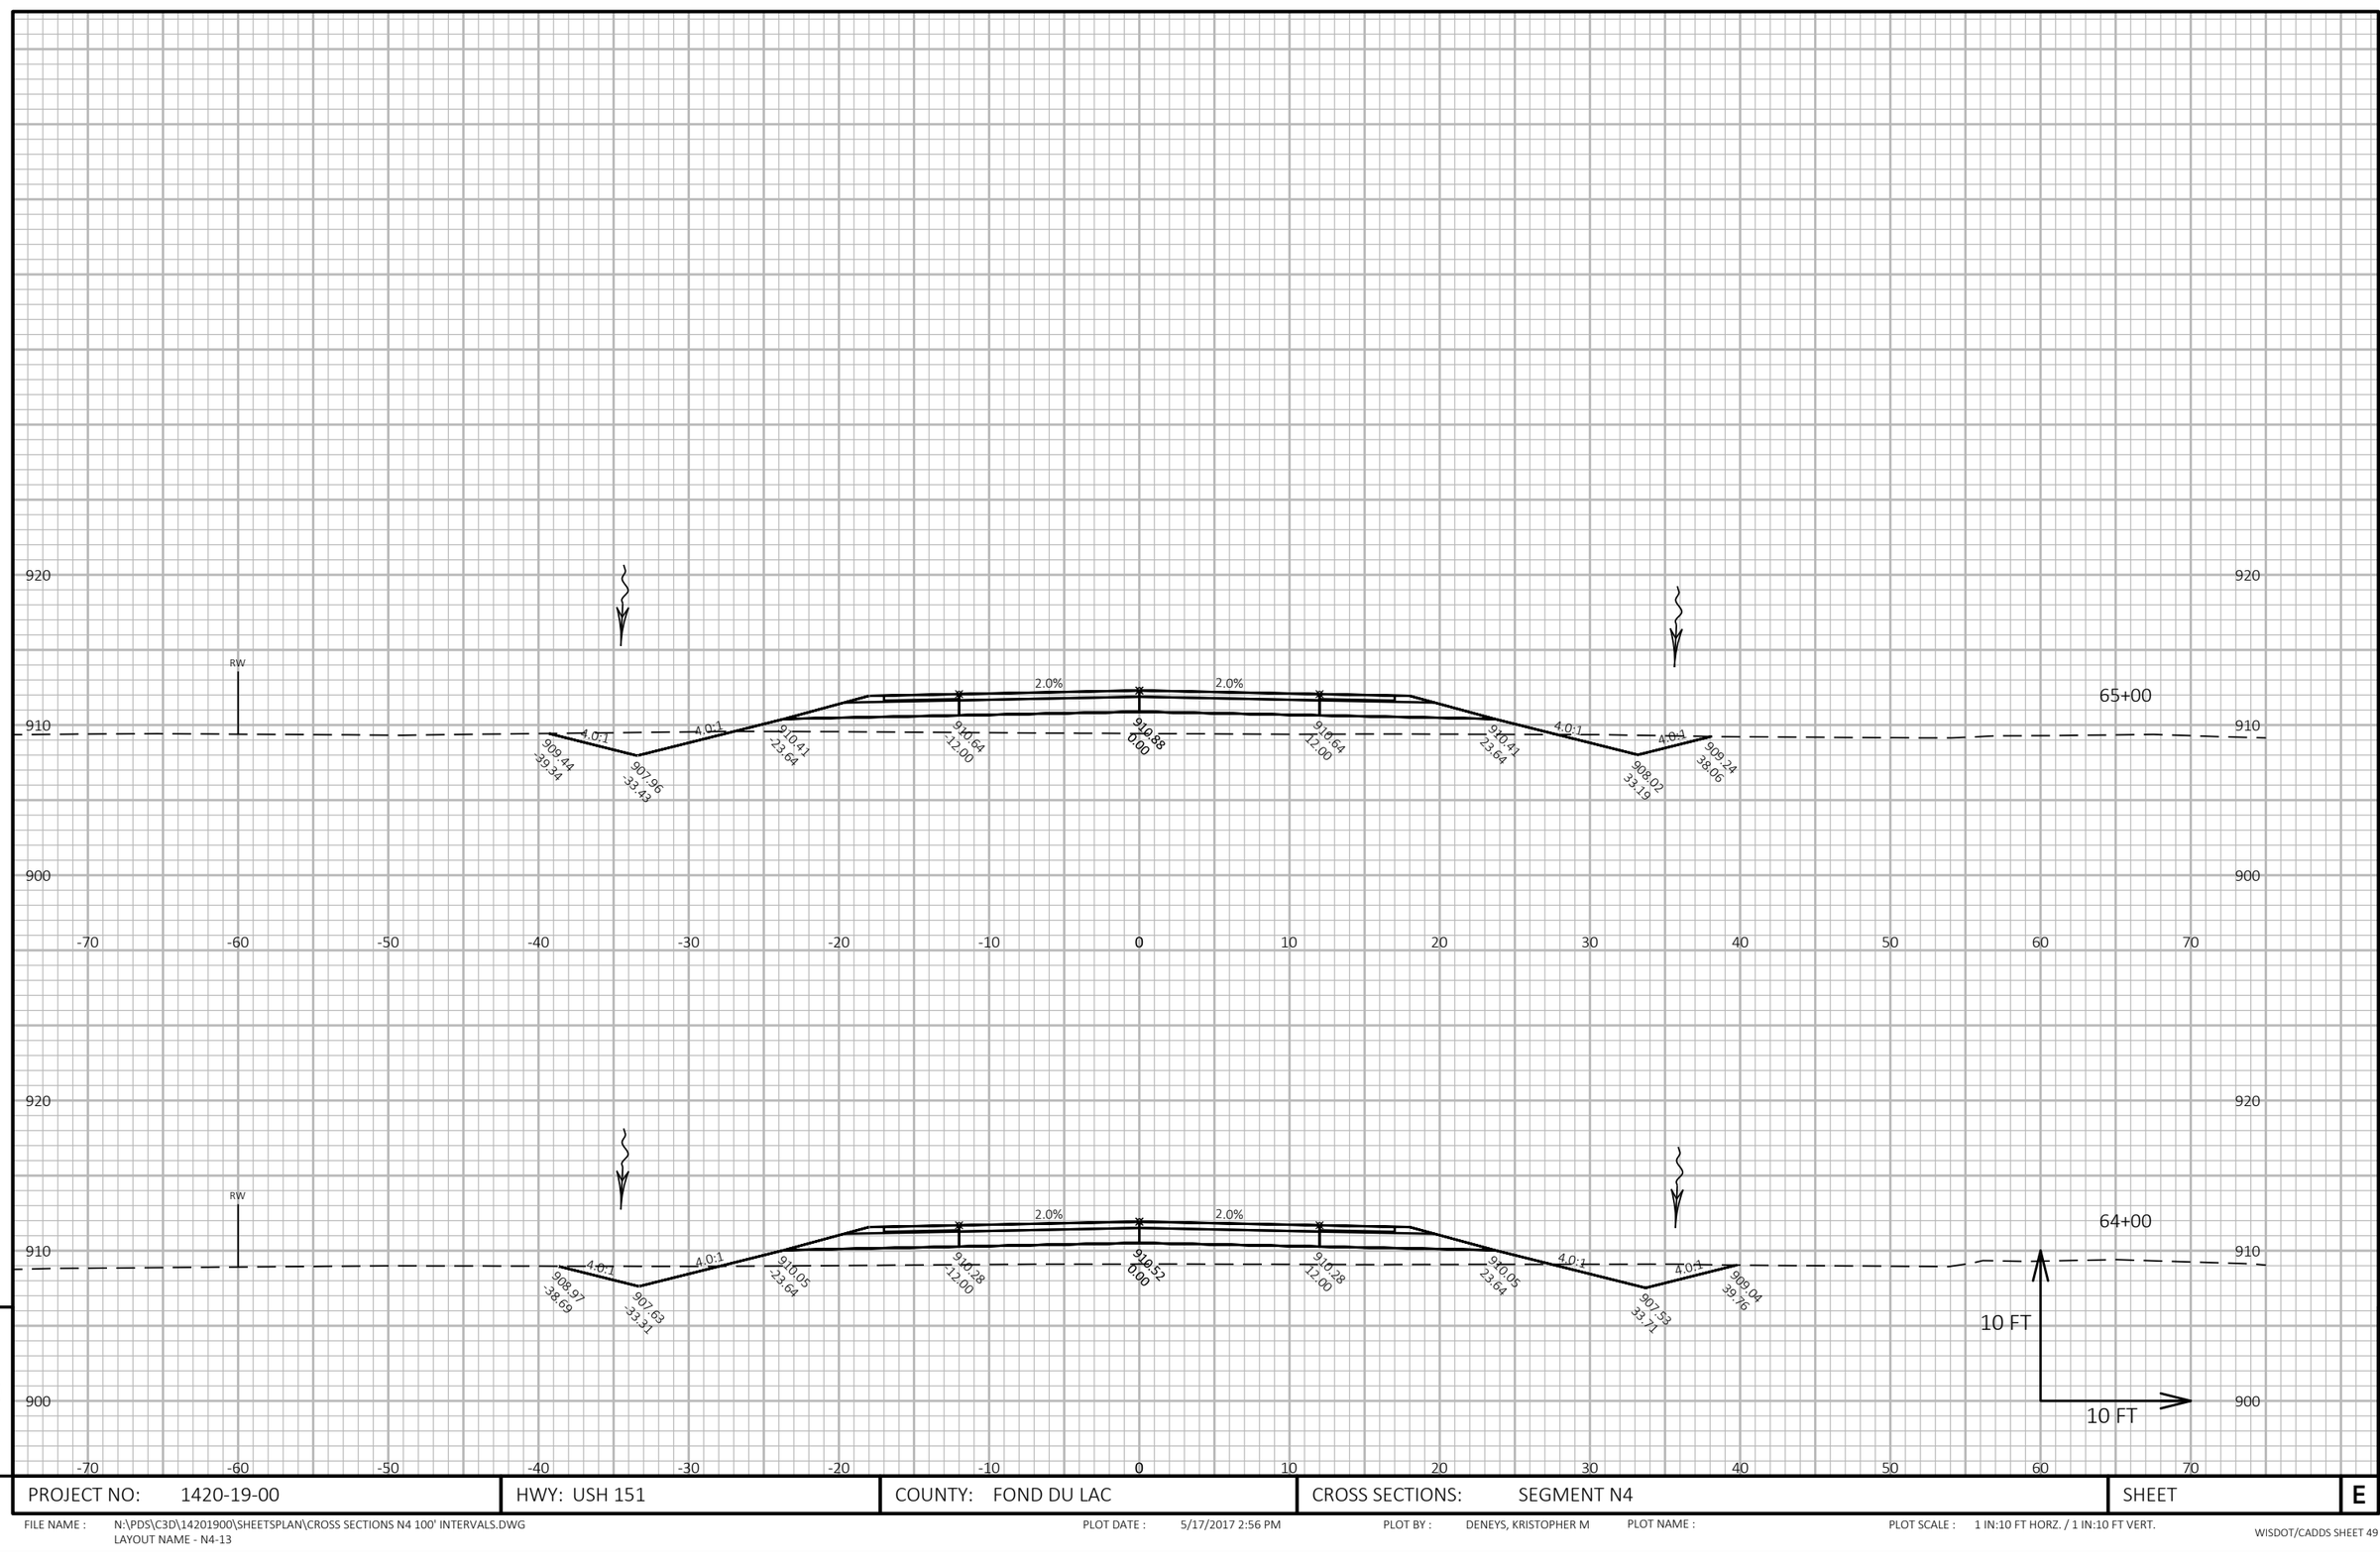

PROJECT NO: 1420-19-00	HWY: USH 151	COUNTY: FOND DU LAC	CROSS SECTIONS: SEGMENT N4	SHEET	E

FILE NAME : N:\PDS\C3D\14201900\SHEETSPLAN\CROSS SECTIONS N4 100' INTERVALS.DWG
LAYOUT NAME - N4-13


PLOT DATE : 5/17/2017 2:56 PM PLOT BY : DENEYS, KRISTOPHER M PLOT NAME : PLOT SCALE : 1 IN:10 FT HORZ. / 1 IN:10 FT VERT.

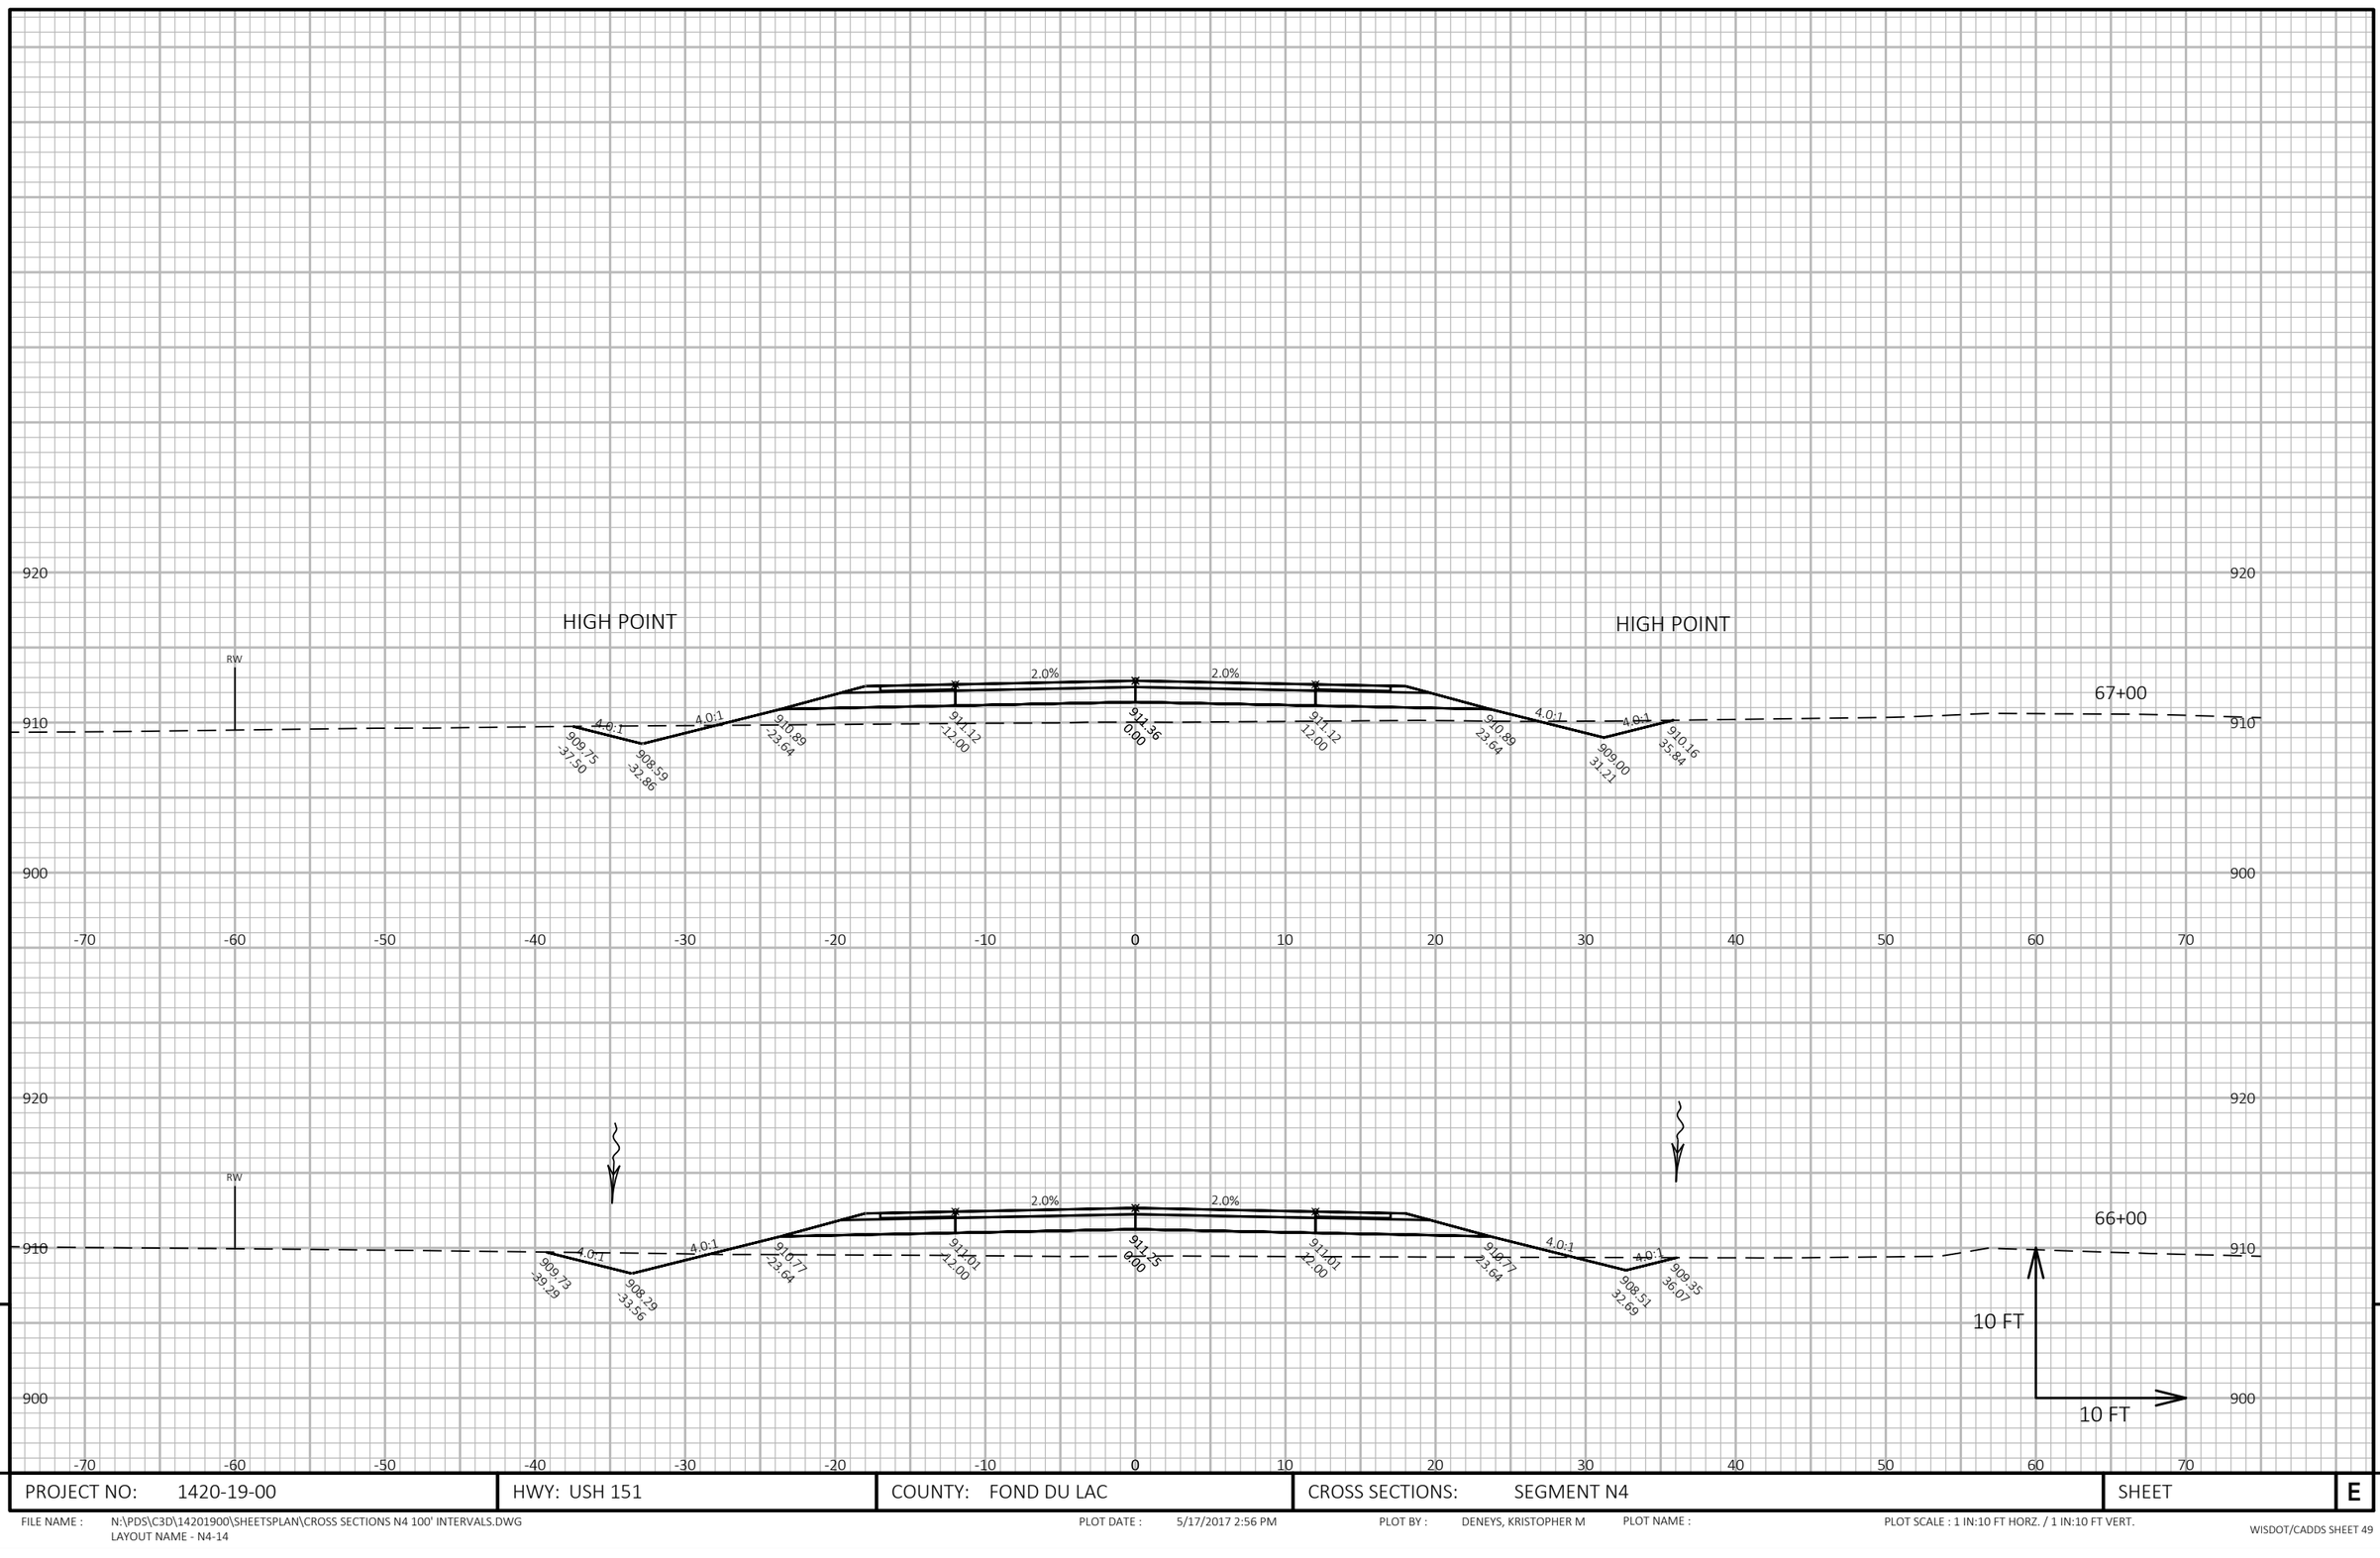

PROJECT NO: 1420-19-00	HWY: USH 151	COUNTY: FOND DU LAC	CROSS SECTIONS: SEGMENT N4	SHEET E

FILE NAME : N:\PDS\C3D\14201900\SHEETSPLAN\CROSS SECTIONS N4 100' INTERVALS.DWG
LAYOUT NAME - N4-14


PLOT DATE : 5/17/2017 2:56 PM PLOT BY : DENEYS, KRISTOPHER M PLOT NAME : PLOT SCALE : 1 IN:10 FT HORZ. / 1 IN:10 FT VERT.

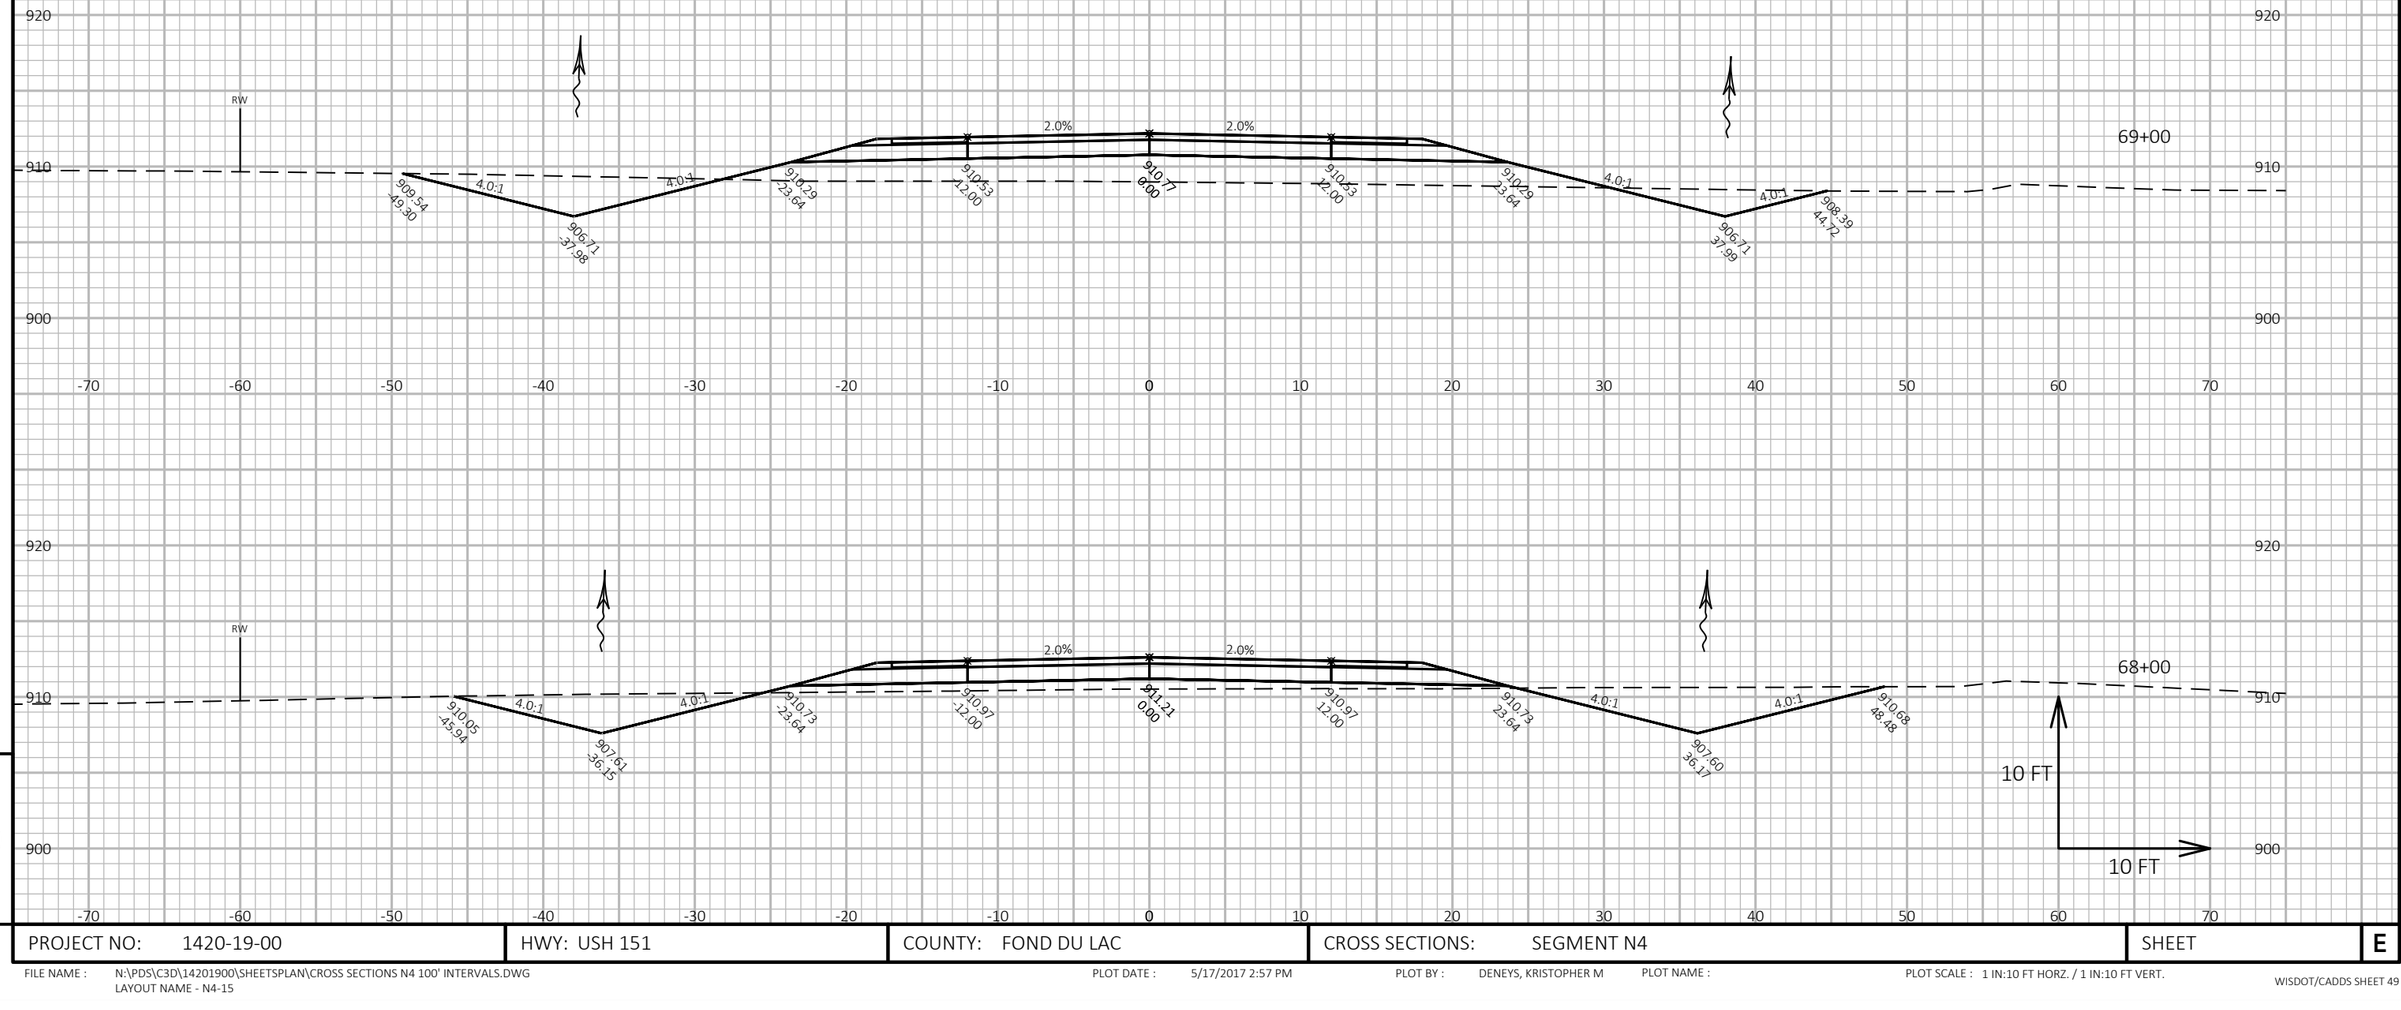

PROJECT NO: 1420-19-00	HWY: USH 151	COUNTY: FOND DU LAC	CROSS SECTIONS: SEGMENT N4	SHEET	E

FILE NAME : N:\PDS\C3D\14201900\SHEETSPLAN\CROSS SECTIONS N4 100' INTERVALS.DWG
LAYOUT NAME - N4-15


PLOT DATE : 5/17/2017 2:57 PM PLOT BY : DENEYS, KRISTOPHER M PLOT NAME : PLOT SCALE : 1 IN:10 FT HORZ. / 1 IN:10 FT VERT.

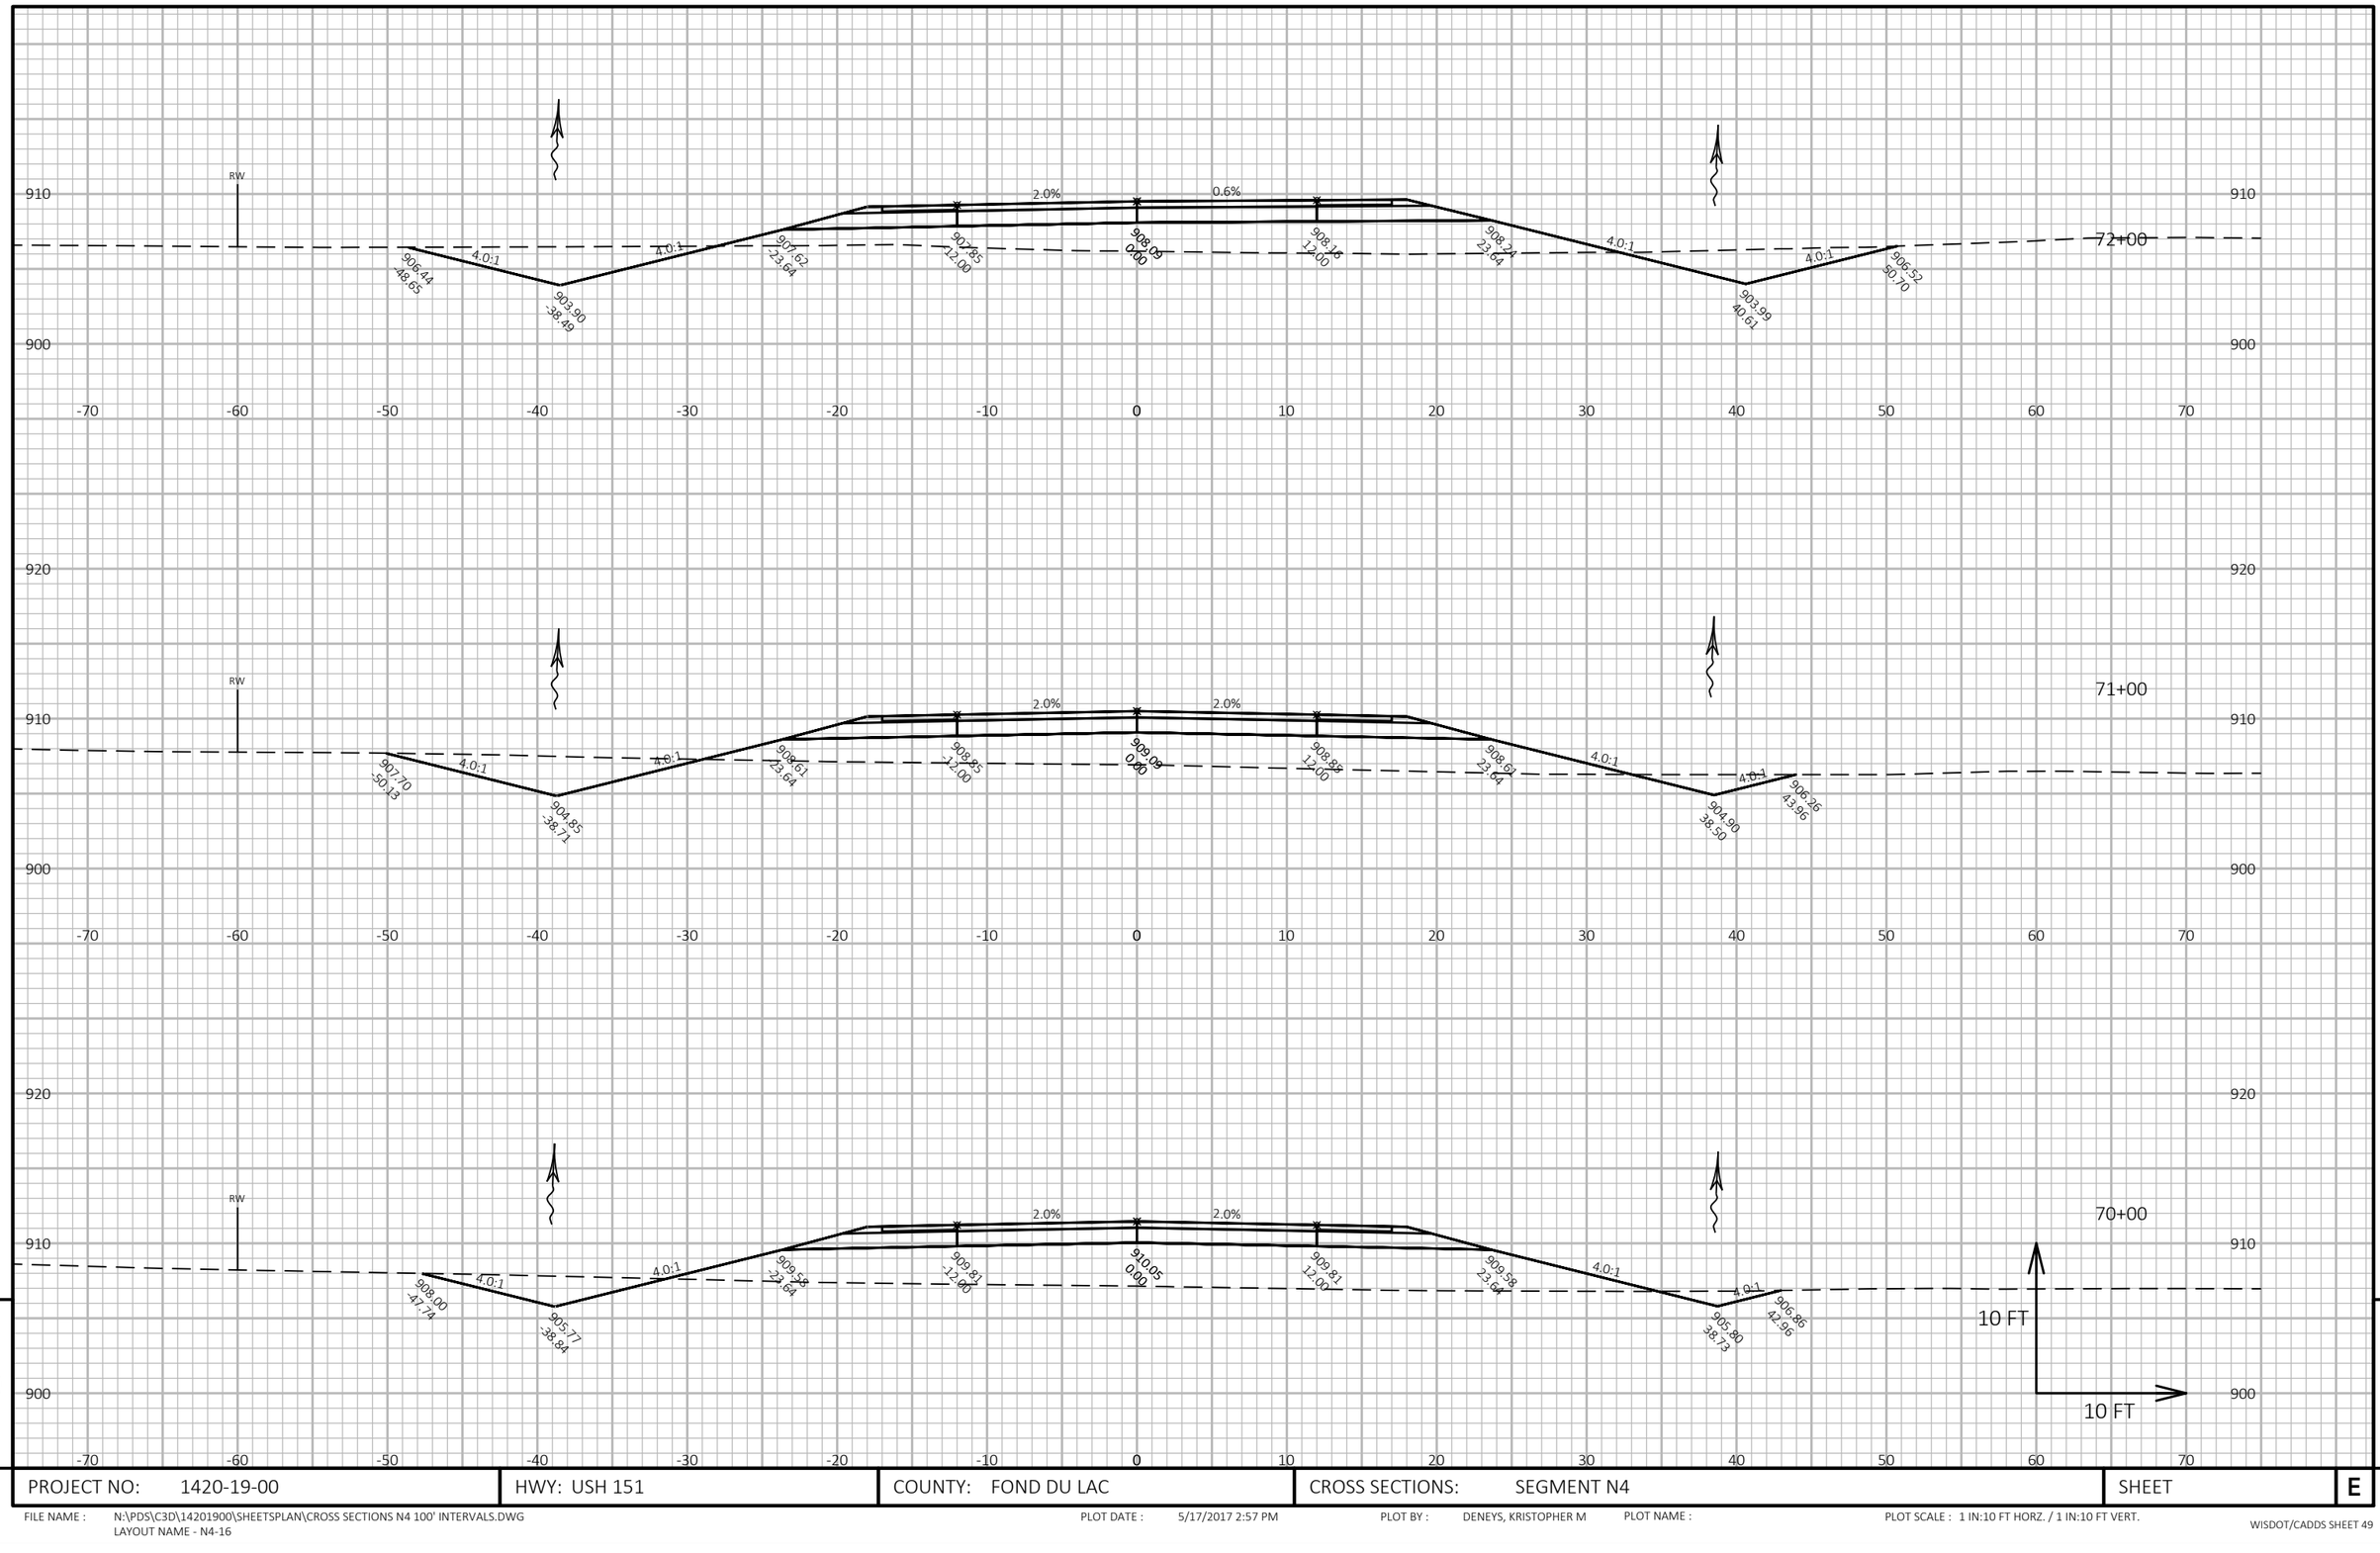

PROJECT NO: 1420-19-00	HWY: USH 151	COUNTY: FOND DU LAC	CROSS SECTIONS: SEGMENT N4	SHEET	E

FILE NAME : N:\PDS\C3D\14201900\SHEETSPLAN\CROSS SECTIONS N4 100' INTERVALS.DWG
LAYOUT NAME - N4-16

PLOT DATE : 5/17/2017 2:57 PM PLOT BY : DENEYS, KRISTOPHER M PLOT NAME : PLOT SCALE : 1 IN:10 FT HORZ. / 1 IN:10 FT VERT.

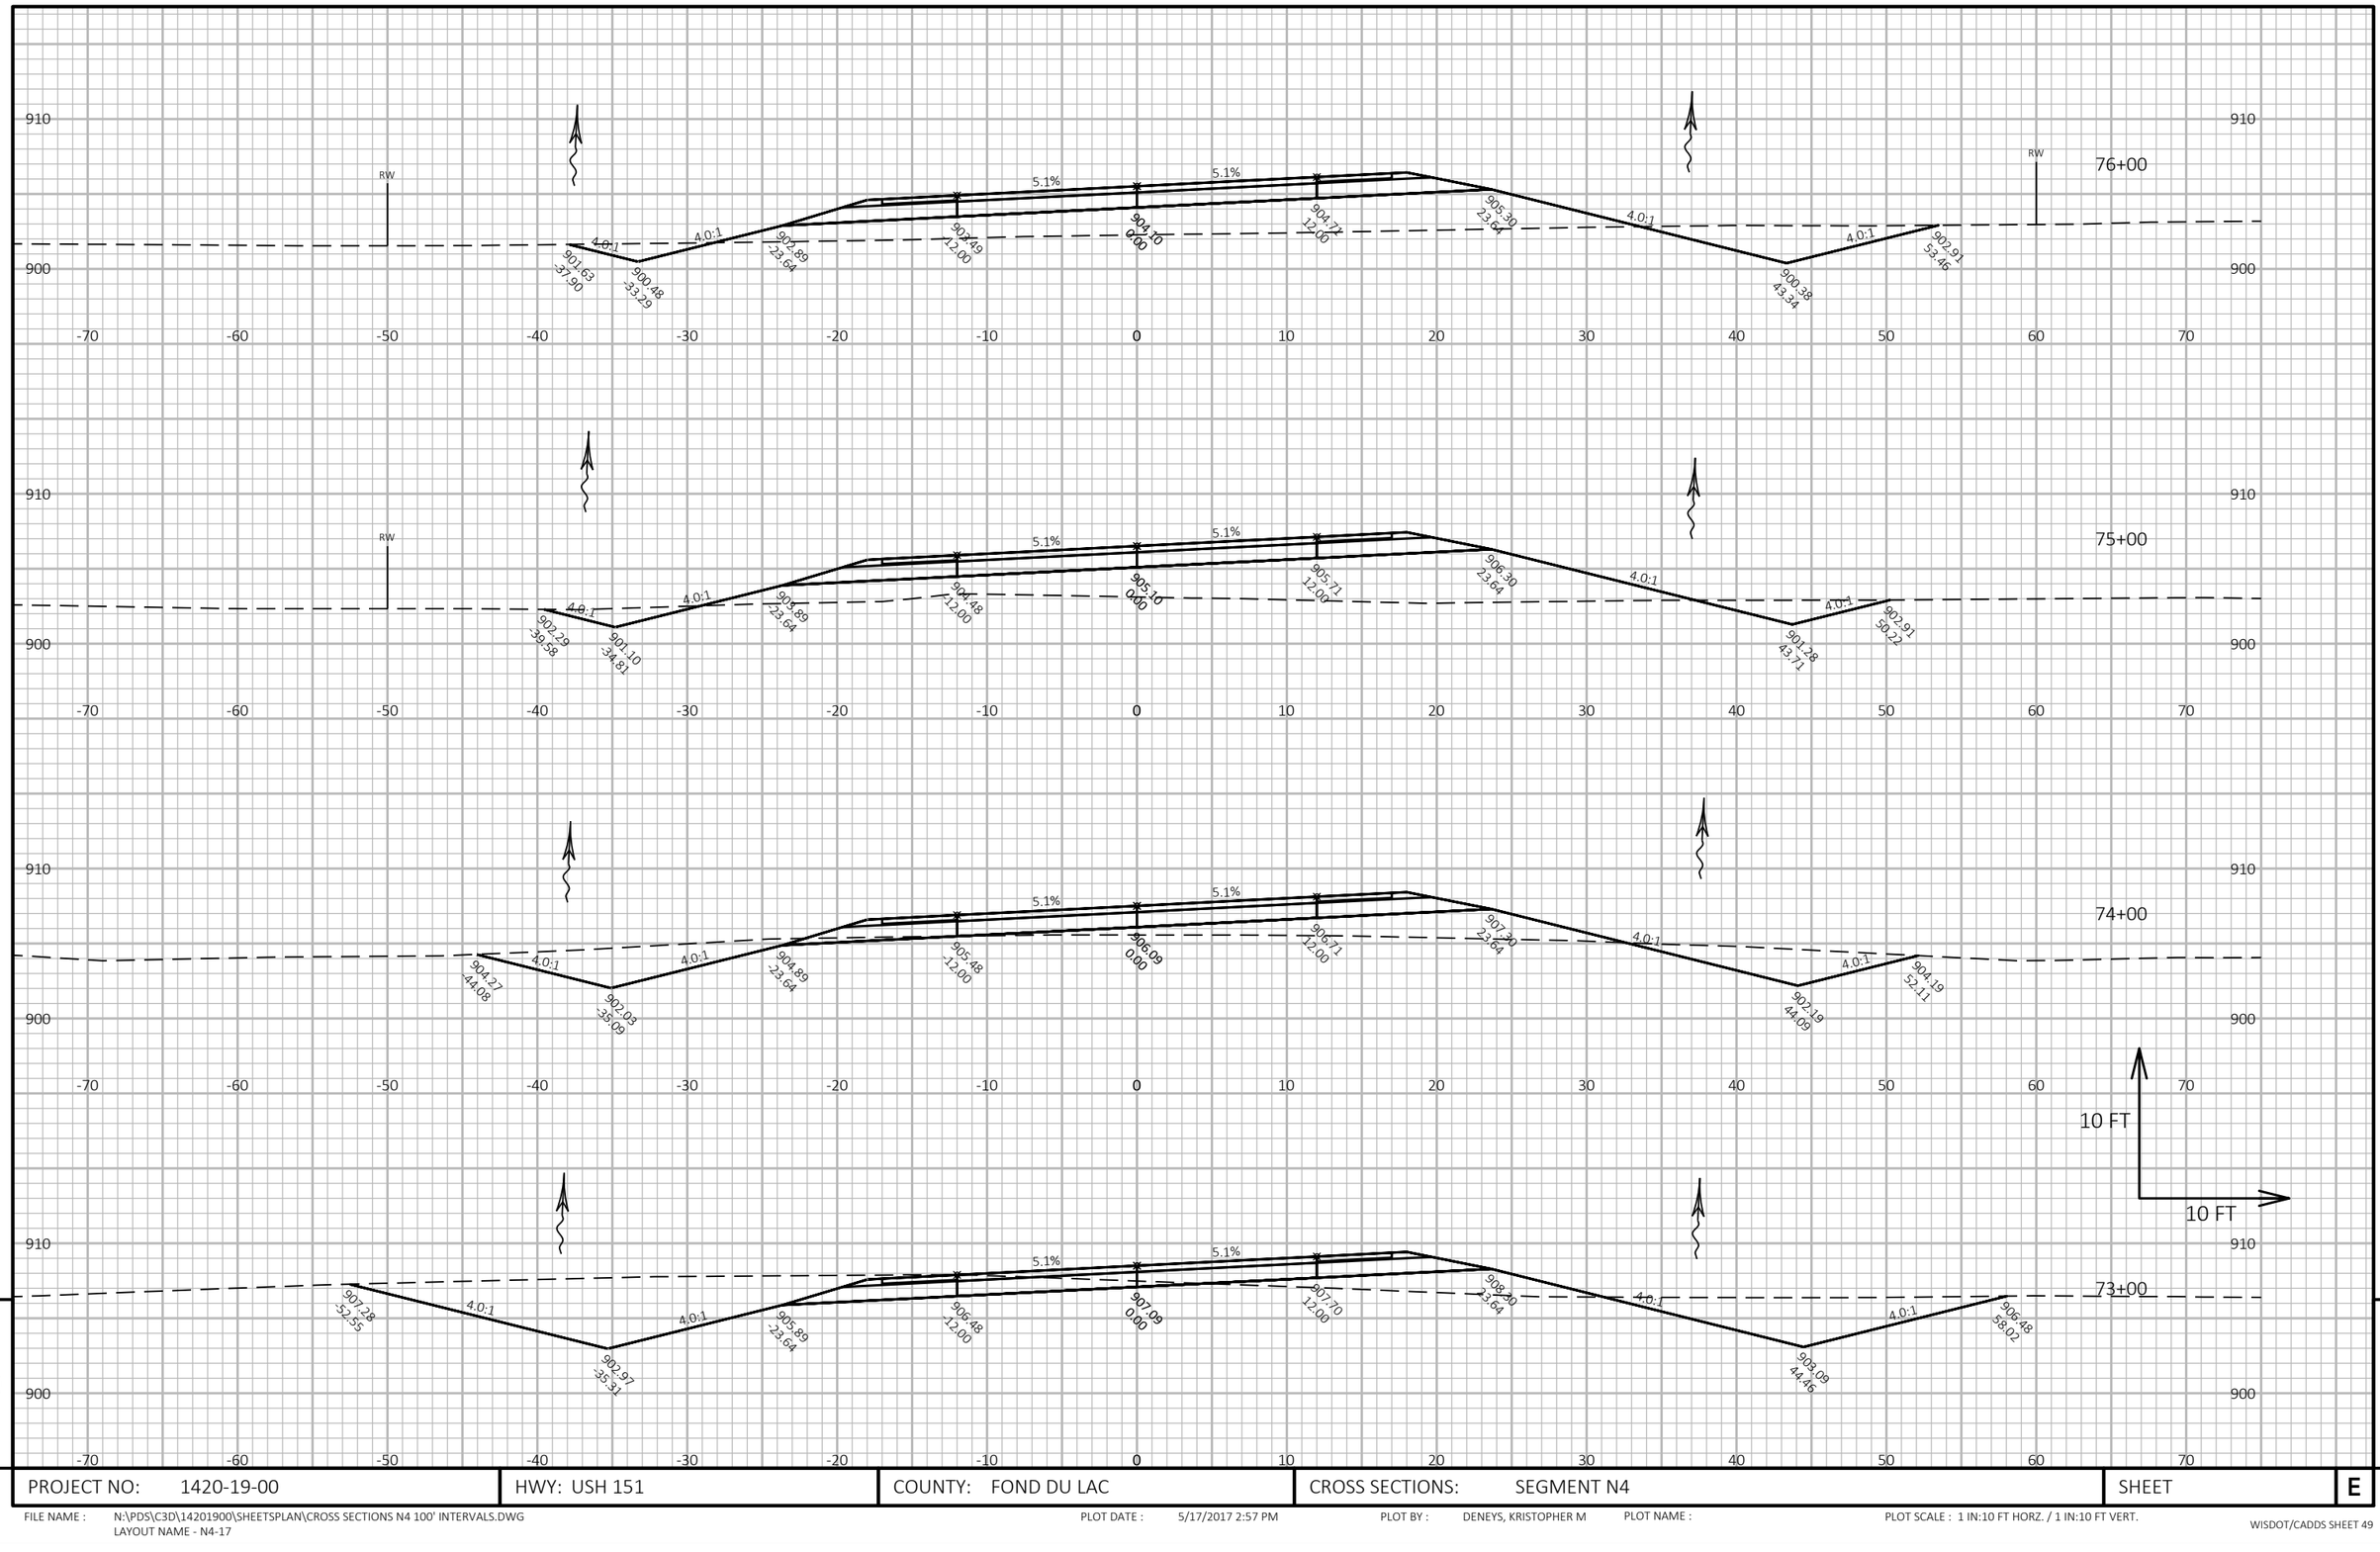


PROJECT NO: 1420-19-00	HWY: USH 151	COUNTY: FOND DU LAC	CROSS SECTIONS: SEGMENT N4	SHEET	E

FILE NAME : N:\PDS\C3D\14201900\SHEETSPLAN\CROSS SECTIONS N4 100' INTERVALS.DWG
LAYOUT NAME - N4-17

PLOT DATE : 5/17/2017 2:57 PM PLOT BY : DENEYS, KRISTOPHER M PLOT NAME : PLOT SCALE : 1 IN:10 FT HORZ. / 1 IN:10 FT VERT.

9

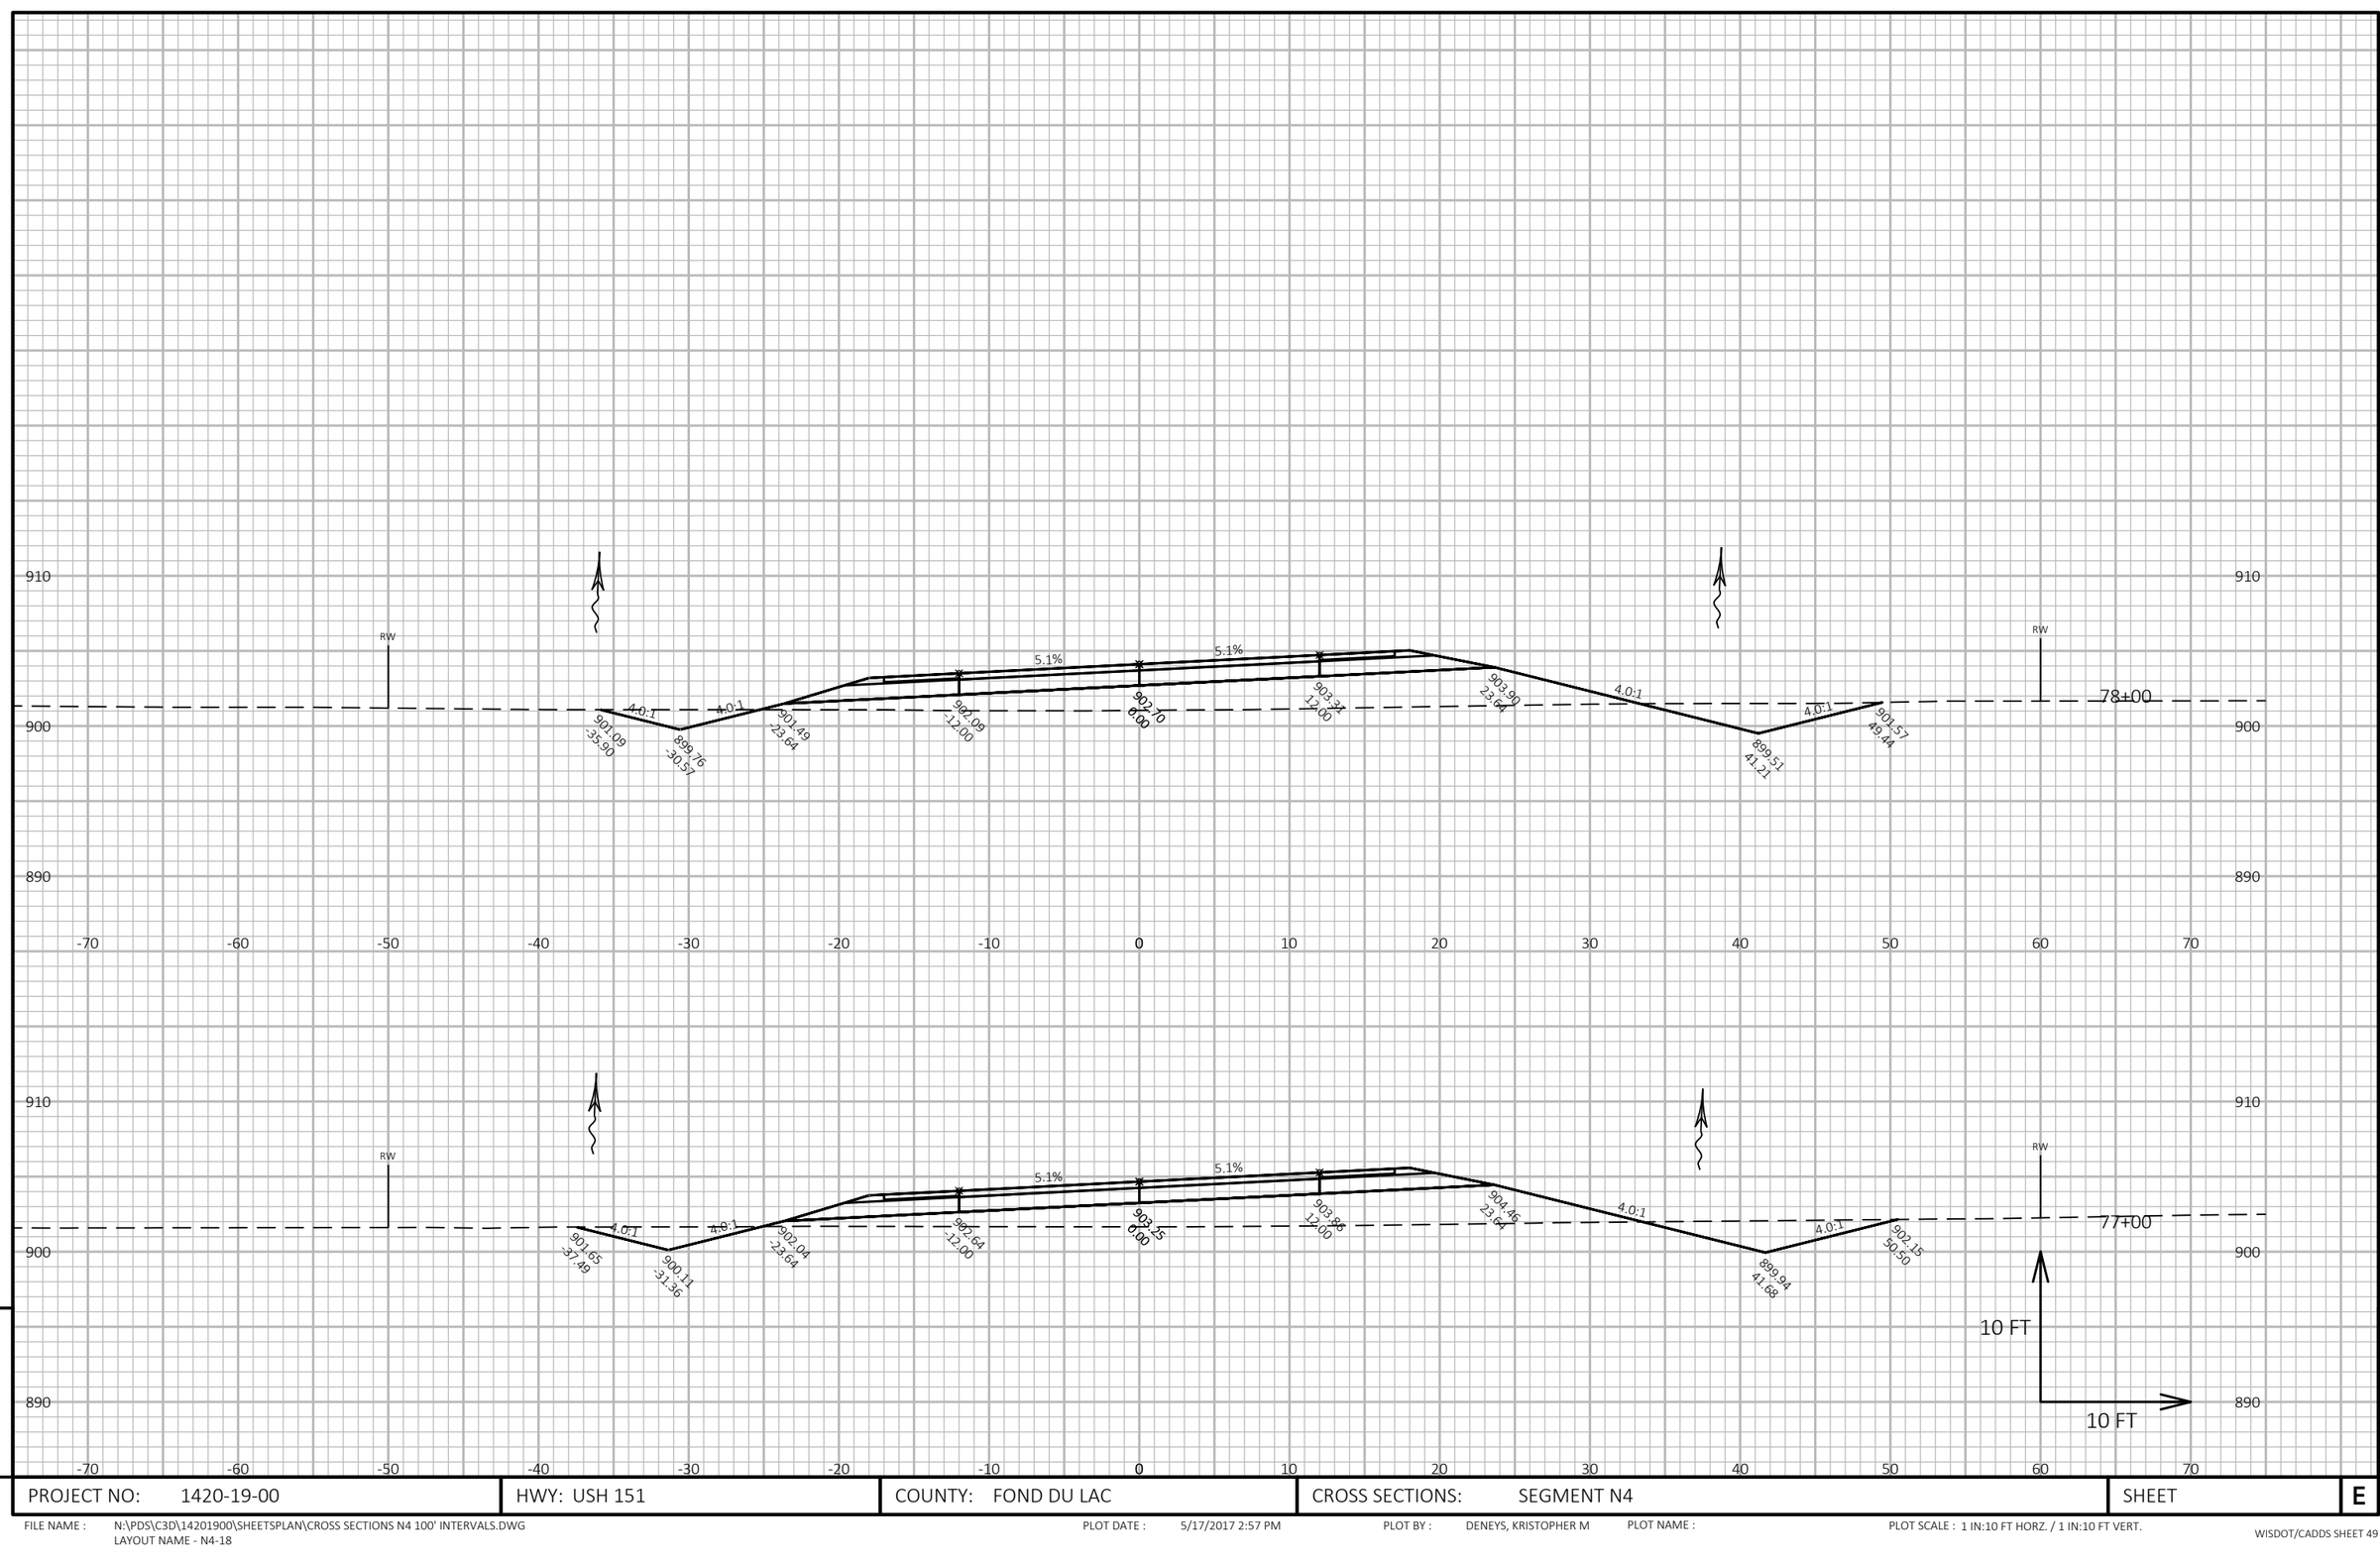


PROJECT NO: 1420-19-00	HWY: USH 151	COUNTY: FOND DU LAC	CROSS SECTIONS: SEGMENT N4	SHEET E

FILE NAME : N:\PDS\C3D\14201900\SHEETSPLAN\CROSS SECTIONS N4 100' INTERVALS.DWG
LAYOUT NAME - N4-18

PLOT DATE : 5/17/2017 2:57 PM PLOT BY : DENEYS, KRISTOPHER M PLOT NAME : PLOT SCALE : 1 IN:10 FT HORZ. / 1 IN:10 FT VERT.

WISDOT/CADDS SHEET 49

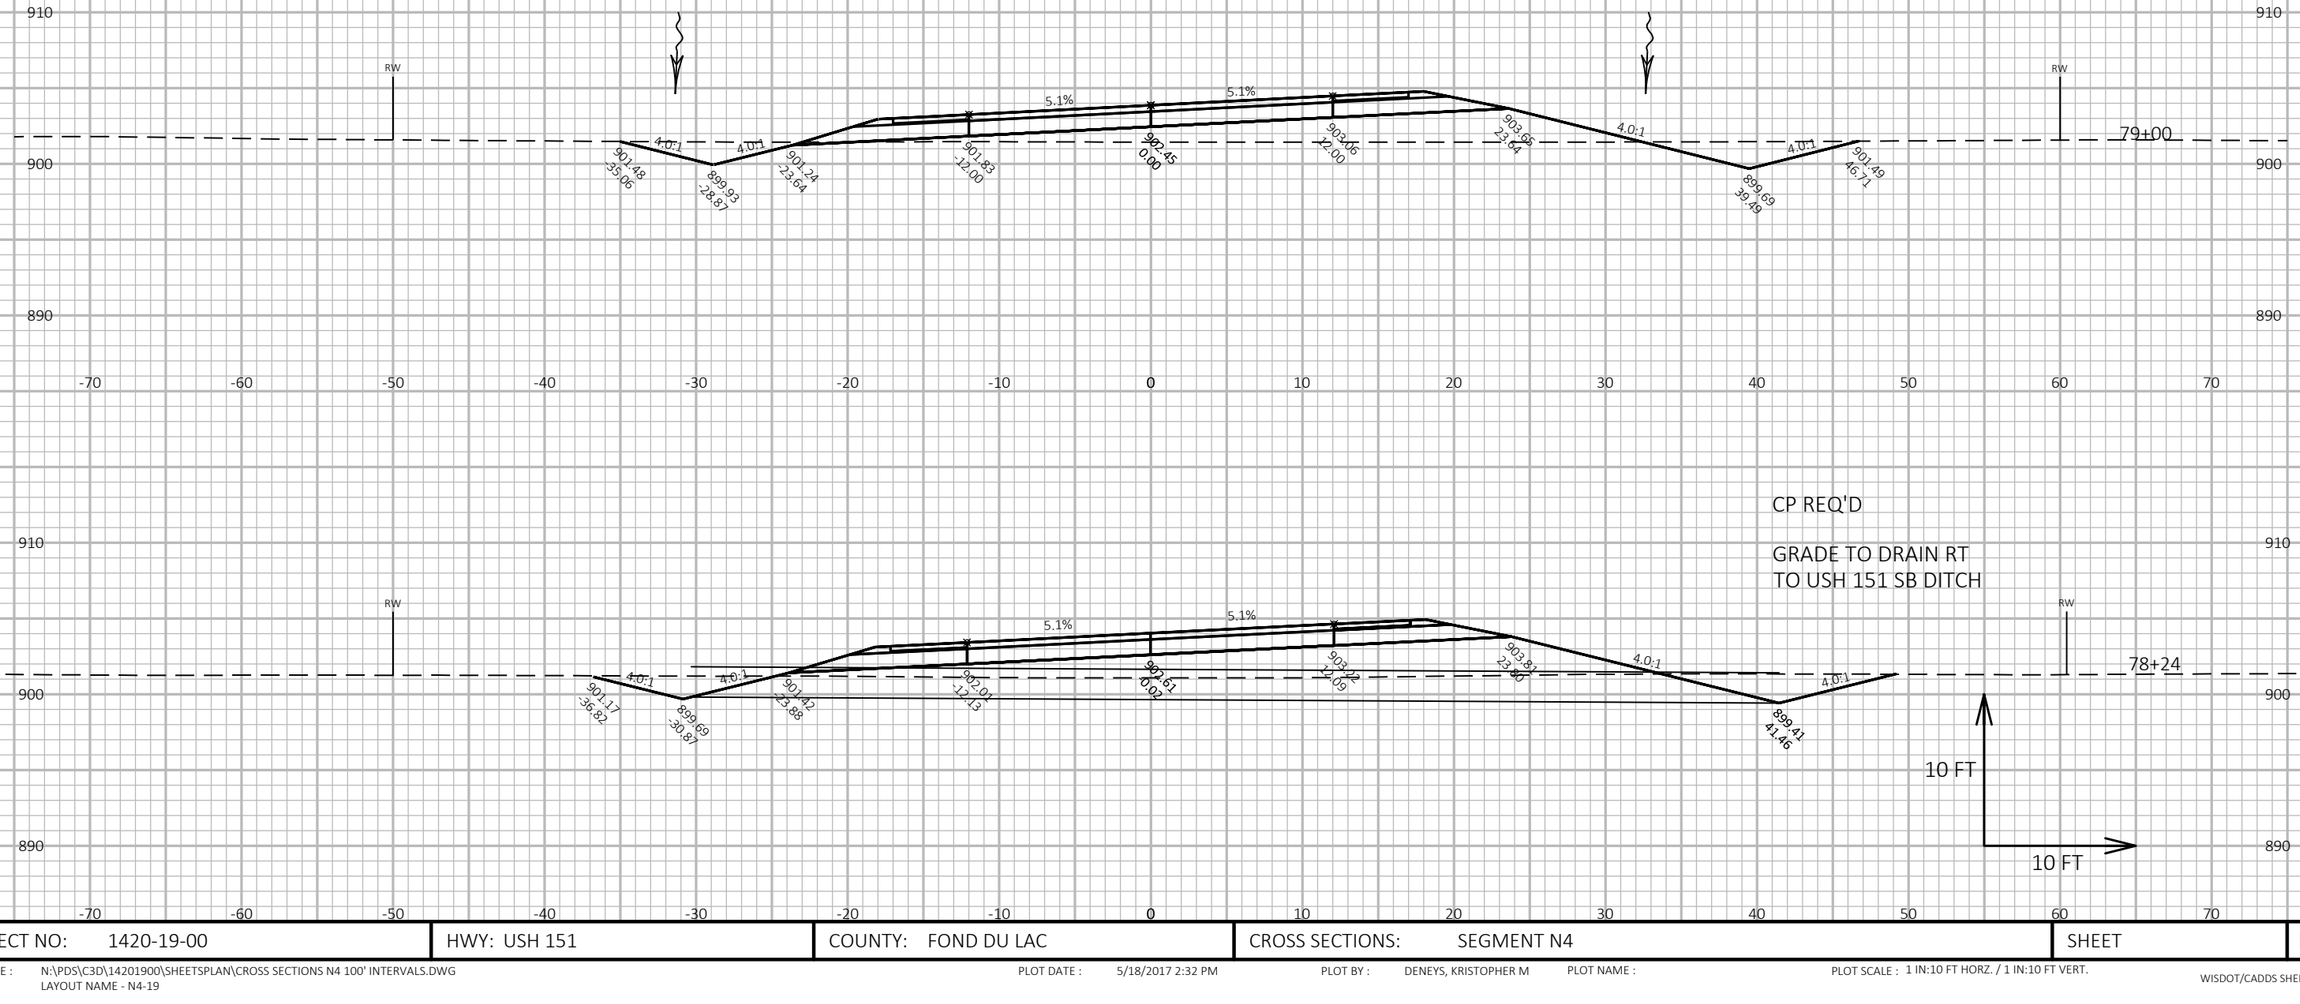

PROJECT NO: 1420-19-00	HWY: USH 151	COUNTY: FOND DU LAC	CROSS SECTIONS: SEGMENT N4	SHEET	E

FILE NAME : N:\PDS\C3D\14201900\SHEETSPLAN\CROSS SECTIONS N4 100' INTERVALS.DWG
LAYOUT NAME - N4-19


PLOT DATE : 5/18/2017 2:32 PM PLOT BY : DENEYS, KRISTOPHER M PLOT NAME : PLOT SCALE : 1 IN:10 FT HORZ. / 1 IN:10 FT VERT.

9

PROJECT NO: 1420-19-00	HWY: USH 151	COUNTY: FOND DU LAC	CROSS SECTIONS: SEGMENT N4	SHEET	E

FILE NAME : N:\PDS\C3D\14201900\SHEETSPLAN\CROSS SECTIONS N4 100' INTERVALS.DWG
LAYOUT NAME - N4-20

PLOT DATE : 5/17/2017 2:57 PM PLOT BY : DENEYS, KRISTOPHER M PLOT NAME : PLOT SCALE : 1 IN:10 FT HORZ. / 1 IN:10 FT VERT.

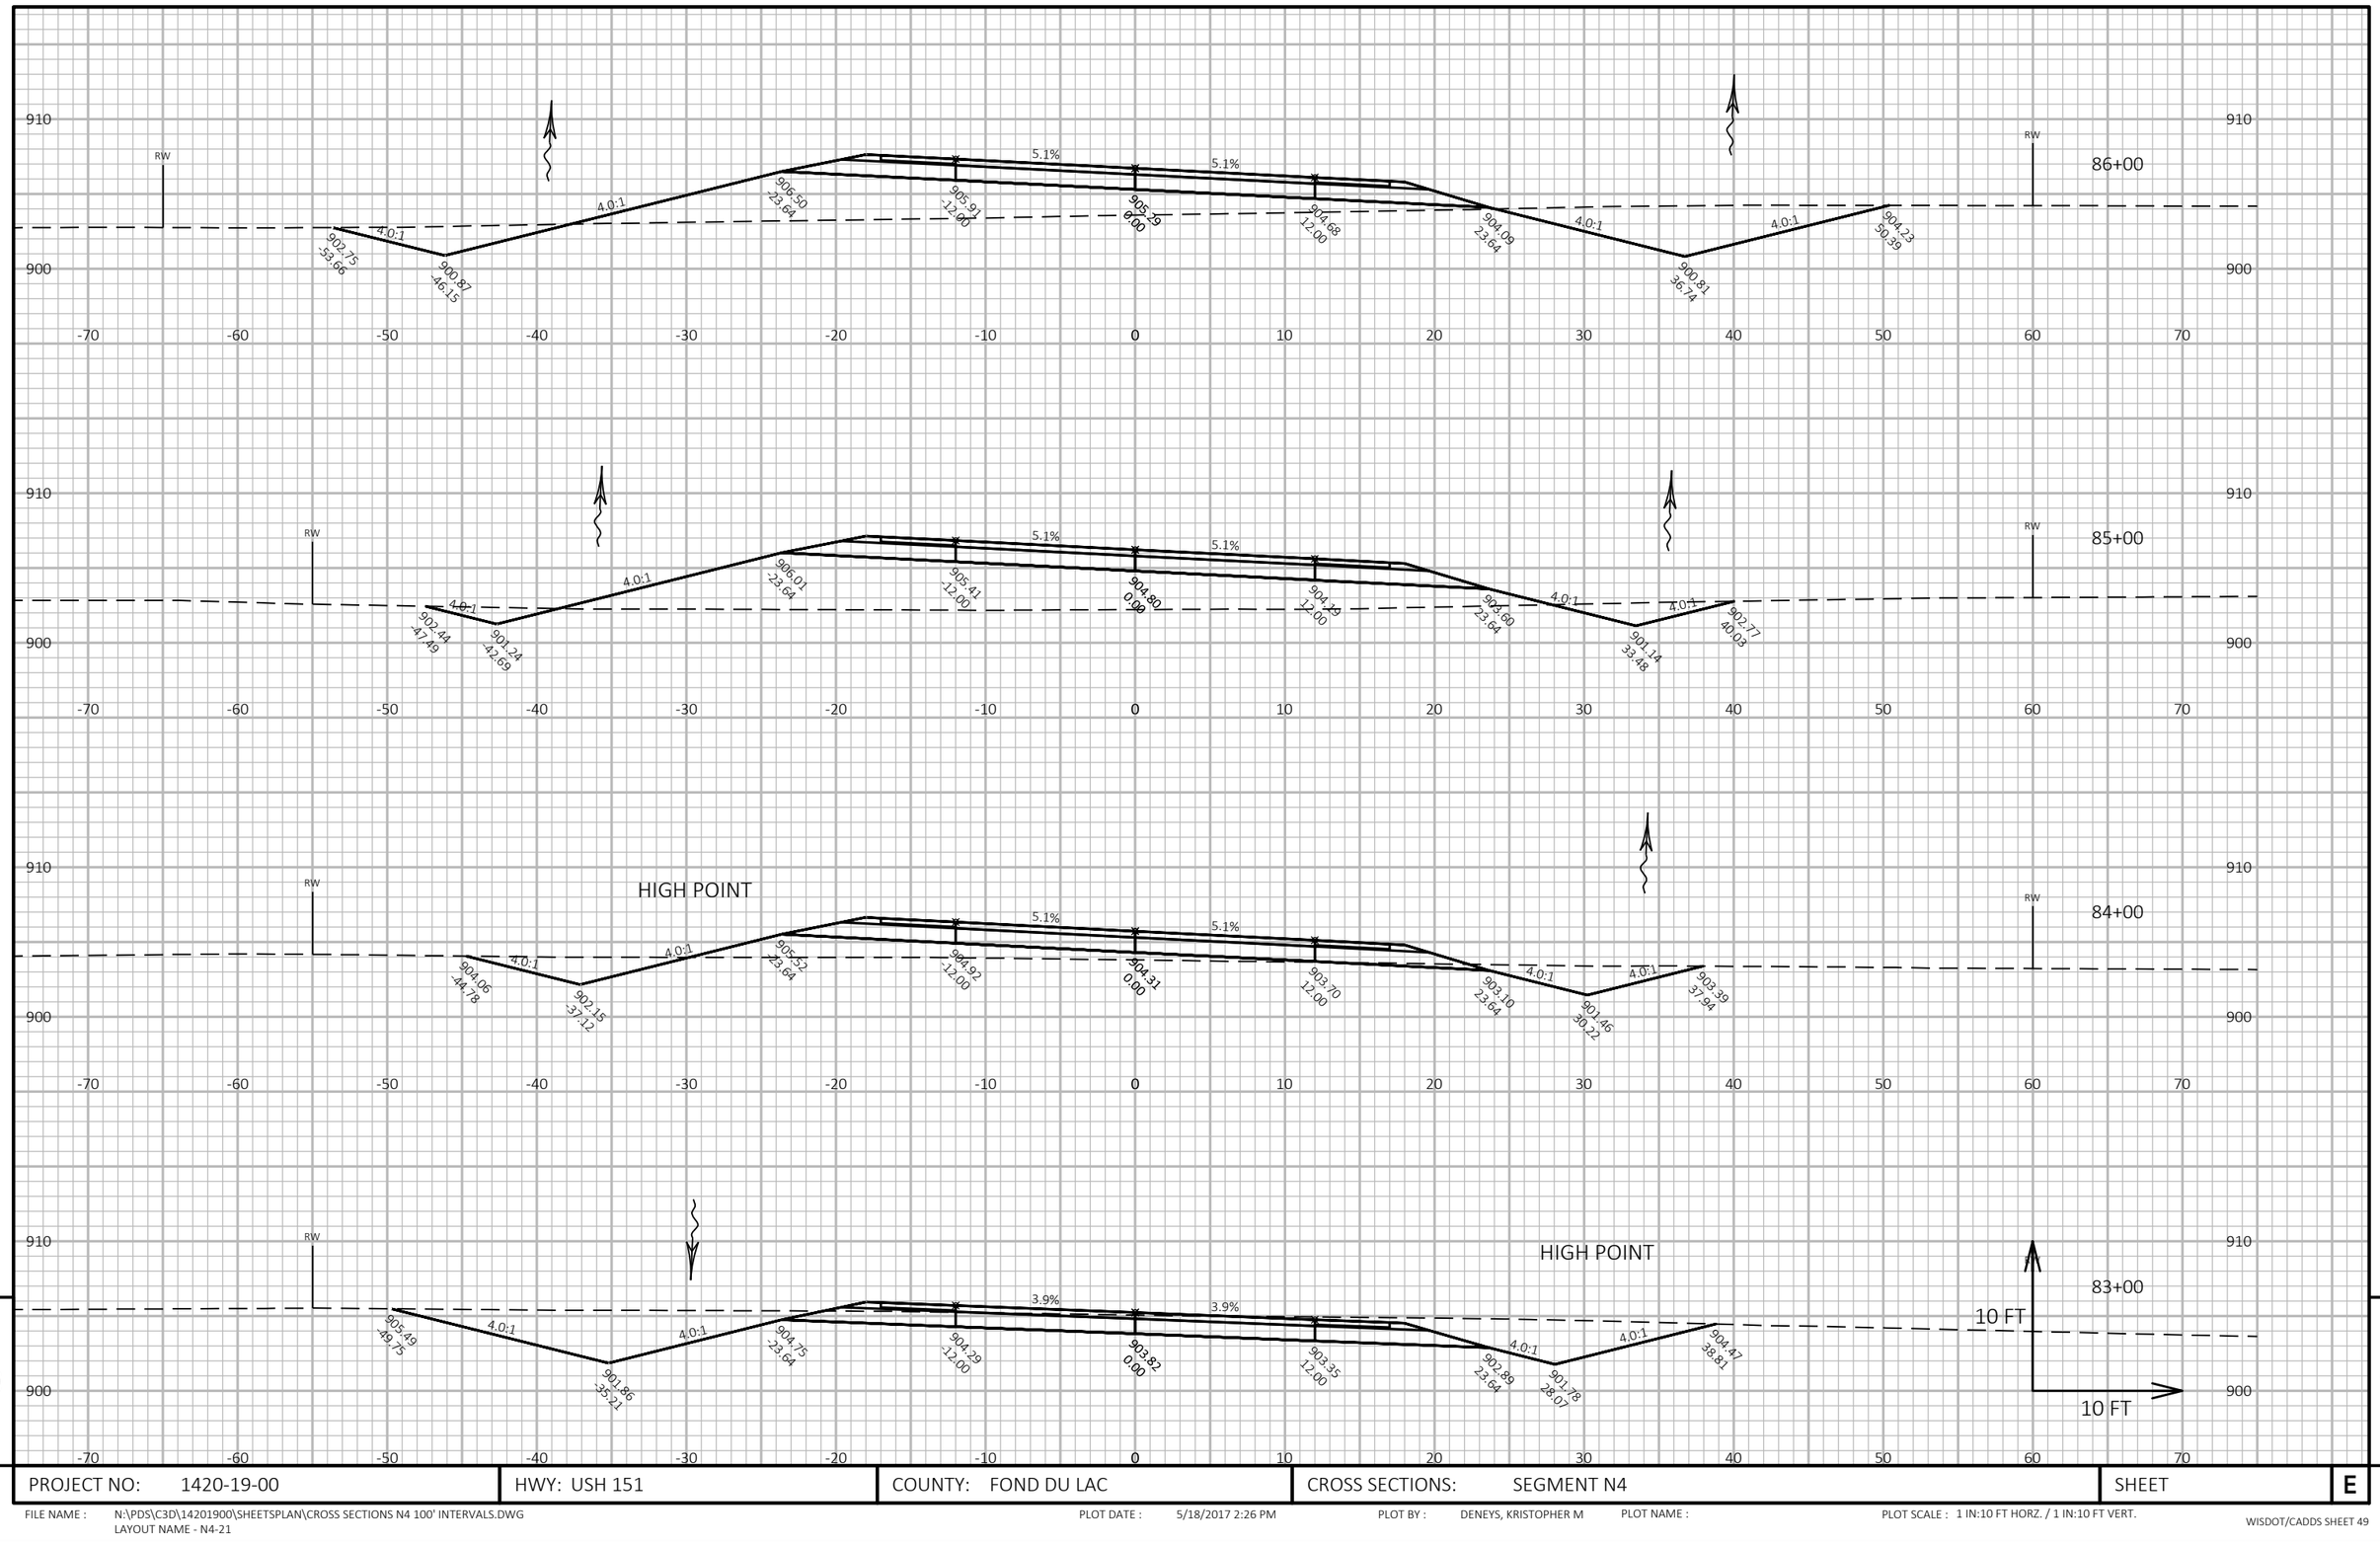

PROJECT NO: 1420-19-00	HWY: USH 151	COUNTY: FOND DU LAC	CROSS SECTIONS: SEGMENT N4	SHEET	E

FILE NAME : N:\PDS\C3D\14201900\SHEETSPLAN\CROSS SECTIONS N4 100' INTERVALS.DWG
LAYOUT NAME - N4-21

PLOT DATE : 5/18/2017 2:26 PM


PLOT BY : DENEYS, KRISTOPHER M

PLOT NAME :

PLOT SCALE : 1 IN:10 FT HORZ. / 1 IN:10 FT VERT.

WISDOT/CADDS SHEET 49

9

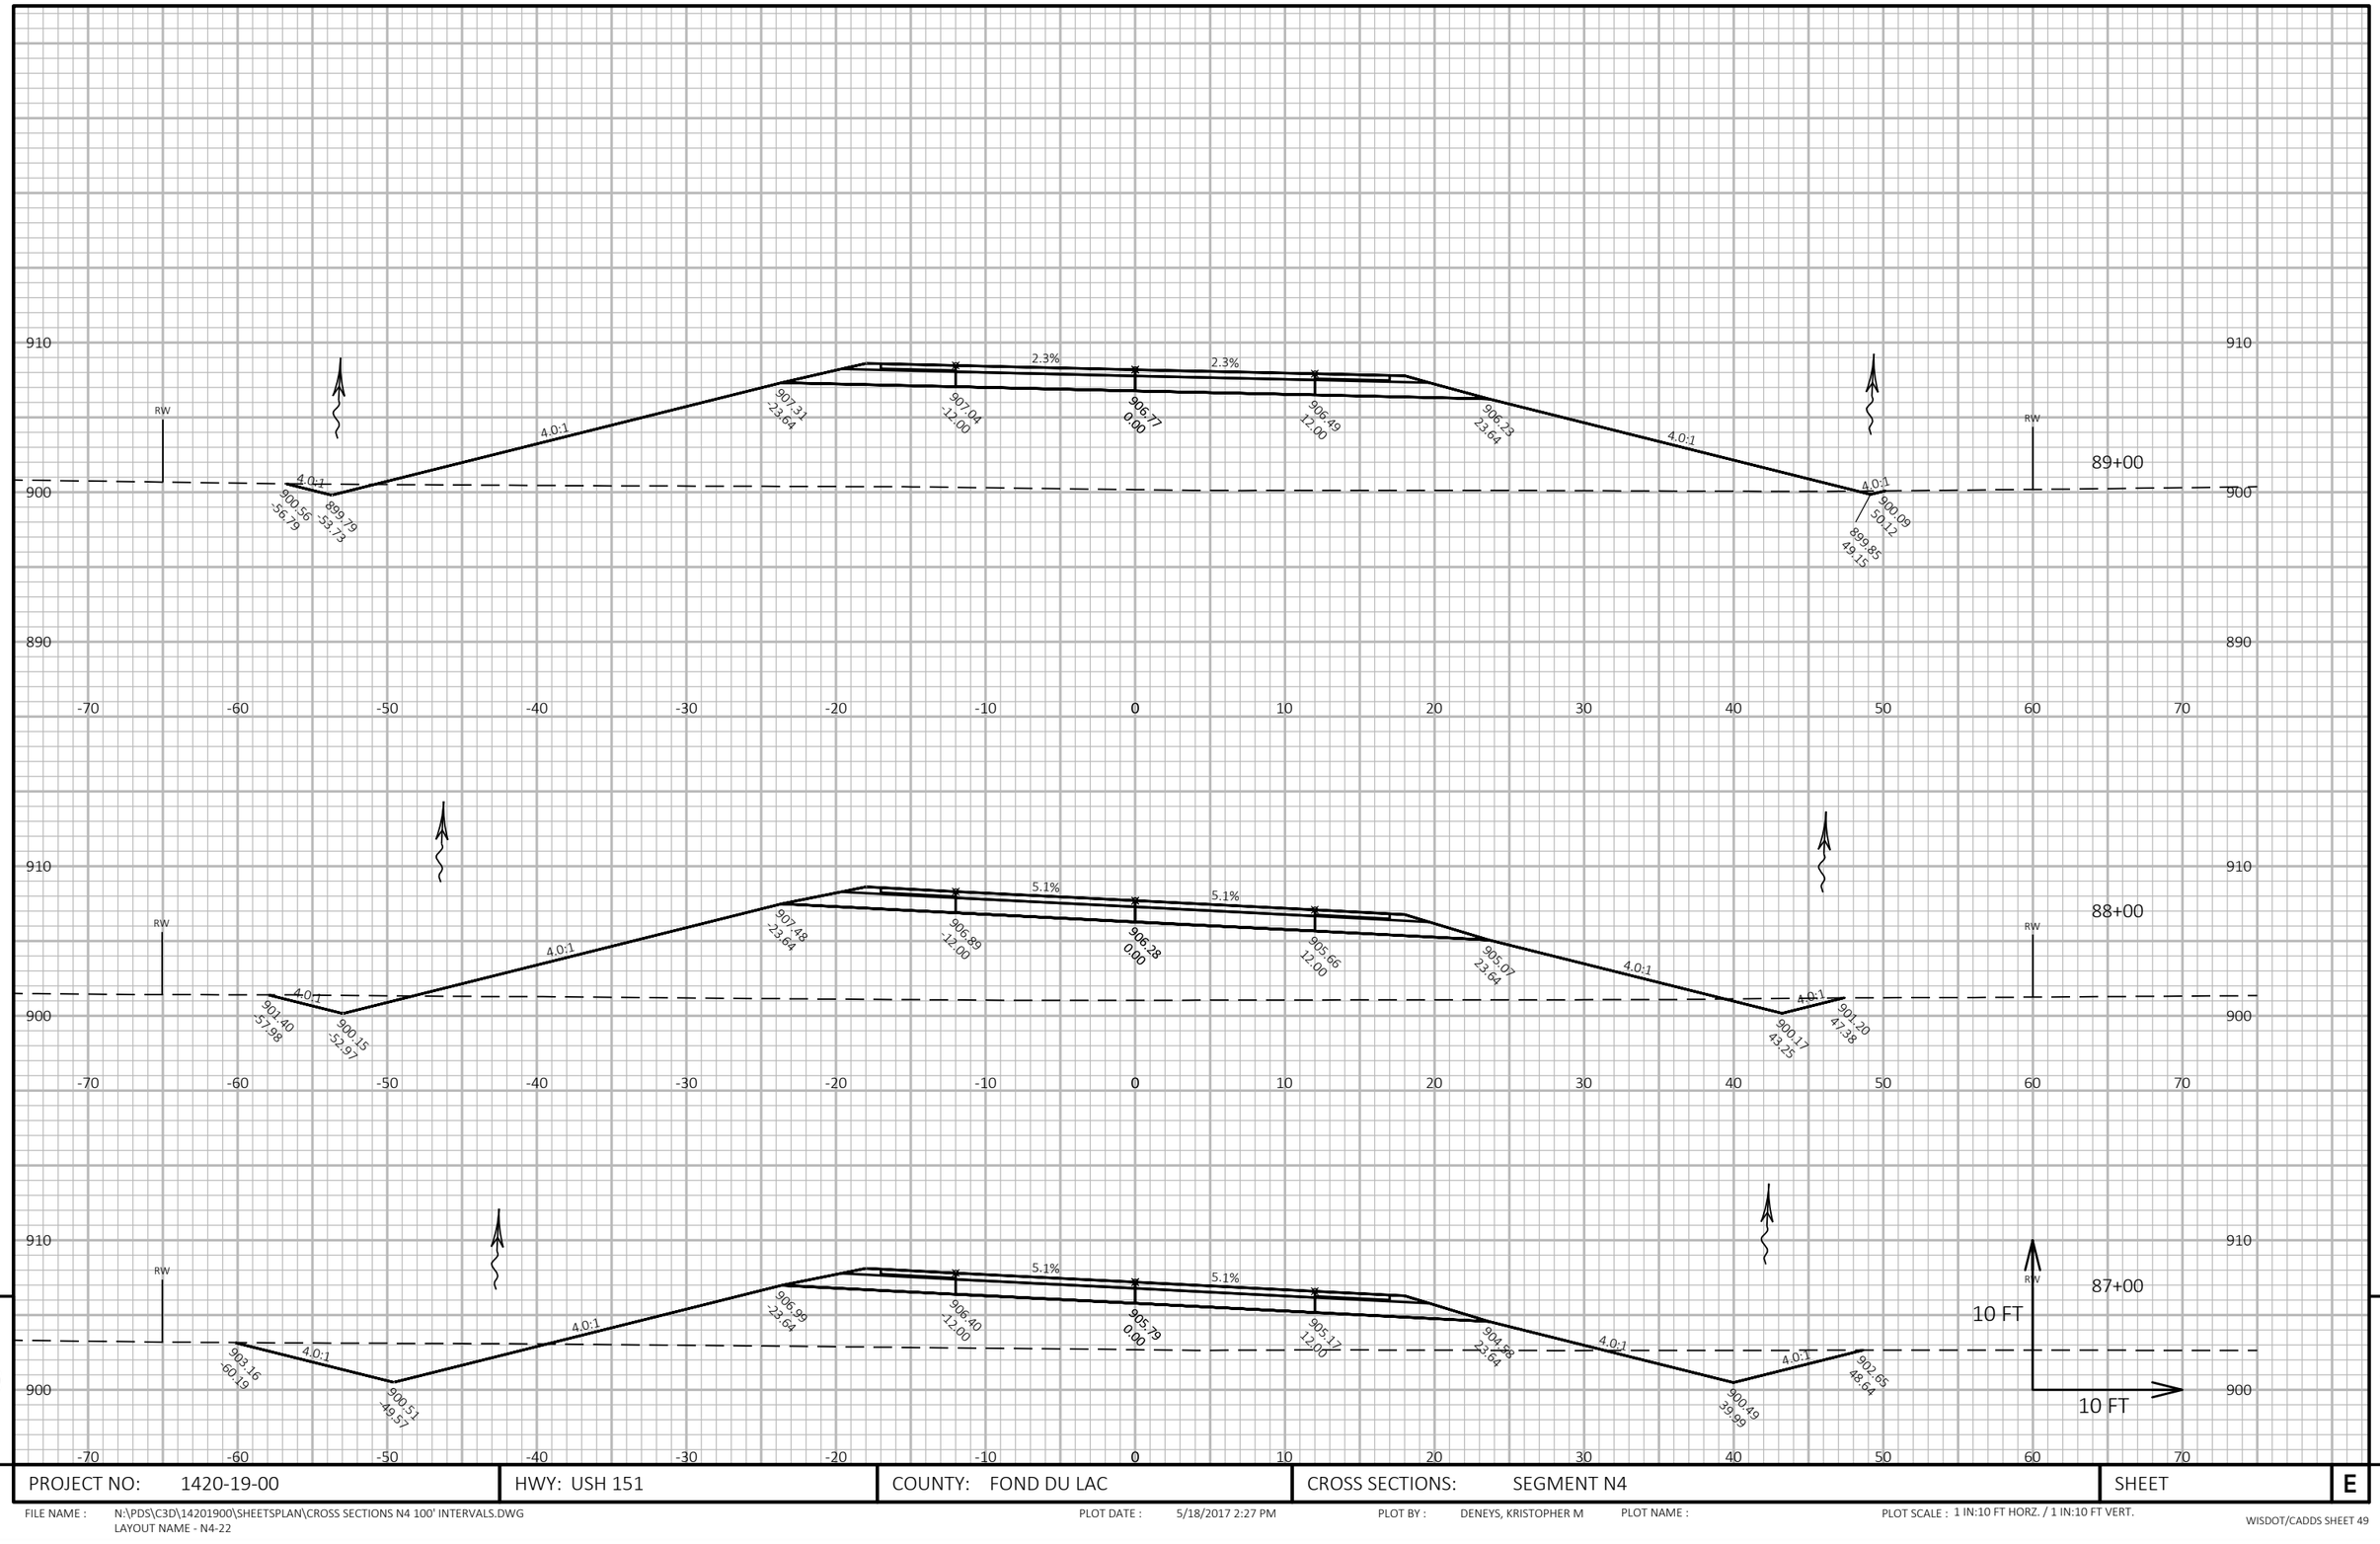

PROJECT NO: 1420-19-00	HWY: USH 151	COUNTY: FOND DU LAC	CROSS SECTIONS: SEGMENT N4	SHEET E

FILE NAME : N:\PDS\C3D\14201900\SHEETSPLAN\CROSS SECTIONS N4 100' INTERVALS.DWG
LAYOUT NAME - N4-22


PLOT DATE : 5/18/2017 2:27 PM

PLOT BY : DENEYS, KRISTOPHER M

PLOT NAME :

PLOT SCALE : 1 IN:10 FT HORZ. / 1 IN:10 FT VERT.

9

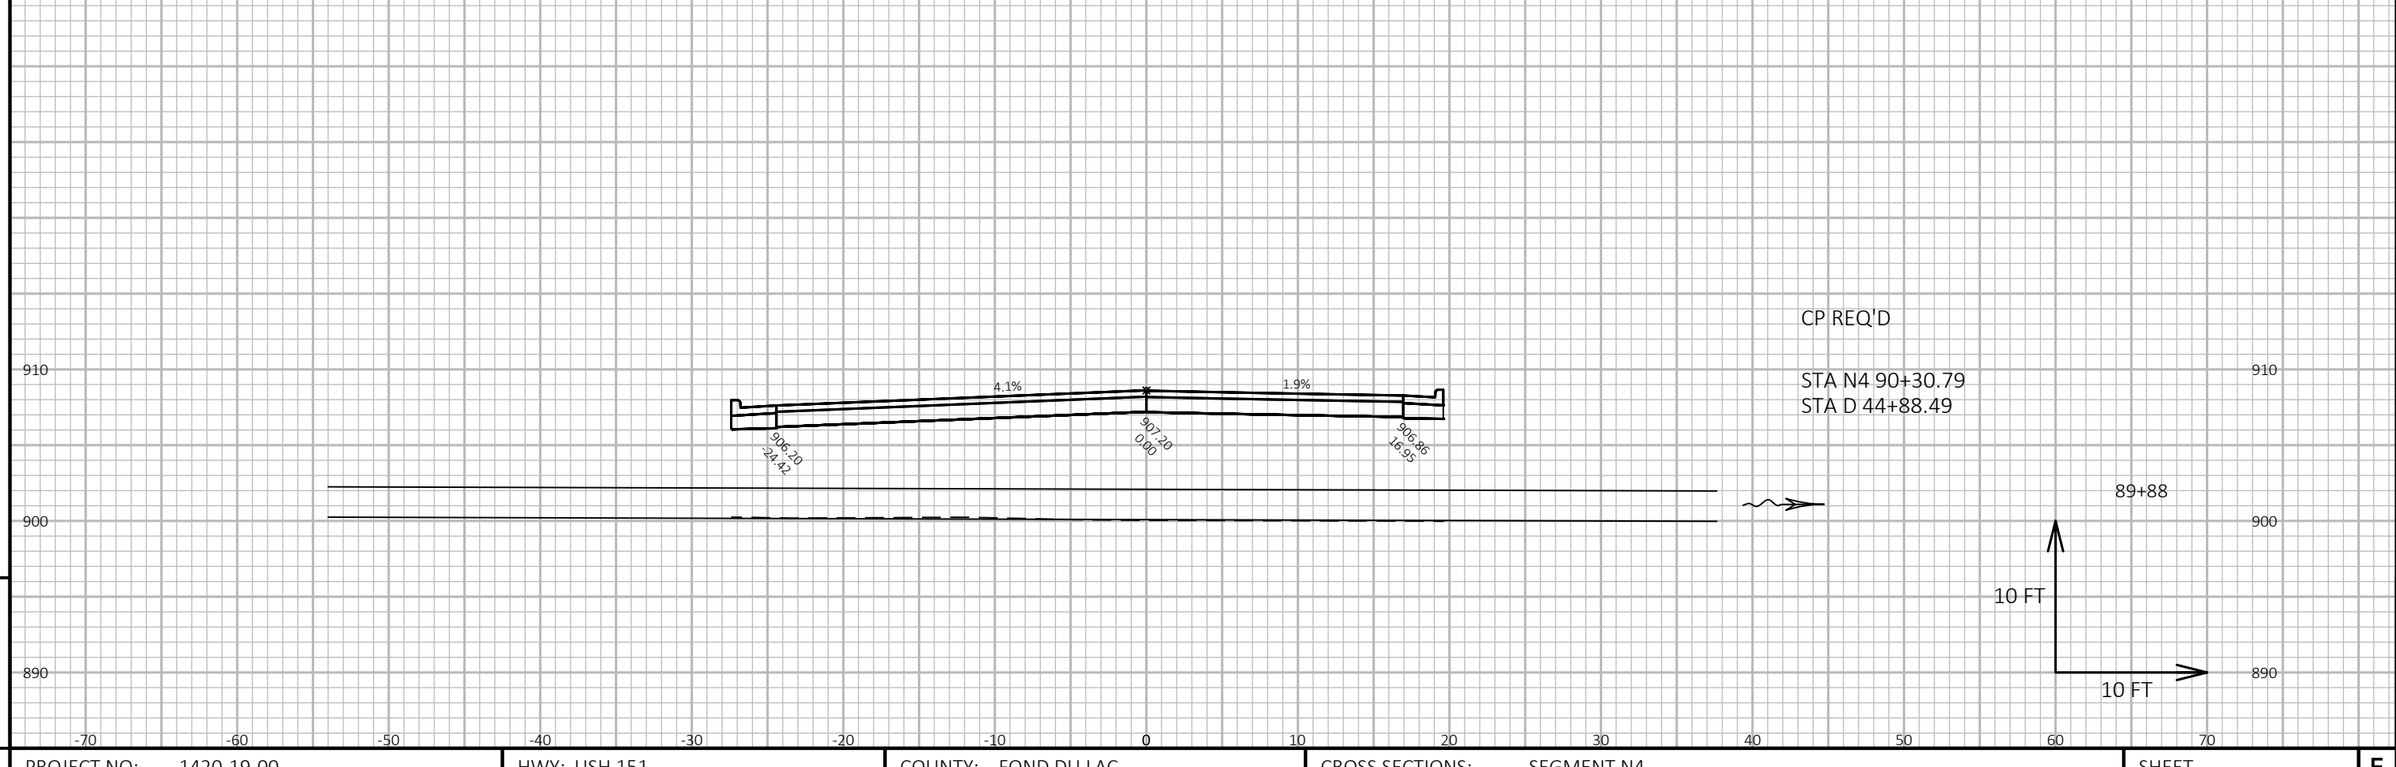


9

9

PROJECT NO: 1420-19-00	HWY: USH 151	COUNTY: FOND DU LAC	CROSS SECTIONS: SEGMENT N4	SHEET	E

FILE NAME : N:\PDS\C3D\14201900\SHEETSPLAN\CROSS SECTIONS N4 100' INTERVALS.DWG
LAYOUT NAME - N4-23

PLOT DATE : 5/17/2017 2:58 PM PLOT BY : DENEYS, KRISTOPHER M PLOT NAME : PLOT SCALE : 1 IN:10 FT HORZ. / 1 IN:10 FT VERT.

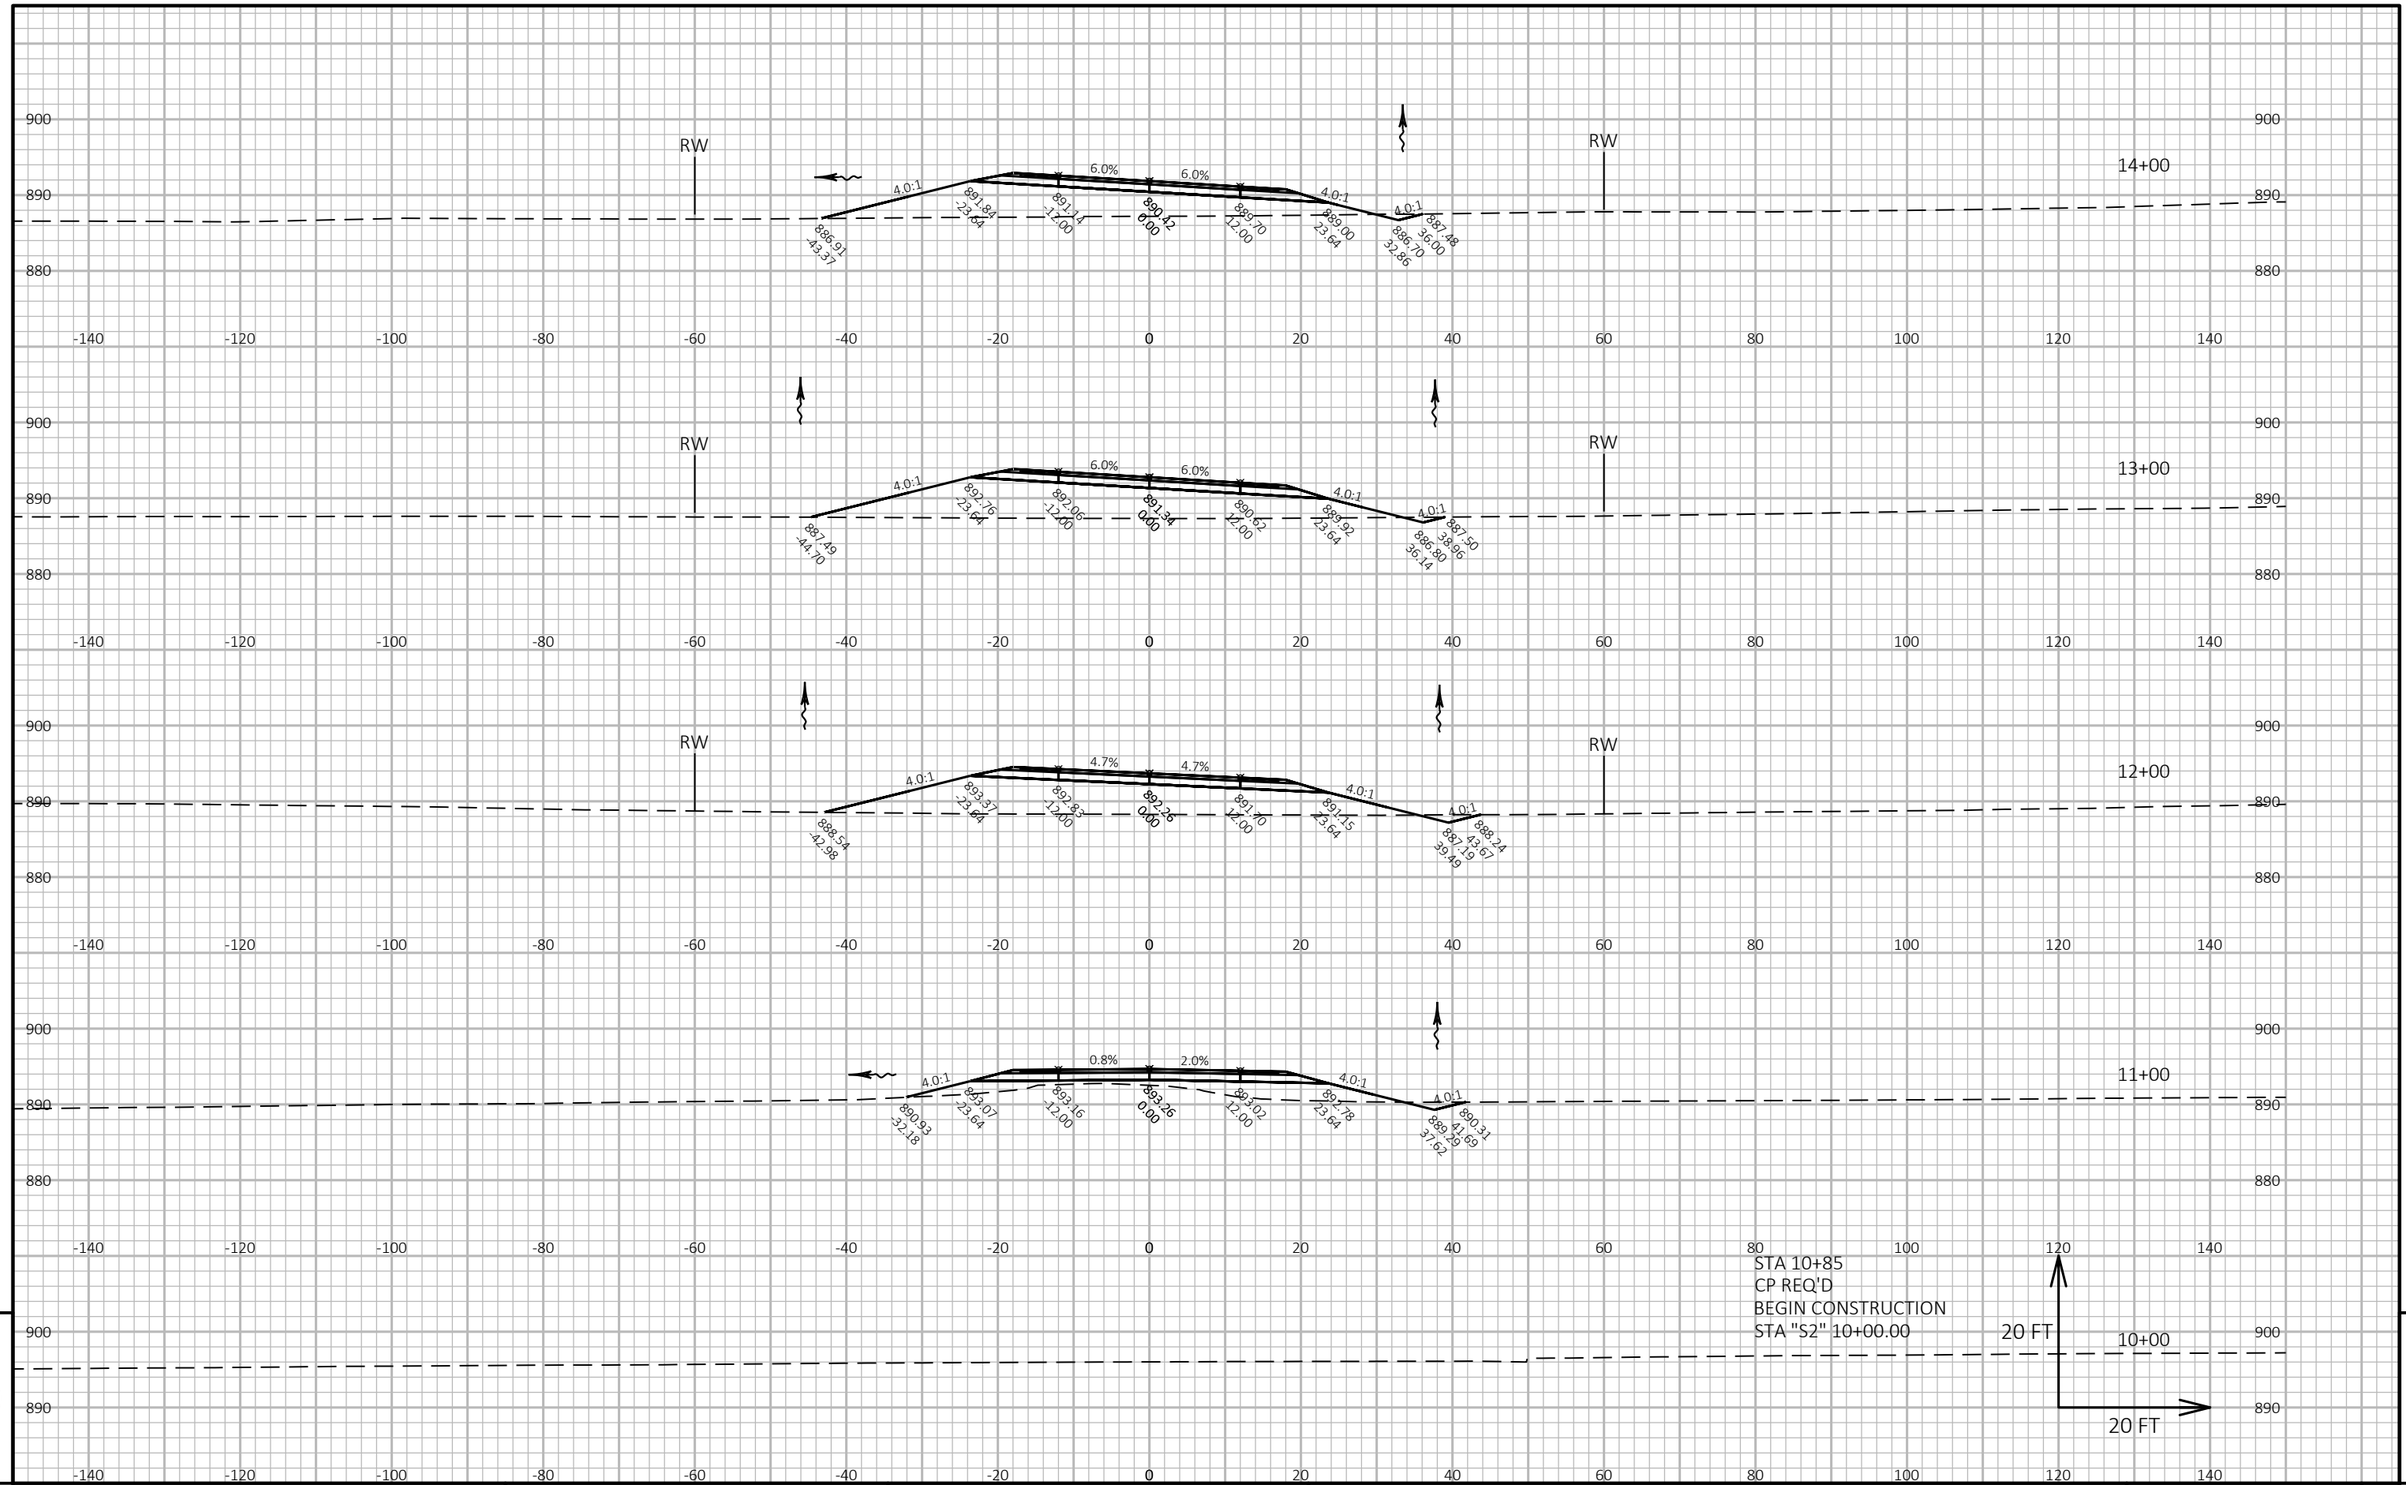


9

9

PROJECT NO: 1420-19-00	HWY: US 151	COUNTY: FOND DU LAC	CROSS SECTIONS: SEGMENT S2	SHEET	E

FILE NAME : N:\PDS\C3D\14201900\SHEETSPLAN\CROSS SECTIONS S2.DWG
LAYOUT NAME - S2-1

PLOT DATE : 7/19/2017 12:54 PM PLOT BY : KOSTER, JASON A PLOT NAME : PLOT SCALE : 1 IN:20 FT HORZ. / 1 IN:20 FT VERT.

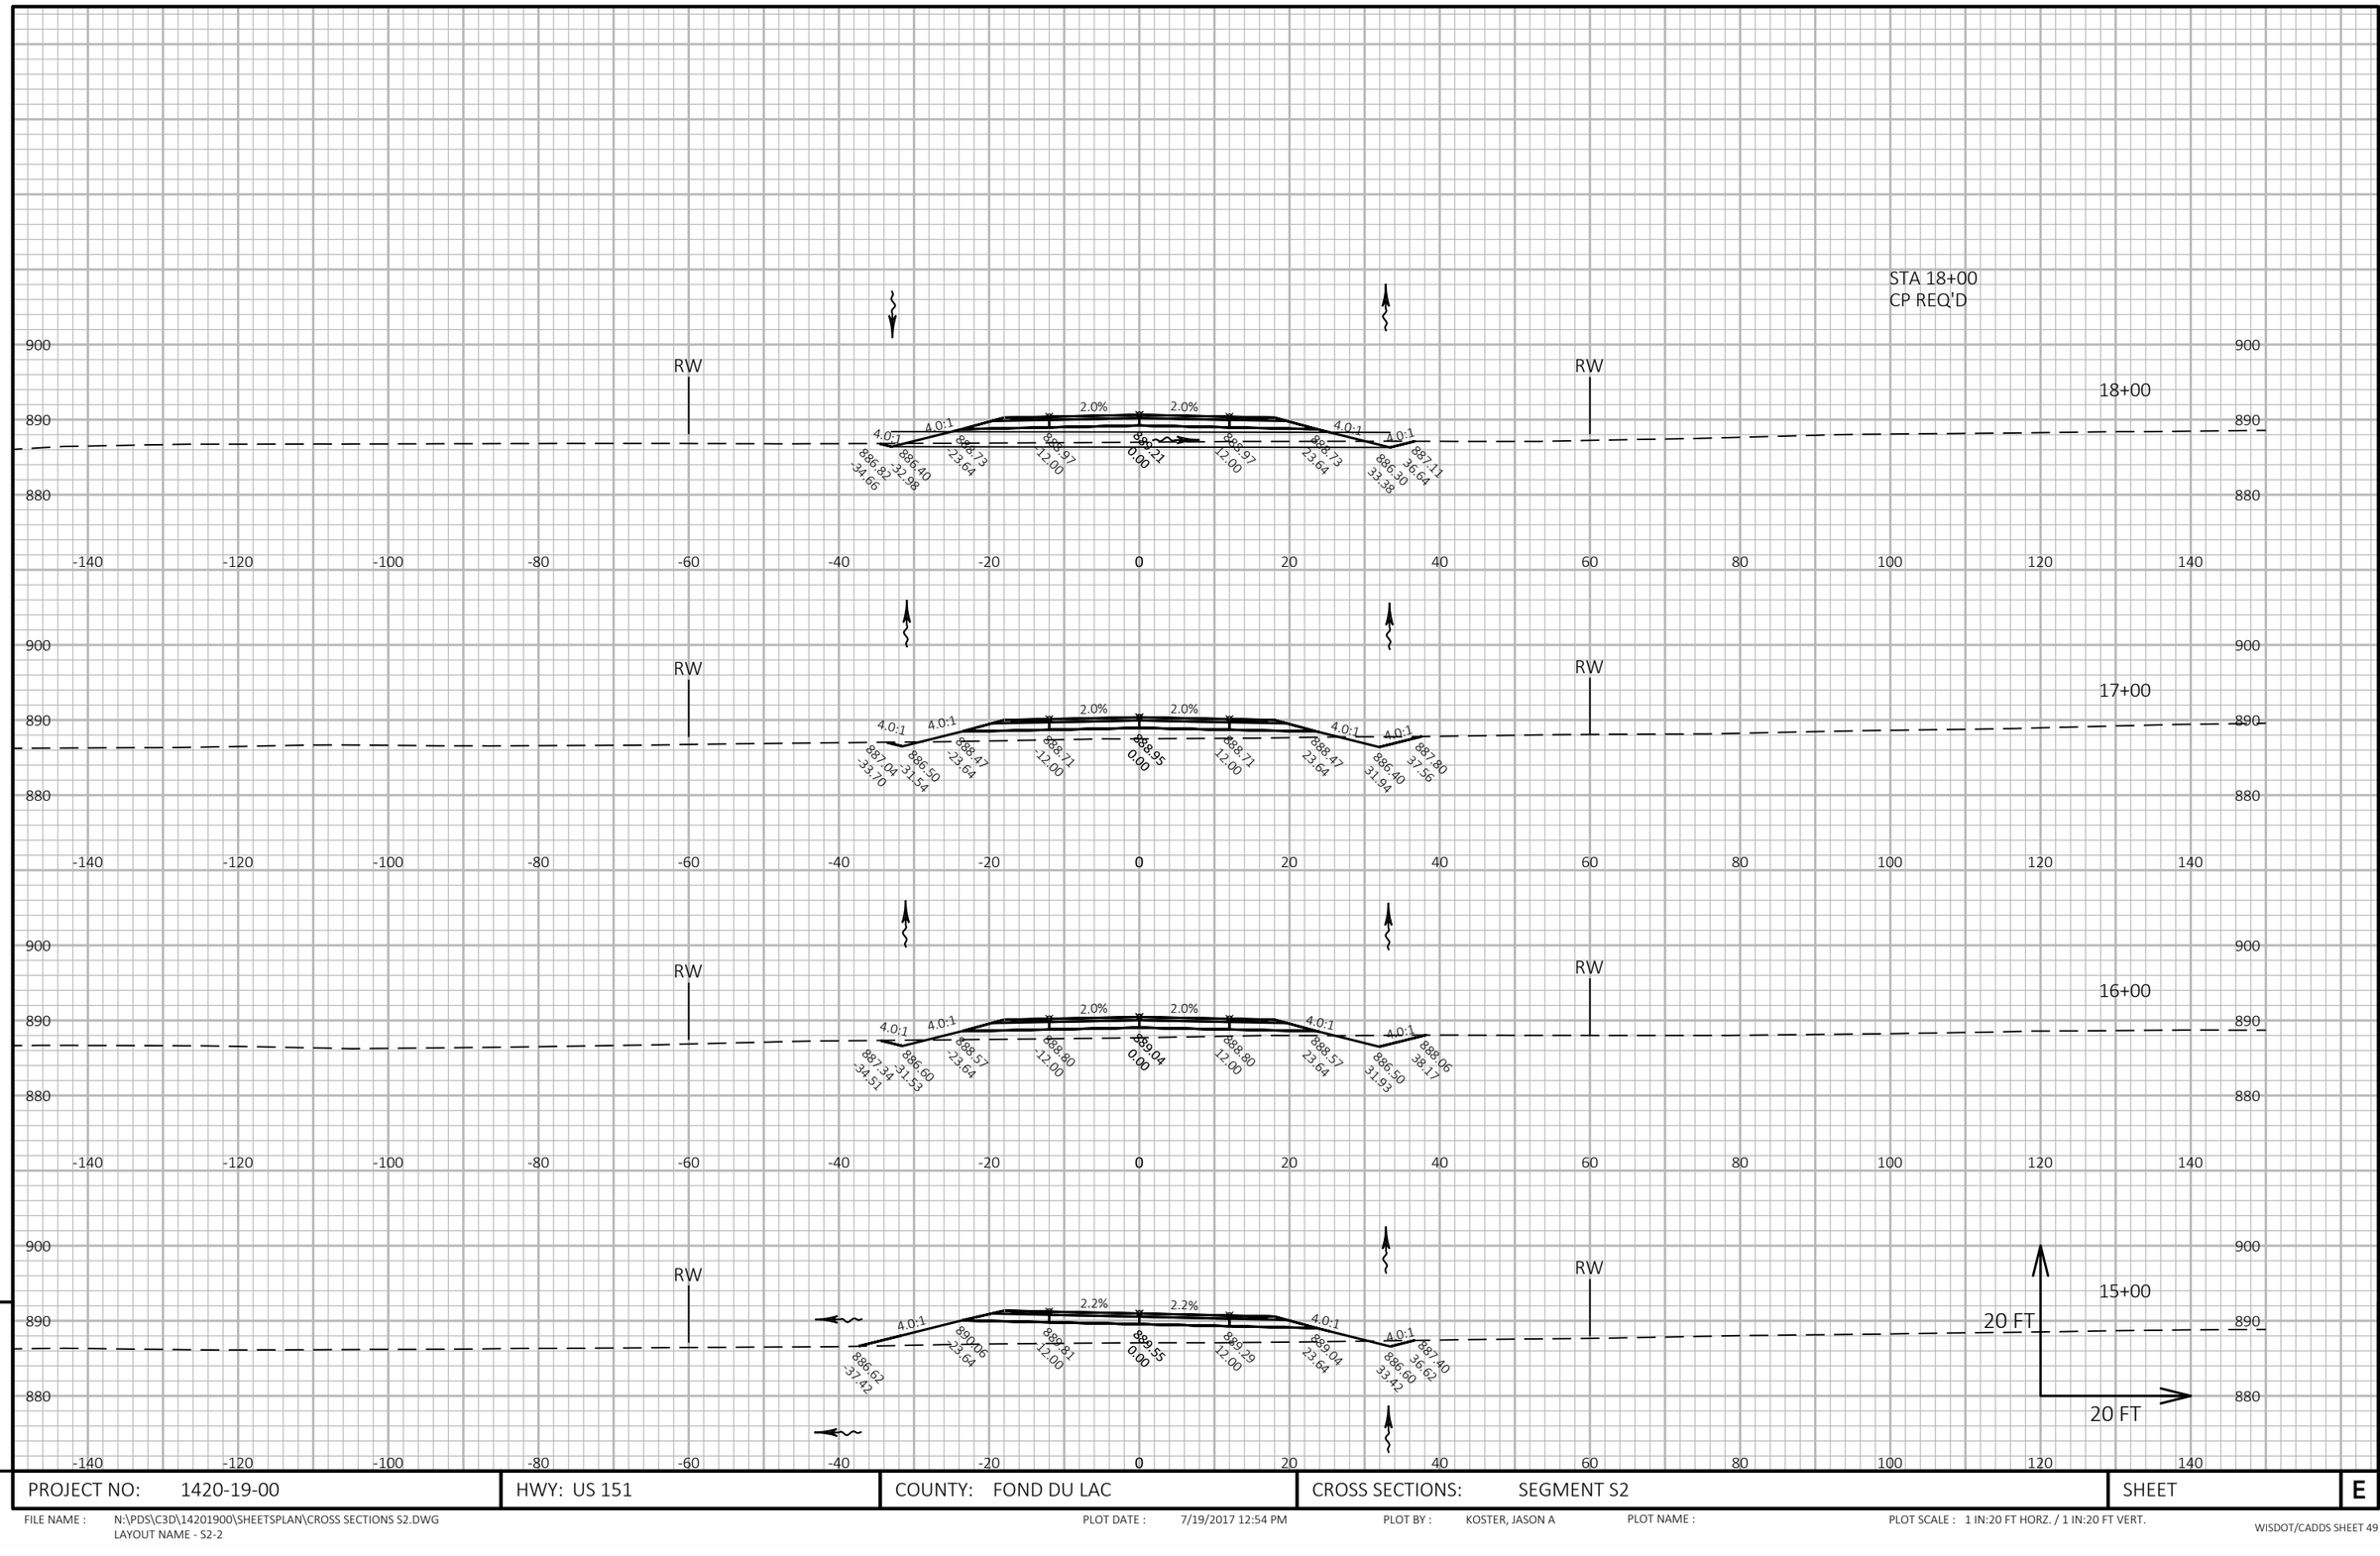


9

9

PROJECT NO: 1420-19-00	HWY: US 151	COUNTY: FOND DU LAC	CROSS SECTIONS: SEGMENT S2	SHEET	E

FILE NAME : N:\PDS\C3D\14201900\SHEETSPLAN\CROSS SECTIONS S2.DWG
LAYOUT NAME - S2-2

PLOT DATE : 7/19/2017 12:54 PM PLOT BY : KOSTER, JASON A PLOT NAME : PLOT SCALE : 1 IN:20 FT HORZ. / 1 IN:20 FT VERT.

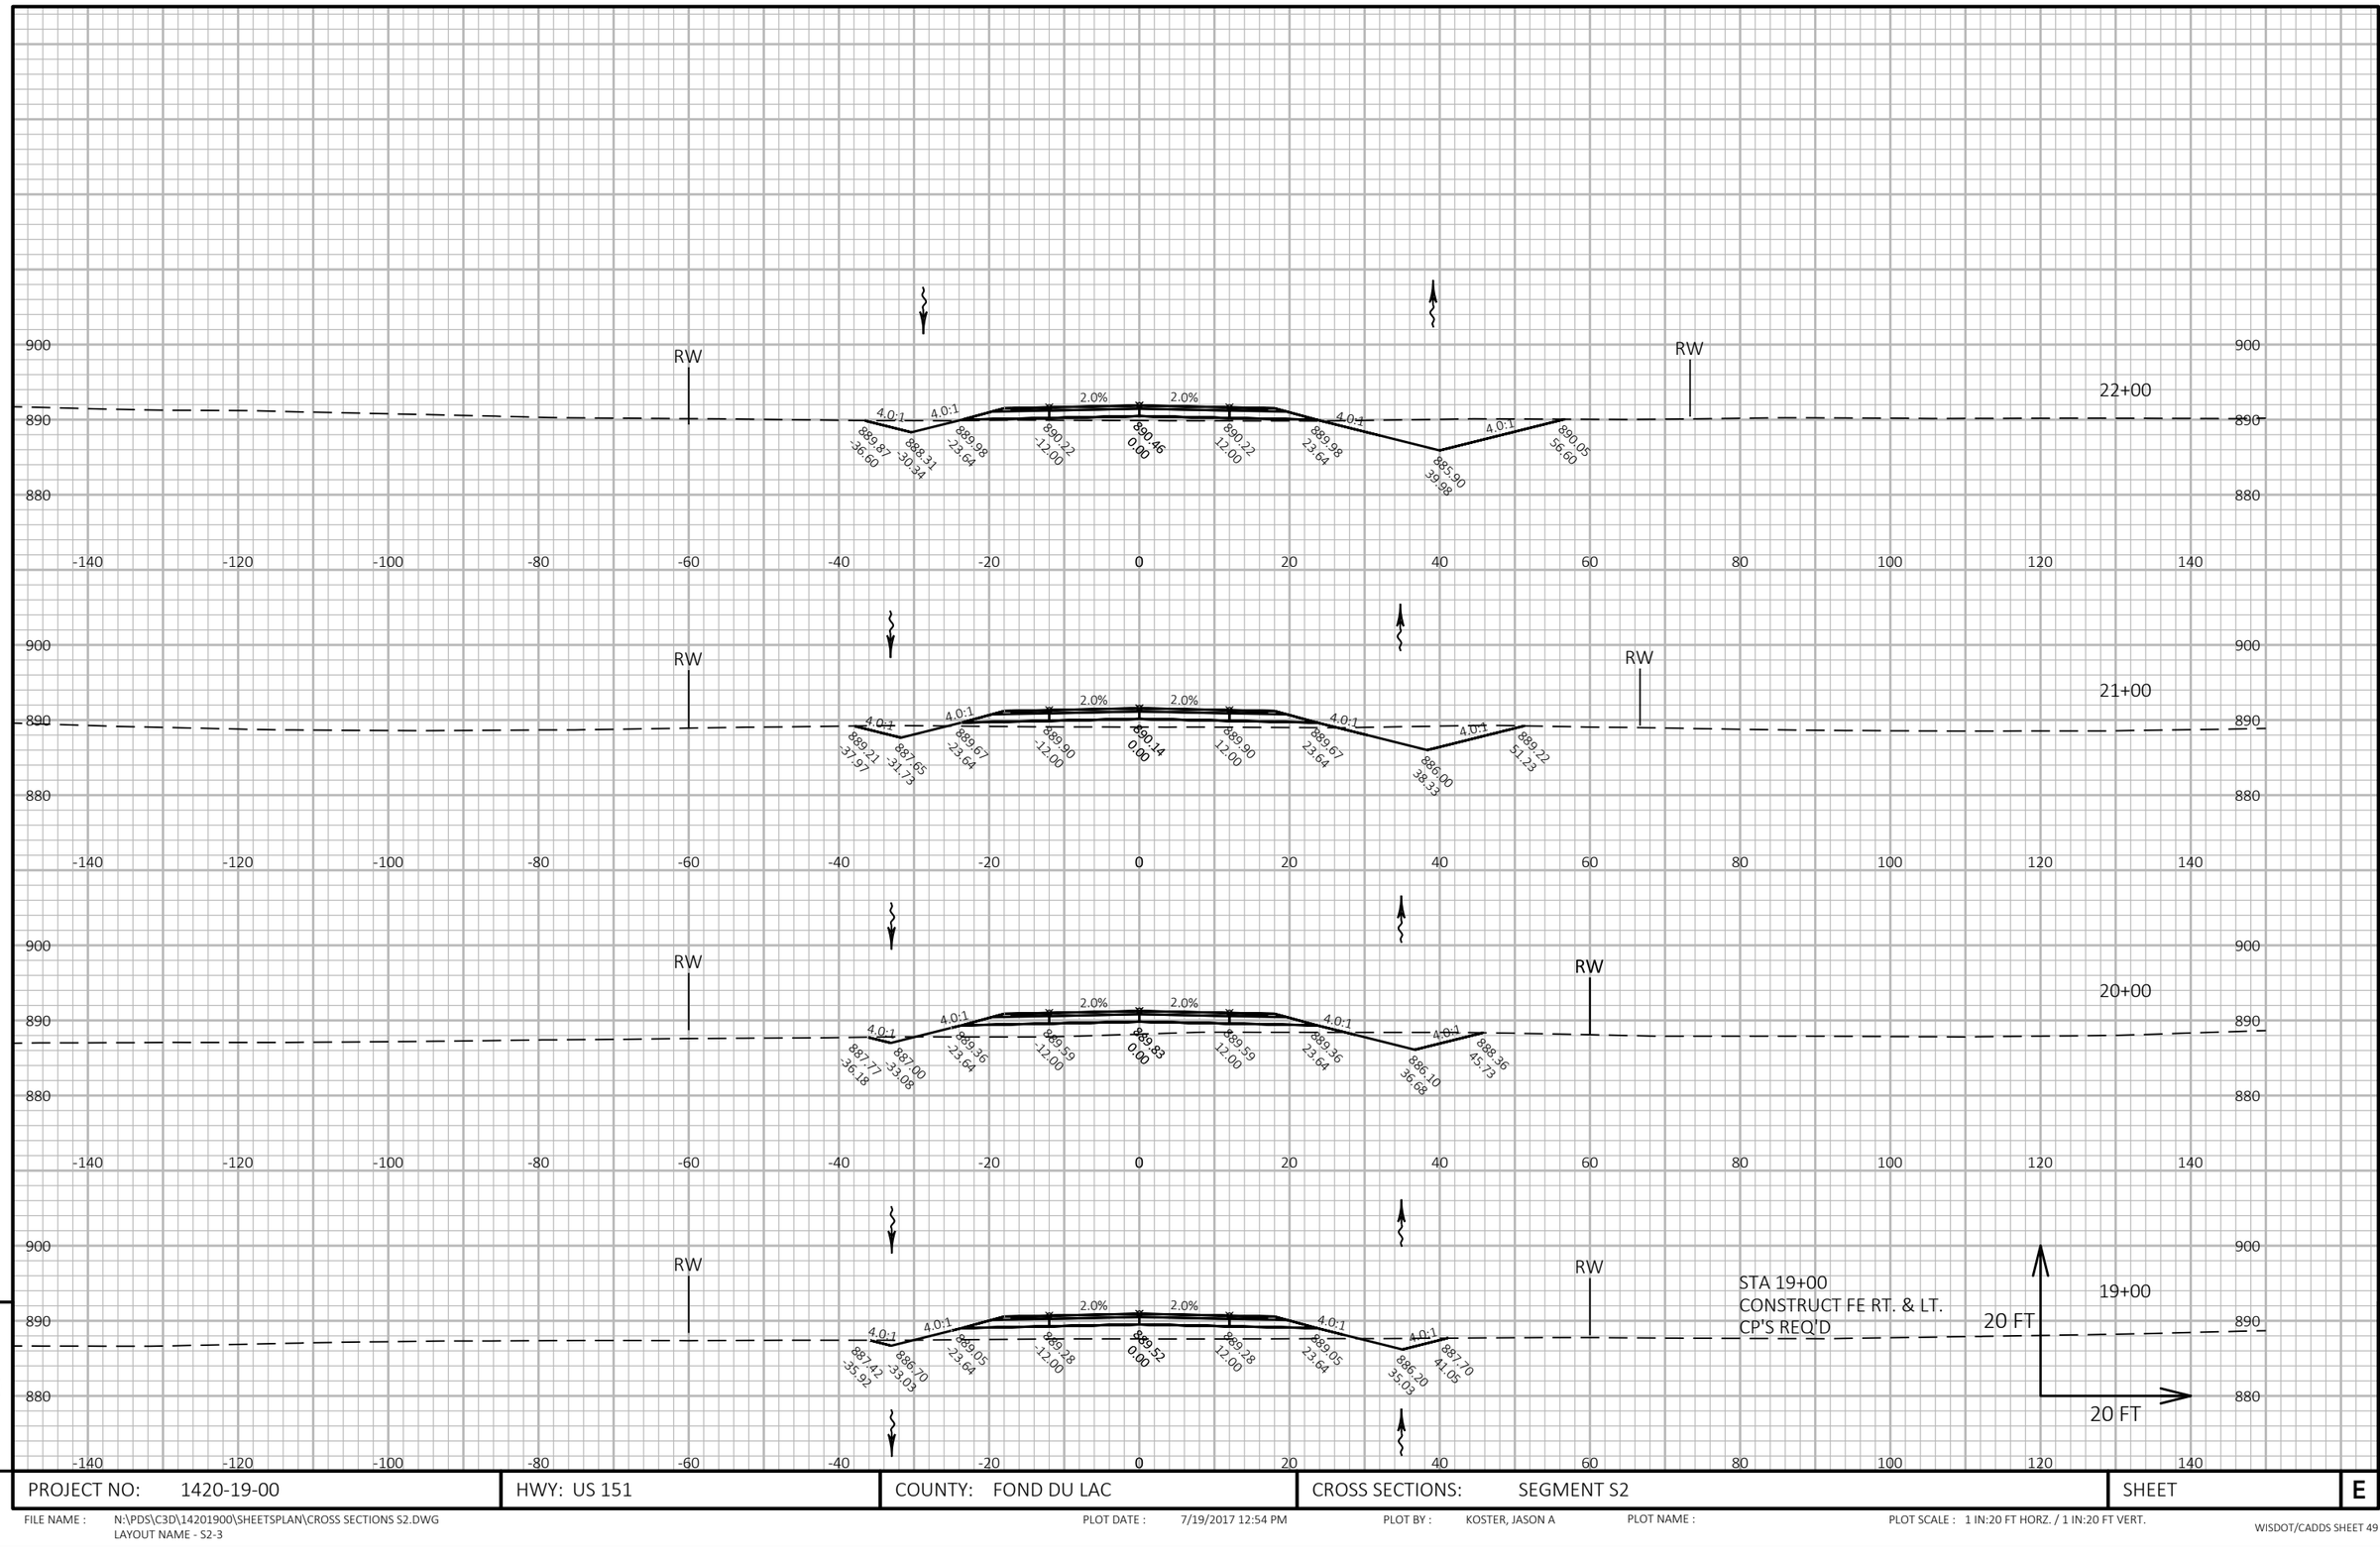


9

9


PROJECT NO: 1420-19-00	HWY: US 151	COUNTY: FOND DU LAC	CROSS SECTIONS: SEGMENT S2	SHEET	E

FILE NAME : N:\PDS\C3D\14201900\SHEETSPLAN\CROSS SECTIONS S2.DWG
LAYOUT NAME - S2-3

PLOT DATE : 7/19/2017 12:54 PM PLOT BY : KOSTER, JASON A PLOT NAME : PLOT SCALE : 1 IN:20 FT HORZ. / 1 IN:20 FT VERT.

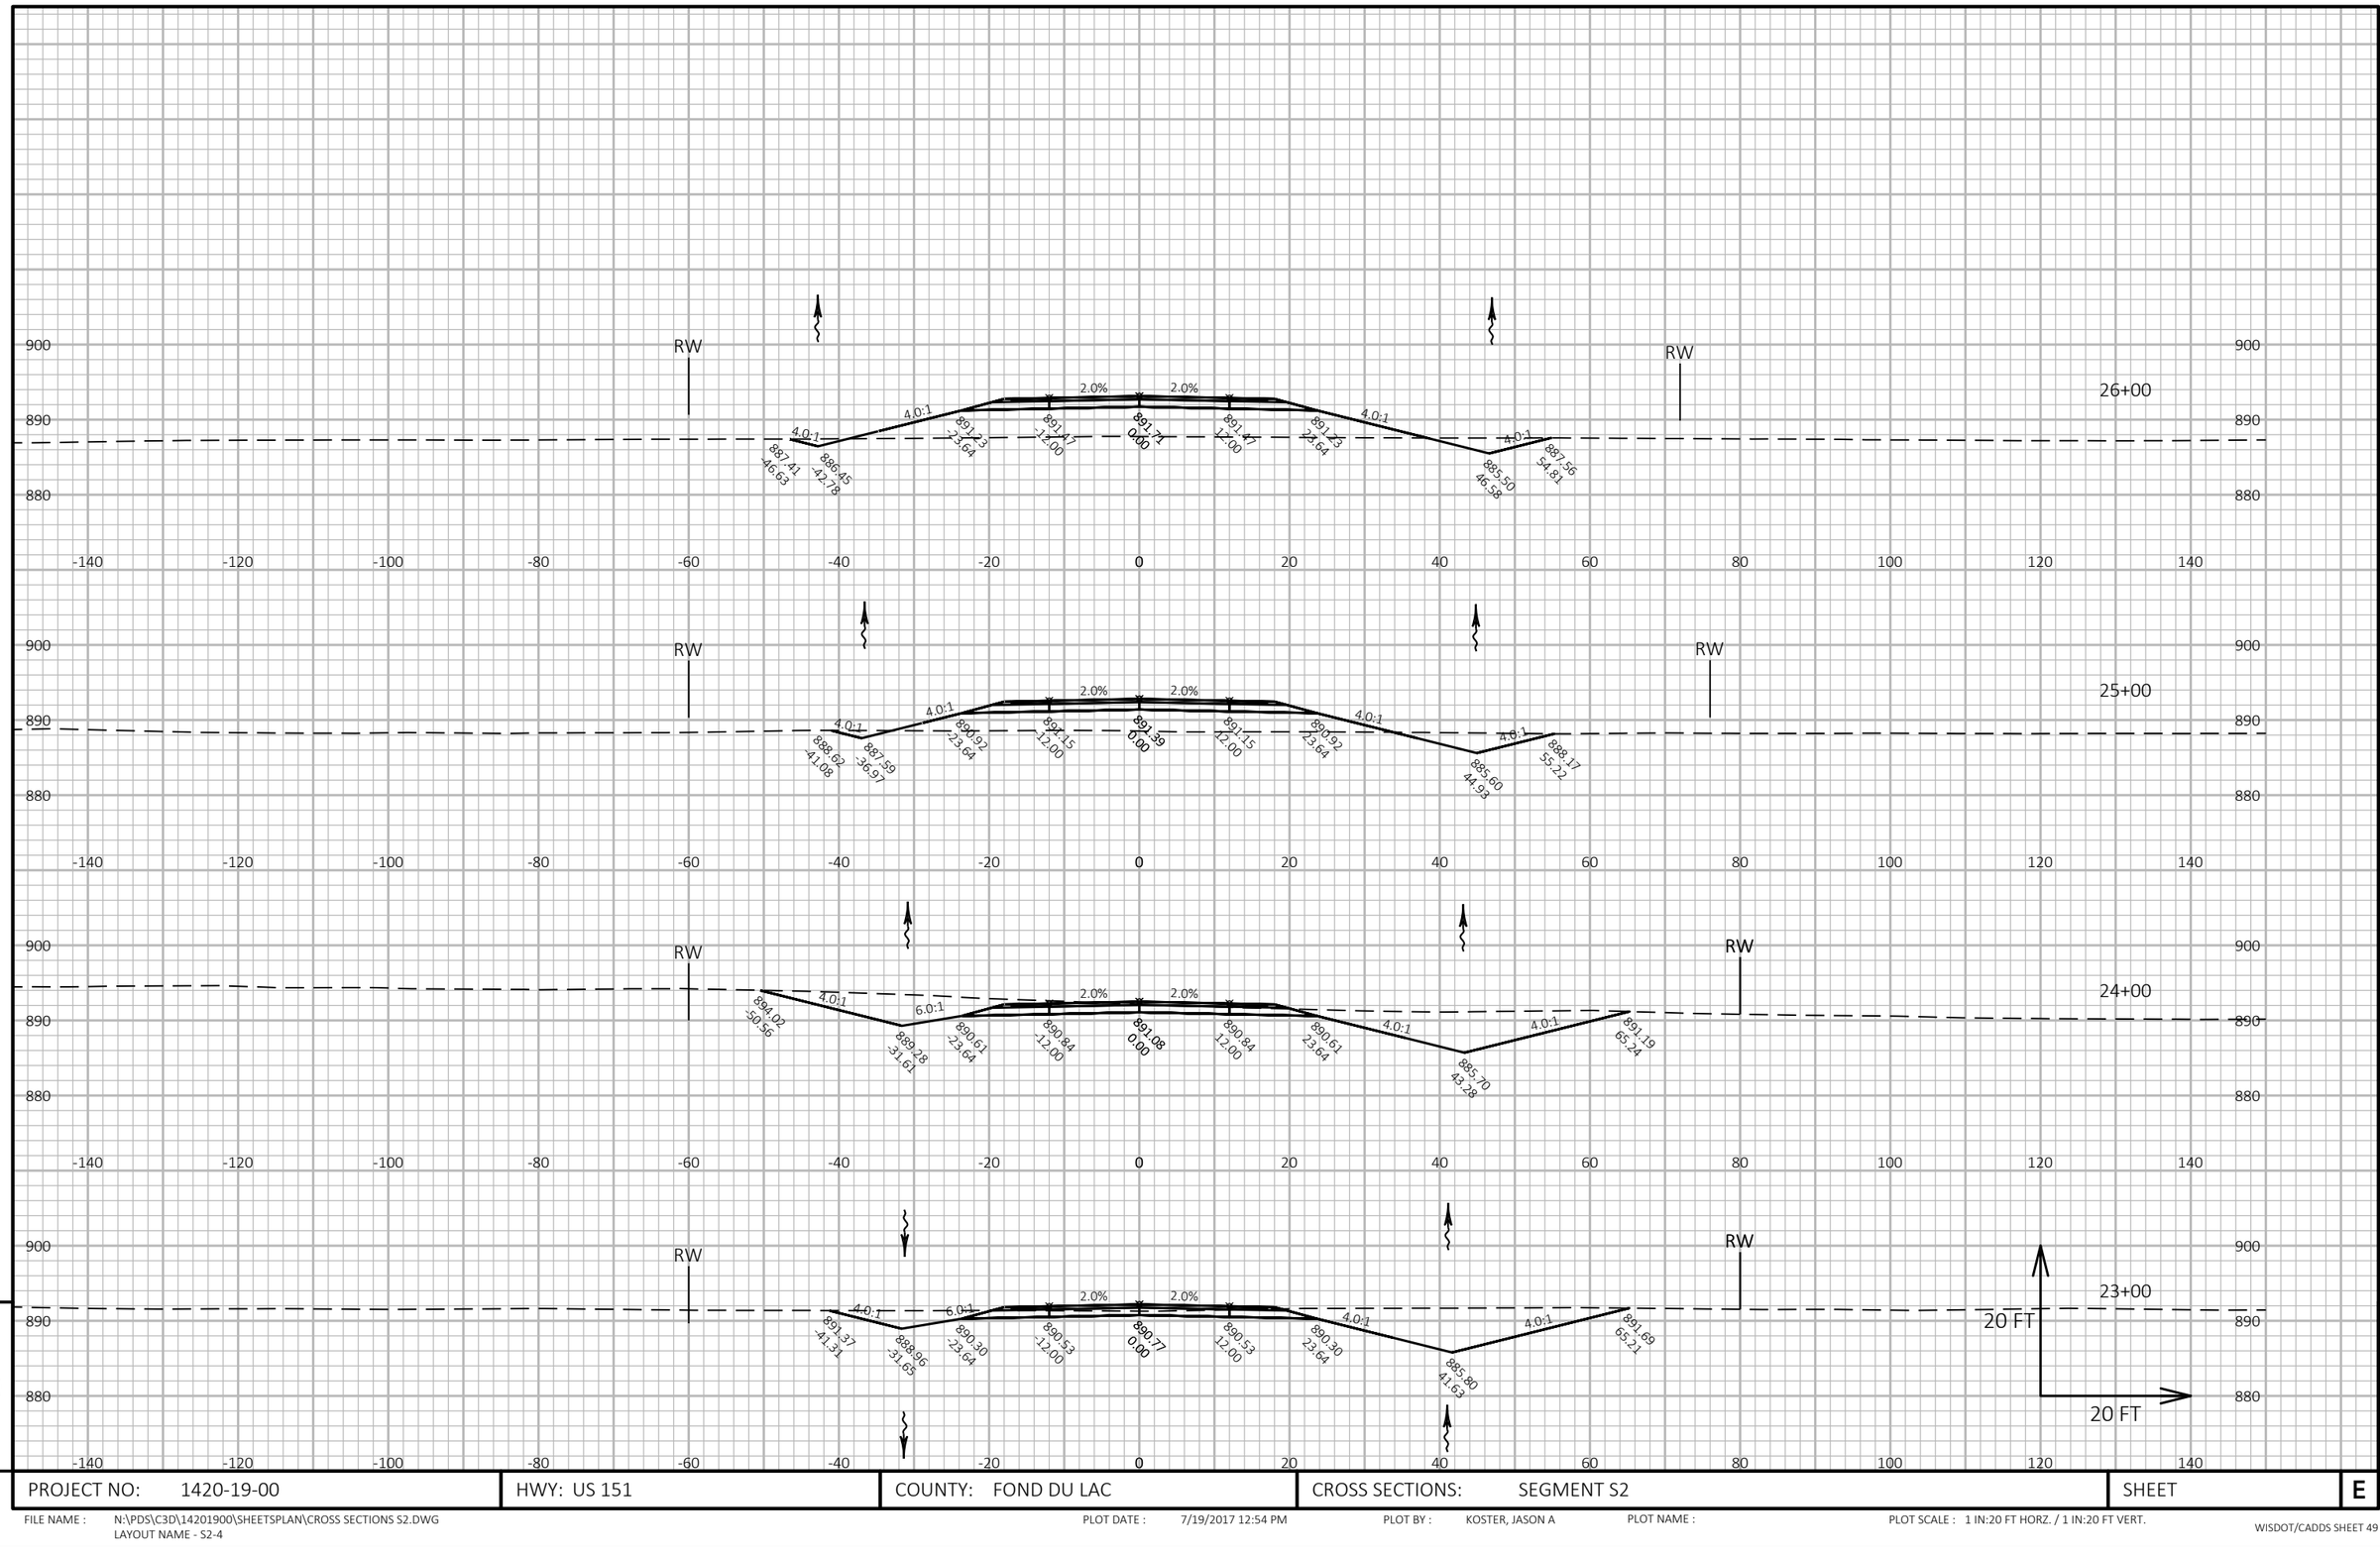

9	PROJECT NO: 1420-19-00	HWY: US 151	COUNTY: FOND DU LAC	CROSS SECTIONS: SEGMENT S2	SHEET E

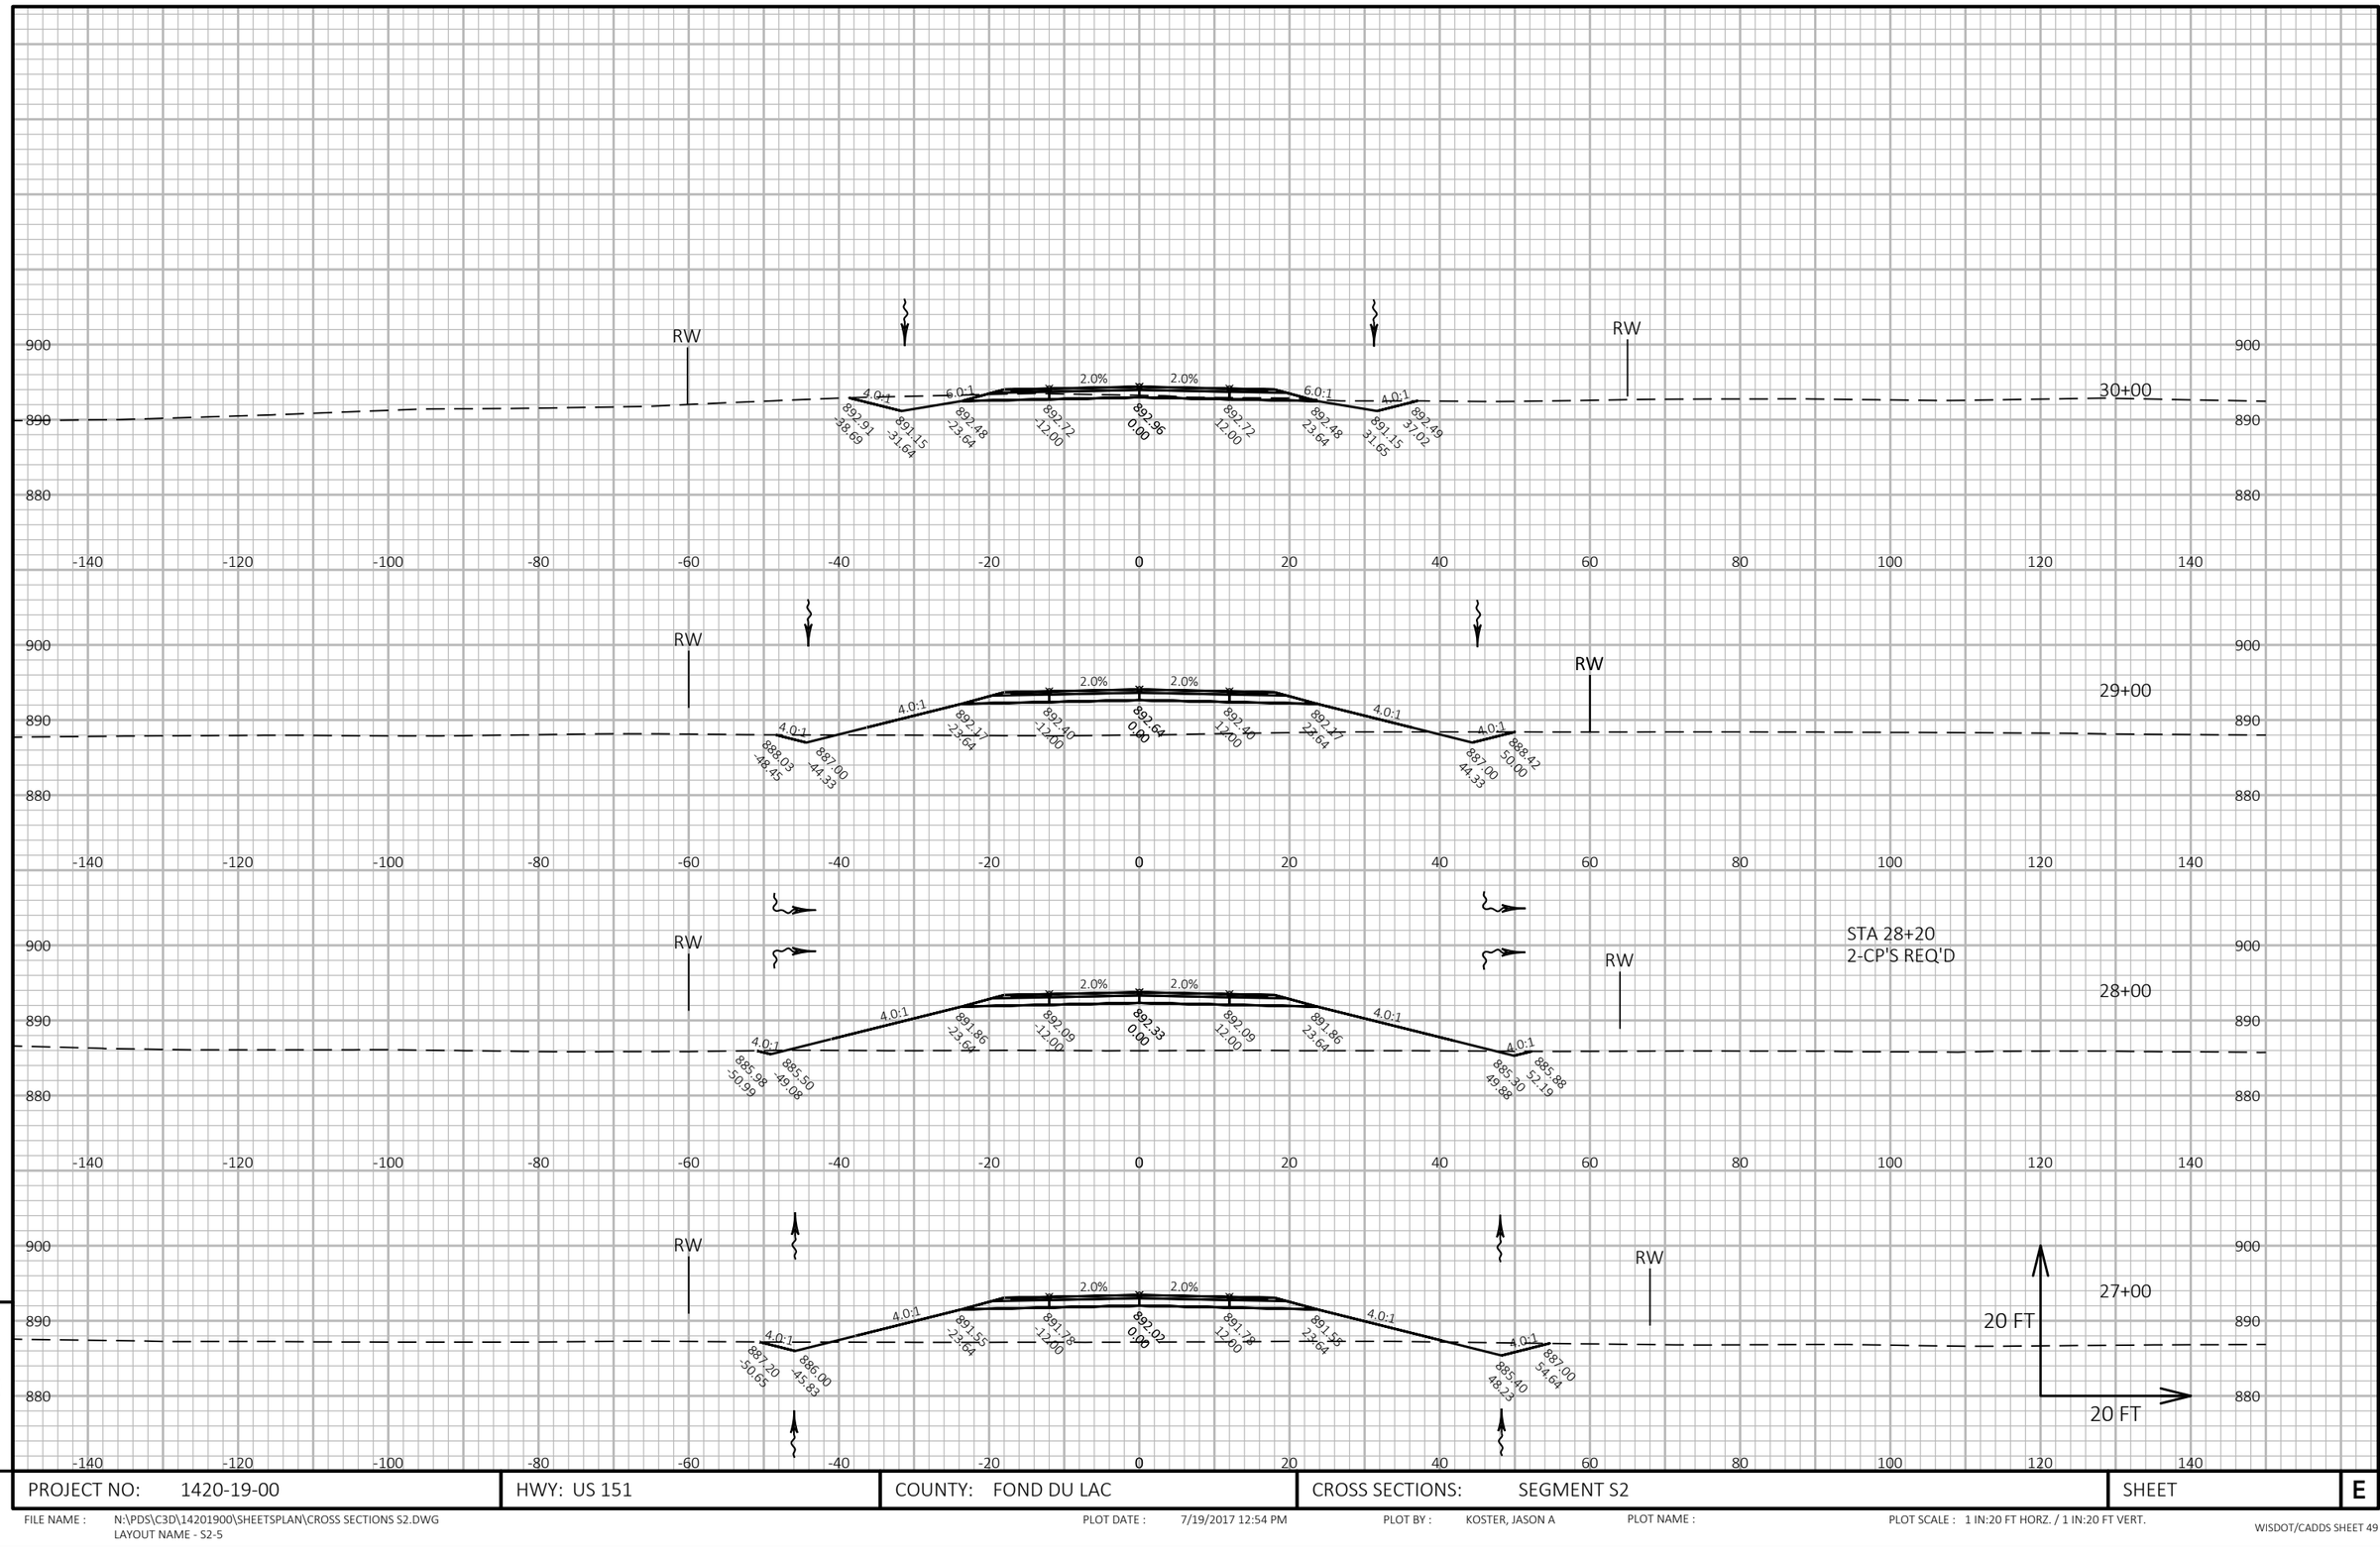


9

9

PROJECT NO: 1420-19-00	HWY: US 151	COUNTY: FOND DU LAC	CROSS SECTIONS: SEGMENT S2	SHEET	E

FILE NAME : N:\PDS\C3D\14201900\SHEETSPLAN\CROSS SECTIONS S2.DWG
LAYOUT NAME - S2-5


PLOT DATE : 7/19/2017 12:54 PM PLOT BY : KOSTER, JASON A PLOT NAME : PLOT SCALE : 1 IN:20 FT HORZ. / 1 IN:20 FT VERT.

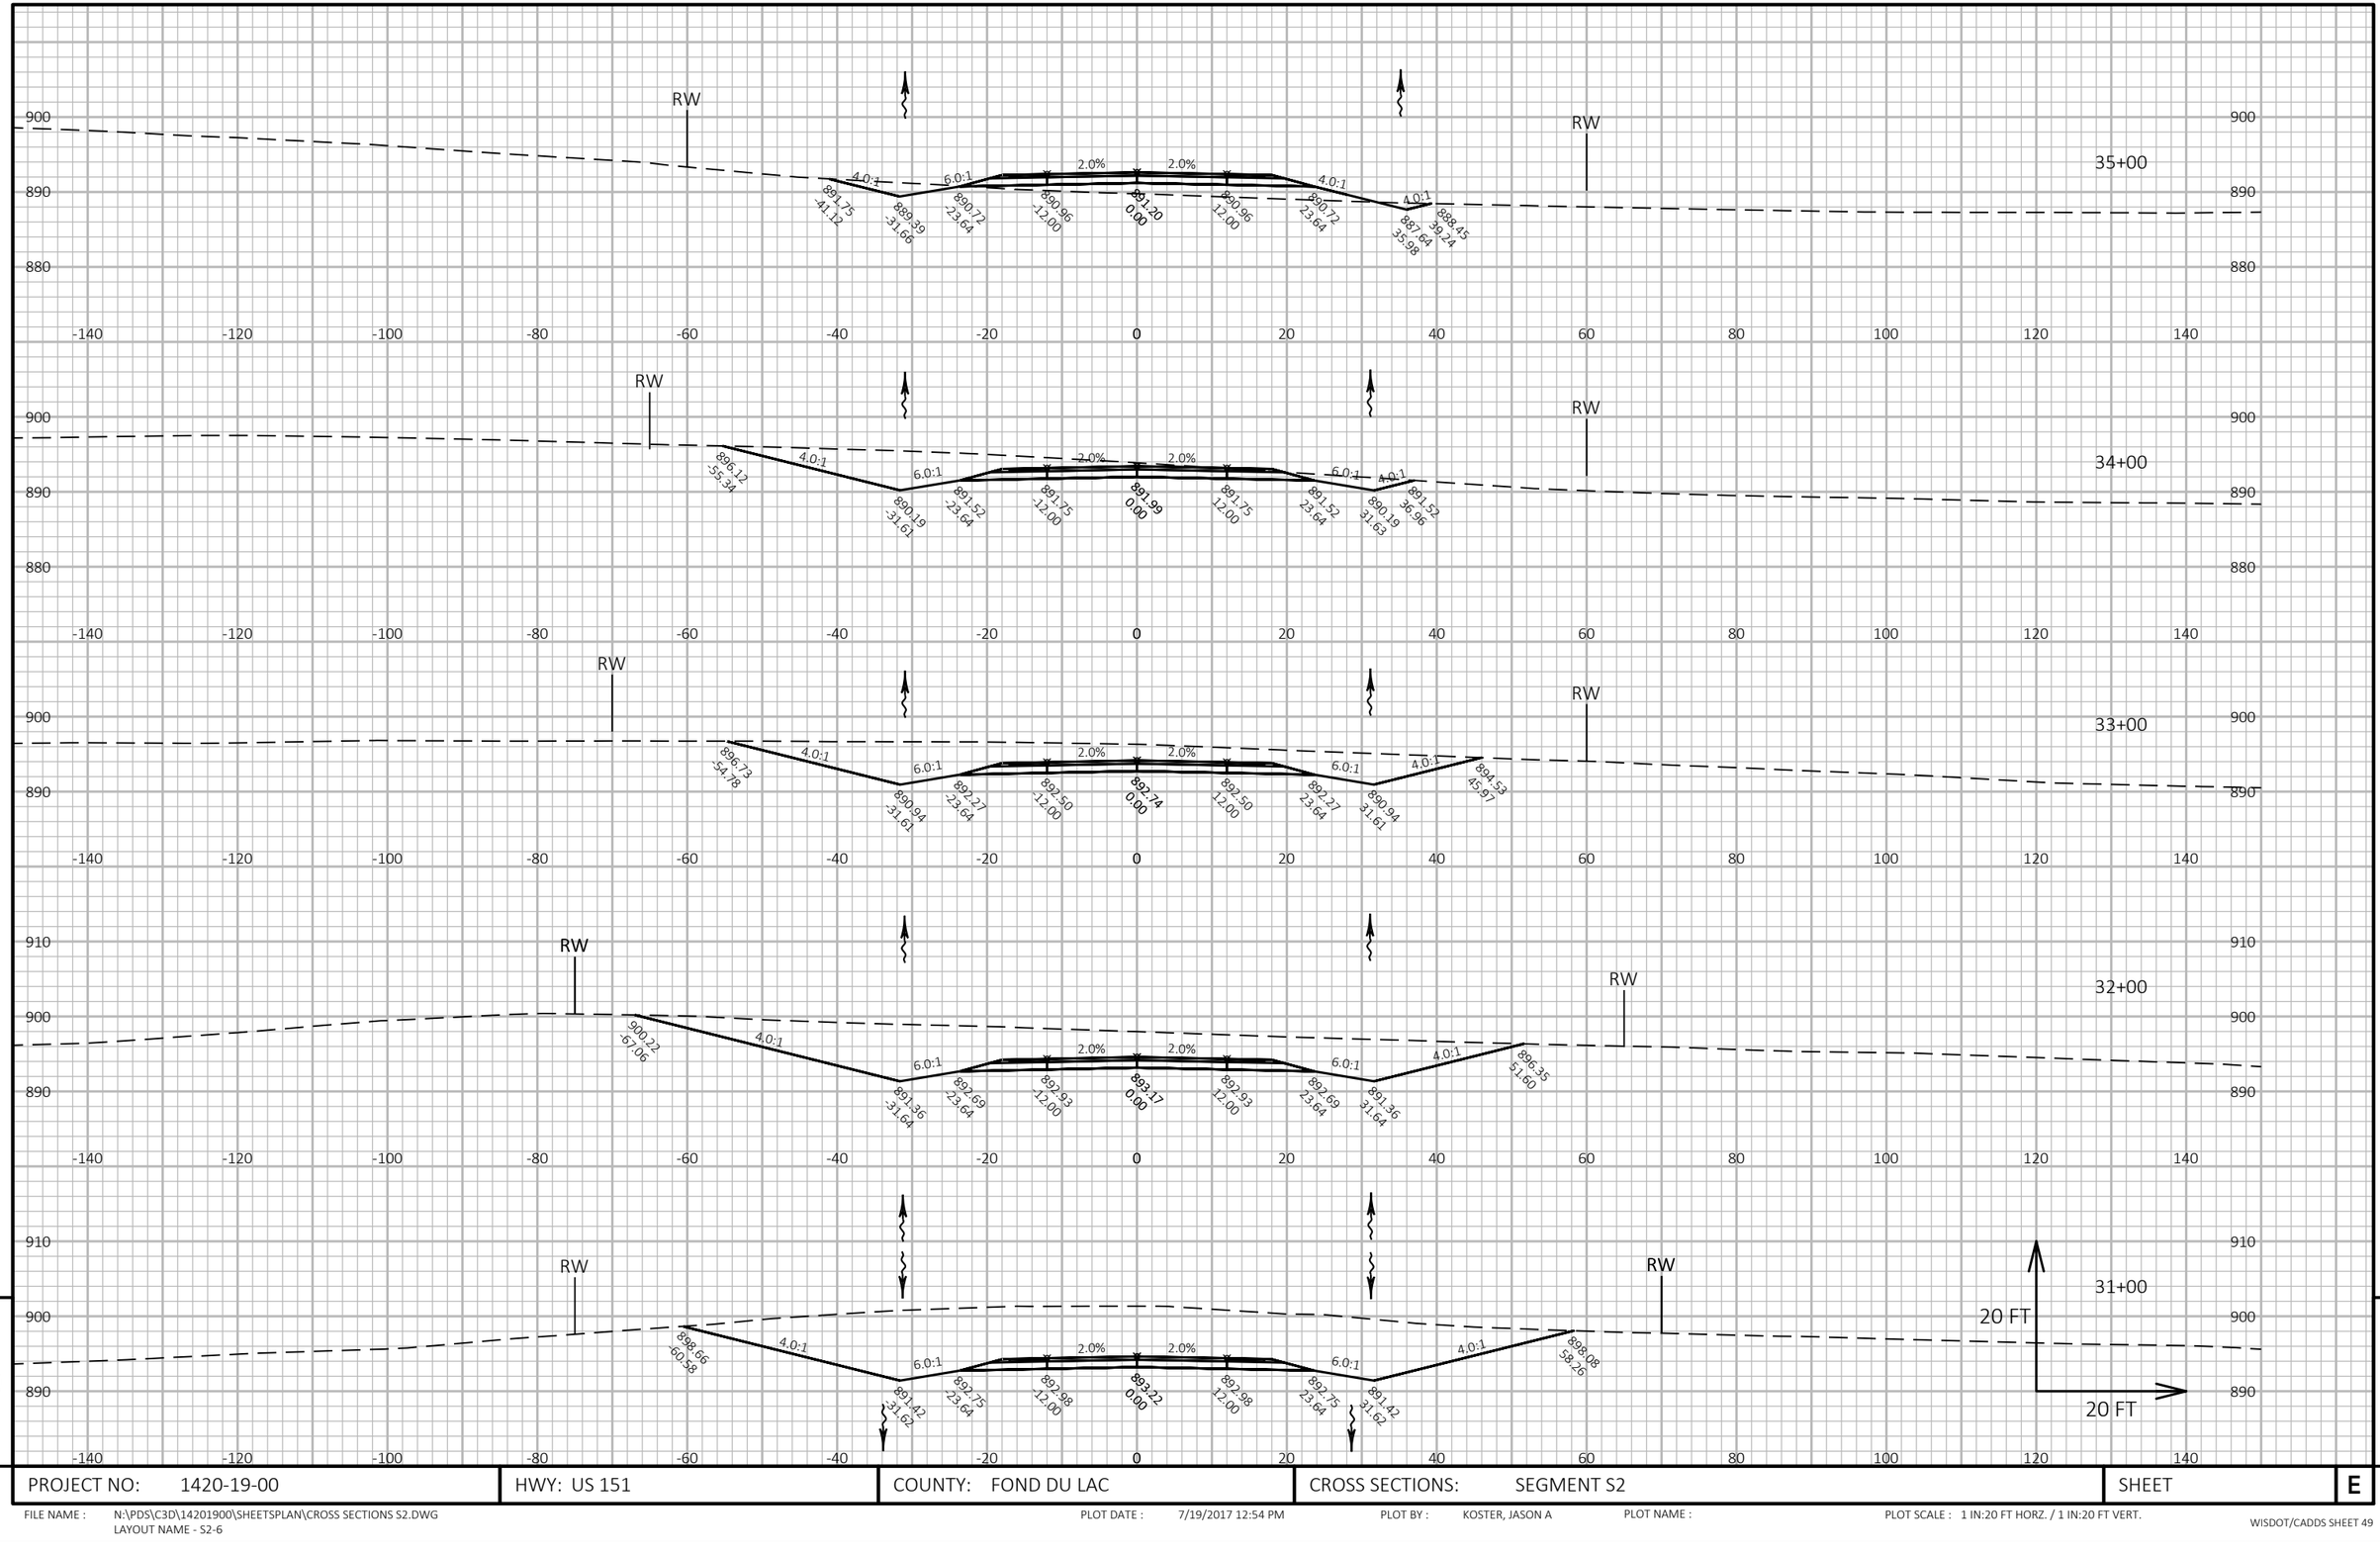

PROJECT NO: 1420-19-00	HWY: US 151	COUNTY: FOND DU LAC	CROSS SECTIONS: SEGMENT S2	SHEET	E

FILE NAME : N:\PDS\C3D\14201900\SHEETSPLAN\CROSS SECTIONS S2.DWG
LAYOUT NAME - S2-6

PLOT DATE : 7/19/2017 12:54 PM PLOT BY : KOSTER, JASON A PLOT NAME : PLOT SCALE : 1 IN:20 FT HORZ. / 1 IN:20 FT VERT.

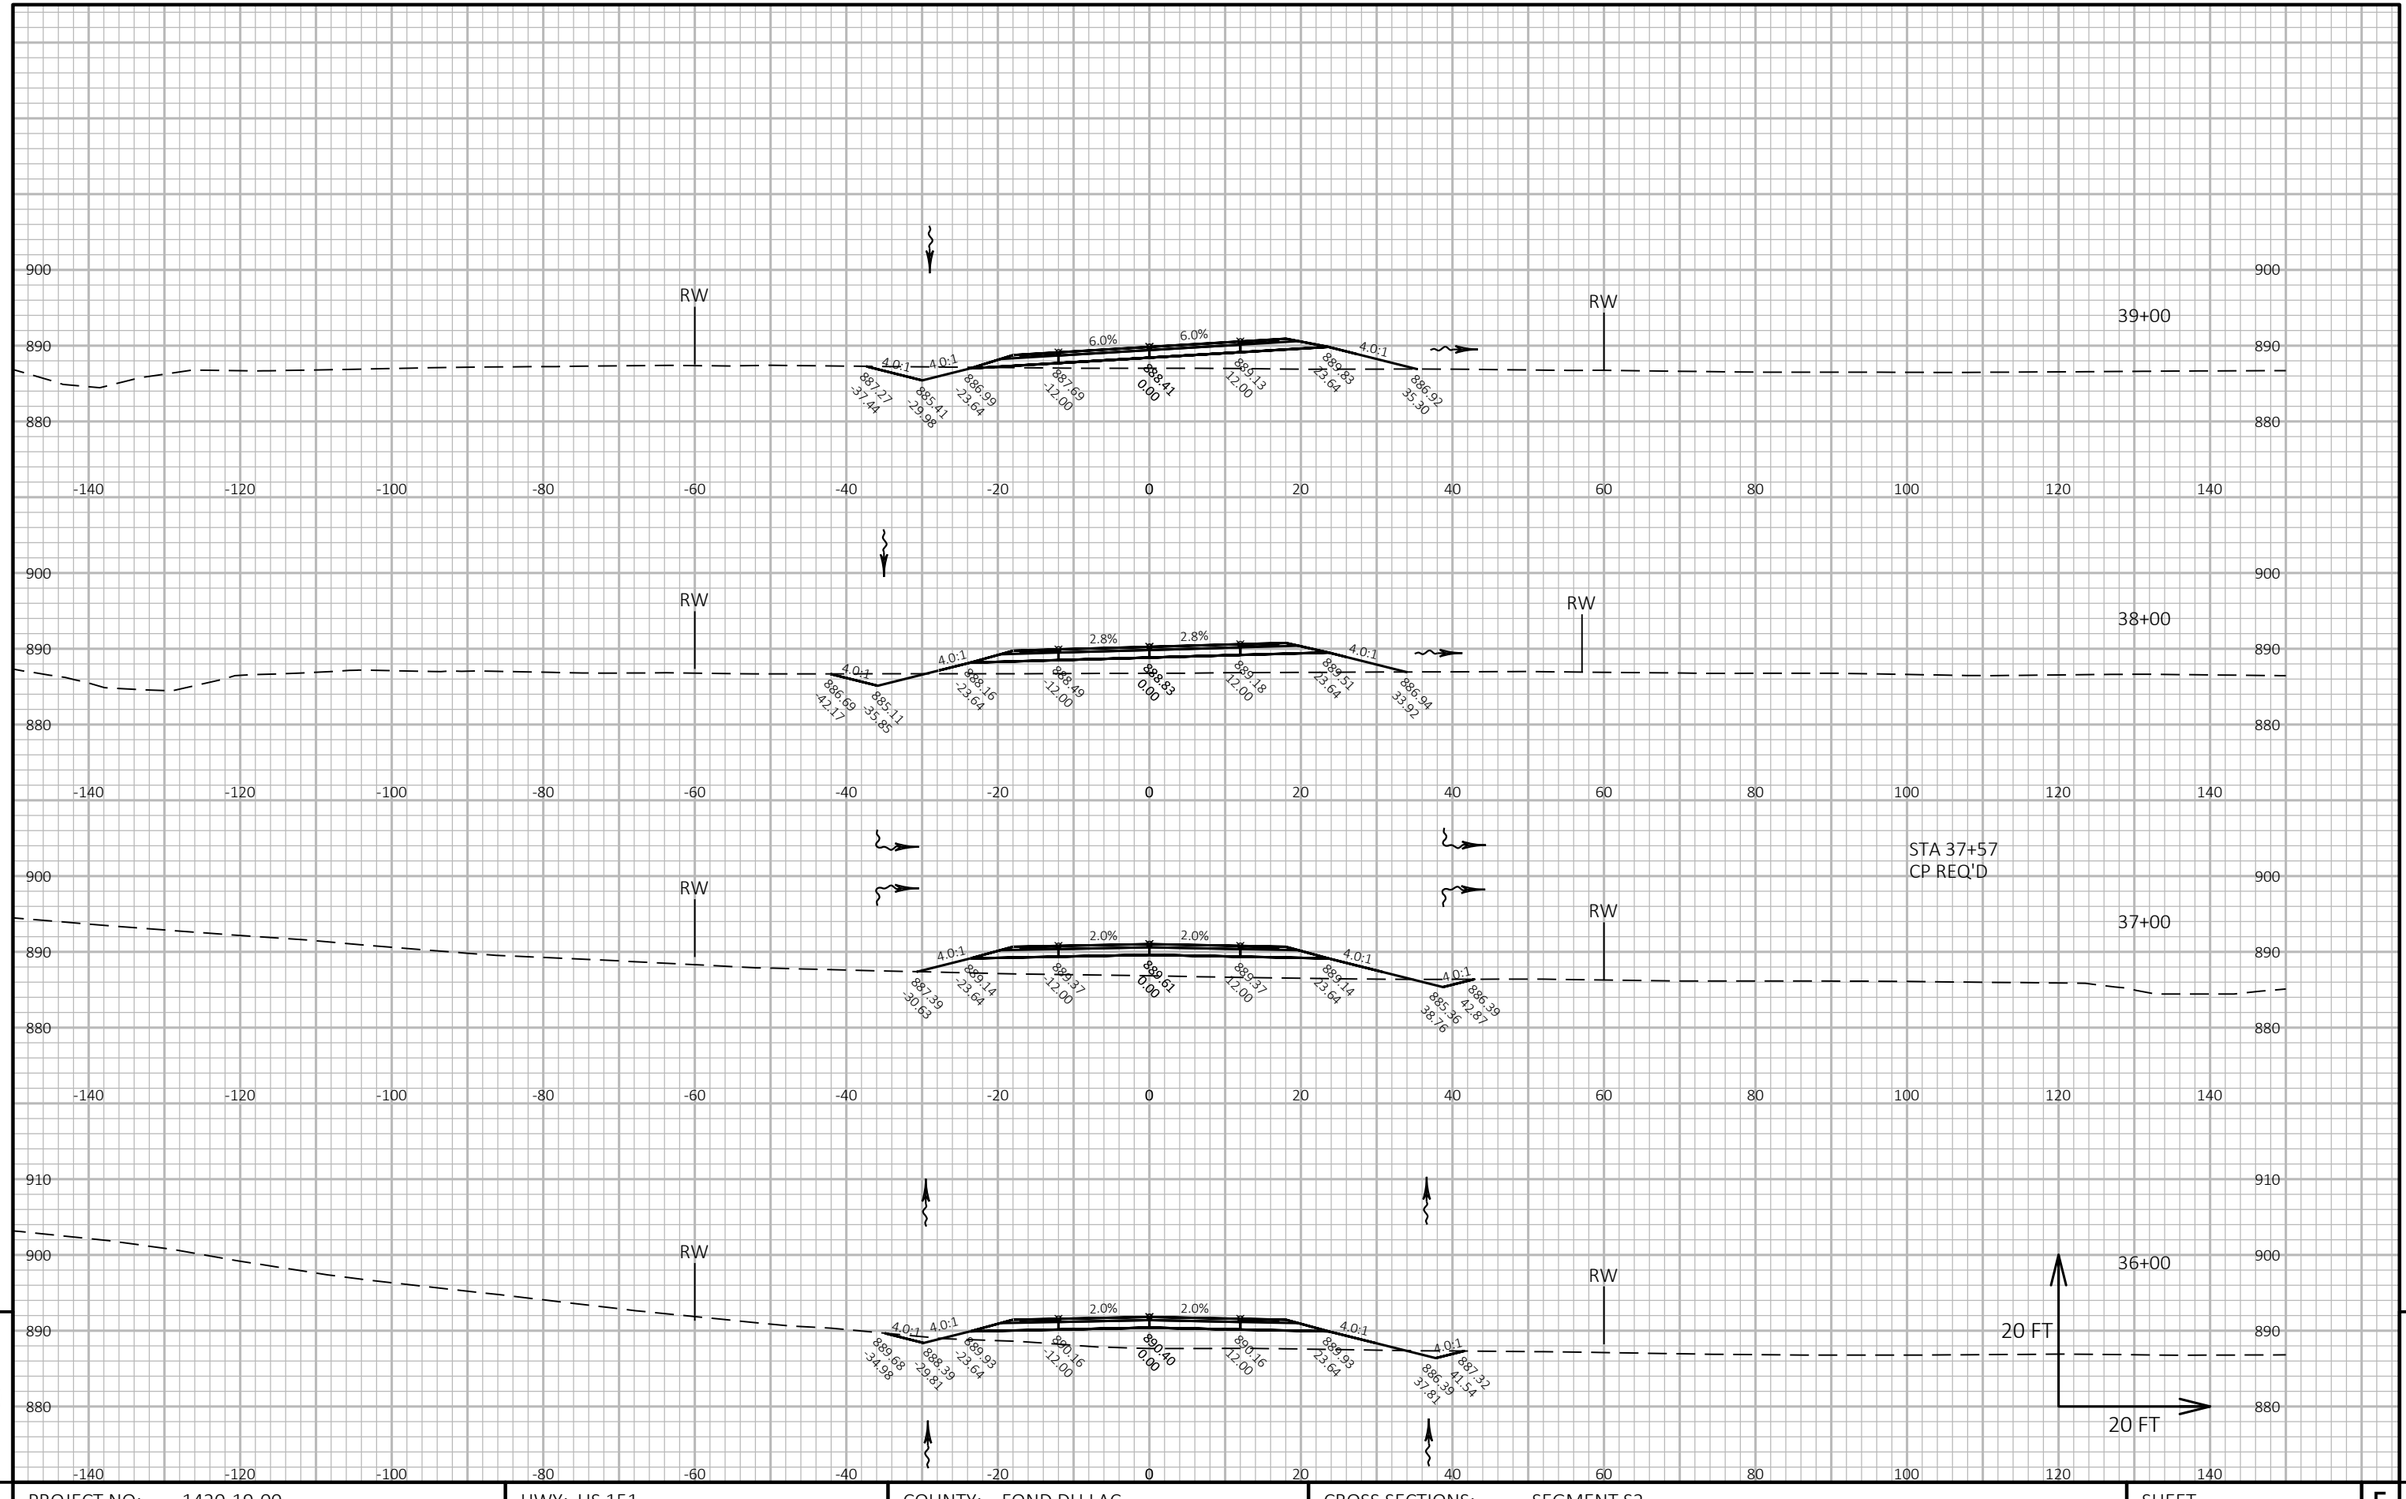


9

PROJECT NO: 1420-19-00	HWY: US 151	COUNTY: FOND DU LAC	CROSS SECTIONS: SEGMENT S2	SHEET	E

9

FILE NAME : N:\PDS\C3D\14201900\SHEETSPLAN\CROSS SECTIONS S2.DWG
LAYOUT NAME - S2-7

PLOT DATE : 7/19/2017 12:54 PM PLOT BY : KOSTER, JASON A PLOT NAME : PLOT SCALE : 1 IN:20 FT HORZ. / 1 IN:20 FT VERT.

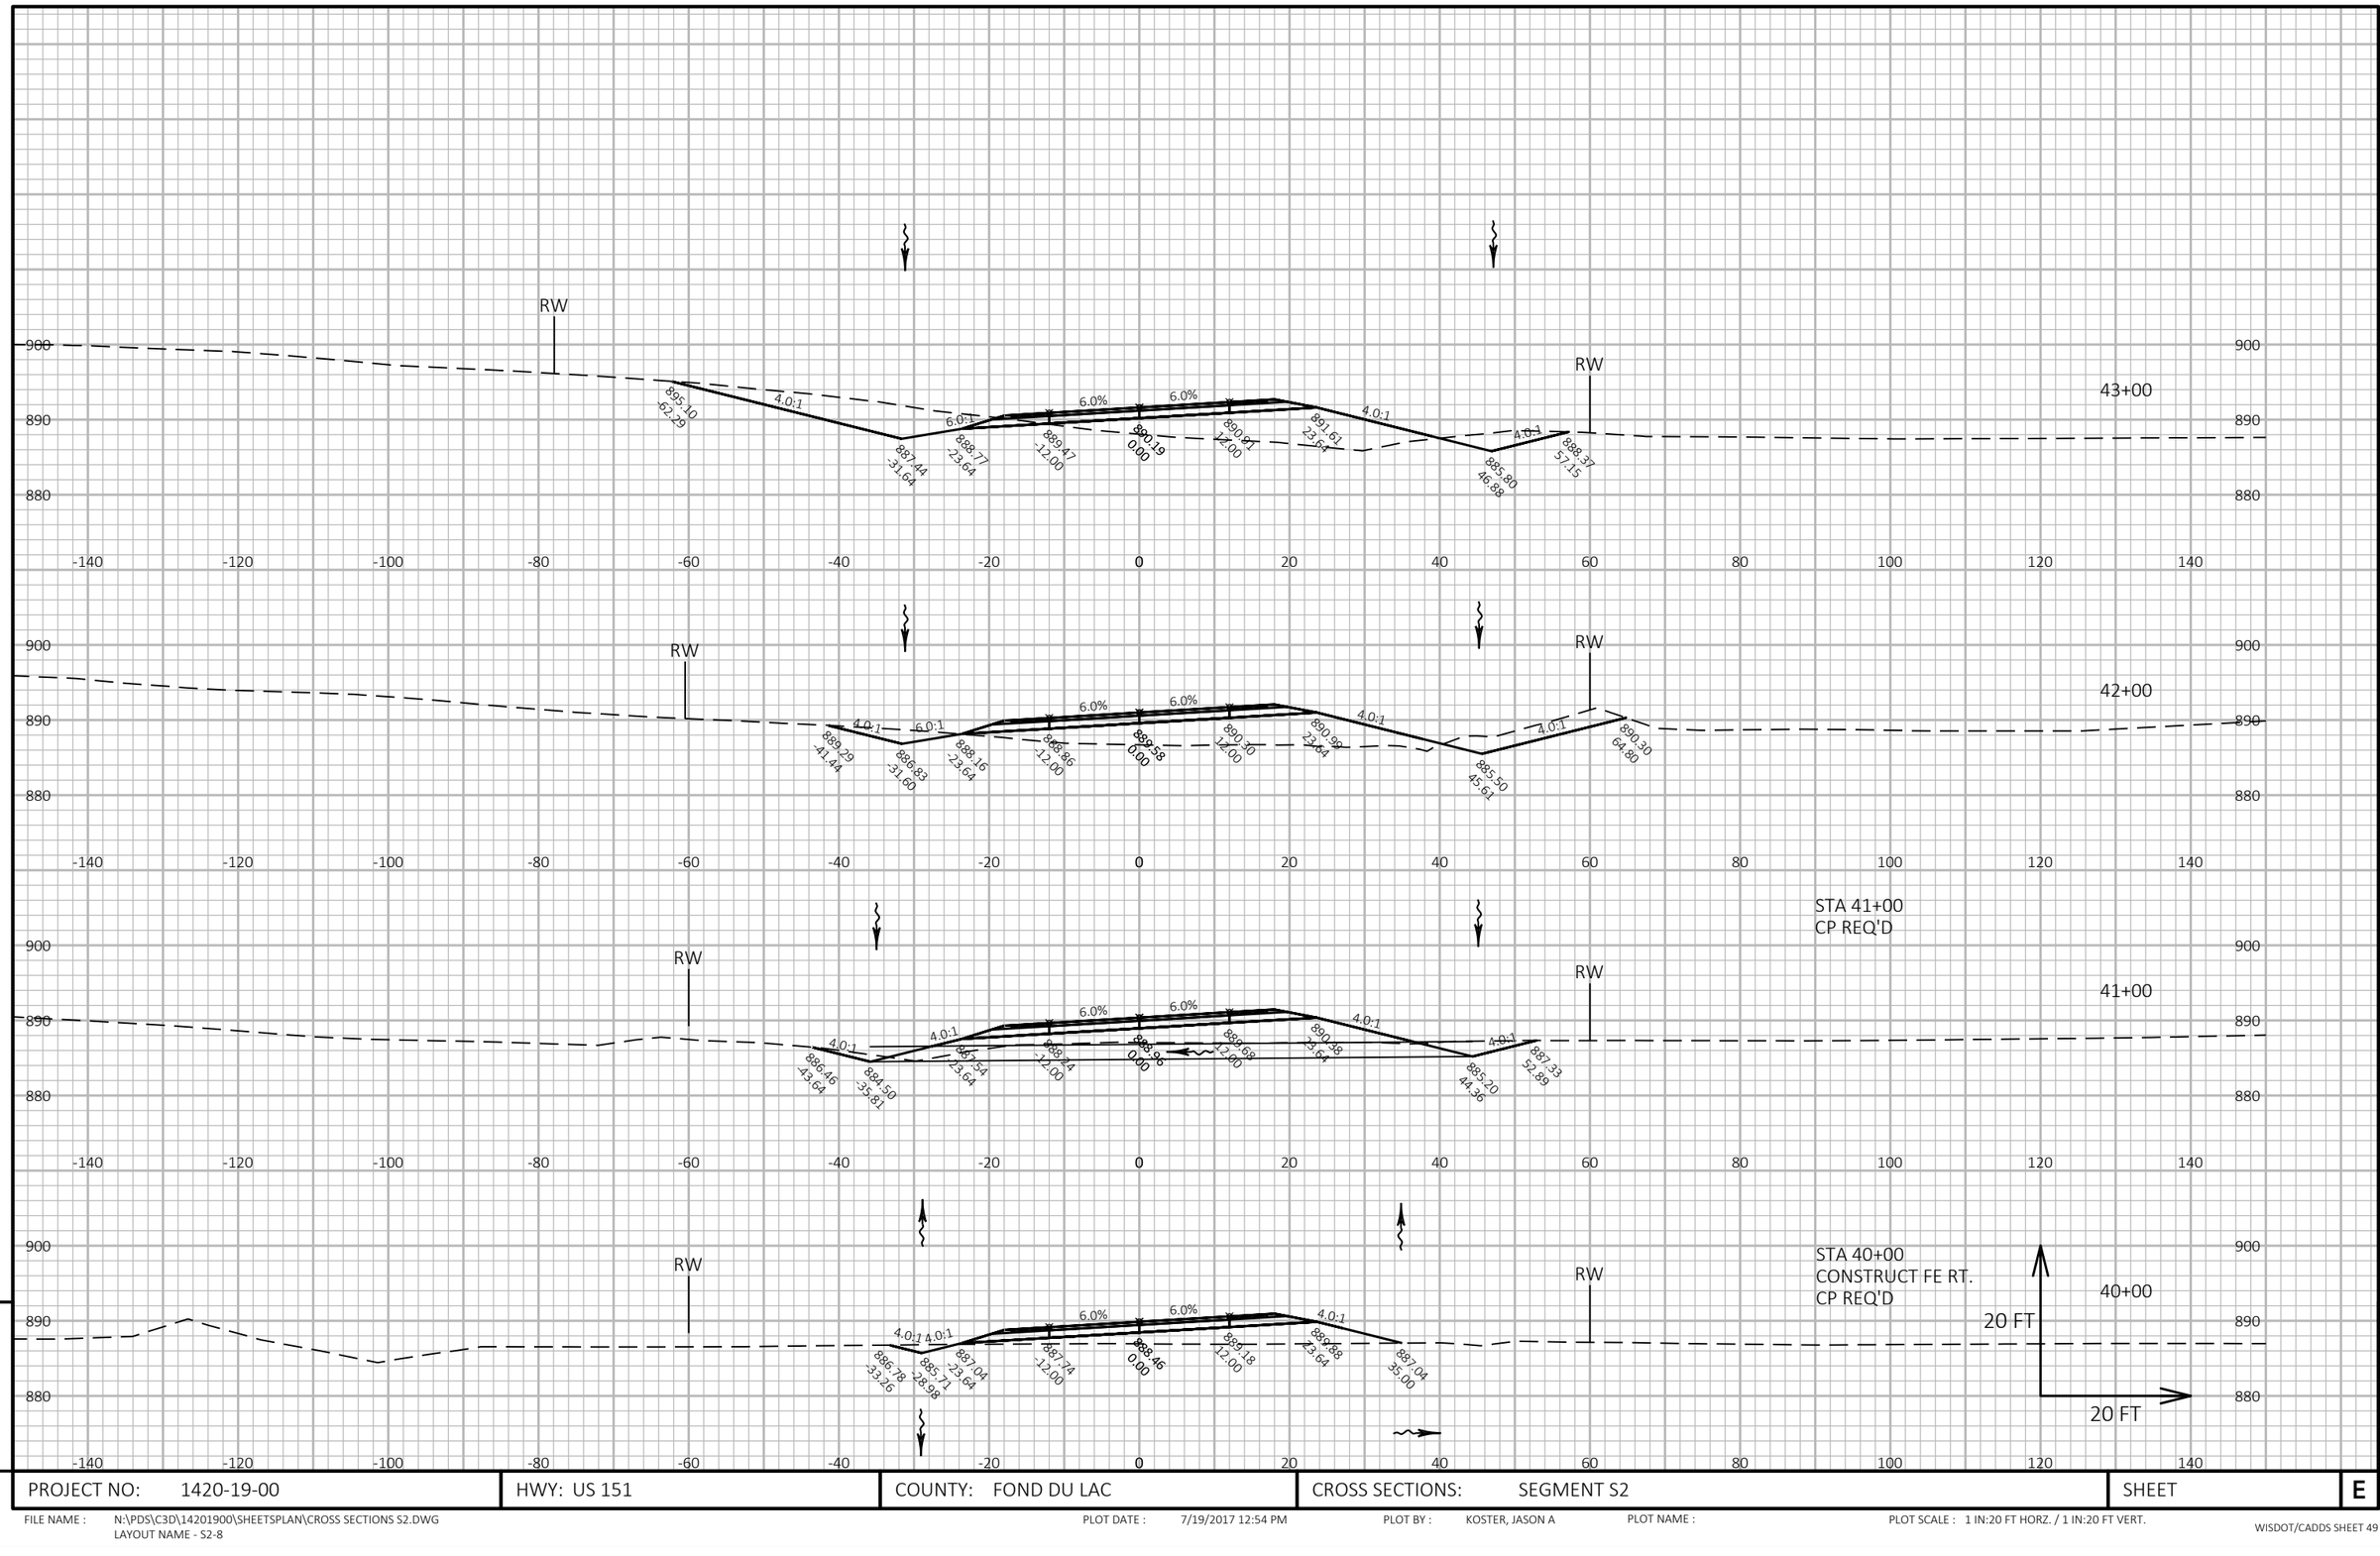


9

9

PROJECT NO: 1420-19-00	HWY: US 151	COUNTY: FOND DU LAC	CROSS SECTIONS: SEGMENT S2	SHEET	E

FILE NAME : N:\PDS\C3D\14201900\SHEETSPLAN\CROSS SECTIONS S2.DWG
LAYOUT NAME - S2-8


PLOT DATE : 7/19/2017 12:54 PM PLOT BY : KOSTER, JASON A PLOT NAME : PLOT SCALE : 1 IN:20 FT HORZ. / 1 IN:20 FT VERT.

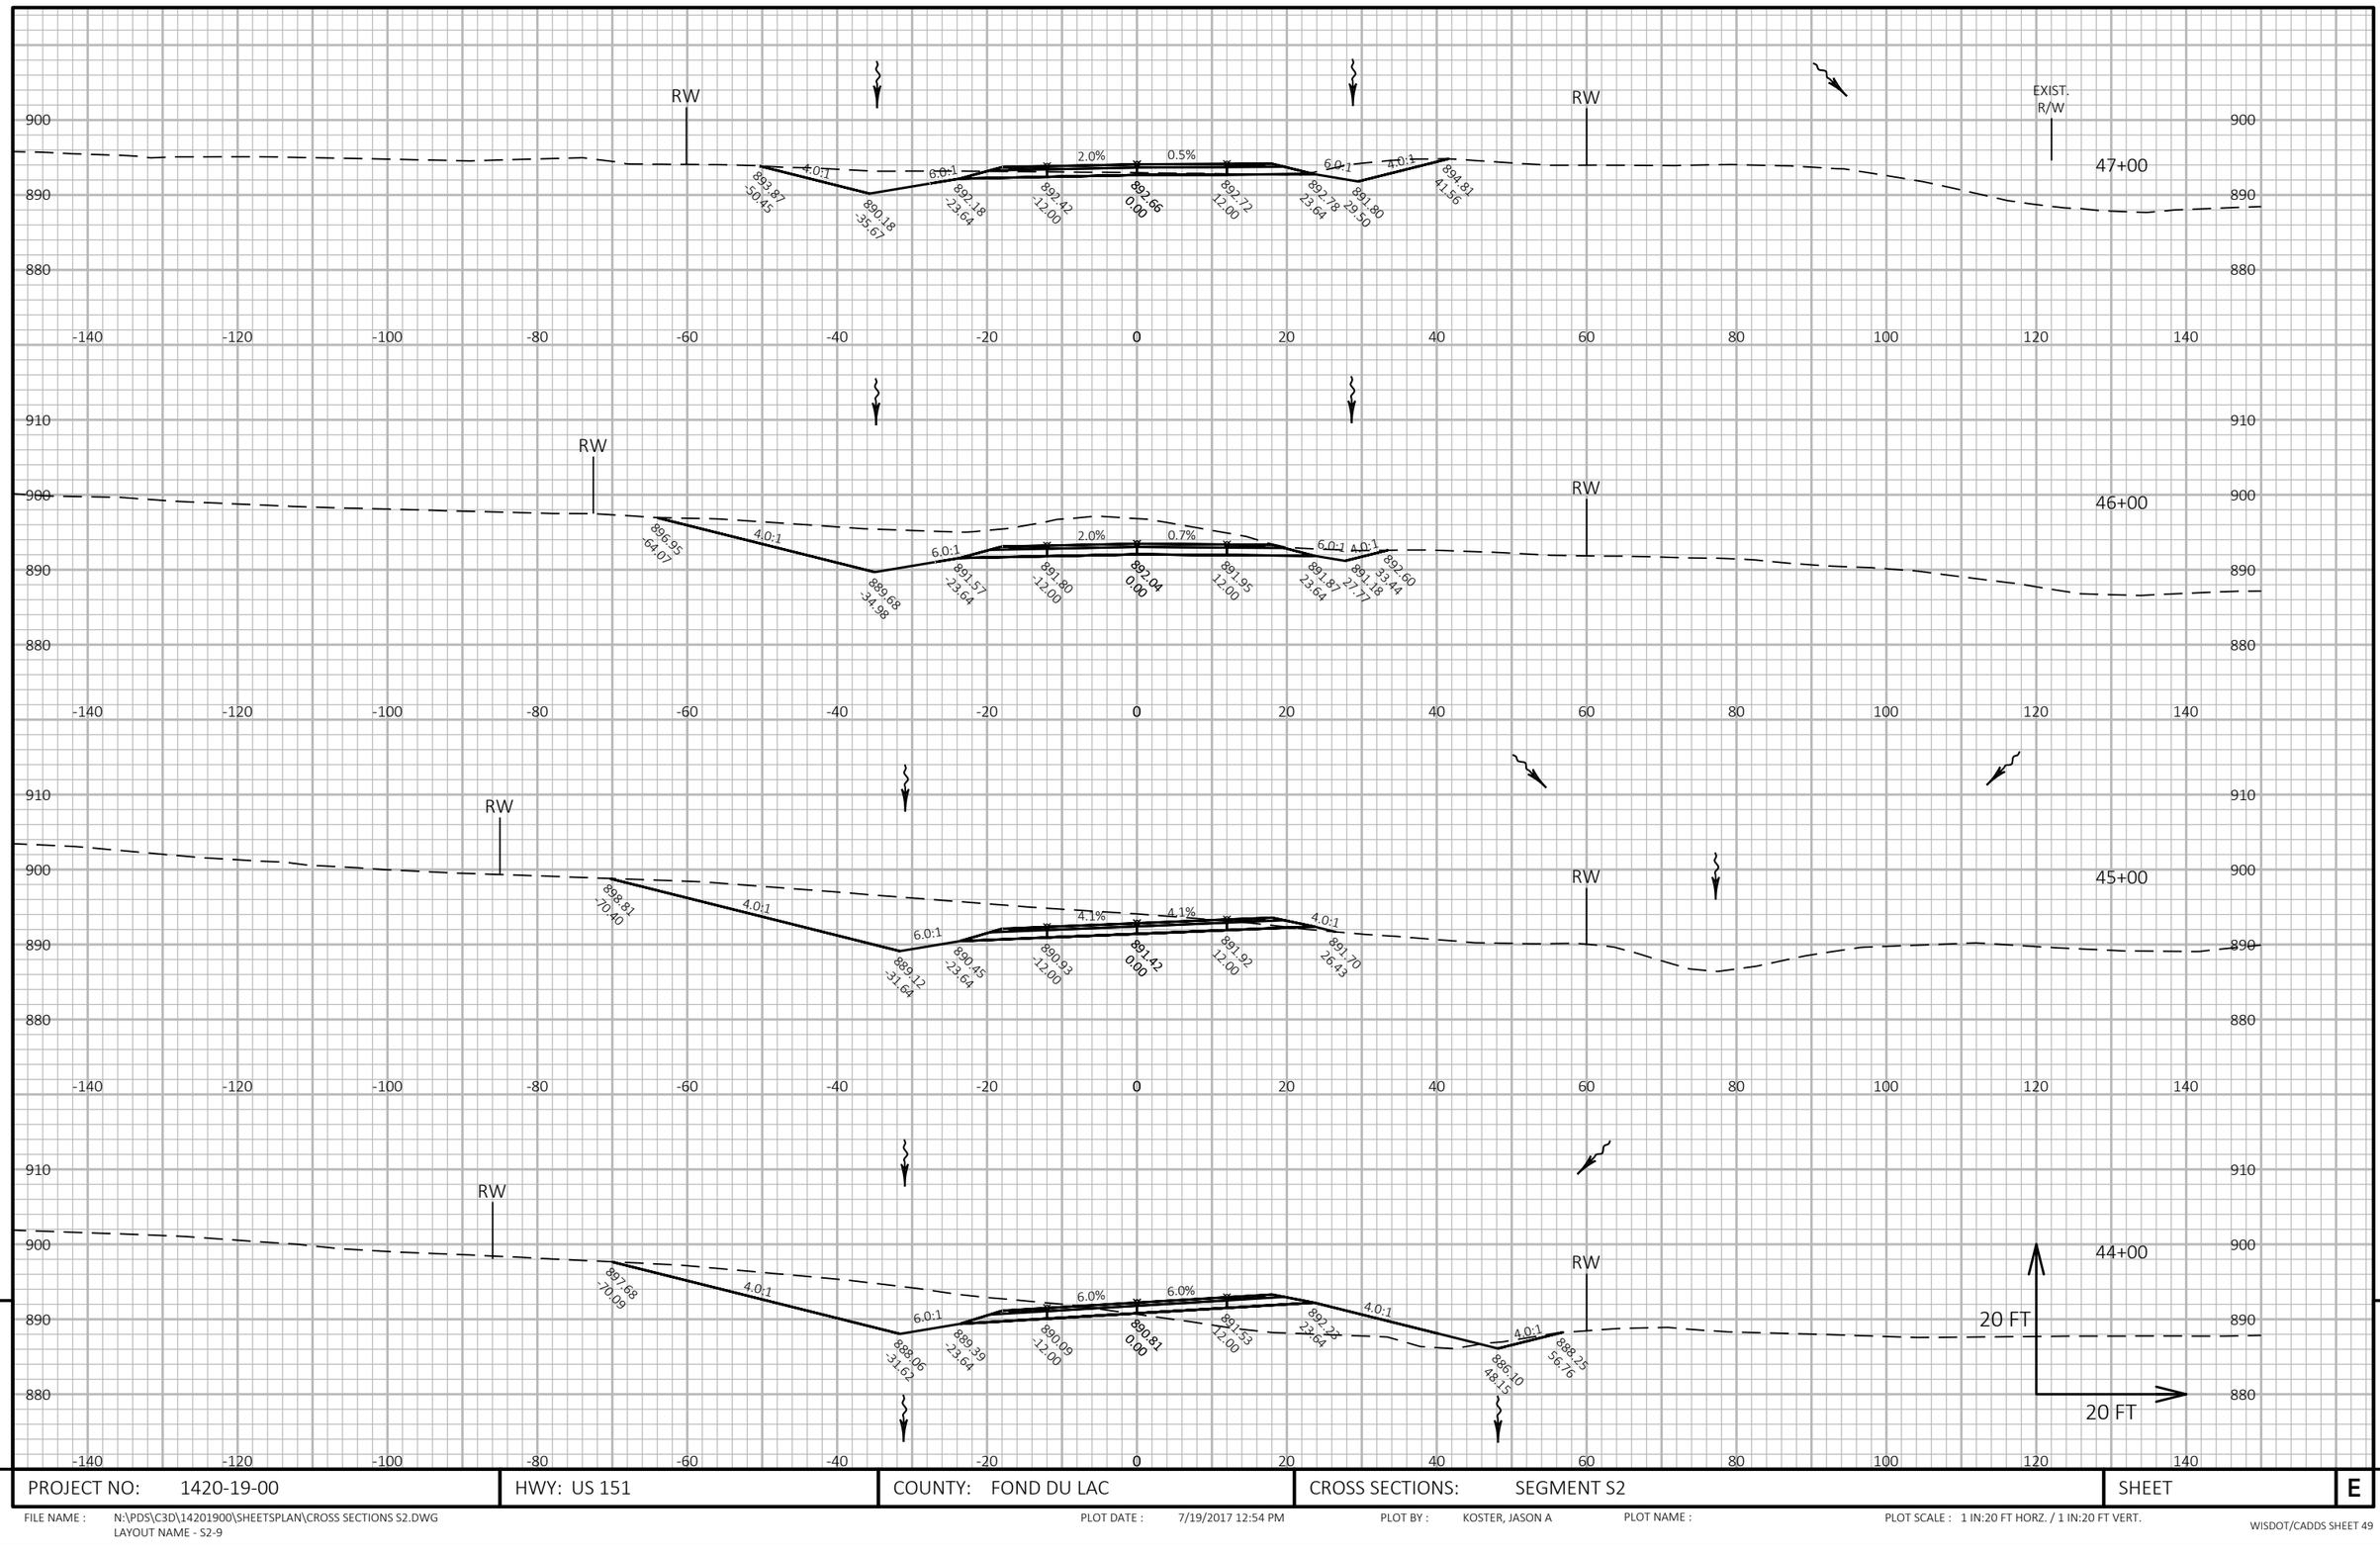

PROJECT NO: 1420-19-00	HWY: US 151	COUNTY: FOND DU LAC	CROSS SECTIONS: SEGMENT S2	SHEET E

FILE NAME : N:\PDS\C3D\14201900\SHEETSPLAN\CROSS SECTIONS S2.DWG
LAYOUT NAME - S2-9


PLOT DATE : 7/19/2017 12:54 PM PLOT BY : KOSTER, JASON A PLOT NAME : PLOT SCALE : 1 IN:20 FT HORZ. / 1 IN:20 FT VERT.

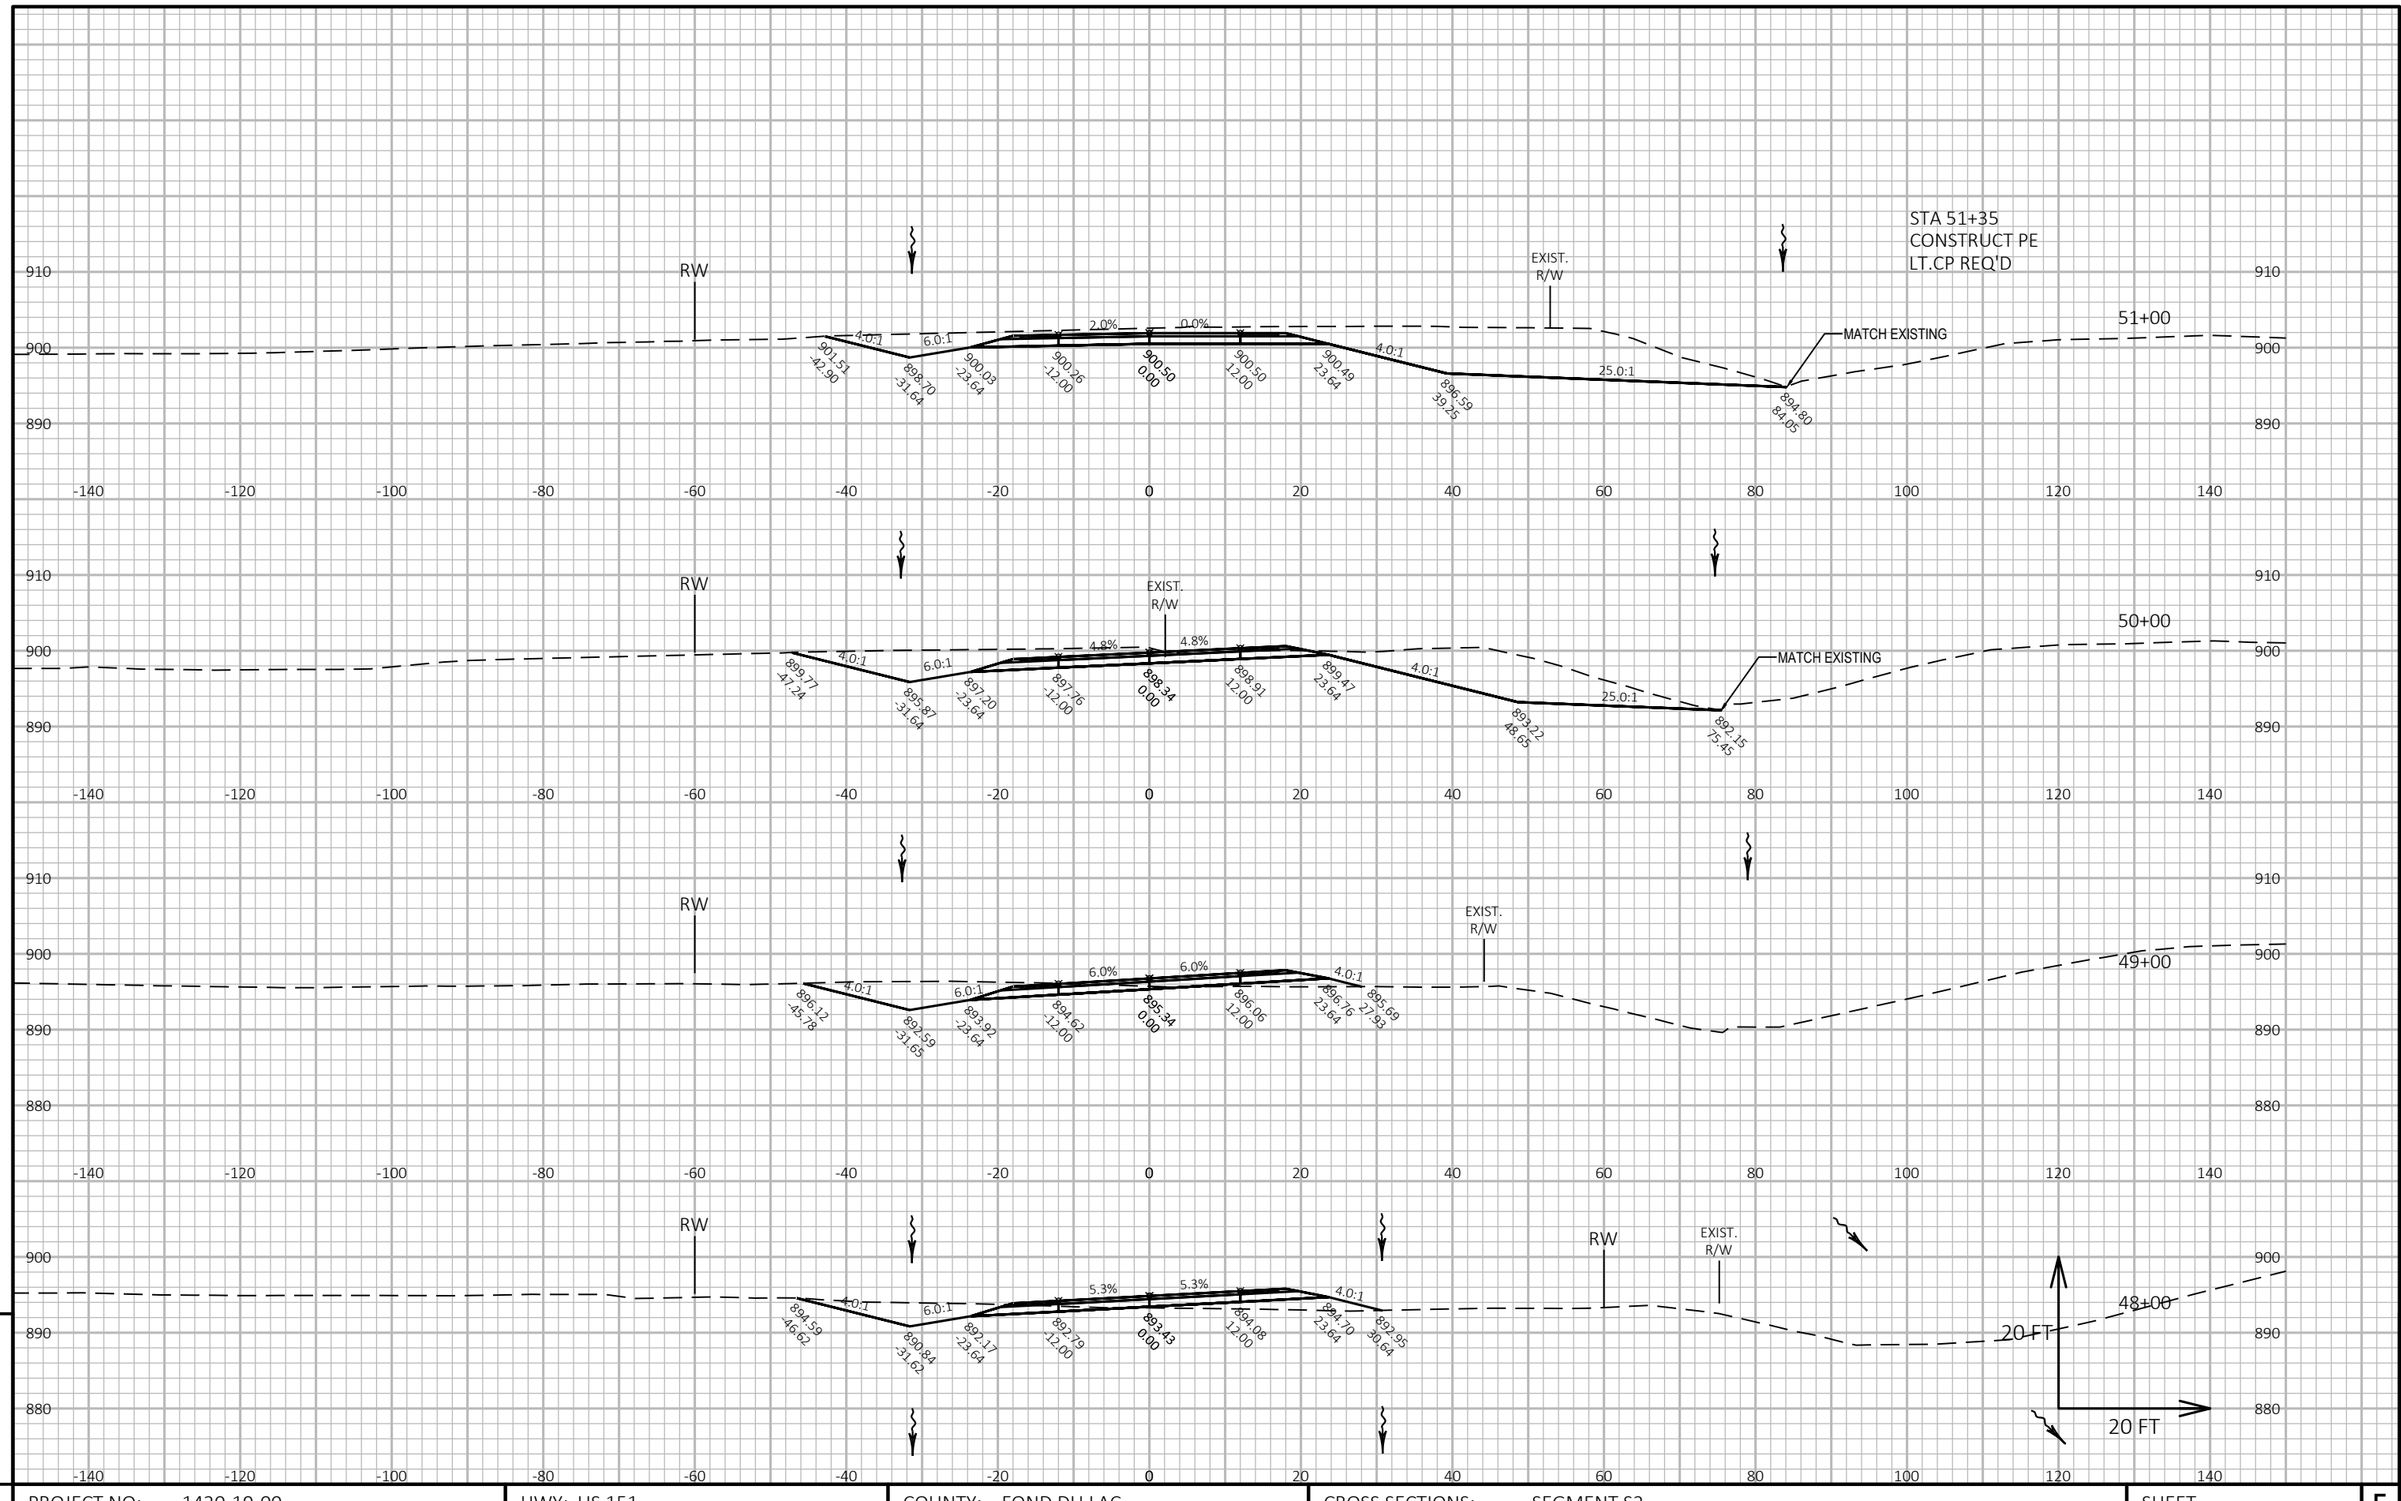

PROJECT NO: 1420-19-00	HWY: US 151	COUNTY: FOND DU LAC	CROSS SECTIONS: SEGMENT S2	SHEET	E

FILE NAME : N:\PDS\C3D\14201900\SHEETSPLAN\CROSS SECTIONS S2.DWG
LAYOUT NAME - S2-10

PLOT DATE : 7/19/2017 12:54 PM PLOT BY : KOSTER, JASON A PLOT NAME : PLOT SCALE : 1 IN:20 FT HORZ. / 1 IN:20 FT VERT.

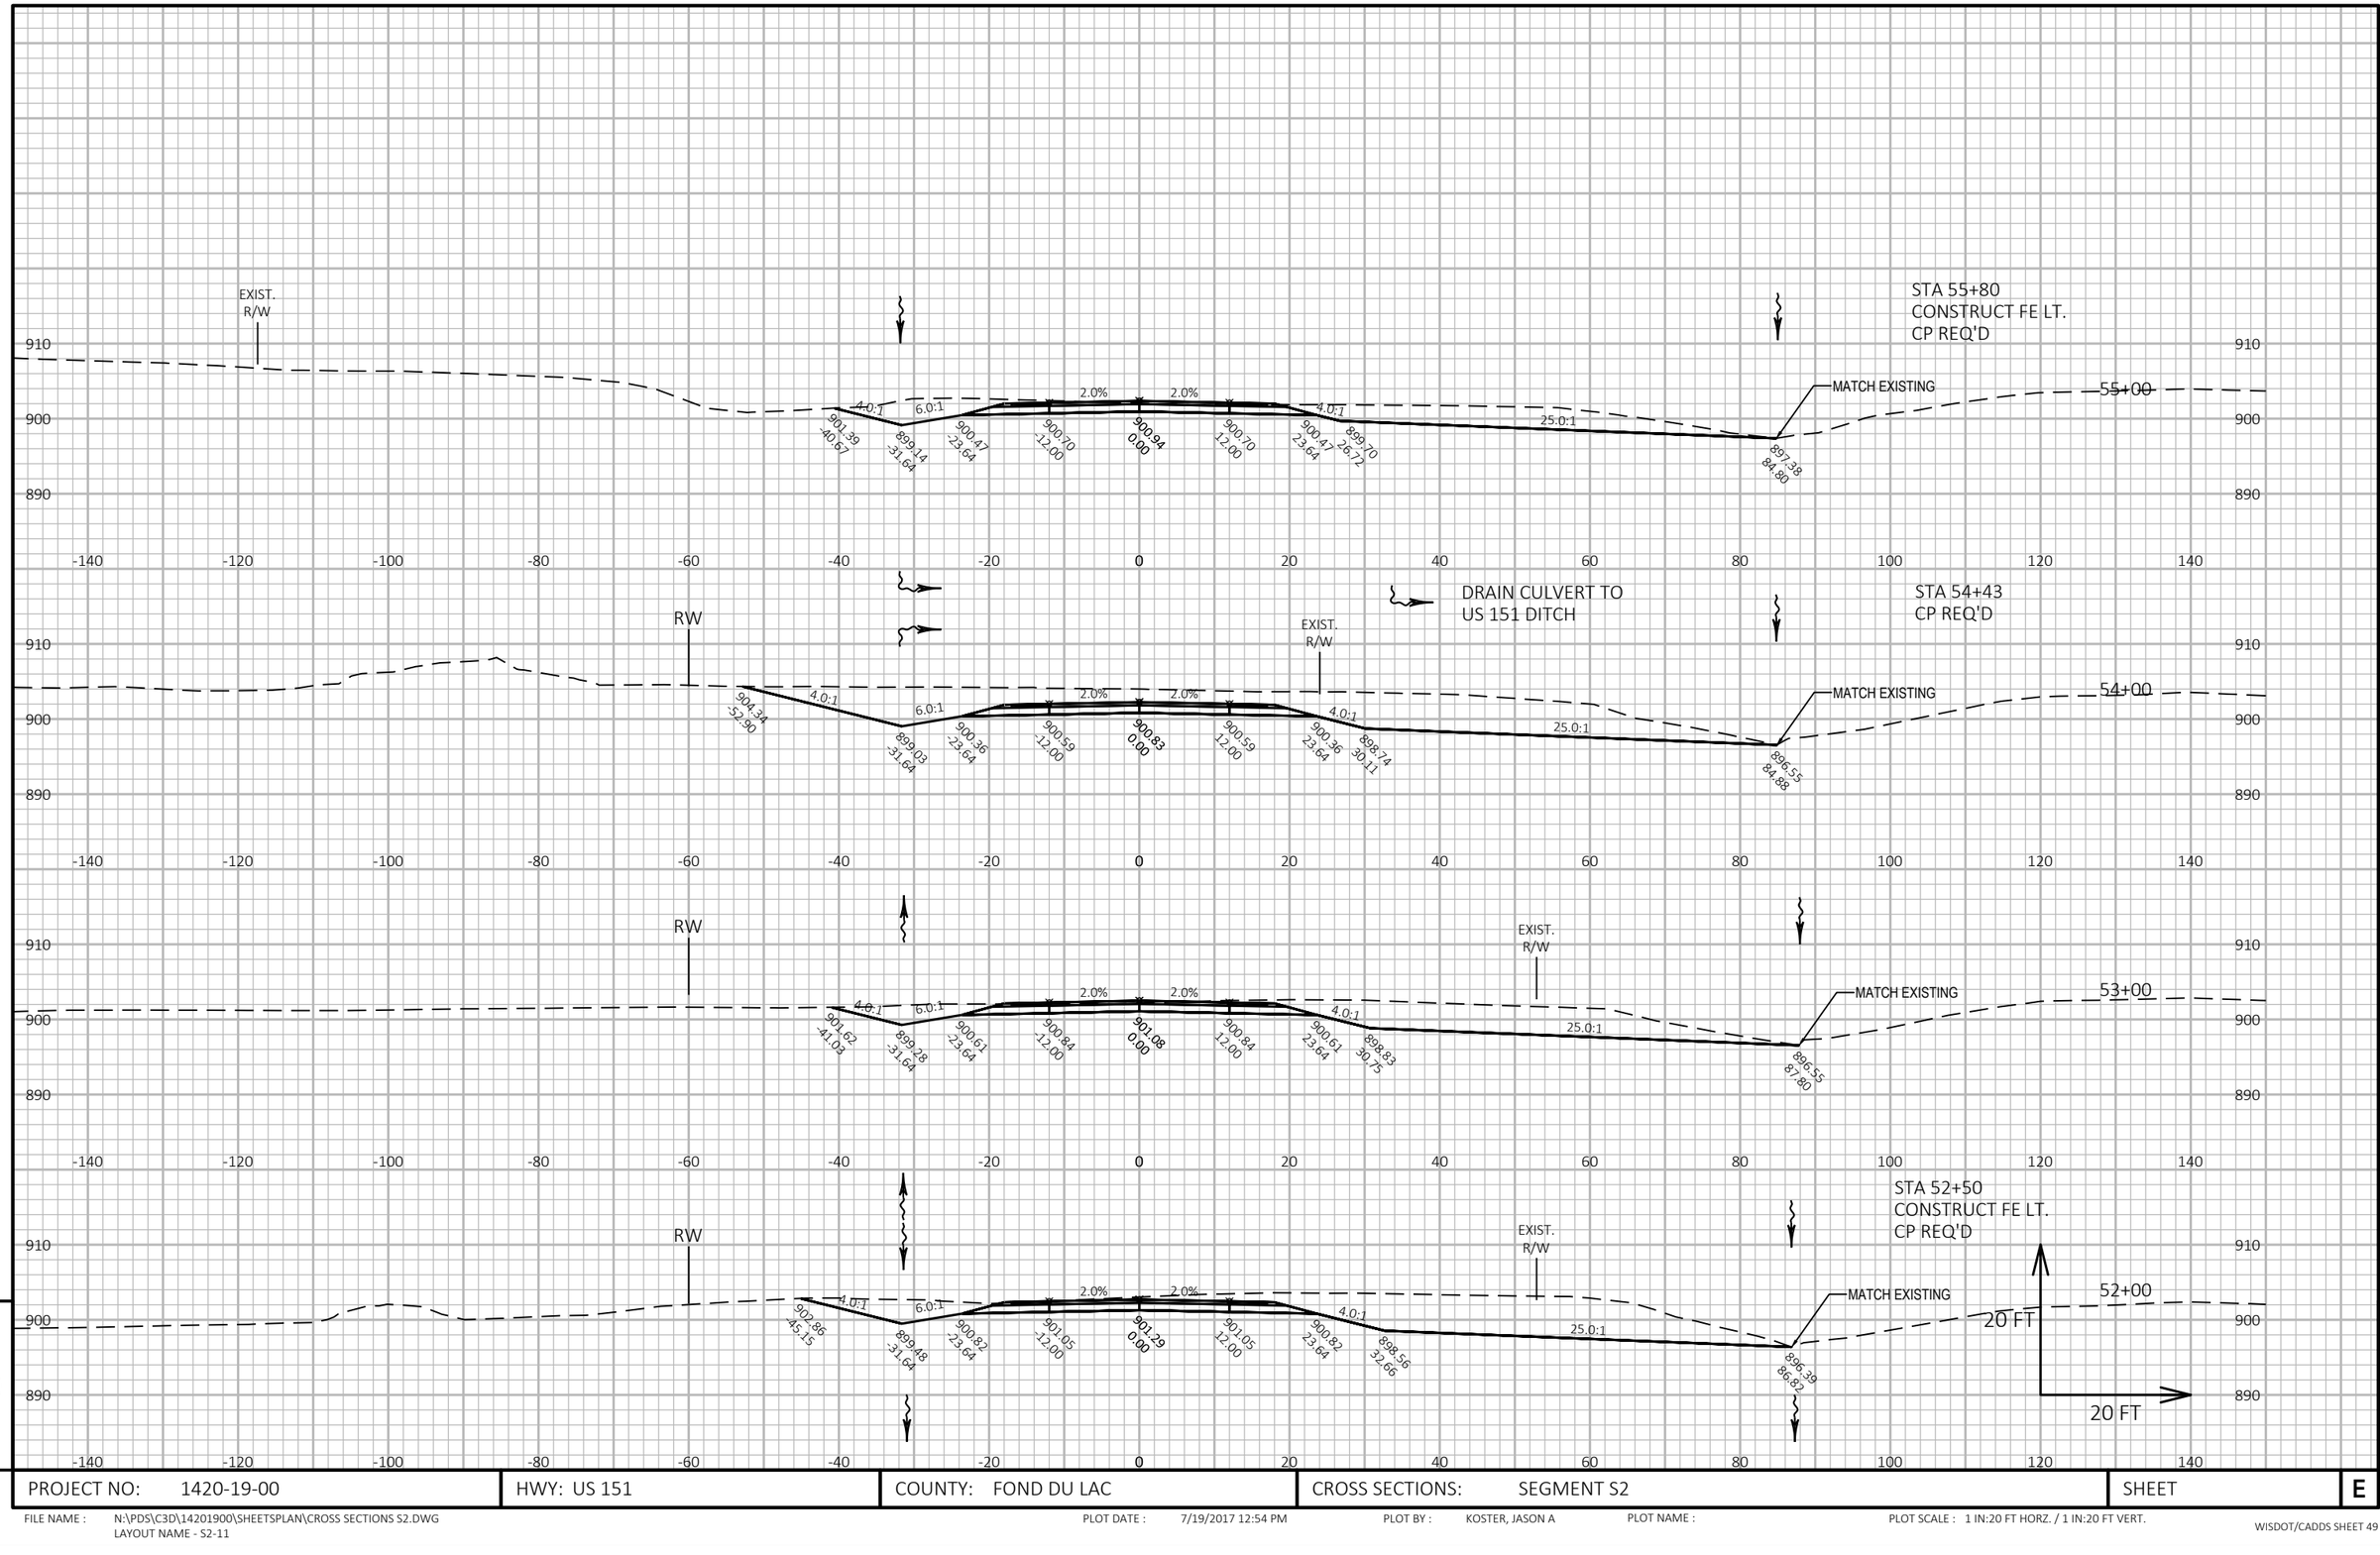


PROJECT NO: 1420-19-00	HWY: US 151	COUNTY: FOND DU LAC	CROSS SECTIONS: SEGMENT S2	SHEET	E

FILE NAME : N:\PDS\C3D\14201900\SHEETSPLAN\CROSS SECTIONS S2.DWG
LAYOUT NAME - S2-11

PLOT DATE : 7/19/2017 12:54 PM PLOT BY : KOSTER, JASON A PLOT NAME : PLOT SCALE : 1 IN:20 FT HORZ. / 1 IN:20 FT VERT.

9

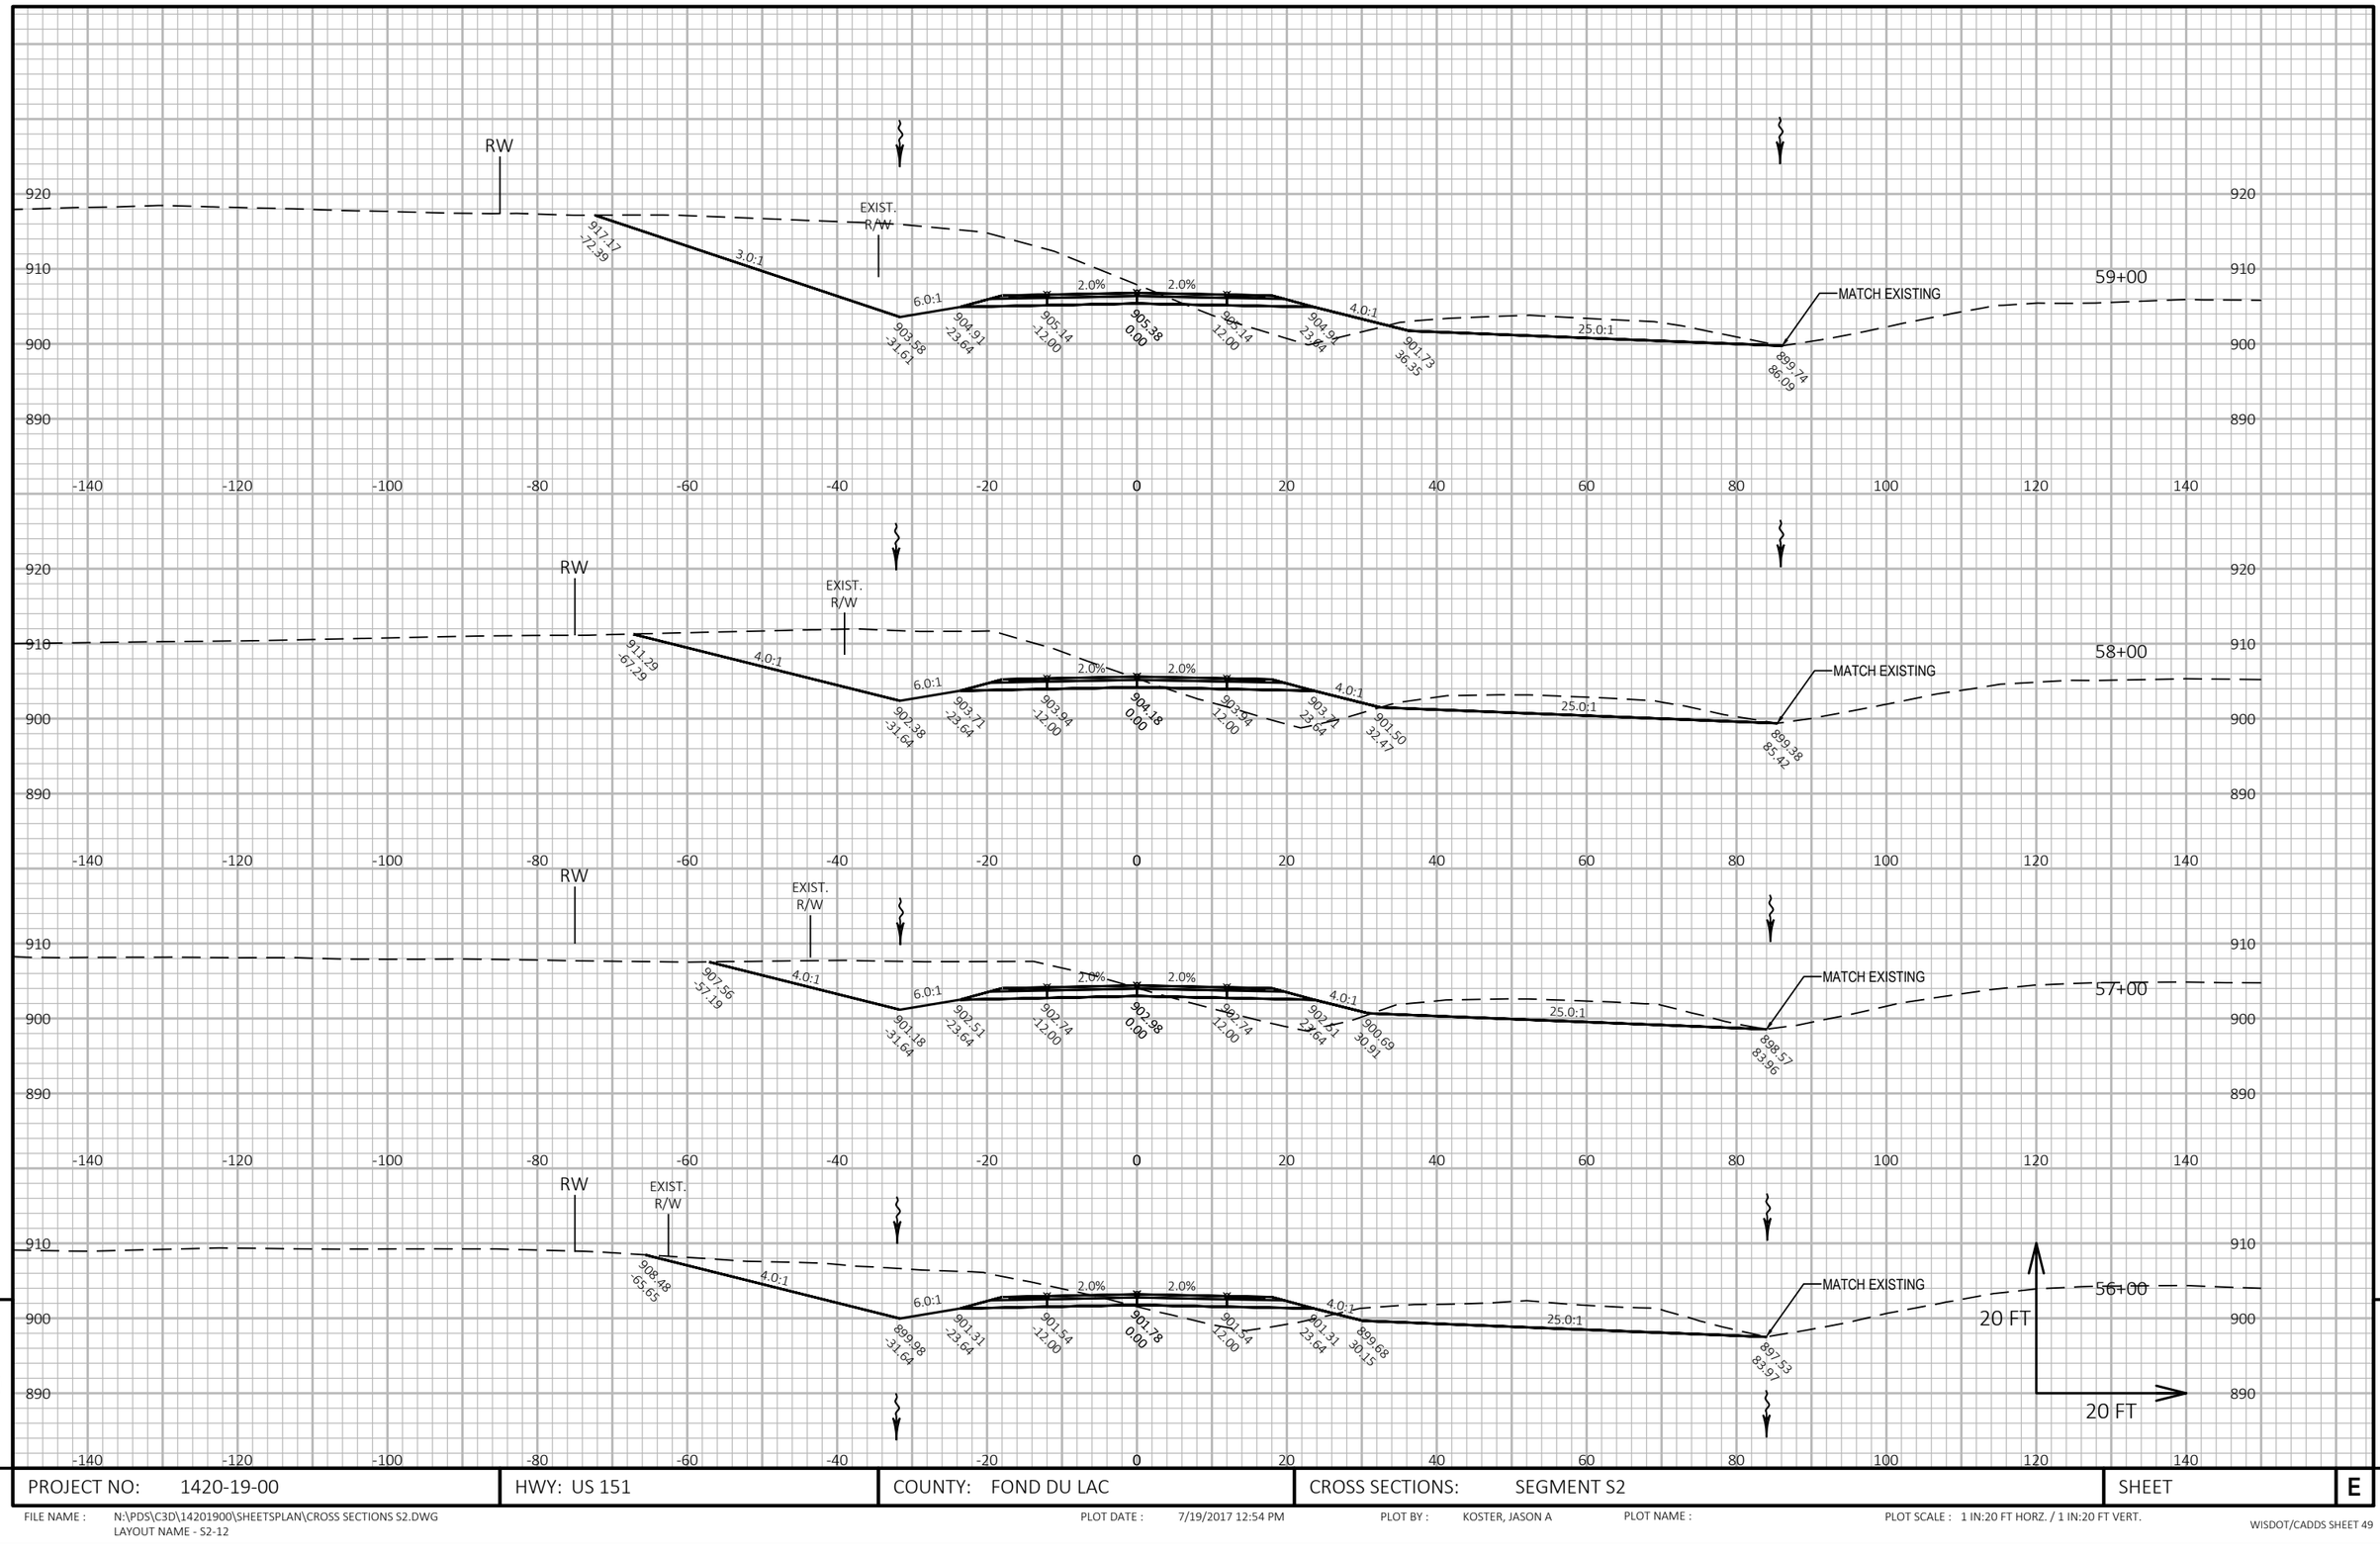


PROJECT NO: 1420-19-00	HWY: US 151	COUNTY: FOND DU LAC	CROSS SECTIONS: SEGMENT S2	SHEET E

FILE NAME : N:\PDS\C3D\14201900\SHEETSPLAN\CROSS SECTIONS S2.DWG
LAYOUT NAME - S2-12

PLOT DATE : 7/19/2017 12:54 PM PLOT BY : KOSTER, JASON A PLOT NAME : PLOT SCALE : 1 IN:20 FT HORZ. / 1 IN:20 FT VERT.


WISDOT/CADDS SHEET 49

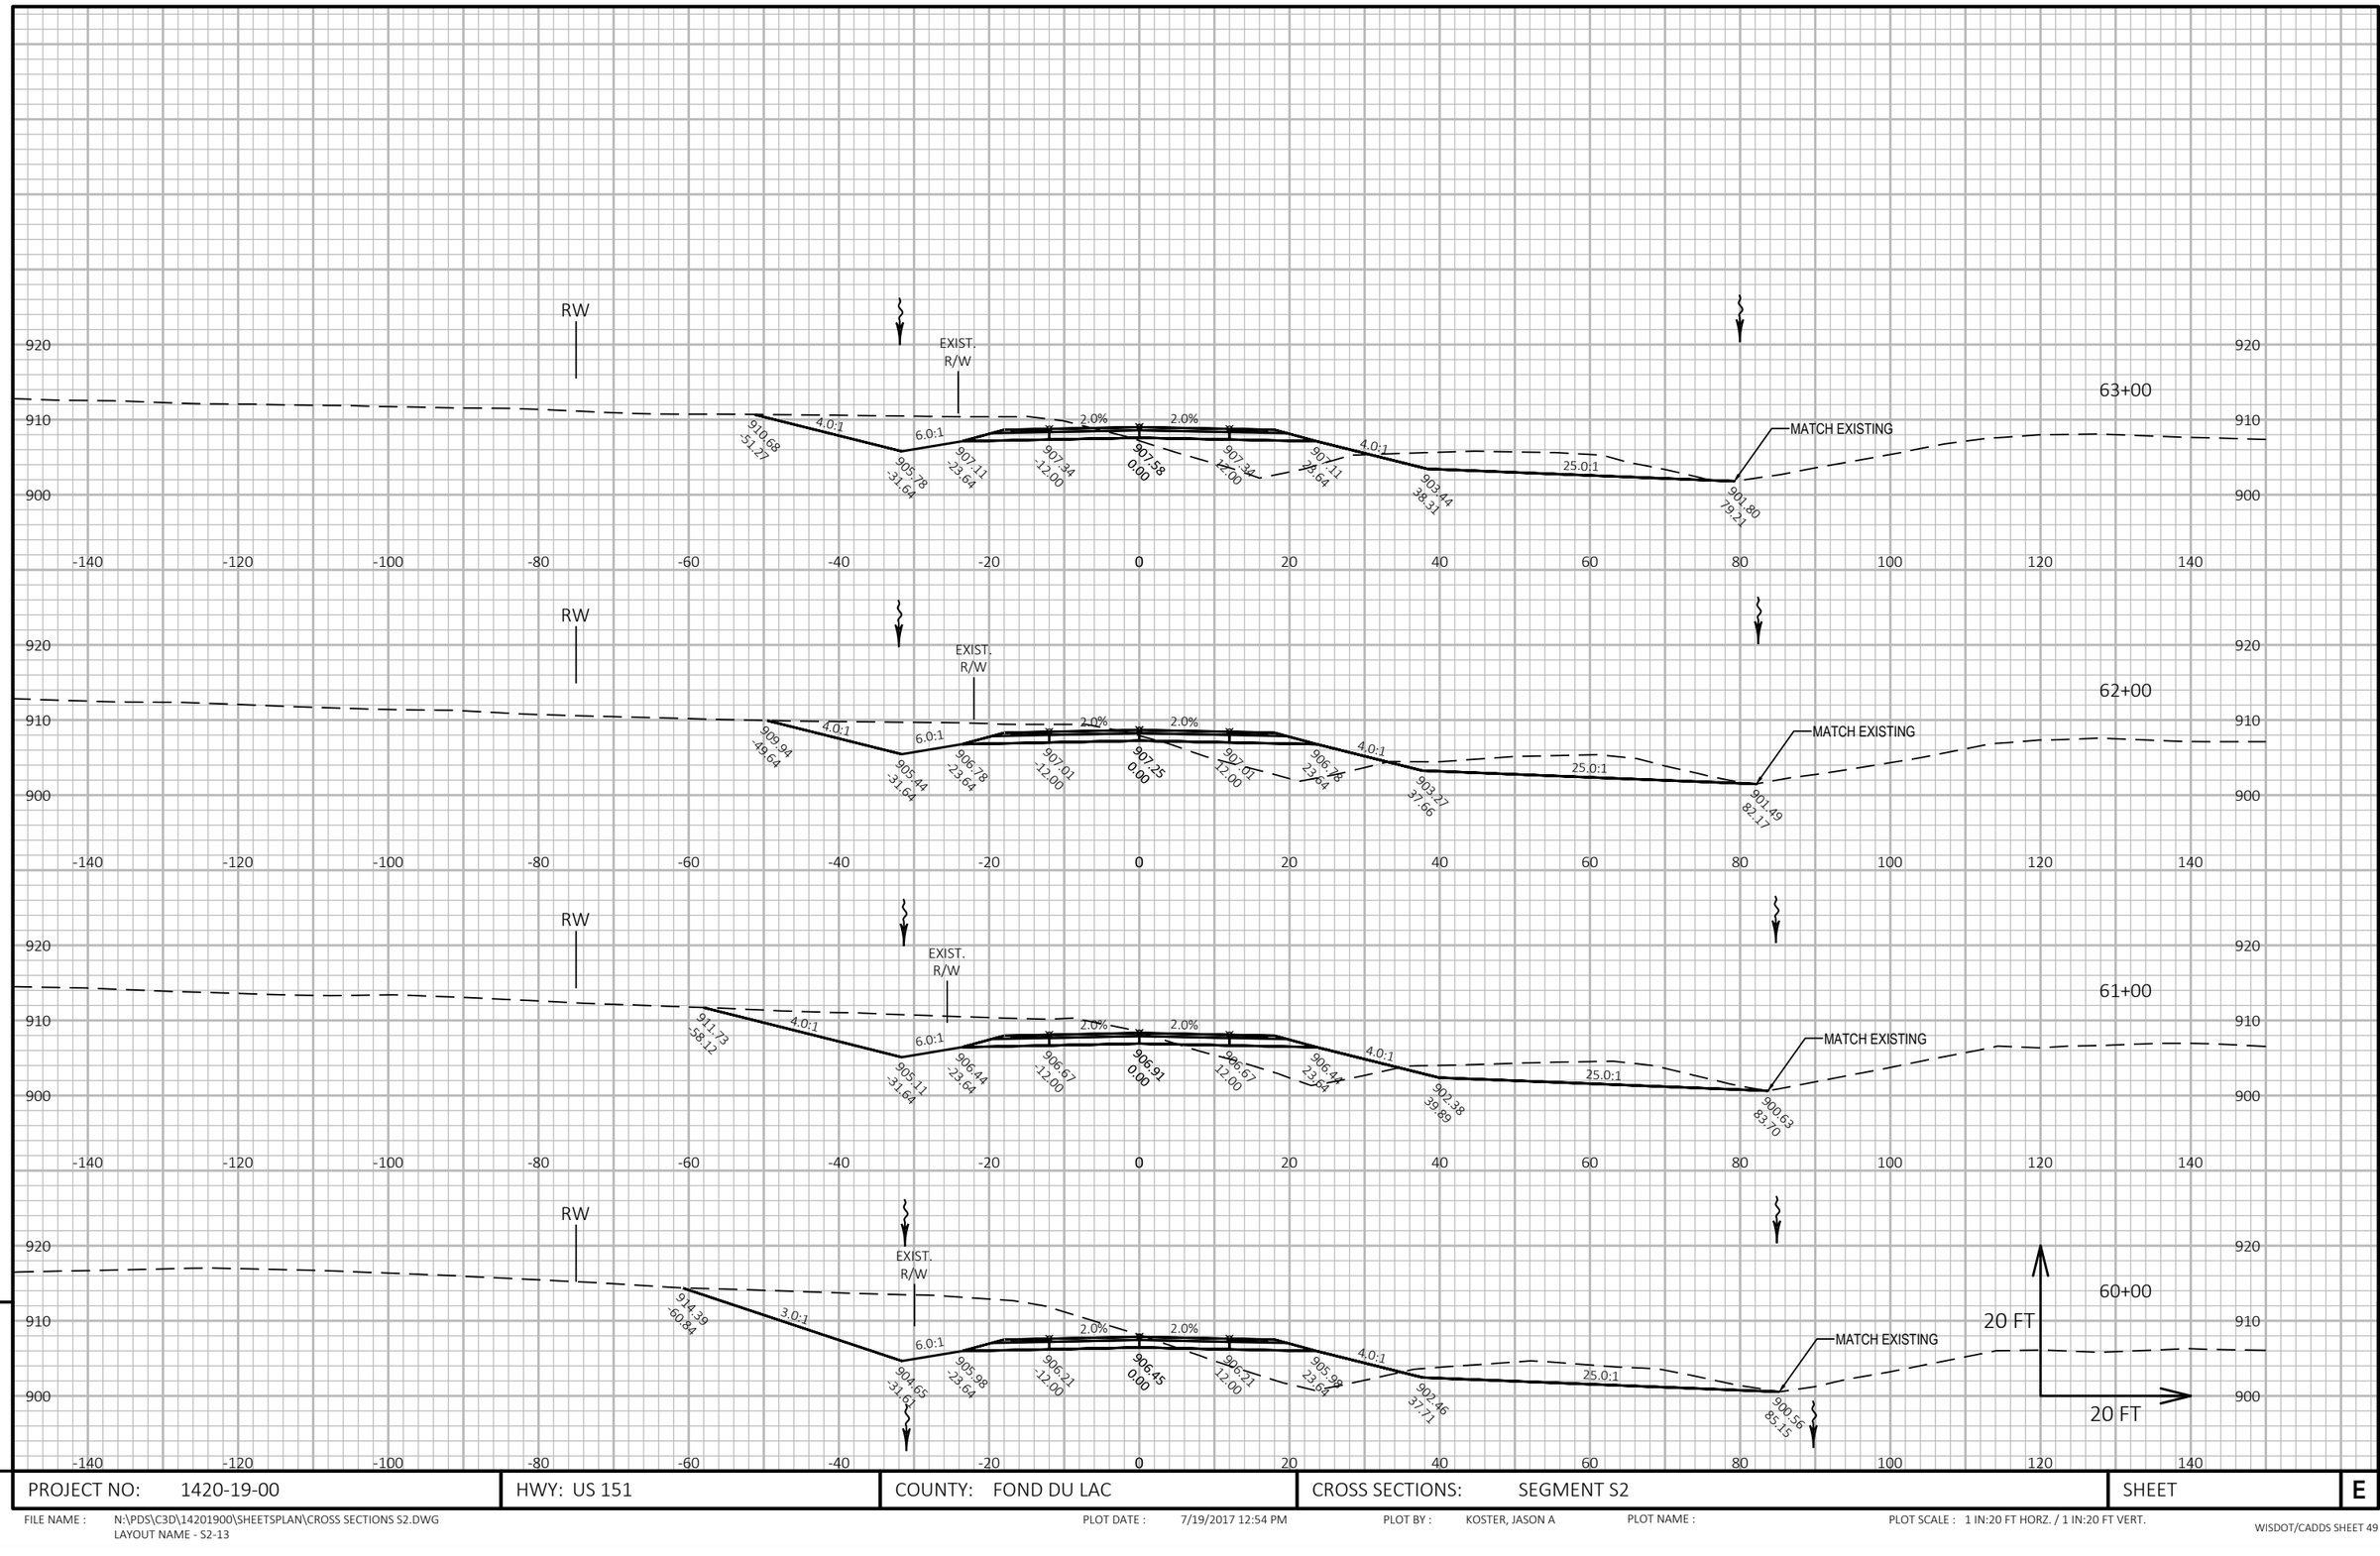

PROJECT NO: 1420-19-00	HWY: US 151	COUNTY: FOND DU LAC	CROSS SECTIONS: SEGMENT S2	SHEET E

FILE NAME : N:\PDS\C3D\14201900\SHEETSPLAN\CROSS SECTIONS S2.DWG
LAYOUT NAME - S2-13

PLOT DATE : 7/19/2017 12:54 PM PLOT BY : KOSTER, JASON A PLOT NAME : PLOT SCALE : 1 IN:20 FT HORZ. / 1 IN:20 FT VERT.

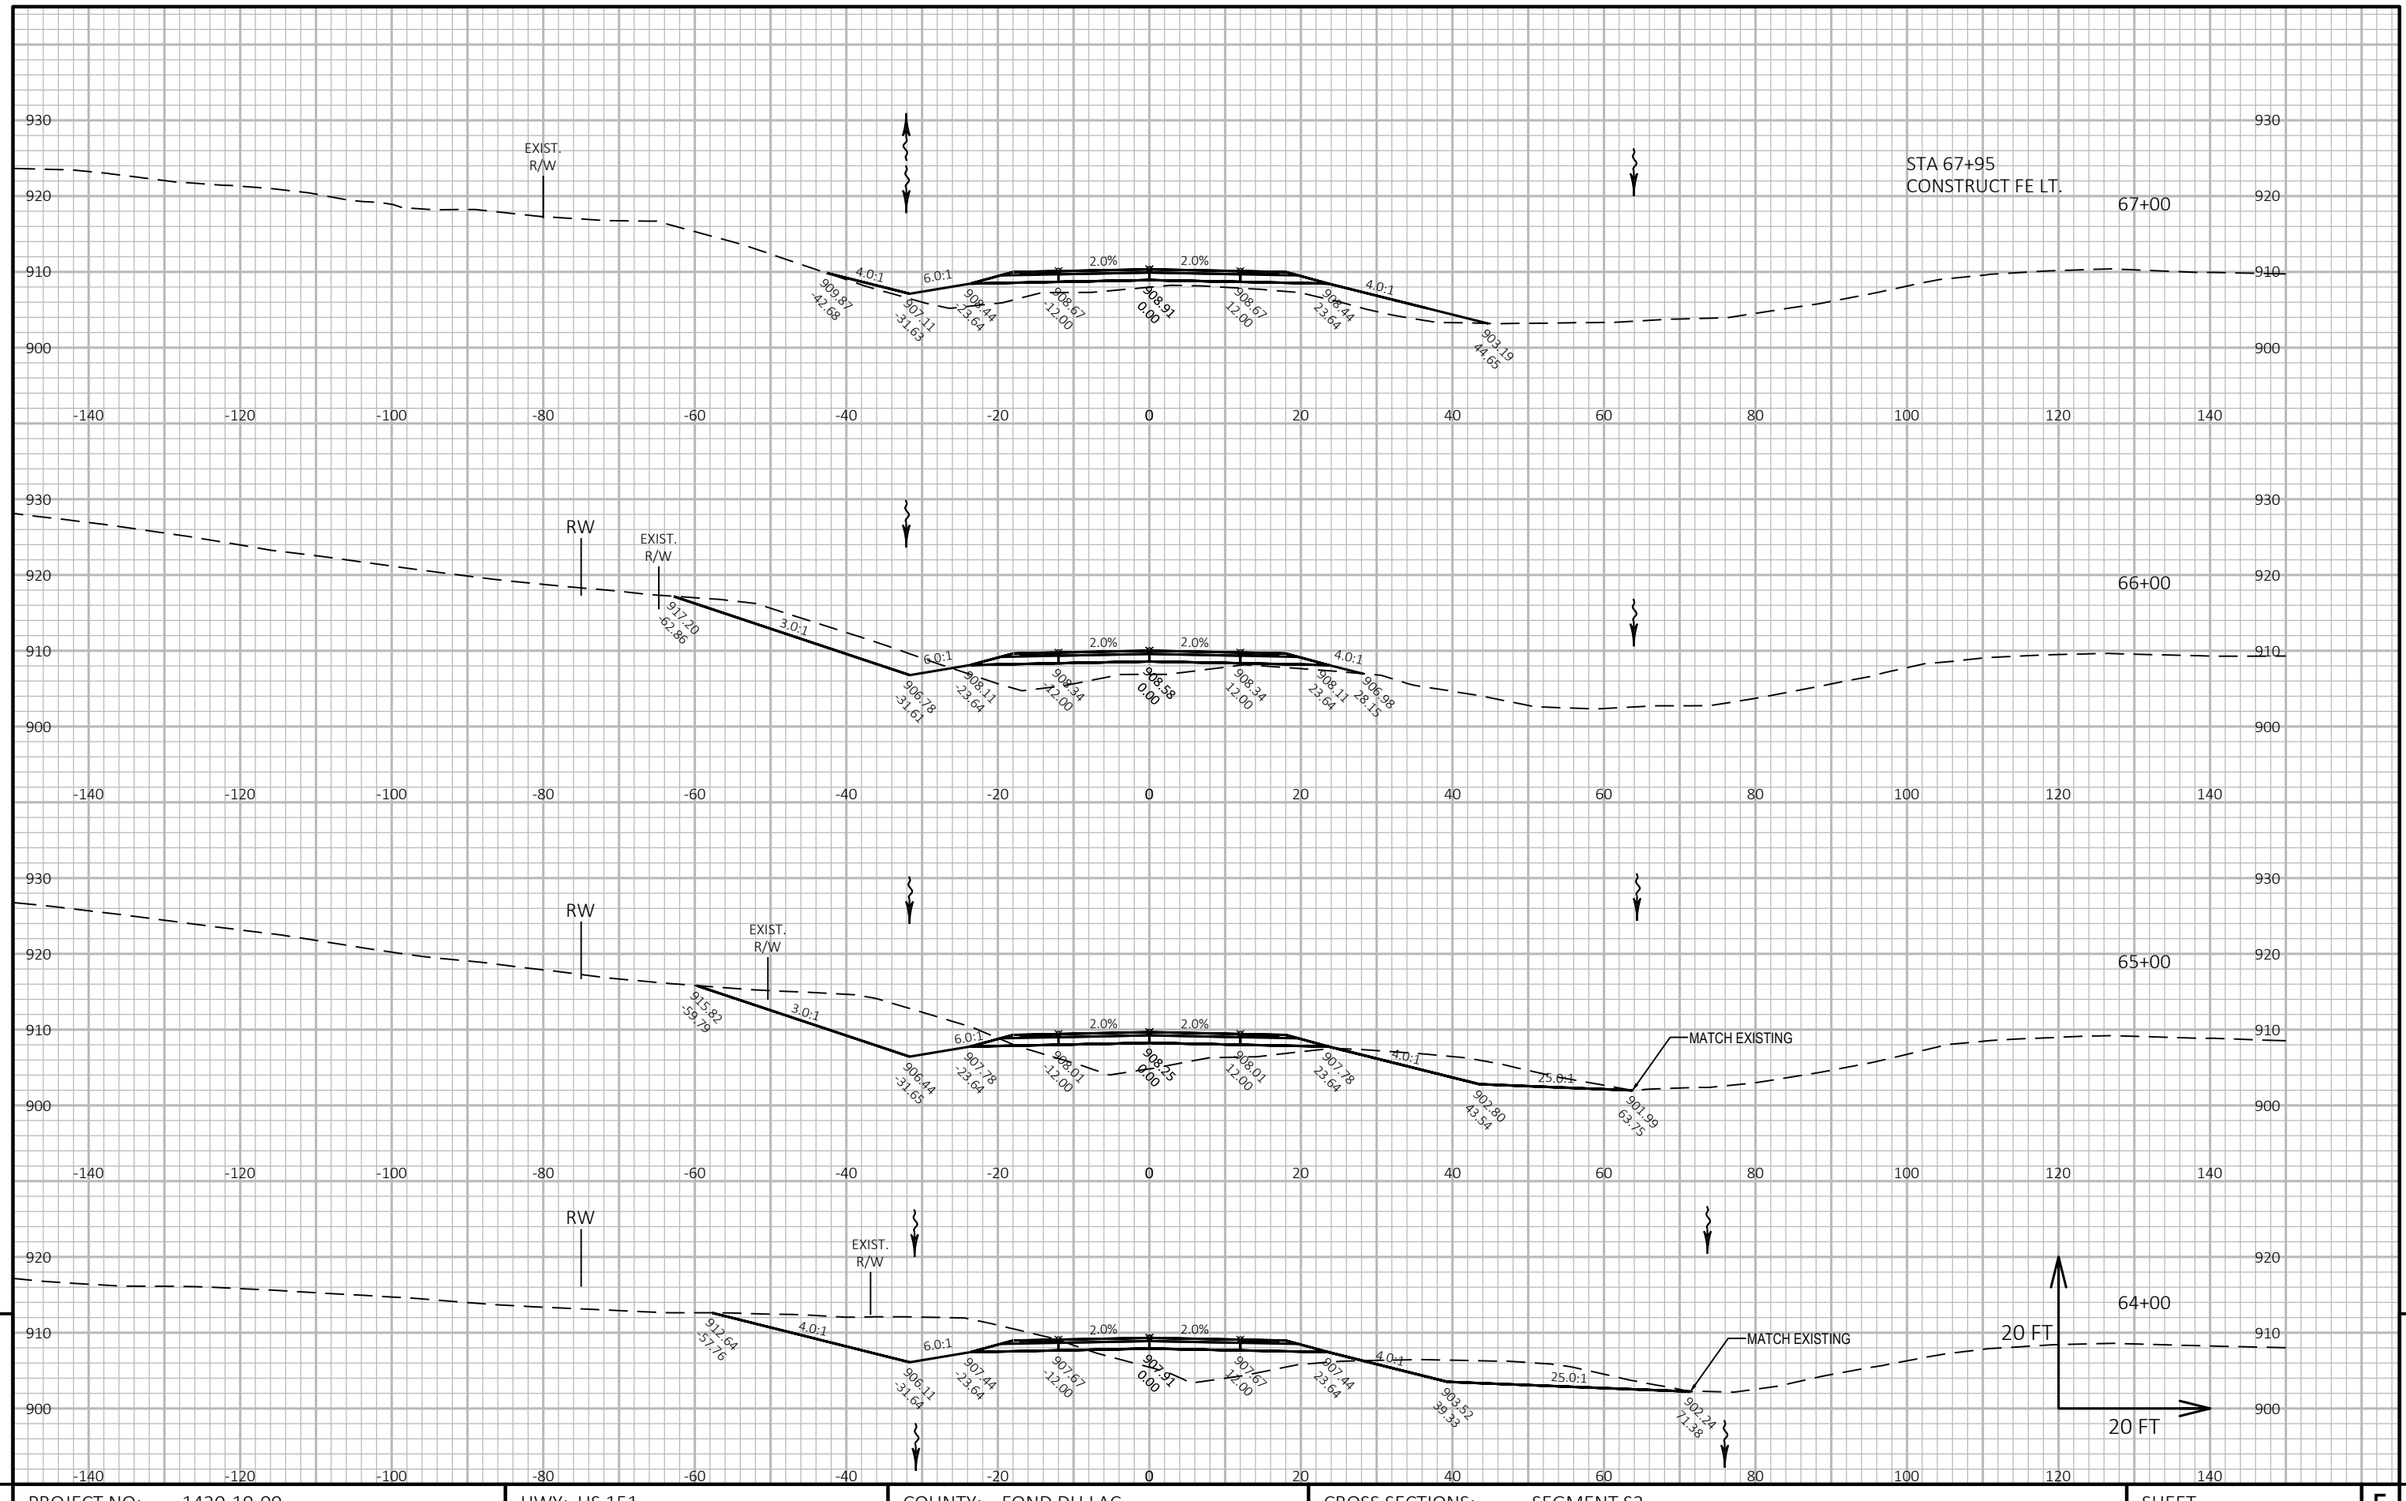

PROJECT NO: 1420-19-00	HWY: US 151	COUNTY: FOND DU LAC	CROSS SECTIONS: SEGMENT S2	SHEET	E


FILE NAME : N:\PDS\C3D\14201900\SHEETSPLAN\CROSS SECTIONS S2.DWG
LAYOUT NAME - S2-14

PLOT DATE : 7/19/2017 12:54 PM

PLOT BY : KOSTER, JASON A

PLOT NAME :


PLOT SCALE : 1 IN:20 FT HORZ. / 1 IN:20 FT VERT.

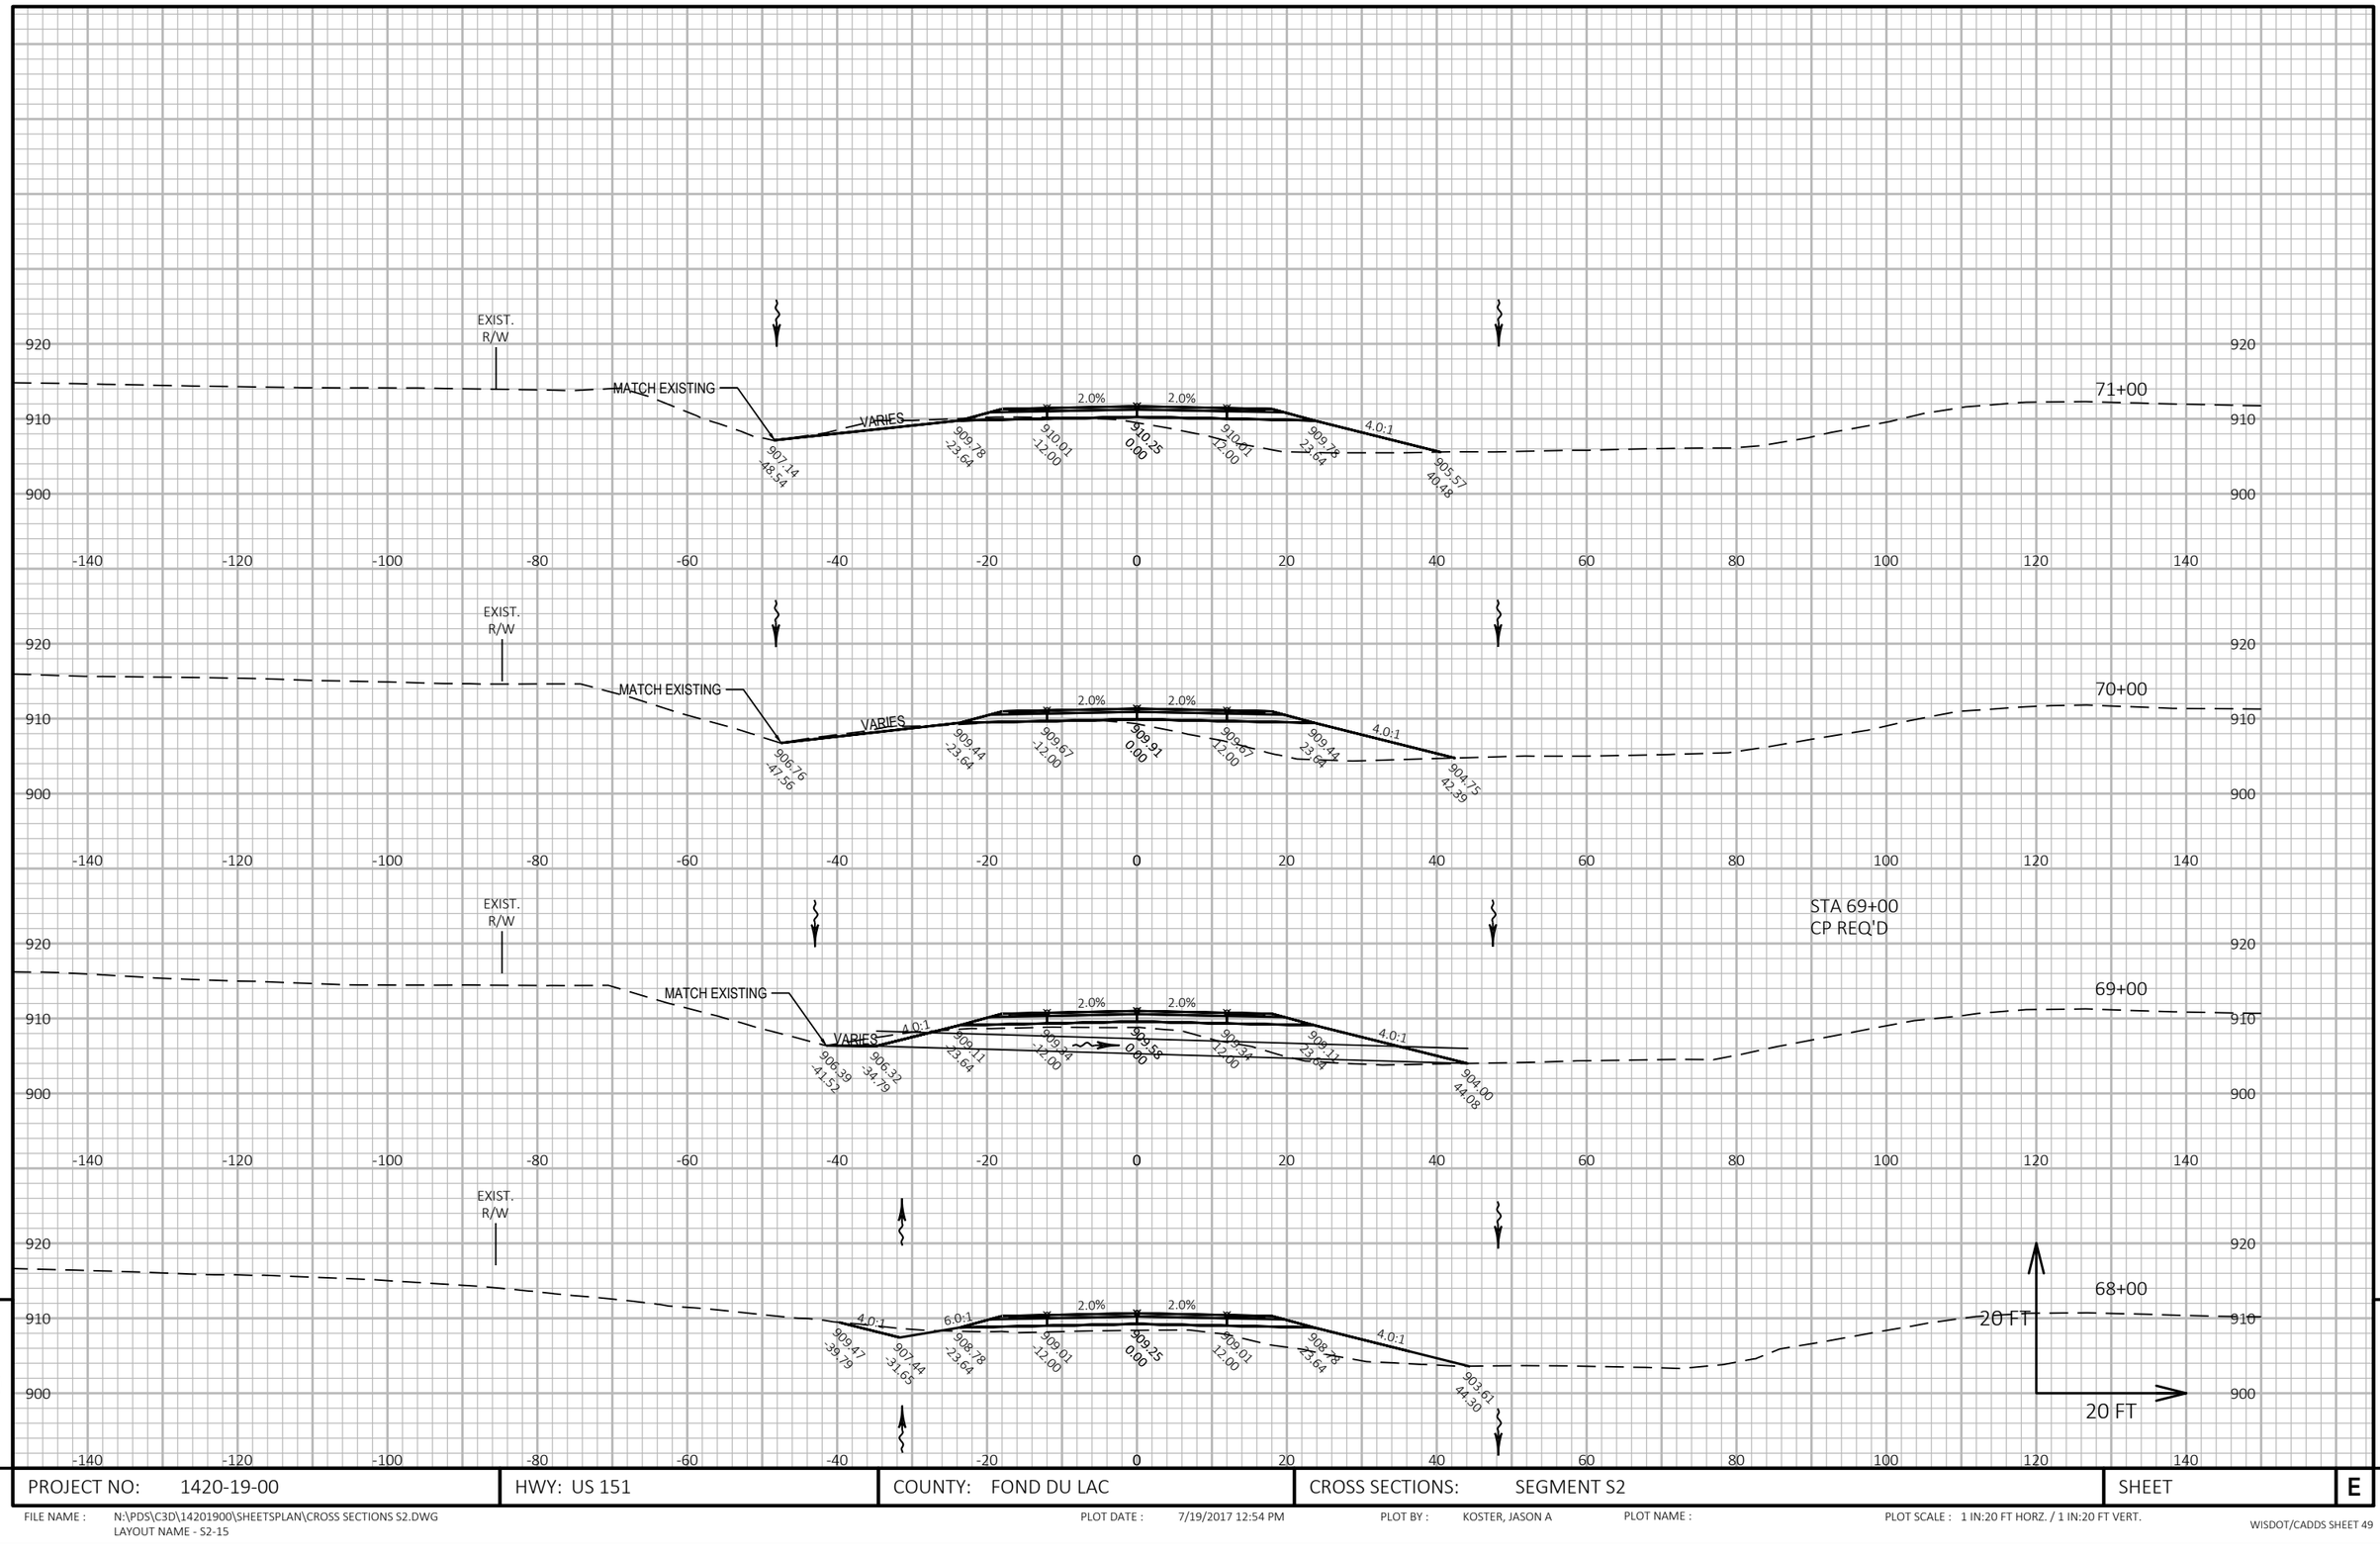

PROJECT NO: 1420-19-00	HWY: US 151	COUNTY: FOND DU LAC	CROSS SECTIONS: SEGMENT S2	SHEET	E

FILE NAME : N:\PDS\C3D\14201900\SHEETSPLAN\CROSS SECTIONS S2.DWG
LAYOUT NAME - S2-15

PLOT DATE : 7/19/2017 12:54 PM PLOT BY : KOSTER, JASON A PLOT NAME : PLOT SCALE : 1 IN:20 FT HORZ. / 1 IN:20 FT VERT.

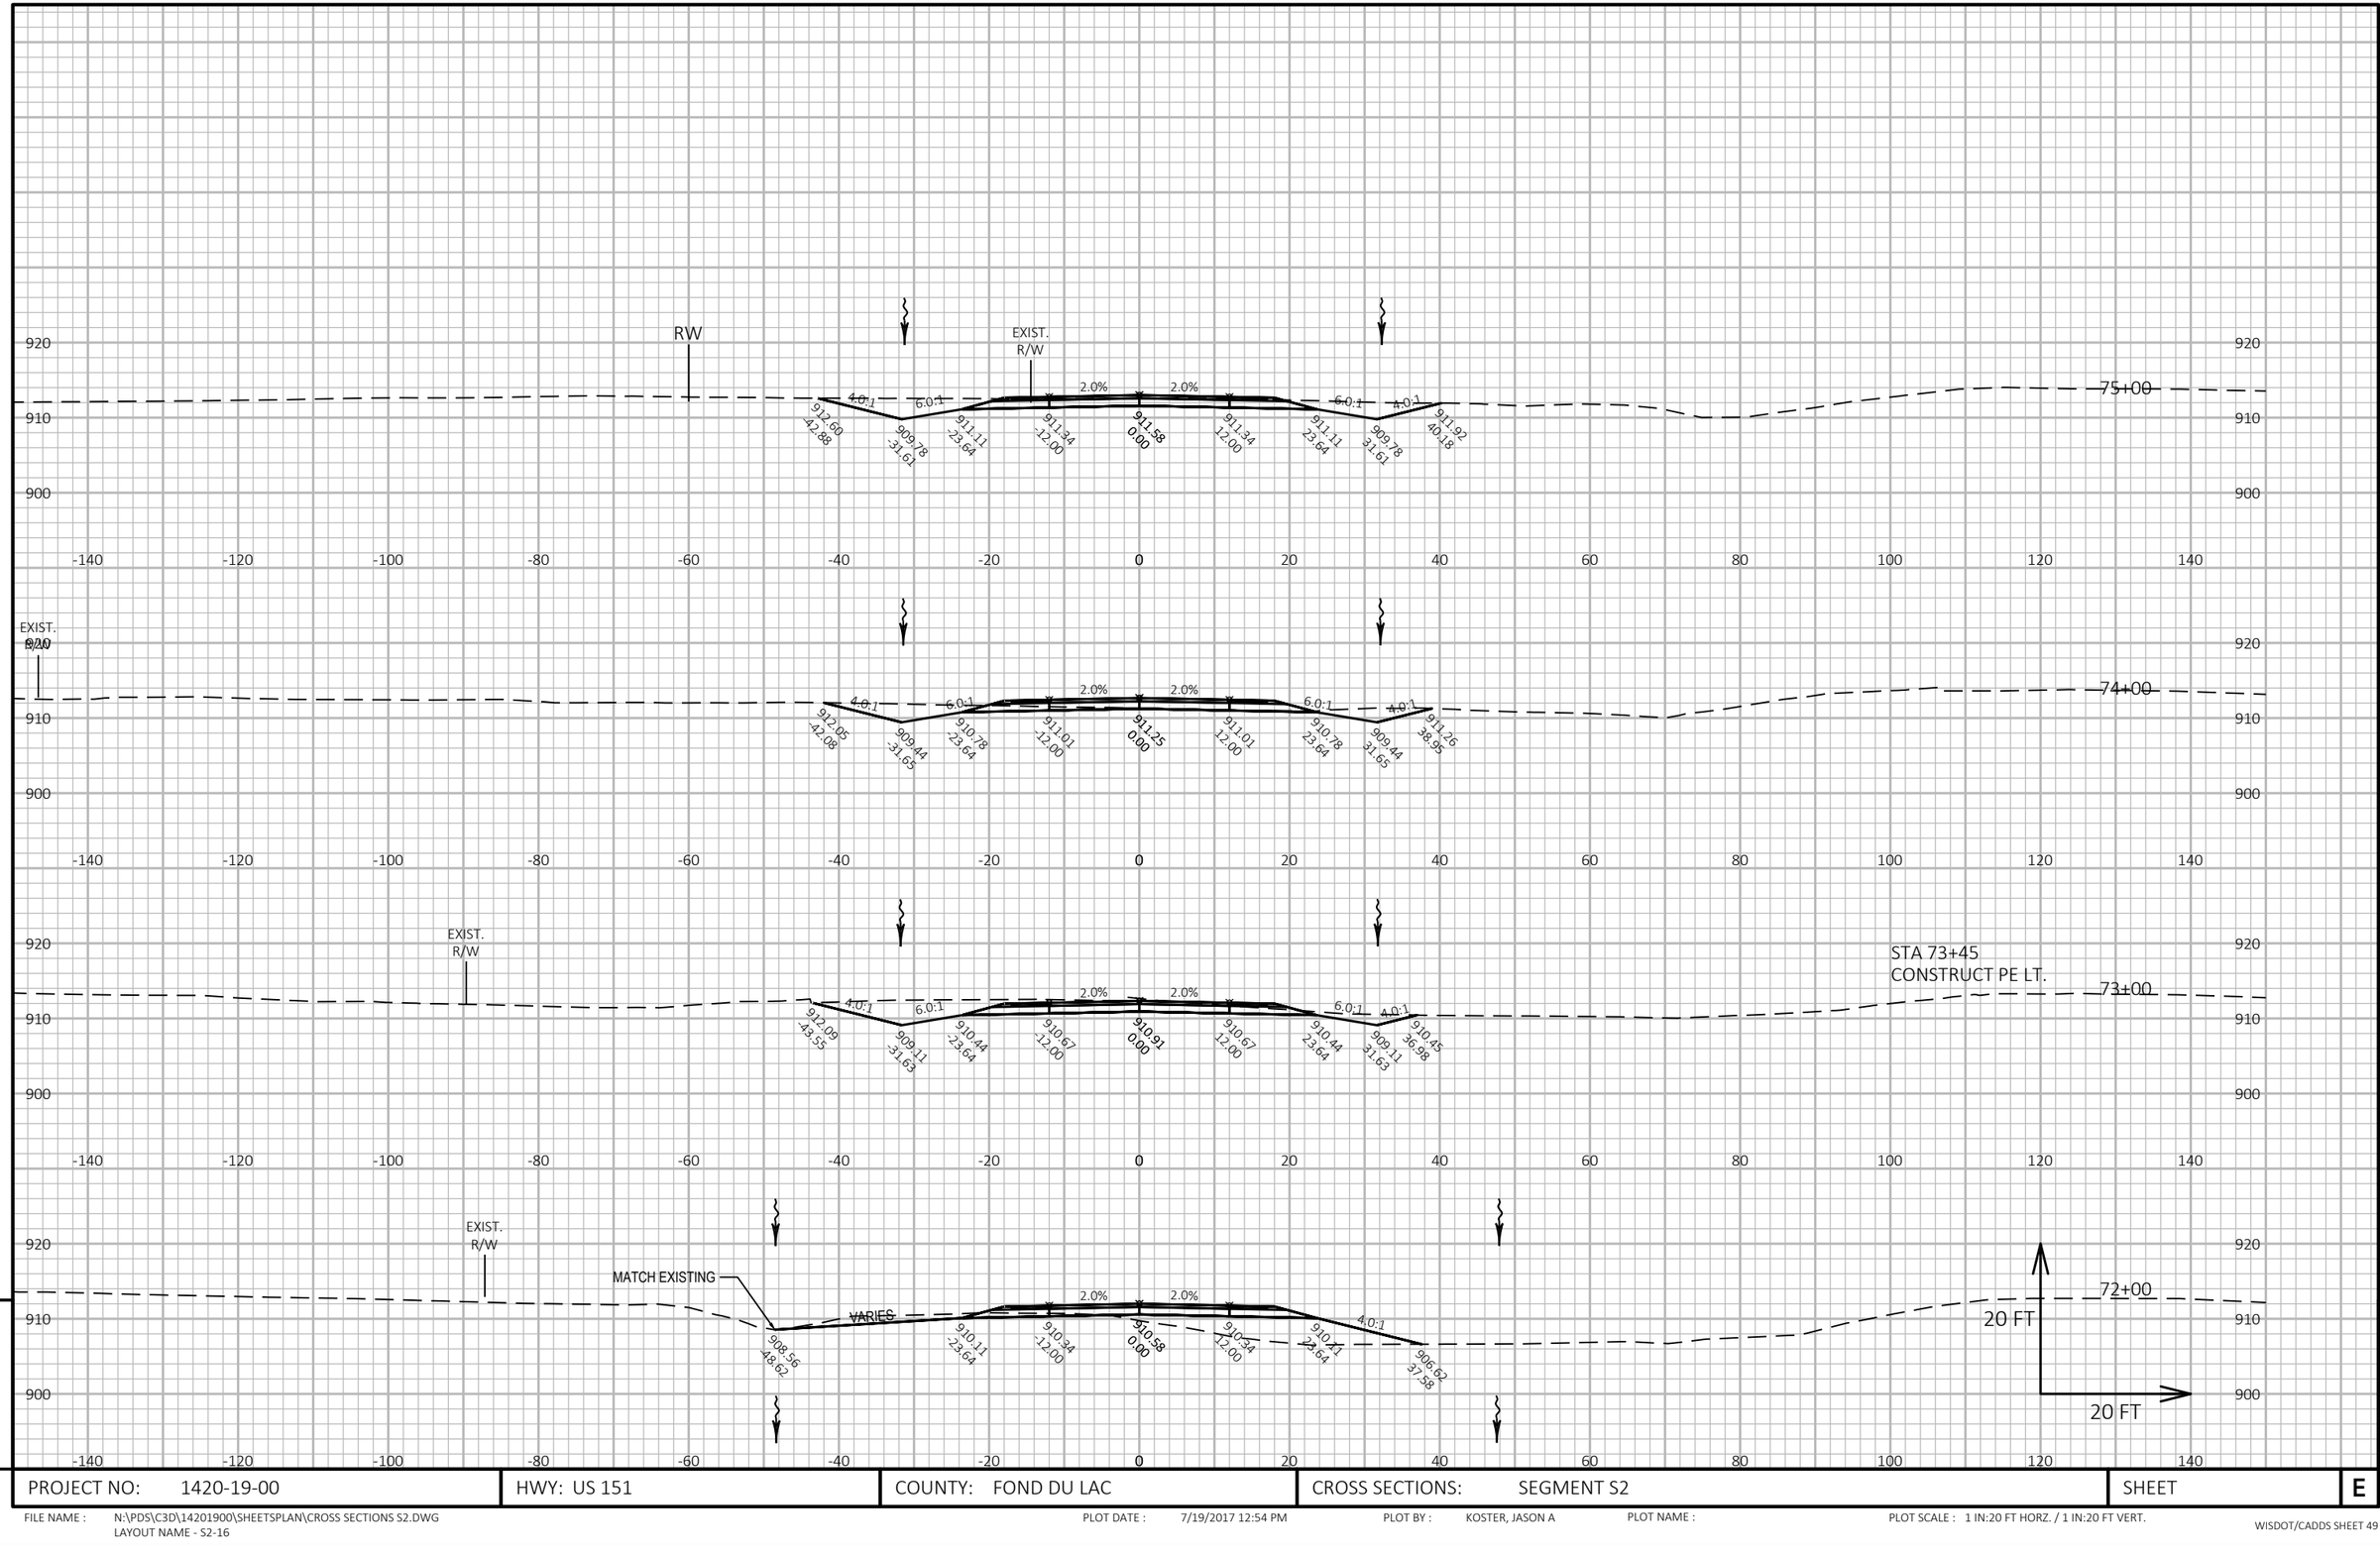

PROJECT NO: 1420-19-00	HWY: US 151	COUNTY: FOND DU LAC	CROSS SECTIONS: SEGMENT S2	SHEET	E


FILE NAME : N:\PDS\C3D\14201900\SHEETSPLAN\CROSS SECTIONS S2.DWG
LAYOUT NAME - S2-16

PLOT DATE : 7/19/2017 12:54 PM PLOT BY : KOSTER, JASON A PLOT NAME : PLOT SCALE : 1 IN:20 FT HORZ. / 1 IN:20 FT VERT.

WISDOT/CADDS SHEET 49

9


9

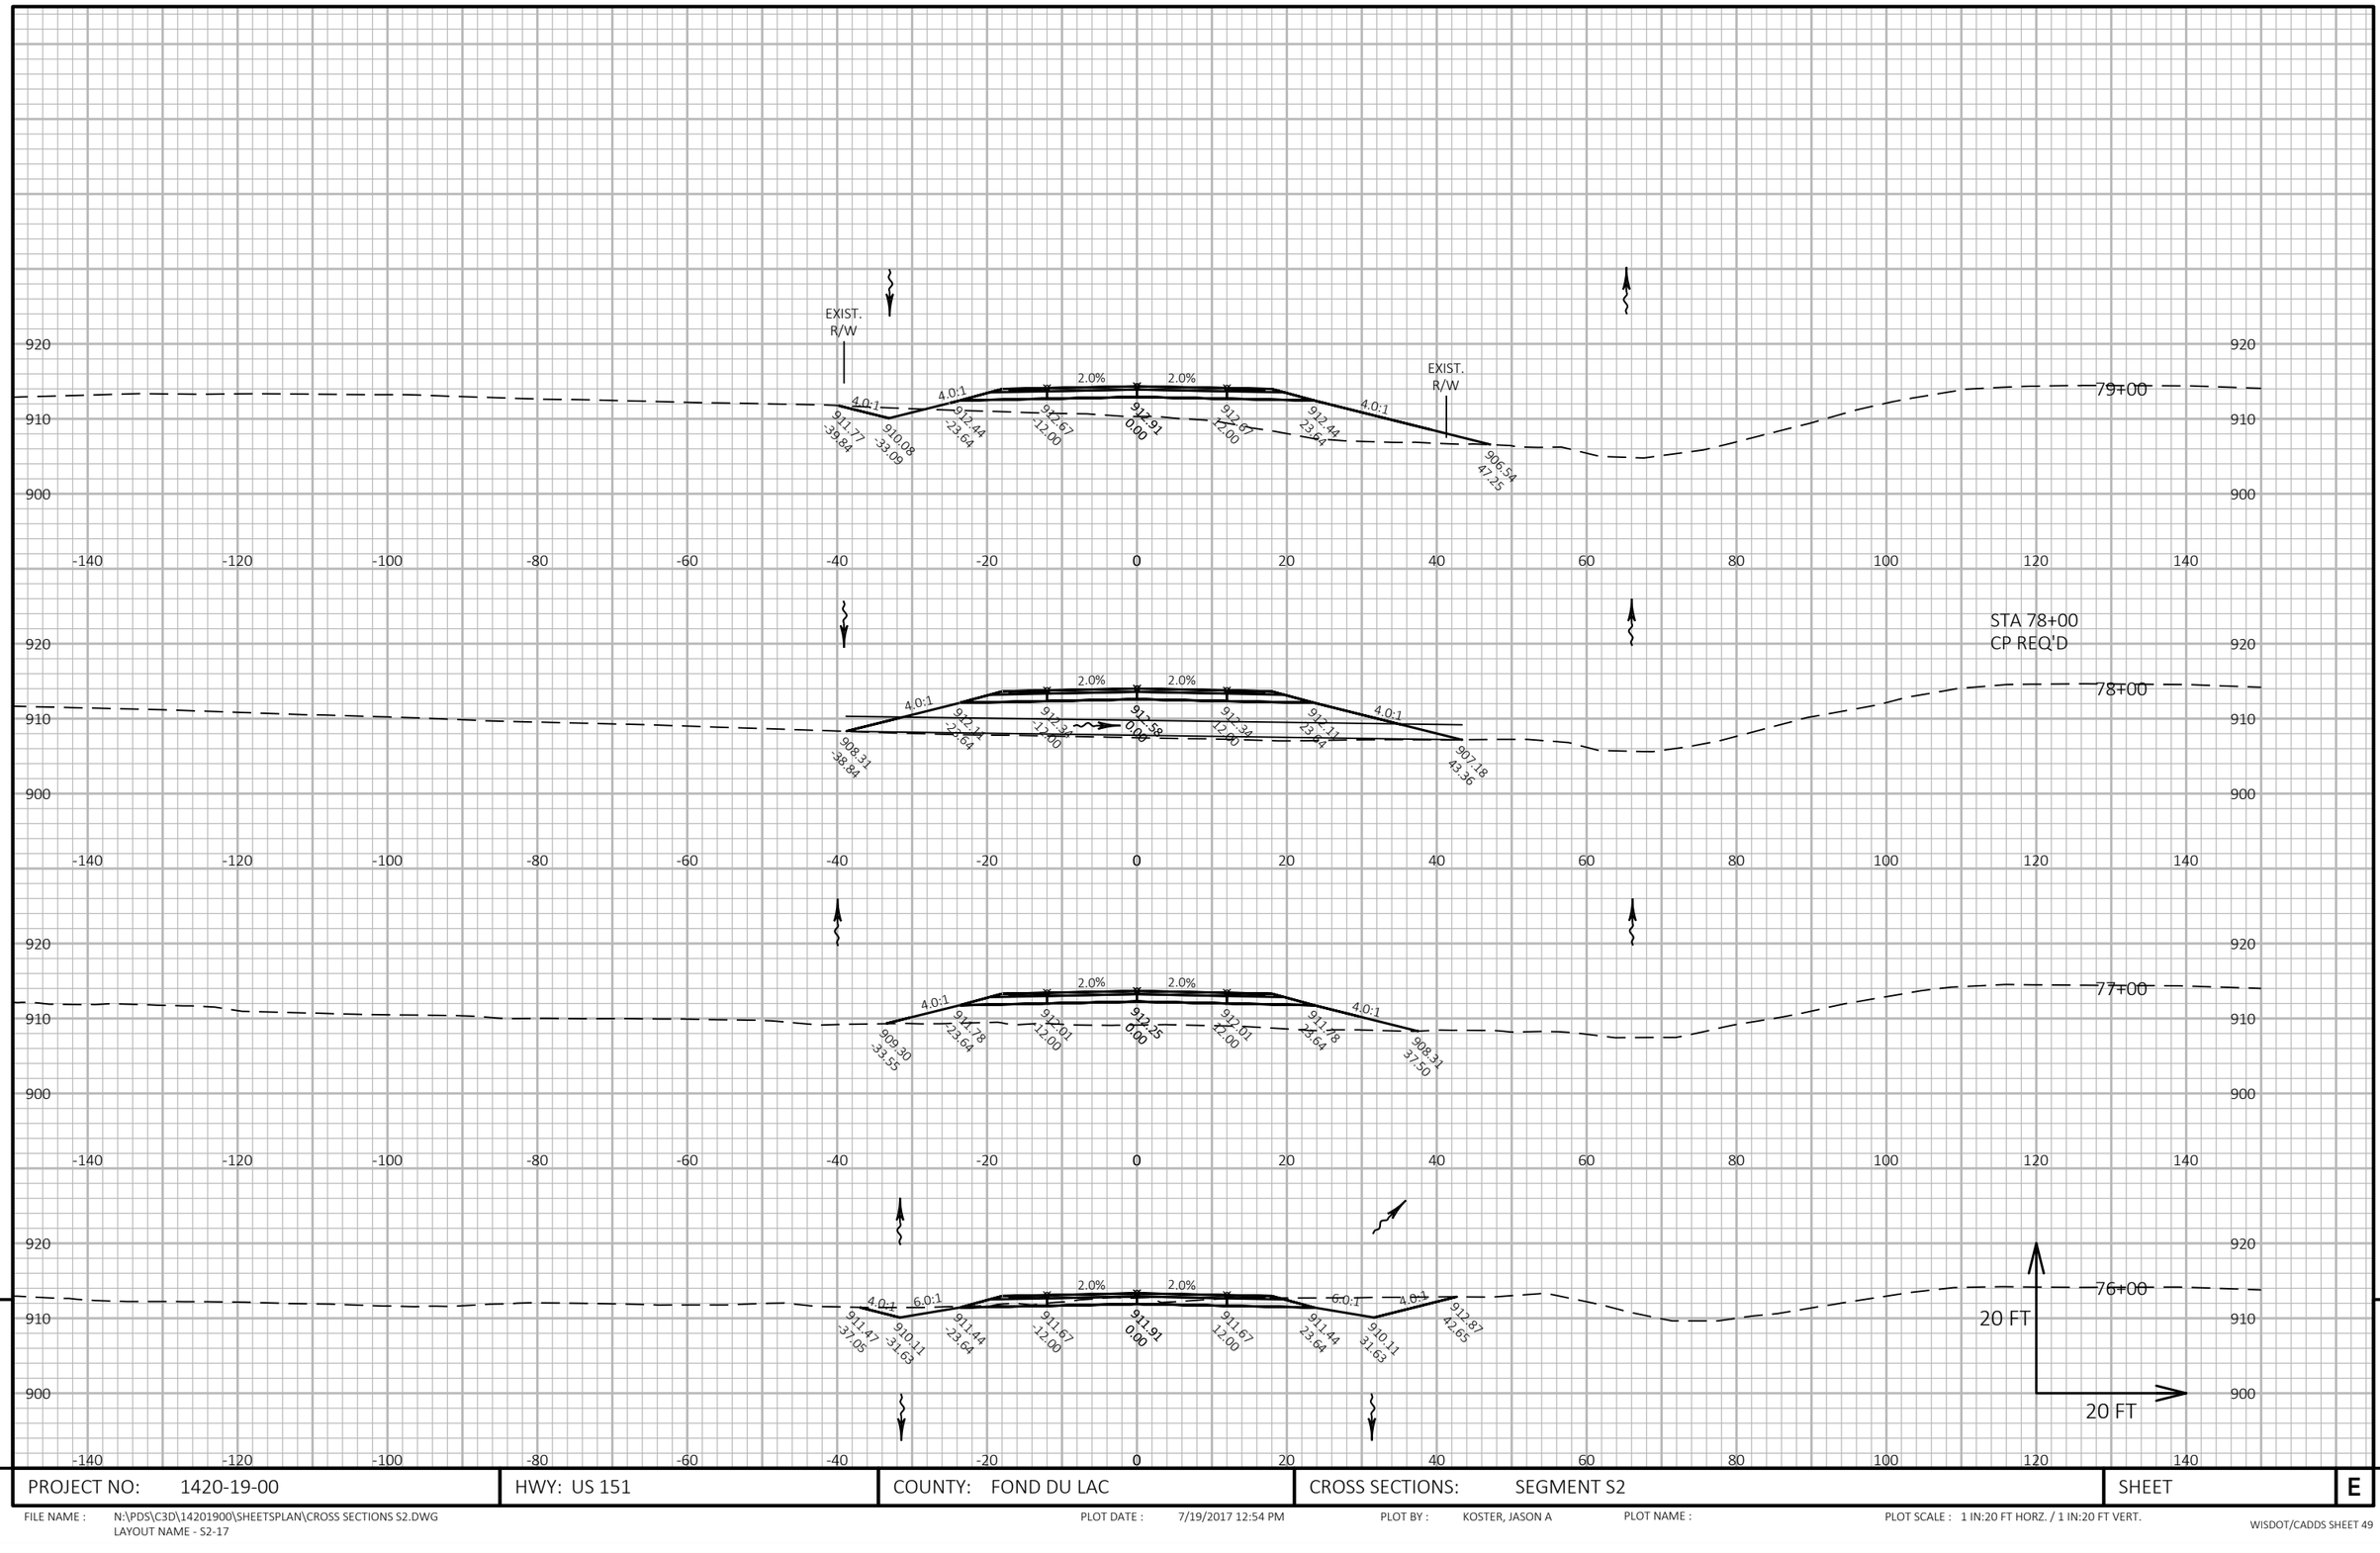

PROJECT NO: 1420-19-00	HWY: US 151	COUNTY: FOND DU LAC	CROSS SECTIONS: SEGMENT S2	SHEET	E

FILE NAME : N:\PDS\C3D\14201900\SHEETSPLAN\CROSS SECTIONS S2.DWG
LAYOUT NAME - S2-17


PLOT DATE : 7/19/2017 12:54 PM PLOT BY : KOSTER, JASON A PLOT NAME : PLOT SCALE : 1 IN:20 FT HORZ. / 1 IN:20 FT VERT.

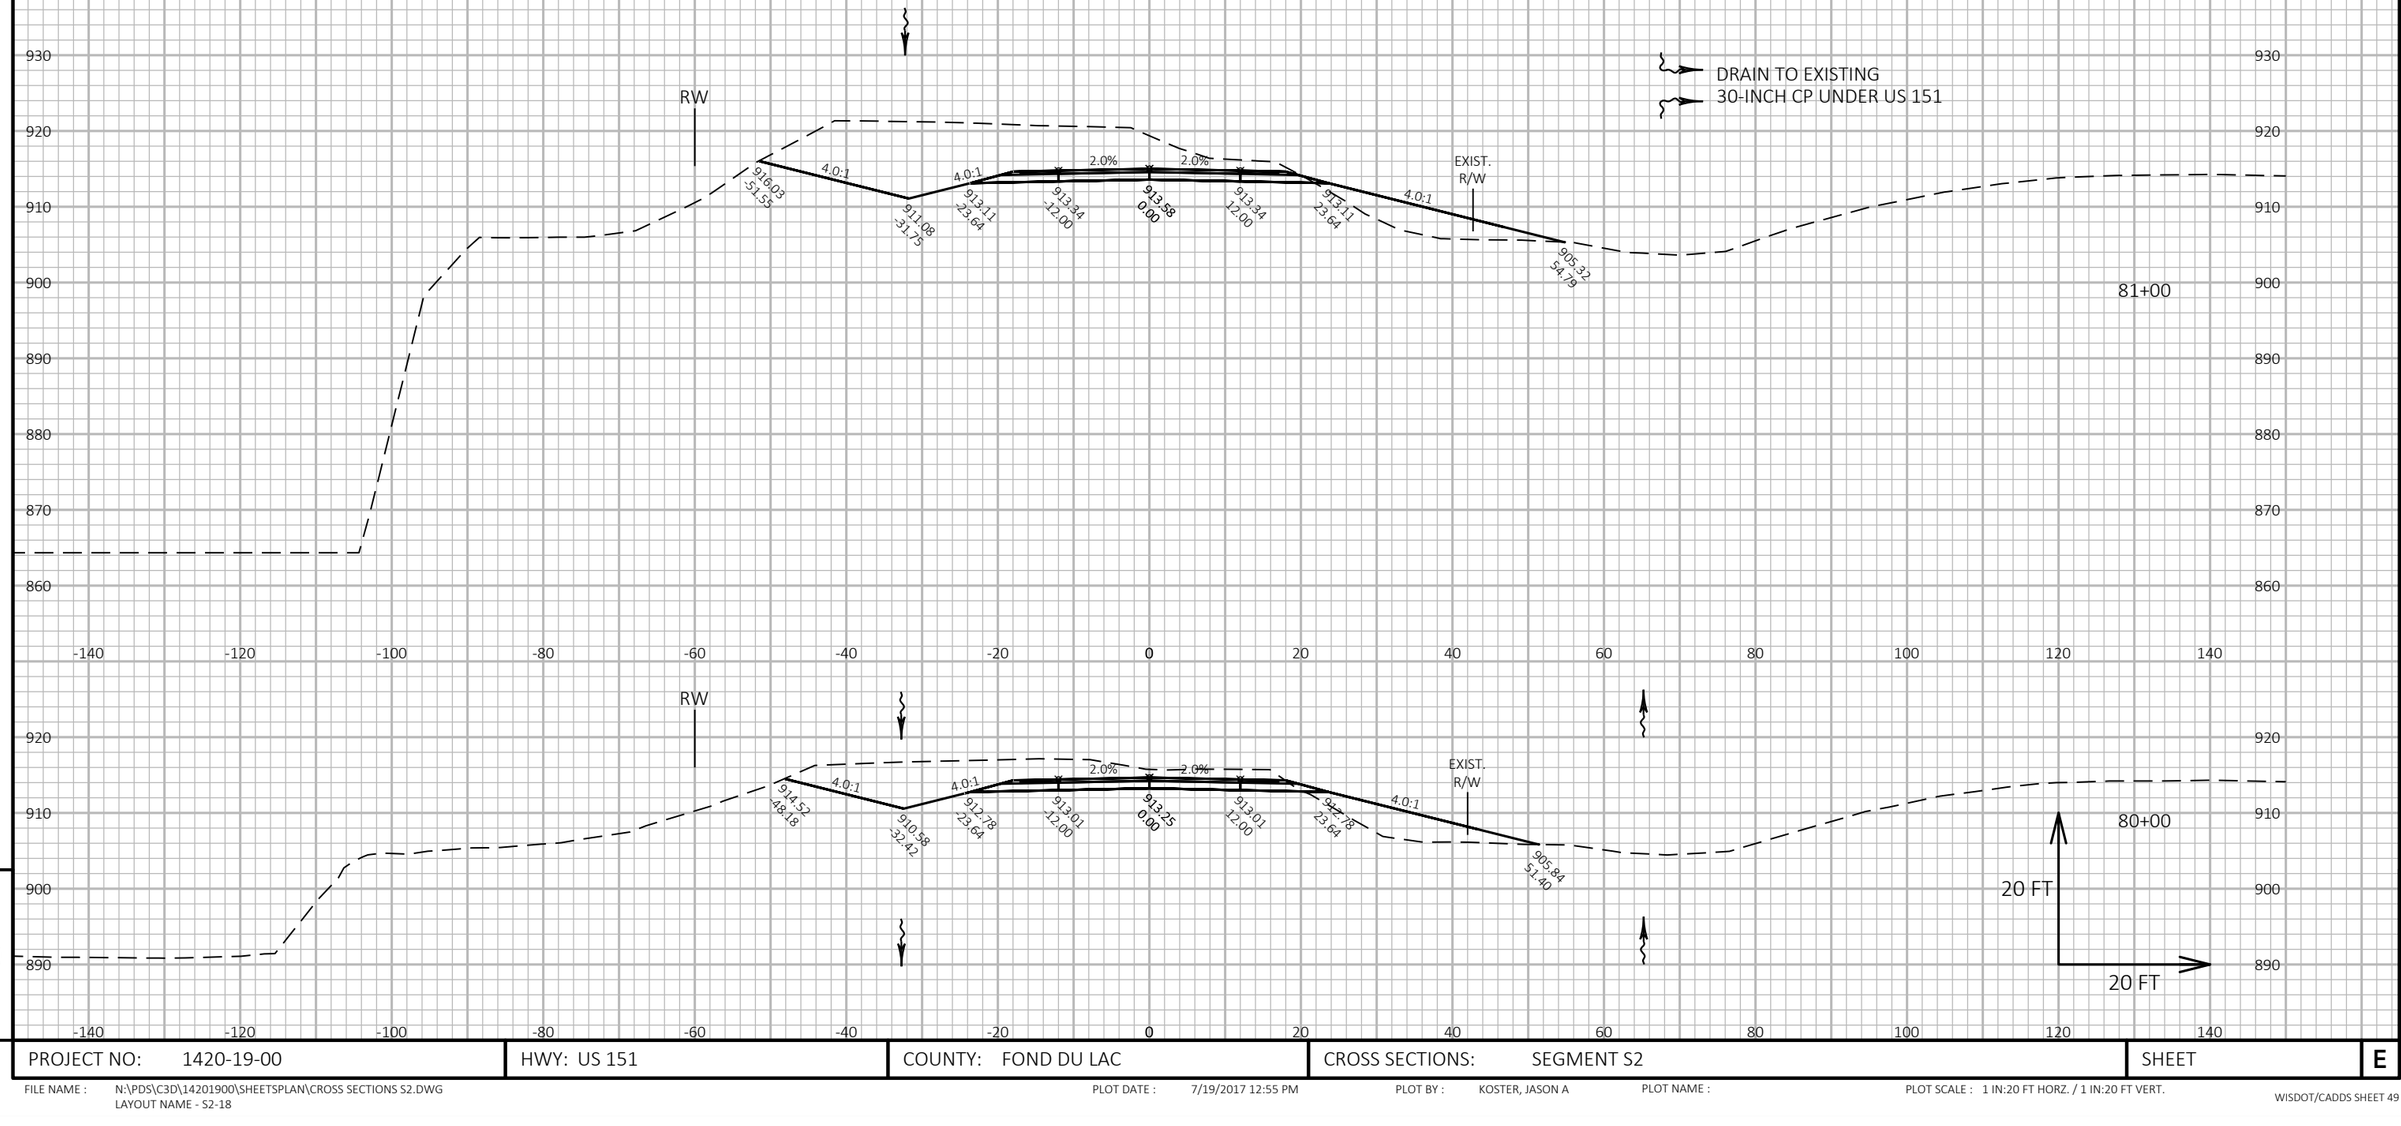

PROJECT NO: 1420-19-00	HWY: US 151	COUNTY: FOND DU LAC	CROSS SECTIONS: SEGMENT S2	SHEET	E

FILE NAME : N:\PDS\C3D\14201900\SHEETSPLAN\CROSS SECTIONS S2.DWG
LAYOUT NAME - S2-18


PLOT DATE : 7/19/2017 12:55 PM PLOT BY : KOSTER, JASON A PLOT NAME : PLOT SCALE : 1 IN:20 FT HORZ. / 1 IN:20 FT VERT.

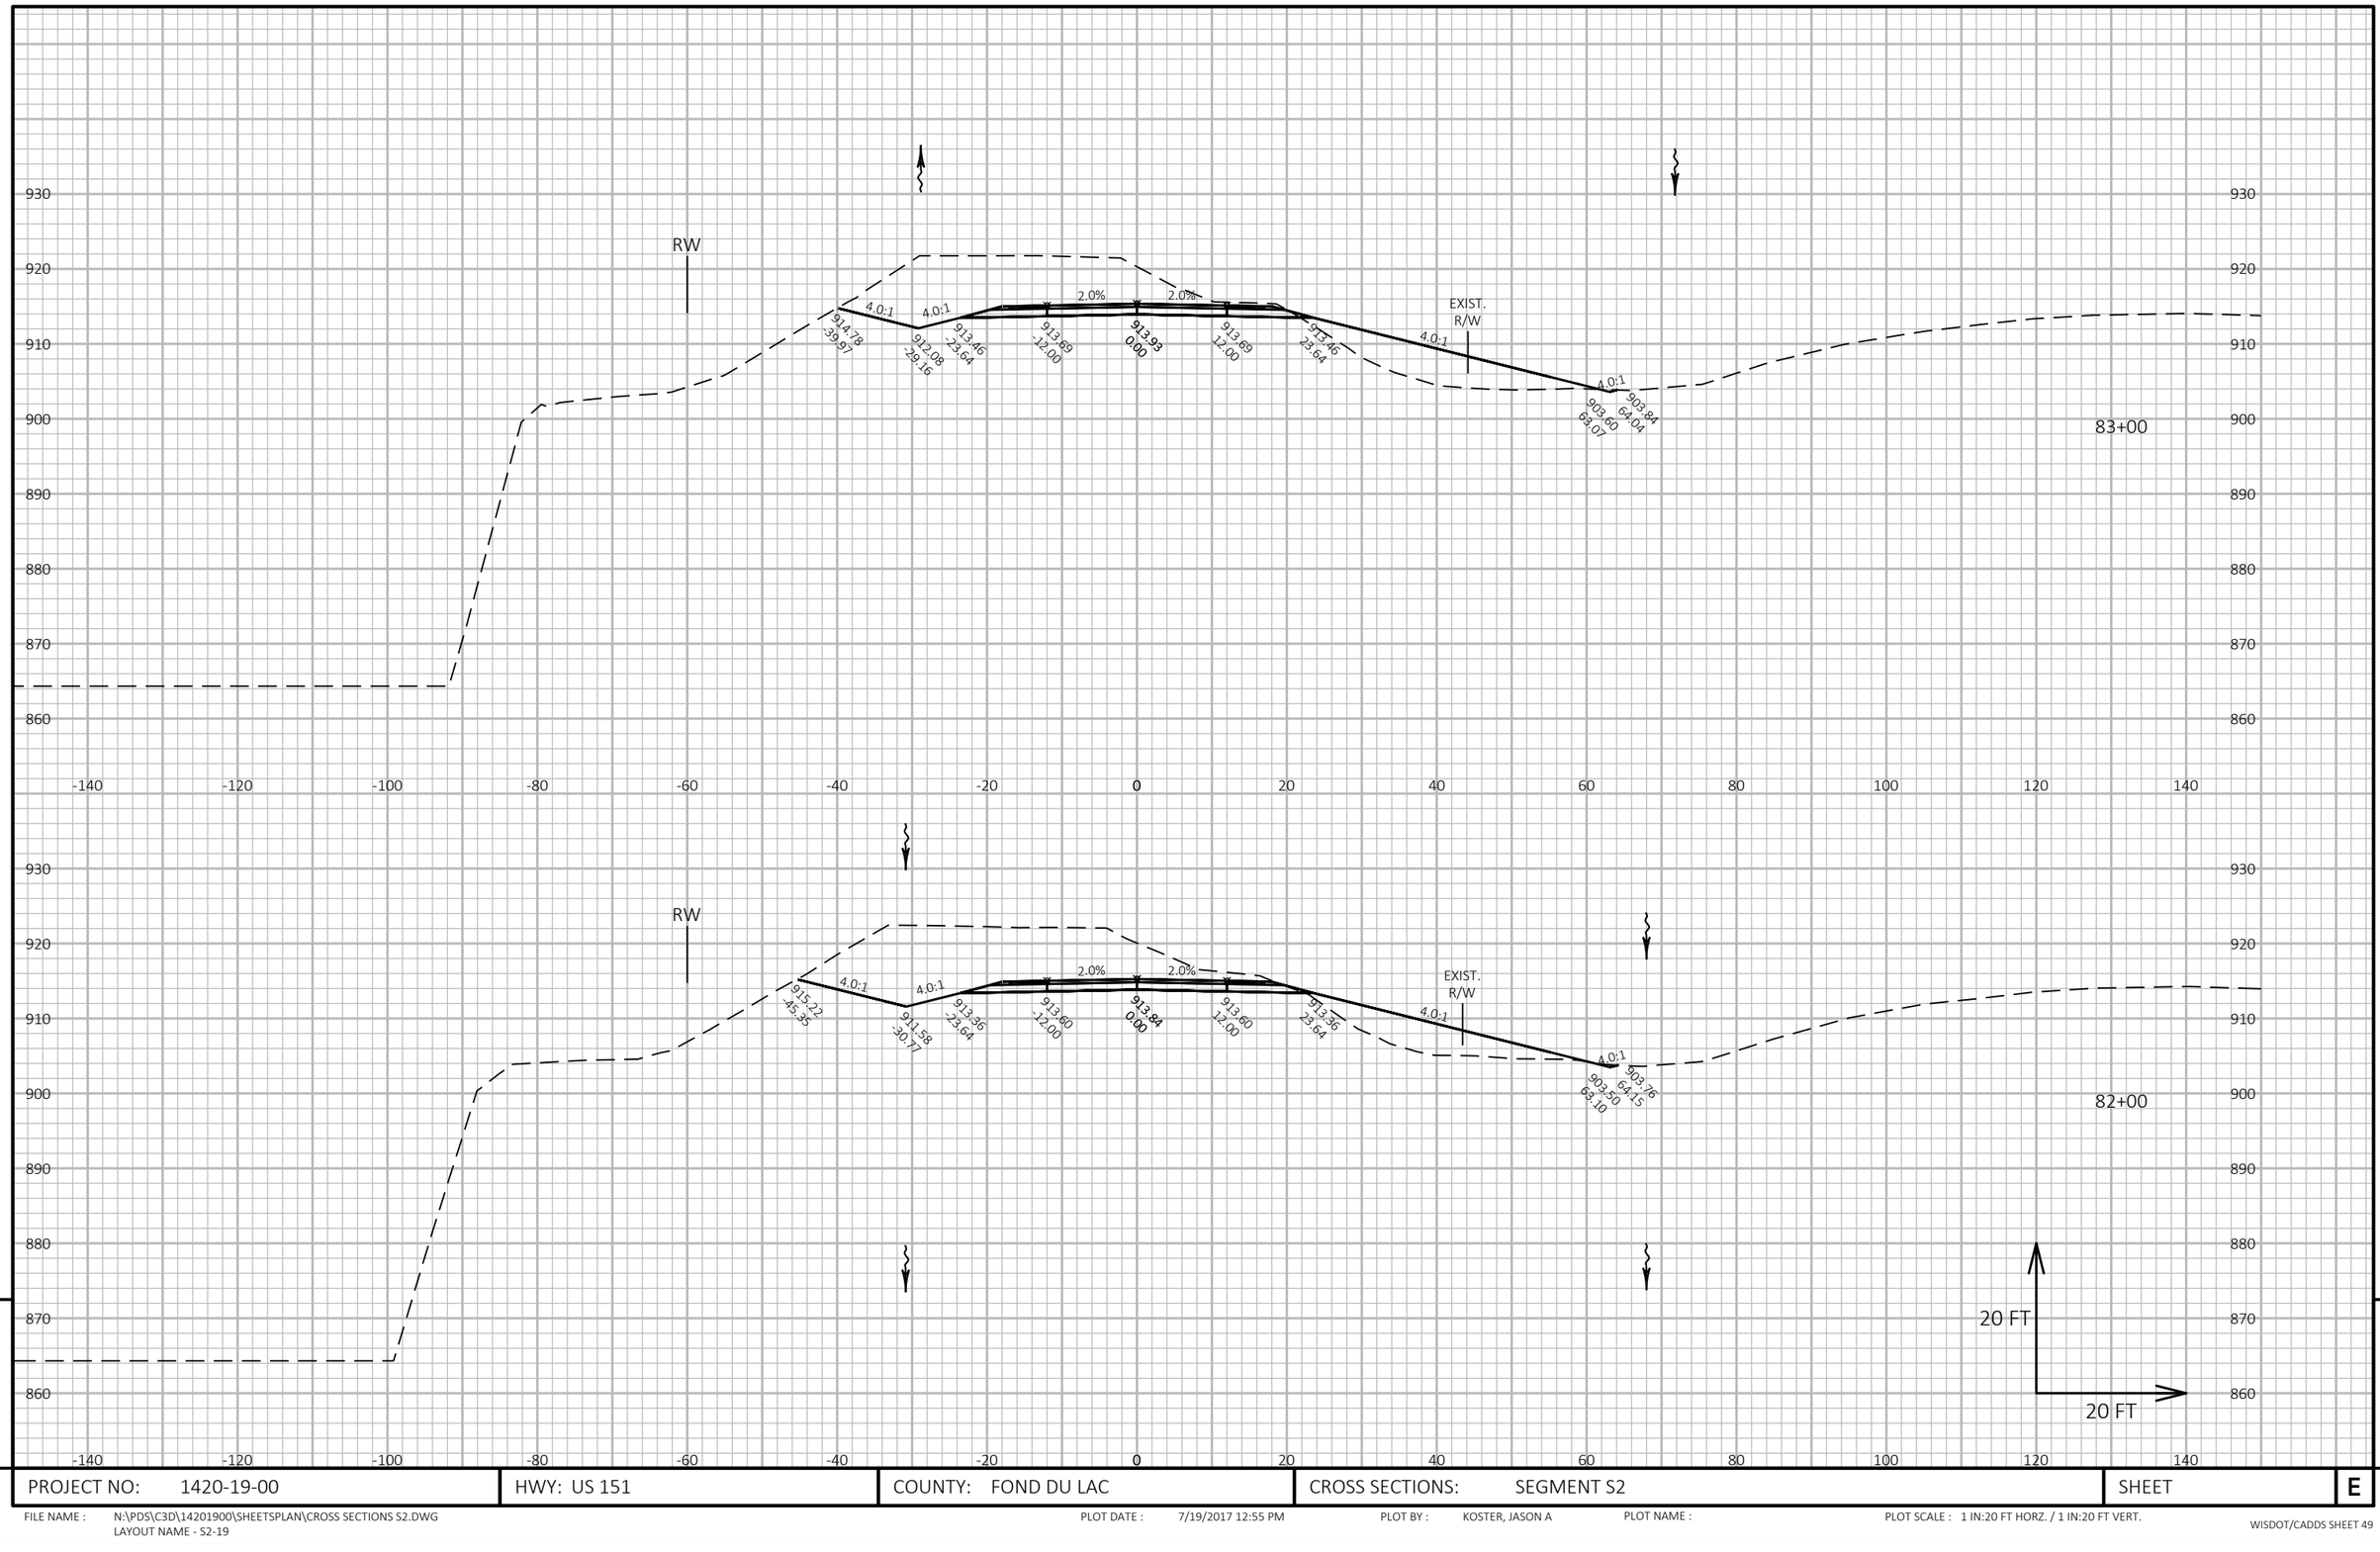

PROJECT NO: 1420-19-00	HWY: US 151	COUNTY: FOND DU LAC	CROSS SECTIONS: SEGMENT S2	SHEET	E

FILE NAME : N:\PDS\C3D\14201900\SHEETSPLAN\CROSS SECTIONS S2.DWG
LAYOUT NAME - S2-19


PLOT DATE : 7/19/2017 12:55 PM PLOT BY : KOSTER, JASON A PLOT NAME : PLOT SCALE : 1 IN:20 FT HORZ. / 1 IN:20 FT VERT.

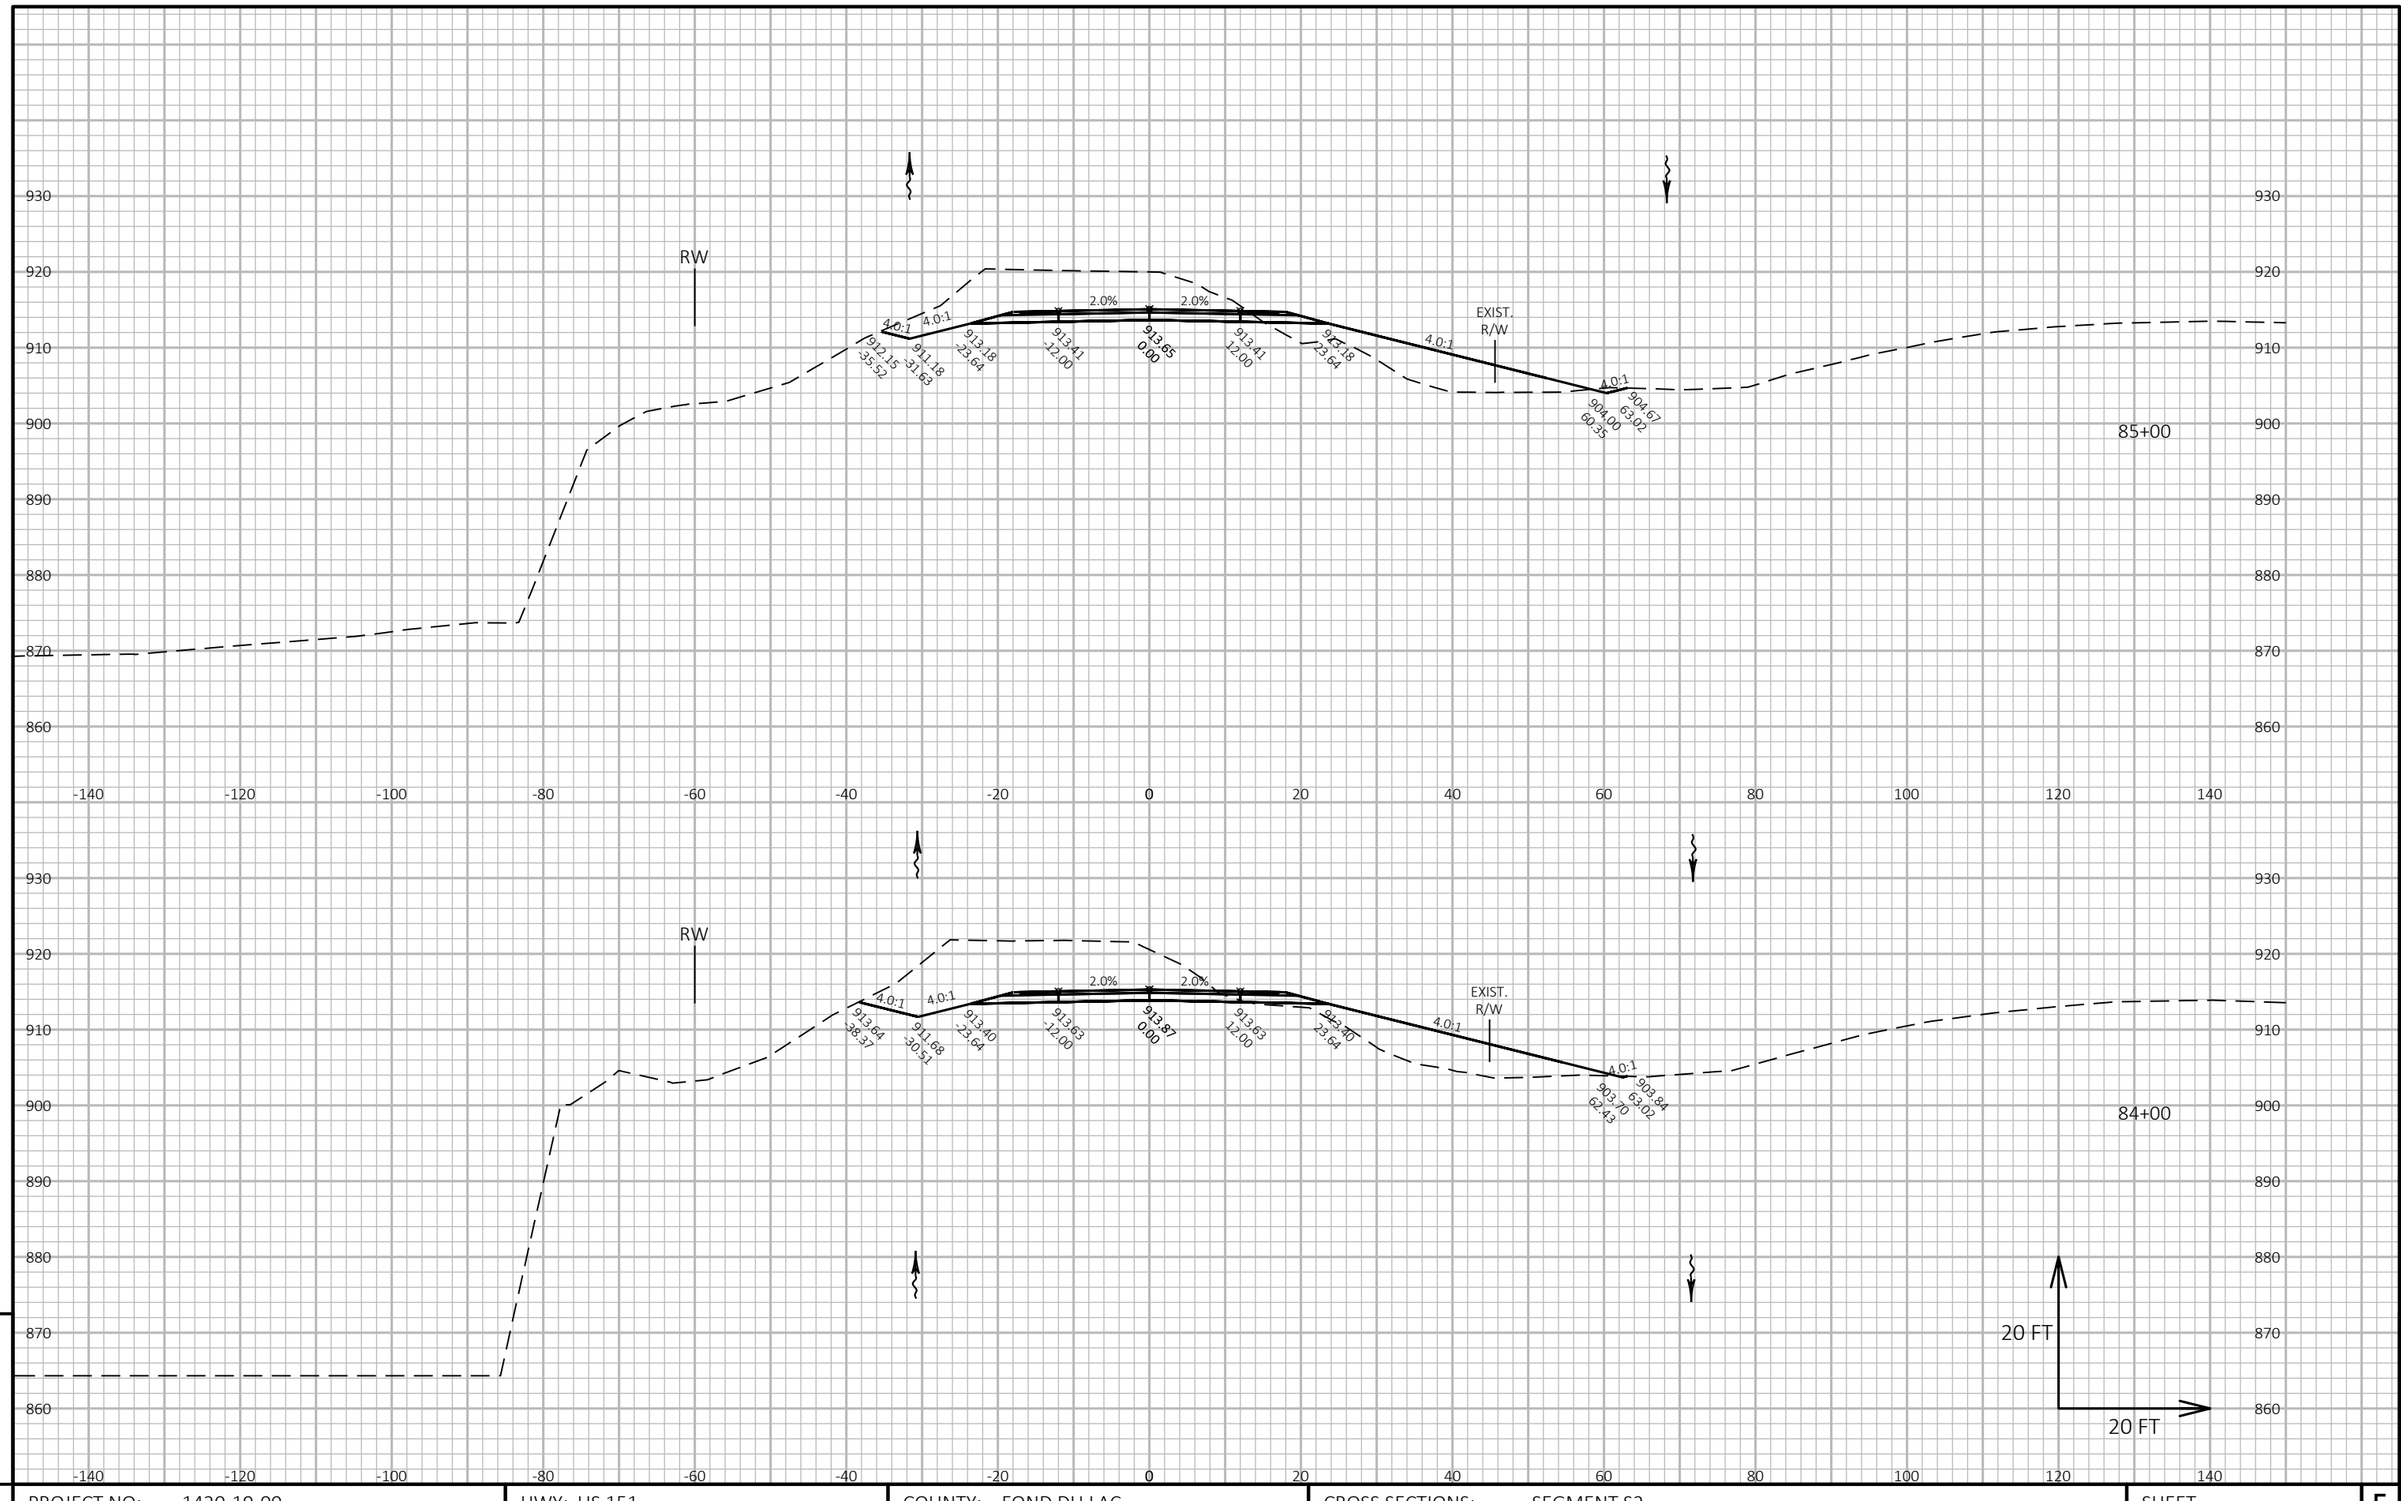

PROJECT NO: 1420-19-00	HWY: US 151	COUNTY: FOND DU LAC	CROSS SECTIONS: SEGMENT S2	SHEET	E

FILE NAME : N:\PDS\C3D\14201900\SHEETSPLAN\CROSS SECTIONS S2.DWG
LAYOUT NAME - S2-20

PLOT DATE : 7/19/2017 12:55 PM PLOT BY : KOSTER, JASON A PLOT NAME : PLOT SCALE : 1 IN:20 FT HORZ. / 1 IN:20 FT VERT.

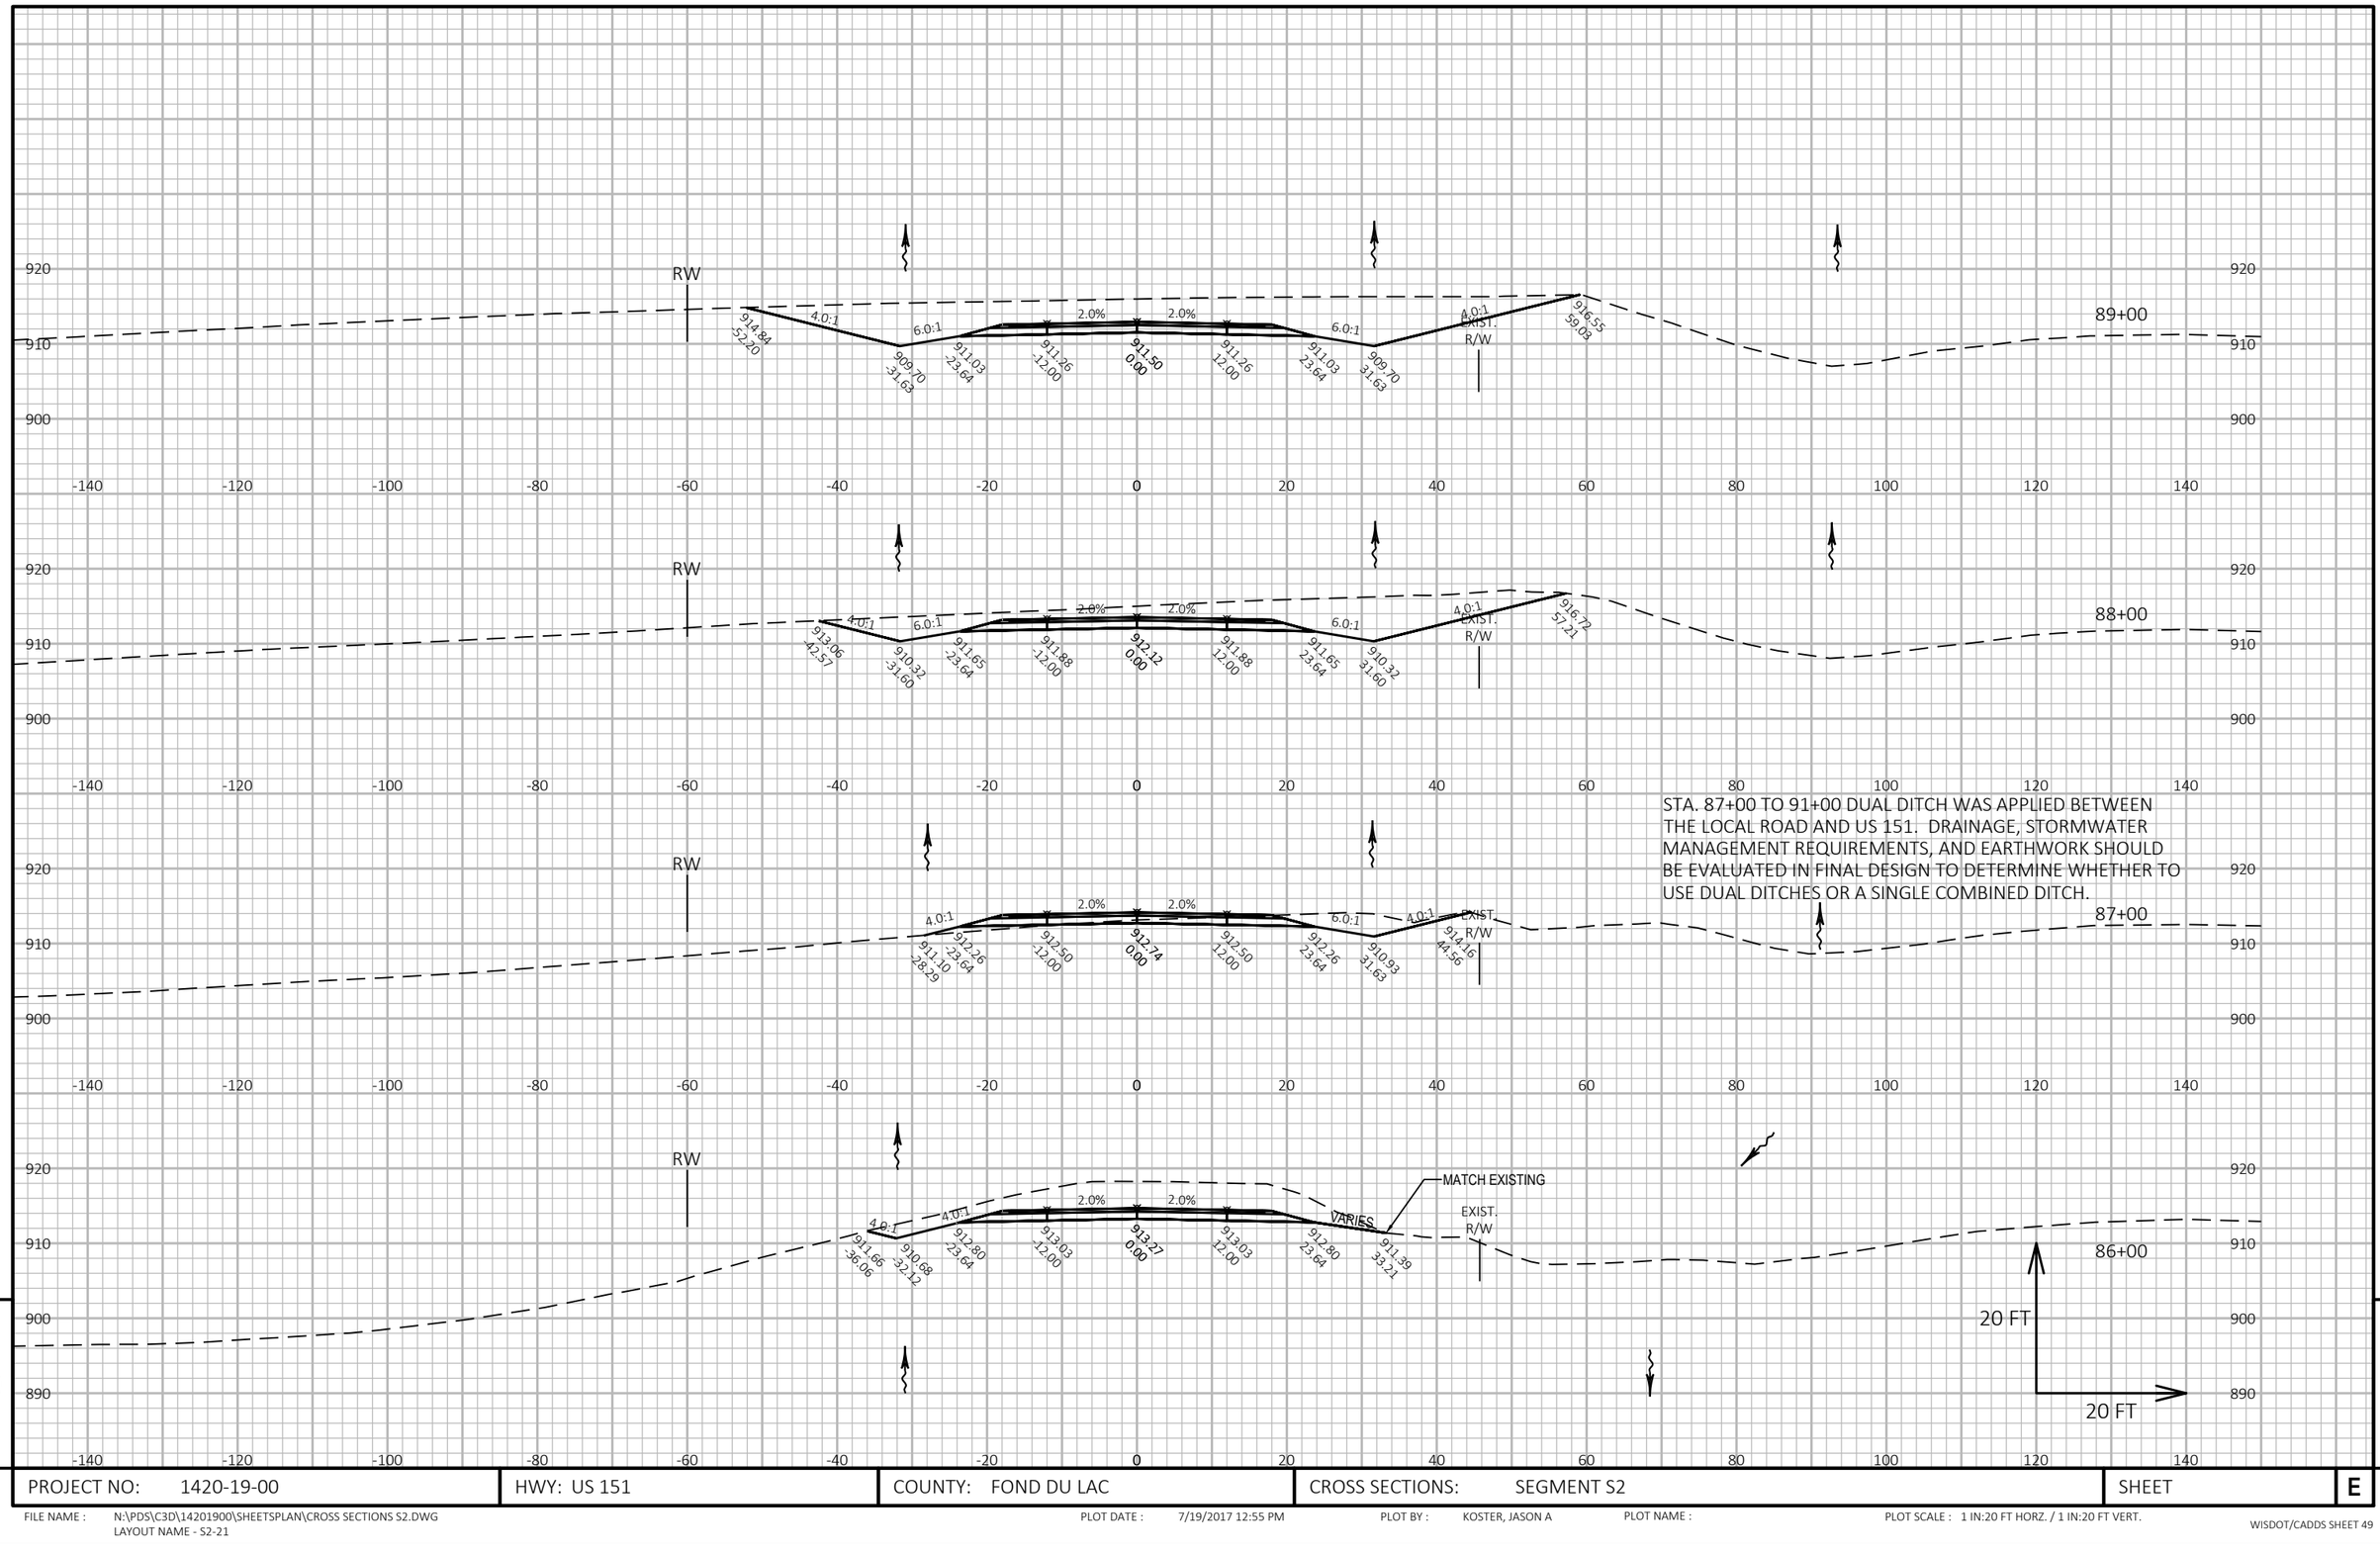


9

9

PROJECT NO: 1420-19-00	HWY: US 151	COUNTY: FOND DU LAC	CROSS SECTIONS: SEGMENT S2	SHEET	E

FILE NAME : N:\PDS\C3D\14201900\SHEETSPLAN\CROSS SECTIONS S2.DWG
LAYOUT NAME - S2-21


PLOT DATE : 7/19/2017 12:55 PM PLOT BY : KOSTER, JASON A PLOT NAME : PLOT SCALE : 1 IN:20 FT HORZ. / 1 IN:20 FT VERT.

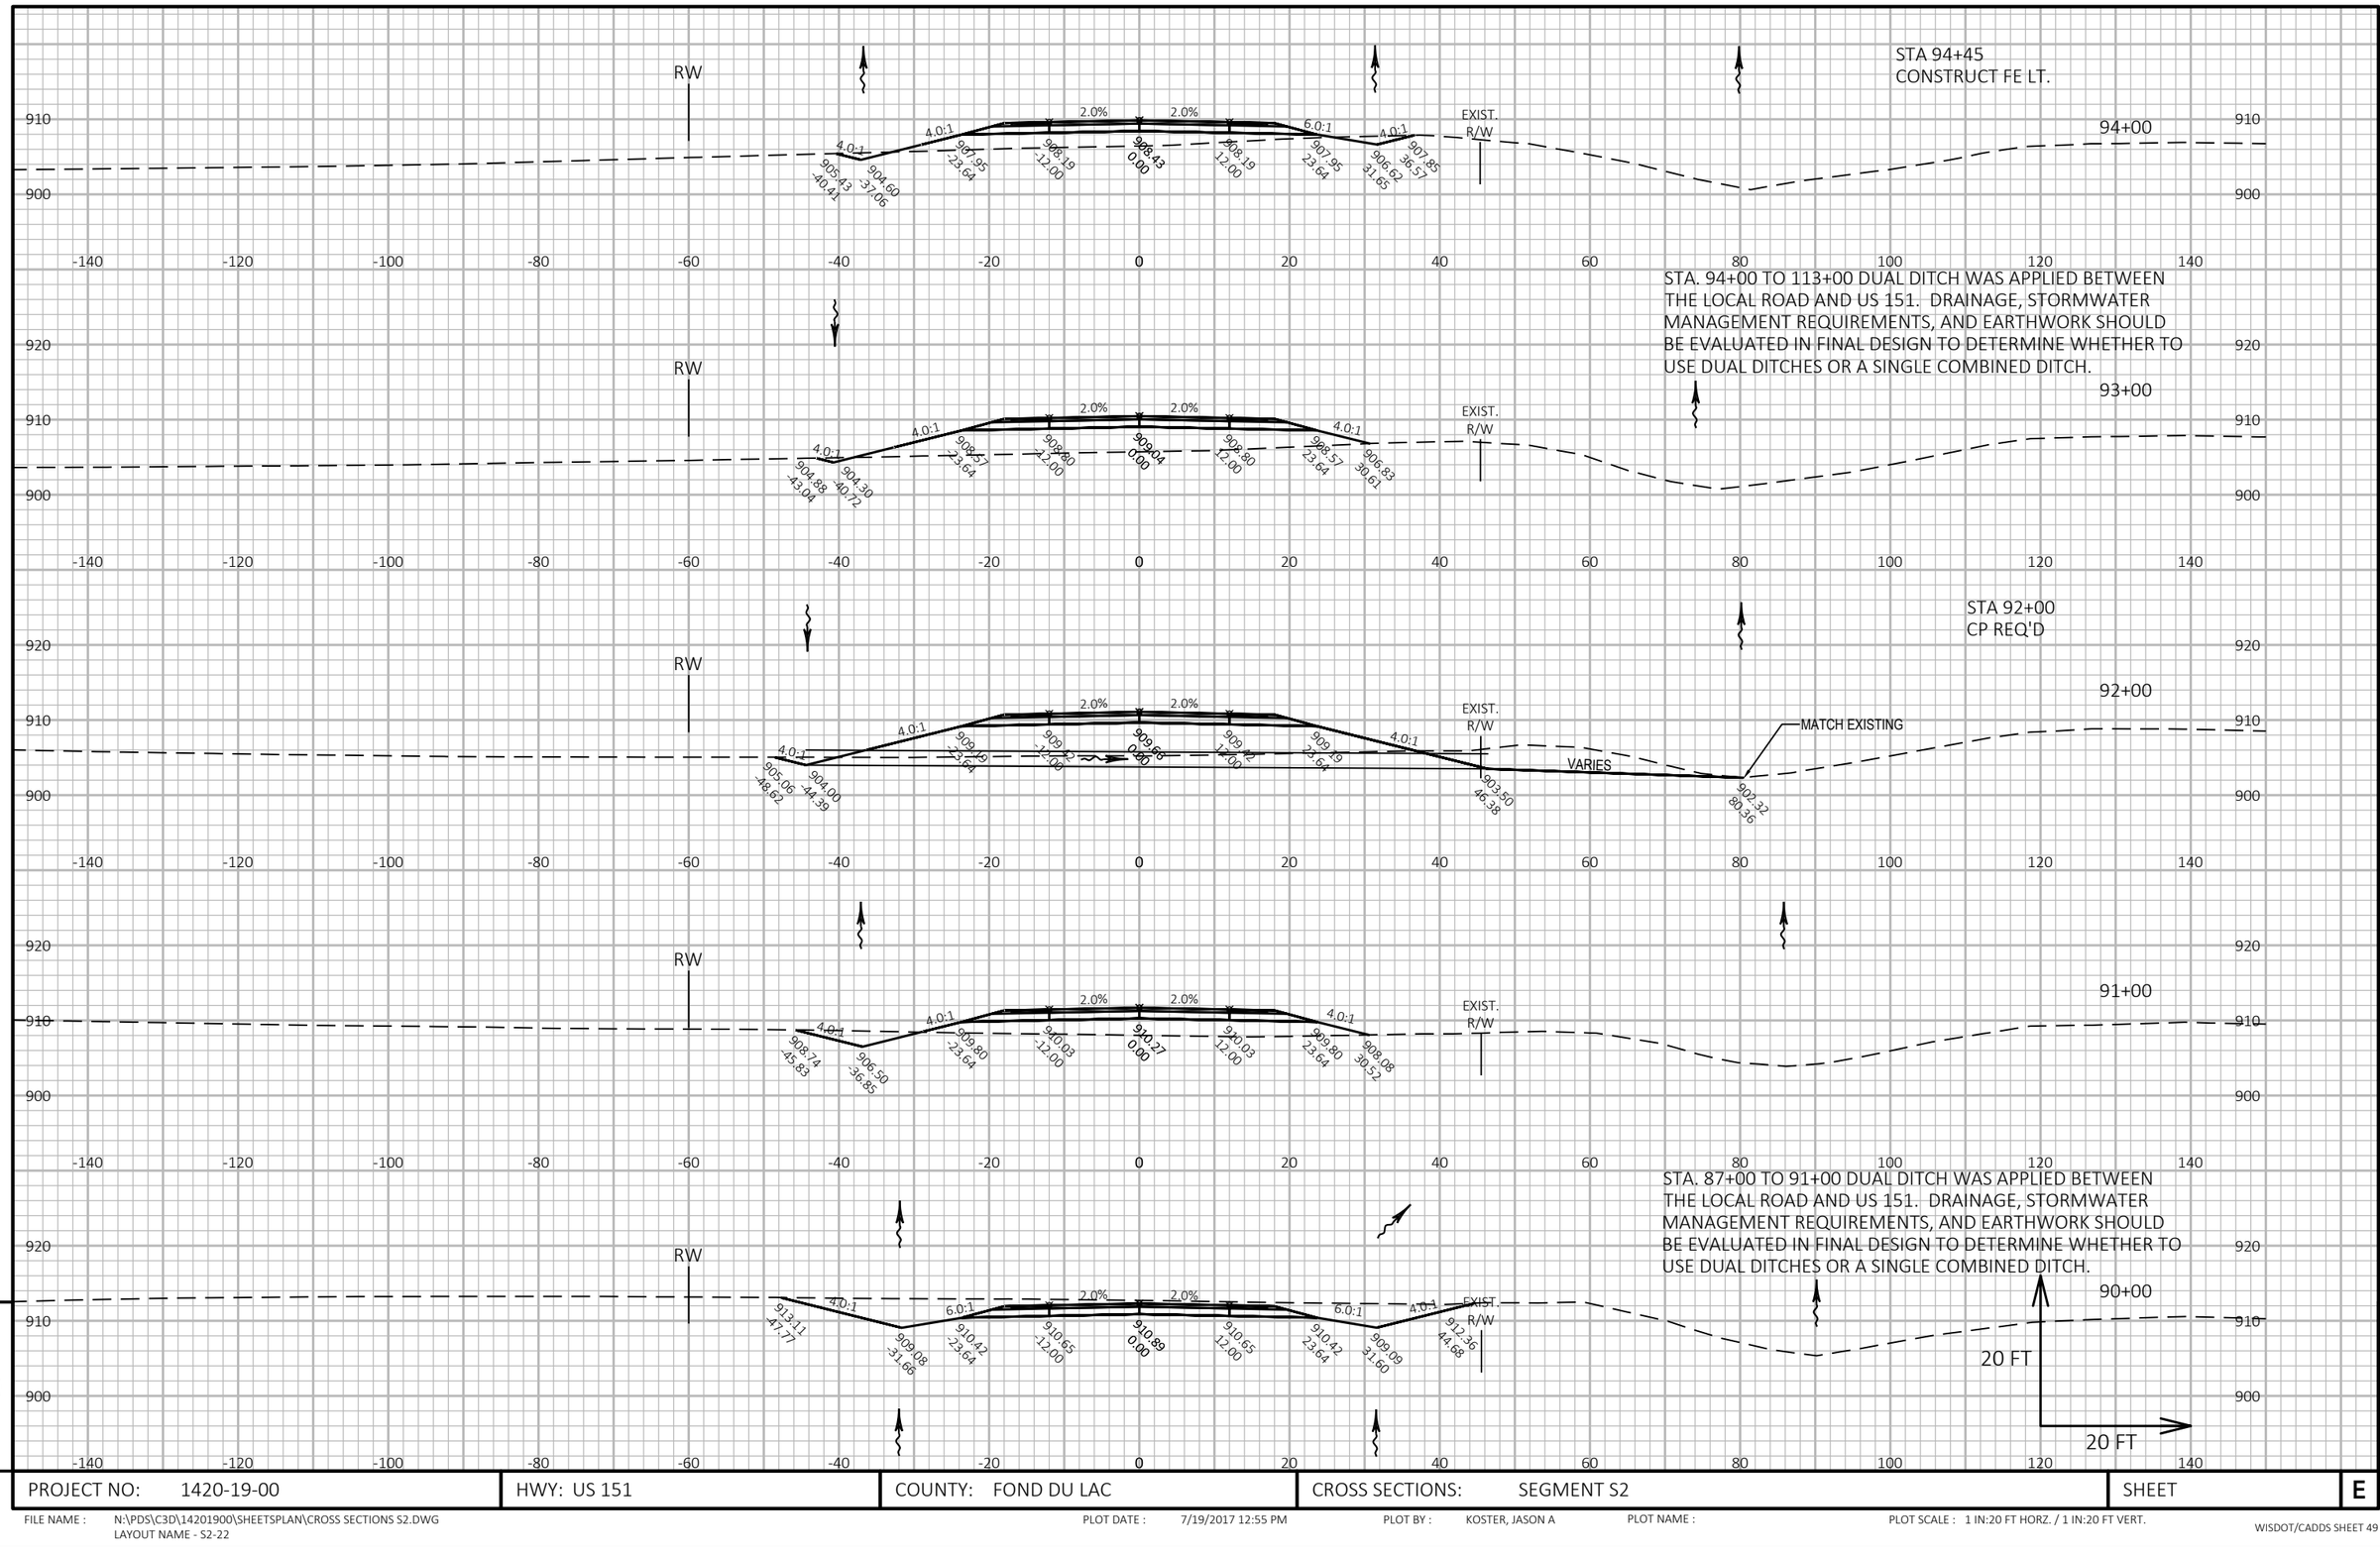

PROJECT NO: 1420-19-00	HWY: US 151	COUNTY: FOND DU LAC	CROSS SECTIONS: SEGMENT S2	SHEET	E

FILE NAME : N:\PDS\C3D\14201900\SHEETSPLAN\CROSS SECTIONS S2.DWG
LAYOUT NAME - S2-22

PLOT DATE : 7/19/2017 12:55 PM PLOT BY : KOSTER, JASON A PLOT NAME : PLOT SCALE : 1 IN:20 FT HORZ. / 1 IN:20 FT VERT.

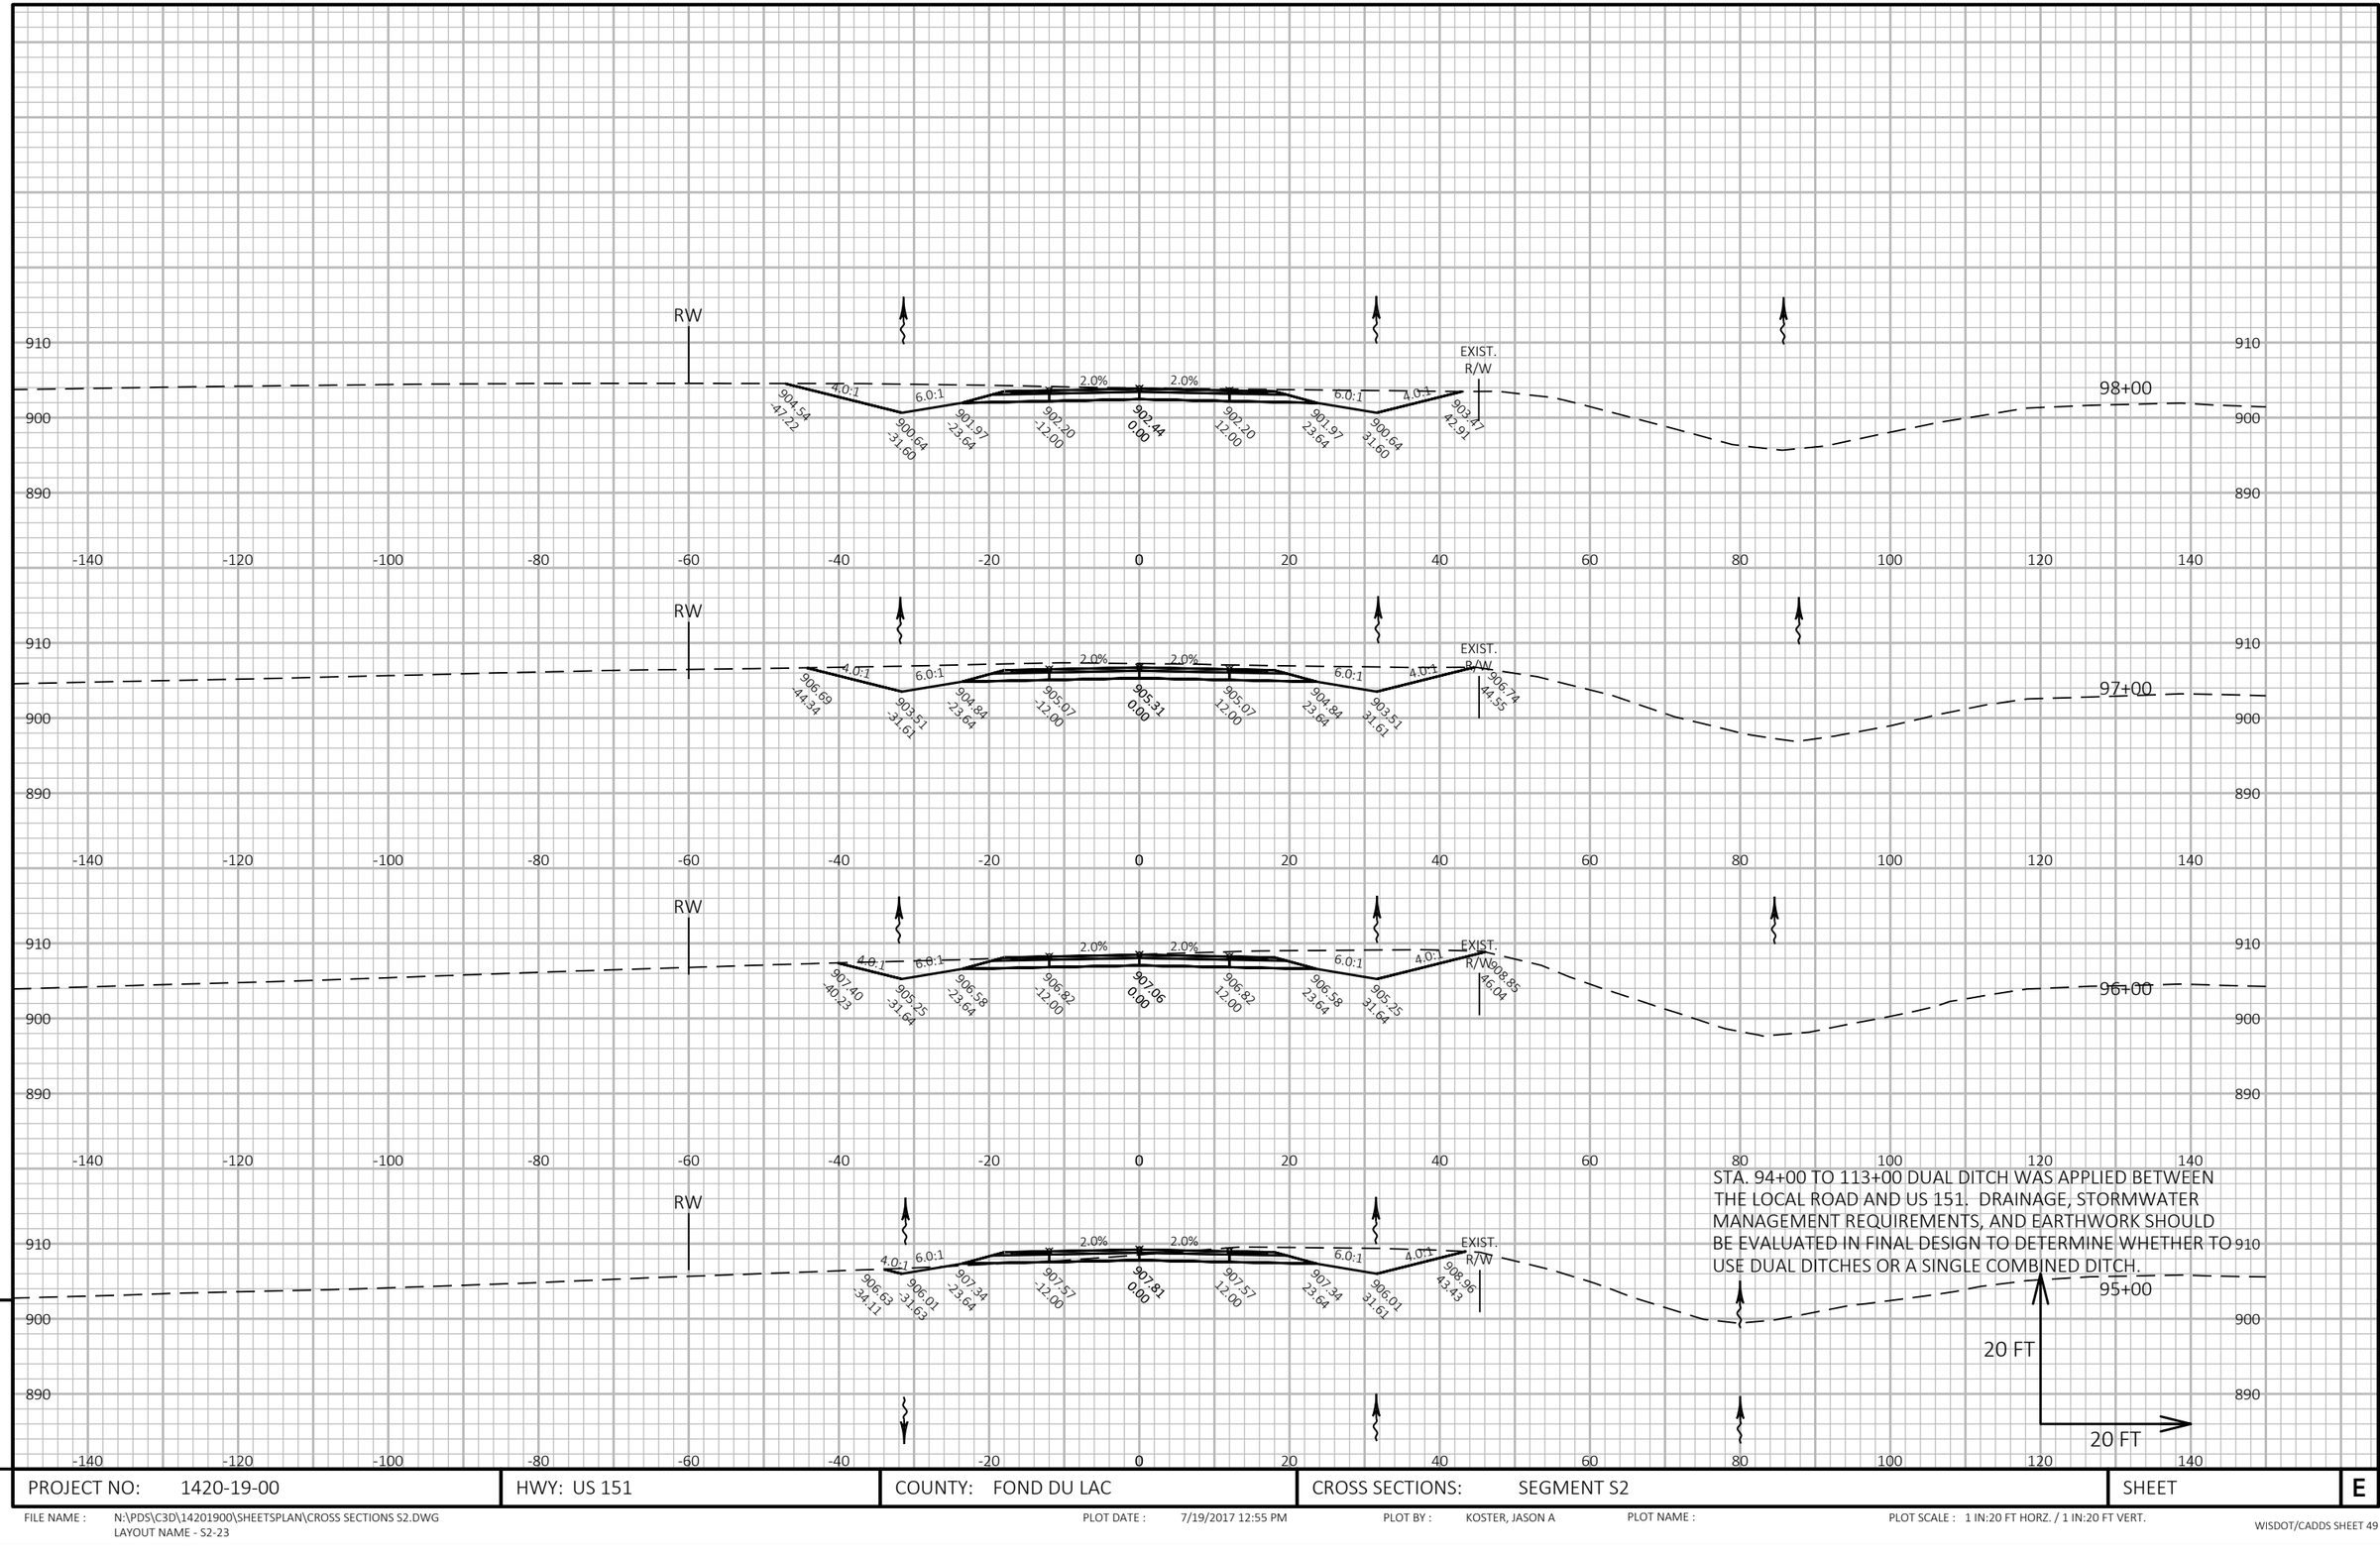


9

PROJECT NO: 1420-19-00	HWY: US 151	COUNTY: FOND DU LAC	CROSS SECTIONS: SEGMENT S2	SHEET	E

9

FILE NAME : N:\PDS\C3D\14201900\SHEETSPLAN\CROSS SECTIONS S2.DWG
LAYOUT NAME - S2-23

PLOT DATE : 7/19/2017 12:55 PM PLOT BY : KOSTER, JASON A PLOT NAME : PLOT SCALE : 1 IN:20 FT HORZ. / 1 IN:20 FT VERT.

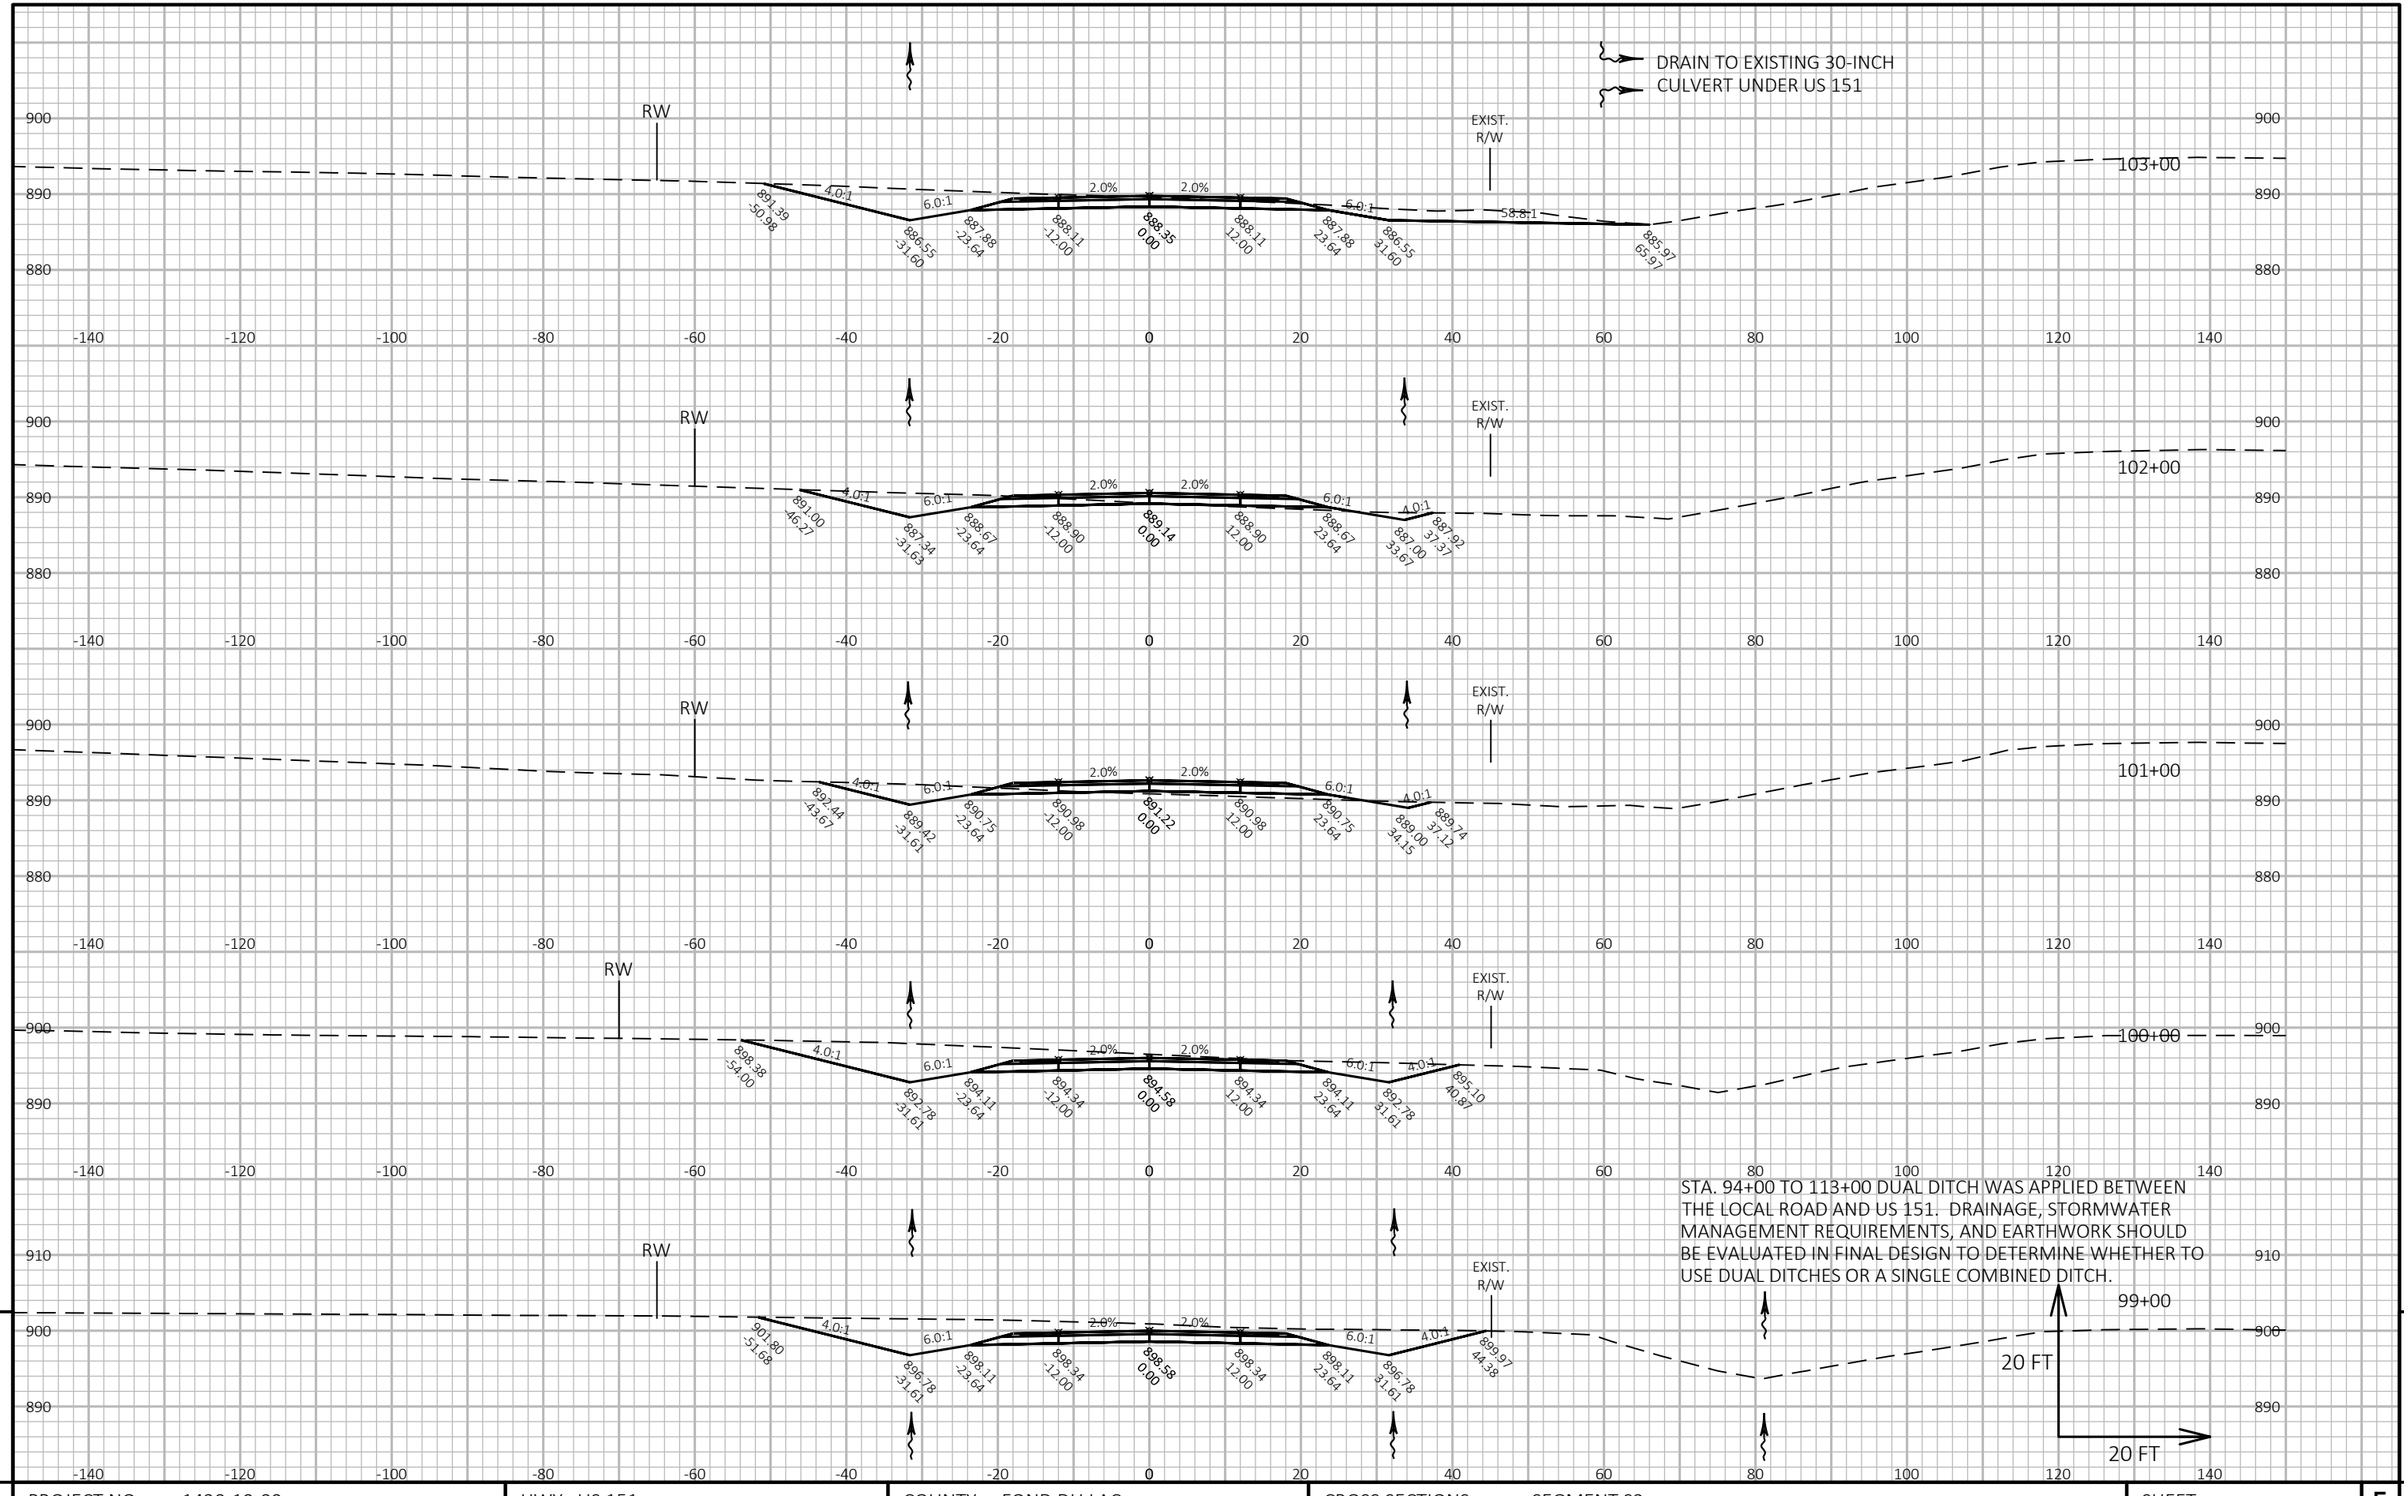


STA. 94+00 TO 113+00 DUAL DITCH WAS APPLIED BETWEEN THE LOCAL ROAD AND US 151. DRAINAGE, STORMWATER MANAGEMENT REQUIREMENTS, AND EARTHWORK SHOULD BE EVALUATED IN FINAL DESIGN TO DETERMINE WHETHER TO USE DUAL DITCHES OR A SINGLE COMBINED DITCH.

PROJECT NO: 1420-19-00	HWY: US 151	COUNTY: FOND DU LAC	CROSS SECTIONS: SEGMENT S2	SHEET E

FILE NAME : N:\PDS\C3D\14201900\SHEETSPLAN\CROSS SECTIONS S2.DWG
LAYOUT NAME - S2-24


PLOT DATE : 7/19/2017 12:55 PM PLOT BY : KOSTER, JASON A PLOT NAME : PLOT SCALE : 1 IN:20 FT HORZ. / 1 IN:20 FT VERT.

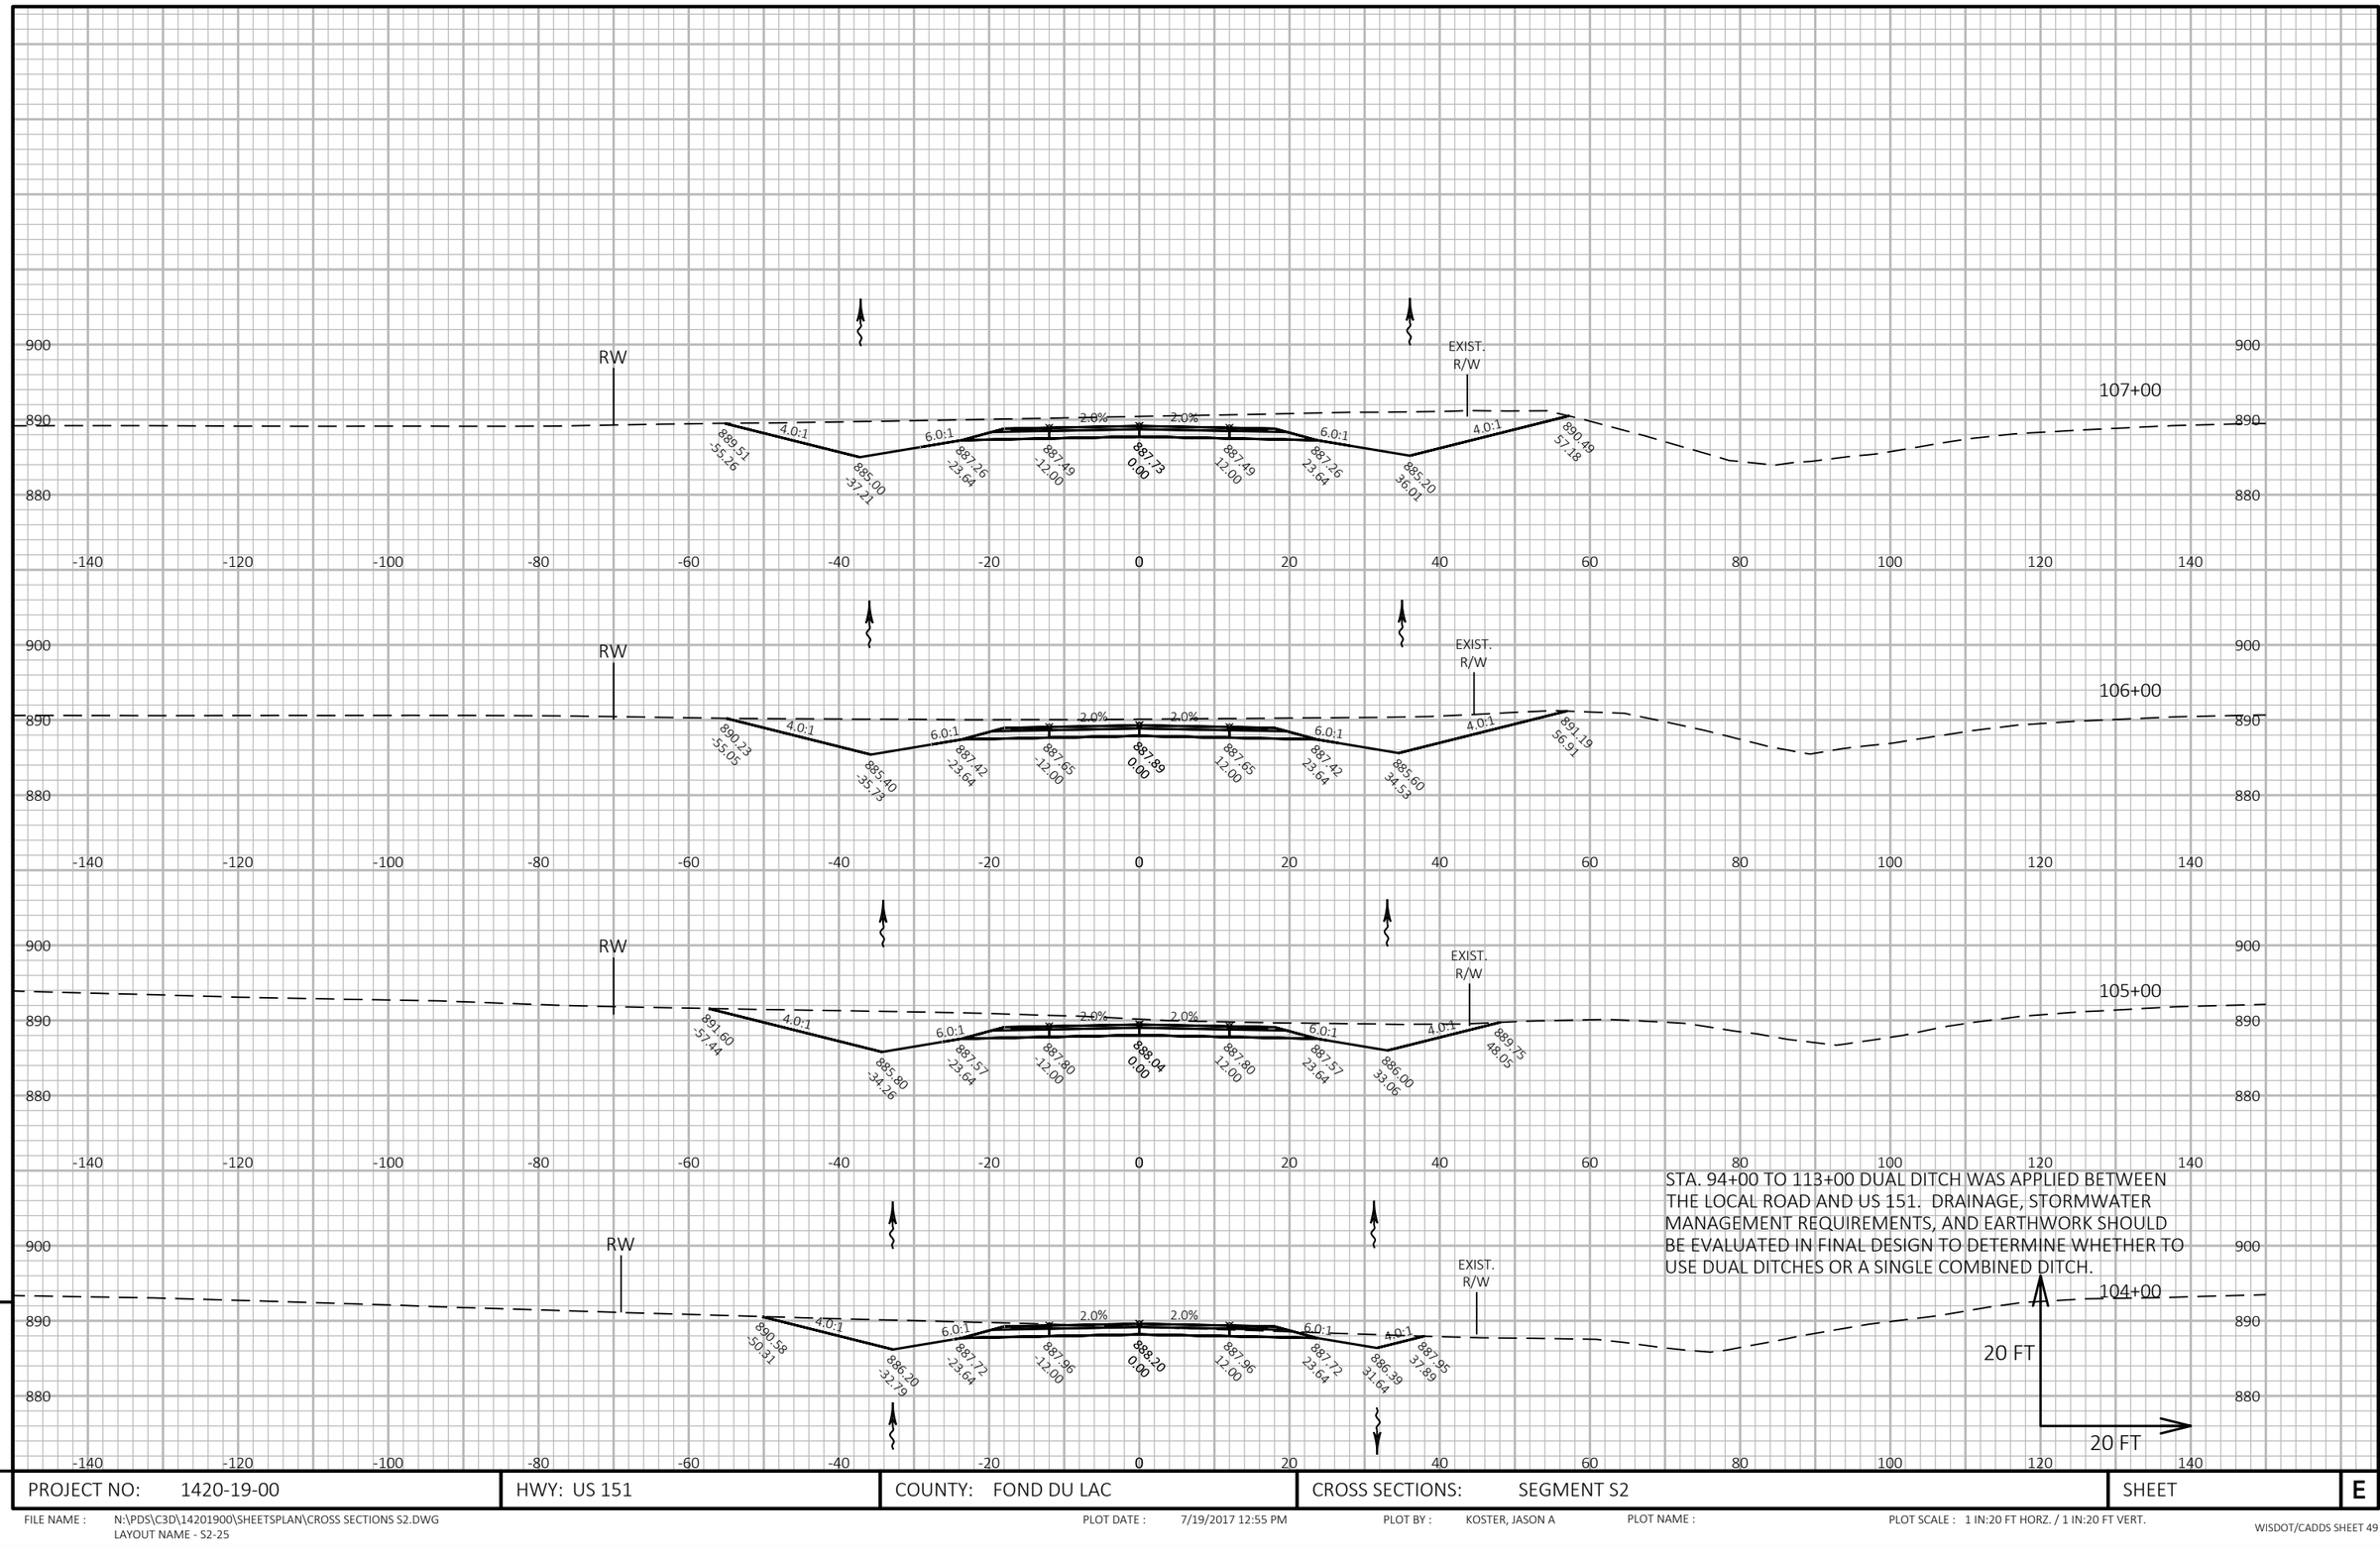

9

PROJECT NO: 1420-19-00	HWY: US 151	COUNTY: FOND DU LAC	CROSS SECTIONS: SEGMENT S2	SHEET	E

9

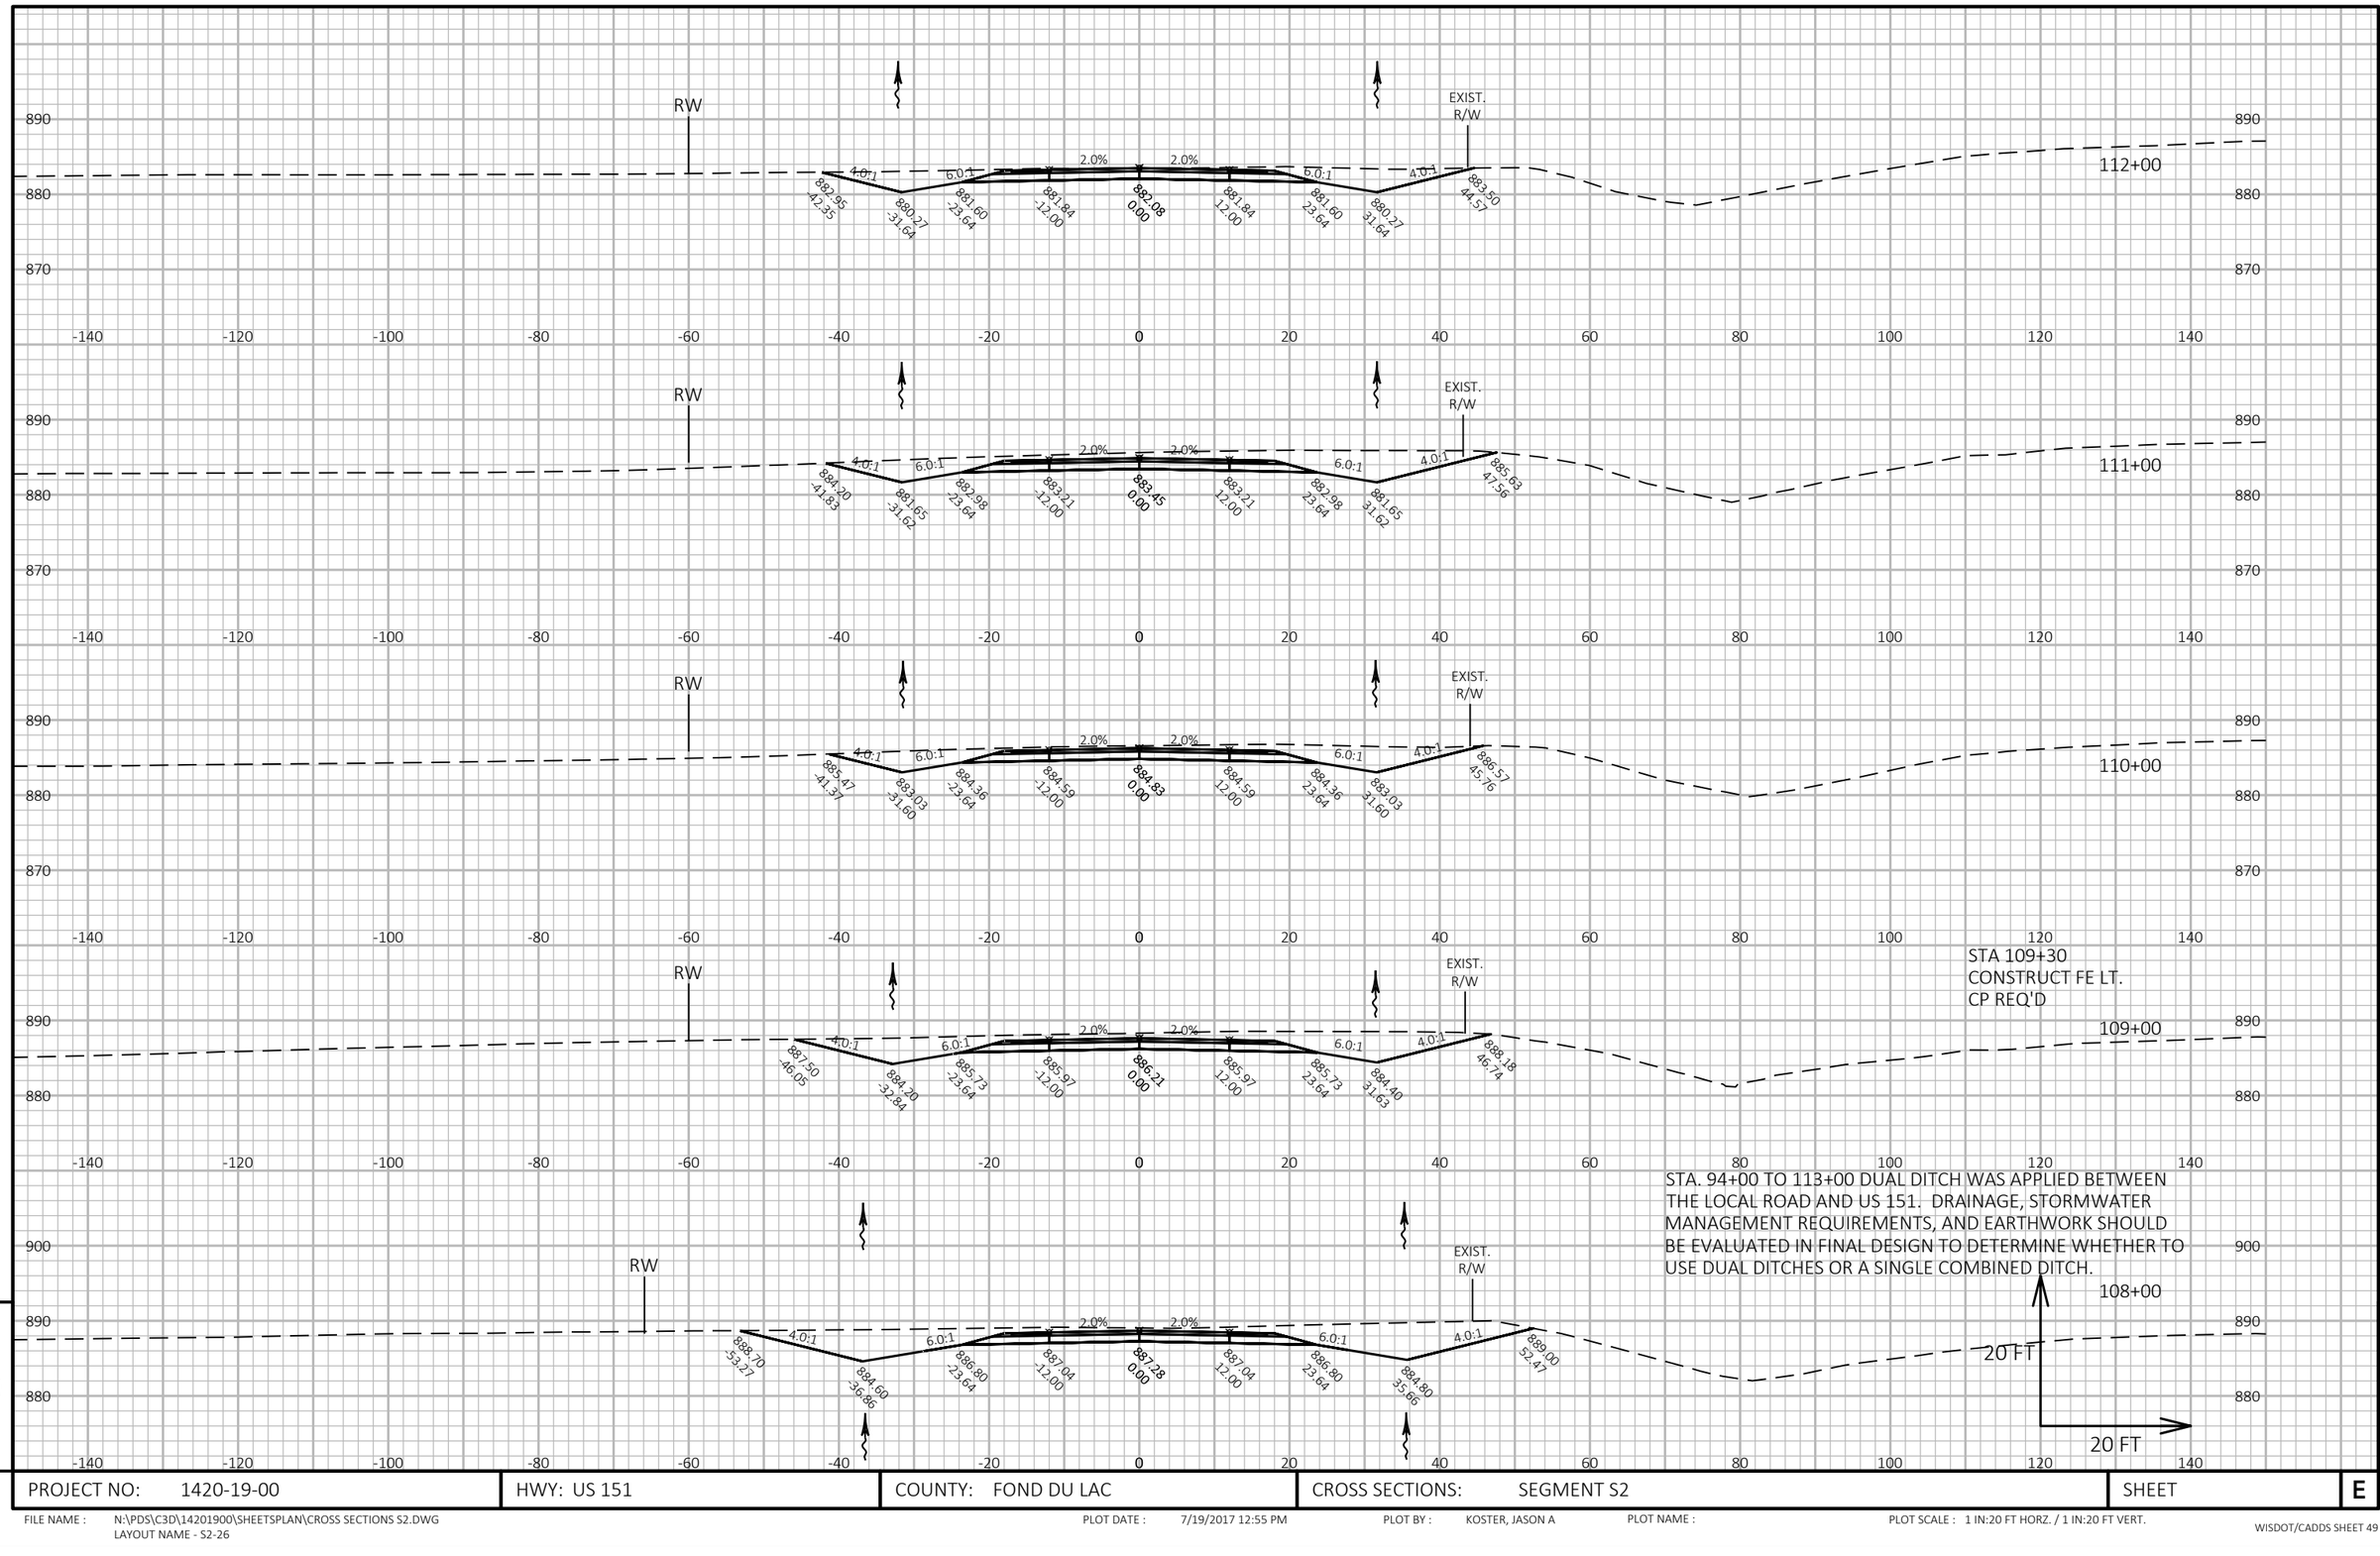


9

PROJECT NO: 1420-19-00	HWY: US 151	COUNTY: FOND DU LAC	CROSS SECTIONS: SEGMENT S2	SHEET	E

FILE NAME : N:\PDS\C3D\14201900\SHEETSPLAN\CROSS SECTIONS S2.DWG
LAYOUT NAME - S2-26

PLOT DATE : 7/19/2017 12:55 PM PLOT BY : KOSTER, JASON A PLOT NAME : PLOT SCALE : 1 IN:20 FT HORZ. / 1 IN:20 FT VERT.

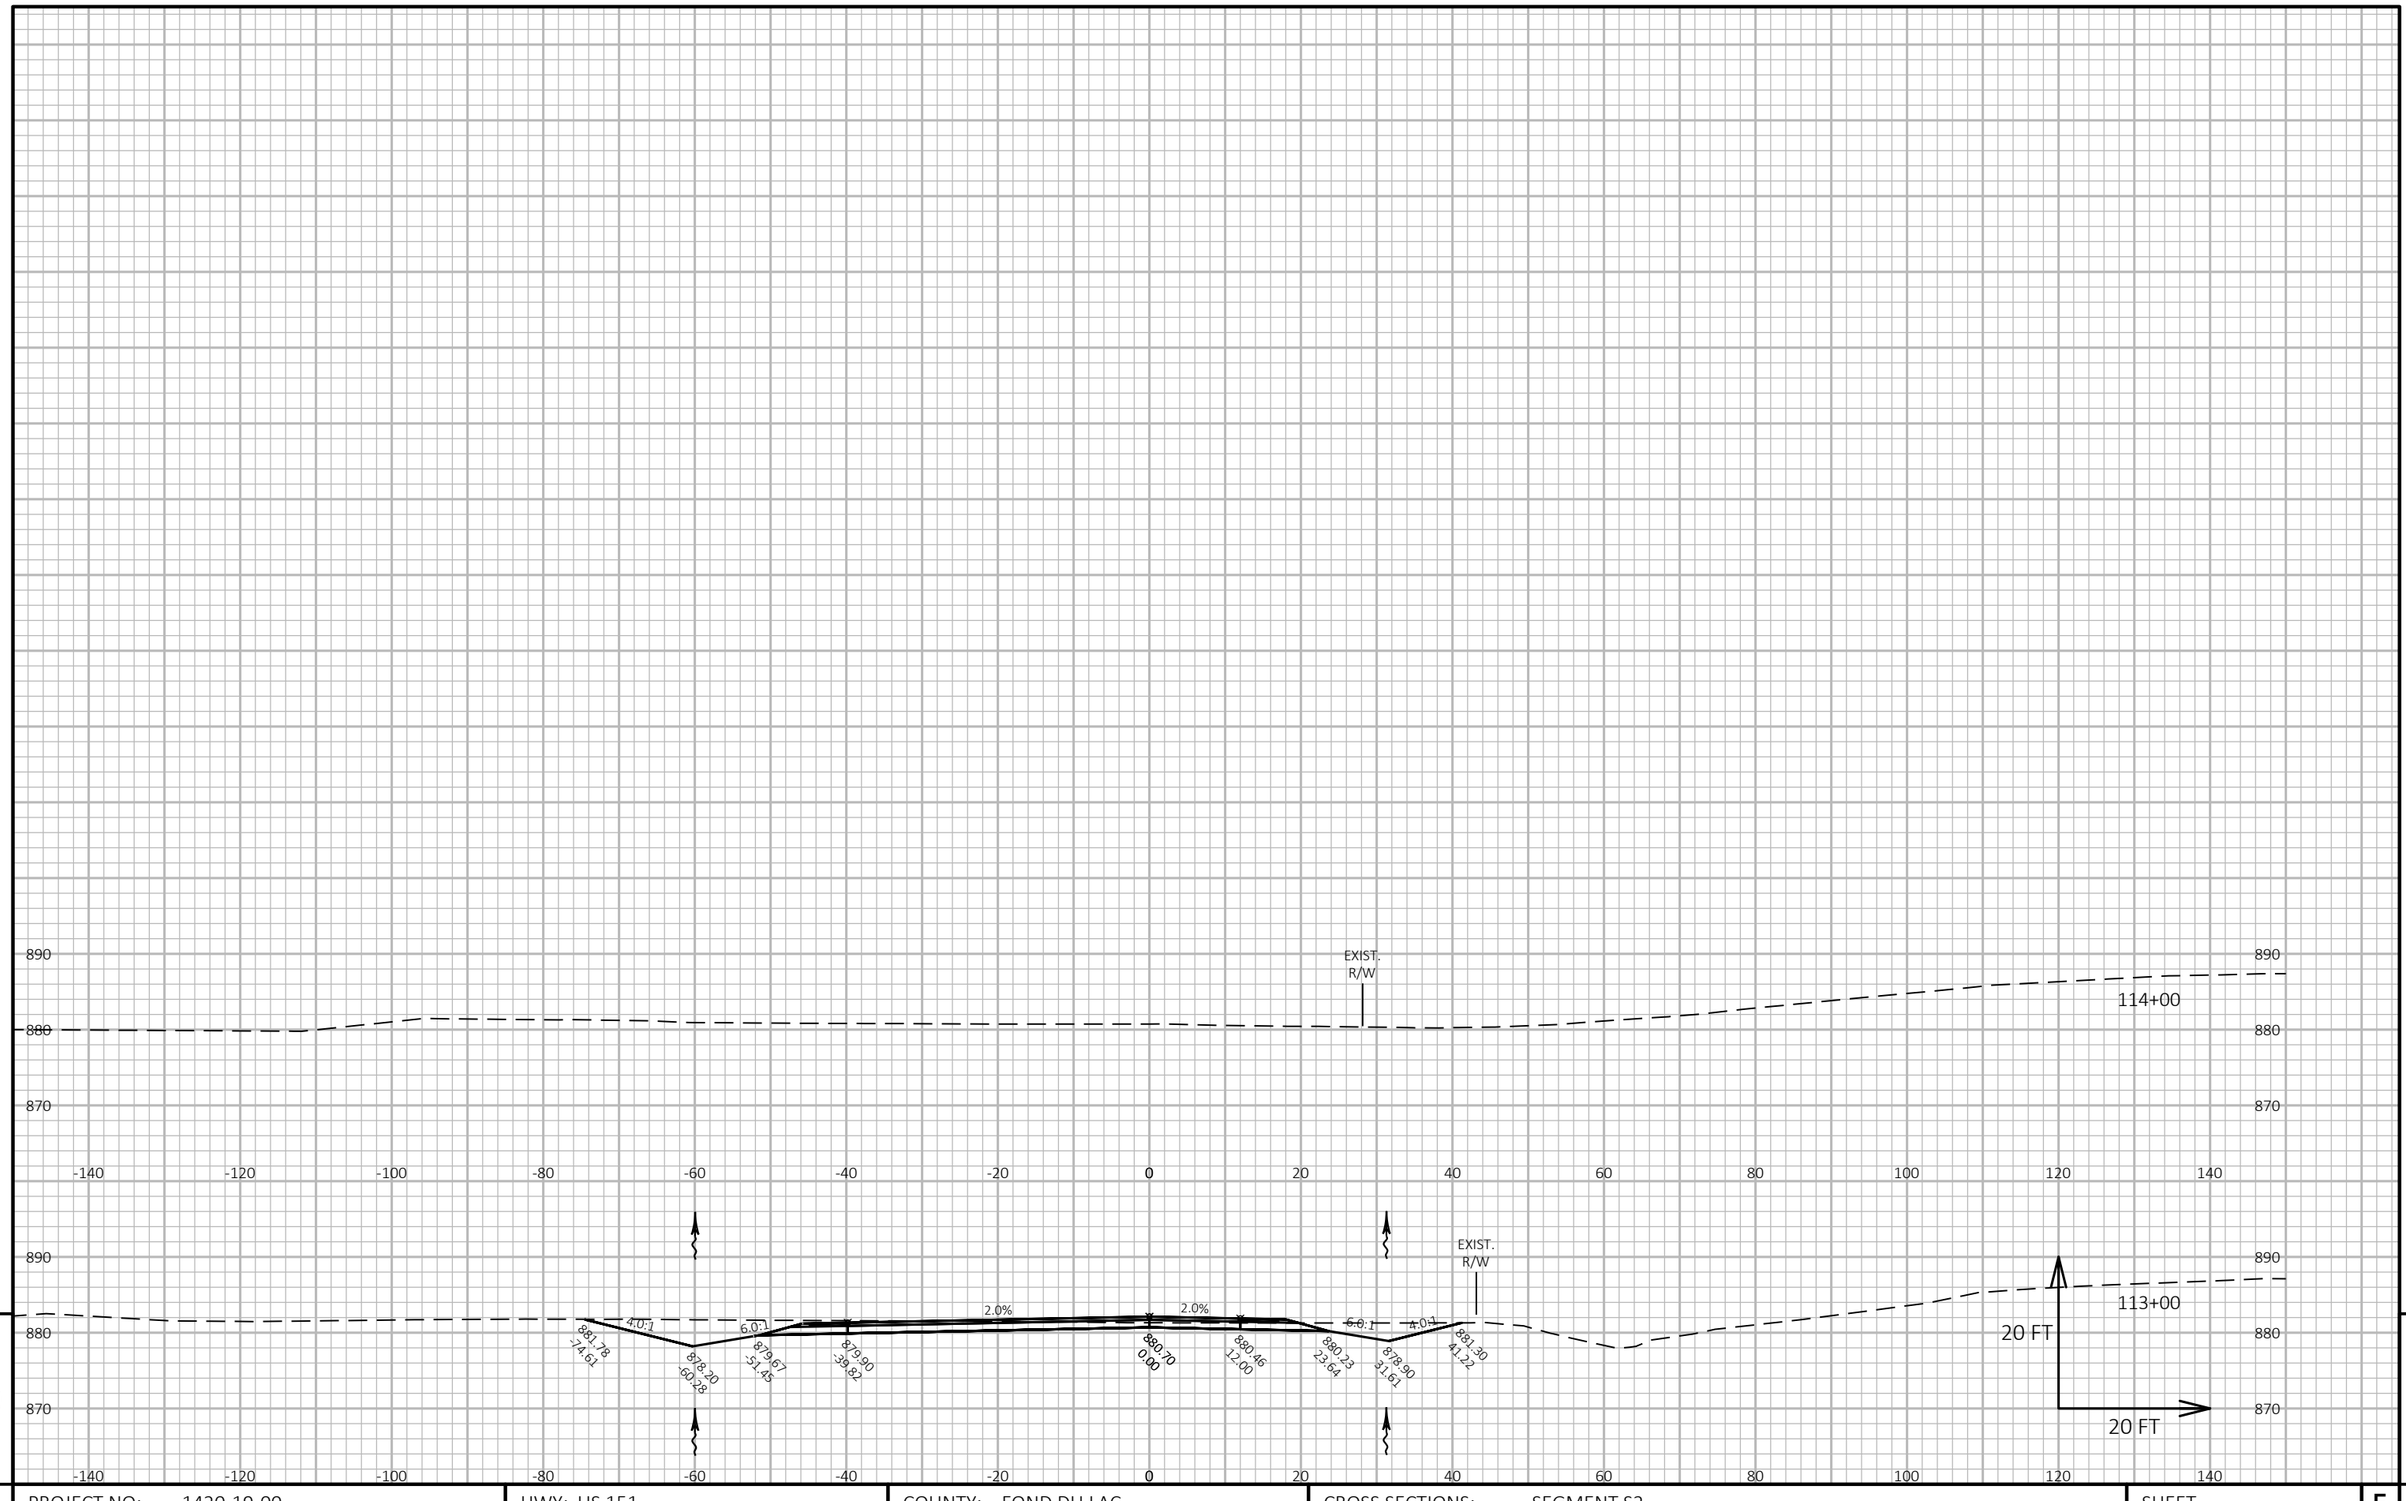


9 9

PROJECT NO: 1420-19-00	HWY: US 151	COUNTY: FOND DU LAC	CROSS SECTIONS: SEGMENT S2	SHEET	E

FILE NAME : N:\PDS\C3D\14201900\SHEETSPLAN\CROSS SECTIONS S2.DWG
LAYOUT NAME - S2-27

PLOT DATE : 7/19/2017 12:55 PM PLOT BY : KOSTER, JASON A PLOT NAME : PLOT SCALE : 1 IN:20 FT HORZ. / 1 IN:20 FT VERT.

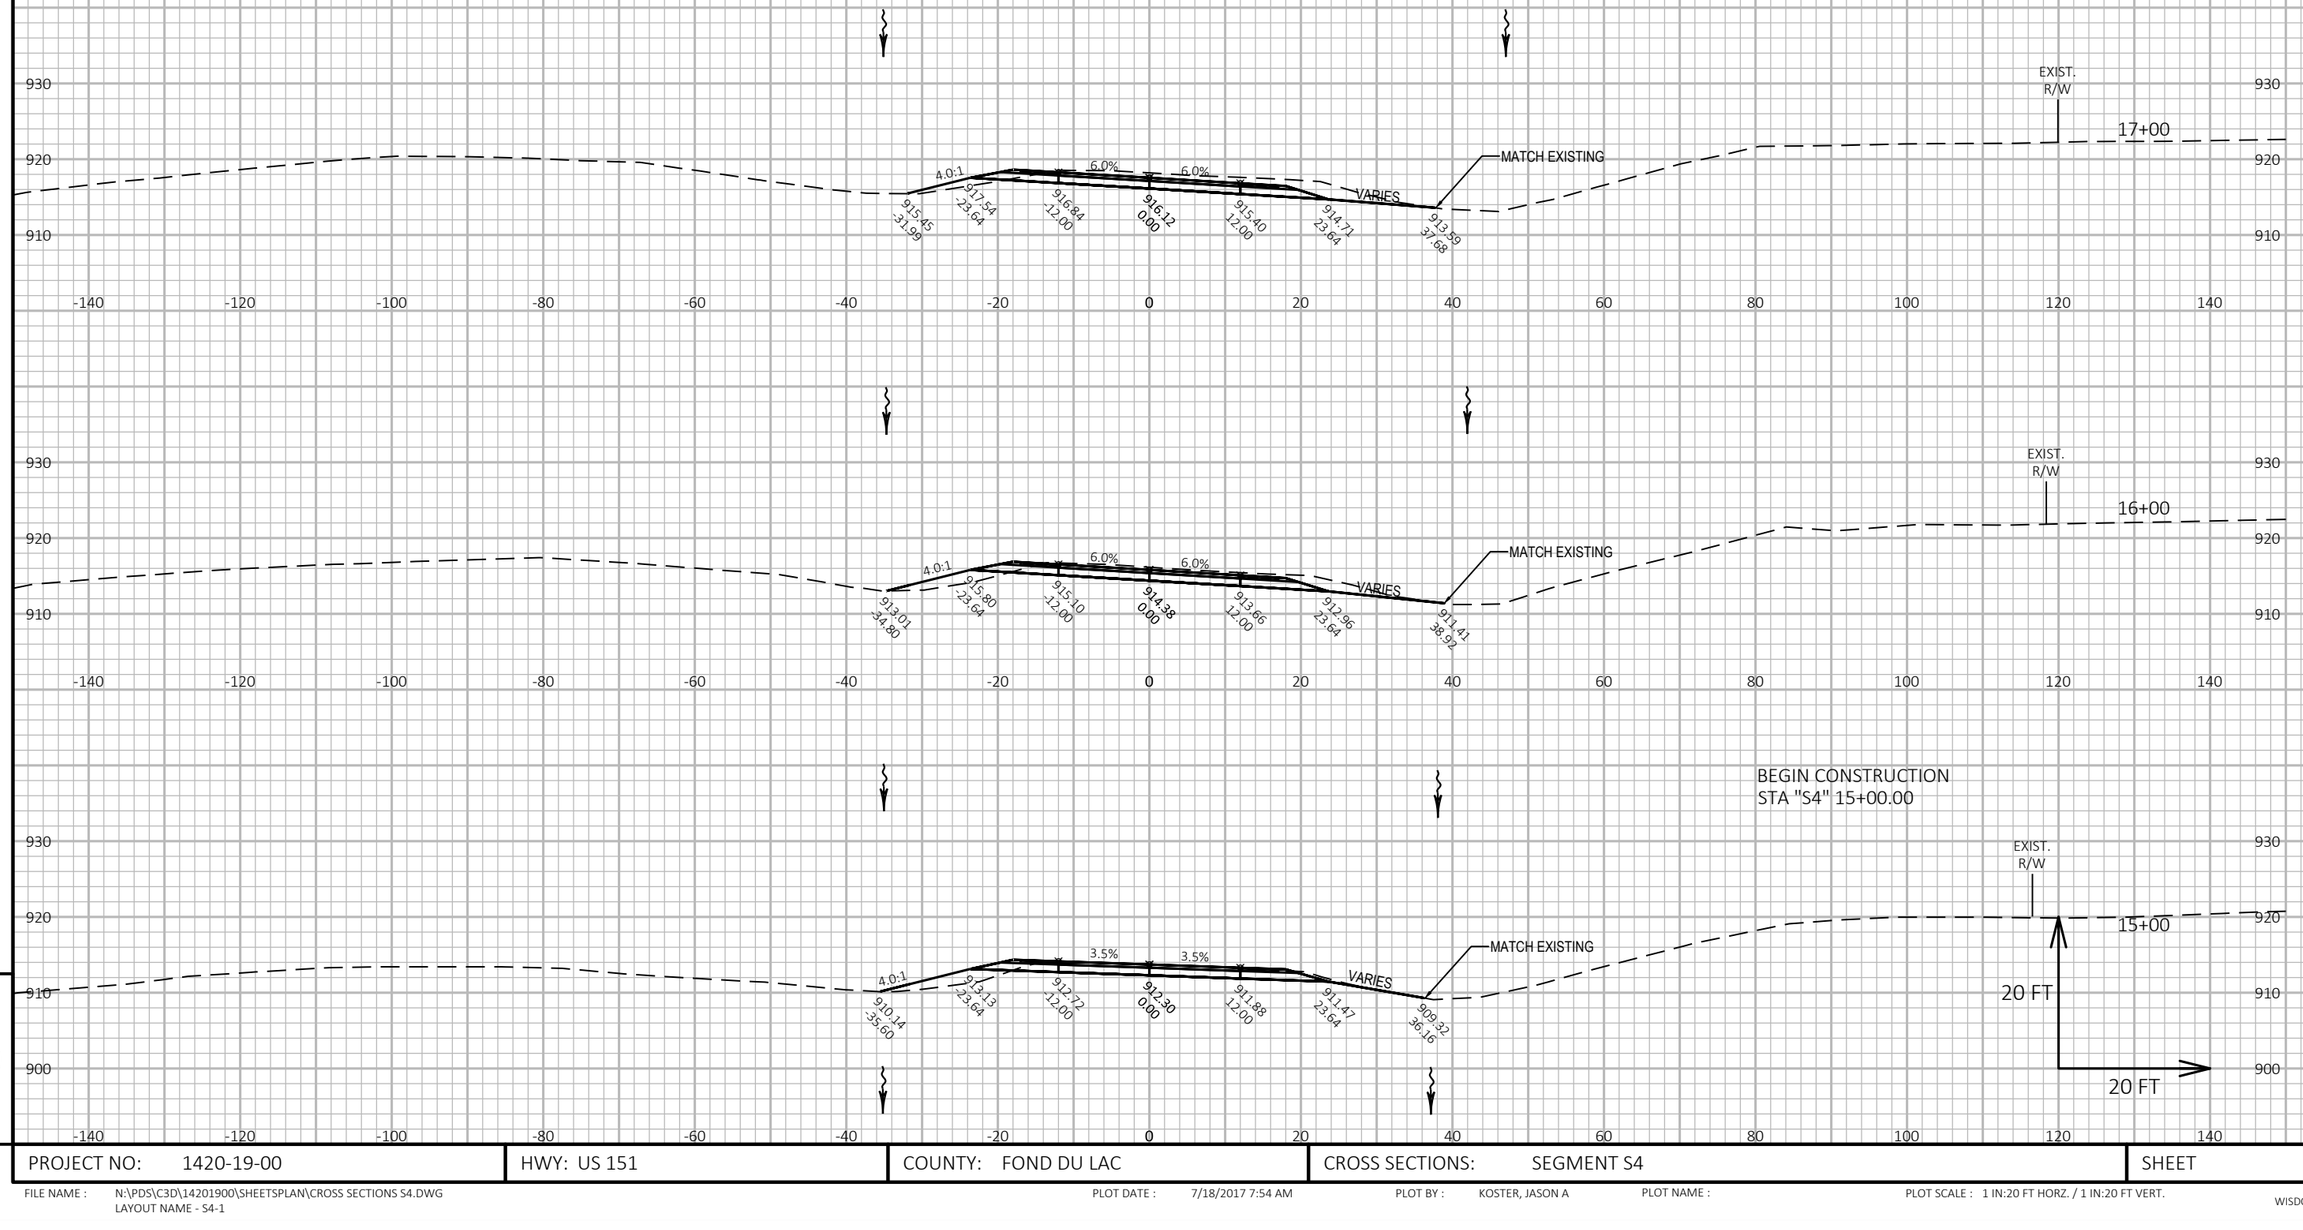


PROJECT NO: 1420-19-00	HWY: US 151	COUNTY: FOND DU LAC	CROSS SECTIONS: SEGMENT S4	SHEET	E

FILE NAME : N:\PDS\C3D\14201900\SHEETSPLAN\CROSS SECTIONS S4.DWG
LAYOUT NAME - S4-1

PLOT DATE : 7/18/2017 7:54 AM PLOT BY : KOSTER, JASON A PLOT NAME : PLOT SCALE : 1 IN:20 FT HORZ. / 1 IN:20 FT VERT.

WISDOT/CADDS SHEET 49

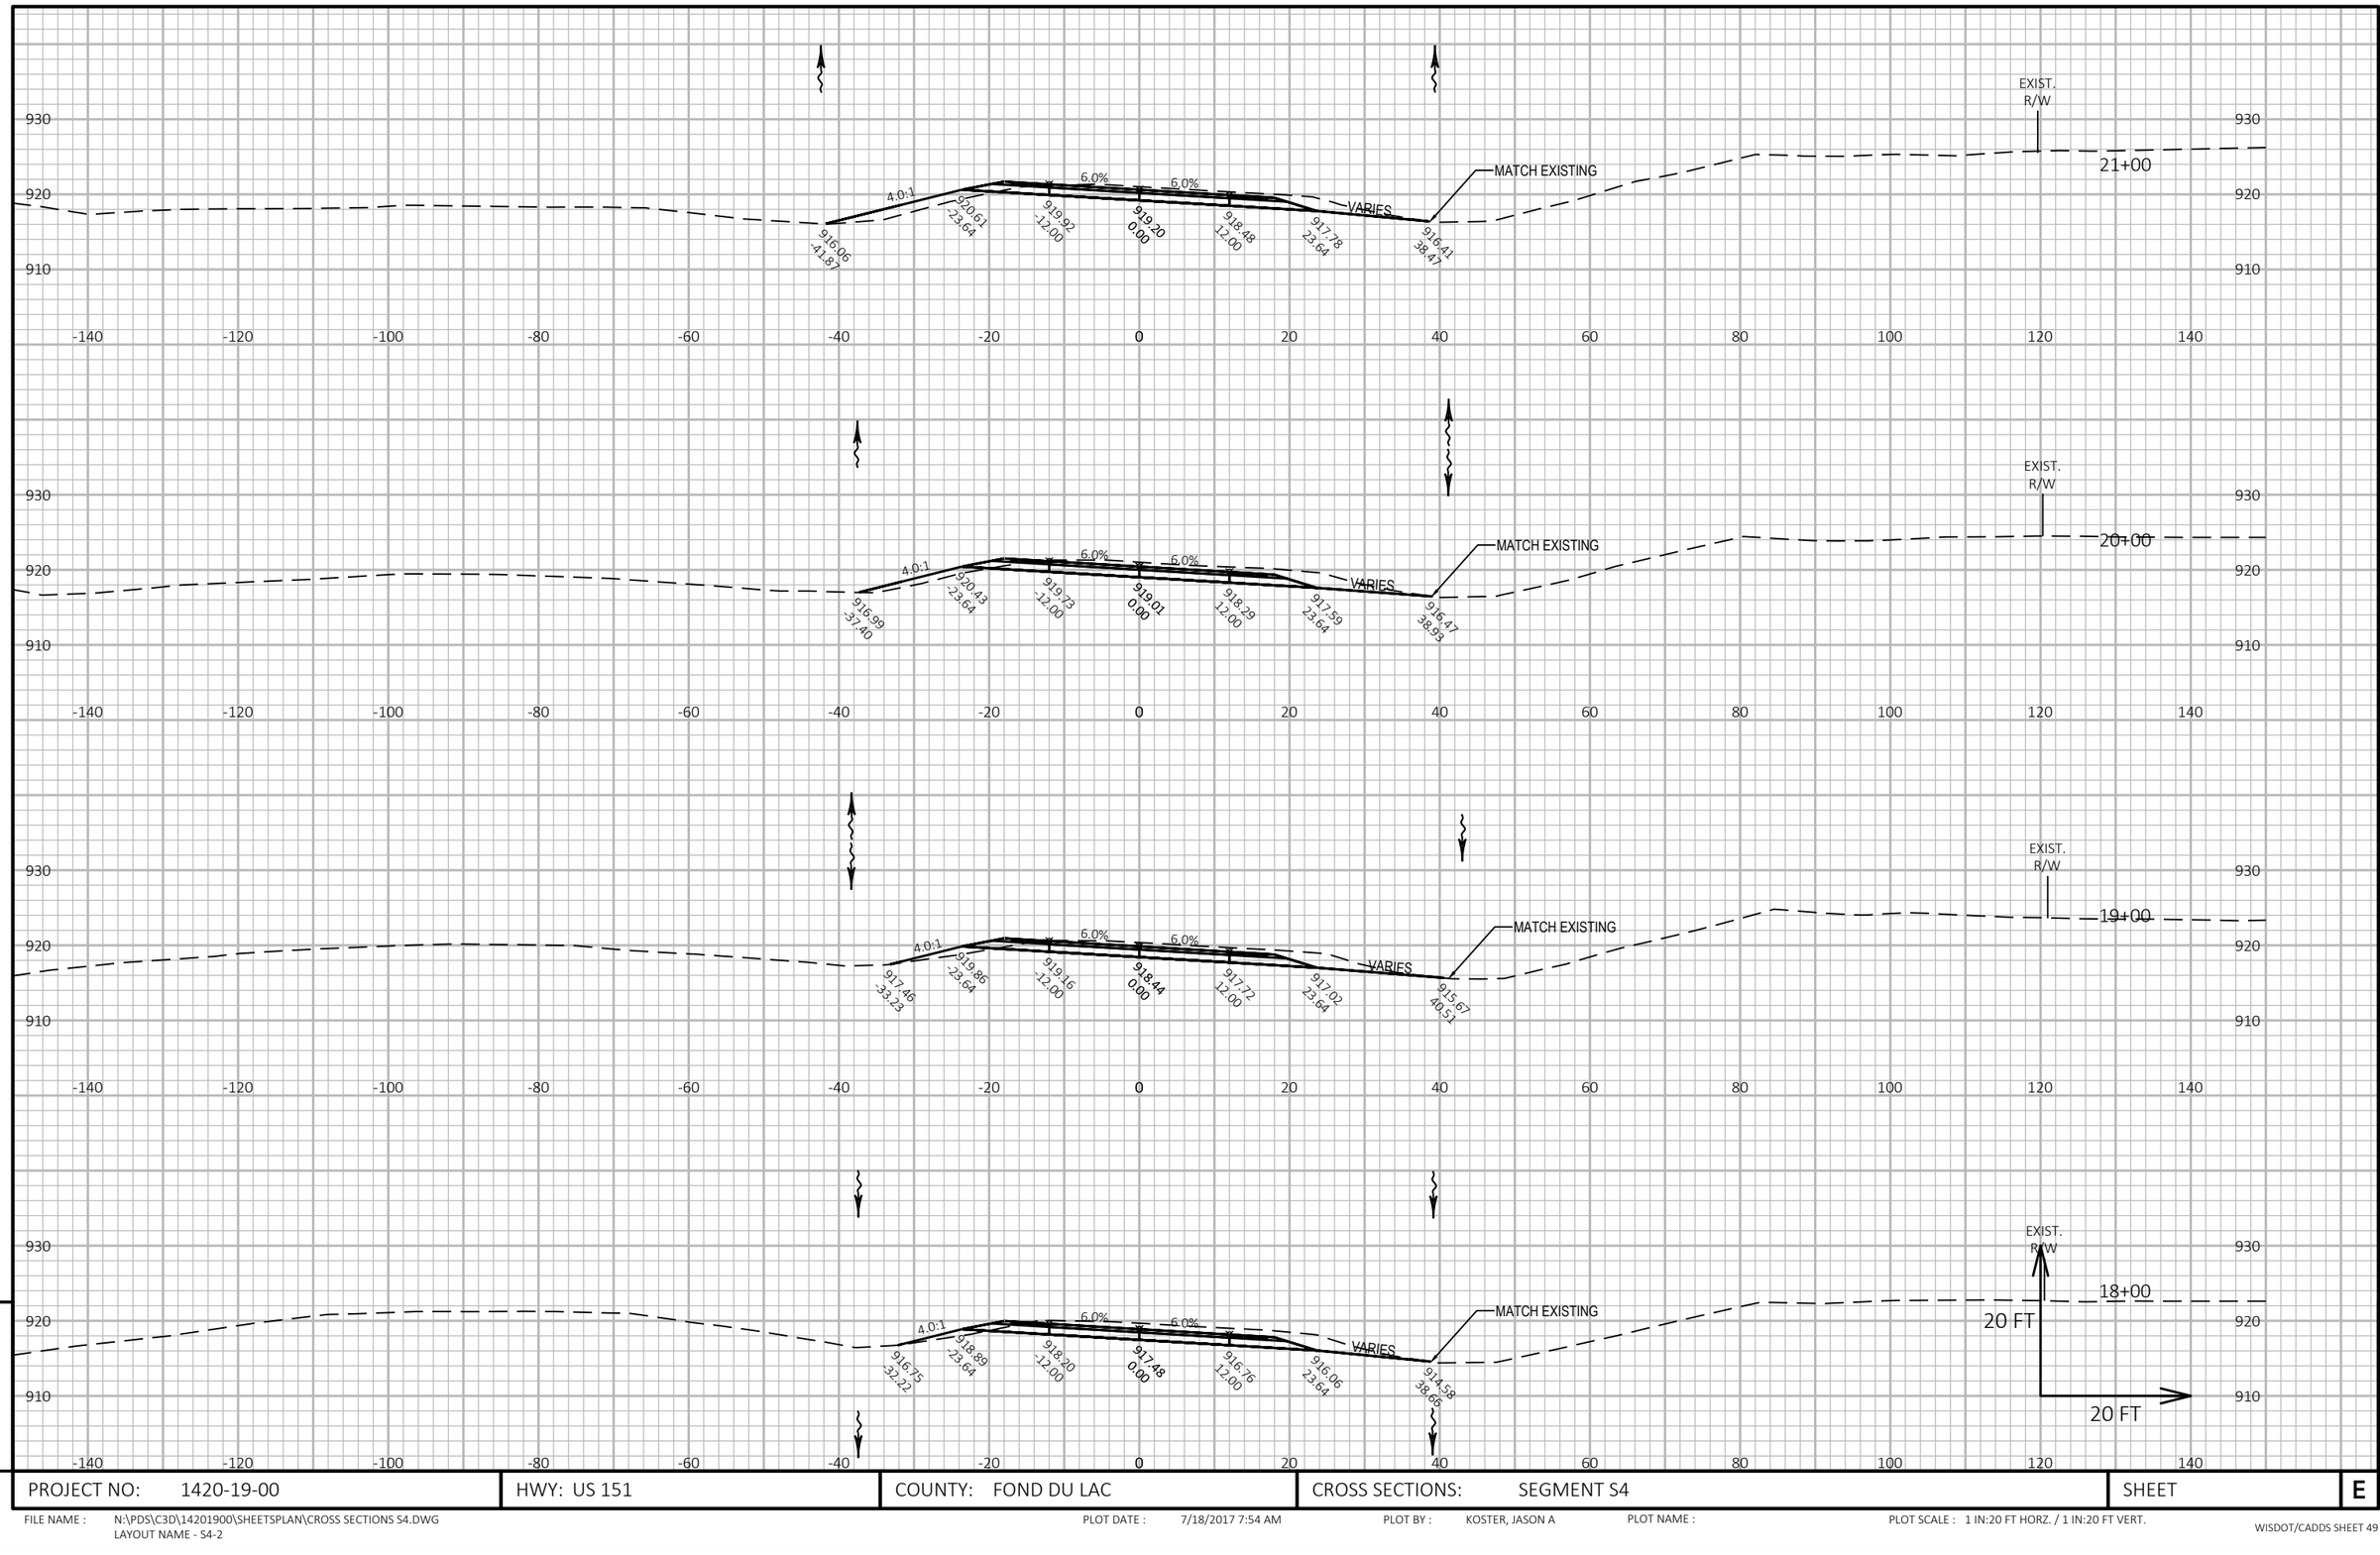

9

9

PROJECT NO: 1420-19-00	HWY: US 151	COUNTY: FOND DU LAC	CROSS SECTIONS: SEGMENT S4	SHEET	E


FILE NAME : N:\PDS\C3D\14201900\SHEETSPLAN\CROSS SECTIONS S4.DWG
LAYOUT NAME - S4-2

PLOT DATE : 7/18/2017 7:54 AM

PLOT BY : KOSTER, JASON A

PLOT NAME :

PLOT SCALE : 1 IN:20 FT HORZ. / 1 IN:20 FT VERT.

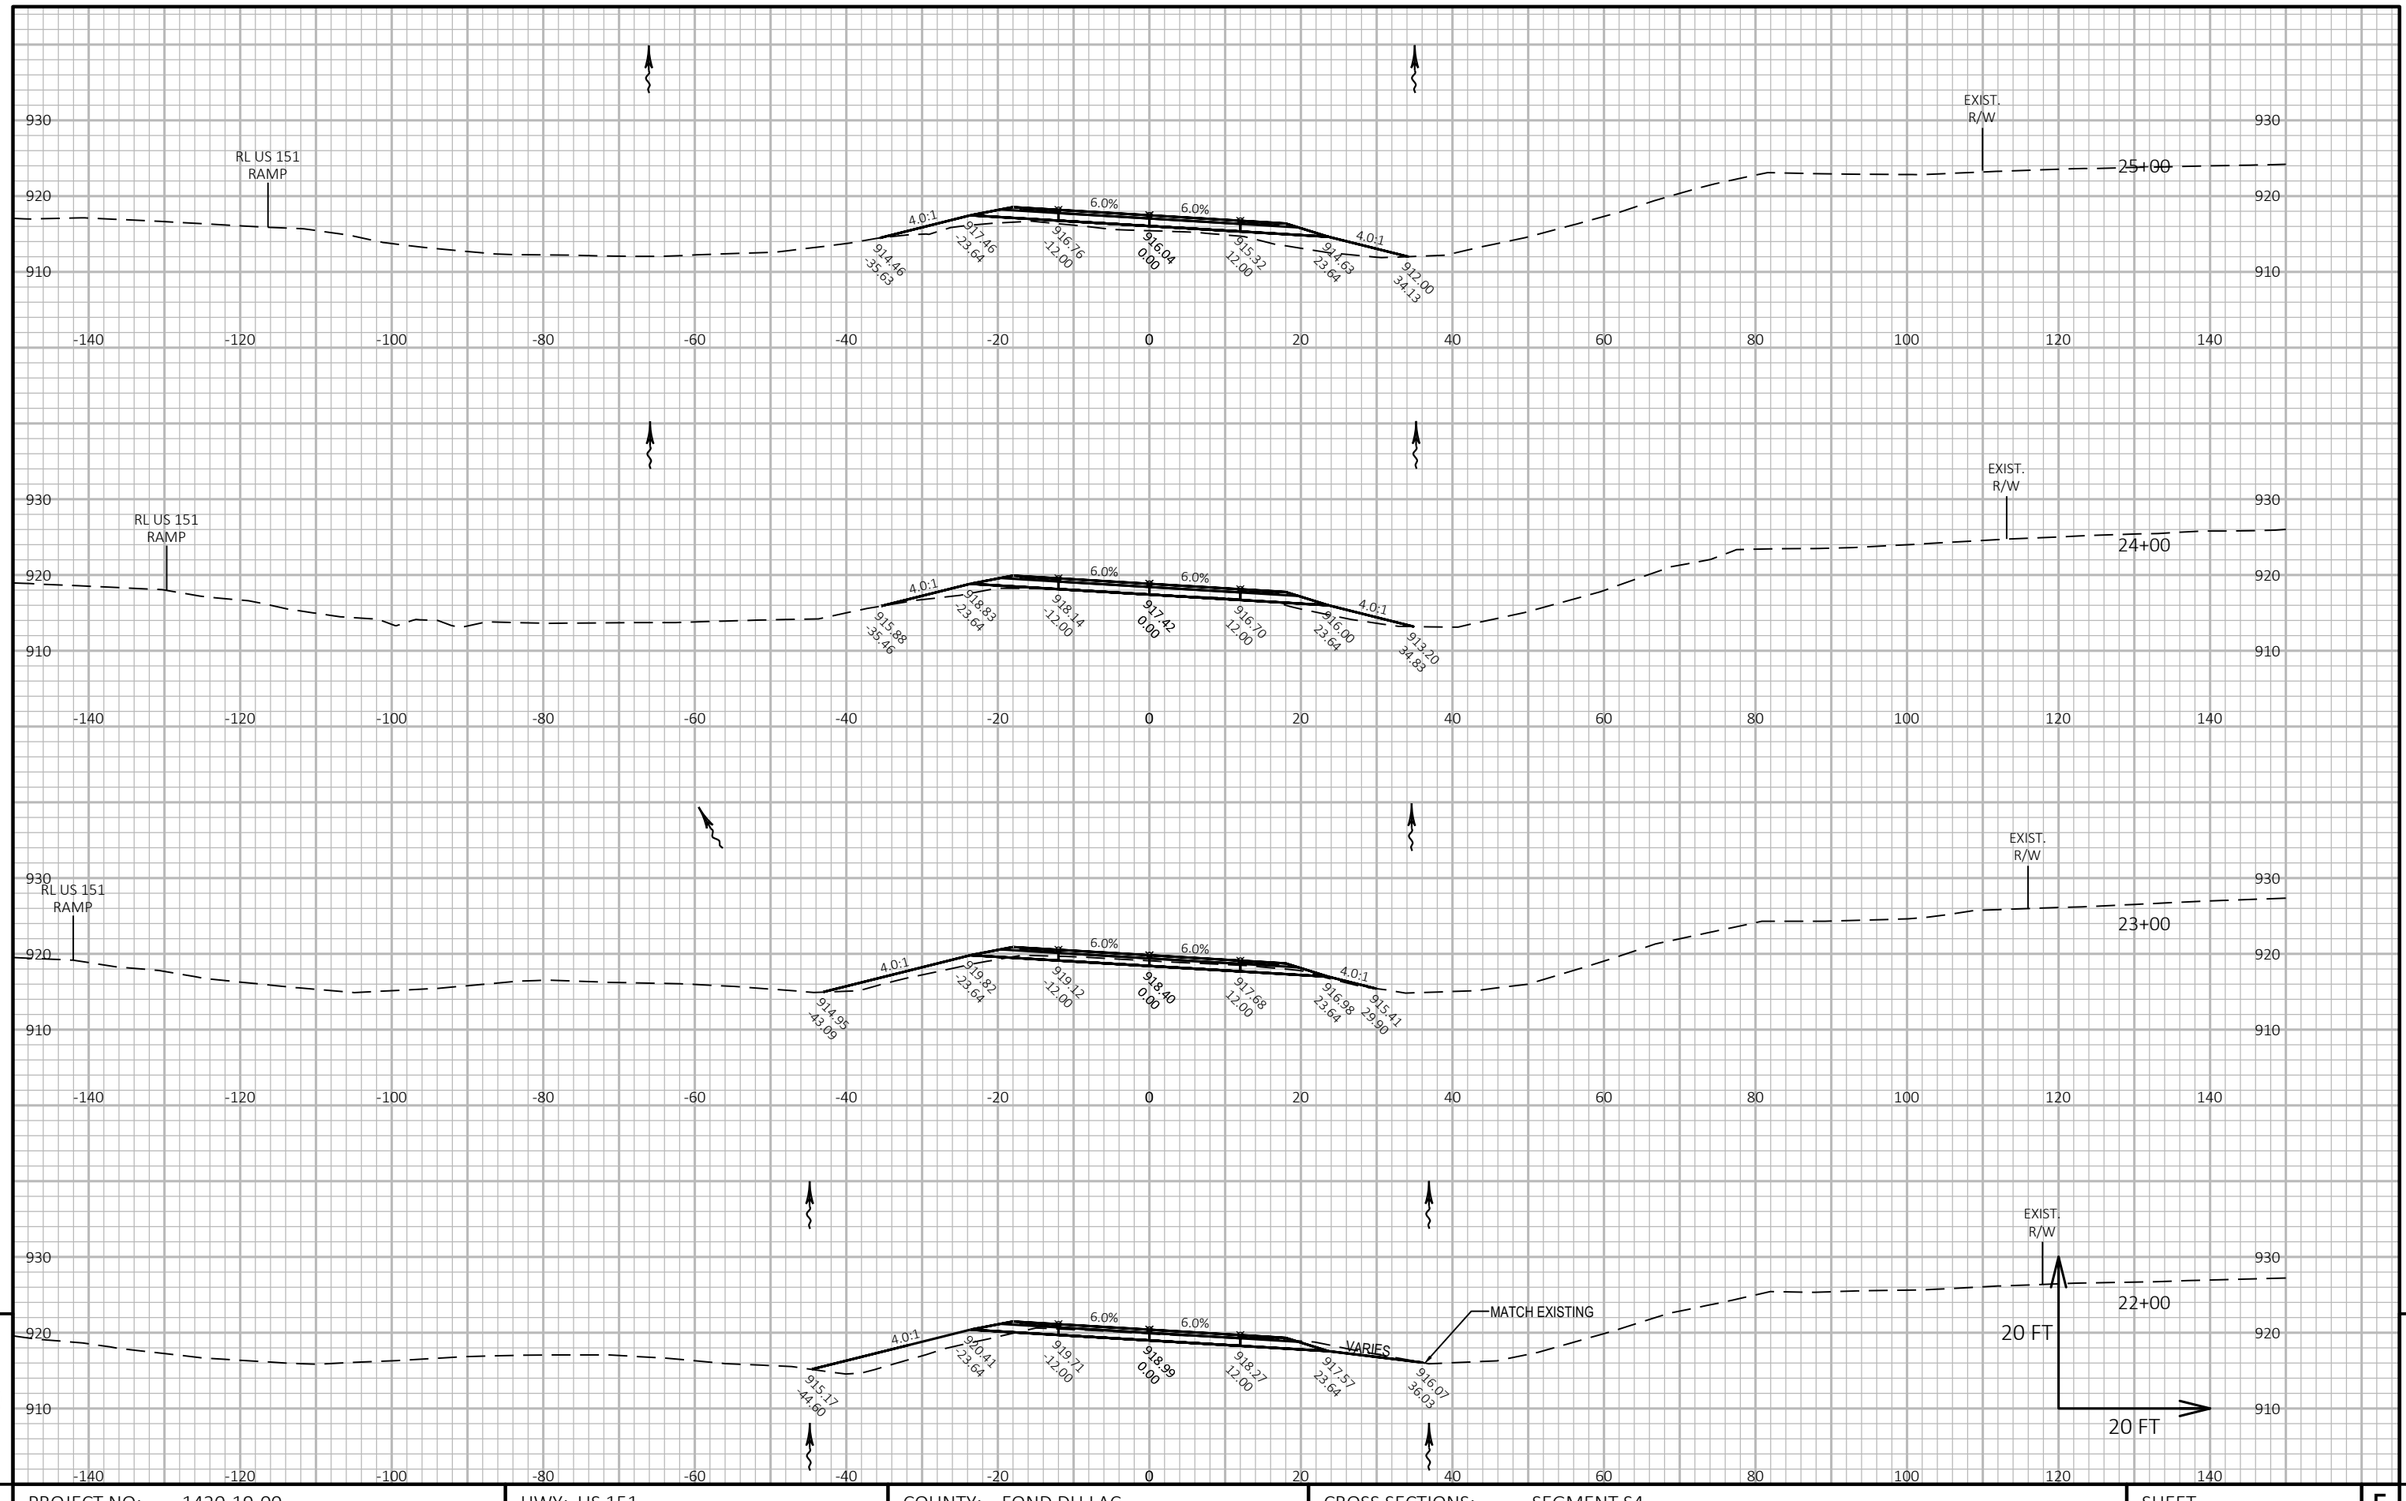

PROJECT NO: 1420-19-00	HWY: US 151	COUNTY: FOND DU LAC	CROSS SECTIONS: SEGMENT S4	SHEET E


FILE NAME : N:\PDS\C3D\14201900\SHEETSPLAN\CROSS SECTIONS S4.DWG
LAYOUT NAME - S4-3

PLOT DATE : 7/18/2017 7:54 AM PLOT BY : KOSTER, JASON A PLOT NAME : PLOT SCALE : 1 IN:20 FT HORZ. / 1 IN:20 FT VERT.

WISDOT/CADDS SHEET 49

9

9

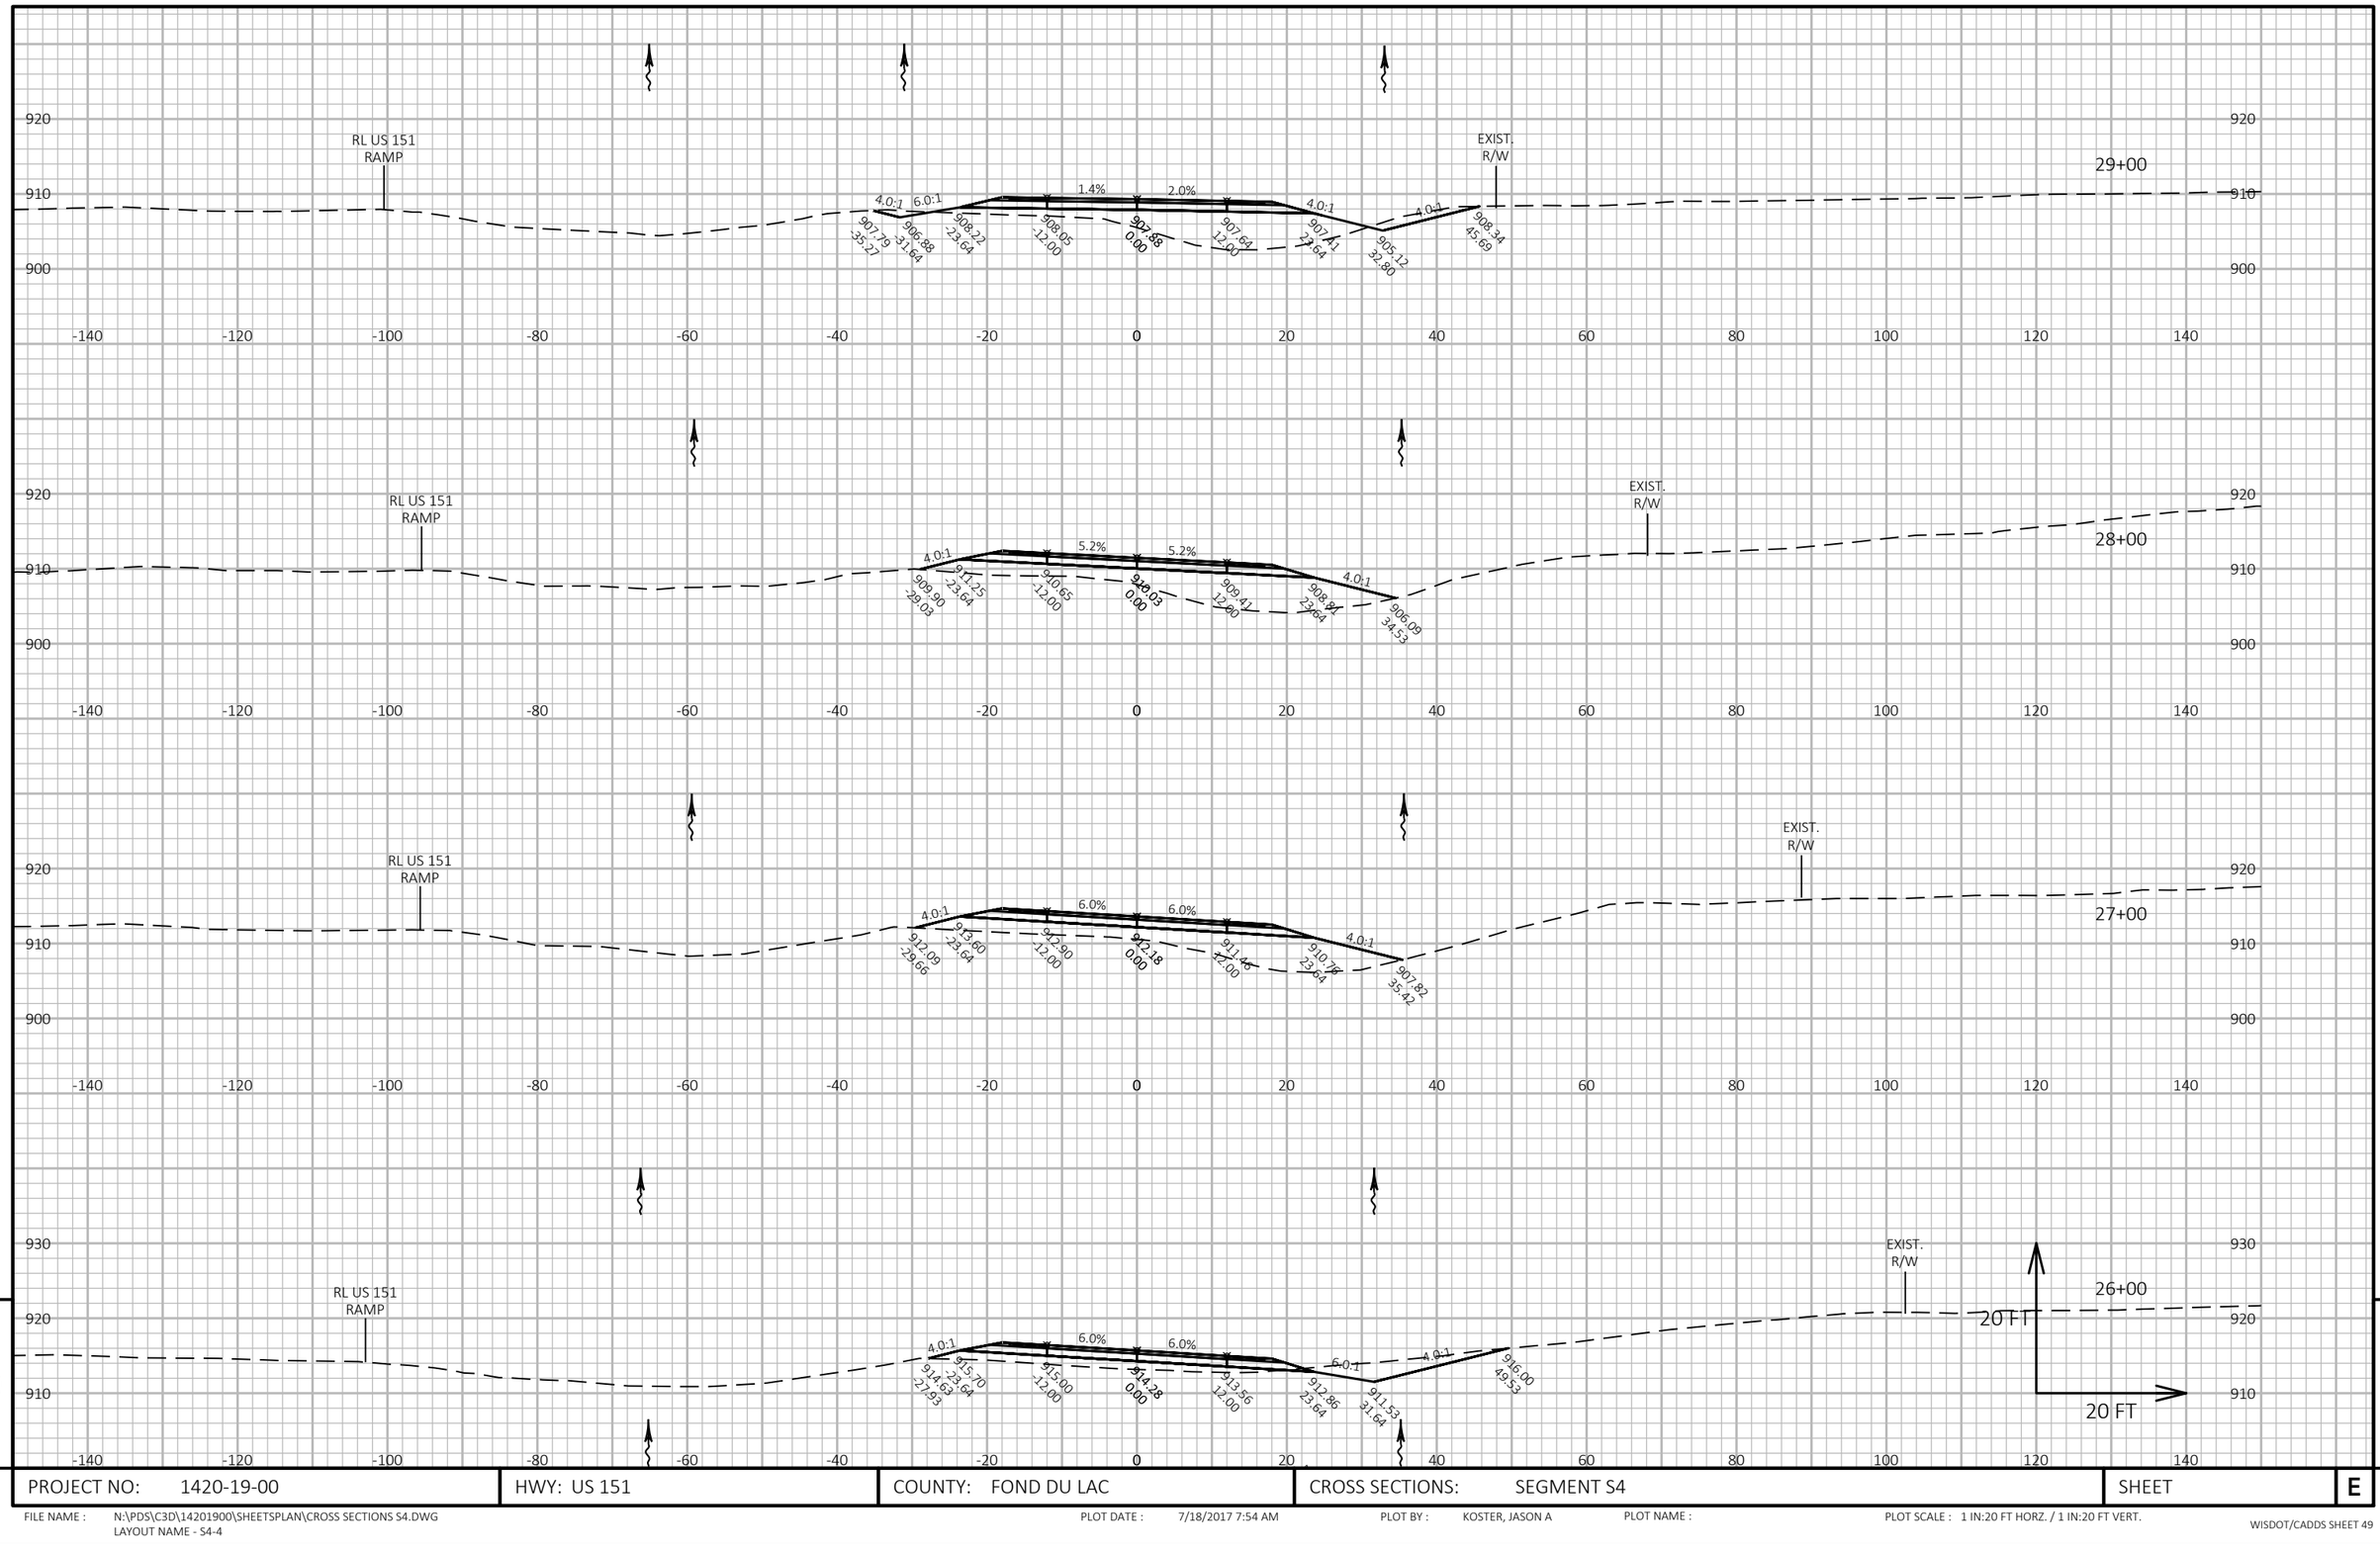


9

9

PROJECT NO: 1420-19-00	HWY: US 151	COUNTY: FOND DU LAC	CROSS SECTIONS: SEGMENT S4	SHEET	E

FILE NAME : N:\PDS\C3D\14201900\SHEETSPLAN\CROSS SECTIONS S4.DWG
LAYOUT NAME - S4-4

PLOT DATE : 7/18/2017 7:54 AM PLOT BY : KOSTER, JASON A PLOT NAME : PLOT SCALE : 1 IN:20 FT HORZ. / 1 IN:20 FT VERT.

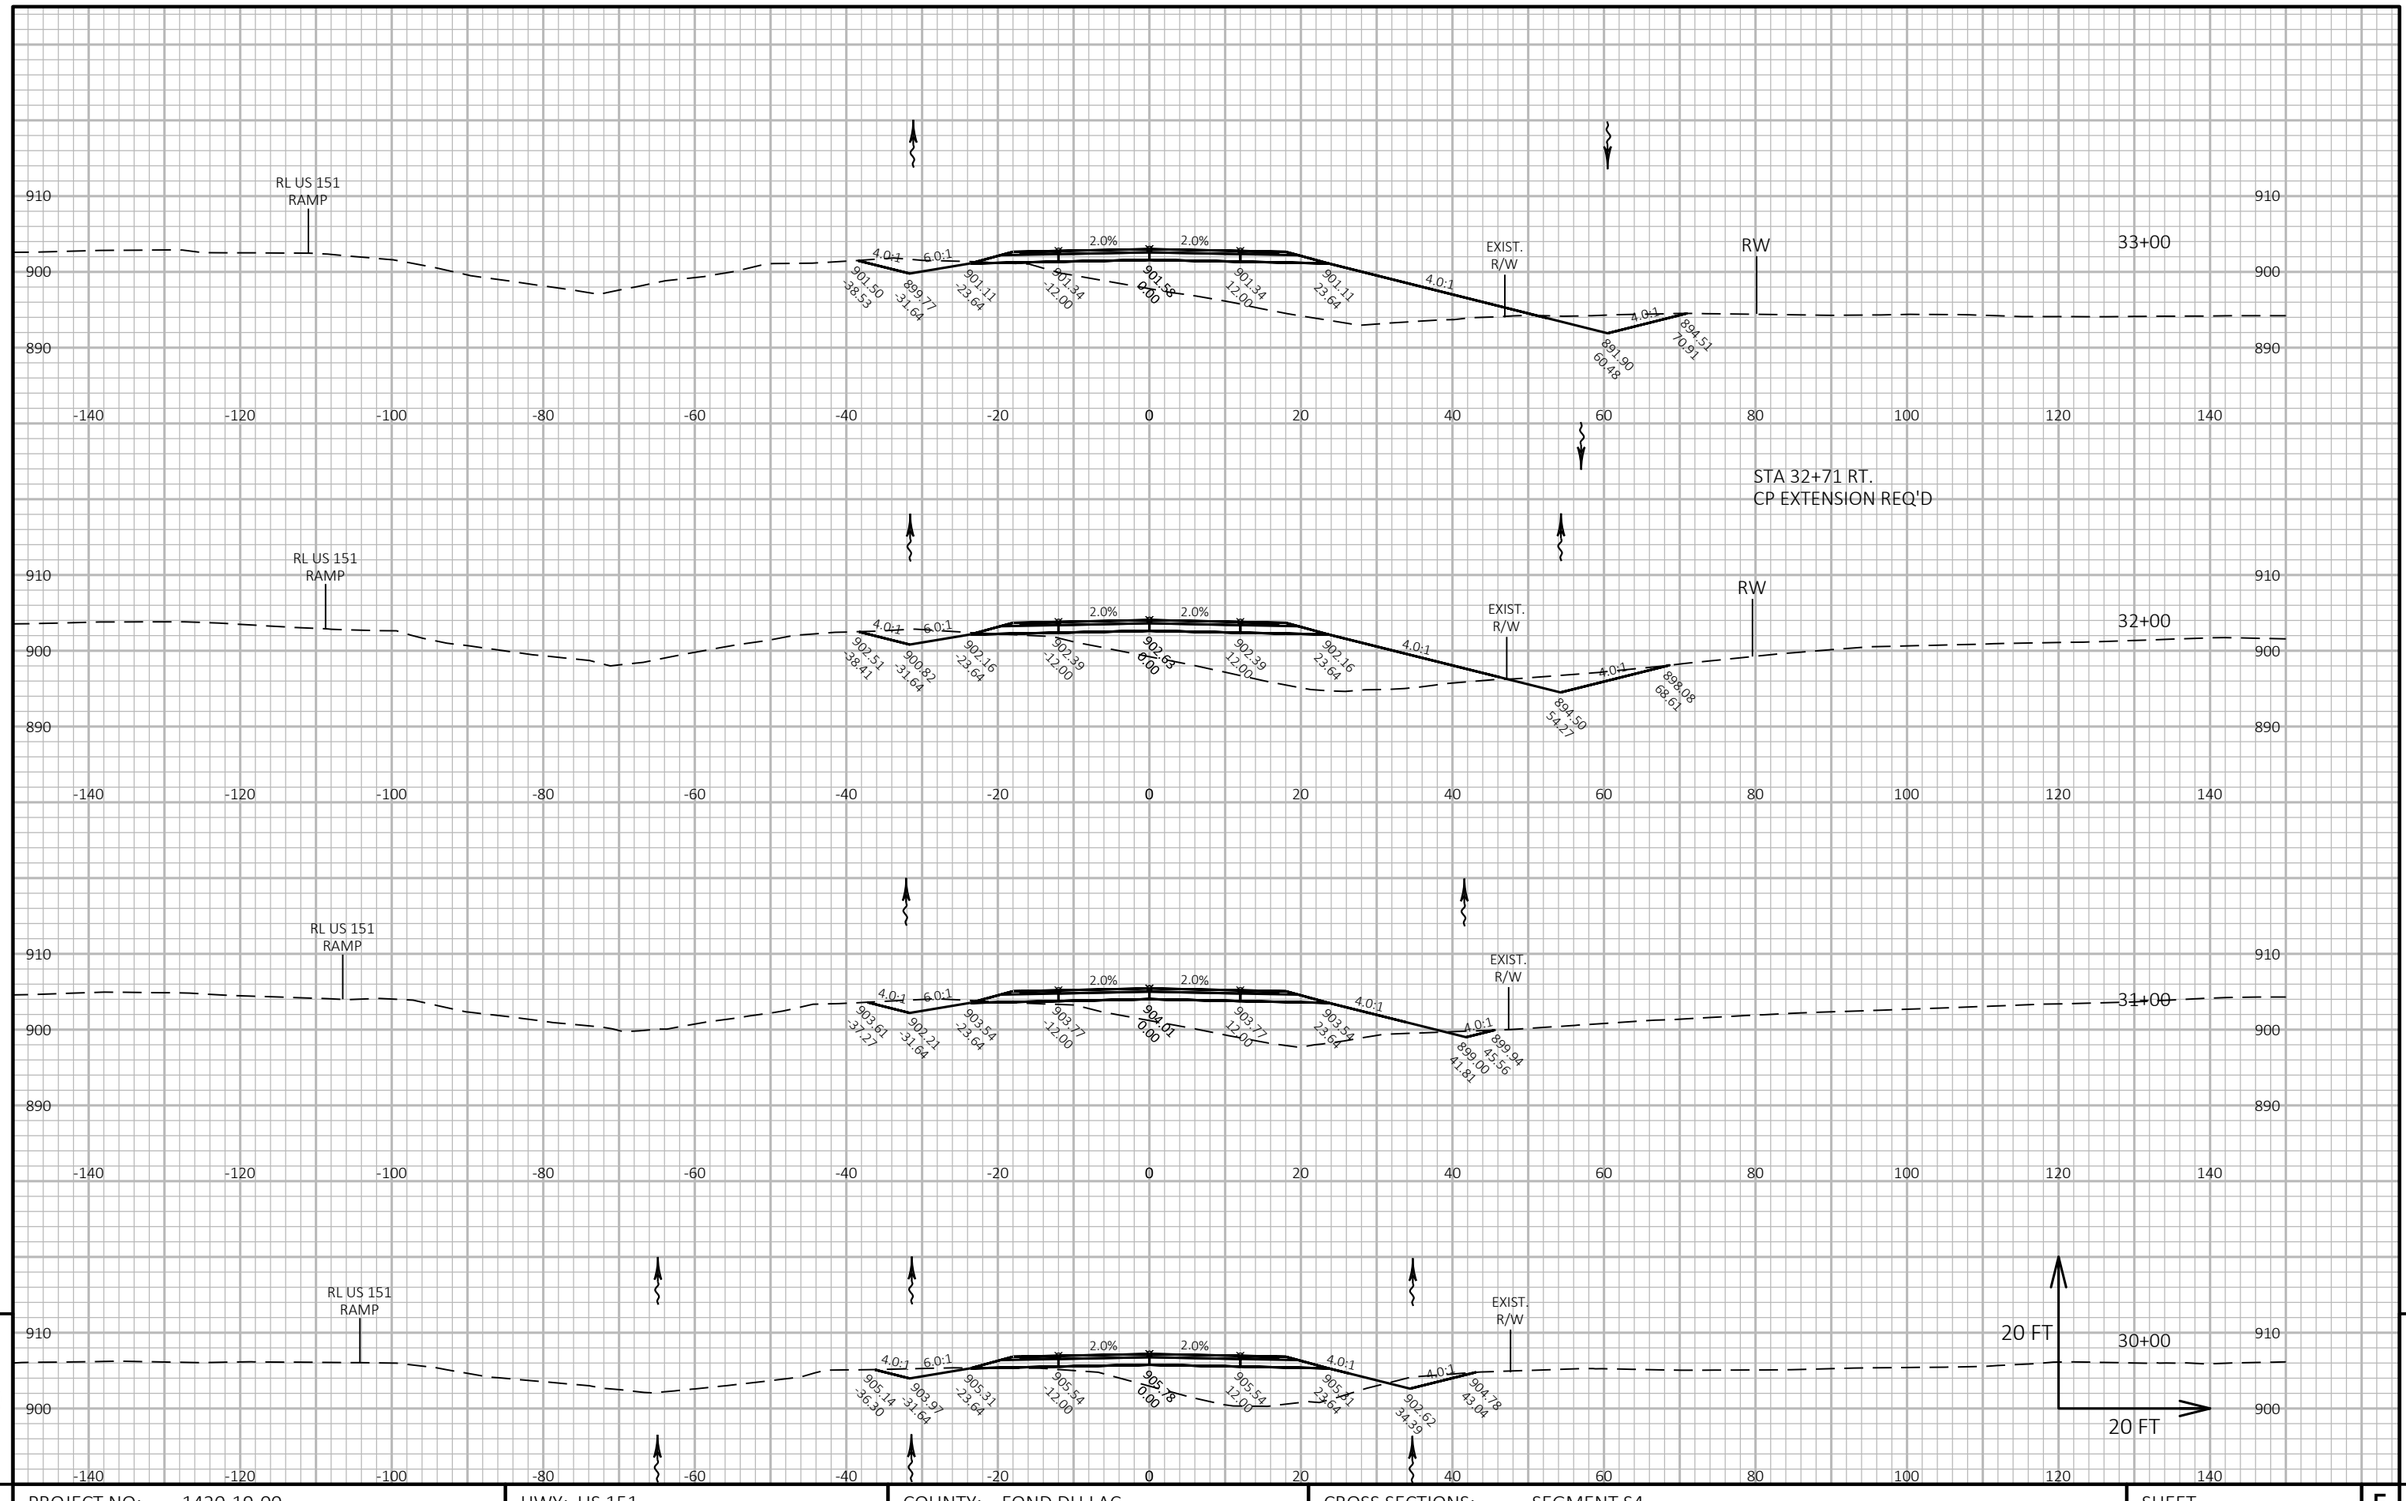


9

9

PROJECT NO: 1420-19-00	HWY: US 151	COUNTY: FOND DU LAC	CROSS SECTIONS: SEGMENT S4	SHEET	E

FILE NAME : N:\PDS\C3D\14201900\SHEETSPLAN\CROSS SECTIONS S4.DWG
LAYOUT NAME - S4-5

PLOT DATE : 7/18/2017 7:54 AM PLOT BY : KOSTER, JASON A PLOT NAME : PLOT SCALE : 1 IN:20 FT HORZ. / 1 IN:20 FT VERT.

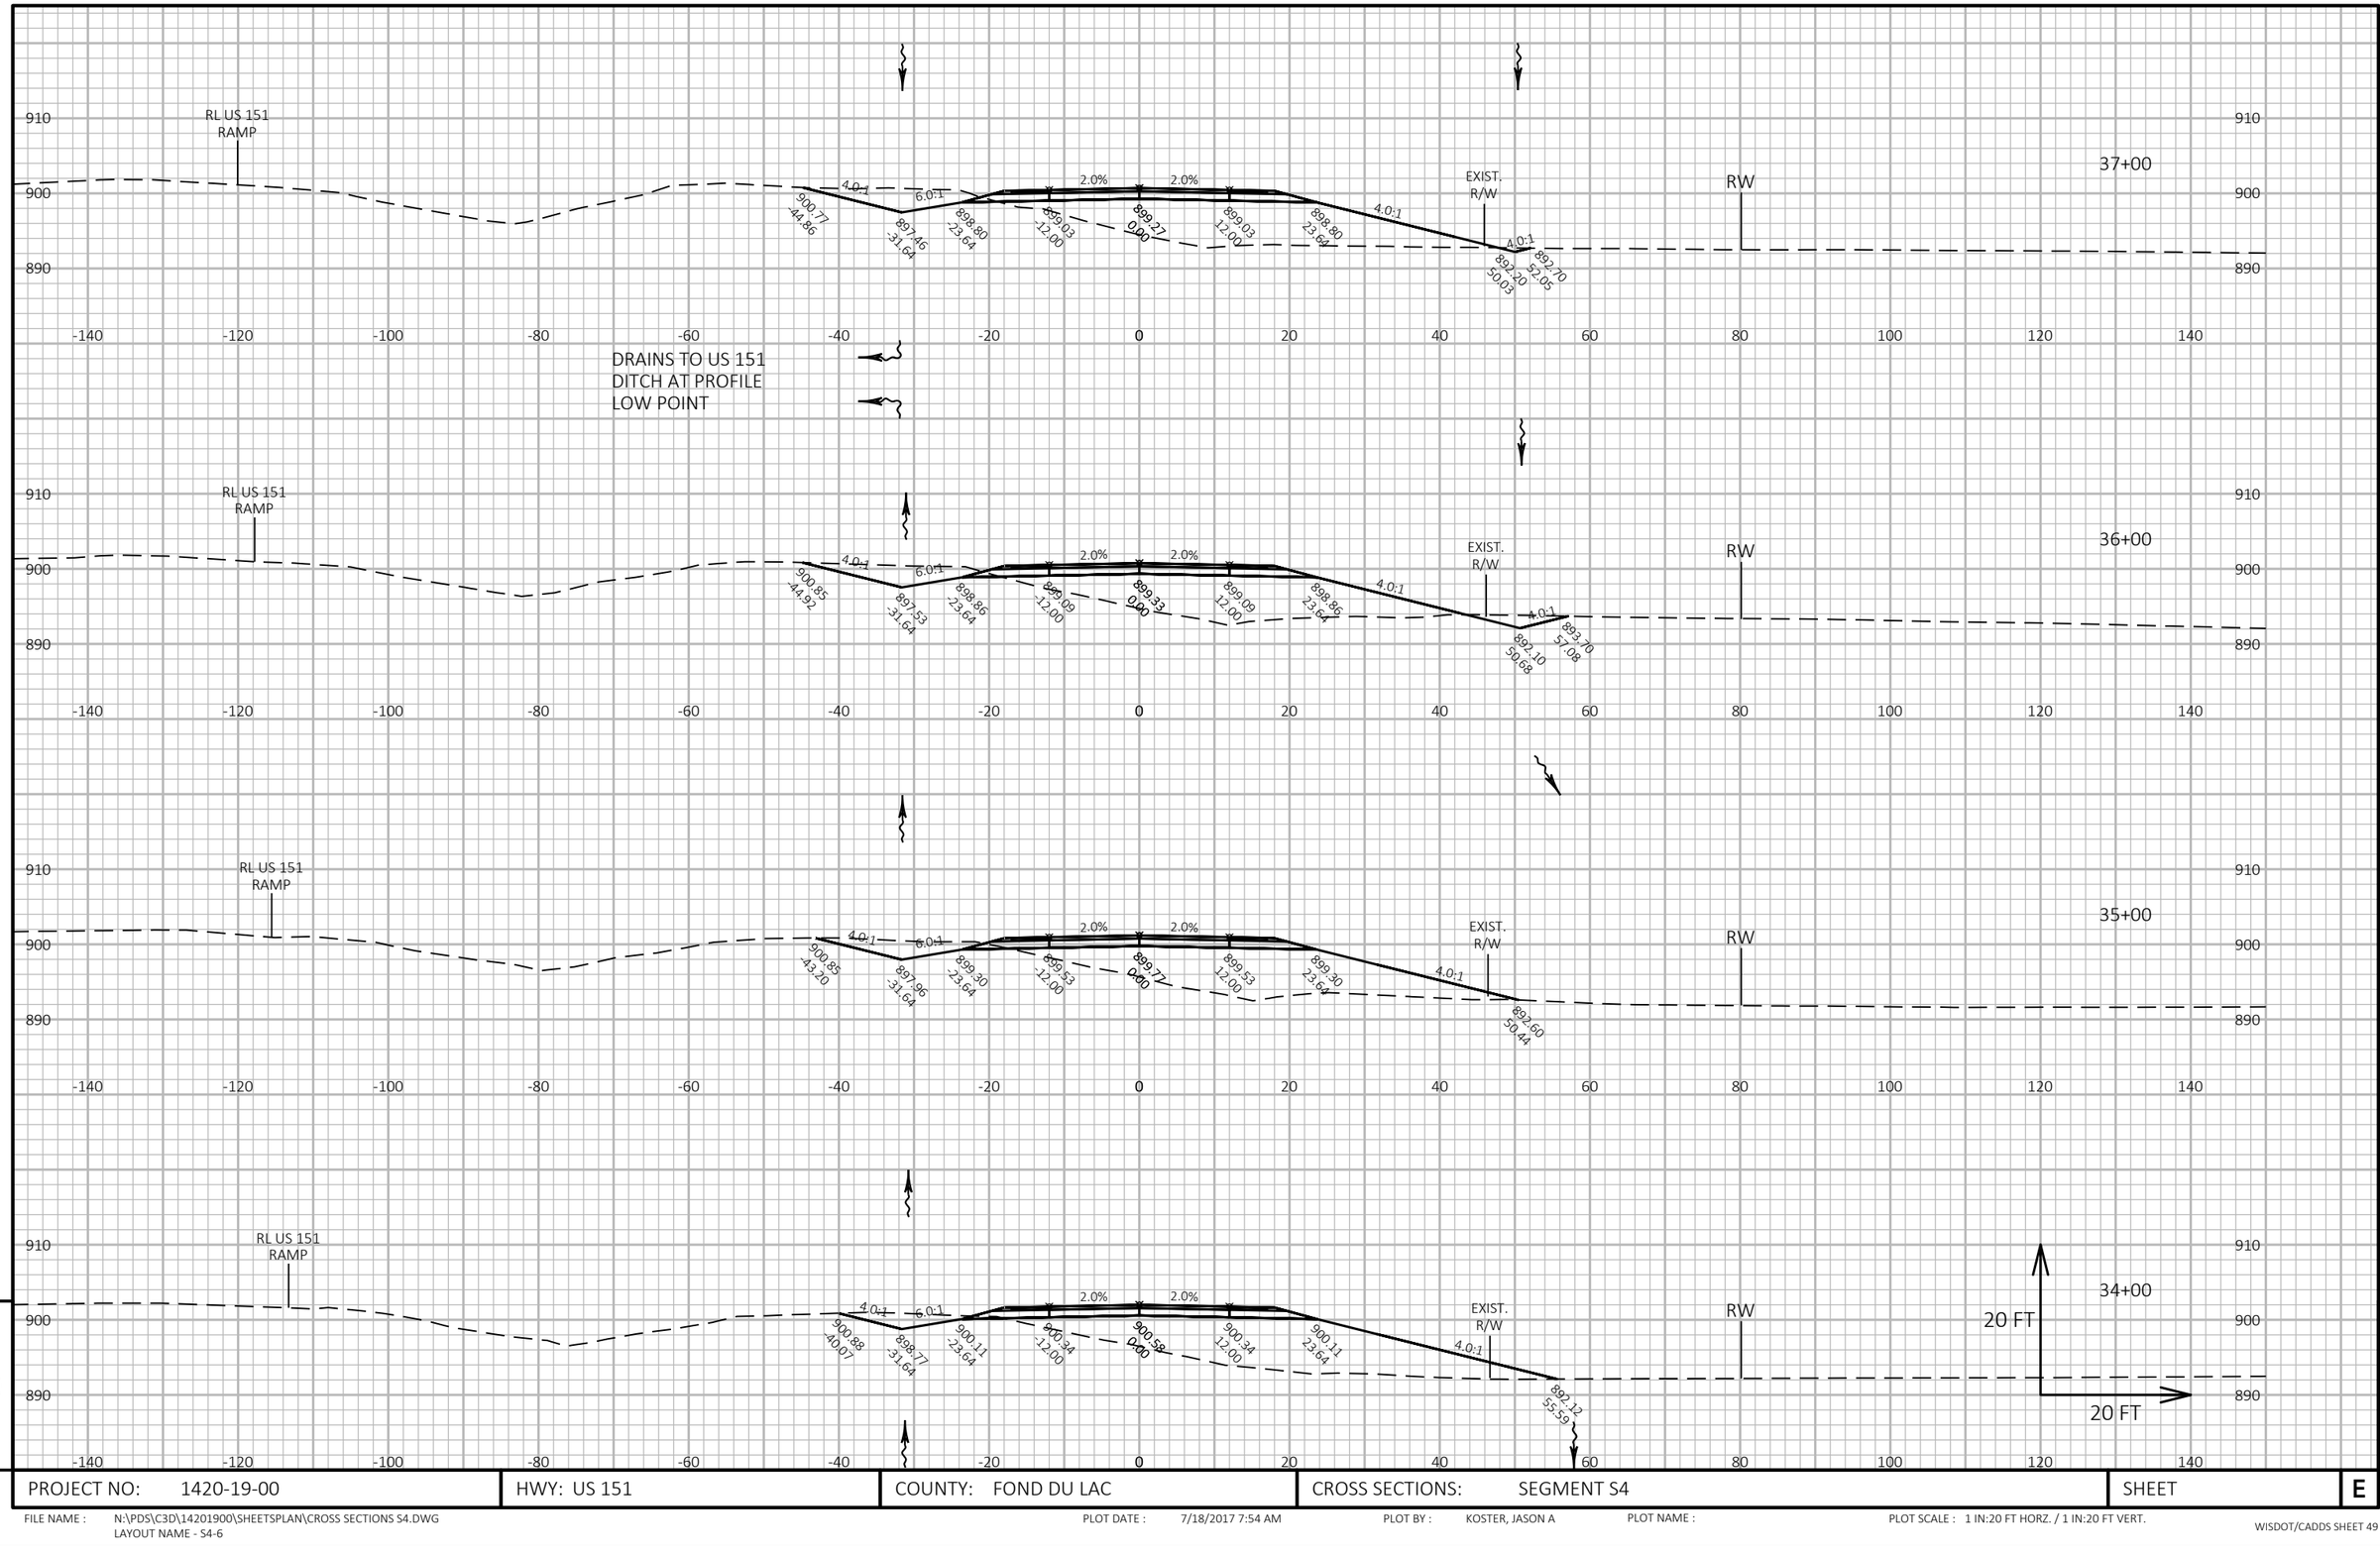

PROJECT NO: 1420-19-00	HWY: US 151	COUNTY: FOND DU LAC	CROSS SECTIONS: SEGMENT S4	SHEET	E


FILE NAME : N:\PDS\C3D\14201900\SHEETSPLAN\CROSS SECTIONS S4.DWG
LAYOUT NAME - S4-6

PLOT DATE : 7/18/2017 7:54 AM PLOT BY : KOSTER, JASON A PLOT NAME : PLOT SCALE : 1 IN:20 FT HORZ. / 1 IN:20 FT VERT.

WISDOT/CADDS SHEET 49

9

9

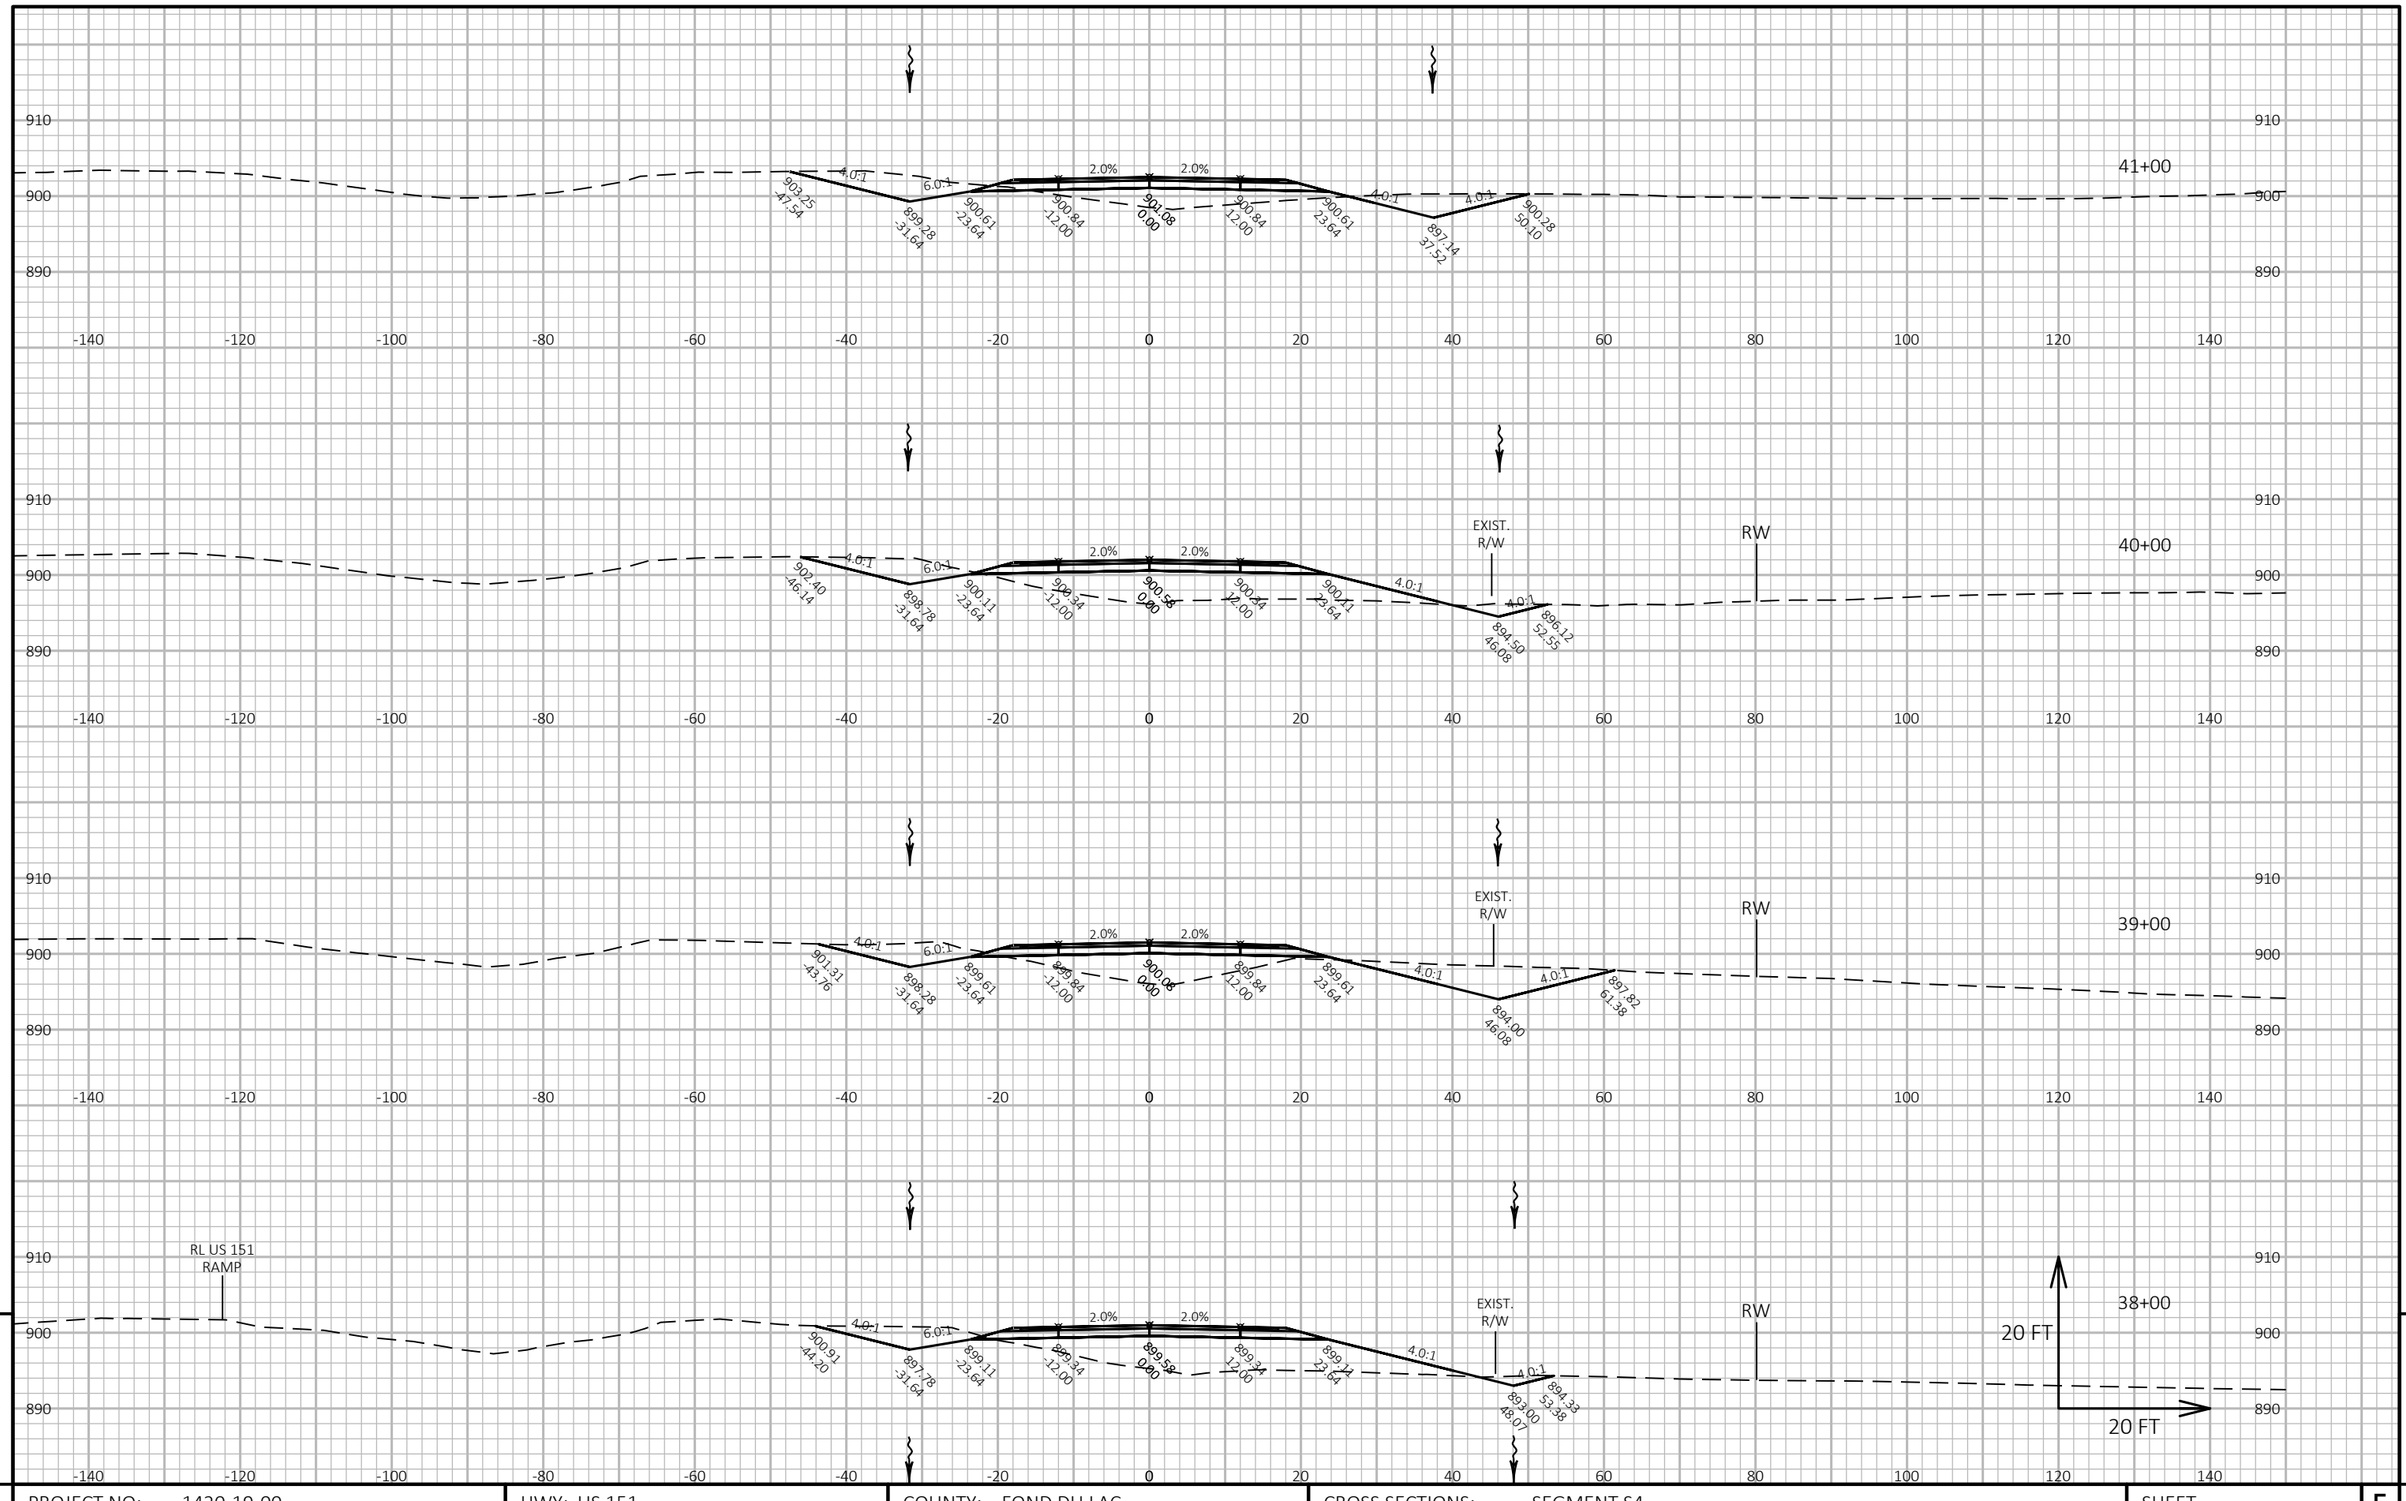


PROJECT NO: 1420-19-00	HWY: US 151	COUNTY: FOND DU LAC	CROSS SECTIONS: SEGMENT S4	SHEET E

FILE NAME : N:\PDS\C3D\14201900\SHEETSPLAN\CROSS SECTIONS S4.DWG
LAYOUT NAME - S4-7

PLOT DATE : 7/18/2017 7:54 AM PLOT BY : KOSTER, JASON A PLOT NAME : PLOT SCALE : 1 IN:20 FT HORZ. / 1 IN:20 FT VERT.

WISDOT/CADDS SHEET 49


9

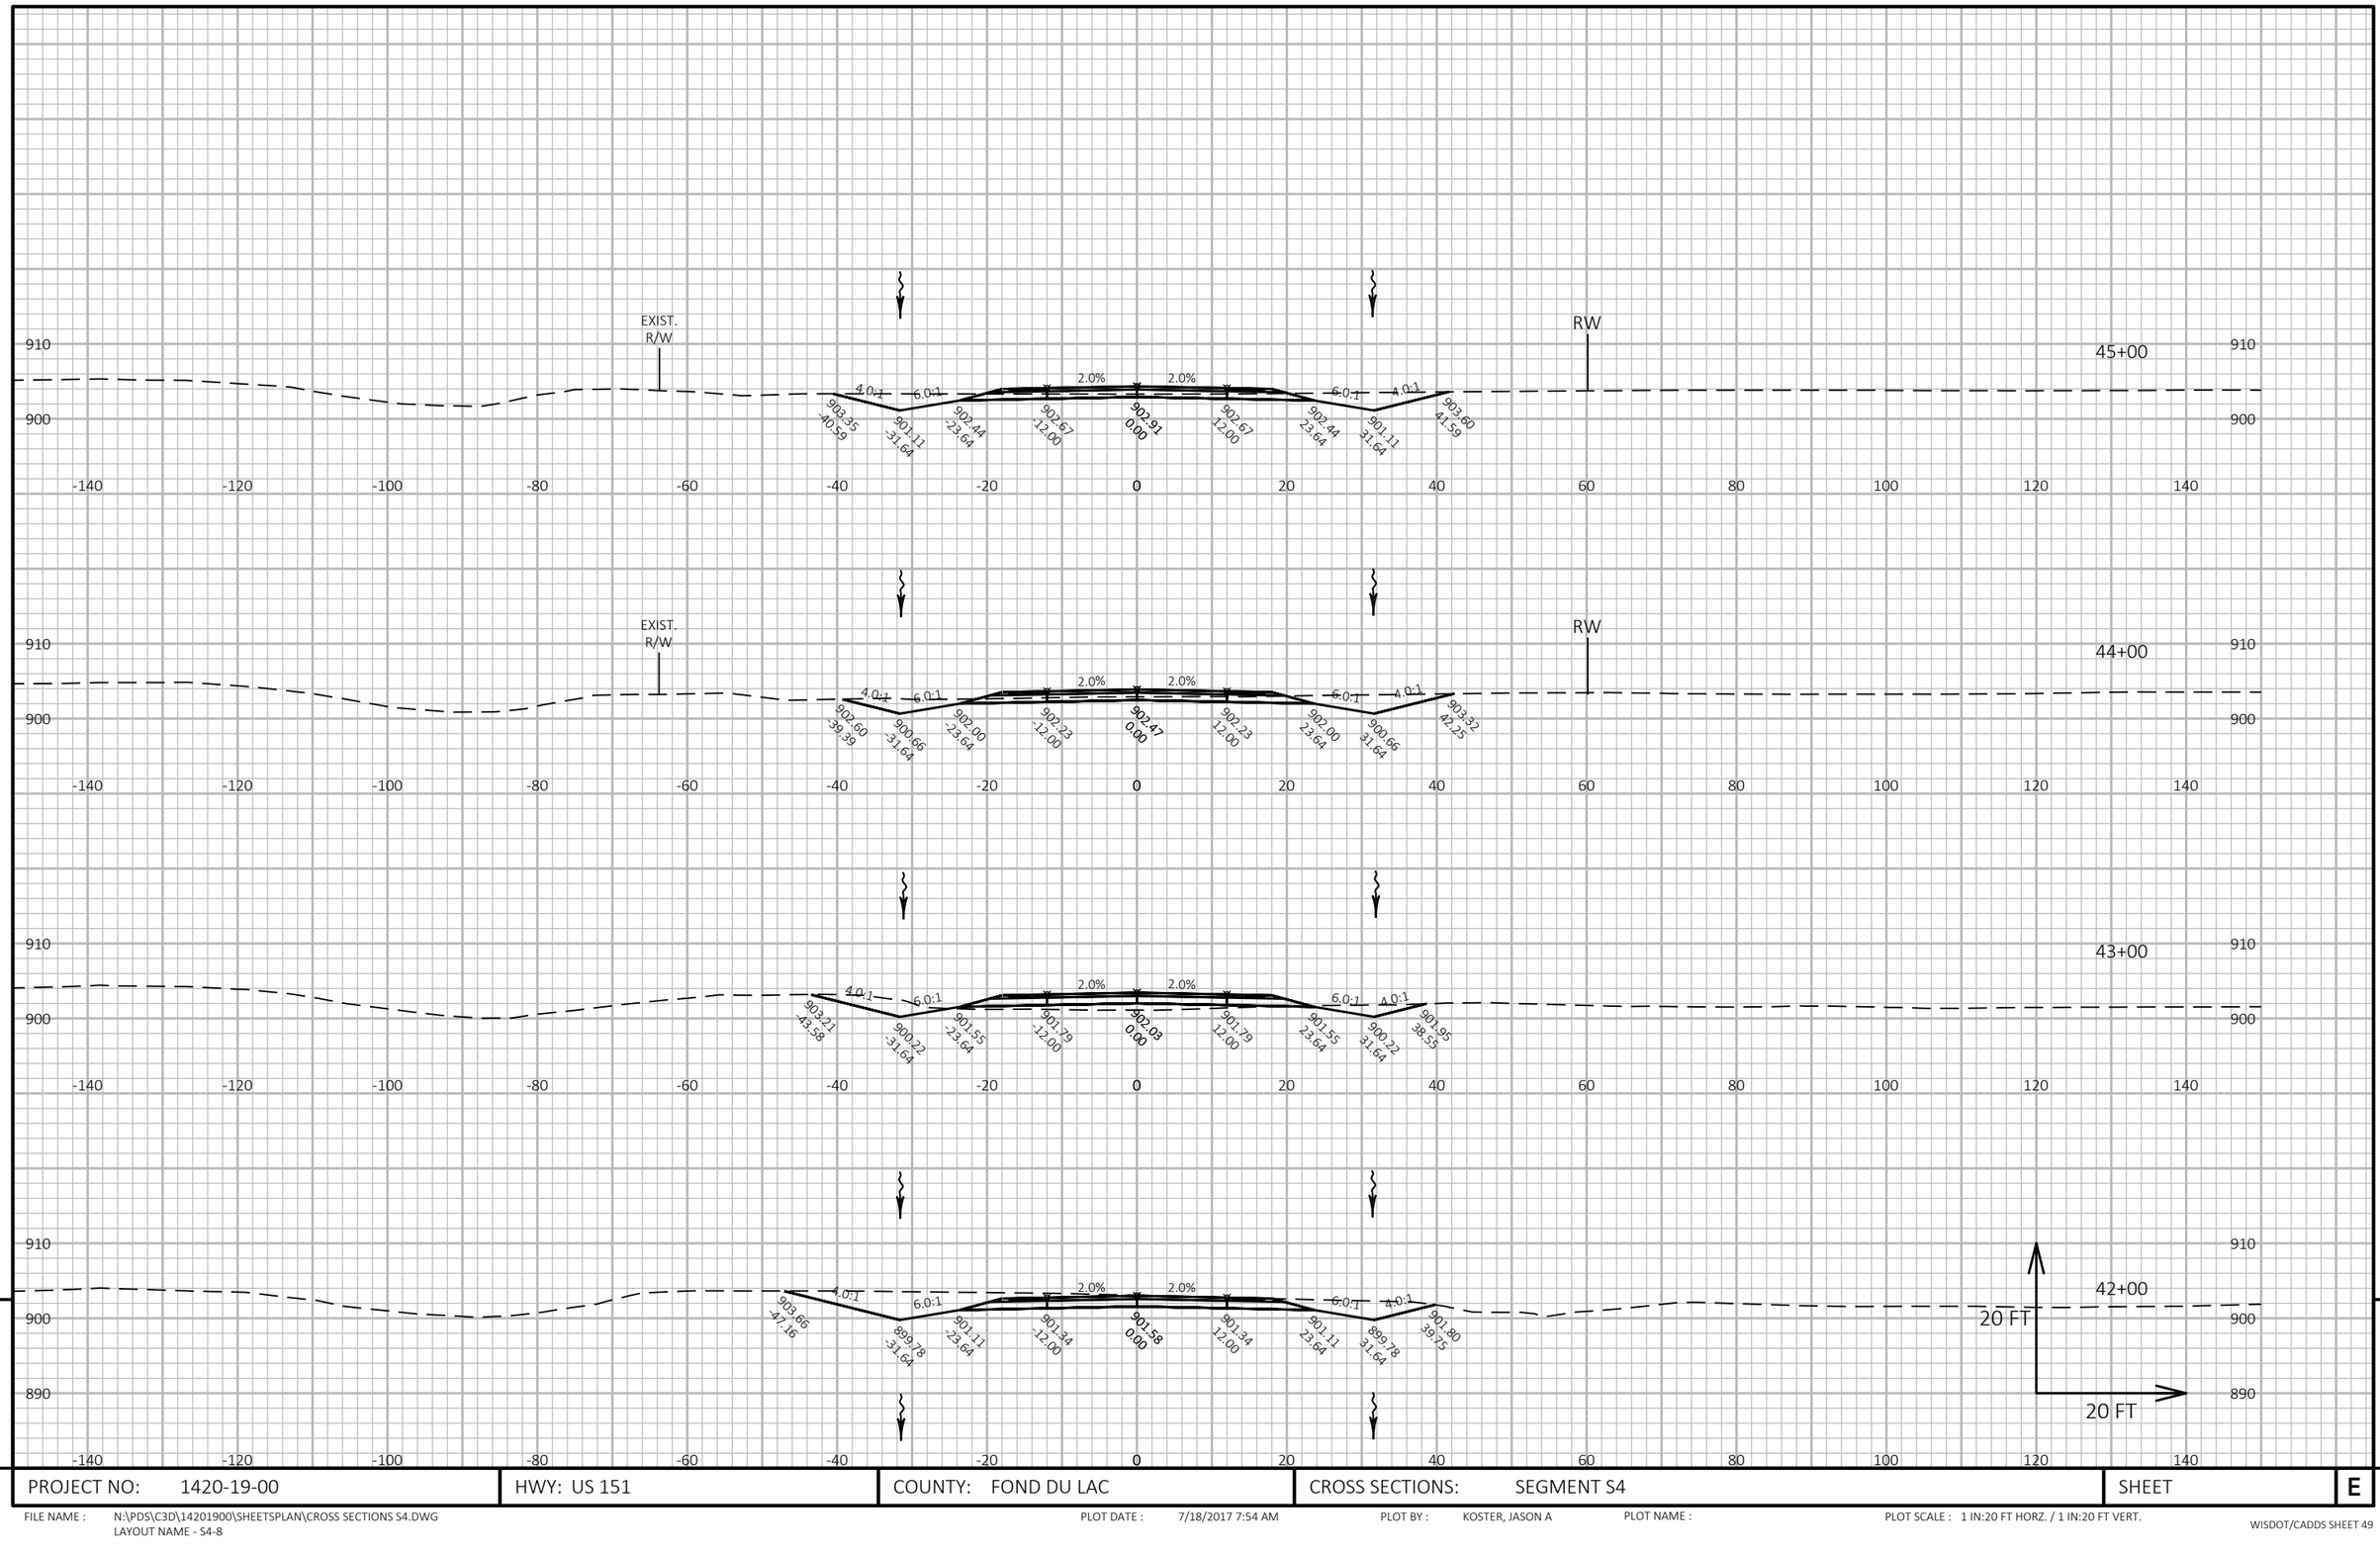

PROJECT NO: 1420-19-00	HWY: US 151	COUNTY: FOND DU LAC	CROSS SECTIONS: SEGMENT S4	SHEET	E

FILE NAME : N:\PDS\C3D\14201900\SHEETSPLAN\CROSS SECTIONS S4.DWG
LAYOUT NAME - S4-8

PLOT DATE : 7/18/2017 7:54 AM PLOT BY : KOSTER, JASON A PLOT NAME : PLOT SCALE : 1 IN:20 FT HORZ. / 1 IN:20 FT VERT.

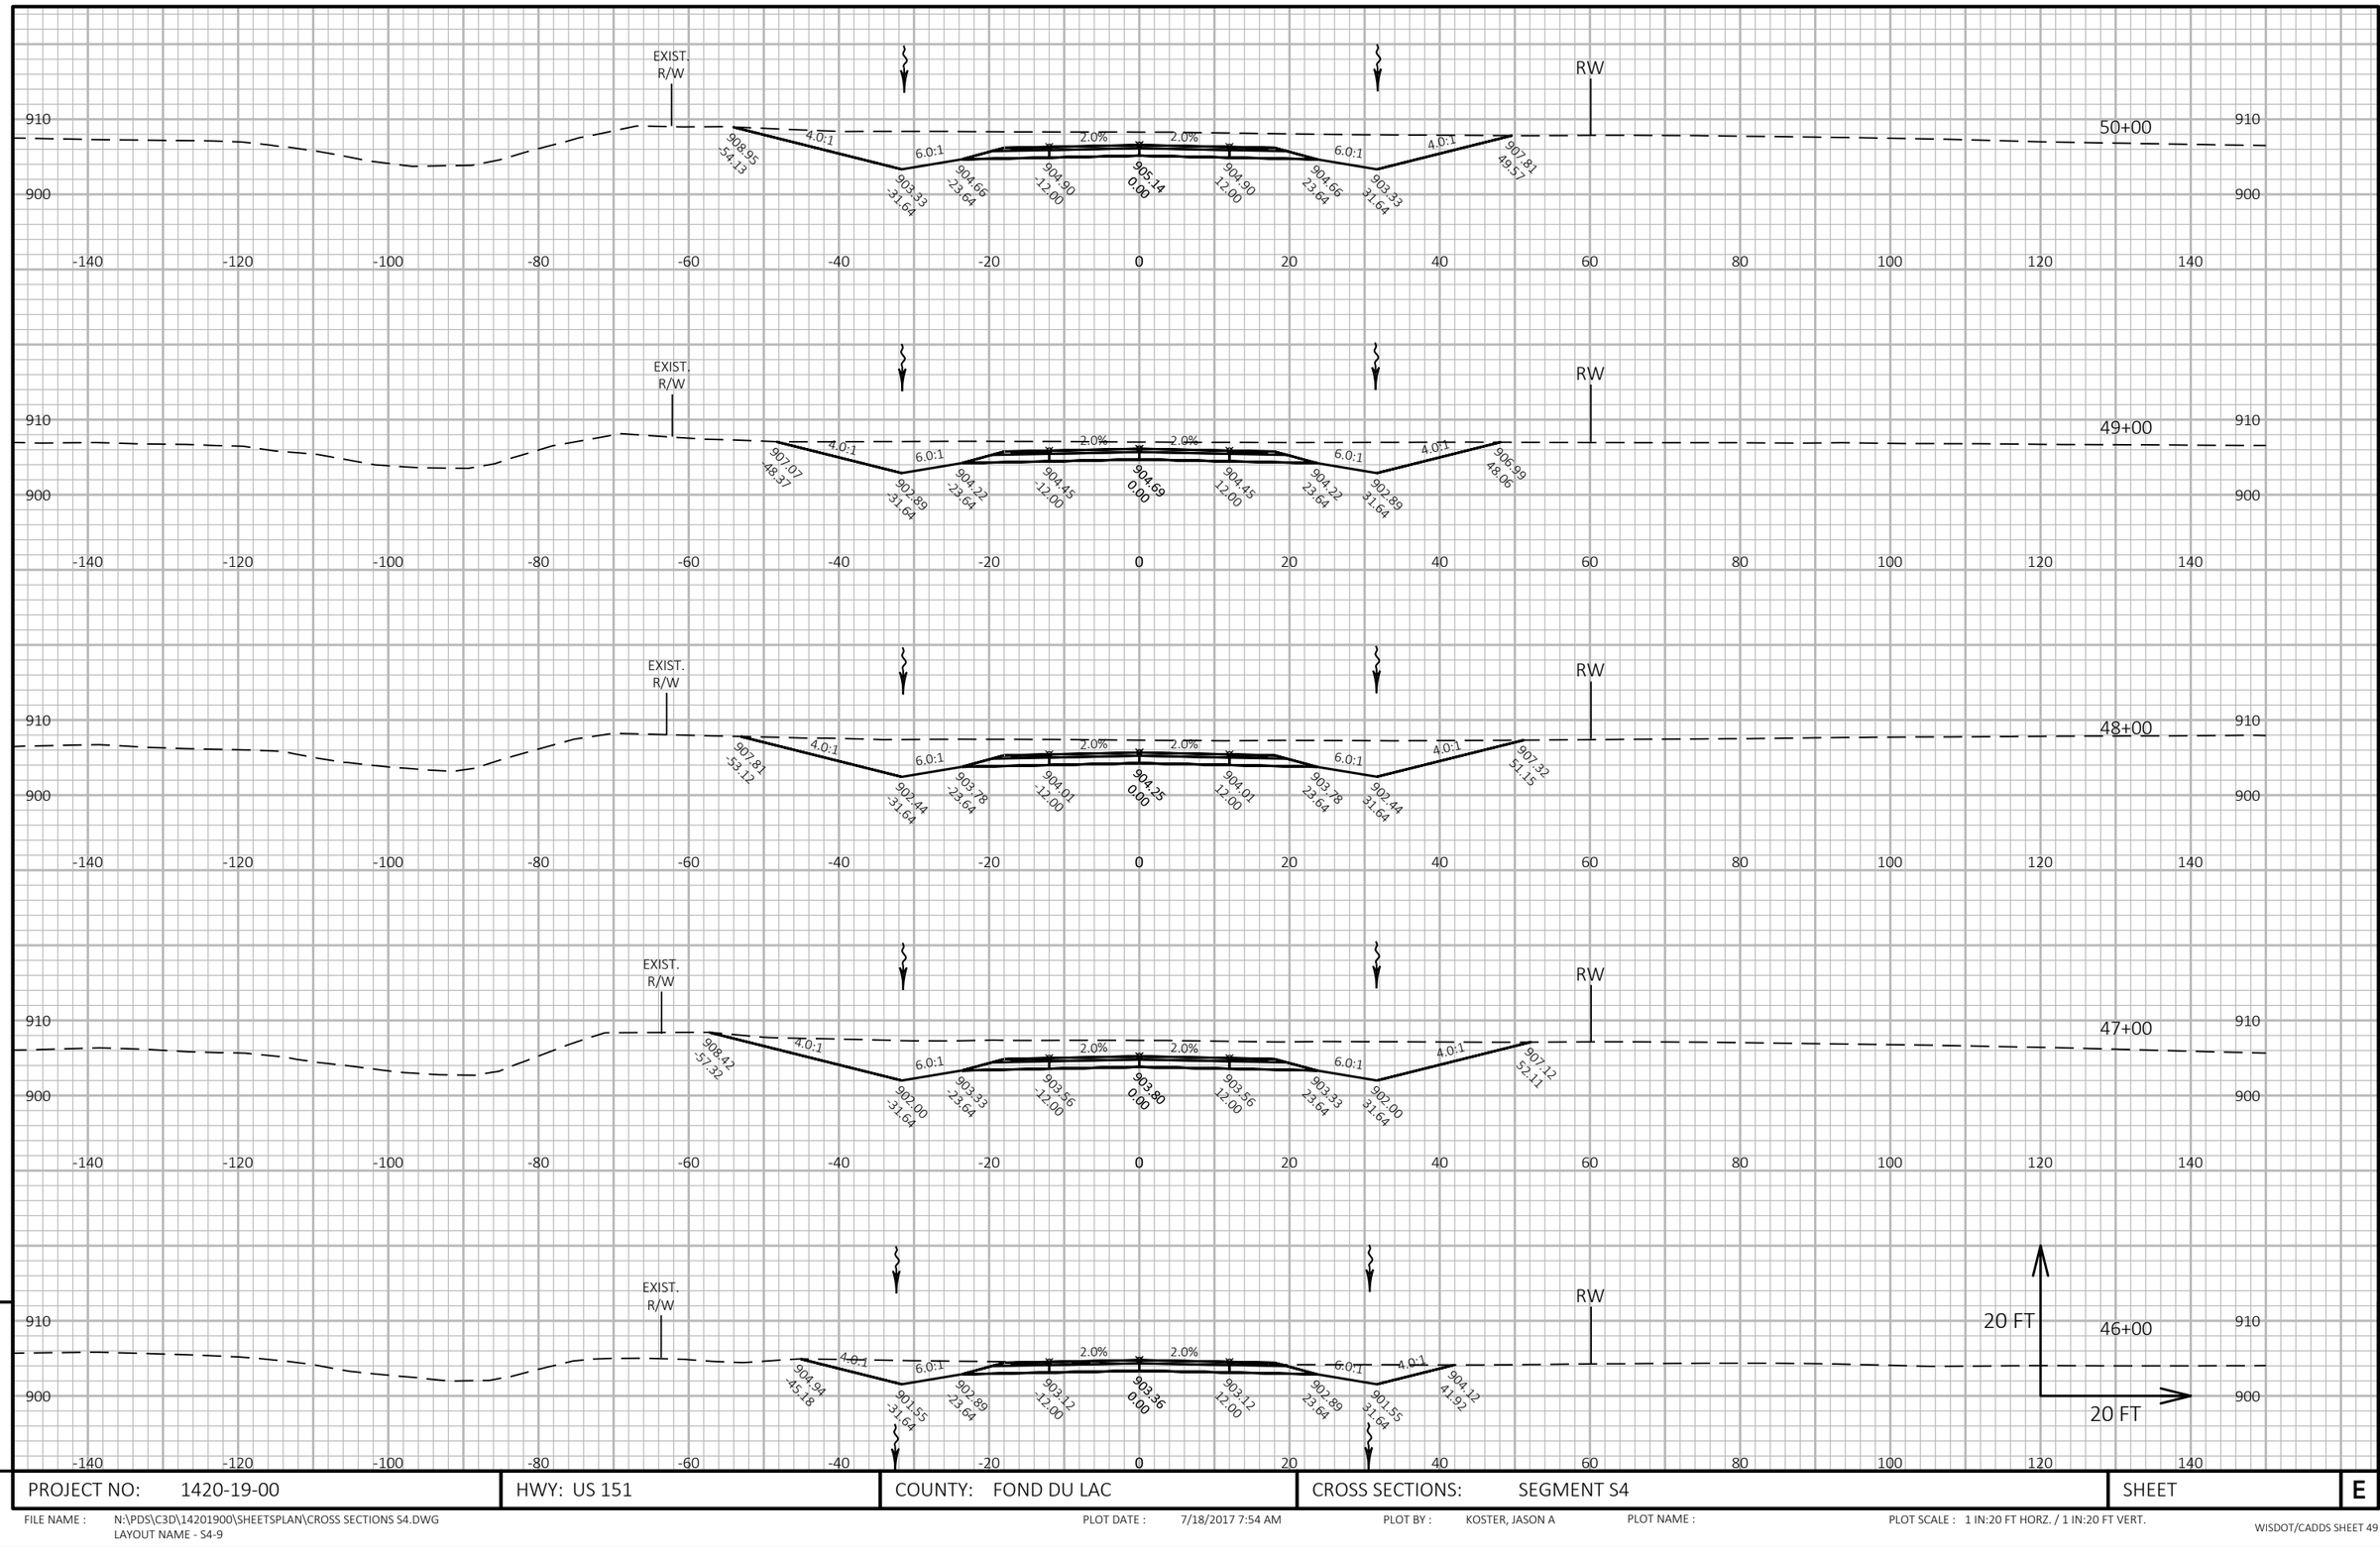


9

PROJECT NO: 1420-19-00	HWY: US 151	COUNTY: FOND DU LAC	CROSS SECTIONS: SEGMENT S4	SHEET	E

9

FILE NAME : N:\PDS\C3D\14201900\SHEETSPLAN\CROSS SECTIONS S4.DWG
LAYOUT NAME - S4-9

PLOT DATE : 7/18/2017 7:54 AM PLOT BY : KOSTER, JASON A PLOT NAME : PLOT SCALE : 1 IN:20 FT HORZ. / 1 IN:20 FT VERT.

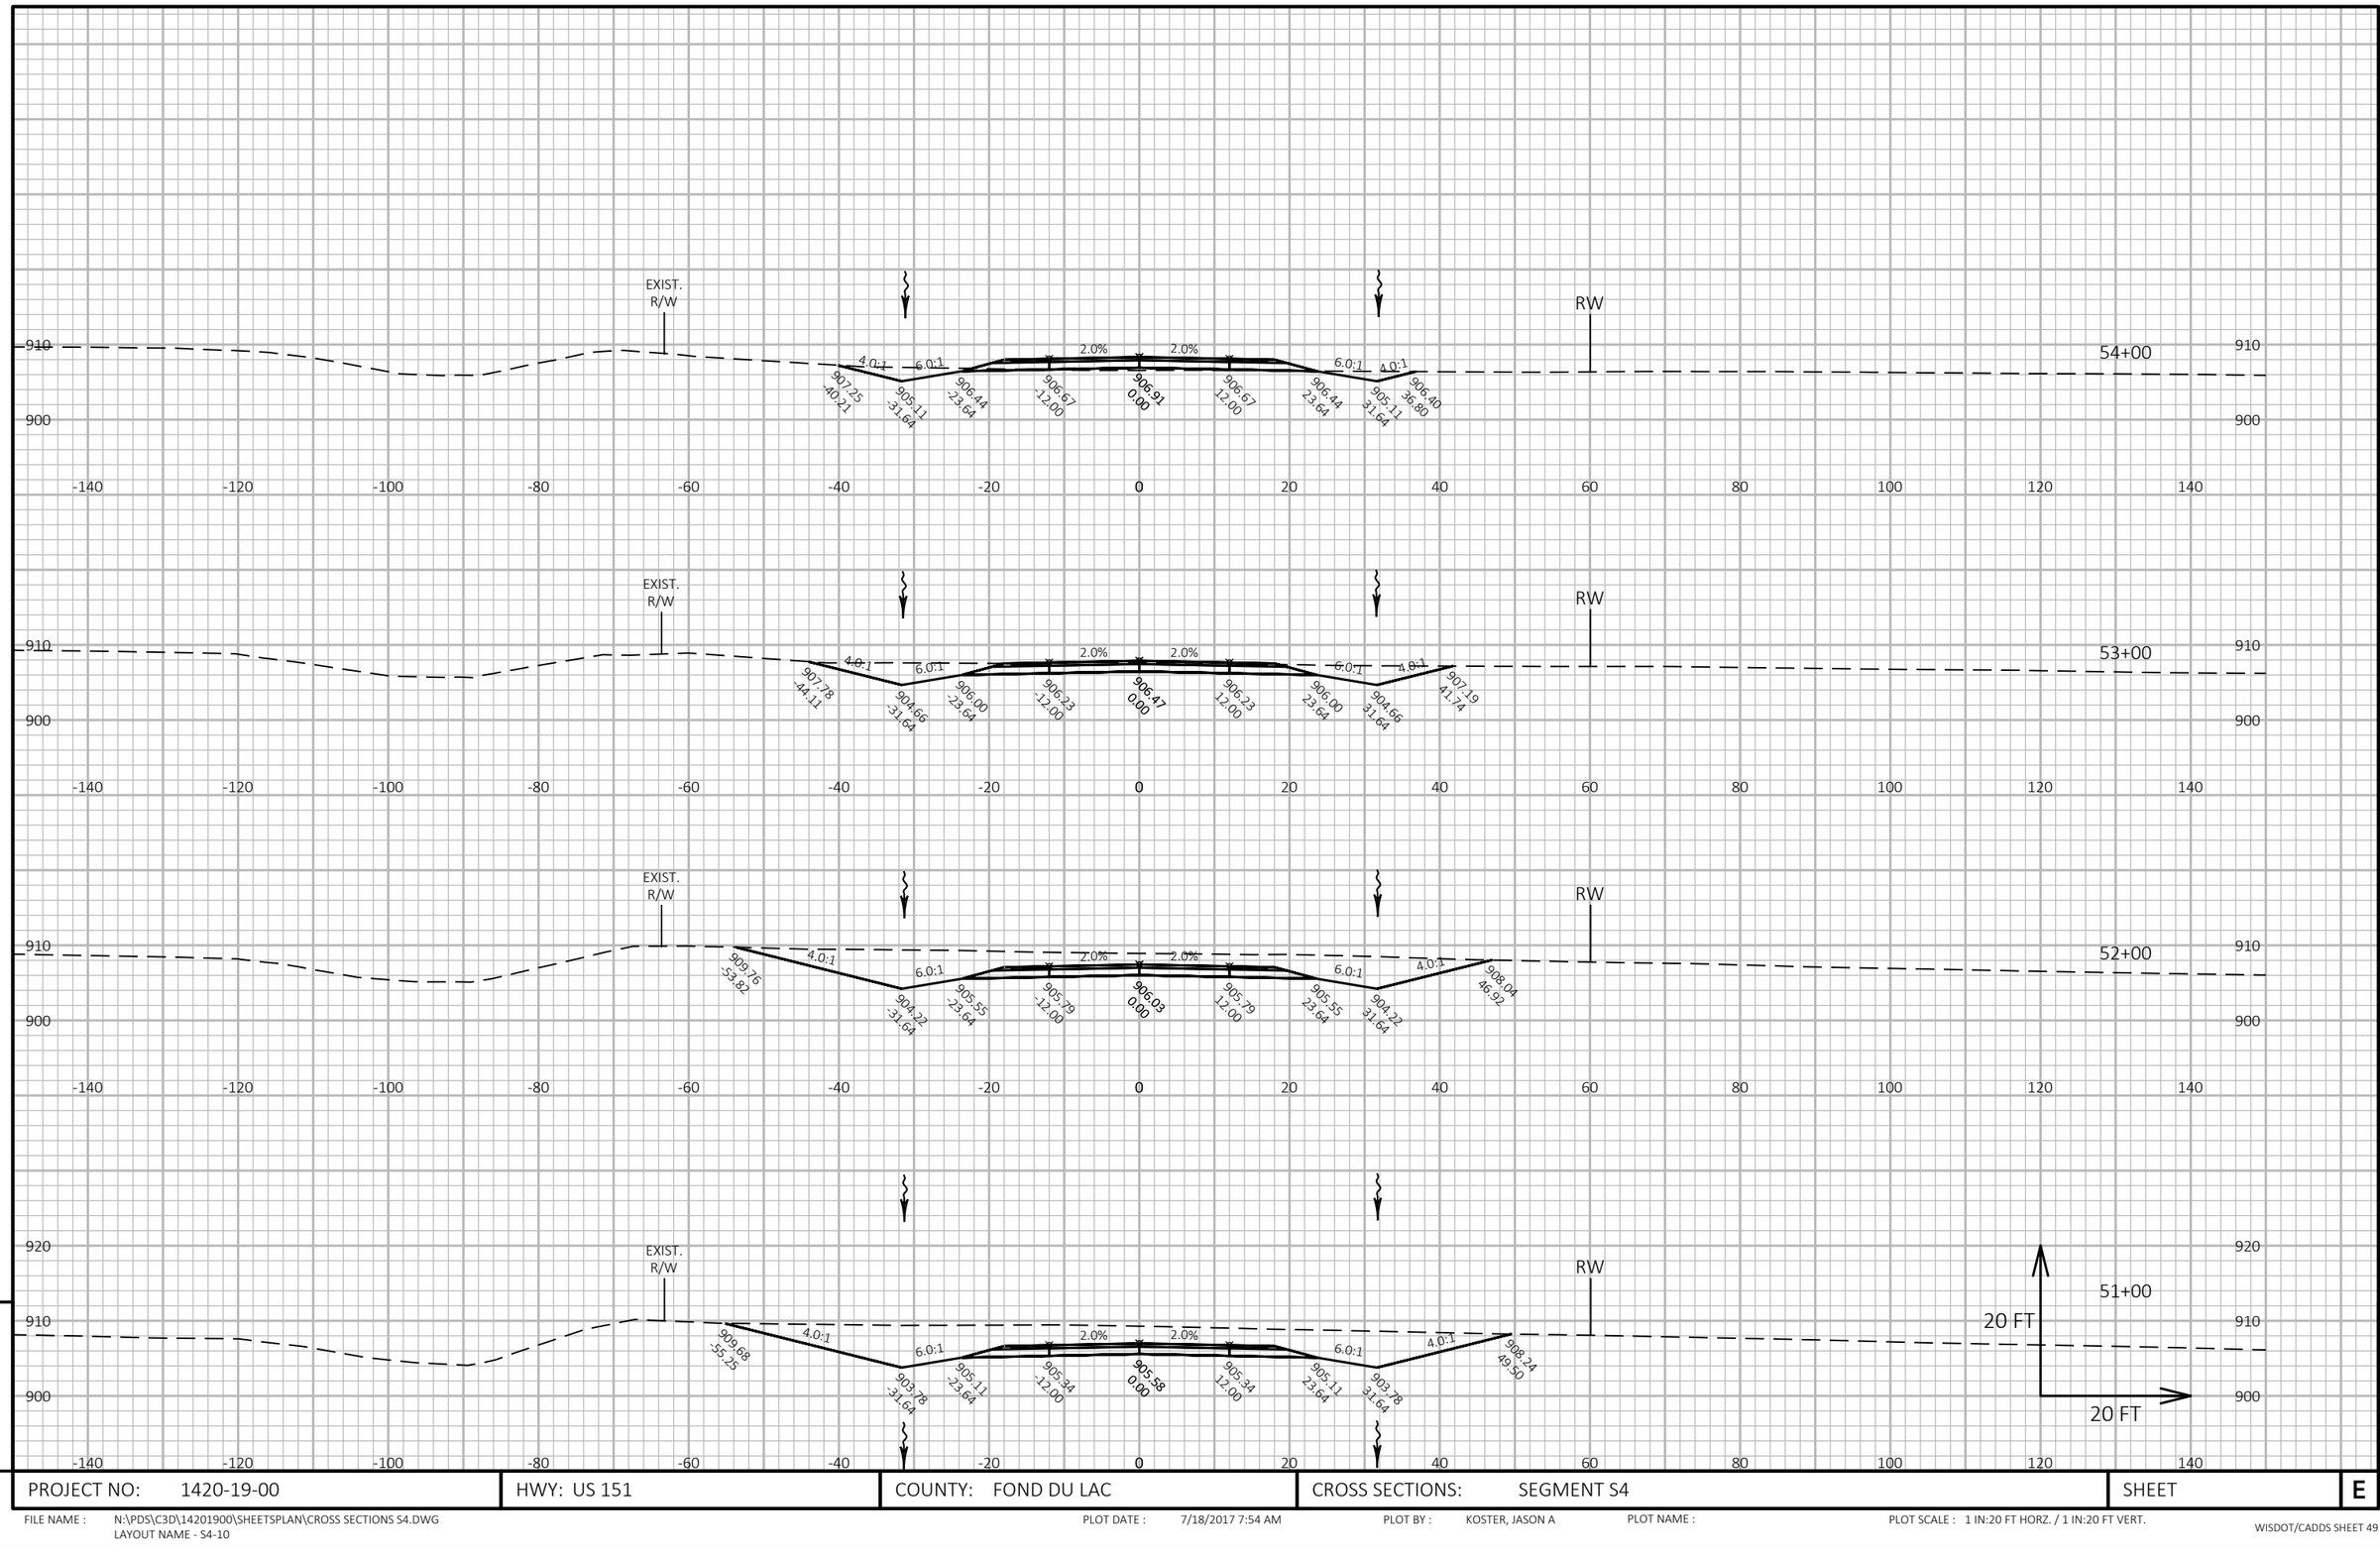

9

9

PROJECT NO: 1420-19-00	HWY: US 151	COUNTY: FOND DU LAC	CROSS SECTIONS: SEGMENT S4	SHEET	E


FILE NAME : N:\PDS\C3D\14201900\SHEETSPLAN\CROSS SECTIONS S4.DWG
LAYOUT NAME - S4-10

PLOT DATE : 7/18/2017 7:54 AM

PLOT BY : KOSTER, JASON A

PLOT NAME :

PLOT SCALE : 1 IN:20 FT HORZ. / 1 IN:20 FT VERT.

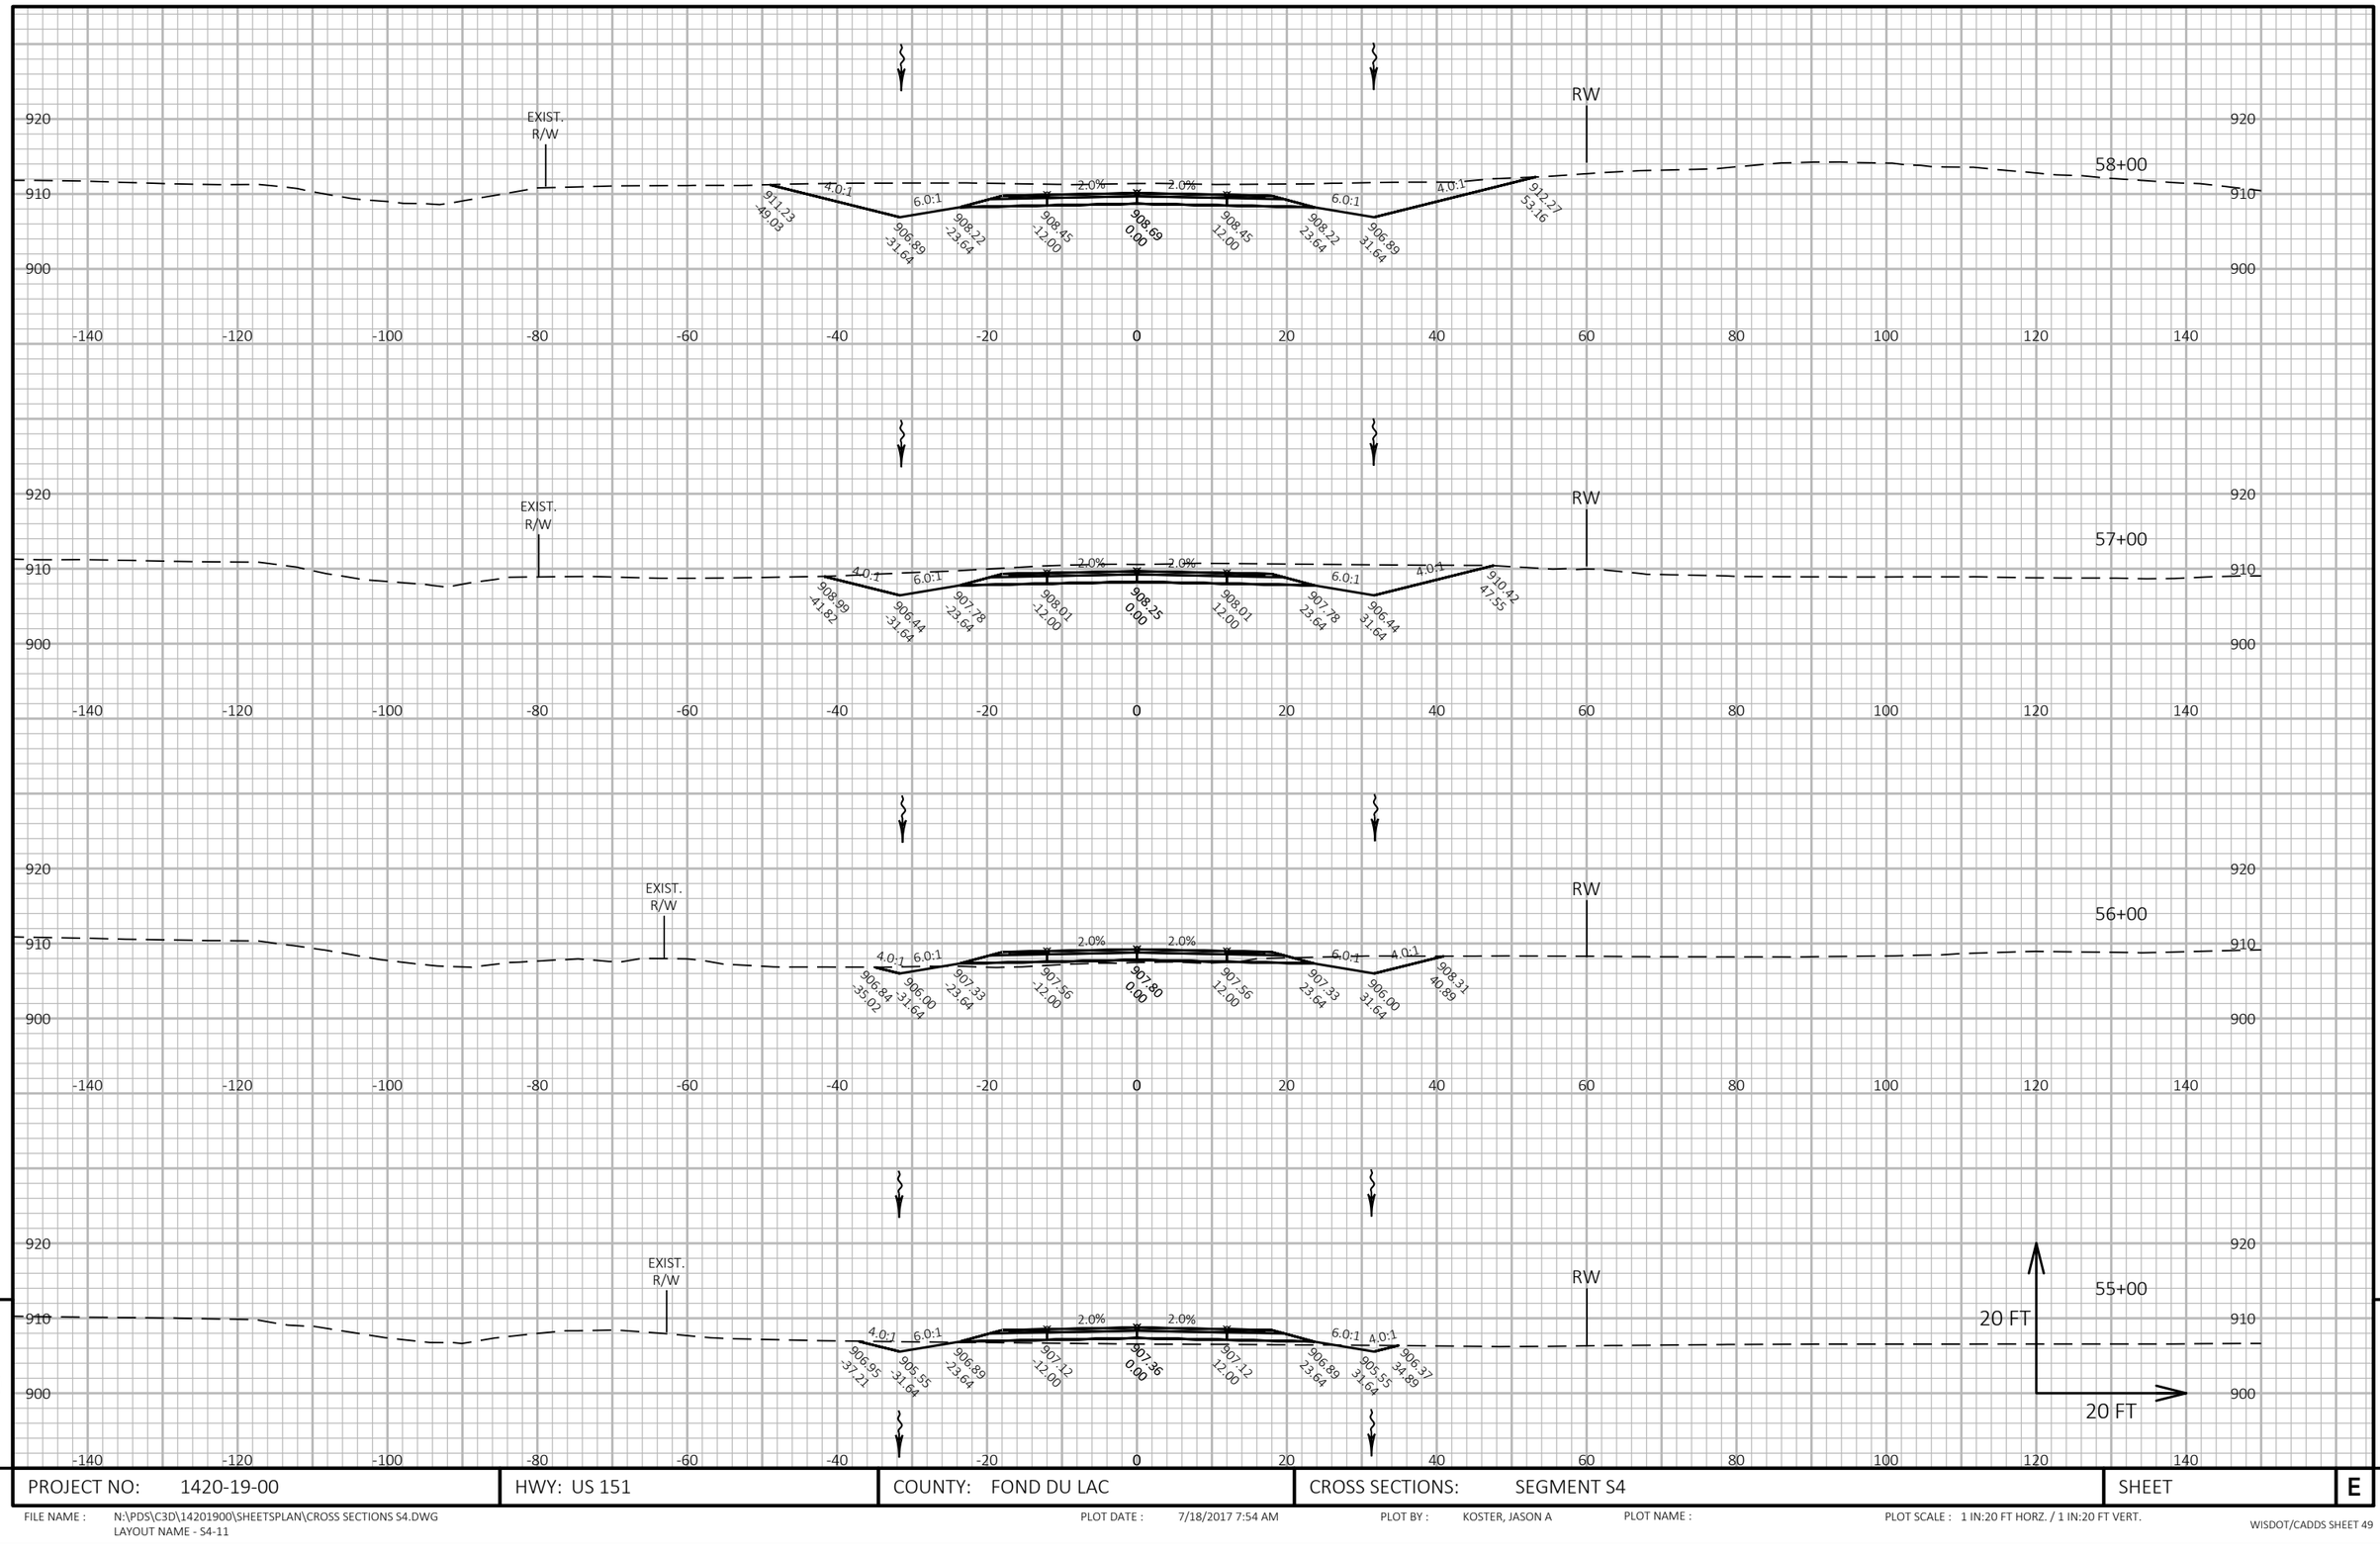


9

9

PROJECT NO: 1420-19-00	HWY: US 151	COUNTY: FOND DU LAC	CROSS SECTIONS: SEGMENT S4	SHEET	E

FILE NAME : N:\PDS\C3D\14201900\SHEETSPLAN\CROSS SECTIONS S4.DWG
LAYOUT NAME - S4-11

PLOT DATE : 7/18/2017 7:54 AM PLOT BY : KOSTER, JASON A PLOT NAME : PLOT SCALE : 1 IN:20 FT HORZ. / 1 IN:20 FT VERT.

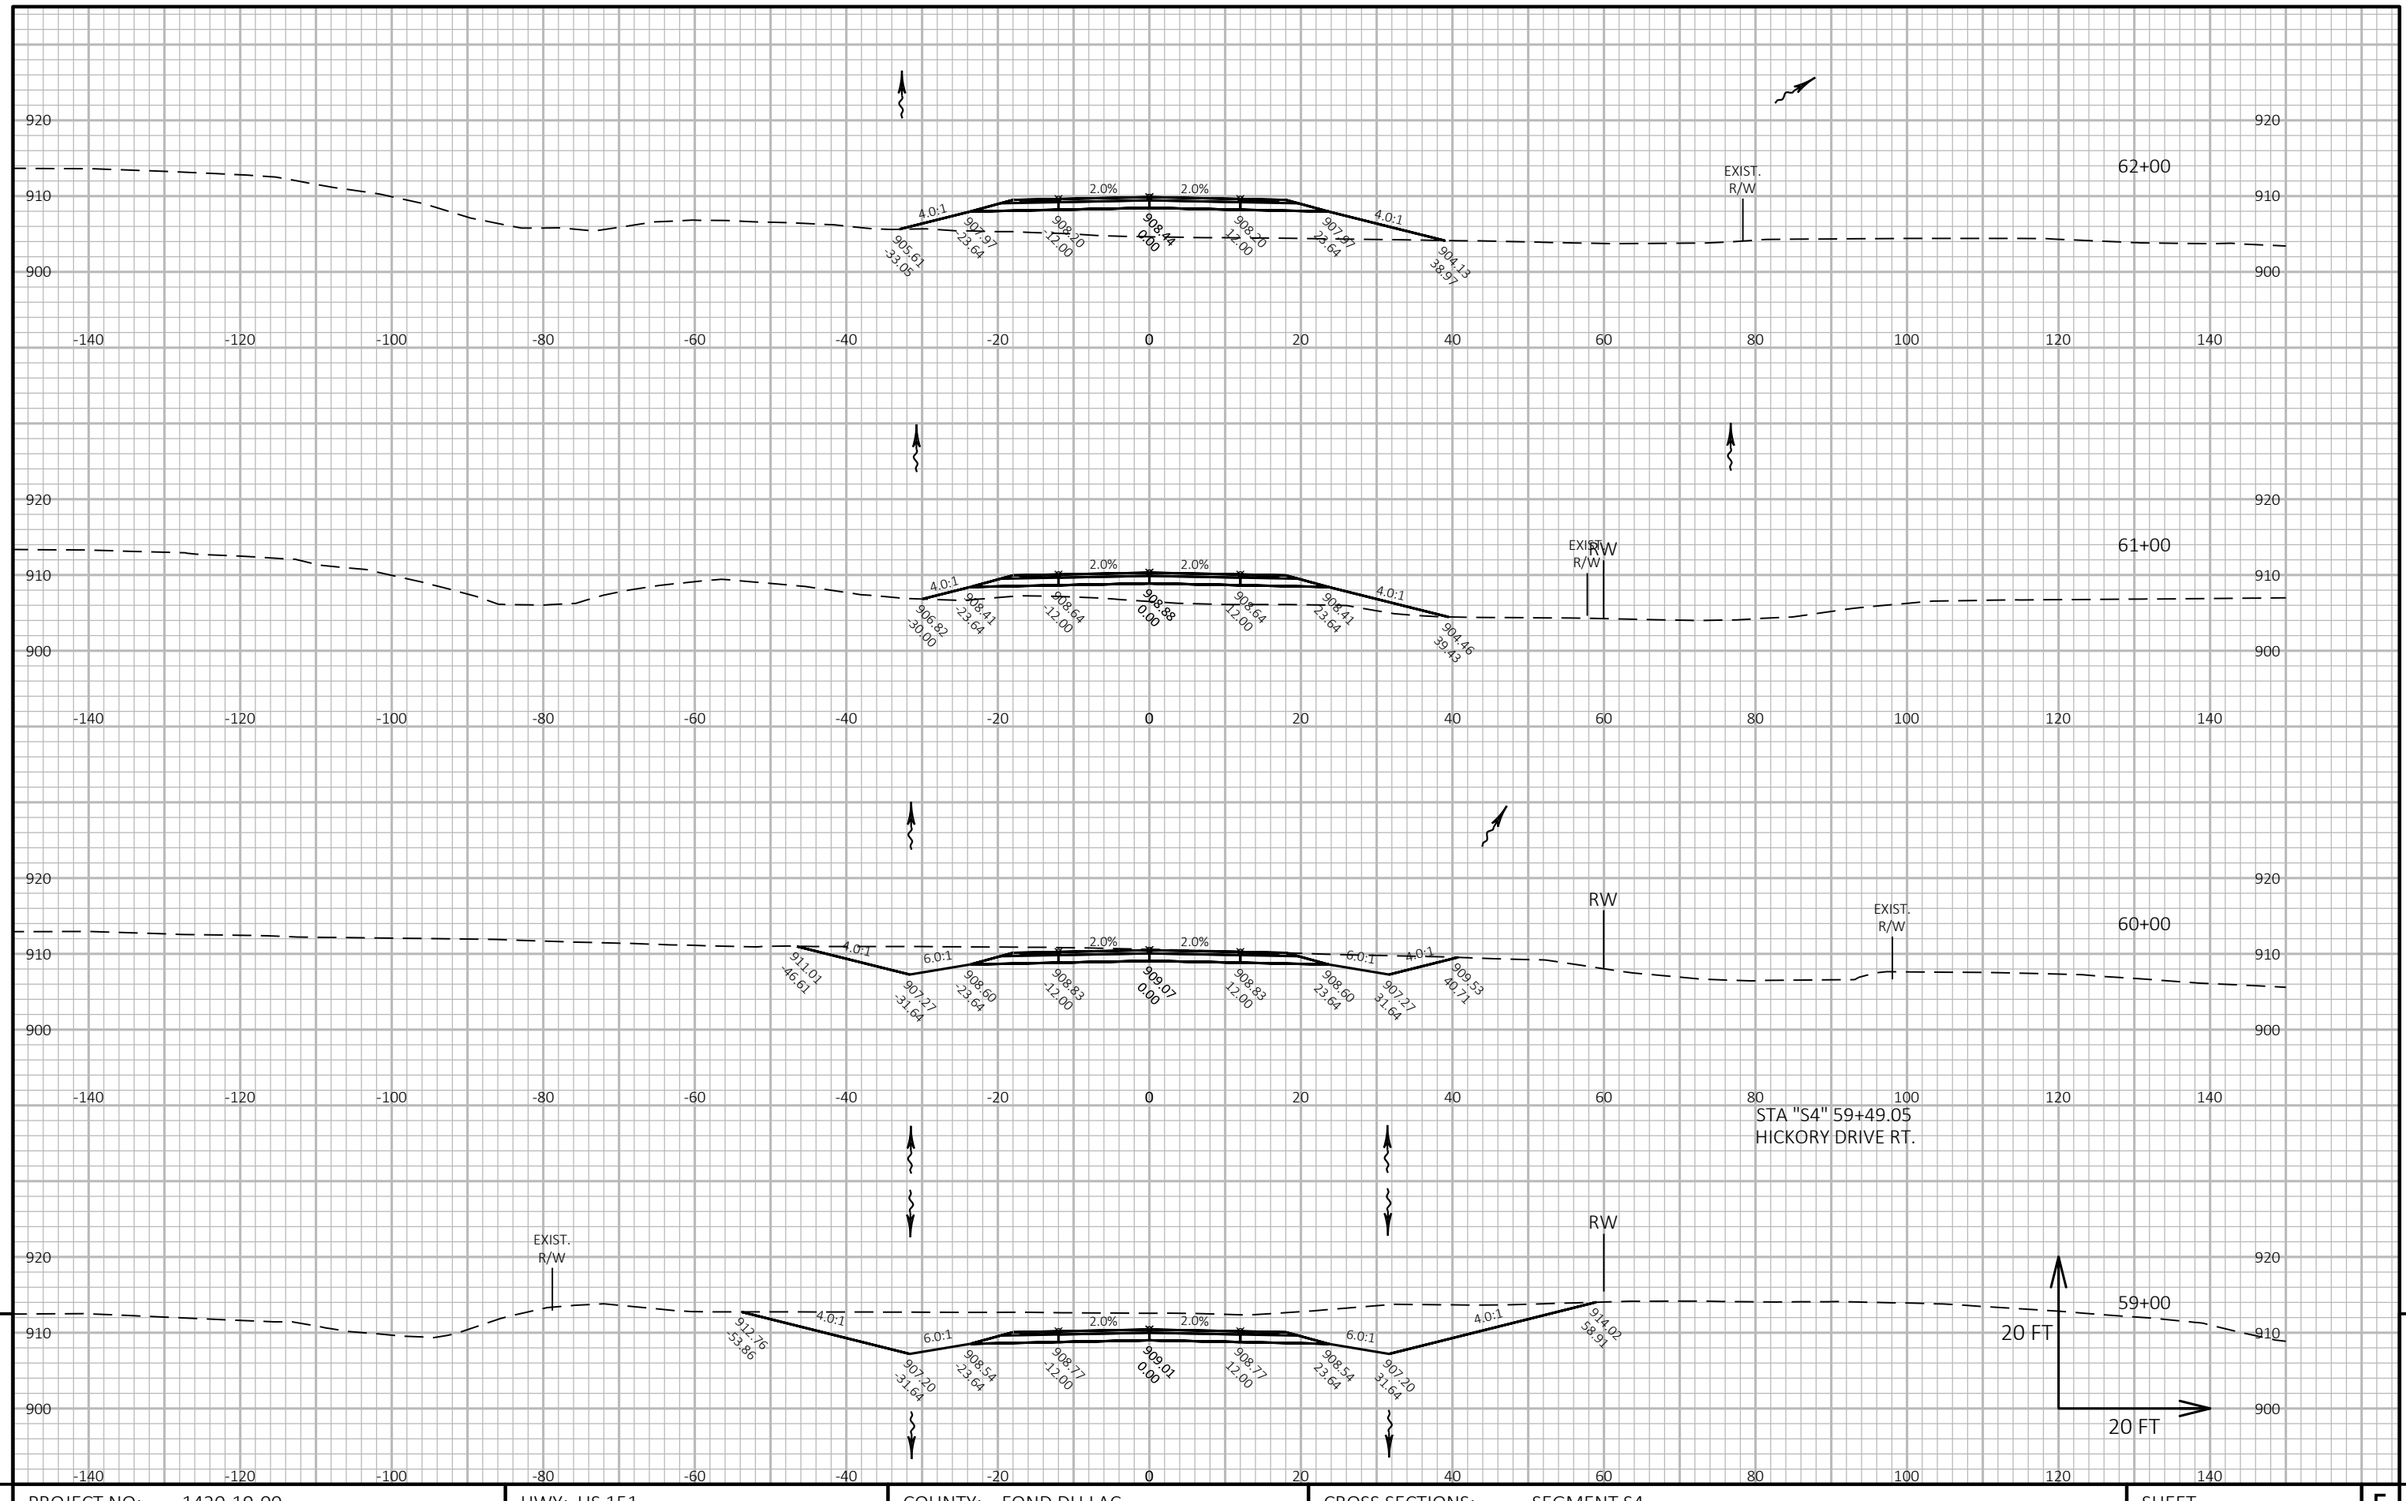


9

9

PROJECT NO: 1420-19-00	HWY: US 151	COUNTY: FOND DU LAC	CROSS SECTIONS: SEGMENT S4	SHEET	E

FILE NAME : N:\PDS\C3D\14201900\SHEETSPLAN\CROSS SECTIONS S4.DWG
LAYOUT NAME - S4-12

PLOT DATE : 7/18/2017 7:54 AM PLOT BY : KOSTER, JASON A PLOT NAME : PLOT SCALE : 1 IN:20 FT HORZ. / 1 IN:20 FT VERT.

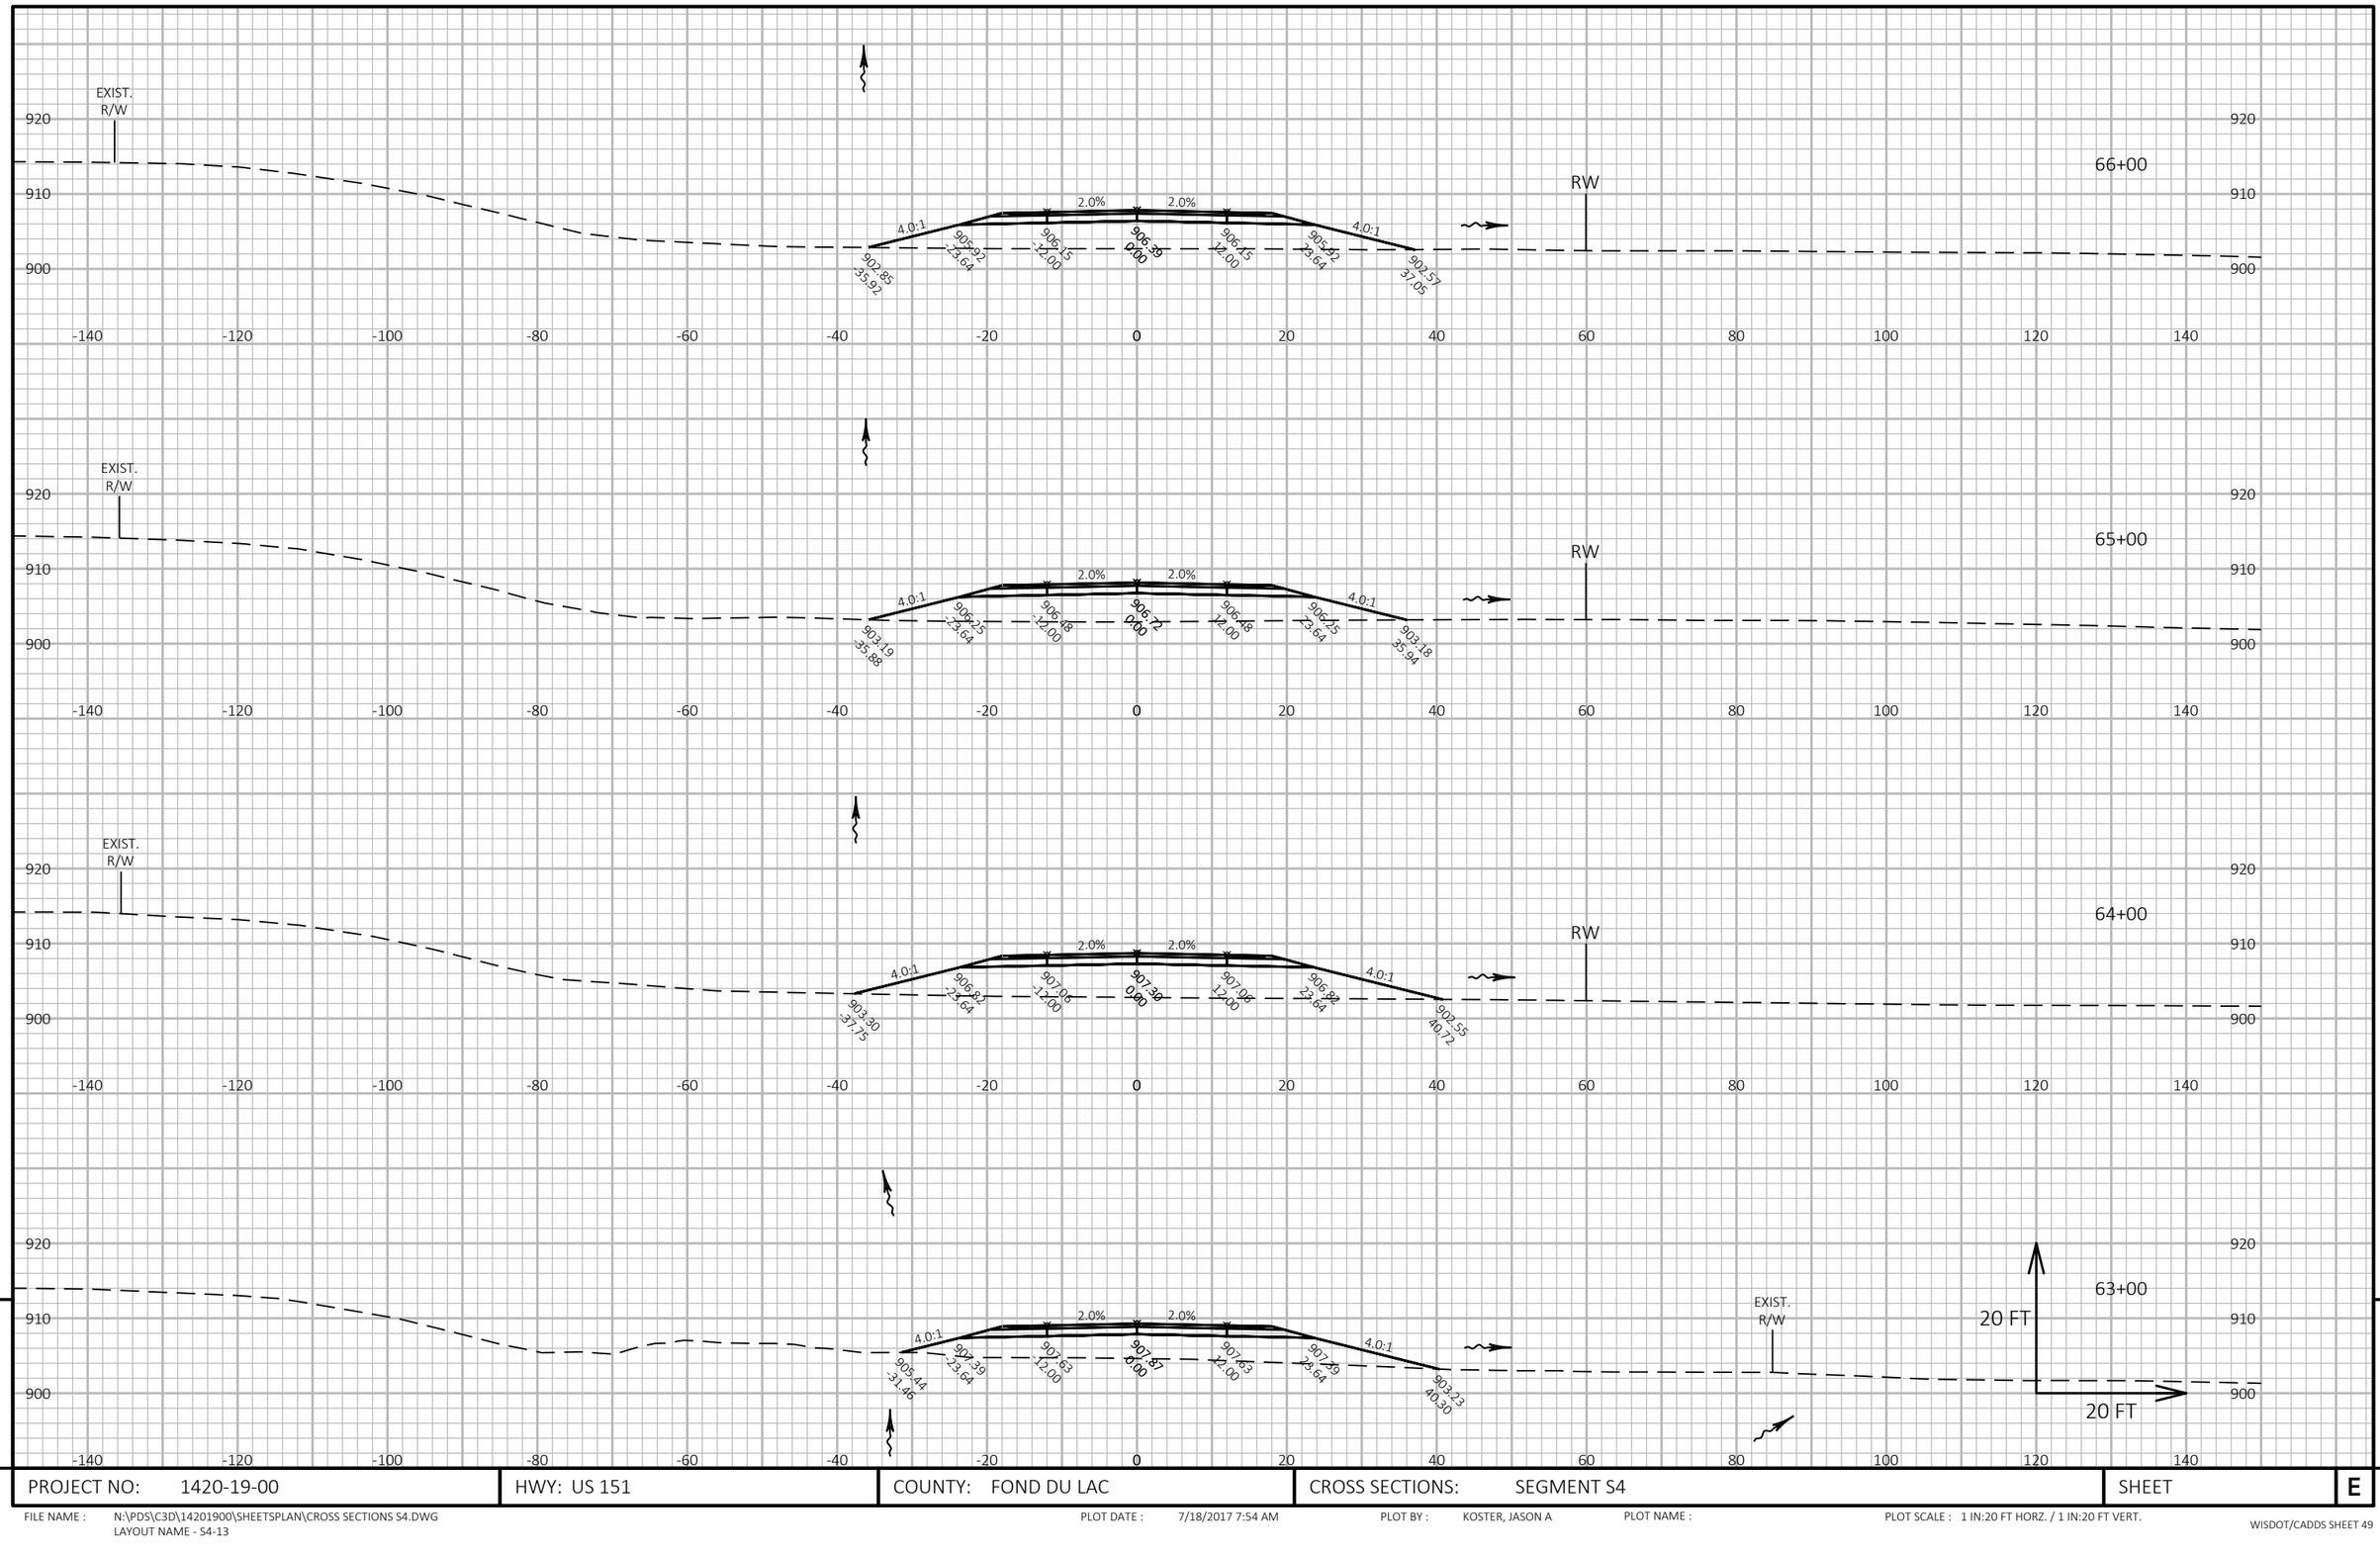

9

9

PROJECT NO: 1420-19-00	HWY: US 151	COUNTY: FOND DU LAC	CROSS SECTIONS: SEGMENT S4	SHEET	E


FILE NAME : N:\PDS\C3D\14201900\SHEETSPLAN\CROSS SECTIONS S4.DWG
LAYOUT NAME - S4-13

PLOT DATE : 7/18/2017 7:54 AM

PLOT BY : KOSTER, JASON A

PLOT NAME :

PLOT SCALE : 1 IN:20 FT HORZ. / 1 IN:20 FT VERT.

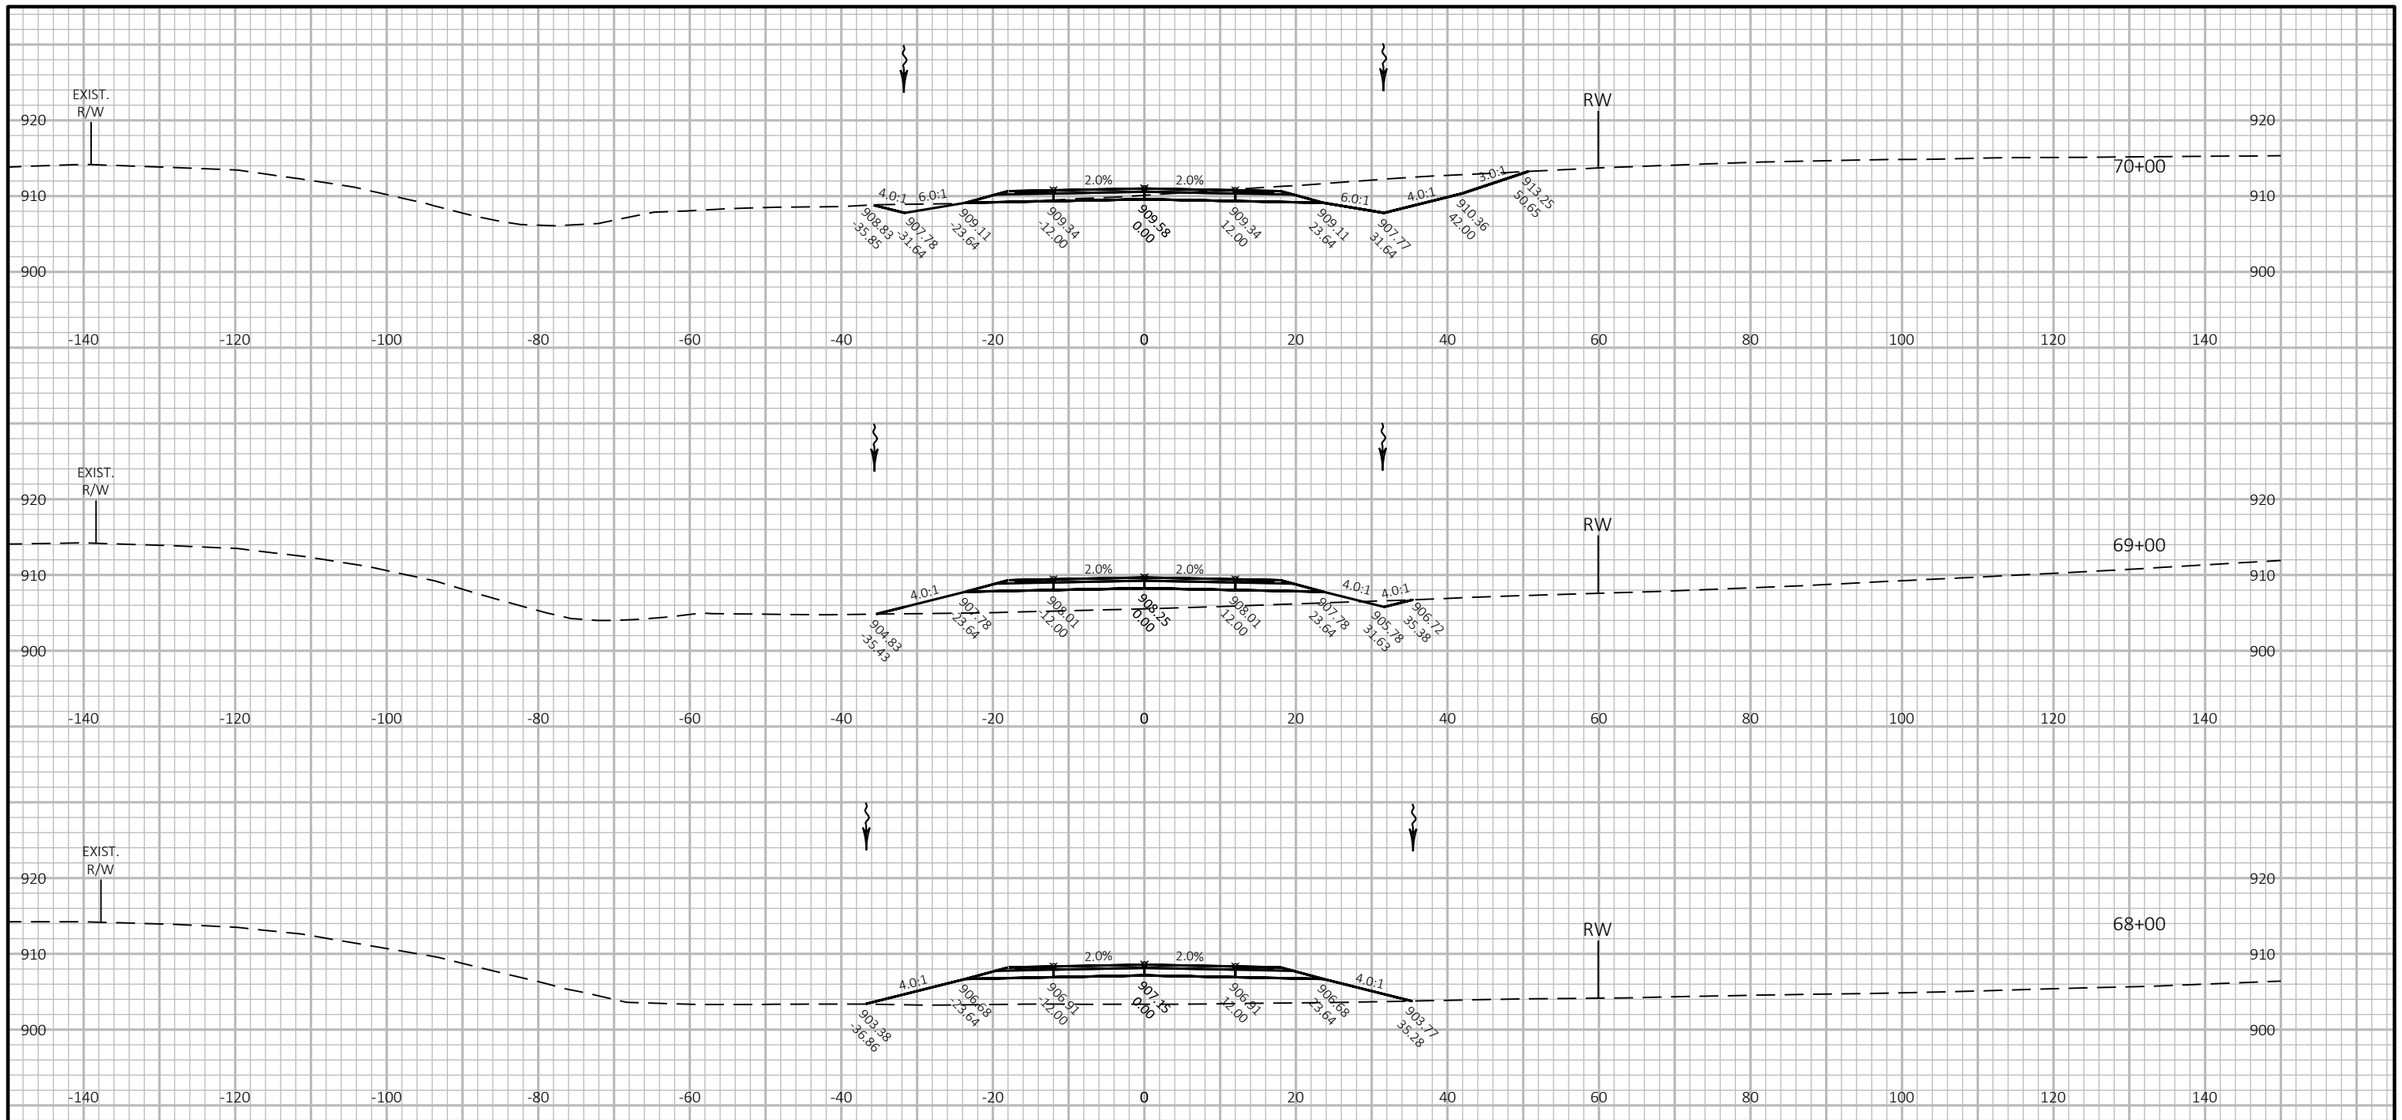


PROJECT NO: 1420-19-00	HWY: US 151	COUNTY: FOND DU LAC	CROSS SECTIONS: SEGMENT S4	SHEET E

FILE NAME : N:\PDS\C3D\14201900\SHEETSPLAN\CROSS SECTIONS S4.DWG
LAYOUT NAME - S4-14

PLOT DATE : 7/18/2017 7:54 AM PLOT BY : KOSTER, JASON A PLOT NAME : PLOT SCALE : 1 IN:20 FT HORZ. / 1 IN:20 FT VERT.

9

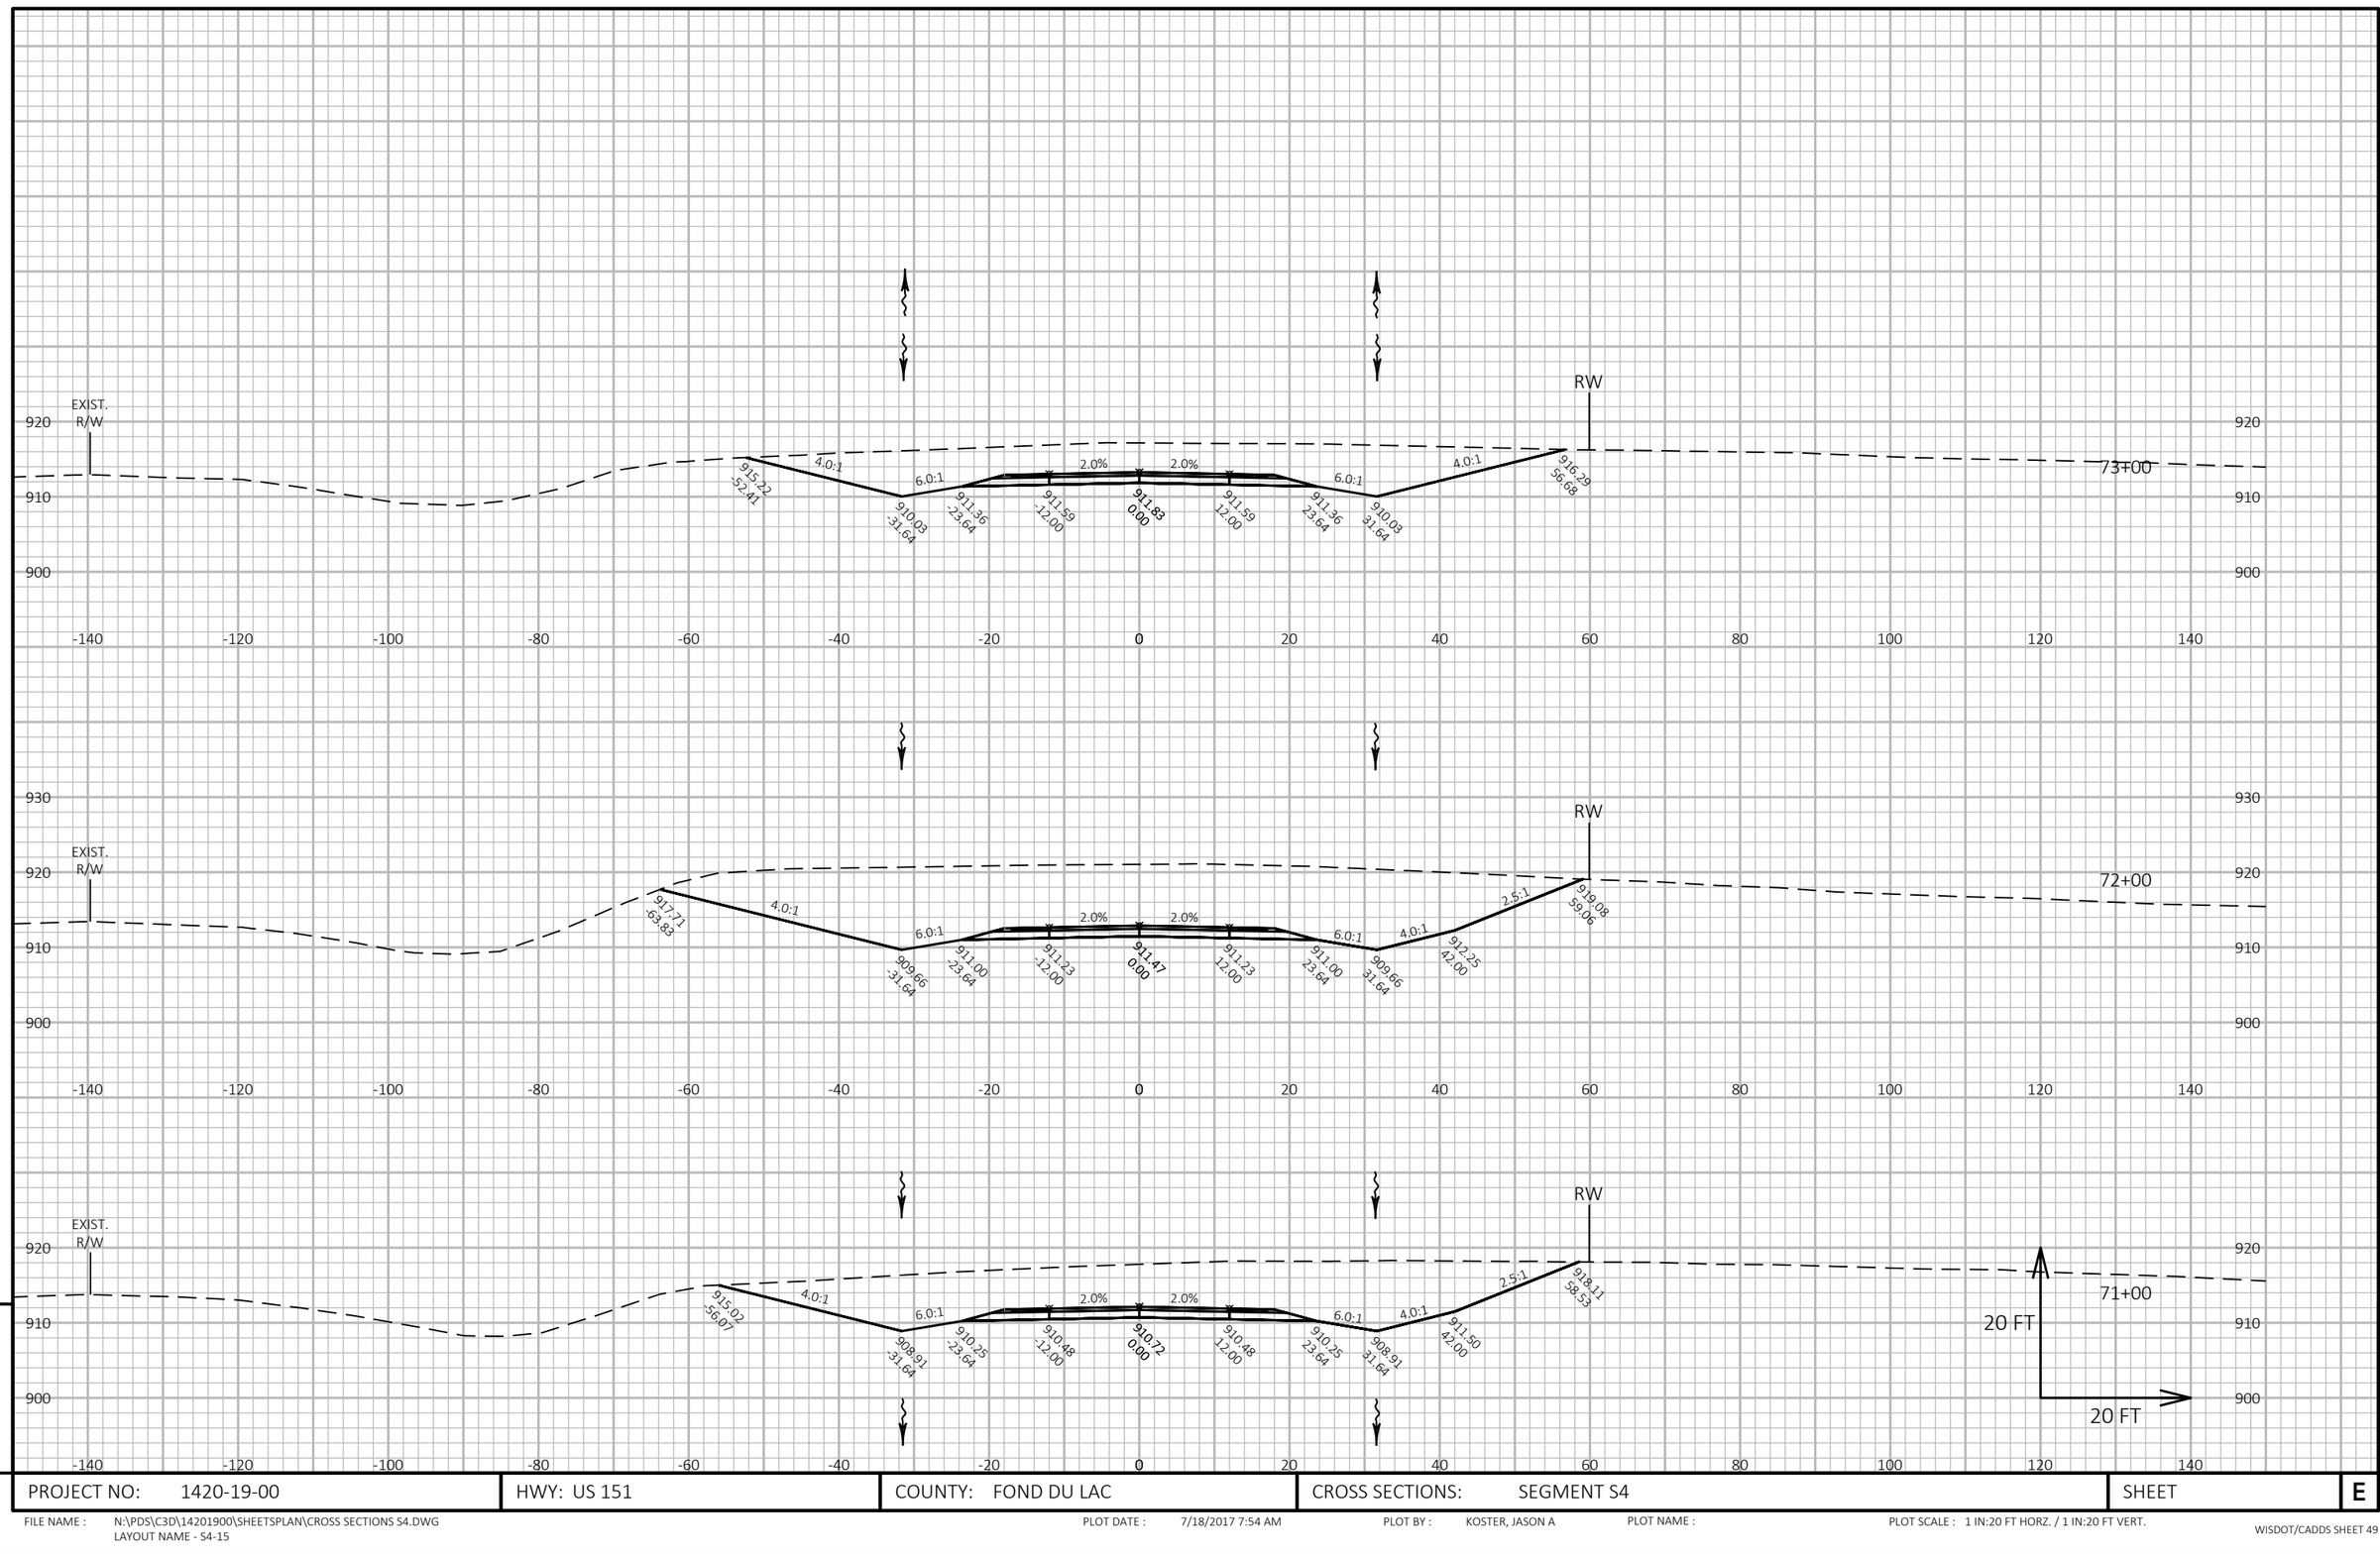


9

9

PROJECT NO: 1420-19-00	HWY: US 151	COUNTY: FOND DU LAC	CROSS SECTIONS: SEGMENT S4	SHEET	E

FILE NAME : N:\PDS\C3D\14201900\SHEETSPLAN\CROSS SECTIONS S4.DWG
LAYOUT NAME - S4-15

PLOT DATE : 7/18/2017 7:54 AM PLOT BY : KOSTER, JASON A PLOT NAME : PLOT SCALE : 1 IN:20 FT HORZ. / 1 IN:20 FT VERT.

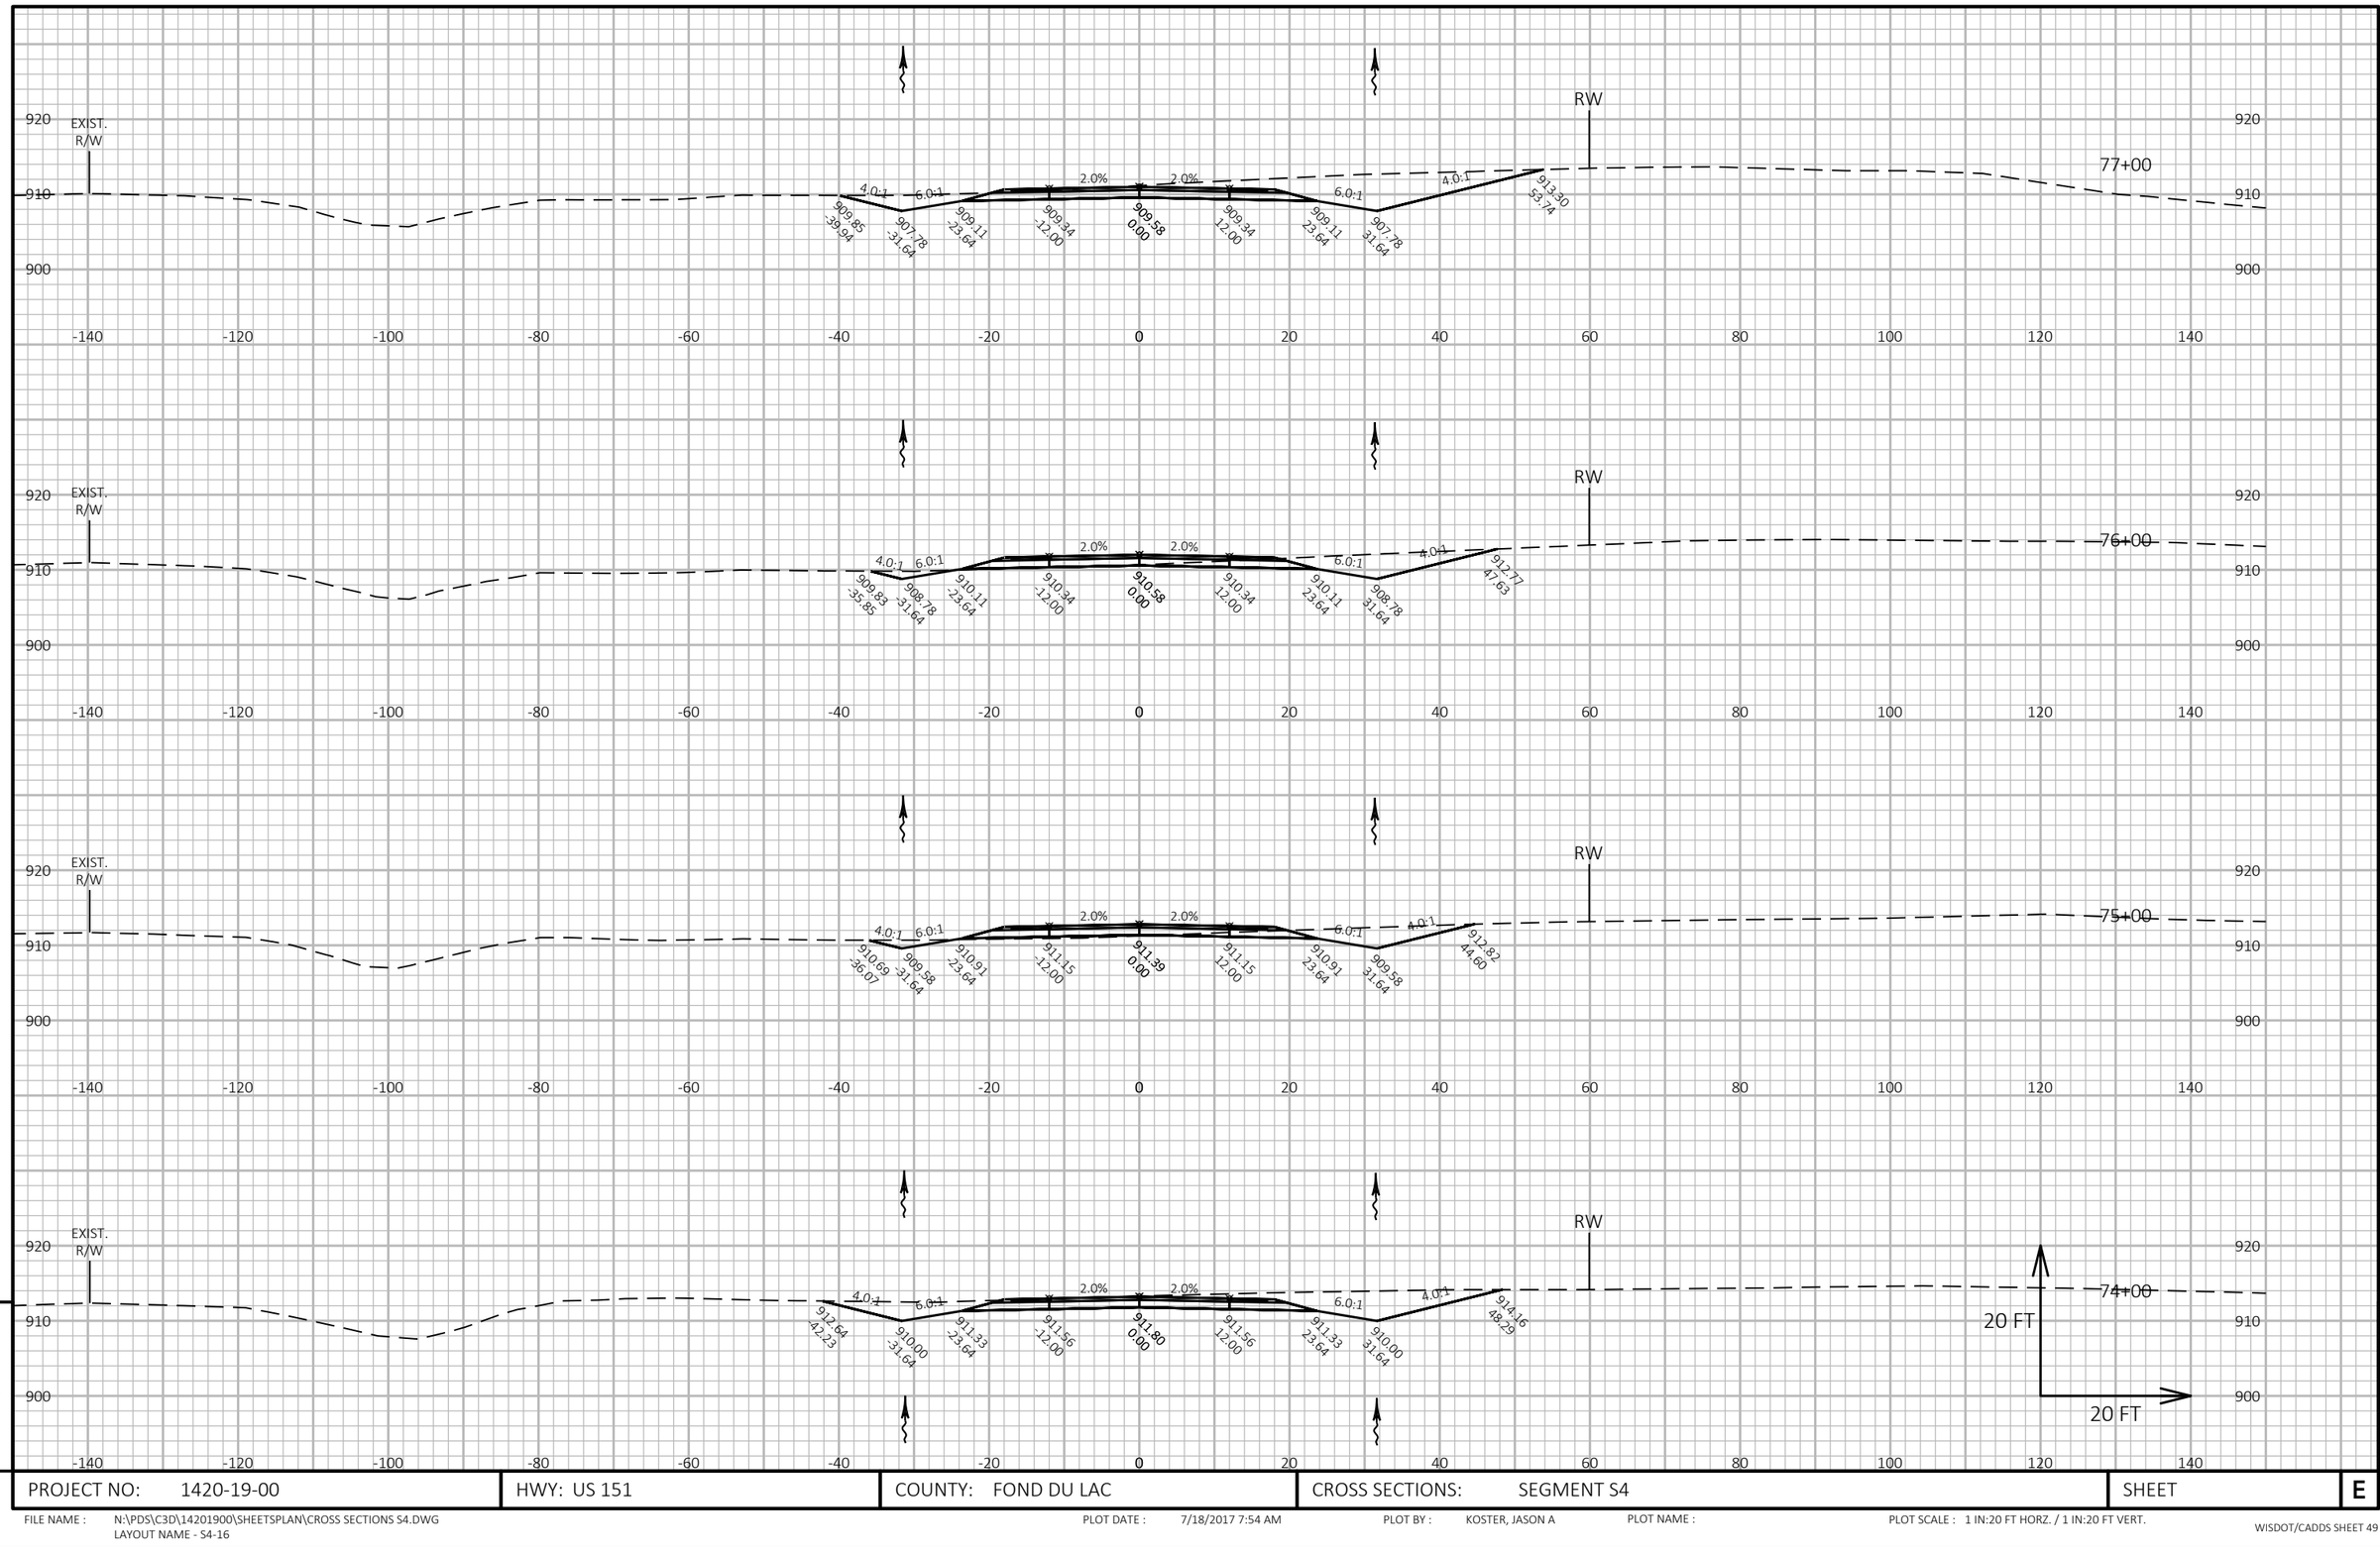

9

PROJECT NO: 1420-19-00	HWY: US 151	COUNTY: FOND DU LAC	CROSS SECTIONS: SEGMENT S4	SHEET	E

9


FILE NAME : N:\PDS\C3D\14201900\SHEETSPLAN\CROSS SECTIONS S4.DWG
LAYOUT NAME - S4-16

PLOT DATE : 7/18/2017 7:54 AM

PLOT BY : KOSTER, JASON A

PLOT NAME :

PLOT SCALE : 1 IN:20 FT HORZ. / 1 IN:20 FT VERT.

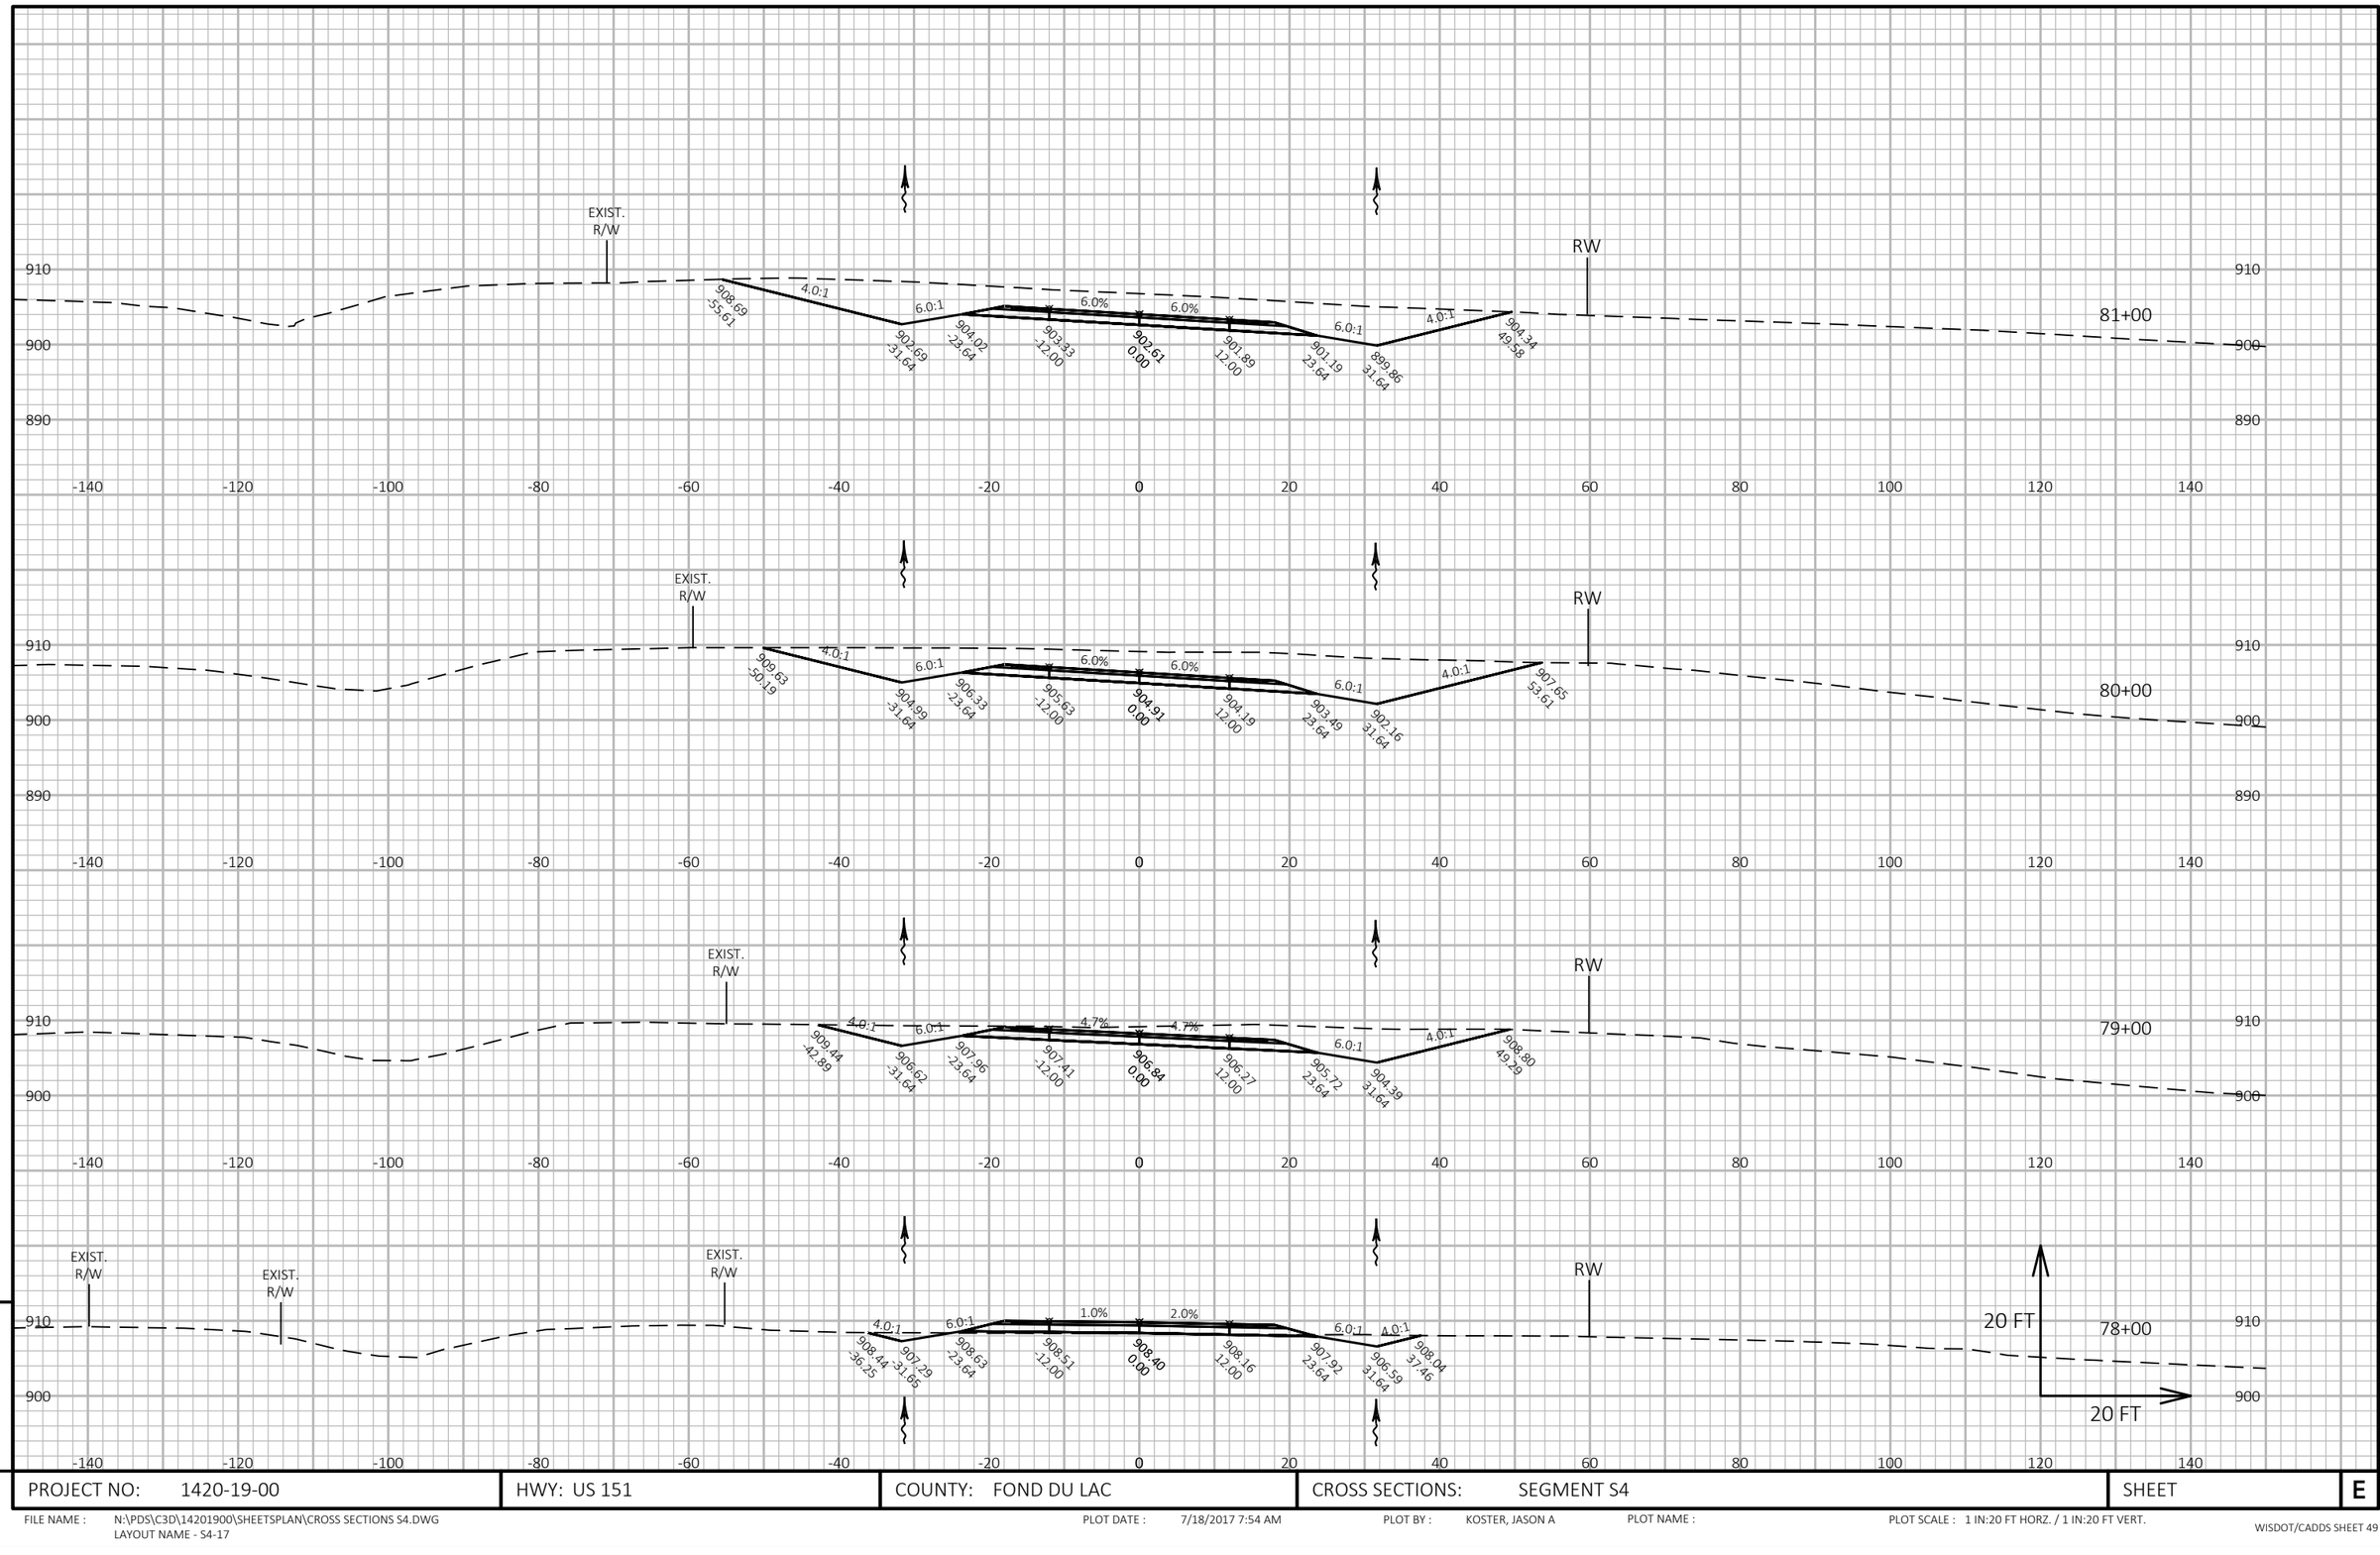

9

9

PROJECT NO: 1420-19-00	HWY: US 151	COUNTY: FOND DU LAC	CROSS SECTIONS: SEGMENT S4	SHEET	E


FILE NAME : N:\PDS\C3D\14201900\SHEETSPLAN\CROSS SECTIONS S4.DWG
LAYOUT NAME - S4-17

PLOT DATE : 7/18/2017 7:54 AM

PLOT BY : KOSTER, JASON A

PLOT NAME :

PLOT SCALE : 1 IN:20 FT HORZ. / 1 IN:20 FT VERT.

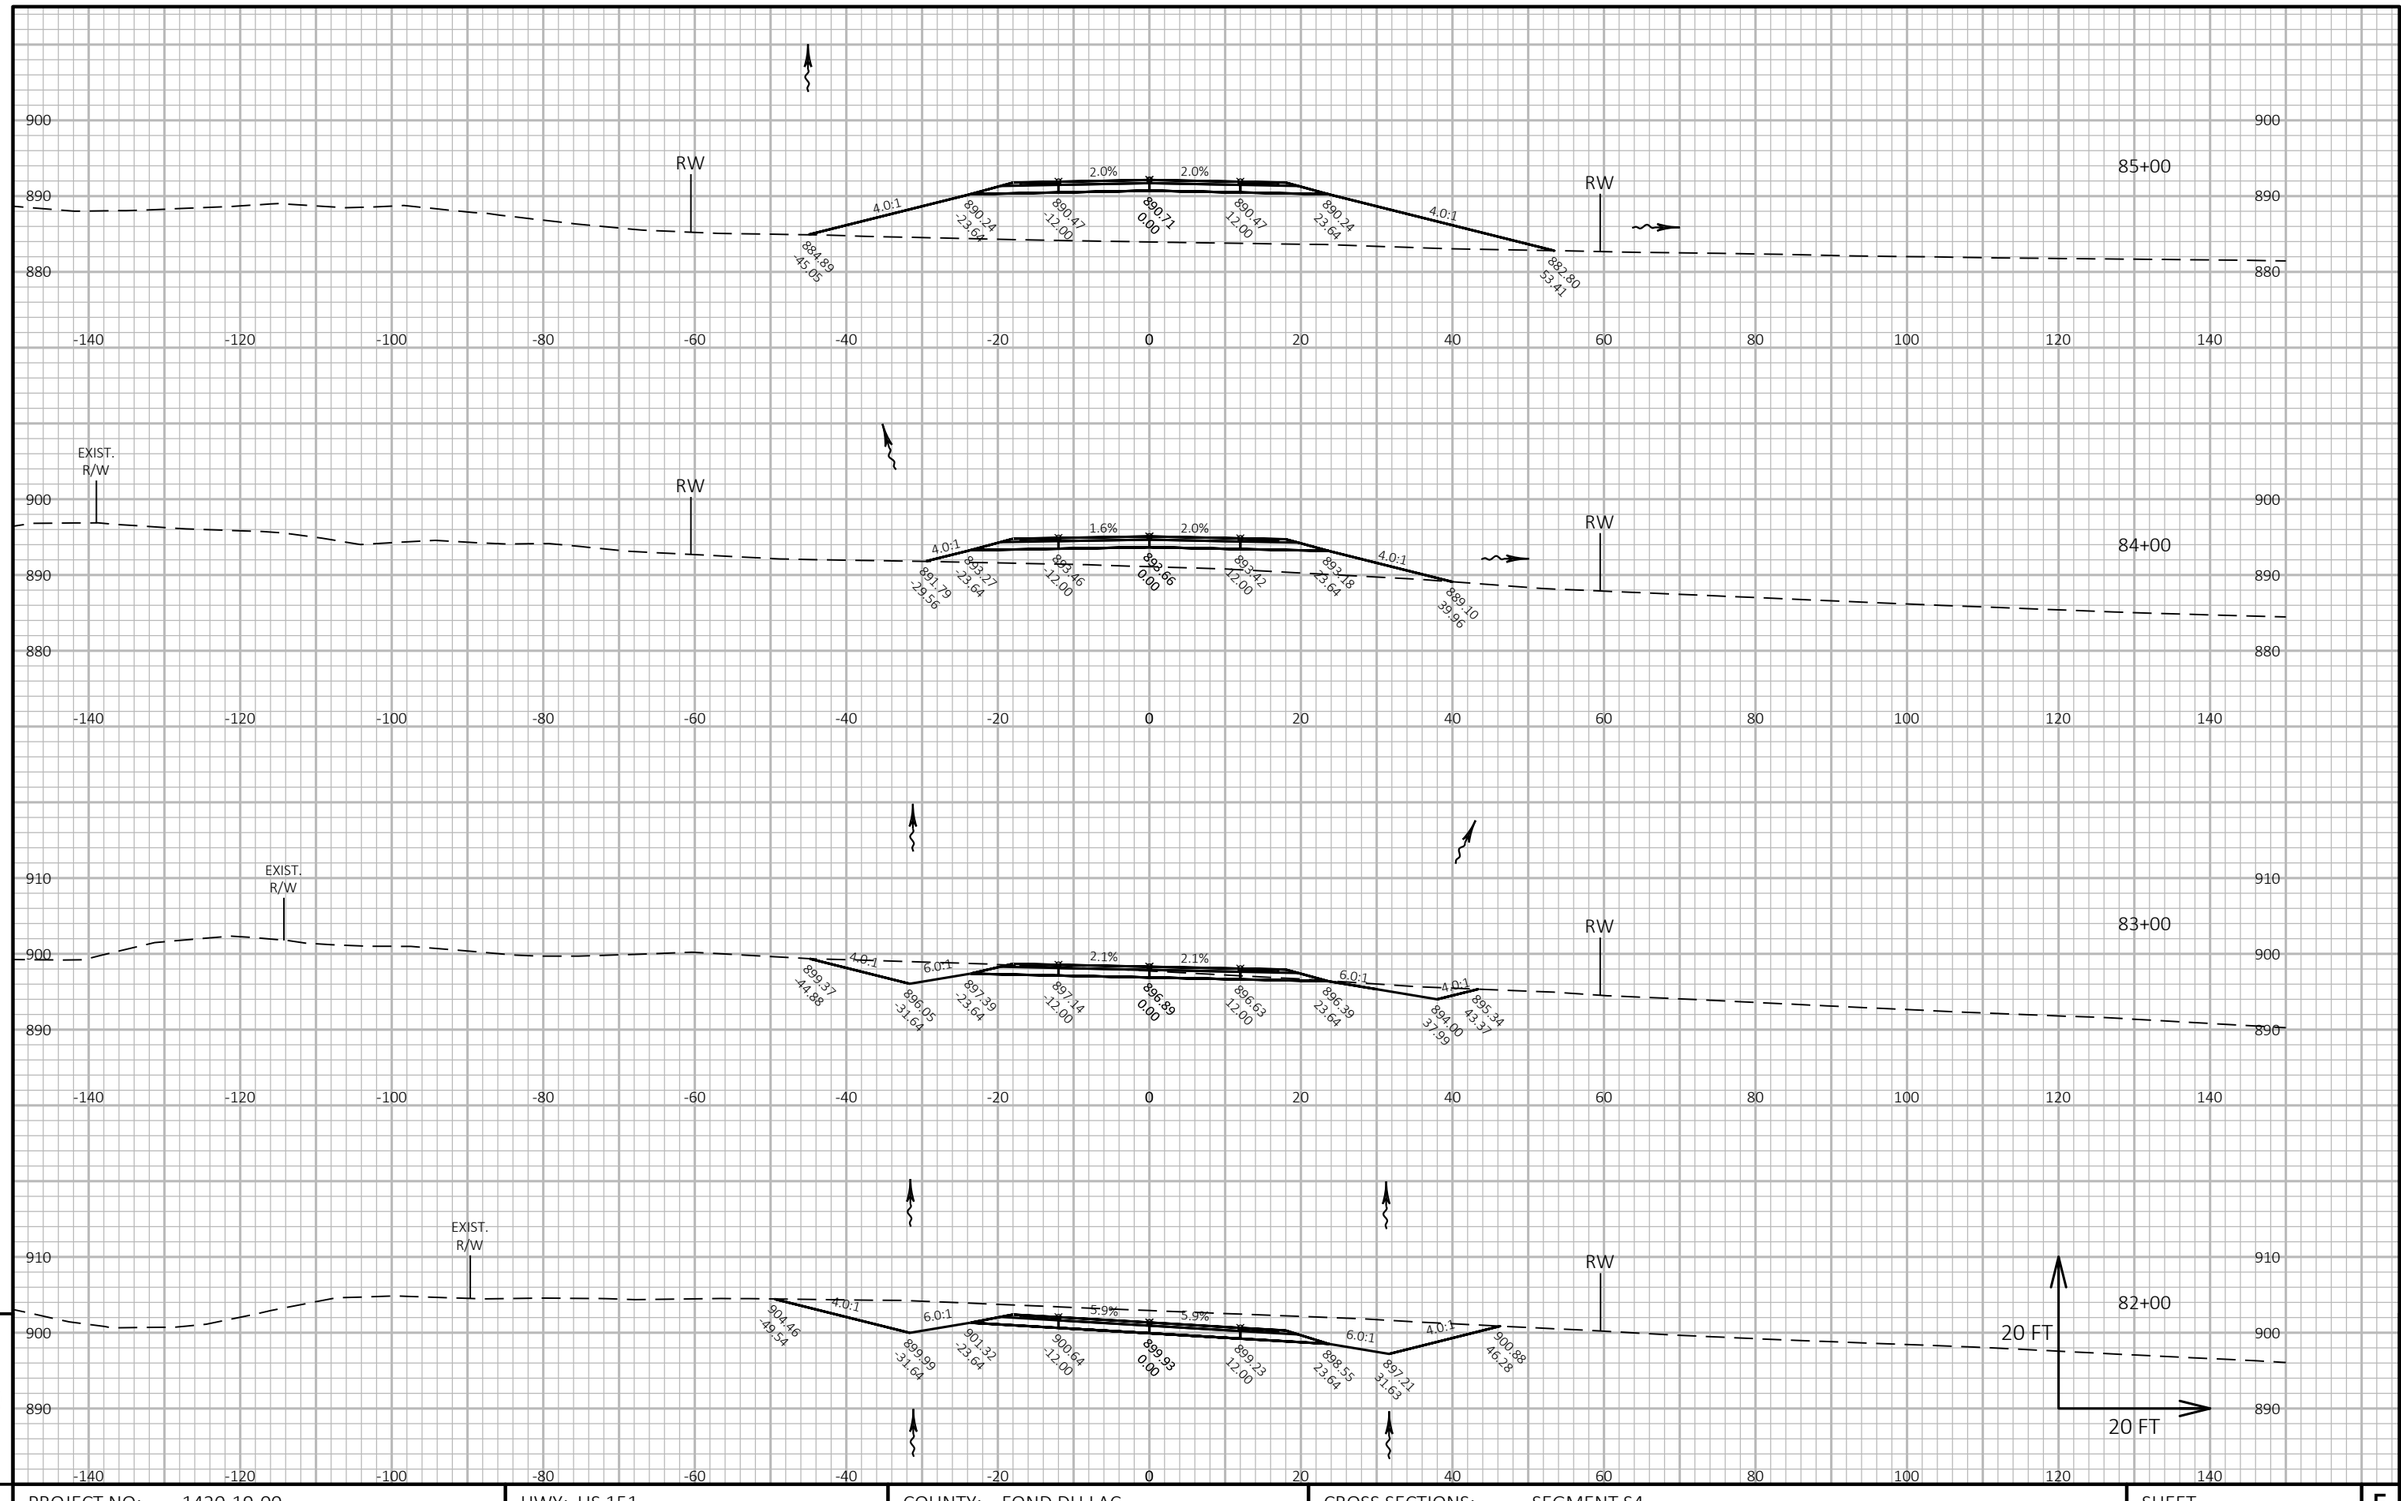


9

PROJECT NO: 1420-19-00	HWY: US 151	COUNTY: FOND DU LAC	CROSS SECTIONS: SEGMENT S4	SHEET	E

FILE NAME : N:\PDS\C3D\14201900\SHEETSPLAN\CROSS SECTIONS S4.DWG
LAYOUT NAME - S4-18

PLOT DATE : 7/18/2017 7:55 AM PLOT BY : KOSTER, JASON A PLOT NAME : PLOT SCALE : 1 IN:20 FT HORZ. / 1 IN:20 FT VERT.

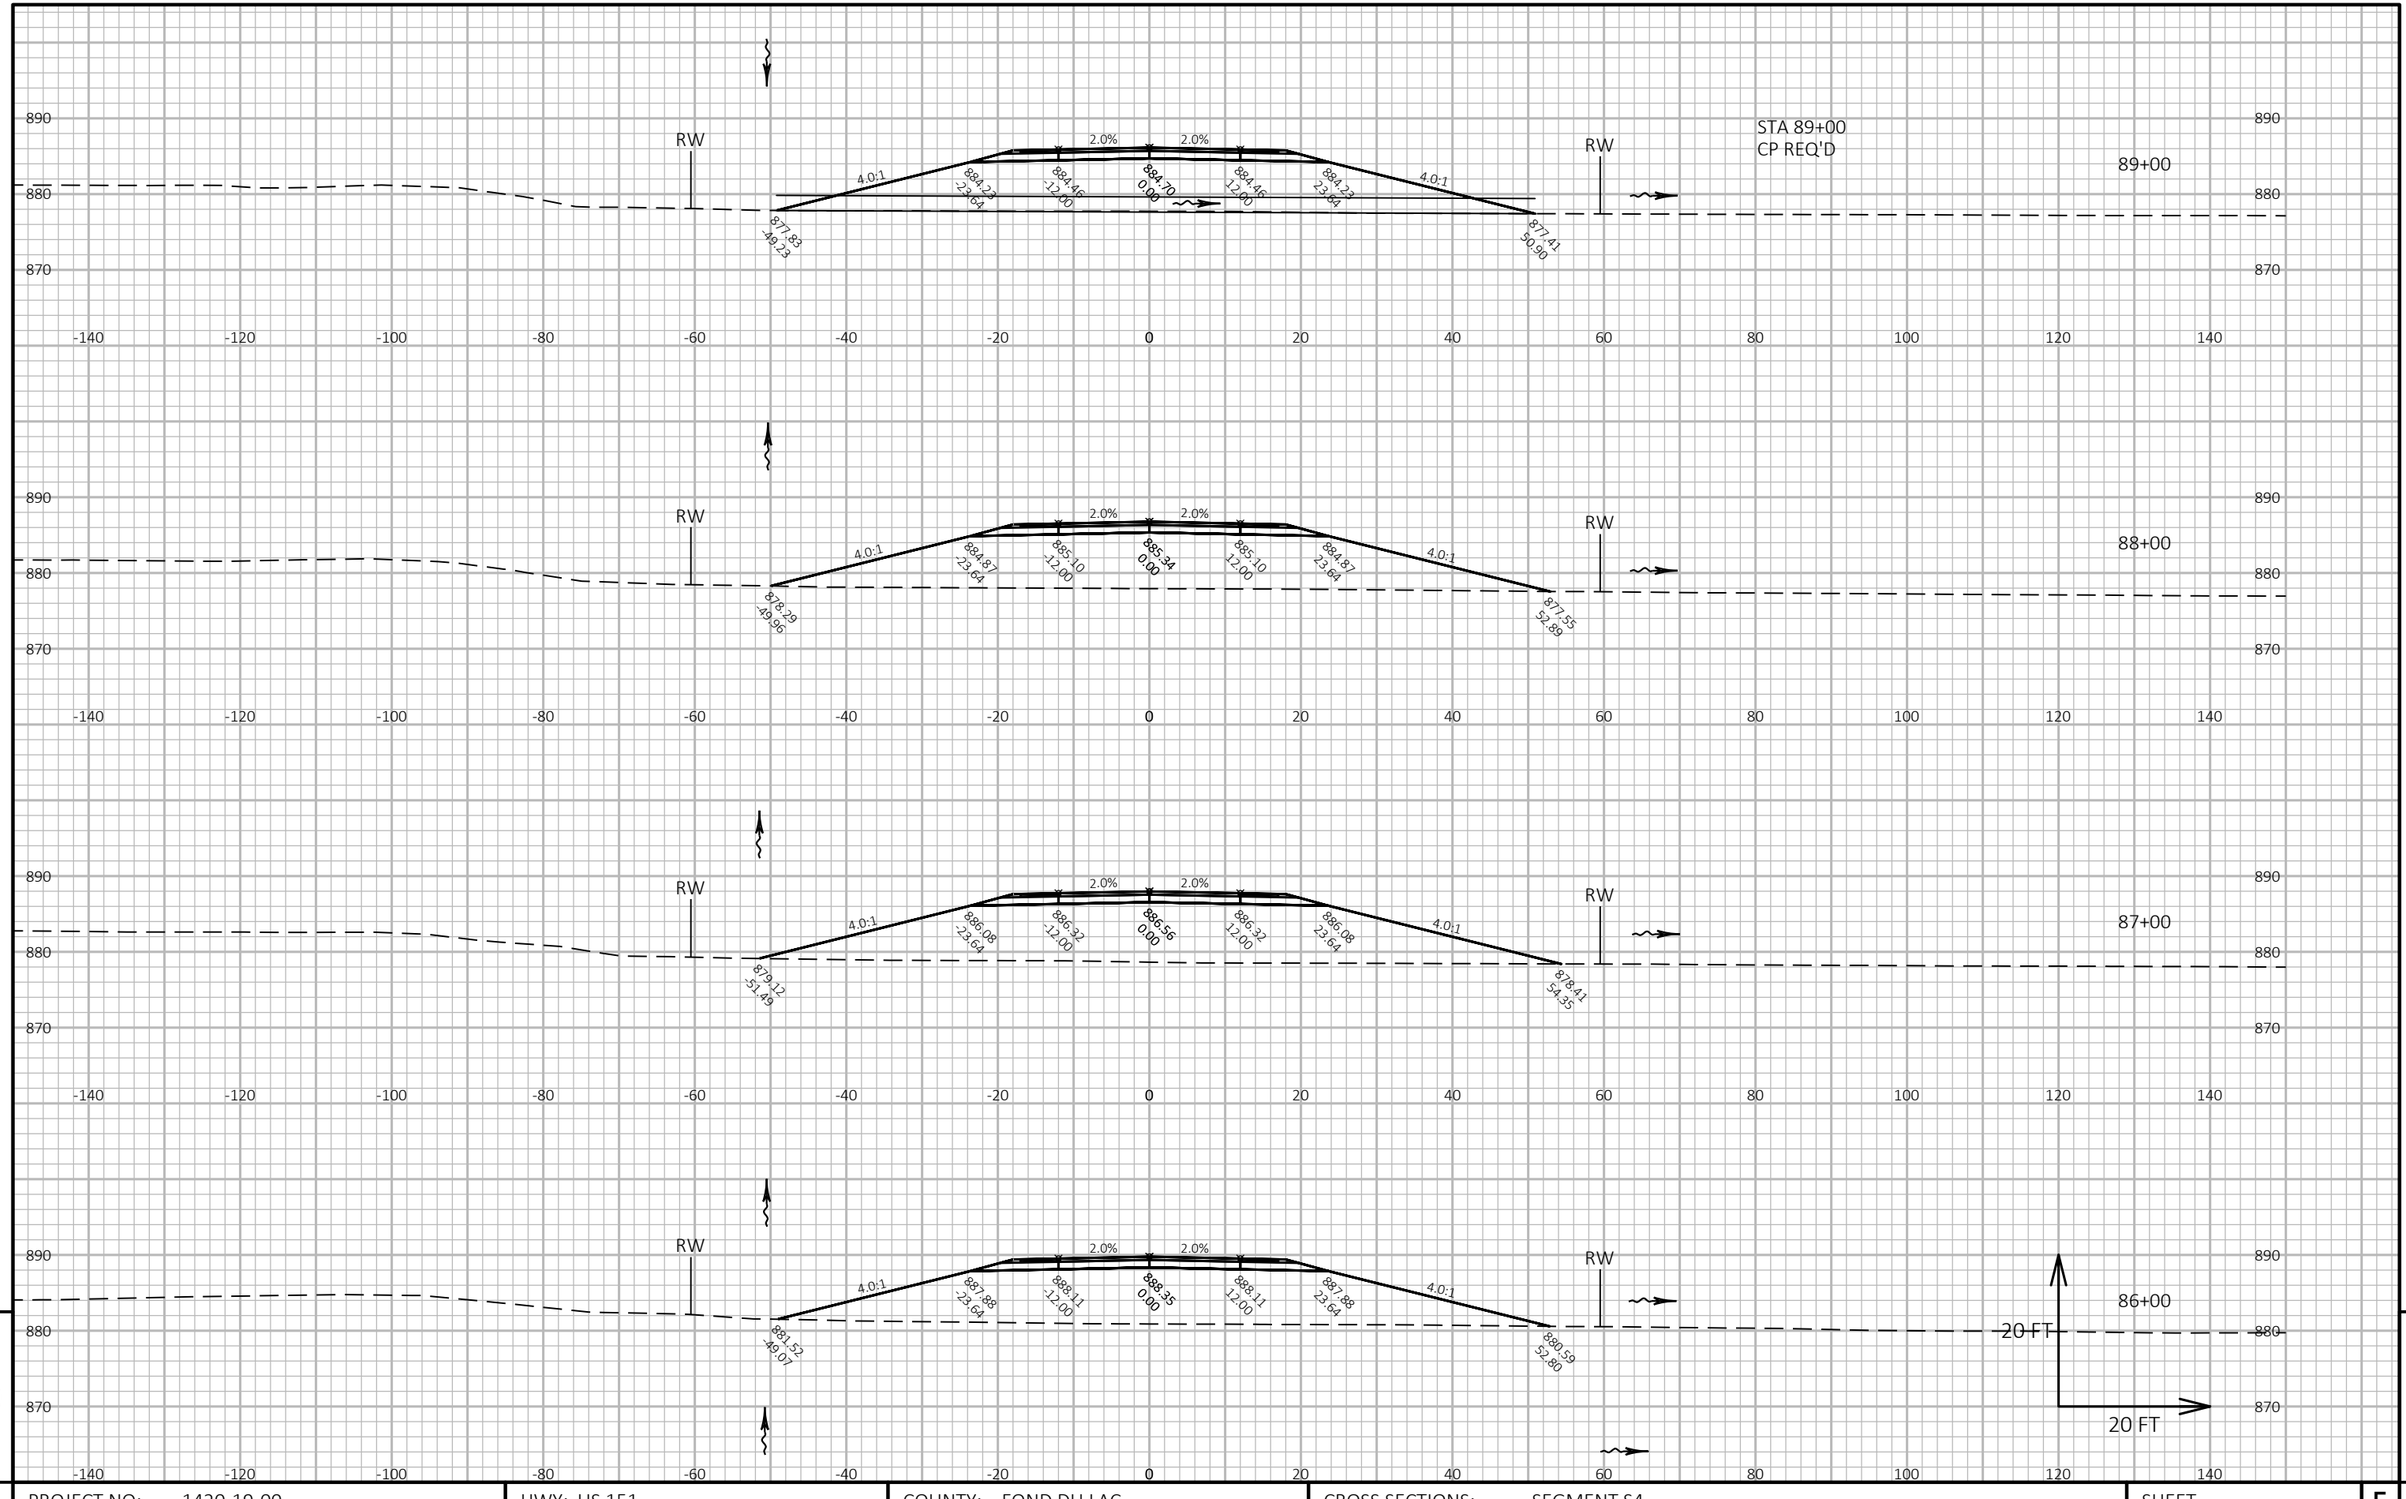

9


9

PROJECT NO: 1420-19-00	HWY: US 151	COUNTY: FOND DU LAC	CROSS SECTIONS: SEGMENT S4	SHEET	E

FILE NAME : N:\PDS\C3D\14201900\SHEETSPLAN\CROSS SECTIONS S4.DWG
LAYOUT NAME - S4-19

PLOT DATE : 7/18/2017 7:55 AM PLOT BY : KOSTER, JASON A PLOT NAME : PLOT SCALE : 1 IN:20 FT HORZ. / 1 IN:20 FT VERT.

WISDOT/CADDS SHEET 49

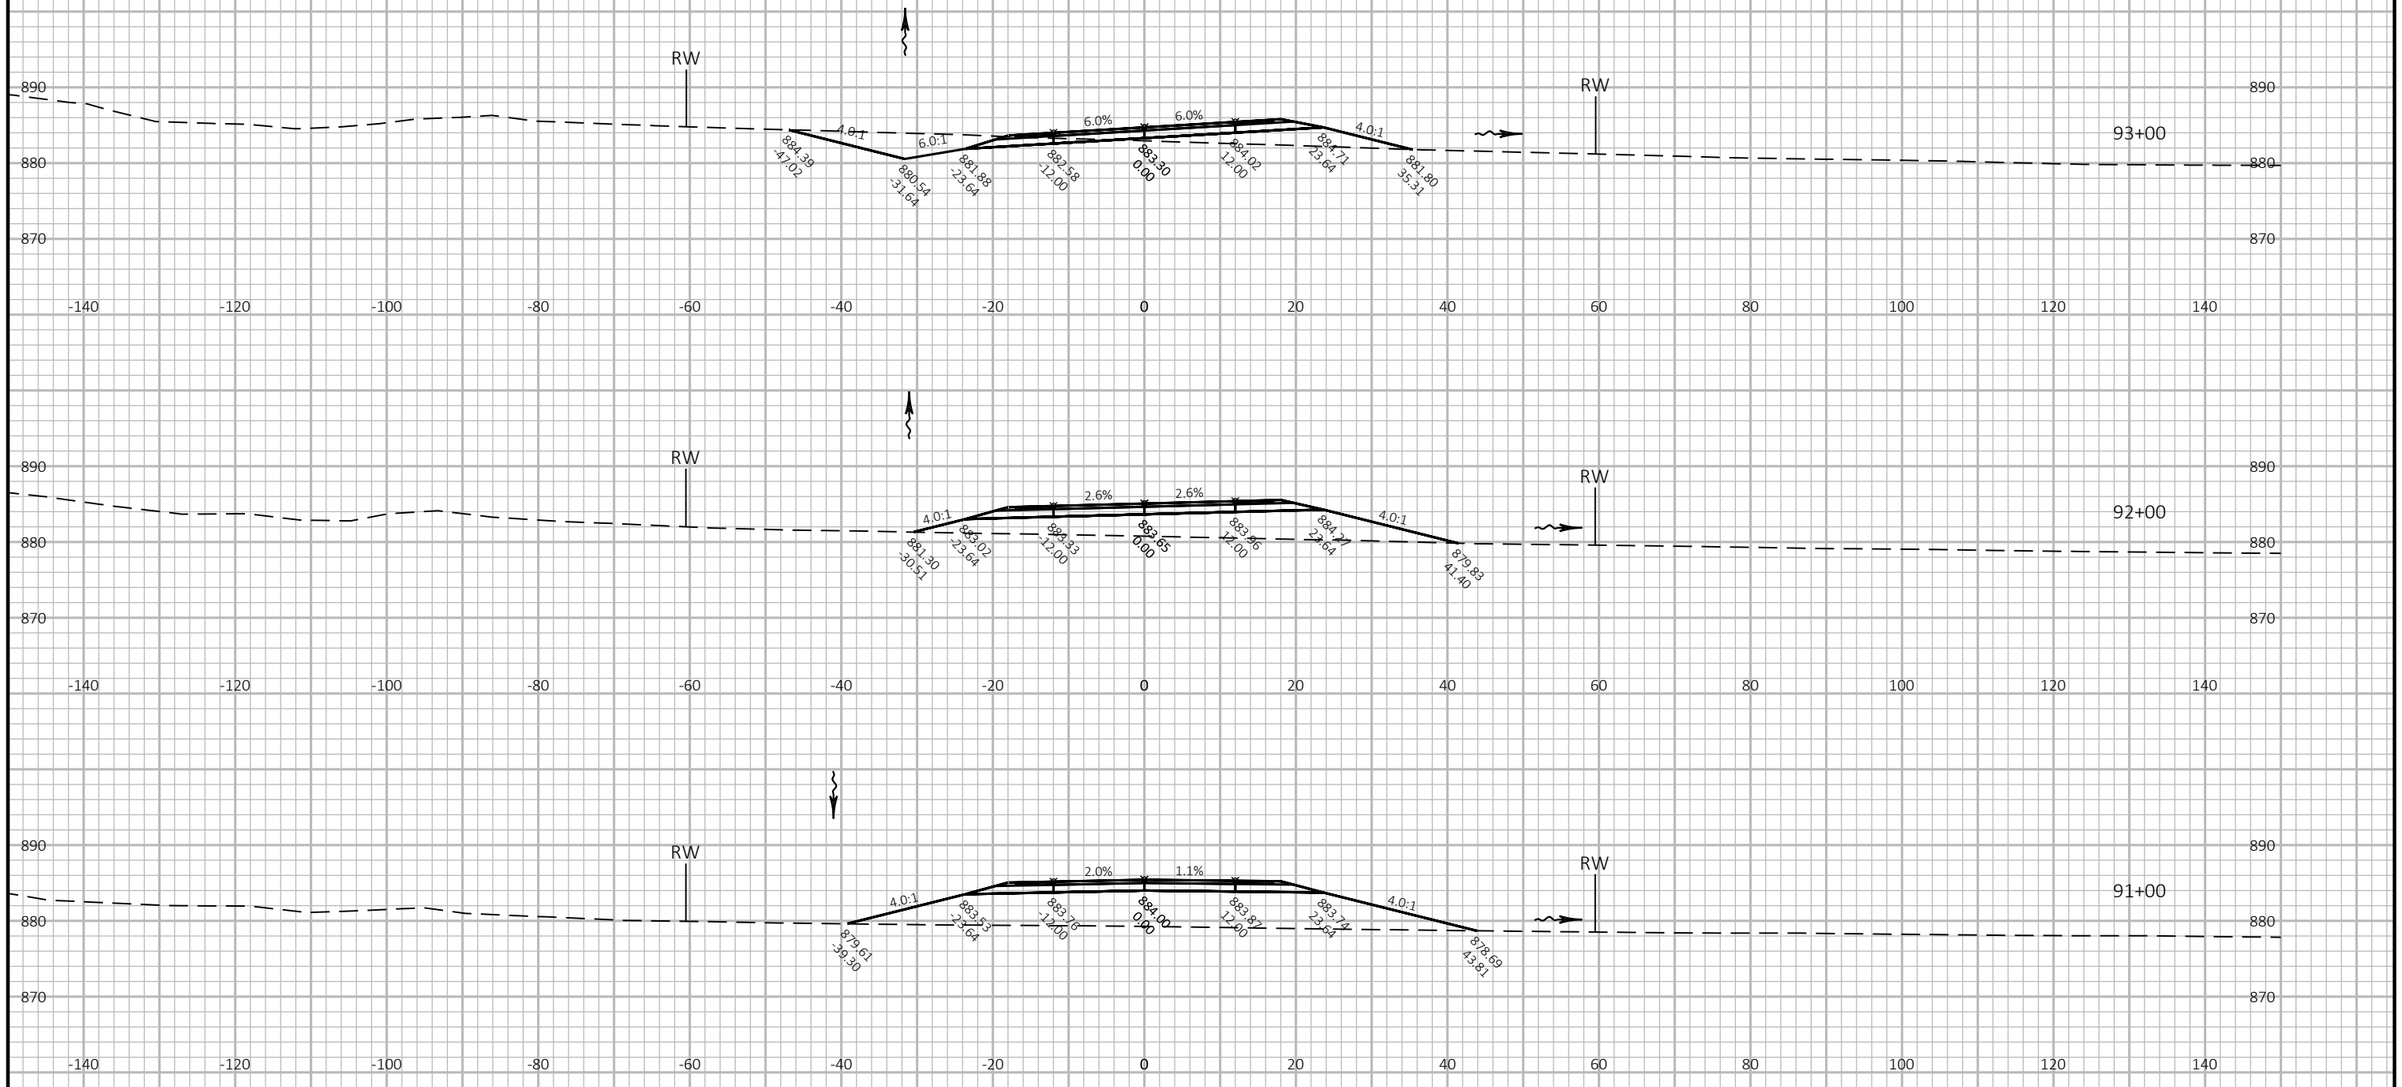

9

9

PROJECT NO: 1420-19-00	HWY: US 151	COUNTY: FOND DU LAC	CROSS SECTIONS: SEGMENT S4	SHEET	E


FILE NAME : N:\PDS\C3D\14201900\SHEETSPLAN\CROSS SECTIONS S4.DWG
LAYOUT NAME - S4-20

PLOT DATE : 7/18/2017 7:55 AM

PLOT BY : KOSTER, JASON A

PLOT NAME :

PLOT SCALE : 1 IN:20 FT HORZ. / 1 IN:20 FT VERT.

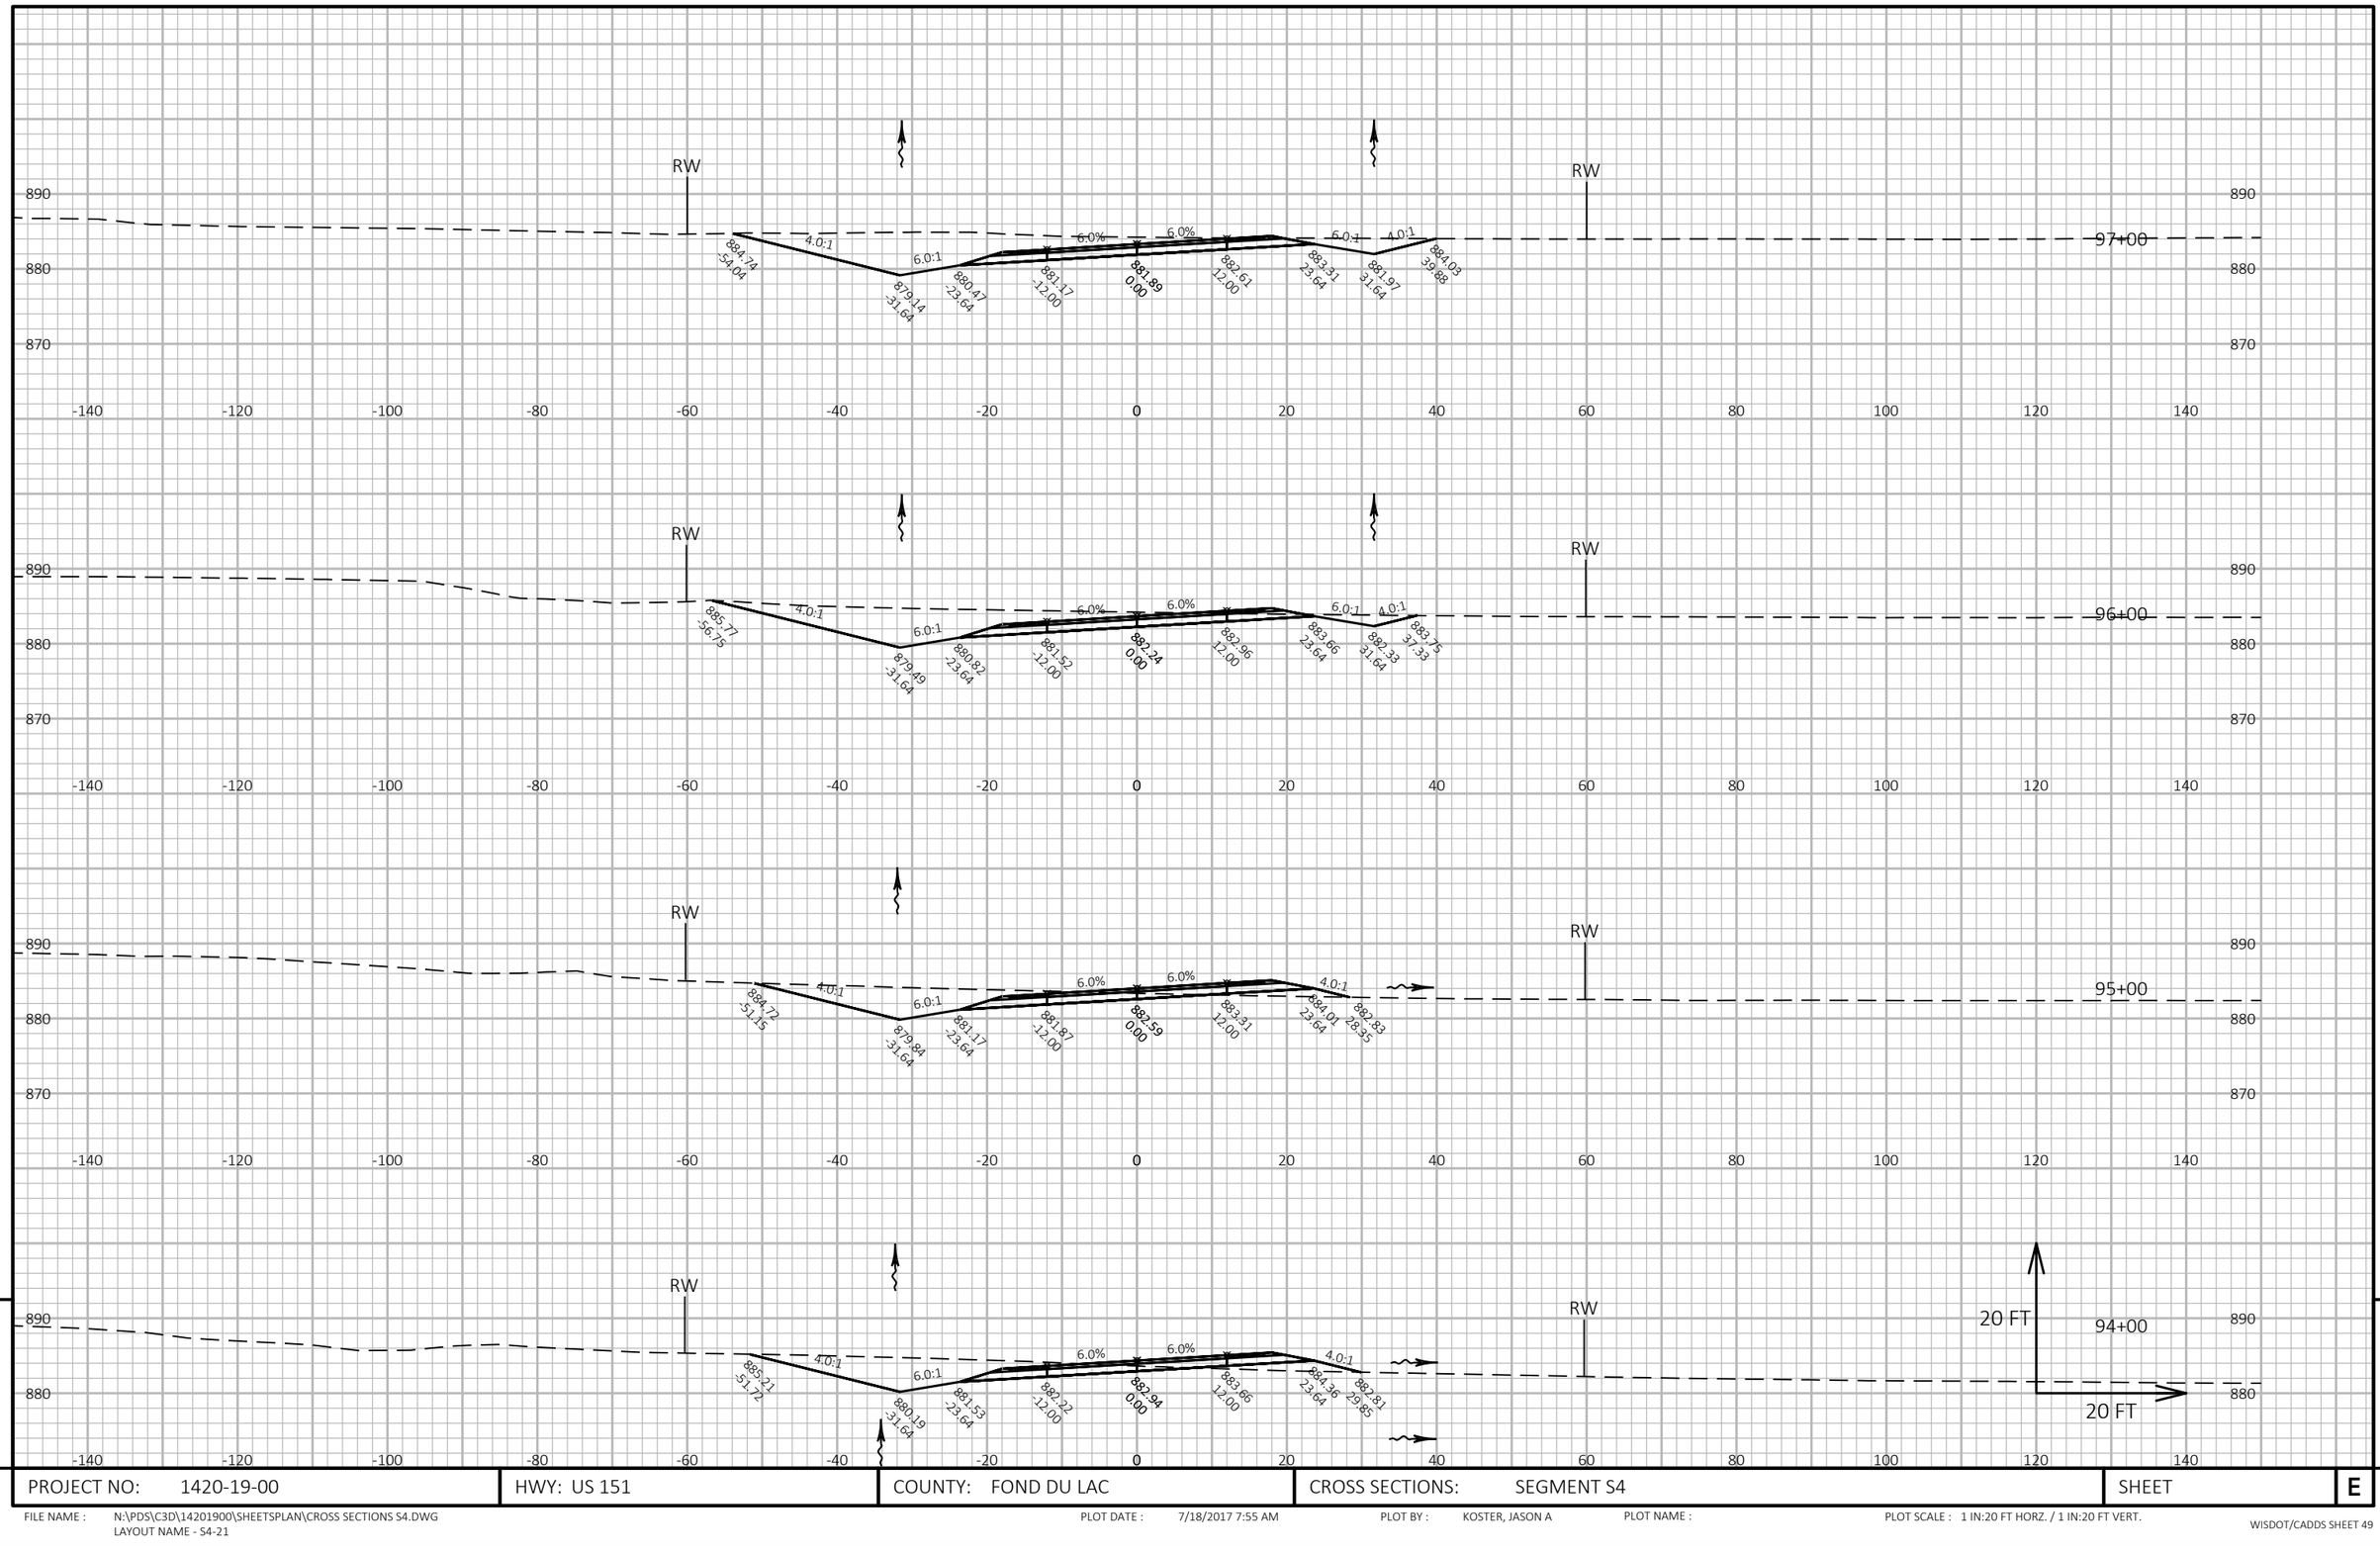


9

9

PROJECT NO: 1420-19-00	HWY: US 151	COUNTY: FOND DU LAC	CROSS SECTIONS: SEGMENT S4	SHEET	E

FILE NAME : N:\PDS\C3D\14201900\SHEETSPLAN\CROSS SECTIONS S4.DWG
LAYOUT NAME - S4-21

PLOT DATE : 7/18/2017 7:55 AM PLOT BY : KOSTER, JASON A PLOT NAME : PLOT SCALE : 1 IN:20 FT HORZ. / 1 IN:20 FT VERT.

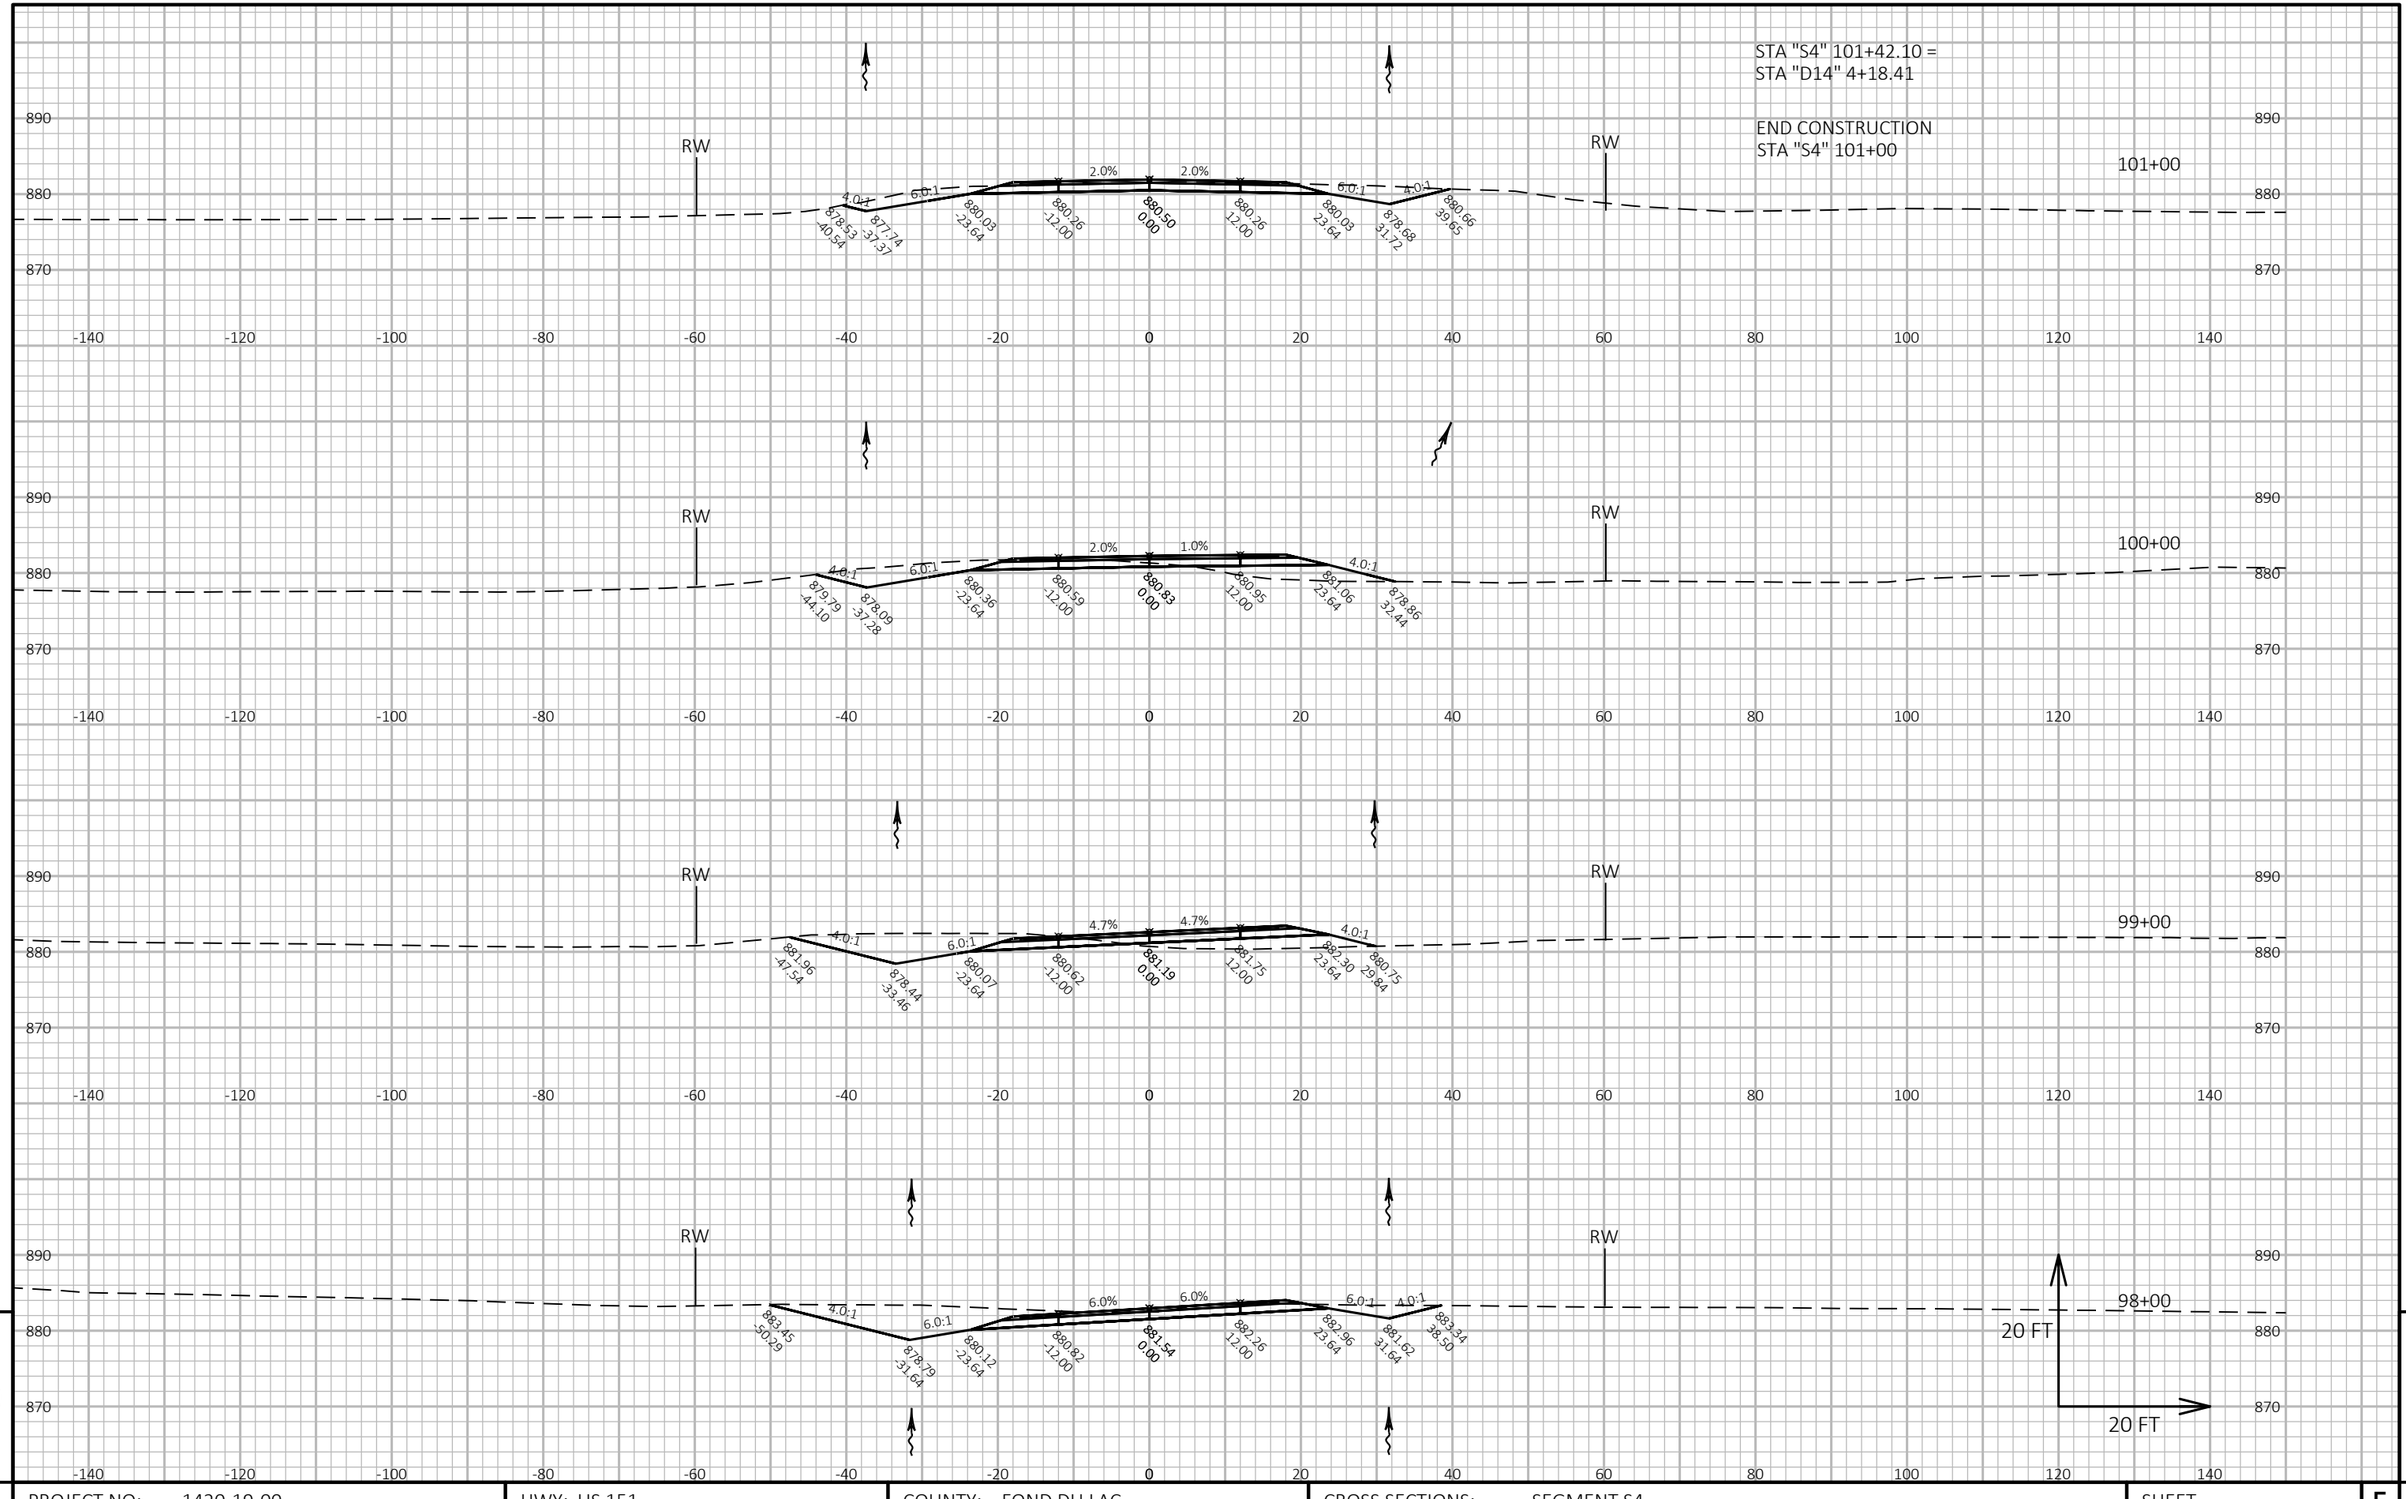

9

9

PROJECT NO: 1420-19-00	HWY: US 151	COUNTY: FOND DU LAC	CROSS SECTIONS: SEGMENT S4	SHEET	E


FILE NAME : N:\PDS\C3D\14201900\SHEETSPLAN\CROSS SECTIONS S4.DWG
LAYOUT NAME - S4-22

PLOT DATE : 7/18/2017 7:55 AM

PLOT BY : KOSTER, JASON A

PLOT NAME :

PLOT SCALE : 1 IN:20 FT HORZ. / 1 IN:20 FT VERT.

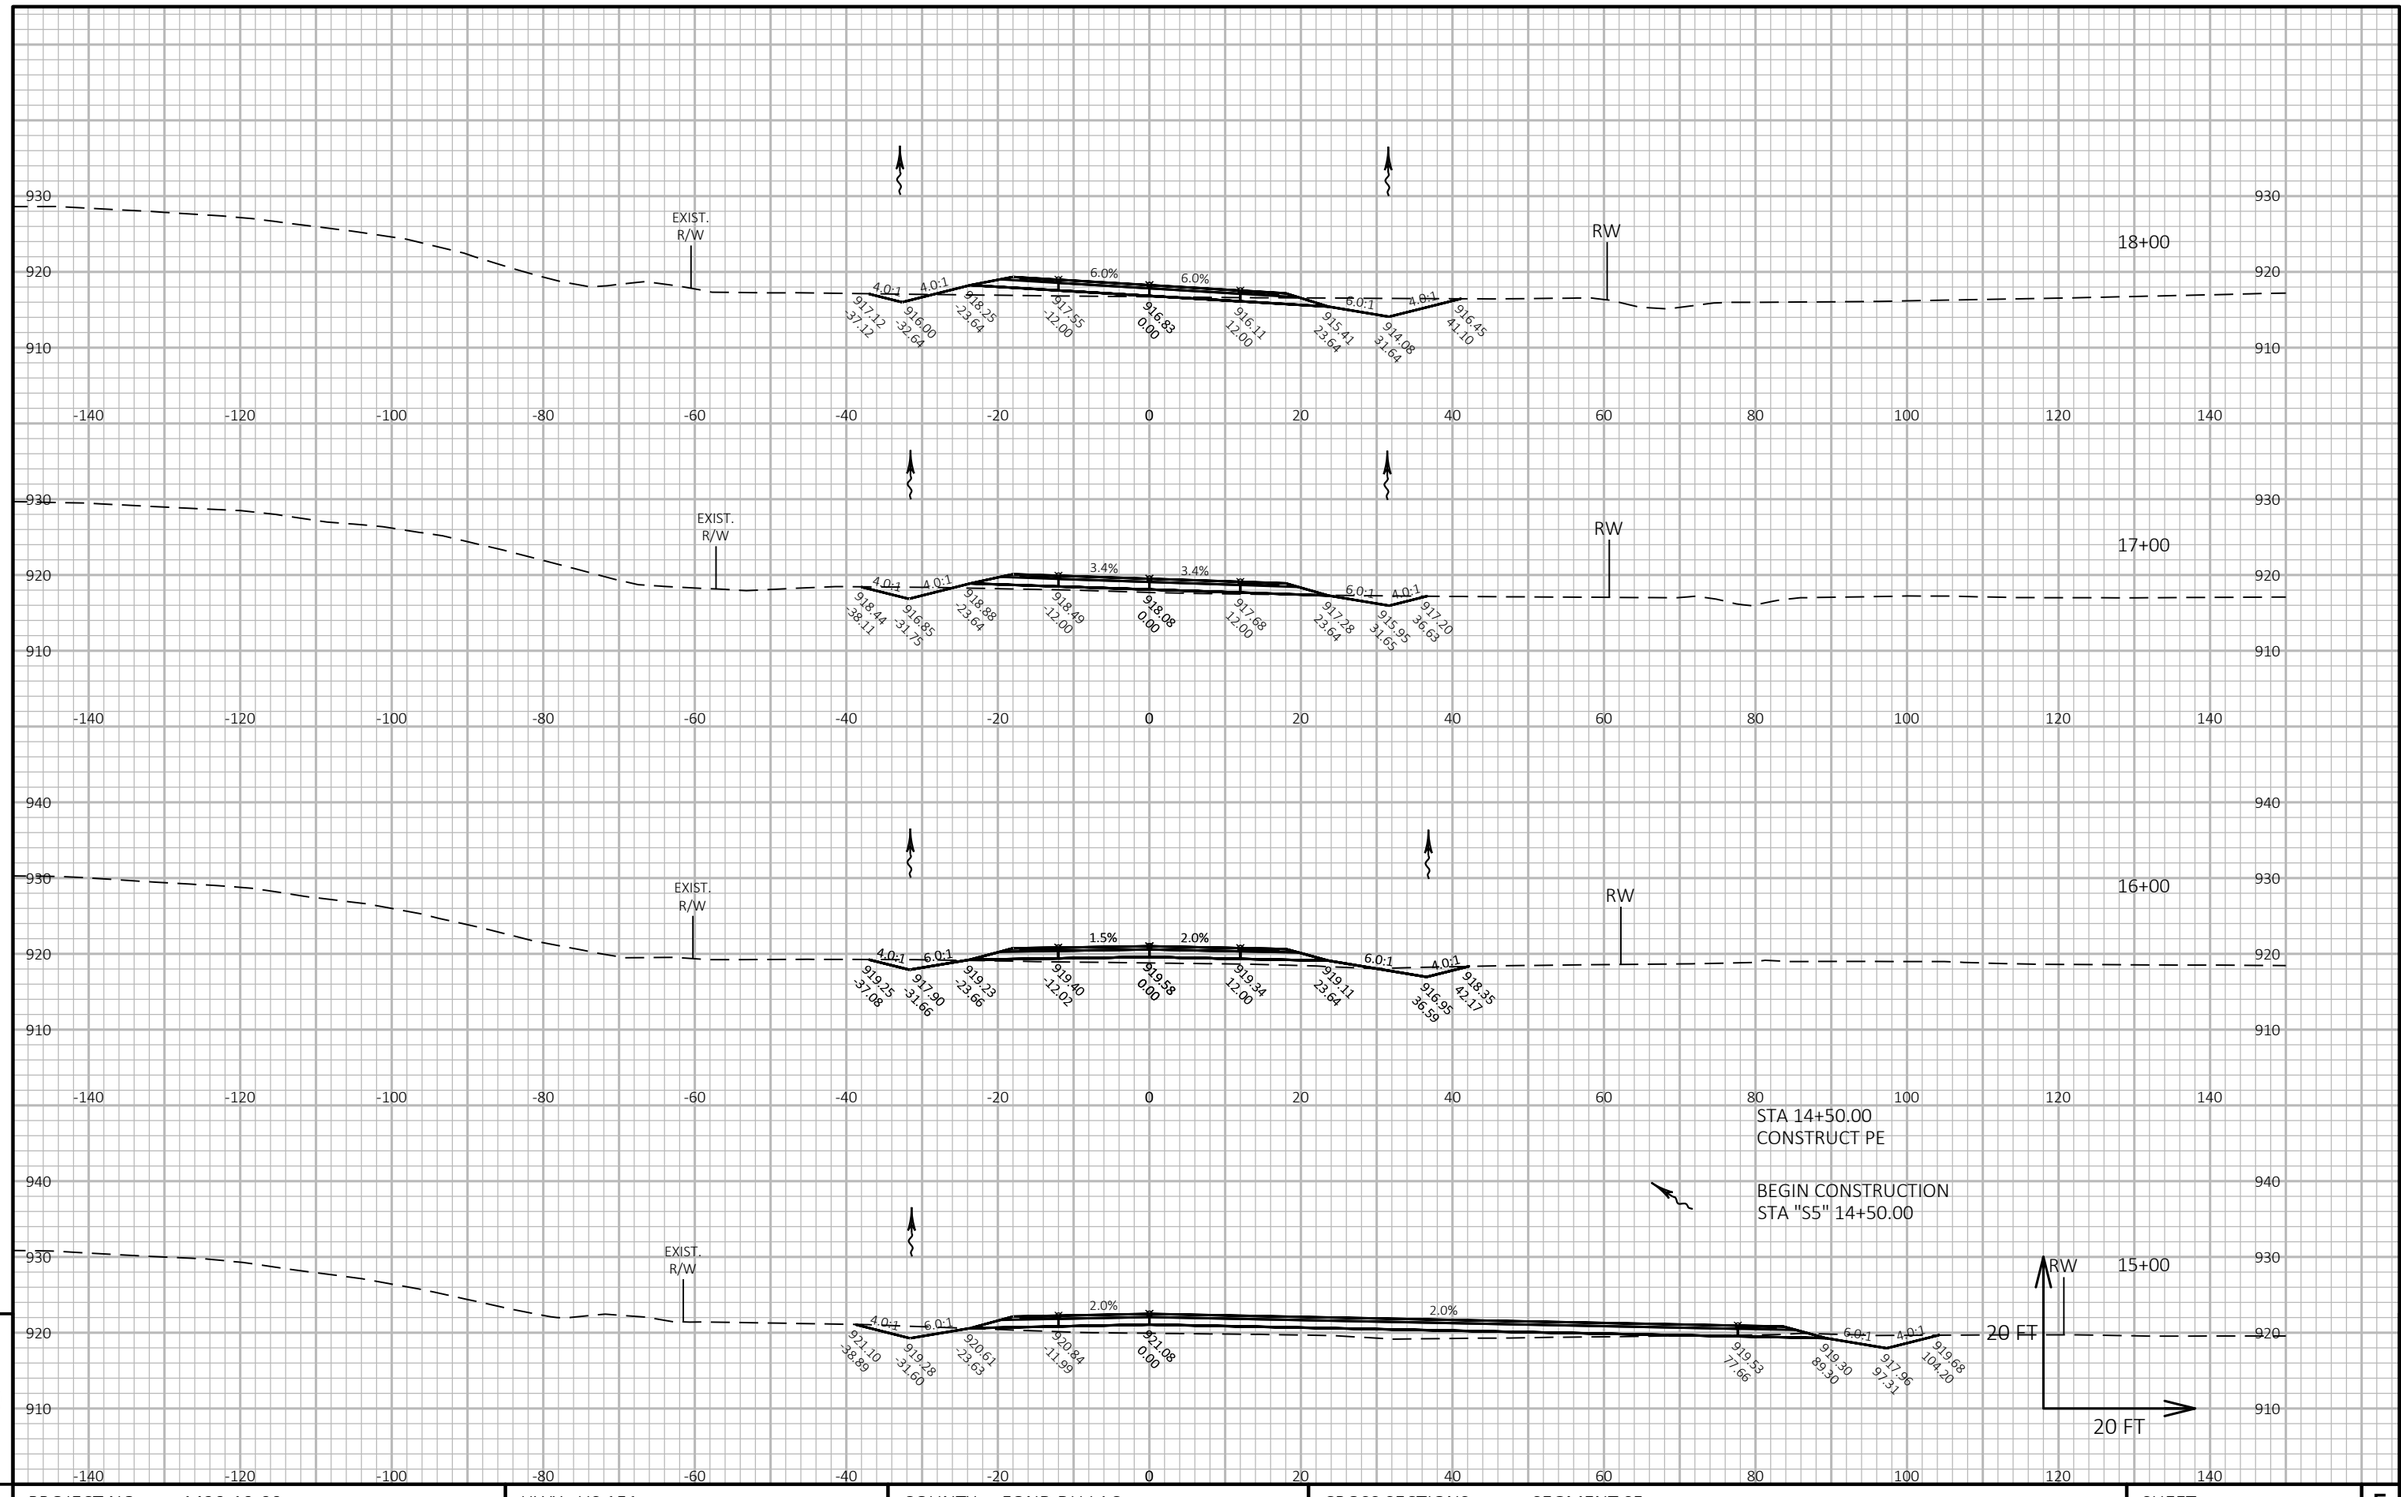


PROJECT NO: 1420-19-00	HWY: US 151	COUNTY: FOND DU LAC	CROSS SECTIONS: SEGMENT S5	SHEET E

FILE NAME : N:\PDS\C3D\14201900\SHEETSPLAN\CROSS SECTIONS S5-S7.DWG
LAYOUT NAME - S5-1

PLOT DATE : 9/21/2017 9:46 AM PLOT BY : KOSTER, JASON A PLOT NAME : PLOT SCALE : 1 IN:20 FT HORZ. / 1 IN:20 FT VERT.

9

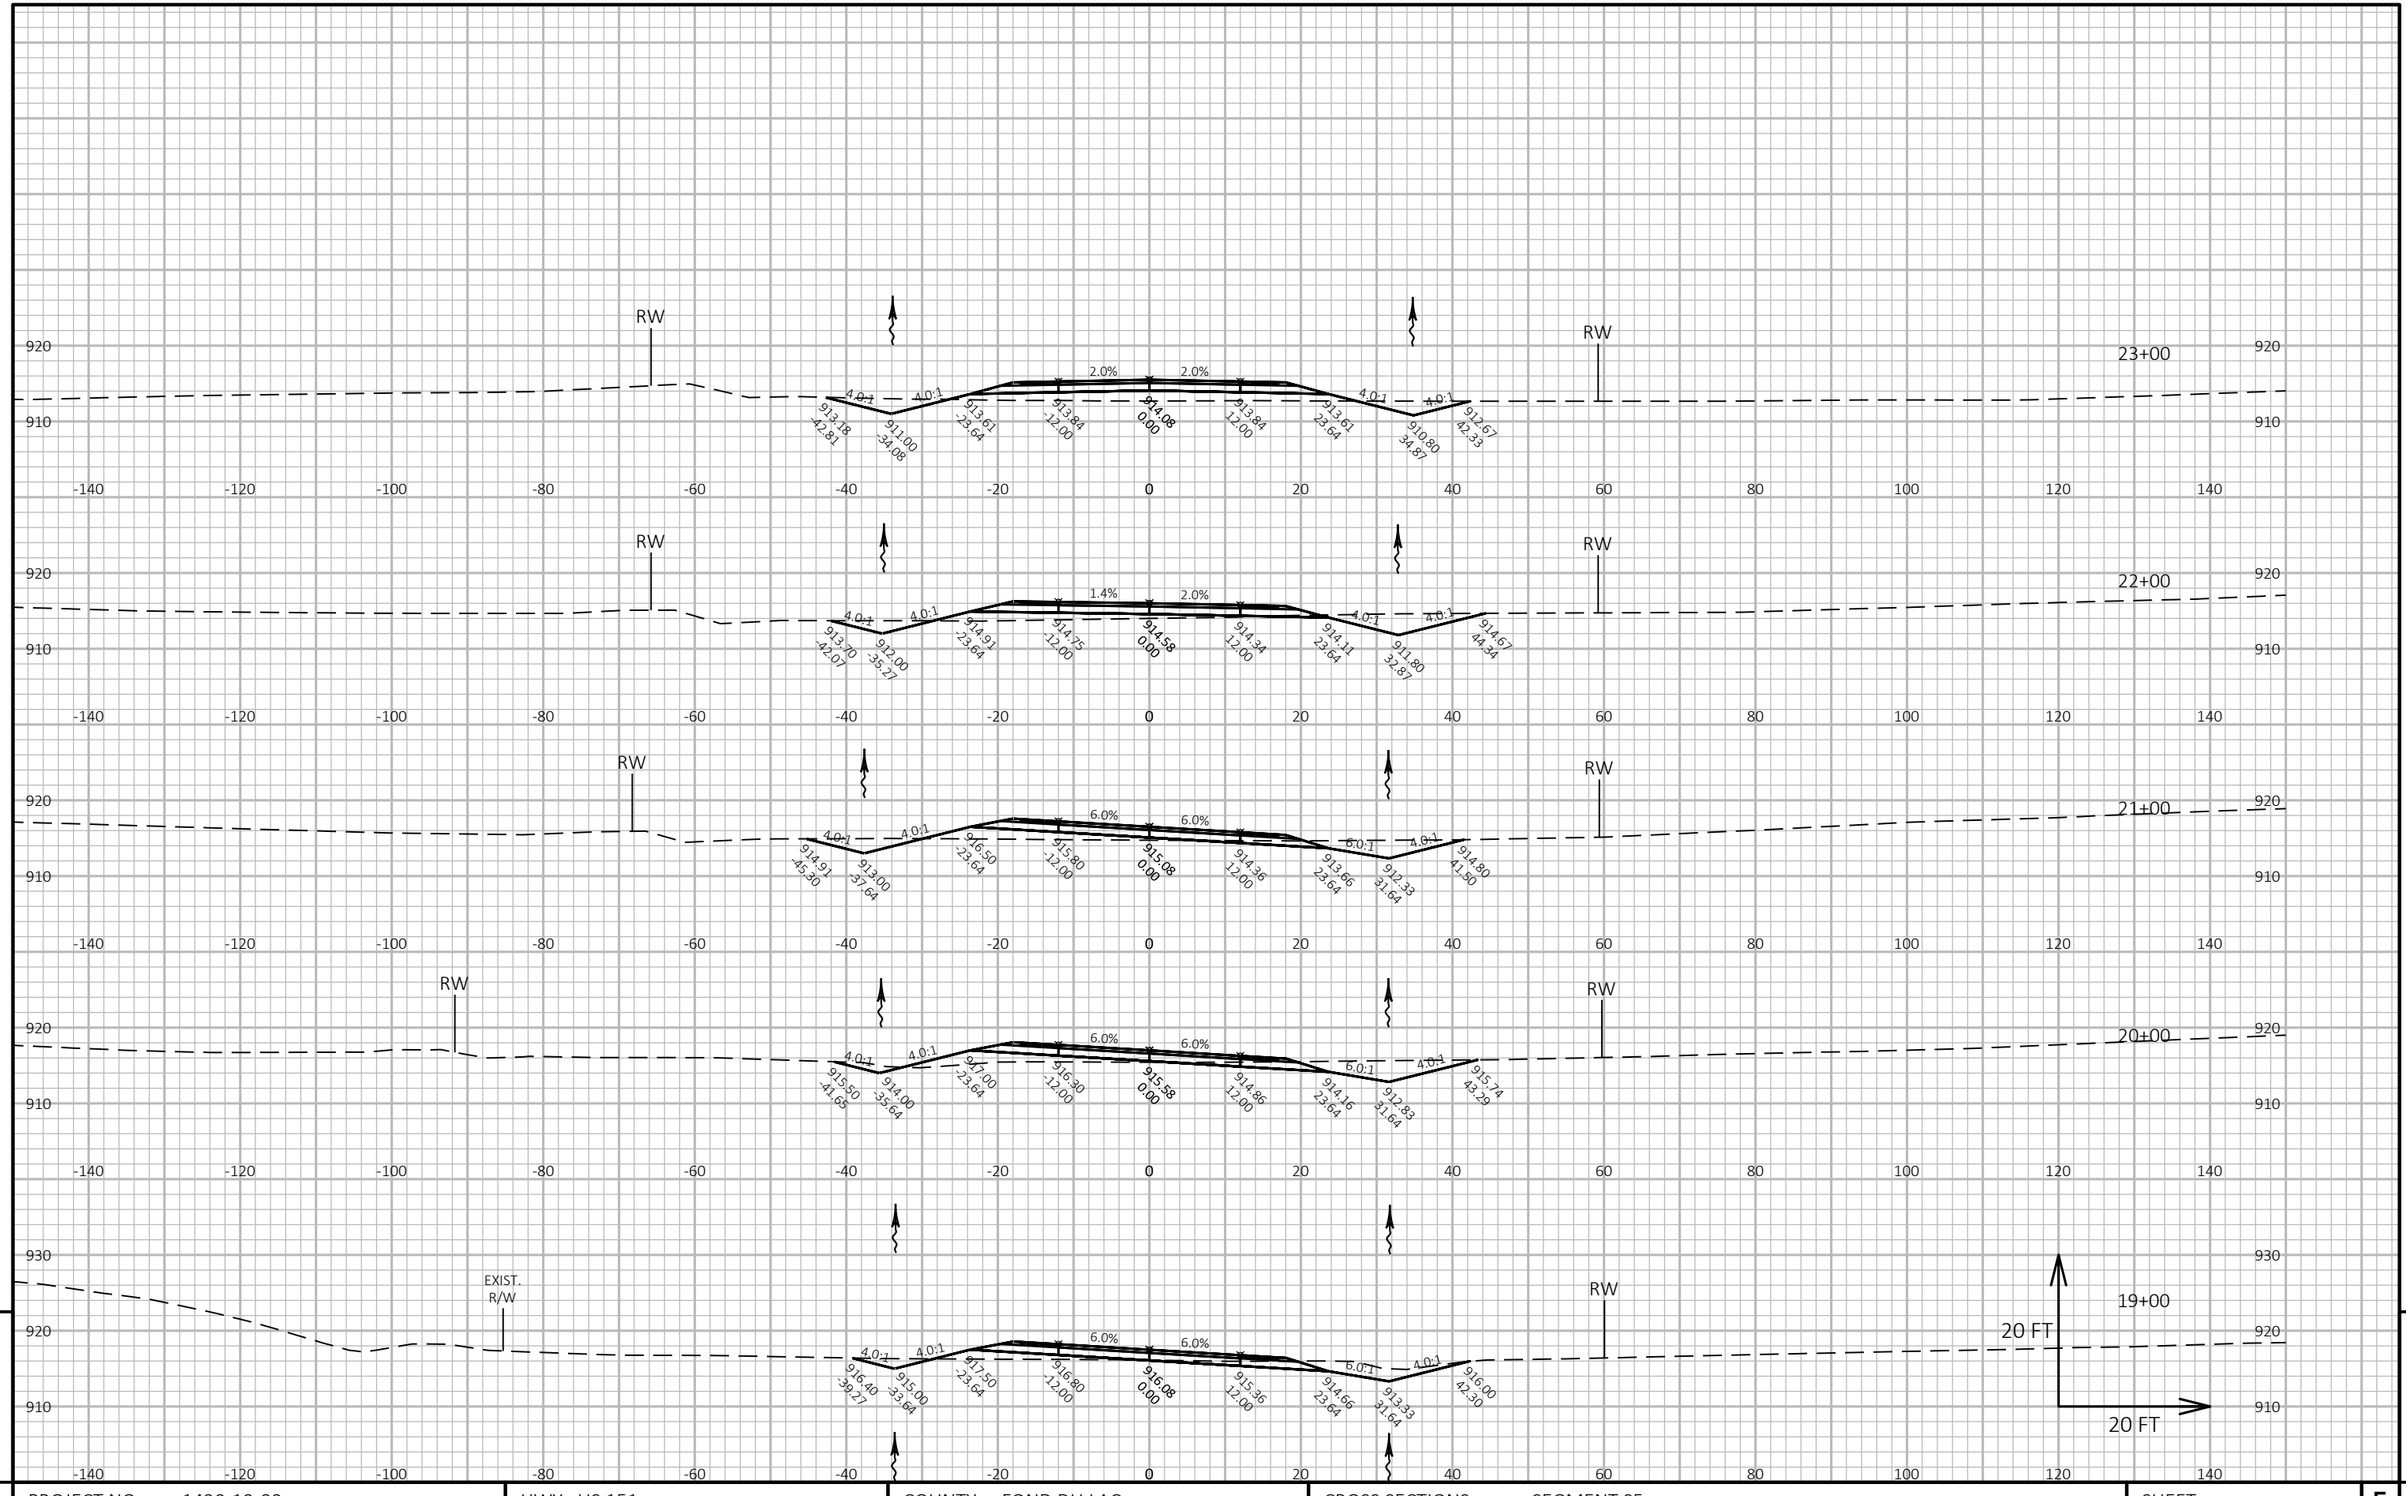


9

9

PROJECT NO: 1420-19-00	HWY: US 151	COUNTY: FOND DU LAC	CROSS SECTIONS: SEGMENT S5	SHEET	E

FILE NAME : N:\PDS\C3D\14201900\SHEETSPLAN\CROSS SECTIONS S5-S7.DWG
LAYOUT NAME - S5-2

PLOT DATE : 9/21/2017 9:46 AM PLOT BY : KOSTER, JASON A PLOT NAME : PLOT SCALE : 1 IN:20 FT HORZ. / 1 IN:20 FT VERT.

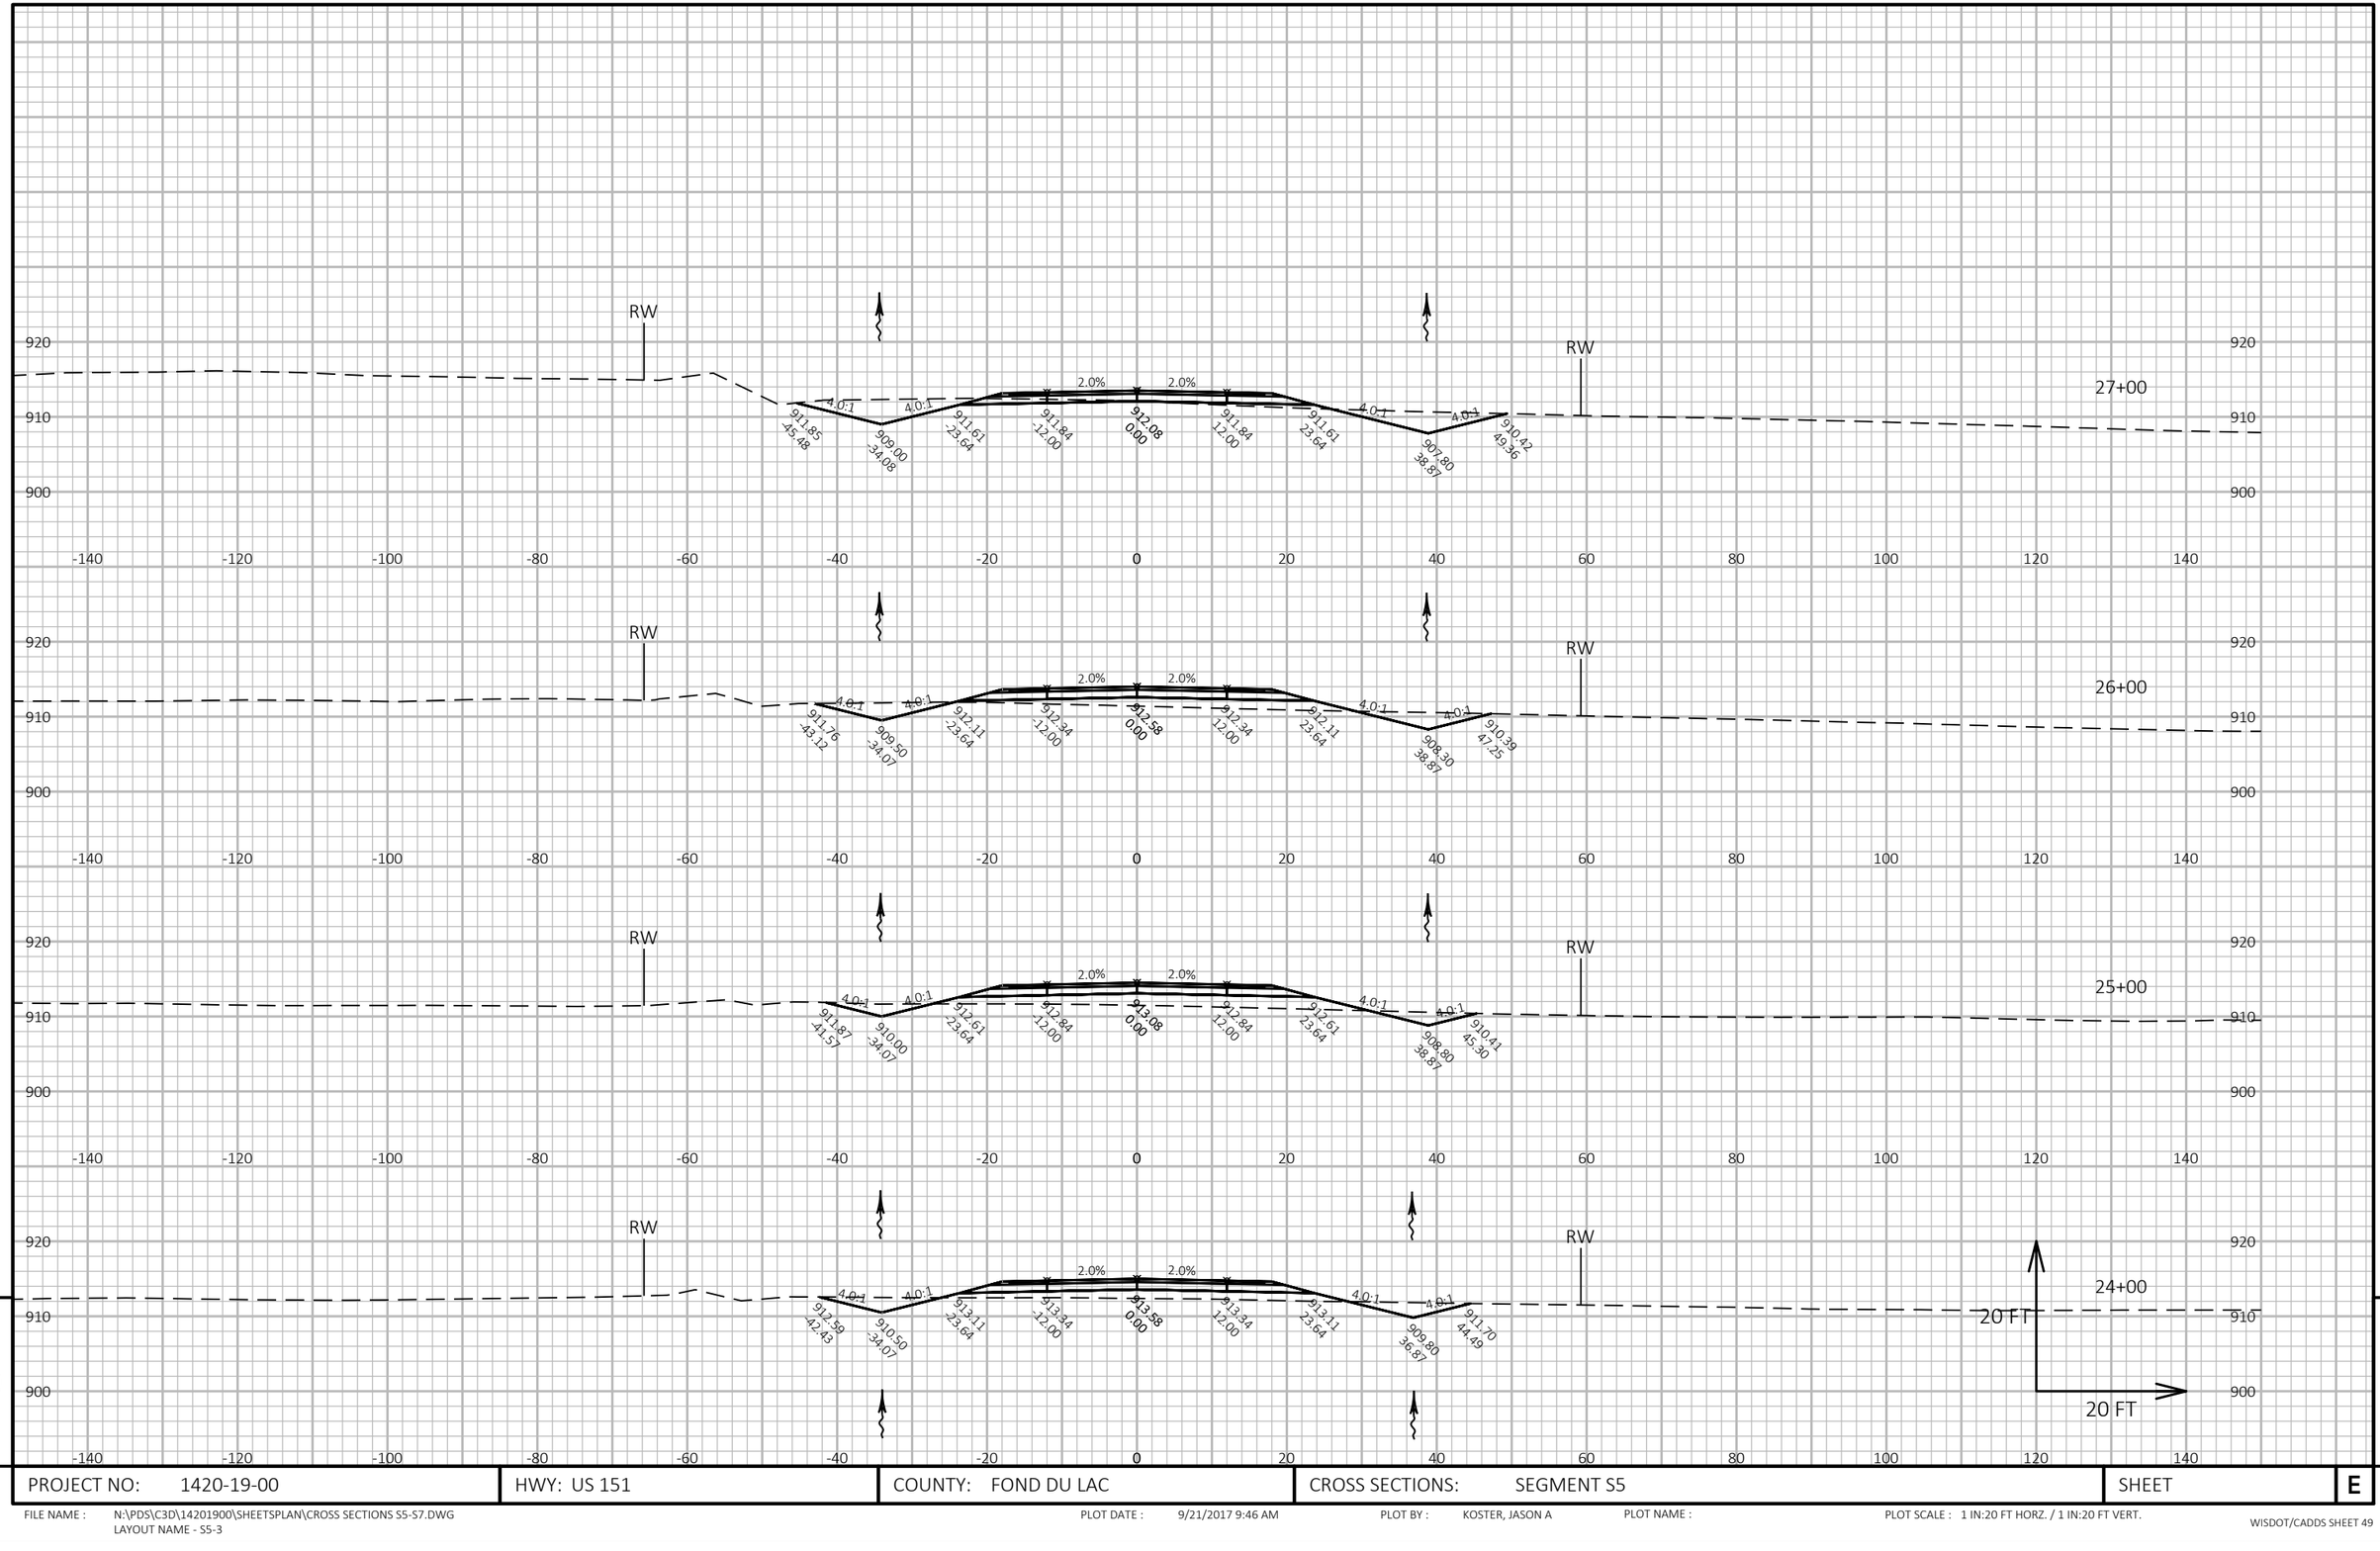


PROJECT NO: 1420-19-00	HWY: US 151	COUNTY: FOND DU LAC	CROSS SECTIONS: SEGMENT S5	SHEET	E

FILE NAME : N:\PDS\C3D\14201900\SHEETSPLAN\CROSS SECTIONS S5-S7.DWG
LAYOUT NAME - S5-3

PLOT DATE : 9/21/2017 9:46 AM PLOT BY : KOSTER, JASON A PLOT NAME : PLOT SCALE : 1 IN:20 FT HORZ. / 1 IN:20 FT VERT.

WISDOT/CADDS SHEET 49


9

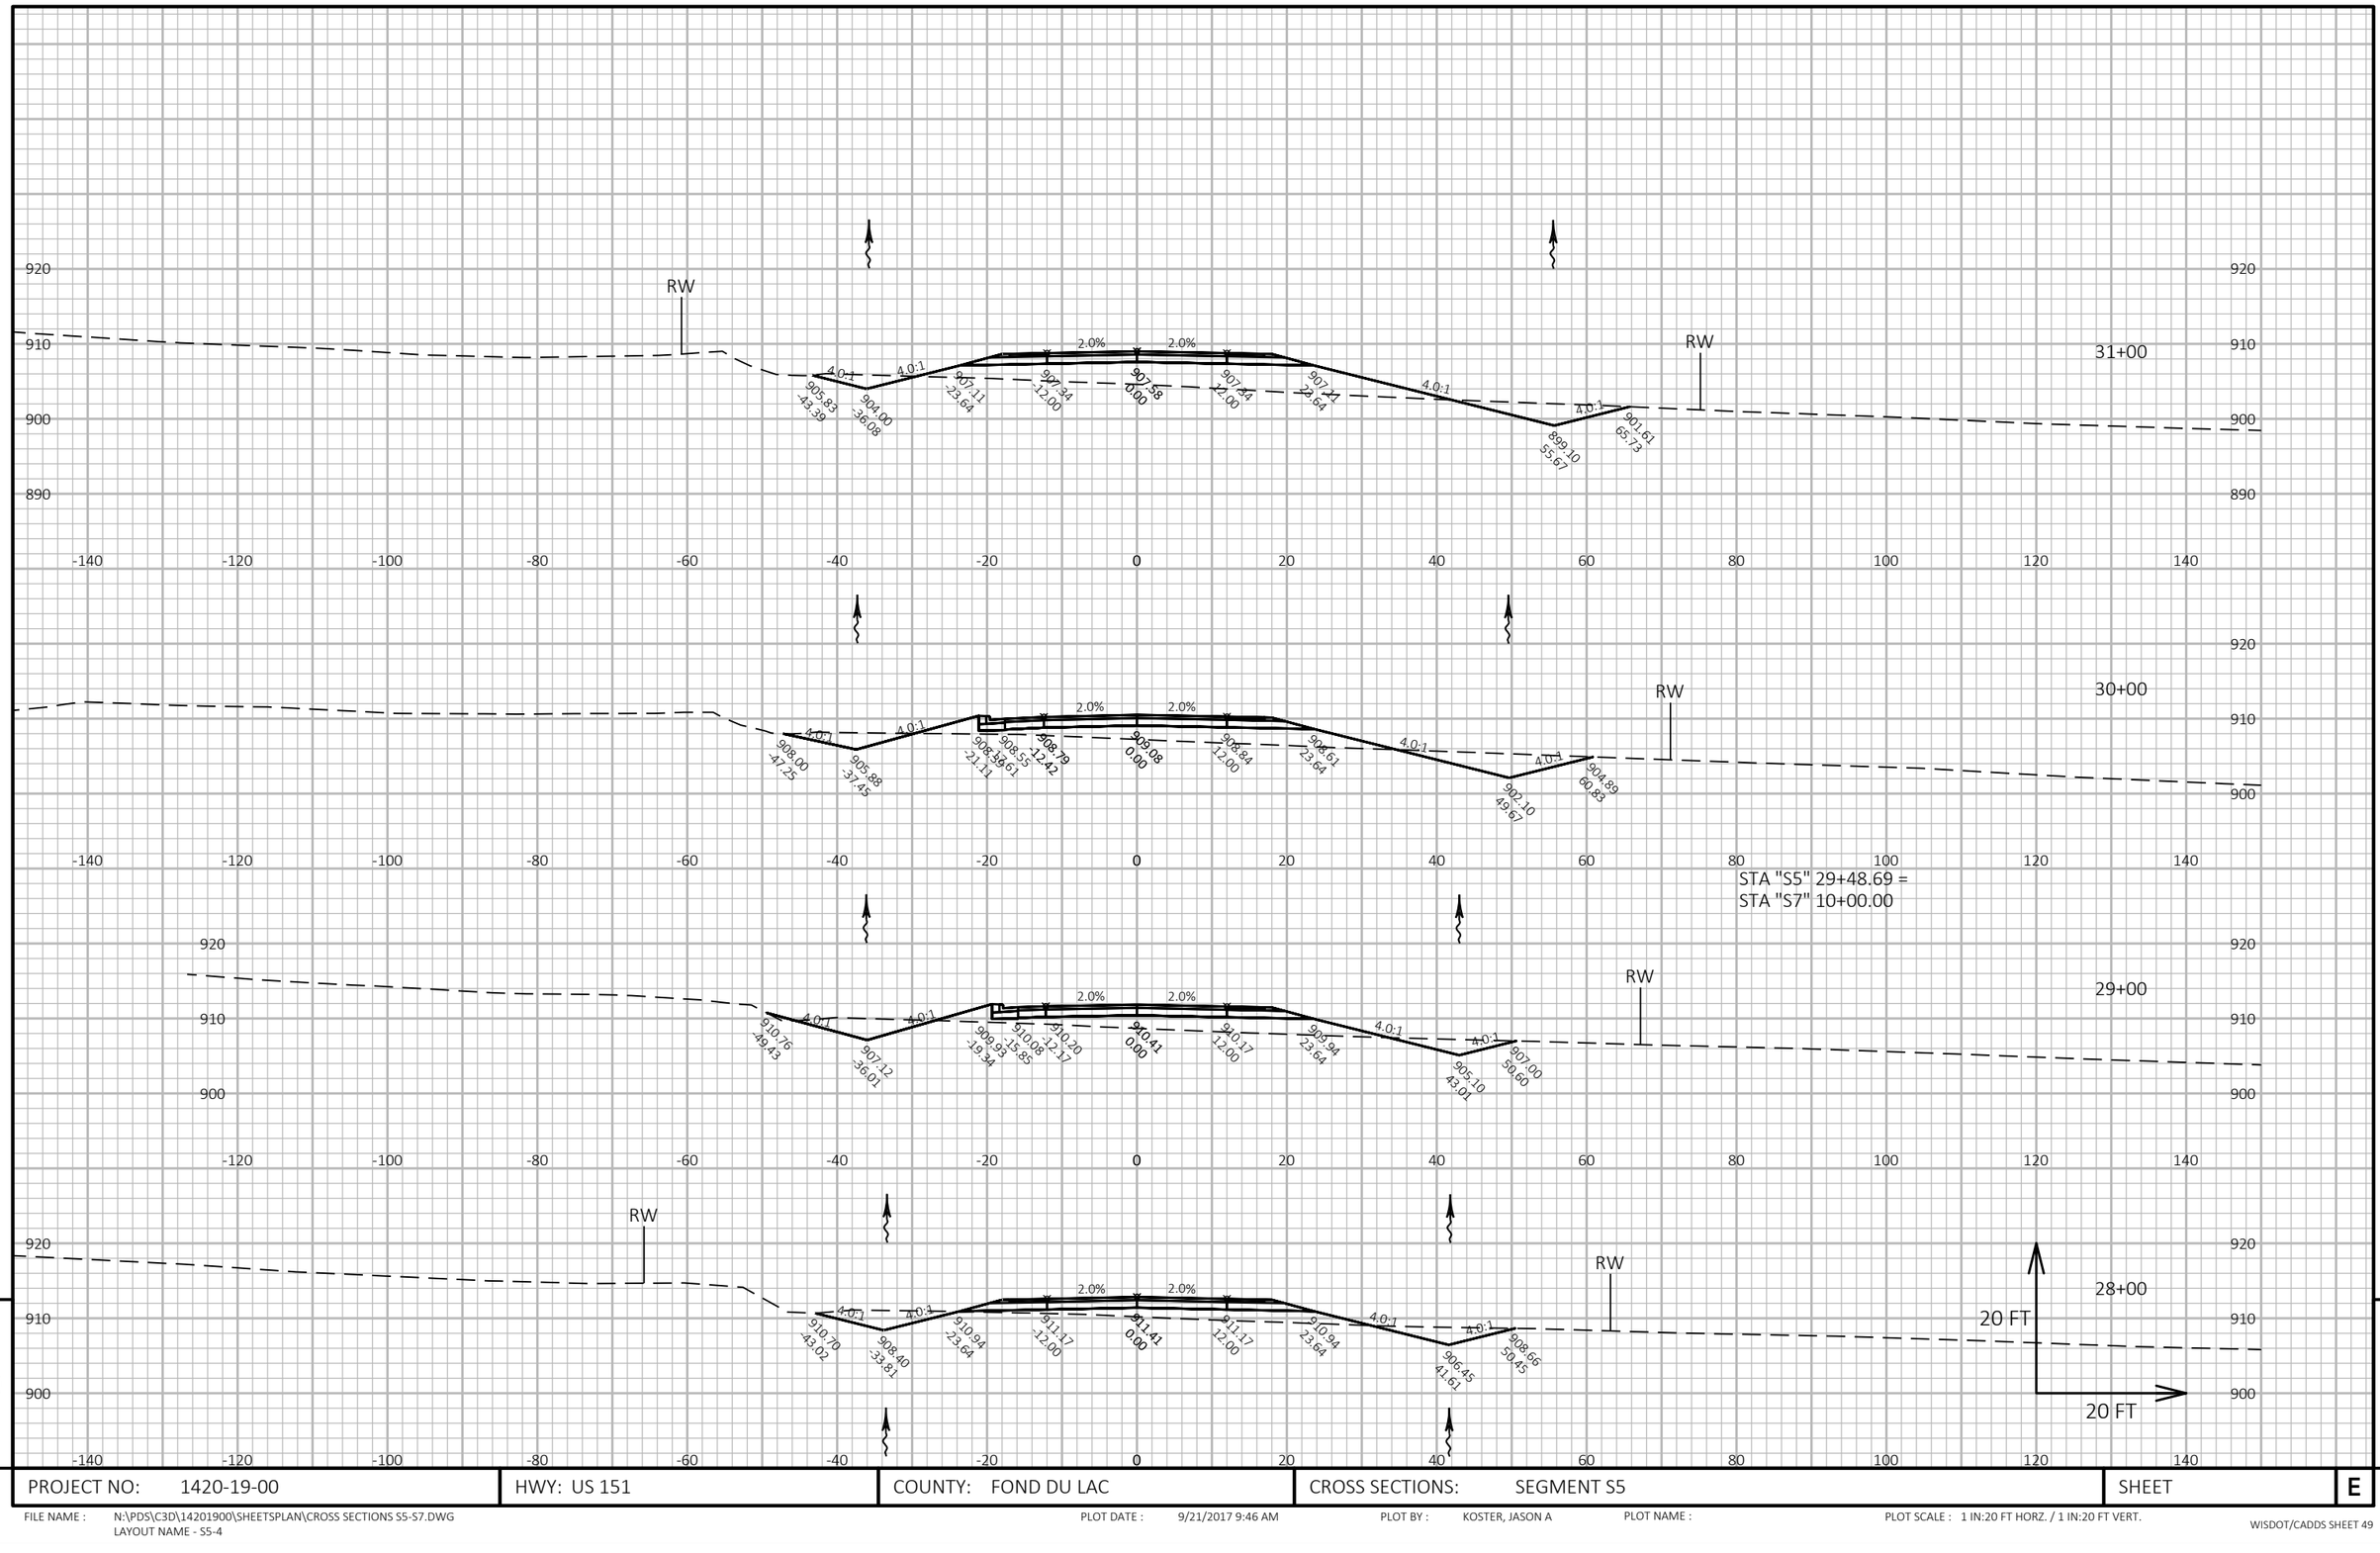

PROJECT NO: 1420-19-00	HWY: US 151	COUNTY: FOND DU LAC	CROSS SECTIONS: SEGMENT S5	SHEET E

FILE NAME : N:\PDS\C3D\14201900\SHEETSPLAN\CROSS SECTIONS S5-S7.DWG
LAYOUT NAME - S5-4

PLOT DATE : 9/21/2017 9:46 AM PLOT BY : KOSTER, JASON A PLOT NAME : PLOT SCALE : 1 IN:20 FT HORZ. / 1 IN:20 FT VERT.

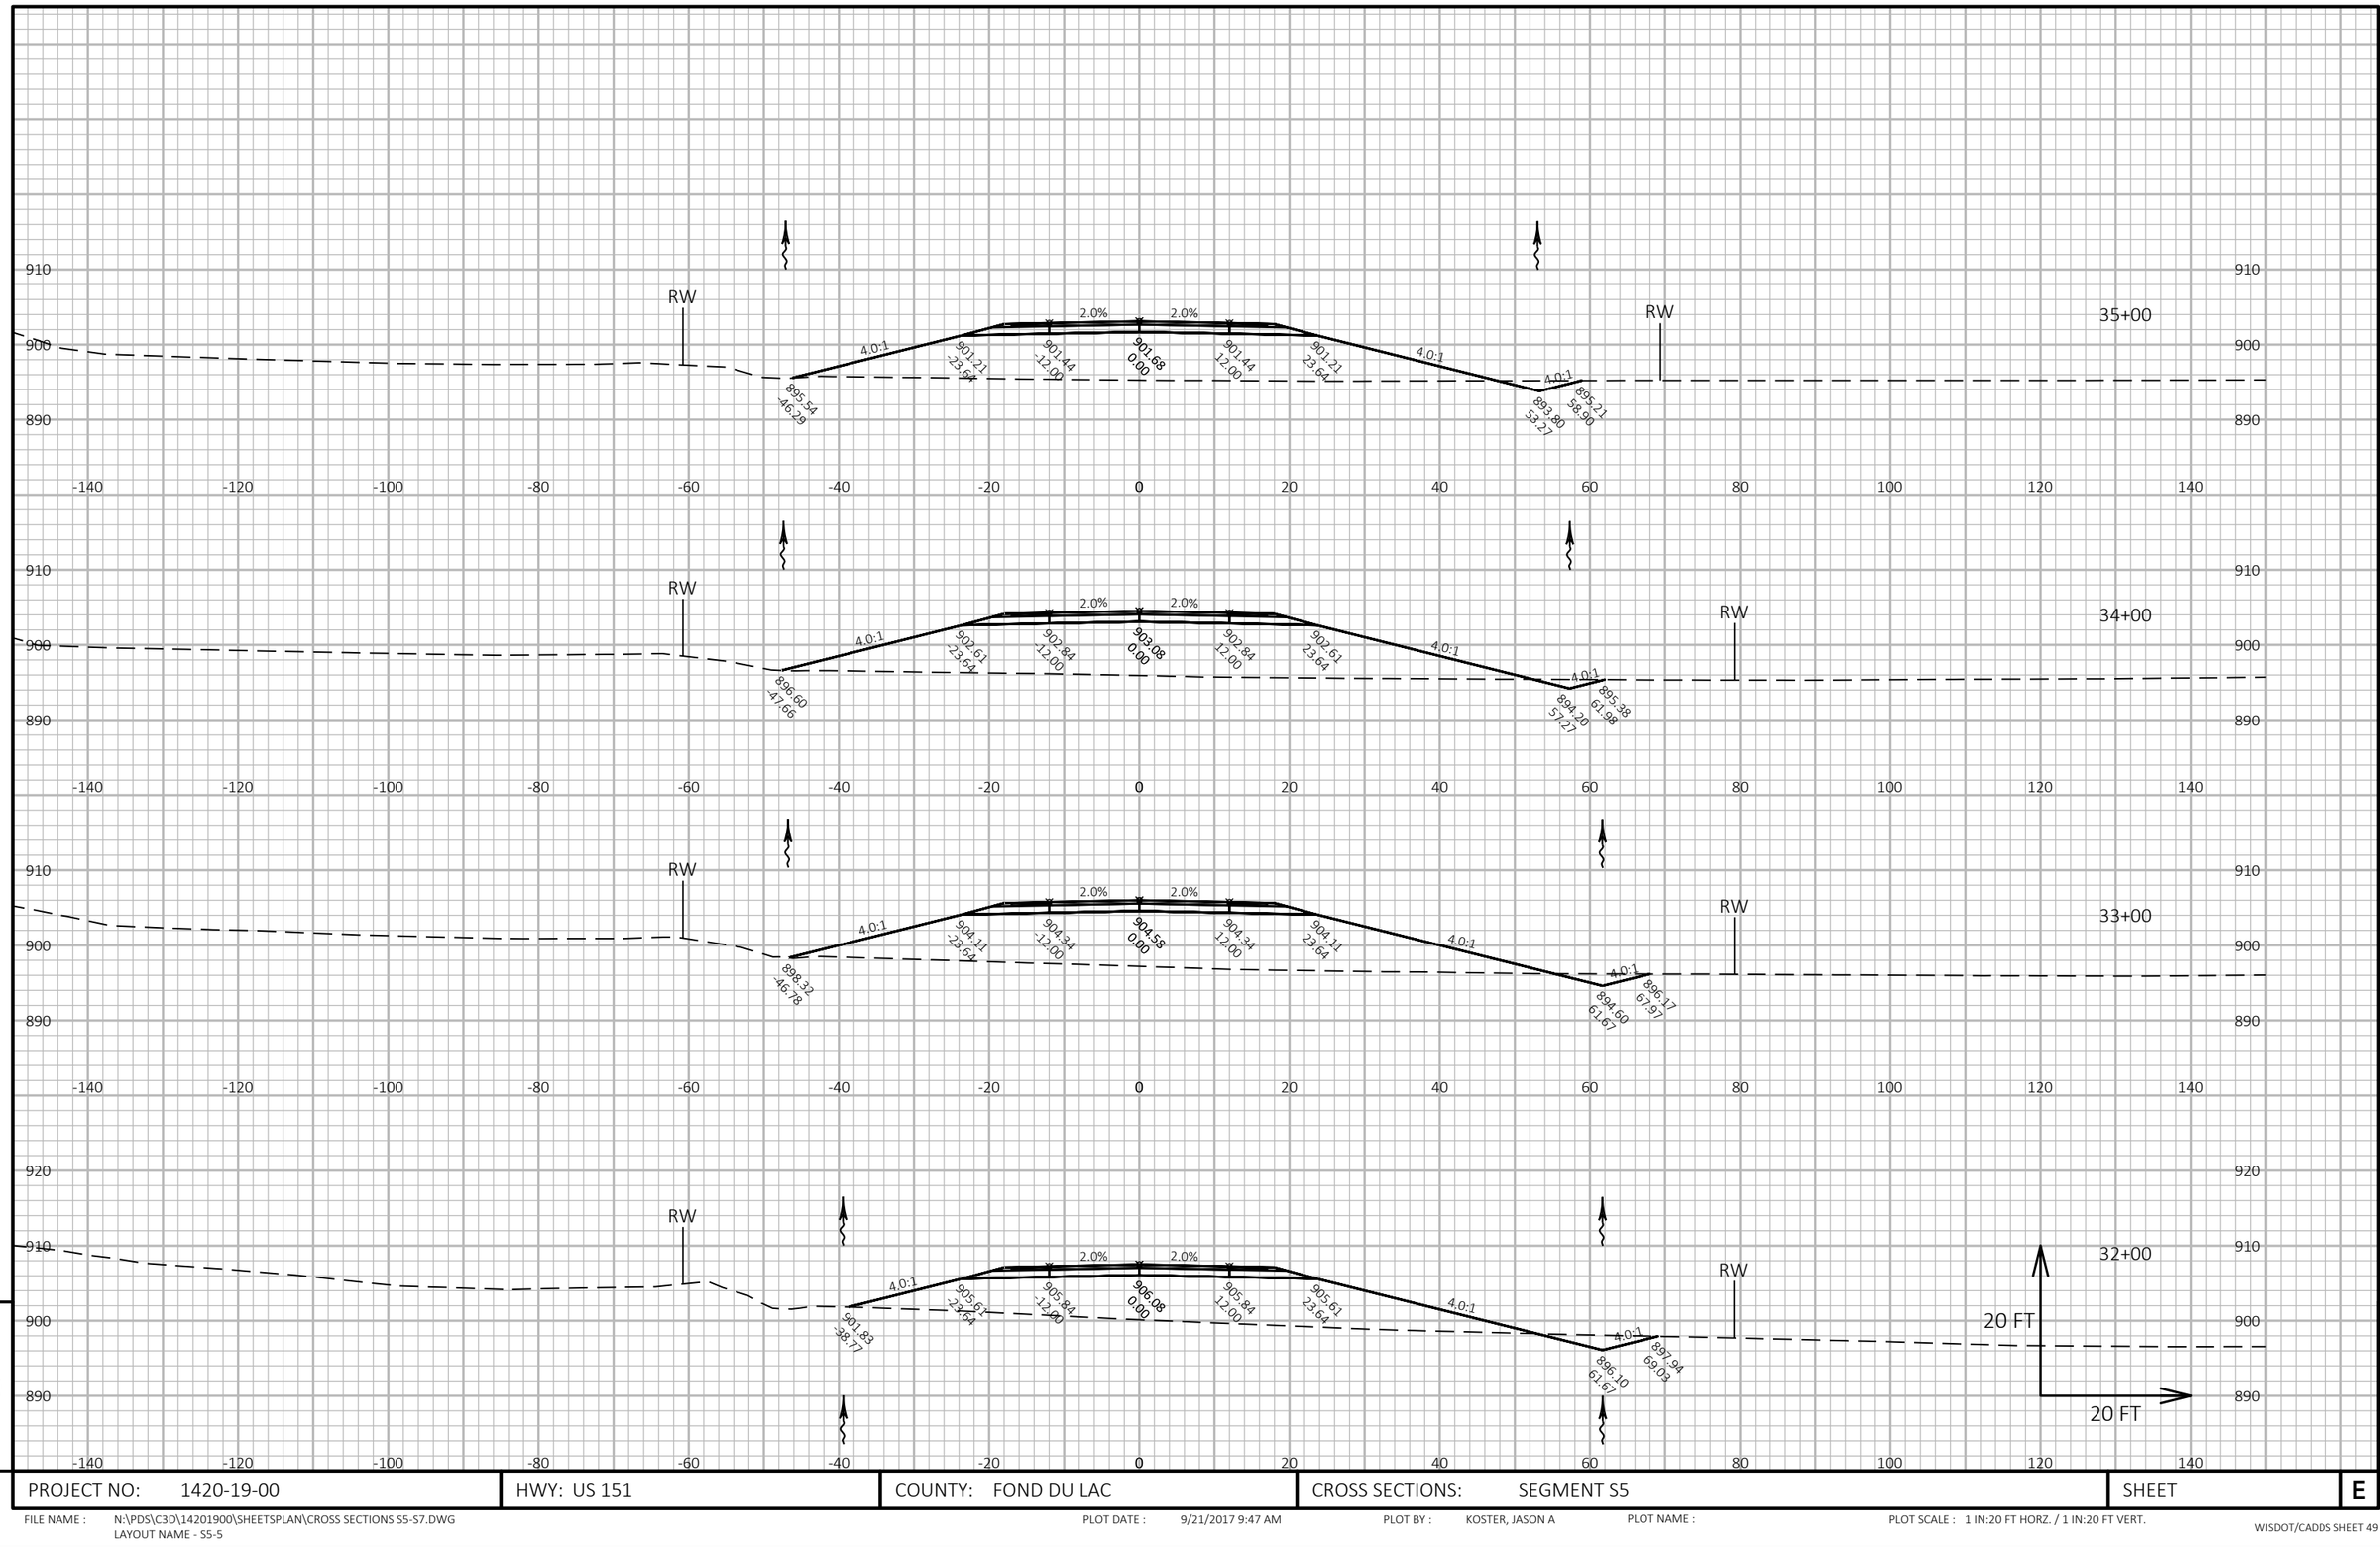


PROJECT NO: 1420-19-00	HWY: US 151	COUNTY: FOND DU LAC	CROSS SECTIONS: SEGMENT S5	SHEET	E

FILE NAME : N:\PDS\C3D\14201900\SHEETSPLAN\CROSS SECTIONS S5-S7.DWG
LAYOUT NAME - S5-5

PLOT DATE : 9/21/2017 9:47 AM PLOT BY : KOSTER, JASON A PLOT NAME : PLOT SCALE : 1 IN:20 FT HORZ. / 1 IN:20 FT VERT.

WISDOT/CADDS SHEET 49


9

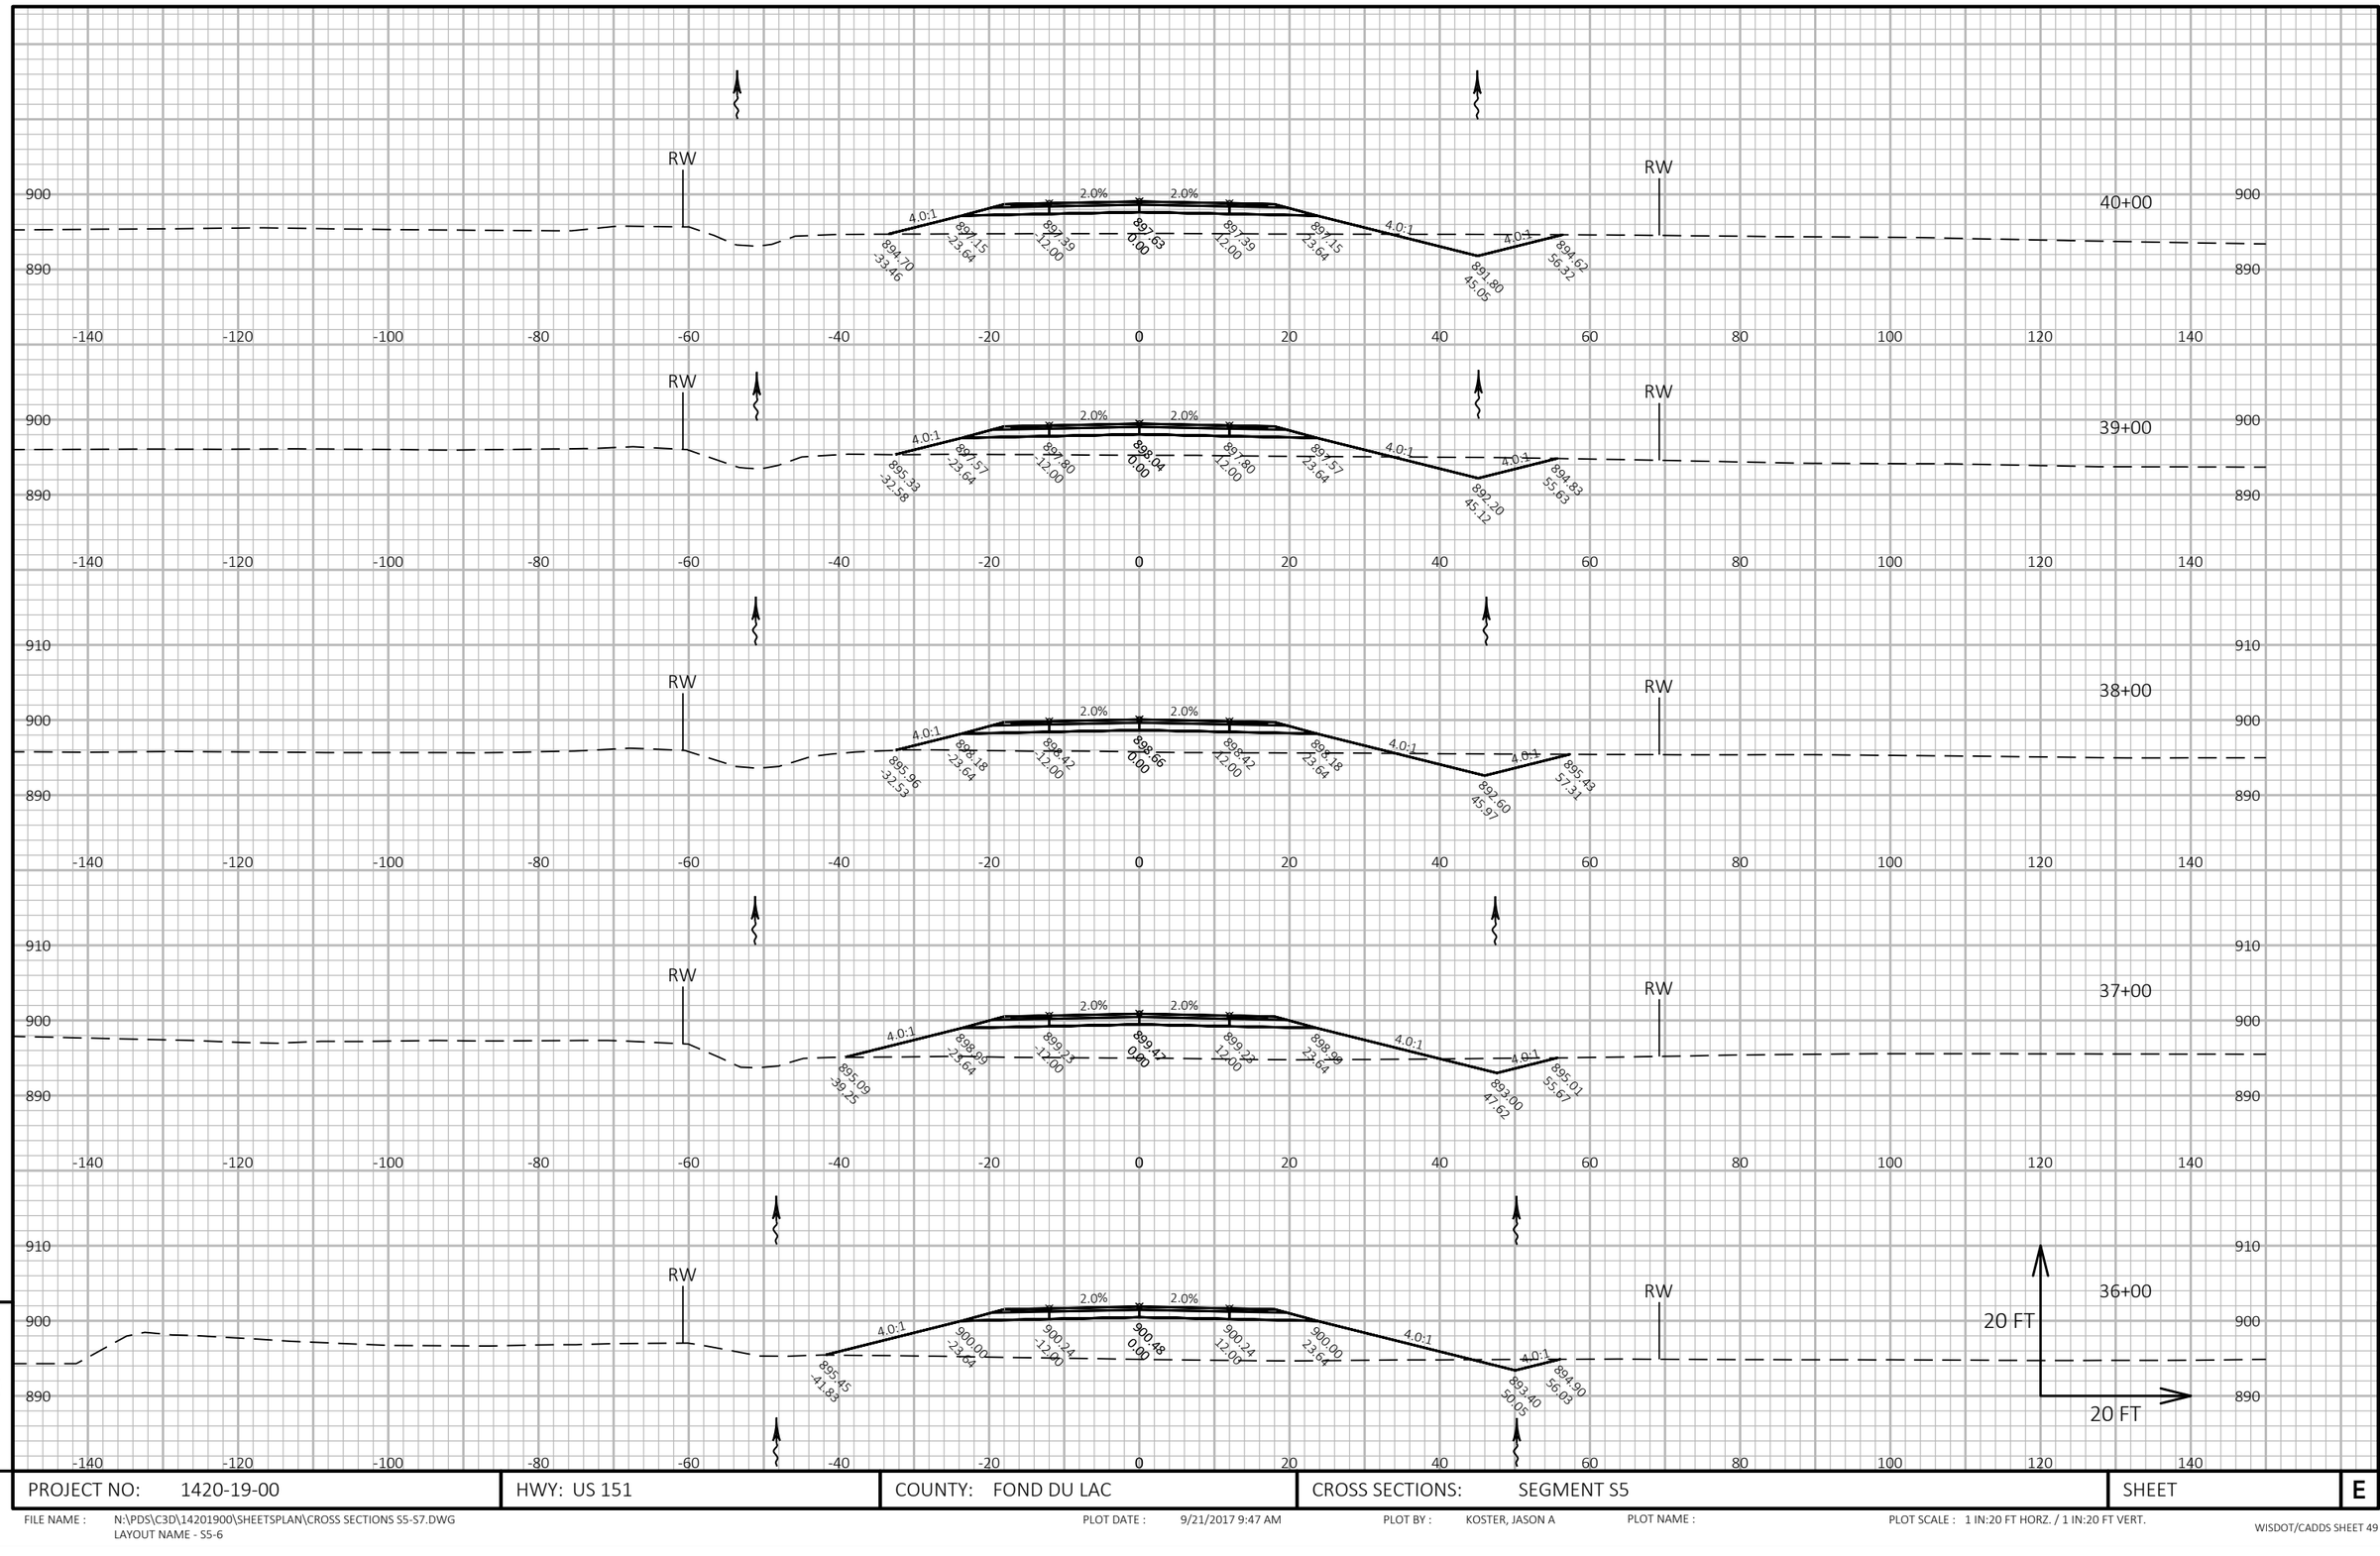

PROJECT NO: 1420-19-00	HWY: US 151	COUNTY: FOND DU LAC	CROSS SECTIONS: SEGMENT S5	SHEET E

FILE NAME : N:\PDS\C3D\14201900\SHEETSPLAN\CROSS SECTIONS S5-S7.DWG
LAYOUT NAME - S5-6

PLOT DATE : 9/21/2017 9:47 AM PLOT BY : KOSTER, JASON A PLOT NAME : PLOT SCALE : 1 IN:20 FT HORZ. / 1 IN:20 FT VERT.

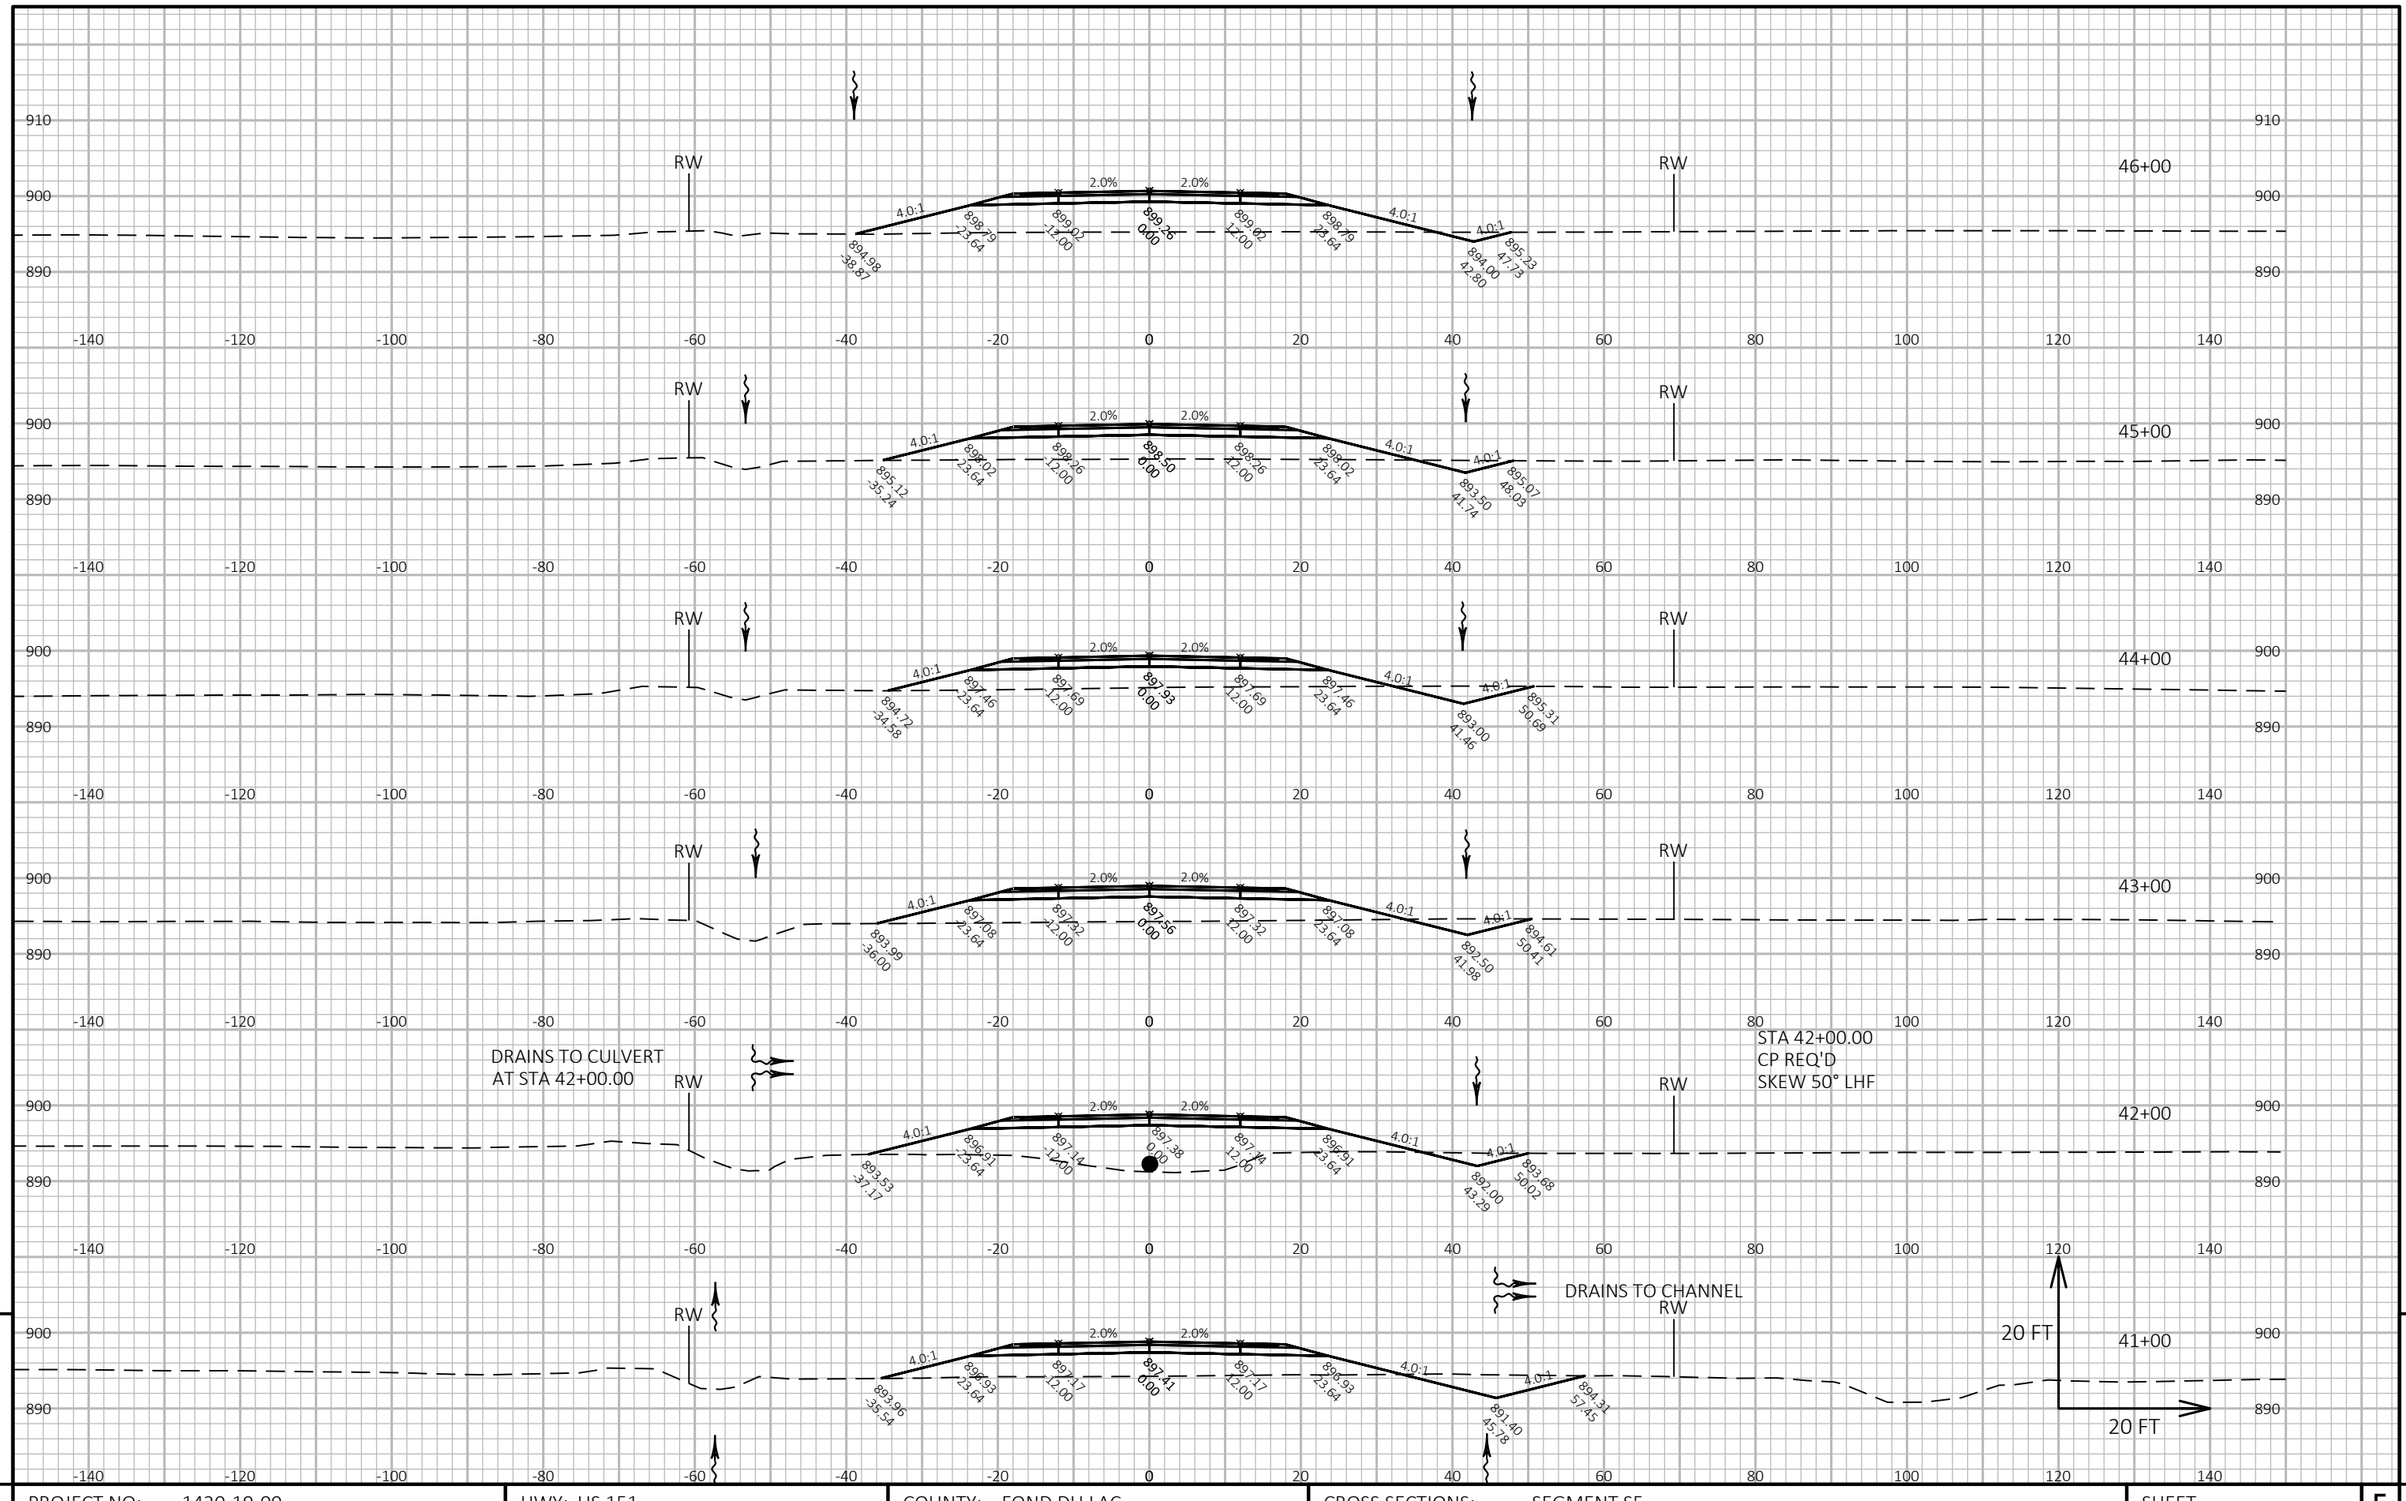

9

9

PROJECT NO: 1420-19-00	HWY: US 151	COUNTY: FOND DU LAC	CROSS SECTIONS: SEGMENT S5	SHEET	E


FILE NAME : N:\PDS\C3D\14201900\SHEETSPLAN\CROSS SECTIONS S5-S7.DWG
LAYOUT NAME - S5-7

PLOT DATE : 9/21/2017 9:47 AM

PLOT BY : KOSTER, JASON A

PLOT NAME :


PLOT SCALE : 1 IN:20 FT HORZ. / 1 IN:20 FT VERT.

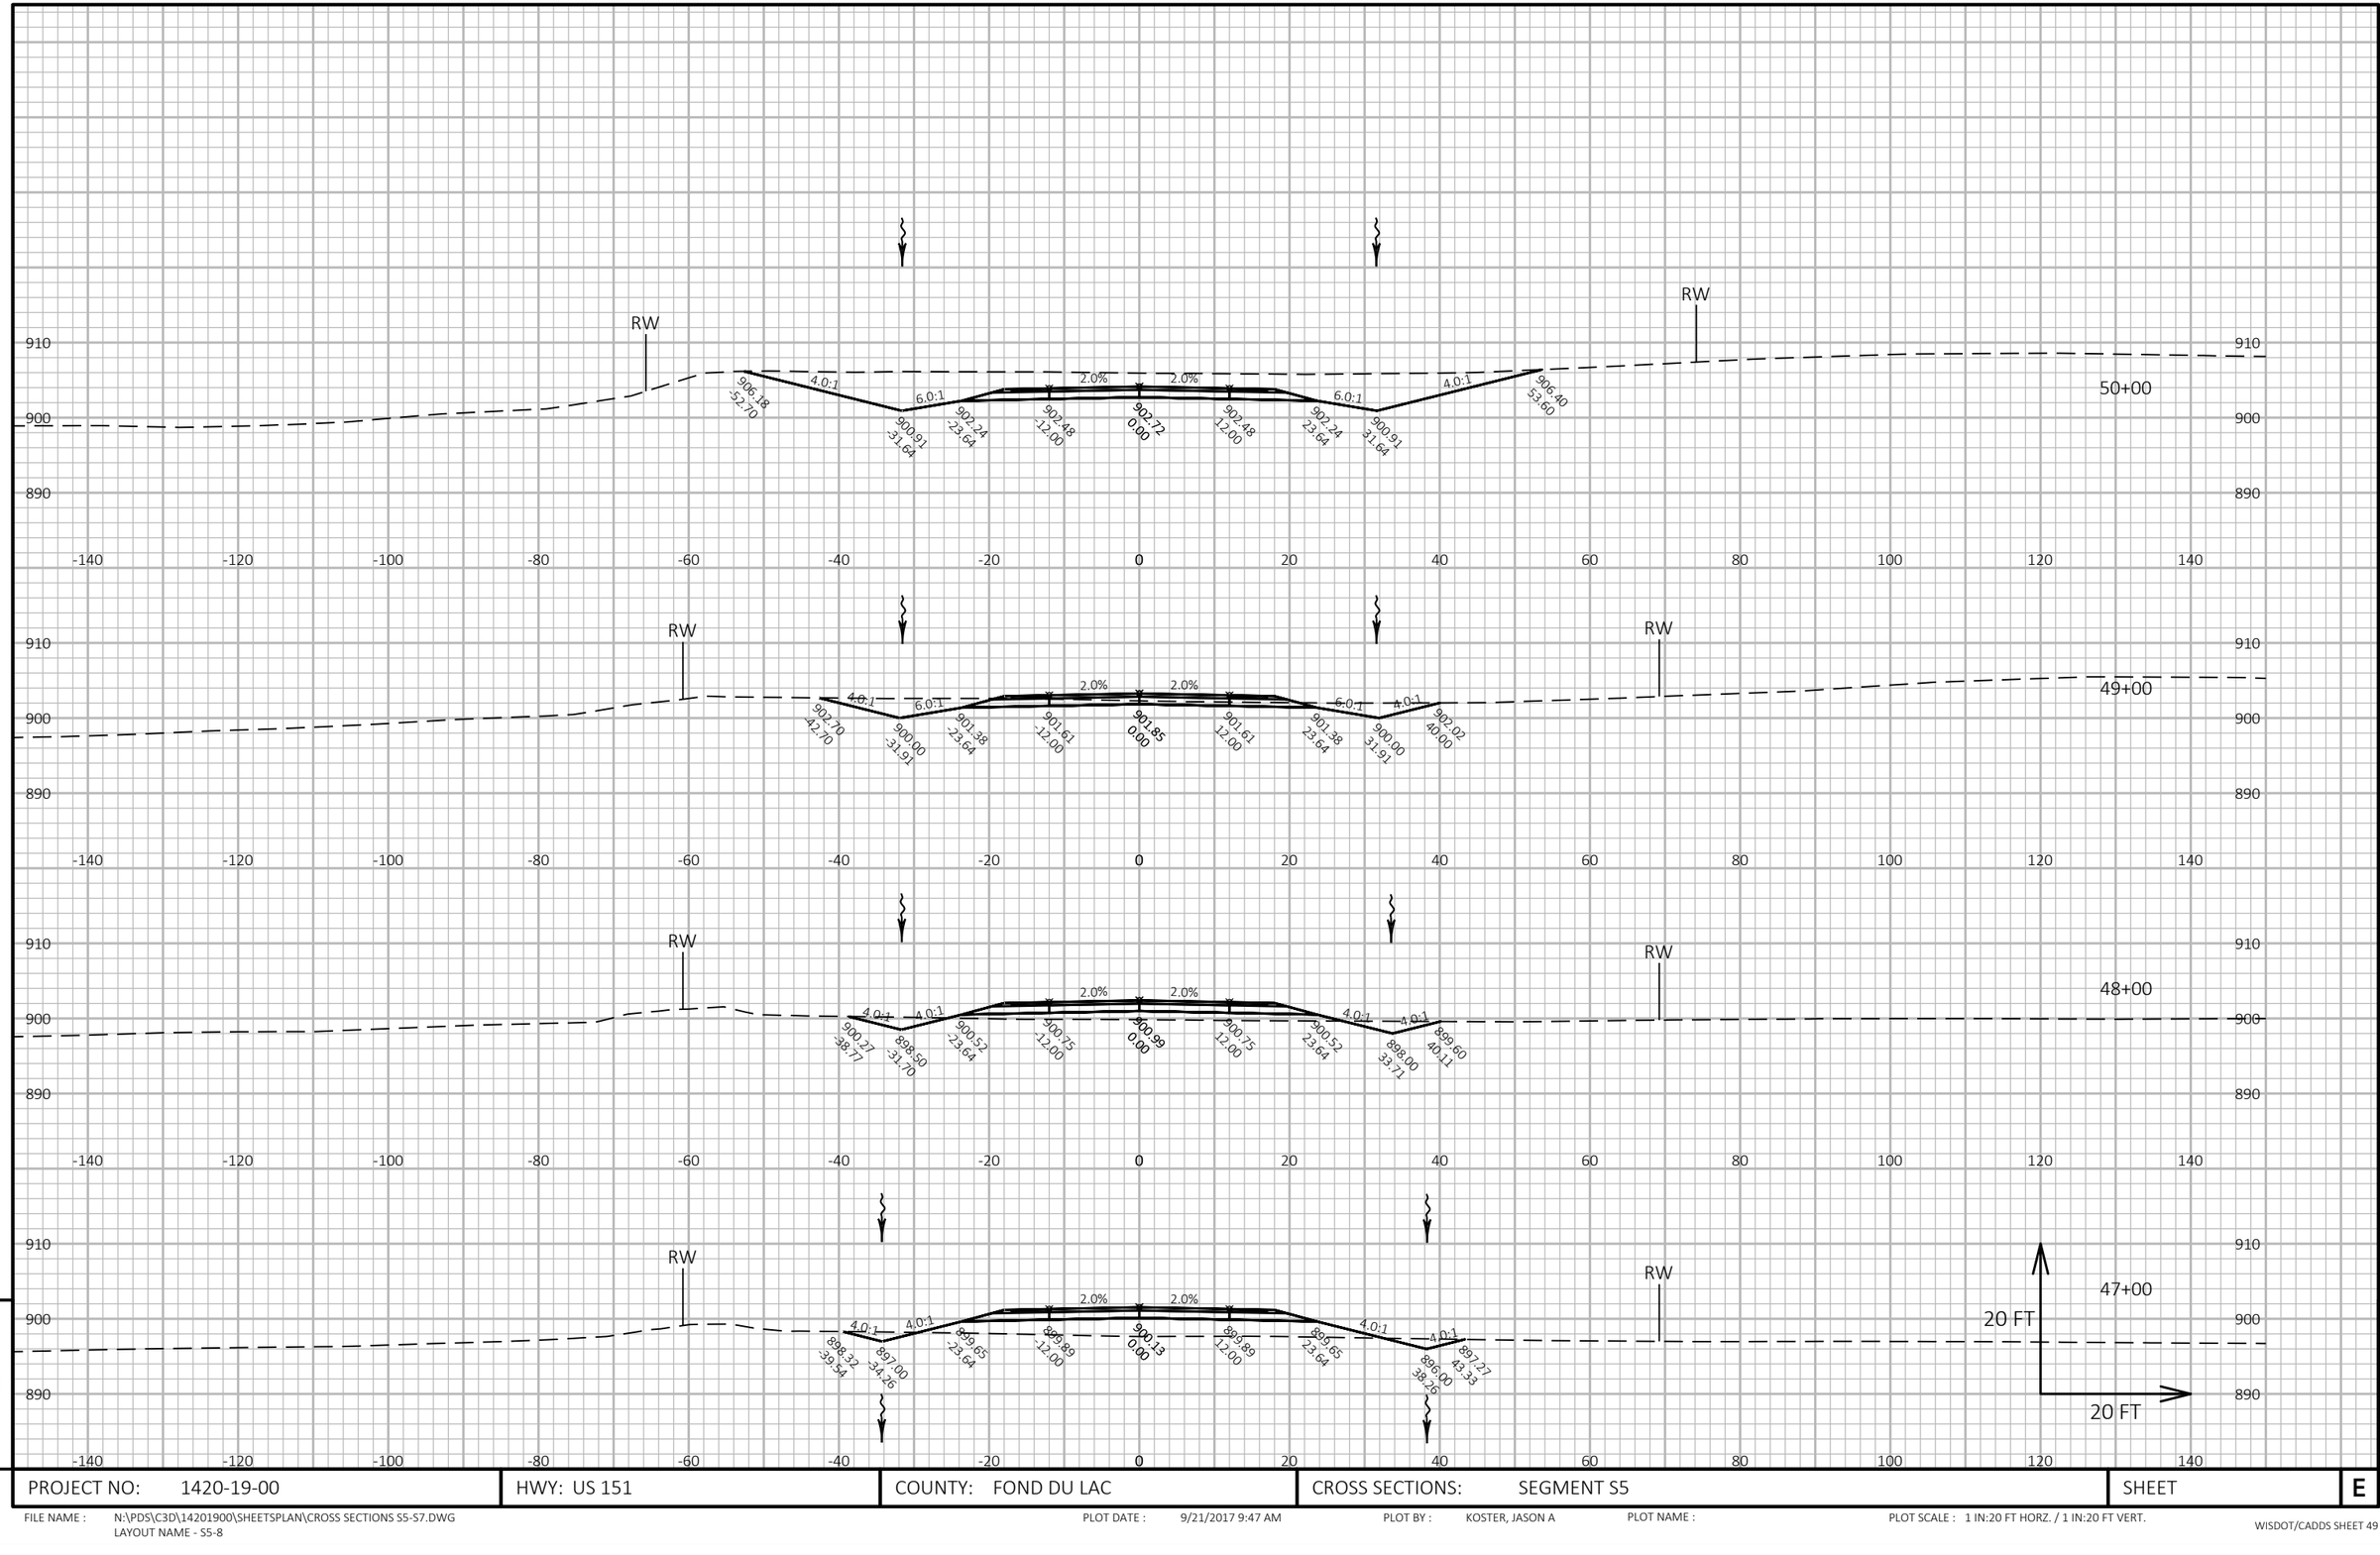

PROJECT NO: 1420-19-00	HWY: US 151	COUNTY: FOND DU LAC	CROSS SECTIONS: SEGMENT S5	SHEET	E

FILE NAME : N:\PDS\C3D\14201900\SHEETSPLAN\CROSS SECTIONS S5-S7.DWG
LAYOUT NAME - S5-8

PLOT DATE : 9/21/2017 9:47 AM PLOT BY : KOSTER, JASON A PLOT NAME : PLOT SCALE : 1 IN:20 FT HORZ. / 1 IN:20 FT VERT.

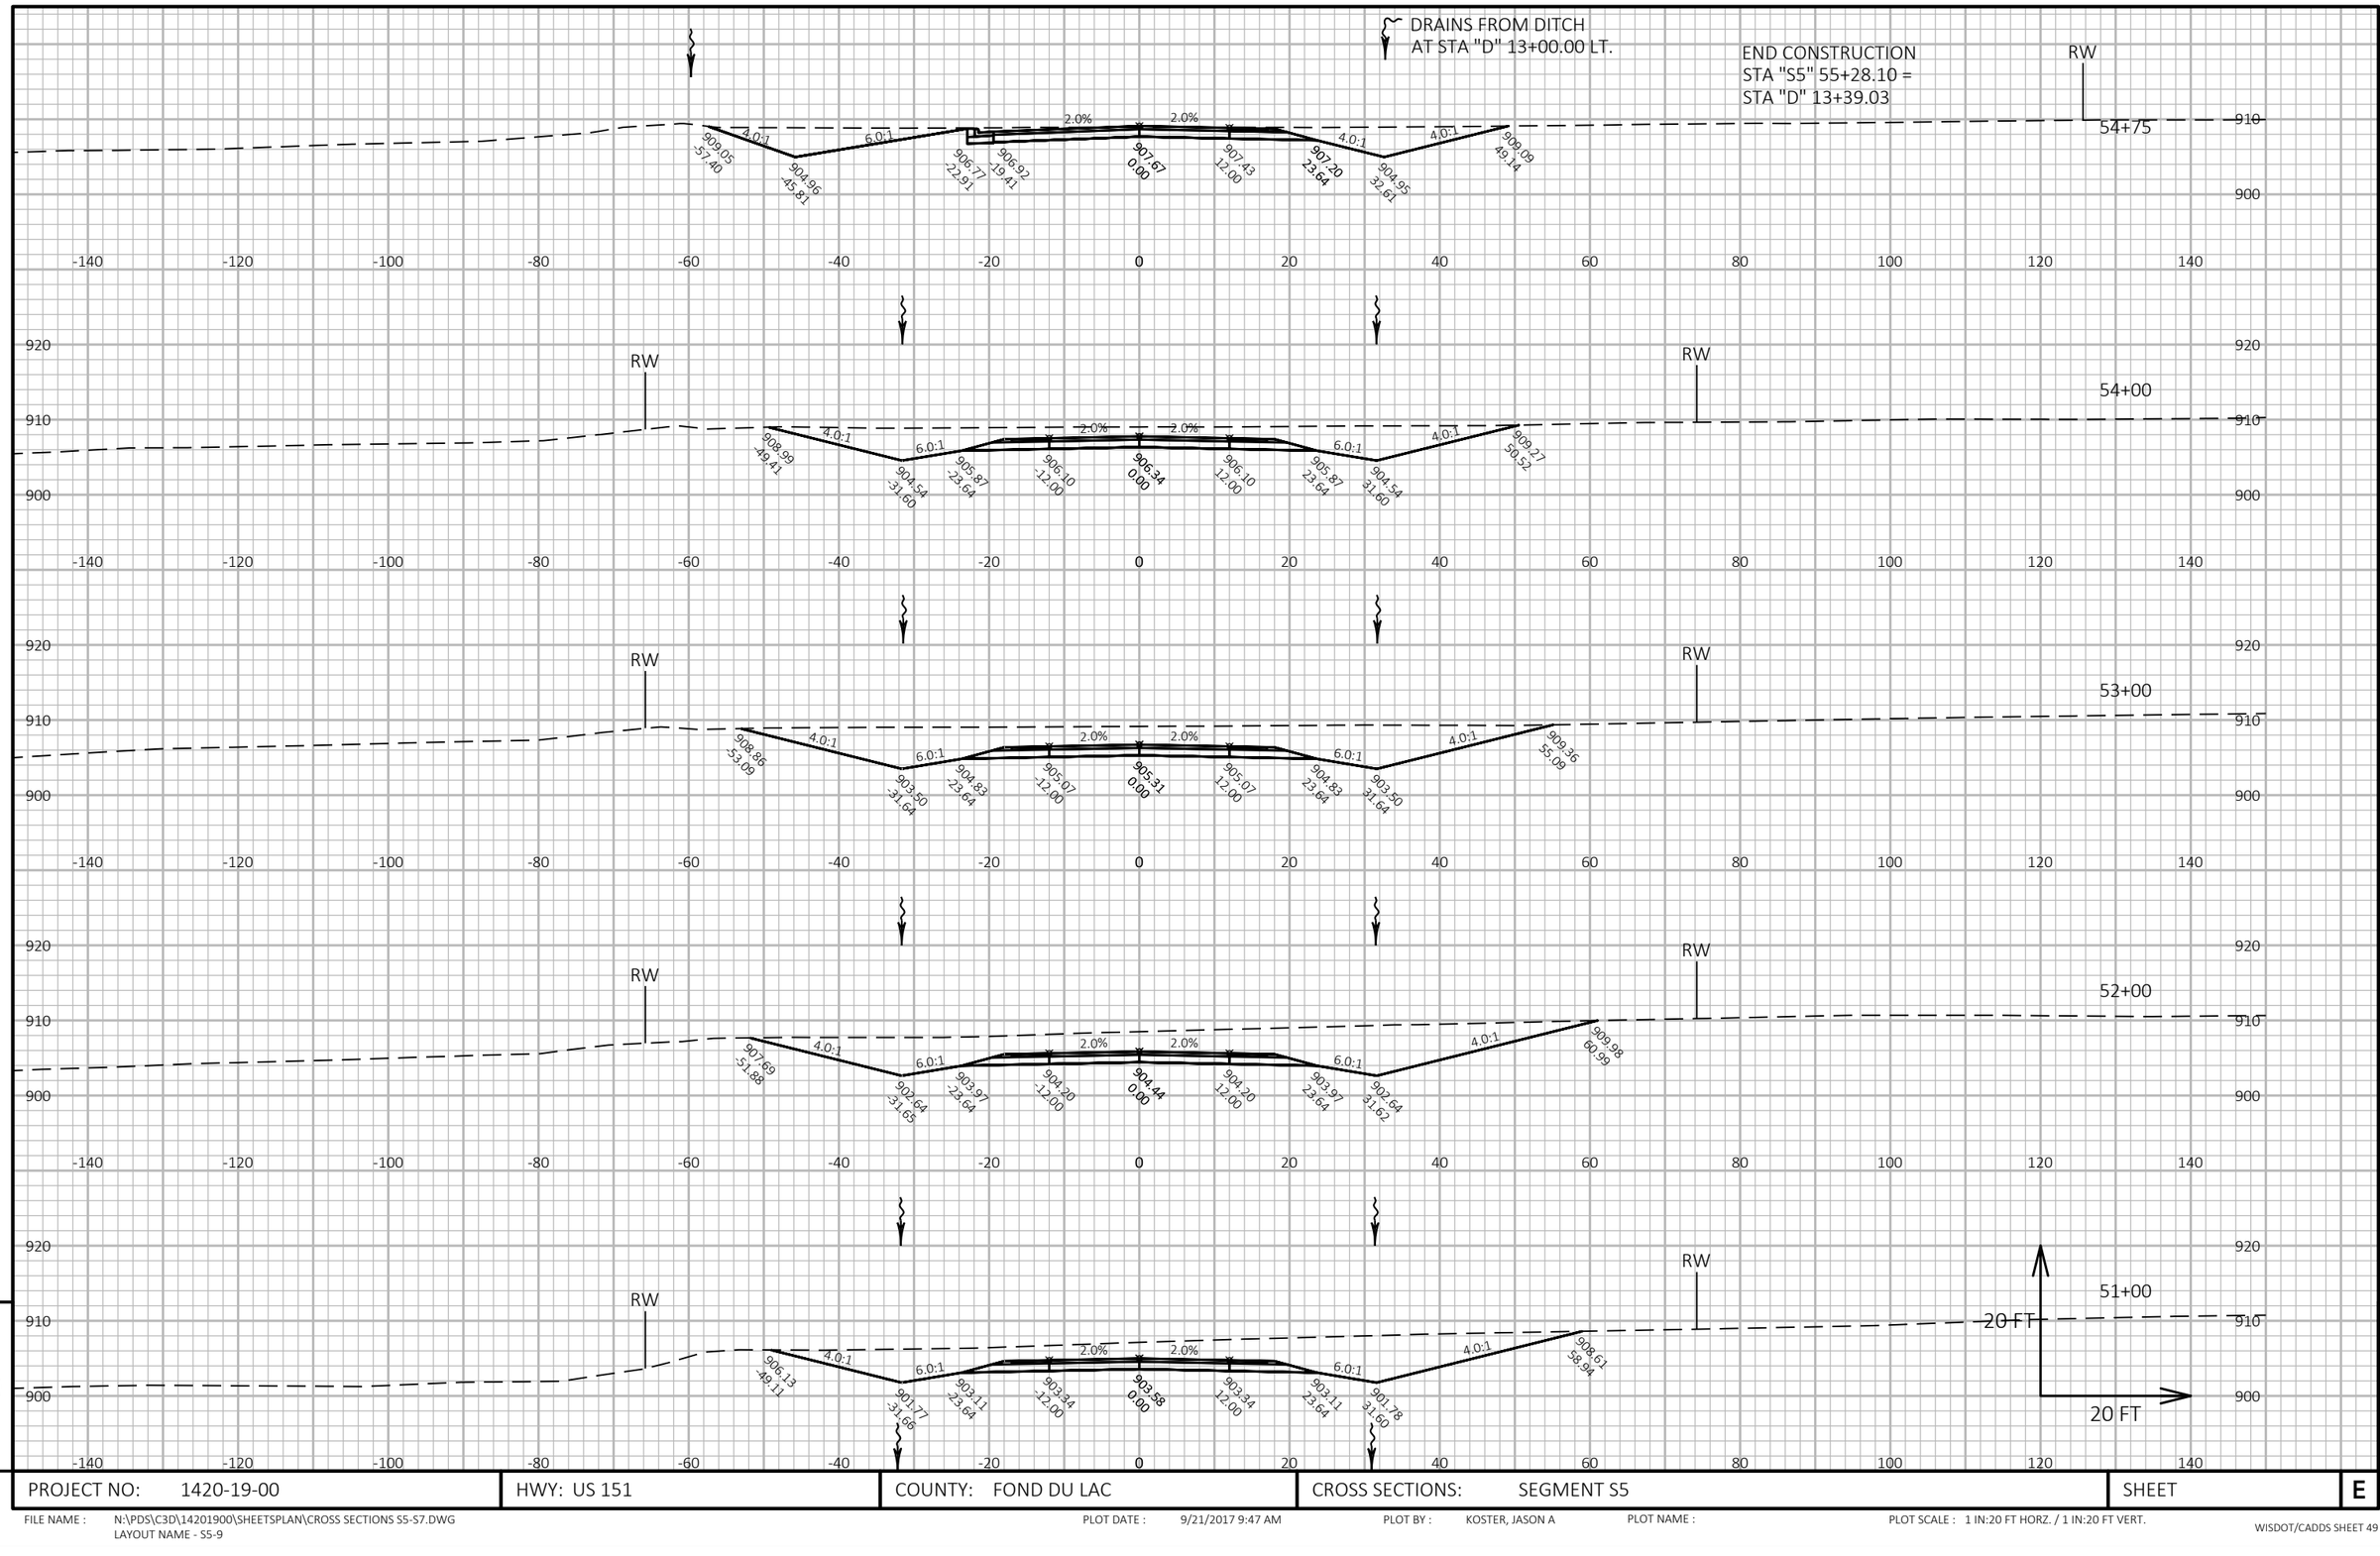


9


9

PROJECT NO: 1420-19-00	HWY: US 151	COUNTY: FOND DU LAC	CROSS SECTIONS: SEGMENT S5	SHEET	E

FILE NAME : N:\PDS\C3D\14201900\SHEETSPLAN\CROSS SECTIONS S5-S7.DWG
LAYOUT NAME - S5-9

PLOT DATE : 9/21/2017 9:47 AM PLOT BY : KOSTER, JASON A PLOT NAME : PLOT SCALE : 1 IN:20 FT HORZ. / 1 IN:20 FT VERT.

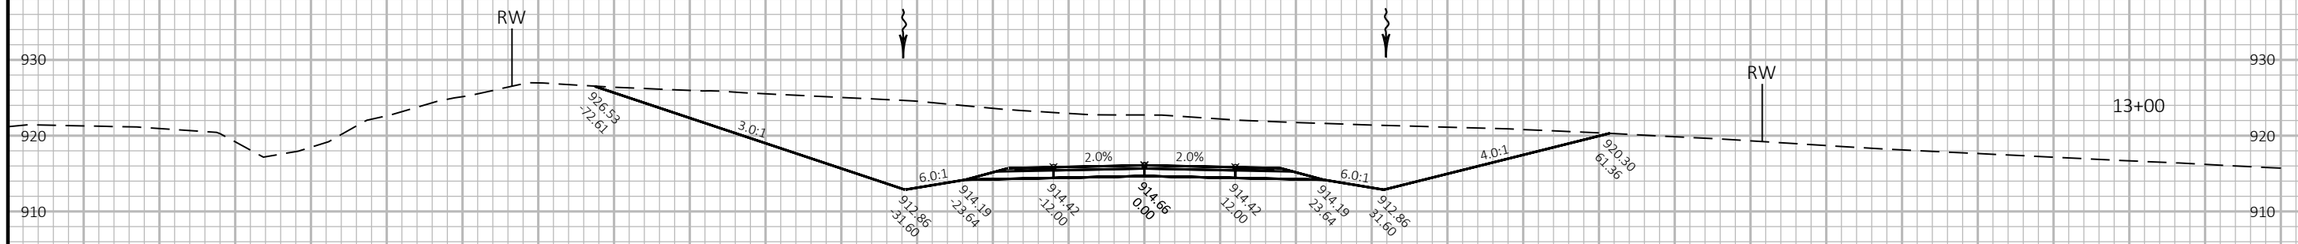

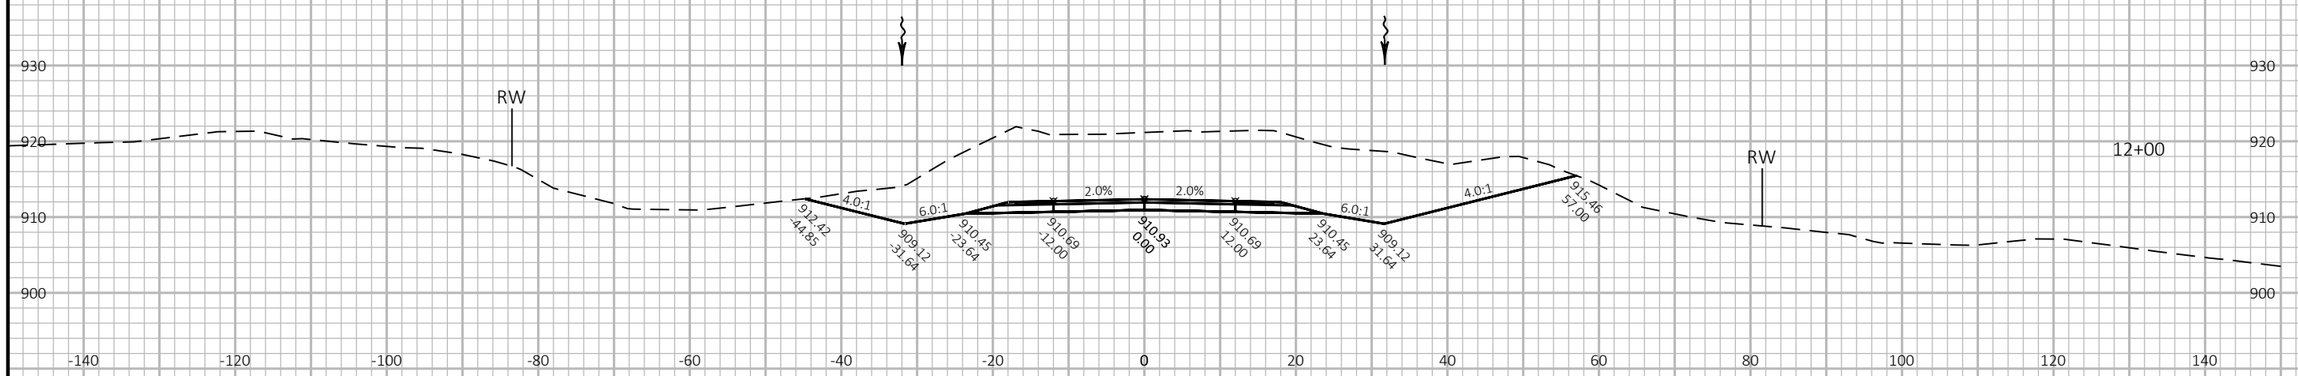




9

9

PROJECT NO: 1420-19-00	HWY: US 151	COUNTY: FOND DU LAC	CROSS SECTIONS: SEGMENT S7	SHEET	E

FILE NAME : N:\PDS\C3D\14201900\SHEETSPLAN\CROSS SECTIONS S5-S7.DWG
LAYOUT NAME - S7-1
PLOT DATE : 9/21/2017 9:46 AM
PLOT BY : KOSTER, JASON A
PLOT NAME :
PLOT SCALE : 1 IN:20 FT HORZ. / 1 IN:20 FT VERT.

END CONSTRUCTION
STA "S7" 15+50.00

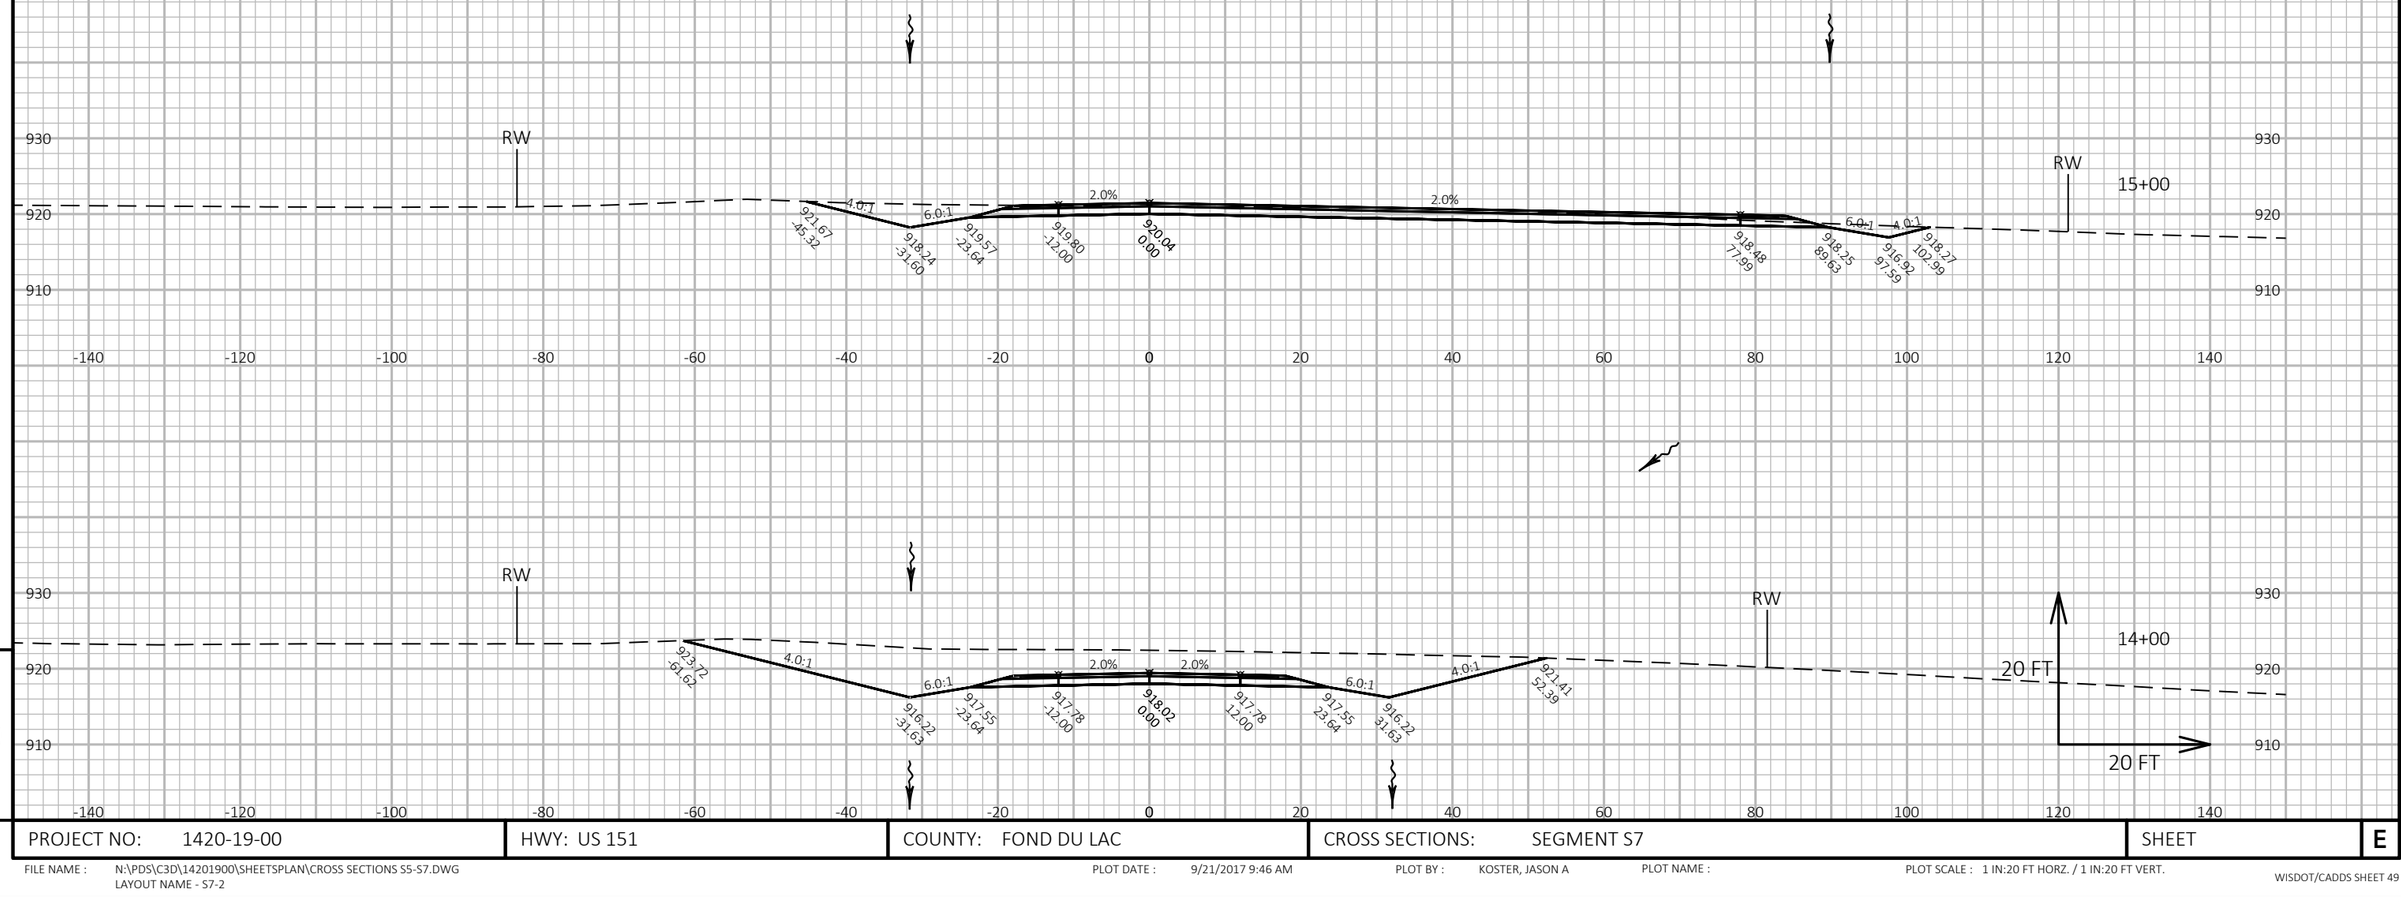

9

9

PROJECT NO: 1420-19-00	HWY: US 151	COUNTY: FOND DU LAC	CROSS SECTIONS: SEGMENT S7	SHEET	E

FILE NAME : N:\PDS\C3D\14201900\SHEETSPLAN\CROSS SECTIONS S5-S7.DWG
LAYOUT NAME - S7-2

PLOT DATE : 9/21/2017 9:46 AM PLOT BY : KOSTER, JASON A PLOT NAME : PLOT SCALE : 1 IN:20 FT HORZ. / 1 IN:20 FT VERT.



9

9

PROJECT NO: 1420-19-00	HWY: USH 151	COUNTY: FOND DU LAC	CROSS SECTIONS: SEGMENT S8	SHEET	E


FILE NAME : N:\PDS\C3D\14201900\SHEETSPLAN\CROSS SECTIONS S8.DWG
LAYOUT NAME - S8 - 1

PLOT DATE : 11/9/2017 4:23 PM

PLOT BY : KOSTER, JASON A

PLOT NAME :

PLOT SCALE : 1 IN:20 FT HORZ. / 1 IN:10 FT VERT.

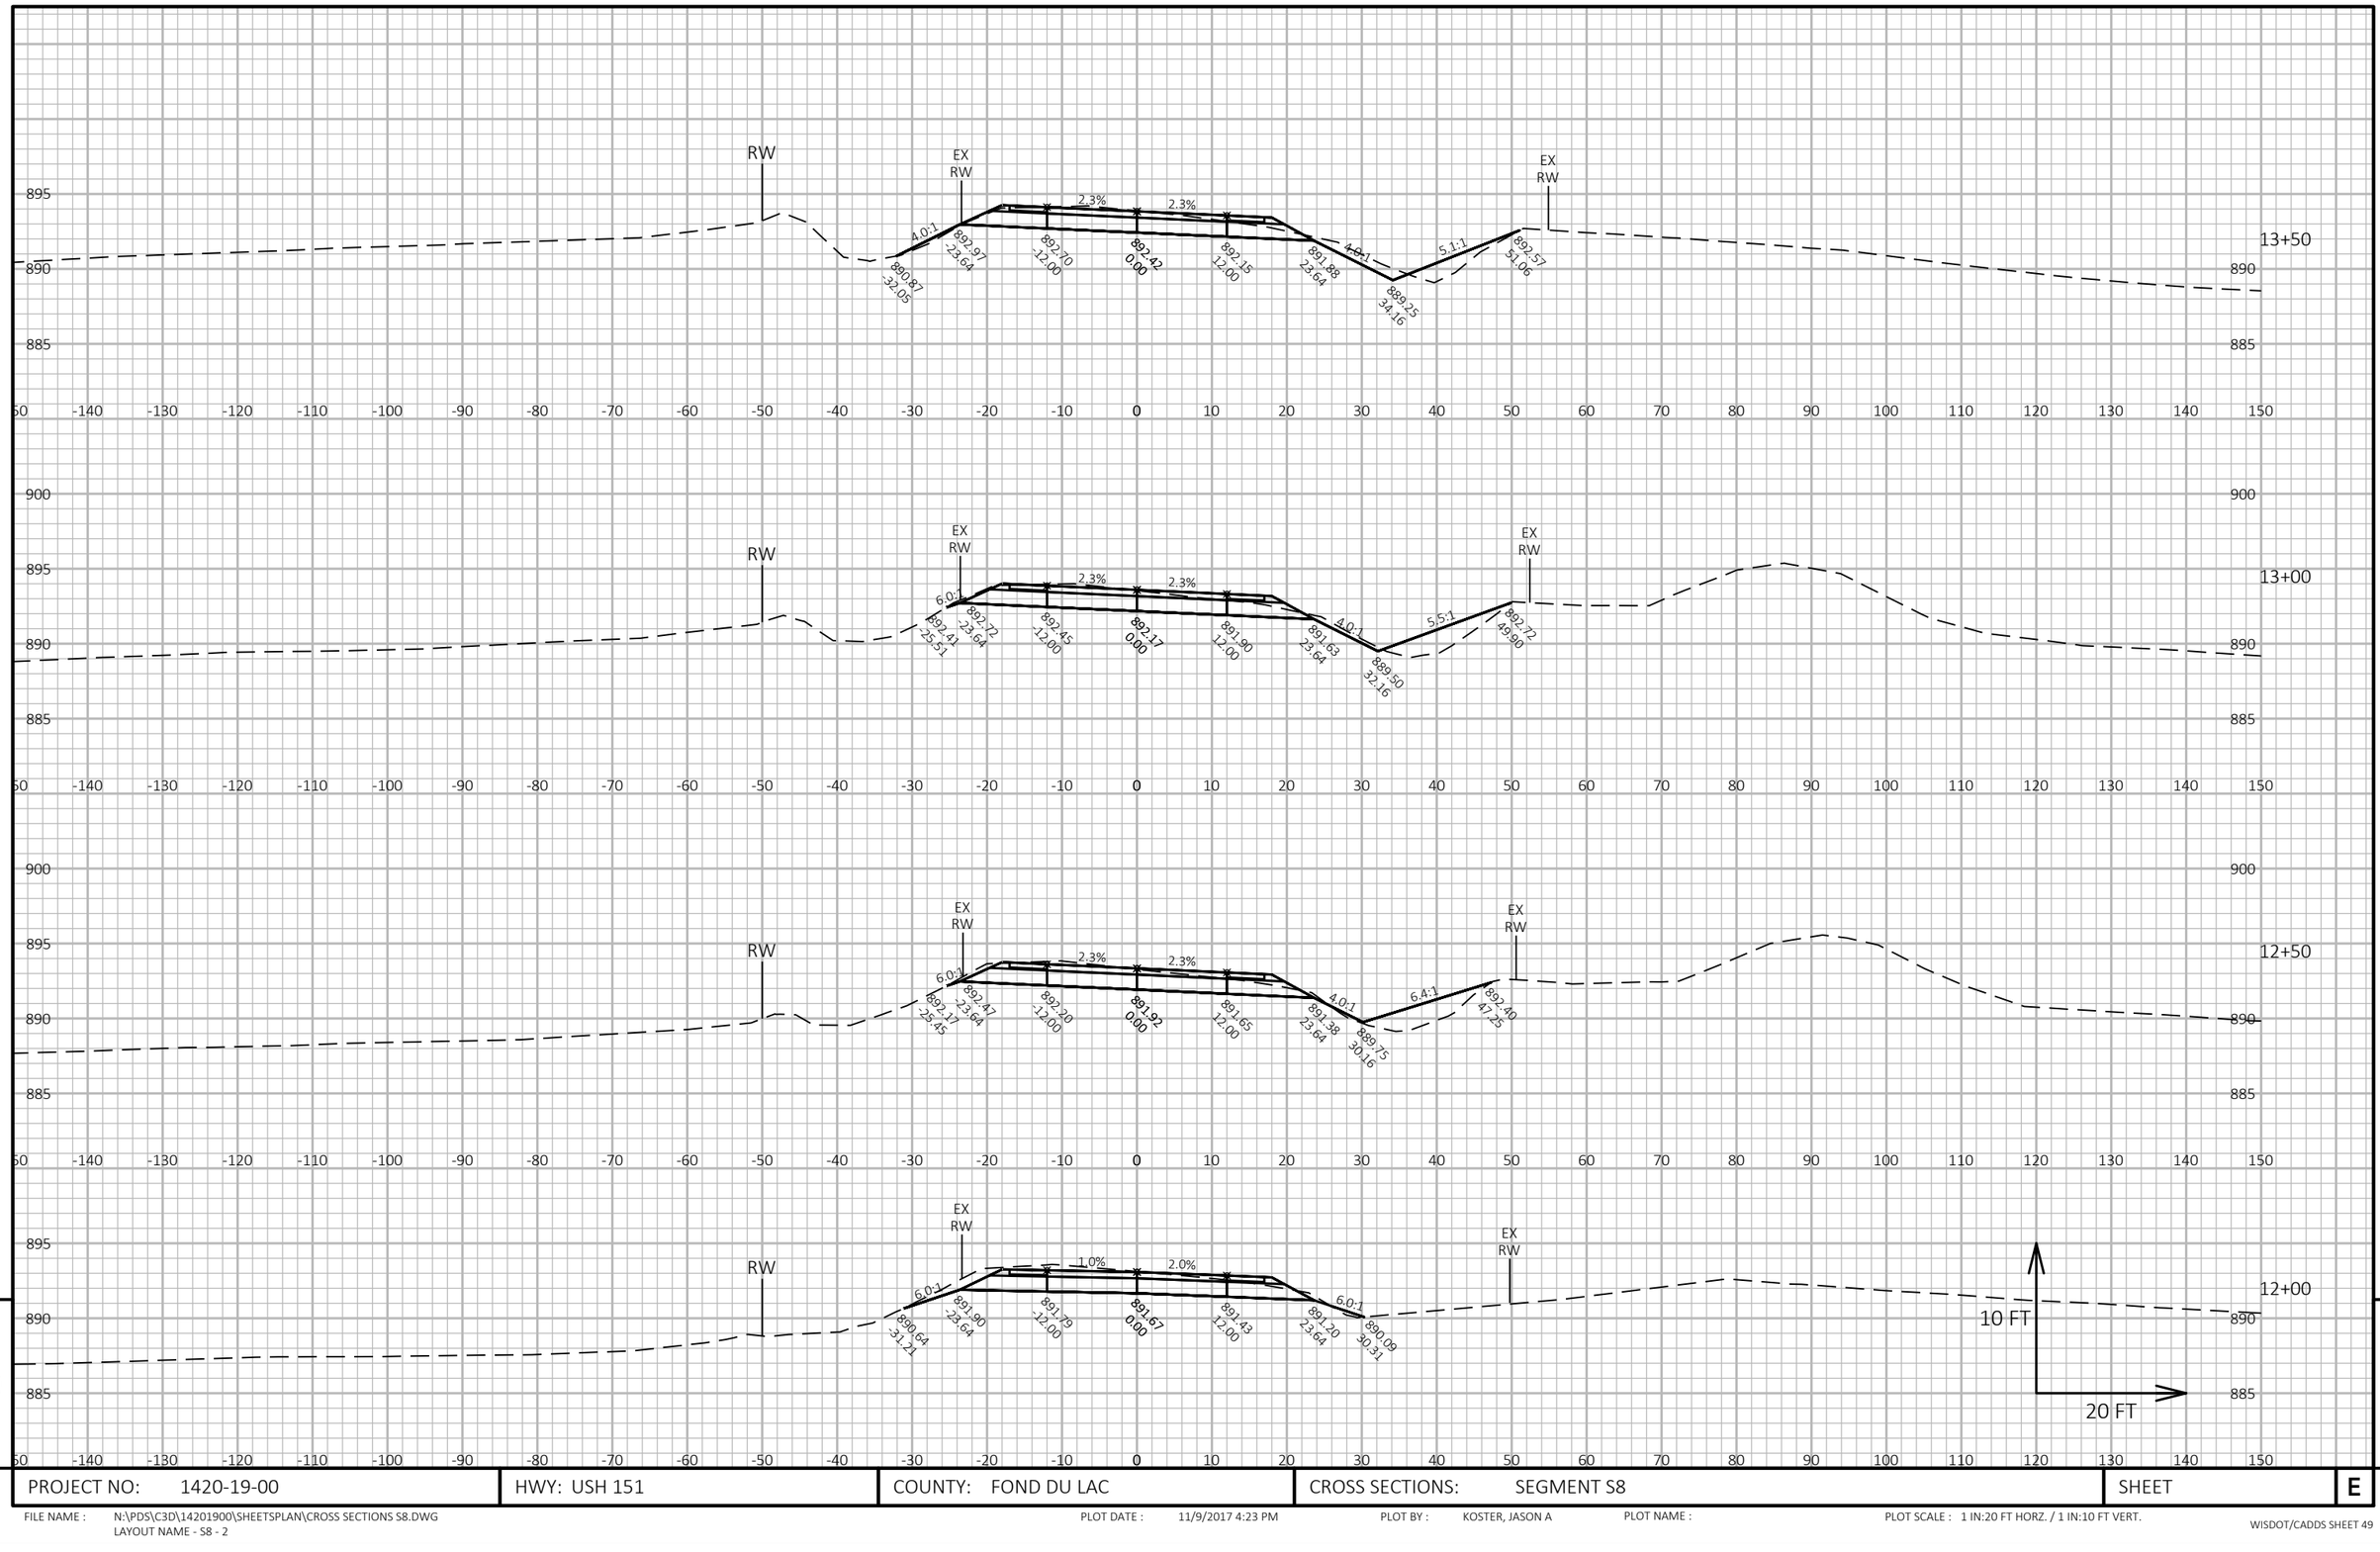

PROJECT NO: 1420-19-00	HWY: USH 151	COUNTY: FOND DU LAC	CROSS SECTIONS: SEGMENT S8	SHEET	E

FILE NAME : N:\PDS\C3D\14201900\SHEETSPLAN\CROSS SECTIONS S8.DWG
LAYOUT NAME - S8 - 2


PLOT DATE : 11/9/2017 4:23 PM

PLOT BY : KOSTER, JASON A

PLOT NAME :

PLOT SCALE : 1 IN:20 FT HORZ. / 1 IN:10 FT VERT.

WISDOT/CADDS SHEET 49

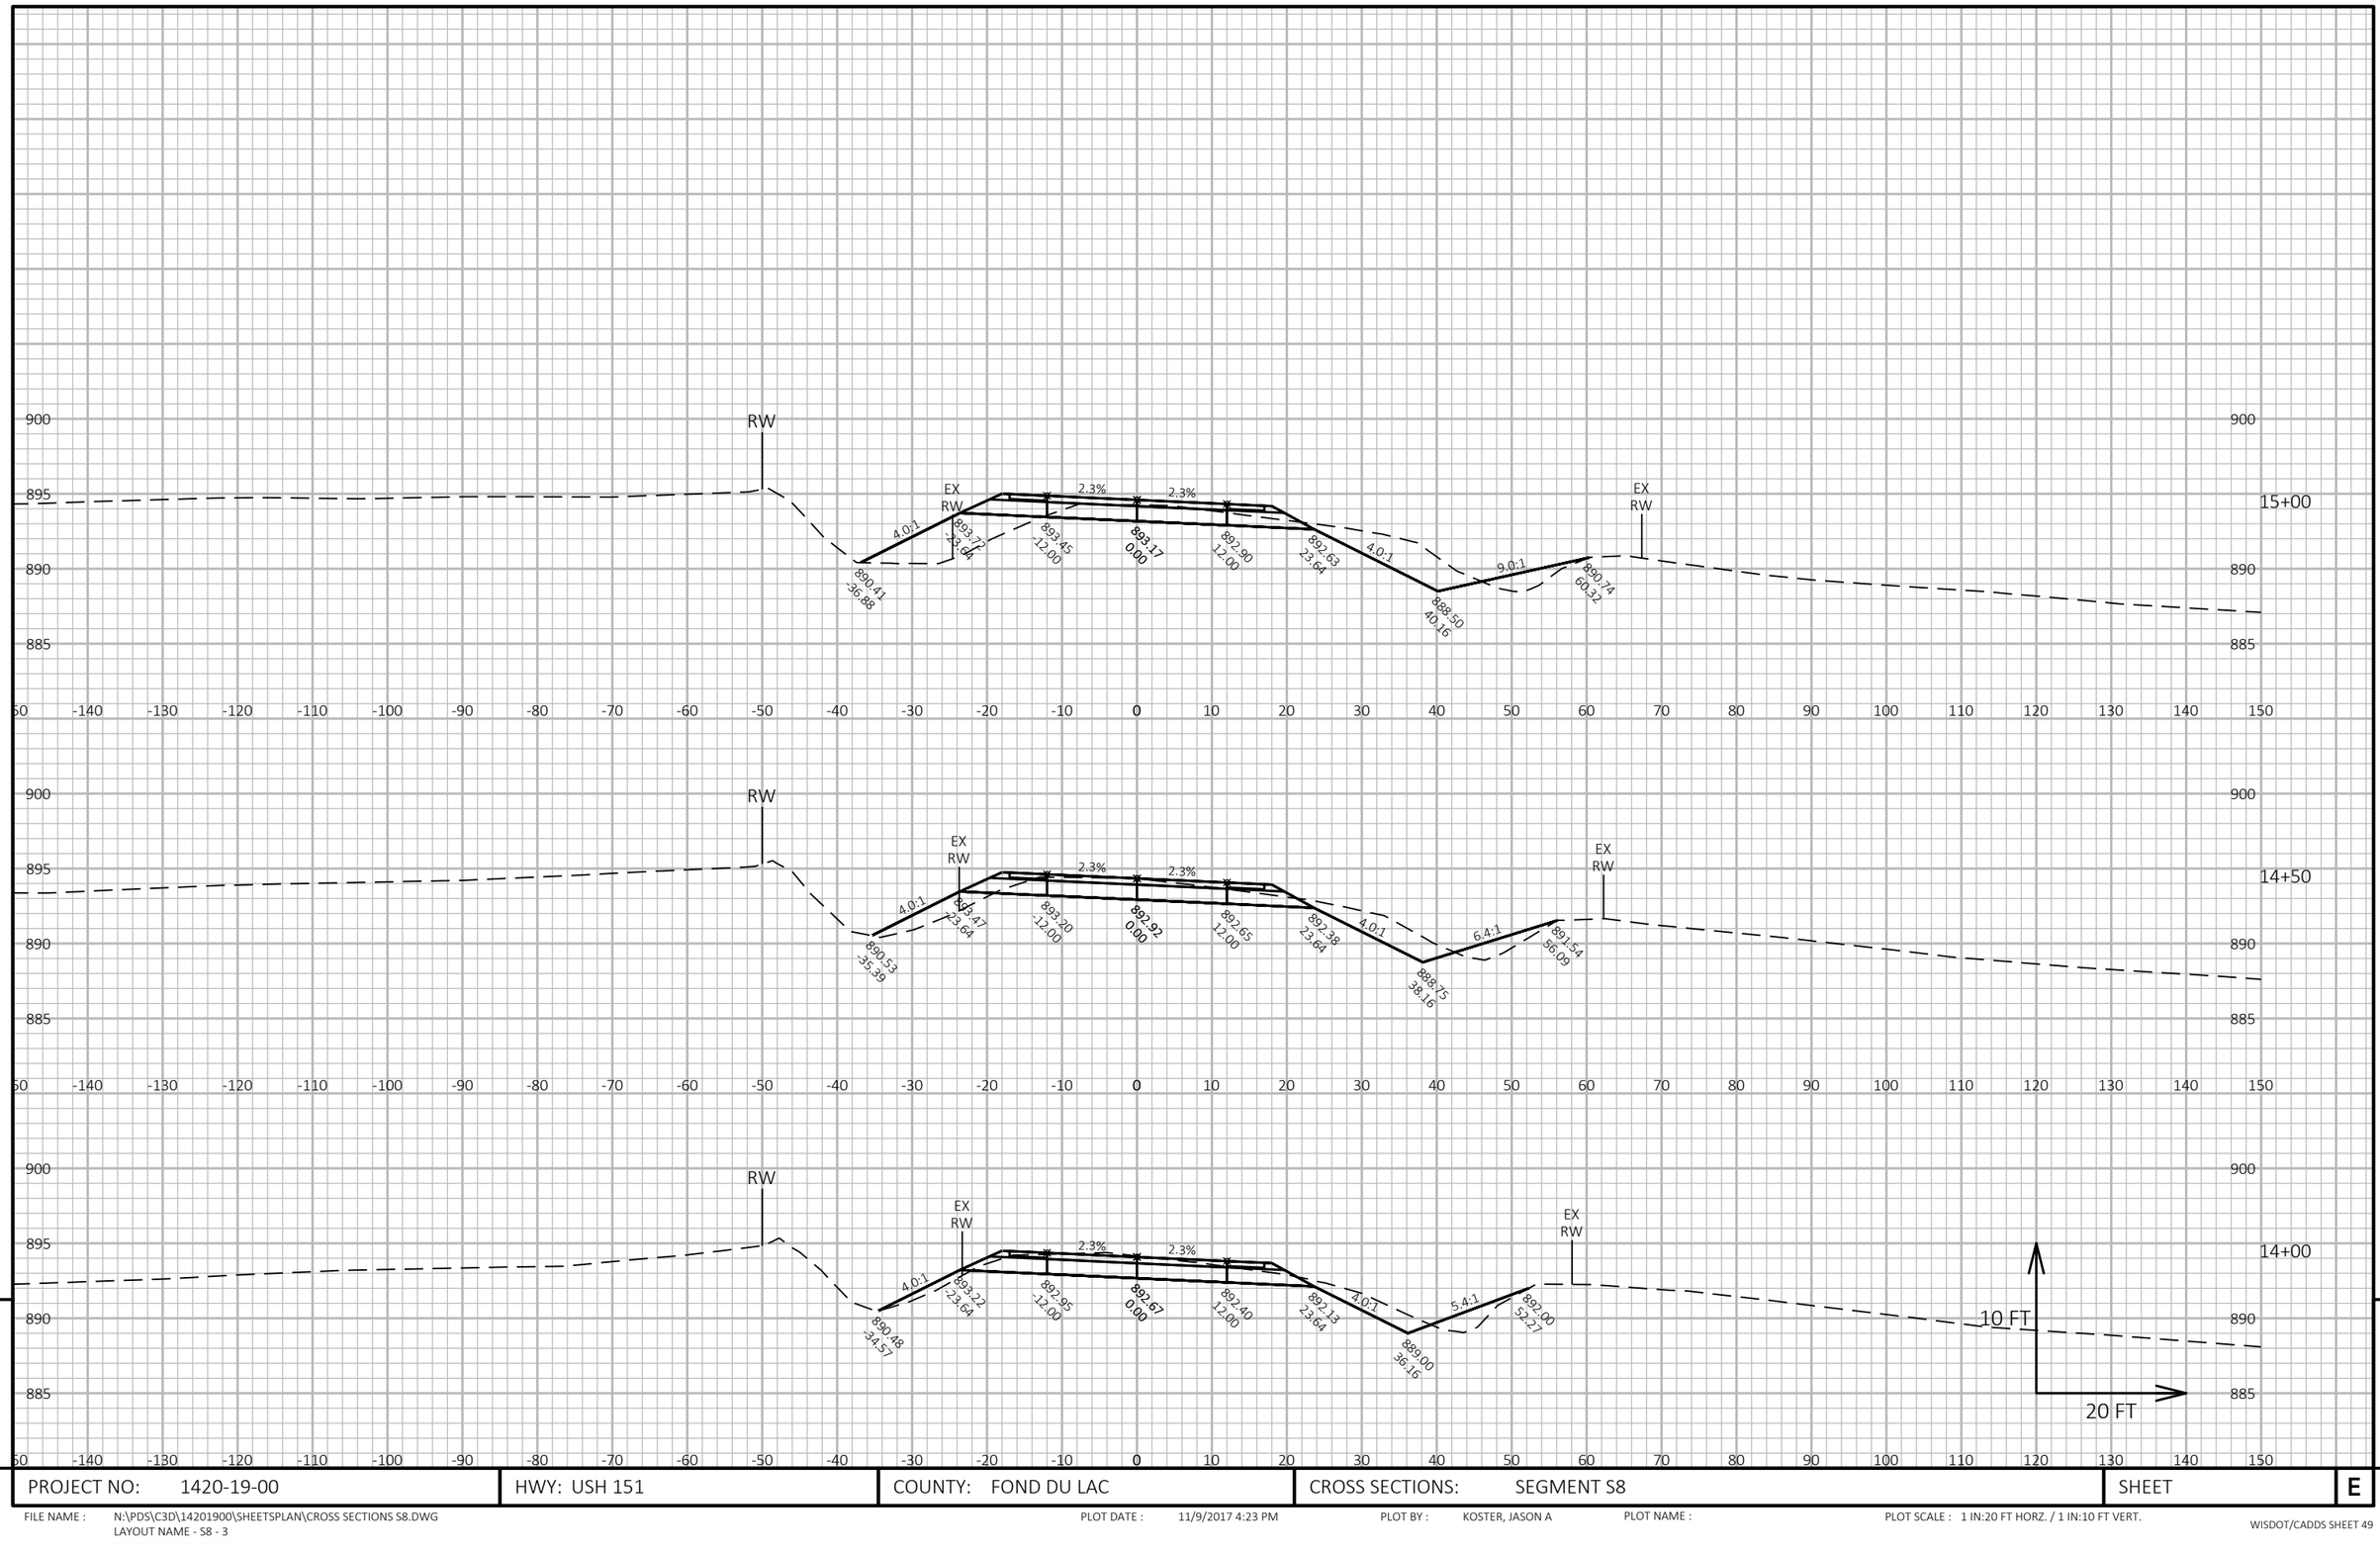

PROJECT NO: 1420-19-00	HWY: USH 151	COUNTY: FOND DU LAC	CROSS SECTIONS: SEGMENT S8	SHEET E


FILE NAME : N:\PDS\C3D\14201900\SHEETSPLAN\CROSS SECTIONS S8.DWG
LAYOUT NAME - S8 - 3

PLOT DATE : 11/9/2017 4:23 PM

PLOT BY : KOSTER, JASON A

PLOT NAME :

PLOT SCALE : 1 IN:20 FT HORZ. / 1 IN:10 FT VERT.

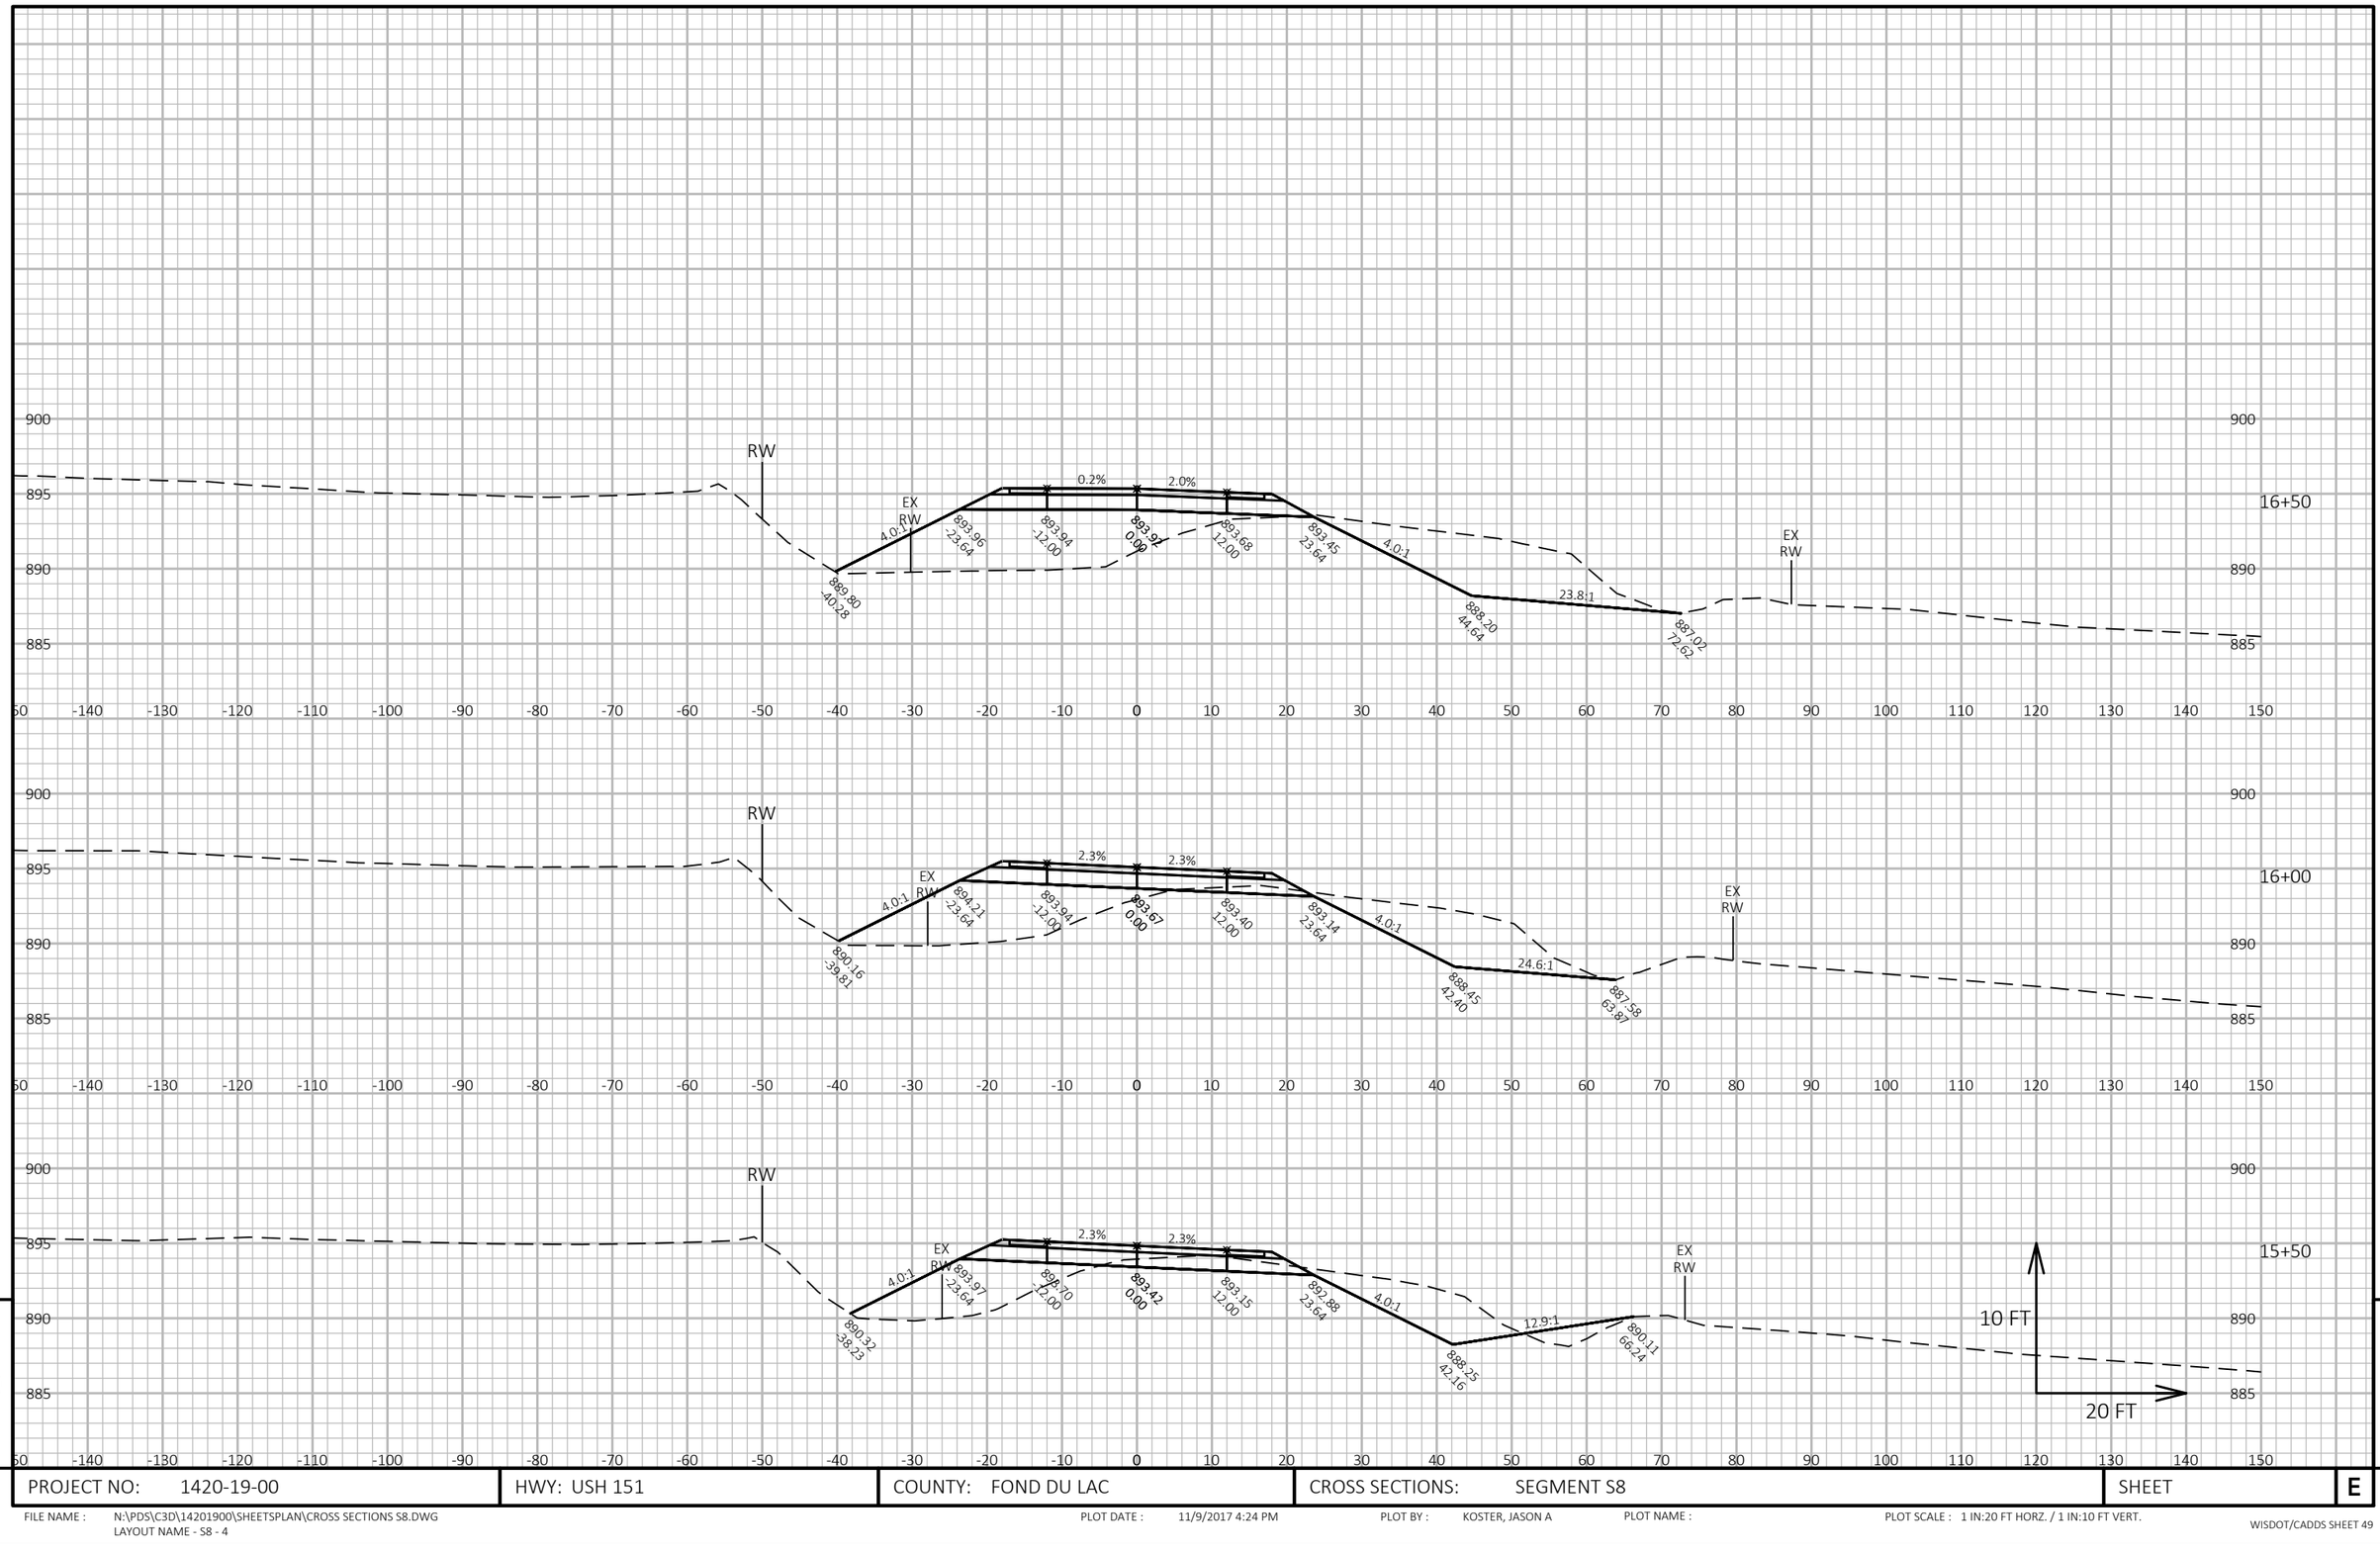

9

9

PROJECT NO: 1420-19-00	HWY: USH 151	COUNTY: FOND DU LAC	CROSS SECTIONS: SEGMENT S8	SHEET	E


FILE NAME : N:\PDS\C3D\14201900\SHEETSPLAN\CROSS SECTIONS S8.DWG
LAYOUT NAME - S8 - 4

PLOT DATE : 11/9/2017 4:24 PM

PLOT BY : KOSTER, JASON A

PLOT NAME :

PLOT SCALE : 1 IN:20 FT HORZ. / 1 IN:10 FT VERT.

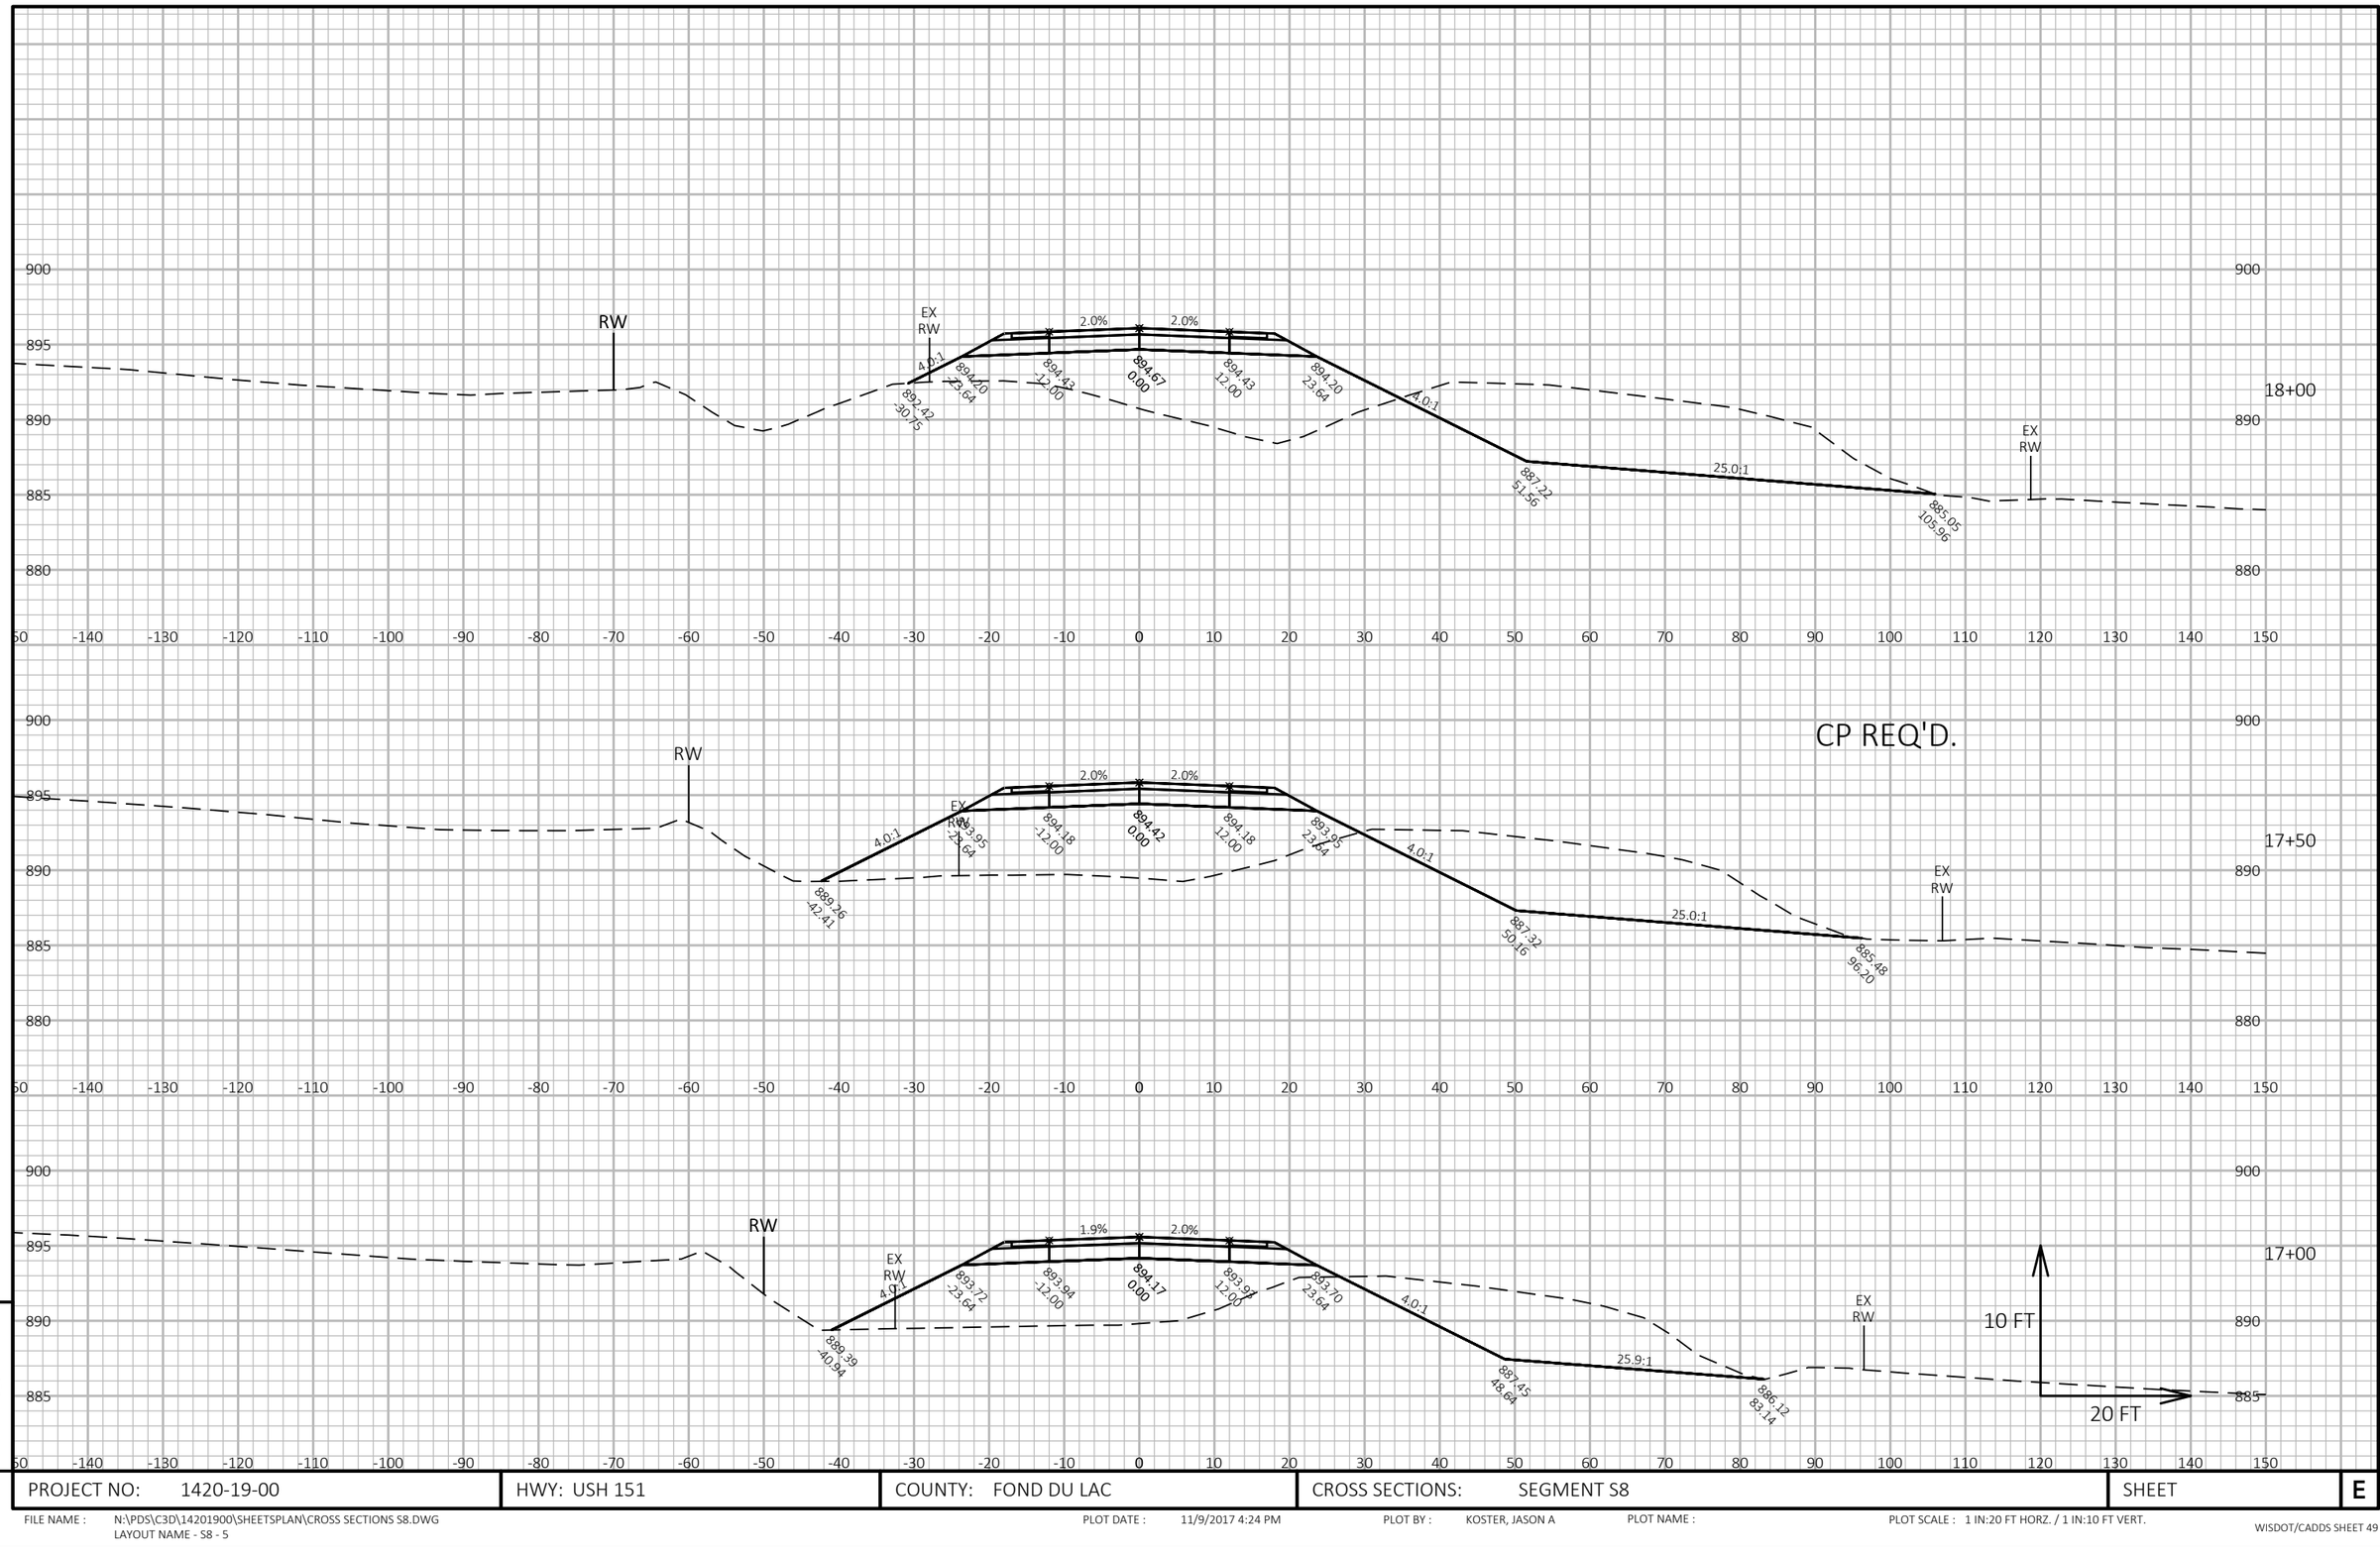

CP REQ'D.

9

9

PROJECT NO: 1420-19-00	HWY: USH 151	COUNTY: FOND DU LAC	CROSS SECTIONS: SEGMENT S8	SHEET	E


FILE NAME : N:\PDS\C3D\14201900\SHEETSPLAN\CROSS SECTIONS S8.DWG
LAYOUT NAME - S8 - 5

PLOT DATE : 11/9/2017 4:24 PM

PLOT BY : KOSTER, JASON A

PLOT NAME :

PLOT SCALE : 1 IN:20 FT HORZ. / 1 IN:10 FT VERT.

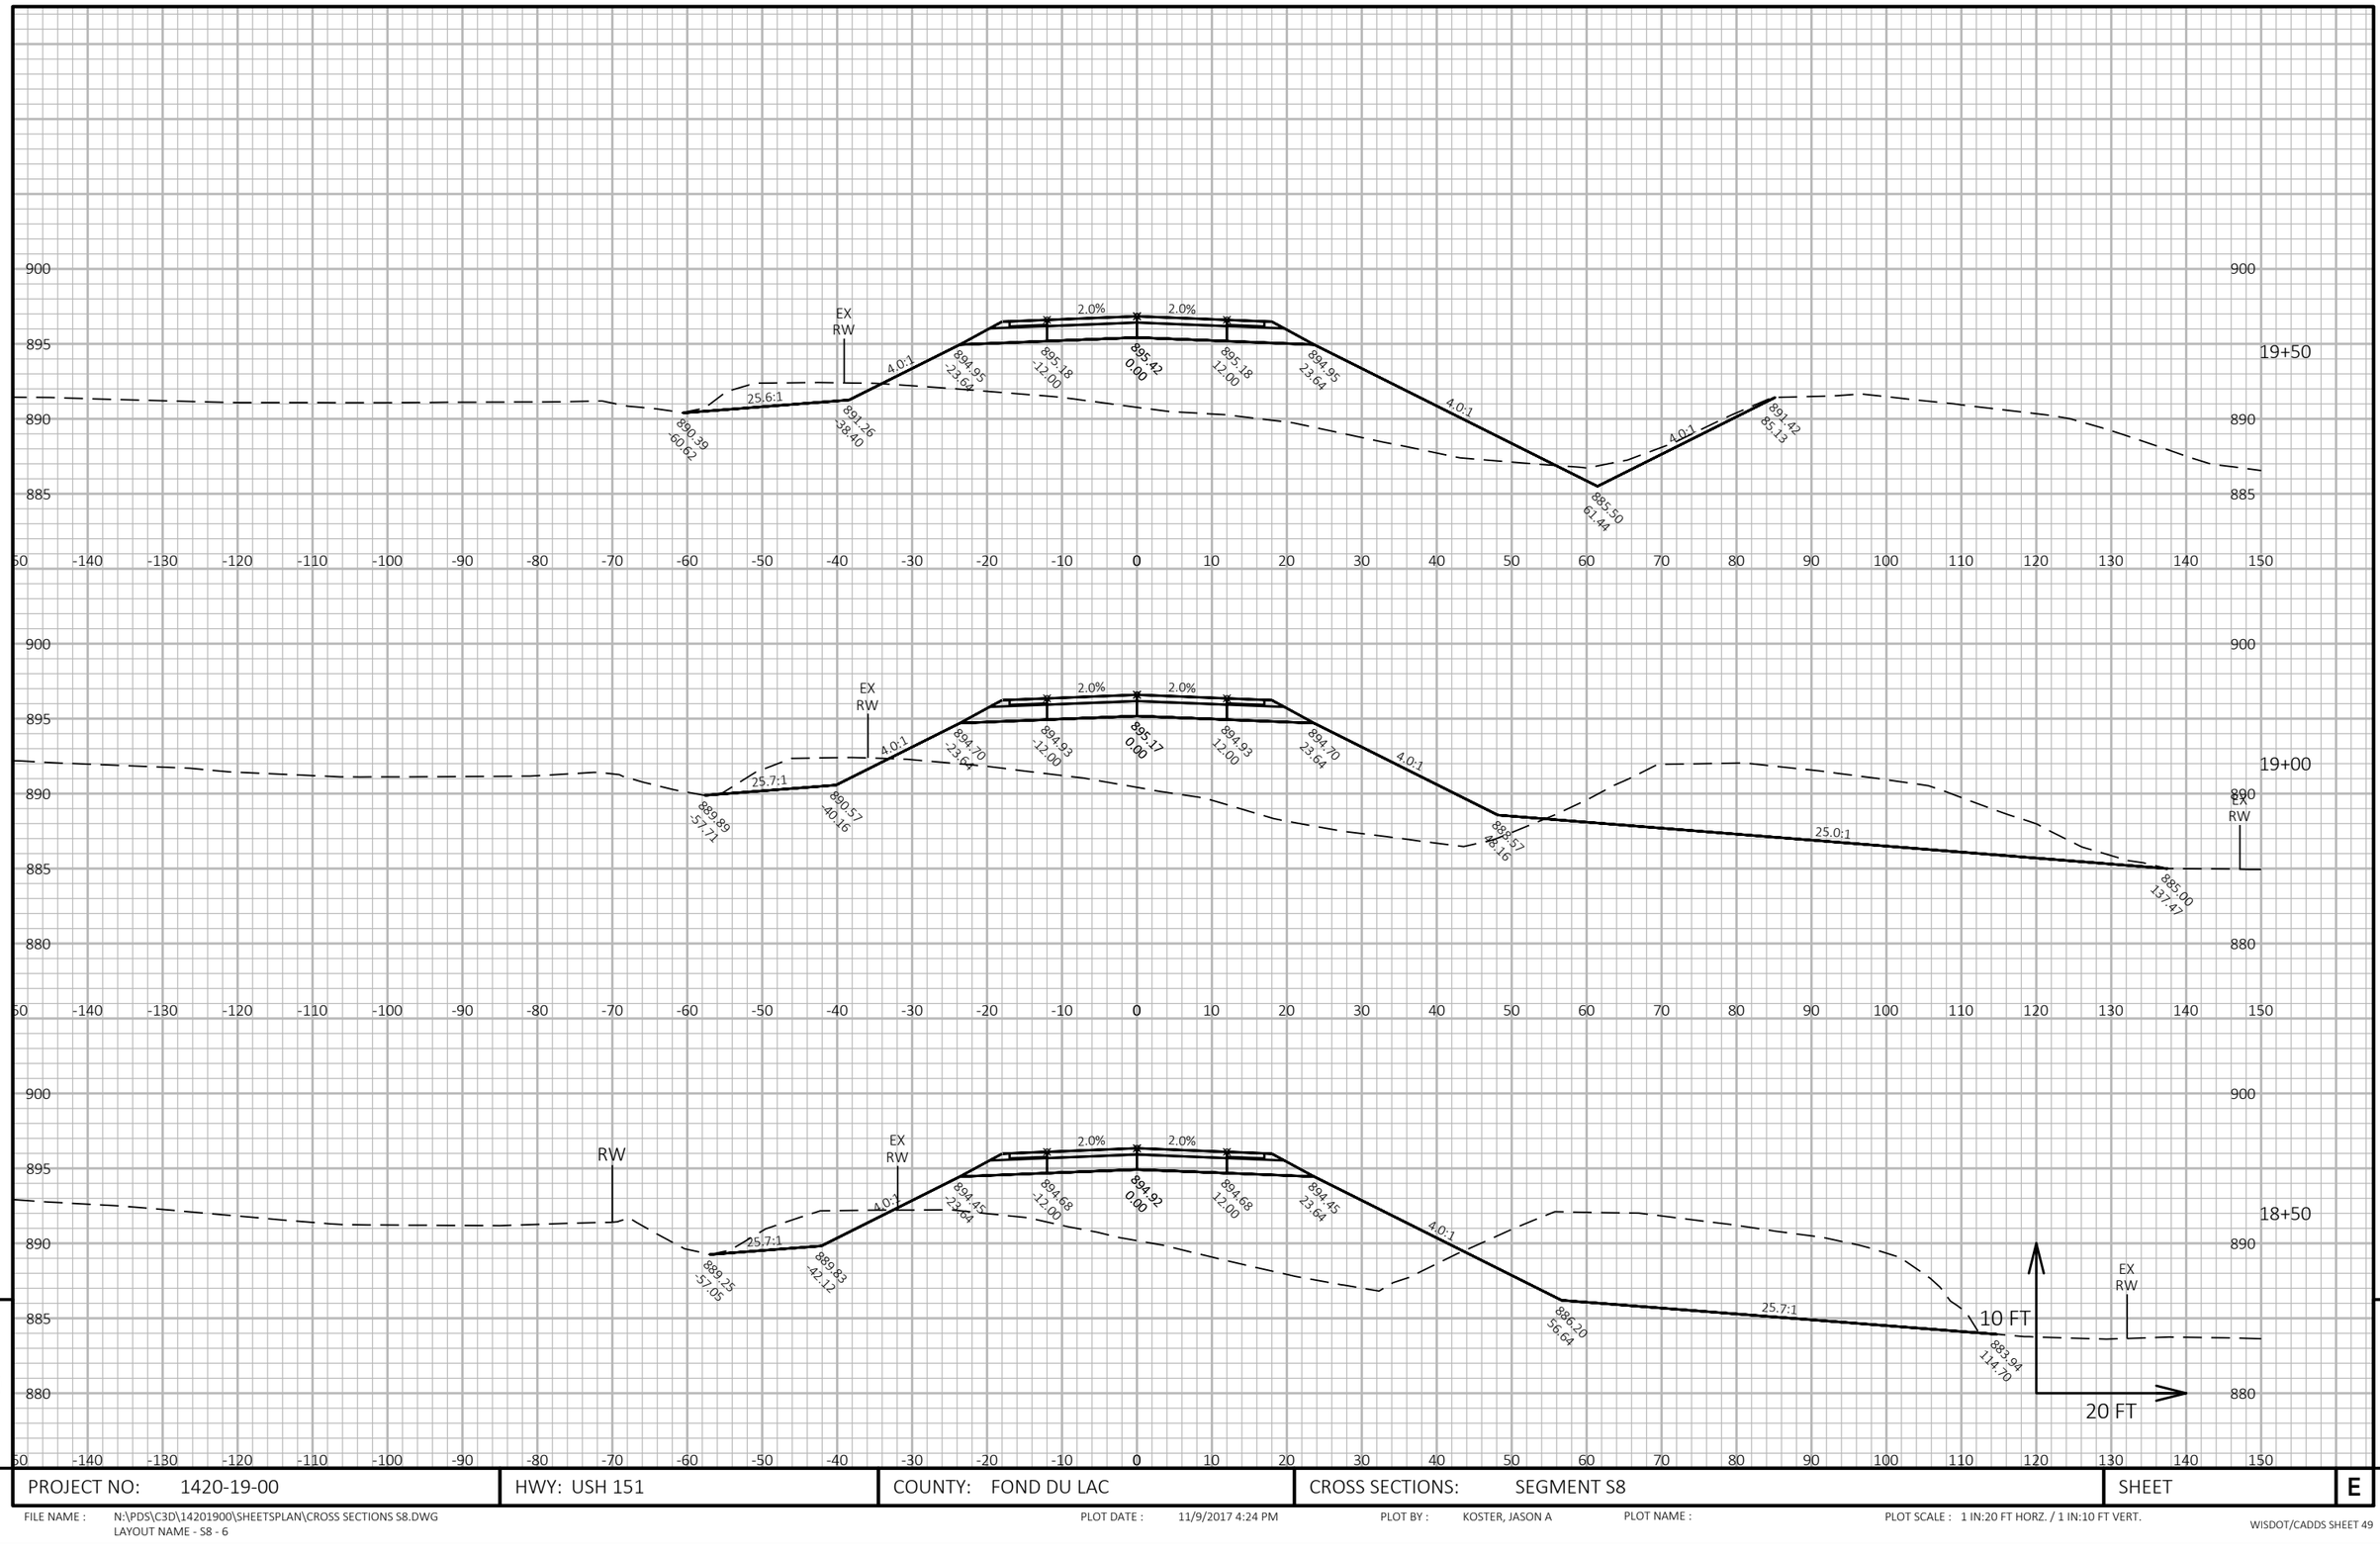


9

9

PROJECT NO: 1420-19-00	HWY: USH 151	COUNTY: FOND DU LAC	CROSS SECTIONS: SEGMENT S8	SHEET	E

FILE NAME : N:\PDS\C3D\14201900\SHEETSPLAN\CROSS SECTIONS S8.DWG
LAYOUT NAME - S8 - 6

PLOT DATE : 11/9/2017 4:24 PM PLOT BY : KOSTER, JASON A PLOT NAME : PLOT SCALE : 1 IN:20 FT HORZ. / 1 IN:10 FT VERT.

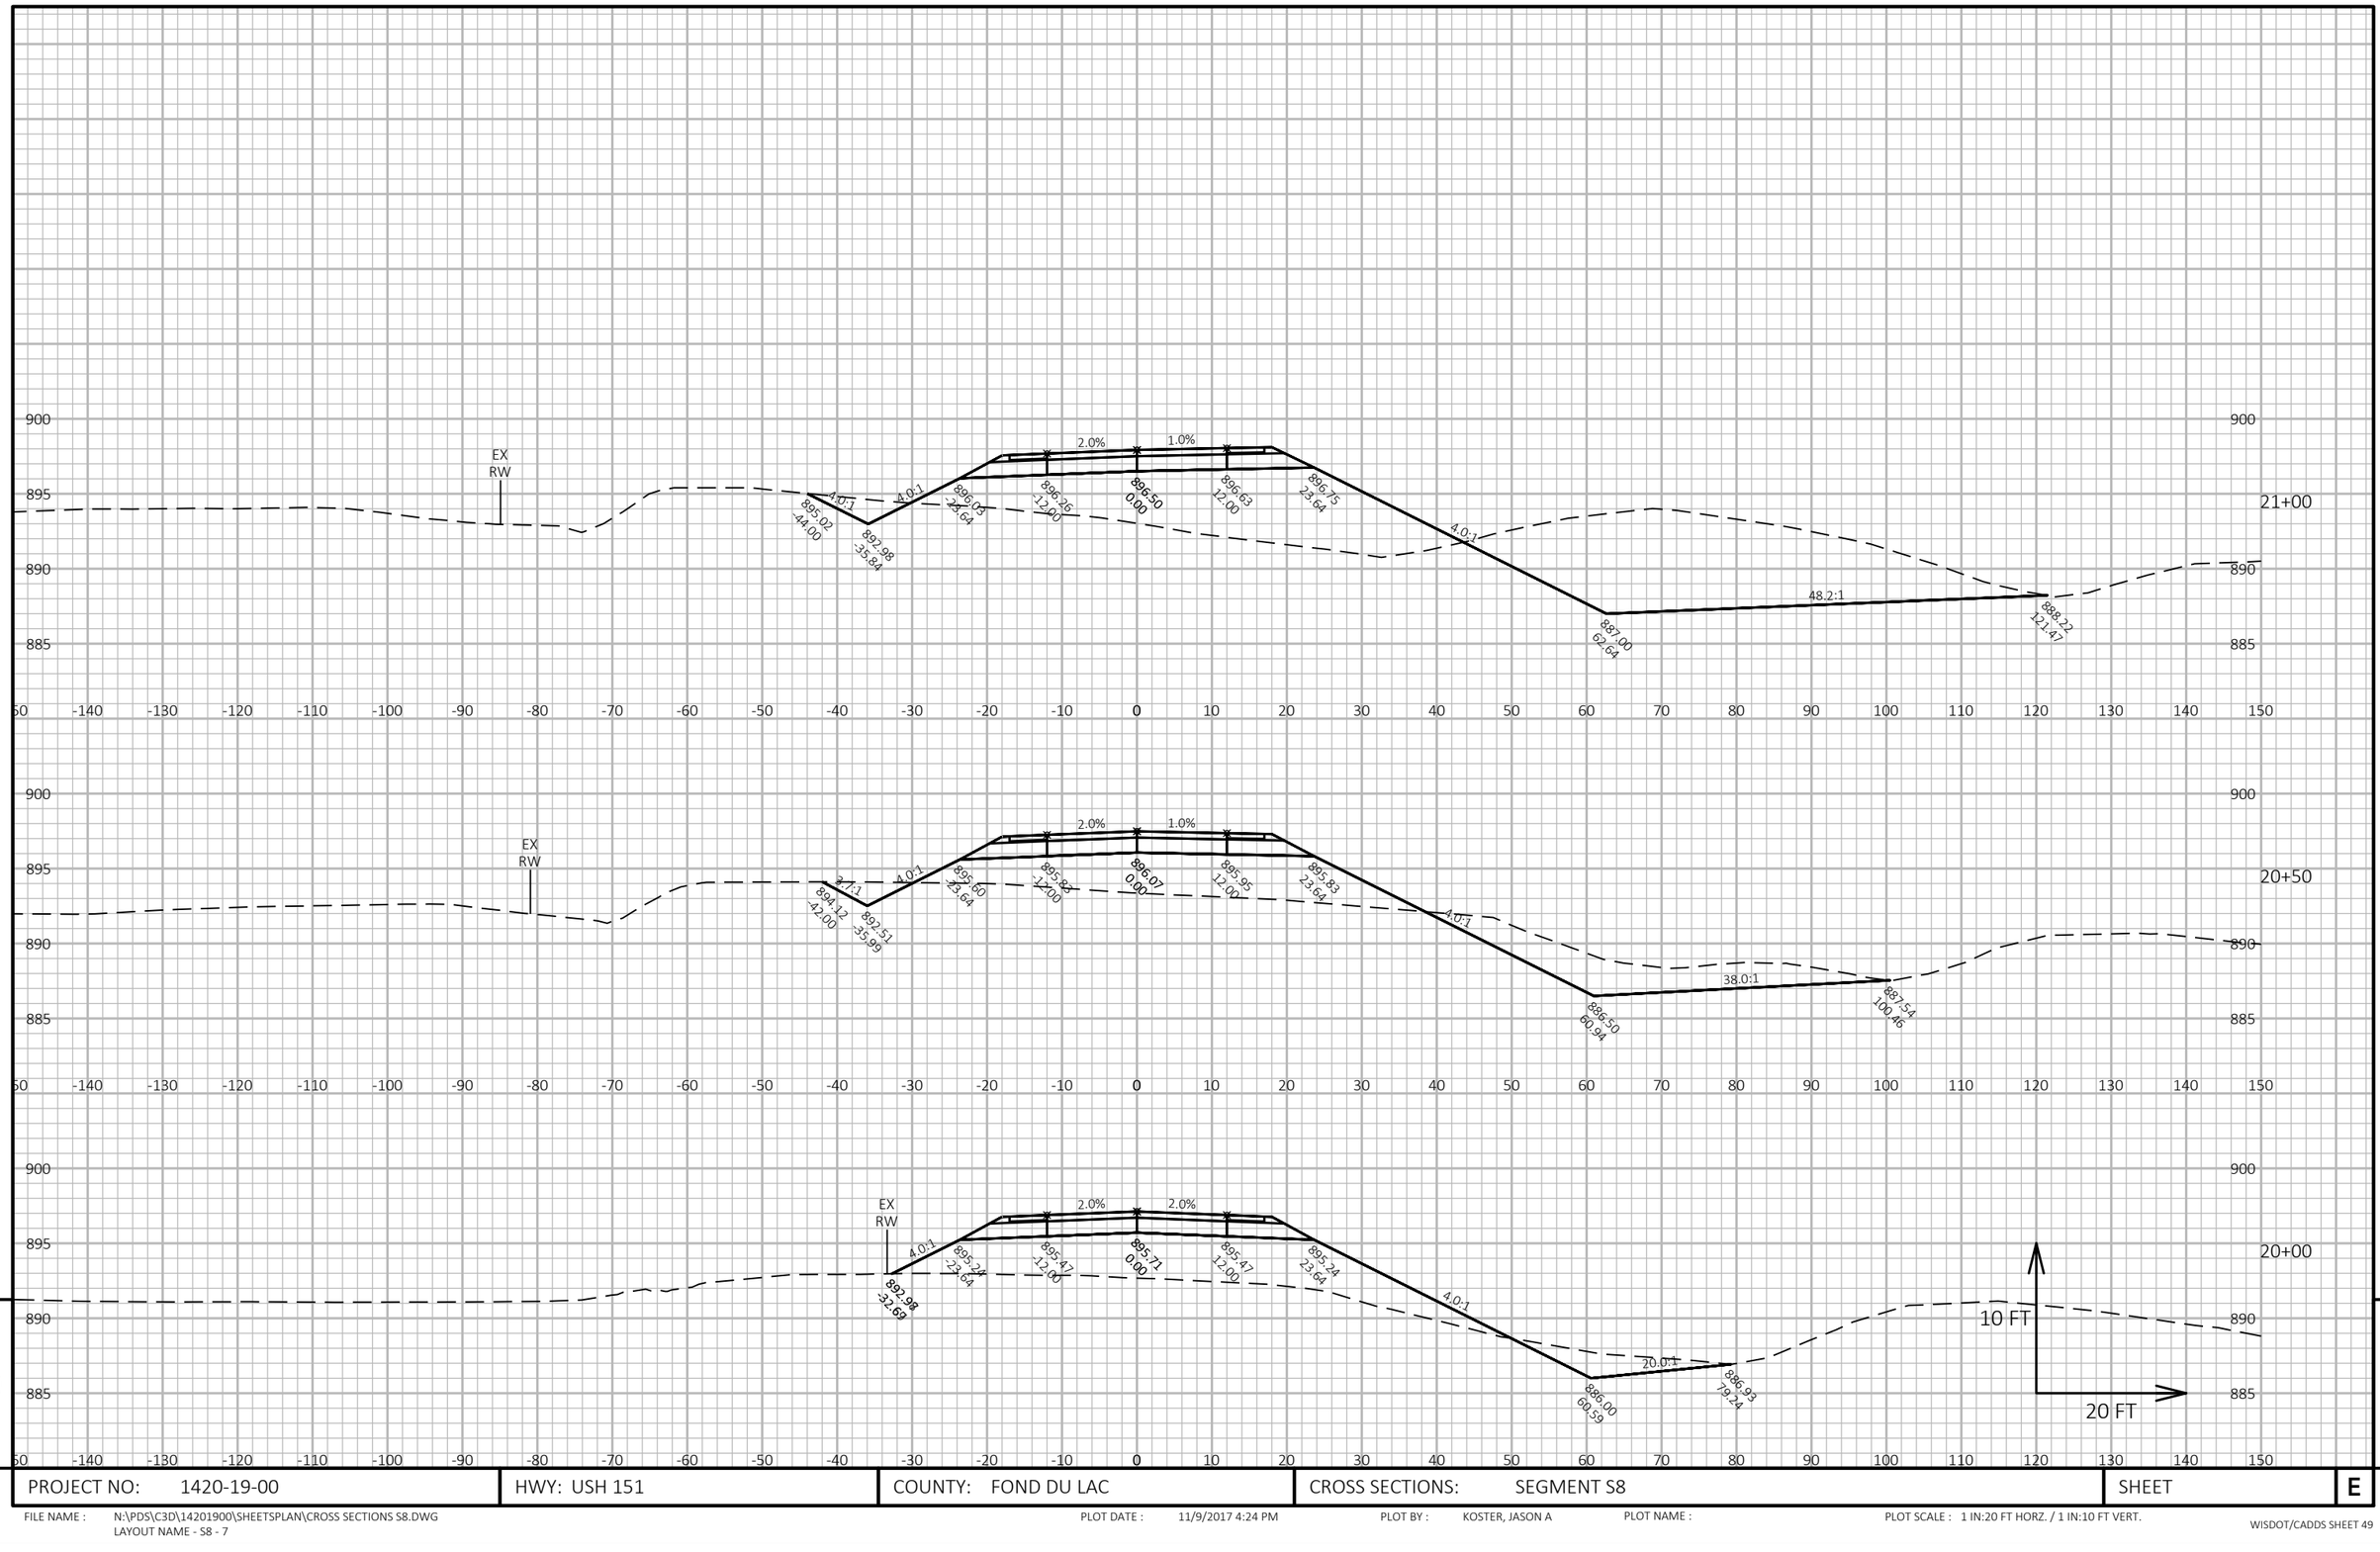

PROJECT NO: 1420-19-00	HWY: USH 151	COUNTY: FOND DU LAC	CROSS SECTIONS: SEGMENT S8	SHEET	E


FILE NAME : N:\PDS\C3D\14201900\SHEETSPLAN\CROSS SECTIONS S8.DWG
LAYOUT NAME - S8 - 7

PLOT DATE : 11/9/2017 4:24 PM

PLOT BY : KOSTER, JASON A

PLOT NAME :

PLOT SCALE : 1 IN:20 FT HORZ. / 1 IN:10 FT VERT.

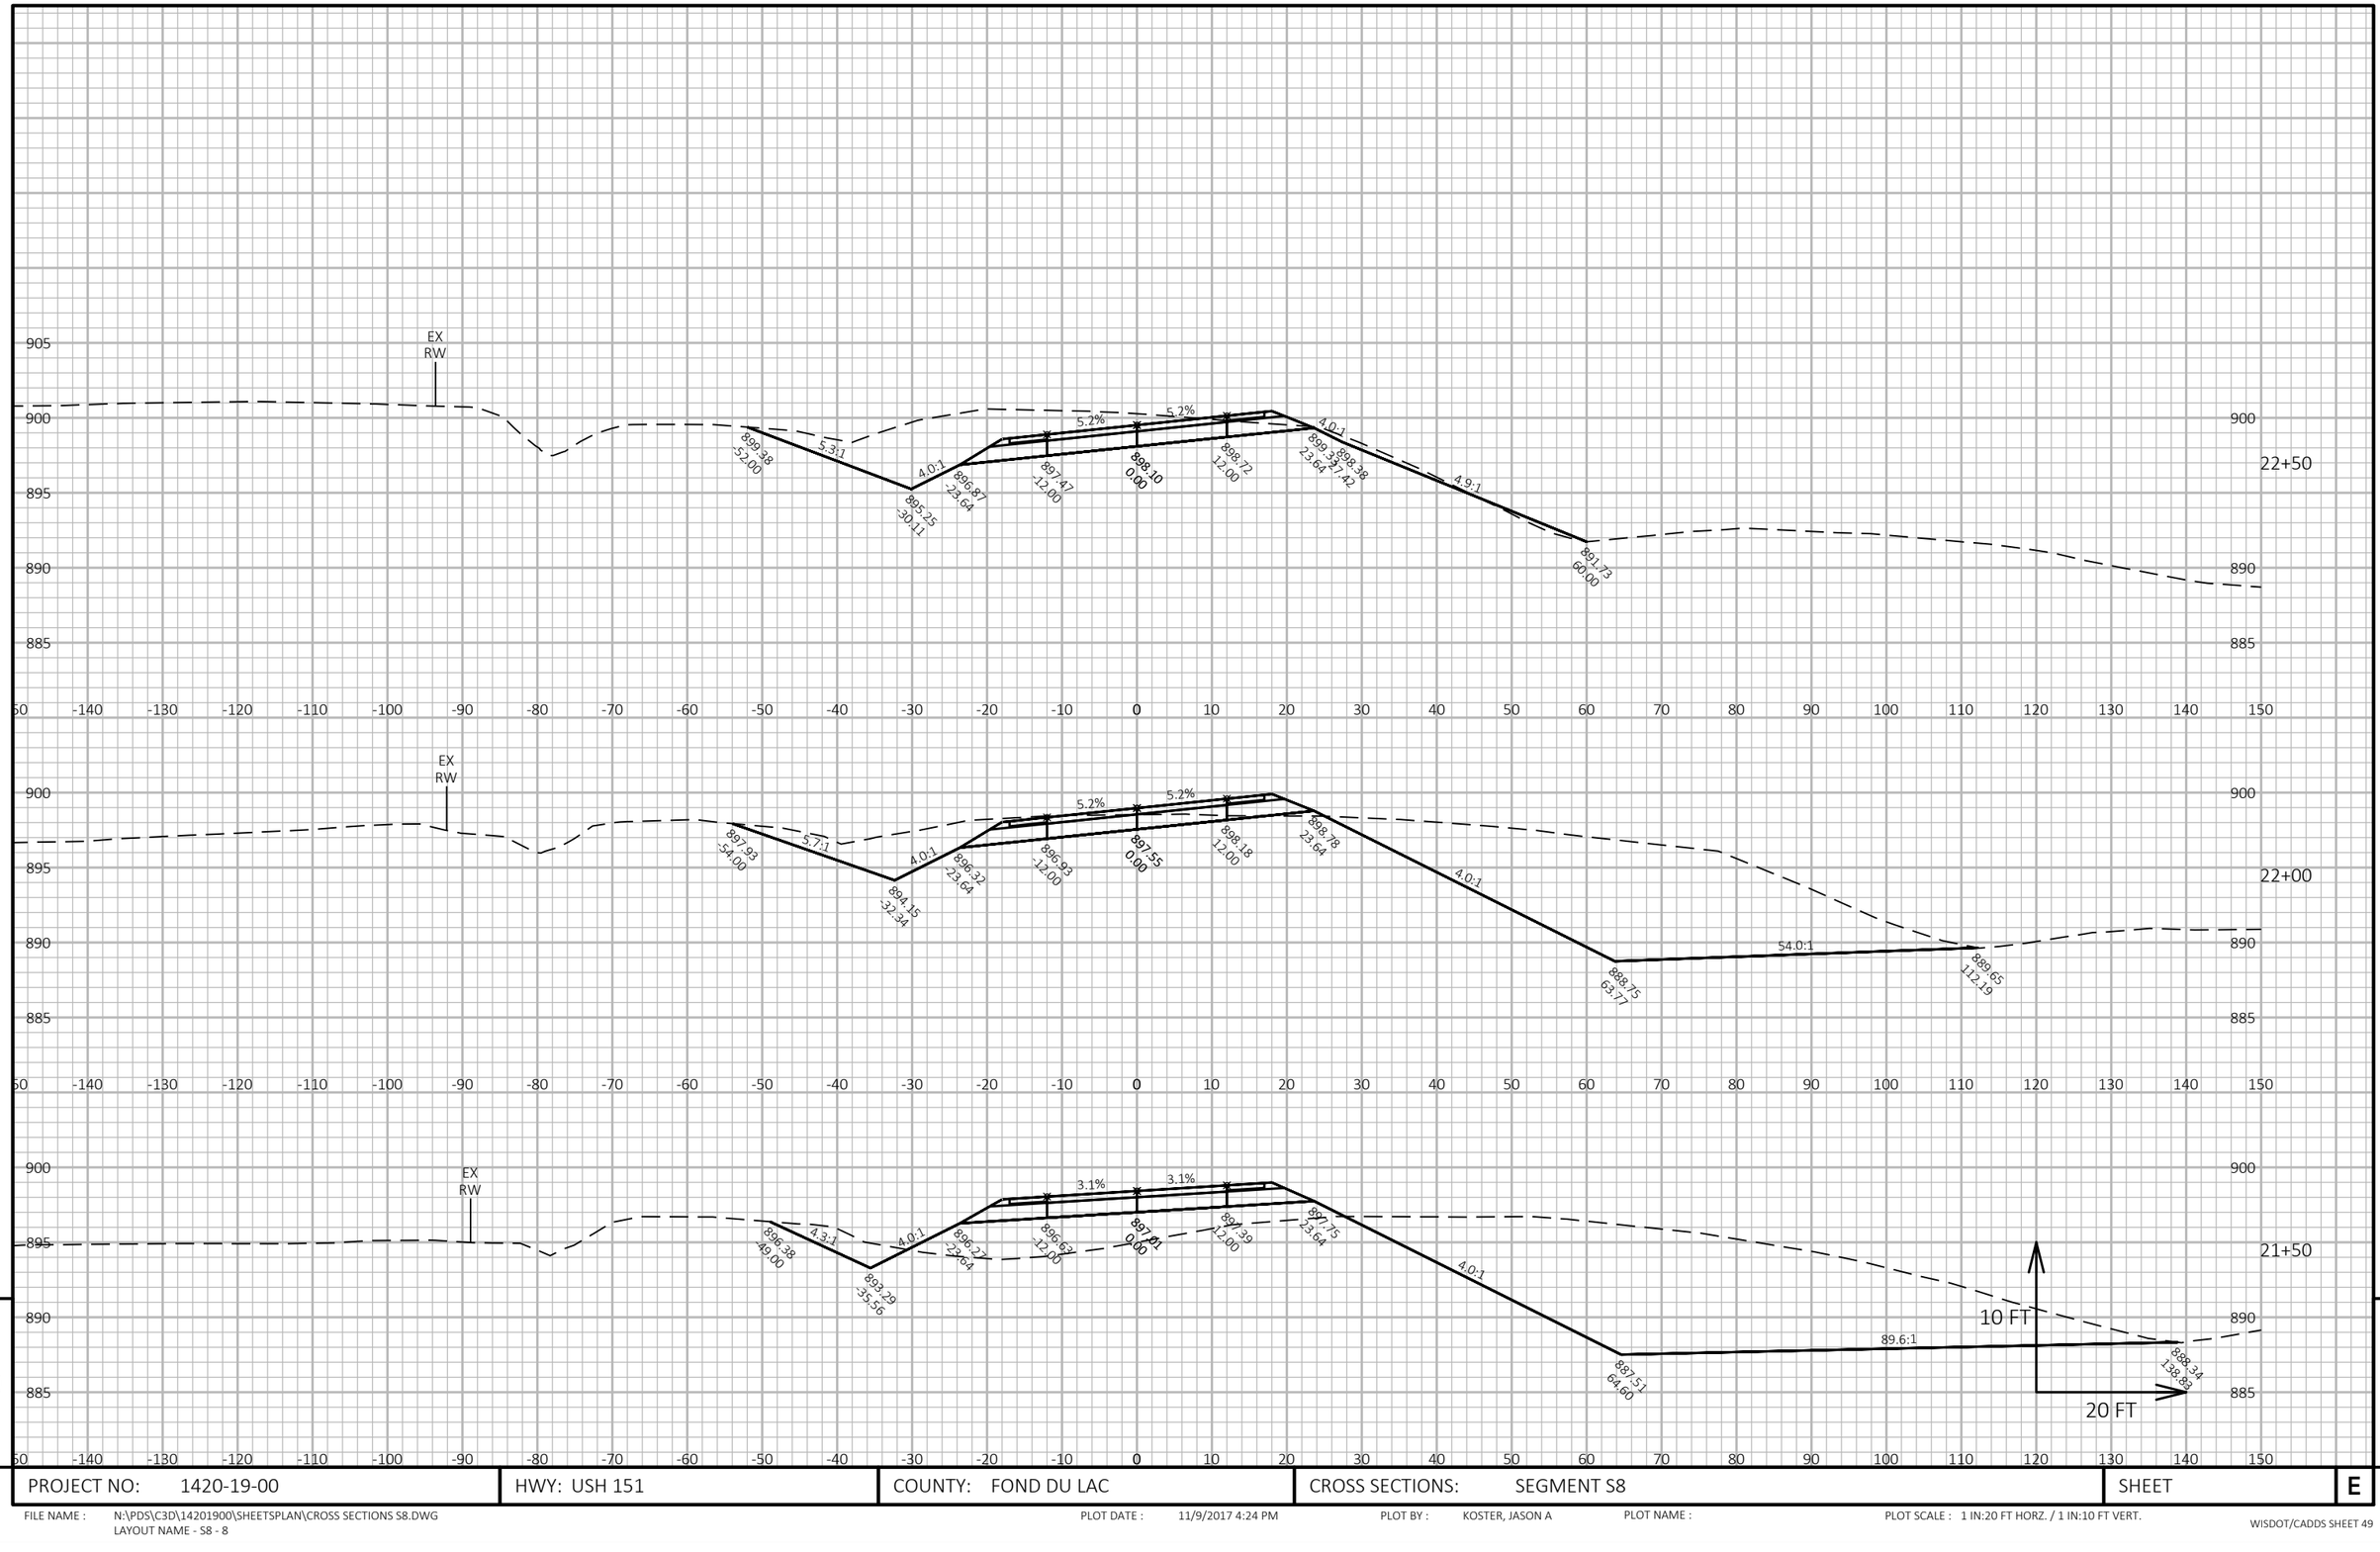

9

9

PROJECT NO: 1420-19-00	HWY: USH 151	COUNTY: FOND DU LAC	CROSS SECTIONS: SEGMENT S8	SHEET	E


FILE NAME : N:\PDS\C3D\14201900\SHEETSPLAN\CROSS SECTIONS S8.DWG
LAYOUT NAME - S8 - 8

PLOT DATE : 11/9/2017 4:24 PM

PLOT BY : KOSTER, JASON A

PLOT NAME :

PLOT SCALE : 1 IN:20 FT HORZ. / 1 IN:10 FT VERT.

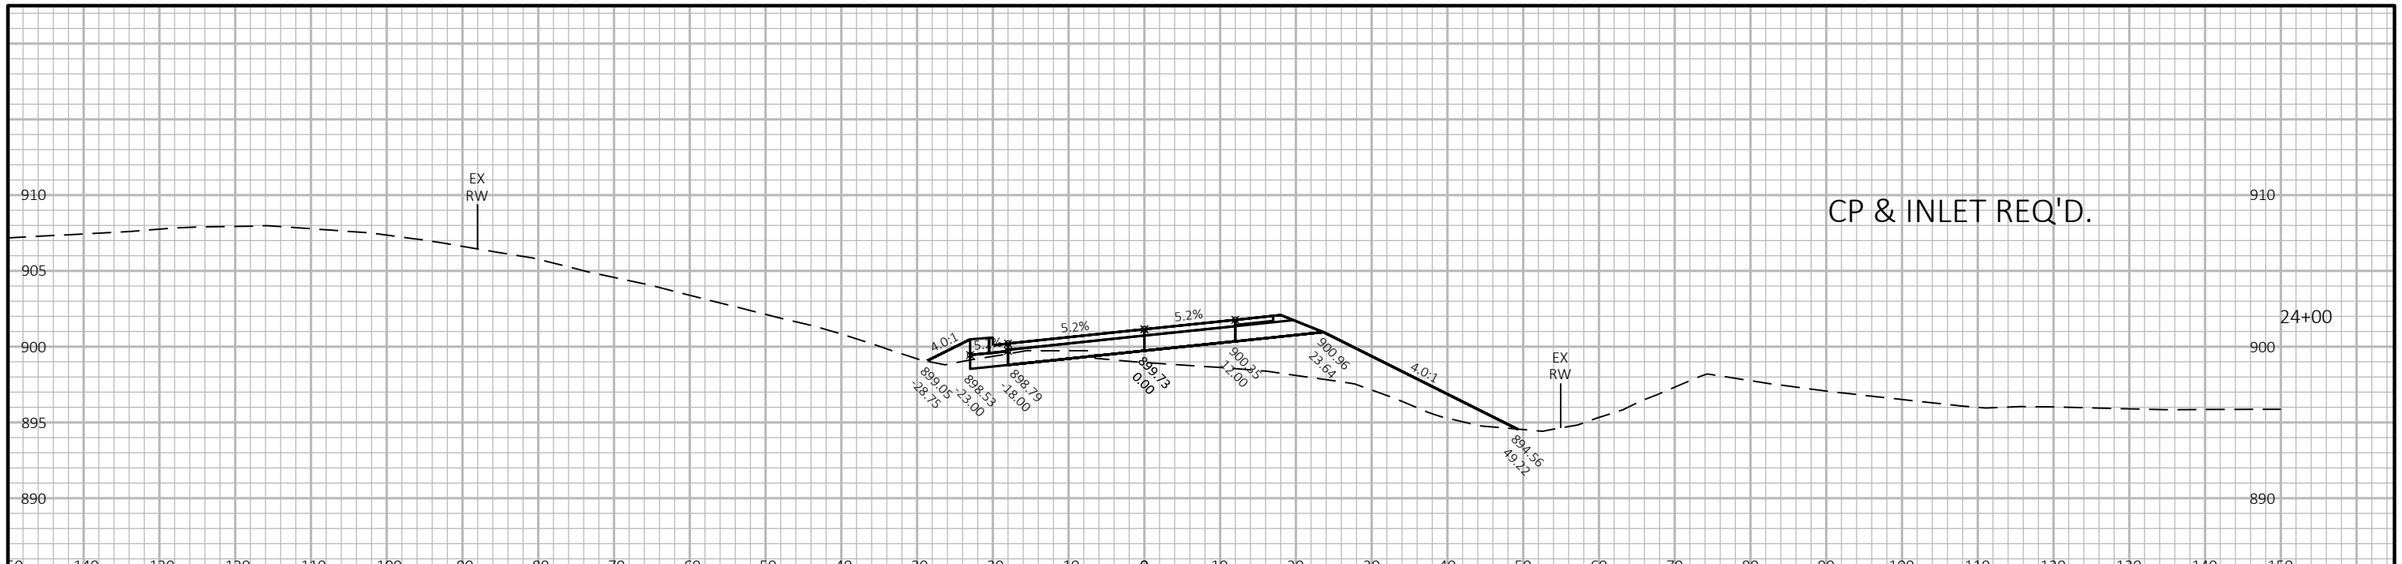


PROJECT NO: 1420-19-00	HWY: USH 151	COUNTY: FOND DU LAC	CROSS SECTIONS: SEGMENT S8	SHEET	E

FILE NAME : N:\PDS\C3D\14201900\SHEETSPLAN\CROSS SECTIONS S8.DWG
LAYOUT NAME - S8 - 9

PLOT DATE : 11/9/2017 4:24 PM PLOT BY : KOSTER, JASON A PLOT NAME : PLOT SCALE : 1 IN:20 FT HORZ. / 1 IN:10 FT VERT.

WISDOT/CADDS SHEET 49

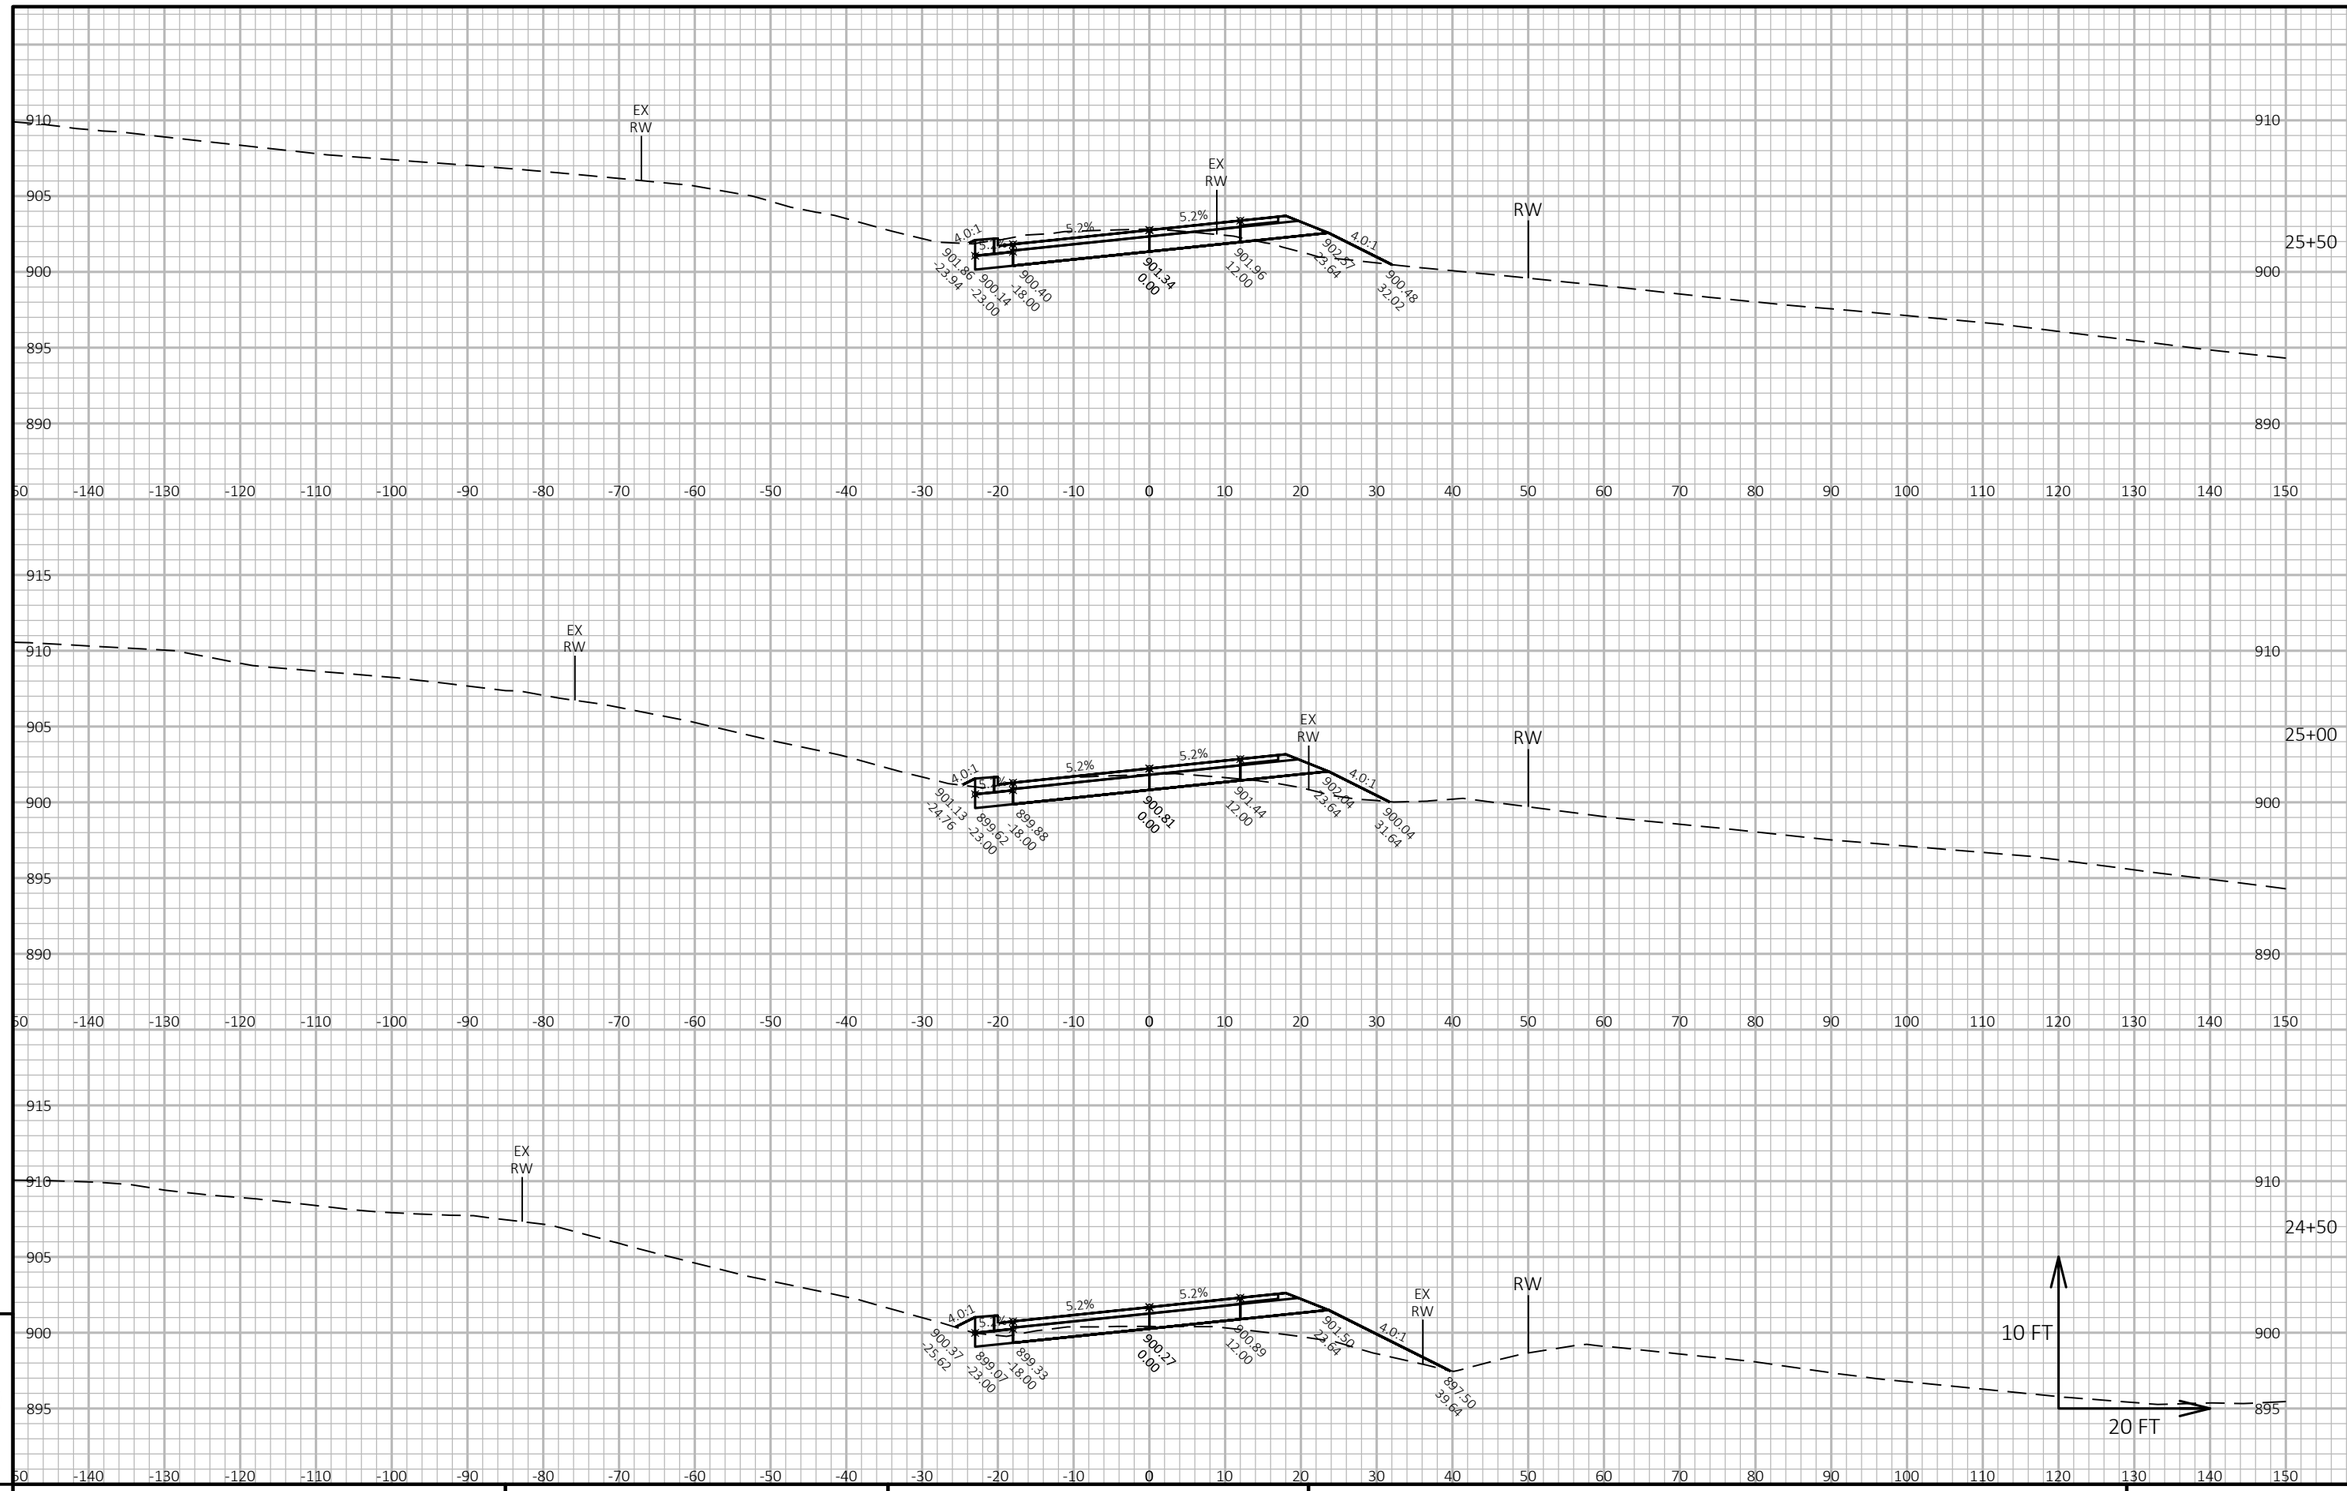

9


9

PROJECT NO: 1420-19-00	HWY: USH 151	COUNTY: FOND DU LAC	CROSS SECTIONS: SEGMENT S8	SHEET	E

FILE NAME : N:\PDS\C3D\14201900\SHEETSPLAN\CROSS SECTIONS S8.DWG
LAYOUT NAME - S8 - 10

PLOT DATE : 11/9/2017 4:24 PM PLOT BY : KOSTER, JASON A PLOT NAME : PLOT SCALE : 1 IN:20 FT HORZ. / 1 IN:10 FT VERT.

END CONSTRUCTION
STA. "S8" 26+00.00

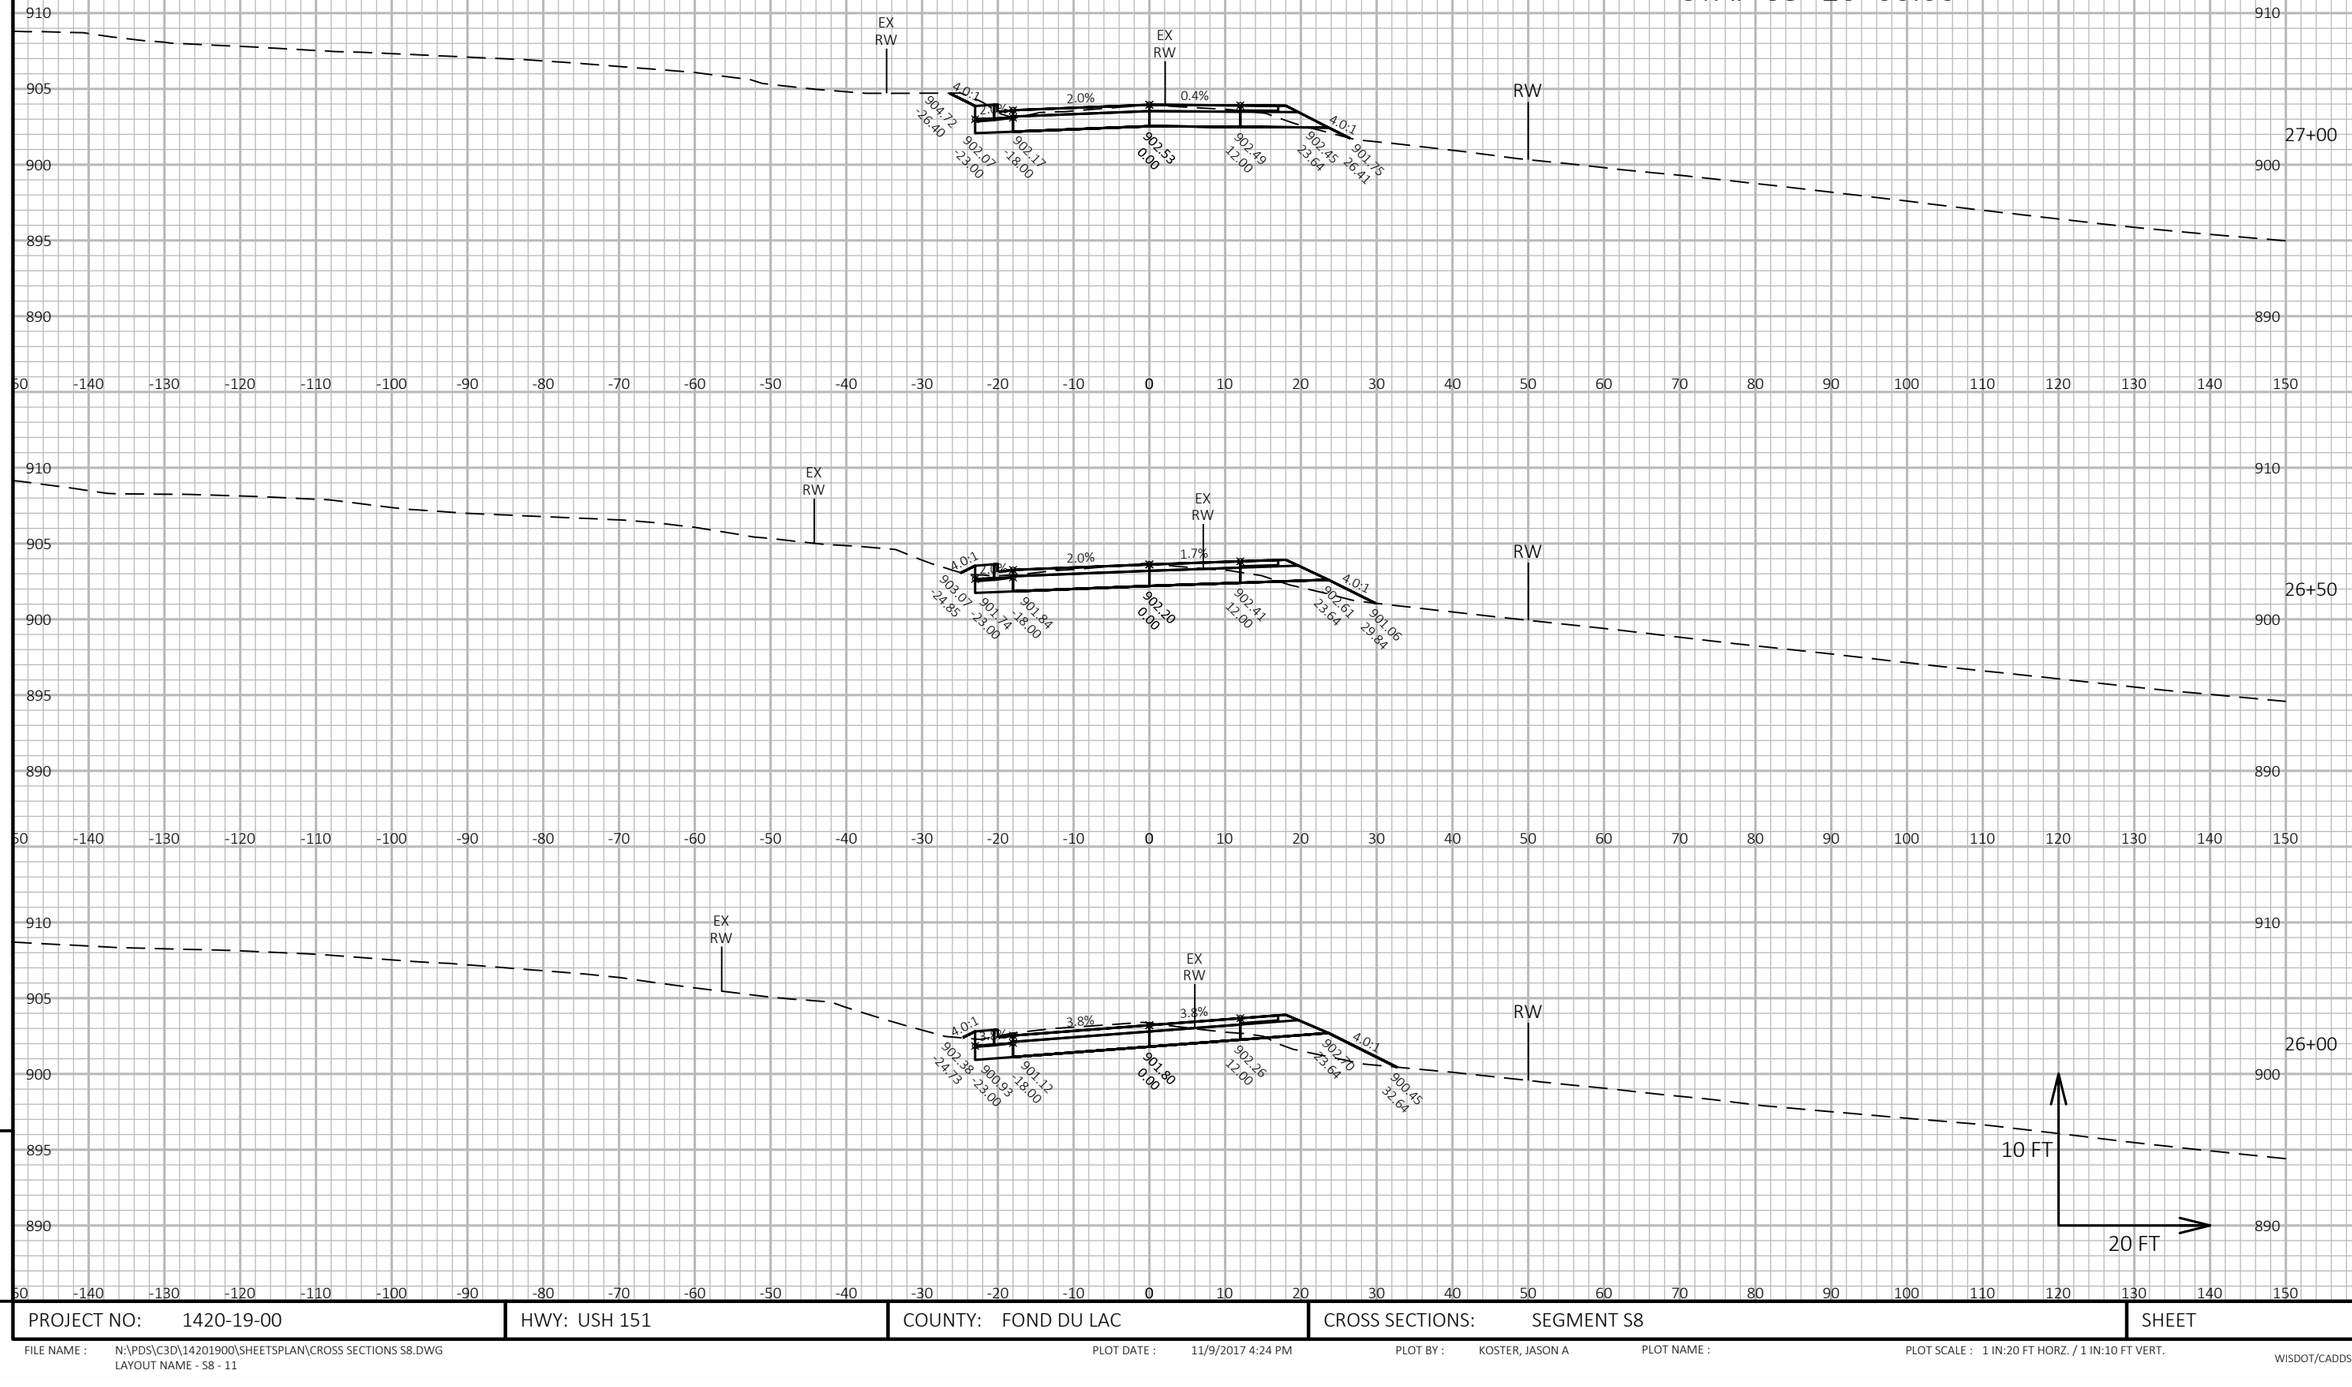


9

PROJECT NO: 1420-19-00	HWY: USH 151	COUNTY: FOND DU LAC	CROSS SECTIONS: SEGMENT S8	SHEET	E

9

FILE NAME : N:\PDS\C3D\14201900\SHEETSPLAN\CROSS SECTIONS S8.DWG
LAYOUT NAME - S8 - 11

PLOT DATE : 11/9/2017 4:24 PM PLOT BY : KOSTER, JASON A PLOT NAME : PLOT SCALE : 1 IN:20 FT HORZ. / 1 IN:10 FT VERT.

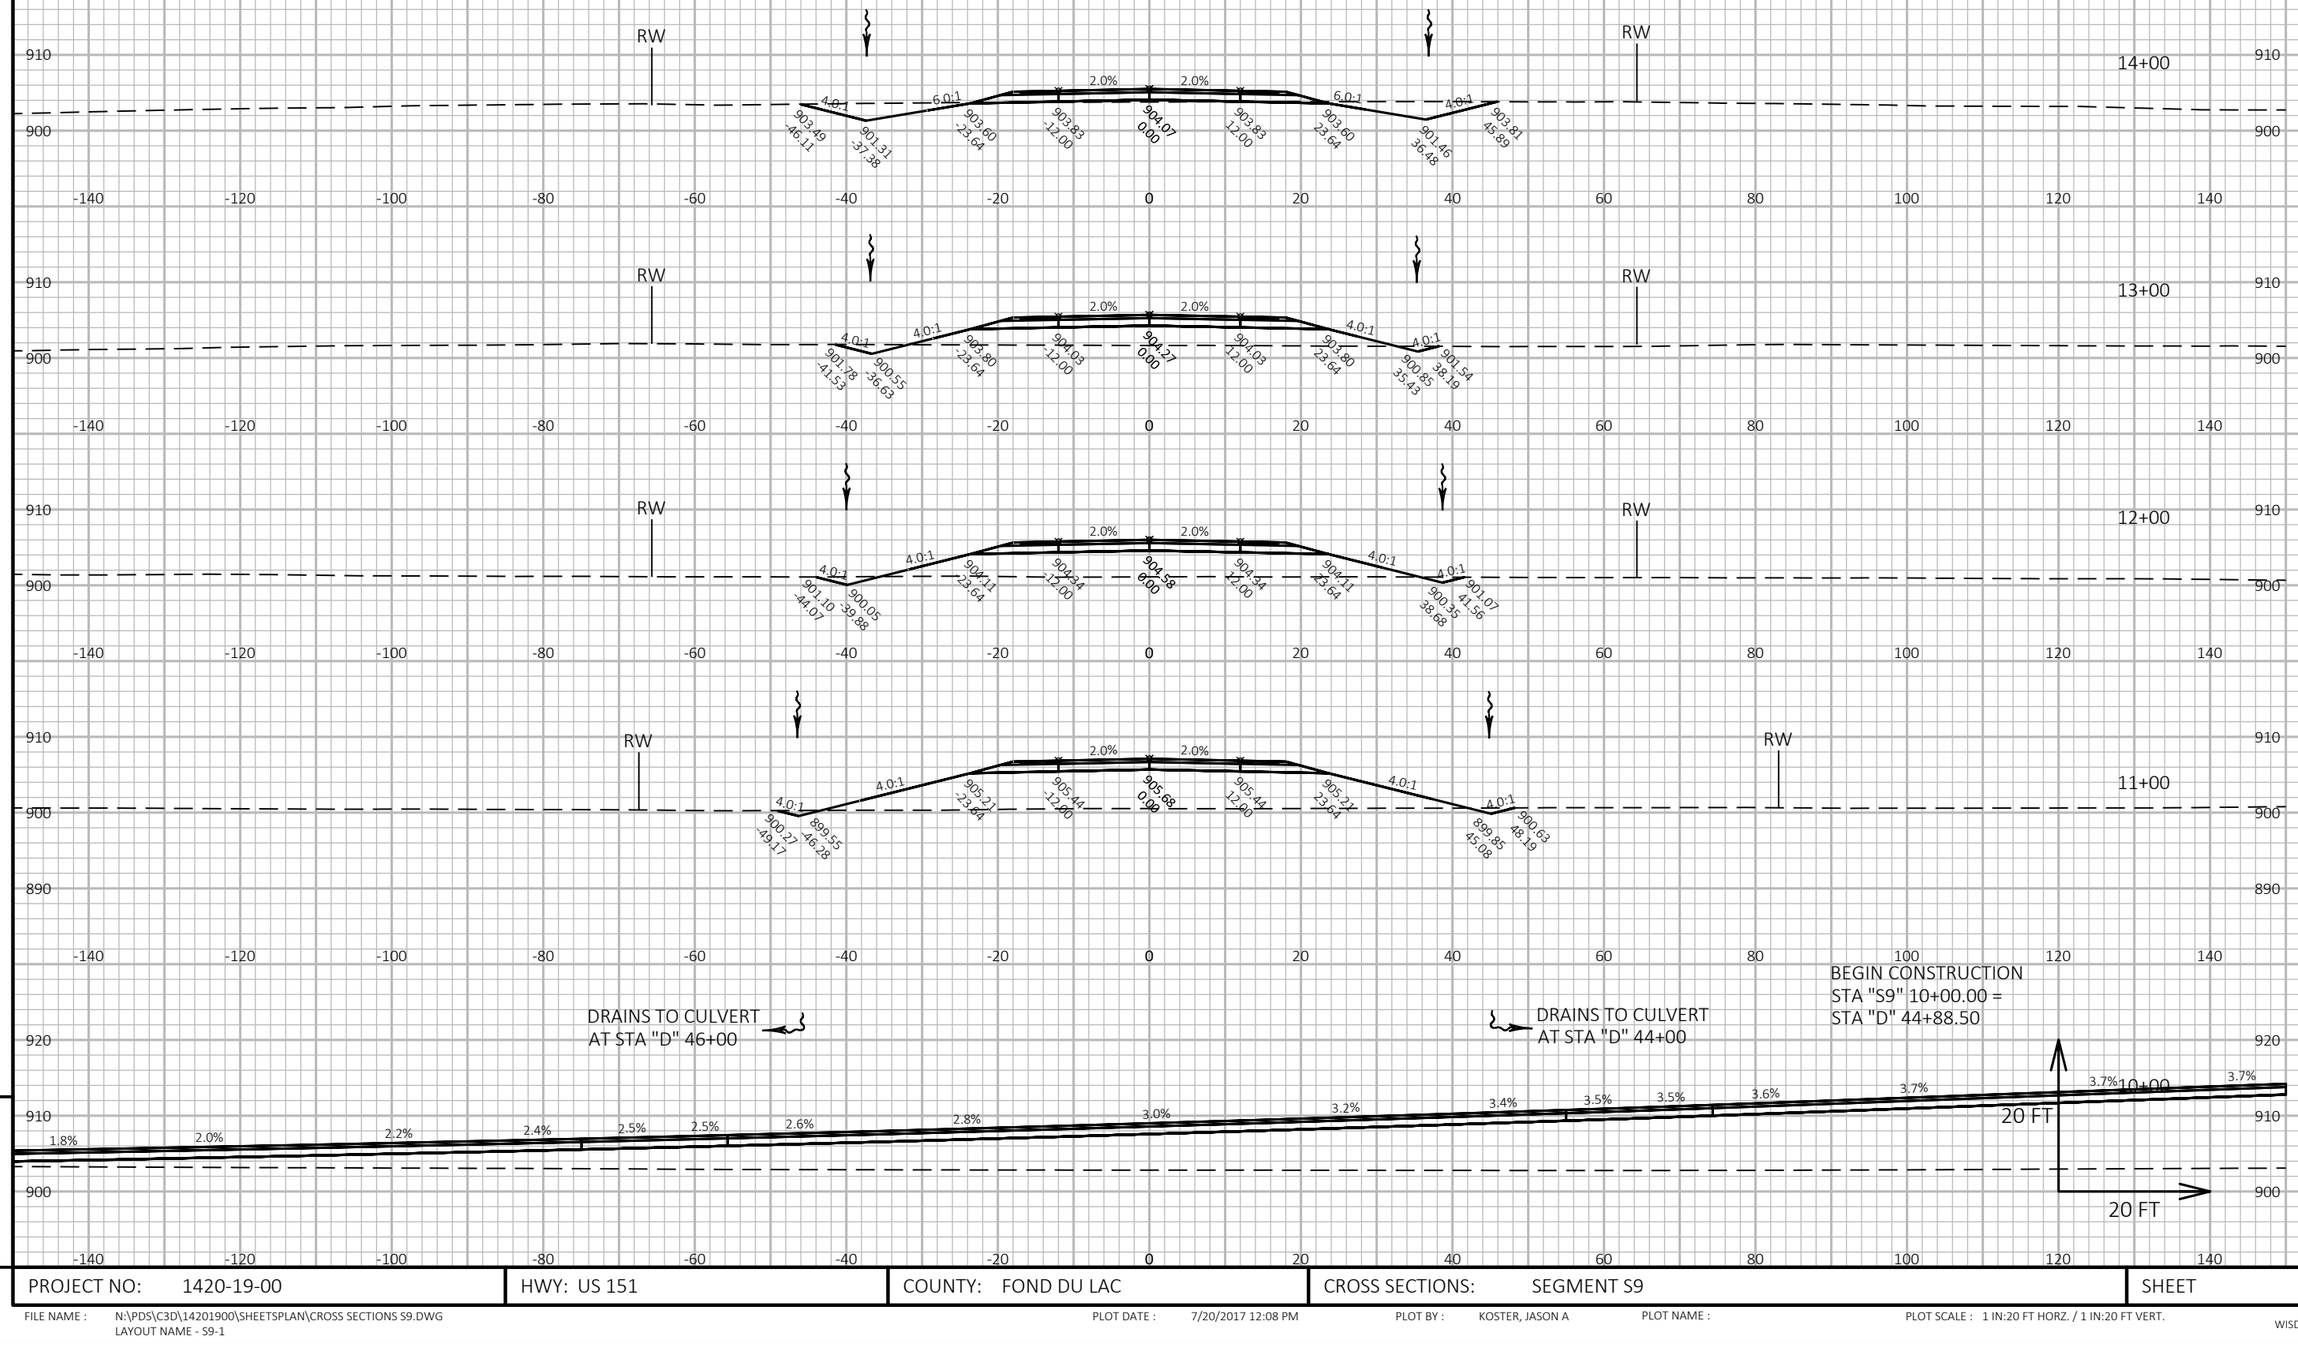


9

9

PROJECT NO: 1420-19-00	HWY: US 151	COUNTY: FOND DU LAC	CROSS SECTIONS: SEGMENT S9	SHEET	E

FILE NAME : N:\PDS\C3D\14201900\SHEETSPLAN\CROSS SECTIONS S9.DWG
LAYOUT NAME - S9-1


PLOT DATE : 7/20/2017 12:08 PM PLOT BY : KOSTER, JASON A PLOT NAME : PLOT SCALE : 1 IN:20 FT HORZ. / 1 IN:20 FT VERT.

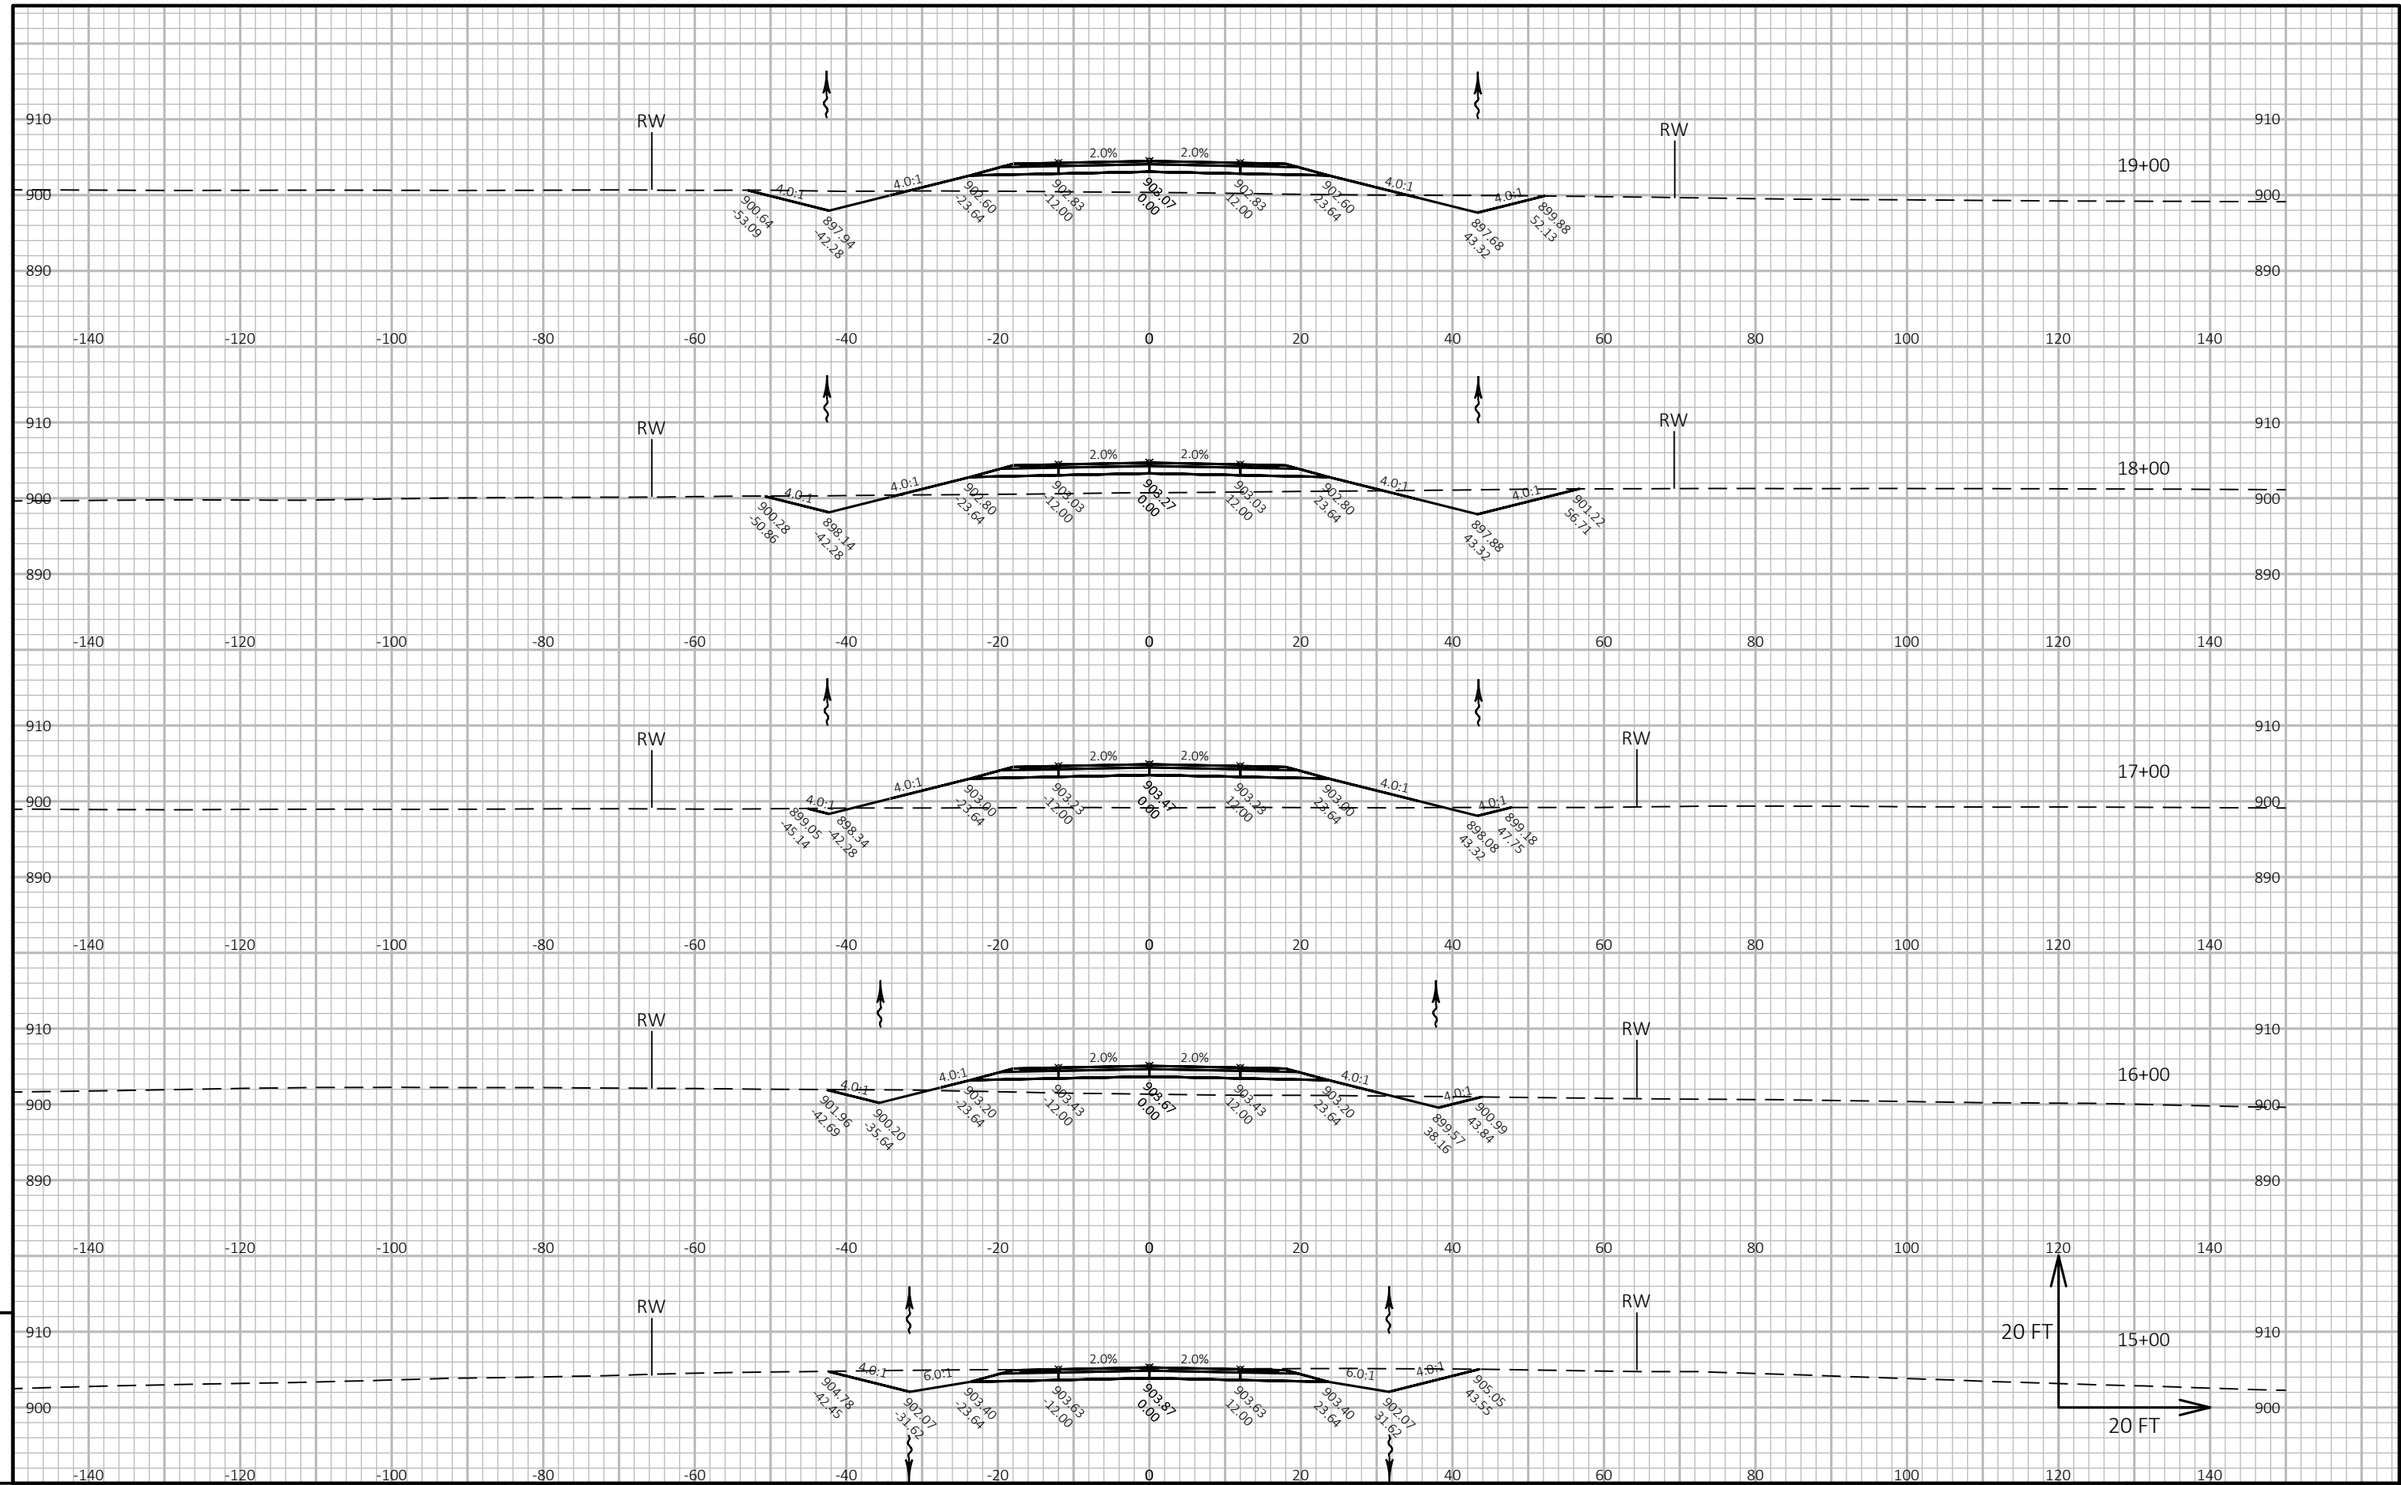

PROJECT NO: 1420-19-00	HWY: US 151	COUNTY: FOND DU LAC	CROSS SECTIONS: SEGMENT S9	SHEET E

FILE NAME : N:\PDS\C3D\14201900\SHEETSPLAN\CROSS SECTIONS S9.DWG
LAYOUT NAME - S9-2

PLOT DATE : 7/20/2017 12:08 PM PLOT BY : KOSTER, JASON A PLOT NAME : PLOT SCALE : 1 IN:20 FT HORZ. / 1 IN:20 FT VERT.

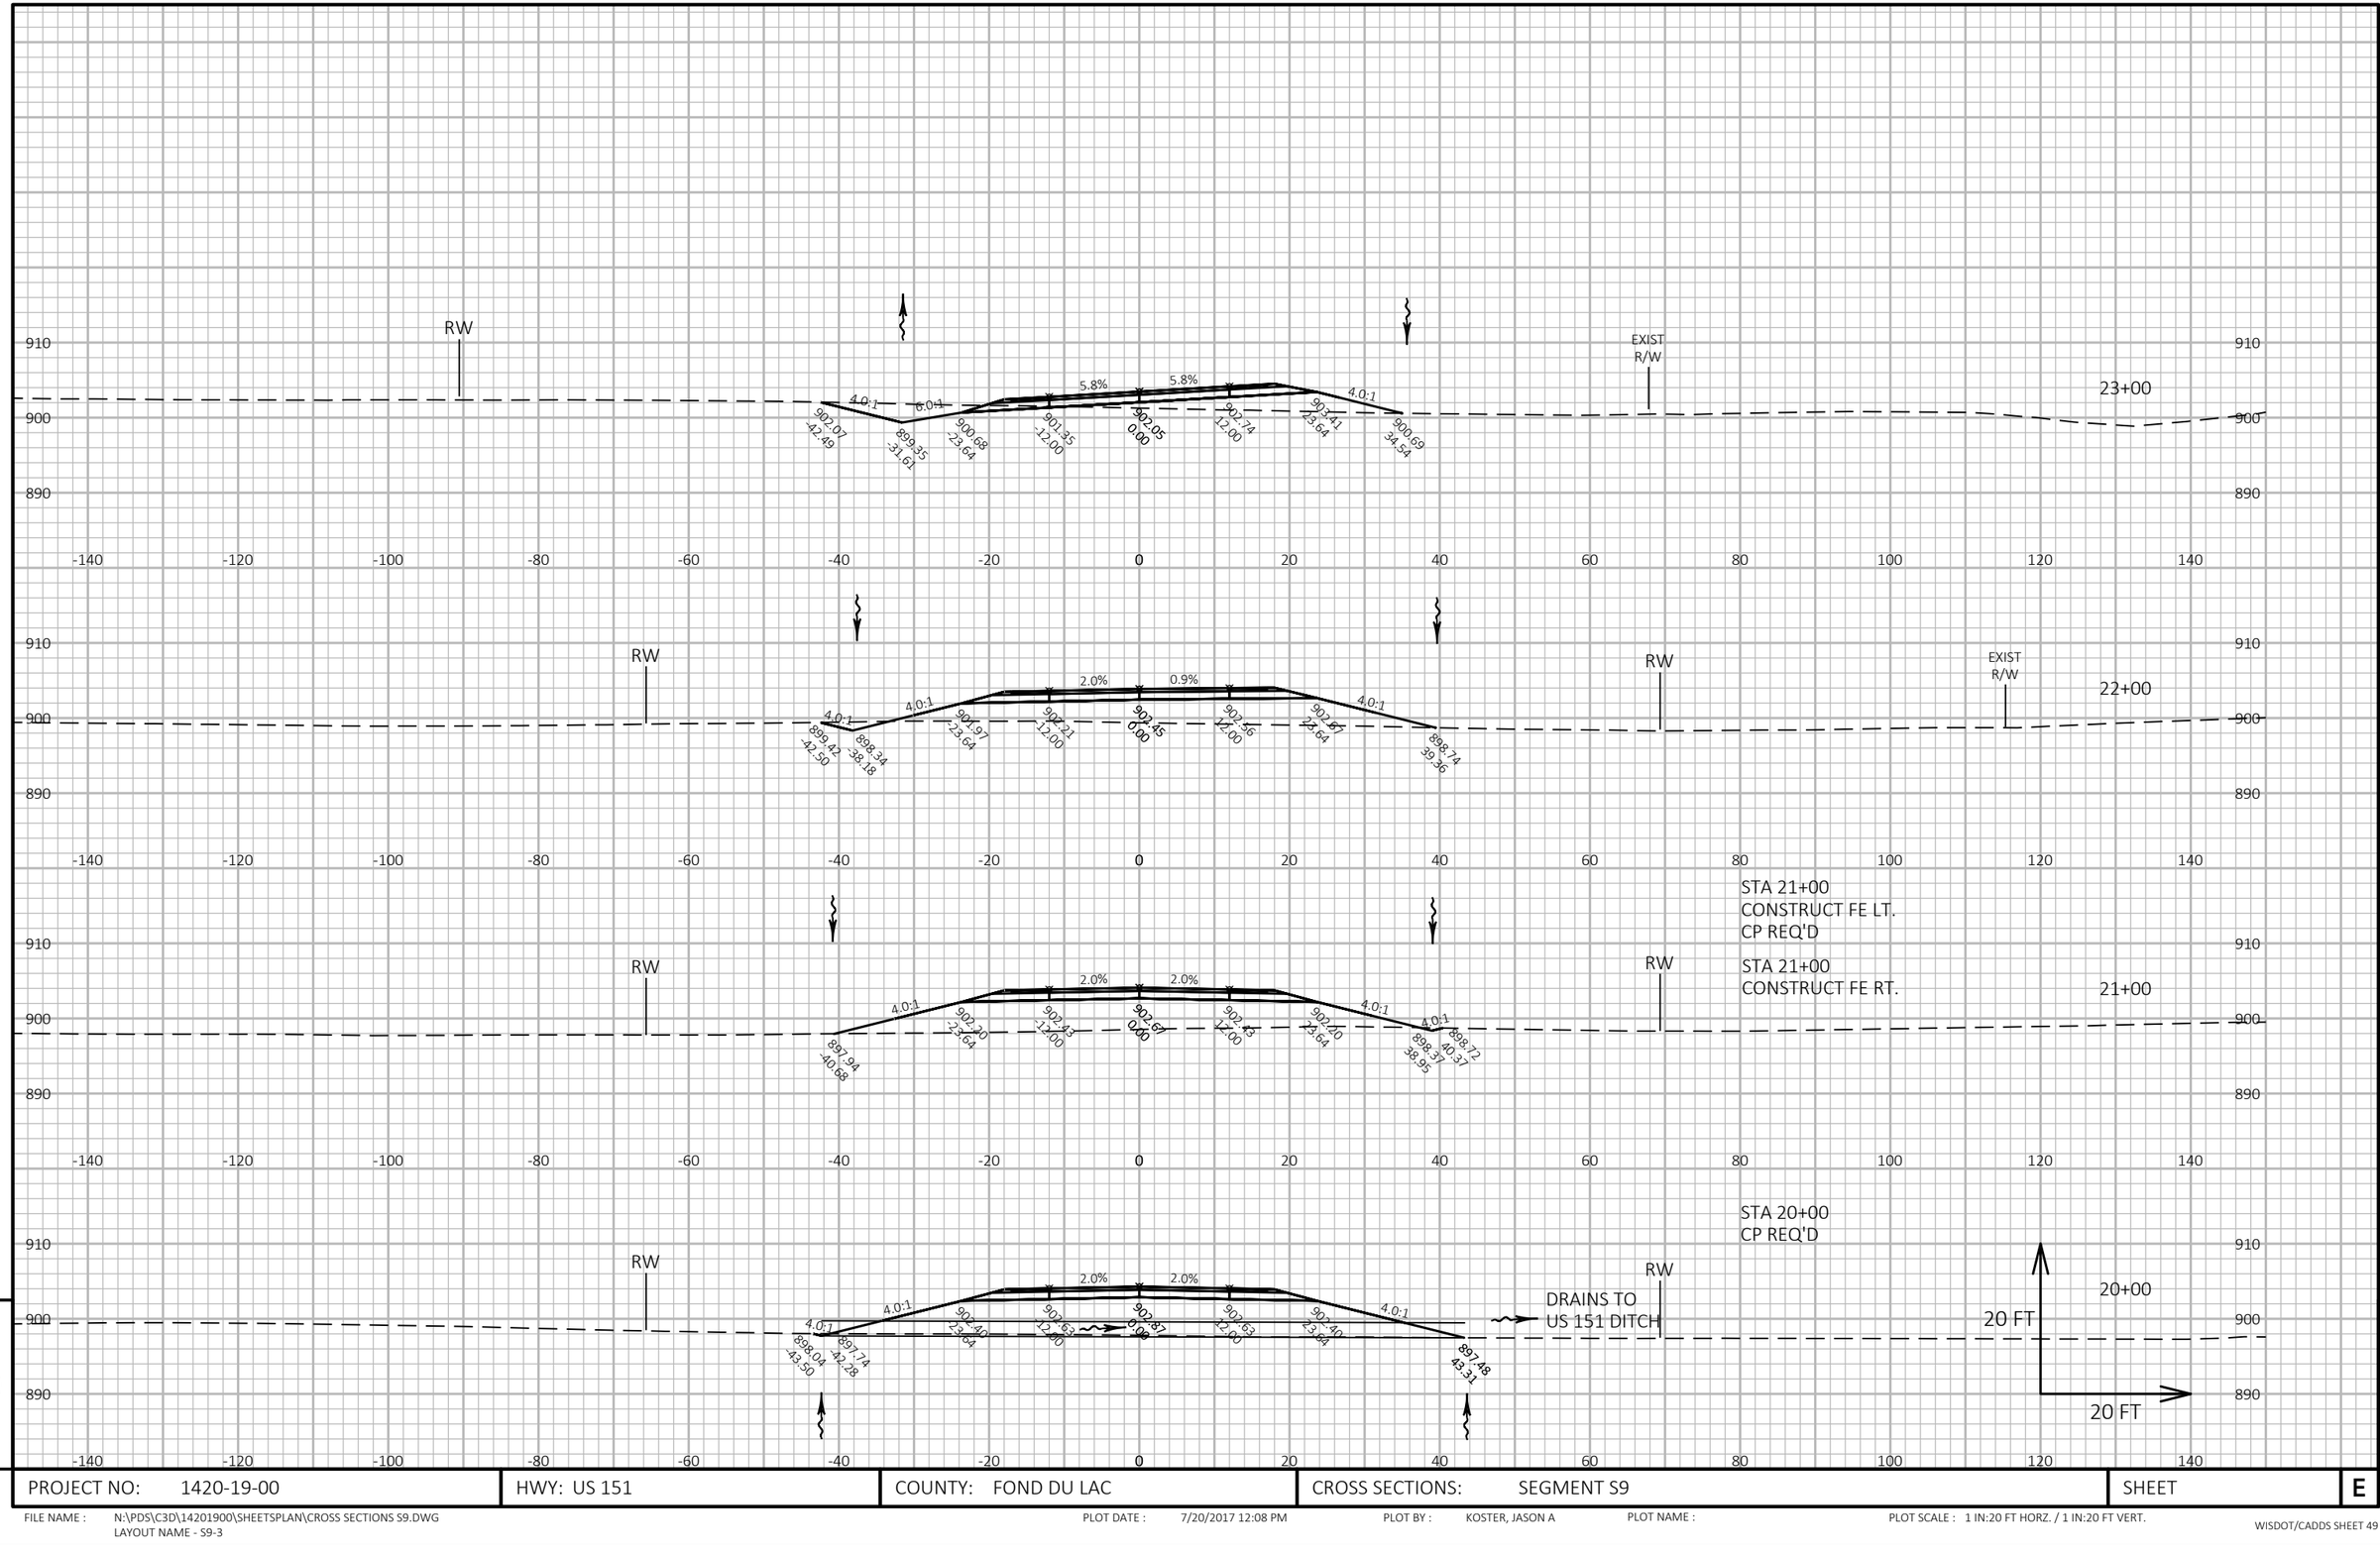


9

PROJECT NO: 1420-19-00	HWY: US 151	COUNTY: FOND DU LAC	CROSS SECTIONS: SEGMENT S9	SHEET	E

9

FILE NAME : N:\PDS\C3D\14201900\SHEETSPLAN\CROSS SECTIONS S9.DWG
LAYOUT NAME - S9-3

PLOT DATE : 7/20/2017 12:08 PM PLOT BY : KOSTER, JASON A PLOT NAME : PLOT SCALE : 1 IN:20 FT HORZ. / 1 IN:20 FT VERT.

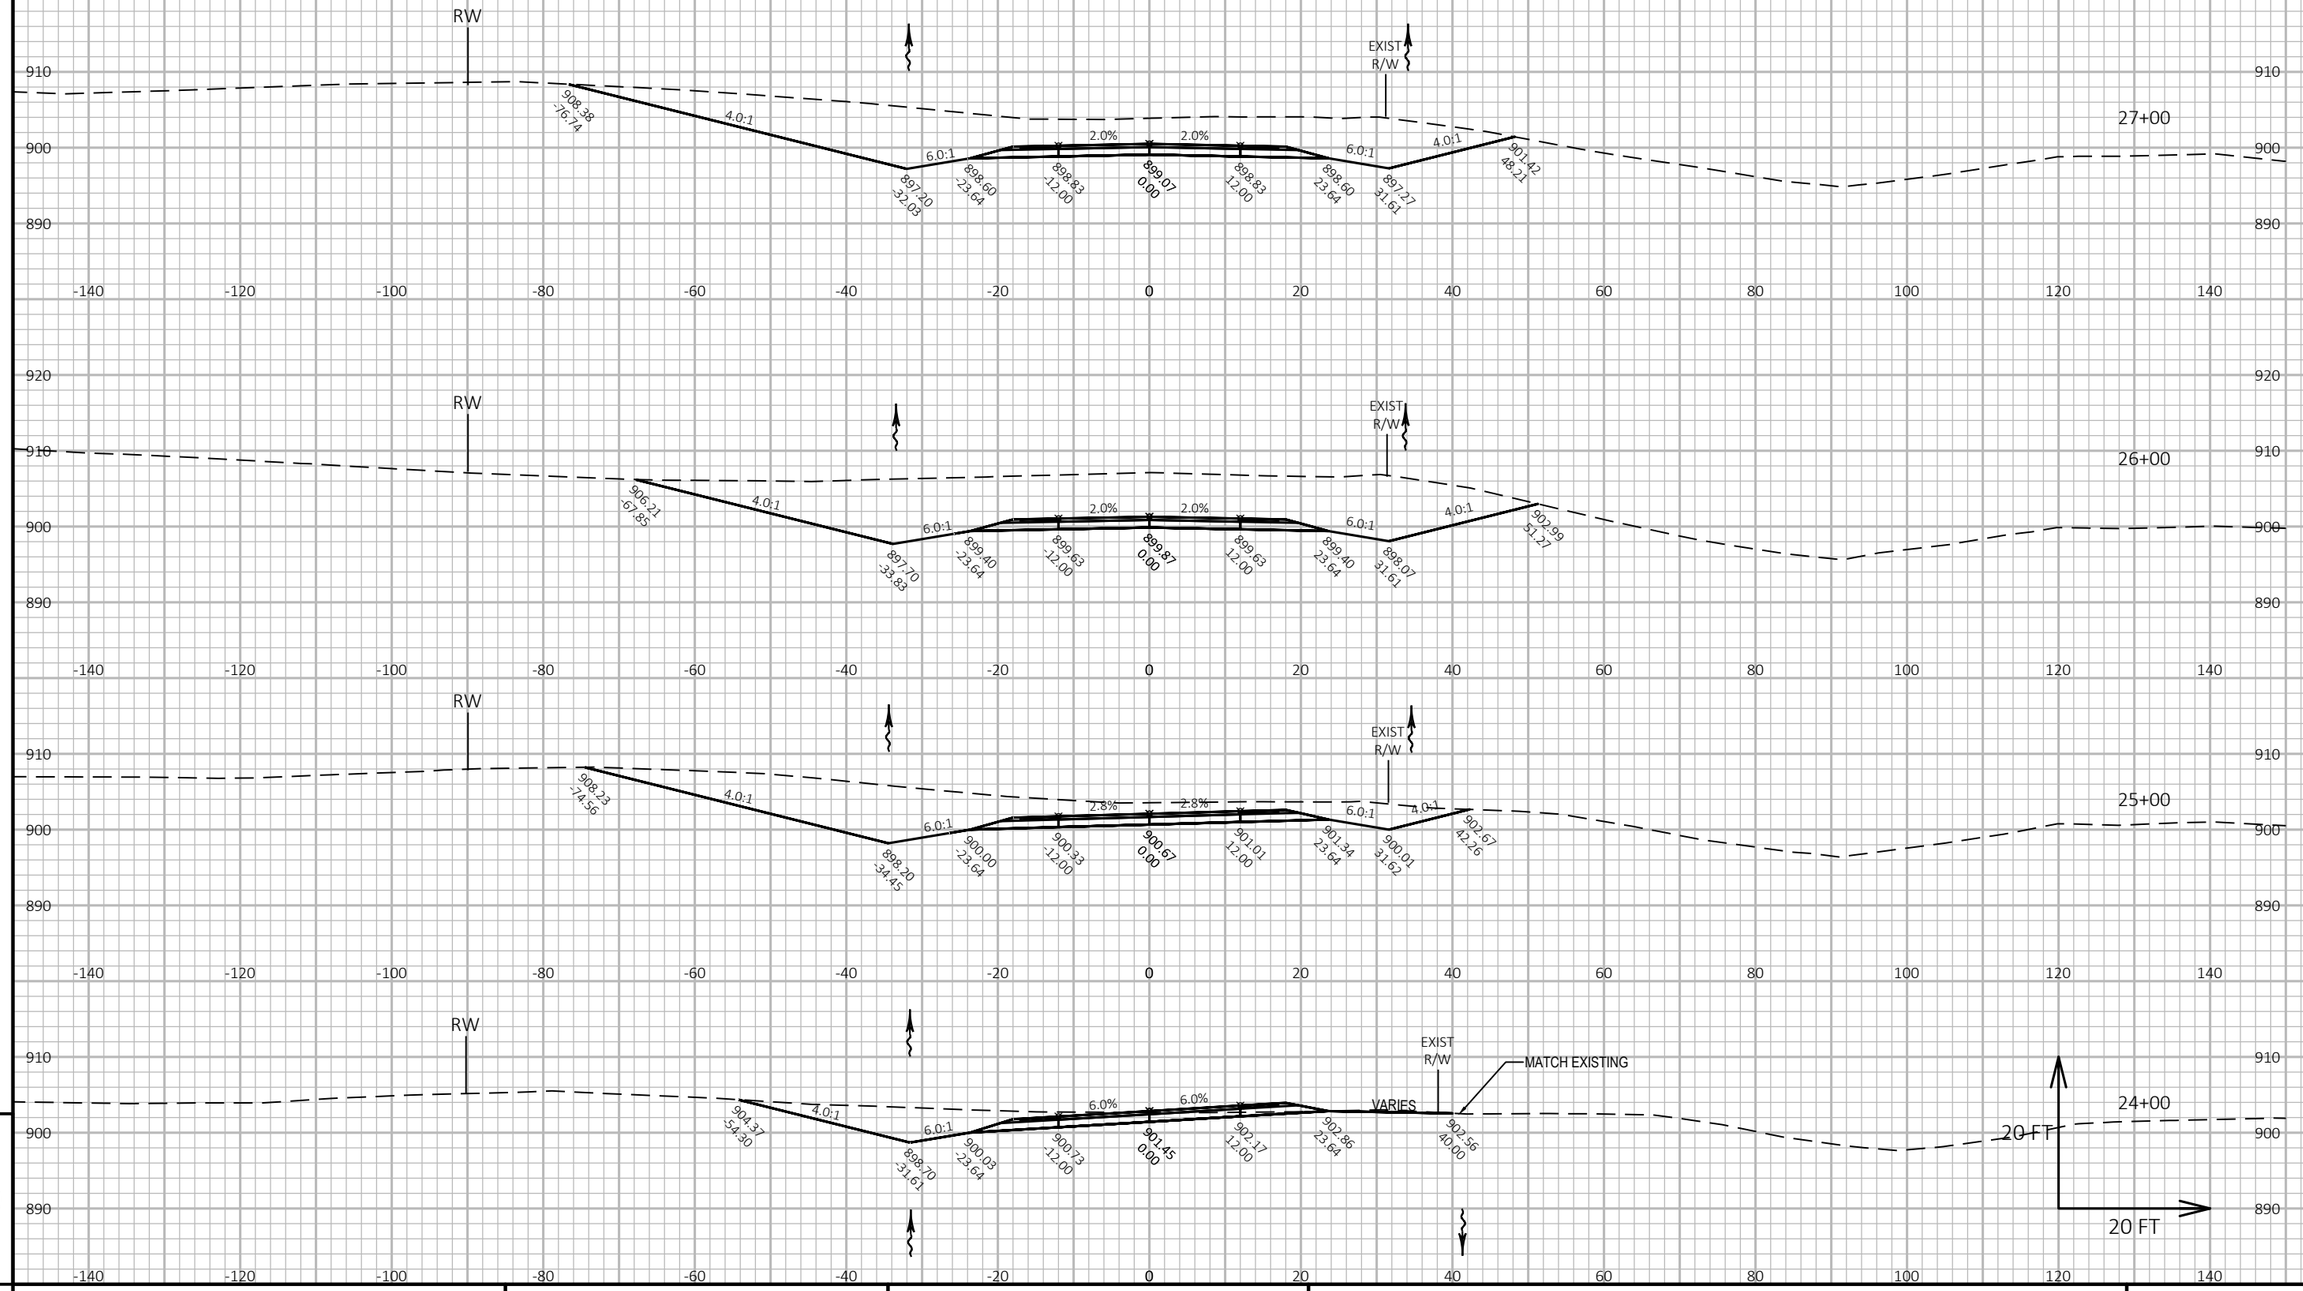

9


9

PROJECT NO: 1420-19-00	HWY: US 151	COUNTY: FOND DU LAC	CROSS SECTIONS: SEGMENT S9	SHEET	E

FILE NAME : N:\PDS\C3D\14201900\SHEETSPLAN\CROSS SECTIONS S9.DWG
LAYOUT NAME - S9-4

PLOT DATE : 7/20/2017 12:08 PM PLOT BY : KOSTER, JASON A PLOT NAME : PLOT SCALE : 1 IN:20 FT HORZ. / 1 IN:20 FT VERT.

STA 31+00
CONSTRUCT FE LT.
CP REQ'D

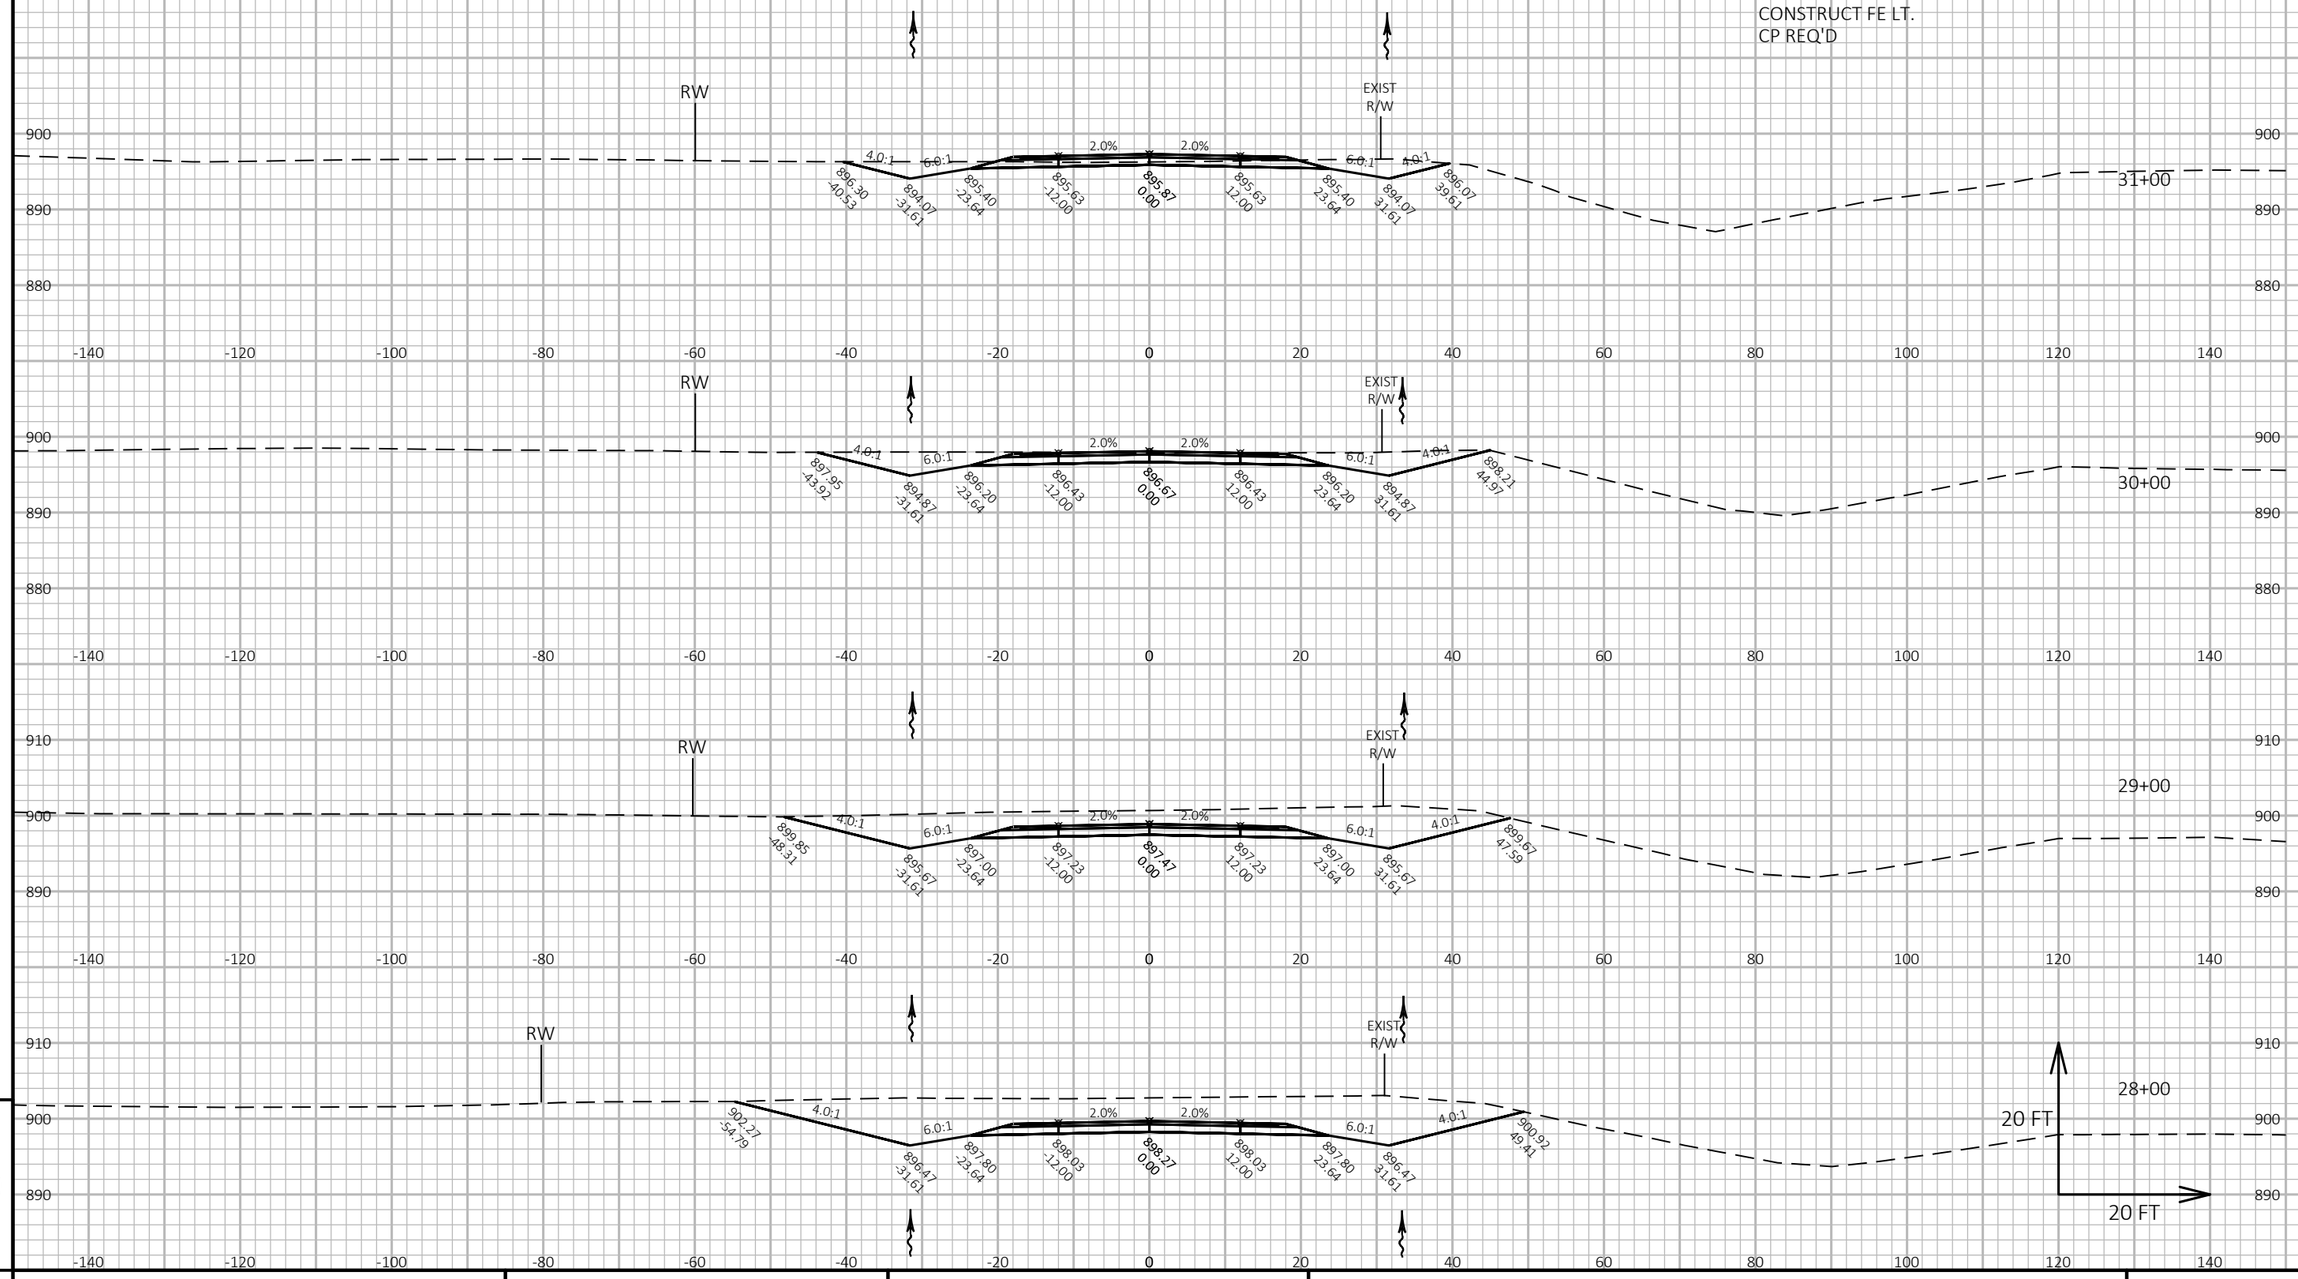


9

PROJECT NO: 1420-19-00	HWY: US 151	COUNTY: FOND DU LAC	CROSS SECTIONS: SEGMENT S9	SHEET	E

9

FILE NAME : N:\PDS\C3D\14201900\SHEETSPLAN\CROSS SECTIONS S9.DWG
LAYOUT NAME - S9-5

PLOT DATE : 7/20/2017 12:08 PM PLOT BY : KOSTER, JASON A PLOT NAME : PLOT SCALE : 1 IN:20 FT HORZ. / 1 IN:20 FT VERT.

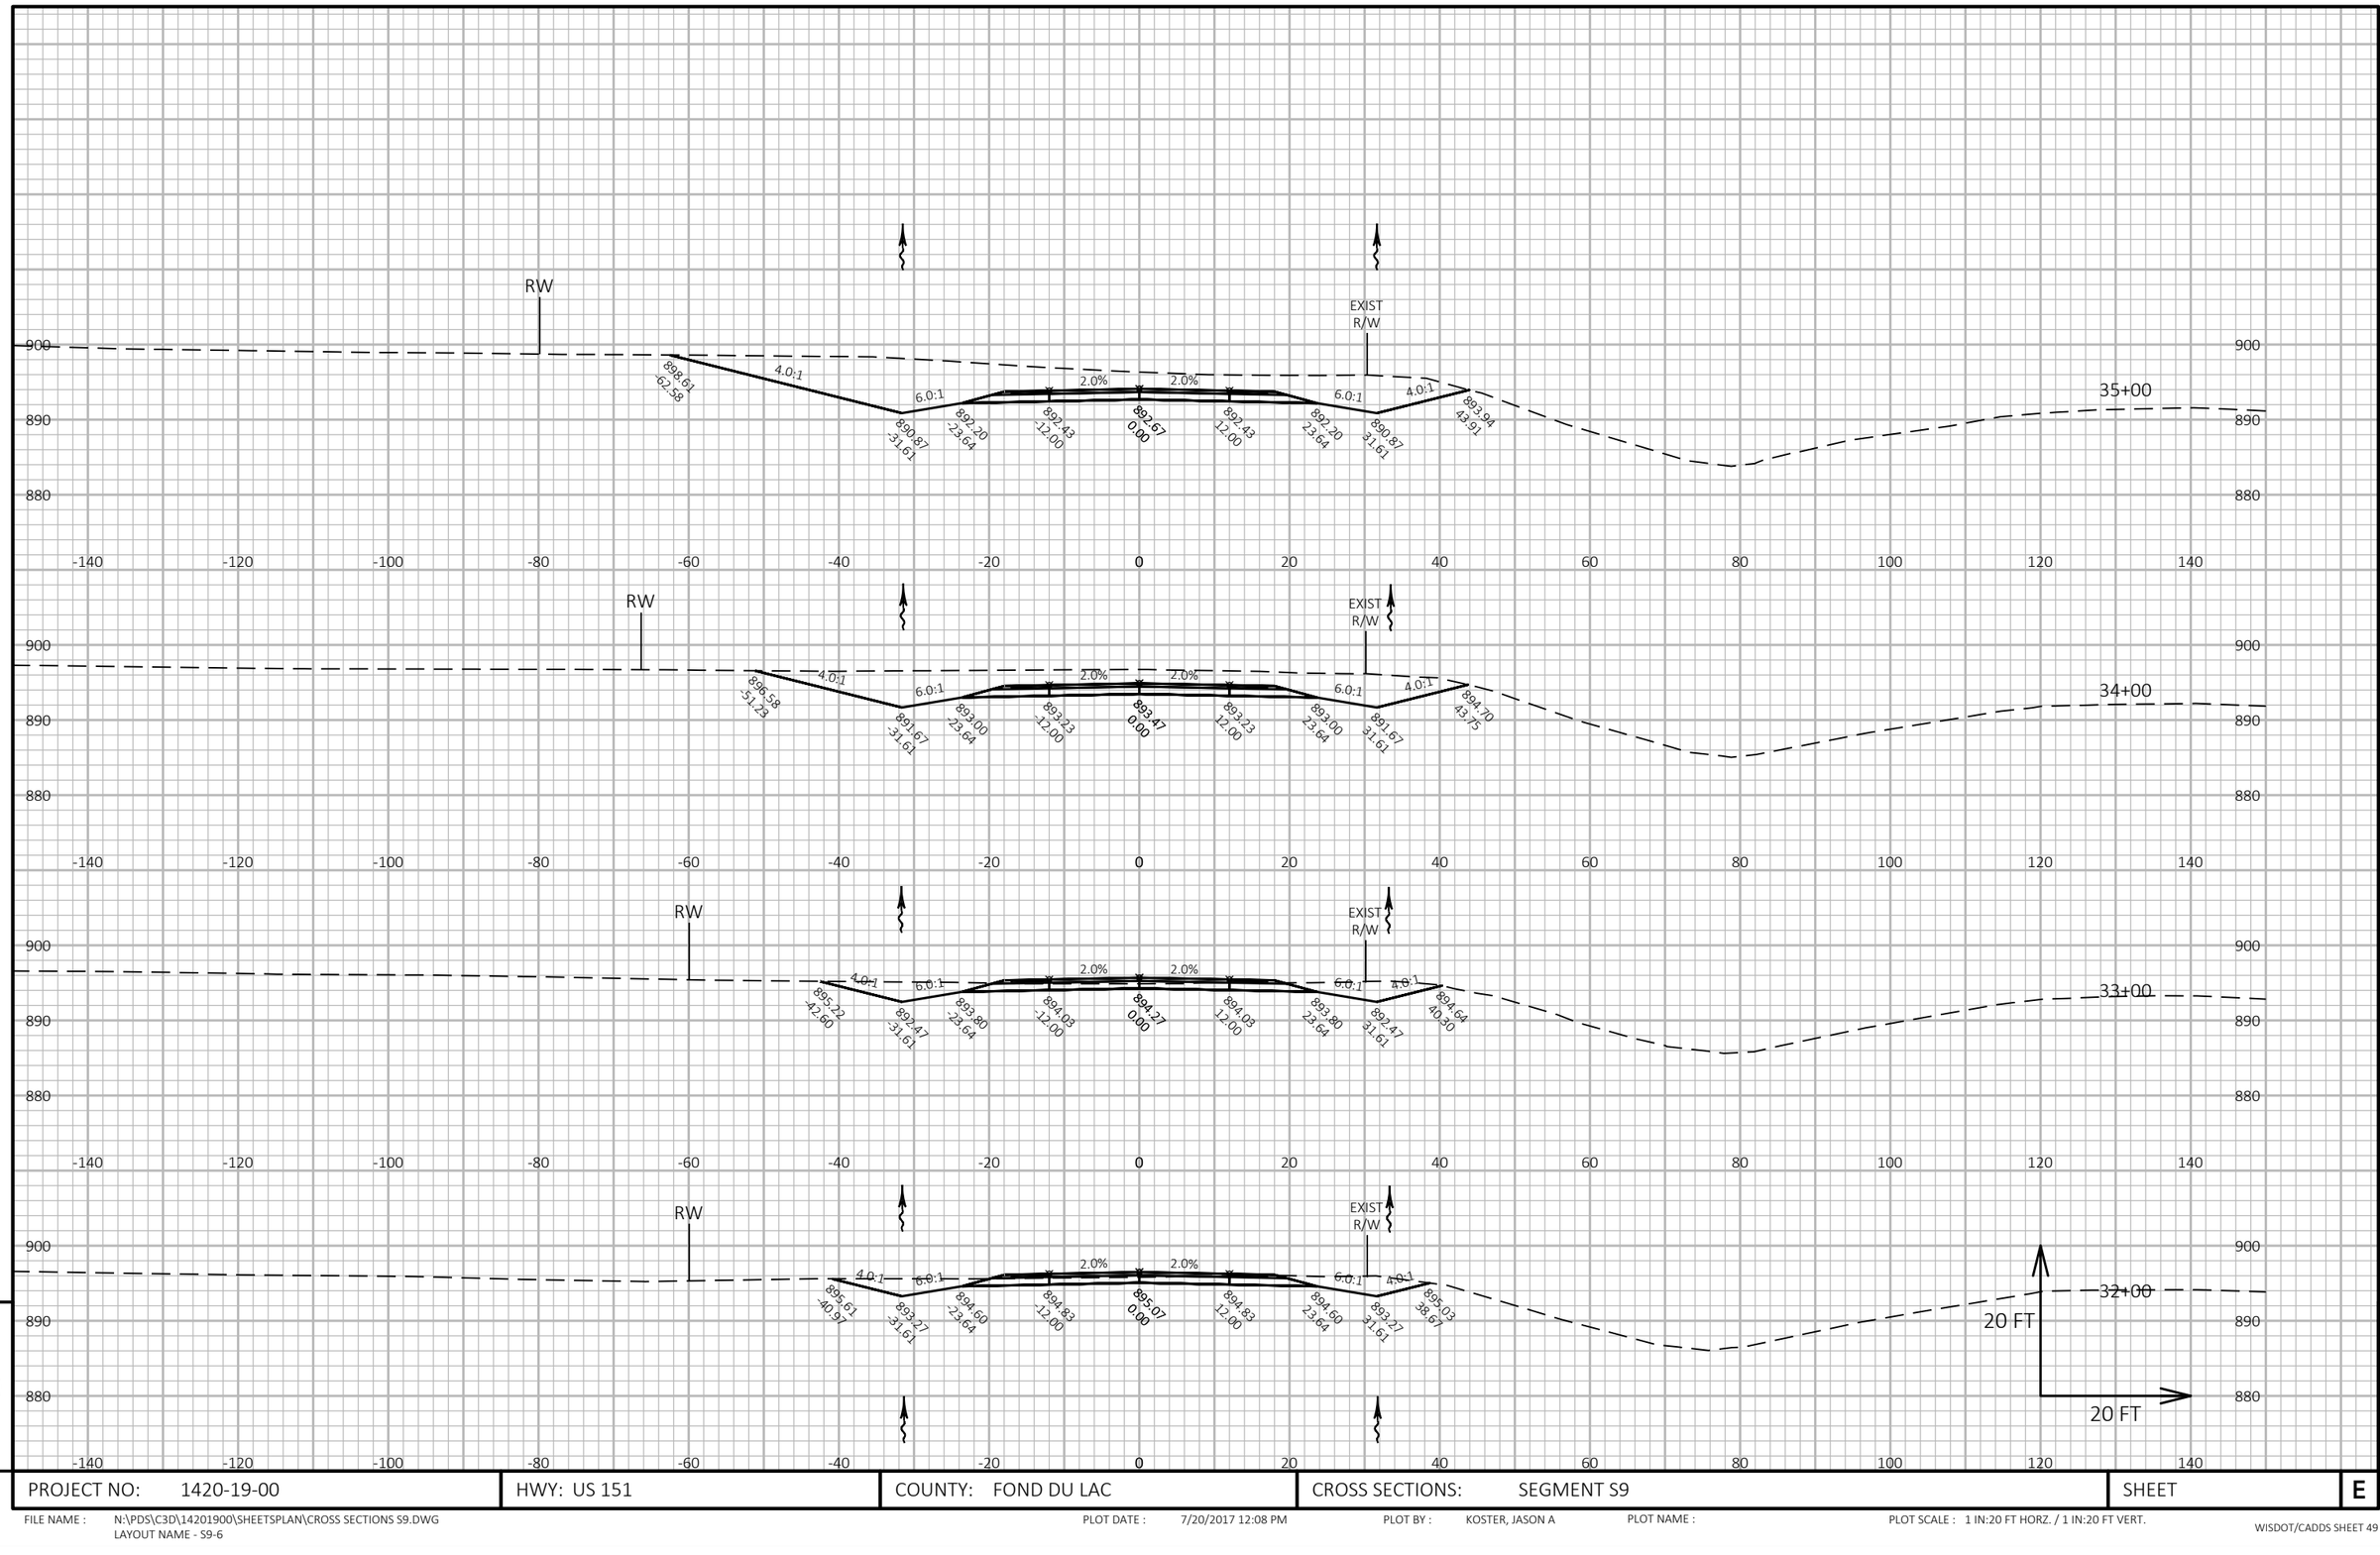


9

PROJECT NO: 1420-19-00	HWY: US 151	COUNTY: FOND DU LAC	CROSS SECTIONS: SEGMENT S9	SHEET	E

9


FILE NAME : N:\PDS\C3D\14201900\SHEETSPLAN\CROSS SECTIONS S9.DWG
LAYOUT NAME - S9-6
PLOT DATE : 7/20/2017 12:08 PM
PLOT BY : KOSTER, JASON A
PLOT NAME :
PLOT SCALE : 1 IN:20 FT HORZ. / 1 IN:20 FT VERT.
WISDOT/CADDS SHEET 49

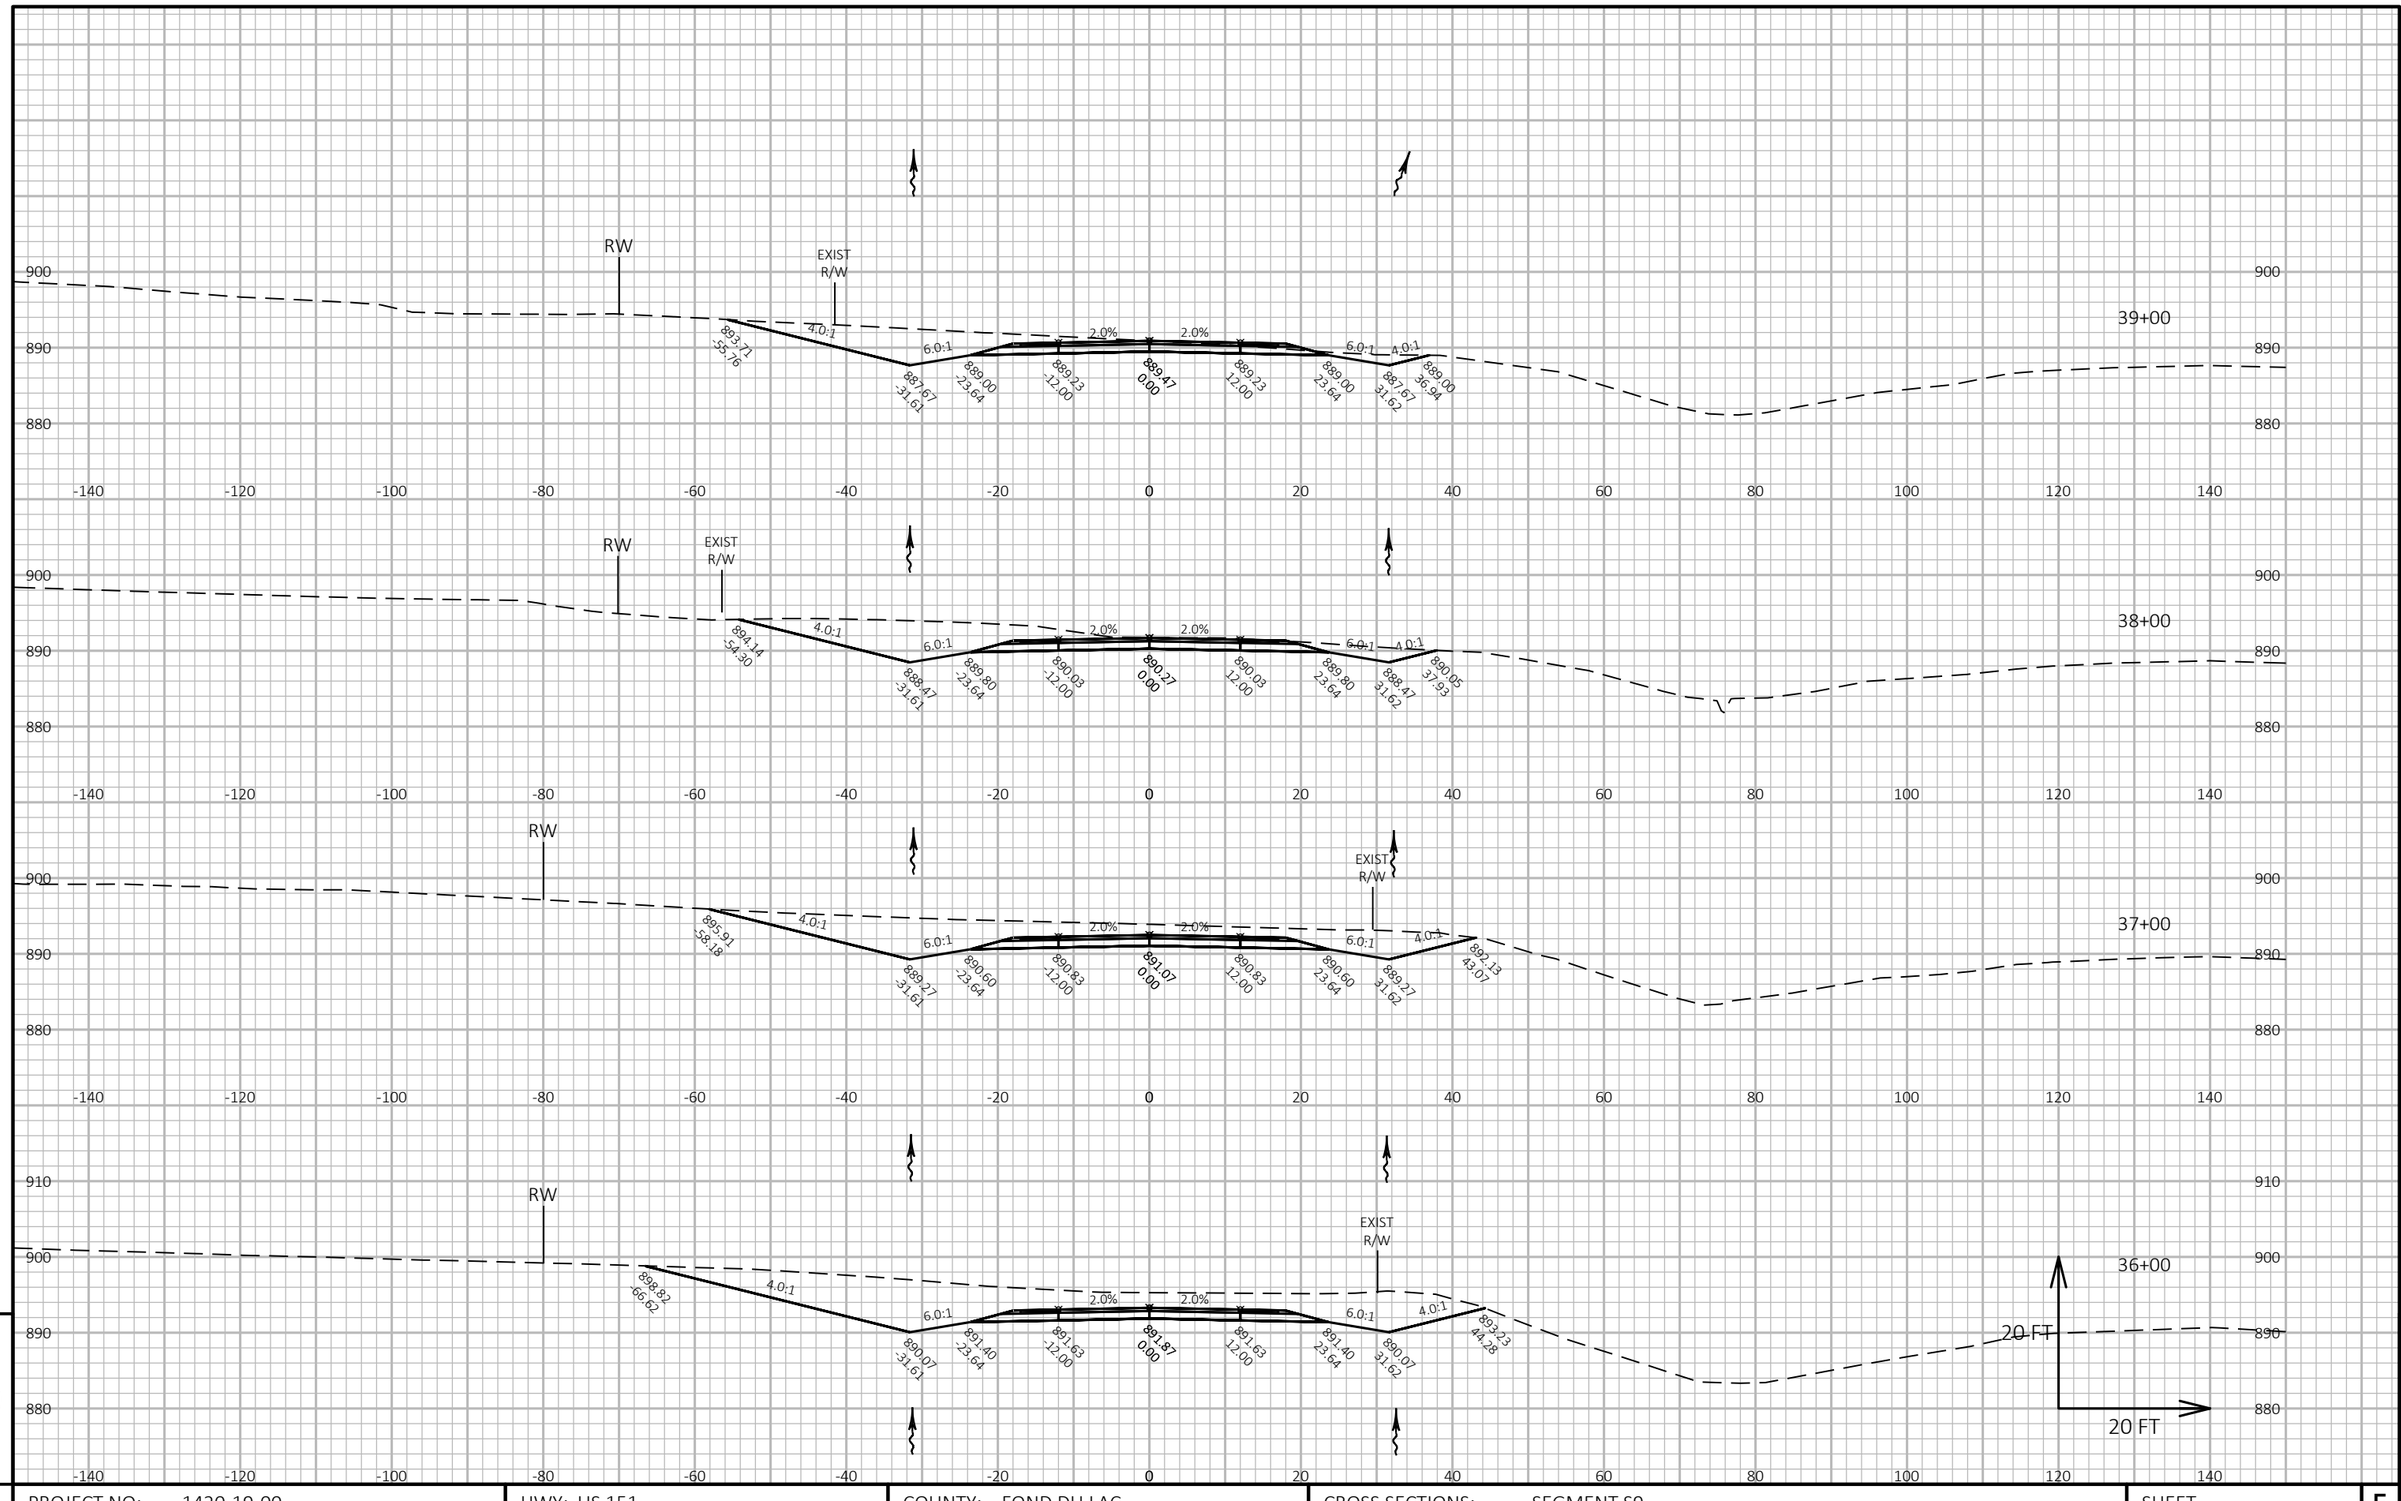

PROJECT NO: 1420-19-00	HWY: US 151	COUNTY: FOND DU LAC	CROSS SECTIONS: SEGMENT S9	SHEET	E

FILE NAME : N:\PDS\C3D\14201900\SHEETSPLAN\CROSS SECTIONS S9.DWG
LAYOUT NAME - S9-7


PLOT DATE : 7/20/2017 12:08 PM PLOT BY : KOSTER, JASON A PLOT NAME : PLOT SCALE : 1 IN:20 FT HORZ. / 1 IN:20 FT VERT.

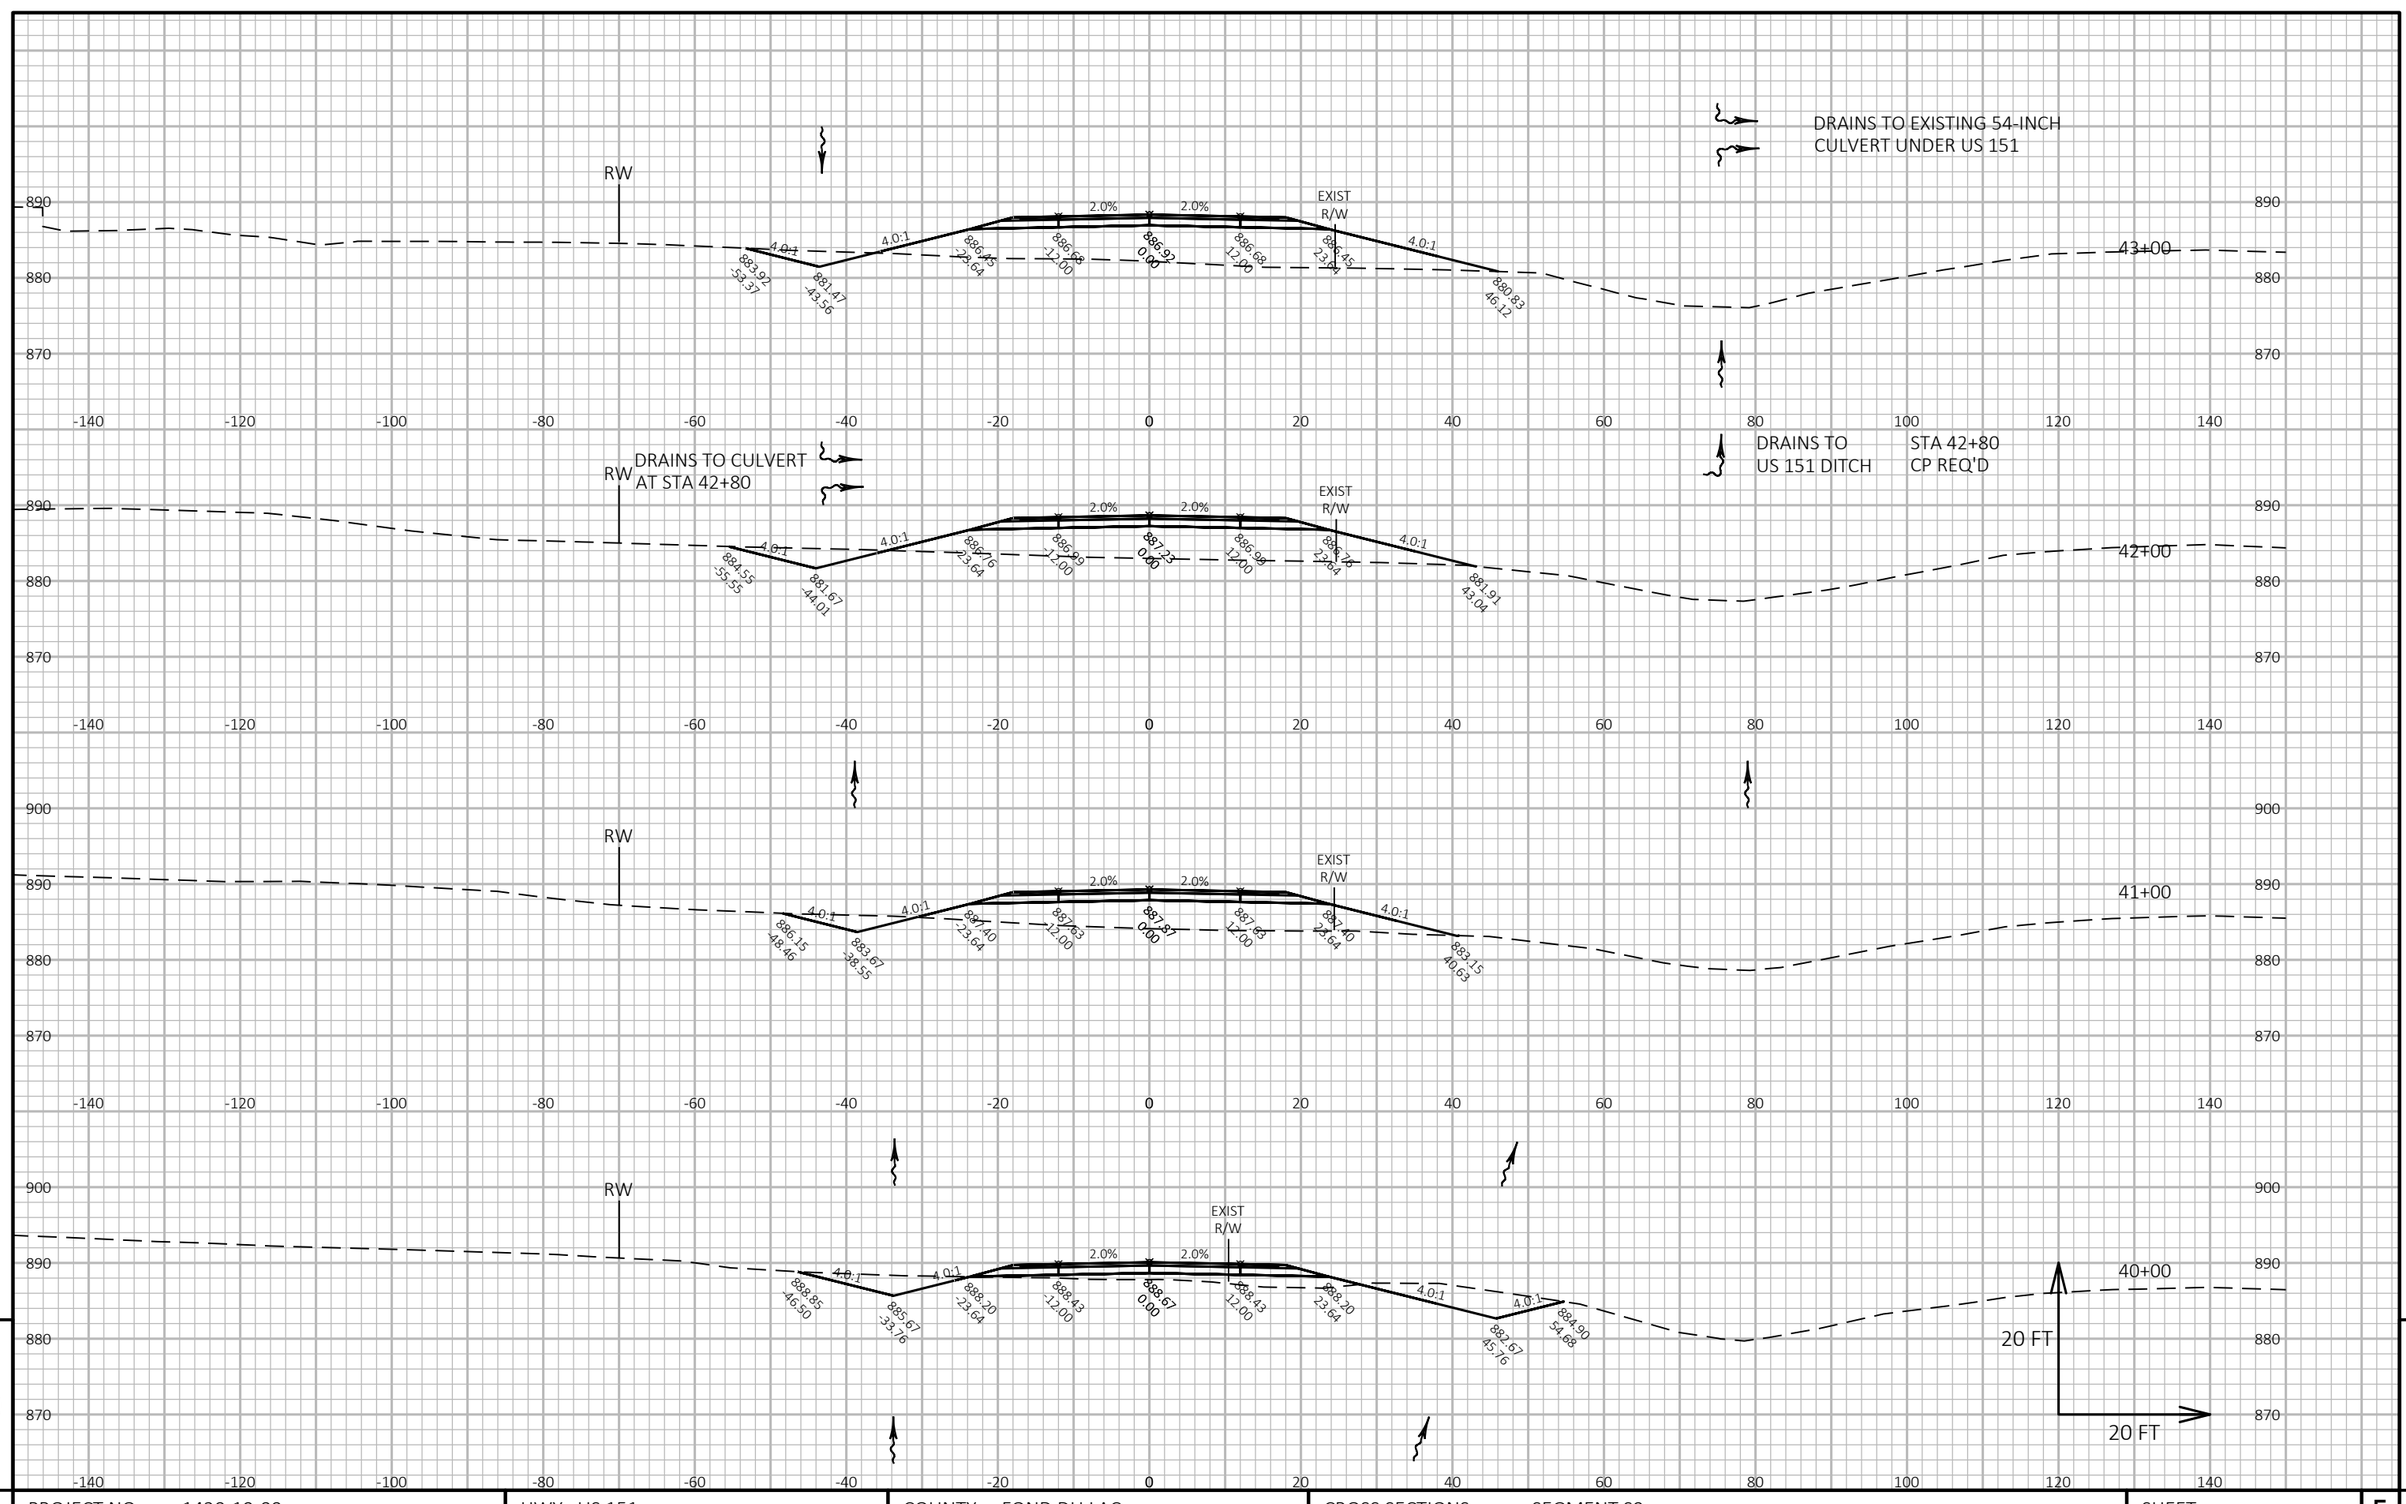

PROJECT NO: 1420-19-00	HWY: US 151	COUNTY: FOND DU LAC	CROSS SECTIONS: SEGMENT S9	SHEET	E

FILE NAME : N:\PDS\C3D\14201900\SHEETSPLAN\CROSS SECTIONS S9.DWG
LAYOUT NAME - S9-8

PLOT DATE : 7/20/2017 12:08 PM PLOT BY : KOSTER, JASON A PLOT NAME : PLOT SCALE : 1 IN:20 FT HORZ. / 1 IN:20 FT VERT.

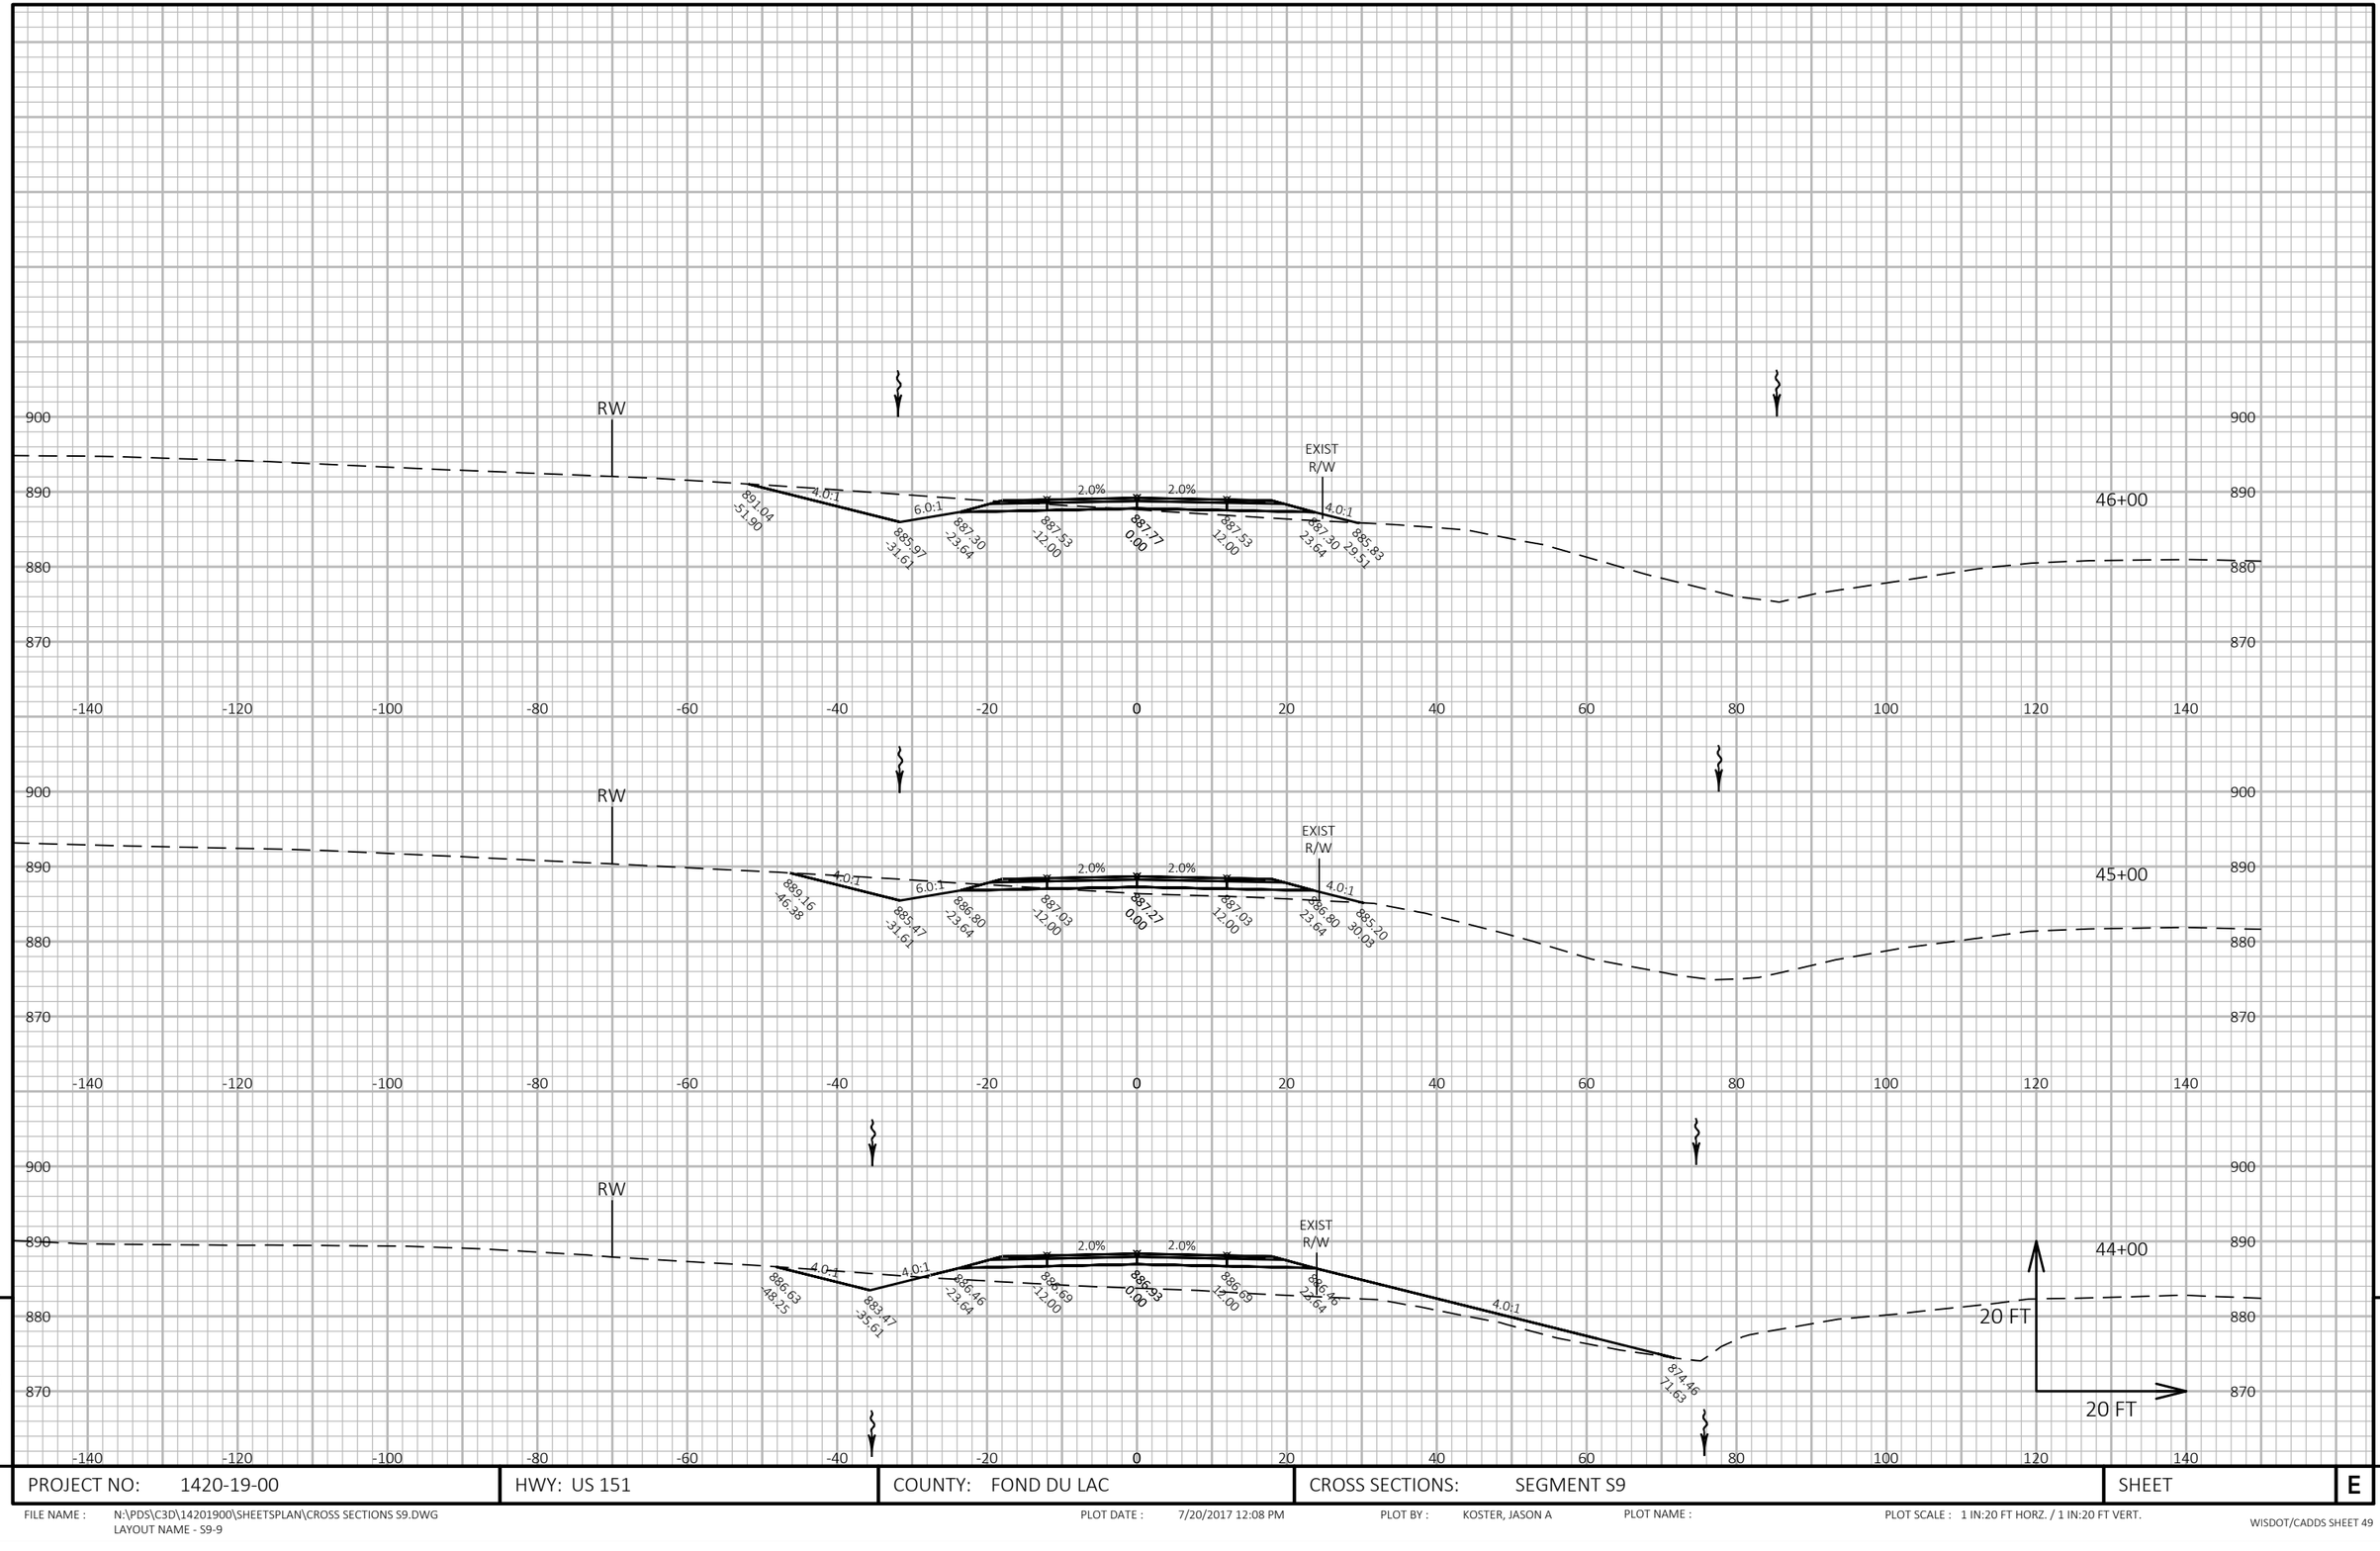


9

9

PROJECT NO: 1420-19-00	HWY: US 151	COUNTY: FOND DU LAC	CROSS SECTIONS: SEGMENT S9	SHEET	E

FILE NAME : N:\PDS\C3D\14201900\SHEETSPLAN\CROSS SECTIONS S9.DWG
LAYOUT NAME - S9-9


PLOT DATE : 7/20/2017 12:08 PM PLOT BY : KOSTER, JASON A PLOT NAME : PLOT SCALE : 1 IN:20 FT HORZ. / 1 IN:20 FT VERT.

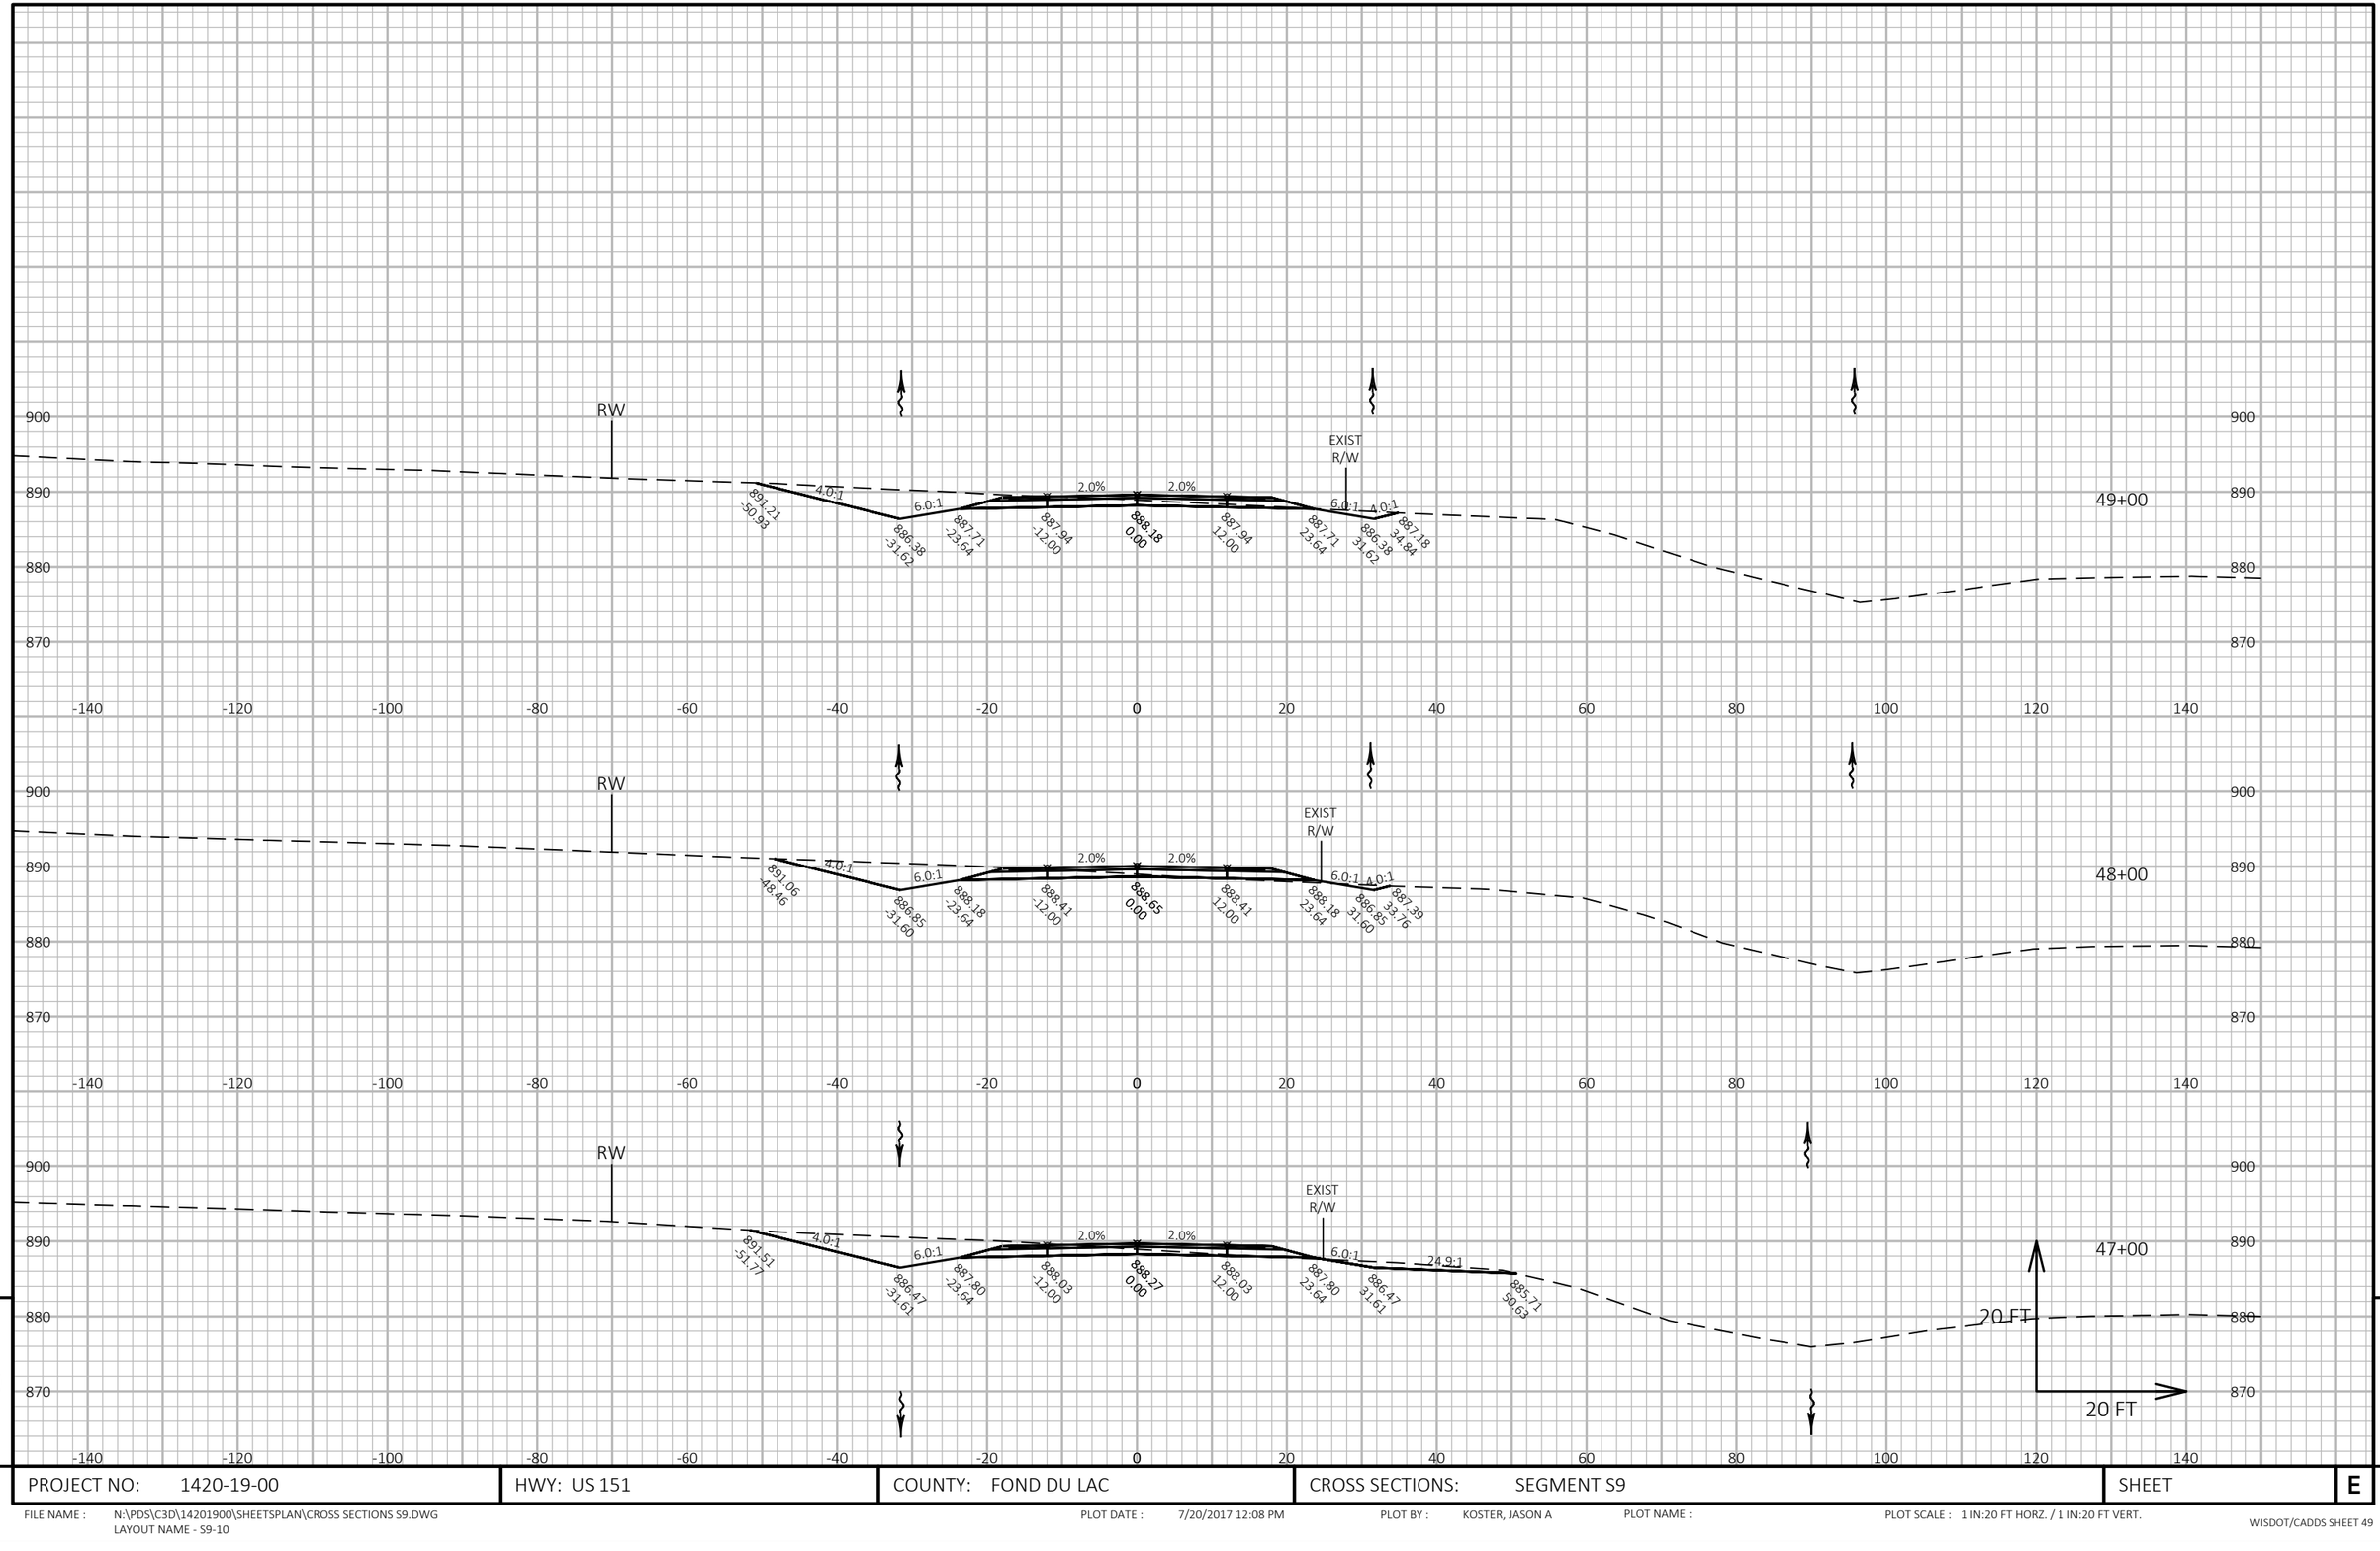

PROJECT NO: 1420-19-00	HWY: US 151	COUNTY: FOND DU LAC	CROSS SECTIONS: SEGMENT S9	SHEET E

FILE NAME : N:\PDS\C3D\14201900\SHEETSPLAN\CROSS SECTIONS S9.DWG
LAYOUT NAME - S9-10

PLOT DATE : 7/20/2017 12:08 PM PLOT BY : KOSTER, JASON A PLOT NAME : PLOT SCALE : 1 IN:20 FT HORZ. / 1 IN:20 FT VERT.

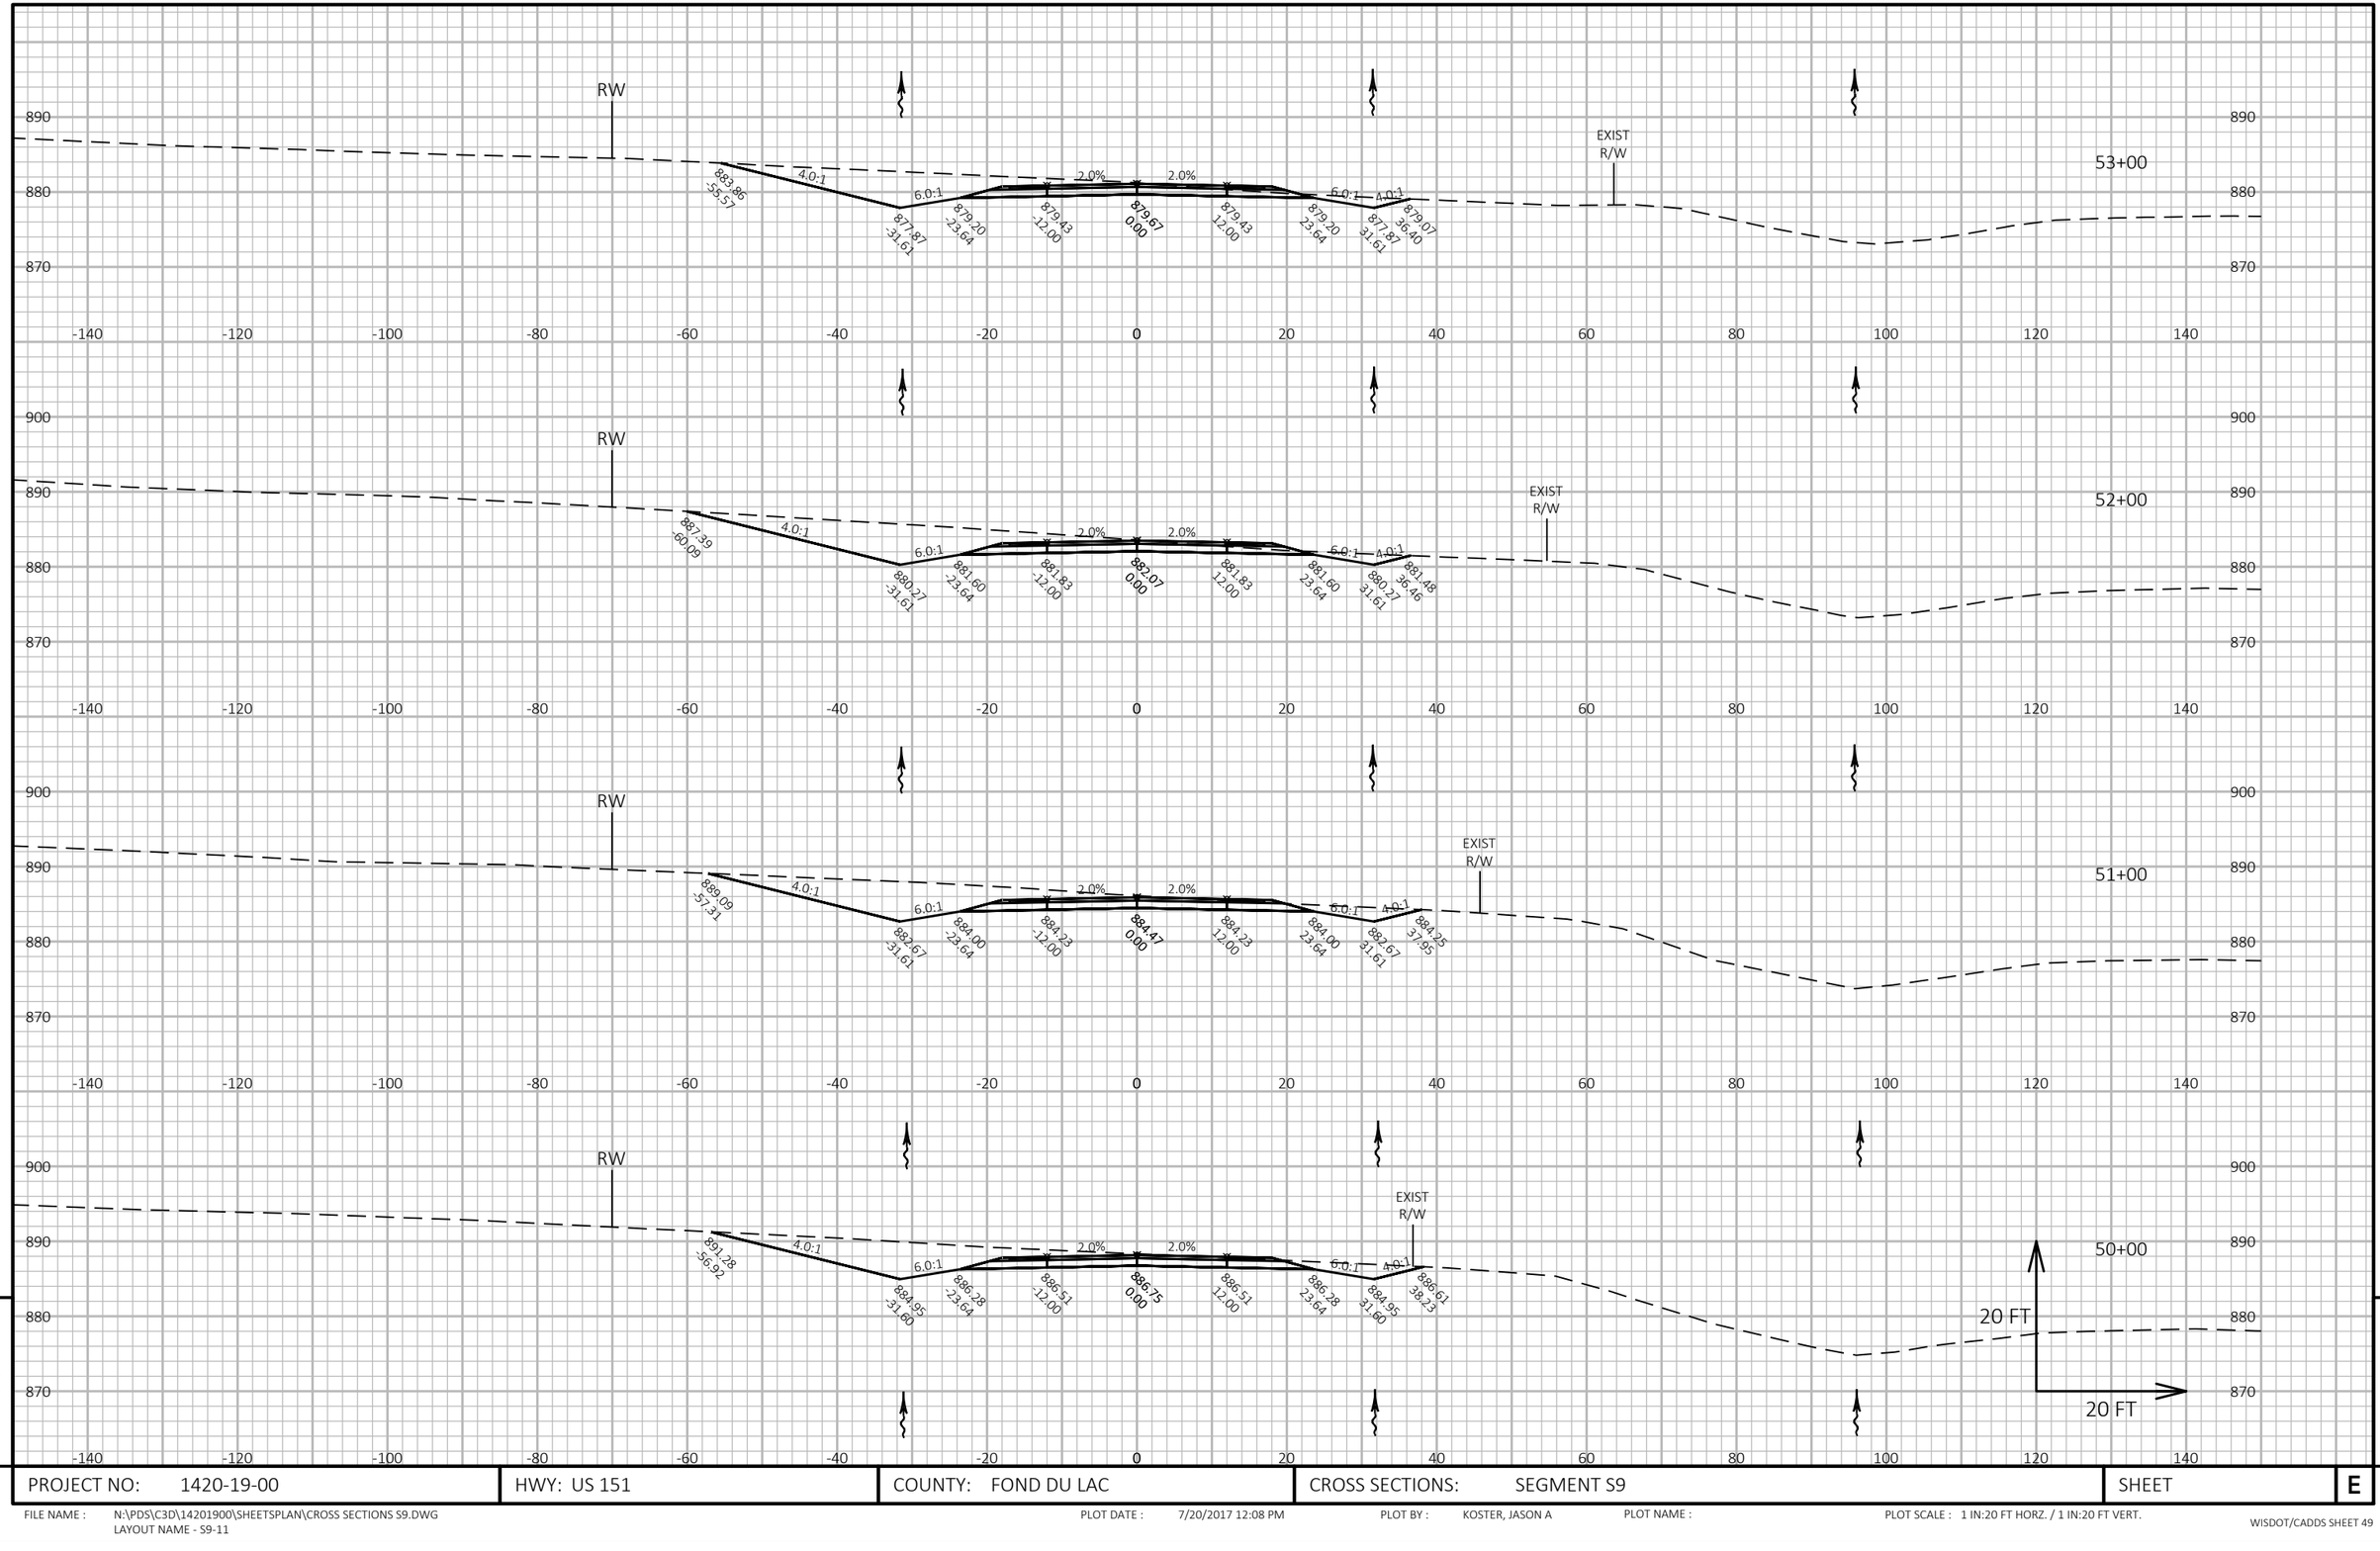


PROJECT NO: 1420-19-00	HWY: US 151	COUNTY: FOND DU LAC	CROSS SECTIONS: SEGMENT S9	SHEET	E

FILE NAME : N:\PDS\C3D\14201900\SHEETSPLAN\CROSS SECTIONS S9.DWG
LAYOUT NAME - S9-11

PLOT DATE : 7/20/2017 12:08 PM PLOT BY : KOSTER, JASON A PLOT NAME : PLOT SCALE : 1 IN:20 FT HORZ. / 1 IN:20 FT VERT.

END CONSTRUCTION
STA 56+50.00


DRAINS TO EXISTING 54-INCH
CULVERT UNDER US 151

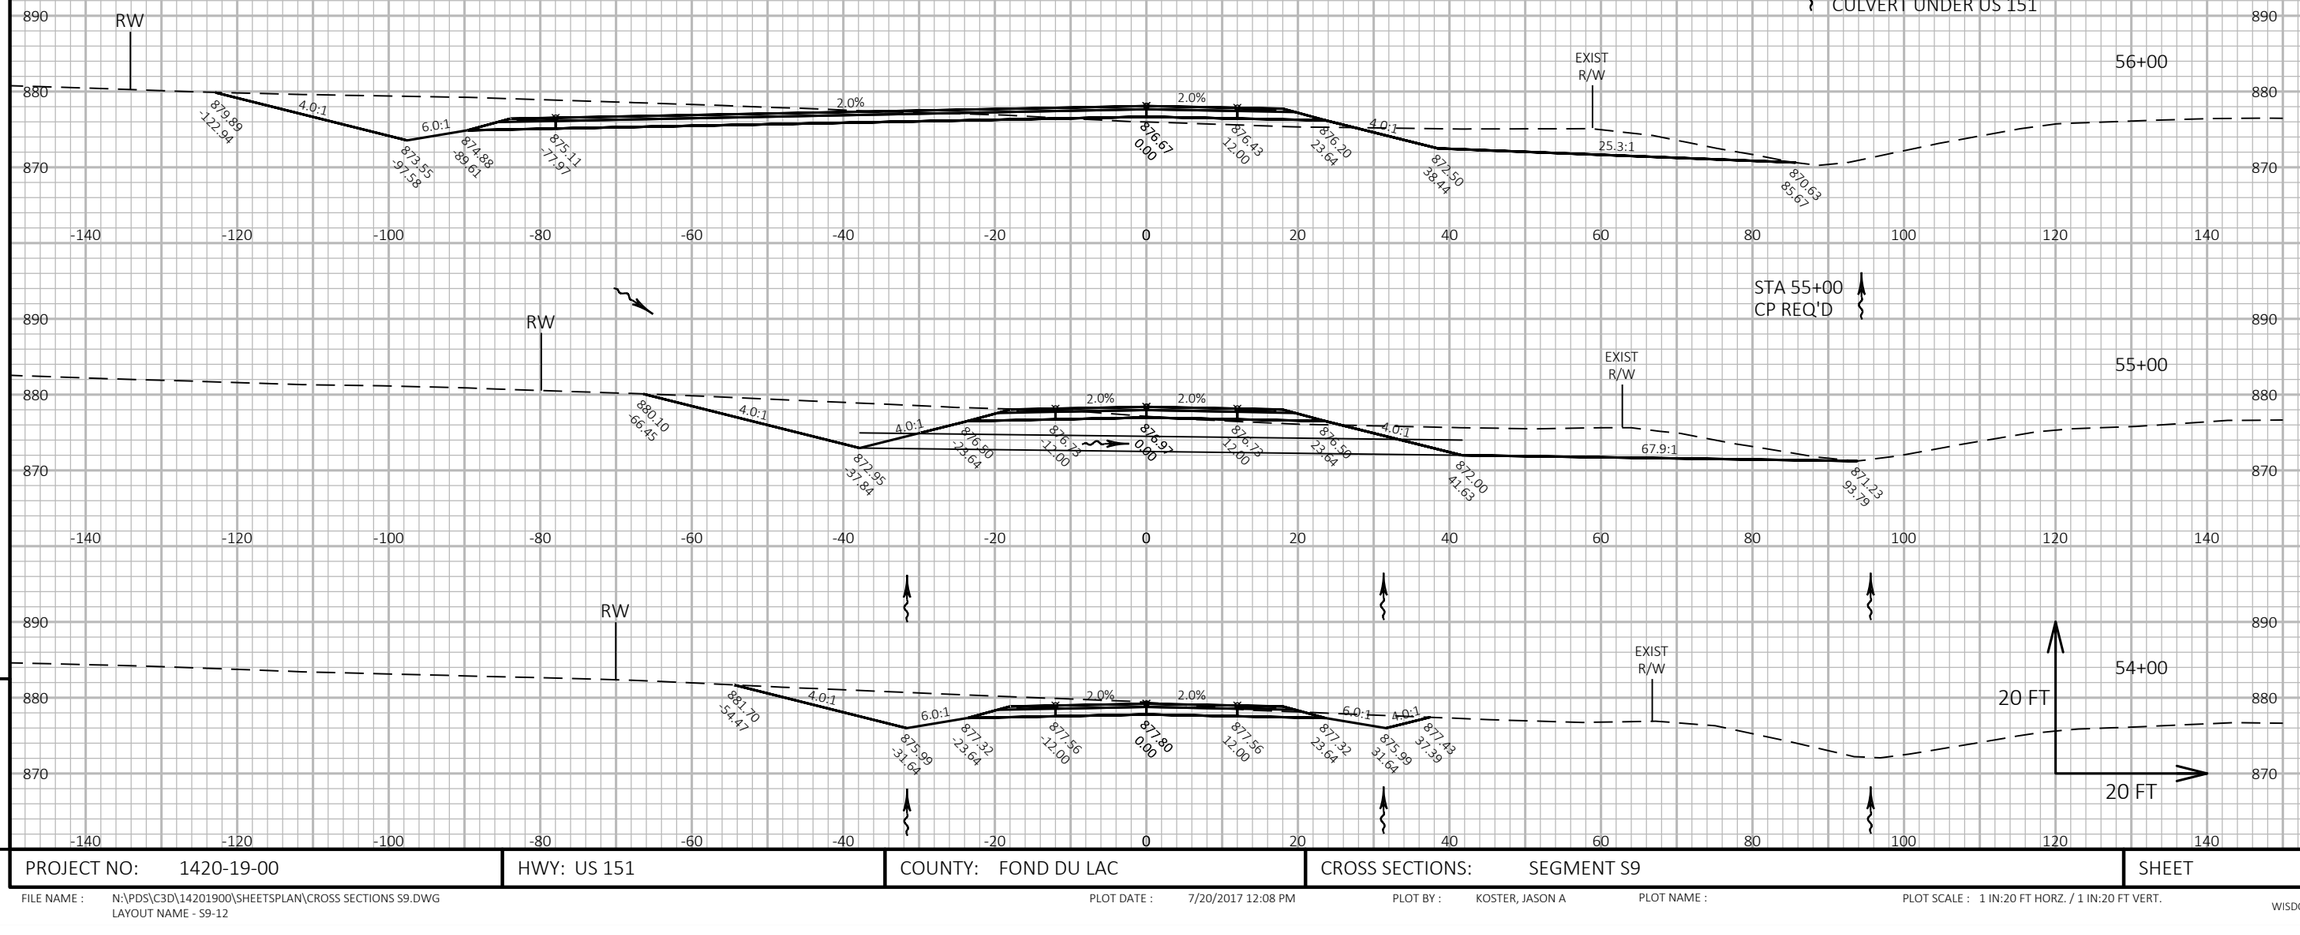
RW
EXIST
R/W
56+00
4.0:1
6.0:1
2.0%
4.9:1
25.3:1
879.89
-122.94
873.55
-97.58
874.88
-88.61
875.11
-77.97
876.67
0.00
876.43
12.00
876.20
23.64
872.50
38.44
870.63
85.67
890
880
870
-140
-120
-100
-80
-60
-40
-20
0
20
40
60
80
100
120
140
STA 55+00
CP REQ'D
55+00
67.9:1
880.10
-66.45
872.95
-37.84
876.90
-23.64
876.73
-12.00
876.97
0.00
876.73
12.00
876.59
23.64
872.00
41.63
871.23
93.79
RW
EXIST
R/W
54+00
20 FT
20 FT
4.0:1
6.0:1
2.0%
6.9:1
881.70
-54.47
875.99
-31.64
877.32
-23.64
877.56
-12.00
877.80
0.00
877.56
12.00
877.32
23.64
875.99
31.64
877.43
37.39
9
9

PROJECT NO: 1420-19-00	HWY: US 151	COUNTY: FOND DU LAC	CROSS SECTIONS: SEGMENT S9	SHEET	E

FILE NAME : N:\PDS\C3D\14201900\SHEETSPLAN\CROSS SECTIONS S9.DWG
LAYOUT NAME - S9-12

PLOT DATE : 7/20/2017 12:08 PM PLOT BY : KOSTER, JASON A PLOT NAME : PLOT SCALE : 1 IN:20 FT HORZ. / 1 IN:20 FT VERT.

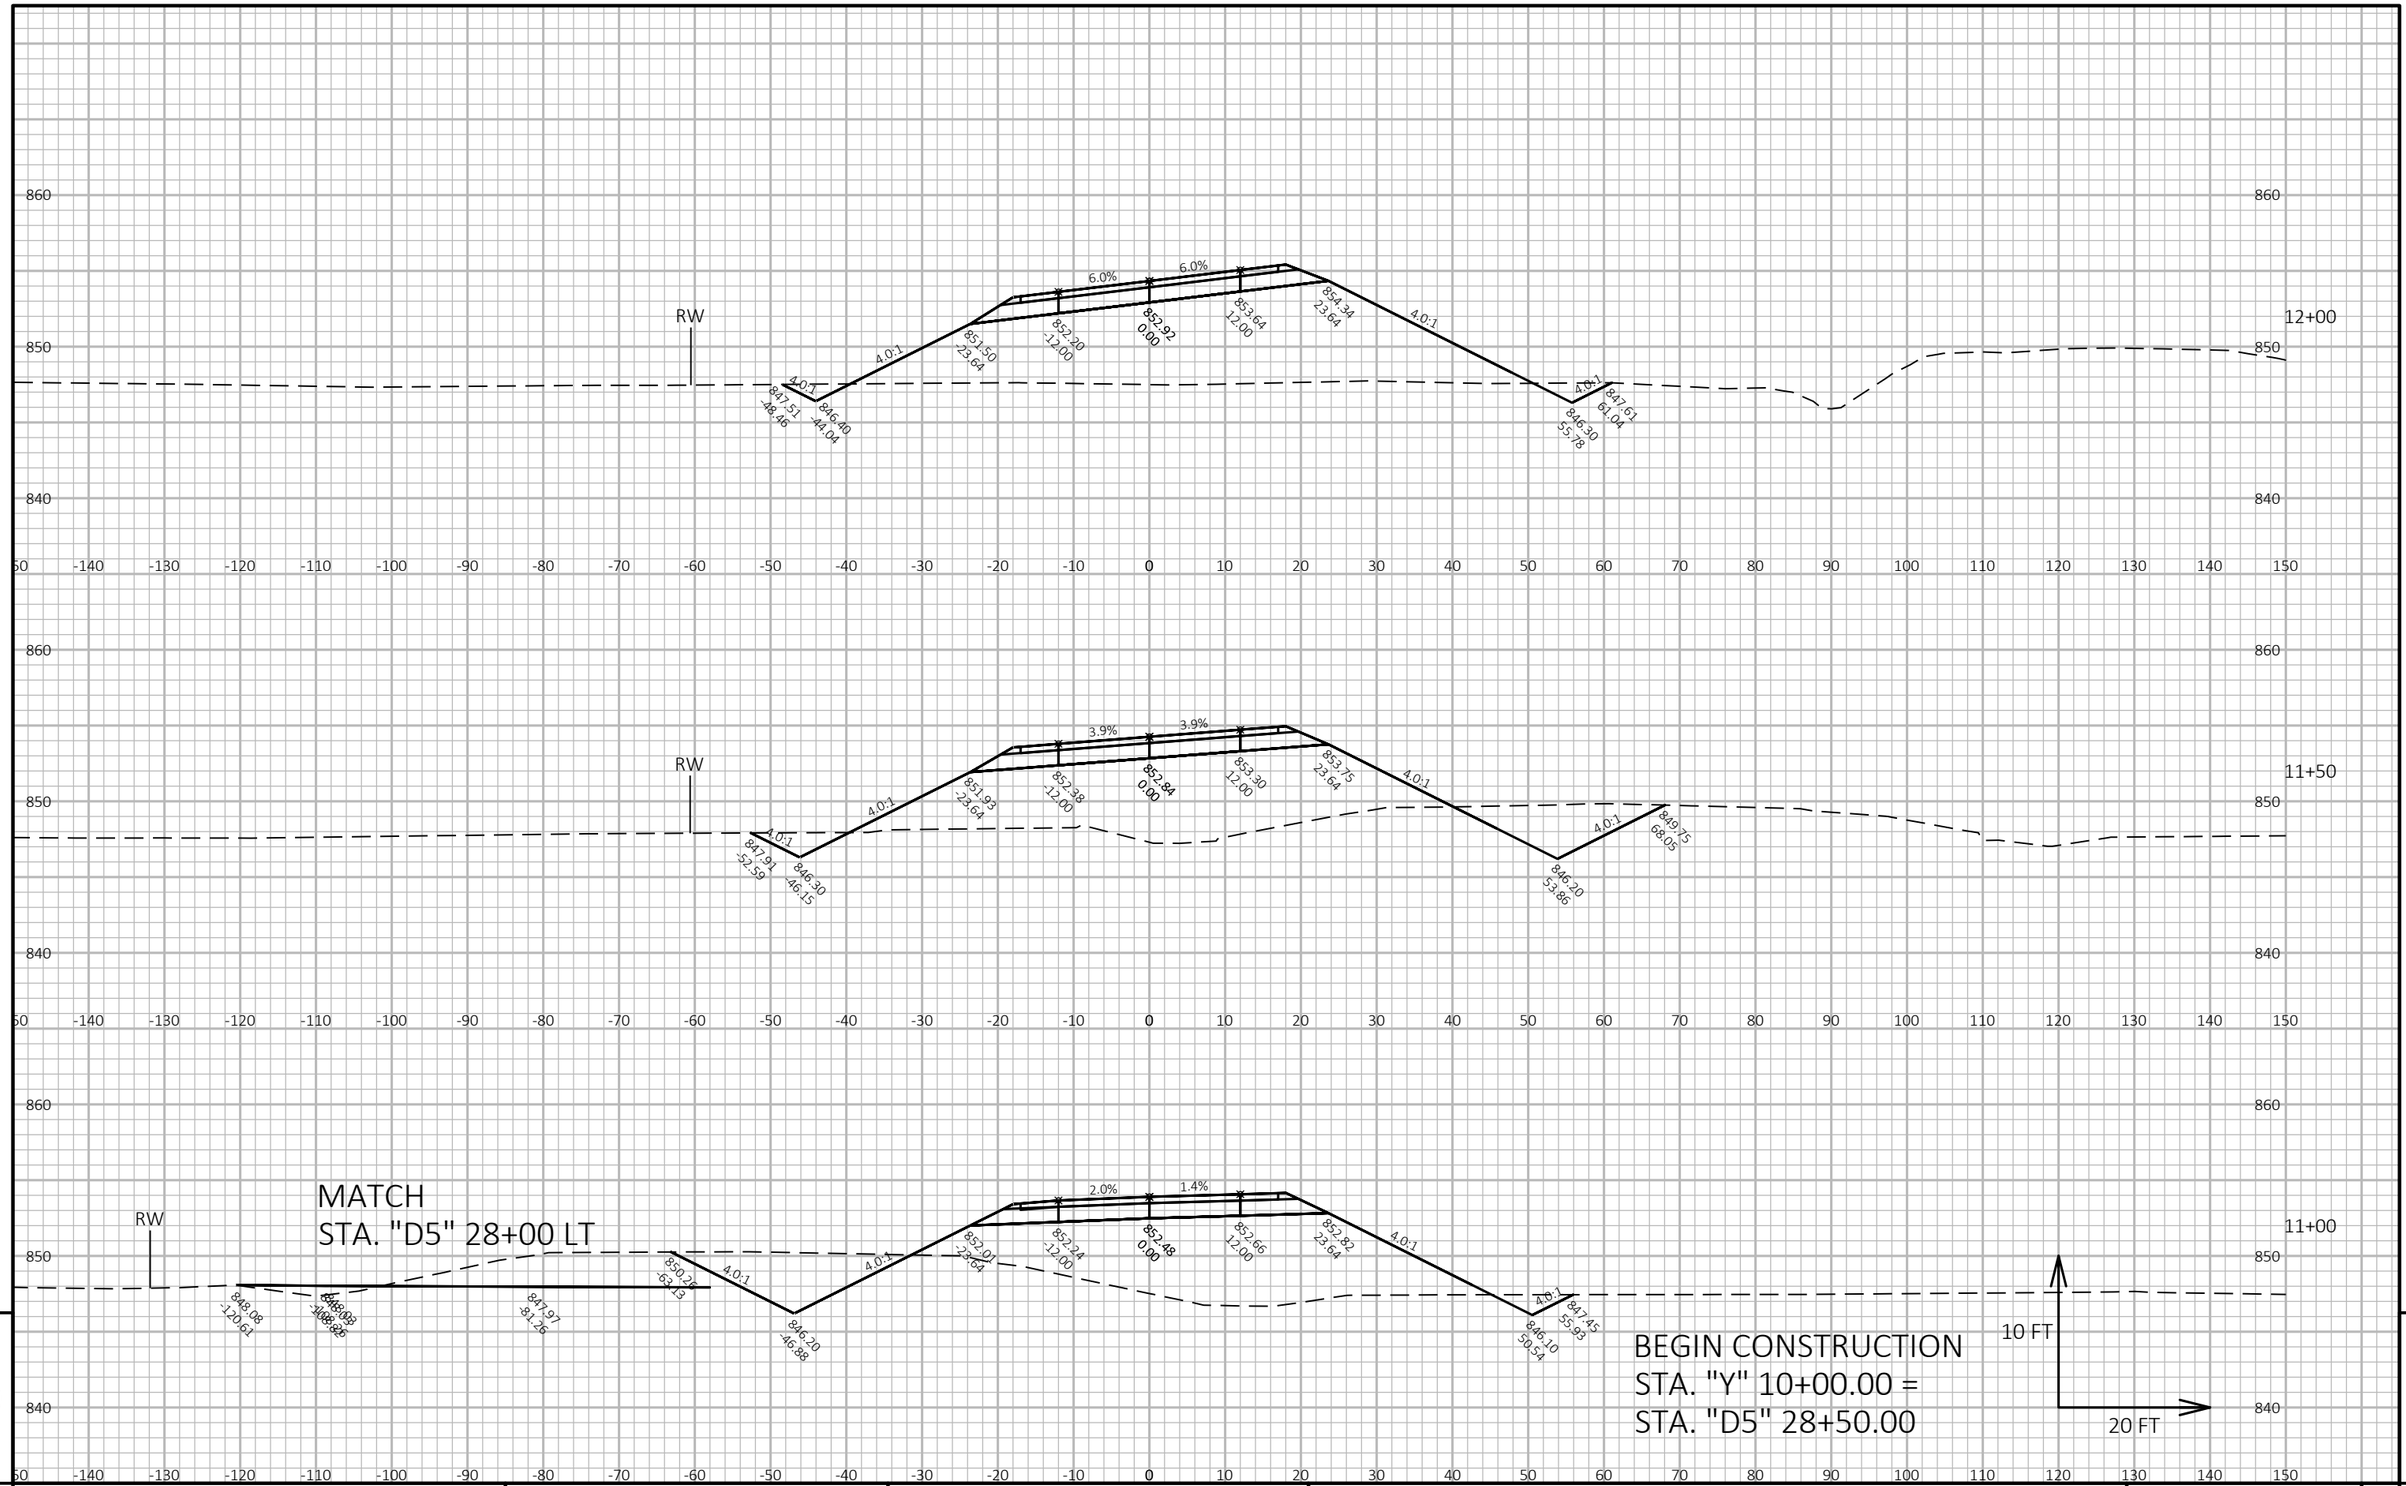


9

9

PROJECT NO: 1420-19-00	HWY: USH 151	COUNTY: FOND DU LAC	CROSS SECTIONS: SEGMENT Y	SHEET	E

FILE NAME : N:\PDS\C3D\14201900\SHEETSPLAN\CROSS SECTIONS Y.DWG
LAYOUT NAME - Y - 1

PLOT DATE : 11/6/2017 4:07 PM PLOT BY : KOSTER, JASON A PLOT NAME : PLOT SCALE : 1 IN:20 FT HORZ. / 1 IN:10 FT VERT.

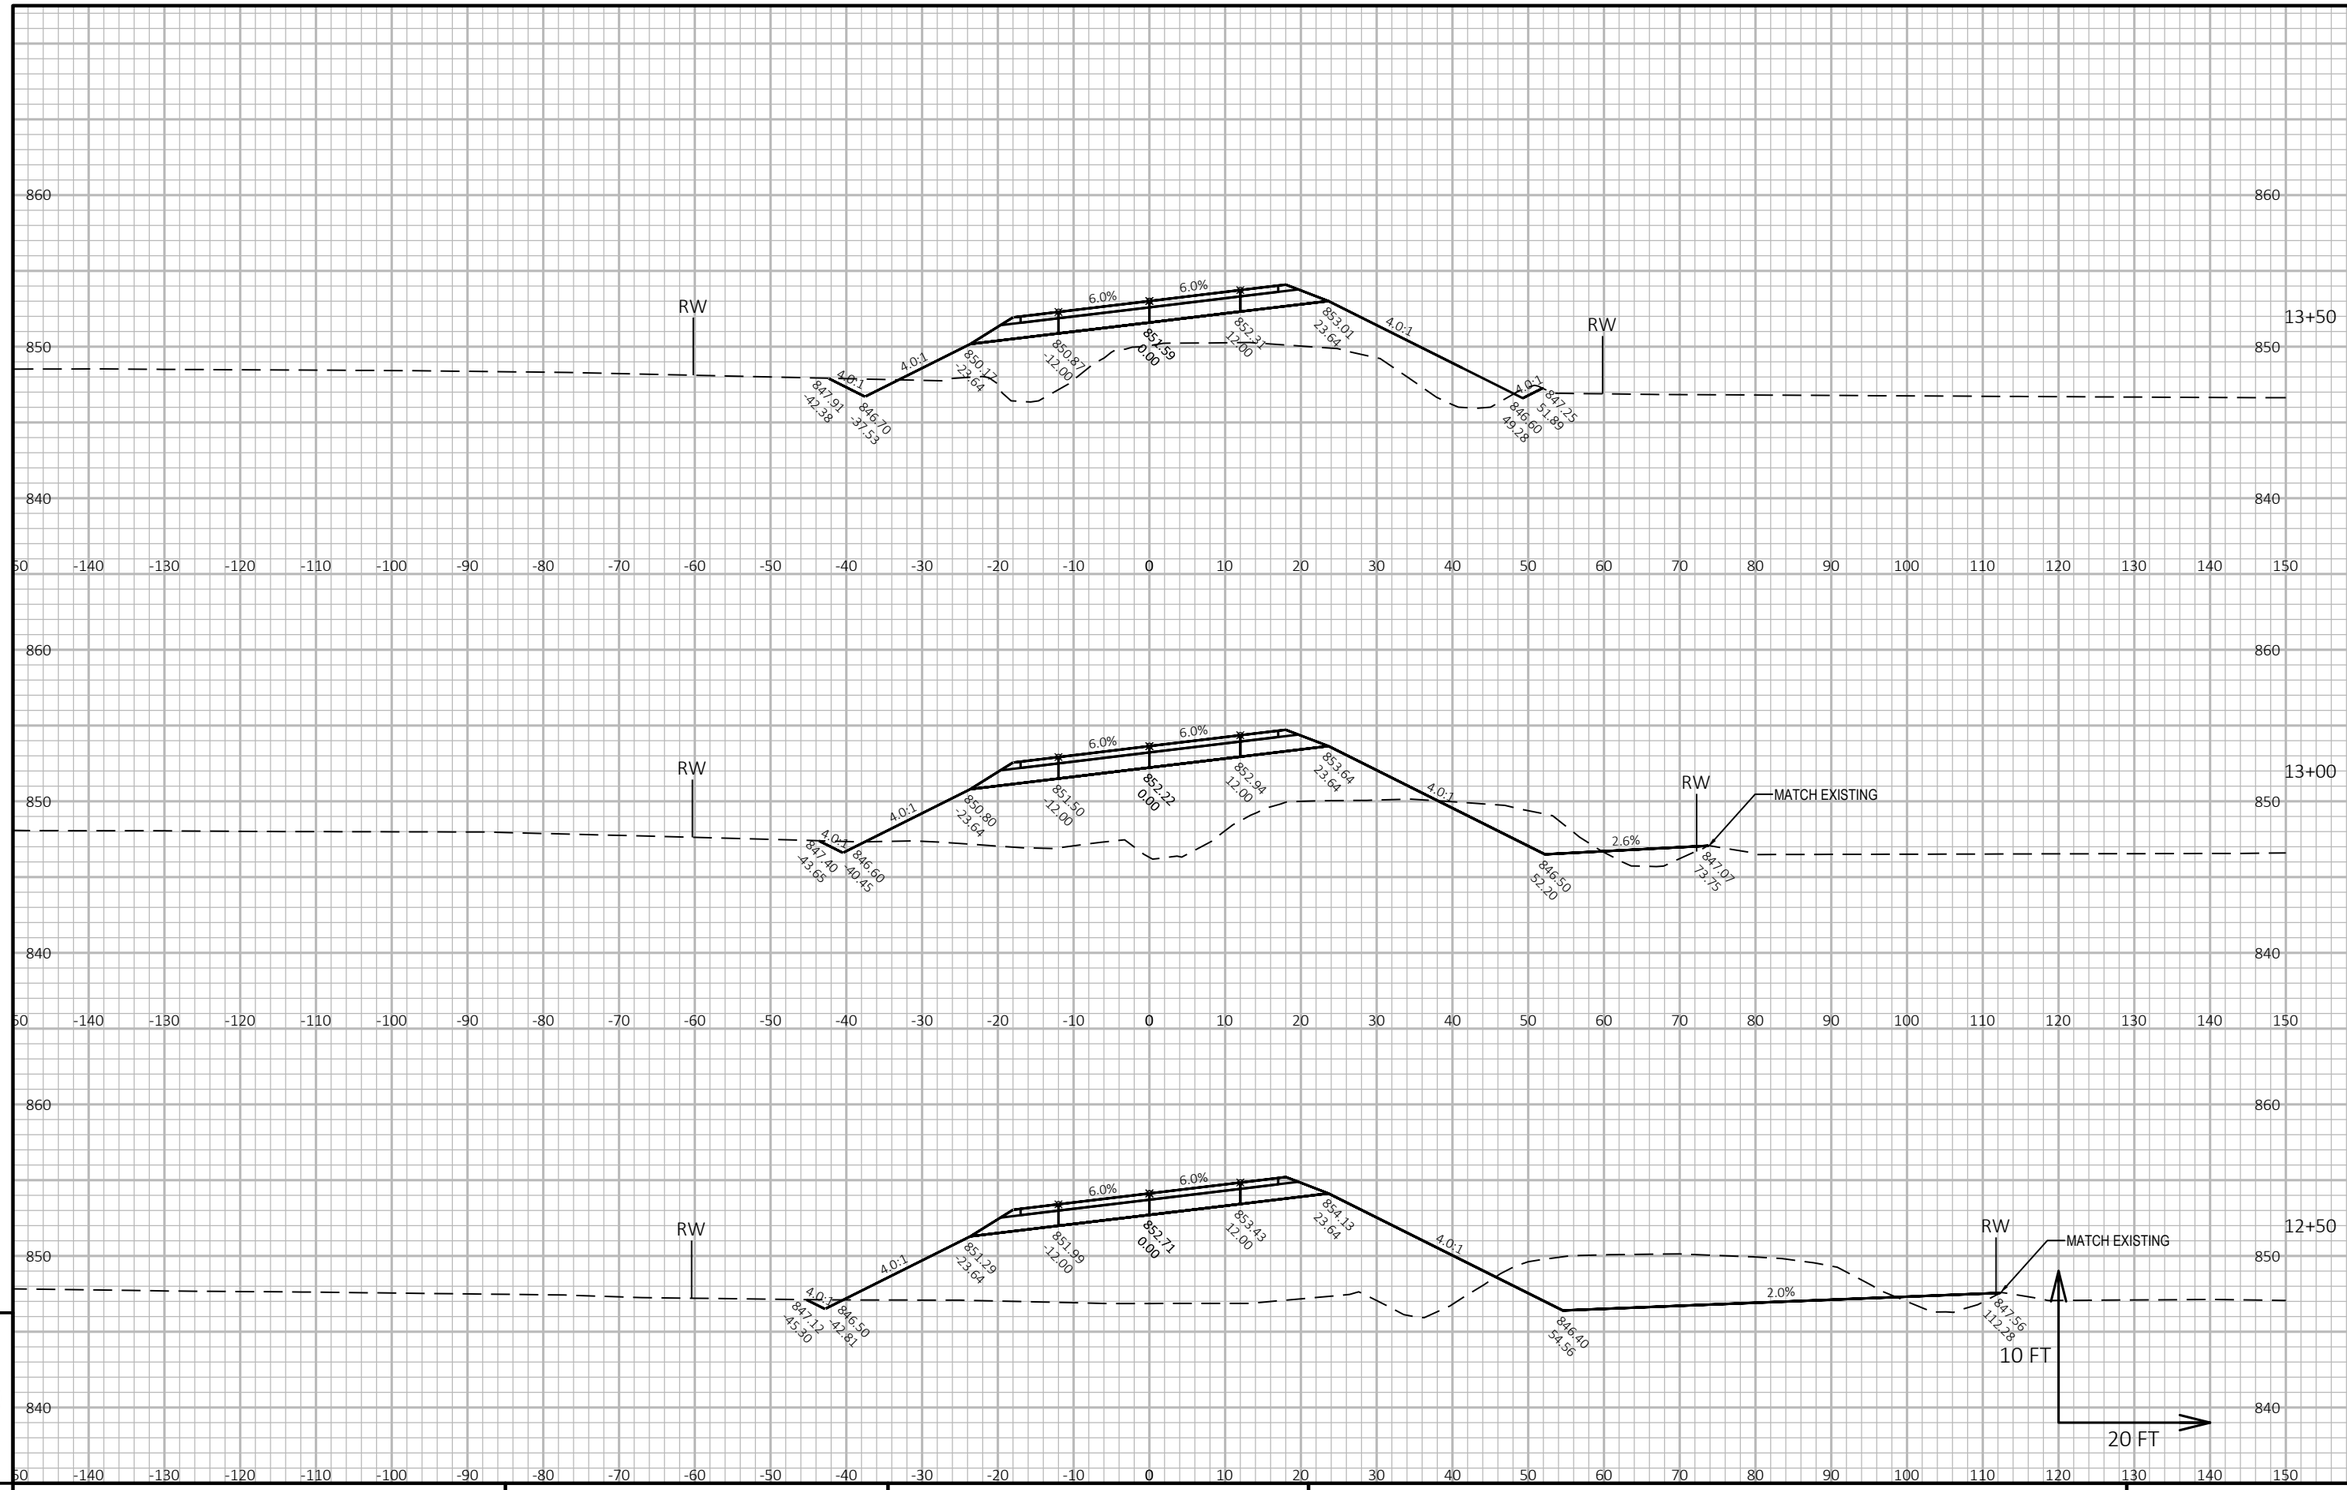

9

9

PROJECT NO: 1420-19-00	HWY: USH 151	COUNTY: FOND DU LAC	CROSS SECTIONS: SEGMENT Y	SHEET	E


FILE NAME : N:\PDS\C3D\14201900\SHEETSPLAN\CROSS SECTIONS Y.DWG
LAYOUT NAME - Y - 2

PLOT DATE : 11/6/2017 4:07 PM

PLOT BY : KOSTER, JASON A

PLOT NAME :

PLOT SCALE : 1 IN:20 FT HORZ. / 1 IN:10 FT VERT.

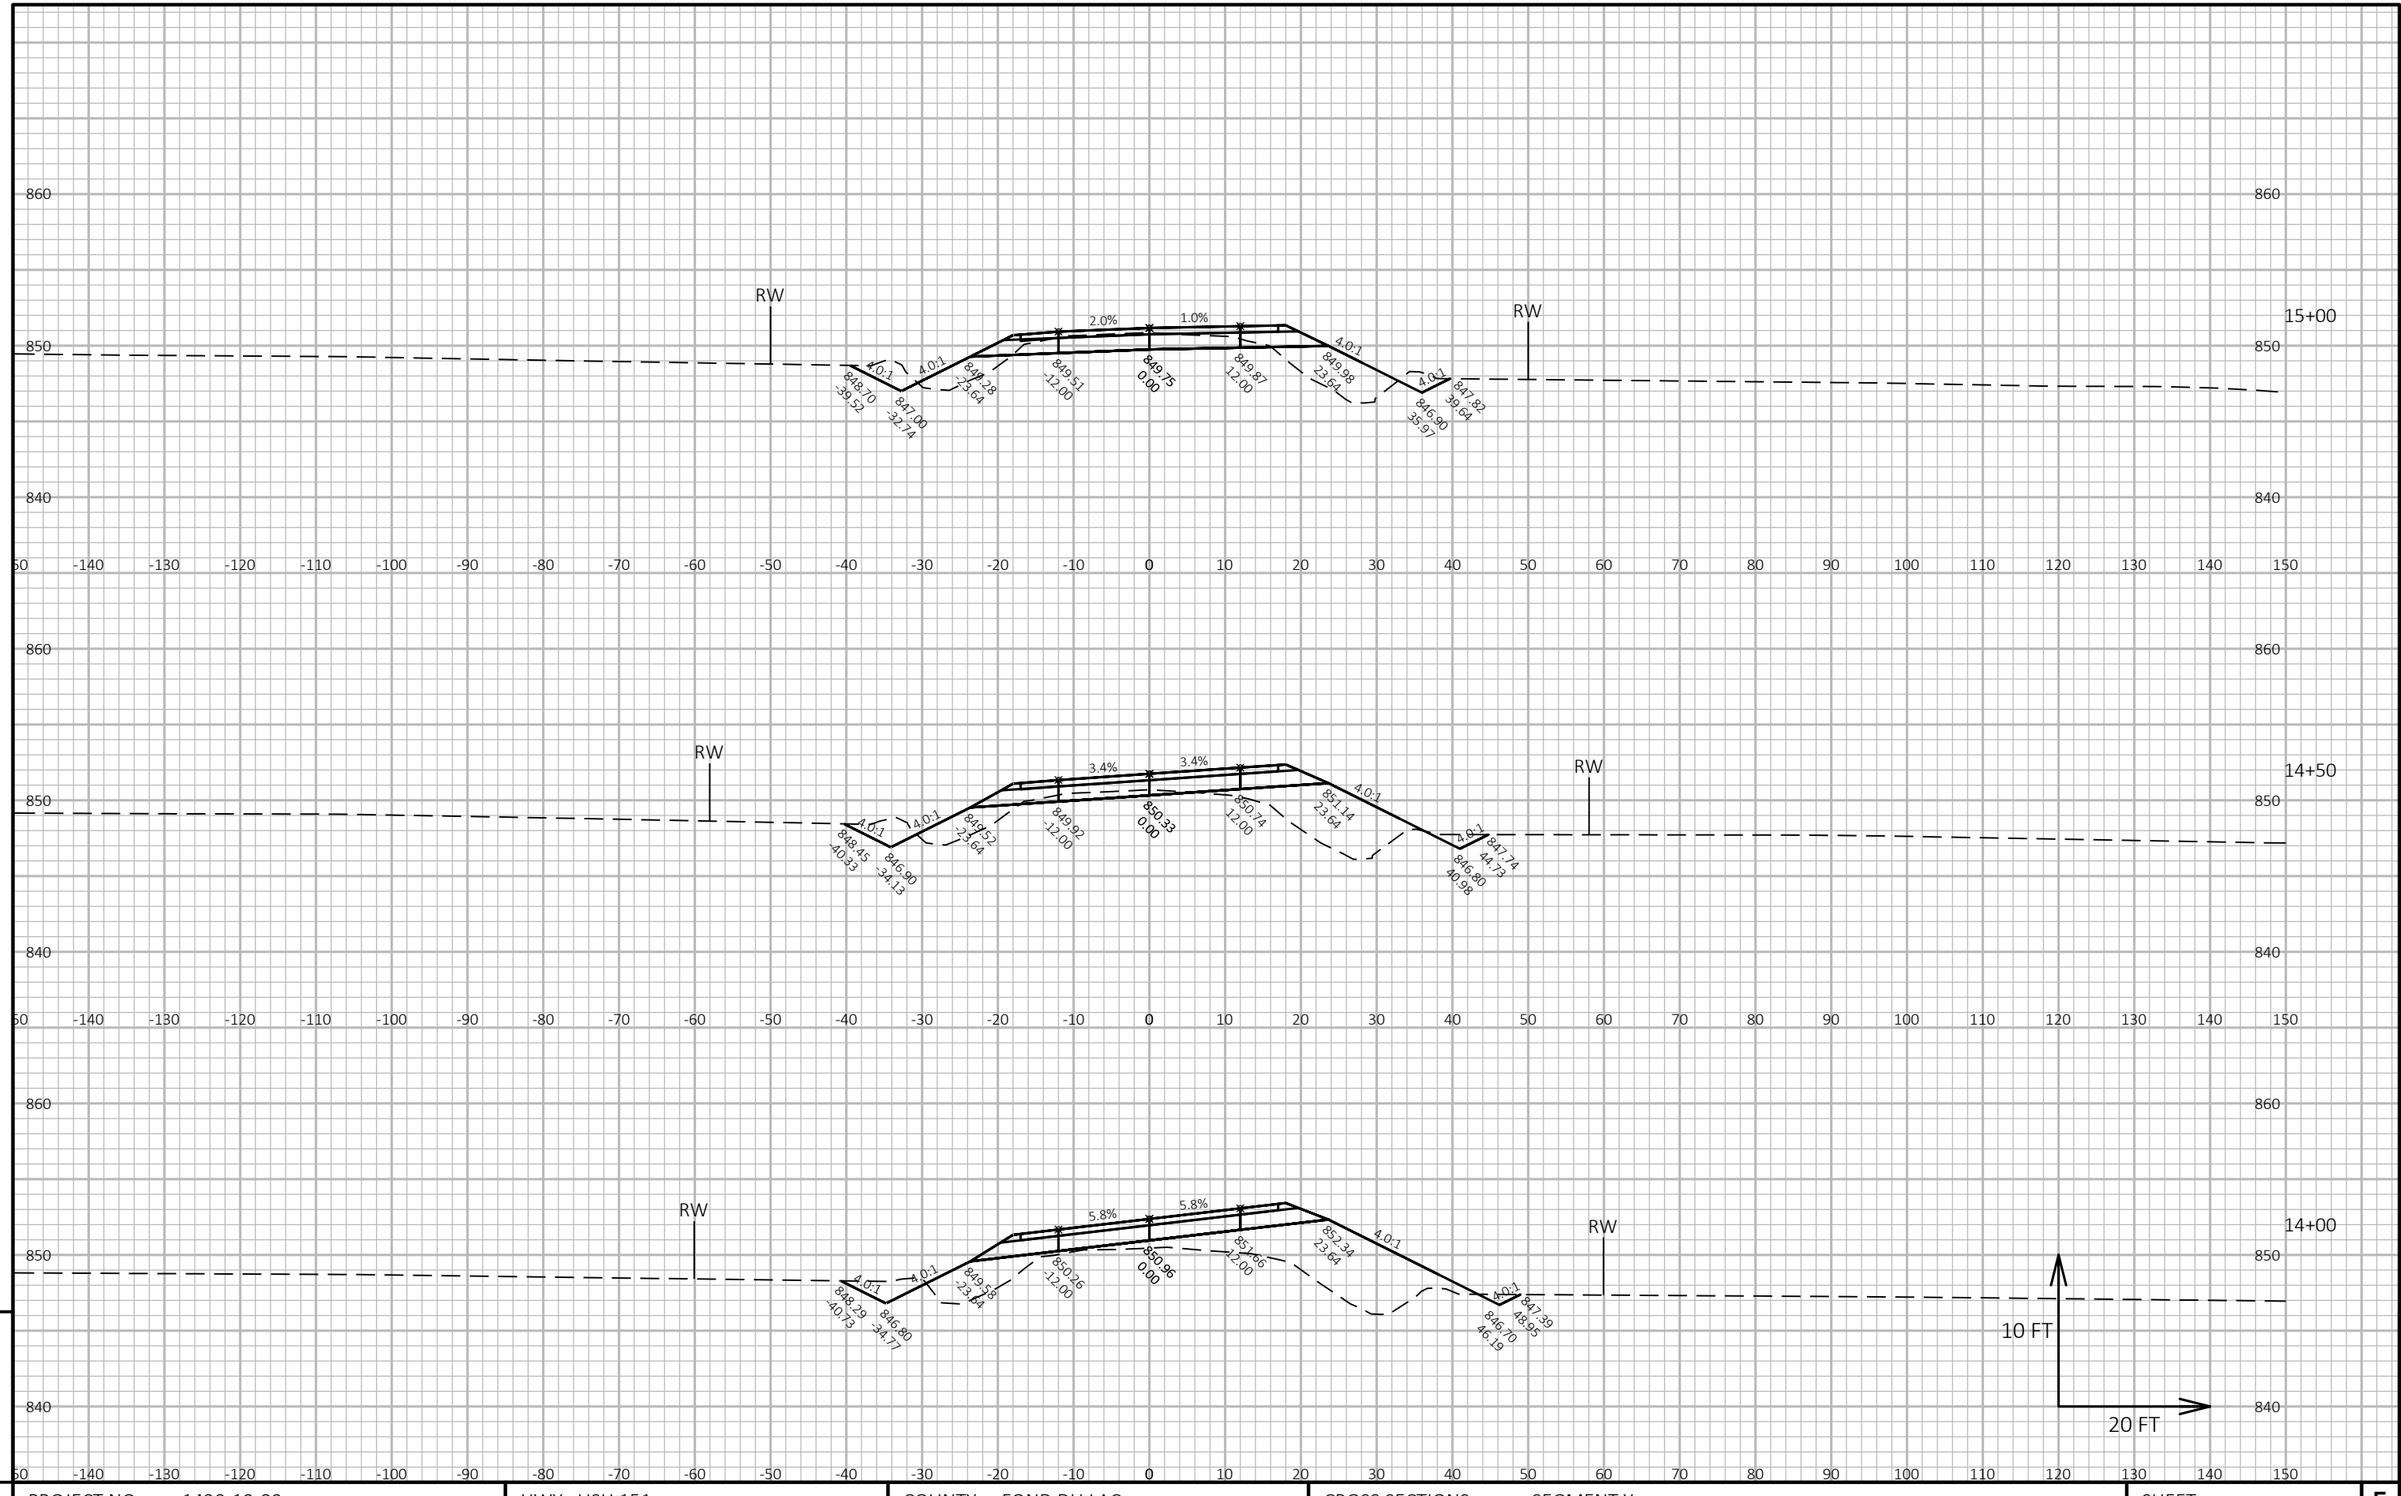

9

9

PROJECT NO: 1420-19-00	HWY: USH 151	COUNTY: FOND DU LAC	CROSS SECTIONS: SEGMENT Y	SHEET	E

FILE NAME : N:\PDS\C3D\14201900\SHEETSPLAN\CROSS SECTIONS Y.DWG
LAYOUT NAME - Y - 3

PLOT DATE : 11/6/2017 4:08 PM


PLOT BY : KOSTER, JASON A

PLOT NAME :


PLOT SCALE : 1 IN:20 FT HORZ. / 1 IN:10 FT VERT.

NOTE: FINAL DESIGN SHALL INCORPORATE
RE-GRADING OF EXISTING DITCH RT FROM
STA. "Y" 16+00 TO 250' NORTH

END CONSTRUCTION
STA. "Y" 16+00.00

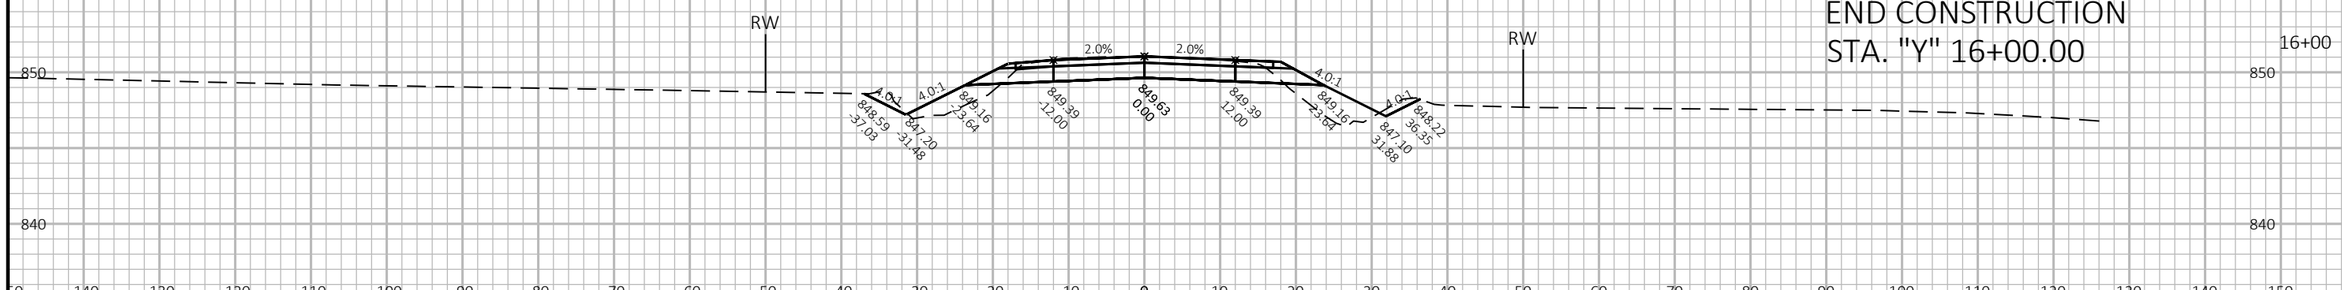

CONSTRUCT FE RT
CP REQ'D

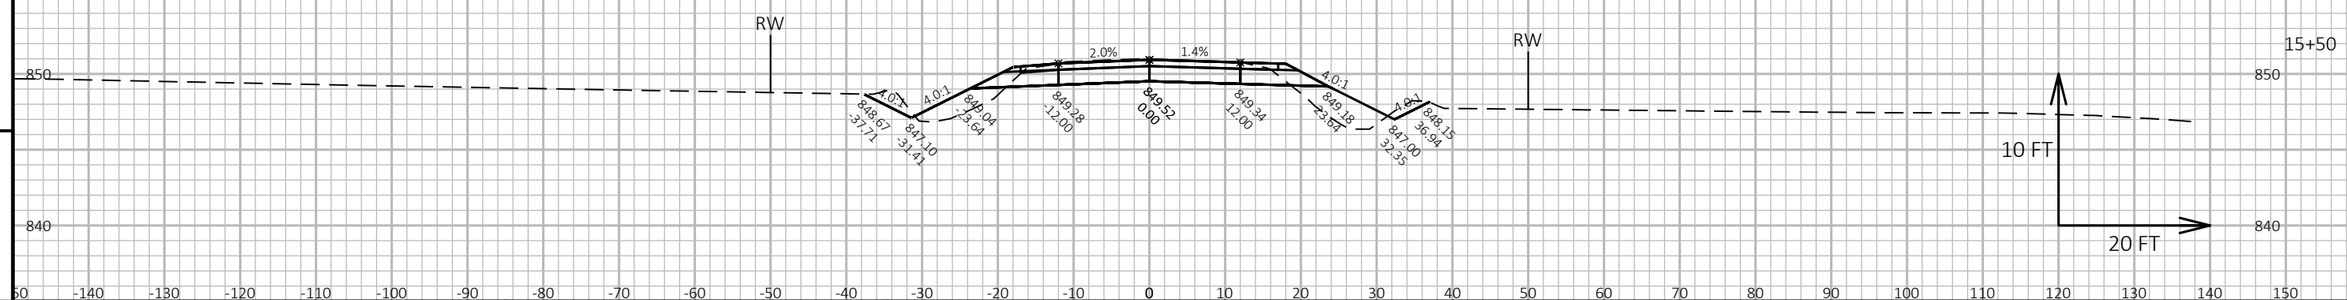

16+00

15+50

9

9

PROJECT NO: 1420-19-00	HWY: USH 151	COUNTY: FOND DU LAC	CROSS SECTIONS: SEGMENT Y	SHEET	E

FILE NAME : N:\PDS\C3D\14201900\SHEETSPLAN\CROSS SECTIONS Y.DWG
LAYOUT NAME - Y - 4

PLOT DATE : 11/6/2017 4:08 PM PLOT BY : KOSTER, JASON A PLOT NAME : PLOT SCALE : 1 IN:20 FT HORZ. / 1 IN:10 FT VERT.