

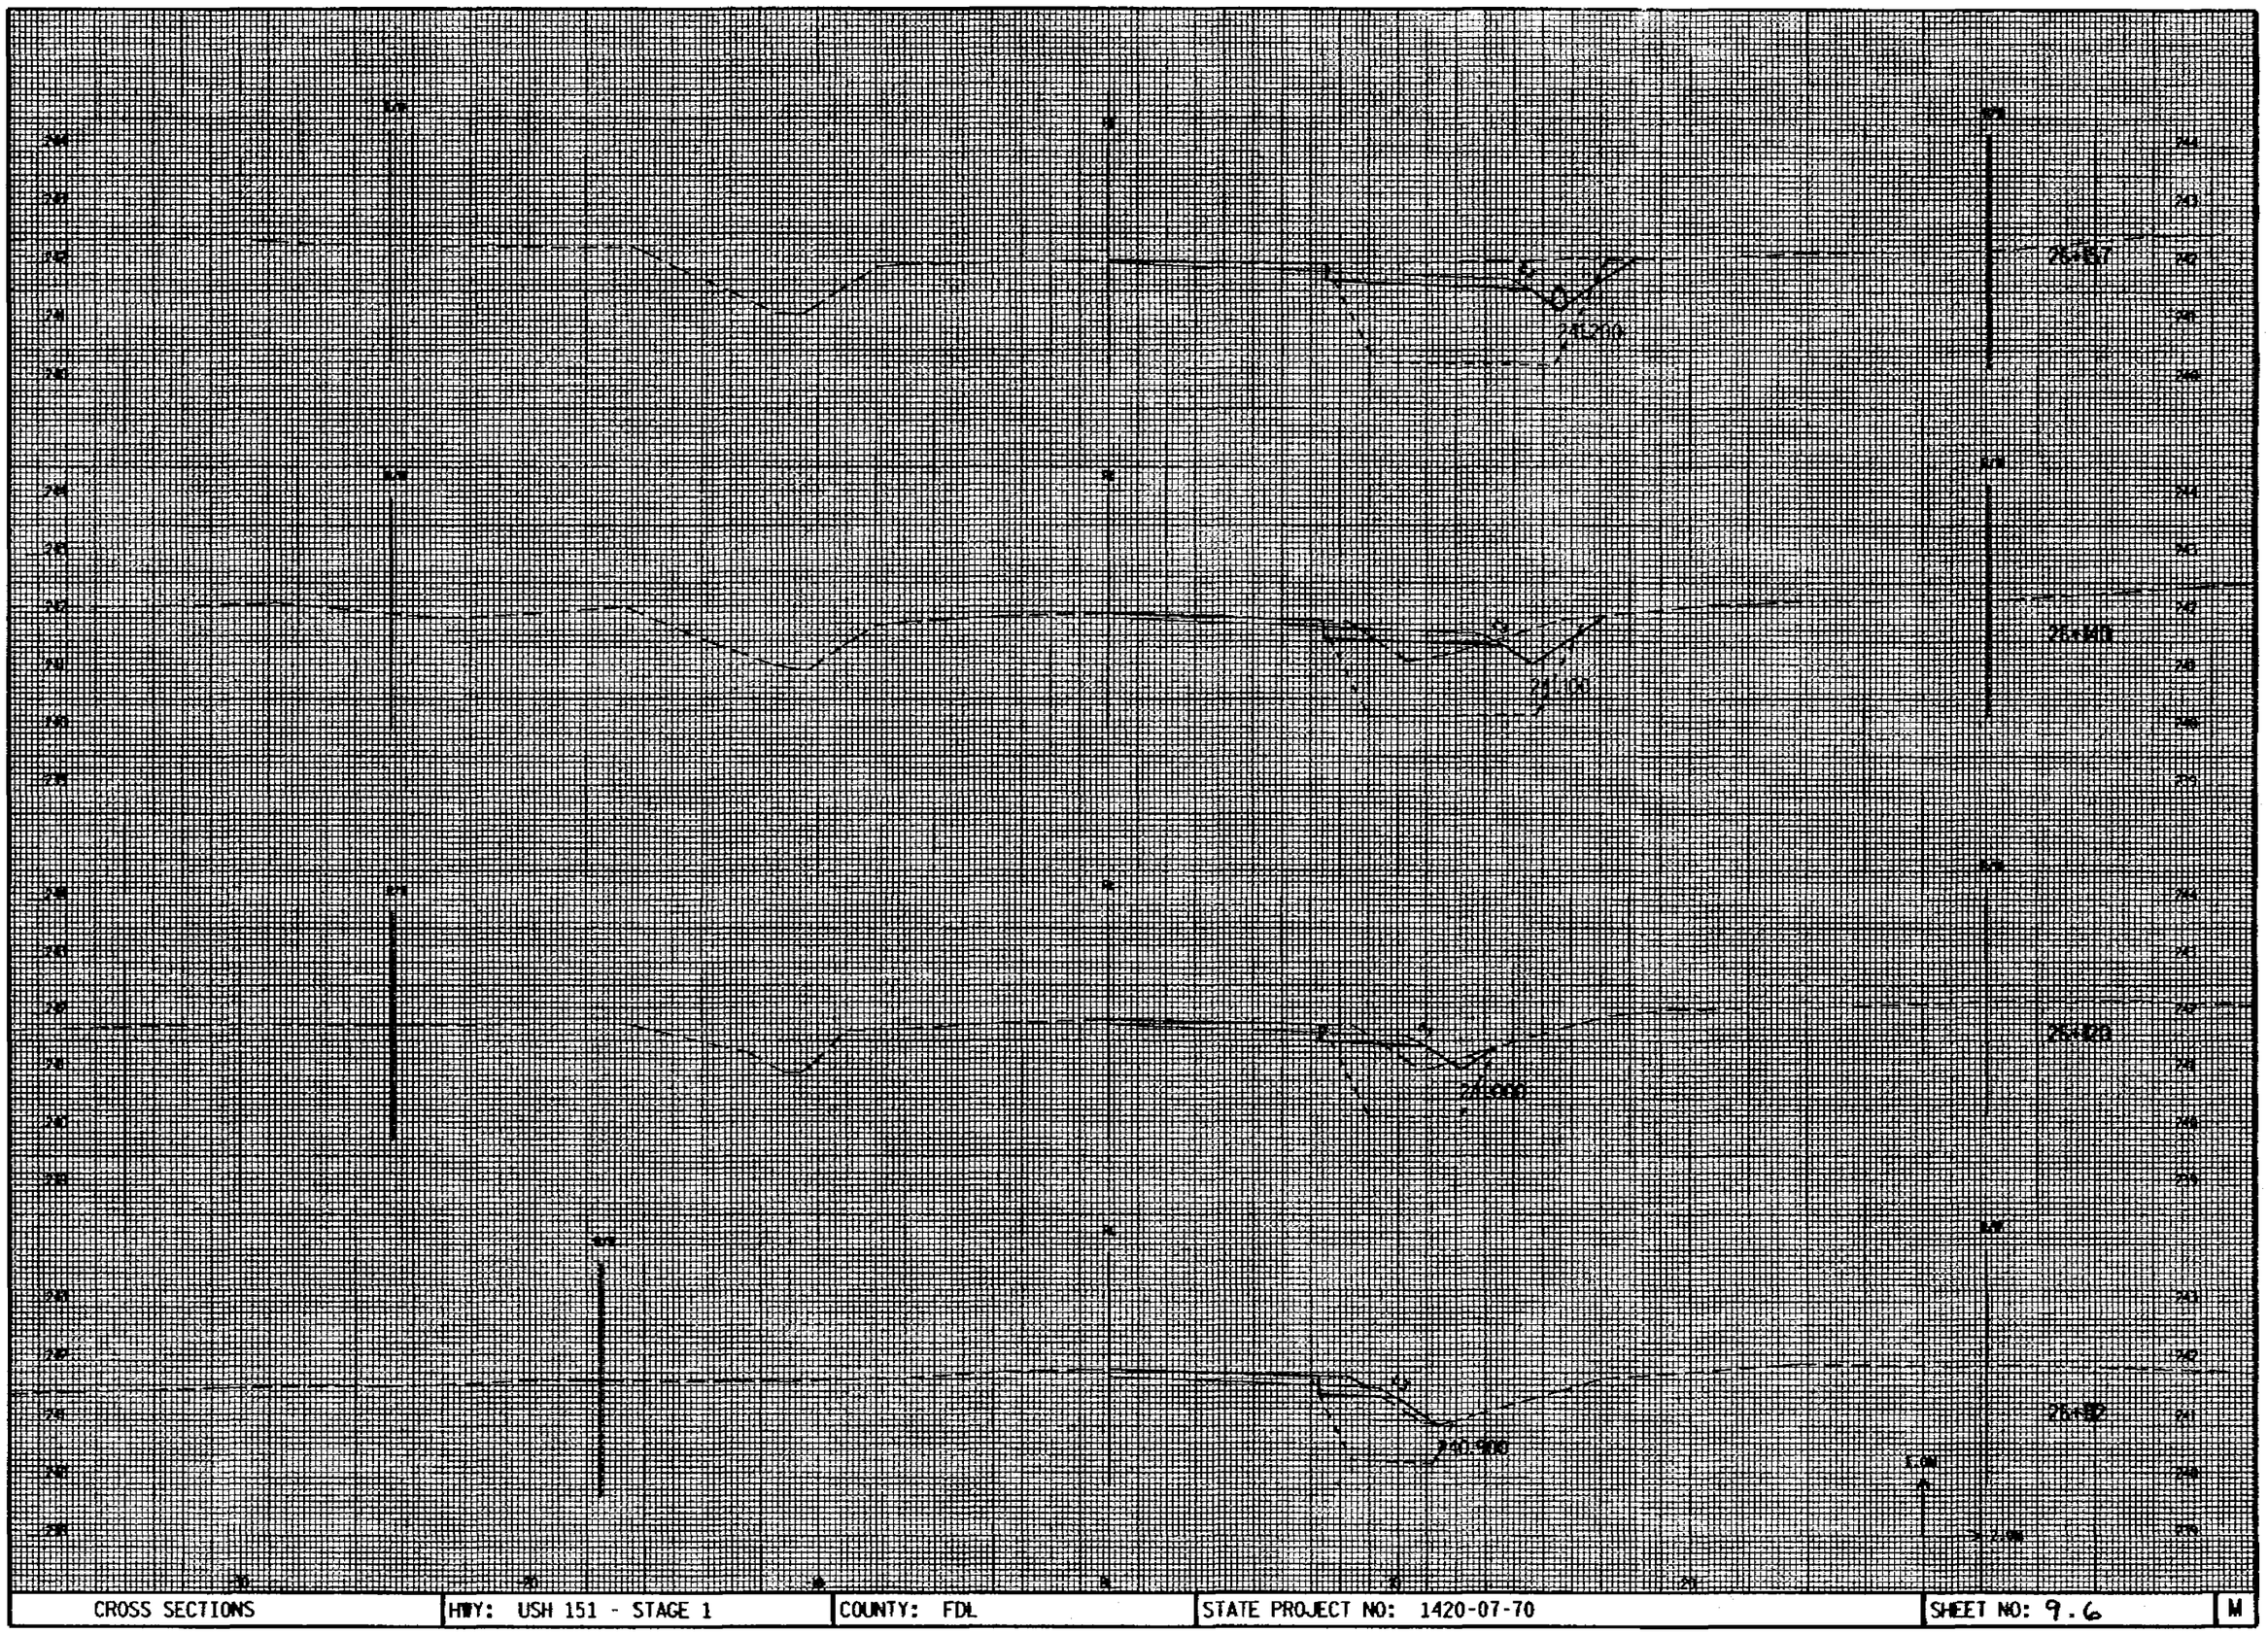


CROSS SECTIONS	HWY: USH 151 - STAGE 1	COUNTY: FDL	STATE PROJECT NO: 1420-07-70	SHEET NO: 9.6	M

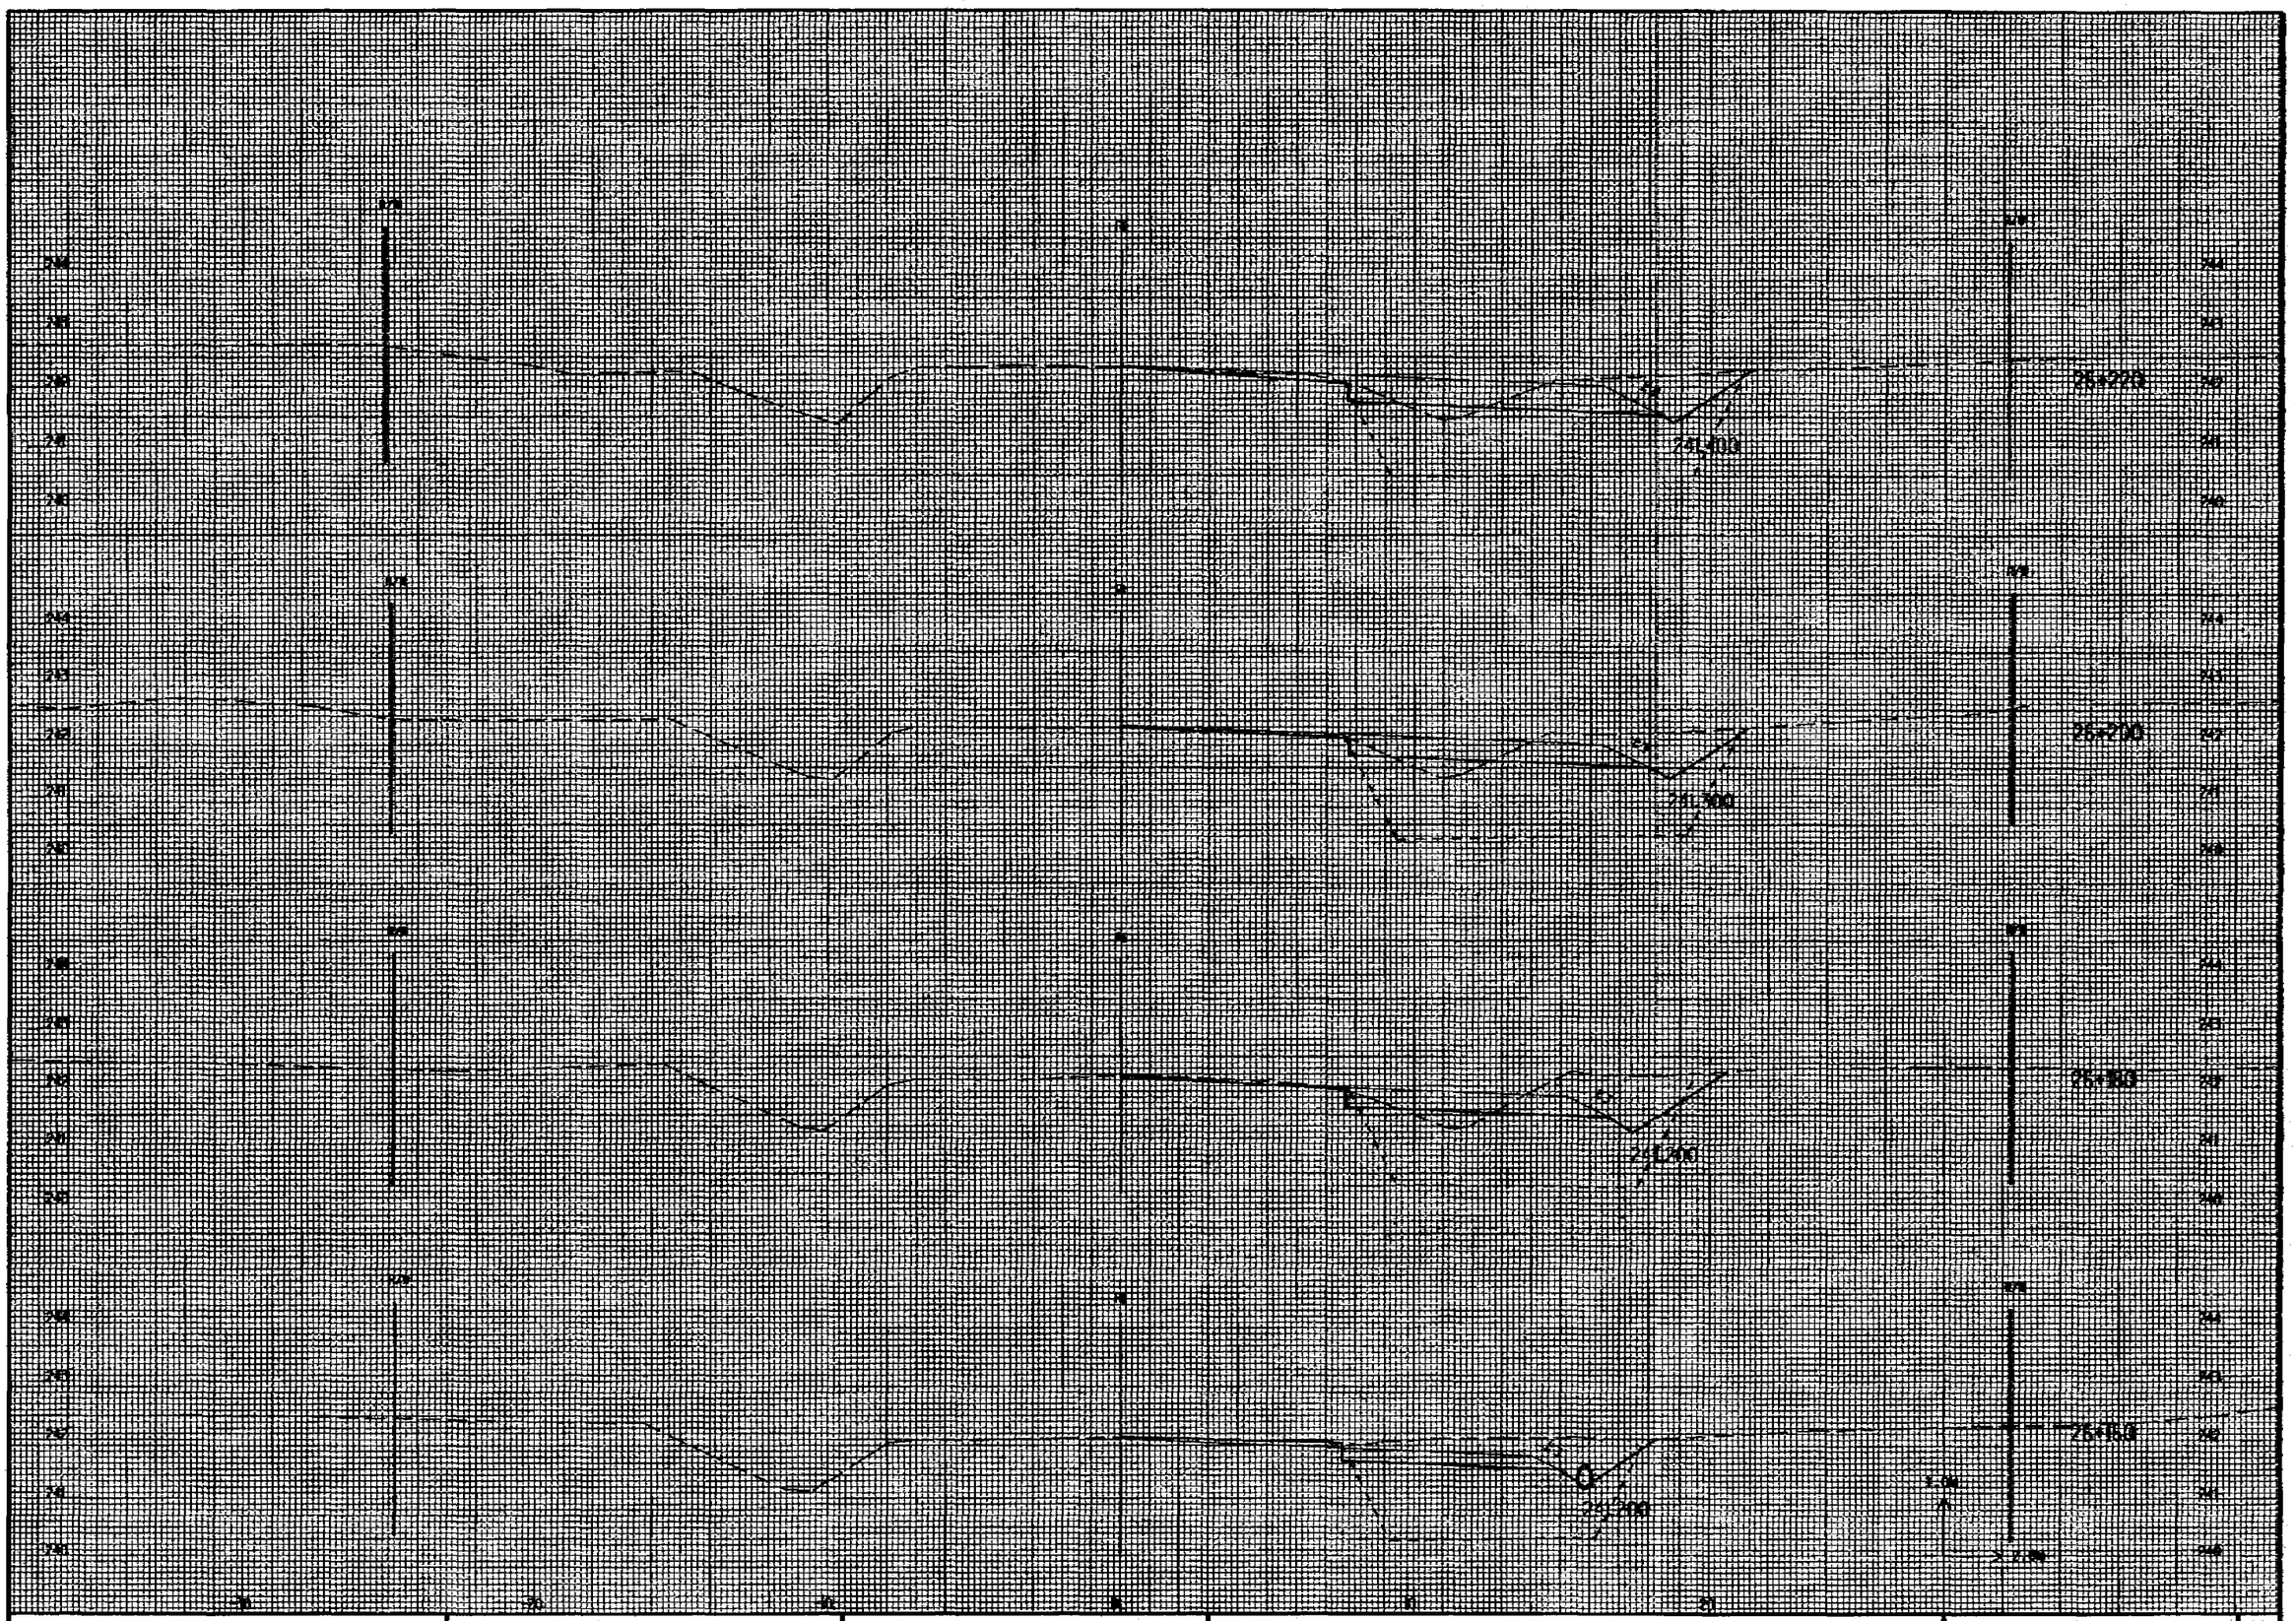



CROSS SECTIONS	HWY: USH 151 - STAGE 1	COUNTY: FDL	STATE PROJECT NO: 1420-07-70	SHEET NO: 9.7	M

2

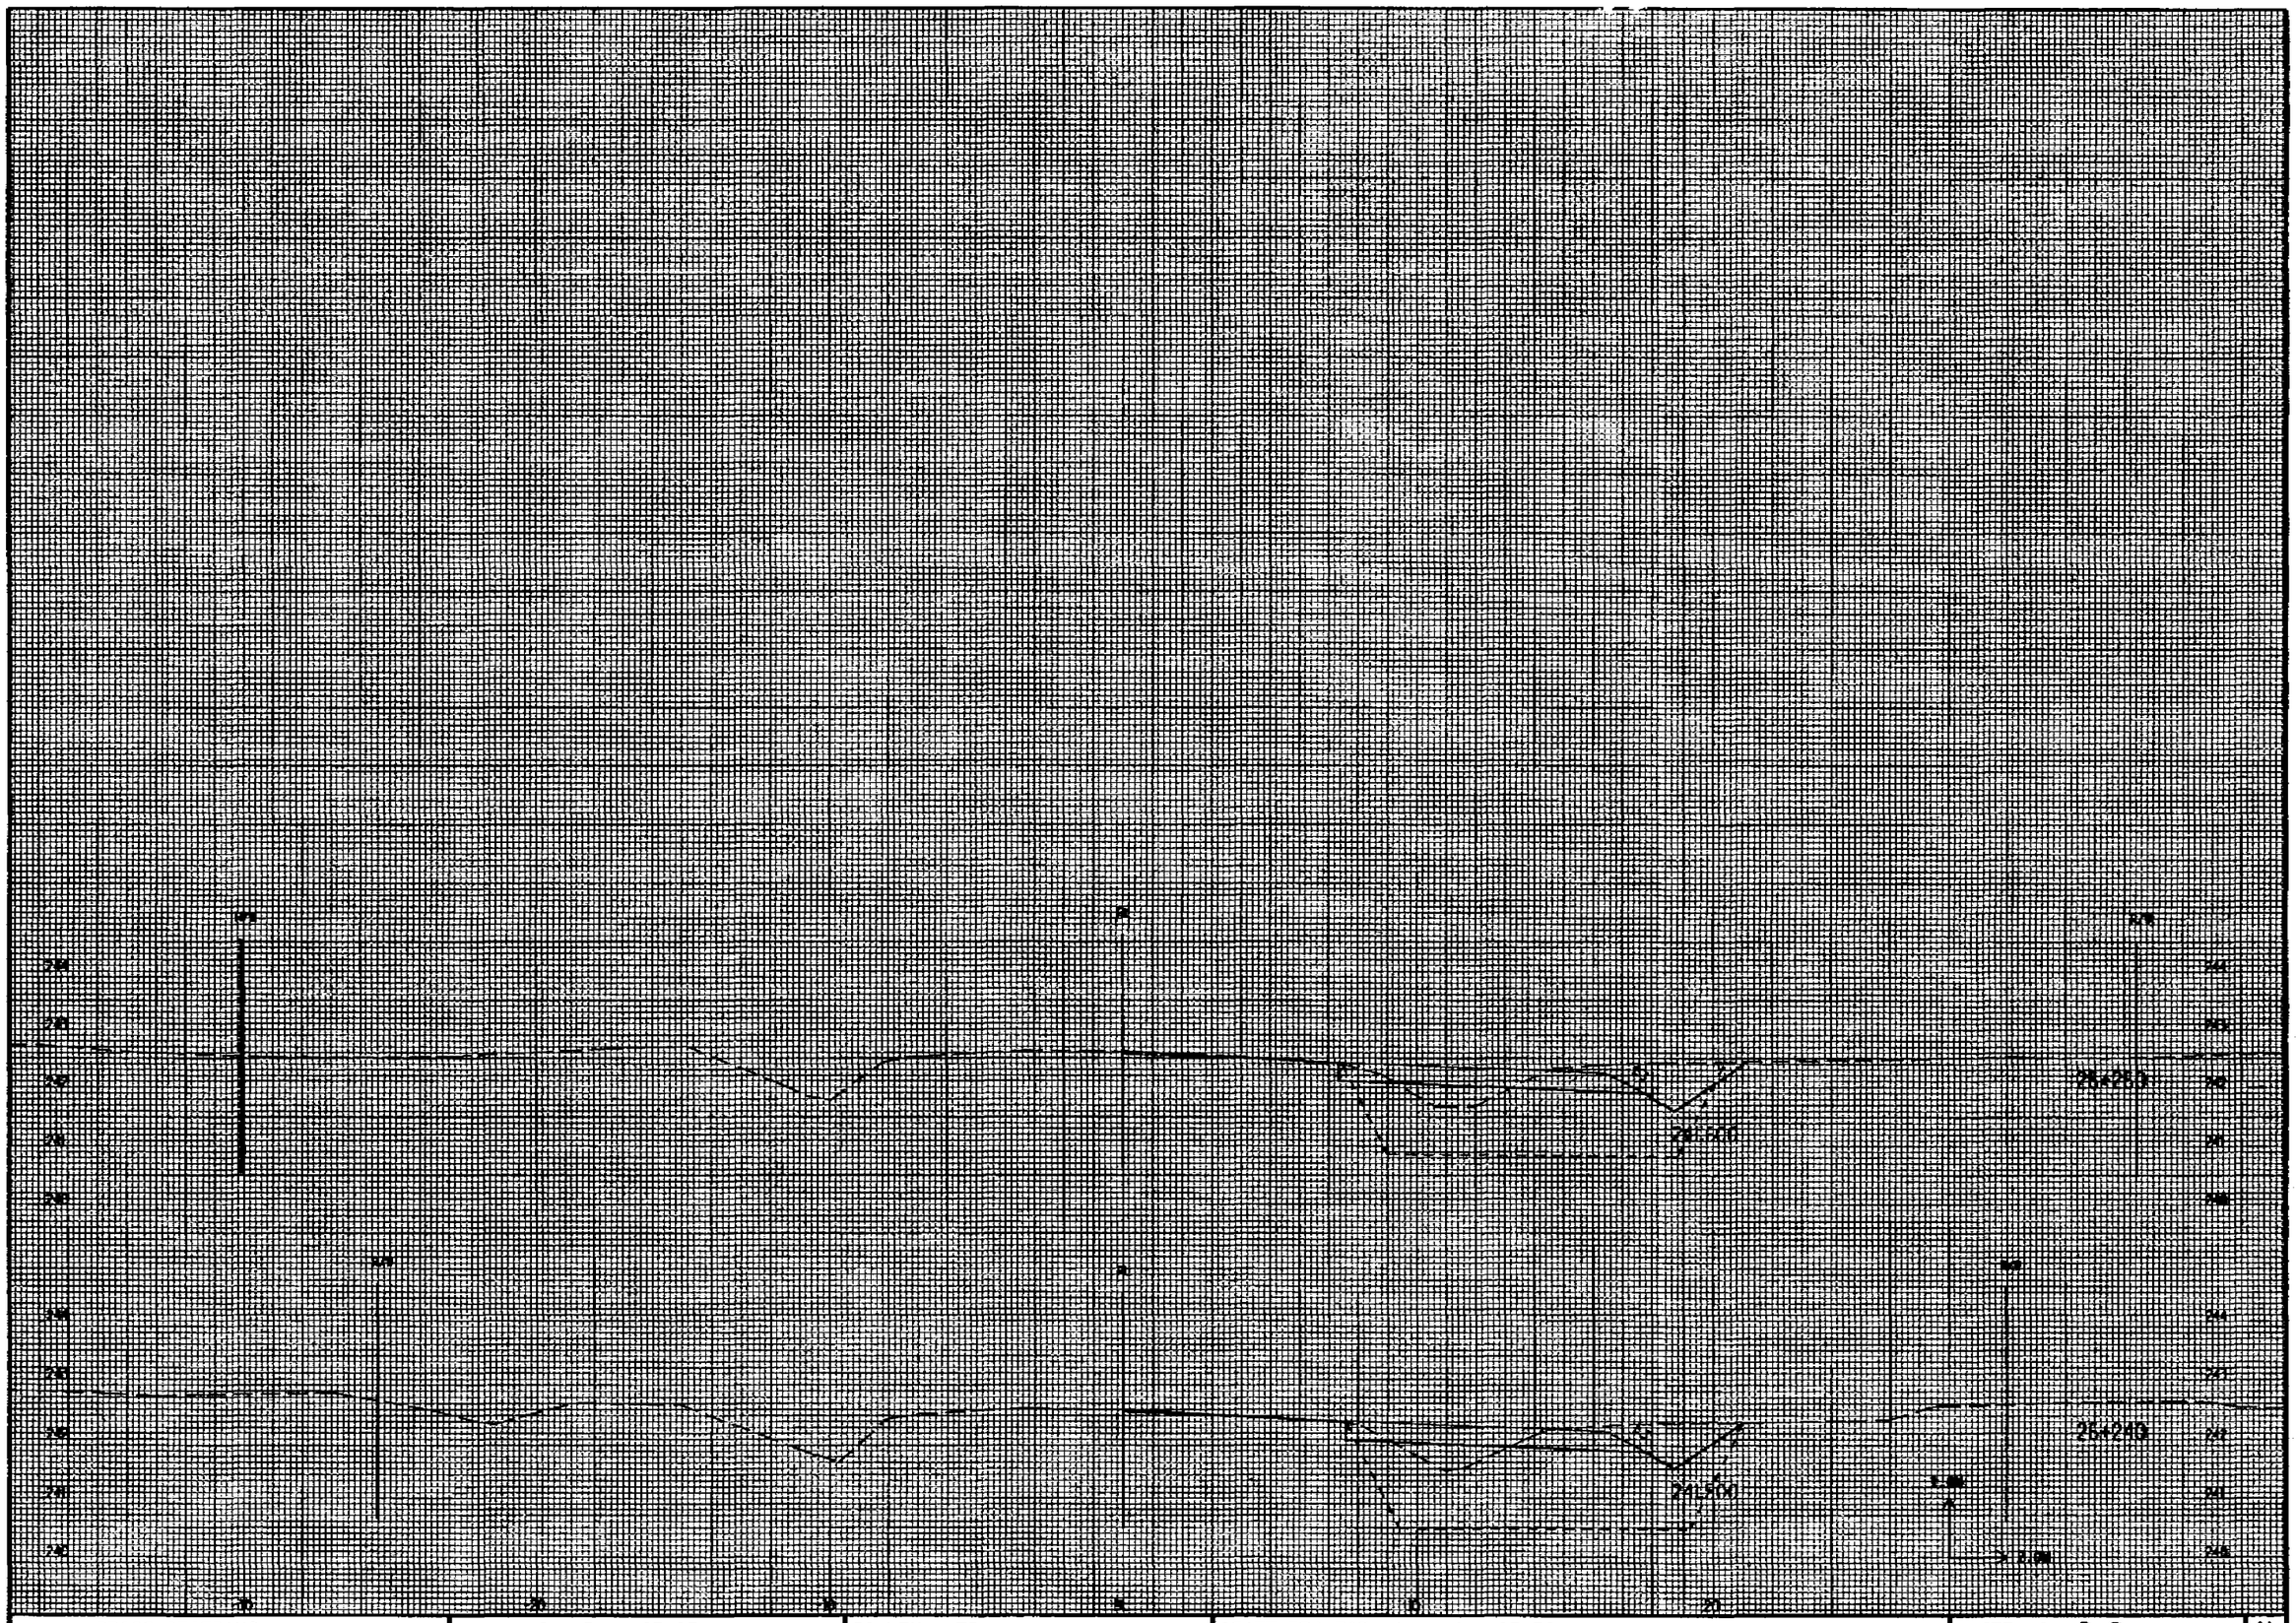


CROSS SECTIONS	HWY: USH 151 - STAGE 1	COUNTY: FDL	STATE PROJECT NO: 1420-07-70	SHEET NO: 9.8	M

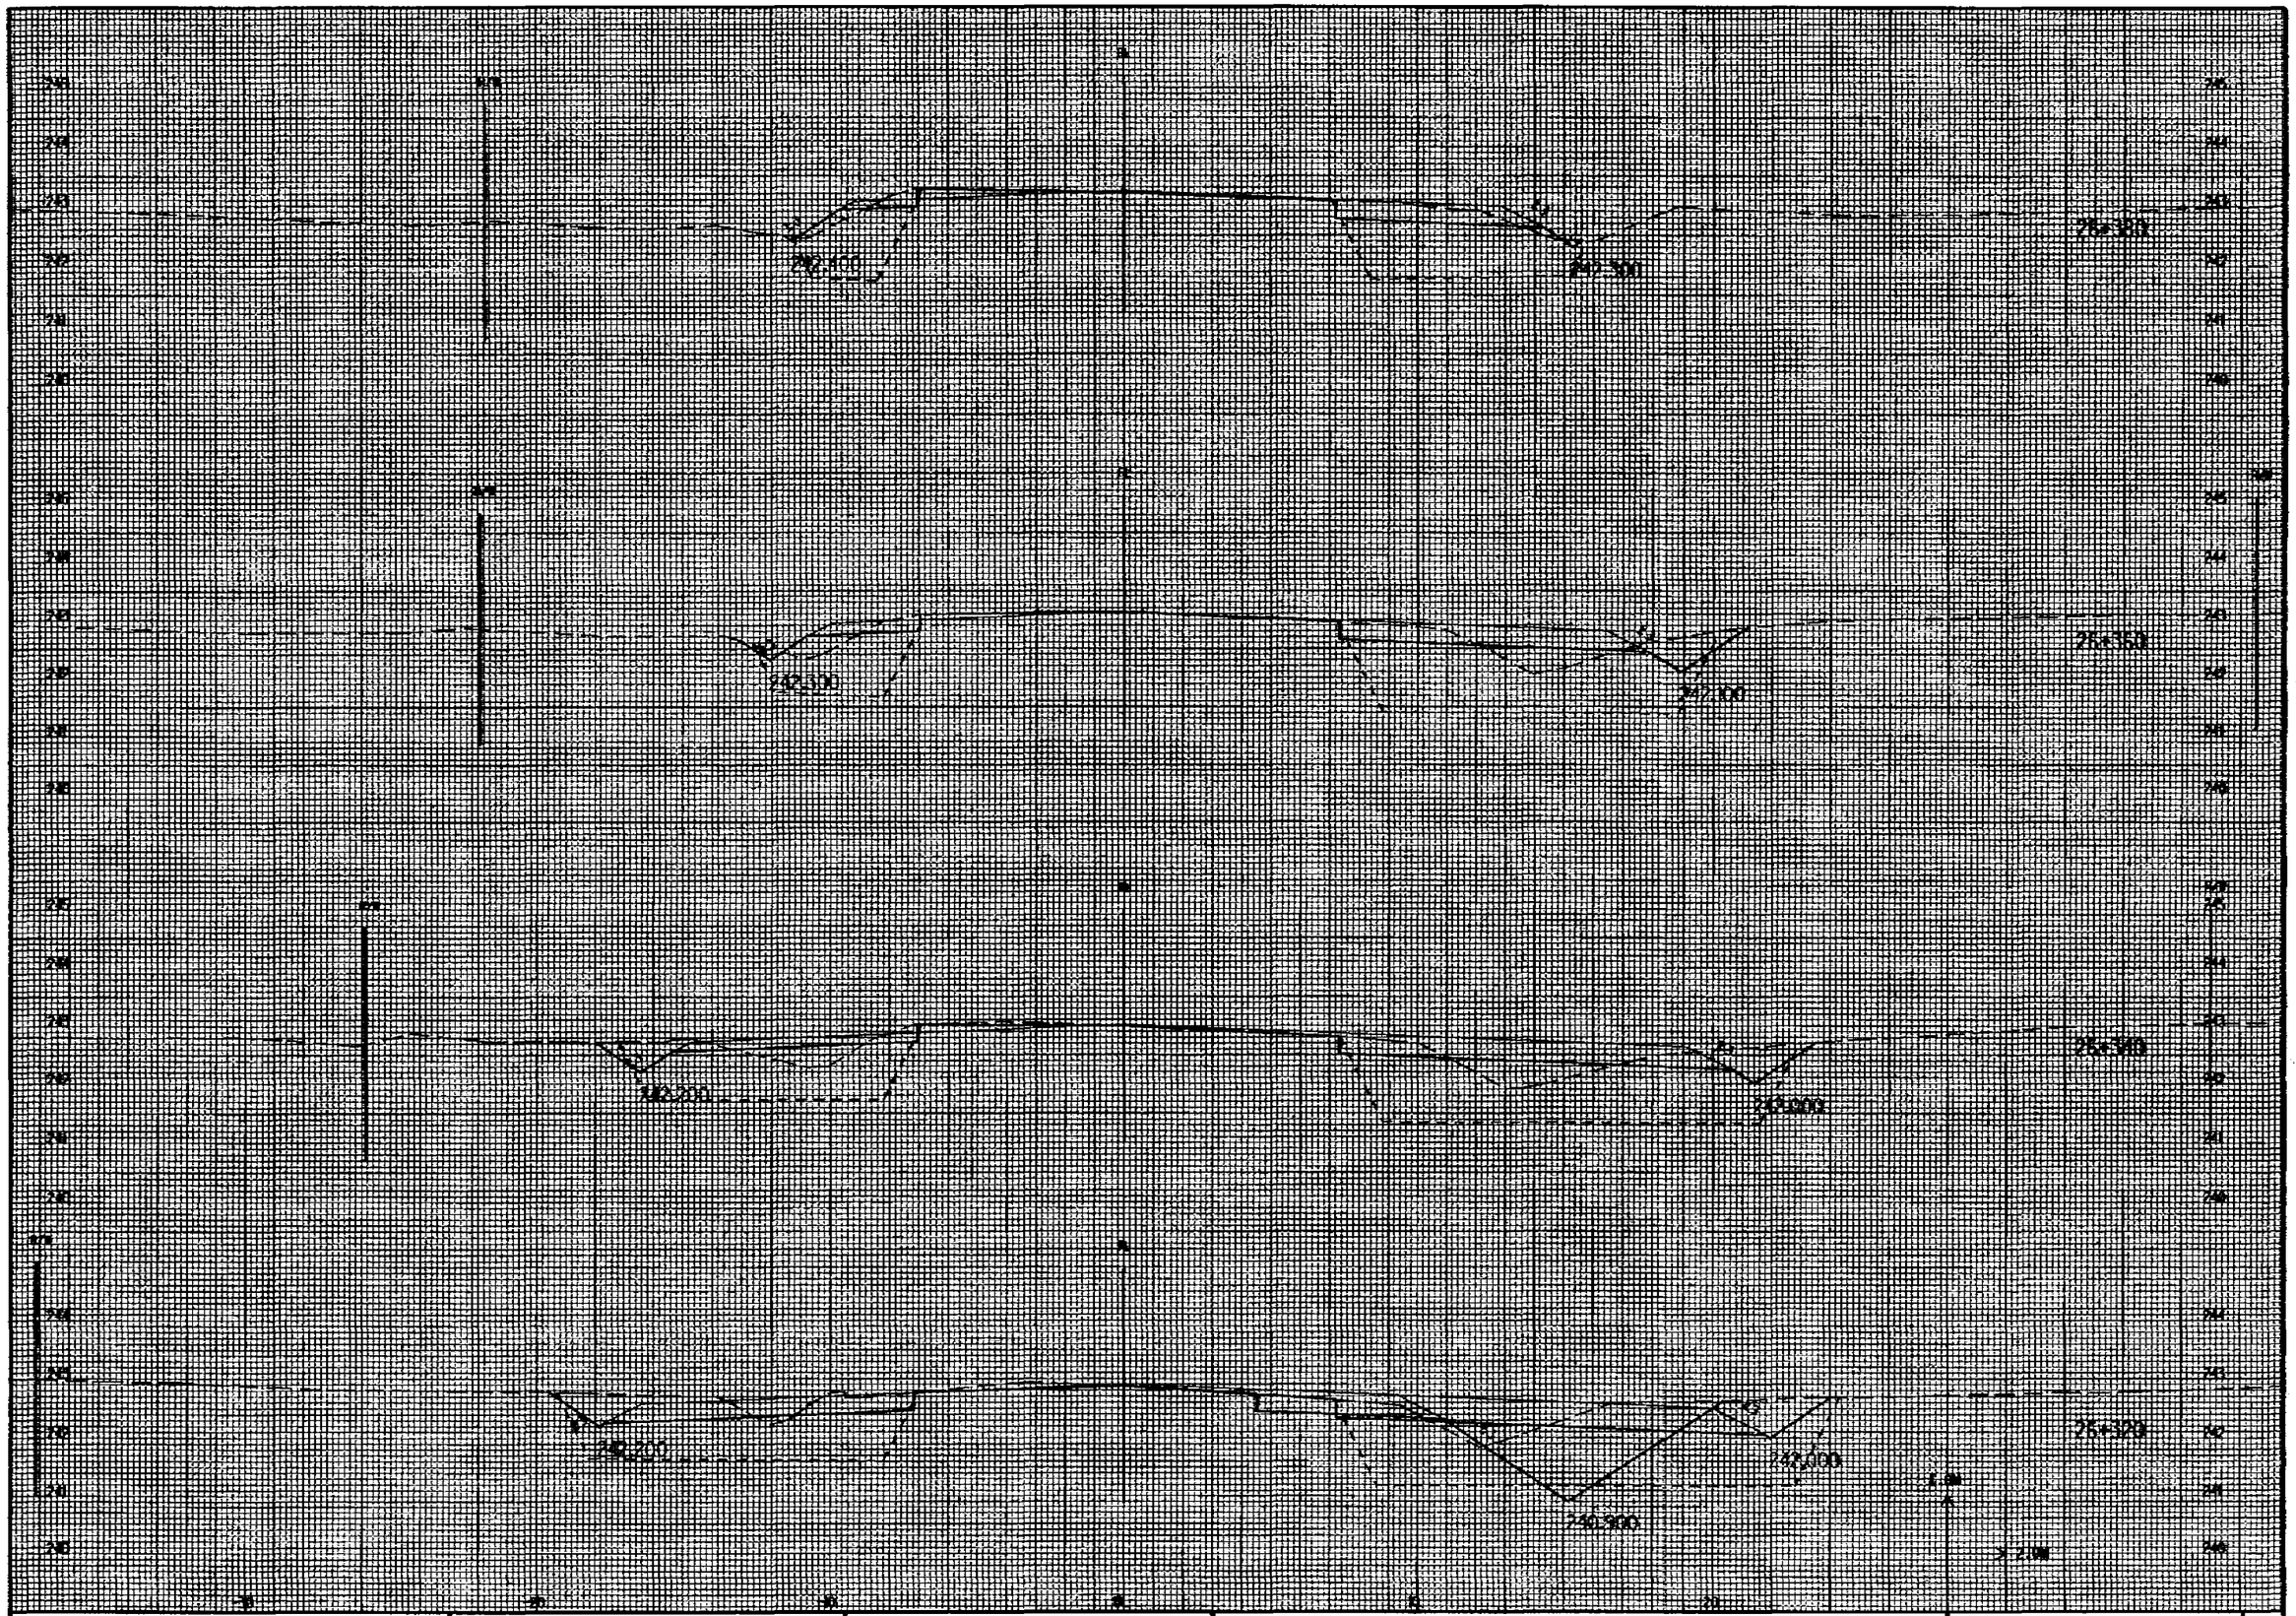
242+00
242+50
243+00
243+50
244+00
244+50
245+00
245+50
246+00
246+50
247+00
247+50
248+00
248+50
249+00
249+50
250+00
250+50
251+00
251+50
252+00
252+50
253+00
253+50
254+00
254+50
255+00
255+50
256+00
256+50
257+00
257+50
258+00
258+50
259+00
259+50
260+00
260+50
261+00
261+50
262+00

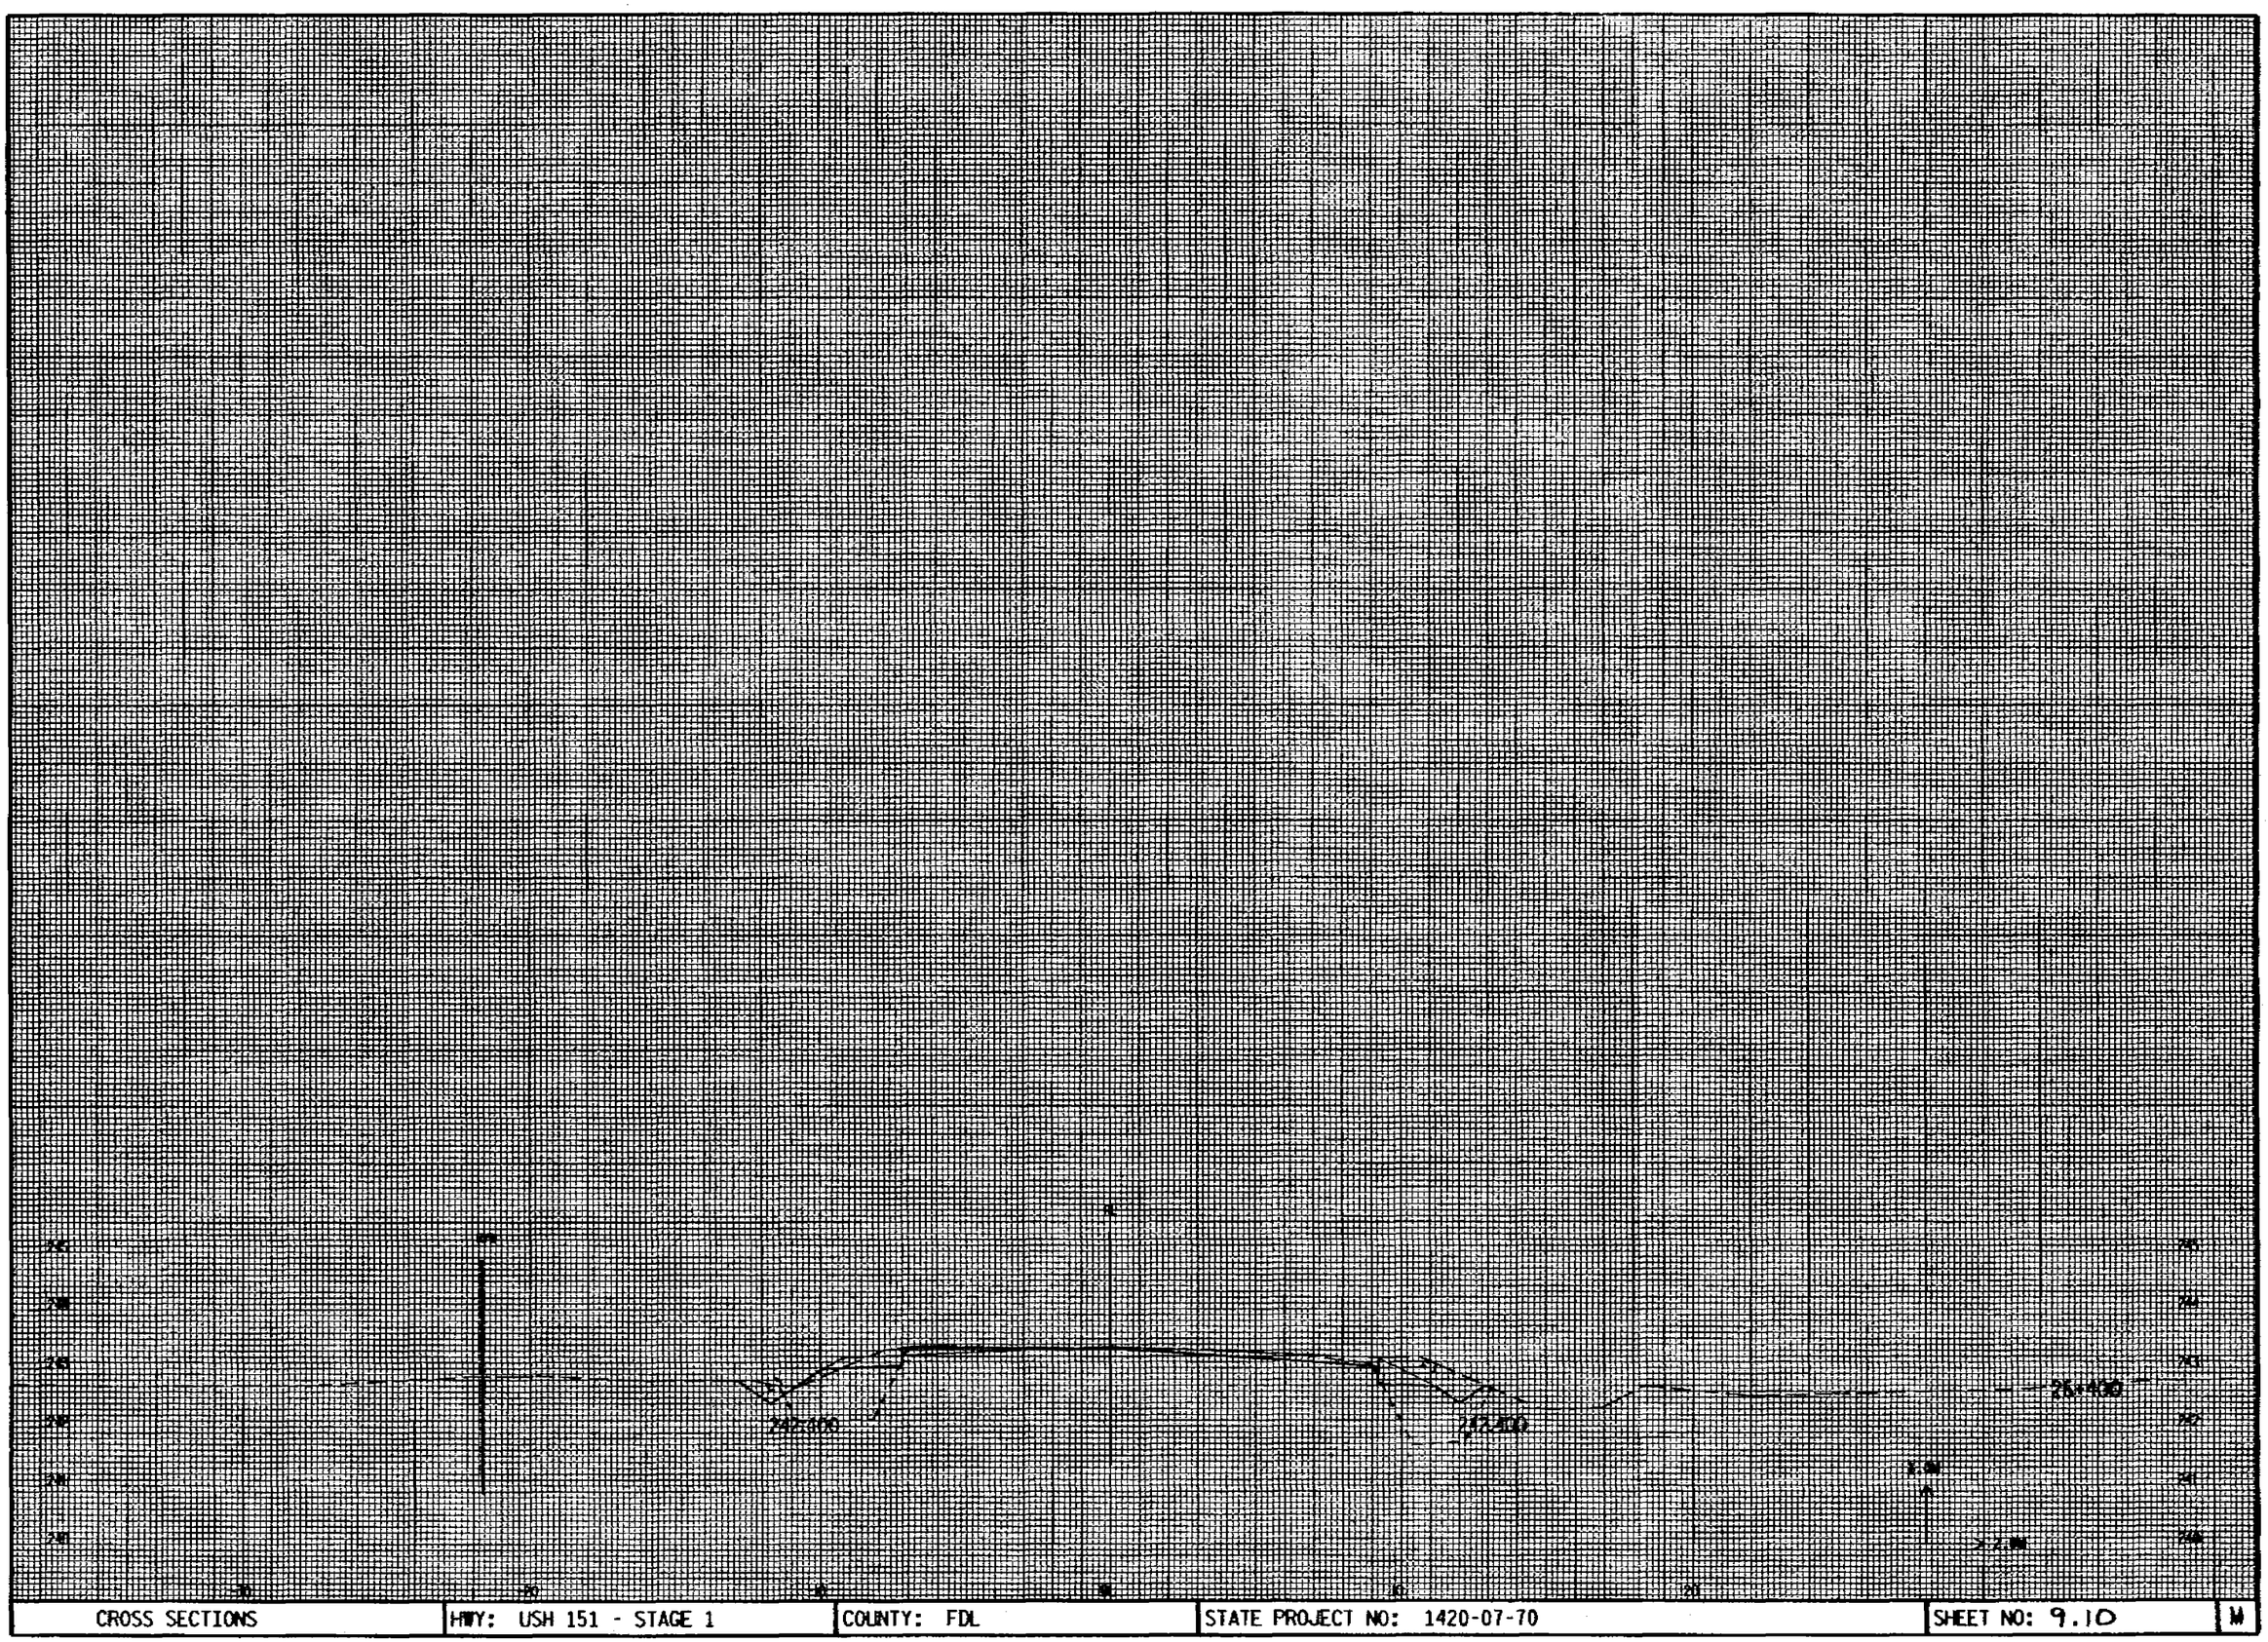

CROSS SECTIONS	HWY: USH 151 - STAGE 1	COUNTY: FDL	STATE PROJECT NO: 1420-07-70	SHEET NO: 9.10	M

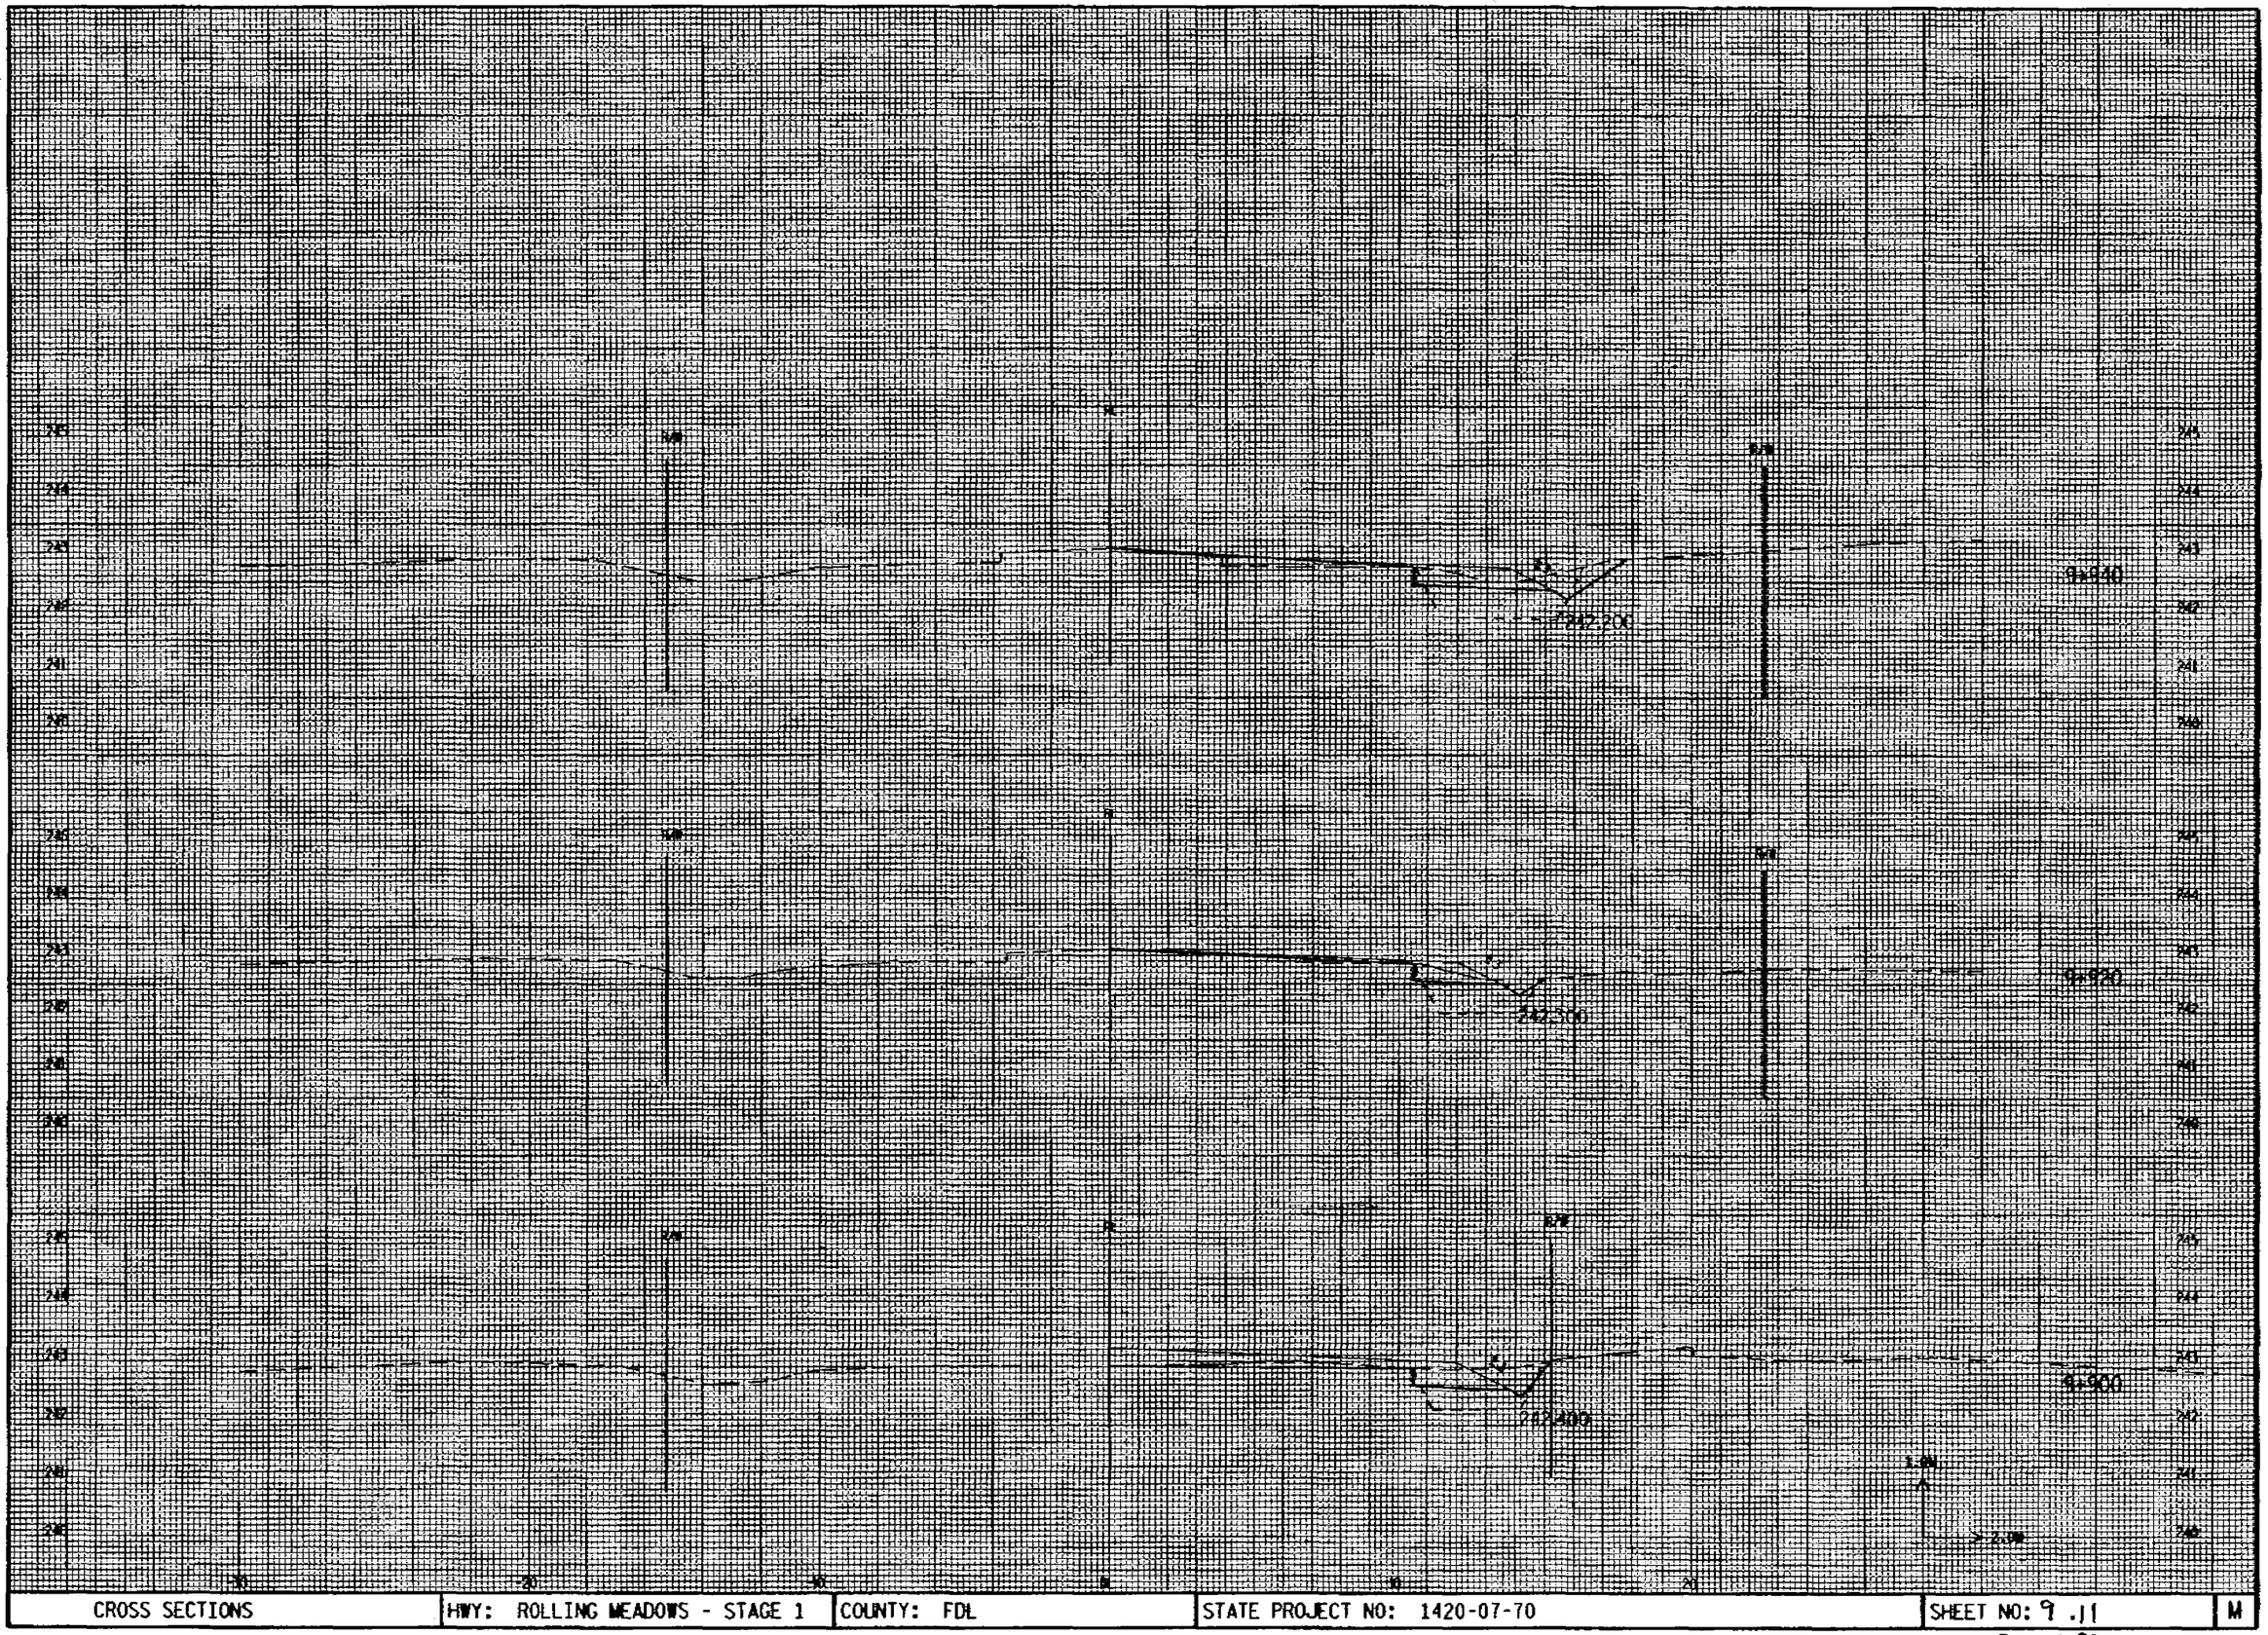



CROSS SECTIONS	HWY: ROLLING MEADOWS - STAGE 1	COUNTY: FDL	STATE PROJECT NO: 1420-07-70	SHEET NO: 9 .11	M

R1-18-88





CROSS SECTIONS	HWY: ROLLING MEADOWS - STAGE 1	COUNTY: FDL	STATE PROJECT NO: 1420-07-70	SHEET NO: 9.12	M

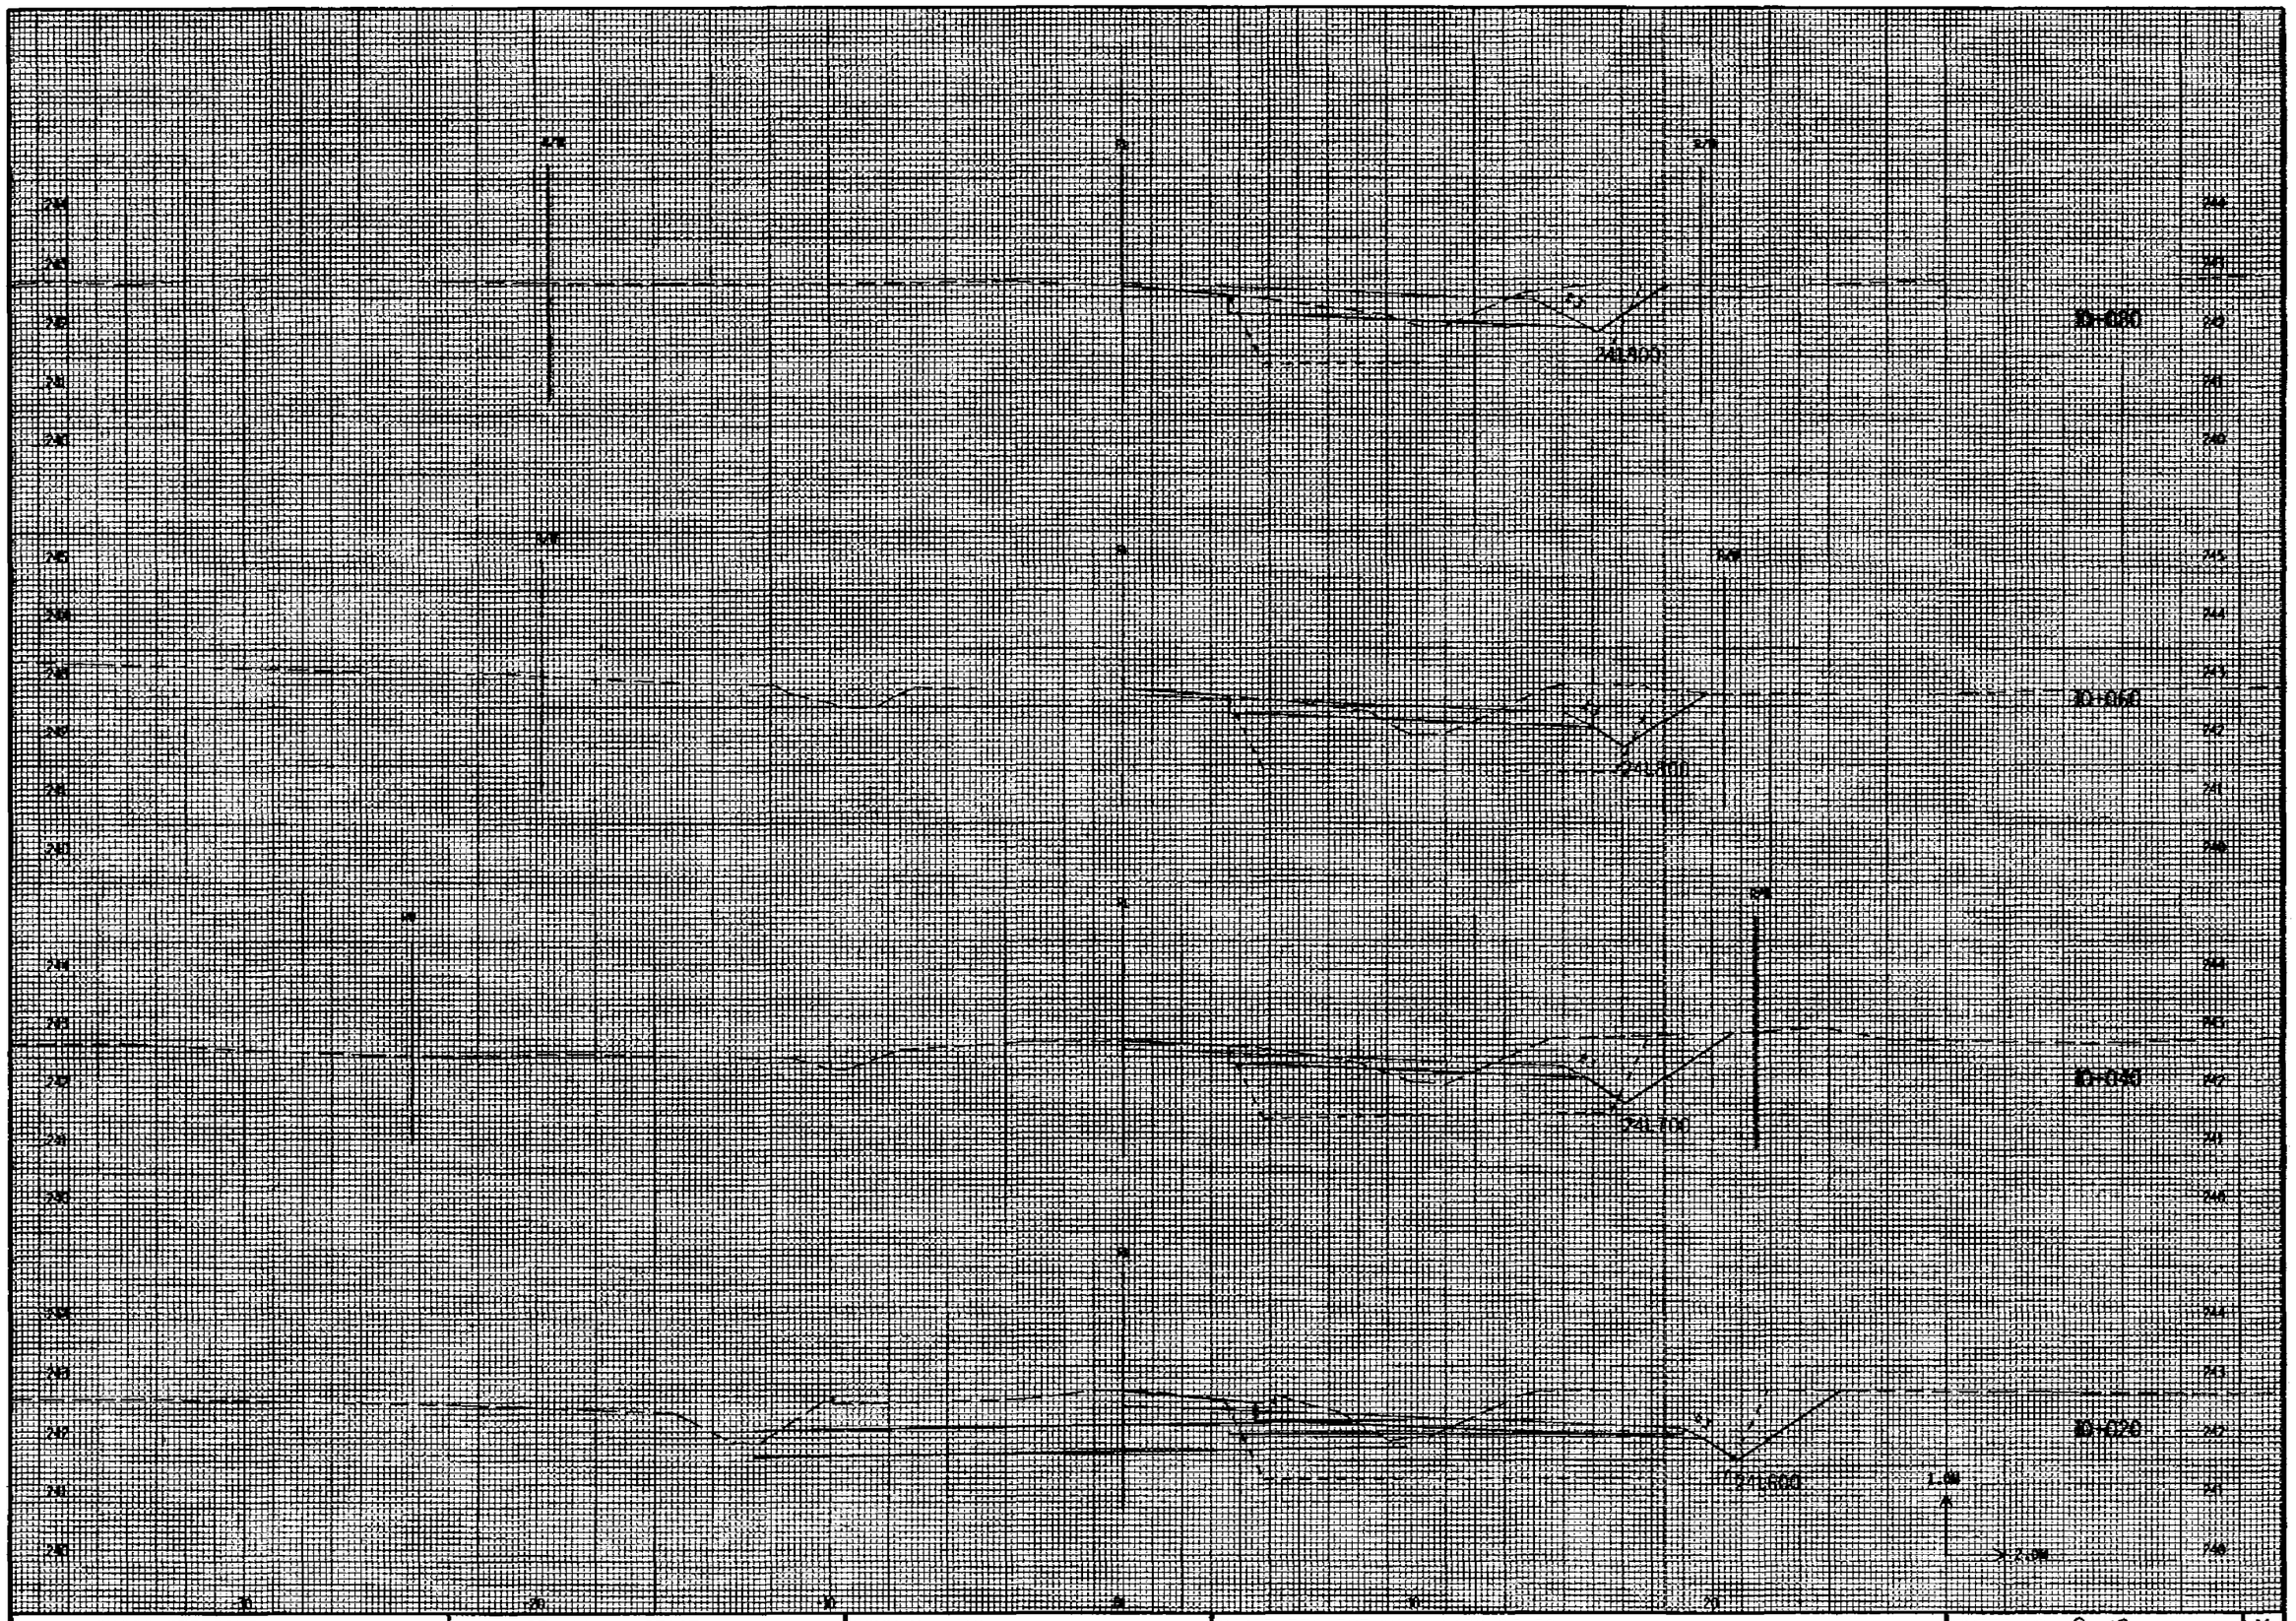

STA 0+000
STA 0+020
STA 0+040
STA 0+060
STA 0+080
STA 0+100
STA 0+120
STA 0+140
STA 0+160
STA 0+180
STA 0+200
STA 0+220
STA 0+240
STA 0+260
STA 0+280
STA 0+300
STA 0+320
STA 0+340
STA 0+360
STA 0+380
STA

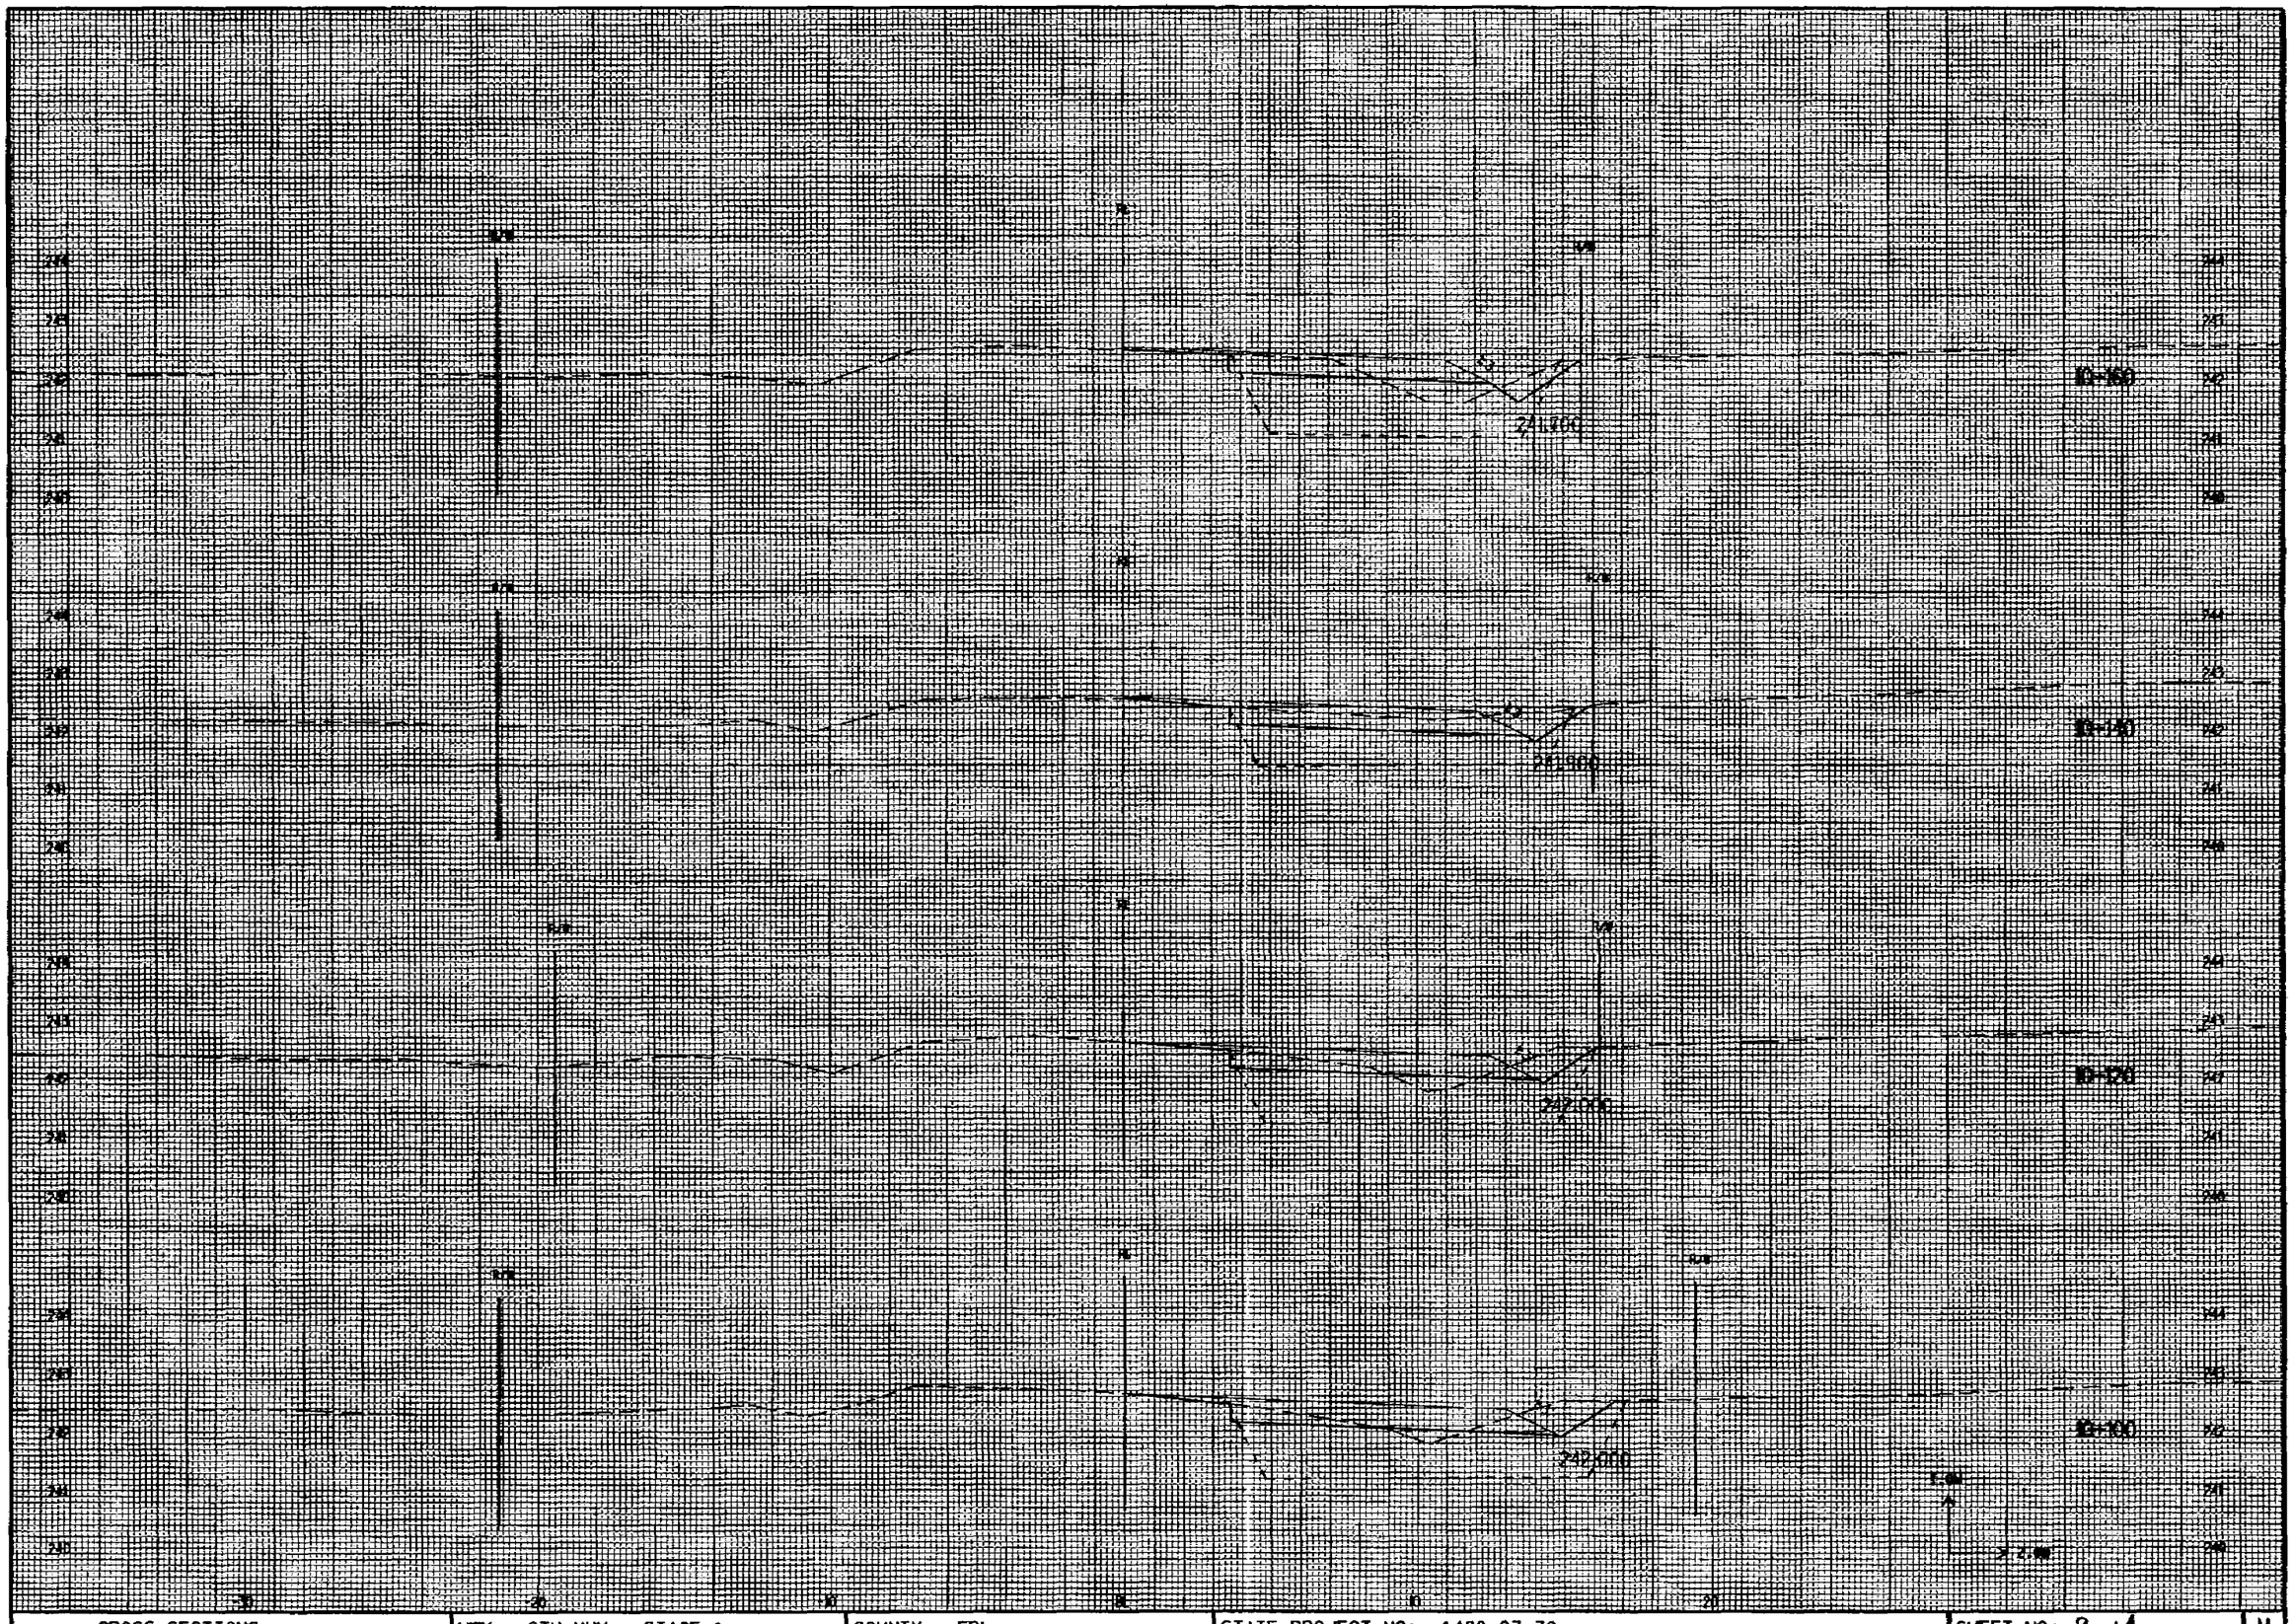

CROSS SECTIONS	HWY: CTH VVV - STAGE 1	COUNTY: FDL	STATE PROJECT NO: 1420-07-70	SHEET NO: 9.14	M

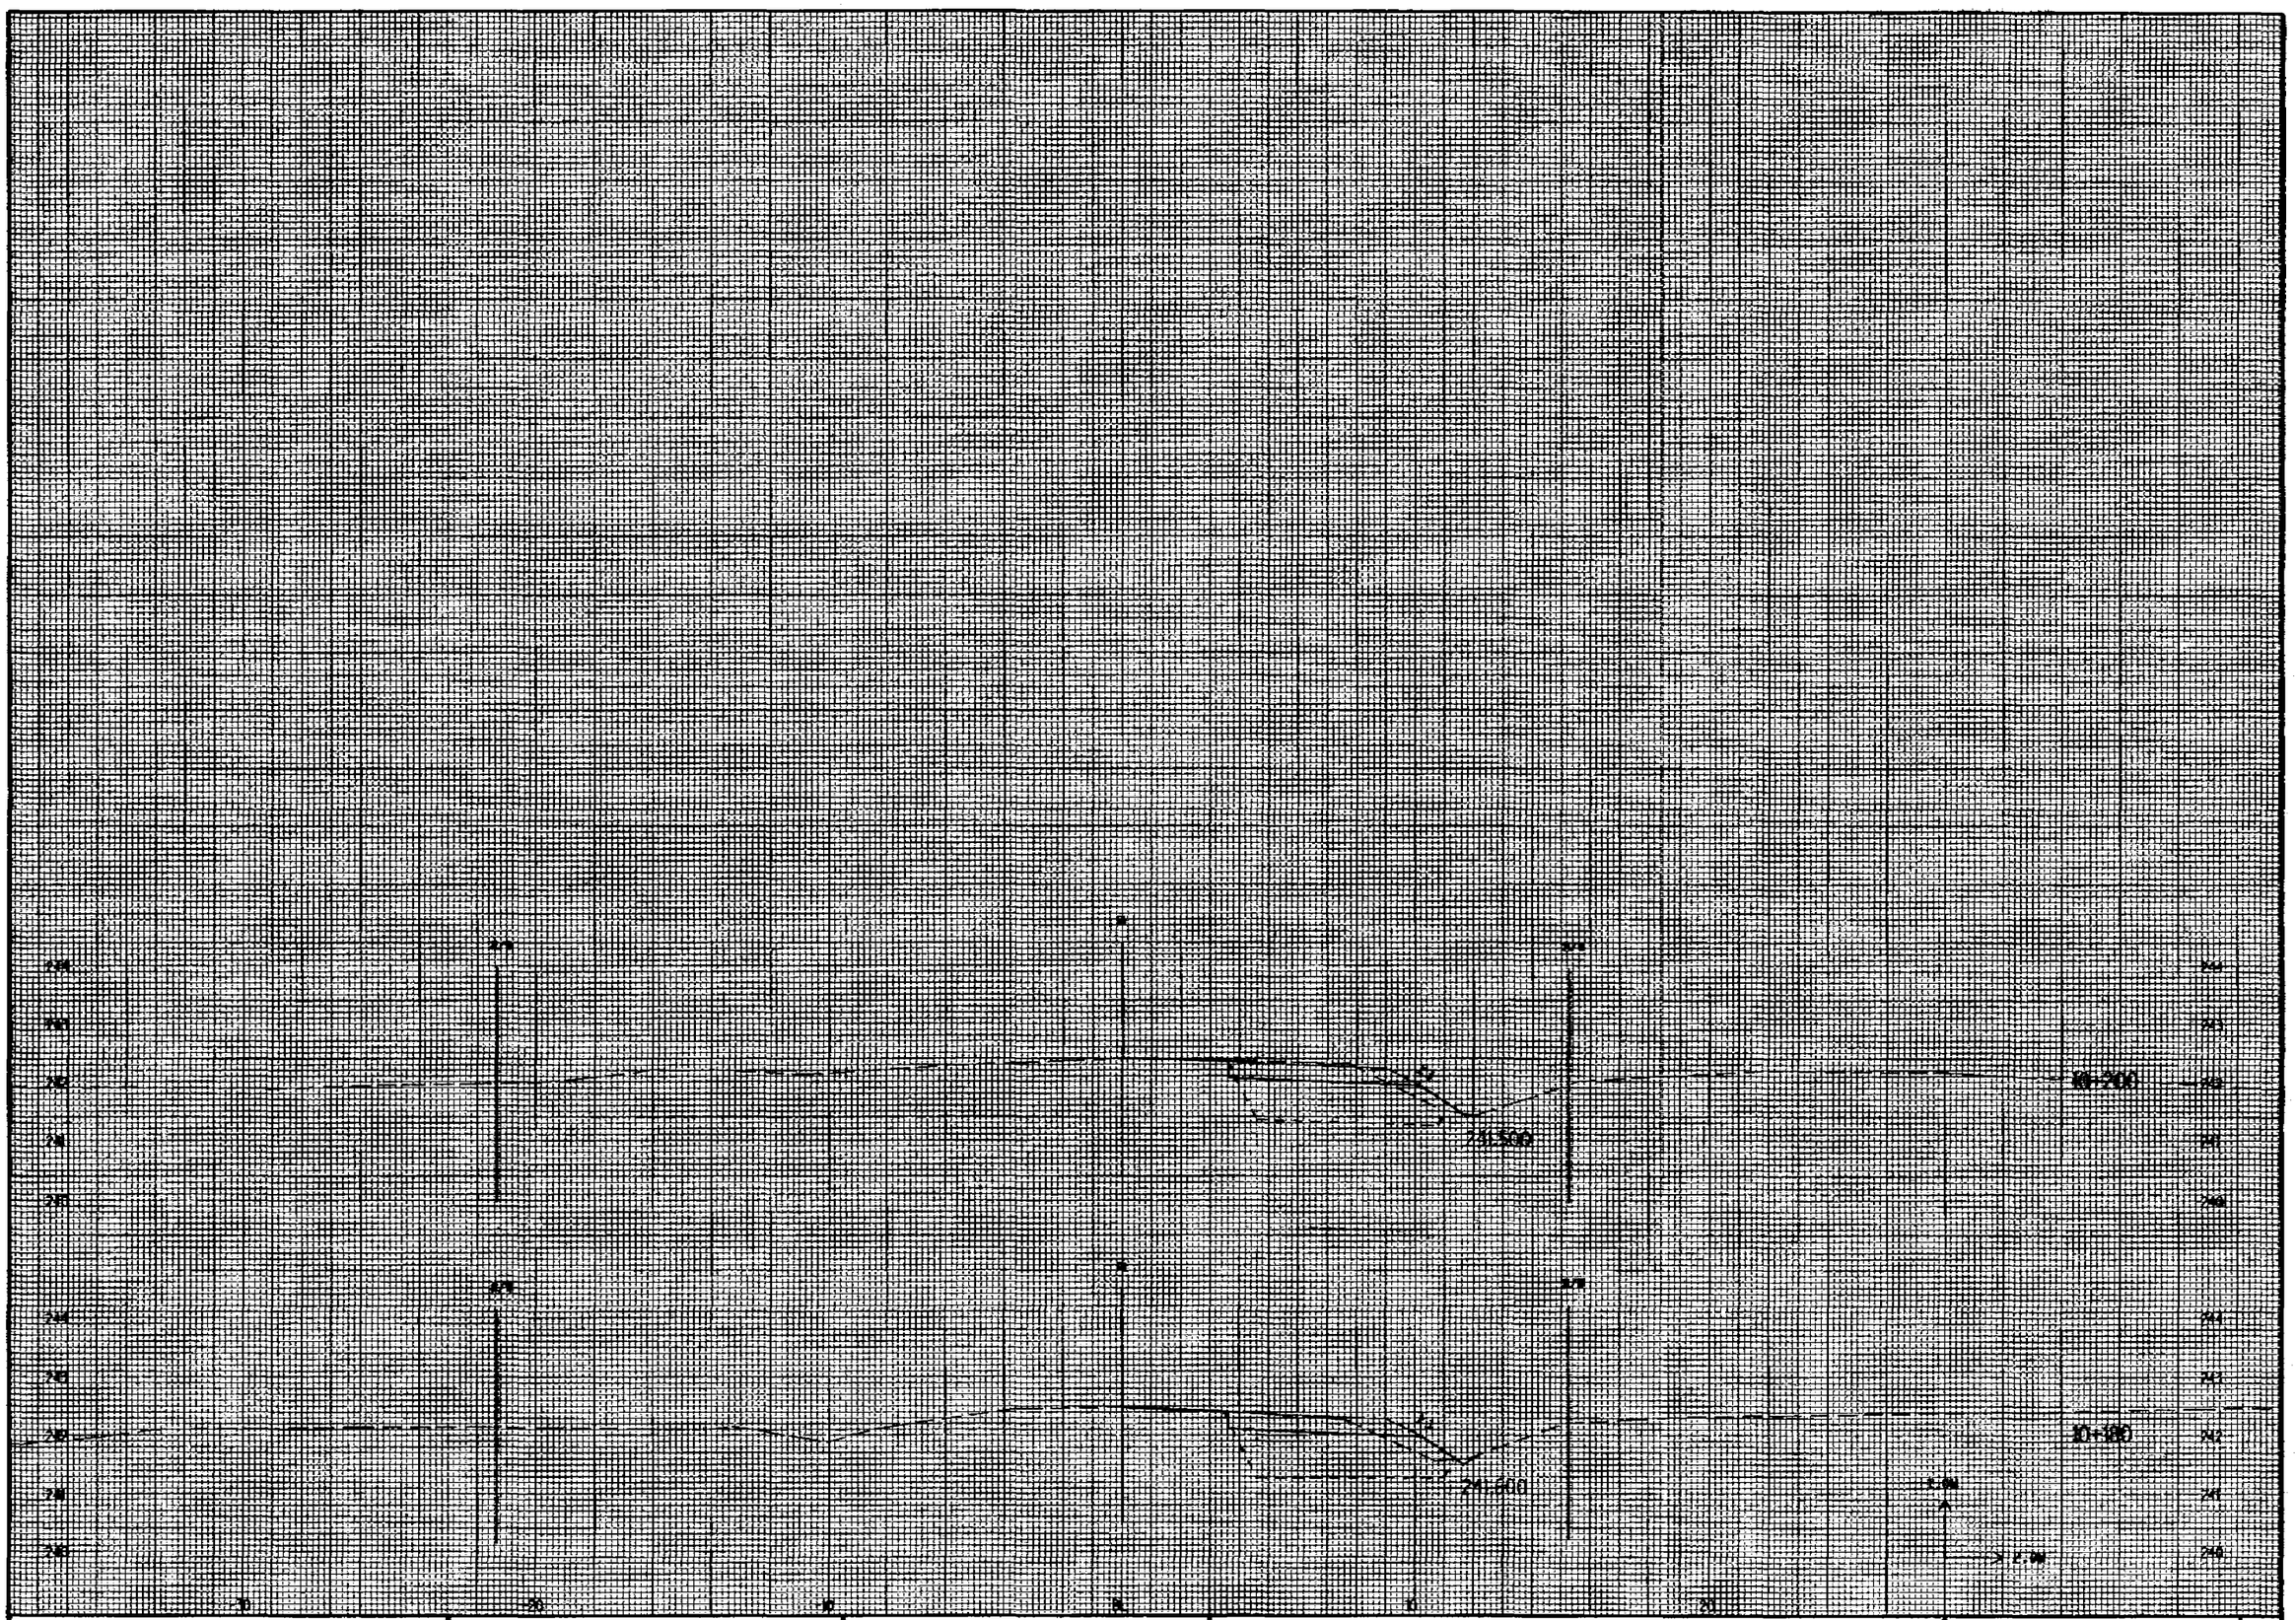

20+200
20+100
20+000
19+900
19+800
19+700
19+600
19+500
19+400
19+300
19+200
19+100
19+000
18+900
18+800
18+700
18+600
18+500
18+400
18+300
18+200
18+100
18+000
17+900
17+800
17+700
17+600
17+500
17+400
17+300
17+200
17+100
17+000
16+900
16+800
16+700
16+600
16+500
16+400
16+300
16+200
16+100
16+000
15+900
15+800
15+700
15+600
15+500
15+400
15+300
15+200
15+100
15+000
14+900
14+800
14+700
14+600
14+500
14+400
14+300
14+200
14+100
14+000
13+900
13+800
13+700
13+600
13+500
13+400
13+300
13+200
13+100
13+000
12+900
12+800
12+700
12+600
12+500
12+400
12+300
12+200
12+100
12+000
11+900
11+800
11+700
11+600
11+500
11+400
11+300
11+200
11+100
11+000
10+900
10+800
10+700
10+600
10+500
10+400
10+300
10+200
10+100
10+000
9+900
9+800
9+700
9+600
9+500
9+400
9+300
9+200
9+100
9+000
8+900
8+800
8+700
8+600
8+500
8+400
8+300
8+200
8+100
8+000
7+900
7+800
7+700
7+600
7+500
7+400
7+300
7+200
7+100
7+000
6+900
6+800
6+700
6+600
6+500
6+400
6+300
6+200
6+100
6+000
5+900
5+800
5+700
5+600
5+500
5+400
5+300
5+200
5+100
5+000
4+900
4+800
4+700
4+600
4+500
4+400
4+300
4+200
4+100
4+000
3+900
3+800
3+700
3+600
3+500
3+400
3+300
3+200
3+100
3+000
2+900
2+800
2+700
2+600
2+500
2+400
2+300
2+200
2+100
2+000
1+900
1+800
1+700
1+600
1+500
1+400
1+300
1+200
1+100
1+000
0+900
0+800
0+700
0+600
0+500
0+400
0+300
0+200
0+100
0+000
20
10
0
10
20
20
10
0
10
20
20
10
0
10
20

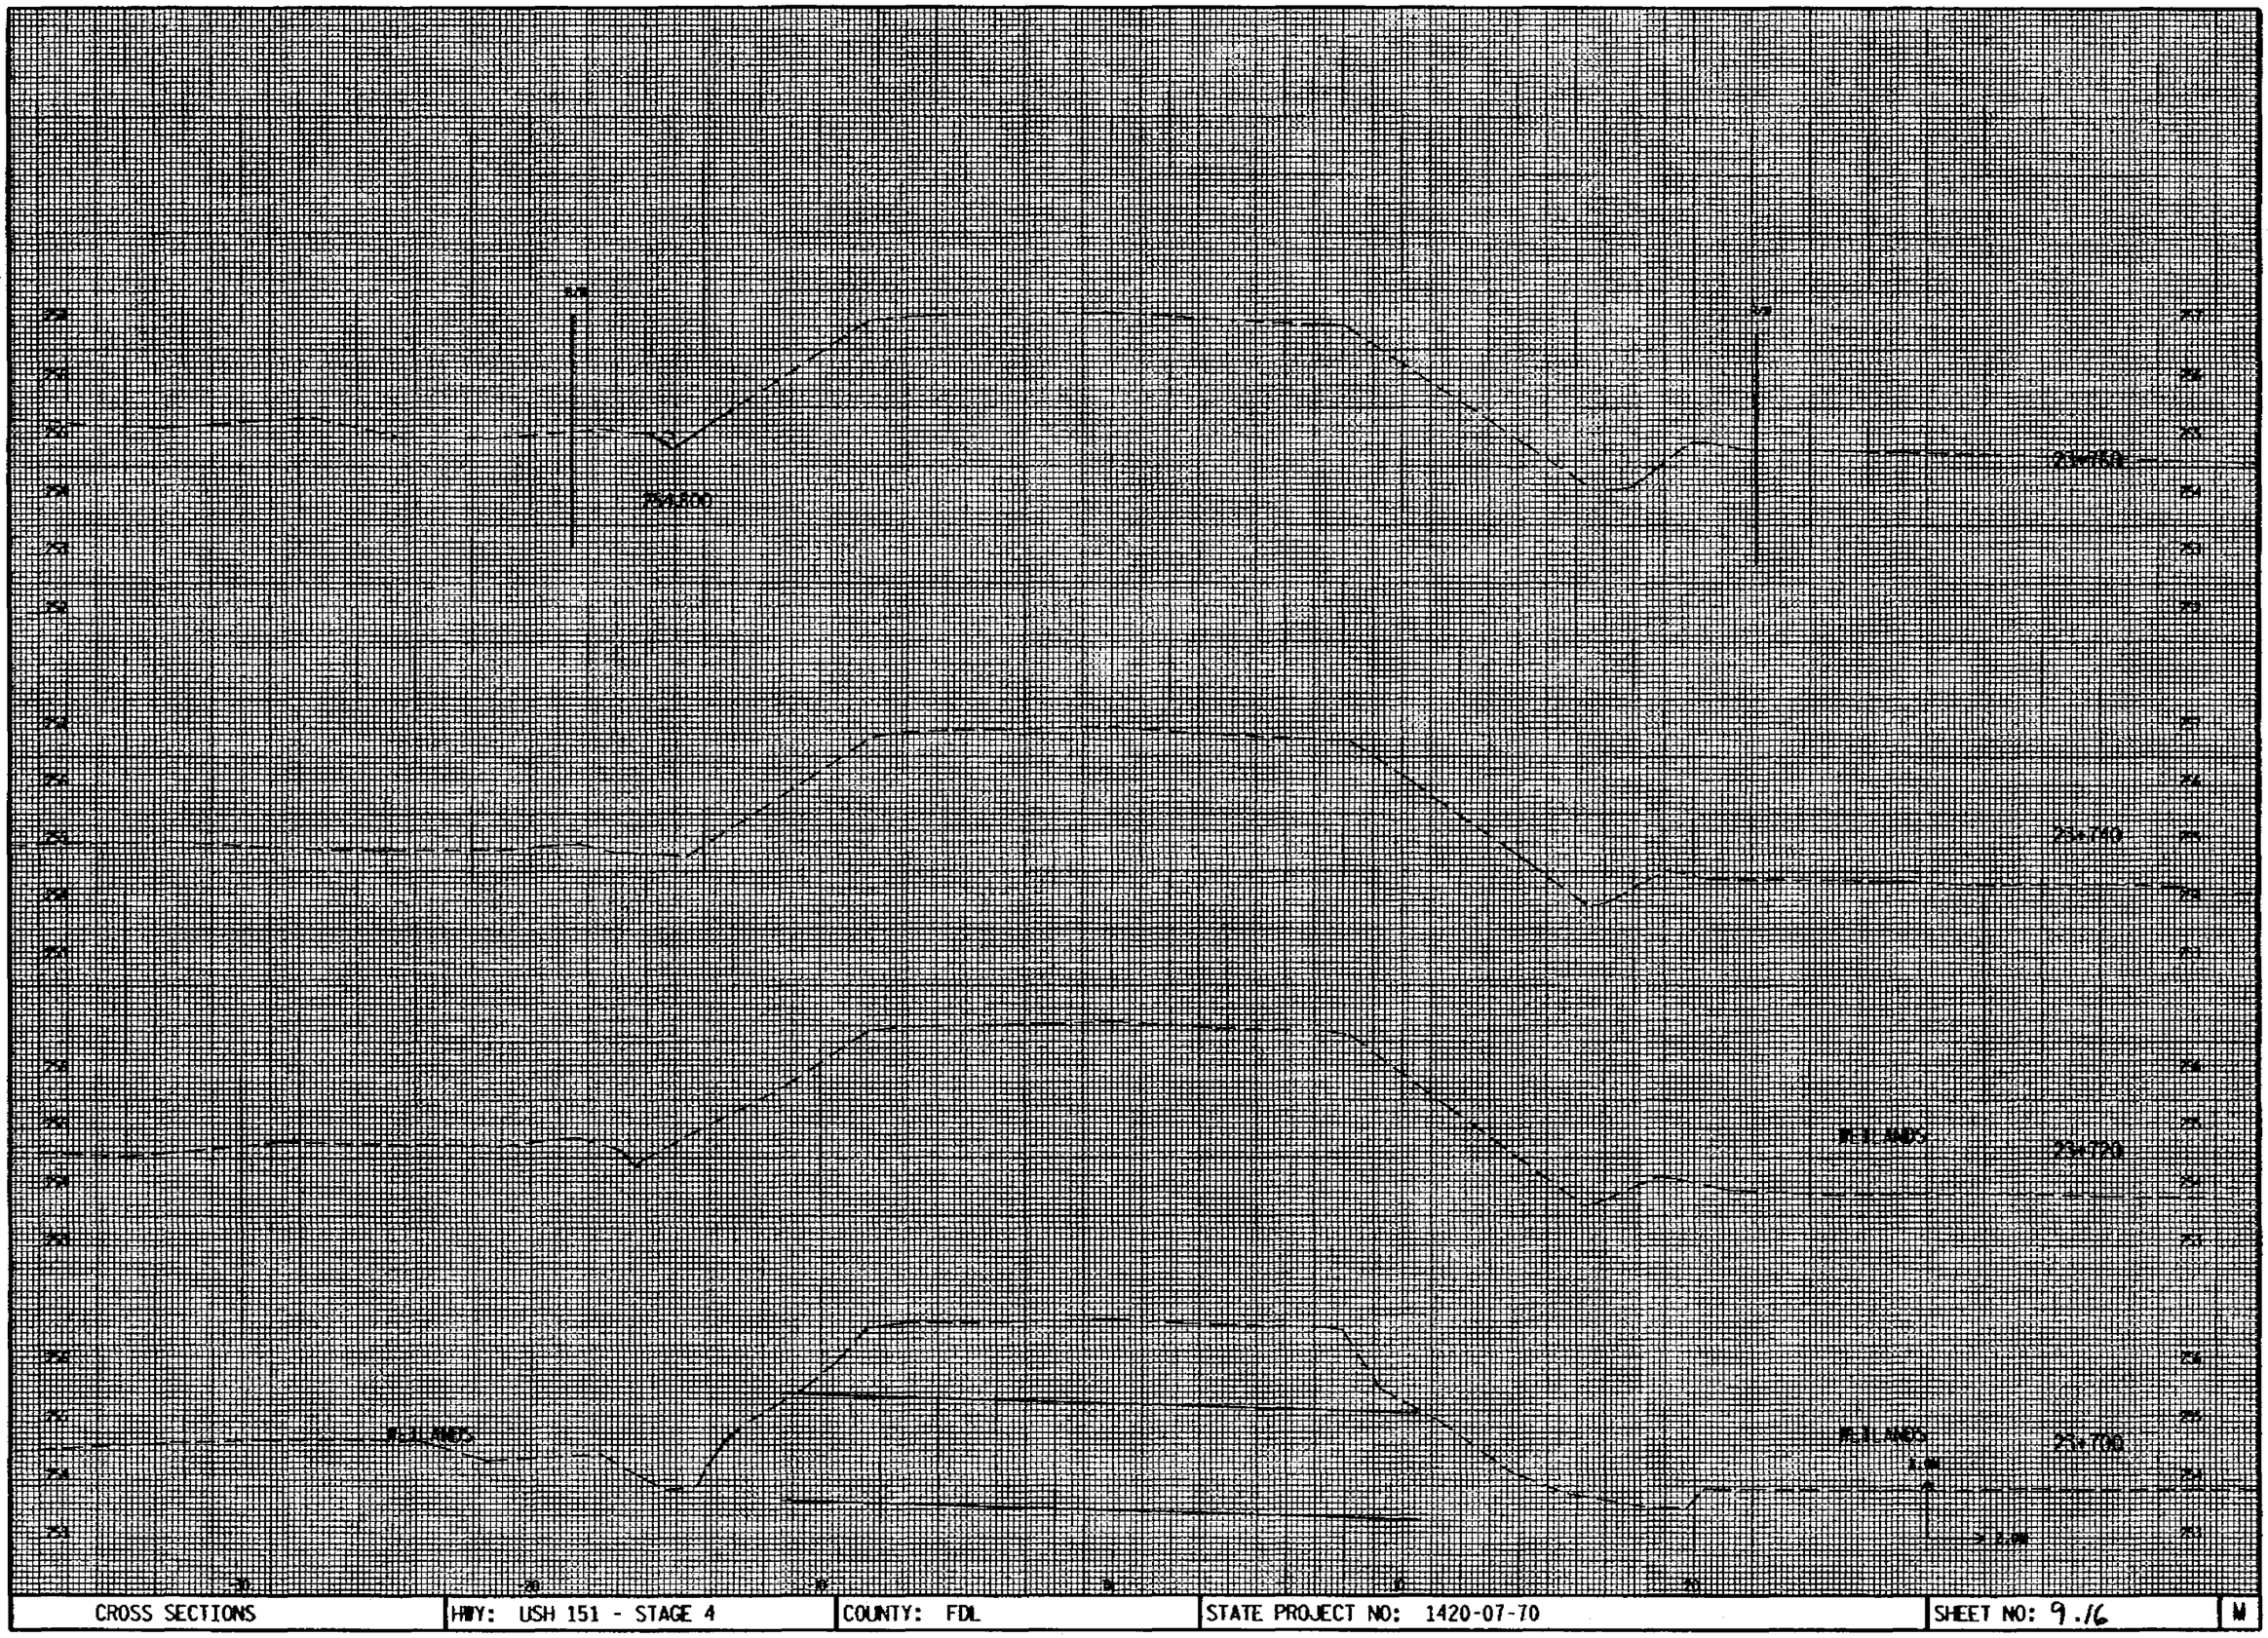
24+300
24+600
24+700
24+800
24+900
25+000
25+100
25+200
25+300
25+400
25+500
25+600
25+700
25+800
25+900
26+000
26+100
26+200
26+300
26+400
26+500
26+600
26+700
26+800
26+900
27+000
27+100
27+200
27+300
27+400
27+500
27+600
27+700
27+800
27+900
28+000
28+100
28+200
28+300
28+400
28+500

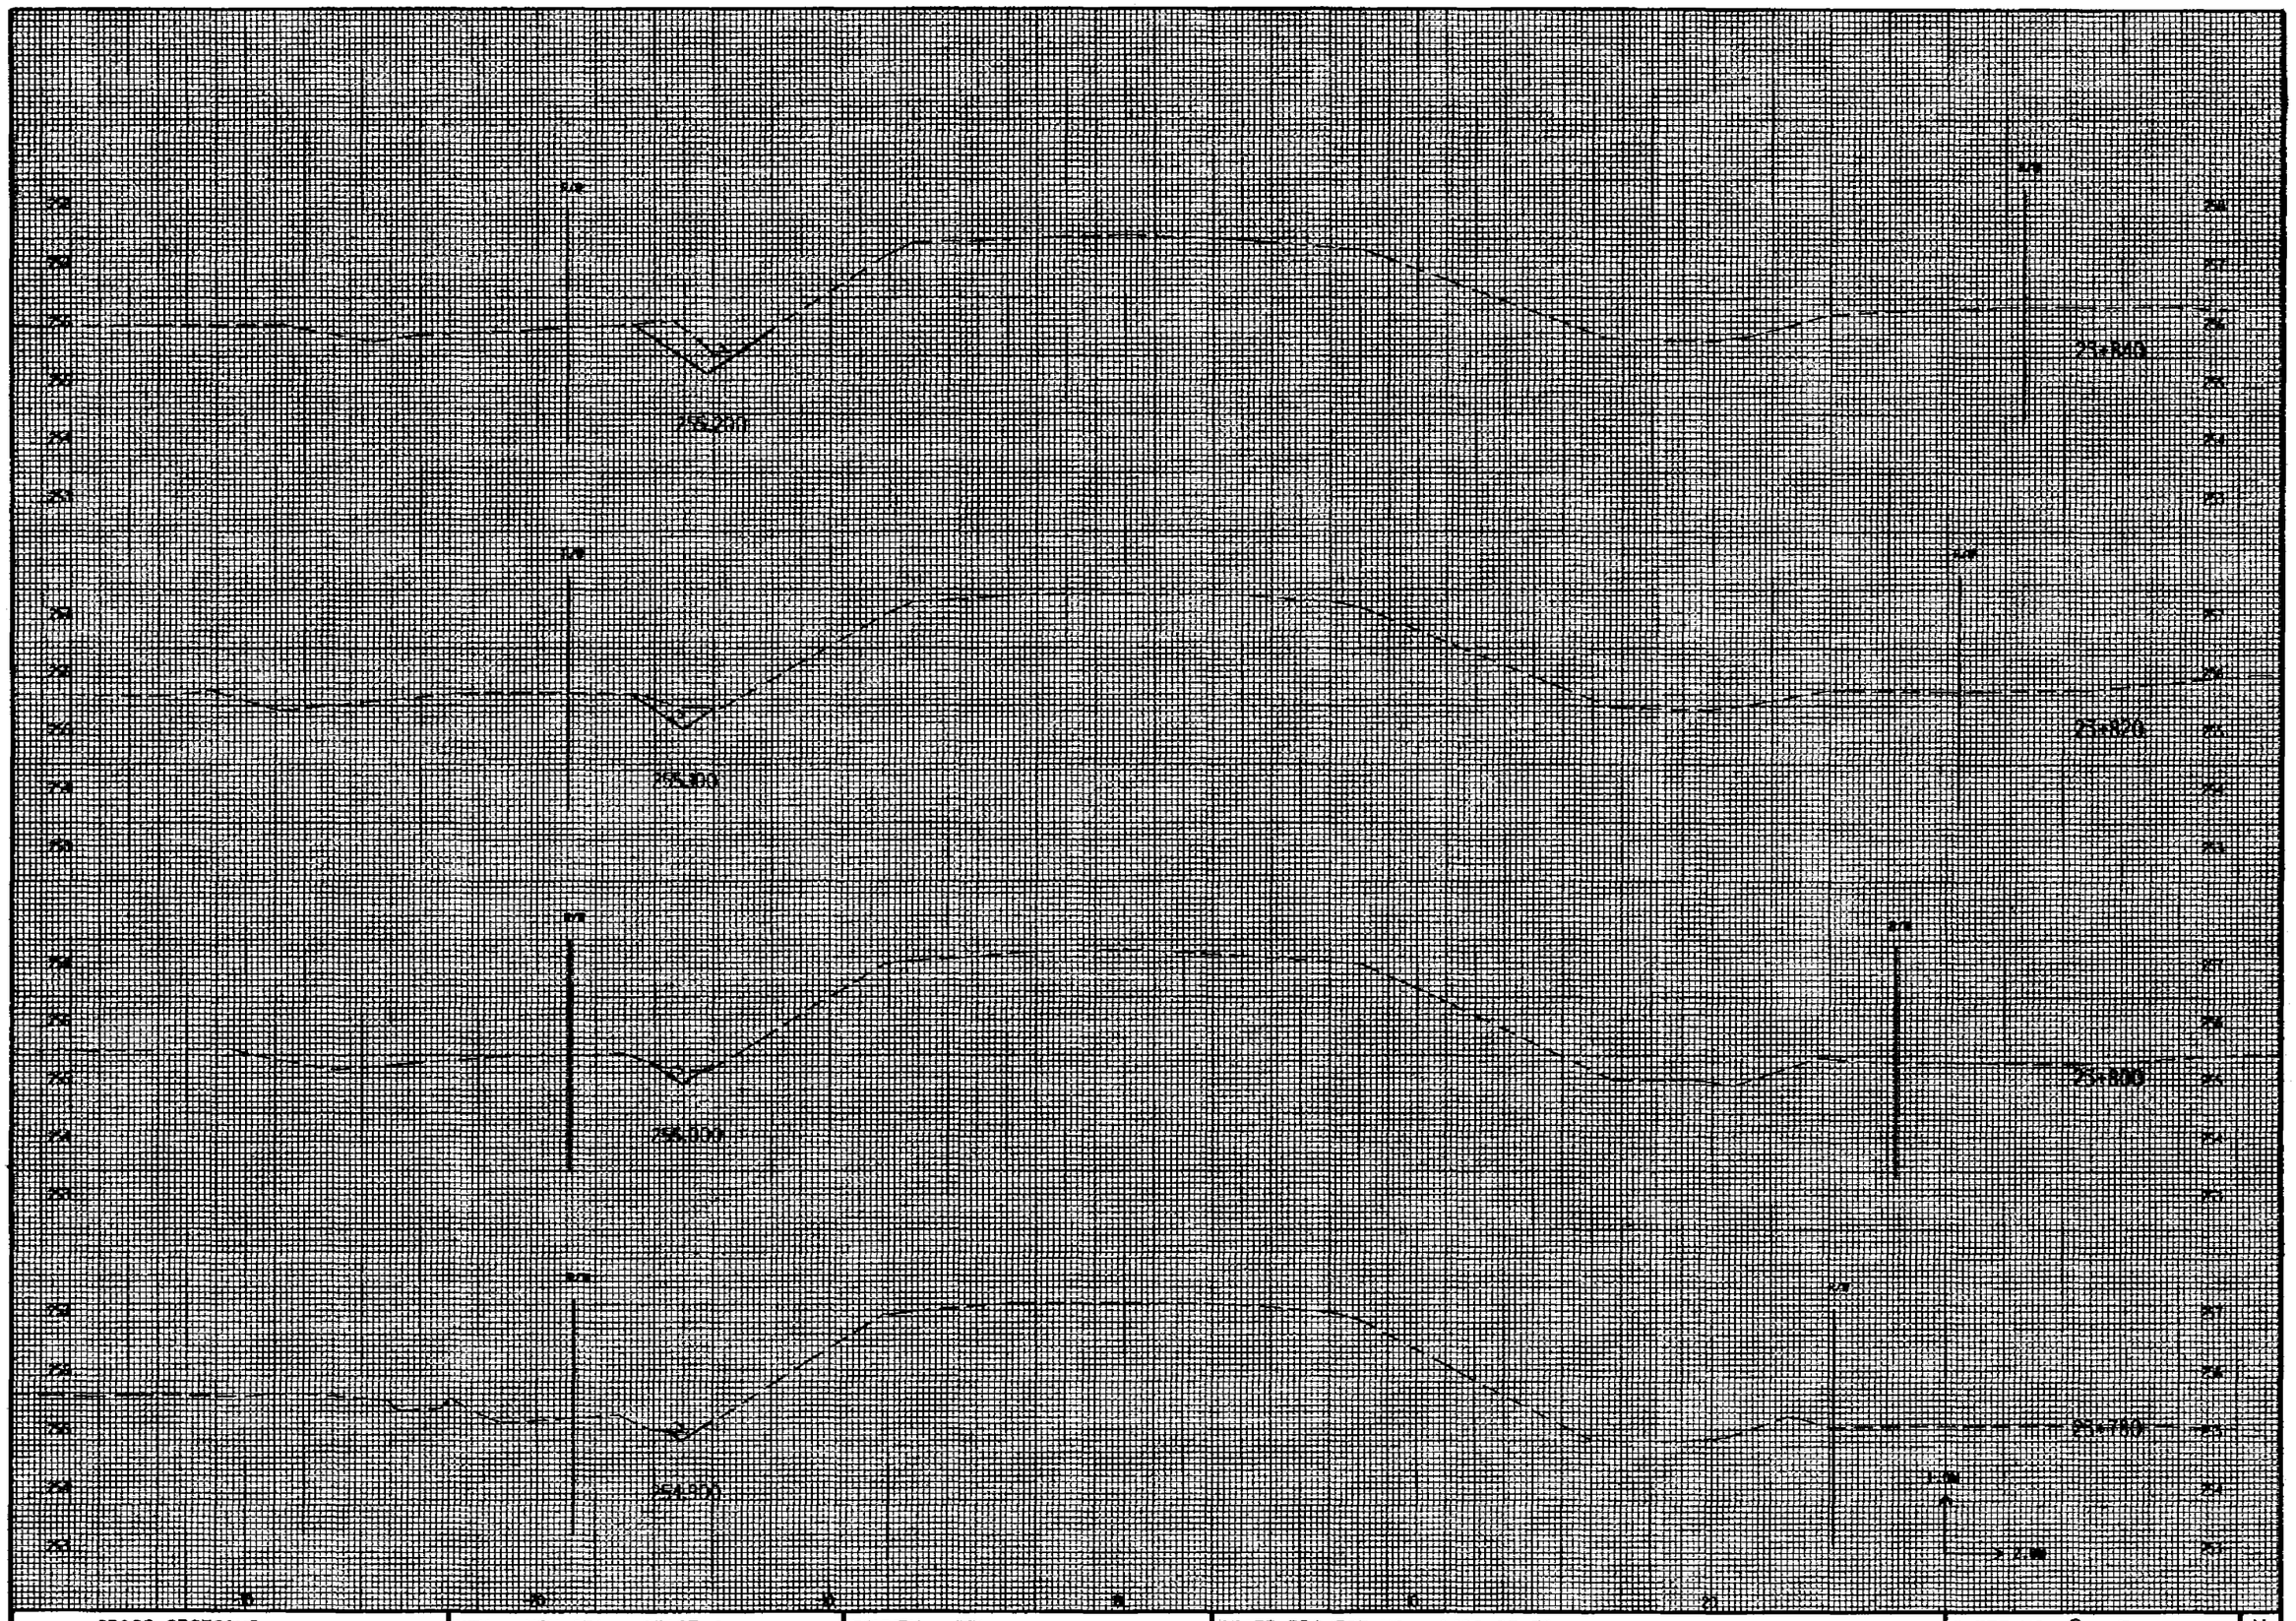


CROSS SECTIONS	HWY: USH 151 - STAGE 4	COUNTY: FDL	STATE PROJECT NO: 1420-07-70	SHEET NO: 9.17	M

12

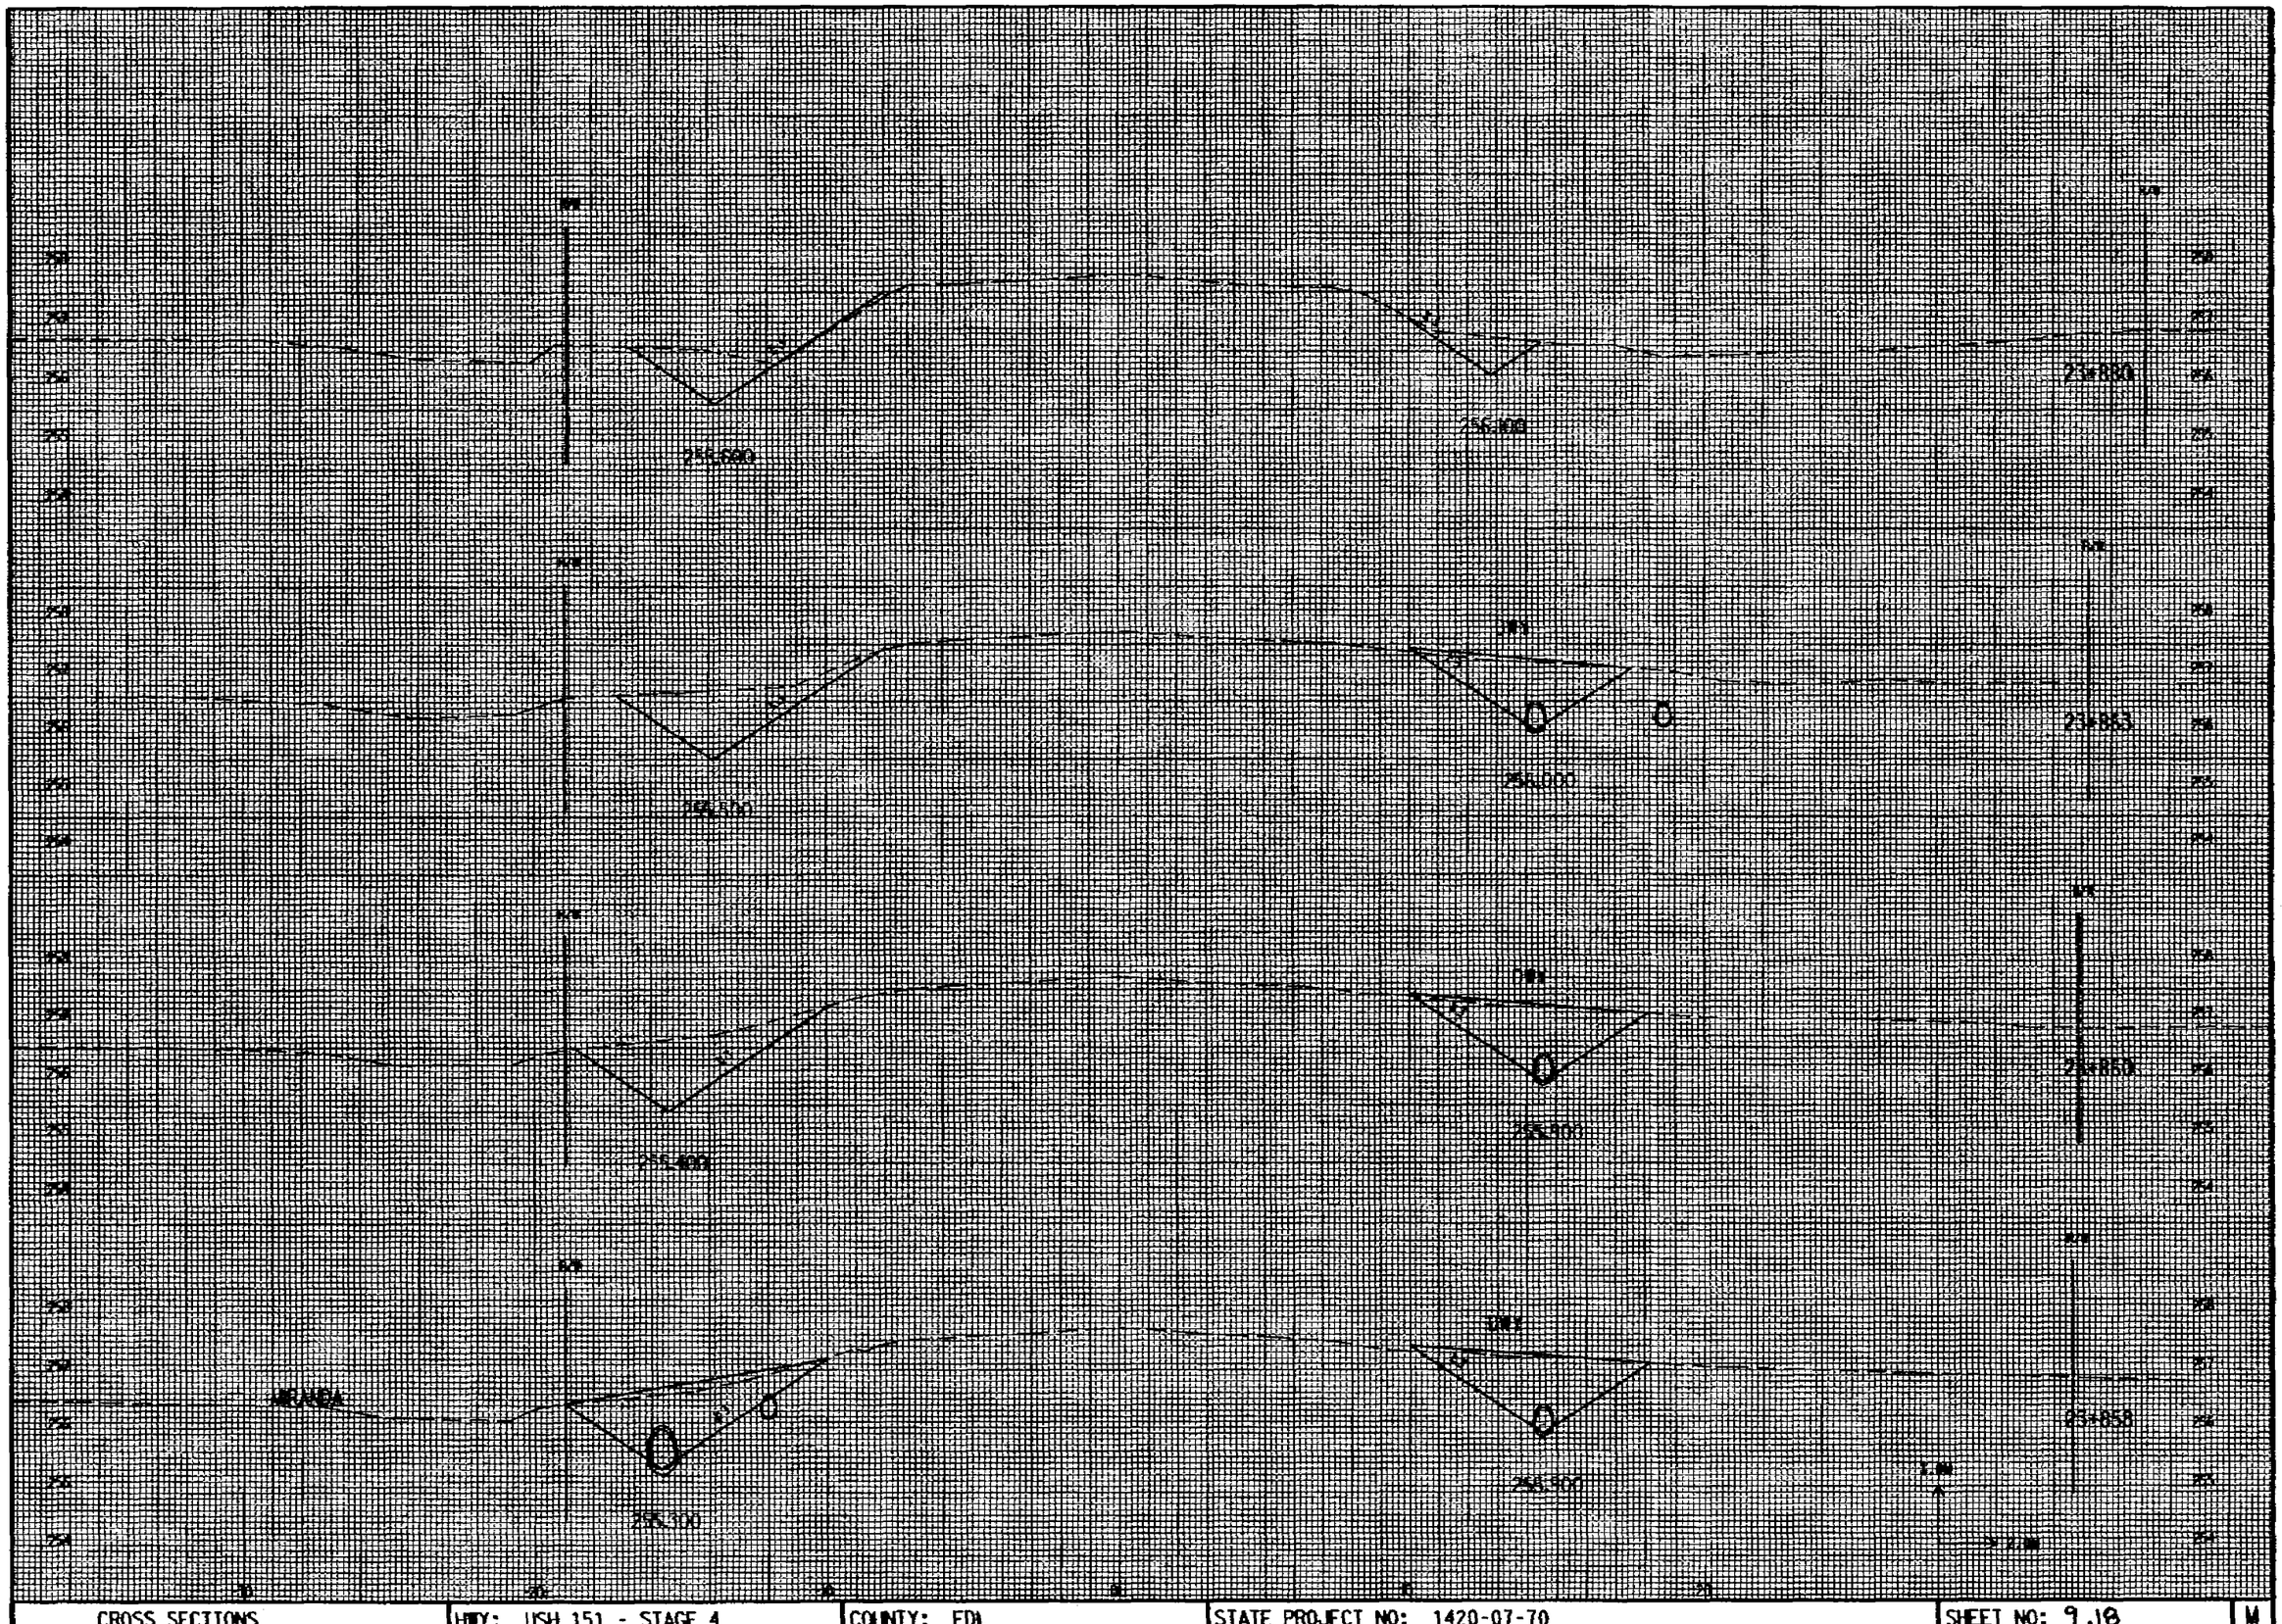


CROSS SECTIONS	HWY: USH 151 - STAGE 4	COUNTY: FDL	STATE PROJECT NO: 1420-07-70	SHEET NO: 9.18

13

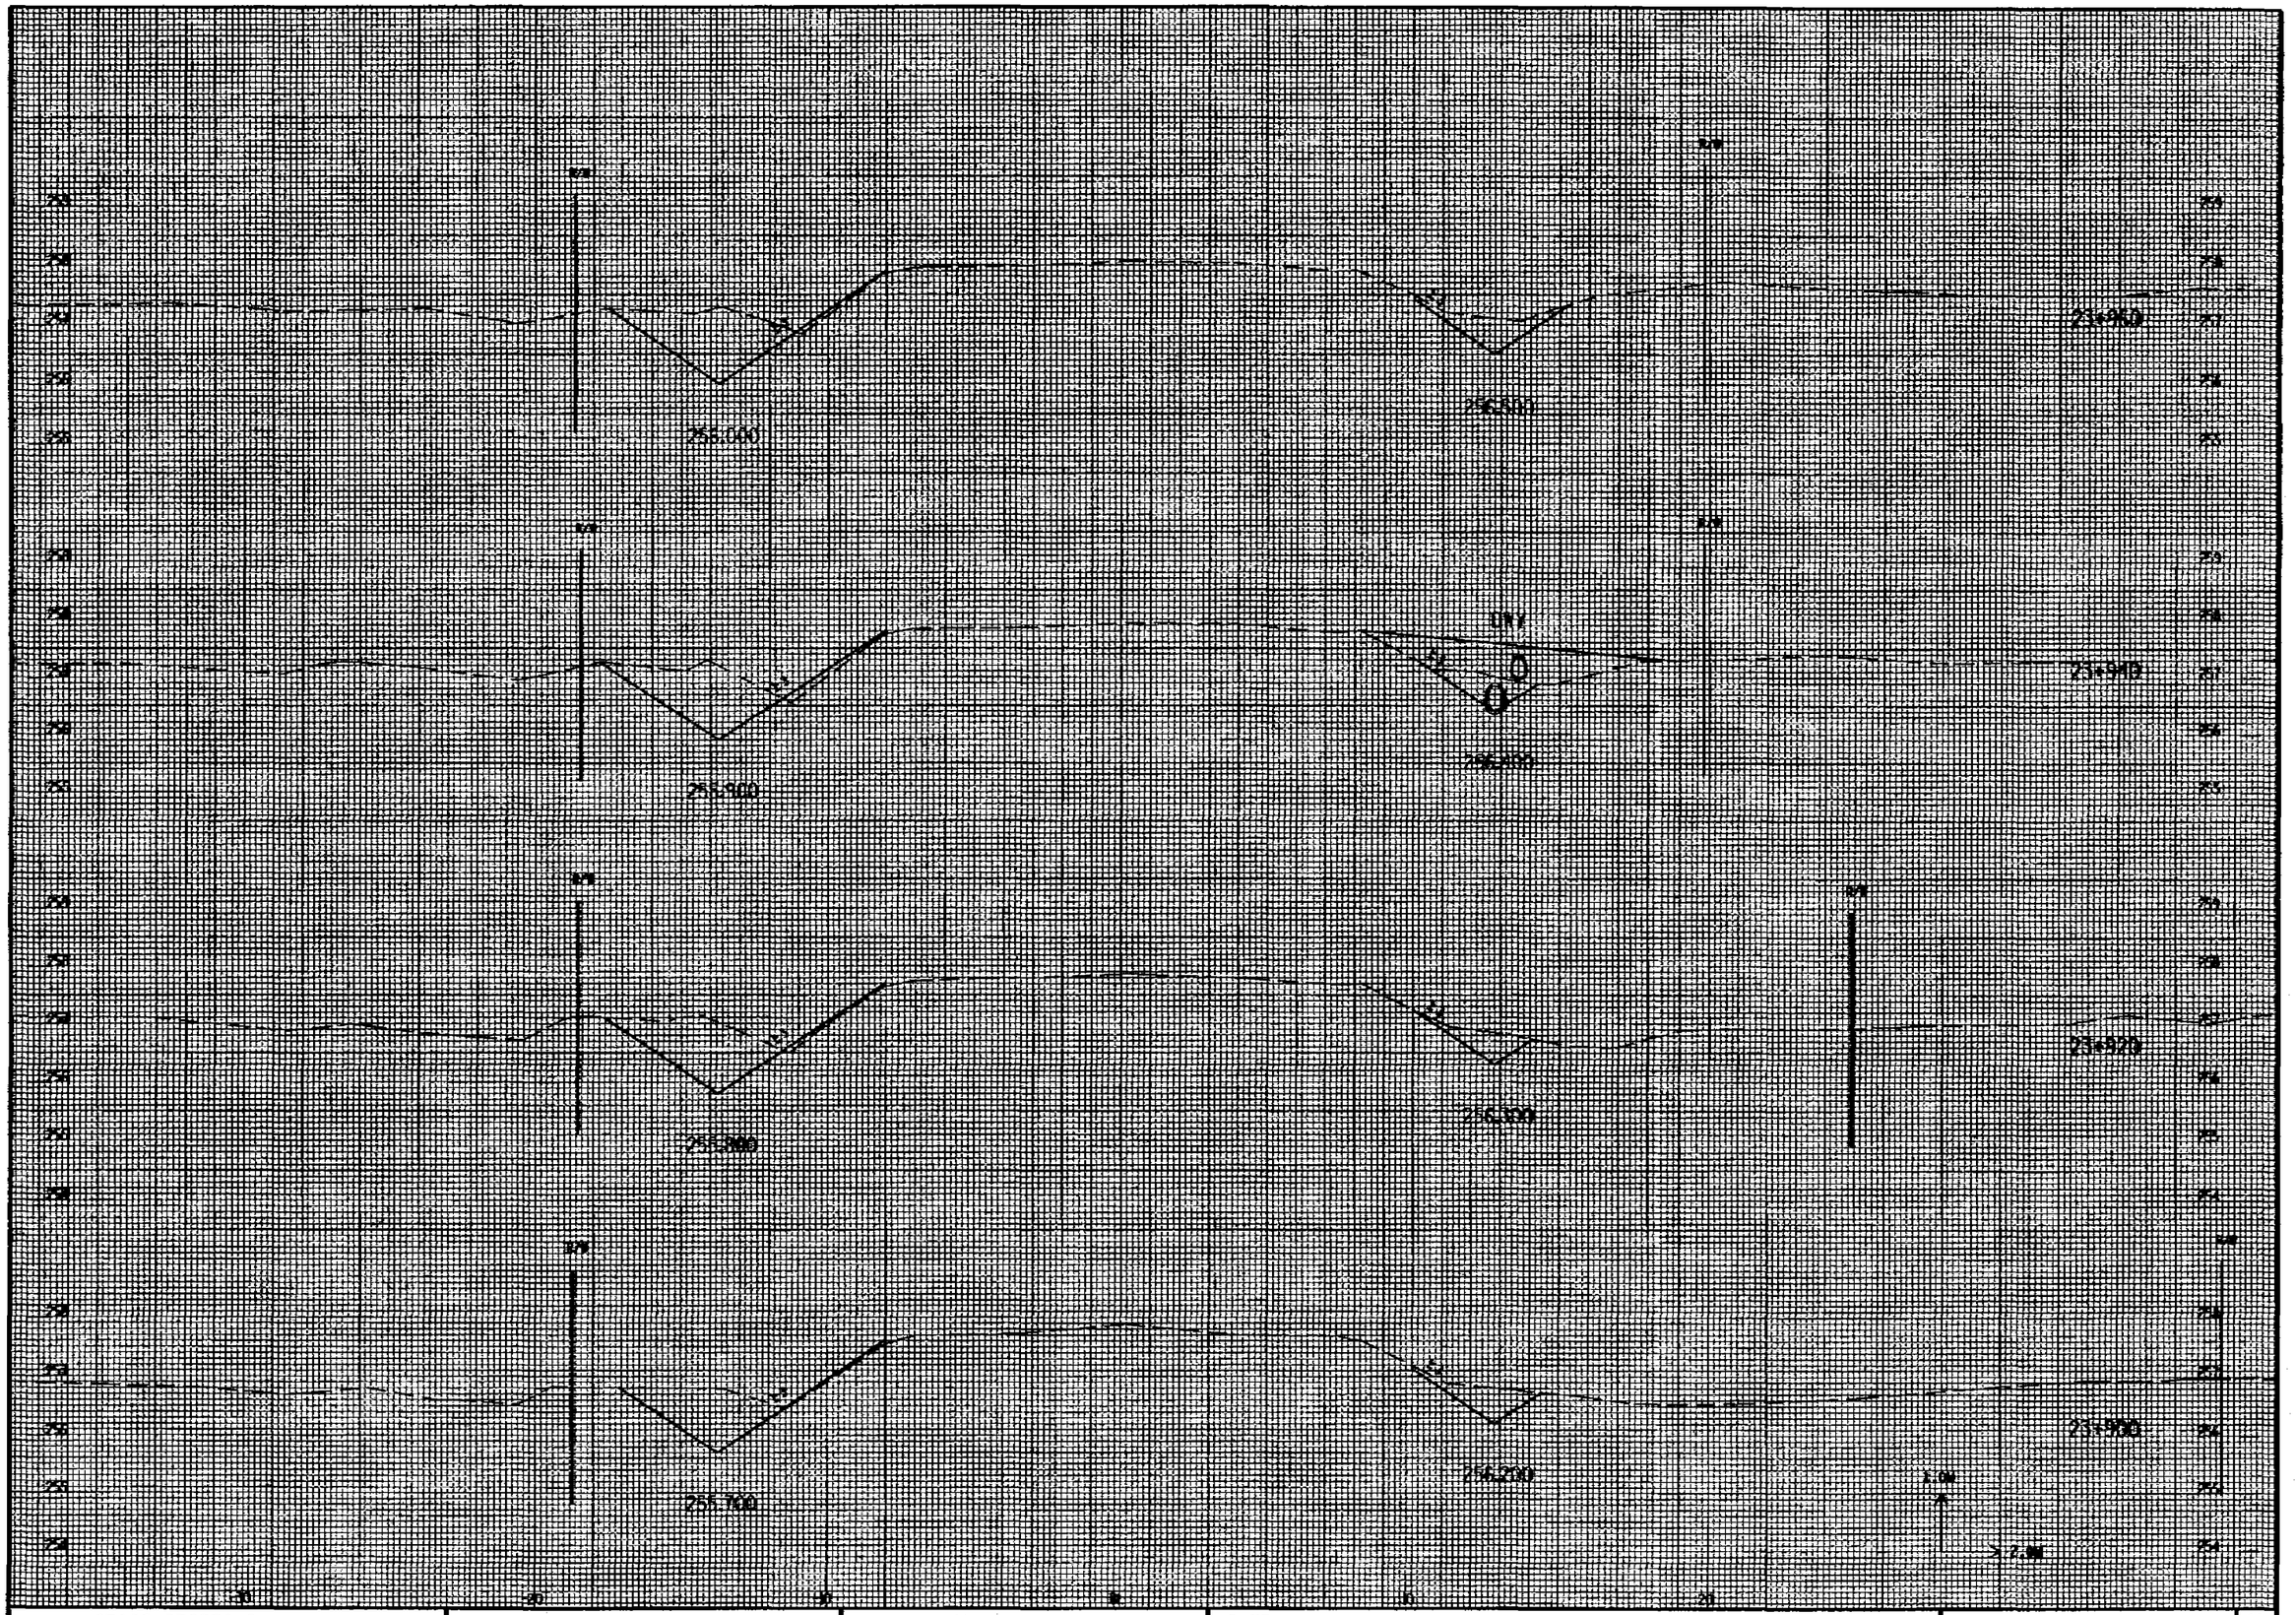

CROSS SECTIONS	HWY: USH 151 - STAGE 4	COUNTY: FDL	STATE PROJECT NO: 1420-07-70	SHEET NO: 9.19	M

14

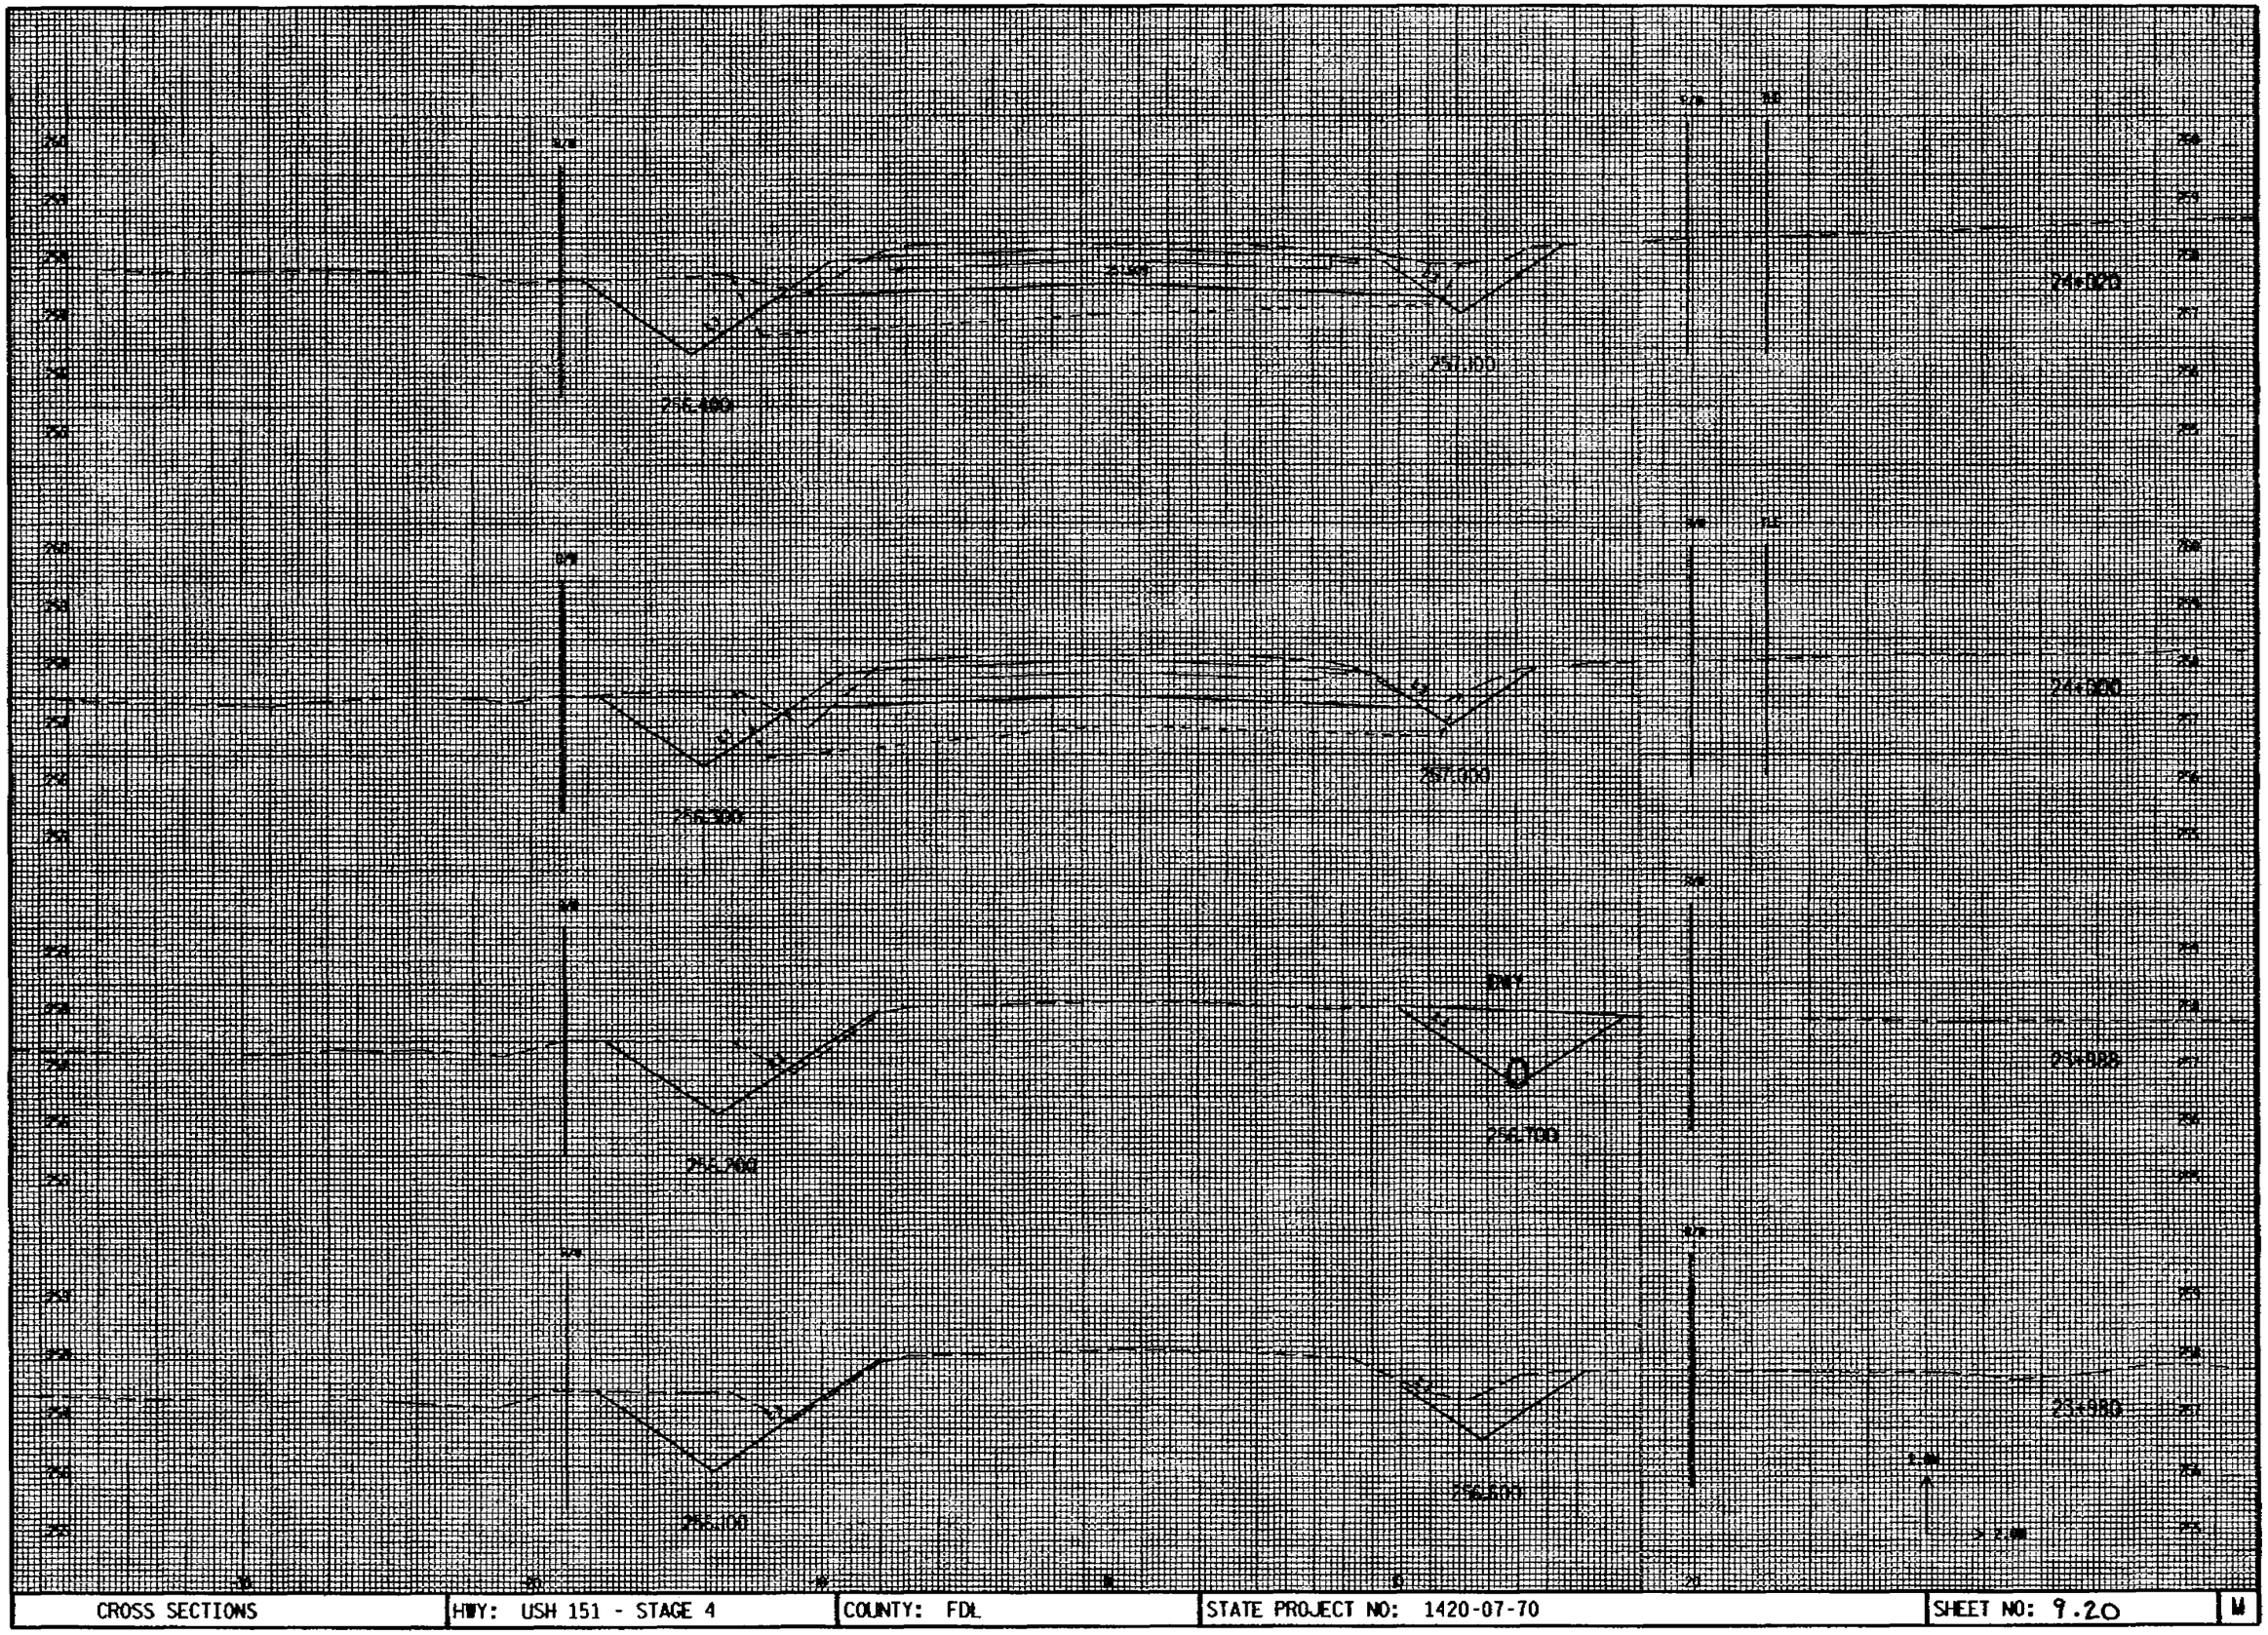


CROSS SECTIONS	HWY: USH 151 - STAGE 4	COUNTY: FDL	STATE PROJECT NO: 1420-07-70	SHEET NO: 9.20	M


15



CROSS SECTIONS	HWY: USH 151 - STAGE 4	COUNTY: FDL	STATE PROJECT NO: 1420-07-70	SHEET NO: 9.21	M

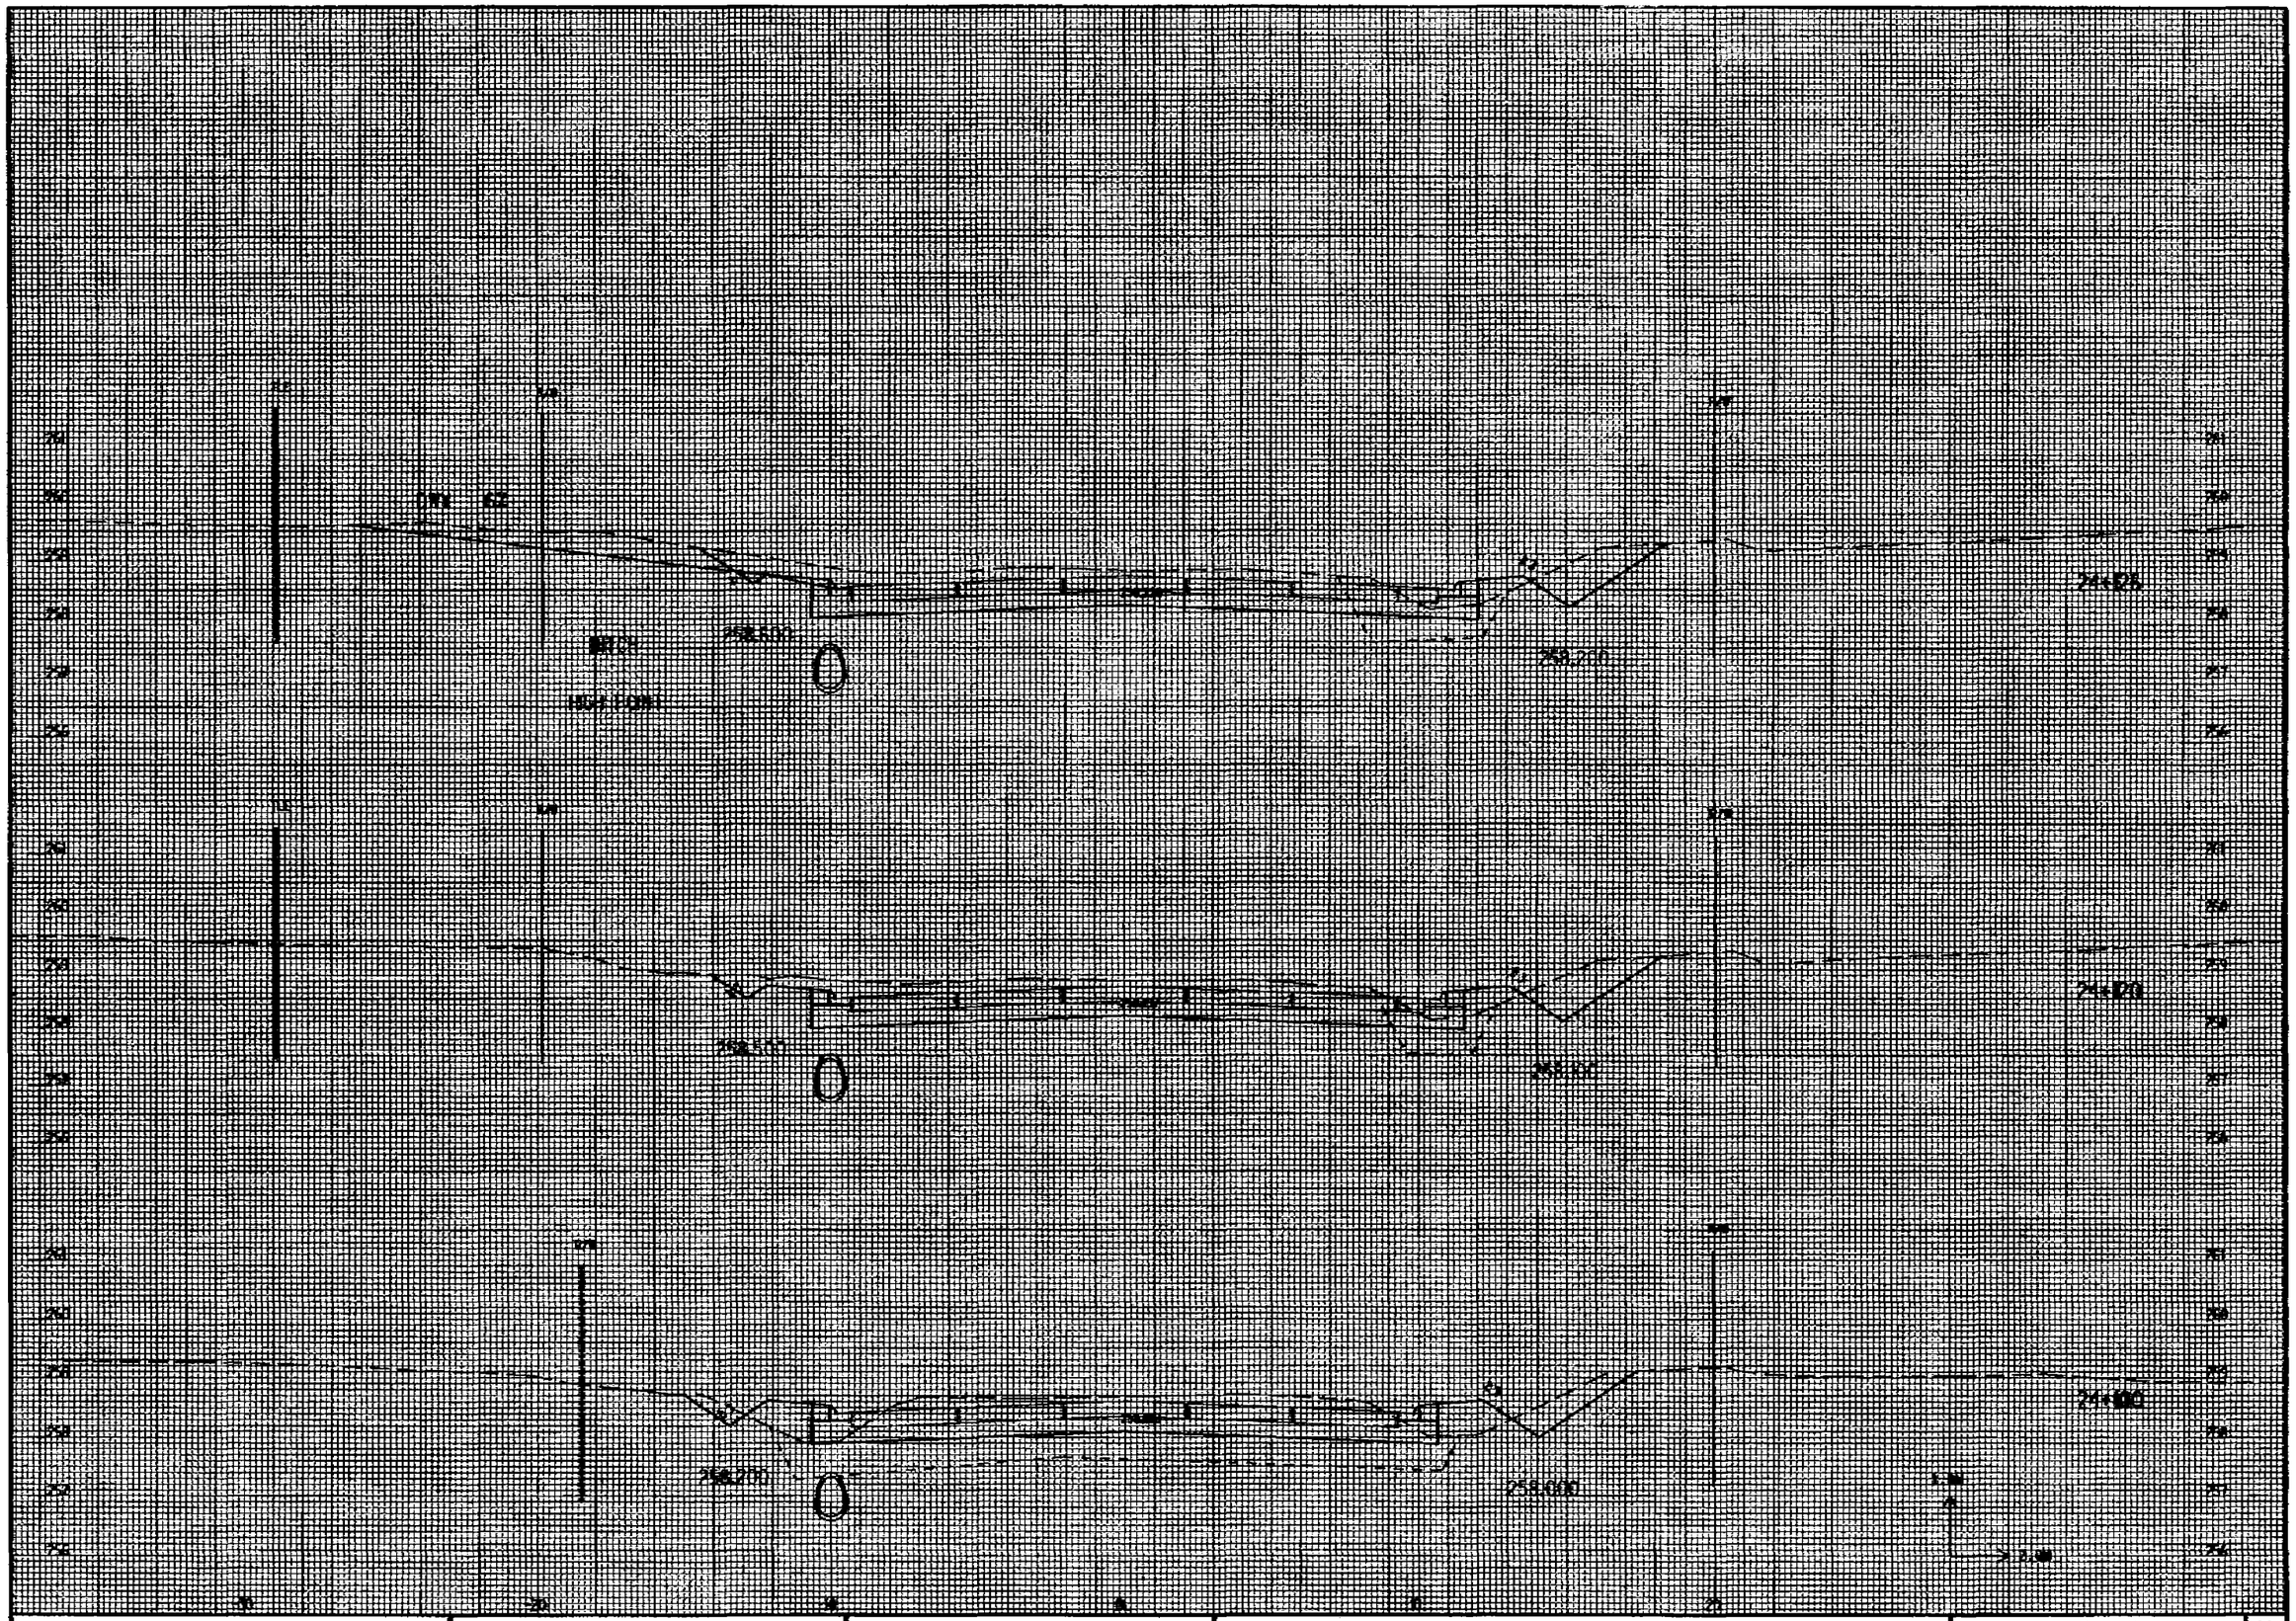


CROSS SECTIONS	HWY: USH 151 - STAGE 4	COUNTY: FDL	STATE PROJECT NO: 1420-07-70	SHEET NO: 9.22	M

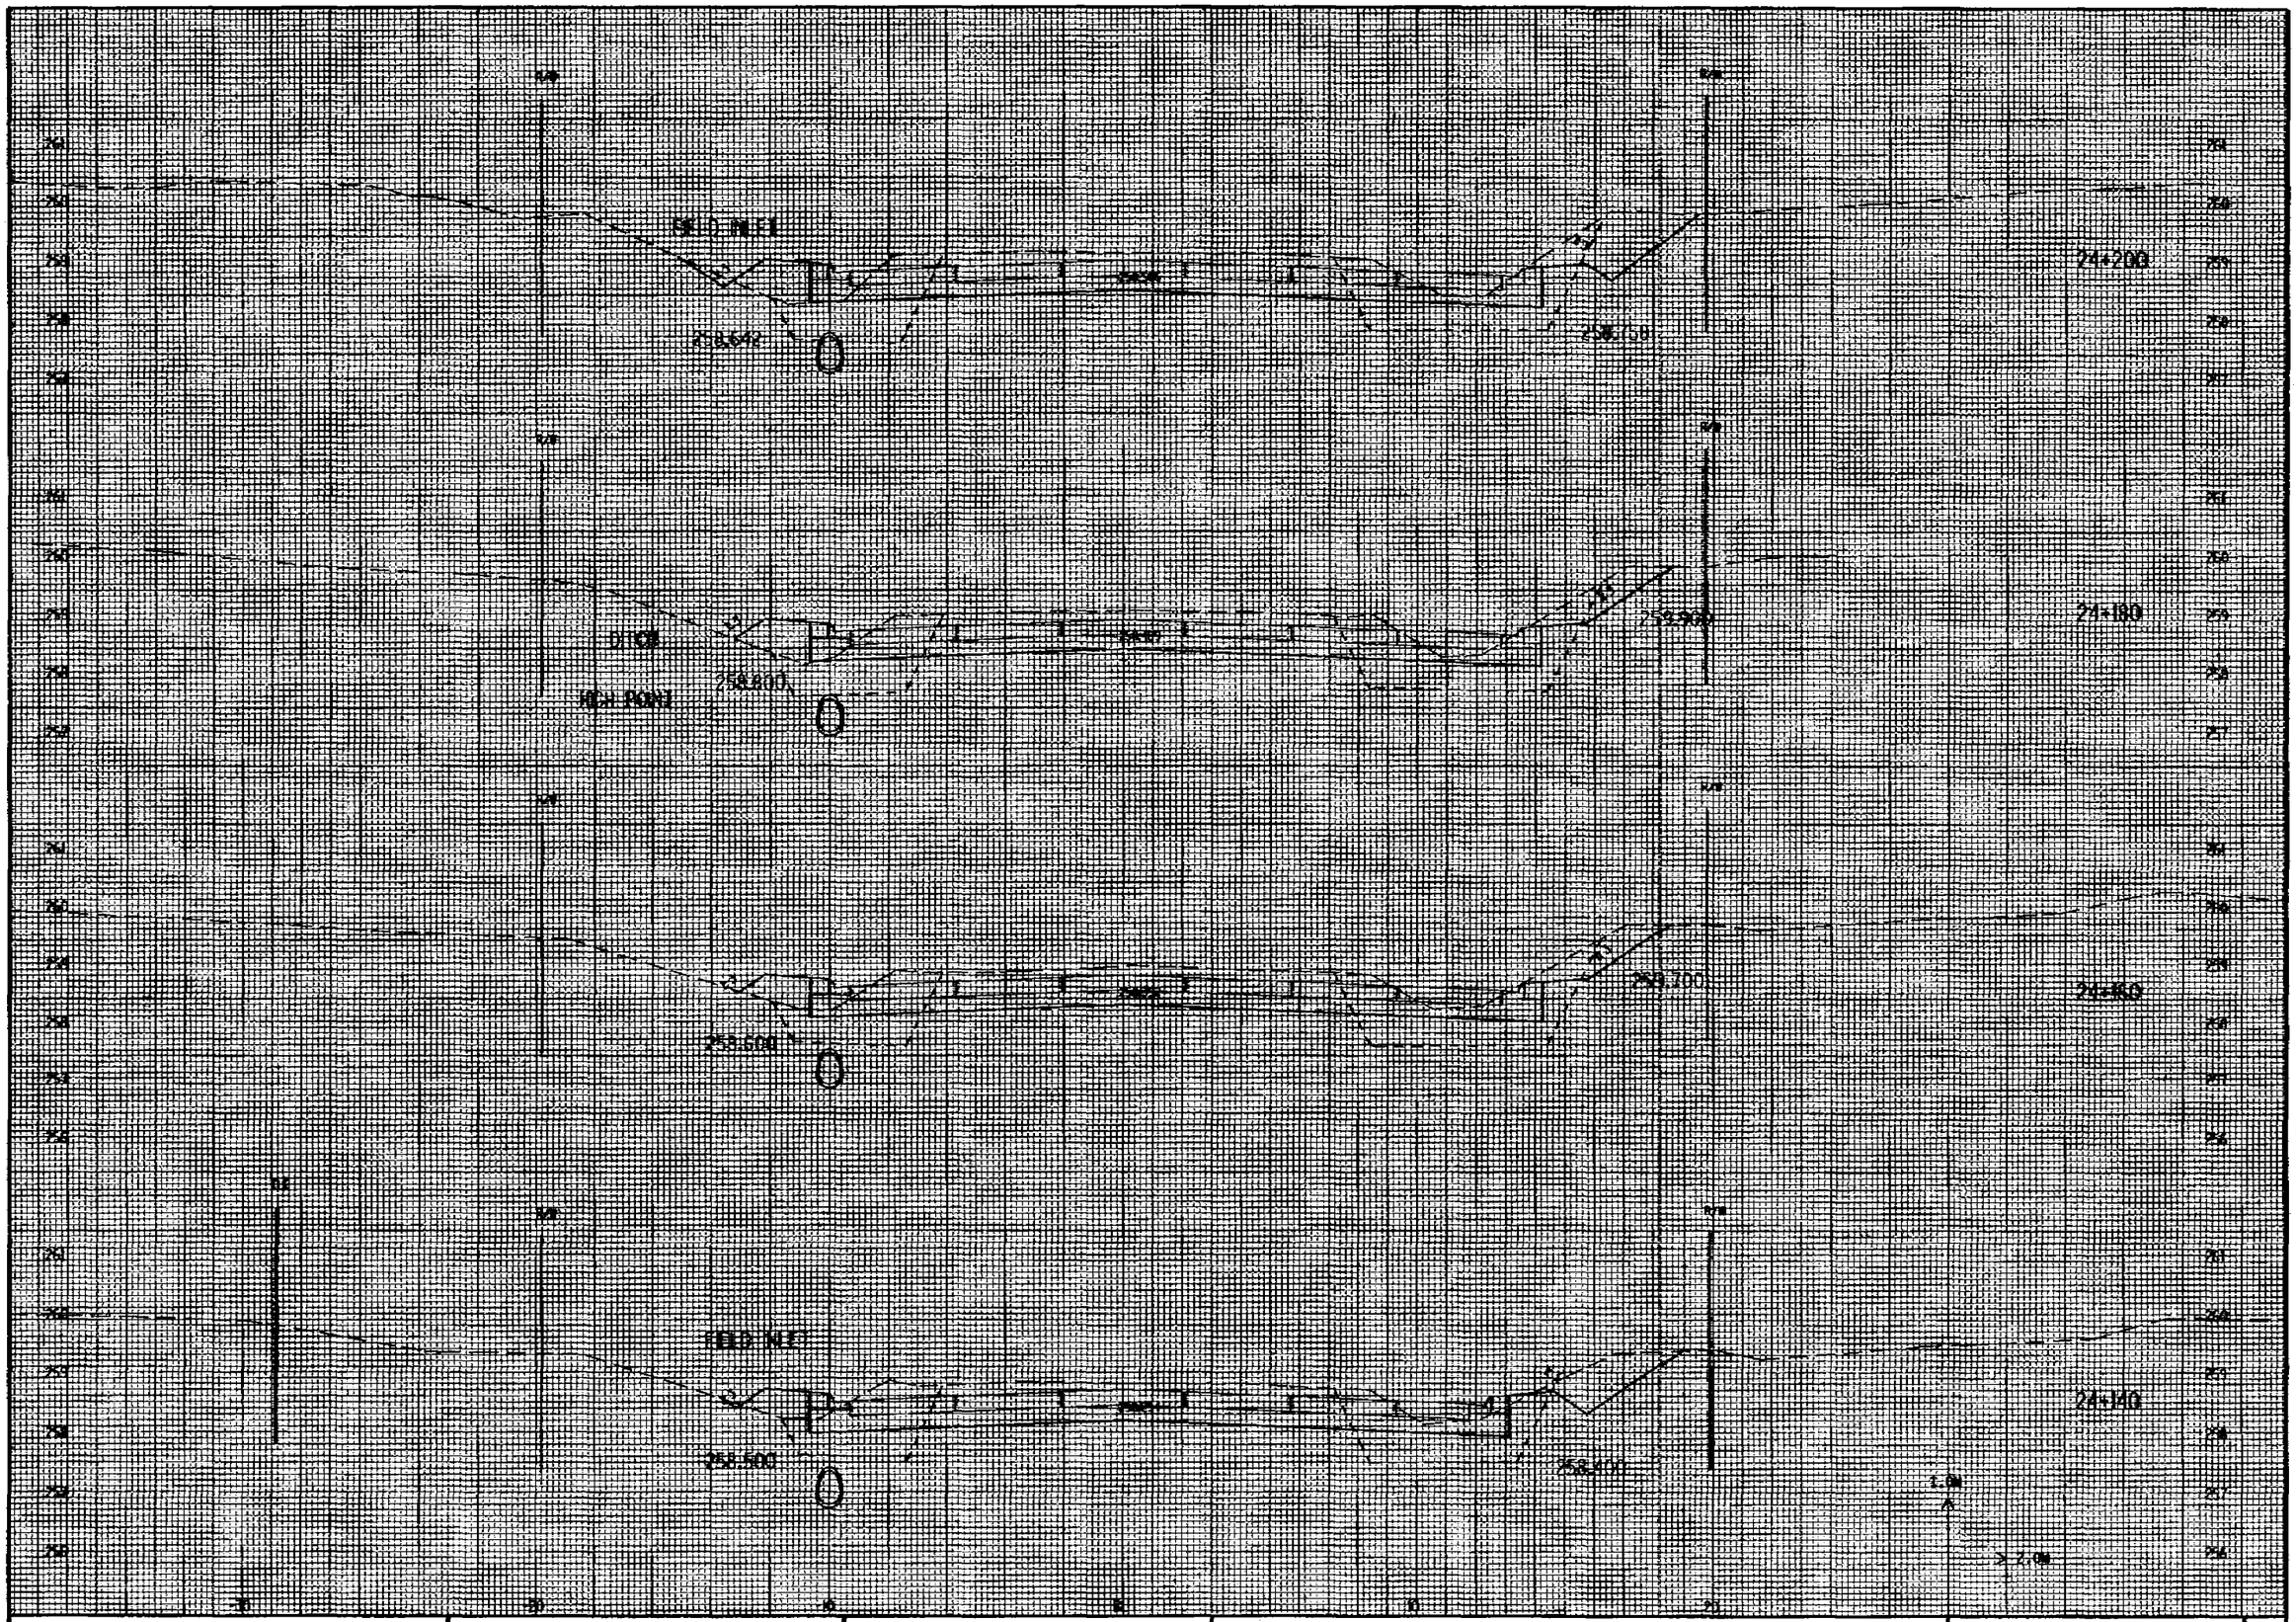


CROSS SECTIONS	HWY: USH 151 - STAGE 4	COUNTY: FDL	STATE PROJECT NO: 1420-07-70	SHEET NO: 9.23	M

R-15-98

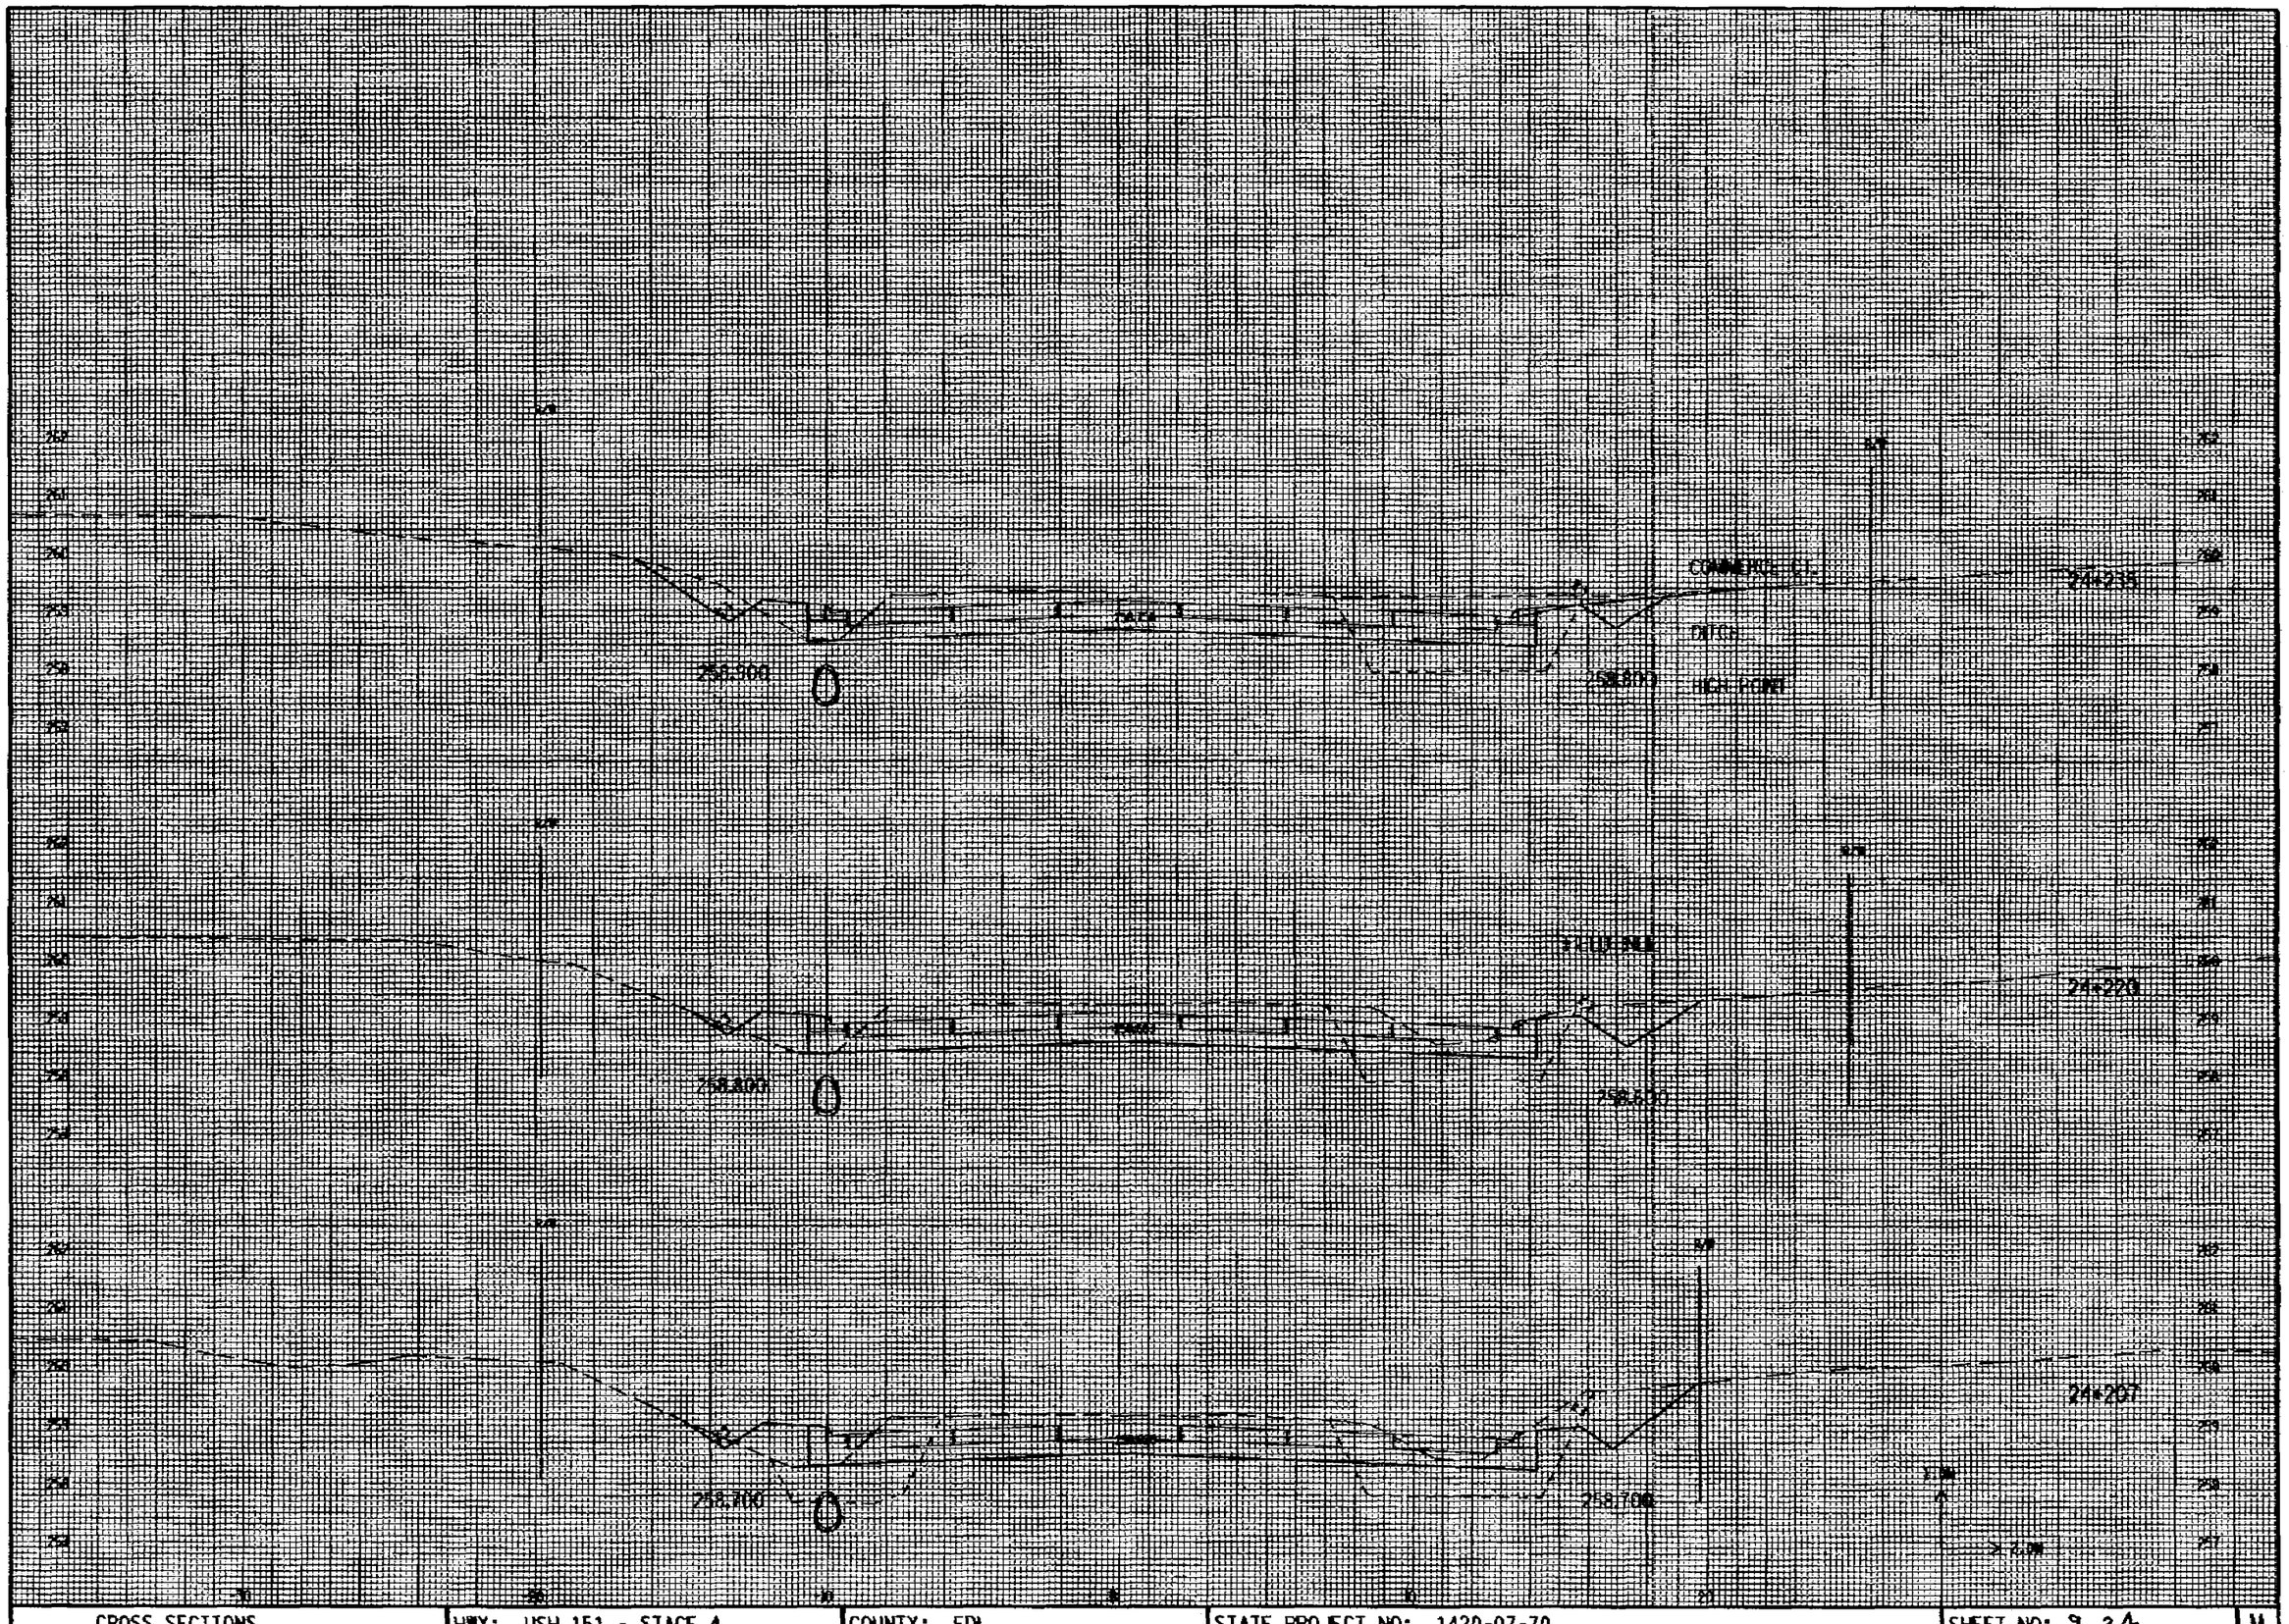


CROSS SECTIONS	HWY: USH 151 - STAGE 4	COUNTY: FDL	STATE PROJECT NO: 1420-07-70	SHEET NO: 9.24	M

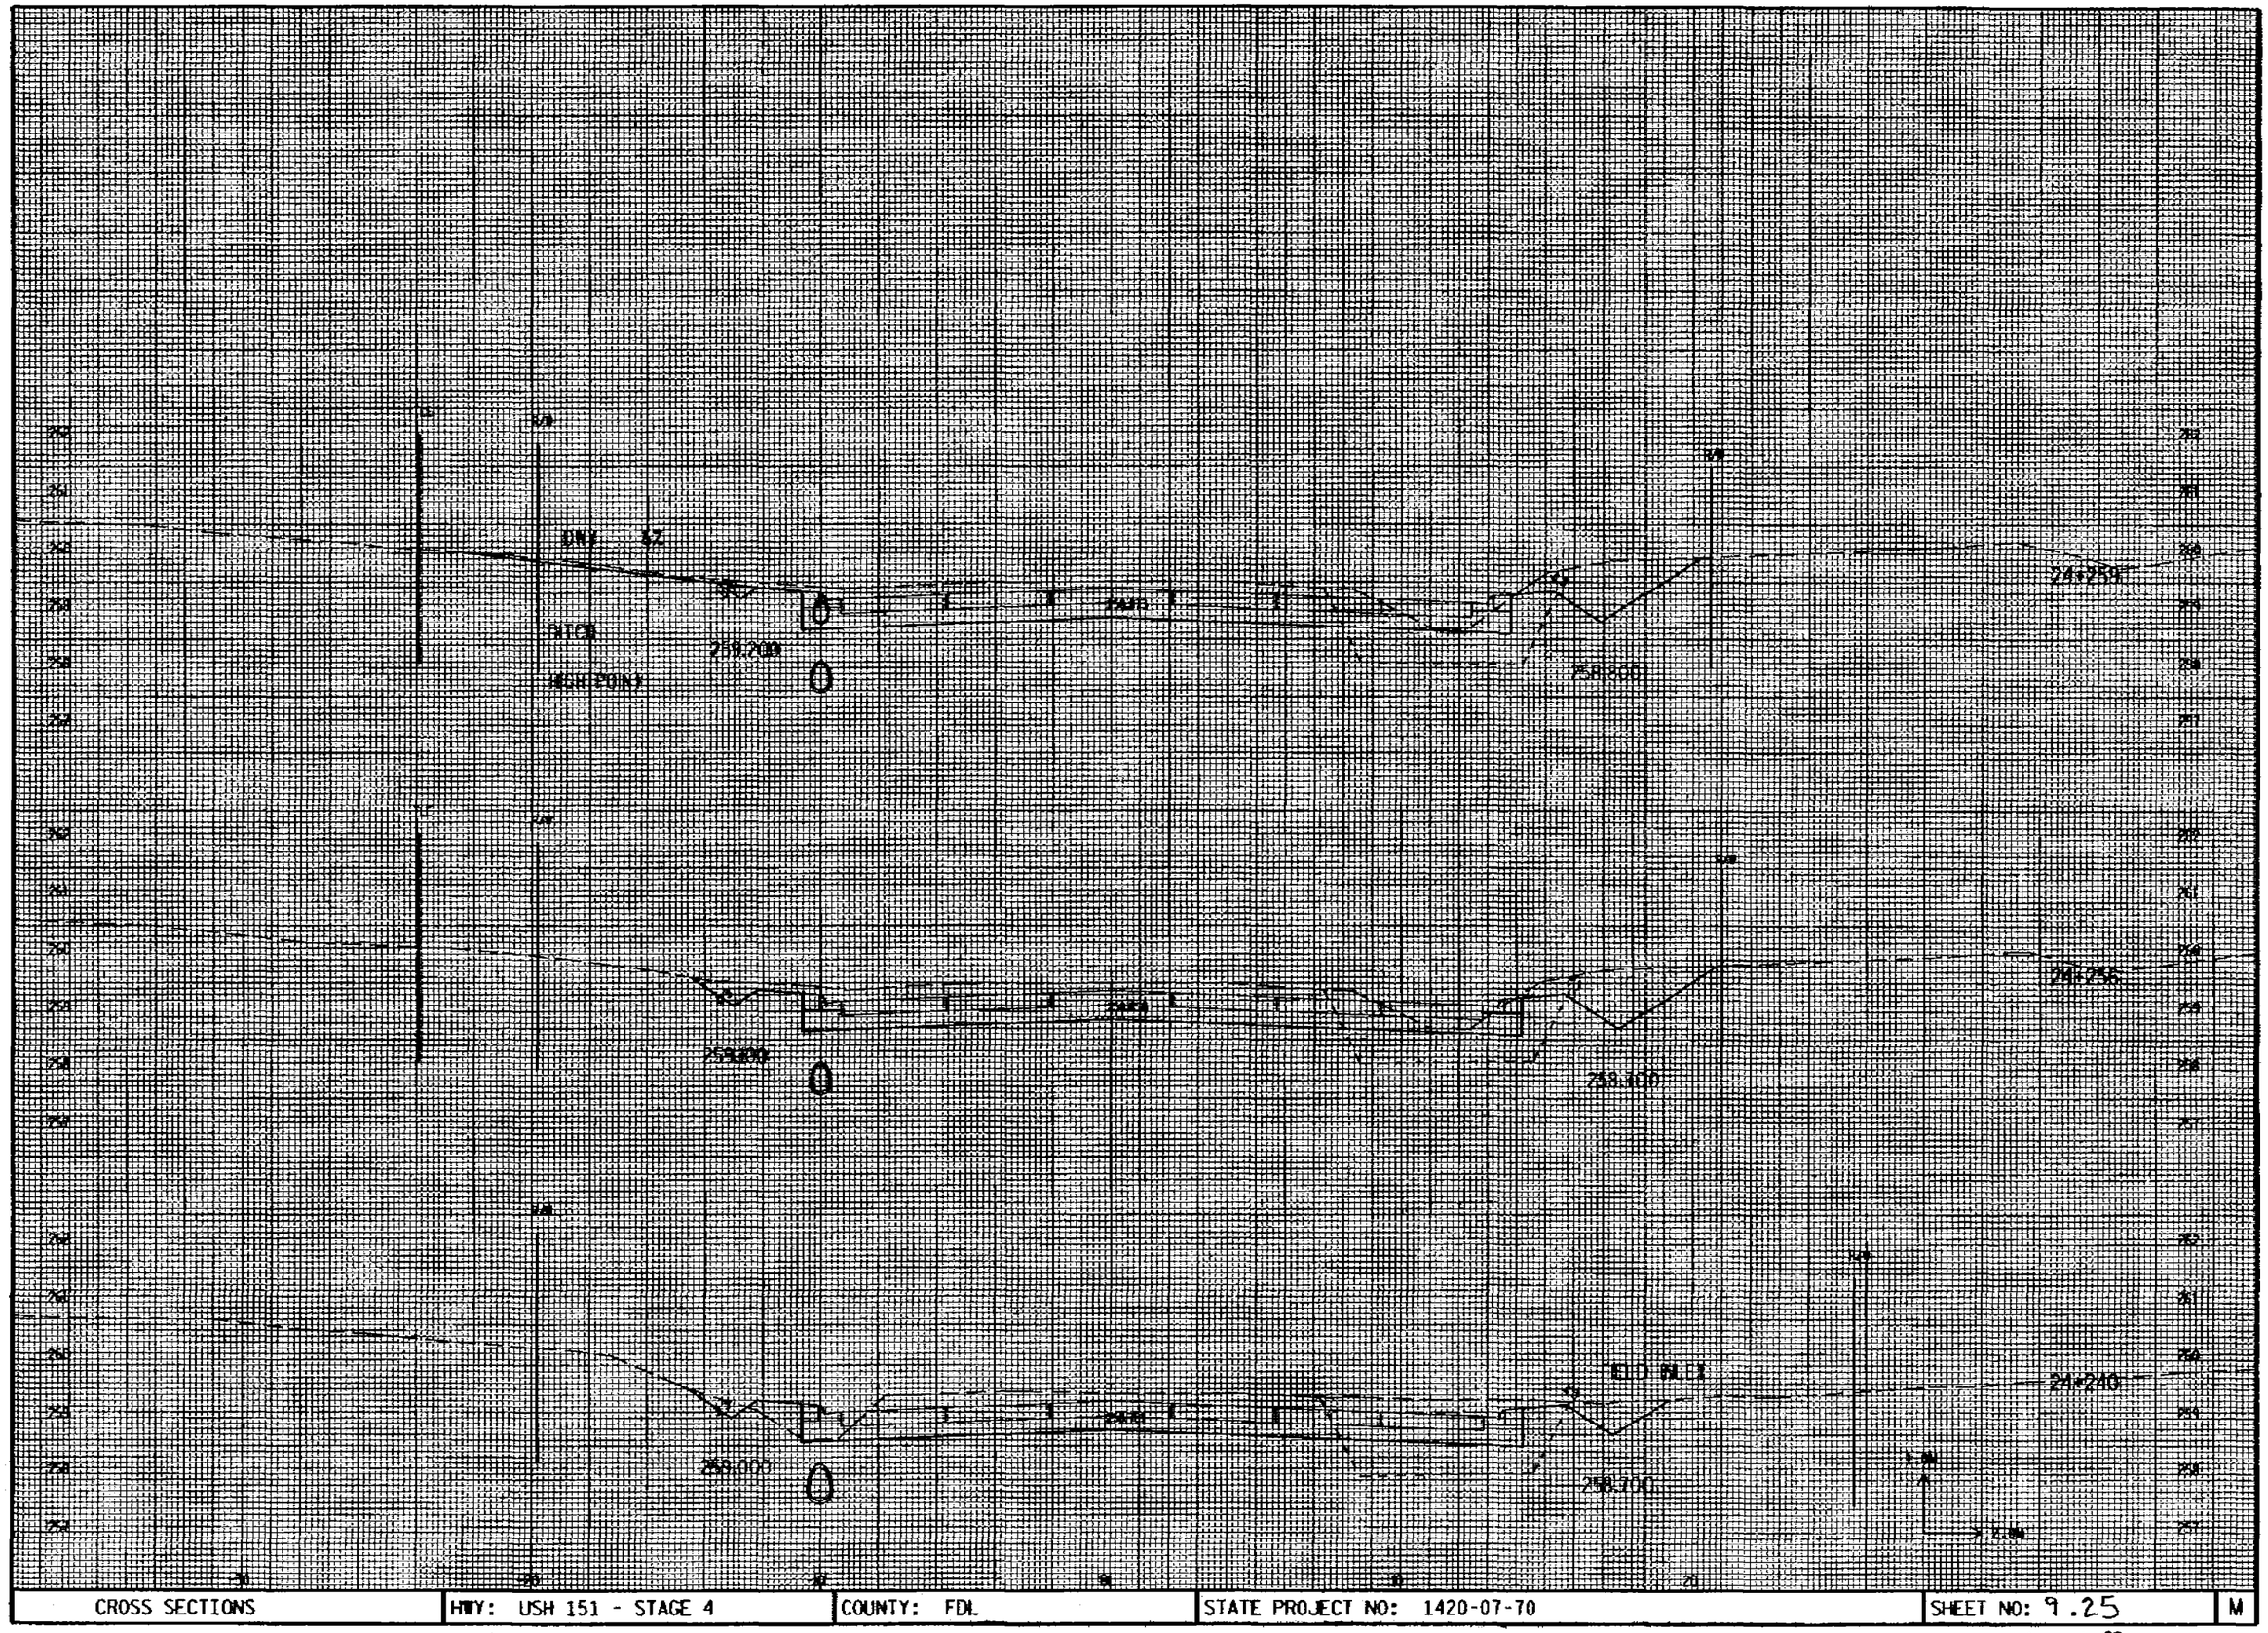


CROSS SECTIONS	HWY: USH 151 - STAGE 4	COUNTY: FDL	STATE PROJECT NO: 1420-07-70	SHEET NO: 9.25	M

R1-19-99

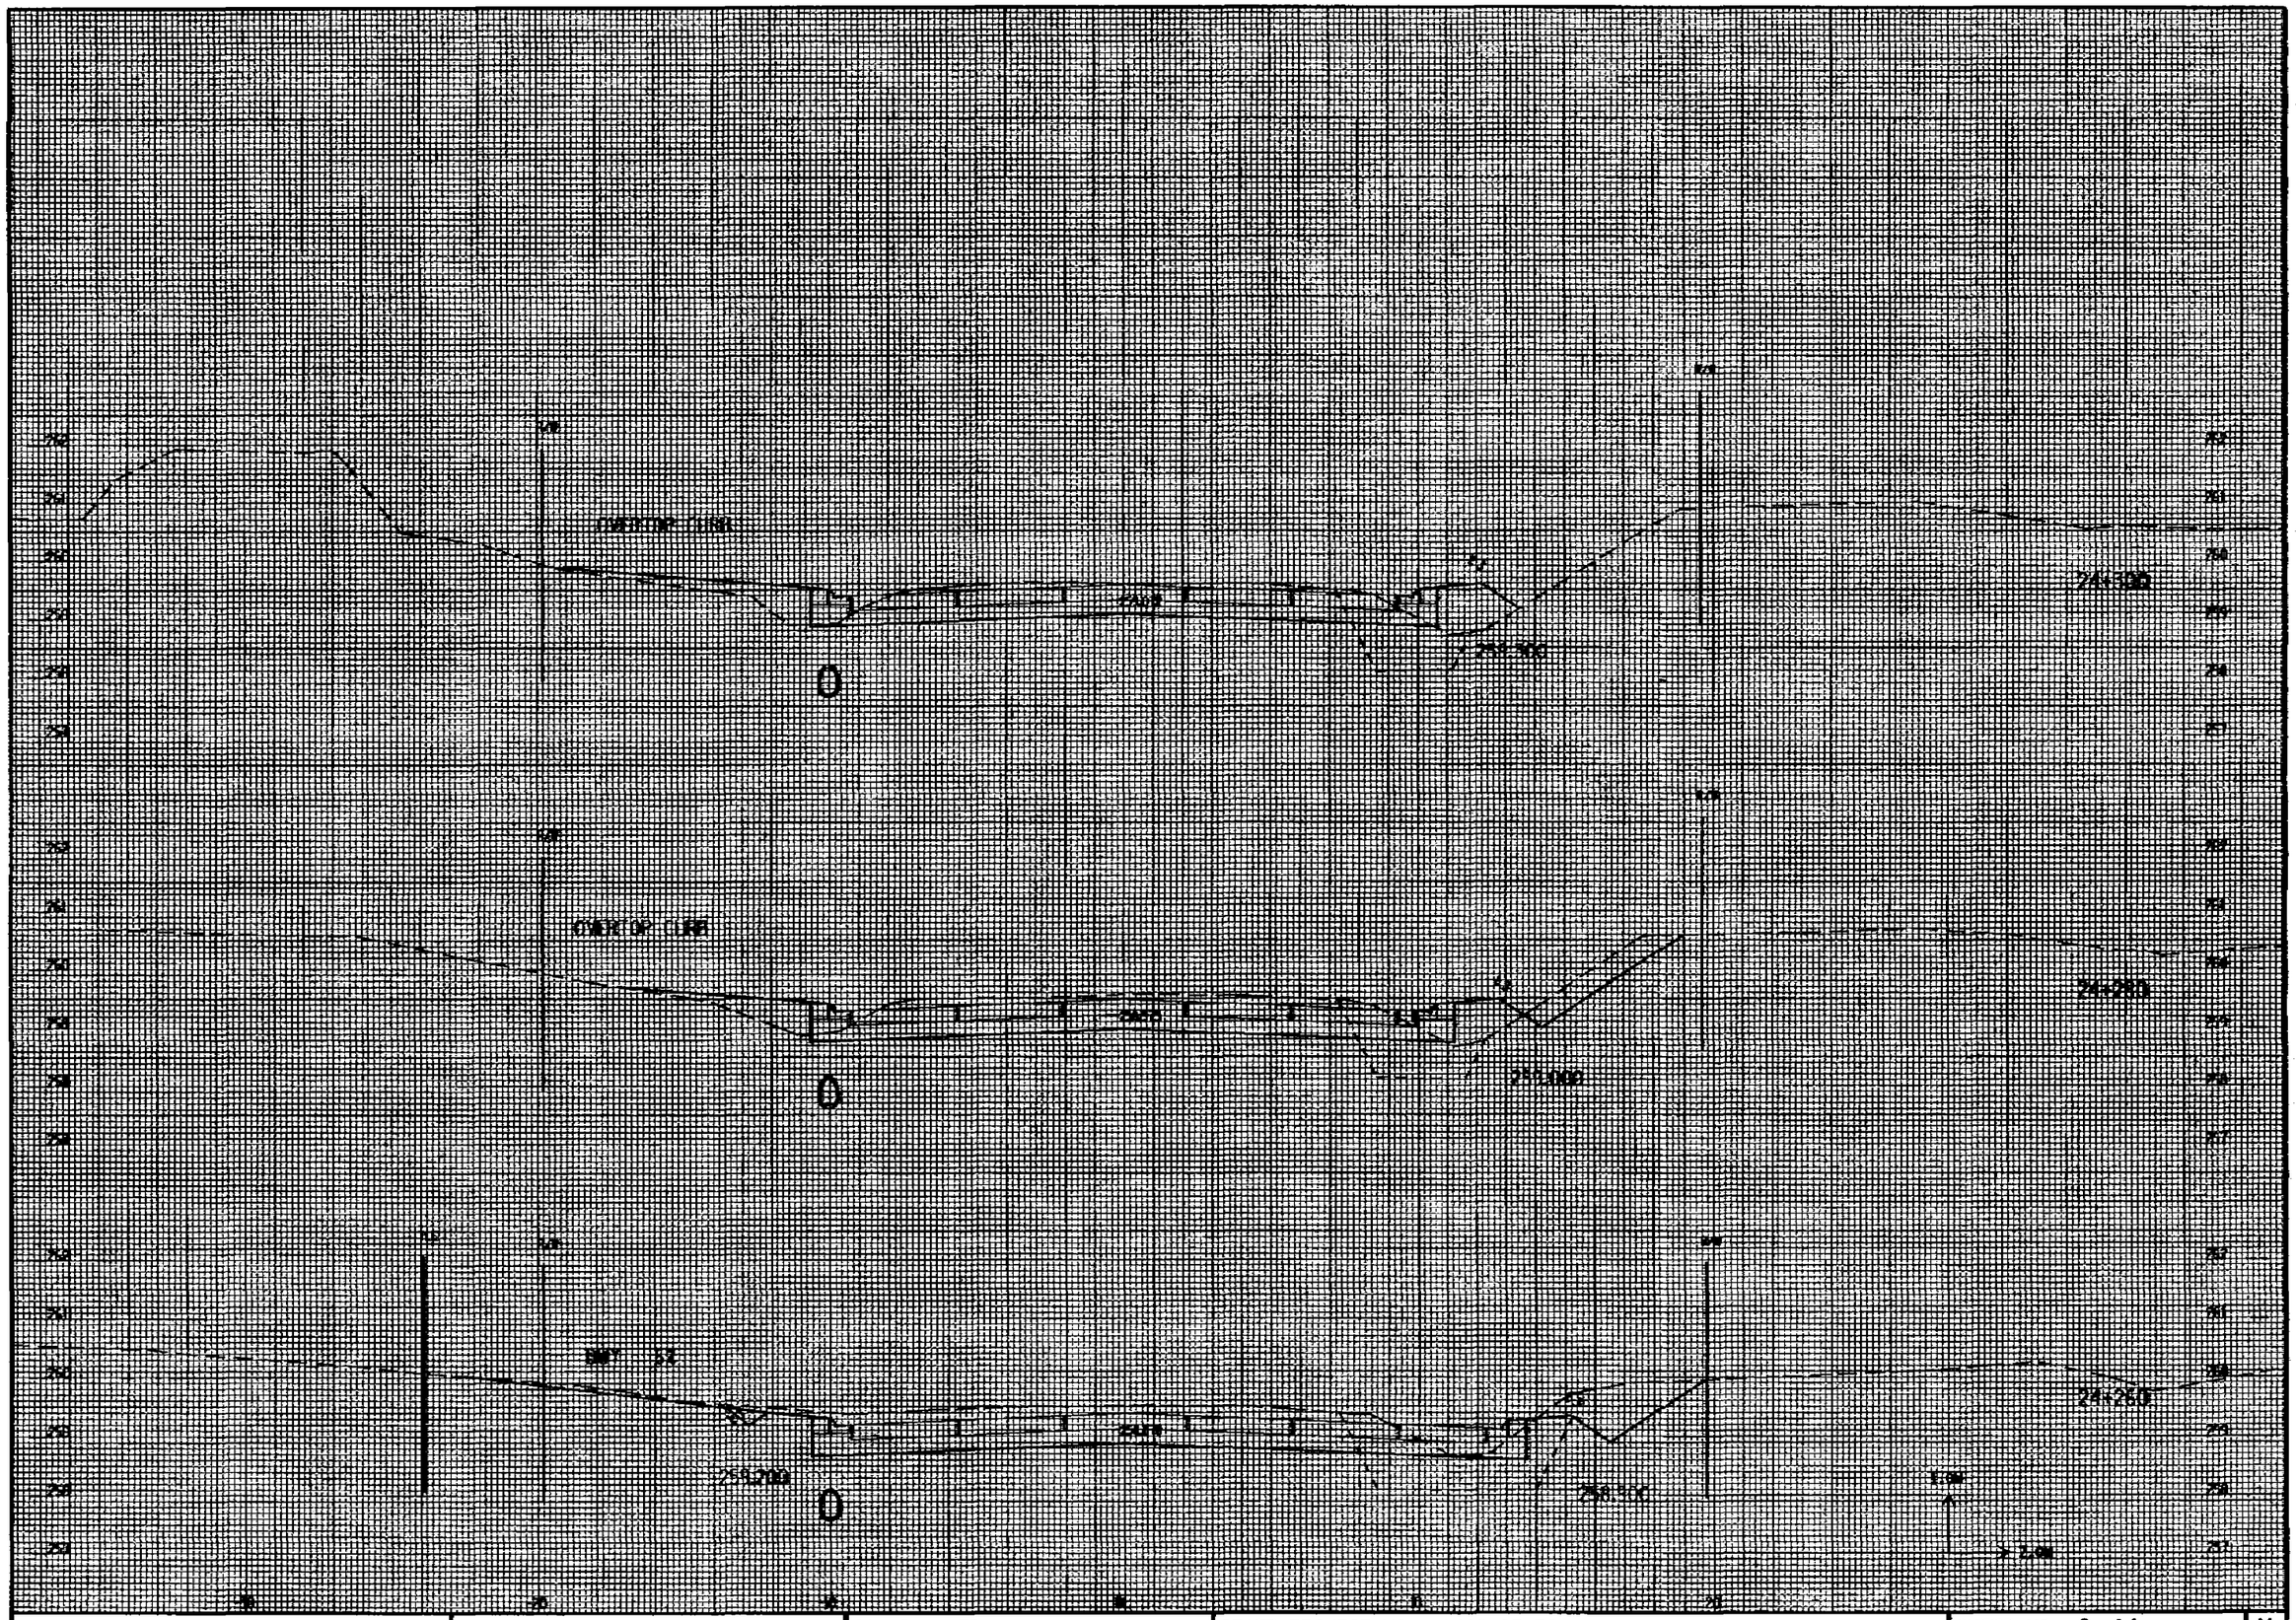


CROSS SECTIONS	HWY: USH 151 - STAGE 4	COUNTY: FDL	STATE PROJECT NO: 1420-07-70	SHEET NO: 9.26	M


21

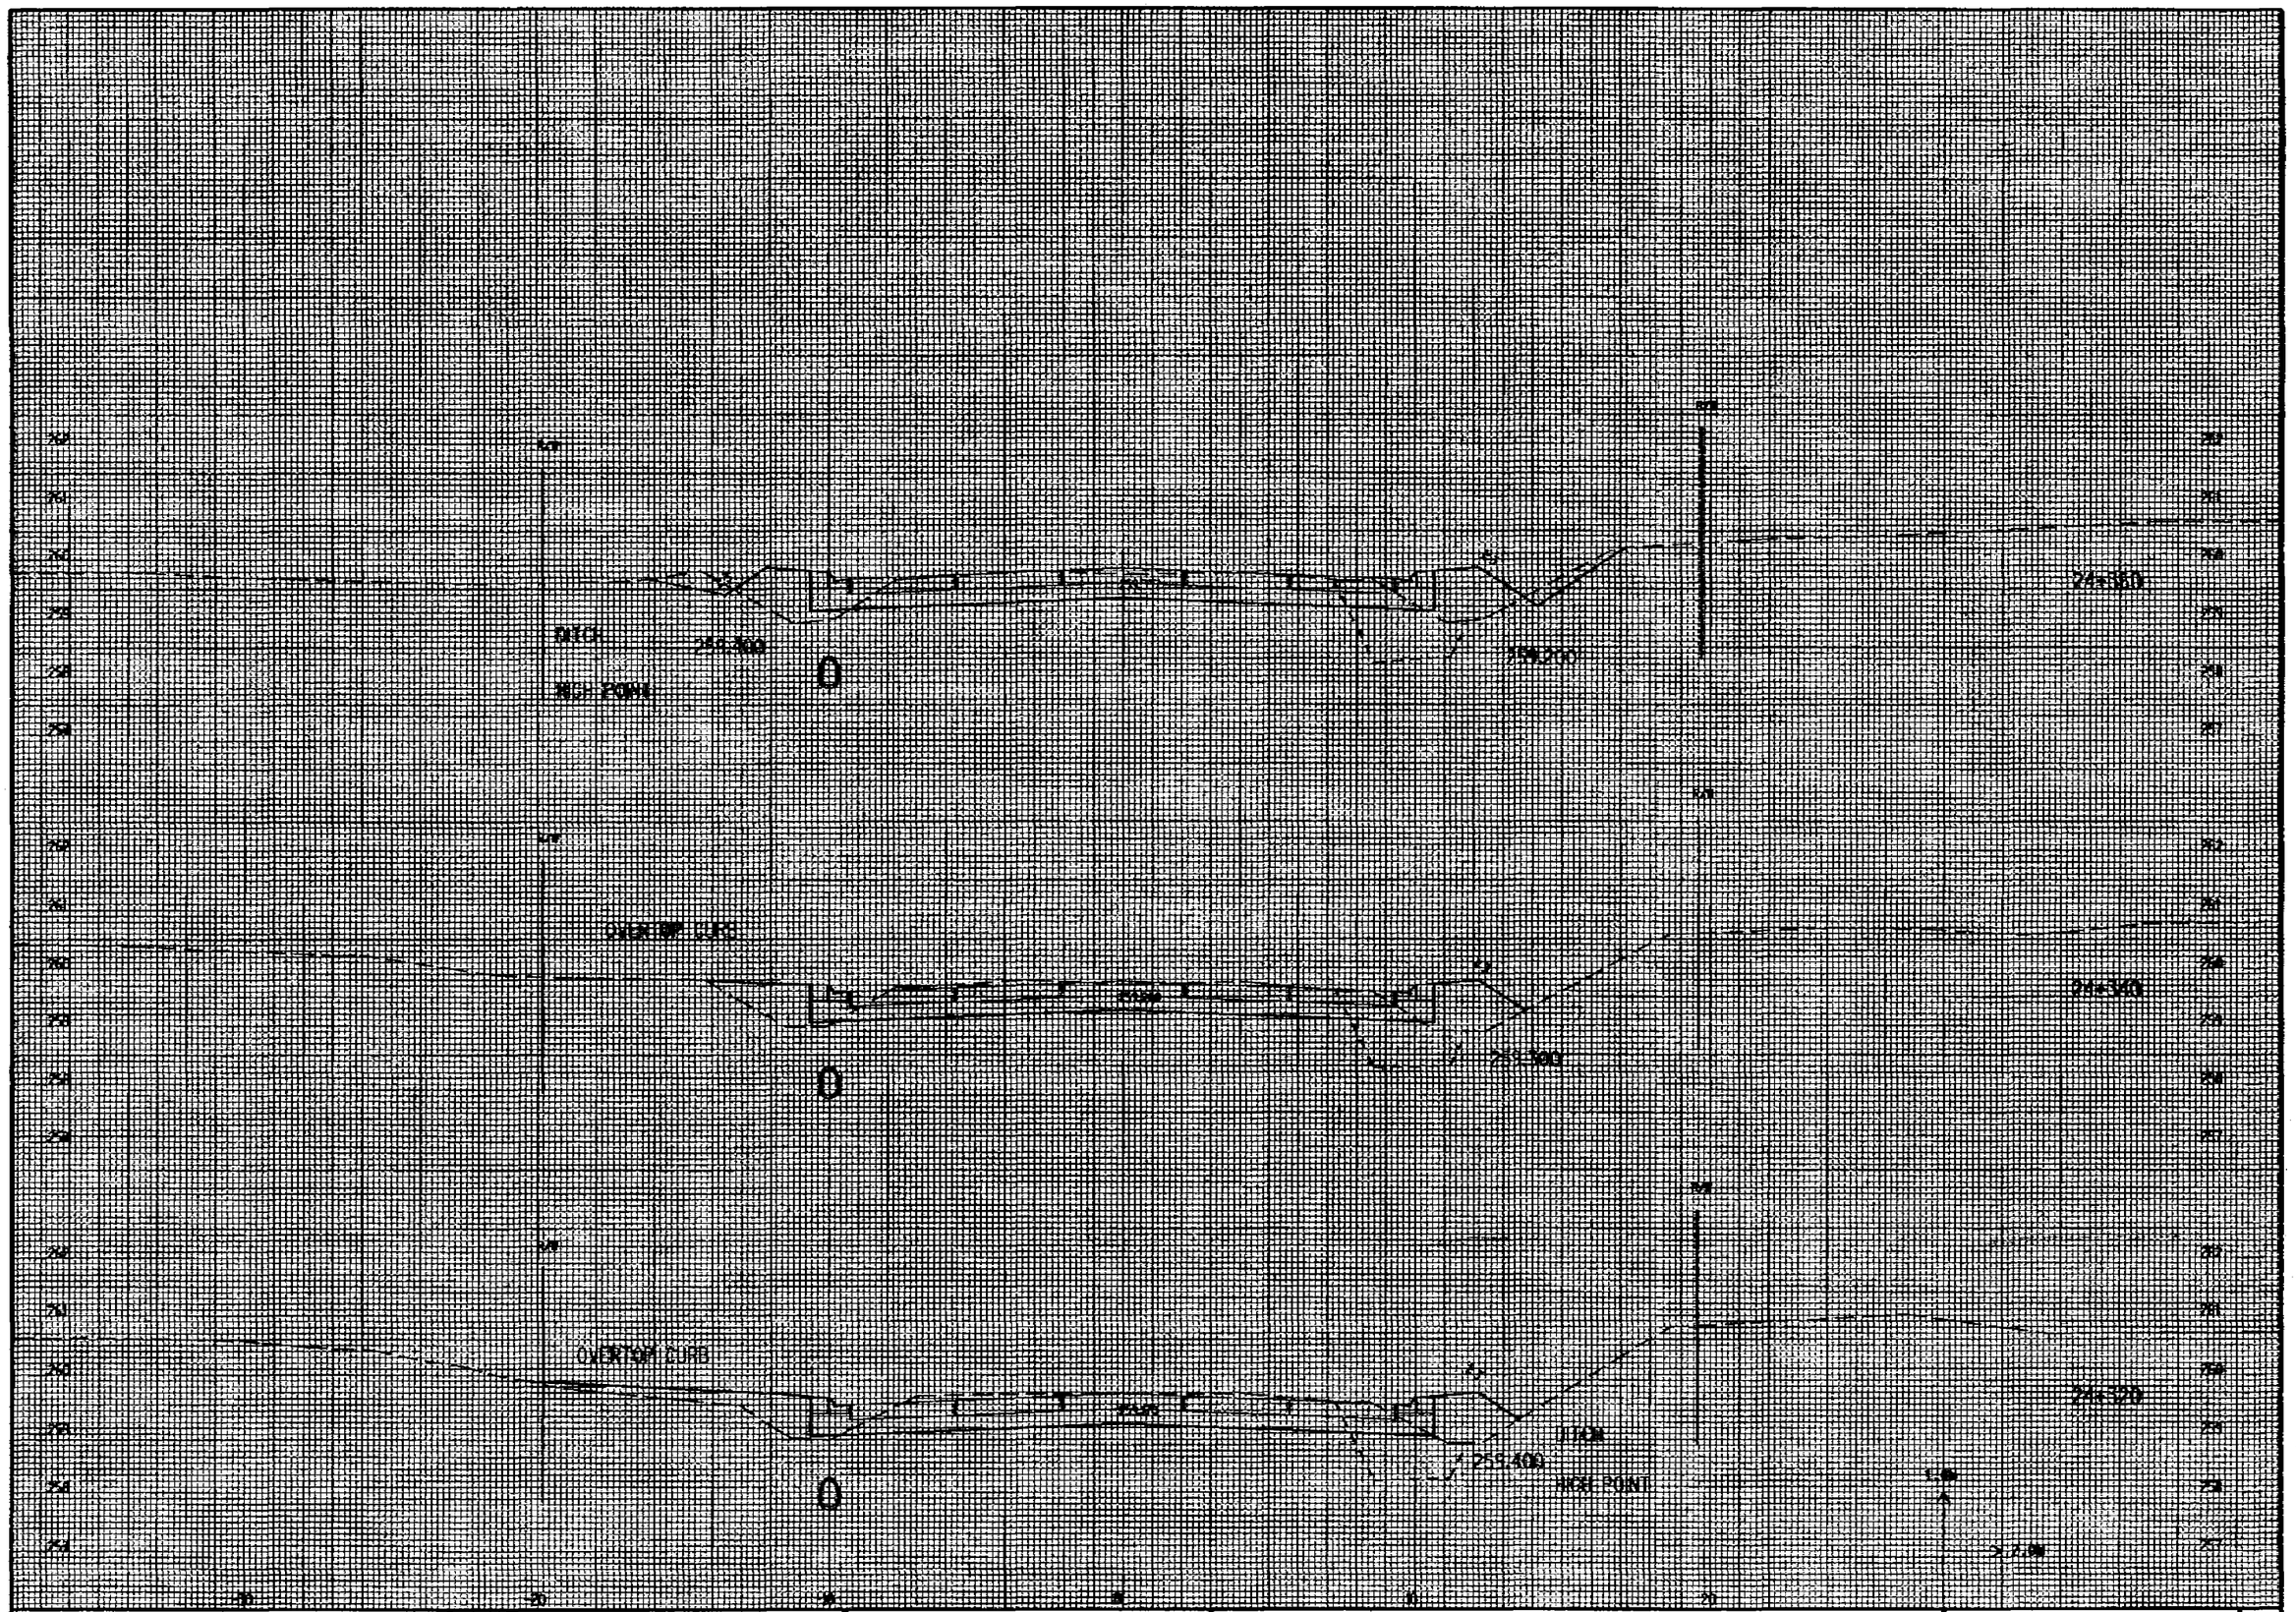


CROSS SECTIONS	HWY: USH 151 - STAGE 4	COUNTY: FDL	STATE PROJECT NO: 1420-07-70	SHEET NO: 9.27	M

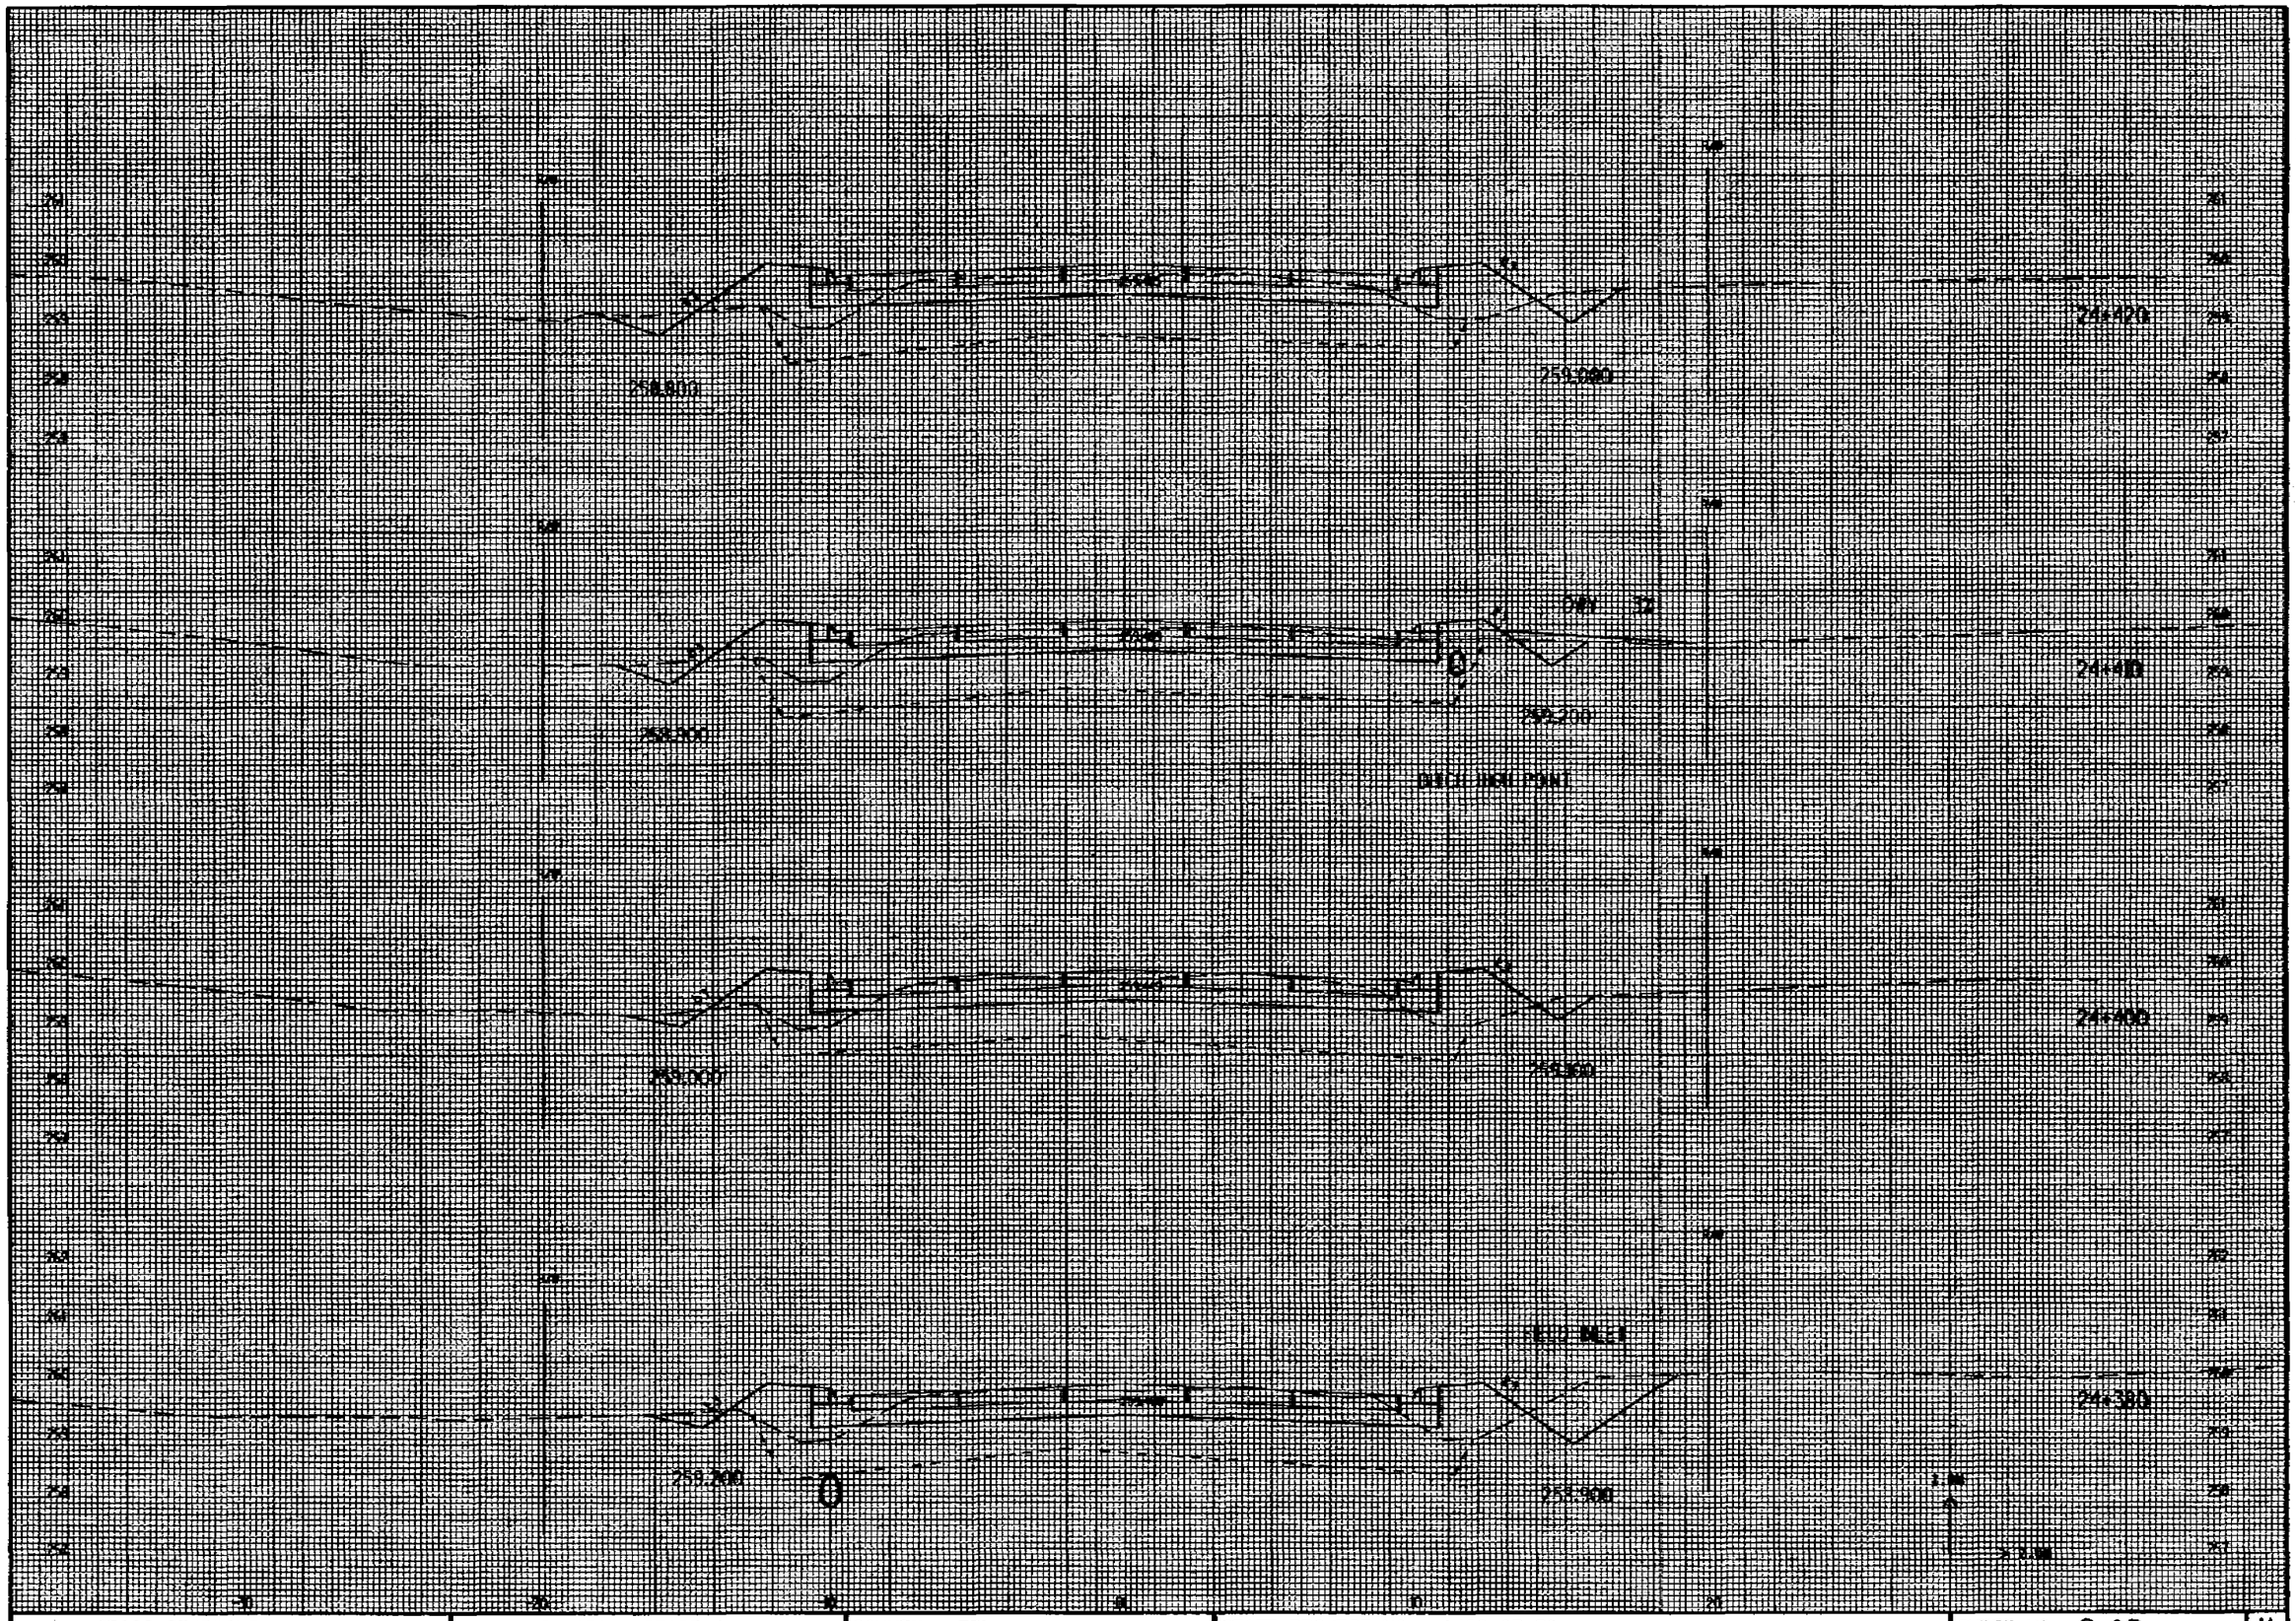


CROSS SECTIONS	HWY: USH 151 - STAGE 4	COUNTY: FDL	STATE PROJECT NO: 1420-07-70	SHEET NO: 9.28	M

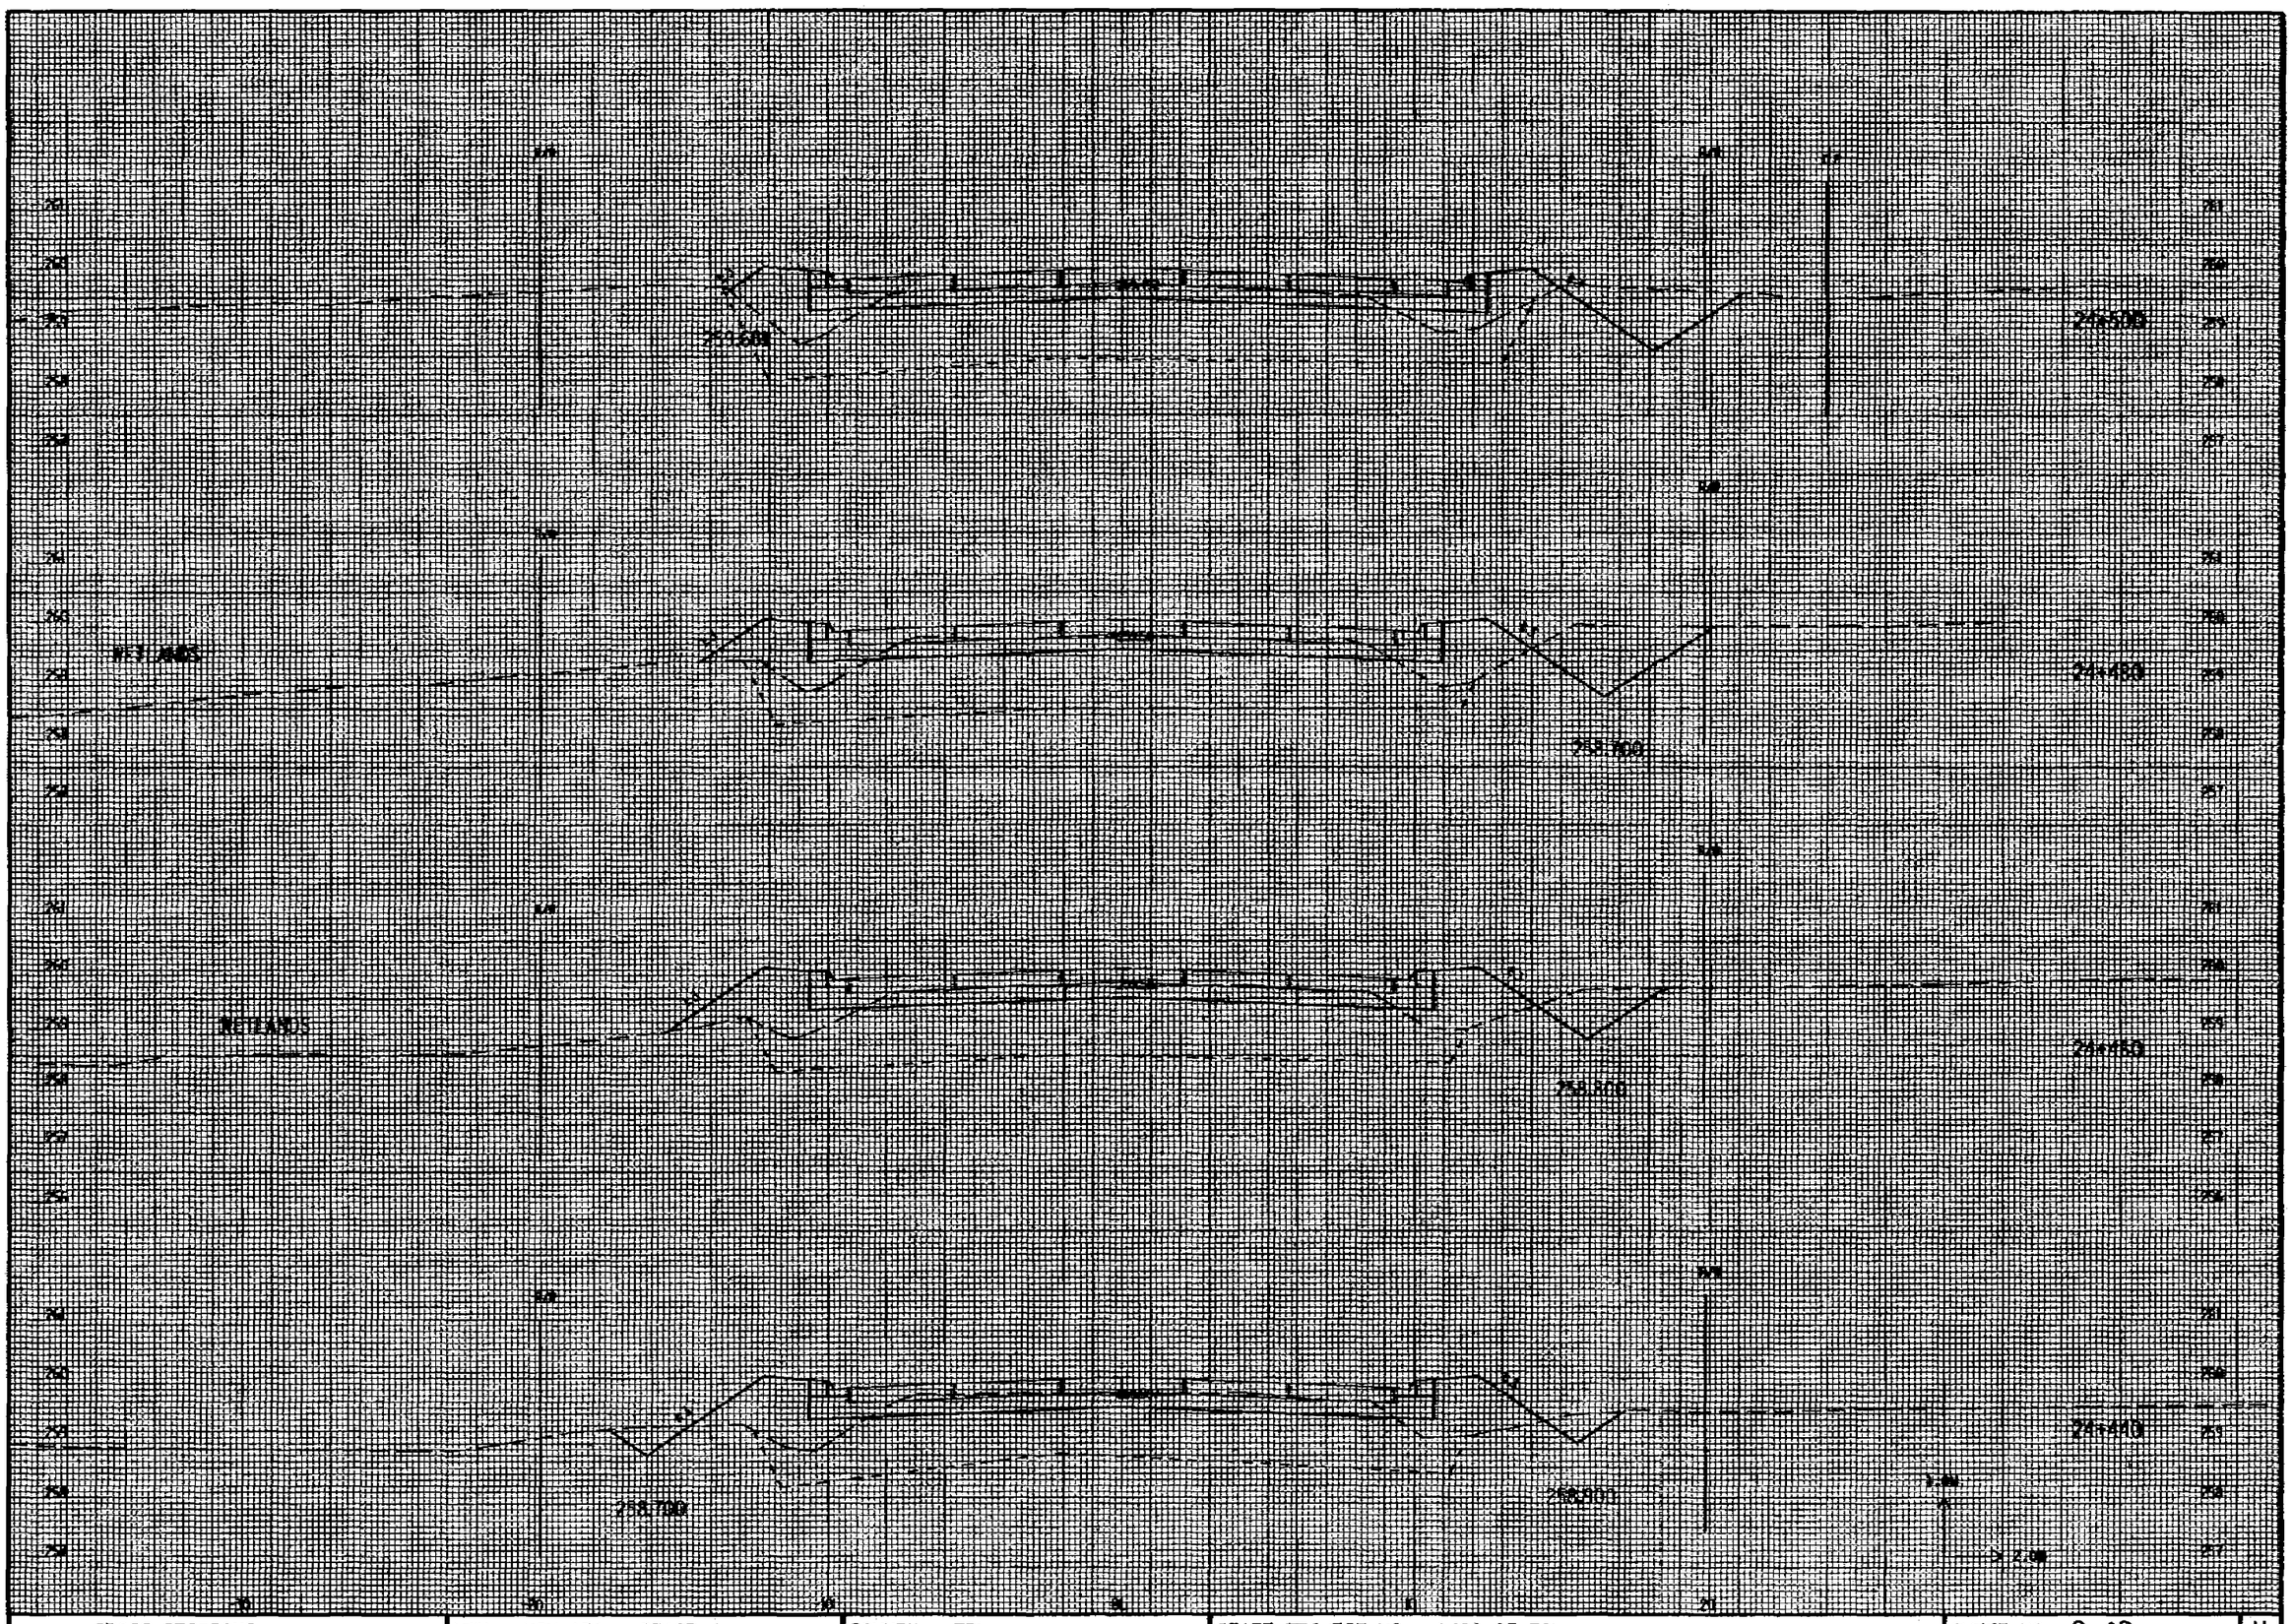


CROSS SECTIONS	HWY: USH 151 - STAGE 4	COUNTY: FDL	STATE PROJECT NO: 1420-07-70	SHEET NO: 9.29	M

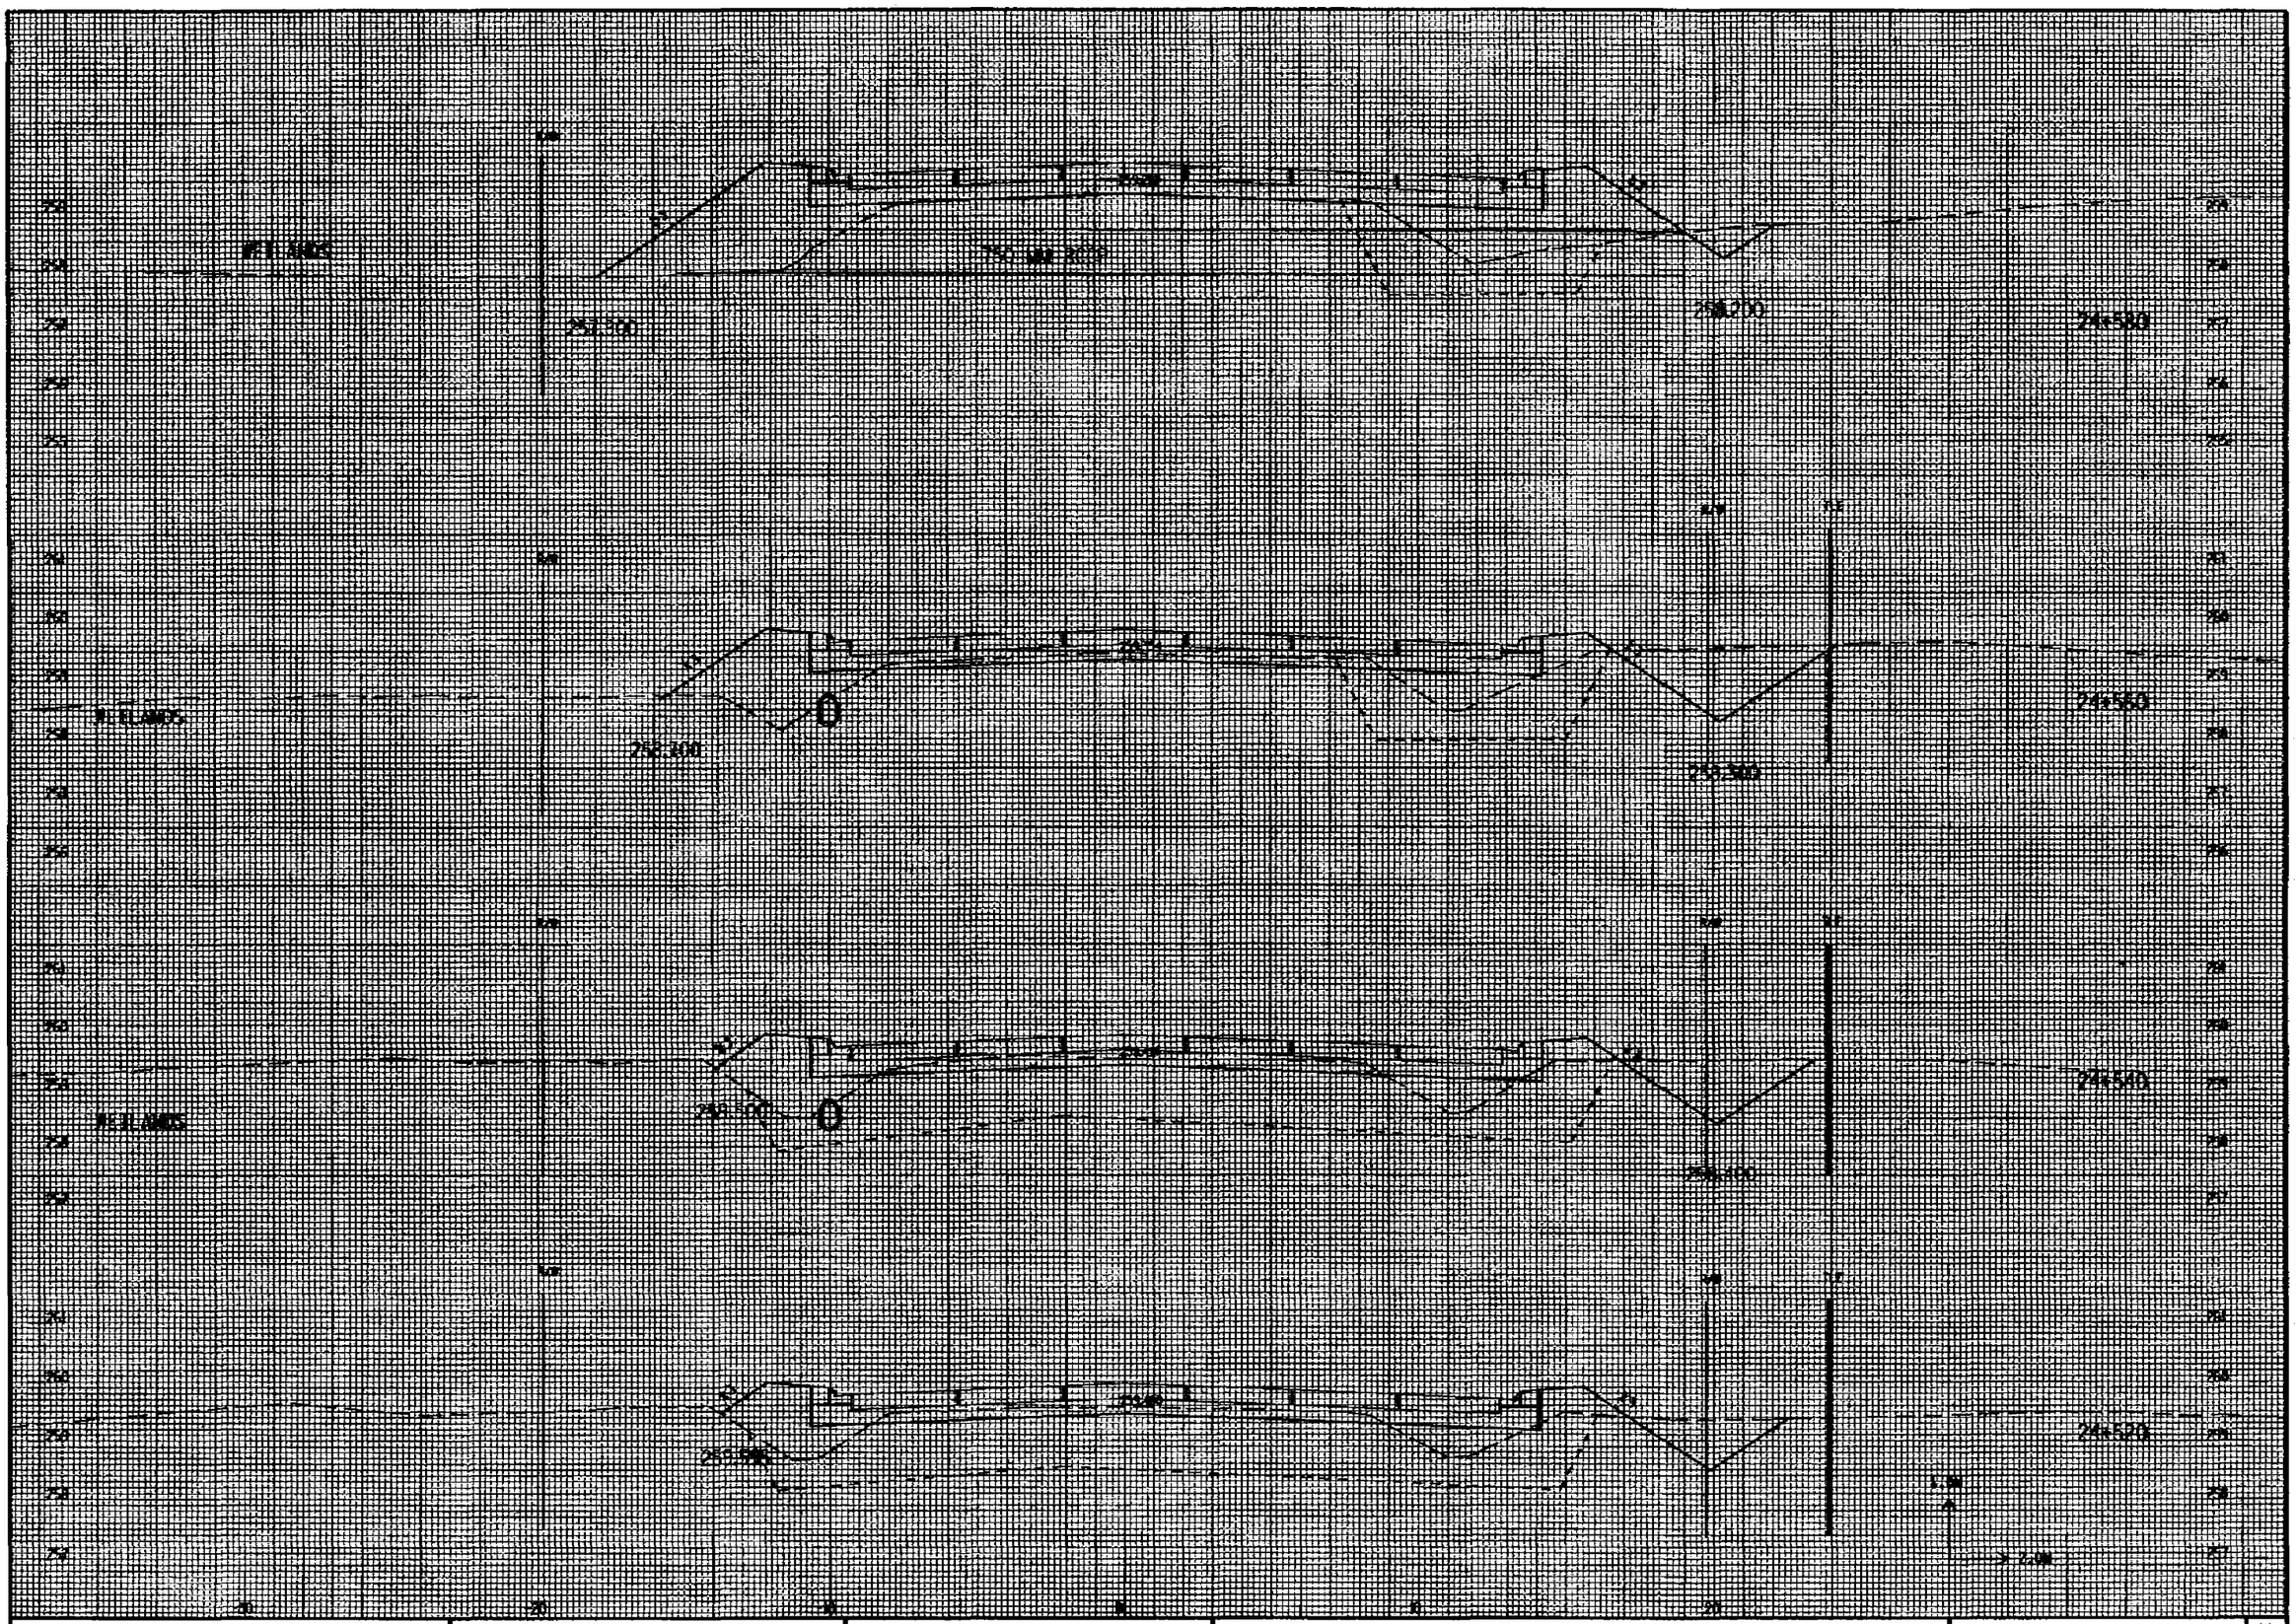


CROSS SECTIONS	HWY: USH 151 - STAGE 4	COUNTY: FDL	STATE PROJECT NO: 1420-07-70	SHEET NO: 9.30	M

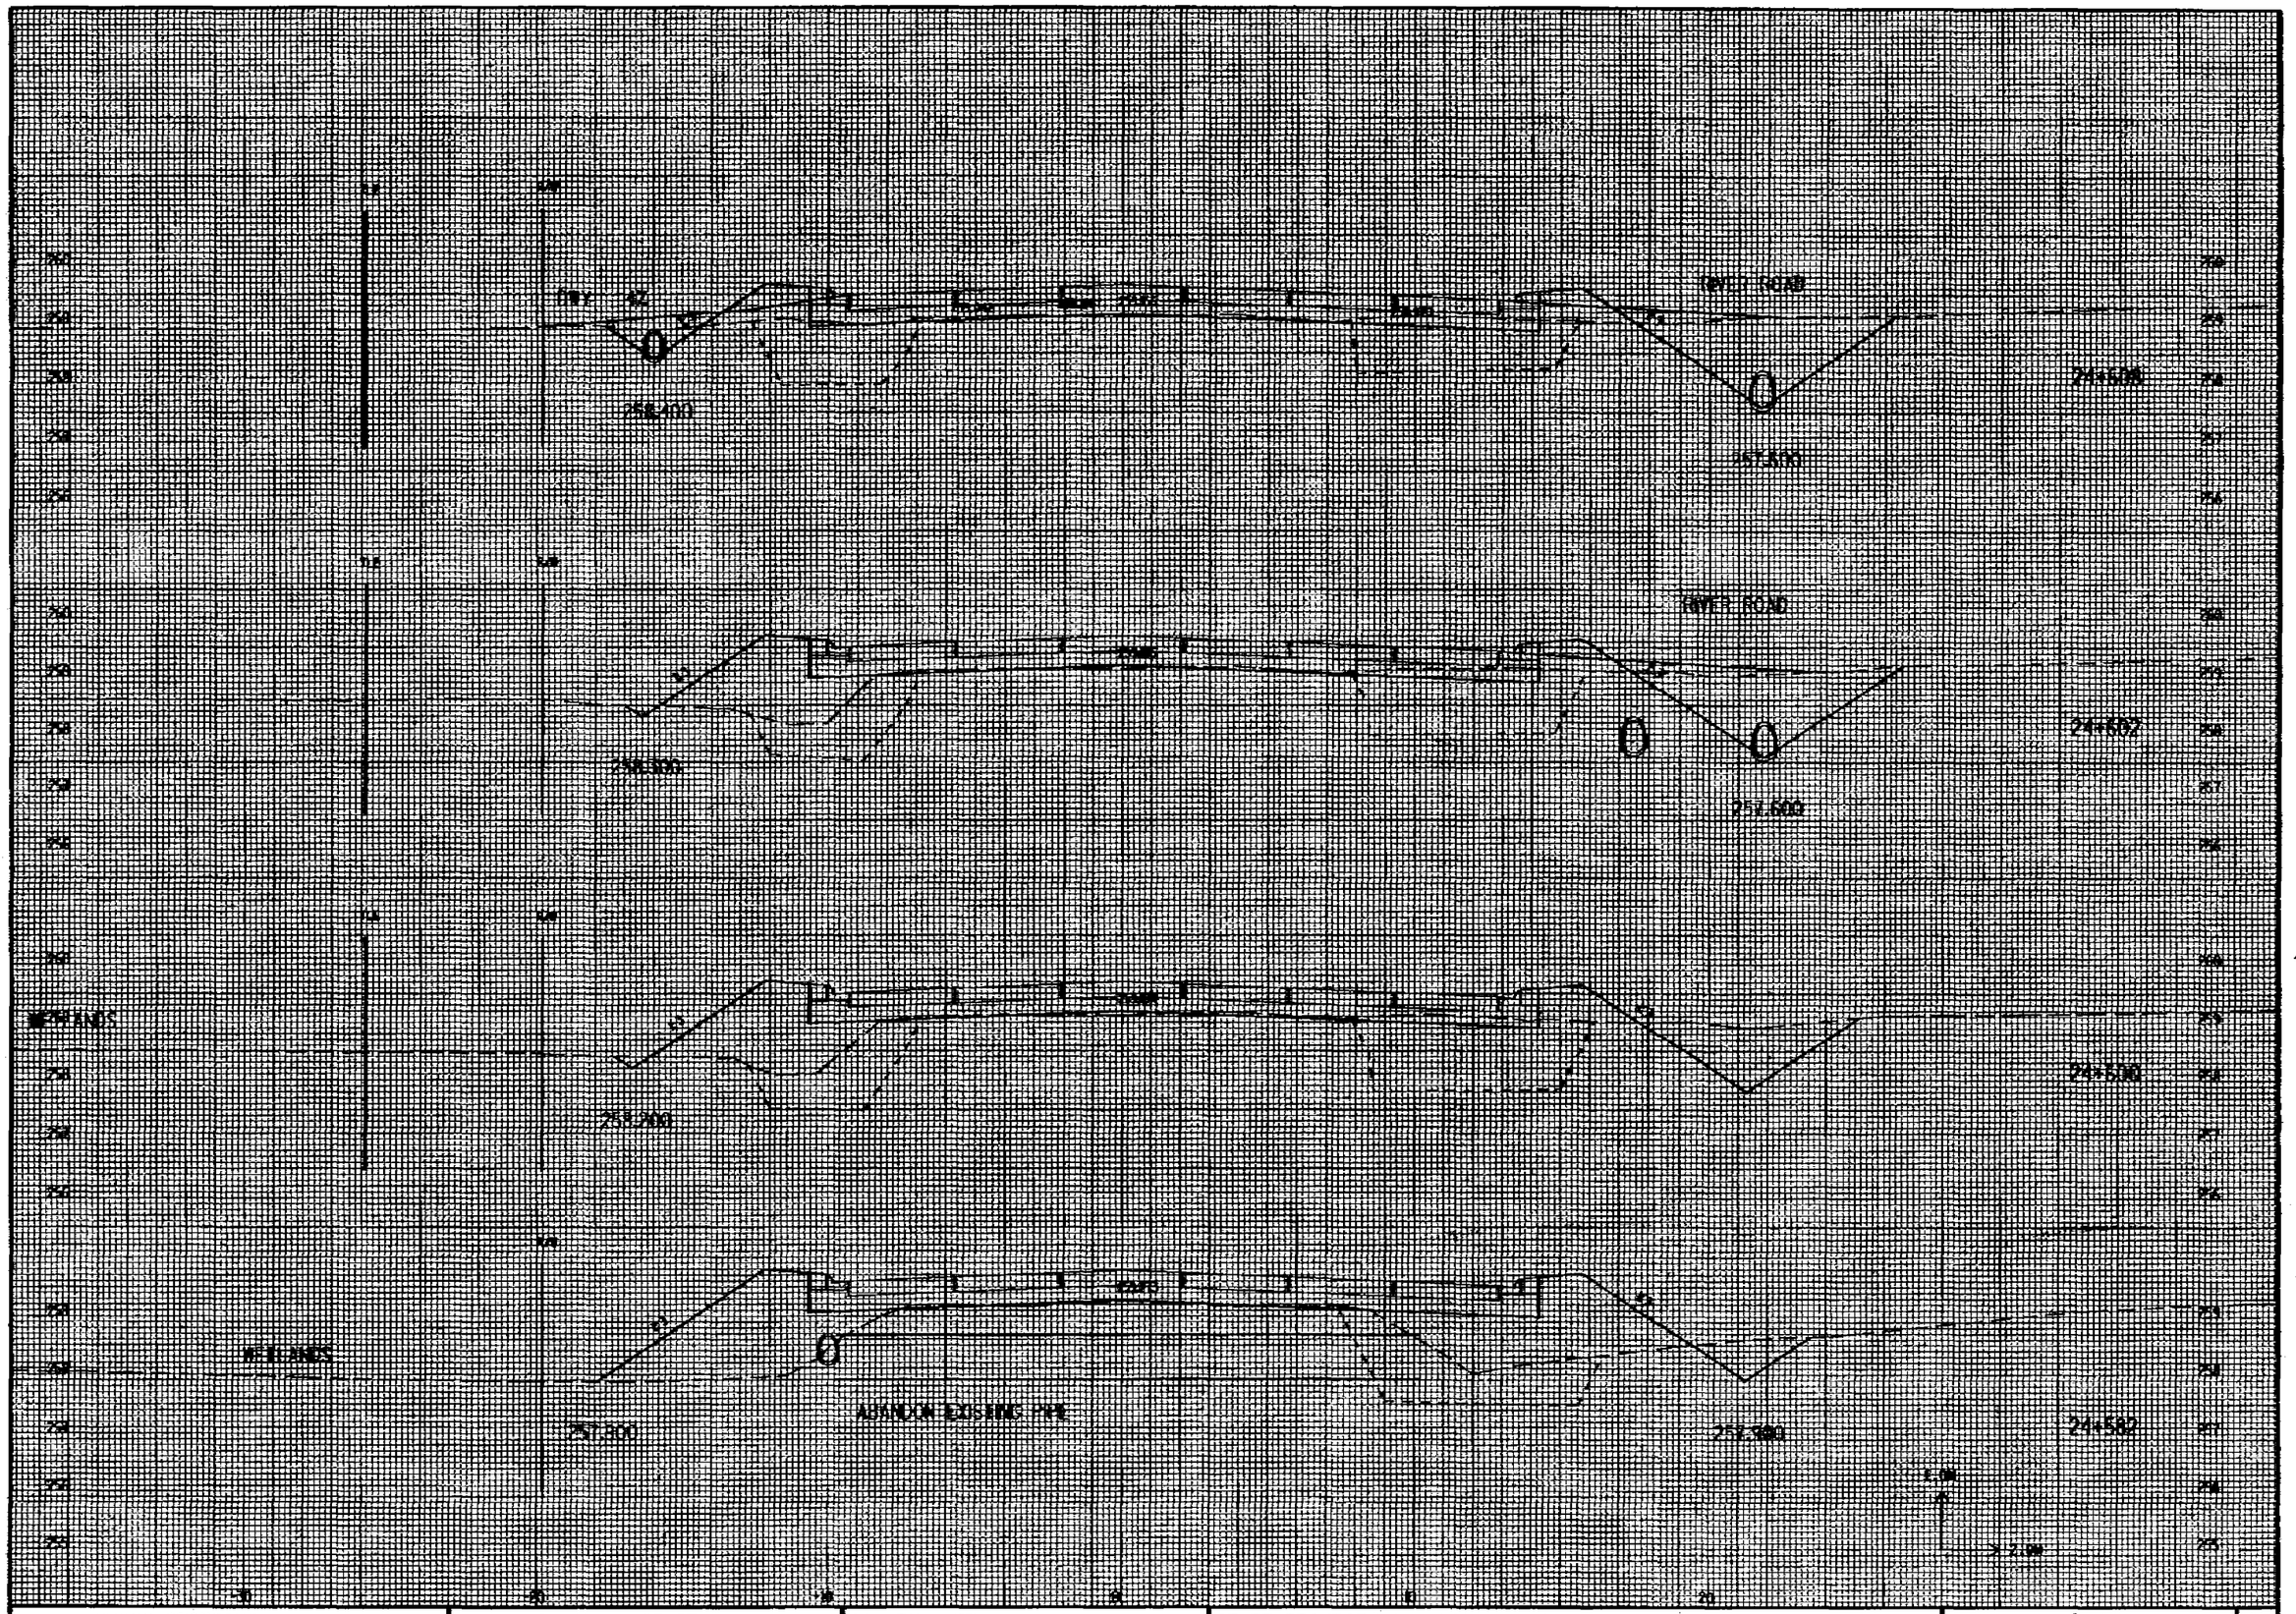


CROSS SECTIONS	HWY: USH 151 - STAGE 4	COUNTY: FDL	STATE PROJECT NO: 1420-07-70	SHEET NO: 9.31	M

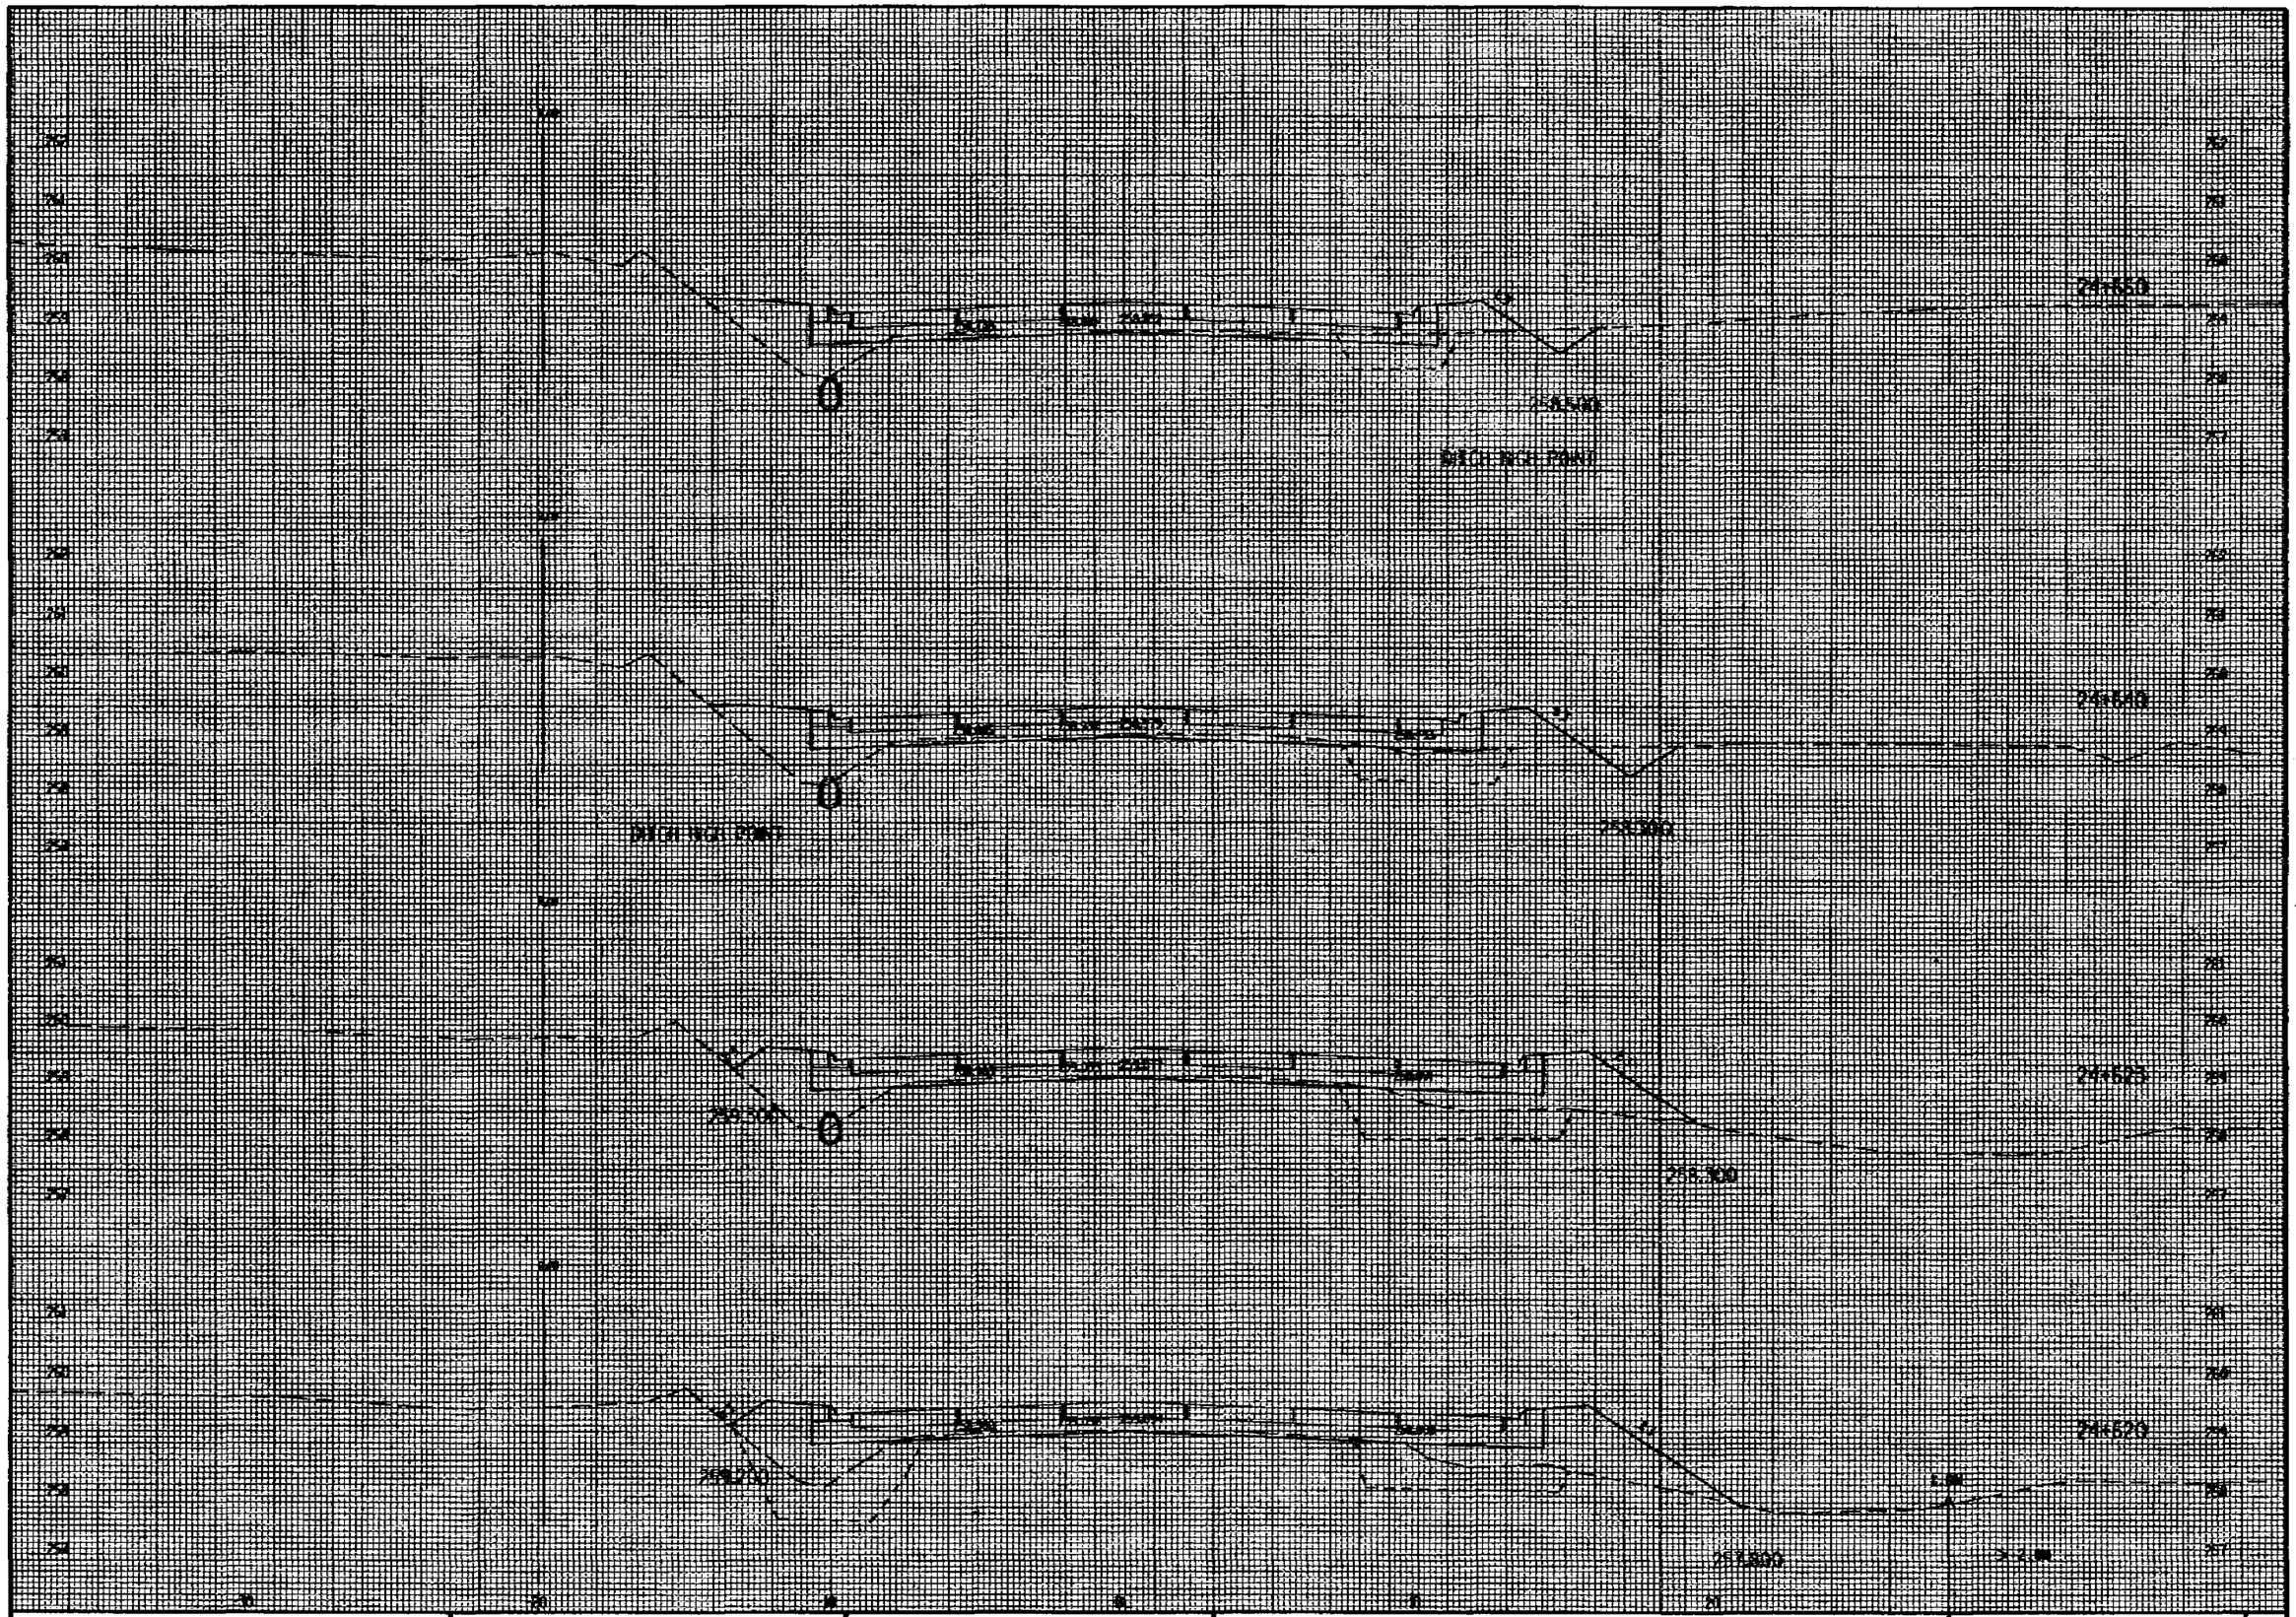


CROSS SECTIONS	HWY: USH 151 - STAGE 4	COUNTY: FDL	STATE PROJECT NO: 1420-07-70	SHEET NO: 9.32	M

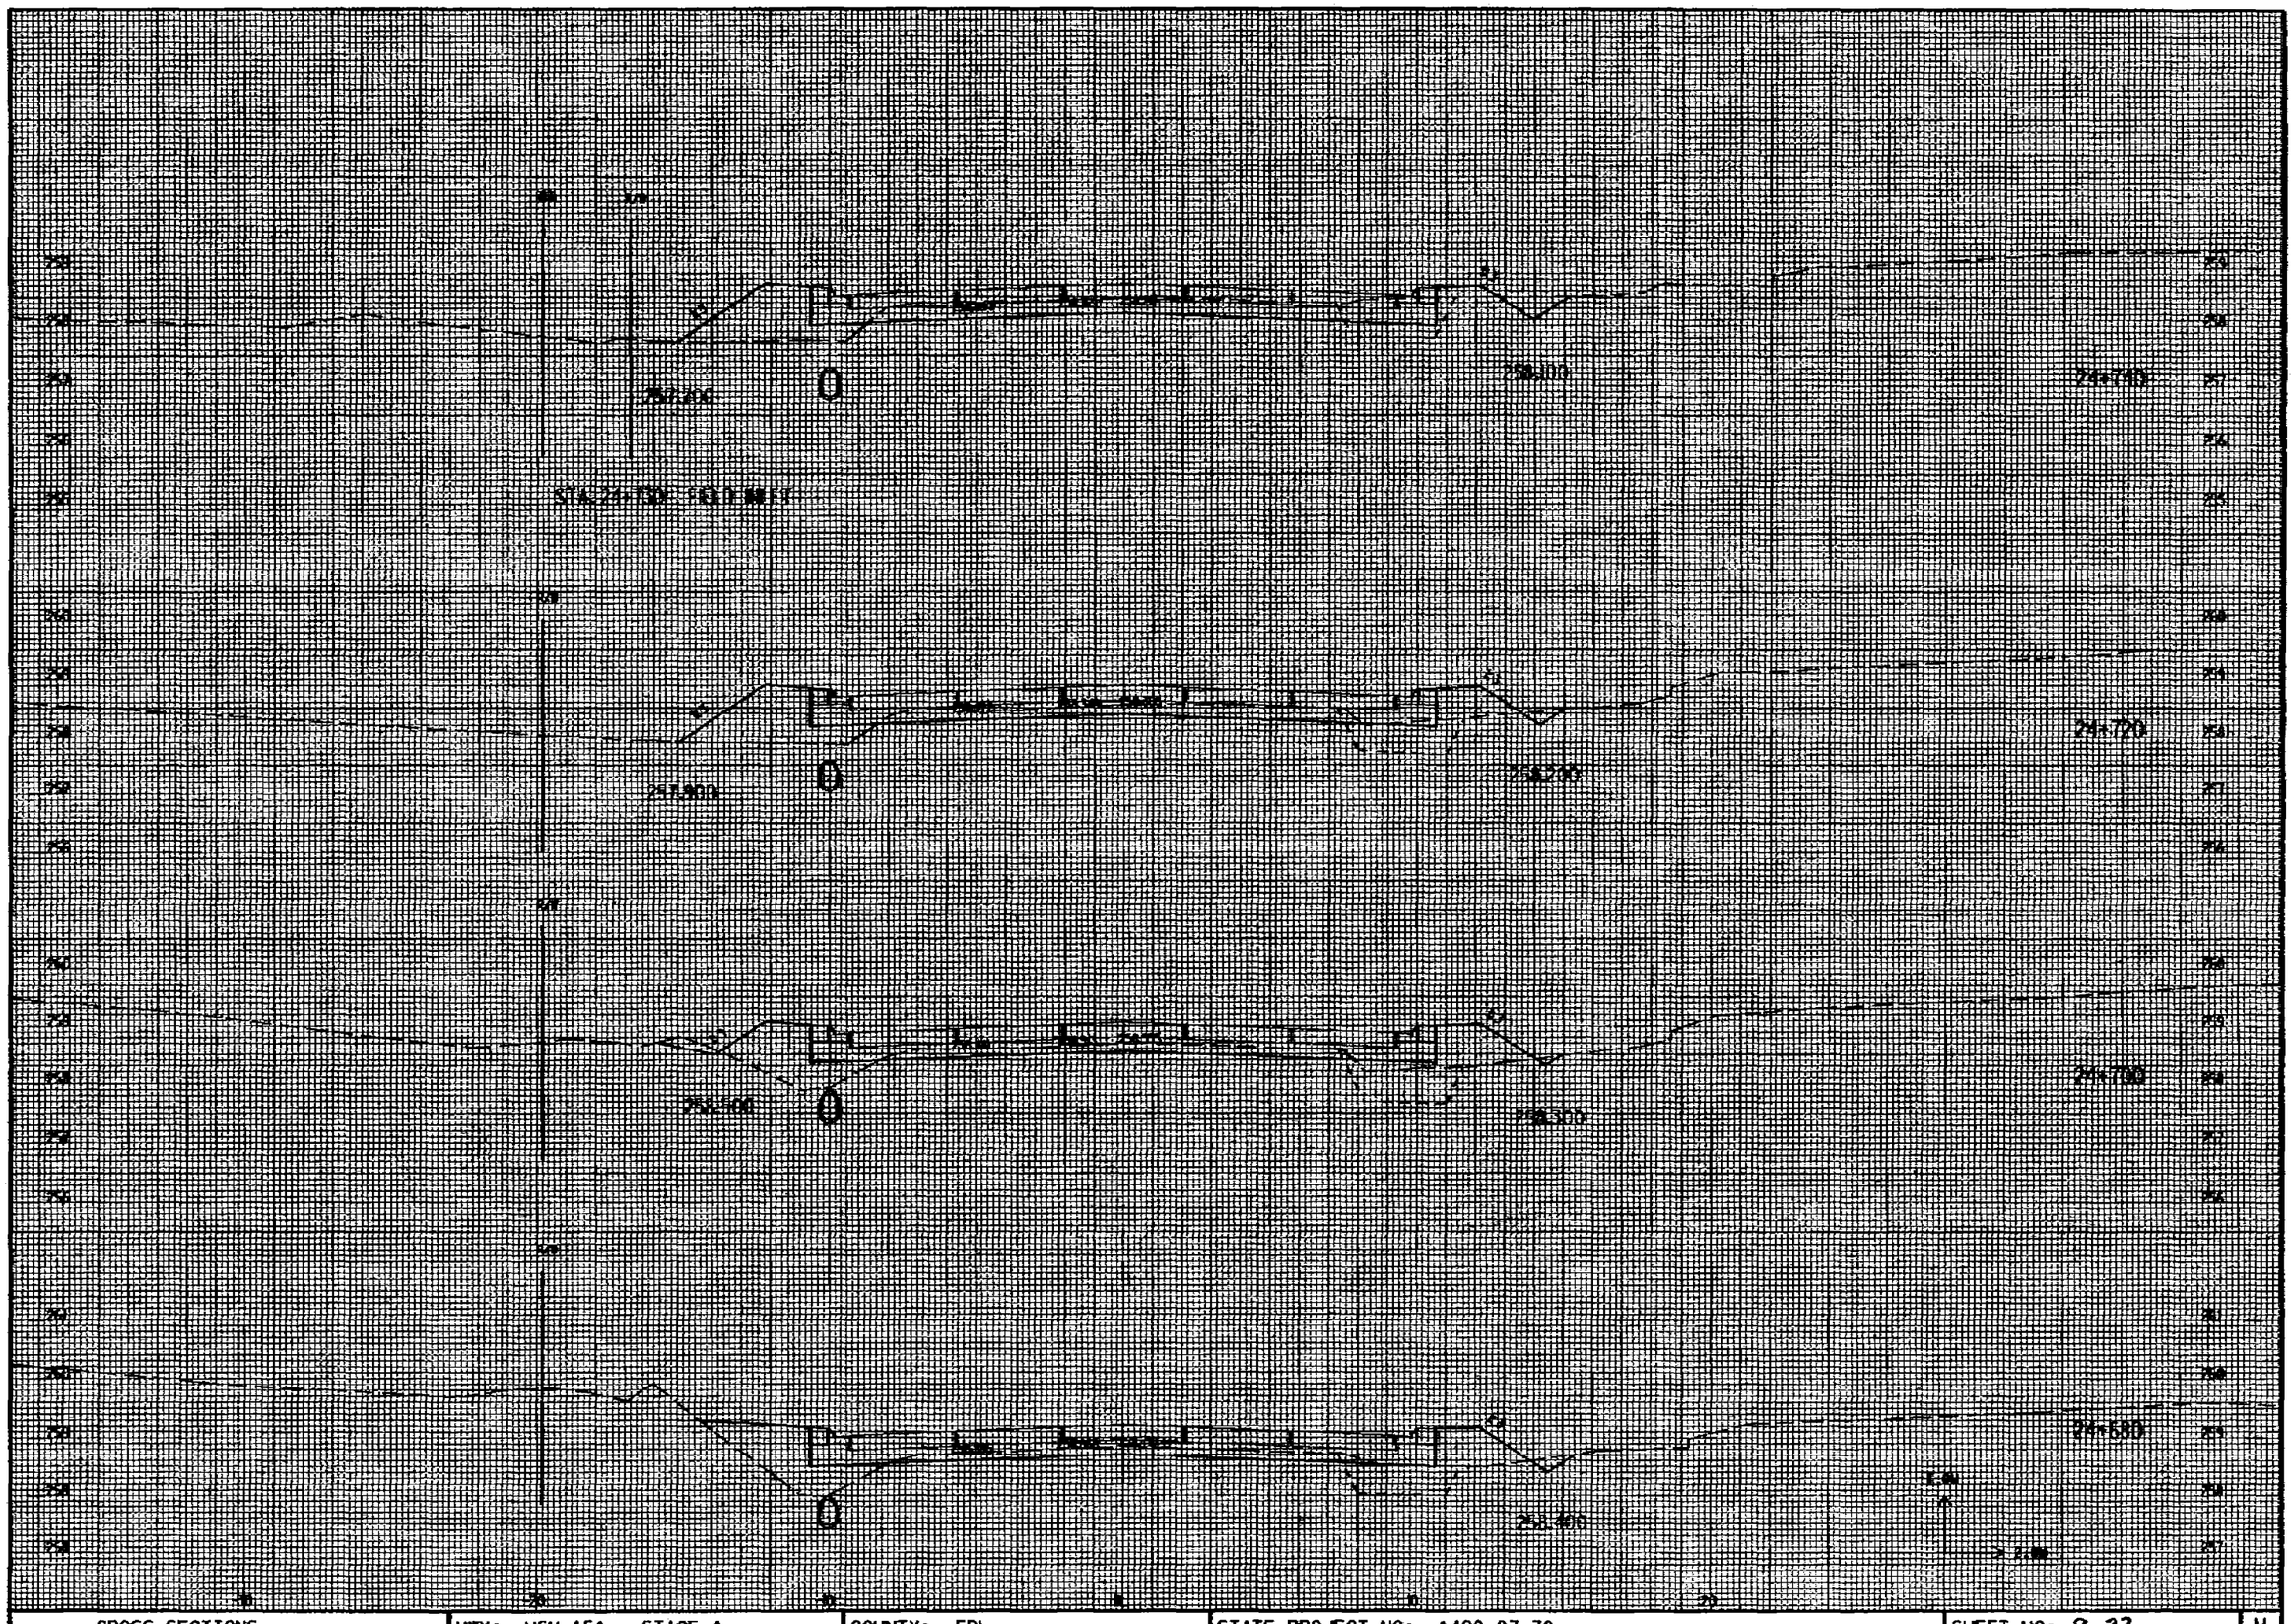


CROSS SECTIONS	HWY: USH 151 - STAGE 4	COUNTY: FDL	STATE PROJECT NO: 1420-07-70	SHEET NO: 9.33	M

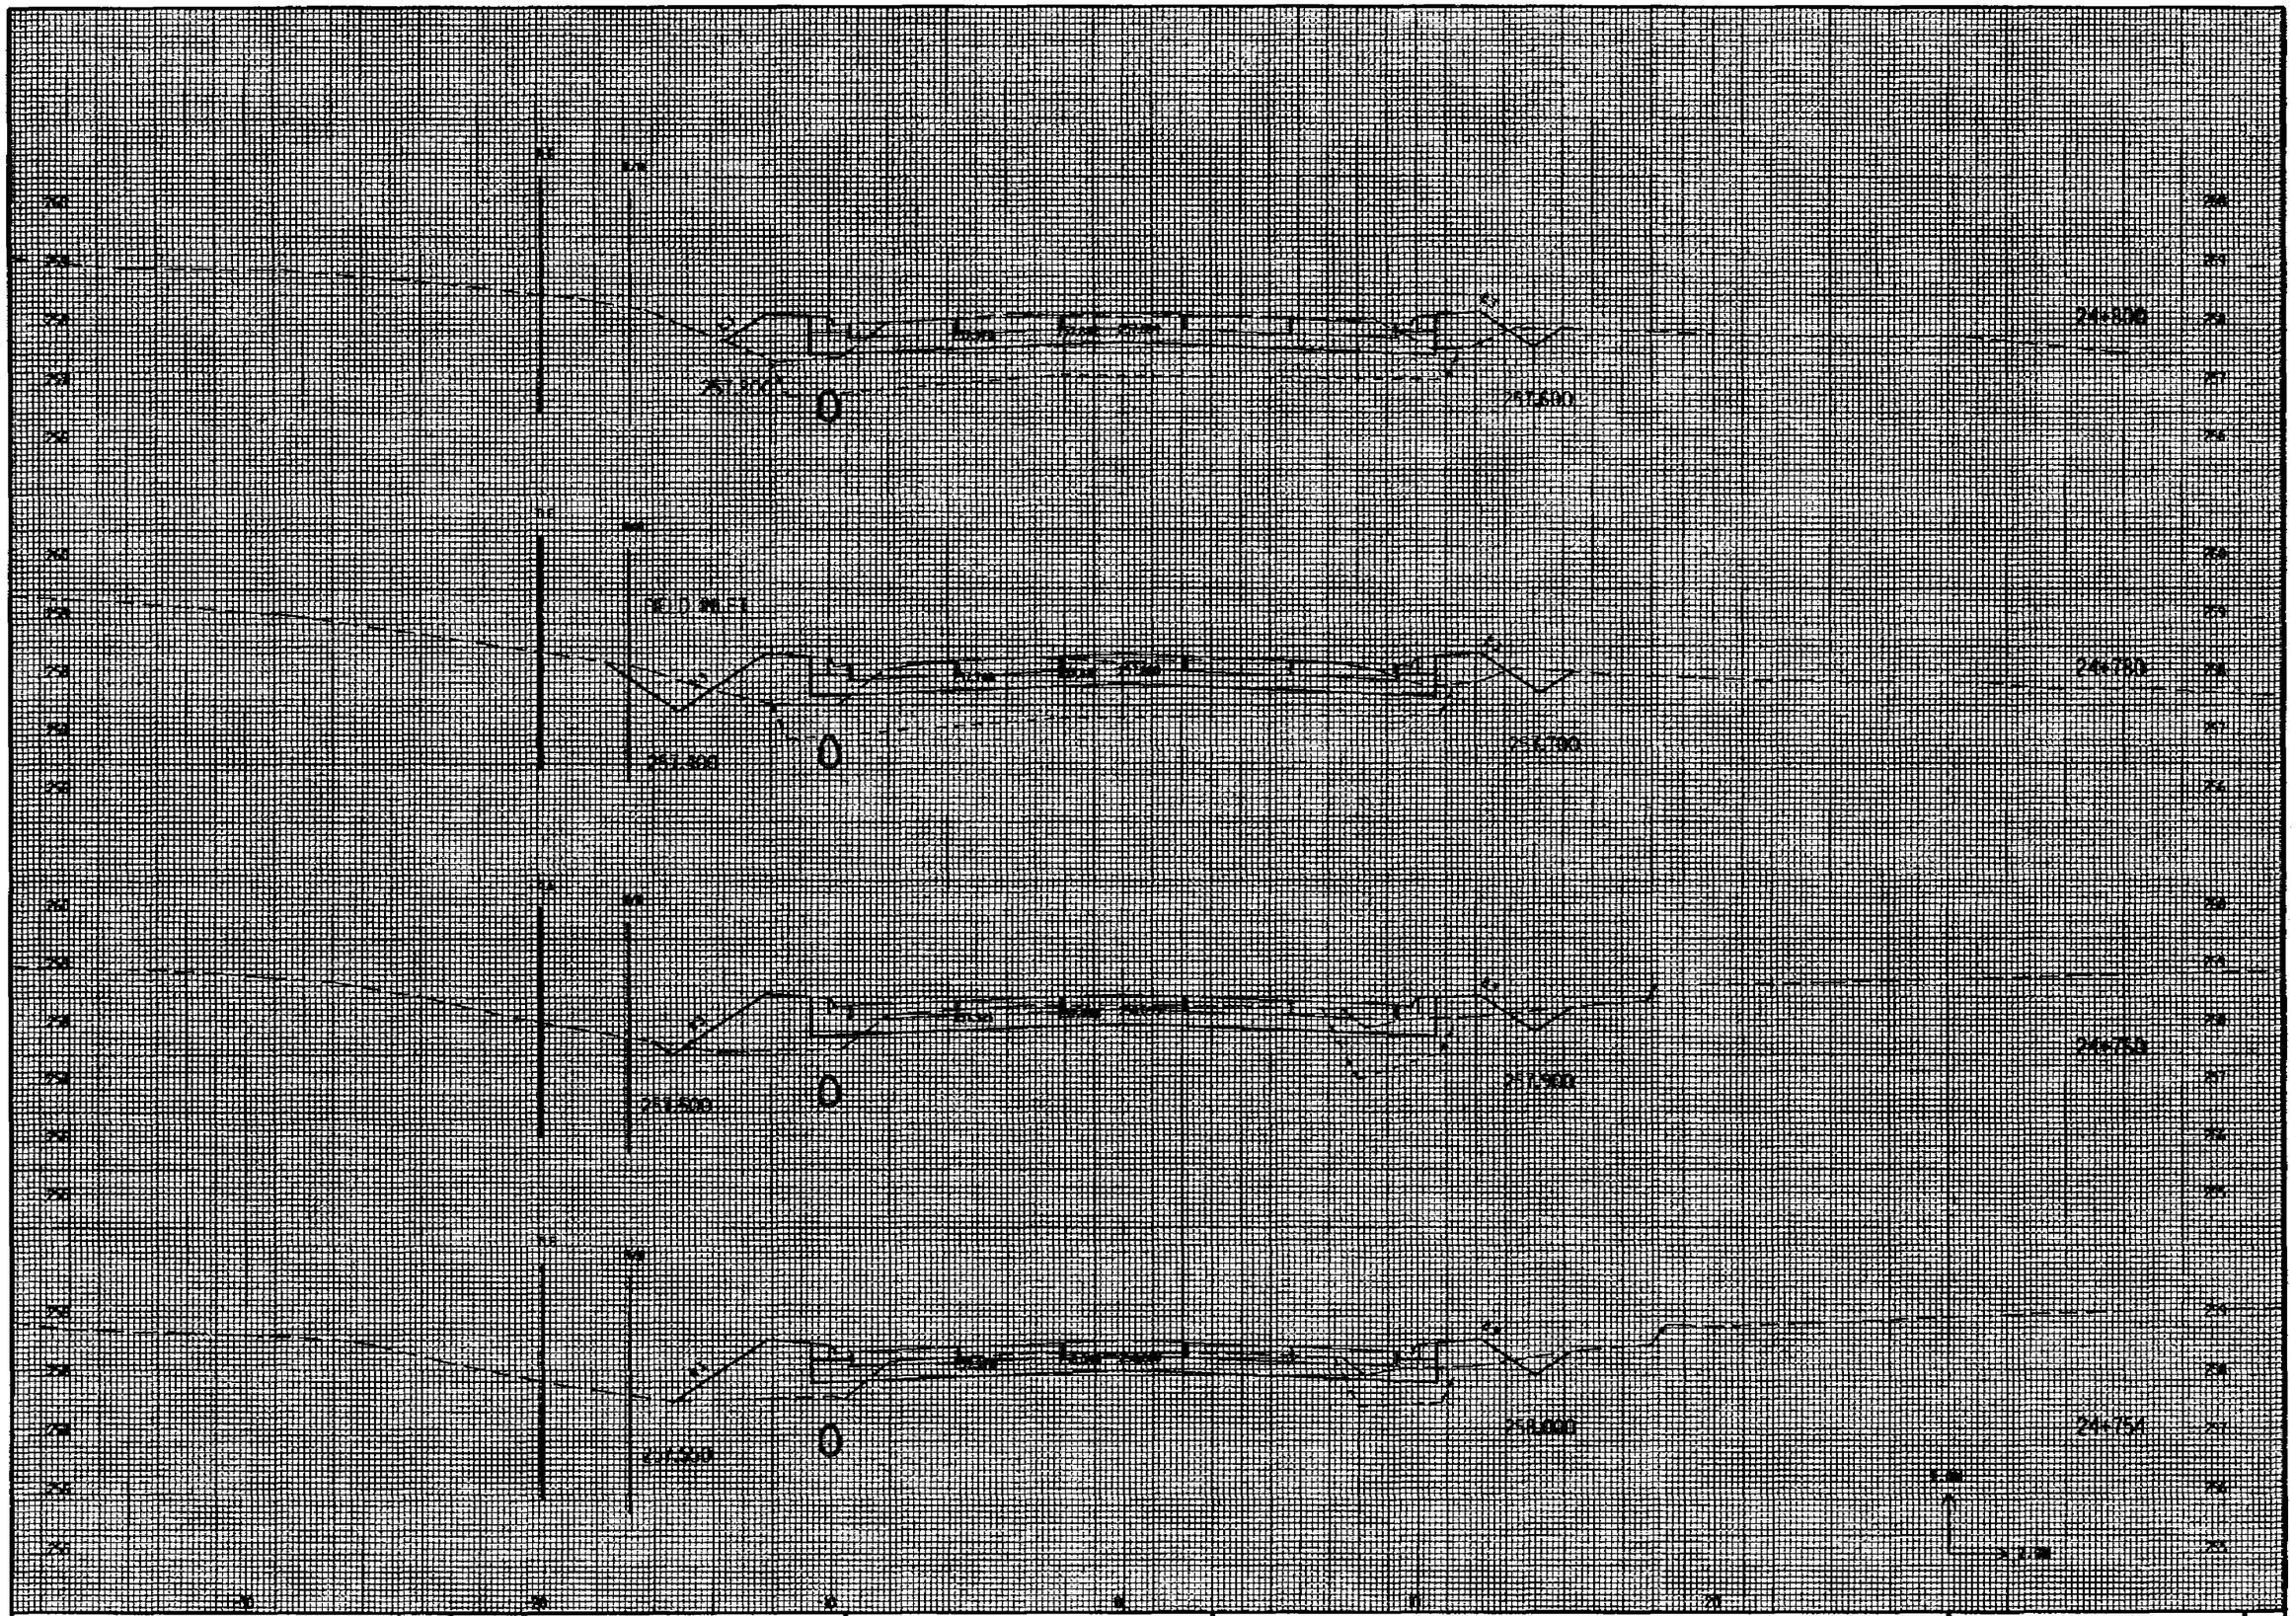


CROSS SECTIONS	HWY: USH 151 - STAGE 4	COUNTY: FDL	STATE PROJECT NO: 1420-07-70	SHEET NO: 9.34	M

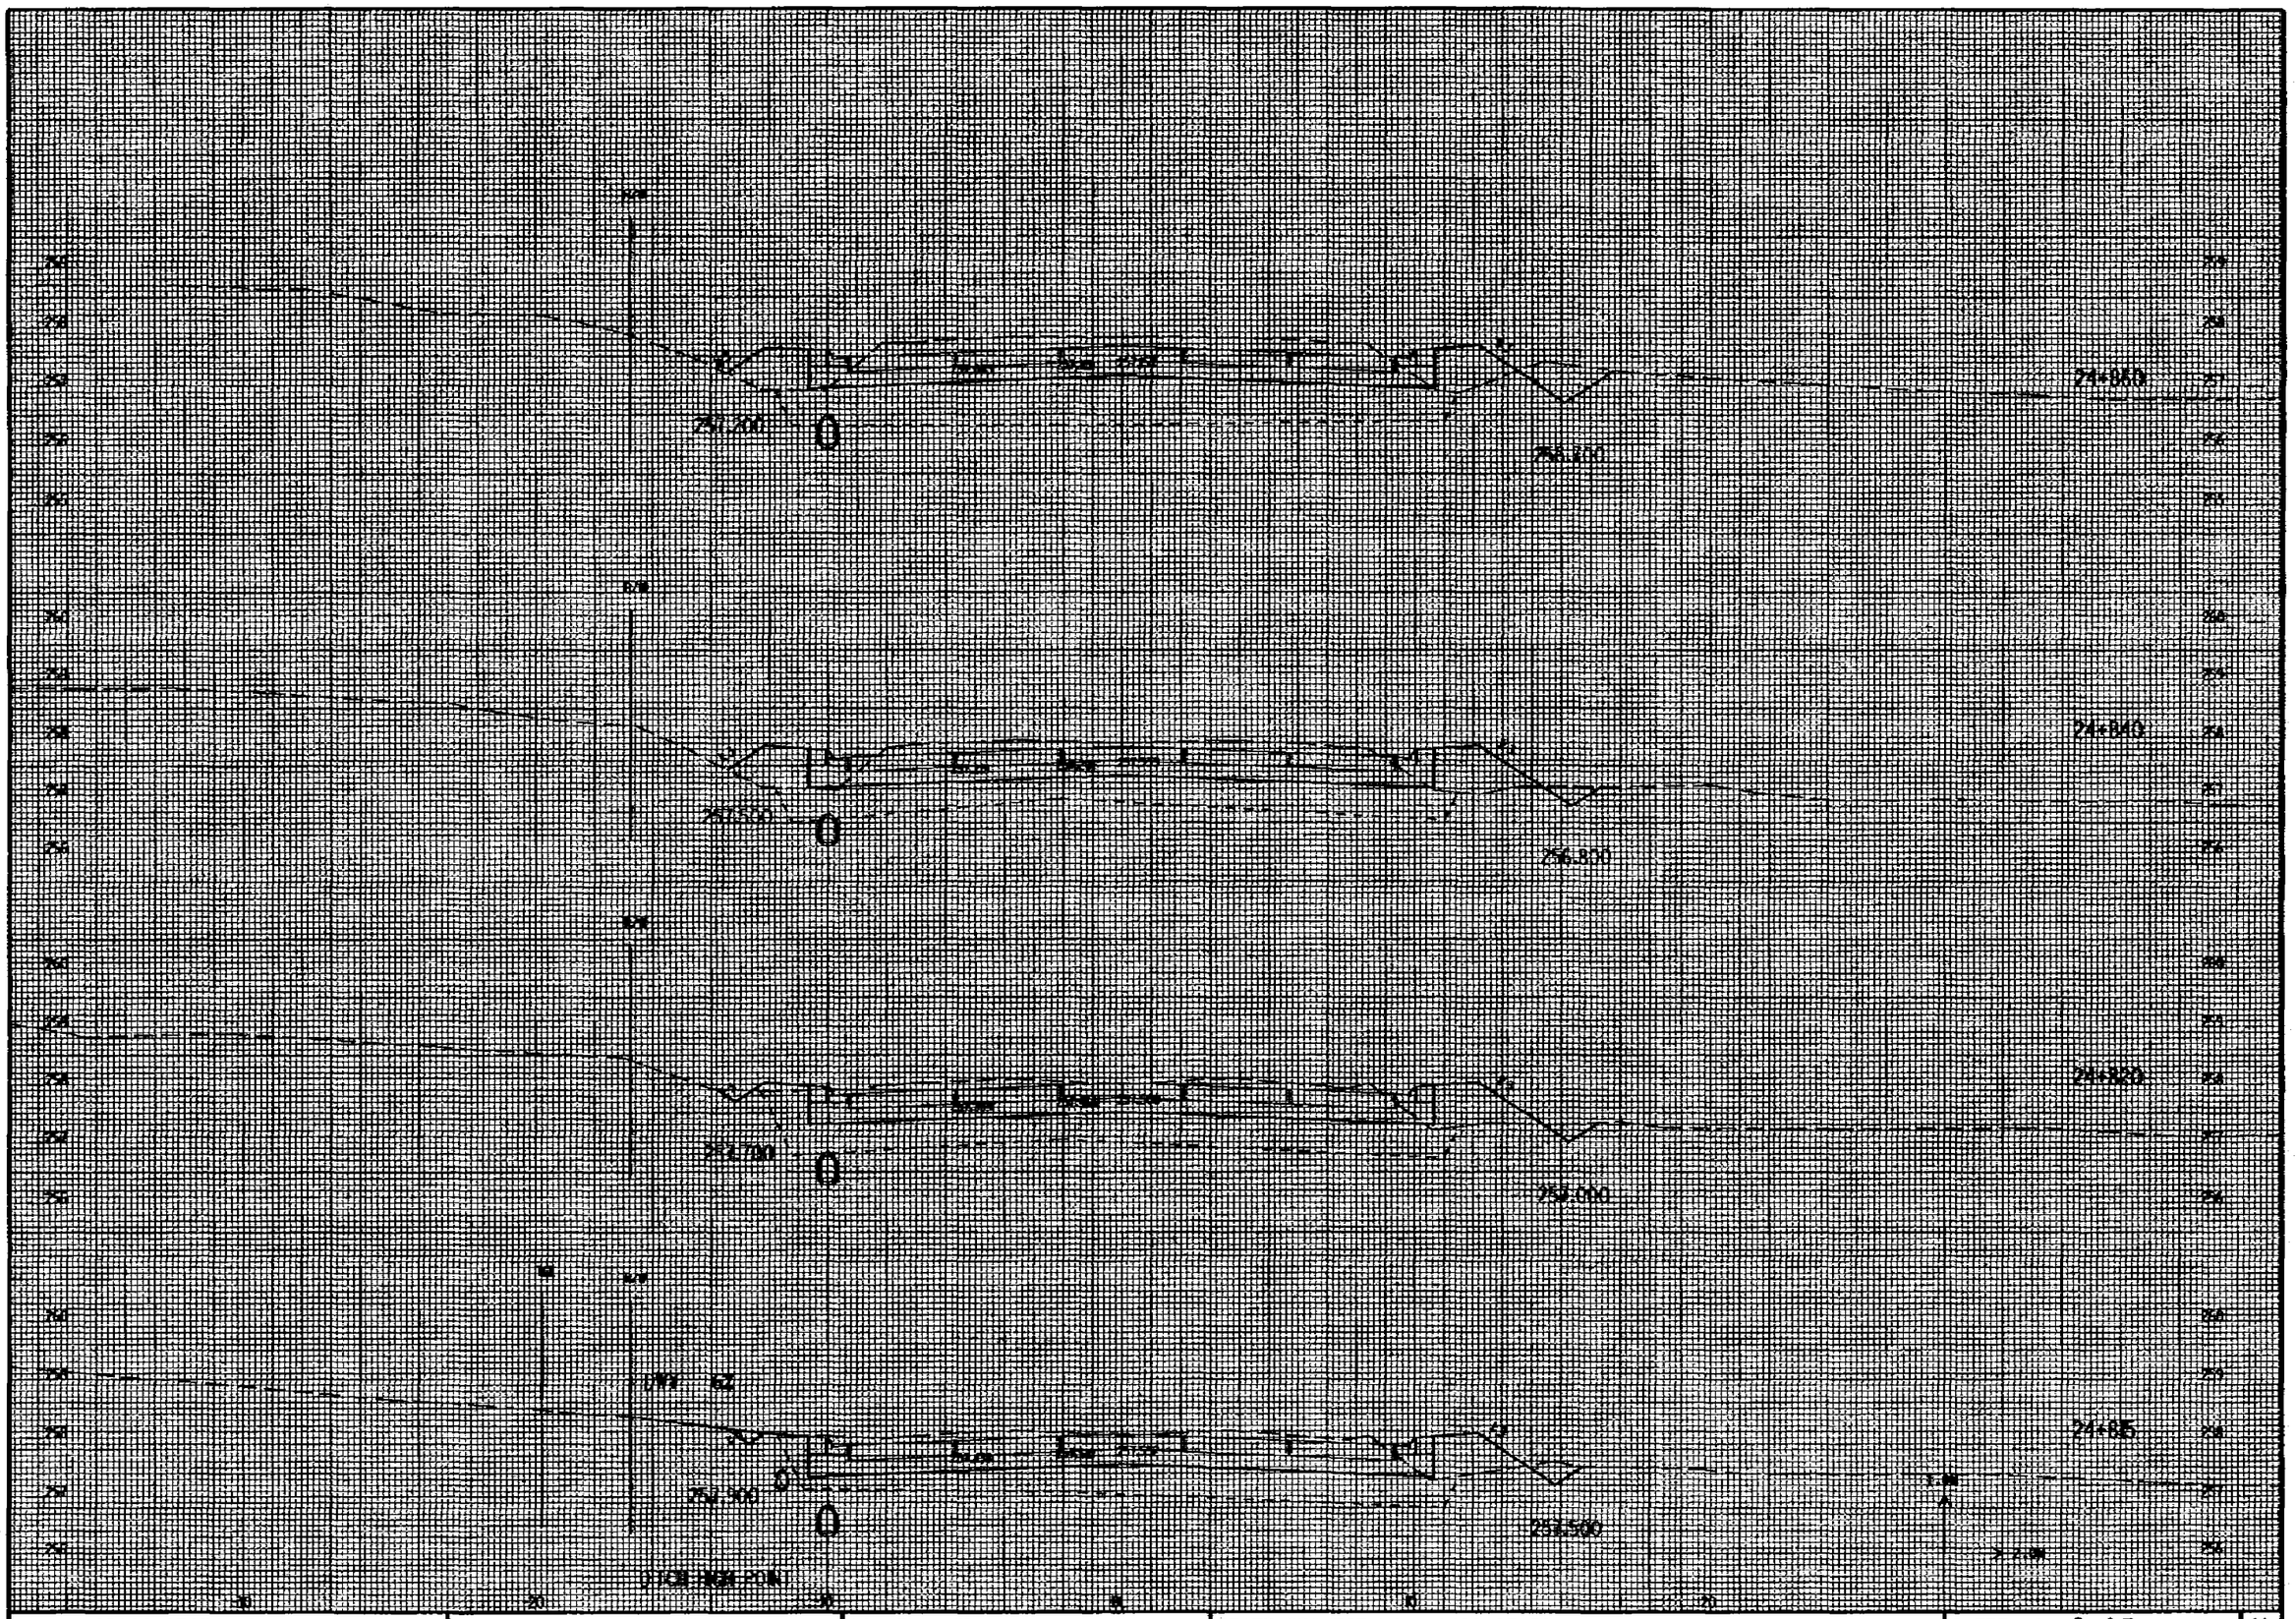
24+840
24+820
24+825
0
0
0

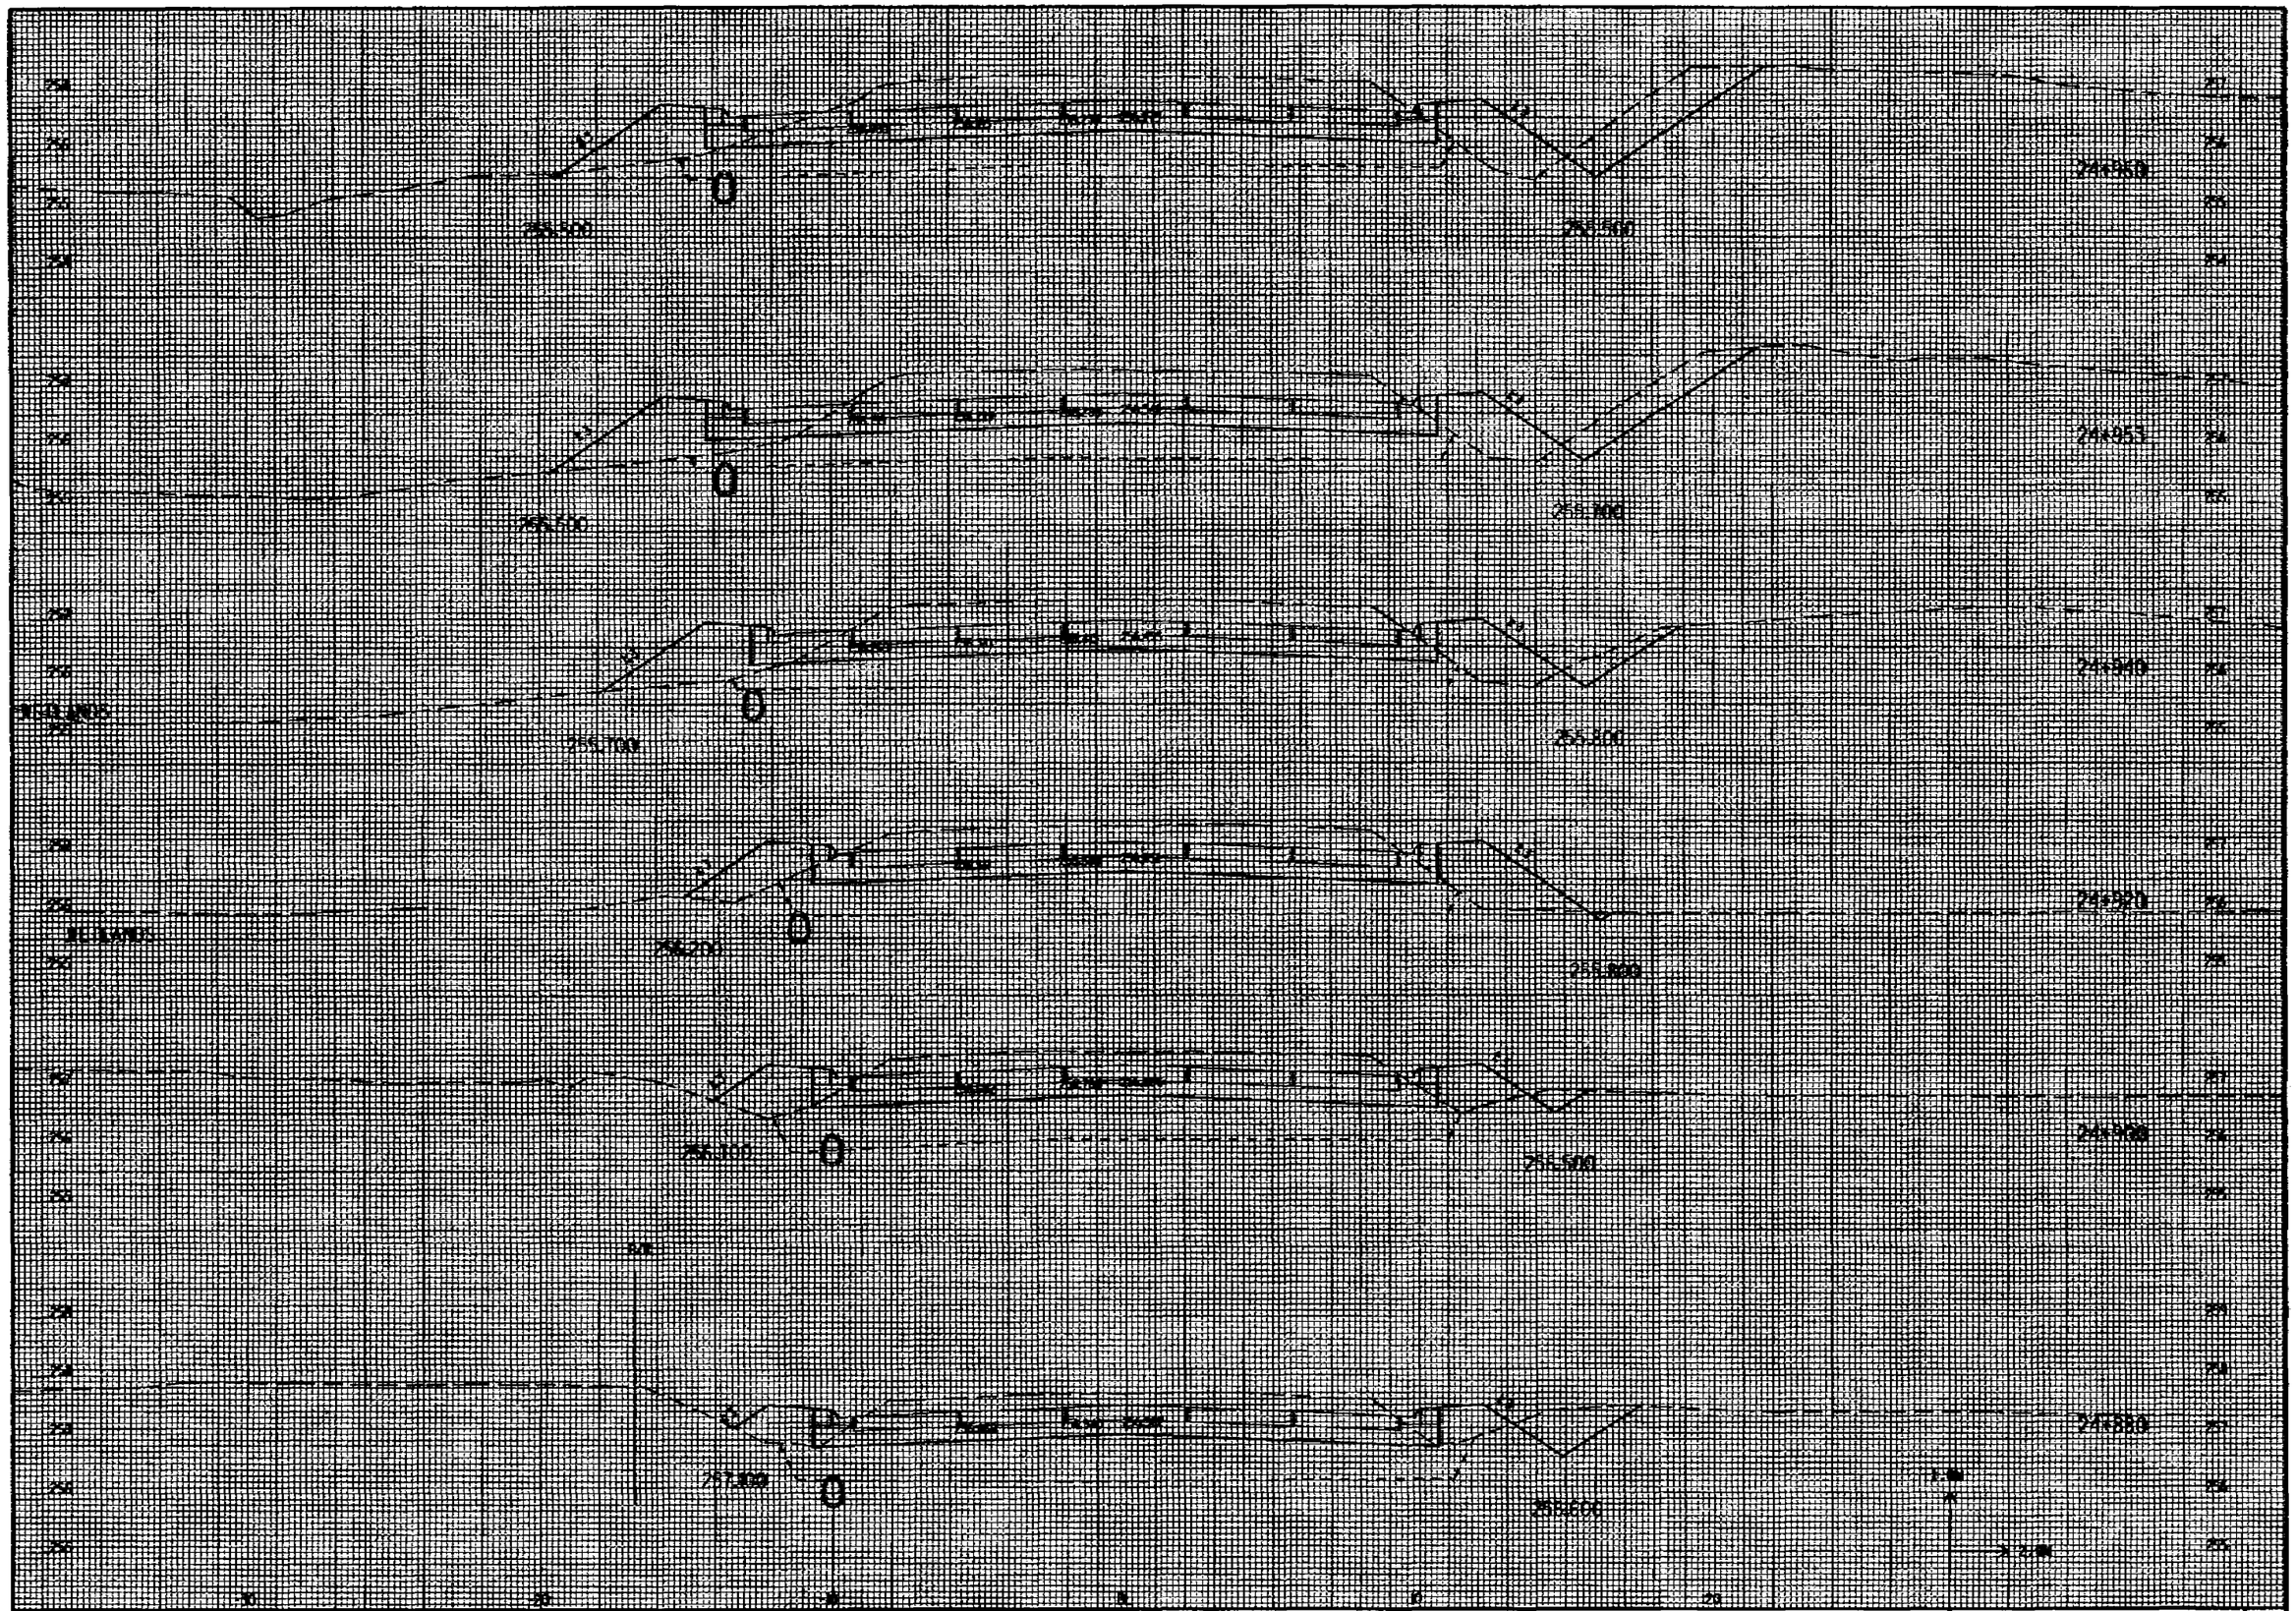


CROSS SECTIONS	HWY: USH 151 - STAGE 4	COUNTY: FDL	STATE PROJECT NO: 1420-07-70	SHEET NO: 9.36	M

31

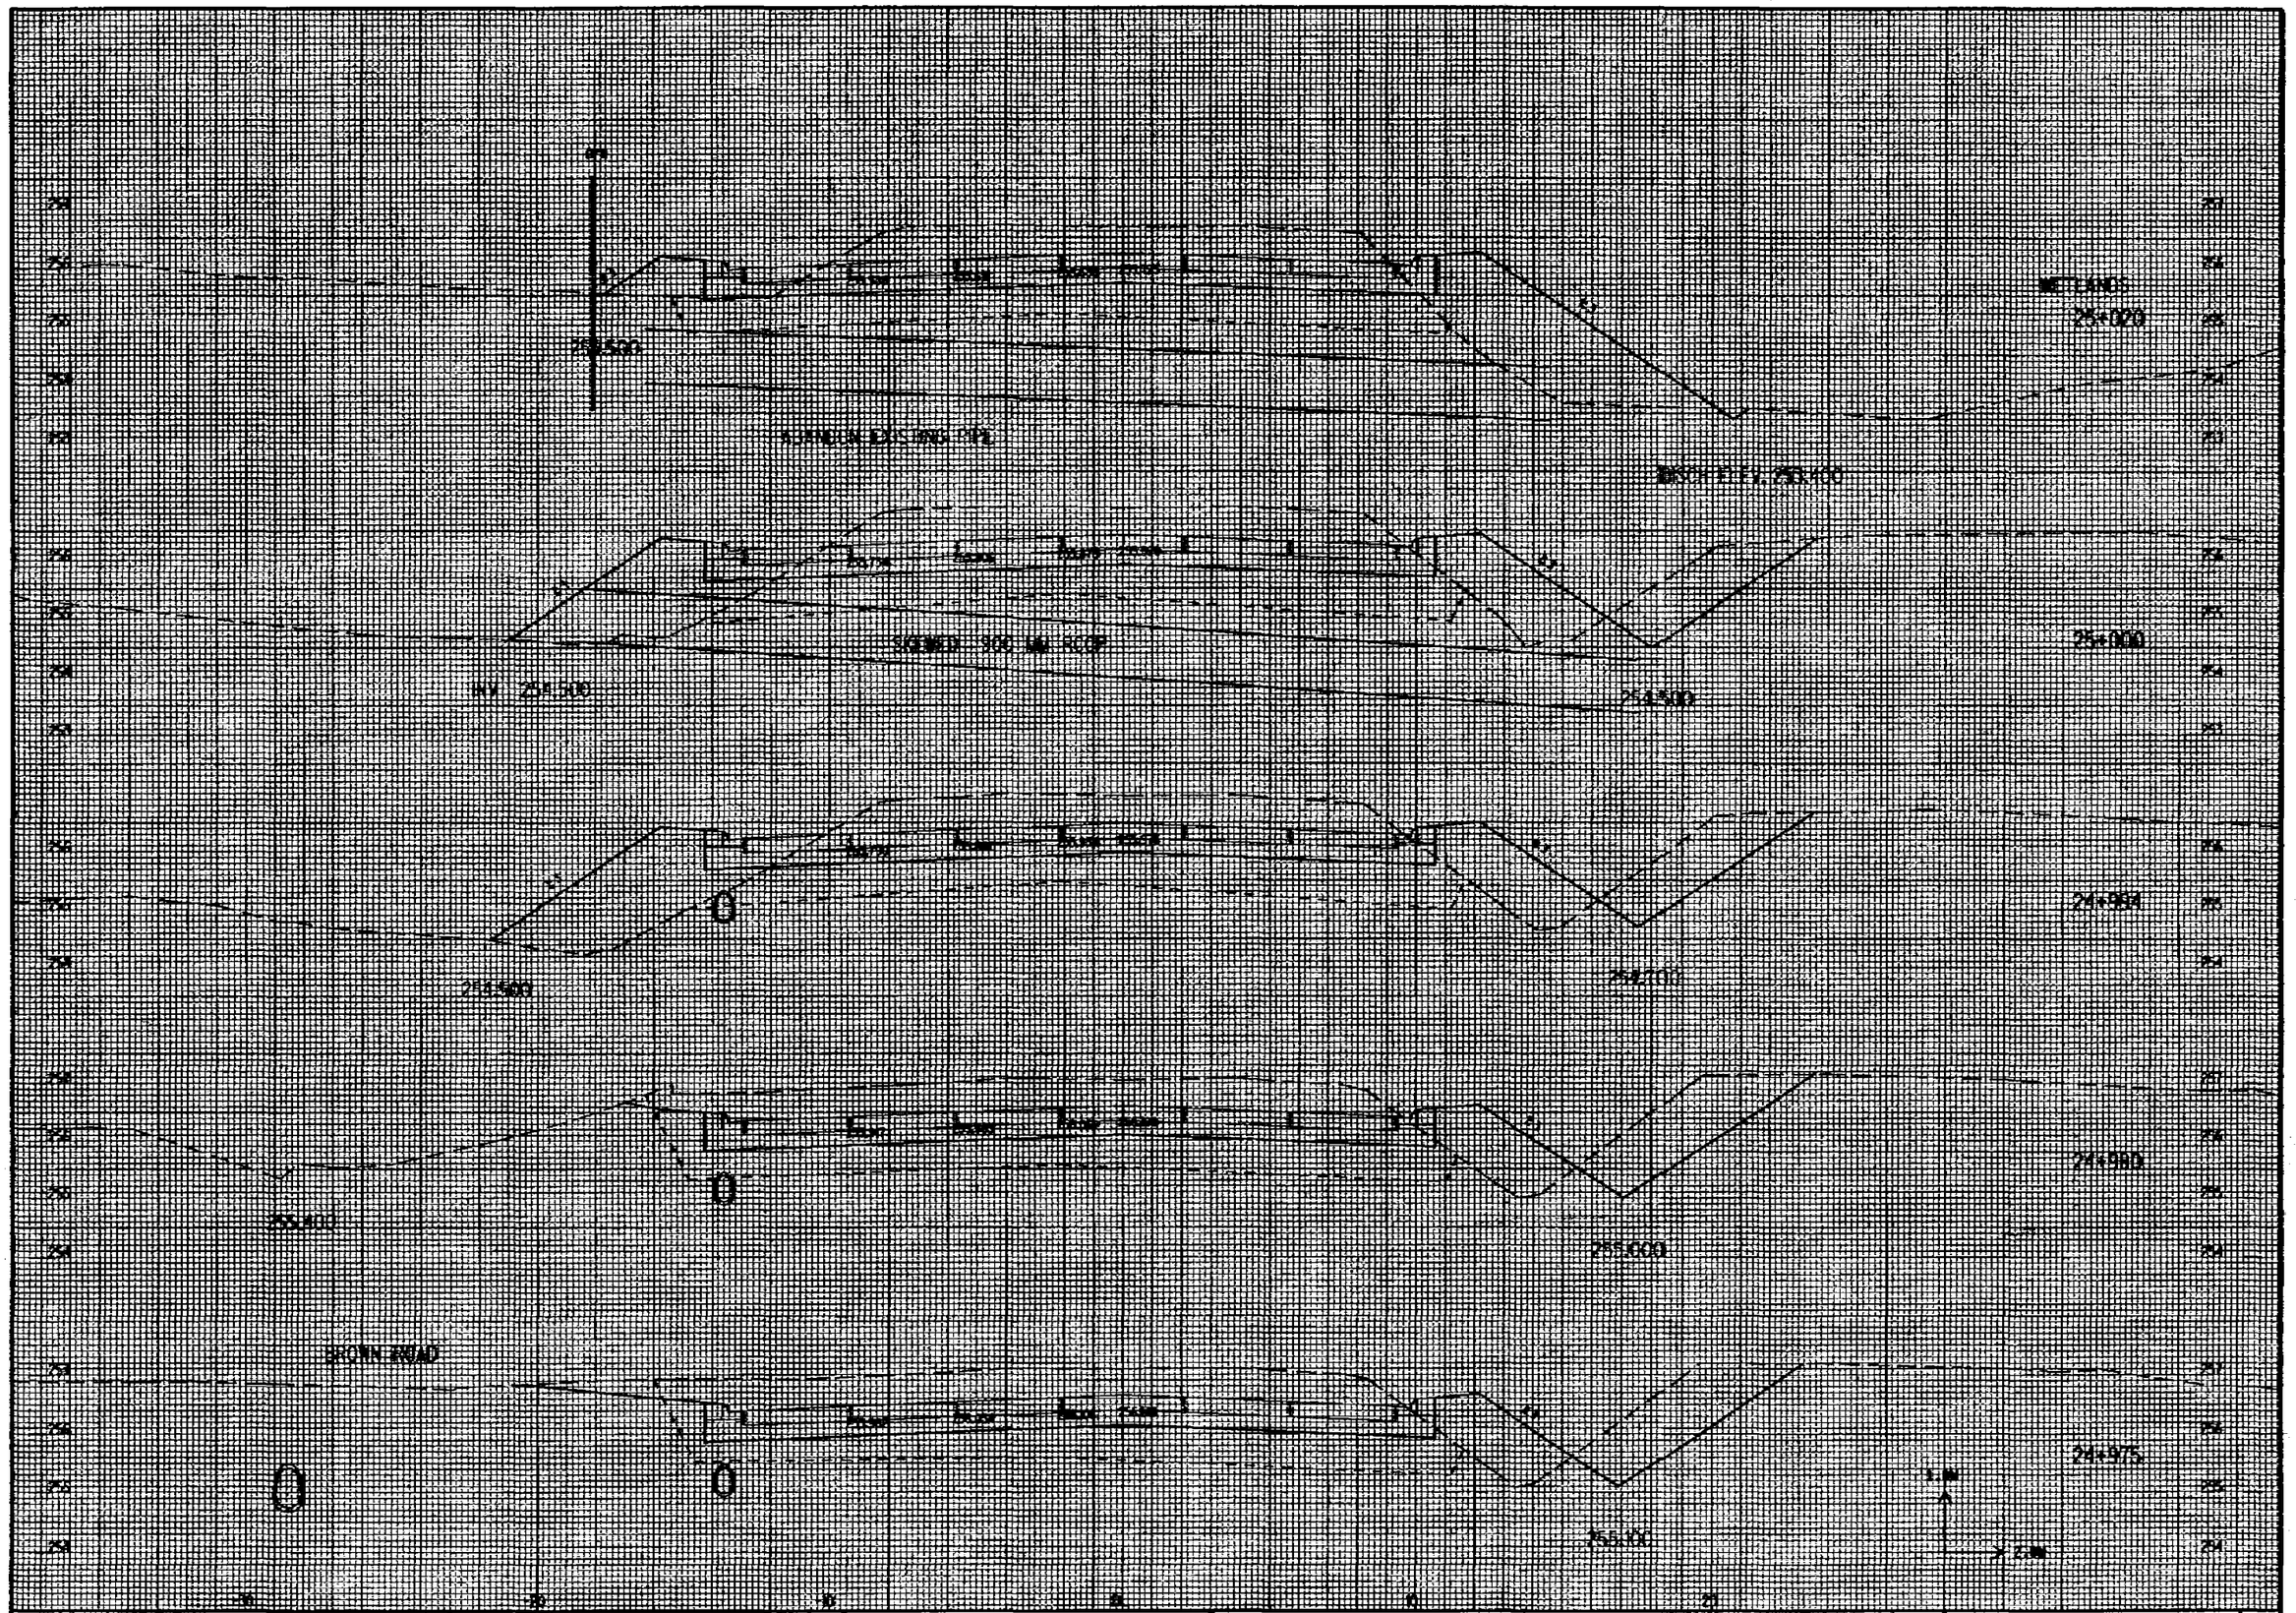


CROSS SECTIONS	HWY: USH 151 - STAGE 4	COUNTY: FDL	STATE PROJECT NO: 1420-07-70	SHEET NO: 9.37	M

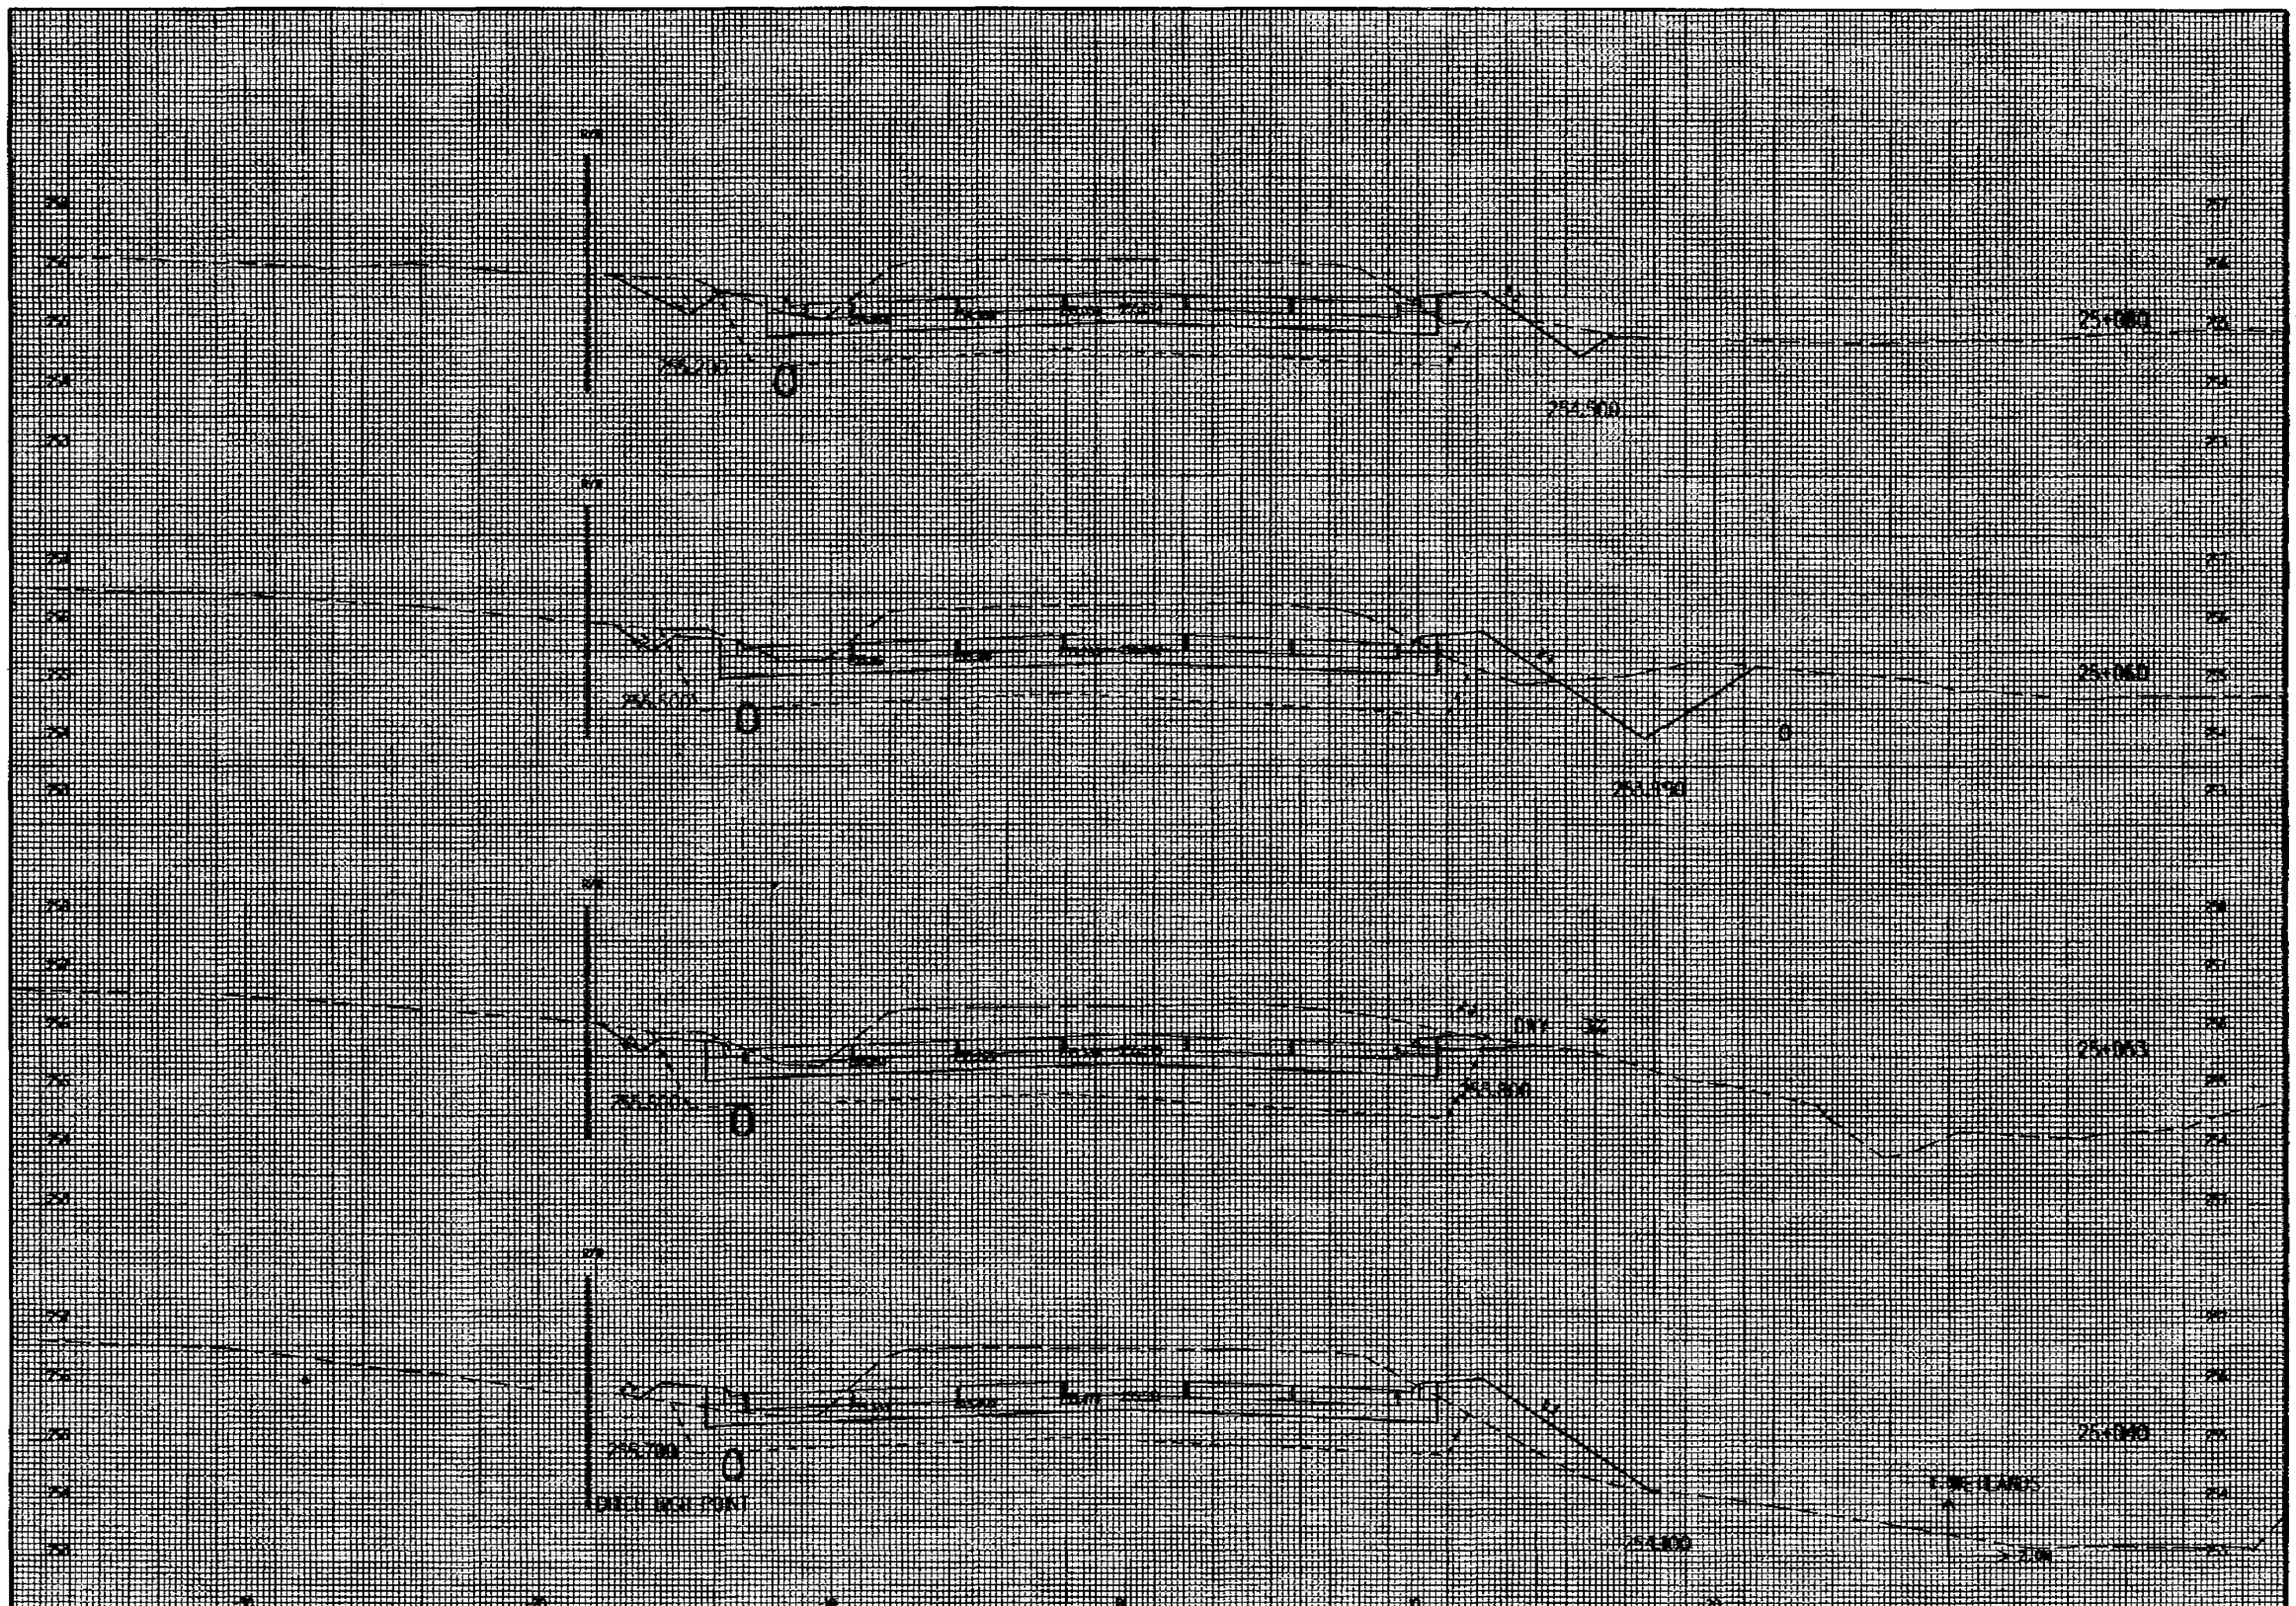

25+000
25+063
25+100
25+150
25+200
25+250
25+300
25+350
25+400
25+450
25+500
25+550
25+600
25+650
25+700
25+750
25+800
25+850
25+900
25+950
25+998
25+998.50
25+998.50
25+998.50




CROSS SECTIONS	HWY: USH 151 - STAGE 4	COUNTY: FDL	STATE PROJECT NO: 1420-07-70	SHEET NO: 9.39	M

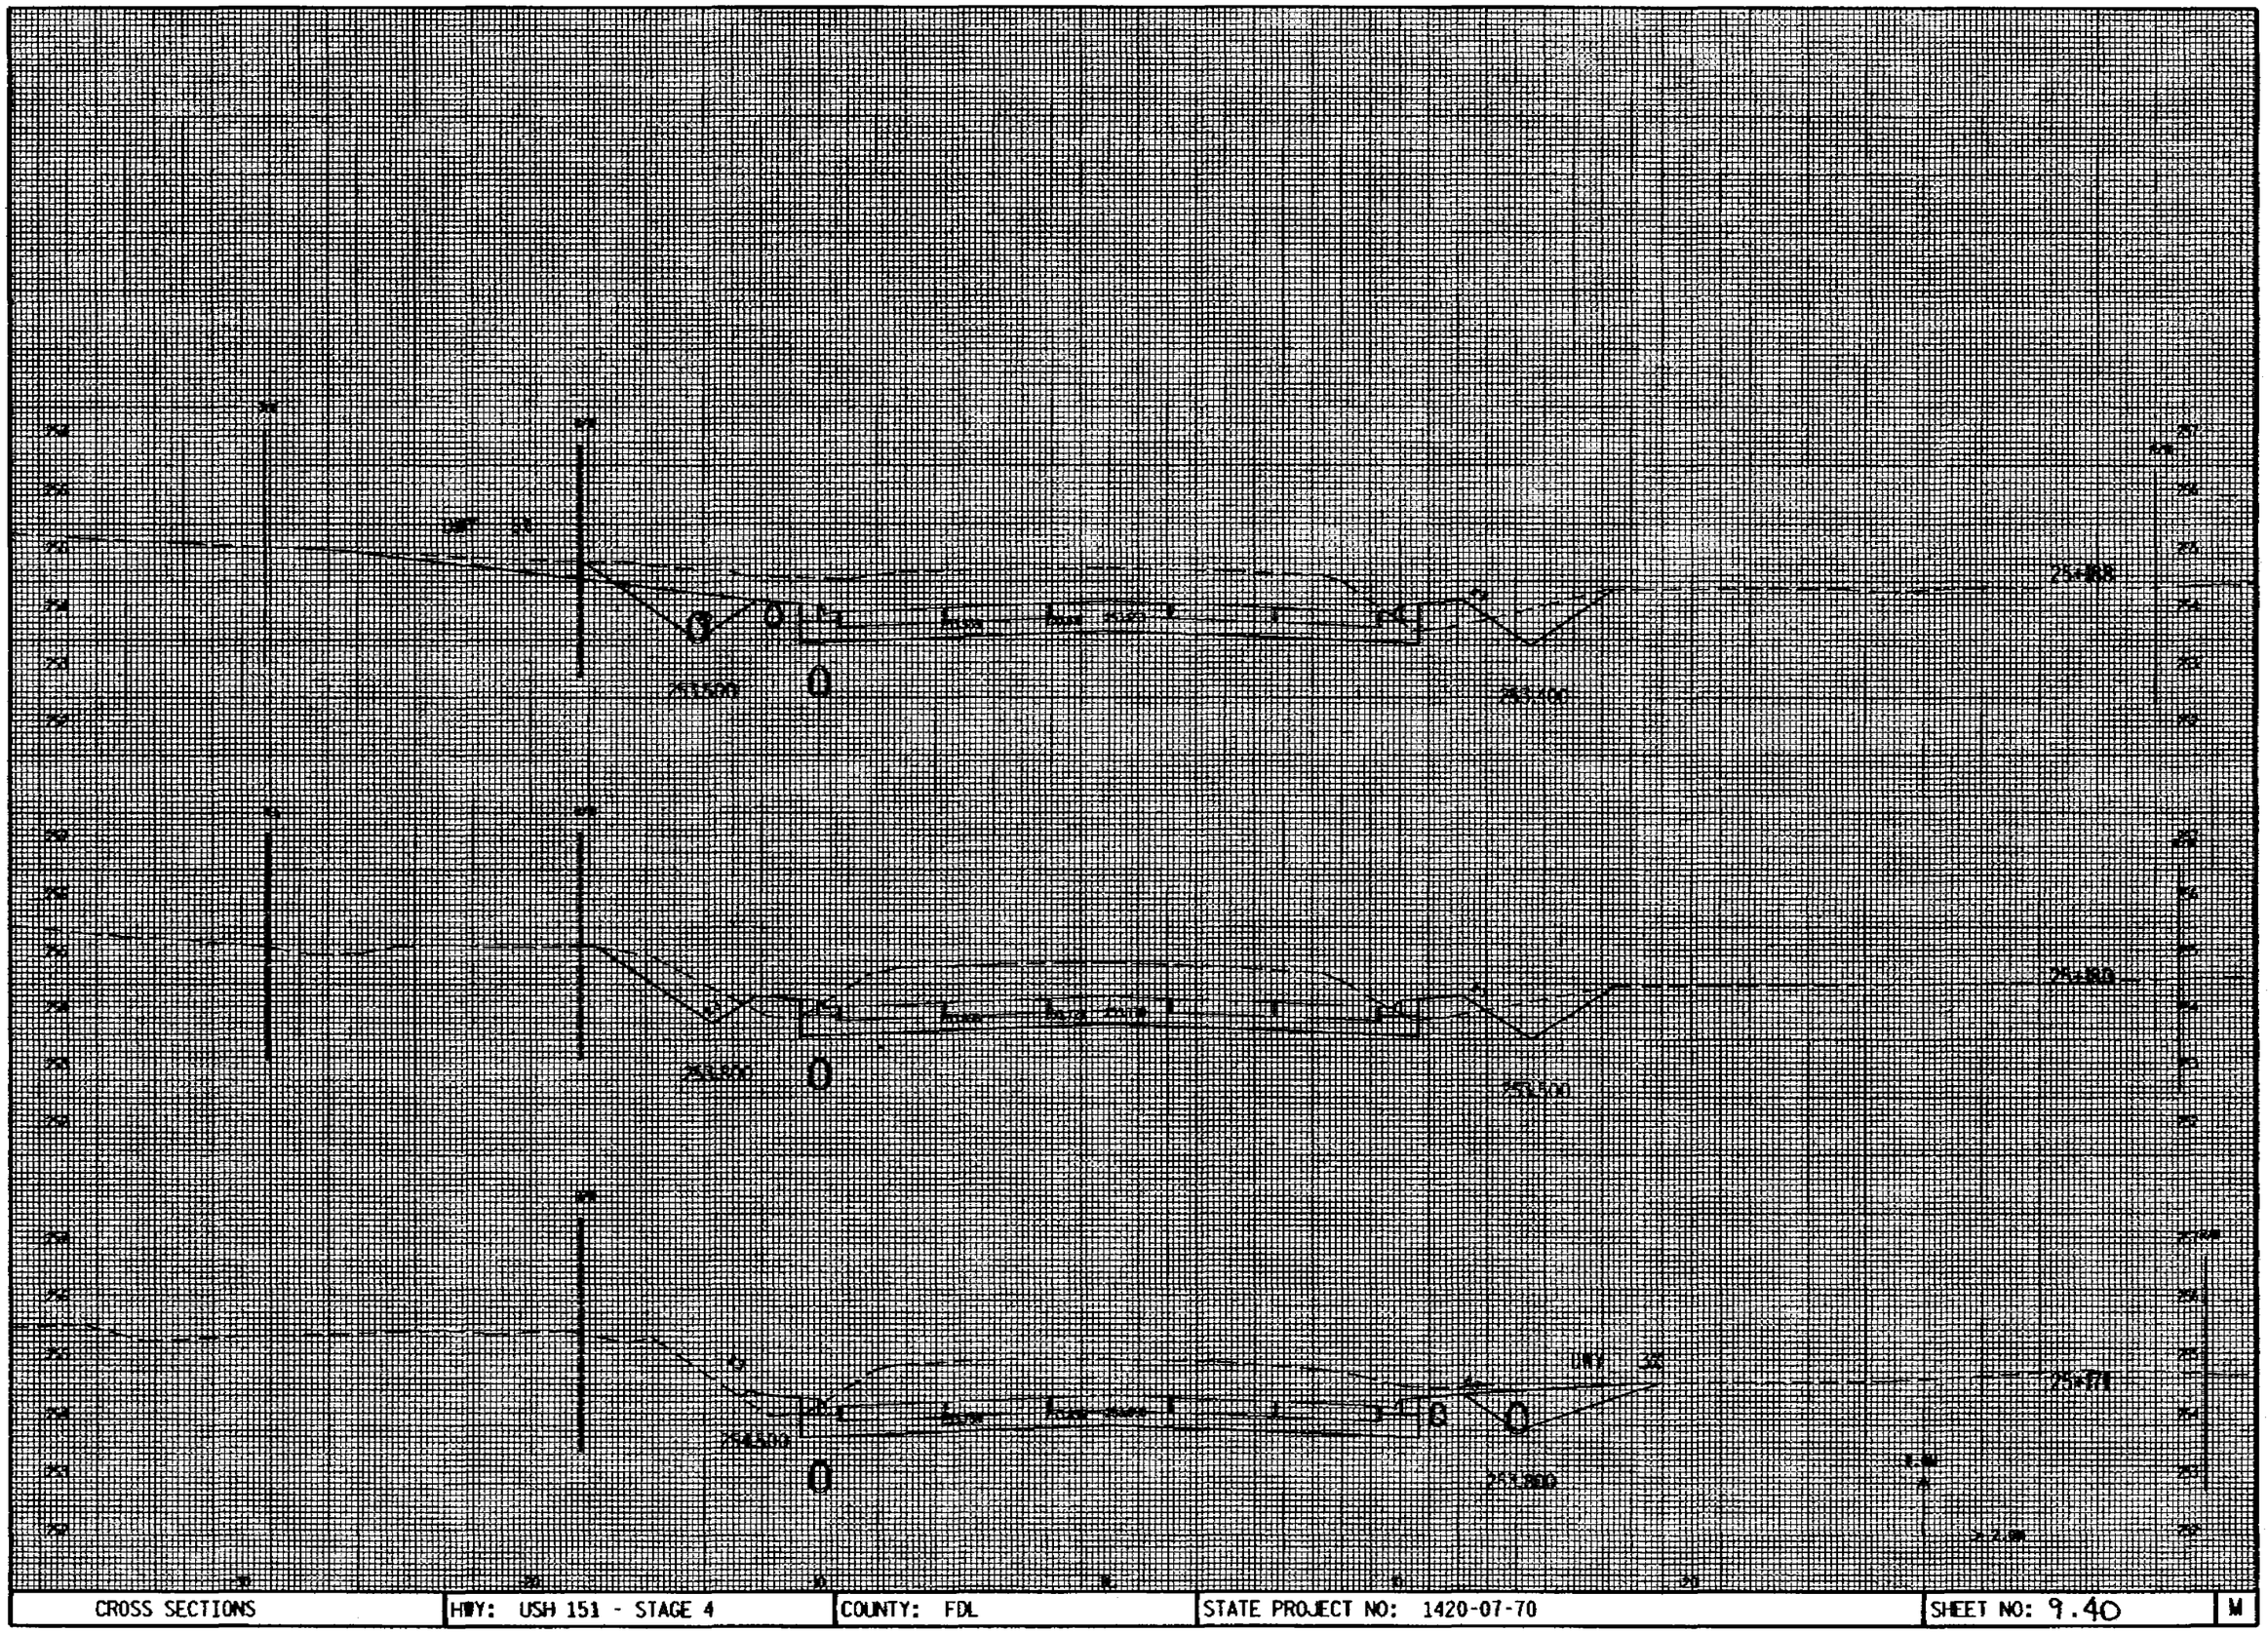


CROSS SECTIONS	HWY: USH 151 - STAGE 4	COUNTY: FDL	STATE PROJECT NO: 1420-07-70	SHEET NO: 9.40	M

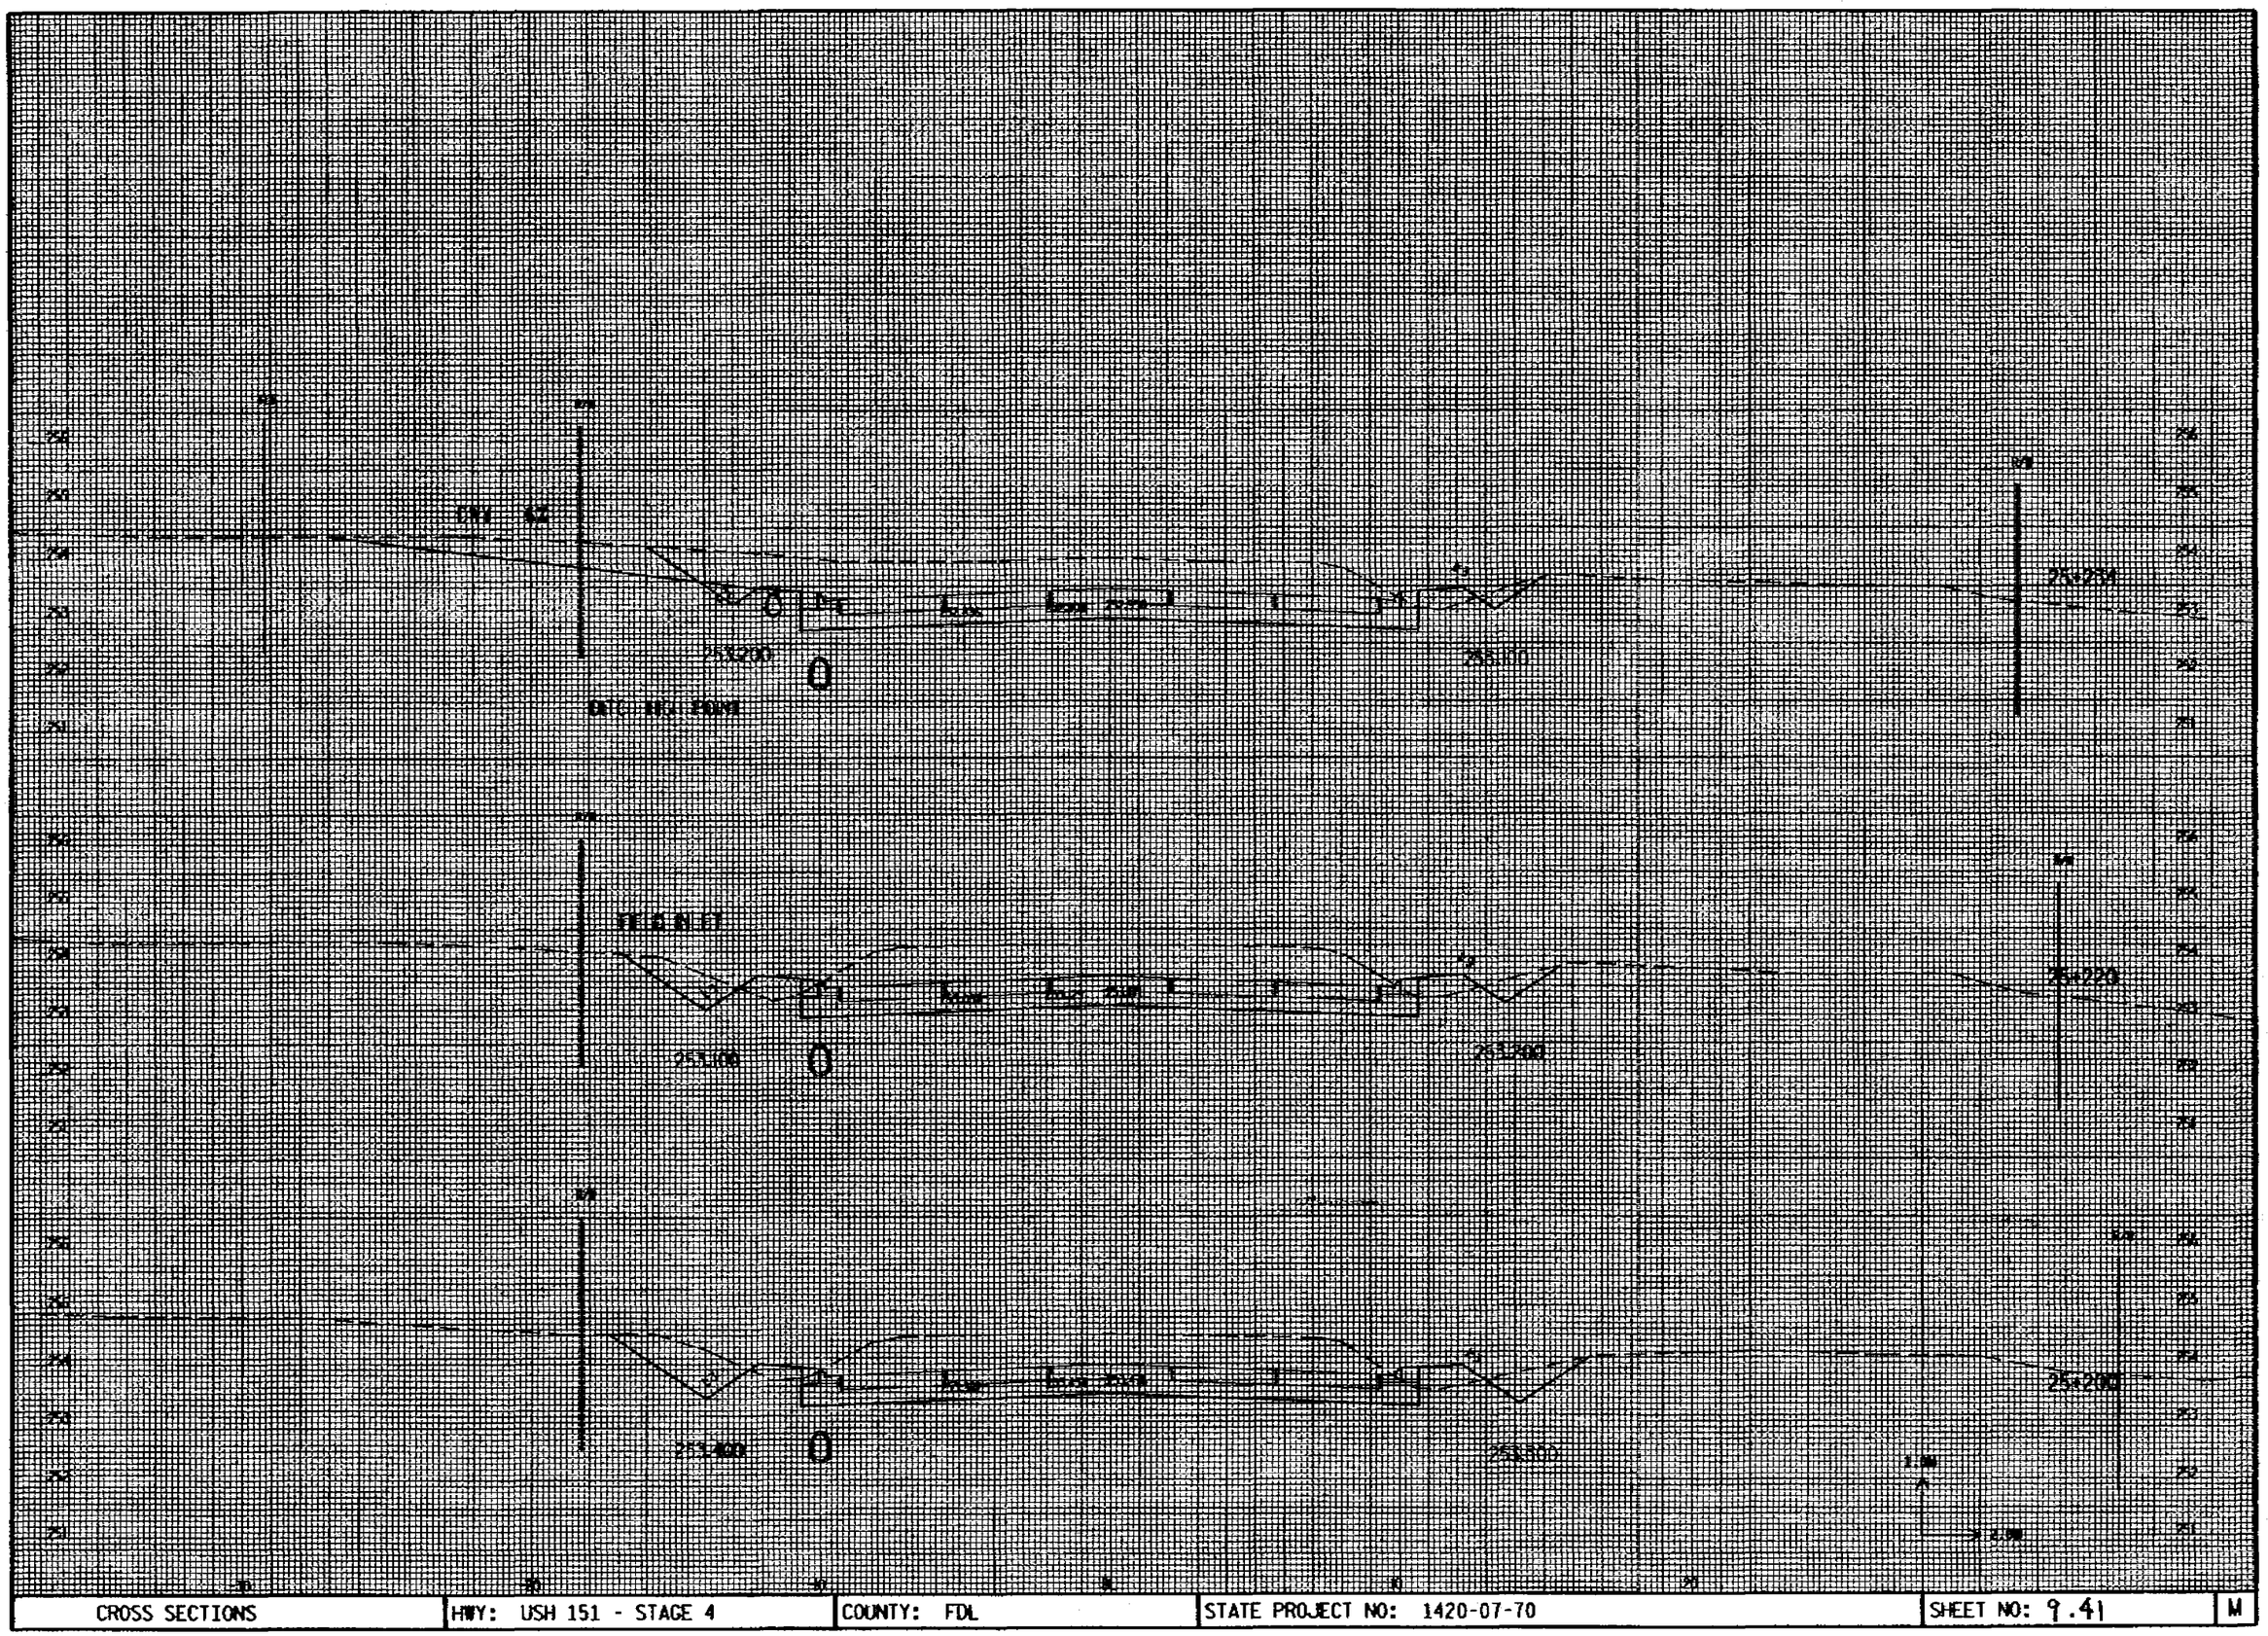


CROSS SECTIONS	HWY: USH 151 - STAGE 4	COUNTY: FDL	STATE PROJECT NO: 1420-07-70	SHEET NO: 9.41	M

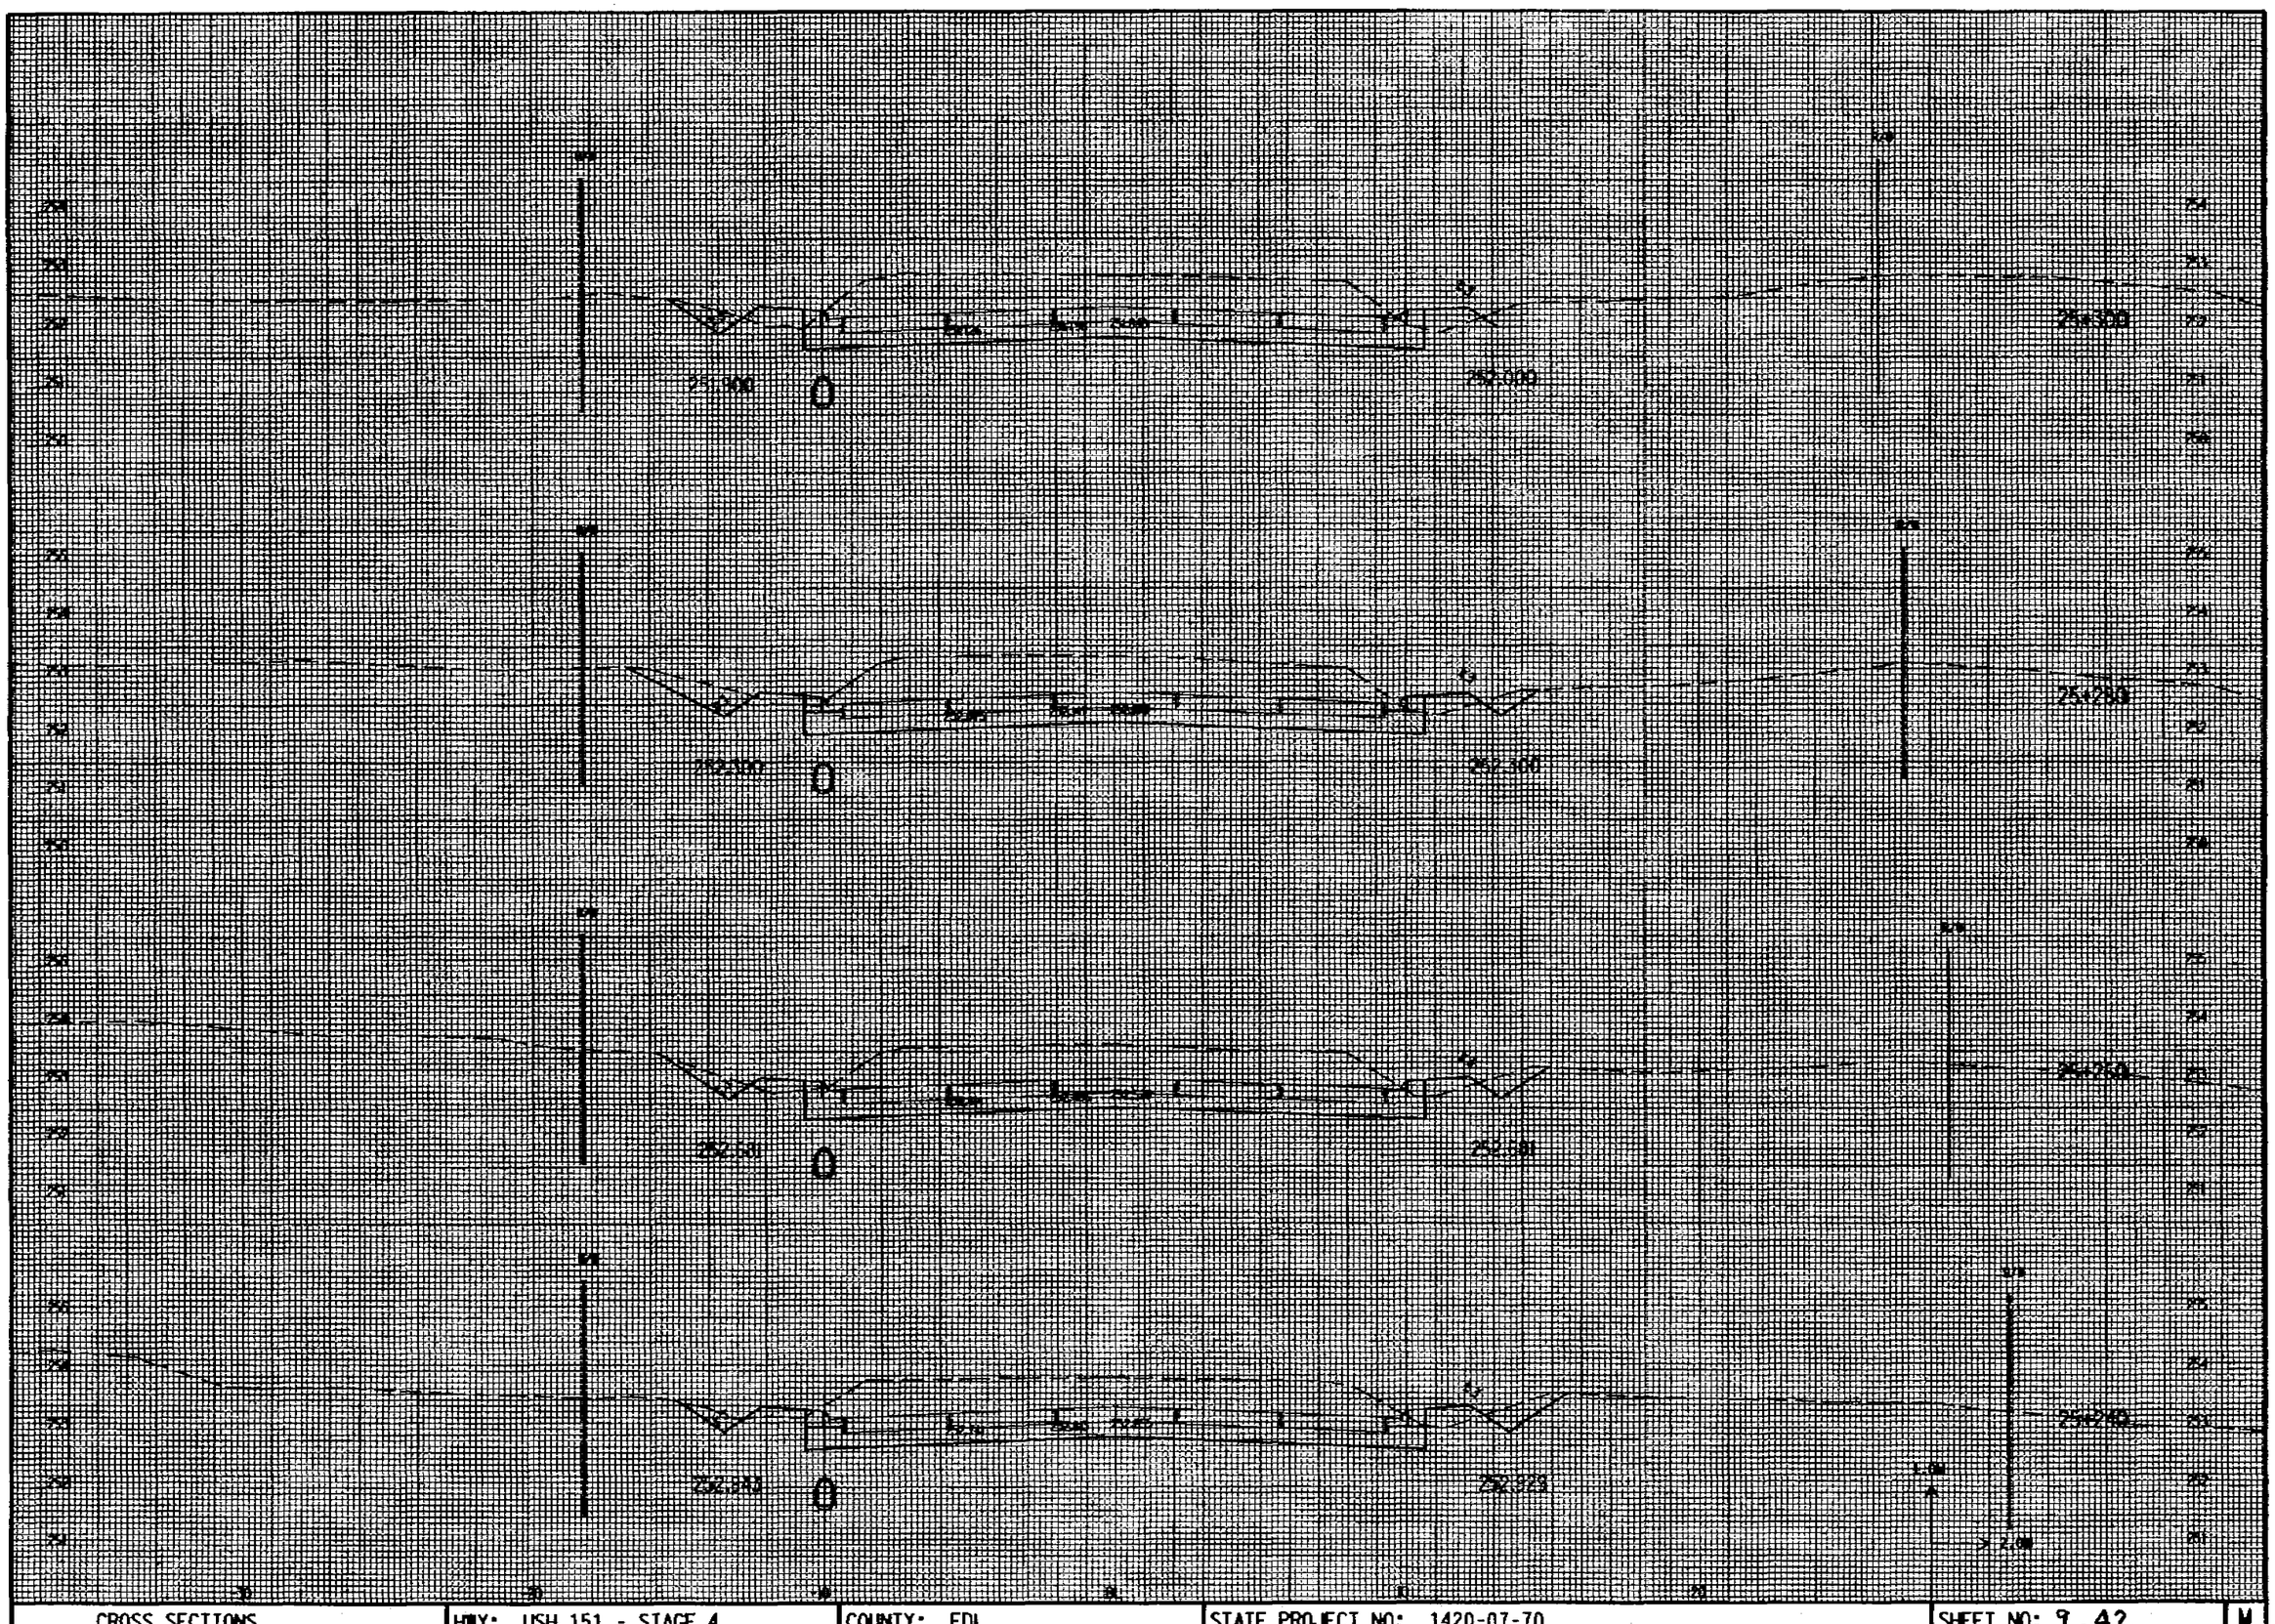


CROSS SECTIONS	HWY: USH 151 - STAGE 4	COUNTY: FDL	STATE PROJECT NO: 1420-07-70	SHEET NO: 9.42	M

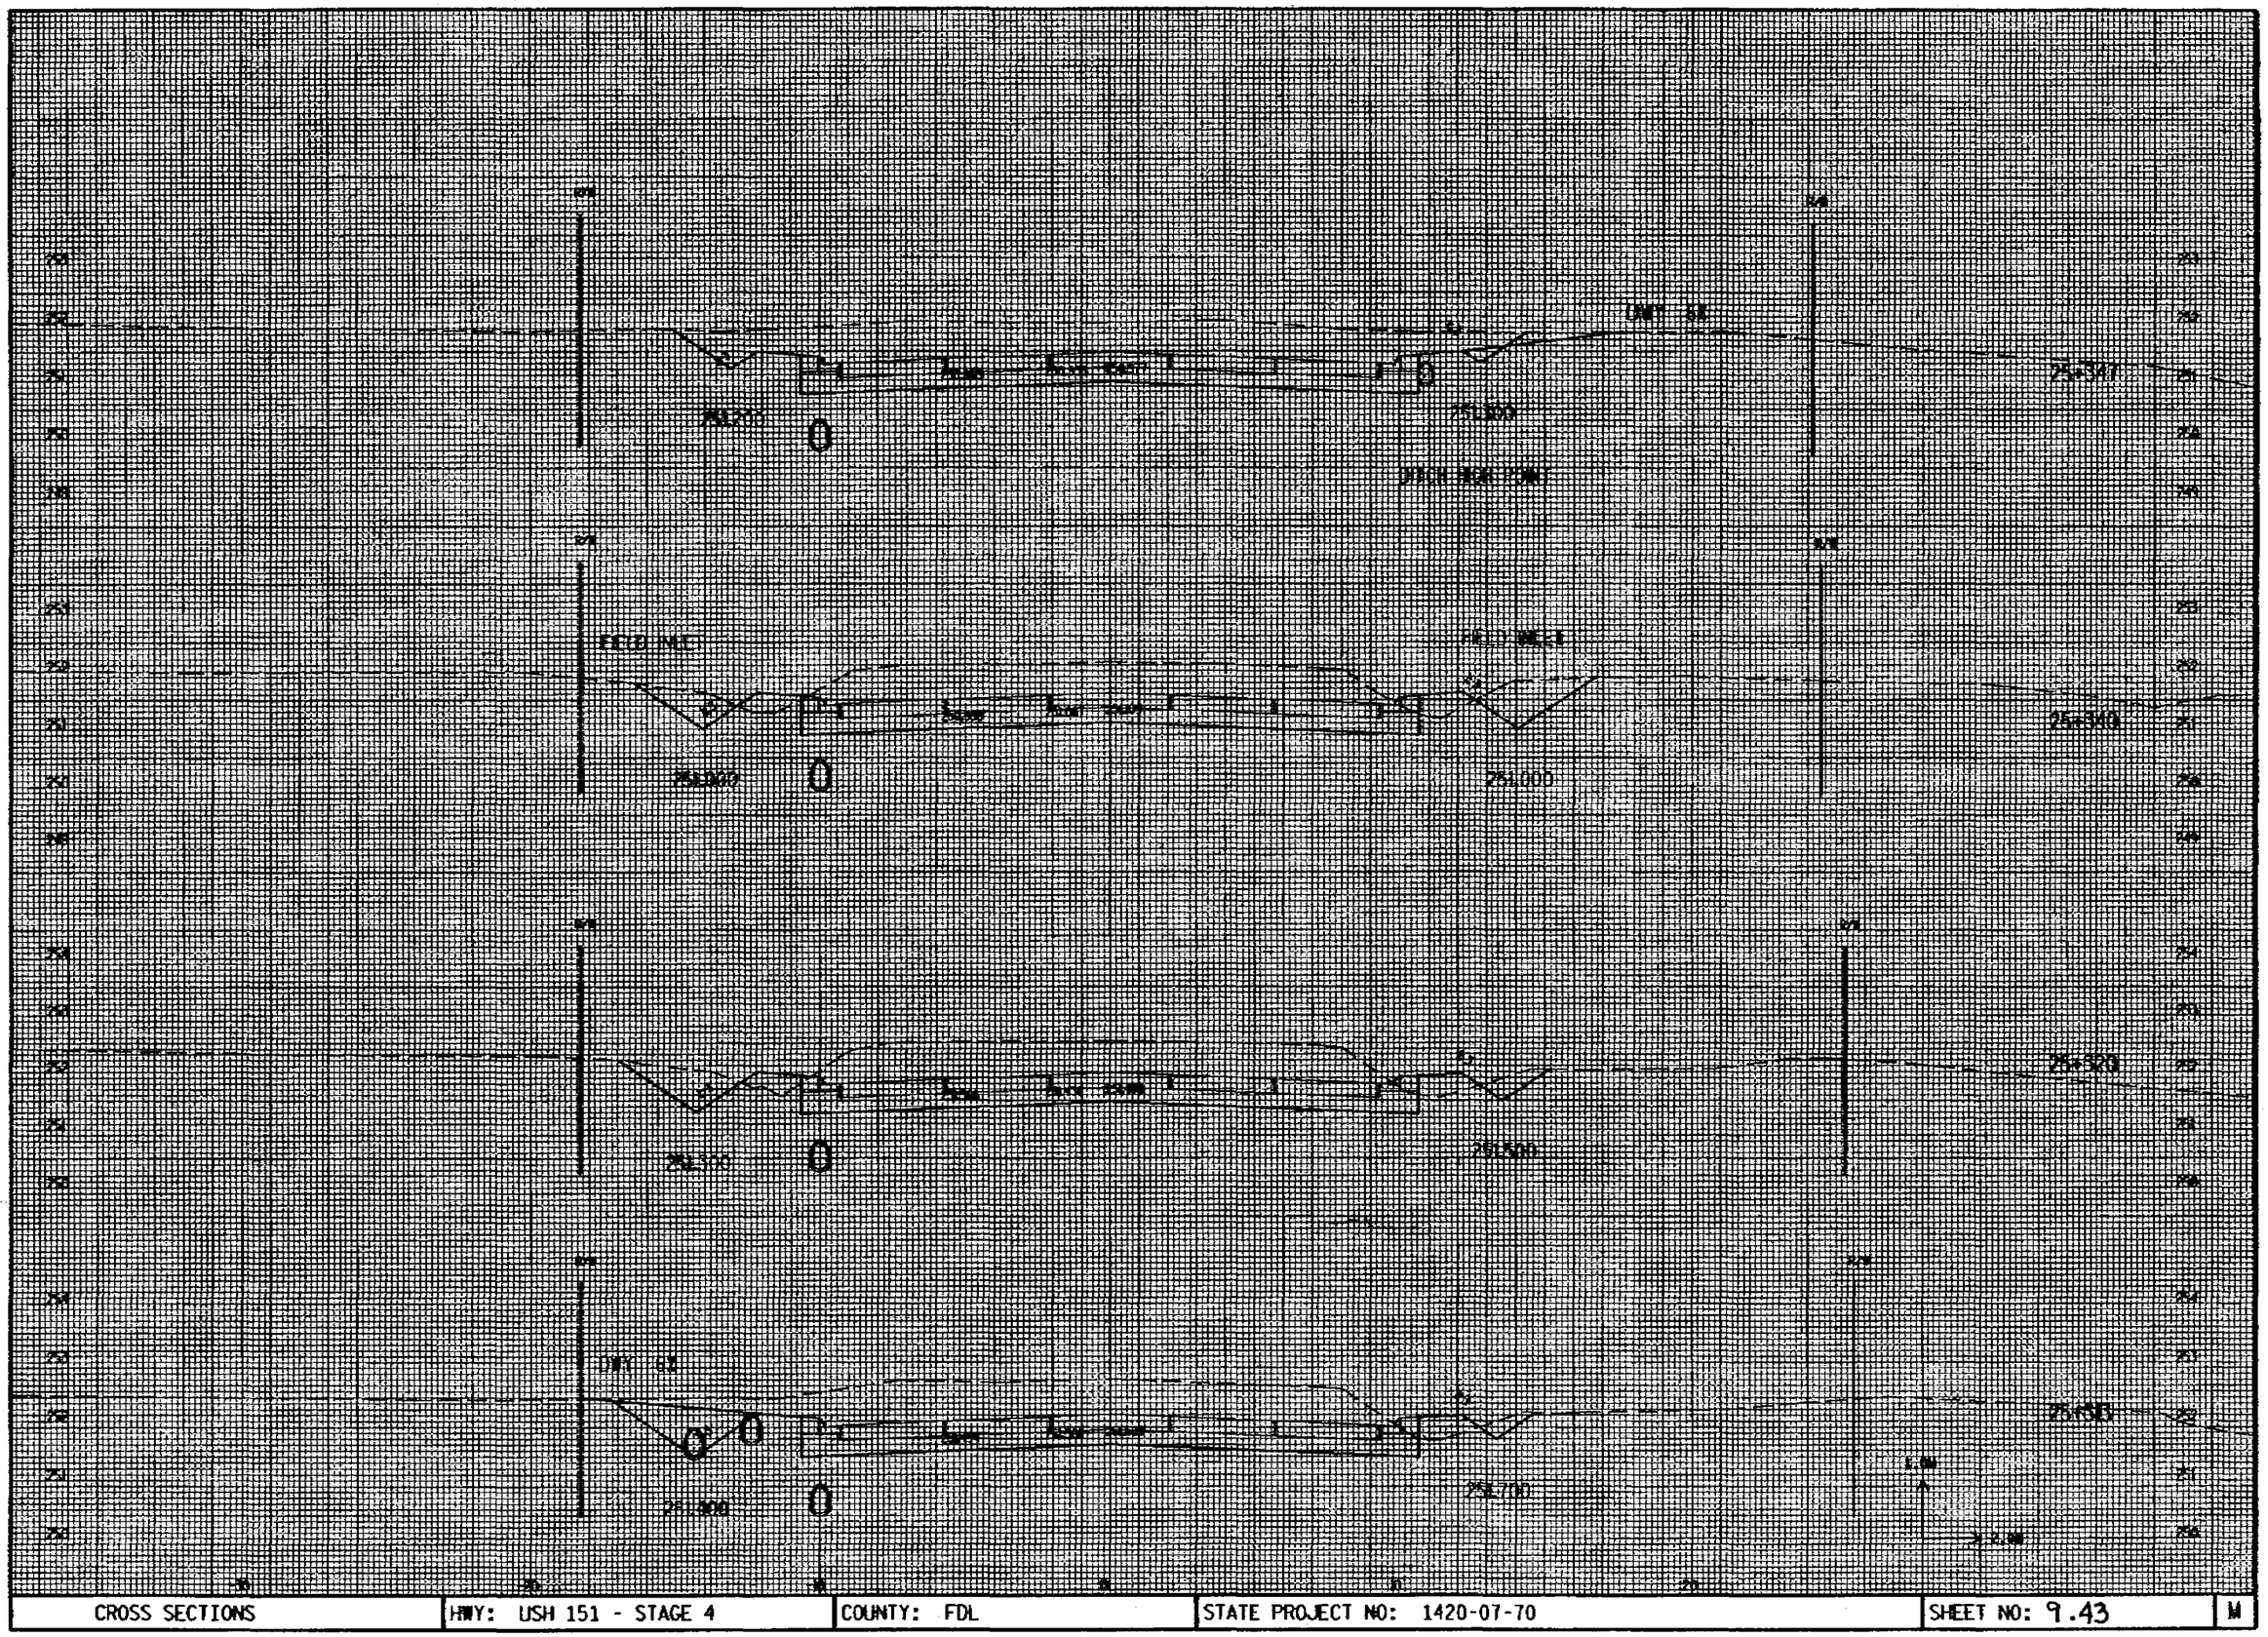


CROSS SECTIONS	HWY: USH 151 - STAGE 4	COUNTY: FDL	STATE PROJECT NO: 1420-07-70	SHEET NO: 9.43	M

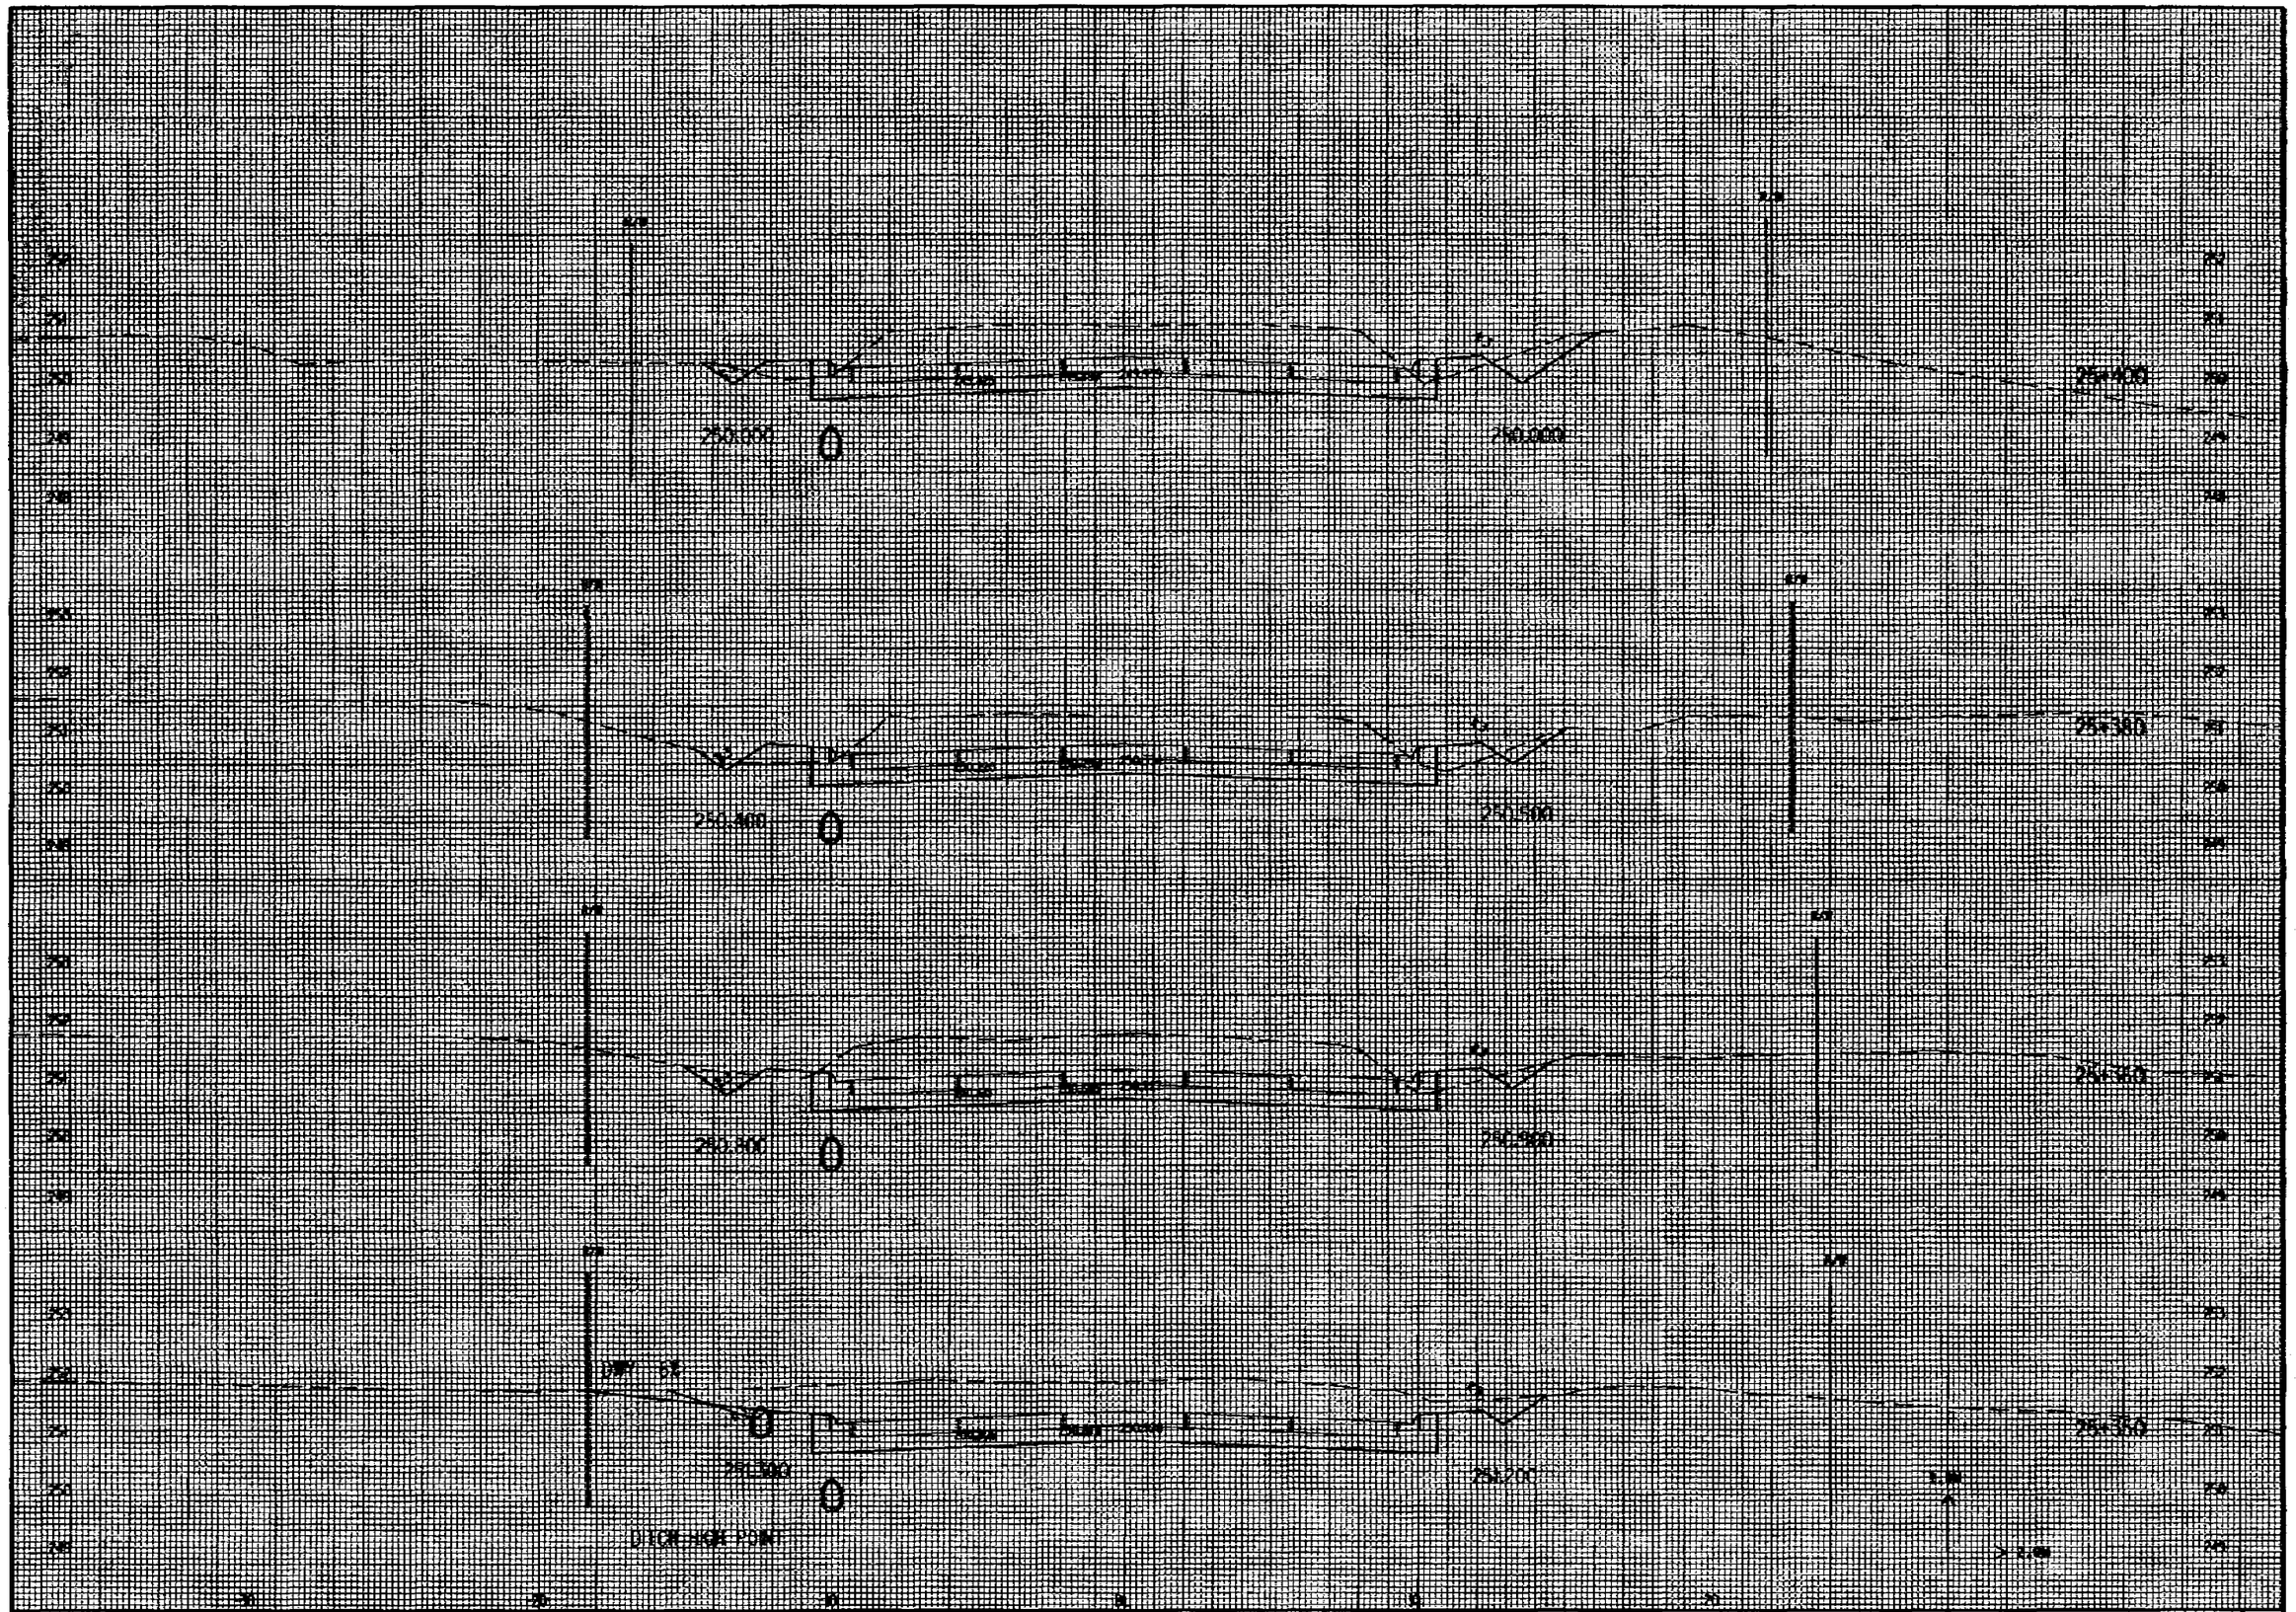


CROSS SECTIONS	HWY: USH 151 - STAGE 4	COUNTY: FDL	STATE PROJECT NO: 1420-07-70	SHEET NO: 9.44	M

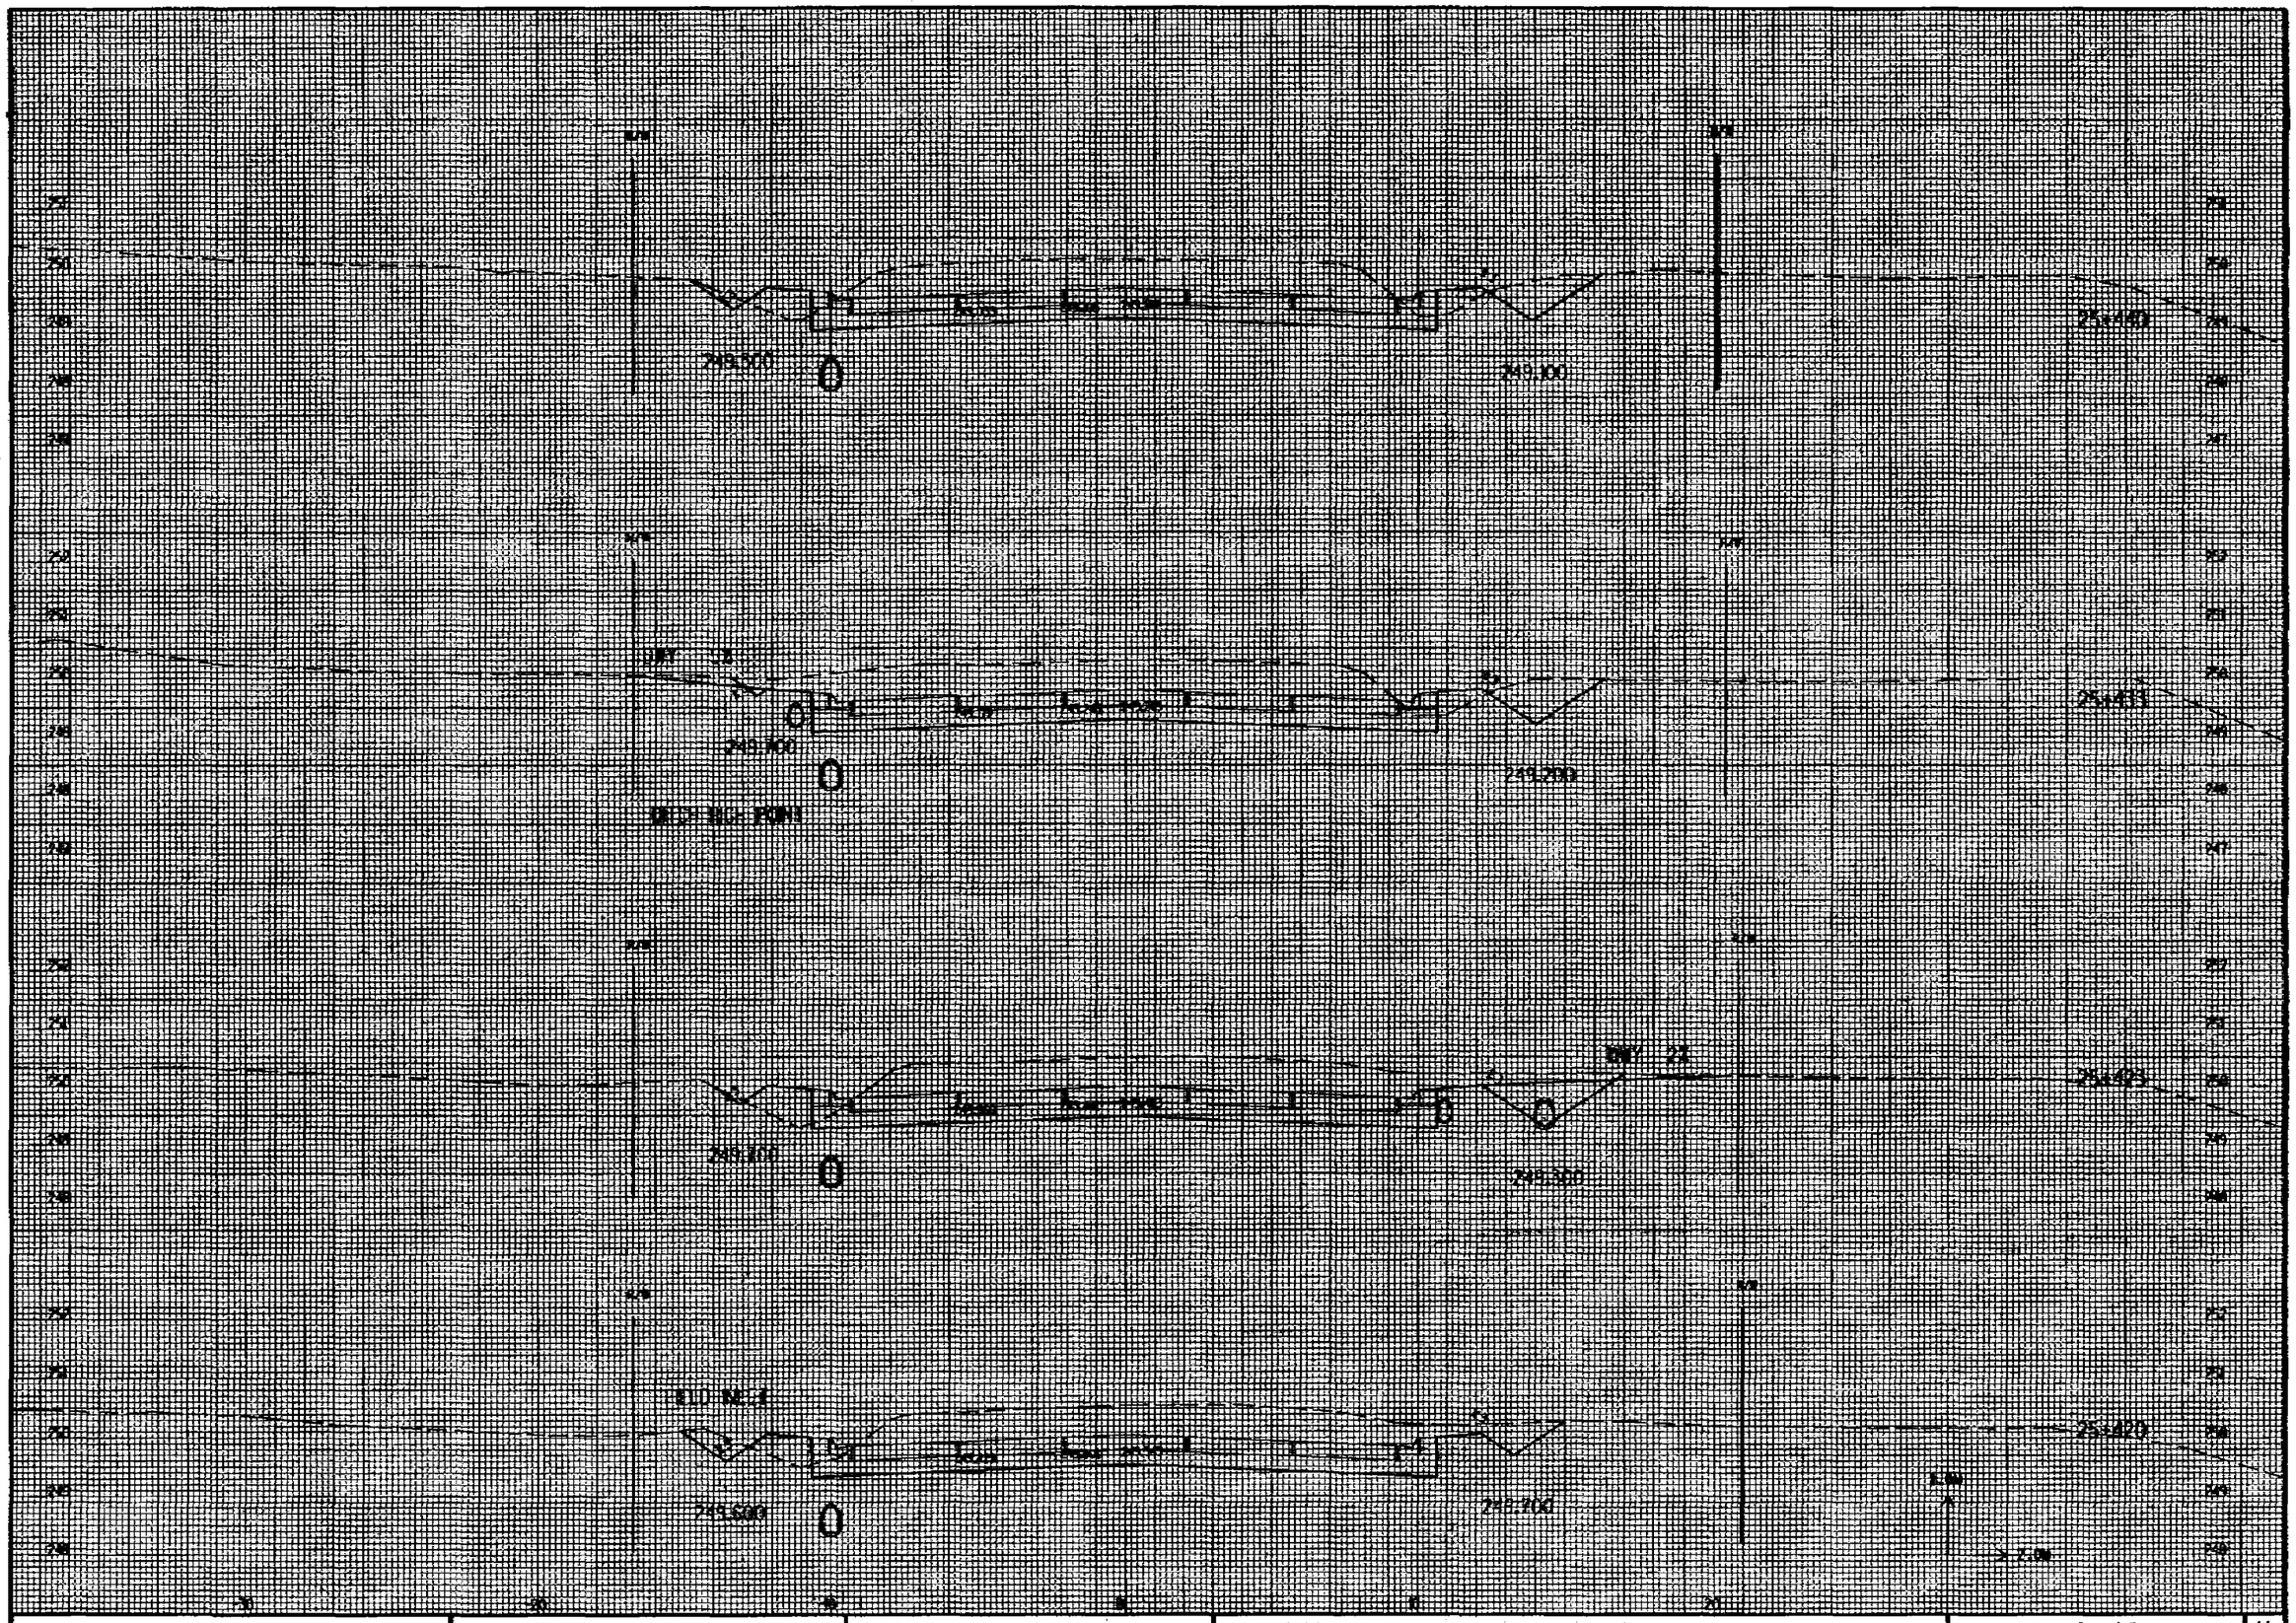


CROSS SECTIONS	HWY: USH 151 - STAGE 4	COUNTY: FDL	STATE PROJECT NO: 1420-07-70	SHEET NO: 9.45	M

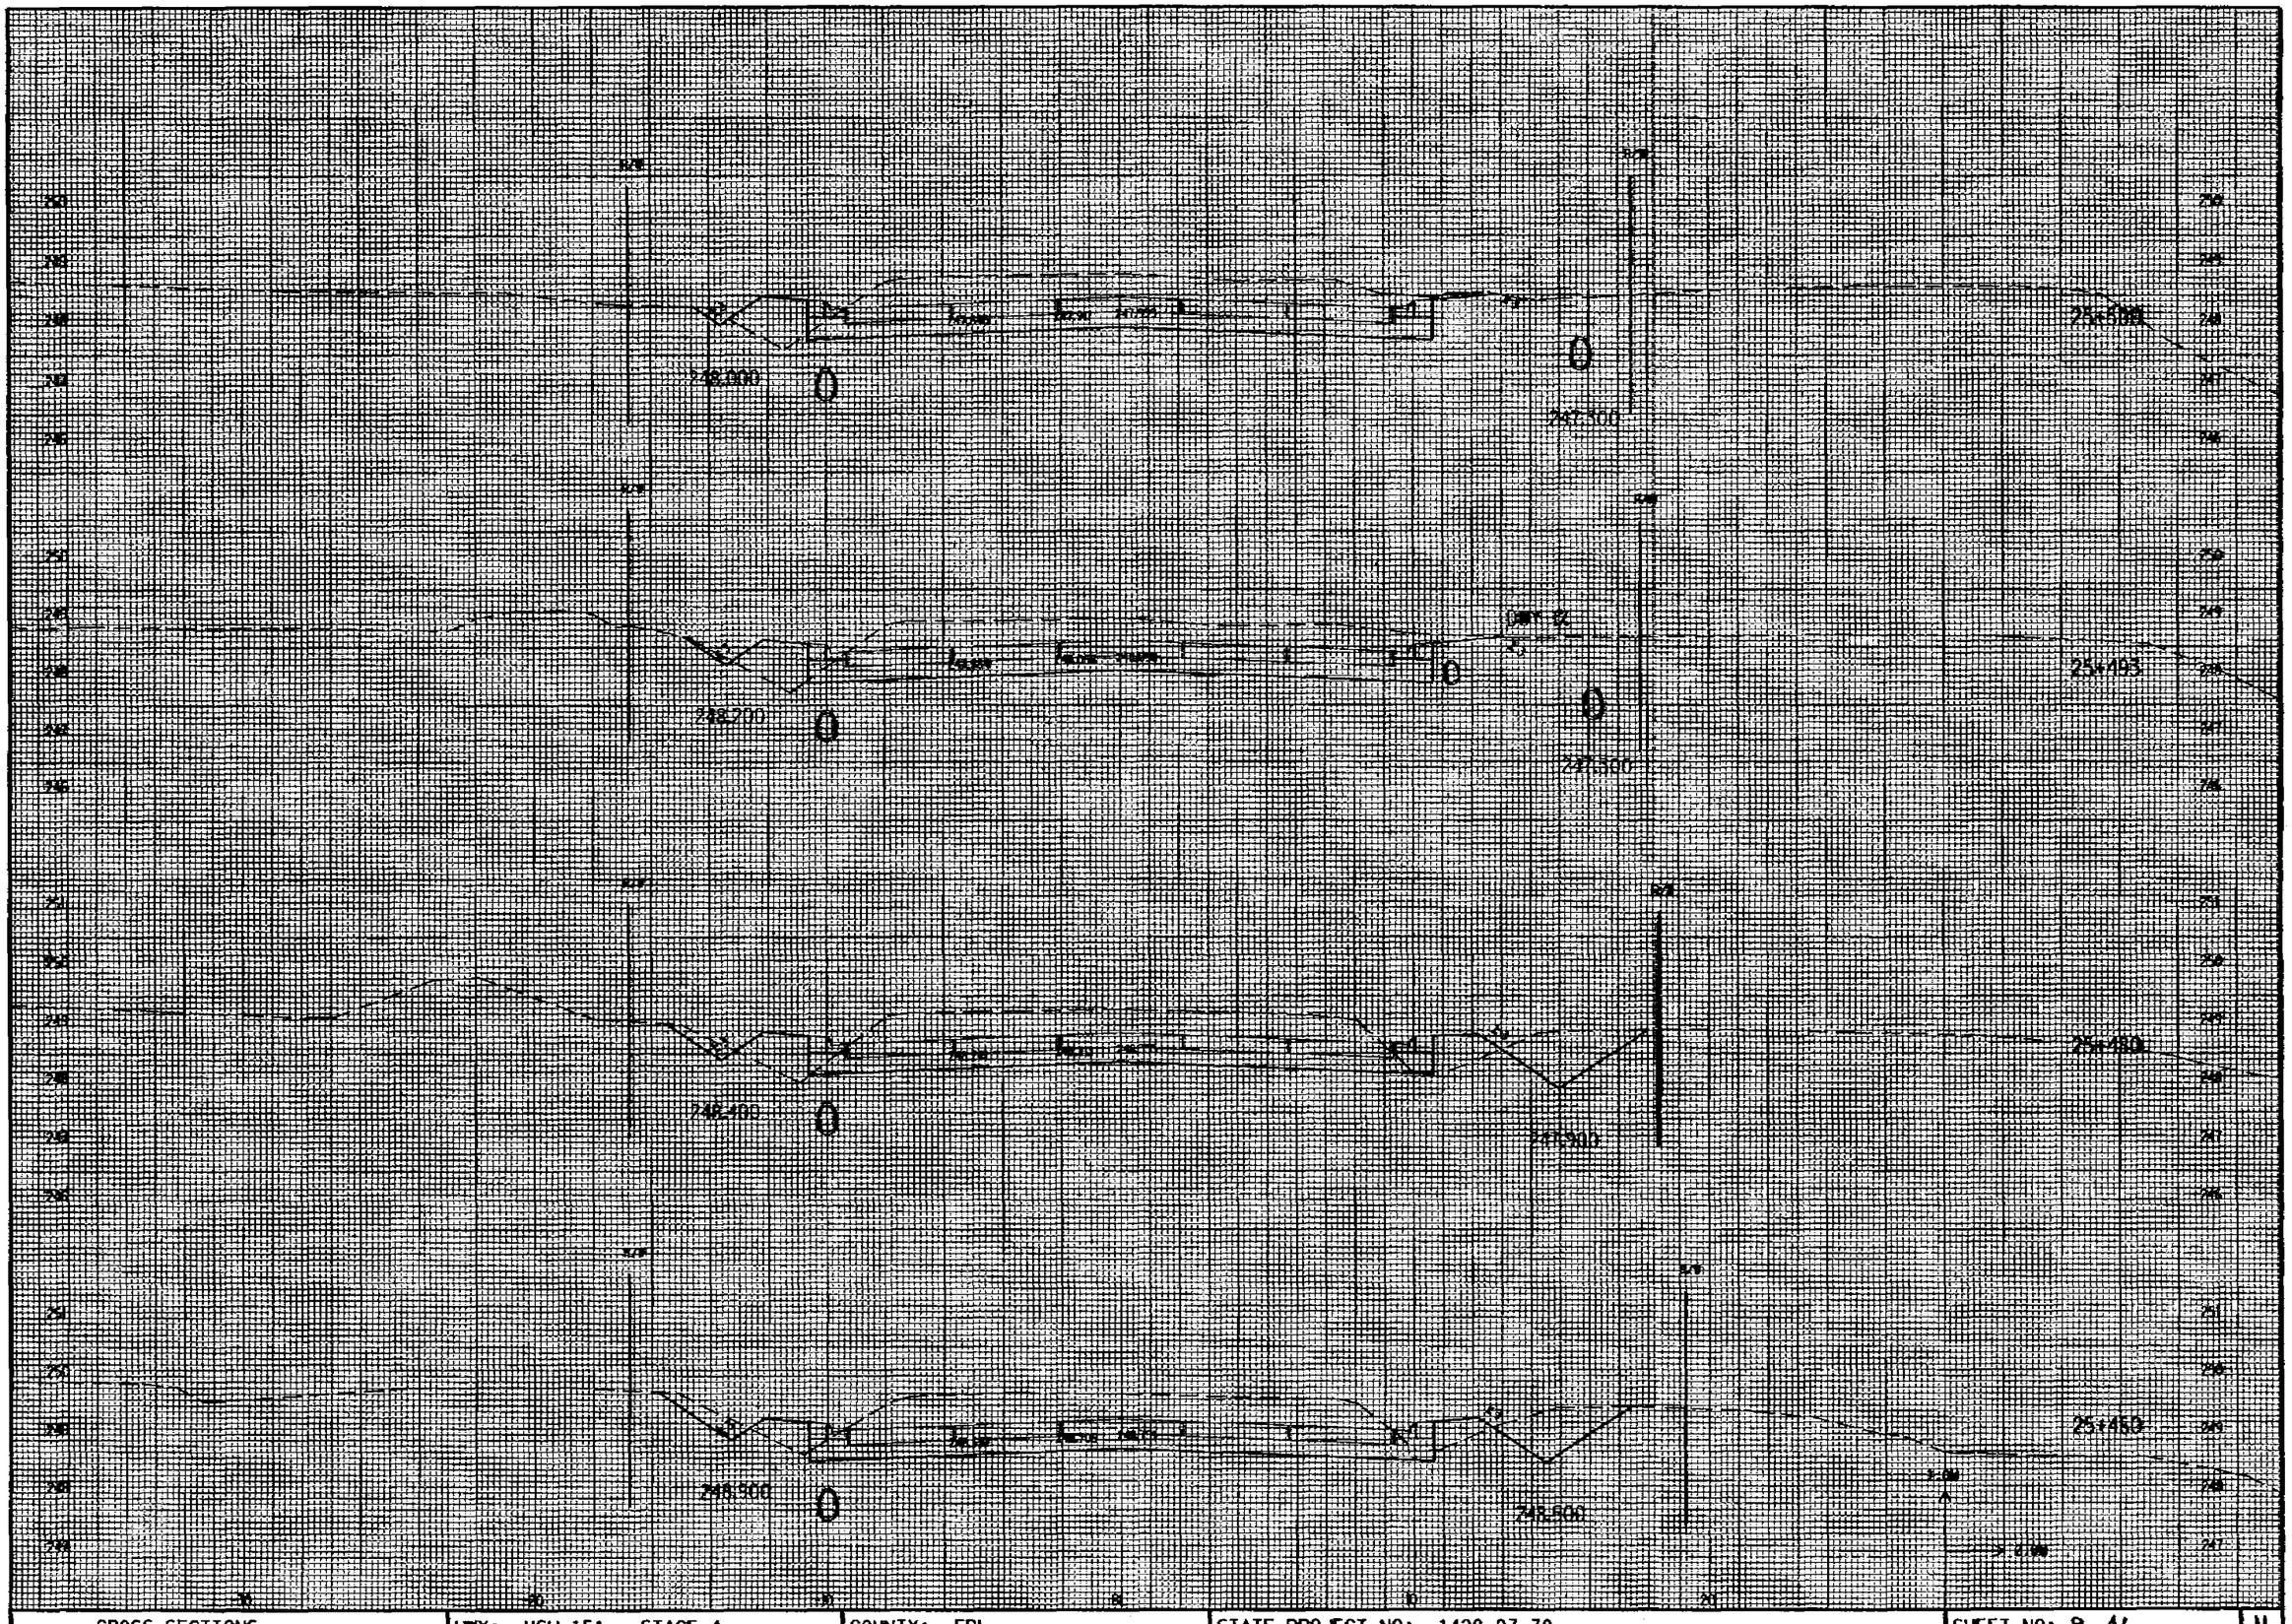


CROSS SECTIONS	HWY: USH 151 - STAGE 4	COUNTY: FDL	STATE PROJECT NO: 1420-07-70	SHEET NO: 9.46	M

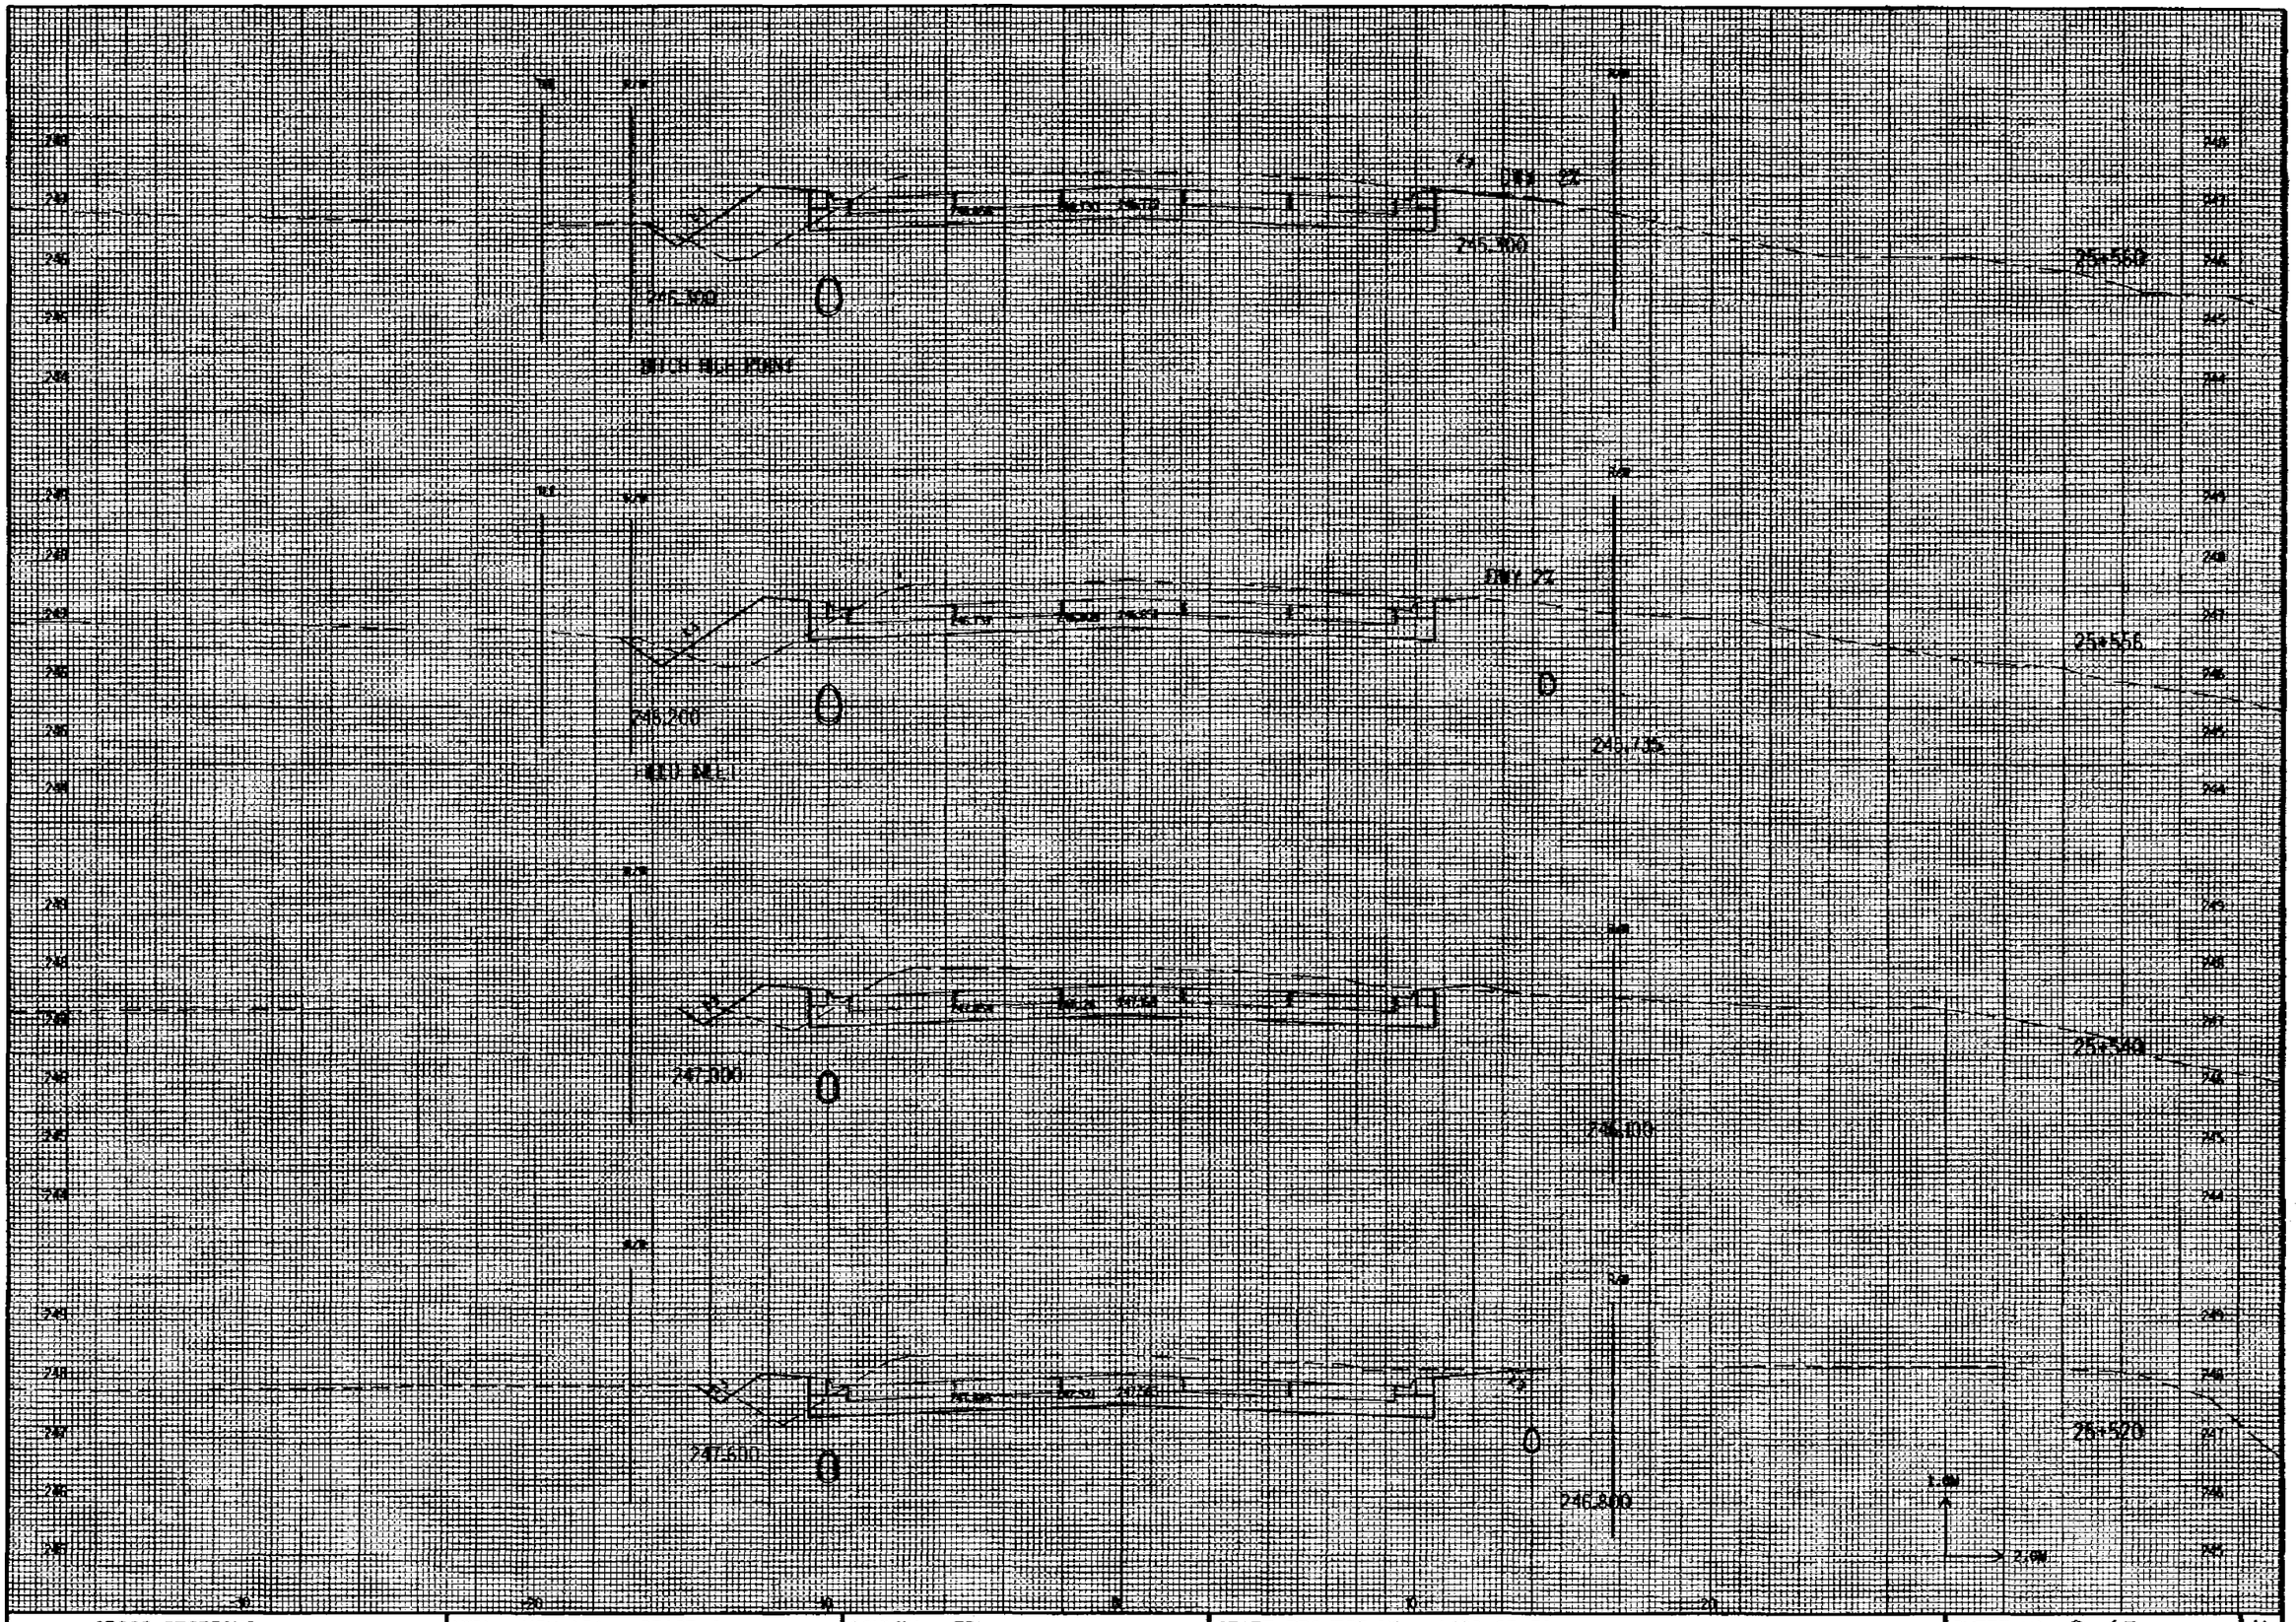
25+550
25+555
25+540
25+520
245.300
246.200
246.600
246.800
245.735
246.100
246.000
246.300
246.500
246.700
246.900
247.000
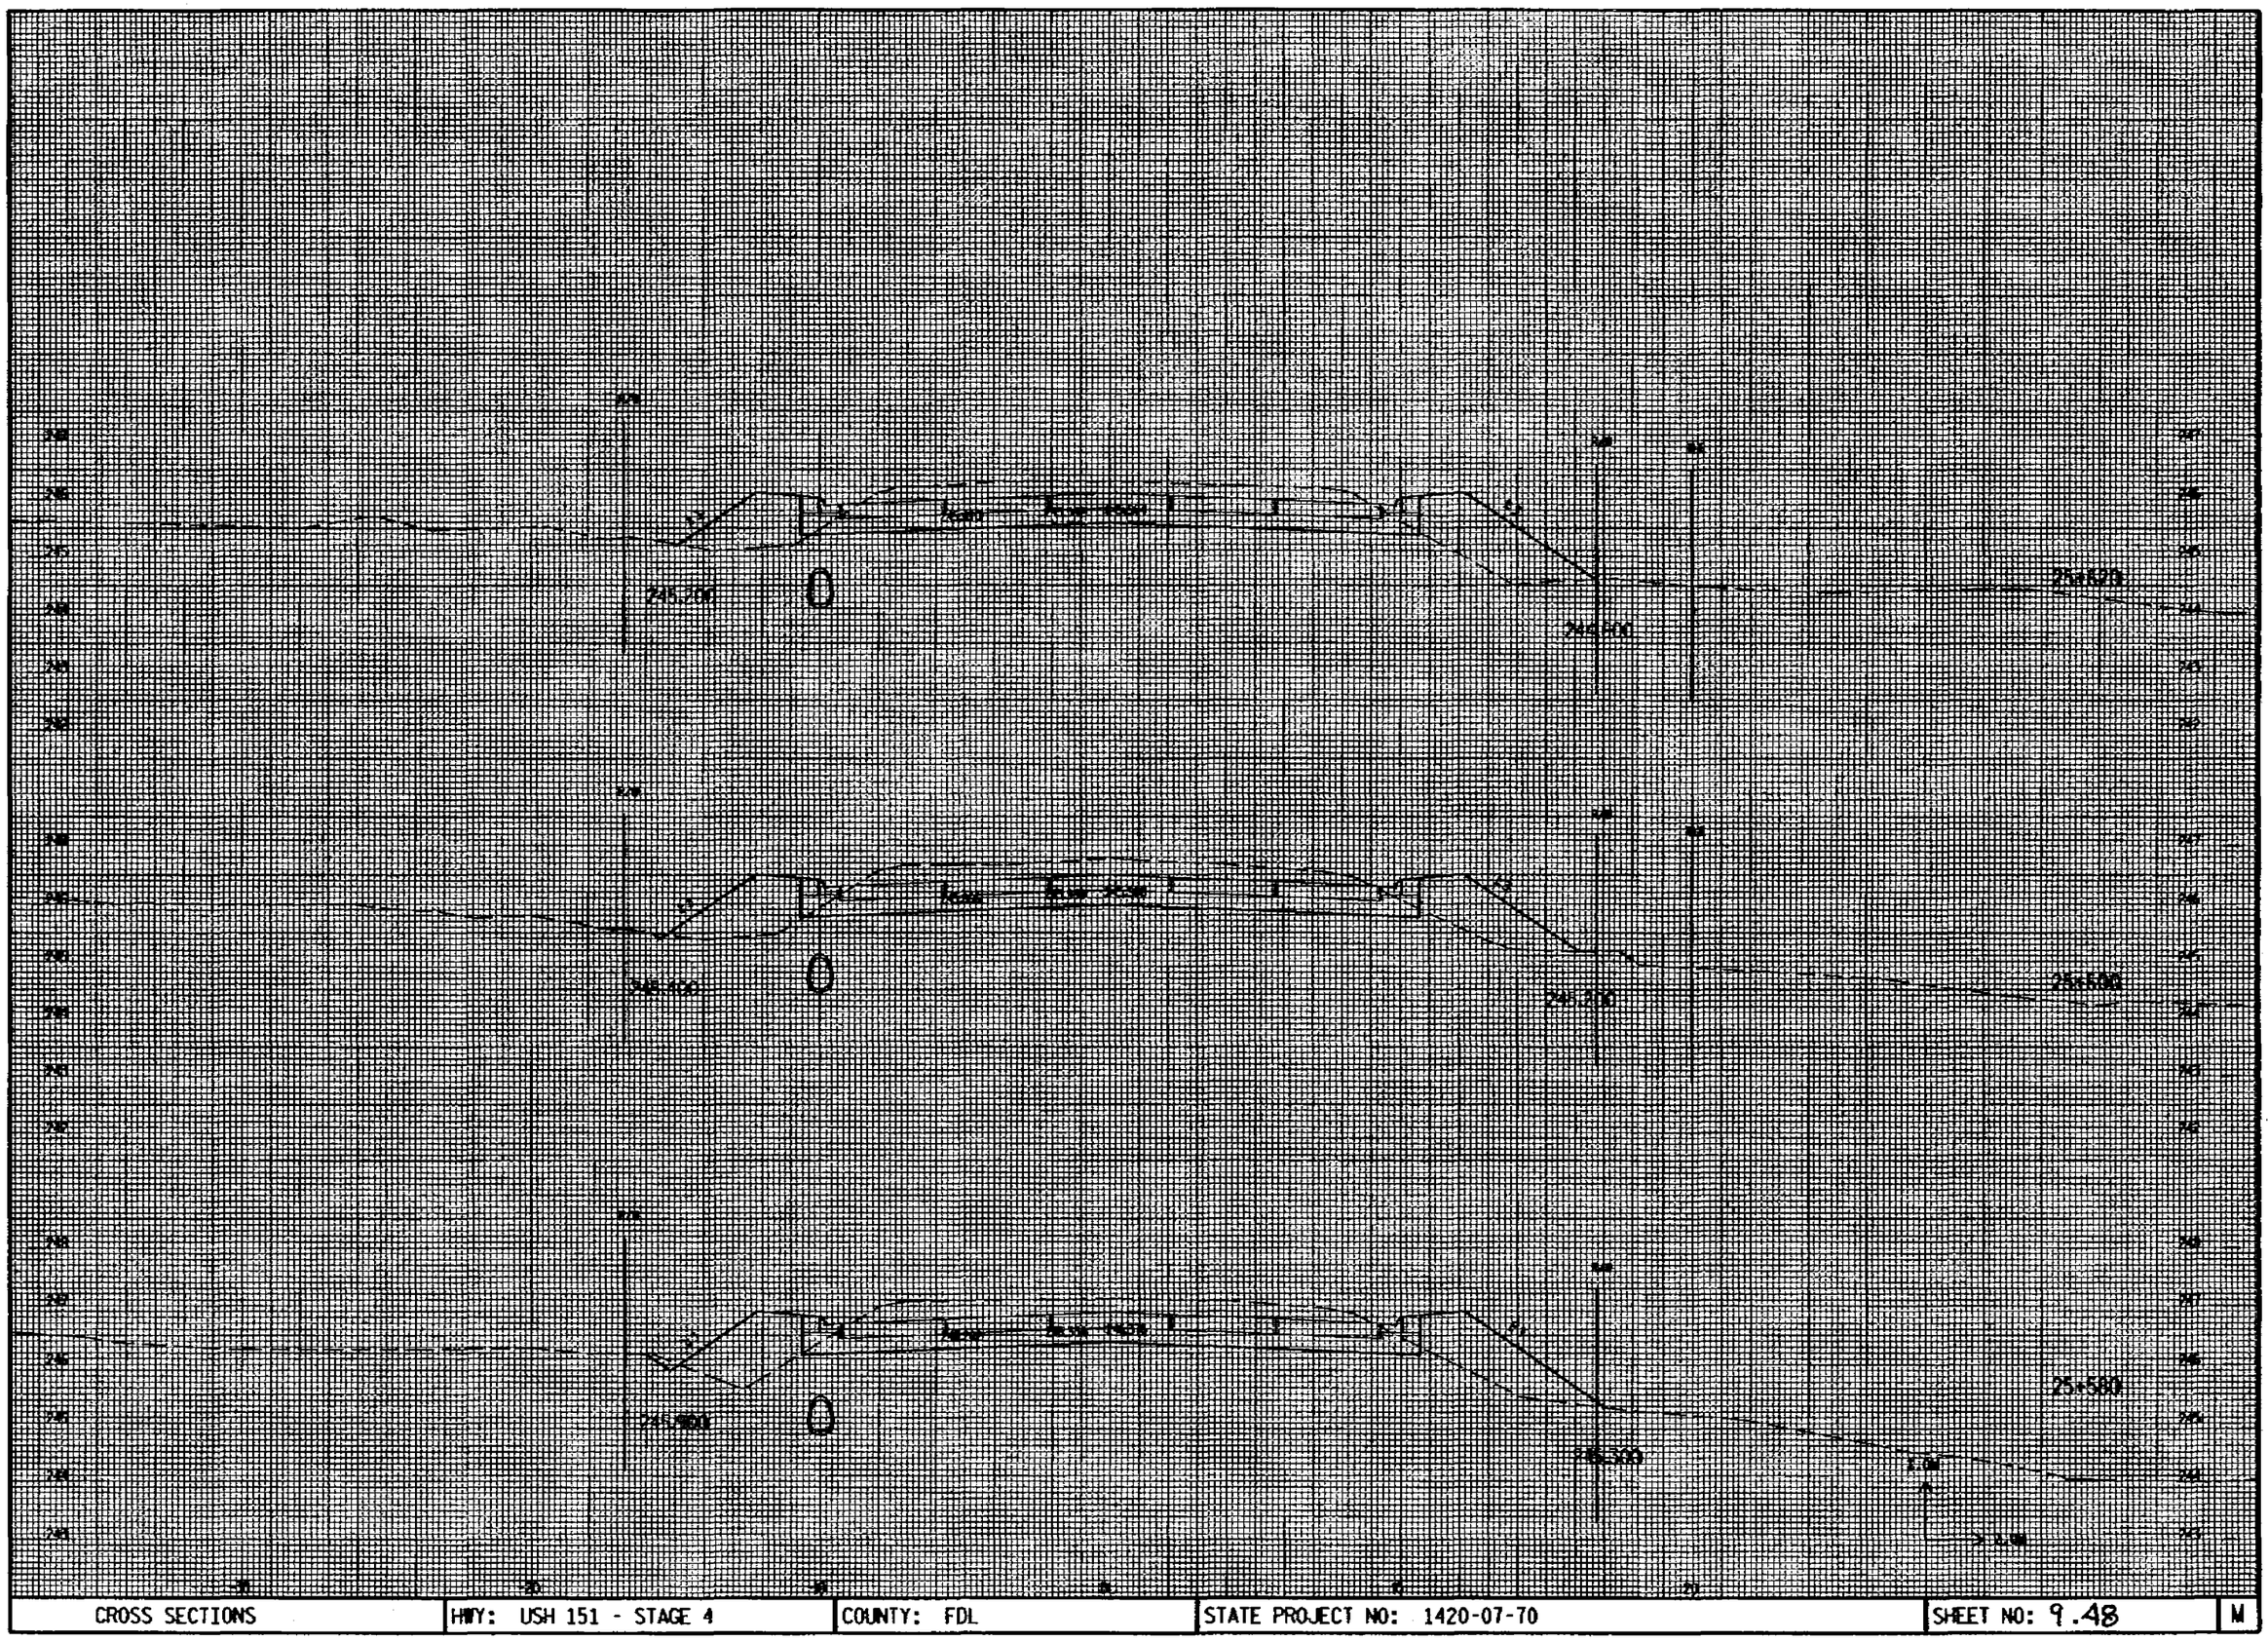


CROSS SECTIONS	HWY: USH 151 - STAGE 4	COUNTY: FDL	STATE PROJECT NO: 1420-07-70	SHEET NO: 9.48	M


43

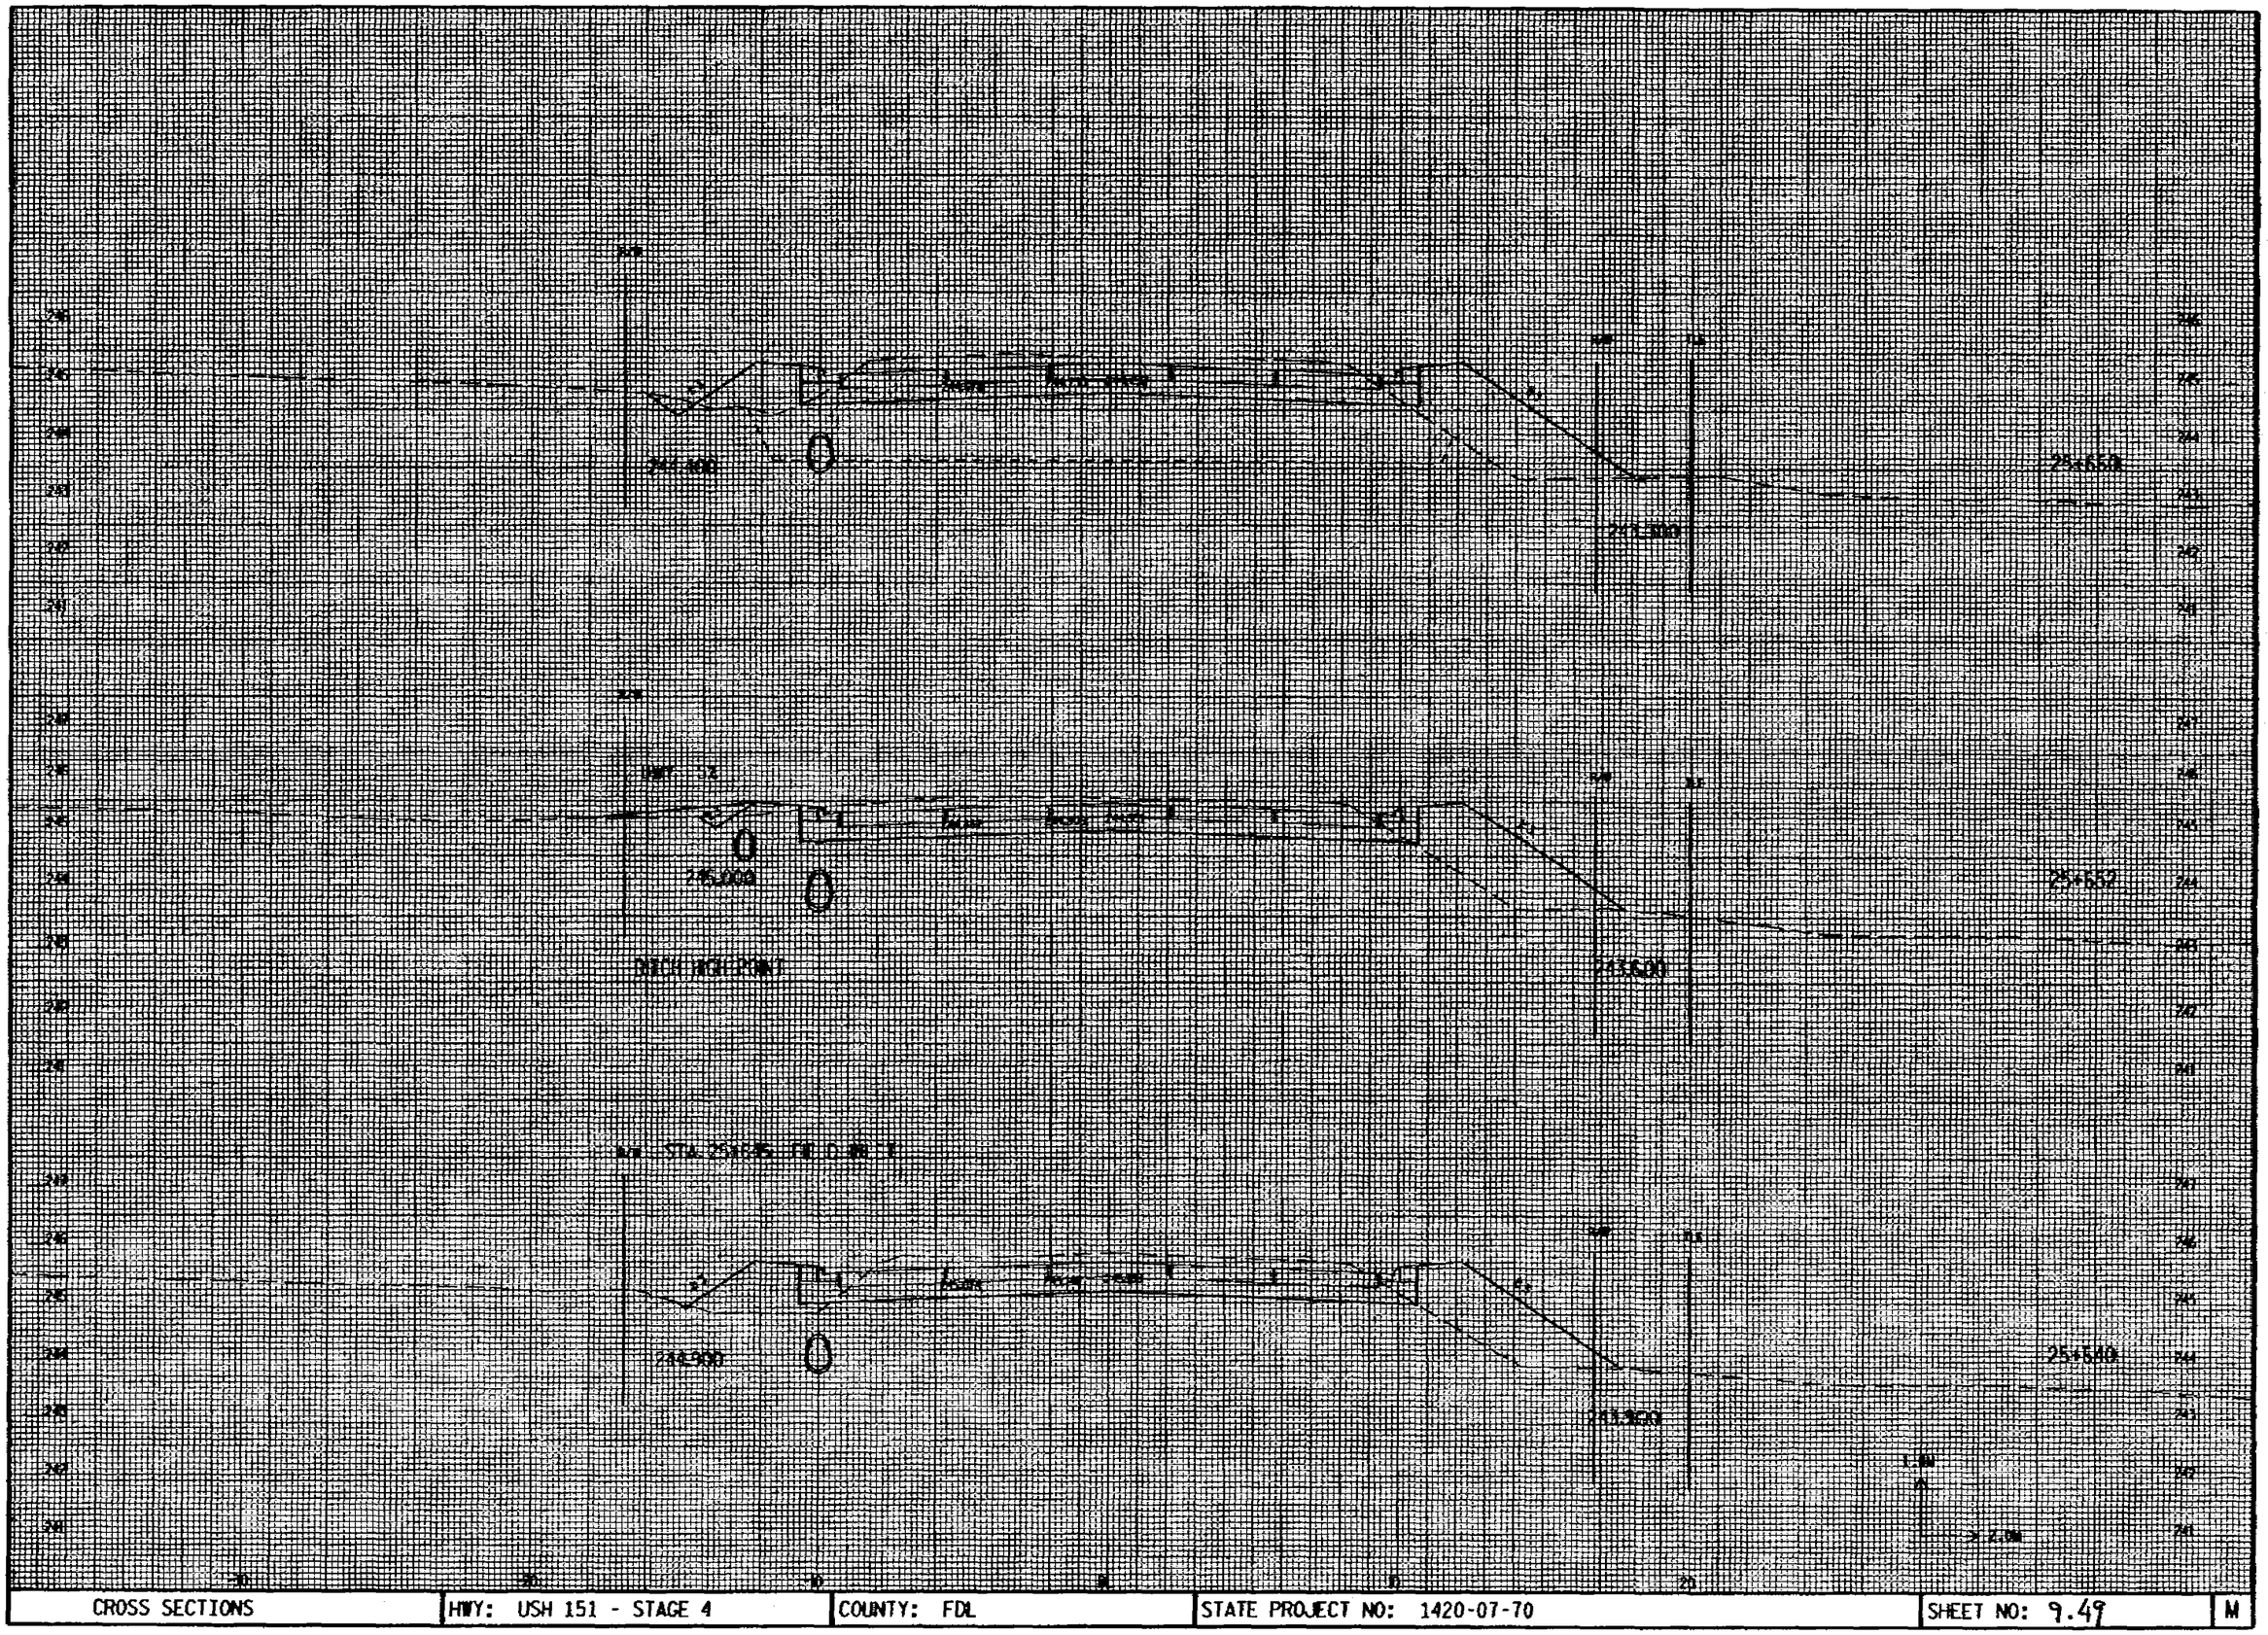


CROSS SECTIONS	HWY: USH 151 - STAGE 4	COUNTY: FDL	STATE PROJECT NO: 1420-07-70	SHEET NO: 9.49	M

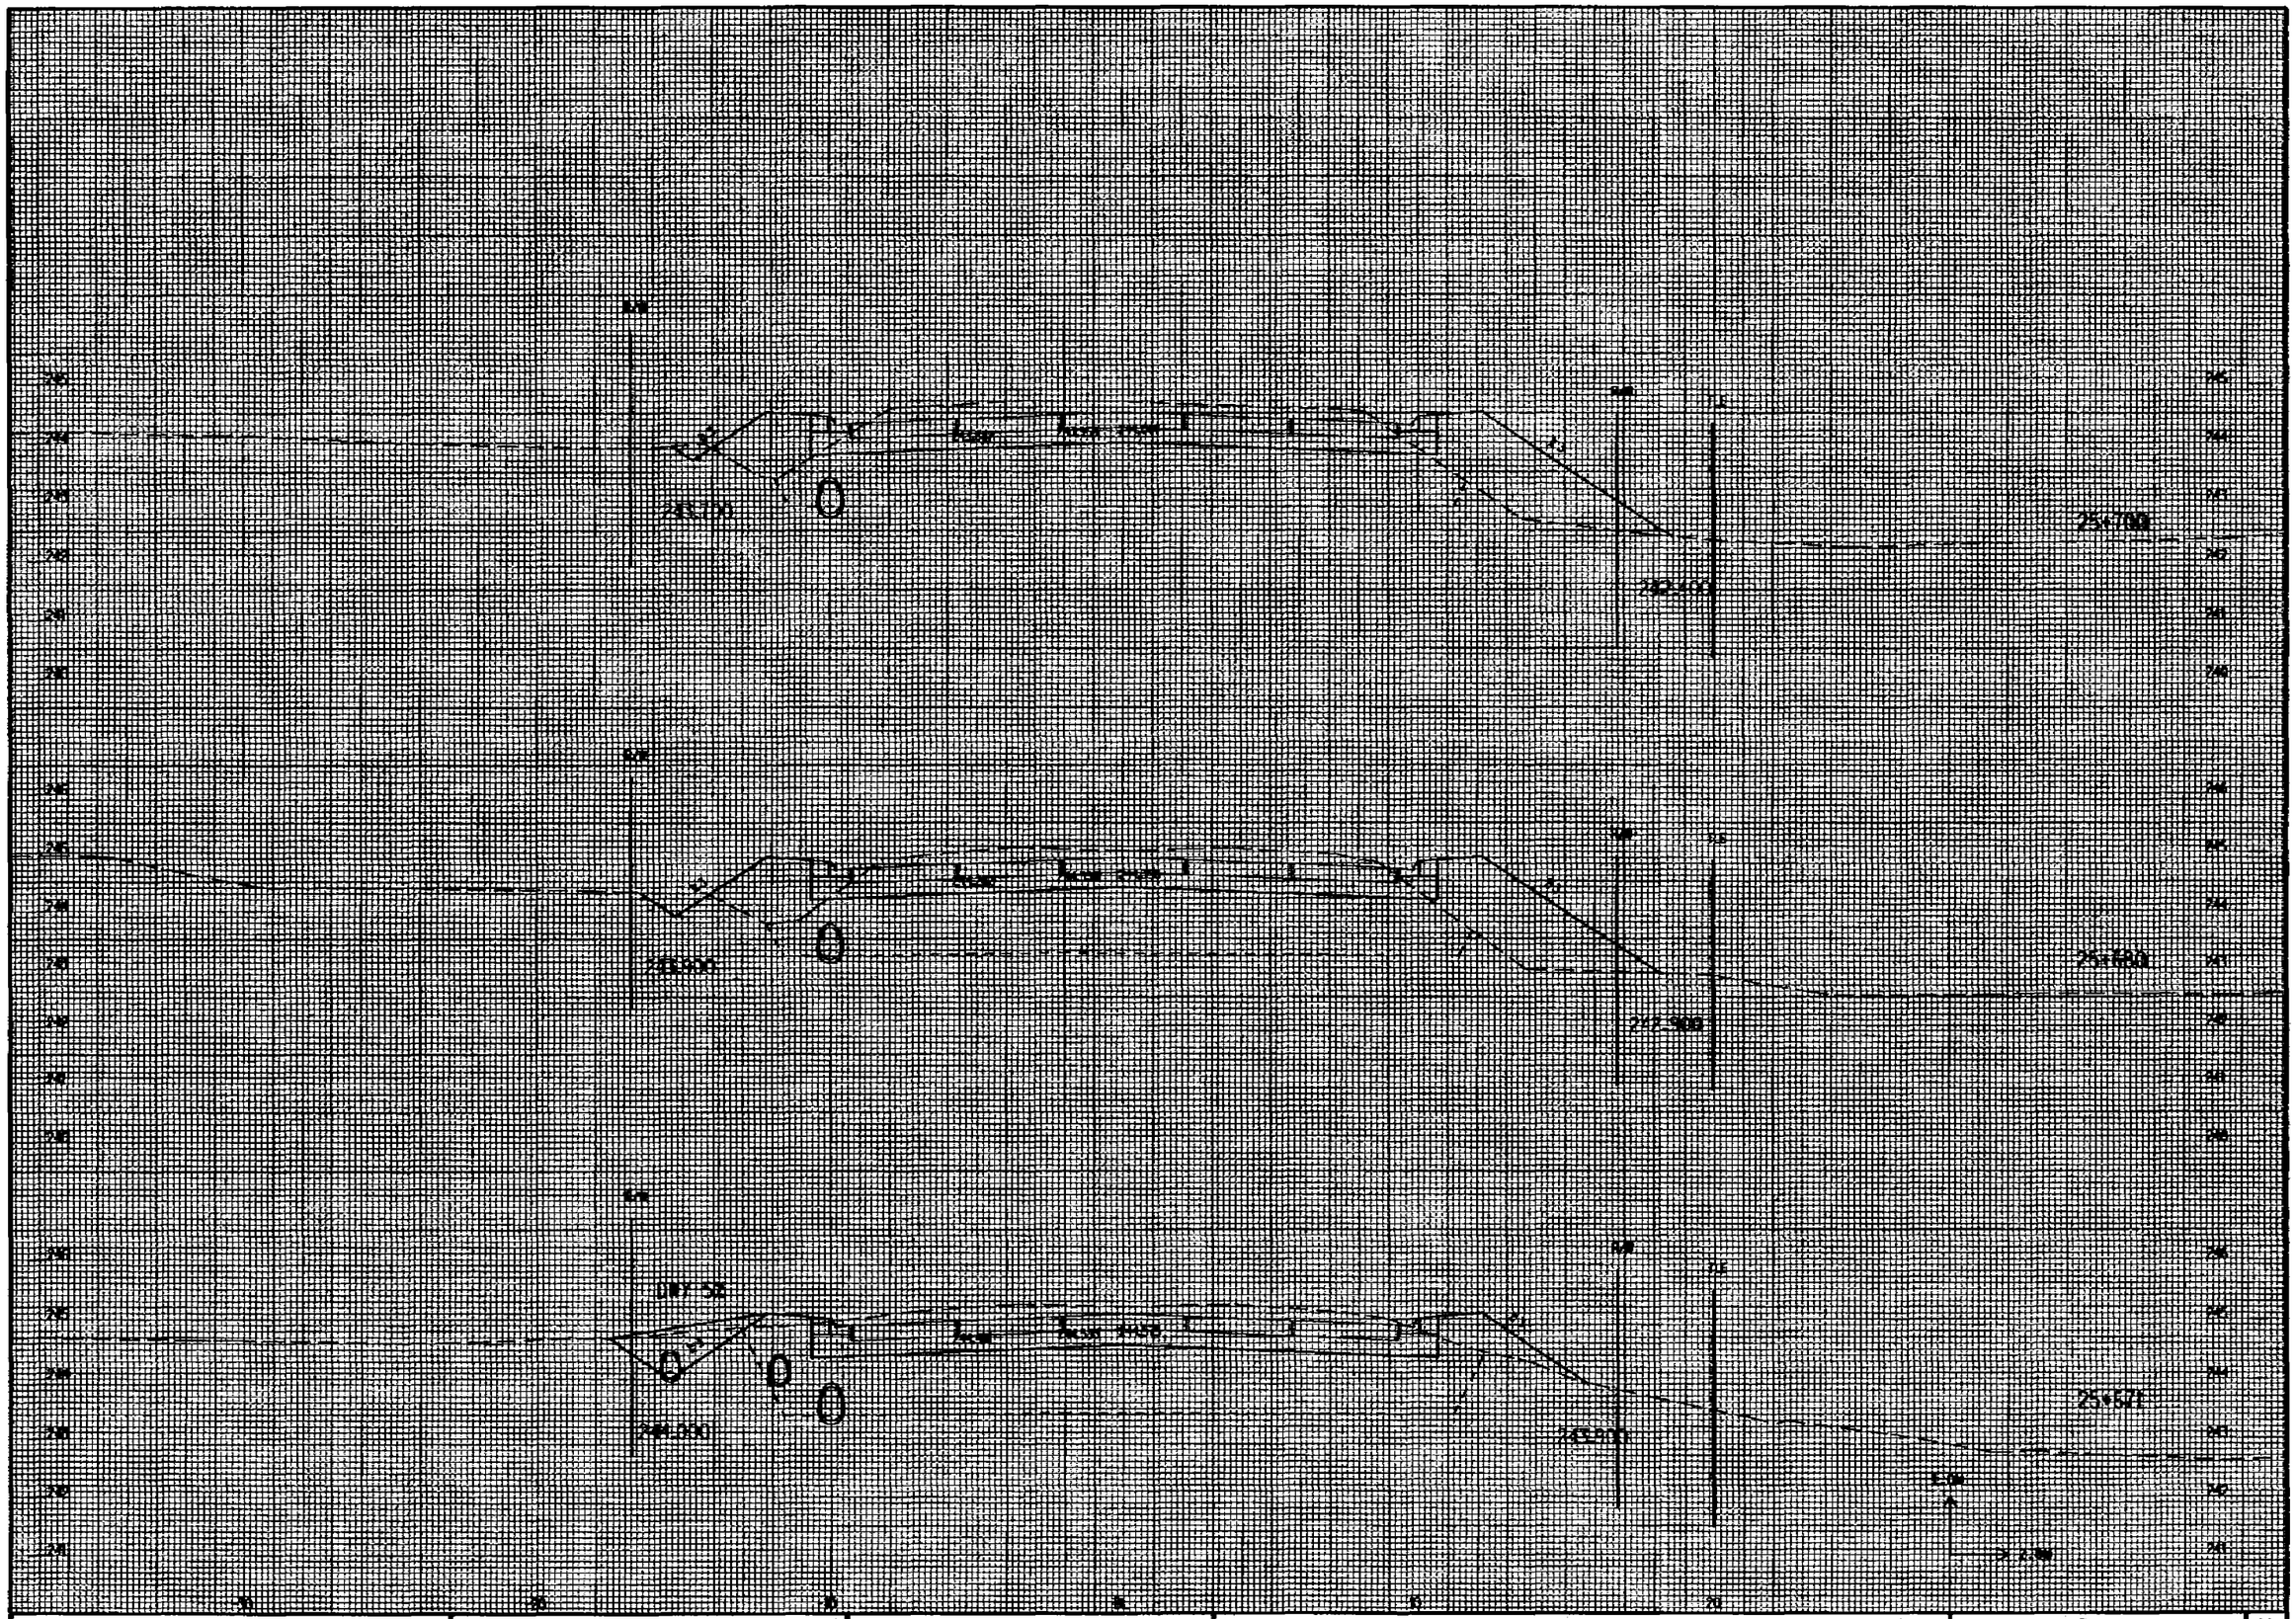



CROSS SECTIONS	HWY: USH 151 - STAGE 4	COUNTY: FDL	STATE PROJECT NO: 1420-07-70	SHEET NO: 9.50	M

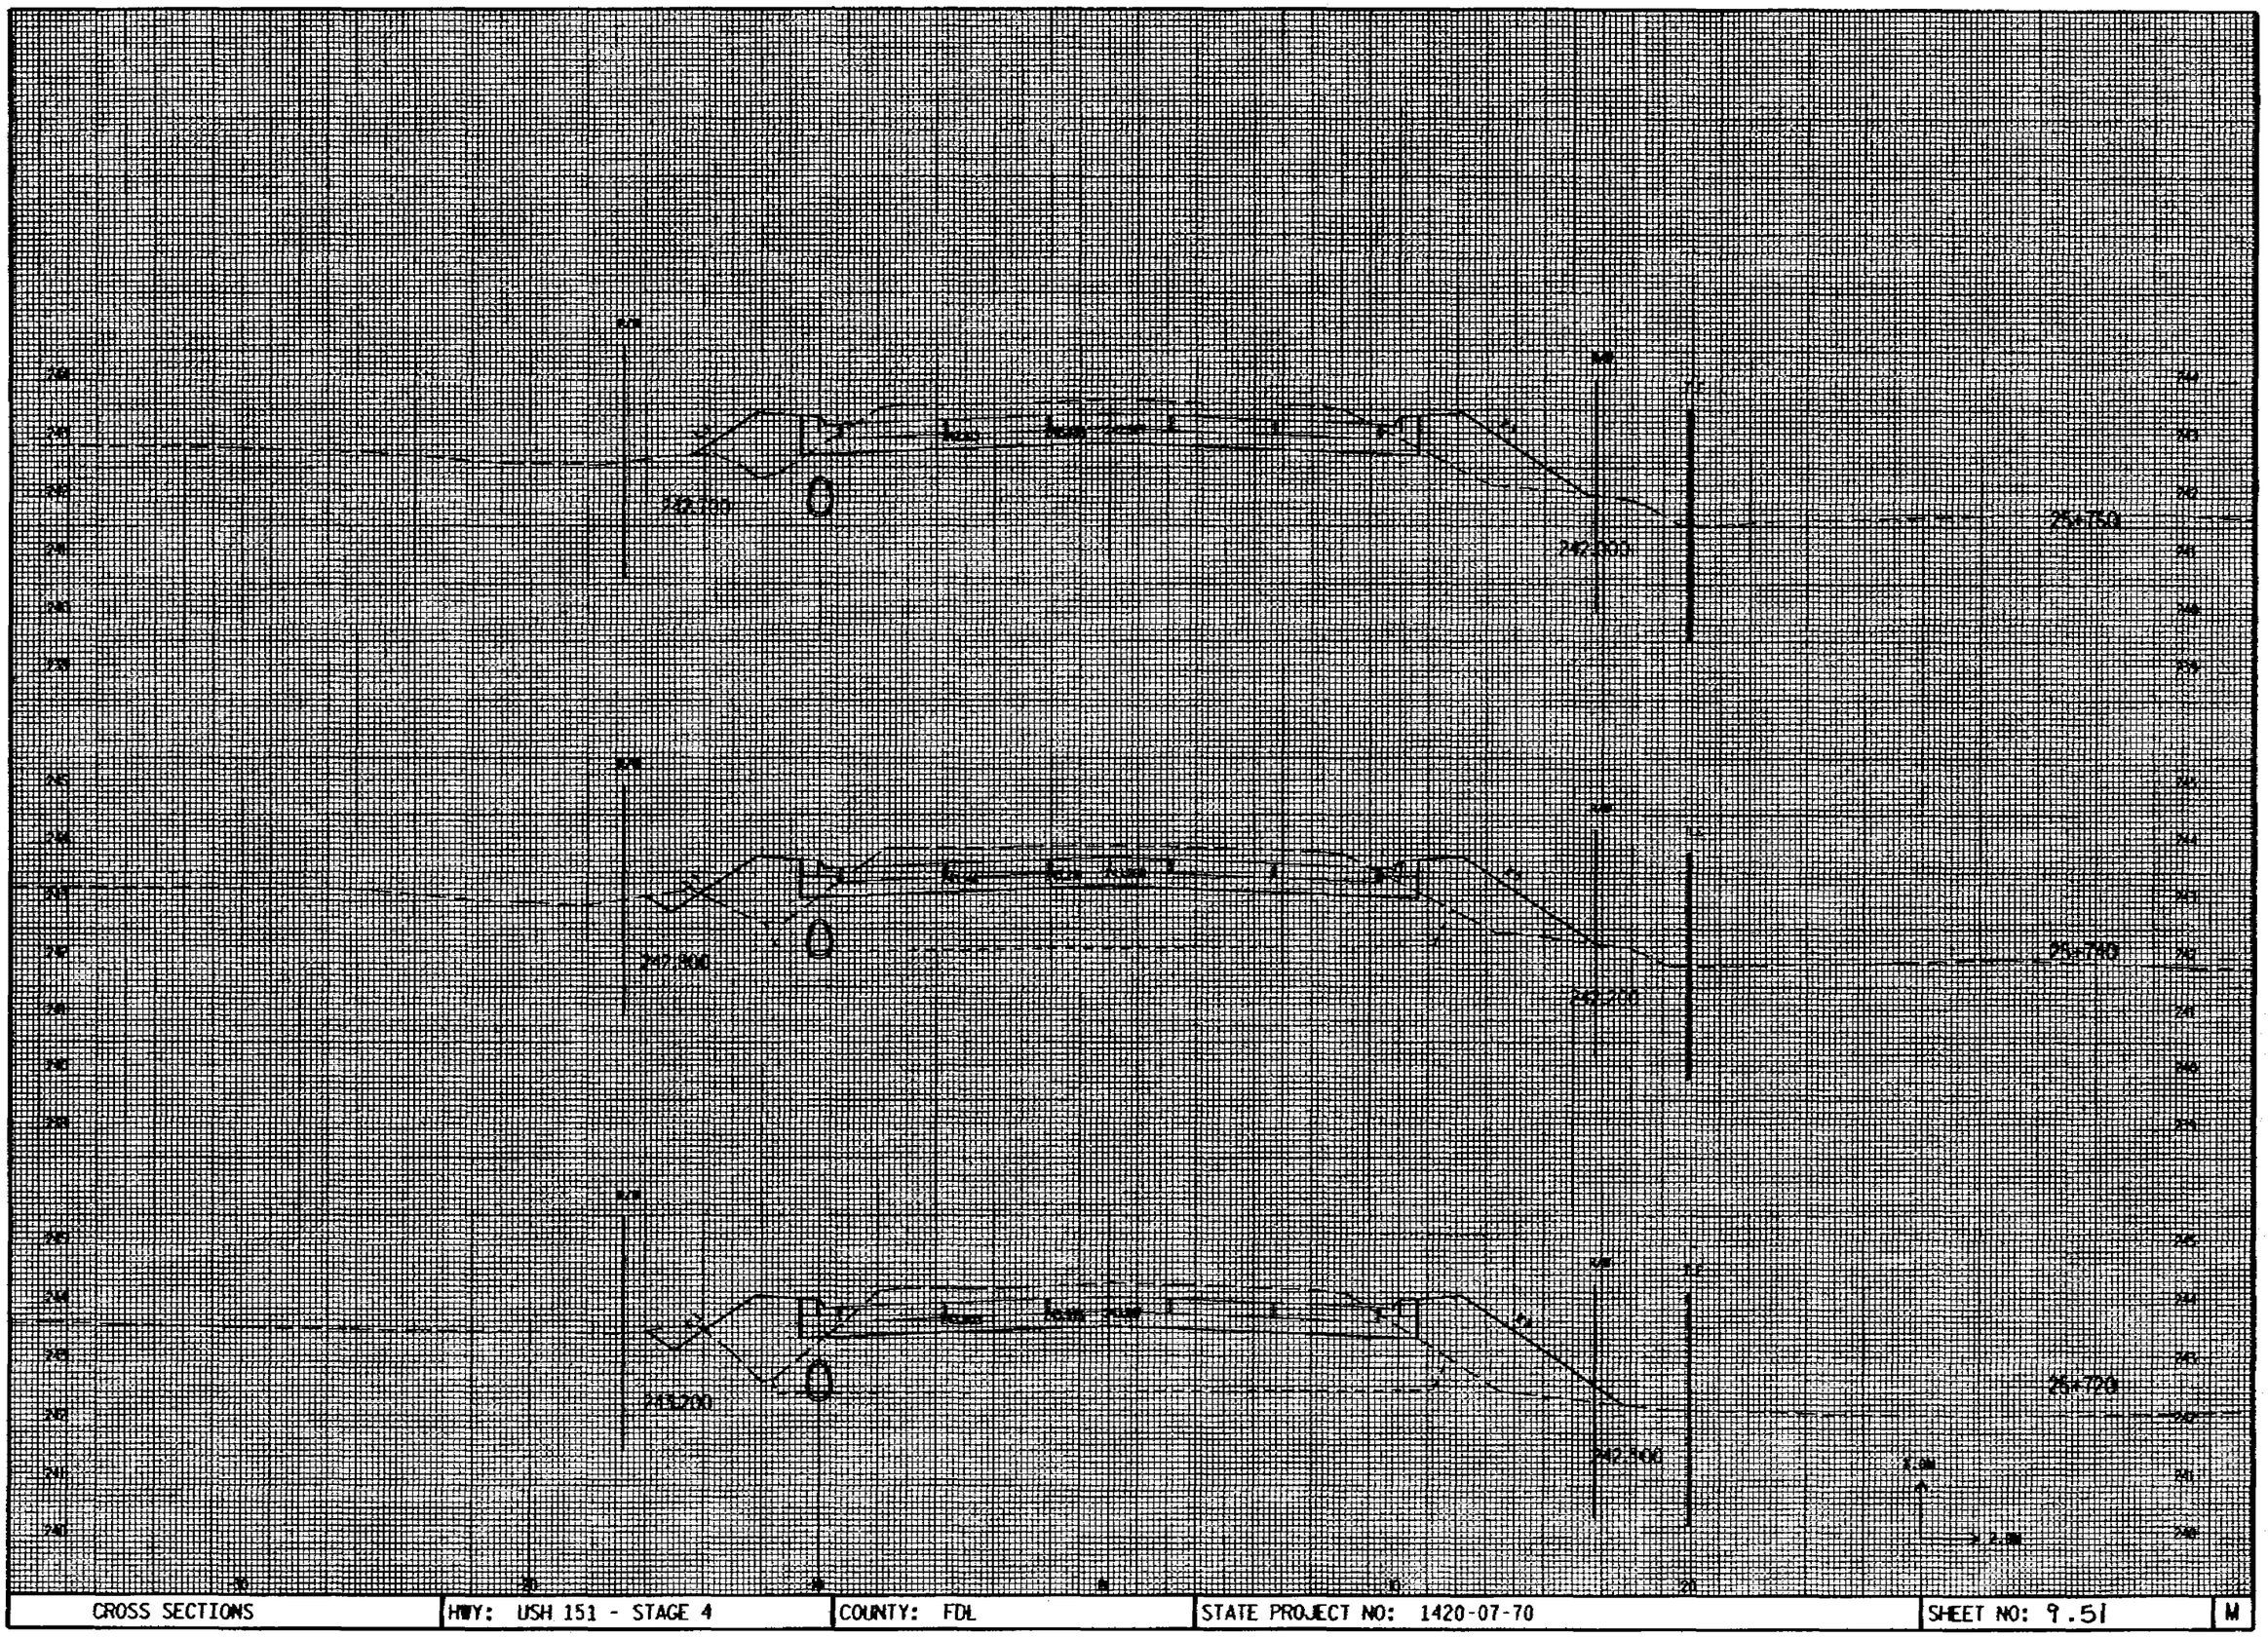


CROSS SECTIONS	HWY: USH 151 - STAGE 4	COUNTY: FDL	STATE PROJECT NO: 1420-07-70	SHEET NO: 9.51	M

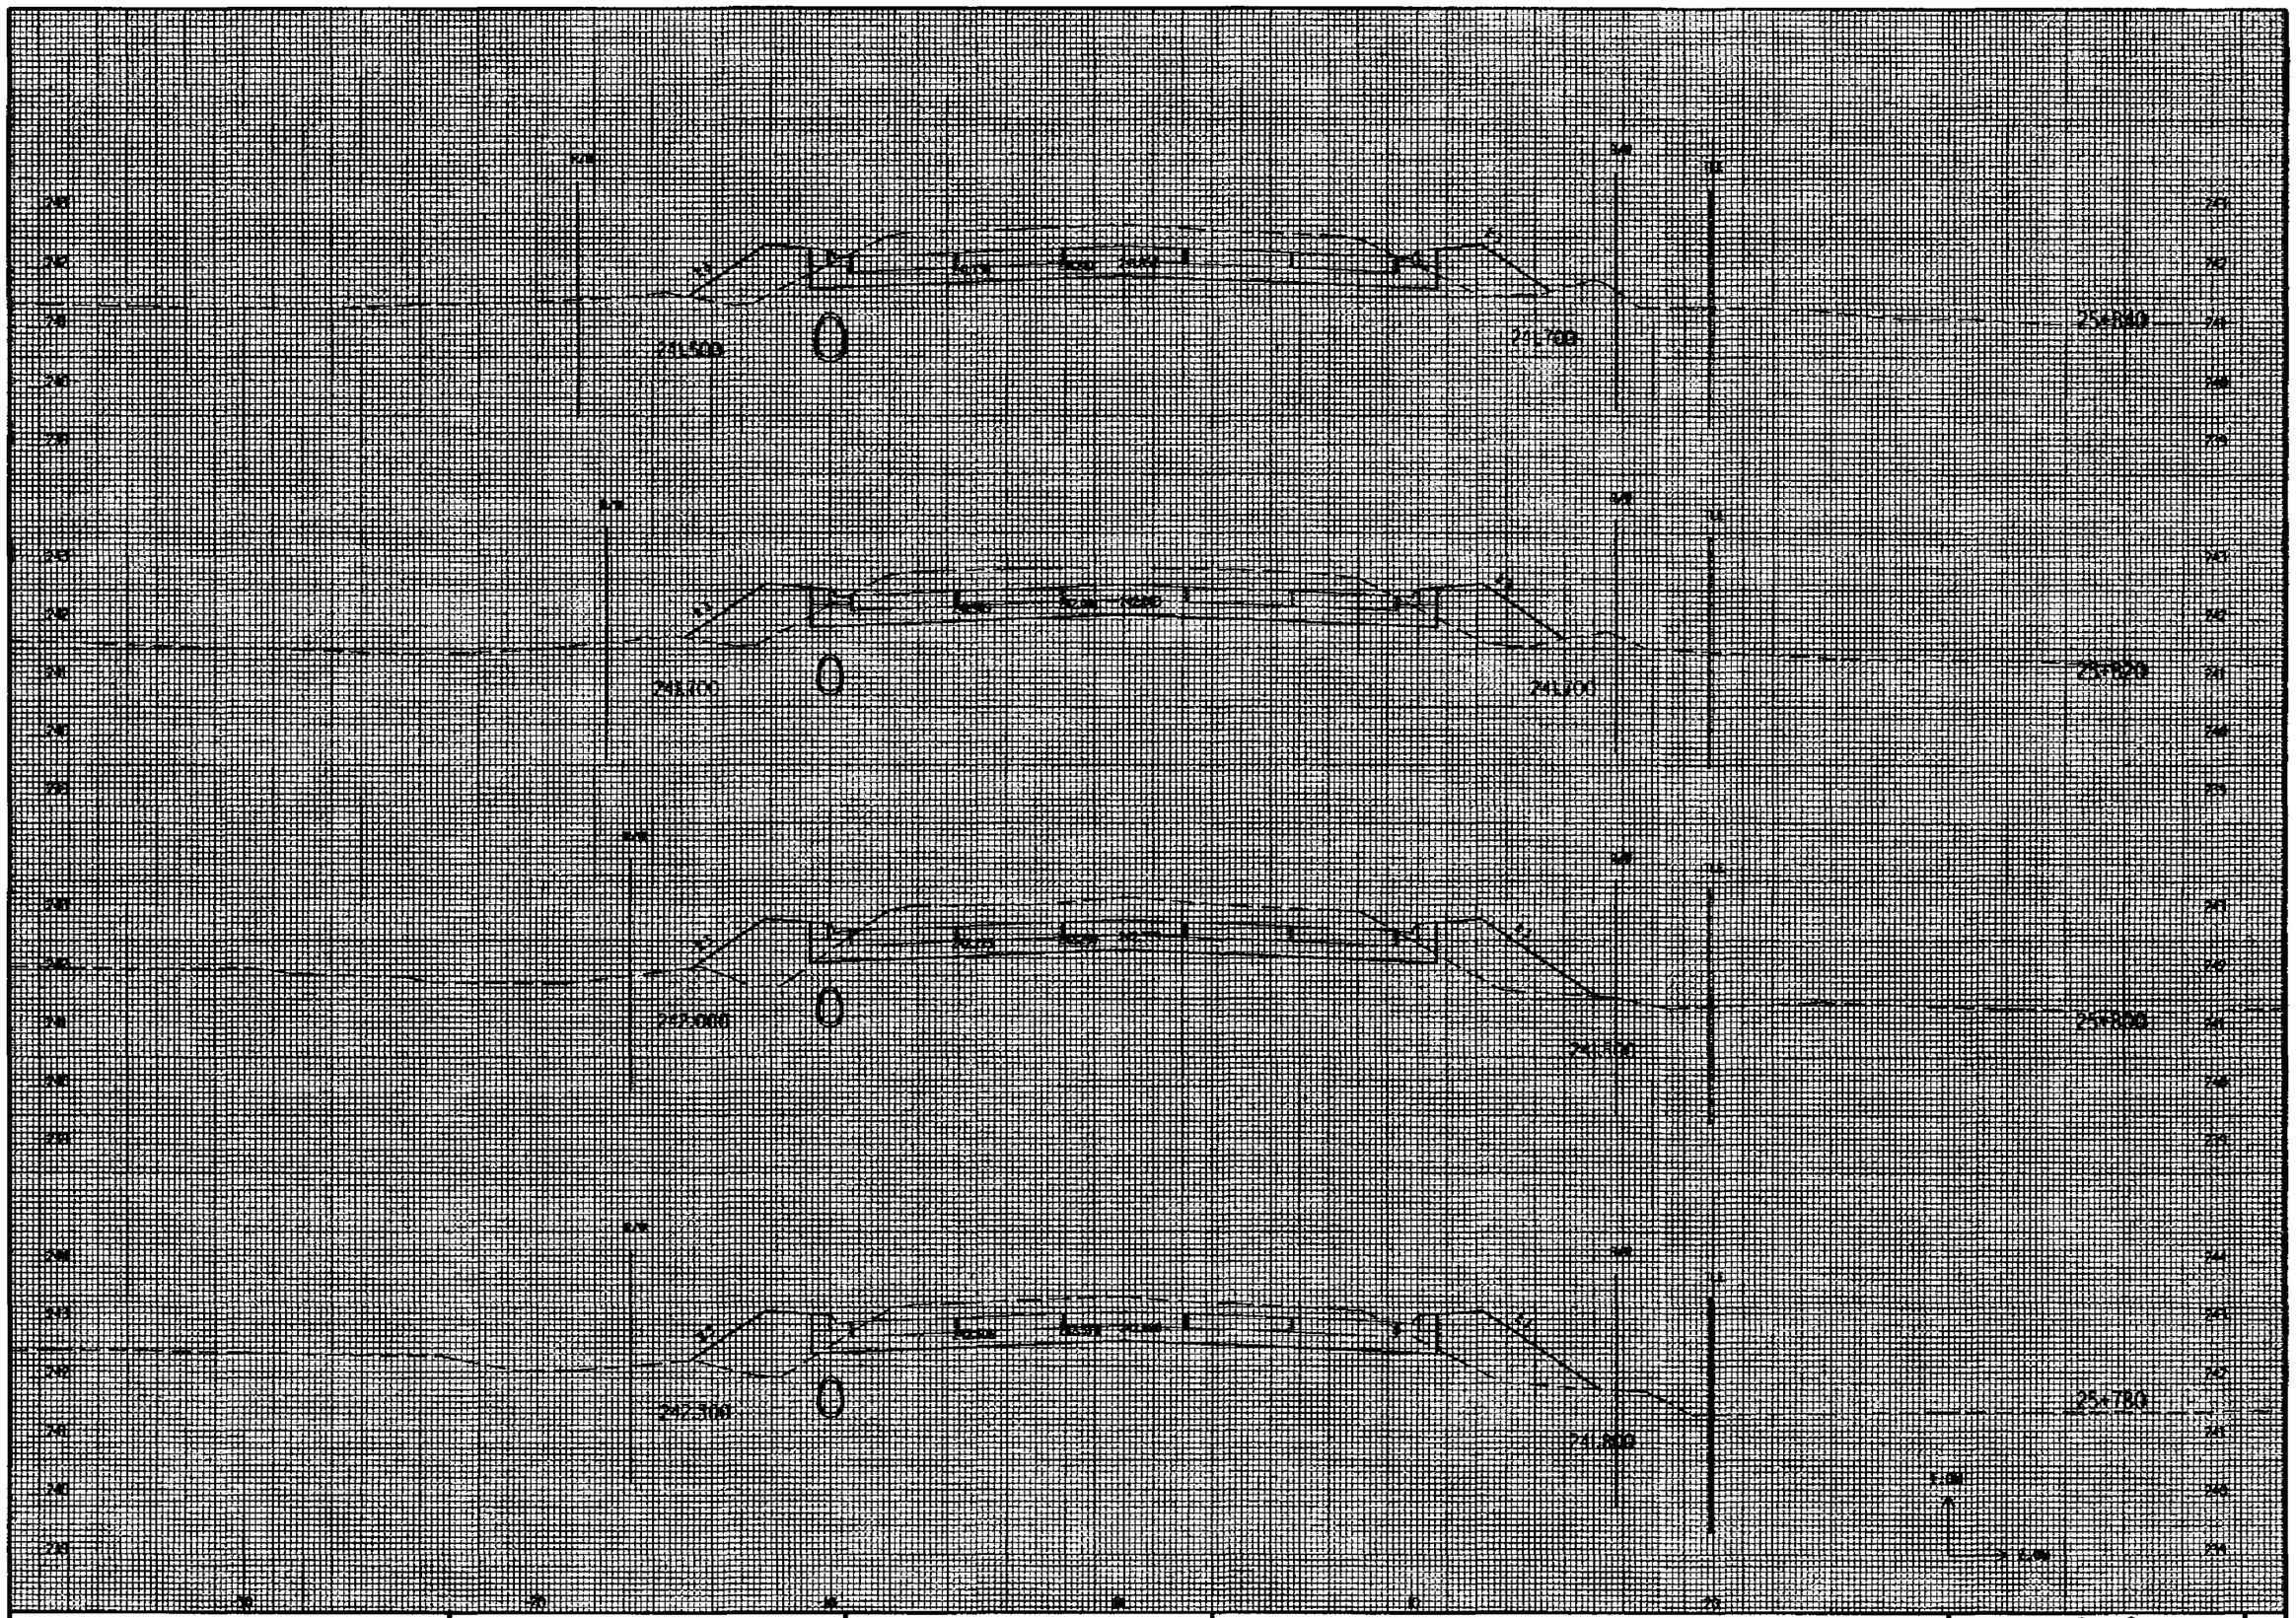
24+00
24+20
24+40
24+60
24+80
25+00
25+20
25+40
25+60
25+80
241.00
241.20
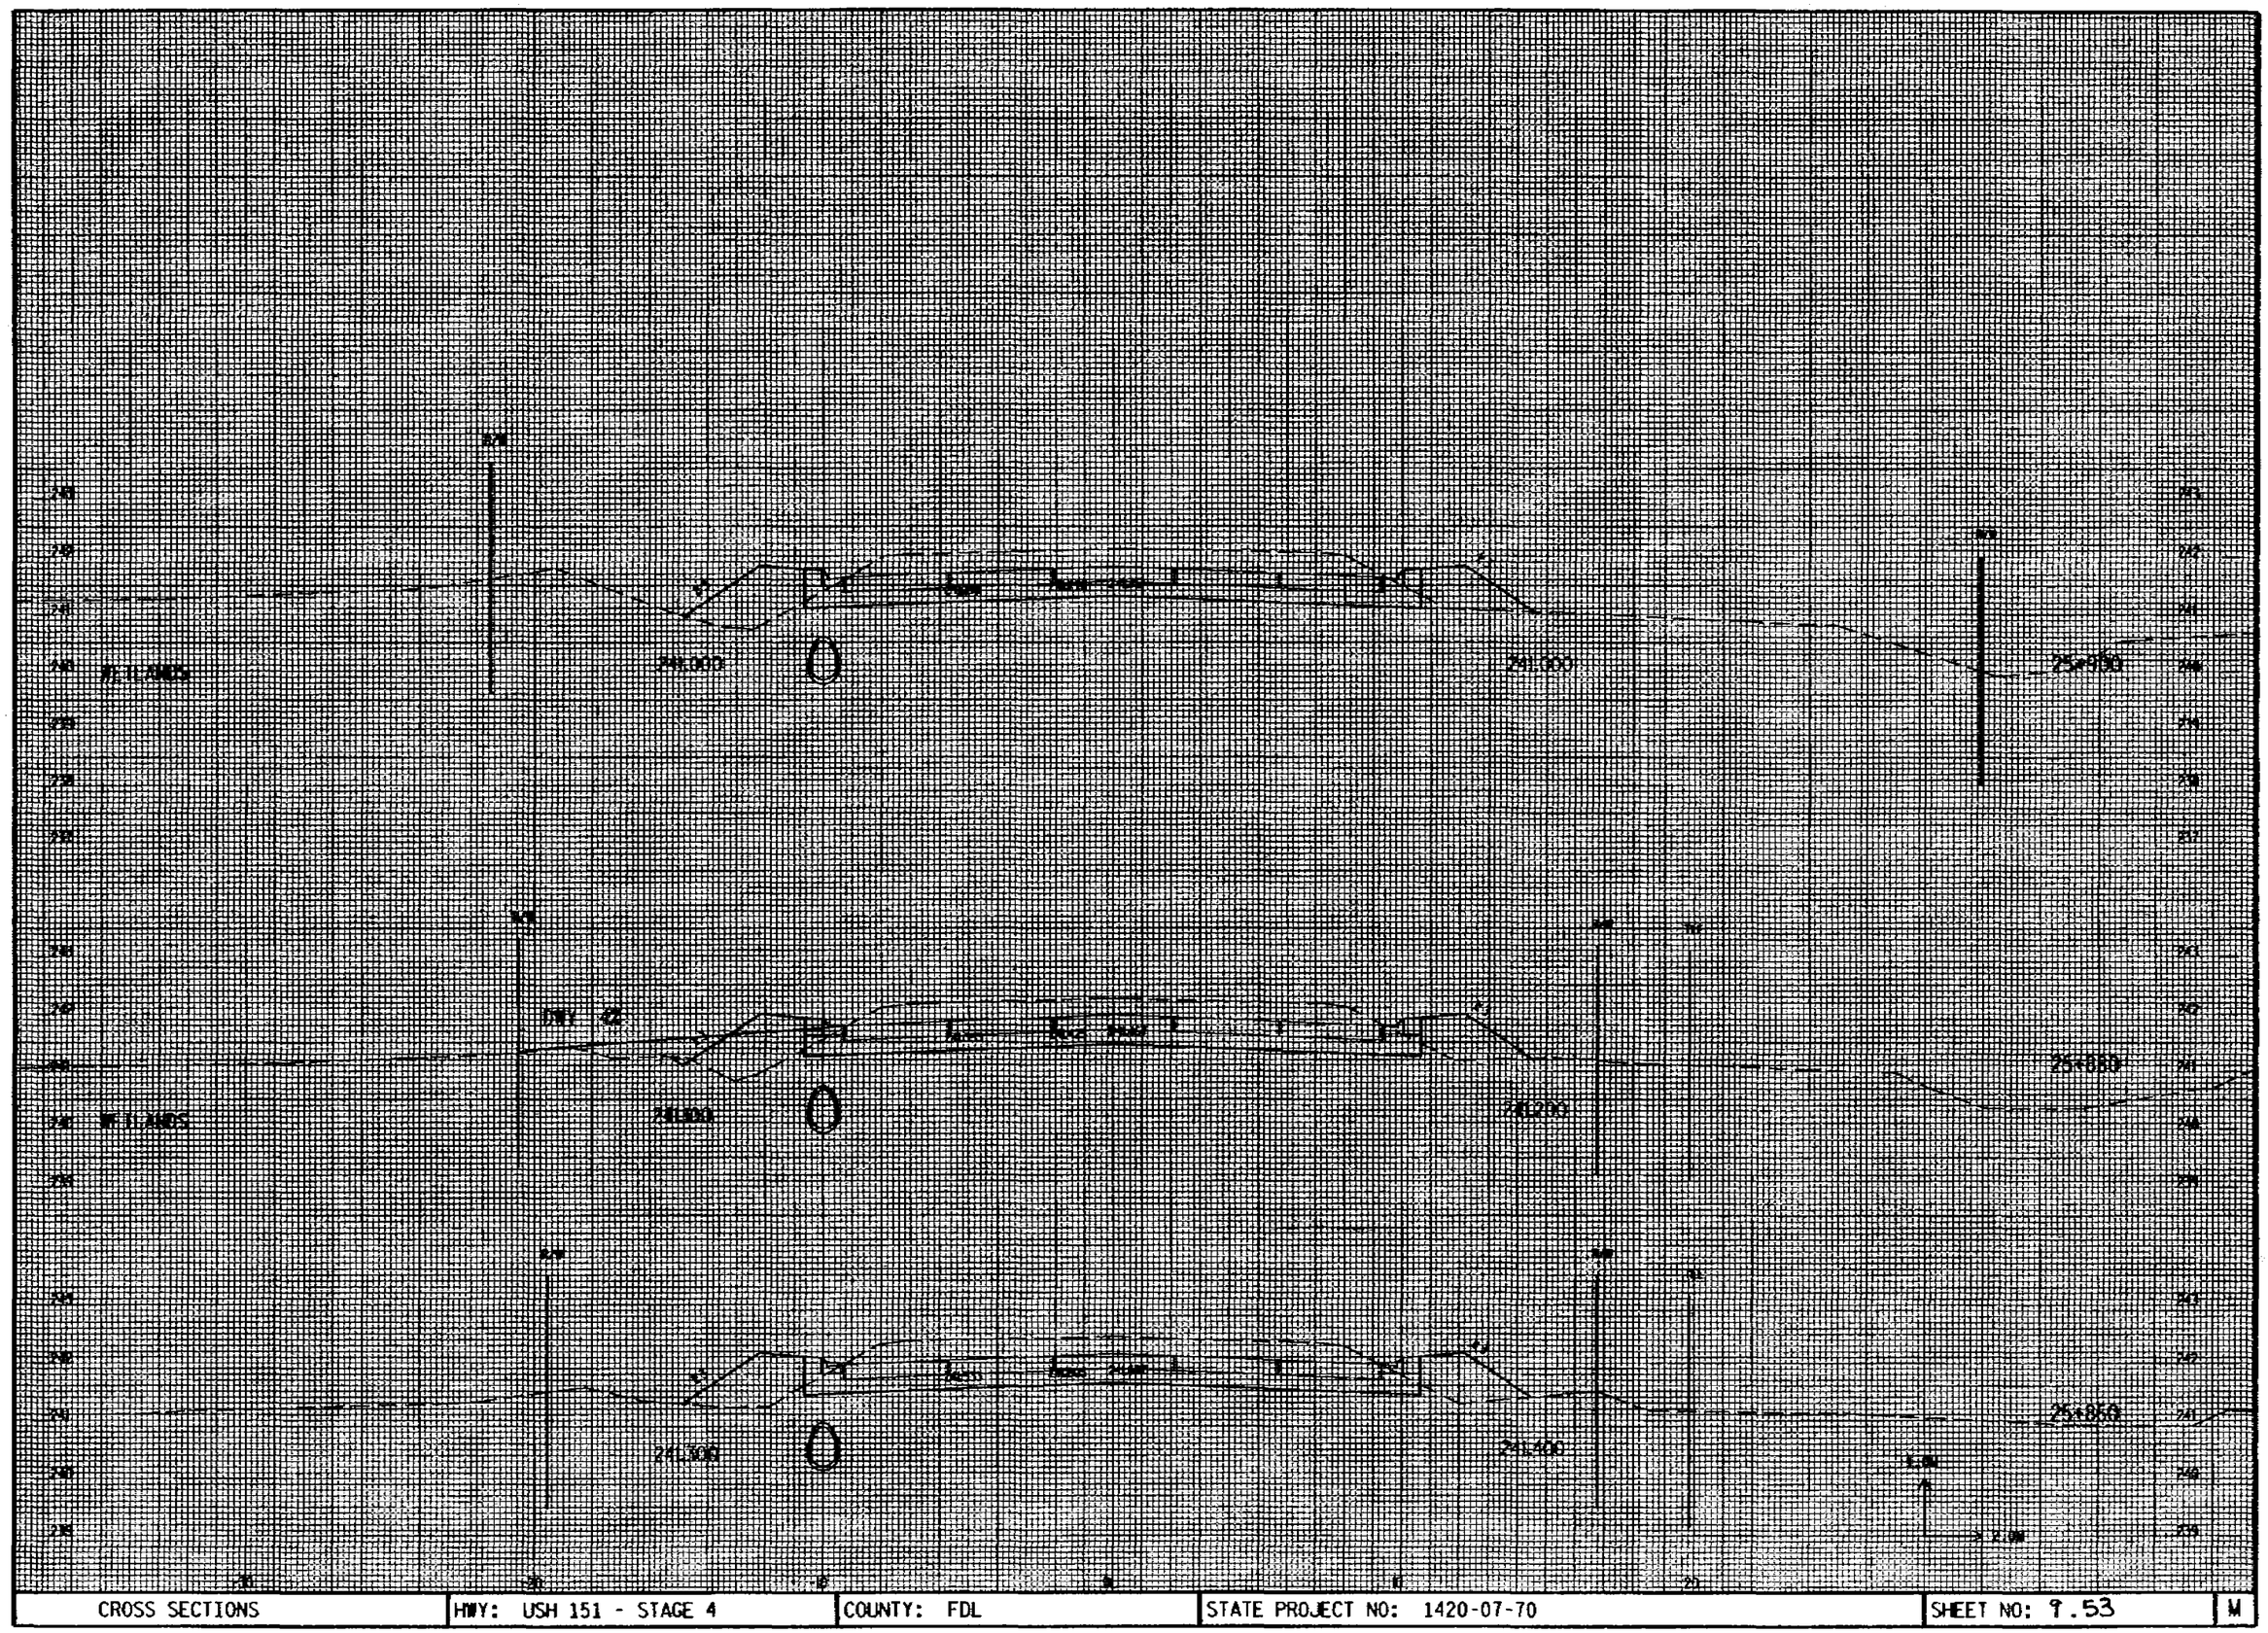
24,900
25+000
25+050
25+100
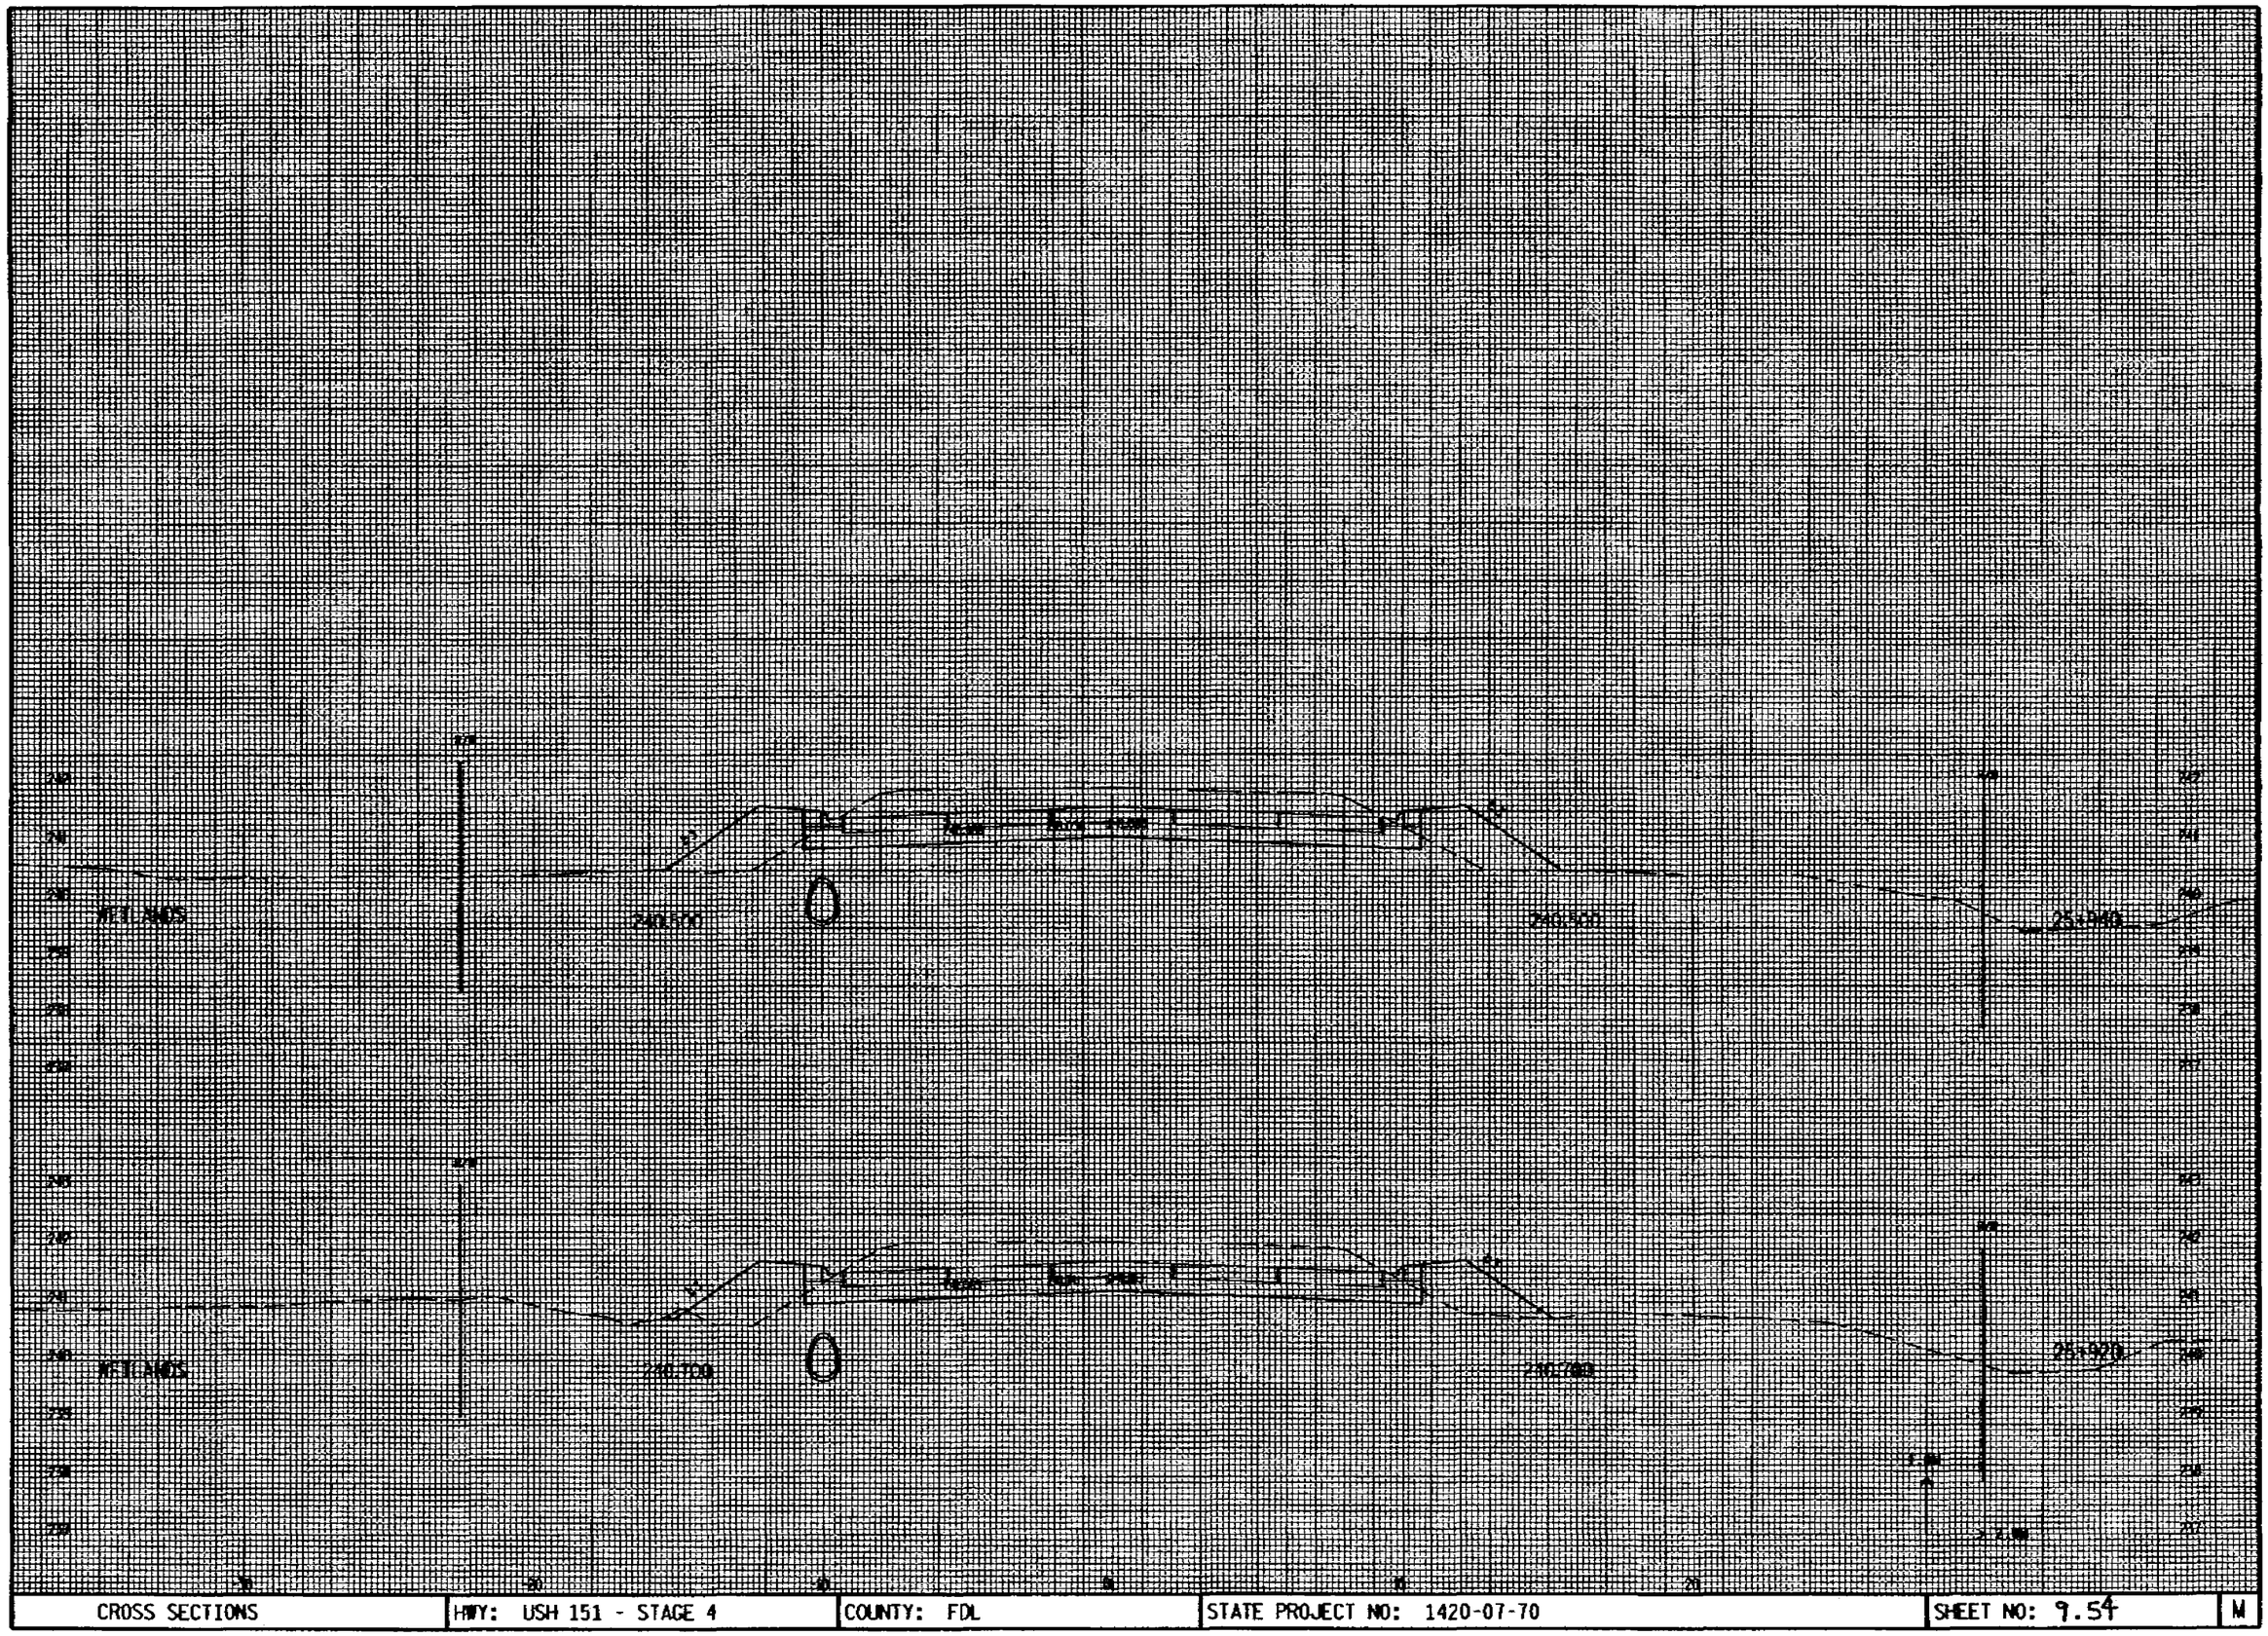



CROSS SECTIONS	HWY: USH 151 - STAGE 4	COUNTY: FDL	STATE PROJECT NO: 1420-07-70	SHEET NO: 9.54	M

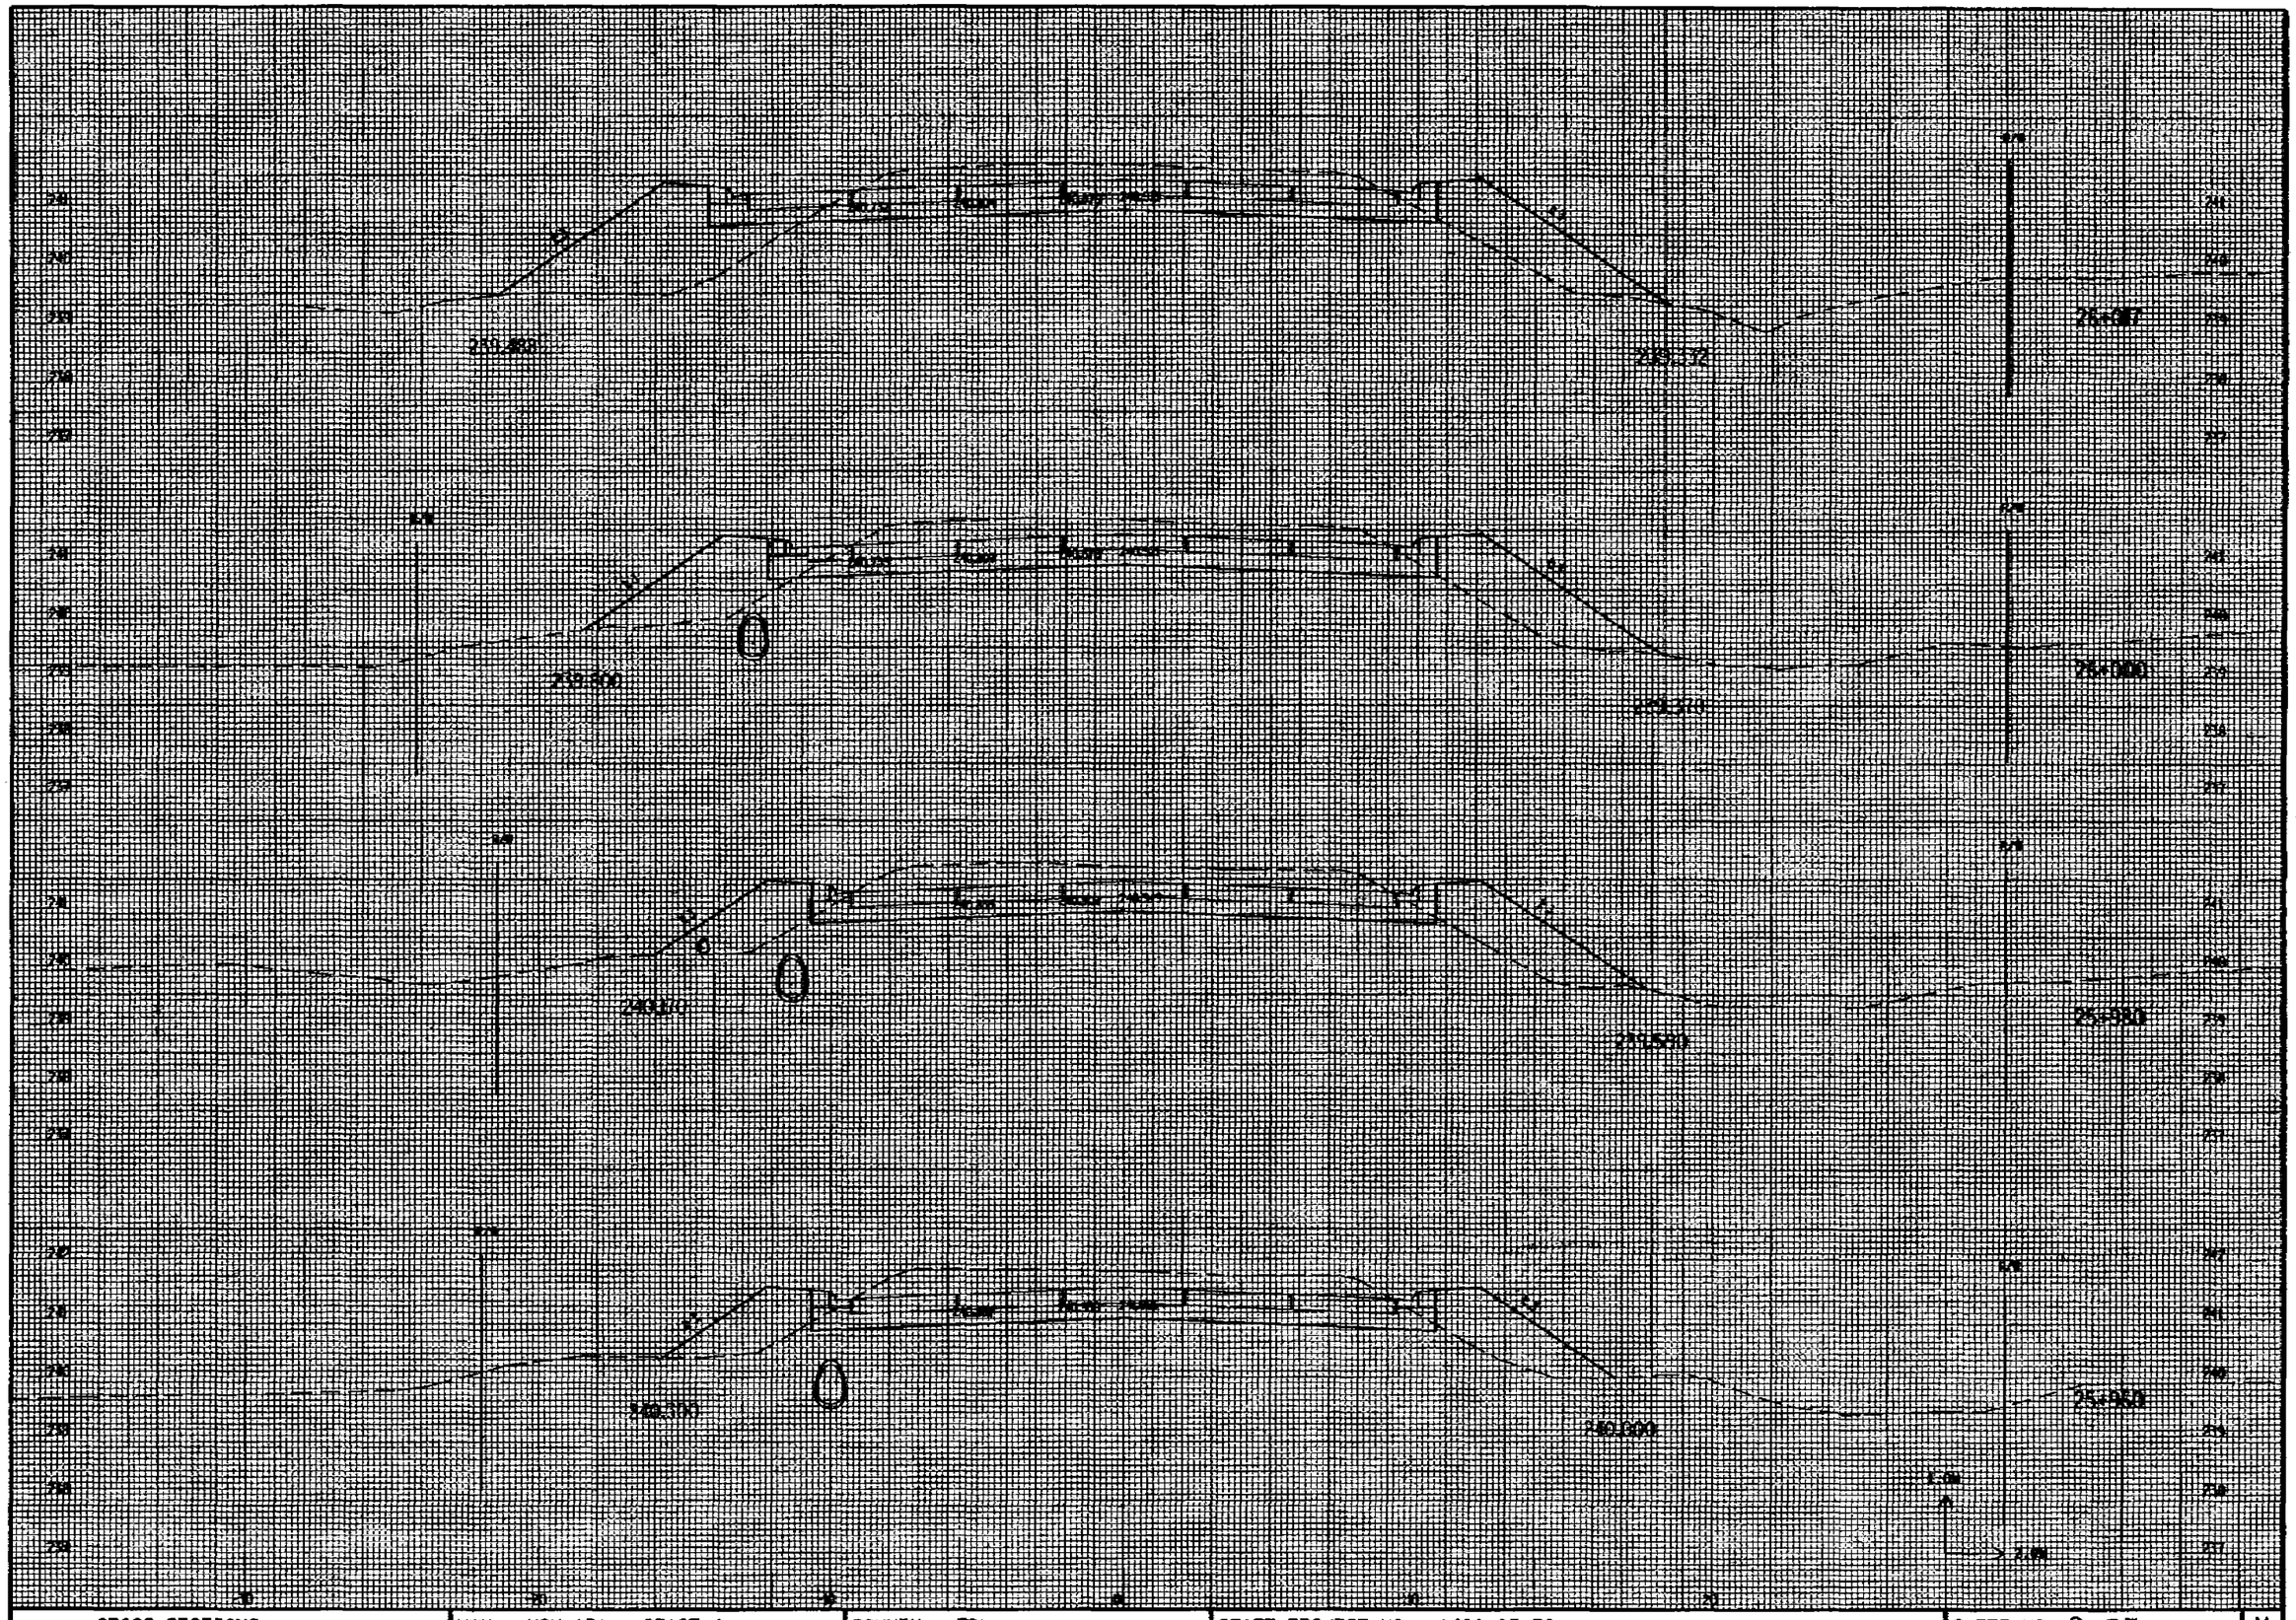

CROSS SECTIONS	HWY: USH 151 - STAGE 4	COUNTY: FDL	STATE PROJECT NO: 1420-07-70	SHEET NO: 9.55	M

50

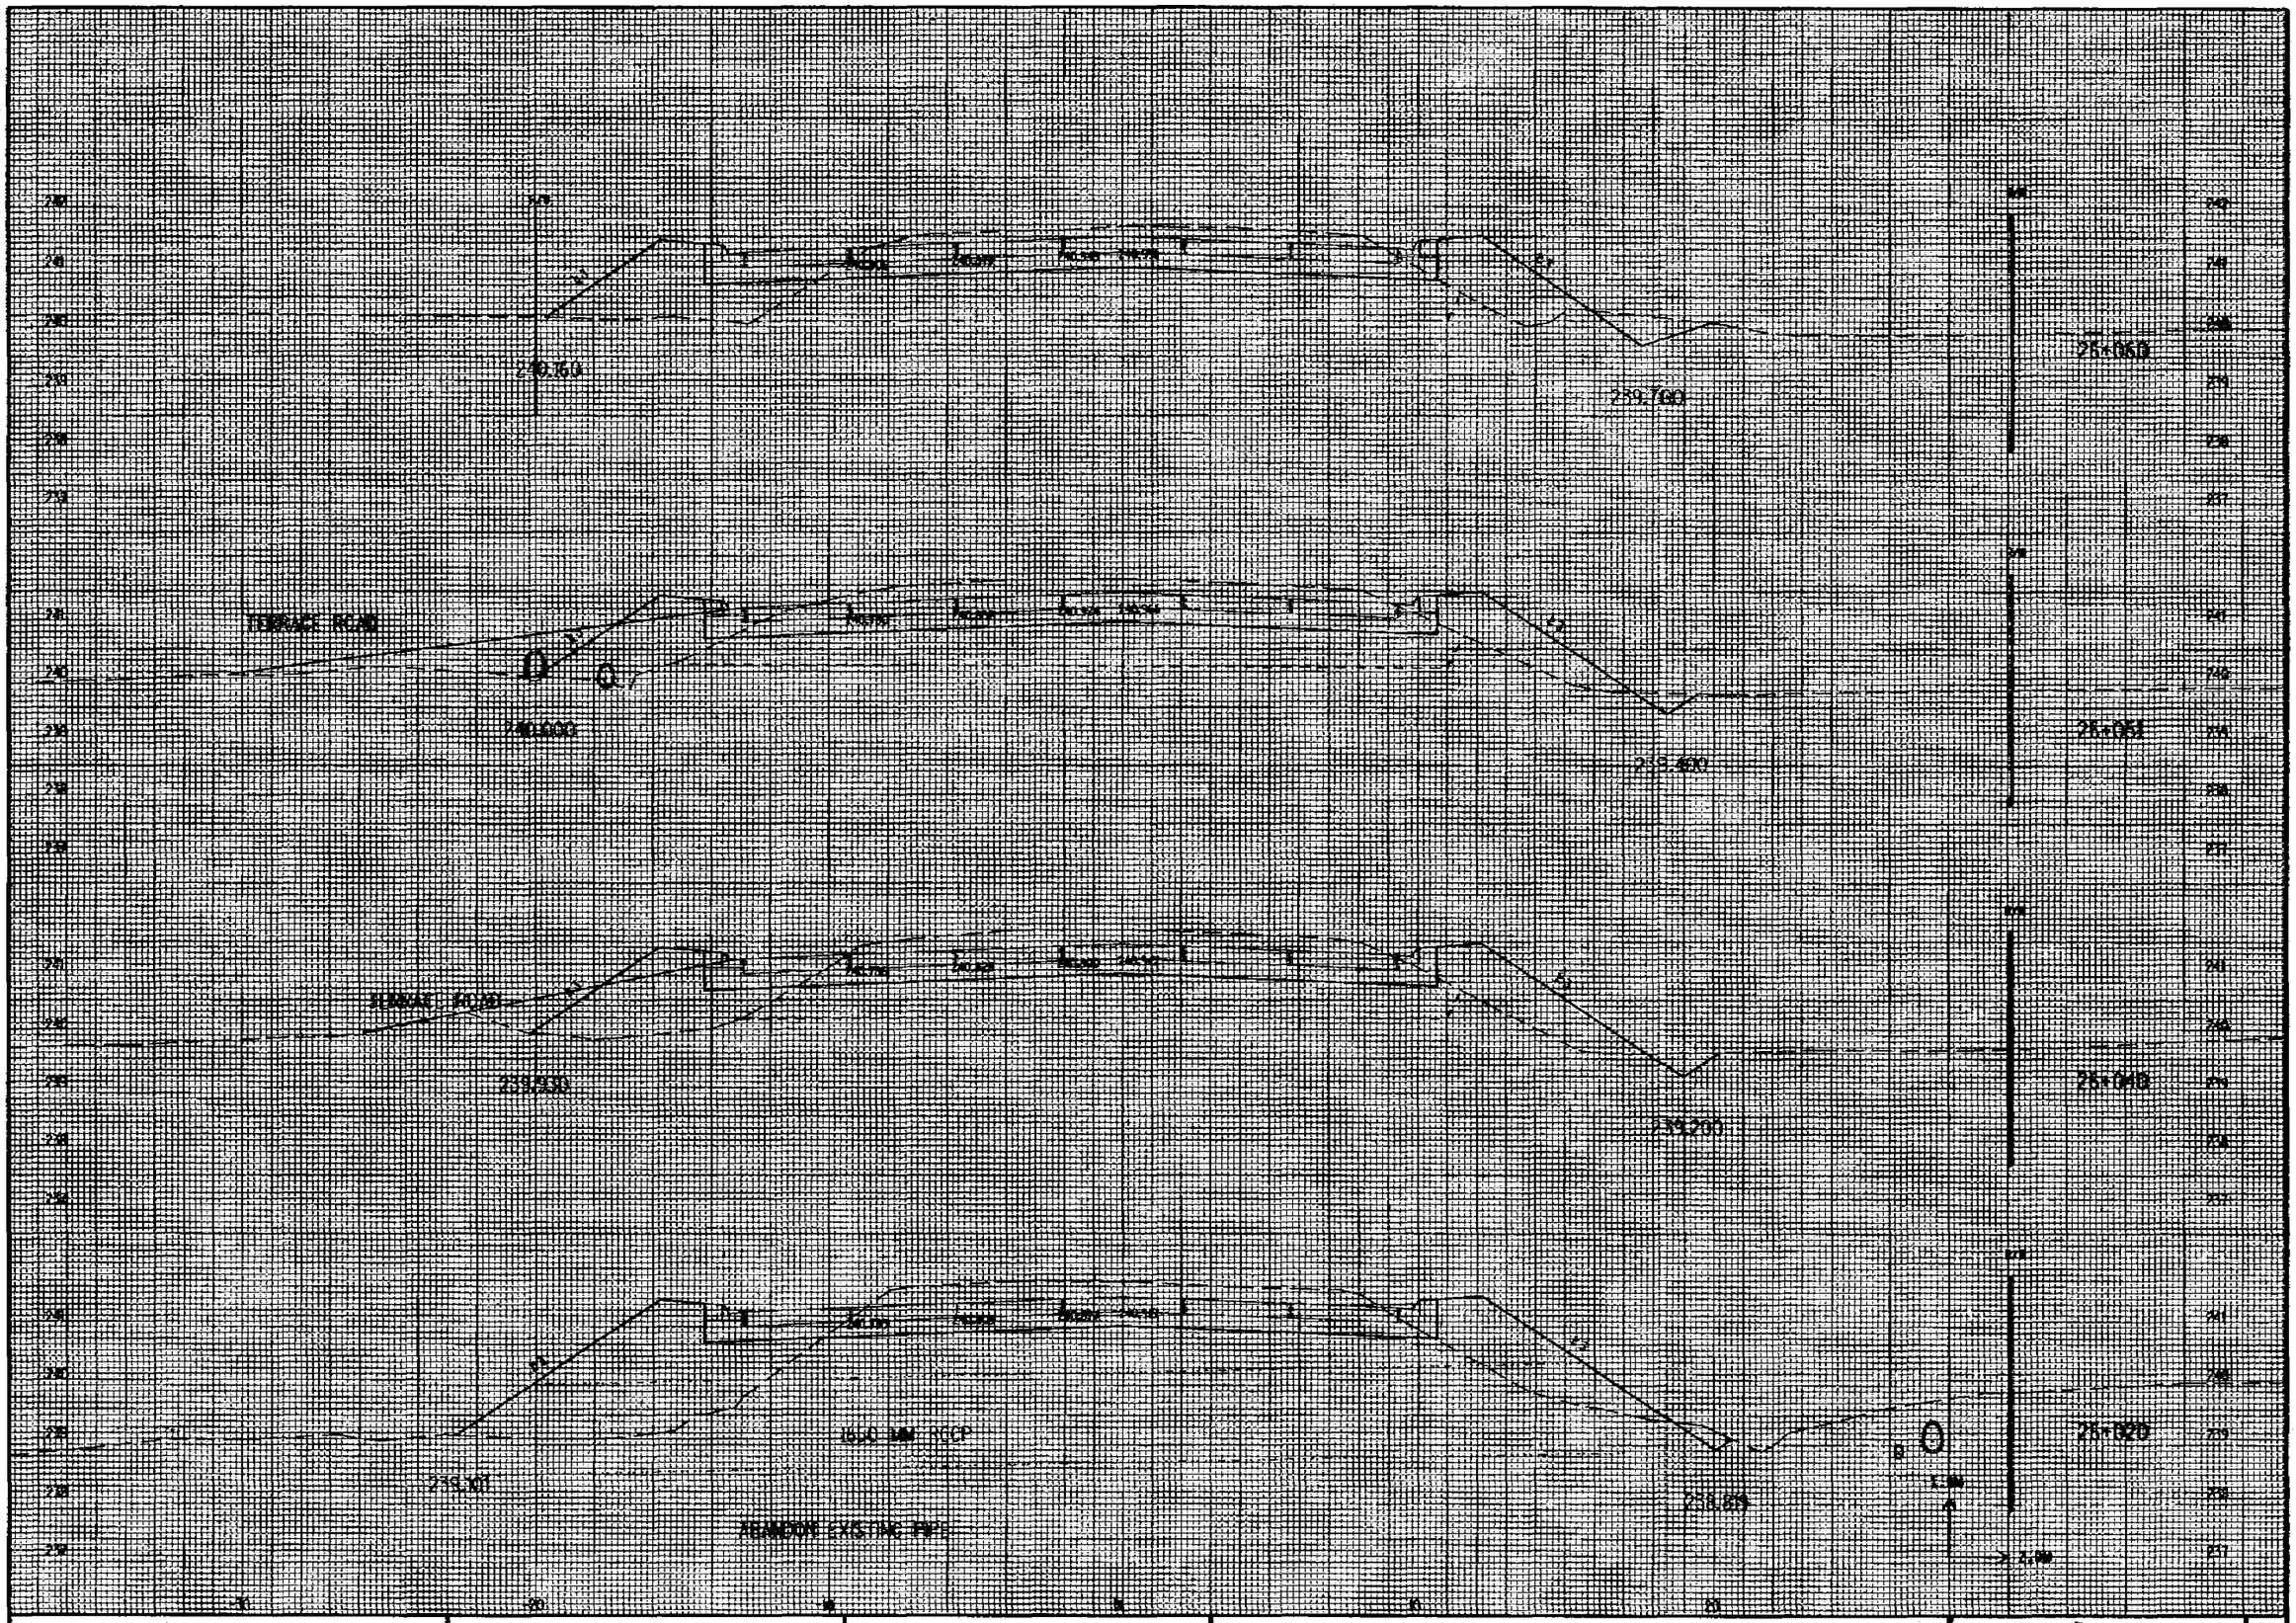
TERRACE ROAD
239.750
239.700
25+060
239.600
25+053
239.550
239.500
25+040
239.450
239.400
25+020
239.350
239.300
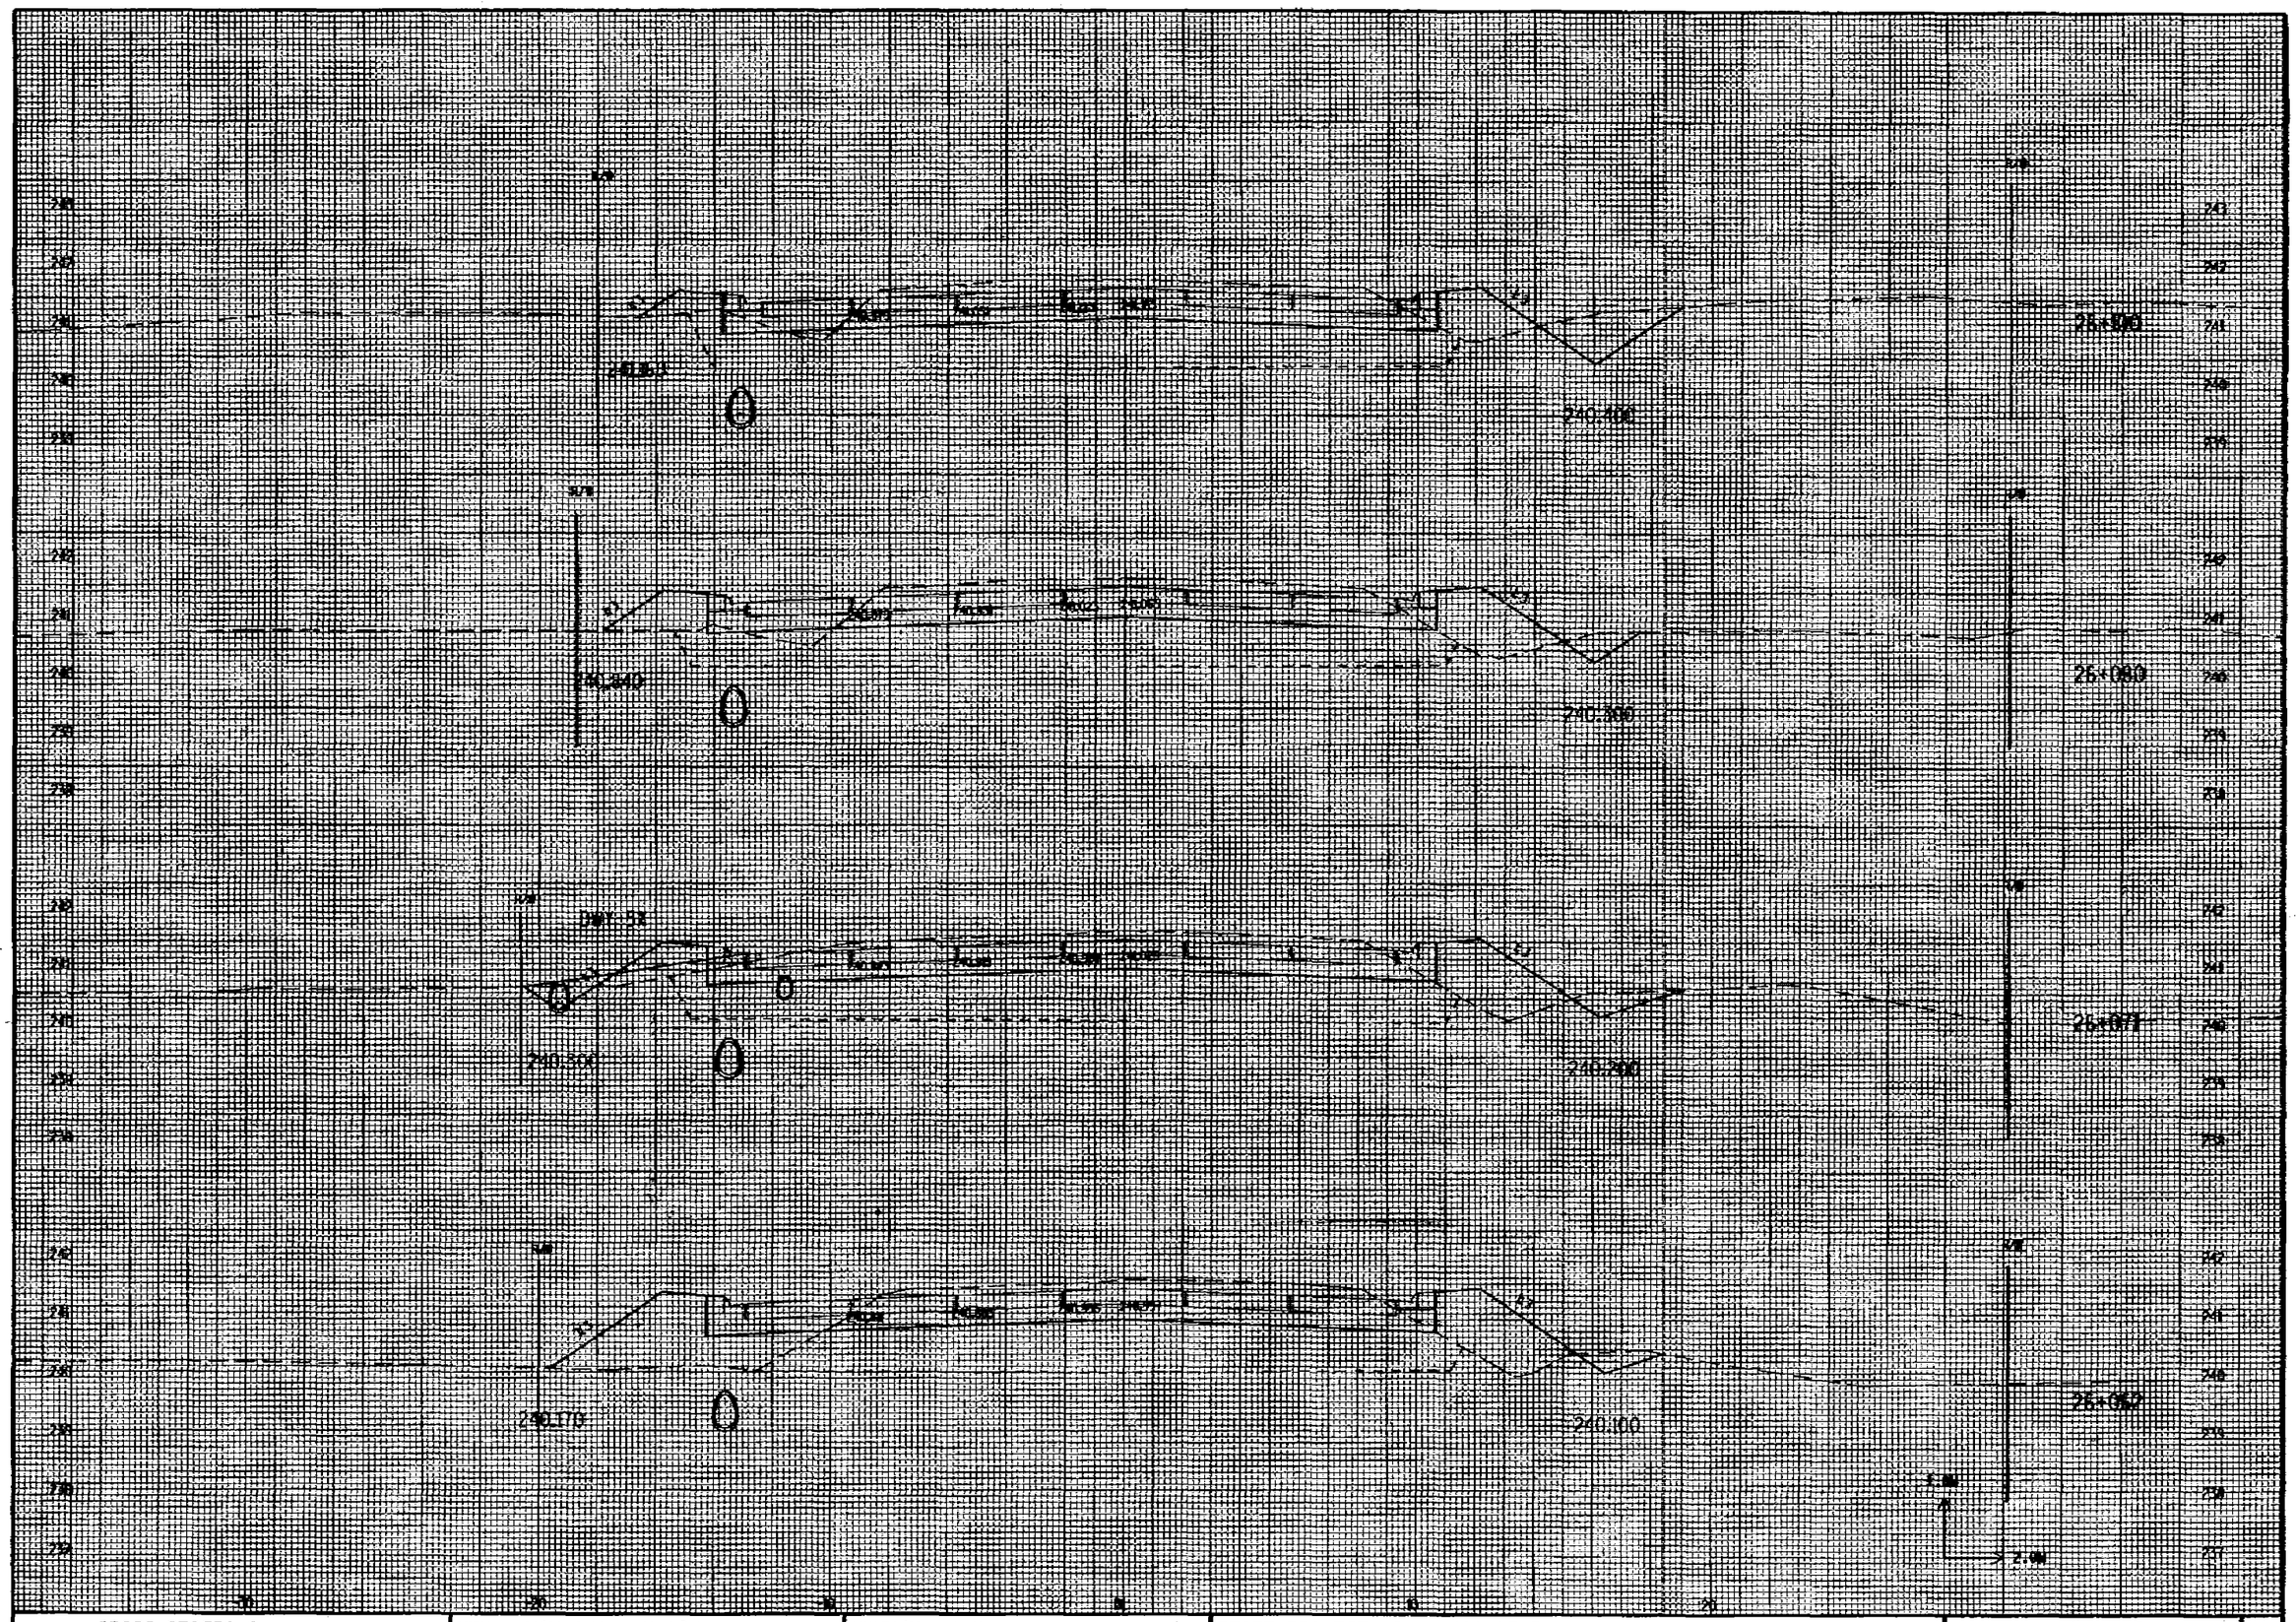


CROSS SECTIONS	HWY: USH 151 - STAGE 4	COUNTY: FDL	STATE PROJECT NO: 1420-07-70	SHEET NO: 9.57	M

R-16-95




CROSS SECTIONS	HWY: USH 151 - STAGE 4	COUNTY: FDL	STATE PROJECT NO: 1420-07-70	SHEET NO: 9.58	M

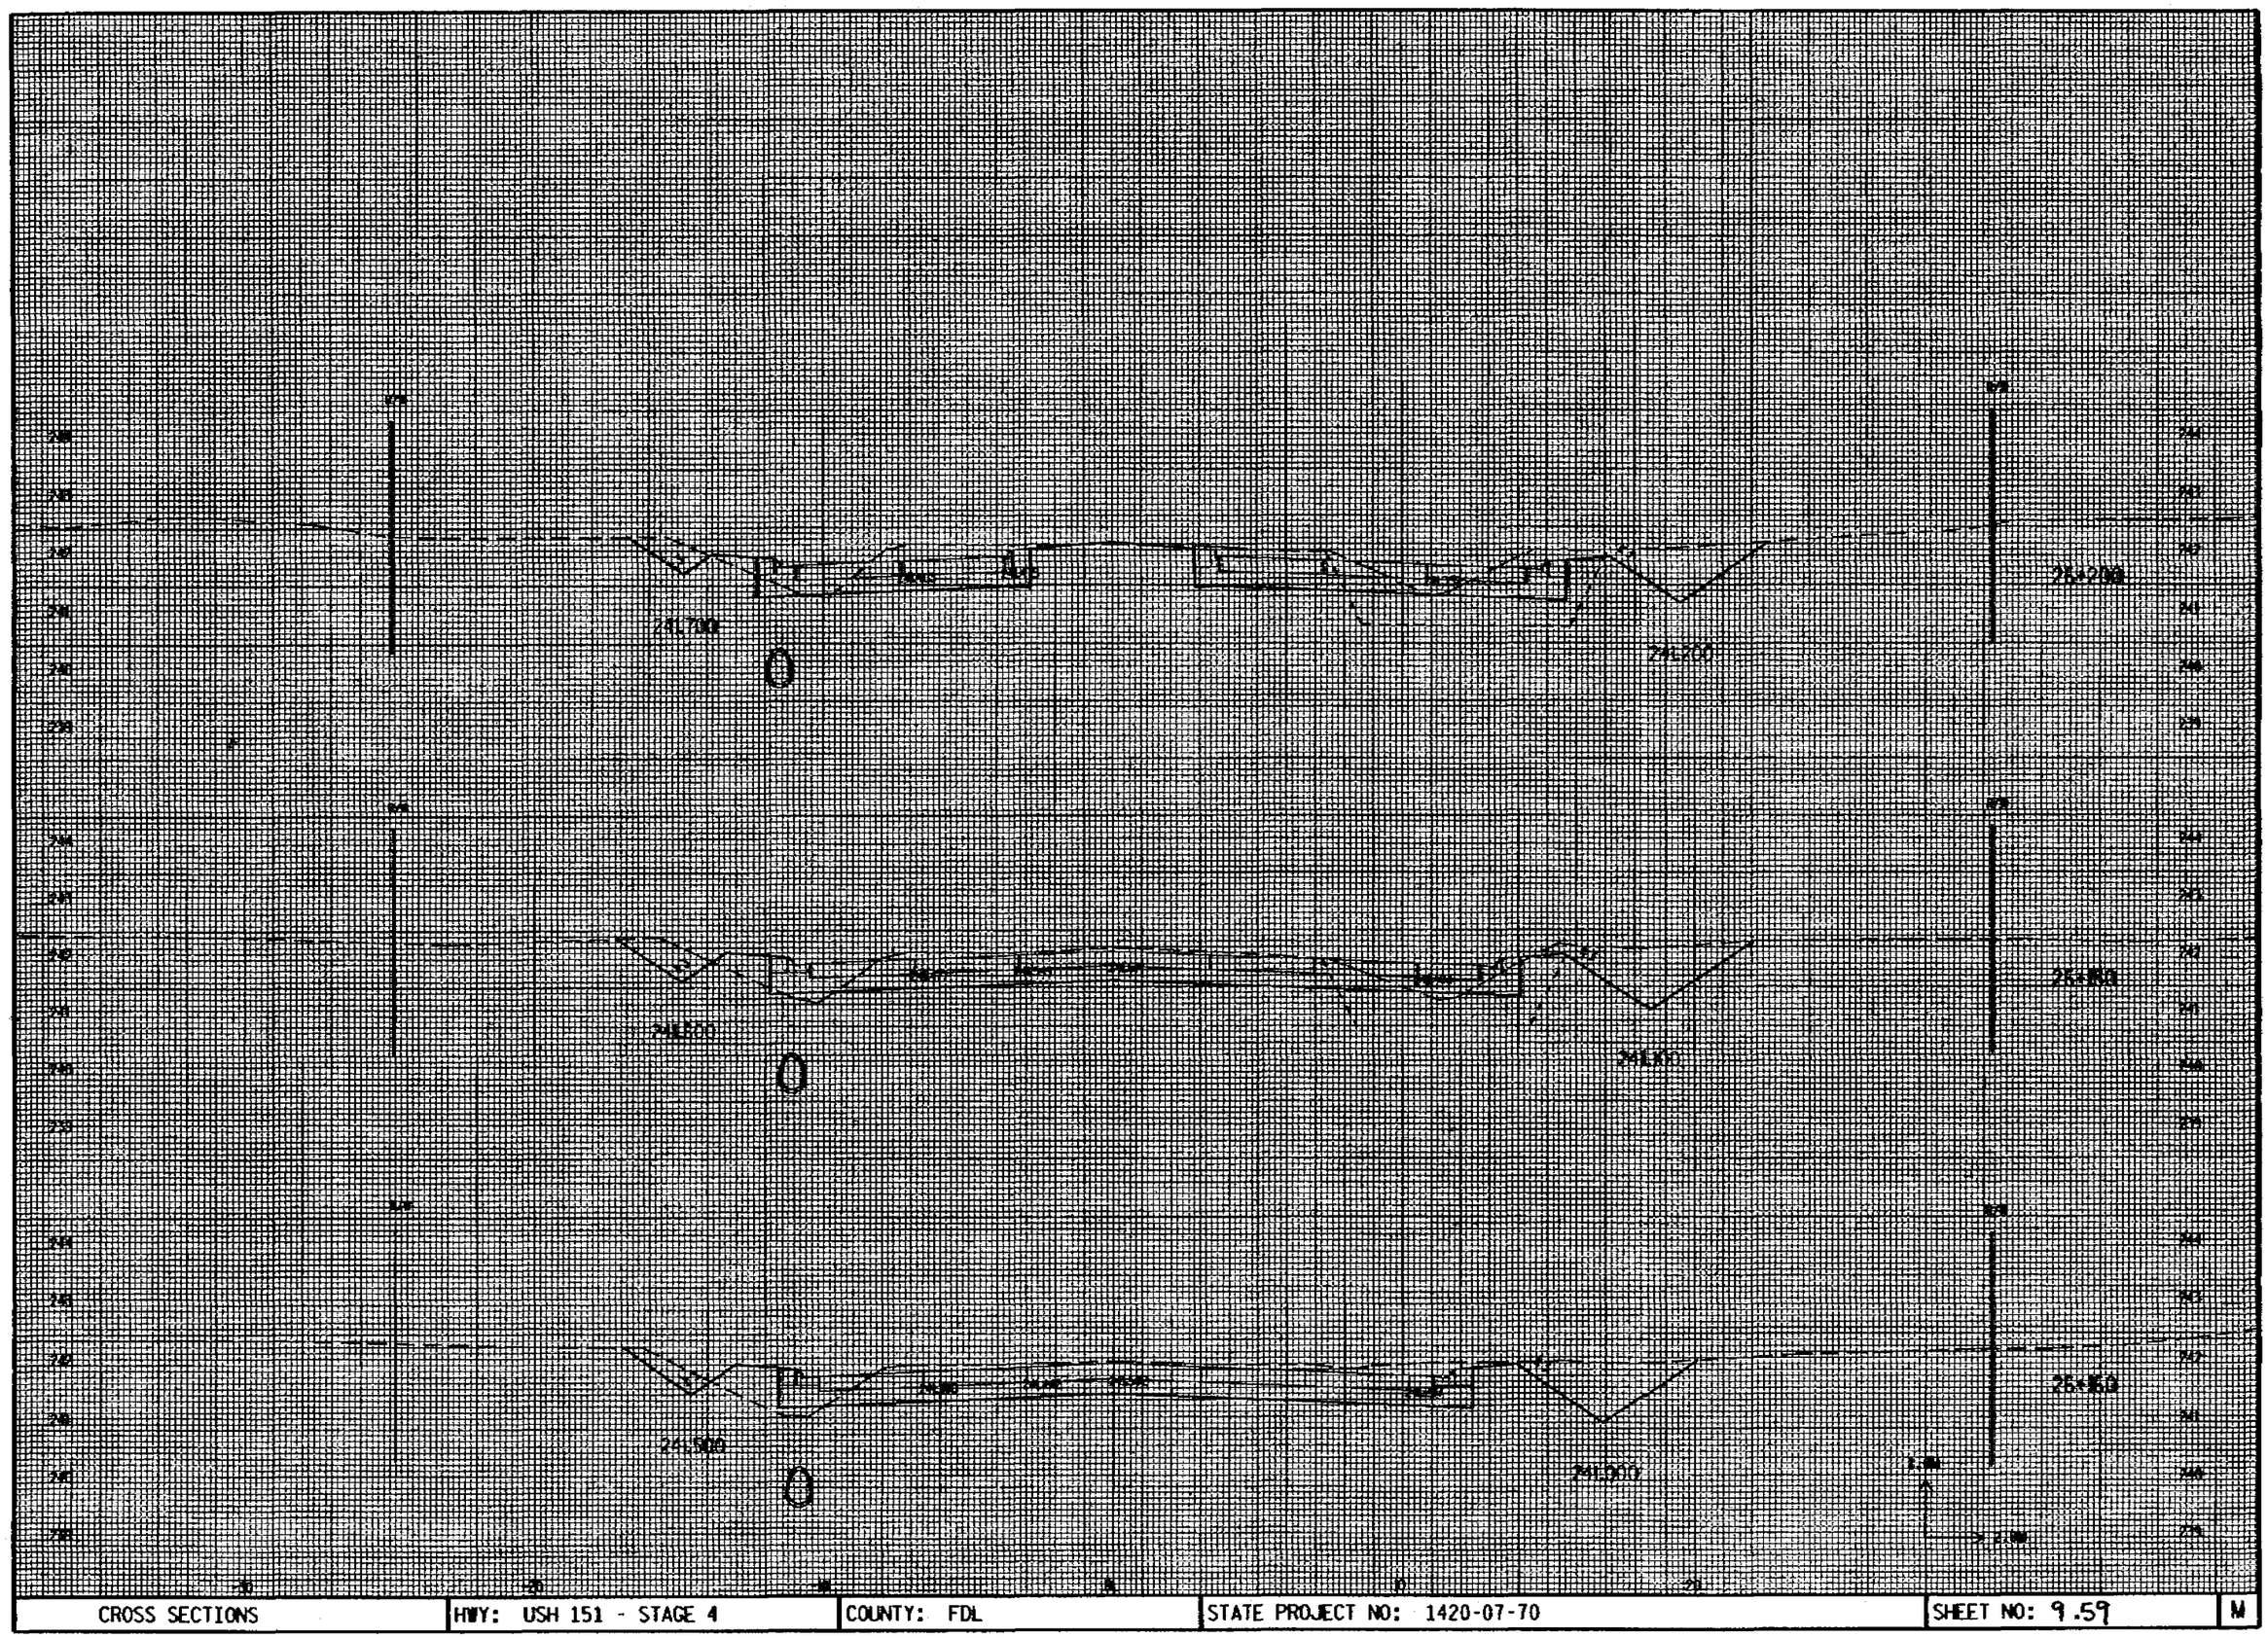

CROSS SECTIONS	HWY: USH 151 - STAGE 4	COUNTY: FDL	STATE PROJECT NO: 1420-07-70	SHEET NO: 9.59	M




CROSS SECTIONS	HWY: USH 151 - STAGE 4	COUNTY: FDL	STATE PROJECT NO: 1420-07-70	SHEET NO: 9.60	M

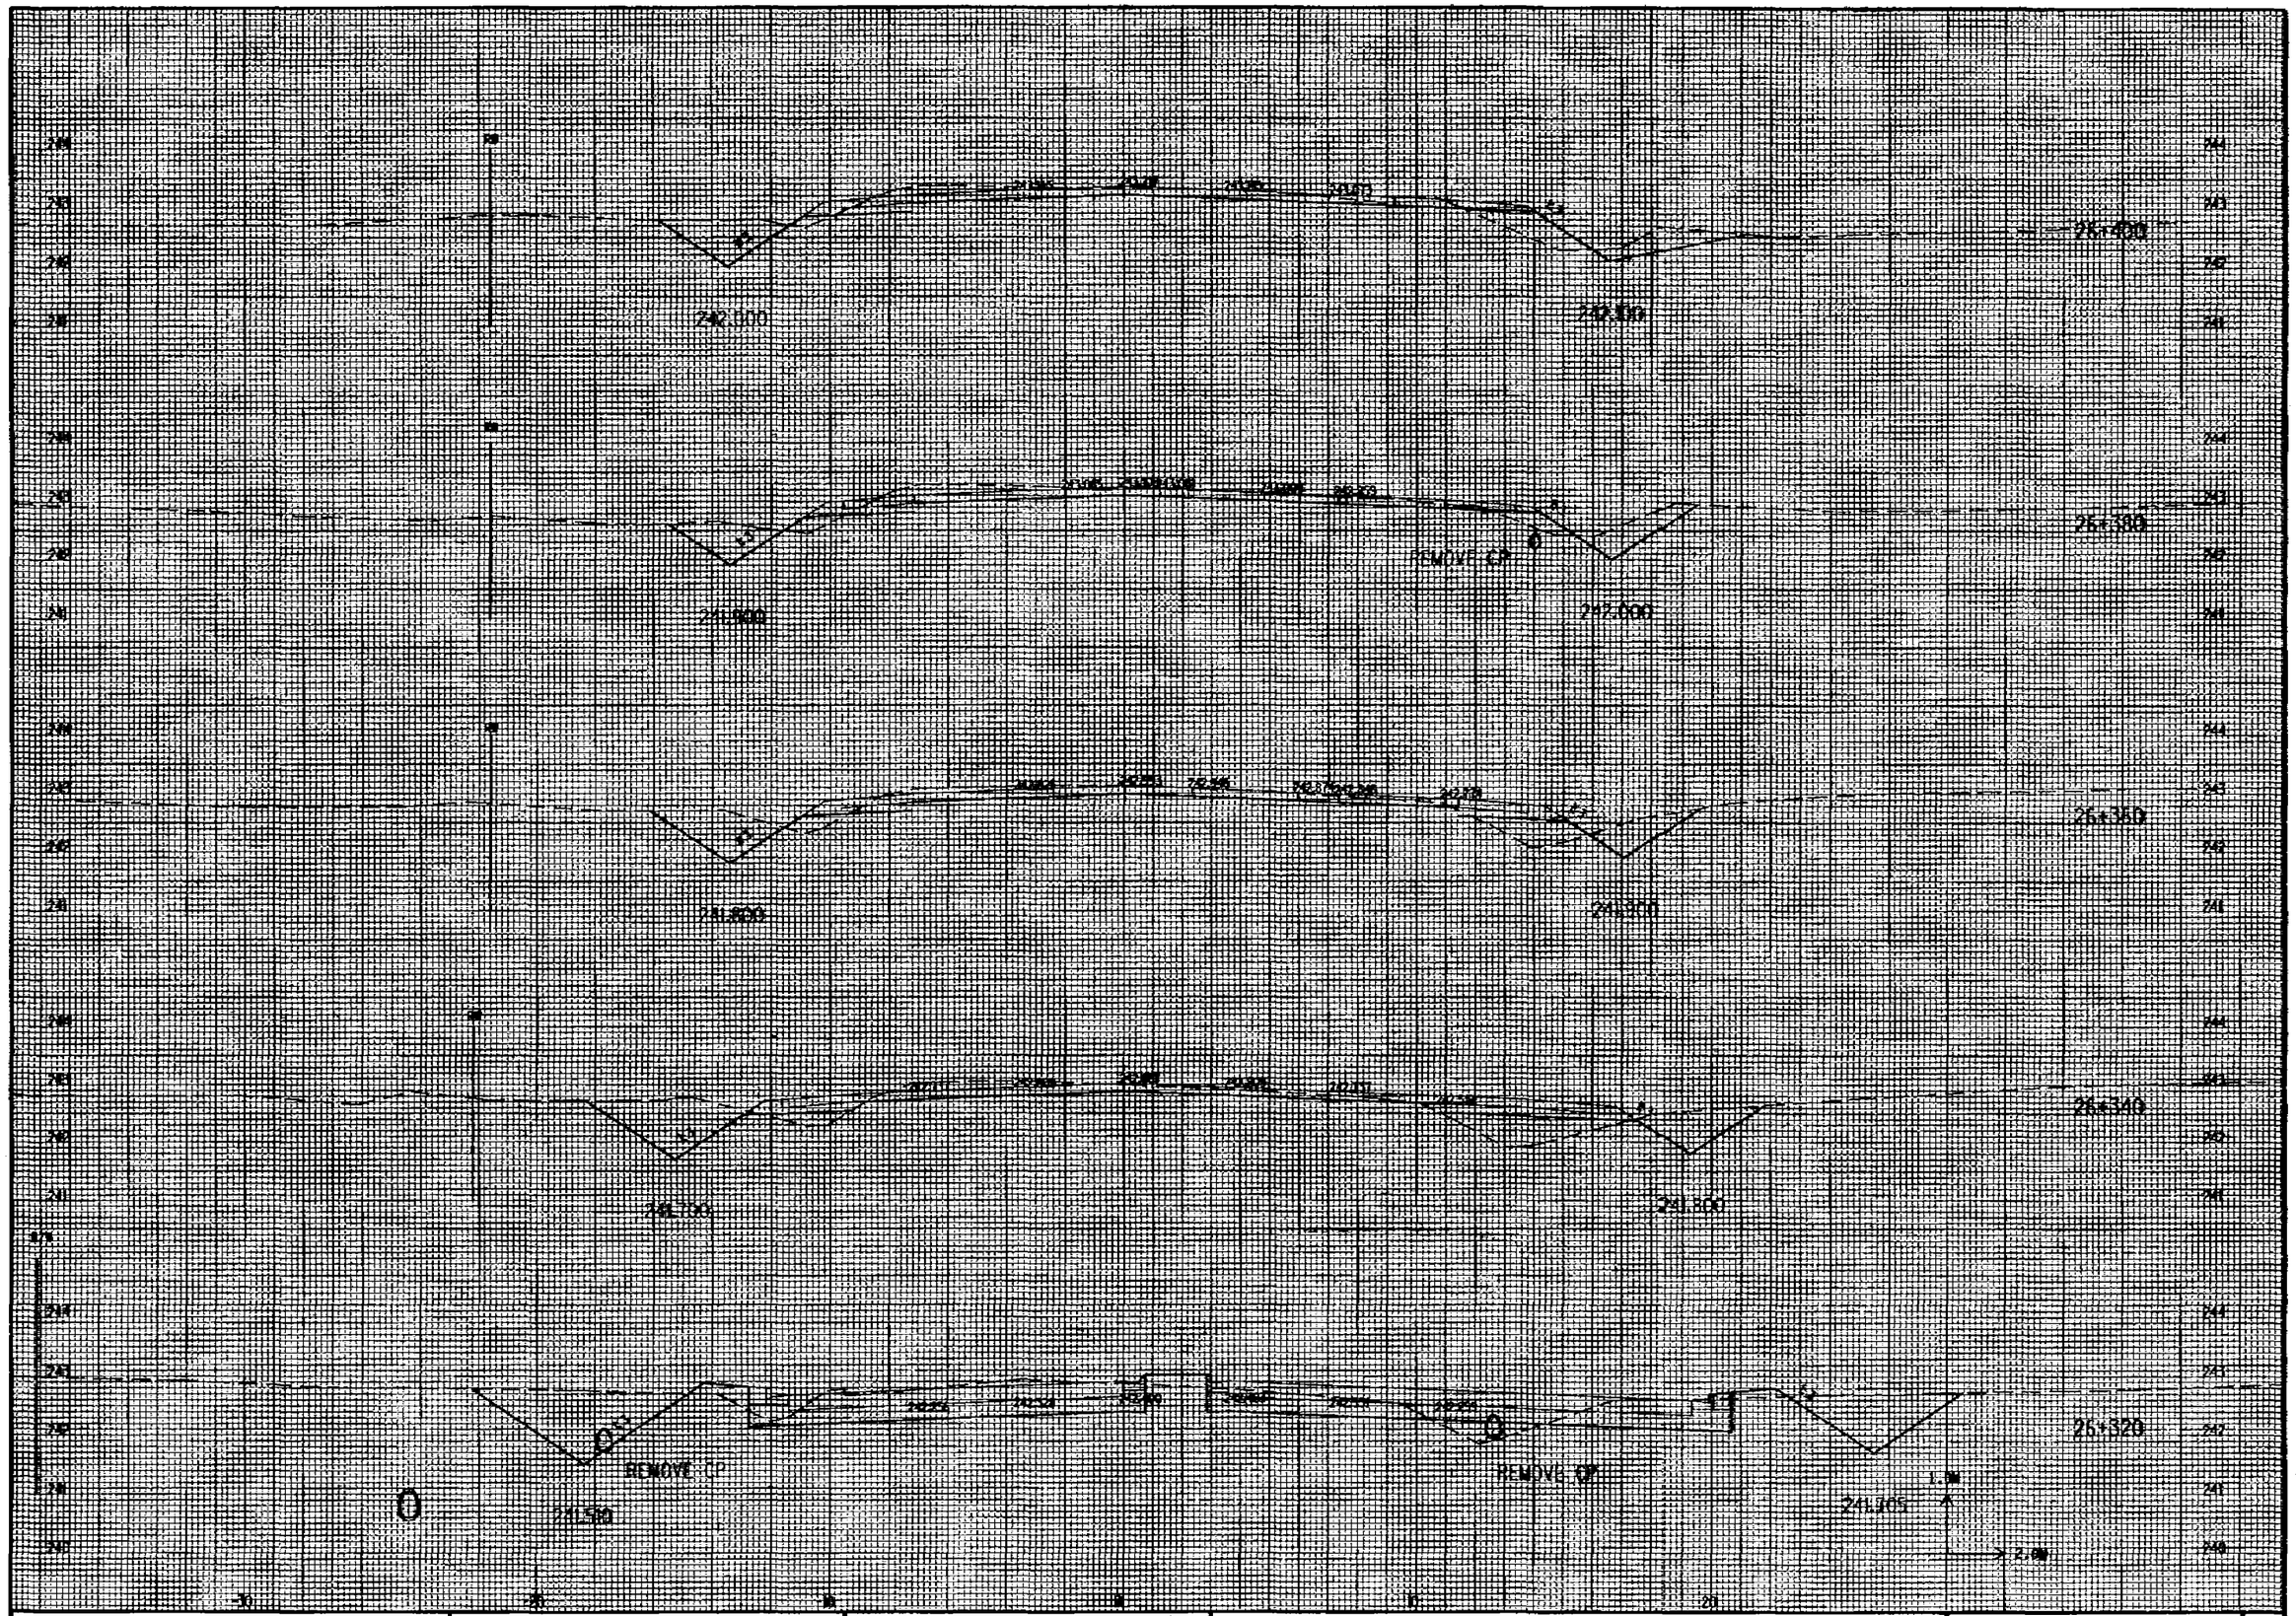


CROSS SECTIONS	HWY: USH 151 - STAGE 4	COUNTY: FDL	STATE PROJECT NO: 1420-07-70	SHEET NO: 9.61	M


8-1-14-85

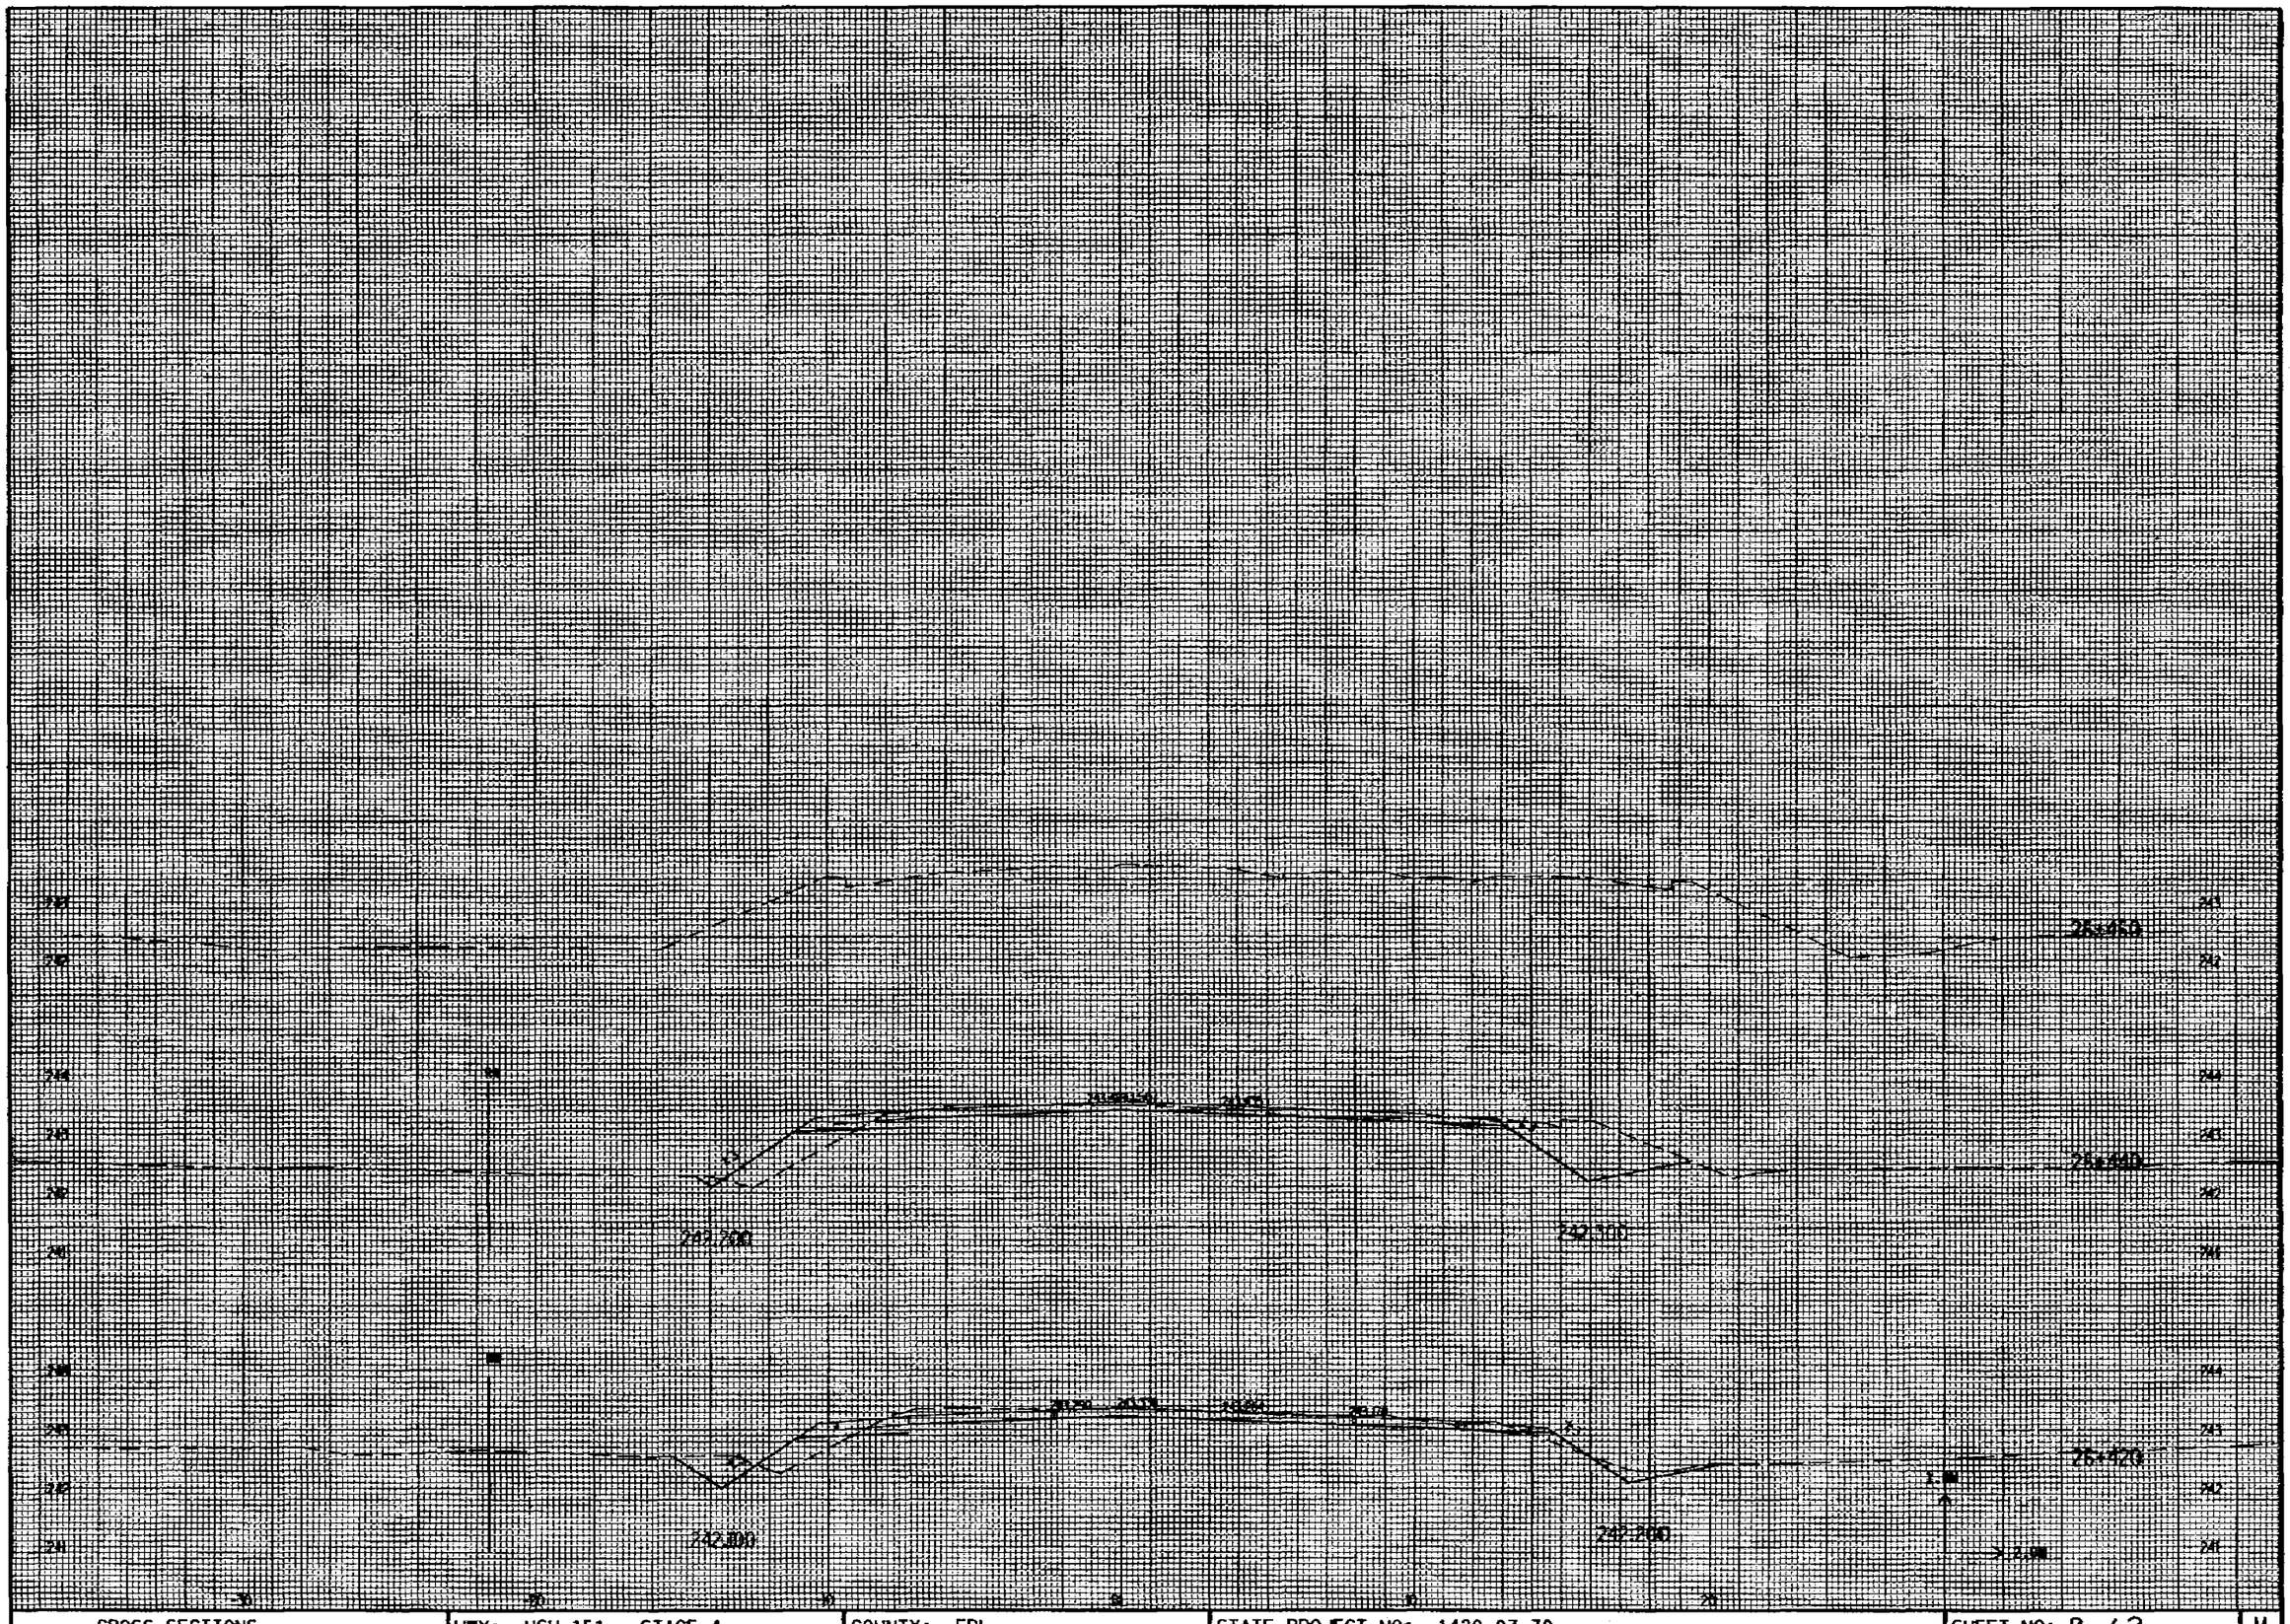

CROSS SECTIONS	HWY: USH 151 - STAGE 4	COUNTY: FDL	STATE PROJECT NO: 1420-07-70	SHEET NO: 9.62	M

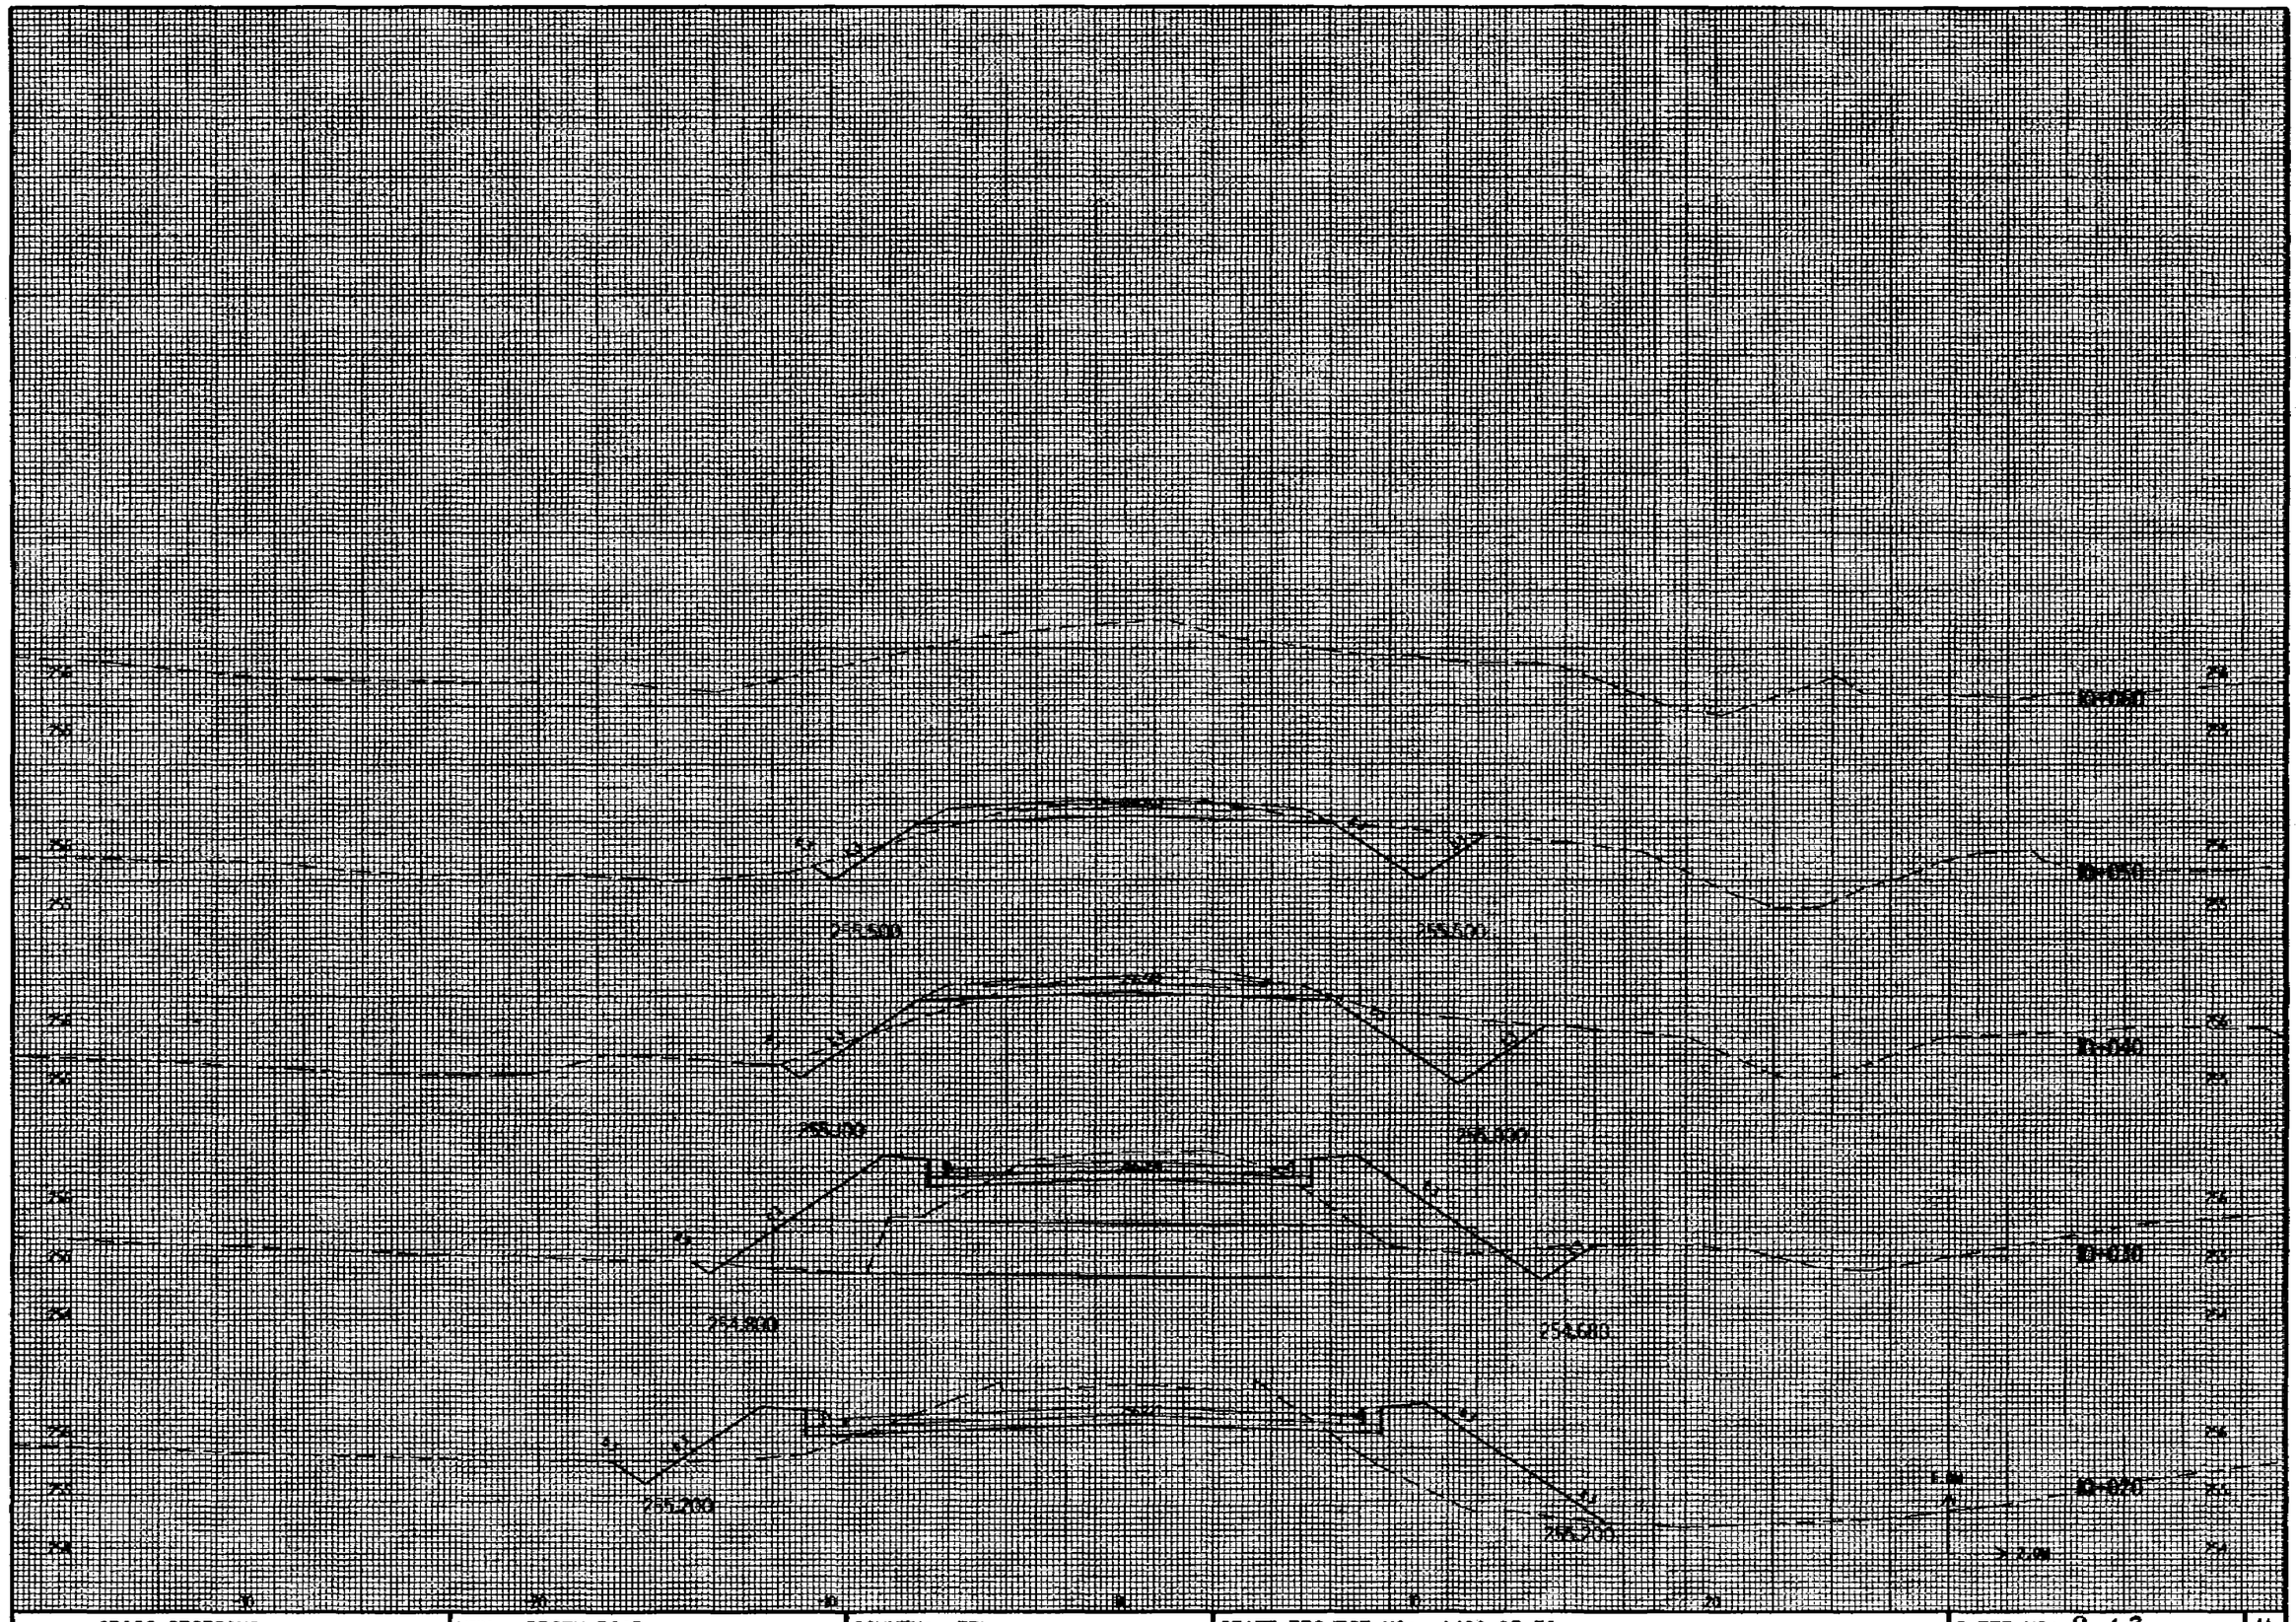


CROSS SECTIONS	HWY: BROWN ROAD	COUNTY: FDL	STATE PROJECT NO: 1420-07-70	SHEET NO: 9.63	M

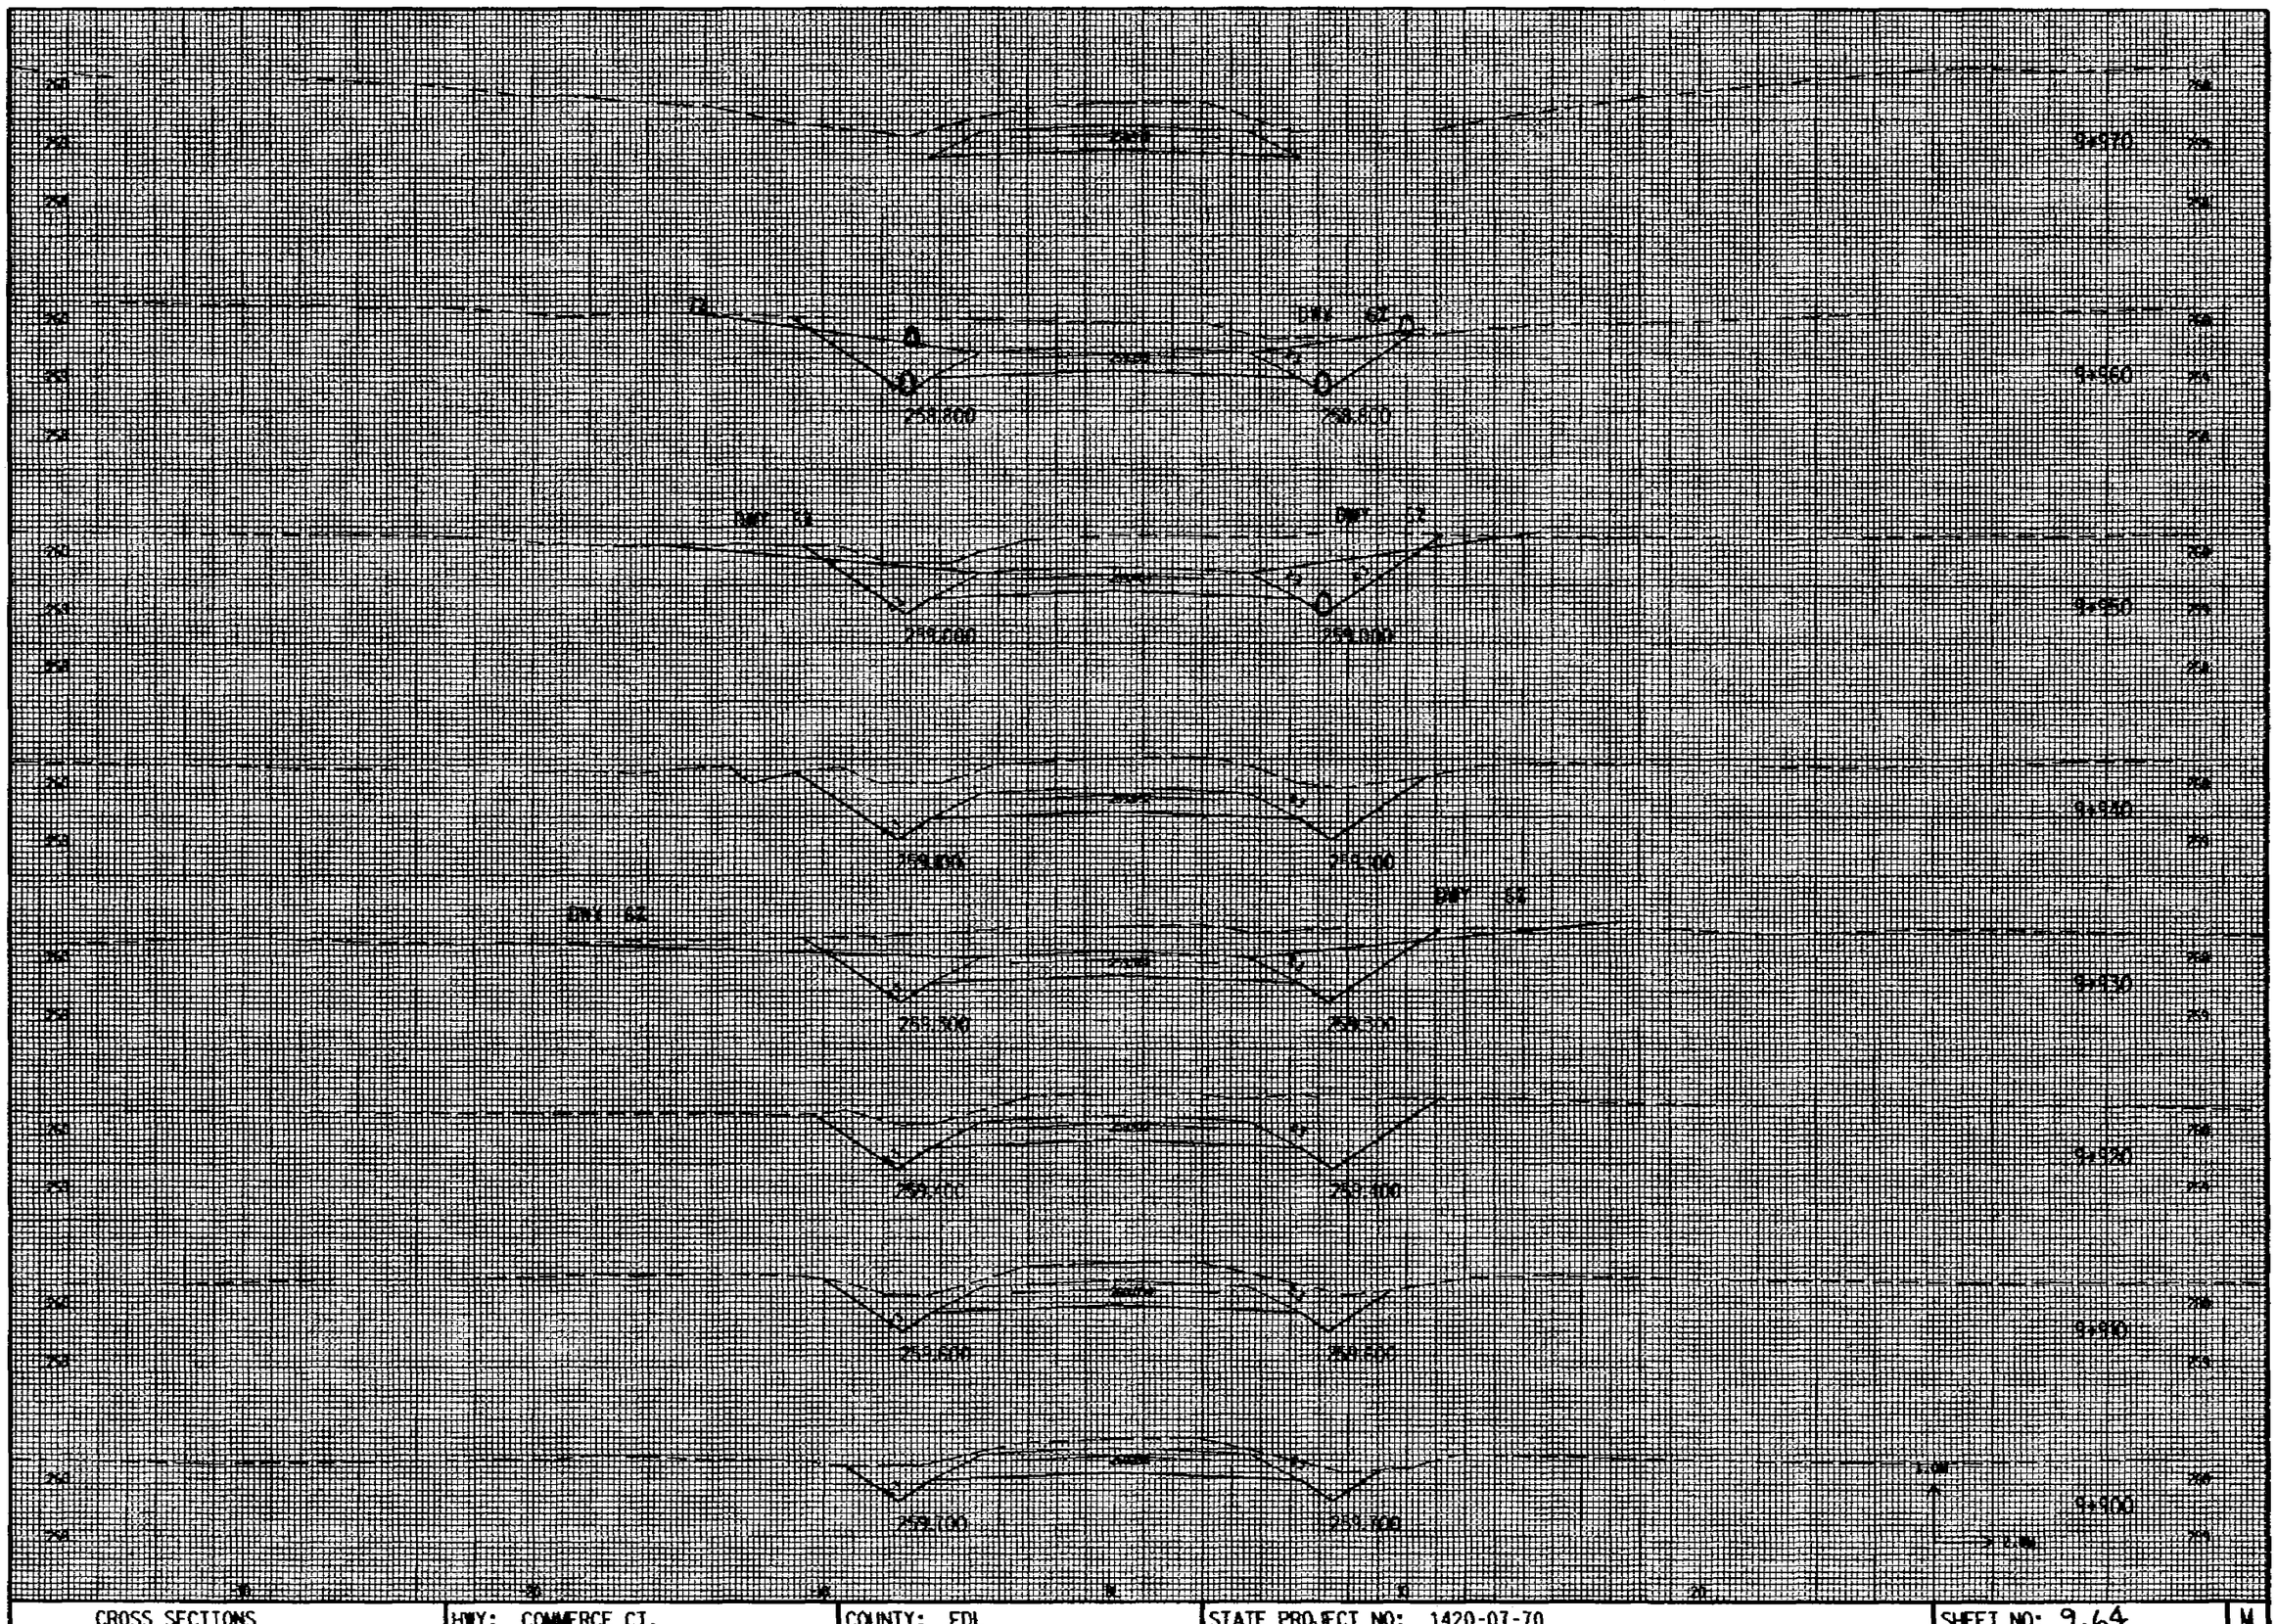


CROSS SECTIONS	HWY: COMMERCE CT.	COUNTY: FDL	STATE PROJECT NO: 1420-07-70	SHEET NO: 9.64	M

57

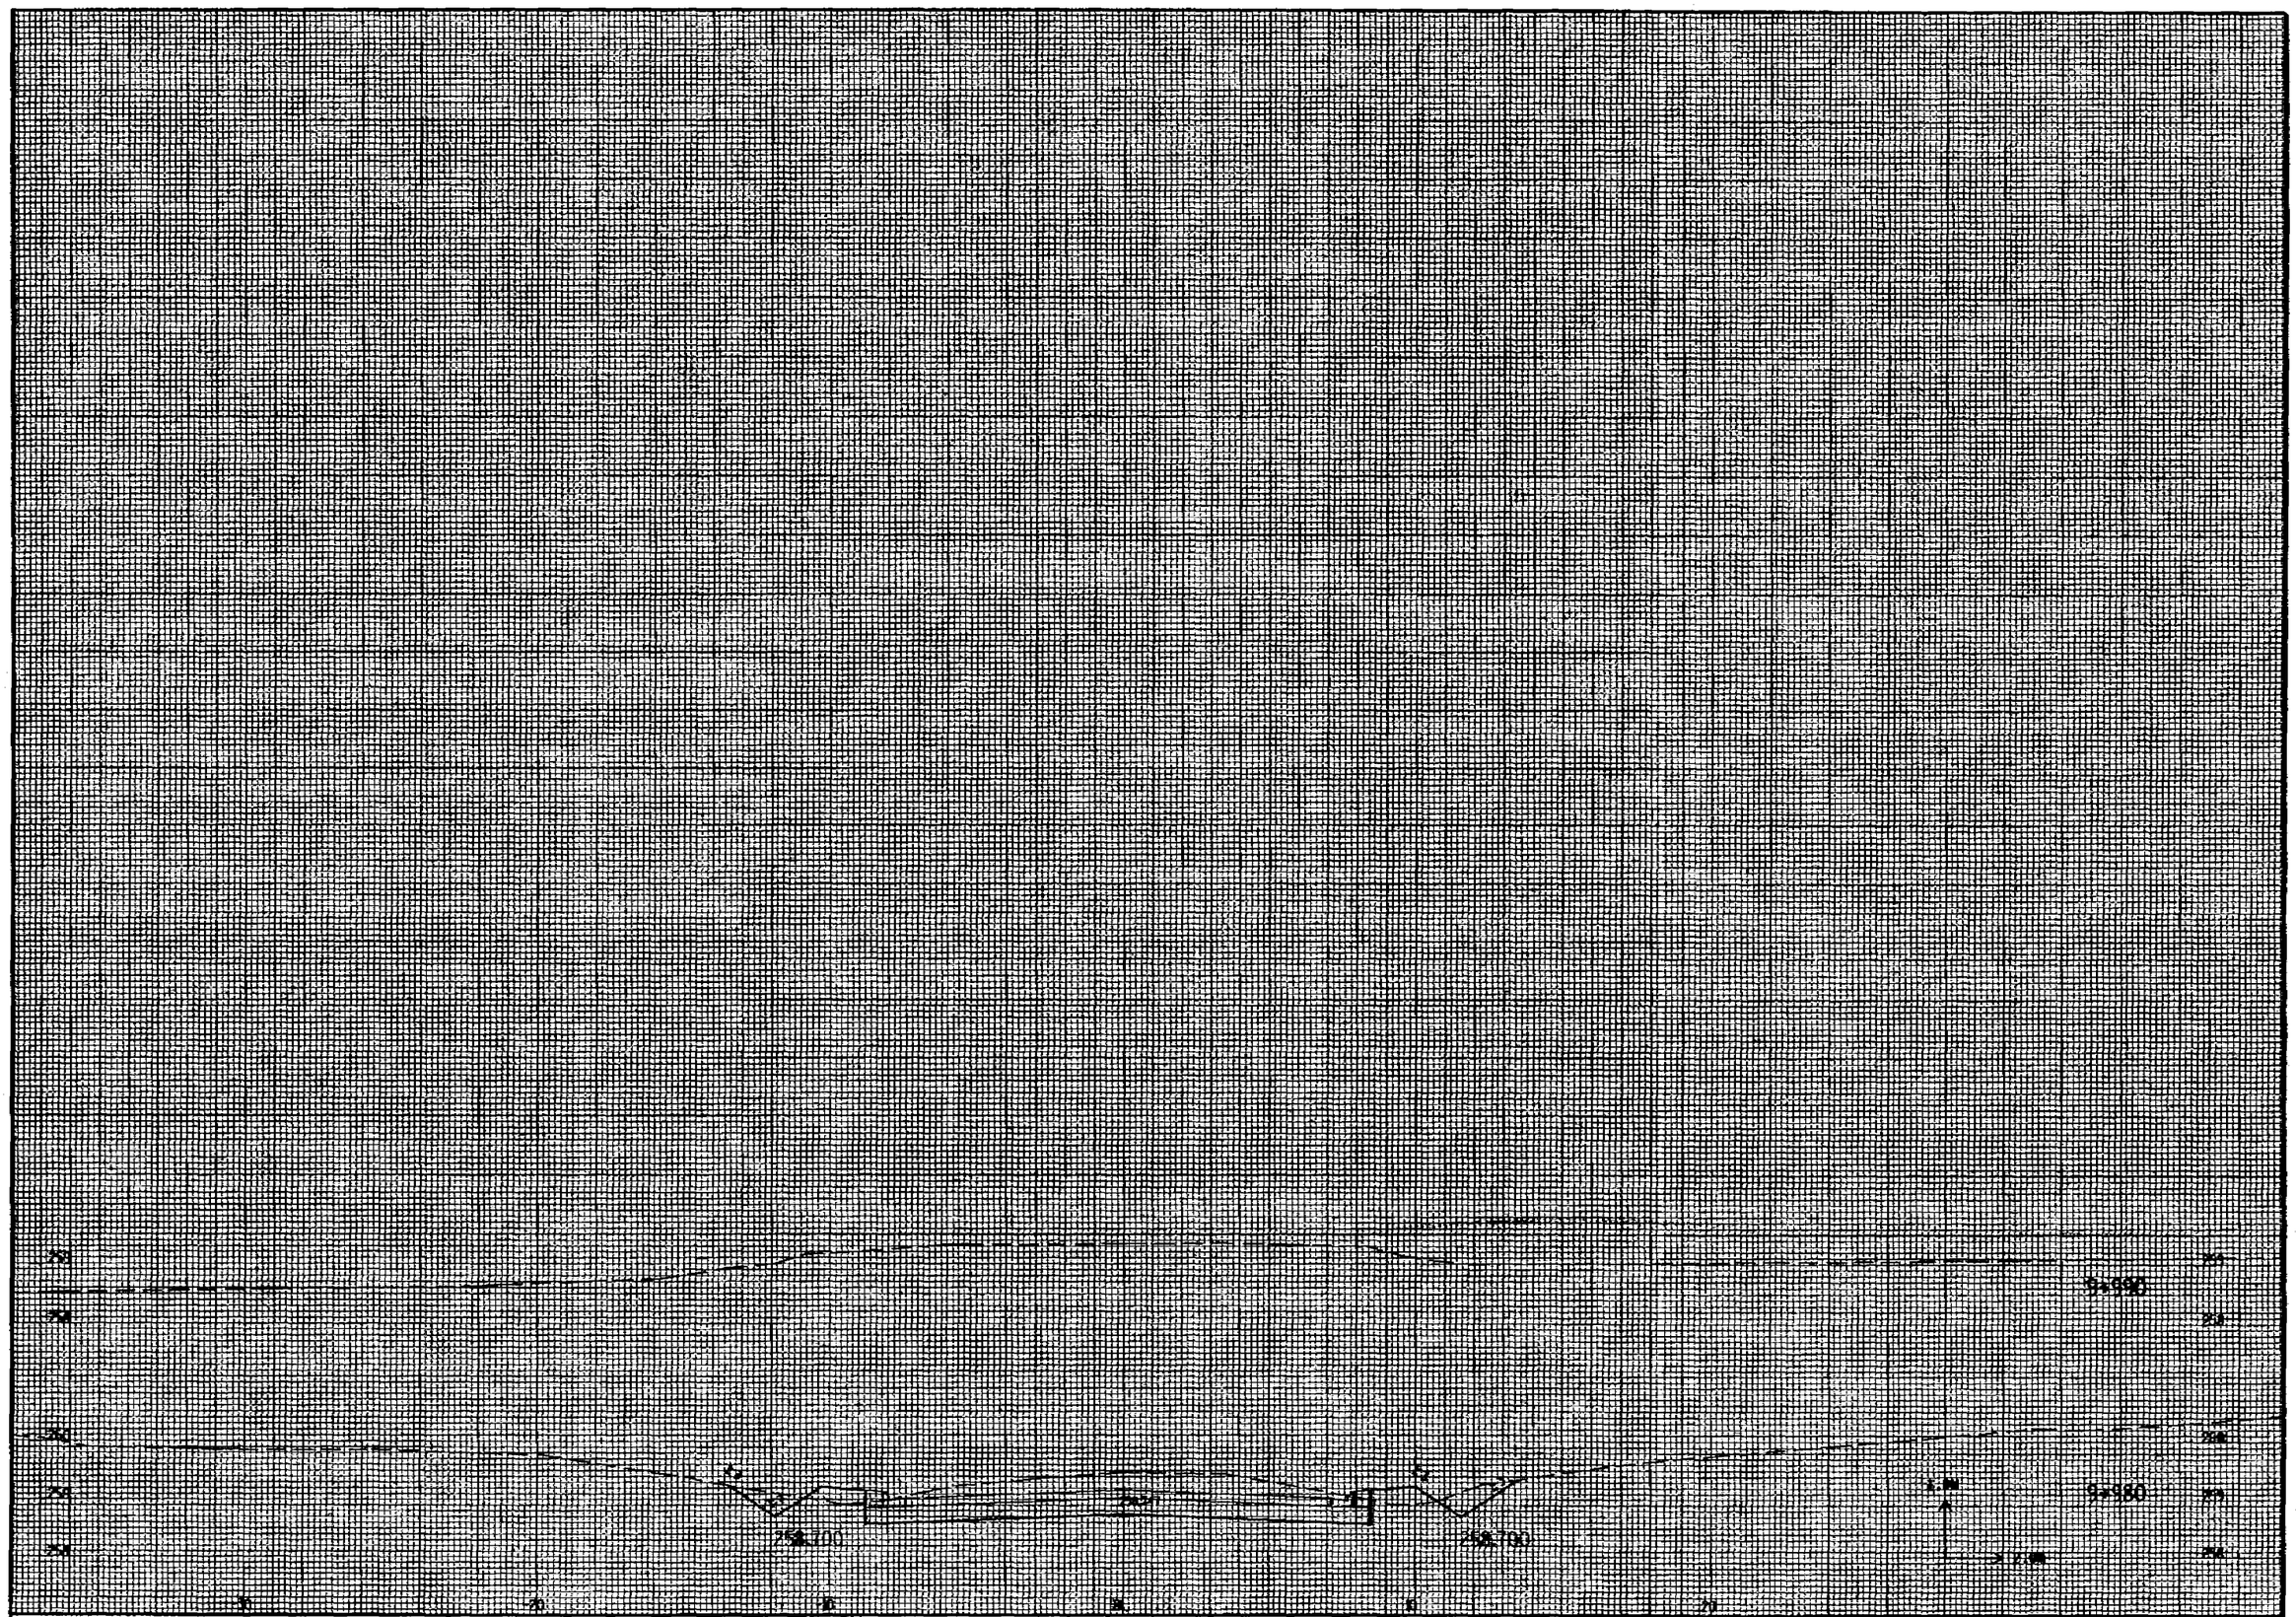


CROSS SECTIONS	HWY: COMMERCE CT.	COUNTY: FDL	STATE PROJECT NO: 1420-07-70	SHEET NO: 9.65	M

60

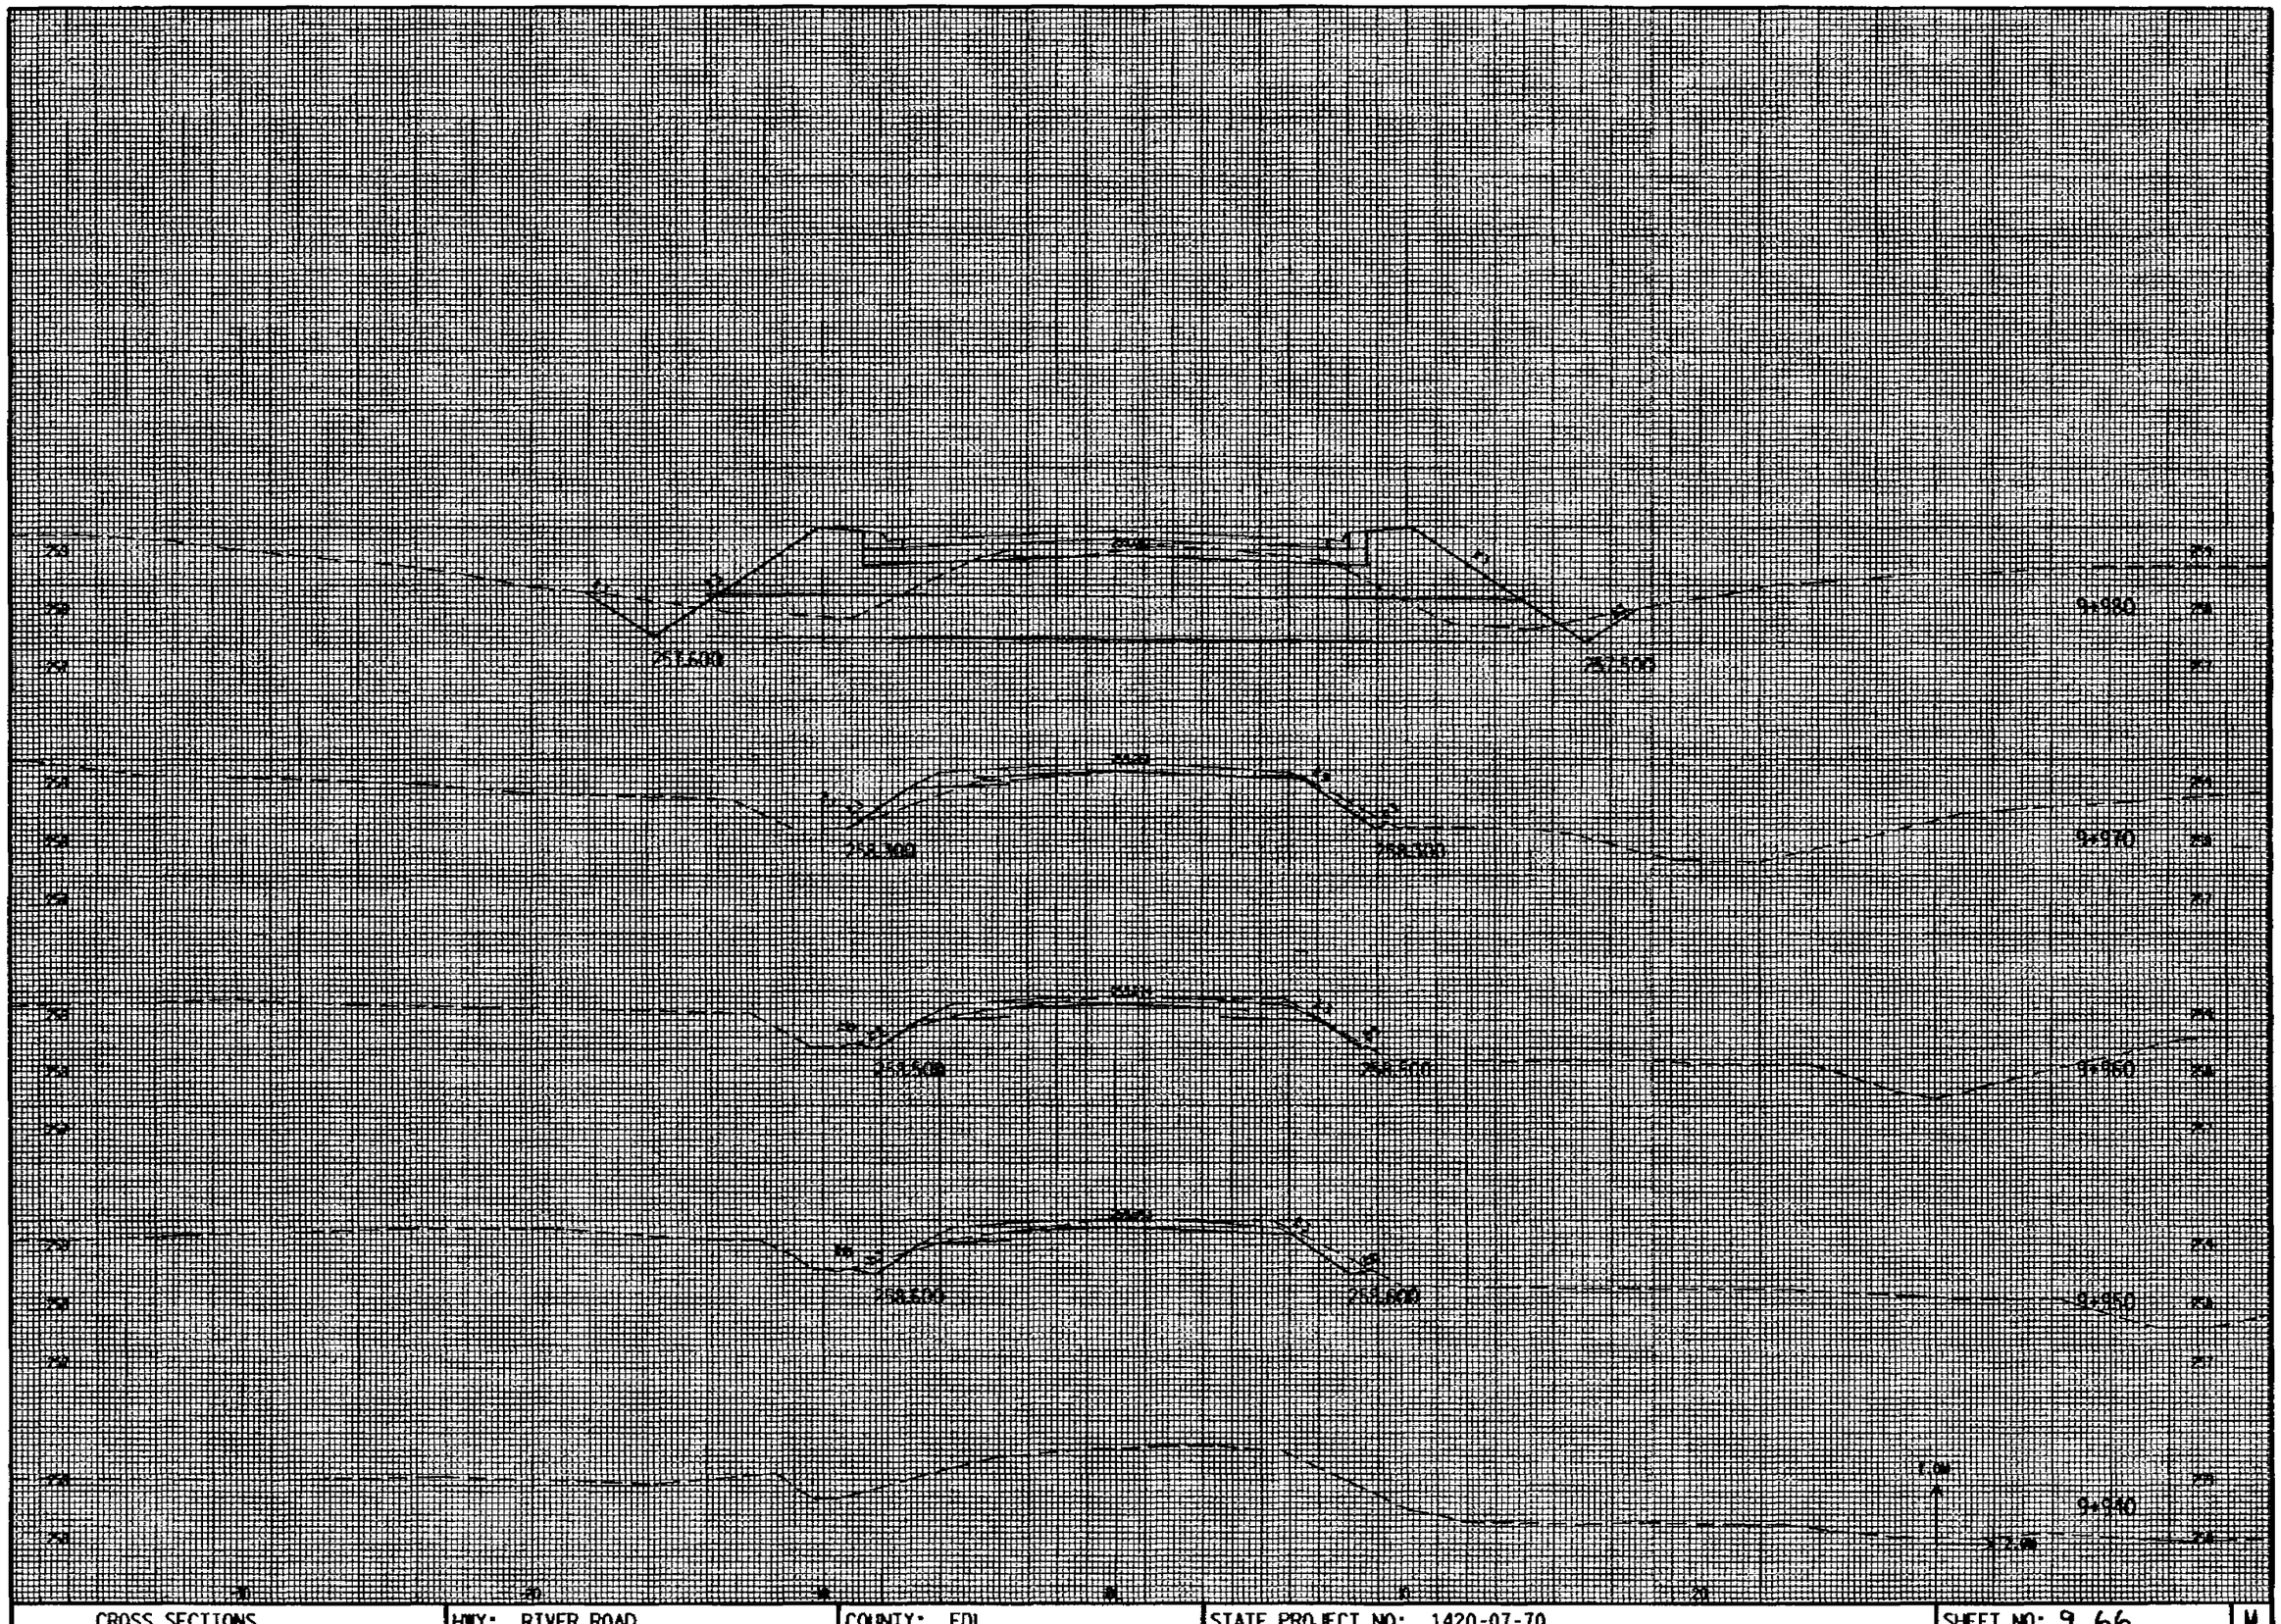


CROSS SECTIONS	HWY: RIVER ROAD	COUNTY: FDL	STATE PROJECT NO: 1420-07-70	SHEET NO: 9.66	M

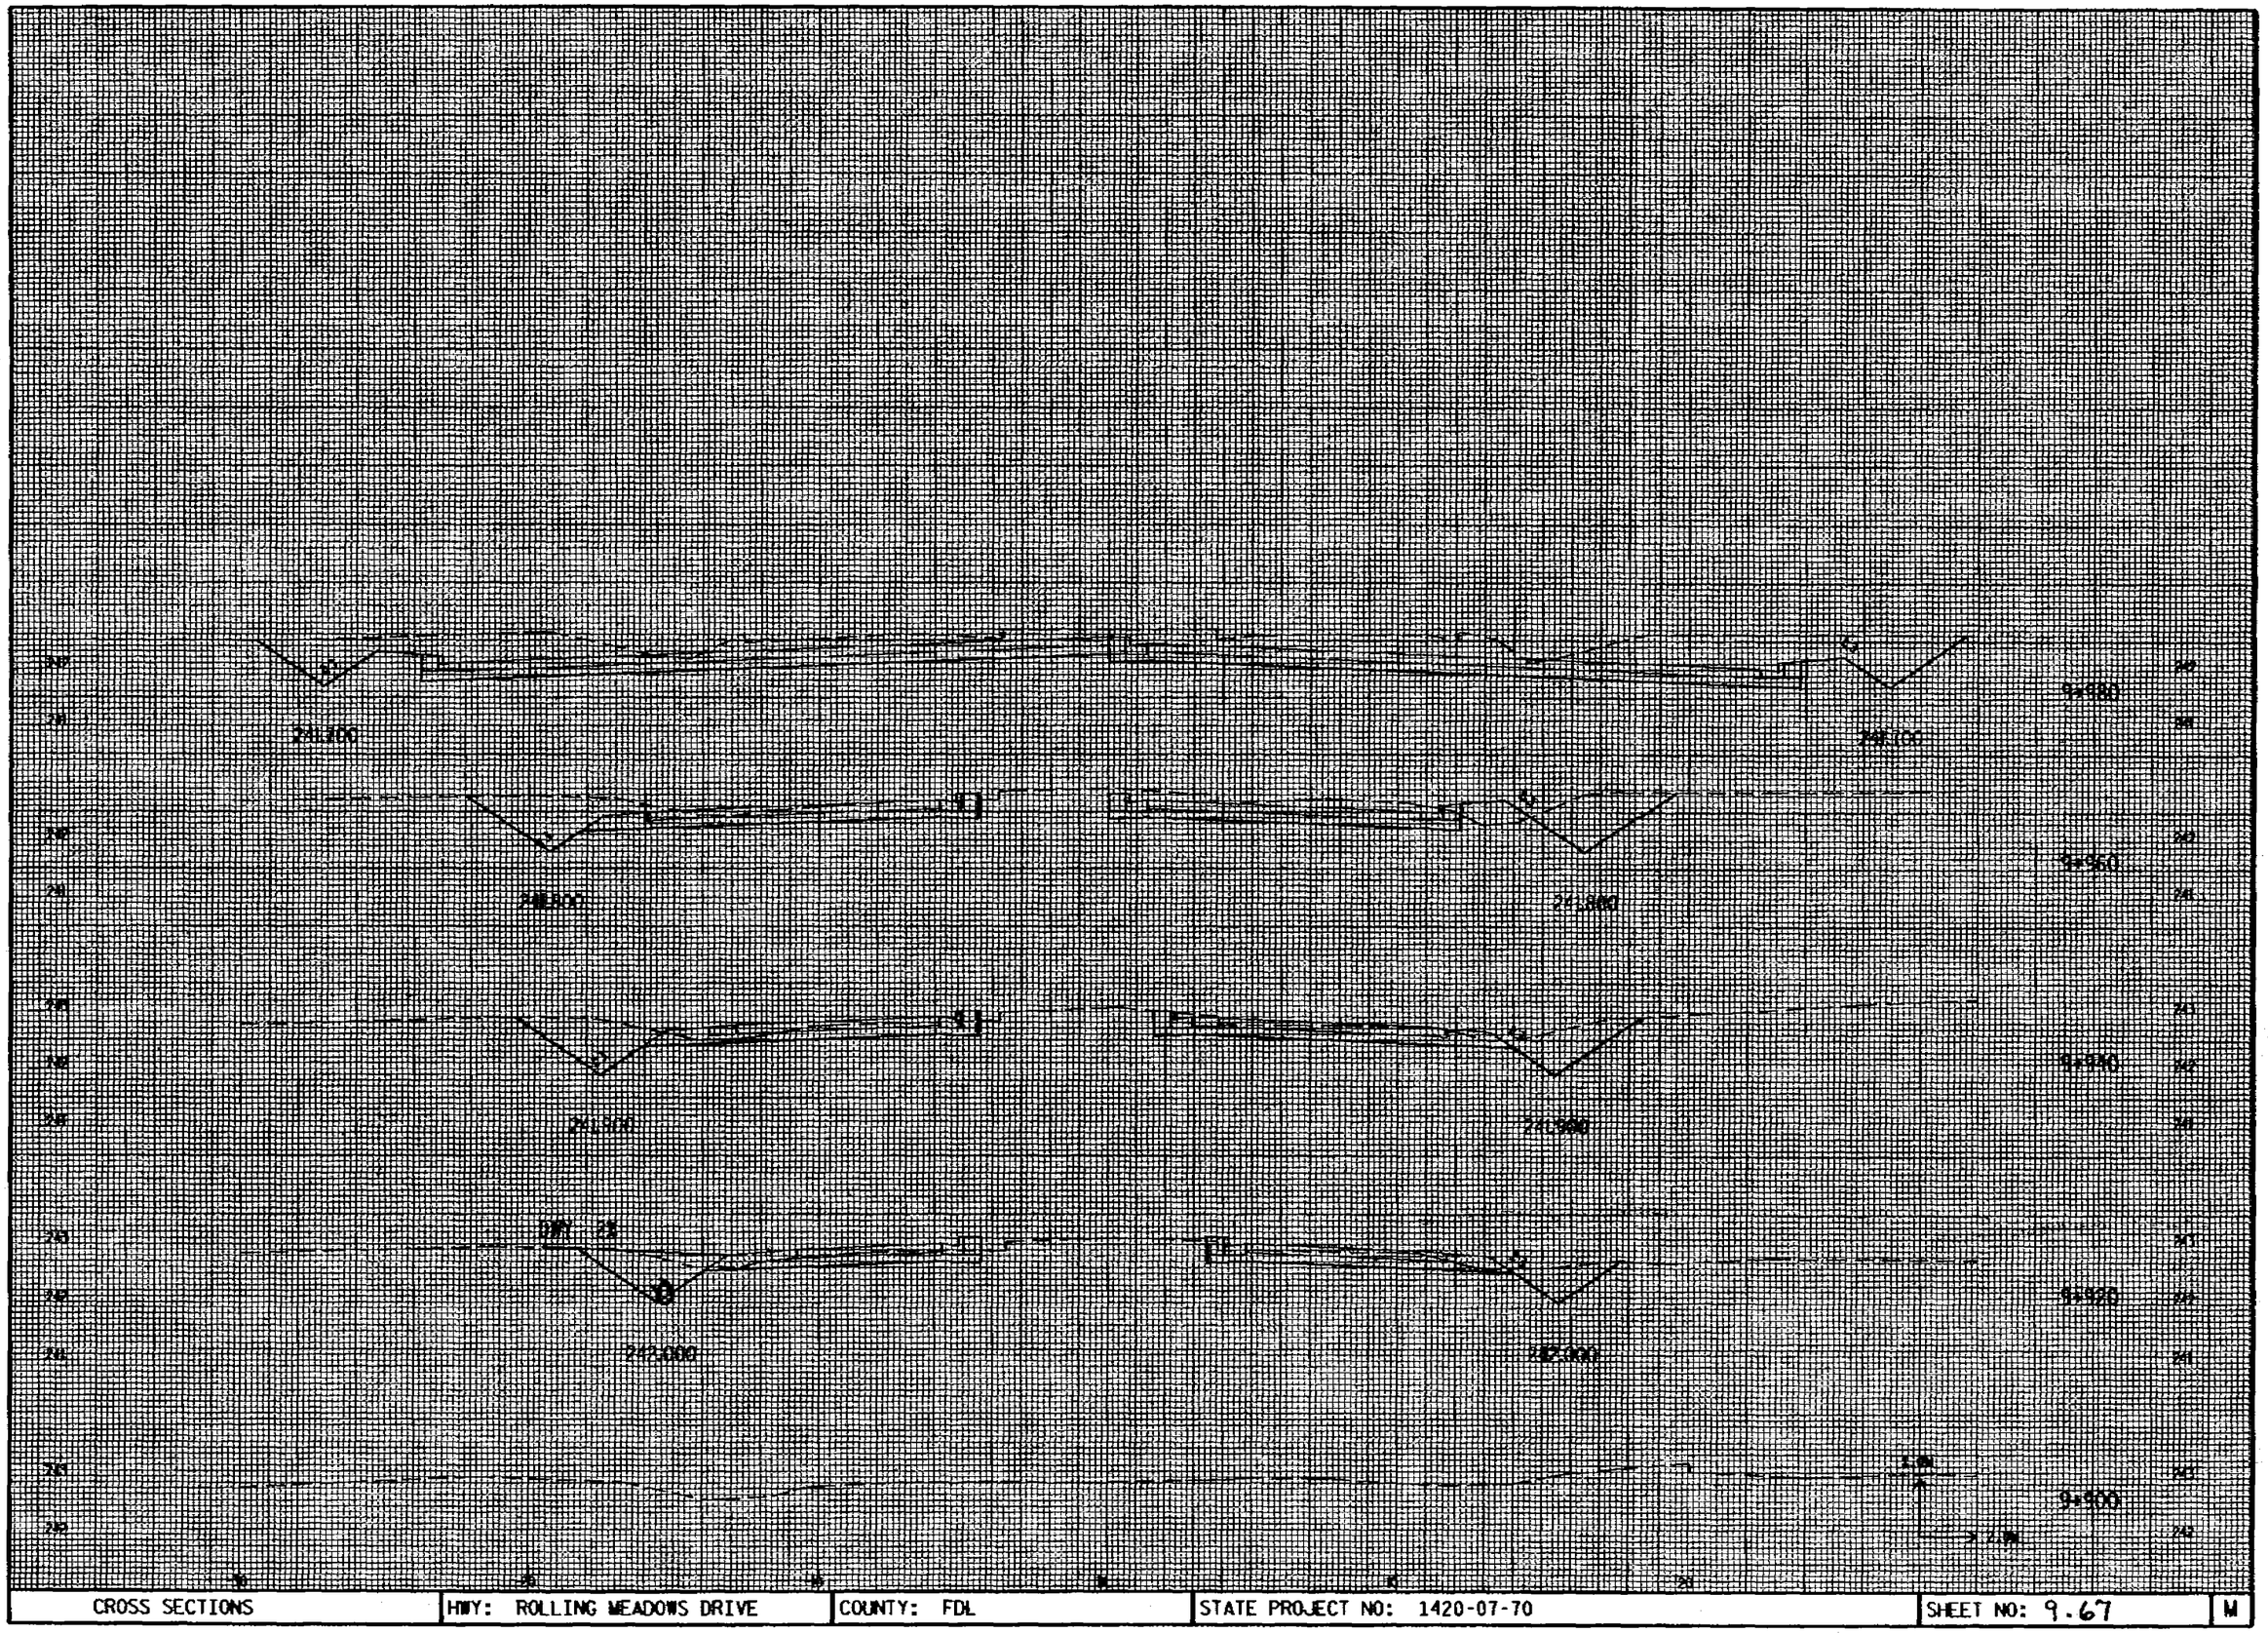


CROSS SECTIONS	HWY: ROLLING MEADOWS DRIVE	COUNTY: FDL	STATE PROJECT NO: 1420-07-70	SHEET NO: 9.67	M


62

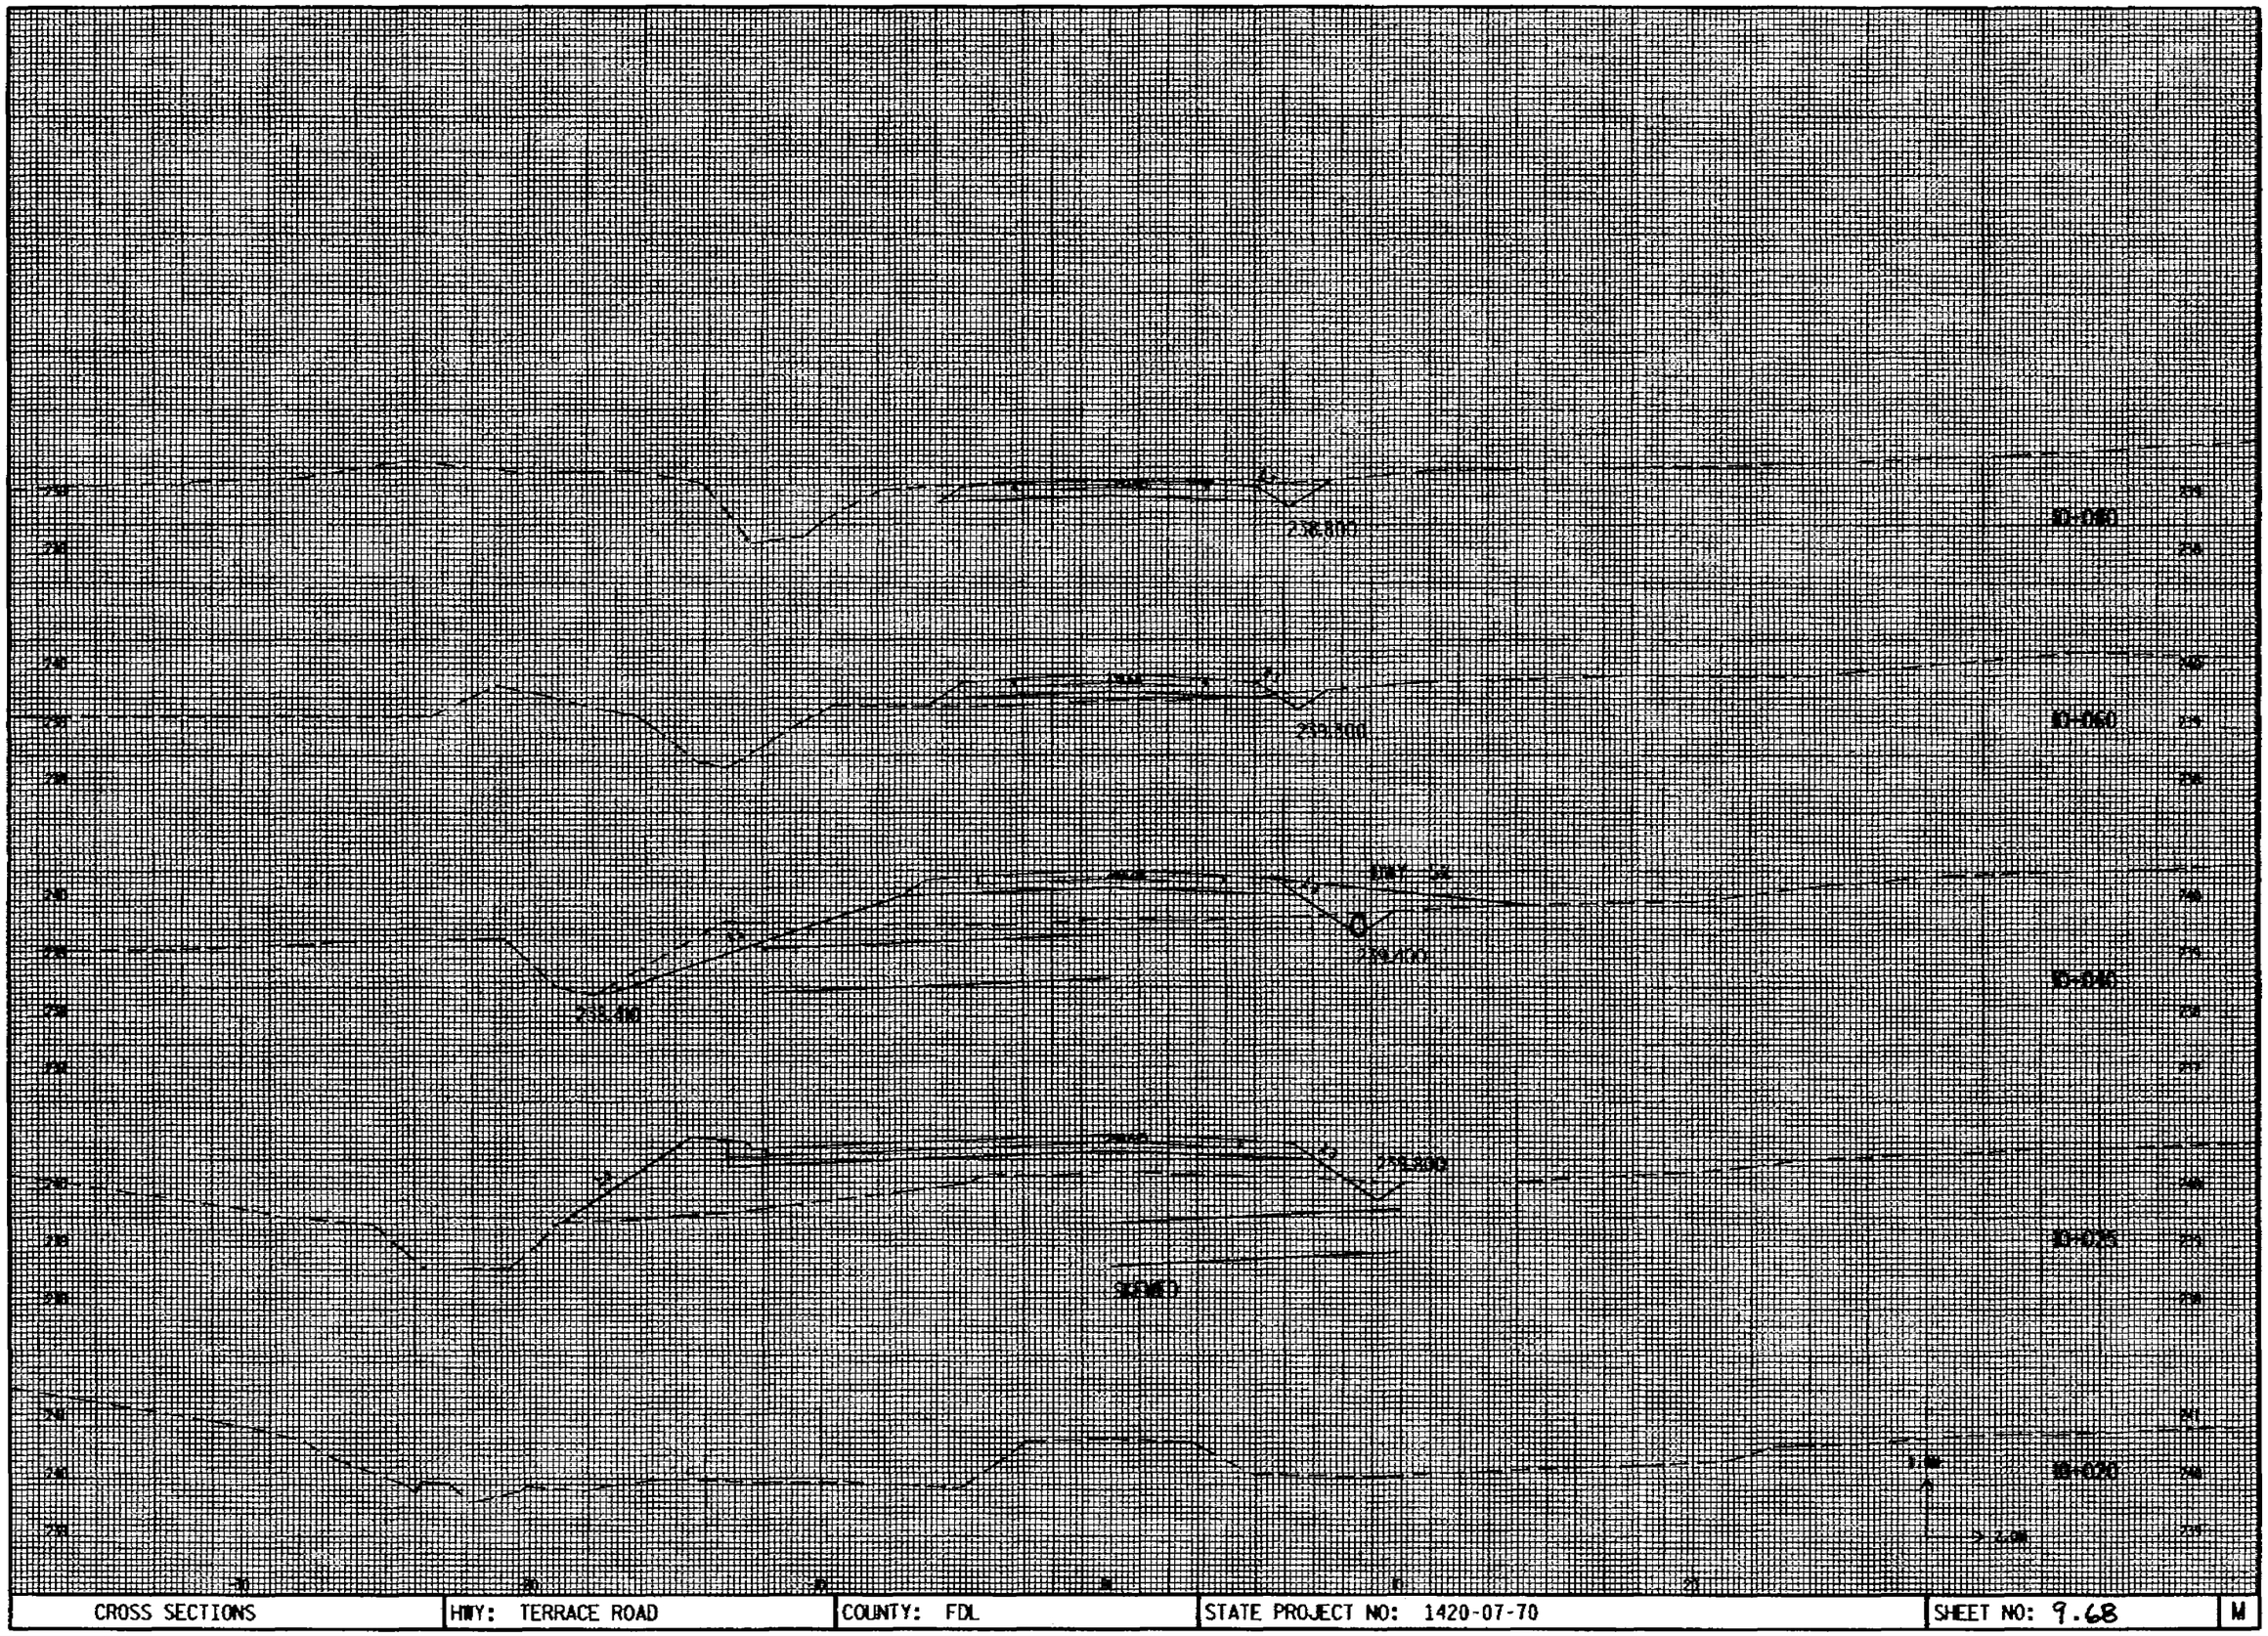

CROSS SECTIONS	HWY: TERRACE ROAD	COUNTY: FDL	STATE PROJECT NO: 1420-07-70	SHEET NO: 9.68	M

63

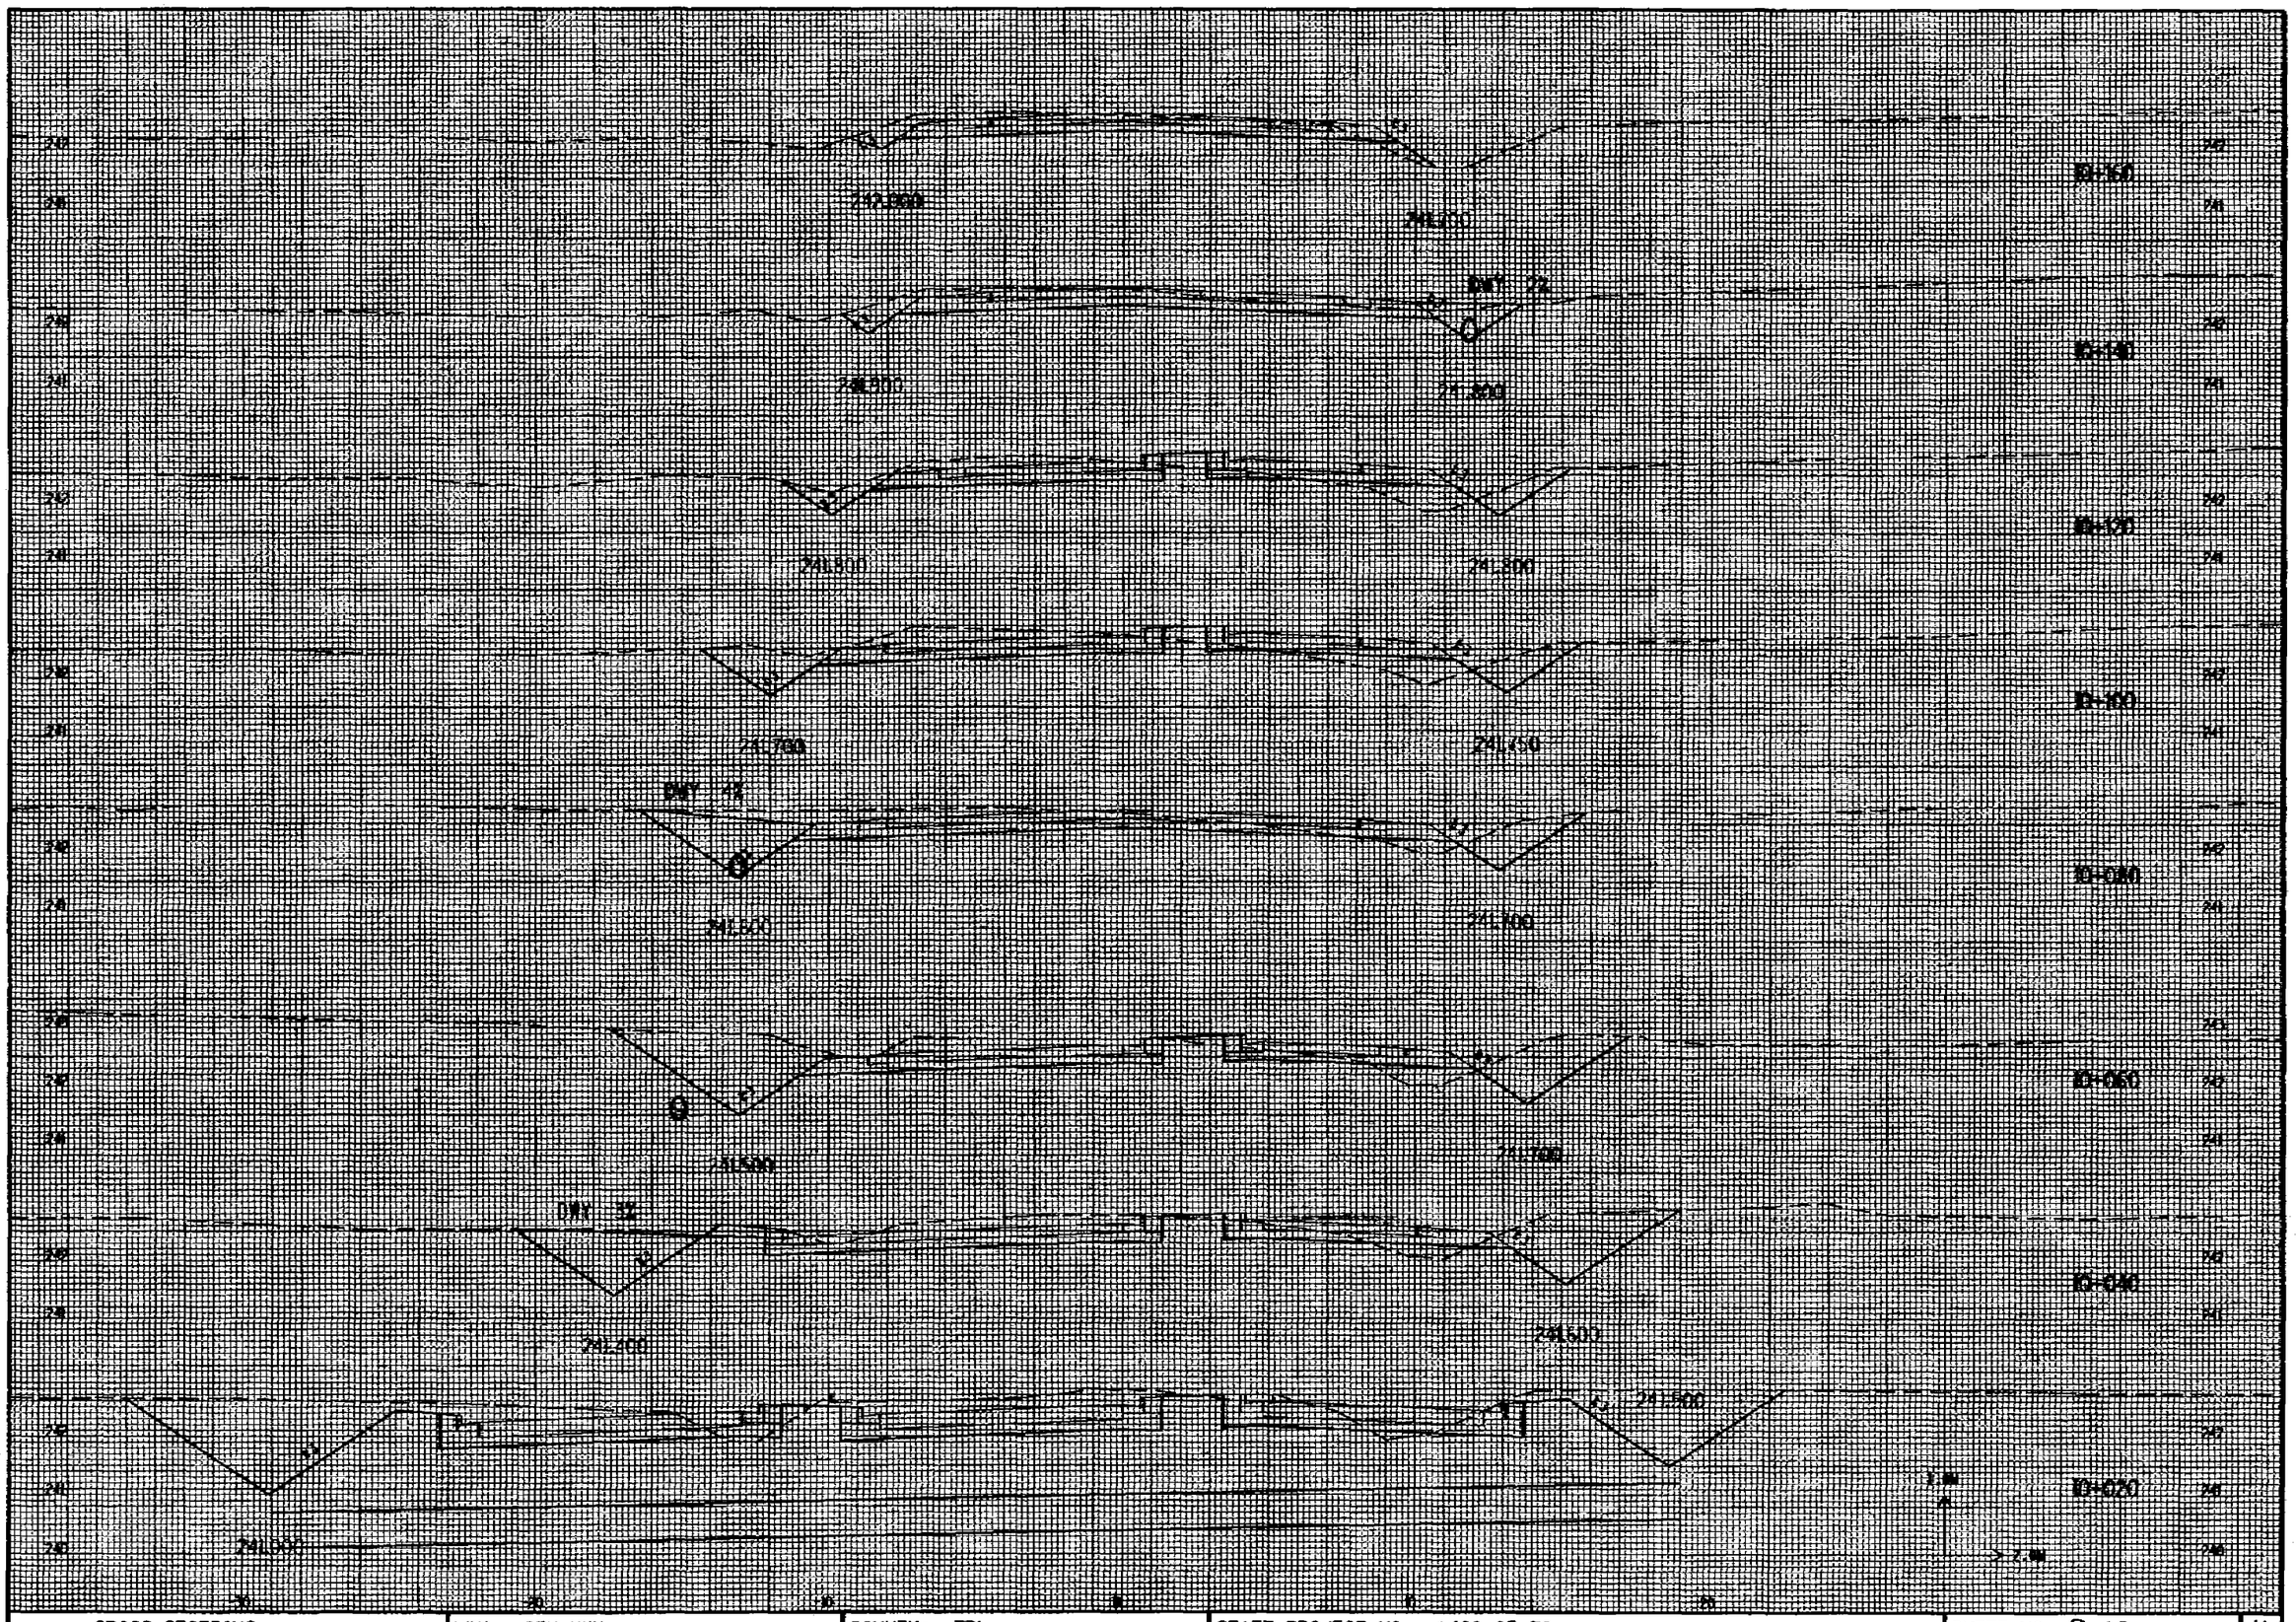
10+100
10+090
10+080
10+070
10+060
10+050
10+040
10+030
DWY 2%
DWY 2%
DWY 2%

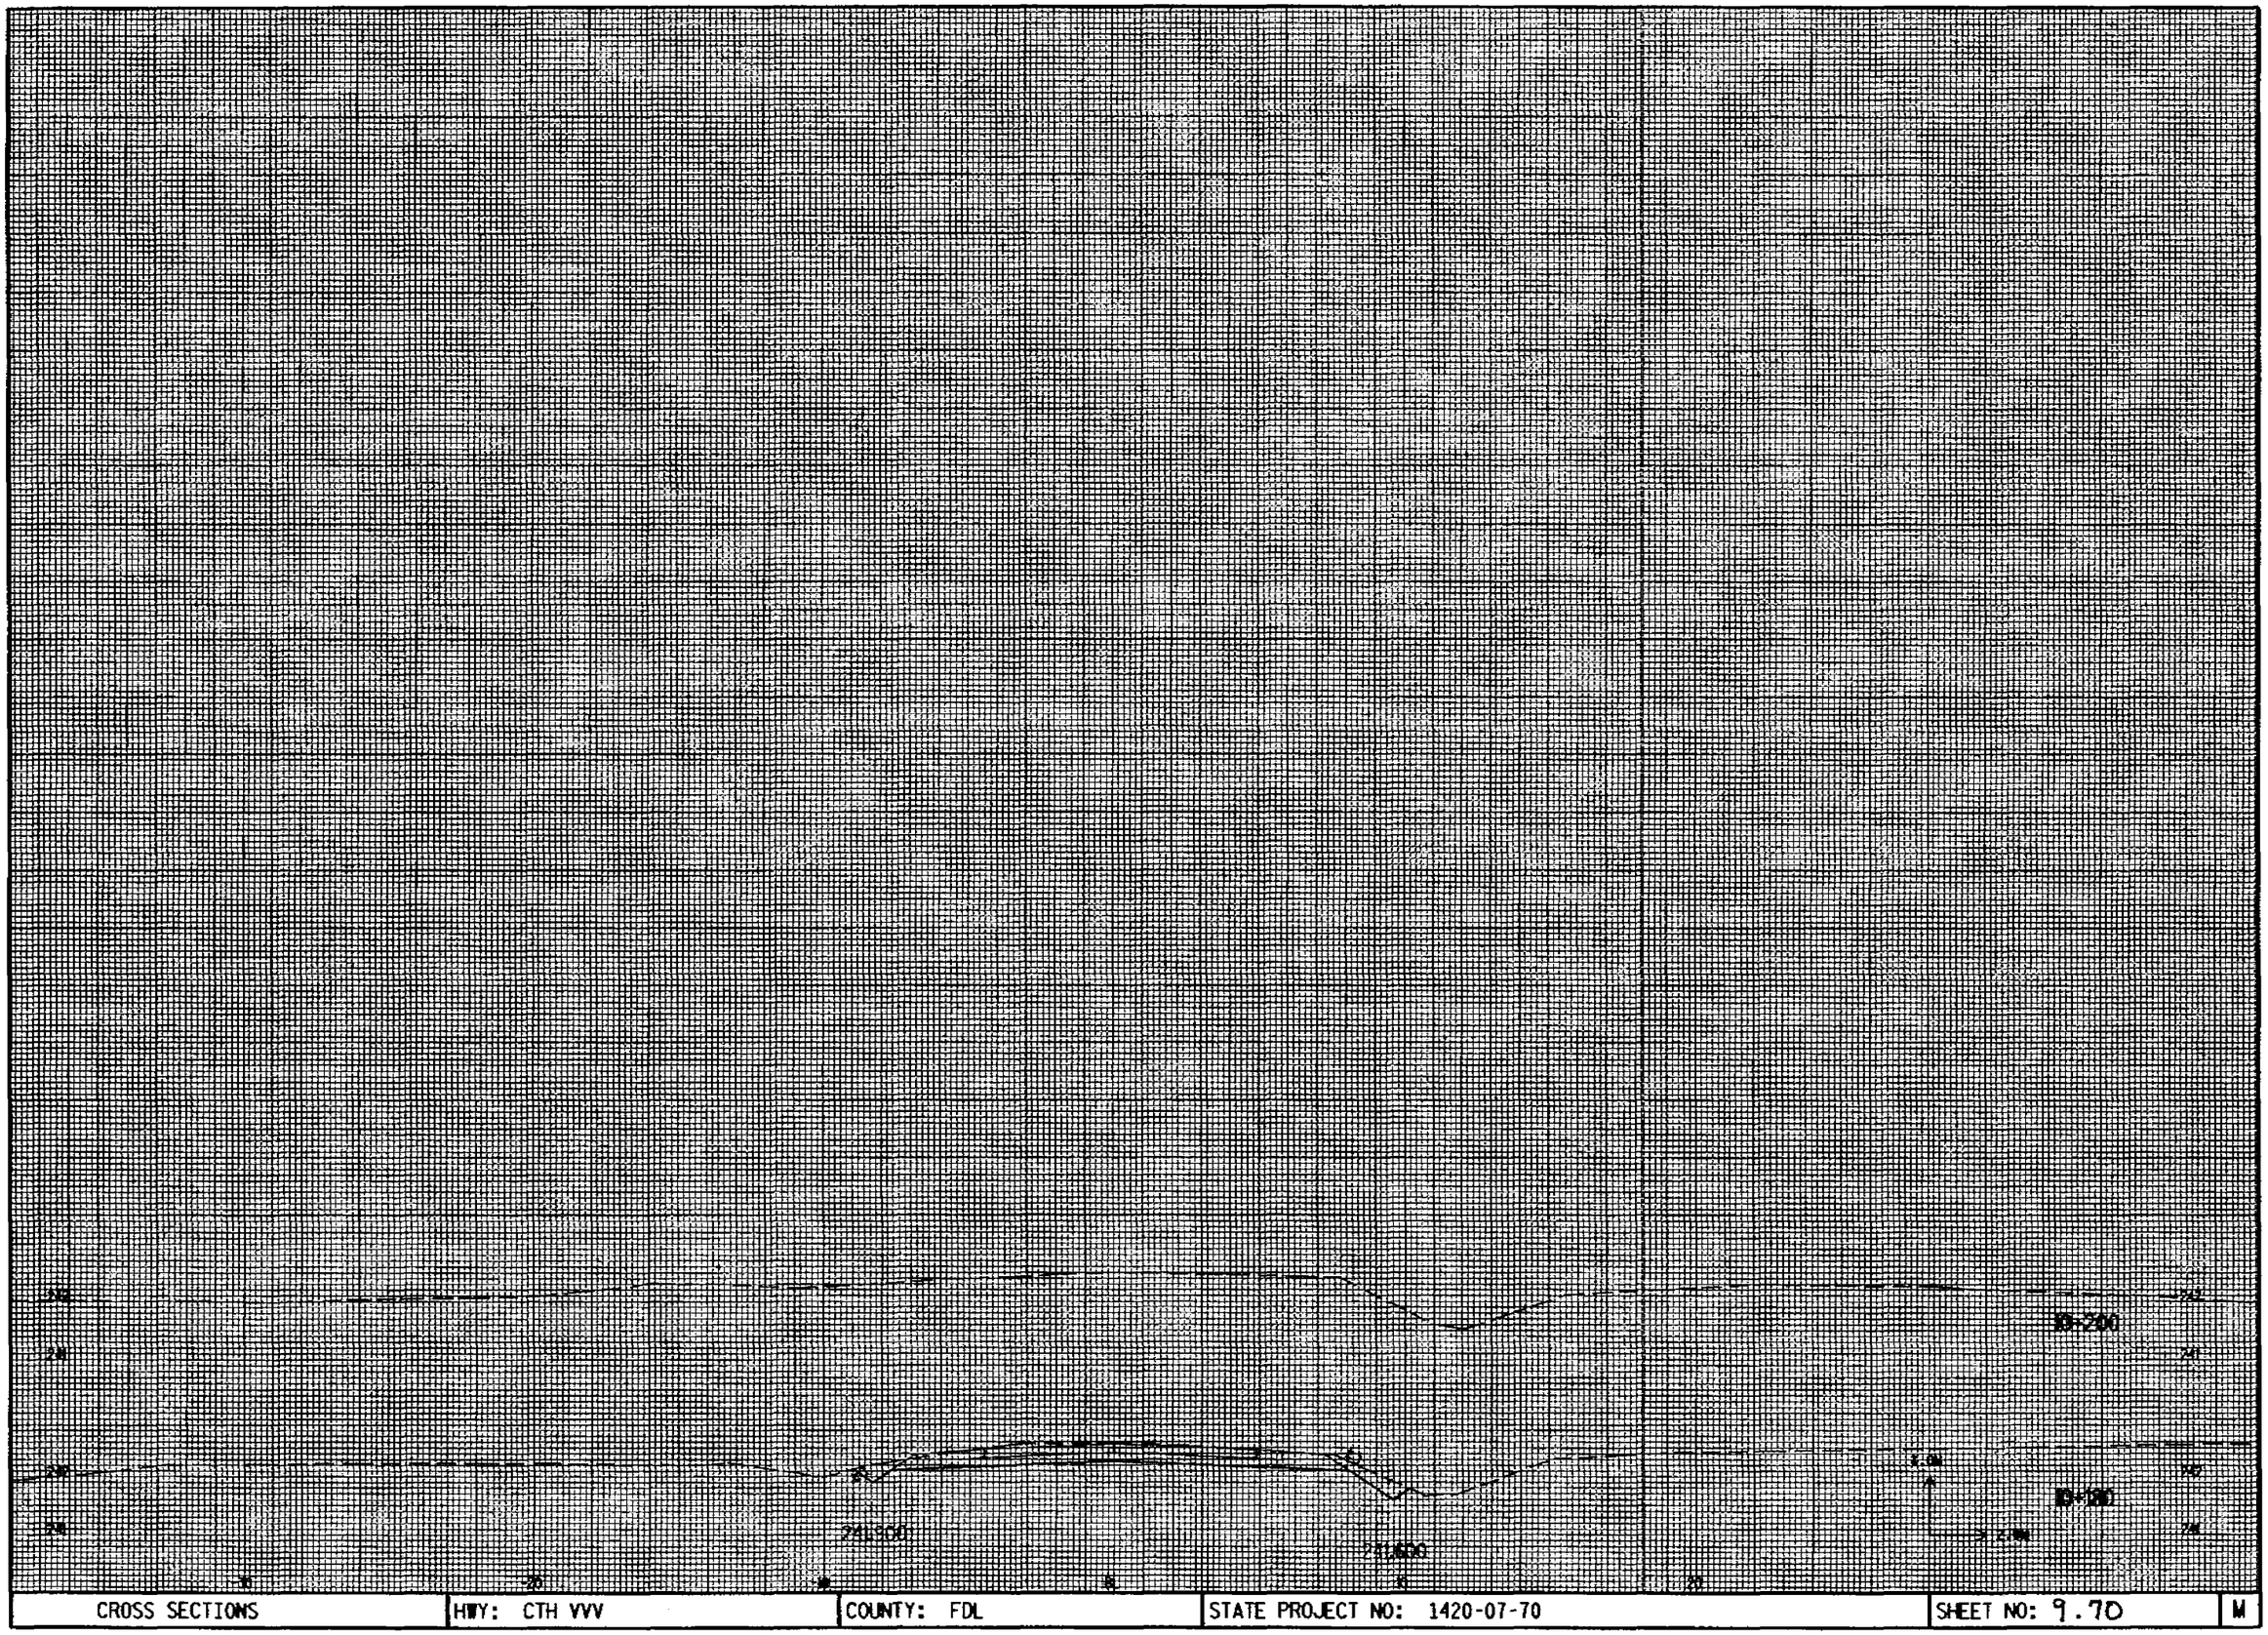

CROSS SECTIONS	HWY: CTH VVV	COUNTY: FDL	STATE PROJECT NO: 1420-07-70	SHEET NO: 9.70	M

65/65