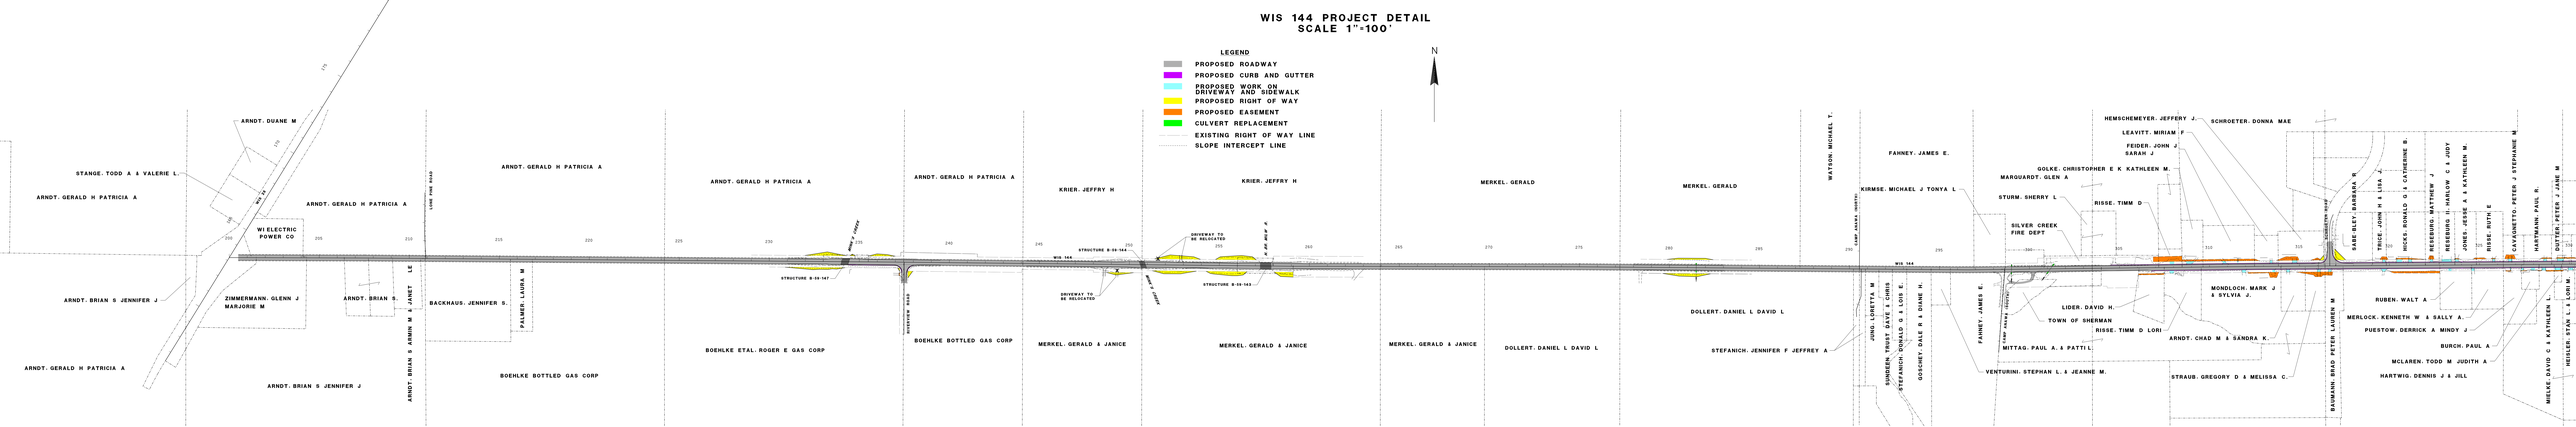WIS 144 PROJECT DETAIL
SCALE 1"=100'