WIS 144 PROJECT DETAIL
SCALE 1"=100'

LEGEND

- PROPOSED ROADWAY
- PROPOSED CURB AND GUTTER
- PROPOSED WORK ON DRIVEWAY AND SIDEWALK
- PROPOSED RIGHT OF WAY
- PROPOSED EASEMENT
- CULVERT REPLACEMENT
- EXISTING RIGHT OF WAY LINE
- SLOPE INTERCEPT LINE
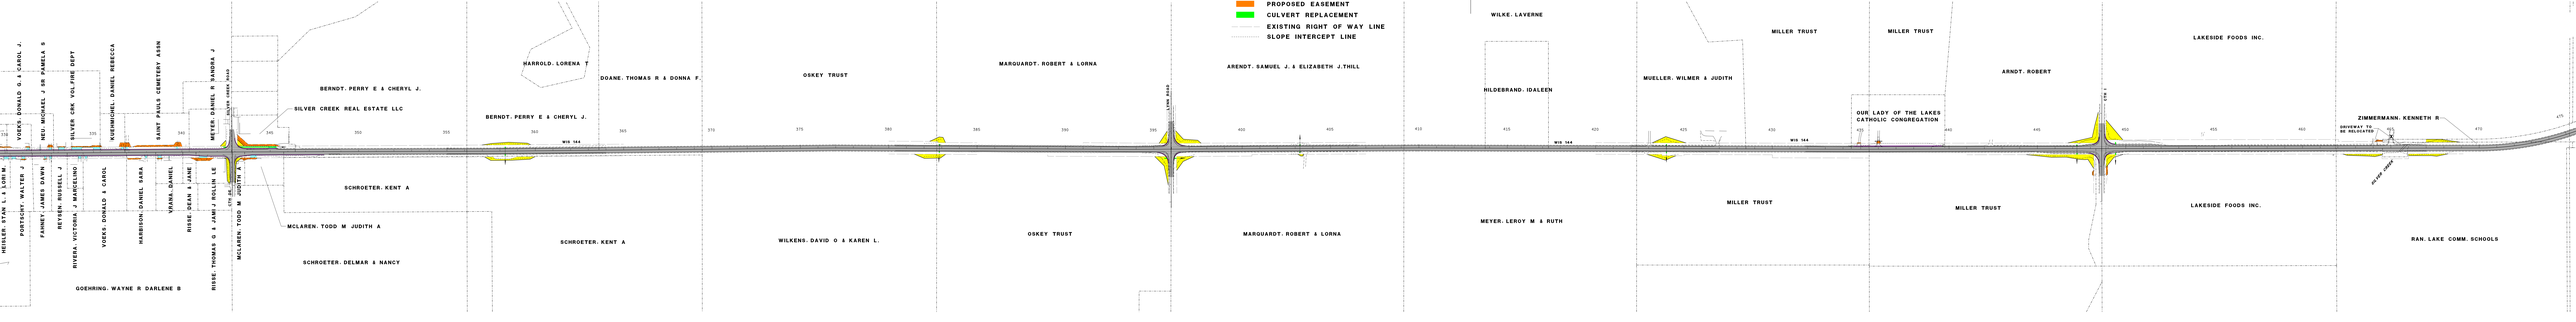
N