PROJECT ID: WITH: **1022-00-79**

COUNTY: **TREMPEALEAU COUNTY**

ORDER OF SHEETS

Section No.	1	Title
Section No.	2	Typical Sections and Details (Includes Erosion Control Plans)
Section No.	3	Estimate of Quantities
Section No.	3	Miscellaneous Quantities
Section No.	4	Right of Way Plat
Section No.	5	Plan and Profile
Section No.	6	Standard Detail Drawings
Section No.	7	Sign Plates
Section No.	8	Structure Plans
Section No.	9	Computer Earthwork Data
Section No.	9	Cross Sections

TOTAL SHEETS =

N

DESIGN DESIGNATION

A.A.D.T.	(2019)	=	12,385 - 13,725
A.A.D.T.	(2039)	=	14,820 - 16,160
D.H.V.		=	2,300
D.D.		=	53/47
T.		=	18.5
DESIGN SPEED		=	75 MPH
ESALS		=	37,000,000

CONVENTIONAL SYMBOLS

PLAN

- CORPORATE LIMITS
- PROPERTY LINE
- LOT LINE
- LIMITED HIGHWAY EASEMENT
- EXISTING RIGHT OF WAY
- PROPOSED OR NEW R/W LINE
- SLOPE INTERCEPT
- REFERENCE LINE (300'EB')
- EXISTING CULVERT
- PROPOSED CULVERT (Box or Pipe)
- COMBUSTIBLE FLUIDS (CAUTION)
- MARSH AREA
- WOODED OR SHRUB AREA

PROFILE

- GRADE LINE
- ORIGINAL GROUND
- MARSH OR ROCK PROFILE (To be noted as such) (ROCK)
- SPECIAL DITCH (LABEL)
- GRADE ELEVATION (95.36)
- CULVERT (Profile View)

UTILITIES

- ELECTRIC (E)
- FIBER OPTIC (FO)
- GAS (G)
- SANITARY SEWER (SAN)
- STORM SEWER (SS)
- TELEPHONE (T)
- WATER (W)
- UTILITY PEDESTAL
- POWER POLE
- TELEPHONE POLE

STATE OF WISCONSIN
DEPARTMENT OF TRANSPORTATION

PLAN OF PROPOSED IMPROVEMENT

STATE PROJECT	FEDERAL PROJECT	
	PROJECT	CONTRACT
1022-00-79		

EAU CLAIRE - OSSEO

CTH NN TO EAST COUNTY LINE

IH 94

TREMPEALEAU COUNTY

PLANS APPROVED FOR UTILITY RELOCATION MAY 2018

STATE PROJECT NUMBER **1022-00-79**

BEGIN PROJECT
STA 49+64.34 EB
Y = 519,205.44
X = 883,925.76

BEGIN CONSTRUCTION
STA 49+62.77 WB

STRUCTURE B-61-156
STA 47+99 W - STA 50+17 W

STRUCTURE C-61-44
STA 142+90 EB
STRUCTURE C-61-45
STA 141+50 WB

END PROJECT
STA 236+99.64 EB

END CONSTRUCTION
STA 239+59.75 WB

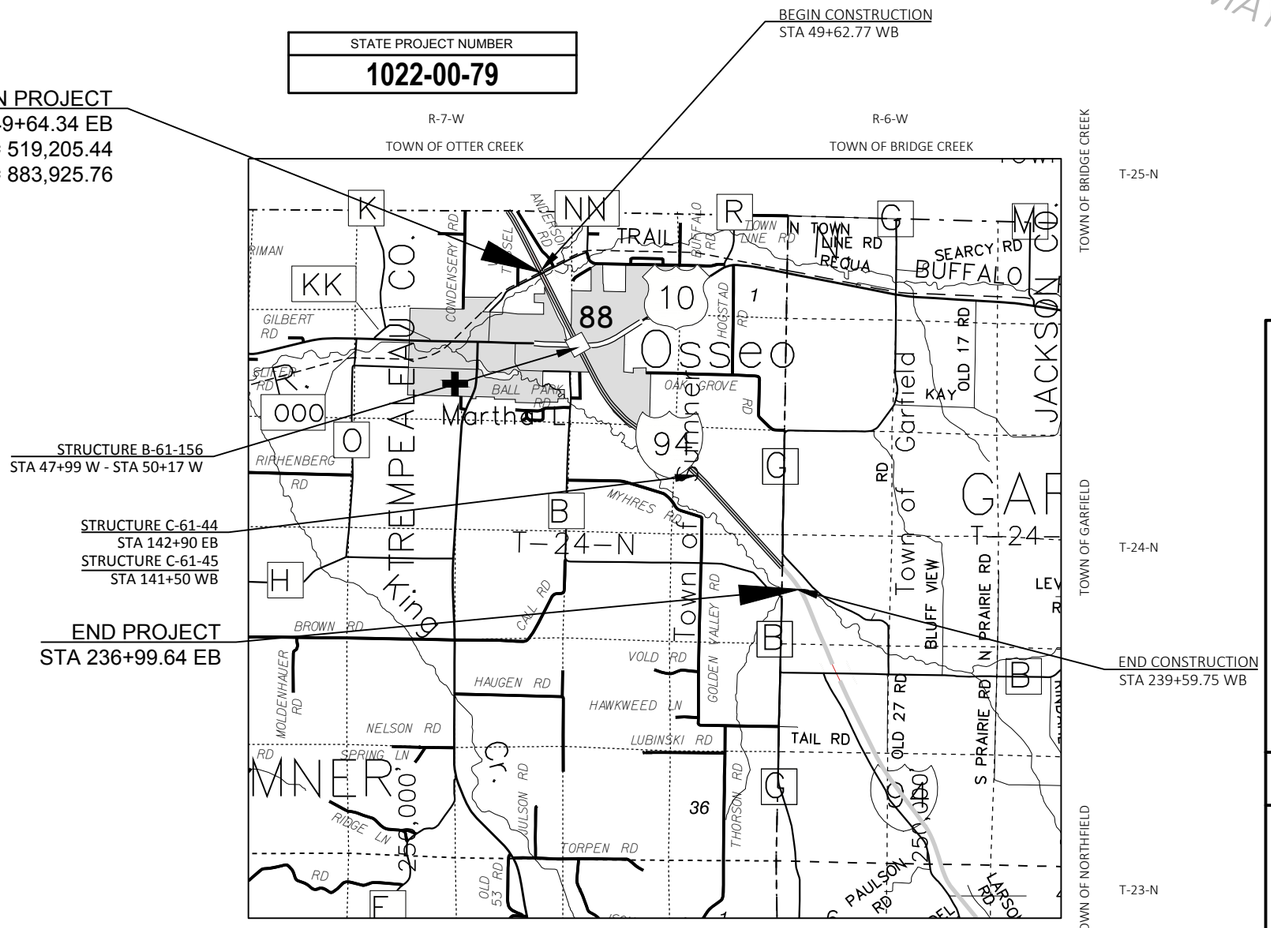

LAYOUT
SCALE 0 1 MI

TOTAL NET LENGTH OF CENTERLINE = 3.548 MILES

COORDINATES ON THIS PLAN ARE REFERENCED TO THE WISCONSIN COORDINATE REFERENCE SYSTEM COORDINATES (WISCRS(M)), TREMPEALEAU COUNTY, NAD 83 (2001) IN U.S. SURVEY FEET

ORIGINAL PLANS PREPARED BY

KL Engineering
[A] Better Experience

(Date) (Signature)

STATE OF WISCONSIN
DEPARTMENT OF TRANSPORTATION

PREPARED BY

Surveyor	KL ENGINEERING, INC. / WISDOT
Designer	KL ENGINEERING, INC.
Project Manager	JESSE LARSON
Regional Examiner	WISDOT NW REGION
Regional Supervisor	TARA WEISS

APPROVED FOR THE DEPARTMENT

DATE: (Signature)

E

APPROVED FOR UTILITY RELOCATION May 1, 2018

ABBREVIATIONS

AEW	APRON ENDWALL
BAD	BASE AGGREGATE
BM	BENCH MARK
BLDG.	BUILDING
CTR	CENTER
C/L	CENTERLINE
C.E.	COMMERCIAL ENTRANCE
CONC.	CONCRETE
CSW	CONCRETE SIDEWALK
CMCP	CORRUGATED METAL CULVERT PIPE
CP	CULVERT PIPE
CPCP	CULVERT PIPE CORRUGATED STEEL
CPRC	CULVERT PIPE REINFORCED CONCRETE
CPRCHE	CULVERT PIPE REINFORCED CONCRETE HORIZONTAL ELLIPTICAL
CPT	CONSTRUCTION PERMIT
DMS	DYNAMIC MESSAGE SIGN
EAT	ENERGY ABSORBING TERMINAL
EB	EASTBOUND
ELEC	ELECTRIC
IE	INVERT ELEVATION
EX. OR EXIST	EXISTING
FO	FIBER OPTION
F.E.	FIELD ENTRANCE
GAS	GAS
HMA	HOT MIX ASPHALT
HSE.	HOUSE
LHF	LEFT HAND FORWARD
MH	MANHOLE
MAX.	MAXIMUM
MIN.	MINIMUM
NOR.	NORMAL
NTS	NOT TO SCALE
PLE	PERMANENT LIMITED EASEMENT
P.E.	PRIVATE ENTRANCE
P.L.	PROPERTY LINE
PRW	PROPOSED RIGHT-OF-WAY
RAD OR R	RADIUS
R/L	REFERENCE LINE
REQ'D.	REQUIRED
RHF	RIGHT HAND FORWARD
RW	RIGHT-OF-WAY LINE
SAN	SANITARY SEWER
SHLD	SHOULDER
SW	SIDEWALK
SF	SQUARE FEET
SY	SQUARE YARD
S.D.D	STANDARD DETAIL DRAWING
STA	STATION
SS	STORM SEWER
TEL	TELEPHONE
TLE	TEMPORARY LIMITED EASEMENT
TYP	TYPICAL
WAT	WATER
WB	WESTBOUND

UTILITY CONTACTS

COMMUNICATIONS

AT&T LEGACY
BILL KOENIG
128 W. SUNSET AVE
APPLETON, WI 54911
(608) 628-0575
wekoenig@att.net

COMMUNICATIONS**

CINC
DAREN BAUER
105 GARFIELD AVE
EAU CLAIRE, WI 54701
(715) 836-5286
BAUERDP@UWEC.EDU

COMMUNICATIONS

CENTURYLINK
RYAN NIEMEIER
333 N FRONT STREET
P.O. BOX 4800
LA CROSSE, WI 54601
(608) 796-5190
RYAN.NIEMEIER@CENTURYLINK.COM

COMMUNICATION

WISCONSIN DEPARTMENT OF TRANSPORTATION
JEFF MADSON
433 W ST. PAUL AVE
STE. 300
MILWAUKEE, WI 53203-3007
(414) 225-3723
JEFFREY.MADSON@DOT.WI.GOV

COMMUNICATION**

TRI-COUNTY COMMUNICATIONS COOPERATIVE
BUCK WEBB
417 5TH AVE N
P.O. BOX 578
STRUM, WI 54770
(715) 695-2691
BWEBB@TCCPRO.NET

COMMUNICATION

WINDSTREAM, INC.
AARON GRODI
13935 BISHOPS DRIVE
BROOKFIELD, WI 53005
(608) 819-5014
AARON.GRODI@WINDSTREAM.COM

ELECTRICITY

XCEL ENERGY
CORISSA SEELY
1414 W HAMILTON AVE
P.O. BOX 8
EAU CLAIRE, WI 54702-0008
(715) 737-4097
corissa.e.seely@xcelenergy.com

ELECTRICITY

EAU CLAIRE ENERGY COOPERATIVE
GARY BRECKA
8214 HWY 12
P.O. BOX 368
FALL CREEK, WI 54742-0368
(715) 832-1603
GBRECKA@ECEC.COM

ELECTRICTY**

DAIRYLAND POWER COOPERATIVE
ROB MALY
3200 EAST AVE STREET
P.O. BOX 817
LA CROSSE, WI 54602-0817
ROB.MALY@DAIRYLANDPOWER.COM

GAS/PETROLEUM

WE ENERGIES
We Energies
Nicole Smullen
333 W. Everett St, A299
Milwaukee, WI 53203
414-221-5617 (Office)
414-460-7190 (Mobile)
nicole.smullen@wecenergygroup.com

SANITARY SEWER & WATER

CITY OF OSSEO
JIM DEICH
13712 8TH STREET
P.O. BOX 308
OSSEO, WI 54758
(715) 597-2207
OSSEOPUBLICWORKS@TRIWEST.NET

DIGGERS HOTLINE
Dial 811 or (800)242-8511
www.DiggersHotline.com

**NOT A MEMBER OF DIGGERS HOTLINE

ORDER OF DETAIL SHEETS

PROJECT OVERVIEW
TYPICAL SECTIONS
CONSTRUCTION DETAILS
PLAN DETAILS
EROSION CONTROL PLAN
STORM SEWER PLAN
PERMANENT SIGNING PLAN
TRAFFIC SIGNAL PLAN
PAVEMENT MARKING PLAN
TRAFFIC CONTROL PLAN
ALIGNMENT DIAGRAM
CONTROL POINT DETAILS

WISDOT

JESSE LARSON, P.E.
WISDOT NORTHWEST REGION
718 W. CLAIREMONT AVE
EAU CLAIRE, WI 54701
(715) 830-8101
JESSE.LARSON@DOT.WI.GOV

DESIGN CONTACT

JON BLOMQUIST, P.E.
KL ENGINEERING, INC.
393 RED CEDAR STREET, SUITE #2
MENOMONIE, WI 54751
(715) 231-1600
JBLOMQUIST@KLENGINEERING.COM

DNR AREA LIAISON

AMY LESIK
DEPARTMENT OF NATURAL RESOURCES
1300 W. CLAIREMONT AVENUE
EAU CLAIRE, WI 54701
(715) 836-6571
AMYLLESIK@WISCONSIN.GOV

APPROVED FOR UTILITY RELOCATIONS, MAY 1, 2018

2

GENERAL NOTES

THE CONTRACTOR SHALL CONTACT THE UTILITIES AND DIGGERS HOTLINE TO LOCATE AND FIELD VERIFY UTILITIES PRIOR TO THE START OF WORK. THE LOCATIONS OF EXISTING AND PROPOSED UTILITY INSTALLATIONS AS SHOWN ON THE PLANS ARE APPROXIMATE THERE MAY BE OTHER UTILITY INSTALLATIONS WITHIN THE PROJECT AREA THAT ARE NOT SHOWN. ANY LOCAL, MUNICIPAL OR OTHER UTILITY THAT IS NOT A MEMBER OF DIGGERS HOTLINE SHALL BE CONTACTED SEPARATELY.

NO TREES OR SHRUBS ARE TO BE REMOVED WITHOUT APPROVAL OF THE ENGINEER.

RIGHT OF WAY LINES SHOWN ON THE CROSS SECTIONS ARE APPROXIMATE.

PROTECT INLETS WITH PROPER INLET PROTECTION AT LOCATIONS EXHIBITING RISK OF BEING IMPACTED BY CONSTRUCTION OPERATIONS AS SHOWN ON THE PLANS, OR AS DIRECTED BY THE ENGINEER.

THE EXACT LOCATIONS OF PRIVATE ENTRANCES ARE TO BE DETERMINED IN THE FIELD BY THE ENGINEER. ALL DRIVEWAYS ARE TO BE REPLACED IN KIND UNLESS OTHERWISE DIRECTED BY THE ENGINEER, OR AS SHOWN ON THE PLANS.

THE CONTRACTOR SHALL BE RESPONSIBLE FOR RESHAPING AND SEEDING ANY PREVIOUSLY GRASSED AREAS WHICH ARE DISTURBED BY ANY OPERATION OUTSIDE OF THE NORMAL CONSTRUCTION LIMITS AT THE CONTRACTORS EXPENSE.

PLACE SALVAGED TOPSOIL IN ALL GRADED AREAS AS DESIGNATED BY THE ENGINEER IMMEDIATELY AFTER GRADING AS BEEN COMPLETED. SEED, MULCH AND FERTILIZE OR SOD AND FERTILIZE ALL AREAS 5 DAYS AFTER PLACEMENT OF SALVAGED TOPSOIL.

TEMPORARY STORAGE OF ANY EXCAVATED MATERIAL WILL NOT BE PERMITTED IN WETLANDS, FLOODWAY OR FLOODPLAIN OR ANY WATERWAY.

CURB AND GUTTER GRADES AND LAYOUT DATA ARE GIVEN TO THE FLANGE OF THE CURB.

SAWCUT ASPHALTIC AND CONCRETE DRIVEWAYS AND/OR PARKING LOTS AT THE MATCHLINE AS SHOWN ON THE PLANS OR AS DIRECTED BY THE ENGINEER.

THE EROSION CONTROL FEATURES AS SHOWN ON THE PLANS ARE AT SUGGESTED LOCATIONS. EXACT LOCATION WILL BE DETERMINED BY THE ENGINEER.

EROSION CONTROL DEVICES SHALL BE PLACED IN SEQUENCE WITH CONSTRUCTION OPERATIONS OR AS DETERMINED BY THE ENGINEER.

ALL MANHOLE AND INLET OFFSETS ARE GIVEN TO THE CENTER OF THE STRUCTURE.

PRIOR TO ORDERING DRAINAGE PIPES AND STRUCTURES, THE CONTRACTOR SHALL VERIFY RELATED DRAINAGE INFORMATION IN THE PLAN AND PROVIDE DOCUMENTATION TO THE ENGINEER IN ACCORDANCE WITH THE SPECIFICATIONS. THIS ALSO INCLUDES VERIFICATION OF INVERT ELEVATIONS AT ALL PROPOSED STORM SEWER CONNECTION POINTS TO THE EXISTING SYSTEMS.

TRAFFIC CONTROL DEVICES SHALL BE ADJUSTED TO FIT FIELD CONDITIONS AS DIRECTED BY THE ENGINEER.

SIGNS IN CONFLICT WITH TRAFFIC CONTROL "IN USE" SHALL BE COVERED AS DIRECTED BY THE ENGINEER AND PAID FOR UNDER THE ITEM "TRAFFIC CONTROL COVERING SIGNS TYPE II".

BENCHMARK LOCATIONS SHOWN ON THE PLAN ARE APPROXIMATED AND SHOULD BE VERIFIED.

5 FOOT WIDE SIDEWALK REQUIRES TRANSVERSE JOINTS SPACED AT 5 FEET, 6 FOOT WIDE SIDEWALK REQUIRES TRANSVERSE JOINTS SPACED AT 6 FEET, AND 8 FOOT WIDE SIDEWALK REQUIRES TRANSVERSE JOINTS SPACED AT 8 FEET.

SIDEWALK AND CURB & GUTTER REPLACEMENT SHOULD BE THE NEAREST JOINT. LIMITS ARE APPROXIMATE AND ARE TO BE VERIFIED IN THE FIELD BY THE ENGINEER. MATCH EXISTING SIDEWALK WIDTH.

FOR ALL CURB RAMPS, REFER TO THE STANDARD DETAIL DRAWINGS FOR THE RAMP TAPER DIMENSIONS. SIDEWALK WIDTHS ARE DIMENSIONED IN THE PLAN.

HMA PAVEMENT

LOCATION	TOTAL DEPTH	LAYERS	GRADATION	TRAFFIC	BINDER	DESIGNATION
IH 94	4-INCH	2" UPPER	4	MT	58-28	S
		2" LOWER	4	MT	58-28	S

APPROVED FOR UTILITY RELOCATION May 1, 2018

2

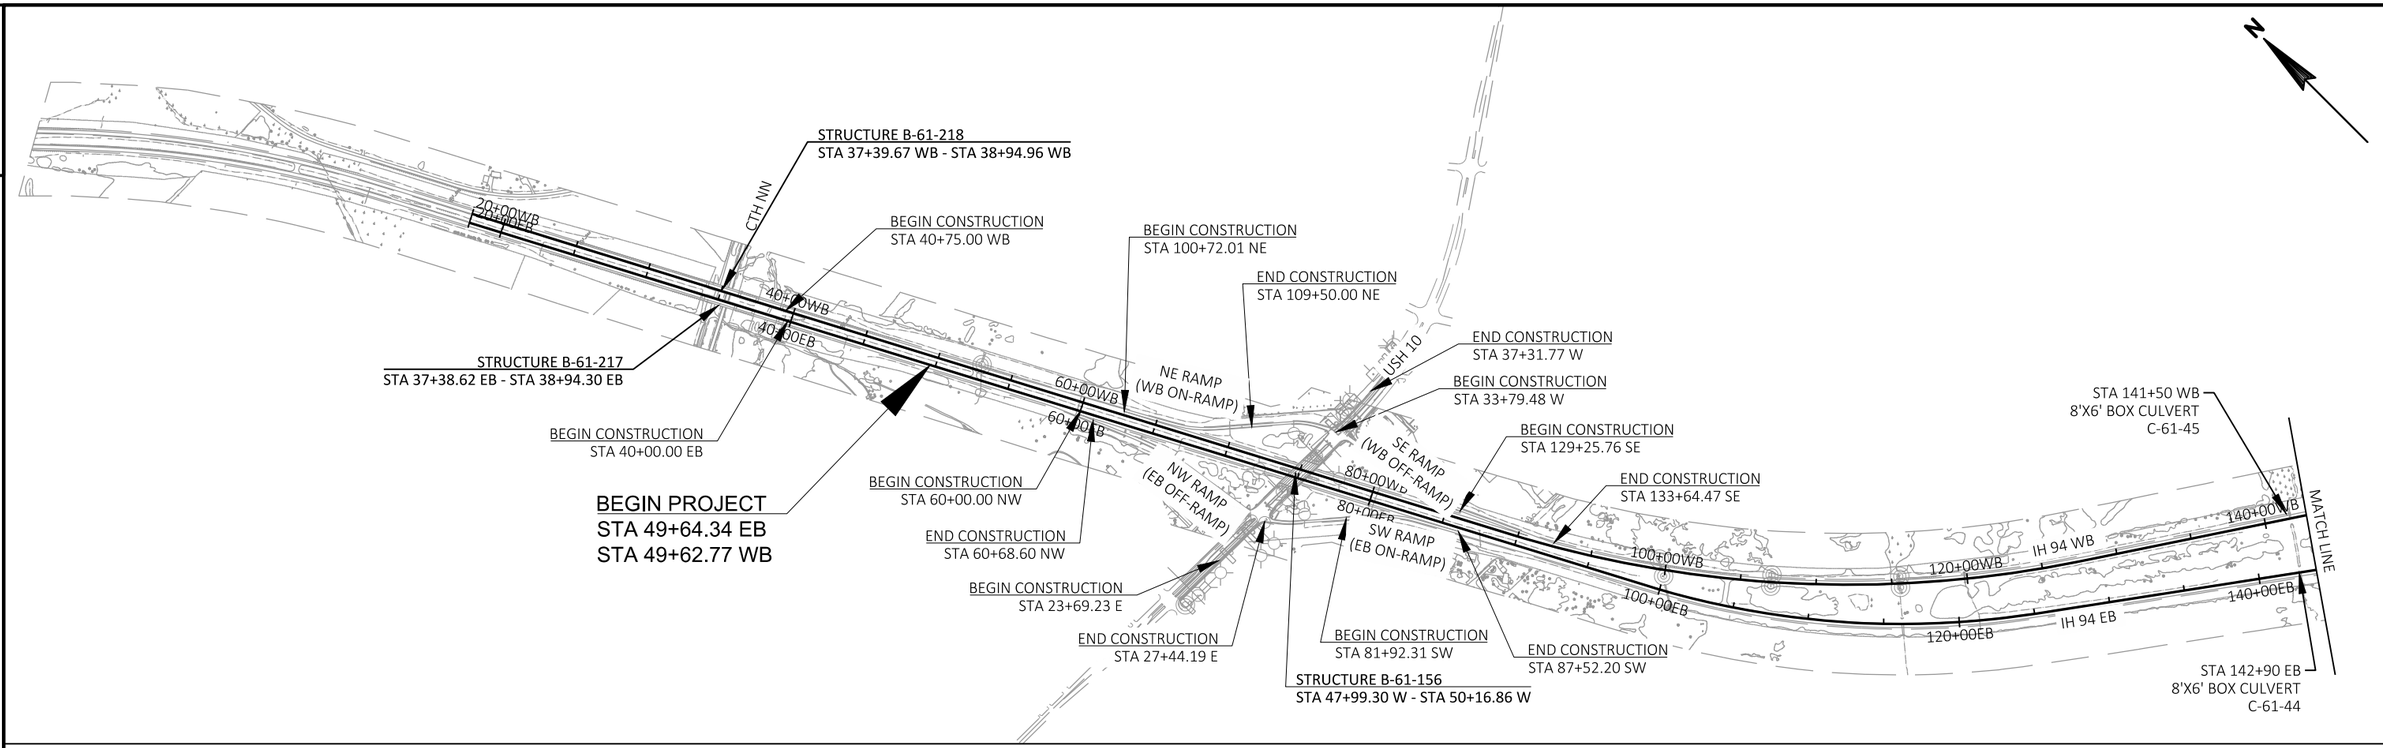

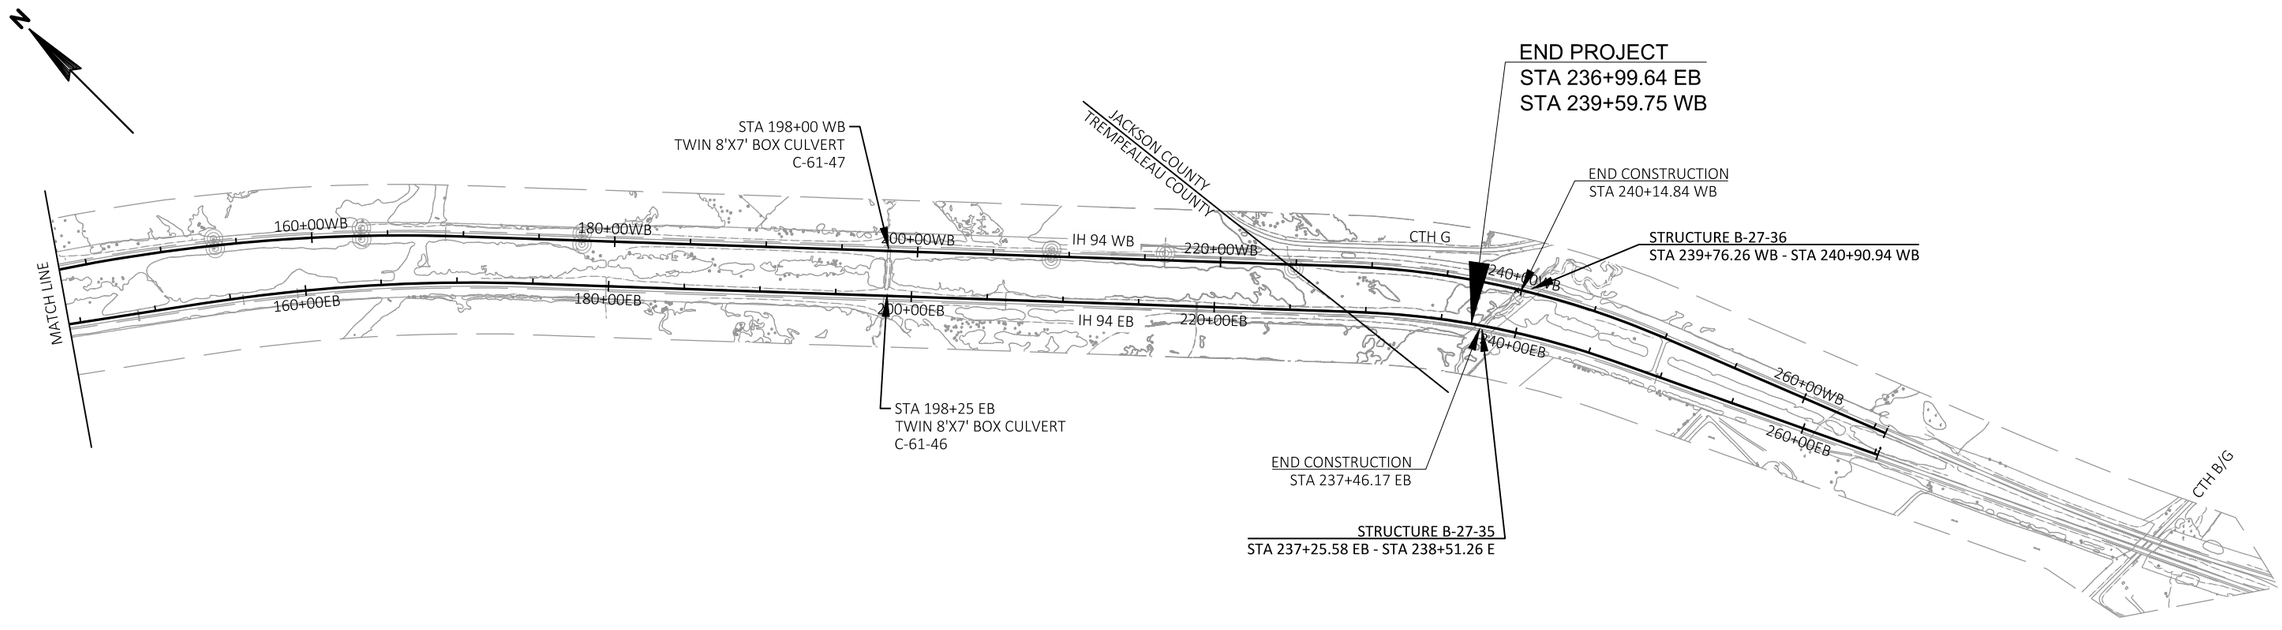

APPROVED FOR UTILITY RELOCATION May 1, 2018

PROJECT NO: 1022-00-79	HWY: IH 94	COUNTY: TREMPEALEAU	PROJECT OVERVIEW	SHEET 4	E

FILE NAME : G:\WDOTCO\16048 (2016-2018 DESIGN WO)\16048-006\CIVIL 3D\SHEETSPLAN\PROJECT OVERVIEW\020201-PO.DWG PLOT DATE : 3/15/2018 10:53 AM PLOT BY : KL ENGINEERING PLOT NAME : PLOT SCALE : ##########

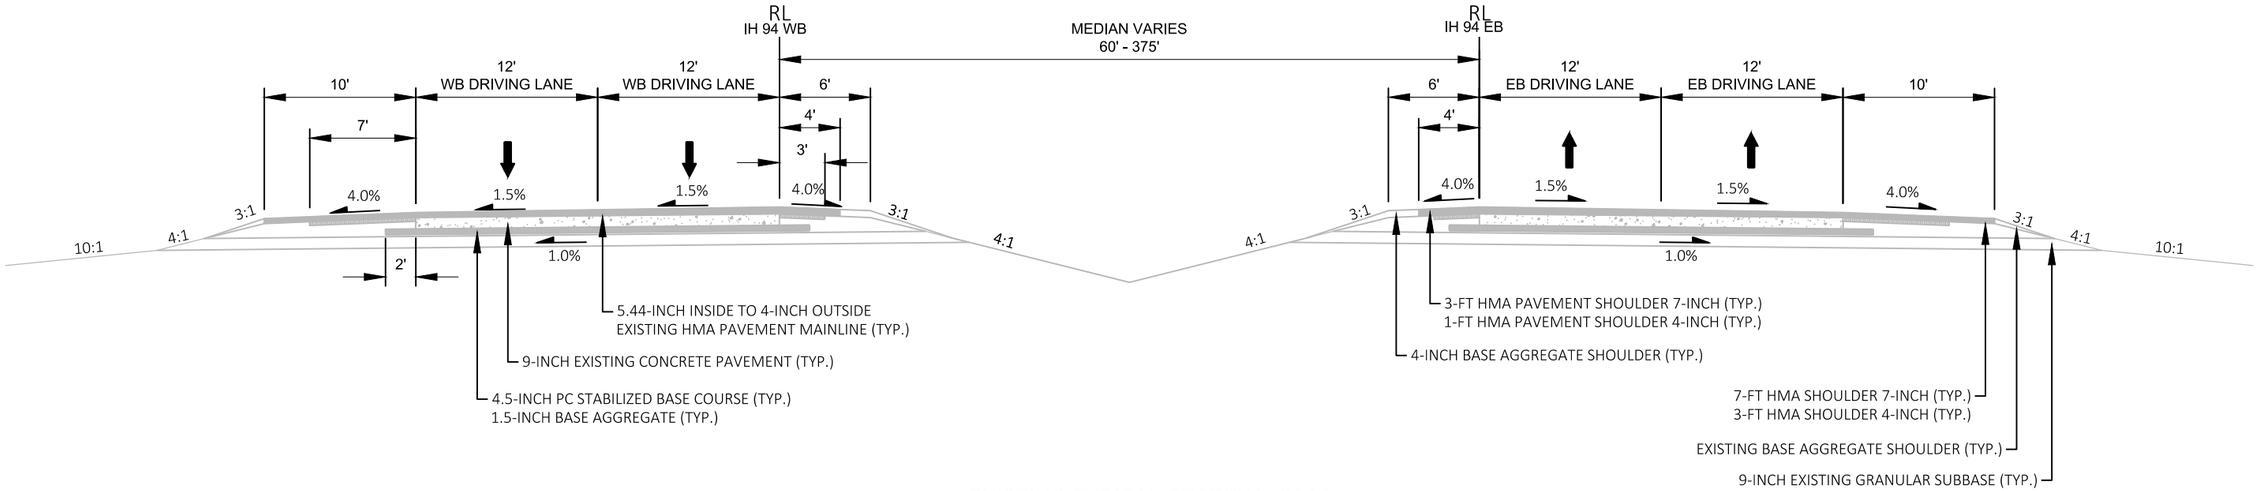

EXISTING TYPICAL SECTION - IH 94
STA 40+00 EB - STA 237+46 EB
STA 40+75 WB - STA 240+15 WB

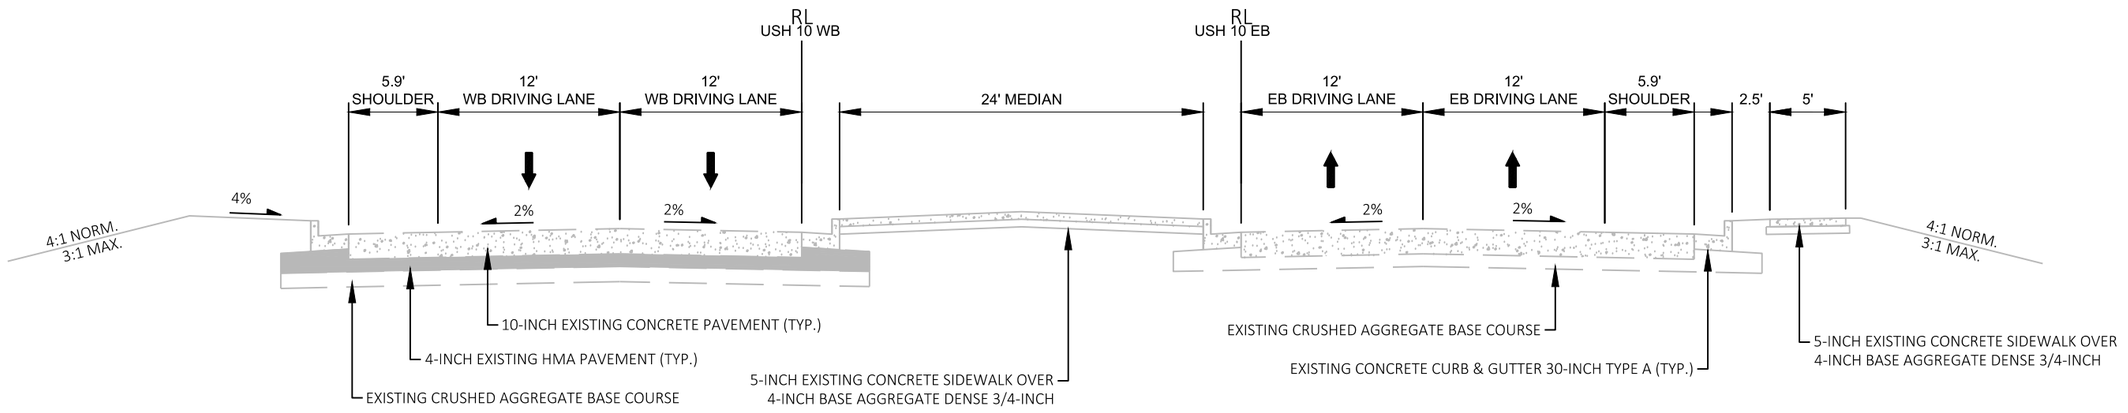

EXISTING TYPICAL SECTION - USH 10
STA 23+69 E - STA 27+44 E
STA 33+79 W - STA 37+32 W

PROJECT NO: 1022-00-79	HWY: IH 94	COUNTY: TREMPEALEAU	EXISTING TYPICAL SECTIONS	SHEET 5	E

FILE NAME : G:\WDOTCO\16048 (2016-2018 DESIGN WO)\16048-006\CIVIL 3D\SHEETSPLAN\TYPICAL SECTIONS\020301-TS EXIST.DWG
LAYOUT NAME - EXIST TYP. (1)
PLOT DATE : 3/16/2018 8:34 AM PLOT BY : KL ENGINEERING PLOT NAME : PLOT SCALE : ##########
WISDOT/CADDS SHEET 42

APPROVED FOR UTILITY RELOCATION May 1, 2018

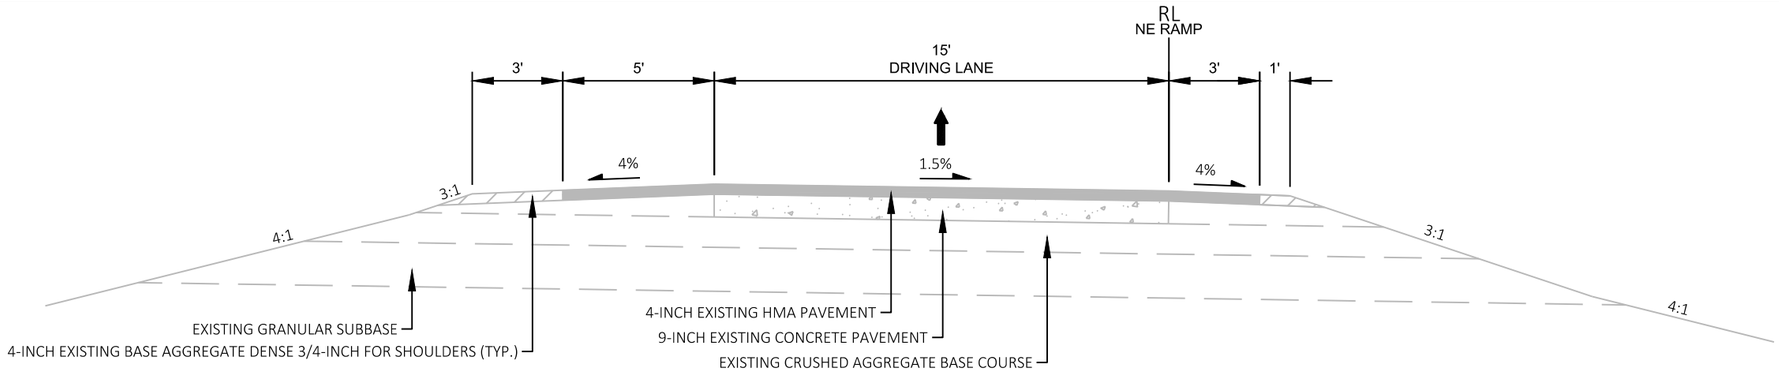

EXISTING TYPICAL SECTION - NE RAMP (WB ON-RAMP)
STA 100+72 NE - STA 109+50 NE

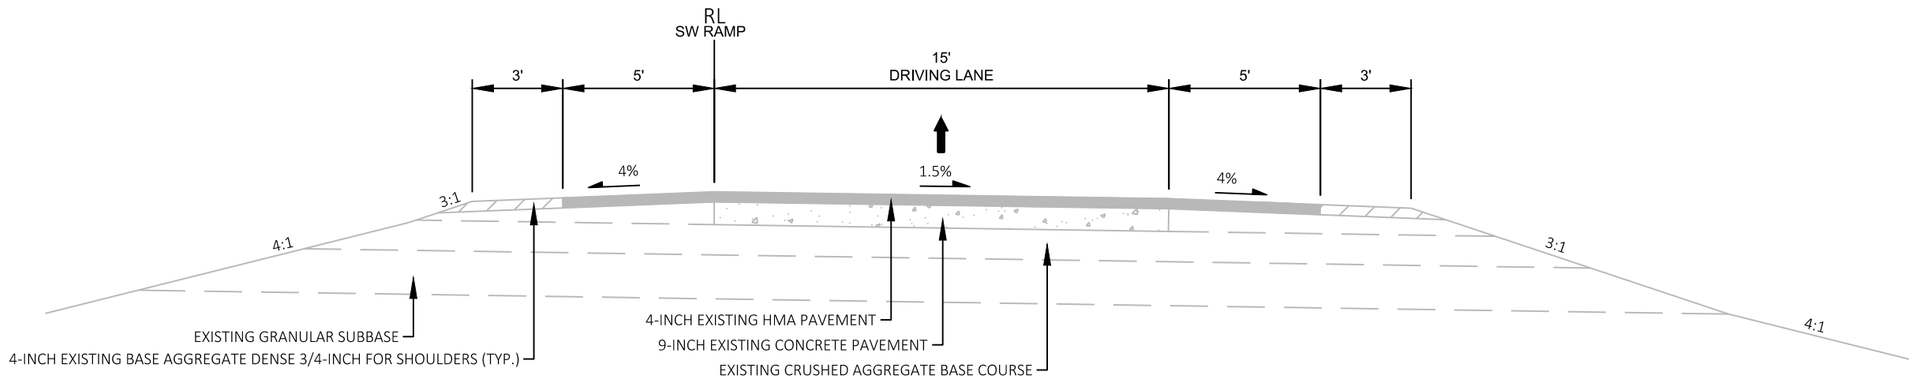

EXISTING TYPICAL SECTION - SW RAMP (EB ON-RAMP)
STA 81+92 SW - STA 87+52 SW

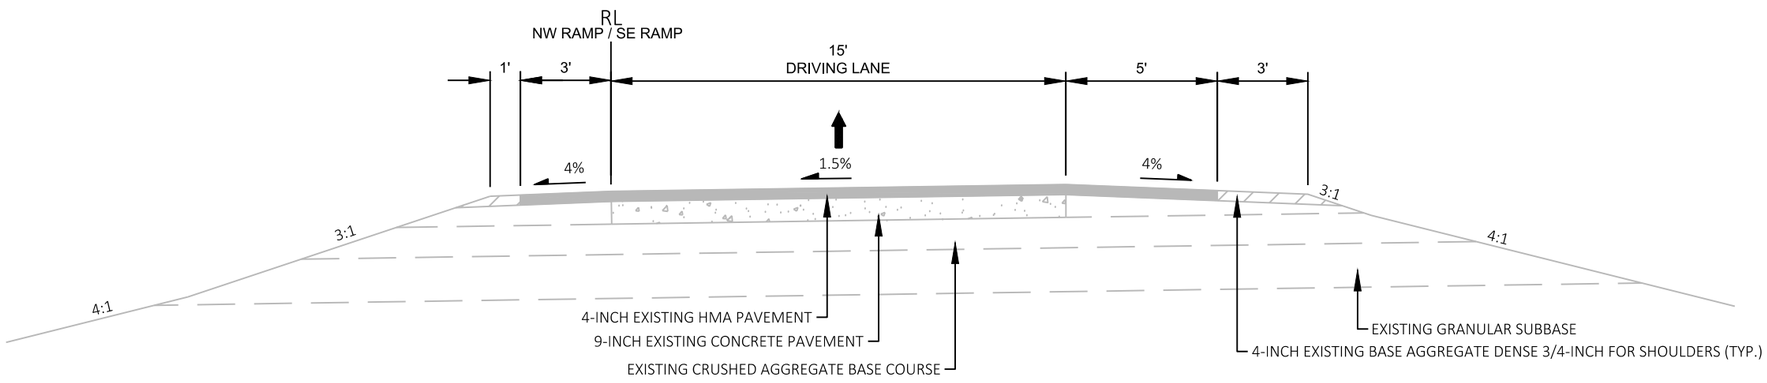

EXISTING TYPICAL SECTION - NW RAMP (EB OFF-RAMP) & SE RAMP (WB OFF-RAMP)
STA 60+00 NW - STA 60+69 NW
STA 129+26 SE - STA 133+64 SE

PROJECT NO: 1022-00-79	HWY: IH 94	COUNTY: TREMPEALEAU	EXISTING TYPICAL SECTIONS	SHEET 6	E

FILE NAME : G:\WDOTCO\16048 (2016-2018 DESIGN WO)\16048-006\CIVIL 3D\SHEETSPLAN\TYPICAL SECTIONS\020301-TS EXIST.DWG
LAYOUT NAME - EXIST TYP. (2)
PLOT DATE : 3/16/2018 8:34 AM
PLOT BY : KL ENGINEERING
PLOT NAME :
PLOT SCALE : ##########
WISDOT/CADDS SHEET 42

APPROVED FOR UTILITY RELOCATION May 1, 2018

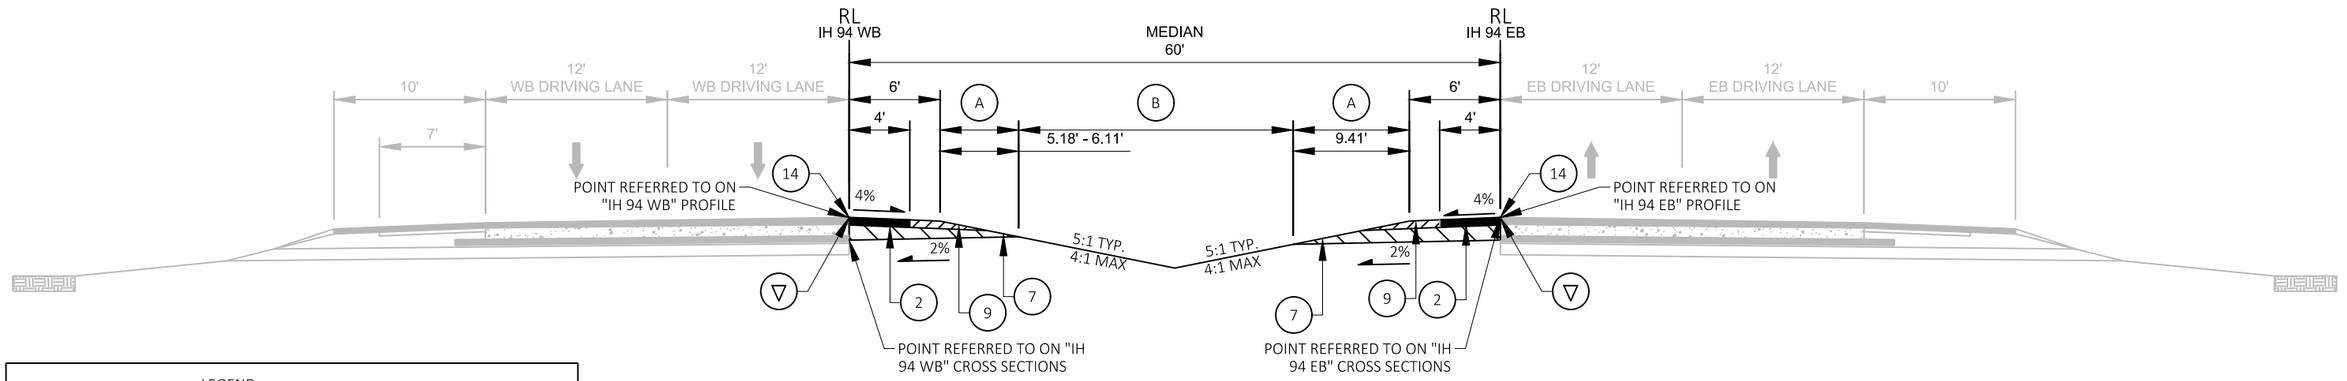

PARTIAL PROPOSED TYPICAL SECTION - IH 94
STA 40+00 EB - STA 49+64 EB
STA 40+75 WB - STA 49+63 WB

LEGEND

1	HMA PAVEMENT, 4-INCH UPPER: 4 MT 58-28 S, 2-INCH LOWER: 4 MT 58-28 S, 2-INCH
2	ASPHALTIC SURFACE TEMPORARY, 6-INCH
4	CONCRETE PAVEMENT 12-INCH (DOWELED & TINED)
5	BASE AGGREGATE DENSE 1 1/4-INCH, 6-INCH
7	BASE AGGREGATE DENSE 1 1/4-INCH, 12-INCH
8	BASE AGGREGATE DENSE 1 1/4-INCH, 14-INCH
9	BASE AGGREGATE DENSE 3/4-INCH, 4-INCH
10	BASE AGGREGATE DENSE 3/4-INCH, 6-INCH
11	TIE BARS
14	ASPHALTIC SHOULDER RUMBLE STRIPS
A	SEEDING MIXTURE NO. 30 & FERTILIZER TYPE A
B	SALVAGED TOPSOIL, SEEDING MIXTURE NO. 20, FERTILIZER TYPE A
▽	SAWING ASPHALT

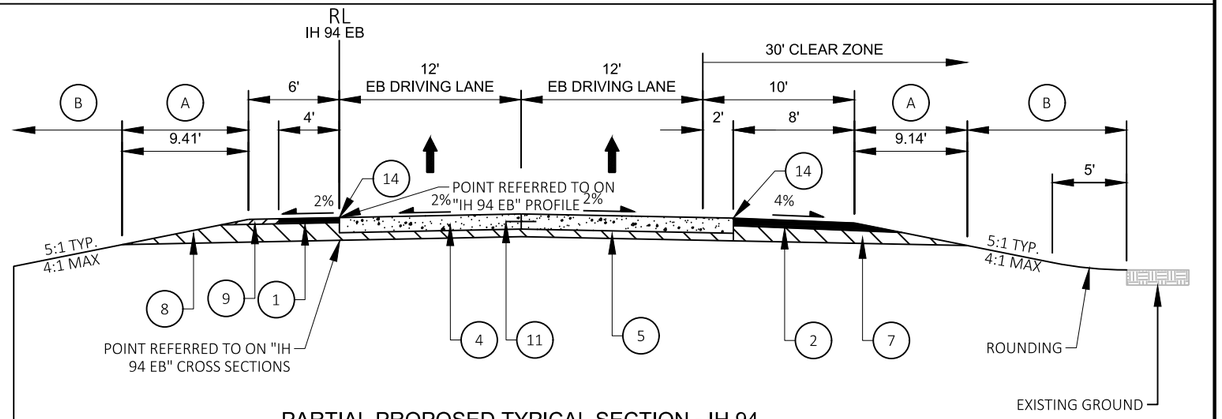

PARTIAL PROPOSED TYPICAL SECTION - IH 94
STA 49+64 EB - STA 97+50 EB

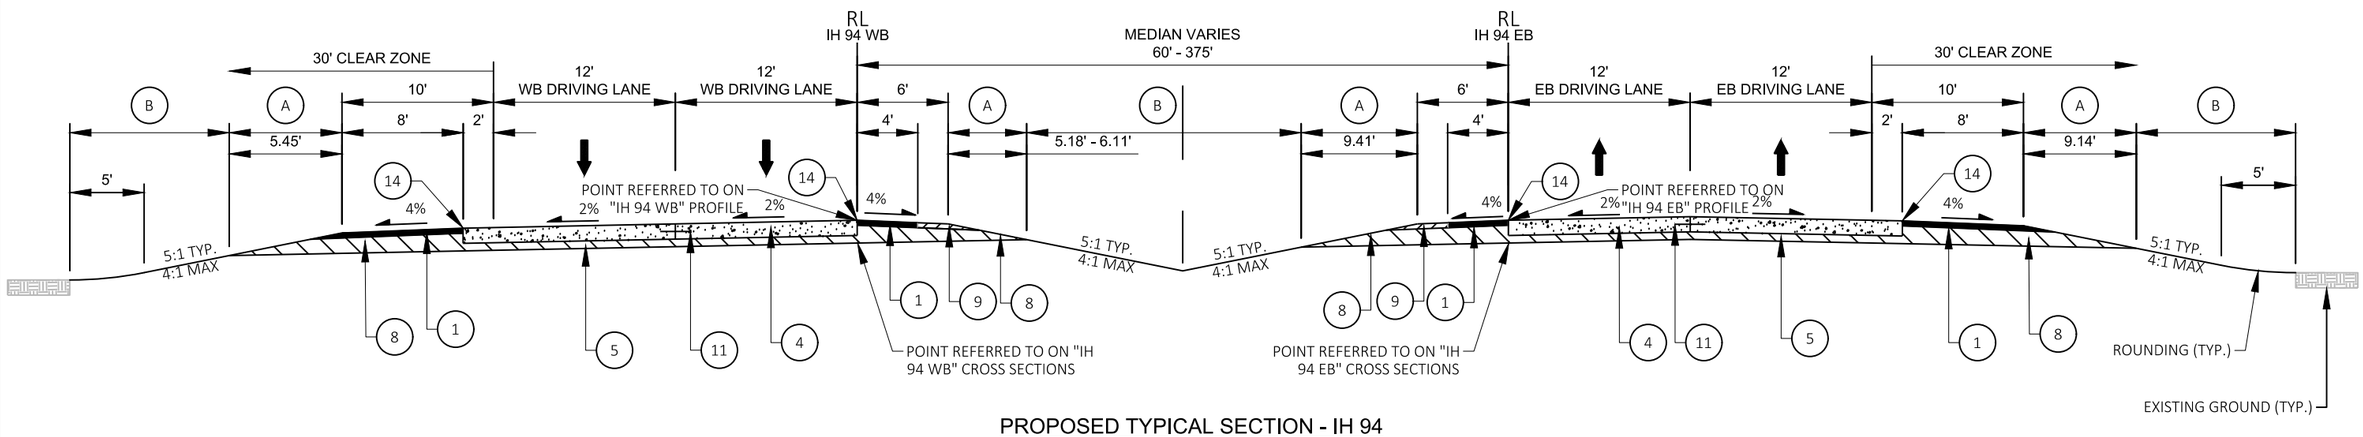

PROPOSED TYPICAL SECTION - IH 94
STA 97+50 EB - STA 237+00 EB
STA 49+63 WB - STA 89+75 WB

PROJECT NO: 1022-00-79	HWY: IH 94	COUNTY: TREMPEALEAU	PROPOSED TYPICAL SECTIONS	SHEET 7	E

FILE NAME : G:\WDOTCO\16048 (2016-2018 DESIGN WO)\16048-006\CIVIL 3D\SHEETSPLAN\TYPICAL SECTIONS\020301-TS PROP.DWG
LAYOUT NAME - PROPOSED TYP.
PLOT DATE : 3/23/2018 9:01 AM PLOT BY : KL ENGINEERING PLOT NAME : PLOT SCALE : ##########

WISDOT/CADDS SHEET 42

APPROVED FOR UTILITY RELOCATION May 1, 2018

LEGEND

1	HMA PAVEMENT, 4-INCH UPPER: 4 MT 58-28 S, 2-INCH LOWER: 4 MT 58-28 S, 2-INCH
2	ASPHALTIC SURFACE TEMPORARY, 6-INCH
4	CONCRETE PAVEMENT 12-INCH (DOWELED & TINED)
5	BASE AGGREGATE DENSE 1 1/4-INCH, 6-INCH
7	BASE AGGREGATE DENSE 1 1/4-INCH, 12-INCH
8	BASE AGGREGATE DENSE 1 1/4-INCH, 14-INCH
9	BASE AGGREGATE DENSE 3/4-INCH, 4-INCH
10	BASE AGGREGATE DENSE 3/4-INCH, 6-INCH
11	TIE BARS
14	ASPHALTIC SHOULDER RUMBLE STRIPS
A	SEEDING MIXTURE NO. 30 & FERTILIZER TYPE A
B	SALVAGED TOPSOIL, SEEDING MIXTURE NO. 20, FERTILIZER TYPE A
▽	SAWING ASPHALT

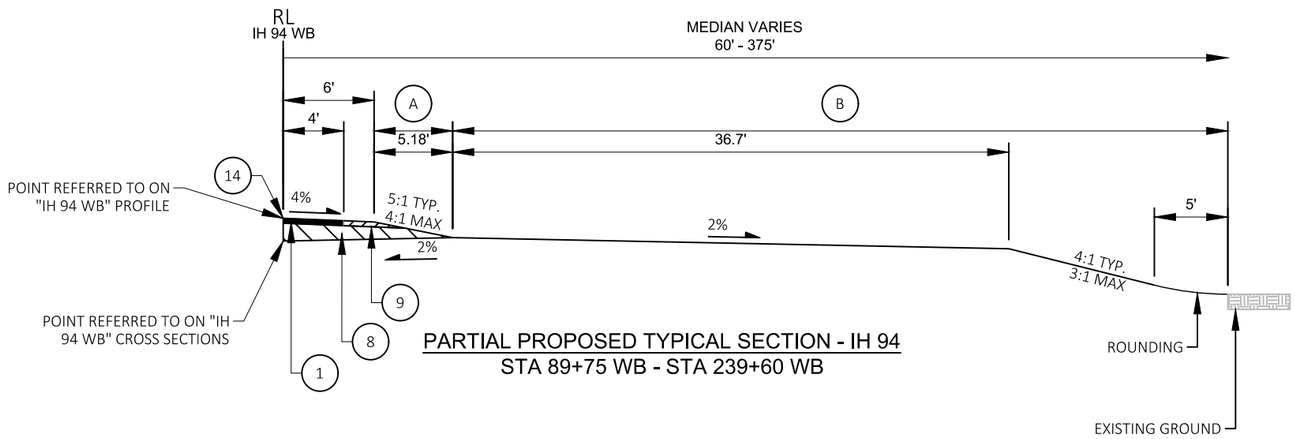

PARTIAL PROPOSED TYPICAL SECTION - IH 94
STA 89+75 WB - STA 239+60 WB

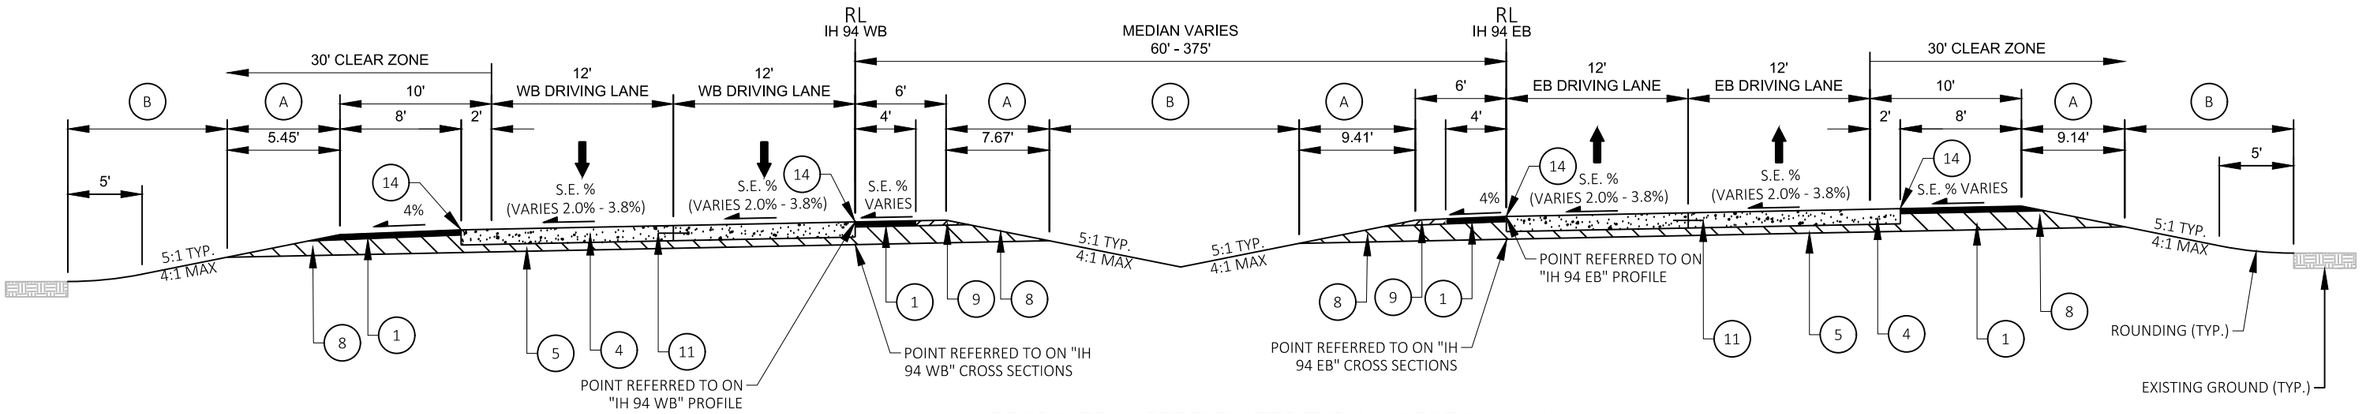

PROPOSED SUPERELEVATED TYPICAL SECTION - IH 94

STA 99+08 EB - STA 125+07 EB
STA 153+17 EB - STA 174+90 EB
STA 229+25 EB - STA 246+72 EB

STA 89+32 WB - STA 127+48 WB
STA 142+84 WB - STA 169+84 WB
STA 228+21 WB - STA 249+89 WB

APPROVED FOR UTILITY RELOCATION May 1, 2018

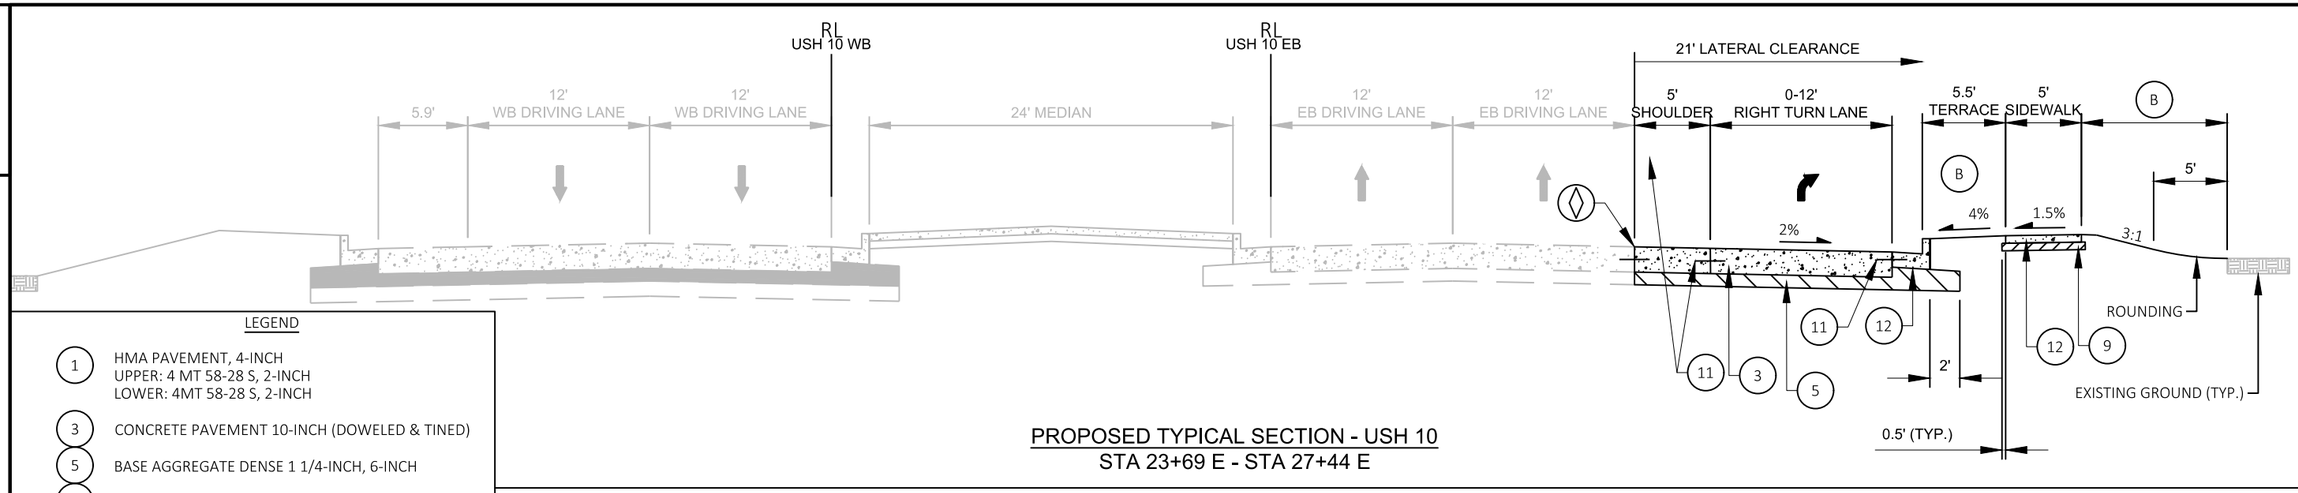

LEGEND

1	HMA PAVEMENT, 4-INCH UPPER: 4 MT 58-28 S, 2-INCH LOWER: 4MT 58-28 S, 2-INCH
3	CONCRETE PAVEMENT 10-INCH (DOWELED & TINED)
5	BASE AGGREGATE DENSE 1 1/4-INCH, 6-INCH
6	BASE AGGREGATE DENSE 1 1/4-INCH, 10-INCH

PROPOSED TYPICAL SECTION - USH 10
STA 23+69 E - STA 27+44 E

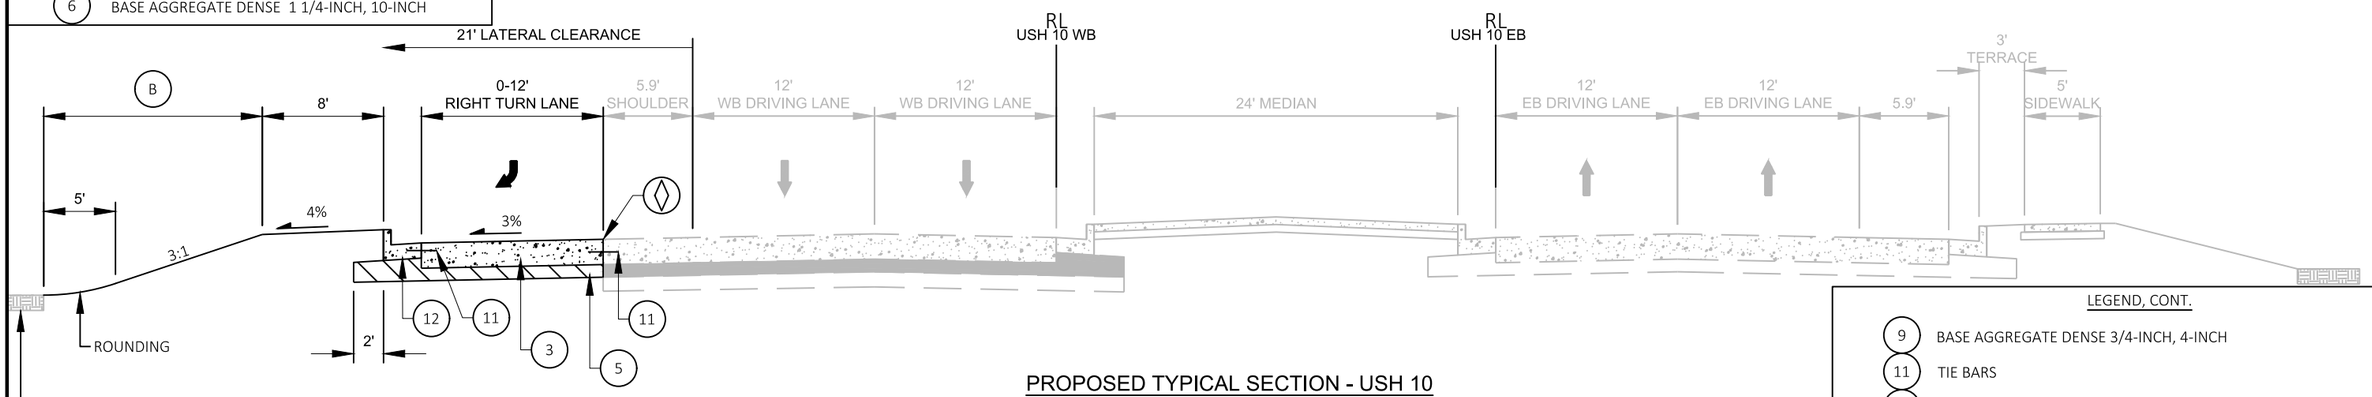

PROPOSED TYPICAL SECTION - USH 10
STA 33+79 W - STA 37+32 W

LEGEND, CONT.

9	BASE AGGREGATE DENSE 3/4-INCH, 4-INCH
11	TIE BARS
12	CONCRETE CURB & GUTTER 30-INCH TYPE A
13	CONCRETE SIDEWALK 5-INCH
A	SEEDING MIXTURE NO. 30 & FERTILIZER TYPE A
B	SALVAGED TOPSOIL, SEEDING MIXTURE NO. 20, FERTILIZER TYPE A
◊	SAWING CONCRETE

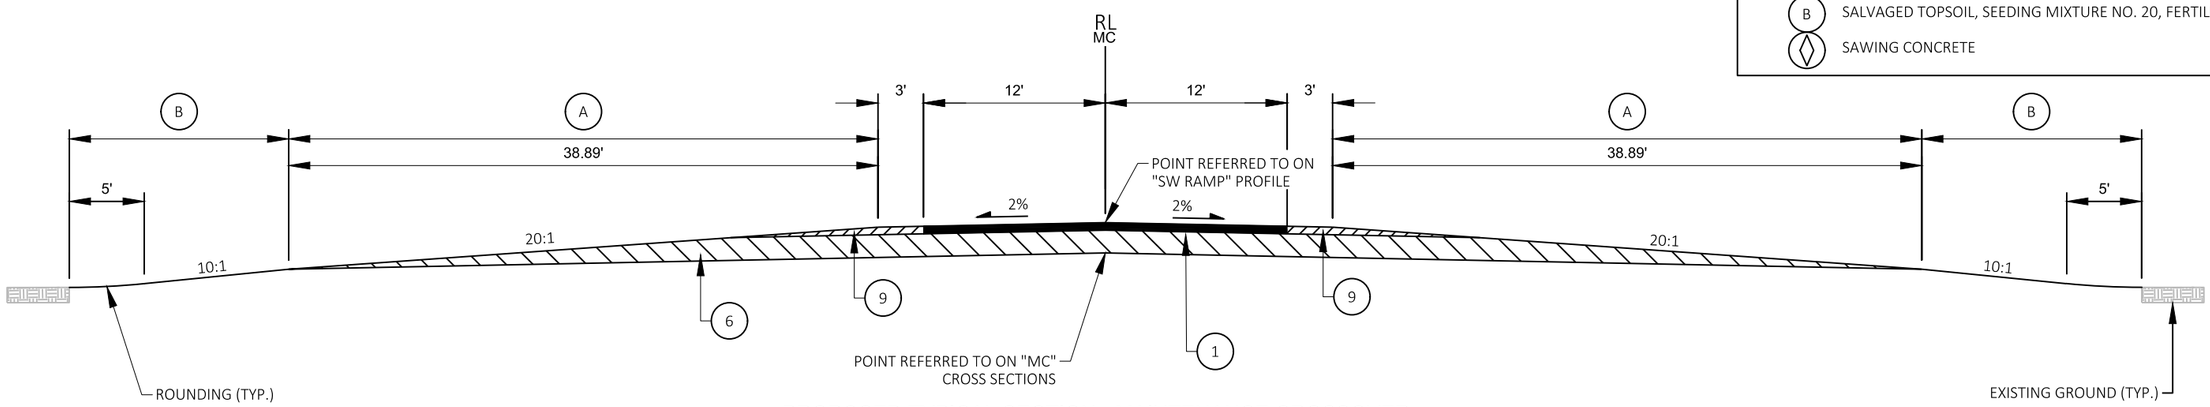

PROPOSED TYPICAL SECTION - MAINTENANCE CROSSOVER
STA 30.00 MC - STA 32+95 MC

PROJECT NO: 1022-00-79	HWY: IH 94	COUNTY: TREMPEALEAU	PROPOSED TYPICAL SECTIONS	SHEET 9	E

FILE NAME : G:\WDOTCO\16048 (2016-2018 DESIGN WO)\16048-006\CIVIL 3D\SHEETSPLAN\TYPICAL SECTIONS\020301-TS PROP.DWG
LAYOUT NAME - PROPOSED TYP. (3)
PLOT DATE : 3/23/2018 9:01 AM PLOT BY : KL ENGINEERING PLOT NAME : PLOT SCALE : ##########

WISDOT/CADDS SHEET 42

APPROVED FOR UTILITY RELOCATION May 1, 2018

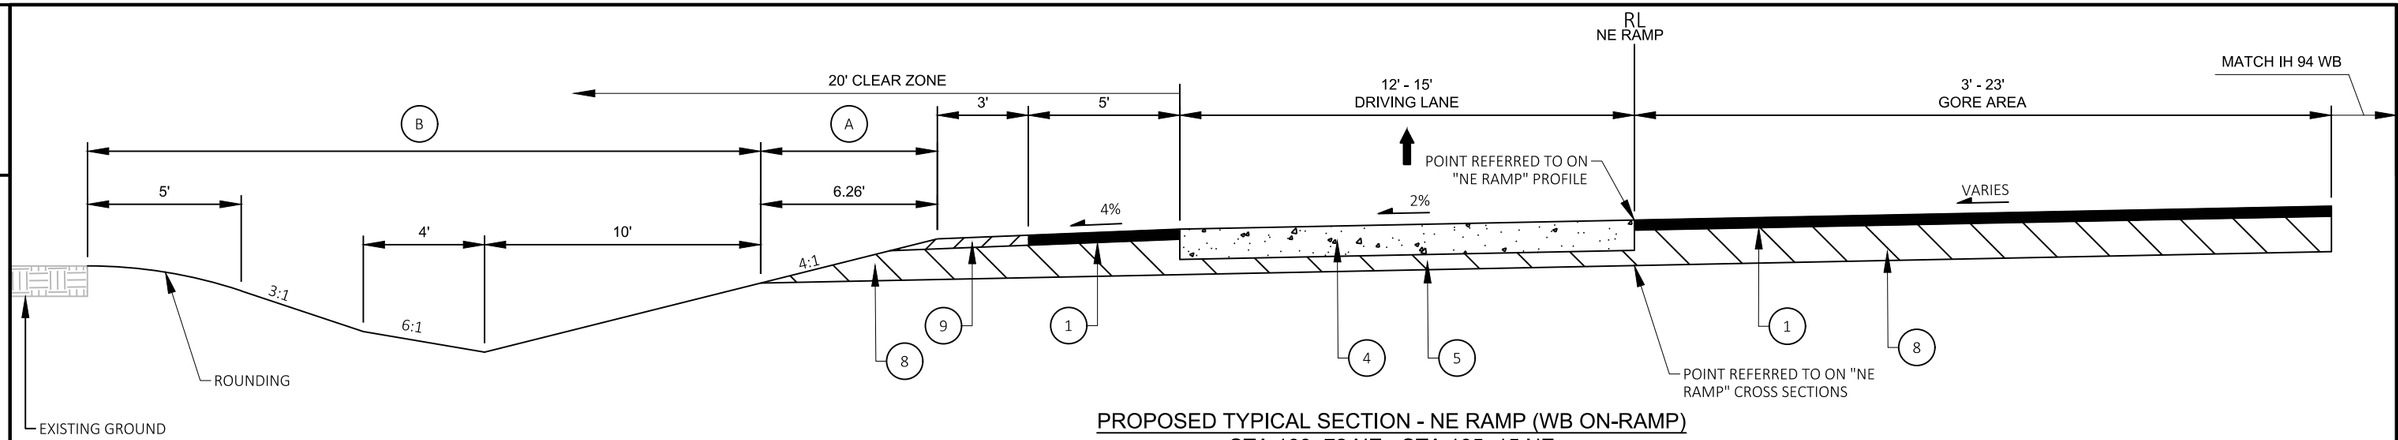

PROPOSED TYPICAL SECTION - NE RAMP (WB ON-RAMP)
STA 100+72 NE - STA 105+15 NE

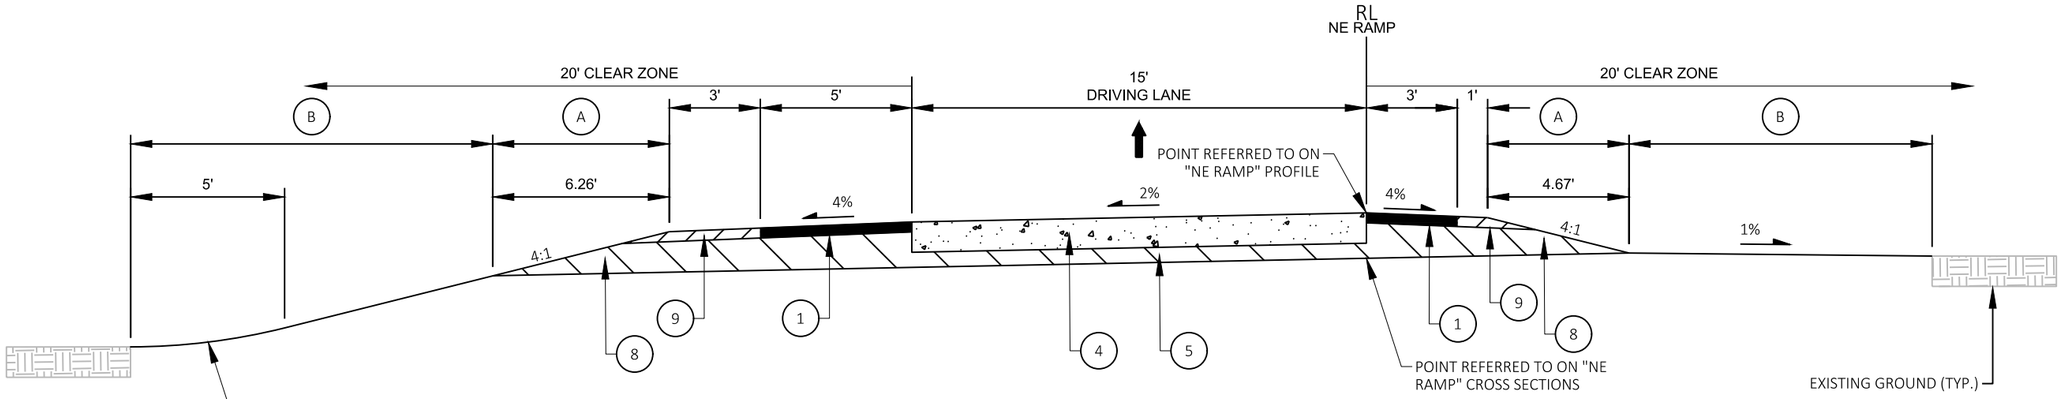

PROPOSED TYPICAL SECTION - NE RAMP (WB ON-RAMP)
STA 105+15 NE - STA 109+50 NE

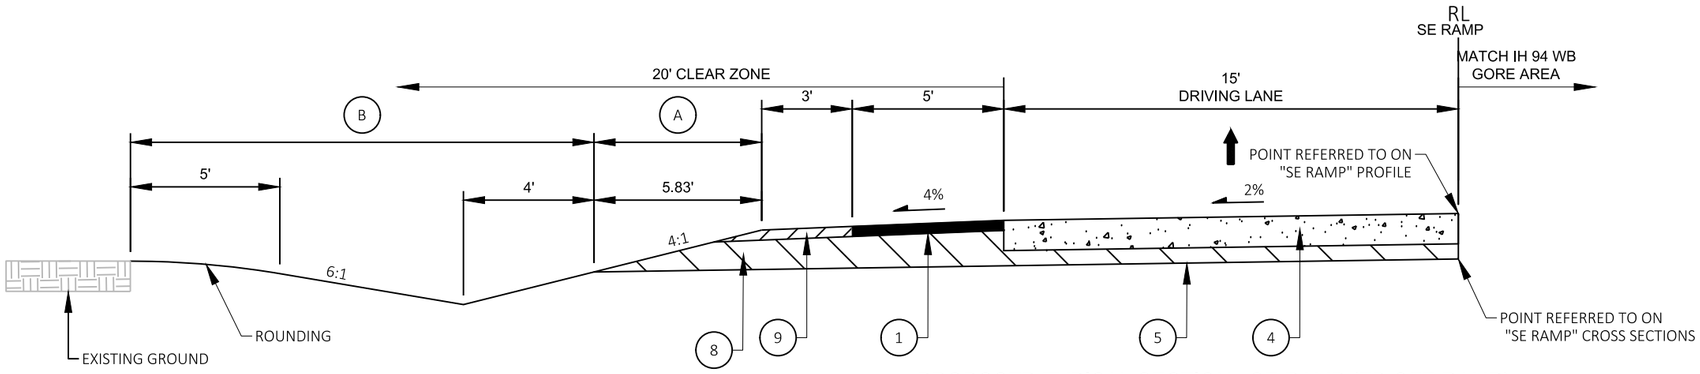

PROPOSED TYPICAL SECTION - SE RAMP (EB OFF-RAMP)
STA 129+26 SE - STA 133+64 SE

LEGEND

1	HMA PAVEMENT, 4-INCH UPPER: 4 MT 58-28 S, 2-INCH LOWER: 4 MT 58-28 S, 2-INCH
4	CONCRETE PAVEMENT 12-INCH (DOWELED & TINED)
5	BASE AGGREGATE DENSE 1 1/4-INCH, 6-INCH
8	BASE AGGREGATE DENSE 1 1/4-INCH, 14-INCH
9	BASE AGGREGATE DENSE 3/4-INCH, 4-INCH
A	SEEDING MIXTURE NO. 30 & FERTILIZER TYPE A
B	SALVAGED TOPSOIL, SEEDING MIXTURE NO. 20, FERTILIZER TYPE A

APPROVED FOR UTILITY RELOCATION May 1, 2018

PROJECT NO: 1022-00-79	HWY: IH 94	COUNTY: TREMPEALEAU	PROPOSED TYPICAL SECTIONS	SHEET 10	E

FILE NAME : G:\WDOTCO\16048 (2016-2018 DESIGN WO)\16048-006\CIVIL 3D\SHEETSPLAN\TYPICAL SECTIONS\020301-TS PROP.DWG
LAYOUT NAME - PROPOSED TYP. (4)
PLOT DATE : 3/23/2018 9:01 AM PLOT BY : KL ENGINEERING PLOT NAME : PLOT SCALE : ##########

2

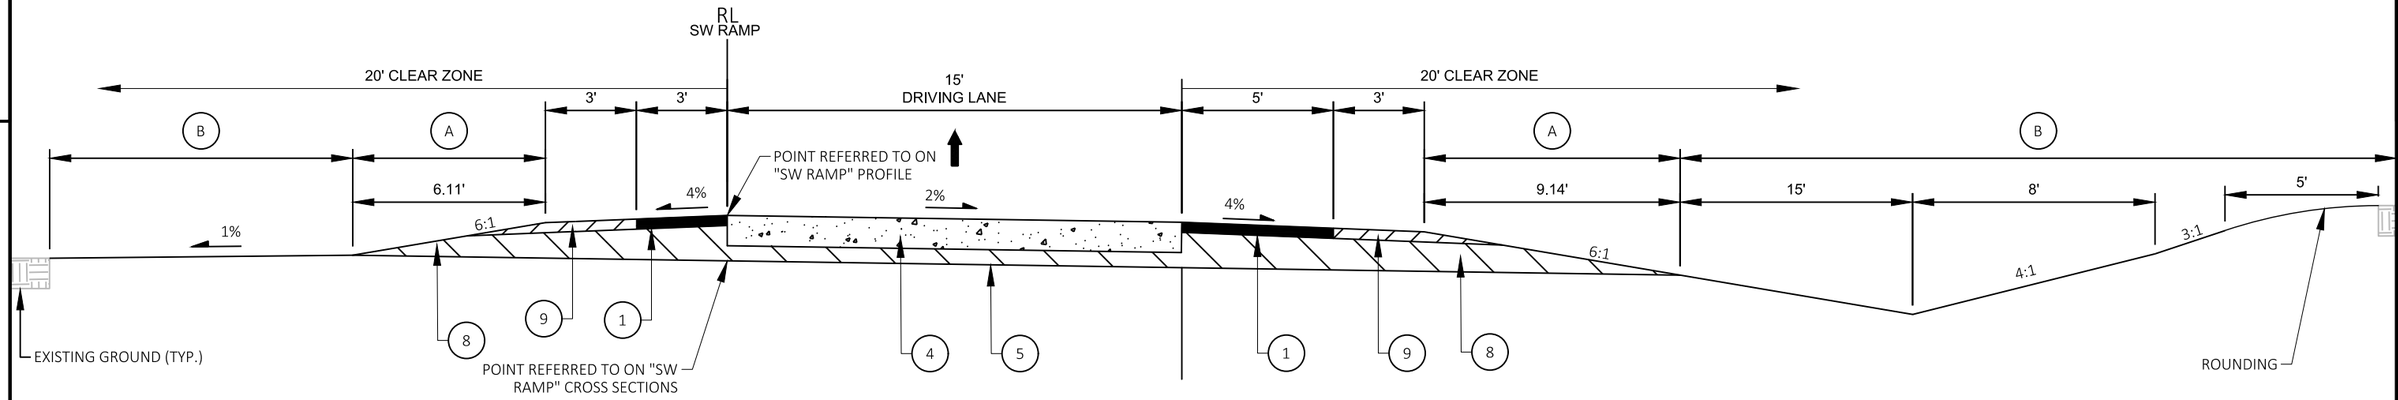

PROPOSED TYPICAL SECTION - SW RAMP (EB ON-RAMP)
STA 81+92 SW - STA 85+74 SW

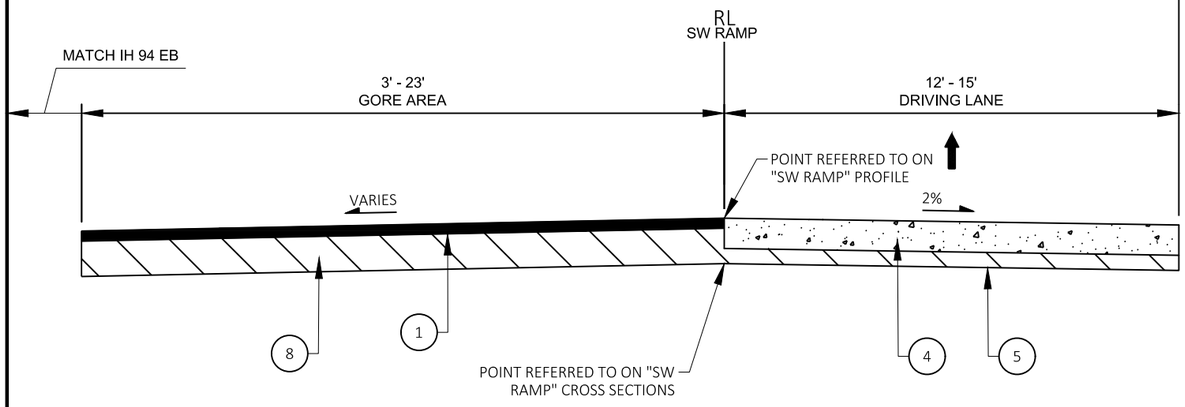

PARTIAL PROPOSED TYPICAL SECTION - SW RAMP (EB ON-RAMP)
STA 85+74 SW - STA 87+52 SW

LEGEND

1	HMA PAVEMENT, 4-INCH UPPER: 4 MT 58-28 S, 2-INCH LOWER: 4 MT 58-28 S, 2-INCH
4	CONCRETE PAVEMENT 12-INCH (DOWELED & TINED)
5	BASE AGGREGATE DENSE 1 1/4-INCH, 6-INCH
8	BASE AGGREGATE DENSE 1 1/4-INCH, 14-INCH
9	BASE AGGREGATE DENSE 3/4-INCH, 4-INCH
A	SEEDING MIXTURE NO. 30 & FERTILIZER TYPE A
B	SALVAGED TOPSOIL, SEEDING MIXTURE NO. 20, FERTILIZER TYPE A

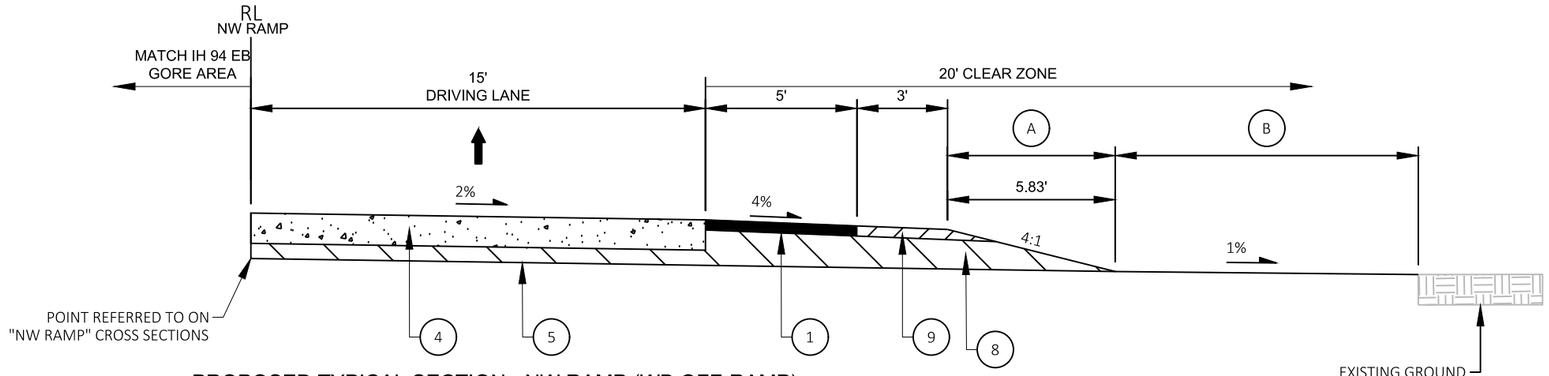

PROPOSED TYPICAL SECTION - NW RAMP (WB OFF-RAMP)
STA 60+00 NW - STA 60+69 NW

PROJECT NO: 1022-00-79	HWY: IH 94	COUNTY: TREMPEALEAU	PROPOSED TYPICAL SECTIONS	SHEET 11	E

FILE NAME : G:\WDOTCO\16048 (2016-2018 DESIGN WO)\16048-006\CIVIL 3D\SHEETSPLAN\TYPICAL SECTIONS\020301-TS PROP.DWG
LAYOUT NAME - PROPOSED TYP. (5)
PLOT DATE : 3/23/2018 9:01 AM PLOT BY : KL ENGINEERING PLOT NAME : PLOT SCALE : ##########

WISDOT/CADDS SHEET 42

APPROVED FOR UTILITY RELOCATION May 1, 2018

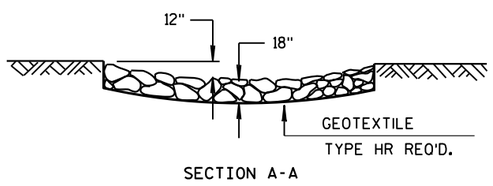

SECTION A-A

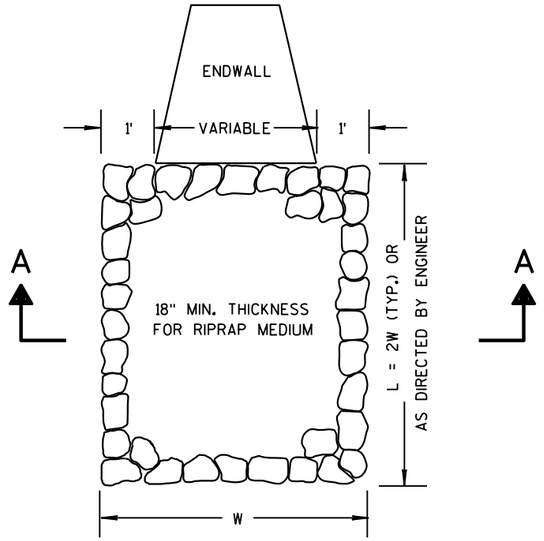

RIPRAP MEDIUM TREATMENT AT CULVERTS

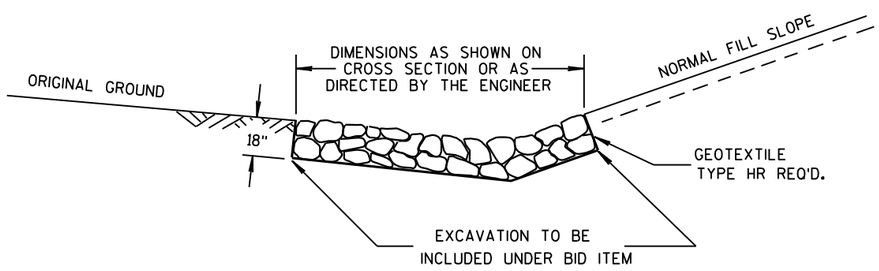

DETAIL FOR RIPRAP MEDIUM IN DITCHES

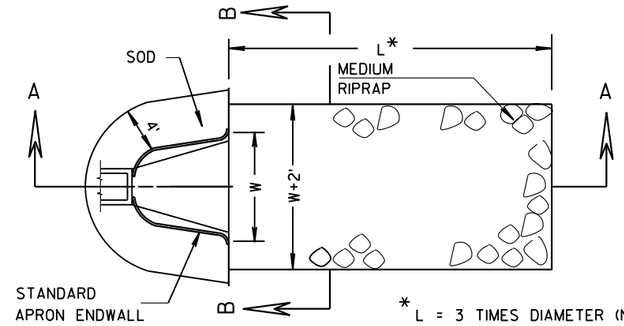

* L = 3 TIMES DIAMETER (NOR.) OR
10' MIN. OR AS DIRECTED BY THE
ENGINEER

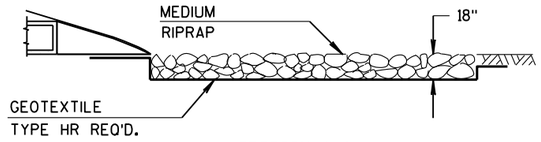

SECTION A-A

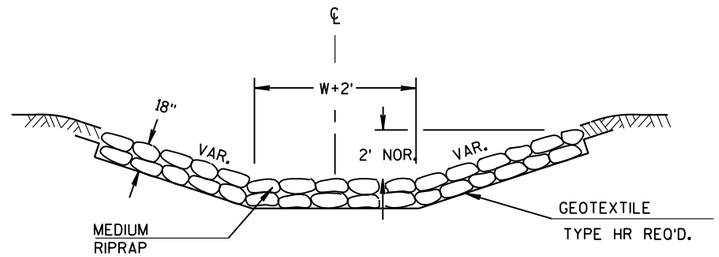

SECTION B-B

SOD, MEDIUM RANDOM RIPRAP AND GEOTEXTILE DETAIL
AT APRON ENDWALL

APPROVED FOR UTILITY RELOCATION May 1, 2018

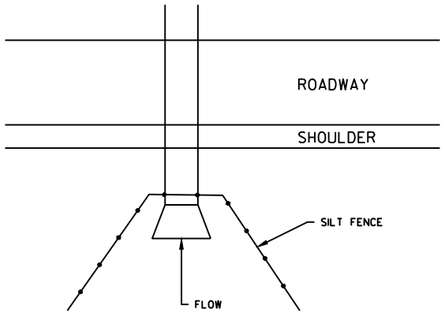

NOTE: SEE S.D.D. "SILT FENCE" FOR ADDITIONAL DETAILS

SILT FENCE DETAIL AT PIPE INLET

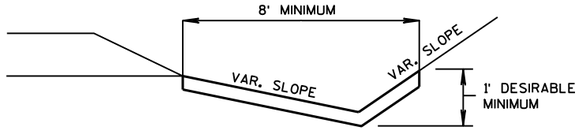

EROSION MAT DETAIL FOR DITCHES

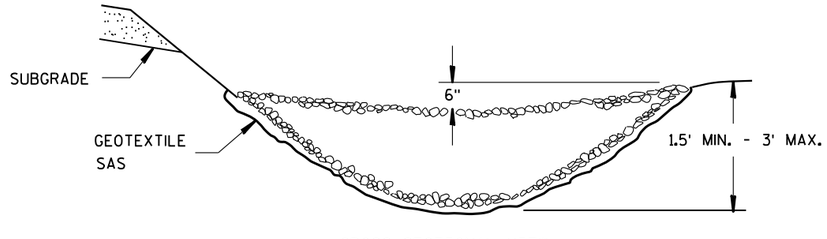

CROSS SECTIONAL VIEW

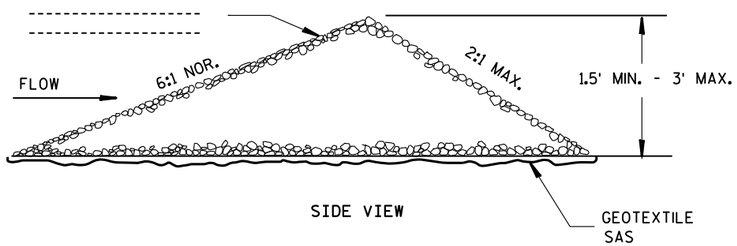

SIDE VIEW

ESTIMATED BAG SIZE = 24" X 12" X 6"	
PIPE SIZE	ESTIMATED NO. OF BAGS
12"	1
15"	2
18"	2
24"	3
30"	5
36'	7
42"	7
48"	10
54"	10
60"	13
72"	16
30"X19"	5
38"X24"	7
53"X34"	10
60"X38"	13
76"X48"	18

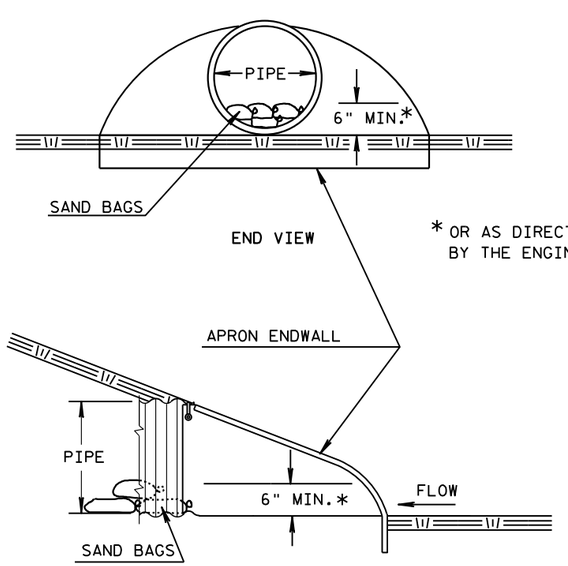

CULVERT PIPE CHECKS

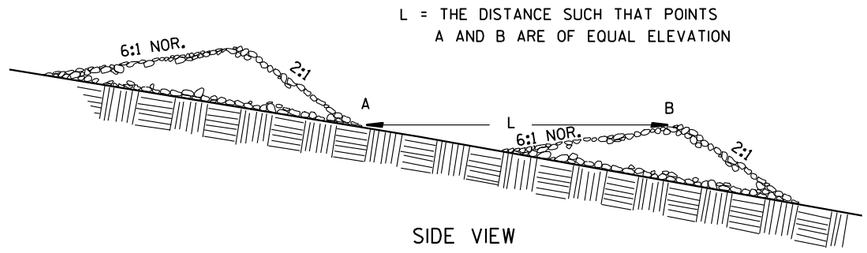

SIDE VIEW

PERMANENT STONE DITCH CHECK

APPROVED FOR UTILITY RELOCATION May 1, 2018

RUNOFF COEFFICIENT TABLE

	HYDROLOGIC SOIL GROUP											
	A			B			C			D		
	SLOPE RANGE (PERCENT)			SLOPE RANGE (PERCENT)			SLOPE RANGE (PERCENT)			SLOPE RANGE (PERCENT)		
LAND USE:	0-2	2-6	6 & OVER	0-2	2-6	6 & OVER	0-2	2-6	6 & OVER	0-2	2-6	6 & OVER
ROW CROPS	.08 .22	.16 .30	.22 .38	.12 .26	.20 .34	.27 .44	.15 .30	.24 .37	.33 .50	.19 .34	.28 .41	.38 .56
MEDIAN STRIP-TURF	.19 .24	.20 .26	.24 .30	.19 .25	.22 .28	.26 .33	.20 .26	.23 .30	.30 .37	.20 .27	.25 .32	.30 .40
SIDE SLOPE-TURF			.25 .32			.27 .34			.28 .36			.30 .38
PAVEMENT:												
ASPHALT	.70 - .95											
CONCRETE	.80 - .95											
BRICK	.70 - .80											
DRIVES, WALKS	.75 - .85											
ROOFS	.75 - .95											
GRAVEL ROADS, SHOULDERS	.40 - .60											

TOTAL PROJECT AREA = 143.6 ACRES
TOTAL AREA EXPECTED TO BE DISTURBED BY CONSTRUCTION ACTIVITIES = 84.0 ACRES

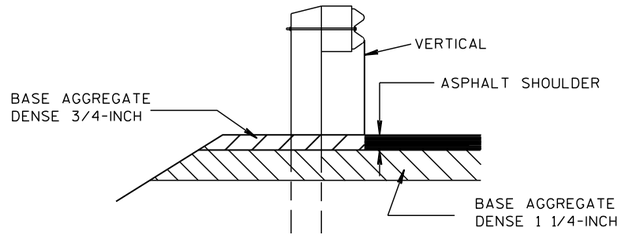

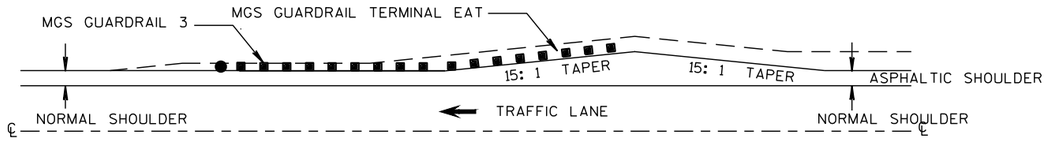

DETAIL FOR ASPHALTIC SHOULDER AT BEAM GUARD

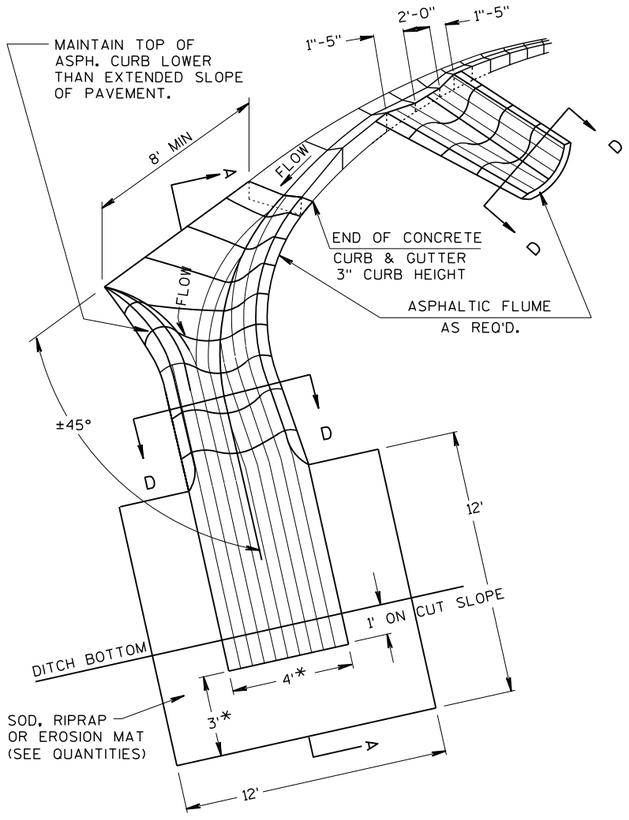

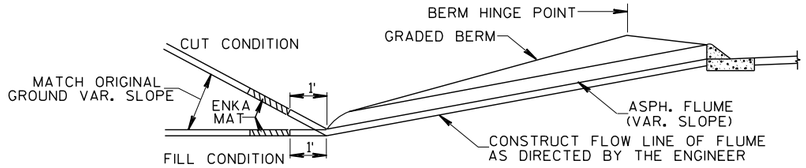

SECTION A-A

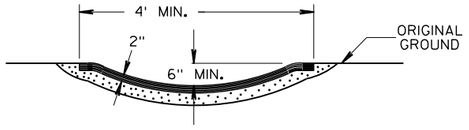

SECTION D-D

ASPHALTIC FLUME DETAIL

NOTE: FOR FURTHER DETAIL SEE S.D.D. "CONCRETE SURFACE DRAINS & ASPHALTIC FLUMES"

APPROVED FOR UTILITY RELOCATION May 1, 2018

TEMPORARY WALL WIRE FACED MECHANICALLY STABILIZED EARTH ELEVATION DETAIL

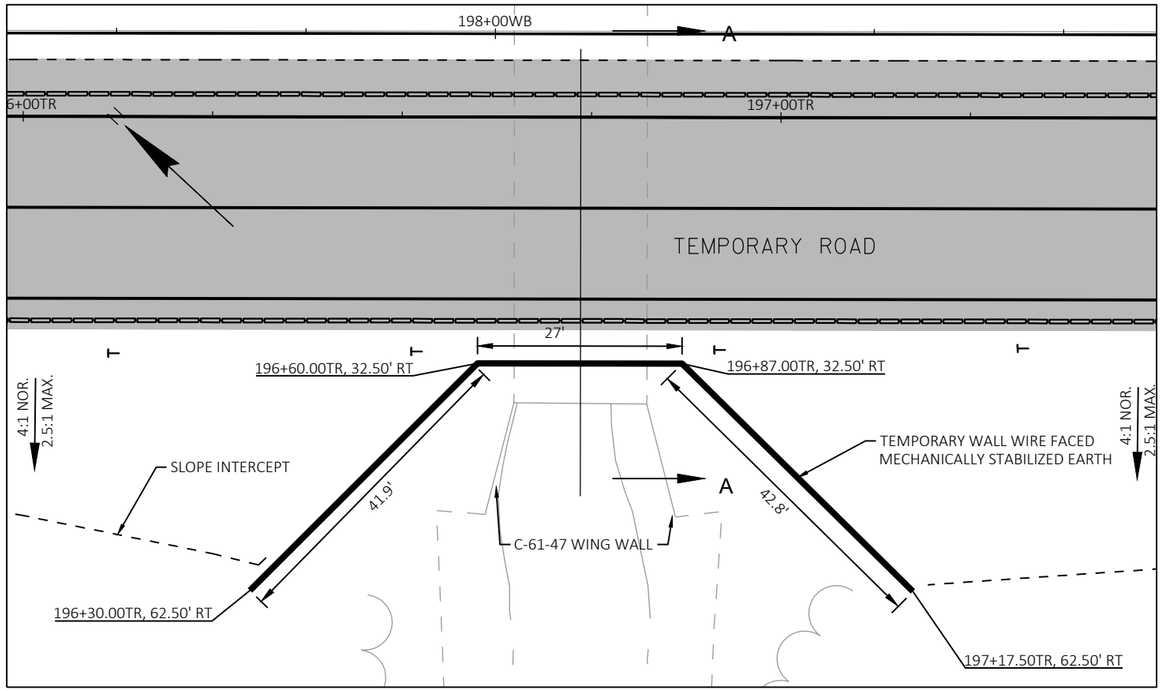

PLAN VIEW

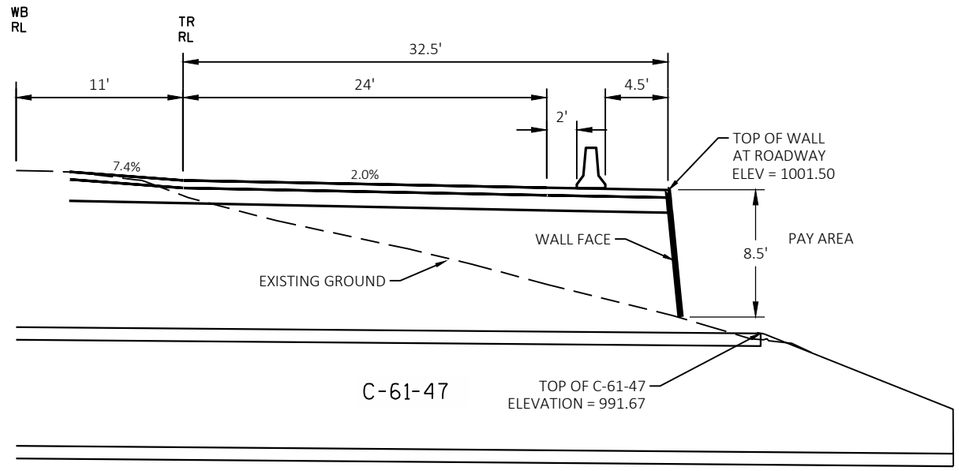

SECTION A-A

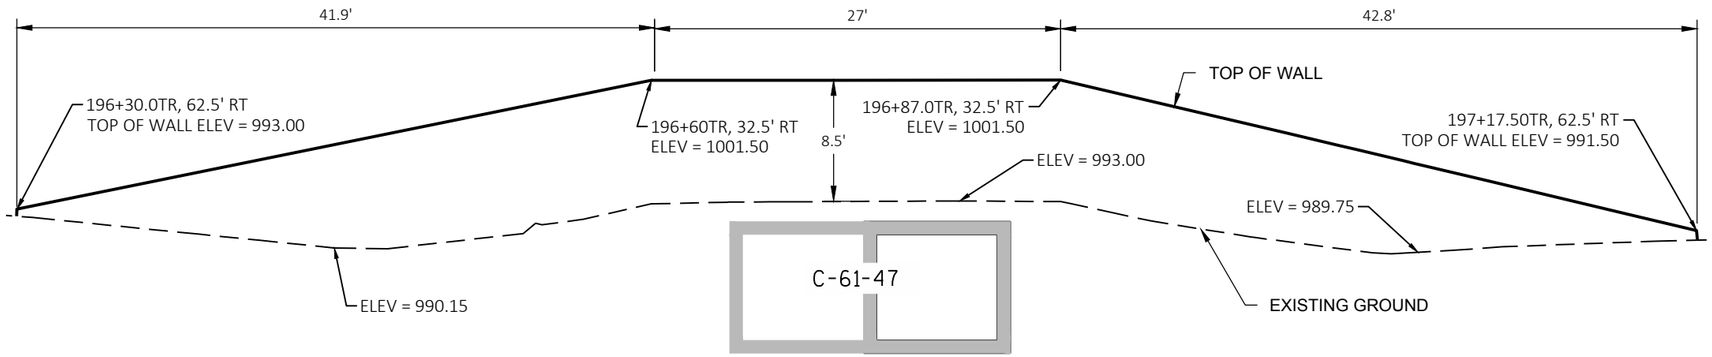

SECTION ALONG FACE OF WALL

APPROVED FOR UTILITY RELOCATION May 1, 2018

PROJECT NO: 1022-00-79	HWY: IH 94	COUNTY: TREMPEALEAU	CONSTRUCTION DETAILS	SHEET 15	E

FILE NAME : G:\WDOTCO\16048 (2016-2018 DESIGN WO)\16048-006\CIVIL 3D\SHEETSPLAN\021001-CD.DWG
LAYOUT NAME - 04
PLOT DATE : 4/6/2018 9:28 AM PLOT BY : JON BLOMQUIST PLOT NAME : PLOT SCALE : 1 IN:10 FT
WISDOT/CADDS SHEET 42

2

USH 10 WB

25+00W

26+00W

MH

MH

22+00E

23+00E

24+00E

25+00E

26+00E

27+00E

USH 10 EB

24.2 STA 24+68, 30.7' RT
RECONSTRUCT INLET
TYPE J CASTING REQD

24.1 STA 24+72, 42.6' RT
INLETS 2x3-H

24.0 STA 24+72, 65.6' RT
APRON ENDWALLS FOR CULVERT PIPE 15-INCH

SIGN

SIGN

EXIST R/W

TLE

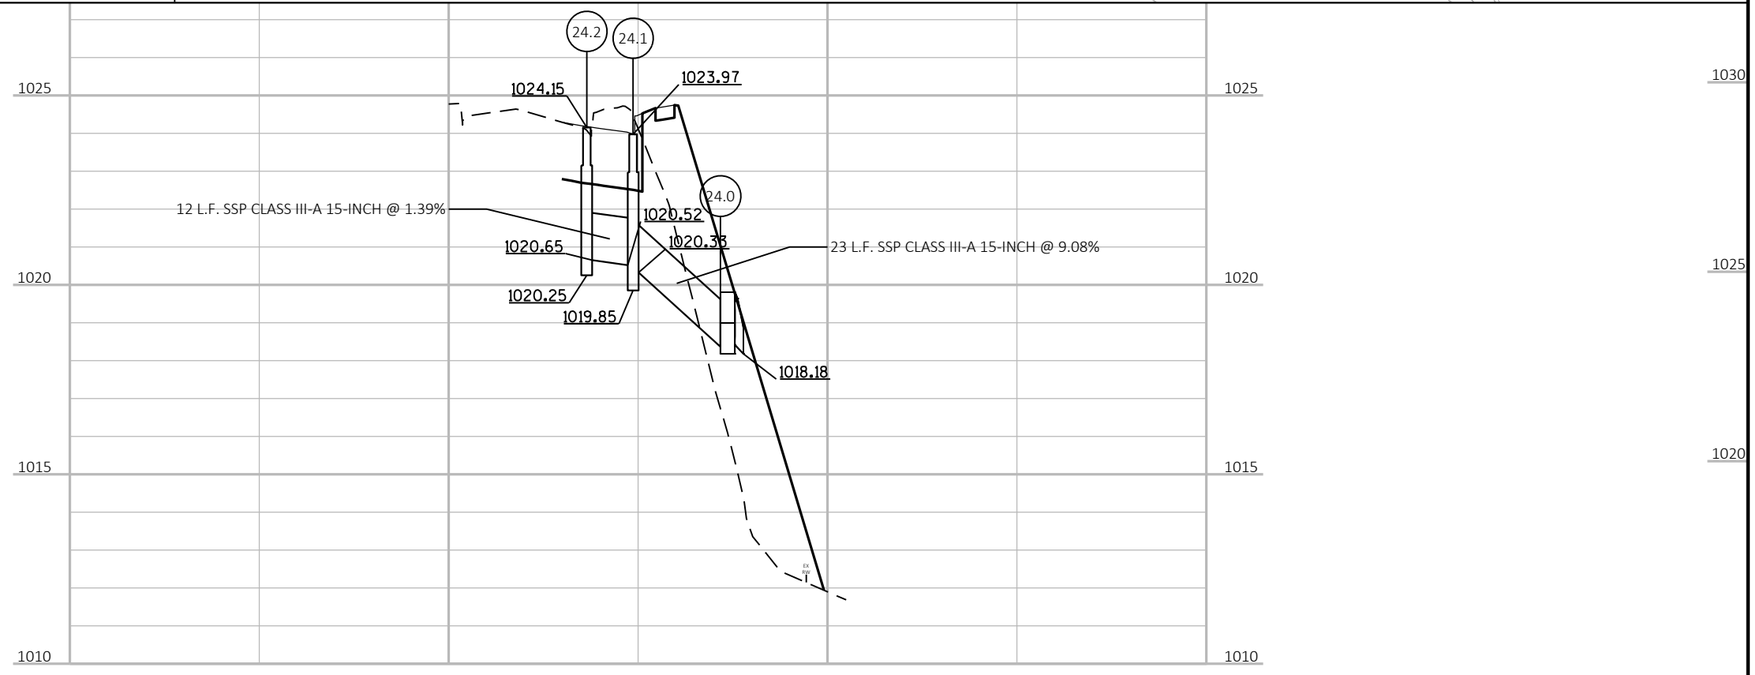

APPROVED FOR UTILITY RELOCATION May 1, 2018

PROJECT NO: 1022-00-79	HWY: IH 94	COUNTY: TREMPEALEAU	STORM SEWER	SHEET 16	E

FILE NAME : G:\WDOTCO\16048 (2016-2018 DESIGN WO)\16048-006\CIVIL 3D\SHEETSPLAN\022501_SS.DWG
LAYOUT NAME - 1

PLOT DATE : 4/24/2018 1:03 PM PLOT BY : KL ENGINEERING PLOT NAME : PLOT SCALE : 1 IN:40 FT

WISDOT/CADDS SHEET 41

NE-RAMP
(IH 94 WB ON-RAMP)

USH 10 WB

USH 10 EB

35.0 STA 35+03 W, 61.2' LT
APRON ENDWALLS FOR CPRC 15-INCH

35.1 STA 35+02 W, 42.1' LT
INLETS 2x3-H

35.2 STA 35+02 W, 31.6' LT
RECONSTRUCTING INLET
TYPE I CASTING REQUIRED

36.0 STA 36+33 W, 56.2' LT
APRON ENDWALLS FOR CPRC 12-INCH

36.1 STA 36+33 W, 43.0' LT
INLETS 2x3-H

PC 34+56.00W
PI 35+72.51E
EP 36+54.14E

33+00W 34+00W 35+00W 36+00W 37+00W 38+00W
34+00E 35+00E 36+00E

APPROVED FOR UTILITY RELOCATION May 1, 2018

PROJECT NO: 1022-00-79	HWY: IH 94	COUNTY: TREMPEALEAU	STORM SEWER	SHEET 17	E

FILE NAME : G:\WDOTCO\16048 (2016-2018 DESIGN WO)\16048-006\CIVIL 3D\SHEETSPLAN\022501_SS_RECOVER.DWG
LAYOUT NAME - 2
PLOT DATE : 4/24/2018 1:01 PM PLOT BY : KL ENGINEERING PLOT NAME : PLOT SCALE : 1 IN:40 FT

2

B-61-42
EXISTING TO REMAIN

B-61-44
EXISTING TO REMAIN

B-61-41
EXISTING TO REMAIN

B-61-43
EXISTING TO REMAIN

RIPRAP

INL

FO

OH

CTH NN

PI: 46+91.18

35+00WB

40+00WB

45+00WB

50+00WB

IH 94 WB

35+00EB

40+00EB

45+00EB

50+00EB

IH 94 EB

MATCH LINE STA. 50+00.00 EB

SIGN

GAS-EXIT 88

GOLDEN OIL	BP AMOCO FUELS	KWIK TRIP STORES
SUPER AMERICA DIESEL	EXXON 24 HRS/ DIESEL	ROADY'S DIESEL

DIESEL-CAMPING

Additional signing is necessary but any additional signing will be moved in the field as necessary to not conflict with existing utility installations
Signs shown are Type 1 signs, see SDD and "Typical Installation of Type I Signs"

NE ON-RAMP

55+00WB

60+00WB

55+00EB

60+00EB

MATCH LINE STA. 64+00.00 EB

E1-5P
84"X30"

EXIT 88

10

Osseo

Fairchild

NW OFF-RAMP

LEGEND

EXISTING TYPE I SIGN

PROPOSED TYPE I SIGN

SLOPE INTERCEPT

APPROVED FOR UTILITY RELOCATIONS, MAY 1, 2018

PROJECT NO: 1022-00-79	HWY: IH 94	COUNTY: TREMPEALEAU	TYPE 1 PERMANENT SIGNING	SHEET 18	E

FILE NAME : G:\WDOTCO\16048 (2016-2018 DESIGN WO)\16048-006_CORRESPONDENCE\UTILITY\1078\PLAN\023201-PS PROP.DWG
LAYOUT NAME - BEGIN - 64+00
PLOT DATE : 4/30/2018 12:58 PM PLOT BY : KL ENGINEERING PLOT NAME : PLOT SCALE : ##########
WISDOT/CADDS SHEET 42

2

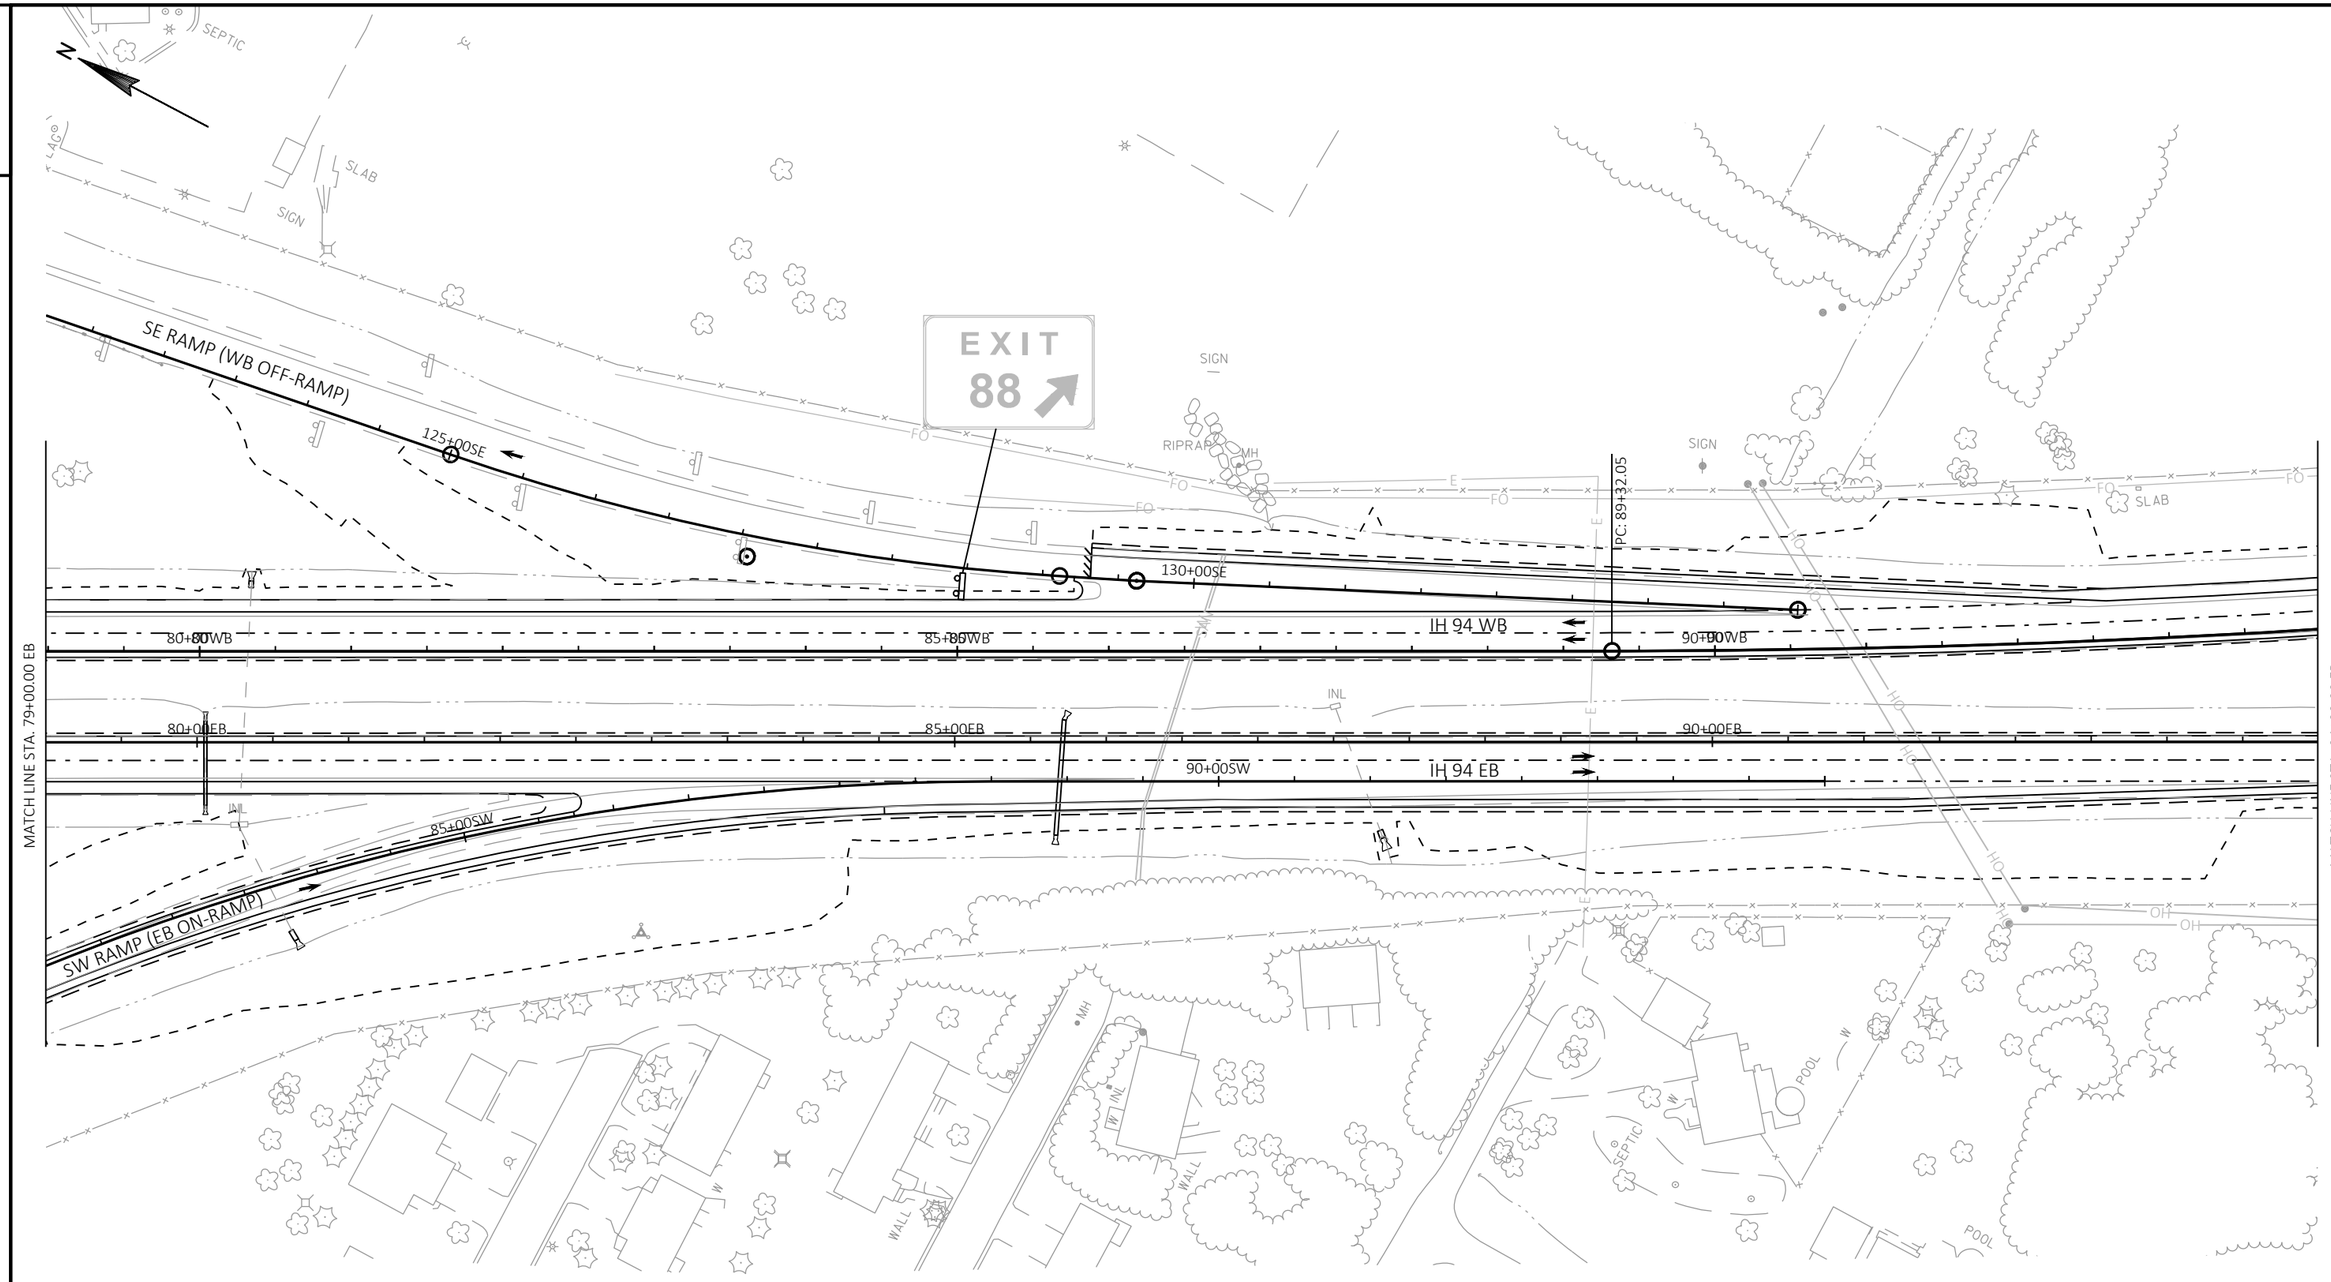

LEGEND

- EXISTING TYPE I SIGN
- PROPOSED TYPE I SIGN
- SLOPE INTERCEPT

Additional signing is necessary but any additional signing will be moved in the field as necessary to not conflict with existing utility installations
Signs shown are Type 1 signs, see SDD and "Typical Installation of Type I Signs"

PROJECT NO: 1022-00-79	HWY: IH 94	COUNTY: TREMPEALEAU	TYPE 1 PERMANENT SIGNING	SHEET 19	E

FILE NAME : G:\WDOTCO\16048 (2016-2018 DESIGN WO)\16048-006_CORRESPONDENCE\UTILITY\1078\PLAN\023201-PS PROP.DWG
LAYOUT NAME - 79+00 - 94+00

PLOT DATE : 4/30/2018 12:58 PM PLOT BY : KL ENGINEERING PLOT NAME : PLOT SCALE : ##########

WISDOT/CADDS SHEET 42

APPROVED FOR UTILITY RELOCATIONS, MAY 1, 2018

2

E1-5P
84"X30"

EXIT 88

10

Osseo
Fairchild

GAS-EXIT 88

GOLDEN OIL	BP AMOCO FUELS	KWIK TRIP STORES
SUPER AMERICA DIESEL	EXXON 24 HRS/ DIESEL	ROADY'S DIESEL

DIESEL-CAMPING

MATCH LINE STA. 94+00.00 EB

95+00WB

100+00WB

105+00WB

IH 94 WB

95+00EB

100+00EB

105+00EB

IH 94 EB

SIGN

SIGN

SIGN

RIPRAP

FO

OH

Hwy 121	10
Black River Falls	27
Madison	154

LEGEND

EXISTING TYPE I SIGN

PROPOSED TYPE I SIGN

SLOPE INTERCEPT

Additional signing is necessary but any additional signing will be moved in the field as necessary to not conflict with existing utility installations
Signs shown are Type 1 signs, see SDD and "Typical Installation of Type I Signs"

APPROVED FOR UTILITY RELOCATIONS, MAY 1, 2018

PROJECT NO: 1022-00-79	HWY: IH 94	COUNTY: TREMPEALEAU	TYPE 1 PERMANENT SIGNING	SHEET 20	E

FILE NAME : G:\WDOTCO\16048 (2016-2018 DESIGN WO)\16048-006_CORRESPONDENCE\UTILITY\1078\PLAN\023201-PS PROP.DWG
LAYOUT NAME - 94+00 - 109+00

PLOT DATE : 4/30/2018 12:59 PM PLOT BY : KL ENGINEERING PLOT NAME : PLOT SCALE : ##########

WISDOT/CADDS SHEET 42

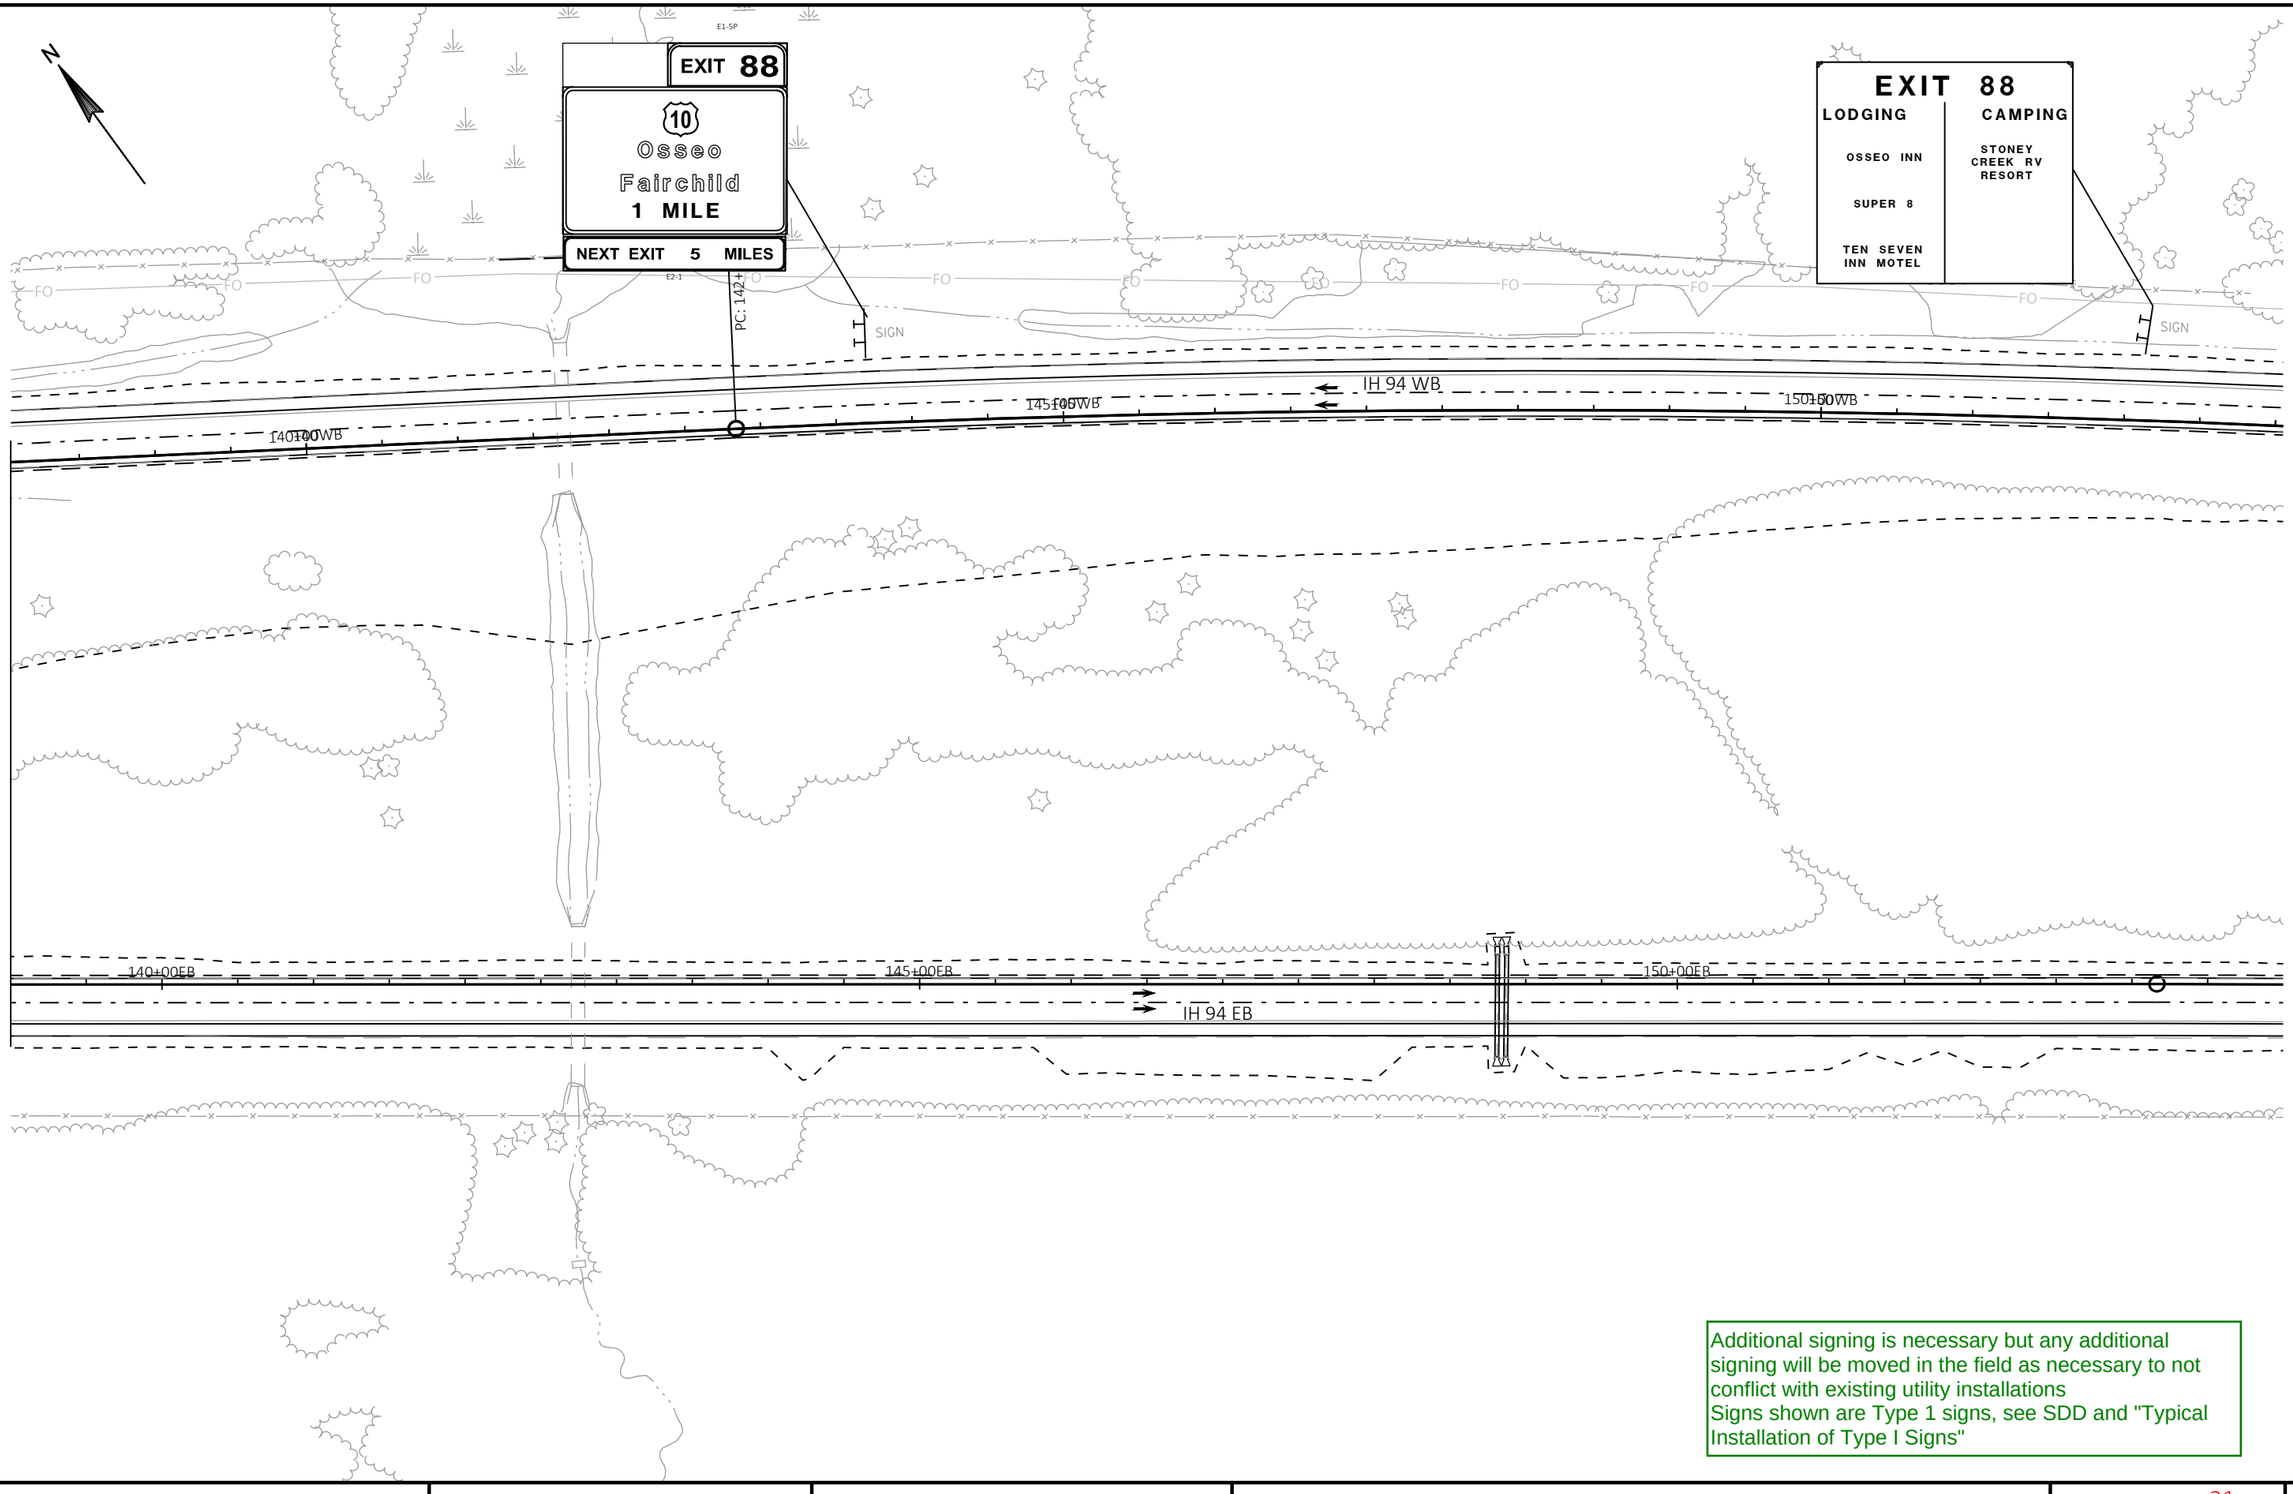

Additional signing is necessary but any additional signing will be moved in the field as necessary to not conflict with existing utility installations
Signs shown are Type 1 signs, see SDD and "Typical Installation of Type I Signs"

APPROVED FOR UTILITY RELOCATIONS, MAY 1, 2018

2

BEGIN CONSTRUCTION
STA 40+75.00 WB
MATCH EXISTING
SAW CUT REQ'D

EXISTING R/W

B-61-42
EXISTING TO REMAIN

B-61-44
EXISTING TO REMAIN

EXISTING BEAMGUARD
TO REMAIN

RIPRAP

35+00WB

40+00WB

IH 94 WB

45+00WB

50+00

IH-94 WB R/L

AP02

BA02

4.0'
2.0'
2.0'
4.0'

B-61-41
EXISTING TO REMAIN

EXISTING BEAMGUARD
TO REMAIN

IH-94 EB R/L

35+00EB

40+00EB

45+00EB

50+00

BA02

AP01

IH 94 EB

B-61-43
EXISTING TO REMAIN

EXISTING BEAMGUARD
TO REMAIN

SIGN

BEGIN PROJECT 1022-00-79
STA 49+64.34 EB
MATCH EXISTING
SAW CUT REQ'D

MATCH LINE STA. 50+00.00 EB

SLOPE INTERCEPT (TYP.)

BEGIN CONSTRUCTION
STA 40+00.00 EB
MATCH EXISTING
SAW CUT REQ'D

EXISTING R/W

CTH NN

HIGH

LEGEND

AP01	HMA PAVEMENT, 4-INCH	XXXX	SAWING ASPHALT
AP02	ASPHALTIC SURFACE TEMPORARY, 6-INCH		SAWING CONCRETE
BA01	BASE AGGREGATE DENSE 3/4-INCH, 4-INCH (SHOULDERS)	XX	LAYOUT POINT NUMBER
BA02	BASE AGGREGATE DENSE 3/4-INCH, 6-INCH (SHOULDERS)		ANTICIPATED CONCRETE JOINTING
CP01	CONCRETE PAVEMENT 12-INCH		TRAFFIC FLOW
	PROPOSED INLET		SLOPE INTERCEPT
			PROPOSED APRON ENDWALL

EXISTING R/W

SLOPE INTERCEPT (TYP.)

CP01

AP01

BA01

NE RAMP R/L

NE RAMP (WB ON-RAMP)

IH 94 WB

55+00WB

60+00WB

IH-94 WB R/L

IH-94 EB R/L

INL

AP02

MATCH LINE STA. 50+00.00 EB

8.0'
14.0'
12.0'
4.0'
2.0'

3.0'
24.0'
3.0'

2.0'
4.0'
12.0'
14.0'
8.0'

55+00EB

60+00EB

IH 94 EB

MATCH LINE STA. 64+00.00 EB

SIGN

AP01

AP02

AP01

NW RAMP (EB OFF-RAMP)

3.0'
5.0'
15.0'

BA01

EXISTING R/W

NW RAMP R/L

END CONSTRUCTION
STA 60+68.60 NW
MATCH EXISTING
SAW CUT REQ'D

APPROVED FOR UTILITY RELOCATION May 1, 2018

PROJECT NO: 1022-00-79	HWY: IH 94	COUNTY: TREMPEALEAU	PLAN DETAILS (1-14)	SHEET 22	E

FILE NAME : G:\WDOTCO\16048 (2016-2018 DESIGN WO)\16048-006\CIVIL 3D\SHEETSPLAN\PLAN DETAILS\021201-PD.DWG
LAYOUT NAME - BEGIN - 64+00

PLOT DATE : 3/23/2018 9:24 AM PLOT BY : KL ENGINEERING PLOT NAME : PLOT SCALE : ##########

WISDOT/CADDS SHEET 42

2

APPROVED FOR UTILITY RELOCATION May 1, 2018

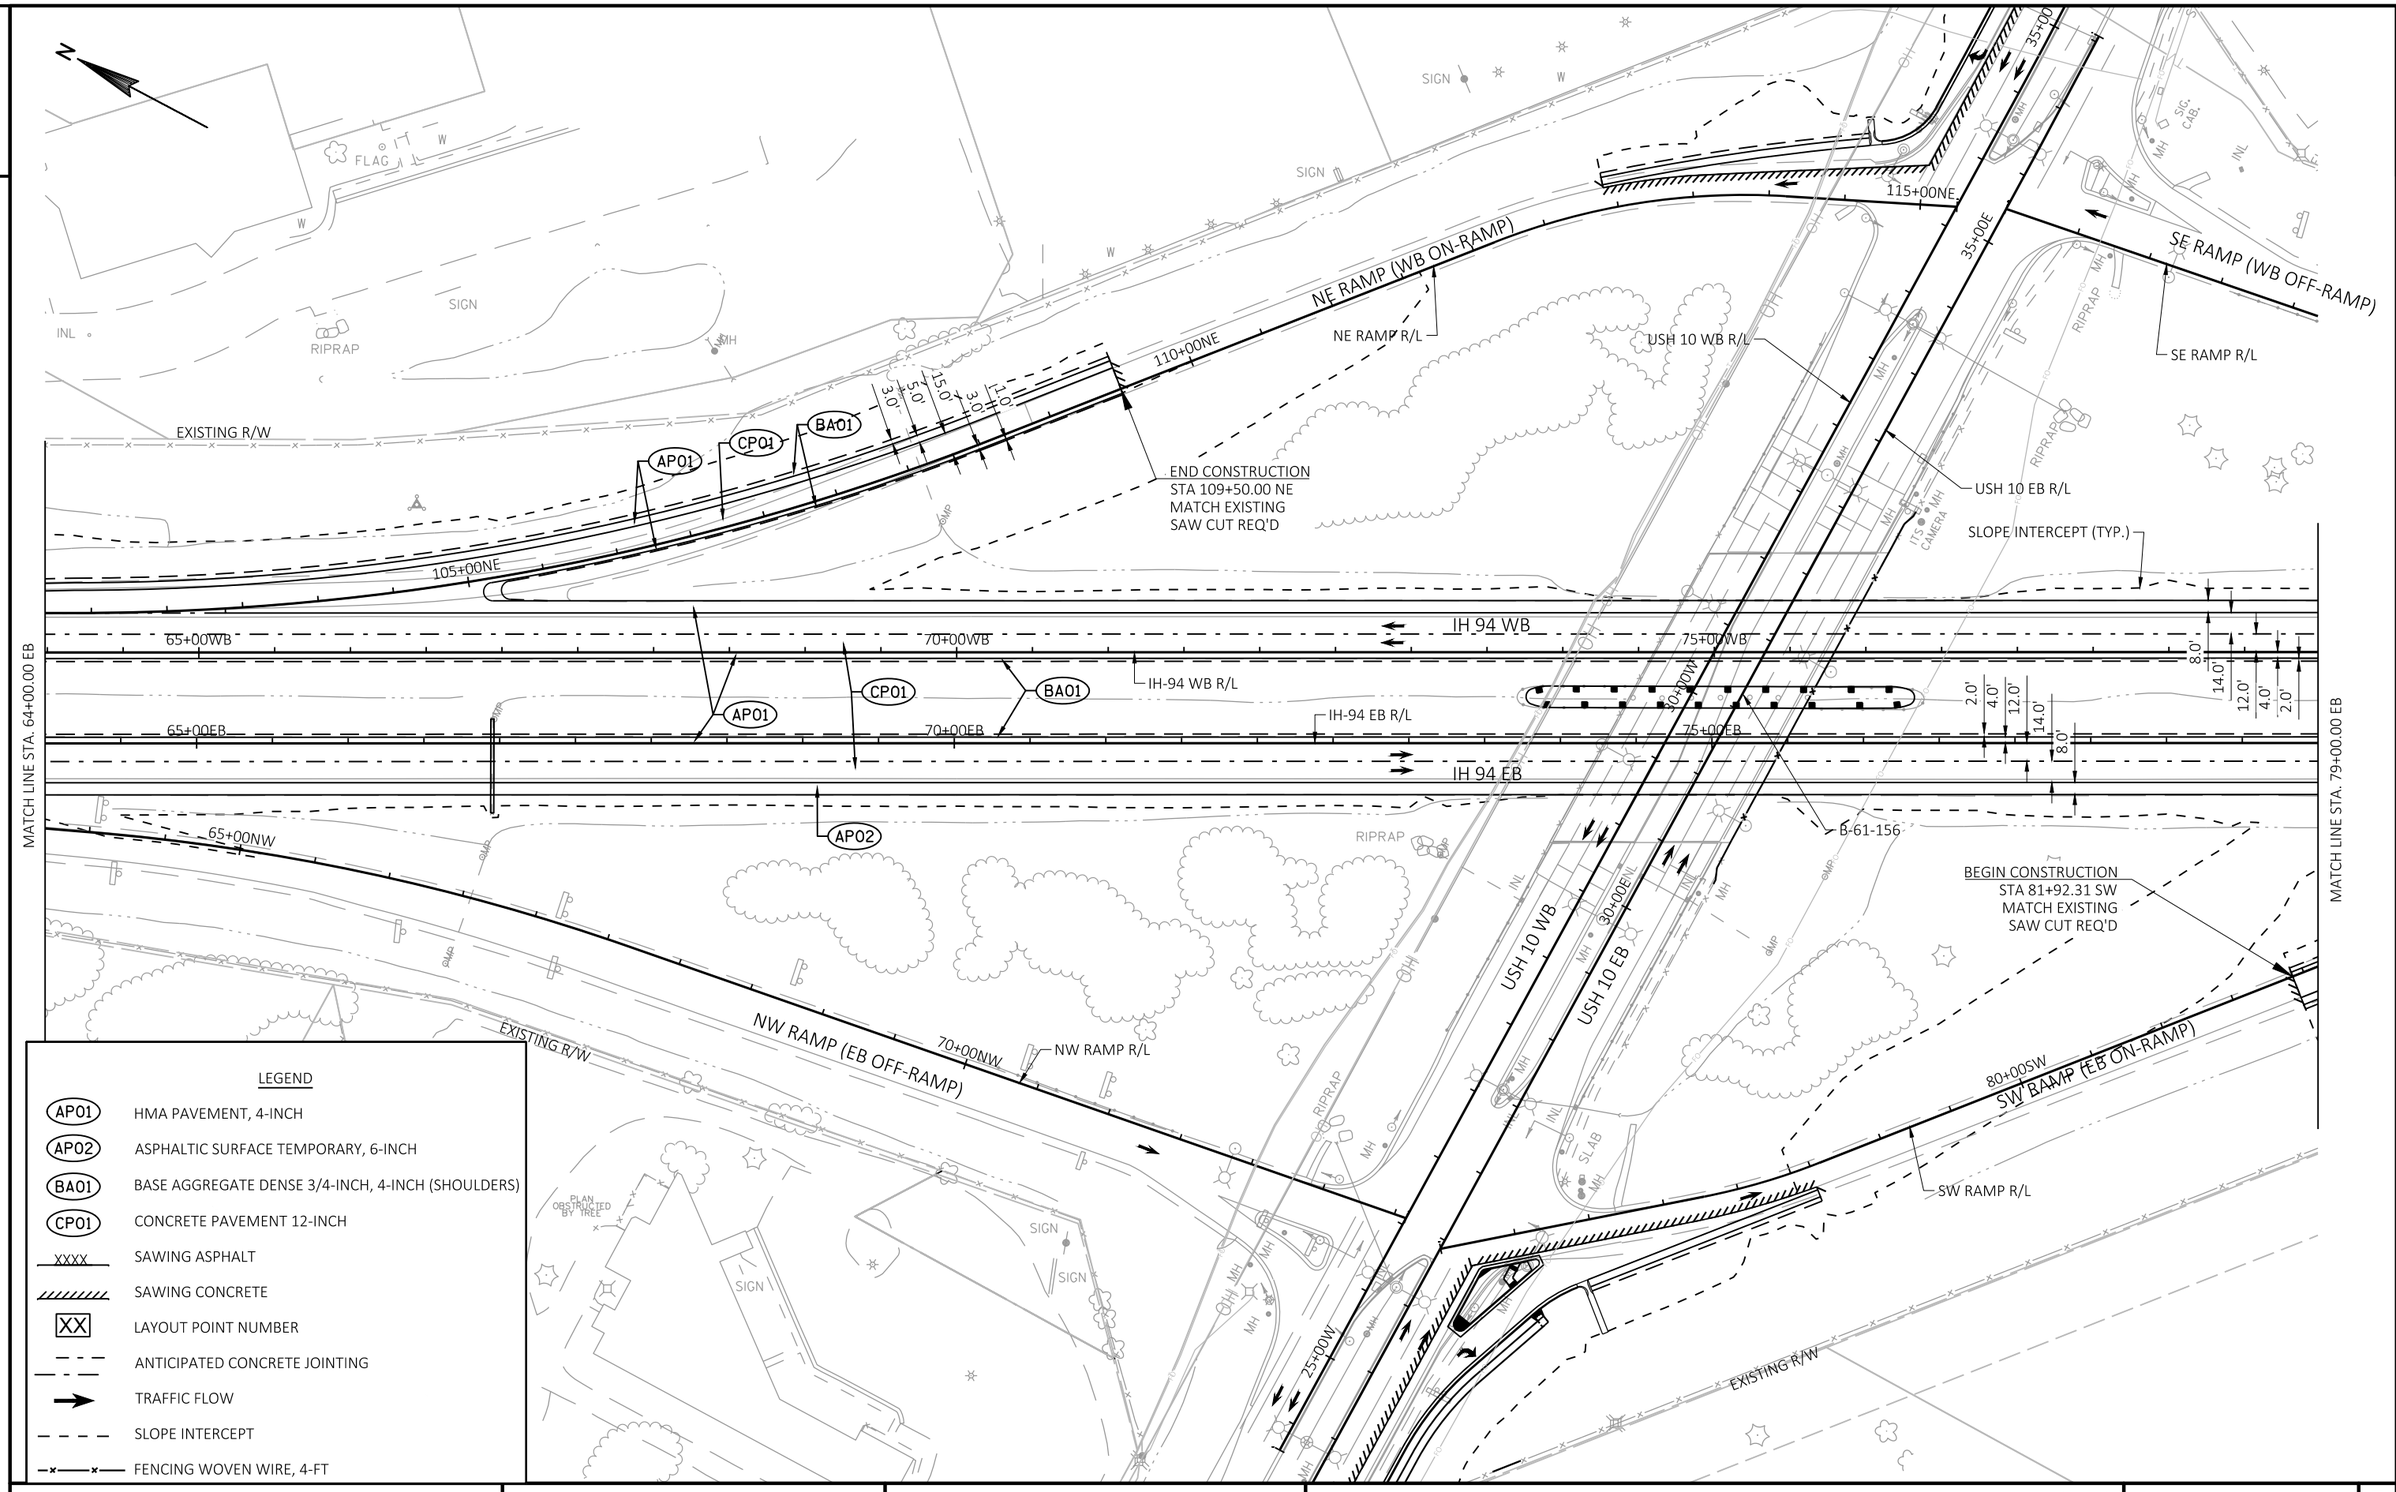

LEGEND

AP01	HMA PAVEMENT, 4-INCH
AP02	ASPHALTIC SURFACE TEMPORARY, 6-INCH
BA01	BASE AGGREGATE DENSE 3/4-INCH, 4-INCH (SHOULDERS)
CP01	CONCRETE PAVEMENT 12-INCH
XXXX	SAWING ASPHALT
	SAWING CONCRETE
XX	LAYOUT POINT NUMBER
	ANTICIPATED CONCRETE JOINTING
	TRAFFIC FLOW
	SLOPE INTERCEPT
	FENCING WOVEN WIRE, 4-FT

PROJECT NO: 1022-00-79	HWY: IH 94	COUNTY: TREMPEALEAU	PLAN DETAILS (2-14)	SHEET 23	E

FILE NAME : G:\WDOTCO\16048 (2016-2018 DESIGN WO)\16048-006\CIVIL 3D\SHEETSPLAN\PLAN DETAILS\021201-PD.DWG
LAYOUT NAME - 64+00 - 79+00
PLOT DATE : 3/23/2018 9:24 AM
PLOT BY : KL ENGINEERING
PLOT NAME :
PLOT SCALE : ##########
WISDOT/CADDS SHEET 42

LEGEND

AP01	HMA PAVEMENT, 4-INCH
AS01	ASPHALTIC FLUMES
BA01	BASE AGGREGATE DENSE 3/4-INCH, 4-INCH (SHOULDERS)
CG01	CONCRETE CURB & GUTTER 30-INCH TYPE A
CP02	CONCRETE PAVEMENT 10-INCH
CS-5	CONCRETE SIDEWALK 5-INCH
	SAWING CONCRETE
XX	LAYOUT POINT NUMBER
SN-1	CONCRETE MEDIAN SLOPED NOSE TYPE 1
BN	CONCRETE MEDIAN BLUNT NOSE
	ANTICIPATED CONCRETE JOINTING
	TRAFFIC FLOW
	CURB RAMP DETECTABLE WARNING FIELD YELLOW
X	CURB RAMP, TYPE X
	SLOPE INTERCEPT
	FENCE WOVEN WIRE, 4-FT

N

BEGIN CONSTRUCTION
STA 23+69.25 E
MATCH EXISTING
SAW CUT REQ'D

NW RAMP R/L
NW RAMP (EB OFF-RAMP)
EXISTING R/W
RIPRAP
USH 10 WB R/L
USH 10 WB
USH 10 EB
USH 10 EB R/L
MATCH LINE STA. 30+00.00 E
25+00W
25+00E
CP02
CG-01
SN-1
BN
CS-5
SLOPE INTERCEPT (TYP.)
AS01
BA01
AP01
SW RAMP R/L
SW RAMP (EB ON-RAMP)
5.0'
17.5'
TLE
SLAB
SIGN
FLAG
VLV
MH
INL
OH
FO
MP

NE RAMP R/L
NE RAMP (WB ON-RAMP)
EXISTING R/W
SLOPE INTERCEPT (TYP.)
12.0'
5.0'
3.0'
115+00NE
35+00W
40+00W
35+00E
USH 10 WB R/L
USH 10 WB
USH 10 EB
USH 10 EB R/L
MATCH LINE STA. 30+00.00 E
END CONSTRUCTION
STA 37+31.77 W
MATCH EXISTING
SAW CUT REQ'D
B-61-156
ITS CAMERA
SIG. CAB.
STATUE
RIPRAP
SE RAMP R/L
SE RAMP (WB OFF-RAMP)
IH 94 WB
IH 94 EB
GUY
WV

APPROVED FOR UTILITY RELOCATION May 1, 2018

PROJECT NO: 1022-00-79	HWY: IH 94	COUNTY: TREMPEALEAU	PLAN DETAILS - USH 10 (3-14)	SHEET 24	E

FILE NAME : G:\WDOTCO\16048 (2016-2018 DESIGN WO)\16048-006\CIVIL 3D\SHEETSPLAN\PLAN DETAILS\021201-PD.DWG
LAYOUT NAME - USH 10
PLOT DATE : 3/23/2018 9:24 AM PLOT BY : KL ENGINEERING PLOT NAME : PLOT SCALE : ##########

2

APPROVED FOR UTILITY RELOCATION May 1, 2018

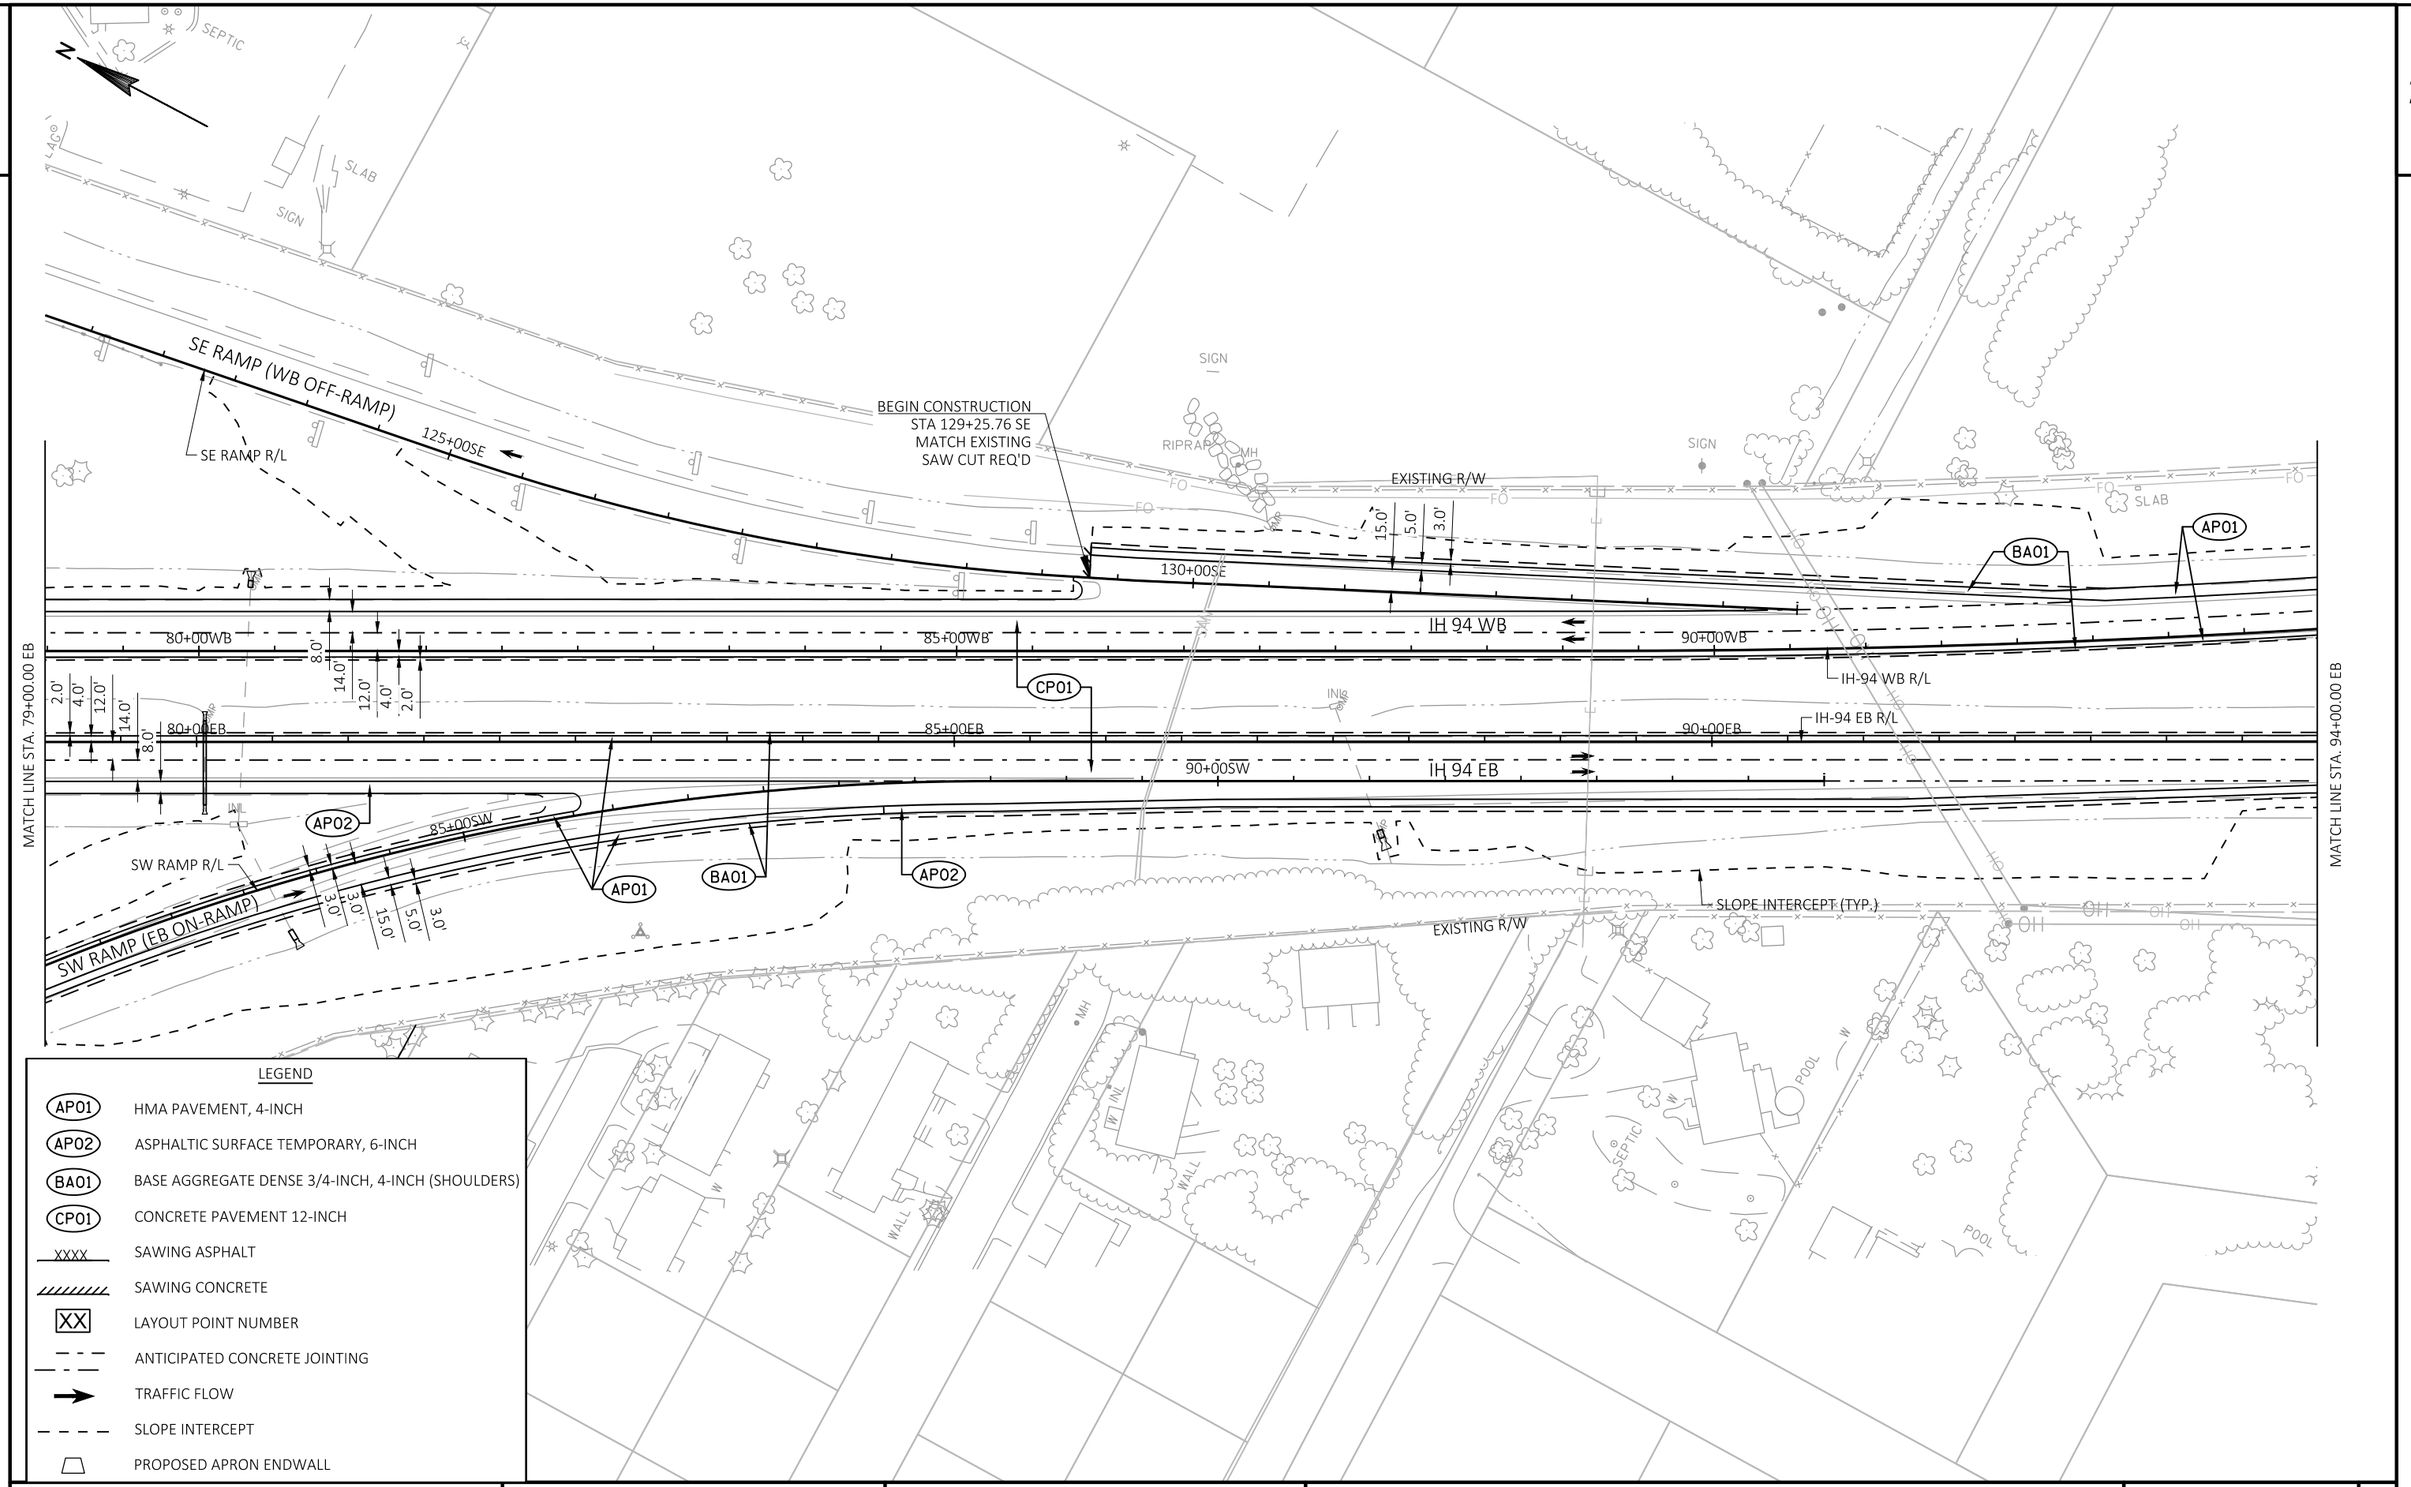

PROJECT NO: 1022-00-79	HWY: IH 94	COUNTY: TREMPEALEAU	PLAN DETAILS (4-14)	SHEET 25	E

FILE NAME : G:\WDOTCO\16048 (2016-2018 DESIGN WO)\16048-006\CIVIL 3D\SHEETSPLAN\PLAN DETAILS\021201-PD.DWG
LAYOUT NAME - 79+00 - 94+00
PLOT DATE : 3/23/2018 9:24 AM
PLOT BY : KL ENGINEERING
PLOT NAME :
PLOT SCALE : ##########
WISDOT/CADDS SHEET 42

2

N

EXISTING R/W

SIGN

SLOPE INTERCEPT (TYP.)

IH 94 WB

105+00WB

100+00WB

95+00WB

IH-94 WB R/L

R25'

3.0'

24.0'

BA01

AP01

CP01

95+00EB

100+00EB

105+00EB

IH-94 EB R/L

IH 94 EB

MATCH LINE STA. 94+00.00 EB

MATCH LINE STA. 109+00.00 EB

8.0'

14.0'

12.0'

4.0'

2.0'

AP02

RIPRAP

EXISTING R/W

SIGN

LEGEND

AP01	HMA PAVEMENT, 4-INCH
AP02	ASPHALTIC SURFACE TEMPORARY, 6-INCH
BA01	BASE AGGREGATE DENSE 3/4-INCH, 4-INCH (SHOULDERS)
CP01	CONCRETE PAVEMENT 12-INCH
XXXX	SAWING ASPHALT
XX	LAYOUT POINT NUMBER
	ANTICIPATED CONCRETE JOINTING
	TRAFFIC FLOW
	SLOPE INTERCEPT
	PROPOSED APRON ENDWALL

APPROVED FOR UTILITY RELOCATION May 1, 2018

PROJECT NO: 1022-00-79	HWY: IH 94	COUNTY: TREMPEALEAU	PLAN DETAILS (5-14)	SHEET 26	E

FILE NAME : G:\WDOTCO\16048 (2016-2018 DESIGN WO)\16048-006\CIVIL 3D\SHEETSPLAN\PLAN DETAILS\021201-PD.DWG
LAYOUT NAME - 94+00 - 109+00

PLOT DATE : 3/23/2018 9:24 AM PLOT BY : KL ENGINEERING PLOT NAME : PLOT SCALE : ##########

WISDOT/CADDS SHEET 42

2

N

EXISTING R/W

FO

SLOPE INTERCEPT (TYP.)

AP01

110+00WB

115+00WB

120+00WB

IH 94 WB

IH-94 WB R/L

8.0'

14.0'

12.0'

4.0'

2.0'

MATCH LINE STA. 109+00.00 EB

CP01

BA01

110+00EB

2.0'

4.0'

12.0'

14.0'

8.0'

IH-94 EB R/L

115+00EB

120+00EB

IH 94 EB

AP01

MATCH LINE STA. 124+00.00 EB

EXISTING R/W

LEGEND

AP01	HMA PAVEMENT, 4-INCH
BA01	BASE AGGREGATE DENSE 3/4-INCH, 4-INCH (SHOULDERS)
CP01	CONCRETE PAVEMENT 12-INCH
XXXX	SAWING ASPHALT
XX	LAYOUT POINT NUMBER
	ANTICIPATED CONCRETE JOINTING
	TRAFFIC FLOW
	SLOPE INTERCEPT
	FENCE WOVEN WIRE, 4-FT
	PROPOSED APRON ENDWALL

APPROVED FOR UTILITY RELOCATION May 1, 2018

PROJECT NO: 1022-00-79	HWY: IH 94	COUNTY: TREMPEALEAU	PLAN DETAILS (6-14)	SHEET 27	E

FILE NAME : G:\WDOTCO\16048 (2016-2018 DESIGN WO)\16048-006\CIVIL 3D\SHEETSPLAN\PLAN DETAILS\021201-PD.DWG
LAYOUT NAME - 109+00 - 124+00

PLOT DATE : 3/23/2018 9:24 AM PLOT BY : KL ENGINEERING PLOT NAME : PLOT SCALE : ##########

2

2

N

SIGN

GN

FO

EXISTING R/W

SLOPE INTERCEPT (TYP.)

SIGN

IH 94 WB

125+00WB

130+00WB

135+00WB

IH-94 WB R/L

APO1

8.0"

14.0"

12.0"

4.0"

2.0"

MATCH LINE STA. 124+00.00 EB

MATCH LINE STA. 139+00.00 EB

BA01

CP01

125+00EB

130+00EB

135+00EB

IH-94 EB R/L

IH 94 EB

APO1

EXISTING R/W

LEGEND

APO1	HMA PAVEMENT, 4-INCH
BA01	BASE AGGREGATE DENSE 3/4-INCH, 4-INCH (SHOULDERS)
CP01	CONCRETE PAVEMENT 12-INCH
XXXX	SAWING ASPHALT
XX	LAYOUT POINT NUMBER
	ANTICIPATED CONCRETE JOINTING
	TRAFFIC FLOW
	SLOPE INTERCEPT

APPROVED FOR UTILITY RELOCATION May 1, 2018

PROJECT NO: 1022-00-79	HWY: IH 94	COUNTY: TREMPEALEAU	PLAN DETAILS (7-14)	SHEET 28	E

FILE NAME : G:\WDOTCO\16048 (2016-2018 DESIGN WO)\16048-006\CIVIL 3D\SHEETSPLAN\PLAN DETAILS\021201-PD.DWG
LAYOUT NAME - 124+00 - 139+00

PLOT DATE : 3/23/2018 9:25 AM PLOT BY : KL ENGINEERING PLOT NAME : PLOT SCALE : ##########

WISDOT/CADDS SHEET 42

2

2

EXISTING R/W

FO FO FO FO FO FO FO FO FO

SIGN

SLOPE INTERCEPT (TYP.)

AP01

IH 94 WB

140+00WB

145+00WB

150+00WB

IH-94 WB R/L

8.00'
14.00'
12.00'
4.00'
2.00'

MATCH LINE STA. 139+00.00 EB

BA01

CP01

MATCH LINE STA. 154+00.00 EB

IH-94 EB R/L

140+00EB

145+00EB

150+00EB

IH 94 EB

AP01

EXISTING R/W

LEGEND

AP01	HMA PAVEMENT, 4-INCH
BA01	BASE AGGREGATE DENSE 3/4-INCH, 4-INCH (SHOULDERS)
CP01	CONCRETE PAVEMENT 12-INCH
XXXX	SAWING ASPHALT
XX	LAYOUT POINT NUMBER
	ANTICIPATED CONCRETE JOINTING
	TRAFFIC FLOW
	SLOPE INTERCEPT
	FENCE WOVEN WIRE, 4-FT
	PROPOSED APRON ENDWALL

APPROVED FOR UTILITY RELOCATION May 1, 2018

PROJECT NO: 1022-00-79	HWY: IH 94	COUNTY: TREMPEALEAU	PLAN DETAILS (8-14)	SHEET 29	E

FILE NAME : G:\WDOTCO\16048 (2016-2018 DESIGN WO)\16048-006\CIVIL 3D\SHEETSPLAN\PLAN DETAILS\021201-PD.DWG
LAYOUT NAME - 139+00 - 154+00

PLOT DATE : 3/23/2018 9:25 AM PLOT BY : KL ENGINEERING PLOT NAME : PLOT SCALE : ##########

WISDOT/CADDS SHEET 42

2

N

SLOPE INTERCEPT (TYP.)

EXISTING R/W

155+00WB

160+00WB

IH 94 WB

IH-94 WB R/L

165+00WB

AP01

CP01

BA01

8.0'

14.0'

12.0'

4.0'

2.0'

MATCH LINE STA. 154+00.00 EB

MATCH LINE STA. 169+00.00 EB

IH-94 EB R/L

155+00EB

160+00EB

165+00EB

IH 94 EB

AP01

EXISTING R/W

LEGEND

AP01	HMA PAVEMENT, 4-INCH
BA01	BASE AGGREGATE DENSE 3/4-INCH, 4-INCH (SHOULDERS)
CP01	CONCRETE PAVEMENT 12-INCH
XXXX	SAWING ASPHALT
XX	LAYOUT POINT NUMBER
	ANTICIPATED CONCRETE JOINTING
	TRAFFIC FLOW
	SLOPE INTERCEPT
	PROPOSED APRON ENDWALL

APPROVED FOR UTILITY RELOCATION May 1, 2018

PROJECT NO: 1022-00-79	HWY: IH 94	COUNTY: TREMPEALEAU	PLAN DETAILS (9-14)	SHEET 30	E

FILE NAME : G:\WDOTCO\16048 (2016-2018 DESIGN WO)\16048-006\CIVIL 3D\SHEETSPLAN\PLAN DETAILS\021201-PD.DWG
LAYOUT NAME - 154+00 - 169+00

PLOT DATE : 3/23/2018 9:25 AM PLOT BY : KL ENGINEERING PLOT NAME : PLOT SCALE : ##########

WISDOT/CADDS SHEET 42

2

2

N

SLOPE INTERCEPT (TYP.)

EXISTING R/W

AP01

170+00WB

175+00WB

IH 94 WB

180+00WB

IH-94 WB R/L

8.0'

14.0'

12.0'

4.0'

2.0'

R25'

R25'

BA01

AP01

CP01

BA01

3.0'

3.0'

24.0'

MATCH LINE STA. 169+00.00 EB

MATCH LINE STA. 184+00.00 EB

IH-94 EB R/L

170+00EB

175+00EB

180+00EB

IH 94 EB

2.0'

4.0'

12.0'

14.0'

8.0'

R25'

R25'

AP01

EXISTING R/W

LEGEND

AP01	HMA PAVEMENT, 4-INCH
BA01	BASE AGGREGATE DENSE 3/4-INCH, 4-INCH (SHOULDERS)
CP01	CONCRETE PAVEMENT 12-INCH
XXXX	SAWING ASPHALT
XX	LAYOUT POINT NUMBER
	ANTICIPATED CONCRETE JOINTING
	TRAFFIC FLOW
	SLOPE INTERCEPT
	PROPOSED APRON ENDWALL

APPROVED FOR UTILITY RELOCATION May 1, 2018

PROJECT NO: 1022-00-79	HWY: IH 94	COUNTY: TREMPEALEAU	PLAN DETAILS (10-14)	SHEET 31	E

FILE NAME : G:\WDOTCO\16048 (2016-2018 DESIGN WO)\16048-006\CIVIL 3D\SHEETSPLAN\PLAN DETAILS\021201-PD.DWG
LAYOUT NAME - 169+00 - 184+00

PLOT DATE : 3/23/2018 9:25 AM PLOT BY : KL ENGINEERING PLOT NAME : PLOT SCALE : ##########

WISDOT/CADDS SHEET 42

2

APPROVED FOR UTILITY RELOCATION May 1, 2018

EXISTING R/W

FO FO FO FO FO FO FO FO FO FO FO

SLOPE INTERCEPT (TYP.)

AP01

IH 94 WB

185+00WB 190+00WB 195+00WB

IH-94 WB R/L

8.0' 14.0' 12.0' 4.0' 2.0'

BA01 CP01

MATCH LINE STA. 184+00.00 EB

MATCH LINE STA. 199+00.00 EB

IH-94 EB R/L

185+00EB 190+00EB 195+00EB

2.0' 4.0' 12.0' 14.0' 8.0'

IH 94 EB

AP01

EXISTING R/W

W

FOUND

LEGEND

AP01	HMA PAVEMENT, 4-INCH
BA01	BASE AGGREGATE DENSE 3/4-INCH, 4-INCH (SHOULDERS)
CP01	CONCRETE PAVEMENT 12-INCH
XXXX	SAWING ASPHALT
XX	LAYOUT POINT NUMBER
	ANTICIPATED CONCRETE JOINTING
	TRAFFIC FLOW
	SLOPE INTERCEPT

PROJECT NO: 1022-00-79	HWY: IH 94	COUNTY: TREMPEALEAU	PLAN DETAILS (11-14)	SHEET 32	E

FILE NAME : G:\WDOTCO\16048 (2016-2018 DESIGN WO)\16048-006\CIVIL 3D\SHEETSPLAN\PLAN DETAILS\021201-PD.DWG
LAYOUT NAME - 184+00 - 199+00

PLOT DATE : 3/23/2018 9:25 AM PLOT BY : KL ENGINEERING PLOT NAME : PLOT SCALE : ##########

2

APPROVED FOR UTILITY RELOCATION May 1, 2018

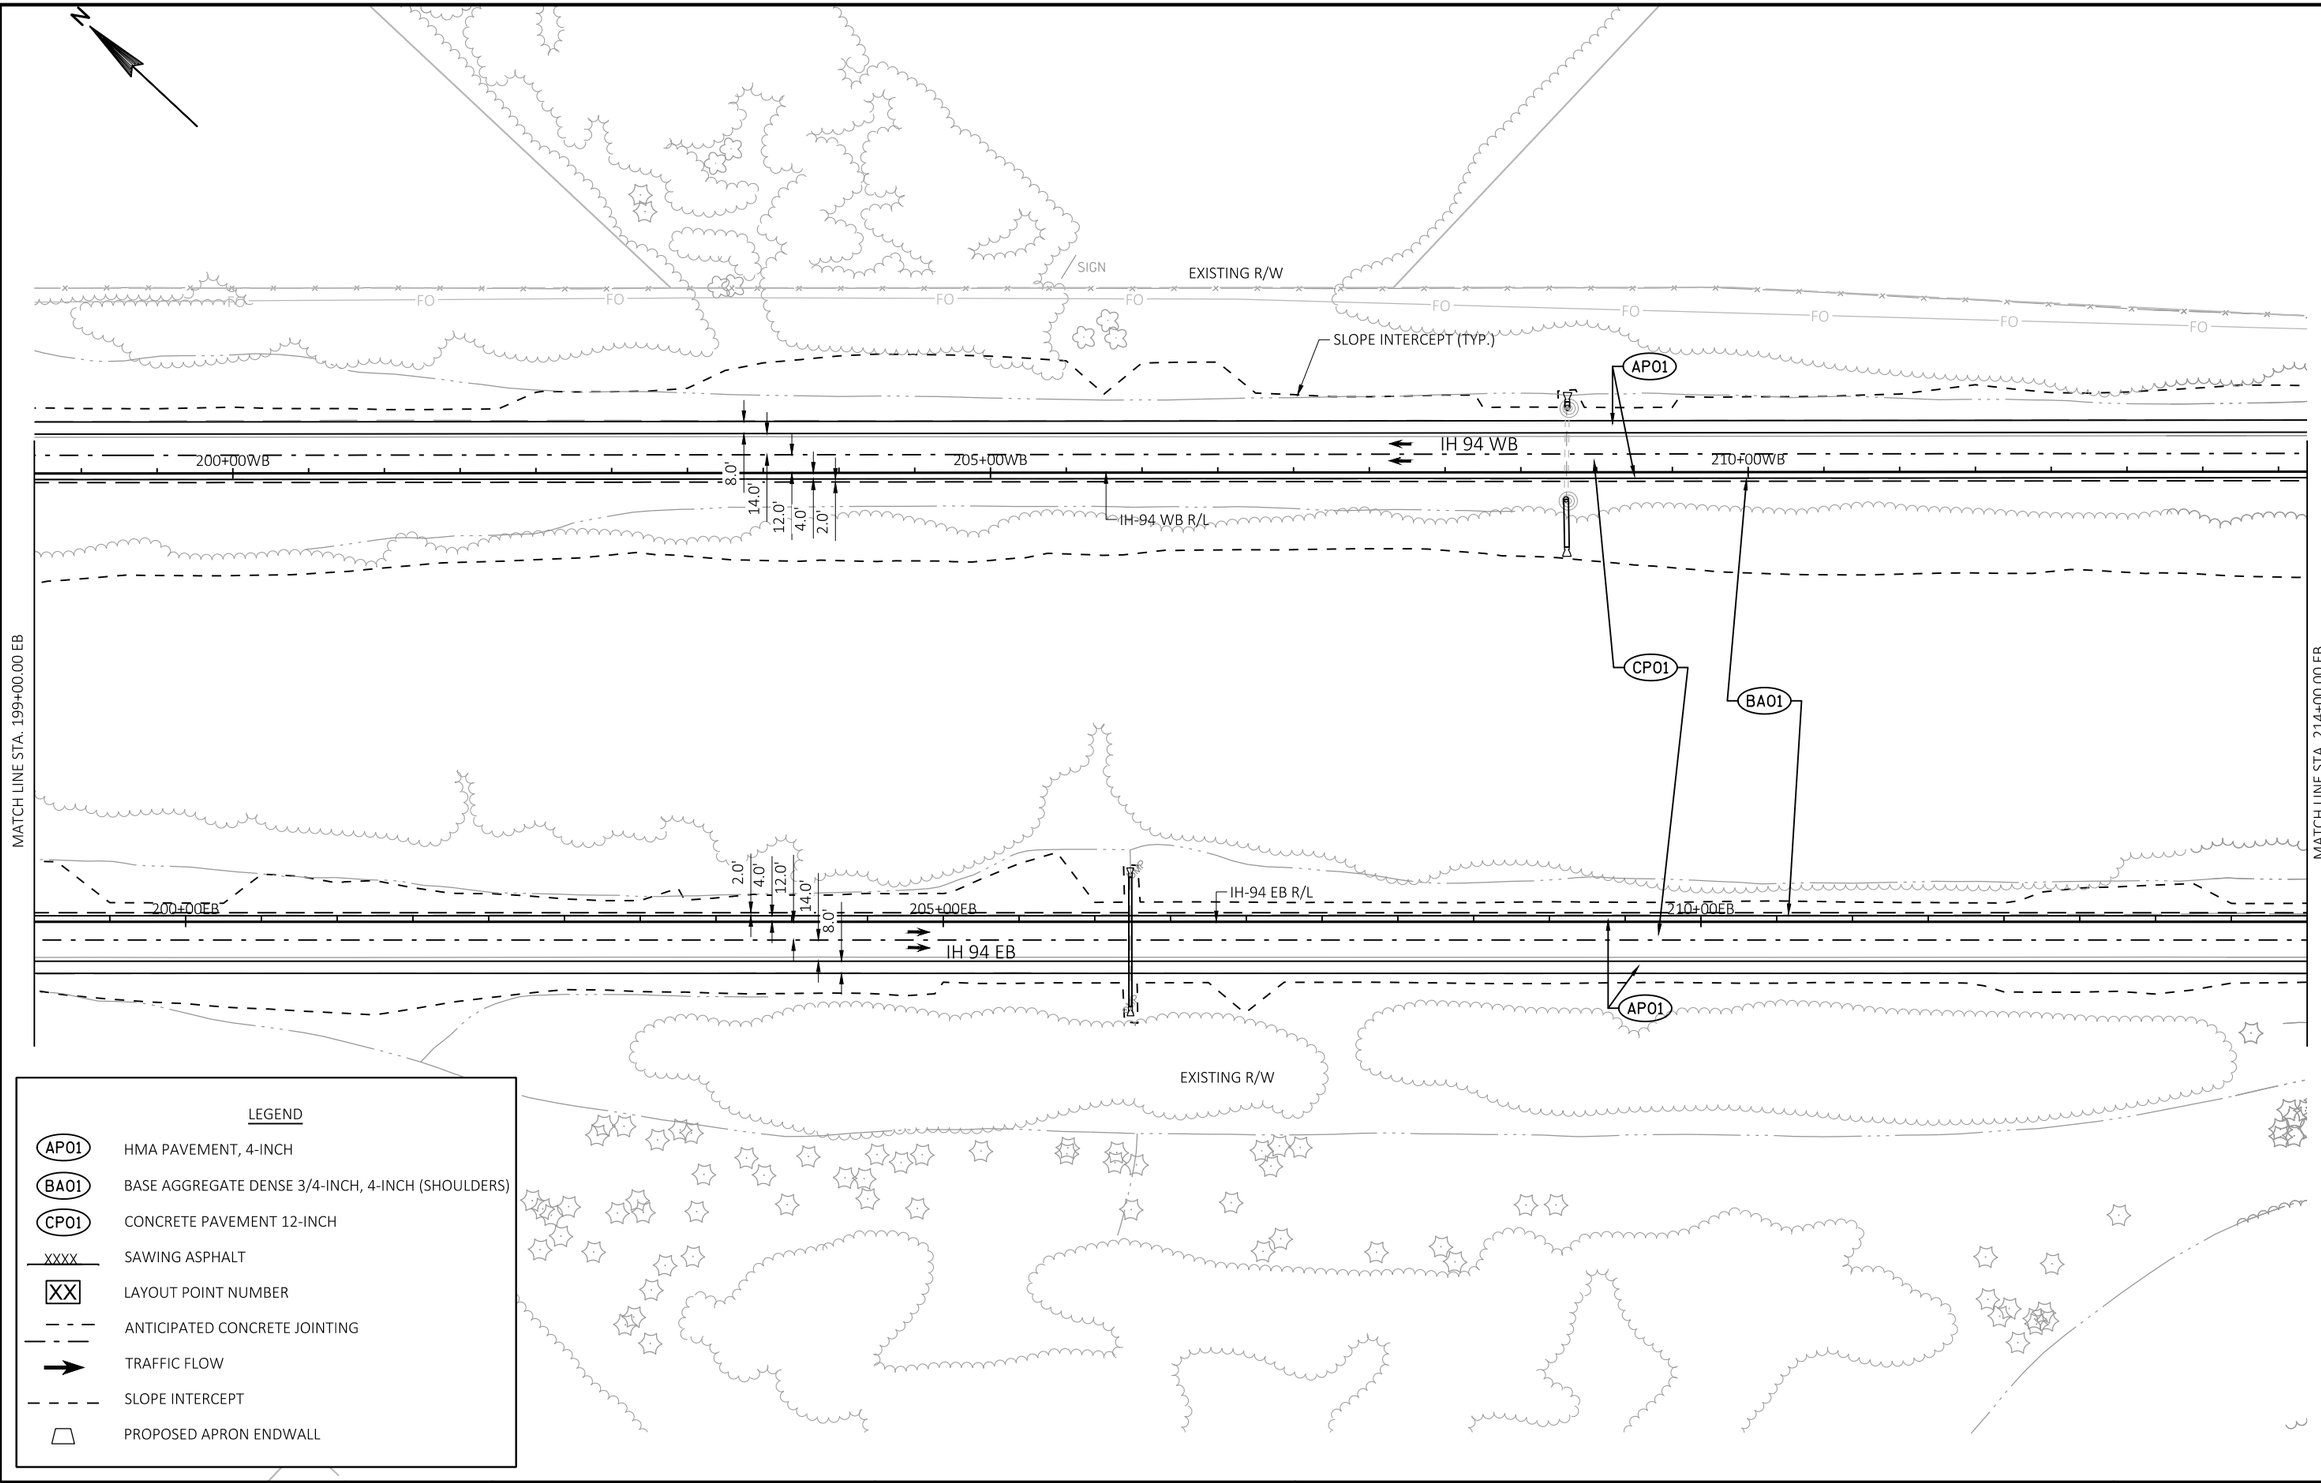

PROJECT NO: 1022-00-79	HWY: IH 94	COUNTY: TREMPEALEAU	PLAN DETAILS (12-14)	SHEET 33	E

FILE NAME : G:\WDOTCO\16048 (2016-2018 DESIGN WO)\16048-006\CIVIL 3D\SHEETSPLAN\PLAN DETAILS\021201-PD.DWG
LAYOUT NAME - 199+00 - 214+00

PLOT DATE : 3/23/2018 9:25 AM PLOT BY : KL ENGINEERING PLOT NAME : PLOT SCALE : ##########

2

CTH G

EXISTING R/W

SLOPE INTERCEPT (TYP.)

FO

OH

SIGN

AP01

215+00WB

220+00WB

225+00WB

IH 94 WB

IH-94 WB R/L

8.0'

14.0'

12.0'

4.0'

2.0'

BA01

CP01

MATCH LINE STA. 214+00.00 EB

MATCH LINE STA. 229+00.00 EB

215+00EB

220+00EB

225+00EB

IH-94 EB R/L

IH 94 EB

EXISTING R/W

LEGEND

AP01	HMA PAVEMENT, 4-INCH
BA01	BASE AGGREGATE DENSE 3/4-INCH, 4-INCH (SHOULDERS)
CP01	CONCRETE PAVEMENT 12-INCH
XXXX	SAWING ASPHALT
XX	LAYOUT POINT NUMBER
	ANTICIPATED CONCRETE JOINTING
	TRAFFIC FLOW
	SLOPE INTERCEPT
	FENCE WOVEN WIRE, 4-FT
	PROPOSED APRON ENDWALL

APPROVED FOR UTILITY RELOCATION May 1, 2018

PROJECT NO: 1022-00-79	HWY: IH 94	COUNTY: TREMPEALEAU	PLAN DETAILS (13-14)	SHEET 34	E

FILE NAME : G:\WDOTCO\16048 (2016-2018 DESIGN WO)\16048-006\CIVIL 3D\SHEETSPLAN\PLAN DETAILS\021201-PD.DWG
LAYOUT NAME - 214+00 - 229+00

PLOT DATE : 3/23/2018 9:25 AM PLOT BY : KL ENGINEERING PLOT NAME : PLOT SCALE : ##########

2

2

N

CTH G

SIGN

EXISTING R/W

SLOPE INTERCEPT (TYP.)

AP01

IH 94 WB

230+00WB

235+00WB

240+00WB

IH-94 WB R/L

8.0"

14.0"

12.0"

4.0"

2.0"

XXXX

END CONSTRUCTION
STA 240+14.84 WB
MATCH EXISTING
SAW CUT REQ'D

B-27-36
EXISTING TO REMAIN

BA01

CP01

MATCH LINE STA. 229+00.00 EB

END PROJECT 1022-00-79
STA 236+99.64 EB
MATCH EXISTING
SAW CUT REQ'D

END CONSTRUCTION
STA 237+46.17 EB
MATCH EXISTING
SAW CUT REQ'D

B-27-35
EXISTING TO REMAIN

IH-94 EB R/L

230+00EB

235+00EB

240+00EB

IH 94 EB

AP01

EXISTING R/W

LEGEND

AP01	HMA PAVEMENT, 4-INCH
BA01	BASE AGGREGATE DENSE 3/4-INCH, 4-INCH (SHOULDERS)
CP01	CONCRETE PAVEMENT 12-INCH
XXXX	SAWING ASPHALT
XX	LAYOUT POINT NUMBER
	ANTICIPATED CONCRETE JOINTING
	TRAFFIC FLOW
	SLOPE INTERCEPT

APPROVED FOR UTILITY RELOCATION May 1, 2018

PROJECT NO: 1022-00-79	HWY: IH 94	COUNTY: TREMPEALEAU	PLAN DETAILS (14-14)	SHEET 35	E

FILE NAME : G:\WDOTCO\16048 (2016-2018 DESIGN WO)\16048-006\CIVIL 3D\SHEETSPLAN\PLAN DETAILS\021201-PD.DWG
LAYOUT NAME - 229+00 - END

PLOT DATE : 3/23/2018 9:25 AM PLOT BY : KL ENGINEERING PLOT NAME : PLOT SCALE : ##########

WISDOT/CADDS SHEET 42

GENERAL NOTES FOR TRAFFIC CONTROL

- ANY SIGNS, TEMPORARY OR EXISTING, WHICH CONFLICT WITH TRAFFIC CONTROL "IN USE" SHALL BE REMOVED OR COVERED AS NEEDED AND AS APPROVED BY THE ENGINEER. REMOVING/REPLACING OR COVERING/UNCOVERNG SIGNS WILL BE INCIDENTAL TO OTHER TRAFFIC CONTROL ITEMS.
- ALL SIGNS SHALL BE 48" X 48" UNLESS OTHERWISE NOTED.
- "WO" SIGN ARE THE SAME AS "W" SIGNS EXCEPT THE BACKGROUND IS REFLECTIVE ORANGE.
- FOR NIGHTTIME OPERATION, ALL DRUMS IN TAPERS SHALL HAVE A TYPE "C" STEADY BURN WARNING LIGHT.
- ALL TYPE III BARRICADES SHALL BE 8 FEET WIDE, UNLESS OTHERWISE NOTED, AND EQUIPPED WITH TWO TYPE "A" (LOW INTENSITY FLASHING) LIGHTS.
- CONSIDER GEOMETRICS WHEN LOCATING SIGNS, ARROW BOARDS AND SIGN MESSAGE BOARDS SO THE DRIVER HAS A CLEAR VIEW OF THE ARROW BOARDS, SIGN MESSAGE BOARDS AND LANE CLOSURE DRUMS FOR A MINIMUM OF 1500 FEET IN FRONT OF THE DRUMS.
- ALL TRAFFIC CONTROL SIGNING SHALL CONFORM TO PART IV OF THE MANUAL ON UNIFORM TRAFFIC CONTROL DEVICES, THE WISCONSIN SUPPLEMENT TO THE MUTCD, TRAFFIC ENGINEERING, OPERATIONS AND SAFETY MANUAL, AND OTHER CONTRACT DOCUMENTS.
- THE TURNING OF TRAFFIC CONTROL DEVICES WHEN NOT IN USE TO OBSCURE THE MESSAGE WILL NOT BE ALLOWED.
- REMOVE PAVEMENT MARKINGS NOT APPROPRIATE FOR THE TRAVEL PATH IN USE.
- MOVE, REMOVE OR INSTALL ROUTE MARKER SIGNS AS REQUIRED TO MAINTAIN NECESSARY ROUTE GUIDANCE THROUGHOUT CONSTRUCTION. REFER TO EXISTING SIGN REMOVAL PLANS FOR EXISTING ROUTE GUIDANCE.
- CONTRACTORS EQUIPMENT AND MATERIAL STOCKPILES MAY NOT BE STORED WITHIN THE CONSTRUCTION CLEAR ZONE OF IH 94 OR IH 94 RAMPS WHILE THE CONTRACTOR IS NOT WORKING, UNLESS THEY ARE PROTECTED BY CONCRETE BARRIER TEMPORARY PRECAST. CONSTRUCTION CLEAR ZONE = 30 FEET MEASURED FROM THE EDGE OF TRAVEL LANE LINE.
- REFER TO THE FOLLOWING TRAFFIC CONTROL DETAILS, AS WELL AS STANDARD DETAIL DRAWINGS LISTED BELOW FOR TRAFFIC CONTROL DEVICES AS NECESSARY, UNLESS OTHERWISE DIRECTED BY THE ENGINEER.
  - CONCRETE BARRIER TEMPORARY PRECAST
  - CRASH CUSHION/SAND BARREL ARRAY AND OTHER TEMPORARY BARRIER LAYOUT DETAILS
  - TRAFFIC CONTROL, ADVANCE WARNING SIGNS 45 M.P.H. OR GREATER, TWO WAY UNDIVIDED ROAD OPEN TO TRAFFIC
  - BARRICADES AND SIGNS FOR MAINLINE CLOSURES
  - TRAFFIC CONTROL, LANE CLOSURE, SPEEDS GREATER THAN 40 M.P.H. WITH BARRIER
  - TRAFFIC CONTROL, LANE CLOSURE, SPEED REDUCTION
  - TRAFFIC CONTROL, SHOULDER CLOSURE ON DIVIDED ROADWAY, SPEEDS GREATER THAN 40 M.P.H.
  - TRAFFIC CONTROL, TEMPORARY BYPASS ROADWAY

TRAFFIC CONTROL LEGEND

	TRAFFIC CONTROL BARRICADE TYPE III		WORK AREA
	TRAFFIC CONTROL BARRICADE TYPE III (WITH ATTACHED SIGN)		ASPHALTIC SURFACE TEMPORARY
	TRAFFIC CONTROL SIGNS (ON PERMANENT SUPPORT)		DIRECTION OF TRAFFIC
	TRAFFIC CONTROL SIGNS (ON TEMPORARY SUPPORT)	MB	TRAFFIC CONTROL SIGNS PCMS
	TRAFFIC CONTROL DRUMS	CC	CRASH CUSHIONS TEMPORARY
	TRAFFIC CONTROL DRUMS WITH TYPE C STEADY BURN LIGHT		
	TRAFFIC CONTROL ARROW BOARDS		
	CONCRETE BARRIER TEMPORARY PRECAST		
	TRAFFIC CONTROL VERTICAL PANEL		
	MARKING REMOVAL (SEE TRAFFIC CONTROL TYPICAL SECTIONS FOR LOCATIONS)		

APPROVED FOR UTILITY RELOCATION May 1, 2018

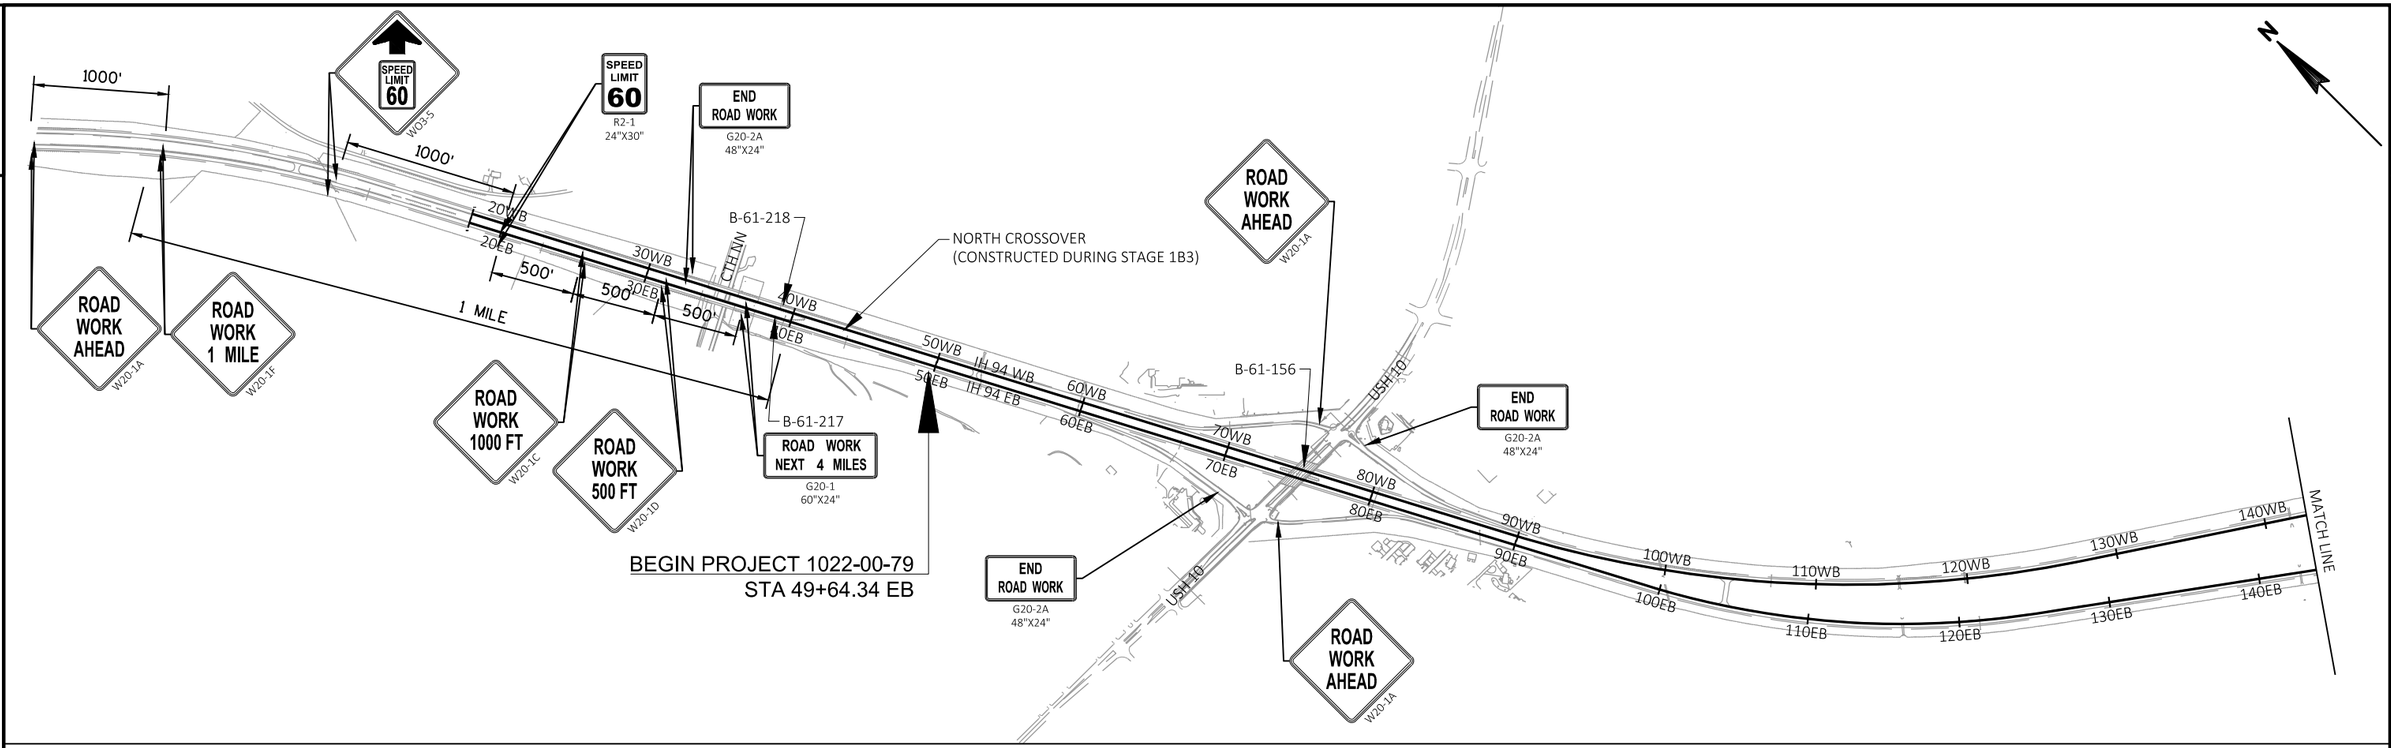

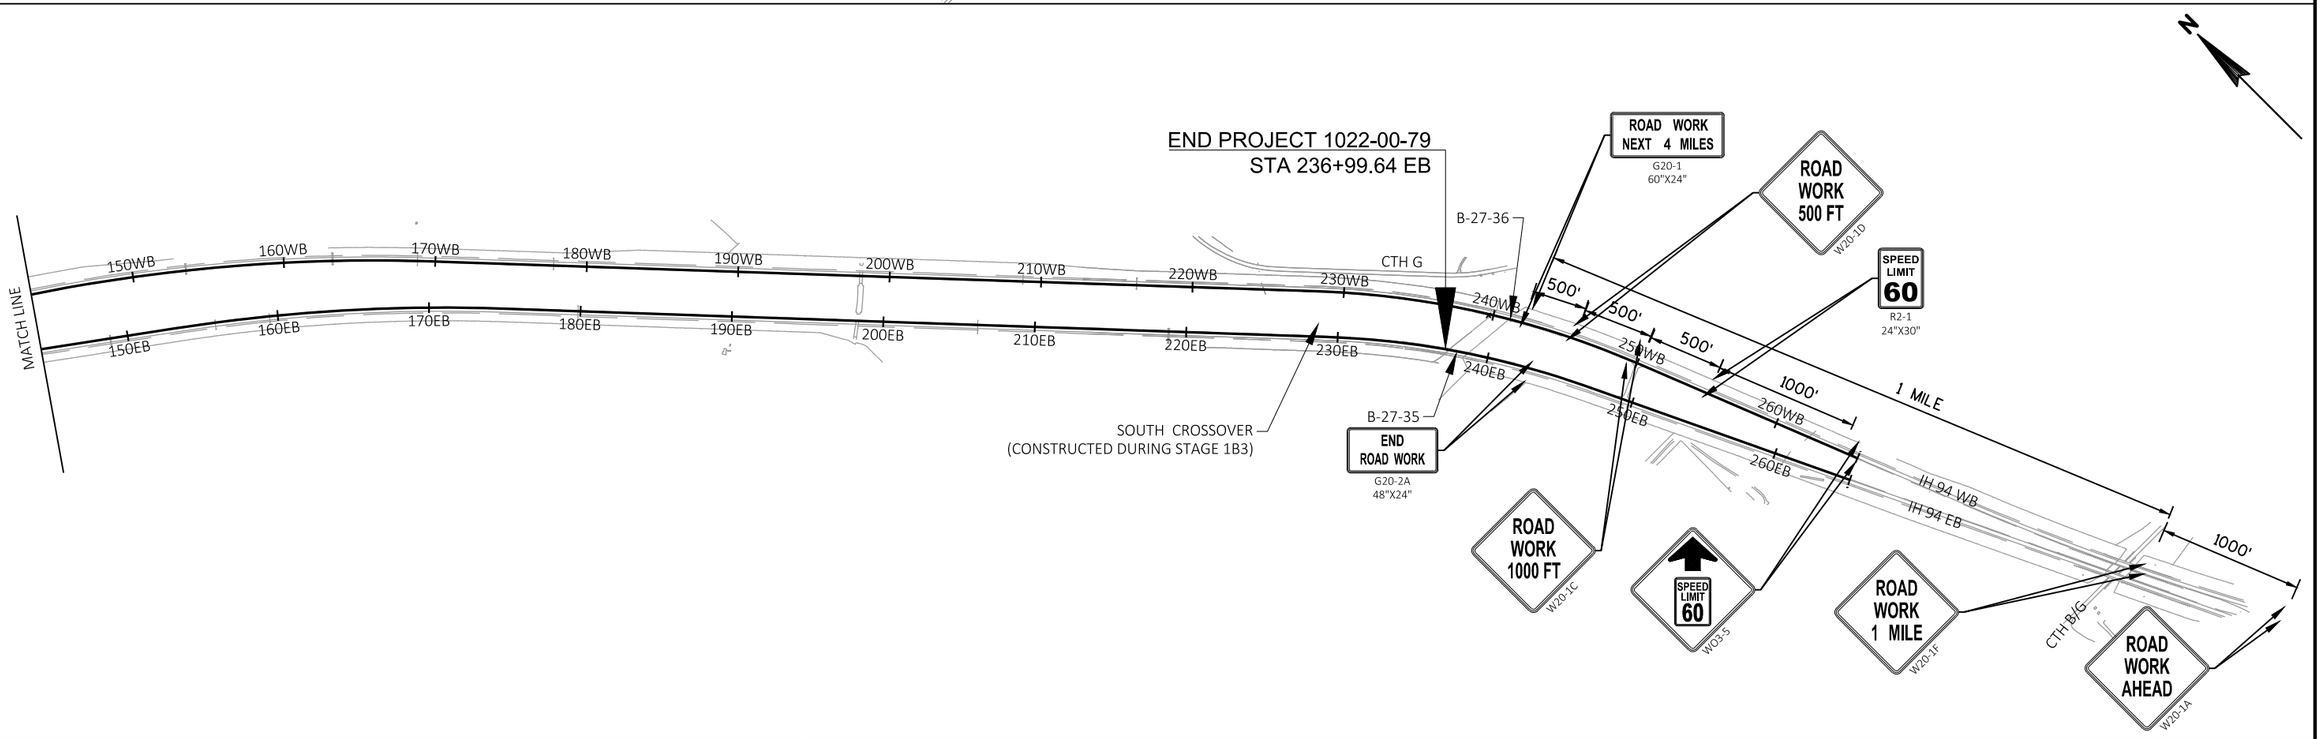

APPROVED FOR UTILITY RELOCATION May 1, 2018

PROJECT NO: 1022-00-79	HWY: IH 94	COUNTY: TREMPEALEAU	TRAFFIC CONTROL - ADVANCED WARNING	SHEET 37	E

FILE NAME : G:\WDOTCO\16048 (2016-2018 DESIGN WO)\16048-006\CIVIL 3D\SHEETSPLAN\TRAFFIC CONTROL\025000-TC-ADVANCED WARNING.DWG
LAYOUT NAME - AdvWarn

PLOT DATE : 3/15/2018 3:51 PM PLOT BY : KL ENGINEERING PLOT NAME : PLOT SCALE : ##########

WISDOT/CADDS SHEET 42

2

STAGE 1A

CONSTRUCTION OPERATIONS:

IH 94 EB

- MILL AND OVERLAY EXISTING RUMBLE STRIPS ON MEDIAN AND OUTSIDE SHOULDERS

IH 94 WB

- MILL AND OVERLAY EXISTING RUMBLE STRIPS ON MEDIAN AND OUTSIDE SHOULDERS
- TEMPORARY ASPHALT WIDENING ON OUTSIDE SHOULDER STA 74+30 WB LT - STA 74+85 WB LT & STA 76+00 WB LT - STA 81+00 WB LT

TRAFFIC OPERATIONS:

IH 94 EB

- IH 94 EB TRAFFIC TRAVELS ON EXISTING PAVEMENT WITH OFF-PEAK SINGLE LANE CLOSURES AS SPECIFIED IN THE CONTRACT SPECIAL PROVISIONS

IH 94 WB

- IH 94 WB TRAFFIC TRAVELS ON EXISTING PAVEMENT WITH OFF-PEAK SINGLE LANE CLOSURES AS SPECIFIED IN THE CONTRACT SPECIAL PROVISIONS

USH 10

- USH 10 TRAFFIC TRAVELS ON EXISTING PAVEMENT

NE ON-RAMP / NW OFF-RAMP / SE OFF-RAMP / SW ON-RAMP

- RAMP TRAFFIC TRAVELS ON EXISTING PAVEMENT

STAGE 1B1
CONCURRENT WITH STAGE 1B3

CONSTRUCTION OPERATIONS:

IH 94 EB

- PLACE CONCRETE BARRIER TEMPORARY PRECAST STA 226+00 EB LT - STA 238+50 EB LT
- CONSTRUCT MEDIAN LANE CONCRETE PAVEMENT, ASPHALT SHOULDER AND ADJACENT TEMPORARY PAVEMENT STA 232+00 EB - STA 237+40 EB
- CONSTRUCT MEDIAN SHOULDER AND TEMPORARY WIDENING STA 229+50 EB LT - STA 232+00 EB LT

IH 94 WB

- PLACE CONCRETE BARRIER TEMPORARY PRECAST STA 229+00 WB LT - STA 245+00 WB LT
- CONSTRUCT MEDIAN LANE CONCRETE PAVEMENT, ASPHALT SHOULDERS AND ADJACENT TEMPORARY PAVEMENT STA 230+50 WB - STA 240+00 WB

IH 94 TEMPORARY ROADWAY

- CONSTRUCT TEMPORARY ROADWAY

IH 94 SOUTH CROSSOVER TEMPORARY ROADWAY (EB)

- CONSTRUCT TEMPORARY ROADWAY STA 235+50 - STA 241+90

IH 94 SOUTH CROSSOVER TEMPORARY ROADWAY

- CONSTRUCT TEMPORARY ROADWAY STA 238+00 - STA 252+50

TRAFFIC OPERATIONS:

IH 94 EB

- IH 94 EB TRAFFIC WILL BE REDUCED TO A SINGLE LANE AND SHIFTED ONTO THE OUTSIDE SHOULDER ACROSS B-27-35 AND THROUGH SOUTH END OF PROJECT

IH 94 WB

- IH 94 WB TRAFFIC WILL BE REDUCED TO A SINGLE LANE AND SHIFTED TOWARD THE OUTSIDE SHOULDER ACROSS B-27-36 AND THROUGH SOUTH END OF PROJECT

USH 10

- USH 10 TRAFFIC TRAVELS ON EXISTING PAVEMENT

NE ON-RAMP / NW OFF-RAMP / SE OFF-RAMP / SW ON-RAMP

- RAMP TRAFFIC TRAVELS ON EXISTING PAVEMENT

STAGE 1B2
CONCURRENT WITH STAGE 1B3

CONSTRUCTION OPERATIONS:

IH 94 EB

- RESET CONCRETE BARRIER TEMPORARY PRECAST 227+00 EB RT - STA 238+50 EB RT
- CONSSTRUCT OUTSIDE LANE CONCRETE PAVEMENT AND ASPHALT SHOULDERS STA 232+00 EB - STA 237+40 EB

IH 94 WB

- RESET CONCRETE BARRIER TEMPORARY PRECAST STA 229+00 WB LT - STA 234+00 WB LT & STA 226+50 WB RT - STA 230+00 WB RT
- CONSTRUCT OUTSIDE LANE CONCRETE PAVEMENT AND ASPHALT SHOULDERS STA 230+50 WB - STA 240+00 WB

IH 94 TEMPORARY ROADWAY

- CONTINUE TEMPORARY ROADWAY CONSTRUCTION

TRAFFIC OPERATIONS:

IH 94 EB

- IH 94 EB TRAFFIC IS REDUCED TO A SINGLE LANE AND SHIFTED TOWARD THE MEDIAN ACROSS B-27-35 AND THROUGH THE SOUTH END OF PROJECT

IH 94 WB

- IH 94 WB TRAFFIC IS REDUCED TO A SINGLE LANE AND SHIFTED TOWARD THE MEDIAN ACROSS B-27-36 AND THROUGH THE SOUTH END OF PROJECT

USH 10

- USH 10 TRAFFIC TRAVELS ON EXISTING PAVEMENT

NE ON-RAMP / NW OFF-RAMP / SE OFF-RAMP / SW ON-RAMP

- RAMP TRAFFIC TRAVELS ON EXISTING PAVEMENT

STAGE 1B3
CONCURRENT WITH STAGE 1B1 AND STAGE 1B2

CONSTRUCTION OPERATIONS:

IH 94 EB

- PLACE CONCRETE BARRIER TEMPORARY PRECAST STA 41+00 EB LT - STA 102+00 EB LT

IH 94 WB

- PLACE CONCRETE BARRIER TEMPORARY PRECAST STA 42+00 WB RT - STA 230+50 WB RT
- PLACE CONCRETE BARRIER TEMPORARY PRECAST STA 74+30 WB LT - STA 81+00 WB LT

IH 94 TEMPORARY ROADWAY

- CONSTRUCT TEMPORARY ROADWAY STA 39+50 TR - STA 217+65 TR

IH 94 SOUTH CROSSOVER TEMPORARY ROADWAY (EB)

- CONSTRUCT TEMPORARY ROADWAY STA 222+50 - STA 235+50

IH 94 SOUTH CROSSOVER TEMPORARY ROADWAY (WB)

- CONSTRUCT TEMPORARY ROADWAY STA 230+00 - STA 238+00

SW TEMP ON-RAMP

- CONSTRUCT TEMPORARY RAMP STA 70+50 SWA - STA 79+00 SWA

NW TEMP OFF-RAMP

- CONSTRUCT TEMPORARY RAMP STA 807+00 NWA - 812+30 NWA

TRAFFIC OPERATIONS:

IH 94 EB

- IH 94 EB TRAFFIC TRAVELS ON EXISTING PAVEMENT

IH 94 WB

- IH 94 WB TRAFFIC TRAVELS ON EXISTING PAVEMENT

USH 10

- USH 10 TRAFFIC TRAVELS ON EXISTING PAVEMENT

NE ON-RAMP / NW OFF-RAMP / SE OFF-RAMP / SW ON-RAMP

- RAMP TRAFFIC TRAVELS ON EXISTING PAVEMENT

2

APPROVED FOR UTILITY RELOCATION May 1, 2018

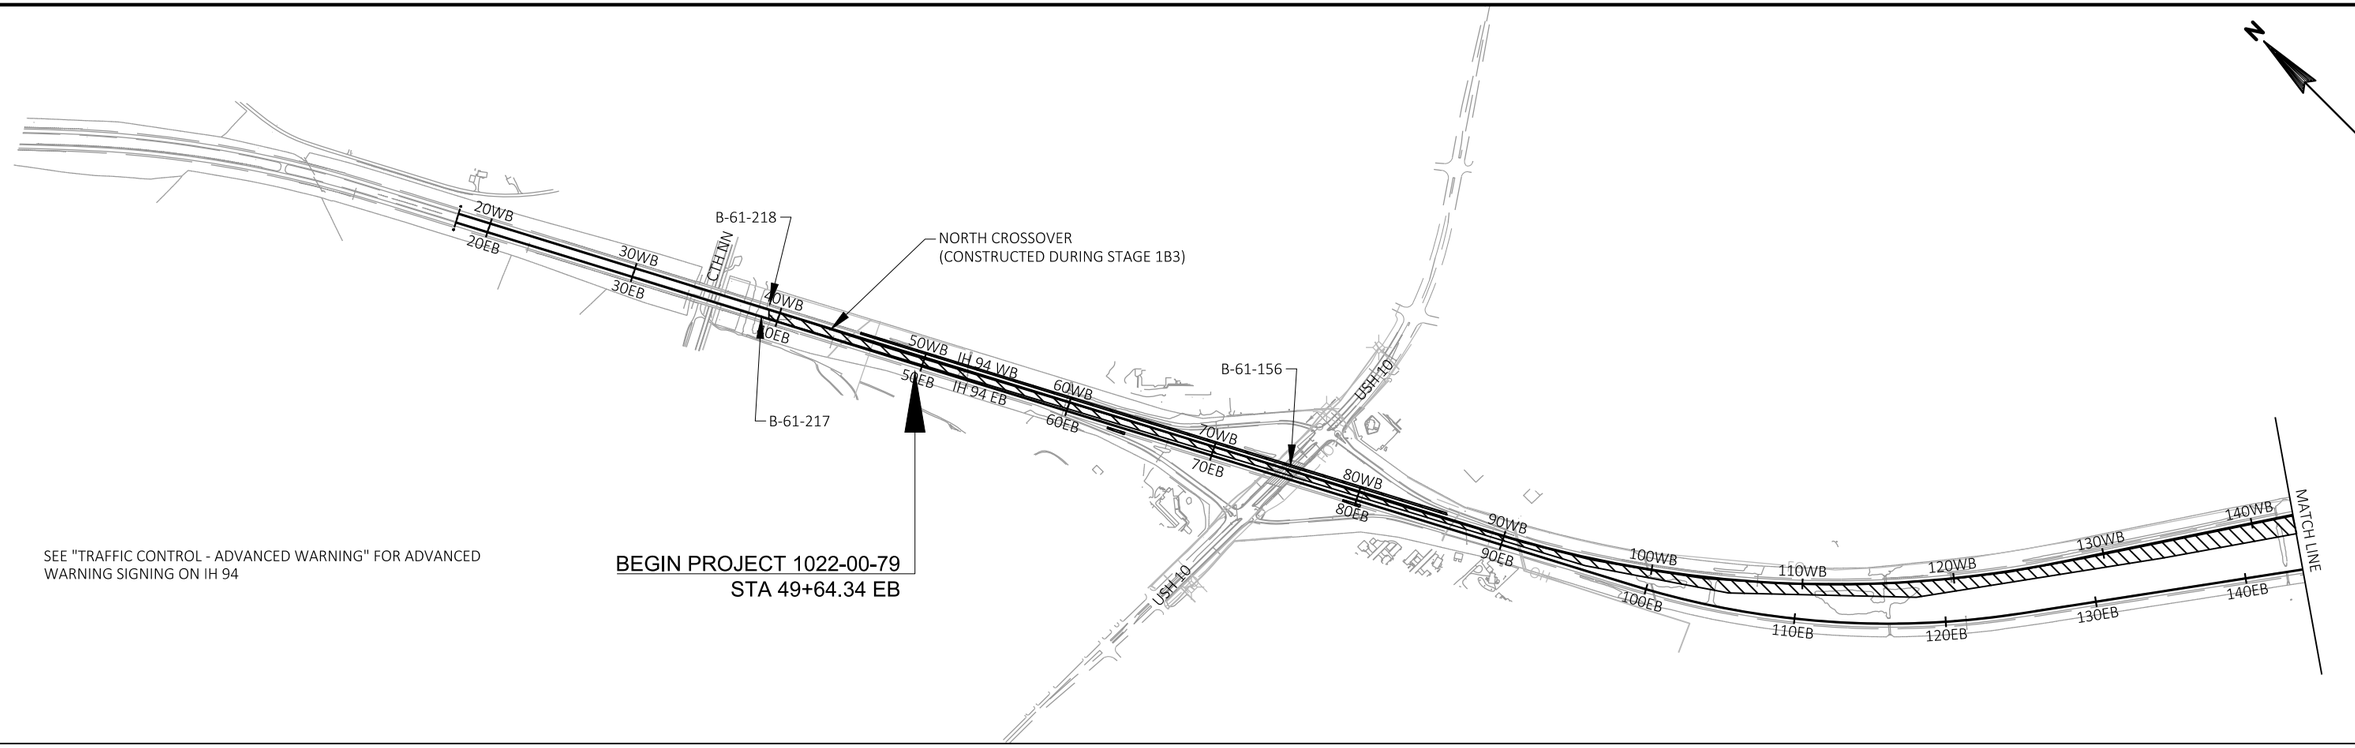

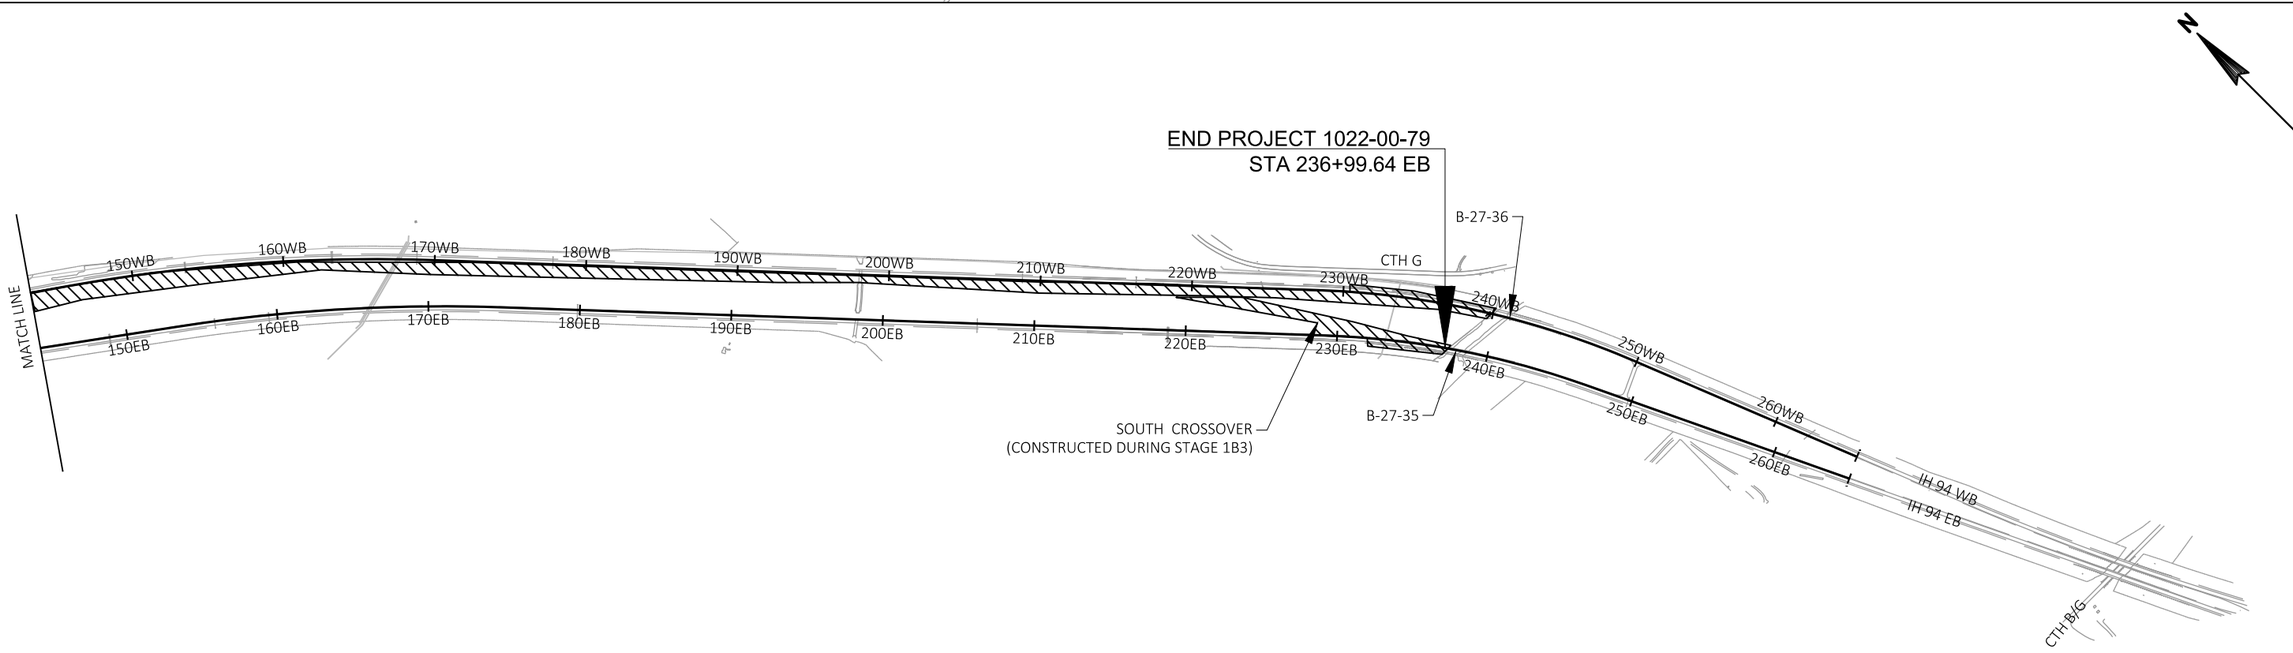

APPROVED FOR UTILITY RELOCATION May 1, 2018

PROJECT NO: 1022-00-79	HWY: IH 94	COUNTY: TREMPEALEAU	TRAFFIC CONTROL - STAGE 1 OVERVIEW	SHEET 39	E

FILE NAME : G:\WDOTCO\16048 (2016-2018 DESIGN WO)\16048-006\CIVIL 3D\SHEETSPLAN\TRAFFIC CONTROL\025001-TC-STAGE 1 OV.DWG
LAYOUT NAME - Overview
PLOT DATE : 4/17/2018 1:27 PM PLOT BY : KL ENGINEERING PLOT NAME : PLOT SCALE : ##########

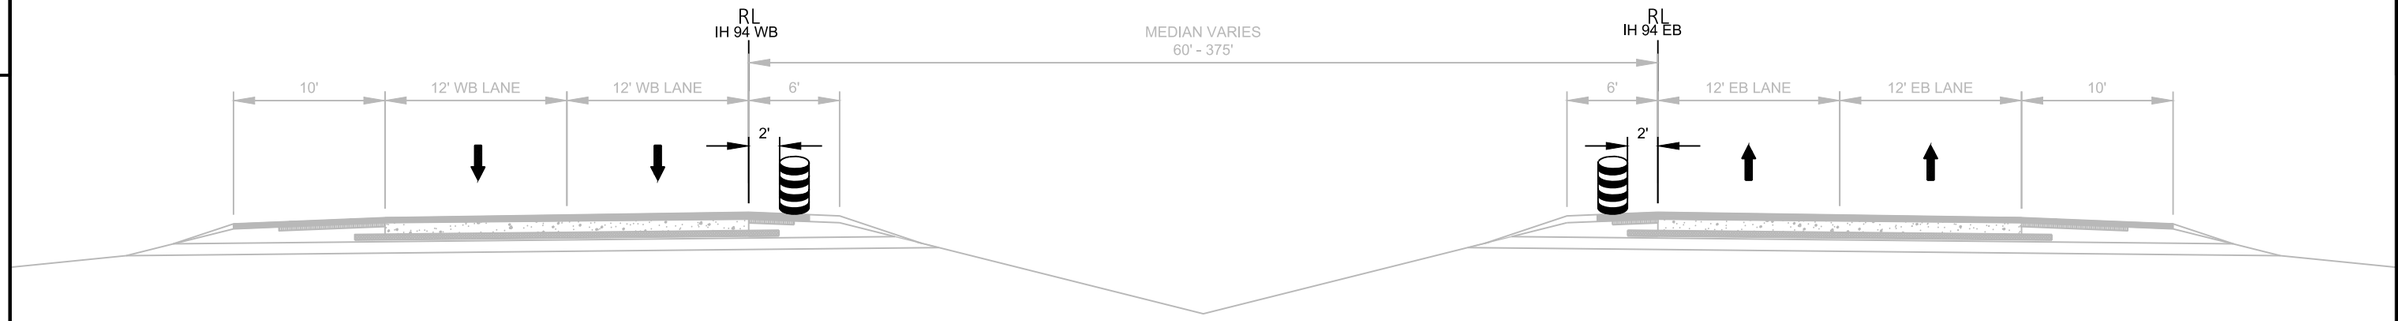

LEGEND

TRAFFIC CONTROL DRUMS

CONCRETE BARRIER TEMPORARY PRECAST

TRAFFIC CONTROL TYPICAL SECTION
IH 94 - STAGE 1A
PEAK HOURS

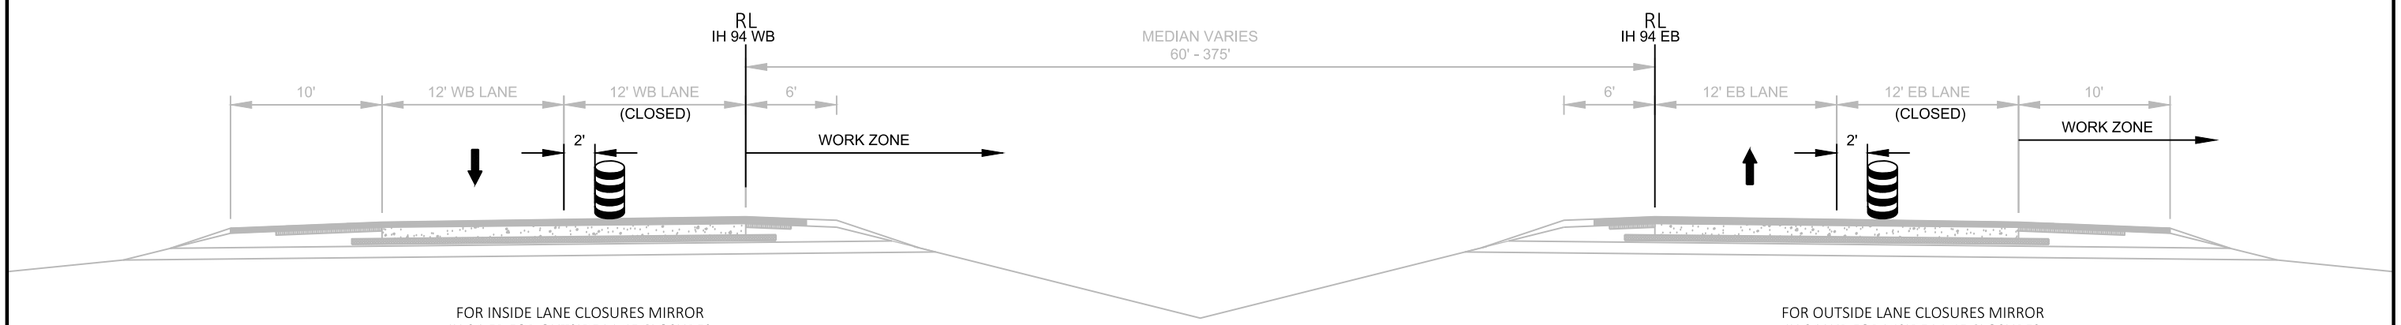

FOR INSIDE LANE CLOSURES MIRROR
IH 94 EB FOR OUTSIDE LANE CLOSURES

FOR OUTSIDE LANE CLOSURES MIRROR
IH 94 WB FOR INSIDE LANE CLOSURES

TRAFFIC CONTROL TYPICAL SECTION
IH 94 - STAGE 1A
OFF-PEAK HOURS

APPROVED FOR UTILITY RELOCATION May 1, 2018

PROJECT NO: 1022-00-79	HWY: IH 94	COUNTY: TREMPEALEAU	TRAFFIC CONTROL - STAGE 1 TYPICAL SECTION	SHEET 40	E

FILE NAME : G:\WDOTCO\16048 (2016-2018 DESIGN WO)\16048-006\CIVIL 3D\SHEETSPLAN\TRAFFIC CONTROL\025001-TC-STAGE 1 OV.DWG
LAYOUT NAME - Stage 1A
PLOT DATE : 4/17/2018 1:27 PM PLOT BY : KL ENGINEERING PLOT NAME : PLOT SCALE : ##########
WISDOT/CADDS SHEET 42

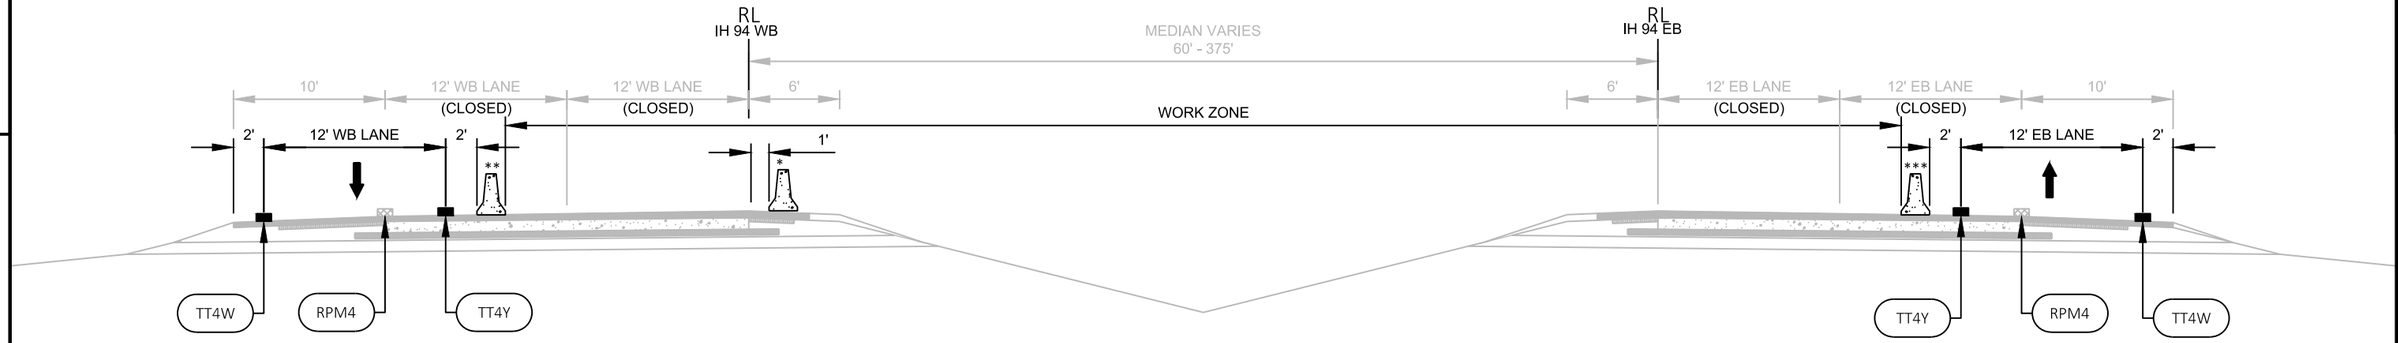

CONCRETE BARRIER TEMPORARY PRECAST PLACED IN STAGE 1B1:
*STA 42+00 WB - STA 230+50 WB
**STA 229+00 WB - STA 245+00 WB
***STA 226+00 EB - STA 238+50 EB

TRAFFIC CONTROL TYPICAL SECTION
IH 94 - STAGE 1B1
STA 221+00 EB - STA 242+00 EB
STA 225+50 WB - STA 250+00 WB

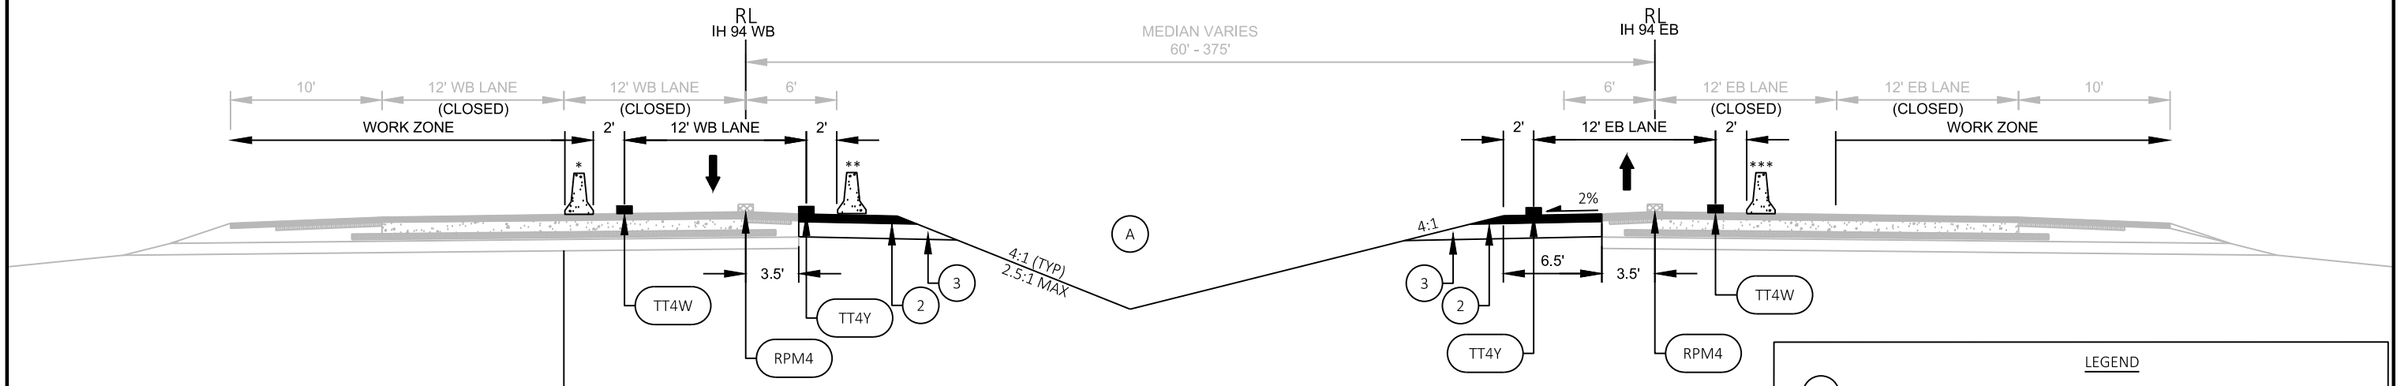

CONCRETE BARRIER TEMPORARY PRECAST PLACED IN STAGE 1B2:
*STA 229+00 WB - STA 245+00 WB
**STA 226+50 WB - STA 230+00 WB
***STA 227+00 EB - STA 238+50 EB

TRAFFIC CONTROL TYPICAL SECTION
IH 94 - STAGE 1B2
STA 228+60 EB - STA 240+50 EB
STA 226+50 WB - STA 243+50 WB

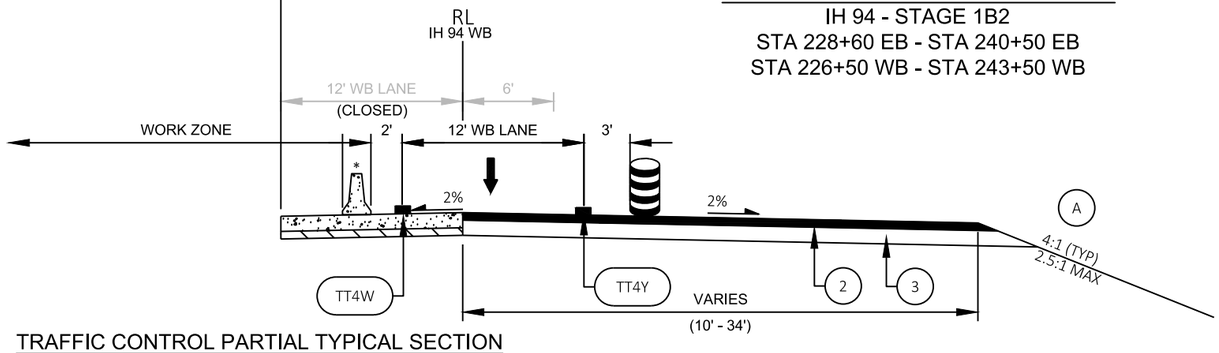

TRAFFIC CONTROL PARTIAL TYPICAL SECTION
IH 94 - STAGE 1B2
STA 230+50 WB - STA 239+97 WB

LEGEND

A	SALVAGED TOPSOIL, SEEDING MIXTURE NO. 20, FERTILIZER TYPE A
2	ASPHALTIC SURFACE TEMPORARY, 6-INCH
3	BASE AGGREGATE DENSE 1 1/4-INCH, 12-INCH
TT4W	TEMPORARY PAVEMENT MARKING REMOVABLE TAPE 4-INCH (WHITE)
TT4Y	TEMPORARY PAVEMENT MARKING REMOVABLE TAPE 4-INCH (YELLOW)
RPM4	REMOVING PAVEMENT MARKINGS 4-INCH
	TRAFFIC CONTROL DRUMS
	CONCRETE BARRIER TEMPORARY PRECAST
	SEE TRAFFIC CONTROL PLANS FOR PAVEMENT MARKING LOCATIONS

APPROVED FOR UTILITY RELOCATION May 1, 2018

PROJECT NO: 1022-00-79	HWY: IH 94	COUNTY: TREMPEALEAU	TRAFFIC CONTROL - STAGE 1 TYPICAL SECTION	SHEET 41	E

FILE NAME : G:\WDOTCO\16048 (2016-2018 DESIGN WO)\16048-006\CIVIL 3D\SHEETSPLAN\TRAFFIC CONTROL\025001-TC-STAGE 1 OV.DWG
LAYOUT NAME - Stage 1B1&2
PLOT DATE : 4/17/2018 1:27 PM PLOT BY : KL ENGINEERING PLOT NAME : PLOT SCALE : ##########
WISDOT/CADDS SHEET 42

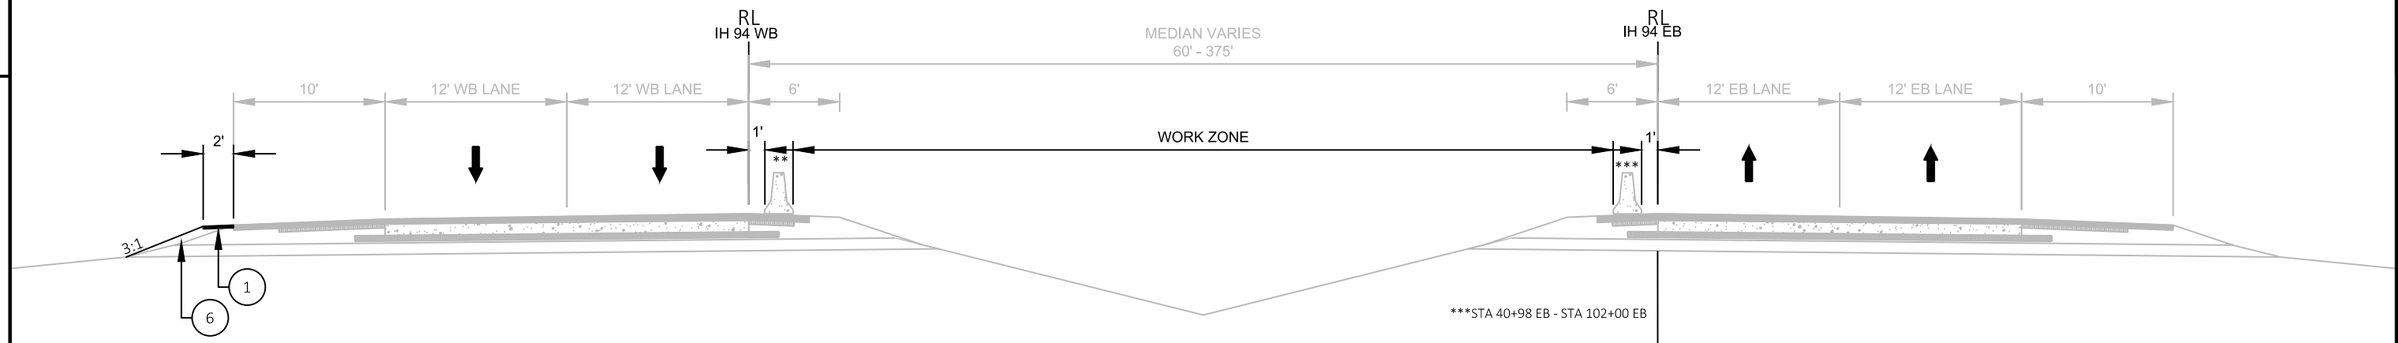

CONCRETE BARRIER TEMPORARY PRECAST PLACED IN STAGE 1B1:
**STA 42+00 WB - STA 226+50 WB

CONCRETE BARRIER TEMPORARY PRECAST PLACED IN STAGE 1B2:
**STA 226+50 WB - STA 230+00 WB

TRAFFIC CONTROL TYPICAL SECTION
IH 94 - STAGE 1B3
STA 39+76 EB - STA 90+34 EB
STA 40+75 WB - STA 225+61 WB

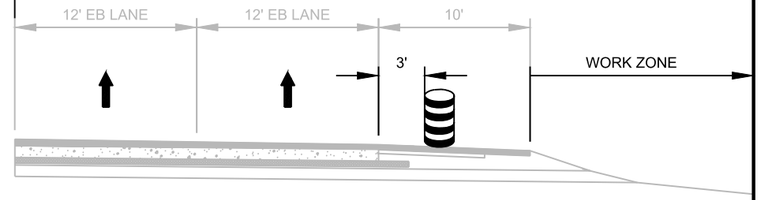

TRAFFIC CONTROL PARTIAL TYPICAL SECTION
IH 94 - STAGE 1B3
STA 61+64 EB - STA 82+36 EB

LEGEND

1 ASPHALTIC SURFACE TEMPORARY, 2-INCH

6 BASE AGGREGATE DENSE 3/4-INCH

TRAFFIC CONTROL DRUMS

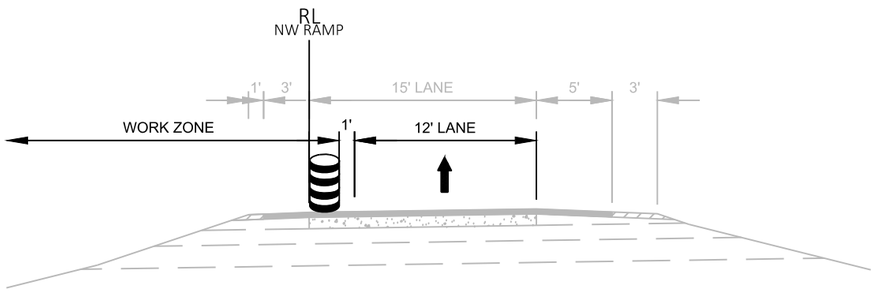

TRAFFIC CONTROL TYPICAL SECTION
NW RAMP (EB OFF-RAMP)

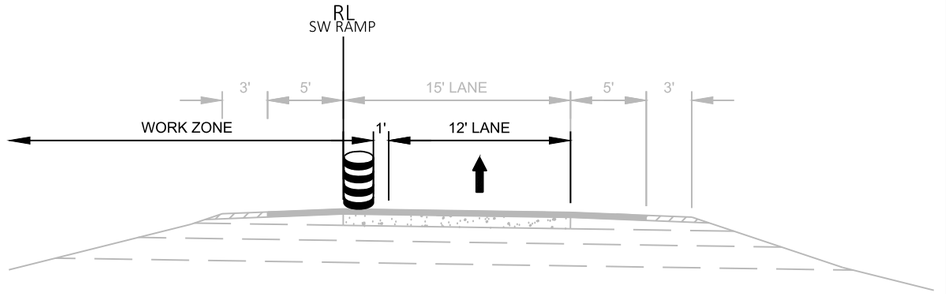

TRAFFIC CONTROL TYPICAL SECTION
SW RAMP (EB ON-RAMP)

APPROVED FOR UTILITY RELOCATION May 1, 2018

PROJECT NO: 1022-00-79	HWY: IH 94	COUNTY: TREMPEALEAU	TRAFFIC CONTROL - STAGE 1 TYPICAL SECTION	SHEET 42	E

FILE NAME : G:\WDOTCO\16048 (2016-2018 DESIGN WO)\16048-006\CIVIL 3D\SHEETSPLAN\TRAFFIC CONTROL\025001-TC-STAGE 1 OV.DWG
LAYOUT NAME - Stage 1B3
PLOT DATE : 4/17/2018 1:27 PM PLOT BY : KL ENGINEERING PLOT NAME : PLOT SCALE : ##########

2

N

IH 94 WB

IH 94 EB

5 DRUMS SPACED @ 10' INTERVALS

50'

SIGN

SIGN

SIGN

W04-2L

MATCH LINE STA. 19+50.00 EB

SEE S.D.D "TRAFFIC CONTROL, LANE CLOSURE, SPEED REDUCTION" FOR ADDITIONAL SIGNING AND DETAILS NOT SHOWN ON PLAN

APPROVED FOR UTILITY RELOCATION May 1, 2018

PROJECT NO: 1022-00-79	HWY: IH 94	COUNTY: TREMPEALEAU	TRAFFIC CONTROL - STAGE 1A (1A-1)	SHEET 43	E

FILE NAME : G:\WDOTCO\16048 (2016-2018 DESIGN WO)\16048-006\CIVIL 3D\SHEETSPLAN\TRAFFIC CONTROL\025001-TC-STAGE 1A.DWG
LAYOUT NAME - 0 - 19+50

PLOT DATE : 4/17/2018 1:28 PM PLOT BY : KL ENGINEERING PLOT NAME : PLOT SCALE : ##########

2

MATCH LINE STA. 19+50.00 EB

MATCH LINE STA. 34+00.00 EB

SIGN

END ROAD WORK
G20-2A
48"X24"

IH 94 WB

20+00WB

25+00WB

30+00WB

720' MERGING TAPER
(60 MPH)

20+00EB

50'

25+00EB

30+00EB

12'

100'

IH 94 EB

SIGN

LANE CLOSED
R11-2L
48"X30"

N

CTH NN

OH

N. FORK BUFFALO RIVER

B-61-218

FO

RIPRAP

35+00WB

40+00WB

45+00WB

INL

WORK ZONE (TYP.)

35+00EB

40+00EB

100'

12'

45+00EB

IH 94 EB

B-61-217

SIGN

LANE CLOSED
R11-2L
48"X30"

MATCH LINE STA. 34+00.00 EB

MATCH LINE STA. 49+00.00 EB

2

APPROVED FOR UTILITY RELOCATION May 1, 2018

PROJECT NO: 1022-00-79	HWY: IH 94	COUNTY: TREMPEALEAU	TRAFFIC CONTROL - STAGE 1A (1A-2)	SHEET 44	E

FILE NAME : G:\WDOTCO\16048 (2016-2018 DESIGN WO)\16048-006\CIVIL 3D\SHEETSPLAN\TRAFFIC CONTROL\025001-TC-STAGE 1A.DWG
LAYOUT NAME - 19+50 - 49+00

PLOT DATE : 4/17/2018 1:28 PM PLOT BY : KL ENGINEERING PLOT NAME : PLOT SCALE : ##########

WISDOT/CADDS SHEET 42

2

N

LANE CLOSED
R11-2L
48"X30"

12'

IH 94 WB

NE-RAMP (WB ON-RAMP)

50+00WB

55+00WB

60+00WB

INL

WORK ZONE (TYP.)

MATCH LINE STA. 49+00.00 EB

50+00EB

100'

12'

55+00EB

60+00EB

IH 94 EB

NW-RAMP (EB OFF-RAMP)

SIGN

LANE CLOSED
R11-2L
48"X30"

MATCH LINE STA. 64+00.00 EB

2

APPROVED FOR UTILITY RELOCATION May 1, 2018

PROJECT NO: 1022-00-79	HWY: IH 94	COUNTY: TREMPEALEAU	TRAFFIC CONTROL - STAGE 1A (1A-3)	SHEET 45	E

FILE NAME : G:\WDOTCO\16048 (2016-2018 DESIGN WO)\16048-006\CIVIL 3D\SHEETSPLAN\TRAFFIC CONTROL\025001-TC-STAGE 1A.DWG
LAYOUT NAME - 49+00 - 64+00

PLOT DATE : 4/17/2018 1:28 PM PLOT BY : KL ENGINEERING PLOT NAME : PLOT SCALE : ##########

WISDOT/CADDS SHEET 42

2

N

ROAD WORK AHEAD
W20-1A

SIGN

FLAG

W

INL

RIPRAP

MH

NE-RAMP (WB ON-RAMP)

SE-RAMP (WB OFF-RAMP)

OH

FO

SIG. CAB.

ITS CAMERA

WORK ZONE (TYP.)

12'

LANE CLOSED
R11-2L
48"X30"

IH 94 WB

65+00WB

70+00WB

75+00WB

MATCH LINE STA. 64+00.00 EB

65+00EB

100'

70+00EB

IH 94 EB

12'

75+00EB

LANE CLOSED
R11-2L
48"X30"

B-61-156

MATCH LINE STA. 79+00.00 EB

USH 10 WB

USH 10 EB

SLAB

NW-RAMP (EB OFF-RAMP)

SW-RAMP (EB ON-RAMP)

END ROAD WORK
G20-2A
48"X24"

PLAN OBSTRUCTED BY TREE

ROAD WORK AHEAD
W20-1A

APPROVED FOR UTILITY RELOCATION May 1, 2018

PROJECT NO: 1022-00-79	HWY: IH 94	COUNTY: TREMPEALEAU	TRAFFIC CONTROL - STAGE 1A (1A-4)	SHEET 46	E

FILE NAME : G:\WDOTCO\16048 (2016-2018 DESIGN WO)\16048-006\CIVIL 3D\SHEETSPLAN\TRAFFIC CONTROL\025001-TC-STAGE 1A.DWG
LAYOUT NAME - 64+00 - 79+00

PLOT DATE : 4/17/2018 1:28 PM PLOT BY : KL ENGINEERING PLOT NAME : PLOT SCALE : ##########

2

APPROVED FOR UTILITY RELOCATION May 1, 2018

N

END ROAD WORK
G20-2A
48"X24"

SE-RAMP (WB OFF-RAMP)

WORK ZONE (TYP.)

12'

80+00WB

85+00WB

IH 94 WB

90+00WB

LANE CLOSED
R11-2L
48"X30"

100'

80+00EB

85+00EB

90+00EB

IH 94 EB

LANE CLOSED
R11-2L
48"X30"

SW-RAMP (EB ON-RAMP)

MATCH LINE STA. 79+00.00 EB

SIGN
RIPRAP
MH
SLAB
FO
E
INL
W
WALL
POOL
SEPTIC
OH

STA 94+00EB TO STA 214+00EB
SEE STAGE 1A TYPICAL SECTION

PROJECT NO: 1022-00-79	HWY: IH 94	COUNTY: TREMPEALEAU	TRAFFIC CONTROL - STAGE 1A (1A-5)	SHEET 47	E

FILE NAME : G:\WDOTCO\16048 (2016-2018 DESIGN WO)\16048-006\CIVIL 3D\SHEETSPLAN\TRAFFIC CONTROL\025001-TC-STAGE 1A.DWG
LAYOUT NAME - 79+00 - 94+00

PLOT DATE : 4/17/2018 1:28 PM PLOT BY : KL ENGINEERING PLOT NAME : PLOT SCALE : ##########

2

STA 94+00EB TO STA 214+00EB
SEE STAGE 1A TYPICAL SECTION

IH 94 WB

215+00WB

220+00WB

225+00WB

SIGN

SIGN

12'

WORK ZONE (TYP.)

LANE CLOSED
R11-2L
48"X30"

LANE CLOSED
R11-2L
48"X30"

MATCH LINE STA. 229+00.00 EB

215+00EB

220+00EB

100'

225+00EB

IH 94 EB

SIGN

12'

2

APPROVED FOR UTILITY RELOCATION May 1, 2018

B-27-36
EXISTING TO REMAIN

IH 94 WB

235+00WB

230+00WB

240+00WB

WORK ZONE (TYP.)

LANE CLOSED
R11-2L
48"X30"

MATCH LINE STA. 229+00.00 EB

MATCH LINE STA. 243+00.00 EB

B-27-35
EXISTING TO REMAIN

LANE CLOSED
R11-2L
48"X30"

235+00EB

240+00EB

230+00EB

IH 94 EB

12'

PROJECT NO: 1022-00-79	HWY: IH 94	COUNTY: TREMPEALEAU	TRAFFIC CONTROL - STAGE 1A (1A-6)	SHEET 48	E

FILE NAME : G:\WDOTCO\16048 (2016-2018 DESIGN WO)\16048-006\CIVIL 3D\SHEETSPLAN\TRAFFIC CONTROL\025001-TC-STAGE 1A.DWG
LAYOUT NAME - 214+00 - 243+00

PLOT DATE : 4/17/2018 1:28 PM PLOT BY : KL ENGINEERING PLOT NAME : PLOT SCALE : ##########

2

APPROVED FOR UTILITY RELOCATION May 1, 2018

N

245+00WB

WORK ZONE (TYP.)

100'

250+00WB

IH 94 WB

720' MERGING TAPER
(60 MPH)

MATCH LINE STA. 243+00.00 EB

MATCH LINE STA. 258+00.00 EB

LANE
CLOSED
R11-2L
48"X30"

255+00WB

50'

IH 94 EB

245+00EB

N

720' MERGING TAPER
(60 MPH)

260+00WB

50'

265+00WB

MATCH LINE STA. 258+00.00 EB

5 DRUMS SPACED @ 10' INTERVALS

W04-2L

IH 94 WB

END
ROAD WORK
G20-2A
48"X24"

260+00EB

265+00EB

IH 94 EB

PROJECT NO: 1022-00-79	HWY: IH 94	COUNTY: TREMPEALEAU	TRAFFIC CONTROL - STAGE 1A (1A-7)	SHEET 49	E

FILE NAME : G:\WDOTCO\16048 (2016-2018 DESIGN WO)\16048-006\CIVIL 3D\SHEETSPLAN\TRAFFIC CONTROL\025001-TC-STAGE 1A.DWG
LAYOUT NAME - 243+00 - END

PLOT DATE : 4/17/2018 1:29 PM PLOT BY : KL ENGINEERING PLOT NAME : PLOT SCALE : ##########

2

185+00WB

190+00WB

IH 94 WB

195+00WB

AVAILABLE STAGE 1B3 WORK ZONE (TYP.)

N

MATCH LINE STA. 199+00.00 EB

185+00EB

190+00EB

195+00EB

IH 94 EB

SEE S.D.D "TRAFFIC CONTROL, LANE CLOSURE, SPEED REDUCTION" FOR ADDITIONAL SIGNING AND DETAILS NOT SHOWN ON PLAN

200+00WB

205+00WB

IH 94 WB

210+00WB

MATCH LINE STA. 199+00.00 EB

AVAILABLE STAGE 1B3 WORK ZONE (TYP.)

N

MATCH LINE STA. 214+00.00 EB

5 DRUMS SPACED @ 10-FT INTERVALS

50'

200+00EB

205+00EB

210+00EB

IH 94 EB

SMP

SMP

2

APPROVED FOR UTILITY RELOCATION May 1, 2018

PROJECT NO: 1022-00-79	HWY: IH 94	COUNTY: TREMPEALEAU	TRAFFIC CONTROL - STAGE 1B1 (1B1-1)	SHEET 50	E

FILE NAME : G:\WDOTCO\16048 (2016-2018 DESIGN WO)\16048-006\CIVIL 3D\SHEETSPLAN\TRAFFIC CONTROL\025001-TC-STAGE 1BP1.DWG
LAYOUT NAME - 184+00 - 214+00

PLOT DATE : 4/17/2018 1:29 PM PLOT BY : KL ENGINEERING PLOT NAME : PLOT SCALE : ##########

WISDOT/CADDS SHEET 42

2

2

IH 94 WB

215+00WB

220+00WB

225+00WB

240' SHIFTING TAPER
(60 MPH)

12'

SIGN

AVAILABLE STAGE 1B3 WORK ZONE (TYP.)

REQUIRED STAGE 1B1
WORK ZONE (TYP.)

MATCH LINE STA. 214+00.00 EB

MATCH LINE STA. 229+00.00 EB

N

W01-4R

LANE
CLOSED

R11-2L
48"X30"

W05-52L
12"X36"

50'

215+00EB

220+00EB

100'

225+00EB

IH 94 EB

700' MERGING TAPER
(60 MPH)

240' SHIFTING TAPER
(60 MPH)

12'

SIGN

12'

IH 94 WB

230+00WB

235+00WB

240+00WB

B-27-36
EXISTING TO REMAIN

CONSTRUCT CONCRETE PAVEMENT CENTERLINE
1-FT LT STA 239+00WB - BRIDGE TO ALLOW
FOR STAGE 1B2 TRAFFIC STAGING

W01-4L

REQUIRED STAGE 1B1
WORK ZONE (TYP.)

AVAILABLE STAGE 1B3 WORK ZONE (TYP.)

MATCH LINE STA. 229+00.00 EB

MATCH LINE STA. 243+00.00 EB

N

CONSTRUCT CONCRETE PAVEMENT CENTERLINE
1-FT RT STA 235+50EB - BRIDGE TO ALLOW
FOR STAGE 1B2 TRAFFIC STAGING

B-27-35
EXISTING TO REMAIN

230+00EB

235+00EB

240+00EB

IH 94 EB

12'

240' SHIFTING TAPER
(60 MPH)

APPROVED FOR UTILITY RELOCATION May 1, 2018

PROJECT NO: 1022-00-79	HWY: IH 94	COUNTY: TREMPEALEAU	TRAFFIC CONTROL - STAGE 1B1 (1B1-2)	SHEET 51	E

FILE NAME : G:\WDOTCO\16048 (2016-2018 DESIGN WO)\16048-006\CIVIL 3D\SHEETSPLAN\TRAFFIC CONTROL\025001-TC-STAGE 1BP1.DWG
LAYOUT NAME - 214+00 - 243+00

PLOT DATE : 4/17/2018 1:29 PM PLOT BY : KL ENGINEERING PLOT NAME : PLOT SCALE : ##########

2

N

12'

240' SHIFTING TAPER
(60 MPH)

245+00WB

MATCH LINE STA. 243+00.00 EB

WO5-52L
12"X36"

LANE
CLOSED

R11-2L
48"X30"

100'

250+00WB

WO1-4R

700' MERGING TAPER
(60 MPH)

255+00WB

50'

IH 94 WB

MATCH LINE STA. 258+00.00 EB

IH 94 EB

245+00EB

N

WO4-2L

MATCH LINE STA. 258+00.00 EB

260+00WB

50'

265+00WB

5 DRUMS SPACED @ 10-FT INTERVALS

IH 94 WB

END
ROAD WORK

G20-2A
48"X24"

260+00EB

265+00EB

IH 94 EB

APPROVED FOR UTILITY RELOCATION May 1, 2018

PROJECT NO: 1022-00-79	HWY: IH 94	COUNTY: TREMPEALEAU	TRAFFIC CONTROL - STAGE 1B1 (1B1-3)	SHEET 52	E

FILE NAME : G:\WDOTCO\16048 (2016-2018 DESIGN WO)\16048-006\CIVIL 3D\SHEETSPLAN\TRAFFIC CONTROL\025001-TC-STAGE 1BP1.DWG
LAYOUT NAME - 243+00 - END

PLOT DATE : 4/17/2018 1:29 PM PLOT BY : KL ENGINEERING PLOT NAME : PLOT SCALE : ##########

2

2

N

SIGN

200+00WB

205+00WB

IH 94 WB

210+00WB

AVAILABLE STAGE 1B3 WORK ZONE (TYP.)

MATCH LINE STA. 214+00.00 EB

APPROVED FOR UTILITY RELOCATION May 1, 2018

200+00EB

205+00EB

210+00EB

IH 94 EB

bMP

bMP

31'

50'

5 DRUMS SPACED @ 10-FT INTERVALS

SEE S.D.D "TRAFFIC CONTROL, LANE CLOSURE, SPEED REDUCTION" FOR ADDITIONAL SIGNING AND DETAILS NOT SHOWN ON PLAN

PROJECT NO: 1022-00-79	HWY: IH 94	COUNTY: TREMPEALEAU	TRAFFIC CONTROL - STAGE 1B2 (1B2-1)	SHEET 53	E

FILE NAME : G:\WDOTCO\16048 (2016-2018 DESIGN WO)\16048-006\CIVIL 3D\SHEETSPLAN\TRAFFIC CONTROL\025001-TC-STAGE 1BP2.DWG
LAYOUT NAME - 184+00 - 214+00

PLOT DATE : 4/17/2018 1:30 PM PLOT BY : KL ENGINEERING PLOT NAME : PLOT SCALE : ##########

2

215+00WB

IH 94 WB

220+00WB

225+00WB

SIGN

240' SHIFTING TAPER
(60 MPH)

WO5-52L
12"X36"

AVAILABLE STAGE 1B3 WORK ZONE (TYP.)

MATCH LINE STA. 214+00.00 EB

WO1-4L

LANE
CLOSED
R11-2L
48"X30"

240' SHIFTING TAPER
(60 MPH)

215+00EB

220+00EB

225+00EB

IH 94 EB

50'

100'

720' MERGING TAPER
(60 MPH)

SIGN

MATCH LINE STA. 229+00.00 EB

REQUIRED STAGE 1B2 WORK ZONE (TYP.)

B-27-36
EXISTING TO REMAIN

240' SHIFTING TAPER
(60 MPH)

230+00WB

IH 94 WB

235+00WB

12'

LANE
CLOSED
R11-2L
48"X30"

WO1-4R

AVAILABLE STAGE 1B3 WORK ZONE (TYP.)

MATCH LINE STA. 229+00.00 EB

LANE
CLOSED
R11-2L
48"X30"

WO1-4R

B-27-35
EXISTING TO REMAIN

240' SHIFTING TAPER
(60 MPH)

240' SHIFTING TAPER
(60 MPH)

230+00EB

IH 94 EB

235+00EB

240+00EB

12'

WO5-52R
12"X36"

REQUIRED STAGE 1B2 WORK ZONE (TYP.)

MATCH LINE STA. 243+00.00 EB

APPROVED FOR UTILITY RELOCATION May 1, 2018

PROJECT NO: 1022-00-79	HWY: IH 94	COUNTY: TREMPEALEAU	TRAFFIC CONTROL - STAGE 1B2 (1B2-2)	SHEET 54	E

FILE NAME : G:\WDOTCO\16048 (2016-2018 DESIGN WO)\16048-006\CIVIL 3D\SHEETSPLAN\TRAFFIC CONTROL\025001-TC-STAGE 1BP2.DWG
LAYOUT NAME - 214+00 - 243+00

PLOT DATE : 4/17/2018 1:30 PM PLOT BY : KL ENGINEERING PLOT NAME : PLOT SCALE : ##########

WISDOT/CADDS SHEET 42

2

2

N

LANE CLOSED
R11-2L
48"X30"

240' SHIFTING TAPER
(60 MPH)

245+00WB

250+00WB

WO5-52R
12"X36"

WO3-4L

MATCH LINE STA. 243+00.00 EB

IH 94 WB

255+00WB

MATCH LINE STA. 258+00.00 EB

IH 94 EB

245+00EB

N

5 DRUMS SPACED @ 10-FT INTERVALS

50'

260+00WB

265+00WB

WO4-2L

MATCH LINE STA. 258+00.00 EB

IH 94 WB

END
ROAD WORK
G20-2A
48"X24"

260+00EB

265+00EB

IH 94 EB

APPROVED FOR UTILITY RELOCATION May 1, 2018

PROJECT NO: 1022-00-79	HWY: IH 94	COUNTY: TREMPEALEAU	TRAFFIC CONTROL - STAGE 1B2 (1B2-3)	SHEET 55	E

FILE NAME : G:\WDOTCO\16048 (2016-2018 DESIGN WO)\16048-006\CIVIL 3D\SHEETSPLAN\TRAFFIC CONTROL\025001-TC-STAGE 1BP2.DWG
LAYOUT NAME - 243+00 - END

PLOT DATE : 4/17/2018 1:30 PM PLOT BY : KL ENGINEERING PLOT NAME : PLOT SCALE : ##########

WISDOT/CADDS SHEET 42

2

2

N

SIGN

END ROAD WORK
G20-2A
48"X24"

IH 94 WB

20+00WB

25+00WB

30+00WB

20+00EB

25+00EB

30+00EB

50'

IH 94 EB

SIGN

MATCH LINE STA. 34+00.00 EB

SEE S.D.D "TRAFFIC CONTROL, SHOULDER CLOSURE ON DIVIDED ROADWAY, SPEEDS GREATER THAN 40 M.P.H." FOR ADDITIONAL SIGNING AND DETAILS NOT SHOWN ON PLAN

N

CTH NN

N. FORK BUFFALO RIVER

B-61-218

RIPRAP

RIPRAP

35+00WB

50'

40+00WB

IH 94 WB

45+00WB

WORK ZONE (TYP.)

INL

RIPRAP

RIPRAP

100'

35+00EB

40+00EB

45+00EB

IH 94 EB

RIPRAP

RIPRAP

B-61-217

SIGN

RIGHT SHOULDER CLOSED AHEAD
W21-5B

MATCH LINE STA. 34+00.00 EB

MATCH LINE STA. 49+00.00 EB

APPROVED FOR UTILITY RELOCATION May 1, 2018

PROJECT NO: 1022-00-79	HWY: IH 94	COUNTY: TREMPEALEAU	TRAFFIC CONTROL - STAGE 1B3 (1B3-1)	SHEET 56	E

FILE NAME : G:\WDOTCO\16048 (2016-2018 DESIGN WO)\16048-006\CIVIL 3D\SHEETSPLAN\TRAFFIC CONTROL\025001-TC-STAGE 1B3.DWG
LAYOUT NAME - BEGIN - 49+00

PLOT DATE : 4/17/2018 1:31 PM PLOT BY : KL ENGINEERING PLOT NAME : PLOT SCALE : ##########

WISDOT/CADDS SHEET 42

2

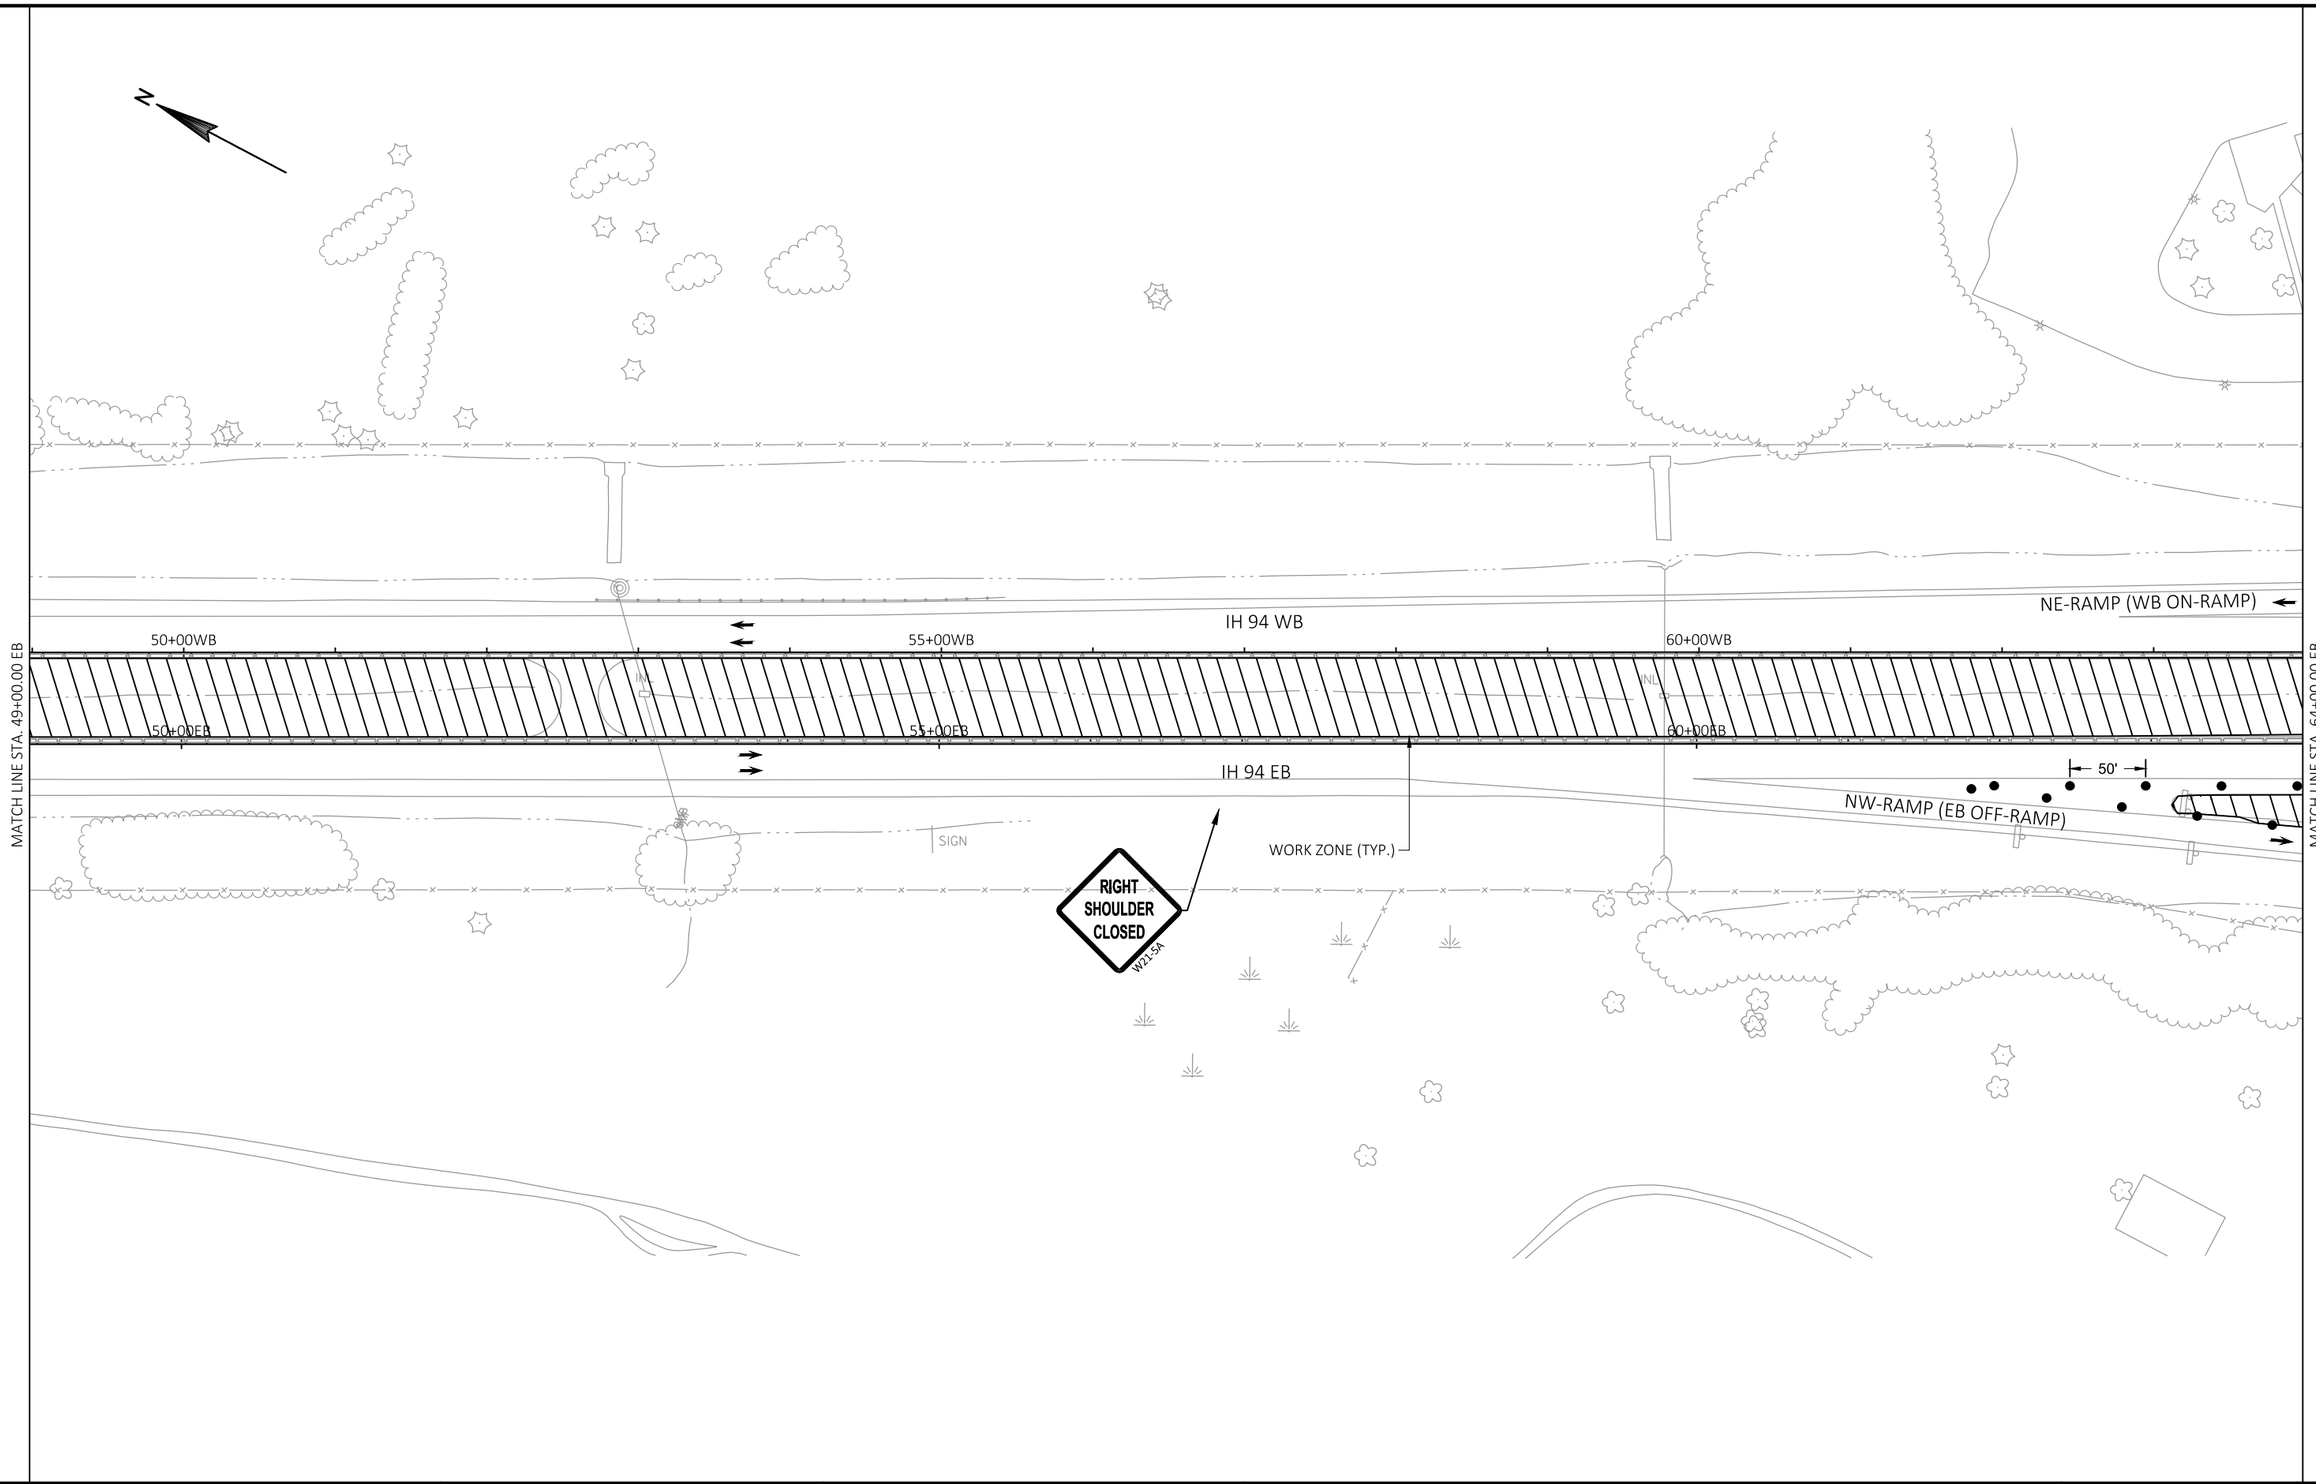

2

APPROVED FOR UTILITY RELOCATION May 1, 2018

PROJECT NO: 1022-00-79	HWY: IH 94	COUNTY: TREMPEALEAU	TRAFFIC CONTROL - STAGE 1B3 (1B3-2)	SHEET 57	E

FILE NAME : G:\WDOTCO\16048 (2016-2018 DESIGN WO)\16048-006\CIVIL 3D\SHEETSPLAN\TRAFFIC CONTROL\025001-TC-STAGE 1B3.DWG
LAYOUT NAME - 49+00 - 64+00

PLOT DATE : 4/17/2018 1:31 PM PLOT BY : KL ENGINEERING PLOT NAME : PLOT SCALE : ##########

2

N

ROAD WORK AHEAD
W20-1A

SIGN

FLAG

W

INL

RIPRAP

MH

SIGN

NE-RAMP (WB ON-RAMP)

SE-RAMP (WB OFF-RAMP)

SIG. CAB.

ITS CAMERA

WORK ZONE (TYP.)

IH 94 WB

65+00WB

70+00WB

75+00WB

65+00EB

70+00EB

75+00EB

IH 94 EB

50'

100'

MATCH LINE STA. 64+00.00 EB

MATCH LINE STA. 79+00.00 EB

B-61-156

USH 10 WB

USH 10 EB

SLAB

SHOULDER WORK
W21-5

SW-RAMP (EB ON-RAMP)

NW-RAMP (EB OFF-RAMP)

END ROAD WORK
G20-2A
48"X24"

PLAN OBSTRUCTED BY TREE

ROAD WORK AHEAD
W20-1A

2

APPROVED FOR UTILITY RELOCATION May 1, 2018

PROJECT NO: 1022-00-79	HWY: IH 94	COUNTY: TREMPEALEAU	TRAFFIC CONTROL - STAGE 1B3 (1B3-3)	SHEET 58	E

FILE NAME : G:\WDOTCO\16048 (2016-2018 DESIGN WO)\16048-006\CIVIL 3D\SHEETSPLAN\TRAFFIC CONTROL\025001-TC-STAGE 1B3.DWG
LAYOUT NAME - 64+00 - 79+00

PLOT DATE : 4/17/2018 1:31 PM PLOT BY : KL ENGINEERING PLOT NAME : PLOT SCALE : ##########

WISDOT/CADDS SHEET 42

2

2

APPROVED FOR UTILITY RELOCATION May 1, 2018

END ROAD WORK
G20-2A
48"X24"

SE-RAMP (WB OFF-RAMP)

SW-RAMP (EB ON-RAMP)

WORK ZONE (TYP.)

IH 94 WB

IH 94 EB

80+00WB

85+00WB

90+00WB

80+00EB

85+00EB

90+00EB

50'

MATCH LINE STA. 79+00.00 EB

SEPTIC

SLAB

SIGN

RIPRAP

MH

INL

WALL

POOL

STA 94+00WB TO STA 214+00WB
SEE STAGE 1B3 TYPICAL SECTION

PROJECT NO: 1022-00-79	HWY: IH 94	COUNTY: TREMPEALEAU	TRAFFIC CONTROL - STAGE 1B3 (1B3-4)	SHEET 59	E

FILE NAME : G:\WDOTCO\16048 (2016-2018 DESIGN WO)\16048-006\CIVIL 3D\SHEETSPLAN\TRAFFIC CONTROL\025001-TC-STAGE 1B3.DWG
LAYOUT NAME - 79+00 - 94+00

PLOT DATE : 4/17/2018 1:31 PM PLOT BY : KL ENGINEERING PLOT NAME : PLOT SCALE : ##########

WISDOT/CADDS SHEET 42

2

STA 94+00WB TO STA 214+00WB
SEE STAGE 1B3 TYPICAL SECTION

SIGN

SIGN

215+00WB

IH 94 WB

220+00WB

225+00WB

WORK ZONE (TYP.)

N

MATCH LINE STA. 229+00.00 EB

215+00EB

220+00EB

225+00EB

IH 94 EB

SIGN

SIGN

B-27-36
EXISTING TO REMAIN

IH 94 WB

235+00WB

240+00WB

230+00WB

50'

ROAD CLOSED
R11-2
48"X30"

ROAD CLOSED
R11-2
48"X30"

MATCH LINE STA. 229+00.00 EB

WORK ZONE (TYP.)

N

B-27-35
EXISTING TO REMAIN

50'

235+00EB

240+00EB

230+00EB

IH 94 EB

APPROVED FOR UTILITY RELOCATION May 1, 2018

PROJECT NO: 1022-00-79	HWY: IH 94	COUNTY: TREMPEALEAU	TRAFFIC CONTROL - STAGE 1B3 (1B3-5)	SHEET 60	E

FILE NAME : G:\WDOTCO\16048 (2016-2018 DESIGN WO)\16048-006\CIVIL 3D\SHEETSPLAN\TRAFFIC CONTROL\025001-TC-STAGE 1B3.DWG
LAYOUT NAME - 214+00 - END

PLOT DATE : 4/17/2018 1:31 PM PLOT BY : KL ENGINEERING PLOT NAME : PLOT SCALE : ##########

WISDOT/CADDS SHEET 42

2

STAGE 2A

CONSTRUCTION OPERATIONS:

IH 94 EB

- CONSTRUCT PROPOSED CONCRETE PAVEMENT AND ASPHALT SHOULDERS STA 49+64 EB - STA 61+00 EB & STA 82+00 EB - STA 232+00 EB

IH 94 TEMPORARY ROADWAY

- PLACE CONCRETE BARRIER TEMPORARY PRECAST ON MEDIAN STA 39+50 TR LT 0 STA 223+50 TR LT
- PLACE CONCRETE BARRIER TEMPORARY PRECAST ON OUTSIDE SHOULDER STA 42+70 TR RT - STA 99+50 TR RT & STA 135+40 TR RT - STA 145+30 TR RT

NW OFF-RAMP

- CONSTRUCT PROPOSED RAMP CONCRETE PAVEMENT AND SHOULDERS STA 60+00 NW - STA 60+68 NW

NW TEMP OFF-RAMP

- PLACE CONCRETE BARRIER TEMPORARY PRECAST STA 61+75 NWA RT - STA 61+75 NWA RT

SW ON-RAMP

- CONSTRUCT PROPOSED RAMP CONCRETE PAVEMENT AND SHOULDERS STA 81+92 SW - STA 94+00 SW

SW TEMP ON-RAMP

- CONSTRUCT TEMPORARY SW TEMP RAMP STA 75+00 SWA - STA 77+00 SWA
- CONSTRUCT TEMPORARY SW TEMP RAMP STA 92+00 SWA - STA 94+60 SWA
- PLACE CONCRETE BARRIER TEMPORARY PRECAST STA 74+50 SWA RT - STA 77+50 SWA RT

TRAFFIC OPERATIONS:

IH 94 EB

- IH 94 EB TRAFFIC TRAVELS FROM EXISTING PAVEMENT TO TEMPORARY ROADWAY THROUGH THE NORTH CROSSOVER
- IH 94 EB TRAFFIC TRAVELS FROM TEMPORARY ROADWAY BACK TO EXISTING PAVEMENT THROUGH THE SOUTH CROSSOVER

IH 94 WB

- IH 94 WB TRAFFIC TRAVELS ON EXISTING PAVEMENT FROM SOUTH END OF THE PROJECT TO THE USH 10 INTERCHANGE
- IH 94 WB TRAFFIC SHIFTS TO OUTSIDE FROM USH 10 INTERCHANGE TO NORTH END OF PROJECT

USH 10

- USH 10 TRAFFIC TRAVELS ON EXISTING PAVEMENT

NE ON-RAMP / NW OFF-RAMP / SE OFF-RAMP / SW ON-RAMP

- NW OFF-RAMP TRAFFIC TRAVELS ON TEMPORARY NWA RAMP TO EXISTING RAMP PAVEMENT
- SW ON-RAMP TRAFFIC TRAVELS ON EXISTING PAVEMENT TO TEMPORARY SWA RAMP AND MERGES WITH IH 94 TEMPORARY ROADWAY
- NE ON-RAMP AND SE OFF-RAMP TRAFFIC TRAVELS ON EXISTING PAVEMENT

STAGE 2B

CONSTRUCTION OPERATIONS:

IH 94 EB

- CONSTRUCT PROPOSED CONCRETE PAVEMENT AND ASPHALT SHOULDERS STA 61+00 EB - STA 82+00 EB

IH 94 TEMPORARY ROADWAY

- PLACE CONCRETE BARRIER TEMPORARY PRECAST ON OUTSIDE SHOULDERS STA 52+90 TR RT - STA 60+00 TR RT, STA 79+75 RT RT - STA 81+75 TR RT & STA 93+00 TR RT - STA 99+60 TR RT

NW TEMP OFF-RAMP

- REMOVE NWA TEMP OFF-RAMP

SW TEMP ON-RAMP

- REMOVE SWA TEMP ON-RAMP

TRAFFIC OPERATIONS:

IH 94 EB

- IH 94 EB TRAFFIC TRAVELS FROM EXISTING PAVEMENT TO TEMPORARY ROADWAY THOUGH THE NORTH CROSSOVER
- IH 94 EB TRAFFIC TRAVELS FROM TEMPORARY ROADWAY BACK TO EXISTING PAVEMENT THROUGH THE SOUTH CROSSOVER

IH 94 WB

- IH 94 WB TRAFFIC TRAVELS ON EXISTING PAVEMENT FROM SOUTH END OF THE PROJECT TO THE USH 10 INTERCHANGE
- IH 94 WB TRAFFIC SHIFTS TO OUTSIDE FROM USH 10 INTERCHANGE TO NORTH END OF PROJECT

USH 10

- USH 10 TRAFFIC TRAVELS ON EXISTING PAVEMENT

NE ON-RAMP / NW OFF-RAMP / SE OFF-RAMP / SW ON-RAMP

- NW OFF-RAMP TRAFFIC EXISTING ONTO IH 94 EB EXISTING PAVEMENT PRIOR TO NORTH CROSSOVER AND TRAVELS ON IH 94 EB TO PROPOSED NW RAMP PAVEMENT
- SW ON-RAMP TRAFFIC TRAVELS ON PROPOSED SW RAMP PAVEMENT TO TEMPORARY SWA RAMP AND MERGES WITH IH 94 TEMPORARY ROADWAY
- NE ON-RAMP AND SE OFF-RAMP TRAFFIC TRAVEL ON EXISTING PAVEMENT

STAGE 2C
WINTER SHUTDOWN

CONSTRUCTION OPERATIONS:

IH 94 EB

- RECONSTRUCT MEDIAN SHOULDER AND TEMPORARY WIDENING STA 92+00 EB LT - STA 95+00 EB LT
- PLACE CONCRETE BARRIER TEMPORARY PRECAST STA 46+50 EB LT - STA 94+00 EB LT

IH 94 WB

- MOVE TEMPORARY CONCRETE BARRIER TEMPORARY PRECAST STA 46+90 WB RT - STA 126+00 WB RT & STA 152+00 WB RT - ST A 233+50 WB RT ALONG TEMPORARY ROADWAY
- REMOVE MEDIAN TEMPORARY ROADWAY NECESSARY FOR WINTER SHUTDOWN

TRAFFIC OPERATIONS:

IH 94 EB

- IH 94 EB TRAFFIC TRAVELS ON PROPOSED PAVEMENT

IH 94 WB

- IH 94 WB TRAFFIC TRAVELS ON EXISTING PAVEMENT

USH 10

- USH 10 TRAFFIC TRAVELS ON EXISTING PAVEMENT

NE ON-RAMP / NW OFF-RAMP / SE OFF-RAMP / SW ON-RAMP

- SW ON-RAMP AND NW OFF-RAMP TRAFFIC TRAVEL ON PROPOSED PAVEMENT
- NE ON-RAMP AND SE OFF-RAMP TRAFFIC TRAVEL ON EXISTING PAVEMENT

2

APPROVED FOR UTILITY RELOCATION May 1, 2018

FILE NAME : G:\WDOTCO\16048 (2016-2018 DESIGN WO)\16048-006\CIVIL 3D\SHEETSPLAN\TRAFFIC CONTROL\025002-TC-STAGE 2 OV.DWG
LAYOUT NAME - Stage 2 Notes
PLOT DATE : 4/17/2018 1:35 PM PLOT BY : KL ENGINEERING PLOT NAME : PLOT SCALE : ##########
WISDOT/CADDS SHEET 42

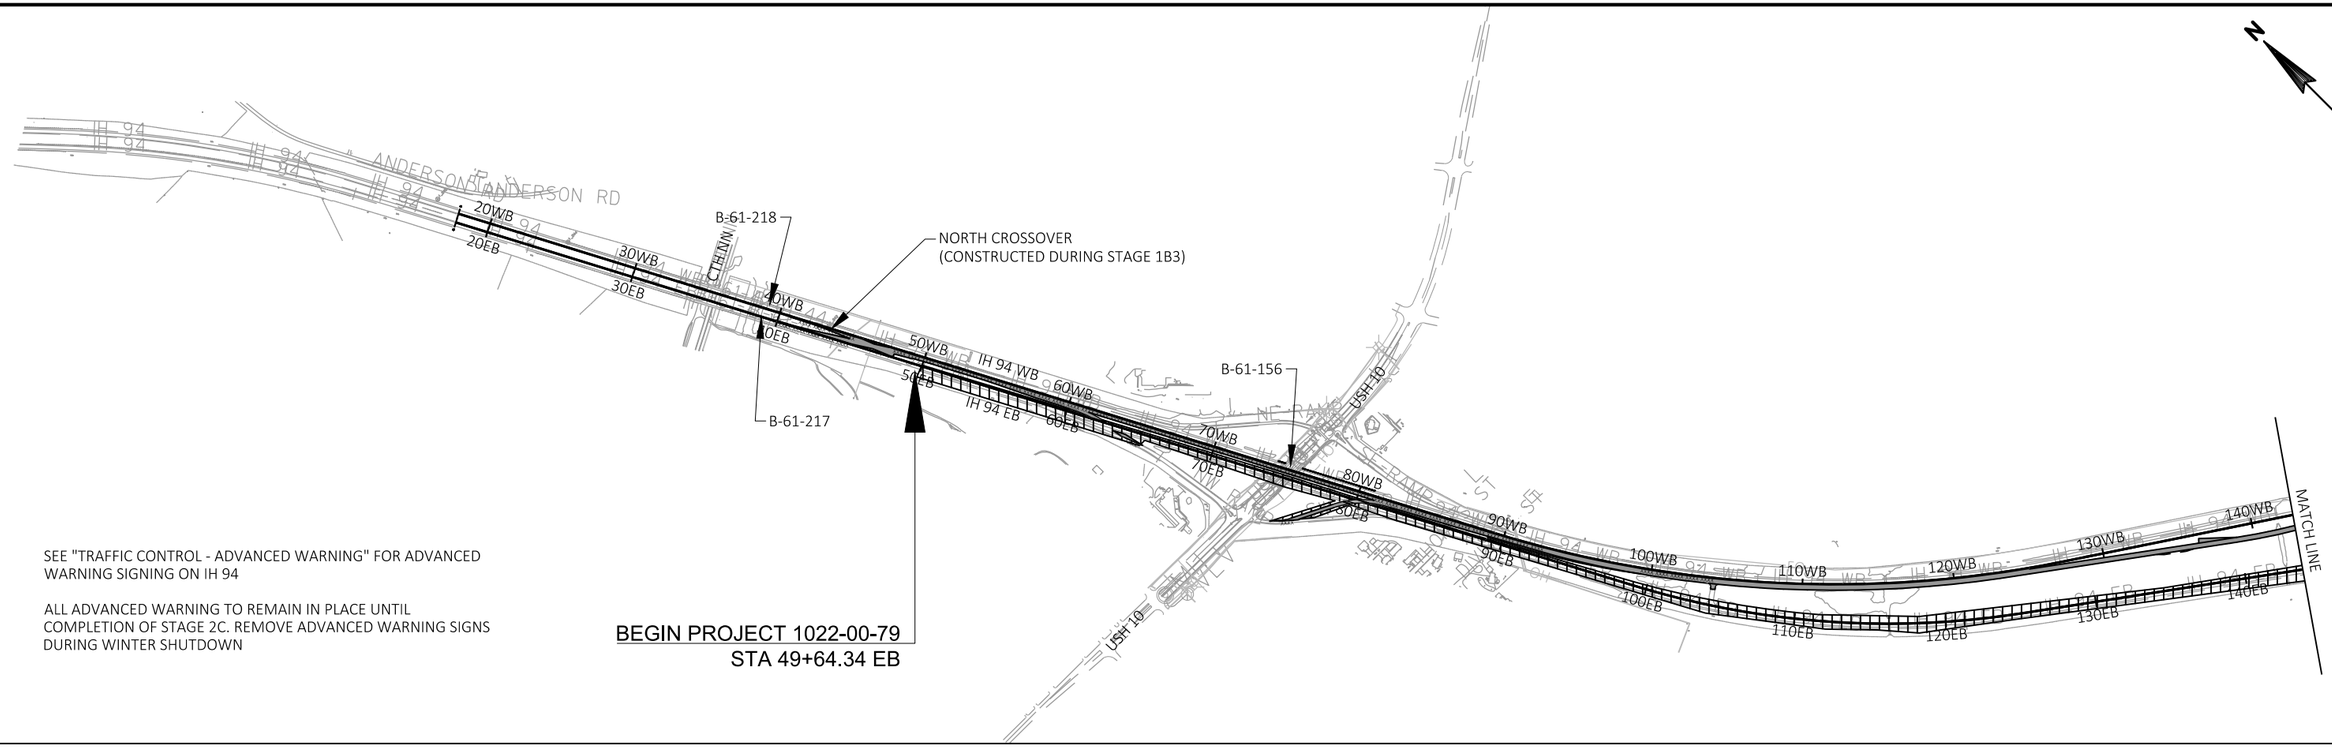

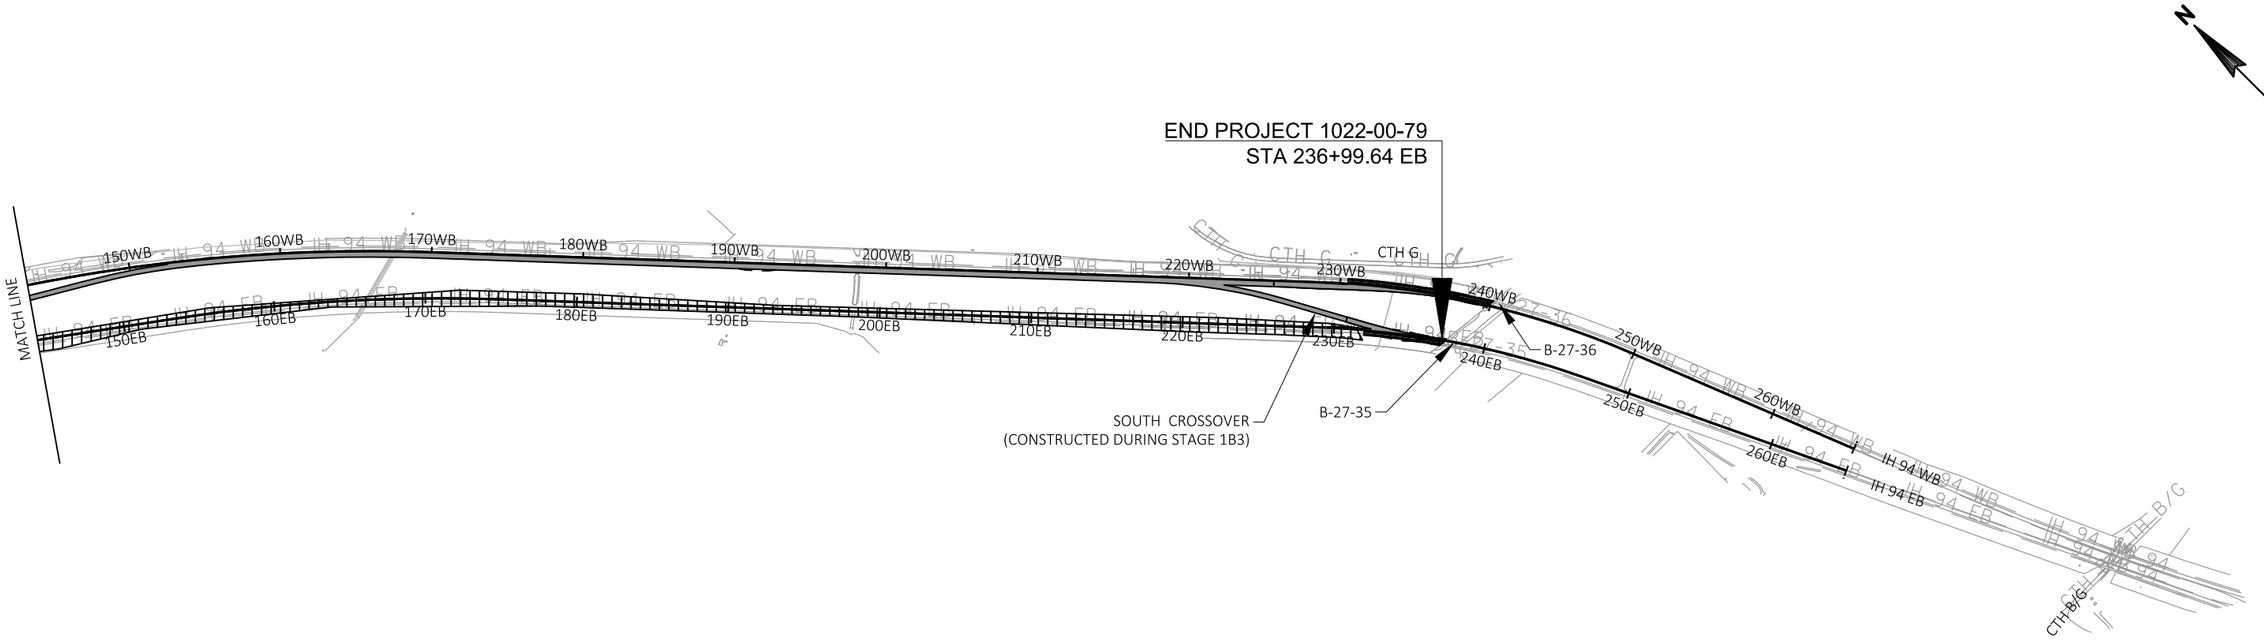

APPROVED FOR UTILITY RELOCATION May 1, 2018

PROJECT NO: 1022-00-79	HWY: IH 94	COUNTY: TREMPEALEAU	TRAFFIC CONTROL - STAGE 2 OVERVIEW	SHEET 62	E

FILE NAME : G:\WDOTCO\16048 (2016-2018 DESIGN WO)\16048-006\CIVIL 3D\SHEETSPLAN\TRAFFIC CONTROL\025002-TC-STAGE 2 OV.DWG
LAYOUT NAME - Overview
PLOT DATE : 4/17/2018 1:35 PM
PLOT BY : KL ENGINEERING
PLOT NAME :
PLOT SCALE : ##########
WISDOT/CADDS SHEET 42

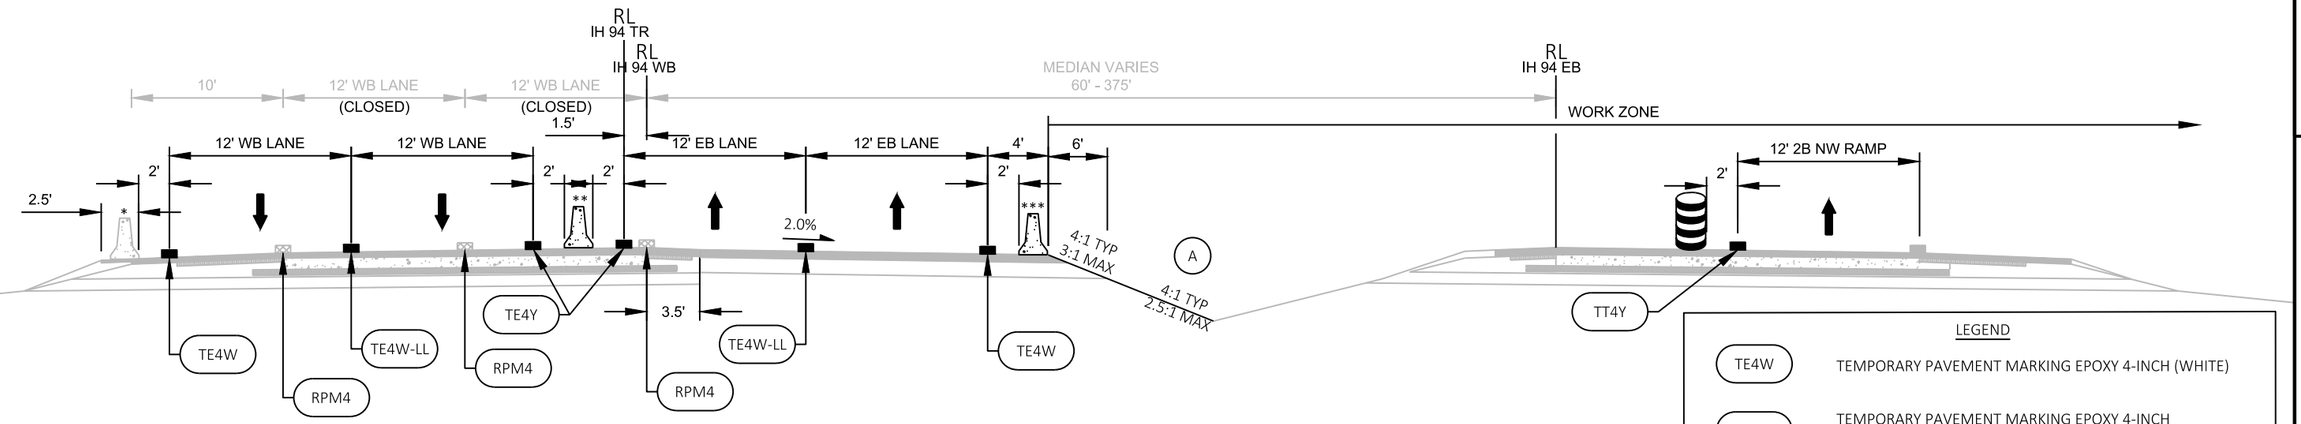

CONCRETE BARRIER TEMPORARY PRECAST PLACED IN STAGE 1:
*STA 74+30 WB - STA 81+00 WB

CONCRETE BARRIER TEMPORARY PRECAST PLACED IN STAGE 2A:
**STA 39+50 TR - STA 216+25 TR & STA 217+60 WB - STA 224+50 WB
***STA 43+70 TR - STA 52+90 TR & STA 60+00 TR - STA 79+75 TR & STA 81+75 TR - STA 93+00 TR & STA 135+40 TR - STA 145+30 TR

CONCRETE BARRIER TEMPORARY PRECAST PLACED IN STAGE 2B:
***STA 52+90 TR - STA 60+00 TR & STA 79+75 TR - STA 81+75 TR & STA 93+00 TR - STA 99+60 TR

TRAFFIC CONTROL TYPICAL SECTION
IH 94 - STAGES 2A & 2B
STA 38+21 TR- STA 94+33 TR

LEGEND

TE4W	TEMPORARY PAVEMENT MARKING EPOXY 4-INCH (WHITE)
TE4W-LL	TEMPORARY PAVEMENT MARKING EPOXY 4-INCH (WHITE - 12.5' LINE, 37.5' SKIP)
TE4Y	TEMPORARY PAVEMENT MARKING EPOXY 4-INCH (YELLOW)
TT4W	TEMPORARY MARKING REMOVABLE TAPE 4-INCH (WHITE)
TT4Y	TEMPORARY MARKING REMOVABLE TAPE 4-INCH (YELLOW)
RPM4	REMOVING PAVEMENT MARKINGS 4-INCH

SEE TRAFFIC CONTROL PLANS FOR PAVEMENT MARKING LOCATIONS

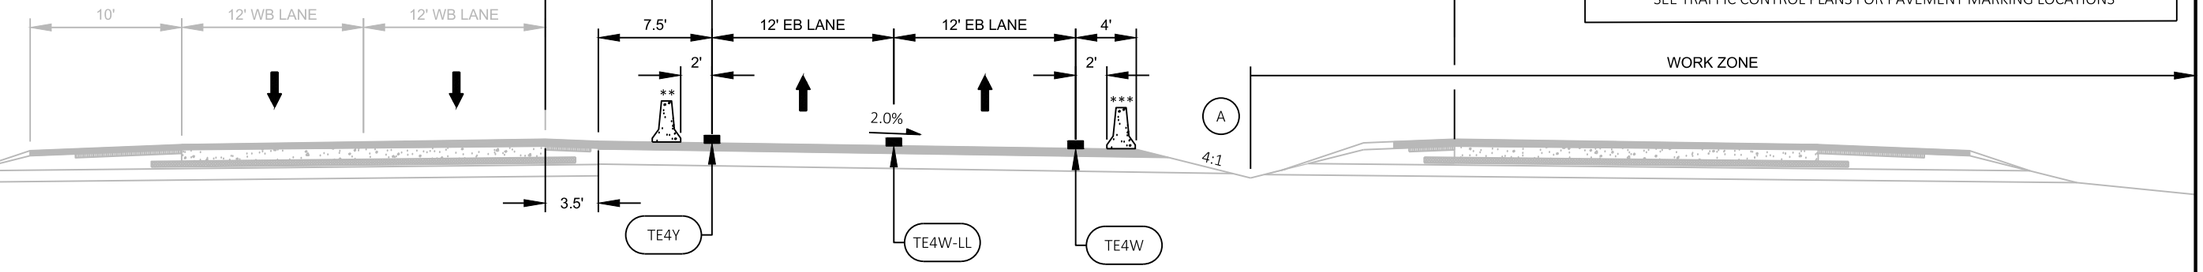

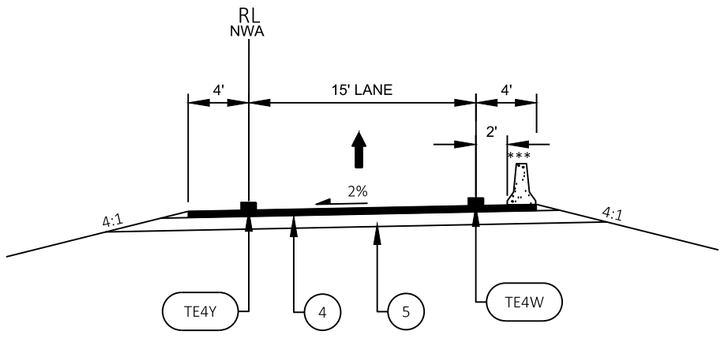

TRAFFIC CONTROL TYPICAL SECTION
NW TEMPORARY RAMP (EB OFF-RAMP) - STAGE 2A

TRAFFIC CONTROL TYPICAL SECTION
IH 94 - STAGES 2A &2B
STA 94+33 TR - STA 235+78 TR

LEGEND

A	SALVAGED TOPSOIL, SEEDING MIXTURE NO. 20, FERTILIZER TYPE A
4	ASPHALTIC SURFACE TEMPORARY, 5-INCH
5	BASE AGGREGATE DENSE 1 1/4-INCH, 10-INCH
	TRAFFIC CONTROL DRUMS
	CONCRETE BARRIER TEMPORARY PRECAST

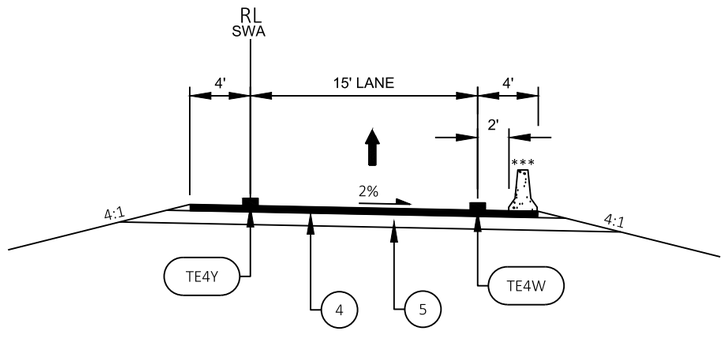

TRAFFIC CONTROL TYPICAL SECTION
SW TEMPORARY RAMP (EB ON-RAMP) - STAGE 2A & 2B

PROJECT NO: 1022-00-79	HWY: IH 94	COUNTY: TREMPEALEAU	TRAFFIC CONTROL - STAGE 2 TYPICAL SECTION	SHEET 63	E

FILE NAME : G:\WDOTCO\16048 (2016-2018 DESIGN WO)\16048-006\CIVIL 3D\SHEETSPLAN\TRAFFIC CONTROL\025002-TC-STAGE 2 OV.DWG
LAYOUT NAME - TYP 2A&B
PLOT DATE : 4/17/2018 1:35 PM PLOT BY : KL ENGINEERING PLOT NAME : PLOT SCALE : #########
WISDOT/CADDS SHEET 42

APPROVED FOR UTILITY RELOCATION May 1, 2018

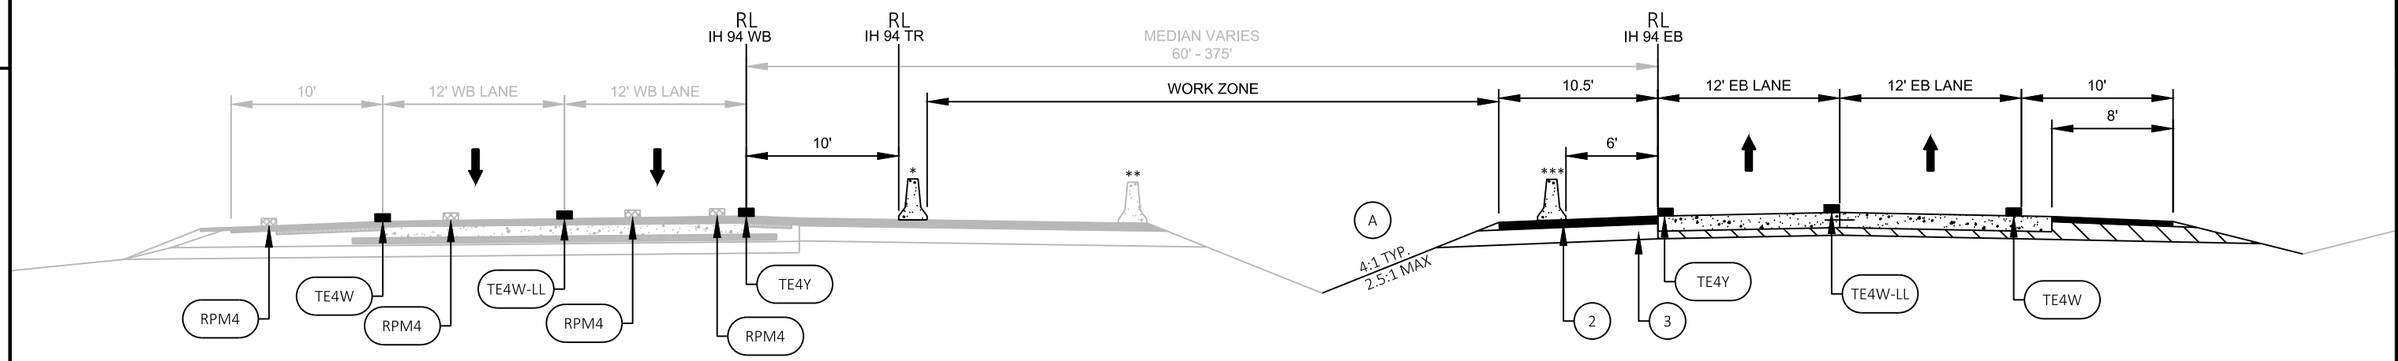

TRAFFIC CONTROL TYPICAL SECTION
IH 94 - STAGE 2C - WINTER SHUTDOWN
STA 38+21 EB - STA 94+33 EB

PLACE TEMPORARY PAVEMENT MARKING EPOXY STA 49+64EB - STA 97+50EB DUE TO REMOVAL REQUIRED FOR STAGE 3 TRAFFIC CONTROL STAGING IN THIS LOCATION

LEGEND

A	SALVAGED TOPSOIL, SEEDING MIXTURE NO. 20, FERTILIZER TYPE A
2	ASPHALTIC SURFACE TEMPORARY, 6-INCH
3	BASE AGGREGATE DENSE 1 1/4-INCH, 12-INCH
	TRAFFIC CONTROL DRUMS
	CONCRETE BARRIER TEMPORARY PRECAST

LEGEND

TE4W	TEMPORARY PAVEMENT MARKING EPOXY 4-INCH (WHITE)
TE4W-LL	TEMPORARY PAVEMENT MARKING EPOXY 4-INCH (WHITE - 12.5' LINE, 37.5' SKIP)
TE4Y	TEMPORARY PAVEMENT MARKING EPOXY 4-INCH (YELLOW)
RPM4	REMOVING PAVEMENT MARKINGS 4-INCH

SEE TRAFFIC CONTROL PLANS FOR PAVEMENT MARKING LOCATIONS

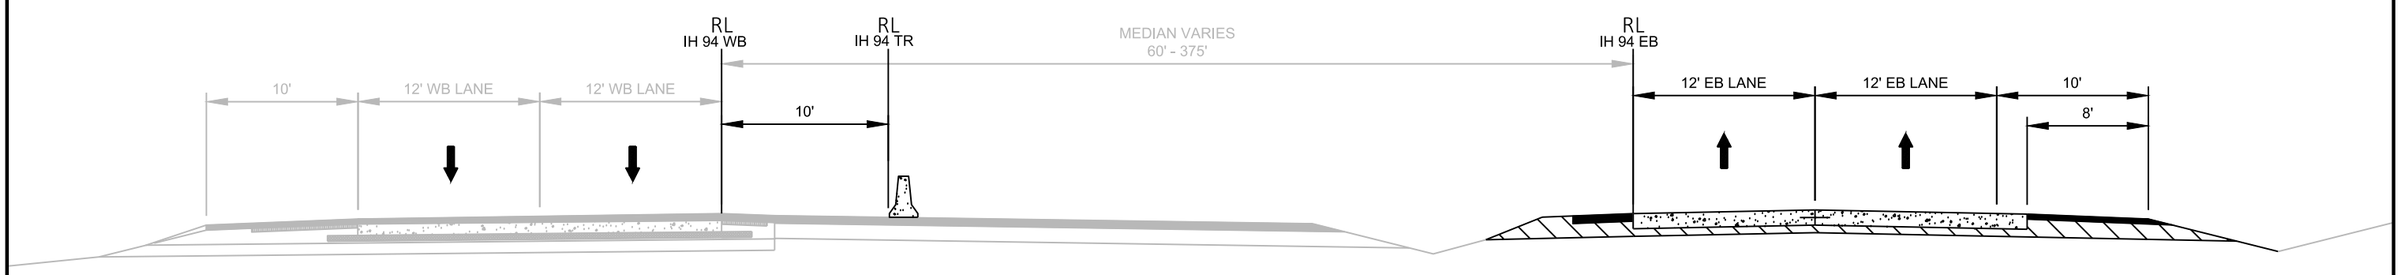

TRAFFIC CONTROL TYPICAL SECTION
IH 94 - STAGE 2C - WINTER SHUTDOWN
STA 94+33 TR - STA 235+78 TR

CONCRETE BARRIER TEMPORARY PRECAST PLACED IN STAGE 2A:
**STA 124+65 TR - STA 150+75 TR & STA 135+40 TR - STA 145+30 TR

CONCRETE BARRIER TEMPORARY PRECAST PLACED IN STAGE 2C:
*STA 46+90 WB - STA 126+00 WB & STA 152+00 WB - STA 224+50 WB
***STA 46+50 EB - STA 94+00 EB

NOTE:
SEE "PROPOSED TYPICAL SECTIONS" FOR PAVEMENT STRUCTURE

SEE "PAVEMENT MARKING PLAN" FOR PERMANENT PAVEMENT MARKING

PROJECT NO: 1022-00-79	HWY: IH 94	COUNTY: TREMPEALEAU	TRAFFIC CONTROL - STAGE 2 TYPICAL SECTION	SHEET 64	E

FILE NAME : G:\WDOTCO\16048 (2016-2018 DESIGN WO)\16048-006\CIVIL 3D\SHEETSPLAN\TRAFFIC CONTROL\025002-TC-STAGE 2 OV.DWG
LAYOUT NAME - TYP 2C
PLOT DATE : 4/17/2018 1:35 PM PLOT BY : KL ENGINEERING PLOT NAME : PLOT SCALE : ##########
WISDOT/CADDS SHEET 42

APPROVED FOR UTILITY RELOCATION May 1, 2018

2

2

N

SIGN

IH 94 WB

20+00WB

25+00WB

30+00WB

20+00EB

25+00EB

30+00EB

IH 94 EB

SIGN

WO1-4BR

MATCH LINE STA. 34+00.00 EB

N

CTH NN

HO

N. FORK BUFFALO RIVER

B-61-218

RIPRAP

RIPRAP

240' SHIFTING TAPER
(60 MPH)

12'

12'

IH 94 WB

35+00WB

40+00WB

45+00WB

50'

45TR

12'

12'

INL

RIPRAP

RIPRAP

35+00EB

35TR

40+00EB

40TR

45+00EB

IH 94 EB

50'

RIPRAP

RIPRAP

B-61-217

STAY
IN
LANE

R4-9
24"X30"

WO1-6
48"X24"

SIGN

ROAD
CLOSED

R11-2
48"X30"

MATCH LINE STA. 34+00.00 EB

MATCH LINE STA. 49+00.00 EB

HO

APPROVED FOR UTILITY RELOCATION May 1, 2018

PROJECT NO: 1022-00-79	HWY: IH 94	COUNTY: TREMPEALEAU	TRAFFIC CONTROL - STAGE 2A (2A-1)	SHEET 65	E

FILE NAME : G:\WDOTCO\16048 (2016-2018 DESIGN WO)\16048-006\CIVIL 3D\SHEETSPLAN\TRAFFIC CONTROL\025002-TC-STAGE 2A.DWG
LAYOUT NAME - 20+00 - 49+00

PLOT DATE : 4/17/2018 1:35 PM PLOT BY : KL ENGINEERING PLOT NAME : PLOT SCALE : ##########

WISDOT/CADDS SHEET 42

2

APPROVED FOR UTILITY RELOCATION May 1, 2018

STAY IN LANE
R4-9
24"X30"

WO1-4BL

MOVE EXISTING SIGN
EXIT 88

WO1-6
48"X24"

MATCH LINE STA. 49+00.00 EB

50+00WB 50TR 55+00WB 55TR 60+00WB 60TR

IH 94 WB

IH 94 EB

12' 12' 12' 12' 12'

50+00EB 55+00EB 60+00EB

2' SHY TO BARRIER(TYP.)

50'

15'

NW-RAMP (EB OFF-RAMP)

MATCH LINE STA. 64+00.00 EB

WORK ZONE (TYP.)

SIGN

360' TAPER

235' DECELERATION LANE

MILE
8
8

MOVE EXISTING SIGN

EXIT
45
MPH

WO13-2
48"X60"

ROAD CLOSED
R11-2
48"X30"

MOVE EXISTING SIGN

NO PARKING ON RAMP
EXCEPT MAINTENANCE AND POLICE AUTHORIZED VEHICLES

MOVE EXISTING SIGN

EXIT 88
10
Osseo
Fairchild

FIXED MESSAGE SIGN

PROJECT NO: 1022-00-79	HWY: IH 94	COUNTY: TREMPEALEAU	TRAFFIC CONTROL - STAGE 2A (2A-2)	SHEET 66	E

FILE NAME : G:\WDOTCO\16048 (2016-2018 DESIGN WO)\16048-006\CIVIL 3D\SHEETSPLAN\TRAFFIC CONTROL\025002-TC-STAGE 2A.DWG
LAYOUT NAME - 49+00 - 64+00

PLOT DATE : 4/17/2018 1:36 PM PLOT BY : KL ENGINEERING PLOT NAME : PLOT SCALE : ##########

2

N

MATCH LINE STA. 64+00.00 EB

MATCH LINE STA. 79+00.00 EB

IH 94 WB

IH 94 EB

65+00WB

65TB

70+00WB

70TB

75+00WB

65+00EB

70+00EB

75+00EB

B-61-156

NE-RAMP (WB ON-RAMP)

SE-RAMP (WB OFF-RAMP)

NW-RAMP (EB OFF-RAMP)

SW-RAMP (WB ON-RAMP)

USH 10 WB

USH 10 EB

65NWB

75SWB

75NWB

15'

50'

25'

ROAD CLOSED
R11-2
48"X30"

WO4-1R

WO1-6
48"X24"

NO PARKING ON RAMP
EXCEPT MAINTENANCE AND POLICE AUTHORIZED VEHICLES

EAST 10 WEST 10

MOVE EXISTING SIGNS

MOVE EXISTING SIGN

WORK ZONE (TYP.)

PLAN OBSTRUCTED BY TREE

SIGN

FLAG

INL

RIPRAP

MH

OH

SLAB

SIG. CAB.

ITS CAMERA

12'

APPROVED FOR UTILITY RELOCATION May 1, 2018

PROJECT NO: 1022-00-79	HWY: IH 94	COUNTY: TREMPEALEAU	TRAFFIC CONTROL - STAGE 2A (2A-3)	SHEET 67	E

FILE NAME : G:\WDOTCO\16048 (2016-2018 DESIGN WO)\16048-006\CIVIL 3D\SHEETSPLAN\TRAFFIC CONTROL\025002-TC-STAGE 2A.DWG
LAYOUT NAME - 64+00 - 79+00

PLOT DATE : 4/17/2018 1:36 PM PLOT BY : KL ENGINEERING PLOT NAME : PLOT SCALE : ##########

WISDOT/CADDS SHEET 42

2

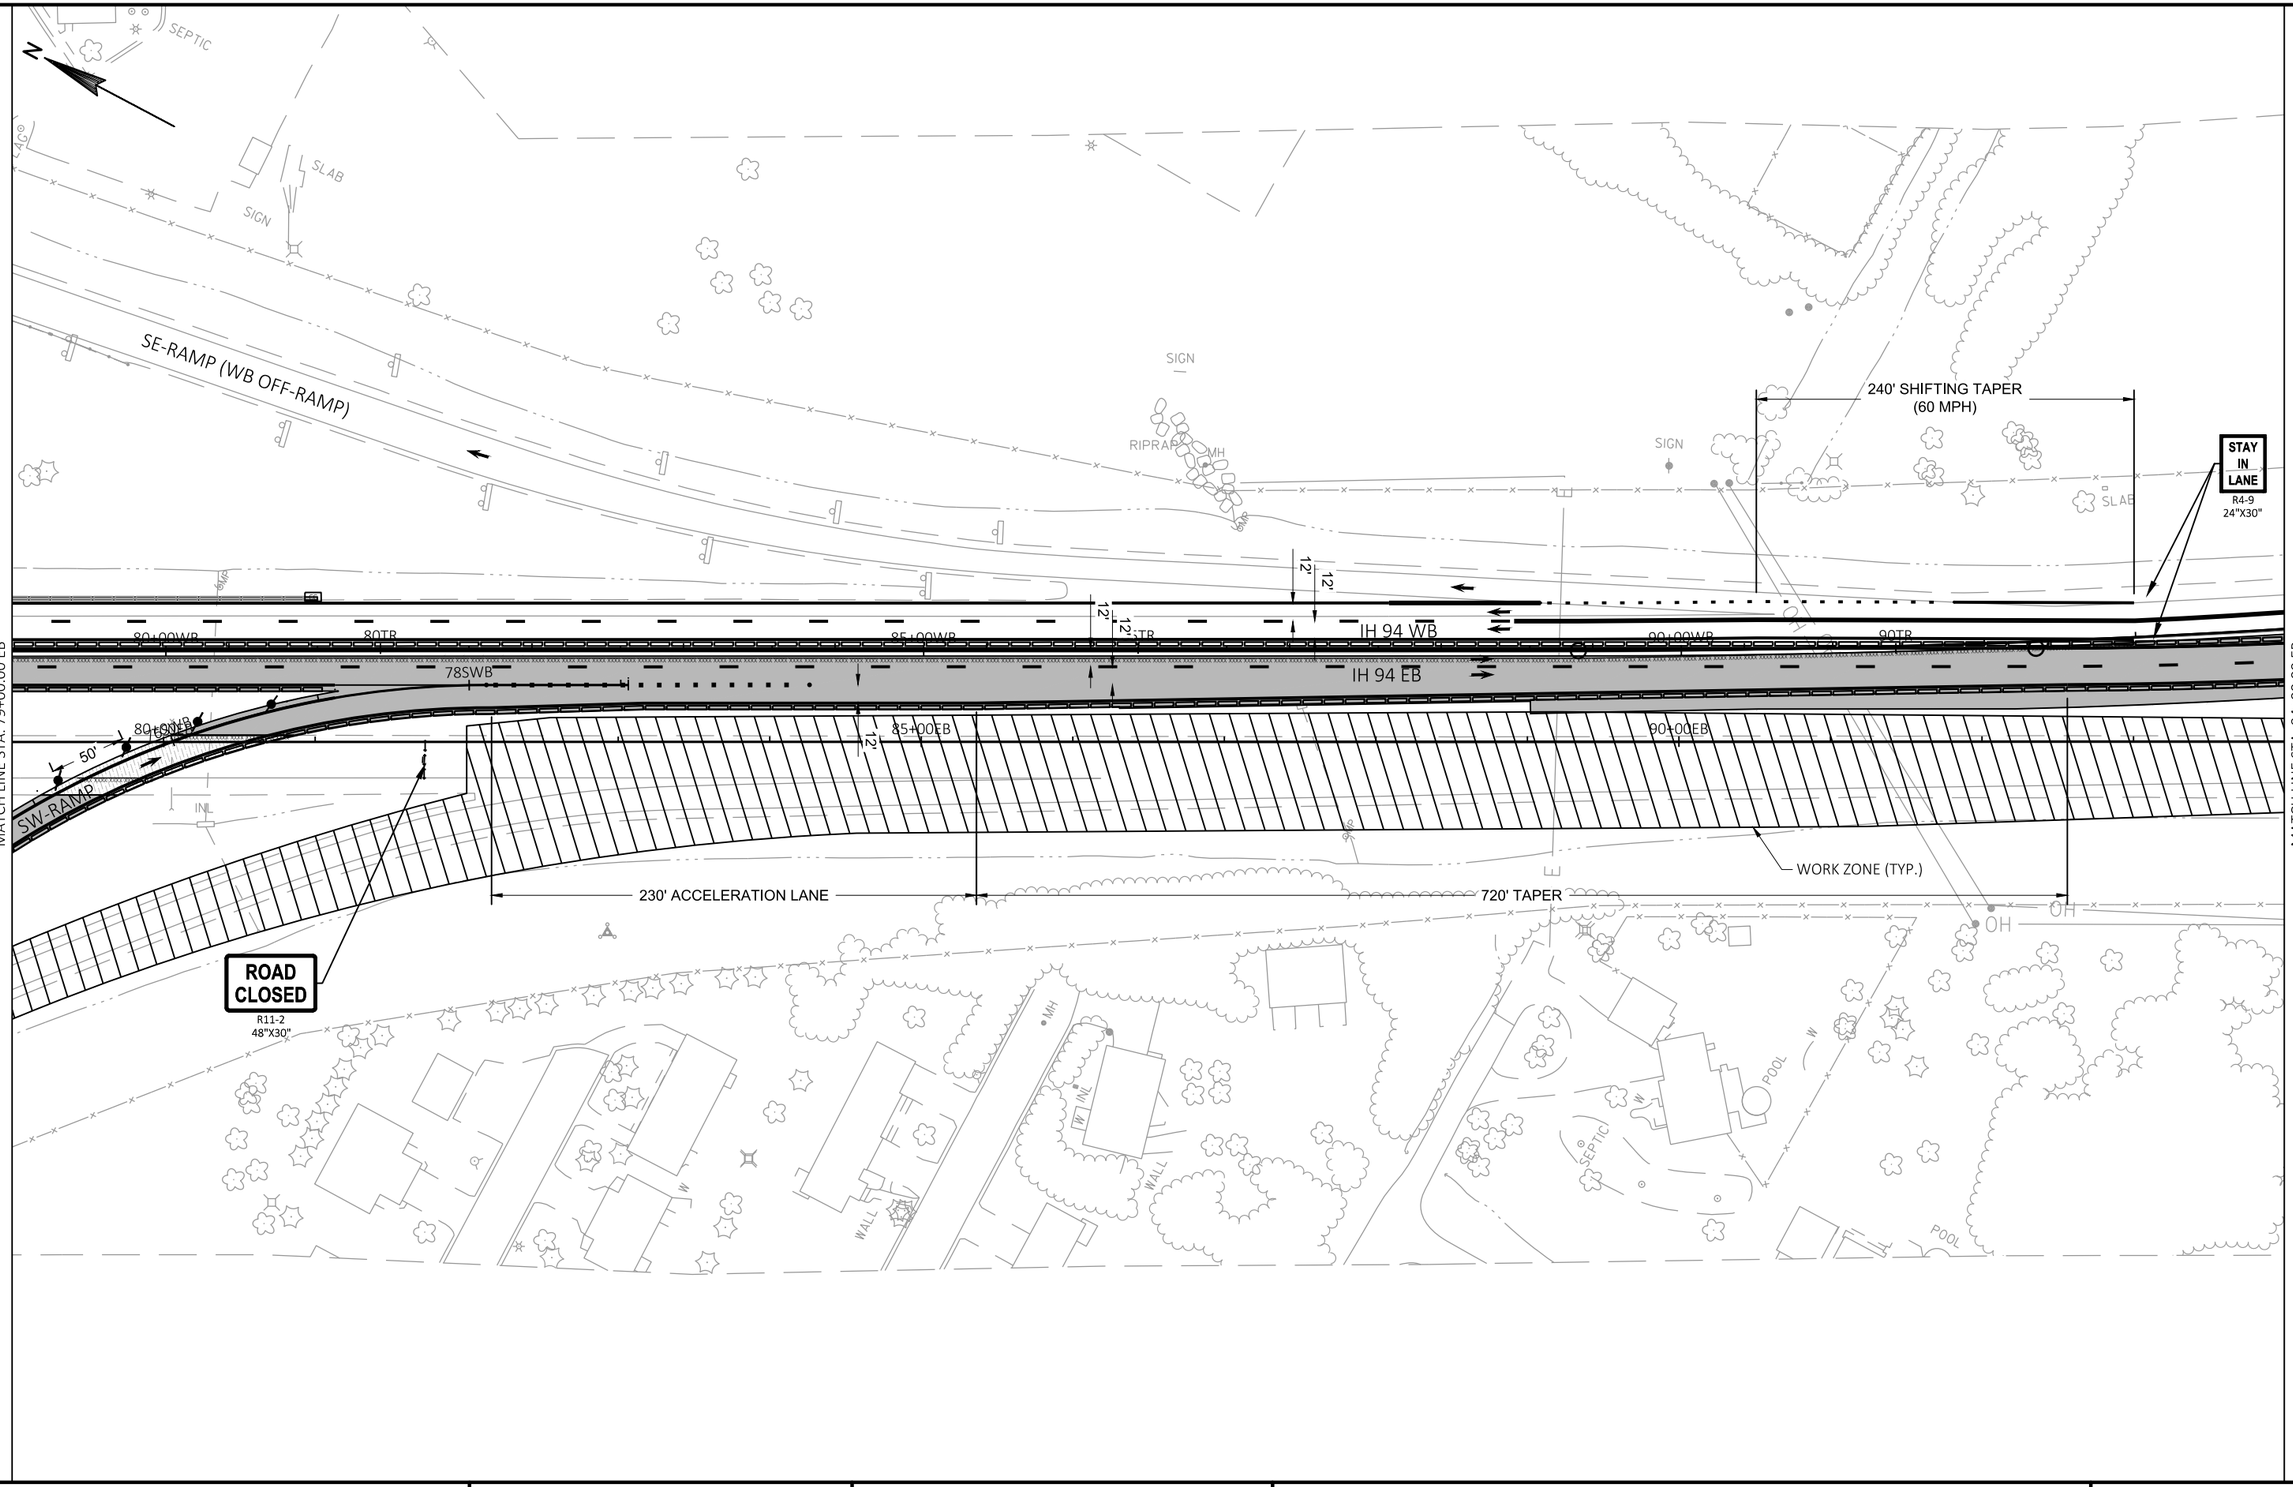

PROJECT NO: 1022-00-79	HWY: IH 94	COUNTY: TREMPEALEAU	TRAFFIC CONTROL - STAGE 2A (2A-4)	SHEET 68	E

FILE NAME : G:\WDOTCO\16048 (2016-2018 DESIGN WO)\16048-006\CIVIL 3D\SHEETSPLAN\TRAFFIC CONTROL\025002-TC-STAGE 2A.DWG
LAYOUT NAME - 79+00 - 94+00

PLOT DATE : 4/17/2018 1:36 PM PLOT BY : KL ENGINEERING PLOT NAME : PLOT SCALE : ##########

WISDOT/CADDS SHEET 42

APPROVED FOR UTILITY RELOCATION May 1, 2018

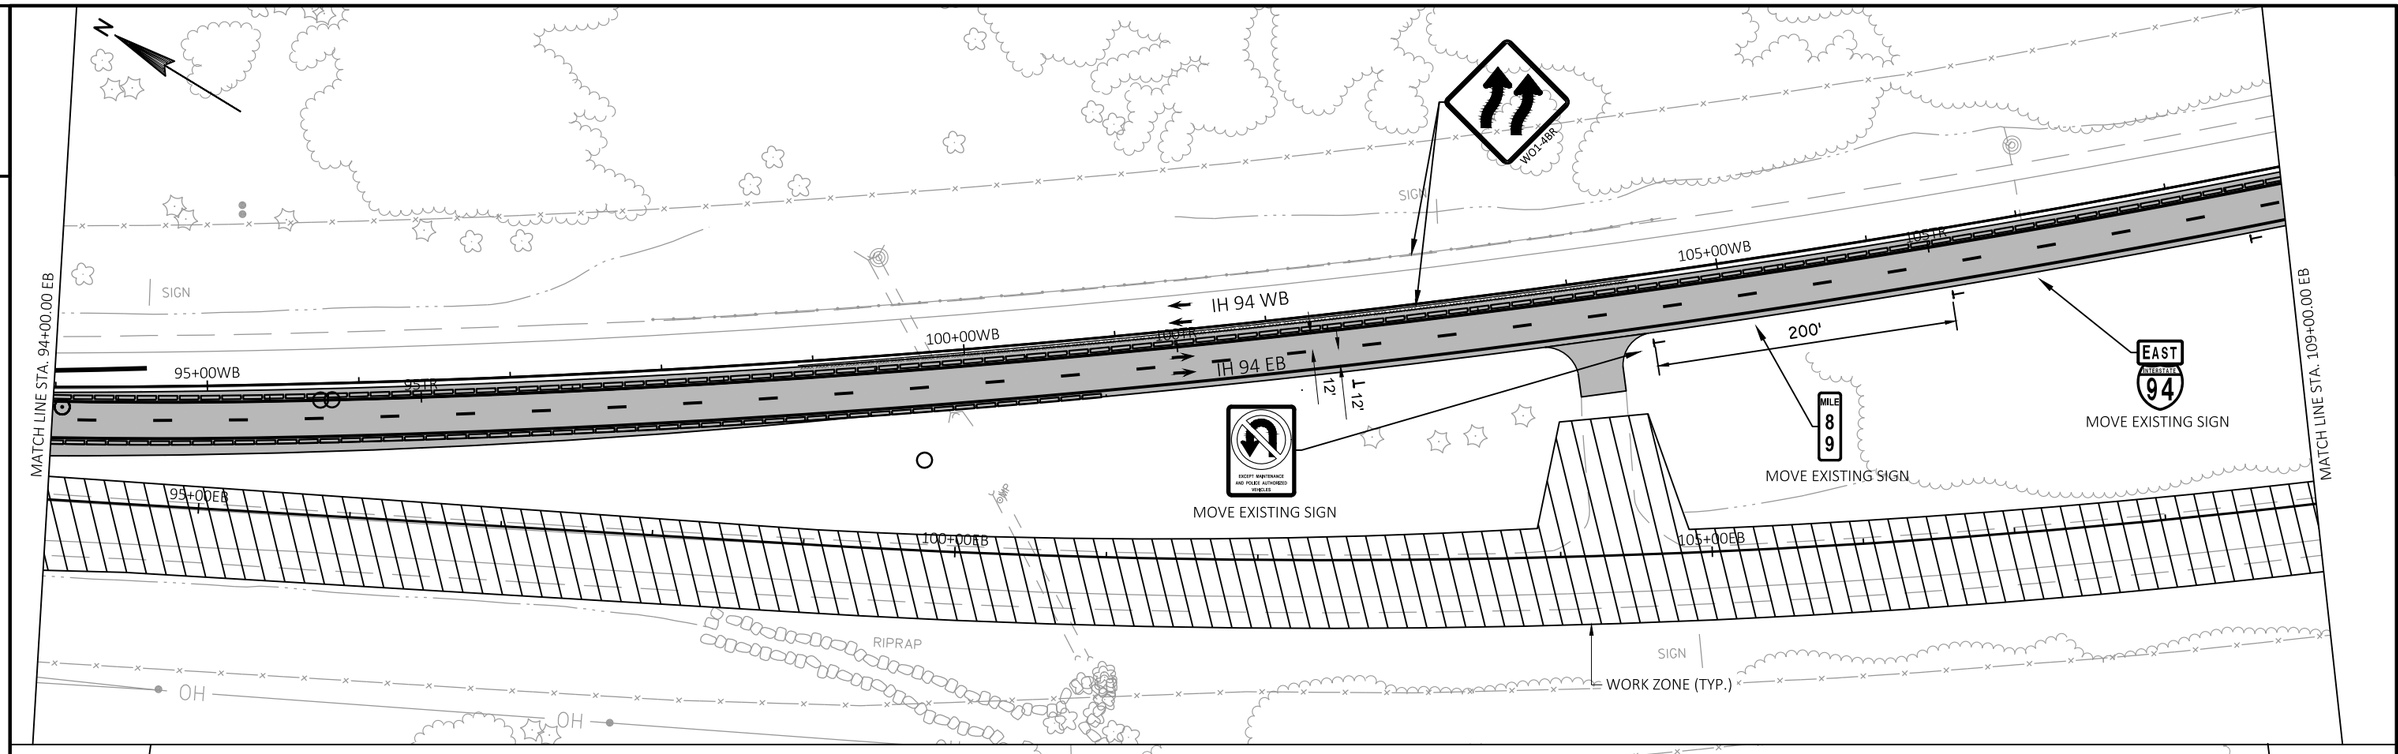

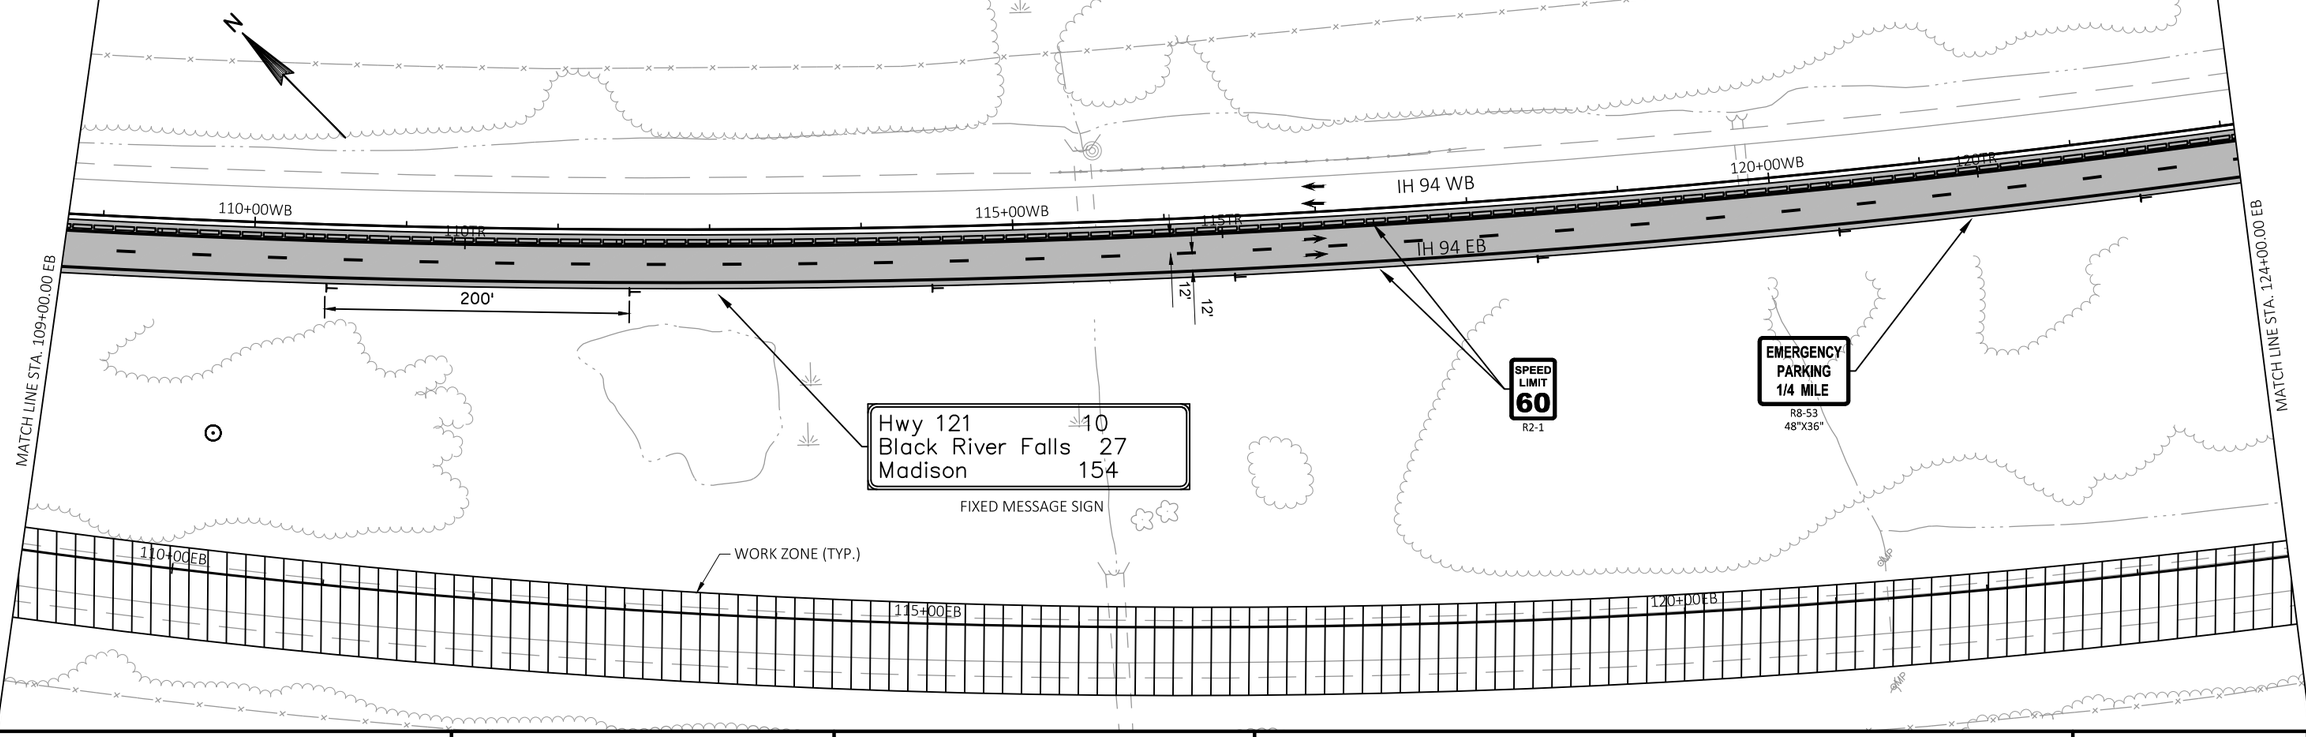

PROJECT NO: 1022-00-79	HWY: IH 94	COUNTY: TREMPEALEAU	TRAFFIC CONTROL - STAGE 2A (2A-5)	SHEET 69	E

FILE NAME : G:\WDOTCO\16048 (2016-2018 DESIGN WO)\16048-006\CIVIL 3D\SHEETSPLAN\TRAFFIC CONTROL\025002-TC-STAGE 2A.DWG
LAYOUT NAME - 94+00 - 124+00

PLOT DATE : 4/17/2018 1:36 PM PLOT BY : KL ENGINEERING PLOT NAME : PLOT SCALE : ##########

WISDOT/CADDS SHEET 42

APPROVED FOR UTILITY RELOCATION May 1, 2018

2

SIGN

125+00WB

125TR

130+00WB

IH 94 WB

135+00WB

130TR

135TR

IH 94 EB

200'

12'

12'

MATCH LINE STA. 124+00.00 EB

N

SLOWER TRAFFIC KEEP RIGHT

MOVE EXISTING SIGN

EMERGENCY STOPPING ONLY

MOVE EXISTING SIGN

EMERGENCY PARKING 24 HR MAX

R8-54
48"X36"

TEMPORARY EMERGENCY PULLOUT REQUIRED
SEE S.D.D. "TEMPORARY EMERGENCY PULLOUTS"
FOR ADDITIONAL SIGNS AND DETAILS NOT SHOWN

MATCH LINE STA. 139+00.00 EB

125+00EB

130+00EB

135+00EB

WORK ZONE (TYP.)

2

APPROVED FOR UTILITY RELOCATION May 1, 2018

SIGN

140+00WB

145+00WB

IH 94 WB

150+00WB

150TR

145TR

140TR

12'

12'

IH 94 EB

200'

MATCH LINE STA. 139+00.00 EB

N

MATCH LINE STA. 154+00.00 EB

WORK ZONE (TYP.)

140+00EB

145+00EB

150+00EB

PROJECT NO: 1022-00-79	HWY: IH 94	COUNTY: TREMPEALEAU	TRAFFIC CONTROL - STAGE 2A (2A-6)	SHEET 70	E

FILE NAME : G:\WDOTCO\16048 (2016-2018 DESIGN WO)\16048-006\CIVIL 3D\SHEETSPLAN\TRAFFIC CONTROL\025002-TC-STAGE 2A.DWG
LAYOUT NAME - 124+00 - 154+00

PLOT DATE : 4/17/2018 1:36 PM PLOT BY : KL ENGINEERING PLOT NAME : PLOT SCALE : ##########

WISDOT/CADDS SHEET 42

2

155+00WB
155TR
160+00WB
IH 94 WB
160TR
165+00WB
165TR
IH 94 EB
12'
12'
200'
MILE 90
MOVE EXISTING SIGN
N
MATCH LINE STA. 154+00.00 EB
MATCH LINE STA. 169+00.00 EB
HO
HO
HO
155+00EB
160+00EB
165+00EB
WMP
WMP
WMP
WMP
WORK ZONE (TYP.)

170+00WB
170TR
175+00WB
IH 94 WB
175TR
180+00WB
180TR
IH 94 EB
200'
12'
12'
EMERGENCY PARKING 1/4 MILE
R8-53
48"X36"
N
MATCH LINE STA. 169+00.00 EB
MATCH LINE STA. 184+00.00 EB
170+00EB
175+00EB
180+00EB
WMP
WMP
WORK ZONE (TYP.)

2

APPROVED FOR UTILITY RELOCATION May 1, 2018

PROJECT NO: 1022-00-79	HWY: IH 94	COUNTY: TREMPEALEAU	TRAFFIC CONTROL - STAGE 2A (2A-7)	SHEET 71	E

FILE NAME : G:\WDOTCO\16048 (2016-2018 DESIGN WO)\16048-006\CIVIL 3D\SHEETSPLAN\TRAFFIC CONTROL\025002-TC-STAGE 2A.DWG
LAYOUT NAME - 154+00 - 184+00
PLOT DATE : 4/17/2018 1:37 PM PLOT BY : KL ENGINEERING PLOT NAME : PLOT SCALE : ##########

WISDOT/CADDS SHEET 42

2

185+00WB

185+00EB

190+00WB

190+00EB

195+00WB

195+00EB

IH 94 WB

IH 94 EB

200'

12'

12'

N

EMERGENCY PARKING 24 HR MAX

R8-54
48"X36"

TEMPORARY EMERGENCY PULLOUT REQUIRED
SEE S.D.D. "TEMPORARY EMERGENCY PULLOUTS"
FOR ADDITIONAL SIGNS AND DETAILS NOT SHOWN

MATCH LINE STA. 184+00.00 EB

MATCH LINE STA. 199+00.00 EB

WORK ZONE (TYP.)

200+00WB

200+00EB

205+00WB

205+00EB

210+00WB

210+00EB

IH 94 WB

IH 94 EB

200'

12'

12'

N

MILE 9 1

MOVE EXISTING SIGN

MATCH LINE STA. 199+00.00 EB

MATCH LINE STA. 214+00.00 EB

SMP

SMP

WORK ZONE (TYP.)

2

APPROVED FOR UTILITY RELOCATION May 1, 2018

PROJECT NO: 1022-00-79	HWY: IH 94	COUNTY: TREMPEALEAU	TRAFFIC CONTROL - STAGE 2A (2A-8)	SHEET 72	E

FILE NAME : G:\WDOTCO\16048 (2016-2018 DESIGN WO)\16048-006\CIVIL 3D\SHEETSPLAN\TRAFFIC CONTROL\025002-TC-STAGE 2A.DWG
LAYOUT NAME - 184+00 - 214+00

PLOT DATE : 4/17/2018 1:37 PM PLOT BY : KL ENGINEERING PLOT NAME : PLOT SCALE : ##########

WISDOT/CADDS SHEET 42

2

MATCH LINE STA. 214+00.00 EB

215+00WB

215TR

IH 94 EB

12'

12'

50'

IH 94 WB

220+00WB

220TR

25'

WO5-52L
12"X36"

SIGN

225+00WB

ROAD CLOSED
R11-2
48"X30"

50'

225TR

SPEED LIMIT 60
R2-1

WO1-6
48"X24"

ROAD CLOSED
R11-2
48"X30"

Jackson Co
MOVE EXISTING SIGN

MATCH LINE STA. 229+00.00 EB

215+00EB

220+00EB

225+00EB

SIGN

WORK ZONE (TYP.)

2

APPROVED FOR UTILITY RELOCATION May 1, 2018

MATCH LINE STA. 229+00.00 EB

230+00WB

IH 94 WB

235+00WB

240+00WB

B-27-36
EXISTING TO REMAIN

50'

ROAD CLOSED
R11-2
48"X30"

LANE CLOSED
R11-2L
48"X30"

STAY IN LANE
R4-9
24"X30"

50'

12'

12'

230TR

IH 94 EB

235+00EB

235TR

240+00EB

B-27-35
EXISTING TO REMAIN

WORK ZONE (TYP.)

230+00EB

50'

ROAD CLOSED
R11-2
48"X30"

WO1-6
48"X24"

PROJECT NO: 1022-00-79	HWY: IH 94	COUNTY: TREMPEALEAU	TRAFFIC CONTROL - STAGE 2A (2A-9)	SHEET 73	E

FILE NAME : G:\WDOTCO\16048 (2016-2018 DESIGN WO)\16048-006\CIVIL 3D\SHEETSPLAN\TRAFFIC CONTROL\025002-TC-STAGE 2A.DWG
LAYOUT NAME - 214+00 - END

PLOT DATE : 4/17/2018 1:37 PM PLOT BY : KL ENGINEERING PLOT NAME : PLOT SCALE : ##########

2

2

N

SIGN

IH 94 WB

20+00WB

25+00WB

30+00WB

20+00EB

25+00EB

30+00EB

IH 94 EB

SIGN

REMOVE

MATCH LINE STA. 34+00.00 EB

N

CTH NN

N. FORK BUFFALO RIVER

B-61-218

RIPRAP

RIPRAP

240' SHIFTING TAPER
(60 MPH)

12'

12'

12'

12'

IH 94 WB

35+00WB

40+00WB

45+00WB

50'

INL

RIPRAP

RIPRAP

35+00EB

40+00EB

45+00EB

IH 94 EB

50'

25'

NW-RAMP
(EB OFF-RAMP)

25'

50'

RIPRAP

RIPRAP

B-61-217

STAY
IN
LANE

R4-9
24"X30"

EXIT
88

SIGN

MOVE EXISTING SIGN

ROAD
CLOSED

R11-2
48"X30"

EXIT 88

10

Osseo
Fairchild

FIXED MESSAGE SIGN MOVE

MATCH LINE STA. 49+00.00 EB

MATCH LINE STA. 34+00.00 EB

APPROVED FOR UTILITY RELOCATION May 1, 2018

PROJECT NO: 1022-00-79	HWY: IH 94	COUNTY: TREMPEALEAU	TRAFFIC CONTROL - STAGE 2B (2B-1)	SHEET 74	E

FILE NAME : G:\WDOTCO\16048 (2016-2018 DESIGN WO)\16048-006\CIVIL 3D\SHEETSPLAN\TRAFFIC CONTROL\025002-TC-STAGE 2B.DWG
LAYOUT NAME - 20+00 - 49+00

PLOT DATE : 4/24/2018 2:46 PM PLOT BY : KL ENGINEERING PLOT NAME : PLOT SCALE : ##########

WISDOT/CADDS SHEET 42

2

2

APPROVED FOR UTILITY RELOCATION May 1, 2018

MATCH LINE STA. 49+00.00 EB

MATCH LINE STA. 64+00.00 EB

STAY IN LANE
R4-9
24"X30"

WO1-4BL

12'
12'
12'
12'

NE-RAMP (WB ON-RAMP)

IH 94 WB

IH 94 EB

50+00WB
55+00WB
60+00WB

INL
INL

50+00EB
55+00EB
60+00EB

NW-RAMP (EB OFF-RAMP)

100'

50'

NW-RAMP
(EB OFF-RAMP)

TEMPORARY PAVEMENT MARKIKNG REMOVABLE TAPE 4-INCH (YELLOW)

WORK ZONE (TYP.)

LANE CLOSED
R11-2L
48"X30"

WO1-6
48"X24"

ROAD CLOSED
R11-2
48"X30"

EXIT
E5-1
72"X60"

PLACE TEMPORARY EPOXY PAVEMENT MARKING
STA 49+64 EB - STA 97+50 EB DUE TO REMOVAL
REQUIRED FOR STAGE 3 TRAFFIC CONTROL STAGING

PROJECT NO: 1022-00-79	HWY: IH 94	COUNTY: TREMPEALEAU	TRAFFIC CONTROL - STAGE 2B (2B-2)	SHEET 75	E

FILE NAME : G:\WDOTCO\16048 (2016-2018 DESIGN WO)\16048-006\CIVIL 3D\SHEETSPLAN\TRAFFIC CONTROL\025002-TC-STAGE 2B.DWG
LAYOUT NAME - 49+00 - 64+00

PLOT DATE : 4/24/2018 2:46 PM PLOT BY : KL ENGINEERING PLOT NAME : PLOT SCALE : ##########

WISDOT/CADDS SHEET 42

2

N

FLAG

W

SIGN

INL

RIPRAP

MH

NE-RAMP (WB ON-RAMP)

SE-RAMP (WB OFF-RAMP)

EMERGENCY PARKING 1/4 MILE
R8-53
48"X36"

65+00WB

70+00WB

75+00WB

IH 94 WB

IH 94 EB

12'

B-61-156

65+00EB

70+00EB

75+00EB

MATCH LINE STA. 64+00.00 EB

MATCH LINE STA. 79+00.00 EB

50'

WORK ZONE (TYP.)

NW-RAMP (EB OFF-RAMP)

PLAN OBSTRUCTED BY TREE

USH 10 WB

USH 10 EB

SLAB

WO1-6
48"X24"

SW-RAMP (EB ON-RAMP)

ROAD CLOSED
R11-2
48"X30"

APPROVED FOR UTILITY RELOCATION May 1, 2018

PROJECT NO: 1022-00-79	HWY: IH 94	COUNTY: TREMPEALEAU	TRAFFIC CONTROL - STAGE 2B (2B-3)	SHEET 76	E

FILE NAME : G:\WDOTCO\16048 (2016-2018 DESIGN WO)\16048-006\CIVIL 3D\SHEETSPLAN\TRAFFIC CONTROL\025002-TC-STAGE 2B.DWG
LAYOUT NAME - 64+00 - 79+00

PLOT DATE : 4/24/2018 2:46 PM PLOT BY : KL ENGINEERING PLOT NAME : PLOT SCALE : ##########

2

2

APPROVED FOR UTILITY RELOCATION May 1, 2018

MATCH LINE STA. 79+00.00 EB

MATCH LINE STA. 94+00.00 EB

SEPTIC

SLAB

SIGN

SE-RAMP (WB OFF-RAMP)

AREA TO BE USED FOR TEMPORARY EMERGENCY PULLOUT

EMERGENCY PARKING 24 HR MAX
R8-54
48"X36"

WO4-1R

240' SHIFTING TAPER
(60 MPH)

STAY IN LANE
R4-9
24"X30"

12'

IH 94 WB

IH 94 EB

80+00WB

85+00WB

90+00WB

80+00EB

85+00EB

90+00EB

925WB

50'

15'

WORK ZONE (TYP.)

SW-RAMP (EB ON-RAMP)

SW-RAMP (EB ON-RAMP)

ROAD CLOSED
R11-2
48"X30"

WO1-6
48"X24"

LANE CLOSED
R11-2L
48"X30"

150'
ACCELERATION LANE

720' TAPER

POOL

WALL

SEE S.D.D. "TRAFFIC CONTROL, TEMPORARY ENTRANCE RAMP CROSSOVER" FOR ADDITIONAL SIGNS AND DETAILS NOT SHOWN

PROJECT NO: 1022-00-79	HWY: IH 94	COUNTY: TREMPEALEAU	TRAFFIC CONTROL - STAGE 2B (2B-4)	SHEET 77	E

FILE NAME : G:\WDOTCO\16048 (2016-2018 DESIGN WO)\16048-006\CIVIL 3D\SHEETSPLAN\TRAFFIC CONTROL\025002-TC-STAGE 2B.DWG
LAYOUT NAME - 79+00 - 94+00

PLOT DATE : 4/24/2018 2:46 PM PLOT BY : KL ENGINEERING PLOT NAME : PLOT SCALE : ##########

WISDOT/CADDS SHEET 42

2

N

MATCH LINE STA. 94+00.00 EB

SIGN

95+00WB

96SWB

95+00EB

IH 94 WB

IH 94 EB

100+00WB

100+00EB

105+00WB

105+00EB

12'

12'

WO1-4BR

SIGN

EXCEPT MAINTENANCE AND POLICE AUTHORIZED VEHICLES

EXISTING SIGN

MILE 8 9

EXISTING SIGN

EAST INTERSTATE 94

EXISTING SIGN

RAMP

RIPRAP

SIGN

720' TAPER

STA 109+00EB TO END OF PROJECT
SEE STAGE 2B TYPICAL SECTION

APPROVED FOR UTILITY RELOCATION May 1, 2018

PROJECT NO: 1022-00-79	HWY: IH 94	COUNTY: TREMPEALEAU	TRAFFIC CONTROL - STAGE 2B (2B-5)	SHEET 78	E

FILE NAME : G:\WDOTCO\16048 (2016-2018 DESIGN WO)\16048-006\CIVIL 3D\SHEETSPLAN\TRAFFIC CONTROL\025002-TC-STAGE 2B.DWG
LAYOUT NAME - 94+00 - 109+00

PLOT DATE : 4/24/2018 2:46 PM PLOT BY : KL ENGINEERING PLOT NAME : PLOT SCALE : ##########

2

STAGE 3A1

CONSTRUCTION OPERATIONS:

IH 94 TEMPORARY ROADWAY

- CONSTRUCT TEMPORARY PAVEMENT STA 48+00 TRE - STA 98+00 TRE

NE TEMP ON-RAMP

- CONSTRUCT TEMPORARY NEA TEMP ON-RAMP STA 703+85 NEA - STA 710+00 NEA

SE TEMP OFF-RAMP

- CONSTRUCT TEMPORARY SEA TEMP OFF-RAMP STA 105+50 SEA - STA 108+00 SEA

TRAFFIC OPERATIONS:

IH 94 EB

- IH 94 EB TRAFFIC TRAVELS ON PROPOSED PAVEMENT

IH 94 WB

- IH 94 WB TRAFFIC TRAVELS ON EXISTING PAVEMENT

USH 10

- USH 10 TRAFFIC TRAVELS ON EXISTING PAVEMENT

NE ON-RAMP / NW OFF-RAMP / SE OFF-RAMP / SW ON-RAMP

- SW ON-RAMP AND NW OFF-RAMP TRAFFIC TRAVEL ON PROPOSED PAVEMENT
- NE ON-RAMP AND SE OFF-RAMP TRAFFIC TRAVELS ON EXISTING PAVEMENT

STAGE 3A2

CONSTRUCTION OPERATIONS:

IH 94 EB

- PLACE CONCRETE BARRIER TEMPORARY PRECAST STA 43+00 EB - STA 95+00 EB & STA 69+10 EB RT - STA 75+85 EB RT

IH 94 TEMPORARY ROADWAY

- PLACE CONCRETE BARRIER TEMPORARY PRECAST STA 46+90 TRE - STA 67+10 TRE , STA 66+75 TRE - STA 87+50 TRE, STA 87+00 TRE - STA 99+60 TR, STA 150+50 TR - STA 216+25 TR

IH 94 WB SOUTH SHIFT

- PLACE CONCRETE BARRIER TEMPORARY PRECAST STA 230+00 XW - STA 246+00 XW

SE TEMP OFF-RAMP

- COMPLETE CONSTRUCTING TEMPORARY SEA OFF-RAMP PAVEMENT STA 98+98 SEB - STA 108+00 SEB

TRAFFIC OPERATIONS:

IH 94 EB

- IH 94 EB TRAFFIC SHIFTS TO OUTSIDE FROM NORTH CROSSOVER TO SOUTH OF USH 10 INTERCHANGE
- IH 94 EB TRAFFIC TRAVELS ON PROPOSED PAVEMENT SOUTH OF USH 10 INTERCHANGE

IH 94 WB

- IH 94 WB TRAFFIC TRAVELS ON TEMPORARY ROADWAY THROUGHOUT PROJECT

USH 10

- USH 10 TRAFFIC TRAVELS ON EXISTING PAVEMENT

NE ON-RAMP / NW OFF-RAMP / SE OFF-RAMP / SW ON-RAMP

- SW ON-RAMP AND NW OFF-RAMP TRAFFIC TRAVEL ON PROPOSED PAVEMENT
- SE OFF-RAMP TRAFFIC TRAVELS ON TEMPORARY SEB OFF-RAMP TO EXISTING RAMP PAVEMENT
- NE ON-RAMP TRAFFIC TRAVELS ON EXISTING PAVEMENT TO TEMPORARY NEB ON-RAMP AND MERGES WITH IH 94 TEMPORARY ROADWAY

STAGE 3B

CONSTRUCTION OPERATIONS:

IH 94 TEMPORARY ROADWAY

- PLACE CONCRETE BARRIER TEMPORARY PRECAST STA 99+60 TR - STA 104+60 TR

IH 94 WB

- CONSTRUCT PROPOSED CONCRETE PAVEMENT AND ASPHALT SHOULDERS STA 49+64 WB - STA 66+50 WB AND STA 87+50 WB - STA 230+50 WB

NE ON-RAMP

- CONSTRUCT PROPOSED RAMP CONCRETE PAVEMENT AND ASPHALT SHOULDERS STA 100+00 NE - STA 109+50 NE

SE OFF-RAMP

- CONSTRUCT PROPOSED RAMP CONCRETE PAVEMENT AND ASPHALT SHOULDERS STA 129+11 SE - STA 133+99 SE

SE TEMP 0FF-RAMP

- PLACE CONCRETE BARRIER TEMPORARY PRECAST STA 102+00 SEB RT - STA 104+00 SEB RT & STA 102+00 SEB LT - STA 91+35 TRE
- CONSTRUCT WB TEMPORARY RAMP PAVEMENT STA 133+50 SE - STA 135+65 SE

USH 10 EB

- CONSTRUCT PROPOSED SW OFF-RAMP TURN LANE
- EPOXY OVERLAY B-61+156 (OUTSIDE LANE)

USH 10 WB

- CONSTRUCT PROPOSED NE ON-RAMP TURN LANE
- EPOXY OVERLAY B-61+156 (OUTSIDE LANE)

TRAFFIC OPERATIONS:

IH 94 EB

- IH 94 EB TRAFFIC SHIFTS TO OUTSIDE FROM NORTH CROSSOVER TO SOUTH OF USH 10 INTERCHANGE

IH 94 WB

- IH 94 WB TRAFFIC TRAVELS ON TEMPORARY ROADWAY THROUGHOUT PROJECT

USH 10

- CLOSE OUTSIDE TRAVEL LANE, MAINTAIN ONE (1) LANE OF TRAVEL IN EACH DIRECTION
- CLOSE INSIDE LEFT TURN LANE ON NW OFF-RAMP AND SE OFF-RAMP

NE ON-RAMP / NW OFF-RAMP / SE OFF-RAMP / SW ON-RAMP

- SW ON-RAMP AND NW OFF-RAMP TRAFFIC TRAVEL ON PROPOSED PAVEMENT
- SE OFF-RAMP TRAFFIC TRAVELS ON TEMPORARY SEB OFF-RAMP TO EXISTING RAMP PAVEMENT
- NE ON-RAMP TRAFFIC TRAVELS ON EXISTING PAVEMENT TO TEMPORARY NEB ON-RAMP AND MERGES WITH IH 94 TEMPORARY ROADWAY

STAGE 3C

CONSTRUCTION OPERATIONS:

IH 94 TEMPORARY ROADWAY

- PLACE CONCRETE BARRIER TEMPORARY PRECAST STA 57+10 TRE - STA 63+75 TRE, STA 63+50 TRE - STA 66+75 TRE & STA 87+50 TRE - STA 94+50 TRE

IH 94 WB

- CONSTRUCT PROPOSED CONCRETE PAVEMENT AND ASPHALT SHOULDERS STA 66+50 WB - STA 87+50 WB

NE ON-RAMP

- REMOVE TEMPORARY NEB ON-RAMP

SE OFF-RAMP

- REMOVE TEMPORARY SEB OFF-RAMP
- PLACE CONCRETE BARRIER TEMPORARY PRECASE STA 133+50 SEB - STA 137+00 SEB

SE TEMP OFF-RAMP

- PLACE CONCRETE BARRIER TEMPORARY PRECAST STA 133+50 SEB - STA 137+00 SEB

USH 10 EB

- EPOXY OVERLAY B-61+156 (INSIDE LANE)

USH 10 WB

- EPOXY OVERLAY B-61+156 (INSIDE LANE)

TRAFFIC OPERATIONS:

IH 94 EB

- IH 94 EB TRAFFIC SHIFTS TO OUTSIDE FROM NORTH CROSSOVER TO SOUTH OF USH 10 INTERCHANGE
- IH 94 EB TRAFFIC TRAVELS ON PROPOSED PAVEMENT SOUTH OF USH 10 INTERCHANGE

IH 94 WB

- IH 94 WB TRAFFIC TRAVELS ON TEMPORARY ROADWAY THROUGHOUT PROJECT

USH 10

- CLOSE INSIDE TRAVEL LANE, MAINTAIN ONE (1) LANE OF TRAVEL IN EACH DIRECTION
- CLOSE INSIDE LEFT TURN LANES ON NW OFF-RAMP AND SE OFF-RAMP

NE ON-RAMP / NW OFF-RAMP / SE OFF-RAMP / SW ON-RAMP

- SW ON-RAMP AND NW OFF-RAMP TRAFFIC TRAVEL ON PROPOSED PAVEMENT
- SE ON-RAMP TRAFFIC TRAVELS ON TEMPORARY SEB ON-RAMP TO PROPOSED IH 94 WB TO PROPOSED RAMP PAVEMENT
- NE ON-RAMP TRAFFIC TRAVELS ON PROPOSED RAMP PAVEMENT TO TEMPORARY NEB ON-RAMP AND MERGES WITH IH 94 TEMPORARY ROADWAY

2

APPROVED FOR UTILITY RELOCATION May 1, 2018

PROJECT NO: 1022-00-79	HWY: IH 94	COUNTY: TREMPEALEAU	TRAFFIC CONTROL - STAGE 3 NOTES	SHEET 79	E

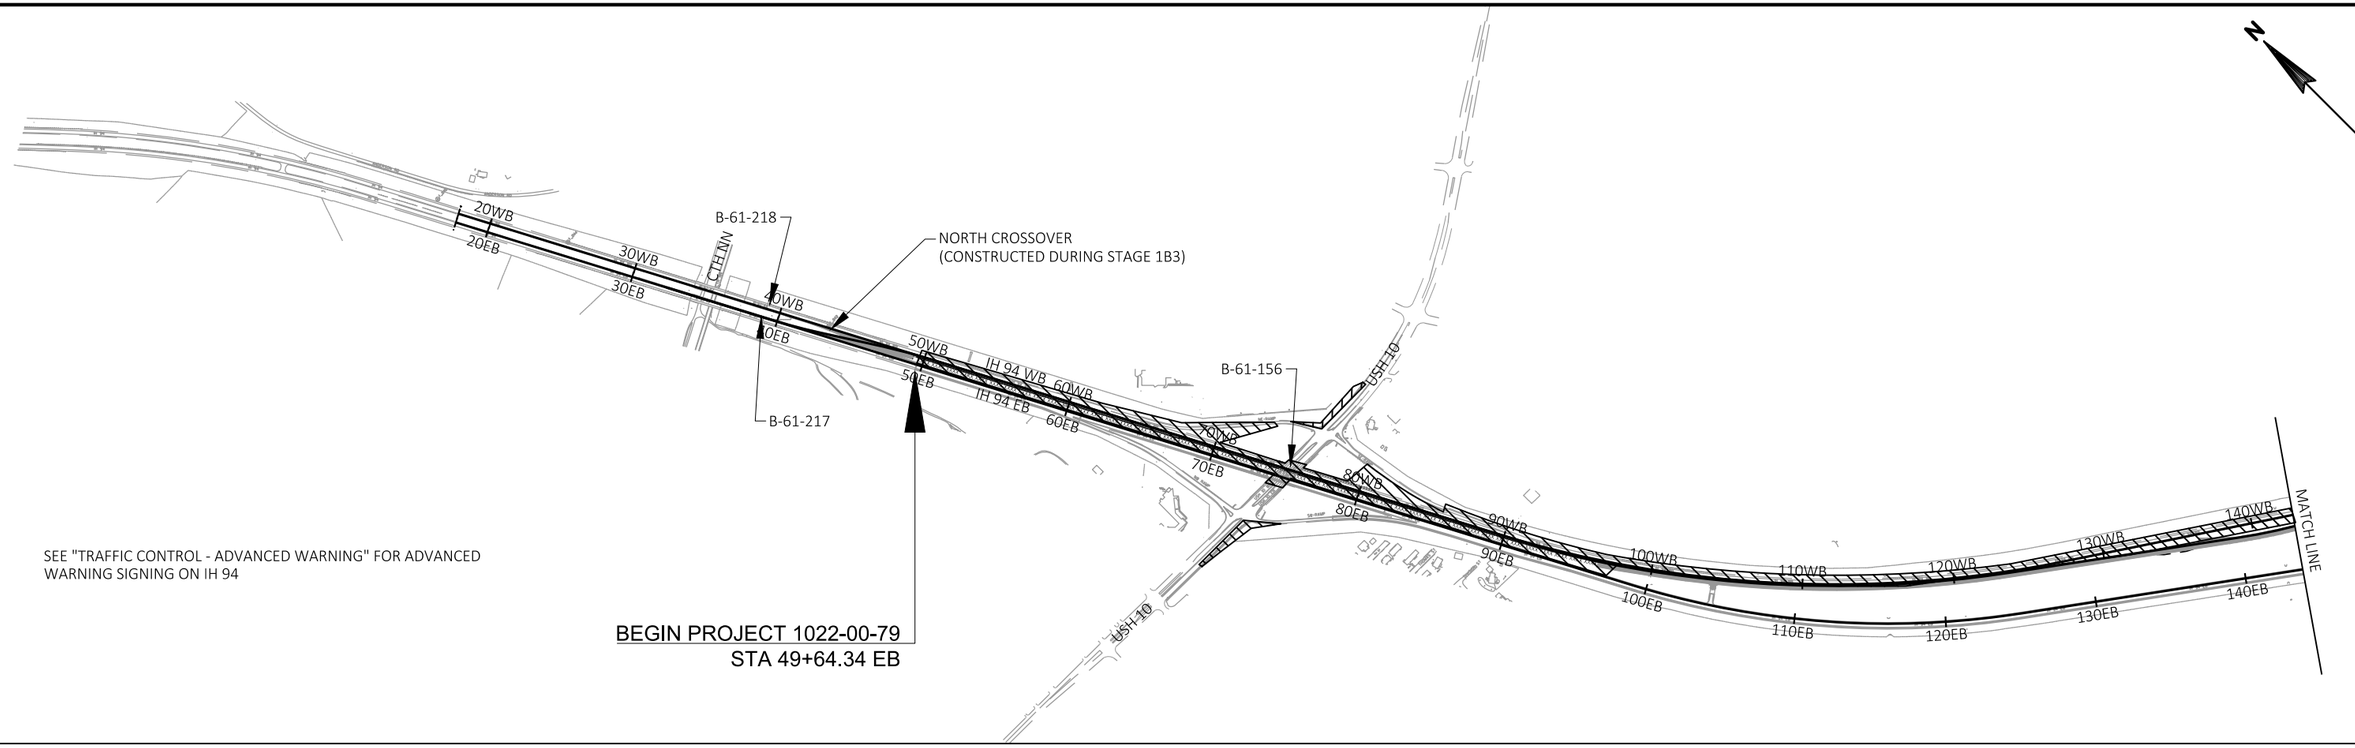

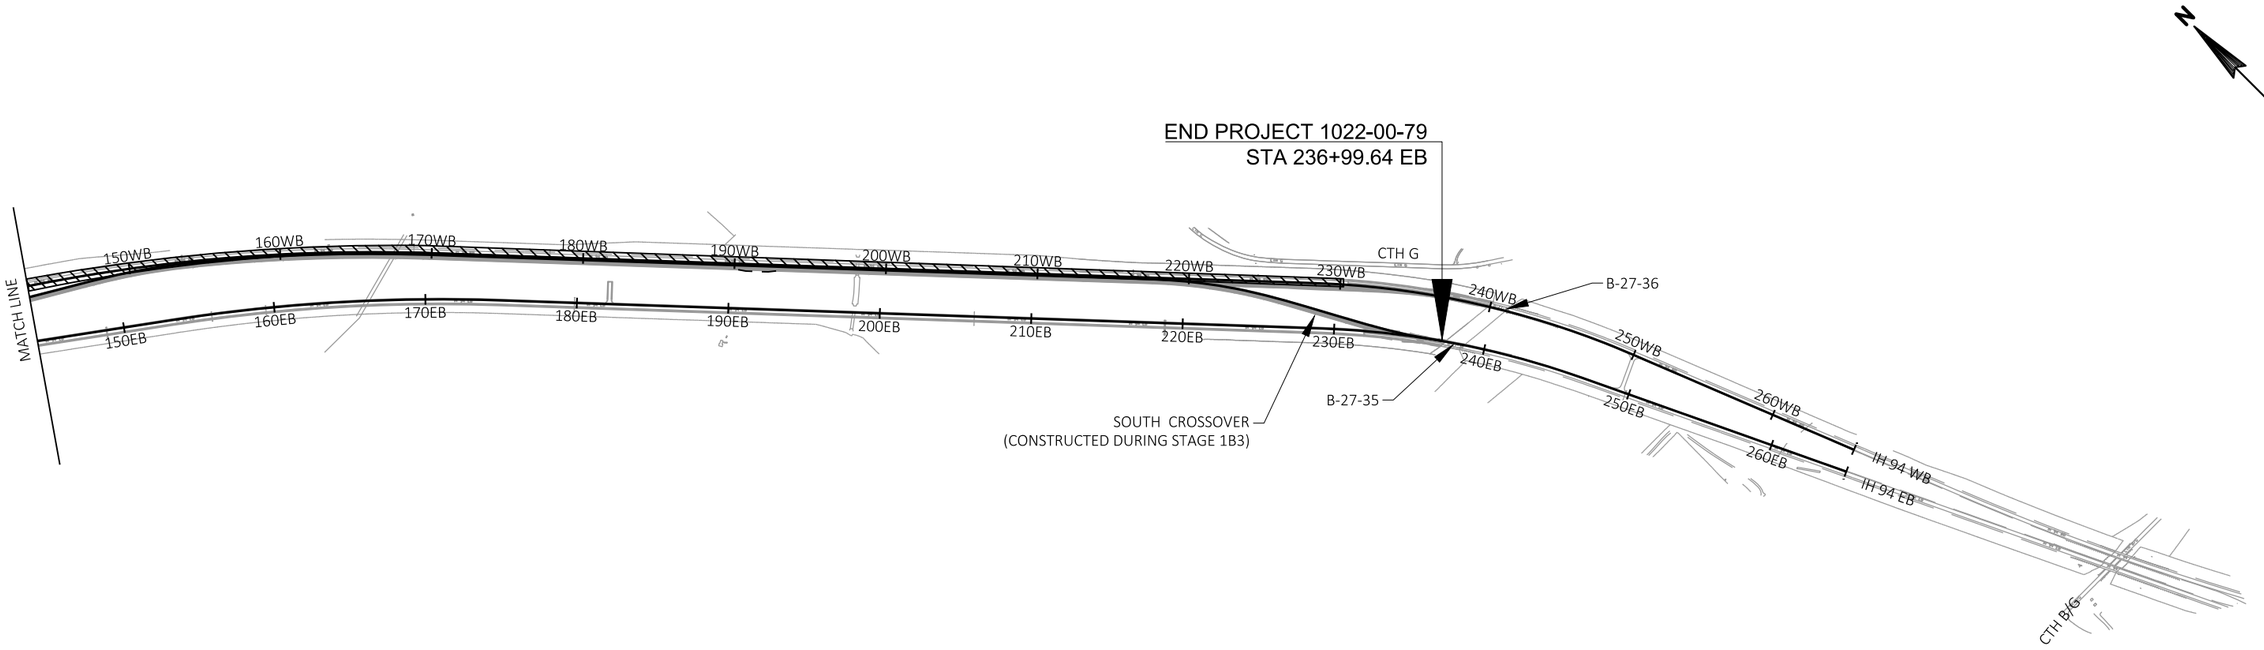

APPROVED FOR UTILITY RELOCATION May 1, 2018

PROJECT NO: 1022-00-79	HWY: IH 94	COUNTY: TREMPEALEAU	TRAFFIC CONTROL - STAGE 3 OVERVIEW	SHEET 80	E

FILE NAME : G:\WDOTCO\16048 (2016-2018 DESIGN WO)\16048-006\CIVIL 3D\SHEETSPLAN\TRAFFIC CONTROL\025003-TC-STAGE 3 OV.DWG
LAYOUT NAME - Overview

PLOT DATE : 4/18/2018 7:39 AM PLOT BY : KL ENGINEERING PLOT NAME : PLOT SCALE : ##########

WISDOT/CADDS SHEET 42

2

NOTE:
SEE "PROPOSED TYPICAL SECTIONS" FOR PAVEMENT STRUCTURE

SEE "PAVEMENT MARKING PLAN" FOR PERMANENT PAVEMENT MARKING

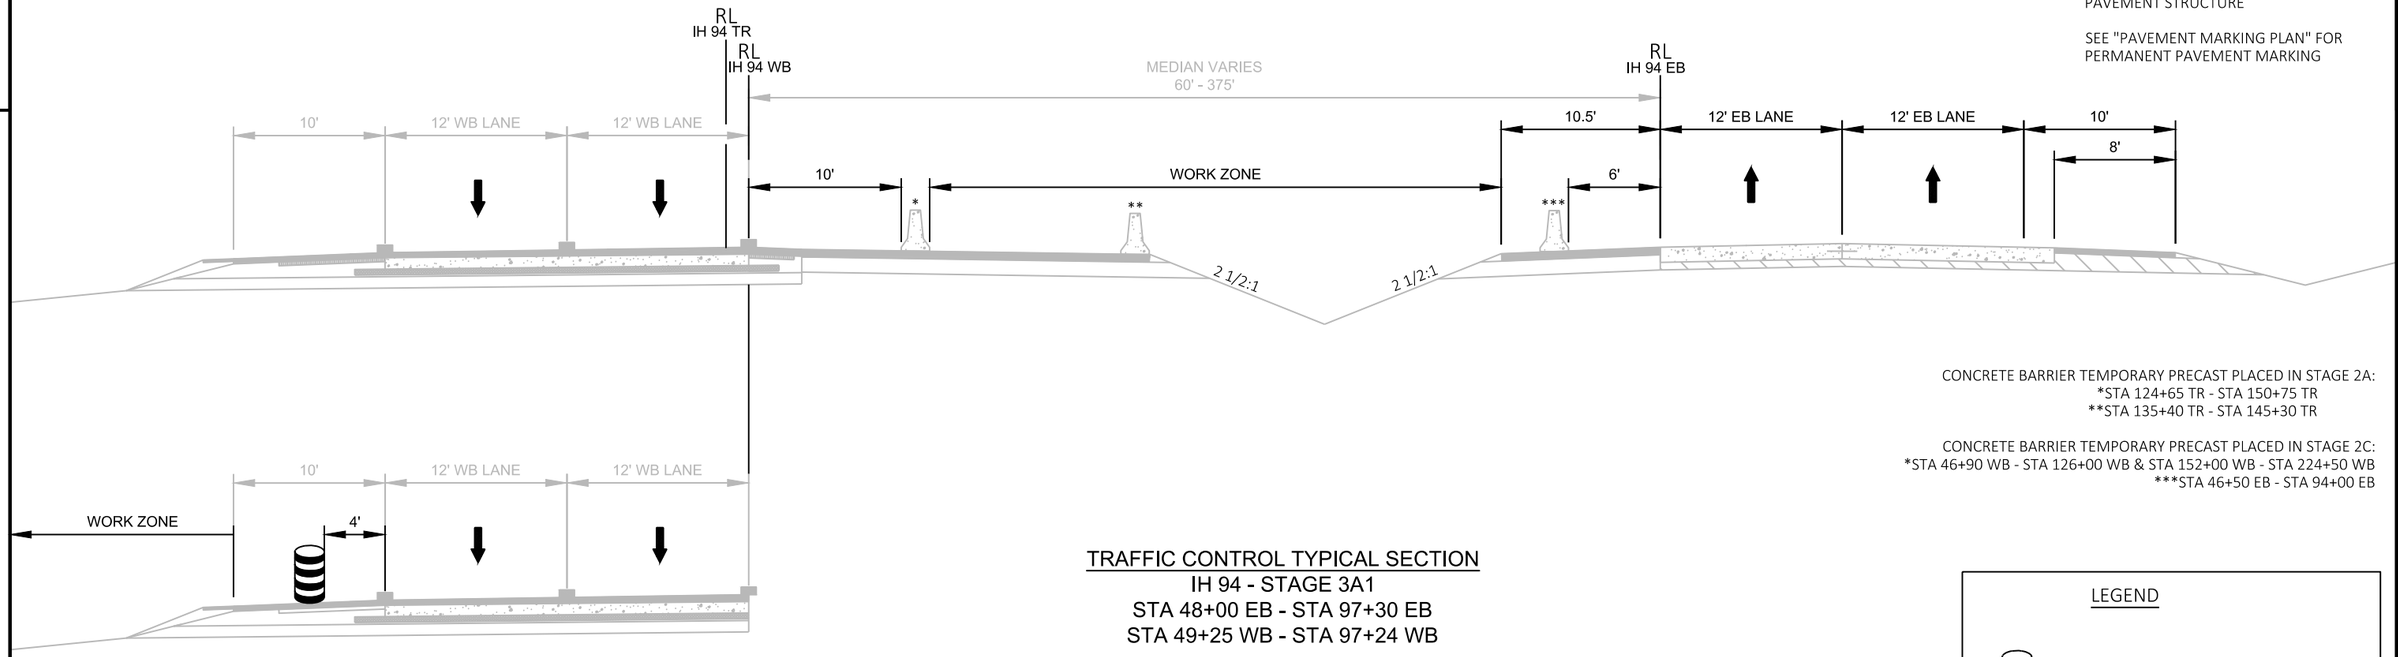

CONCRETE BARRIER TEMPORARY PRECAST PLACED IN STAGE 2A:
*STA 124+65 TR - STA 150+75 TR
**STA 135+40 TR - STA 145+30 TR

CONCRETE BARRIER TEMPORARY PRECAST PLACED IN STAGE 2C:
*STA 46+90 WB - STA 126+00 WB & STA 152+00 WB - STA 224+50 WB
***STA 46+50 EB - STA 94+00 EB

TRAFFIC CONTROL TYPICAL SECTION
IH 94 - STAGE 3A1
STA 48+00 EB - STA 97+30 EB
STA 49+25 WB - STA 97+24 WB

LEGEND

TRAFFIC CONTROL DRUMS

CONCRETE BARRIER TEMPORARY PRECAST

TRAFFIC CONTROL PARTIAL TYPICAL SECTION
IH 94 - STAGE 3A1
STA 66+38 WB - STA 87+58 WB

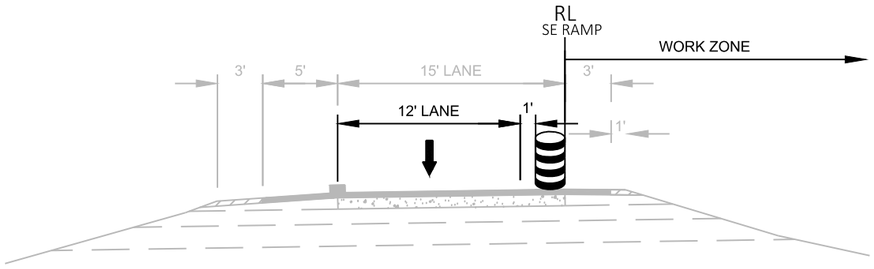

TRAFFIC CONTROL TYPICAL SECTION
SE RAMP (WB OFF-RAMP)

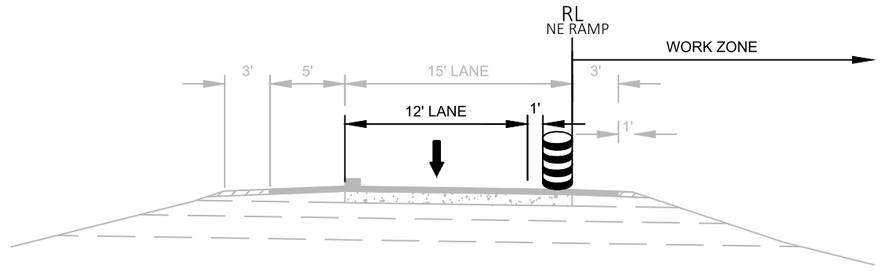

TRAFFIC CONTROL TYPICAL SECTION
NE RAMP (WB ON-RAMP)

APPROVED FOR UTILITY RELOCATION May 1, 2018

PROJECT NO: 1022-00-79	HWY: IH 94	COUNTY: TREMPEALEAU	TRAFFIC CONTROL - STAGE 3 TYPICAL SECTION	SHEET 81	E

FILE NAME : G:\WDOTCO\16048 (2016-2018 DESIGN WO)\16048-006\CIVIL 3D\SHEETSPLAN\TRAFFIC CONTROL\025003-TC-STAGE 3 OV.DWG
LAYOUT NAME - Stage 3 TYP
PLOT DATE : 4/18/2018 7:39 AM PLOT BY : KL ENGINEERING PLOT NAME : PLOT SCALE : ##########

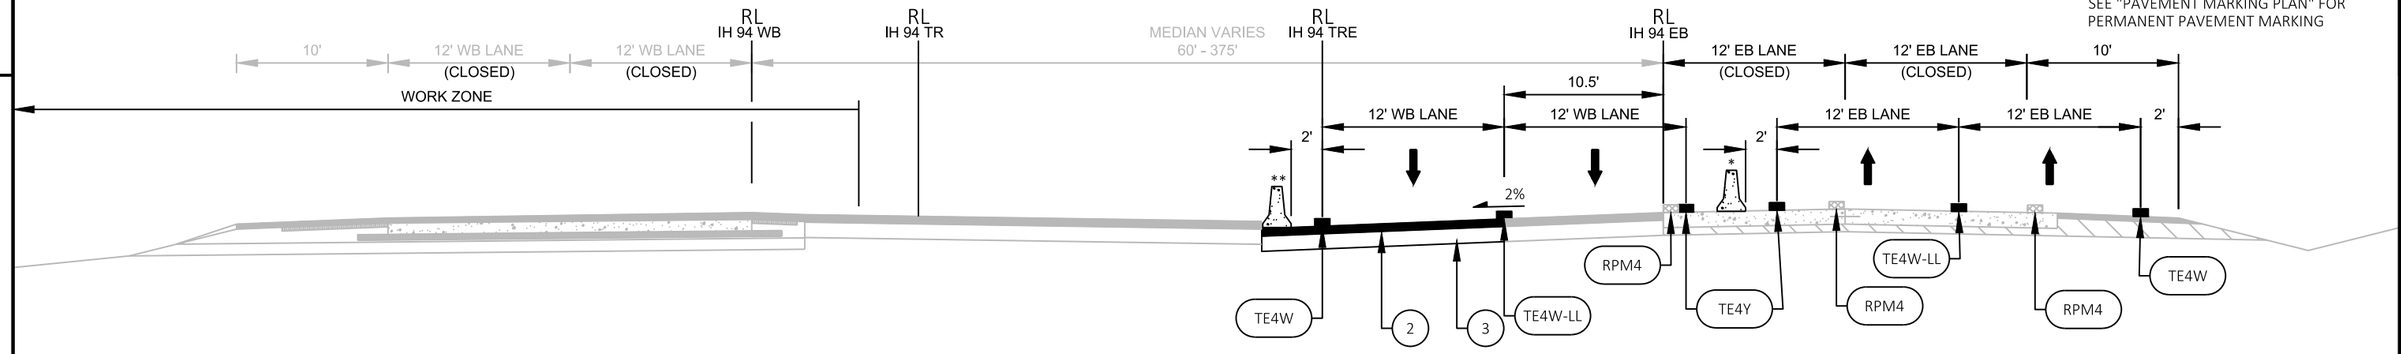

NOTE:
SEE "PROPOSED TYPICAL SECTIONS" FOR PAVEMENT STRUCTURE

SEE "PAVEMENT MARKING PLAN" FOR PERMANENT PAVEMENT MARKING

LEGEND

2	ASPHALTIC SURFACE TEMPORARY, 6-INCH
3	BASE AGGREGATE DENSE 1 1/4-INCH, 12-INCH
TE4W	TEMPORARY PAVEMENT MARKING EPOXY 4-INCH (WHITE)
TE4W-LL	TEMPORARY PAVEMENT MARKING EPOXY 4-INCH (WHITE - 12.5' LINE, 37.5' SKIP)
TE4Y	TEMPORARY PAVEMENT MARKING EPOXY 4-INCH (YELLOW)
RPM4	REMOVING PAVEMENT MARKINGS 4-INCH

TRAFFIC CONTROL TYPICAL SECTION
IH 94 - STAGE 3A2, 3B, & 3C
STA 39+20 TRE - STA 89+03 TRE

CONCRETE BARRIER TEMPORARY PRECAST PLACED IN STAGE 2A:
**STA 124+65 TR - STA 150+75 TR
***STA 135+40 TR - STA 145+30 TR

CONCRETE BARRIER TEMPORARY PRECAST PLACED IN STAGE 3B:
*STA 43+00 EB - STA 95+00 EB
**STA 46+90 TRE - STA 67+10 TRE & STA 66+75 TRE - STA 87+50 TRE &
STA 87+00 TRE - STA 124+65 TR & STA 150+75 TR - STA 216+25 TR & STA 230+00 XW - STA 246+00 XW

CONCRETE BARRIER TEMPORARY PRECAST PLACED IN STAGE 3C:
**STA 57+10 TRE - STA 63+75 TRE & STA 63+50 TRE - STA 66+75 TRE & STA 87+50 TRE - STA 94+50 TRE

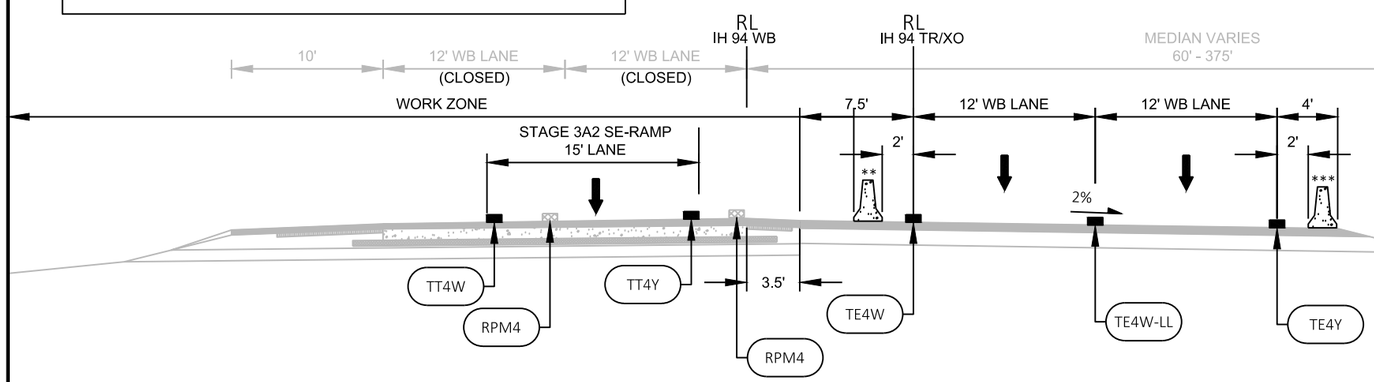

TRAFFIC CONTROL TYPICAL SECTION
IH 94 - STAGE 3A2, 3B, & 3C
STA 89+03 TR - STA 216+24 TR
STA 217+66 XO - STA 240+57 XO

LEGEND

TT4W	TEMPORARY PAVEMENT MARKING REMOVABLE TAPE 4-INCH (WHITE)
TT4Y	TEMPORARY PAVEMENT MARKING REMOVABLE TAPE 4-INCH (YELLOW)
RPM4	REMOVING PAVEMENT MARKINGS (4-INCH)
	CONCRETE BARRIER TEMPORARY PRECAST

APPROVED FOR UTILITY RELOCATION May 1, 2018

PROJECT NO: 1022-00-79	HWY: IH 94	COUNTY: TREMPEALEAU	TRAFFIC CONTROL - STAGE 3 TYPICAL SECTION	SHEET 82	E

FILE NAME : G:\WDOTCO\16048 (2016-2018 DESIGN WO)\16048-006\CIVIL 3D\SHEETSPLAN\TRAFFIC CONTROL\025003-TC-STAGE 3 OV.DWG
LAYOUT NAME - Stage 3 TYP (2)
PLOT DATE : 4/18/2018 7:39 AM PLOT BY : KL ENGINEERING PLOT NAME : PLOT SCALE : ##########

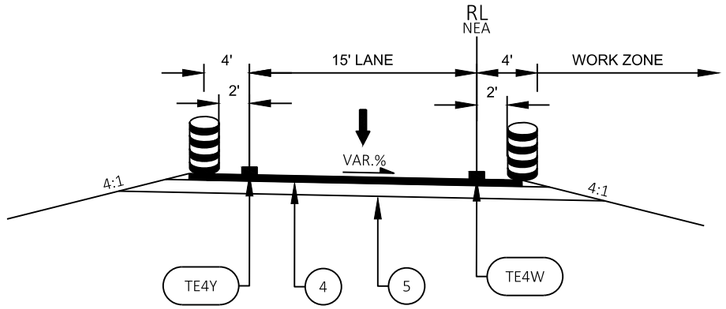

TRAFFIC CONTROL TYPICAL SECTION
NEA TEMPORARY RAMP (WB ON-RAMP) - STAGE 3A2, 3B, & 3C

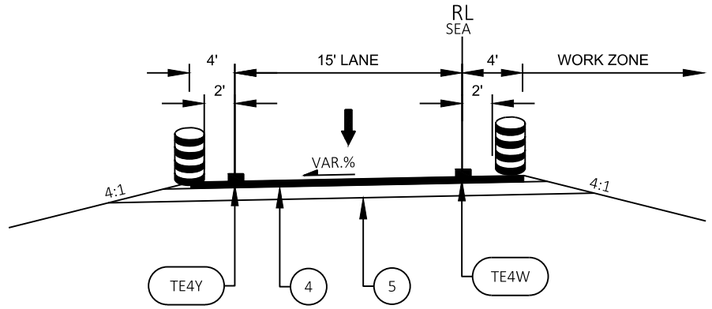

TRAFFIC CONTROL TYPICAL SECTION
SEA TEMPORARY RAMP (WB OFF-RAMP) - STAGE 3B & 3C

LEGEND

4	ASPHALTIC SURFACE TEMPORARY , 5-INCH
5	BASE AGGREGATE DENSE 1 1/4-INCH, 10-INCH
TE4W	TEMPORARY PAVEMENT MARKING EPOXY 4-INCH (WHITE)
TE4Y	TEMPORARY PAVEMENT MARKING EPOXY 4-INCH (YELLOW)
	TRAFFIC CONTROL DRUMS

APPROVED FOR UTILITY RELOCATION May 1, 2018

NOTE:
SEE "PROPOSED TYPICAL SECTIONS" FOR PAVEMENT STRUCTURE

SEE "PAVEMENT MARKING PLAN" FOR PERMANENT PAVEMENT MARKING

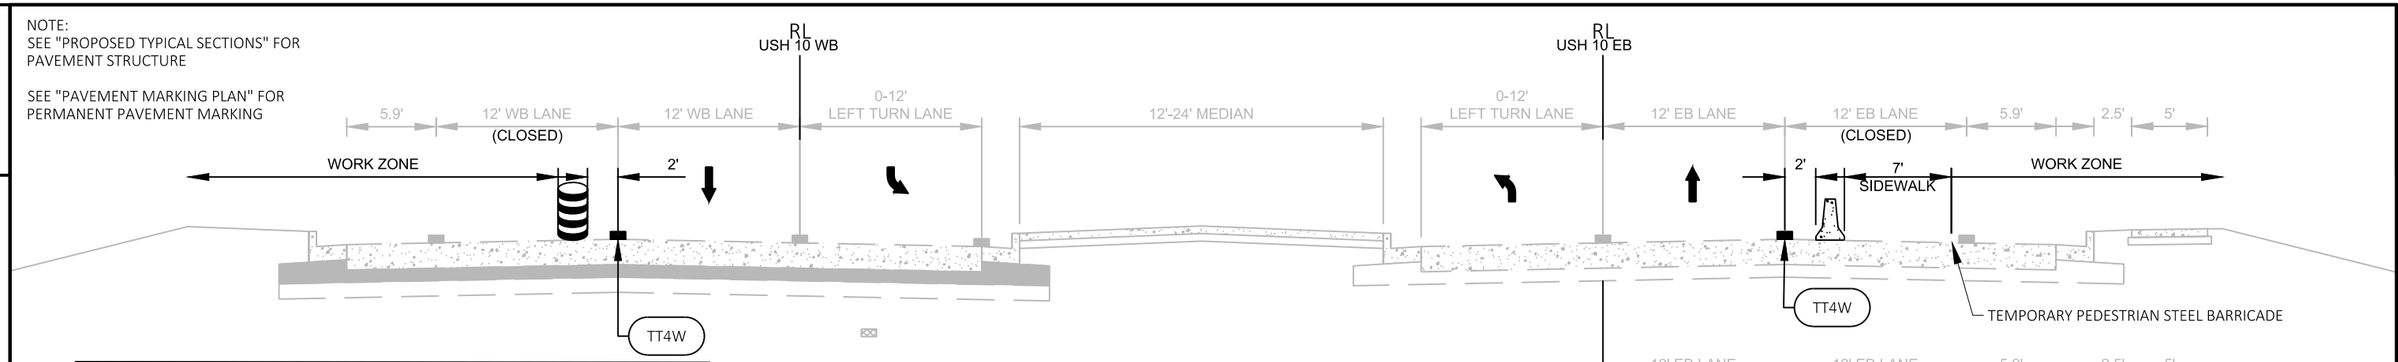

TRAFFIC CONTROL TYPICAL SECTION
USH 10 - STAGE 3B
STA 20+00 E - STA 27+44 E
STA 27-00 W - STA 39+00 W

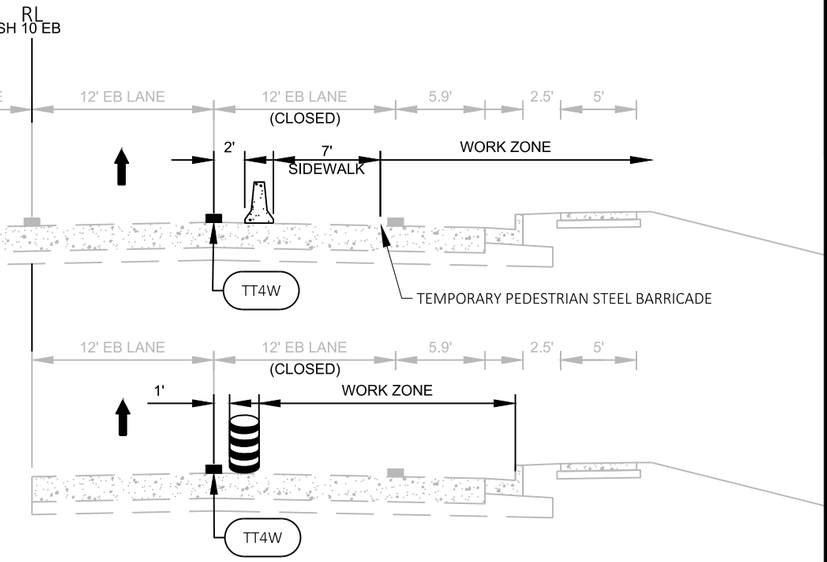

TRAFFIC CONTROL PARTIAL TYPICAL SECTION
USH 10 - STAGE 3B
STA 27+44 E - STA 34+60 E

LEGEND

TT4W	TEMPORARY PAVEMENT MARKING REMOVABLE TAPE 4-INCH (WHITE)
TT4Y	TEMPORARY PAVEMENT MARKING REMOVABLE TAPE 4-INCH (YELLOW)
RPM4	REMOVING PAVEMENT MARKINGS (4-INCH)
	TRAFFIC CONTROL DRUMS
	CONCRETE BARRIER TEMPORARY PRECAST

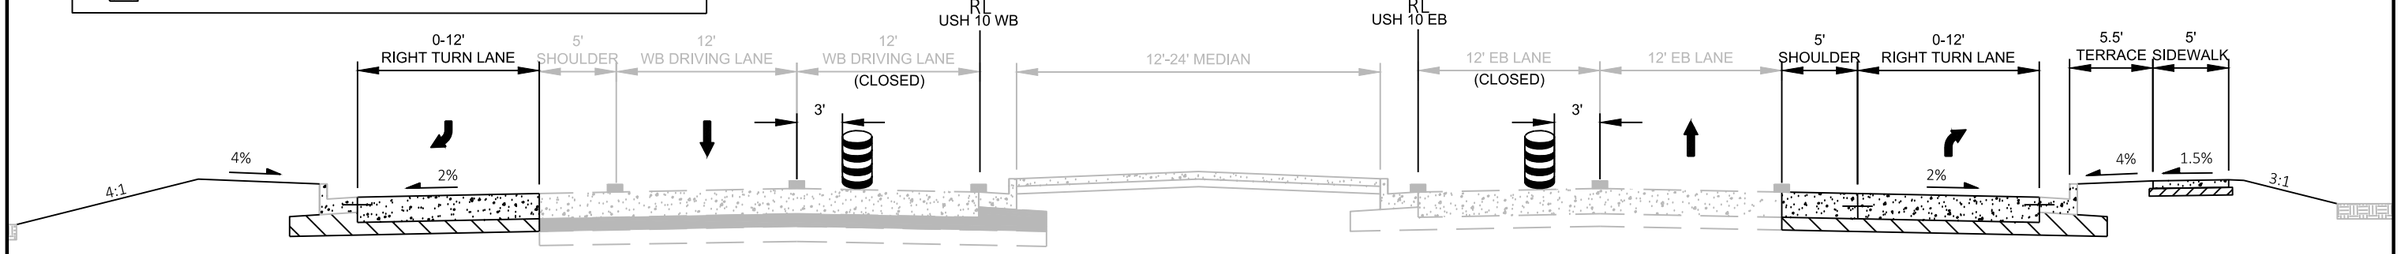

TRAFFIC CONTROL TYPICAL SECTION
USH 10 - STAGE 3C
STA 23+76 E - STA 27+40 E
STA 34+06 W - STA 39+00 W

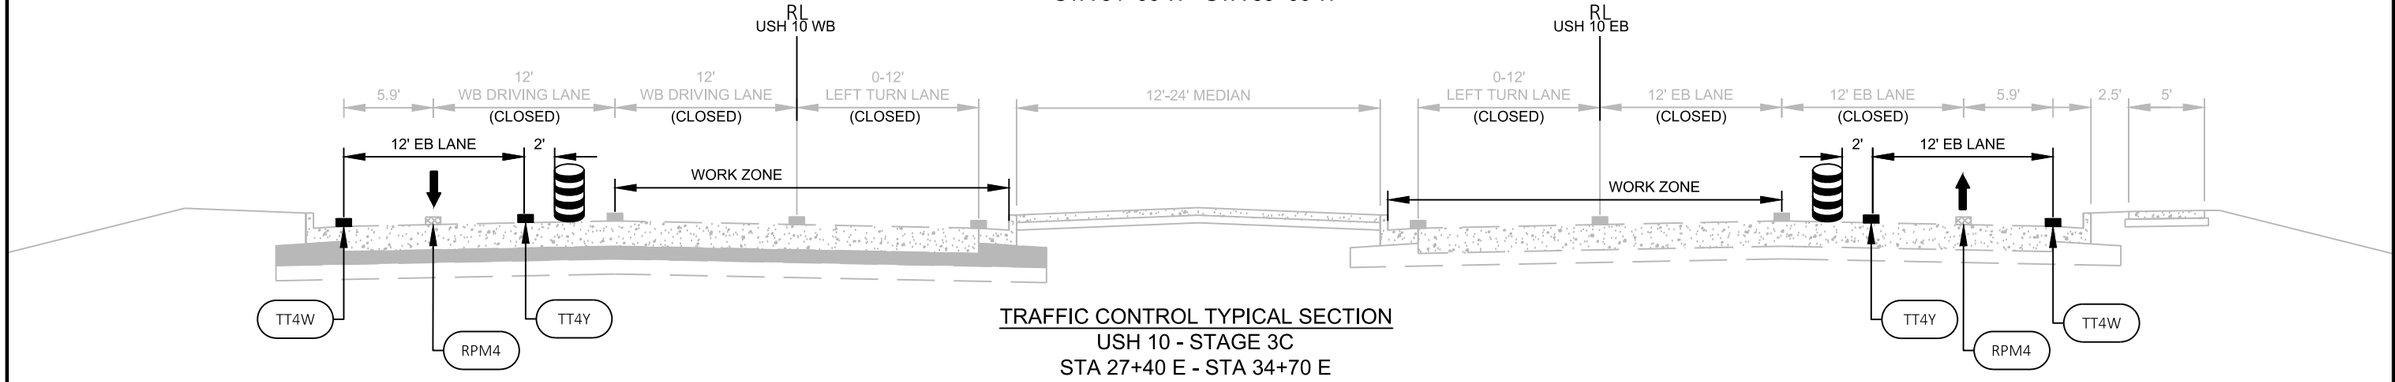

TRAFFIC CONTROL TYPICAL SECTION
USH 10 - STAGE 3C
STA 27+40 E - STA 34+70 E
STA 27+05 W - STA 34+06 W

PROJECT NO: 1022-00-79	HWY: IH 94	COUNTY: TREMPEALEAU	TRAFFIC CONTROL - STAGE 3 TYPICAL SECTION	SHEET 84	E

FILE NAME : G:\WDOTCO\16048 (2016-2018 DESIGN WO)\16048-006\CIVIL 3D\SHEETSPLAN\TRAFFIC CONTROL\025003-TC-STAGE 3 OV.DWG
LAYOUT NAME - Stage 3 TYP (4)
PLOT DATE : 4/18/2018 7:39 AM PLOT BY : KL ENGINEERING PLOT NAME : PLOT SCALE : ##########

WISDOT/CADDS SHEET 42

APPROVED FOR UTILITY RELOCATION May 1, 2018

2

N

CTH NN

HO

HO

N. FORK BUFFALO RIVER

B-61-218

RIPRAP

RIPRAP

35+00WB

40+00WB

IH 94 WB

45+00WB

WORK ZONE (TYP.)

50'

INL

RIPRAP

RIPRAP

35+00EB

40+00EB

45+00EB

IH 94 EB

25'

RIPRAP

RIPRAP

B-61-217

SIGN

ROAD CLOSED

R11-2
48"X30"

ROAD CLOSED

R11-2
48"X30"

MATCH LINE STA. 49+00.00 EB

HO

SEE S.D.D "TRAFFIC CONTROL, SHOULDER CLOSURE ON DIVIDED ROADWAY, SPEEDS GREATER THAN 40 M.P.H." FOR ADDITIONAL SIGNING AND DETAILS NOT SHOWN ON PLAN

APPROVED FOR UTILITY RELOCATION May 1, 2018

PROJECT NO: 1022-00-79	HWY: IH 94	COUNTY: TREMPEALEAU	TRAFFIC CONTROL - STAGE 3A1 (3A-1)	SHEET 85	E

FILE NAME : G:\WDOTCO\16048 (2016-2018 DESIGN WO)\16048-006\CIVIL 3D\SHEETSPLAN\TRAFFIC CONTROL\025003-TC-STAGE 3A.DWG
LAYOUT NAME - 20+00 - 49+00

PLOT DATE : 4/24/2018 3:18 PM PLOT BY : KL ENGINEERING PLOT NAME : PLOT SCALE : ##########

2

APPROVED FOR UTILITY RELOCATION May 1, 2018

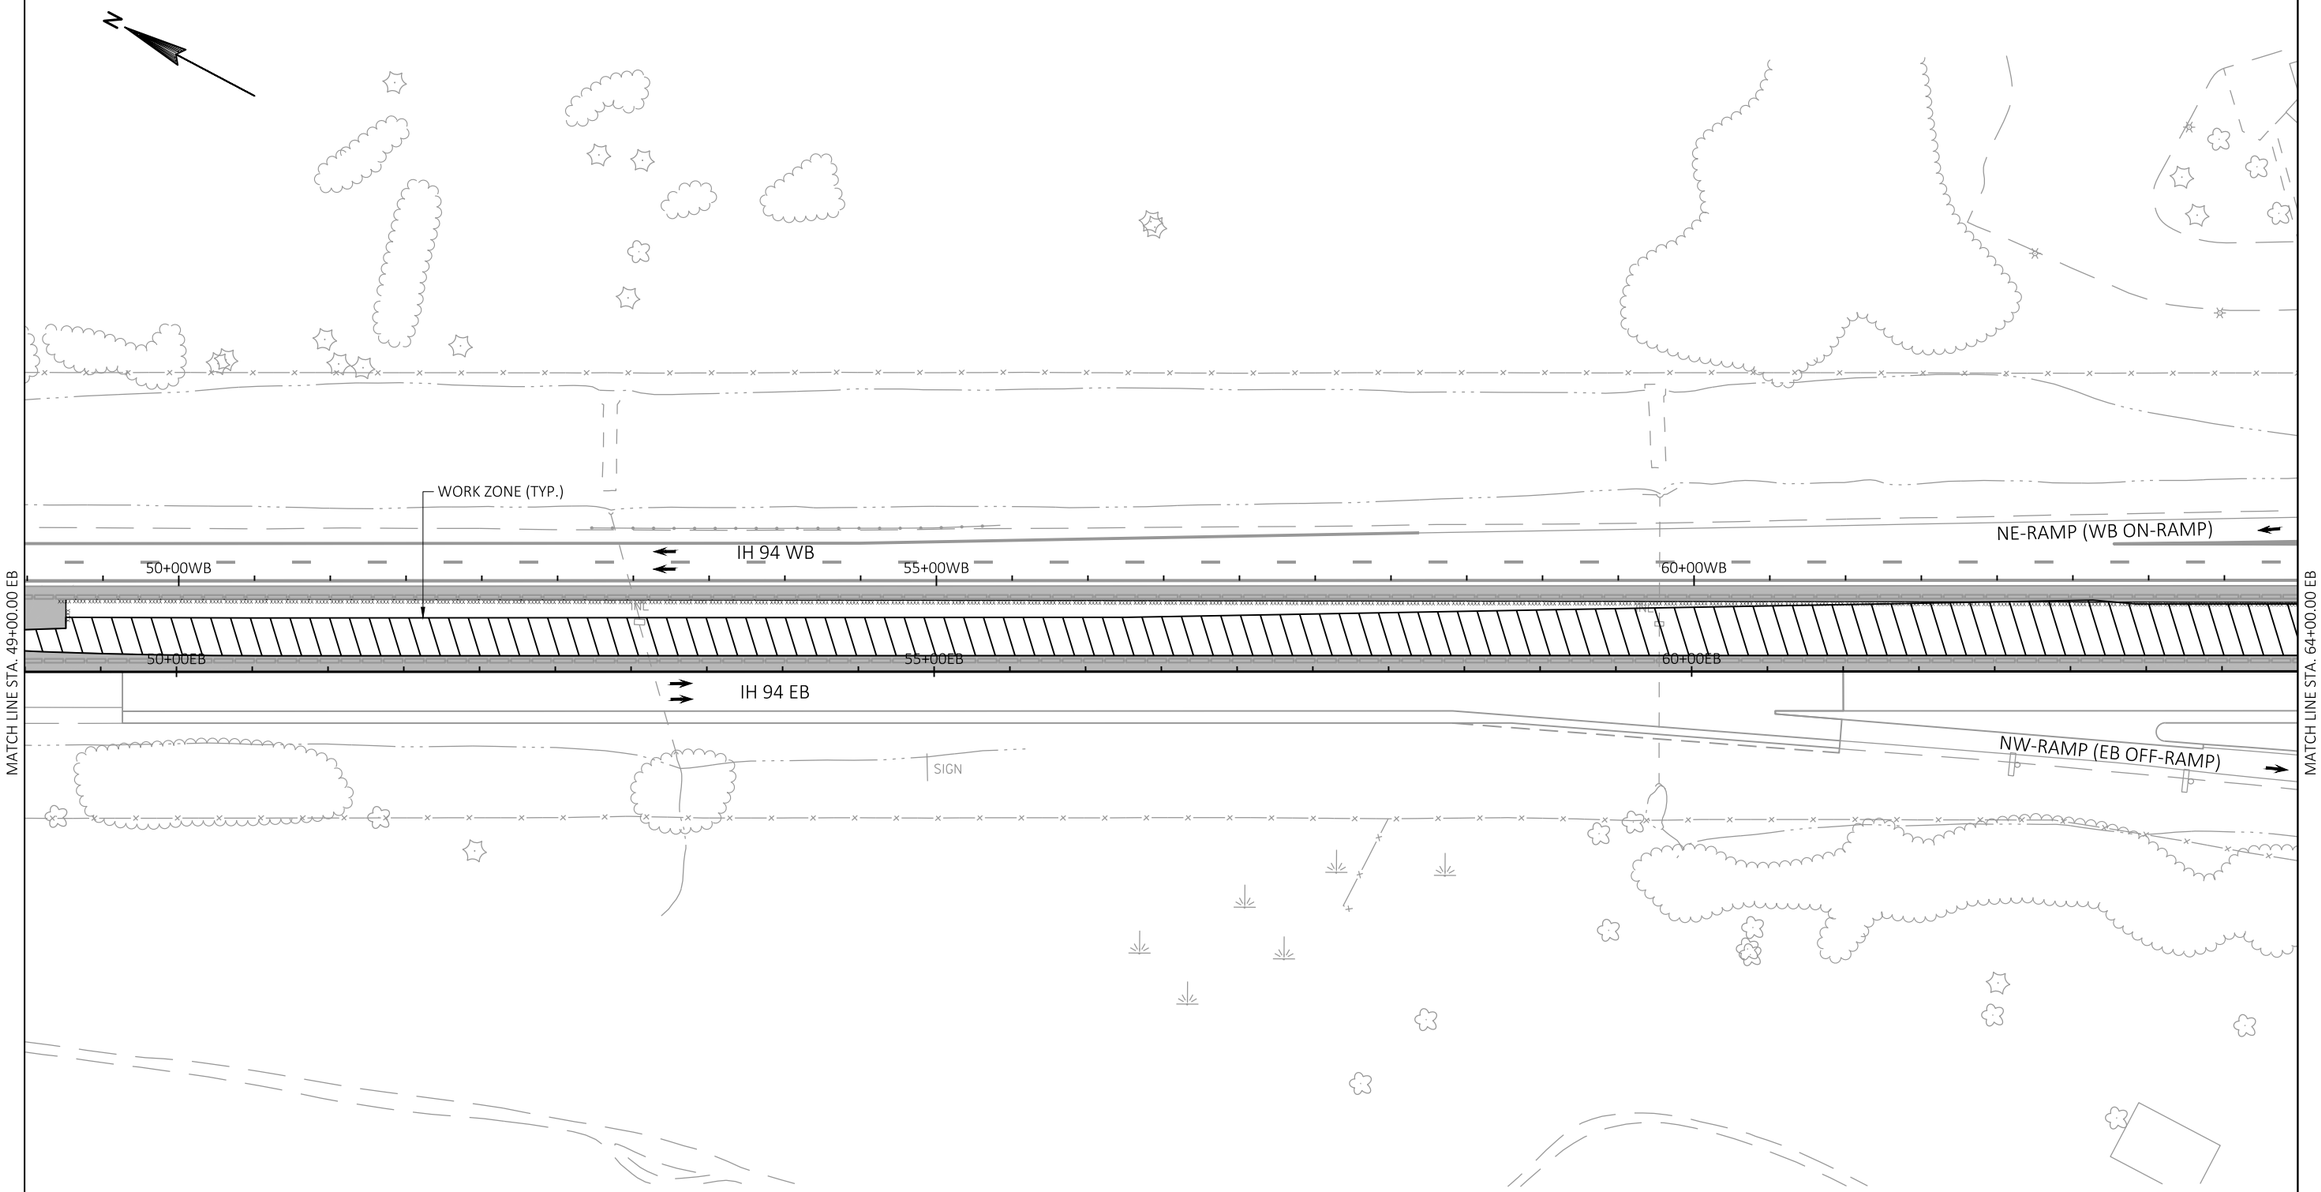

PROJECT NO: 1022-00-79	HWY: IH 94	COUNTY: TREMPEALEAU	TRAFFIC CONTROL - STAGE 3A1 (3A-2)	SHEET 86	E

FILE NAME : G:\WDOTCO\16048 (2016-2018 DESIGN WO)\16048-006\CIVIL 3D\SHEETSPLAN\TRAFFIC CONTROL\025003-TC-STAGE 3A.DWG
LAYOUT NAME - 49+00 - 64+00

PLOT DATE : 4/24/2018 3:19 PM PLOT BY : KL ENGINEERING PLOT NAME : PLOT SCALE : ##########

2

APPROVED FOR UTILITY RELOCATION May 1, 2018

N

FLAG

SIGN

INL

RIPRAP

MH

W

OH

NE-RAMP (WB ON-RAMP)

SHOULDER WORK

W2-5

WORK ZONE (TYP.)

50'

100'

SE-RAMP (WB OFF-RAMP)

SIG. CAB.

ITS CAMERA

65+00WB

70+00WB

75+00WB

IH 94 WB

65+00EB

70+00EB

75+00EB

IH 94 EB

MATCH LINE STA. 64+00.00 EB

MATCH LINE STA. 79+00.00 EB

B-61-156

USH 10 WB

USH 10 EB

SLAB

NW-RAMP (EB OFF-RAMP)

SW-RAMP (EB ON-RAMP)

PLAN OBSTRUCTED BY TREE

PROJECT NO: 1022-00-79	HWY: IH 94	COUNTY: TREMPEALEAU	TRAFFIC CONTROL - STAGE 3A1 (3A-3)	SHEET 87	E

FILE NAME : G:\WDOTCO\16048 (2016-2018 DESIGN WO)\16048-006\CIVIL 3D\SHEETSPLAN\TRAFFIC CONTROL\025003-TC-STAGE 3A.DWG
LAYOUT NAME - 64+00 - 79+00

PLOT DATE : 4/24/2018 3:19 PM PLOT BY : KL ENGINEERING PLOT NAME : PLOT SCALE : ##########

WISDOT/CADDS SHEET 42

2

2

MATCH LINE STA. 79+00.00 EB

MATCH LINE STA. 94+00.00 EB

N

SEPTIC

SLAB

SIGN

SE-RAMP (WB OFF-RAMP)

MOVE EXISTING SIGN

CAMPING SIGN

SIGN

EXIT 88

RIPRAP

MH

MOVE EXISTING SIGN

SIGN

RIGHT SHOULDER CLOSED

W21-5A

SLAB

OH

100'

50'

80+00WB

85+00WB

IH 94 WB

90+00WB

80+00EB

85+00EB

90+00EB

IH 94 EB

INL

WORK ZONE (TYP.)

SW-RAMP (EB ON-RAMP)

OH

MH

INL

WALL

WALL

POOL

SEPTIC

POOL

APPROVED FOR UTILITY RELOCATION May 1, 2018

PROJECT NO: 1022-00-79	HWY: IH 94	COUNTY: TREMPEALEAU	TRAFFIC CONTROL - STAGE 3A1 (3A-4)	SHEET 88	E

FILE NAME : G:\WDOTCO\16048 (2016-2018 DESIGN WO)\16048-006\CIVIL 3D\SHEETSPLAN\TRAFFIC CONTROL\025003-TC-STAGE 3A.DWG
LAYOUT NAME - 79+00 - 94+00

PLOT DATE : 4/24/2018 3:19 PM PLOT BY : KL ENGINEERING PLOT NAME : PLOT SCALE : ##########

WISDOT/CADDS SHEET 42

2

2

N

MATCH LINE STA. 94+00.00 EB

95+00WB

100+00WB

105+00WB

IH 94 WB

RIGHT SHOULDER CLOSED AHEAD

W21-5B

SIGN

SIGN

SIGN

95+00EB

WORK ZONE (TYP.)

50'

100+00EB

105+00EB

IH 94 EB

RIPRAP

OH

OH

OH

OH

APPROVED FOR UTILITY RELOCATION May 1, 2018

PROJECT NO: 1022-00-79	HWY: IH 94	COUNTY: TREMPEALEAU	TRAFFIC CONTROL - STAGE 3A1 (3A-5)	SHEET 89	E

FILE NAME : G:\WDOTCO\16048 (2016-2018 DESIGN WO)\16048-006\CIVIL 3D\SHEETSPLAN\TRAFFIC CONTROL\025003-TC-STAGE 3A.DWG
LAYOUT NAME - 94+00 - 124+00

PLOT DATE : 4/24/2018 3:19 PM PLOT BY : KL ENGINEERING PLOT NAME : PLOT SCALE : ##########

WISDOT/CADDS SHEET 42

2

SIGN

20+00WB

IH 94 WB

25+00WB

30+00WB

20+00EB

25+00EB

30+00EB

IH 94 EB

SIGN

WO1-4BR

MATCH LINE STA. 34+00.00 EB

2

CTH NN

HO

N. FORK BUFFALO RIVER

B-61-218

RIPRAP

RIPRAP

35+00WB

40+00WB

IH 94 WB

50'

50'

50'

45+00WB

45TRE

12'

12'

RIPRAP

RIPRAP

INL

35+00EB

40+00EB

45+00EB

IH 94 EB

RIPRAP

RIPRAP

B-61-217

MATCH LINE STA. 34+00.00 EB

WO1-6
48"X24"

ROAD CLOSED
R11-2
48"X30"

ROAD CLOSED
R11-2
48"X30"

ROAD CLOSED
R11-2
48"X30"

STAY IN LANE
R4-9
24"X30"

ROAD CLOSED
R11-2
48"X30"

SIGN

240' SHIFTING TAPER
(60 MPH)

WO1-6
48"X24"

12'

12'

MATCH LINE STA. 49+00.00 EB

APPROVED FOR UTILITY RELOCATION May 1, 2018

PROJECT NO: 1022-00-79	HWY: IH 94	COUNTY: TREMPEALEAU	TRAFFIC CONTROL - STAGE 3A2 (3A2-1)	SHEET 90	E

FILE NAME : G:\WDOTCO\16048 (2016-2018 DESIGN WO)\16048-006\CIVIL 3D\SHEETSPLAN\TRAFFIC CONTROL\025003-TC-STAGE 3A2.DWG
LAYOUT NAME - 20+00 - 49+00

PLOT DATE : 4/18/2018 7:40 AM PLOT BY : KL ENGINEERING PLOT NAME : PLOT SCALE : ##########

WISDOT/CADDS SHEET 42

2

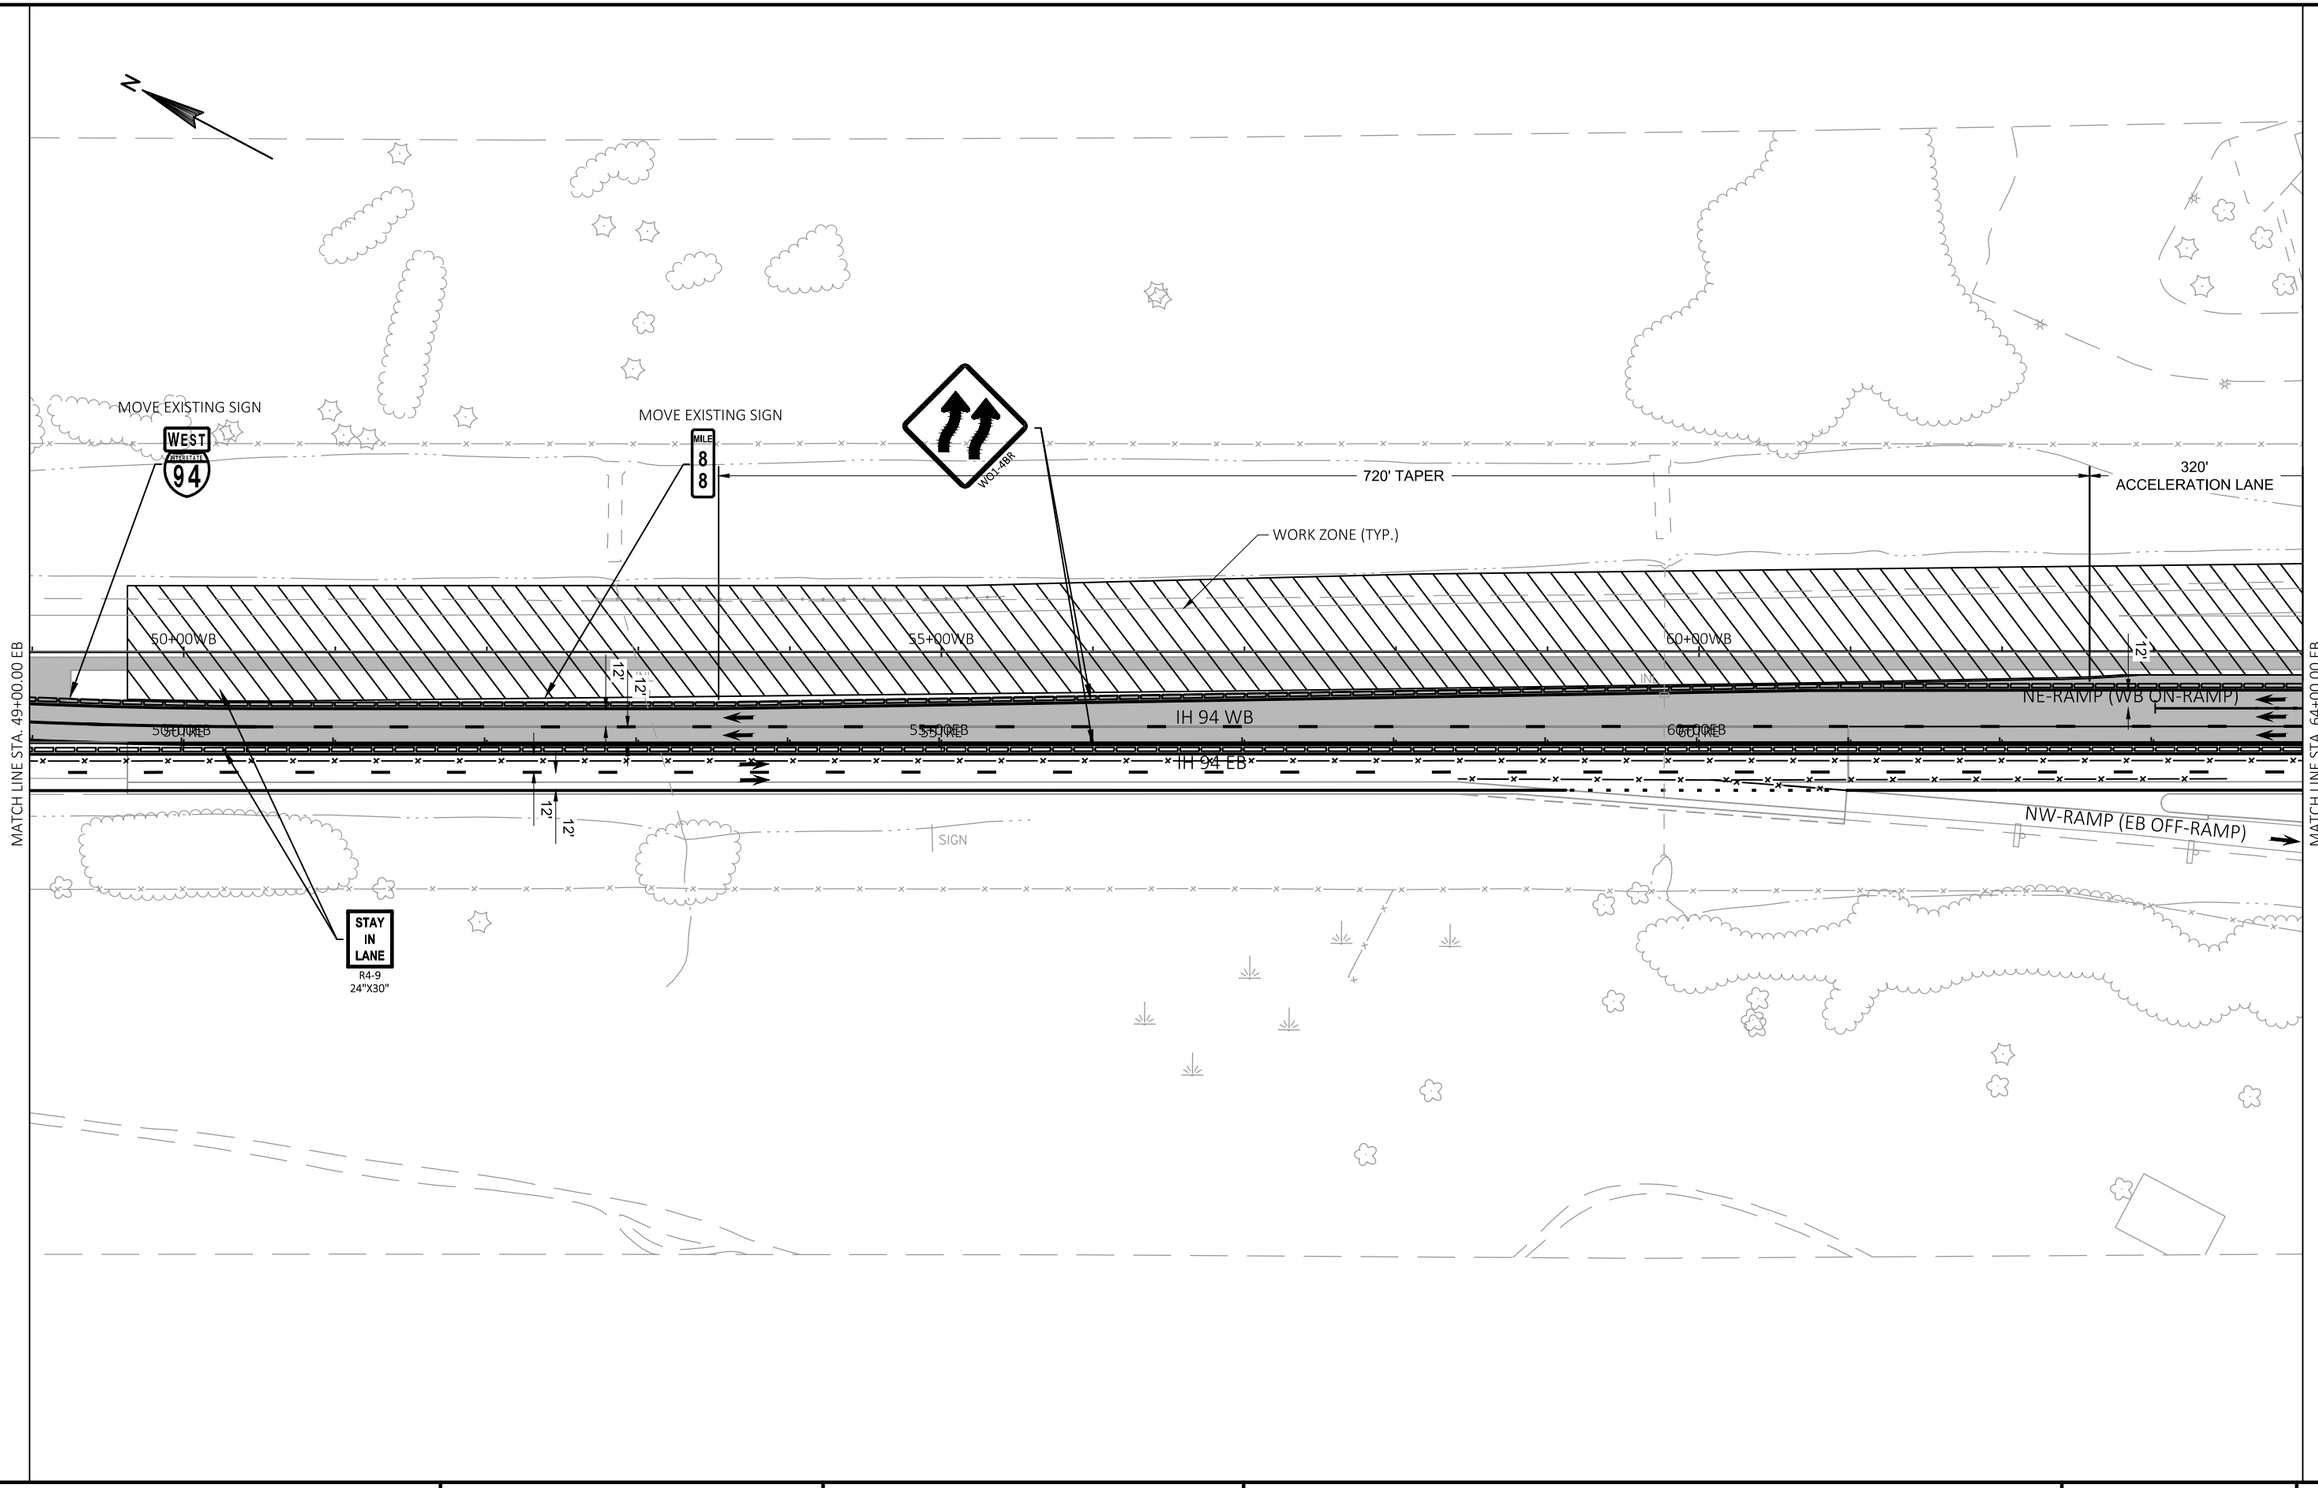

APPROVED FOR UTILITY RELOCATION May 1, 2018

PROJECT NO: 1022-00-79	HWY: IH 94	COUNTY: TREMPEALEAU	TRAFFIC CONTROL - STAGE 3A2 (3A2-2)	SHEET 91	E

FILE NAME : G:\WDOTCO\16048 (2016-2018 DESIGN WO)\16048-006\CIVIL 3D\SHEETSPLAN\TRAFFIC CONTROL\025003-TC-STAGE 3A2.DWG
LAYOUT NAME - 49+00 - 64+00

PLOT DATE : 4/18/2018 7:40 AM PLOT BY : KL ENGINEERING PLOT NAME : PLOT SCALE : ##########

2

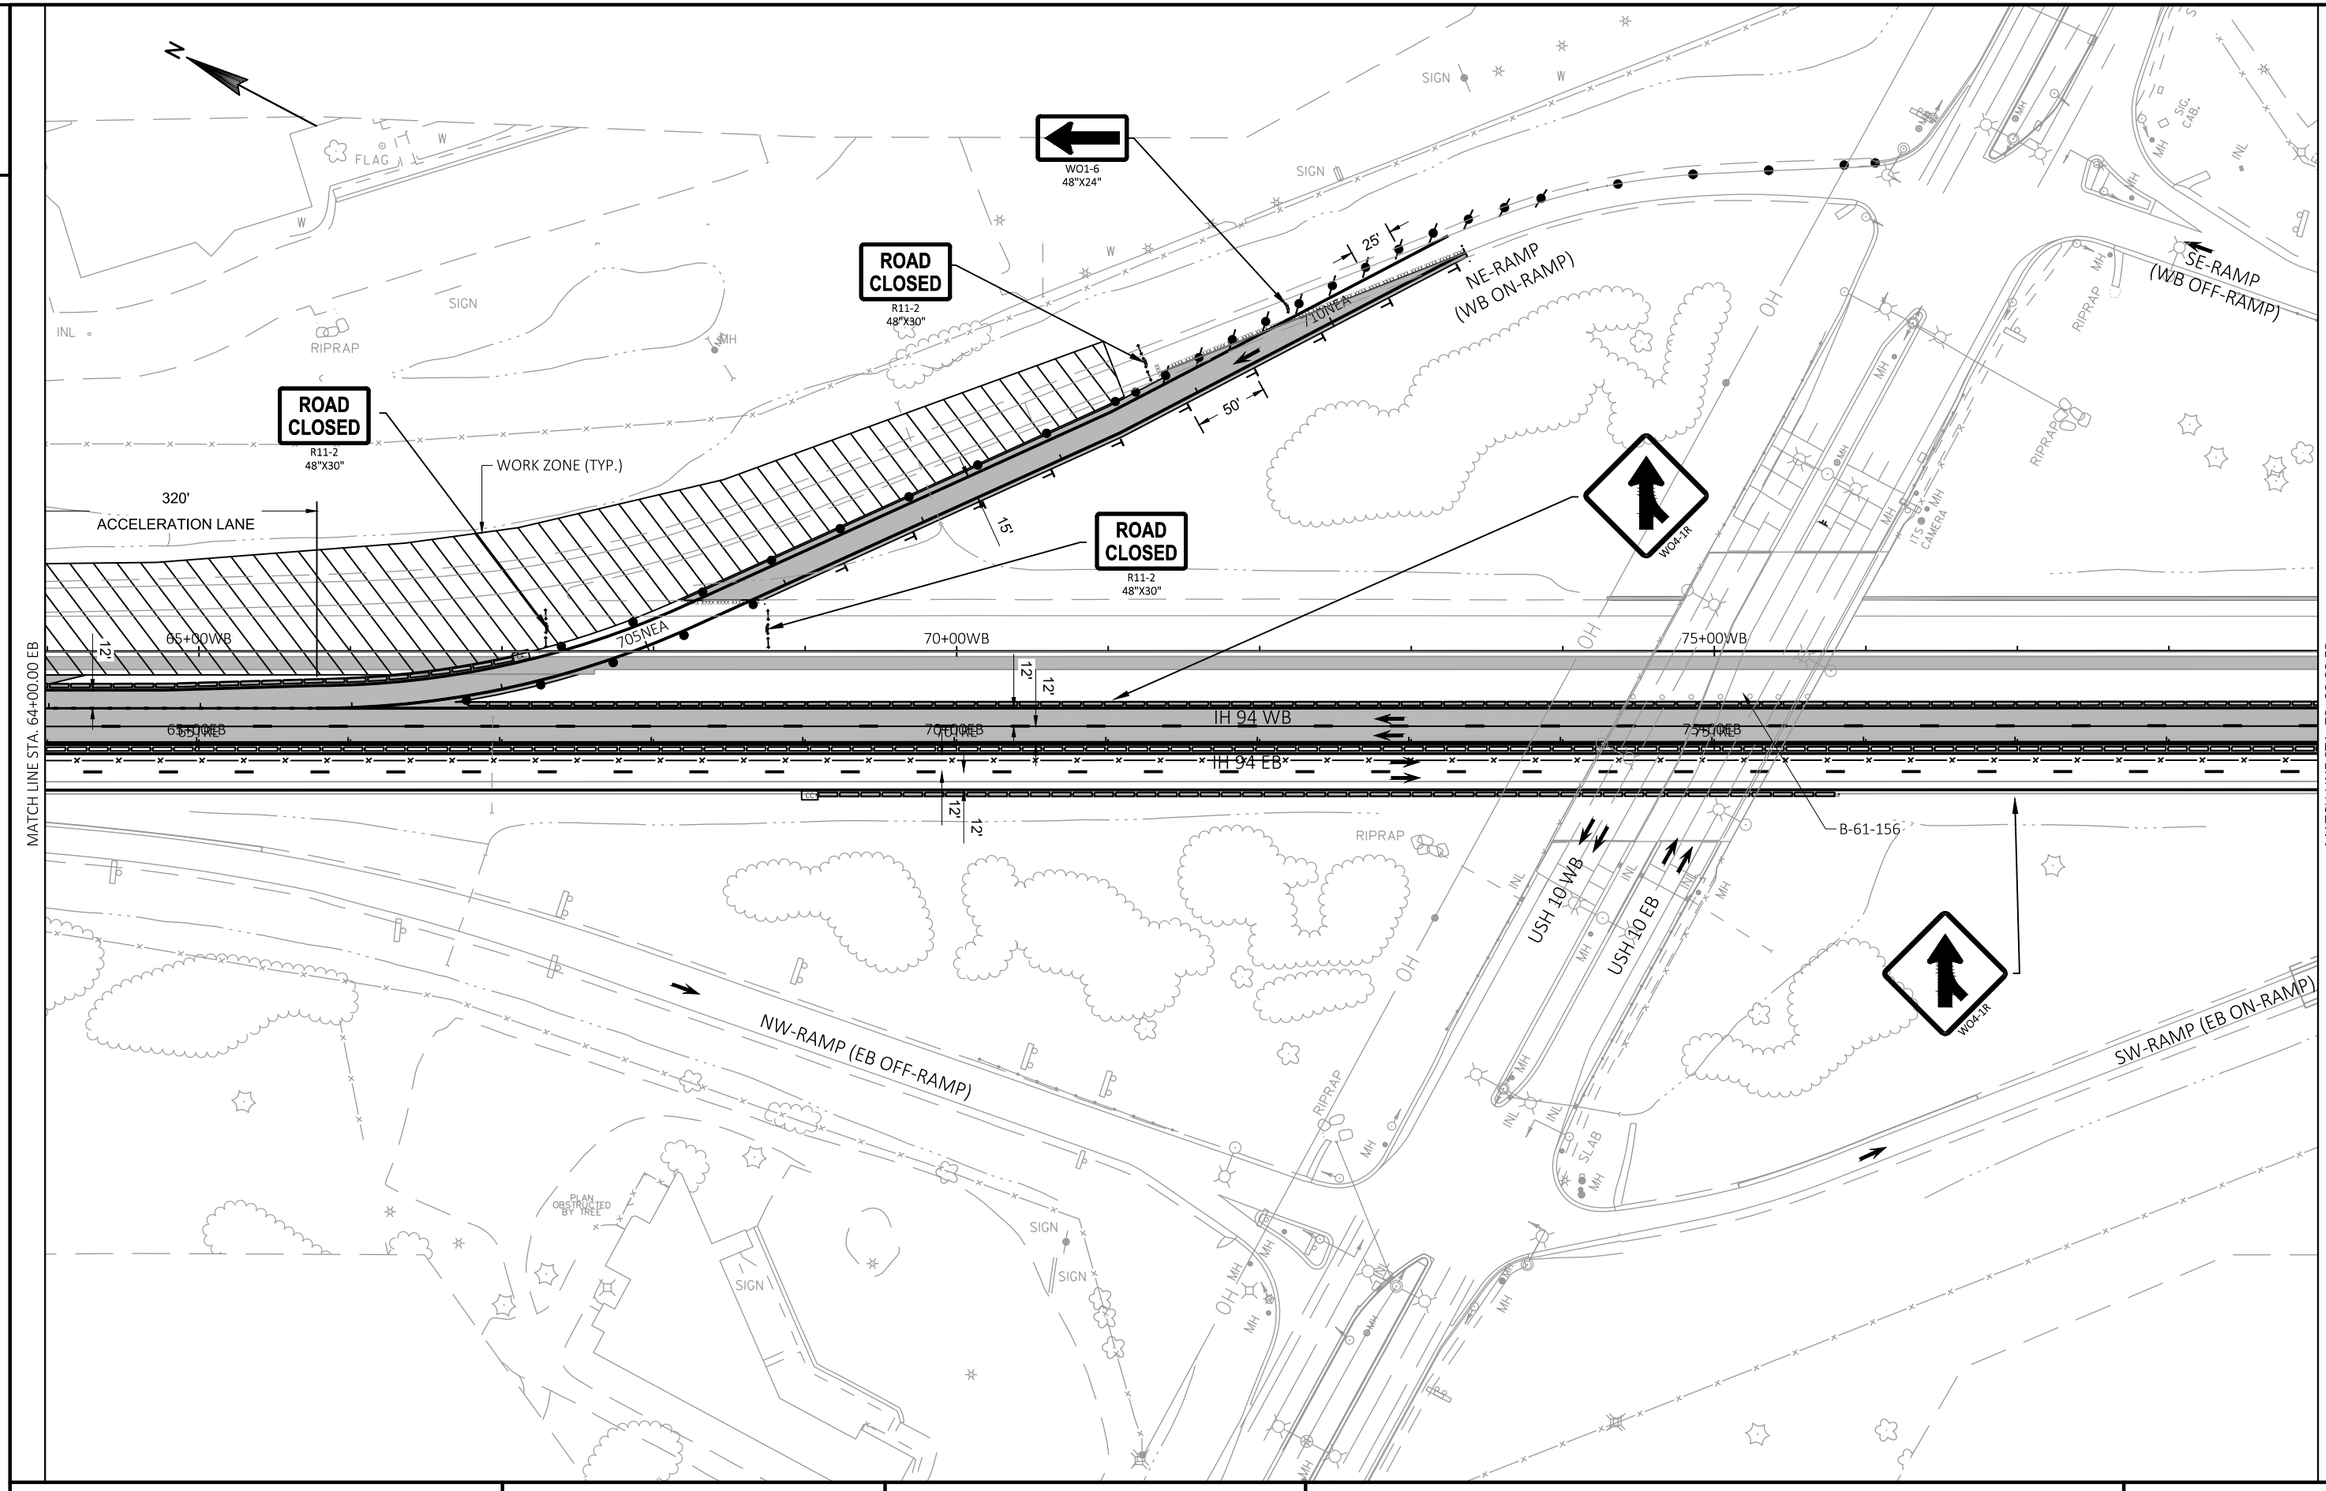

2

APPROVED FOR UTILITY RELOCATION May 1, 2018

PROJECT NO: 1022-00-79	HWY: IH 94	COUNTY: TREMPEALEAU	TRAFFIC CONTROL - STAGE 3A2 (3A2-3)	SHEET 92	E

FILE NAME : G:\WDOTCO\16048 (2016-2018 DESIGN WO)\16048-006\CIVIL 3D\SHEETSPLAN\TRAFFIC CONTROL\025003-TC-STAGE 3A2.DWG
LAYOUT NAME - 64+00 - 79+00

PLOT DATE : 4/18/2018 7:40 AM PLOT BY : KL ENGINEERING PLOT NAME : PLOT SCALE : ##########

WISDOT/CADDS SHEET 42

2

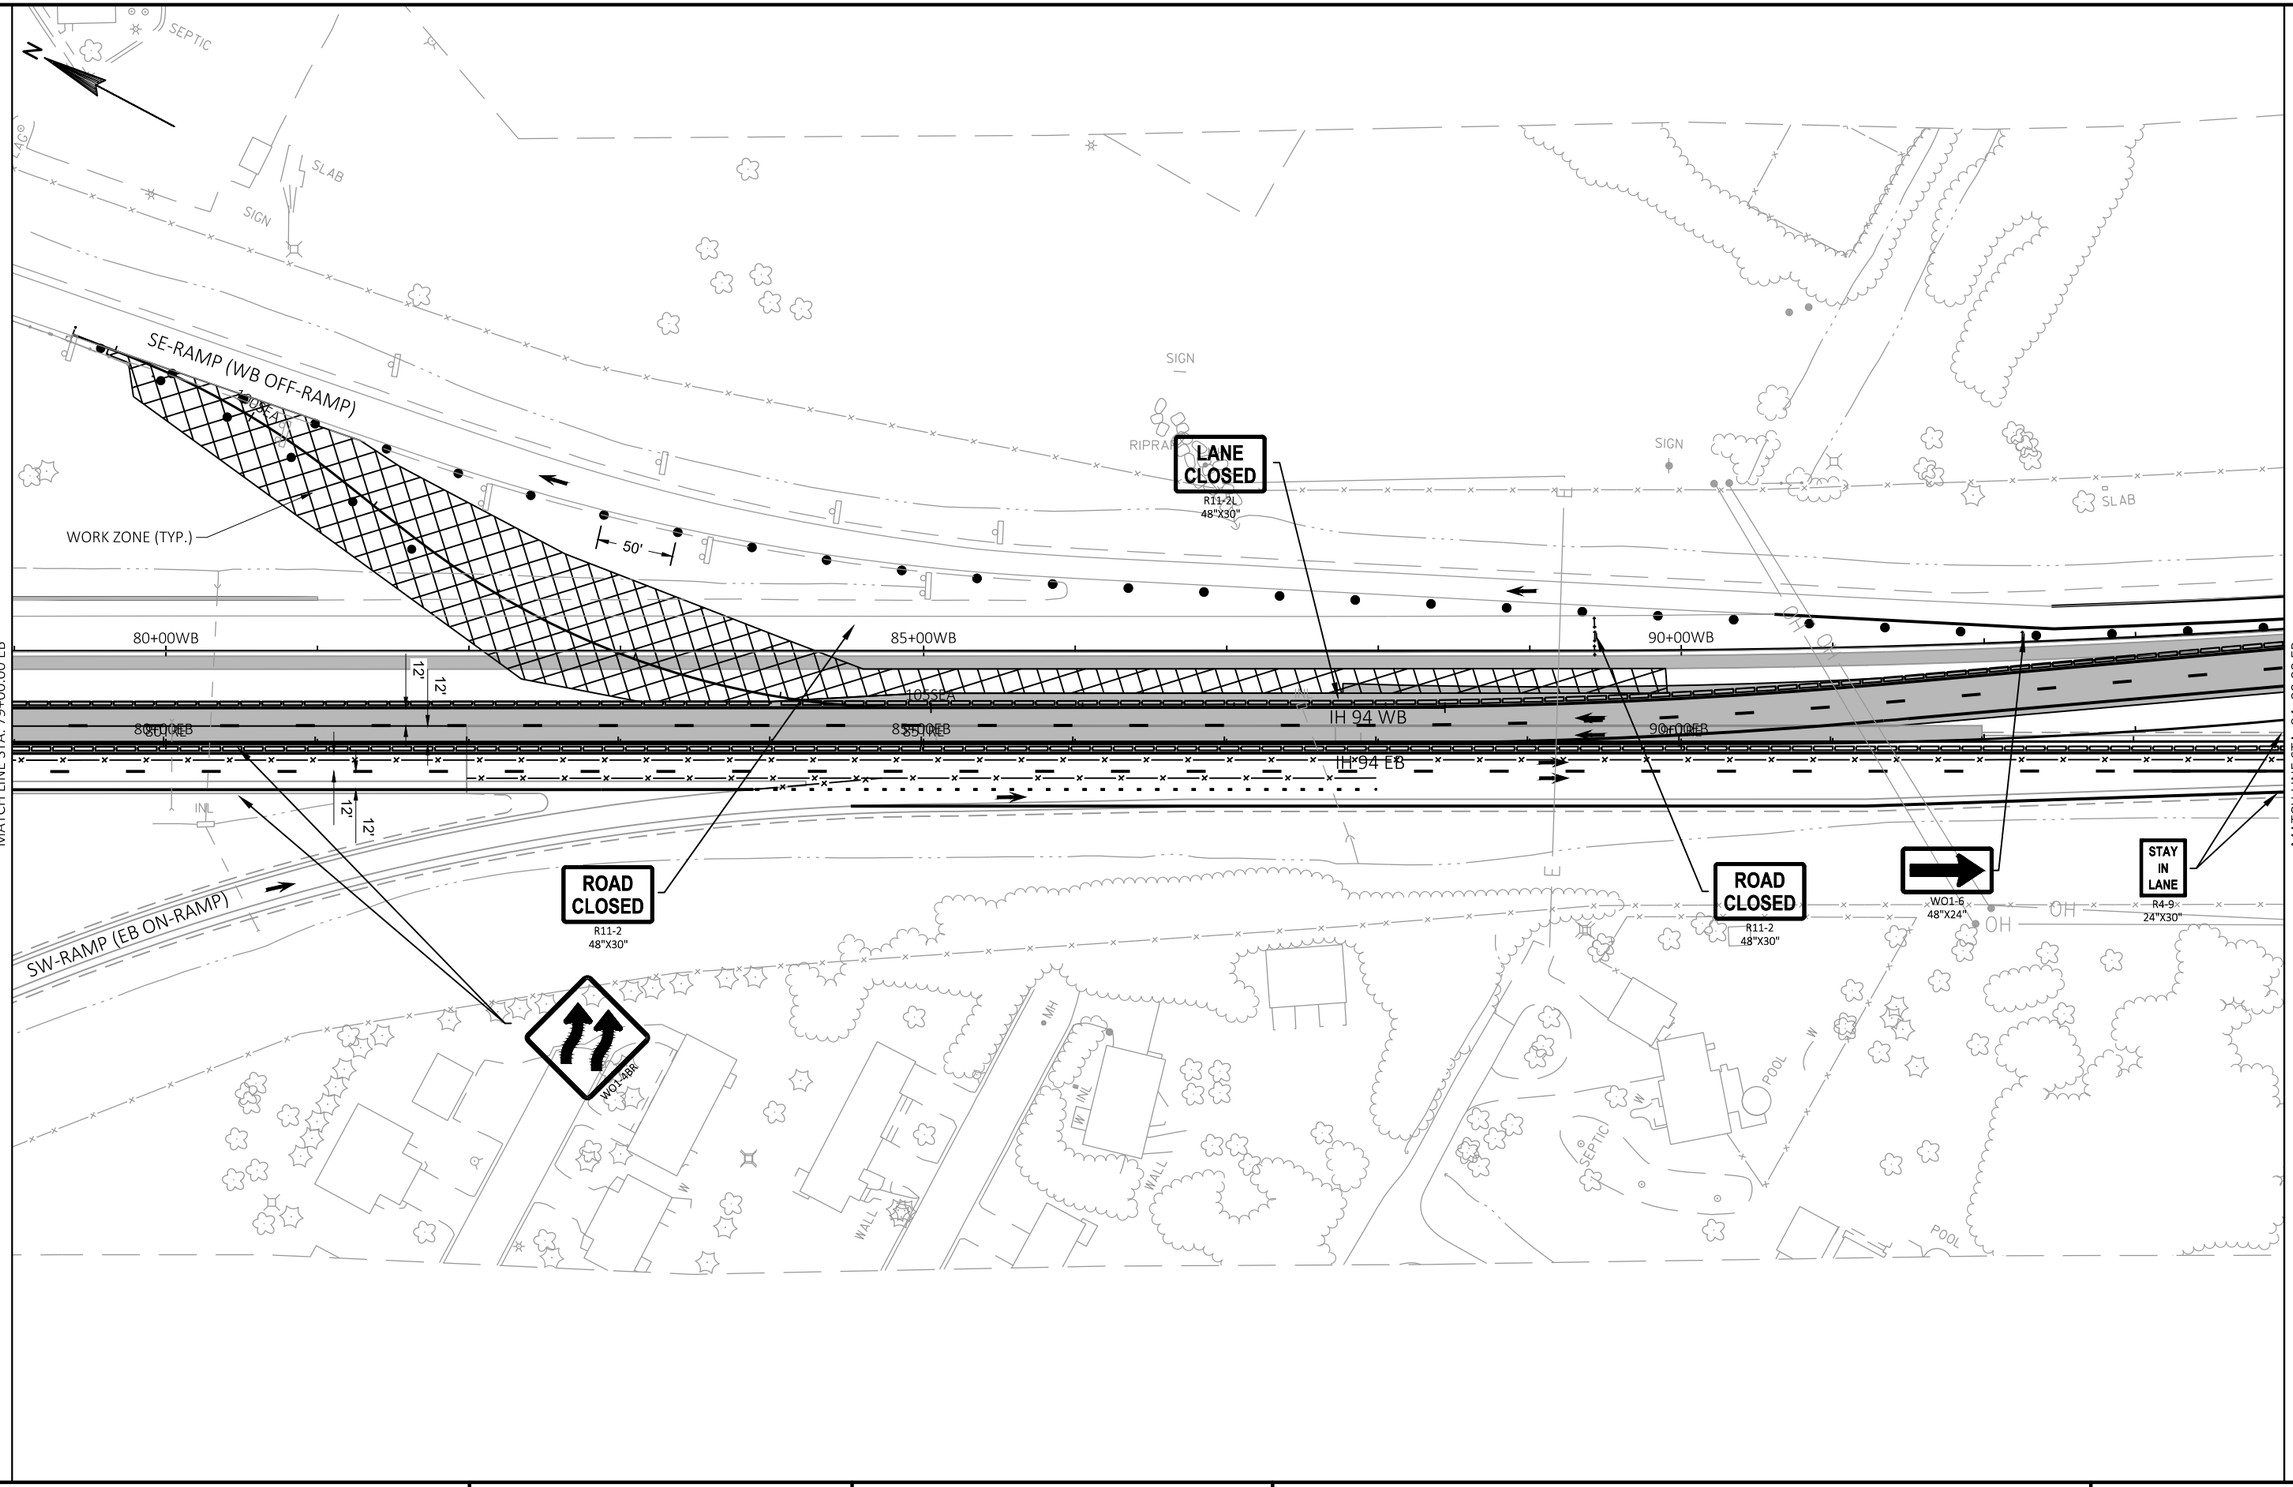

APPROVED FOR UTILITY RELOCATION May 1, 2018

PROJECT NO: 1022-00-79	HWY: IH 94	COUNTY: TREMPEALEAU	TRAFFIC CONTROL - STAGE 3A2 (3A2-4)	SHEET 93	E

FILE NAME : G:\WDOTCO\16048 (2016-2018 DESIGN WO)\16048-006\CIVIL 3D\SHEETSPLAN\TRAFFIC CONTROL\025003-TC-STAGE 3A2.DWG
LAYOUT NAME - 79+00 - 94+00

PLOT DATE : 4/18/2018 7:40 AM PLOT BY : KL ENGINEERING PLOT NAME : PLOT SCALE : ##########

WISDOT/CADDS SHEET 42

2

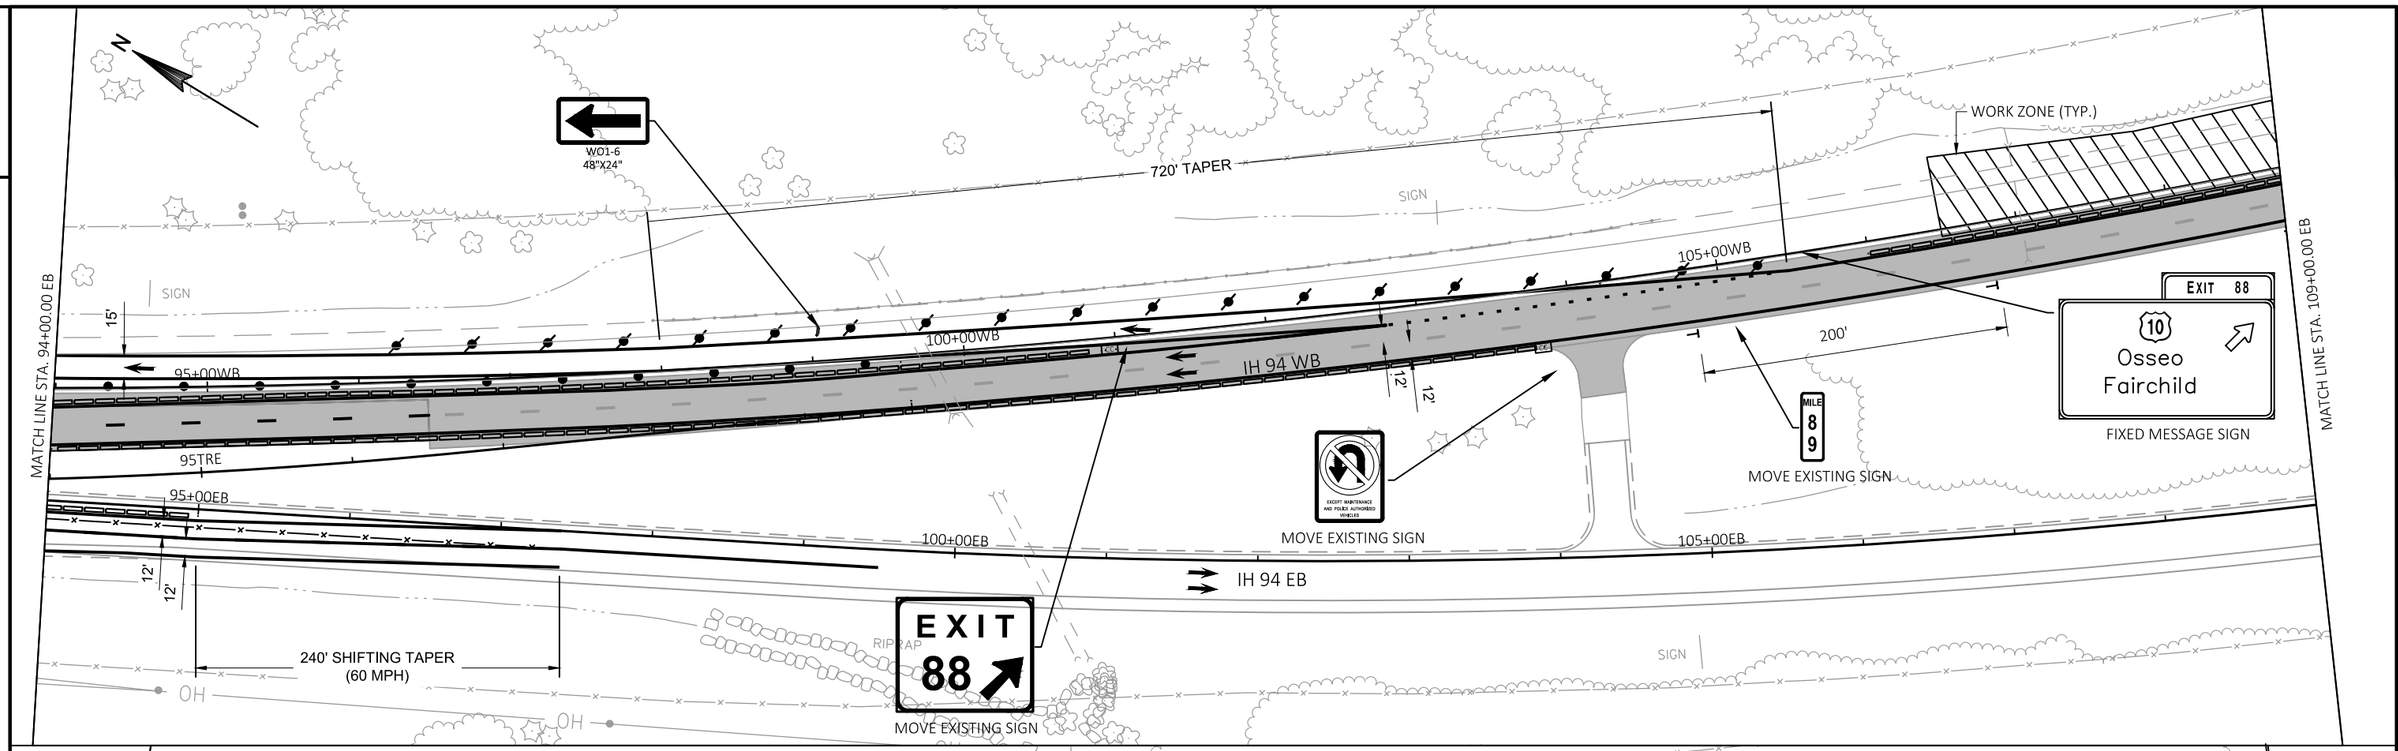

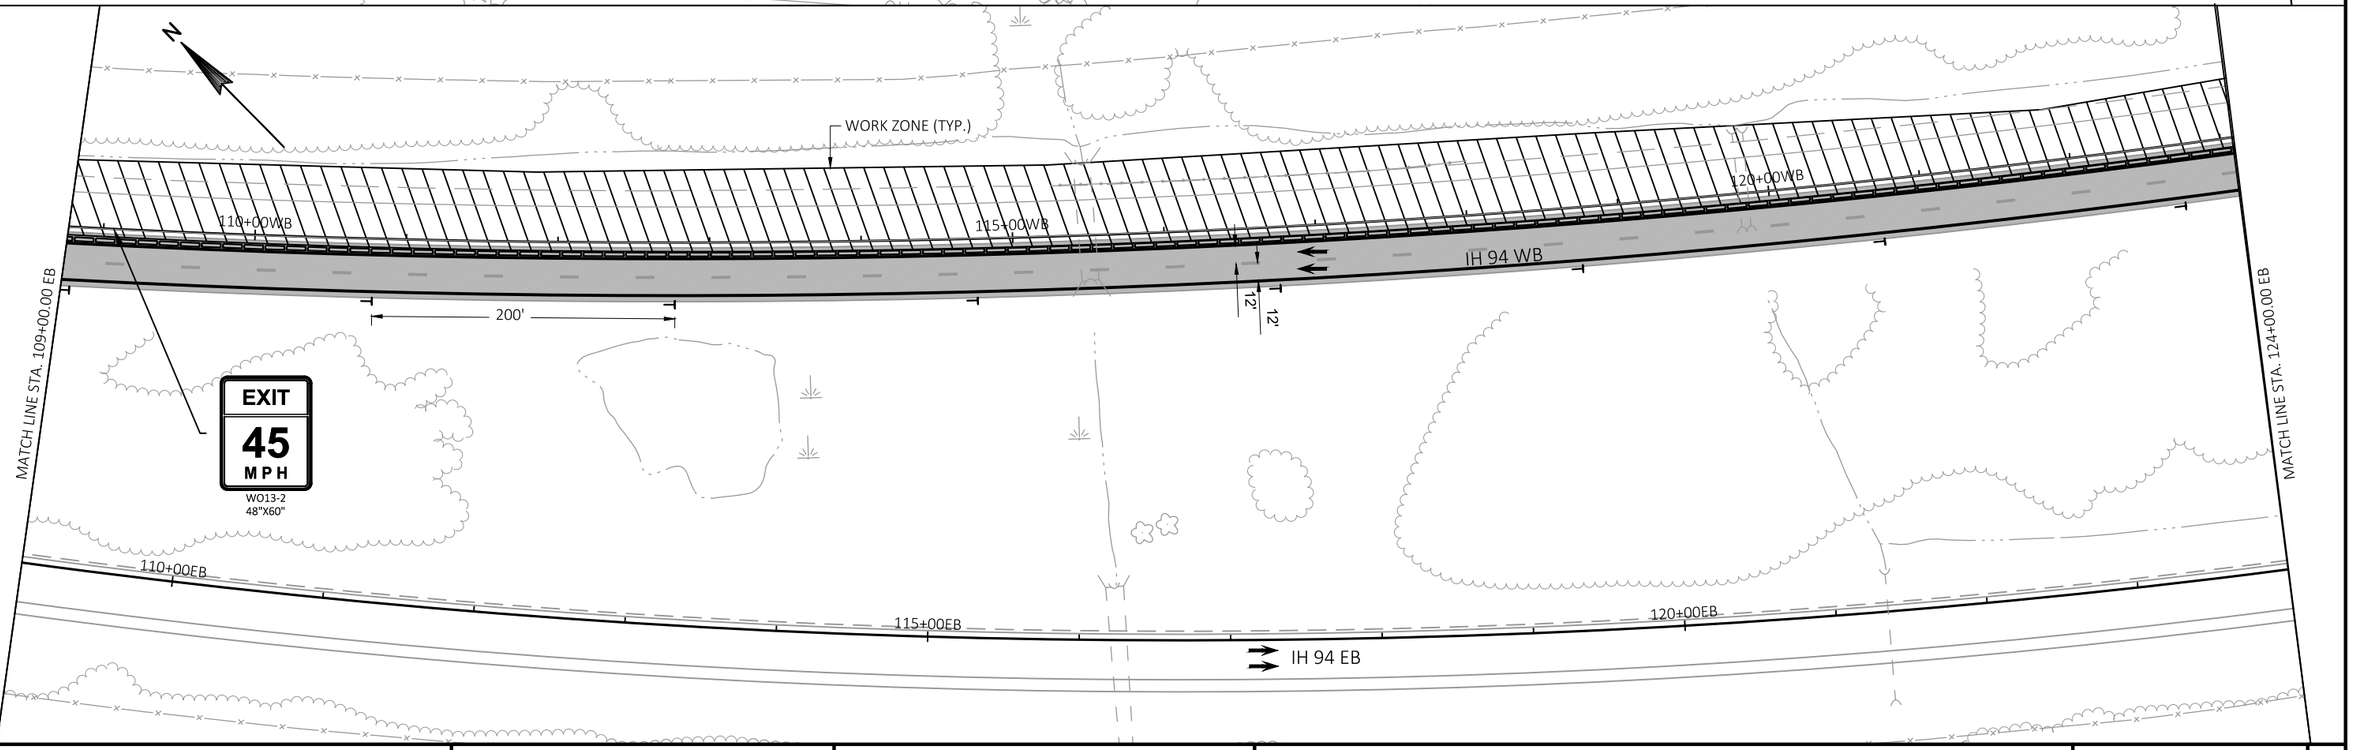

APPROVED FOR UTILITY RELOCATION May 1, 2018

PROJECT NO: 1022-00-79	HWY: IH 94	COUNTY: TREMPEALEAU	TRAFFIC CONTROL - STAGE 3A2 (3A2-5)	SHEET 94	E

FILE NAME : G:\WDOTCO\16048 (2016-2018 DESIGN WO)\16048-006\CIVIL 3D\SHEETSPLAN\TRAFFIC CONTROL\025003-TC-STAGE 3A2.DWG
LAYOUT NAME - 94+00 - 124+00

PLOT DATE : 4/18/2018 7:40 AM PLOT BY : KL ENGINEERING PLOT NAME : PLOT SCALE : ##########

2

SIGN

WORK ZONE (TYP.)

125+00WB

130+00WB

135+00WB

IH 94 WB

12'

12'

200'

MATCH LINE STA. 124+00.00 EB

MATCH LINE STA. 139+00.00 EB

SPEED LIMIT 60

R2-1
24"X30"

EMERGENCY PARKING 24 HR MAX

R8-54
48"X36"

TEMPORARY EMERGENCY PULLOUT REQUIRED
SEE S.D.D. "TEMPORARY EMERGENCY PULLOUTS"
FOR ADDITIONAL SIGNS AND DETAILS NOT SHOWN

125+00EB

130+00EB

135+00EB

IH 94 EB

WORK ZONE (TYP.)

SIGN

140+00WB

145+00WB

150+00WB

IH 94 WB

12'

12'

200'

EMERGENCY PARKING 1/4 MILE

R8-53
48"X36"

EXIT 88

10

Osseo
Fairchild
1 MILE

NEXT EXIT 5 MILES

FIXED MESSAGE SIGN

MATCH LINE STA. 139+00.00 EB

MATCH LINE STA. 154+00.00 EB

140+00EB

145+00EB

150+00EB

IH 94 EB

APPROVED FOR UTILITY RELOCATION May 1, 2018

PROJECT NO: 1022-00-79	HWY: IH 94	COUNTY: TREMPEALEAU	TRAFFIC CONTROL - STAGE 3A2 (3A2-6)	SHEET 95	E

FILE NAME : G:\WDOTCO\16048 (2016-2018 DESIGN WO)\16048-006\CIVIL 3D\SHEETSPLAN\TRAFFIC CONTROL\025003-TC-STAGE 3A2.DWG
LAYOUT NAME - 124+00 - 154+00

PLOT DATE : 4/18/2018 7:41 AM PLOT BY : KL ENGINEERING PLOT NAME : PLOT SCALE : ##########

WISDOT/CADDS SHEET 42

2

2

WORK ZONE (TYP.)

155+00WB

160+00WB

165+00WB

IH 94 WB

200'

12'

12'

N

MILE 90

MOVE EXISTING SIGN

MATCH LINE STA. 154+00.00 EB

MATCH LINE STA. 169+00.00 EB

HO

HO

155+00EB

160+00EB

165+00EB

IH 94 EB

WORK ZONE (TYP.)

170+00WB

175+00WB

180+00WB

IH 94 WB

12'

12'

200'

N

MATCH LINE STA. 169+00.00 EB

MATCH LINE STA. 184+00.00 EB

170+00EB

175+00EB

180+00EB

IH 94 EB

APPROVED FOR UTILITY RELOCATION May 1, 2018

PROJECT NO: 1022-00-79	HWY: IH 94	COUNTY: TREMPEALEAU	TRAFFIC CONTROL - STAGE 3A2 (3A2-7)	SHEET 96	E

FILE NAME : G:\WDOTCO\16048 (2016-2018 DESIGN WO)\16048-006\CIVIL 3D\SHEETSPLAN\TRAFFIC CONTROL\025003-TC-STAGE 3A2.DWG
LAYOUT NAME - 154+00 - 184+00

PLOT DATE : 4/18/2018 7:41 AM PLOT BY : KL ENGINEERING PLOT NAME : PLOT SCALE : ##########

WISDOT/CADDS SHEET 42

2

WORK ZONE (TYP.)

185+00WB

190+00WB

195+00WB

IH 94 WB

12'

12'

200'

N

TEMPORARY EMERGENCY PULLOUT REQUIRED
SEE S.D.D. "TEMPORARY EMERGENCY PULLOUTS"
FOR ADDITIONAL SIGNS AND DETAILS NOT SHOWN

EMERGENCY
PARKING
24 HR MAX

R8-54
48"X36"

MATCH LINE STA. 184+00.00 EB

MATCH LINE STA. 199+00.00 EB

185+00EB

190+00EB

195+00EB

IH 94 EB

WORK ZONE (TYP.)

200+00WB

205+00WB

210+00WB

IH 94 WB

200'

12'

12'

N

EMERGENCY
PARKING
1/4 MILE

R8-53
48"X36"

MILE
9
1

MOVE EXISTING SIGN

MATCH LINE STA. 199+00.00 EB

MATCH LINE STA. 214+00.00 EB

200+00EB

205+00EB

210+00EB

IH 94 EB

2

APPROVED FOR UTILITY RELOCATION May 1, 2018

PROJECT NO: 1022-00-79	HWY: IH 94	COUNTY: TREMPEALEAU	TRAFFIC CONTROL - STAGE 3A2 (3A2-8)	SHEET 97	E

FILE NAME : G:\WDOTCO\16048 (2016-2018 DESIGN WO)\16048-006\CIVIL 3D\SHEETSPLAN\TRAFFIC CONTROL\025003-TC-STAGE 3A2.DWG
LAYOUT NAME - 184+00 - 214+00

PLOT DATE : 4/18/2018 7:41 AM PLOT BY : KL ENGINEERING PLOT NAME : PLOT SCALE : ##########

WISDOT/CADDS SHEET 42

2

WORK ZONE (TYP.)

SIGN

SIGN

215+00WB

220+00WB

225+00WB

IH 94 WB

12'

12'

50'

200'

Trempealeau Co

MOVE EXISTING SIGN

ROAD CLOSED

R11-2
48"X30"

MATCH LINE STA. 214+00.00 EB

MATCH LINE STA. 229+00.00 EB

215+00EB

220+00EB

225+00EB

IH 94 EB

SIGN

WORK ZONE (TYP.)

WO5-52R
12"X36"

ROAD CLOSED

R11-2
48"X30"

WO1-6
48"X24"

B-27-36
EXISTING TO REMAIN

50'

230+00WB

235+00WB

240+00WB

IH 94 WB

12'

12'

50'

MATCH LINE STA. 229+00.00 EB

WO1-4BL

PLACE 2 SIGNS AT STA 255+00WB LT & RT

ROAD CLOSED

R11-2
48"X30"

B-27-35
EXISTING TO REMAIN

50'

230+00EB

235+00EB

240+00EB

IH 94 EB

APPROVED FOR UTILITY RELOCATION May 1, 2018

PROJECT NO: 1022-00-79	HWY: IH 94	COUNTY: TREMPEALEAU	TRAFFIC CONTROL - STAGE 3A2 (3A2-9)	SHEET 98	E

FILE NAME : G:\WDOTCO\16048 (2016-2018 DESIGN WO)\16048-006\CIVIL 3D\SHEETSPLAN\TRAFFIC CONTROL\025003-TC-STAGE 3A2.DWG
LAYOUT NAME - 214+00 - END

PLOT DATE : 4/18/2018 7:41 AM PLOT BY : KL ENGINEERING PLOT NAME : PLOT SCALE : ##########

2

SIGN

IH 94 WB

20+00WB

25+00WB

30+00WB

20+00EB

25+00EB

30+00EB

IH 94 EB

SIGN

WO1-4BR

MATCH LINE STA. 34+00.00 EB

2

CTH NN

HO

N. FORK BUFFALO RIVER

B-61-218

RIPRAP

RIPRAP

35+00WB

40+00WB

IH 94 WB

50'

50'

45+00WB

45+00TRE

12'

12'

RIPRAP

RIPRAP

INL

35+00EB

40+00EB

50'

45+00EB

IH 94 EB

RIPRAP

RIPRAP

B-61-217

MATCH LINE STA. 34+00.00 EB

WO1-6
48"X24"

ROAD CLOSED
R11-2
48"X30"

ROAD CLOSED
R11-2
48"X30"

ROAD CLOSED
R11-2
48"X30"

STAY IN LANE
R4-9
24"X30"

ROAD CLOSED
R11-2
48"X30"

SIGN

240' SHIFTING TAPER
(60 MPH)

WO1-6
48"X24"

12'

12'

MATCH LINE STA. 49+00.00 EB

APPROVED FOR UTILITY RELOCATION May 1, 2018

PROJECT NO: 1022-00-79	HWY: IH 94	COUNTY: TREMPEALEAU	TRAFFIC CONTROL - STAGE 3B (3B-1)	SHEET 99	E

FILE NAME : G:\WDOTCO\16048 (2016-2018 DESIGN WO)\16048-006\CIVIL 3D\SHEETSPLAN\TRAFFIC CONTROL\025003-TC-STAGE 3B.DWG
LAYOUT NAME - 20+00 - 49+00

PLOT DATE : 4/24/2018 3:20 PM PLOT BY : KL ENGINEERING PLOT NAME : PLOT SCALE : ##########

WISDOT/CADDS SHEET 42

2

N

MOVE EXISTING SIGN

WEST
94

MOVE EXISTING SIGN

MILE
8
8

720' TAPER

500'
ACCELERATION LANE

WORK ZONE (TYP.)

MATCH LINE STA. 49+00.00 EB

50+00WB

55+00WB

60+00WB

12'

12'

12'

NE-RAMP (WB ON-RAMP)

50+00ERE

55+00ERE

60+00ERE

IH 94 WB

IH 94 EB

12'

12'

SIGN

NW-RAMP (EB OFF-RAMP)

MATCH LINE STA. 64+00.00 EB

STAY
IN
LANE
R4-9
24"X30"

W01-4BR

APPROVED FOR UTILITY RELOCATION May 1, 2018

PROJECT NO: 1022-00-79	HWY: IH 94	COUNTY: TREMPEALEAU	TRAFFIC CONTROL - STAGE 3B (3B-2)	SHEET 100	E

FILE NAME : G:\WDOTCO\16048 (2016-2018 DESIGN WO)\16048-006\CIVIL 3D\SHEETSPLAN\TRAFFIC CONTROL\025003-TC-STAGE 3B.DWG
LAYOUT NAME - 49+00 - 64+00

PLOT DATE : 4/24/2018 3:20 PM PLOT BY : KL ENGINEERING PLOT NAME : PLOT SCALE : ##########

2

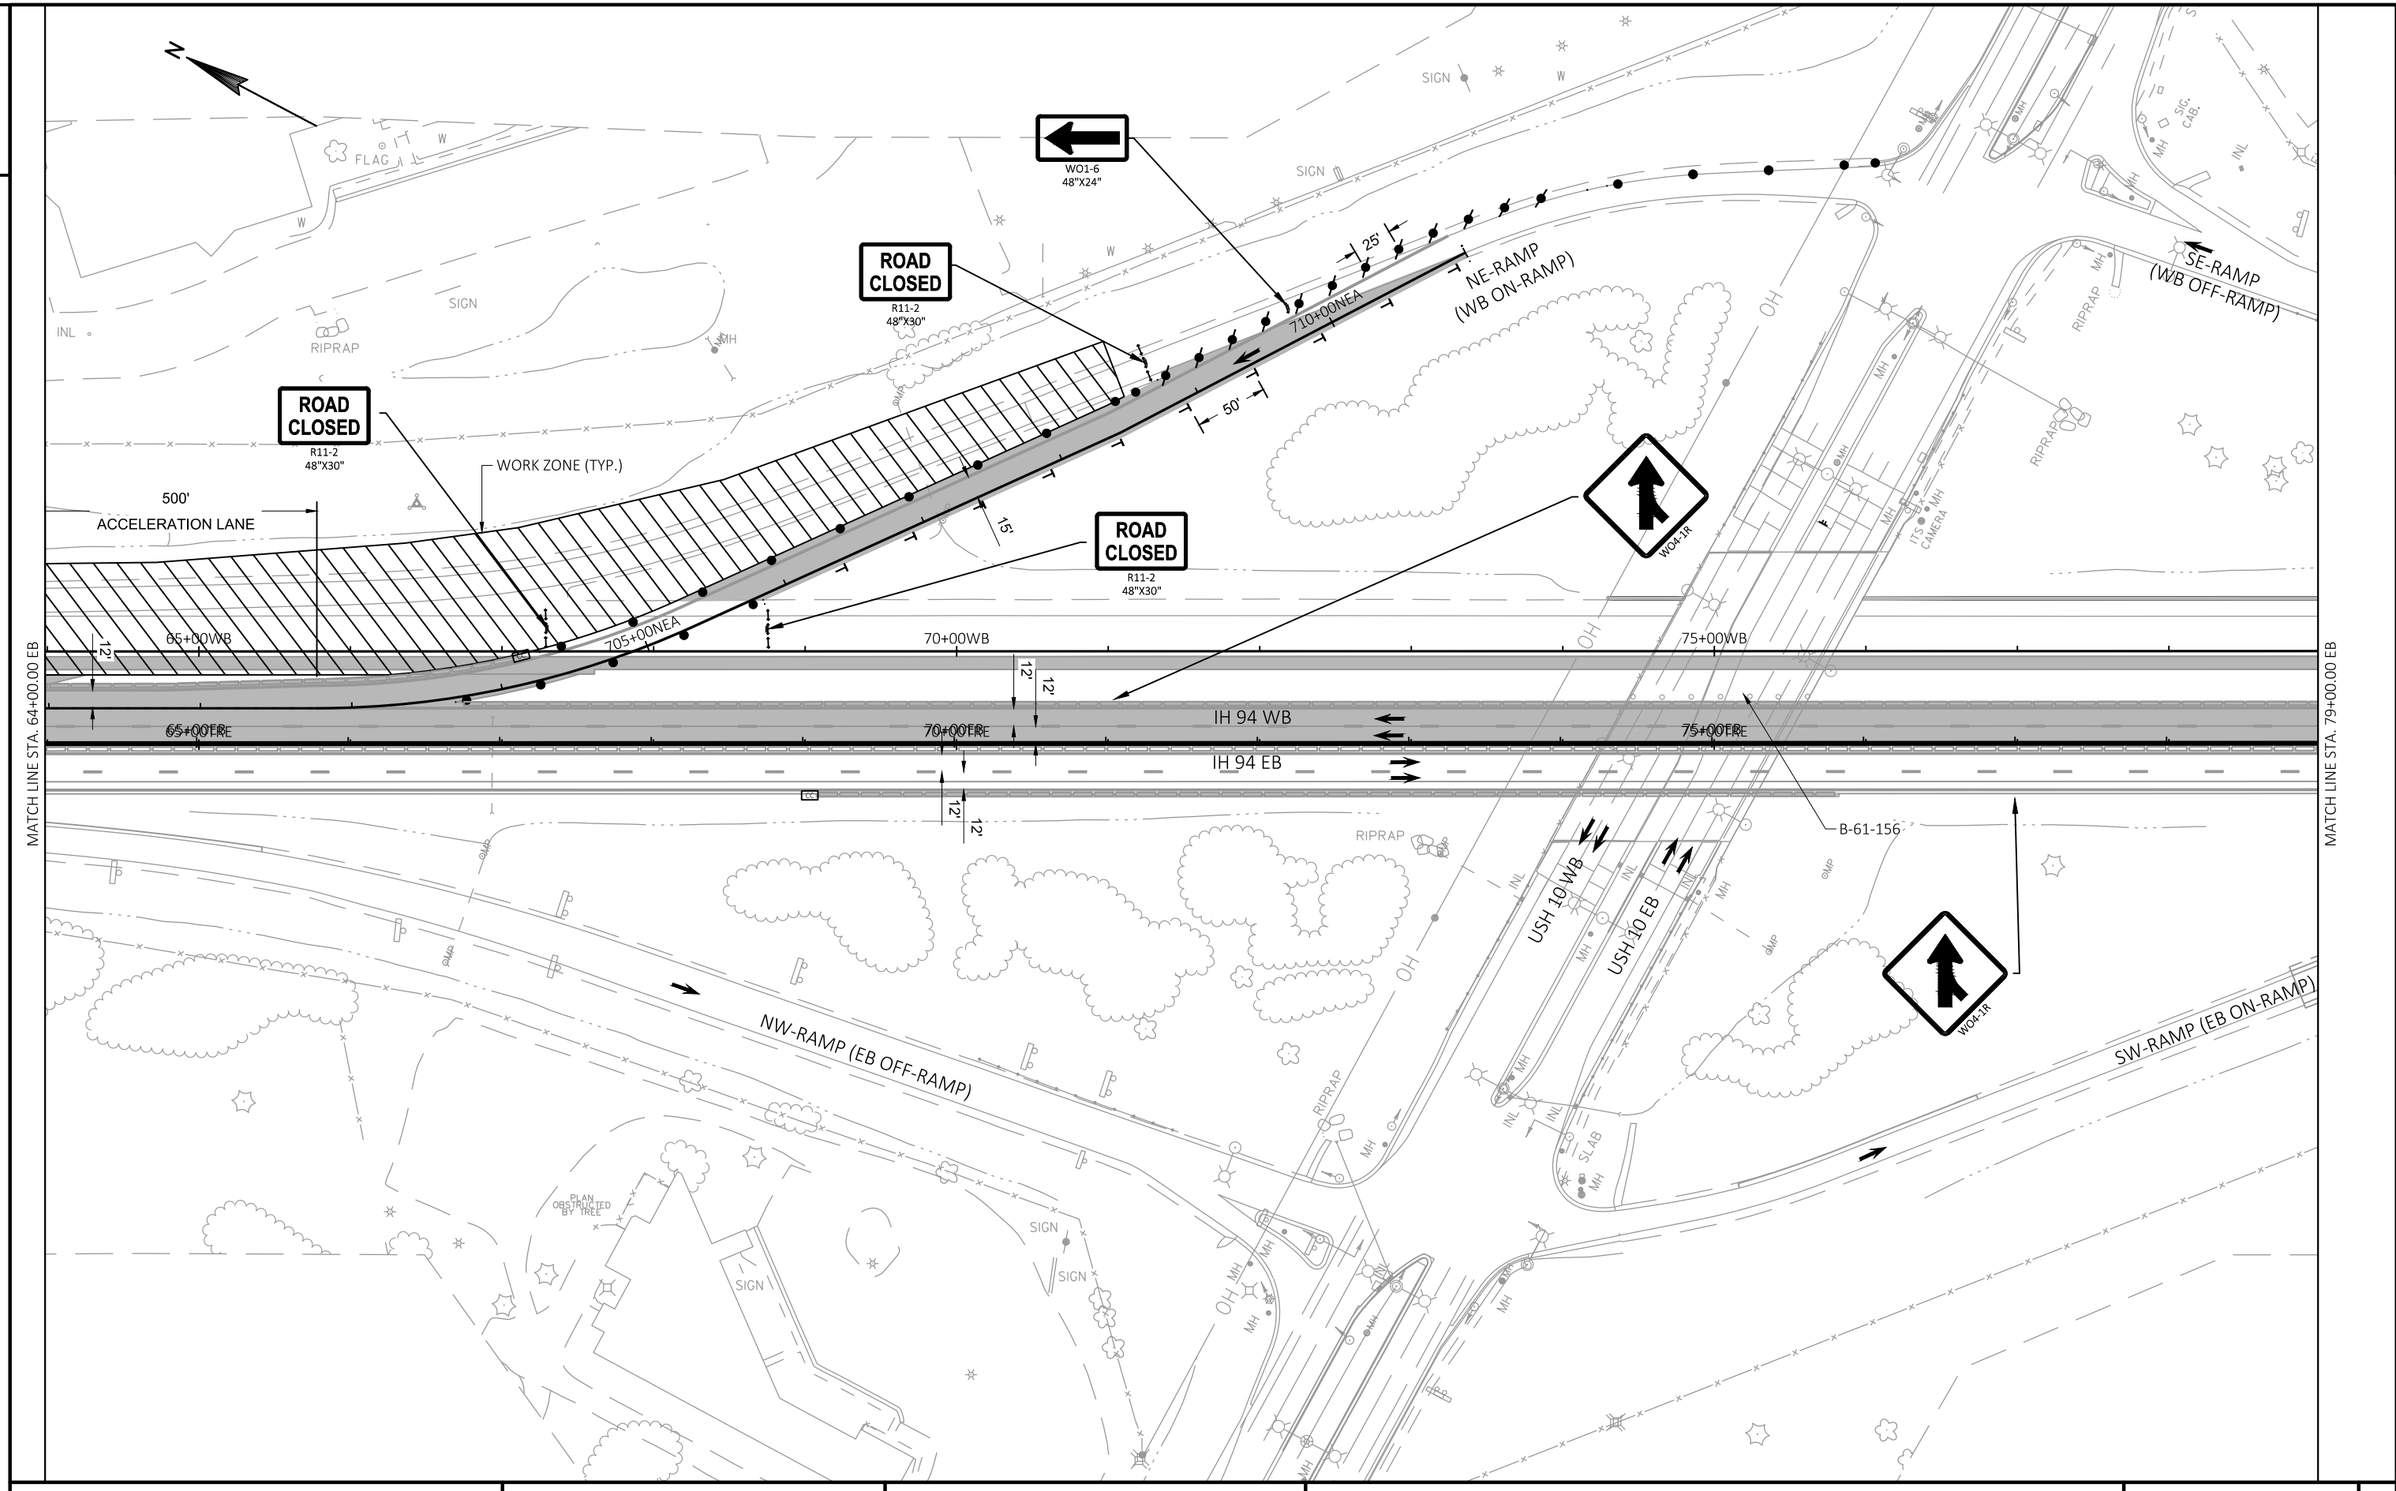

PROJECT NO: 1022-00-79	HWY: IH 94	COUNTY: TREMPEALEAU	TRAFFIC CONTROL - STAGE 3B (3B-3)	SHEET 101	E

FILE NAME : G:\WDOTCO\16048 (2016-2018 DESIGN WO)\16048-006\CIVIL 3D\SHEETSPLAN\TRAFFIC CONTROL\025003-TC-STAGE 3B.DWG
LAYOUT NAME - 64+00 - 79+00

PLOT DATE : 4/24/2018 3:20 PM PLOT BY : KL ENGINEERING PLOT NAME : PLOT SCALE : ##########

WISDOT/CADDS SHEET 42

APPROVED FOR UTILITY RELOCATION May 1, 2018

2

APPROVED FOR UTILITY RELOCATION May 1, 2018

MOVE EXISTING SIGN

ROAD CLOSED
R11-2
48"X30"

MOVE EXISTING SIGNS

WEST 10 EAST 10 COUNTY R

MOVE EXISTING SIGN

SE-RAMP (WB OFF-RAMP)

NO PARKING ON RAMP
EXCEPT MAINTENANCE AND POLICE AUTHORIZED VEHICLES

MOVE EXISTING SIGN

WO1-6
48"X24"

100+00SEA

50'

15'

285'
DECELERATION LANE

360' TAPER

WORK ZONE (TYP.)

FOOD SIGN

MOVE EXISTING SIGN

LODGING SIGN

MOVE EXISTING SIGN

MATCH LINE STA. 79+00.00 EB

80+00WB

85+00WB

90+00WB

12'

12'

105+00SEA

80+00ERE

85+00ERE

90+00ERE

IH 94 WB

IH 94 EB

MATCH LINE STA. 94+00.00 EB

CAMPING SIGN

MOVE EXISTING SIGN

SW-RAMP (EB ON-RAMP)

ROAD CLOSED
R11-2
48"X30"

ROAD CLOSED
R11-2
48"X30"

EXIT 88

MOVE EXISTING SIGN

WO1-4BR

STAY IN LANE
R4-9
24"X30"

EXIT 88
10
Osseo
Fairchild

MOVE FIXED MESSAGE SIGN

PROJECT NO: 1022-00-79	HWY: IH 94	COUNTY: TREMPEALEAU	TRAFFIC CONTROL - STAGE 3B (3B-4)	SHEET 102	E

FILE NAME : G:\WDOTCO\16048 (2016-2018 DESIGN WO)\16048-006\CIVIL 3D\SHEETSPLAN\TRAFFIC CONTROL\025003-TC-STAGE 3B.DWG
LAYOUT NAME - 79+00 - 94+00

PLOT DATE : 4/24/2018 3:21 PM PLOT BY : KL ENGINEERING PLOT NAME : PLOT SCALE : ##########

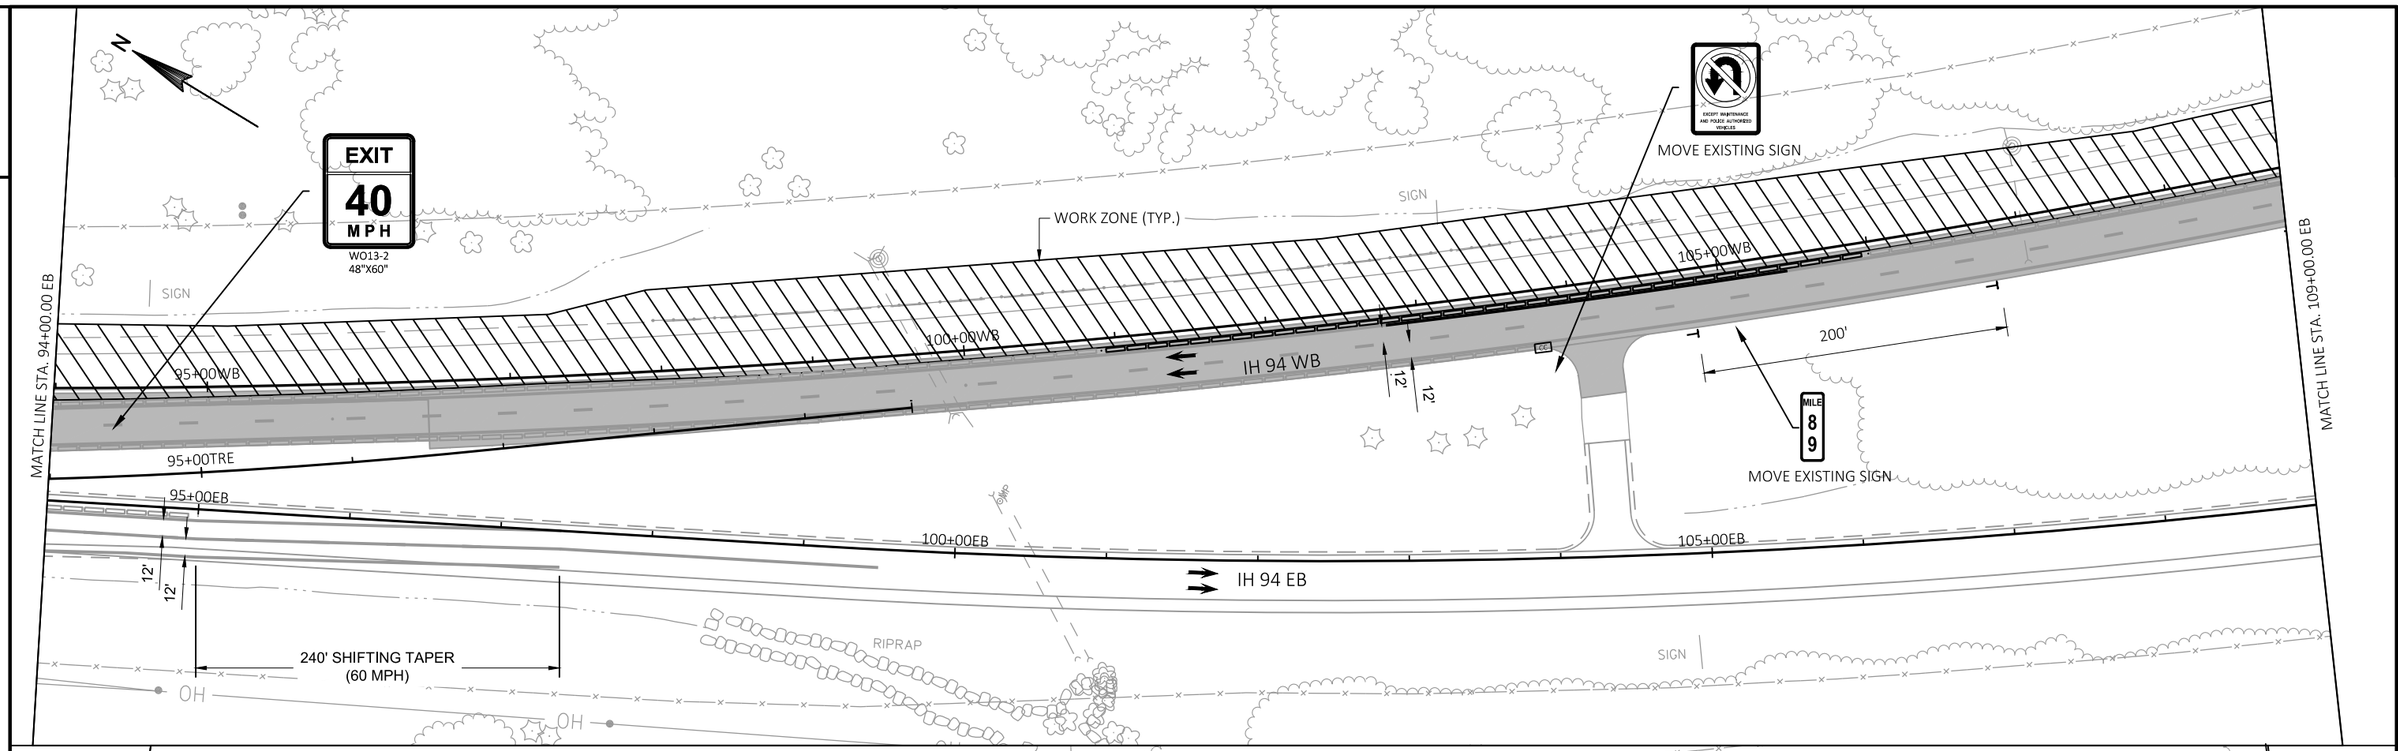

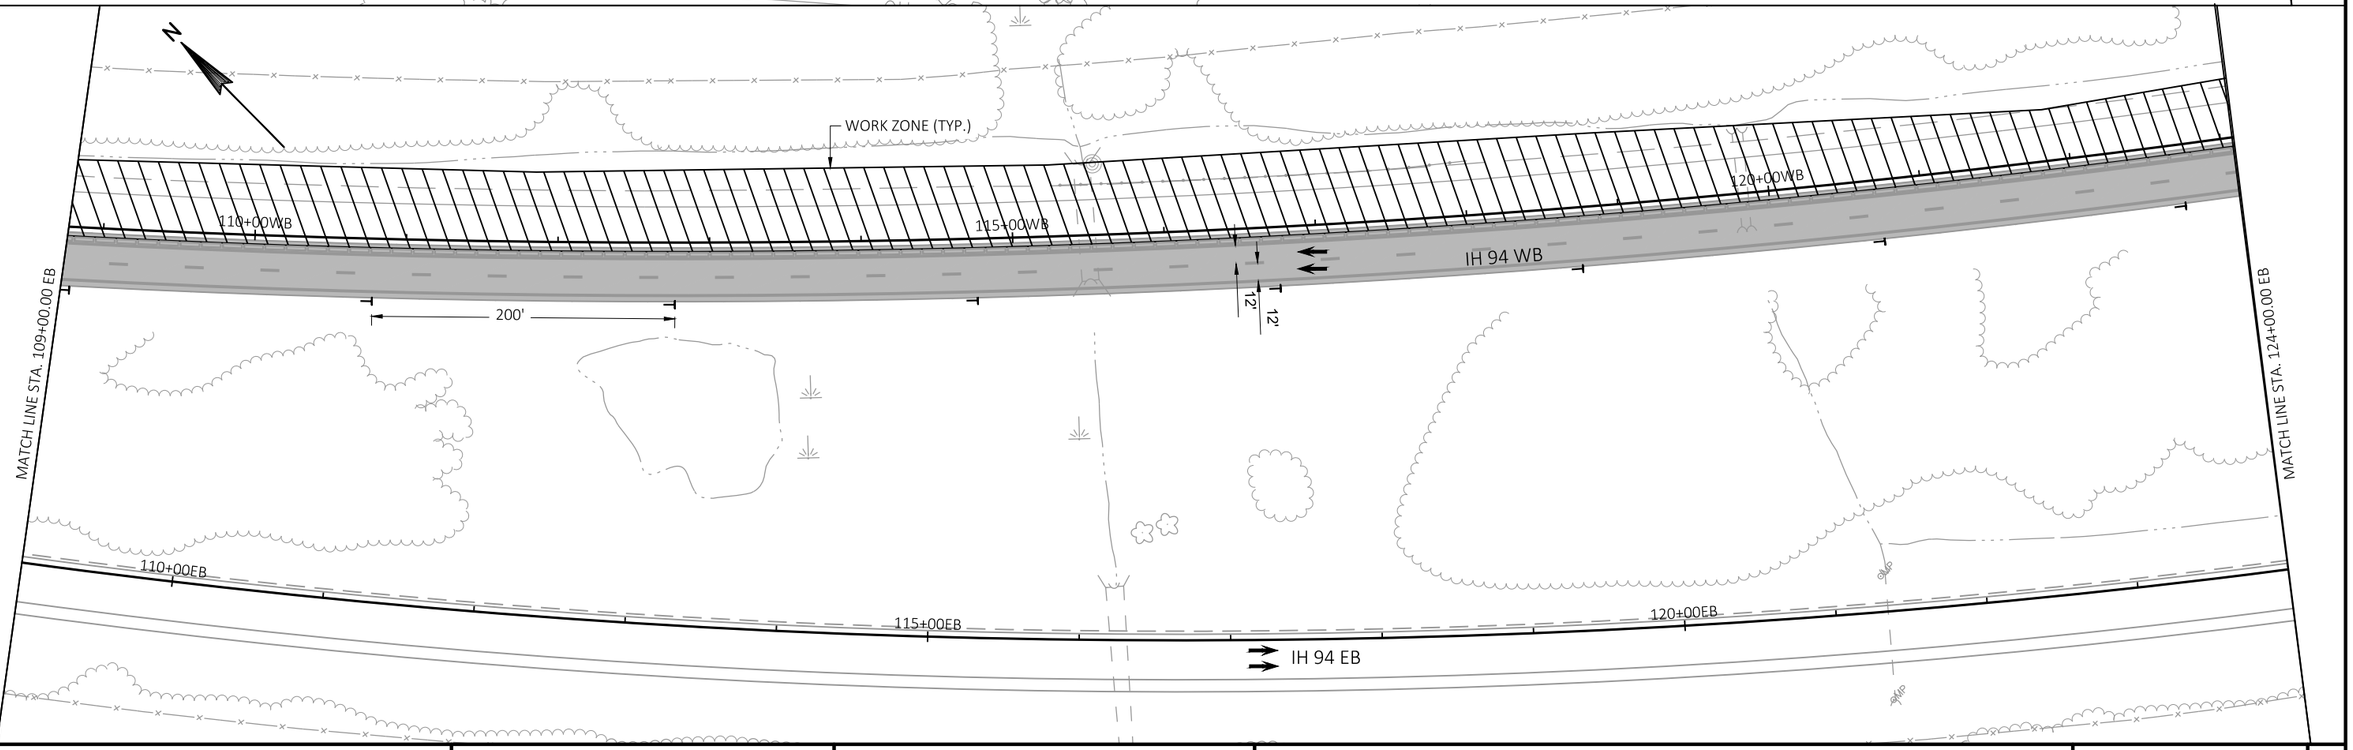

APPROVED FOR UTILITY RELOCATION May 1, 2018

PROJECT NO: 1022-00-79	HWY: IH 94	COUNTY: TREMPEALEAU	TRAFFIC CONTROL - STAGE 3B (3B-5)	SHEET 103	E

FILE NAME : G:\WDOTCO\16048 (2016-2018 DESIGN WO)\16048-006\CIVIL 3D\SHEETSPLAN\TRAFFIC CONTROL\025003-TC-STAGE 3B.DWG
LAYOUT NAME - 94+00 - 124+00

PLOT DATE : 4/24/2018 3:21 PM PLOT BY : KL ENGINEERING PLOT NAME : PLOT SCALE : ##########

WISDOT/CADDS SHEET 42

2

SIGN

WORK ZONE (TYP.)

125+00WB

130+00WB

135+00WB

IH 94 WB

12'

12'

200'

MATCH LINE STA. 124+00.00 EB

MATCH LINE STA. 139+00.00 EB

N

SPEED LIMIT 60

R2-1

24"X30"

EMERGENCY PARKING 24 HR MAX

R8-54

48"X36"

TEMPORARY EMERGENCY PULLOUT REQUIRED
SEE S.D.D. "TEMPORARY EMERGENCY PULLOUTS"
FOR ADDITIONAL SIGNS AND DETAILS NOT SHOWN

125+00EB

130+00EB

135+00EB

IH 94 EB

2

SIGN

SIGN

WORK ZONE (TYP.)

140+00WB

145+00WB

150+00WB

12'

12'

IH 94 WB

200'

MATCH LINE STA. 139+00.00 EB

MATCH LINE STA. 154+00.00 EB

N

EMERGENCY PARKING 1/4 MILE

R8-53

48"X36"

EXIT 88

10

Osseo

Fairchild

1 MILE

NEXT EXIT 5 MILES

FIXED MESSAGE SIGN

140+00EB

145+00EB

150+00EB

IH 94 EB

APPROVED FOR UTILITY RELOCATION May 1, 2018

PROJECT NO: 1022-00-79	HWY: IH 94	COUNTY: TREMPEALEAU	TRAFFIC CONTROL - STAGE 3B (3B-6)	SHEET 104	E

FILE NAME : G:\WDOTCO\16048 (2016-2018 DESIGN WO)\16048-006\CIVIL 3D\SHEETSPLAN\TRAFFIC CONTROL\025003-TC-STAGE 3B.DWG
LAYOUT NAME - 124+00 - 154+00

PLOT DATE : 4/24/2018 3:21 PM PLOT BY : KL ENGINEERING PLOT NAME : PLOT SCALE : ##########

WISDOT/CADDS SHEET 42

2

2

155+00WB

160+00WB

165+00WB

WORK ZONE (TYP.)

IH 94 WB

200'

12'

12'

MILE 90

MOVE EXISTING SIGN

N

MATCH LINE STA. 154+00.00 EB

MATCH LINE STA. 169+00.00 EB

155+00EB

160+00EB

165+00EB

IH 94 EB

HO

HO

SMP

170+00WB

175+00WB

180+00WB

WORK ZONE (TYP.)

IH 94 WB

12'

12'

200'

N

MATCH LINE STA. 169+00.00 EB

MATCH LINE STA. 184+00.00 EB

170+00EB

175+00EB

180+00EB

IH 94 EB

APPROVED FOR UTILITY RELOCATION May 1, 2018

PROJECT NO: 1022-00-79	HWY: IH 94	COUNTY: TREMPEALEAU	TRAFFIC CONTROL - STAGE 3B (3B-7)	SHEET 105	E

FILE NAME : G:\WDOTCO\16048 (2016-2018 DESIGN WO)\16048-006\CIVIL 3D\SHEETSPLAN\TRAFFIC CONTROL\025003-TC-STAGE 3B.DWG
LAYOUT NAME - 154+00 - 184+00

PLOT DATE : 4/24/2018 3:21 PM PLOT BY : KL ENGINEERING PLOT NAME : PLOT SCALE : ##########

WISDOT/CADDS SHEET 42

2

WORK ZONE (TYP.)

185+00WB

190+00WB

195+00WB

IH 94 WB

200'

12'

12'

MATCH LINE STA. 184+00.00 EB

TEMPORARY EMERGENCY PULLOUT REQUIRED
SEE S.D.D. "TEMPORARY EMERGENCY PULLOUTS"
FOR ADDITIONAL SIGNS AND DETAILS NOT SHOWN

EMERGENCY
PARKING
24 HR MAX
R8-54
48"X36"

MATCH LINE STA. 199+00.00 EB

185+00EB

190+00EB

195+00EB

IH 94 EB

WORK ZONE (TYP.)

200+00WB

205+00WB

210+00WB

IH 94 WB

200'

12'

12'

EMERGENCY
PARKING
1/4 MILE
R8-53
48"X36"

MILE
9
1
MOVE EXISTING SIGN

MATCH LINE STA. 199+00.00 EB

MATCH LINE STA. 214+00.00 EB

200+00EB

205+00EB

210+00EB

IH 94 EB

PROJECT NO: 1022-00-79	HWY: IH 94	COUNTY: TREMPEALEAU	TRAFFIC CONTROL - STAGE 3B (3B-8)	SHEET 106	E

FILE NAME : G:\WDOTCO\16048 (2016-2018 DESIGN WO)\16048-006\CIVIL 3D\SHEETSPLAN\TRAFFIC CONTROL\025003-TC-STAGE 3B.DWG
LAYOUT NAME - 184+00 - 214+00

PLOT DATE : 4/24/2018 3:21 PM PLOT BY : KL ENGINEERING PLOT NAME : PLOT SCALE : ##########

WISDOT/CADDS SHEET 42

APPROVED FOR UTILITY RELOCATION May 1, 2018

2

WORK ZONE (TYP.)

SIGN

SIGN

215+00WB

220+00WB

225+00WB

IH 94 WB

12'

12'

50'

200'

Trempealeau Co

MOVE EXISTING SIGN

ROAD CLOSED

R11-2
48"X30"

MATCH LINE STA. 214+00.00 EB

215+00EB

220+00EB

225+00EB

IH 94 EB

SIGN

MATCH LINE STA. 229+00.00 EB

WORK ZONE (TYP.)

WO5-52R
12"X36"

ROAD CLOSED

R11-2
48"X30"

WO1-6
48"X24"

B-27-36
EXISTING TO REMAIN

50'

230+00WB

235+00WB

IH 94 WB

240+00WB

12'

12'

50'

MATCH LINE STA. 229+00.00 EB

WO1-4BL

PLACE 2 SIGNS AT STA 255+00WB LT & RT

ROAD CLOSED

R11-2
48"X30"

B-27-35
EXISTING TO REMAIN

50'

230+00EB

235+00EB

240+00EB

IH 94 EB

APPROVED FOR UTILITY RELOCATION May 1, 2018

PROJECT NO: 1022-00-79	HWY: IH 94	COUNTY: TREMPEALEAU	TRAFFIC CONTROL - STAGE 3B (3B-9)	SHEET 107	E

FILE NAME : G:\WDOTCO\16048 (2016-2018 DESIGN WO)\16048-006\CIVIL 3D\SHEETSPLAN\TRAFFIC CONTROL\025003-TC-STAGE 3B.DWG
LAYOUT NAME - 214+00 - END

PLOT DATE : 4/24/2018 3:22 PM PLOT BY : KL ENGINEERING PLOT NAME : PLOT SCALE : ##########

WISDOT/CADDS SHEET 42

2

N

RADCLIFF STREET

MOVE EXISTING SIGNS

WRONG WAY

MATCH LINE STA. 71+25.00 NW

NW RAMP (EB OFF-RAMP)

25'

12'

IH 94 EB

IH 94 WB

RIPRAP

OH

MH

INL

SIGN

SLAB

25+00W

25+00E

30+00E

30+00W

75+00EB

75+00WB

USH 10 WB

USH 10 EB

25'

12'

BEGIN RIGHT TURN LANE
R3-20R
24"X36"

LANE CLOSED
R11-2L
48"X30"

WOS-52R
12"X36"

SIDEWALK CLOSED
R9-9
24"X12"

TEMPORARY PEDESTRIAN SURFACE REQ'D

WORK ZONE (TYP.)

TEMPORARY PEDESTRIAN STEEL BARRICADE REQ'D

FOLDING SIGN

MOVE EXISTING SIGN

EAST
COUNTY R
INTERSTATE 94

MOVE EXISTING SIGNS

DO NOT ENTER

MOVE EXISTING SIGN

TEMPORARY CURB RAMP REQ'D

SW RAMP (EB ON-RAMP)

LANE CLOSED
R11-2L
48"X30"

B-61-156

MATCH LINE STA. 33+00.00 E

SEE S.D.D "TRAFFIC CONTROL, SIGNLE LANE CLOSURE, NON-FREEWAY / EXPRESSWAY" & "TRAFFIC CONTROL. INTERSECTION WITHIN SINGLE LANE CLOSURE" FOR ADDITIONAL SIGNING AND DETAILS NOT SHOWN ON PLAN

N

MATCH LINE STA. 33+00.00 E

WORK ZONE (TYP.)

MOVE EXISTING SIGN

FOLDING SIGN

NE RAMP (WB ON-RAMP)

MOVE EXISTING SIGNS

DO NOT ENTER

WEST
INTERSTATE 94

LANE CLOSED
R11-2L
48"X30"

LANE CLOSED
R11-2L
48"X30"

MERGE TAPER (320-FT)

END ROAD WORK
G20-2A
48"X24"

USH 10 WB

USH 10 EB

35+00W

35+00E

40+00W

25'

12'

BEGIN RIGHT TURN LANE
R3-20R
24"X36"

Osseo
Madison
Eau Claire

MOVE EXISTING SIGN

OAK GROVE RD

HILLTOP RD

ITS CAMERA

SIG. CAB.

STATUE

RIPRAP

SE RAMP (WB OFF-RAMP)

MATCH LINE STA. 121+50.00 SE

APPROVED FOR UTILITY RELOCATION May 1, 2018

PROJECT NO: 1022-00-79	HWY: IH 94	COUNTY: TREMPEALEAU	TRAFFIC CONTROL - STAGE 3B (USH 10)	SHEET 108	E

FILE NAME : G:\WDOTCO\16048 (2016-2018 DESIGN WO)\16048-006\CIVIL 3D\SHEETSPLAN\TRAFFIC CONTROL\025003-TC-STAGE 3B (USH 10).DWG
LAYOUT NAME - USH 10

PLOT DATE : 4/18/2018 7:47 AM PLOT BY : KL ENGINEERING PLOT NAME : PLOT SCALE : ##########

WISDOT/CADDS SHEET 42

2

N

ROAD CLOSED
R11-2
48"X30"

LANE CLOSED
R11-2L
48"X30"

EXISTING SIGN TO BE COVERED

70+00EB

65+00WB

NE ON-RAMP

65+00EB

70+00NW

65+00NW

25'

12'

NW RAMP
(EB OFF-RAMP)

60+00WB

IH 94 WB

60+00EB

IH 94 EB

MATCH LINE STA. 71+25.00 NW

SIGN

PLAN OBSTRUCTED BY TREE

SEE TRAFFIC CONTROL - STAGE 3B FOR ADDITIONAL TRAFFIC CONTROL PLANS ON IH 94 MAINLINE

N

SEPTIC

WO1-6
48"X24"

SLAB

SIGN

FLAG

ROAD CLOSED
R11-2
48"X30"

ROAD CLOSED
R11-2
48"X30"

SE RAMP (WB OFF-RAMP)

MATCH LINE STA. 122+00.00 SE

50'

EXISTING SIGN TO BE COVERED

LANE CLOSED
R11-2L
48"X30"

80+00WB

IH 94 WB

85+00WB

85+00EB

IH 94 EB

ROAD CLOSED
R11-2
48"X30"

SIGN

RIPRAP

MH

90+00WB

90+00EB

OH

POOL

PROJECT NO: 1022-00-79	HWY: IH 94	COUNTY: TREMPEALEAU	TRAFFIC CONTROL - STAGE 3B (USH 10)	SHEET 109	E

FILE NAME : G:\WDOTCO\16048 (2016-2018 DESIGN WO)\16048-006\CIVIL 3D\SHEETSPLAN\TRAFFIC CONTROL\025003-TC-STAGE 3B (USH 10).DWG
LAYOUT NAME - RAMPS

PLOT DATE : 4/18/2018 7:48 AM PLOT BY : KL ENGINEERING PLOT NAME : PLOT SCALE : ##########

WISDOT/CADDS SHEET 42

APPROVED FOR UTILITY RELOCATION May 1, 2018

2

2

SIGN

IH 94 WB

20+00WB

25+00WB

30+00WB

20+00EB

25+00EB

30+00EB

IH 94 EB

SIGN

MATCH LINE STA. 34+00.00 EB

WO1-4BR

CTH NN

N. FORK BUFFALO RIVER

B-61-218

RIPRAP

RIPRAP

IH 94 WB

35+00WB

40+00WB

45+00TRE

45+00WB

50'

50'

50'

INL

RIPRAP

RIPRAP

35+00EB

40+00EB

45+00EB

50+00TRE

IH 94 EB

RIPRAP

RIPRAP

B-61-217

MATCH LINE STA. 34+00.00 EB

MATCH LINE STA. 49+00.00 EB

WO1-6
48"X24"

ROAD CLOSED
R11-2
48"X30"

ROAD CLOSED
R11-2
48"X30"

12'

12'

12'

12'

STAY IN LANE
R4-9
24"X30"

ROAD CLOSED
R11-2
48"X30"

ROAD CLOSED
R11-2
48"X30"

SIGN

240' SHIFTING TAPER
(60 MPH)

WO1-6
48"X24"

APPROVED FOR UTILITY RELOCATION May 1, 2018

PROJECT NO: 1022-00-79	HWY: IH 94	COUNTY: TREMPEALEAU	TRAFFIC CONTROL - STAGE 3C (3C-1)	SHEET 110	E

FILE NAME : G:\WDOTCO\16048 (2016-2018 DESIGN WO)\16048-006\CIVIL 3D\SHEETSPLAN\TRAFFIC CONTROL\025003-TC-STAGE 3C.DWG
LAYOUT NAME - 20+00 - 49+00

PLOT DATE : 4/24/2018 3:24 PM PLOT BY : KL ENGINEERING PLOT NAME : PLOT SCALE : ##########

WISDOT/CADDS SHEET 42

2

MOVE EXISTING SIGN

WEST
ALTERNATE
94

EXISTING SIGN

MILE
8
8

W01-4BR

ROAD CLOSED
R11-2
48"X30"

720' TAPER

150'
ACCELERATION LANE

MATCH LINE STA. 49+00.00 EB

50+00WB

55+00WB

60+00WB

INL

WB ON-RAMP

12'

12'

50+00EB

55+00TRE

IH 94 WB

55+00EB

60+00TRE

60+00EB

65+00TRE

IH 94 EB

12'

12'

SIGN

NW-RAMP (EB OFF-RAMP)

MATCH LINE STA. 64+00.00 EB

STAY IN LANE
R4-9
24"X30"

APPROVED FOR UTILITY RELOCATION May 1, 2018

PROJECT NO: 1022-00-79	HWY: IH 94	COUNTY: TREMPEALEAU	TRAFFIC CONTROL - STAGE 3C (3C-2)	SHEET 111	E

FILE NAME : G:\WDOTCO\16048 (2016-2018 DESIGN WO)\16048-006\CIVIL 3D\SHEETSPLAN\TRAFFIC CONTROL\025003-TC-STAGE 3C.DWG
LAYOUT NAME - 49+00 - 64+00

PLOT DATE : 4/24/2018 3:24 PM PLOT BY : KL ENGINEERING PLOT NAME : PLOT SCALE : ##########

2

N

MATCH LINE STA. 64+00.00 EB

MATCH LINE STA. 79+00.00 EB

WO1-6
48"X24"

ROAD CLOSED
R11-2
48"X30"

ROAD CLOSED
R11-2
48"X30"

WO4-1R

WO4-1R

25'

50'

WORK ZONE (TYP.)

NE-RAMP (WB ON-RAMP)

SE-RAMP (WB OFF-RAMP)

NW-RAMP (EB OFF-RAMP)

SW-RAMP (EB ON-RAMP)

IH 94 WB

IH 94 EB

USH 10 WB

USH 10 EB

B-61-156

65+00WB

70+00WB

75+00WB

65+00EB

70+00TRE

70+00EB

75+00TRE

75+00EB

80+00TRE

12'

12'

12'

12'

FLAG

SIGN

RIPRAP

INL

MH

SIG. CAB.

ITS CAMERA

SLAB

PLAN OBSTRICTED BY TREE

APPROVED FOR UTILITY RELOCATION May 1, 2018

PROJECT NO: 1022-00-79	HWY: IH 94	COUNTY: TREMPEALEAU	TRAFFIC CONTROL - STAGE 3C (3C-3)	SHEET 112	E

FILE NAME : G:\WDOTCO\16048 (2016-2018 DESIGN WO)\16048-006\CIVIL 3D\SHEETSPLAN\TRAFFIC CONTROL\025003-TC-STAGE 3C.DWG
LAYOUT NAME - 64+00 - 79+00

PLOT DATE : 4/24/2018 3:24 PM PLOT BY : KL ENGINEERING PLOT NAME : PLOT SCALE : ##########

WISDOT/CADDS SHEET 42

2

MOVE EXISTING SIGNS

WEST 10 EAST 10 COUNTY R

MOVE EXISTING SIGN

Ossee
Augusta
Fairchild

MOVE EXISTING SIGN

LODGING SIGN

MOVE EXISTING SIGN

CAMPING SIGN

MOVE EXISTING SIGN

NO PARKING ON RAMP
EXCEPT MAINTENANCE AND POLICE AUTHORIZED VEHICLES

MOVE EXISTING SIGN

SE-RAMP (WB OFF-RAMP)

FOOD SIGN

MOVE EXISTING SIGN

WORK ZONE (TYP.)

EXIT
E5-1
72"X60"

ROAD CLOSED
R11-2
48"X30"

WO1-6
48"X24"

STAY IN LANE
R4-9
24"X30"

80+00WB

85+00WB

90+00WB

80+00EB

85+00TRE

85+00EB

IH 94 WB

90+00TRE

IH 94 EB

90+00EB

95+00TRE

12'

50'

SW-RAMP
(EB ON-RAMP)

WO1-4BR

MATCH LINE STA. 79+00.00 EB

MATCH LINE STA. 94+00.00 EB

SEPTIC

SIGN

RIPRAP

MH

SLAB

INL

WALL

POOL

APPROVED FOR UTILITY RELOCATION May 1, 2018

PROJECT NO: 1022-00-79	HWY: IH 94	COUNTY: TREMPEALEAU	TRAFFIC CONTROL - STAGE 3C (3C-4)	SHEET 113	E

FILE NAME : G:\WDOTCO\16048 (2016-2018 DESIGN WO)\16048-006\CIVIL 3D\SHEETSPLAN\TRAFFIC CONTROL\025003-TC-STAGE 3C.DWG
LAYOUT NAME - 79+00 - 94+00

PLOT DATE : 4/24/2018 3:24 PM PLOT BY : KL ENGINEERING PLOT NAME : PLOT SCALE : ##########

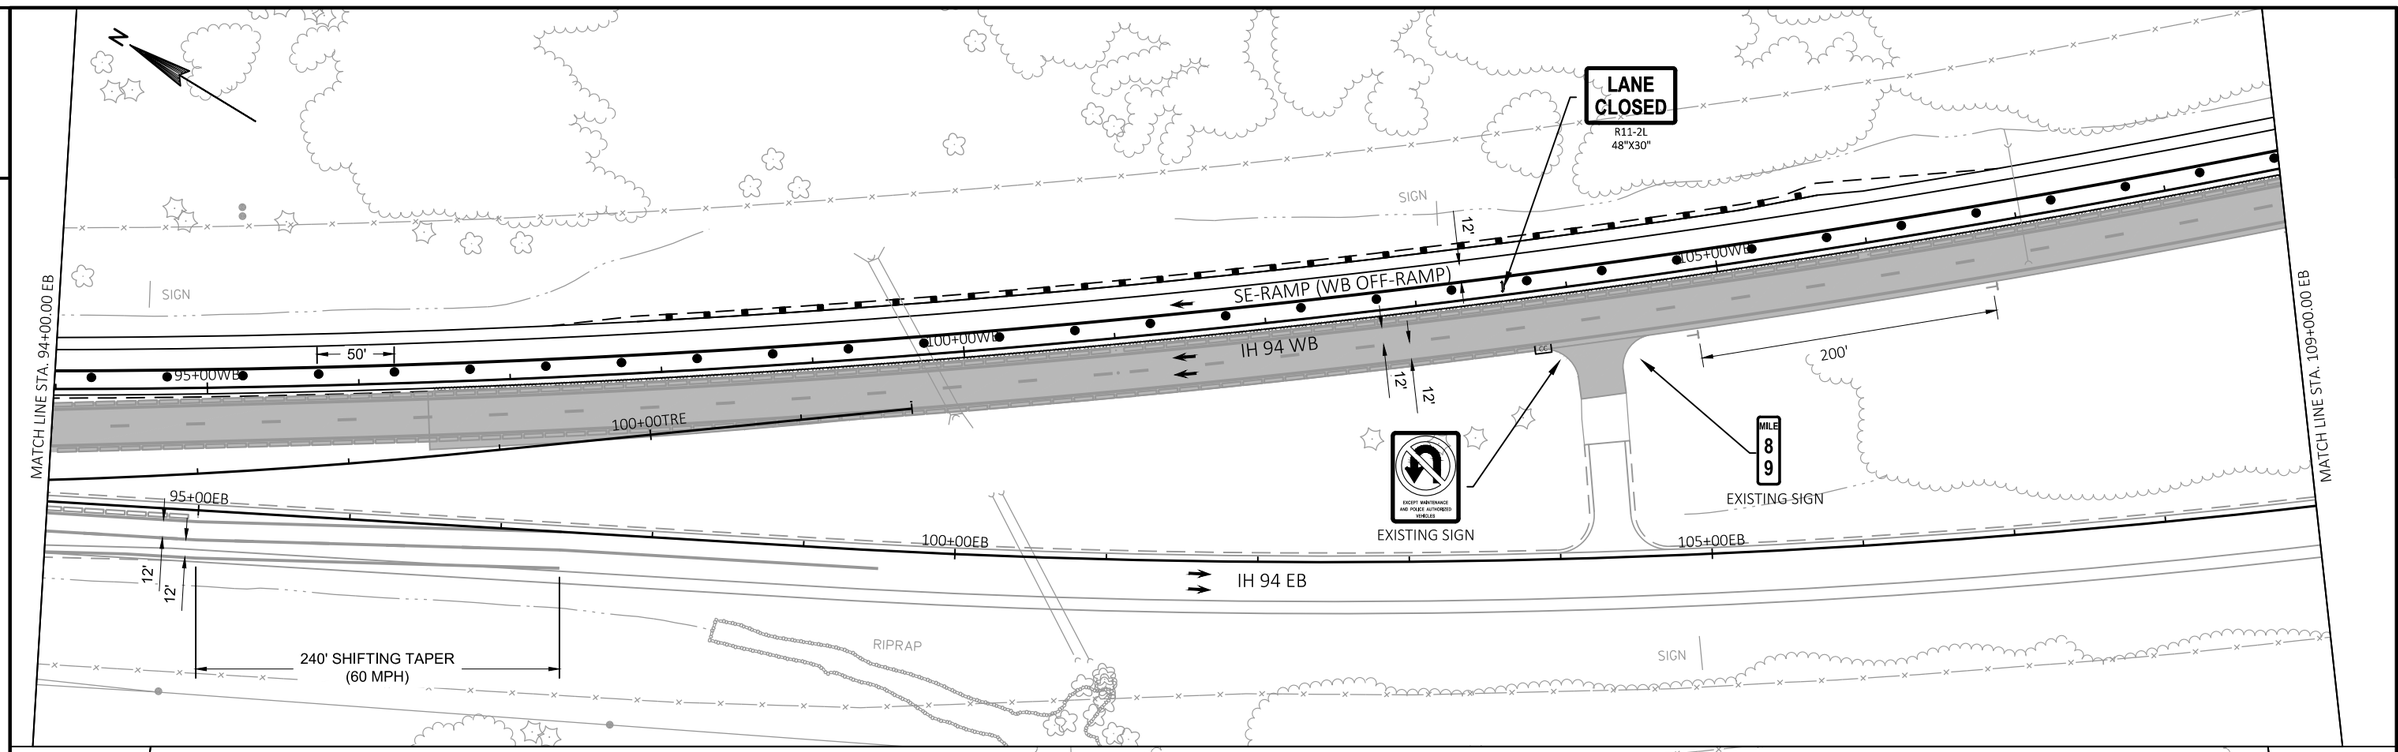

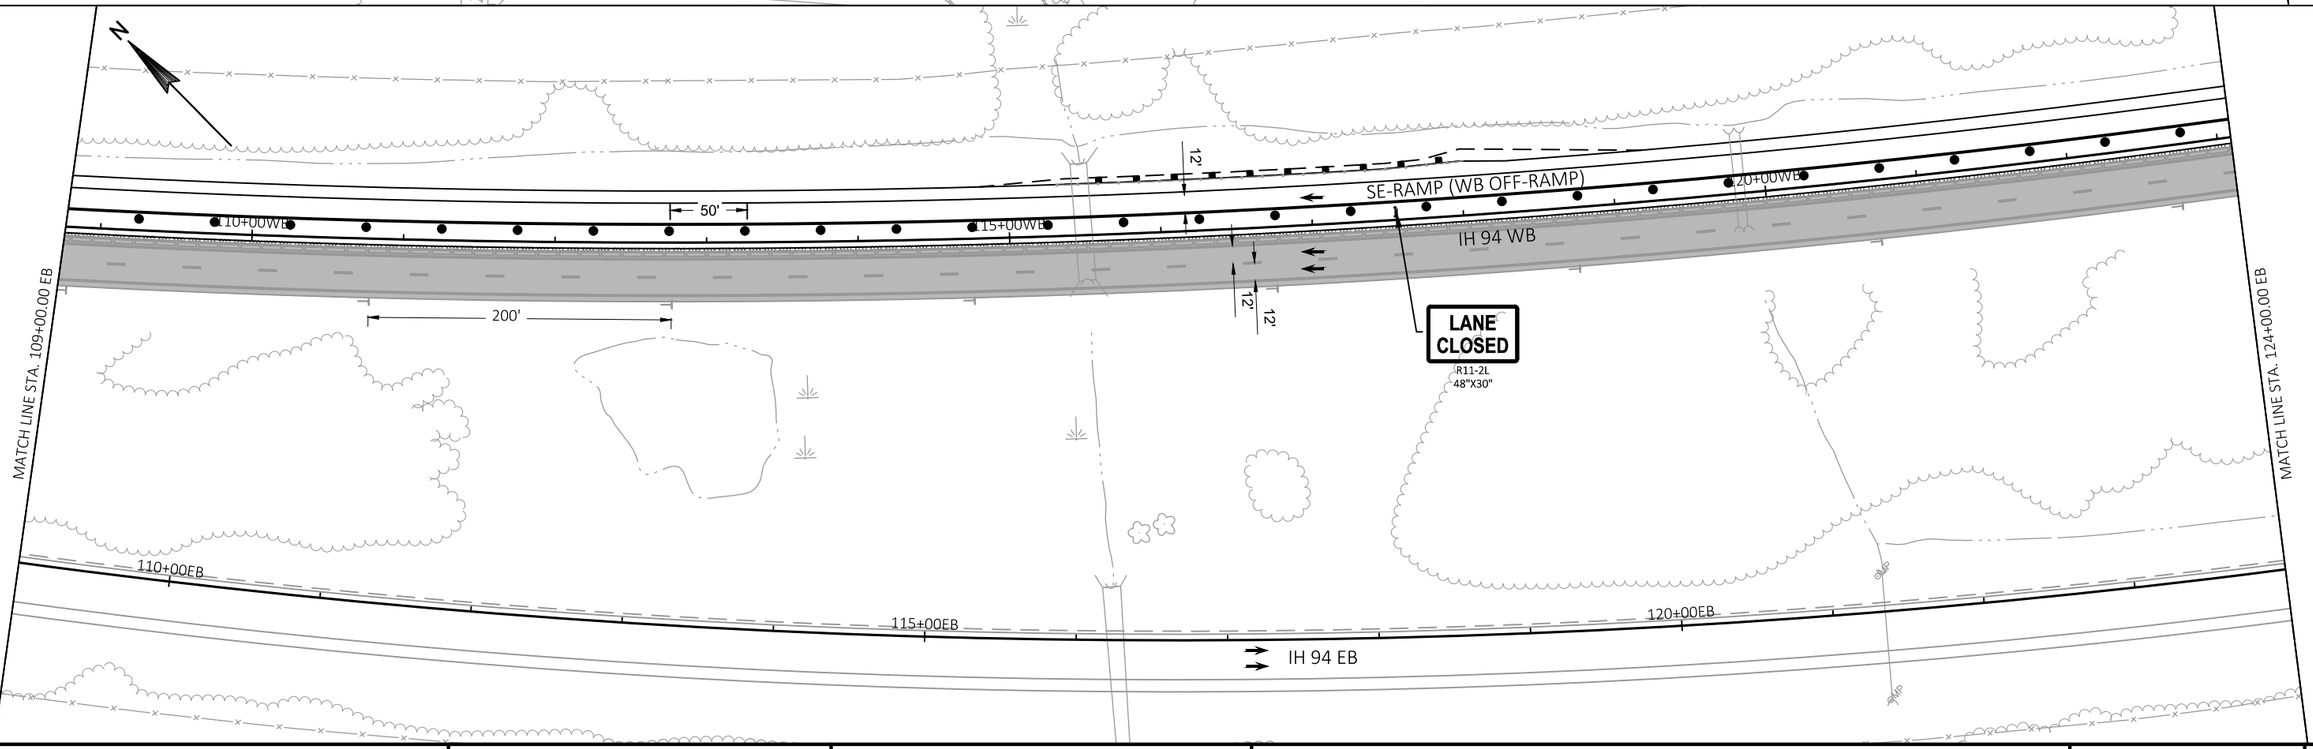

APPROVED FOR UTILITY RELOCATION May 1, 2018

PROJECT NO: 1022-00-79	HWY: IH 94	COUNTY: TREMPEALEAU	TRAFFIC CONTROL - STAGE 3C (3C-5)	SHEET 114	E

FILE NAME : G:\WDOTCO\16048 (2016-2018 DESIGN WO)\16048-006\CIVIL 3D\SHEETSPLAN\TRAFFIC CONTROL\025003-TC-STAGE 3C.DWG
LAYOUT NAME - 94+00 - 124+00

PLOT DATE : 4/24/2018 3:25 PM PLOT BY : KL ENGINEERING PLOT NAME : PLOT SCALE : ##########

WISDOT/CADDS SHEET 42

2

SIGN

SE-RAMP (WB OFF-RAMP)

125+00WB

130+00WB

135+00WB

12'

12'

12'

50'

IH 94 WB

200'

MATCH LINE STA. 124+00.00 EB

MATCH LINE STA. 139+00.00 EB

LANE CLOSED
R11-2L
48"X30"

WO1-6
48"X24"

SPEED LIMIT 60
R2-1
24"X30"

TEMPORARY EMERGENCY PULLOUT REQUIRED
SEE S.D.D. "TEMPORARY EMERGENCY PULLOUTS"
FOR ADDITIONAL SIGNS AND DETAILS NOT SHOWN

ROAD CLOSED
R11-2
48"X30"

EMERGENCY PARKING 24 HR MAX
R8-54
48"X36"

EXIT 88
MOVE EXISTING SIGN

125+00EB

130+00EB

135+00EB

IH 94 EB

SIGN

SIGN

140+00WB

145+00WB

150+00WB

12'

12'

IH 94 WB

200'

MATCH LINE STA. 139+00.00 EB

MATCH LINE STA. 154+00.00 EB

EXIT 88
10
Osseo
Fairchild
MOVE FIXED MESSAGE SIGN

EMERGENCY PARKING 1/4 MILE
R8-53
48"X36"

140+00EB

145+00EB

150+00EB

IH 94 EB

RAMP

2

APPROVED FOR UTILITY RELOCATION May 1, 2018

PROJECT NO: 1022-00-79	HWY: IH 94	COUNTY: TREMPEALEAU	TRAFFIC CONTROL - STAGE 3C (3C-6)	SHEET 115	E

FILE NAME : G:\WDOTCO\16048 (2016-2018 DESIGN WO)\16048-006\CIVIL 3D\SHEETSPLAN\TRAFFIC CONTROL\025003-TC-STAGE 3C.DWG
LAYOUT NAME - 124+00 - 154+00

PLOT DATE : 4/24/2018 3:25 PM PLOT BY : KL ENGINEERING PLOT NAME : PLOT SCALE : ##########

WISDOT/CADDS SHEET 42

2

155+00WB

160+00WB

165+00WB

IH 94 WB

200'

12'

12'

N

MILE 90

EXISTING SIGN

MATCH LINE STA. 154+00.00 EB

MATCH LINE STA. 169+00.00 EB

155+00EB

160+00EB

165+00EB

IH 94 EB

SMP

SMP

SMP

170+00WB

175+00WB

180+00WB

IH 94 WB

12'

12'

200'

N

MATCH LINE STA. 169+00.00 EB

MATCH LINE STA. 184+00.00 EB

170+00EB

175+00EB

180+00EB

IH 94 EB

SMP

SMP

PROJECT NO: 1022-00-79	HWY: IH 94	COUNTY: TREMPEALEAU	TRAFFIC CONTROL - STAGE 3C (3C-7)	SHEET 116	E

FILE NAME : G:\WDOTCO\16048 (2016-2018 DESIGN WO)\16048-006\CIVIL 3D\SHEETSPLAN\TRAFFIC CONTROL\025003-TC-STAGE 3C.DWG
LAYOUT NAME - 154+00 - 184+00

PLOT DATE : 4/24/2018 3:25 PM PLOT BY : KL ENGINEERING PLOT NAME : PLOT SCALE : ##########

WISDOT/CADDS SHEET 42

APPROVED FOR UTILITY RELOCATION May 1, 2018

2

185+00WB

190+00WB

195+00WB

IH 94 WB

200'

12'

12'

N

MATCH LINE STA. 184+00.00 EB

TEMPORARY EMERGENCY PULLOUT REQUIRED
SEE S.D.D. "TEMPORARY EMERGENCY PULLOUTS"
FOR ADDITIONAL SIGNS AND DETAILS NOT SHOWN

EMERGENCY PARKING 24 HR MAX

R8-54
48"X36"

EXIT 88
10
Osseo
Fairchild
1 MILE
NEXT EXIT 5 MILES

MOVE FIXED MESSAGE SIGN

MATCH LINE STA. 199+00.00 EB

185+00EB

190+00EB

195+00EB

IH 94 EB

2

200+00WB

205+00WB

210+00WB

IH 94 WB

200'

12'

12'

N

MATCH LINE STA. 199+00.00 EB

EMERGENCY PARKING 1/4 MILE

R8-53
48"X36"

MILE
9
1

EXISTING SIGN

MATCH LINE STA. 214+00.00 EB

200+00EB

205+00EB

210+00EB

IH 94 EB

APPROVED FOR UTILITY RELOCATION May 1, 2018

PROJECT NO: 1022-00-79	HWY: IH 94	COUNTY: TREMPEALEAU	TRAFFIC CONTROL - STAGE 3C (3C-8)	SHEET 117	E

FILE NAME : G:\WDOTCO\16048 (2016-2018 DESIGN WO)\16048-006\CIVIL 3D\SHEETSPLAN\TRAFFIC CONTROL\025003-TC-STAGE 3C.DWG
LAYOUT NAME - 184+00 - 214+00

PLOT DATE : 4/24/2018 3:25 PM PLOT BY : KL ENGINEERING PLOT NAME : PLOT SCALE : ##########

WISDOT/CADDS SHEET 42

2

SIGN

SIGN

215+00WB

220+00WB

225+00WB

IH 94 WB

12'

12'

50'

200'

N

MATCH LINE STA. 214+00.00 EB

ROAD CLOSED
R11-2
48"X30"

Trempealeau Co
EXISTING SIGN

MATCH LINE STA. 229+00.00 EB

215+00EB

220+00EB

225+00EB

IH 94 EB

SIGN

N

WO5-52R
12"X36"

ROAD CLOSED
R11-2
48"X30"

WO1-6
48"X24"

B-27-36
EXISTING TO REMAIN

50'

230+00WB

235+00WB

IH 94 WB

240+00WB

12'

12'

50'

WO1-4BL

PLACE 2 SIGNS AT STA 255+00WB LT & RT

MATCH LINE STA. 229+00.00 EB

ROAD CLOSED
R11-2
48"X30"

B-27-35
EXISTING TO REMAIN

50'

230+00EB

235+00EB

IH 94 EB

240+00EB

APPROVED FOR UTILITY RELOCATION May 1, 2018

PROJECT NO: 1022-00-79	HWY: IH 94	COUNTY: TREMPEALEAU	TRAFFIC CONTROL - STAGE 3C (3C-9)	SHEET 118	E

FILE NAME : G:\WDOTCO\16048 (2016-2018 DESIGN WO)\16048-006\CIVIL 3D\SHEETSPLAN\TRAFFIC CONTROL\025003-TC-STAGE 3C.DWG
LAYOUT NAME - 214+00 - END

PLOT DATE : 4/24/2018 3:25 PM PLOT BY : KL ENGINEERING PLOT NAME : PLOT SCALE : ##########

WISDOT/CADDS SHEET 42

2

N

RADCLIFF STREET

END ROAD WORK
G20-2A
48"X24"

LANE CLOSED
R11-2L
48"X30"

MATCH LINE STA. 71+25.00 NW

NW RAMP (EB OFF-RAMP)

WORK ZONE (TYP.)

BEGIN LEFT TURN LANE
R3-20L
24"X36"

IH 94 EB

IH 94 WB

MERGE TAPER (80-FT)

USH 10 WB

25+00W

30+00W

75+00E

25+00E

30+00E

USH 10 EB

MERGE TAPER (320-FT)

LANE CLOSED
R11-2L
48"X30"

WO1-6
48"X24"

B-61-156

BEGIN LEFT TURN LANE
R3-20L
24"X36"

MATCH LINE STA. 33+00.00 E

SW RAMP (EB ON-RAMP)

FOLDING SIGN

MOVE EXISTING SIGN

WRONG WAY

MOVE EXISTING SIGNS

COUNTY R

EAST INTERSTATE 94

MOVE EXISTING SIGNS

DO NOT ENTER

MOVE EXISTING SIGN

SEE S.D.D "TRAFFIC CONTROL, SIGNLE LANE CLOSURE, NON-FREEWAY / EXPRESSWAY" & "TRAFFIC CONTROL. INTERSECTION WITHIN SINGLE LANE CLOSURE" FOR ADDITIONAL SIGNING AND DETAILS NOT SHOWN ON PLAN

N

MOVE EXISTING SIGNS

MOVE EXISTING SIGN

FOLDING SIGN

DO NOT ENTER

WEST INTERSTATE 94

NE RAMP (WB ON-RAMP)

LANE CLOSED
R11-2L
48"X30"

MERGE TAPER (320-FT)

LANE CLOSED
R11-2L
48"X30"

END ROAD WORK
G20-2A
48"X24"

MATCH LINE STA. 33+00.00 E

USH 10 WB

35+00E

USH 10 EB

HILLTOP RD

OAK GROVE RD

WO1-6
48"X24"

SE RAMP (WB OFF-RAMP)

MATCH LINE STA. 121+50.00 SE

APPROVED FOR UTILITY RELOCATION May 1, 2018

PROJECT NO: 1022-00-79	HWY: IH 94	COUNTY: TREMPEALEAU	TRAFFIC CONTROL - STAGE 3C (USH 10)	SHEET 119	E

FILE NAME : G:\WDOTCO\16048 (2016-2018 DESIGN WO)\16048-006\CIVIL 3D\SHEETSPLAN\TRAFFIC CONTROL\025003-TC-STAGE 3C (USH 10).DWG
LAYOUT NAME - USH 10

PLOT DATE : 4/18/2018 7:50 AM PLOT BY : KL ENGINEERING PLOT NAME : PLOT SCALE : ##########

2

N

WO1-6
48"X24"

ROAD CLOSED
R11-2
48"X30"

NE-RAMP (WB ON-RAMP)

70+00EB

65+00WB

65+00EB

IH 94 EB

EXISTING SIGN
TO BE COVERED

LANE CLOSED
R11-2L
48"X30"

70+00NW

65+00NW

50'

12'

NW-RAMP
(EB OFF-RAMP)

MATCH LINE STA. 71+25.00 NW

60+00WB

IH 94 WB

60+00EB

IH 94 EB

SIGN

SIGN

PLAN OBSTRUCTED BY TREE

SIGN

SEE TRAFFIC CONTROL - STAGE 3C FOR ADDITIONAL TRAFFIC CONTROL PLANS ON IH 94 MAINLINE

N

SEPTIC

SLAB

SIGN

FLAG

MATCH LINE STA. 122+00.00 SE

LANE CLOSED
R11-2L
48"X30"

SE-RAMP (WB OFF-RAMP)

SE-RAMP

12'

125+00SE

50'

EXISTING SIGN
TO BE COVERED

80+00WB

IH 94 WB

85+00WB

85+00EB

IH 94 EB

IH 94 WB

EXIT
E5-1
72"X60"

SIGN

RIPRAP

MH

90+00WB

130+00SE

90+00EB

IH 94 EB

WO1-6
48"X24"

ROAD CLOSED
R11-2
48"X30"

SIGN

POOL

POOL

PROJECT NO: 1022-00-79	HWY: IH 94	COUNTY: TREMPEALEAU	TRAFFIC CONTROL - STAGE 3C (USH 10)	SHEET 120	E

FILE NAME : G:\WDOTCO\16048 (2016-2018 DESIGN WO)\16048-006\CIVIL 3D\SHEETSPLAN\TRAFFIC CONTROL\025003-TC-STAGE 3C (USH 10).DWG
LAYOUT NAME - Ramps

PLOT DATE : 4/18/2018 7:50 AM PLOT BY : KL ENGINEERING PLOT NAME : PLOT SCALE : ##########

WISDOT/CADDS SHEET 42

APPROVED FOR UTILITY RELOCATION May 1, 2018

STAGE 4A

CONSTRUCTION OPERATIONS:

IH 94 EB

- REMOVE TEMPORARY MEDIAN PAVEMENT

IH 94 WB

- REMOVE TEMPORARY MEDIAN PAVEMENT
- PLACE CONCRETE BARRIER TEMPORARY PRECAST STA 42+00 WB - STA 245+00 WB

TRAFFIC OPERATIONS:

IH 94 EB

- IH 94 EB TRAFFIC SHIFTS TO THE OUTSIDE FROM NORTH END OF PROJECT TO USH 10 INTERCHANGE
- IH 94 EB TRAFFIC TRAVELS ON PROPOSED PAVEMENT FROM USH 10 INTERCHANGE TO SOUTH END OF PROJECT

IH 94 WB

- IH 94 WB TRAFFIC TRAVELS ON PROPOSED PAVEMENT

USH 10

- USH 10 TRAFFIC TRAVELS ON EXISTING PAVEMENT
- PROPOSED RIGHT TURN LANES AT NE ON-RAMP AND SW ON-RAMP OPEN TO TRAFFIC

NE ON-RAMP / NW OFF-RAMP / SE OFF-RAMP / SW ON-RAMP

- ALL RAMP TRAFFIC TRAVELS ON PROPOSED PAVEMENT

STAGE 4B

CONSTRUCTION OPERATIONS:

IH 94 EB

- REMOVE CONCRETE BARRIER TEMPORARY PRECAST
- COMPLETE MEDIAN SHOULDER WORK
- PLACE RUMBLE STRIPS

IH 94 WB

- REMOVE CONCRETE BARRIER TEMPORARY PRECAST
- COMPLETE MEDIAN SHOULDER WORK
- PLACE RUMPLE STRIPS

TRAFFIC OPERATIONS:

IH 94 EB

- IH 94 EB TRAFFIC TRAVELS ON PROPOSED PAVEMENT EXCEPT DURING OFF-PEAK SINGLE LANE CLOSURES AS SPECIFIED IN THE CONTRACT SPECIAL PROVISIONS

IH 94 WB

- IH 94 WB TRAFFIC TRAVELS ON PROPOSED PAVEMENT EXCEPT DURING OFF-PEAK SINGLE LANE CLOSURES AS SPECIFIED IN THE CONTRACT SPECIAL PROVISIONS

USH 10

- USH 10 TRAFFIC TRAVELS ON EXISTING PAVEMENT
- PROPOSED RIGHT TURN LANES AT NE ON-RAMP AND SW ON-RAMP OPEN TO TRAFFIC

NE ON-RAMP / NW OFF-RAMP / SE OFF-RAMP / SW ON-RAMP

- ALL RAMP TRAFFIC TRAVELS ON PROPOSED PAVEMENT

APPROVED FOR UTILITY RELOCATION May 1, 2018

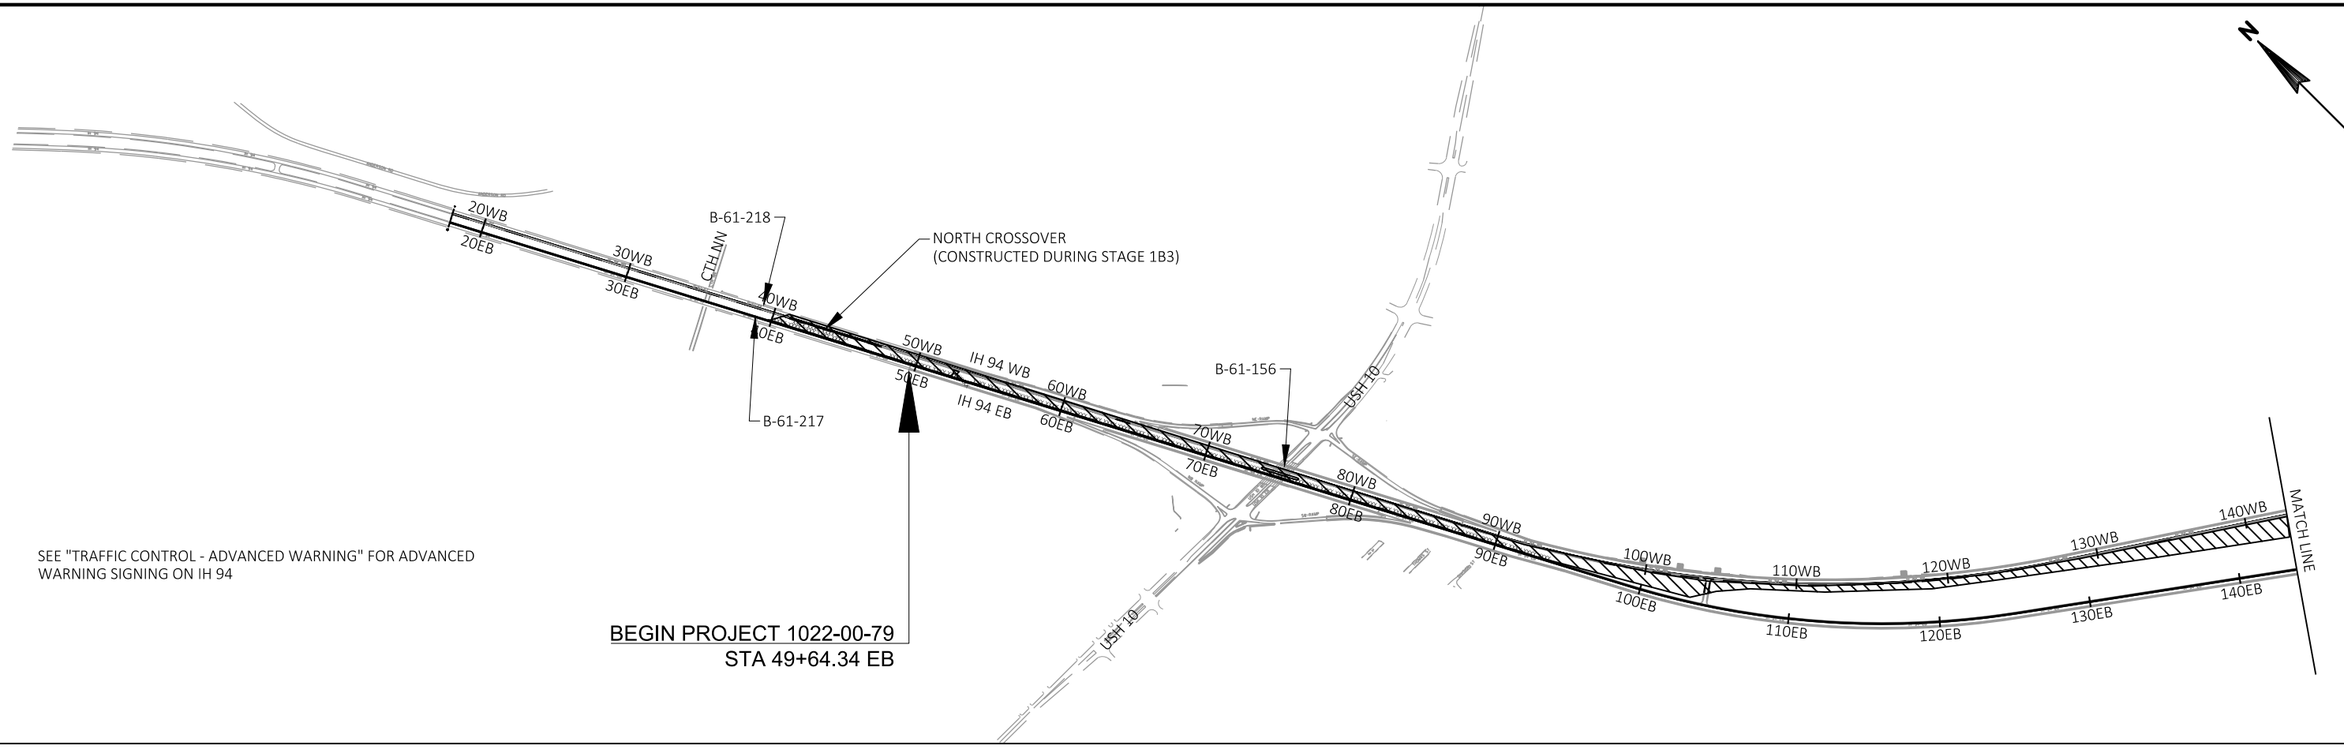

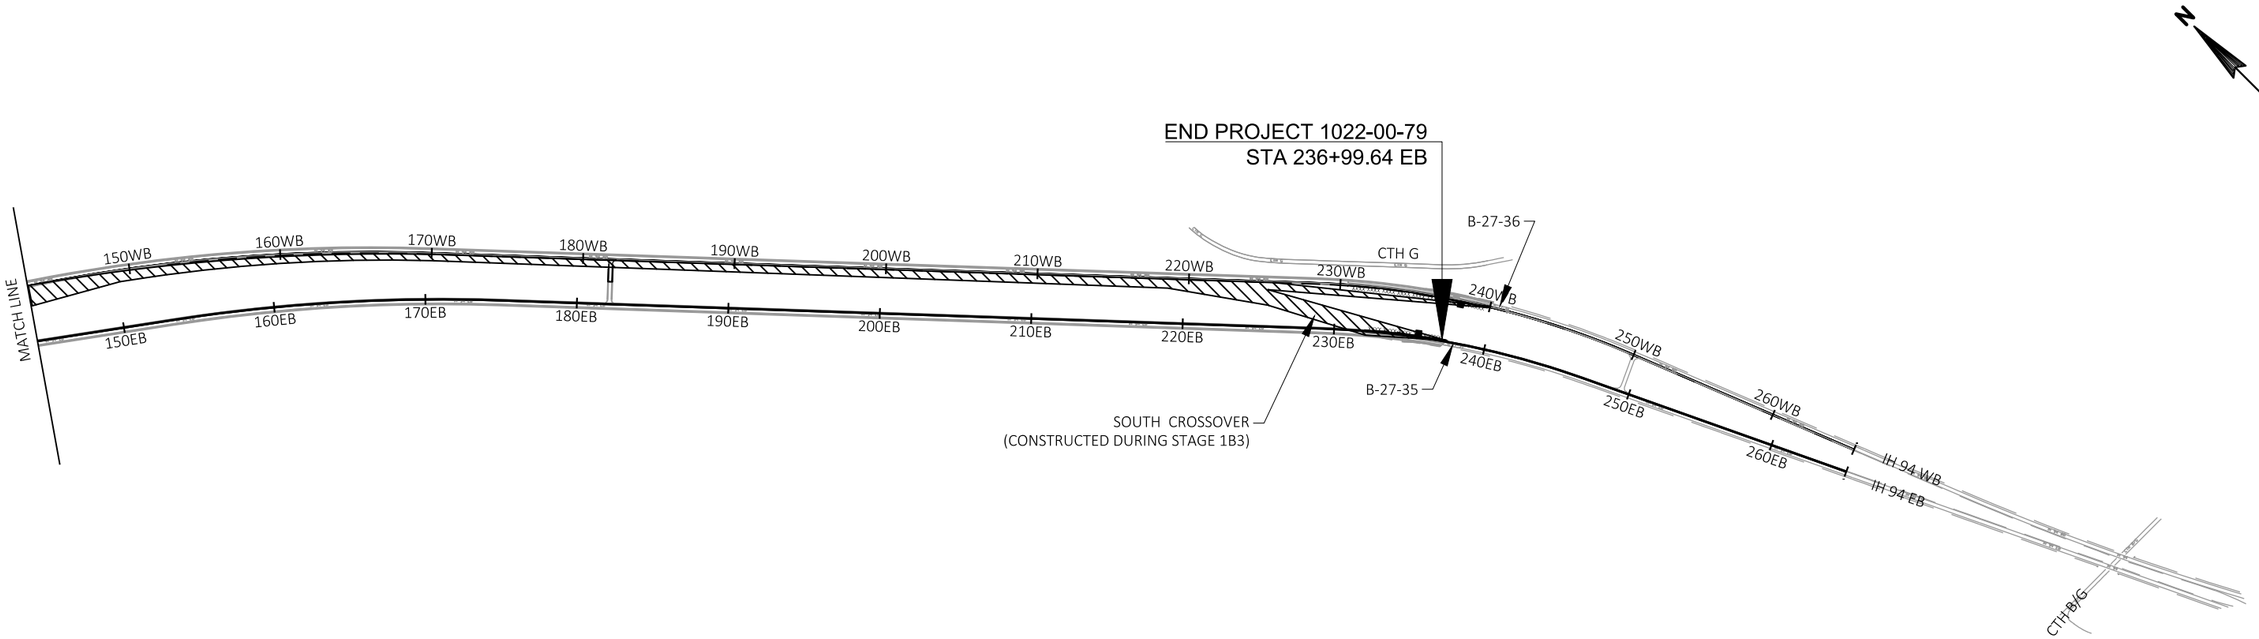

APPROVED FOR UTILITY RELOCATION May 1, 2018

PROJECT NO: 1022-00-79	HWY: IH 94	COUNTY: TREMPEALEAU	TRAFFIC CONTROL - STAGE 4 OVERVIEW	SHEET 122	E

FILE NAME : G:\WDOTCO\16048 (2016-2018 DESIGN WO)\16048-006\CIVIL 3D\SHEETSPLAN\TRAFFIC CONTROL\025004-TC-STAGE 4 OV.DWG
LAYOUT NAME - Overview

PLOT DATE : 3/23/2018 10:37 AM PLOT BY : KL ENGINEERING PLOT NAME : PLOT SCALE : ##########

WISDOT/CADDS SHEET 42

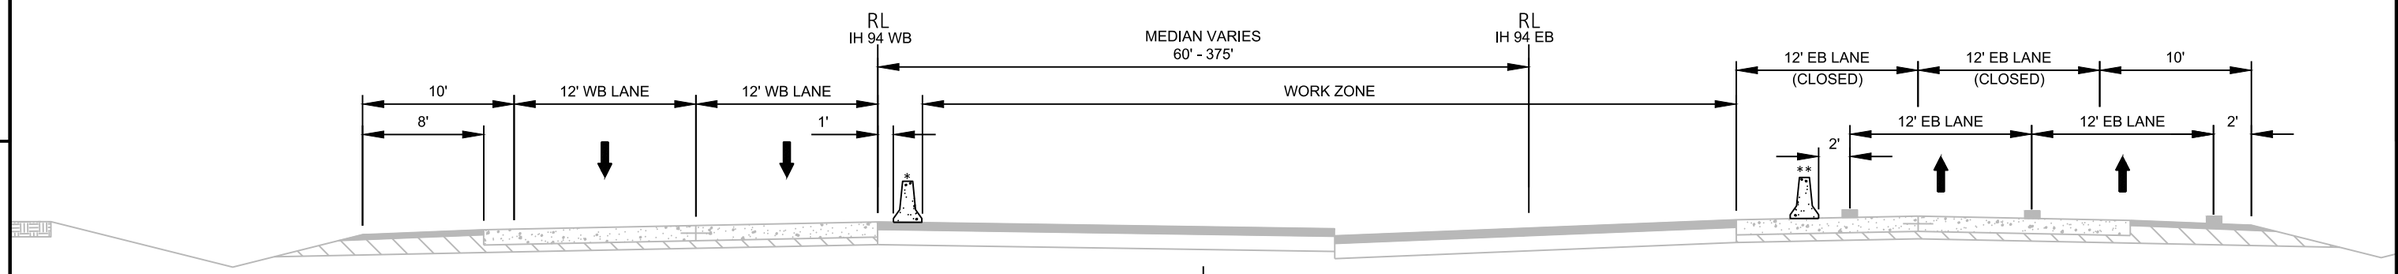

TRAFFIC CONTROL TYPICAL SECTION
IH 94 - STAGE 4A
STA 40+00 EB - STA 97+40 EB
STA 40+75 WB - STA 239+84 WB

CONCRETE BARRIER TEMPORARY PRECAST PLACED IN STAGE 3B:
**STA 43+00 EB - STA 97+40 EB

CONCRETE BARRIER TEMPORARY PRECAST PLACED IN STAGE 4A:
*STA 42+00 WB - STA 245+00 WB

LEGEND

TRAFFIC CONTROL DRUMS

CONCRETE BARRIER TEMPORARY PRECAST

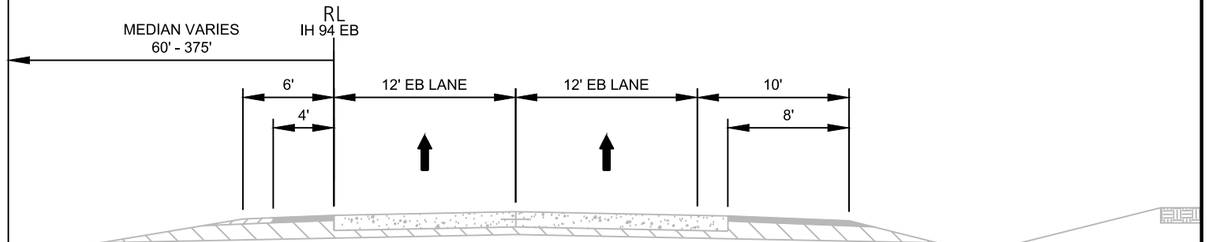

TRAFFIC CONTROL TYPICAL SECTION
IH 94 - STAGE 4A
STA 97+40 EB - STA 225+00 EB

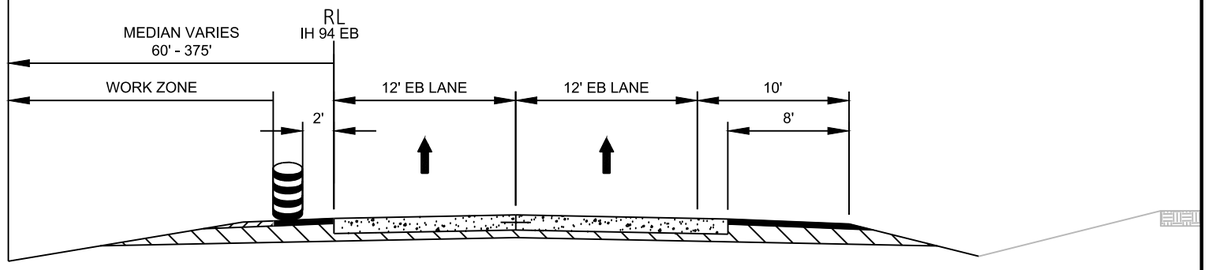

TRAFFIC CONTROL TYPICAL SECTION
IH 94 - STAGE 4A
STA 225+00 EB - STA 237+50 EB

NOTE:
SEE "PROPOSED TYPICAL SECTIONS" FOR PAVEMENT STRUCTURE

SEE "PAVEMENT MARKING PLAN" FOR PERMANENT PAVEMENT MARKING

APPROVED FOR UTILITY RELOCATION May 1, 2018

PROJECT NO: 1022-00-79	HWY: IH 94	COUNTY: TREMPEALEAU	TRAFFIC CONTROL - STAGE 4 TYPICAL SECTION	SHEET 123	E

FILE NAME : G:\WDOTCO\16048 (2016-2018 DESIGN WO)\16048-006\CIVIL 3D\SHEETSPLAN\TRAFFIC CONTROL\025004-TC-STAGE 4 OV.DWG
LAYOUT NAME - Stage 4 TYP
PLOT DATE : 3/23/2018 10:37 AM PLOT BY : KL ENGINEERING PLOT NAME : PLOT SCALE : ##########

LEGEND

RPM4 — REMOVING PAVEMENT MARKINGS 4-INCH

TRAFFIC CONTROL DRUMS

SEE TRAFFIC CONTROL PLANS FOR PAVEMENT MARKING LOCATIONS

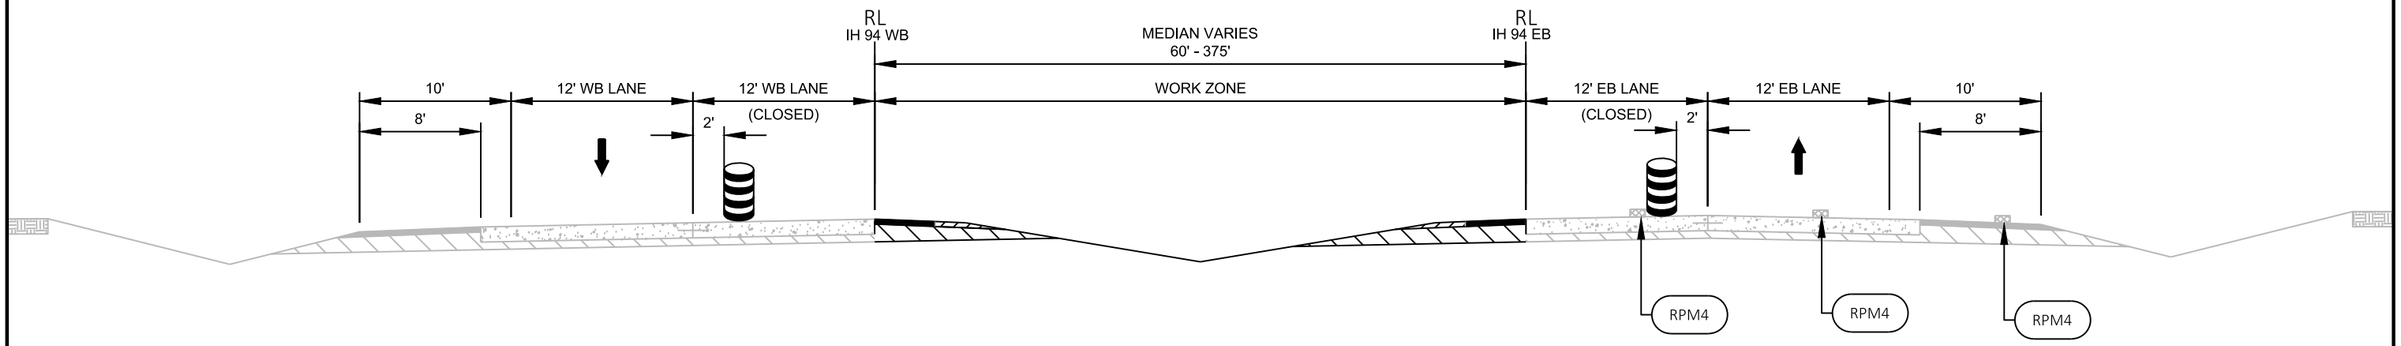

TRAFFIC CONTROL TYPICAL SECTION
IH 94 - STAGE 4B
STA 30+00 EB - STA 105+50 EB
STA 35+00 WB - STA 245+00 WB

NOTE:
SEE "PROPOSED TYPICAL SECTIONS" FOR PAVEMENT STRUCTURE

SEE "PAVEMENT MARKING PLAN" FOR PERMANENT PAVEMENT MARKING

PROJECT NO: 1022-00-79	HWY: IH 94	COUNTY: TREMPEALEAU	TRAFFIC CONTROL - STAGE 4 TYPICAL SECTION	SHEET 124	E

FILE NAME : G:\WDOTCO\16048 (2016-2018 DESIGN WO)\16048-006\CIVIL 3D\SHEETSPLAN\TRAFFIC CONTROL\025004-TC-STAGE 4 OV.DWG
LAYOUT NAME - Stage 4 TYP (2)
PLOT DATE : 3/23/2018 10:37 AM PLOT BY : KL ENGINEERING PLOT NAME : PLOT SCALE : ##########
WISDOT/CADDS SHEET 42

APPROVED FOR UTILITY RELOCATION May 1, 2018

2

2

N

SIGN

END ROAD WORK
G20-2A
48"X24"

IH 94 WB

20+00WB

25+00WB

30+00WB

50'

20+00EB

25+00EB

30+00EB

IH 94 EB

SIGN

LEFT SHOULDER CLOSED AHEAD
W21-5BL

LEFT SHOULDER CLOSED
W21-5AL

W01-4BR

MATCH LINE STA. 34+00.00 EB

SEE S.D.D "TRAFFIC CONTROL, SHOULDER CLOSURE ON DIVIDED ROADWAY, SPEEDS GREATER THAN 40 M.P.H." FOR ADDITIONAL SIGNING AND DETAILS NOT SHOWN ON PLAN

N

CTH NN

HO

N. FORK BUFFALO RIVER

B-61-218

RIPRAP

WORK ZONE (TYP.)

IH 94 WB

35+00WB

40+00WB

45+00WB

50'

INL

100'

35+00EB

40+00EB

45+00EB

IH 94 EB

RIPRAP

B-61-217

12'

12'

MATCH LINE STA. 34+00.00 EB

MATCH LINE STA. 49+00.00 EB

SIGN

STAY IN LANE
R4-9
24"X30"

240' SHIFTING TAPER
(60 MPH)

APPROVED FOR UTILITY RELOCATION May 1, 2018

PROJECT NO: 1022-00-79	HWY: IH 94	COUNTY: TREMPEALEAU	TRAFFIC CONTROL - STAGE 4A (4A-1)	SHEET 125	E

FILE NAME : G:\WDOTCO\16048 (2016-2018 DESIGN WO)\16048-006\CIVIL 3D\SHEETSPLAN\TRAFFIC CONTROL\025004-TC-STAGE 4A.DWG
LAYOUT NAME - 20+00 - 49+00

PLOT DATE : 3/23/2018 10:37 AM PLOT BY : KL ENGINEERING PLOT NAME : PLOT SCALE : ##########

WISDOT/CADDS SHEET 42

2

N

MATCH LINE STA. 49+00.00 EB

50+00WB

IH 94 WB

55+00WB

60+00WB

50+00EB

55+00EB

60+00EB

12'

12'

IH 94 EB

NW-RAMP (EB OFF-RAMP)

SIGN

WORK ZONE (TYP.)

MATCH LINE STA. 64+00.00 EB

APPROVED FOR UTILITY RELOCATION May 1, 2018

PROJECT NO: 1022-00-79	HWY: IH 94	COUNTY: TREMPEALEAU	TRAFFIC CONTROL - STAGE 4A (4A-2)	SHEET 126	E

FILE NAME : G:\WDOTCO\16048 (2016-2018 DESIGN WO)\16048-006\CIVIL 3D\SHEETSPLAN\TRAFFIC CONTROL\025004-TC-STAGE 4A.DWG
LAYOUT NAME - 49+00 - 64+00

PLOT DATE : 3/23/2018 10:37 AM PLOT BY : KL ENGINEERING PLOT NAME : PLOT SCALE : ##########

WISDOT/CADDS SHEET 42

2

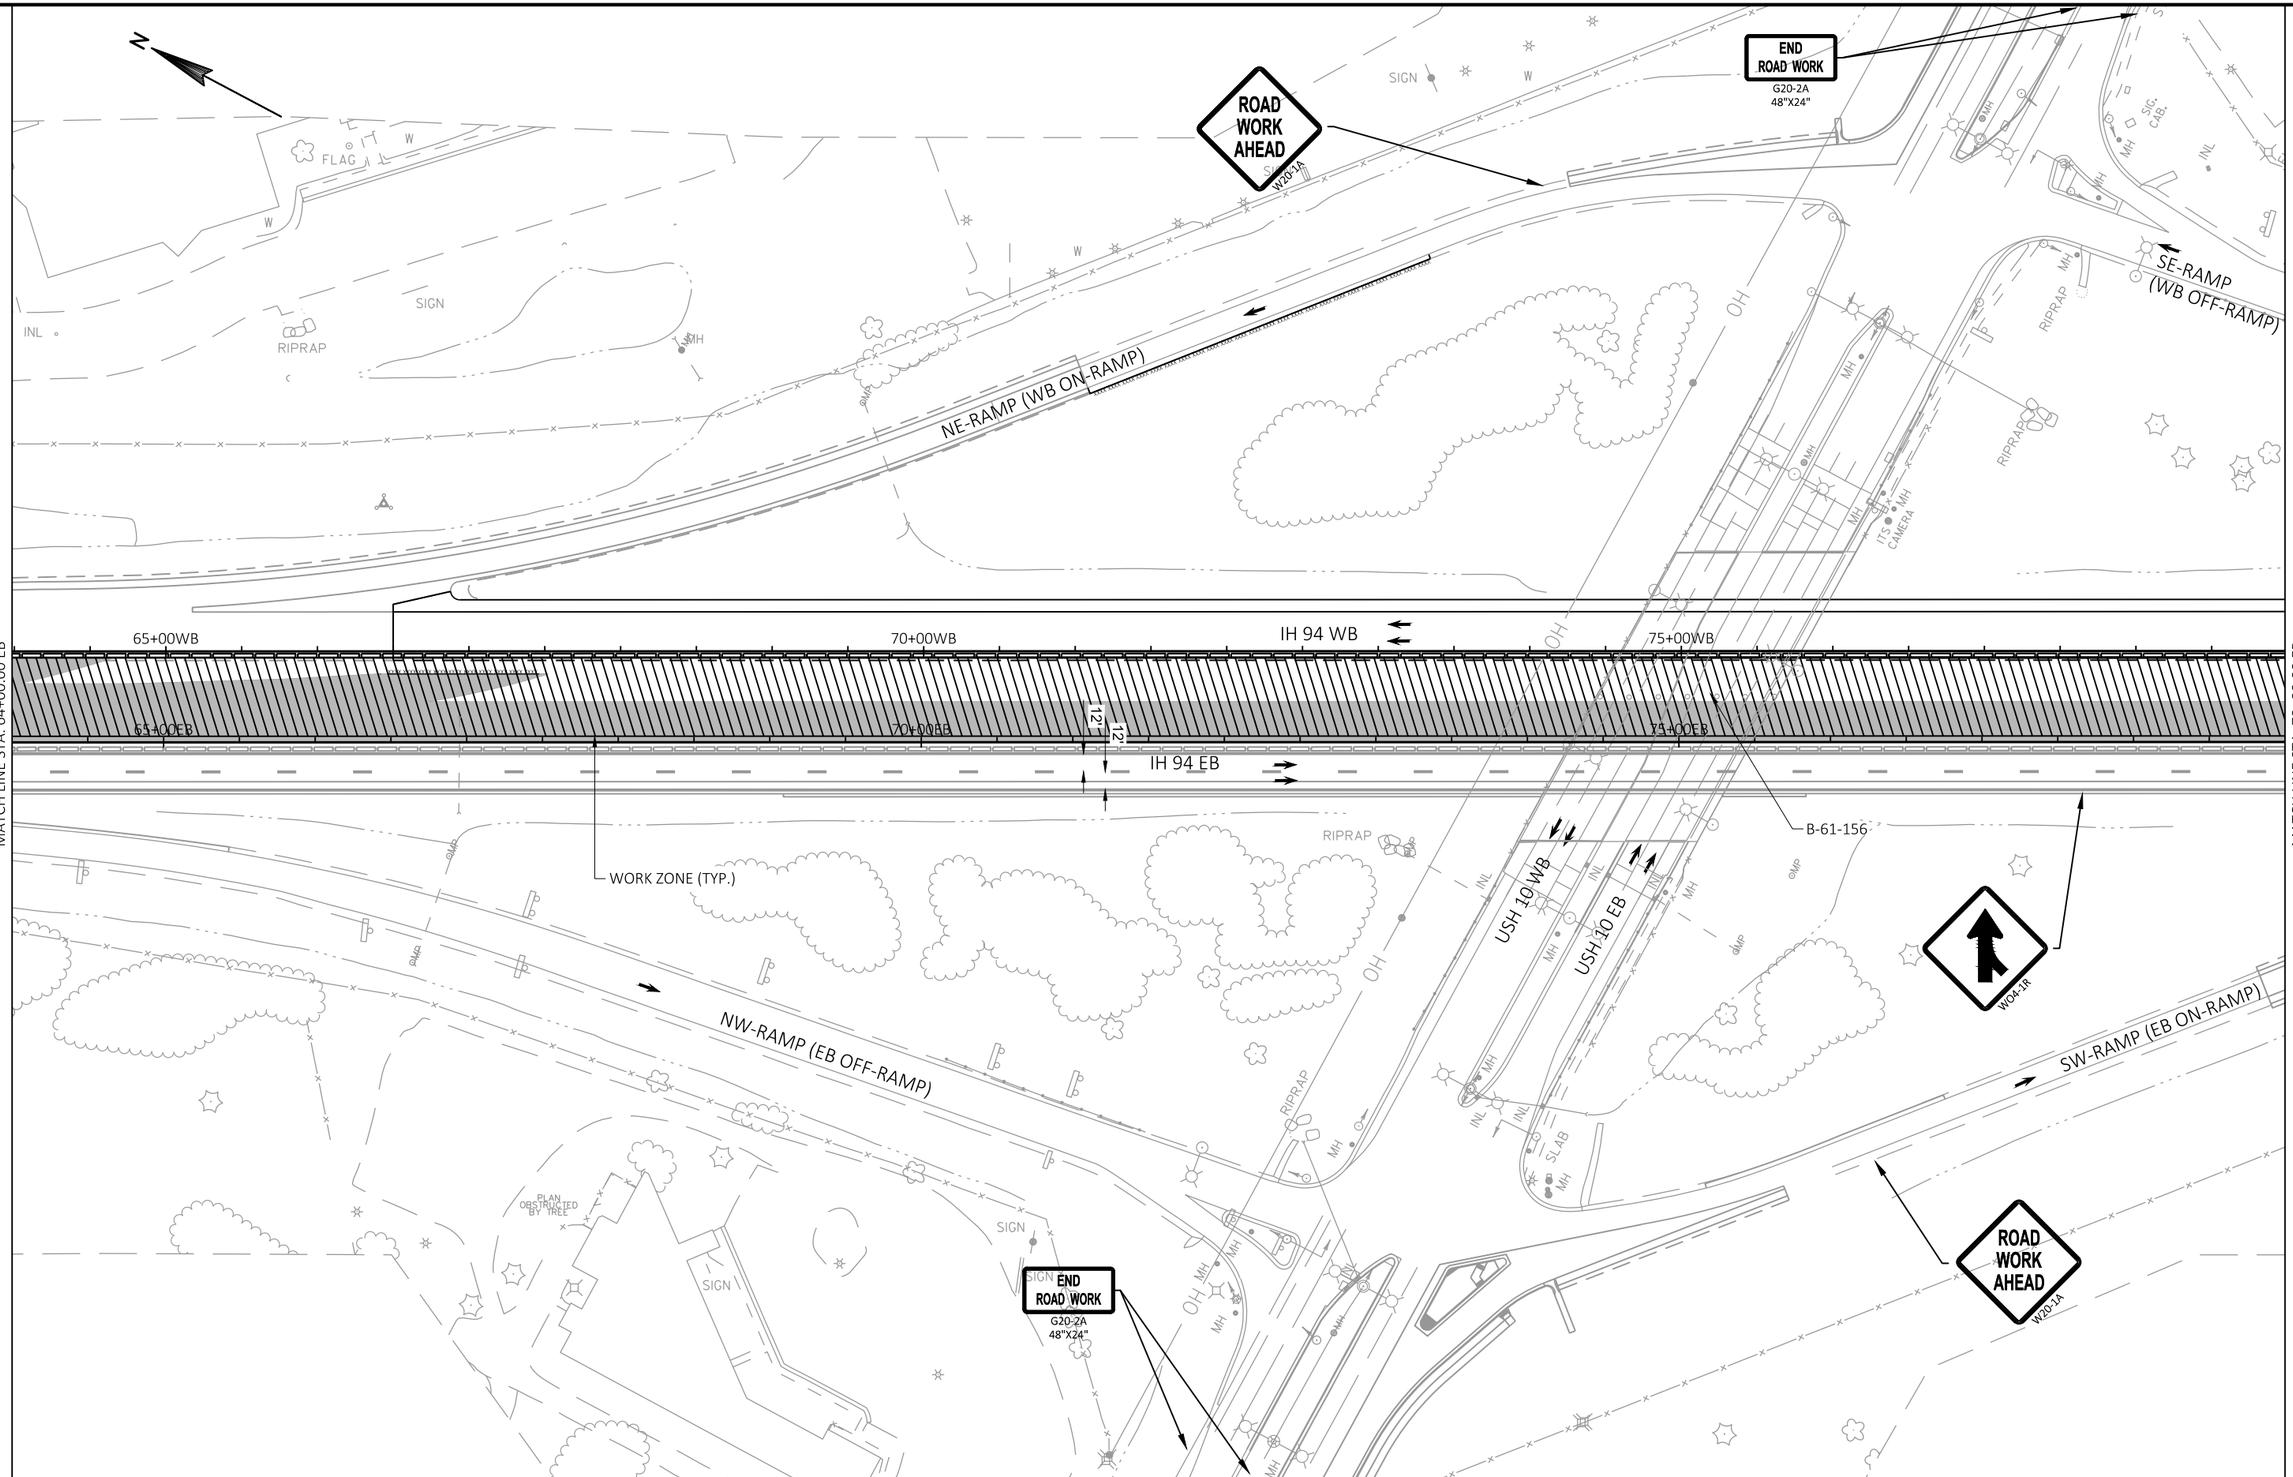

2

APPROVED FOR UTILITY RELOCATION May 1, 2018

PROJECT NO: 1022-00-79	HWY: IH 94	COUNTY: TREMPEALEAU	TRAFFIC CONTROL - STAGE 4A (4A-3)	SHEET 127	E

FILE NAME : G:\WDOTCO\16048 (2016-2018 DESIGN WO)\16048-006\CIVIL 3D\SHEETSPLAN\TRAFFIC CONTROL\025004-TC-STAGE 4A.DWG
LAYOUT NAME - 64+00 - 79+00

PLOT DATE : 3/23/2018 10:38 AM PLOT BY : KL ENGINEERING PLOT NAME : PLOT SCALE : ##########

WISDOT/CADDS SHEET 42

2

2

N

SEPTIC

SLAB

SIGN

SE-RAMP (WB OFF-RAMP)

SIGN

RIPRAP

MH

SIGN

SLAB

OH

80+00WB

85+00WB

IH 94 WB

90+00WB

MATCH LINE STA. 79+00.00 EB

80+00EB

85+00EB

12'

12'

90+00EB

IH 94 EB

MATCH LINE STA. 94+00.00 EB

INL

WORK ZONE (TYP.)

OH

SW-RAMP
(EB ON-RAMP)

W01-4BR

MH

INL

W

WALL

WALL

W

SEPTIC

POOL

W

POOL

APPROVED FOR UTILITY RELOCATION May 1, 2018

PROJECT NO: 1022-00-79	HWY: IH 94	COUNTY: TREMPEALEAU	TRAFFIC CONTROL - STAGE 4A (4A-4)	SHEET 128	E

FILE NAME : G:\WDOTCO\16048 (2016-2018 DESIGN WO)\16048-006\CIVIL 3D\SHEETSPLAN\TRAFFIC CONTROL\025004-TC-STAGE 4A.DWG
LAYOUT NAME - 79+00 - 94+00

PLOT DATE : 3/23/2018 10:38 AM PLOT BY : KL ENGINEERING PLOT NAME : PLOT SCALE : ##########

WISDOT/CADDS SHEET 42

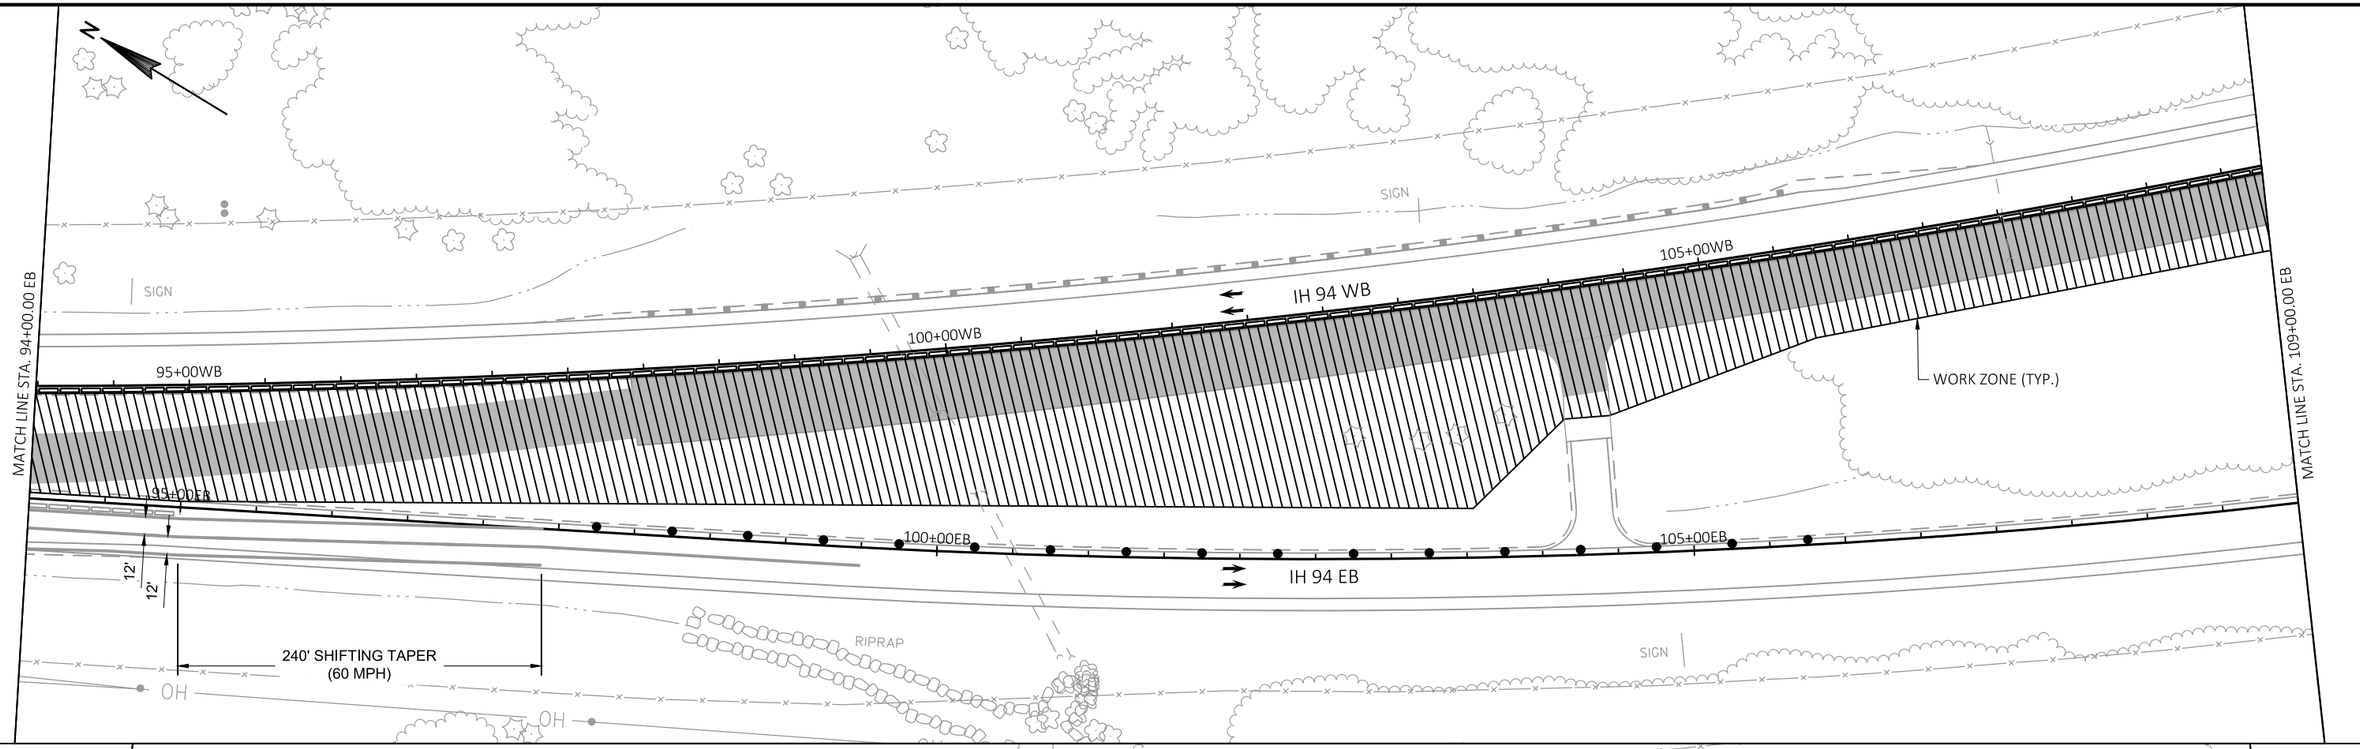

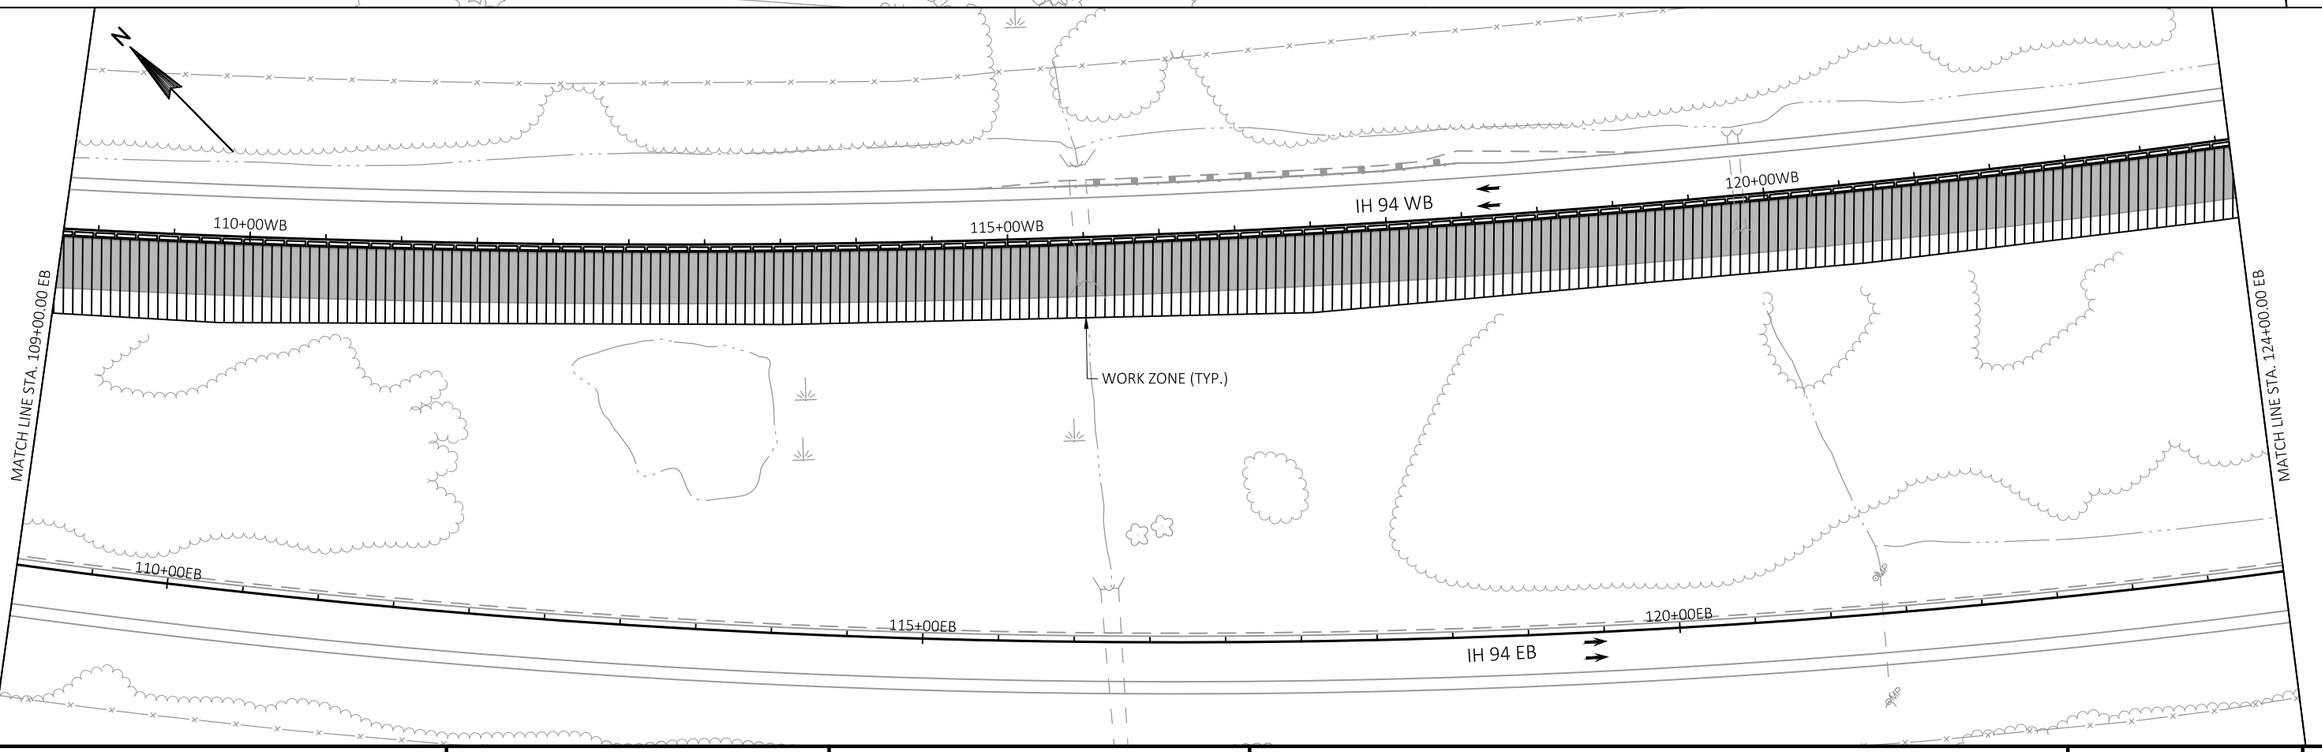

APPROVED FOR UTILITY RELOCATION May 1, 2018

PROJECT NO: 1022-00-79	HWY: IH 94	COUNTY: TREMPEALEAU	TRAFFIC CONTROL - STAGE 4A (4A-5)	SHEET 129	E

FILE NAME : G:\WDOTCO\16048 (2016-2018 DESIGN WO)\16048-006\CIVIL 3D\SHEETSPLAN\TRAFFIC CONTROL\025004-TC-STAGE 4A.DWG
LAYOUT NAME - 94+00 - 124+00

PLOT DATE : 3/23/2018 10:38 AM PLOT BY : KL ENGINEERING PLOT NAME : PLOT SCALE : ##########

2

SIGN

125+00WB

130+00WB

IH 94 WB

135+00WB

MATCH LINE STA. 124+00.00 EB

WORK ZONE (TYP.)

MATCH LINE STA. 139+00.00 EB

125+00EB

130+00EB

135+00EB

IH 94 EB

SIGN

SIGN

140+00WB

145+00WB

IH 94 WB

150+00WB

MATCH LINE STA. 139+00.00 EB

WORK ZONE (TYP.)

MATCH LINE STA. 154+00.00 EB

140+00EB

145+00EB

150+00EB

IH 94 EB

PROJECT NO: 1022-00-79	HWY: IH 94	COUNTY: TREMPEALEAU	TRAFFIC CONTROL - STAGE 4A (4A-6)	SHEET 130	E

FILE NAME : G:\WDOTCO\16048 (2016-2018 DESIGN WO)\16048-006\CIVIL 3D\SHEETSPLAN\TRAFFIC CONTROL\025004-TC-STAGE 4A.DWG
LAYOUT NAME - 124+00 - 154+00

PLOT DATE : 3/23/2018 10:38 AM PLOT BY : KL ENGINEERING PLOT NAME : PLOT SCALE : ##########

WISDOT/CADDS SHEET 42

APPROVED FOR UTILITY RELOCATION May 1, 2018

2

155+00WB

160+00WB

IH 94 WB

165+00WB

WORK ZONE (TYP.)

N

MATCH LINE STA. 154+00.00 EB

MATCH LINE STA. 169+00.00 EB

HO

HO

HO

155+00EB

SMP

SMP

160+00EB

SMP

SMP

165+00EB

IH 94 EB

2

170+00WB

175+00WB

IH 94 WB

180+00WB

WORK ZONE (TYP.)

N

MATCH LINE STA. 169+00.00 EB

MATCH LINE STA. 184+00.00 EB

170+00EB

175+00EB

SMP

180+00EB

IH 94 EB

SMP

APPROVED FOR UTILITY RELOCATION May 1, 2018

PROJECT NO: 1022-00-79	HWY: IH 94	COUNTY: TREMPEALEAU	TRAFFIC CONTROL - STAGE 4A (4A-7)	SHEET 131	E

FILE NAME : G:\WDOTCO\16048 (2016-2018 DESIGN WO)\16048-006\CIVIL 3D\SHEETSPLAN\TRAFFIC CONTROL\025004-TC-STAGE 4A.DWG
LAYOUT NAME - 154+00 - 184+00

PLOT DATE : 3/23/2018 10:38 AM PLOT BY : KL ENGINEERING PLOT NAME : PLOT SCALE : ##########

WISDOT/CADDS SHEET 42

2

185+00WB

190+00WB

IH 94 WB

195+00WB

WORK ZONE (TYP.)

MATCH LINE STA. 184+00.00 EB

MATCH LINE STA. 199+00.00 EB

185+00EB

190+00EB

195+00EB

IH 94 EB

200+00WB

205+00WB

IH 94 WB

210+00WB

WORK ZONE (TYP.)

MATCH LINE STA. 199+00.00 EB

MATCH LINE STA. 214+00.00 EB

LEFT SHOULDER CLOSED AHEAD

W21-5BL

SMP

200+00EB

205+00EB

210+00EB

IH 94 EB

SMP

2

APPROVED FOR UTILITY RELOCATION May 1, 2018

PROJECT NO: 1022-00-79	HWY: IH 94	COUNTY: TREMPEALEAU	TRAFFIC CONTROL - STAGE 4A (4A-8)	SHEET 132	E

FILE NAME : G:\WDOTCO\16048 (2016-2018 DESIGN WO)\16048-006\CIVIL 3D\SHEETSPLAN\TRAFFIC CONTROL\025004-TC-STAGE 4A.DWG
LAYOUT NAME - 184+00 - 214+00

PLOT DATE : 3/23/2018 10:38 AM PLOT BY : KL ENGINEERING PLOT NAME : PLOT SCALE : ##########

WISDOT/CADDS SHEET 42

2

2

SIGN

SIGN

215+00WB

IH 94 WB

220+00WB

225+00WB

N

MATCH LINE STA. 214+00.00 EB

WORK ZONE (TYP.)

MATCH LINE STA. 229+00.00 EB

LEFT SHOULDER CLOSED

W21-5AL

215+00EB

220+00EB

225+00EB

50'

IH 94 EB

SIGN

N

B-27-36
EXISTING TO REMAIN

IH 94 WB

230+00WB

235+00WB

240+00WB

MATCH LINE STA. 229+00.00 EB

WORK ZONE (TYP.)

235+00EB

100'

240+00EB

230+00EB

IH 94 EB

B-27-35
EXISTING TO REMAIN

APPROVED FOR UTILITY RELOCATION May 1, 2018

PROJECT NO: 1022-00-79	HWY: IH 94	COUNTY: TREMPEALEAU	TRAFFIC CONTROL - STAGE 4A (4A-9)	SHEET 133	E

FILE NAME : G:\WDOTCO\16048 (2016-2018 DESIGN WO)\16048-006\CIVIL 3D\SHEETSPLAN\TRAFFIC CONTROL\025004-TC-STAGE 4A.DWG
LAYOUT NAME - 214+00 - END

PLOT DATE : 3/23/2018 10:39 AM PLOT BY : KL ENGINEERING PLOT NAME : PLOT SCALE : ##########

WISDOT/CADDS SHEET 42

STATE OF WISCONSIN
DEPARTMENT OF TRANSPORTATION
TRANSPORTATION PROJECT PLAT TITLE SHEET
1022-00-20
EAU CLAIRE - OSSEO
(CTH NN - EAST COUNTY LINE)
IH 94
TREMPEALEAU COUNTY

PROJECT LOCATION

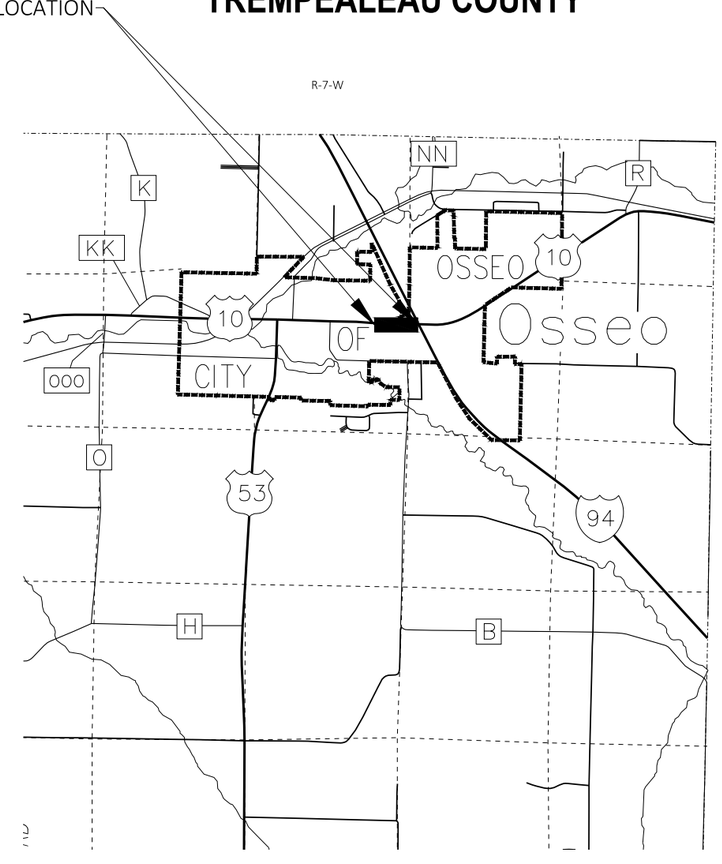

LAYOUT
SCALE 0 0.5 MI.

CONVENTIONAL SYMBOLS

SECTION LINE
QUARTER LINE
SIXTEENTH LINE
NEW REFERENCE LINE
NEW R/W LINE
EXISTING R/W OR HE LINE
PROPERTY LINE
LOT, TIE & OTHER MINOR LINES
SLOPE INTERCEPT
CORPORATE LIMITS
UNDERGROUND FACILITY (COMMUNICATIONS, ELECTRIC, ETC) — W (TYPE)
NEW R/W (FEE OR HE) (HATCHING VARIES BY OWNER)
TEMPORARY LIMITED EASEMENT AREA
EASEMENT AREA (PERMANENT LIMITED OR RESTRICTED DEVELOPMENT)
TRANSMISSION STRUCTURES
BUILDING — TO BE REMOVED
BRIDGE

SECTION CORNER SYMBOL
SECTION CORNER MONUMENT
GEODETIC SURVEY MONUMENT
SIXTEENTH CORNER MONUMENT
SIGN
OFF-PREMISE SIGN

R/W MONUMENT (TO BE SET)
NON-MONUMENTED R/W POINT
FOUND IRON PIN (1-INCH UNLESS NOTED) IP

	COMPENSABLE	NON-COMPENSABLE
ELECTRIC POLE		
TELEPHONE POLE		
PEDESTAL (LABEL TYPE) (TV, TEL, ELEC, ETC.)		

ACCESS RESTRICTED BY ACQUISITION
NO ACCESS (BY STATUTORY AUTHORITY)
ACCESS RESTRICTED (BY PREVIOUS PROJECT OR CONTROL)
NO ACCESS (NEW HIGHWAY)
PARCEL NUMBER 25
UTILITY NUMBER 40
PARALLEL OFFSETS

CONVENTIONAL ABBREVIATIONS

ACCESS RIGHTS	AR	POINT OF INTERSECTION	PI
ACRES	AC	PROPERTY LINE	PL
AHEAD	AH	RECORDED AS	(100')
ALUMINUM	ALUM	REEL / IMAGE	R/I
AND OTHERS	ET AL	REFERENCE LINE	R/L
BACK	BK	REMAINING	REM
BLOCK	BLK	RESTICTIVE DEVELOPMENT EASEMENT	RDE
CENTERLINE	C/L	RIGHT	RT
CERTIFIED SURVEY MAP	CSM	RIGHT OF WAY	R/W
CONCRETE	CONC	SECTION	SEC
COUNTY	CO	SEPTIC VENT	SEPV
COUNTY TRUNK HIGHWAY	CTH	SQUARE FEET	SF
DISTANCE	DIST	STATE TRUNK HIGHWAY	STH
CORNER	COR	STATION	STA
DOCUMENT NUMBER	DOC	TELEPHONE PEDESTAL	TP
EASEMENT	EASE	TEMPORARY LIMITED EASEMENT	TLE
EXISTING	EX	TRANSPORTATION PROJECT PLAT	TPP
GAS VALVE	GV	UNITED STATES HIGHWAY	USH
GRID NORTH	GN	VOLUME	V
HIGHWAY EASEMENT	HE		
IDENTIFICATION	ID		
LAND CONTRACT	LC		
LEFT	LT		
MONUMENT	MON		
NATIONAL GEODETIC SURVEY	NGS		
NUMBER	NO		
OUTLOT	OL		
PAGE	P		
POINT OF TANGENCY	PT		
PERMANENT LIMITED EASEMENT	PLE		
POINT OF BEGINNING	POB		
POINT OF CURVATURE	PC		
POINT OF COMPOUND CURVE	PCC		

CURVE DATA

LONG CHORD	LCH
LONG CHORD BEARING	LCB
RADIUS	R
DEGREE OF CURVE	D
CENTRAL ANGLE	Δ/DELTA
LENGTH OF CURVE	L
TANGENT	T
DIRECTION AHEAD	DA
DIRECTION BACK	DB

CONVENTIONAL UTILITY SYMBOLS

W — WATER
G — GAS
T — TELEPHONE
OH — OVERHEAD TRANSMISSION LINES
E — ELECTRIC
TV — CABLE TELEVISION
FO — FIBER OPTIC
SAN — SANITARY SEWER
SS — STORM SEWER

THE NOTES,CONVENTIONAL SIGNS, AND ABBREVIATIONS ARE ASSOCIATED WITH EACH TRANSPORTATION PROJECT PLAT FOR PROJECT 1022-00-20

NOTES:

POSITIONS SHOWN ON THIS PLAT ARE WISCONSIN COORDINATE REFERENCE SYSTEM COORDINATES (WISCRS(M)), TREMPEALEAU COUNTY, NAD83(2011), IN U.S. SURVEY FEET. VALUES ARE GRID COORDINATES, GRID BEARINGS, AND GRID DISTANCES. GRID DISTANCES MAY BE USED AS GROUND DISTANCES.

RIGHT-OF-WAY MONUMENTS ARE TYPE 2 MONUMENTS (TYPICALLY ¾" X 24" REBARS), AND WILL BE PLACED PRIOR TO THE COMPLETION OF THE PROJECT.

ALL RIGHT-OF-WAY LINES DEPICTED IN THE NON-ACQUISITION AREAS ARE INTENDED TO RE-ESTABLISH EXISTING RIGHT-OF-WAY LINES AS DETERMINED FROM PREVIOUS PROJECTS, OTHER RECORDED DOCUMENTS, OR FROM CENTERLINE OF EXISTING PAVEMENTS.

RIGHT-OF-WAY BOUNDARIES ARE DEFINED WITH COURSES OF THE PERIMETER OF THE HIGHWAY LANDS REFERENCED TO THE U.S. PUBLIC LAND SURVEY SYSTEM OR OTHER "SURVEYS" OF PUBLIC RECORD.

DIMENSIONING FOR THE NEW RIGHT-OF-WAY IS MEASURED ALONG AND PERPENDICULAR TO THE NEW REFERENCE LINES.

A TEMPORARY LIMITED EASEMENT (TLE) IS A RIGHT FOR CONSTRUCTION PURPOSES, AS DEFINED HEREIN, INCLUDING THE RIGHT TO OPERATE NECESSARY EQUIPMENT THEREON, THE RIGHT OF INGRESS AND EGRESS, AS LONG AS REQUIRED FOR SUCH PUBLIC PURPOSE, INCLUDING THE RIGHT TO PRESERVE, PROTECT, REMOVE, OR PLANT THEREON ANY VEGETATION THAT THE HIGHWAY AUTHORITIES MAY DEEM DESIRABLE. ALL TLEs EXPIRE AT THE COMPLETION OF THE CONSTRUCTION PROJECT FOR WHICH THIS INSTRUMENT IS GIVEN.

PROPERTY LINES SHOWN ON THIS PLAT ARE DRAWN FROM DATA DERIVED FROM MAPS AND DOCUMENTS OF PUBLIC RECORD AND/OR EXISTING OCCUPATIONAL LINES. EXCLUDUNG RIGHT-OF-WAY LINES, THIS PLAT MAY NOT BE A TRUE REPRESENTATION OF EXISTING PROPERTY LINES, AND SHOULD NOT BE USED AS A SUBSTITUTE FOR AN ACCURATE FIELD SURVEY.

FOR THE LATEST ACCESS/DRIVEWAY INFORMATION, CONTACT THE PLANNING UNIT OF THE WISCONSIN DEPARTMENT OF TRANSPORTATION OFFICE IN EAU CLAIRE.

EXISTING ACCESS CONTROL ALONG USH 10 AND IH-94 ESTABLISHED FROM PREVIOUS PROJECT I-94-2 (5) 86.

EXISTING HIGHWAY RIGHT-OF-WAY SHOWN HEREIN IS BASED ON THE FOLLOWING POINTS OF REFERENCE:
EXISTING HIGHWAY RIGHT-OF-WAY FOR USH 10 ESTABLISHED FROM PREVIOUS PROJECT 1023-04-21 AND CSM V. 4, P. 146 .
EXISTING HIGHWAY RIGHT-OF-WAY FOR IH 94 ESTABLISHED FROM PREVIOUS PROJECT 1023-04-21.
EXISTING HIGHWAY RIGHT-OF-WAY FOR RADCLIFF STREET ESTABLISHED FROM PREVIOUS PROJECT 1023-04-21 AND CSM V. 4, P. 146.
EXISTING HIGHWAY RIGHT-OF-WAY FOR COX LANE ESTABLISHED FROM CSM V. 7, P. 97.

PROJECT NUMBER 1022-00-20 - 4.01
SHEET 2 OF 2

APPROVED FOR UTILITY RELOCATIONS, MAY 1, 2018

4

4

TRANSPORTATION PROJECT PLAT NO: 1022-00-20- 4.01

THAT PART OF LOT 1 OF CERTIFIED SURVEY MAP RECORDED IN VOLUME 4 OF CERTIFIED SURVEY MAPS PAGE 146 AS DOCUMENT # 327792, IN THE SE 1/4 OF THE NE 1/4 OF SECTION 10, T24N, R7W, CITY OF OSSEO, TREMPEALEAU COUNTY, WISCONSIN.

RELOCATION ORDER IH 94 EAU CLAIRE - OSSEO (CTH NN - EAST COUNTY LINE)

TO PROPERLY ESTABLISH, LAY OUT, WIDEN, ENLARGE, EXTEND, CONSTRUCT, RECONSTRUCT, IMPROVE, OR MAINTAIN A PORTION OF THE HIGHWAY DESIGNATED ABOVE, THE STATE OF WISCONSIN DEPARTMENT OF TRANSPORTATION DEEMS IT NECESSARY TO RELOCATE OR CHANGE SAID HIGHWAY AND ACQUIRE CERTAIN LANDS AND INTERESTS OR RIGHTS IN LANDS FOR THE ABOVE PROJECT.

TO EFFECT THIS CHANGE, PURSUANT TO AUTHORITY GRANTED UNDER SECTION 84.02 (3), 84.09, AND 84.30, WISCONSIN STATUTES, THE DEPARTMENT OF TRANSPORTATION HEREBY ORDERS THAT:
1. THAT PORTION OF SAID HIGHWAY AS SHOWN ON THIS PLAT IS LAID OUT AND ESTABLISHED TO THE LINES AND WIDTHS AS SO SHOWN FOR THE ABOVE PROJECT.
2. THE LANDS OR INTERESTS OR RIGHTS IN LANDS AS SHOWN ON THIS PLAT ARE REQUIRED BY THE DEPARTMENT FOR THE ABOVE PROJECT AND SHALL BE ACQUIRED IN THE NAME OF THE STATE OF WISCONSIN, PURSUANT TO THE PROVISIONS OF SECTION 84.09 (1) OR (2), WISCONSIN STATUTES.

COURSE TABLE		
COURSE	BEARING	DISTANCE
100-101	N49° 21' 47"W	259.05'
101-102	N89° 04' 16"W	309.82'
102-103	N0° 43' 54"E	199.33'
103-104	S89° 17' 32"E	231.61'
104-105	N48° 09' 20"E	156.59'
105-106	S89° 09' 28"E	162.53'
106-100	S0° 50' 32"W	472.30'

SCHEDULE OF LANDS & INTERESTS REQUIRED

OWNERS NAMES ARE SHOWN FOR REFERENCE PURPOSES ONLY, AND ARE SUBJECT TO CHANGE PRIOR TO TRANSFER OF LAND INTEREST TO THE DEPARTMENT
ALL AREAS SHOWN IN ACRES UNLESS OTHERWISE NOTED

PARCEL NUMBER	OWNER(S)	INTEREST REQUIRED	R/W ACRES REQUIRED NEW	EXISTING	TOTAL	TLE S.F.
1	OSSEO LLC, A MINNESOTA LIMITED LIABILITY COMPANY	TLE	----	----	----	3,271

ACCEPTED FOR RECORDING AND FILING IN THE OFFICE OF THE REGISTER OF DEEDS IN TREMPEALEAU COUNTY, WISCONSIN AT ---:--- --M ON _____ AS DOCUMENT #_____ AND FILED IN _____

_____
SIGNATURE OF REGISTER OF DEEDS

RESERVED FOR REGISTER OF DEEDS
PROJECT NUMBER 1022-00-20 - 4.01
SHEET 1 OF 2

UTILITY INTERESTS TABLE

UTIL	OWNER	PARCEL	INTEREST DESCRIPTION	RECORDING INFORMATION	PLAT
40	CENTURYTEL	--	CONVEYANCE OF RIGHTS	VOL. 590, PG 277, DOC# 343514	1023-04-21 UTL 8

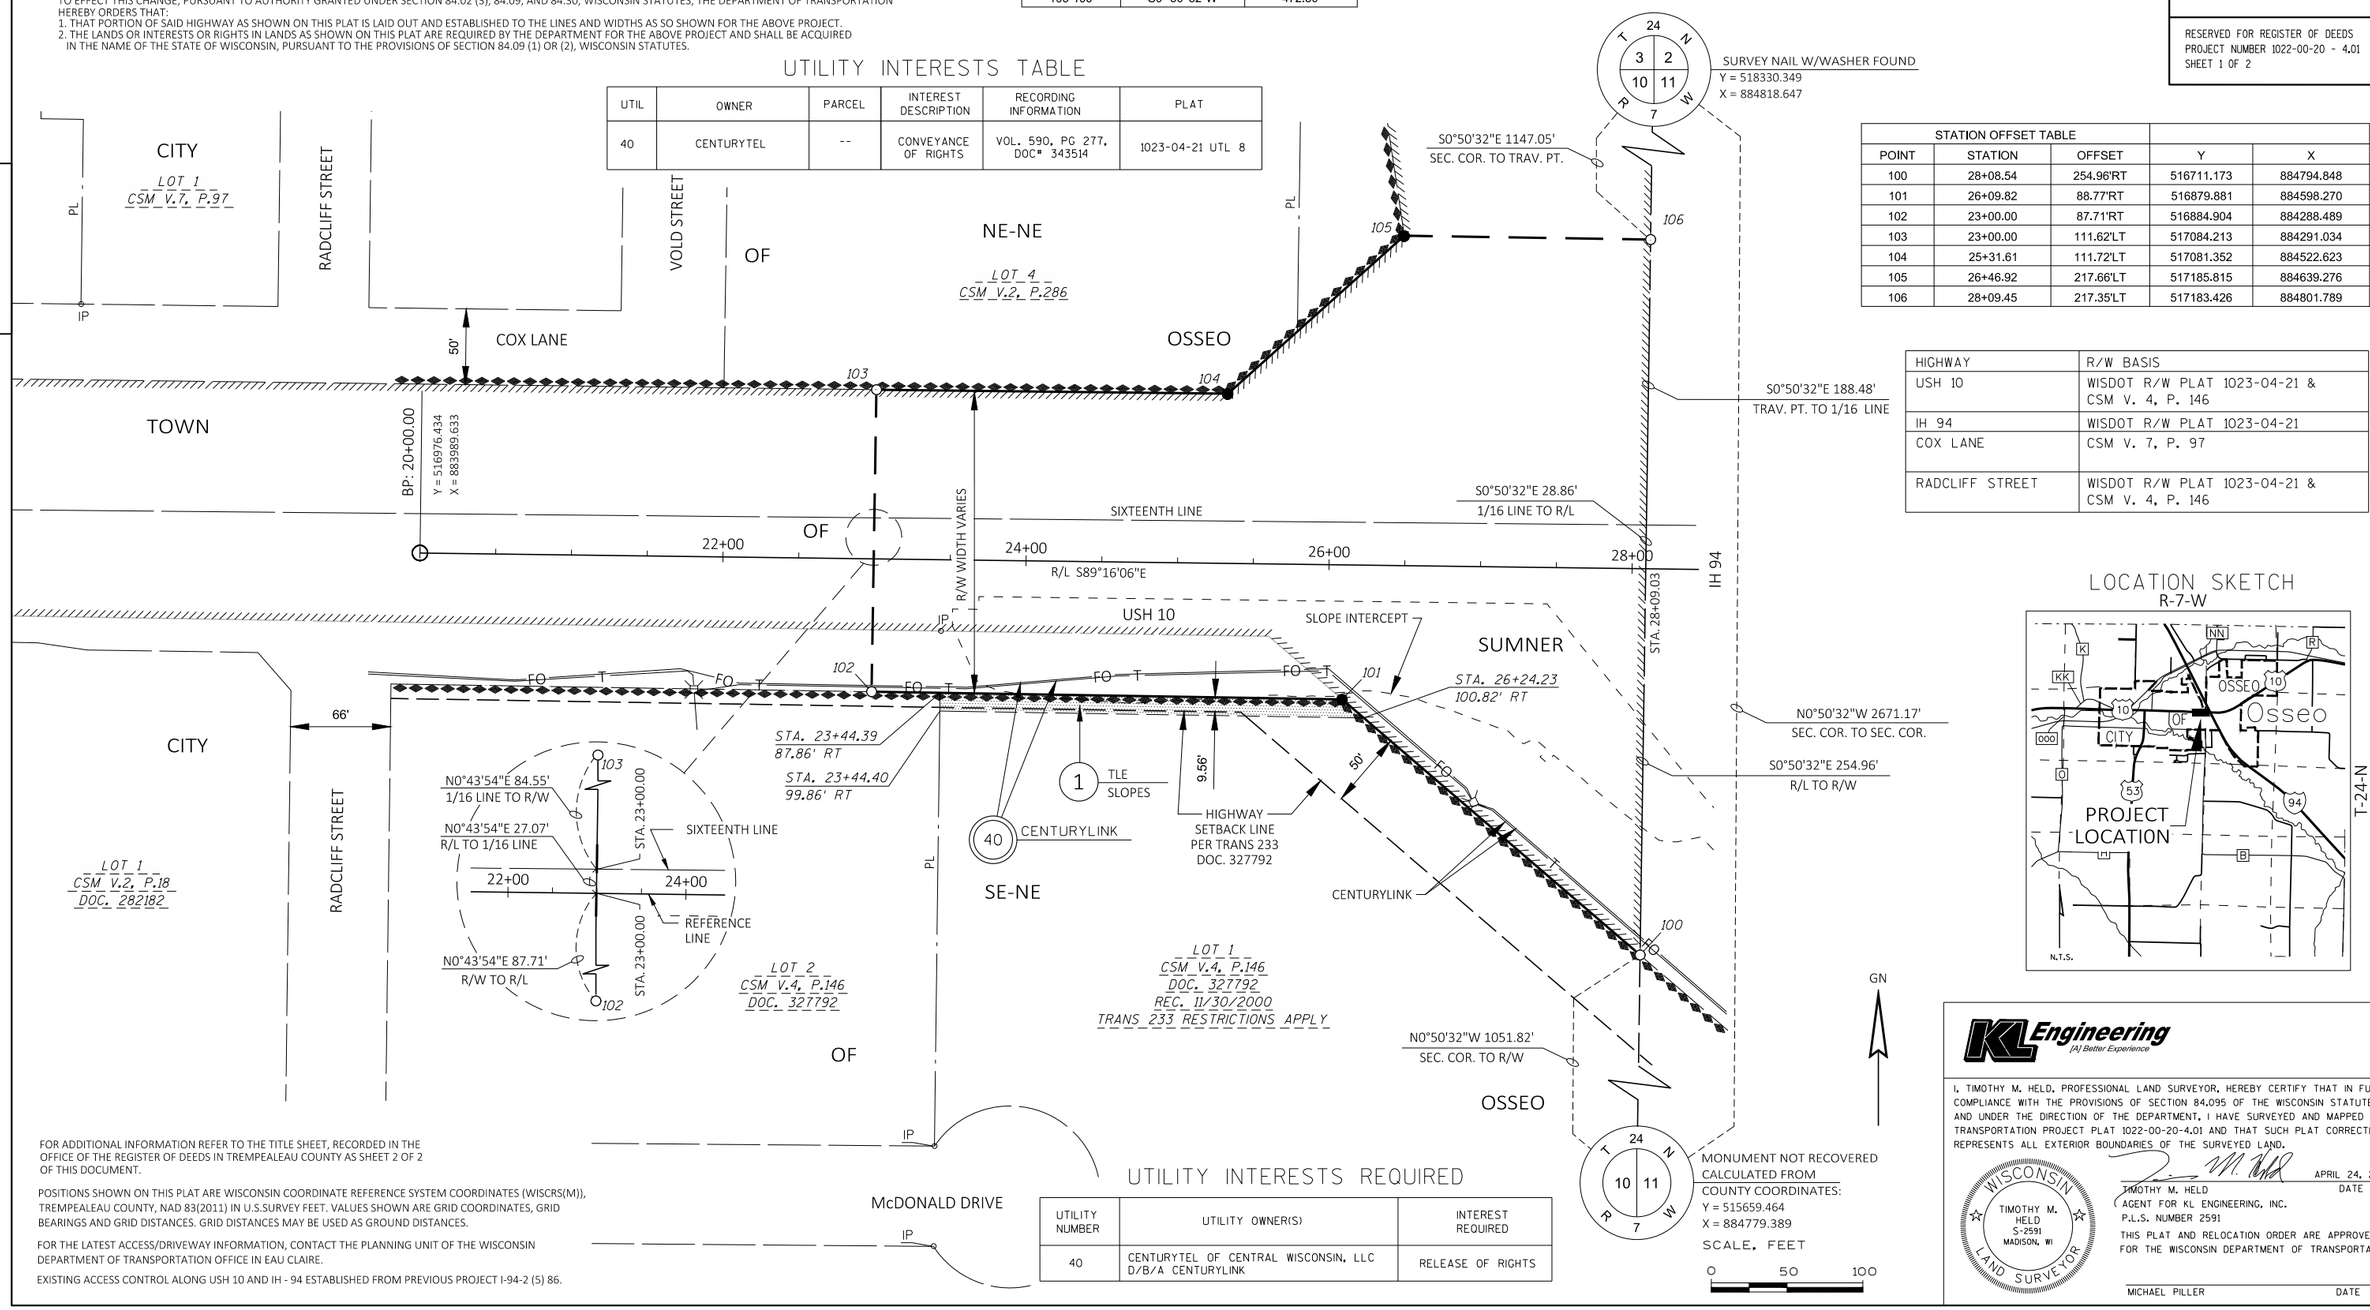

STATION OFFSET TABLE				
POINT	STATION	OFFSET	Y	X
100	28+08.54	254.96'RT	516711.173	884794.848
101	26+09.82	88.77'RT	516879.881	884598.270
102	23+00.00	87.71'RT	516884.904	884288.489
103	23+00.00	111.62'LT	517084.213	884291.034
104	25+31.61	111.72'LT	517081.352	884522.623
105	26+46.92	217.66'LT	517185.815	884639.276
106	28+09.45	217.35'LT	517183.426	884801.789

HIGHWAY	R/W BASIS
USH 10	WISDOT R/W PLAT 1023-04-21 & CSM V. 4, P. 146
IH 94	WISDOT R/W PLAT 1023-04-21
COX LANE	CSM V. 7, P. 97
RADCLIFF STREET	WISDOT R/W PLAT 1023-04-21 & CSM V. 4, P. 146

LOCATION SKETCH
R-7-W

FOR ADDITIONAL INFORMATION REFER TO THE TITLE SHEET, RECORDED IN THE OFFICE OF THE REGISTER OF DEEDS IN TREMPEALEAU COUNTY AS SHEET 2 OF 2 OF THIS DOCUMENT.

POSITIONS SHOWN ON THIS PLAT ARE WISCONSIN COORDINATE REFERENCE SYSTEM COORDINATES (WISCRS(M)), TREMPEALEAU COUNTY, NAD 83(2011) IN U.S.SURVEY FEET. VALUES SHOWN ARE GRID COORDINATES, GRID BEARINGS AND GRID DISTANCES. GRID DISTANCES MAY BE USED AS GROUND DISTANCES.

FOR THE LATEST ACCESS/DRIVEWAY INFORMATION, CONTACT THE PLANNING UNIT OF THE WISCONSIN DEPARTMENT OF TRANSPORTATION OFFICE IN EAU CLAIRE.

EXISTING ACCESS CONTROL ALONG USH 10 AND IH - 94 ESTABLISHED FROM PREVIOUS PROJECT I-94-2 (5) 86.

UTILITY INTERESTS REQUIRED

UTILITY NUMBER	UTILITY OWNER(S)	INTEREST REQUIRED
40	CENTURYTEL OF CENTRAL WISCONSIN, LLC D/B/A CENTURYLINK	RELEASE OF RIGHTS

KL Engineering
[A] Better Experience

I, TIMOTHY M. HELD, PROFESSIONAL LAND SURVEYOR, HEREBY CERTIFY THAT IN FULL COMPLIANCE WITH THE PROVISIONS OF SECTION 84.095 OF THE WISCONSIN STATUTES AND UNDER THE DIRECTION OF THE DEPARTMENT, I HAVE SURVEYED AND MAPPED TRANSPORTATION PROJECT PLAT 1022-00-20-4.01 AND THAT SUCH PLAT CORRECTLY REPRESENTS ALL EXTERIOR BOUNDARIES OF THE SURVEYED LAND.

WISCONSIN TIMOTHY M. HELD S-2591 MADISON, WI LAND SURVEYOR

APRIL 24, 2018
TIMOTHY M. HELD — DATE
AGENT FOR KL ENGINEERING, INC.
P.L.S. NUMBER 2591

THIS PLAT AND RELOCATION ORDER ARE APPROVED FOR THE WISCONSIN DEPARTMENT OF TRANSPORTATION.

MICHAEL PILLER — DATE

APPROVED FOR UTILITY RELOCATIONS, MAY 1, 2018

FILE NAME : G:\WDOTCO\16048 (2016-2018 DESIGN WO)\16048-006\CIVIL 3D\SHEETSPLAN\RW\040101-RP.DWG
APPRAISAL PLAT DATE : _____
PLOT DATE : 4/24/2018 3:36 PM
PLOT BY : KL ENGINEERING
PLOT NAME :
PLOT SCALE :

UTILITY LEGEND

1	AT&T LEGACY	5	CITY OF OSSEO (WATER)
3	CINC	9	WE ENERGIES
12	XCEL ENERGY		

BENCHMARKS			
NO.	STATION	ELEV.	DESCRIPTION
5	44+34.06 EB	983.83	CUT X SE BOLT E POST GAS - EXIT 88 SIGN

WI DEPT NATURAL RESOURCES

EXISTING R/W

WETLAND BOUNDARY

RIPRAP

36+00WB 38+00WB 40+00WB 42+00WB 44+00WB 46+00WB 48+00WB

IH 94 WB

SLOPE INTERCEPT (TYP.)

IH-94 EB R/W

IH-94 WB R/W

36+00EB 38+00EB 40+00EB 42+00EB 44+00EB 46+00EB 48+00EB

IH 94 EB

PI: 46+90.81EB

MATCH LINE STA. 49+00.00 EB

BEGIN CONSTRUCTION
STA 40+00.00 EB
MATCH EXISTING
SAW CUT REQ'D

BM5

SIGN

EXISTING R/W

NORTHWEST REALTY
INVESTMENT CO LLP.

SEVERSON, MARIAN I

OSSEO-FARICHILD SCHOOL

1010
1000
990
980
970

EXISTING PROFILE

EXISTING PROFILE ELEVATION

990.85 990.64 990.31 989.31 989.39 989.39 989.40 989.44 989.44 989.47 989.64 989.66 989.87 990.07 990.28 990.54 990.85 991.22 991.58 991.95 992.33 992.81 993.21

36+00 37+00 38+00 39+00 40+00 41+00 42+00 43+00 44+00 45+00 46+00 47+00 48+00

PROJECT NO: 1022-00-79	HWY: IH 94	COUNTY: TREMPEALEAU	PLAN AND PROFILE: IH-94 EB	SHEET 136	E

FILE NAME : G:\WDOTCO\16048 (2016-2018 DESIGN WO)\16048-006\CIVIL 3D\SHEETSPLAN\PLAN AND PROFILE\050101-PP-IH 94 EB.DWG
LAYOUT NAME - 1

PLOT DATE : 5/7/2018 3:08 PM PLOT BY : KL ENGINEERING PLOT NAME : PLOT SCALE : 1 IN:100 FT

CITY OF OSSEO

GLOBAL FINISHING SOLUTIONS LLC.

EXISTING R/W

UTILITY LEGEND

1 AT&T LEGACY

3 CINC

BENCHMARKS

NO.	STATION	ELEV.	DESCRIPTION
6	54+94.99 EB	994.25	CUT X NE BOLT E POST EXIT 88 10 OSSEO SIGN

WETLAND BOUNDARY

STA. 52+48.45 EB
RECONSTRUCT MAINTENANCE CROSSOVER

NE RAMP (WB ON-RAMP)

100+00NE

50+00WB 52+00WB 54+00WB IH 94 WB 56+00WB 58+00WB 60+00WB 62+00WB

MATCH LINE STA. 49+00.00 EB

MATCH LINE STA. 63+00.00 EB

IH-94 EB R/W

IH-94 WB R/W

INL

50+00EB 52+00EB 54+00EB 56+00EB 58+00EB 60+00EB 62+00EB

IH 94 EB

60+00NW

62+00NW

NW RAMP (EB OFF-RAMP)

STA. 53+15 EB
REMOVE SMALL PIPE CULVERT
89 LF - 29" x 45" METAL CULVERT PIPE

BM6

SIGN

SLOPE INTERCEPT (TYP.)

EXISTING R/W

WETLAND BOUNDARY

OSSEO INDUSTRIAL PROPERTIES, LLC.

BEGIN PROJECT 1022-00-79
STA 49+64.34 EB
MATCH EXISTING
SAW CUT REQ'D

CITY OF OSSEO

OSSEO ACE HARDWARE & BUILDERS LLC.

CITY OF OSSEO

CITY OF OSSEO

CITY OF OSSEO

NORTHWEST REALTY INVESTMENT CO LLP.

OSSEO INDUSTRIAL PROPERTIES LLC.

OSSEO INDUSTRIAL PROPERTIES LLC.

VCL = 1000.00

K = 40570.27

EXISTING PROFILE

STA 49+64.34 EB
EL 993.75

0.92%

PROPOSED DESIGN PROFILE

STA. 59+78 EB
1-48-INCH CPRC TO REMAIN
???
103 LF CPRC REQD

STA 53+15EB
88 LF CPRCHE CLASS HE-III 29x45-INCH
1-AEW FOR CPRCHE 29X45-INCH REQD

VPC STA 56+00.00
VPC EL 999.57

VPI STA 61+00.00
VPI EL 1004.15

EXISTING PROFILE ELEVATION

PROPOSED PROFILE ELEVATION

1020 1010 1000 990 980

993.21 993.60 994.19 994.08 994.64 994.54 995.10 994.99 995.55 995.45 995.94 995.91 996.36 996.37 996.88 996.83 997.36 997.28 997.85 997.74 998.29 998.20 998.80 998.66 999.32 999.11 999.86 999.57 1000.31 1000.03 1000.69 1000.49 1001.29 1000.95 1001.78 1001.41 1002.14 1001.87 1002.68 1002.33 1003.05 1002.79 1003.48 1003.25 1003.96 1003.72 1004.32 1004.18 1005.00 1004.65 1005.43 1005.11 1005.97 1005.58 1006.47 1006.04

50+00 51+00 52+00 53+00 54+00 55+00 56+00 57+00 58+00 59+00 60+00 61+00 62+00

5

5

PROJECT NO: 1022-00-79	HWY: IH 94	COUNTY: TREMPEALEAU	PLAN AND PROFILE: IH-94 EB	SHEET 137	E

FILE NAME : G:\WDOTCO\16048 (2016-2018 DESIGN WO)\16048-006\CIVIL 3D\SHEETSPLAN\PLAN AND PROFILE\050101-PP-IH 94 EB.DWG
LAYOUT NAME - 2

PLOT DATE : 5/7/2018 3:09 PM PLOT BY : KL ENGINEERING PLOT NAME : PLOT SCALE : 1 IN:100 FT

WISDOT/CADDS SHEET 44

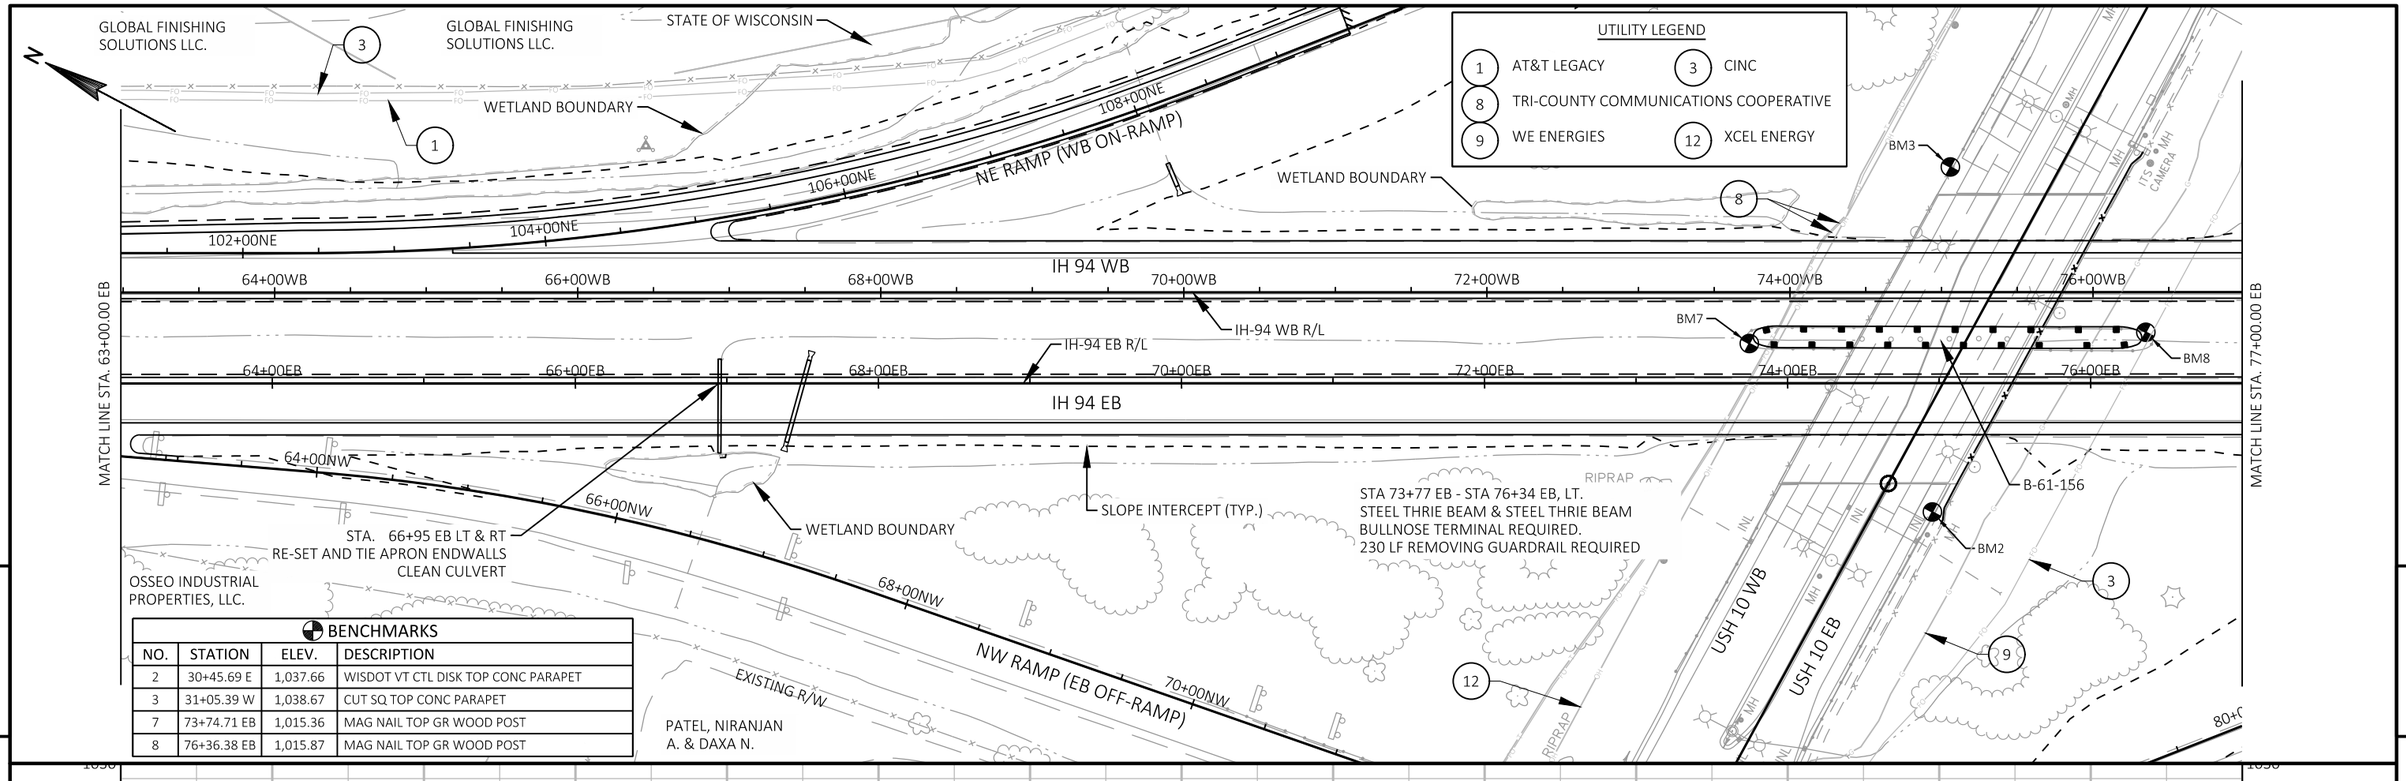

BENCHMARKS

NO.	STATION	ELEV.	DESCRIPTION
2	30+45.69 E	1,037.66	WISDOT VT CTL DISK TOP CONC PARAPET
3	31+05.39 W	1,038.67	CUT SQ TOP CONC PARAPET
7	73+74.71 EB	1,015.36	MAG NAIL TOP GR WOOD POST
8	76+36.38 EB	1,015.87	MAG NAIL TOP GR WOOD POST

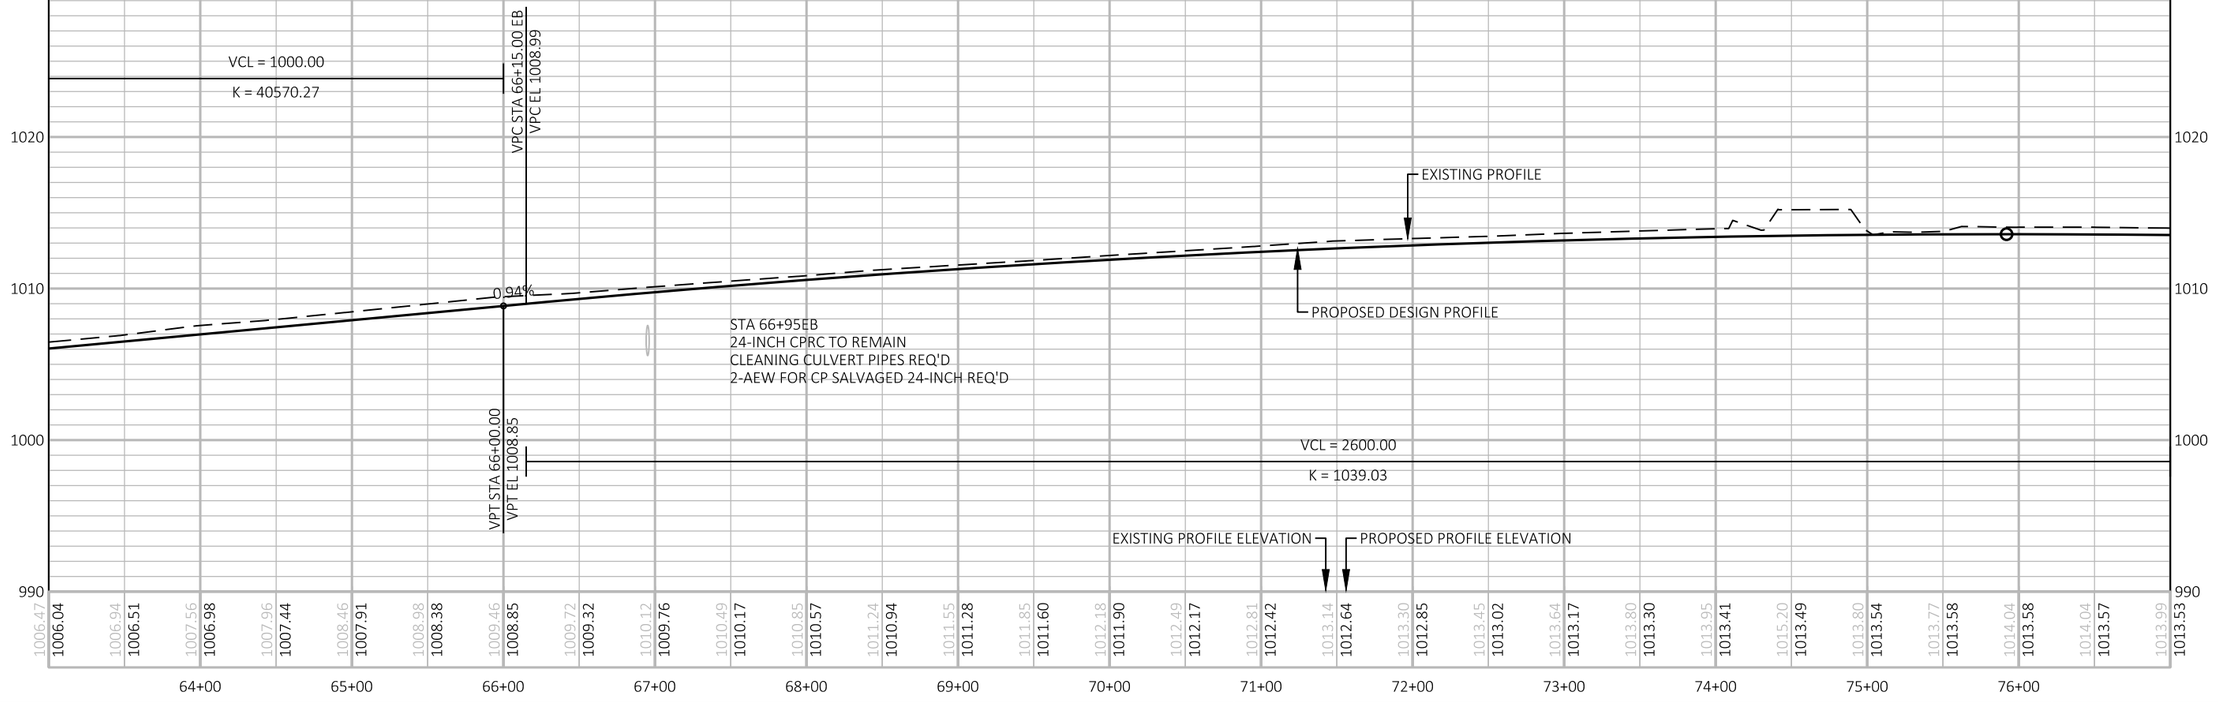

PROJECT NO: 1022-00-79	HWY: IH 94	COUNTY: TREMPEALEAU	PLAN AND PROFILE: IH-94 EB	SHEET 138	E

FILE NAME : G:\WDOTCO\16048 (2016-2018 DESIGN WO)\16048-006\CIVIL 3D\SHEETSPLAN\PLAN AND PROFILE\050101-PP-IH 94 EB.DWG
LAYOUT NAME - 3

PLOT DATE : 5/7/2018 3:09 PM PLOT BY : KL ENGINEERING PLOT NAME : PLOT SCALE : 1 IN:100 FT

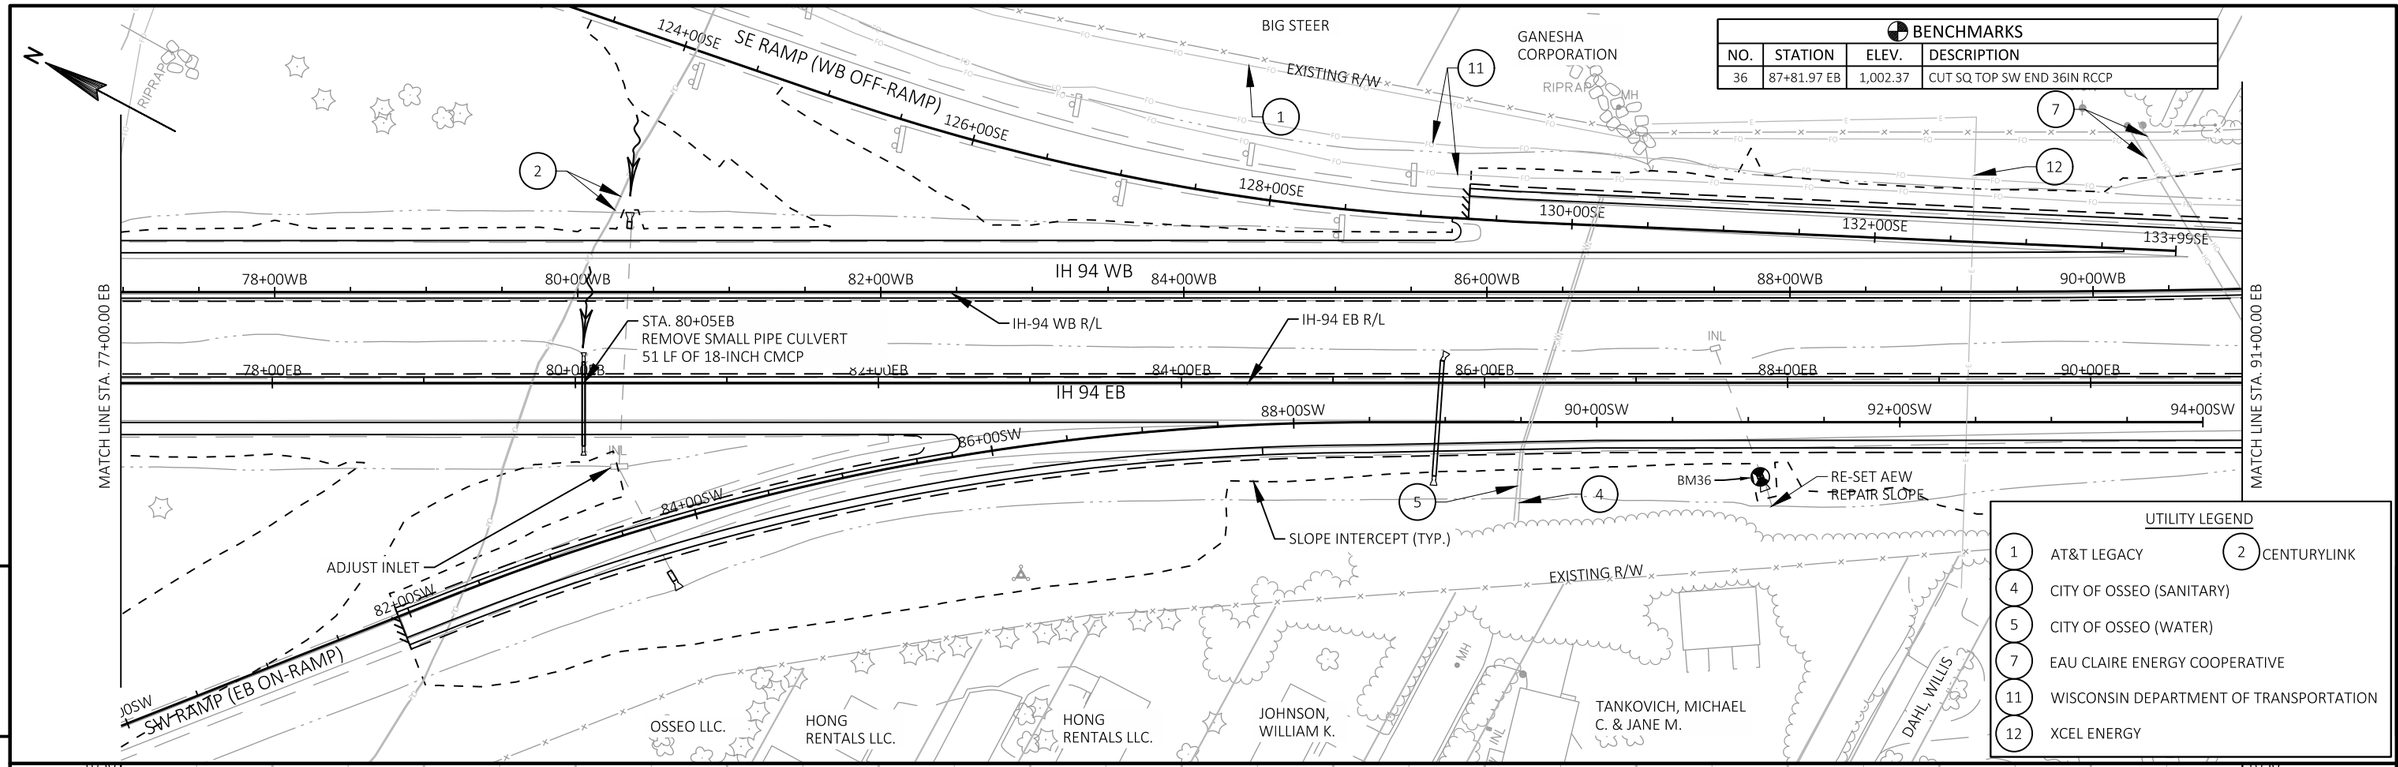

PROJECT NO: 1022-00-79	HWY: IH 94	COUNTY: TREMPEALEAU	PLAN AND PROFILE: IH-94 EB	SHEET 139	E

FILE NAME : G:\WDOTCO\16048 (2016-2018 DESIGN WO)\16048-006\CIVIL 3D\SHEETSPLAN\PLAN AND PROFILE\050101-PP-IH 94 EB.DWG
LAYOUT NAME - 4

PLOT DATE : 5/7/2018 3:09 PM PLOT BY : KL ENGINEERING PLOT NAME : PLOT SCALE : 1 IN:100 FT

WISDOT/CADDS SHEET 44

BENCHMARKS			
NO.	STATION	ELEV.	DESCRIPTION
9	92+49.96 WB	1,004.83	CUT SQ CONC PAD W POST EXIT 88 10 OSSEO SIGN
10	99+91.80 WB	984.40	CUT SQ TOP SSW END 60IN RCCP
11	104+89.24 EB	980.43	CUT X NE BOLT E POST HWY 121 10 SIGN

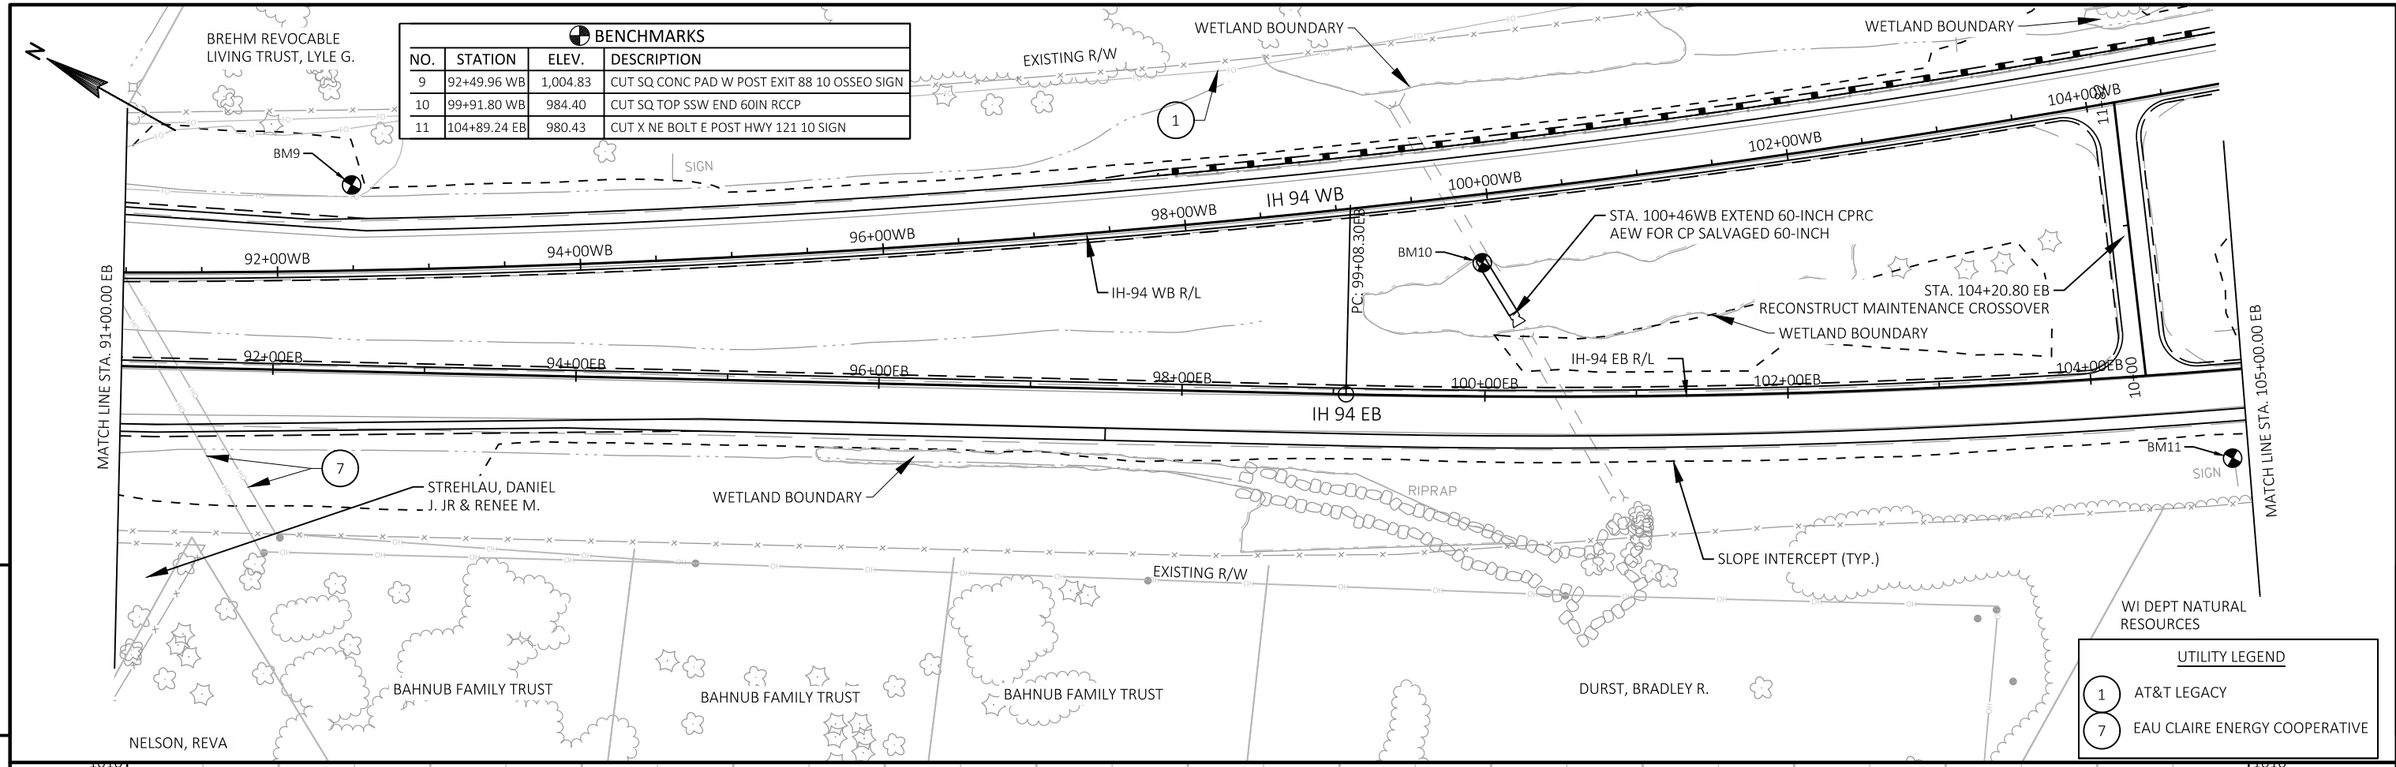

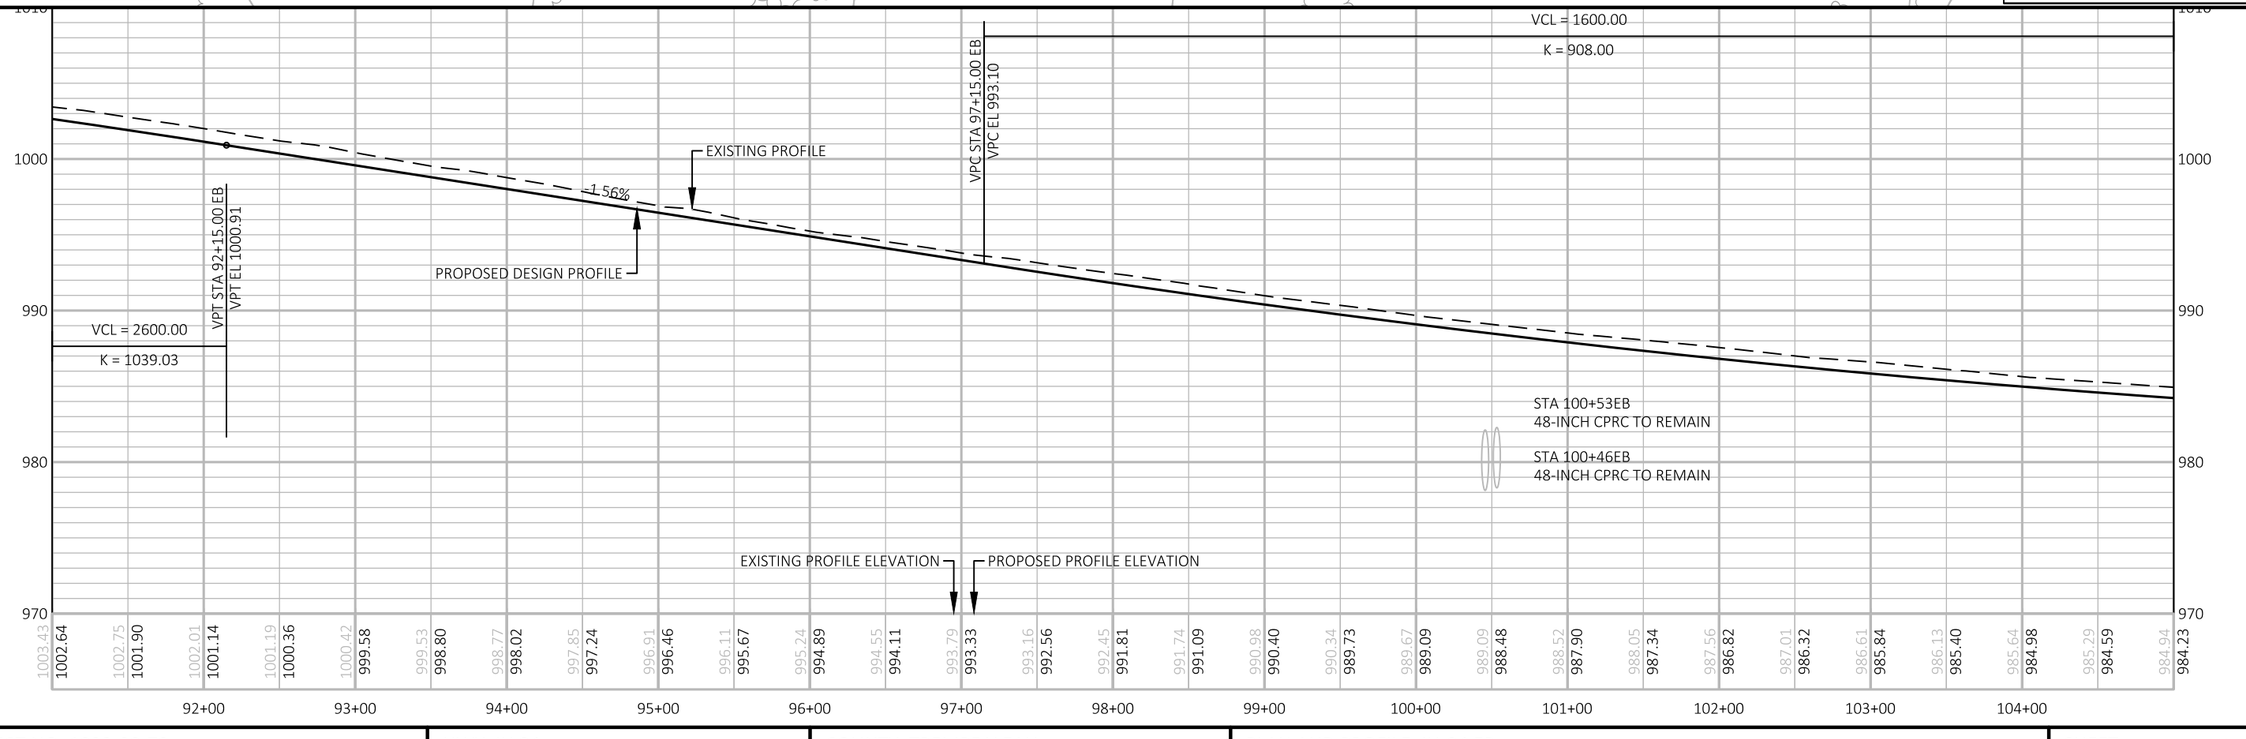

PROJECT NO: 1022-00-79	HWY: IH 94	COUNTY: TREMPEALEAU	PLAN AND PROFILE: IH-94 EB	SHEET 140	E

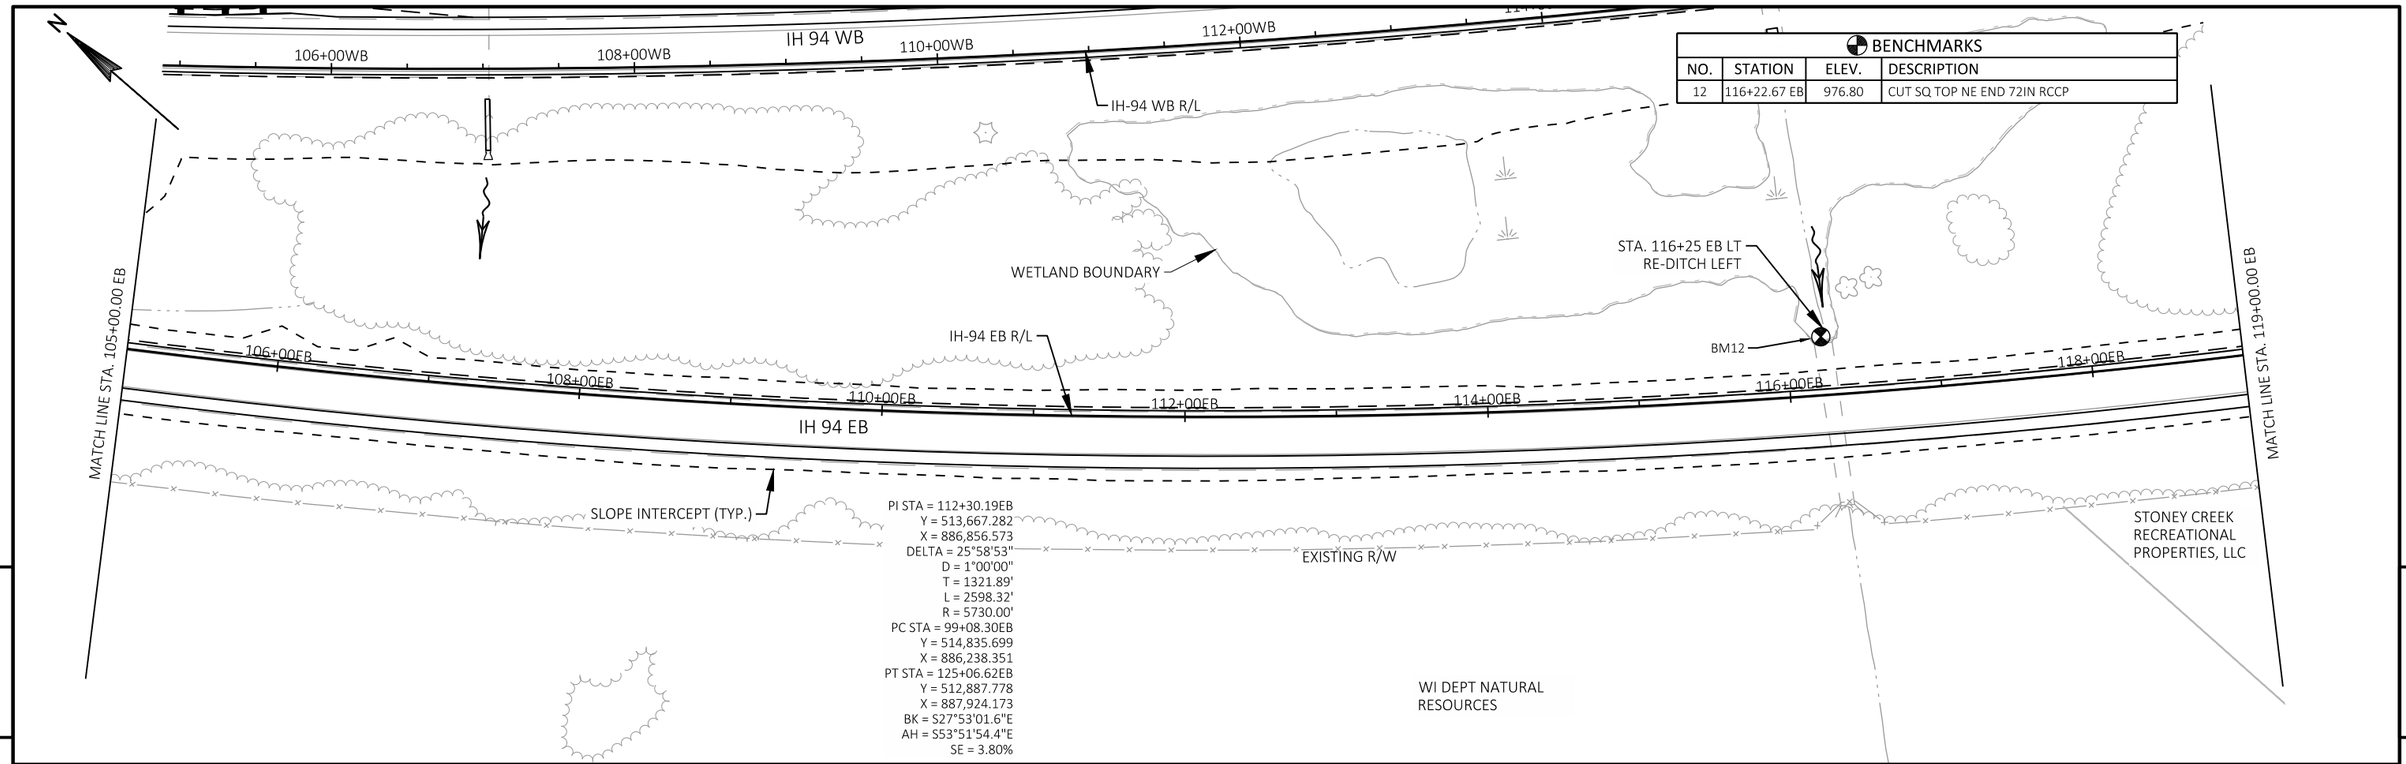

BENCHMARKS			
NO.	STATION	ELEV.	DESCRIPTION
12	116+22.67 EB	976.80	CUT SQ TOP NE END 72IN RCCP

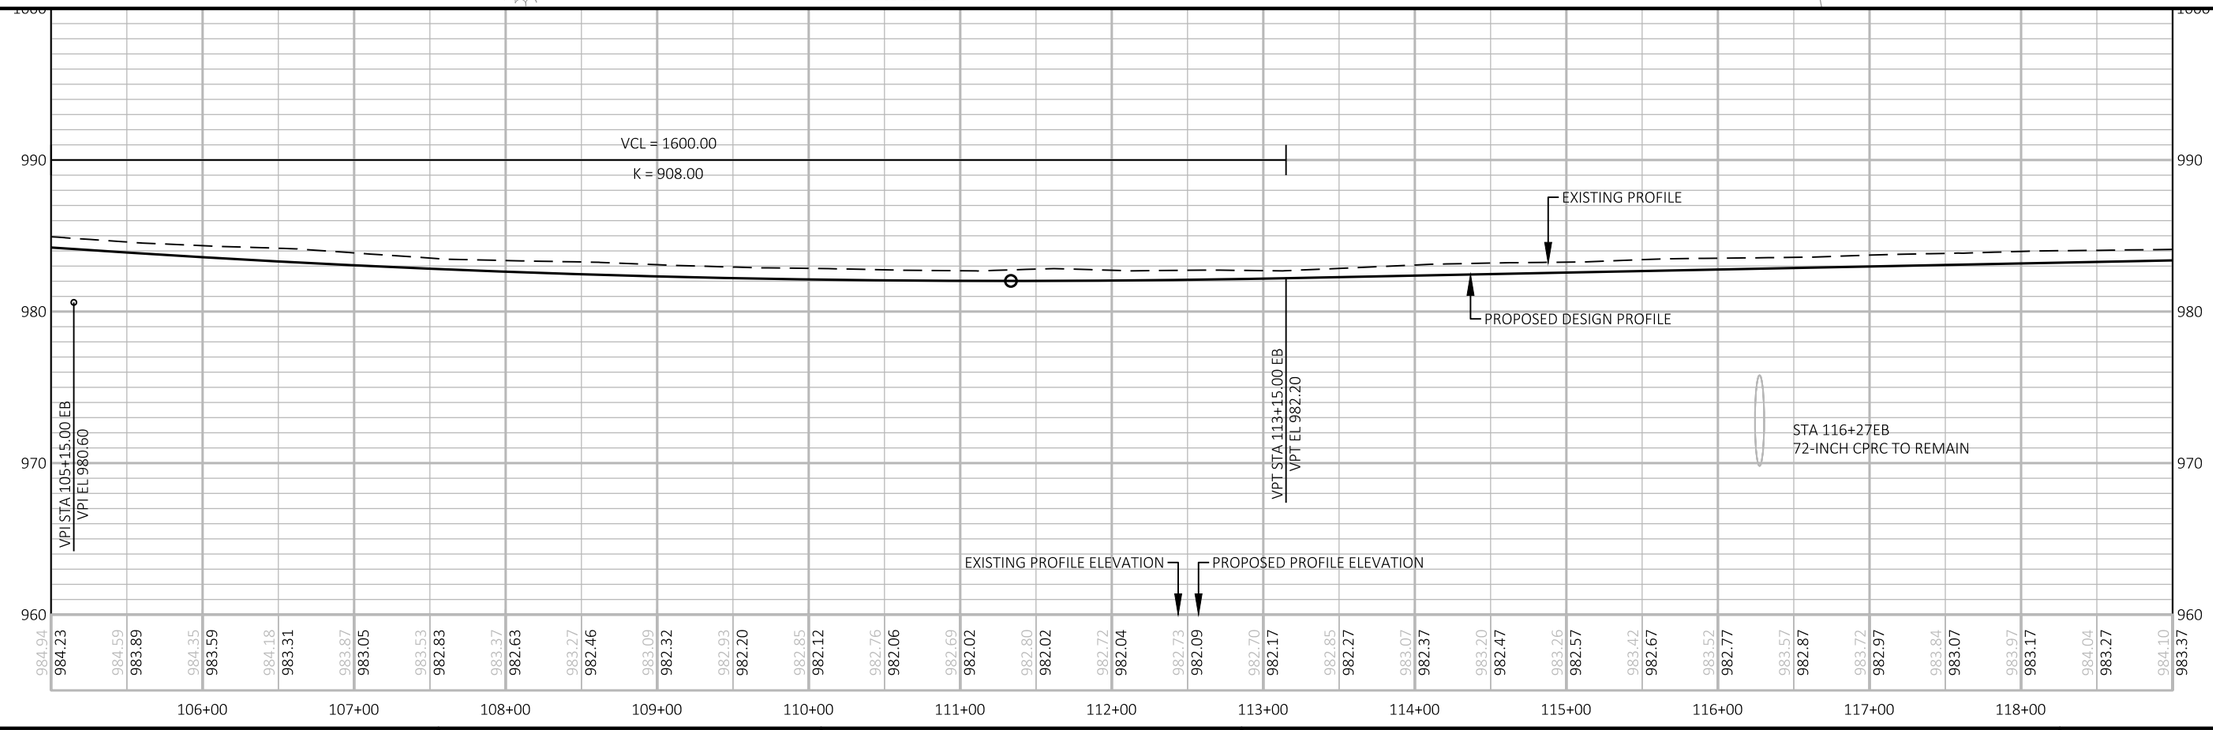

PROJECT NO: 1022-00-79	HWY: IH 94	COUNTY: TREMPEALEAU	PLAN AND PROFILE: IH-94 EB	SHEET 141	E

FILE NAME : G:\WDOTCO\16048 (2016-2018 DESIGN WO)\16048-006\CIVIL 3D\SHEETSPLAN\PLAN AND PROFILE\050101-PP-IH 94 EB.DWG
LAYOUT NAME - 6
PLOT DATE : 5/7/2018 3:10 PM
PLOT BY : KL ENGINEERING
PLOT NAME :
PLOT SCALE : 1 IN:100 FT
WISDOT/CADDS SHEET 44

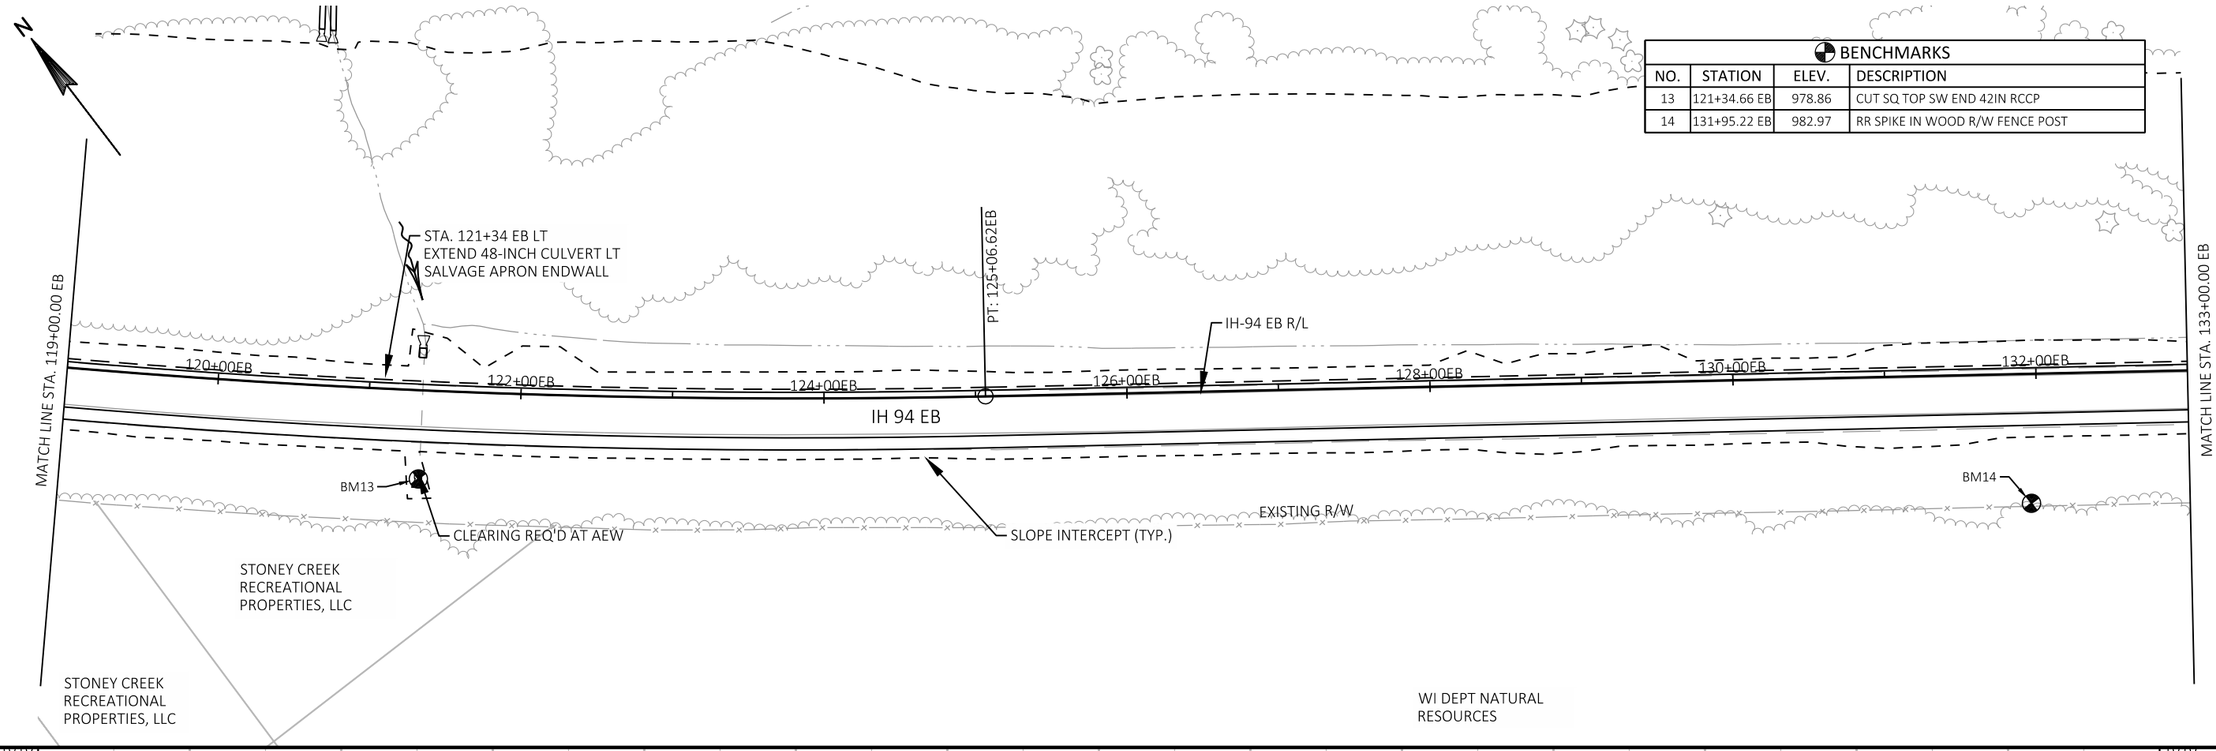

BENCHMARKS			
NO.	STATION	ELEV.	DESCRIPTION
13	121+34.66 EB	978.86	CUT SQ TOP SW END 42IN RCCP
14	131+95.22 EB	982.97	RR SPIKE IN WOOD R/W FENCE POST

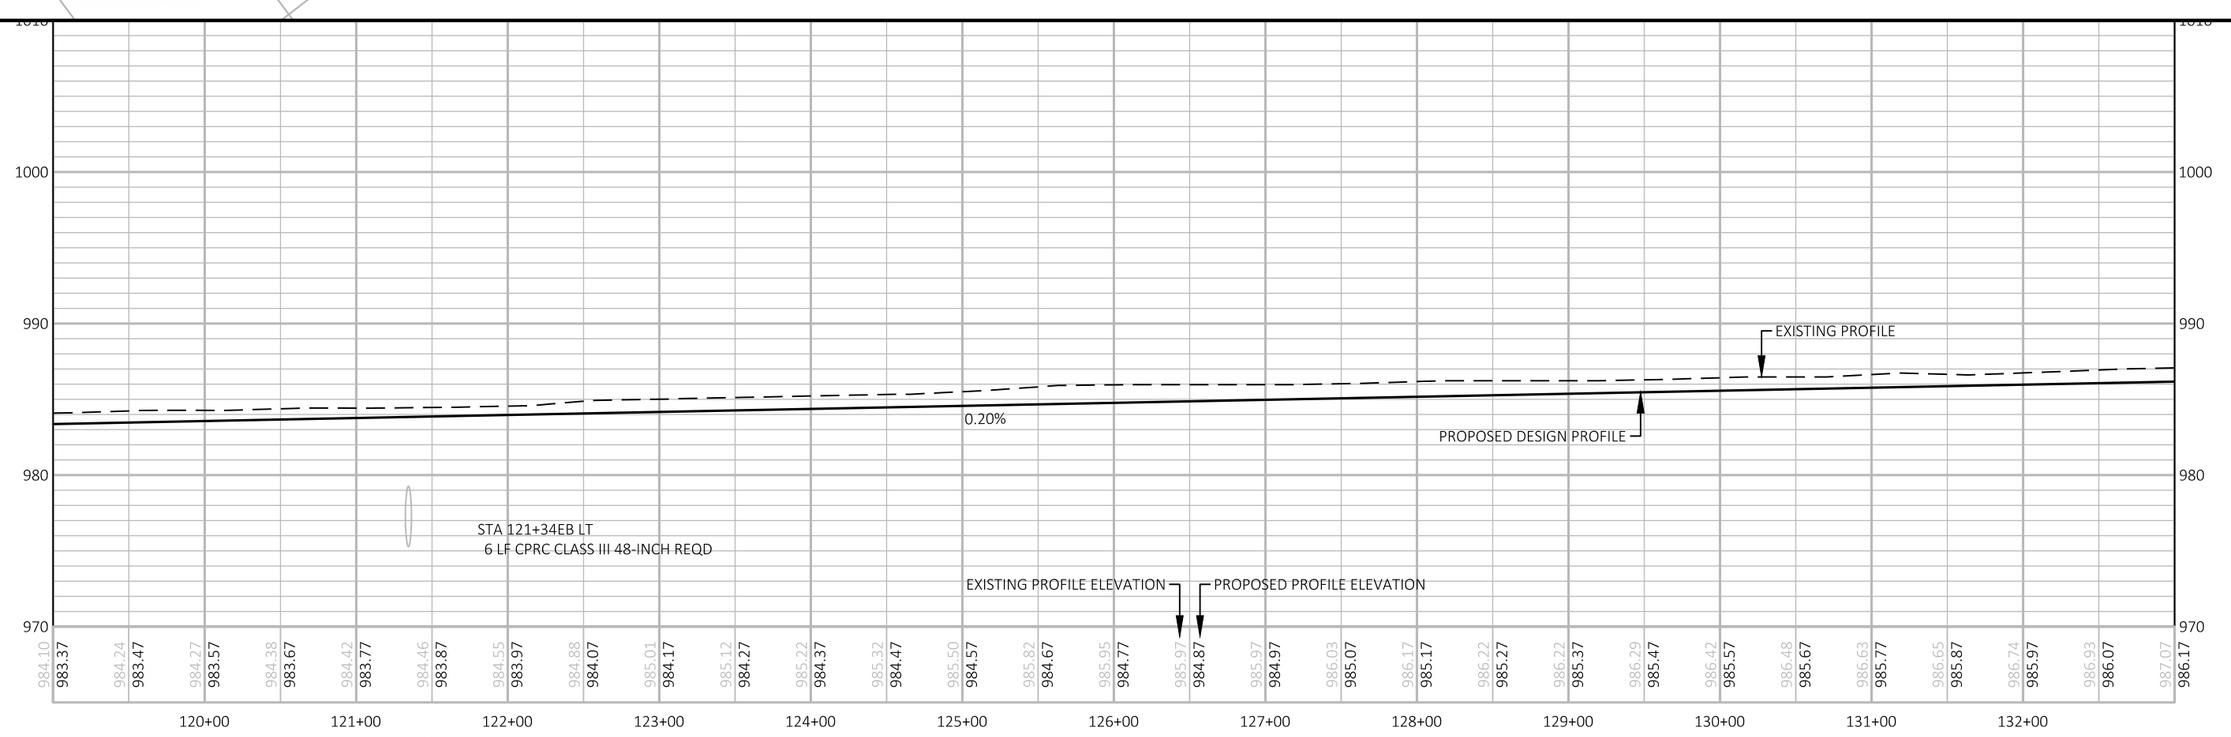

PROJECT NO: 1022-00-79	HWY: IH 94	COUNTY: TREMPEALEAU	PLAN AND PROFILE: IH-94 EB	SHEET 142	E

FILE NAME : G:\WDOTCO\16048 (2016-2018 DESIGN WO)\16048-006\CIVIL 3D\SHEETSPLAN\PLAN AND PROFILE\050101-PP-IH 94 EB.DWG
LAYOUT NAME - 7
PLOT DATE : 5/7/2018 3:10 PM
PLOT BY : KL ENGINEERING
PLOT NAME :
PLOT SCALE : 1 IN:100 FT
WISDOT/CADDS SHEET 44

BENCHMARKS			
NO.	STATION	ELEV.	DESCRIPTION
15	142+78.74 EB	979.68	CUT SQ SE COR BOX CULVERT C-61-44-65

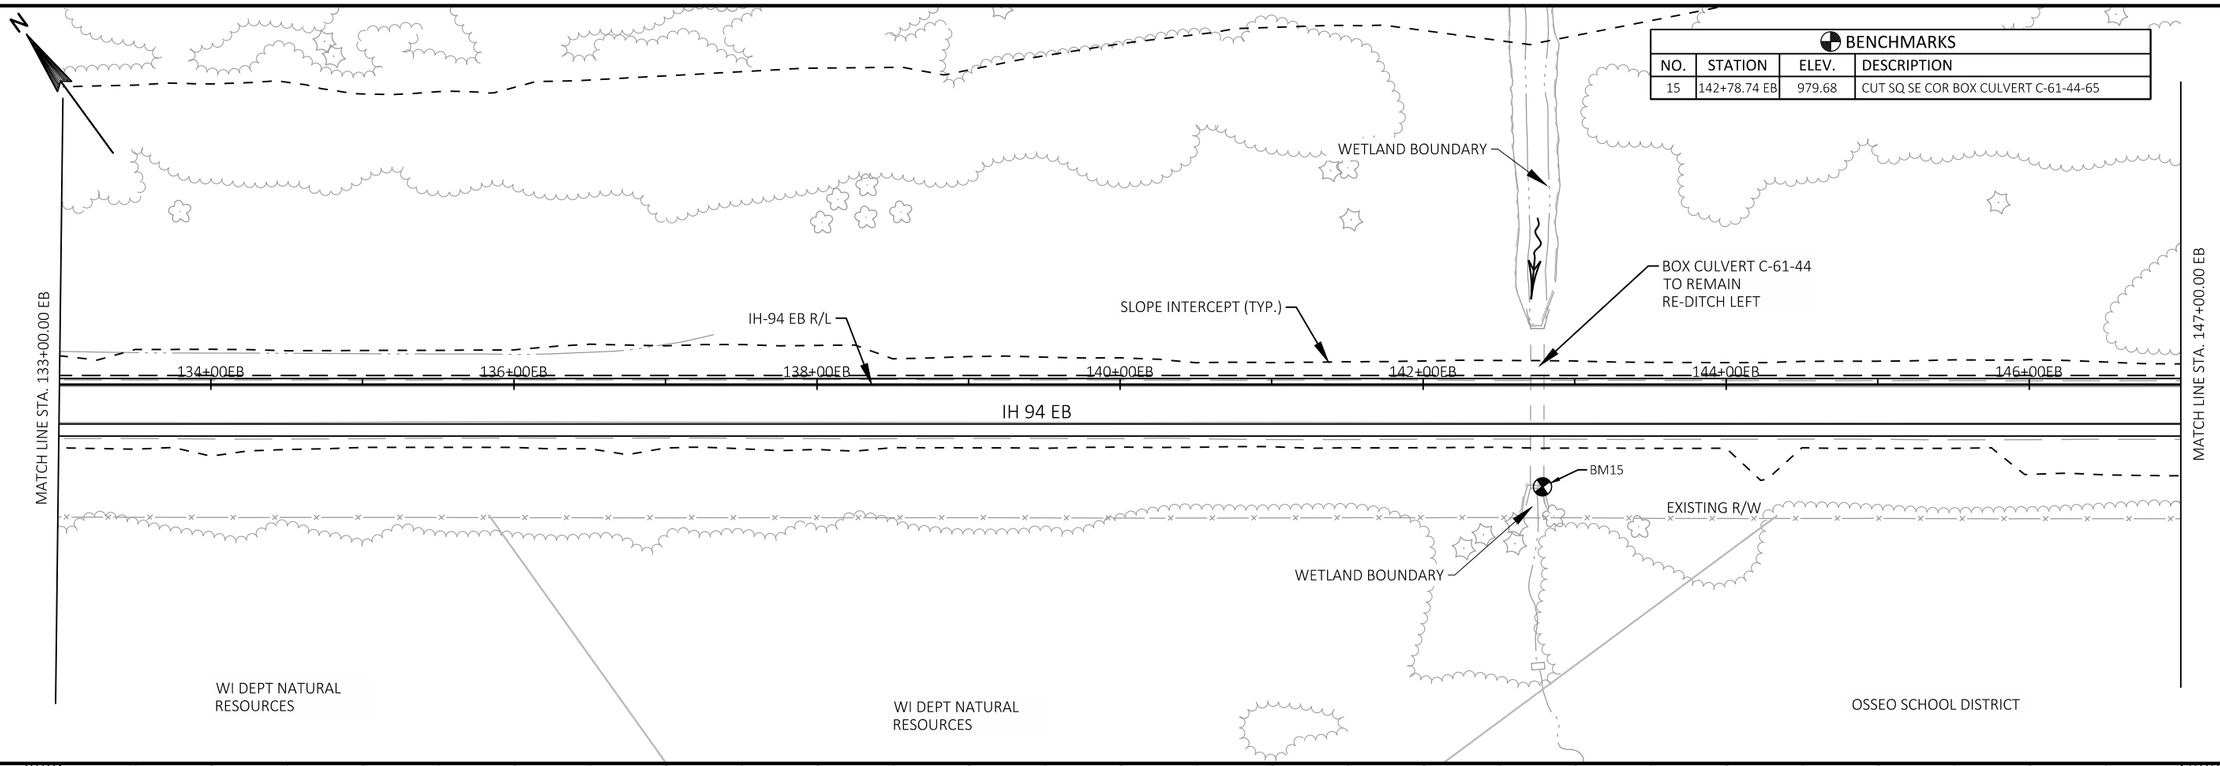

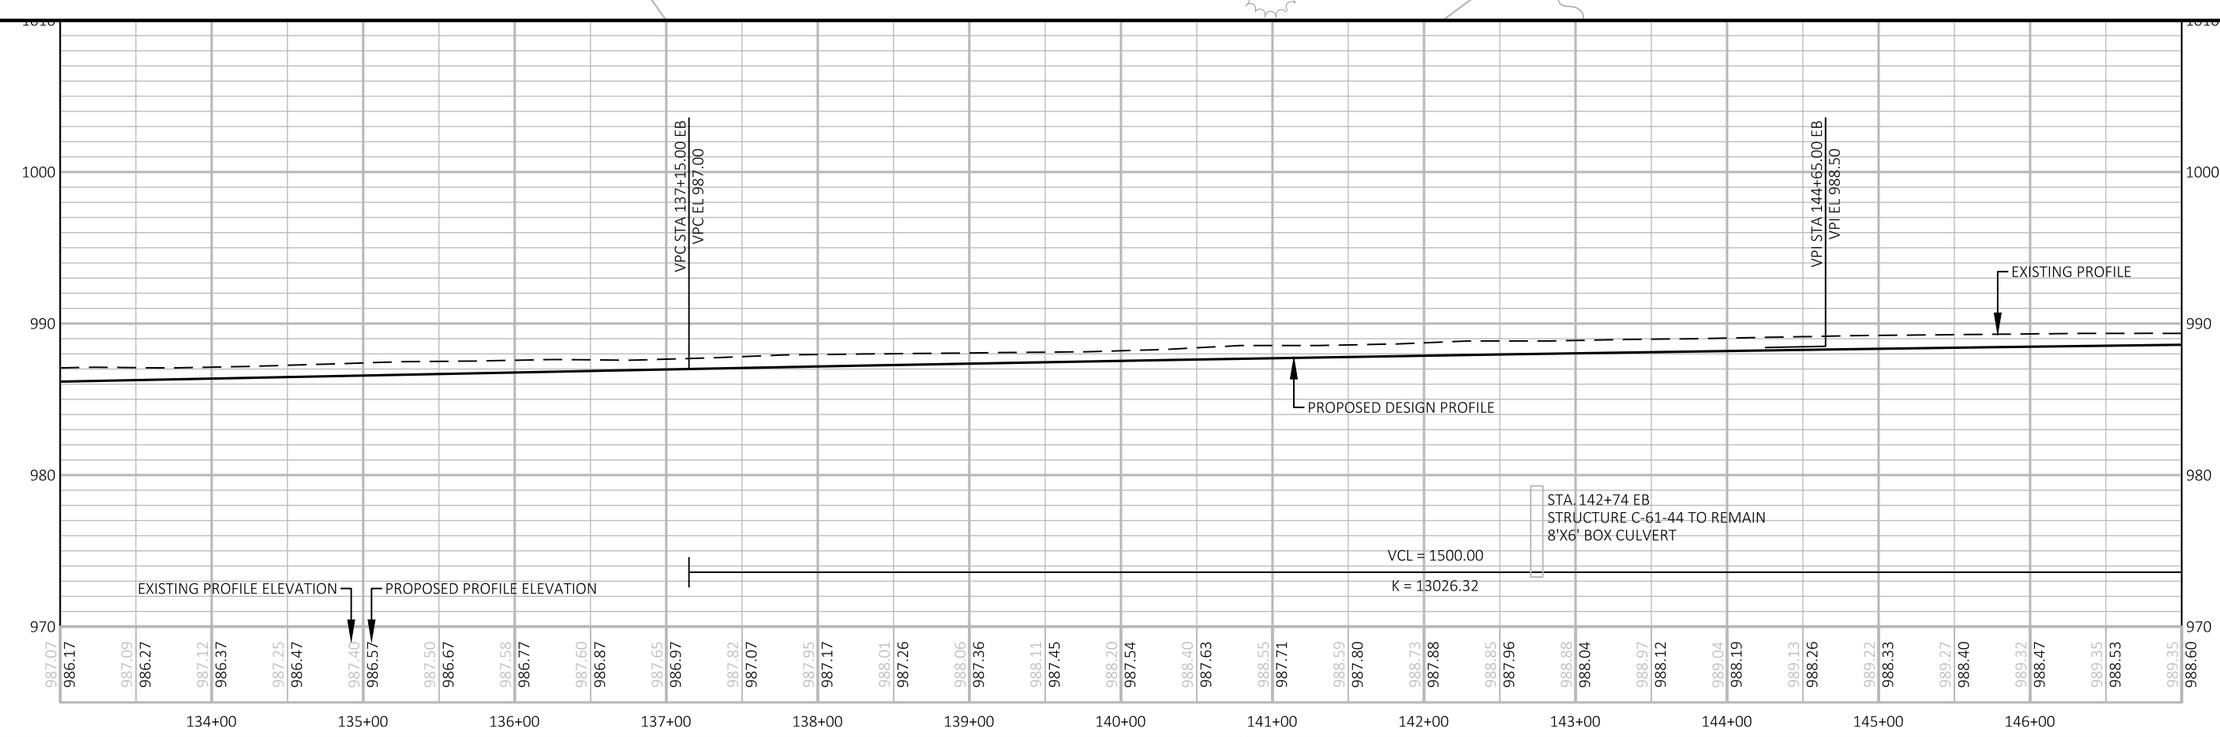

PROJECT NO: 1022-00-79	HWY: IH 94	COUNTY: TREMPEALEAU	PLAN AND PROFILE: IH-94 EB	SHEET 143	E

FILE NAME : G:\WDOTCO\16048 (2016-2018 DESIGN WO)\16048-006\CIVIL 3D\SHEETSPLAN\PLAN AND PROFILE\050101-PP-IH 94 EB.DWG
LAYOUT NAME - 8

PLOT DATE : 5/7/2018 3:10 PM PLOT BY : KL ENGINEERING PLOT NAME : PLOT SCALE : 1 IN:100 FT

WISDOT/CADDS SHEET 44

BENCHMARKS			
NO.	STATION	ELEV.	DESCRIPTION
16	148+86.72 EB	985.11	CUT SQ TOP SW END 30IN RCPP
17	148+86.72 EB	986.88	CUT SQ TOP SSW END 48IN RCCP

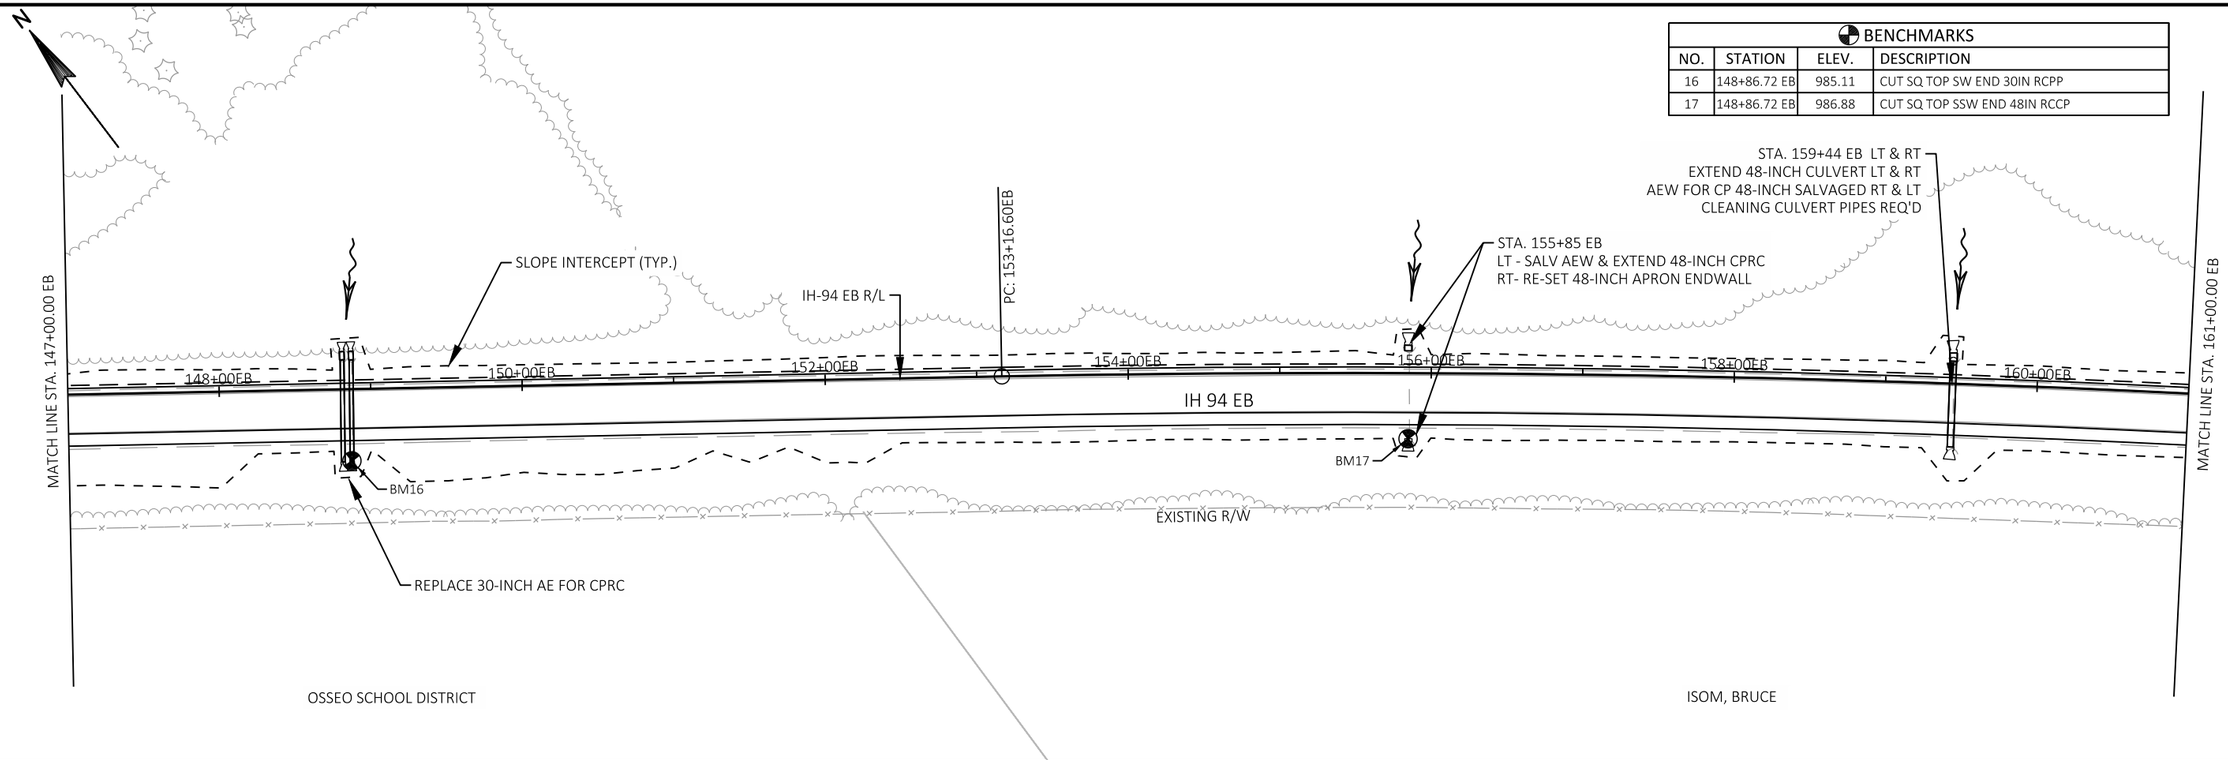

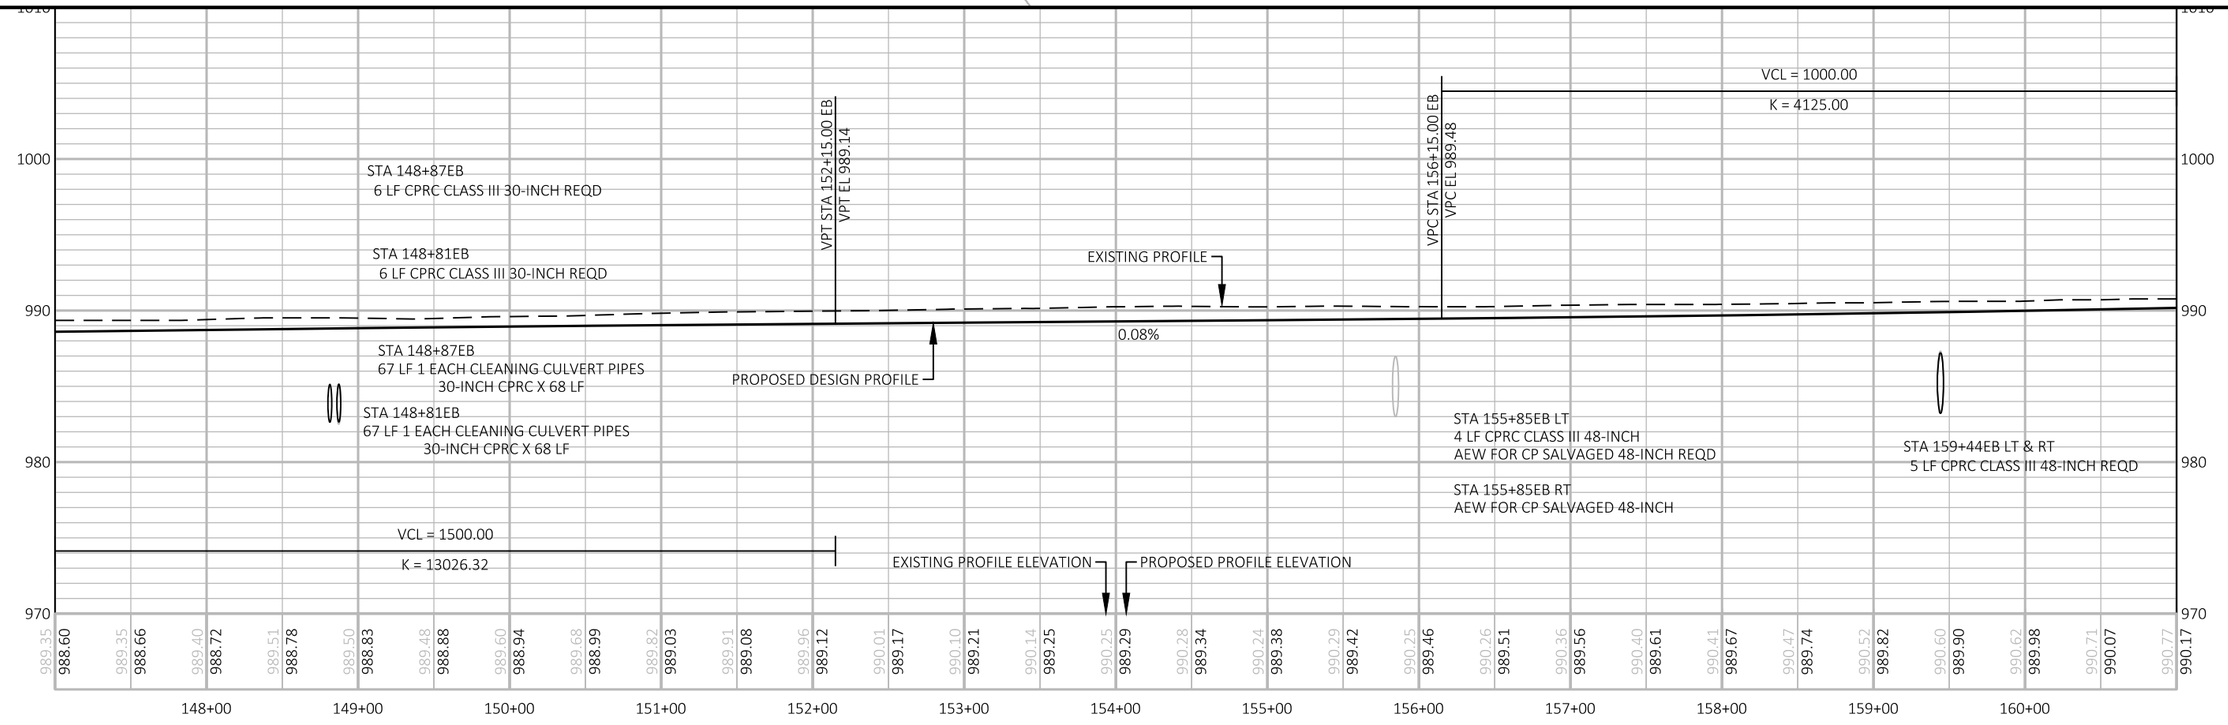

PROJECT NO: 1022-00-79	HWY: IH 94	COUNTY: TREMPEALEAU	PLAN AND PROFILE: IH-94 EB	SHEET 144	E

FILE NAME : G:\WDOTCO\16048 (2016-2018 DESIGN WO)\16048-006\CIVIL 3D\SHEETSPLAN\PLAN AND PROFILE\050101-PP-IH 94 EB.DWG
LAYOUT NAME - 9

PLOT DATE : 5/7/2018 3:11 PM PLOT BY : KL ENGINEERING PLOT NAME : PLOT SCALE : 1 IN:100 FT

PI STA = 164+06.38EB
Y = 510,588.136
X = 891,073.738
DELTA = 10°49'37"
D = 0°29'54"
T = 1089.78'
L = 2173.08'
R = 11500.00'
PC STA = 153+16.60EB
Y = 511,230.769
X = 890,193.595
PT STA = 174+89.68EB
Y = 509,791.615
X = 891,817.502
BK = S53°51'54.4"E
AH = S43°02'17.9"E
SE = 2.00%

UTILITY LEGEND

6 DAIRYLAND POWER COOPERATIVE

BENCHMARKS

NO.	STATION	ELEV.	DESCRIPTION
18	170+23.03 EB	989.95	6IN NAIL IN R/W WOOD FENCE POST

MATCH LINE STA. 161+00.00 EB

MATCH LINE STA. 175+00.00 EB

PT 174+89.68EB

IH-94 EB R/L

IH 94 EB

162+00EB 164+00EB 166+00EB 168+00EB 170+00EB 172+00EB 174+00EB

EXISTING R/W

BM18

SLOPE INTERCEPT (TYP.)

ISOM, BRUCE

OSSEO SCHOOL DISTRICT

STATE OF WISCONSIN

VCL = 1000.00
K = 4125.00

EXISTING PROFILE

PROPOSED DESIGN PROFILE

VPI STA 161+15.00 EB
VPI EL 989.90

VPT STA 166+15.00 EB
VPT EL 991.54

EXISTING PROFILE ELEVATION

PROPOSED PROFILE ELEVATION

1000 990 980 970

990.77 990.17 990.87 990.28 990.92 990.39 991.15 990.50 991.26 990.63 991.48 990.75 991.57 990.89 991.62 991.03 991.78 991.18 991.89 991.33 992.04 991.49 992.19 991.65 992.24 991.81 992.53 991.98 992.73 992.14 992.85 992.31 993.04 992.47 993.32 992.63 993.54 992.80 993.69 992.96 993.81 993.12 993.95 993.29 994.14 993.45 994.38 993.61 994.48 993.78 994.64 993.94 994.81 994.11 995.00 994.27 995.09 994.43

162+00 163+00 164+00 165+00 166+00 167+00 168+00 169+00 170+00 171+00 172+00 173+00 174+00

PROJECT NO: 1022-00-79	HWY: IH 94	COUNTY: TREMPEALEAU	PLAN AND PROFILE: IH-94 EB	SHEET 145	E

FILE NAME : G:\WDOTCO\16048 (2016-2018 DESIGN WO)\16048-006\CIVIL 3D\SHEETSPLAN\PLAN AND PROFILE\050101-PP-IH 94 EB.DWG
LAYOUT NAME - 10

PLOT DATE : 5/7/2018 3:11 PM PLOT BY : KL ENGINEERING PLOT NAME : PLOT SCALE : 1 IN:100 FT

WISDOT/CADDS SHEET 44

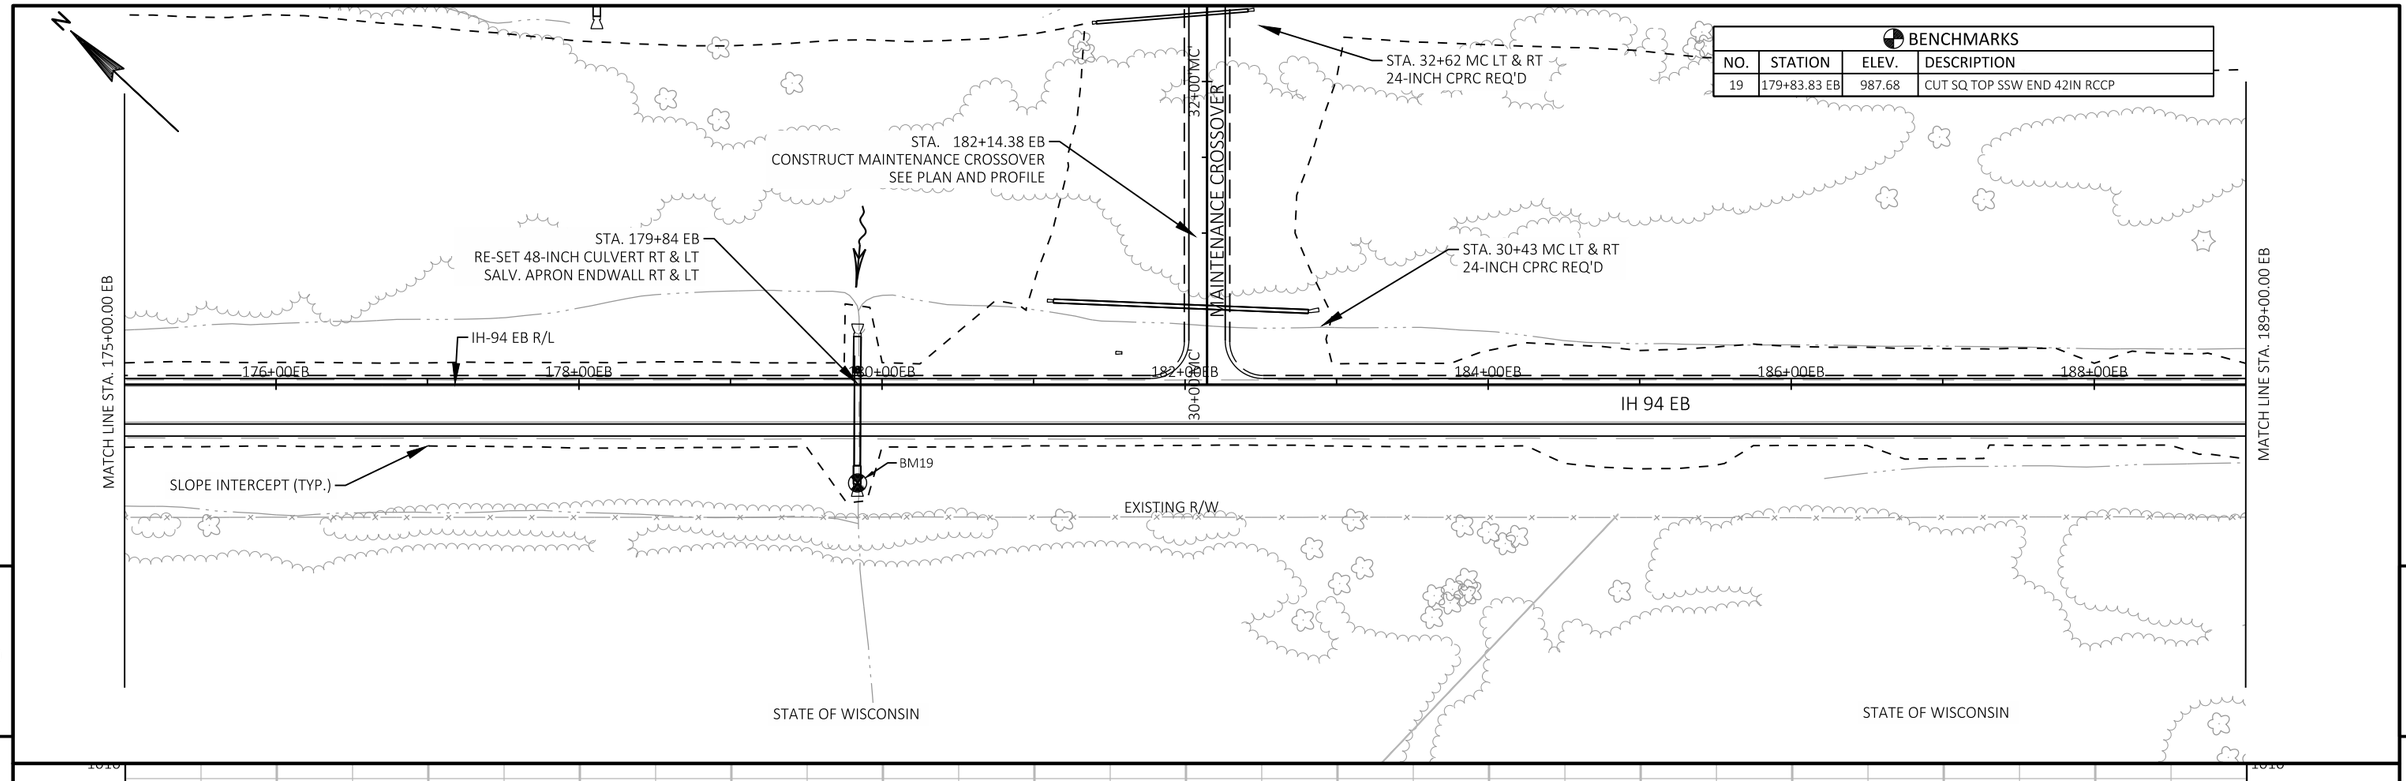

PROJECT NO: 1022-00-79	HWY: IH 94	COUNTY: TREMPEALEAU	PLAN AND PROFILE: IH-94 EB	SHEET 146	E

FILE NAME : G:\WDOTCO\16048 (2016-2018 DESIGN WO)\16048-006\CIVIL 3D\SHEETSPLAN\PLAN AND PROFILE\050101-PP-IH 94 EB.DWG
LAYOUT NAME - 11
PLOT DATE : 5/7/2018 3:11 PM
PLOT BY : KL ENGINEERING
PLOT NAME :
PLOT SCALE : 1 IN:100 FT

BENCHMARKS			
NO.	STATION	ELEV.	DESCRIPTION
20	198+41.92 EB	990.18	CUT SQ SE CORNER BOX CULV C-61-46-64

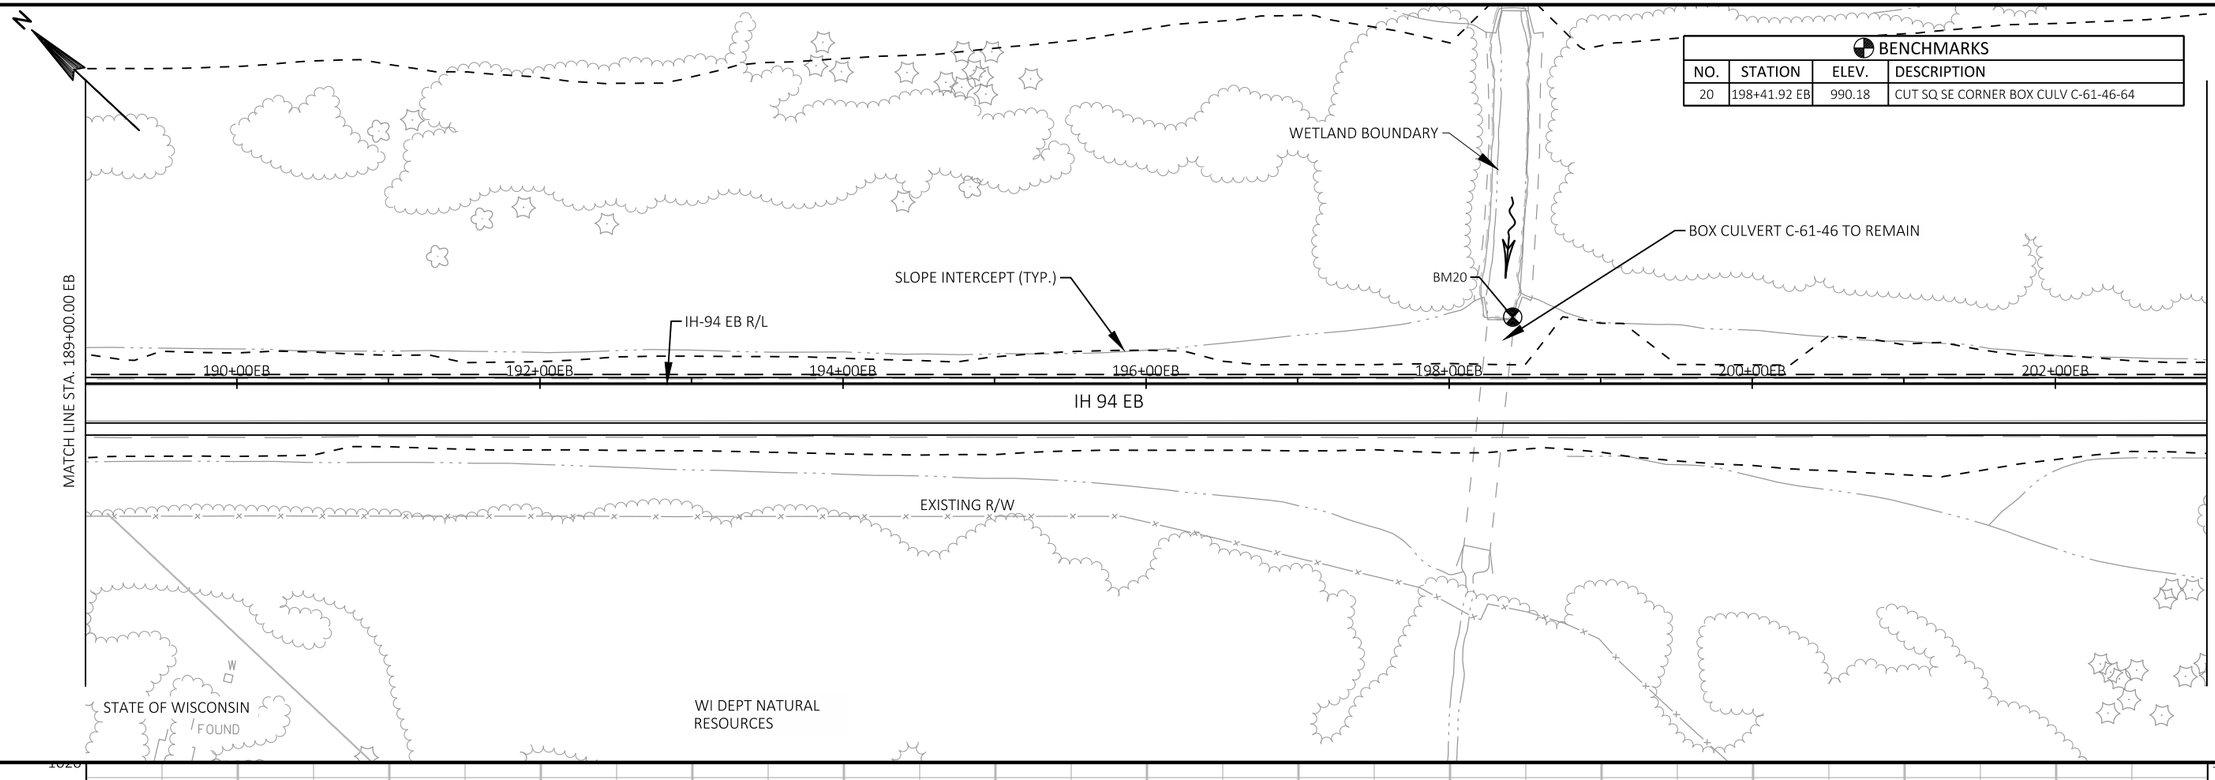

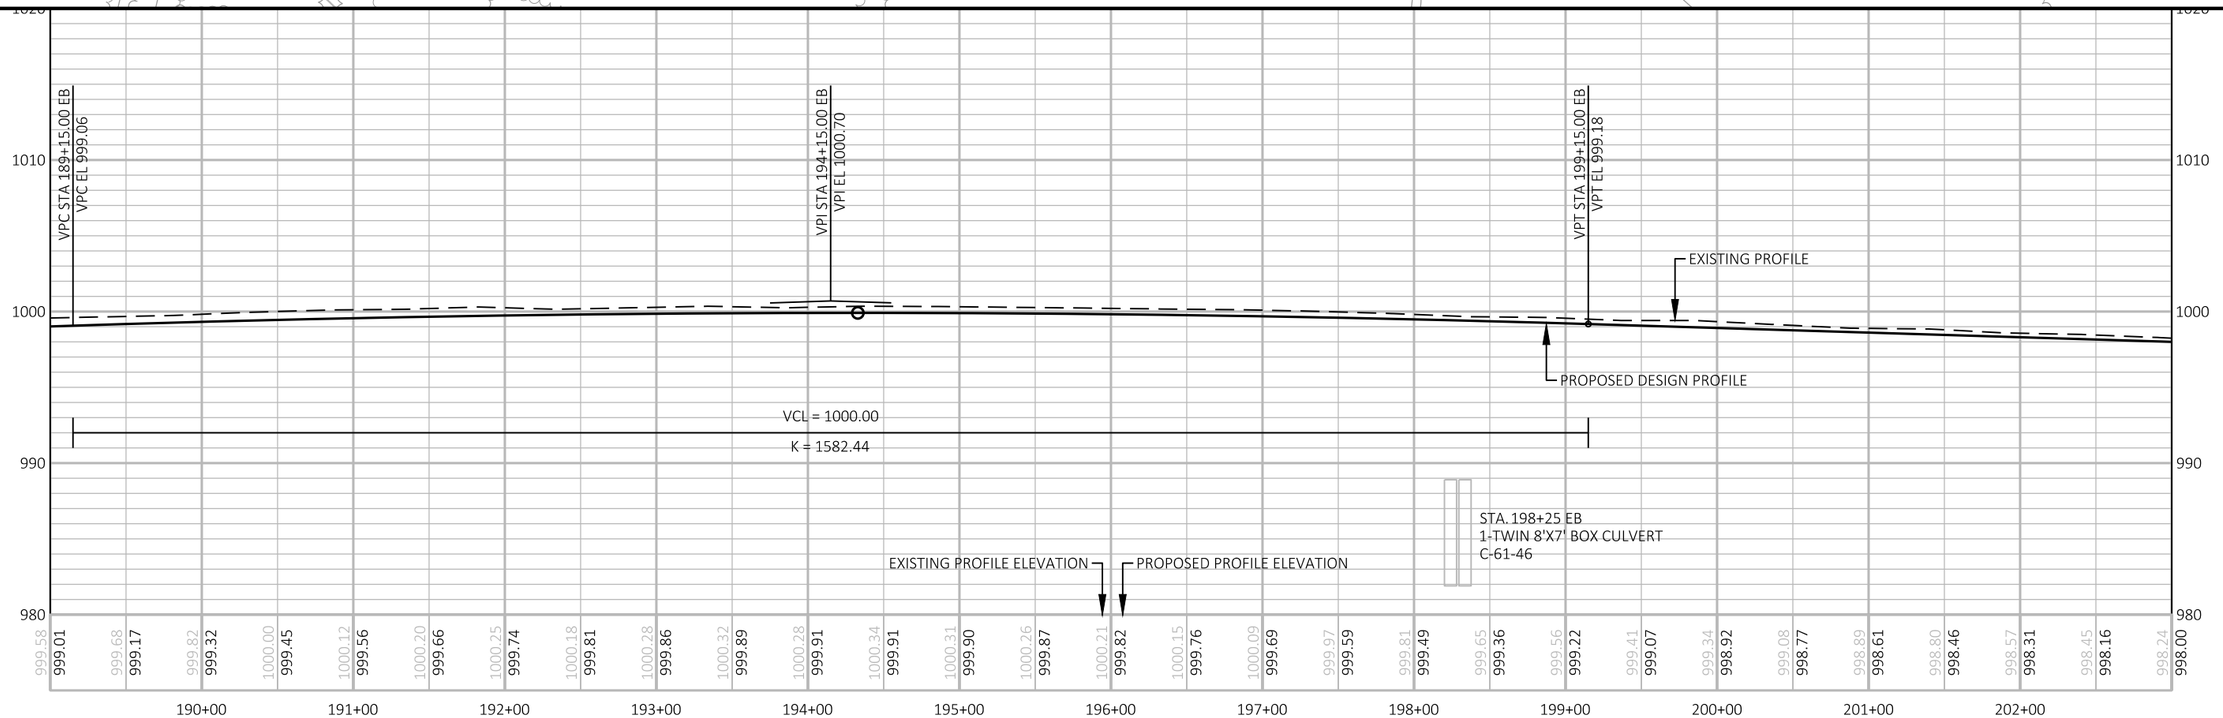

PROJECT NO: 1022-00-79	HWY: IH 94	COUNTY: TREMPEALEAU	PLAN AND PROFILE: IH-94 EB	SHEET 147	E

BENCHMARKS			
NO.	STATION	ELEV.	DESCRIPTION
21	206+23.90 EB	989.83	CUT SQ TOP SSW END 18IN RCCP

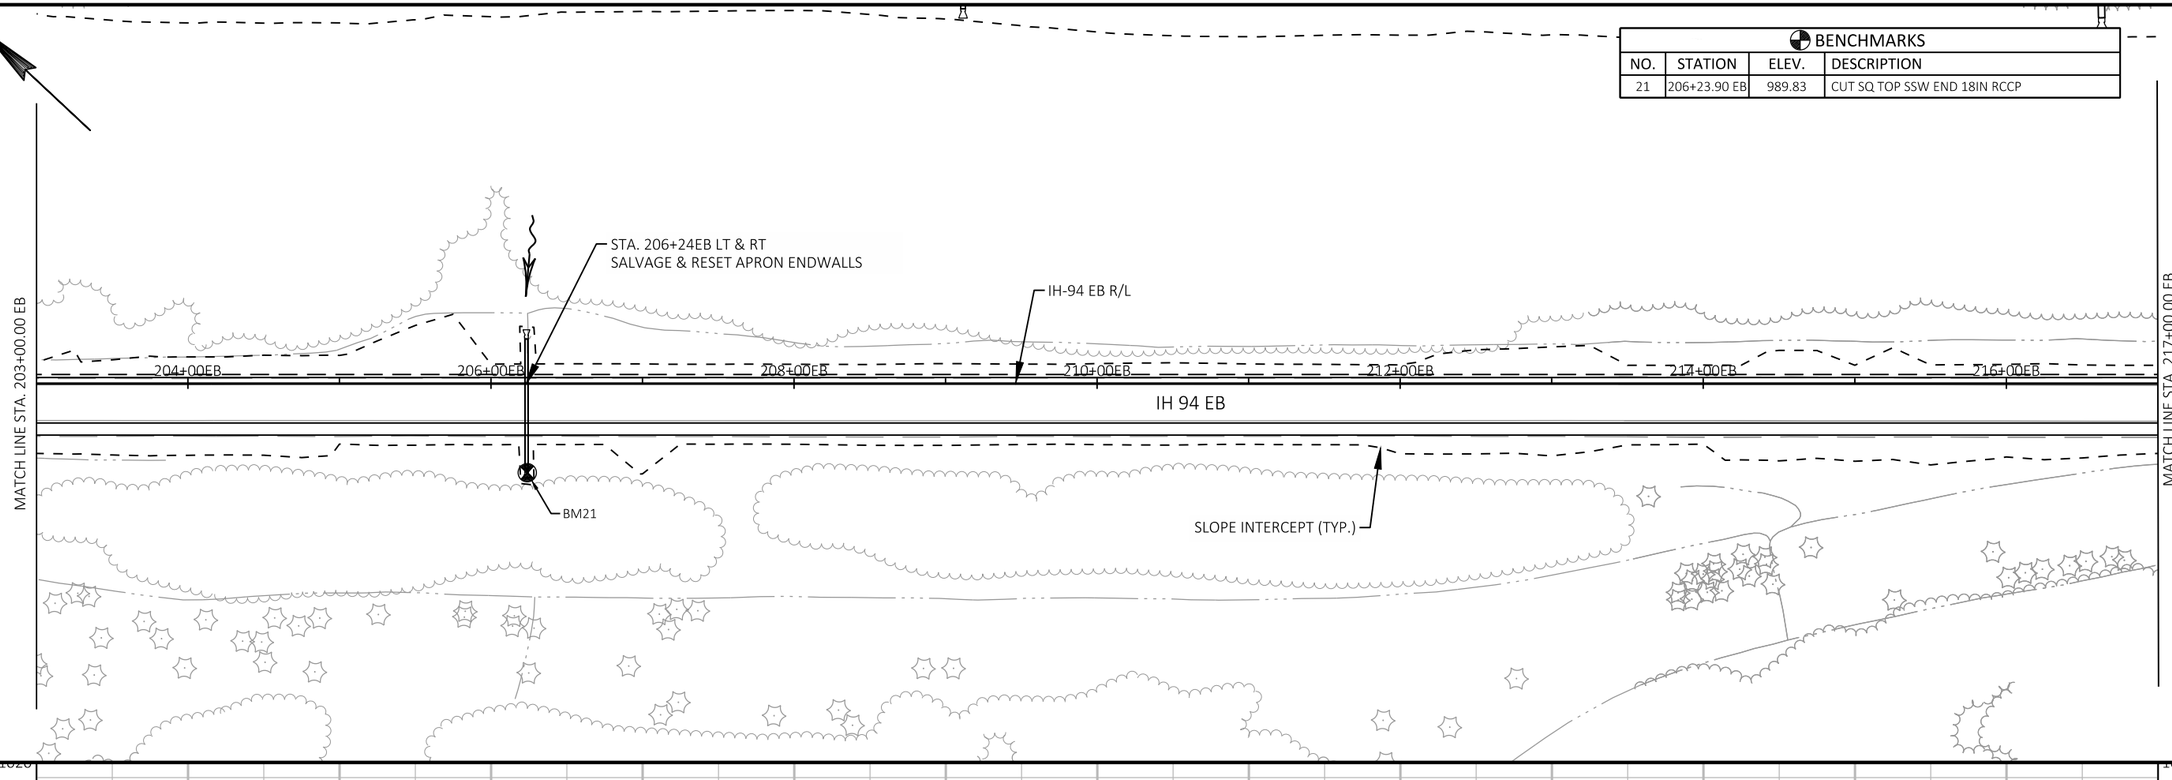

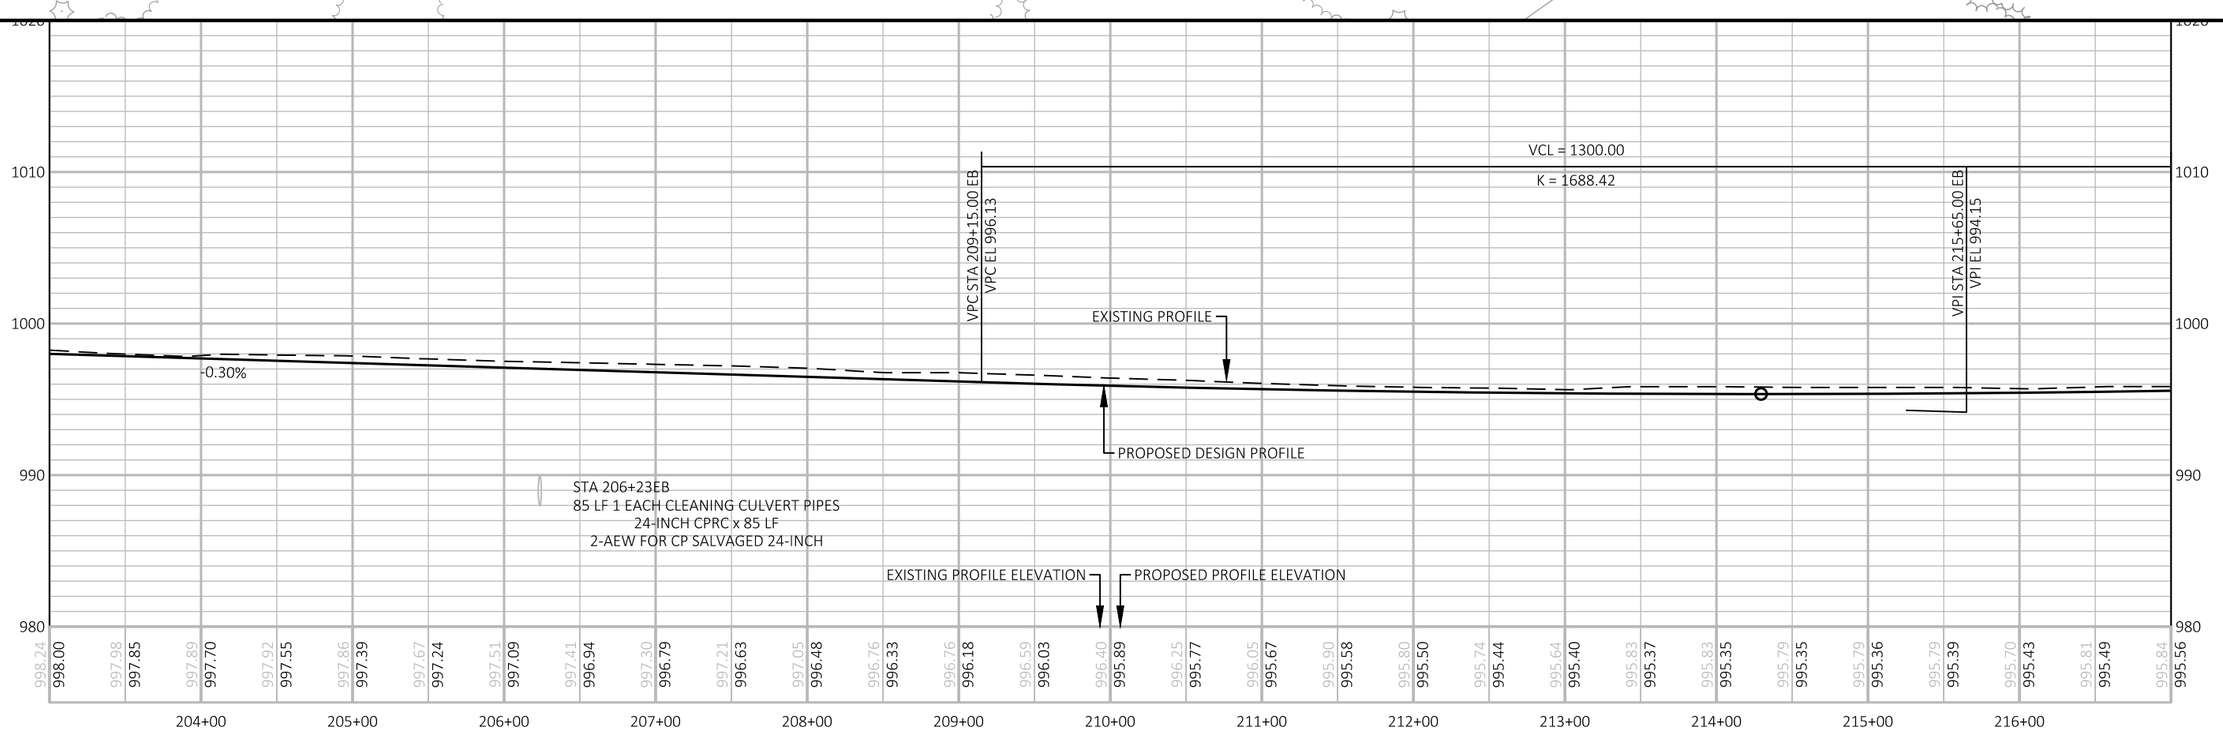

PROJECT NO: 1022-00-79	HWY: IH 94	COUNTY: TREMPEALEAU	PLAN AND PROFILE: IH-94 EB	SHEET 148	E

FILE NAME : G:\WDOTCO\16048 (2016-2018 DESIGN WO)\16048-006\CIVIL 3D\SHEETSPLAN\PLAN AND PROFILE\050101-PP-IH 94 EB.DWG
LAYOUT NAME - 13

PLOT DATE : 5/7/2018 3:12 PM PLOT BY : KL ENGINEERING PLOT NAME : PLOT SCALE : 1 IN:100 FT

WISDOT/CADDS SHEET 44

BENCHMARKS			
NO.	STATION	ELEV.	DESCRIPTION
22	218+79.84 EB	992.43	CUT SQ TOP NE END 36IN RCCP
23	229+68.18 EB	996.09	RR SPIKE IN R/W WOOD FENCE POST

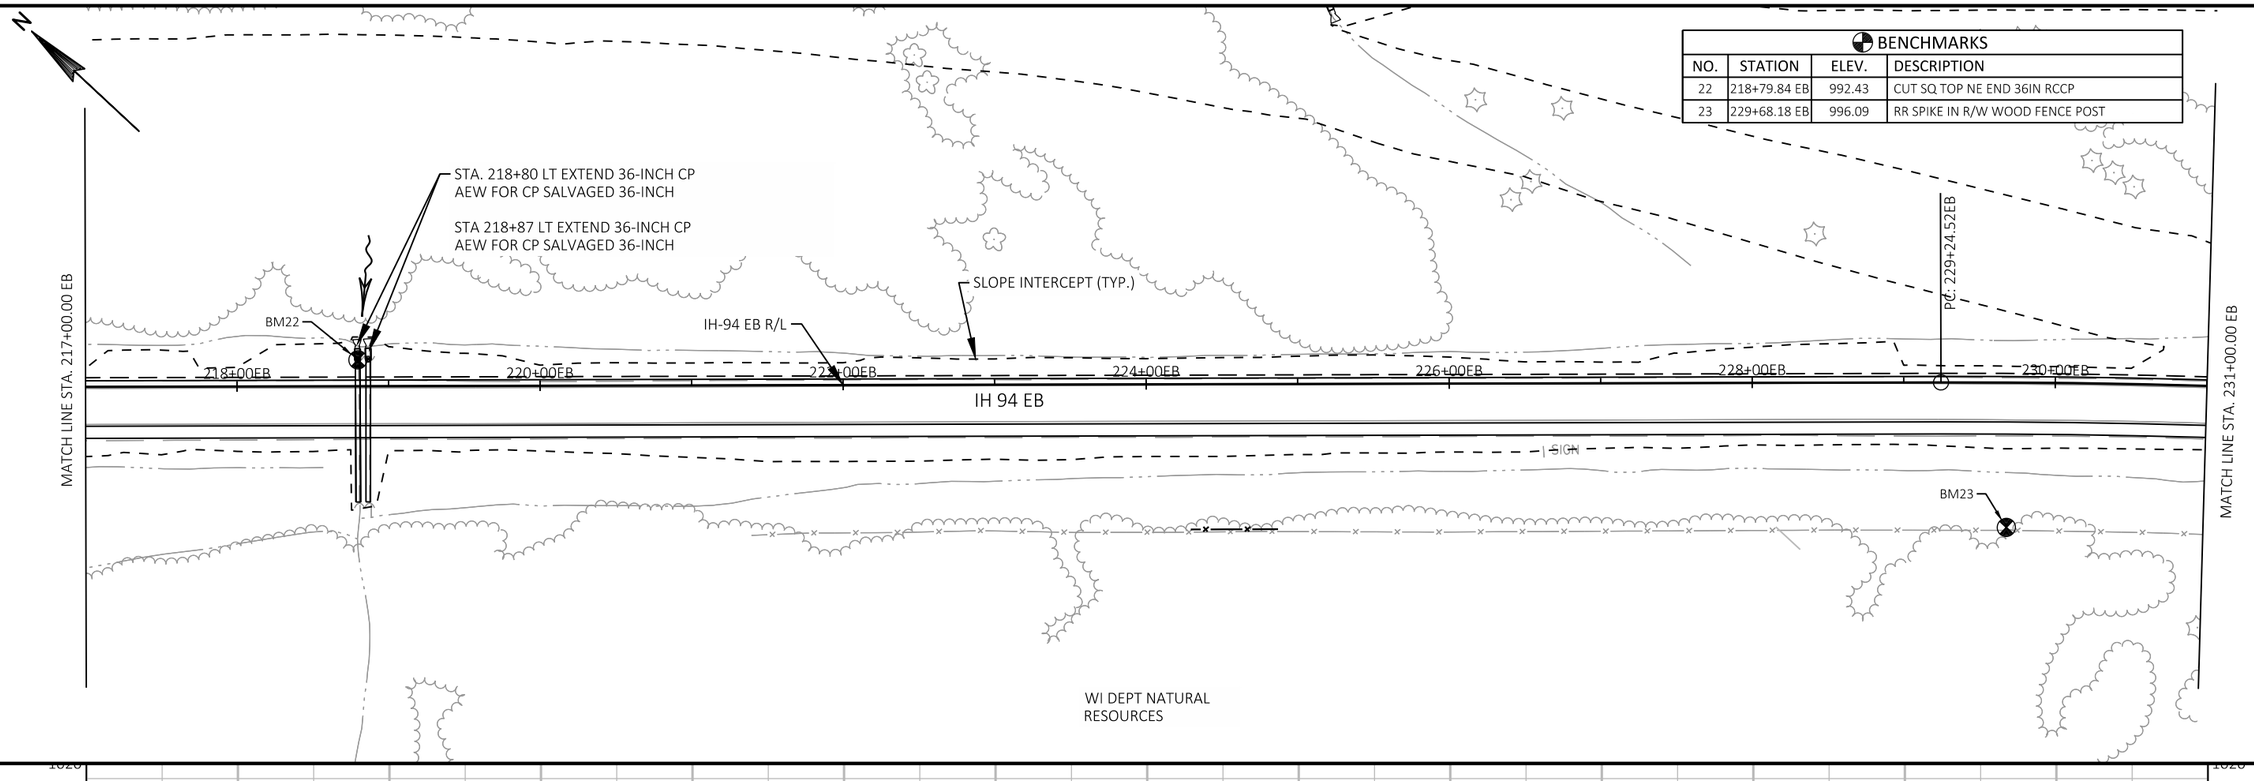

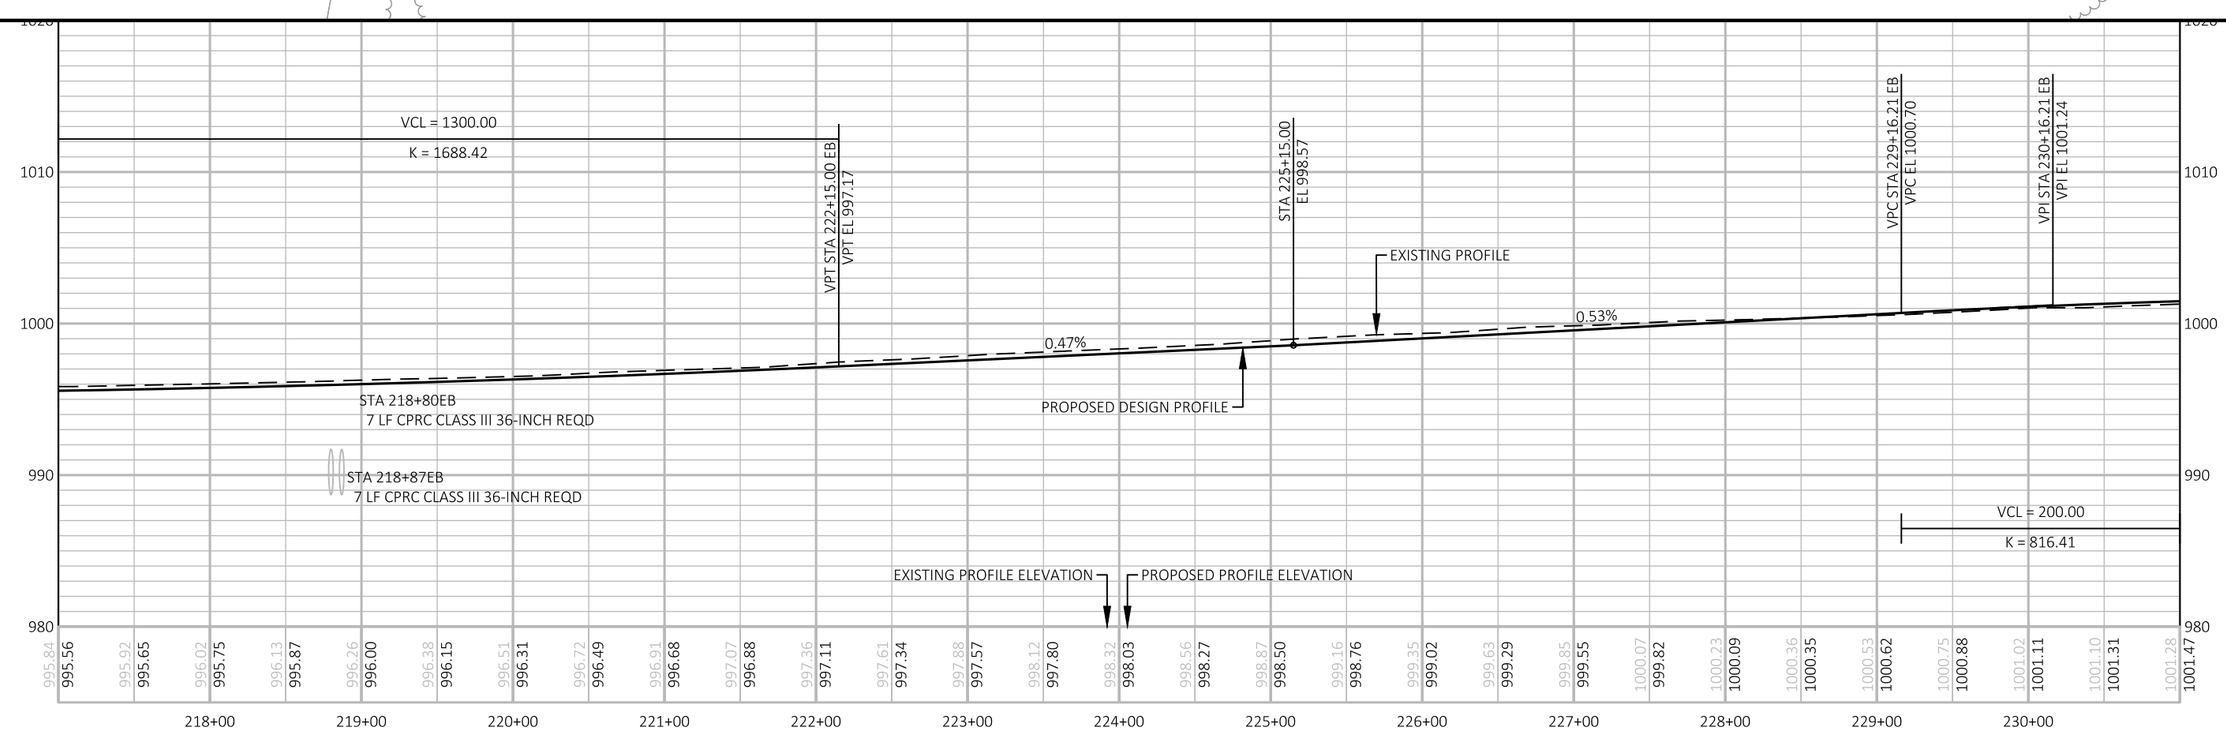

PROJECT NO: 1022-00-79	HWY: IH 94	COUNTY: TREMPEALEAU	PLAN AND PROFILE: IH-94 EB	SHEET 149	E

FILE NAME : G:\WDOTCO\16048 (2016-2018 DESIGN WO)\16048-006\CIVIL 3D\SHEETSPLAN\PLAN AND PROFILE\050101-PP-IH 94 EB.DWG
LAYOUT NAME - 14
PLOT DATE : 5/7/2018 3:12 PM
PLOT BY : KL ENGINEERING
PLOT NAME :
PLOT SCALE : 1 IN:100 FT
WISDOT/CADDS SHEET 44

STA 234+06 EB - STA 237+43 EB, LT.
MGS GUARDRAIL 3, MGS THRIE BEAM TRANSITION
& MGS GUARDRAIL TERMINAL EAT REQUIRED.

7

SLOPE INTERCEPT (TYP.)

PI STA = 238+05.41EB
Y = 505,175.463
X = 896,127.906
DELTA = 17°34'13"
D = 1°00'19"
T = 880.89'
L = 1747.95'
R = 5700.00'
PC STA = 229+24.52EB
Y = 505,819.303
X = 895,526.710
PT STA = 246+72.47EB
Y = 504,380.174
X = 896,506.695
BK = S43°02'17.9"E
AH = S25°28'05.1"E
SE = 3.80%

END CONSTRUCTION
STA 237+46.17 EB
MATCH EXISTING
SAW CUT REQ'D

SOUTH FORK BUFFALO RIVER

WETLAND BOUNDARY

B-27-35 TO REMAIN

IH-94 EB R/L

232+00EB

234+00EB

236+00EB

238+00EB

240+00EB

242+00EB

244+00EB

246+

IH 94 EB

MATCH LINE STA. 231+00.00 EB

BM24

XXXX

WETLAND BOUNDARY

EXISTING R/W

END PROJECT 1022-00-79
STA 236+99.64 EB
MATCH EXISTING
SAW CUT REQ'D

STA 234+76 EB - STA 237+12 EB, RT.
MGS GUARDRAIL 3, MGS THRIE BEAM TRANSITION
& MGS GUARDRAIL TERMINAL EAT.

BENCHMARKS			
NO.	STATION	ELEV.	DESCRIPTION
24	237+07.55 EB	1,002.81	CUT SQ NW CORNER BRIDGE B-27-35-66

UTILITY LEGEND

7 EAU CLAIRE ENERGY COOPERATIVE

5

5

VPT STA 231+16.21 EB
VPT EL 1001.52

STA 236+18.85 EB
EL 1002.96

STA 236+99.64 EB
EL 1003.04

PROPOSED DESIGN PROFILE

0.29%

0.10%

EXISTING PROFILE

VCL = 200.00
K = 810.41

EXISTING PROFILE ELEVATION

PROPOSED PROFILE ELEVATION

1020
1010
1000
990
980

1001.28 1001.47 1001.47 1001.62 1001.69 1001.76 1001.81 1001.91 1002.16 1002.05 1002.26 1002.19 1002.20 1002.34 1002.32 1002.48 1002.47 1002.62 1002.63 1002.77 1002.77 1002.91 1002.88 1002.99 1003.05 1003.18 1003.33 1003.50 1003.69 1003.92 1004.19 1004.49 1004.73 1004.91 1005.08 1005.24

232+00 233+00 234+00 235+00 236+00 237+00 238+00 239+00 240+00 241+00 242+00 243+00 244+00

PROJECT NO: 1022-00-79	HWY: IH 94	COUNTY: TREMPEALEAU	PLAN AND PROFILE: IH-94 EB	SHEET 150	E

FILE NAME : G:\WDOTCO\16048 (2016-2018 DESIGN WO)\16048-006\CIVIL 3D\SHEETSPLAN\PLAN AND PROFILE\050101-PP-IH 94 EB.DWG
LAYOUT NAME - 15
PLOT DATE : 5/7/2018 3:12 PM
PLOT BY : KL ENGINEERING
PLOT NAME :
PLOT SCALE : 1 IN:100 FT
WISDOT/CADDS SHEET 44

UTILITY LEGEND

1 AT&T LEGACY
3 CINC
5 CITY OF OSSEO (WATER)
9 WE ENERGIES
12 XCEL ENERGY

BENCHMARKS			
NO.	STATION	ELEV.	DESCRIPTION
5	44+32.52 EB	983.83	CUT X SE BOLT E POST GAS - EXIT 88 SIGN

WI DEPT NATURAL RESOURCES

EXISTING R/W

CITY OF OSSEO

WETLAND BOUNDARY

BEGIN CONSTRUCTION
STA 40+75.00 WB
MATCH EXISTING
SAW CUT REQ'D

PI: 46+91.18WB

RIPRAP

36+00WB 38+00WB 40+00WB 42+00WB 44+00WB 46+00WB 48+00WB

IH 94 WB

IH-94 WB R/L

MATCH LINE STA. 49+00.00 WB

SLOPE INTERCEPT (TYP.)

IH-94 EB R/L

36+00EB 38+00EB 40+00EB 42+00EB 44+00EB 46+00EB 48+00EB

IH 94 EB

BM5
SIGN

WETLAND BOUNDARY

EXISTING R/W

SEVERSON, MARIAN I

NORTHWEST REALTY
INVESTMENT CO LLP.

OSSEO-FARICHILD SCHOOL

1010
1000
990
980
970

EXISTING PROFILE

EXISTING PROFILE ELEVATION

991.43 991.28 991.13 990.63 990.62 990.52 990.47 990.37 990.27 990.17 990.23 990.24 990.28 990.30 990.48 990.72 990.83 991.04 991.20 991.47 991.71 991.94 992.14

36+00 37+00 38+00 39+00 40+00 41+00 42+00 43+00 44+00 45+00 46+00 47+00 48+00

PROJECT NO: 1022-00-79	HWY: IH 94	COUNTY: TREMPEALEAU	PLAN AND PROFILE: IH-94 WB	SHEET 151	E

FILE NAME : G:\WDOTCO\16048 (2016-2018 DESIGN WO)\16048-006\CIVIL 3D\SHEETSPLAN\PLAN AND PROFILE\050102-PP-IH 94 WB.DWG
LAYOUT NAME - 01

PLOT DATE : 5/7/2018 3:46 PM PLOT BY : KL ENGINEERING PLOT NAME : PLOT SCALE : 1 IN:100 FT

UTILITY LEGEND

1 AT&T LEGACY

3 CINC

BENCHMARKS			
NO.	STATION	ELEV.	DESCRIPTION
6	54+94.99 EB	994.25	CUT X NE BOLT E POST EXIT 88 10 OSSEO SIGN

CITY OF OSSEO

GLOBAL FINISHING SOLUTIONS LLC.

EXISTING R/W

GLOBAL FINISHING SOLUTIONS LLC.

WETLAND BOUNDARY

STA. 52+48.45 EB
RECONSTRUCT MAINTENANCE CROSSOVER

STA. 52+95WB
REMOVE SMALL PIPE CULVERT
76 LF 29"X45" METAL CULVERT

SLOPE INTERCEPT (TYP.)

MATCH LINE STA. 49+00.00 WB

IH 94 WB

50+00WB 52+00WB 54+00WB 56+00WB 58+00WB 60+00WB 62+00WB

NE RAMP (WB ON-RAMP) 100+00NE

IH-94 WB R/L

IH-94 EB R/L

50+00EB 52+00EB 54+00EB 56+00EB 58+00EB 60+00EB 62+00EB

IH 94 EB

60+00NW 62+00NW NW RAMP (EB OFF-RAMP)

MATCH LINE STA. 63+00.00 WB

BM6

SIGN

OSSEO INDUSTRIAL PROPERTIES, LLC.

STA 49+62.77 WB
MATCH EXISTING
SAW CUT REQ'D

EXISTING R/W

NORTHWEST REALTY
INVESTMENT CO LLP.

WETLAND BOUNDARY

CITY OF OSSEO

CITY OF OSSEO

OSSEO ACE HARDWARE & BUILDERS LLC.

OSSEO INDUSTRIAL PROPERTIES LLC.

OSSEO INDUSTRIAL PROPERTIES LLC.

1.06%

0.91%

PROPOSED DESIGN PROFILE

EXISTING PROFILE

STA 49+62.77WB
EL 992.59

VPC STA 54+50.00WB
VPC EL 997.03

VPI STA 57+00.00
VPI EL 999.30

VPT STA 59+50.00WB
VPT EL 1001.94

STA 52+97WB
76 LF CPRCHE CLASS HE-III 29x45-INCH
1-AEW FOR PIPE ARCH SLOPE CROSS DRAINS STEEL 42X29-INCH 4:1 REQD

EXISTING PROFILE ELEVATION

PROPOSED PROFILE ELEVATION

| | | |

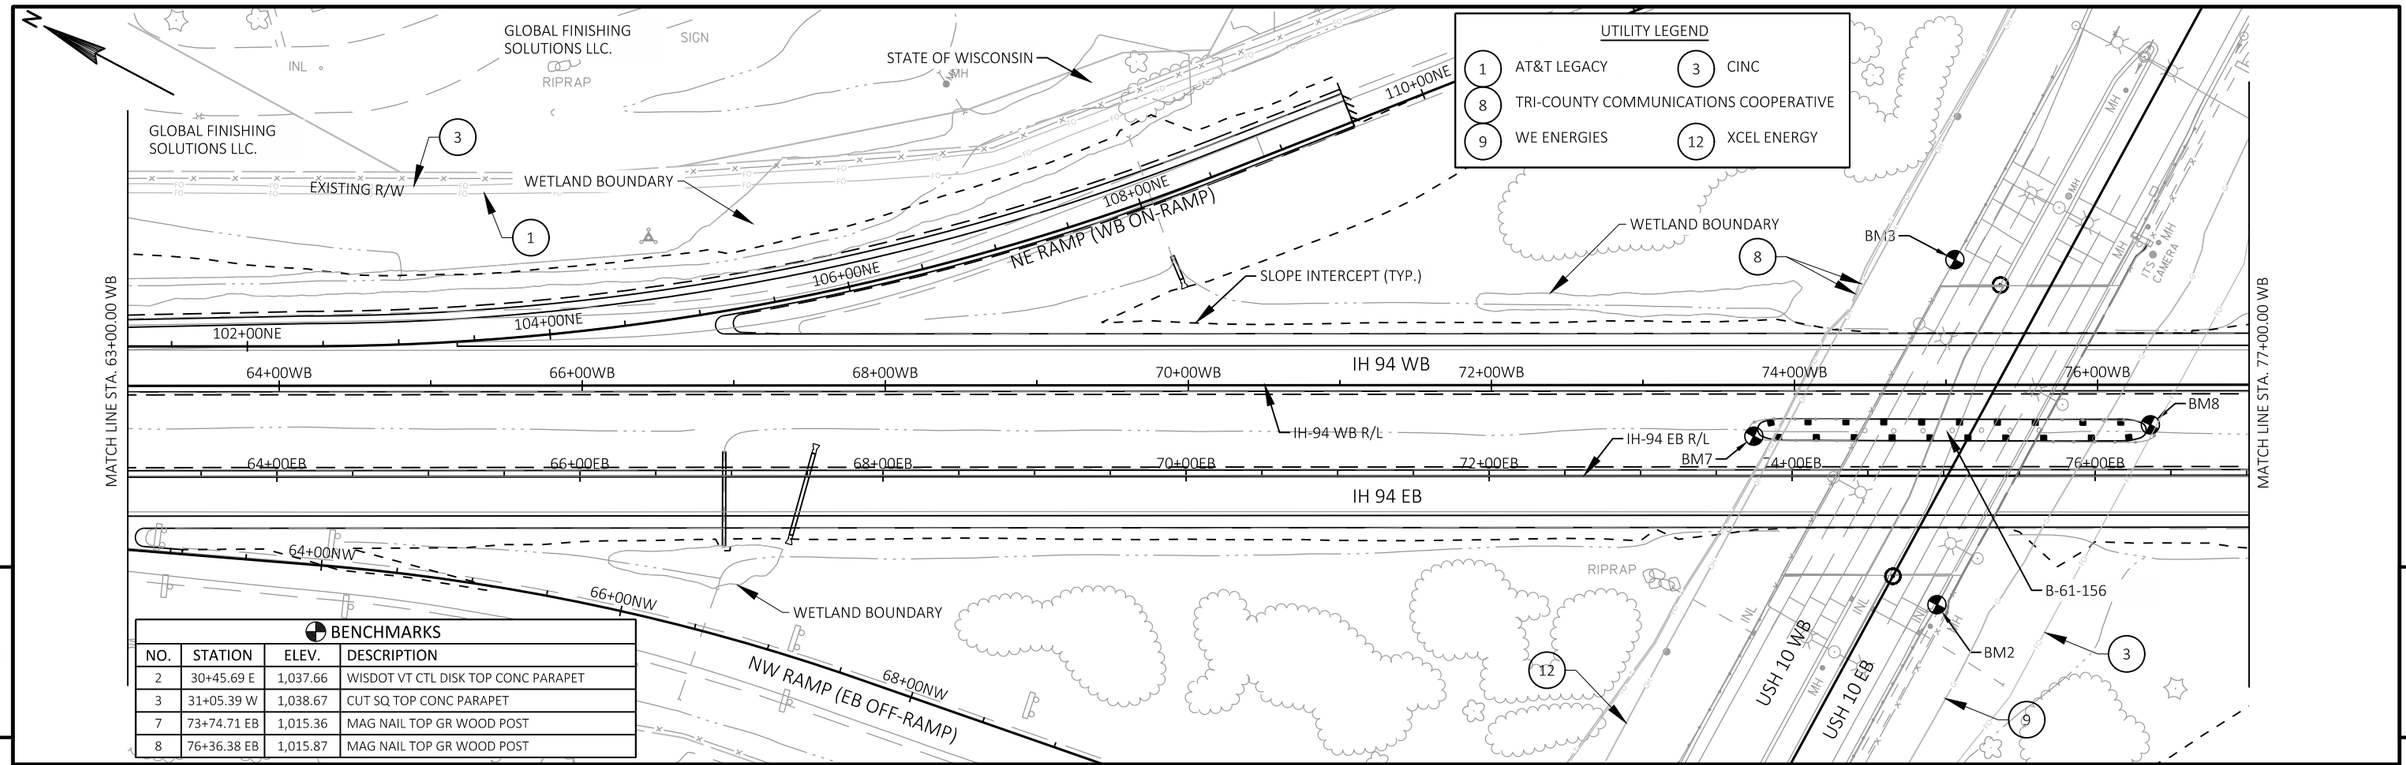

BENCHMARKS

NO.	STATION	ELEV.	DESCRIPTION
2	30+45.69 E	1,037.66	WISDOT VT CTL DISK TOP CONC PARAPET
3	31+05.39 W	1,038.67	CUT SQ TOP CONC PARAPET
7	73+74.71 EB	1,015.36	MAG NAIL TOP GR WOOD POST
8	76+36.38 EB	1,015.87	MAG NAIL TOP GR WOOD POST

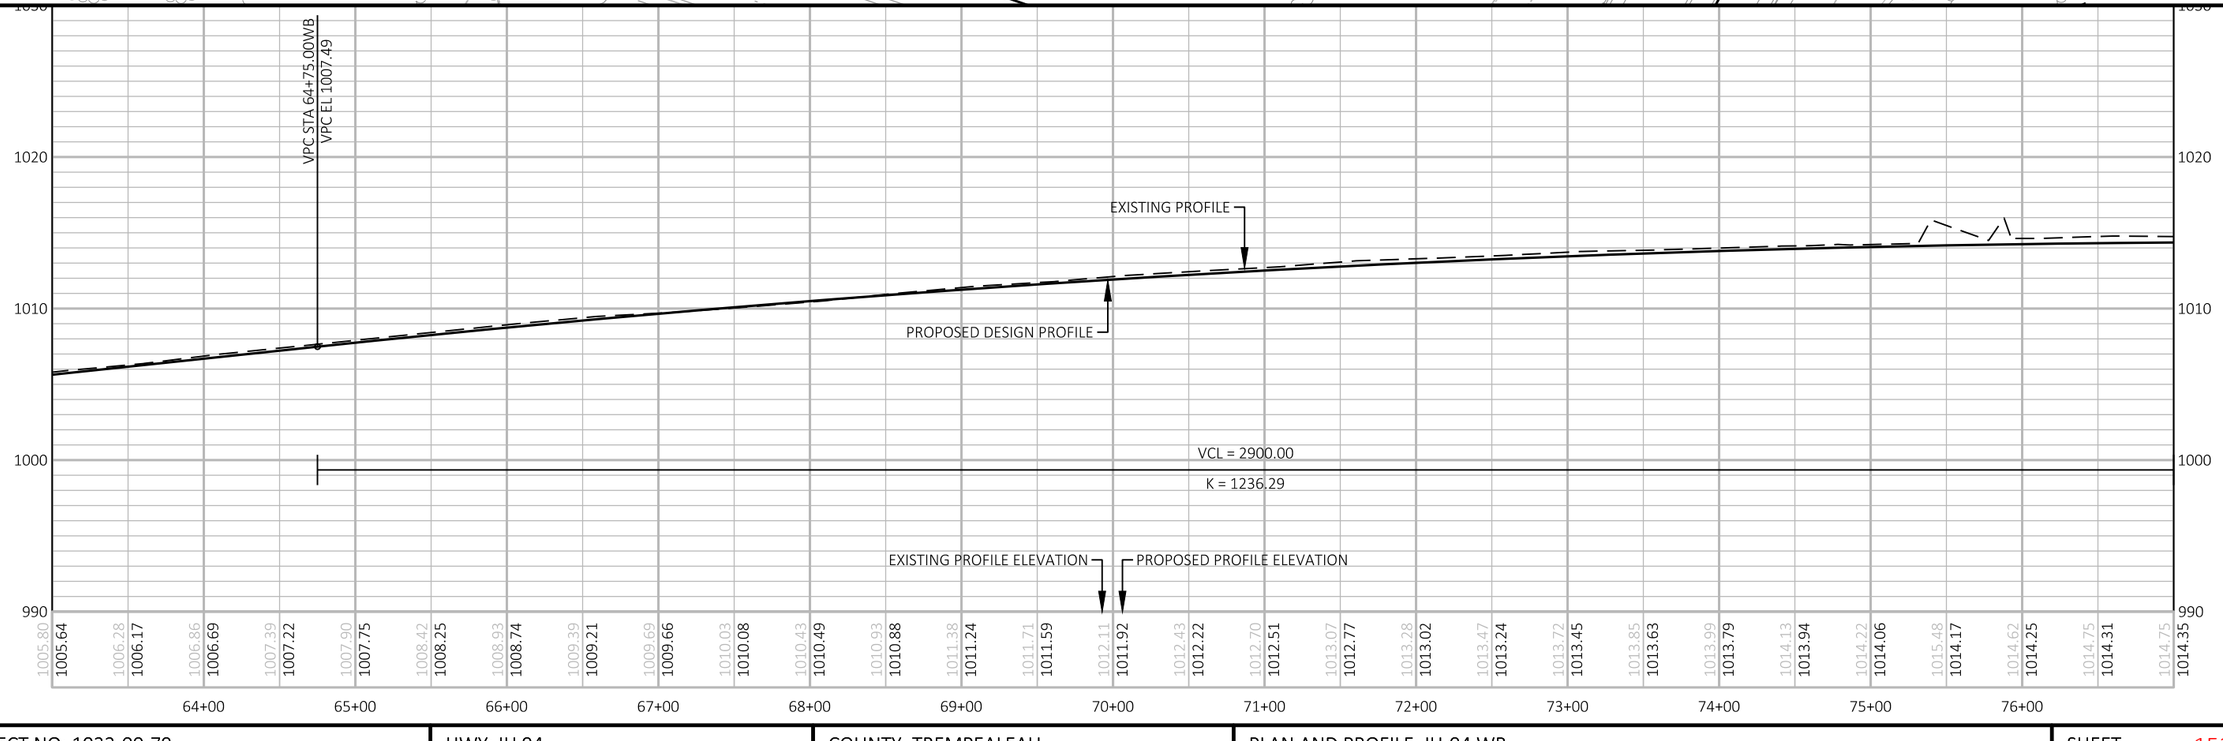

PROJECT NO: 1022-00-79	HWY: IH 94	COUNTY: TREMPEALEAU	PLAN AND PROFILE: IH-94 WB	SHEET 153	E

FILE NAME : G:\WDOTCO\16048 (2016-2018 DESIGN WO)\16048-006\CIVIL 3D\SHEETSPLAN\PLAN AND PROFILE\050102-PP-IH 94 WB.DWG
LAYOUT NAME - 03
PLOT DATE : 5/7/2018 3:46 PM
PLOT BY : KL ENGINEERING
PLOT NAME :
PLOT SCALE : 1 IN:100 FT

UTILITY LEGEND

1 AT&T LEGACY
2 CENTURYLINK
4 CITY OF OSSEO (SANITARY)
5 CITY OF OSSEO (WATER)
7 EAU CLAIRE ENERGY COOPERATIVE
11 WISCONSIN DEPARTMENT OF TRANSPORTATION
12 XCEL ENERGY

BENCHMARKS

NO.	STATION	ELEV.	DESCRIPTION
36	87+81.97 EB	1,002.37	CUT SQ TOP SW END 36IN RCCP

BIG STEER
GANESHA CORPORATION
SIGN
RIPRAP
MH
SIGN
EXISTING R/W
PC: 89+32.05WB
124+00SE
SE RAMP (WB OFF-RAMP)
126+00SE
128+00SE
130+00SE
132+00SE
133+99SE
STA. 80+32WB
RE-SET LEFT ENDWALL
CLEANING PIPE CULVERTS REQ'D
MATCH LINE STA. 77+00.00 WB
MATCH LINE STA. 91+00.00 WB
78+00WB
80+00WB
82+00WB
84+00WB
86+00WB
88+00WB
90+00WB
IH 94 WB
IH-94 WB R/L
IH-94 EB R/L
INL
78+00EB
80+00EB
82+00EB
84+00EB
86+00EB
88+00EB
90+00EB
IH 94 EB
88+00SW
90+00SW
92+00SW
94+00SW
86+00SW
84+00SW
82+00SW
SW RAMP (EB ON-RAMP)
BM36
SLOPE INTERCEPT (TYP.)
EXISTING R/W
HONG RENTALS LLC.
HONG RENTALS LLC.
JOHNSON, WILLIAM K.
TANKOVICH, MICHAEL C. & JANE M.
DAHL, WILLIS
STREHLAU, DANIEL J. JR & RENEE M.

VPI STA 79+25.00WB
VPI EL 1022.80

EXISTING PROFILE
PROPOSED DESIGN PROFILE
80+32WB
1-AEW FOR CP SALVAGED 30-INCH REQD
CLEANING CULVERT PIPES REQUIRED
STA 87+36WB
36-INCH CPRC TO REMAIN
VCL = 2900.00
K = 1236.29
EXISTING PROFILE ELEVATION
PROPOSED PROFILE ELEVATION

1020
1010
1000
990

| | | |

BENCHMARKS			
NO.	STATION	ELEV.	DESCRIPTION
9	92+49.96 WB	1,004.83	CUT SQ CONC PAD W POST EXIT 88 10 OSSEO SIGN
10	99+91.80 WB	984.40	CUT SQ TOP SSW END 60IN RCCP
11	104+89.24 EB	980.43	CUT X NE BOLT E POST HWY 121 10 SIGN

UTILITY LEGEND

1 AT&T LEGACY

7 EAU CLAIRE ENERGY COOPERATIVE

STA 97+85 WB - STA 105+73 WB, LT.
MGS GUARDRAIL 3, MGS GUARDRAIL TERMINAL EAT
& MGS GUARDRAIL TERMINAL TYPE 2 REQUIRED.

BREHM REVOCABLE
LIVING TRUST, LYLE G.

MATCH LINE STA. 91+00.00 WB

MATCH LINE STA. 105+00.00 WB

BM9

BM10

BM11

SLAB

SIGN

EXISTING R/W

WETLAND BOUNDARY

SLOPE INTERCEPT (TYP.)

92+00WB 94+00WB 96+00WB 98+00WB 100+00WB 102+00WB 104+00WB

IH 94 WB

IH-94 WB R/L

92+00EB 94+00EB 96+00EB 98+00EB 100+00EB 102+00EB 104+00EB

IH 94 EB

IH-94 EB R/L

STA. 99+72WB EXTEND 60-INCH CPRC
AEW FOR CP SALVAGED 60-INCH

104+20.80 EB
RECONSTRUCT MAINTENANCE CROSSOVER

RIPRAP

NELSON, REVA

BAHNUB FAMILY TRUST

BAHNUB FAMILY TRUST

BAHNUB FAMILY TRUST

1020 1010 1000 990 980

VPT STA 93+75.00WB
VPT EL 1004.10

VCL = 2900.00

K = 1236.29

PROPOSED DESIGN PROFILE

EXISTING PROFILE

-1.29%

EXISTING PROFILE ELEVATION

PROPOSED PROFILE ELEVATION

| | | |

BREHM REVOCABLE
LIVING TRUST, LYLE G.

STONEY CREEK RECREATIONAL
PROPERTIES LLC.

STONEY CREEK RECREATIONAL
PROPERTIES LLC.

STA 115+37 WB - STA 118+00 WB, LT.
MGS GUARDRAIL 3, MGS GUARDRAIL TERMINAL EAT
& MGS GUARDRAIL TERMINAL TYPE 2 REQUIRED.

BENCHMARKS			
NO.	STATION	ELEV.	DESCRIPTION
12	116+22.67 EB	976.80	CUT SQ TOP NE END 72IN RCCP
35	115+46.83 WB	978.85	CUT SQ TOP NE END 72IN RCCP

1

WETLAND BOUNDARY

EXISTING R/W

WETLAND BOUNDARY

SLOPE INTERCEPT (TYP.)

BM35

MATCH LINE STA. 105+00.00 WB

MATCH LINE STA. 119+00.00 WB

106+00WB 108+00WB 110+00WB 112+00WB 114+00WB 116+00WB 118+00WB

IH 94 WB

IH-94 WB R/L

STA. 107+03WB
RT - EXTEND 30-INCH CULVERT RT
LT - REPLACE AEF FOR CP 30-INCH
CLEANING PIPE CULVERTS REQ'D

PI STA = 108+80.68WB
Y = 514,002.878
X = 886,746.887
DELTA = 28°37'02"
D = 0°45'00"
T = 1948.63'
L = 3815.90'
R = 7640.00'
PC STA = 89+32.05WB
Y = 515,725.267
X = 885,835.553
PT STA = 127+47.95WB
Y = 512,927.384
X = 888,371.838
BK = S27°53'01.6"E
AH = S56°30'03.3"E
SE = 3.00%

STA. 115+49WB
EXTEND 72-INCH CP RT
CLEAN MEDIAN DITCH BETWEEN PIPES
RE-SET ENDWALLS LT& RT

POND

IH-94 EB R/L

106+00EB 108+00EB 110+00EB

IH 94 EB

WETLAND BOUNDARY

BM12

UTILITY LEGEND
1 AT&T LEGACY

1010
1000
990
980
970

VCL = 1350.00
K = 758.74

VPI STA 112+75.00
VPI EL 979.60

EXISTING PROFILE

VPC STA 106+00.00WB
VPC EL 988.30

STA. 107+03WB LT & RT
34 LF CPRC CLASS III 30-INCH
2-AEW FOR CP SALVAGED 30- INCH REQD
CLEANING CULVERT PIPE REQD

PROPOSED DESIGN PROFILE

STA. 115+49WB RT
28 LF CPRC CLASS III 72-INCH
2-AEW FOR CP SALVAGED 72- INCH REQD
CLEANING CULVERT PIPE REQD

EXISTING PROFILE ELEVATION
PROPOSED PROFILE ELEVATION

990.30 989.59 989.61 988.95 988.97 988.30 988.39 987.68 987.75 987.08 987.23 986.52 986.78 985.99 986.30 985.49 985.85 985.03 985.42 984.60 984.98 984.20 984.48 983.84 984.20 983.50 983.85 983.21 983.41 982.94 983.25 982.71 983.15 982.51 982.87 982.34 982.70 982.21 982.63 982.10 982.63 982.04 982.46 982.00 982.47 982.00 982.48 982.03 982.52 982.09 982.57 982.19 982.75 982.32 983.04 982.48 983.17 982.68

106+00 107+00 108+00 109+00 110+00 111+00 112+00 113+00 114+00 115+00 116+00 117+00 118+00

5

5

PROJECT NO: 1022-00-79	HWY: IH 94	COUNTY: TREMPEALEAU	PLAN AND PROFILE: IH-94 WB	SHEET 156	E

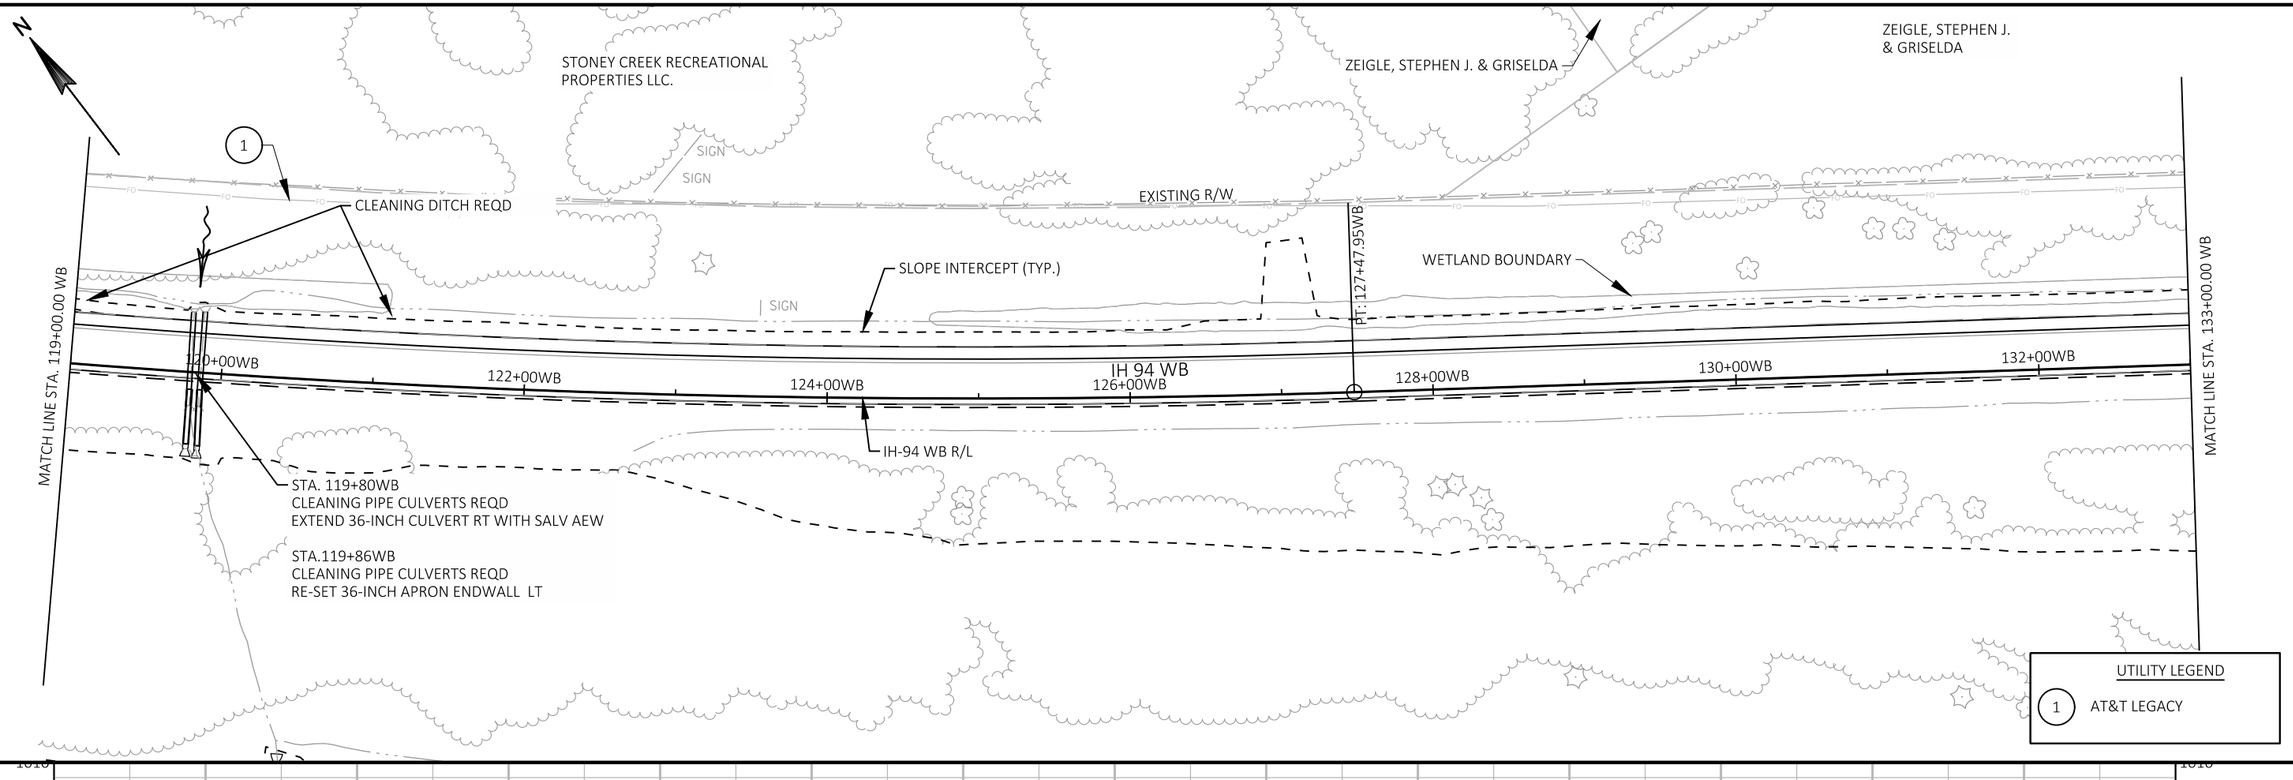

PROJECT NO: 1022-00-79	HWY: IH 94	COUNTY: TREMPEALEAU	PLAN AND PROFILE: IH-94 WB	SHEET 157	E

FILE NAME : G:\WDOTCO\16048 (2016-2018 DESIGN WO)\16048-006\CIVIL 3D\SHEETSPLAN\PLAN AND PROFILE\050102-PP-IH 94 WB.DWG
LAYOUT NAME - 07

PLOT DATE : 5/7/2018 3:47 PM PLOT BY : KL ENGINEERING PLOT NAME : PLOT SCALE : 1 IN:100 FT

WISDOT/CADDS SHEET 44

ZEIGLE, STEPHEN J.
& GRISELDA

ISOM, BRUCE

BENCHMARKS			
NO.	STATION	ELEV.	DESCRIPTION
34	141+65.48 WB	986.62	CUT SQ TOP NE QUAD BOX CULVERT C-61-45-65

1

EXISTING R/W

2+83.83WB

BM34

SIGN

SLOPE INTERCEPT (TYP.)

BOX CULVERT C-61-45 TO REMAIN
SW WINGWALL/APRON REPAIR REQUIRED

MATCH LINE STA. 133+00.00 WB

134+00WB 136+00WB IH 94 WB 138+00WB 140+00WB 142+00WB 144+00WB 146+00WB

IH-94 WB R/L

MATCH LINE STA. 147+00.00 WB

WETLAND BOUNDARY

UTILITY LEGEND

1 AT&T LEGACY

5

5

1010

1000

990

980

970

VPC STA.136+75.00WB
VPC EL 991.35

EXISTING PROFILE

VPI STA.146+75.00WB
VPI EL 996.25

PROPOSED DESIGN PROFILE

VCL = 2000.00

K = 3264.55

STA. 141+70WB
1-8'X6' BOX CULVERT
C-61-45

EXISTING PROFILE ELEVATION

PROPOSED PROFILE ELEVATION

| | | |

BENCHMARKS			
NO.	STATION	ELEV.	DESCRIPTION
33	153+49.15 WB	992.97	CUT SQ TOP NE END 30IN RCCP

ISOM, BRUCE

ISOM, BRUCE

WETLAND BOUNDARY

SIGN

BM33

1

EXISTING R/W

SLOPE INTERCEPT (TYP.)

IH 94 WB

148+00WB

150+00WB

152+00WB

154+00WB

156+00WB

158+00WB

160+00WB

IH-94 WB R/L

MATCH LINE STA. 147+00.00 WB

MATCH LINE STA. 161+00.00 WB

STA. 153+49WB
STA. 153+55WB
EXTEND 30-INCH CULVERT RT & LT
AEW FOR CP SALVAGE 30-INCH RT & LT
REPLACE AEW ON 153+50WB RT

PI STA = 156+40.16WB
Y = 511,331.106
X = 890,783.635
DELTA = 13°27'11"
D = 0°29'54"
T = 1356.33'
L = 2700.18'
R = 11500.00'
PC STA = 142+83.83WB
Y = 512,079.694
X = 889,652.602
PT STA = 169+84.01WB
Y = 510,339.927
X = 891,709.478
BK = S56°30'03.3"E
AH = S43°02'52.7"E
SE = 2.00%

UTILITY LEGEND

1 AT&T LEGACY

STA. 153+49WB
RT - 8 LF CP SALVAGED 30-INCH
RT - 34 LF CPRC CLASS III 30-INCH
LT - 6 LF CPRC CLASS III 30-INCH
LT & RT - AEW FOR CP SALVAGED 30-INCH

STA. 153+55WB
RT - 33 LF CPRC CLASS III 30-INCH
LT - AEW FOR CP SALVAGE 30-INCH
RT - AEW FOR CPRC 30-INCH

VPT STA 156+75.00WB
VPT EL 995.02

EXISTING PROFILE

PROPOSED DESIGN PROFILE

VCL = 2000.00

K = 3264.55

EXISTING PROFILE ELEVATION

PROPOSED PROFILE ELEVATION

1020
1010
1000
990
980

995.58 994.76 995.67 994.85 995.74 994.92 995.79 994.99 995.88 995.05 996.01 995.11 996.13 995.15 996.23 995.19 996.22 995.22 996.24 995.24 996.22 995.26 996.21 995.27 996.25 995.27 996.23 995.26 996.22 995.24 996.26 995.22 996.20 995.19 996.13 995.15 996.03 995.10 995.96 995.05 995.88 994.99 995.81 994.93 995.77 994.87 995.69 994.81 995.67 994.74 995.63 994.68 995.55 994.62 995.51 994.56 995.41 994.50

148+00 149+00 150+00 151+00 152+00 153+00 154+00 155+00 156+00 157+00 158+00 159+00 160+00

PROJECT NO: 1022-00-79	HWY: IH 94	COUNTY: TREMPEALEAU	PLAN AND PROFILE: IH-94 WB	SHEET 159	E

FILE NAME : G:\WDOTCO\16048 (2016-2018 DESIGN WO)\16048-006\CIVIL 3D\SHEETSPLAN\PLAN AND PROFILE\050102-PP-IH 94 WB.DWG
LAYOUT NAME - 09

PLOT DATE : 5/7/2018 3:48 PM PLOT BY : KL ENGINEERING PLOT NAME : PLOT SCALE : 1 IN:100 FT

BENCHMARKS			
NO.	STATION	ELEV.	DESCRIPTION
32	163+17.78 WB	990.35	CUT SQ TOP NNE END 42IN RCCP

ISOM, BRUCE

ISOM, BRUCE

DIEHL, MARK A.

MATCH LINE STA. 161+00.00 WB

MATCH LINE STA. 175+00.00 WB

EXISTING R/W

BM32

IH 94 WB

162+00WB 164+00WB 166+00WB 168+00WB 170+00WB 172+00WB 174+00WB

IH-94 WB R/L

SLOPE INTERCEPT (TYP.)

PT: 169+82 WB

STA. 163+18WB
STA. 163+26WB
EXTEND 48-INCH CULVERT RT

STA. 168+82WB
EXTEND 30-INCH CULVERT RT
RE-SET LT AEW
CLEANING CULVERT PIPES REQD

UTILITY LEGEND

1 AT&T LEGACY

6 DAIRYLAND POWER COOPERATIVE

1020
1010
1000
990
980

VCL = 800.00

K = 1256.91

EXISTING PROFILE

-0.12%

STA. 163+18WB RT
38 LF 48-INCH CPRC CLASS III REQD
1-AEW FOR CP SALVAGED 48-INCH

STA. 163+26WB RT
38 LF 48-INCH CPRC CLASS III REQD
1-AEW FOR CP SALVAGED 48-INCH

PROPOSED DESIGN PROFILE

168+82WB
CLEANING CULVERT PIPES REQD
EXTEND 30-INCH CPRC

EXISTING PROFILE ELEVATION

PROPOSED PROFILE ELEVATION

VPC STA 170+00.00WB
VPC EL 993.39

VPI STA 174+00.00
VPI EL 992.90

| | | |

DIEHL, MARK A.

DIEHL FAMILY TRUST

BENCHMARKS			
NO.	STATION	ELEV.	DESCRIPTION
31	177+80.29 WB	990.74	CUT SQ TOP NNE END 42 IN RCCP

1

EXISTING R/W

BM31

SLOPE INTERCEPT (TYP.)

MATCH LINE STA. 175+00.00 WB

MATCH LINE STA. 189+00.00 WB

176+00WB 178+00WB 180+00WB 182+00WB IH 94 WB 184+00WB 186+00WB 188+00WB

32+00 MC

32+00 MC

MAINTENANCE CROSSOVER

IH-94 WB R/L

STA. 177+81WB
CLEANING CULVERT PIPES REQD
EXTEND 48-INCH CULVERT RT
AEW FOR CP SALVAGED 48-INCH

STA. 181+83.63 WB
CONSTRUCT MAINTENANCE CROSSOVER
SEE PLAN AND PROFILE

UTILITY LEGEND

1 AT&T LEGACY

5

5

1020

1010

1000

990

980

VCL = 800.00

K = 1256.91

VPC STA 187+00.00WB
VPC EL 999.58

EXISTING PROFILE

0.51%

PROPOSED DESIGN PROFILE

VPT STA 178+00.00WB
VPT EL 994.95

STA. 177+81WB
CLEANING CULVERT PIPES REQD
34 LF CPRC 48-INCH CLASS III REQD
1- AEW FOR CP SALVAGED 48-INCH REQD

VCL = 1200.00

K = 2127.82

EXISTING PROFILE ELEVATION

PROPOSED PROFILE ELEVATION

| | | |

DIEHL FAMILY TRUST

AWE, JOHN E. JR

AWE, JOHN E. JR

BENCHMARKS			
NO.	STATION	ELEV.	DESCRIPTION
20	198+41.92 EB	990.18	CUT SQ SE CORNER BOX CULV C-61-46-64
30	198+02.56 WB	992.75	CUT SQ NW CORNER BOX CULVERT C-61-47-65

EXISTING R/W

BOX CULVERT C-61-47 TO REMAIN

WETLAND BOUNDARY

SLOPE INTERCEPT (TYP.)

BM30

PI: 199+30.88

MATCH LINE STA. 189+00.00 EB

190+00WB 192+00WB 194+00WB IH 94 WB 196+00WB 198+00WB 200+00WB 202+00WB

MATCH LINE STA. 203+00.00 WB

IH-94 WB R/L

BM20

UTILITY LEGEND

1 AT&T LEGACY

5

5

VPI STA 193+00.00WB
VPI EL 1002.66

VPT STA 199+00.00WB
VPT EL 1002.35

EXISTING PROFILE

PROPOSED DESIGN PROFILE

VCL = 1200.00

K = 2127.82

STA. 198+00WB
TWIN 8'X7' BOX CULVERT
C-61-47

EXISTING PROFILE ELEVATION

PROPOSED PROFILE ELEVATION

1020 1010 1000 990 980

1000.98 1000.51 1001.18 1000.71 1001.35 1000.91 1001.50 1001.09 1001.70 1001.25 1001.85 1001.41 1001.96 1001.56 1002.15 1001.69 1002.26 1001.81 1002.34 1001.92 1002.36 1002.02 1002.39 1002.11 1002.49 1002.18 1002.51 1002.24 1002.56 1002.29 1002.63 1002.33 1002.67 1002.36 1002.69 1002.38 1002.72 1002.38 1002.76 1002.37 1002.79 1002.35 1002.79 1002.33 1002.82 1002.30 1002.79 1002.28 1002.74 1002.25 1002.74 1002.23 1002.76 1002.20 1002.75 1002.18 1002.65 1002.15

190+00 191+00 192+00 193+00 194+00 195+00 196+00 197+00 198+00 199+00 200+00 201+00 202+00

PROJECT NO: 1022-00-79	HWY: IH 94	COUNTY: TREMPEALEAU	PLAN AND PROFILE: IH-94 WB	SHEET 162	E

FILE NAME : G:\WDOTCO\16048 (2016-2018 DESIGN WO)\16048-006\CIVIL 3D\SHEETSPLAN\PLAN AND PROFILE\050102-PP-IH 94 WB.DWG
LAYOUT NAME - 12

PLOT DATE : 5/7/2018 3:49 PM PLOT BY : KL ENGINEERING PLOT NAME : PLOT SCALE : 1 IN:100 FT

WISDOT/CADDS SHEET 44

AWE, JOHN E. JR

HOFFMAN, PETER

BENCHMARKS			
NO.	STATION	ELEV.	DESCRIPTION
28	216+31.36 WB	999.44	CUT SQ TOP NNE END 42IN RCCP
29	208+80.55 WB	990.40	CUT SQ TOP NNE END 30IN RCCP

SIGN

1

EXISTING R/W

SLOPE INTERCEPT (TYP.)

BM29

BM28

MATCH LINE STA. 203+00.00 WB

MATCH LINE STA. 217+00.00 WB

204+00WB 206+00WB 208+00WB 210+00WB IH 94 WB 212+00WB 214+00WB 216+00WB

IH-94 WB R/L

STA. 208+80WB
EXTEND 30-INCH CULVERT RT & LT
SALVAGE EXISTING ENDWALLS
CLEANING PIPE CULVERTS REQ'D

STA. 216+31WB
EXTEND 42-INCH CULVERT RT & LT
SALVAGE EXISITNG ENDWALLS

UTILITY LEGEND

1 AT&T LEGACY

5

5

1020
1010
1000
990
980

VCL = 500.00

K = 1849.67

EXISTING PROFILE

-0.05%

PROPOSED DESIGN PROFILE

STA. 208+80WB
RT - 32 LF CPRC CLASS III 30-INCH REQD
LT - 4 LF CPRC CLASS III 30-INCH REQD
2 AEW FOR CP SALVAGED 30-INCH

VPC STA 208+50.00WB
VPC EL 1001.88

VPI STA 211+00.00
VPI EL 1001.75

VPT STA 213+50.00WB
VPT EL 1002.30

STA. 216+31WB
RT - 34 LF CPRC CLASS III 42-INCH REQD
LT - 8 LF CPRC CLASS III 42-INCH REQD
2 AEW FOR CP SALVAGED 42-INCH

EXISTING PROFILE ELEVATION

PROPOSED PROFILE ELEVATION

1002.65 1002.15 1002.67 1002.13 1002.82 1002.10 1002.87 1002.08 1002.85 1002.05 1002.84 1002.03 1002.90 1002.00 1002.95 1001.98 1002.95 1001.95 1003.01 1001.93 1003.01 1001.90 1002.93 1001.88 1002.88 1001.86 1002.90 1001.85 1002.95 1001.86 1002.98 1001.88 1003.00 1001.92 1003.03 1001.97 1003.08 1002.03 1003.13 1002.11 1003.18 1002.20 1003.28 1002.30 1003.43 1002.41 1003.52 1002.52 1003.59 1002.63 1003.72 1002.74 1003.84 1002.85 1003.99 1002.96 1004.17 1003.07

204+00 205+00 206+00 207+00 208+00 209+00 210+00 211+00 212+00 213+00 214+00 215+00 216+00

PROJECT NO: 1022-00-79	HWY: IH 94	COUNTY: TREMPEALEAU	PLAN AND PROFILE: IH-94 WB	SHEET 163	E

FILE NAME : G:\WDOTCO\16048 (2016-2018 DESIGN WO)\16048-006\CIVIL 3D\SHEETSPLAN\PLAN AND PROFILE\050102-PP-IH 94 WB.DWG
LAYOUT NAME - 13

PLOT DATE : 5/7/2018 3:49 PM PLOT BY : KL ENGINEERING PLOT NAME : PLOT SCALE : 1 IN:100 FT

WISDOT/CADDS SHEET 44

HOFFMAN, PETER

BENCHMARKS			
NO.	STATION	ELEV.	DESCRIPTION
27	224+54.59 WB	1,002.95	CUT SQ TOP NNE END 36IN RCCP

SIGN

CTH G

1

7

EXISTING R/W

SLOPE INTERCEPT (TYP.)

SIGN

BM27

SIGN

PC: 228+21.26WB

IH 94 WB

MATCH LINE STA. 217+00.00 WB

218+00WB 220+00WB 222+00WB 224+00WB 226+00WB 228+00WB 230+00WB

MATCH LINE STA. 231+00.00 WB

IH-94 WB R/L

STA. 224+71WB
EXTEND 36-INCH CULVERT LT & RT
SALVAGE RT ENDWALL
REPLACE LT AEW WITH TRAVERSABLE

UTILITY LEGEND

1 AT&T LEGACY

7 EAU CLAIRE ENERGY COOPERATIVE

5

5

1020 1010 1000 990

VPC STA 228+40.63WB
VPC EL 1005.58

VPI STA 230+32.63WB
VPI EL 1006.00

EXISTING PROFILE

0.22%

PROPOSED DESIGN PROFILE

STA. 224+71WB
RIGHT
28 L F CPRC CLASS III 36-INCH
1 - AEW FOR CP SALVAGED 36-INCH
LEFT
8 LF CPRC CLASS III 36-INCH
1 AEW FOR CP SLOPED CROSS DRAINS STEEL 36-INCH 4 TO 1

VCL = 384.00

K = 643.49

EXISTING PROFILE ELEVATION

PROPOSED PROFILE ELEVATION

| | | |

N

SIGN

CTH G

STA 236+15 WB - STA 240+12 WB, LT.
MGS GUARDRAIL 3, MGS THRIE BEAM TRANSITION
& MGS GUARDRAIL TERMINAL TYPE 2 REQUIRED.

BM26

EXISTING R/W

SLOPE INTERCEPT (TYP.)

END CONSTRUCTION
STA 240+14.84 WB
MATCH EXISTING
SAW CUT REQ'D

WETLAND BOUNDARY

EXISTING R/W

BM25

MATCH LINE STA. 231+00.00 EB

232+00WB

234+00WB

IH 94 WB

236+00WB

238+00WB

240+00WB

242+00WB

244+00WB

246+

IH-94 WB R/L

PI STA = 239+18.12WB
Y = 505,274.540
X = 896,444.847
DELTA = 21°22'55"
D = 0°59'10"
T = 1096.86'
L = 2168.19'
R = 5810.00'
PC STA = 228+21.26WB
Y = 506,075.570
X = 895,695.551
PT STA = 249+89.46WB
Y = 504,255.465
X = 896,850.530
BK = S43°05'19.5"E
AH = S21°42'25.0"E
SE = 3.80%

B-27-36
TO REMAIN

SOUTH FORK BUFFALO RIVER

STA 239+59.75 WB
MATCH EXISTING
SAW CUT REQ'D

WETLAND BOUNDARY

STA 234+47 WB - STA 239+84 WB, RT.
MGS GUARDRAIL 3, MGS THRIE BEAM TRANSITION
& MGS GUARDRAIL TERMINAL TYPE 2 REQUIRED.

BENCHMARKS			
NO.	STATION	ELEV.	DESCRIPTION
25	241+28.51 WB	1,004.10	CUT SQ SE QUAD BRIDGE B-27-36-66
26	233+68.23 WB	1,000.83	RR SPIKE IN PPOL

UTILITY LEGEND
1 AT&T LEGACY
7 EAU CLAIRE ENERGY COOPERATIVE

1020
1010
1000
990

VPT STA 232+24.63WB
VPT EL 1005.28

VPC STA 237+16.67WB
VPC EL 1003.42

VPI STA 238+32.17
VPI EL 1002.99

VPT STA 239+47.67WB
VPT EL 1002.85

PROPOSED DESIGN PROFILE

-0.38%

-0.12%

EXISTING PROFILE

VCL = 384.00
K = 643.49

EXISTING PROFILE ELEVATION

PROPOSED PROFILE ELEVATION

VCL = 231.00
K = 890.97

STA 239+59.75WB
EL 1002.84

1005.65 1005.63 1005.54 1005.51 1005.30 1005.36 1005.20 1005.18 1004.96 1004.99 1004.76 1004.80 1004.61 1004.62 1004.38 1004.43 1004.14 1004.24 1003.98 1004.05 1003.73 1003.86 1003.43 1003.67 1003.23 1003.49 1003.06 1003.30 1002.87 1003.15 1002.78 1003.02 1002.87 1002.92 1002.85 1002.85 1002.75 1002.62 1002.43 1002.49 1002.50 1002.46 1002.39 1002.34 1002.33 1002.36 1002.38

232+00 233+00 234+00 235+00 236+00 237+00 238+00 239+00 240+00 241+00 242+00 243+00 244+00

5

5

PROJECT NO: 1022-00-79	HWY: IH 94	COUNTY: TREMPEALEAU	PLAN AND PROFILE: IH-94 WB	SHEET 165	E

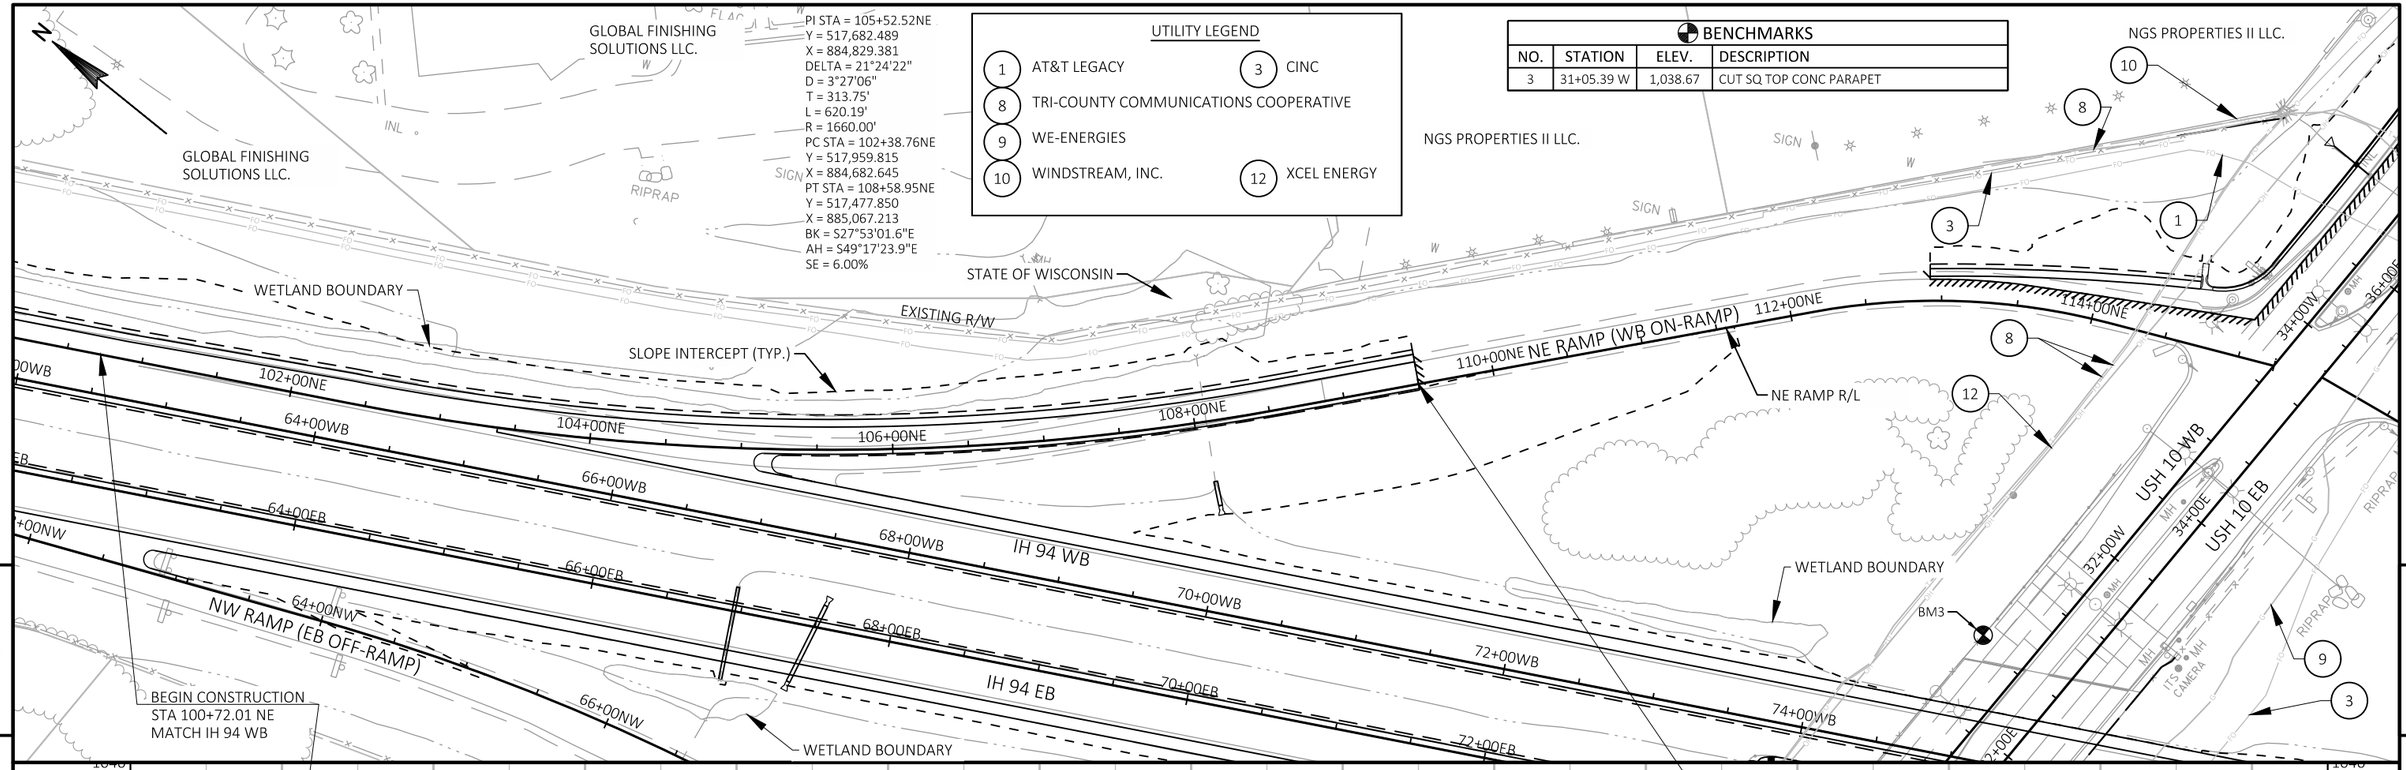

PROJECT NO: 1022-00-79	HWY: IH 94	COUNTY: TREMPEALEAU	PLAN AND PROFILE: NE RAMP (WB ON-RAMP)	SHEET 166	E

FILE NAME : G:\WDOTCO\16048 (2016-2018 DESIGN WO)\16048-006\CIVIL 3D\SHEETSPLAN\PLAN AND PROFILE\050103-PP-RAMPS.DWG
LAYOUT NAME - NE RAMP
PLOT DATE : 5/7/2018 3:30 PM PLOT BY : KL ENGINEERING PLOT NAME : PLOT SCALE : 1 IN:100 FT

UTILITY LEGEND	
1 AT&T LEGACY	2 CENTURYLINK
3 CINC	
4 CITY OF OSSEO (SANITARY)	5 CITY OF OSSEO (WATER)
7 EAU CLAIRE ENERGY COOPERATIVE	
8 TRI-COUNTY COMMUNICATION COOPERATIVE	
9 WE-ENERGIES	
11 WISCONSIN DEPARTMENT OF TRANSPORTATION	
12 XCEL ENERGY	

BENCHMARKS			
NO.	STATION	ELEV.	DESCRIPTION
36	87+81.97 EB	1,002.37	CUT SQ TOP SW END 36IN RCCP

BIG STEER
BIG STEER
GANESHA CORPORATION
BREHM REVOCABLE LIVING TRUST, LYLE G.
EXISTING R/W
SLOPE INTERCEPT (TYP.)
USH 10 WB
USH 10 EB
SE RAMP (WB OFF-RAMP)
SE RAMP R/L
IH 94 WB
IH 94 EB
SW RAMP (EB ON-RAMP)
122+00SE
124+00SE
126+00SE
128+00SE
130+00SE
132+00SE
34+00W
36+00E
34+00E
78+00WB
80+00WB
82+00WB
84+00WB
86+00WB
88+00WB
90+00WB
80+00EB
82+00EB
84+00EB
86+00EB
88+00EB
90+00EB
86+00SW
88+00SW
90+00SW
92+00SW
BM36
END CONSTRUCTION
STA 133+64.47 SE
MATCH IH 94 WB
STREHLAU, DANIEL
J. JR & RENEE M.
DAHL, WILLIS
BEGIN CONSTRUCTION
STA 129+25.76 SE
MATCH EXISTING
SAW CUT REQ'D
EXISTING PROFILE
PROPOSED DESIGN PROFILE
EXISTING PROFILE ELEVATION
PROPOSED PROFILE ELEVATION
STA. 130+73 SE
1-36" CPRC TO REMAIN
VCL = 200.00
K = 478.06
STA 129+25.76SE
EL 1010.72
VPC STA 130+30.00SE
VPC EL 1010.14
VPI STA 131+30.00SE
VPI EL 1009.59
VPT STA 132+30.00SE
VPT EL 1008.63
STA 133+64.47SE
EL 1007.32
-0.55%
-0.97%

1035.61	1035.55	1034.51	1033.26	1031.83	1030.15	1028.12	1026.07	1024.05	1022.42	1020.59	1018.60	1016.73	1015.32	1013.89	1012.78	1011.80	1011.40	1010.85	1010.55	1010.58	1010.41	1010.31	1010.34	1010.03	1010.12	1009.71	1009.65	1009.33	1009.39	1008.91	1009.01	1008.43	1008.74	1007.95	1008.16	1007.46
120+00	121+00	122+00	123+00	124+00	125+00	126+00	127+00	128+00	129+00	130+00	131+00	132+00	133+00	134+00																								

PROJECT NO: 1022-00-79	HWY: IH 94	COUNTY: TREMPEALEAU	PLAN AND PROFILE: SE RAMP (WB OFF-RAMP)	SHEET 167	E

FILE NAME : G:\WDOTCO\16048 (2016-2018 DESIGN WO)\16048-006\CIVIL 3D\SHEETSPLAN\PLAN AND PROFILE\050103-PP-RAMPS.DWG
LAYOUT NAME - SE RAMP
PLOT DATE : 5/7/2018 3:30 PM
PLOT BY : KL ENGINEERING
PLOT NAME :
PLOT SCALE : 1 IN:100 FT

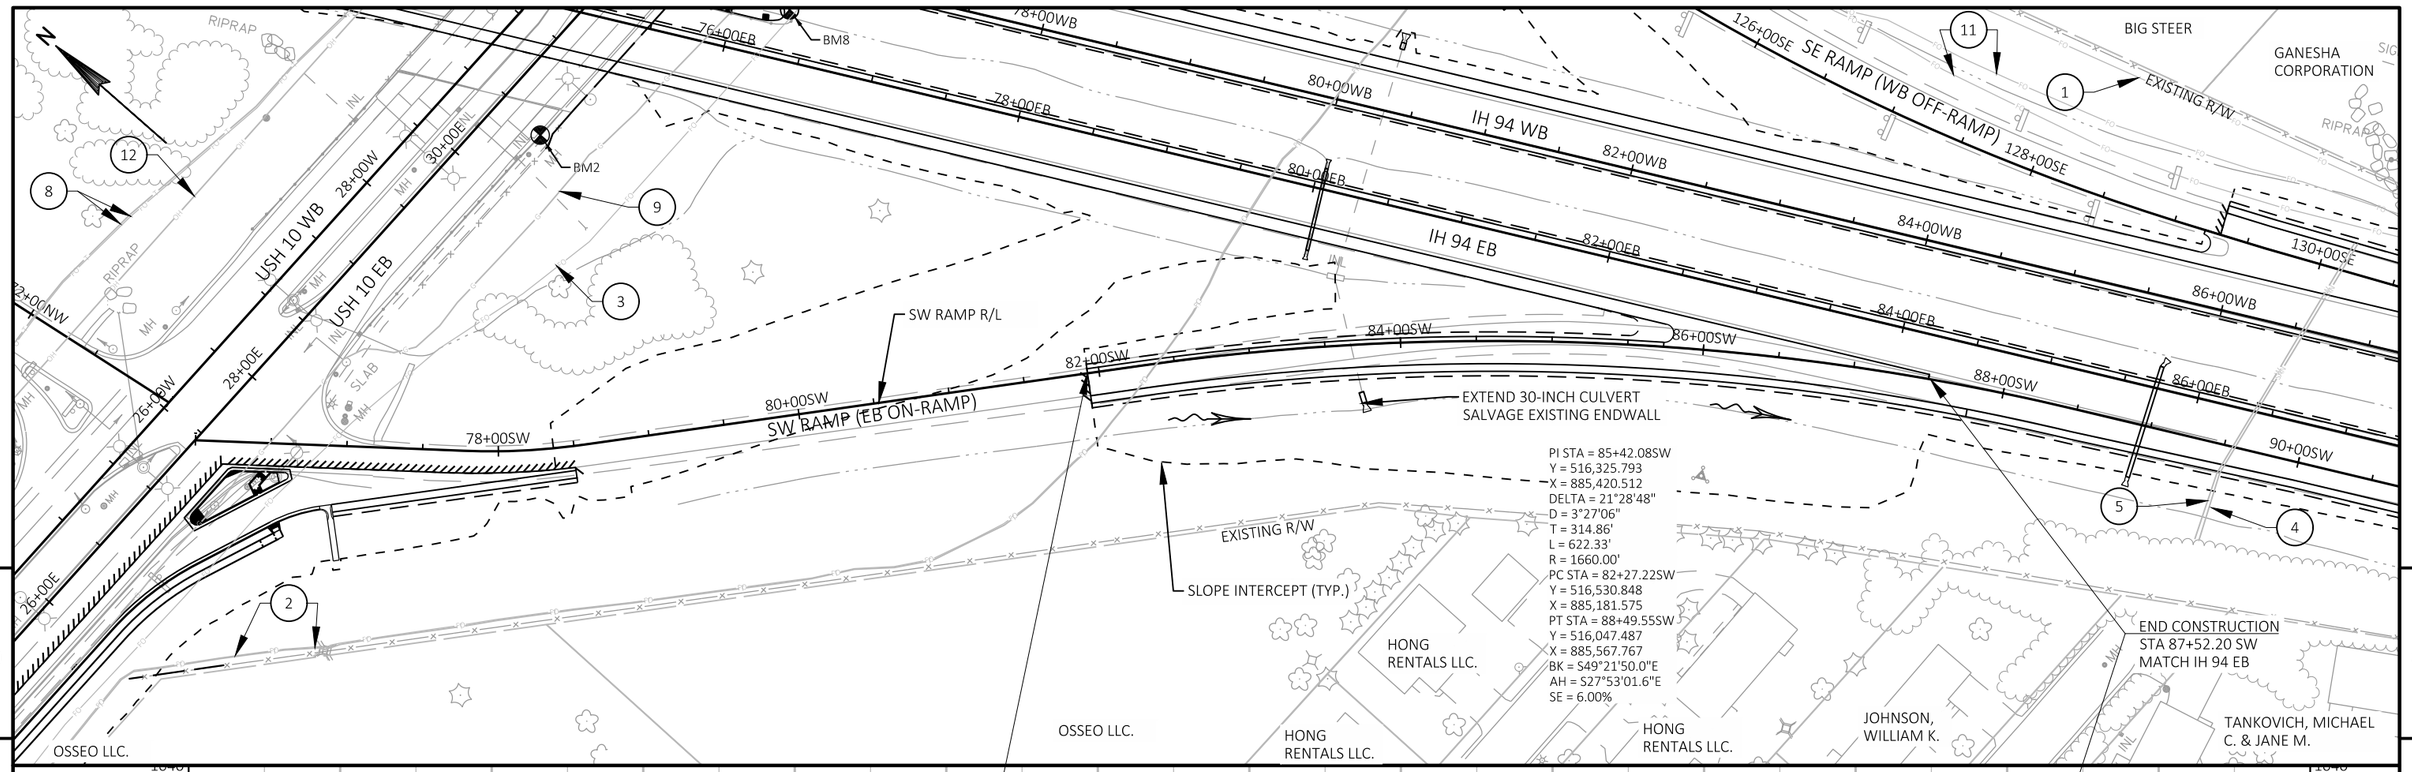

BENCHMARKS			
NO.	STATION	ELEV.	DESCRIPTION
2	30+45.69 E	1,037.66	WISDOT VT CTL DISK TOP CONC PARAPET
8	76+36.38 EB	1,015.87	MAG NAIL TOP GR WOOD POST

UTILITY LEGEND

1 AT&T LEGACY	2 CENTURYLINK
3 CINC	
4 CITY OF OSSEO (SANITARY)	5 CITY OF OSSEO (WATER)
8 TRI-COUNTY COMMUNICATION COOPERATIVE	9 WE-ENERGIES
11 WISCONSIN DEPARTMENT OF TRANSPORTATION	12 XCEL ENERGY

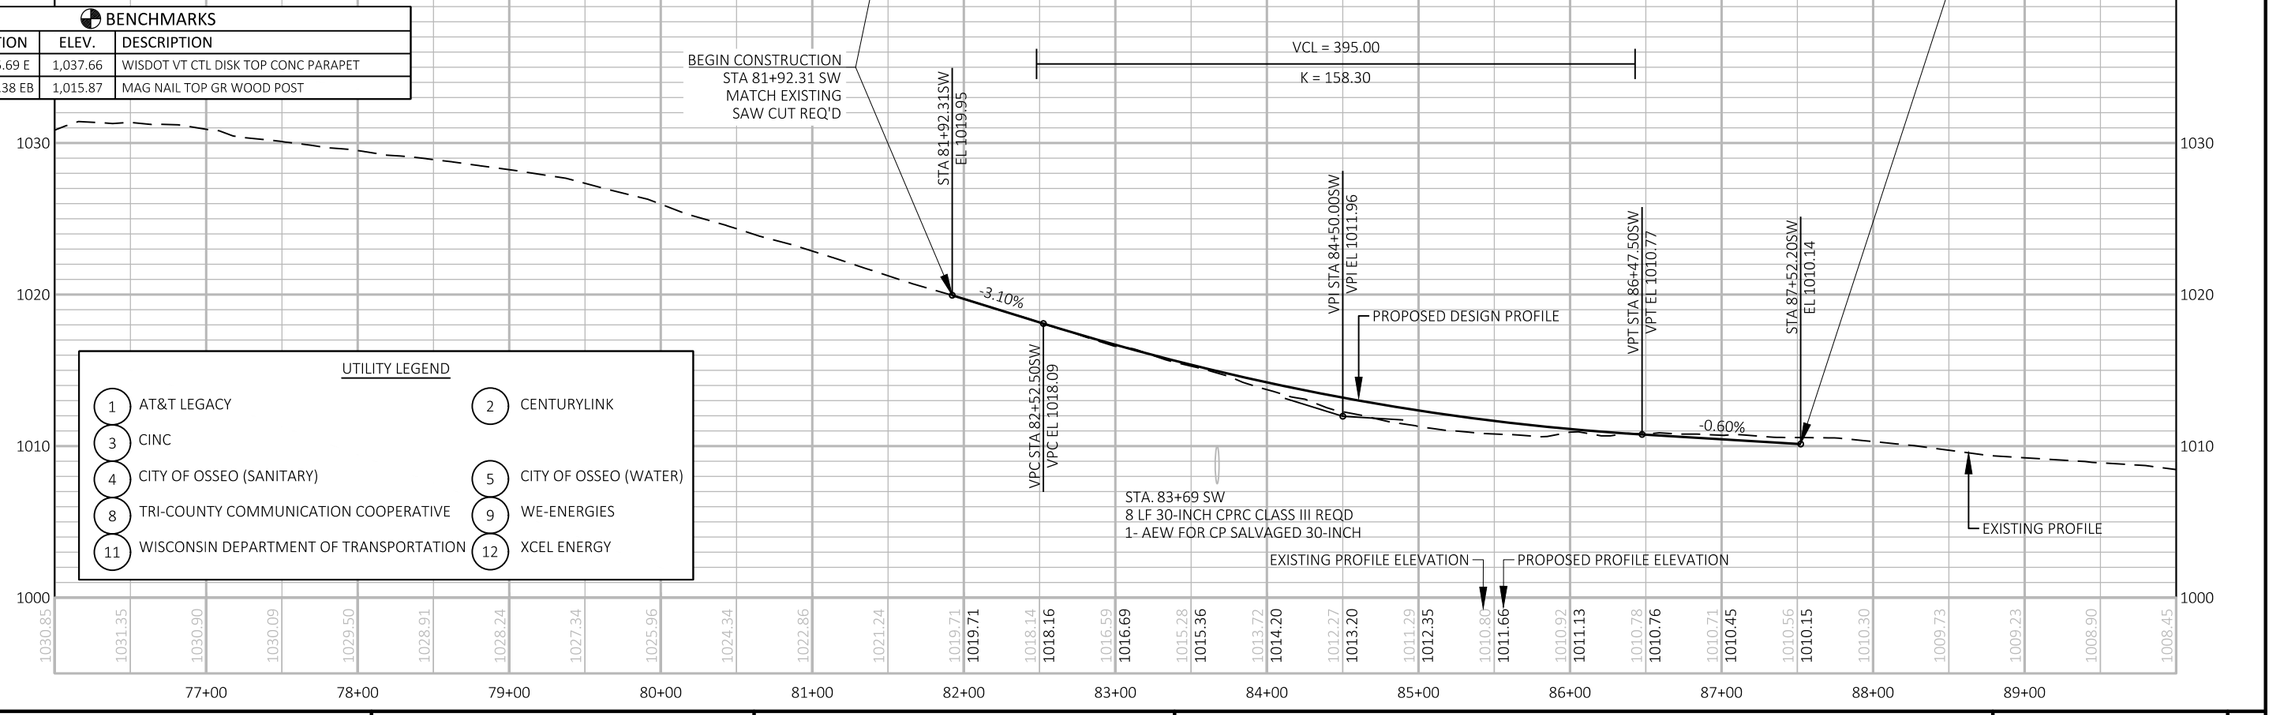

PROJECT NO: 1022-00-79	HWY: IH 94	COUNTY: TREMPEALEAU	PLAN AND PROFILE: SW RAMP (EB ON-RAMP)	SHEET 168	E

FILE NAME : G:\WDOTCO\16048 (2016-2018 DESIGN WO)\16048-006\CIVIL 3D\SHEETSPLAN\PLAN AND PROFILE\050103-PP-RAMPS.DWG
LAYOUT NAME - SW RAMP
PLOT DATE : 5/7/2018 3:31 PM PLOT BY : KL ENGINEERING PLOT NAME : PLOT SCALE : 1 IN:100 FT

N

STATE OF
WISCONSIN

EXISTING R/W

BEGIN CONSTRUCTION
STA 30+00.00 MC
MATCH IH 94 EB

IH 94 EB

182+00EB

30+00MC

STA. 30+43 MC
24-INCH CPRC REQ'D

MAINTENANCE CROSSOVER

STA. 32+36 MC
24-INCH CPRC REQ'D

32+00MC

32+95MC

182+00WB

IH 94 WB

SLOPE INTERCEPT (TYP.)

UTILITY LEGEND

1 AT&T LEGACY

FO

1

DIEHL, MARK A.

EXISTING R/W

END CONSTRUCTION
STA 32+95.46 MC
MATCH IH 94 WB

VCL = 200.00

K = 56.12

STA 30+00.00MC
EL 996.77

VPC STA 30+45.00MC
VPC EL 995.98

VPI STA 31+45.00MC
VPI EL 994.21

VPT STA 32+45.00MC
VPT EL 996.01

STA 32+95.46MC
EL 996.92

PROPOSED DESIGN PROFILE

-1.76%

1.80%

EXISTING PROFILE

STA. 30+ 50MC
24-INCH CPRC CLASS III REQ'D
2-AEW FOR CP SLOPED SIDE DRAINS STEEL 24-INCH 6 TO 1

STA. 30+45 MC
24-INCH CPRC REQ'D
AEW FOR CP SLOPED SIDE DRAINS STEEL 24-INCH 6 TO 1

EXISTING PROFILE ELEVATION

PROPOSED PROFILE ELEVATION

1000

990

997.39 996.77 | 990.62 995.89 | 991.69 995.28 | 992.80 995.11 | 994.44 995.38 | 995.48 996.10

29+00 30+00 31+00 32+00 33+00 34+00

5

APPROVED FOR UTILITY RELOCATION May 1, 2018

PROJECT NO: 1022-00-79	HWY: IH 94	COUNTY: TREMPEALEAU	PLAN AND PROFILE: MAINTENANCE CROSSOVER	SHEET 169	E

FILE NAME : G:\WDOTCO\16048 (2016-2018 DESIGN WO)\16048-006\CIVIL 3D\SHEETSPLAN\PLAN AND PROFILE\050104-PP-MAINTENANCE CROSSOVER.DWG
LAYOUT NAME - 1

PLOT DATE : 3/21/2018 3:55 PM PLOT BY : KL ENGINEERING PLOT NAME : PLOT SCALE : 1 IN:40 FT

WISDOT/CADDS SHEET 44

UTILITY LEGEND

1	AT&T LEGACY	5	CITY OF OSSEO (WATER)
9	WE ENERGIES	12	XCEL ENERGY

BENCHMARKS

NO.	STATION	ELEV.	DESCRIPTION
5	44+32.52 EB	983.83	CUT X SE BOLT E POST GAS - EXIT 88 SIGN

WETLAND BOUNDARY
IH 94 WB
IH 94 EB
RIPRAP
SLOPE INTERCEPT (TYP.)
EXISTING R/W
WI DEPT NATURAL RESOURCES
CITY OF OSSEO
STA. 44+00TR TO STA46+25TR
TEMPORARY VANE DRAIN REQD
IH 94 TEMP ROAD
IH-94 TEMP ROAD R/L
MATCH LINE STA. 46+00.00 TR
BEGIN CONSTRUCTION
STA 39+87.78 TR
MATCH IH 94 EB
PI STA = 39+84.05TR
Y = 519,943.895
X = 883,535.940
DELTA = 4°40'47"
D = 1°25'57"
T = 163.44'
L = 326.70'
R = 4000.00'
PC STA = 38+20.61TR
Y = 520,088.407
X = 883,459.590
PT STA = 41+47.31TR
Y = 519,806.094
X = 883,623.825
BK = S27°50'55.5"E
AH = S32°31'42.2"E
BM5
SIGN
IHLE REVOCABLE TRUST, DAVID P.
WI DEPT NATURAL RESOURCES
SEVERSON, MARIAN I
OSSEO-FARICHILD SCHOOL
NORTHWEST REALTY INVESTMENT CO LLP.

VCL = 200.00
K = 276.28
STA 39+87.78TR EL 989.27
VPC STA 40+57.98TR VPC EL 989.06
VPT STA 42+57.98TR VPT EL 989.19
VPI STA 41+57.98TR VPI EL 988.76
TEMPORARY DESIGN PROFILE
EXISTING PROFILE
-0.30%
0.42%
SEE IH 94 WB PLAN & PROFILE FOR PIPE INFORMATION
EXISTING PROFILE ELEVATION
TEMPORARY PROFILE ELEVATION

1000
990
980
970

992.55 992.51 992.31 992.05 991.93 990.87 990.67 990.35 989.30 989.39 989.36 989.36 989.23 989.24 989.07 989.09 988.90 988.97 988.46 988.94 987.97 989.00 987.26 989.15 987.40 989.37 987.60 989.58 988.28 989.79 988.93 990.00 989.48 990.21 990.21 990.42 990.66 990.64

31+00 32+00 33+00 34+00 35+00 36+00 37+00 38+00 39+00 40+00 41+00 42+00 43+00 44+00 45+00

APPROVED FOR UTILITY RELOCATION May 1, 2018

PROJECT NO: 1022-00-79	HWY: IH 94	COUNTY: TREMPEALEAU	PLAN AND PROFILE: IH 94 TEMP ROAD	SHEET 170	E

FILE NAME : G:\WDOTCO\16048 (2016-2018 DESIGN WO)\16048-006\CIVIL 3D\SHEETSPLAN\PLAN AND PROFILE\050105-PP-TC2.DWG
LAYOUT NAME - 10
PLOT DATE : 3/25/2018 9:24 PM PLOT BY : KL ENGINEERING PLOT NAME : PLOT SCALE : 1 IN:100 FT

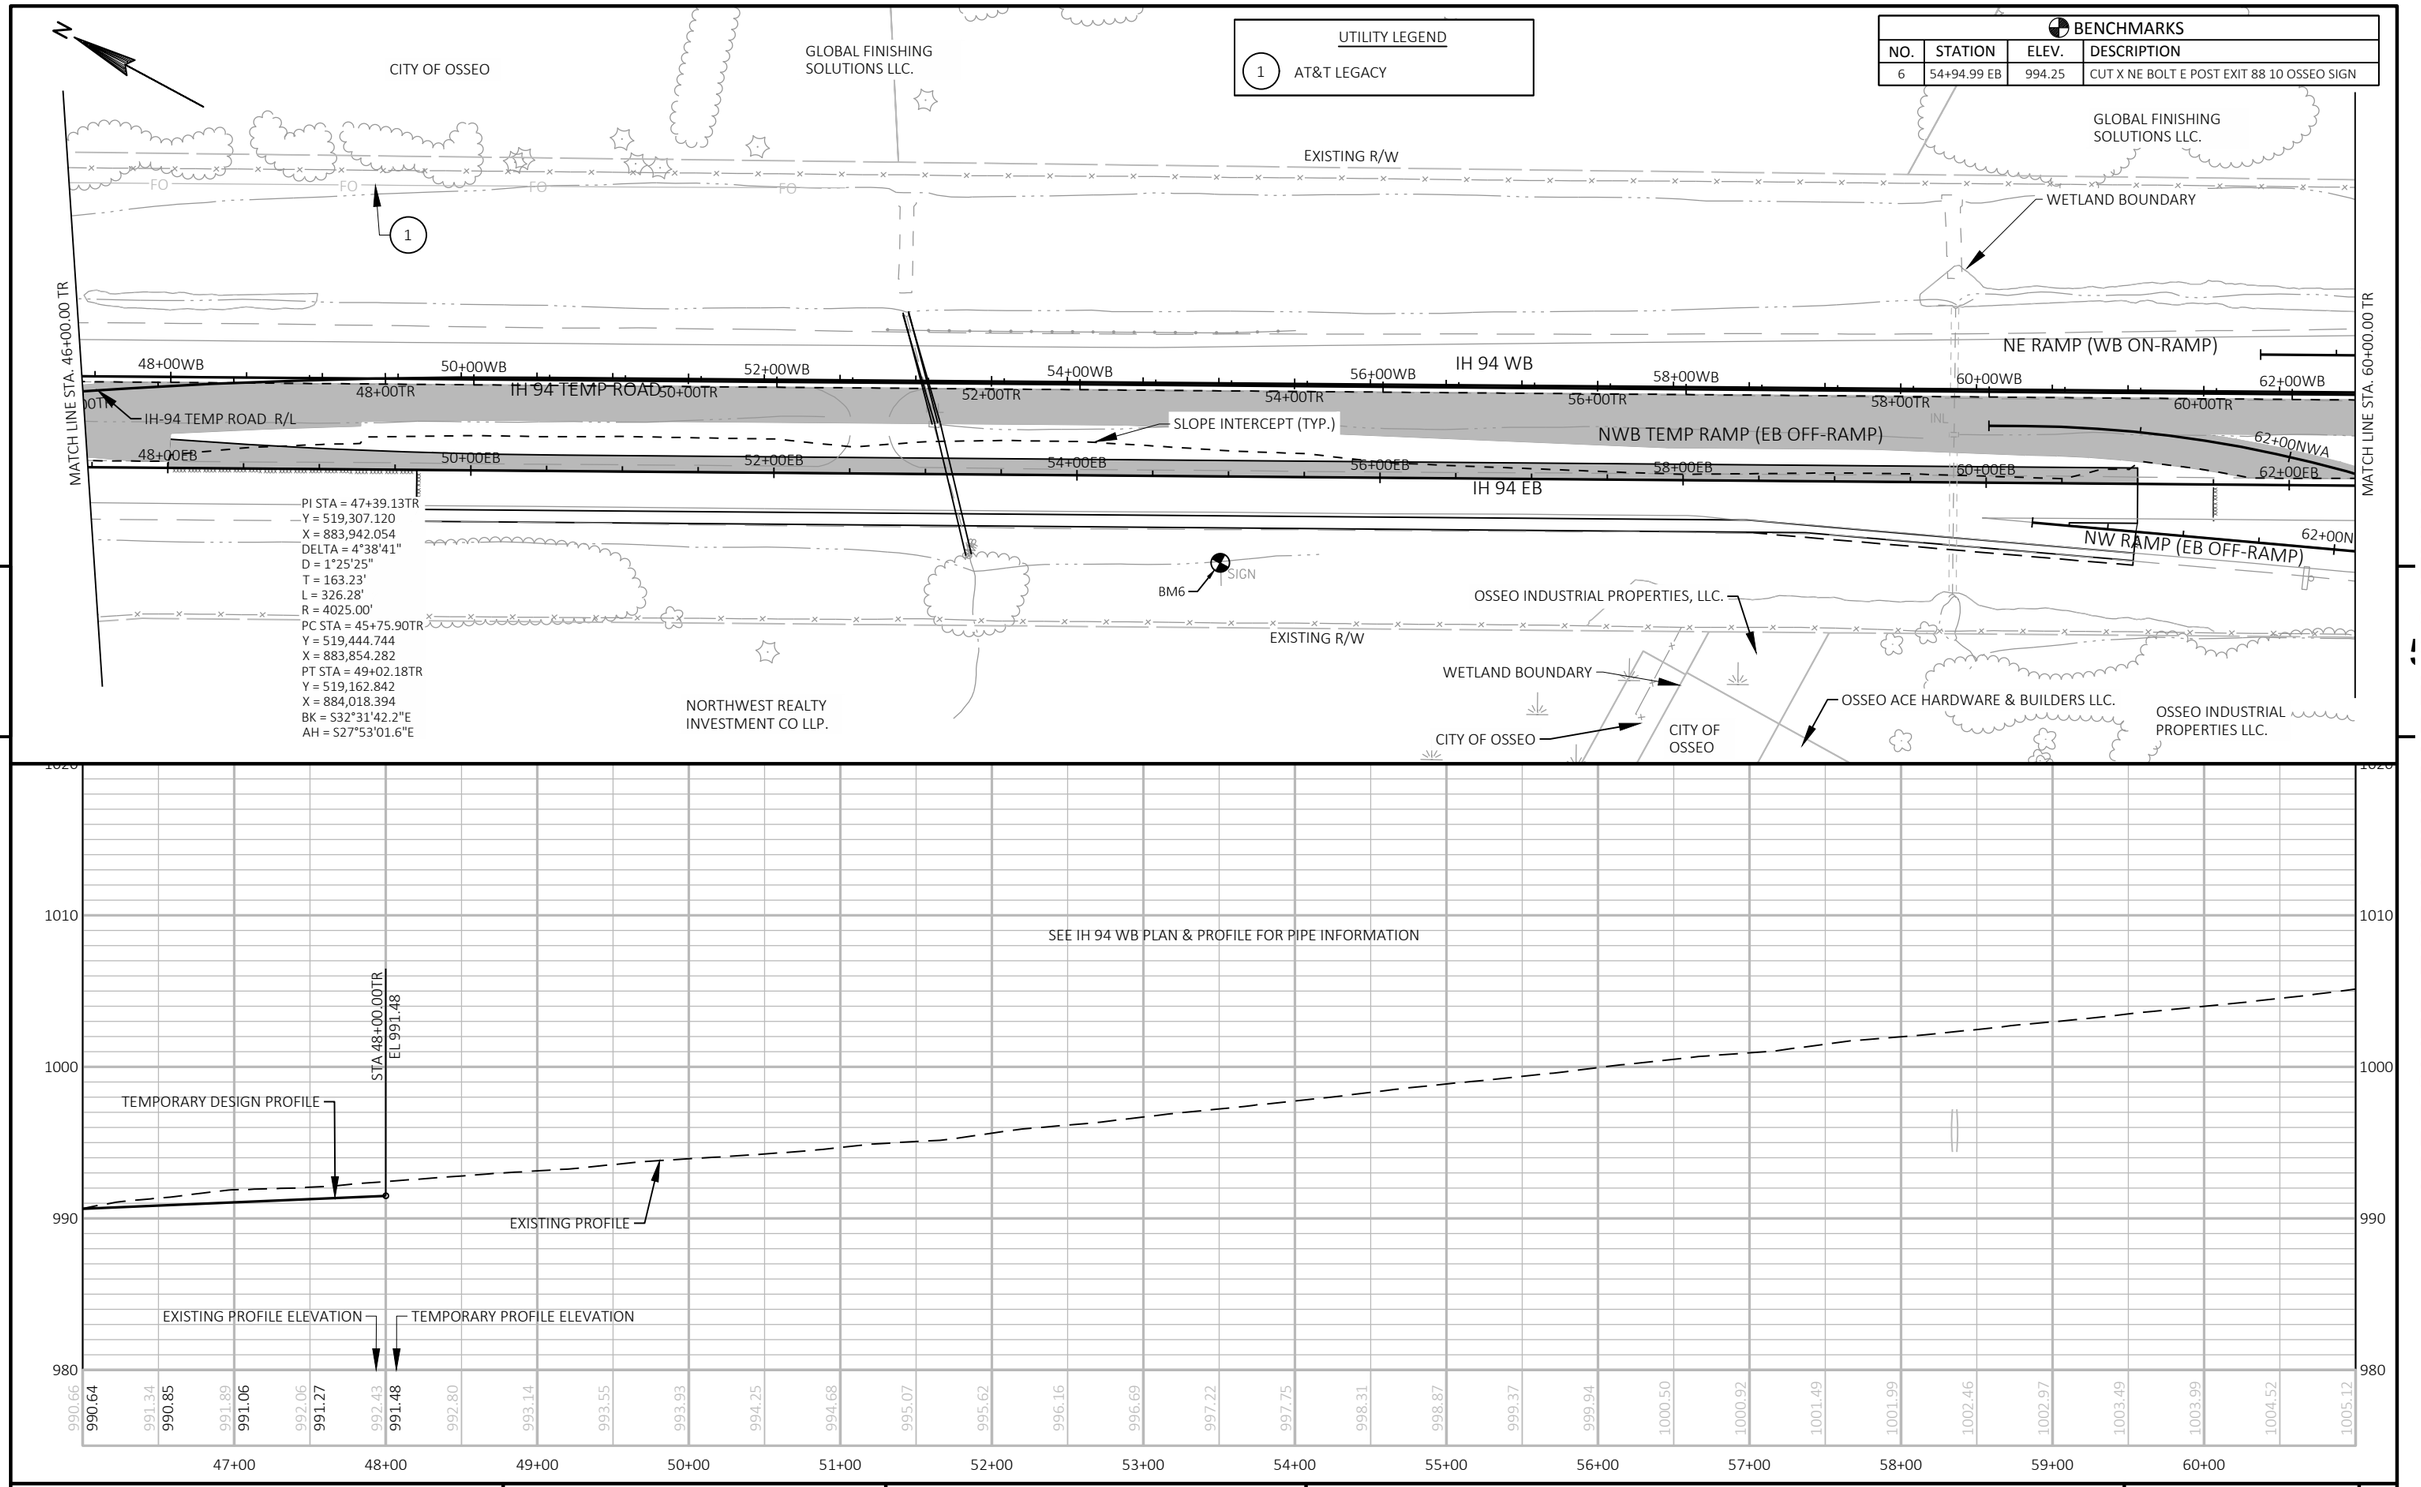

APPROVED FOR UTILITY RELOCATION May 1, 2018

PROJECT NO: 1022-00-79	HWY: IH 94	COUNTY: TREMPEALEAU	PLAN AND PROFILE: IH 94 TEMP ROAD	SHEET 171	E

FILE NAME : G:\WDOTCO\16048 (2016-2018 DESIGN WO)\16048-006\CIVIL 3D\SHEETSPLAN\PLAN AND PROFILE\050105-PP-TC2.DWG
LAYOUT NAME - 11
PLOT DATE : 3/25/2018 9:25 PM PLOT BY : KL ENGINEERING PLOT NAME : PLOT SCALE : 1 IN:100 FT

WISDOT/CADDS SHEET 44

BENCHMARKS			
NO.	STATION	ELEV.	DESCRIPTION
2	30+45.69 E	1,037.66	WISDOT VT CTL DISK TOP CONC PARAPET
3	31+05.39 W	1,038.67	CUT SQ TOP CONC PARAPET
7	73+74.71 EB	1,015.36	MAG NAIL TOP GR WOOD POST
8	76+36.38 EB	1,015.87	MAG NAIL TOP GR WOOD POST

UTILITY LEGEND

3 CINC

8 TRI-COUNTY COMMUNICATIONS COOPERATIVE

12 XCEL ENERGY

GLOBAL FINISHING SOLUTIONS LLC.

STATE OF WISCONSIN

GLOBAL FINISHING SOLUTIONS LLC.

EXISTING R/W

WETLAND BOUNDARY

NE RAMP (WB ON-RAMP)

102+00NE 104+00NE 106+00NE 108+00NE 110+00NE

WETLAND BOUNDARY

8

BM3

MATCH LINE STA. 61+00.00 TR

64+00WB 66+00WB 68+00WB IH 94 WB 70+00WB 72+00WB 74+00WB 76+00WB

62+00TR 64+00TR 66+00TR 68+00TR IH 94 TEMP ROAD 70+00TR IH-94 TEMP ROAD R/L 72+00TR 74+00TR 76+

MATCH LINE STA. 76+00.00 TR

BM7

BM8

64+00EB 66+00EB 68+00EB SLOPE INTERCEPT (TYP.) 70+00EB 72+00EB 74+00EB 76+00EB

IH 94 EB

NWB TEMP RAMP (EB OFF-RAMP)

64+00NWA 64+00NW 66+00NWA 66+00NW

NW RAMP (EB OFF-RAMP)

68+00NW

WETLAND BOUNDARY

RIPRAP

B-61-156

BM2

3

OSSEO INDUSTRIAL PROPERTIES, LLC.

EXISTING R/W

PATEL, NIRANJAN A. & DAXA N.

OSSEO INDUSTRIAL PROPERTIES, LLC.

12

USH 10 WB 28+00W

USH 10 EB 30+00EB

30+00W 32+00W 34+00E

RIPRAP

ITS CAMERA

1040 1030 1020 1010 1000

SEE IH 94 WB PLAN & PROFILE FOR PIPE INFORMATION

EXISTING PROFILE

EXISTING PROFILE ELEVATION

1005.12 1005.70 1006.19 1006.75 1007.30 1007.81 1008.32 1008.84 1009.29 1009.64 1009.96 1010.37 1010.83 1011.28 1011.65 1012.02 1012.34 1012.63 1012.95 1013.24 1013.41 1013.66 1013.80 1013.96 1014.12 1014.22 1014.35 1014.47 1014.70 1014.75 1014.72

62+00 63+00 64+00 65+00 66+00 67+00 68+00 69+00 70+00 71+00 72+00 73+00 74+00 75+00

5

APPROVED FOR UTILITY RELOCATION May 1, 2018

PROJECT NO: 1022-00-79	HWY: IH 94	COUNTY: TREMPEALEAU	PLAN AND PROFILE: IH 94 TEMP ROAD	SHEET 172	E

FILE NAME : G:\WDOTCO\16048 (2016-2018 DESIGN WO)\16048-006\CIVIL 3D\SHEETSPLAN\PLAN AND PROFILE\050105-PP-TC2.DWG
LAYOUT NAME - 12

PLOT DATE : 3/25/2018 9:25 PM PLOT BY : KL ENGINEERING PLOT NAME : PLOT SCALE : 1 IN:100 FT

WISDOT/CADDS SHEET 44

APPROVED FOR UTILITY RELOCATION May 1, 2018

5

UTILITY LEGEND

1 AT&T LEGACY
4 CITY OF OSSEO (SANITARY)
5 CITY OF OSSEO (WATER)
7 EAU CLAIRE ENERGY COOPERATIVE
11 WISCONSIN DEPARTMENT OF TRANSPORTATION
12 XCEL ENERGY

BENCHMARKS

NO.	STATION	ELEV.	DESCRIPTION
36	87+81.97 EB	1,002.37	CUT SQ TOP SW END 36IN RCCP

MATCH LINE STA. 76+00.00 TR

MATCH LINE STA. 91+00.00 TR

BIG STEER

GANESHA CORPORATION

BREHM REVOCABLE LIVING TRUST, LYLE G.

124+00SE SE RAMP (WB OFF-RAMP) 126+00SE 128+00SE 130+00SE 132+00SE

IH 94 WB

78+00WB 80+00WB 82+00WB 84+00WB 86+00WB 88+00WB 90+00WB 92+00WB

78+00TR 80+00TR 82+00TR 84+00TR 86+00TR 88+00TR 90+00TR

IH 94 TEMP ROAD

IH-94 TEMP ROAD R/L

78+00SWA

78+00EB 80+00EB 82+00EB 84+00EB 86+00EB 88+00EB 90+00EB 92+00EB

IH 94 EB

88+00SW 90+00SW 92+00SW 86+00SW

SLOPE INTERCEPT (TYP.)

BP=1091.78SWB
PI=1000.00SWB

74+00SWA

SWB TEMP RAMP (EB ON-RAMP)

84+00SW

82+00SW

SW RAMP (EB ON-RAMP)

BM36

EXISTING R/W

HONG RENTALS LLC.

HONG RENTALS LLC.

JOHNSON, WILLIAM K.

TANKOVICH, MICHAEL C. & JANE M.

DAHL, WILLIS

STREHLAU, DANIEL J. JR & RENEE M.

BANHUB FAMILY TRUST

NELSON, REVA

SEE IH 94 WB PLAN & PROFILE FOR ADDITIAL PIPE INFORMATION

EXISTING PROFILE ELEVATION

EXISTING PROFILE

1040 1030 1020 1010 1000

1014.72 1014.70 1014.68 1014.66 1014.59 1014.51 1014.51 1014.45 1014.32 1014.17 1014.01 1013.86 1013.74 1013.47 1013.18 1012.91 1012.53 1012.25 1011.83 1011.45 1011.11 1010.50 1010.12 1009.66 1009.34 1008.90 1008.35 1007.84 1007.31 1006.74 1006.08

77+00 78+00 79+00 80+00 81+00 82+00 83+00 84+00 85+00 86+00 87+00 88+00 89+00 90+00

PROJECT NO: 1022-00-79	HWY: IH 94	COUNTY: TREMPEALEAU	PLAN AND PROFILE: IH 94 TEMP ROAD	SHEET 173	E

FILE NAME : G:\WDOTCO\16048 (2016-2018 DESIGN WO)\16048-006\CIVIL 3D\SHEETSPLAN\PLAN AND PROFILE\050105-PP-TC2.DWG
LAYOUT NAME - 13

PLOT DATE : 3/25/2018 9:25 PM PLOT BY : KL ENGINEERING PLOT NAME : PLOT SCALE : 1 IN:100 FT

WISDOT/CADDS SHEET 44

BENCHMARKS			
NO.	STATION	ELEV.	DESCRIPTION
9	92+49.96 WB	1,004.83	CUT SQ CONC PAD W POST EXIT 88 10 OSSEO SIGN
10	99+91.80 WB	984.40	CUT SQ TOP SSW END 60IN RCCP
11	104+89.24 EB	980.43	CUT X NE BOLT E POST HWY 121 10 SIGN

PI STA = 92+63.06TR
Y = 515,308.265
X = 886,057.890
DELTA = 4°53'04"
D = 1°25'57"
T = 170.60'
L = 340.99'
R = 4000.00'
PC STA = 90+92.46TR
Y = 515,459.057
X = 885,978.104
PT STA = 94+33.45TR
Y = 515,164.814
X = 886,150.225
BK = S27°53'01.6"E
AH = S32°46'05.2"E

UTILITY LEGEND
1 AT&T LEGACY
7 EAU CLAIRE ENERGY COOPERATIVE

BREHM REVOCABLE LIVING TRUST, LYLE G.

MATCH LINE STA. 91+00.00 TR

MATCH LINE STA. 106+00.00 TR

BM9

BM10

BM11

EXISTING R/W

WETLAND BOUNDARY

IH 94 WB

IH 94 EB

IH 94 TEMP ROAD

IH-94 TEMP ROAD R/L

SWB TEMP RAMP (EB ON-RAMP)

SLOPE INTERCEPT (TYP.)

RIPRAP

BAHNUB FAMILY TRUST

BAHNUB FAMILY TRUST

BAHNUB FAMILY TRUST

SEE IH 94 WB PLAN & PROFILE FOR PIPE INFORMATION

-1.30%

-1.21%

STA.91+53.51TR
EL 1005.31

STA 99+55.44TR
EL 994.90

VPC STA 105+80.44TR
VPC EL 987.32

TEMPORARY DESIGN PROFILE

EXISTING PROFILE

EXISTING PROFILE ELEVATION

TEMPORARY PROFILE ELEVATION

VCL = 1200.00
K = 714.41

STA. 98+37 TR
1-60-INCH CPRC, SEE WB PLAN & PROFILE

STA. 105+34TR LT & RT
EXTEND 30-INCH CPRC, SEE WB PLAN & PROFILE

1020 1010 1000 990 980

92+00 93+00 94+00 95+00 96+00 97+00 98+00 99+00 100+00 101+00 102+00 103+00 104+00 105+00

1006.08 1005.37 1004.80 1004.70 1004.05 1004.05 1003.33 1003.41 1002.82 1002.76 1002.26 1002.11 1001.59 1001.46 1001.00 1000.81 1000.30 1000.16 999.64 999.51 998.95 998.86 998.35 998.21 997.63 997.57 996.93 996.92 996.31 996.27 995.72 995.67 994.69 994.97 994.22 994.36 993.42 993.75 992.97 993.15 992.34 992.54 991.73 991.94 991.26 991.33 990.88 990.72 989.87 990.12 988.93 989.51 988.37 988.90 987.81 988.30 987.28 987.69 986.84 987.09

APPROVED FOR UTILITY RELOCATION May 1, 2018

PROJECT NO: 1022-00-79	HWY: IH 94	COUNTY: TREMPEALEAU	PLAN AND PROFILE: IH 94 TEMP ROAD	SHEET 174	E

FILE NAME : G:\WDOTCO\16048 (2016-2018 DESIGN WO)\16048-006\CIVIL 3D\SHEETSPLAN\PLAN AND PROFILE\050105-PP-TC2.DWG
LAYOUT NAME - 14
PLOT DATE : 3/25/2018 9:26 PM PLOT BY : KL ENGINEERING PLOT NAME : PLOT SCALE : 1 IN:100 FT

BREHM REVOCABLE
LIVING TRUST, LYLE G.

PI STA = 108+54.49TR
Y = 513,969.911
X = 886,919.346
DELTA = 20°56'01"
D = 0°44'56"
T = 1413.48'
L = 2795.44'
R = 7651.15'
PC STA = 94+41.01TR
Y = 515,158.459
X = 886,154.315
PT STA = 122+36.45TR
Y = 513,133.149
X = 888,058.535
BK = S32°46'05.2"E
AH = S53°42'06.5"E

STONEY CREEK RECREATIONAL
PROPERTIES LLC.

STONEY CREEK RECREATIONAL
PROPERTIES LLC.

BENCHMARKS

NO.	STATION	ELEV.	DESCRIPTION
12	116+22.67 EB	976.80	CUT SQ TOP NE END 72IN RCCP
35	115+46.83 WB	978.85	CUT SQ TOP NE END 72IN RCCP

WETLAND BOUNDARY

EXISTING R/W

BM35

MATCH LINE STA. 106+00.00 TR

108+00WB 110+00WB 112+00WB 114+00WB 116+00WB 118+00WB 120+00WB 122+00WB

IH 94 WB

108+00TR 110+00TR 112+00TR 114+00TR 116+00TR 118+00TR 120+00TR

IH 94 TEMP ROAD

IH-94 TEMP ROAD R/L

MATCH LINE STA. 121+00.00 TR

POND

SLOPE INTERCEPT (TYP.)

WETLAND BOUNDARY

108+00EB 110+00EB 112+00EB

IH 94 EB

BM12

UTILITY LEGEND

1 AT&T LEGACY

VCL = 1200.00

K = 714.41

VPT STA 117+80.44TR
VPT EL 982.85

TEMPORARY DESIGN PROFILE

EXISTING PROFILE

VPI STA 111+80.44TR
VPI EL 980.05

SEE IH 94 WB PLAN & PROFILE FOR ADDITIAL PIPE INFORMATION

EXISTING PROFILE ELEVATION

TEMPORARY PROFILE ELEVATION

| | | |

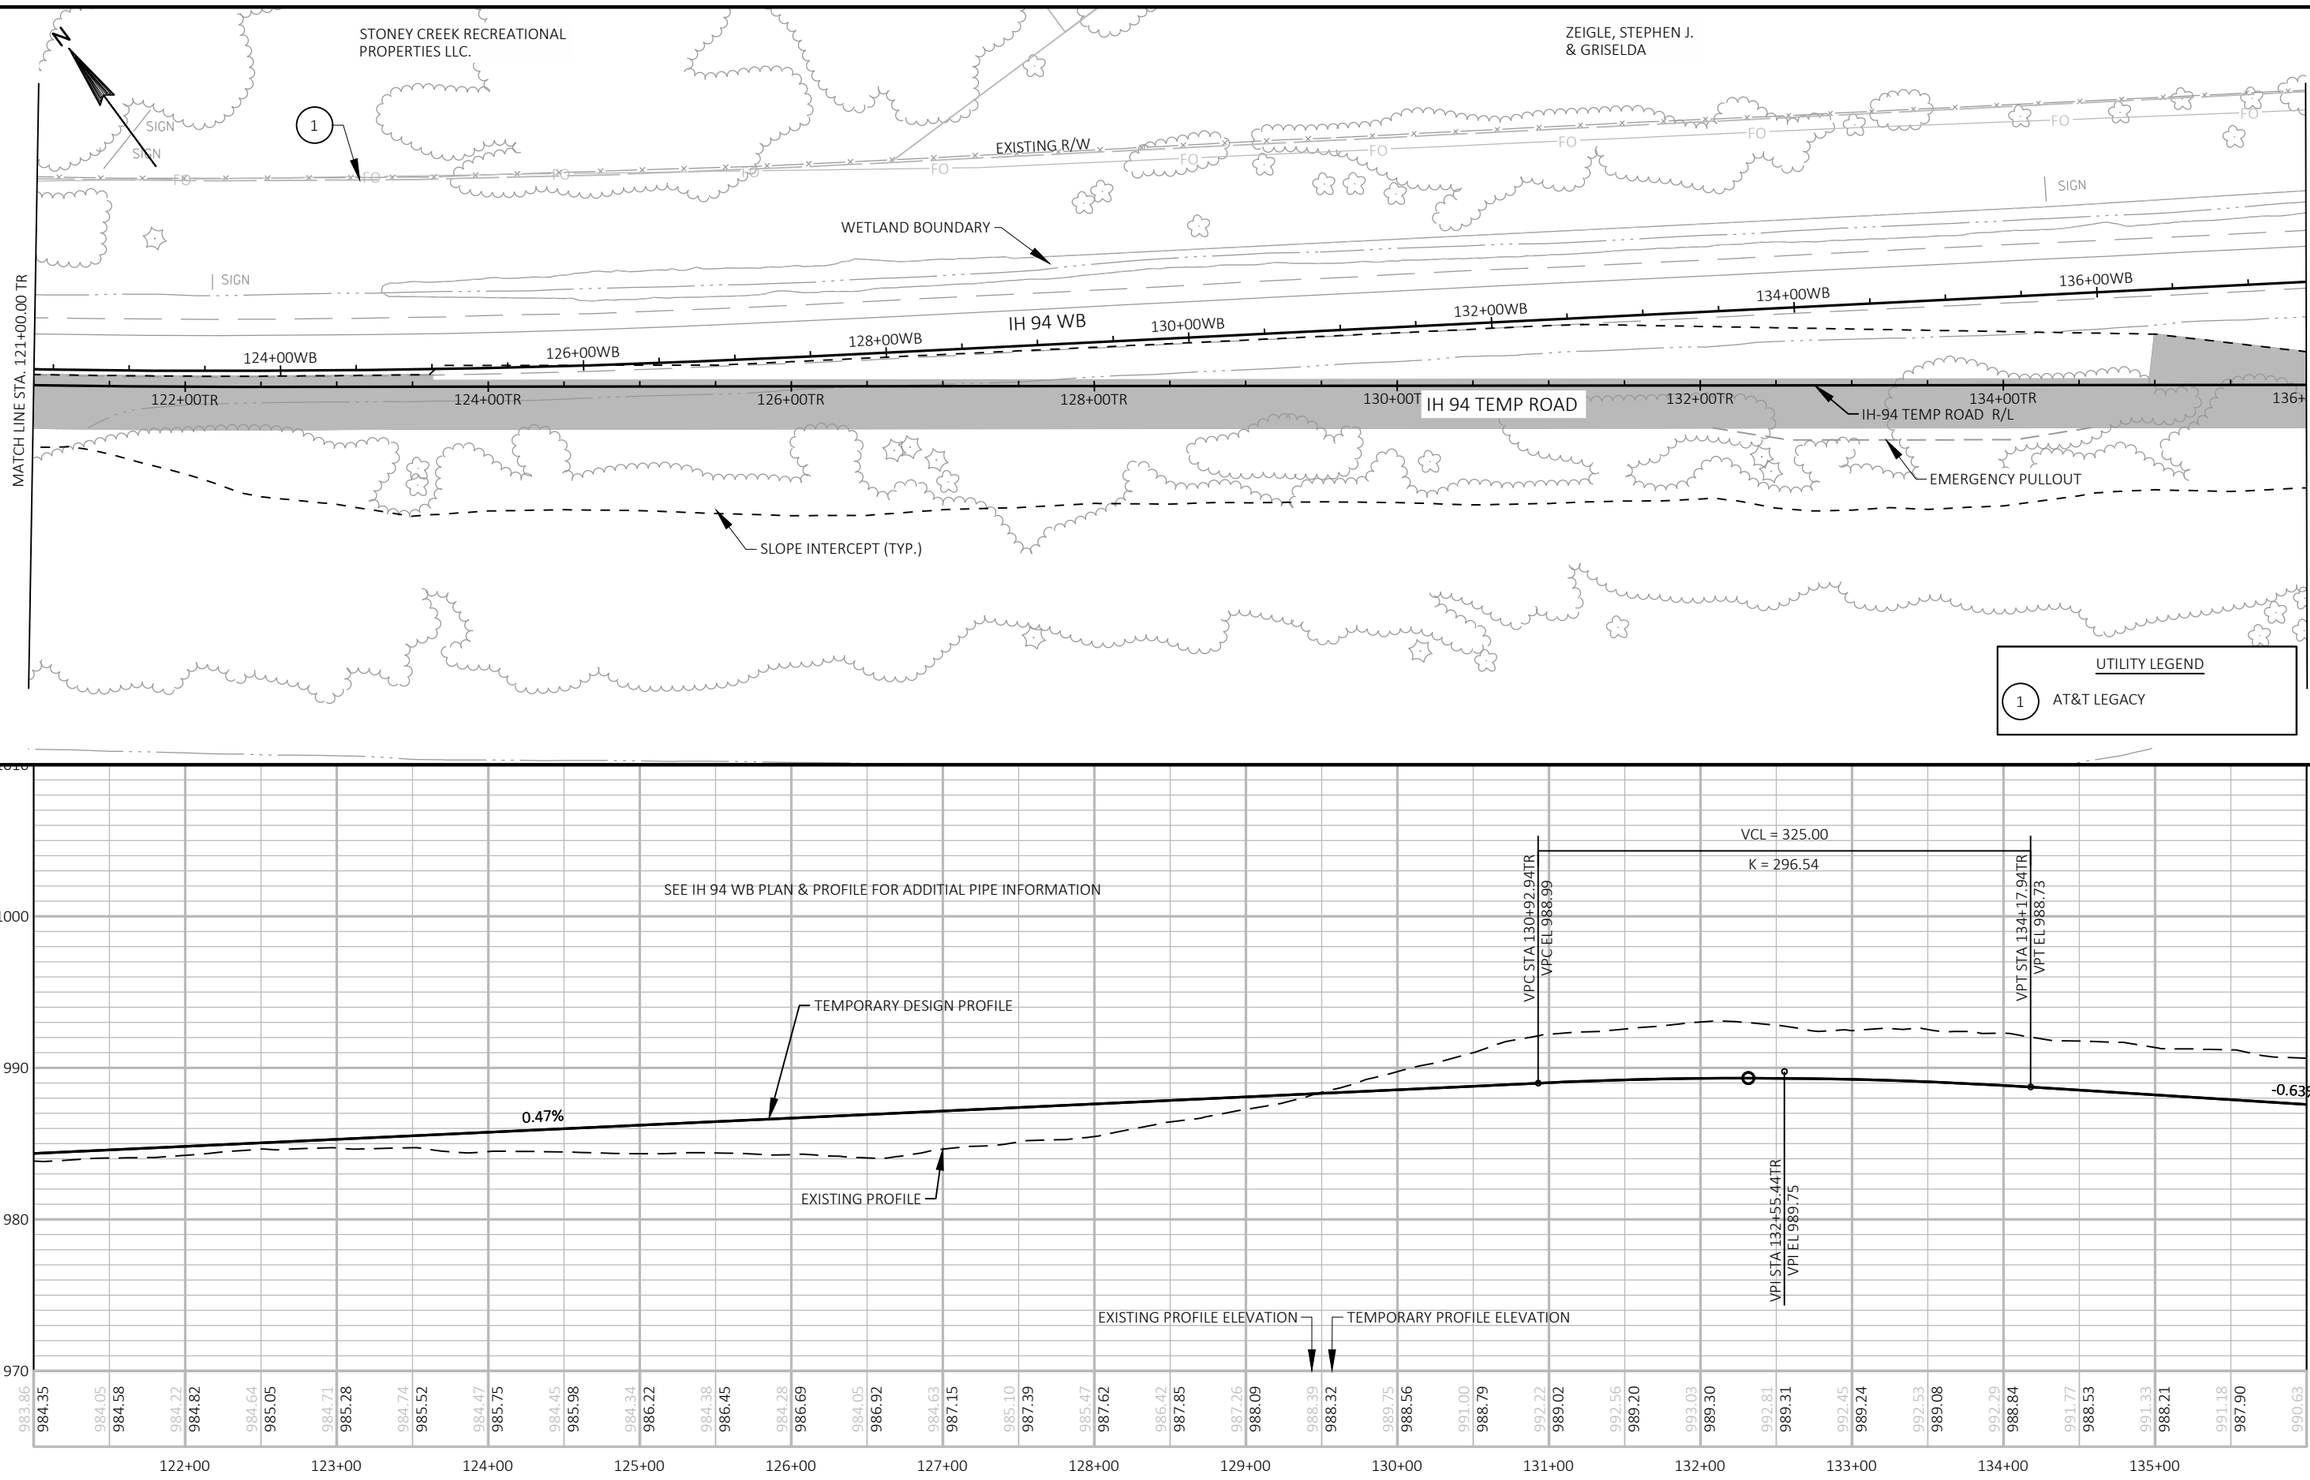

PROJECT NO: 1022-00-79	HWY: IH 94	COUNTY: TREMPEALEAU	PLAN AND PROFILE: IH 94 TEMP ROAD	SHEET 176	E

FILE NAME : G:\WDOTCO\16048 (2016-2018 DESIGN WO)\16048-006\CIVIL 3D\SHEETSPLAN\PLAN AND PROFILE\050105-PP-TC2.DWG
LAYOUT NAME - 16

PLOT DATE : 3/25/2018 9:27 PM PLOT BY : KL ENGINEERING PLOT NAME : PLOT SCALE : 1 IN:100 FT

WISDOT/CADDS SHEET 44

APPROVED FOR UTILITY RELOCATION May 1, 2018

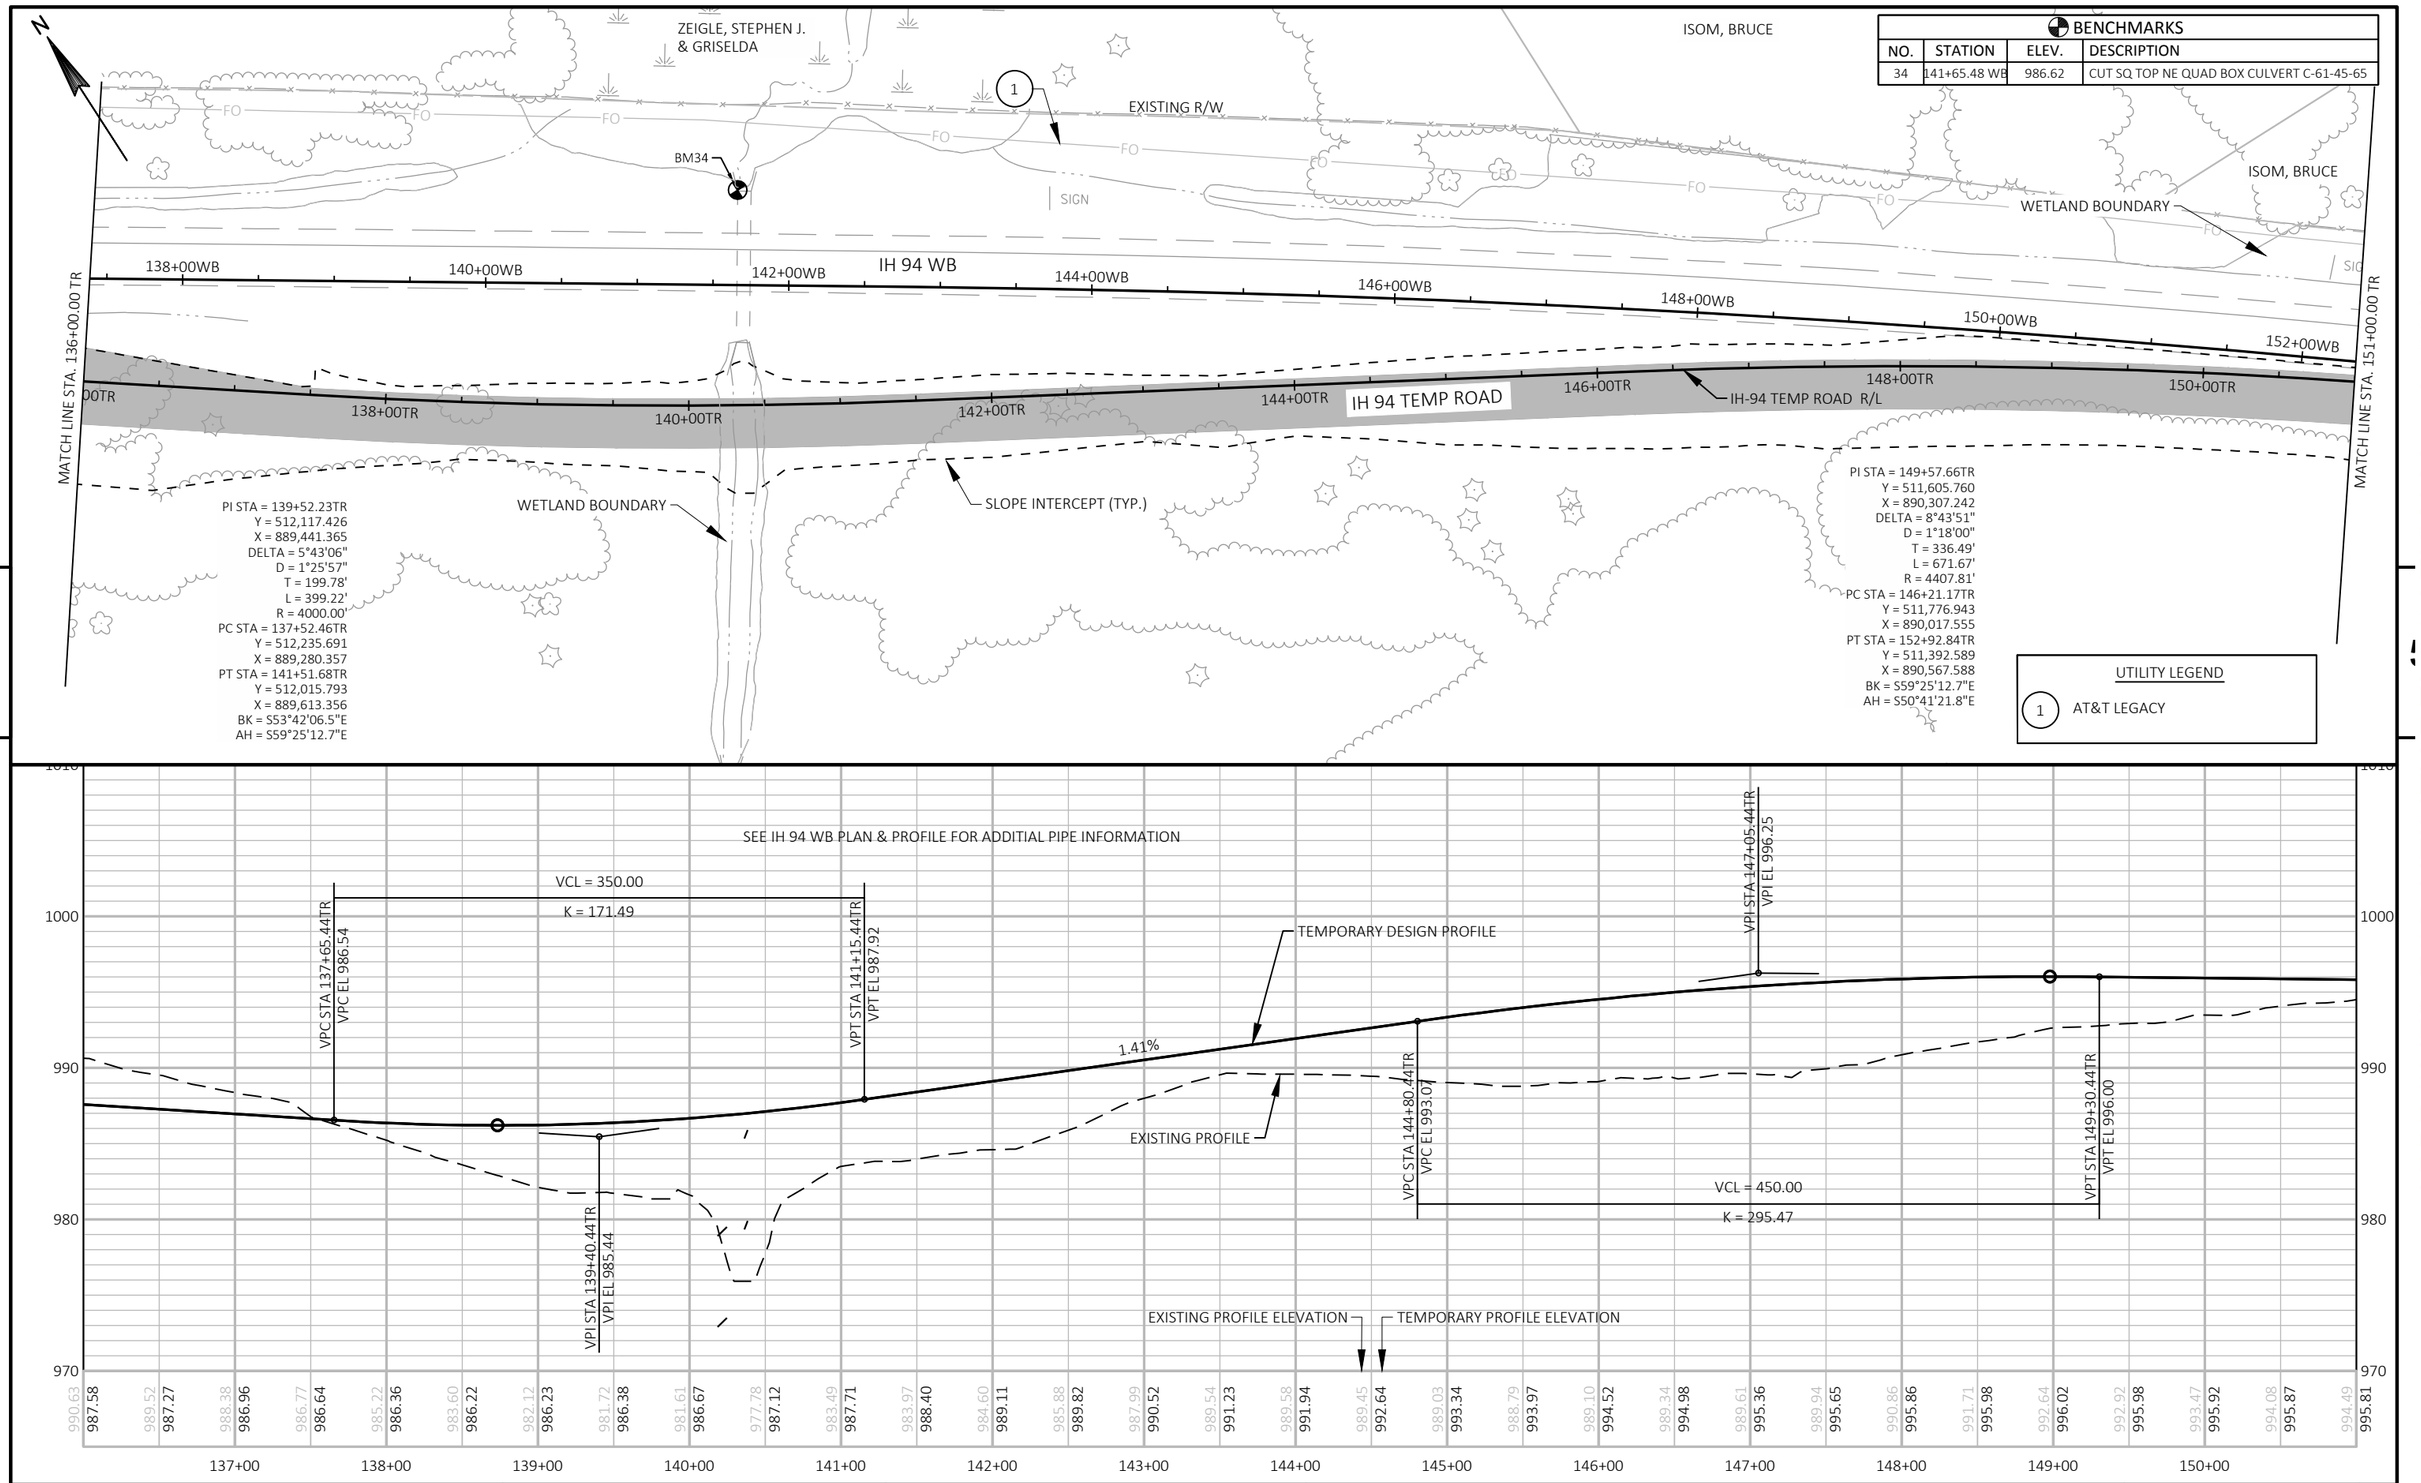

PROJECT NO: 1022-00-79	HWY: IH 94	COUNTY: TREMPEALEAU	PLAN AND PROFILE: IH 94 TEMP ROAD	SHEET 177	E

FILE NAME : G:\WDOTCO\16048 (2016-2018 DESIGN WO)\16048-006\CIVIL 3D\SHEETSPLAN\PLAN AND PROFILE\050105-PP-TC2.DWG
LAYOUT NAME - 17
PLOT DATE : 3/25/2018 9:27 PM
PLOT BY : KL ENGINEERING
PLOT NAME :
PLOT SCALE : 1 IN:100 FT
WISDOT/CADDS SHEET 44

APPROVED FOR UTILITY RELOCATION May 1, 2018

BENCHMARKS			
NO.	STATION	ELEV.	DESCRIPTION
32	163+17.78 WB	990.35	CUT SQ TOP NNE END 42IN RCCP
33	153+49.15 WB	992.97	CUT SQ TOP NE END 30IN RCCP

ISOM, BRUCE

ISOM, BRUCE

EXISTING R/W

BM33

BM32

MATCH LINE STA. 151+00.00 TR

MATCH LINE STA. 166+00.00 TR

IH 94 WB

IH 94 TEMP ROAD

IH-94 TEMP ROAD R/L

152+00TR

154+00WB

154+00TR

156+00WB

156+00TR

158+00WB

158+00TR

160+00WB

160+00TR

162+00WB

162+00TR

164+00WB

164+00TR

166+00WB

166+

SLOPE INTERCEPT (TYP.)

STA. 152+13TR & STA. 152+19TR
EXTEND CULVERT RT & LT
RESET APRON ENDWALL RT & LT

PI STA = 160+80.40TR
Y = 510,893.653
X = 891,176.938
DELTA = 7°38'18"
D = 0°30'08"
T = 761.62'
L = 1520.98'
R = 11408.83'
PC STA = 153+18.78TR
Y = 511,376.158
X = 890,587.655
PT STA = 168+39.76TR
Y = 510,337.101
X = 891,696.857
BK = S50°41'21.8"E
AH = S43°03'03.3"E

UTILITY LEGEND

1 AT&T LEGACY

6 DAIRYLAND POWER COOPERATIVE

SEE IH 94 WB PLAN & PROFILE FOR PIPE INFORMATION

TEMPORARY DESIGN PROFILE

EXISTING PROFILE

-0.11%

STA 165+05.44TR
EL 994.26

EXISTING PROFILE ELEVATION

TEMPORARY PROFILE ELEVATION

1020
1010
1000
990
980

| | | |

ISOM, BRUCE

DIEHL, MARK A.

BENCHMARKS			
NO.	STATION	ELEV.	DESCRIPTION
31	177+80.29 WB	990.74	CUT SQ TOP NNE END 42 IN RCCP

6

1

EXISTING R/W

FO

HHD

OHP

CHP

AMP

BM31

MATCH LINE STA. 166+00.00 TR

MATCH LINE STA. 181+00.00 TR

168+00WB 170+00WB 172+00WB IH 94 WB 174+00WB 176+00WB 178+00WB 180+00WB 182+00WB

00TR 168+00TR 170+00TR 172+00TR 174+00TR IH 94 TEMP ROAD 176+00TR 178+00TR 180+00TR

IH-94 TEMP ROAD R/L

SLOPE INTERCEPT (TYP.)

UTILITY LEGEND

1 AT&T LEGACY

6 DAIRYLAND POWER COOPERATIVE

SEE IH 94 WB PLAN & PROFILE FOR PIPE INFORMATION

1020 1010 1000 990 980

VCL = 560.00

K = 1117.37

VPC STA 170+75.44TR
VPC EL 994.05

VPT STA 176+35.44TR
VPT EL 995.25

VPI STA 173+55.44TR
VPI EL 993.95

TEMPORARY DESIGN PROFILE

-0.04%

EXISTING PROFILE

EXISTING PROFILE ELEVATION

TEMPORARY PROFILE ELEVATION

993.55	994.23	993.40	994.21	993.68	994.19	993.44	994.17	993.35	994.15	993.28	994.13	993.35	994.12	993.25	994.10	993.05	994.08	993.27	994.06	993.17	994.05	993.44	994.05	993.42	994.08	993.45	994.12	993.48	994.20	993.53	994.29	993.54	994.41	993.81	994.54	994.01	994.70	994.05	994.89	994.55	995.09	994.88	995.32	994.85	995.55	995.15	995.78	995.46	996.02	995.66	996.25	995.84	996.48	996.06	996.71	996.29	996.95	996.23	997.18	996.32	997.41

167+00 168+00 169+00 170+00 171+00 172+00 173+00 174+00 175+00 176+00 177+00 178+00 179+00 180+00

PROJECT NO: 1022-00-79	HWY: IH 94	COUNTY: TREMPEALEAU	PLAN AND PROFILE: IH 94 TEMP ROAD	SHEET 179	E

FILE NAME : G:\WDOTCO\16048 (2016-2018 DESIGN WO)\16048-006\CIVIL 3D\SHEETSPLAN\PLAN AND PROFILE\050105-PP-TC2.DWG
LAYOUT NAME - 19

PLOT DATE : 3/25/2018 9:28 PM PLOT BY : KL ENGINEERING PLOT NAME : PLOT SCALE : 1 IN:100 FT

WISDOT/CADDS SHEET 44

APPROVED FOR UTILITY RELOCATION May 1, 2018

5

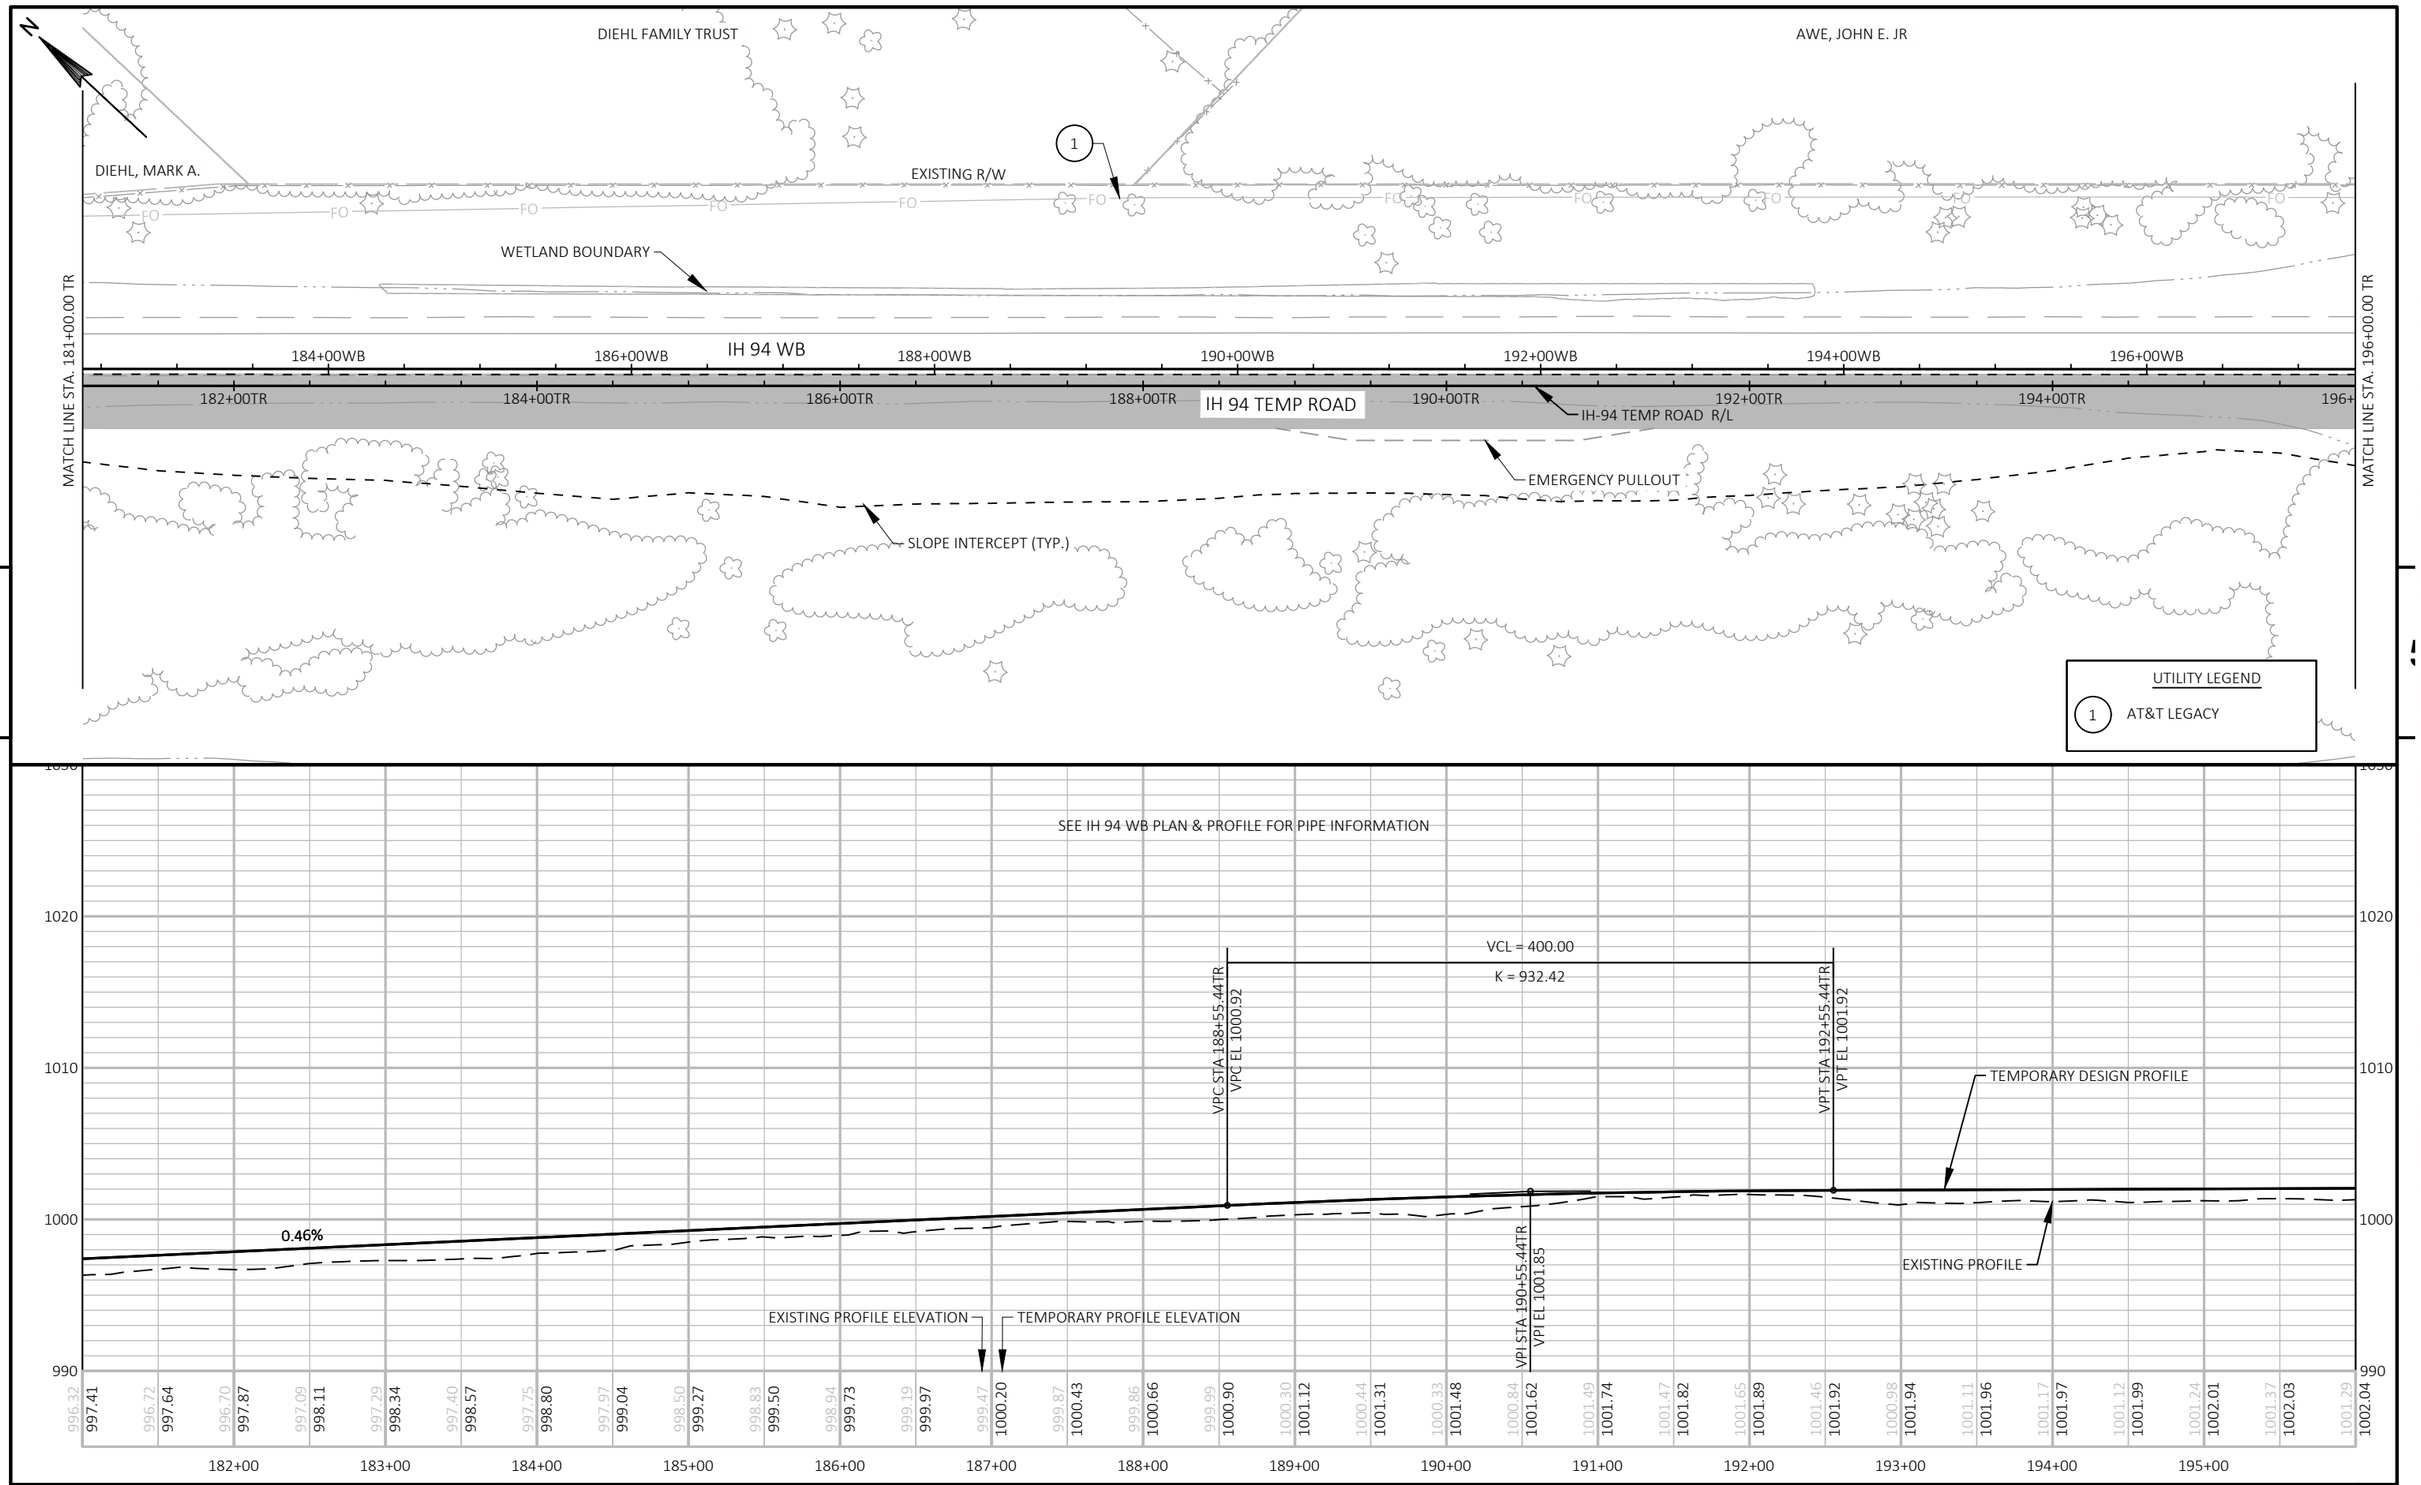

5

PROJECT NO: 1022-00-79	HWY: IH 94	COUNTY: TREMPEALEAU	PLAN AND PROFILE: IH 94 TEMP ROAD	SHEET 180	E

FILE NAME : G:\WDOTCO\16048 (2016-2018 DESIGN WO)\16048-006\CIVIL 3D\SHEETSPLAN\PLAN AND PROFILE\050105-PP-TC2.DWG
LAYOUT NAME - 20

PLOT DATE : 3/25/2018 9:28 PM PLOT BY : KL ENGINEERING PLOT NAME : PLOT SCALE : 1 IN:100 FT

WISDOT/CADDS SHEET 44

APPROVED FOR UTILITY RELOCATION May 1, 2018

BENCHMARKS			
NO.	STATION	ELEV.	DESCRIPTION
20	198+42.92 EB	990.18	CUT SQ SE CORNER BOX CULV C-61-46-64
29	216+31.36 WB	999.44	CUT SQ TOP NNE END 44IN RCCP
30	198+02.56 WB	992.75	CUT SQ NW CORNER BOX CULVERT C-61-47-65

AWE, JOHN E. JR

AWE, JOHN E. JR

WETLAND BOUNDARY

SIGN

1

EXISTING R/W

HOFFMAN, PETER

FO

BM30

BM29

MATCH LINE STA. 196+00.00 TR

198+00WB 200+00WB 202+00WB IH 94 WB 204+00WB 206+00WB 208+00WB 210+00WB 212+00WB

00TR 198+00TR 200+00TR 202+00TR 204+00TR 206+00TR IH 94 TEMP ROAD 208+00TR 210+00TR

IH-94 TEMP ROAD R/L

MATCH LINE STA. 211+00.00 TR

SLOPE INTERCEPT (TYP.)

BOX CULVERT
C-61-47
TO REMAIN
TEMPORARY SHORING REQUIRED

BM20

UTILITY LEGEND

1 AT&T LEGACY

5

SEE IH 94 WB PLAN & PROFILE FOR PIPE INFORMATION

1020

1010

1000

990

VCL = 300.00

K = 1203.44

VPC STA 210+05.44TR

VPC EL 1002.55

TEMPORARY DESIGN PROFILE

0.04%

EXISTING PROFILE

EXISTING PROFILE ELEVATION

TEMPORARY PROFILE ELEVATION

STA. 196+74TR
TWIN 8'X7' BOX CULVERT
C-61-47

1001.29 1002.04 1001.10 1002.06 1001.08 1002.08 1001.39 1002.10 1001.64 1002.12 1001.51 1002.13 1001.32 1002.15 1001.48 1002.17 1001.48 1002.19 1001.33 1002.21 1001.14 1002.22 1001.09 1002.24 1001.06 1002.26 1001.32 1002.28 1001.53 1002.29 1001.60 1002.31 1001.69 1002.33 1001.75 1002.35 1001.58 1002.37 1001.51 1002.38 1001.75 1002.40 1001.57 1002.42 1001.67 1002.44 1001.67 1002.46 1001.44 1002.47 1001.51 1002.49 1001.62 1002.51 1001.76 1002.53 1001.41 1002.54 1001.55 1002.57 1001.81 1002.62

197+00 198+00 199+00 200+00 201+00 202+00 203+00 204+00 205+00 206+00 207+00 208+00 209+00 210+00

PROJECT NO: 1022-00-79	HWY: IH 94	COUNTY: TREMPEALEAU	PLAN AND PROFILE: IH 94 TEMP ROAD	SHEET 181	E

FILE NAME : G:\WDOTCO\16048 (2016-2018 DESIGN WO)\16048-006\CIVIL 3D\SHEETSPLAN\PLAN AND PROFILE\050105-PP-TC2.DWG
LAYOUT NAME - 21

PLOT DATE : 3/25/2018 9:29 PM PLOT BY : KL ENGINEERING PLOT NAME : PLOT SCALE : 1 IN:100 FT

WISDOT/CADDS SHEET 44

APPROVED FOR UTILITY RELOCATION May 1, 2018

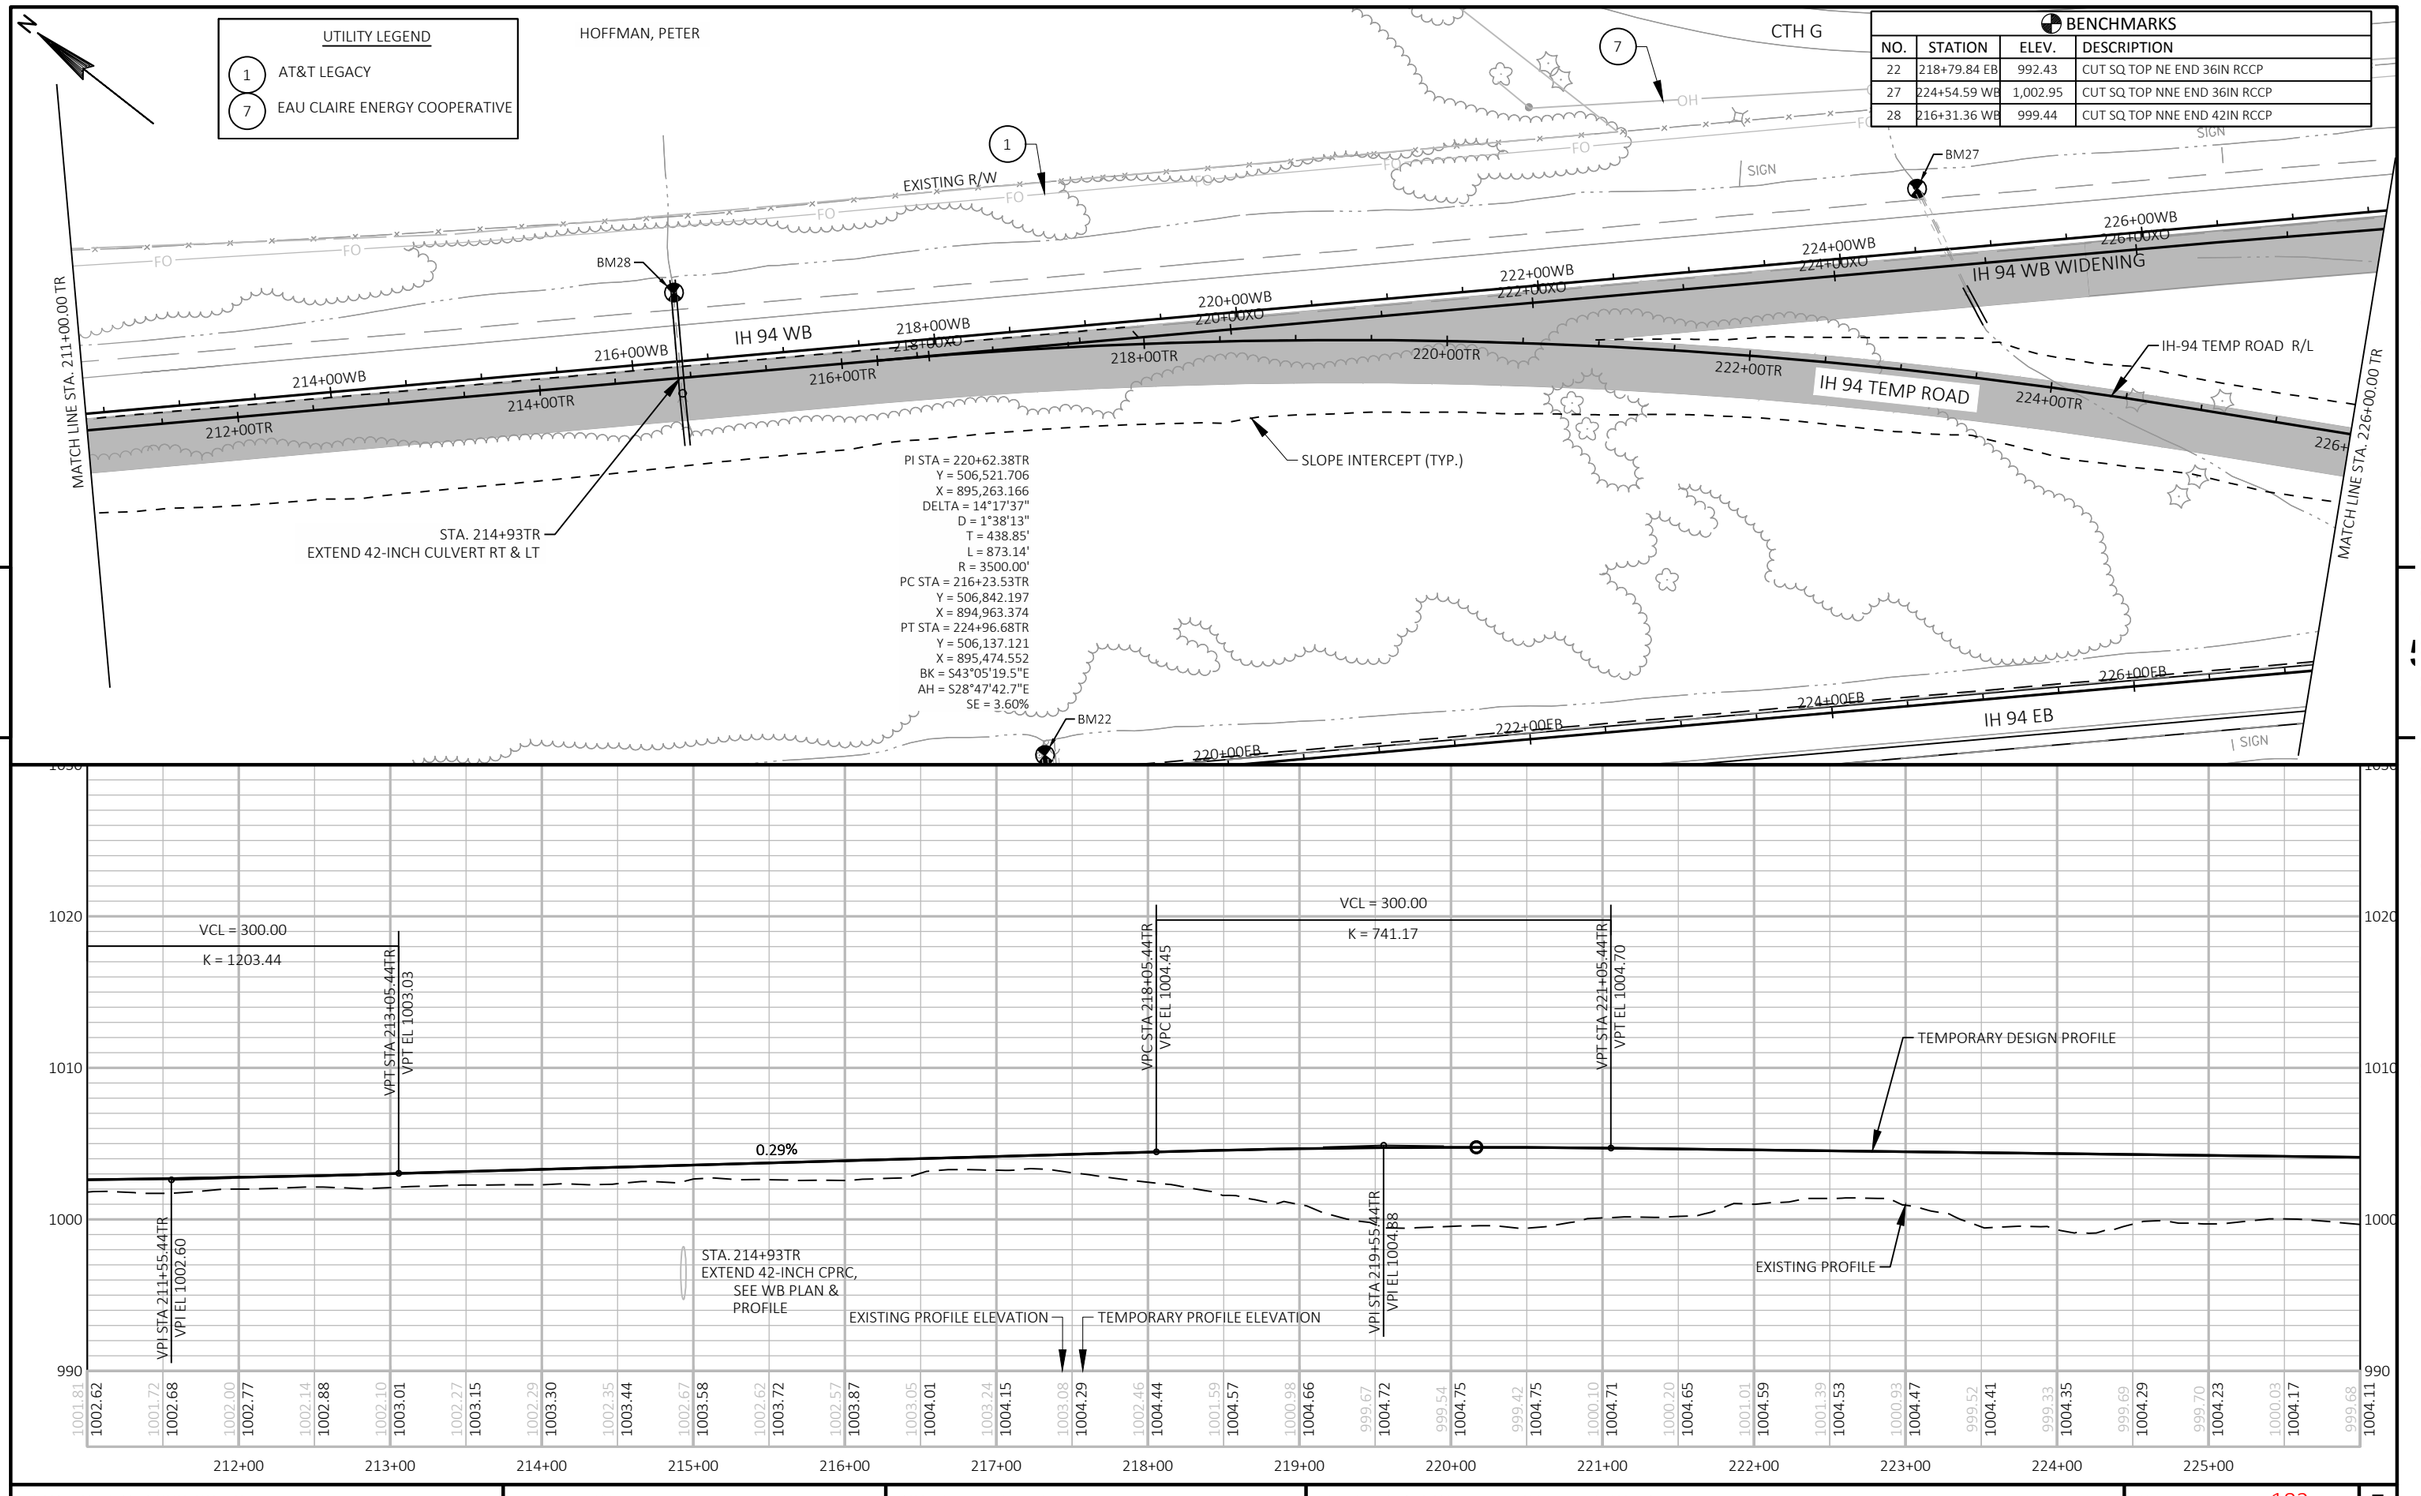

APPROVED FOR UTILITY RELOCATION May 1, 2018

PROJECT NO: 1022-00-79	HWY: IH 94	COUNTY: TREMPEALEAU	PLAN AND PROFILE: IH 94 TEMP ROAD	SHEET 182	E

FILE NAME : G:\WDOTCO\16048 (2016-2018 DESIGN WO)\16048-006\CIVIL 3D\SHEETSPLAN\PLAN AND PROFILE\050105-PP-TC2.DWG
LAYOUT NAME - 22
PLOT DATE : 3/25/2018 9:29 PM PLOT BY : KL ENGINEERING PLOT NAME : PLOT SCALE : 1 IN:100 FT
WISDOT/CADDS SHEET 44

N

BENCHMARKS			
NO.	STATION	ELEV.	DESCRIPTION
23	229+68.18 EB	996.09	RR SPIKE IN R/W WOOD FENCE POST
24	237+07.55 EB	1,002.81	CUT SQ NW CORNER BRIDGE B-27-35-66

IH 94 WB
228+00WB
228+00XO
230+00WB
230+00XO
232+00XO
IH 94 WB WIDENING
7
OHL
SOUTH FORK BUFFALO RIVER
B-27-35 TO REMAIN
SLOPE INTERCEPT (TYP.)
IH-94 TEMP ROAD R/L
MATCH LINE STA. 226+00.00 TR
00TR
IH 94 TEMP ROAD
228+00TR
230+00TR
232+00TR
234+00EB
234+00TR
236+00EB
238+00EB
240+00
232+00EB
230+00EB
228+00EB
IH 94 EB
BM24
BM23
EXISTING R/W
WETLAND BOUNDARY
WETLAND BOUNDARY
END CONSTRUCTION
STA 231+03.51 TR
PI STA = 232+77.26TR
Y = 505,453.060
X = 895,850.543
DELTA = 6°20'36"
D = 1°38'13"
T = 193.94'
L = 387.49'
R = 3500.00'
PC STA = 230+83.31TR
Y = 505,623.023
X = 895,757.123
PT STA = 234+70.81TR
Y = 505,294.459
X = 895,962.169
BK = S28°47'42.7"E
AH = S35°08'18.7"E

UTILITY LEGEND
7 EAU CLAIRE ENERGY COOPERATIVE

1030
1020
1010
1000
990
STA 231+03.51TR
EL 1003.50
TEMPORARY DESIGN PROFILE
-0.12%
EXISTING PROFILE
EXISTING PROFILE ELEVATION
TEMPORARY PROFILE ELEVATION

999.68	999.56	998.69	998.44	998.37	998.22	997.96	997.48	997.30	996.86	996.99	998.84	999.81	1000.91	1002.07	1002.51	1002.61	1002.75	1002.86	1002.98
1004.11	1004.05	1003.99	1003.93	1003.87	1003.81	1003.75	1003.69	1003.63	1003.57	1003.51									

227+00 228+00 229+00 230+00 231+00 232+00 233+00 234+00 235+00 236+00 237+00

5

APPROVED FOR UTILITY RELOCATION May 1, 2018

PROJECT NO: 1022-00-79	HWY: IH 94	COUNTY: TREMPEALEAU	PLAN AND PROFILE: IH 94 TEMP ROAD	SHEET 183	E

FILE NAME : G:\WDOTCO\16048 (2016-2018 DESIGN WO)\16048-006\CIVIL 3D\SHEETSPLAN\PLAN AND PROFILE\050105-PP-TC2.DWG
LAYOUT NAME - 23
PLOT DATE : 3/25/2018 9:30 PM
PLOT BY : KL ENGINEERING
PLOT NAME :
PLOT SCALE : 1 IN:100 FT
WISDOT/CADDS SHEET 44

UTILITY LEGEND

1 AT&T LEGACY

7 EAU CLAIRE ENERGY COOPERATIVE

BENCHMARKS			
NO.	STATION	ELEV.	DESCRIPTION
27	224+54.59 WB	1,002.95	CUT SQ TOP NNE END 36IN RCCP

CTH G

EXISTING R/W

BM27

IH 94 WB

IH 94 WB WIDENING

IH-94 WB WIDENING R/L

IH 94 TEMP ROAD

SLOPE INTERCEPT (TYP.)

BEGIN CONSTRUCTION
STA 217+65.82 XO
MATCH IH 94 TEMP ROAD

END CONSTRUCTION
STA 232+59.89 XO
MATCH IH 94 WB

SEE IH 94 WB PLAN & PROFILE FOR PIPE INFORMATION

STA 217+65.82XO EL 1003.93

STA 219+33.20XO EL 1004.50

STA 224+00.00XO EL 1005.51

STA 226+63.69XO EL 1005.77

STA 232+59.89XO EL 1005.18

TEMPORARY DESIGN PROFILE

EXISTING PROFILE

0.34% 0.22% 0.10% -0.10%

STA. 224+79XO
EXTEND 36-INCH CPRC,
SEE WB PLAN &
PROFILE

EXISTING PROFILE ELEVATION

TEMPORARY PROFILE ELEVATION

PROJECT NO: 1022-00-79	HWY: IH 94	COUNTY: TREMPEALEAU	PLAN AND PLOT: IH 94 WB WIDENING	SHEET 184	E

FILE NAME : G:\WDOTCO\16048 (2016-2018 DESIGN WO)\16048-006\CIVIL 3D\SHEETSPLAN\PLAN AND PROFILE\050105-PP-TC2.DWG
LAYOUT NAME - WB Widening

PLOT DATE : 3/25/2018 9:30 PM PLOT BY : KL ENGINEERING PLOT NAME : PLOT SCALE : 1 IN:100 FT

WISDOT/CADDS SHEET 44

APPROVED FOR UTILITY RELOCATION May 1, 2018

BENCHMARKS			
NO.	STATION	ELEV.	DESCRIPTION
6	54+94.99 EB	994.25	CUT X NE BOLT E POST EXIT 88 10 OSSEO SIGN

GLOBAL FINISHING SOLUTIONS LLC.

GLOBAL FINISHING SOLUTIONS LLC.

WETLAND BOUNDARY

EXISTING R/W

CITY OF OSSEO

WETLAND BOUNDARY

102+00NE NE RAMP (WB ON-RAMP) 104+00NE

106+00NE

IH 94 TEMP ROAD

54+00WB IH 94 WB 56+00WB 58+00WB 60+00WB 62+00WB 64+00WB 66+00WB

52+00TR 54+00TR 56+00TR 58+00TR 60+00TR 62+00TR 64+00TR 66+00TR

NWA TEMP RAMP (EB OFF-RAMP)

SLOPE INTERCEPT (TYP.)

NWA TEMP RAMP R/L

62+00NWA 64+00NWA

62+00EB 64+00EB 66+00EB

60+00EB 58+00EB 56+00EB 54+00EB

IH 94 EB

62+00NW 64+00NW 66+00NW 66+00NWA

NW RAMP (EB OFF-RAMP)

WETLAND BOUNDARY

WETLAND BOUNDARY

OSSEO INDUSTRIAL PROPERTIES, LLC.

EXISTING R/W

OSSEO ACE HARDWARE & BUILDERS LLC.

CITY OF OSSEO

CITY OF OSSEO

PI STA = 61+31.89NWA
Y = 518,189.782
X = 884,506.097
DELTA = 15°06'04"
D = 7°01'49"
T = 108.03'
L = 214.80'
R = 815.00'
PC STA = 60+23.86NWA
Y = 518,285.267
X = 884,455.575
PT STA = 62+38.66NWA
Y = 518,084.431
X = 884,529.999
BK = S27°53'01.6"E
AH = S12°46'58.0"E

BEGIN CONSTRUCTION
STA 63+99.85 NWA
MATCH IH 94 TEMP ROAD

END CONSTRUCTION
STA 64+56.28 NWA
MATCH NW RAMP

NORTHWEST REALTY INVESTMENT CO LLP.

OSSEO INDUSTRIAL PROPERTIES LLC.

OSSEO INDUSTRIAL PROPERTIES LLC.

OSSEO INDUSTRIAL PROPERTIES, LLC.

PATEL NIRANJAN A. & DAXA N.

5

15

APPROVED FOR UTILITY RELOCATION May 1, 2018

STA 63+99.85NWA EL 1006.58

STA 64+56.28NWA EL 1006.58

0.01%

TEMPORARY DESIGN PROFILE

EXISTING PROFILE

EXISTING PROFILE ELEVATION

TEMPORARY PROFILE ELEVATION

1020 1010 1000 990 985

1000.07 1000.11 1000.25 1001.18 1002.61 1005.55 1006.38 1006.51 1006.58 1006.68 1007.37 1008.14 1008.94 1009.96

1006.58 1006.58

54+00 55+00 56+00 57+00 58+00 59+00 60+00 61+00 62+00 63+00 64+00 65+00 66+00 67+00

PROJECT NO: 1022-00-79	HWY: IH 94	COUNTY: TREMPEALEAU	PLAN AND PROFILE: NWB TEMP RAMP (EB OFF-RAMP)	SHEET 185	E

FILE NAME : G:\WDOTCO\16048 (2016-2018 DESIGN WO)\16048-006\CIVIL 3D\SHEETSPLAN\PLAN AND PROFILE\050105-PP-TC2.DWG
LAYOUT NAME - NWA Ramp

PLOT DATE : 3/25/2018 9:30 PM PLOT BY : KL ENGINEERING PLOT NAME : PLOT SCALE : 1 IN:100 FT

WISDOT/CADDS SHEET 44

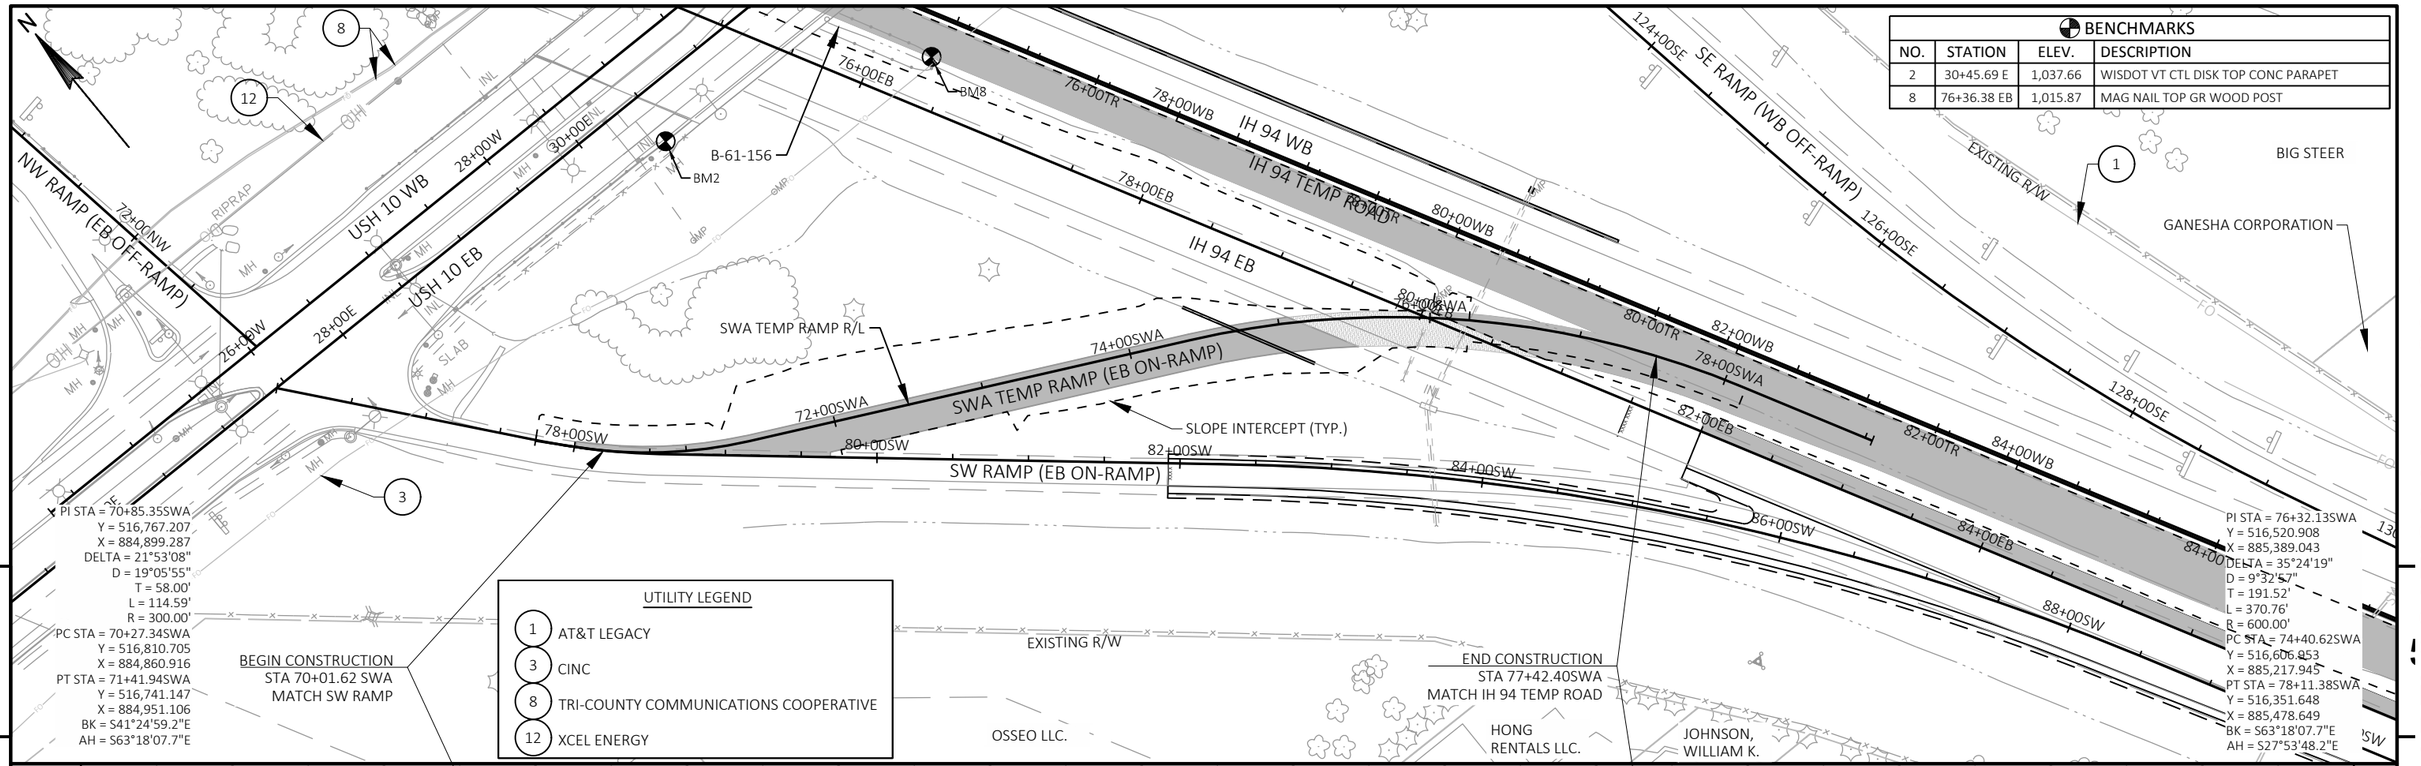

PROJECT NO: 1022-00-79	HWY: IH 94	COUNTY: TREMPEALEAU	PLAN AND PROFILE: SWA TEMP RAMP (EB ON-RAMP)	SHEET 186	E

FILE NAME : G:\WDOTCO\16048 (2016-2018 DESIGN WO)\16048-006\CIVIL 3D\SHEETSPLAN\PLAN AND PROFILE\050105-PP-TC2.DWG
LAYOUT NAME - SWA Ramp
PLOT DATE : 3/25/2018 9:31 PM
PLOT BY : KL ENGINEERING
PLOT NAME :
PLOT SCALE : 1 IN:100 FT
WISDOT/CADDS SHEET 44

APPROVED FOR UTILITY RELOCATION May 1, 2018

BENCHMARKS			
NO.	STATION	ELEV.	DESCRIPTION
9	92+49.96 WB	1,004.83	CUT SQ CONC PAD W POST EXIT 88 10 OSSEO SIGN
10	99+91.80 WB	984.40	CUT SQ TOP SSW END 60IN RCCP
36	87+81.97 EB	1,002.37	CUT SQ TOP SW END 36IN RCCP

UTILITY LEGEND

1	AT&T LEGACY
4	CITY OF OSSEO (SANITARY)
5	CITY OF OSSEO (WATER)
7	EAU CLAIRE ENERGY COOPERATIVE
11	WISCONSIN DEPARTMENT OF TRANSPORTATION
12	XCEL ENERGY

APPROVED FOR UTILITY RELOCATION May 1, 2018

PROJECT NO: 1022-00-79	HWY: IH 94	COUNTY: TREMPEALEAU	PLAN AND PROFILE: SWB TEMP RAMP (EB ON-RAMP)	SHEET 187 E

FILE NAME : G:\WDOTCO\16048 (2016-2018 DESIGN WO)\16048-006\CIVIL 3D\SHEETSPLAN\PLAN AND PROFILE\050105-PP-TC2.DWG
LAYOUT NAME - SWB Ramp
PLOT DATE : 3/25/2018 9:32 PM PLOT BY : KL ENGINEERING PLOT NAME : PLOT SCALE : 1 IN:100 FT
WISDOT/CADDS SHEET 44

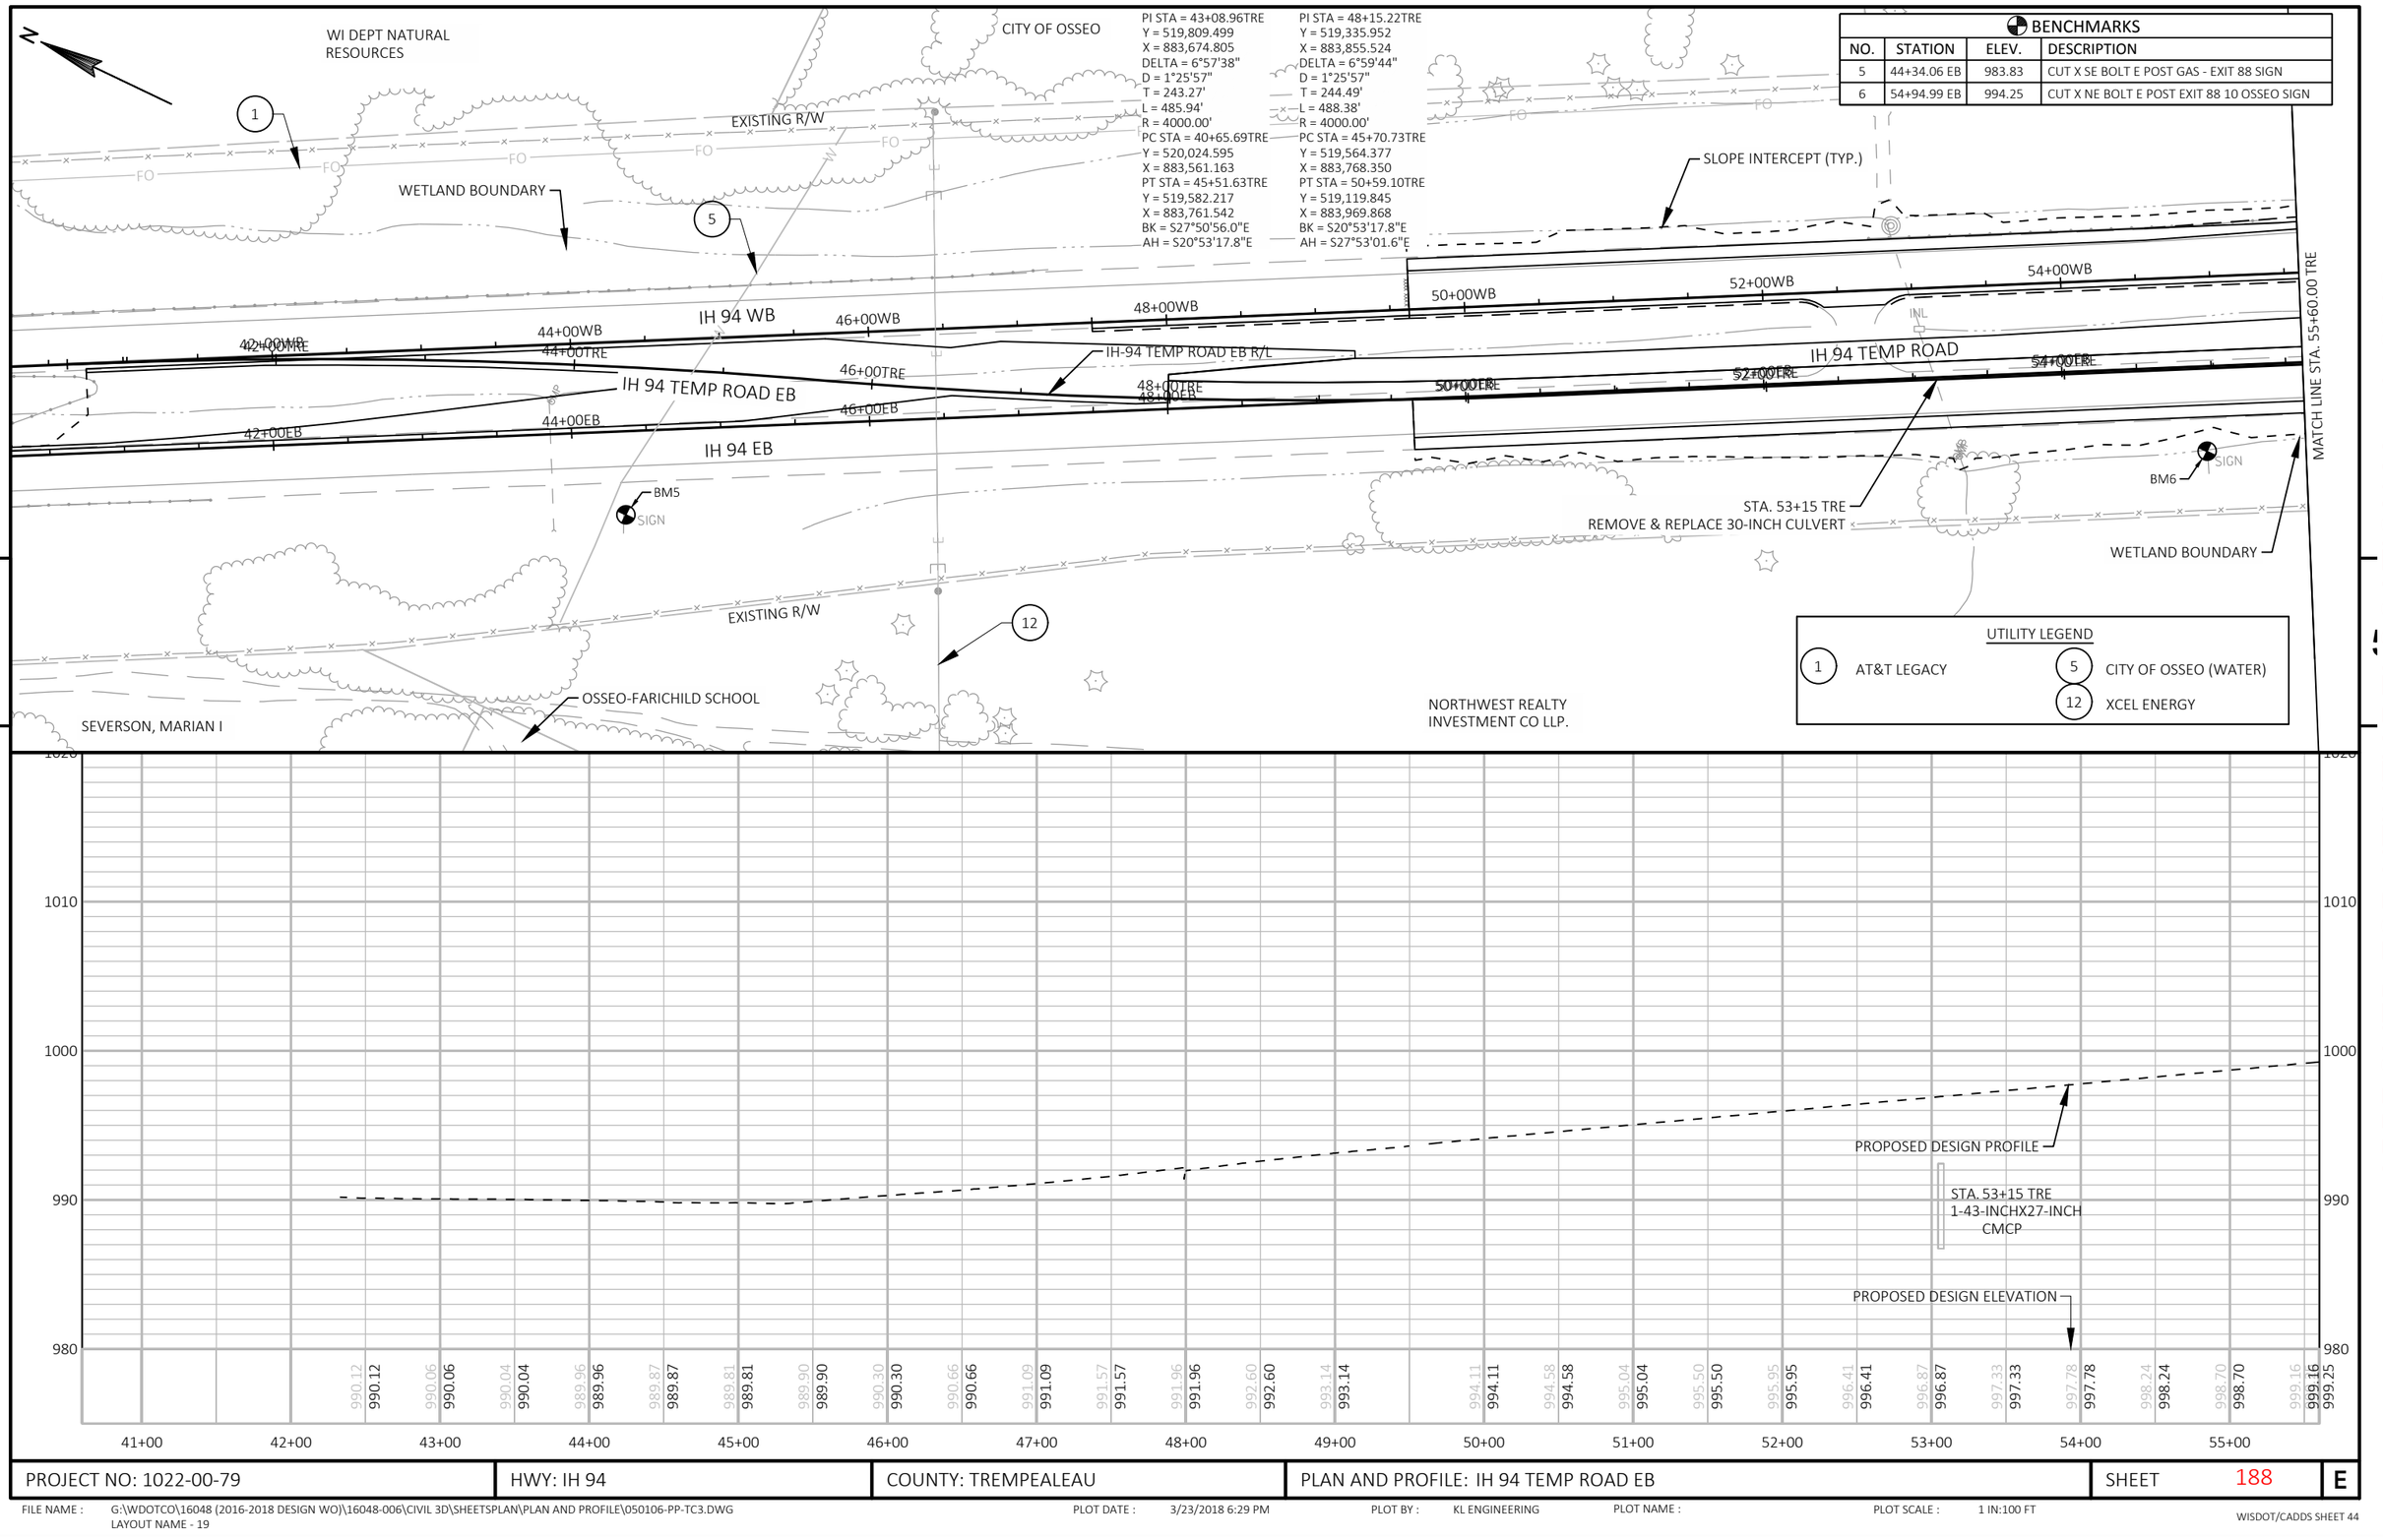

5

PROJECT NO: 1022-00-79 | HWY: IH 94 | COUNTY: TREMPEALEAU | PLAN AND PROFILE: IH 94 TEMP ROAD EB | SHEET 188 | E

FILE NAME : G:\WDOTCO\16048 (2016-2018 DESIGN WO)\16048-006\CIVIL 3D\SHEETSPLAN\PLAN AND PROFILE\050106-PP-TC3.DWG
LAYOUT NAME - 19

PLOT DATE : 3/23/2018 6:29 PM | PLOT BY : KL ENGINEERING | PLOT NAME : | PLOT SCALE : 1 IN:100 FT

WISDOT/CADDS SHEET 44

APPROVED FOR UTILITY RELOCATION May 1, 2018

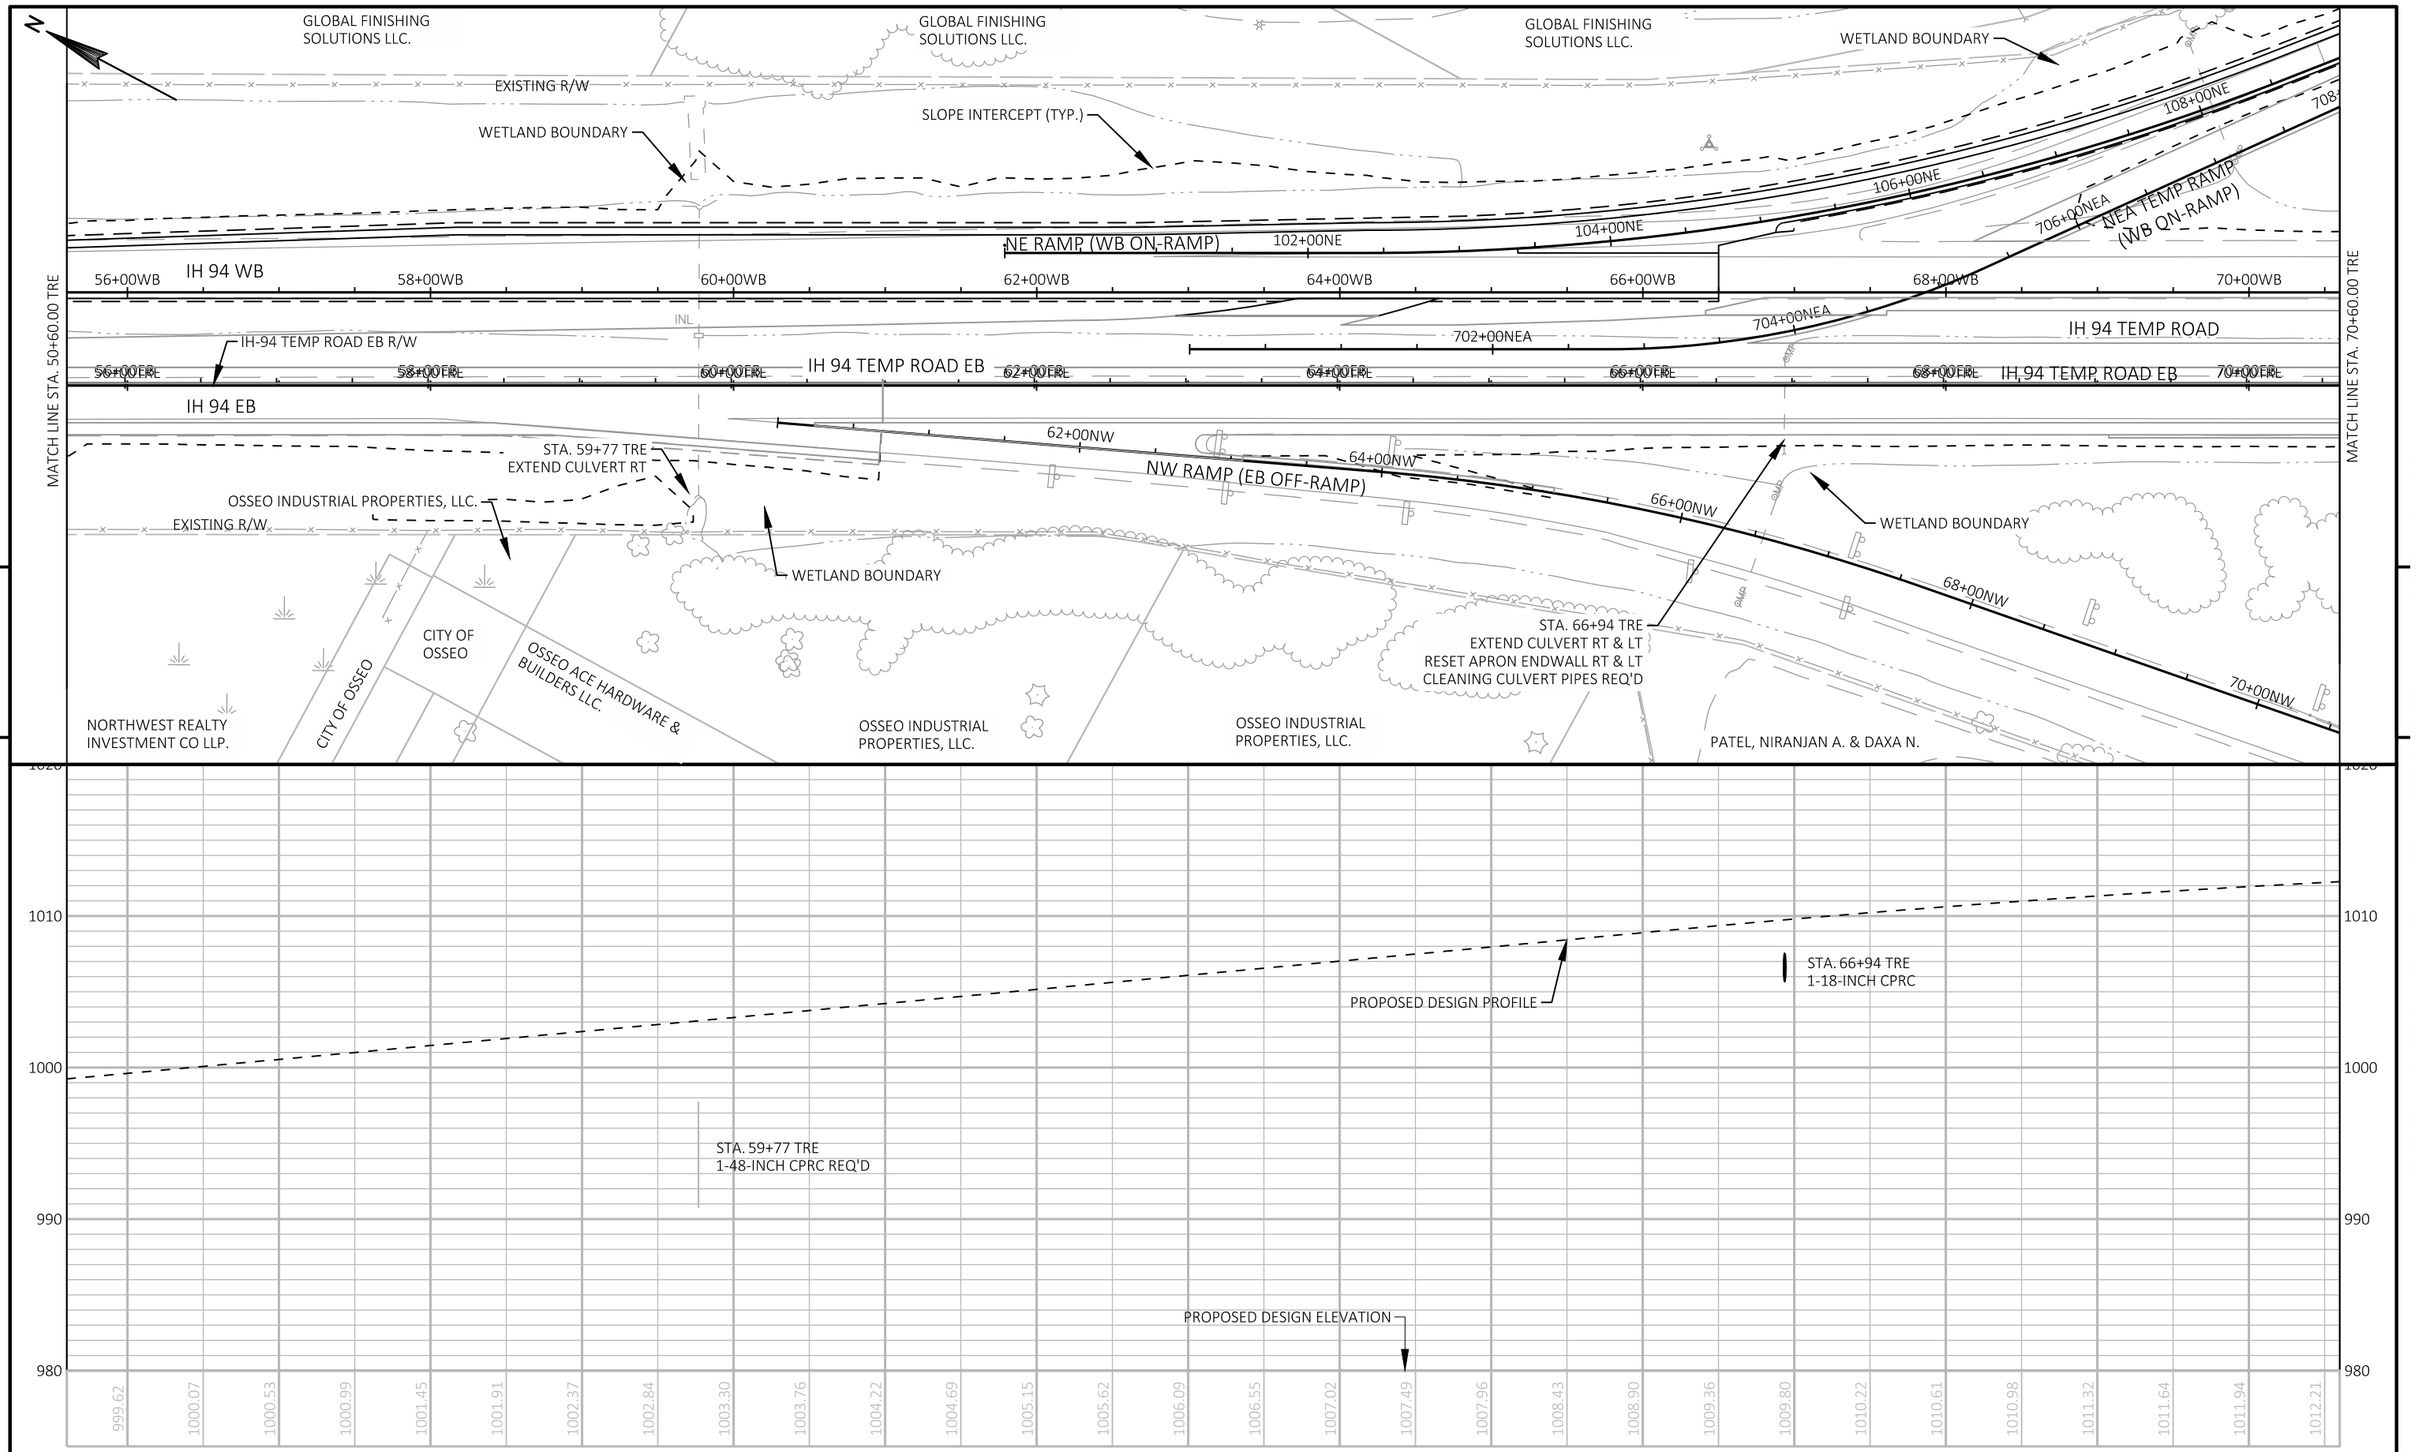

5

APPROVED FOR UTILITY RELOCATION May 1, 2018

PROJECT NO: 1022-00-79	HWY: IH 94	COUNTY: TREMPEALEAU	PLAN AND PROFILE: IH 94 TEMP ROAD EB	SHEET 189	E

FILE NAME : G:\WDOTCO\16048 (2016-2018 DESIGN WO)\16048-006\CIVIL 3D\SHEETSPLAN\PLAN AND PROFILE\050106-PP-TC3.DWG
LAYOUT NAME - 20

PLOT DATE : 3/9/2018 3:07 PM PLOT BY : KL ENGINEERING PLOT NAME : PLOT SCALE : 1 IN:100 FT

WISDOT/CADDS SHEET 44

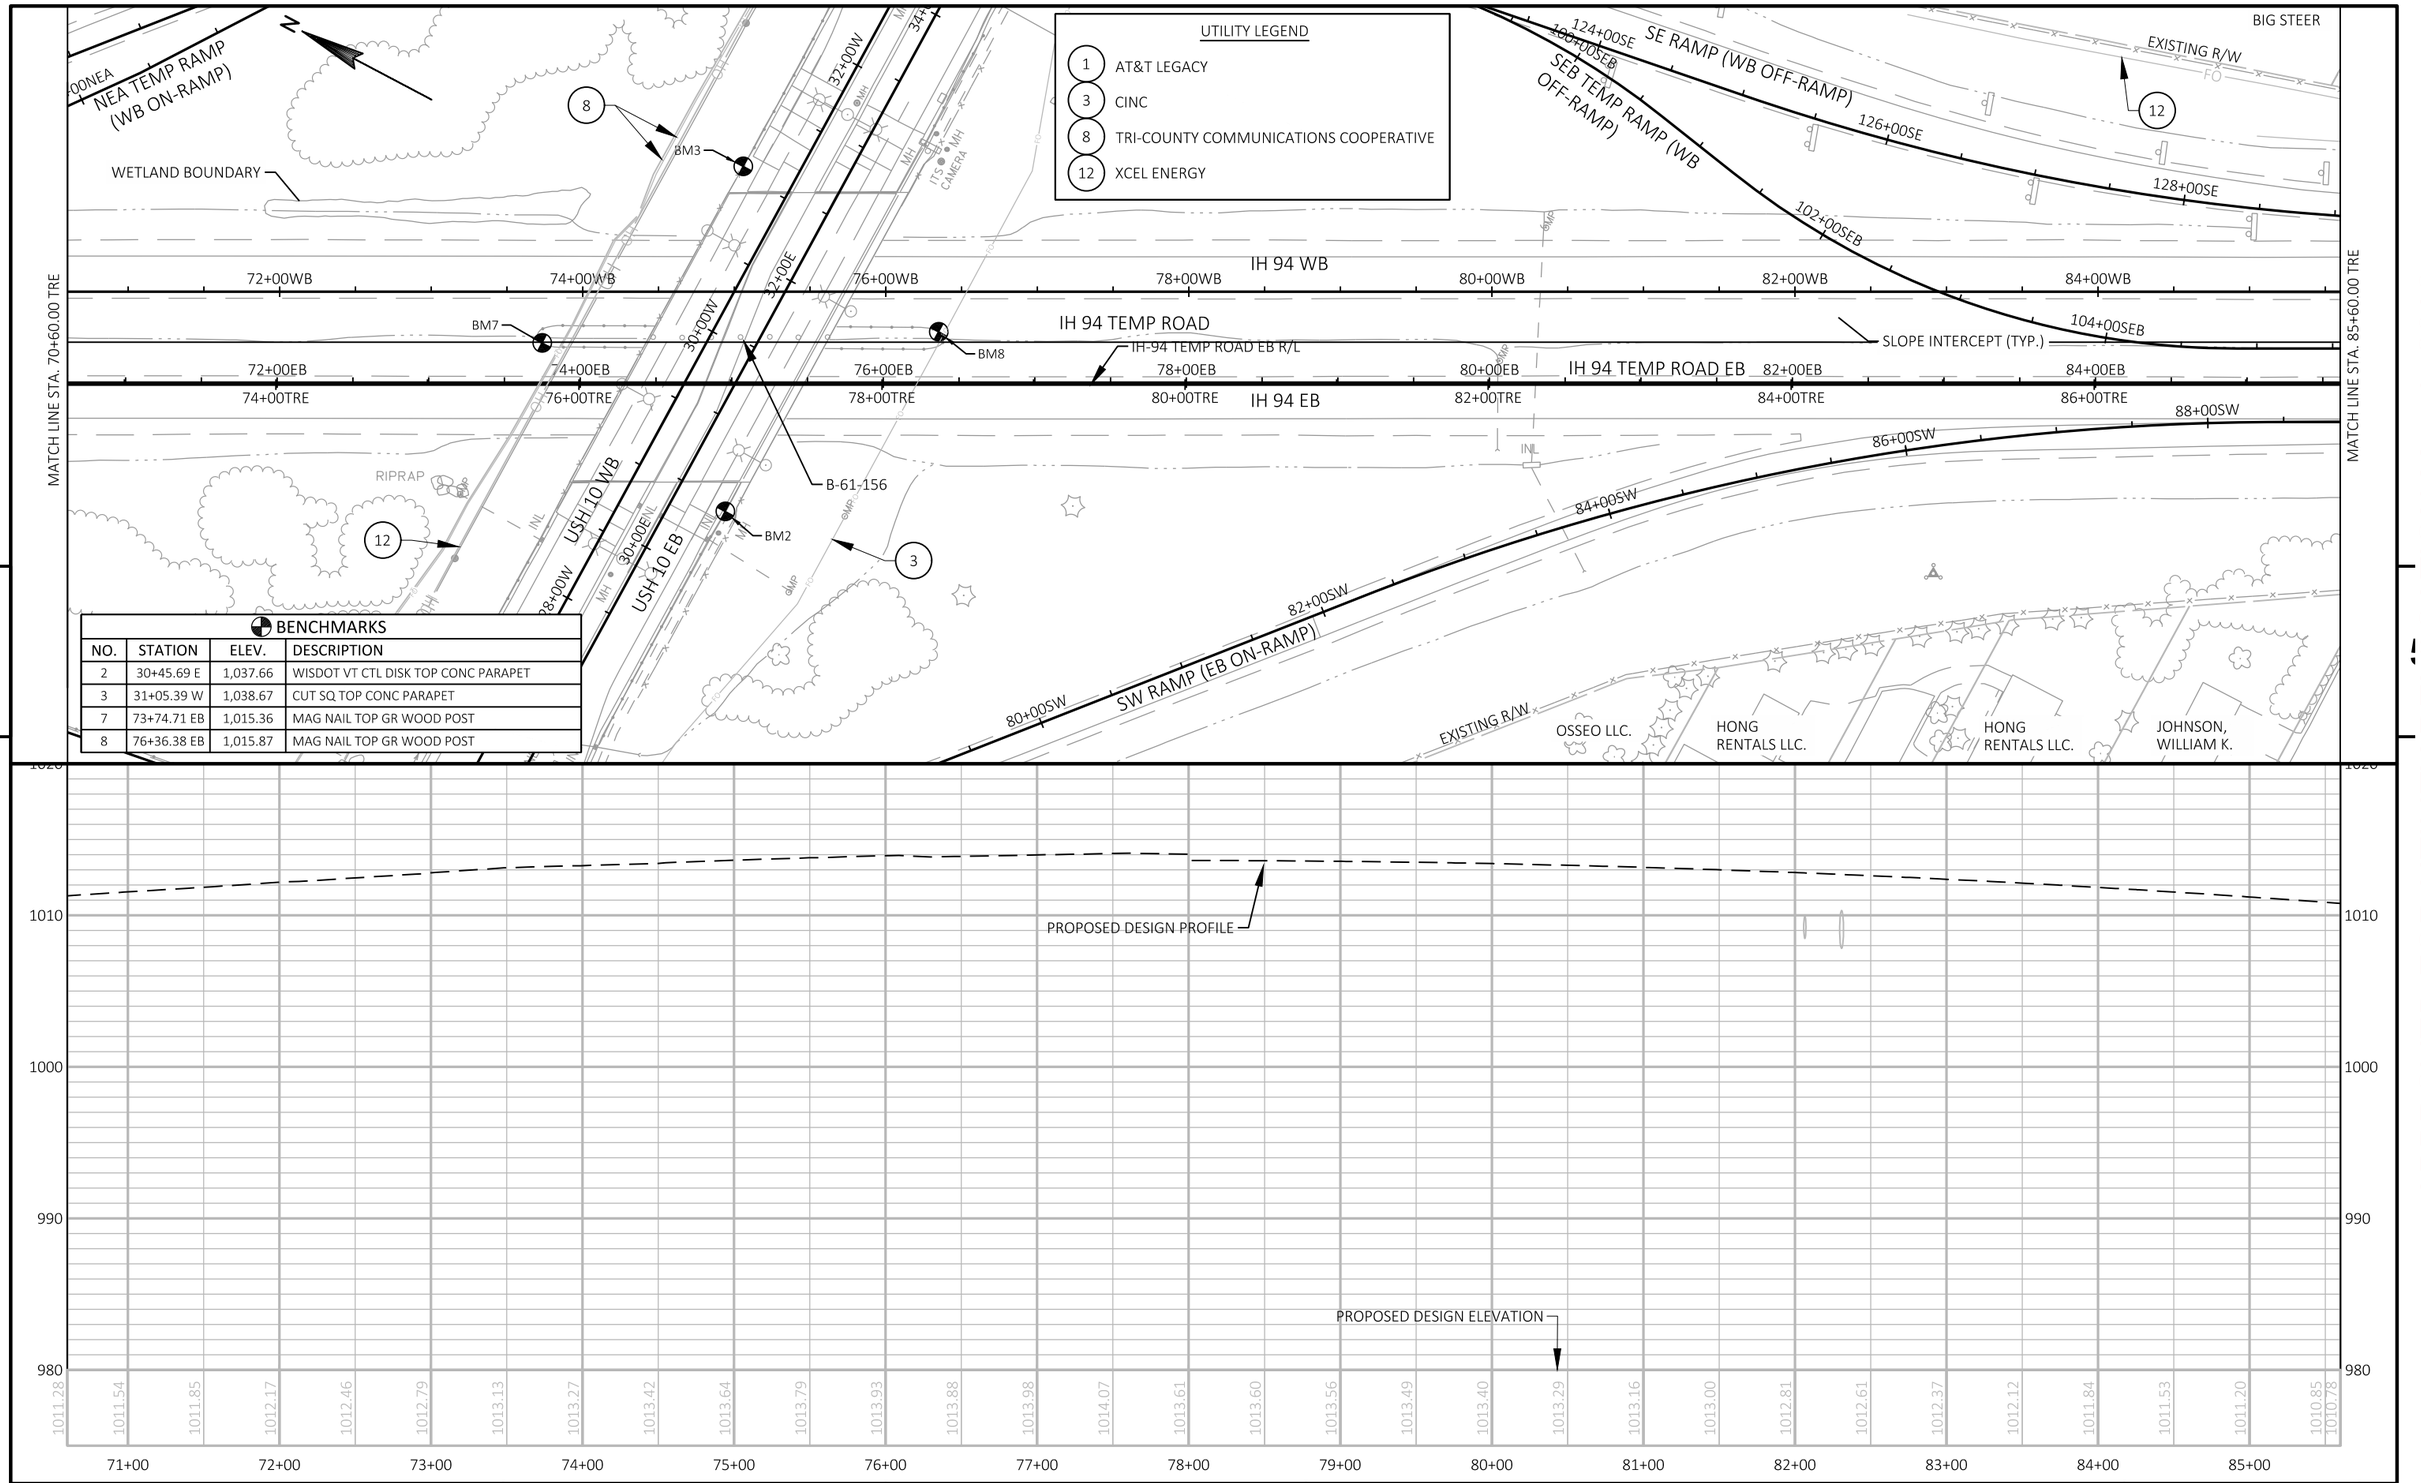

PROJECT NO: 1022-00-79	HWY: IH 94	COUNTY: TREMPEALEAU	PLAN AND PROFILE: IH 94 TEMP ROAD EB	SHEET 190	E

FILE NAME : G:\WDOTCO\16048 (2016-2018 DESIGN WO)\16048-006\CIVIL 3D\SHEETSPLAN\PLAN AND PROFILE\050106-PP-TC3.DWG
LAYOUT NAME - 21
PLOT DATE : 3/23/2018 9:15 AM PLOT BY : KL ENGINEERING PLOT NAME : PLOT SCALE : 1 IN:100 FT

WISDOT/CADDS SHEET 44

APPROVED FOR UTILITY RELOCATION May 1, 2018

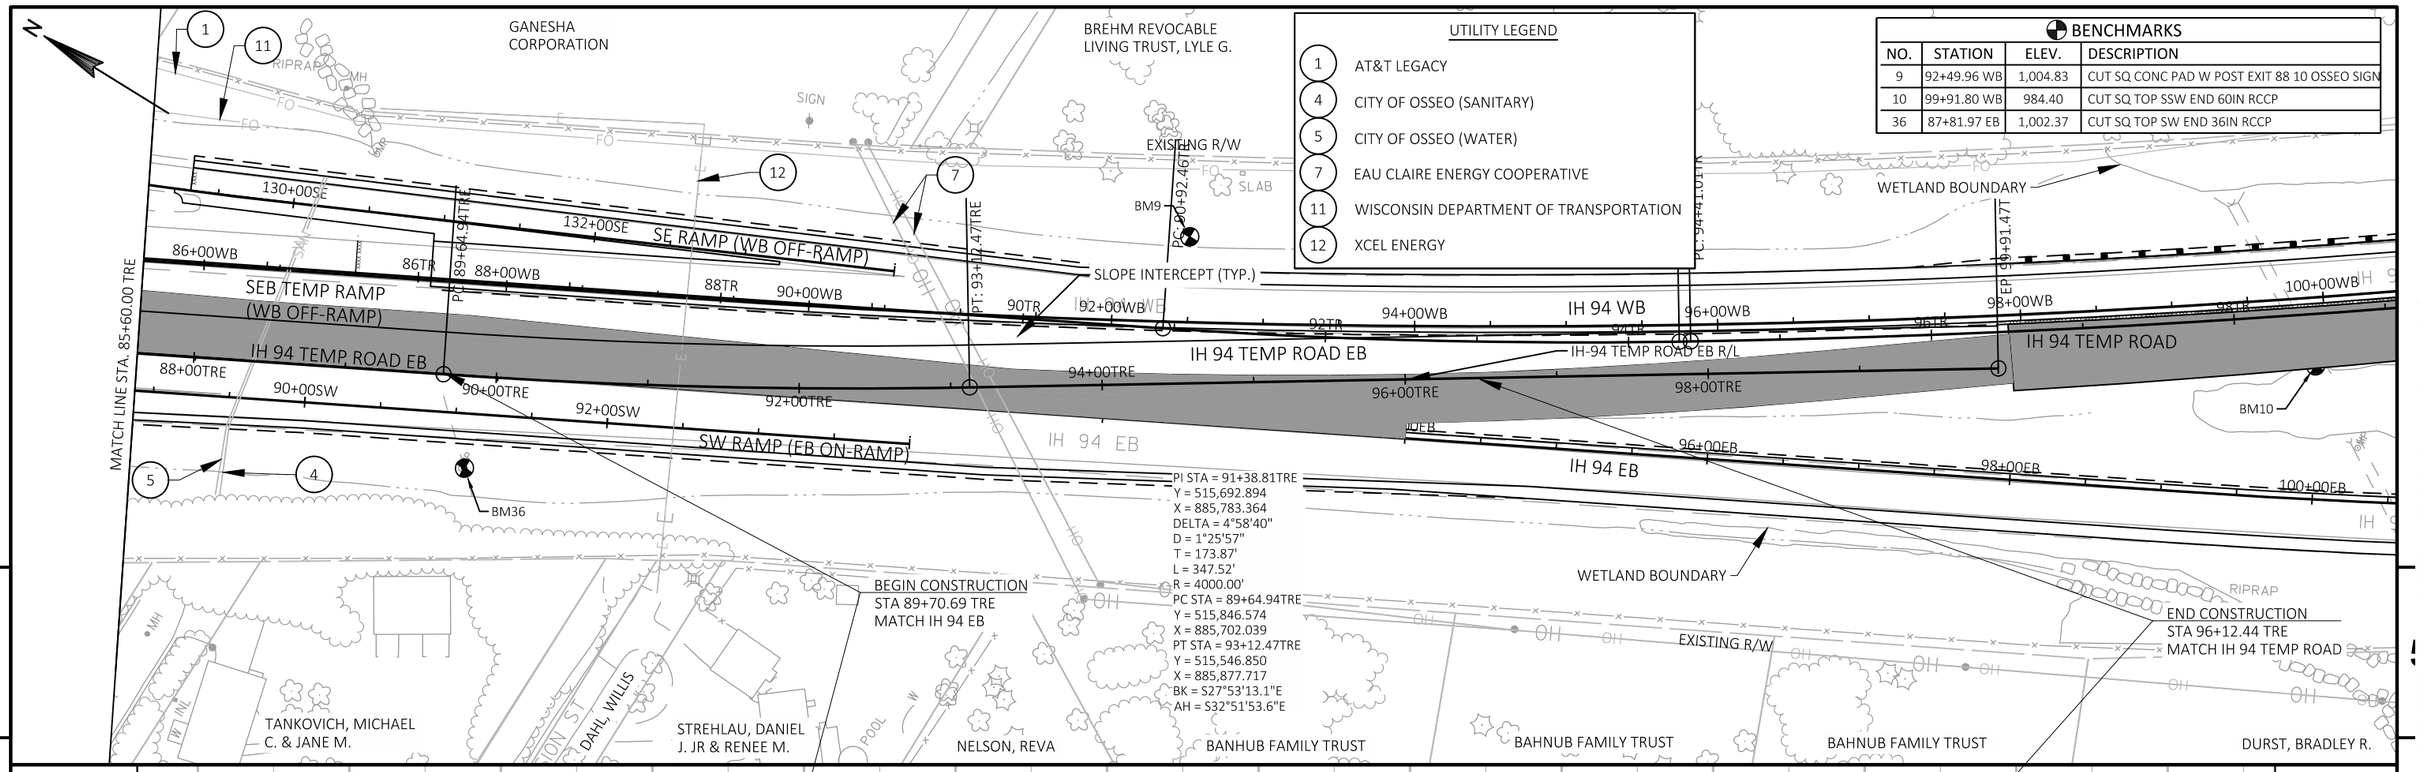

PROJECT NO: 1022-00-79	HWY: IH 94	COUNTY: TREMPEALEAU	PLAN AND PROFILE: IH 94 TEMP ROAD EB	SHEET 191	E

FILE NAME : G:\WDOTCO\16048 (2016-2018 DESIGN WO)\16048-006\CIVIL 3D\SHEETSPLAN\PLAN AND PROFILE\050106-PP-TC3.DWG
LAYOUT NAME - 22
PLOT DATE : 3/23/2018 10:09 AM PLOT BY : KL ENGINEERING PLOT NAME : PLOT SCALE : 1 IN:100 FT

WISDOT/CADDS SHEET 44

APPROVED FOR UTILITY RELOCATION May 1, 2018

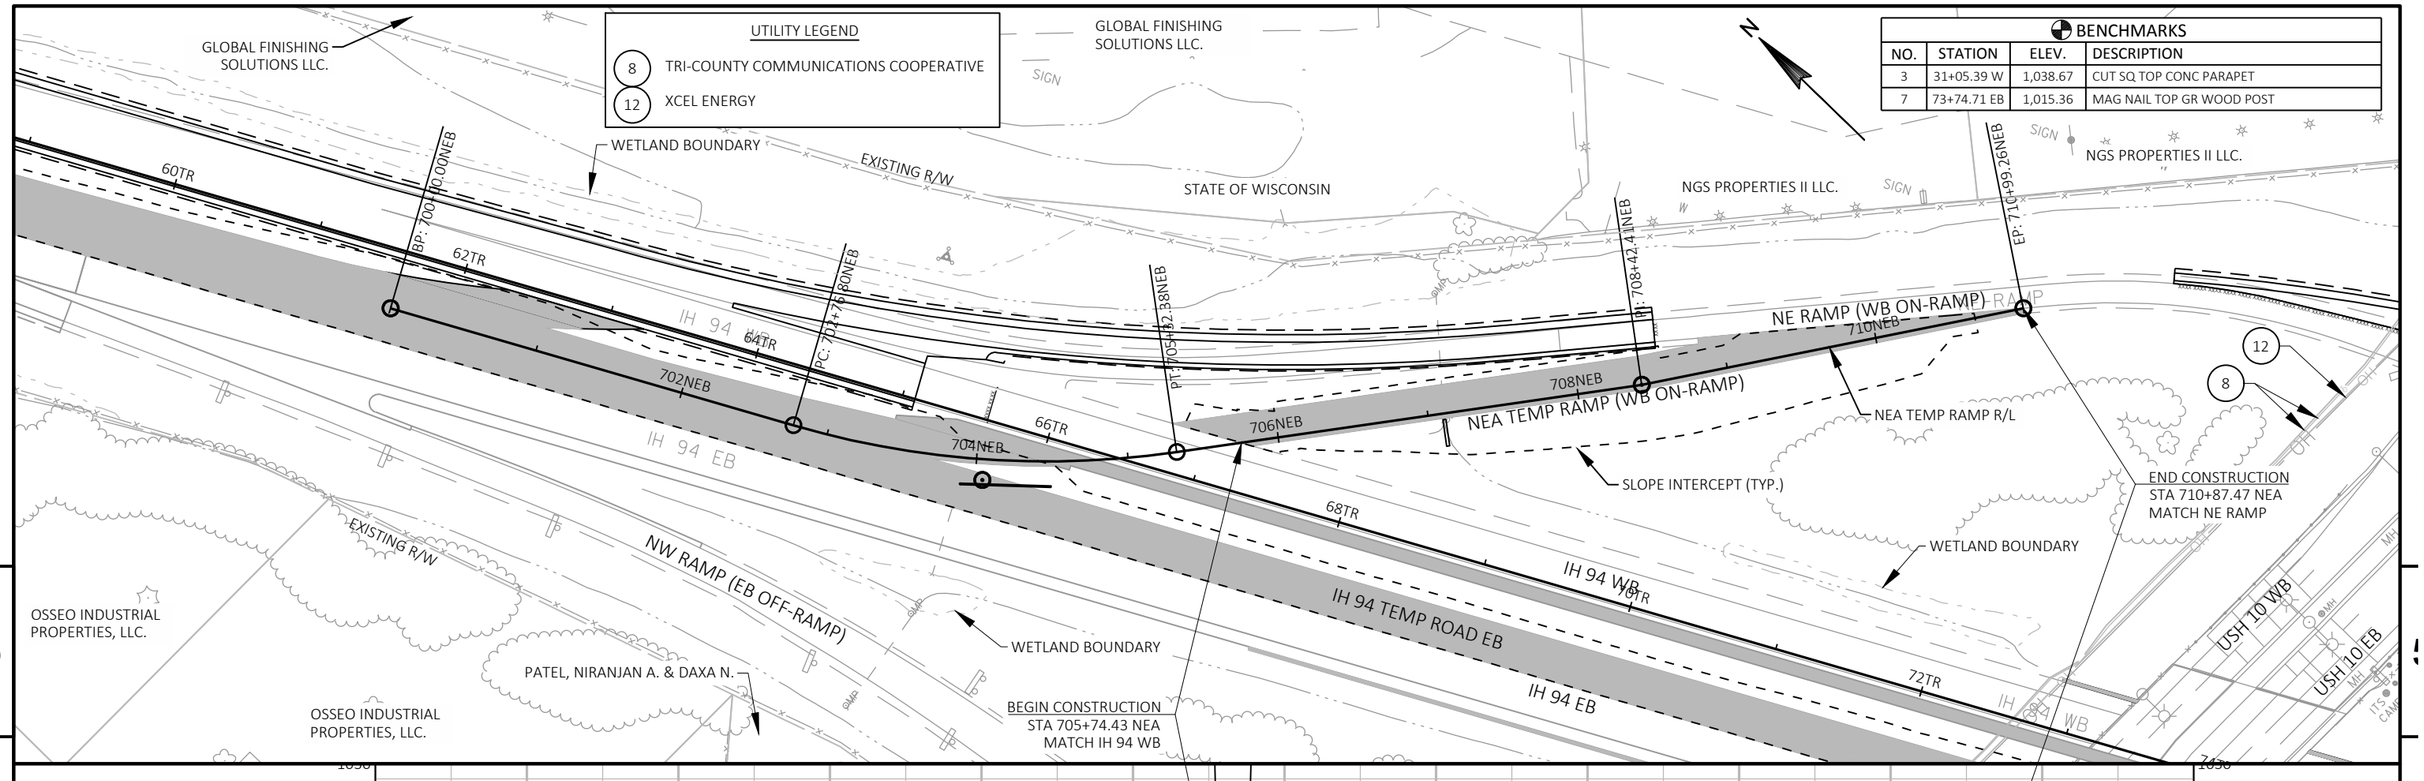

APPROVED FOR UTILITY RELOCATION May 1, 2018

PROJECT NO: 1022-00-79	HWY: IH 94	COUNTY: TREMPEALEAU	PLAN AND PROFILE: NEA TEMP RAMP (WB ON-RAMP)	SHEET 192	E

FILE NAME : G:\WDOTCO\16048 (2016-2018 DESIGN WO)\16048-006\CIVIL 3D\SHEETSPLAN\PLAN AND PROFILE\050106A-PP-TC3-RAMPS.DWG
LAYOUT NAME - NEA RAMP
PLOT DATE : 3/23/2018 3:15 PM PLOT BY : KL ENGINEERING PLOT NAME : PLOT SCALE : 1 IN:100 FT

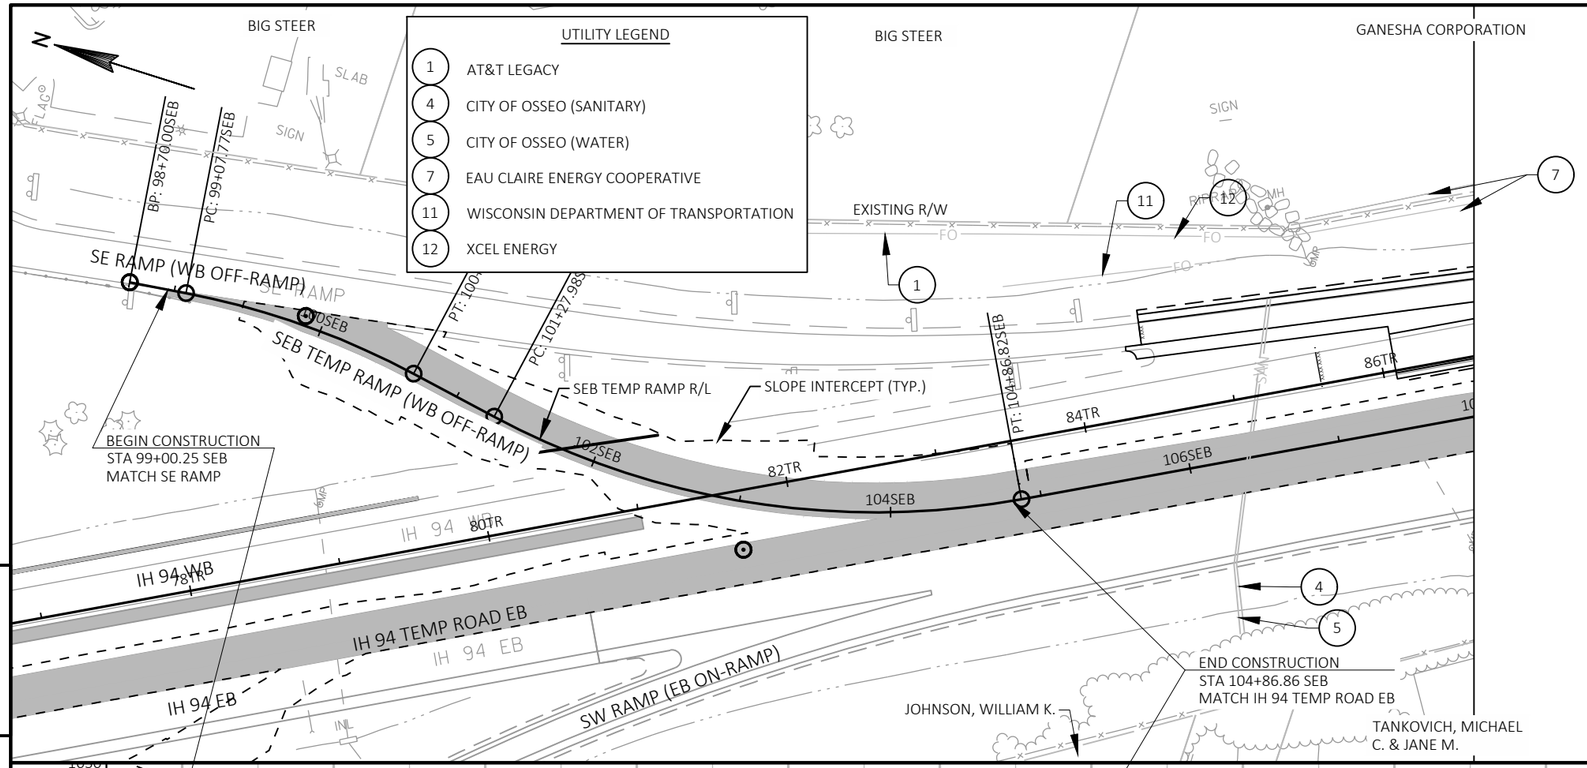

BENCHMARKS			
NO.	STATION	ELEV.	DESCRIPTION
9	92+49.96 WB	1,004.83	CUT SQ CONC PAD W POST EXIT 88 10 OSSEO SIGN
36	87+81.97 EB	1,002.37	CUT SQ TOP SW END 36IN RCCP

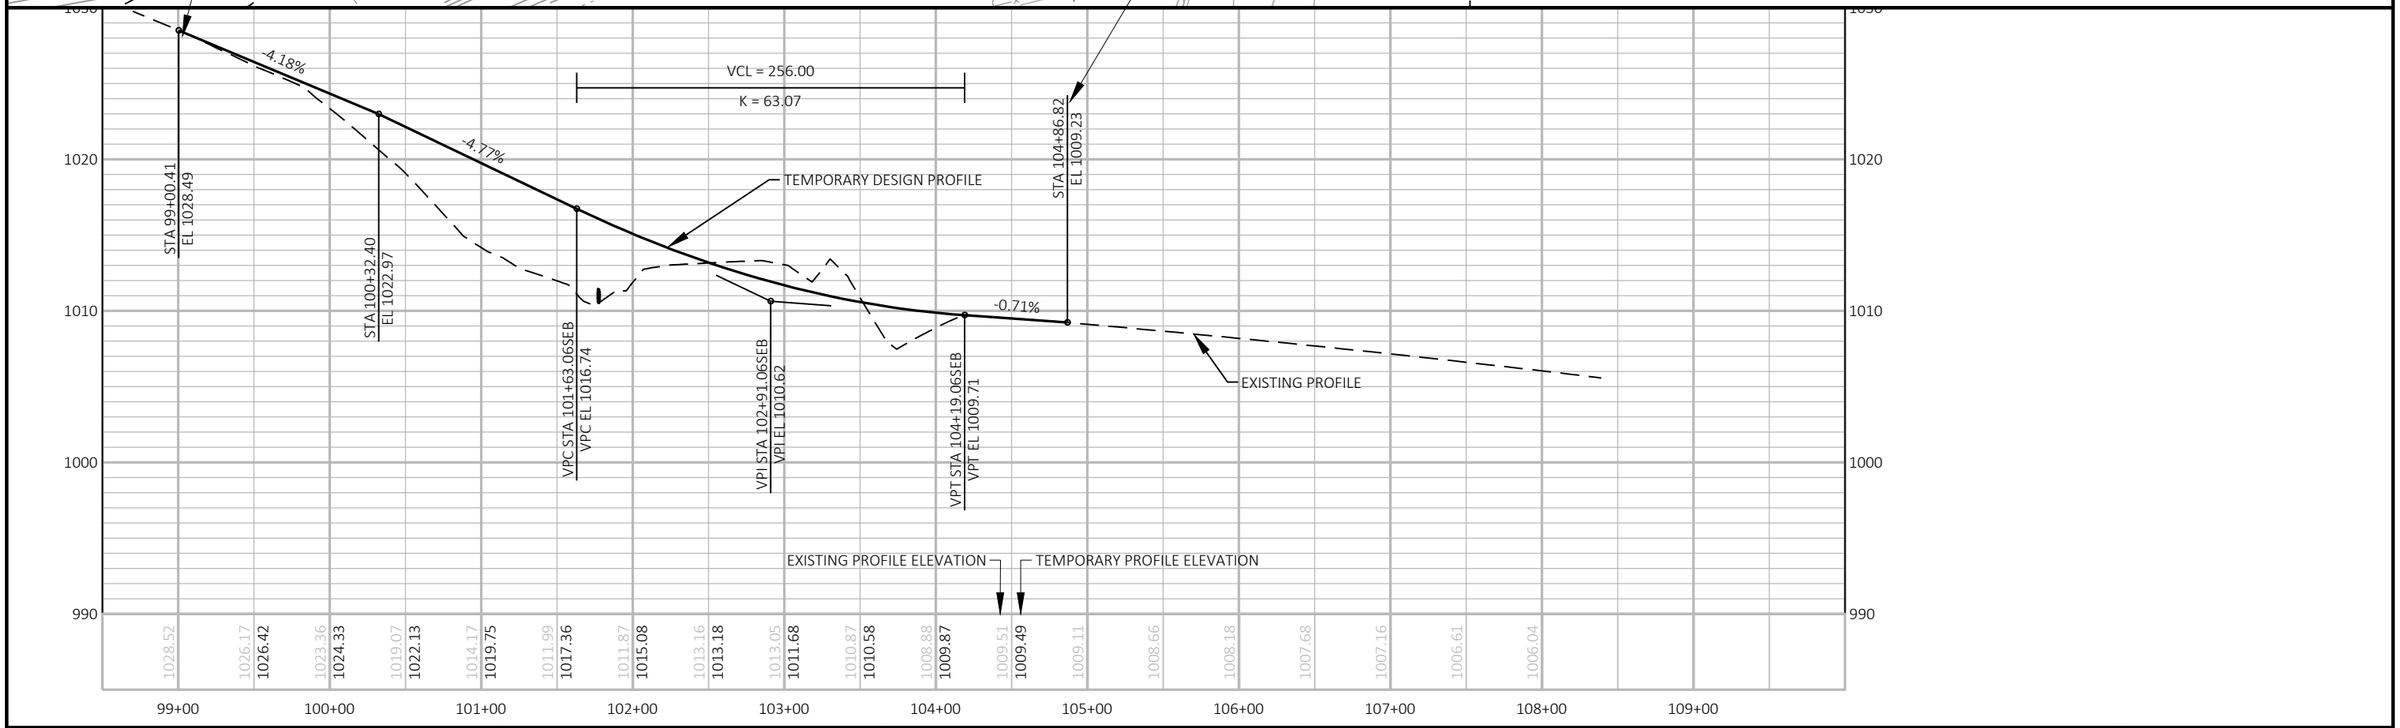

PROJECT NO: 1022-00-79	HWY: IH 94	COUNTY: TREMPEALEAU	PLAN AND PROFILE: SEB TEMP RAMP (WB OFF-RAMP)	SHEET 193	E

FILE NAME : G:\WDOTCO\16048 (2016-2018 DESIGN WO)\16048-006\CIVIL 3D\SHEETSPLAN\PLAN AND PROFILE\050106A-PP-TC3-RAMPS.DWG
LAYOUT NAME - SEB RAMP
PLOT DATE : 3/23/2018 3:16 PM PLOT BY : KL ENGINEERING PLOT NAME : PLOT SCALE : 1 IN:100 FT
WISDOT/CADDS SHEET 44

APPROVED FOR UTILITY RELOCATION May 1, 2018

BENCHMARKS			
NO.	STATION	ELEV.	DESCRIPTION
34	141+65.48 WB	986.62	CUT SQ TOP NE QUAD BOX CULVERT C-61-45-65

ZEIGLE, STEPHEN J. & GRISELDA

ZEIGLE, STEPHEN J. & GRISELDA

STONEY CREEK RECREATIONAL PROPERTIES LLC.

EXISTING R/W

SIGN

IH 94 WB

SLOPE INTERCEPT (TYP.)

BP: 130+65.00 SEC

PC: 131+38.91 SEC

PT: 133+83.15 SEC

PT: 137+60.84 SEC

EPC: 138+52.18 TR

SEC TEMP RAMP (WB OFF-RAMP)

SEC TEMP RAMP R/L

IH 94 WB

94 WB

IH 94 TEMP ROAD

126TR 128TR 130TR 132TR 134TR 136TR 138TR 140TR

132SEC 134SEC 136SEC 138SEC

SLOPE INTERCEPT

WETLAND BOUNDARY

UTILITY LEGEND

1 AT&T LEGACY

BEGIN CONSTRUCTION
STA 132+35 SEC
MATCH IH 94 WB

END CONSTRUCTION
STA 136+34.22 SEC
MATCH IH 94 TEMP ROAD

STA 133+39.06
EL 989.65

VPC STA 133+88.90
VPC EL 989.87

VPI STA 134+88.90
VPI EL 990.31

VPT STA 135+88.90
VPT EL 989.32

STA 136+34.22
EL 988.87

0.44%

0.99%

EXISTING PROFILE

TEMPORARY DESIGN PROFILE

EXISTING PROFILE ELEVATION

TEMPORARY PROFILE ELEVATION

VCL = 200.00

K = 140.05

1020 1010 1000 990 980

988.32 988.56 988.83 989.13 989.47 989.66 989.70 988.86 989.92 988.19 990.01 987.60 989.92 987.20 989.65 987.06 989.21 988.68 988.06 987.54 987.19 986.88

129+00 130+00 131+00 132+00 133+00 134+00 135+00 136+00 137+00 138+00 139+00 140+00 141+00

5

APPROVED FOR UTILITY RELOCATION May 1, 2018

PROJECT NO: 1022-00-79	HWY: IH 94	COUNTY: TREMPEALEAU	PLAN AND PLOTTING: SEC TEMP RAMP (WB OFF-RAMP)	SHEET 194	E

FILE NAME : G:\WDOTCO\16048 (2016-2018 DESIGN WO)\16048-006\CIVIL 3D\SHEETSPLAN\PLAN AND PROFILE\050106A-PP-TC3-RAMPS.DWG
LAYOUT NAME - SEC RAMP

PLOT DATE : 3/23/2018 3:16 PM PLOT BY : KL ENGINEERING PLOT NAME : PLOT SCALE : 1 IN:100 FT

WISDOT/CADDS SHEET 44

9C2: Concrete Bases Types 1, 2, 5 and 6

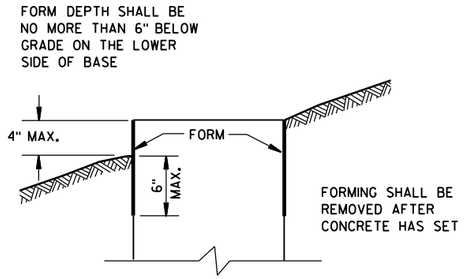

FORMING DETAIL

QUANTITY REQUIREMENTS	CONCRETE BASE TYPE		
	1	2	5 & 6
APPROX. CUBIC YARDS OF CONCRETE	0.40	0.57	0.40
LBS. OF HOOP BAR STEEL	NONE	23	16
LBS. OF VERTICAL BAR STEEL	NONE	60	18

GENERAL NOTES

DETAILS OF CONSTRUCTION, MATERIALS AND WORKMANSHIP NOT SHOWN ON THIS DRAWING SHALL CONFORM TO THE PERTINENT REQUIREMENTS OF THE CONTRACT.

BASES SHALL BE EXCAVATED BY USE OF A CIRCULAR AUGER.

TOP SURFACES OF CONCRETE BASES SHALL BE TROWEL FINISHED SMOOTH AND LEVEL.

CONDUIT SIZES AND LOCATIONS SHALL BE AS SHOWN ON THE PLANS.

THE FINAL OR TERMINATING CONCRETE BASE IN A CONDUIT RUN SHALL HAVE A 6" EXIT STUB INSTALLED FOR FUTURE CABLING USE. THE EXIT STUB SHALL BE SIZED AS USED THROUGHOUT THE CONDUIT RUN AS SHOWN AT THE ENTRANCE OF THE BASE.

MINIMUM BENDING RADIUS OF CONDUIT IS EQUAL TO 6 X THE DIAMETER.

CONDUIT HEIGHT ABOVE CONCRETE BASES SHALL BE 1 INCH. ALL METALLIC CONDUIT ENDS SHALL BE REAMED AND THREADED.

ALL CONDUIT ENDS AT THE TOP OF CONCRETE BASES SHALL BE CAPPED IF METALLIC OR PLUGGED IF NONMETALLIC IMMEDIATELY AFTER PLACEMENT AND BEFORE CONCRETE IS POURED. CONDUITS IN WHICH WIRE OR CABLE IS NOT INSTALLED SHALL REMAIN CAPPED OR PLUGGED.

GENERAL NOTES (CONTINUED)

BELL ENDS SHALL BE INSTALLED ON ALL PVC CONDUIT EXPOSED AT THE TOP OF CONCRETE BASES BEFORE INSTALLATION OF CABLE OR WIRE.

ENDS OF CONDUIT INSTALLED BELOW GRADE FOR FUTURE USE SHALL BE CAPPED IF METALLIC OR PLUGGED IF NONMETALLIC.

WHEN REQUIRED TO CONNECT NONMETALLIC CONDUIT TO METALLIC CONDUIT, ONLY ADAPTER FITTINGS, U.L. LISTED FOR ELECTRICAL USE, SHALL BE USED.

IF A BASE REQUIRES A DEEP FORM BECAUSE OF LOOSE DIRT OR FILL, THE FORM SHALL BE REMOVED BEFORE BACKFILLING AROUND THE BASE. BACKFILL SHALL BE TAMPED TIGHT AGAINST THE BARE CONCRETE BASE IN LAYERS OF 1 FOOT OR LESS.

A NO. 4 AWG, STRANDED COPPER EQUIPMENT GROUNDING CONDUCTOR SHALL BE EXOTHERMICALLY WELDED TO THE EQUIPMENT GROUNDING ELECTRODE (GROUND ROD) FOR TYPE 1, TYPE 2, TYPE 5, AND TYPE 6 BASES.

THE EQUIPMENT GROUNDING CONDUCTOR SHALL BE FURNISHED AND INSTALLED TO ENTER THE BASE OF THE TYPE 2 AND TYPE 5 BASES THROUGH A 1 INCH CONDUIT INSTALLED FOR GROUNDING PURPOSES, LEAVING A 4 FOOT COIL OF WIRE ABOVE THE CONCRETE BASE. THE EQUIPMENT GROUNDING CONDUCTOR SHALL BE NEATLY COILED AND THE COILS TIED TOGETHER.

ANCHOR RODS SHALL BE THREADED 12" IN LENGTH ON EACH END OF THE ROD. ANCHOR RODS SHALL BE MANUFACTURED IN ACCORDANCE WITH SECTION 654.2.1 OF THE STANDARD SPECIFICATIONS.

WASHERS AND LOCK WASHERS ARE REQUIRED ON ALL ANCHOR RODS.

WHEN ANCHOR RODS USING THE ALTERNATE "L" BEND ARE FURNISHED, THE 4" "L" BEND SHALL BE IN ADDITION TO THE SPECIFIED ANCHOR ROD BAR LENGTH. THE "L" BEND END SHALL NOT BE THREADED.

ANCHOR RODS SHALL BE INSTALLED WITH MISALIGNMENTS OF LESS THAN 1:40 FROM VERTICAL.

WELDING OF THE ANCHOR RODS TO THE CAGE IS UNACCEPTABLE. TIE WIRES SHALL BE USED.

BAR STEEL REINFORCEMENT SHALL BE COATED WITH POWDERED EPOXY RESIN IN ACCORDANCE WITH SECTION 505 OF THE STANDARD SPECIFICATIONS (LATEST EDITION).

(1) THE MINIMUM DEPTH OF CONDUIT EXITING THE CONCRETE BASE AND INSTALLED BELOW THE TRAVELED WAY SHALL BE 24 INCHES. THE MINIMUM DEPTH OF CONDUIT EXITING THE CONCRETE BASE THAT IS NOT INSTALLED BELOW THE TRAVELED WAY SHALL BE 18 INCHES. THE MAXIMUM DEPTH OF ALL CONDUIT SHALL BE 36 INCHES EXCEPT WITH WRITTEN APPROVAL BY THE ENGINEER.

(2) (4) 1" DIA. X 3'-6" ANCHOR RODS.

(3) (4) 1" DIA. X 5'-0" ANCHOR RODS.

(4) (6) NO. 6 X 6'-8" BAR STEEL REINFORCEMENT.

(5) (7) NO. 4 X 5'-1" BAR STEEL REINFORCEMENT @ 1'-0" C-C.

(6) (4) 1" DIA. X 3'-6" ANCHOR RODS.

(7) (6) NO.4 X 4'-8" BAR STEEL REINFORCEMENT.

(8) (5) NO. 4 X 5'-1" BAR STEEL REINFORCEMENT @ 1'-0" C-C.

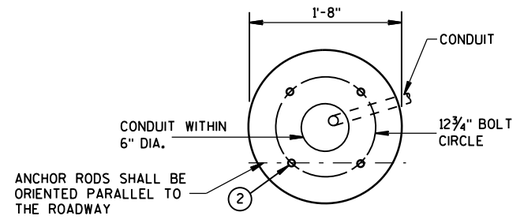

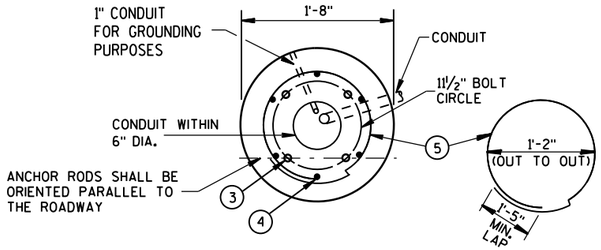

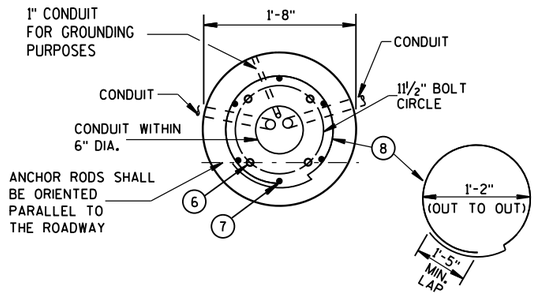

HALF SECTION IN UNPAVED AREA
(TYPICAL FOR TYPES 1, 2, 5, & 6)

HALF SECTION IN PAVEMENT
(TYPICAL FOR TYPES 1, 2, 5, & 6)

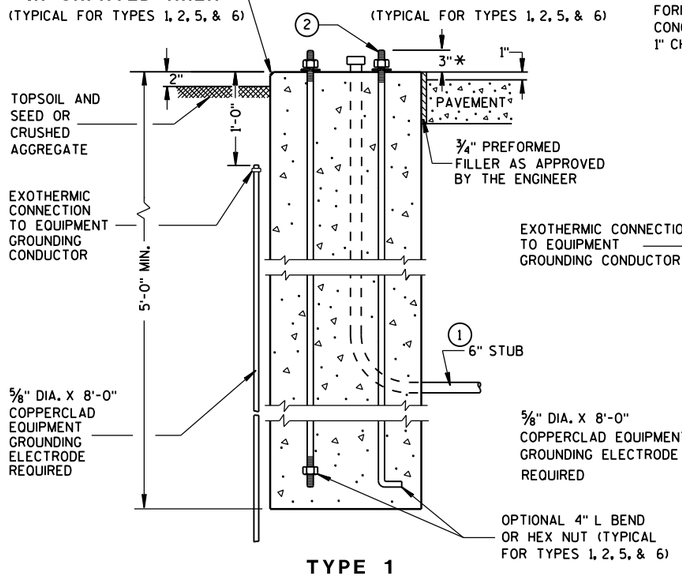

TYPE 1

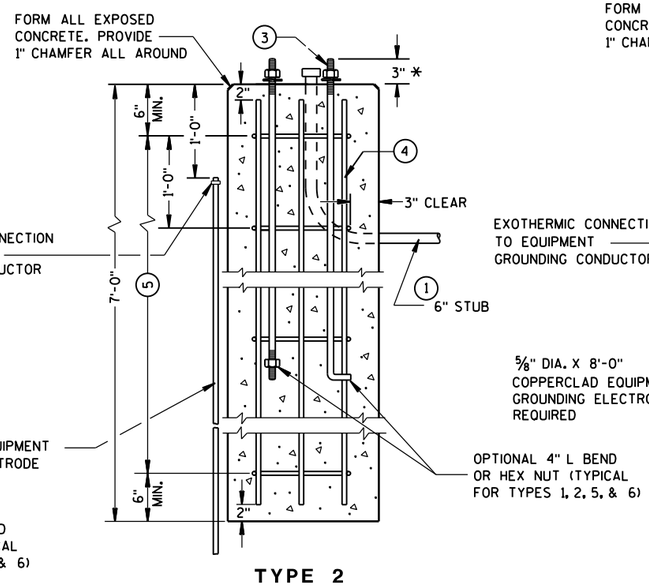

TYPE 2

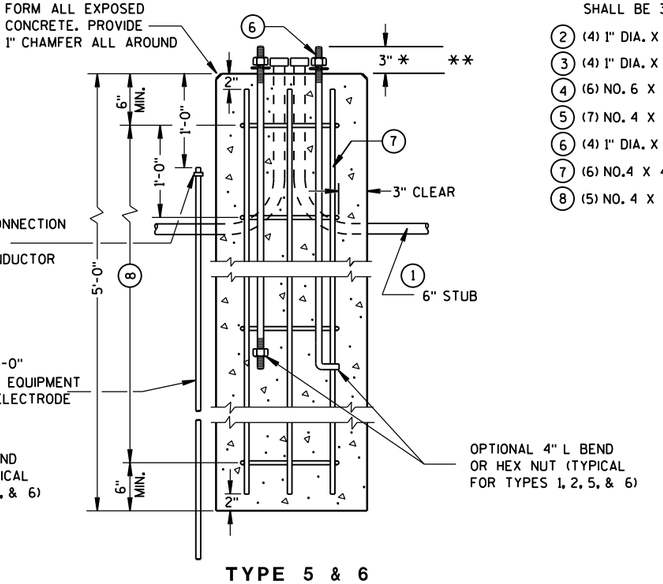

TYPE 5 & 6

CONCRETE BASES

* ANY ANCHOR ROD PROJECTION SHORTER THAN 2¾" OR LONGER THAN 3¼" SHALL REQUIRE THE BASE TO BE REMOVED AND REPLACED AT THE CONTRACTORS EXPENSE.

** FOR NONBREAKAWAY INSTALLATIONS, 4½" ± ANCHOR ROD PROJECTION WITH THE USE OF LEVELING NUTS. RODENT SCREEN REQUIRED.

CONCRETE BASES, TYPES 1, 2, 5, & 6

STATE OF WISCONSIN
DEPARTMENT OF TRANSPORTATION

APPROVED
Sept. 2014 — DATE
/S/ Ahmet Demirbilek — STATE ELECTRICAL ENGINEER
FHWA

APPROVED FOR UTILITY RELOCATIONS, MAY 1, 2018

6
S.D.D. 9 C 2-7

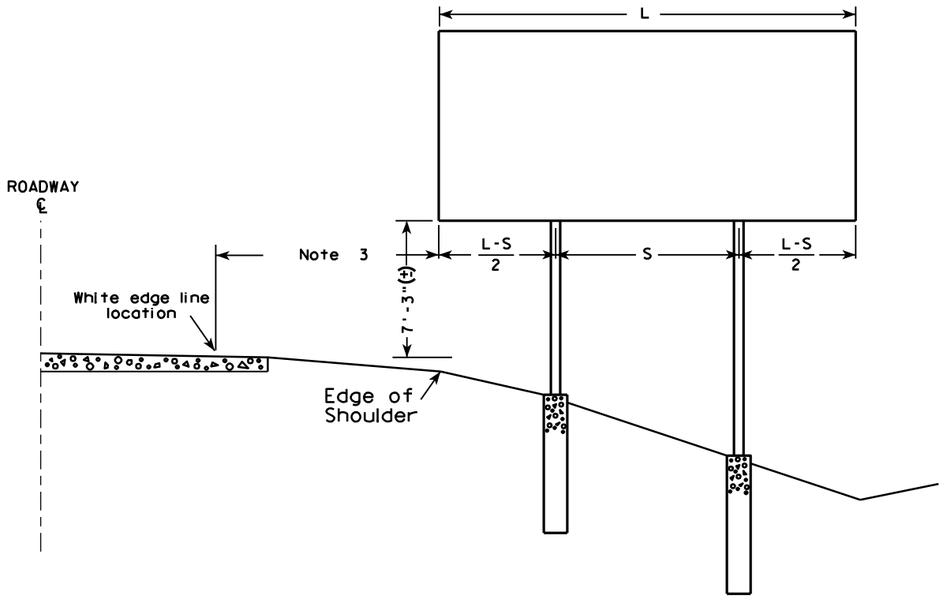

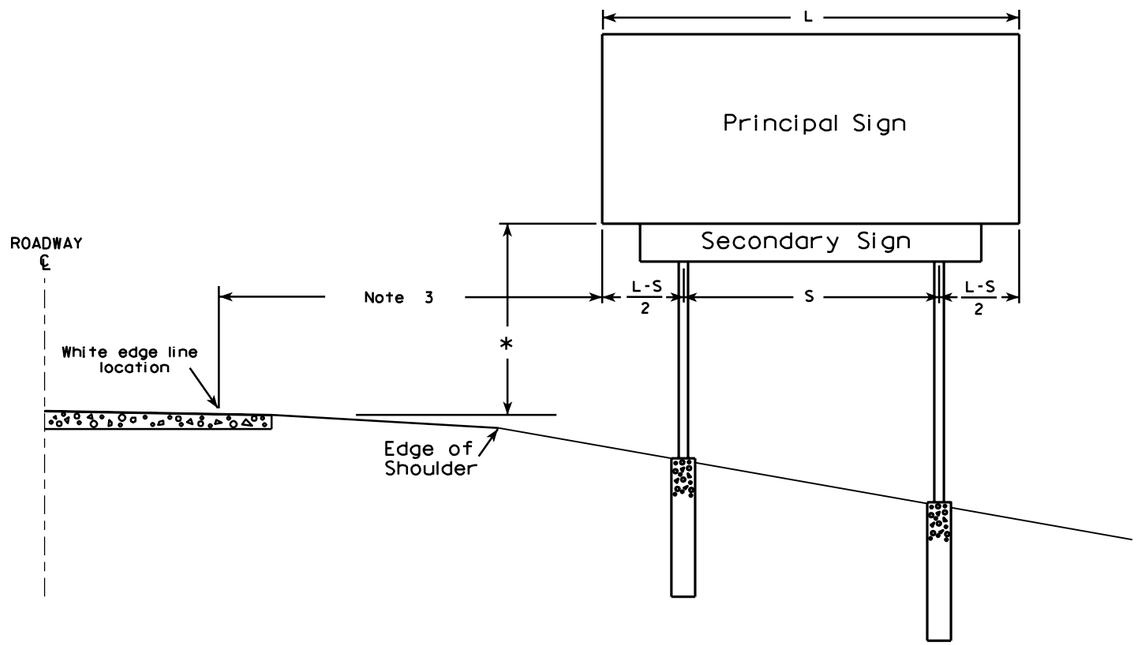

GENERAL NOTES

1. For a 2 post installation, S equals 3L/5, but shall not be less than 9 ft.
2. For a 3 post installation, S equals 5L/7, but shall not be less than 18 ft., and the space between any two posts shall not be less than 9 ft.
3. Unless noted in the plan, the sign offset distance shall be a minimum of 17'-6", desirable 30'-0".
4. The (±) tolerance shown on this sheet is 3 in.
5. The vertical sign height clearance detailed is measured from the bottom of the sign to the near edge of pavement.
6. Post lengths shown in the miscellaneous quantities are estimated lengths. The contractor shall verify post lengths at the time of final grading.
7. Refer to the Traffic Guidelines Manual for further guidance on minimum vertical clearance requirements.

* Clearance is 8'-3"(±) when the secondary sign is 3 ft. or less in height. For secondary signs larger than 3 ft., the clearance to the bottom of the secondary sign shall be 5'-3"(±).

7

7

TYPICAL INSTALLATION OF TYPE I SIGNS

WISCONSIN DEPT OF TRANSPORTATION

APPROVED Matthew R Rauch
for State Traffic Engineer

DATE 4/02/08 PLATE NO. A4-1.9

APPROVED FOR UTILITY RELOCATIONS, MAY 1, 2018

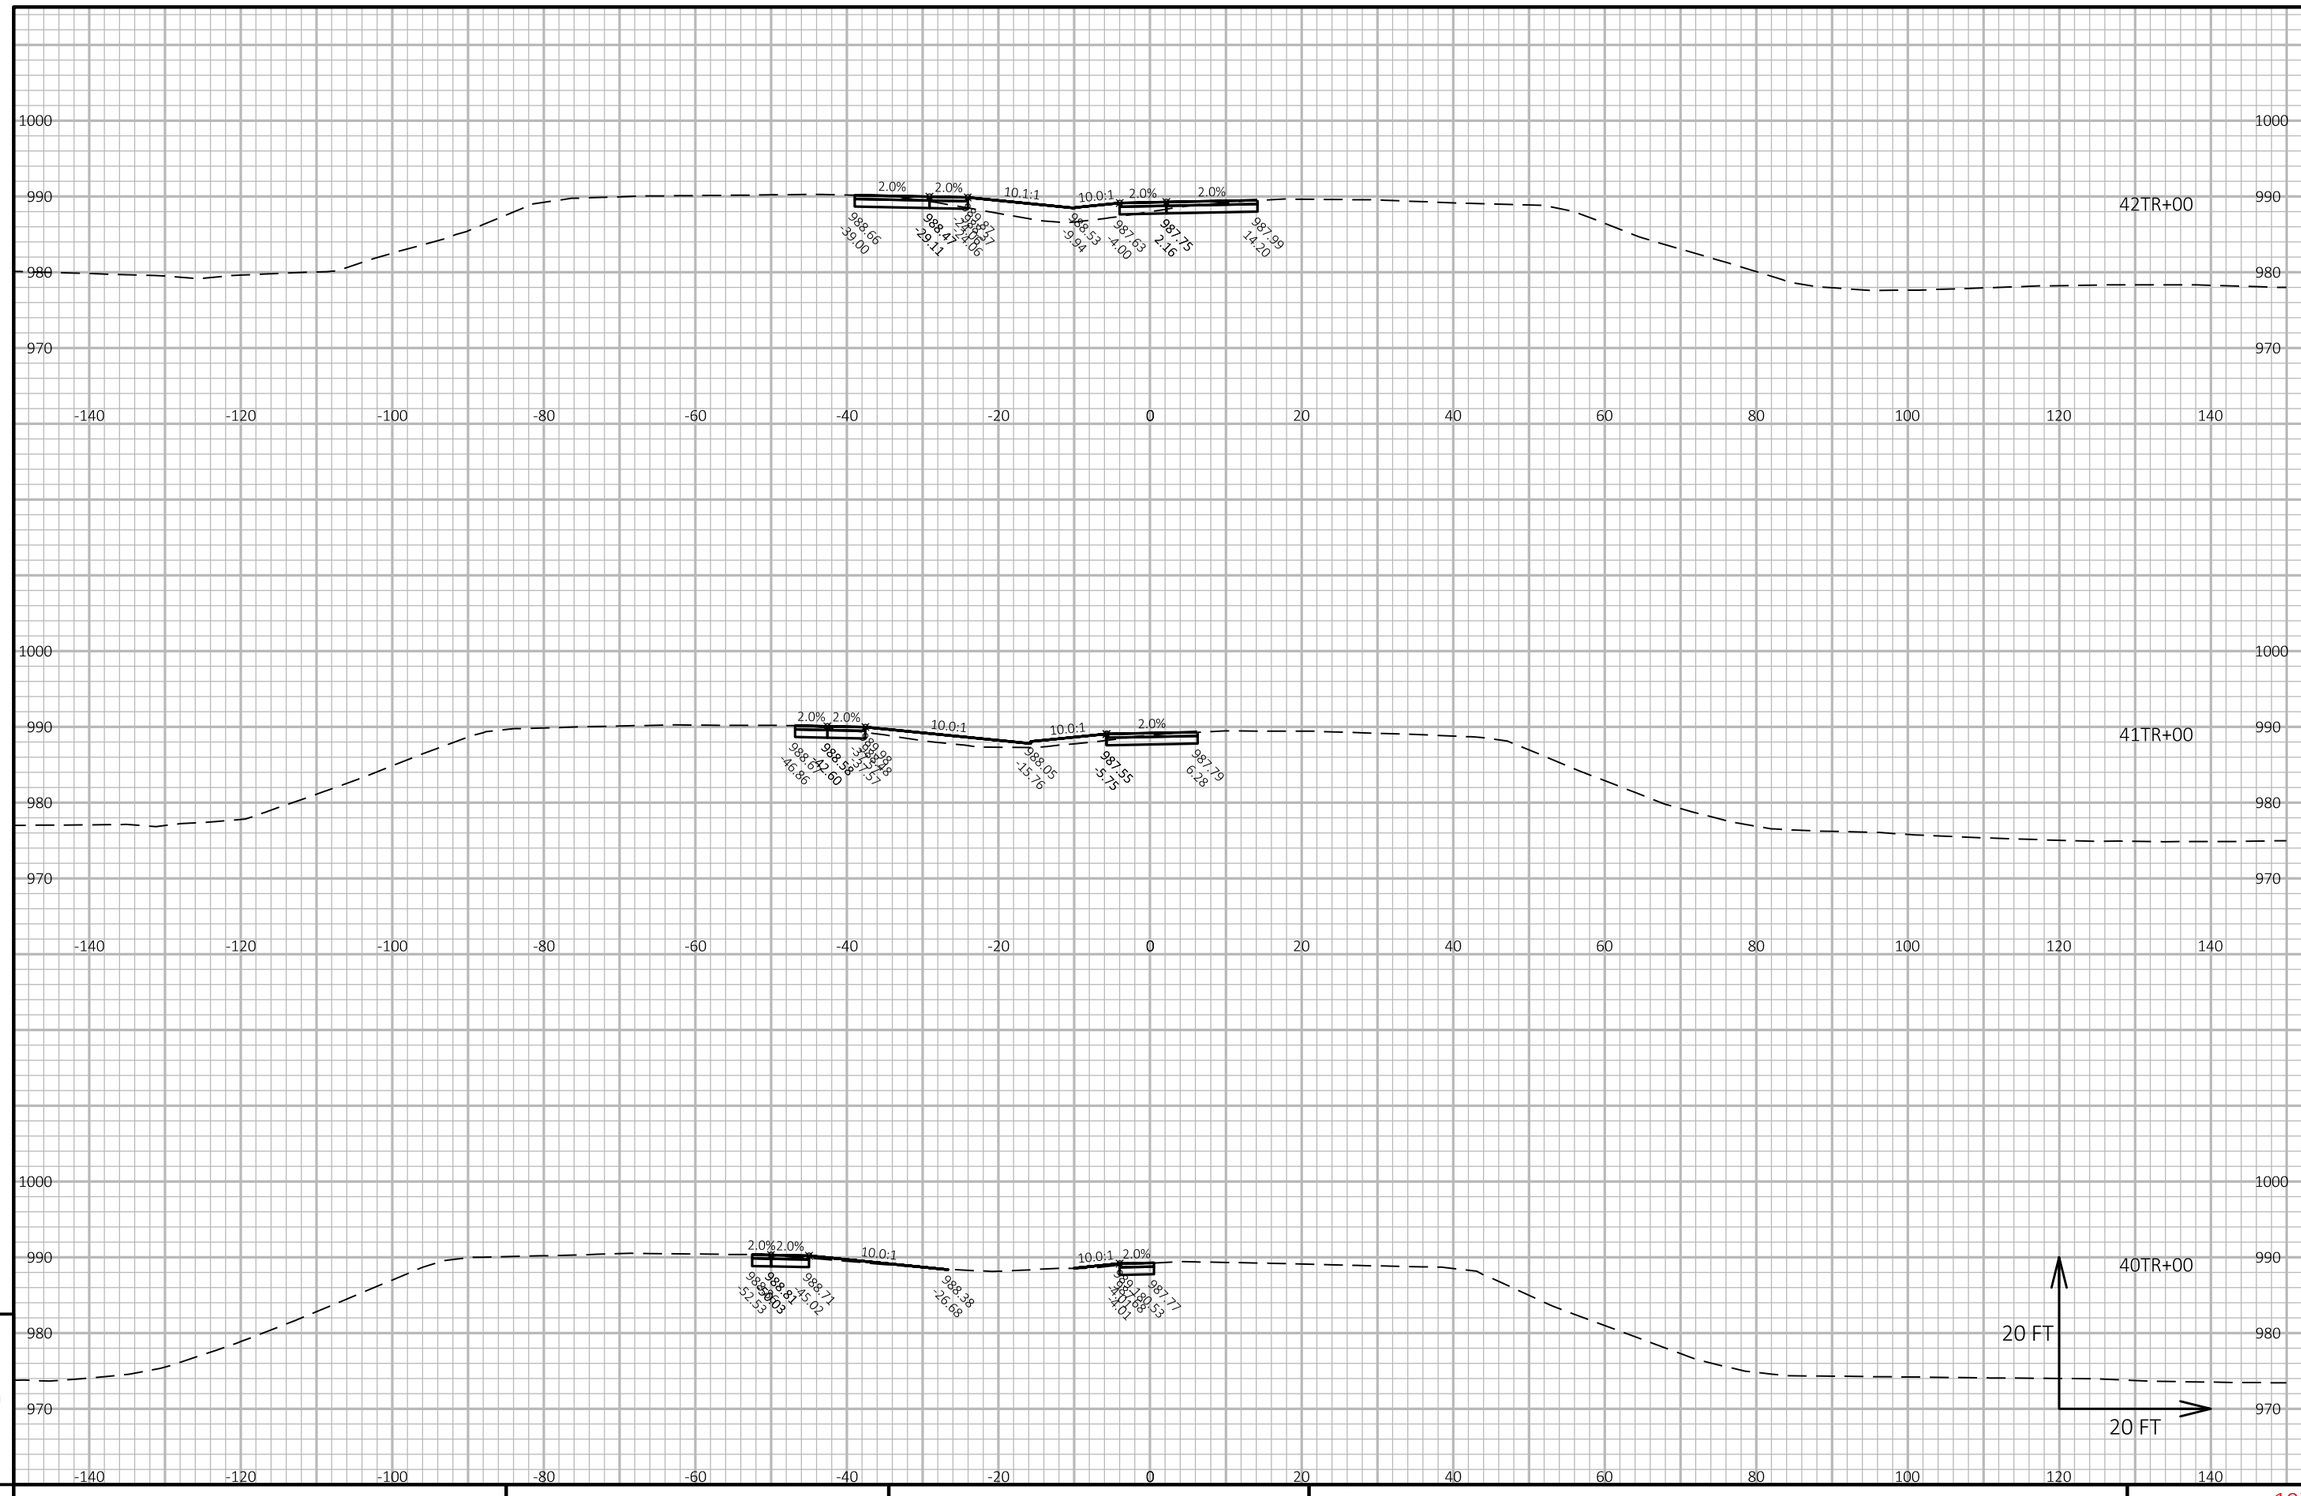

APPROVED FOR UTILITY RELOCATION May 1, 2018

9

9

PROJECT NO: 1022-00-79	HWY: IH 94	COUNTY: TREMPEALEAU	CROSS SECTIONS: IH 94 WB TEMP ROAD STAGE 1B	SHEET 197	E

FILE NAME : G:\WDOTCO\16048 (2016-2018 DESIGN WO)\16048-006\CIVIL 3D\SHEETSPLAN\CROSS SECTION\090109-XS-TEMP 94 WB.DWG
LAYOUT NAME - Section Sheet - (7)

PLOT DATE : 3/22/2018 4:20 PM PLOT BY : KL ENGINEERING PLOT NAME : PLOT SCALE : 1 IN:20 FT HORZ. / 1 IN:20 FT VERT.

WISDOT/CADDS SHEET 49

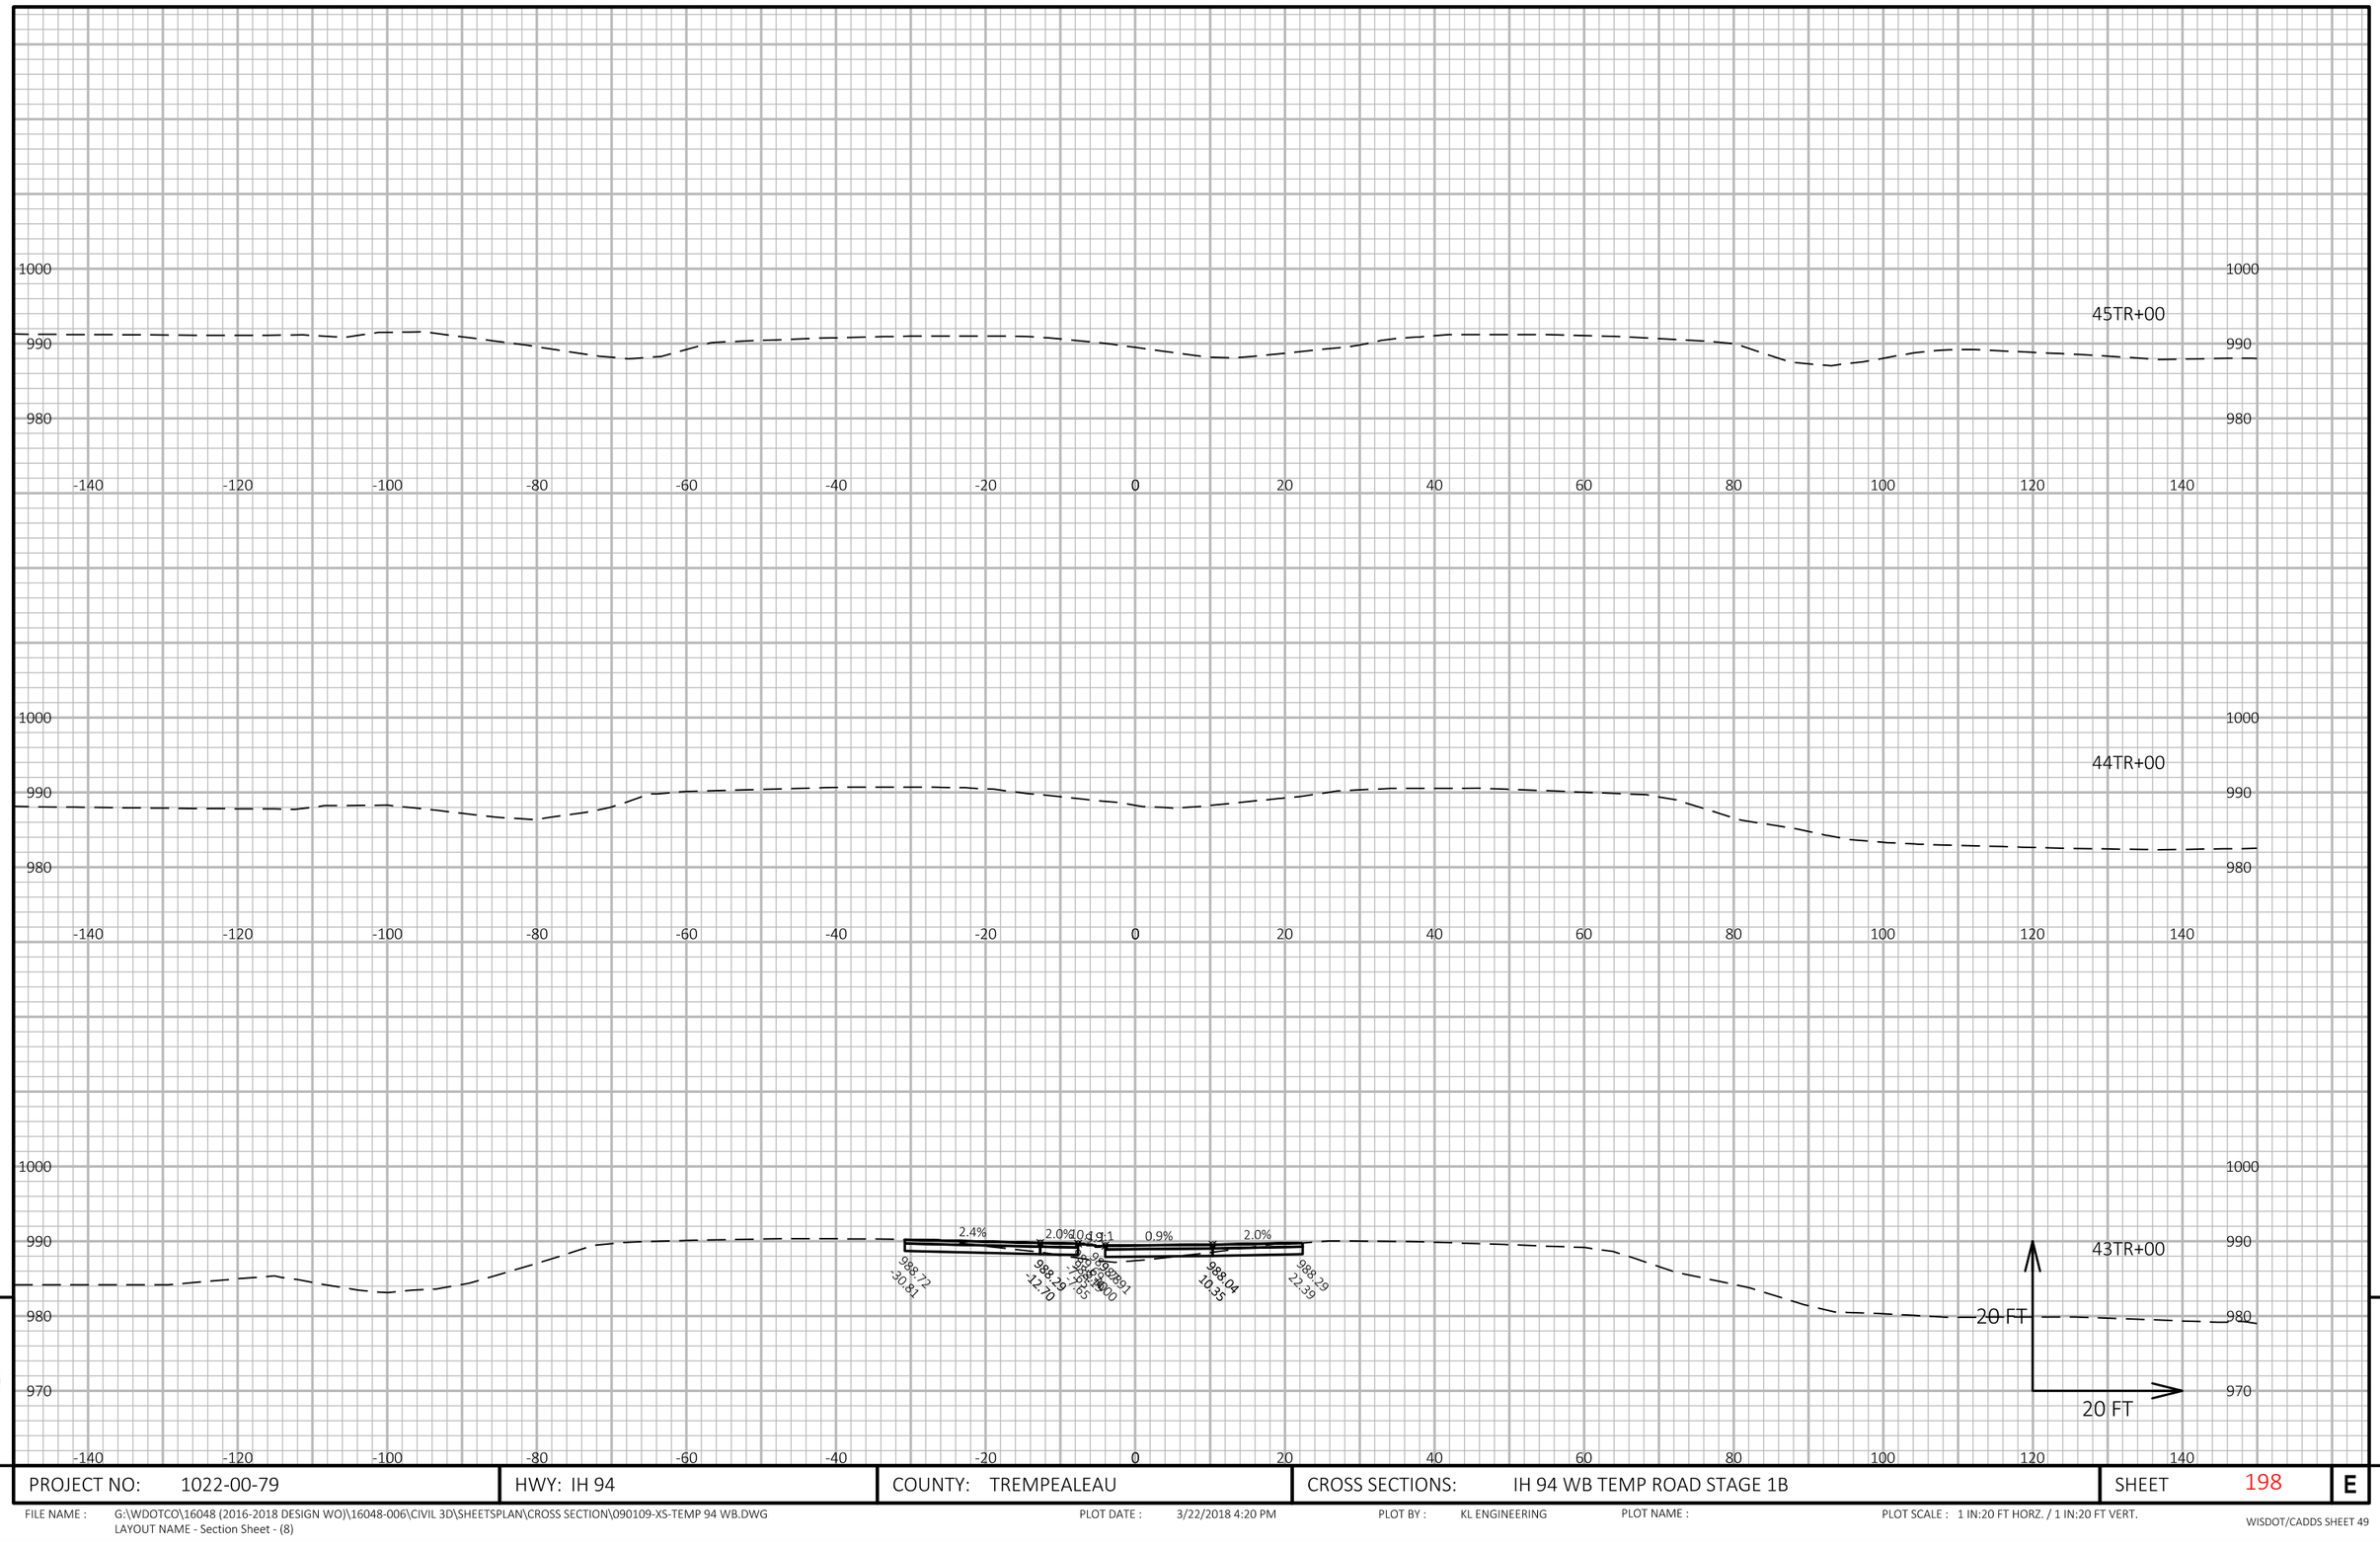

APPROVED FOR UTILITY RELOCATION May 1, 2018

9

9

PROJECT NO: 1022-00-79	HWY: IH 94	COUNTY: TREMPEALEAU	CROSS SECTIONS: IH 94 WB TEMP ROAD STAGE 1B	SHEET 198	E

FILE NAME : G:\WDOTCO\16048 (2016-2018 DESIGN WO)\16048-006\CIVIL 3D\SHEETSPLAN\CROSS SECTION\090109-XS-TEMP 94 WB.DWG
LAYOUT NAME - Section Sheet - (8)

PLOT DATE : 3/22/2018 4:20 PM PLOT BY : KL ENGINEERING PLOT NAME : PLOT SCALE : 1 IN:20 FT HORZ. / 1 IN:20 FT VERT.

WISDOT/CADDS SHEET 49

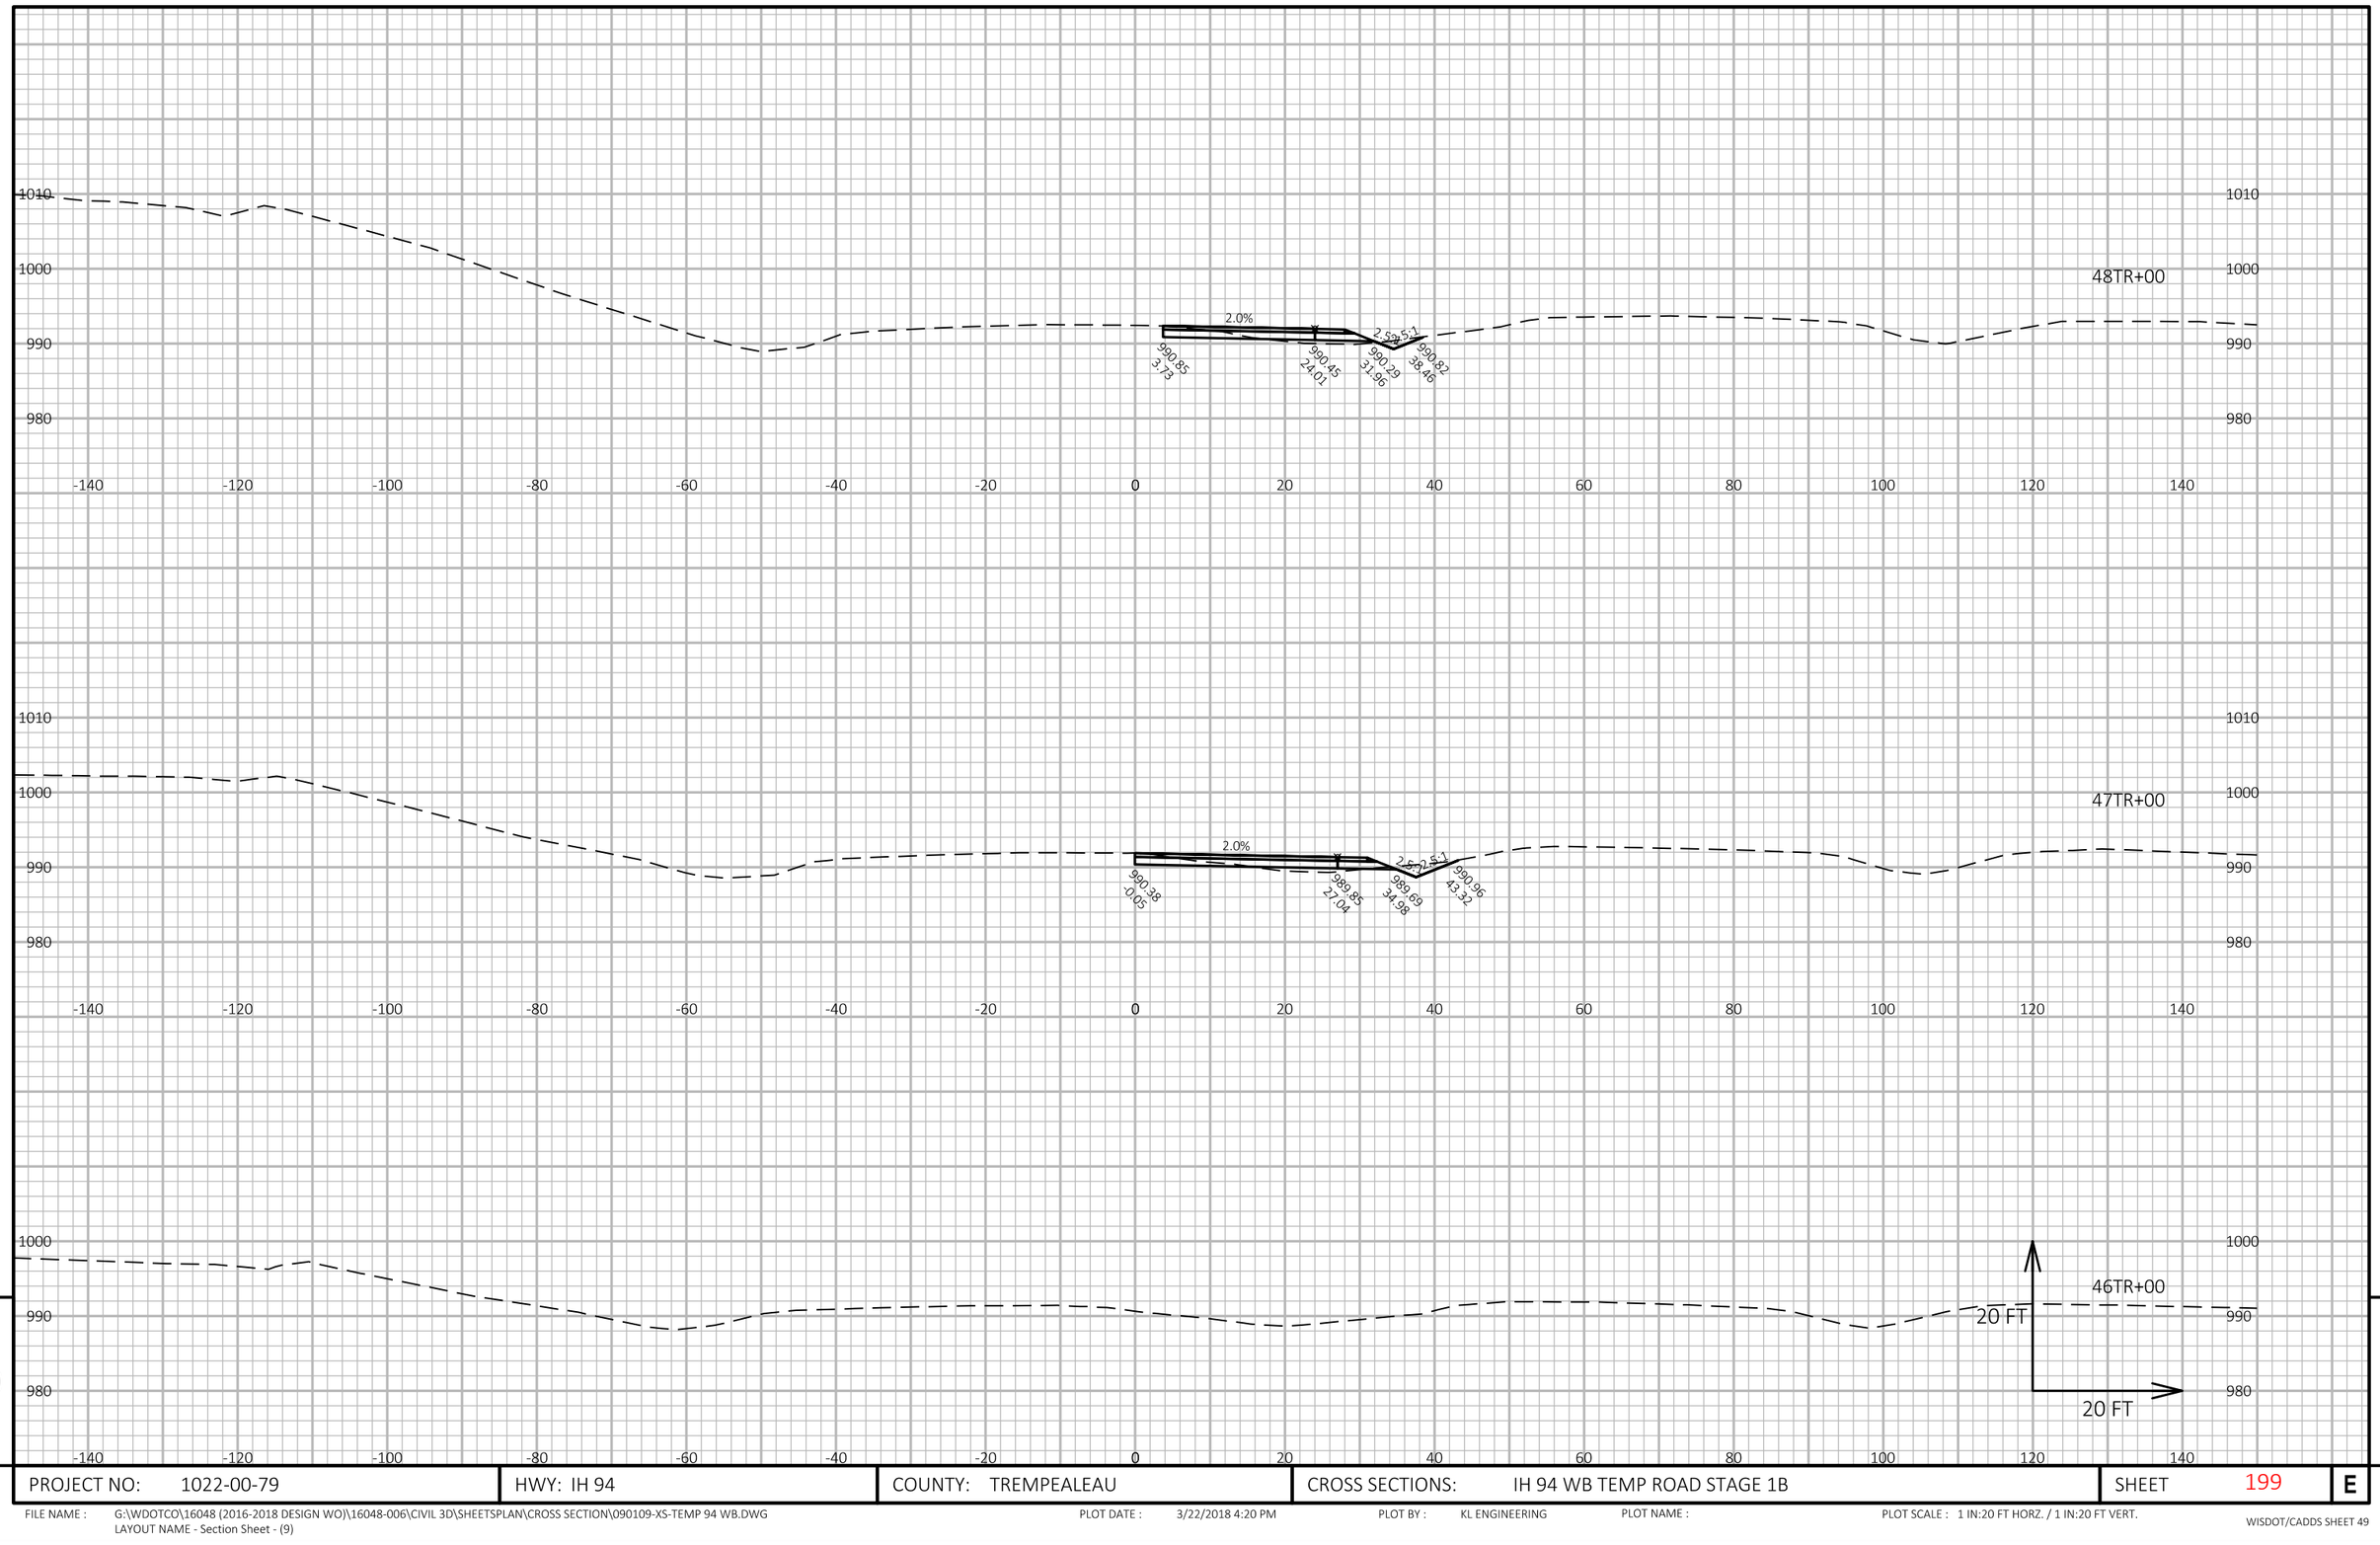

APPROVED FOR UTILITY RELOCATION May 1, 2018

9

9

PROJECT NO: 1022-00-79	HWY: IH 94	COUNTY: TREMPEALEAU	CROSS SECTIONS: IH 94 WB TEMP ROAD STAGE 1B	SHEET 199	E

FILE NAME : G:\WDOTCO\16048 (2016-2018 DESIGN WO)\16048-006\CIVIL 3D\SHEETSPLAN\CROSS SECTION\090109-XS-TEMP 94 WB.DWG
LAYOUT NAME - Section Sheet - (9)

PLOT DATE : 3/22/2018 4:20 PM PLOT BY : KL ENGINEERING PLOT NAME : PLOT SCALE : 1 IN:20 FT HORZ. / 1 IN:20 FT VERT.

WISDOT/CADDS SHEET 49

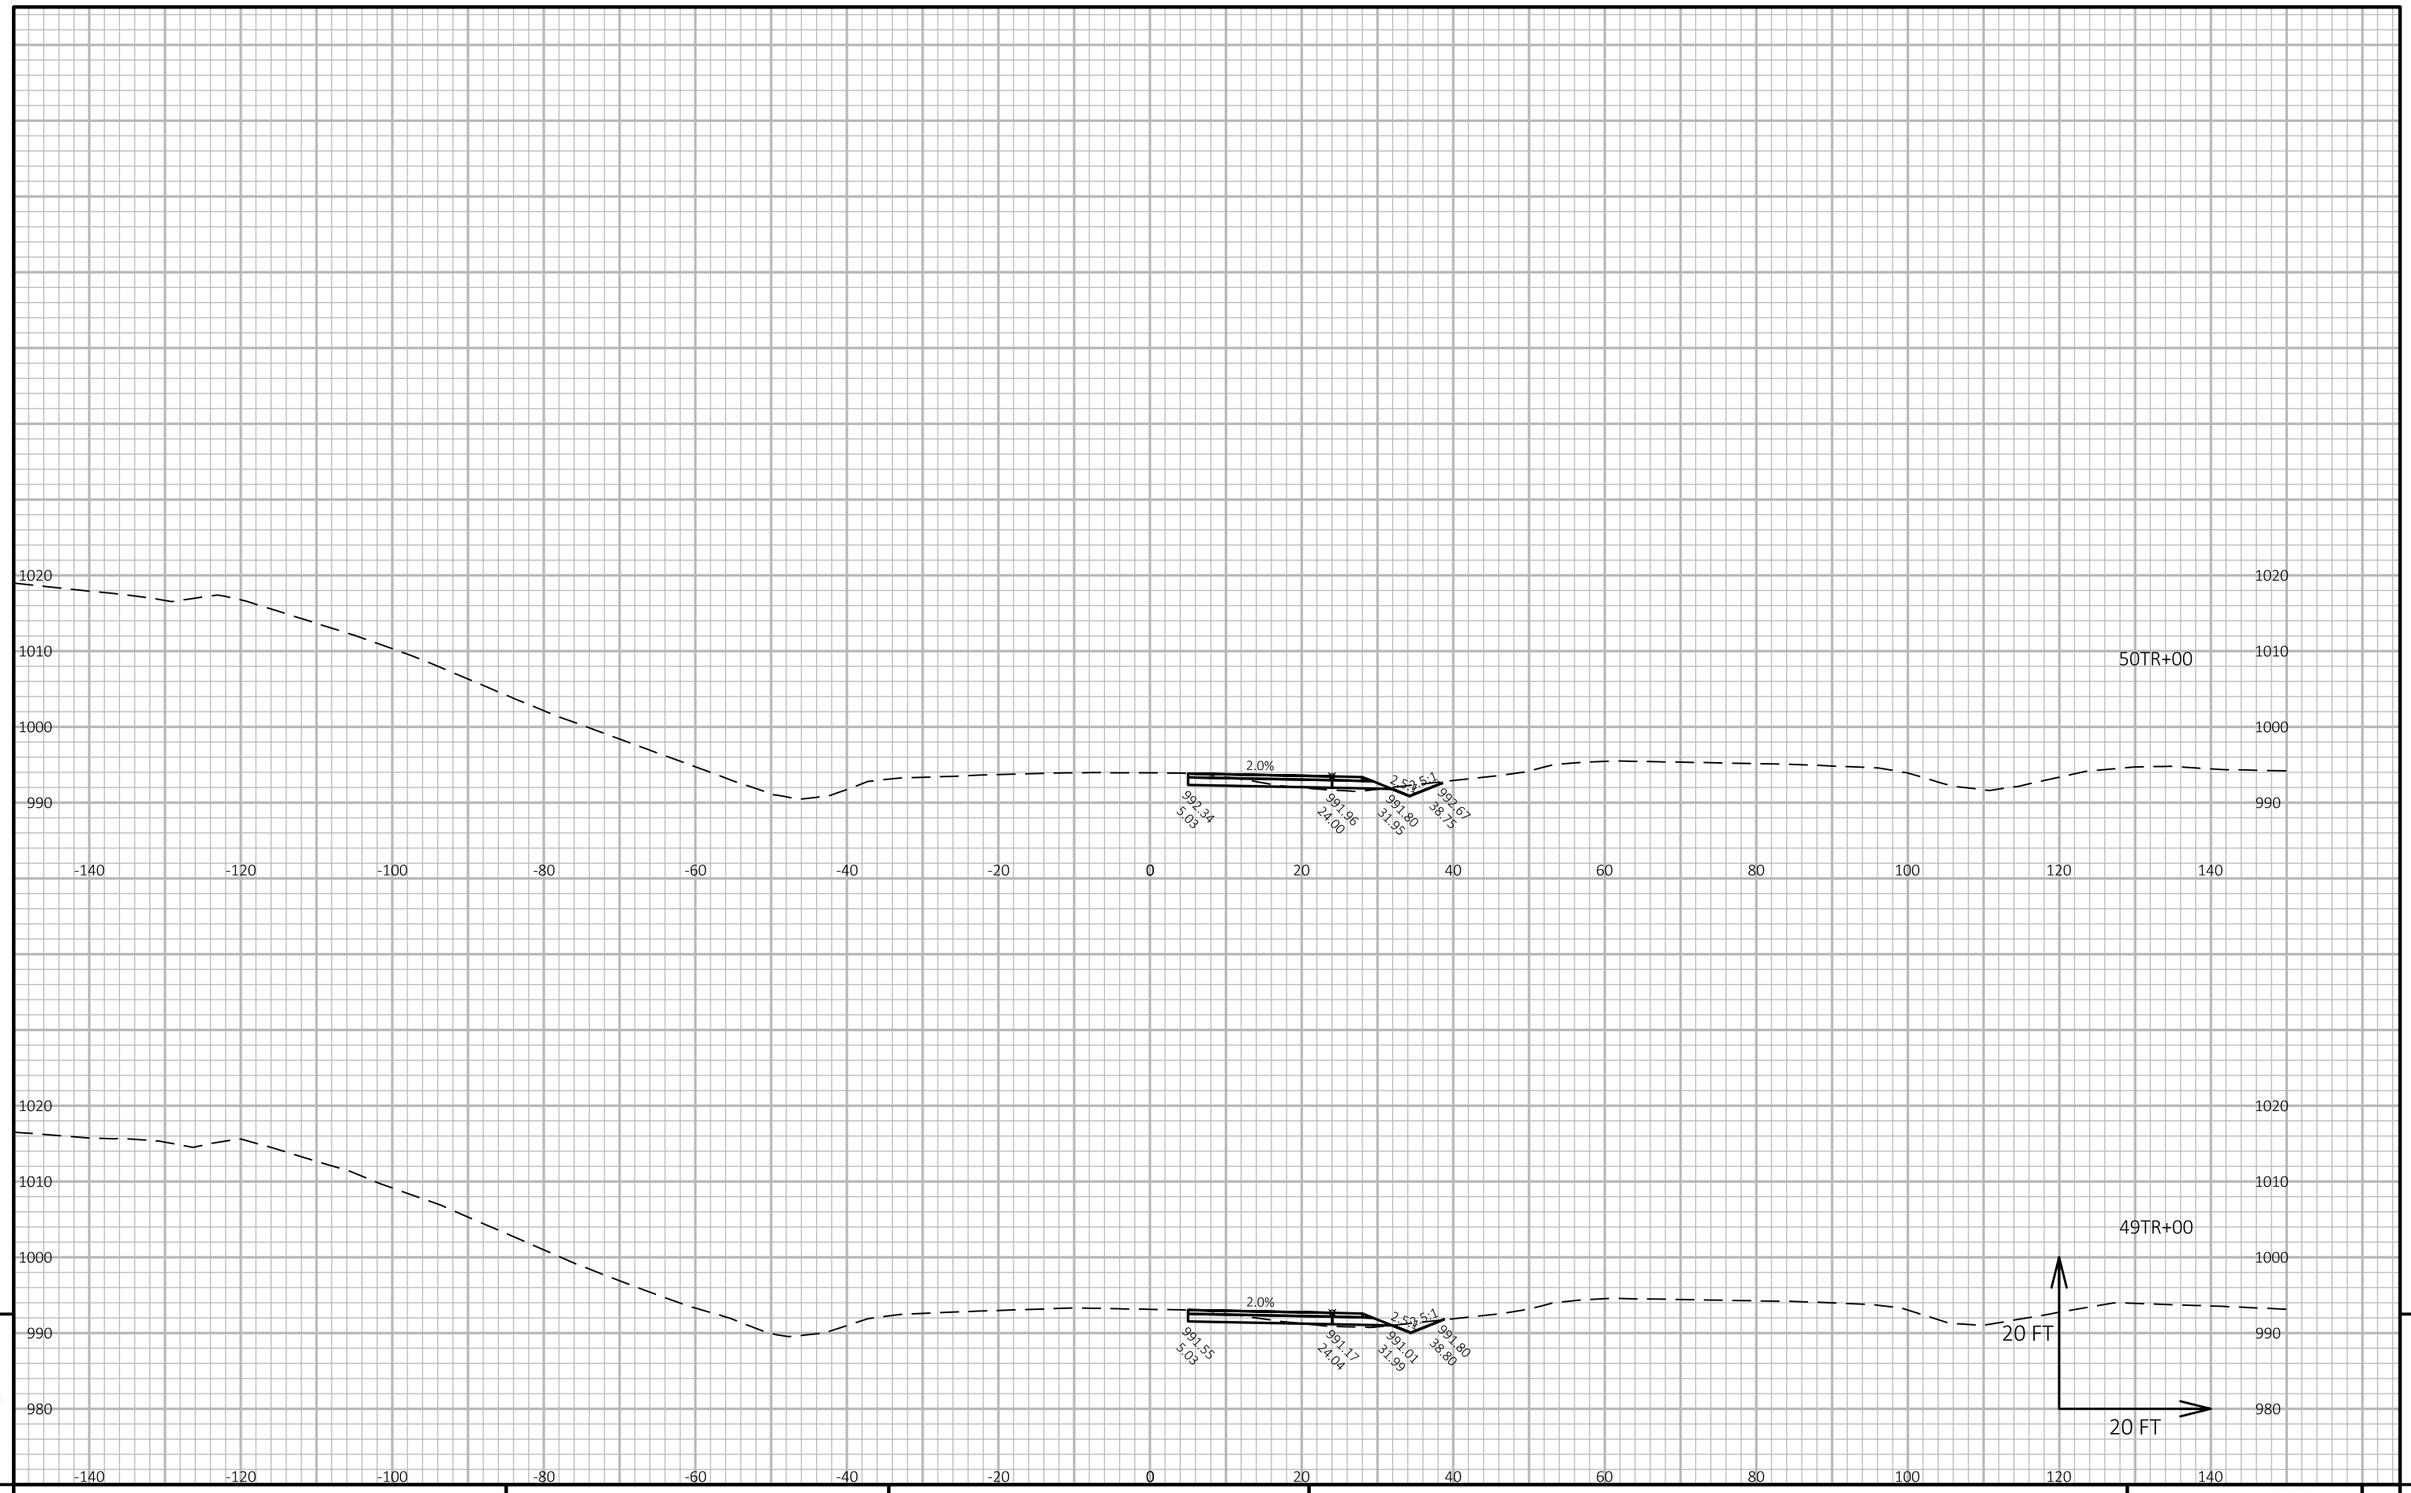

APPROVED FOR UTILITY RELOCATION May 1, 2018

9

9

PROJECT NO: 1022-00-79	HWY: IH 94	COUNTY: TREMPEALEAU	CROSS SECTIONS: IH 94 WB TEMP ROAD STAGE 1B	SHEET 200	E

FILE NAME : G:\WDOTCO\16048 (2016-2018 DESIGN WO)\16048-006\CIVIL 3D\SHEETSPLAN\CROSS SECTION\090109-XS-TEMP 94 WB.DWG
LAYOUT NAME - Section Sheet - (10)

PLOT DATE : 3/22/2018 4:20 PM PLOT BY : KL ENGINEERING PLOT NAME : PLOT SCALE : 1 IN:20 FT HORZ. / 1 IN:20 FT VERT.

WISDOT/CADDS SHEET 49

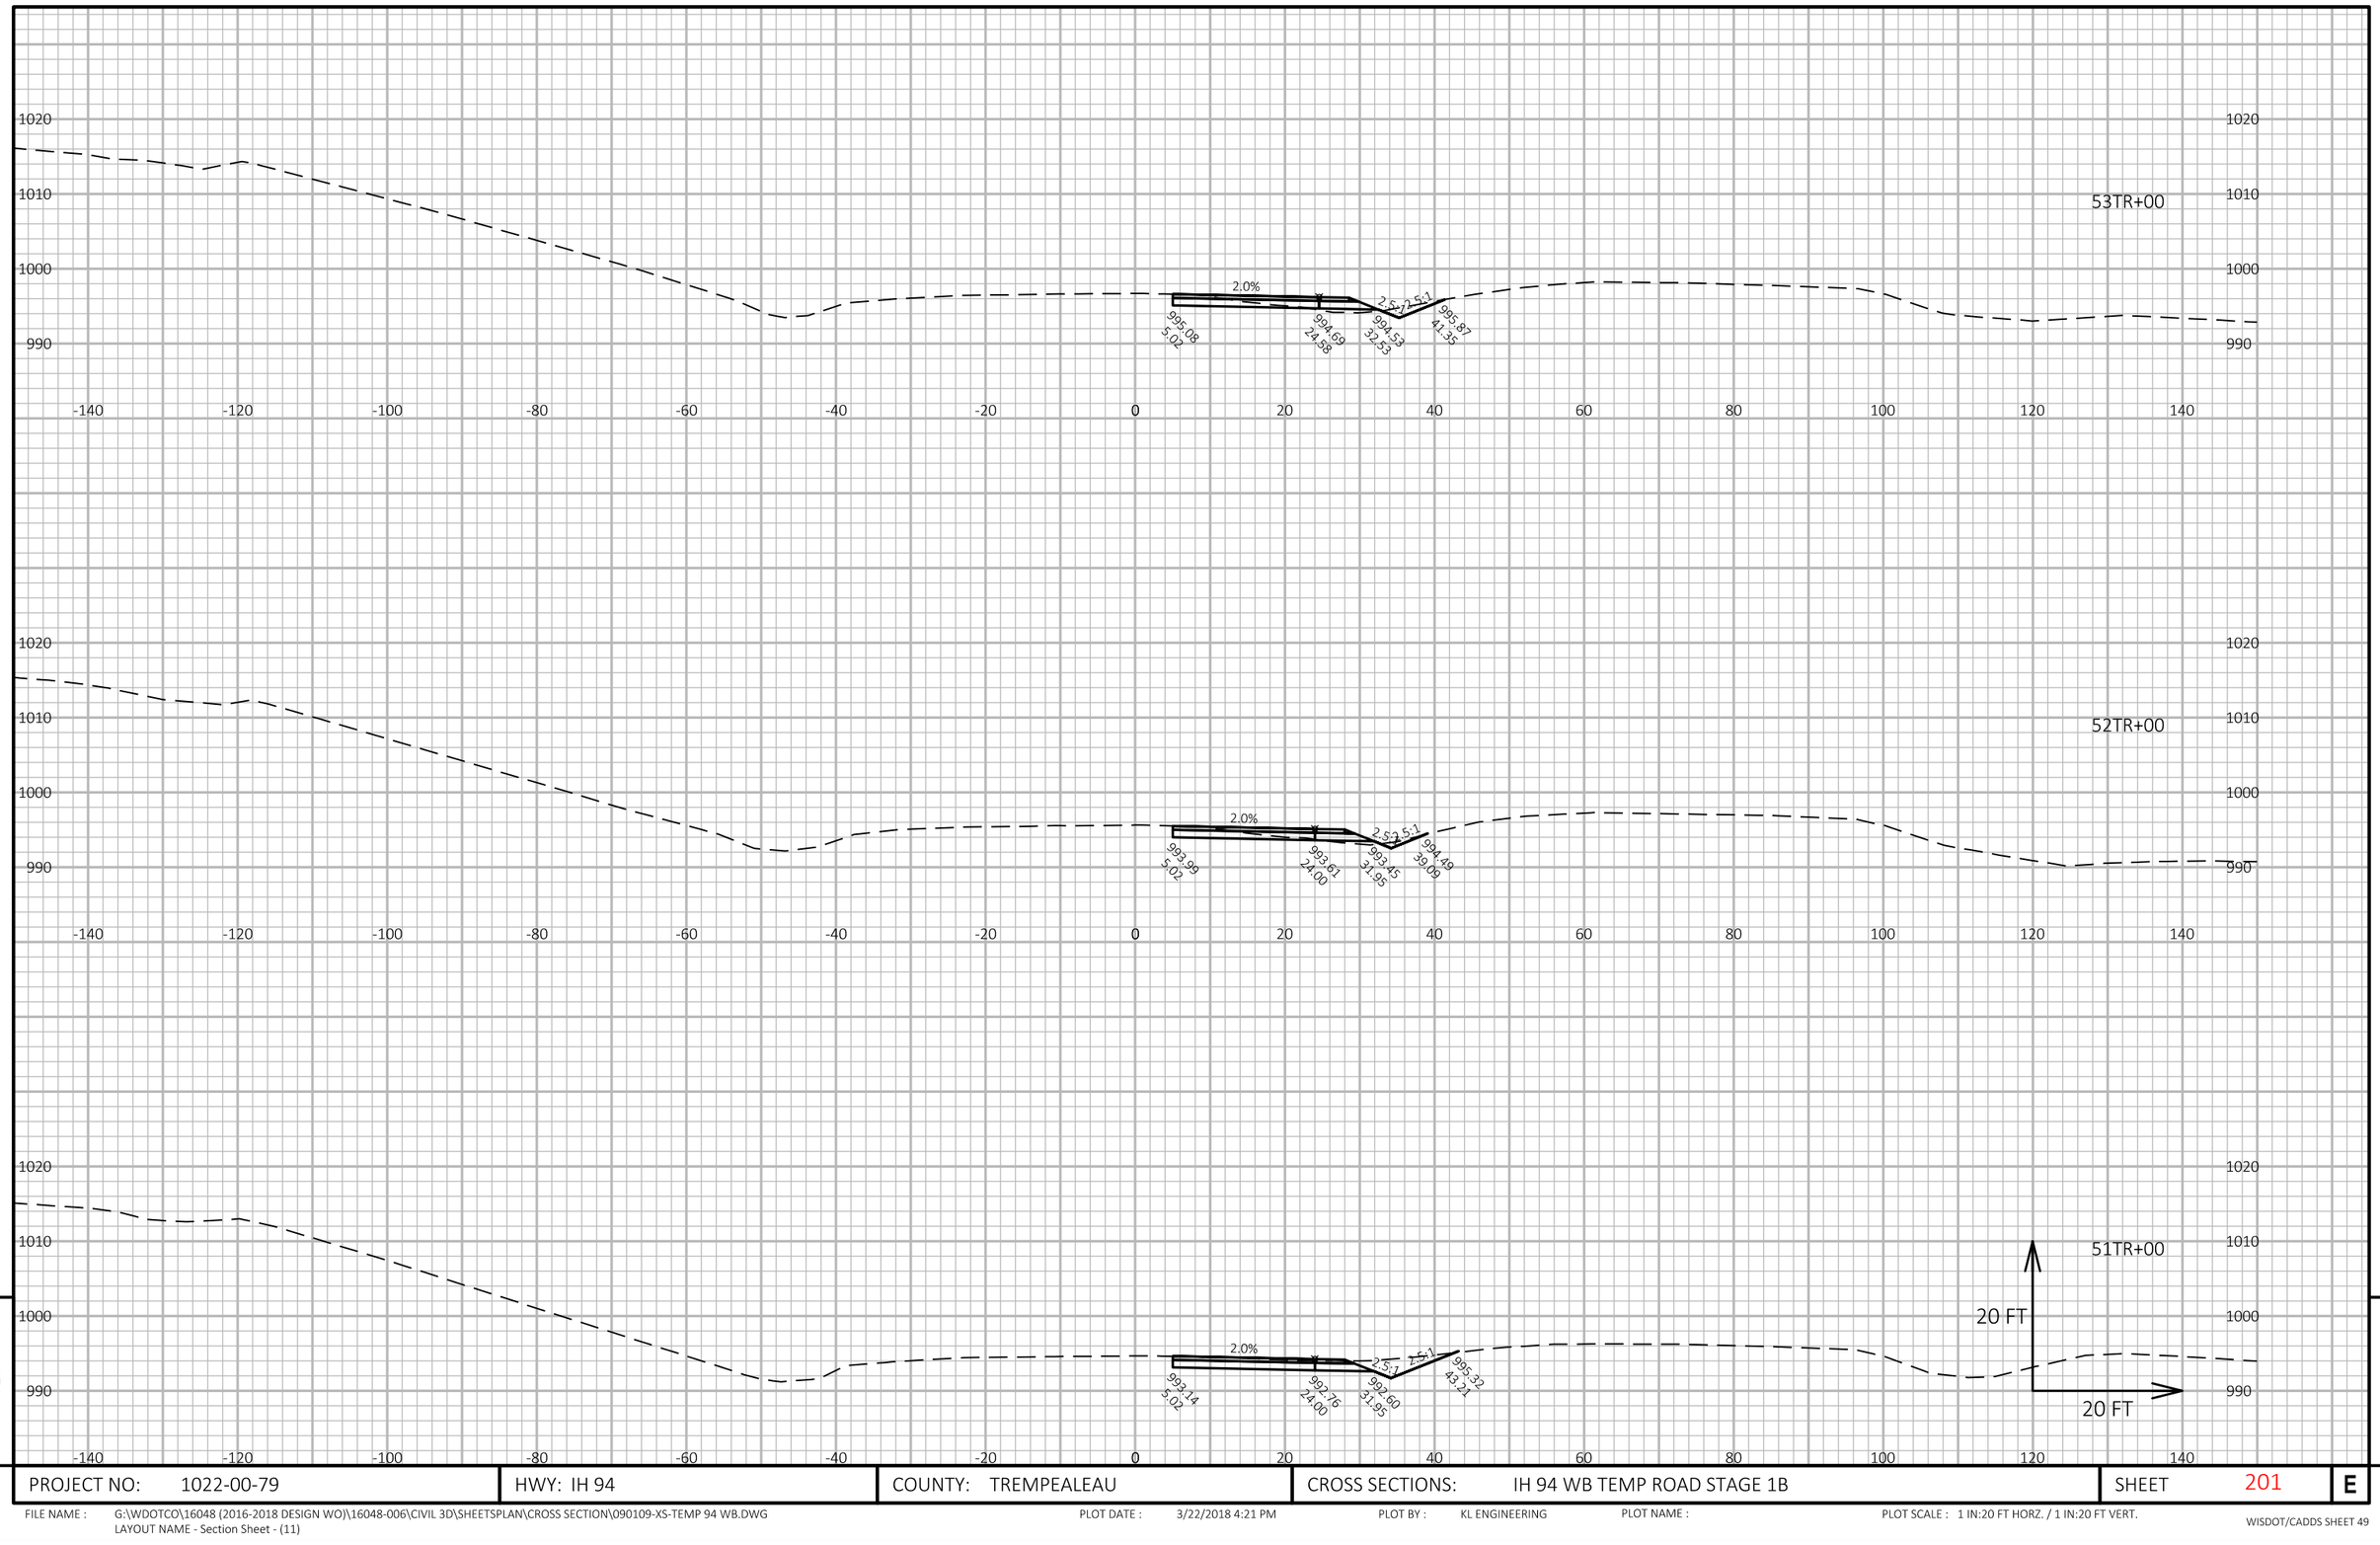

APPROVED FOR UTILITY RELOCATION May 1, 2018

9

9

PROJECT NO: 1022-00-79	HWY: IH 94	COUNTY: TREMPEALEAU	CROSS SECTIONS: IH 94 WB TEMP ROAD STAGE 1B	SHEET 201	E

FILE NAME : G:\WDOTCO\16048 (2016-2018 DESIGN WO)\16048-006\CIVIL 3D\SHEETSPLAN\CROSS SECTION\090109-XS-TEMP 94 WB.DWG
LAYOUT NAME - Section Sheet - (11)

PLOT DATE : 3/22/2018 4:21 PM PLOT BY : KL ENGINEERING PLOT NAME : PLOT SCALE : 1 IN:20 FT HORZ. / 1 IN:20 FT VERT.

WISDOT/CADDS SHEET 49

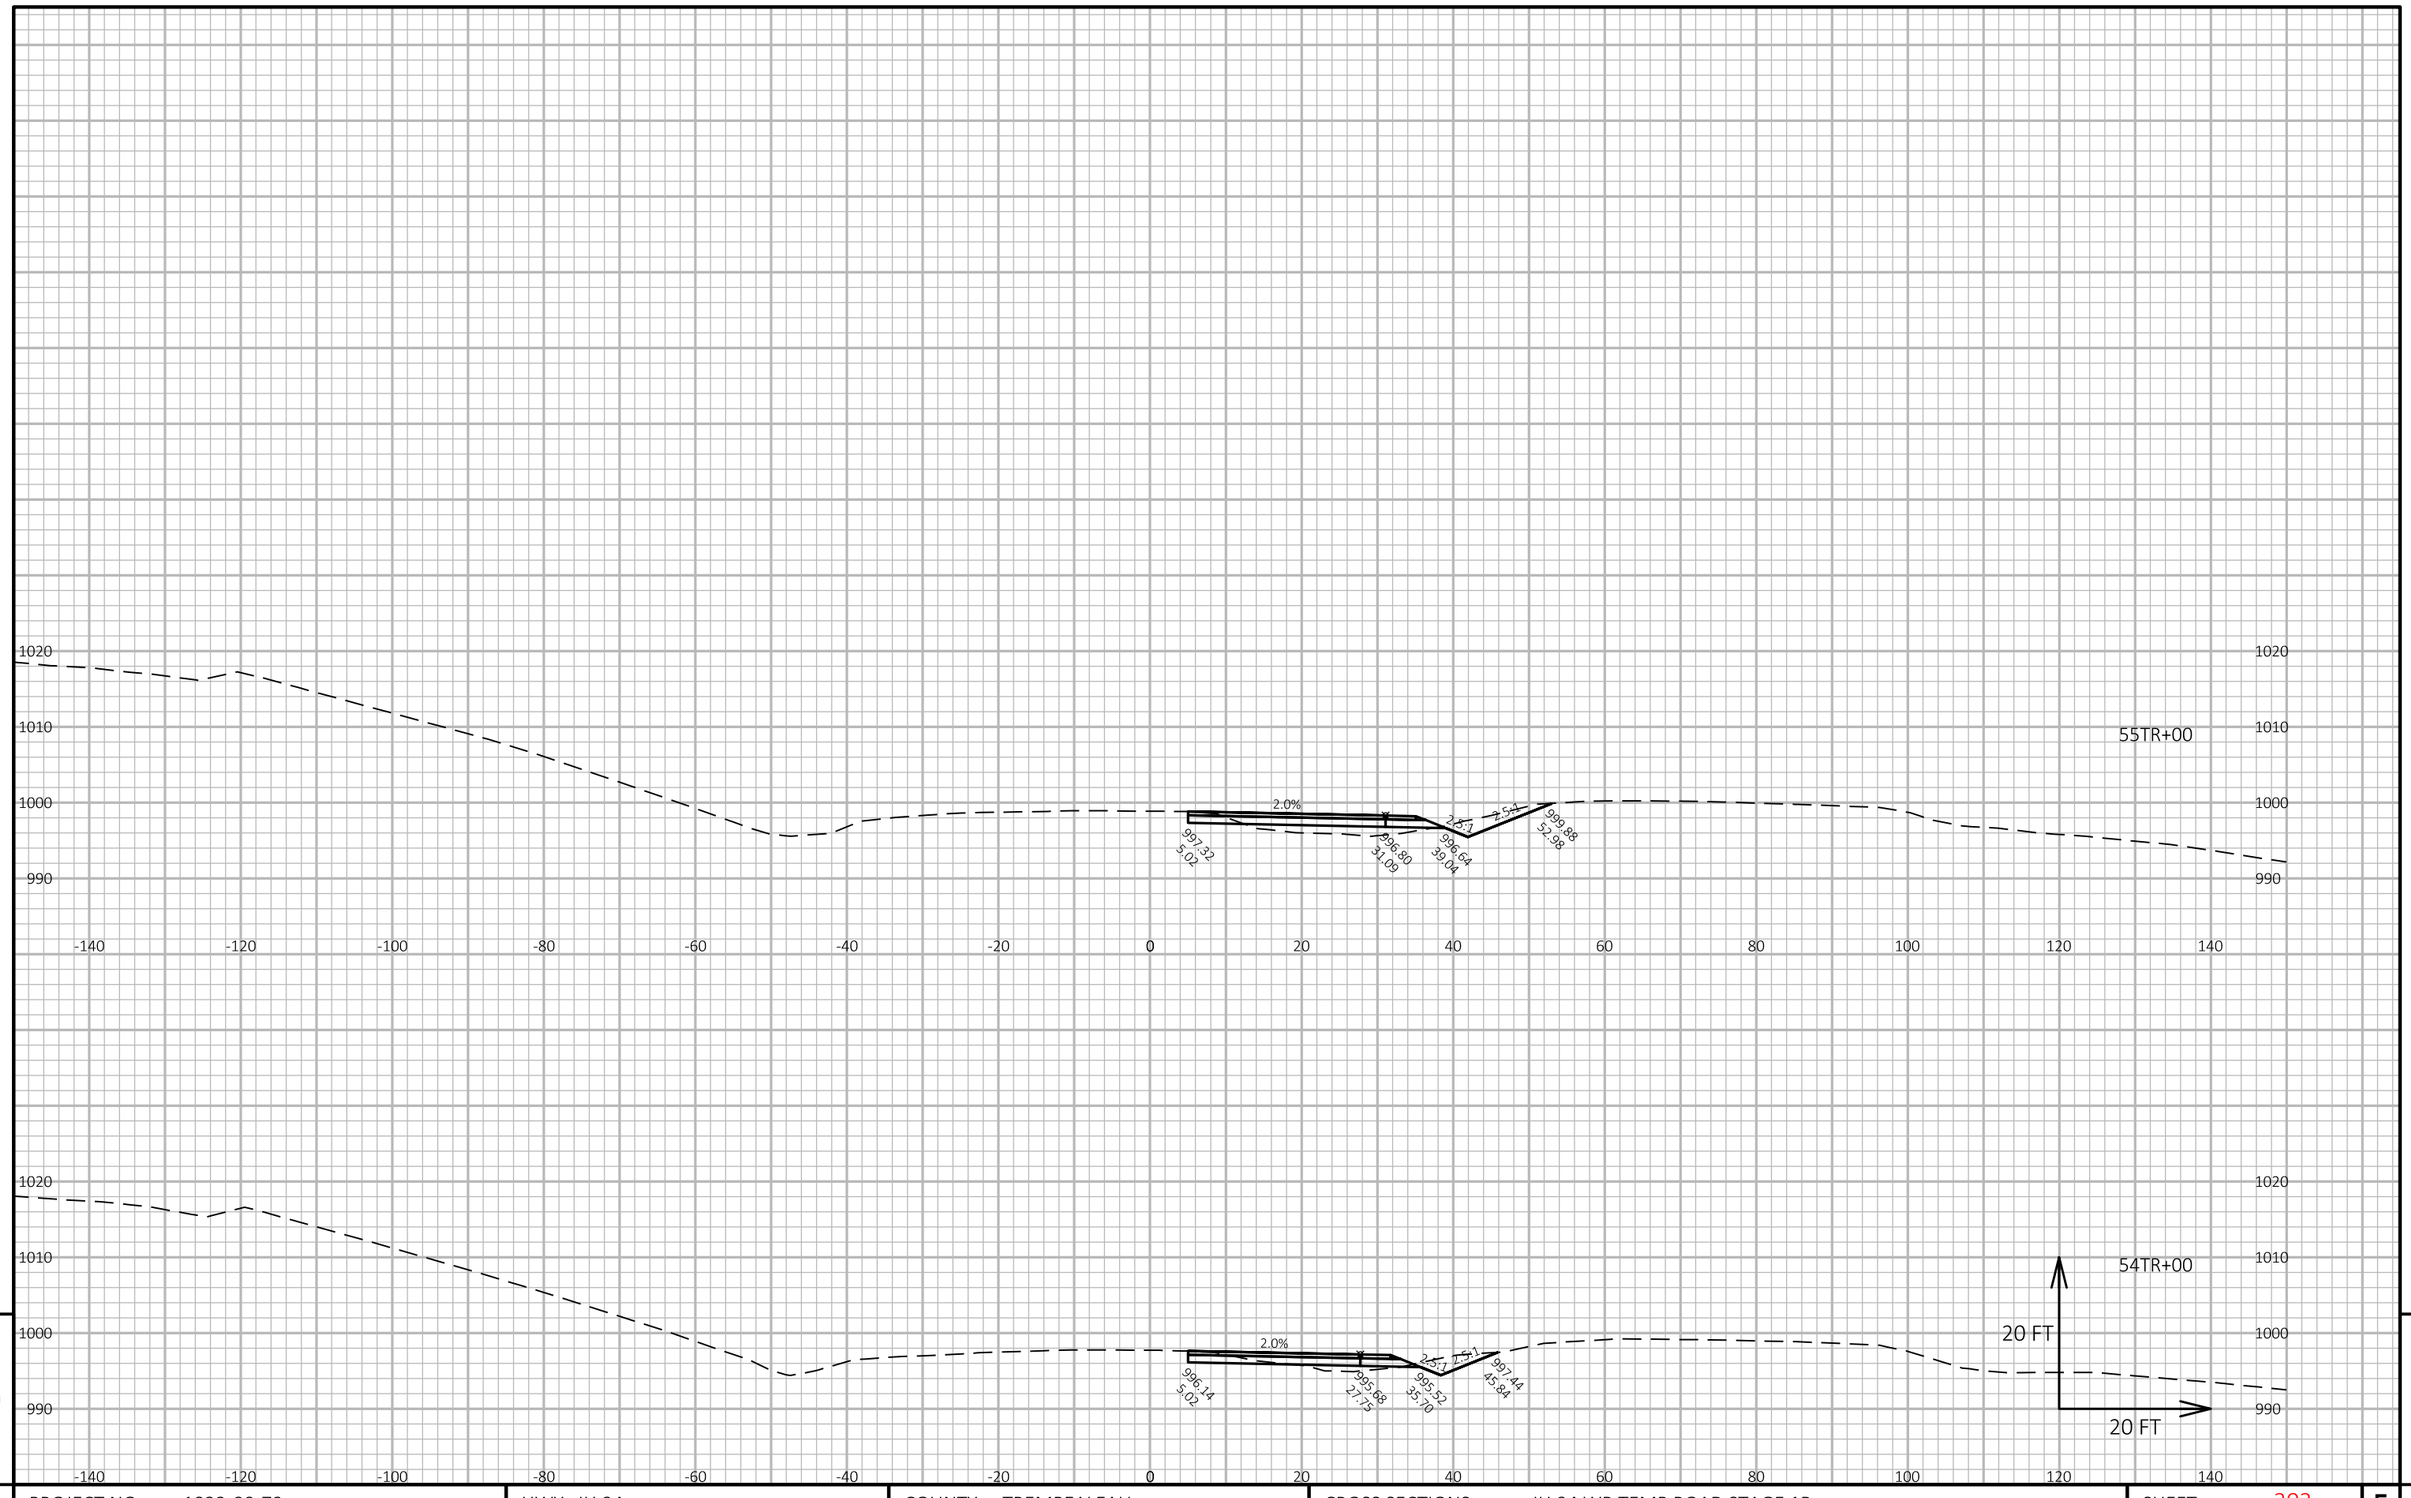

APPROVED FOR UTILITY RELOCATION May 1, 2018

9

9

PROJECT NO: 1022-00-79	HWY: IH 94	COUNTY: TREMPEALEAU	CROSS SECTIONS: IH 94 WB TEMP ROAD STAGE 1B	SHEET 202	E

FILE NAME : G:\WDOTCO\16048 (2016-2018 DESIGN WO)\16048-006\CIVIL 3D\SHEETSPLAN\CROSS SECTION\090109-XS-TEMP 94 WB.DWG
LAYOUT NAME - Section Sheet - (12)

PLOT DATE : 3/22/2018 4:21 PM PLOT BY : KL ENGINEERING PLOT NAME : PLOT SCALE : 1 IN:20 FT HORZ. / 1 IN:20 FT VERT.

WISDOT/CADDS SHEET 49

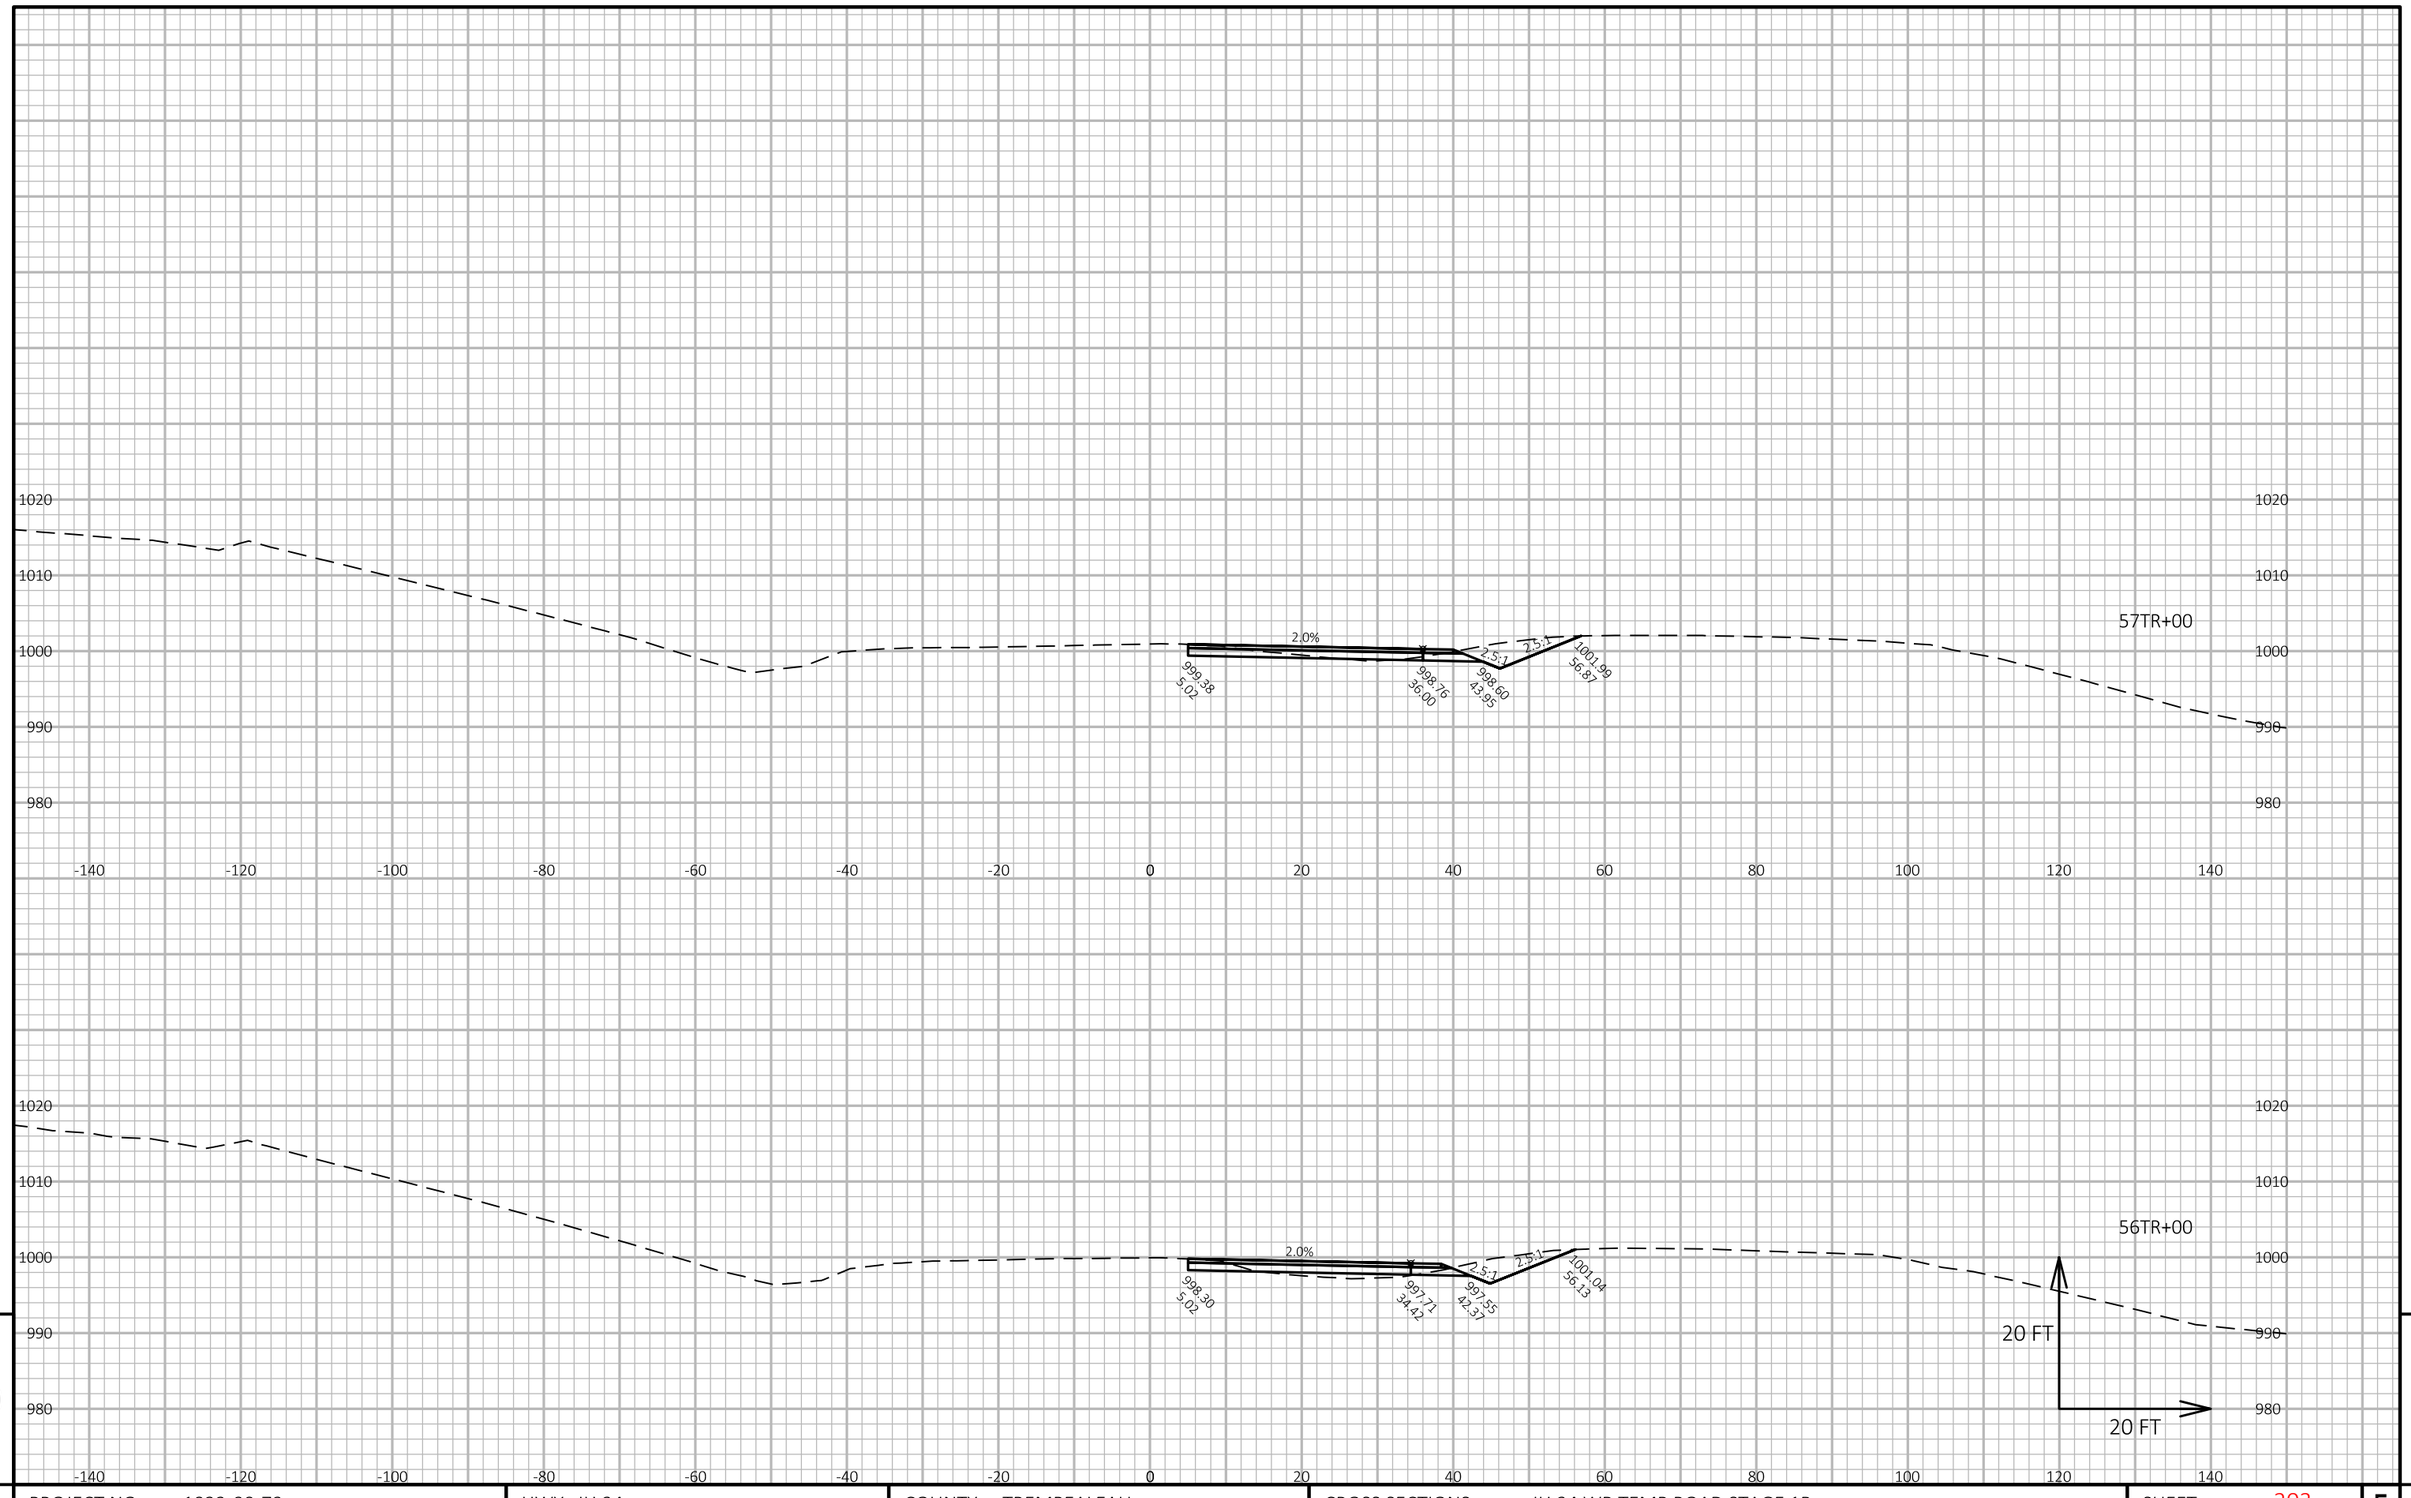

9

9

PROJECT NO: 1022-00-79	HWY: IH 94	COUNTY: TREMPEALEAU	CROSS SECTIONS: IH 94 WB TEMP ROAD STAGE 1B	SHEET 203	E

FILE NAME : G:\WDOTCO\16048 (2016-2018 DESIGN WO)\16048-006\CIVIL 3D\SHEETSPLAN\CROSS SECTION\090109-XS-TEMP 94 WB.DWG
LAYOUT NAME - Section Sheet - (13)

PLOT DATE : 3/22/2018 4:21 PM PLOT BY : KL ENGINEERING PLOT NAME : PLOT SCALE : 1 IN:20 FT HORZ. / 1 IN:20 FT VERT.

WISDOT/CADDS SHEET 49

APPROVED FOR UTILITY RELOCATION May 1, 2018

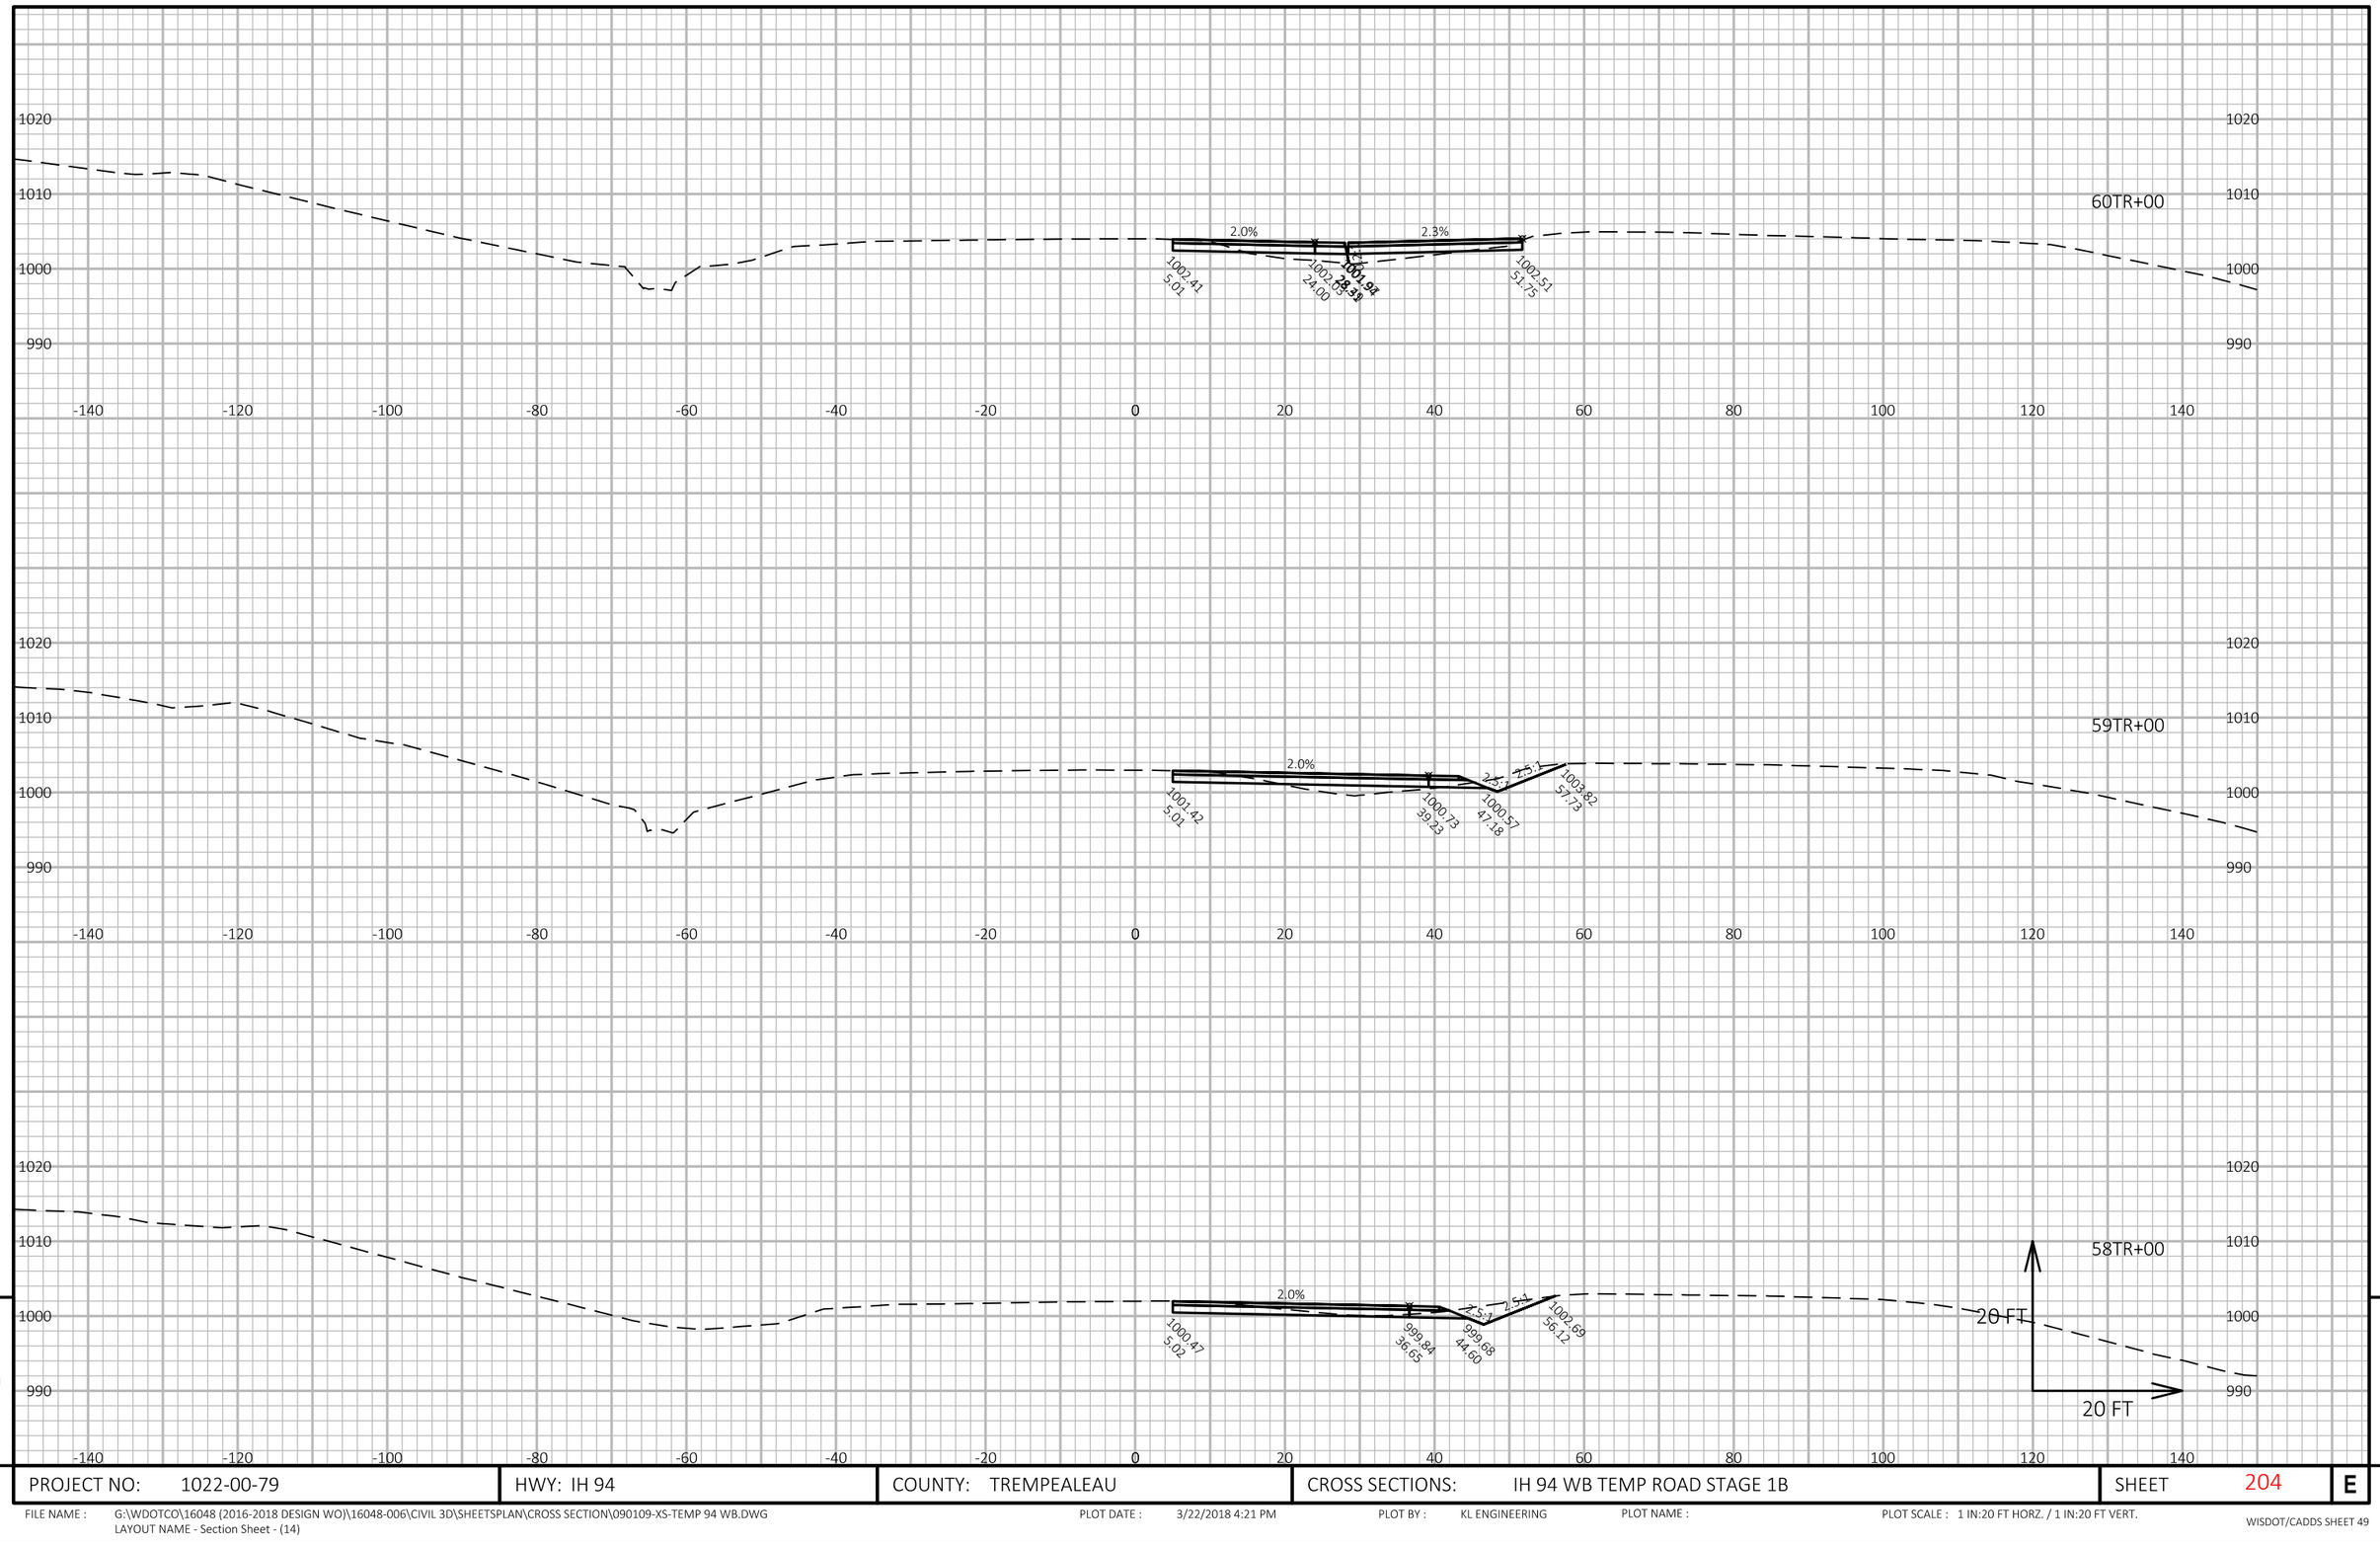

APPROVED FOR UTILITY RELOCATION May 1, 2018

9

9

PROJECT NO: 1022-00-79	HWY: IH 94	COUNTY: TREMPEALEAU	CROSS SECTIONS: IH 94 WB TEMP ROAD STAGE 1B	SHEET 204	E

FILE NAME : G:\WDOTCO\16048 (2016-2018 DESIGN WO)\16048-006\CIVIL 3D\SHEETSPLAN\CROSS SECTION\090109-XS-TEMP 94 WB.DWG
LAYOUT NAME - Section Sheet - (14)

PLOT DATE : 3/22/2018 4:21 PM PLOT BY : KL ENGINEERING PLOT NAME : PLOT SCALE : 1 IN:20 FT HORZ. / 1 IN:20 FT VERT.

WISDOT/CADDS SHEET 49

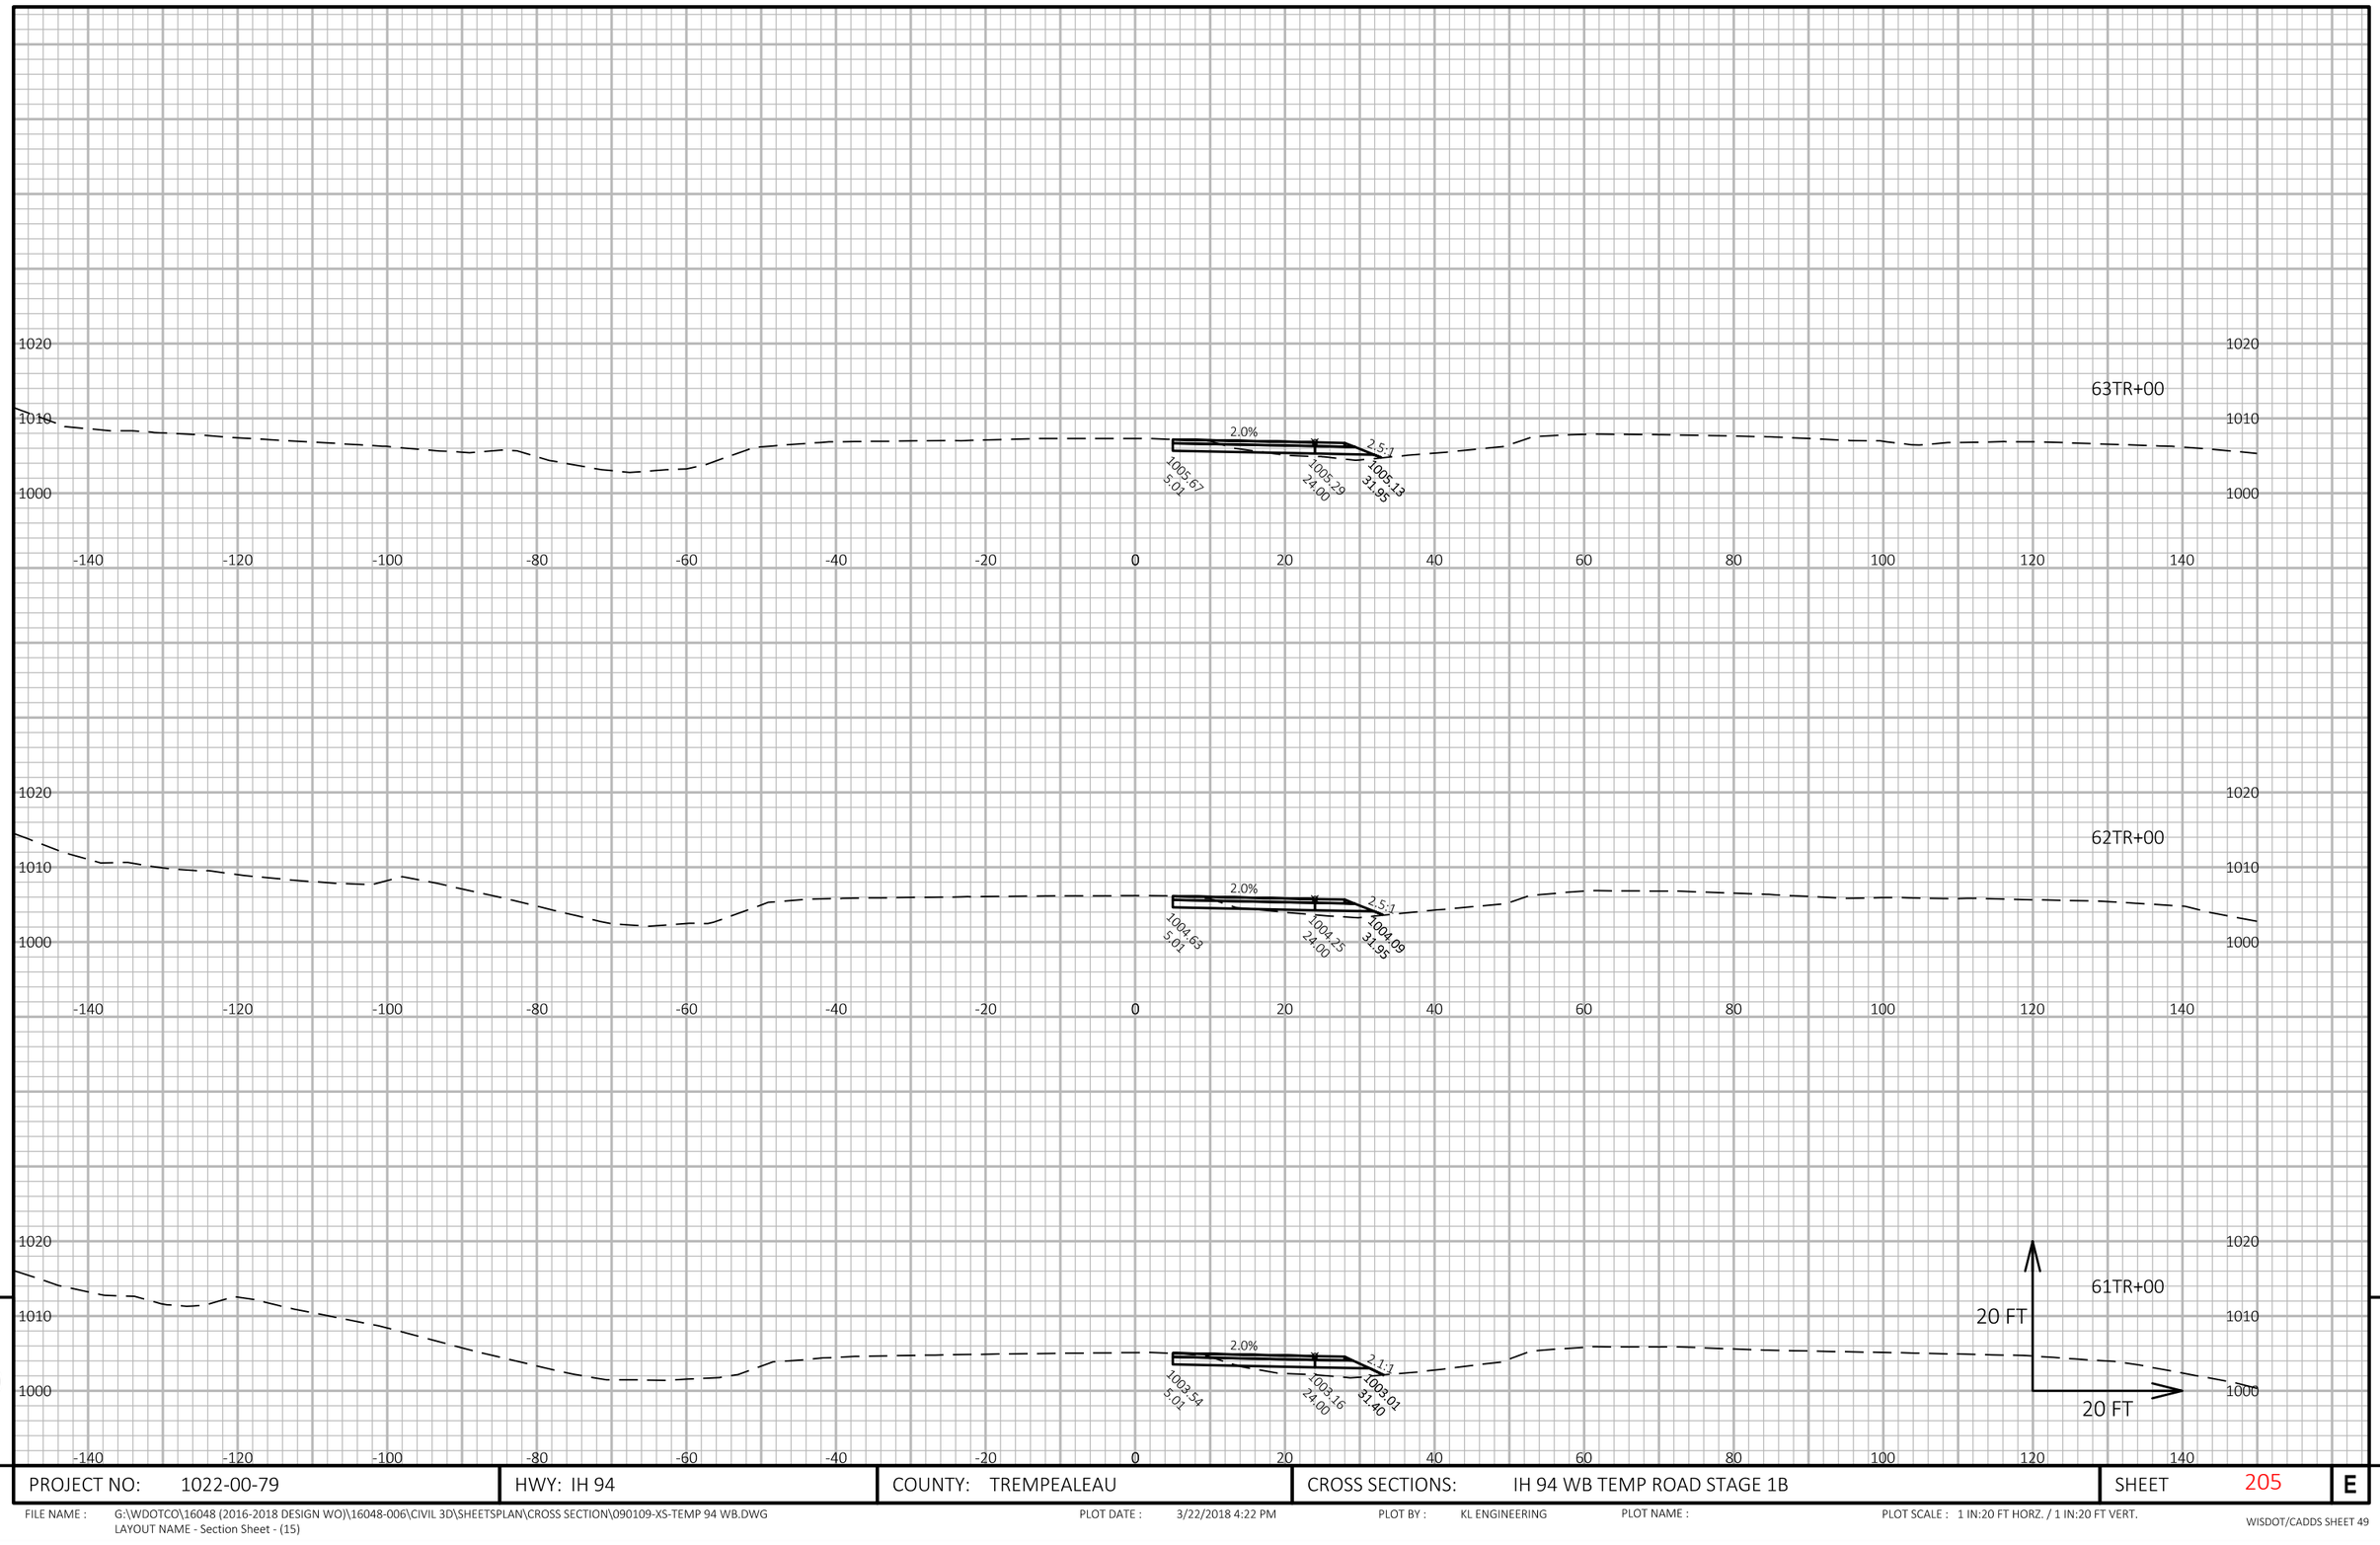

APPROVED FOR UTILITY RELOCATION May 1, 2018

9

9

PROJECT NO: 1022-00-79	HWY: IH 94	COUNTY: TREMPEALEAU	CROSS SECTIONS: IH 94 WB TEMP ROAD STAGE 1B	SHEET 205	E

FILE NAME : G:\WDOTCO\16048 (2016-2018 DESIGN WO)\16048-006\CIVIL 3D\SHEETSPLAN\CROSS SECTION\090109-XS-TEMP 94 WB.DWG
LAYOUT NAME - Section Sheet - (15)

PLOT DATE : 3/22/2018 4:22 PM PLOT BY : KL ENGINEERING PLOT NAME : PLOT SCALE : 1 IN:20 FT HORZ. / 1 IN:20 FT VERT.

WISDOT/CADDS SHEET 49

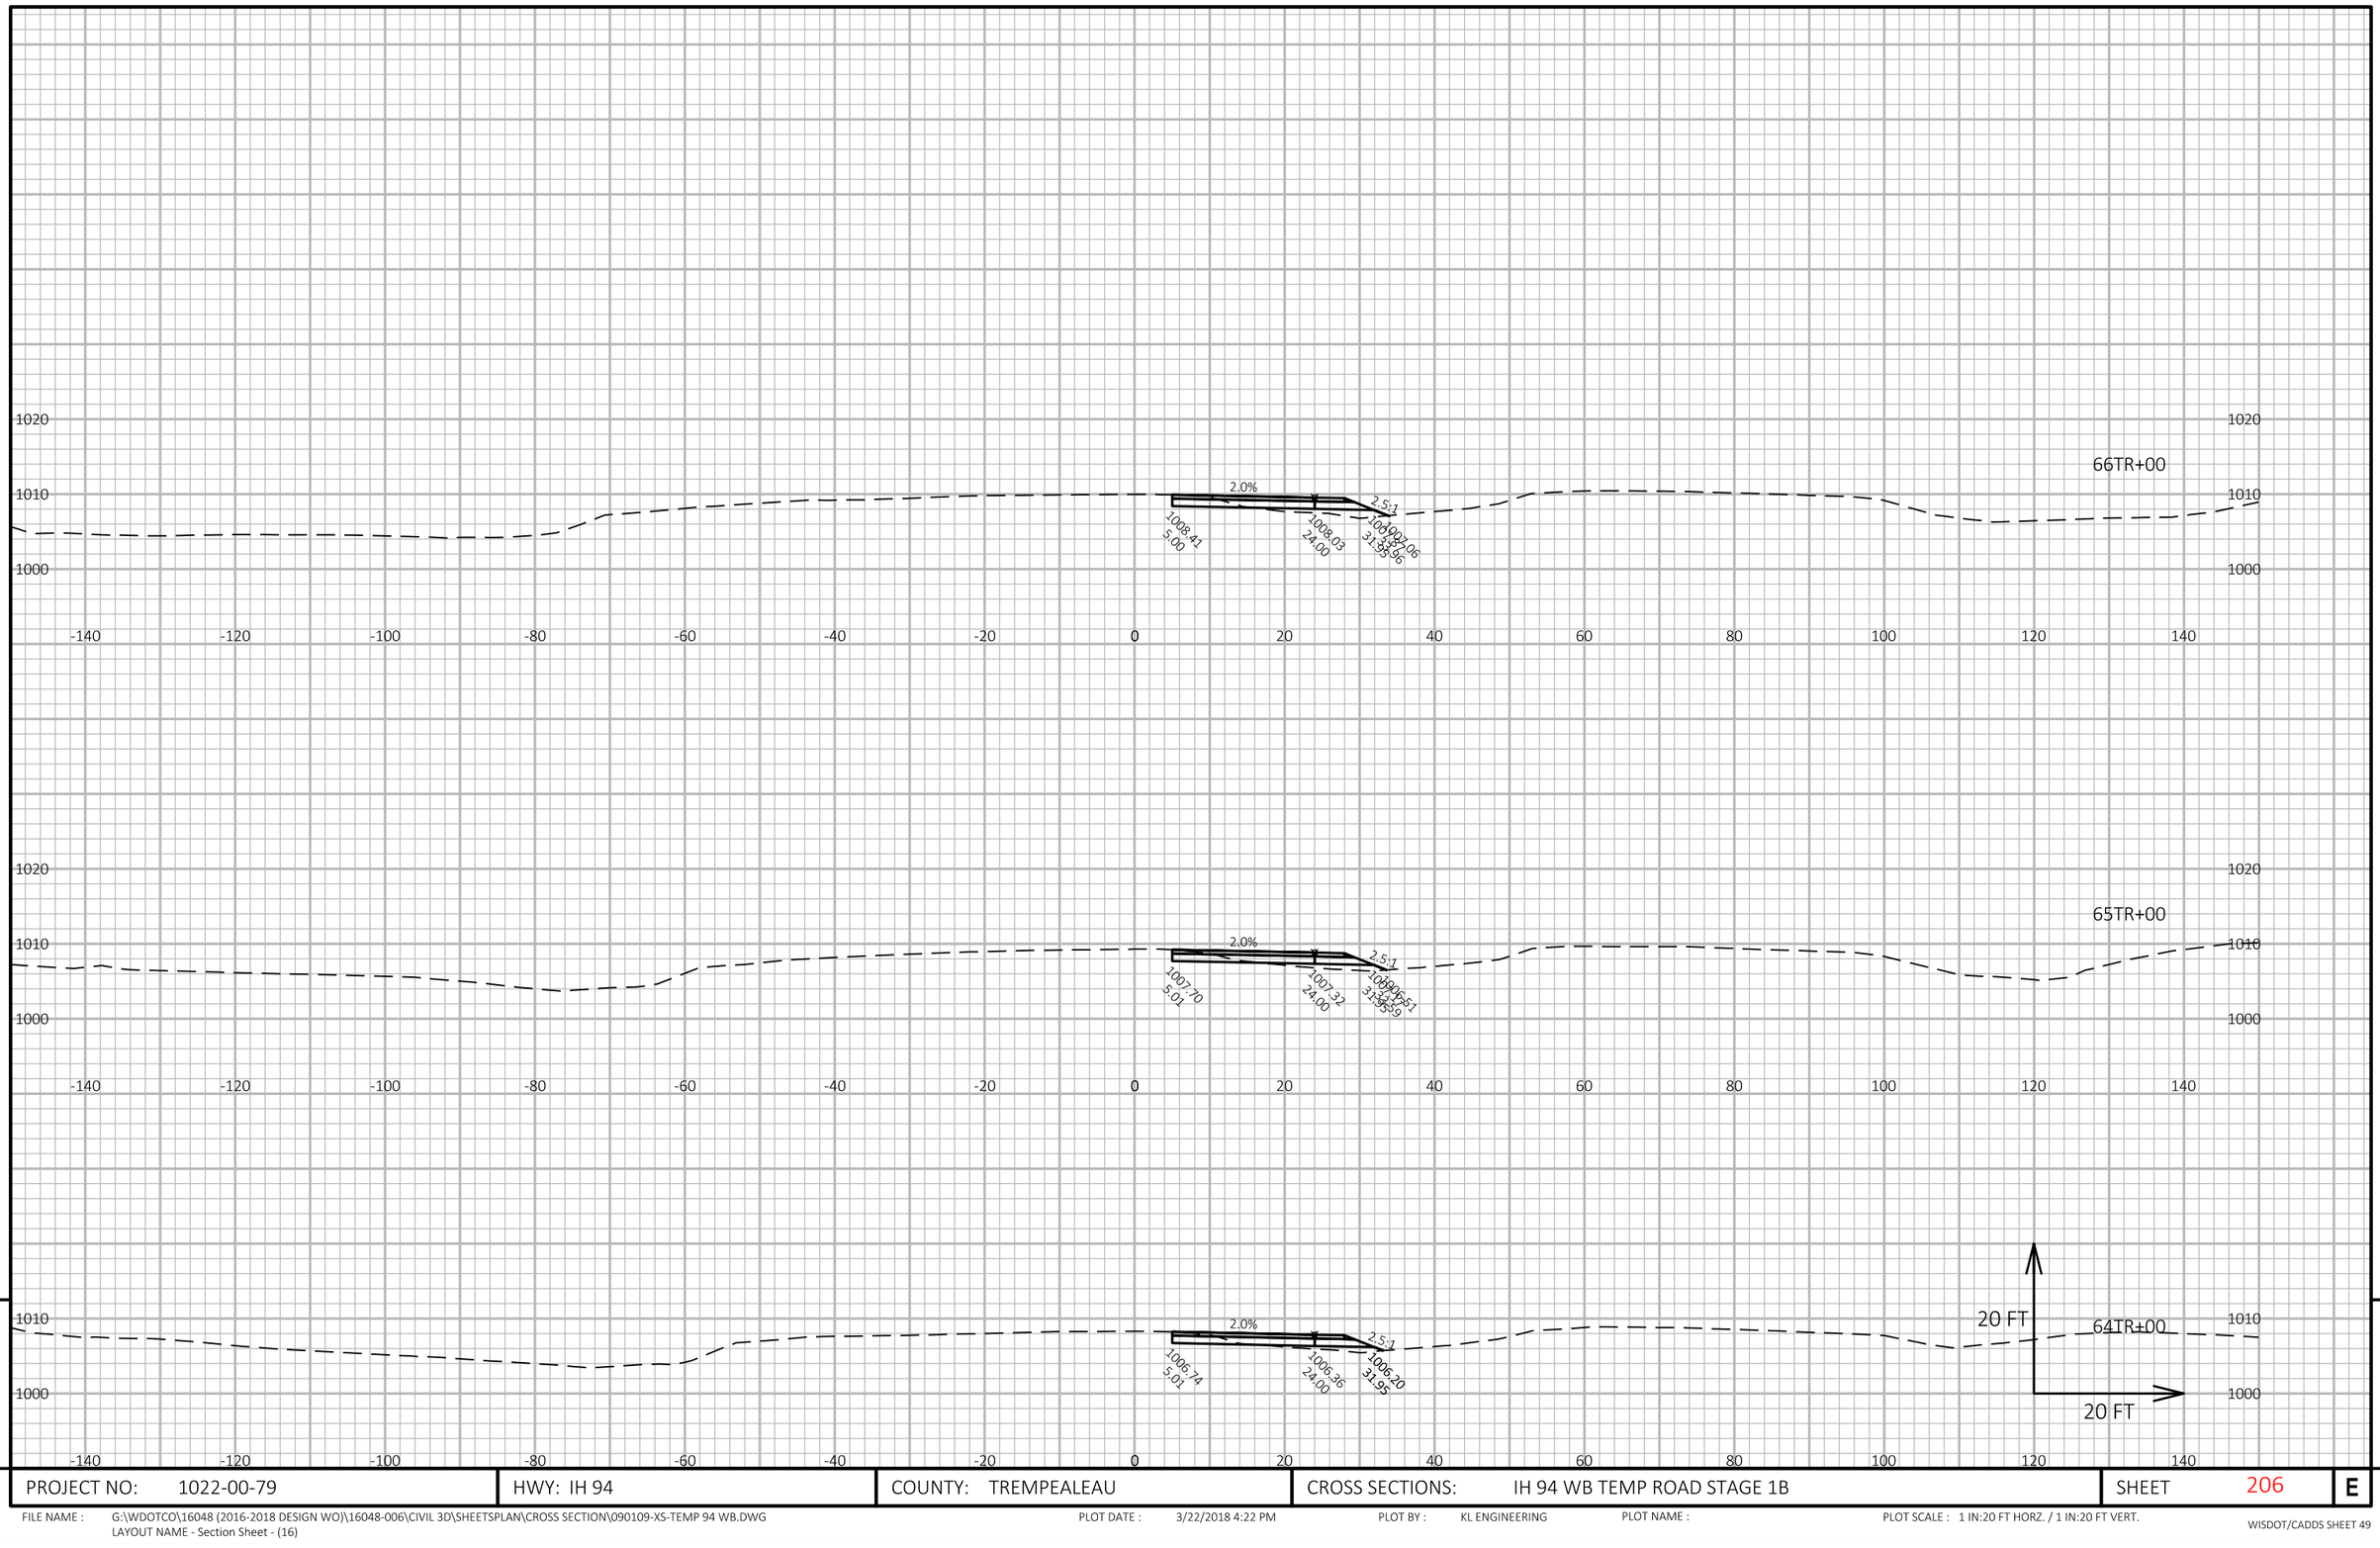

APPROVED FOR UTILITY RELOCATION May 1, 2018

9

9

PROJECT NO: 1022-00-79	HWY: IH 94	COUNTY: TREMPEALEAU	CROSS SECTIONS: IH 94 WB TEMP ROAD STAGE 1B	SHEET 206	E

FILE NAME : G:\WDOTCO\16048 (2016-2018 DESIGN WO)\16048-006\CIVIL 3D\SHEETSPLAN\CROSS SECTION\090109-XS-TEMP 94 WB.DWG
LAYOUT NAME - Section Sheet - (16)

PLOT DATE : 3/22/2018 4:22 PM PLOT BY : KL ENGINEERING PLOT NAME : PLOT SCALE : 1 IN:20 FT HORZ. / 1 IN:20 FT VERT.

WISDOT/CADDS SHEET 49

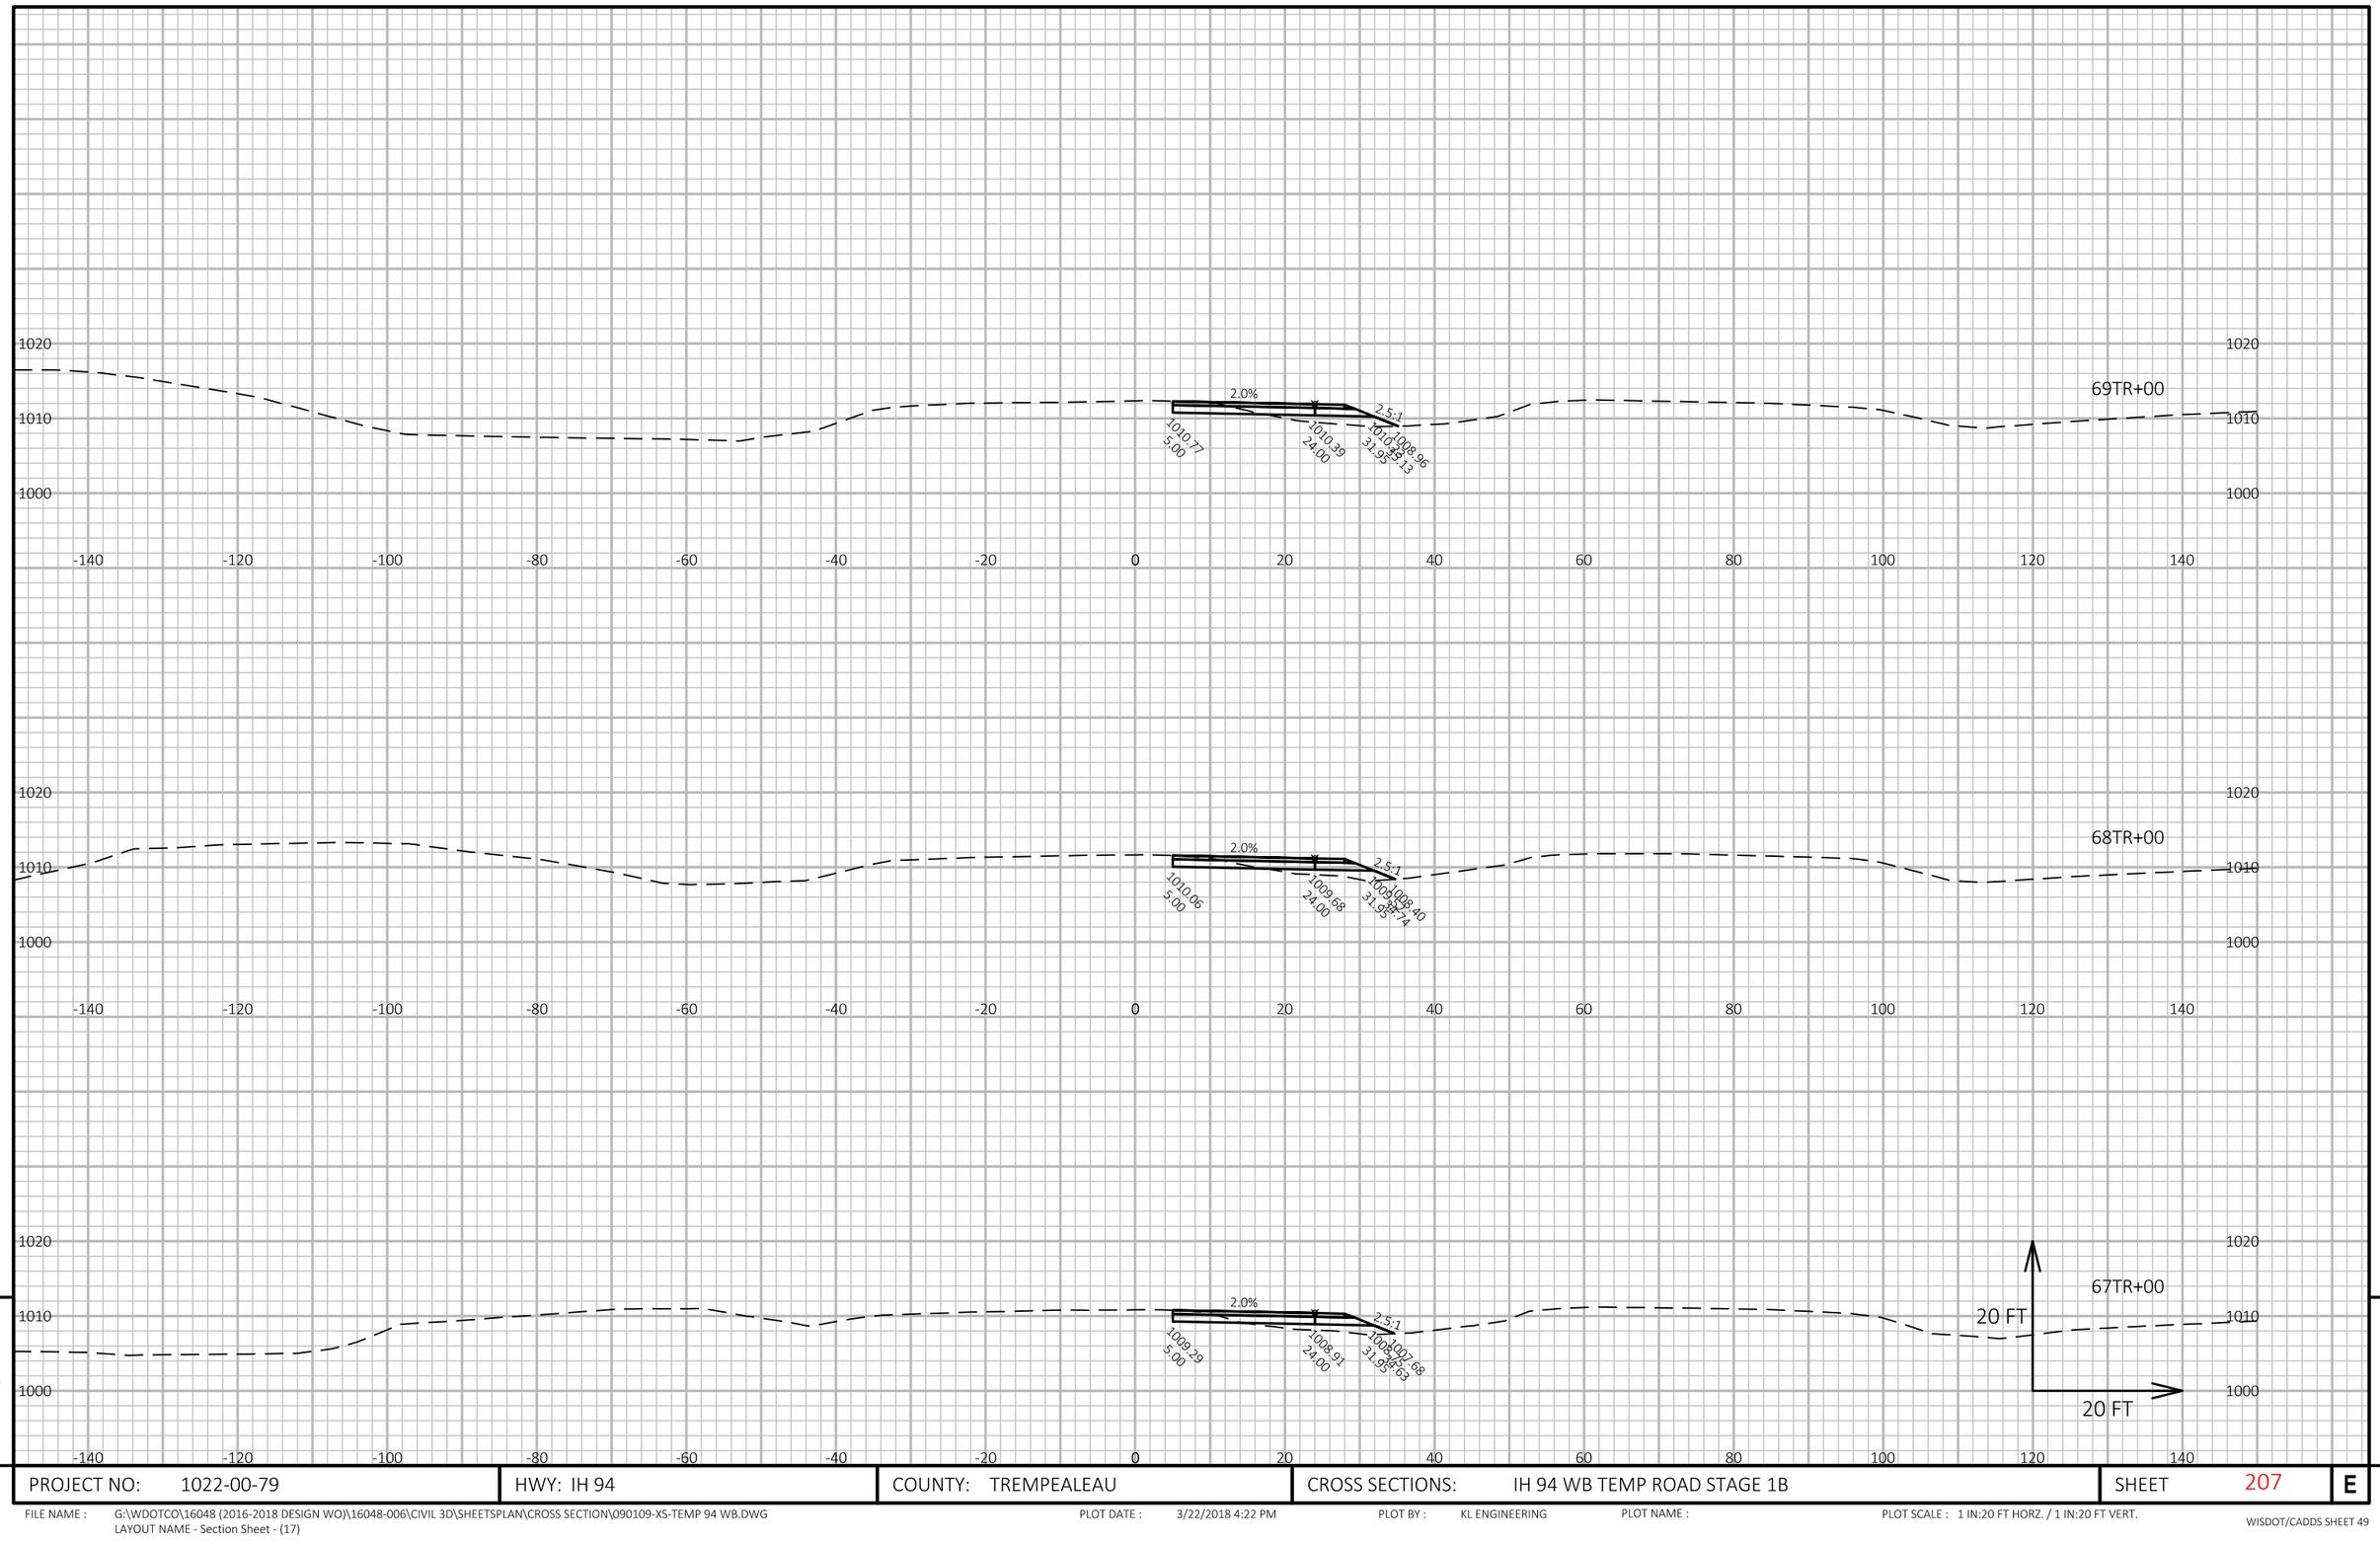

APPROVED FOR UTILITY RELOCATION May 1, 2018

9

9

PROJECT NO: 1022-00-79	HWY: IH 94	COUNTY: TREMPEALEAU	CROSS SECTIONS: IH 94 WB TEMP ROAD STAGE 1B	SHEET 207	E

FILE NAME : G:\WDOTCO\16048 (2016-2018 DESIGN WO)\16048-006\CIVIL 3D\SHEETSPLAN\CROSS SECTION\090109-XS-TEMP 94 WB.DWG
LAYOUT NAME - Section Sheet - (17)

PLOT DATE : 3/22/2018 4:22 PM PLOT BY : KL ENGINEERING PLOT NAME : PLOT SCALE : 1 IN:20 FT HORZ. / 1 IN:20 FT VERT.

WISDOT/CADDS SHEET 49

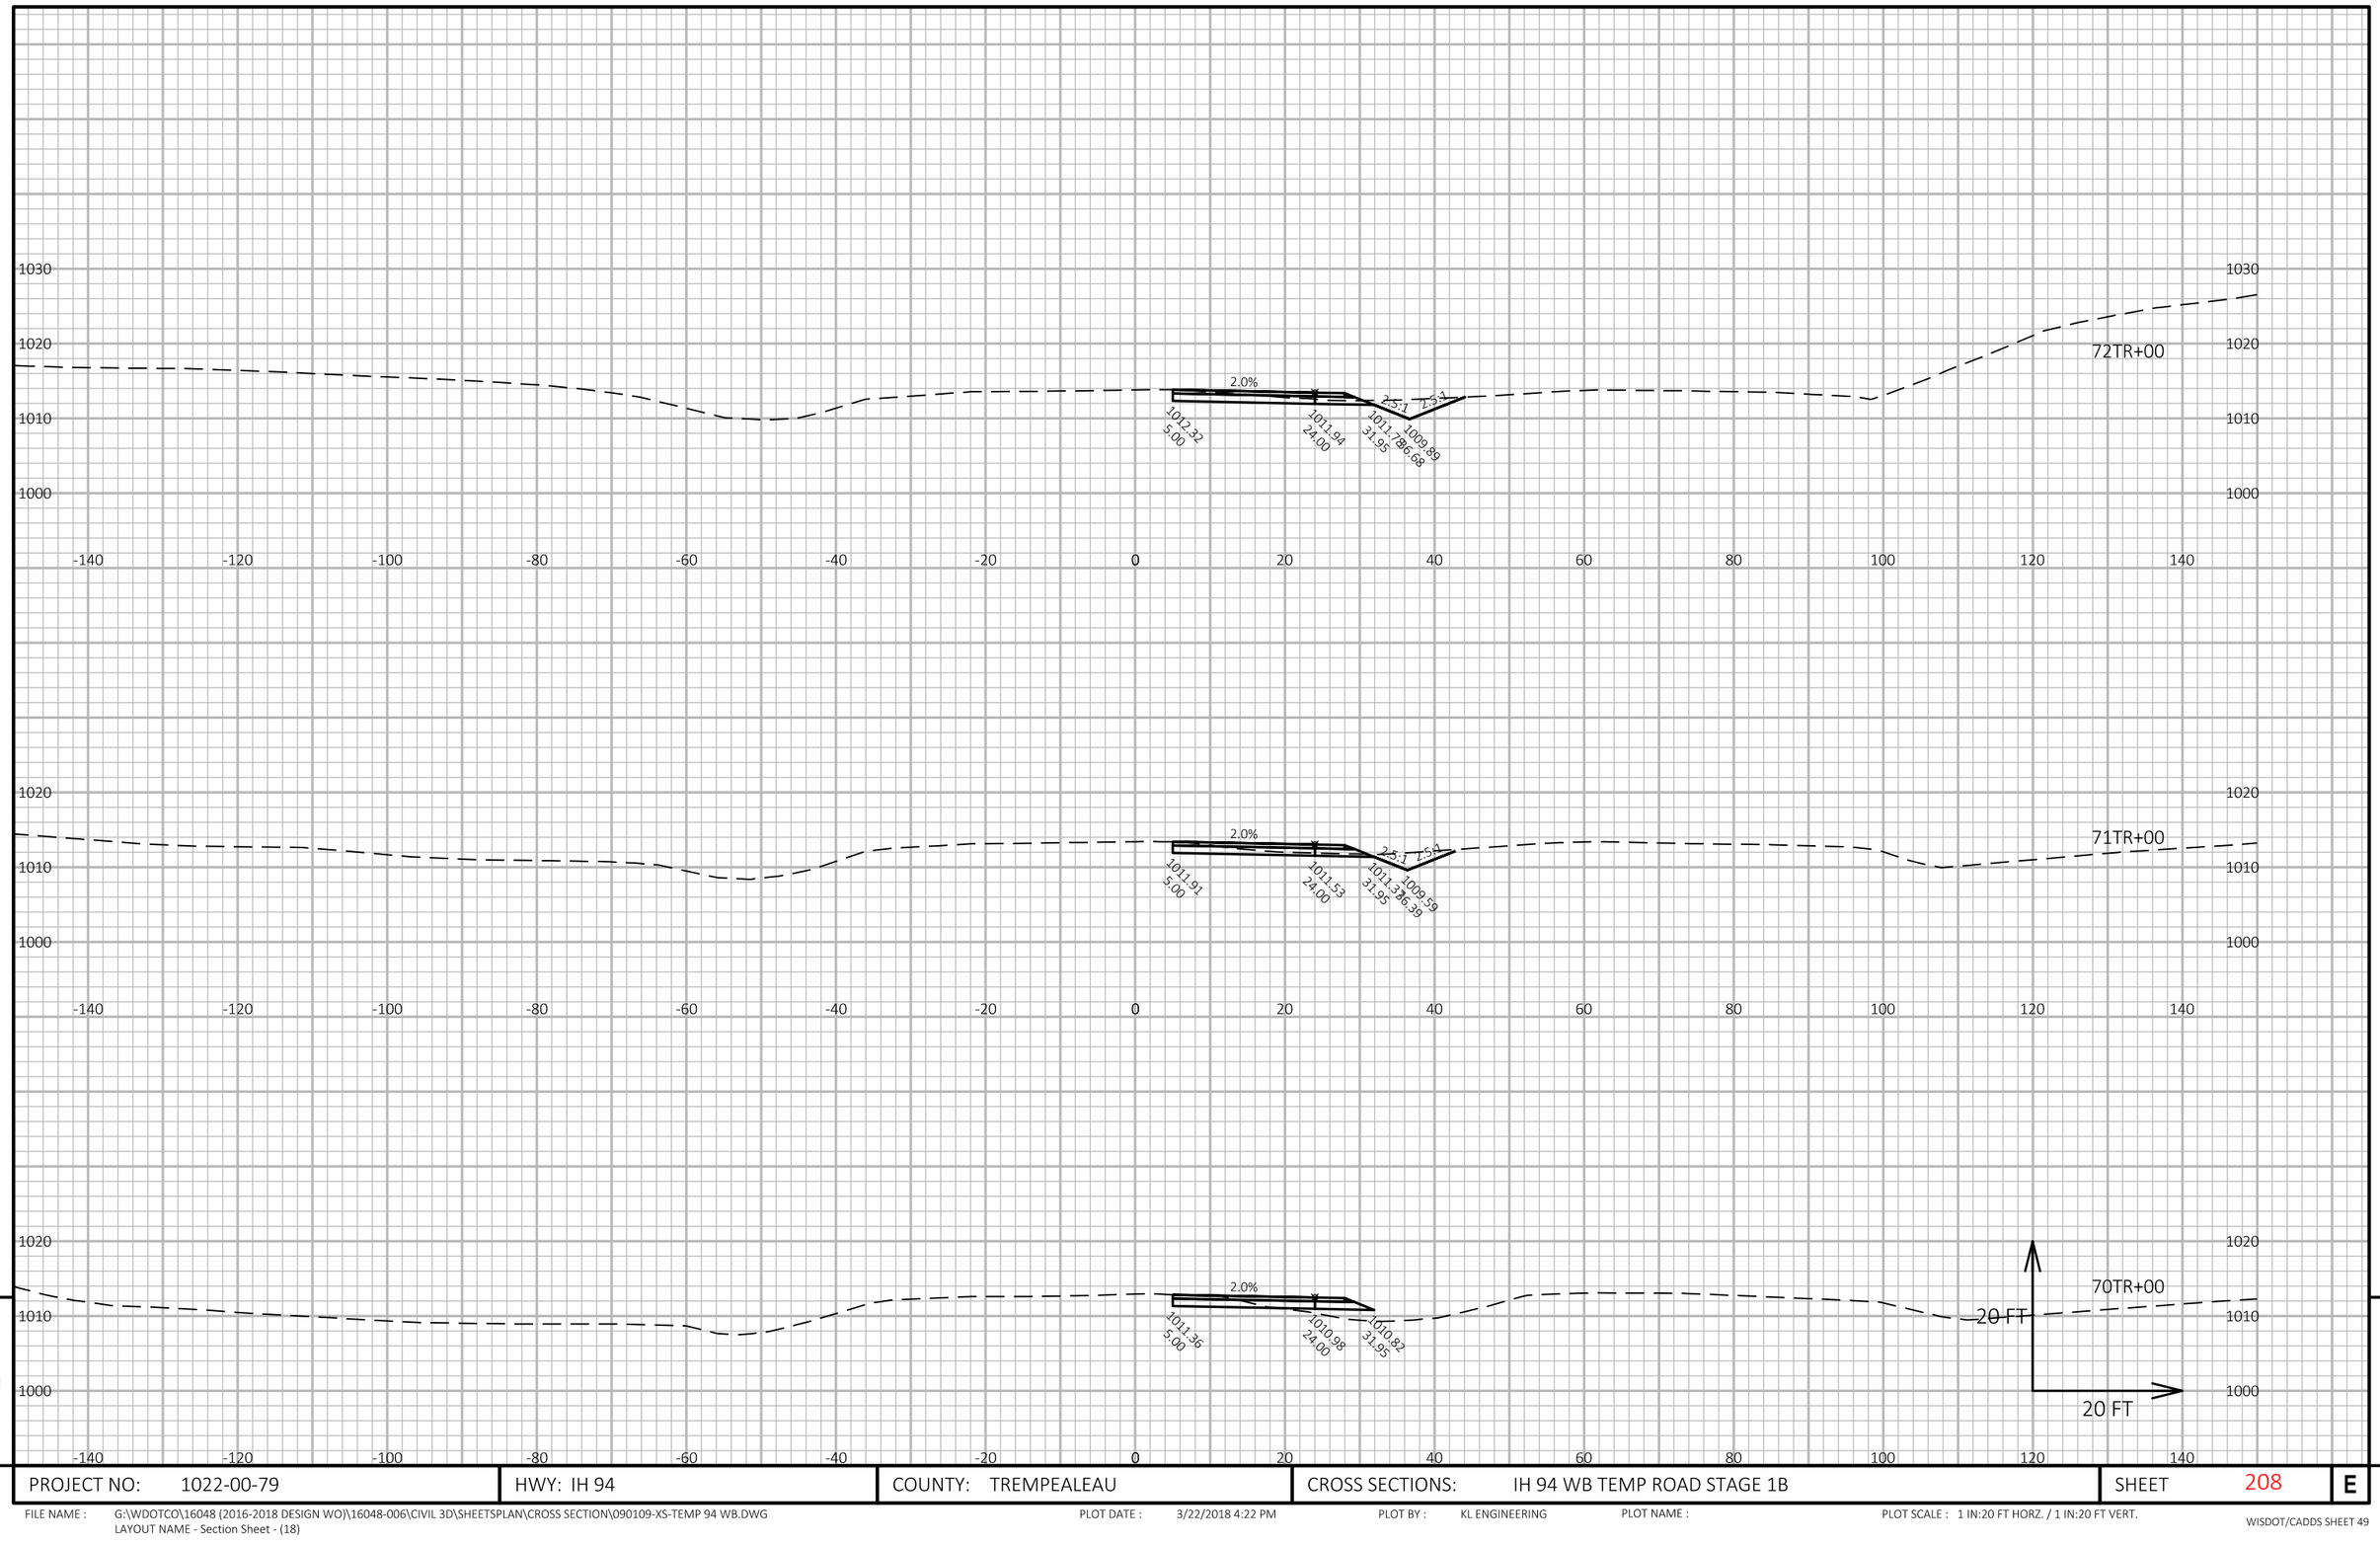

APPROVED FOR UTILITY RELOCATION May 1, 2018

9

9

PROJECT NO: 1022-00-79	HWY: IH 94	COUNTY: TREMPEALEAU	CROSS SECTIONS: IH 94 WB TEMP ROAD STAGE 1B	SHEET 208	E

FILE NAME : G:\WDOTCO\16048 (2016-2018 DESIGN WO)\16048-006\CIVIL 3D\SHEETSPLAN\CROSS SECTION\090109-XS-TEMP 94 WB.DWG
LAYOUT NAME - Section Sheet - (18)

PLOT DATE : 3/22/2018 4:22 PM PLOT BY : KL ENGINEERING PLOT NAME : PLOT SCALE : 1 IN:20 FT HORZ. / 1 IN:20 FT VERT.

WISDOT/CADDS SHEET 49

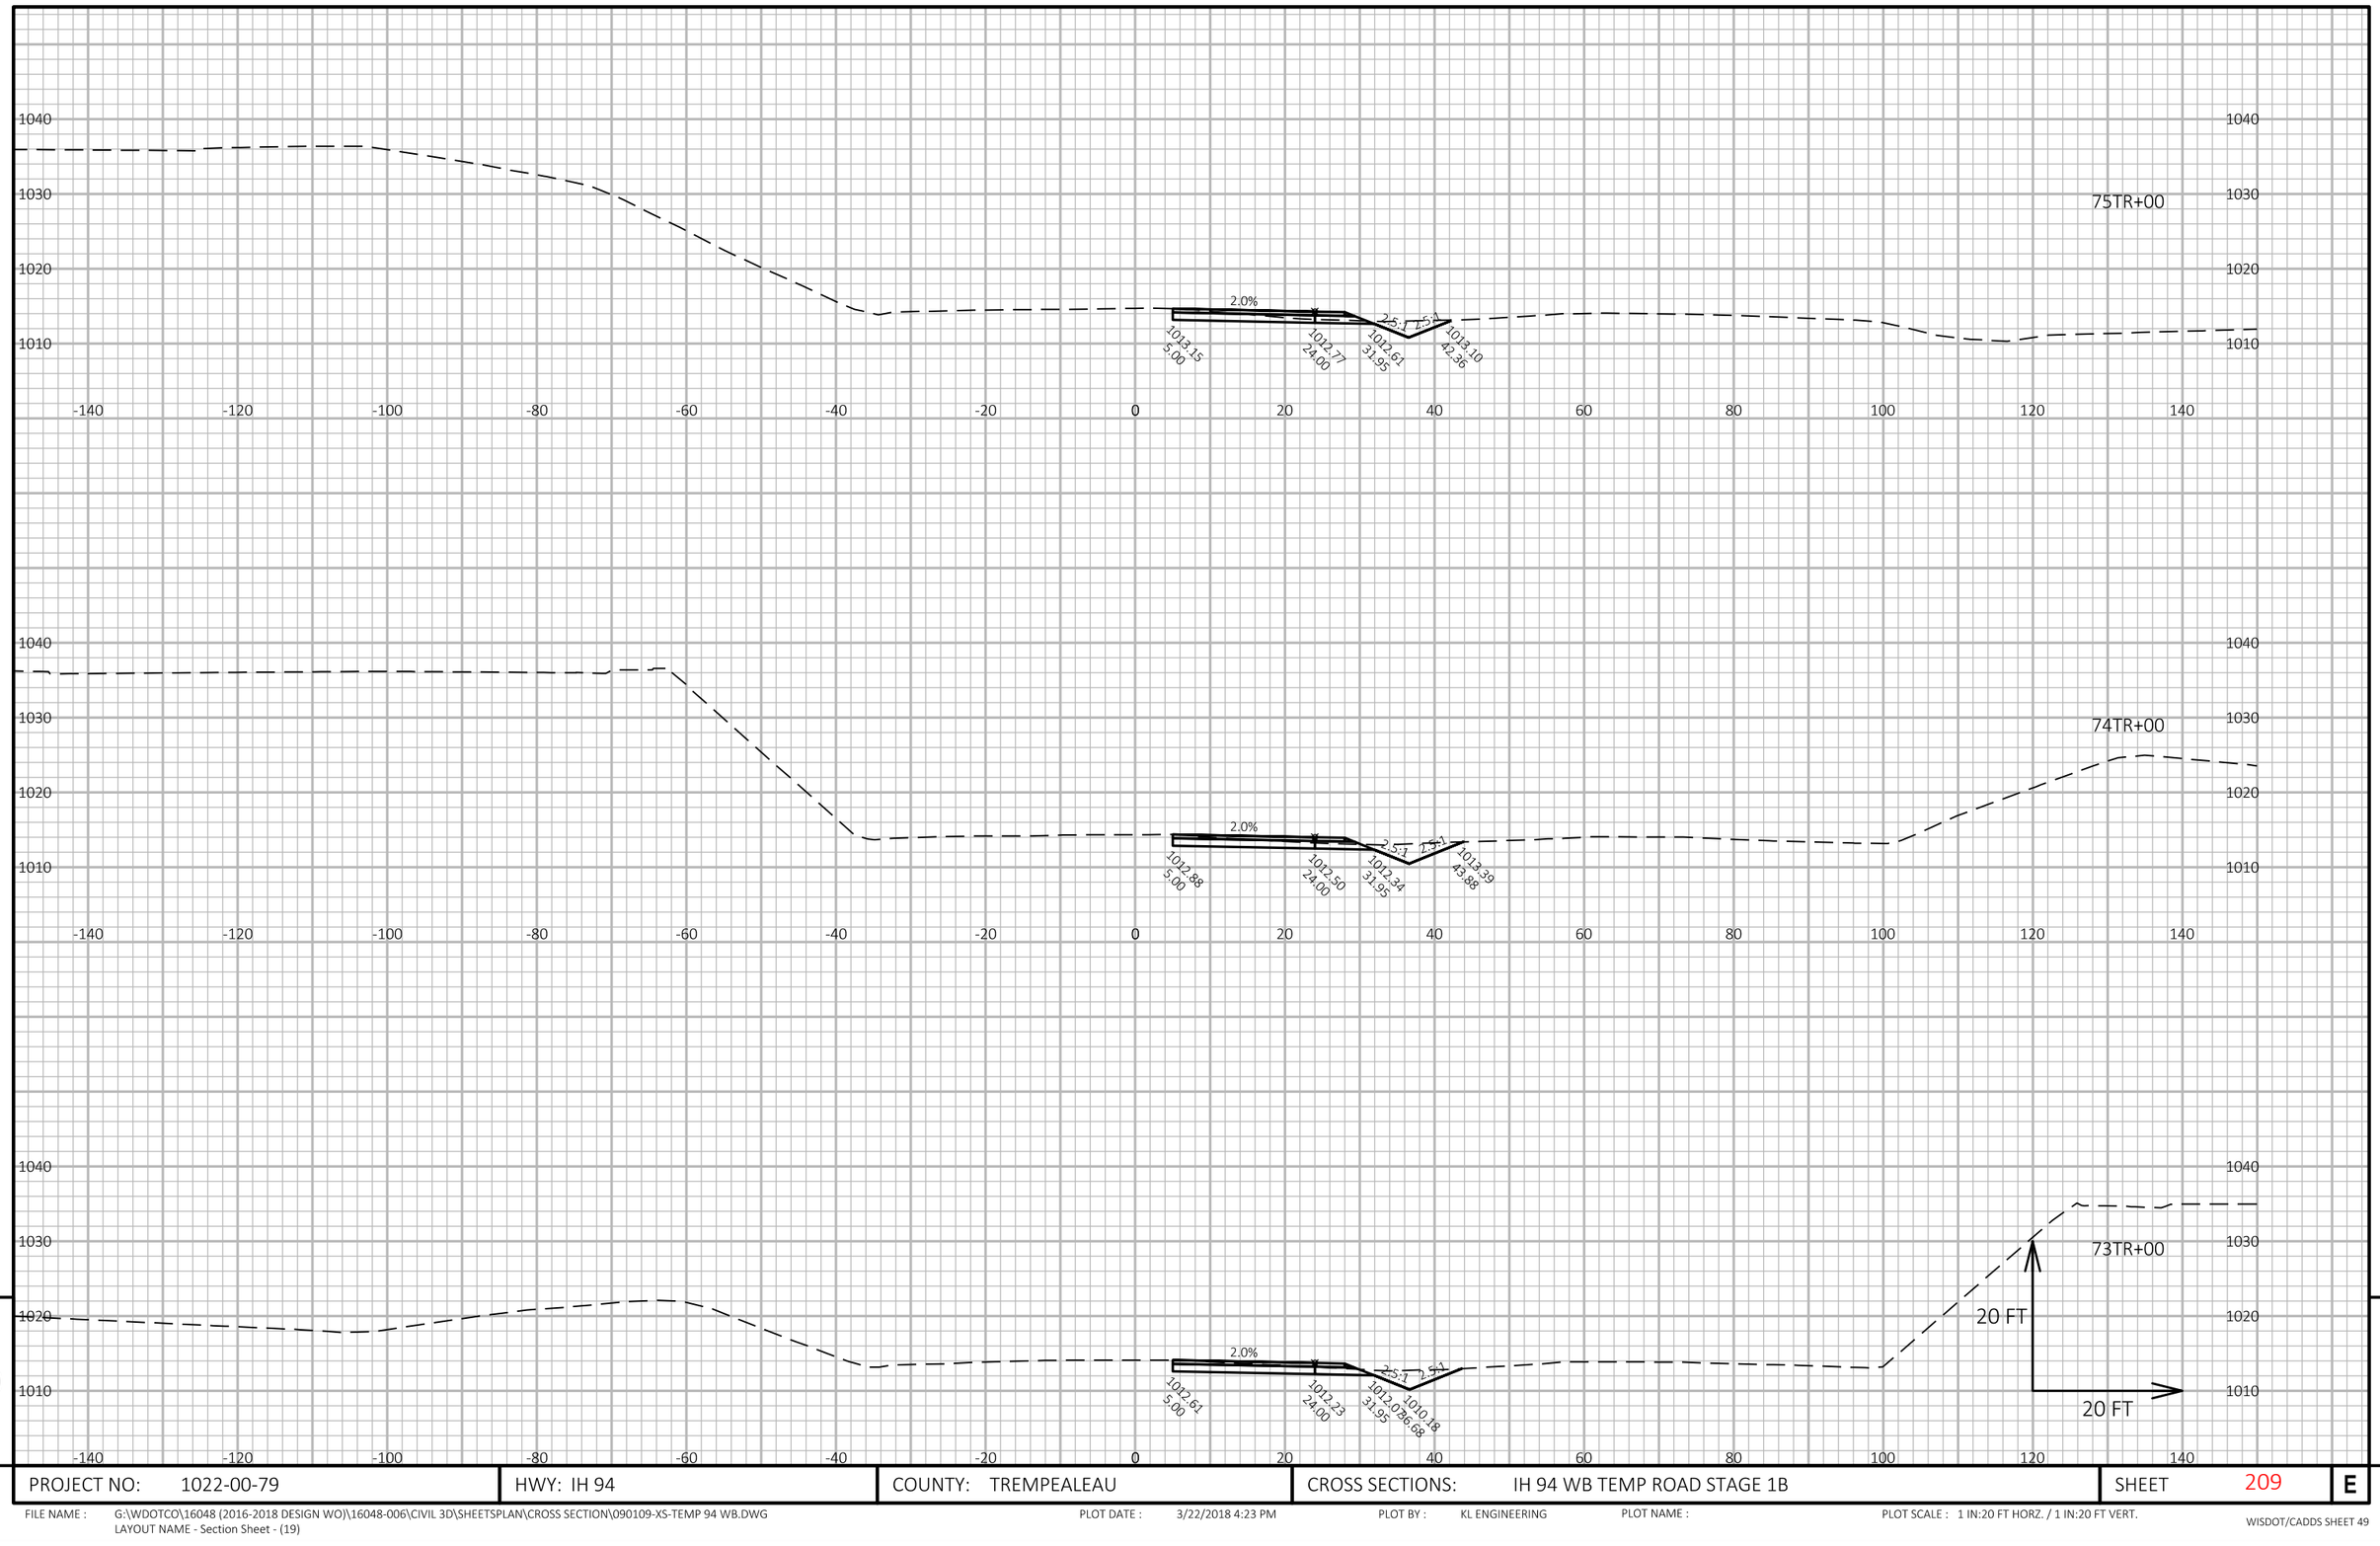

APPROVED FOR UTILITY RELOCATION May 1, 2018

9

9

PROJECT NO: 1022-00-79	HWY: IH 94	COUNTY: TREMPEALEAU	CROSS SECTIONS: IH 94 WB TEMP ROAD STAGE 1B	SHEET 209	E

FILE NAME : G:\WDOTCO\16048 (2016-2018 DESIGN WO)\16048-006\CIVIL 3D\SHEETSPLAN\CROSS SECTION\090109-XS-TEMP 94 WB.DWG
LAYOUT NAME - Section Sheet - (19)

PLOT DATE : 3/22/2018 4:23 PM PLOT BY : KL ENGINEERING PLOT NAME : PLOT SCALE : 1 IN:20 FT HORZ. / 1 IN:20 FT VERT.

WISDOT/CADDS SHEET 49

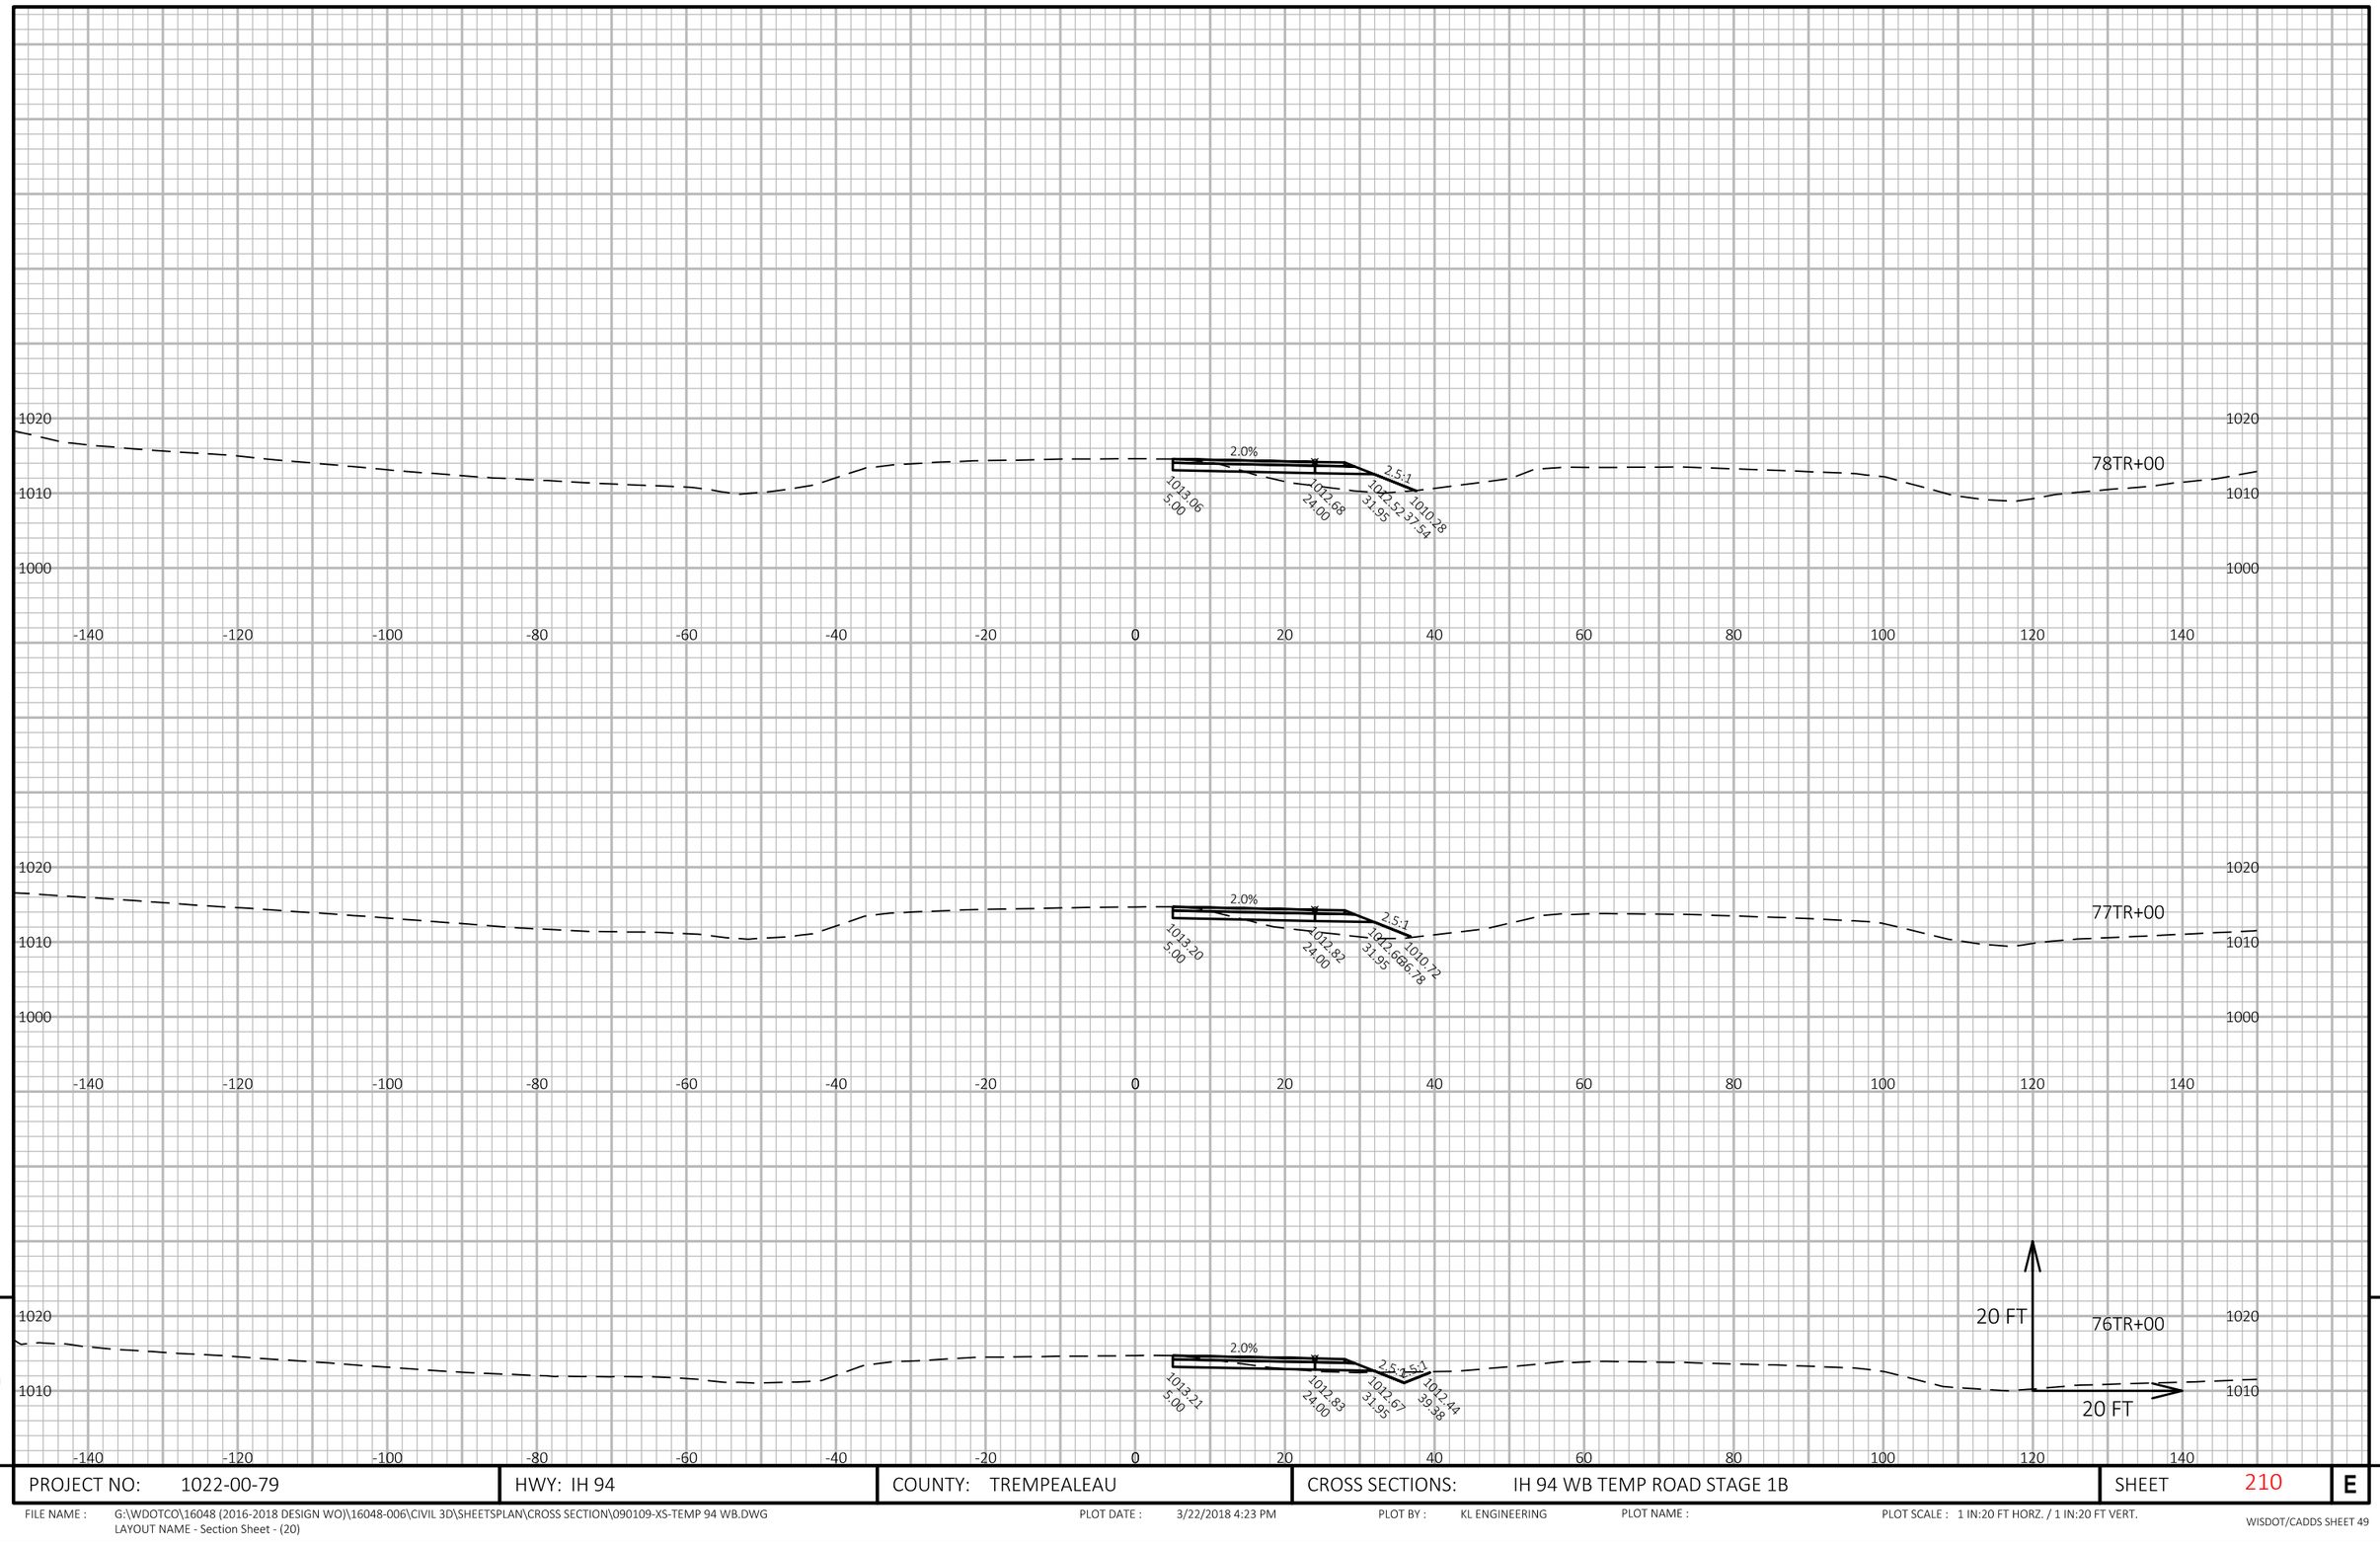

APPROVED FOR UTILITY RELOCATION May 1, 2018

9

9

PROJECT NO: 1022-00-79	HWY: IH 94	COUNTY: TREMPEALEAU	CROSS SECTIONS: IH 94 WB TEMP ROAD STAGE 1B	SHEET 210	E

FILE NAME : G:\WDOTCO\16048 (2016-2018 DESIGN WO)\16048-006\CIVIL 3D\SHEETSPLAN\CROSS SECTION\090109-XS-TEMP 94 WB.DWG
LAYOUT NAME - Section Sheet - (20)

PLOT DATE : 3/22/2018 4:23 PM PLOT BY : KL ENGINEERING PLOT NAME : PLOT SCALE : 1 IN:20 FT HORZ. / 1 IN:20 FT VERT.

WISDOT/CADDS SHEET 49

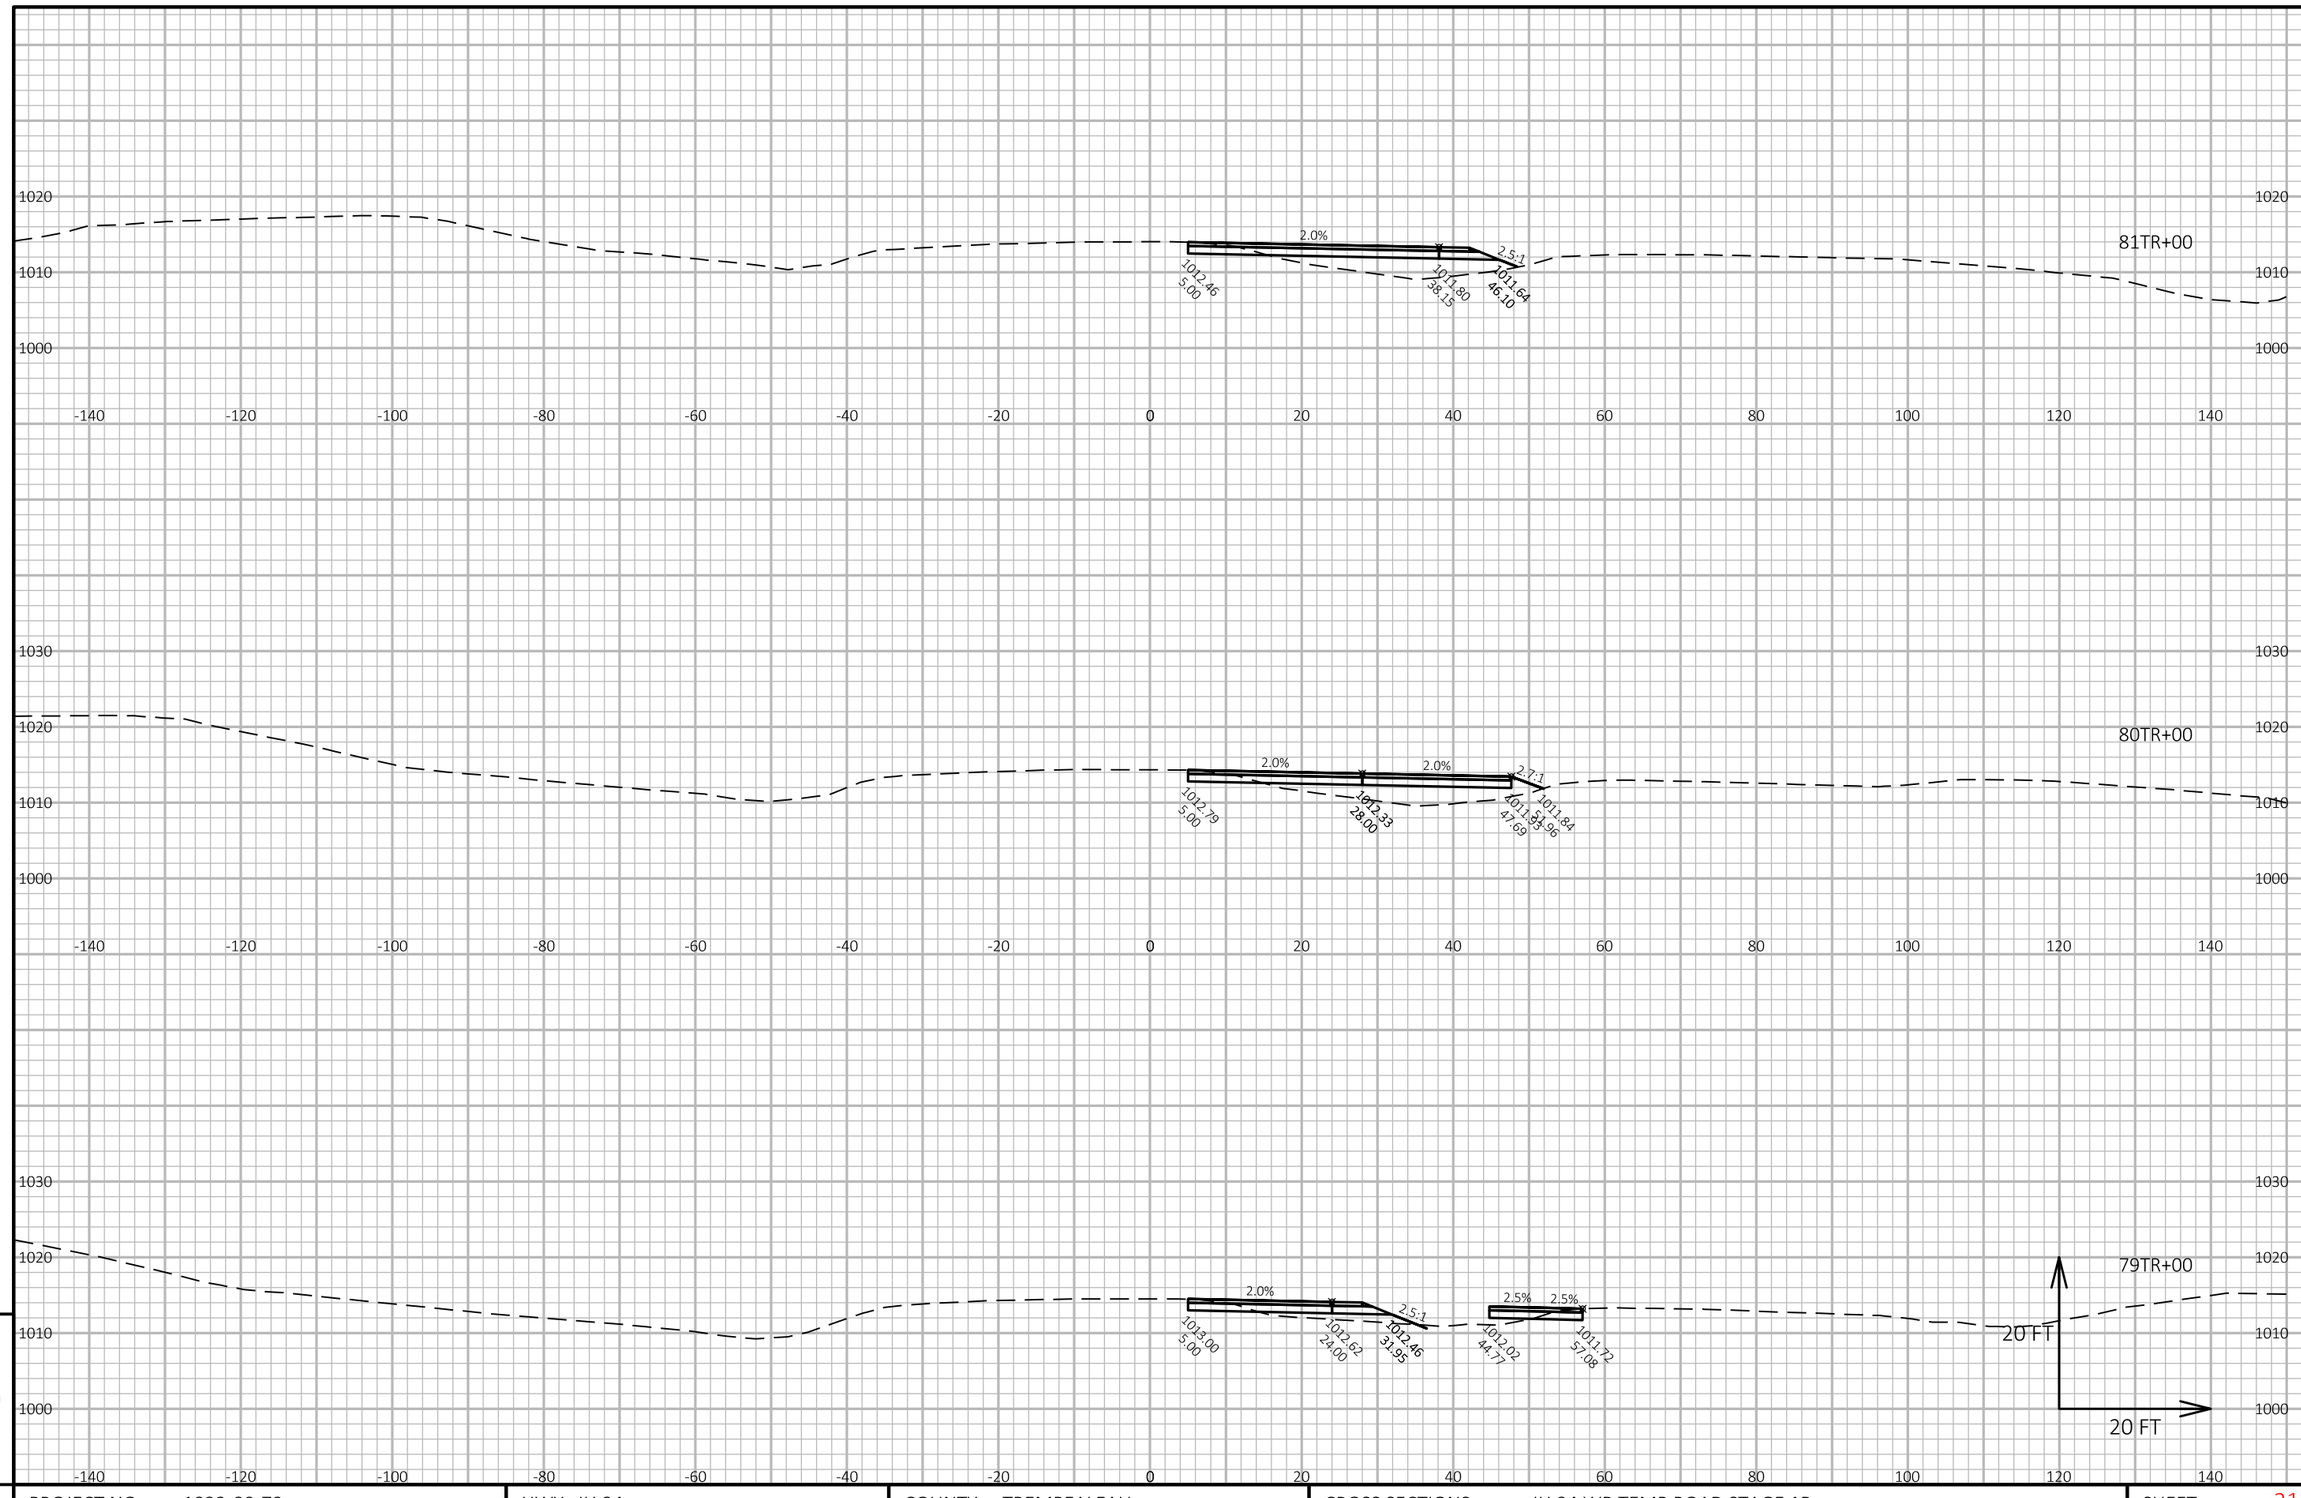

APPROVED FOR UTILITY RELOCATION May 1, 2018

9

9

PROJECT NO: 1022-00-79	HWY: IH 94	COUNTY: TREMPEALEAU	CROSS SECTIONS: IH 94 WB TEMP ROAD STAGE 1B	SHEET 211	E

FILE NAME : G:\WDOTCO\16048 (2016-2018 DESIGN WO)\16048-006\CIVIL 3D\SHEETSPLAN\CROSS SECTION\090109-XS-TEMP 94 WB.DWG
LAYOUT NAME - Section Sheet - (21)

PLOT DATE : 3/22/2018 4:23 PM PLOT BY : KL ENGINEERING PLOT NAME : PLOT SCALE : 1 IN:20 FT HORZ. / 1 IN:20 FT VERT.

WISDOT/CADDS SHEET 49

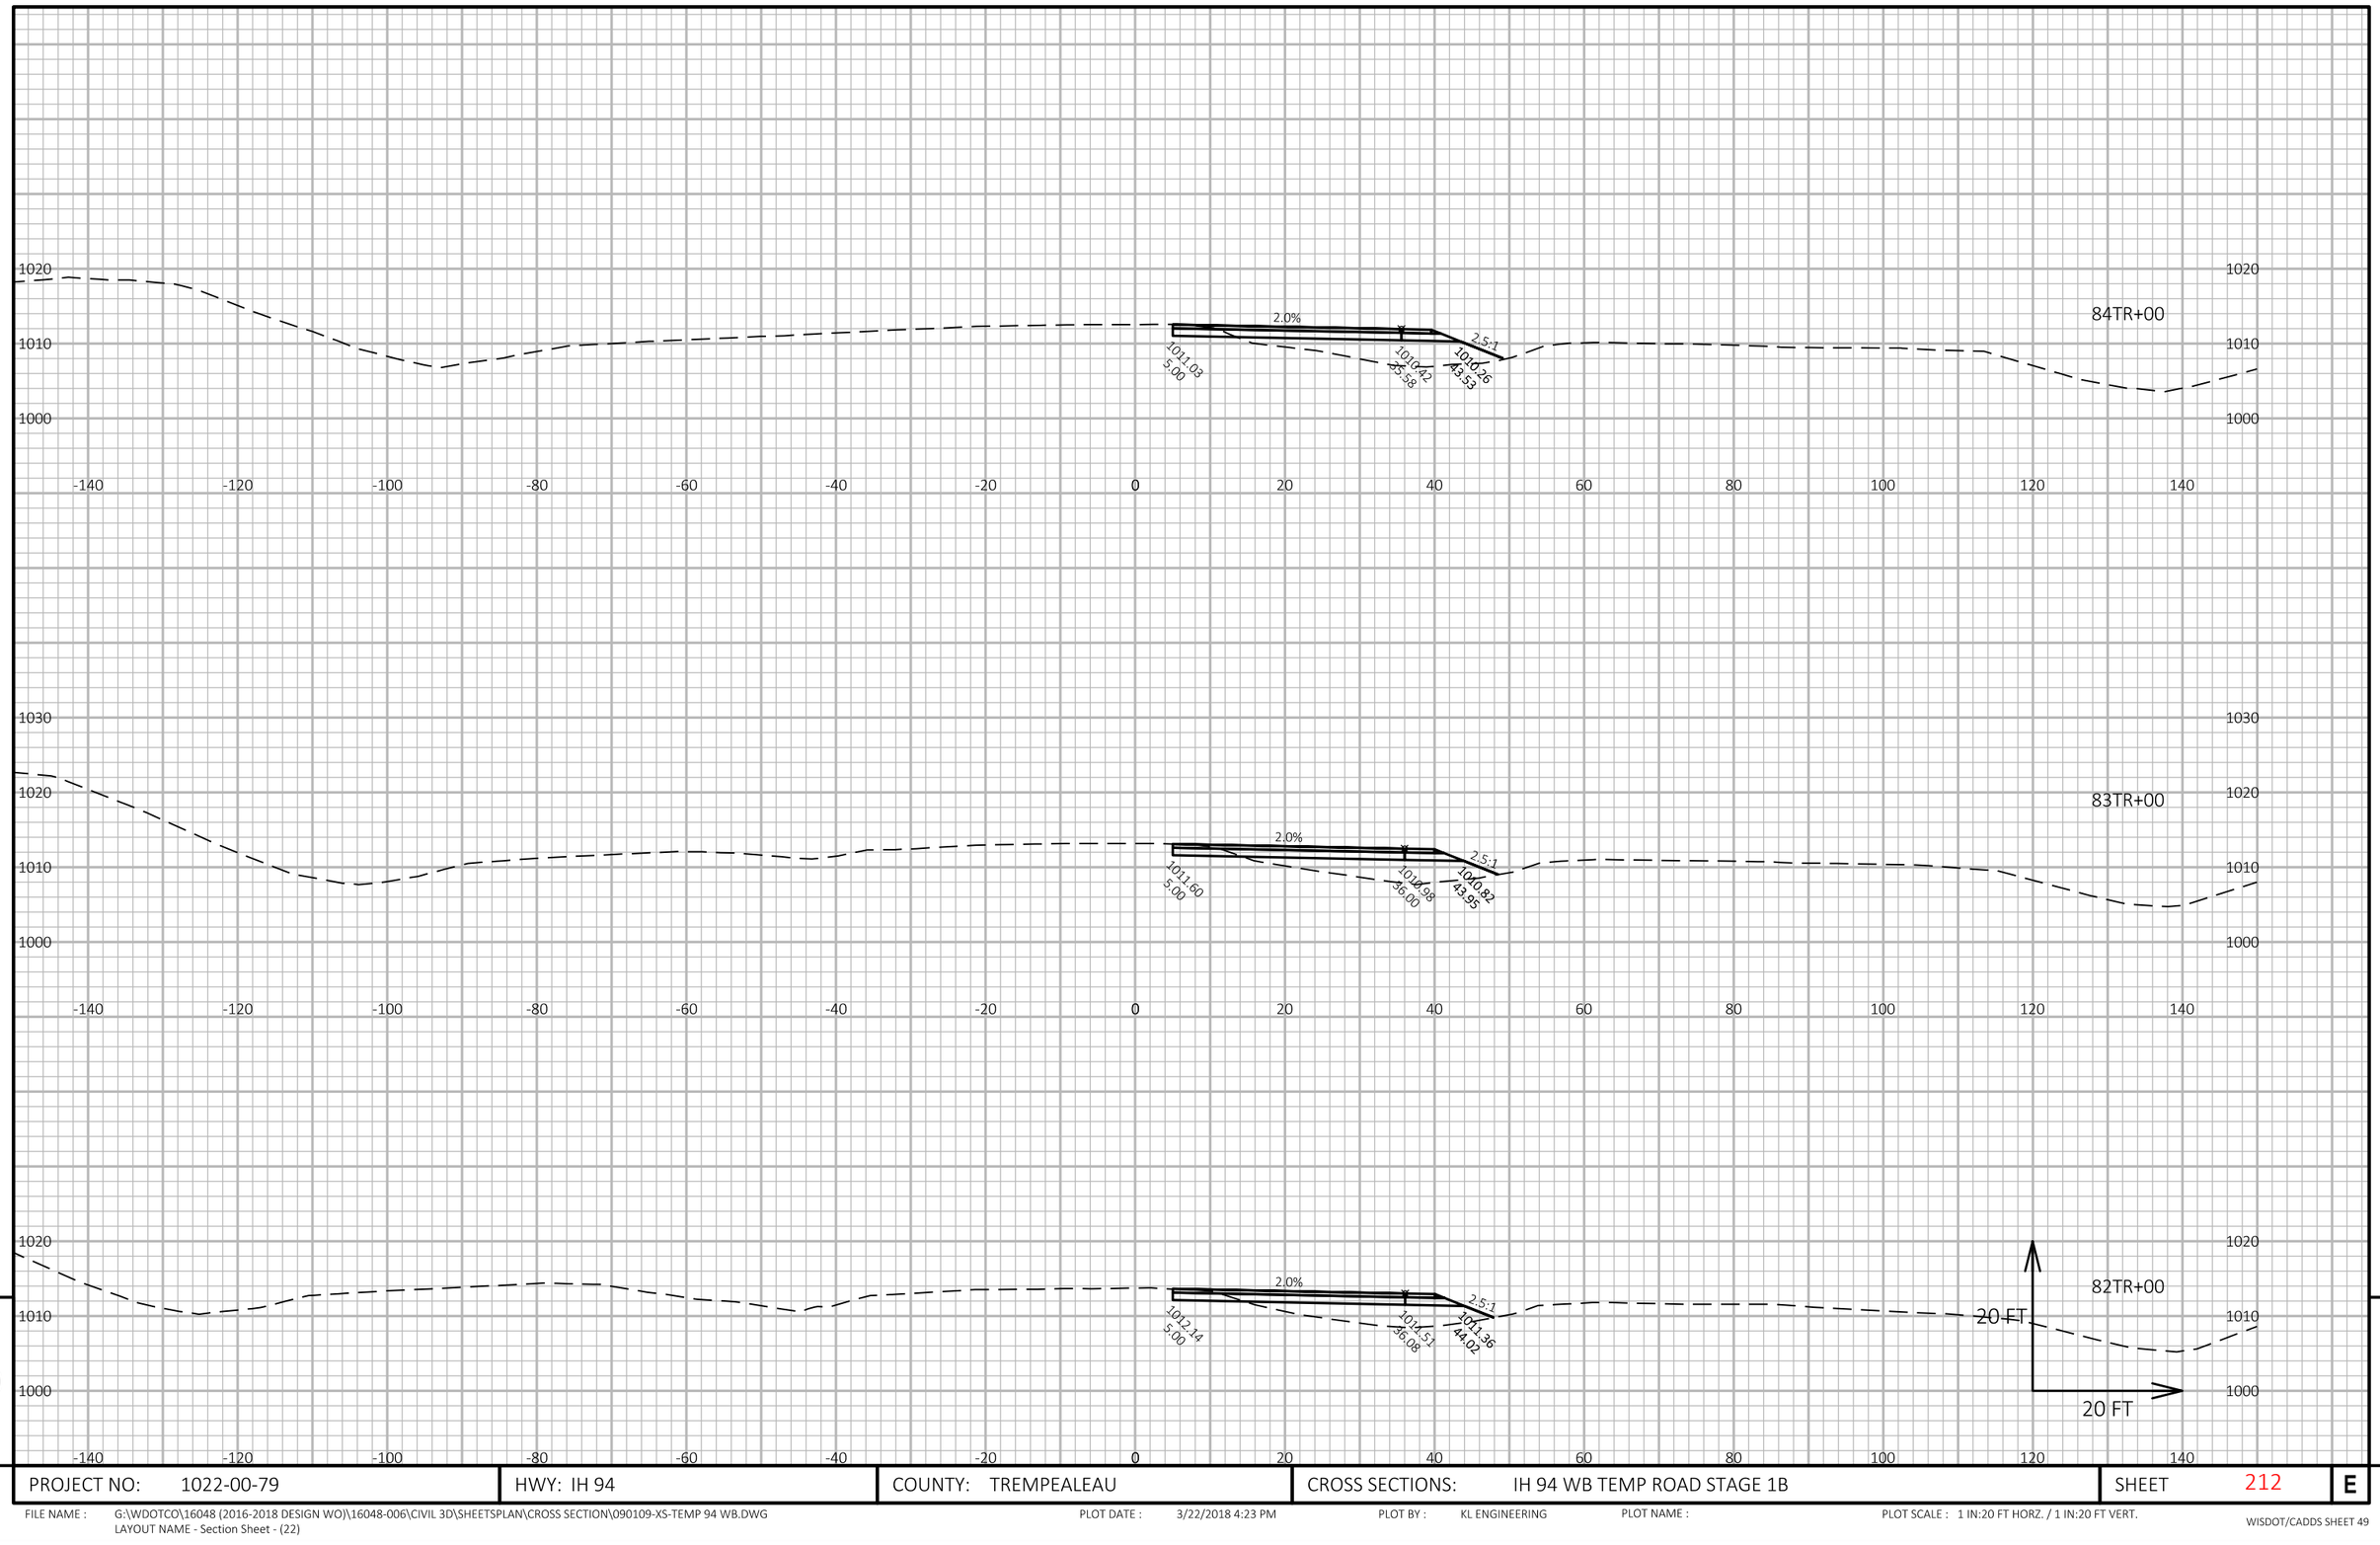

APPROVED FOR UTILITY RELOCATION May 1, 2018

9

9

PROJECT NO: 1022-00-79	HWY: IH 94	COUNTY: TREMPEALEAU	CROSS SECTIONS: IH 94 WB TEMP ROAD STAGE 1B	SHEET 212	E

FILE NAME : G:\WDOTCO\16048 (2016-2018 DESIGN WO)\16048-006\CIVIL 3D\SHEETSPLAN\CROSS SECTION\090109-XS-TEMP 94 WB.DWG
LAYOUT NAME - Section Sheet - (22)

PLOT DATE : 3/22/2018 4:23 PM PLOT BY : KL ENGINEERING PLOT NAME : PLOT SCALE : 1 IN:20 FT HORZ. / 1 IN:20 FT VERT.

WISDOT/CADDS SHEET 49

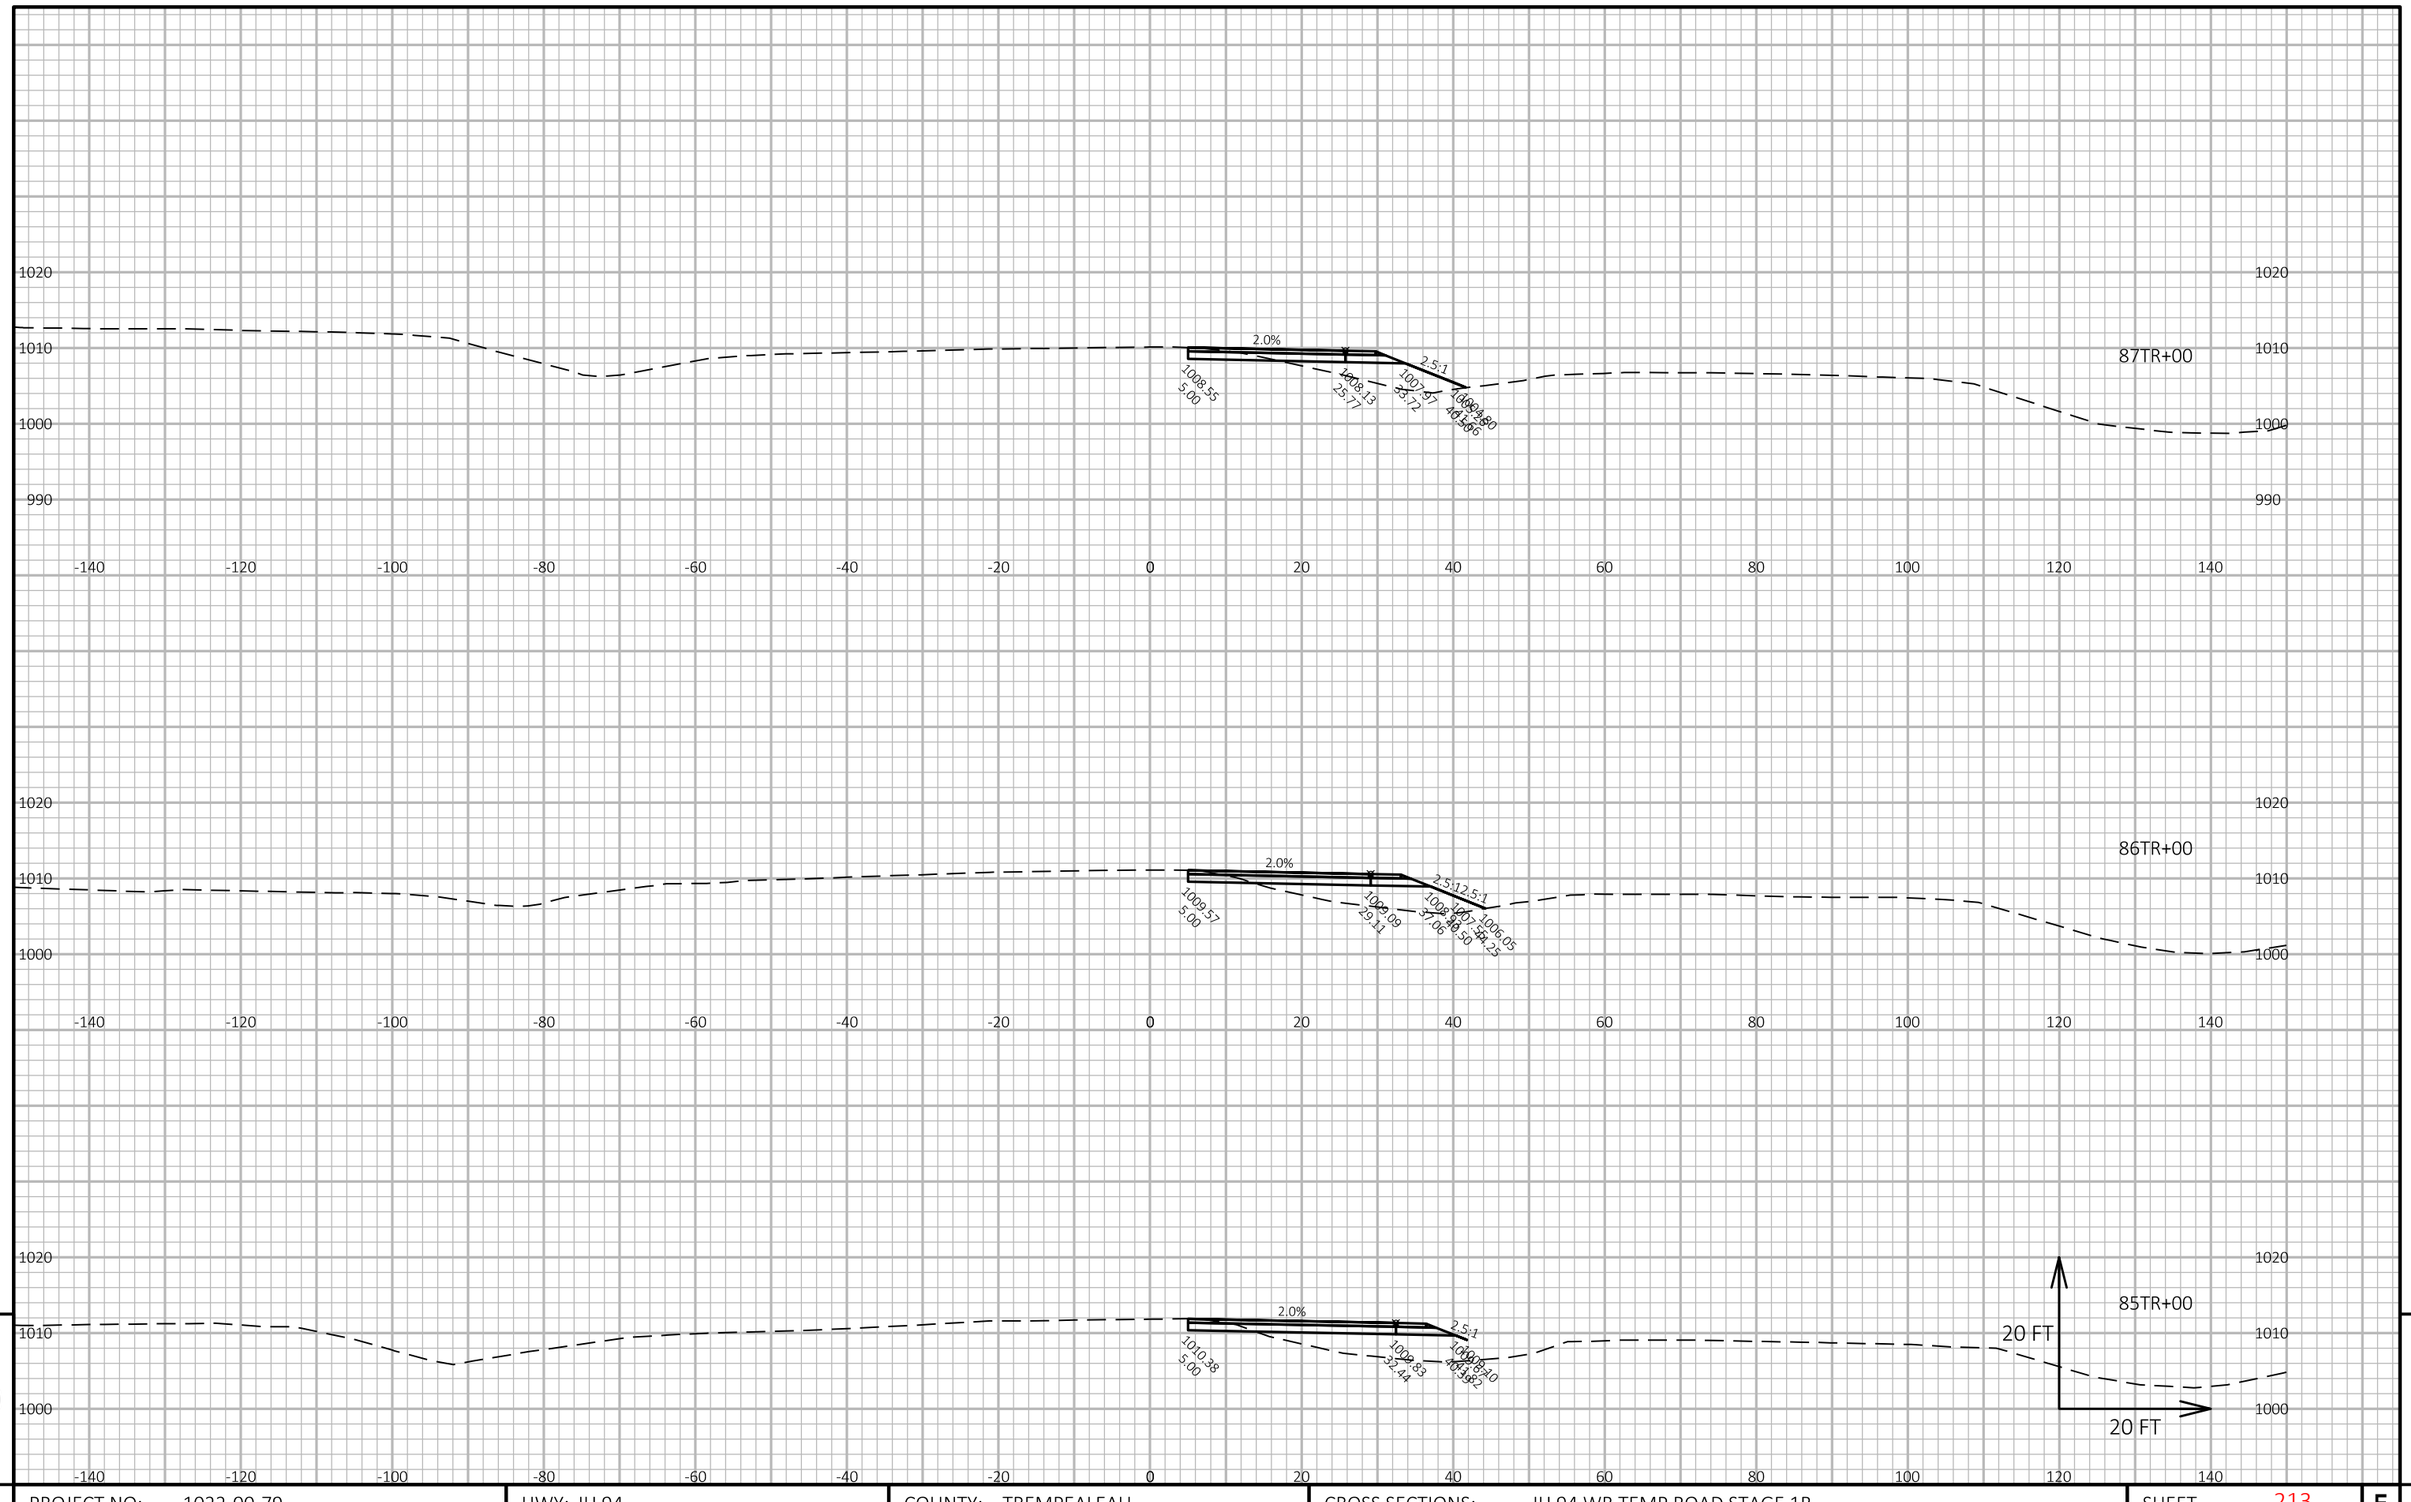

APPROVED FOR UTILITY RELOCATION May 1, 2018

9

9

PROJECT NO: 1022-00-79	HWY: IH 94	COUNTY: TREMPEALEAU	CROSS SECTIONS: IH 94 WB TEMP ROAD STAGE 1B	SHEET 213	E

FILE NAME : G:\WDOTCO\16048 (2016-2018 DESIGN WO)\16048-006\CIVIL 3D\SHEETSPLAN\CROSS SECTION\090109-XS-TEMP 94 WB.DWG
LAYOUT NAME - Section Sheet - (23)

PLOT DATE : 3/22/2018 4:24 PM PLOT BY : KL ENGINEERING PLOT NAME : PLOT SCALE : 1 IN:20 FT HORZ. / 1 IN:20 FT VERT.

WISDOT/CADDS SHEET 49

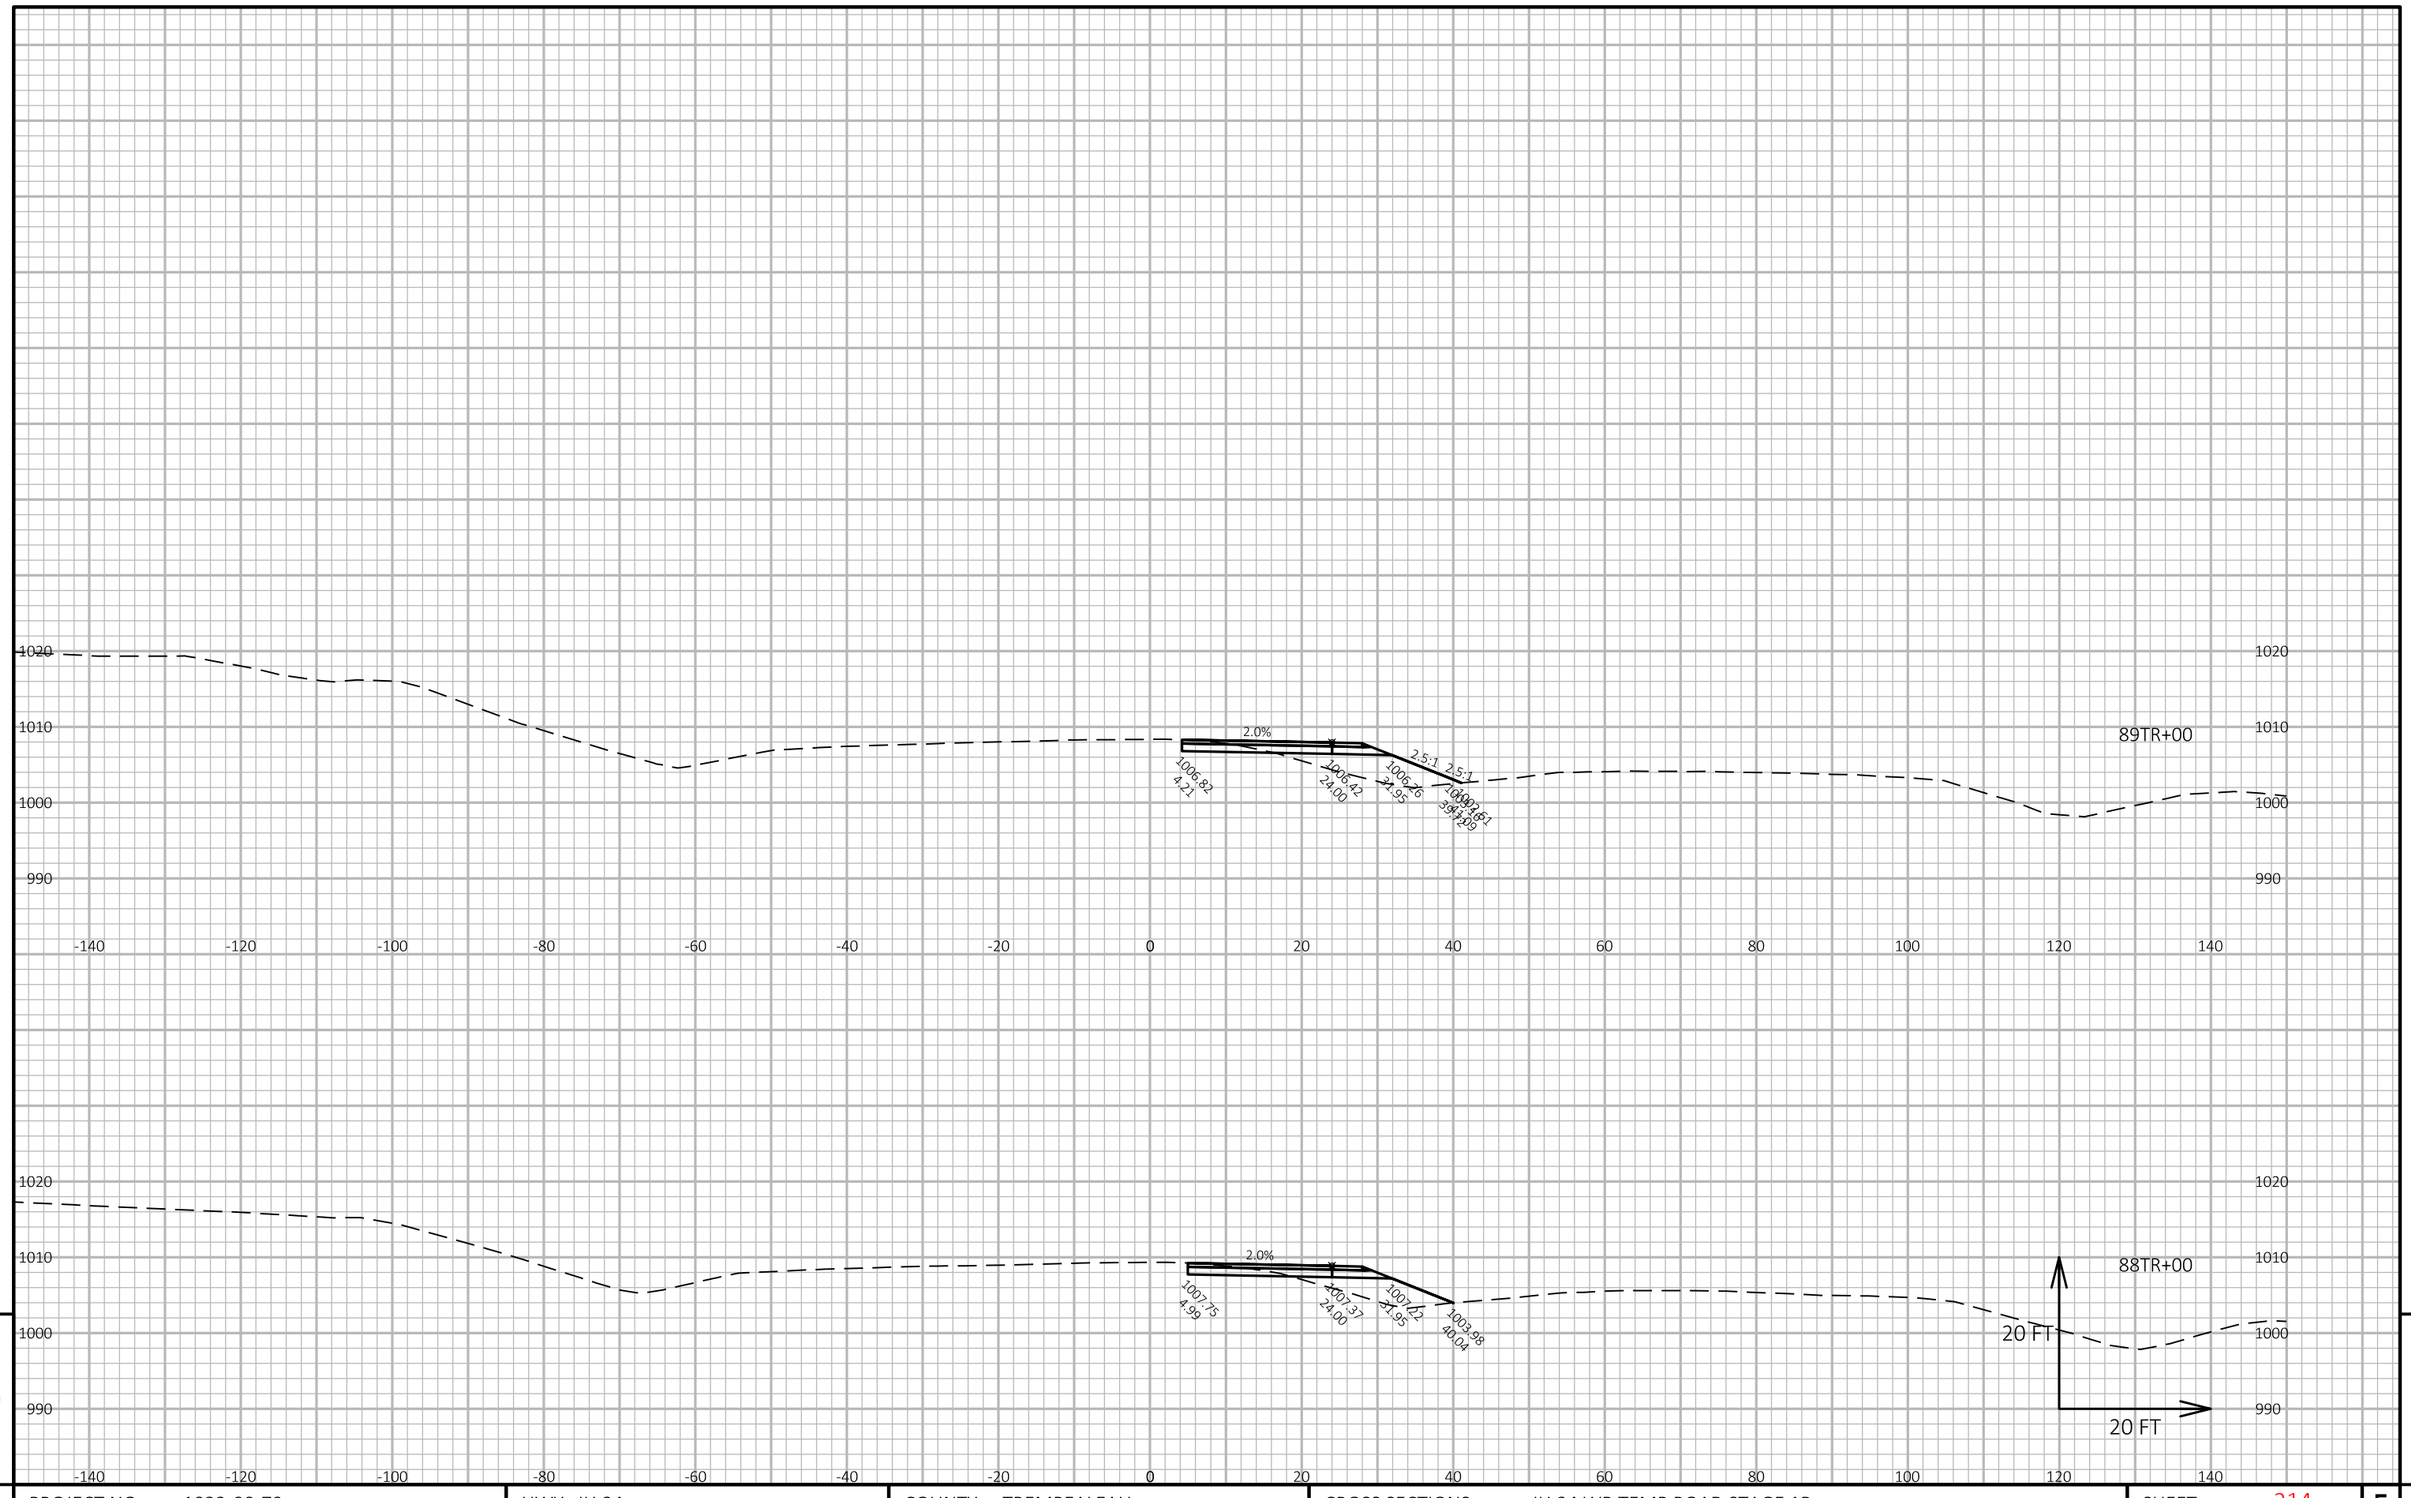

APPROVED FOR UTILITY RELOCATION May 1, 2018

9

9

PROJECT NO: 1022-00-79	HWY: IH 94	COUNTY: TREMPEALEAU	CROSS SECTIONS: IH 94 WB TEMP ROAD STAGE 1B	SHEET 214	E

FILE NAME : G:\WDOTCO\16048 (2016-2018 DESIGN WO)\16048-006\CIVIL 3D\SHEETSPLAN\CROSS SECTION\090109-XS-TEMP 94 WB.DWG
LAYOUT NAME - Section Sheet - (24)

PLOT DATE : 3/22/2018 4:24 PM PLOT BY : KL ENGINEERING PLOT NAME : PLOT SCALE : 1 IN:20 FT HORZ. / 1 IN:20 FT VERT.

WISDOT/CADDS SHEET 49

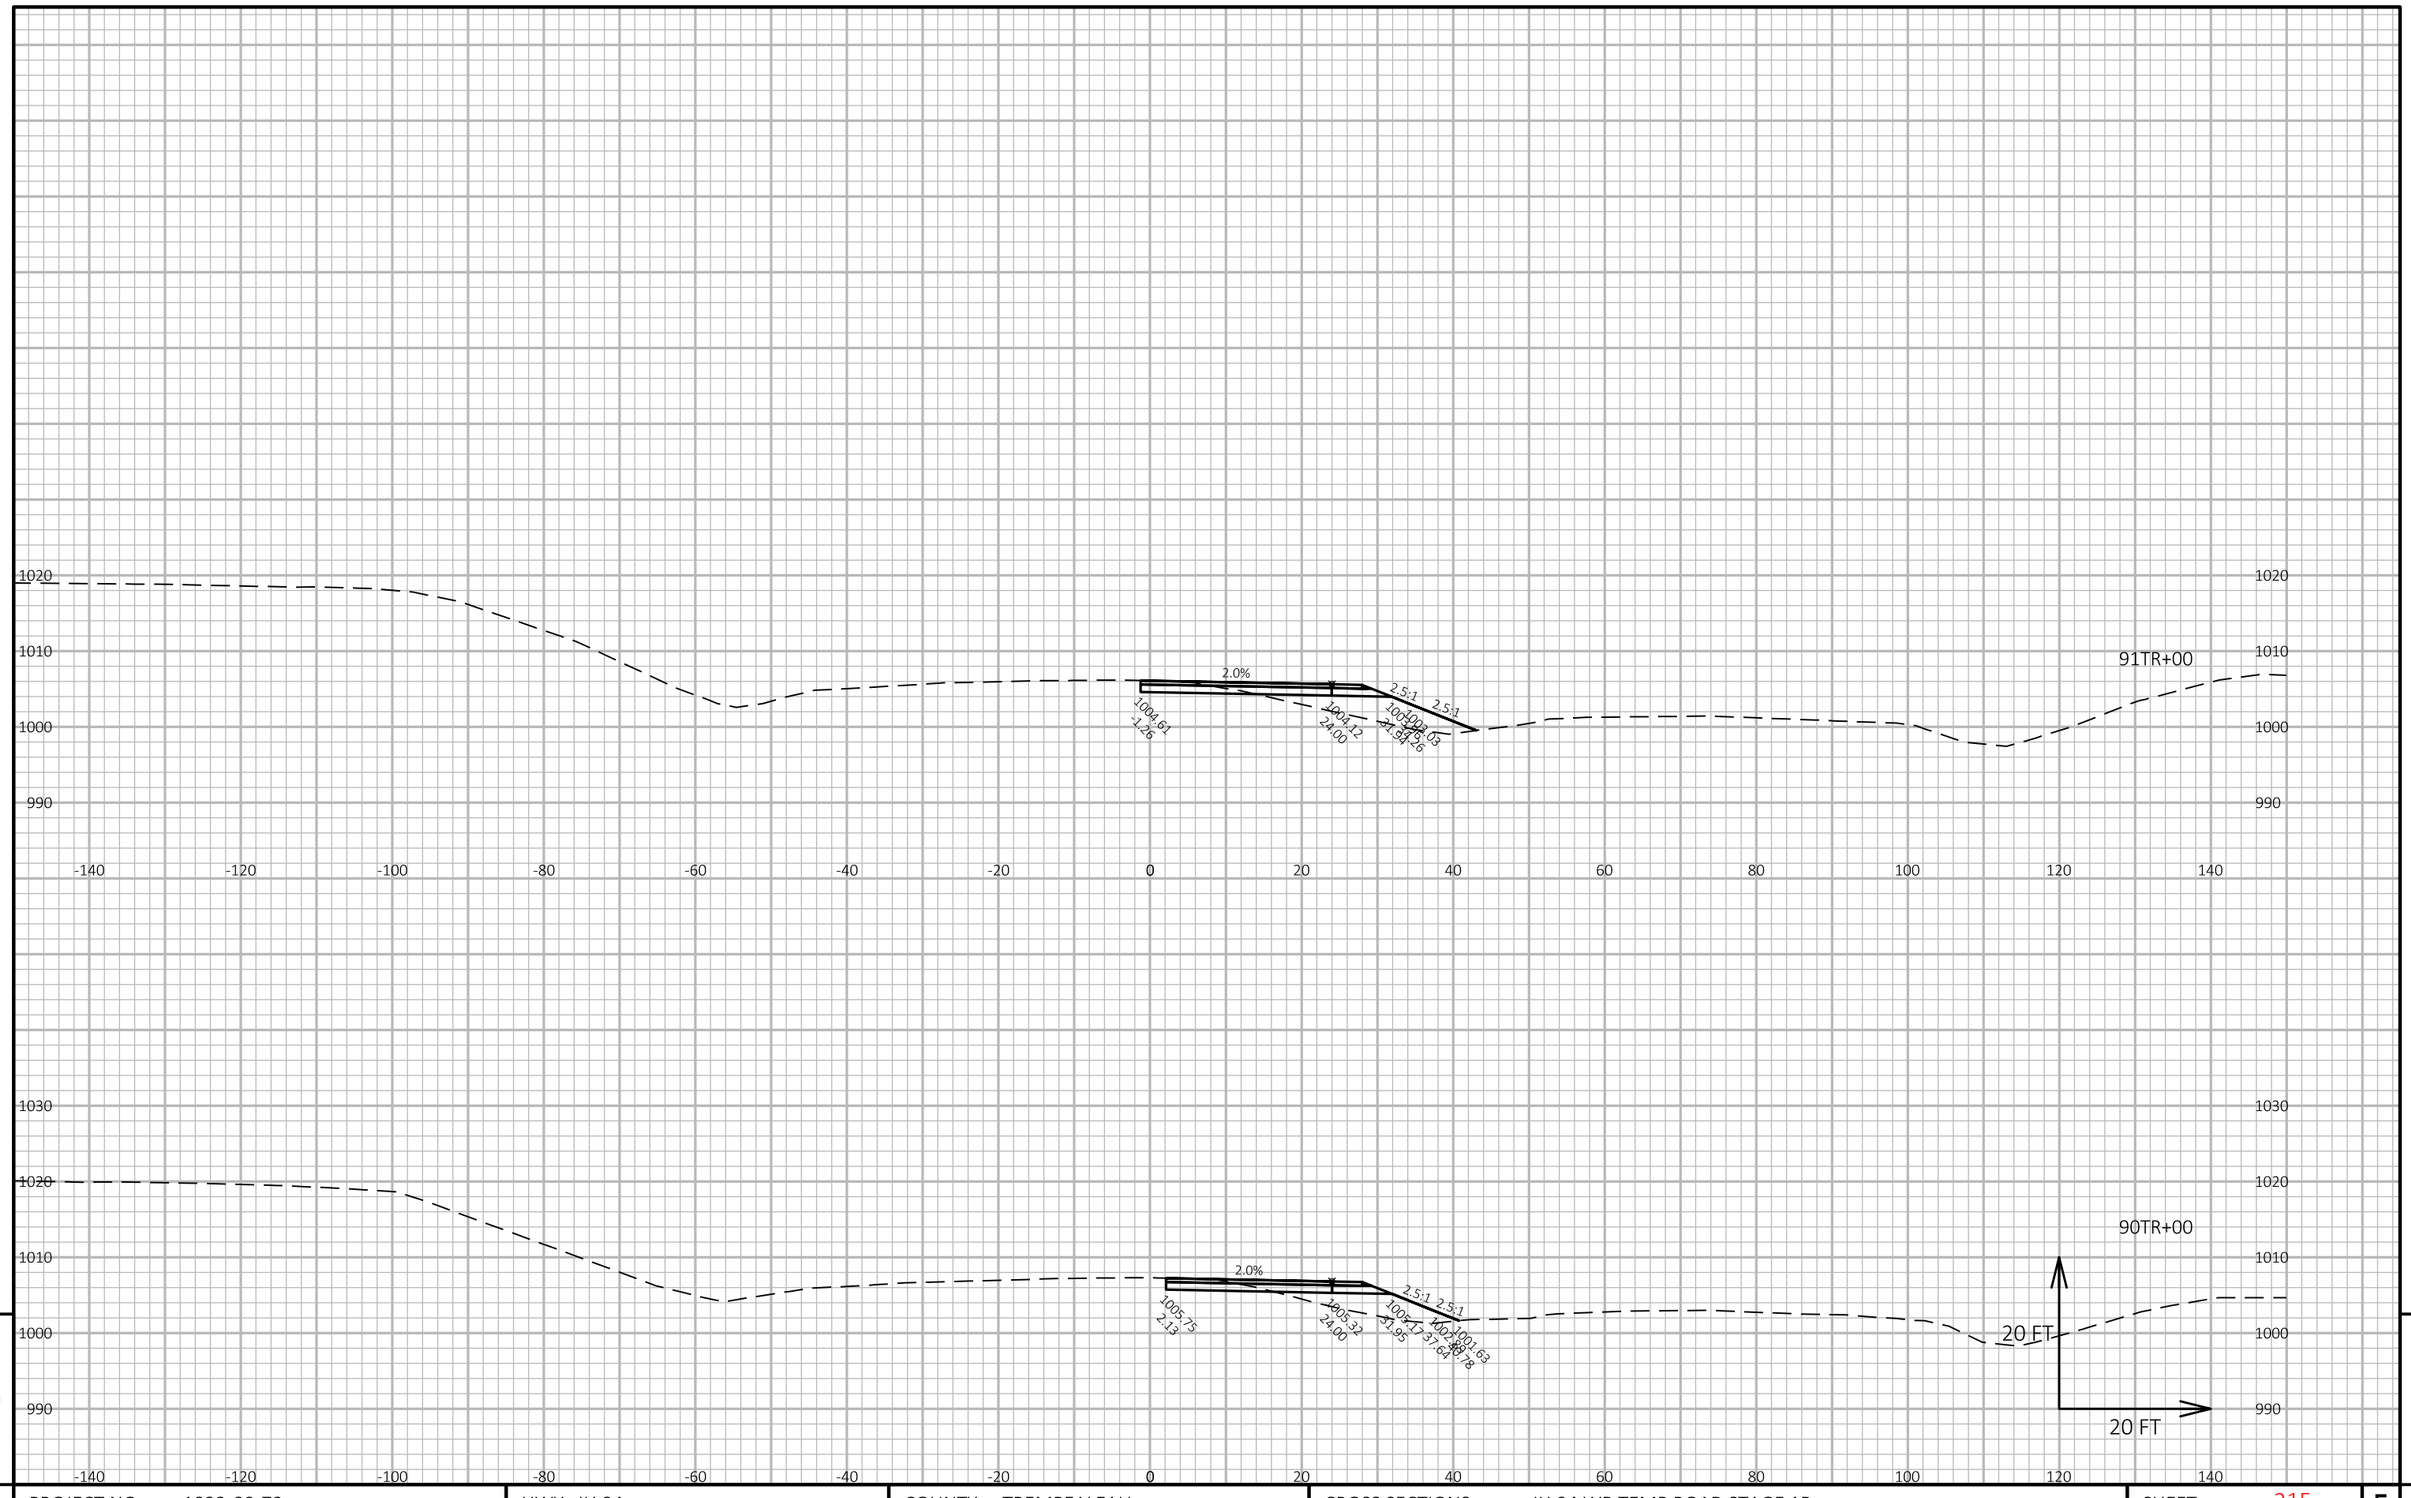

APPROVED FOR UTILITY RELOCATION May 1, 2018

9

9

PROJECT NO: 1022-00-79	HWY: IH 94	COUNTY: TREMPEALEAU	CROSS SECTIONS: IH 94 WB TEMP ROAD STAGE 1B	SHEET 215	E

FILE NAME : G:\WDOTCO\16048 (2016-2018 DESIGN WO)\16048-006\CIVIL 3D\SHEETSPLAN\CROSS SECTION\090109-XS-TEMP 94 WB.DWG
LAYOUT NAME - Section Sheet - (25)

PLOT DATE : 3/22/2018 4:24 PM PLOT BY : KL ENGINEERING PLOT NAME : PLOT SCALE : 1 IN:20 FT HORZ. / 1 IN:20 FT VERT.

WISDOT/CADDS SHEET 49

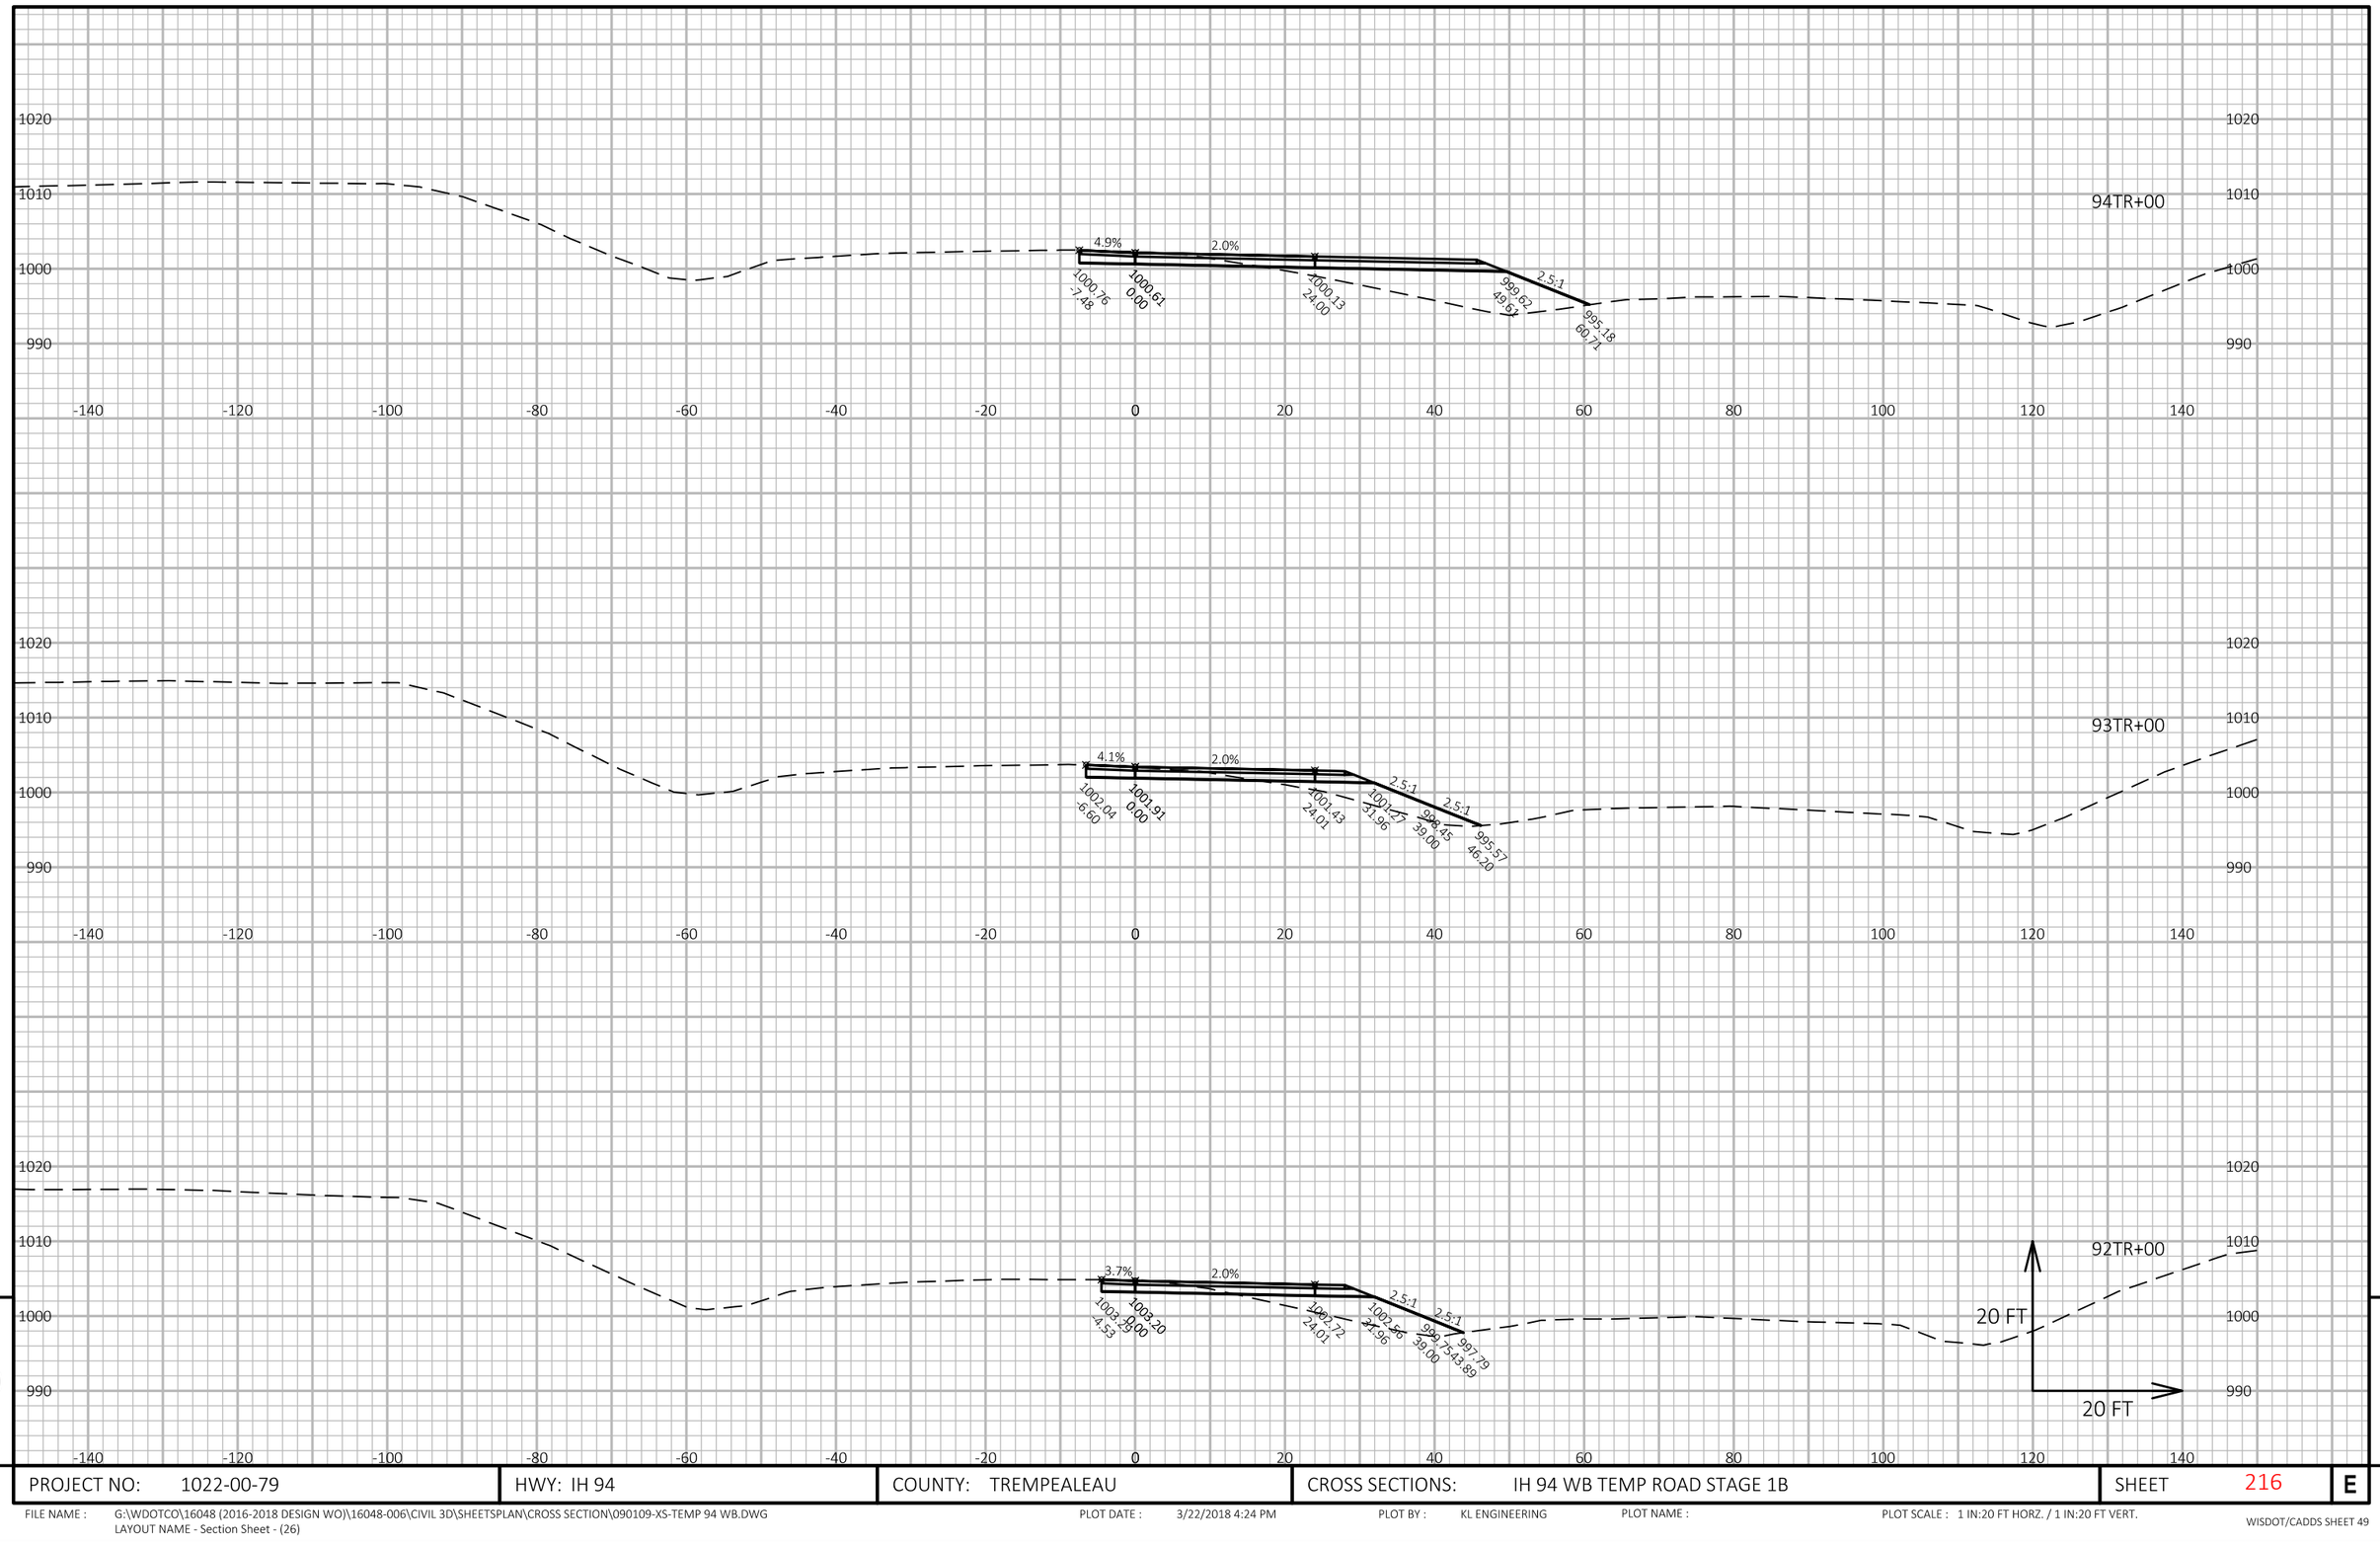

APPROVED FOR UTILITY RELOCATION May 1, 2018

9

9

PROJECT NO: 1022-00-79	HWY: IH 94	COUNTY: TREMPEALEAU	CROSS SECTIONS: IH 94 WB TEMP ROAD STAGE 1B	SHEET 216	E

FILE NAME : G:\WDOTCO\16048 (2016-2018 DESIGN WO)\16048-006\CIVIL 3D\SHEETSPLAN\CROSS SECTION\090109-XS-TEMP 94 WB.DWG
LAYOUT NAME - Section Sheet - (26)

PLOT DATE : 3/22/2018 4:24 PM PLOT BY : KL ENGINEERING PLOT NAME : PLOT SCALE : 1 IN:20 FT HORZ. / 1 IN:20 FT VERT.

WISDOT/CADDS SHEET 49

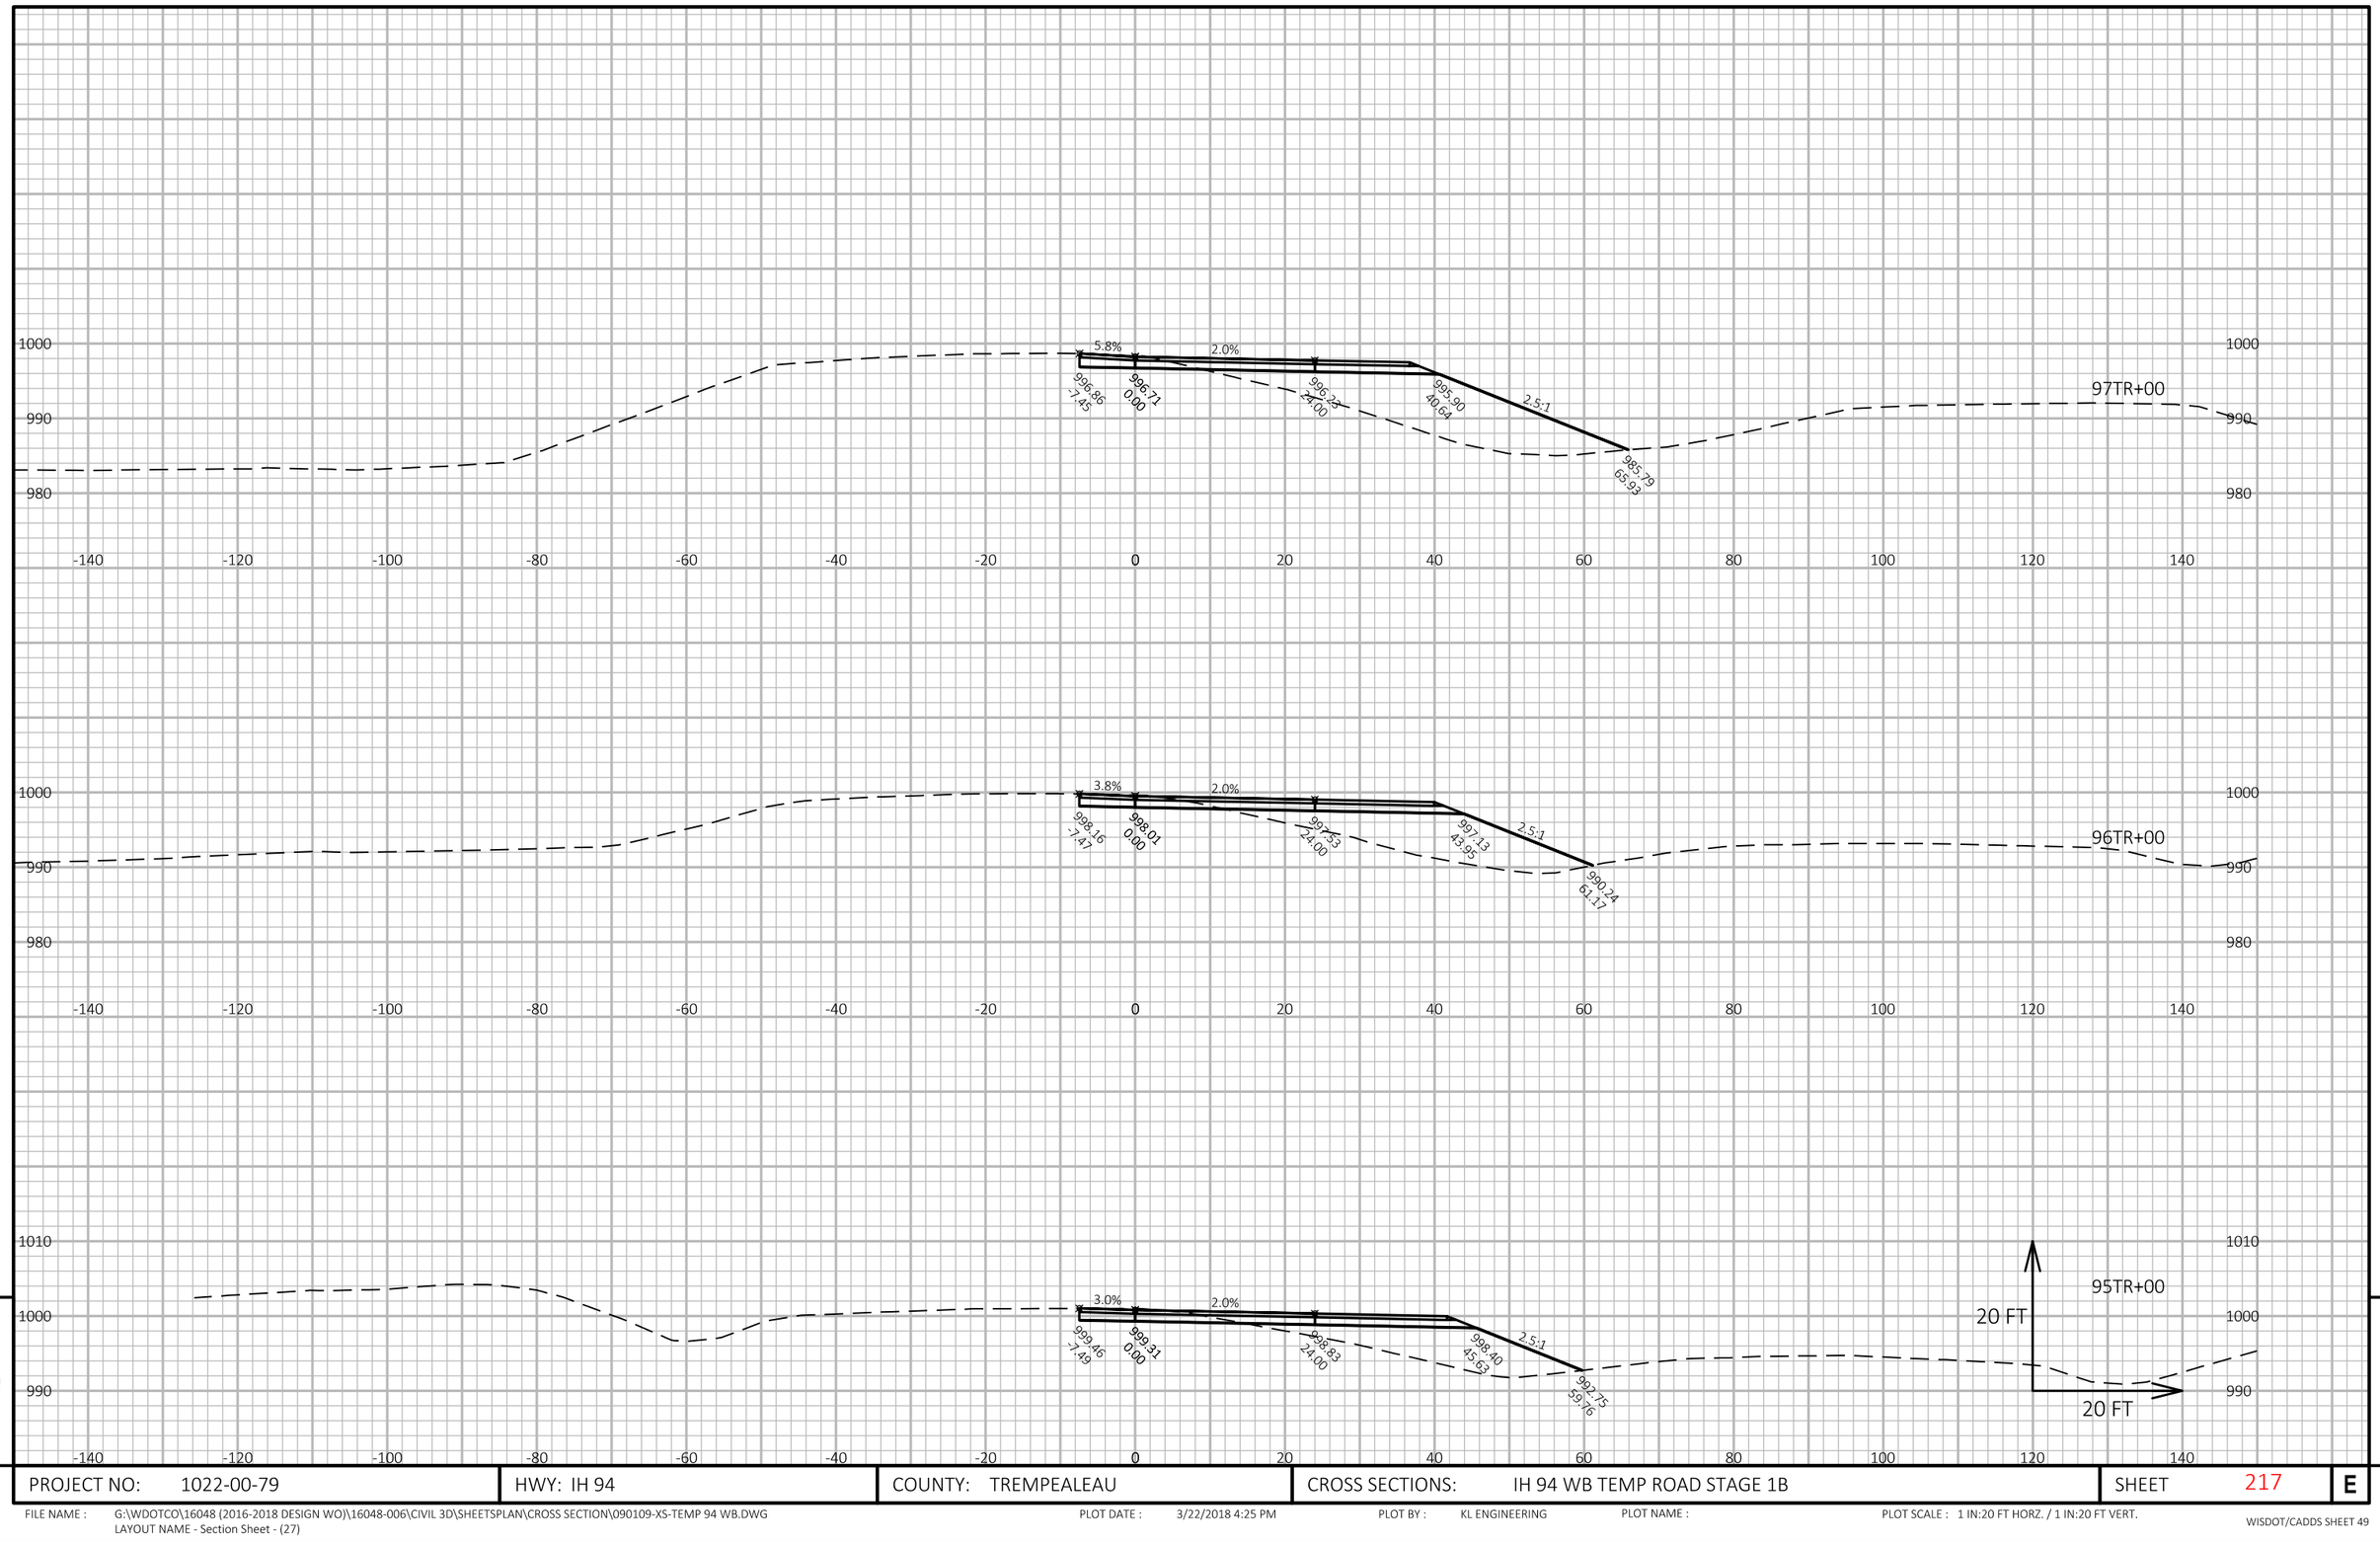

APPROVED FOR UTILITY RELOCATION May 1, 2018

9

9

PROJECT NO: 1022-00-79	HWY: IH 94	COUNTY: TREMPEALEAU	CROSS SECTIONS: IH 94 WB TEMP ROAD STAGE 1B	SHEET 217	E

FILE NAME : G:\WDOTCO\16048 (2016-2018 DESIGN WO)\16048-006\CIVIL 3D\SHEETSPLAN\CROSS SECTION\090109-XS-TEMP 94 WB.DWG
LAYOUT NAME - Section Sheet - (27)

PLOT DATE : 3/22/2018 4:25 PM PLOT BY : KL ENGINEERING PLOT NAME : PLOT SCALE : 1 IN:20 FT HORZ. / 1 IN:20 FT VERT.

WISDOT/CADDS SHEET 49

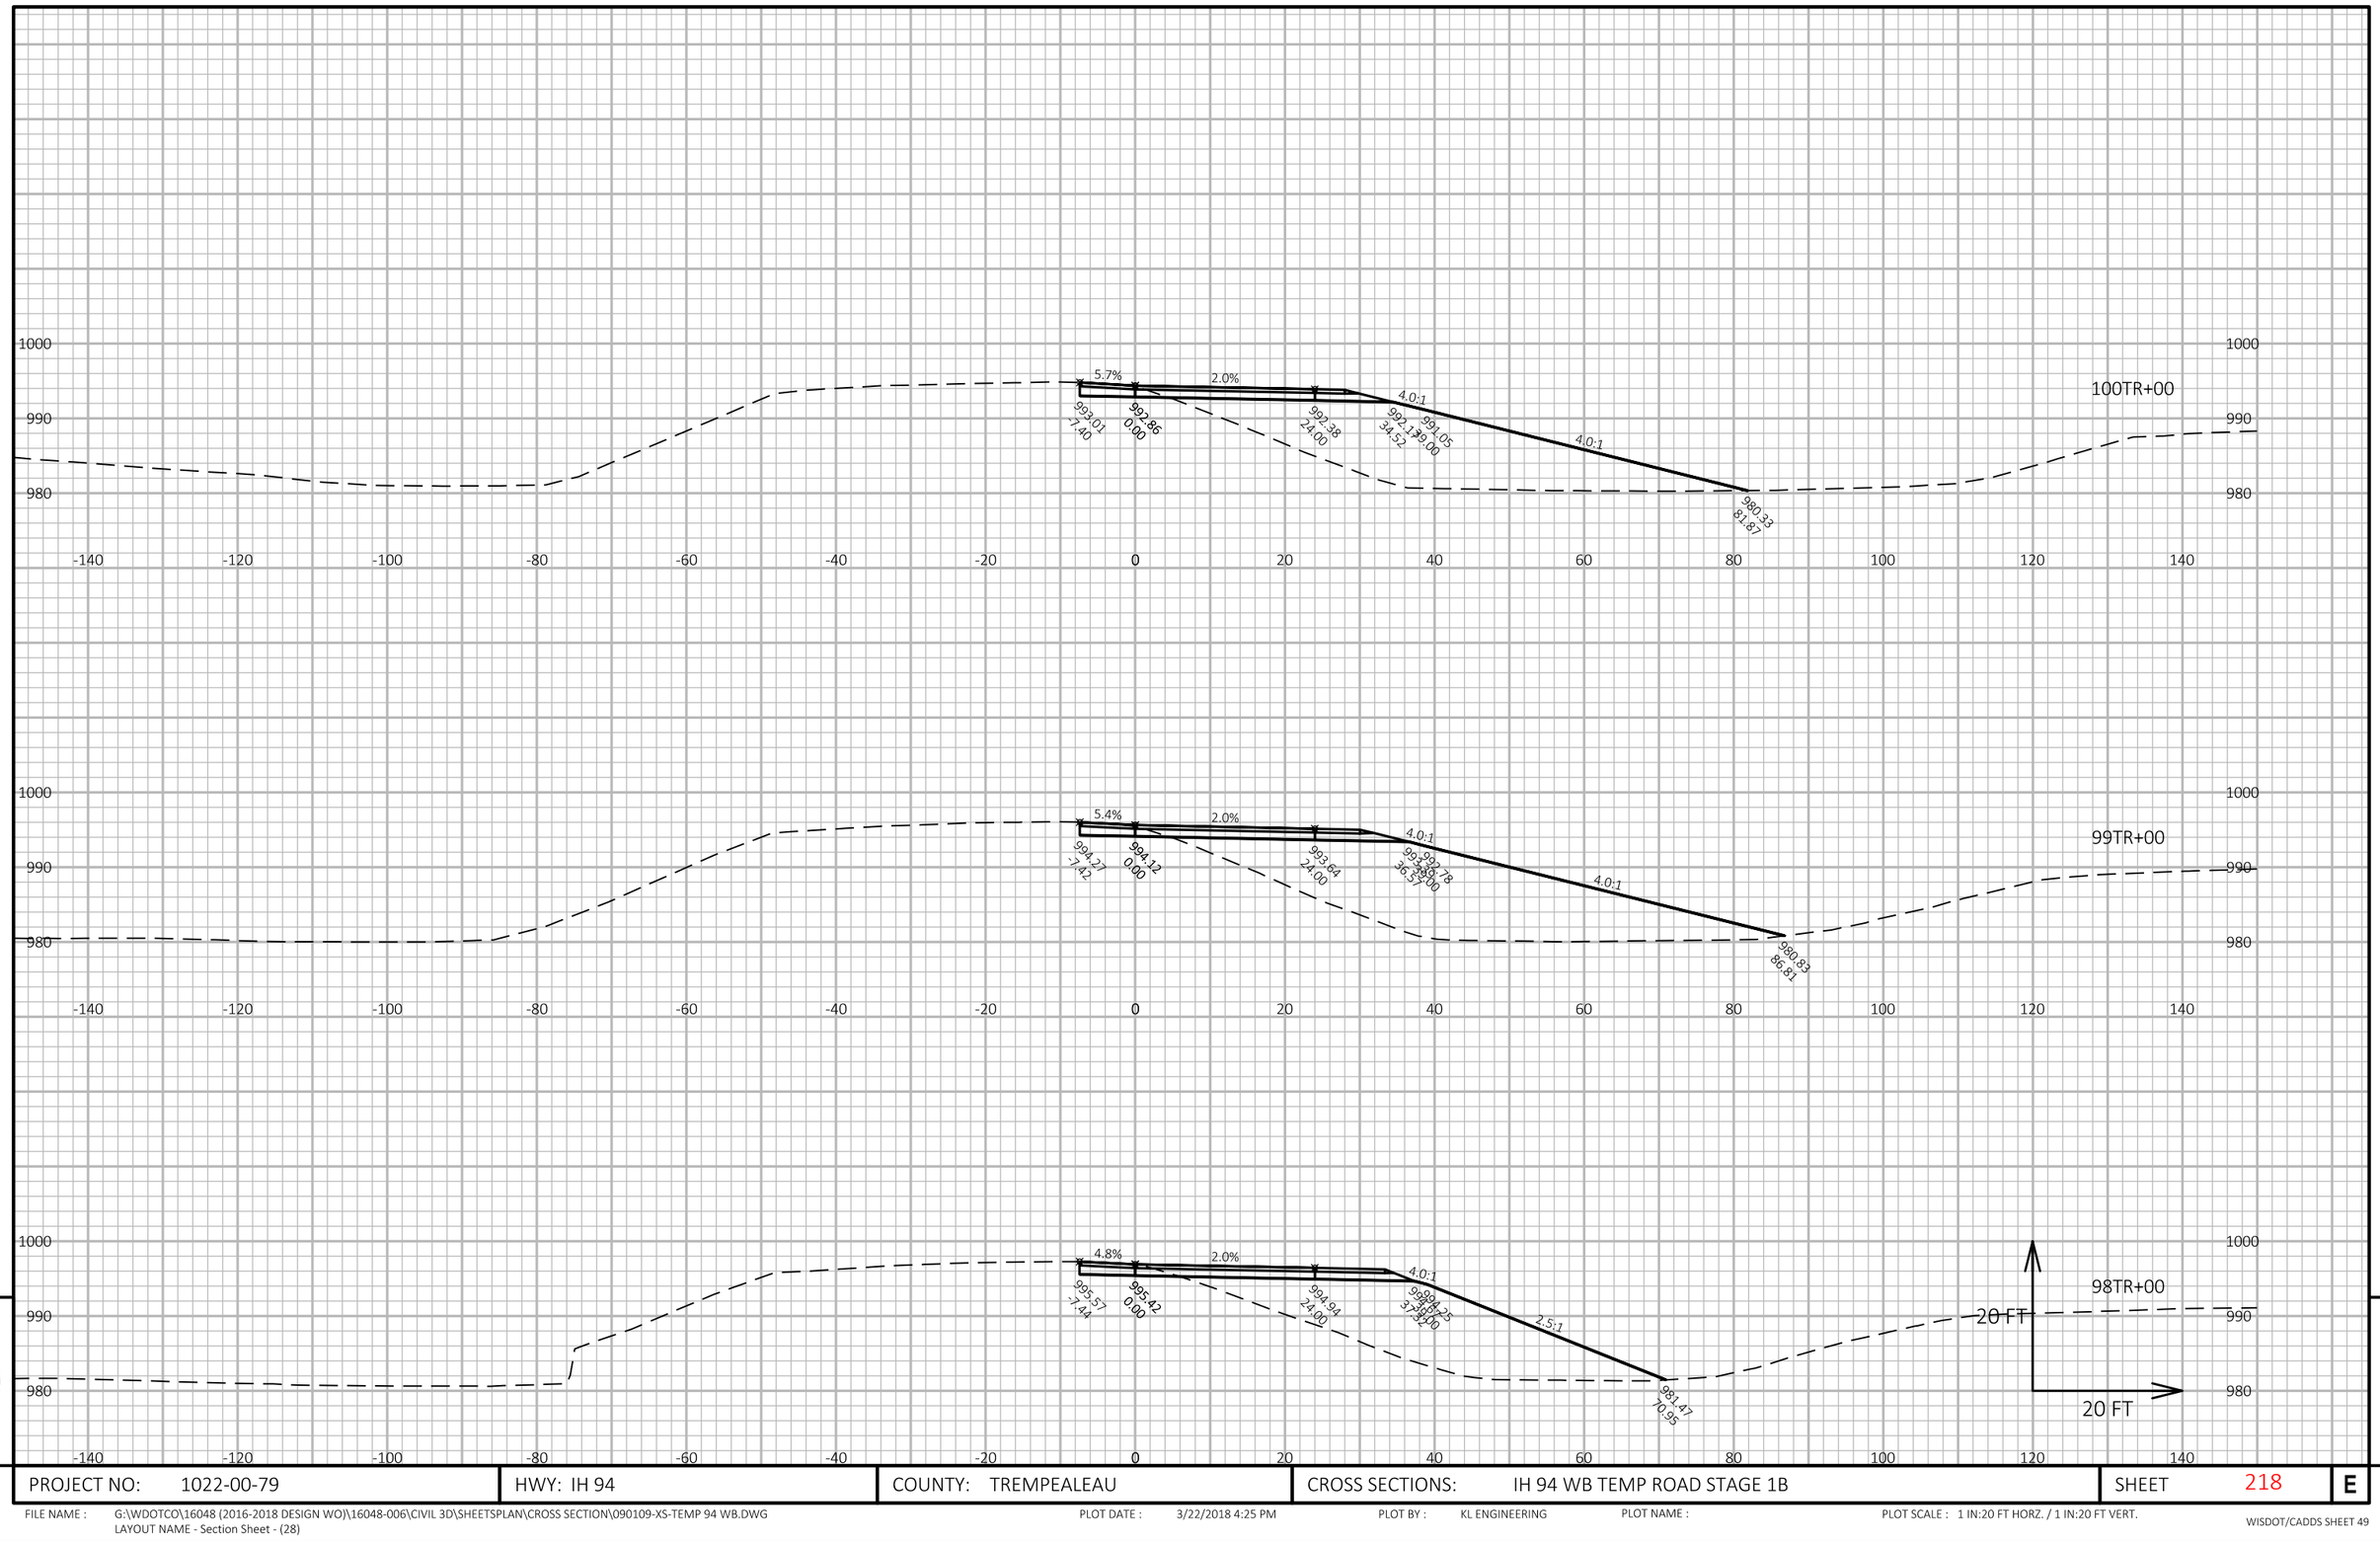

APPROVED FOR UTILITY RELOCATION May 1, 2018

9

9

PROJECT NO: 1022-00-79	HWY: IH 94	COUNTY: TREMPEALEAU	CROSS SECTIONS: IH 94 WB TEMP ROAD STAGE 1B	SHEET 218	E

FILE NAME : G:\WDOTCO\16048 (2016-2018 DESIGN WO)\16048-006\CIVIL 3D\SHEETSPLAN\CROSS SECTION\090109-XS-TEMP 94 WB.DWG
LAYOUT NAME - Section Sheet - (28)

PLOT DATE : 3/22/2018 4:25 PM PLOT BY : KL ENGINEERING PLOT NAME : PLOT SCALE : 1 IN:20 FT HORZ. / 1 IN:20 FT VERT.

WISDOT/CADDS SHEET 49

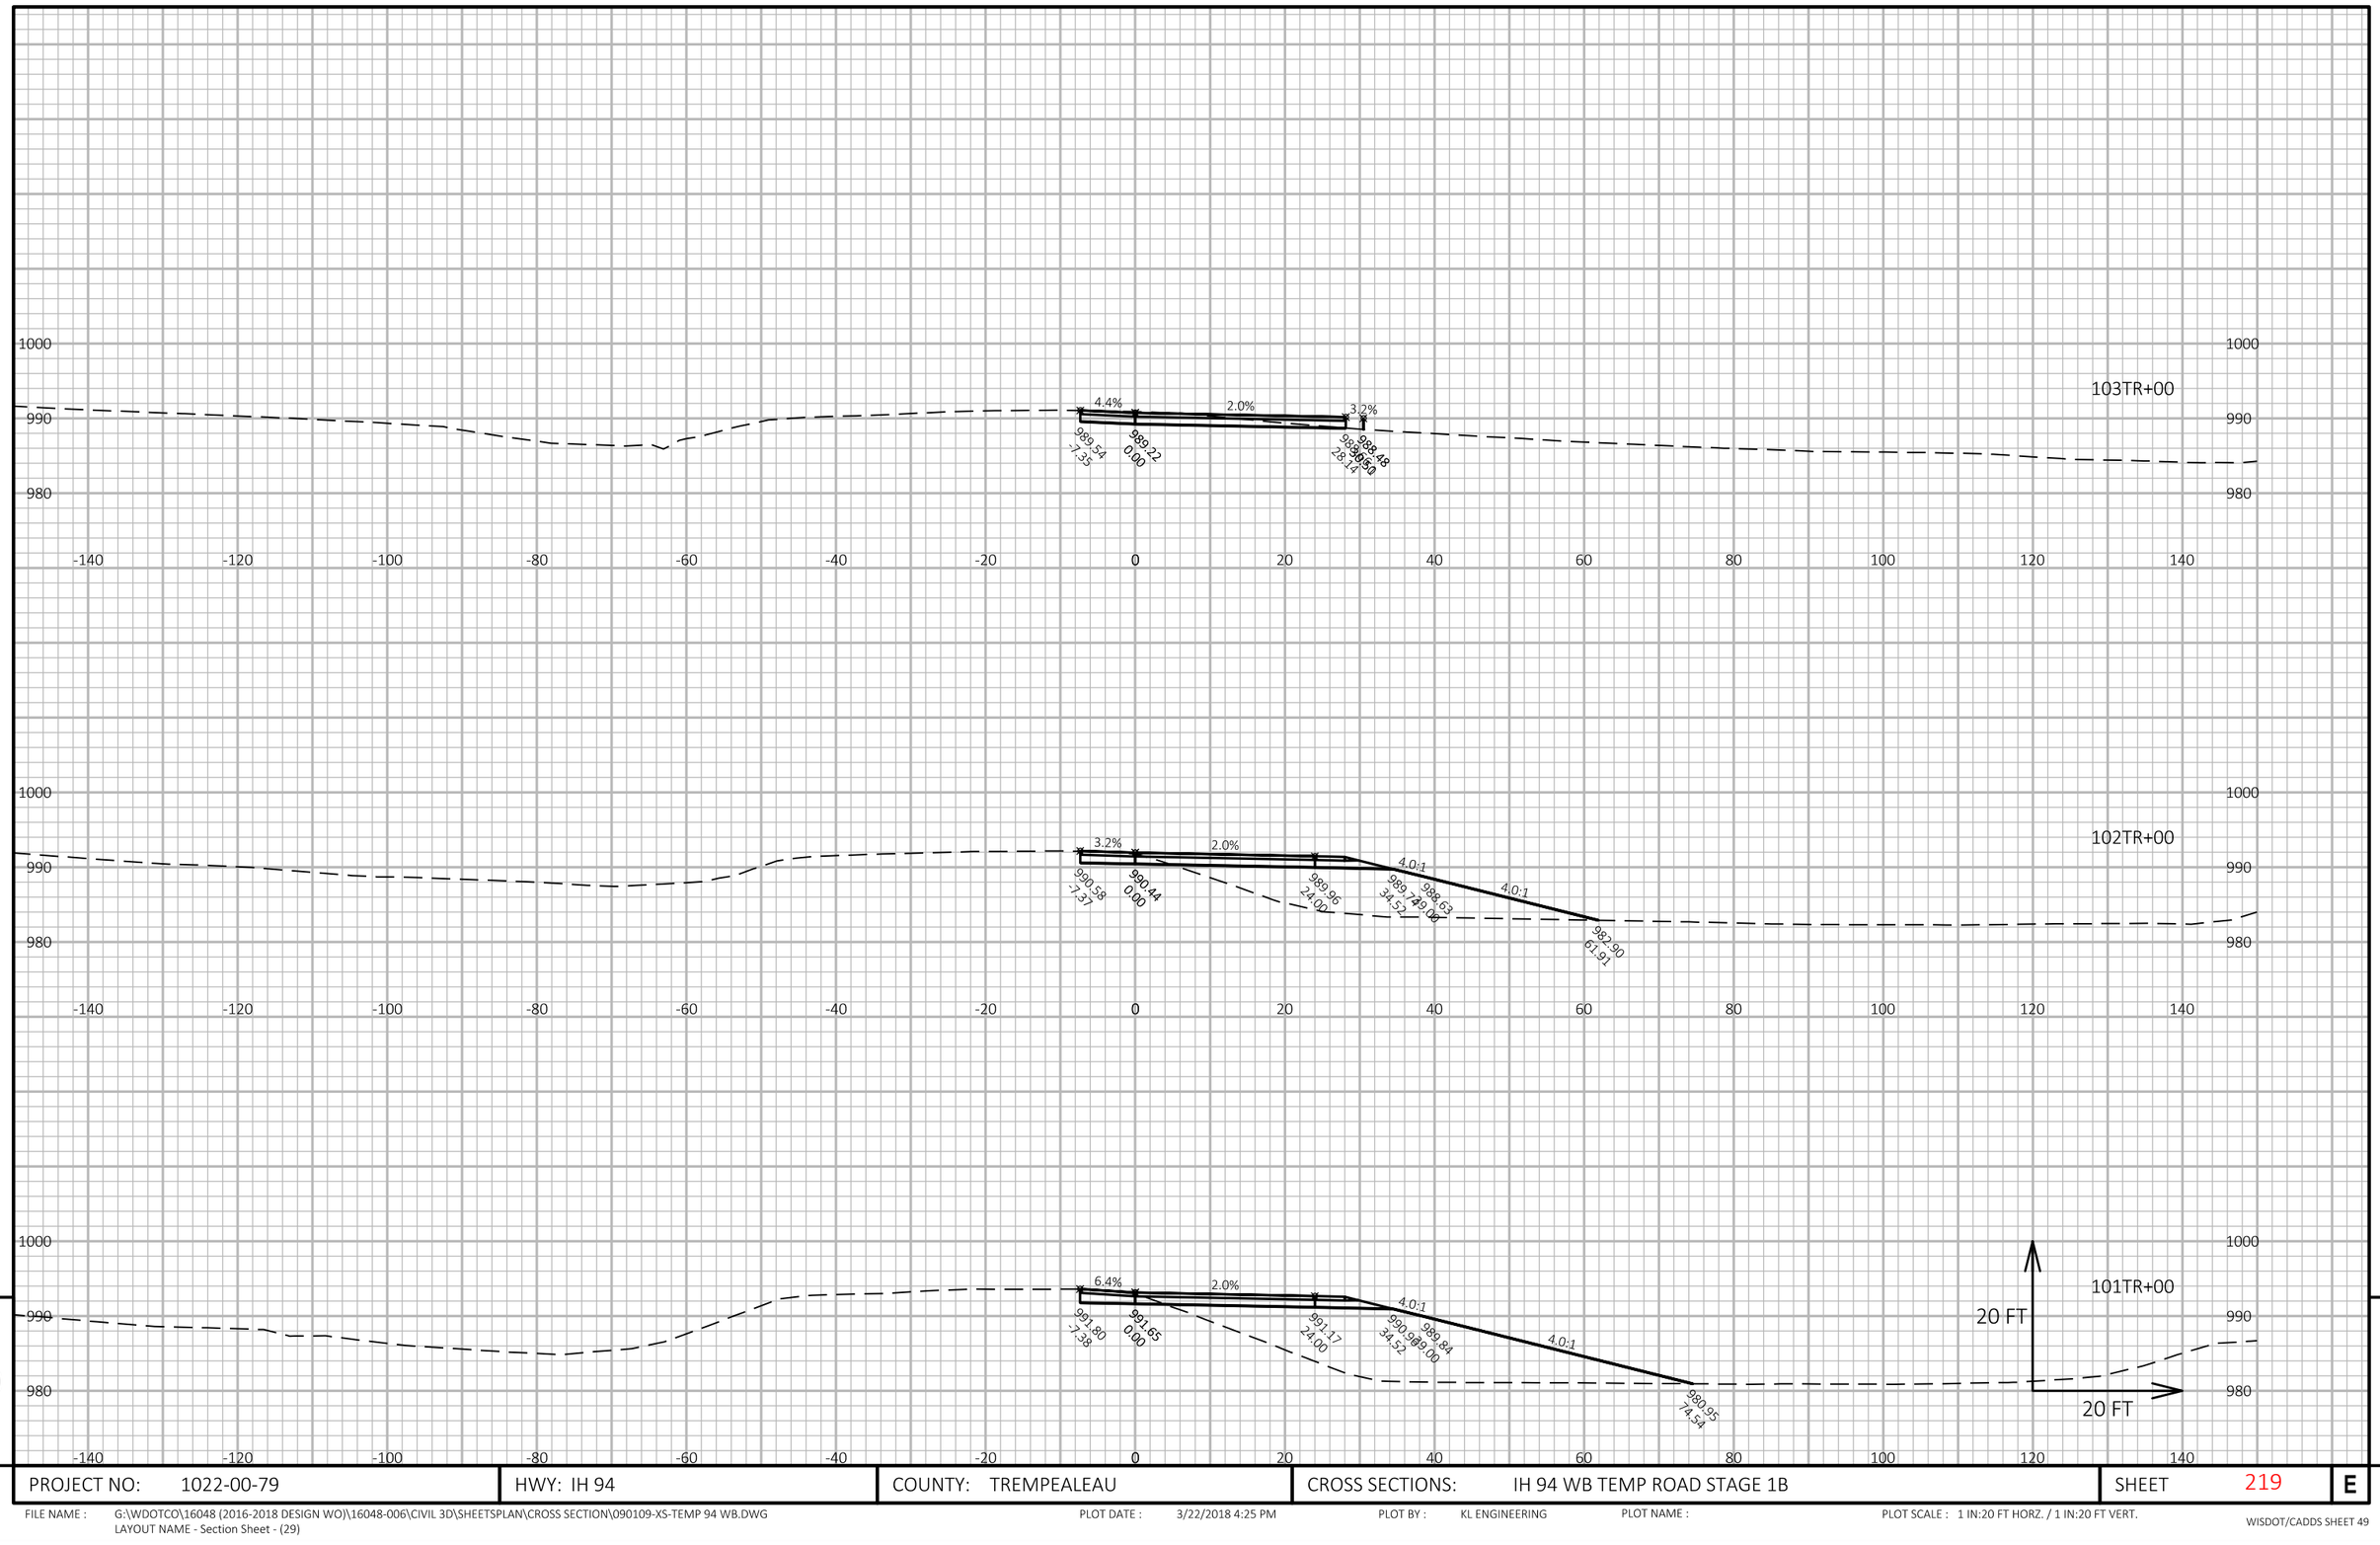

APPROVED FOR UTILITY RELOCATION May 1, 2018

9

9

PROJECT NO: 1022-00-79	HWY: IH 94	COUNTY: TREMPEALEAU	CROSS SECTIONS: IH 94 WB TEMP ROAD STAGE 1B	SHEET 219	E

FILE NAME : G:\WDOTCO\16048 (2016-2018 DESIGN WO)\16048-006\CIVIL 3D\SHEETSPLAN\CROSS SECTION\090109-XS-TEMP 94 WB.DWG
LAYOUT NAME - Section Sheet - (29)

PLOT DATE : 3/22/2018 4:25 PM PLOT BY : KL ENGINEERING PLOT NAME : PLOT SCALE : 1 IN:20 FT HORZ. / 1 IN:20 FT VERT.

WISDOT/CADDS SHEET 49

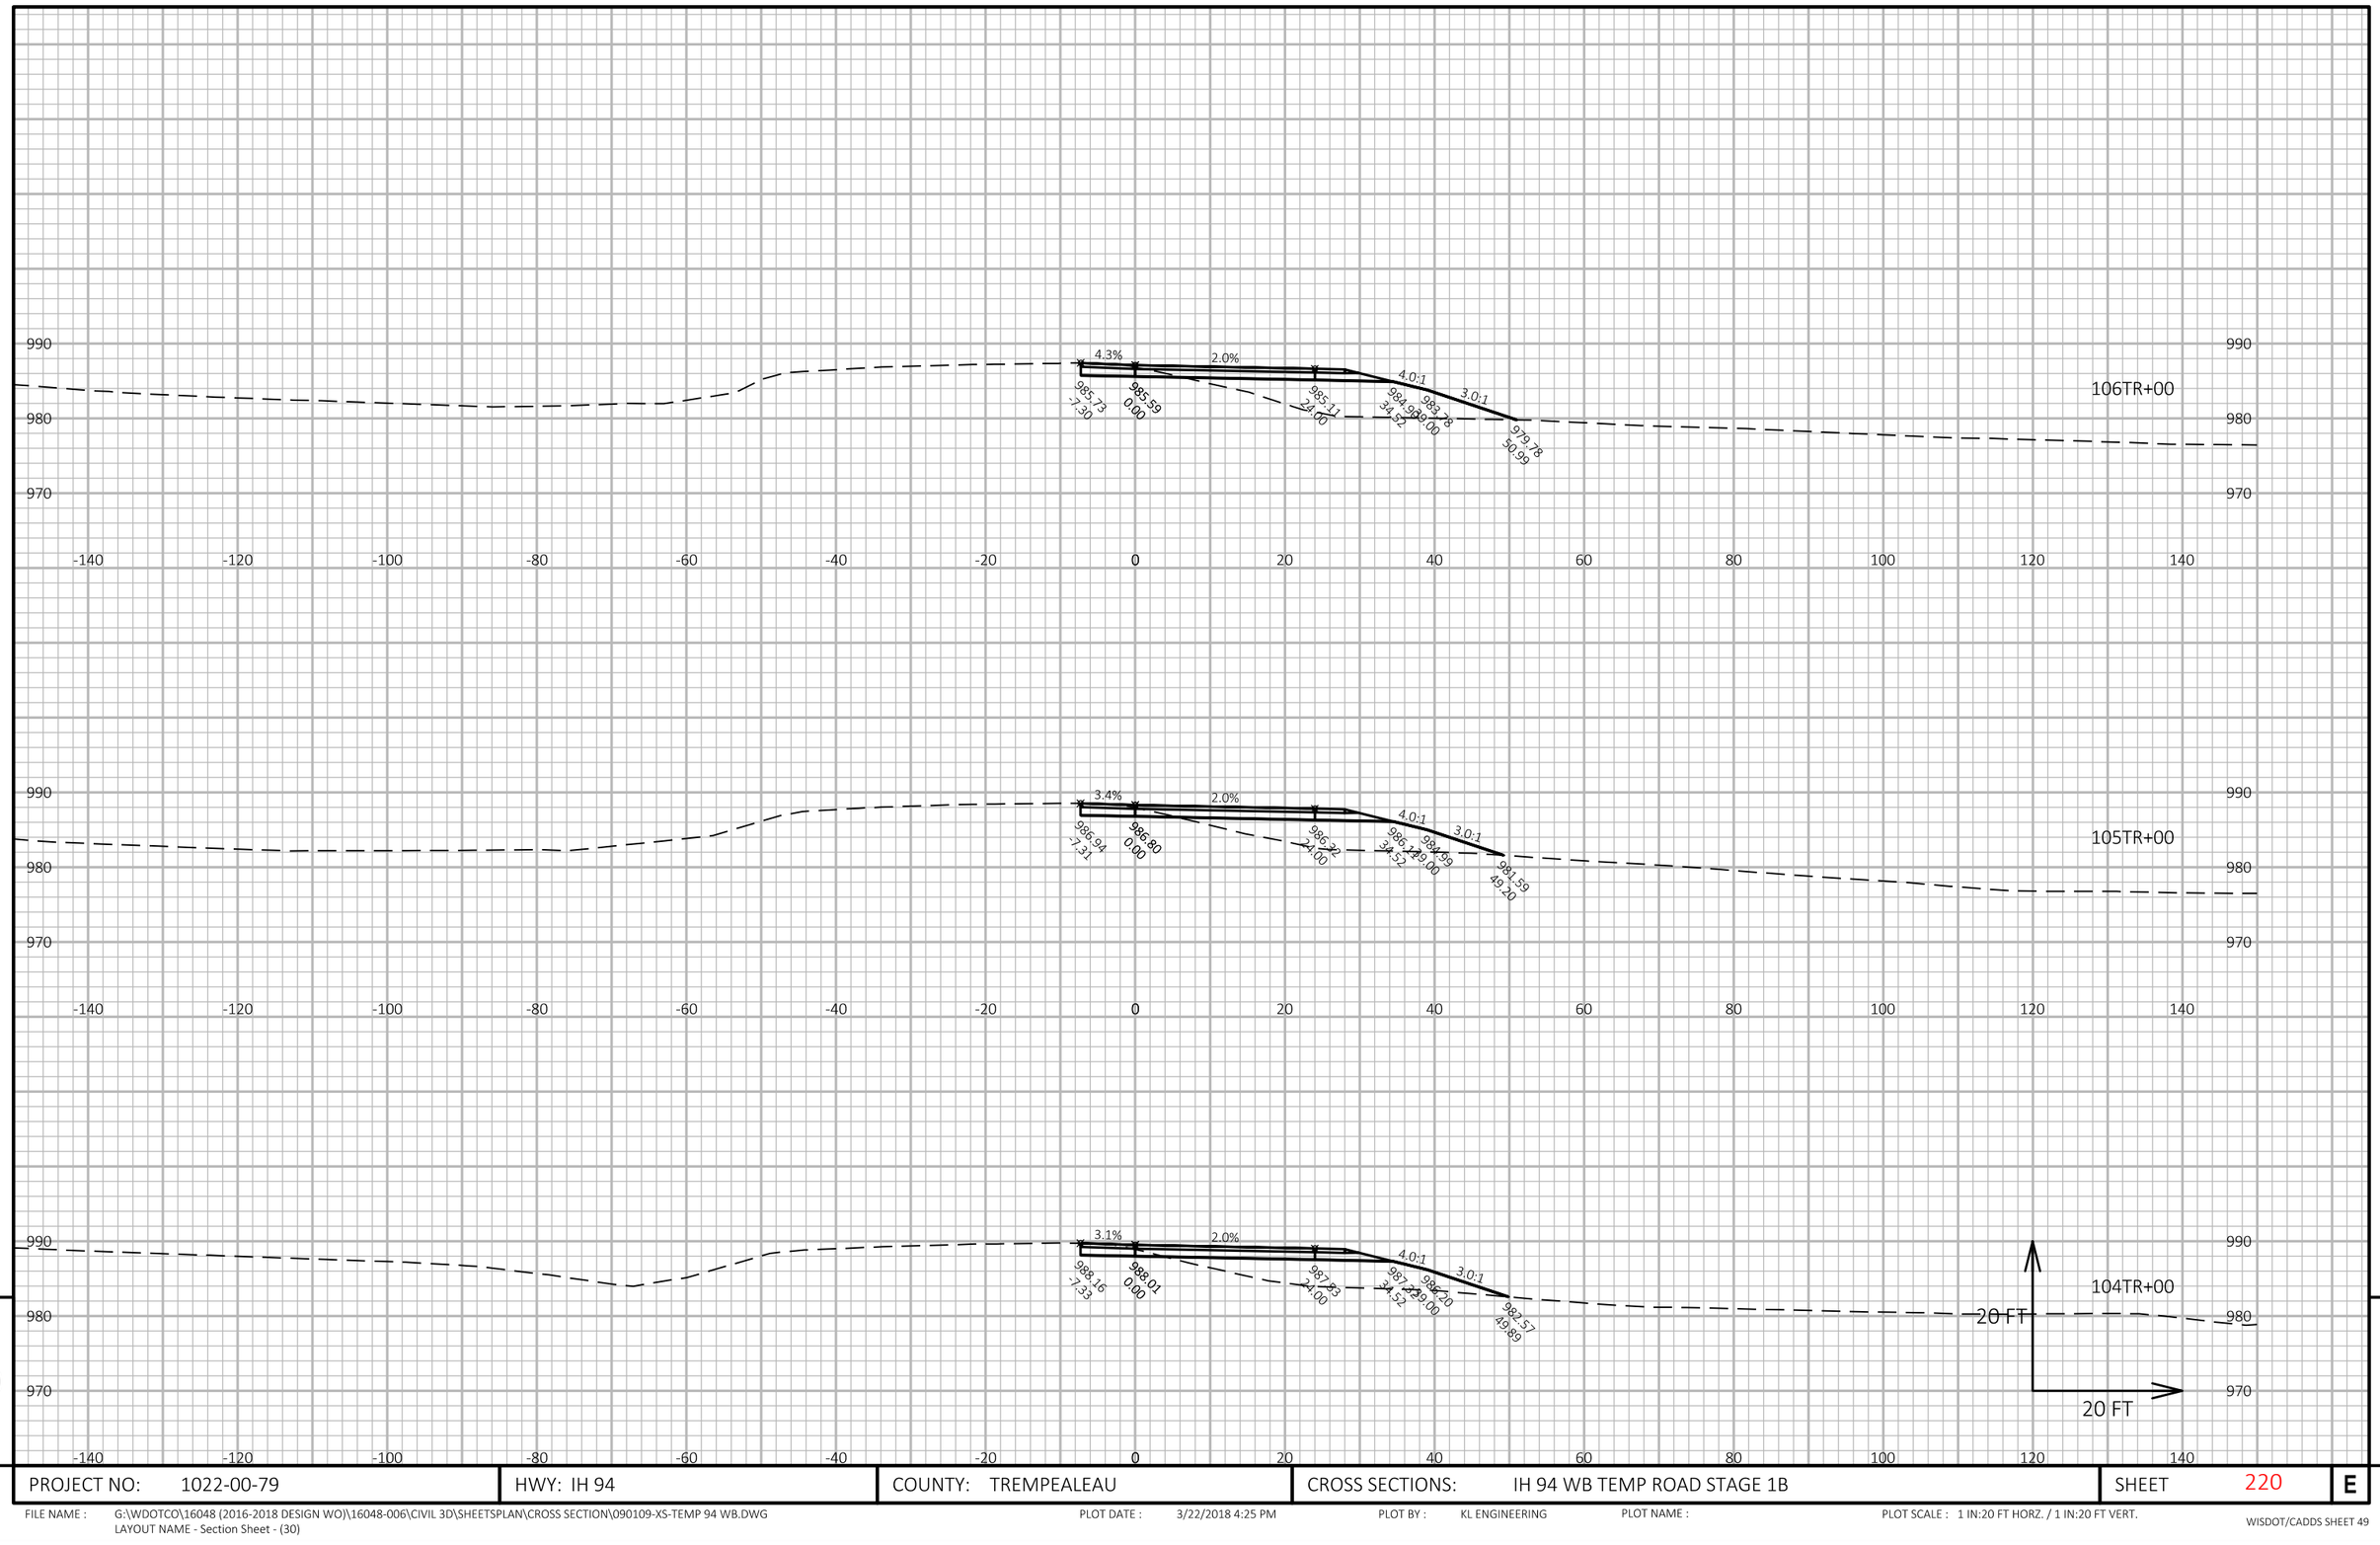

APPROVED FOR UTILITY RELOCATION May 1, 2018

9

9

PROJECT NO: 1022-00-79	HWY: IH 94	COUNTY: TREMPEALEAU	CROSS SECTIONS: IH 94 WB TEMP ROAD STAGE 1B	SHEET 220	E

FILE NAME : G:\WDOTCO\16048 (2016-2018 DESIGN WO)\16048-006\CIVIL 3D\SHEETSPLAN\CROSS SECTION\090109-XS-TEMP 94 WB.DWG
LAYOUT NAME - Section Sheet - (30)

PLOT DATE : 3/22/2018 4:25 PM PLOT BY : KL ENGINEERING PLOT NAME : PLOT SCALE : 1 IN:20 FT HORZ. / 1 IN:20 FT VERT.

WISDOT/CADDS SHEET 49

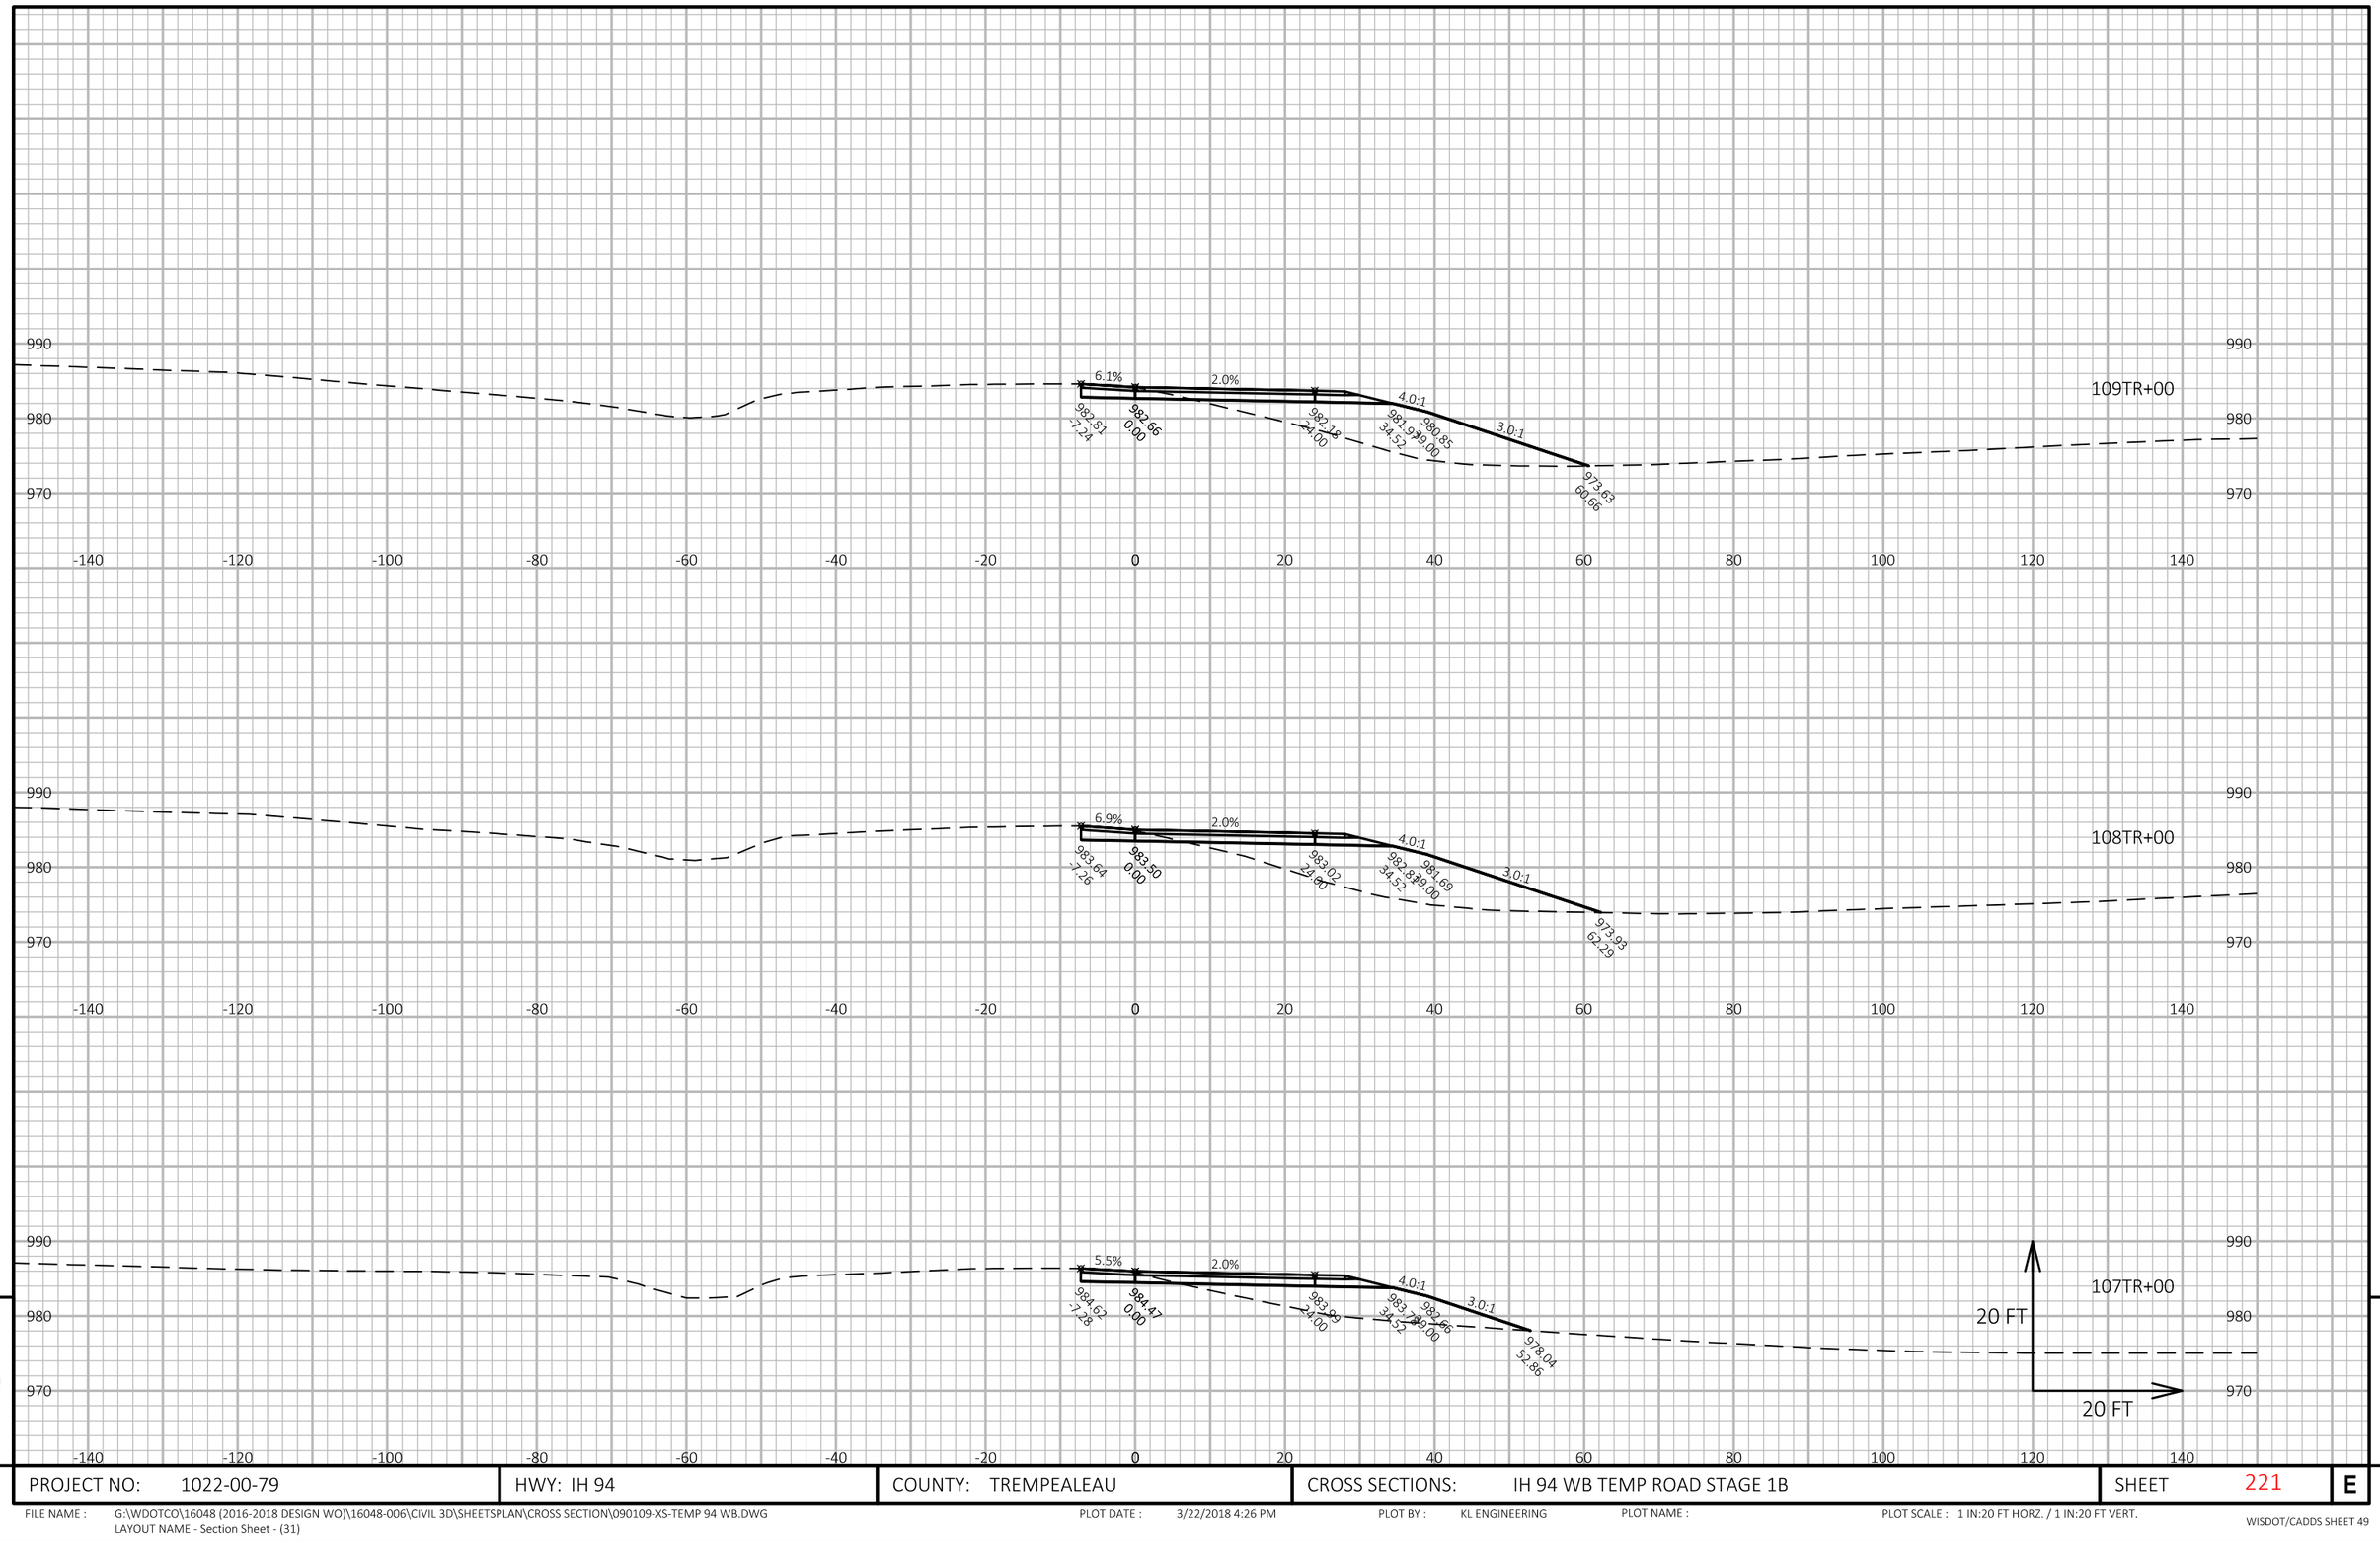

APPROVED FOR UTILITY RELOCATION May 1, 2018

9

9

PROJECT NO: 1022-00-79	HWY: IH 94	COUNTY: TREMPEALEAU	CROSS SECTIONS: IH 94 WB TEMP ROAD STAGE 1B	SHEET 221	E

FILE NAME : G:\WDOTCO\16048 (2016-2018 DESIGN WO)\16048-006\CIVIL 3D\SHEETSPLAN\CROSS SECTION\090109-XS-TEMP 94 WB.DWG
LAYOUT NAME - Section Sheet - (31)

PLOT DATE : 3/22/2018 4:26 PM PLOT BY : KL ENGINEERING PLOT NAME : PLOT SCALE : 1 IN:20 FT HORZ. / 1 IN:20 FT VERT.

WISDOT/CADDS SHEET 49

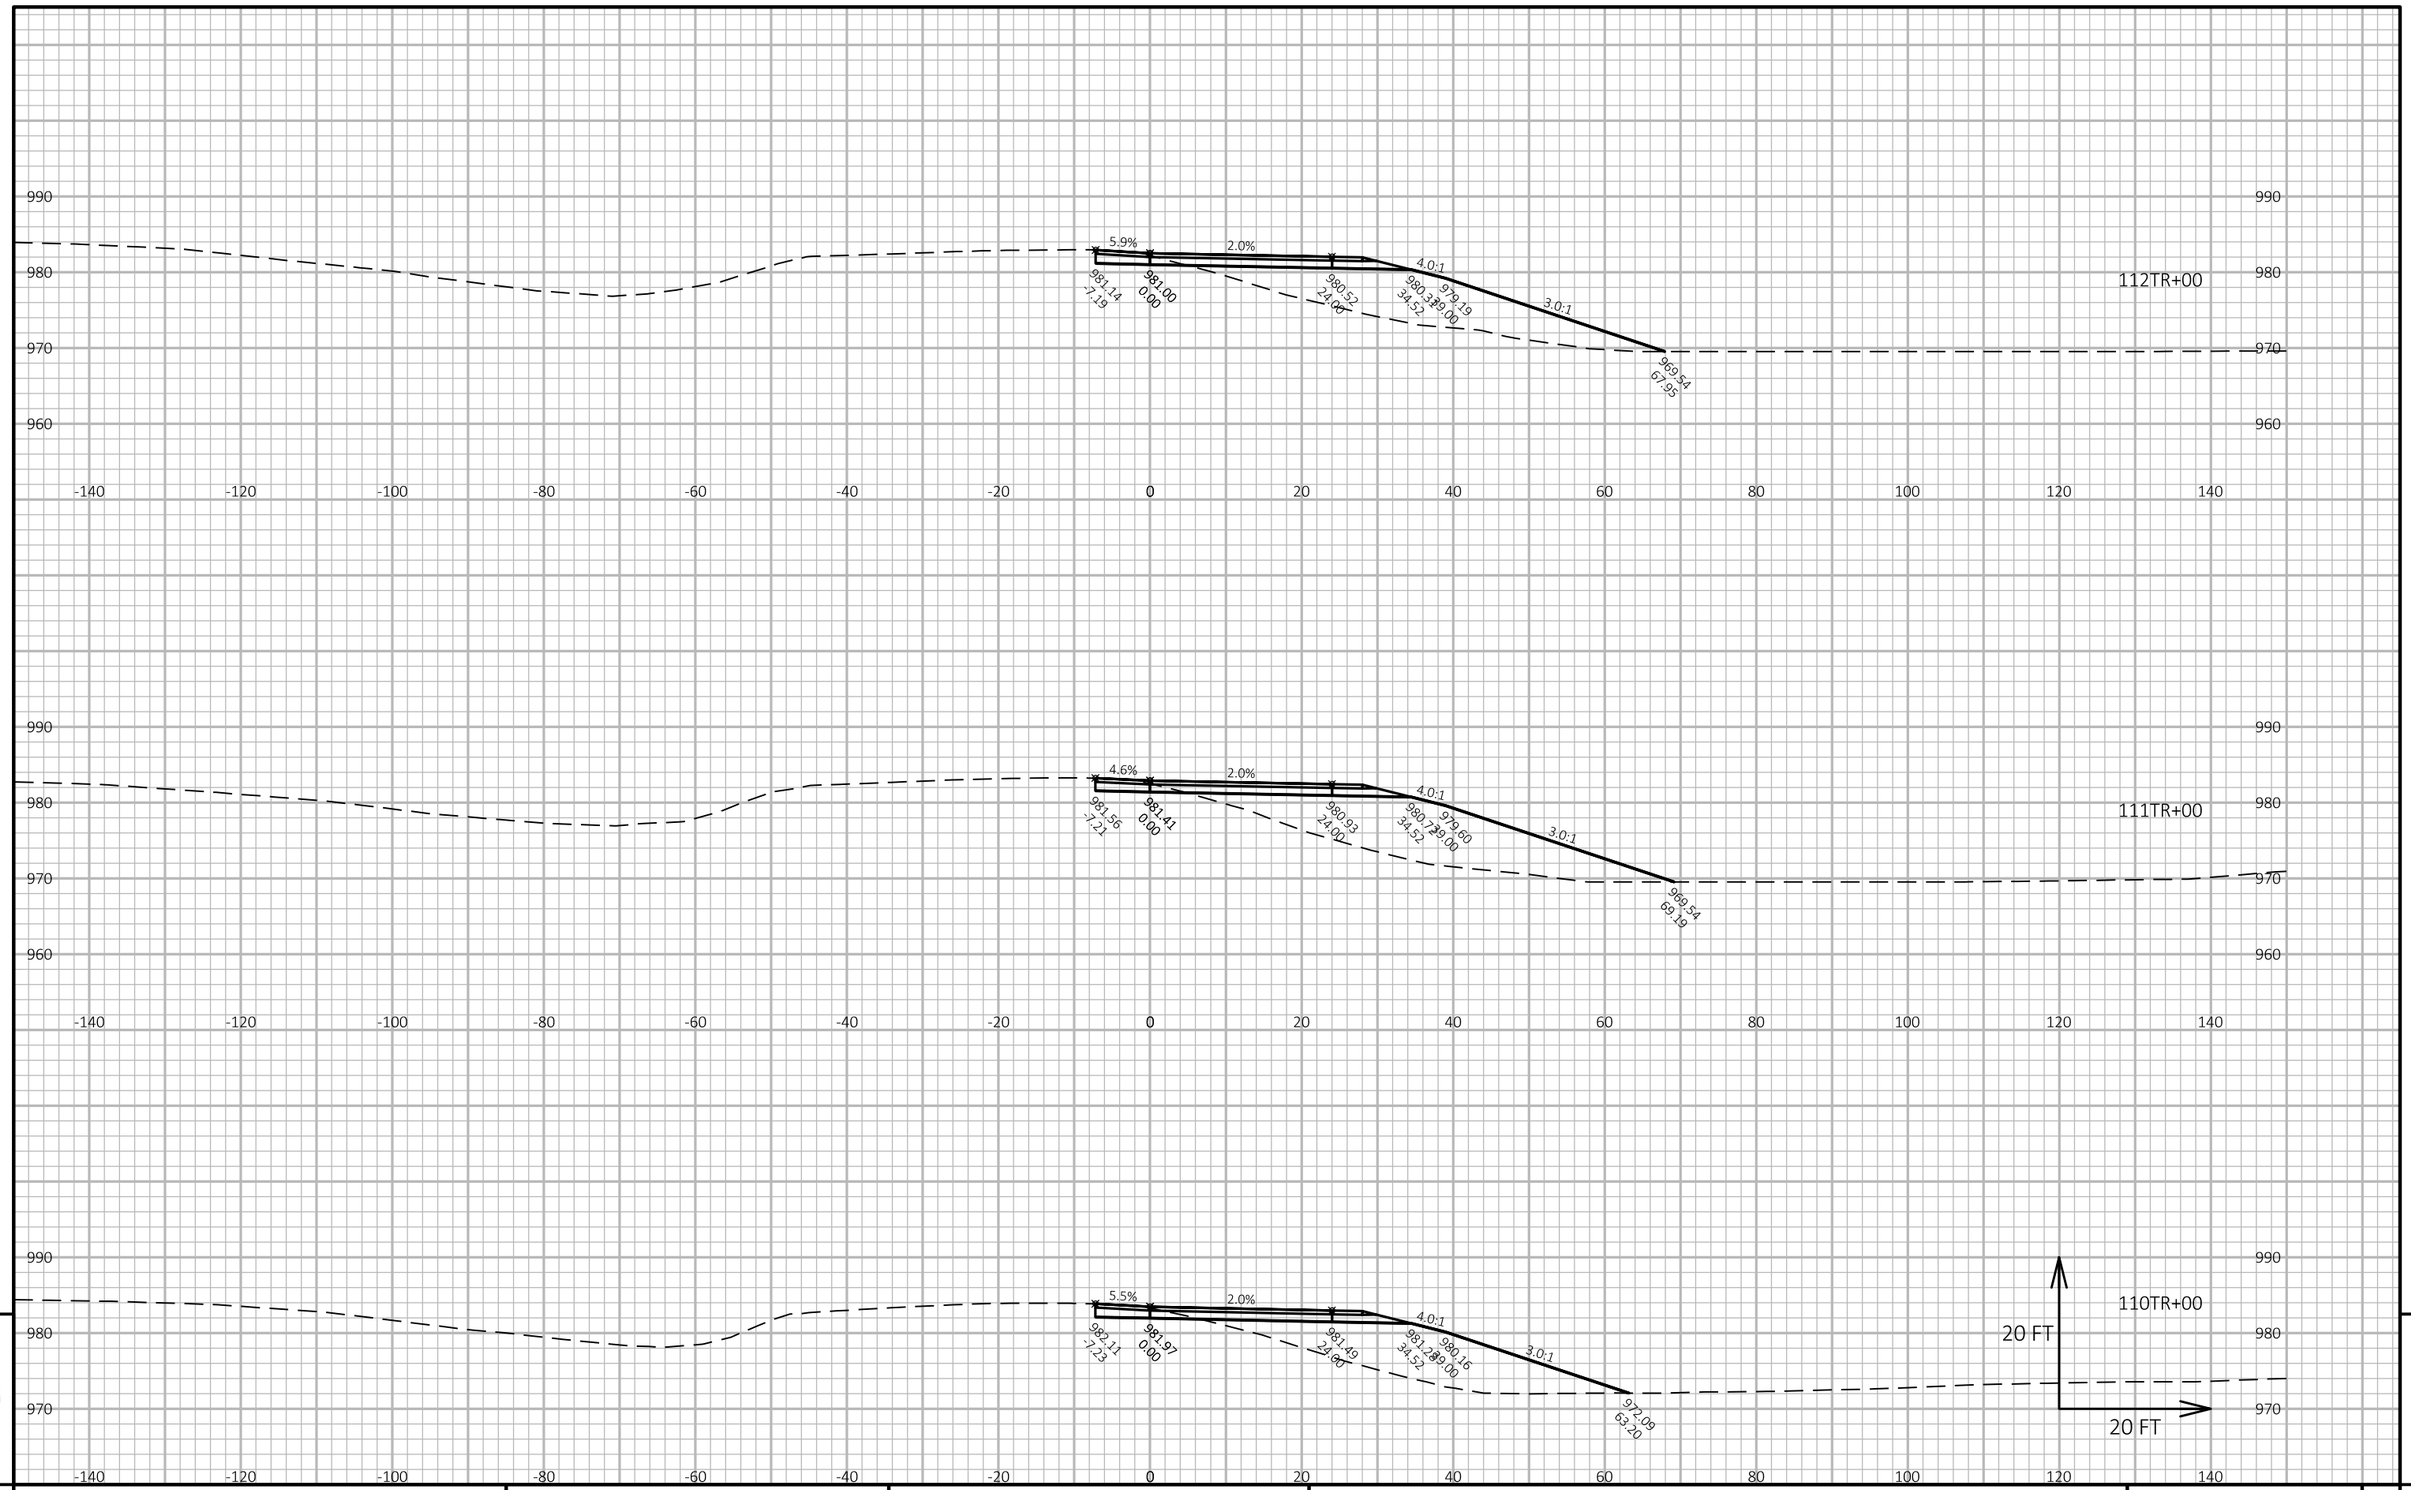

APPROVED FOR UTILITY RELOCATION May 1, 2018

9

9

PROJECT NO: 1022-00-79	HWY: IH 94	COUNTY: TREMPEALEAU	CROSS SECTIONS: IH 94 WB TEMP ROAD STAGE 1B	SHEET 222	E

FILE NAME : G:\WDOTCO\16048 (2016-2018 DESIGN WO)\16048-006\CIVIL 3D\SHEETSPLAN\CROSS SECTION\090109-XS-TEMP 94 WB.DWG
LAYOUT NAME - Section Sheet - (32)

PLOT DATE : 3/22/2018 4:26 PM PLOT BY : KL ENGINEERING PLOT NAME : PLOT SCALE : 1 IN:20 FT HORZ. / 1 IN:20 FT VERT.

WISDOT/CADDS SHEET 49

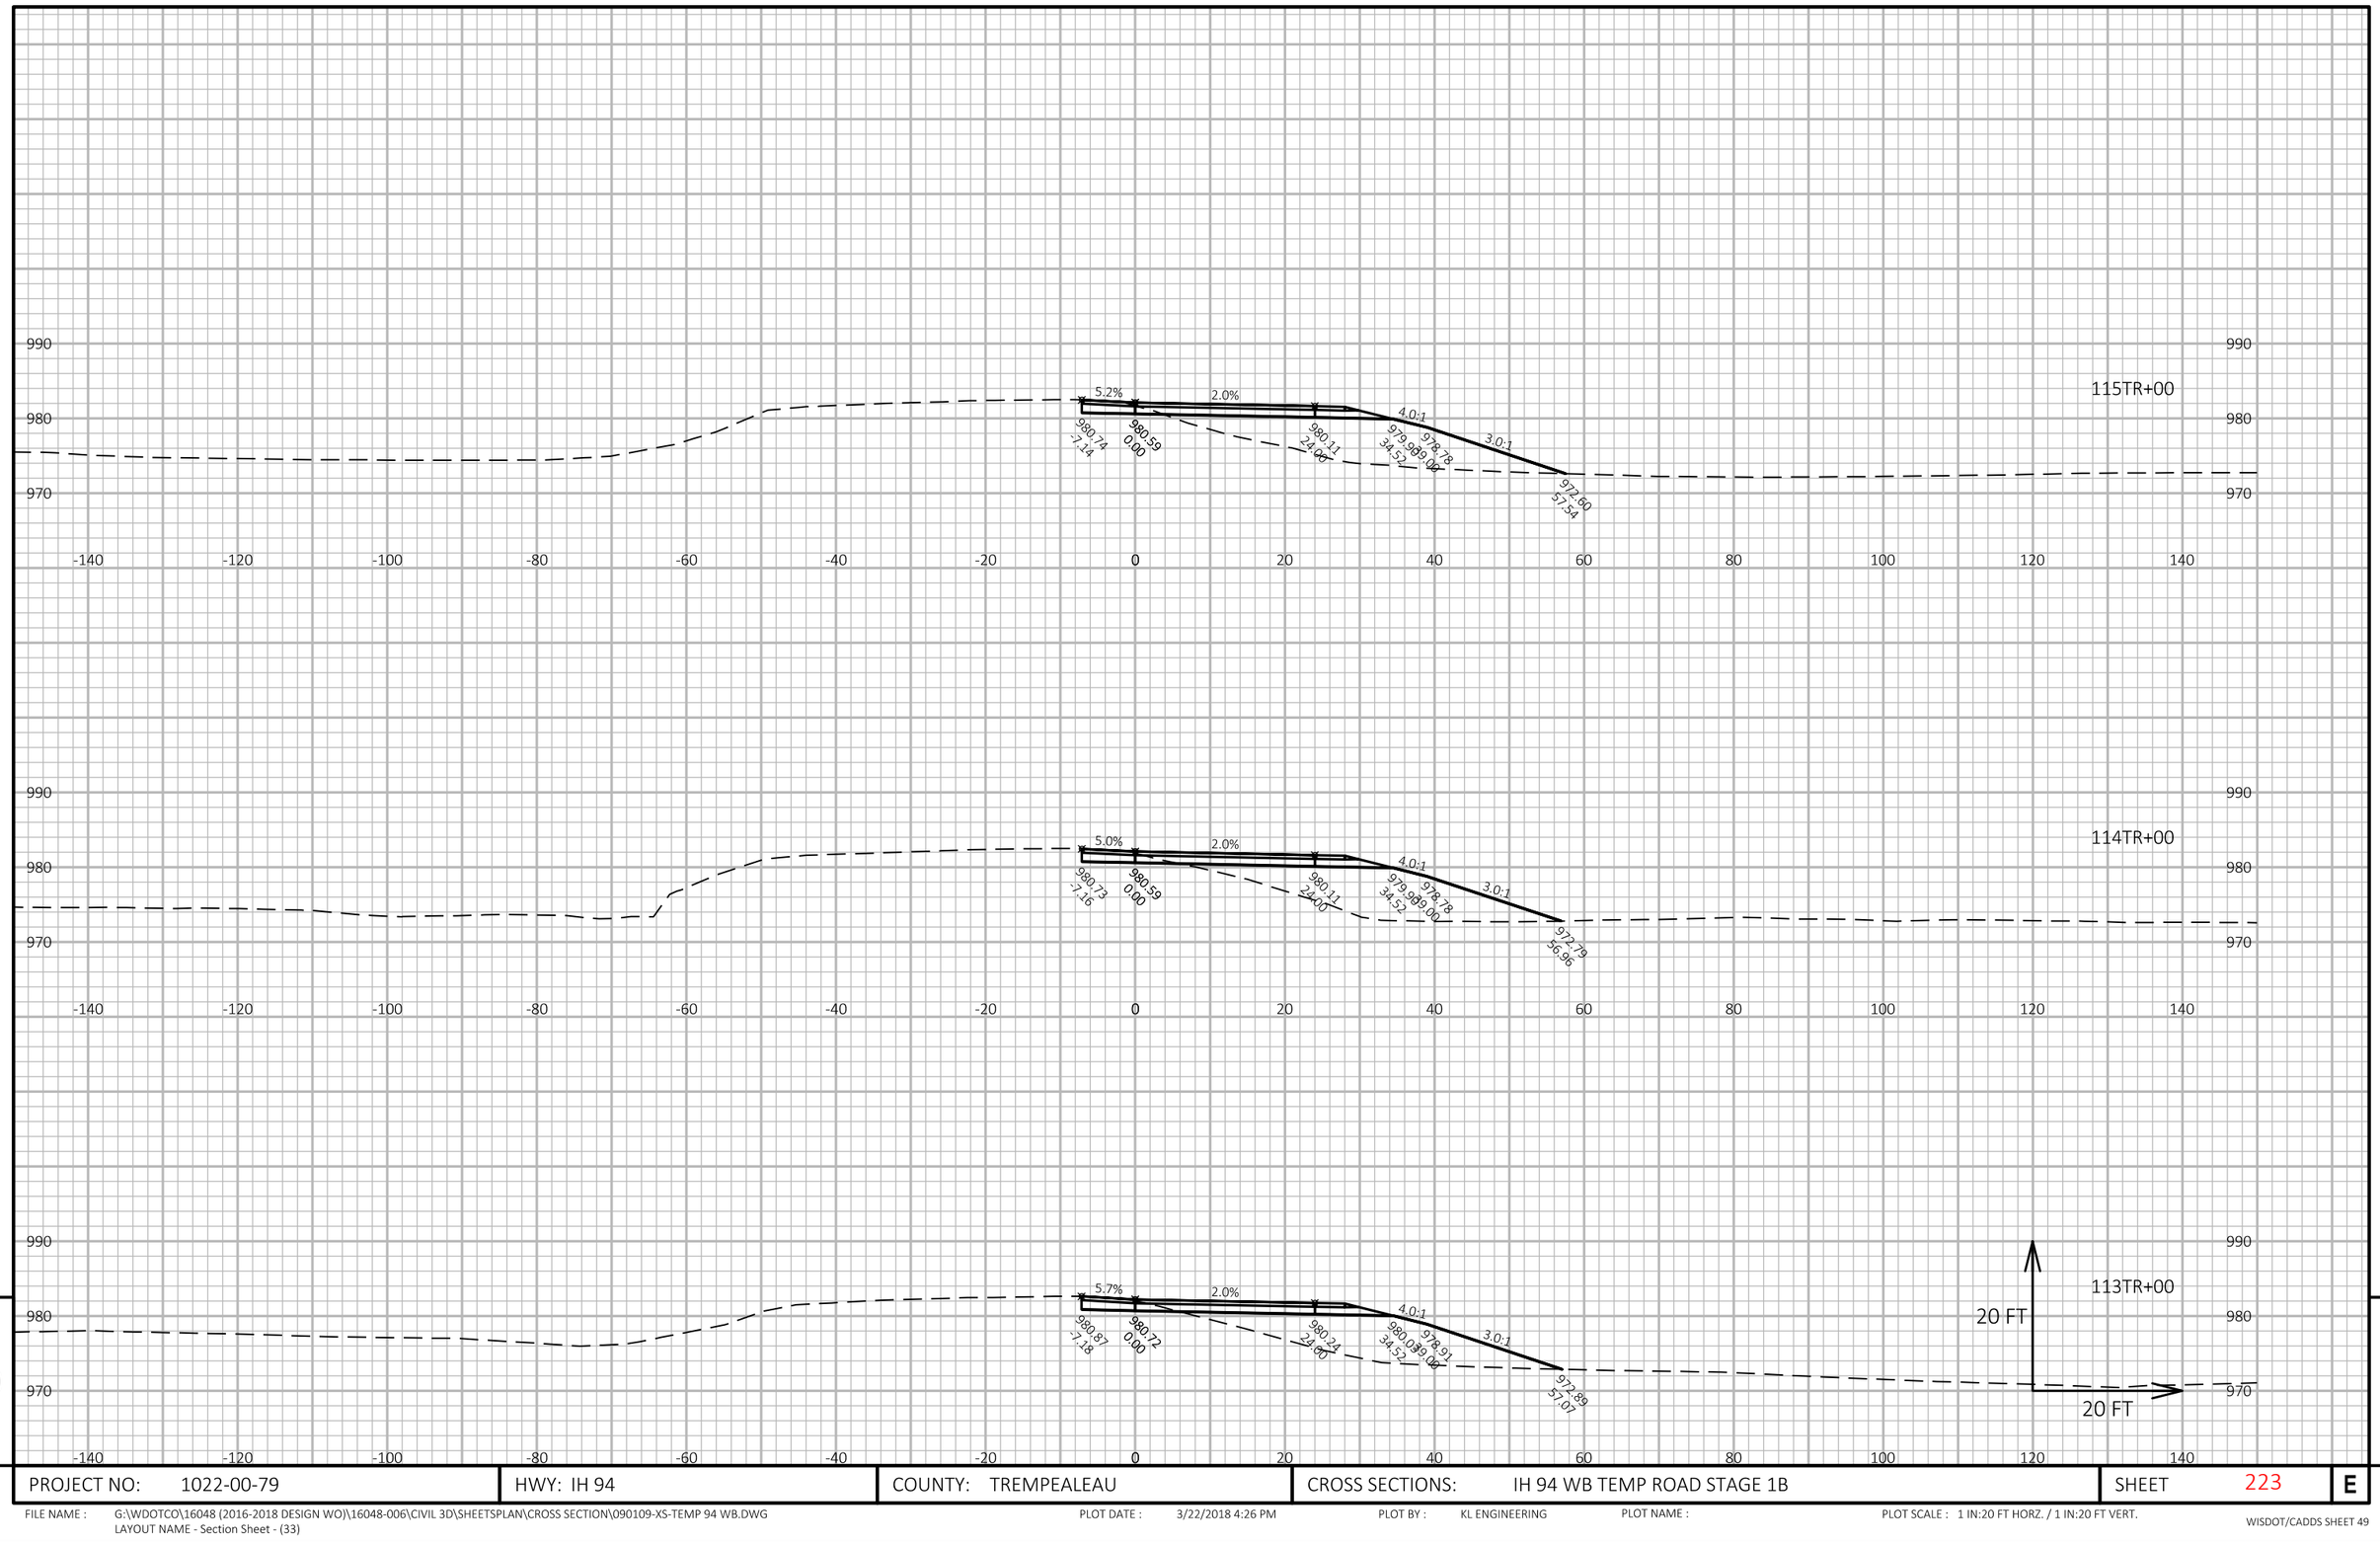

APPROVED FOR UTILITY RELOCATION May 1, 2018

9

9

PROJECT NO: 1022-00-79	HWY: IH 94	COUNTY: TREMPEALEAU	CROSS SECTIONS: IH 94 WB TEMP ROAD STAGE 1B	SHEET 223	E

FILE NAME : G:\WDOTCO\16048 (2016-2018 DESIGN WO)\16048-006\CIVIL 3D\SHEETSPLAN\CROSS SECTION\090109-XS-TEMP 94 WB.DWG
LAYOUT NAME - Section Sheet - (33)

PLOT DATE : 3/22/2018 4:26 PM PLOT BY : KL ENGINEERING PLOT NAME : PLOT SCALE : 1 IN:20 FT HORZ. / 1 IN:20 FT VERT.

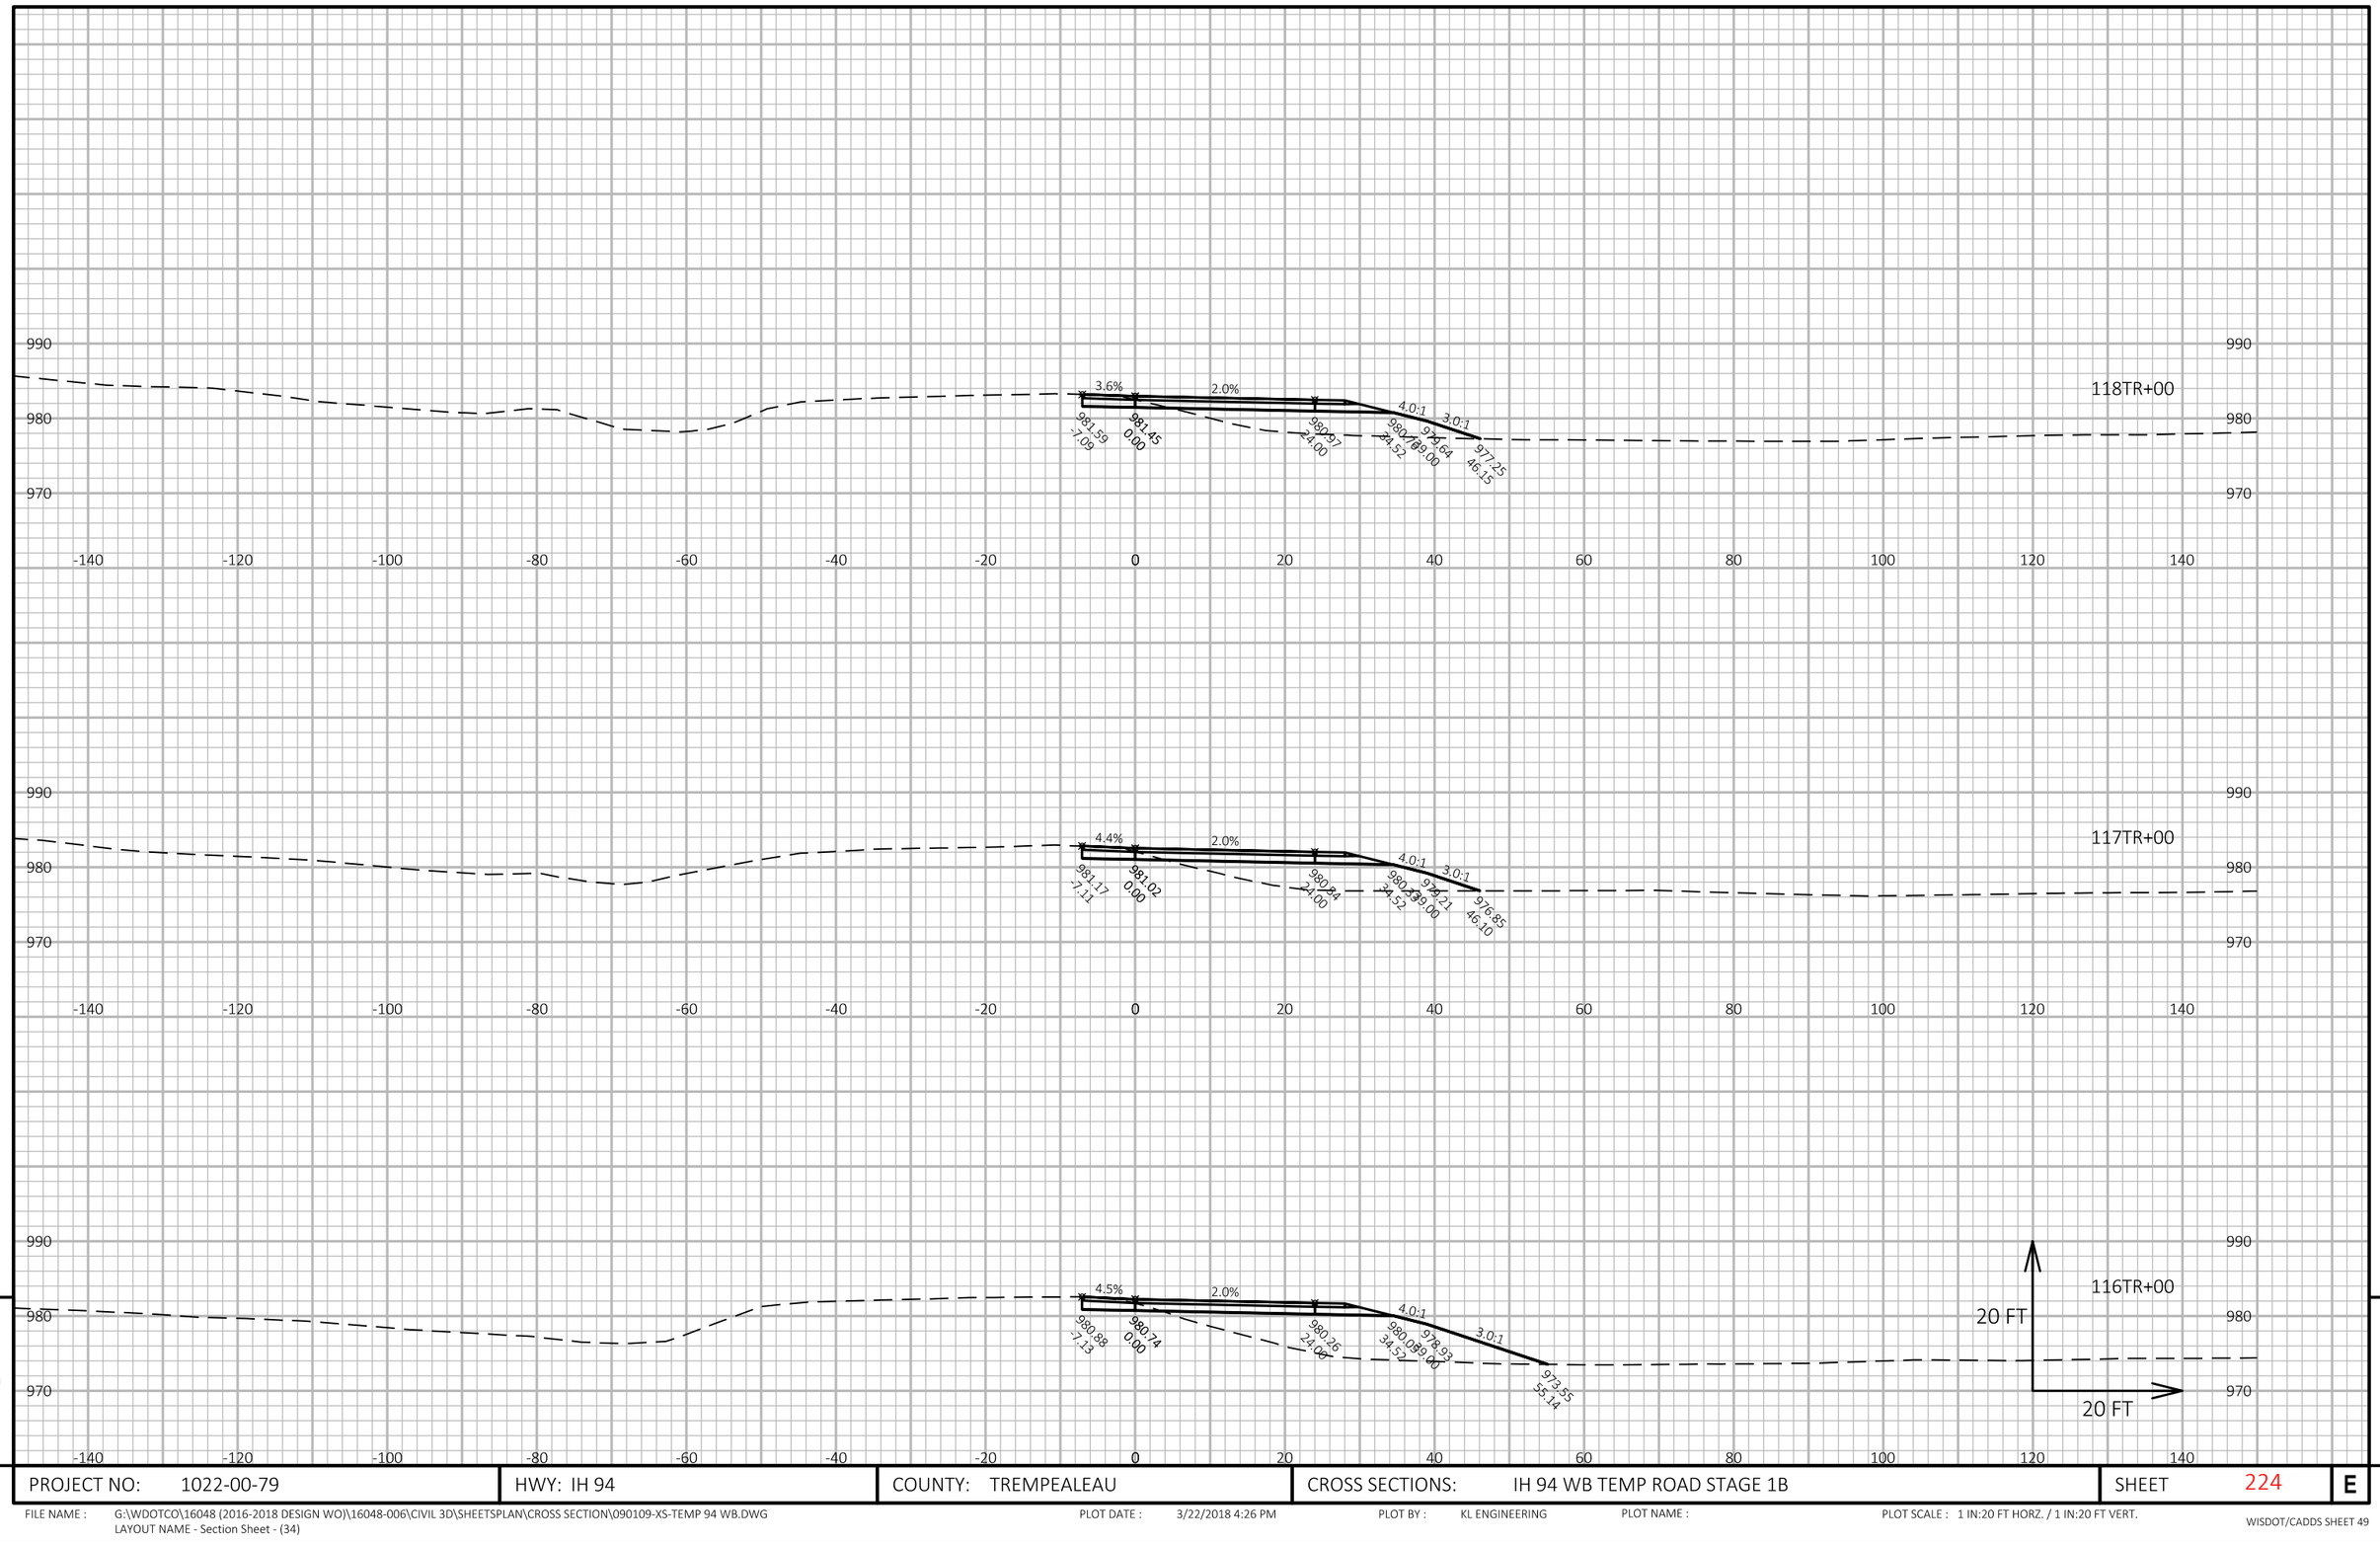

APPROVED FOR UTILITY RELOCATION May 1, 2018

9

9

PROJECT NO: 1022-00-79	HWY: IH 94	COUNTY: TREMPEALEAU	CROSS SECTIONS: IH 94 WB TEMP ROAD STAGE 1B	SHEET 224	E

FILE NAME : G:\WDOTCO\16048 (2016-2018 DESIGN WO)\16048-006\CIVIL 3D\SHEETSPLAN\CROSS SECTION\090109-XS-TEMP 94 WB.DWG
LAYOUT NAME - Section Sheet - (34)

PLOT DATE : 3/22/2018 4:26 PM PLOT BY : KL ENGINEERING PLOT NAME : PLOT SCALE : 1 IN:20 FT HORZ. / 1 IN:20 FT VERT.

WISDOT/CADDS SHEET 49

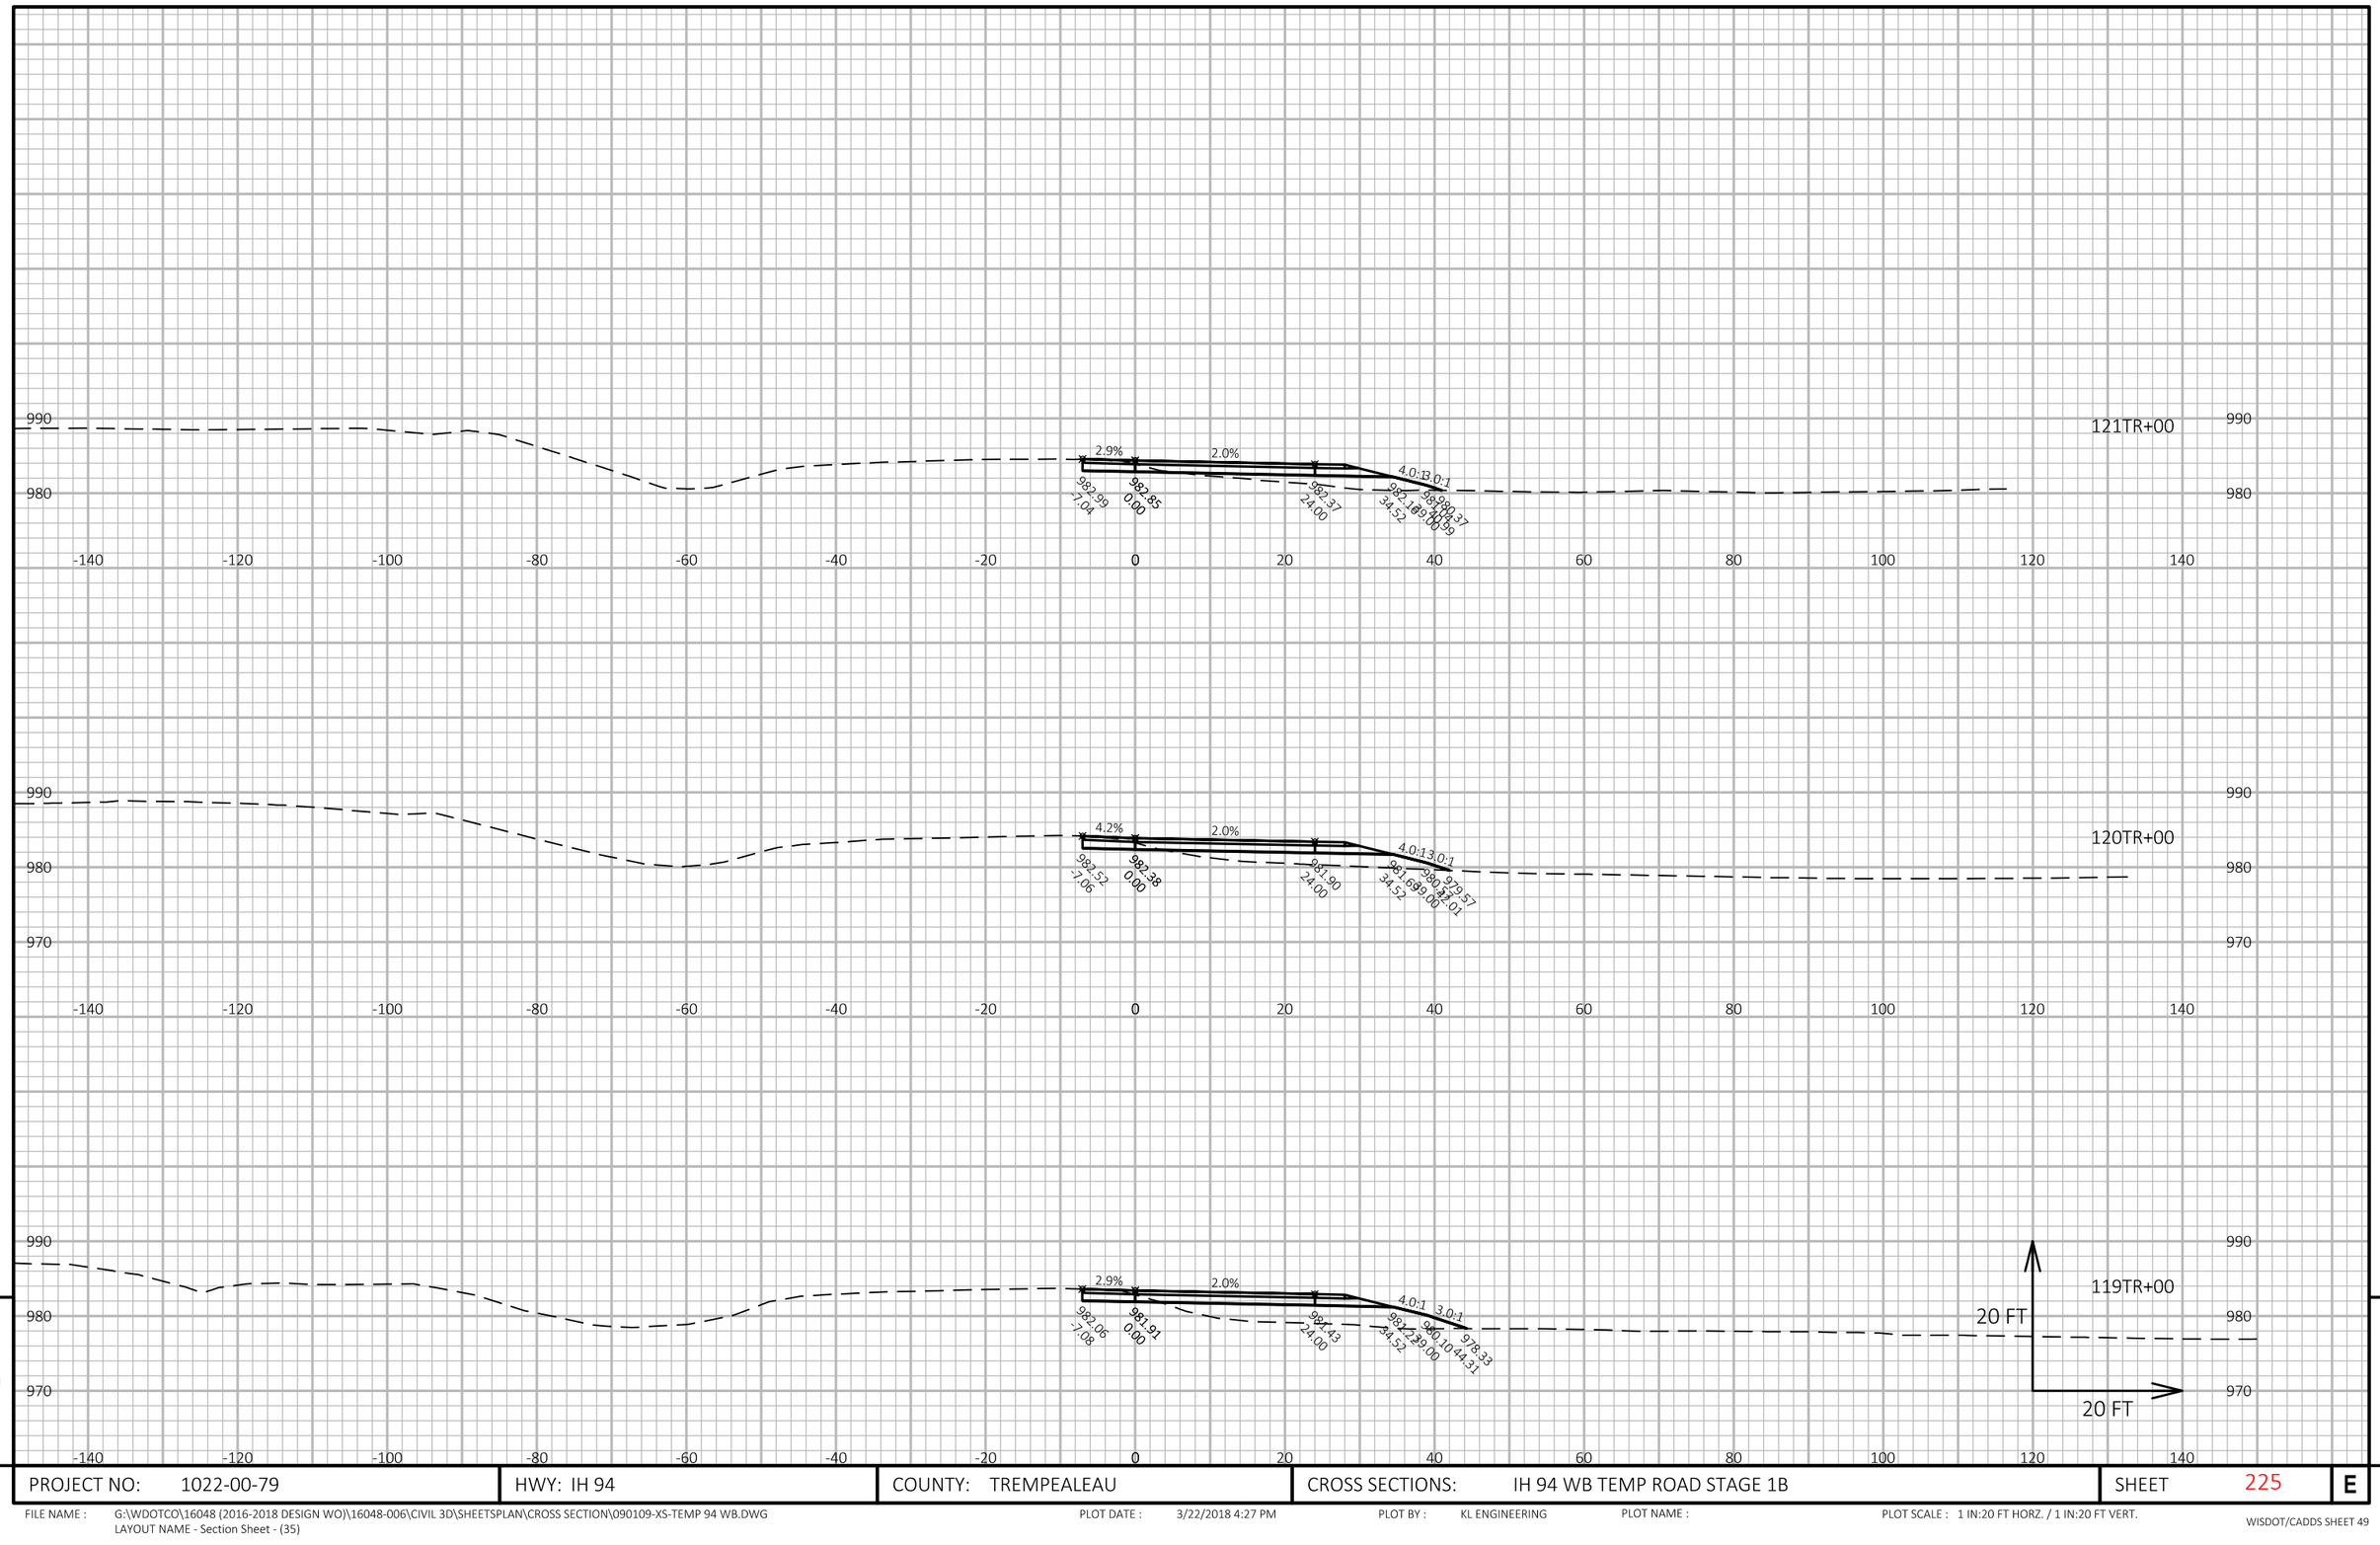

APPROVED FOR UTILITY RELOCATION May 1, 2018

9

9

PROJECT NO: 1022-00-79	HWY: IH 94	COUNTY: TREMPEALEAU	CROSS SECTIONS: IH 94 WB TEMP ROAD STAGE 1B	SHEET 225	E

FILE NAME : G:\WDOTCO\16048 (2016-2018 DESIGN WO)\16048-006\CIVIL 3D\SHEETSPLAN\CROSS SECTION\090109-XS-TEMP 94 WB.DWG
LAYOUT NAME - Section Sheet - (35)

PLOT DATE : 3/22/2018 4:27 PM PLOT BY : KL ENGINEERING PLOT NAME : PLOT SCALE : 1 IN:20 FT HORZ. / 1 IN:20 FT VERT.

WISDOT/CADDS SHEET 49

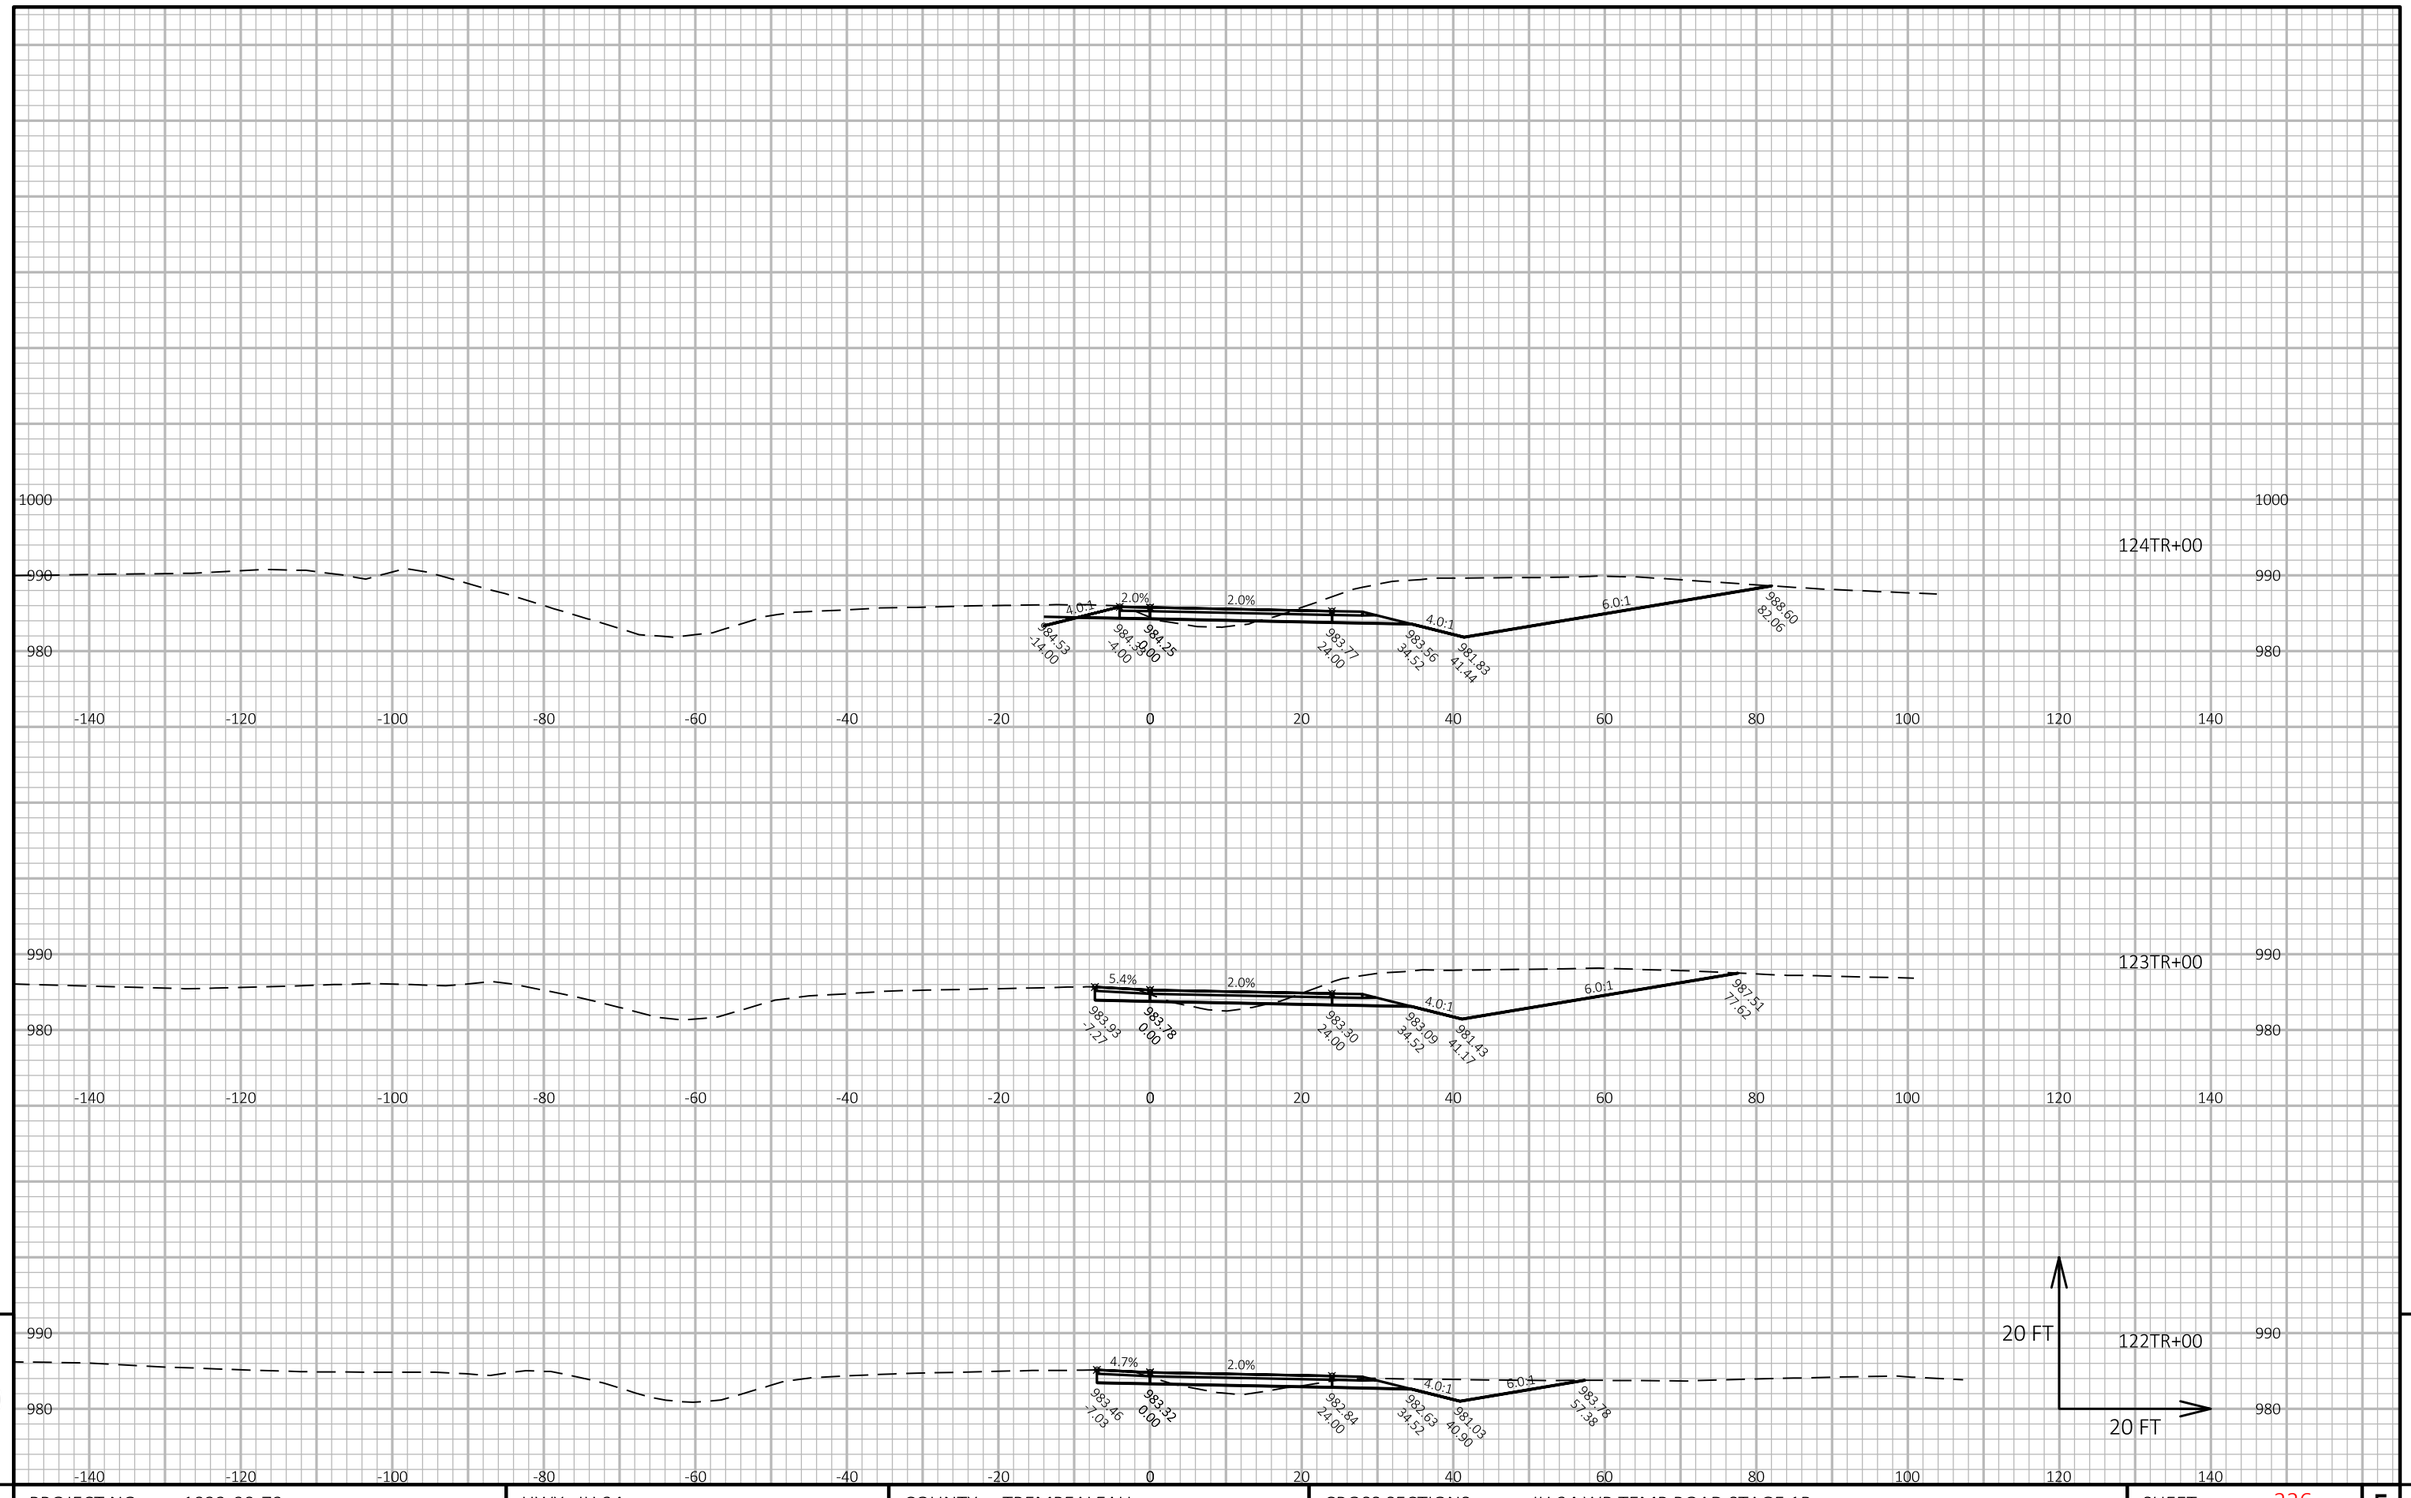

APPROVED FOR UTILITY RELOCATION May 1, 2018

9

9

PROJECT NO: 1022-00-79	HWY: IH 94	COUNTY: TREMPEALEAU	CROSS SECTIONS: IH 94 WB TEMP ROAD STAGE 1B	SHEET 226	E

FILE NAME : G:\WDOTCO\16048 (2016-2018 DESIGN WO)\16048-006\CIVIL 3D\SHEETSPLAN\CROSS SECTION\090109-XS-TEMP 94 WB.DWG
LAYOUT NAME - Section Sheet - (36)

PLOT DATE : 3/22/2018 4:27 PM PLOT BY : KL ENGINEERING PLOT NAME : PLOT SCALE : 1 IN:20 FT HORZ. / 1 IN:20 FT VERT.

WISDOT/CADDS SHEET 49

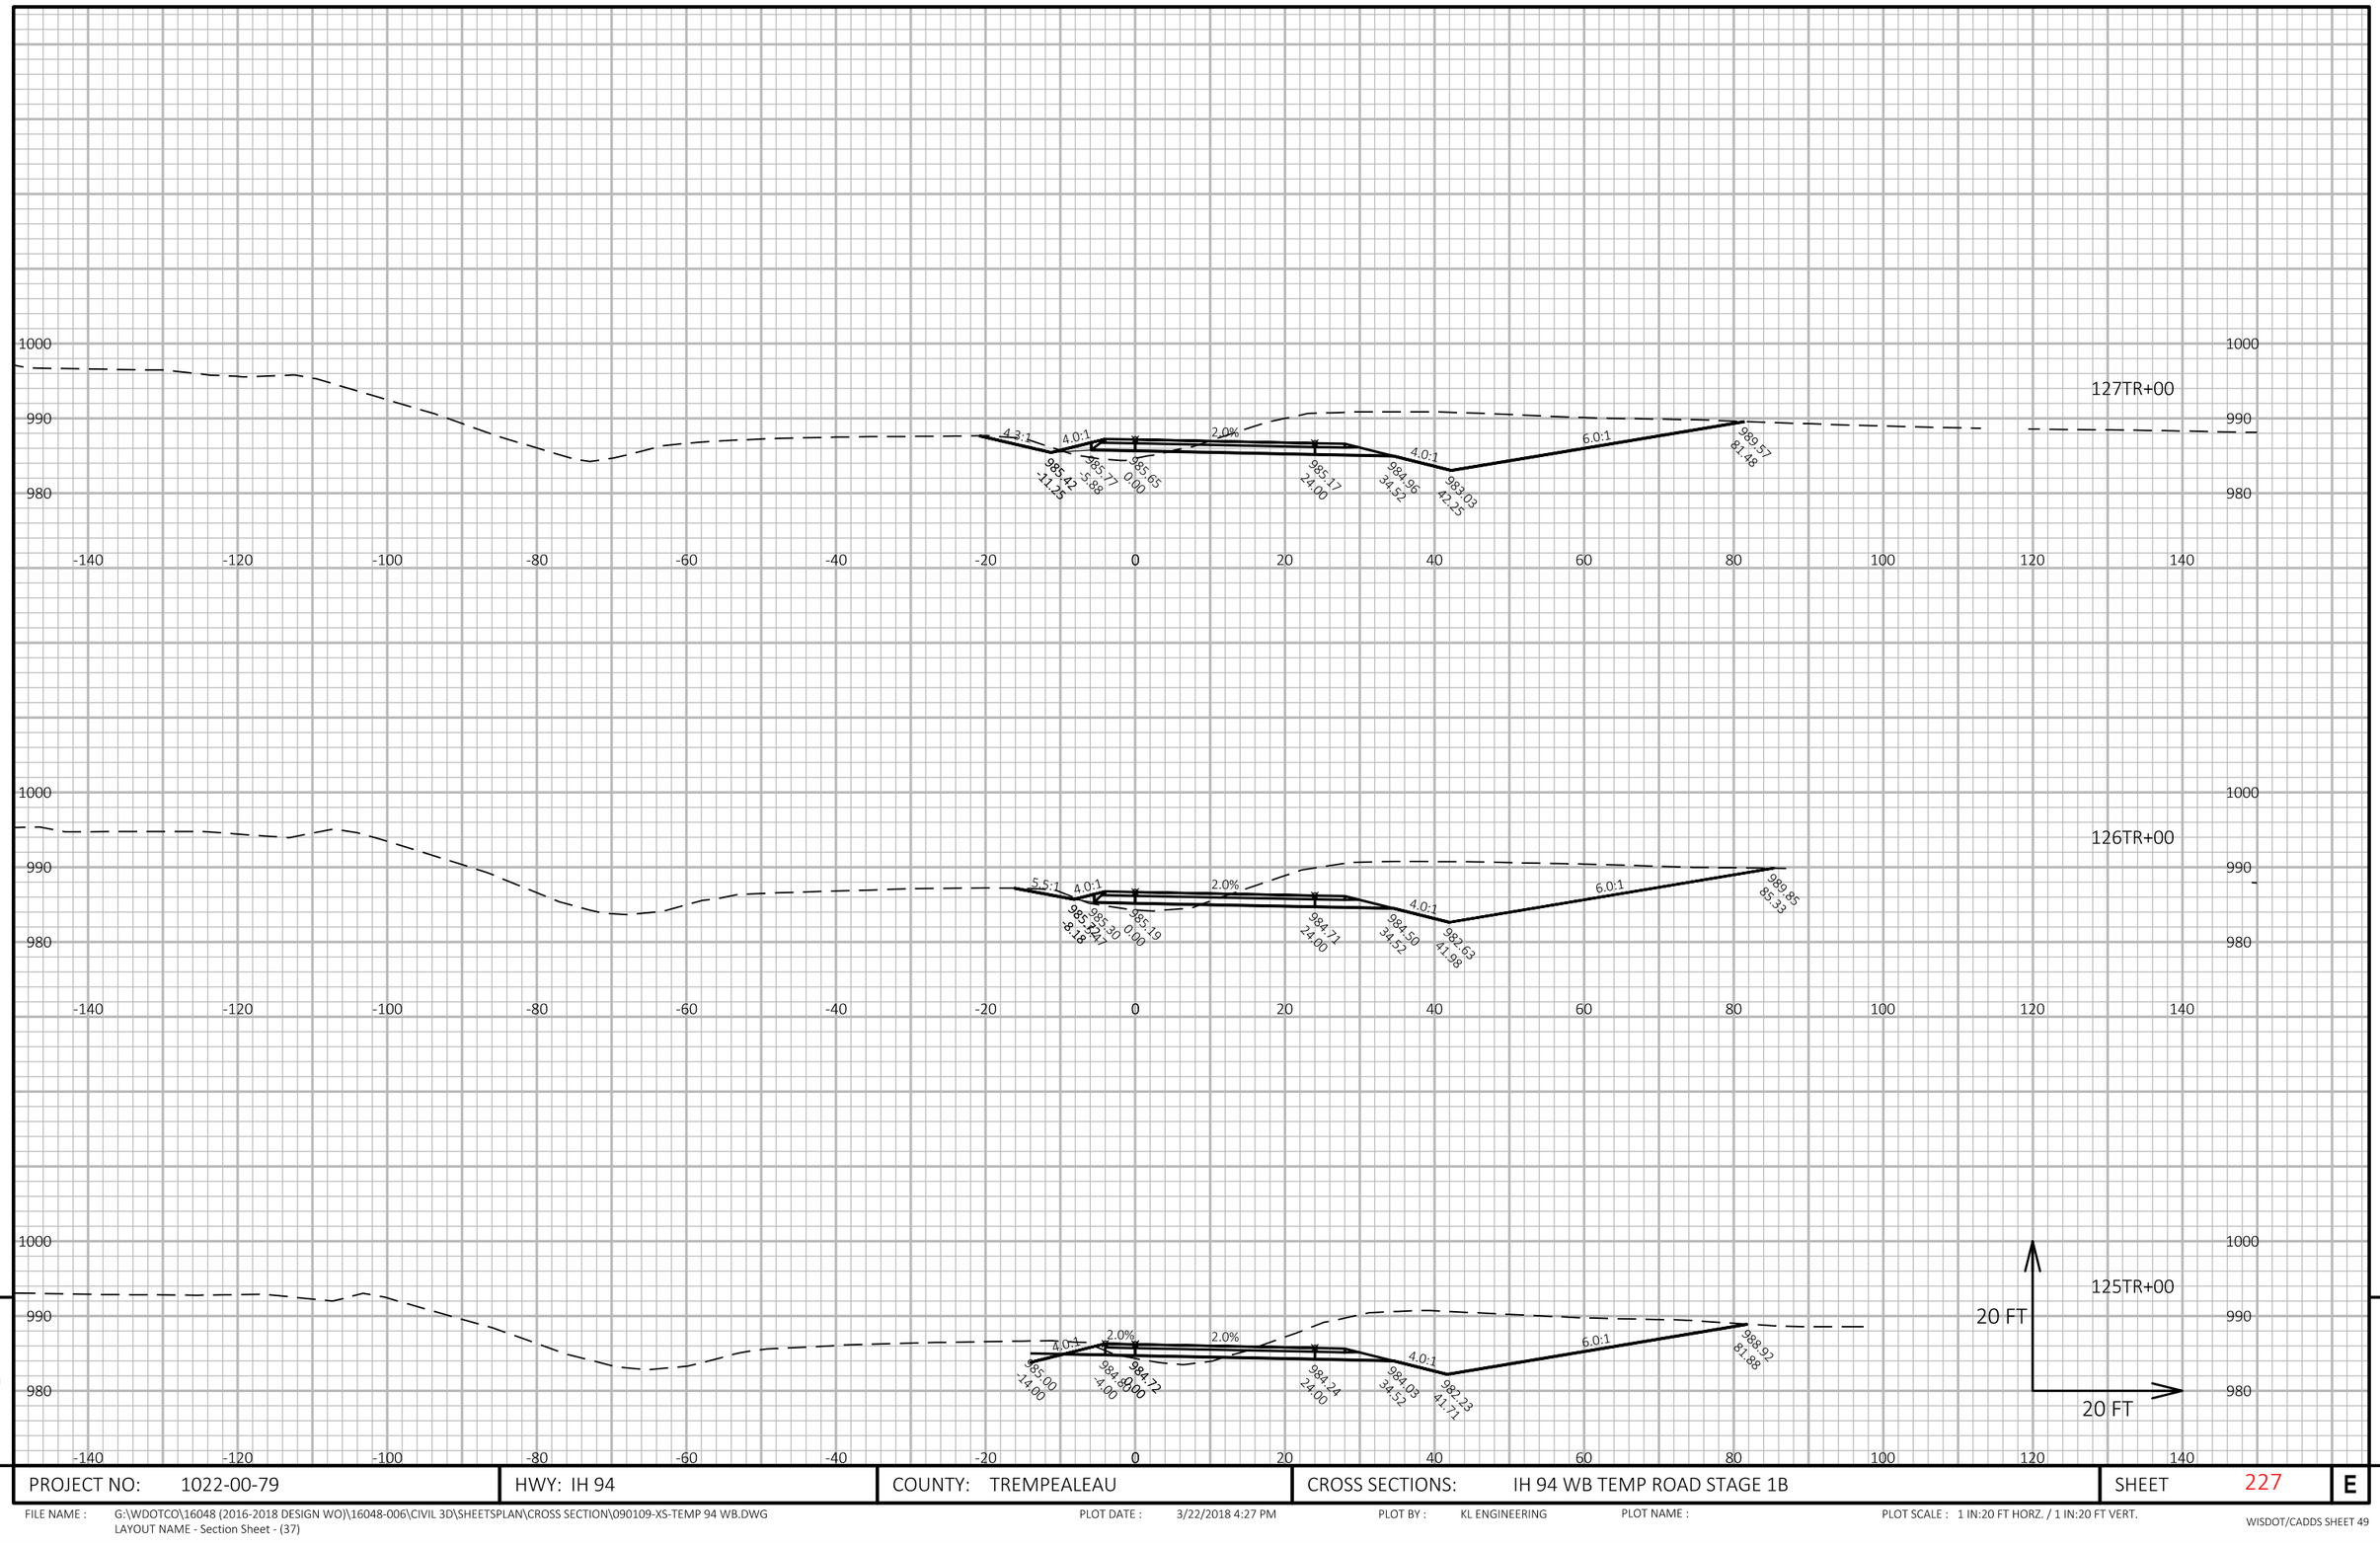

APPROVED FOR UTILITY RELOCATION May 1, 2018

9

9

PROJECT NO: 1022-00-79	HWY: IH 94	COUNTY: TREMPEALEAU	CROSS SECTIONS: IH 94 WB TEMP ROAD STAGE 1B	SHEET 227	E

FILE NAME : G:\WDOTCO\16048 (2016-2018 DESIGN WO)\16048-006\CIVIL 3D\SHEETSPLAN\CROSS SECTION\090109-XS-TEMP 94 WB.DWG
LAYOUT NAME - Section Sheet - (37)

PLOT DATE : 3/22/2018 4:27 PM PLOT BY : KL ENGINEERING PLOT NAME : PLOT SCALE : 1 IN:20 FT HORZ. / 1 IN:20 FT VERT.

WISDOT/CADDS SHEET 49

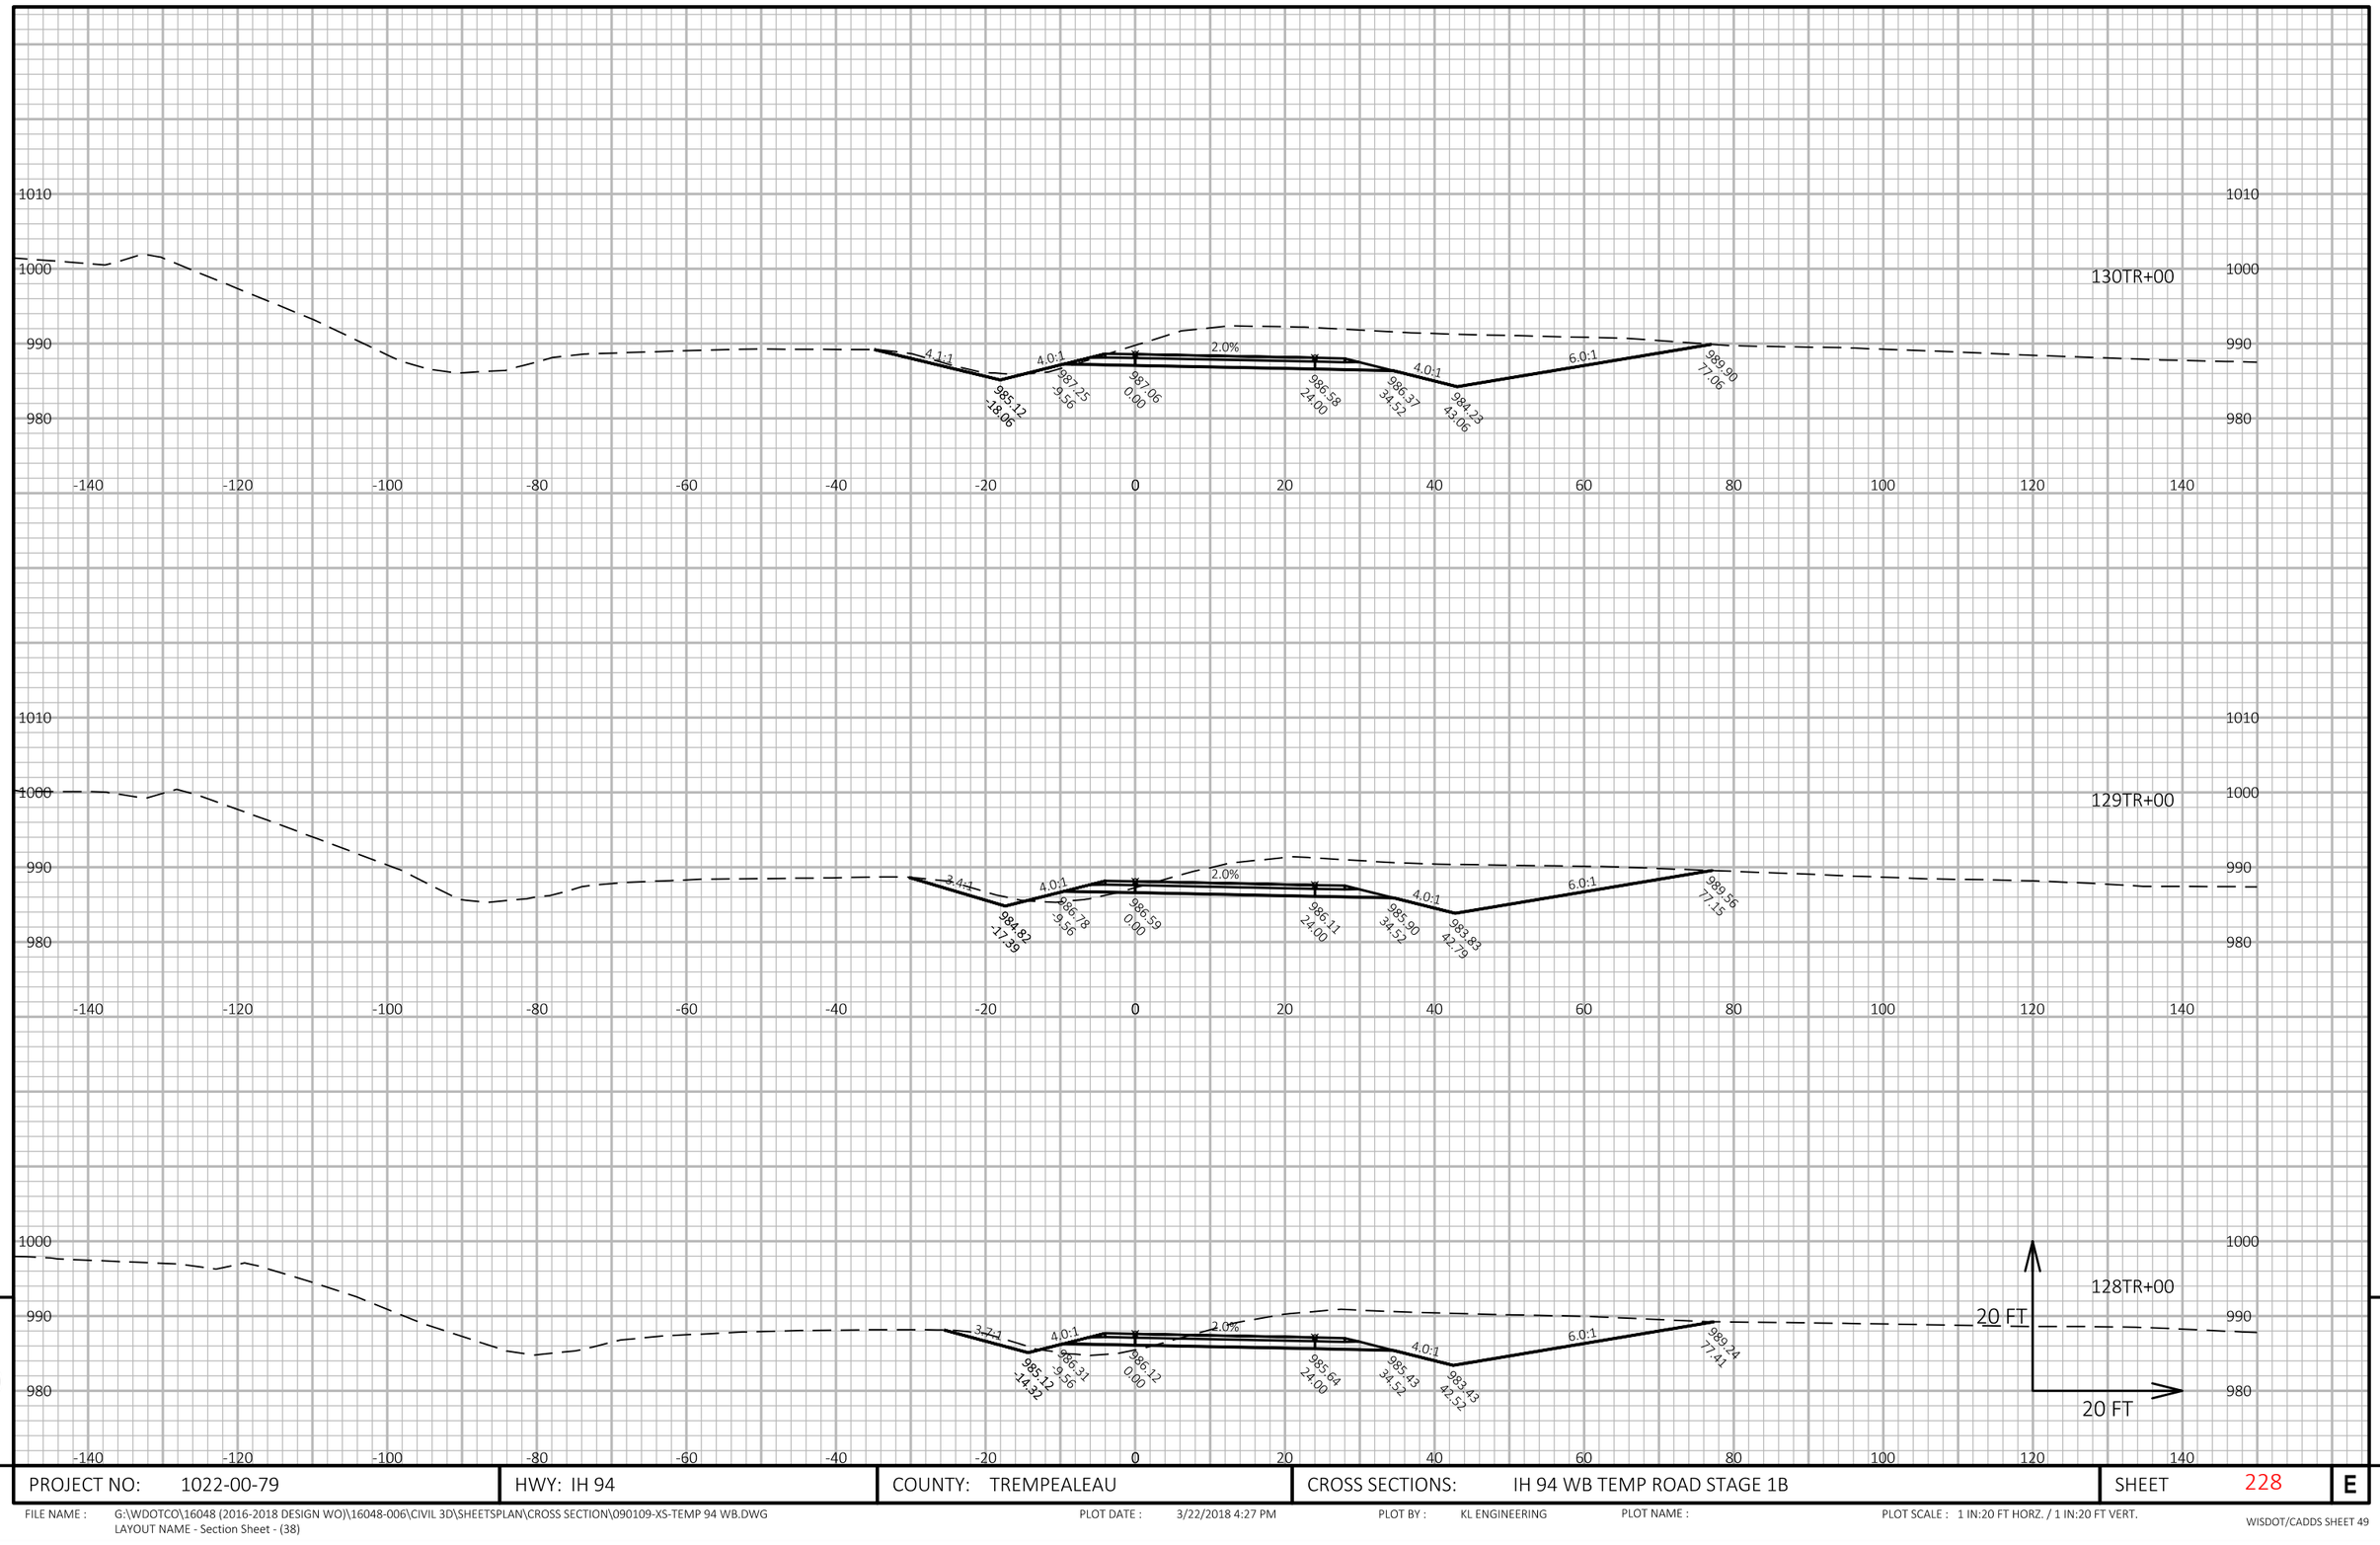

APPROVED FOR UTILITY RELOCATION May 1, 2018

9

9

PROJECT NO: 1022-00-79	HWY: IH 94	COUNTY: TREMPEALEAU	CROSS SECTIONS: IH 94 WB TEMP ROAD STAGE 1B	SHEET 228	E

FILE NAME : G:\WDOTCO\16048 (2016-2018 DESIGN WO)\16048-006\CIVIL 3D\SHEETSPLAN\CROSS SECTION\090109-XS-TEMP 94 WB.DWG
LAYOUT NAME - Section Sheet - (38)

PLOT DATE : 3/22/2018 4:27 PM PLOT BY : KL ENGINEERING PLOT NAME : PLOT SCALE : 1 IN:20 FT HORZ. / 1 IN:20 FT VERT.

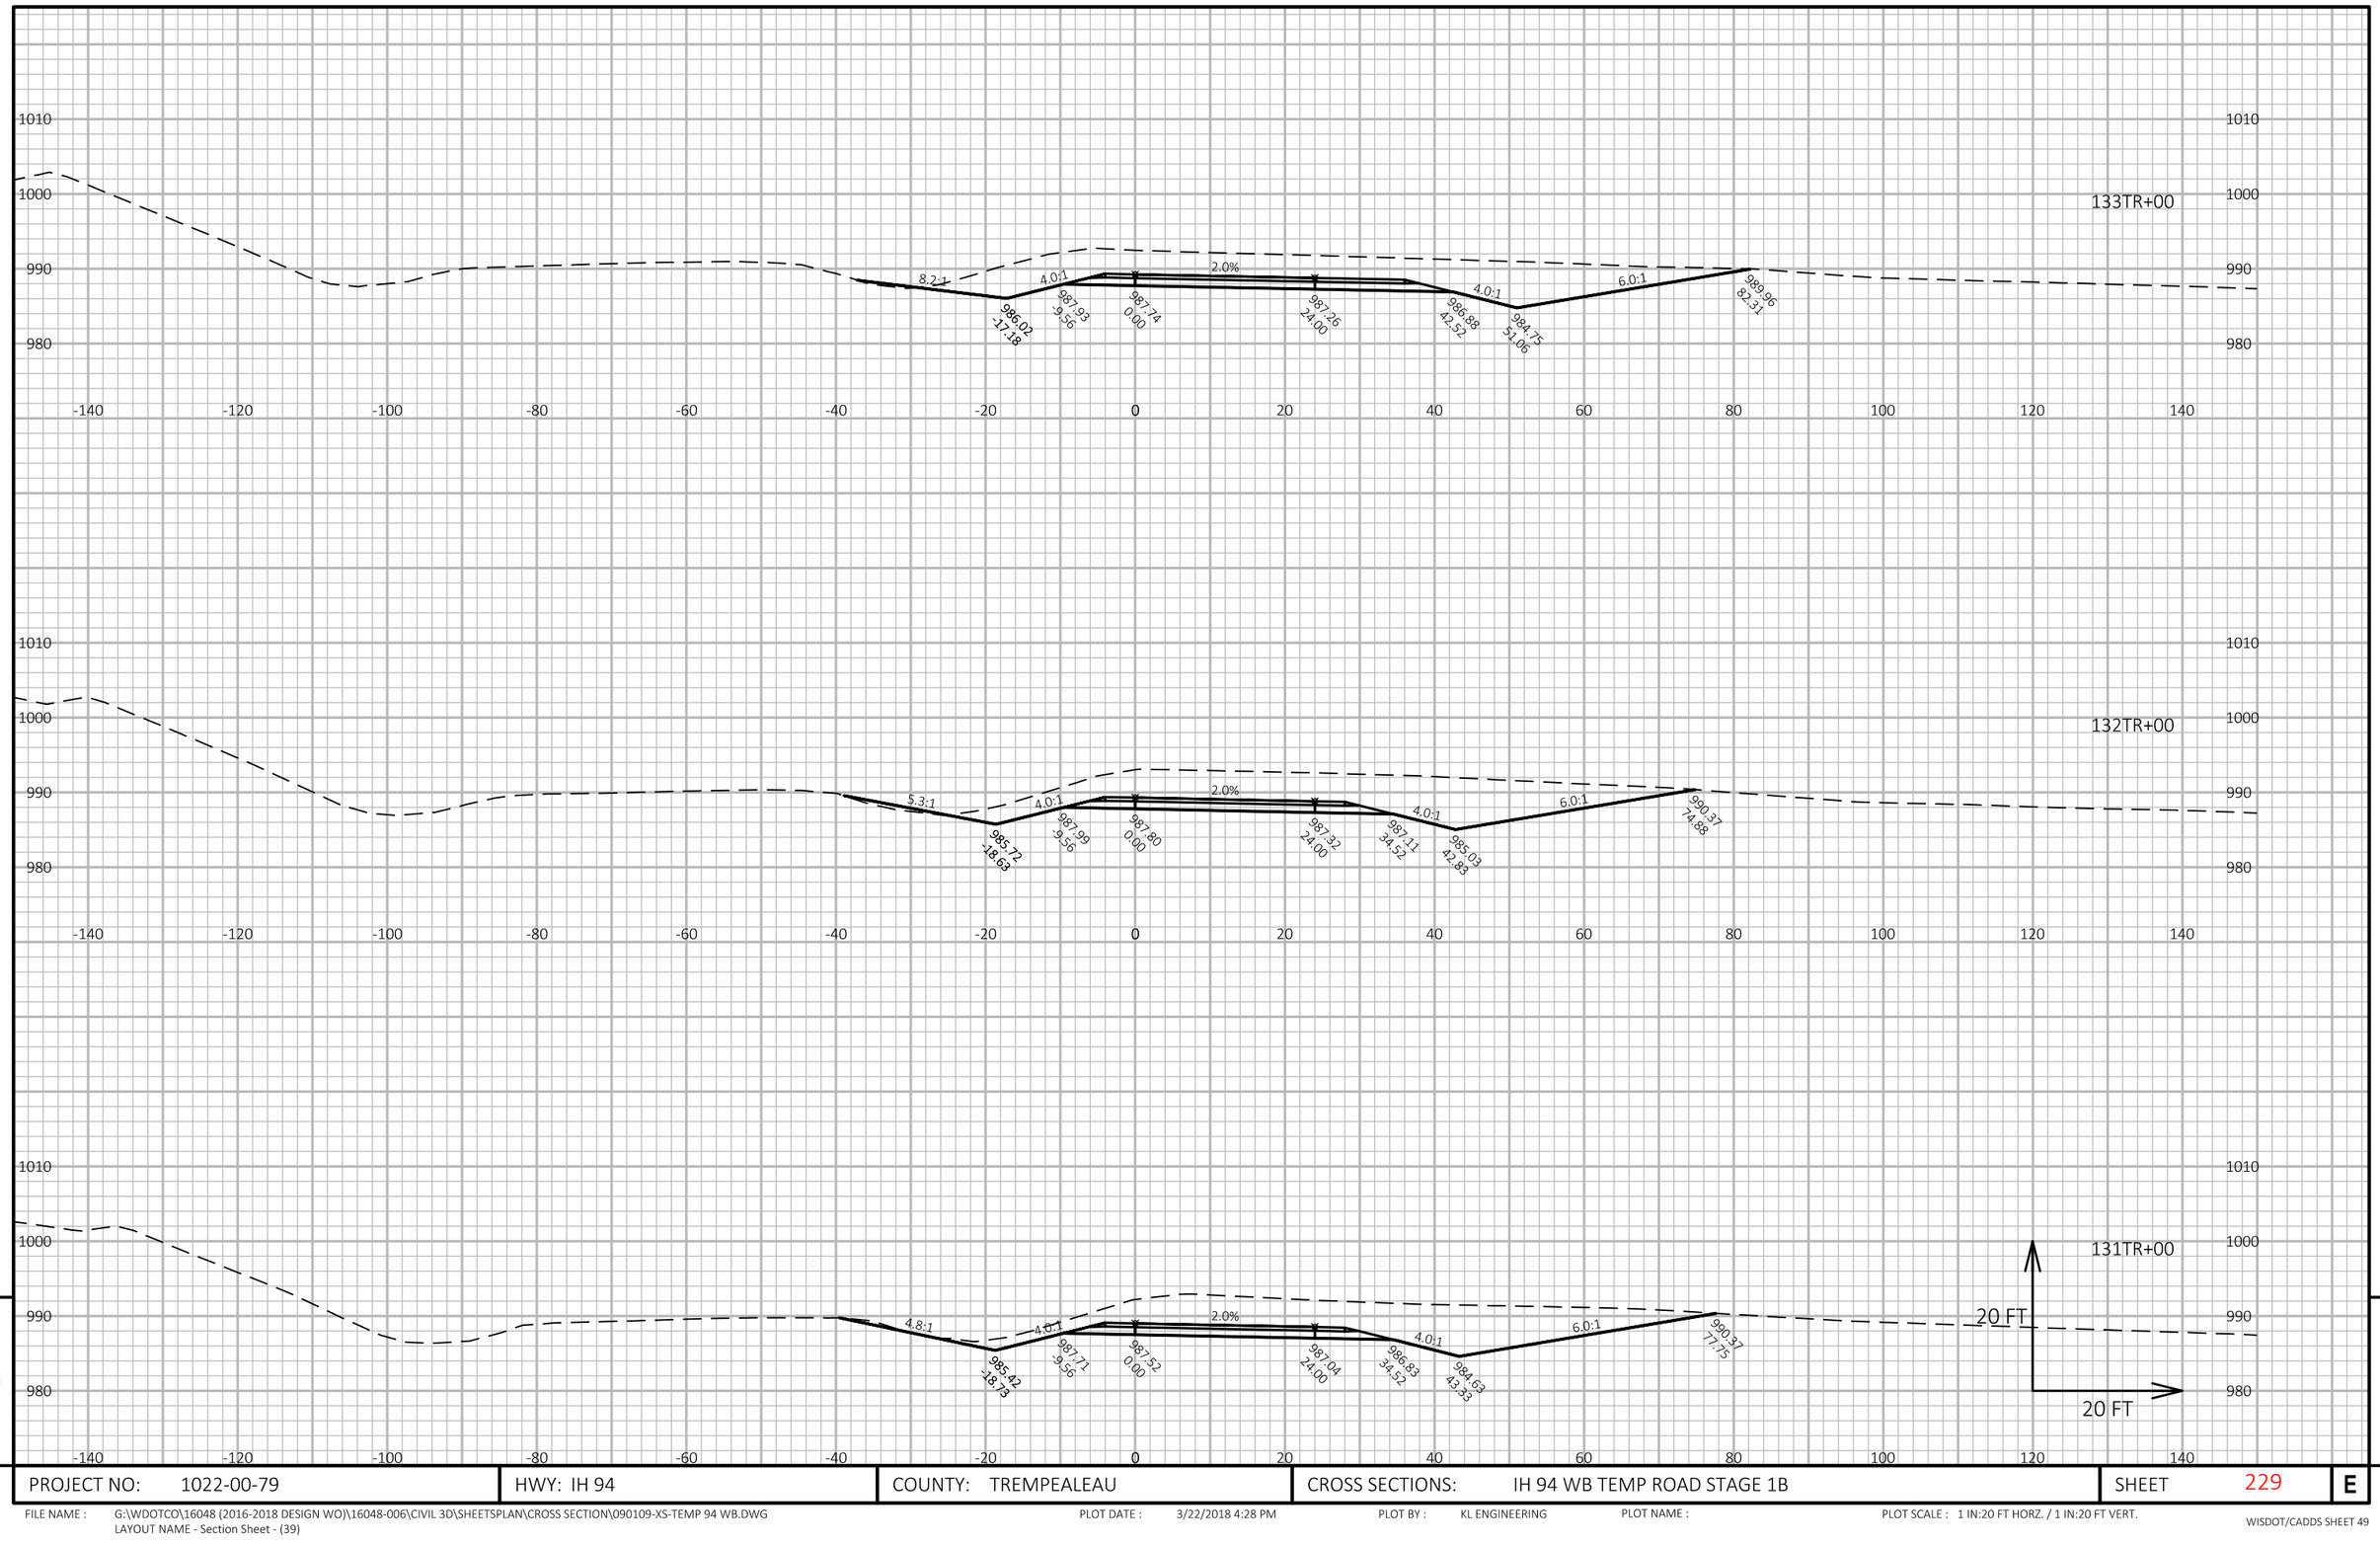

APPROVED FOR UTILITY RELOCATION May 1, 2018

9

9

PROJECT NO: 1022-00-79	HWY: IH 94	COUNTY: TREMPEALEAU	CROSS SECTIONS: IH 94 WB TEMP ROAD STAGE 1B	SHEET 229	E

FILE NAME : G:\WDOTCO\16048 (2016-2018 DESIGN WO)\16048-006\CIVIL 3D\SHEETSPLAN\CROSS SECTION\090109-XS-TEMP 94 WB.DWG
LAYOUT NAME - Section Sheet - (39)

PLOT DATE : 3/22/2018 4:28 PM

PLOT BY : KL ENGINEERING

PLOT NAME :

PLOT SCALE : 1 IN:20 FT HORZ. / 1 IN:20 FT VERT.

WISDOT/CADDS SHEET 49

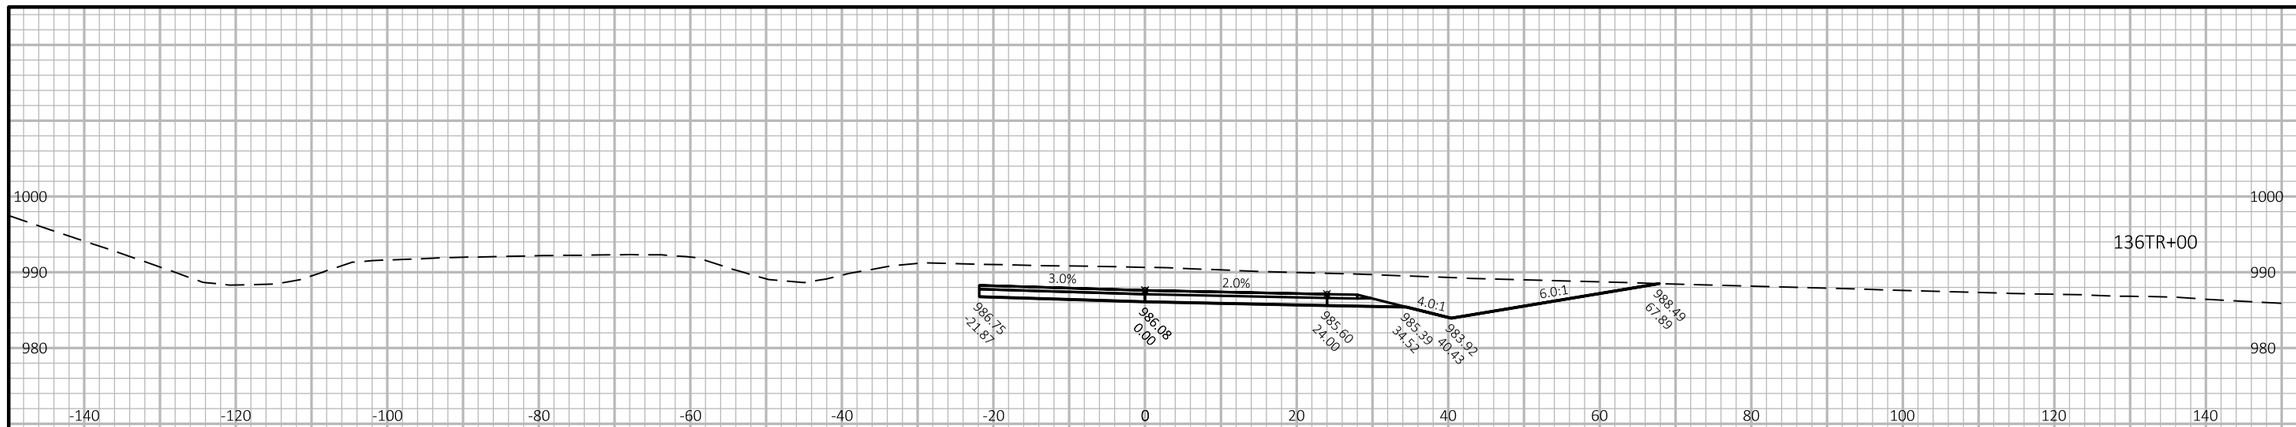

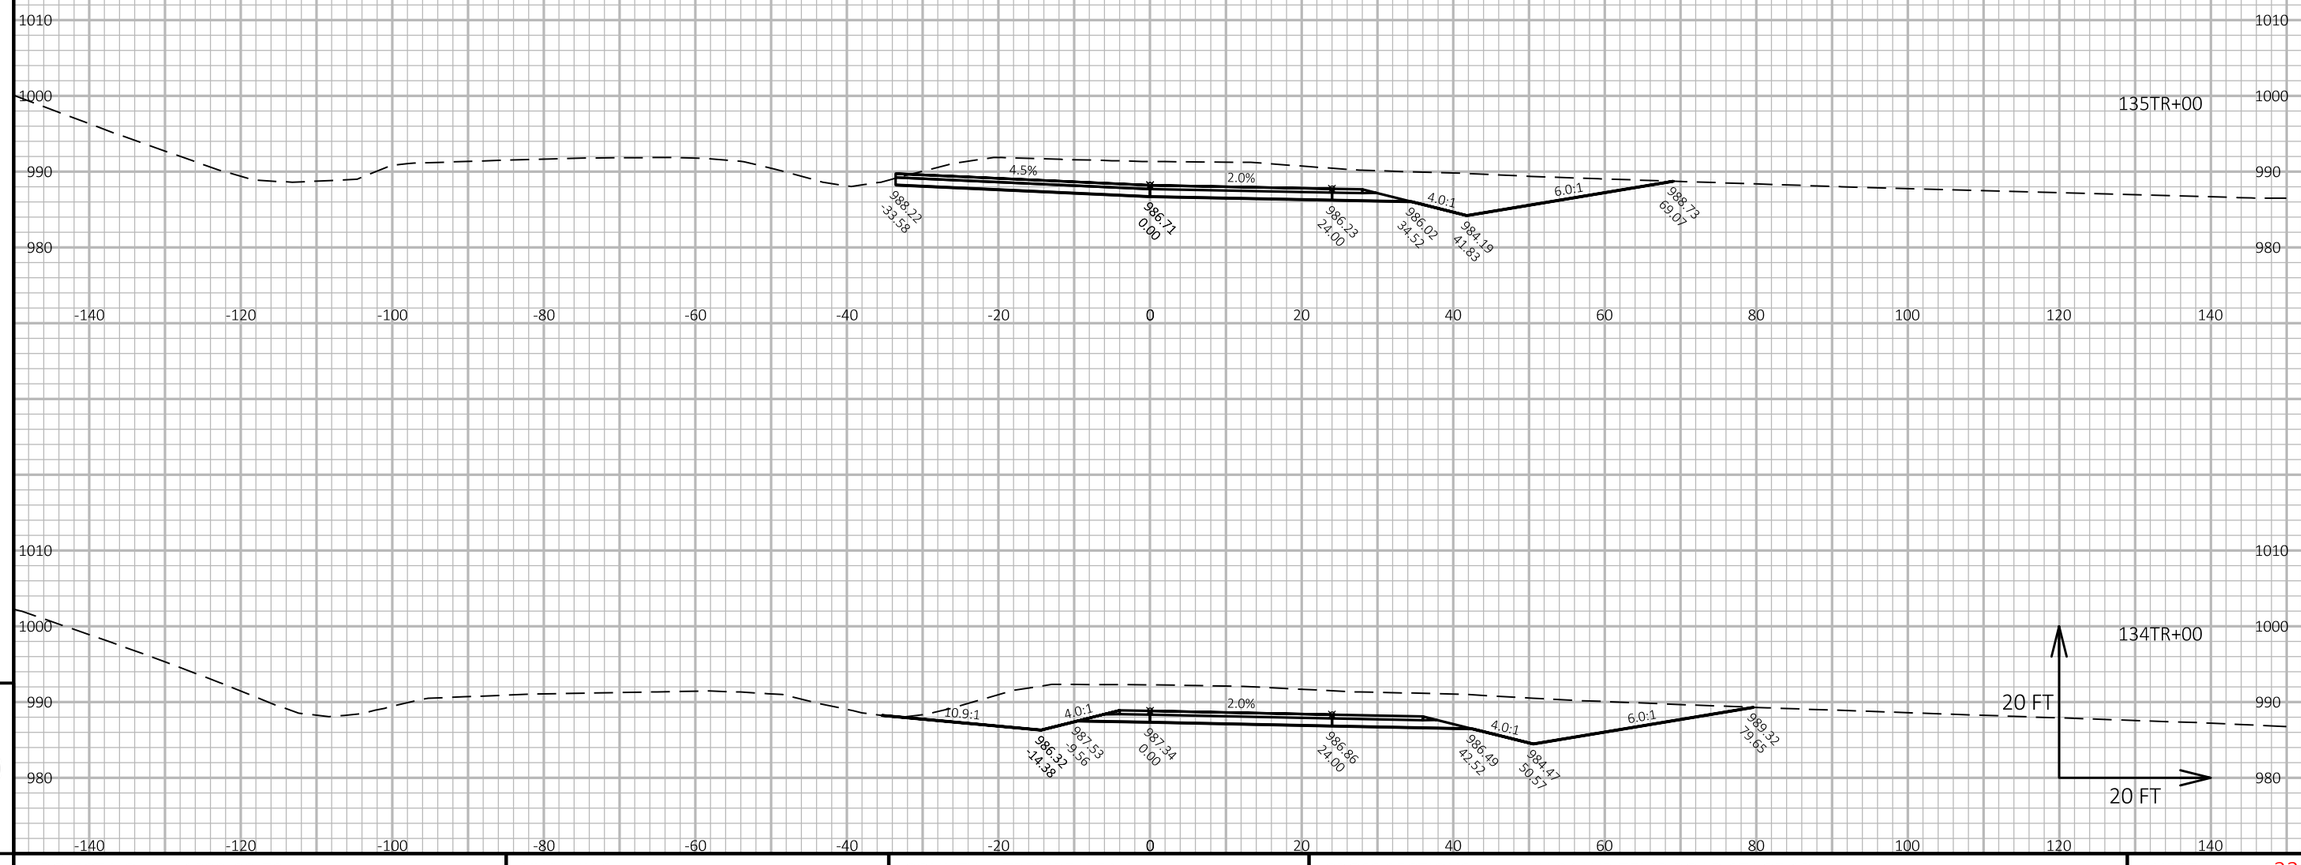

APPROVED FOR UTILITY RELOCATION May 1, 2018

9

9

PROJECT NO: 1022-00-79	HWY: IH 94	COUNTY: TREMPEALEAU	CROSS SECTIONS: IH 94 WB TEMP ROAD STAGE 1B	SHEET 230	E

FILE NAME : G:\WDOTCO\16048 (2016-2018 DESIGN WO)\16048-006\CIVIL 3D\SHEETSPLAN\CROSS SECTION\090109-XS-TEMP 94 WB.DWG
LAYOUT NAME - Section Sheet - (40)

PLOT DATE : 3/22/2018 4:28 PM PLOT BY : KL ENGINEERING PLOT NAME : PLOT SCALE : 1 IN:20 FT HORZ. / 1 IN:20 FT VERT.

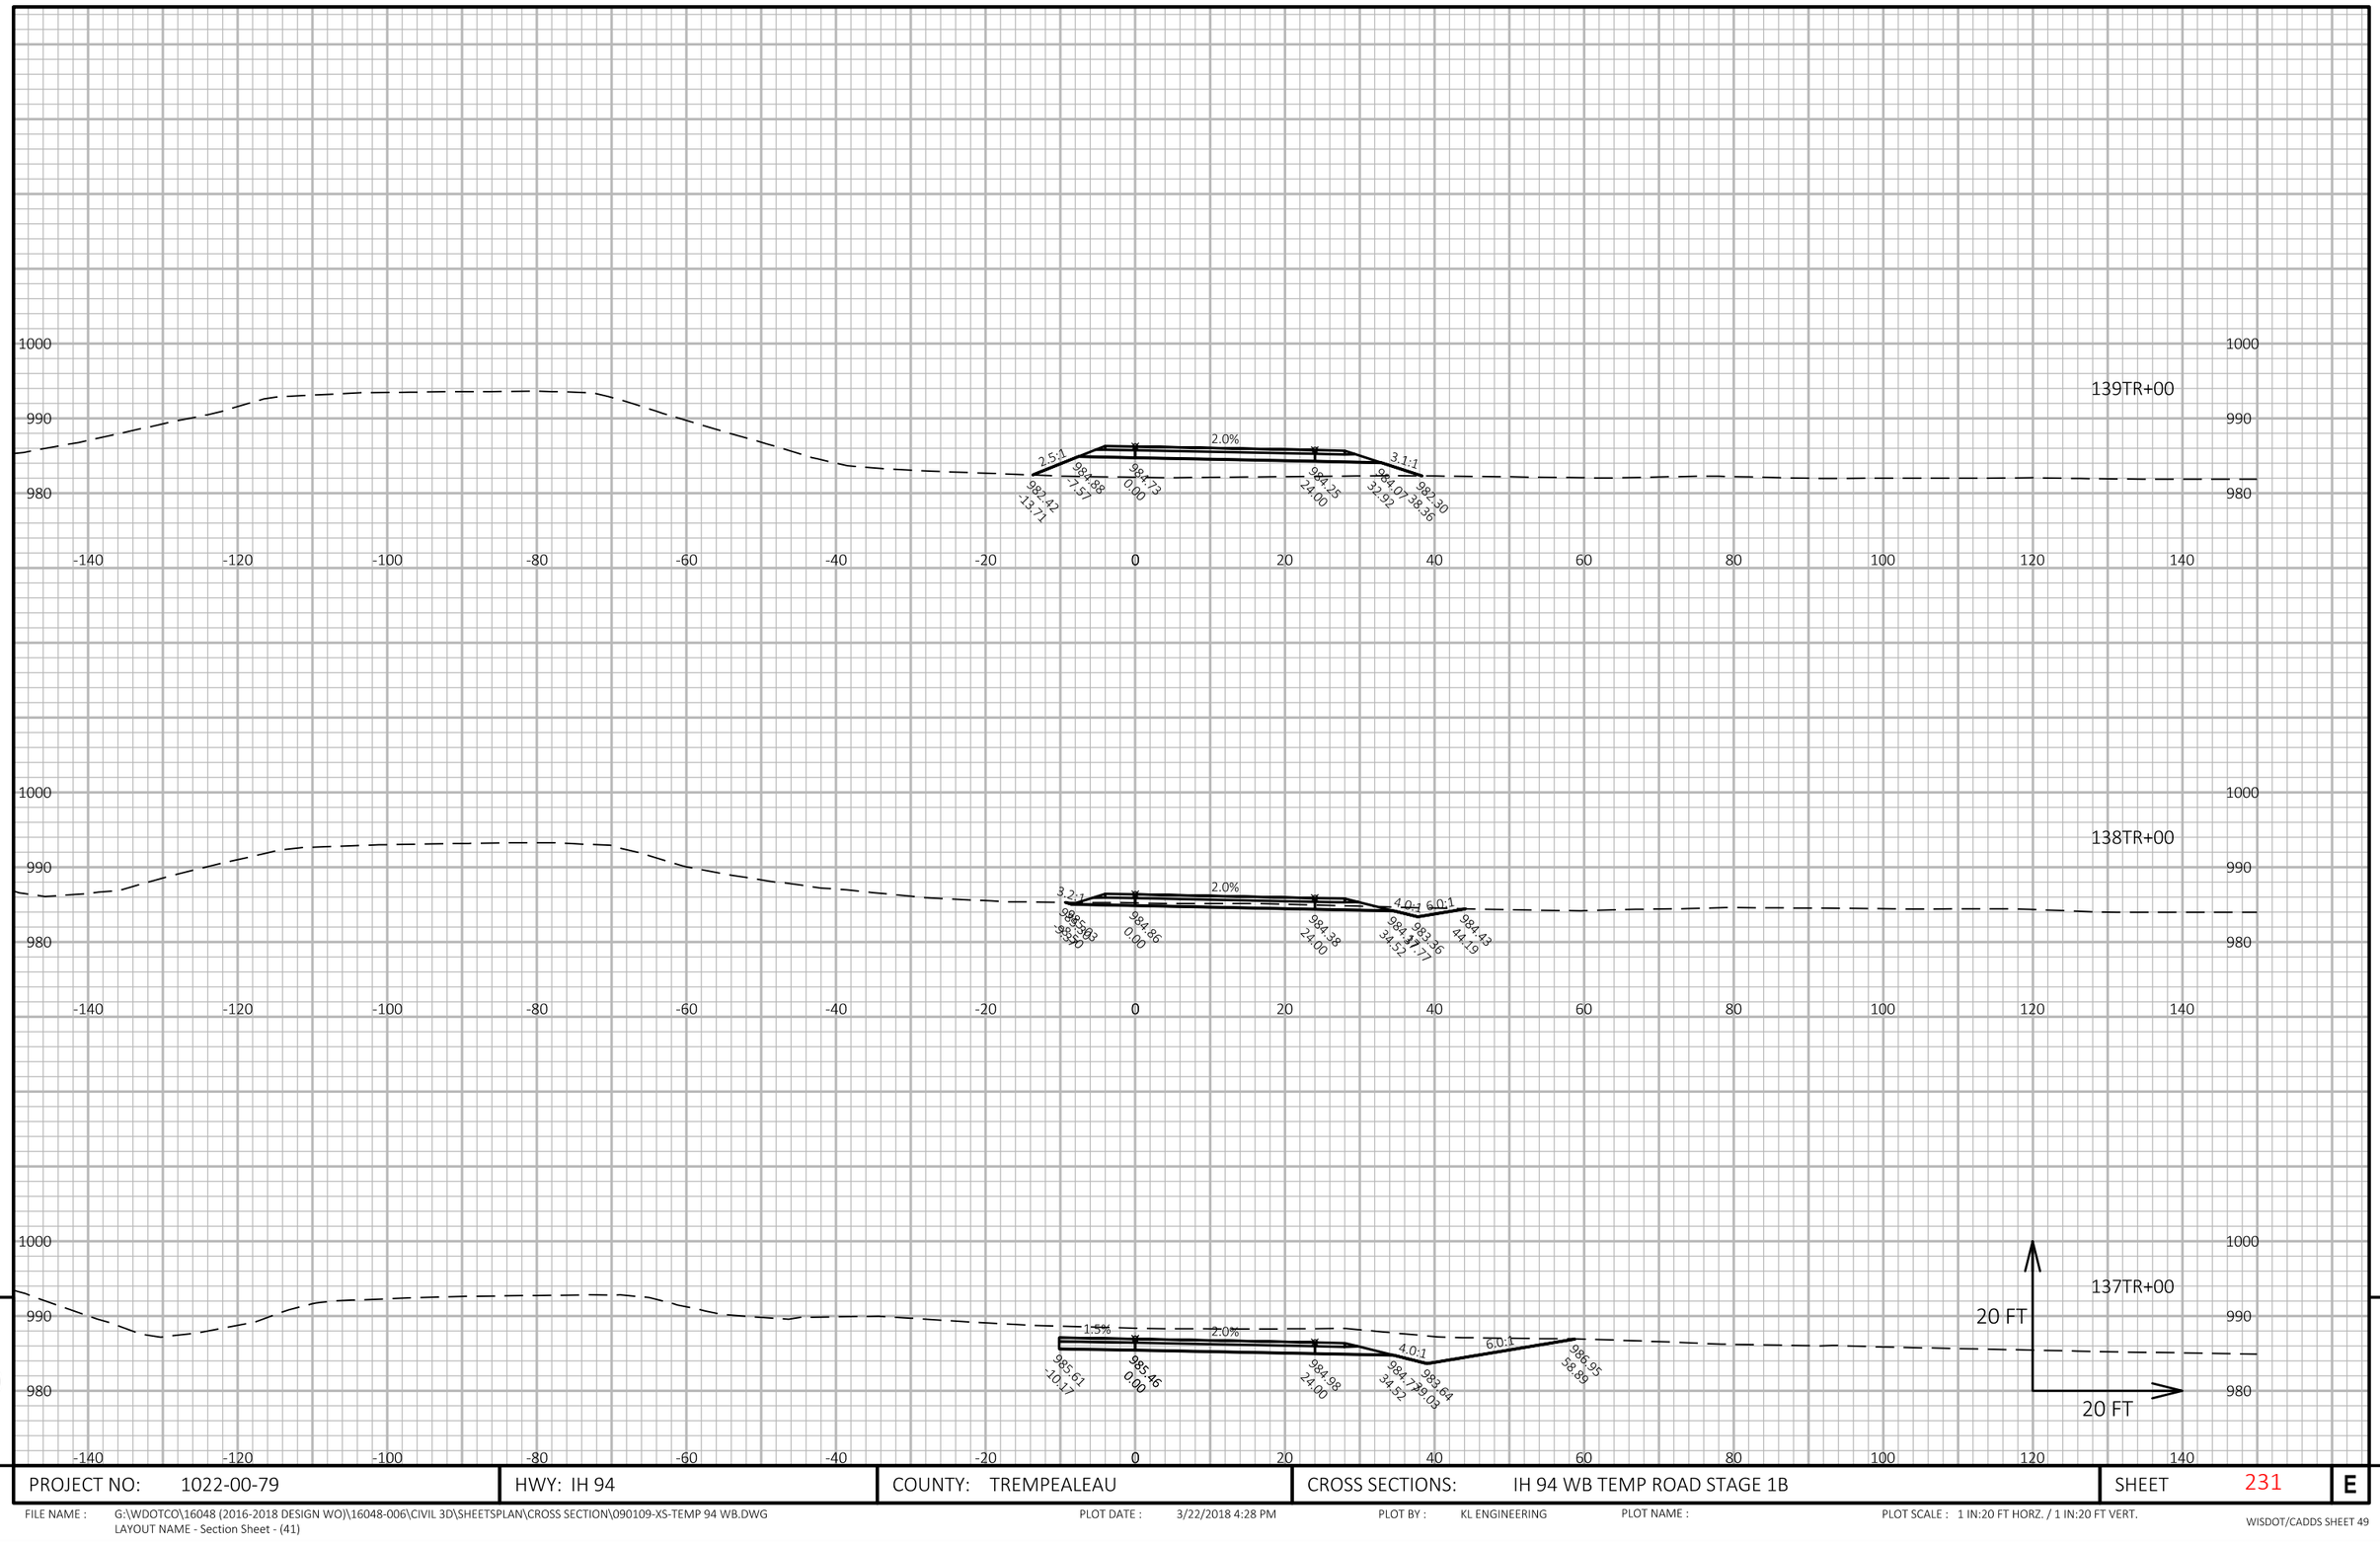

APPROVED FOR UTILITY RELOCATION May 1, 2018

9

9

PROJECT NO: 1022-00-79	HWY: IH 94	COUNTY: TREMPEALEAU	CROSS SECTIONS: IH 94 WB TEMP ROAD STAGE 1B	SHEET 231	E

FILE NAME : G:\WDOTCO\16048 (2016-2018 DESIGN WO)\16048-006\CIVIL 3D\SHEETSPLAN\CROSS SECTION\090109-XS-TEMP 94 WB.DWG
LAYOUT NAME - Section Sheet - (41)

PLOT DATE : 3/22/2018 4:28 PM PLOT BY : KL ENGINEERING PLOT NAME : PLOT SCALE : 1 IN:20 FT HORZ. / 1 IN:20 FT VERT.

WISDOT/CADDS SHEET 49

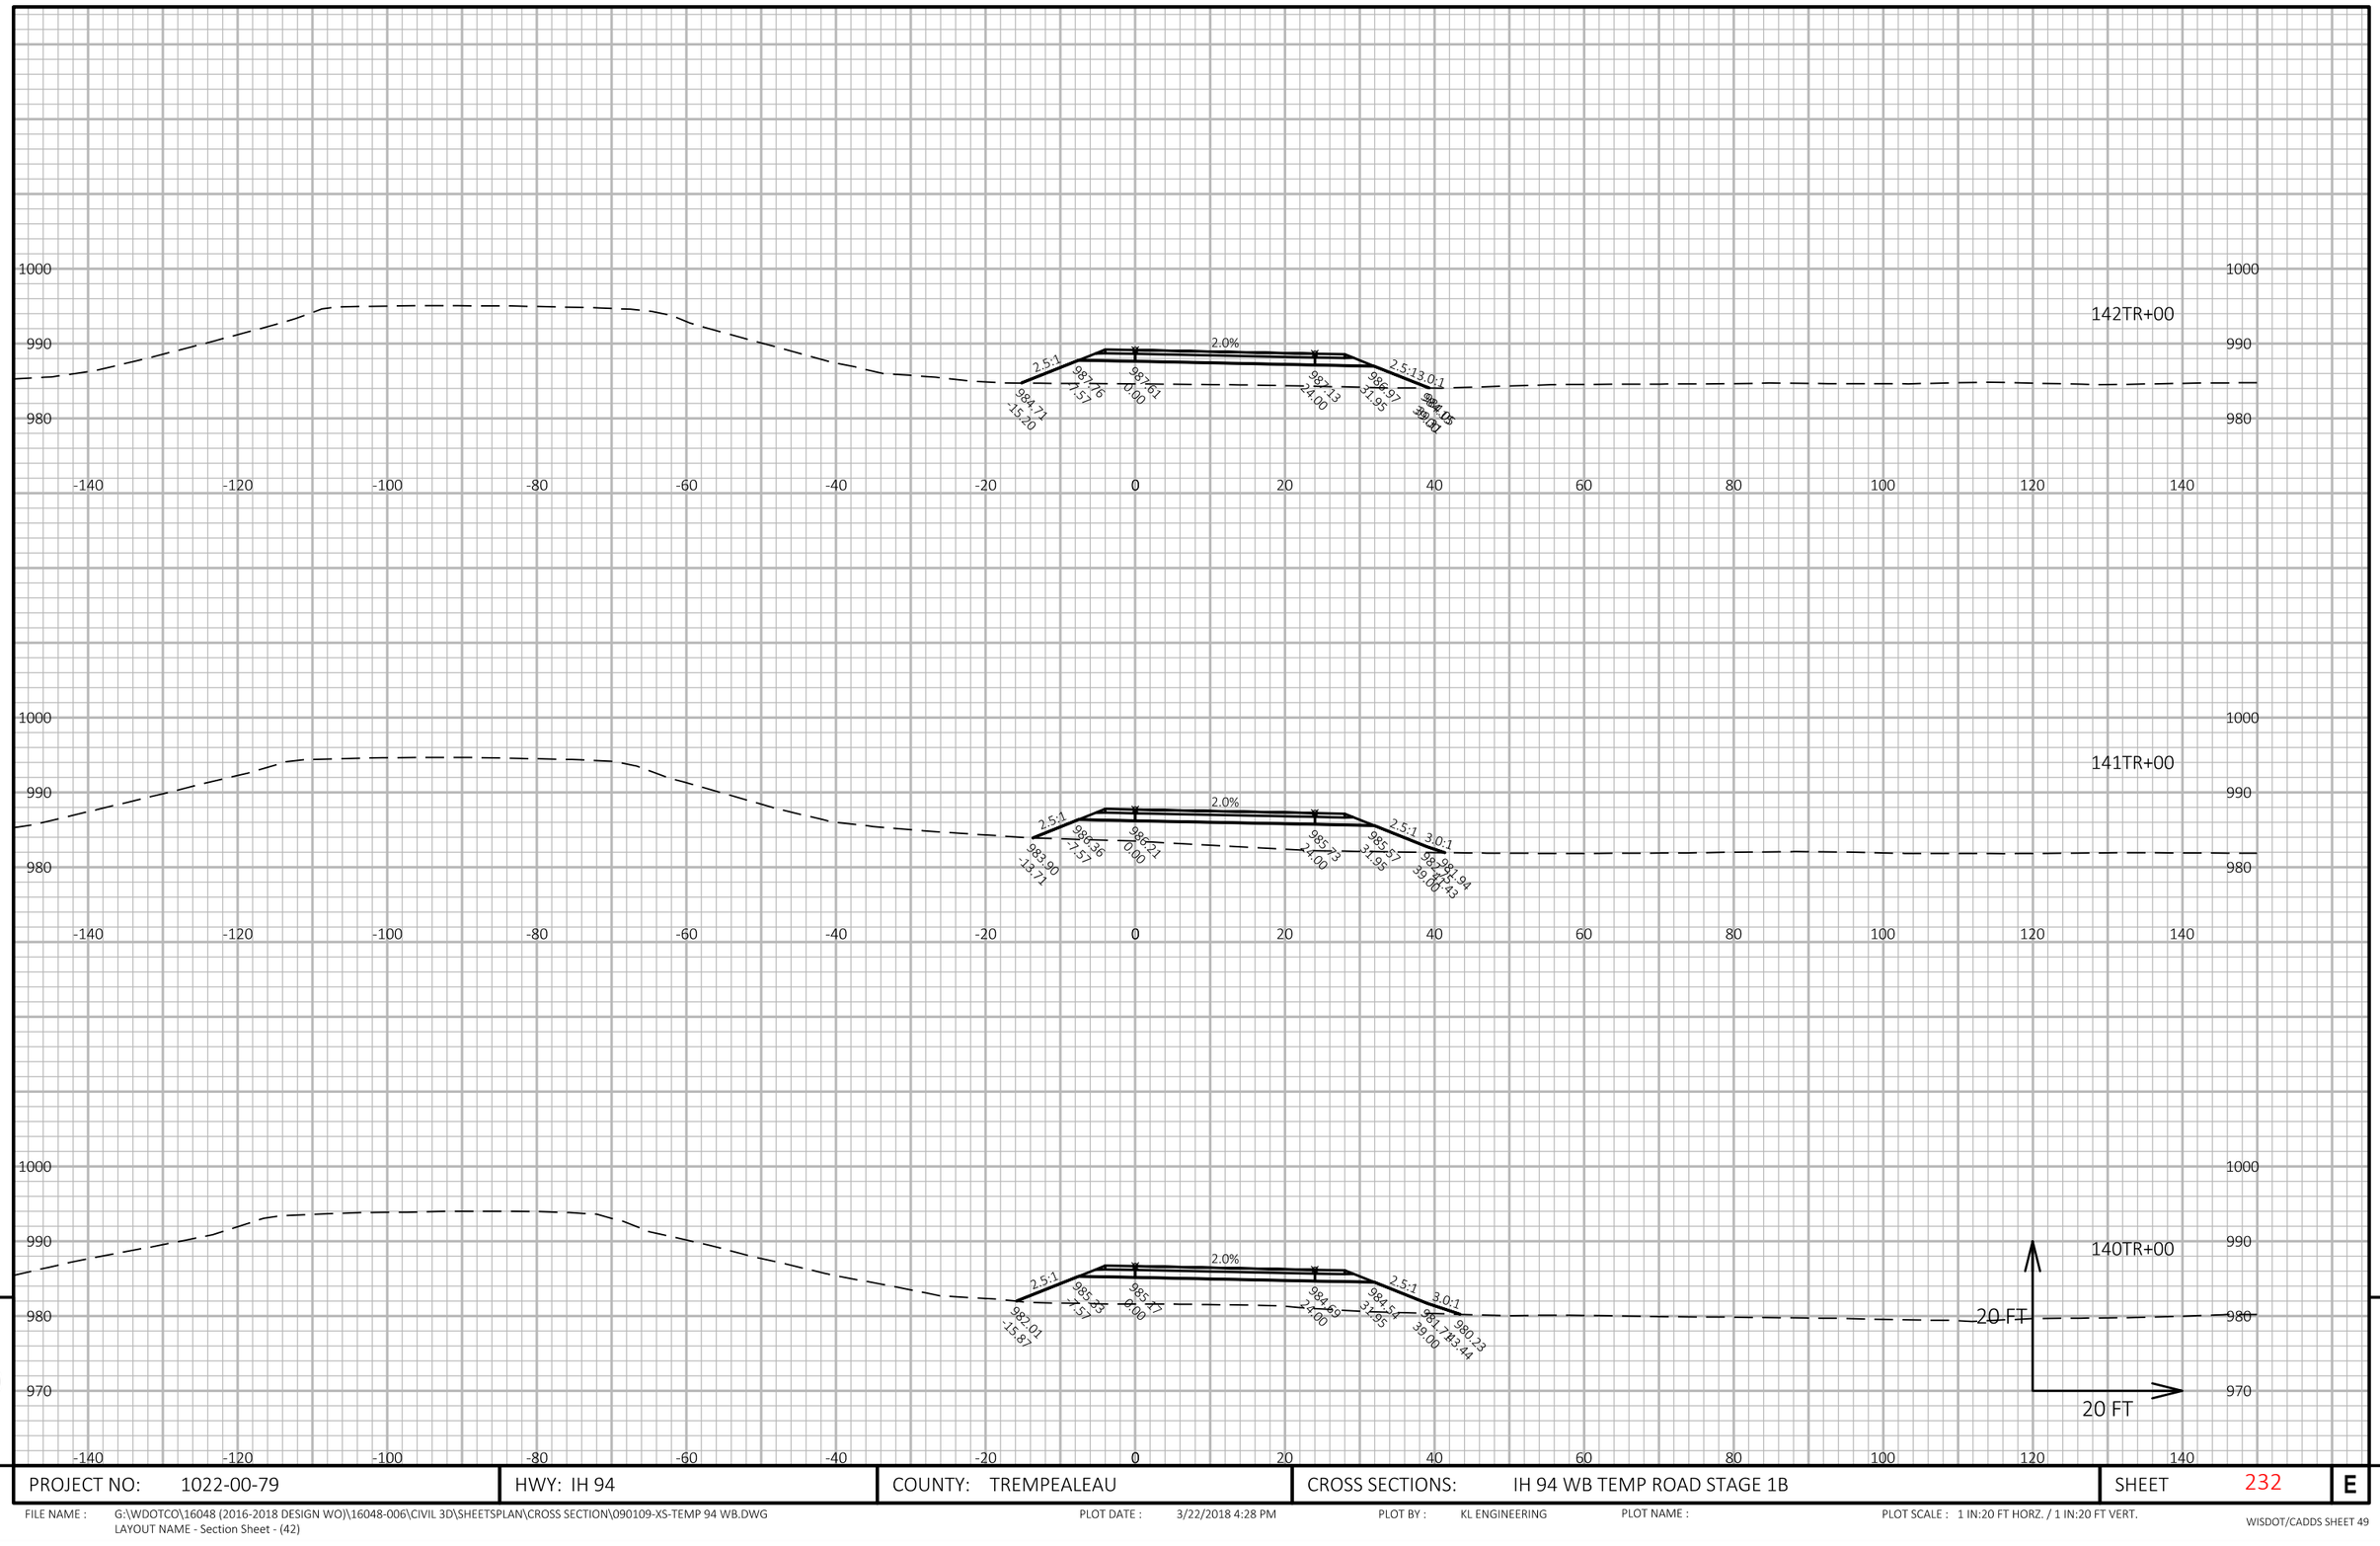

APPROVED FOR UTILITY RELOCATION May 1, 2018

9

9

PROJECT NO: 1022-00-79	HWY: IH 94	COUNTY: TREMPEALEAU	CROSS SECTIONS: IH 94 WB TEMP ROAD STAGE 1B	SHEET 232	E

FILE NAME : G:\WDOTCO\16048 (2016-2018 DESIGN WO)\16048-006\CIVIL 3D\SHEETSPLAN\CROSS SECTION\090109-XS-TEMP 94 WB.DWG
LAYOUT NAME - Section Sheet - (42)

PLOT DATE : 3/22/2018 4:28 PM PLOT BY : KL ENGINEERING PLOT NAME : PLOT SCALE : 1 IN:20 FT HORZ. / 1 IN:20 FT VERT.

WISDOT/CADDS SHEET 49

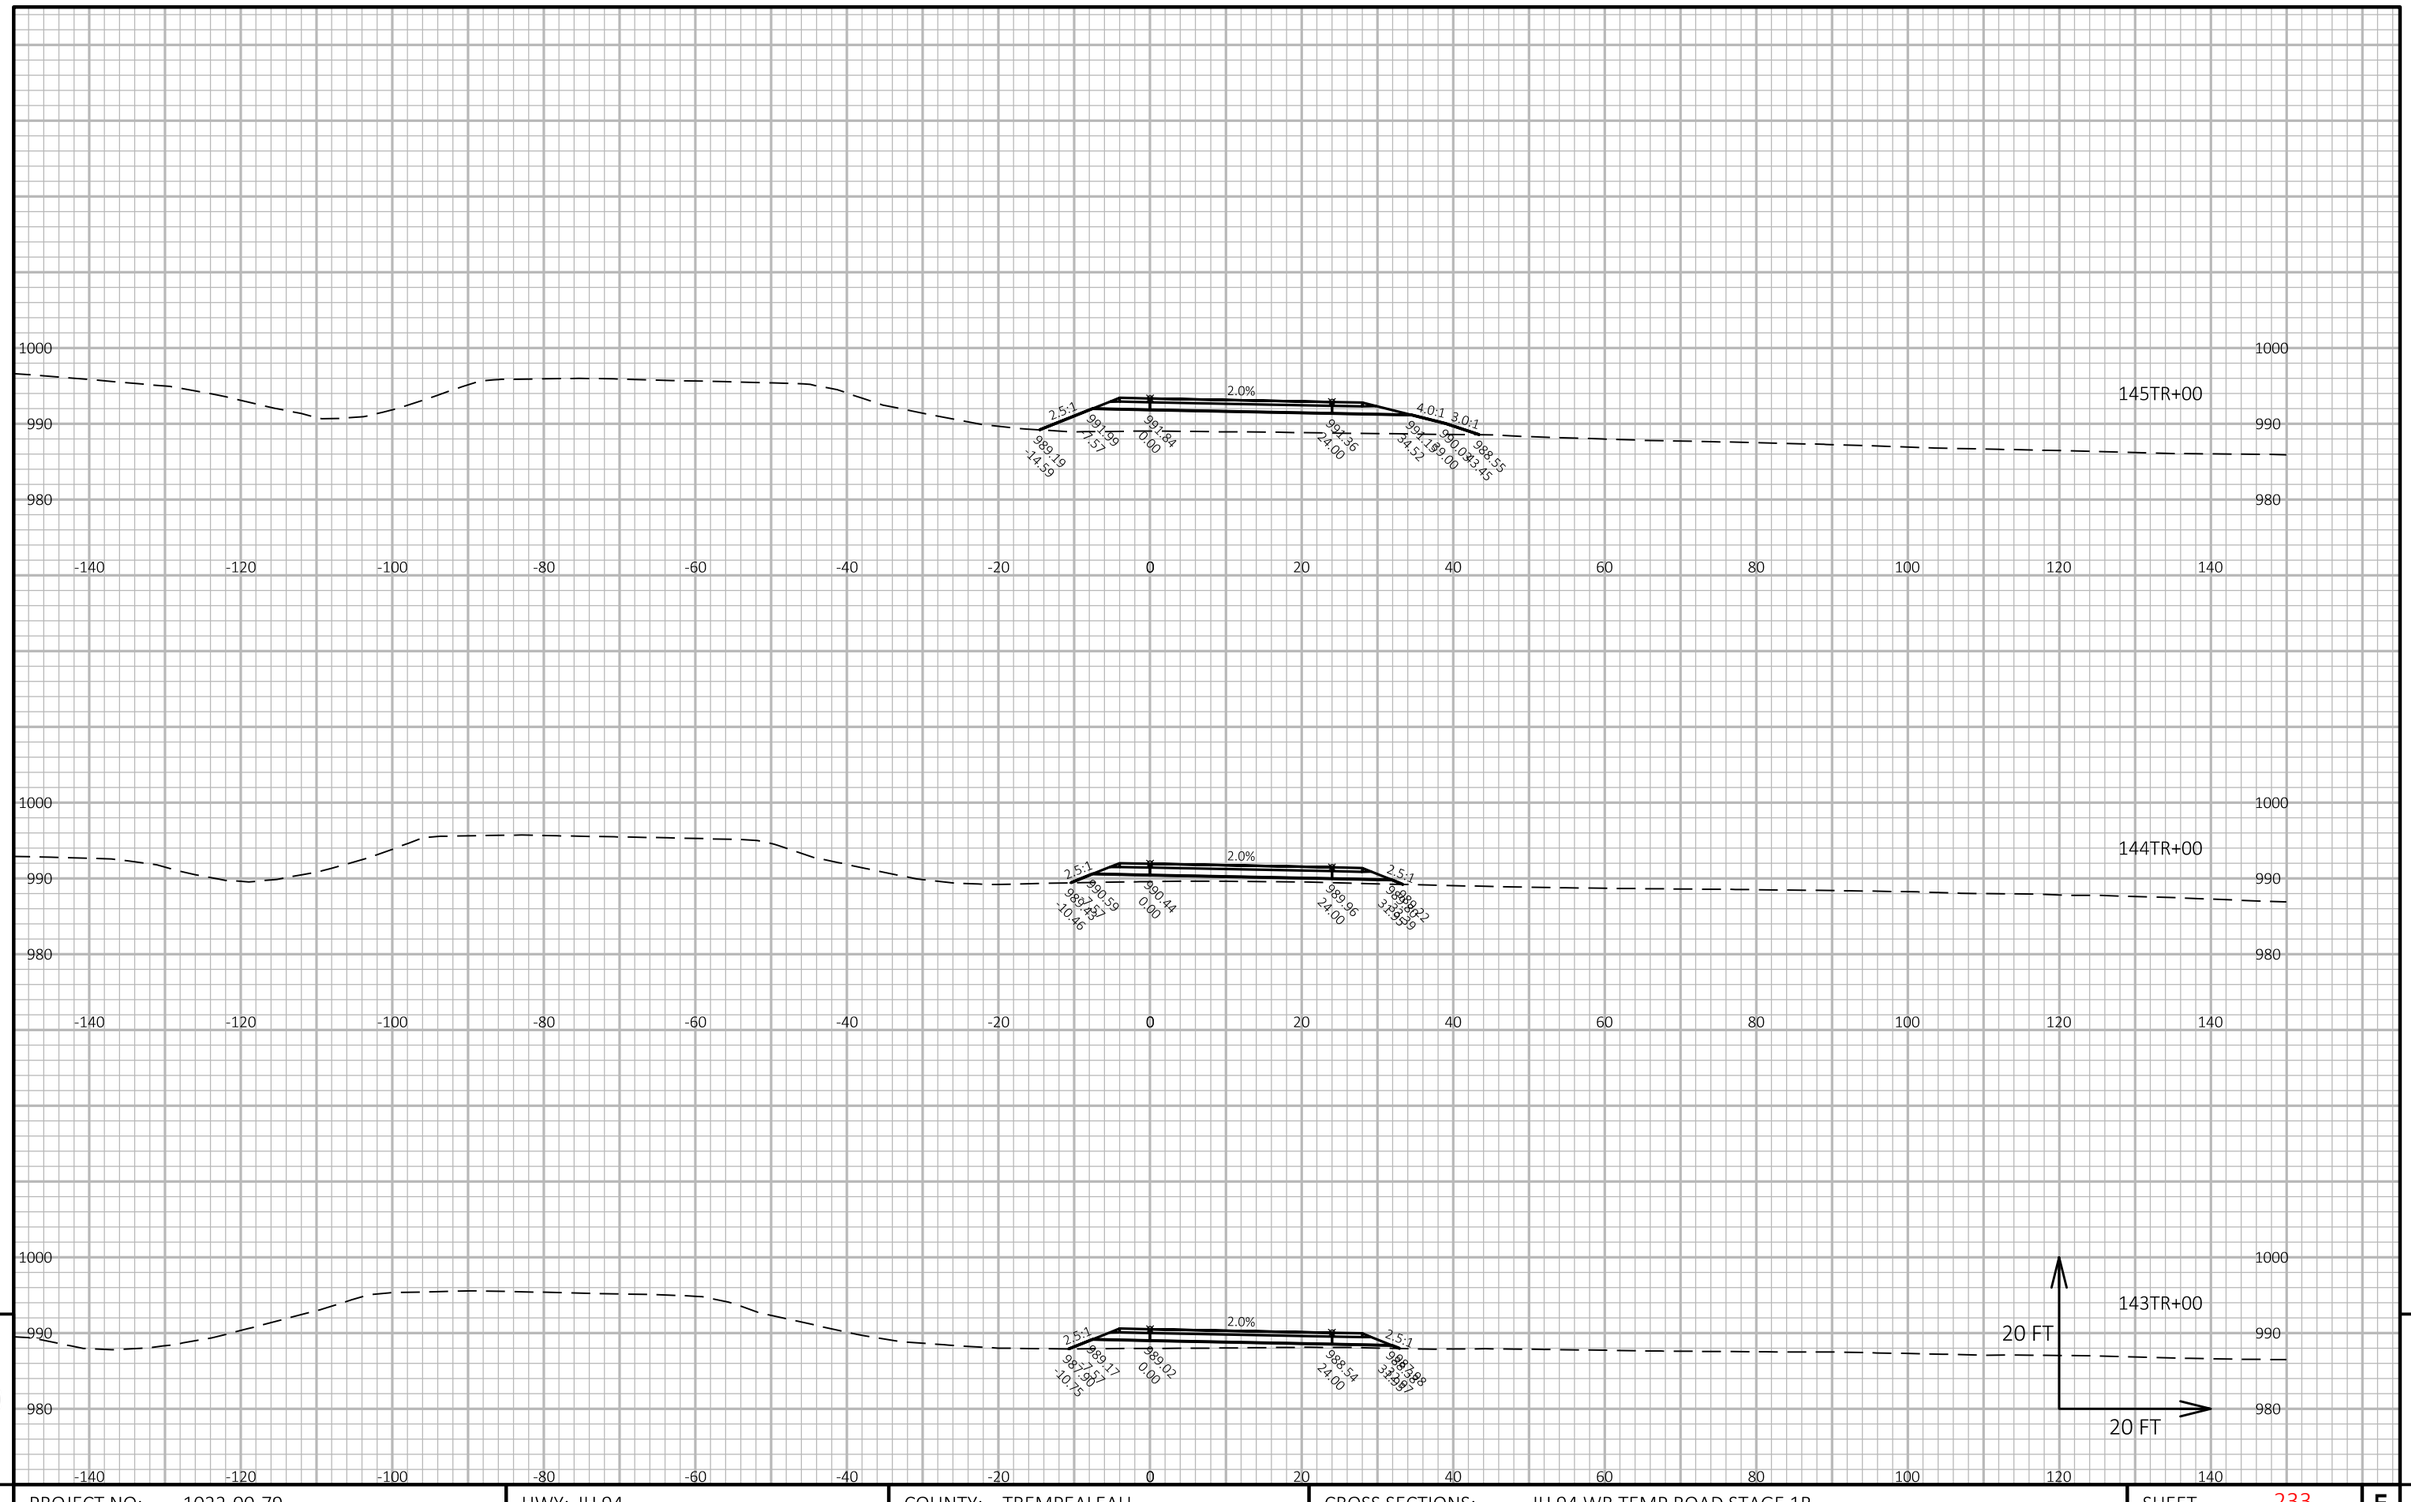

APPROVED FOR UTILITY RELOCATION May 1, 2018

9

9

PROJECT NO: 1022-00-79	HWY: IH 94	COUNTY: TREMPEALEAU	CROSS SECTIONS: IH 94 WB TEMP ROAD STAGE 1B	SHEET 233	E

FILE NAME : G:\WDOTCO\16048 (2016-2018 DESIGN WO)\16048-006\CIVIL 3D\SHEETSPLAN\CROSS SECTION\090109-XS-TEMP 94 WB.DWG
LAYOUT NAME - Section Sheet - (43)

PLOT DATE : 3/22/2018 4:29 PM PLOT BY : KL ENGINEERING PLOT NAME : PLOT SCALE : 1 IN:20 FT HORZ. / 1 IN:20 FT VERT.

WISDOT/CADDS SHEET 49

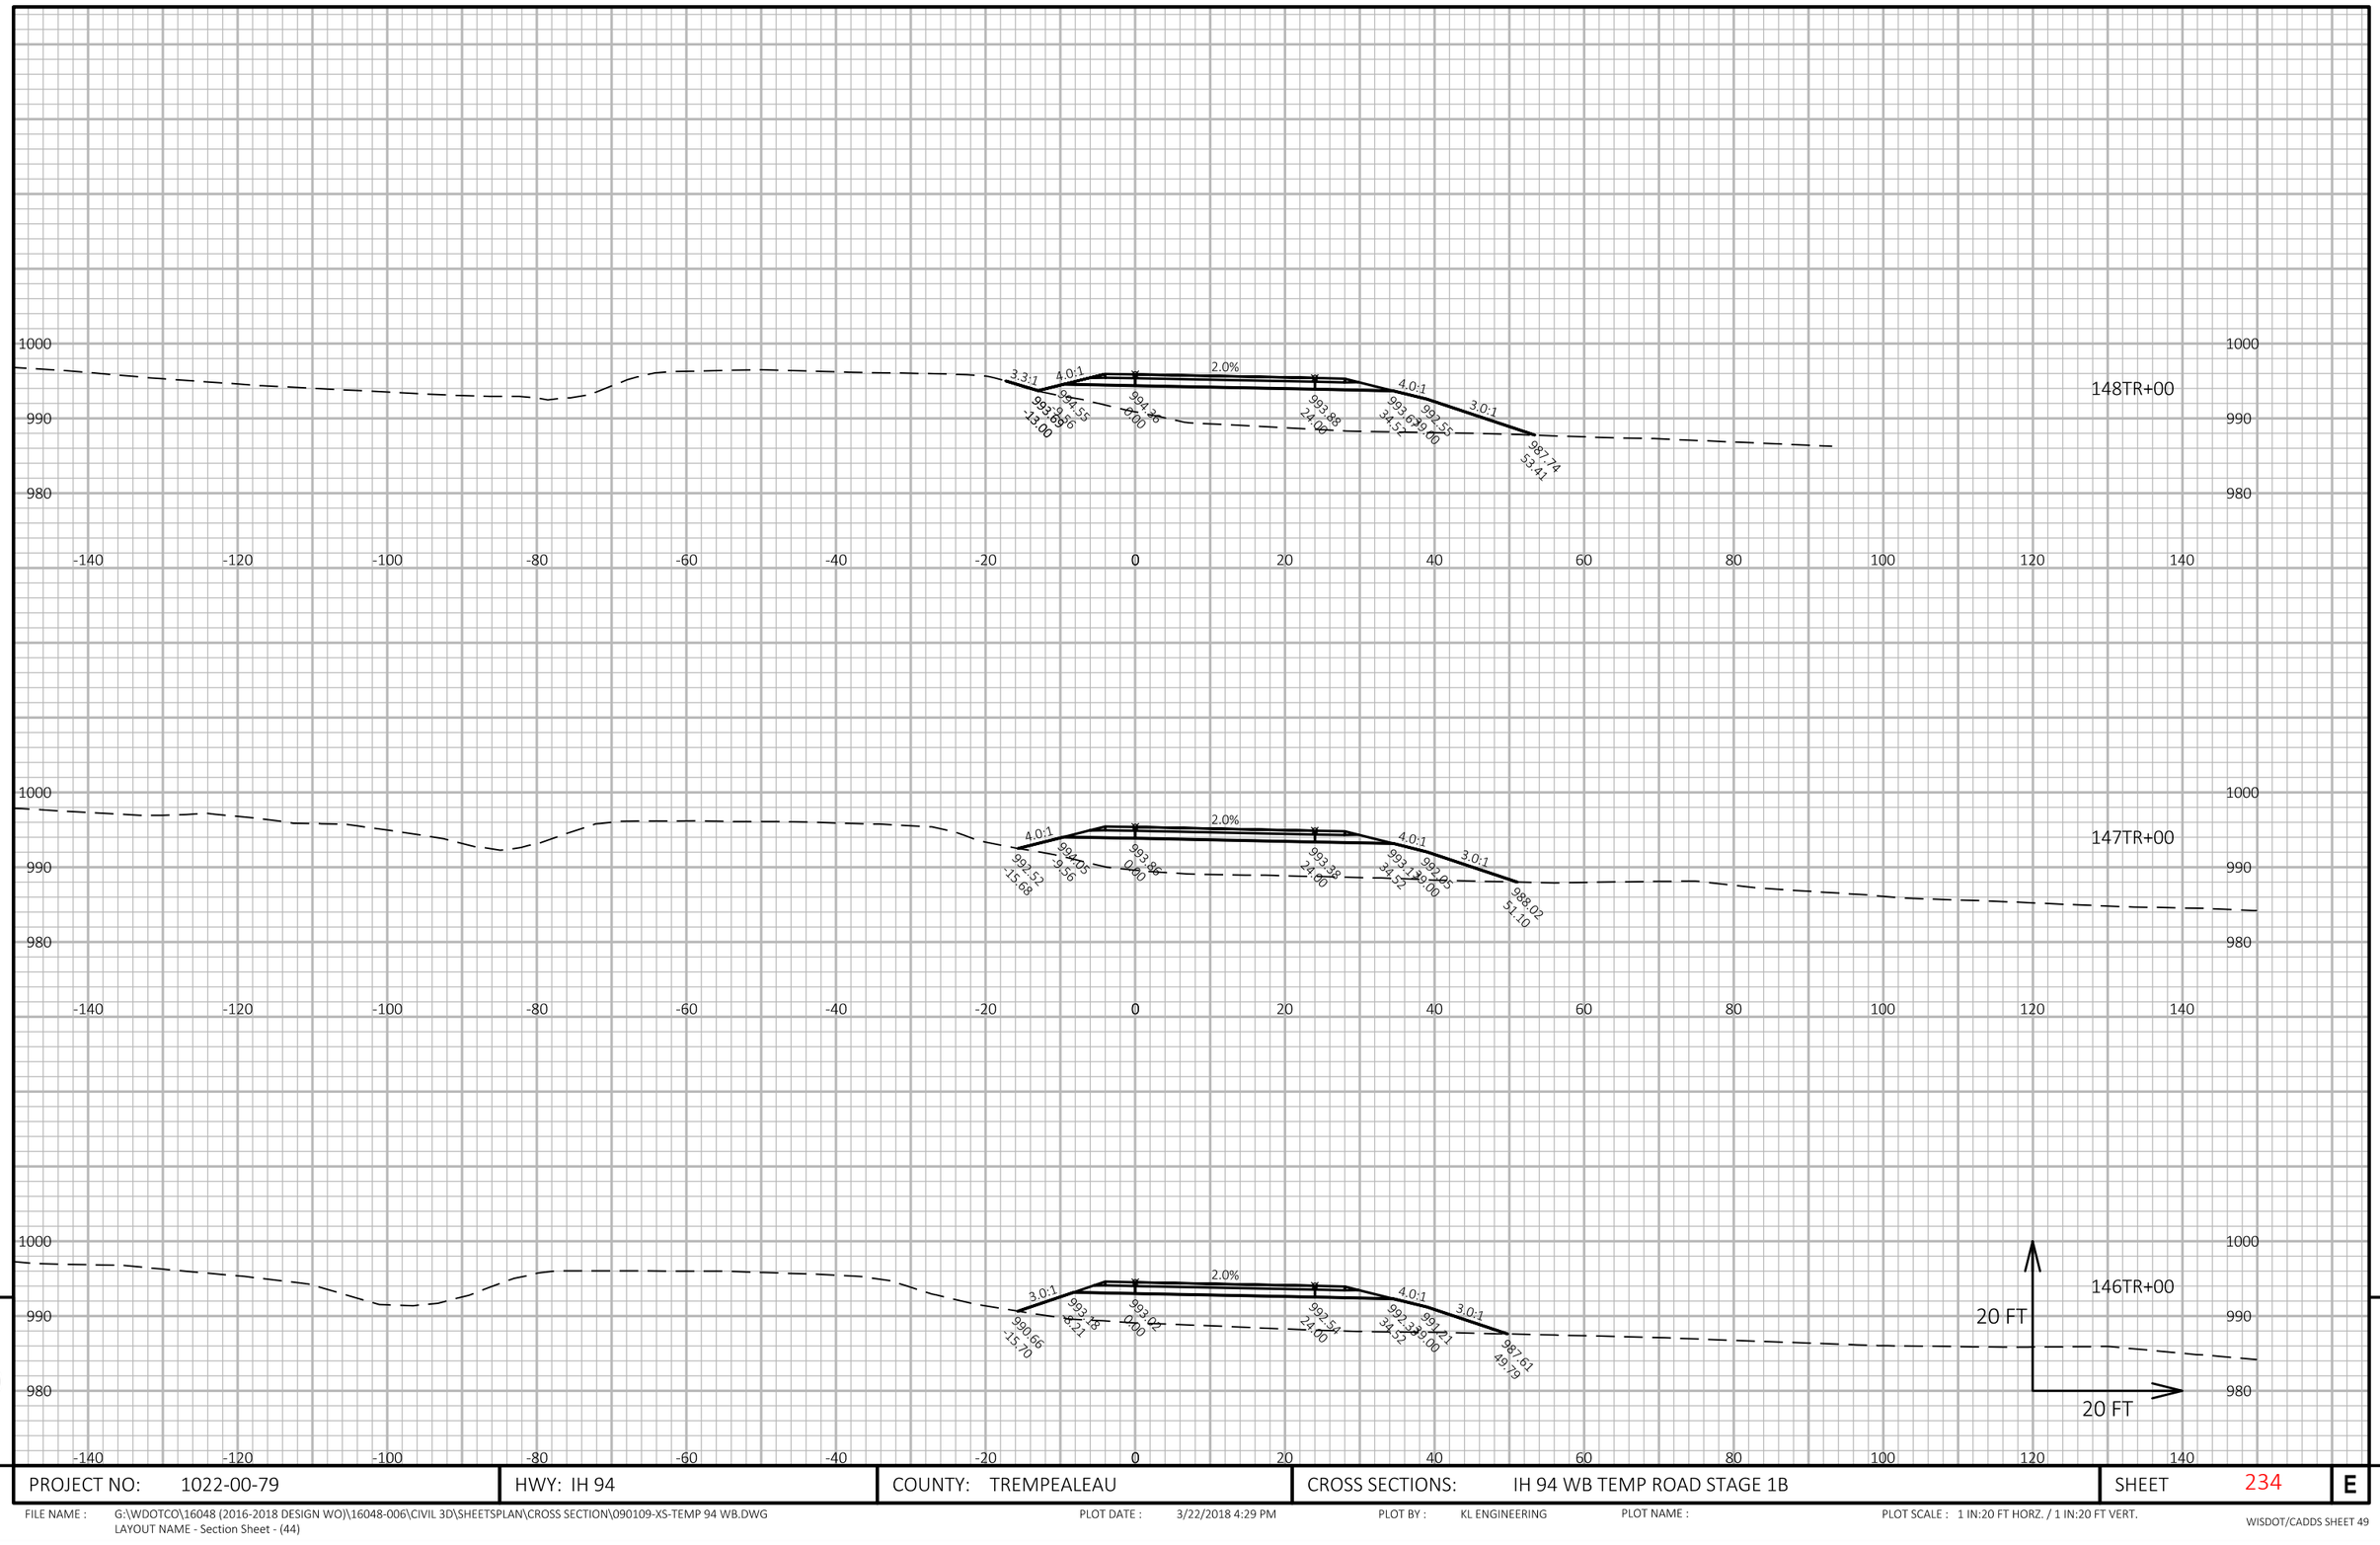

APPROVED FOR UTILITY RELOCATION May 1, 2018

9

9

PROJECT NO: 1022-00-79	HWY: IH 94	COUNTY: TREMPEALEAU	CROSS SECTIONS: IH 94 WB TEMP ROAD STAGE 1B	SHEET 234	E

FILE NAME : G:\WDOTCO\16048 (2016-2018 DESIGN WO)\16048-006\CIVIL 3D\SHEETSPLAN\CROSS SECTION\090109-XS-TEMP 94 WB.DWG
LAYOUT NAME - Section Sheet - (44)

PLOT DATE : 3/22/2018 4:29 PM PLOT BY : KL ENGINEERING PLOT NAME : PLOT SCALE : 1 IN:20 FT HORZ. / 1 IN:20 FT VERT.

WISDOT/CADDS SHEET 49

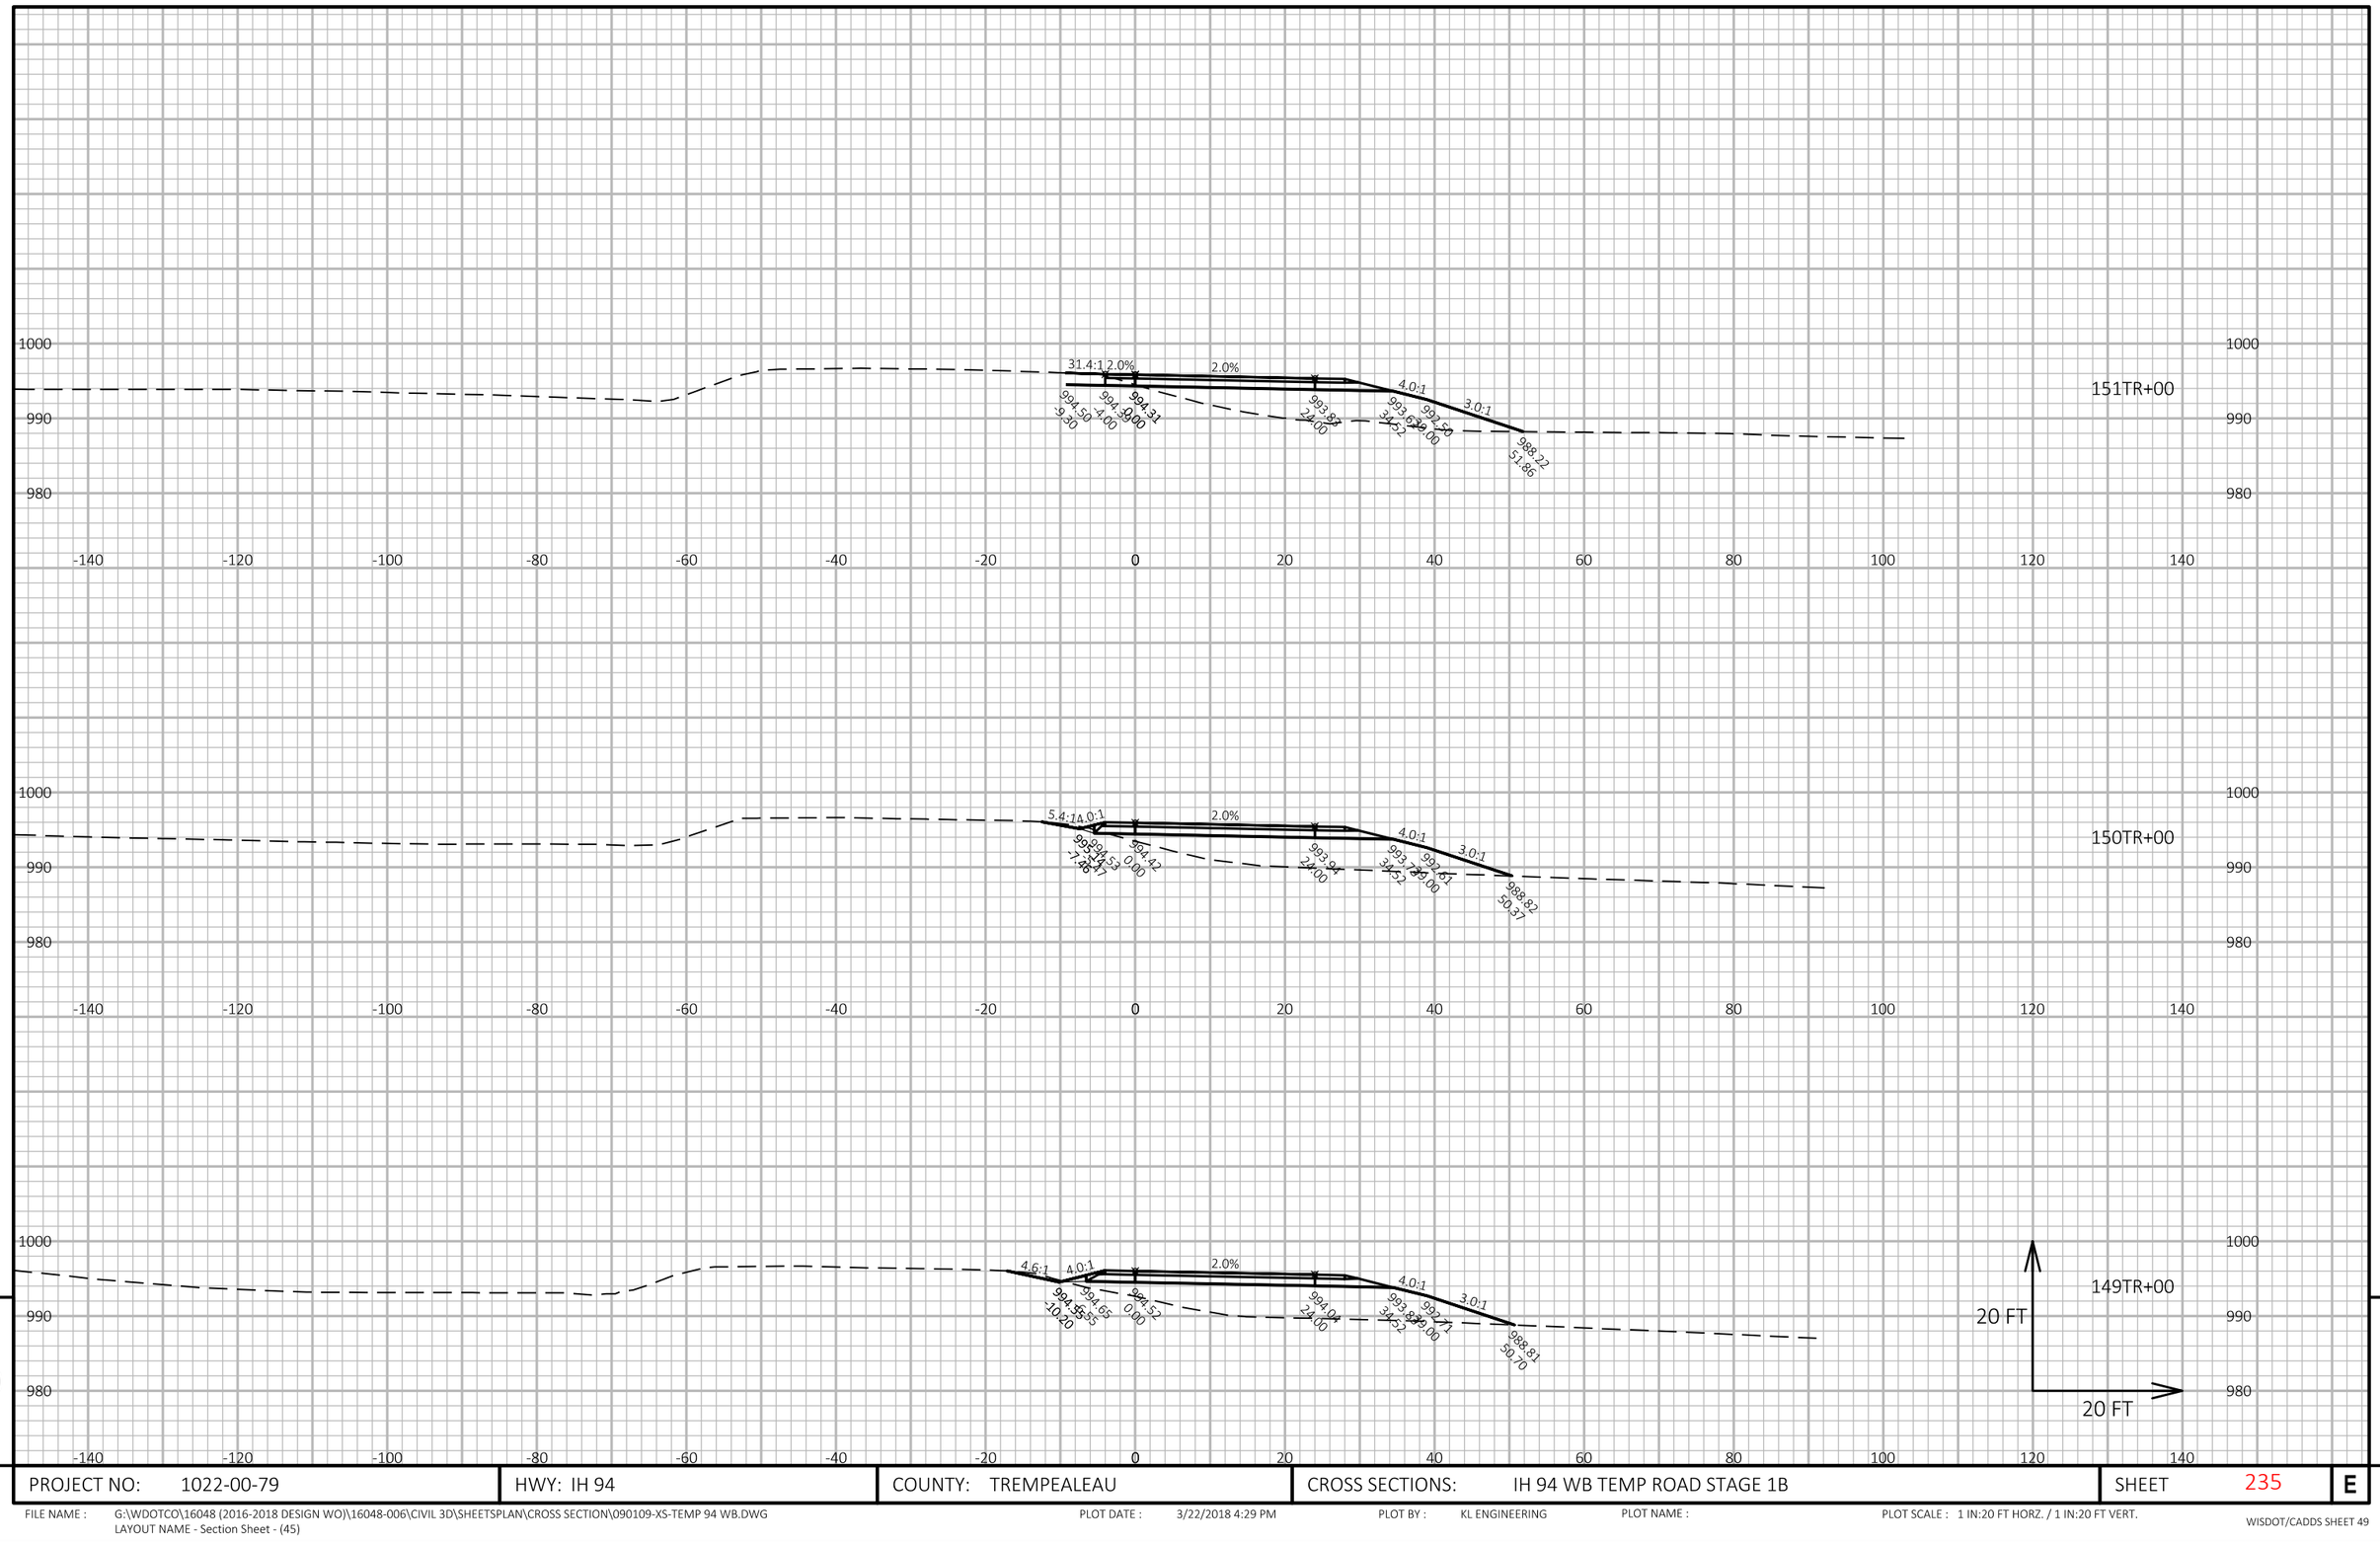

APPROVED FOR UTILITY RELOCATION May 1, 2018

9

9

PROJECT NO: 1022-00-79	HWY: IH 94	COUNTY: TREMPEALEAU	CROSS SECTIONS: IH 94 WB TEMP ROAD STAGE 1B	SHEET 235	E

FILE NAME : G:\WDOTCO\16048 (2016-2018 DESIGN WO)\16048-006\CIVIL 3D\SHEETSPLAN\CROSS SECTION\090109-XS-TEMP 94 WB.DWG
LAYOUT NAME - Section Sheet - (45)

PLOT DATE : 3/22/2018 4:29 PM PLOT BY : KL ENGINEERING PLOT NAME : PLOT SCALE : 1 IN:20 FT HORZ. / 1 IN:20 FT VERT.

WISDOT/CADDS SHEET 49

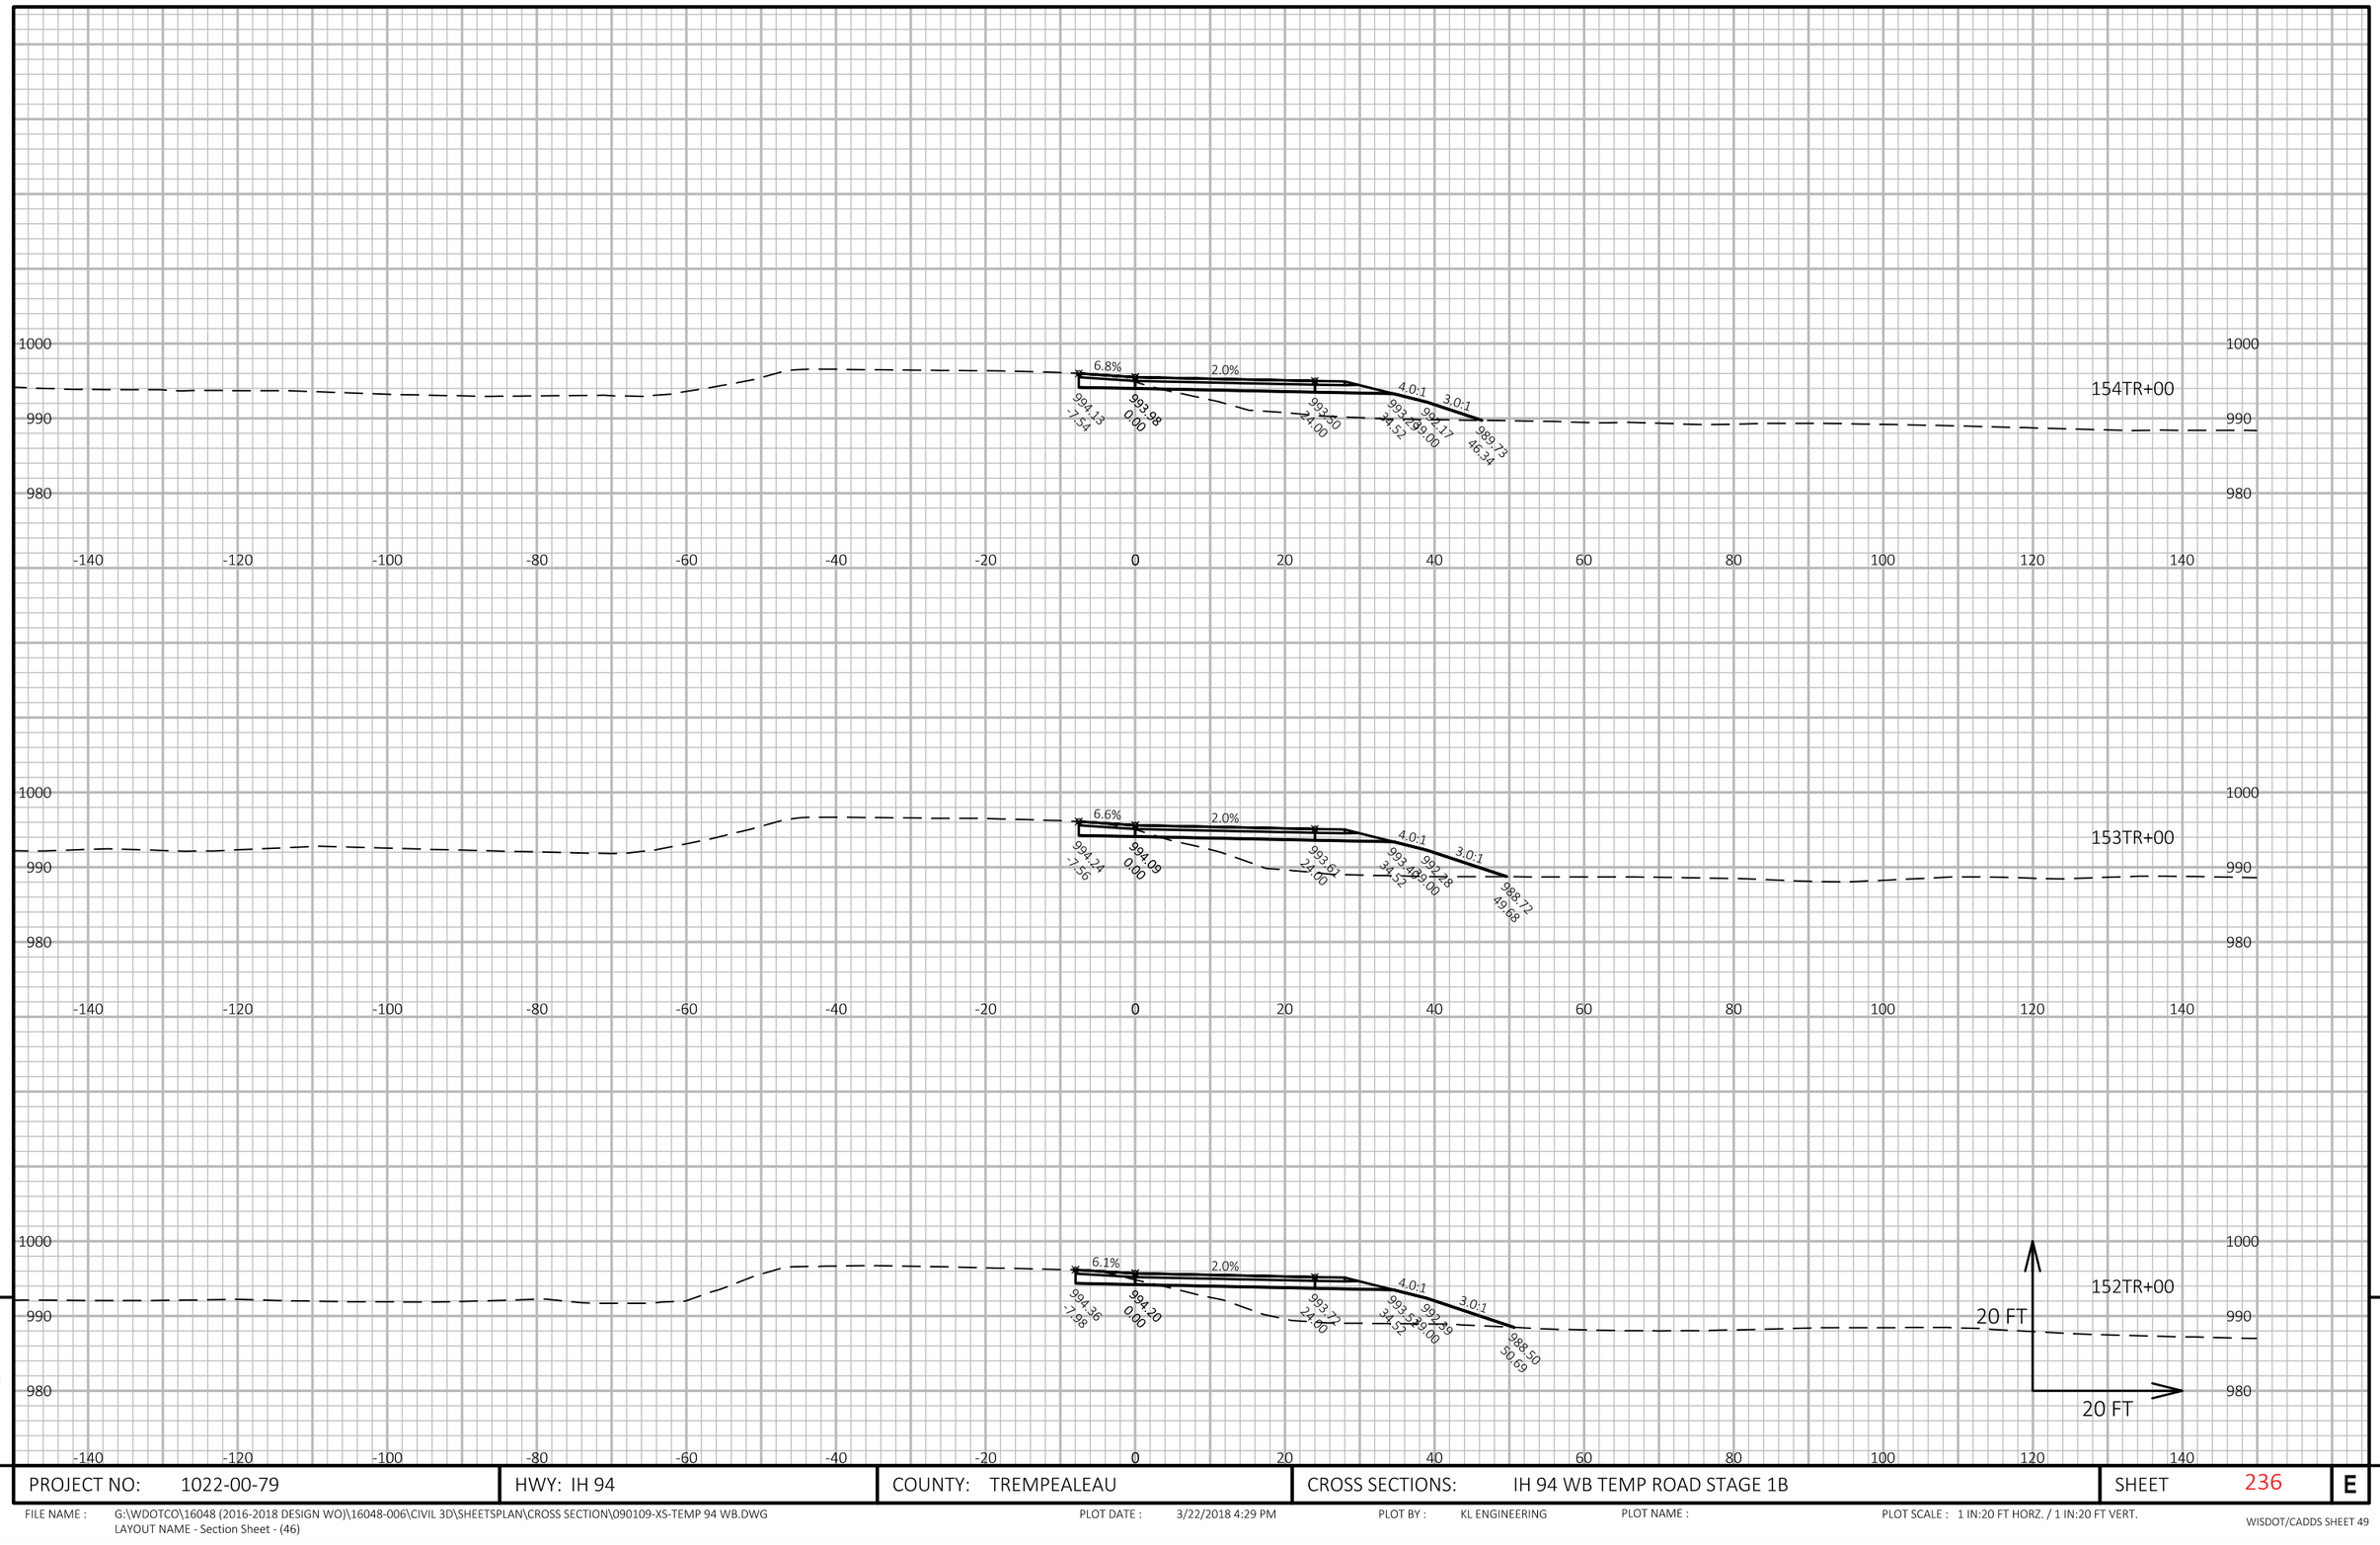

APPROVED FOR UTILITY RELOCATION May 1, 2018

9

9

PROJECT NO: 1022-00-79	HWY: IH 94	COUNTY: TREMPEALEAU	CROSS SECTIONS: IH 94 WB TEMP ROAD STAGE 1B	SHEET 236	E

FILE NAME : G:\WDOTCO\16048 (2016-2018 DESIGN WO)\16048-006\CIVIL 3D\SHEETSPLAN\CROSS SECTION\090109-XS-TEMP 94 WB.DWG
LAYOUT NAME - Section Sheet - (46)

PLOT DATE : 3/22/2018 4:29 PM PLOT BY : KL ENGINEERING PLOT NAME : PLOT SCALE : 1 IN:20 FT HORZ. / 1 IN:20 FT VERT.

WISDOT/CADDS SHEET 49

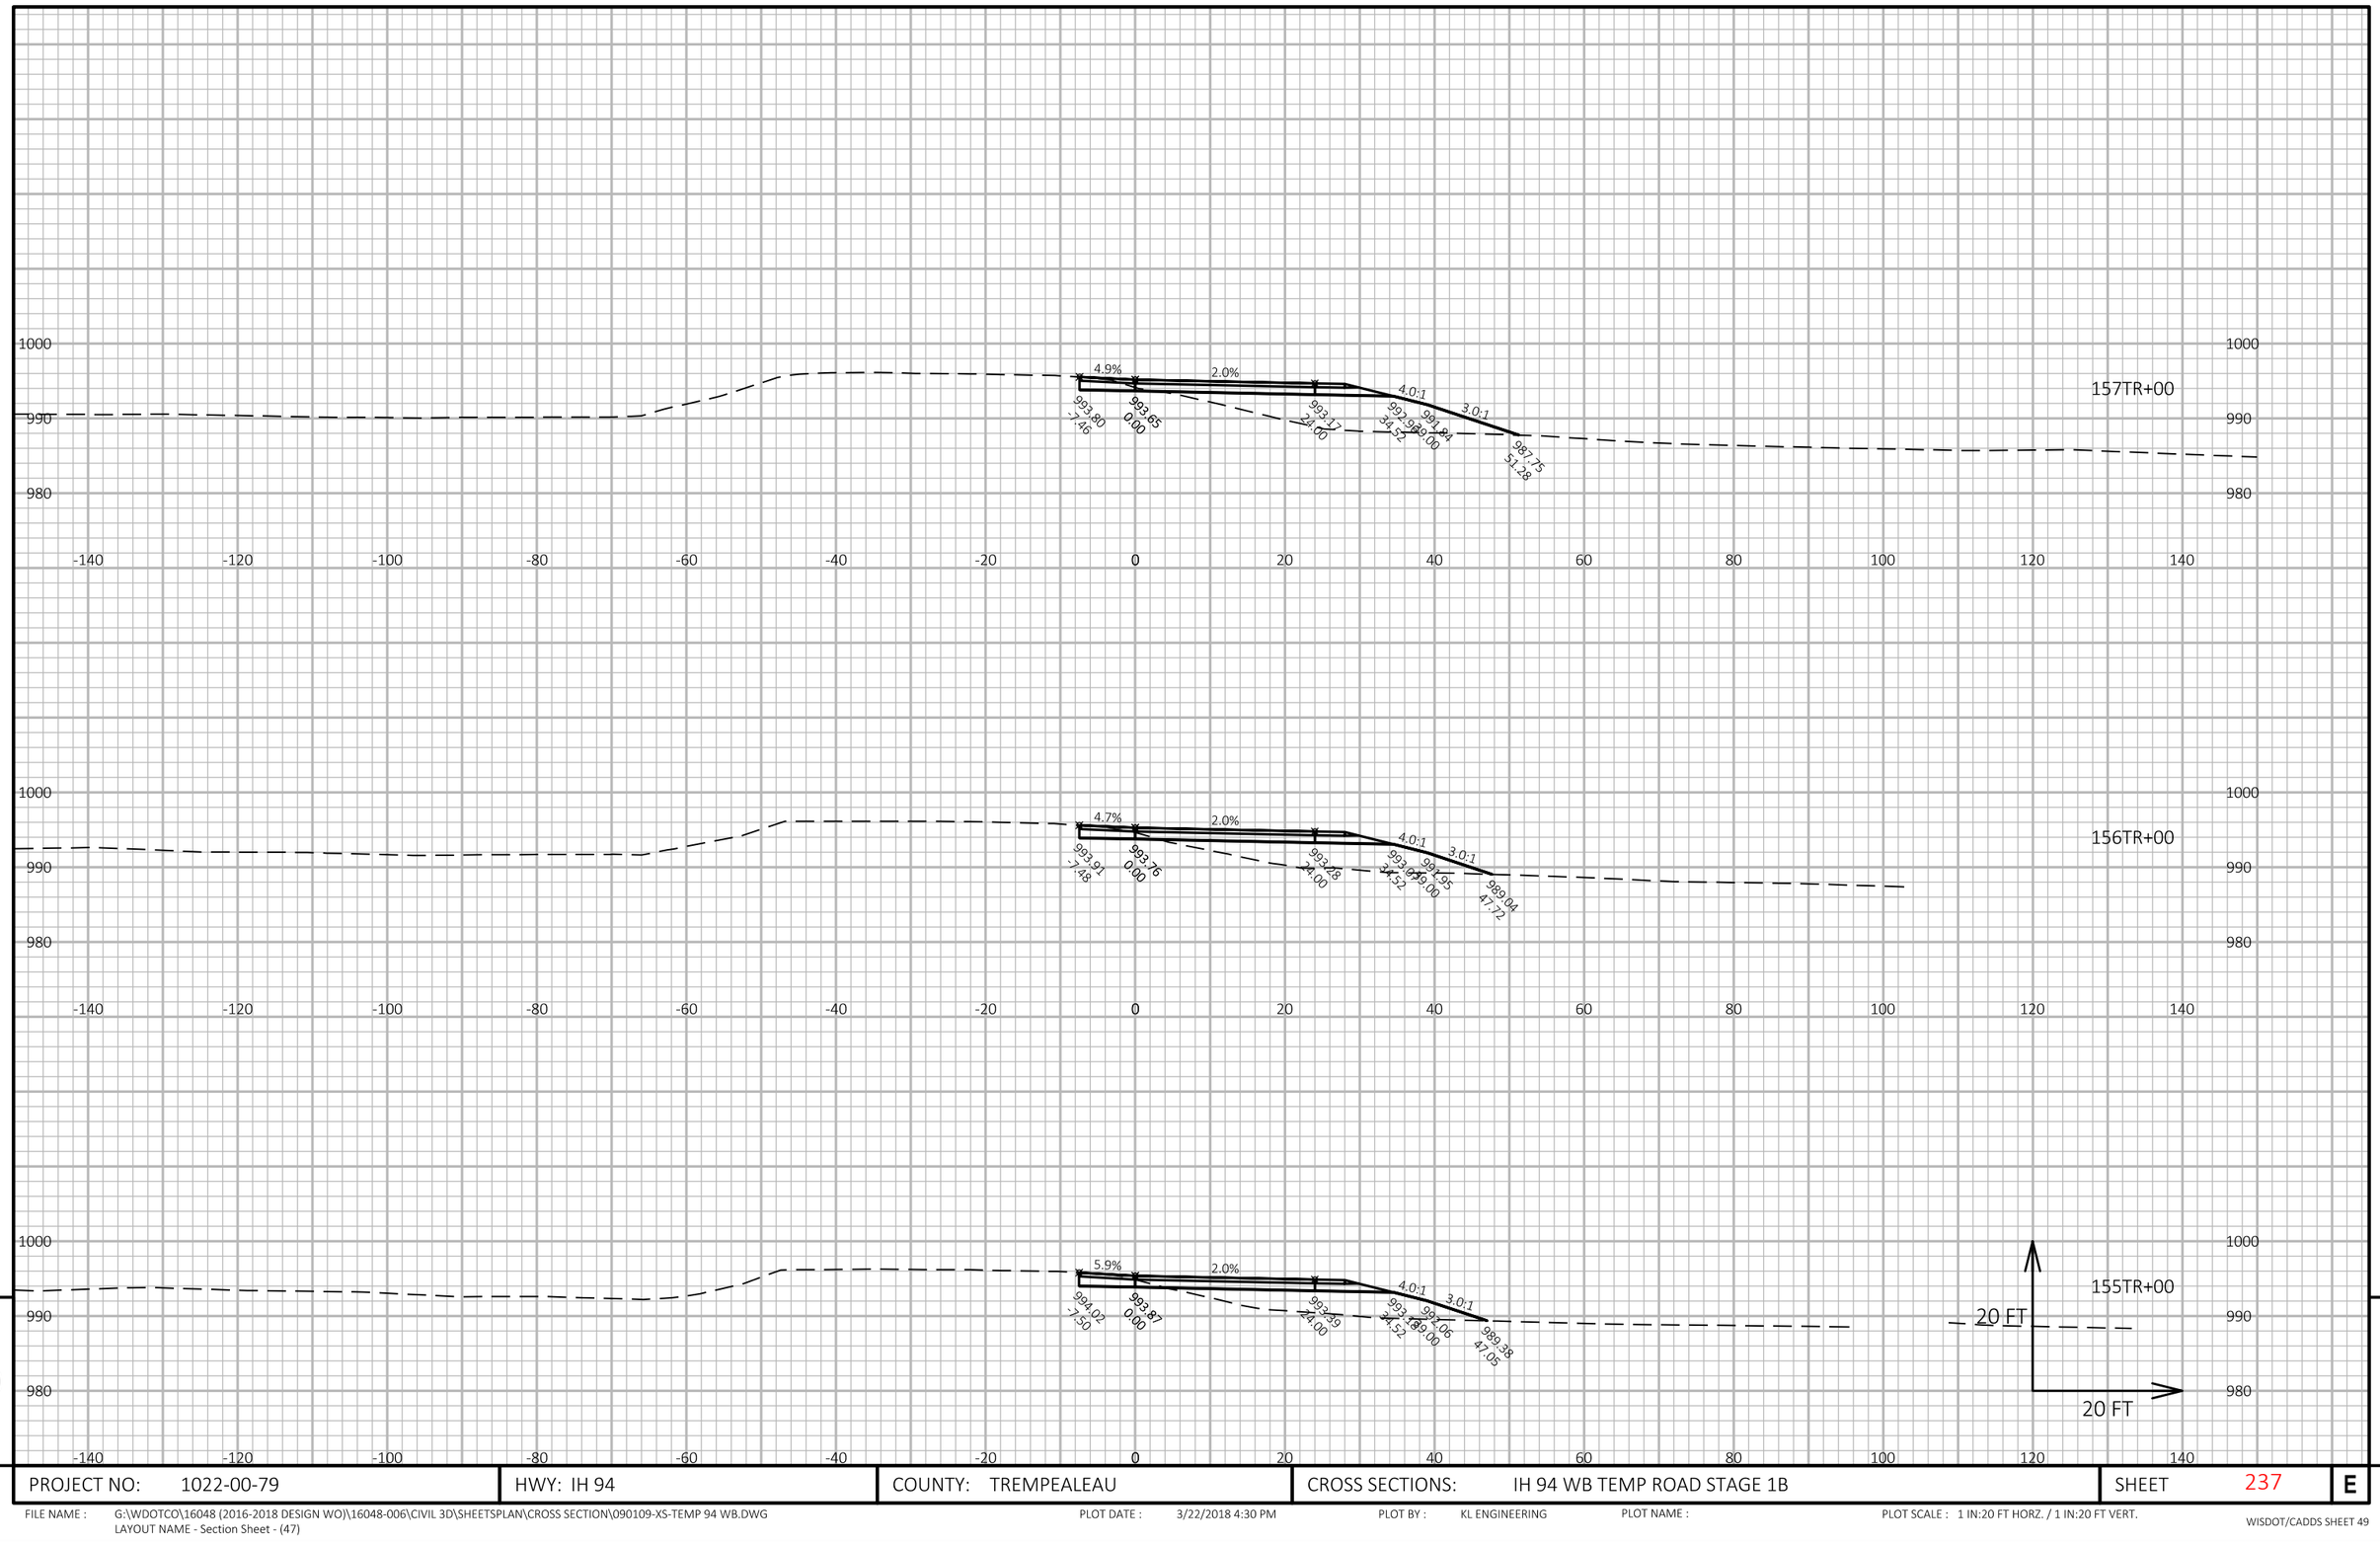

APPROVED FOR UTILITY RELOCATION May 1, 2018

9

9

PROJECT NO: 1022-00-79	HWY: IH 94	COUNTY: TREMPEALEAU	CROSS SECTIONS: IH 94 WB TEMP ROAD STAGE 1B	SHEET 237	E

FILE NAME : G:\WDOTCO\16048 (2016-2018 DESIGN WO)\16048-006\CIVIL 3D\SHEETSPLAN\CROSS SECTION\090109-XS-TEMP 94 WB.DWG
LAYOUT NAME - Section Sheet - (47)

PLOT DATE : 3/22/2018 4:30 PM PLOT BY : KL ENGINEERING PLOT NAME : PLOT SCALE : 1 IN:20 FT HORZ. / 1 IN:20 FT VERT.

WISDOT/CADDS SHEET 49

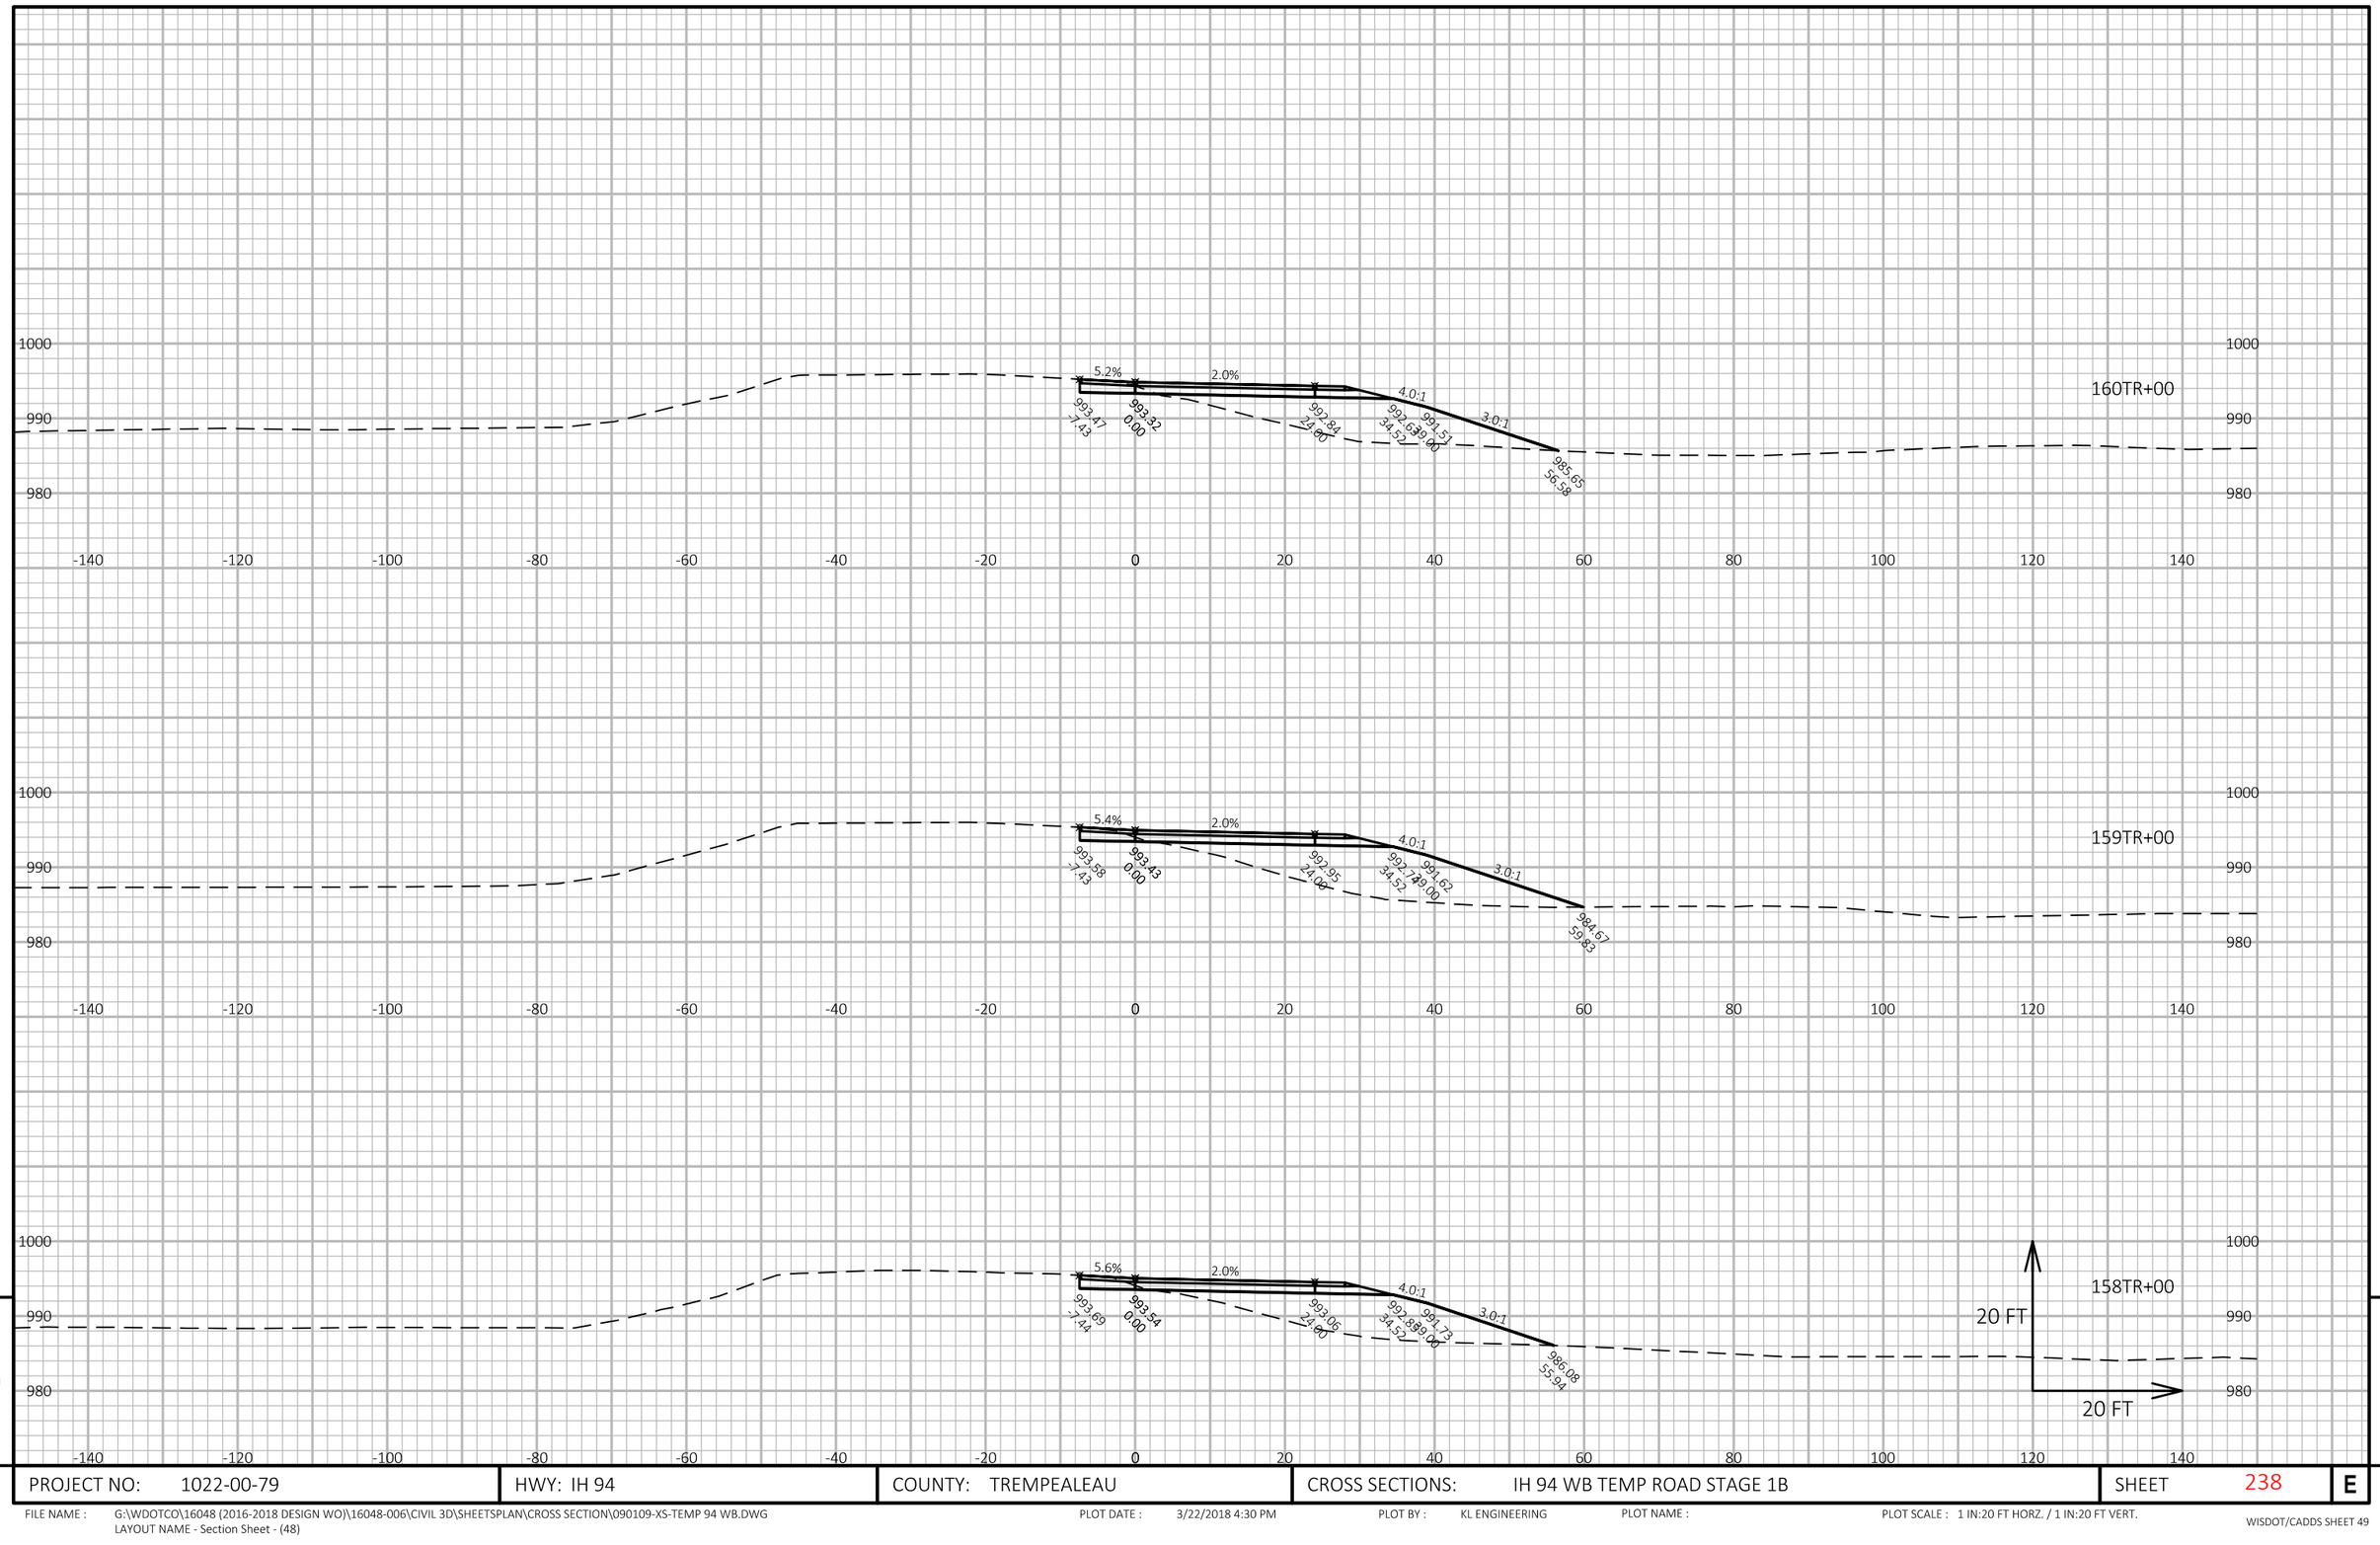

APPROVED FOR UTILITY RELOCATION May 1, 2018

9

9

PROJECT NO: 1022-00-79	HWY: IH 94	COUNTY: TREMPEALEAU	CROSS SECTIONS: IH 94 WB TEMP ROAD STAGE 1B	SHEET 238	E

FILE NAME : G:\WDOTCO\16048 (2016-2018 DESIGN WO)\16048-006\CIVIL 3D\SHEETSPLAN\CROSS SECTION\090109-XS-TEMP 94 WB.DWG
LAYOUT NAME - Section Sheet - (48)

PLOT DATE : 3/22/2018 4:30 PM PLOT BY : KL ENGINEERING PLOT NAME : PLOT SCALE : 1 IN:20 FT HORZ. / 1 IN:20 FT VERT.

WISDOT/CADDS SHEET 49

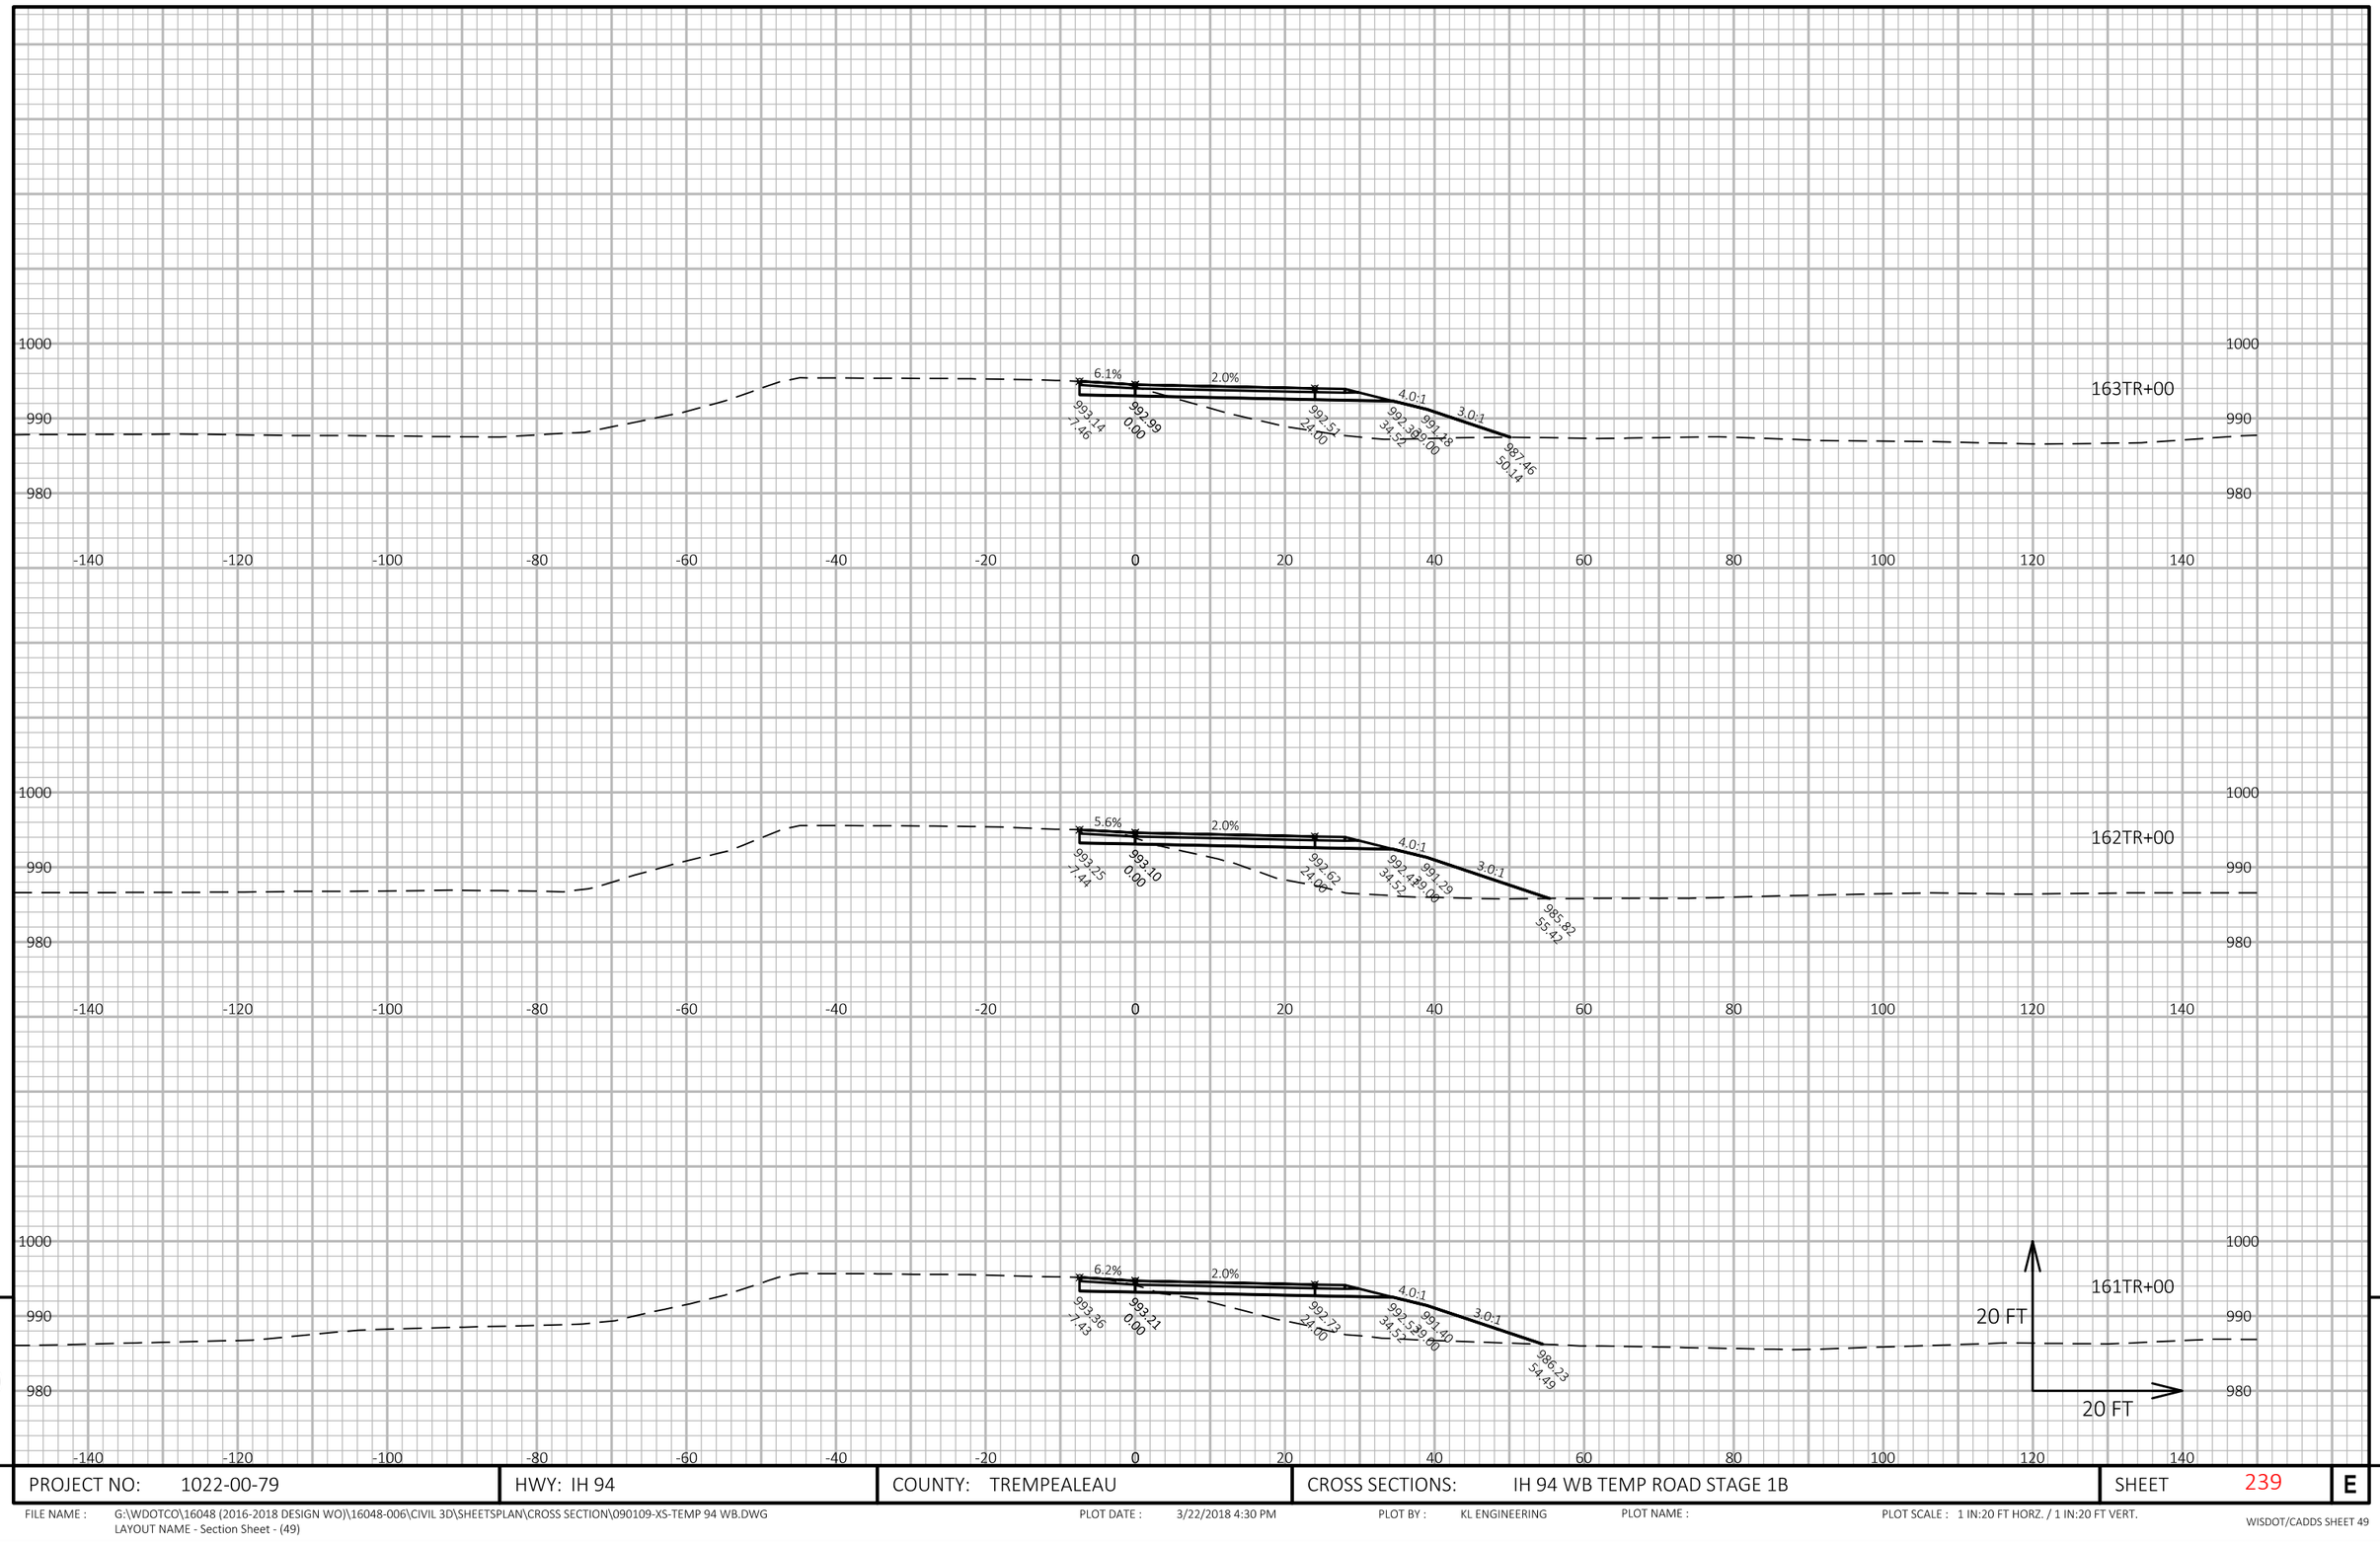

APPROVED FOR UTILITY RELOCATION May 1, 2018

9

9

PROJECT NO: 1022-00-79	HWY: IH 94	COUNTY: TREMPEALEAU	CROSS SECTIONS: IH 94 WB TEMP ROAD STAGE 1B	SHEET 239	E

FILE NAME : G:\WDOTCO\16048 (2016-2018 DESIGN WO)\16048-006\CIVIL 3D\SHEETSPLAN\CROSS SECTION\090109-XS-TEMP 94 WB.DWG
LAYOUT NAME - Section Sheet - (49)

PLOT DATE : 3/22/2018 4:30 PM PLOT BY : KL ENGINEERING PLOT NAME : PLOT SCALE : 1 IN:20 FT HORZ. / 1 IN:20 FT VERT.

WISDOT/CADDS SHEET 49

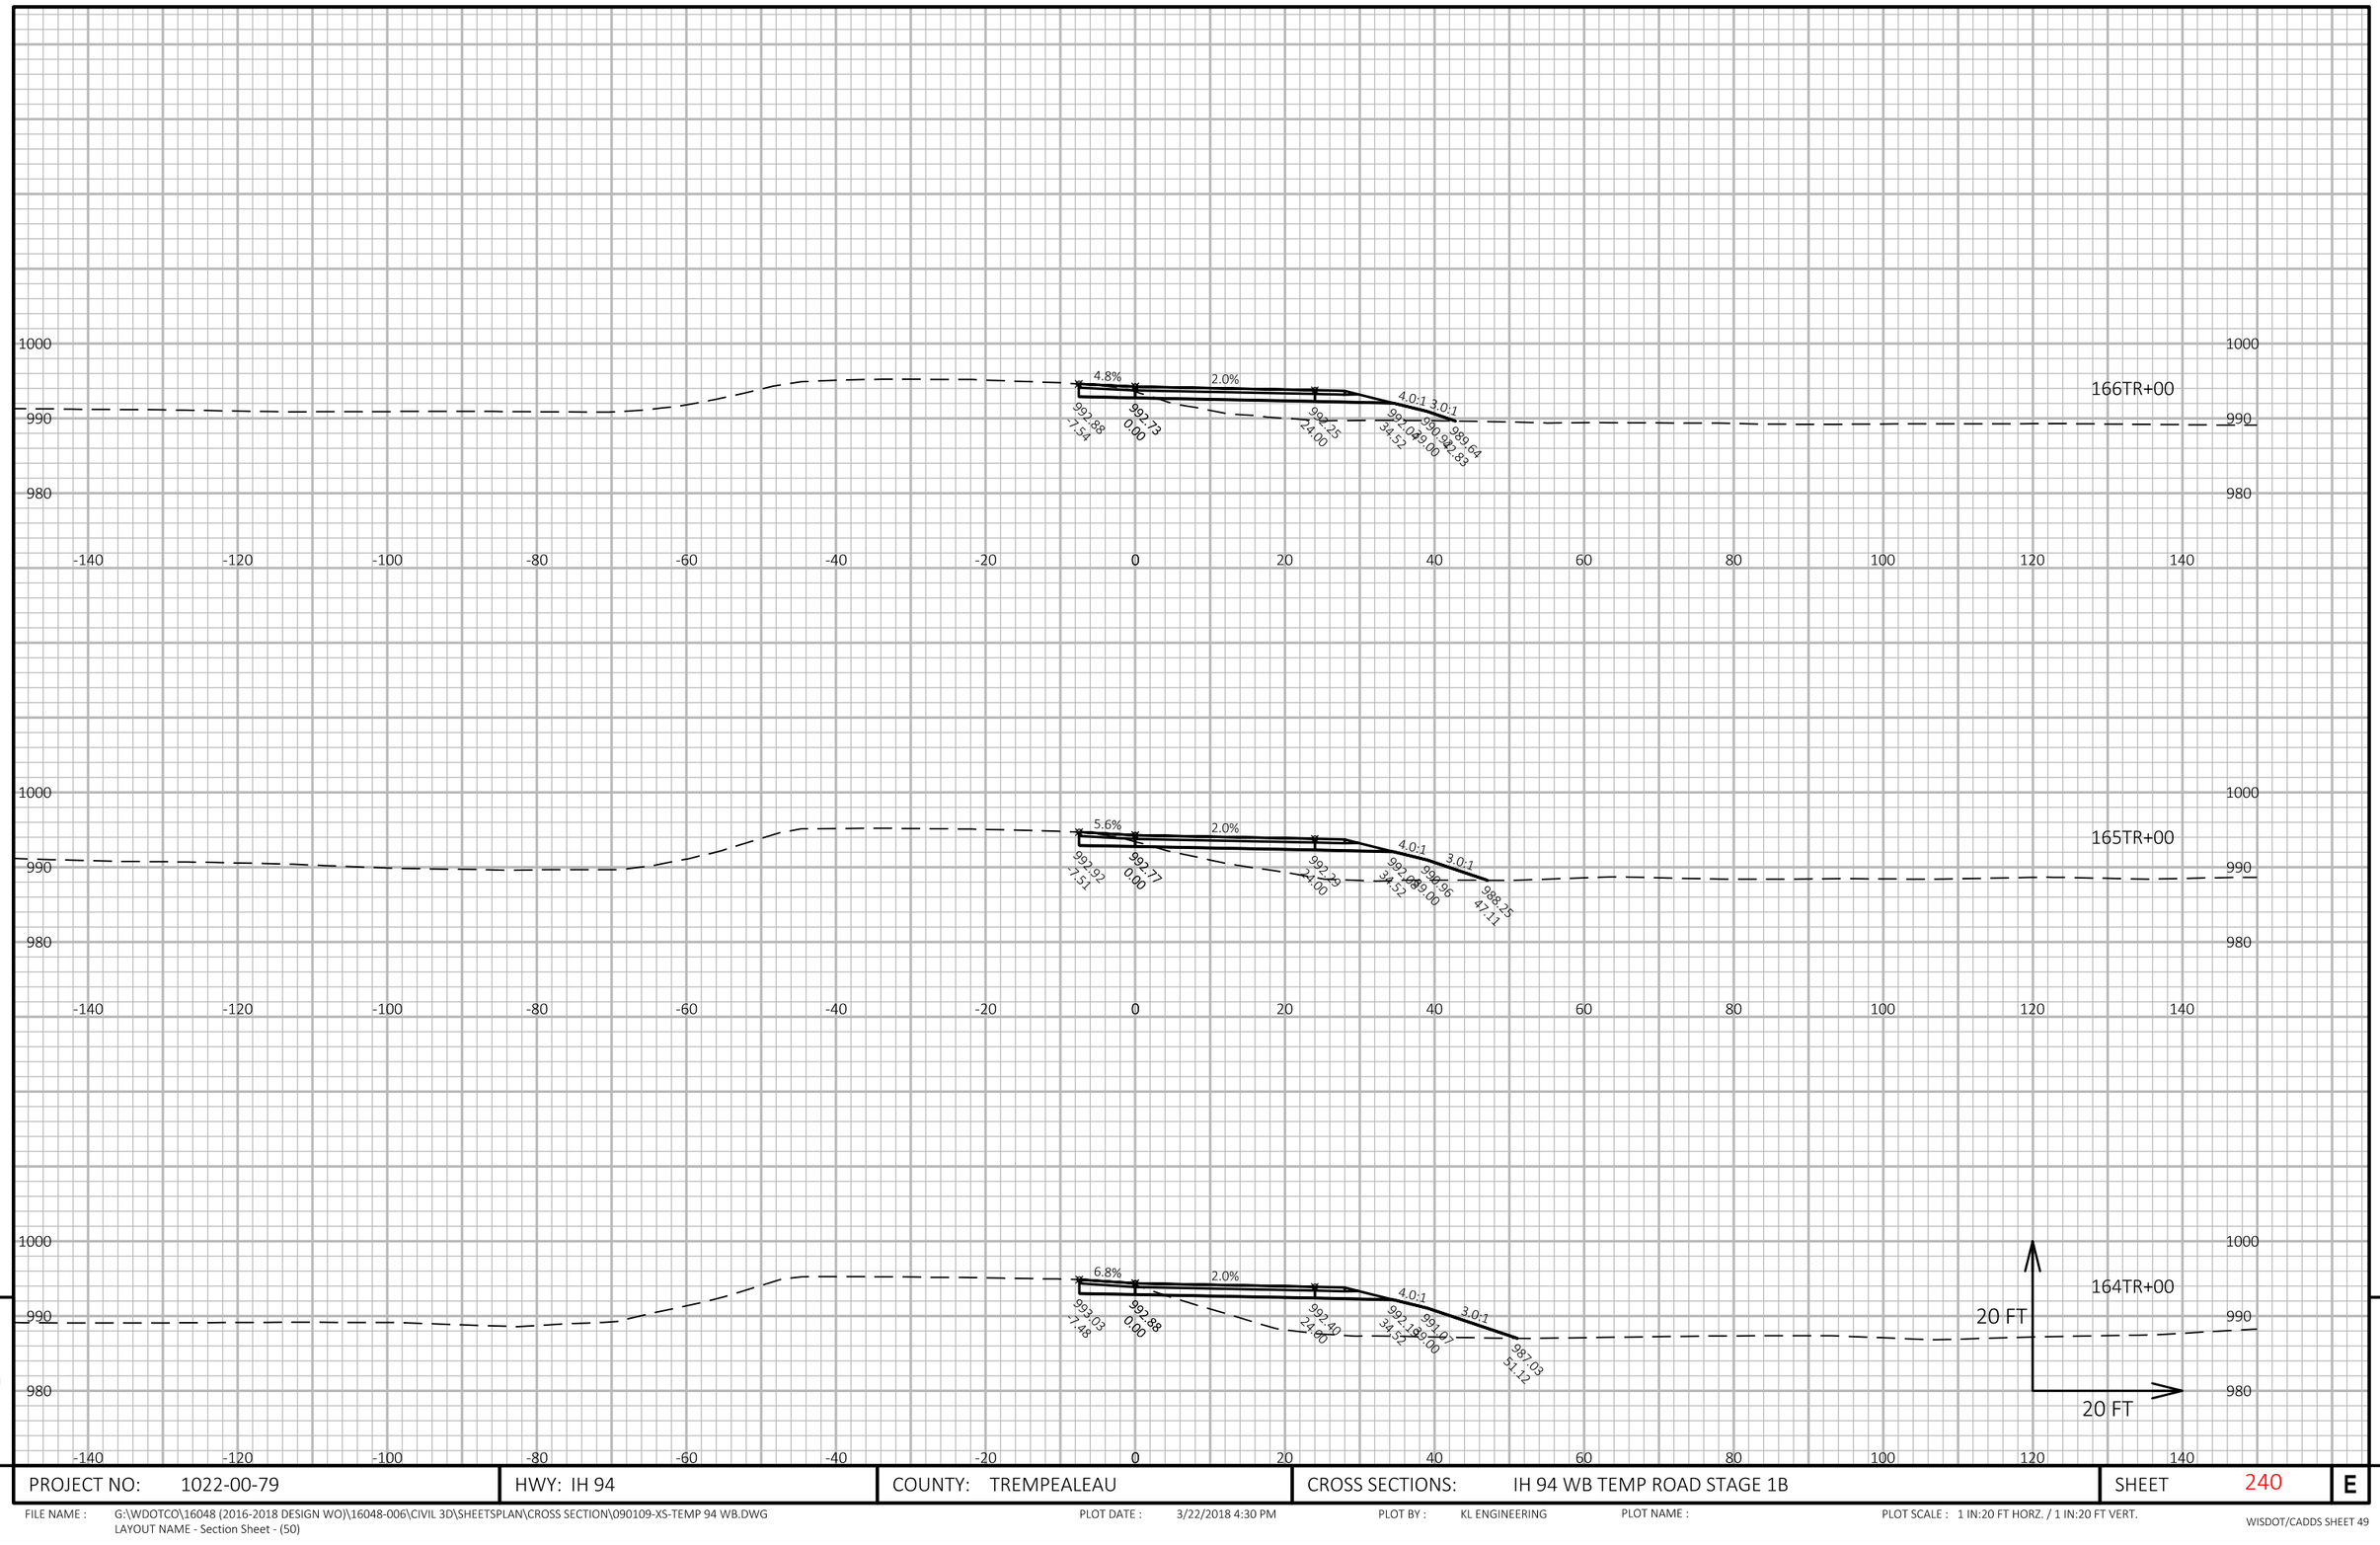

APPROVED FOR UTILITY RELOCATION May 1, 2018

9

9

PROJECT NO: 1022-00-79	HWY: IH 94	COUNTY: TREMPEALEAU	CROSS SECTIONS: IH 94 WB TEMP ROAD STAGE 1B	SHEET 240	E

FILE NAME : G:\WDOTCO\16048 (2016-2018 DESIGN WO)\16048-006\CIVIL 3D\SHEETSPLAN\CROSS SECTION\090109-XS-TEMP 94 WB.DWG
LAYOUT NAME - Section Sheet - (50)

PLOT DATE : 3/22/2018 4:30 PM PLOT BY : KL ENGINEERING PLOT NAME : PLOT SCALE : 1 IN:20 FT HORZ. / 1 IN:20 FT VERT.

WISDOT/CADDS SHEET 49

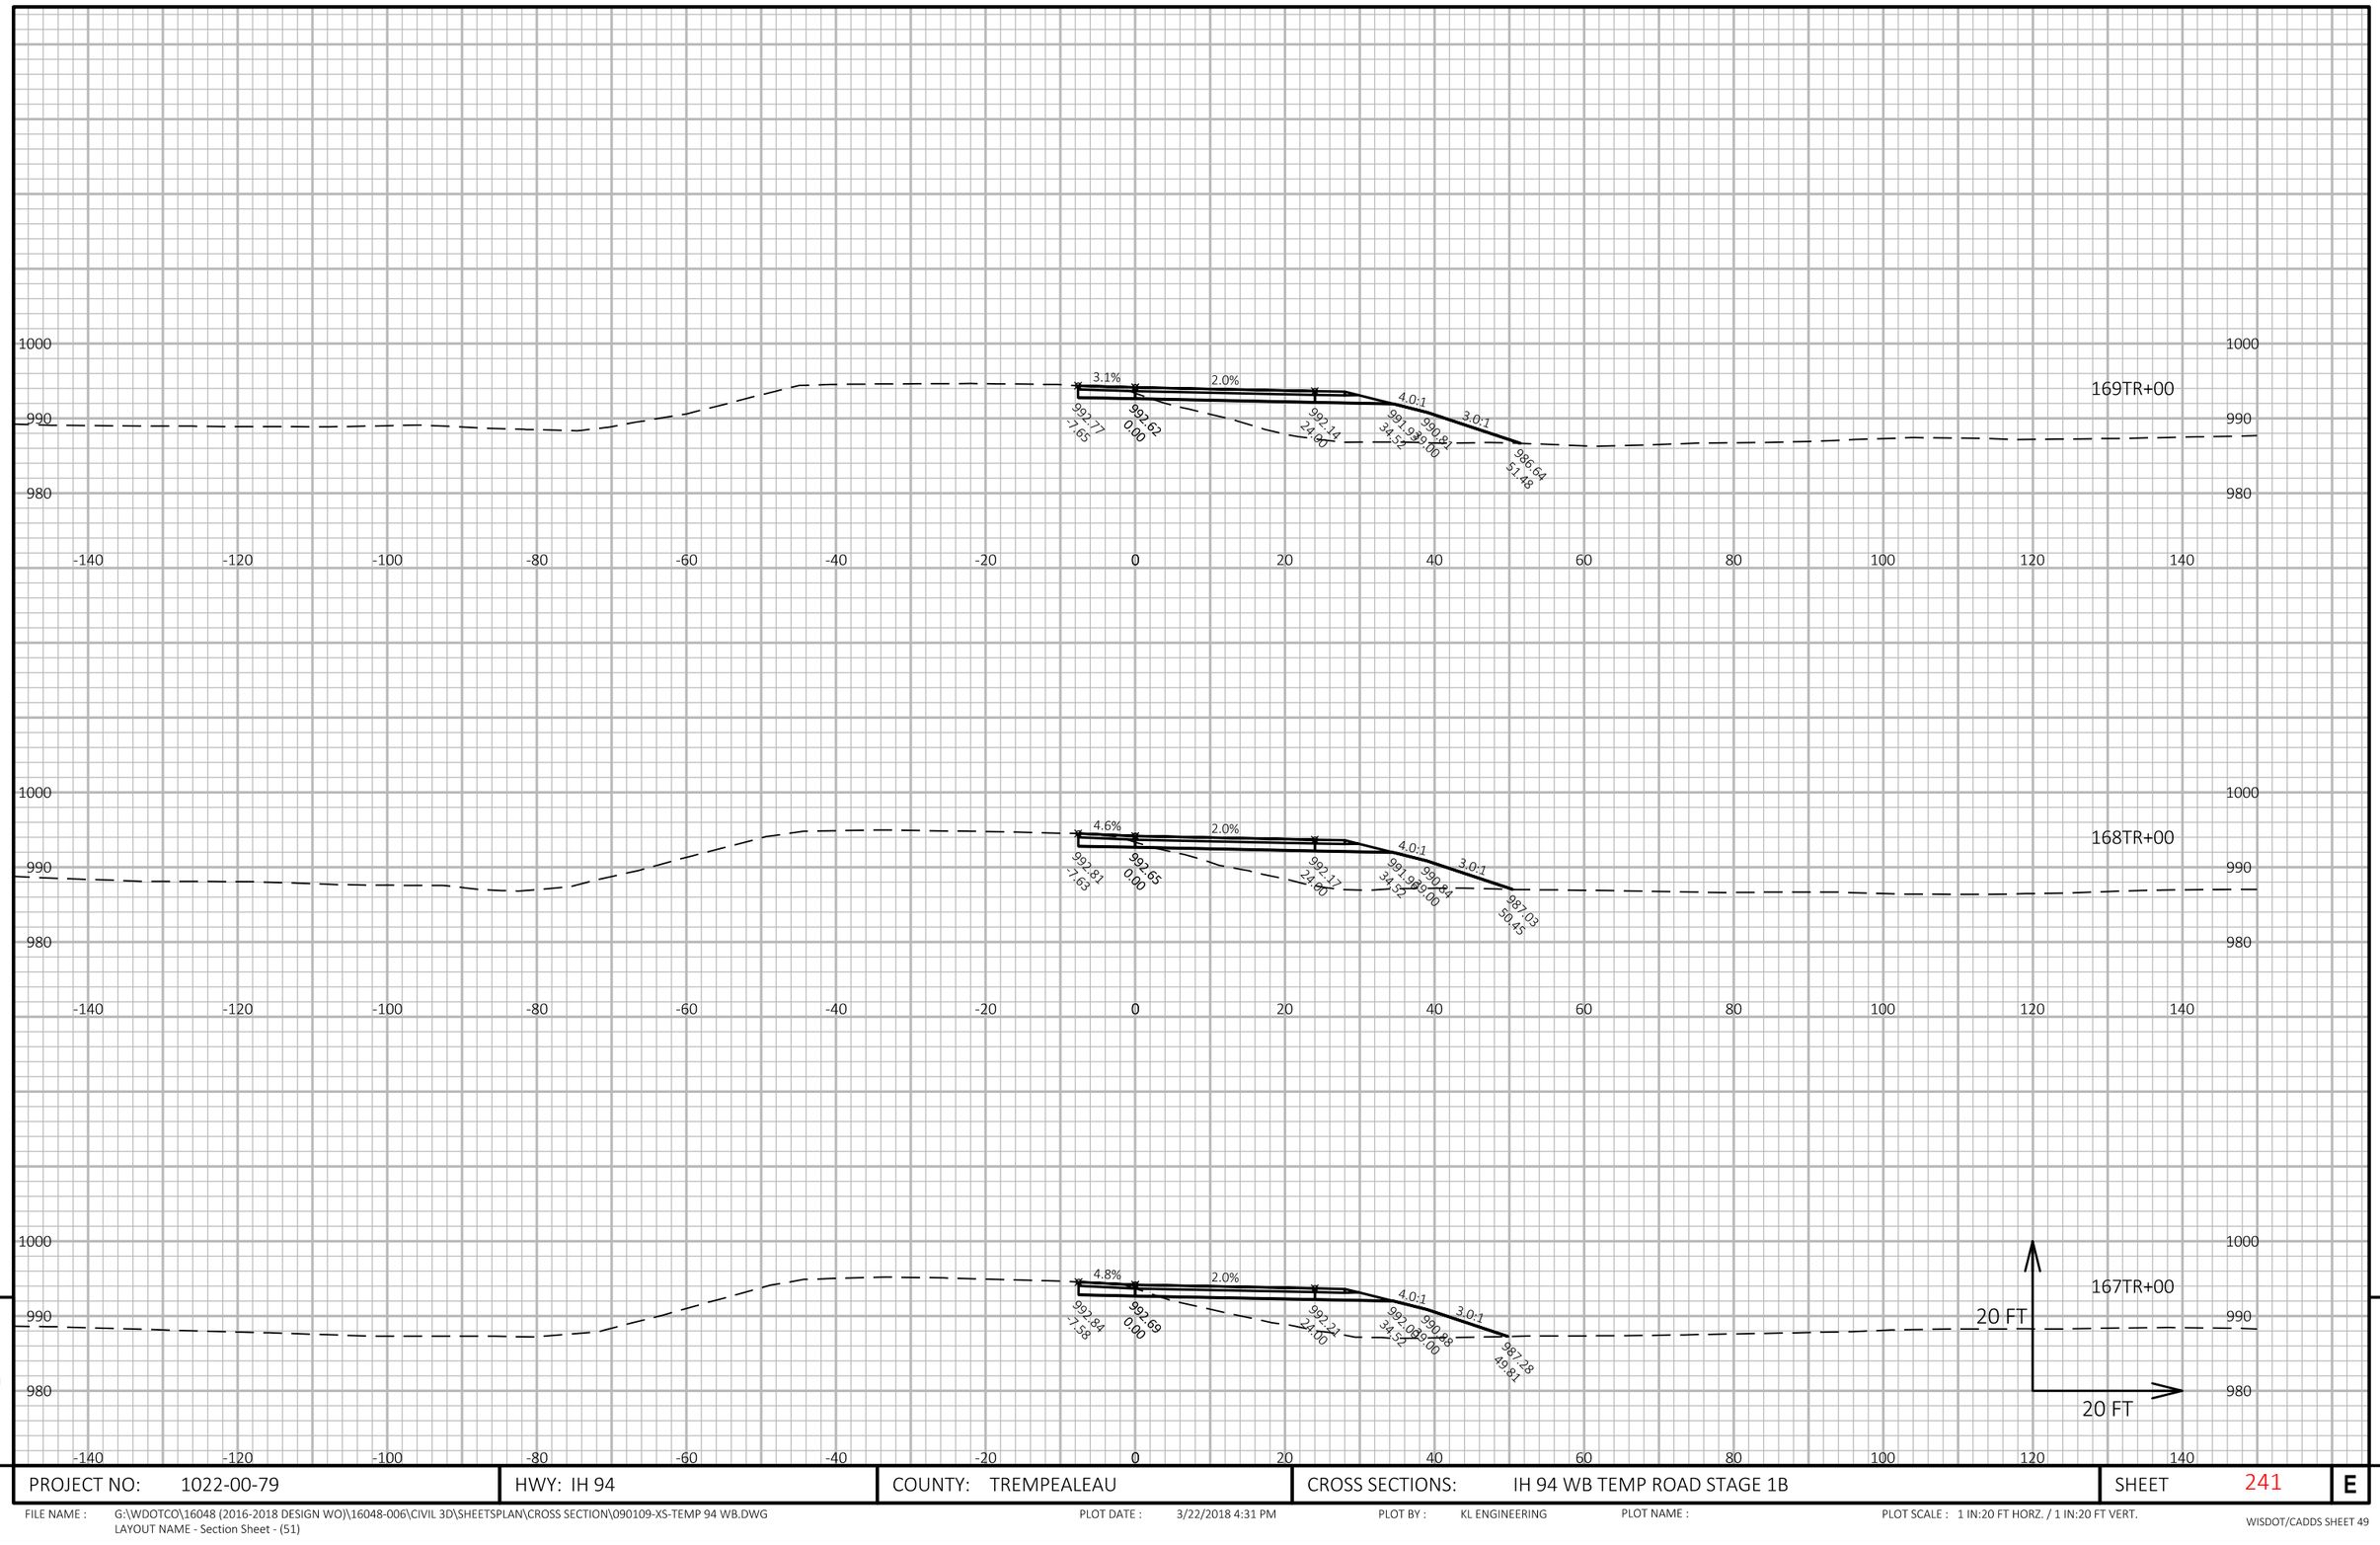

APPROVED FOR UTILITY RELOCATION May 1, 2018

9

9

PROJECT NO: 1022-00-79	HWY: IH 94	COUNTY: TREMPEALEAU	CROSS SECTIONS: IH 94 WB TEMP ROAD STAGE 1B	SHEET 241	E

FILE NAME : G:\WDOTCO\16048 (2016-2018 DESIGN WO)\16048-006\CIVIL 3D\SHEETSPLAN\CROSS SECTION\090109-XS-TEMP 94 WB.DWG
LAYOUT NAME - Section Sheet - (51)

PLOT DATE : 3/22/2018 4:31 PM

PLOT BY : KL ENGINEERING

PLOT NAME :

PLOT SCALE : 1 IN:20 FT HORZ. / 1 IN:20 FT VERT.

WISDOT/CADDS SHEET 49

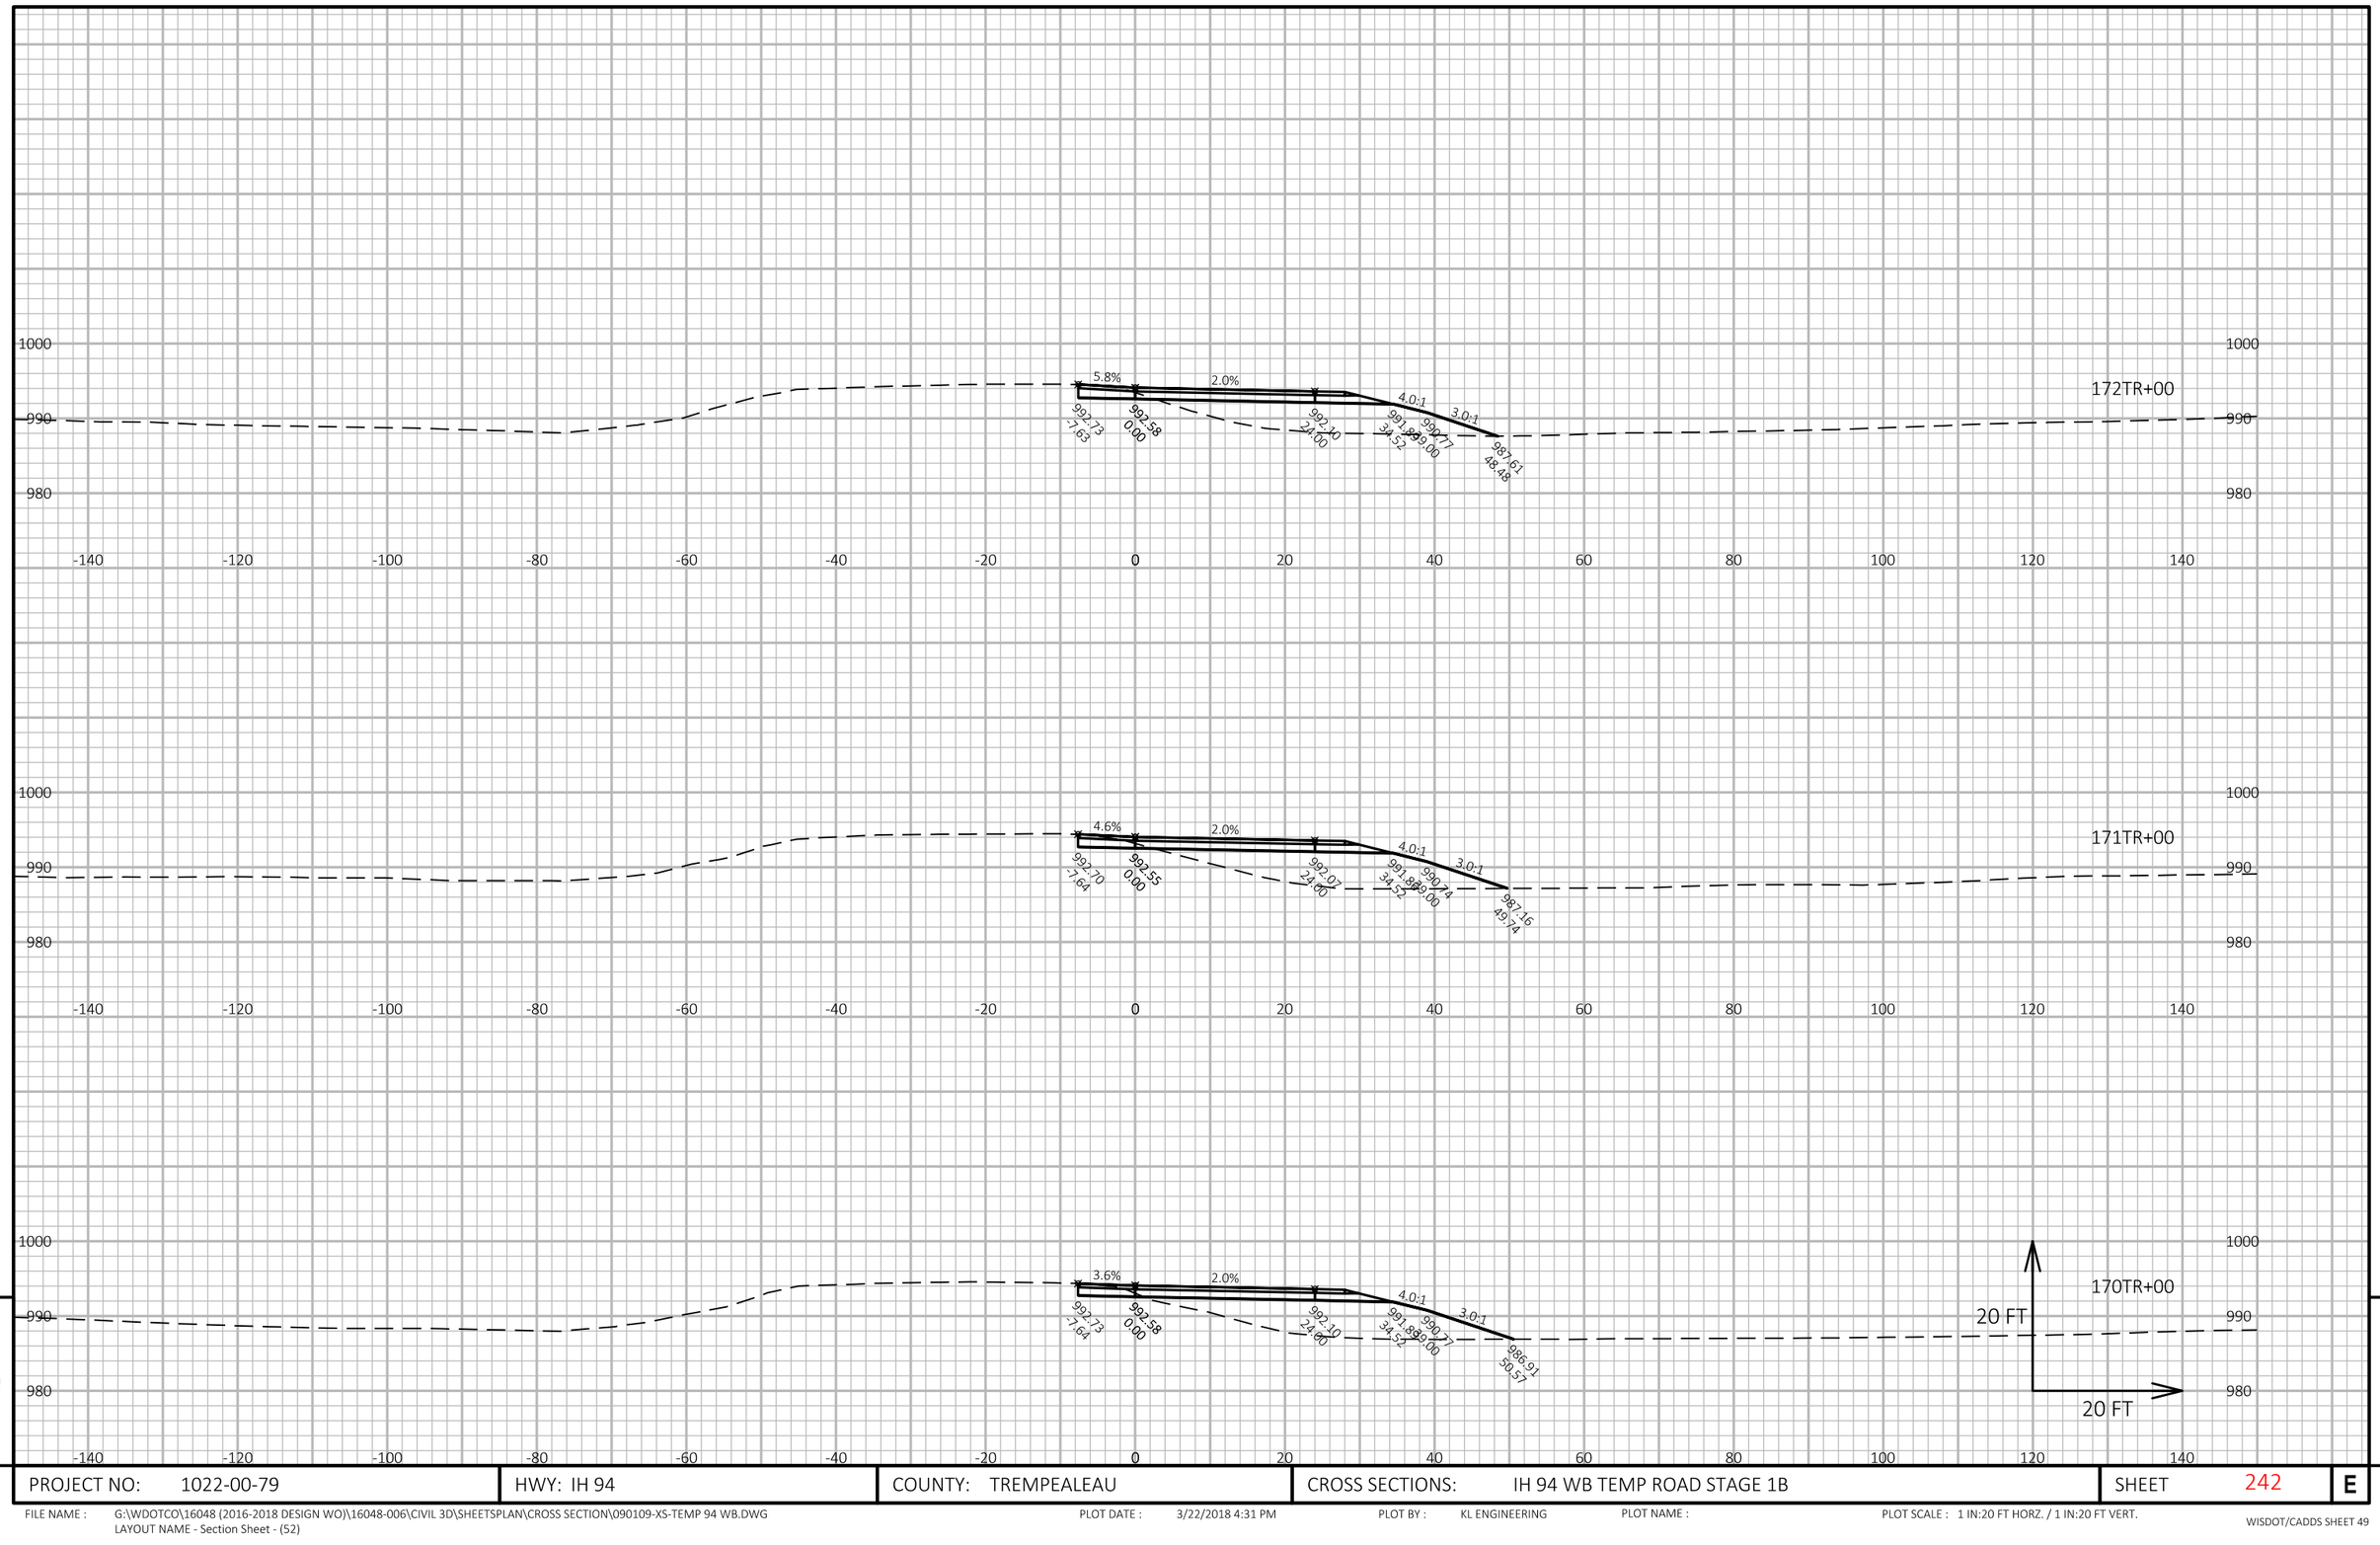

APPROVED FOR UTILITY RELOCATION May 1, 2018

9

9

PROJECT NO: 1022-00-79	HWY: IH 94	COUNTY: TREMPEALEAU	CROSS SECTIONS: IH 94 WB TEMP ROAD STAGE 1B	SHEET 242	E

FILE NAME : G:\WDOTCO\16048 (2016-2018 DESIGN WO)\16048-006\CIVIL 3D\SHEETSPLAN\CROSS SECTION\090109-XS-TEMP 94 WB.DWG
LAYOUT NAME - Section Sheet - (52)

PLOT DATE : 3/22/2018 4:31 PM

PLOT BY : KL ENGINEERING

PLOT NAME :

PLOT SCALE : 1 IN:20 FT HORZ. / 1 IN:20 FT VERT.

WISDOT/CADDS SHEET 49

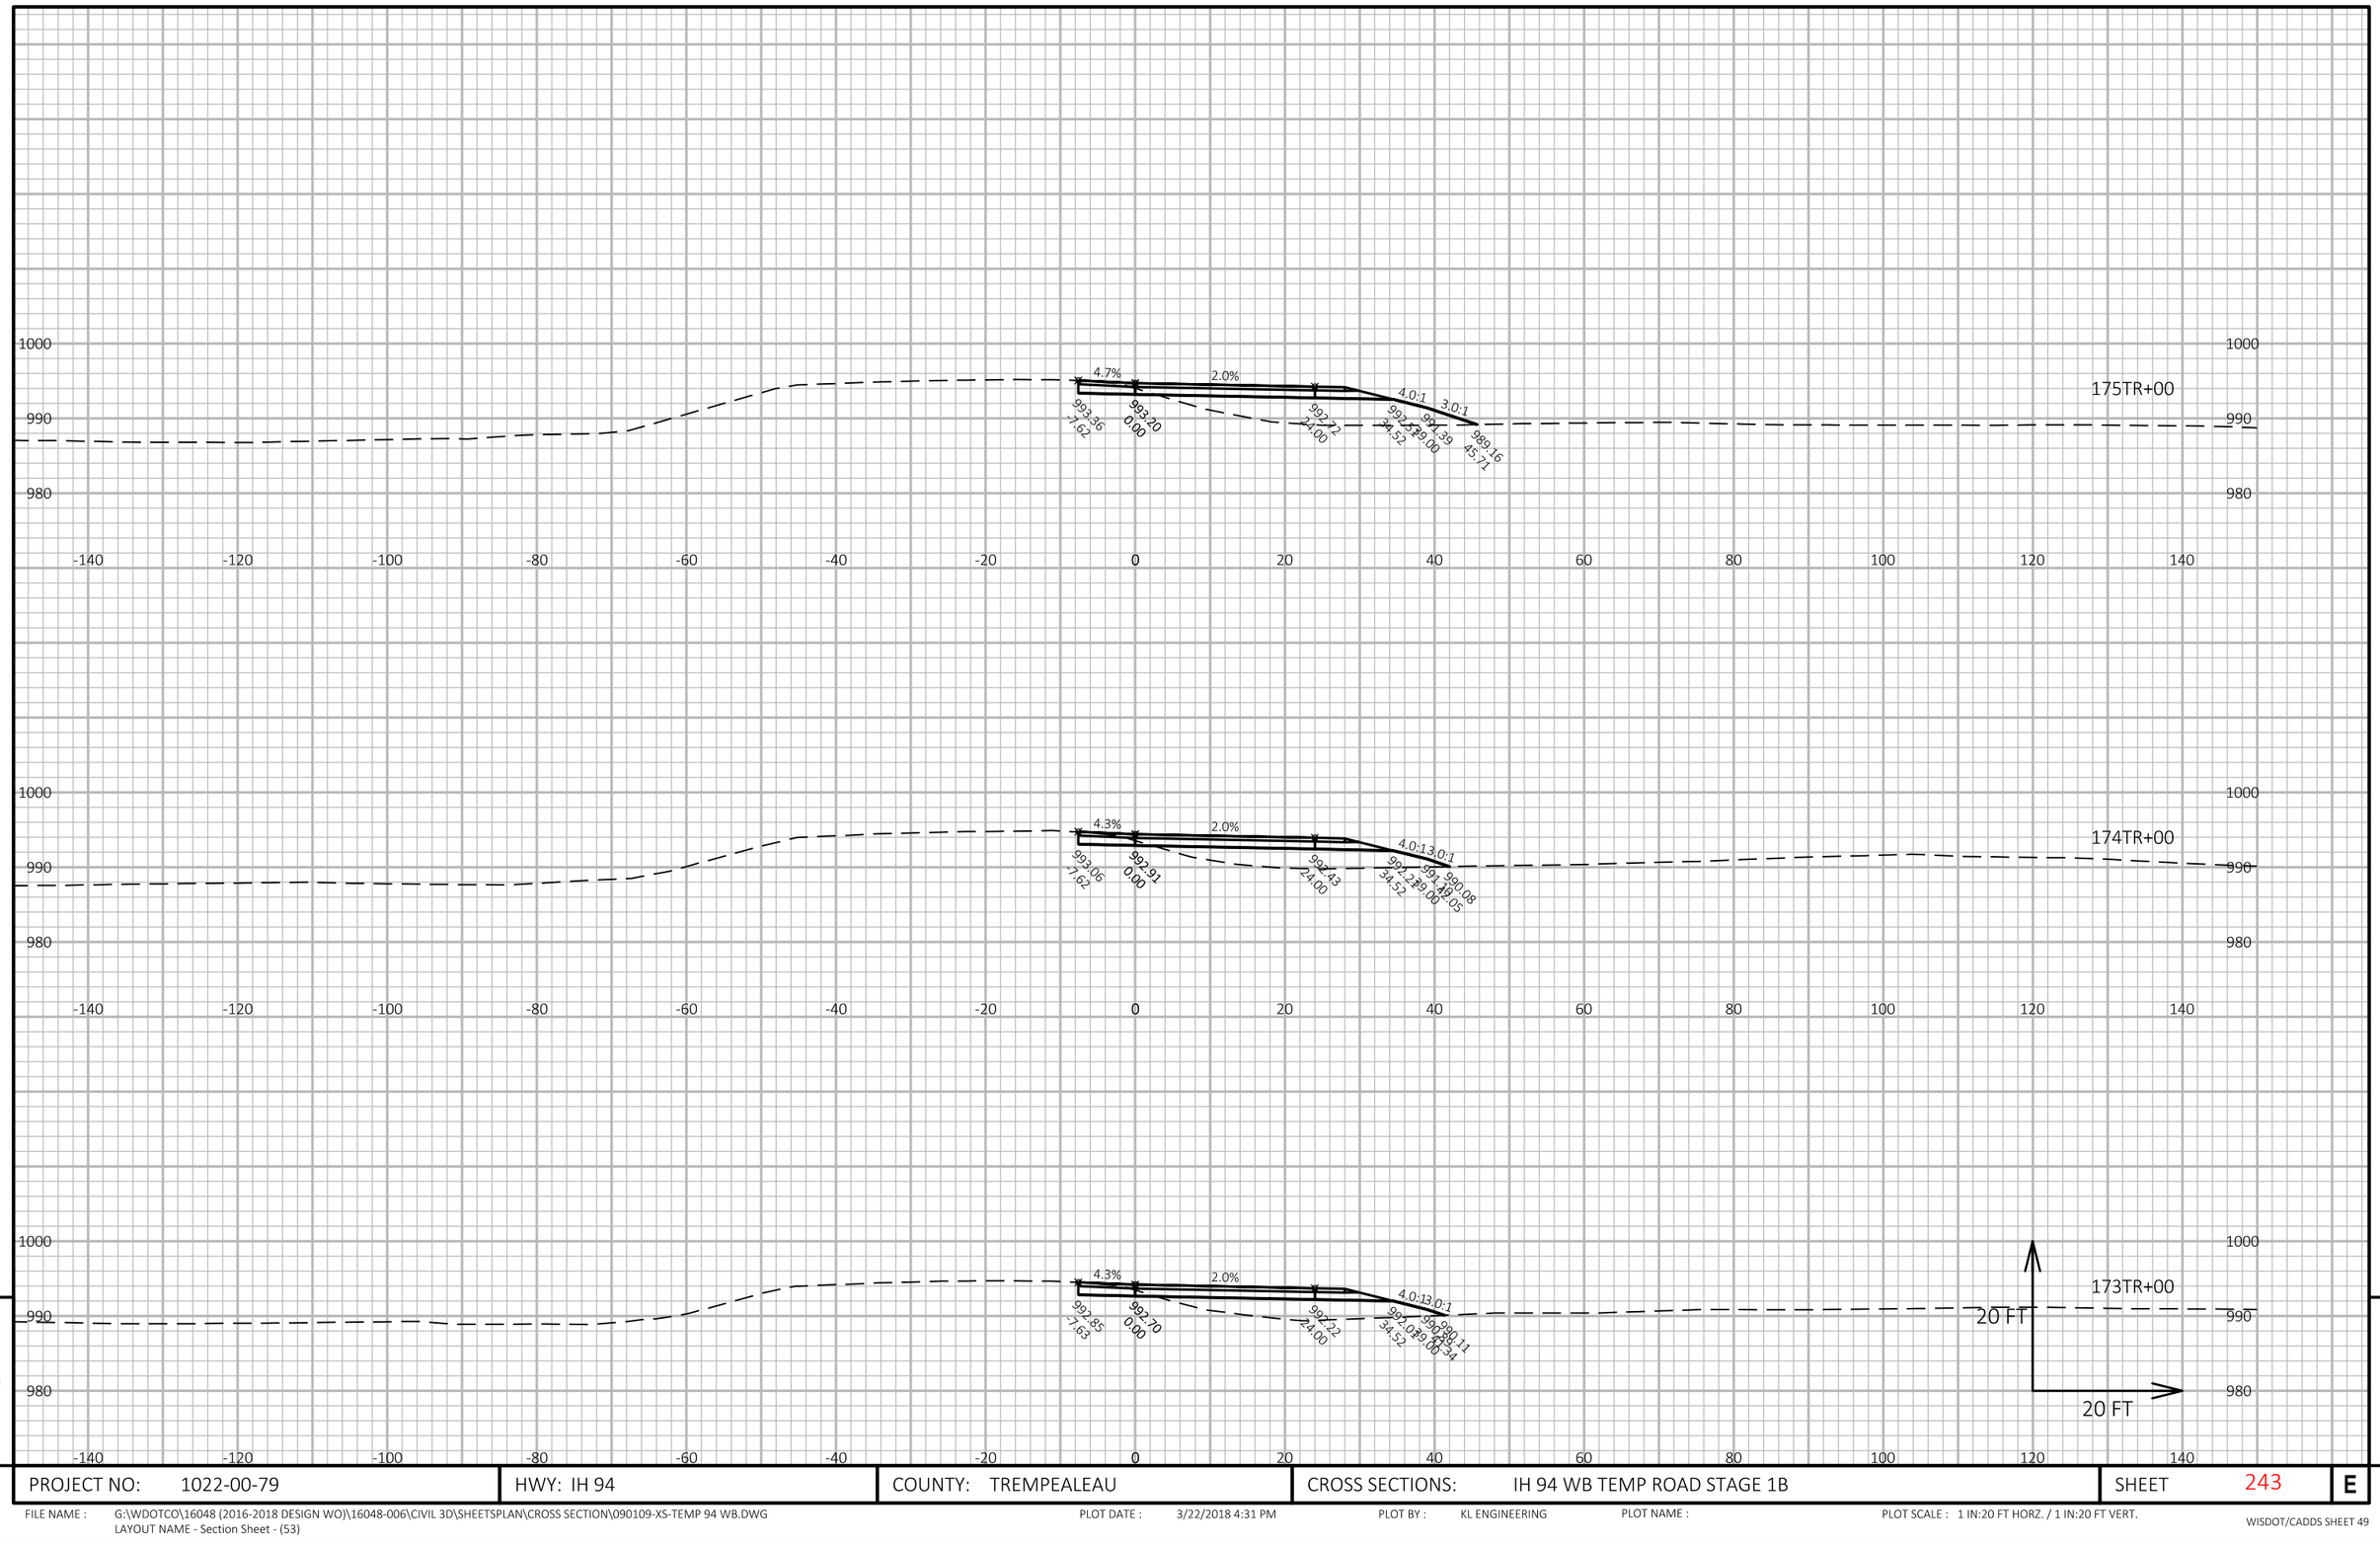

APPROVED FOR UTILITY RELOCATION May 1, 2018

9

9

PROJECT NO: 1022-00-79	HWY: IH 94	COUNTY: TREMPEALEAU	CROSS SECTIONS: IH 94 WB TEMP ROAD STAGE 1B	SHEET 243	E

FILE NAME : G:\WDOTCO\16048 (2016-2018 DESIGN WO)\16048-006\CIVIL 3D\SHEETSPLAN\CROSS SECTION\090109-XS-TEMP 94 WB.DWG
LAYOUT NAME - Section Sheet - (53)

PLOT DATE : 3/22/2018 4:31 PM PLOT BY : KL ENGINEERING PLOT NAME : PLOT SCALE : 1 IN:20 FT HORZ. / 1 IN:20 FT VERT.

WISDOT/CADDS SHEET 49

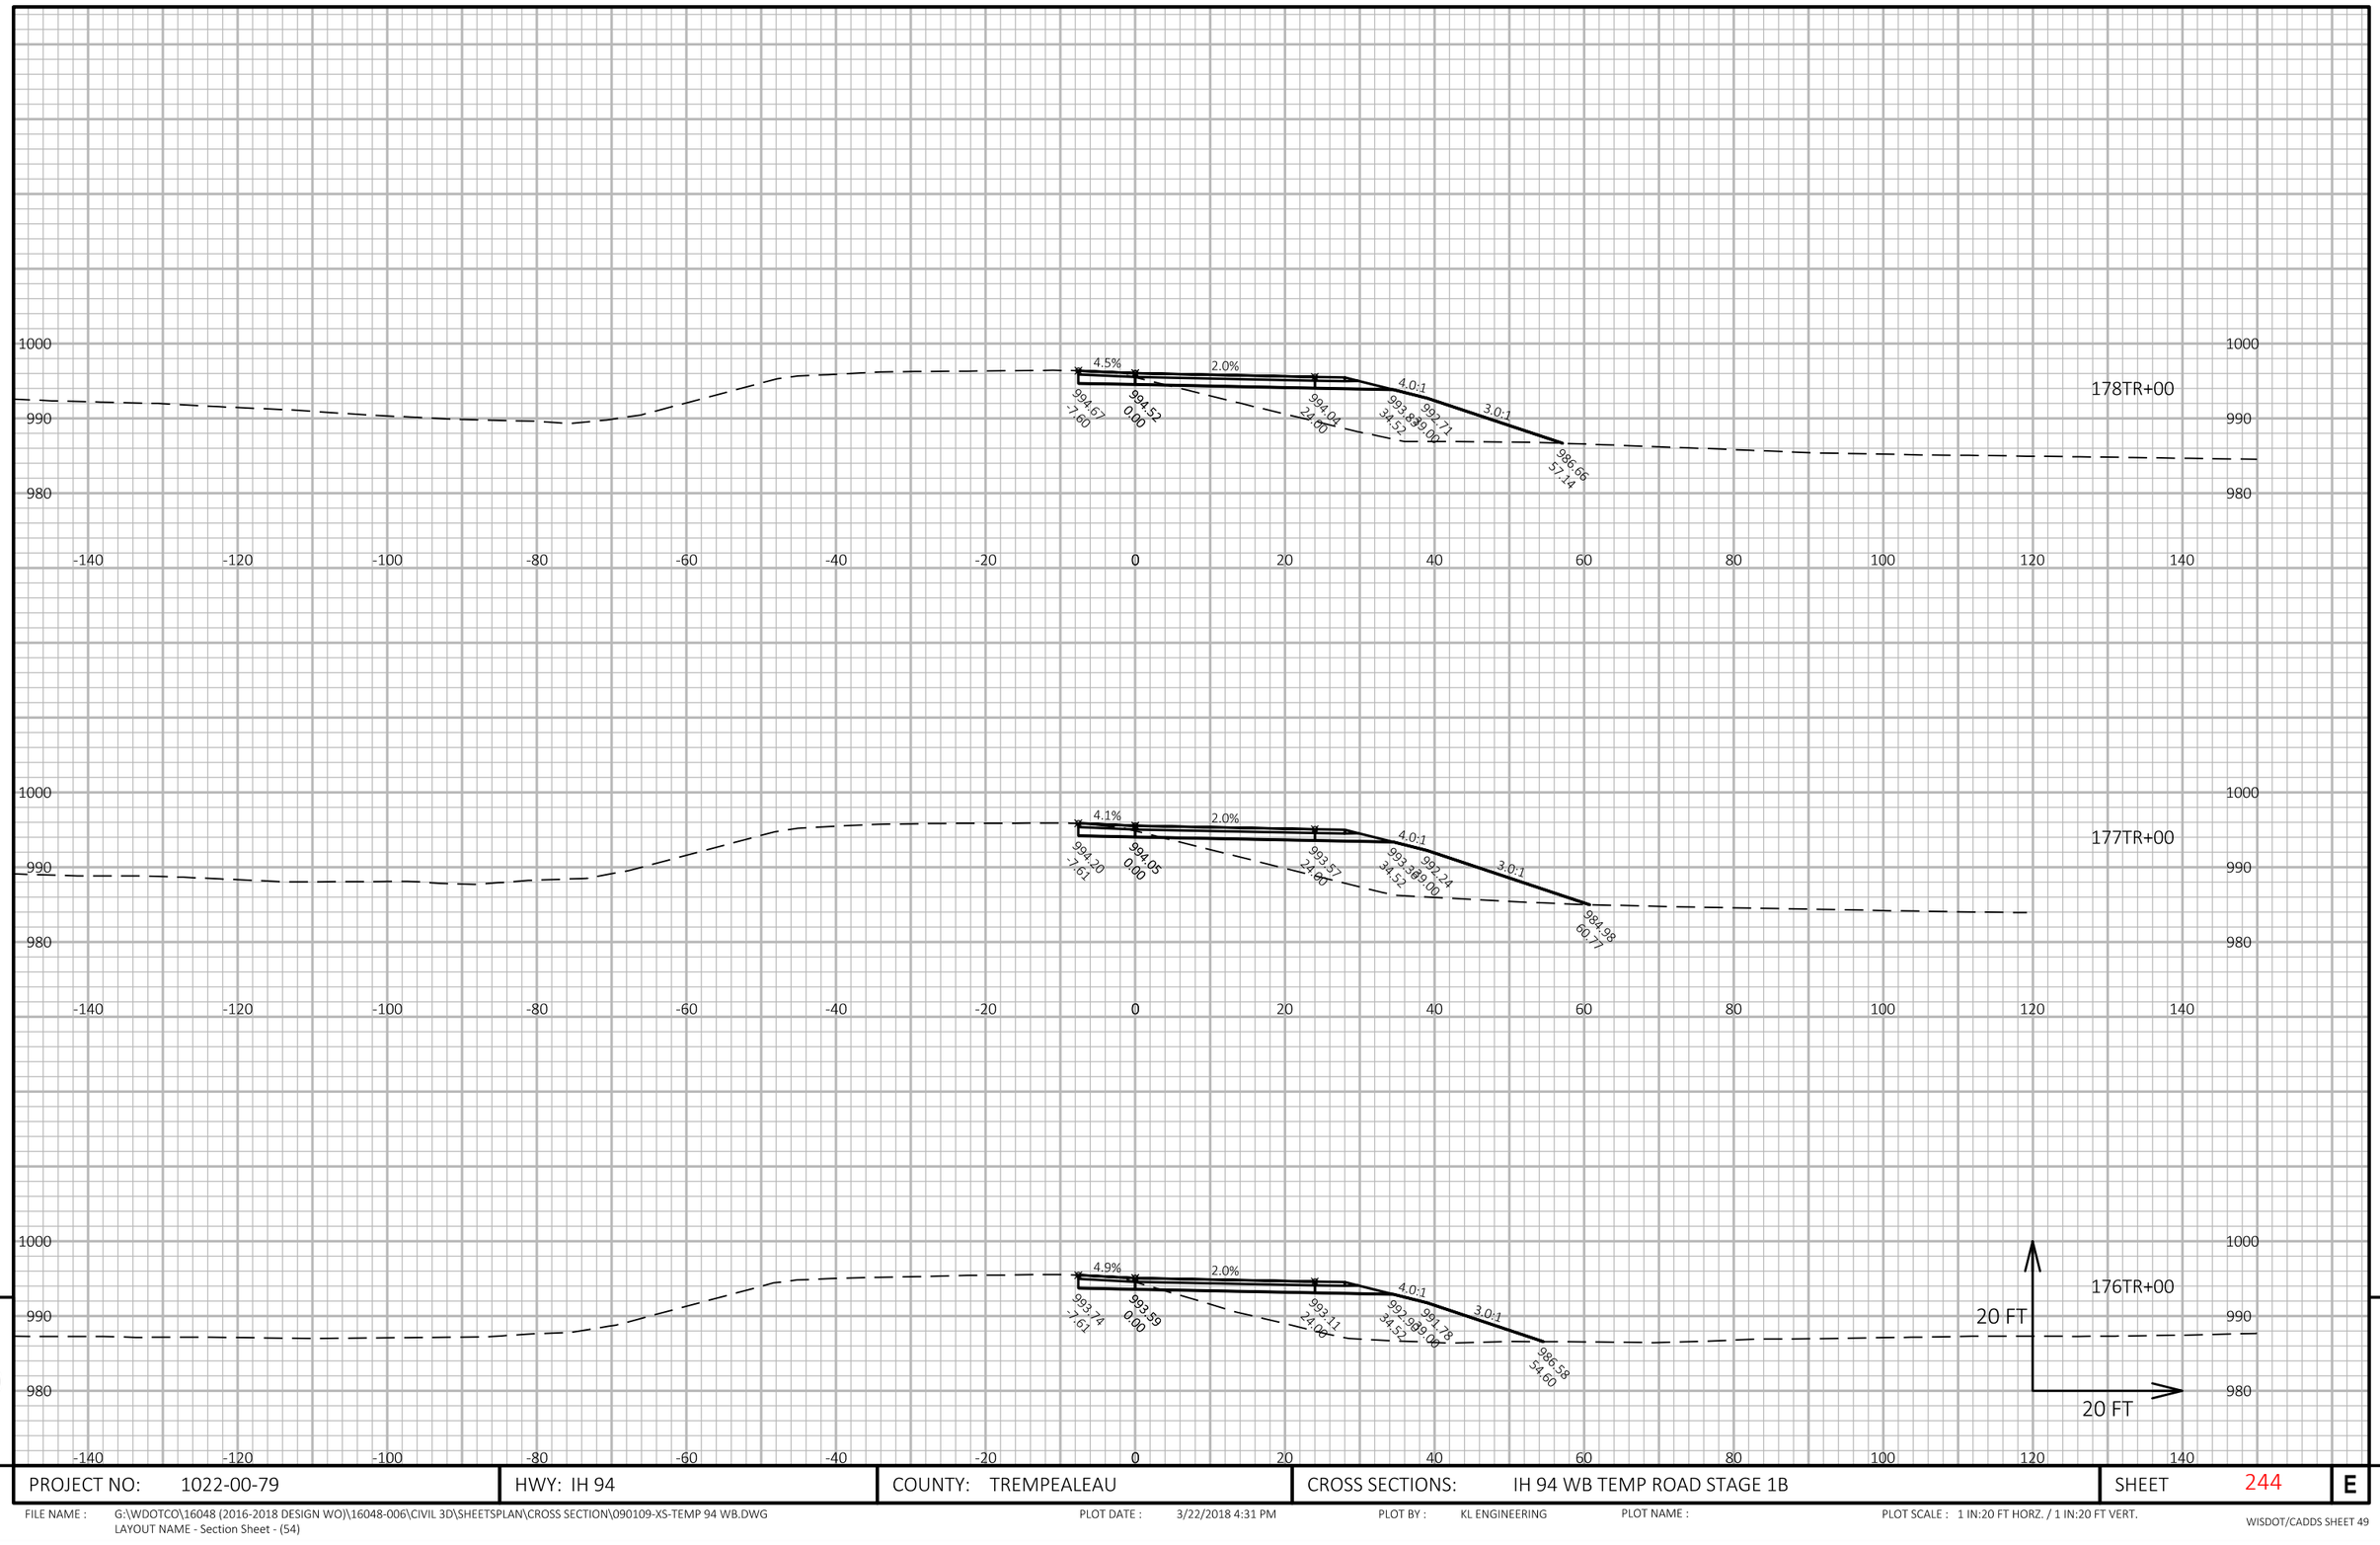

APPROVED FOR UTILITY RELOCATION May 1, 2018

9

9

PROJECT NO: 1022-00-79	HWY: IH 94	COUNTY: TREMPEALEAU	CROSS SECTIONS: IH 94 WB TEMP ROAD STAGE 1B	SHEET 244	E

FILE NAME : G:\WDOTCO\16048 (2016-2018 DESIGN WO)\16048-006\CIVIL 3D\SHEETSPLAN\CROSS SECTION\090109-XS-TEMP 94 WB.DWG
LAYOUT NAME - Section Sheet - (54)

PLOT DATE : 3/22/2018 4:31 PM PLOT BY : KL ENGINEERING PLOT NAME : PLOT SCALE : 1 IN:20 FT HORZ. / 1 IN:20 FT VERT.

WISDOT/CADDS SHEET 49

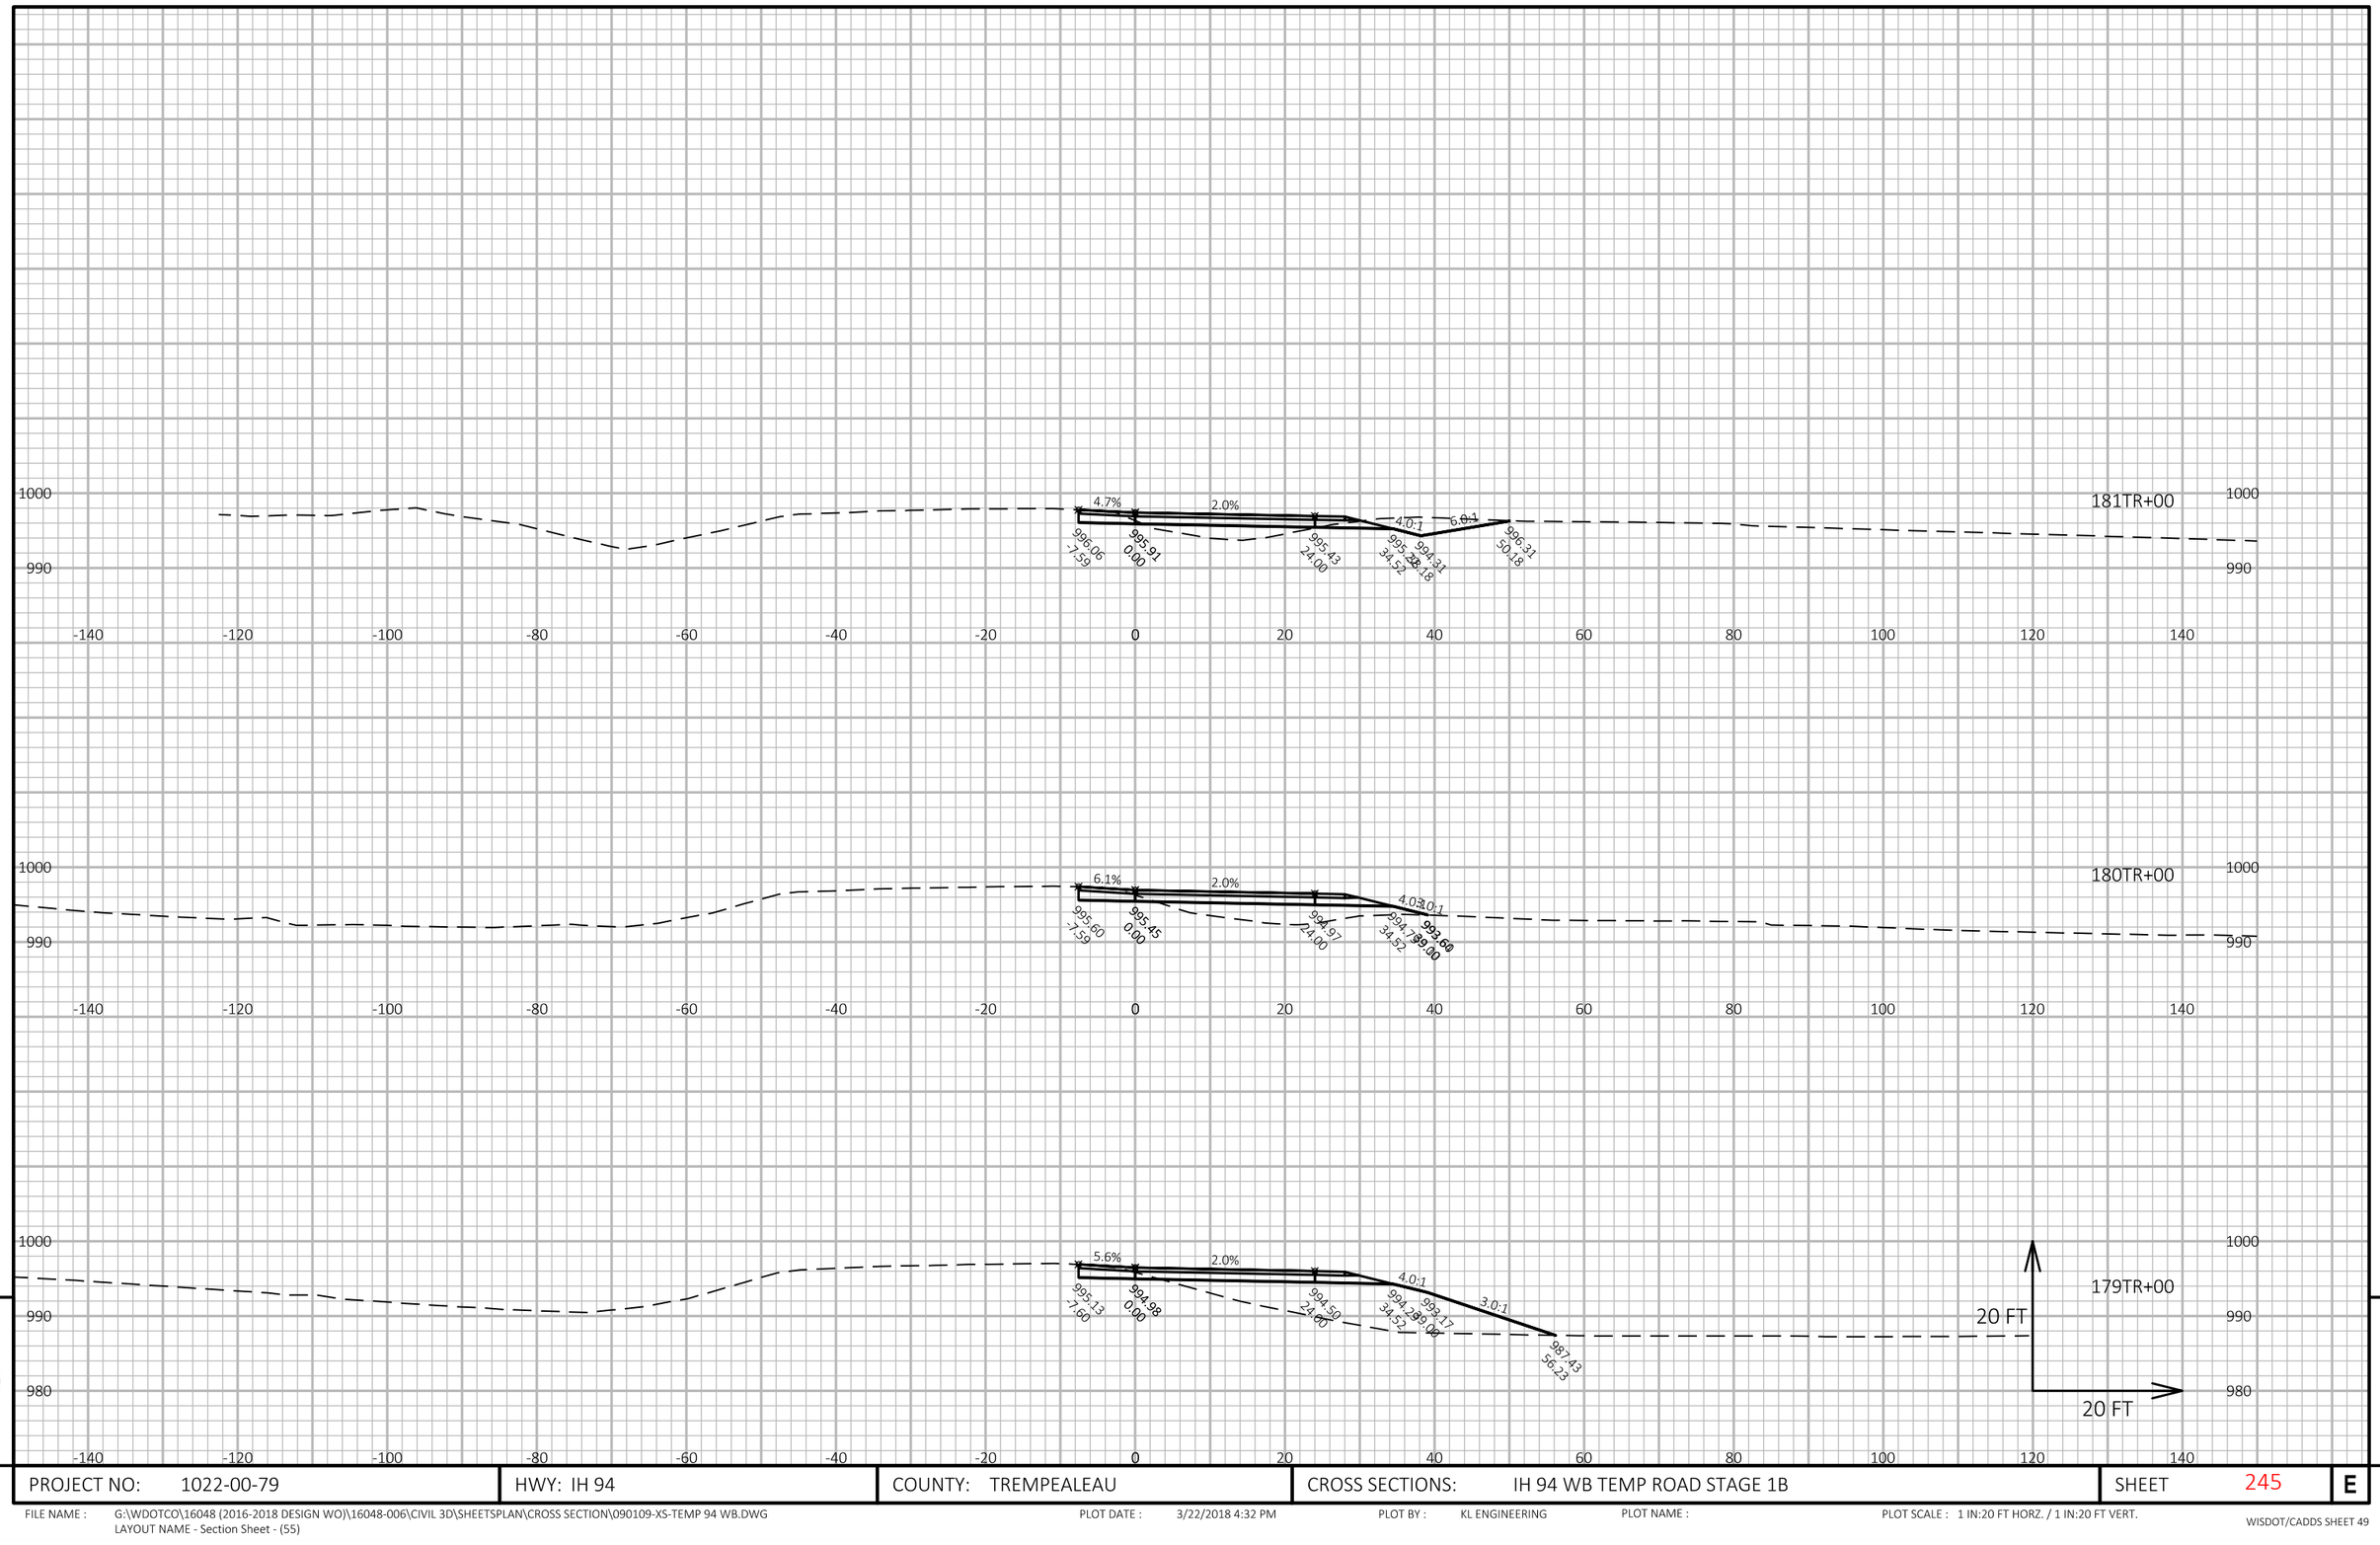

APPROVED FOR UTILITY RELOCATION May 1, 2018

9

9

PROJECT NO: 1022-00-79	HWY: IH 94	COUNTY: TREMPEALEAU	CROSS SECTIONS: IH 94 WB TEMP ROAD STAGE 1B	SHEET 245	E

FILE NAME : G:\WDOTCO\16048 (2016-2018 DESIGN WO)\16048-006\CIVIL 3D\SHEETSPLAN\CROSS SECTION\090109-XS-TEMP 94 WB.DWG
LAYOUT NAME - Section Sheet - (55)

PLOT DATE : 3/22/2018 4:32 PM PLOT BY : KL ENGINEERING PLOT NAME : PLOT SCALE : 1 IN:20 FT HORZ. / 1 IN:20 FT VERT.

WISDOT/CADDS SHEET 49

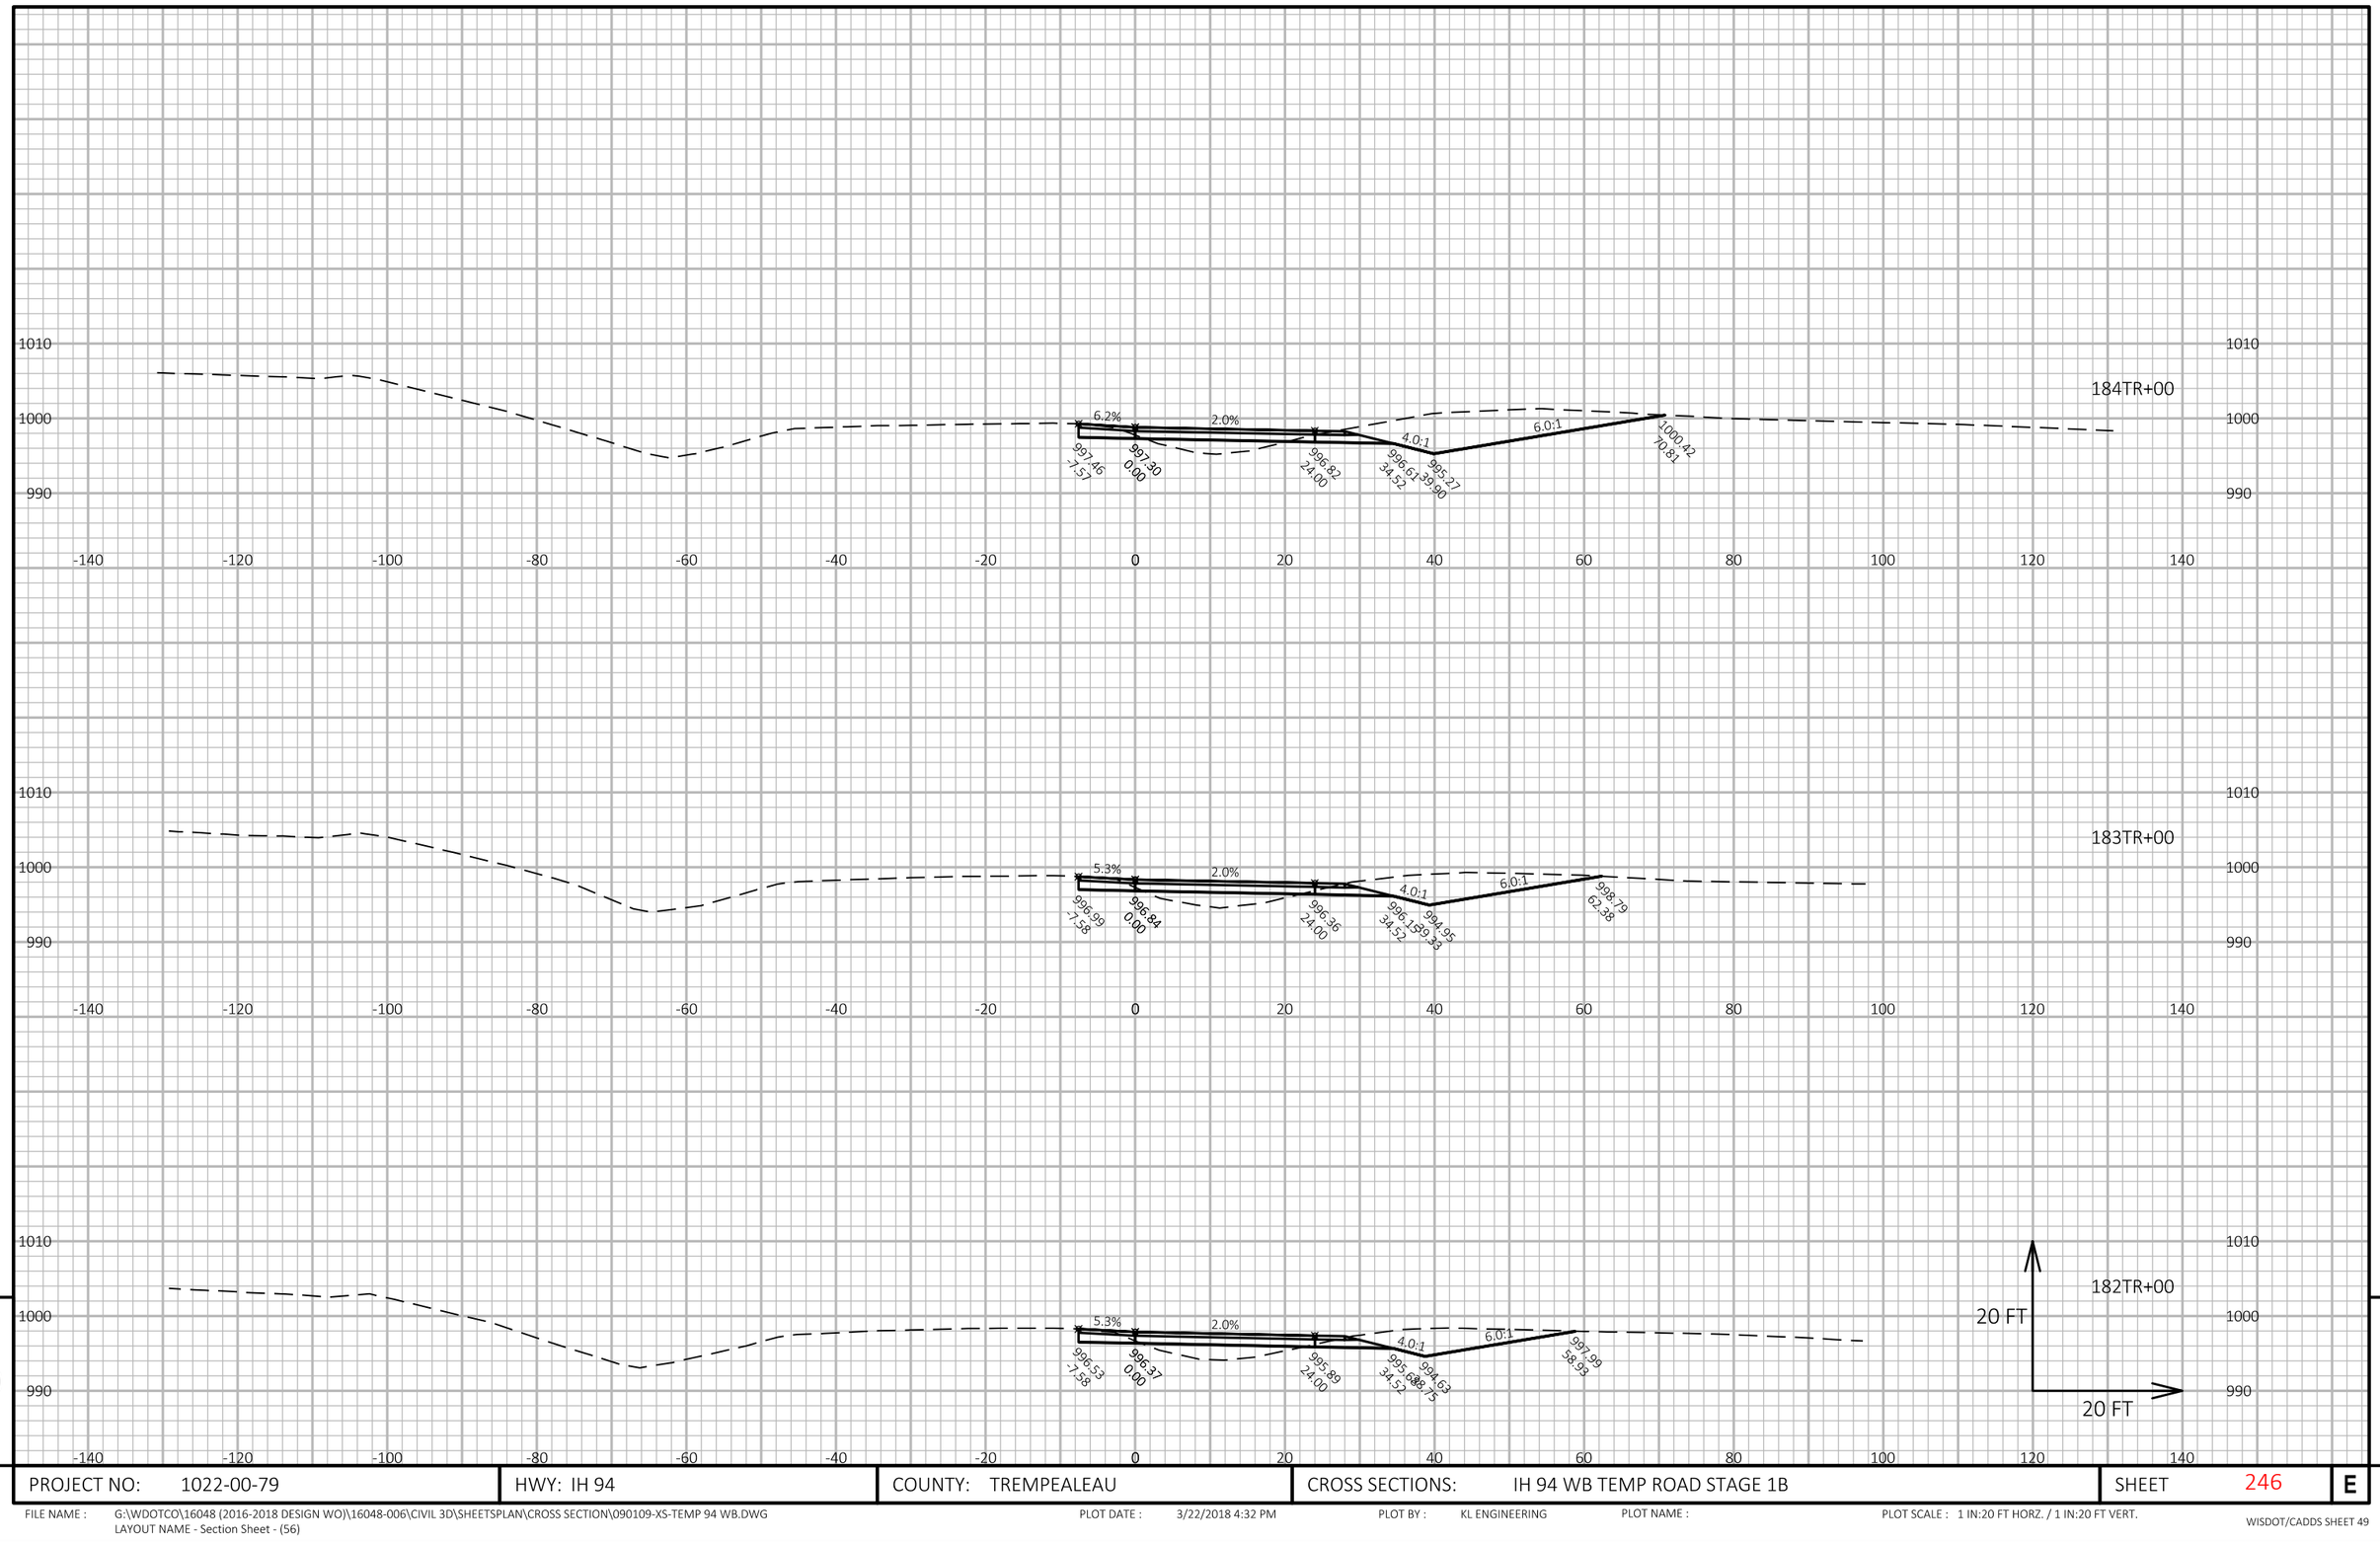

APPROVED FOR UTILITY RELOCATION May 1, 2018

9

9

PROJECT NO: 1022-00-79	HWY: IH 94	COUNTY: TREMPEALEAU	CROSS SECTIONS: IH 94 WB TEMP ROAD STAGE 1B	SHEET 246	E

FILE NAME : G:\WDOTCO\16048 (2016-2018 DESIGN WO)\16048-006\CIVIL 3D\SHEETSPLAN\CROSS SECTION\090109-XS-TEMP 94 WB.DWG
LAYOUT NAME - Section Sheet - (56)

PLOT DATE : 3/22/2018 4:32 PM PLOT BY : KL ENGINEERING PLOT NAME : PLOT SCALE : 1 IN:20 FT HORZ. / 1 IN:20 FT VERT.

WISDOT/CADDS SHEET 49

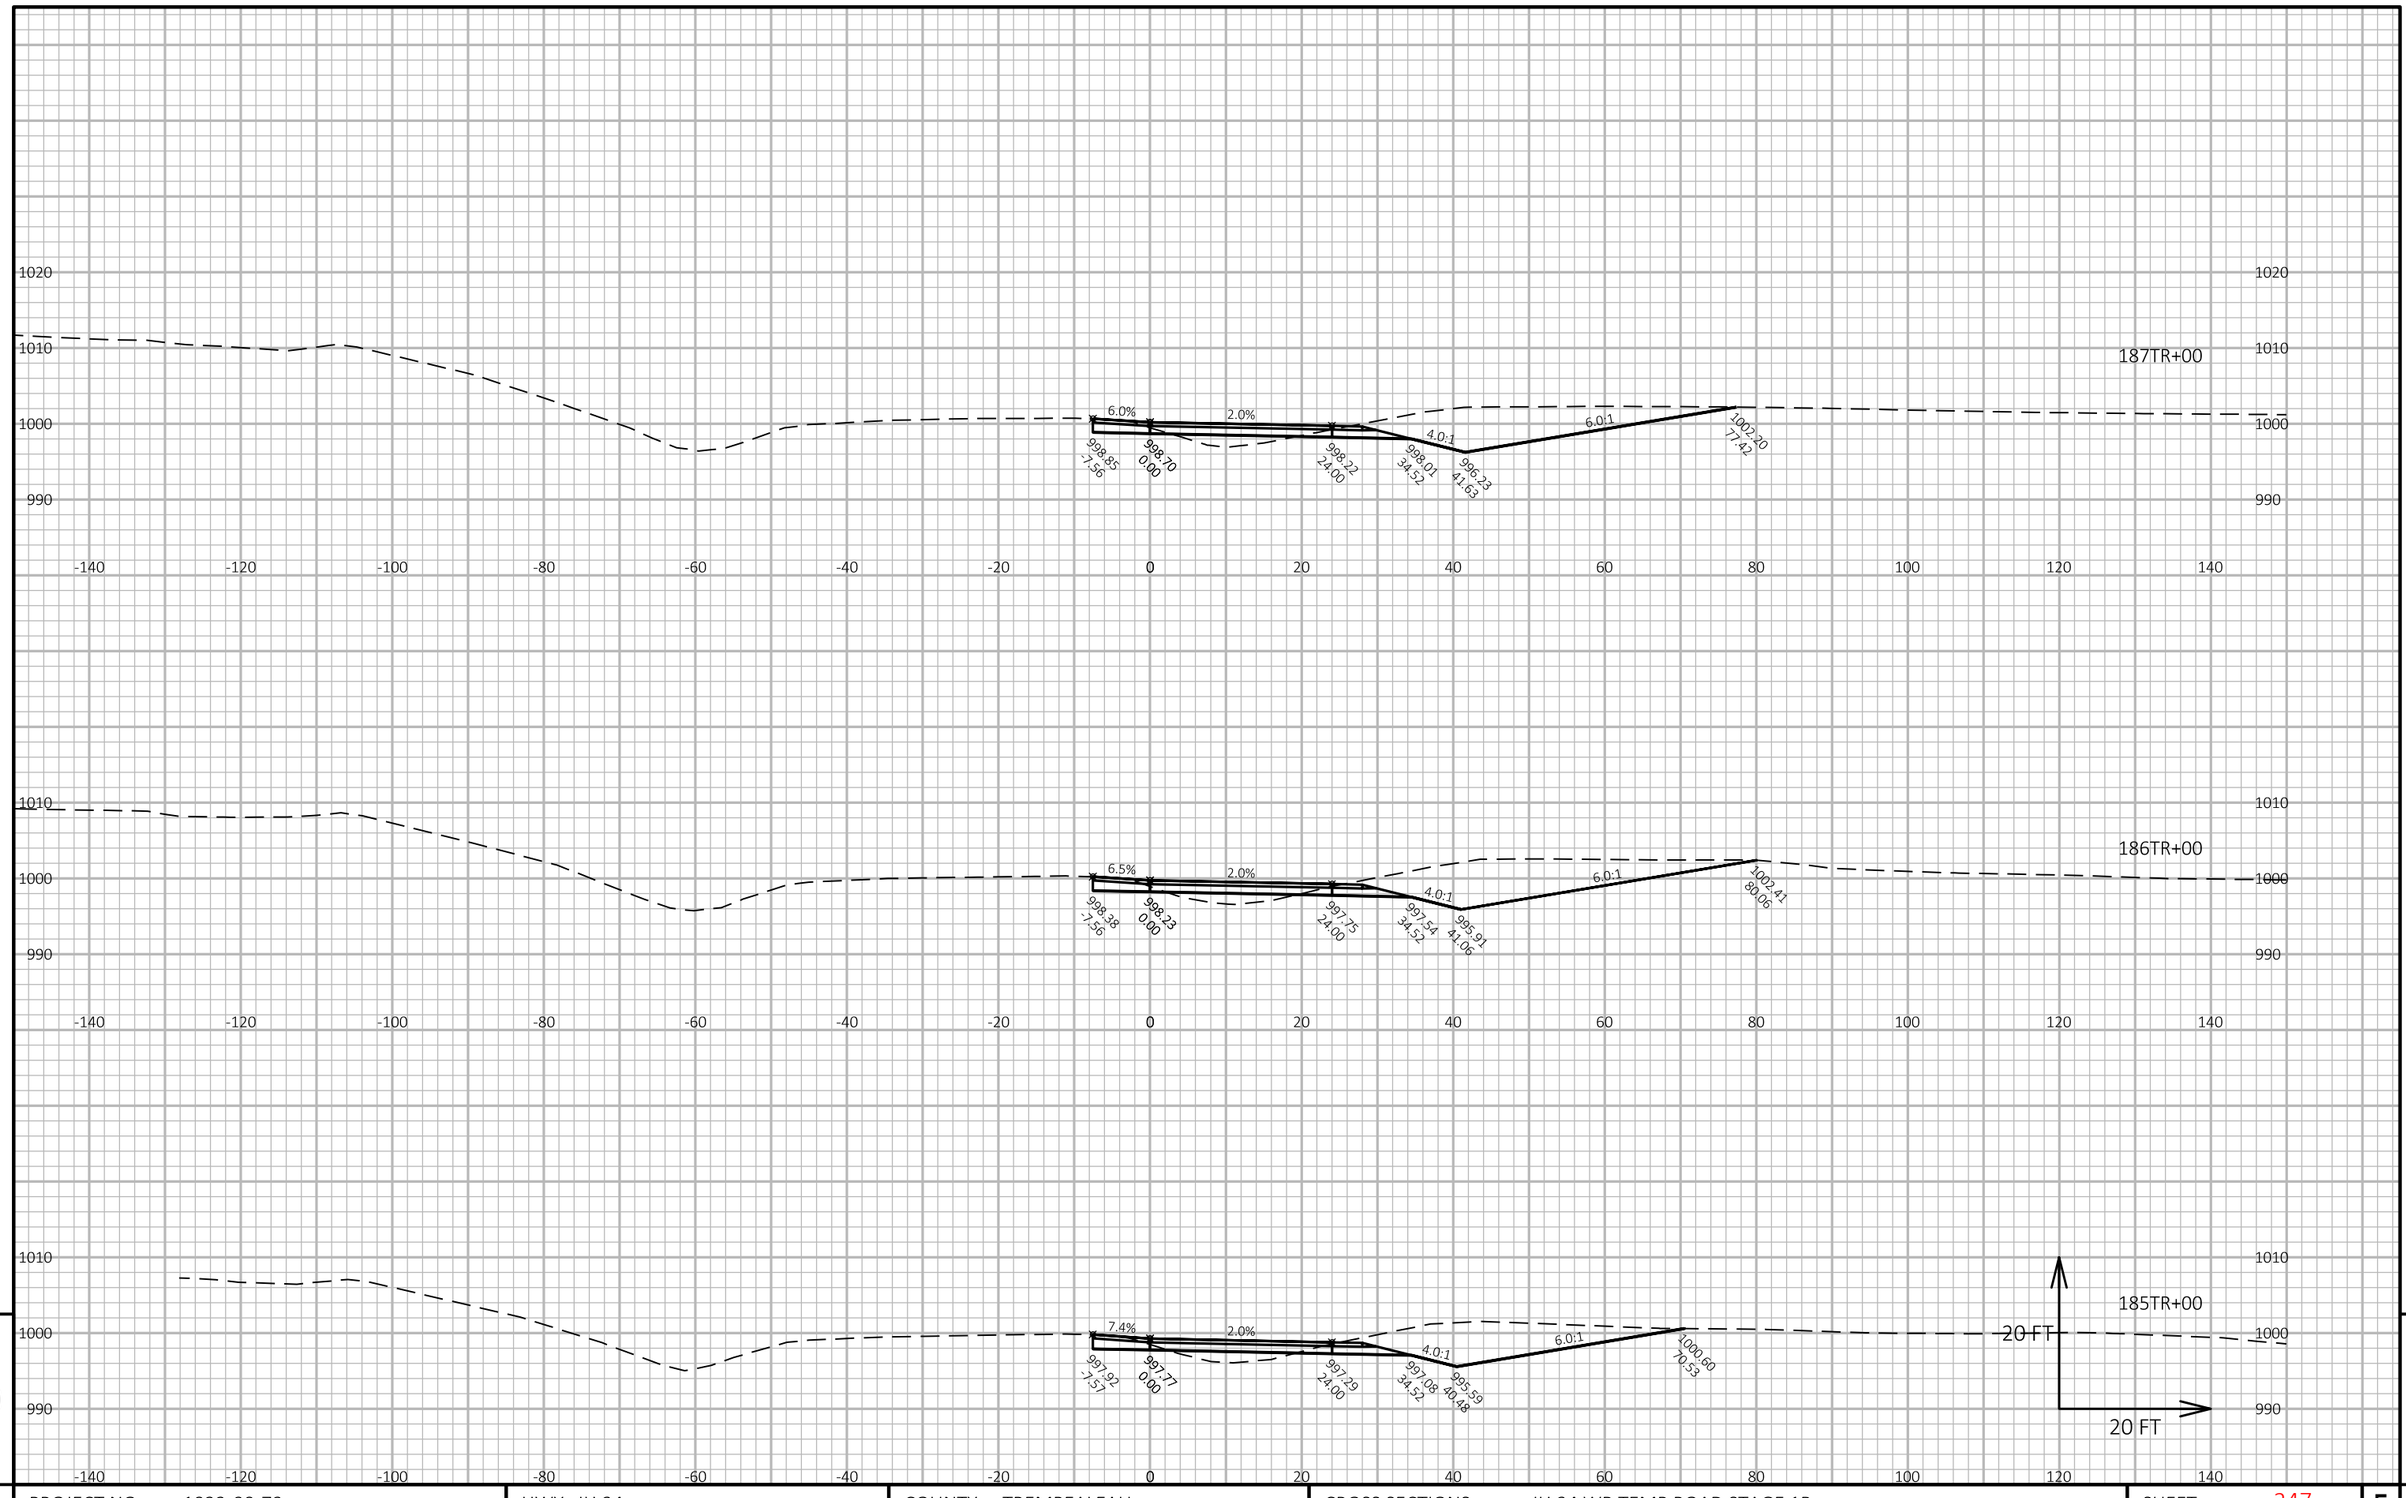

APPROVED FOR UTILITY RELOCATION May 1, 2018

9

9

PROJECT NO: 1022-00-79	HWY: IH 94	COUNTY: TREMPEALEAU	CROSS SECTIONS: IH 94 WB TEMP ROAD STAGE 1B	SHEET 247	E

FILE NAME : G:\WDOTCO\16048 (2016-2018 DESIGN WO)\16048-006\CIVIL 3D\SHEETSPLAN\CROSS SECTION\090109-XS-TEMP 94 WB.DWG
LAYOUT NAME - Section Sheet - (57)

PLOT DATE : 3/22/2018 4:32 PM PLOT BY : KL ENGINEERING PLOT NAME : PLOT SCALE : 1 IN:20 FT HORZ. / 1 IN:20 FT VERT.

WISDOT/CADDS SHEET 49

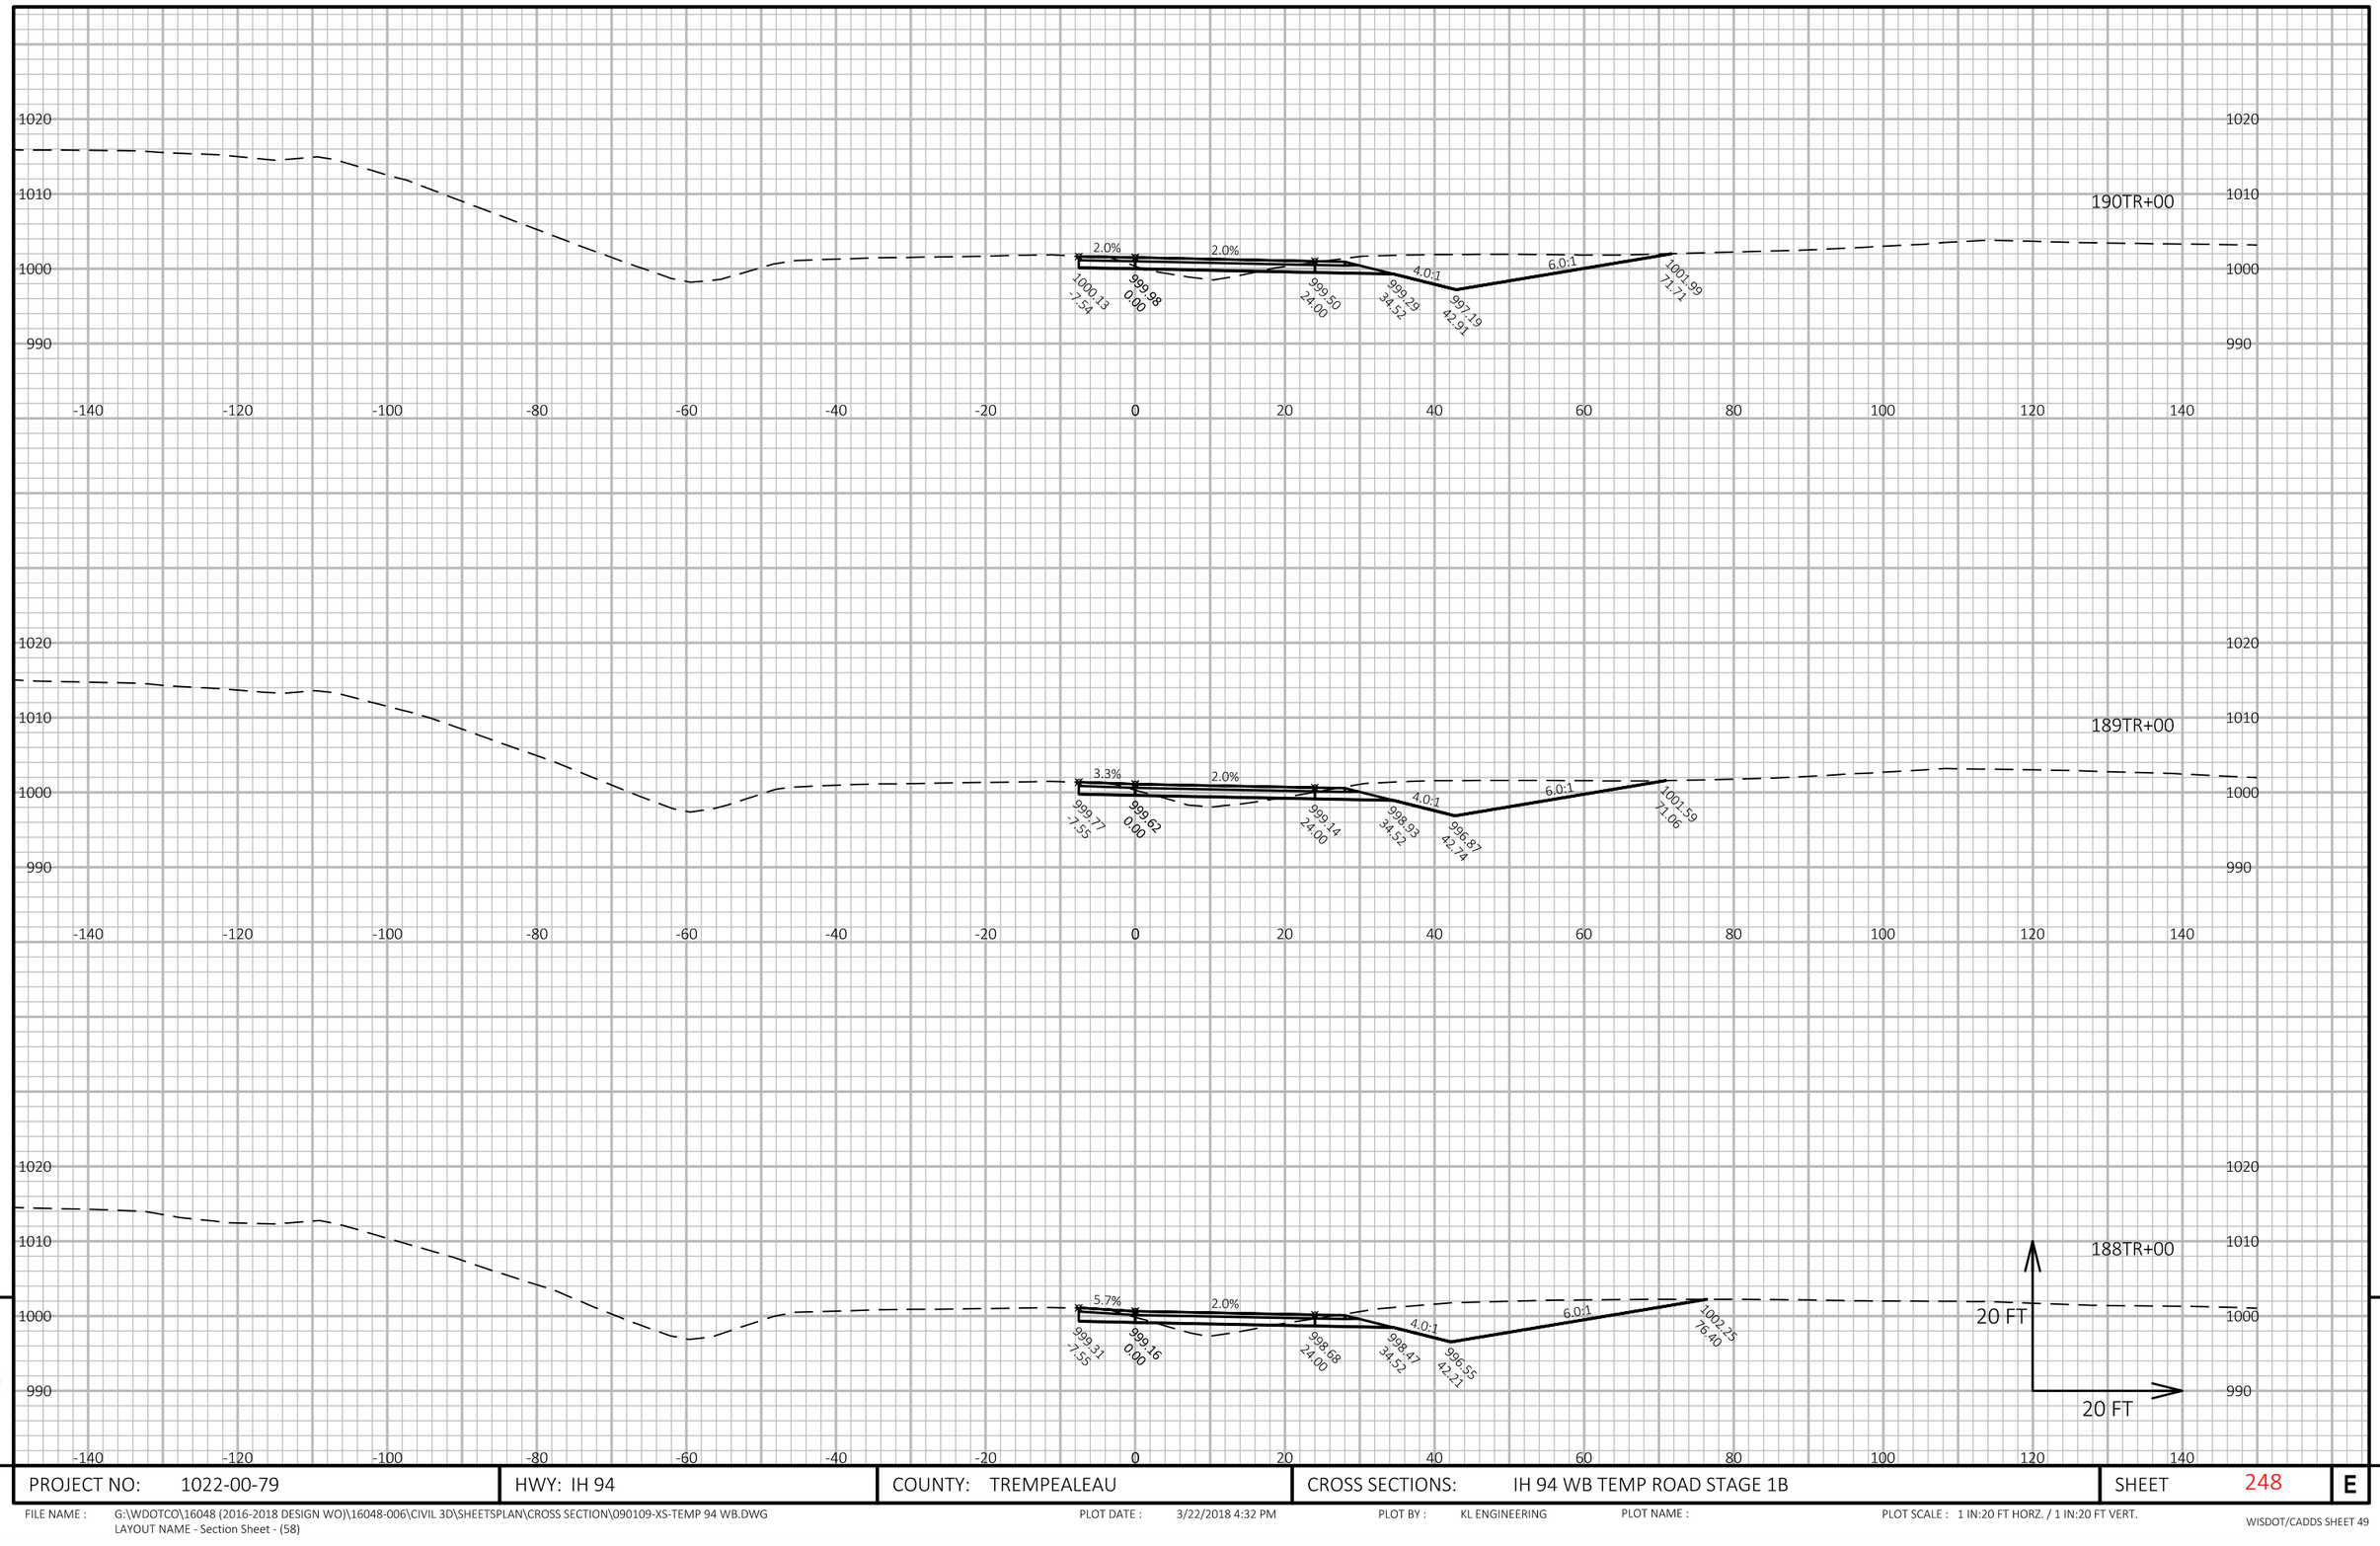

APPROVED FOR UTILITY RELOCATION May 1, 2018

9

9

PROJECT NO: 1022-00-79	HWY: IH 94	COUNTY: TREMPEALEAU	CROSS SECTIONS: IH 94 WB TEMP ROAD STAGE 1B	SHEET 248	E

FILE NAME : G:\WDOTCO\16048 (2016-2018 DESIGN WO)\16048-006\CIVIL 3D\SHEETSPLAN\CROSS SECTION\090109-XS-TEMP 94 WB.DWG
LAYOUT NAME - Section Sheet - (58)

PLOT DATE : 3/22/2018 4:32 PM PLOT BY : KL ENGINEERING PLOT NAME : PLOT SCALE : 1 IN:20 FT HORZ. / 1 IN:20 FT VERT.

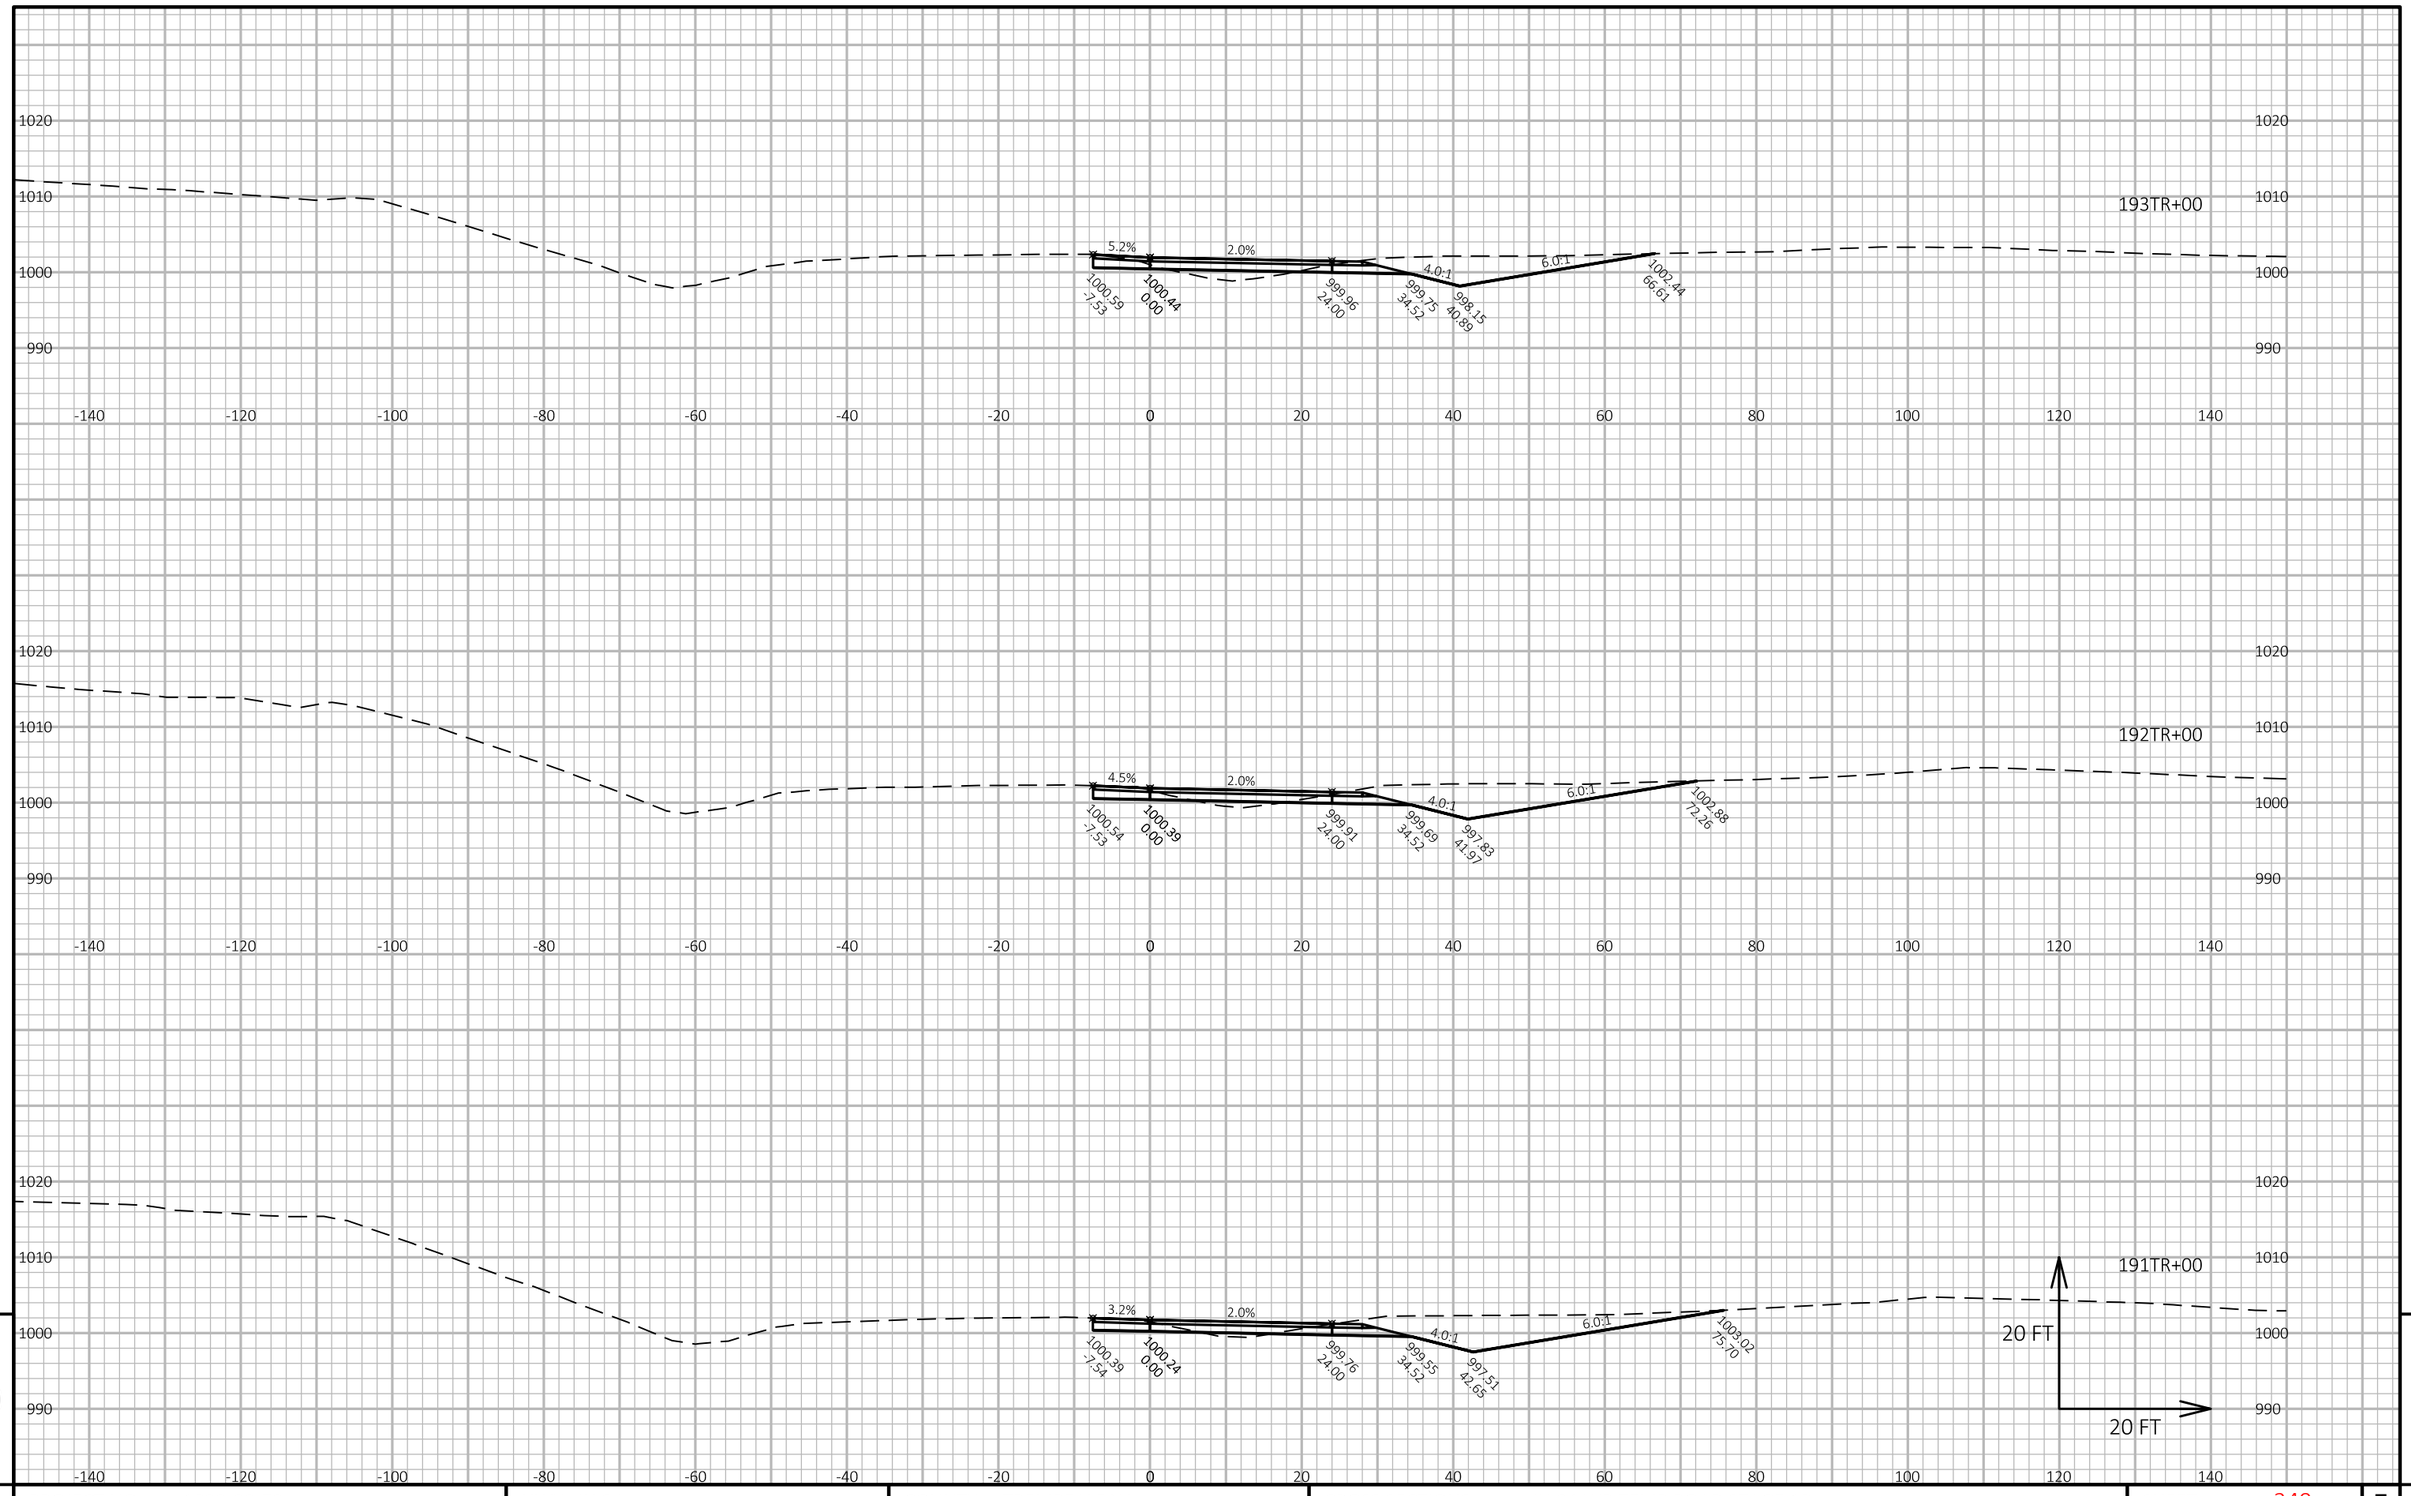

APPROVED FOR UTILITY RELOCATION May 1, 2018

9

9

PROJECT NO: 1022-00-79	HWY: IH 94	COUNTY: TREMPEALEAU	CROSS SECTIONS: IH 94 WB TEMP ROAD STAGE 1B	SHEET 249	E

FILE NAME : G:\WDOTCO\16048 (2016-2018 DESIGN WO)\16048-006\CIVIL 3D\SHEETSPLAN\CROSS SECTION\090109-XS-TEMP 94 WB.DWG
LAYOUT NAME - Section Sheet - (59)

PLOT DATE : 3/22/2018 4:33 PM PLOT BY : KL ENGINEERING PLOT NAME : PLOT SCALE : 1 IN:20 FT HORZ. / 1 IN:20 FT VERT.

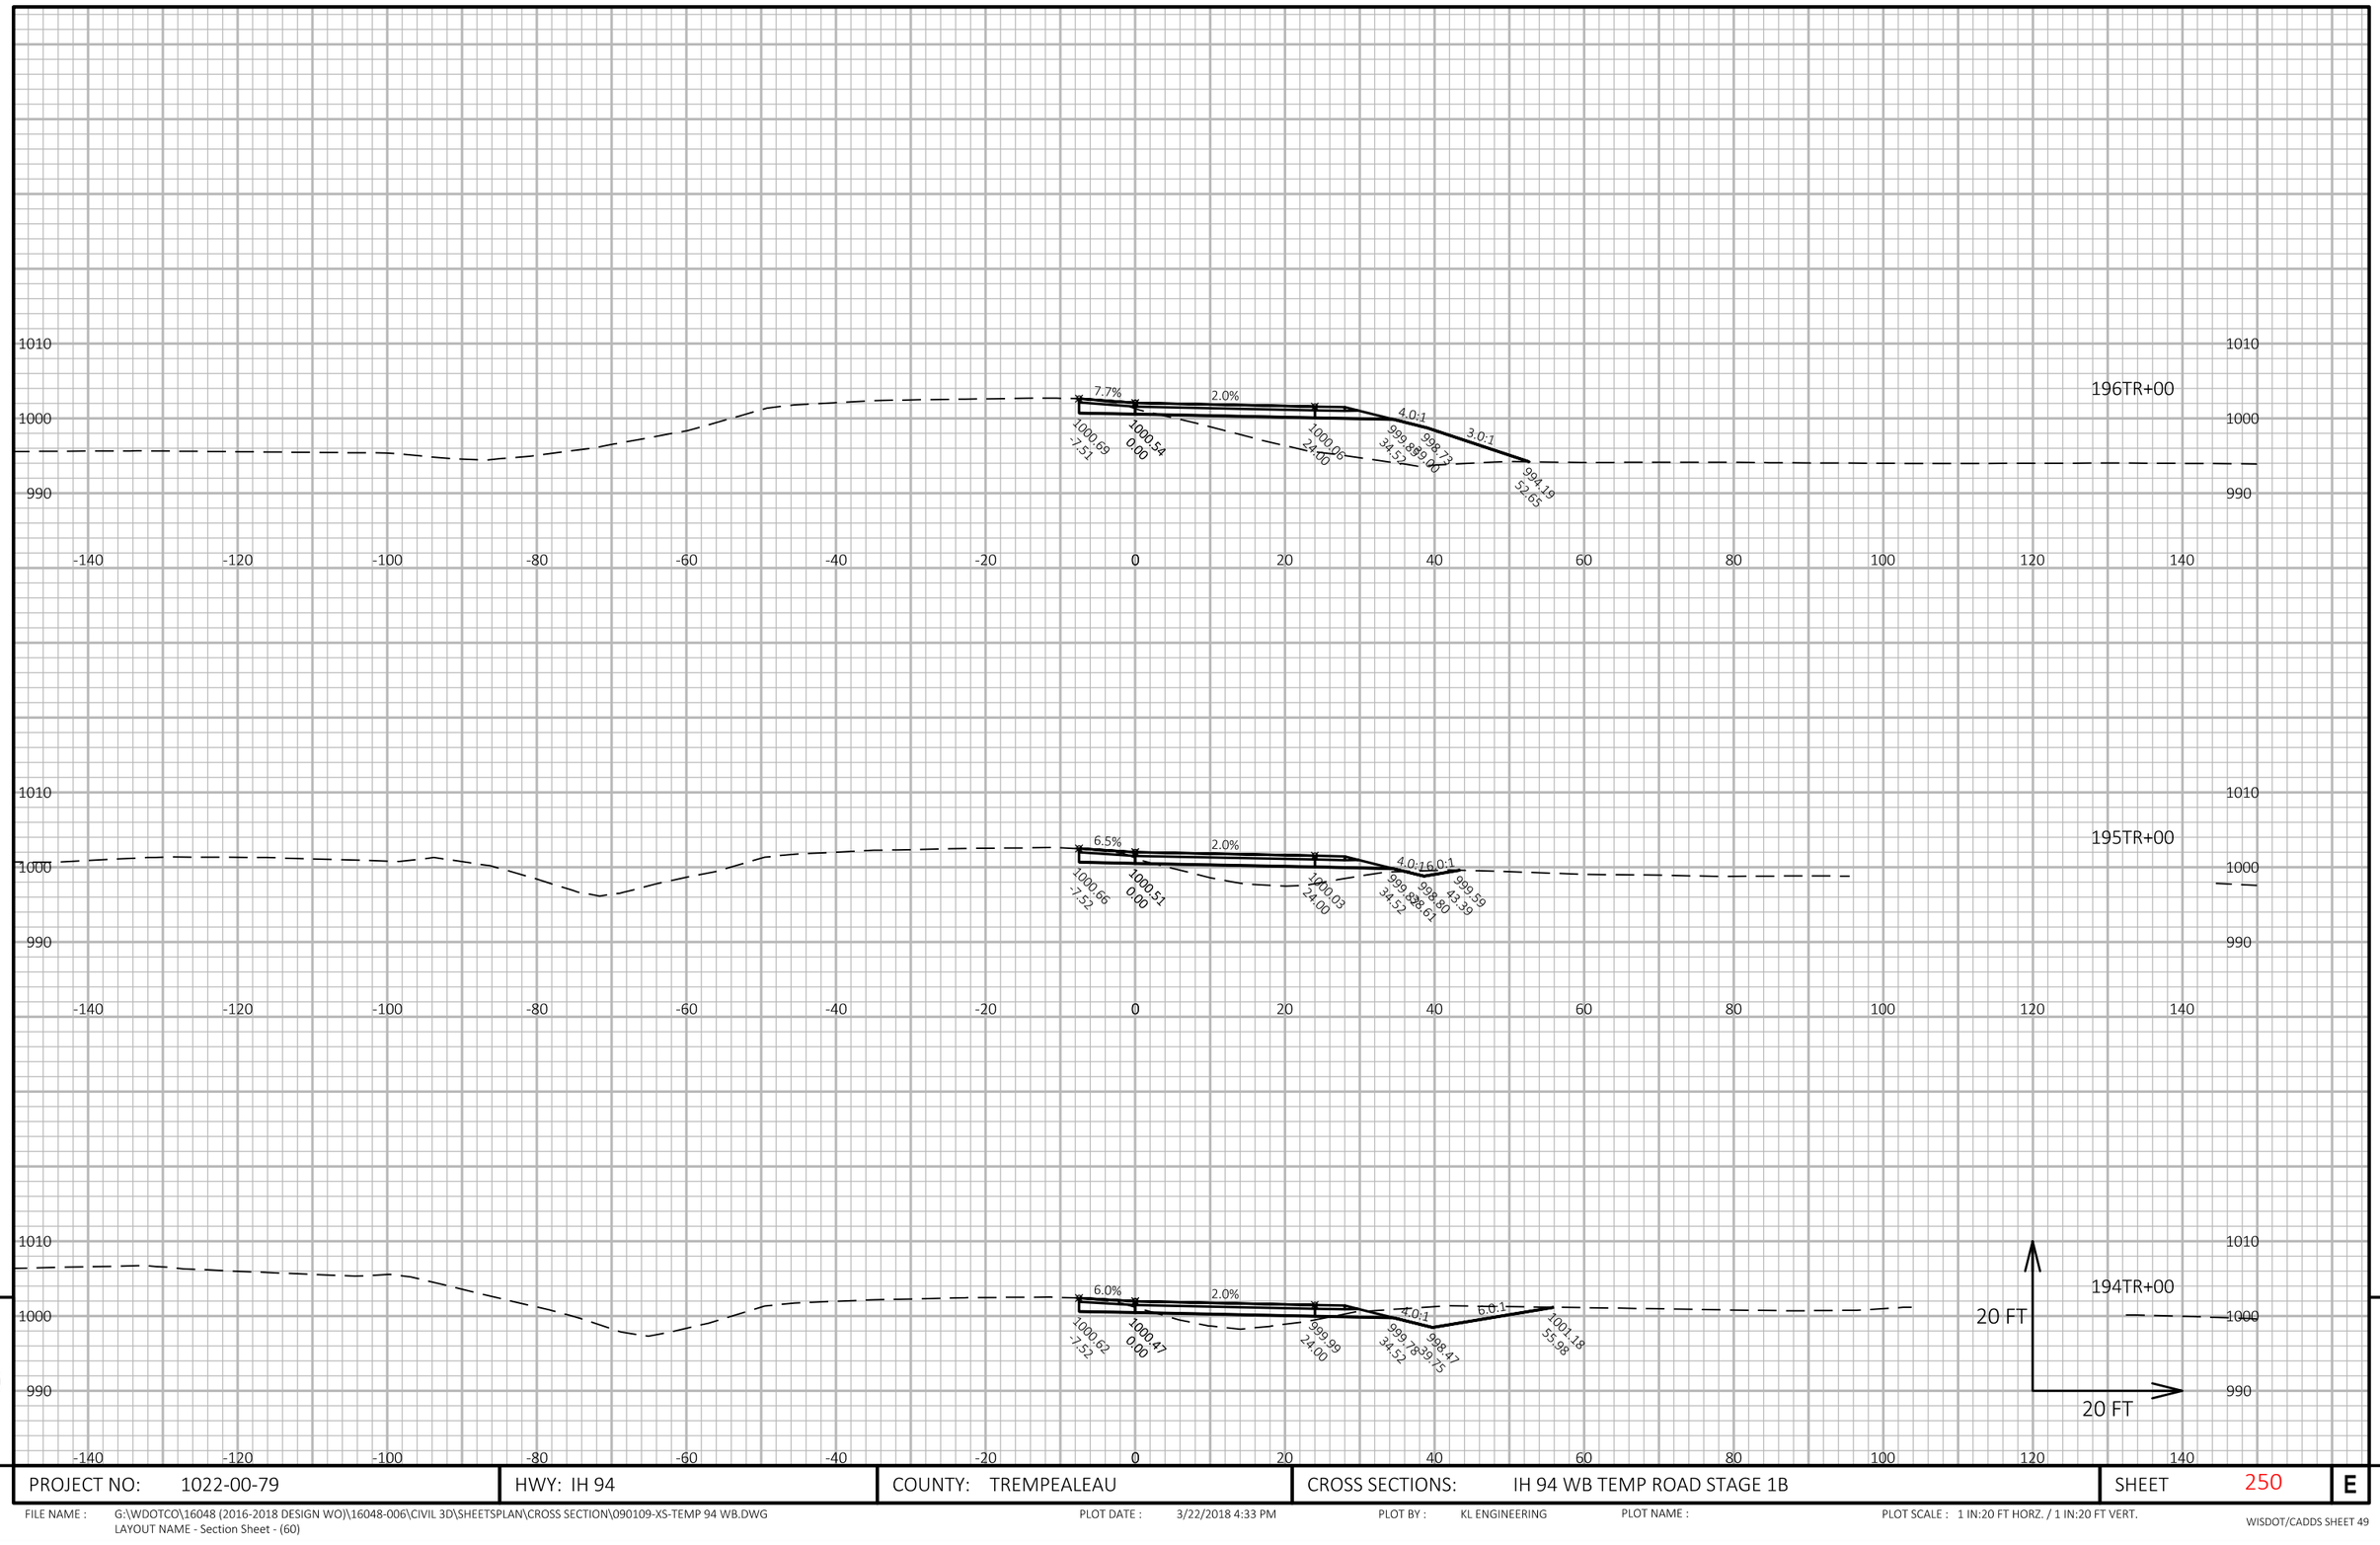

APPROVED FOR UTILITY RELOCATION May 1, 2018

9

9

PROJECT NO: 1022-00-79	HWY: IH 94	COUNTY: TREMPEALEAU	CROSS SECTIONS: IH 94 WB TEMP ROAD STAGE 1B	SHEET 250	E

FILE NAME : G:\WDOTCO\16048 (2016-2018 DESIGN WO)\16048-006\CIVIL 3D\SHEETSPLAN\CROSS SECTION\090109-XS-TEMP 94 WB.DWG
LAYOUT NAME - Section Sheet - (60)

PLOT DATE : 3/22/2018 4:33 PM PLOT BY : KL ENGINEERING PLOT NAME : PLOT SCALE : 1 IN:20 FT HORZ. / 1 IN:20 FT VERT.

WISDOT/CADDS SHEET 49

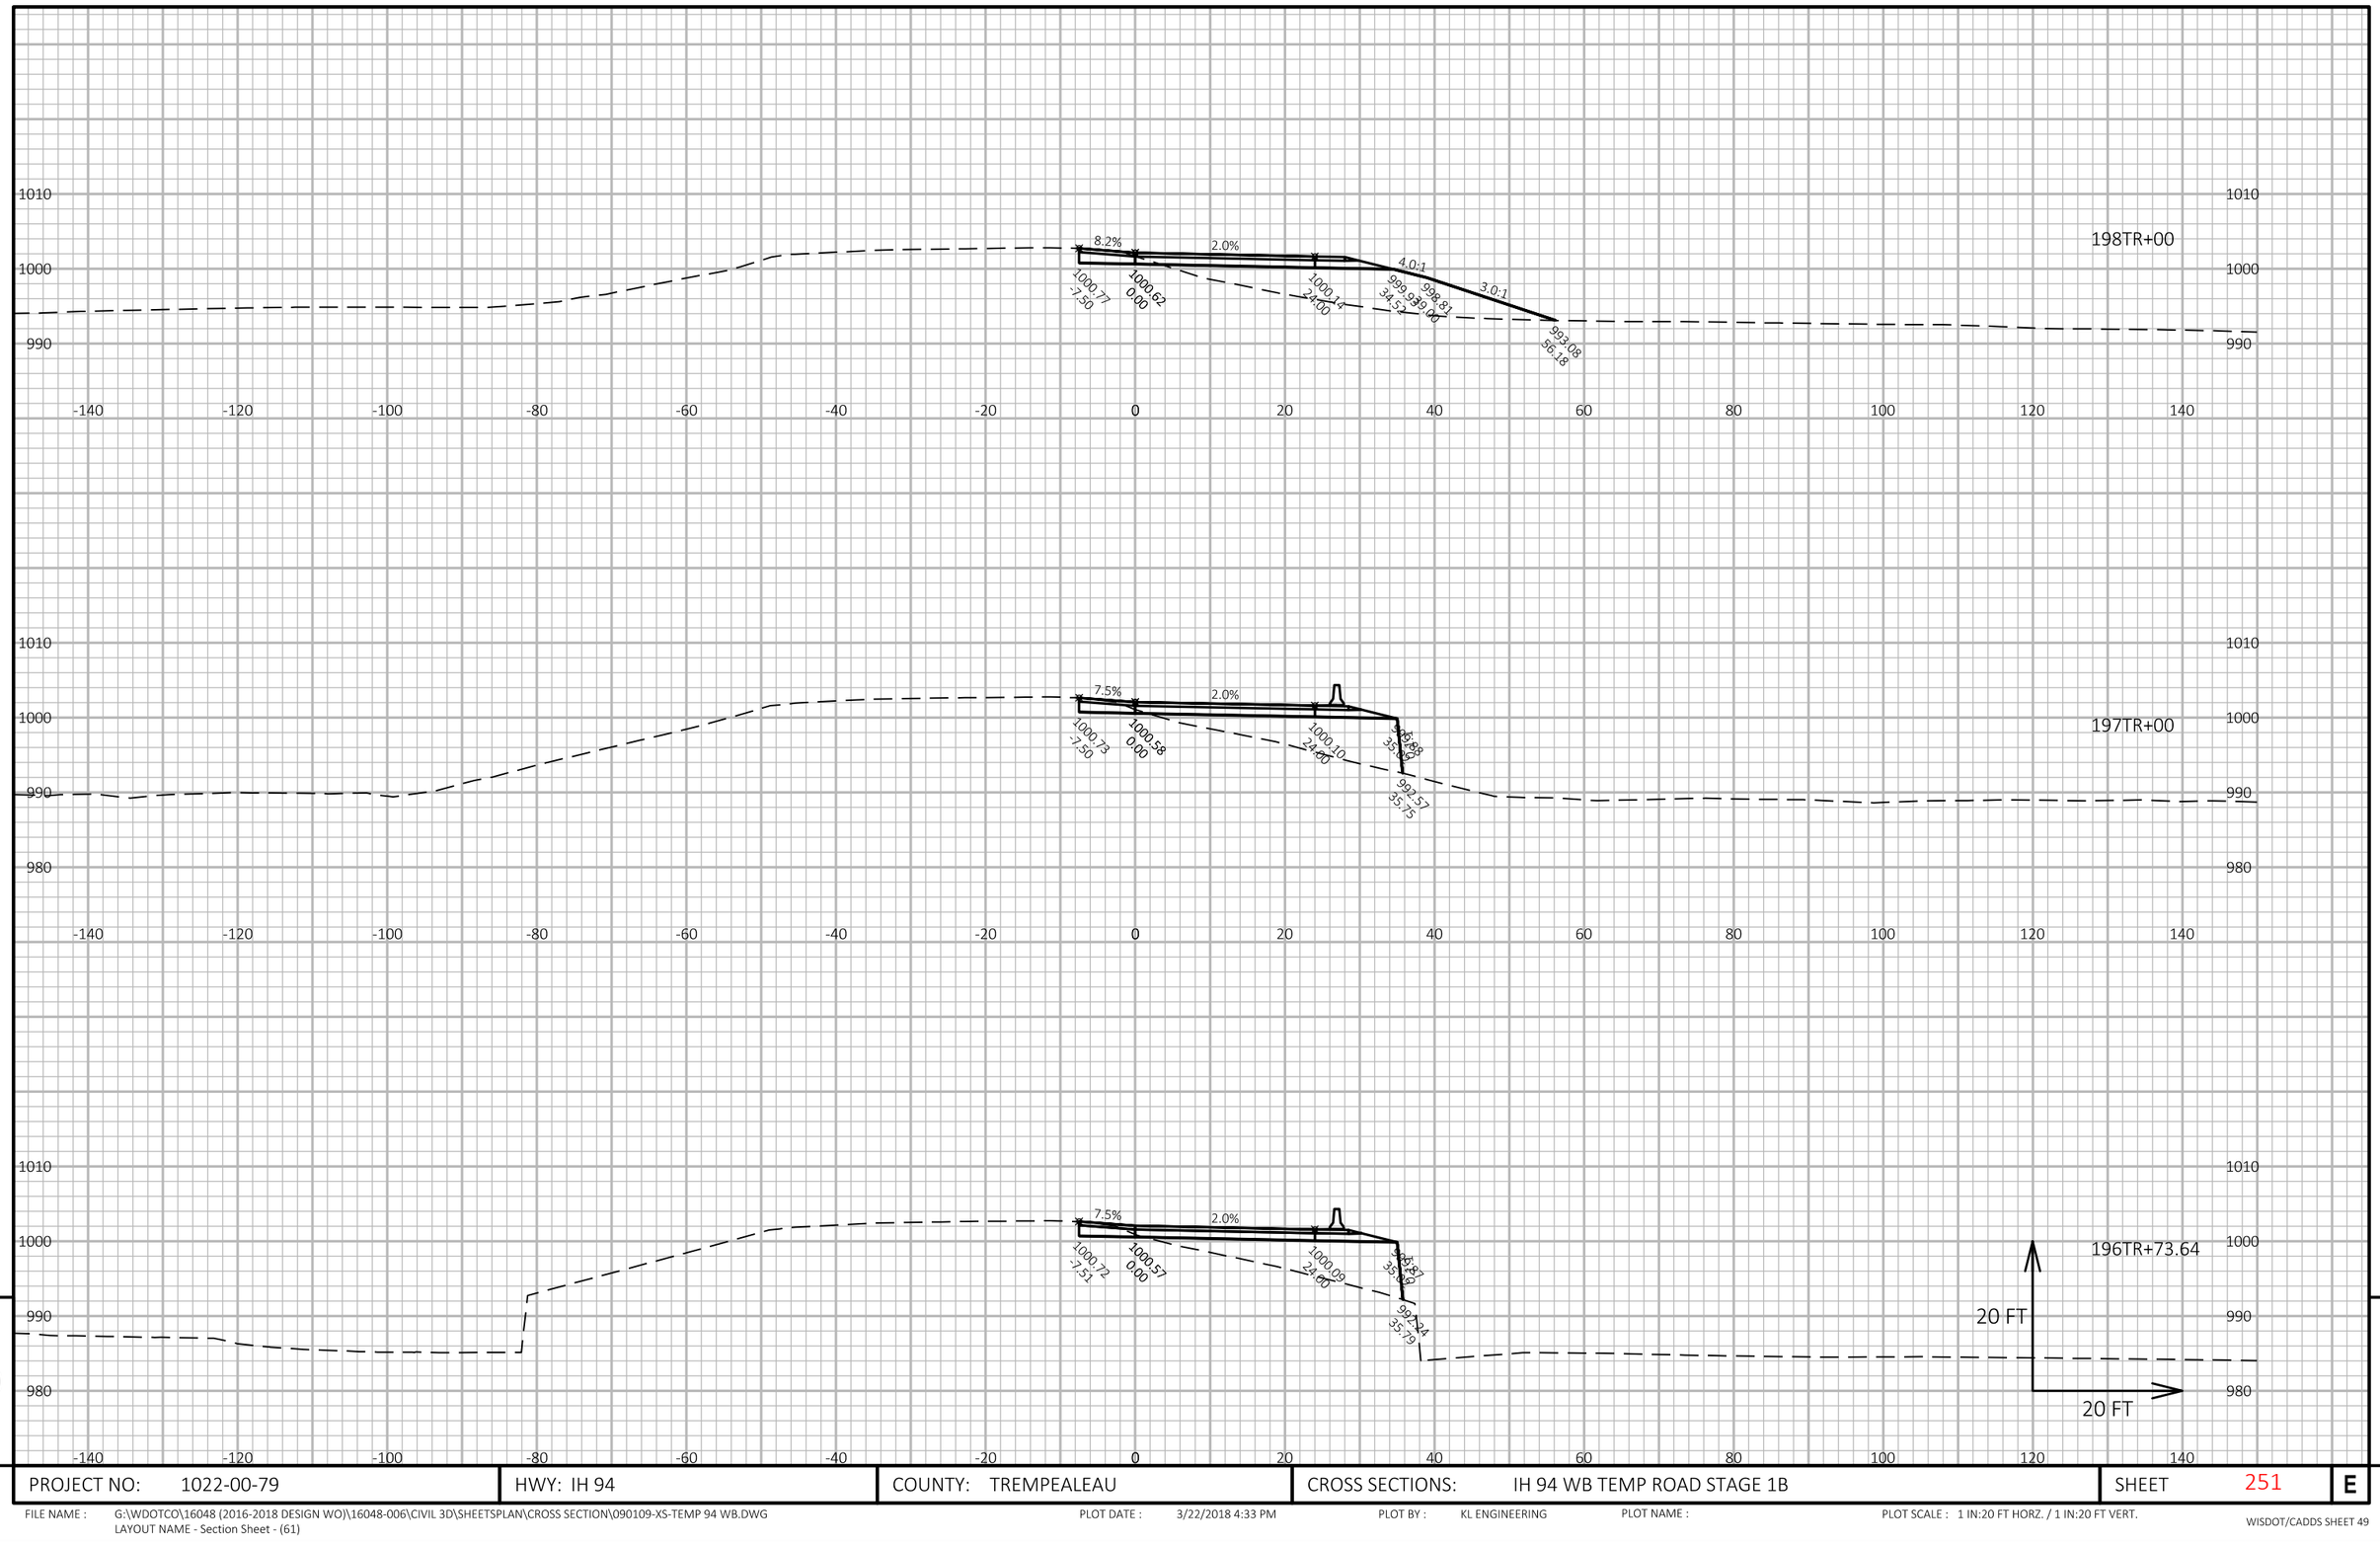

APPROVED FOR UTILITY RELOCATION May 1, 2018

9

9

PROJECT NO: 1022-00-79	HWY: IH 94	COUNTY: TREMPEALEAU	CROSS SECTIONS: IH 94 WB TEMP ROAD STAGE 1B	SHEET 251	E

FILE NAME : G:\WDOTCO\16048 (2016-2018 DESIGN WO)\16048-006\CIVIL 3D\SHEETSPLAN\CROSS SECTION\090109-XS-TEMP 94 WB.DWG
LAYOUT NAME - Section Sheet - (61)

PLOT DATE : 3/22/2018 4:33 PM PLOT BY : KL ENGINEERING PLOT NAME : PLOT SCALE : 1 IN:20 FT HORZ. / 1 IN:20 FT VERT.

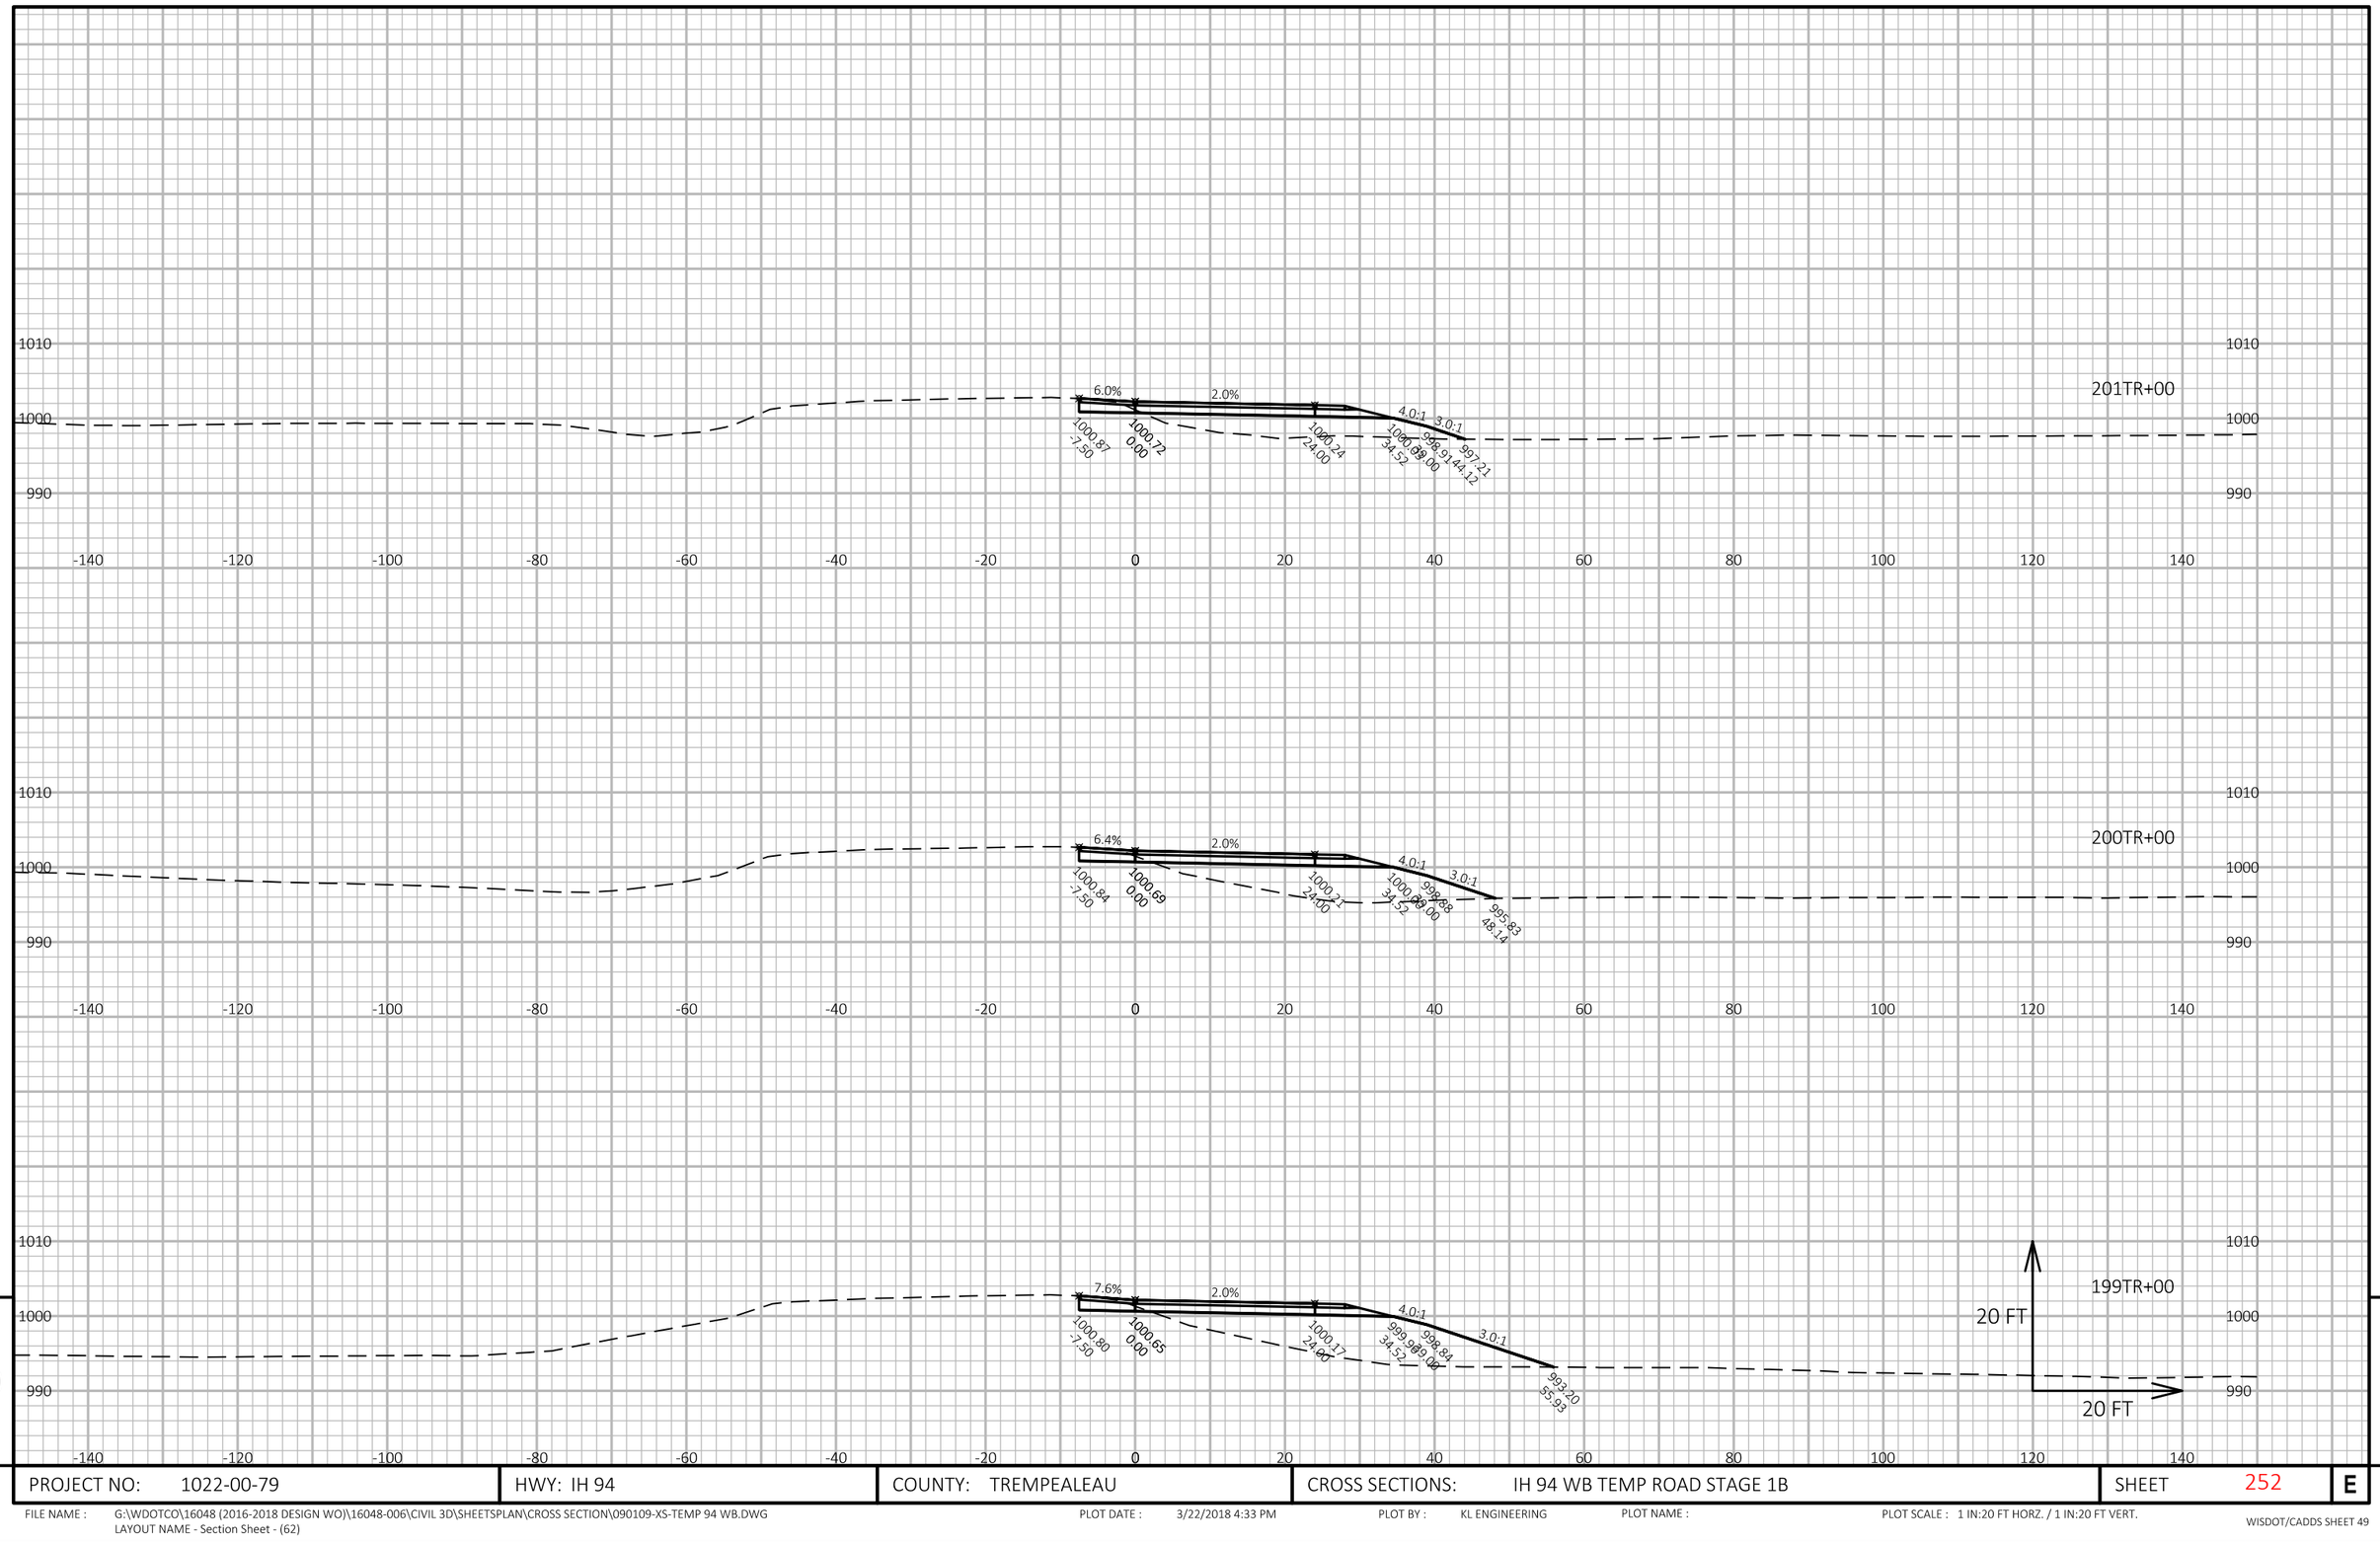

APPROVED FOR UTILITY RELOCATION May 1, 2018

9

9

PROJECT NO: 1022-00-79	HWY: IH 94	COUNTY: TREMPEALEAU	CROSS SECTIONS: IH 94 WB TEMP ROAD STAGE 1B	SHEET 252	E

FILE NAME : G:\WDOTCO\16048 (2016-2018 DESIGN WO)\16048-006\CIVIL 3D\SHEETSPLAN\CROSS SECTION\090109-XS-TEMP 94 WB.DWG
LAYOUT NAME - Section Sheet - (62)

PLOT DATE : 3/22/2018 4:33 PM PLOT BY : KL ENGINEERING PLOT NAME : PLOT SCALE : 1 IN:20 FT HORZ. / 1 IN:20 FT VERT.

WISDOT/CADDS SHEET 49

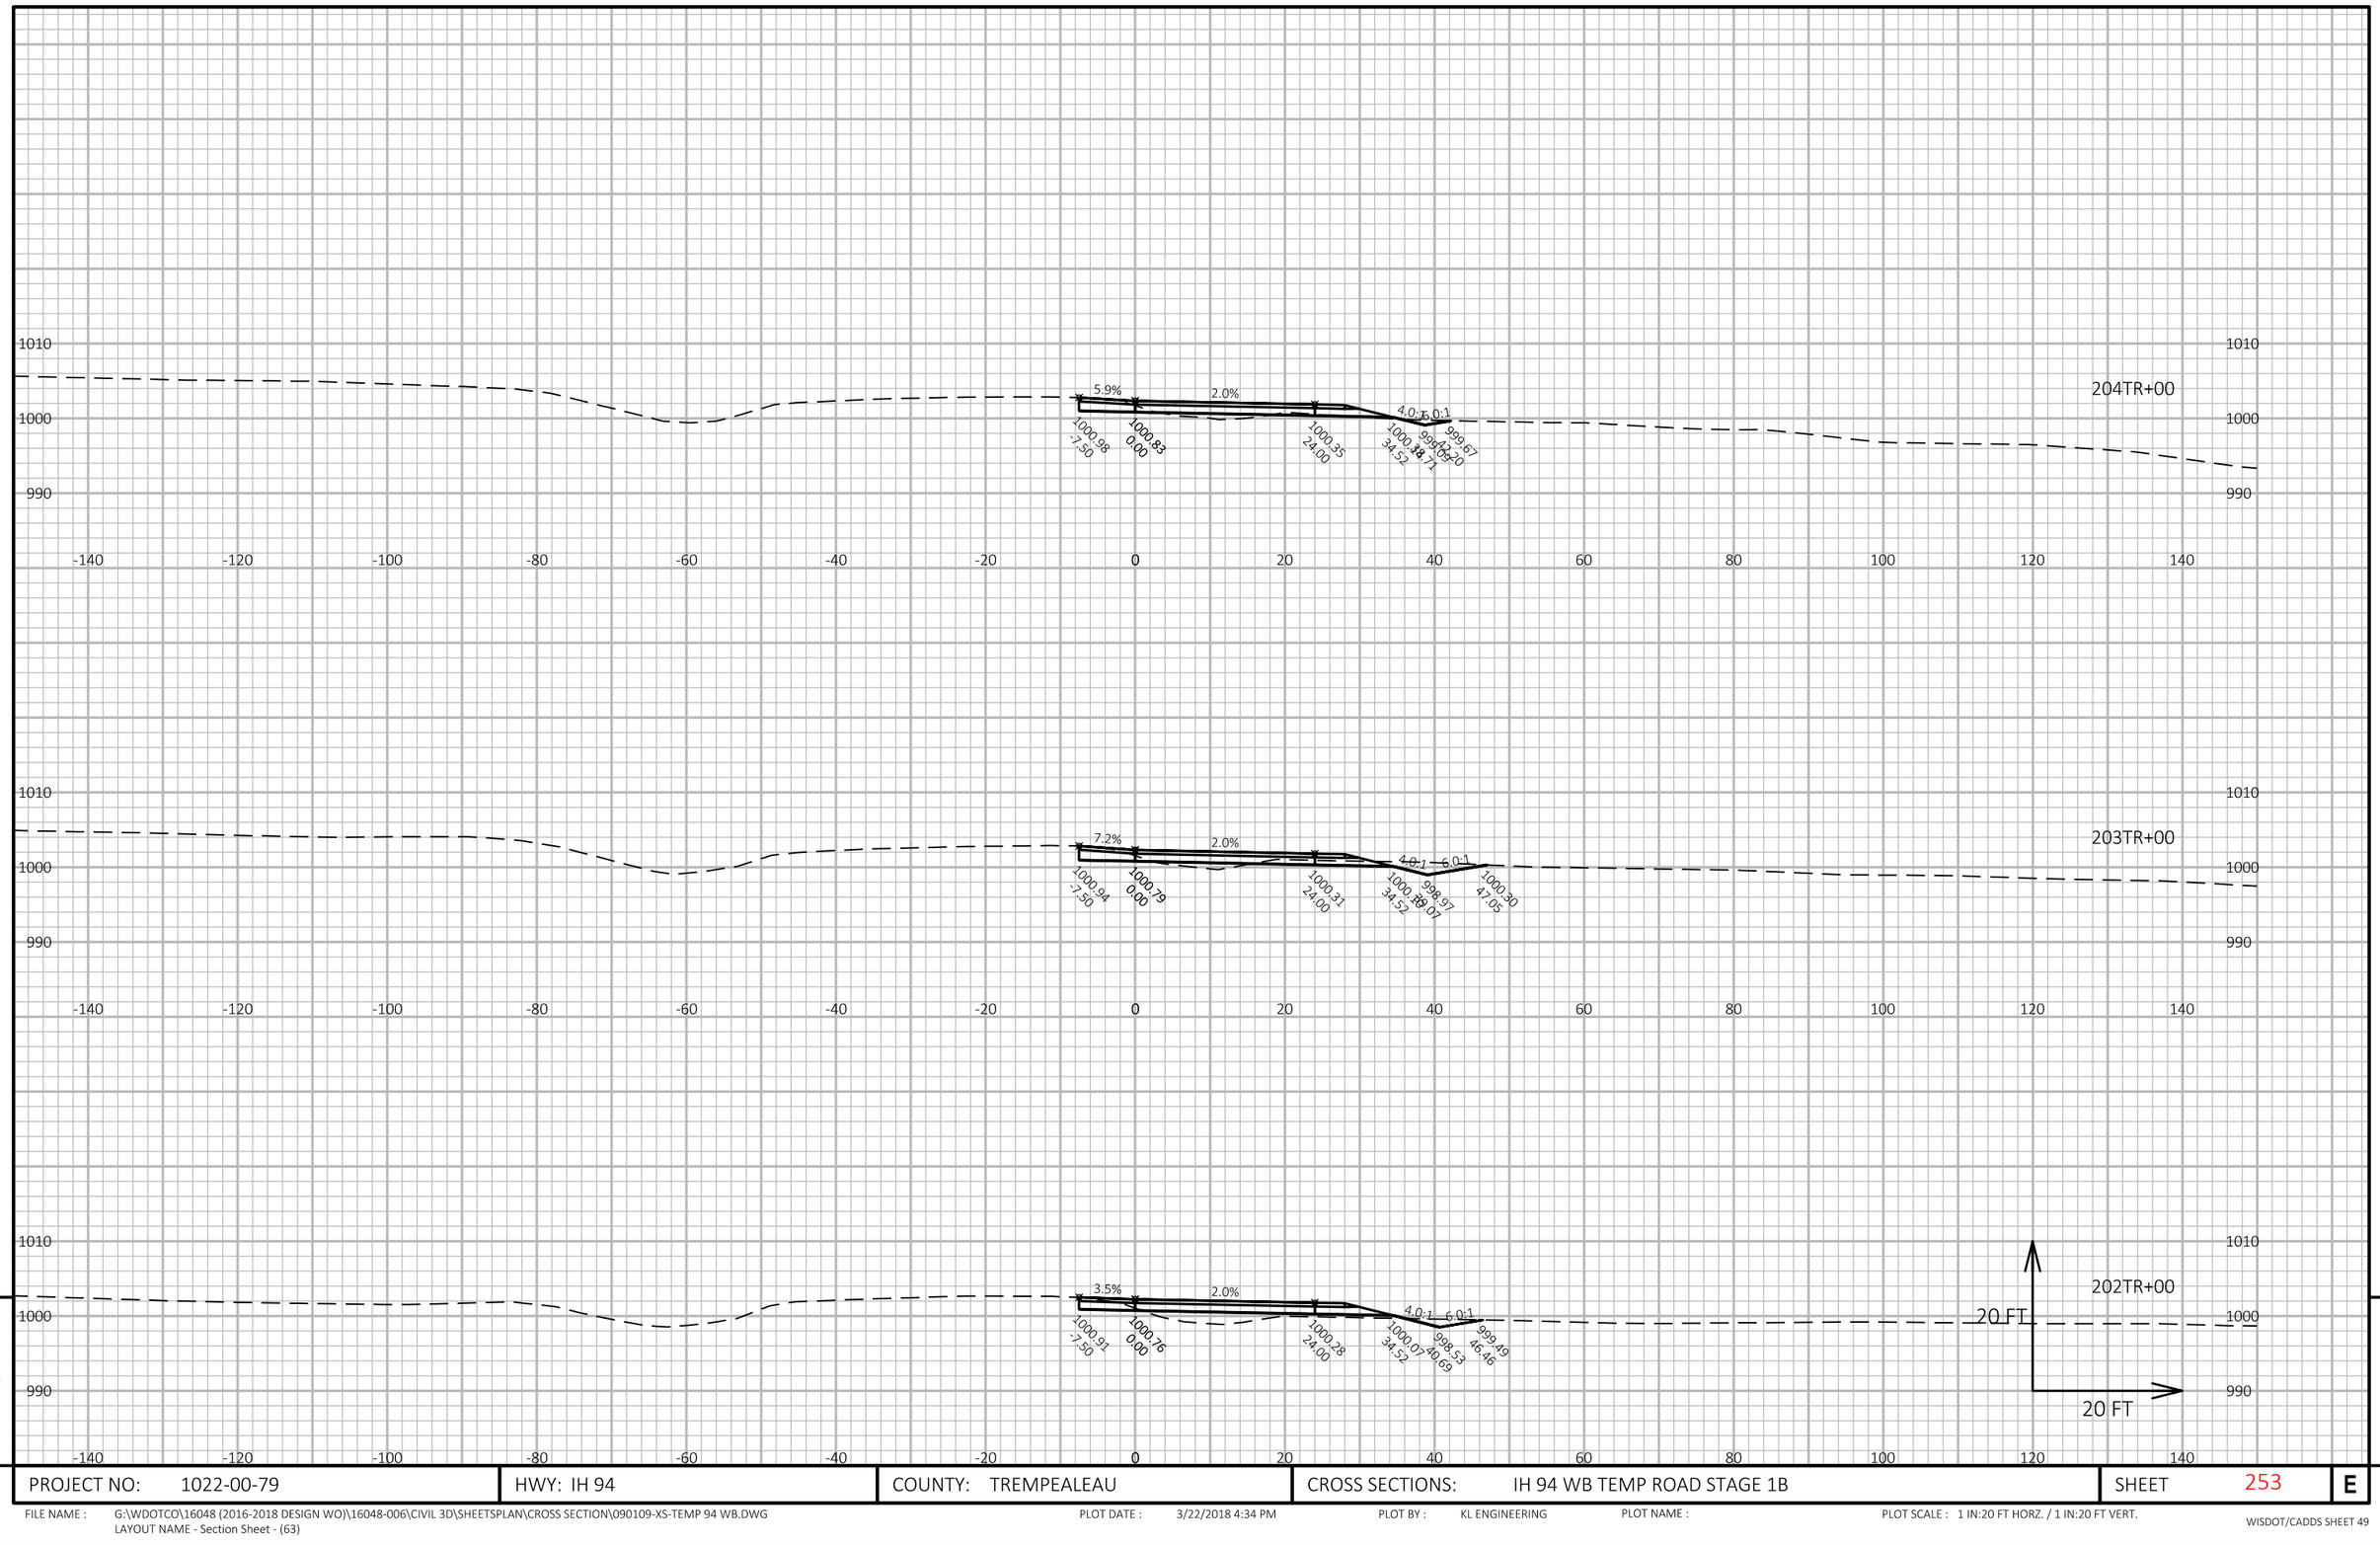

APPROVED FOR UTILITY RELOCATION May 1, 2018

9

9

PROJECT NO: 1022-00-79	HWY: IH 94	COUNTY: TREMPEALEAU	CROSS SECTIONS: IH 94 WB TEMP ROAD STAGE 1B	SHEET 253	E

FILE NAME : G:\WDOTCO\16048 (2016-2018 DESIGN WO)\16048-006\CIVIL 3D\SHEETSPLAN\CROSS SECTION\090109-XS-TEMP 94 WB.DWG
LAYOUT NAME - Section Sheet - (63)

PLOT DATE : 3/22/2018 4:34 PM PLOT BY : KL ENGINEERING PLOT NAME : PLOT SCALE : 1 IN:20 FT HORZ. / 1 IN:20 FT VERT.

WISDOT/CADDS SHEET 49

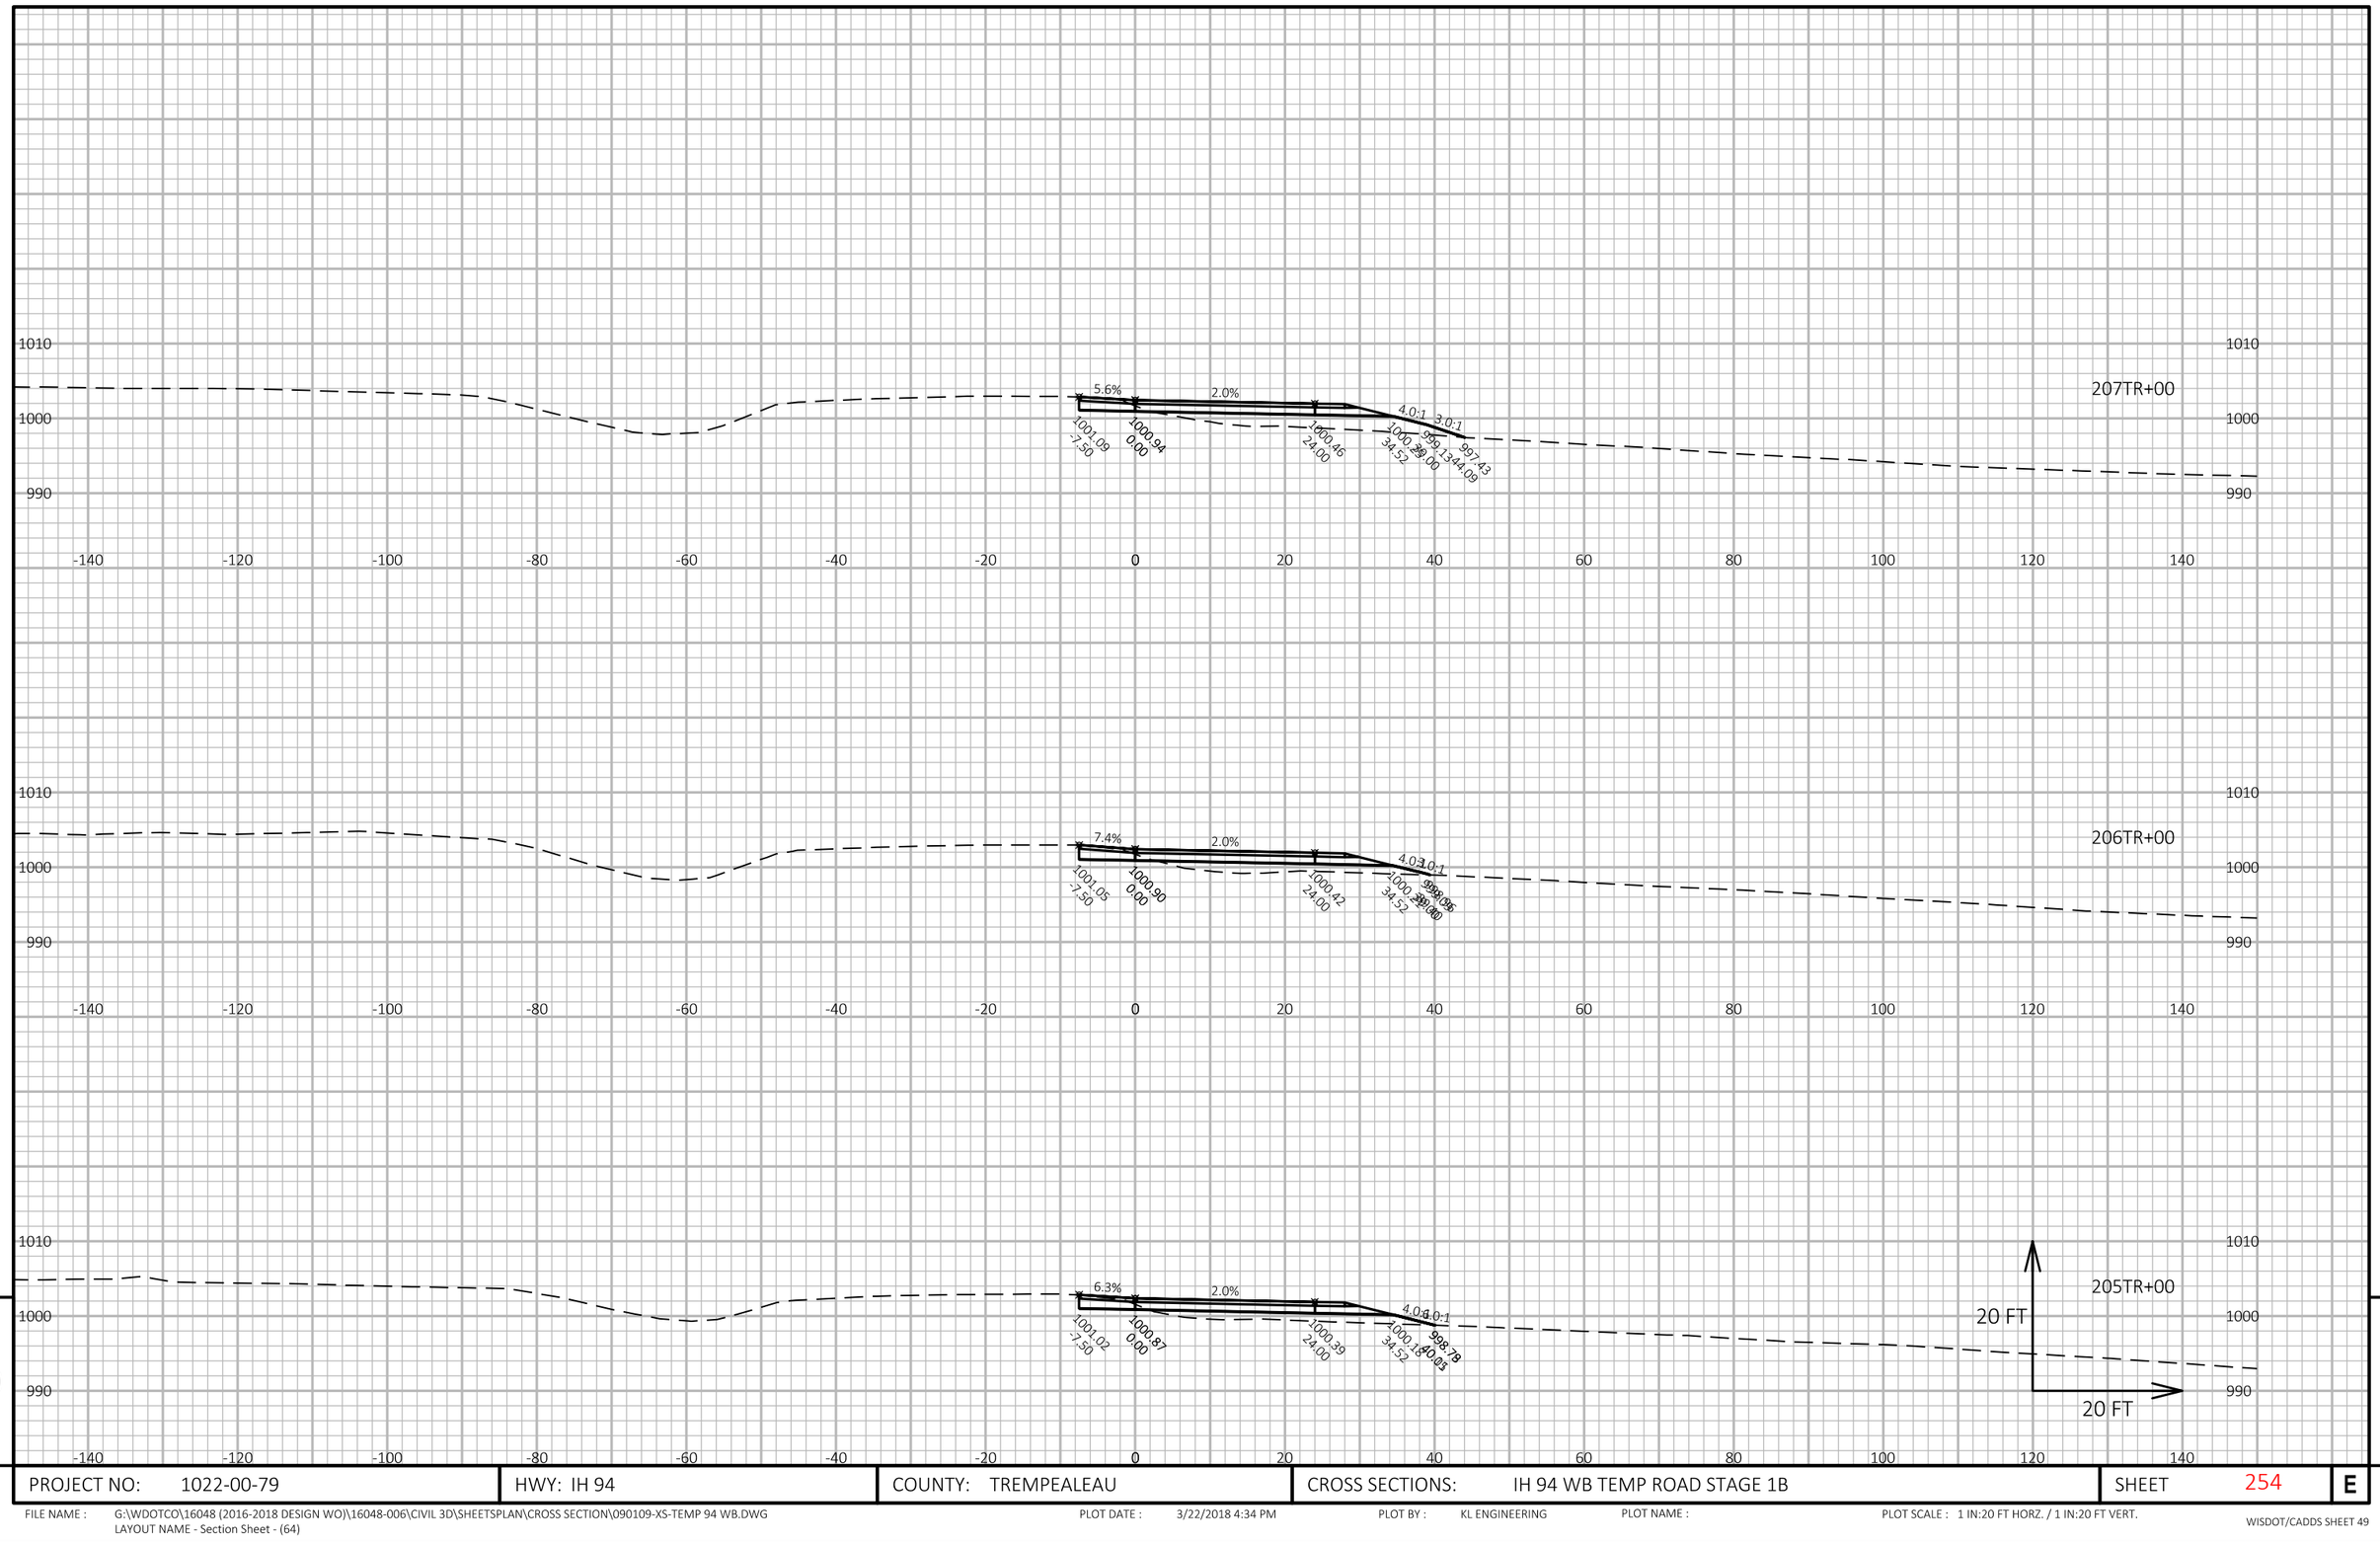

APPROVED FOR UTILITY RELOCATION May 1, 2018

9

9

PROJECT NO: 1022-00-79	HWY: IH 94	COUNTY: TREMPEALEAU	CROSS SECTIONS: IH 94 WB TEMP ROAD STAGE 1B	SHEET 254	E

FILE NAME : G:\WDOTCO\16048 (2016-2018 DESIGN WO)\16048-006\CIVIL 3D\SHEETSPLAN\CROSS SECTION\090109-XS-TEMP 94 WB.DWG
LAYOUT NAME - Section Sheet - (64)

PLOT DATE : 3/22/2018 4:34 PM PLOT BY : KL ENGINEERING PLOT NAME : PLOT SCALE : 1 IN:20 FT HORZ. / 1 IN:20 FT VERT.

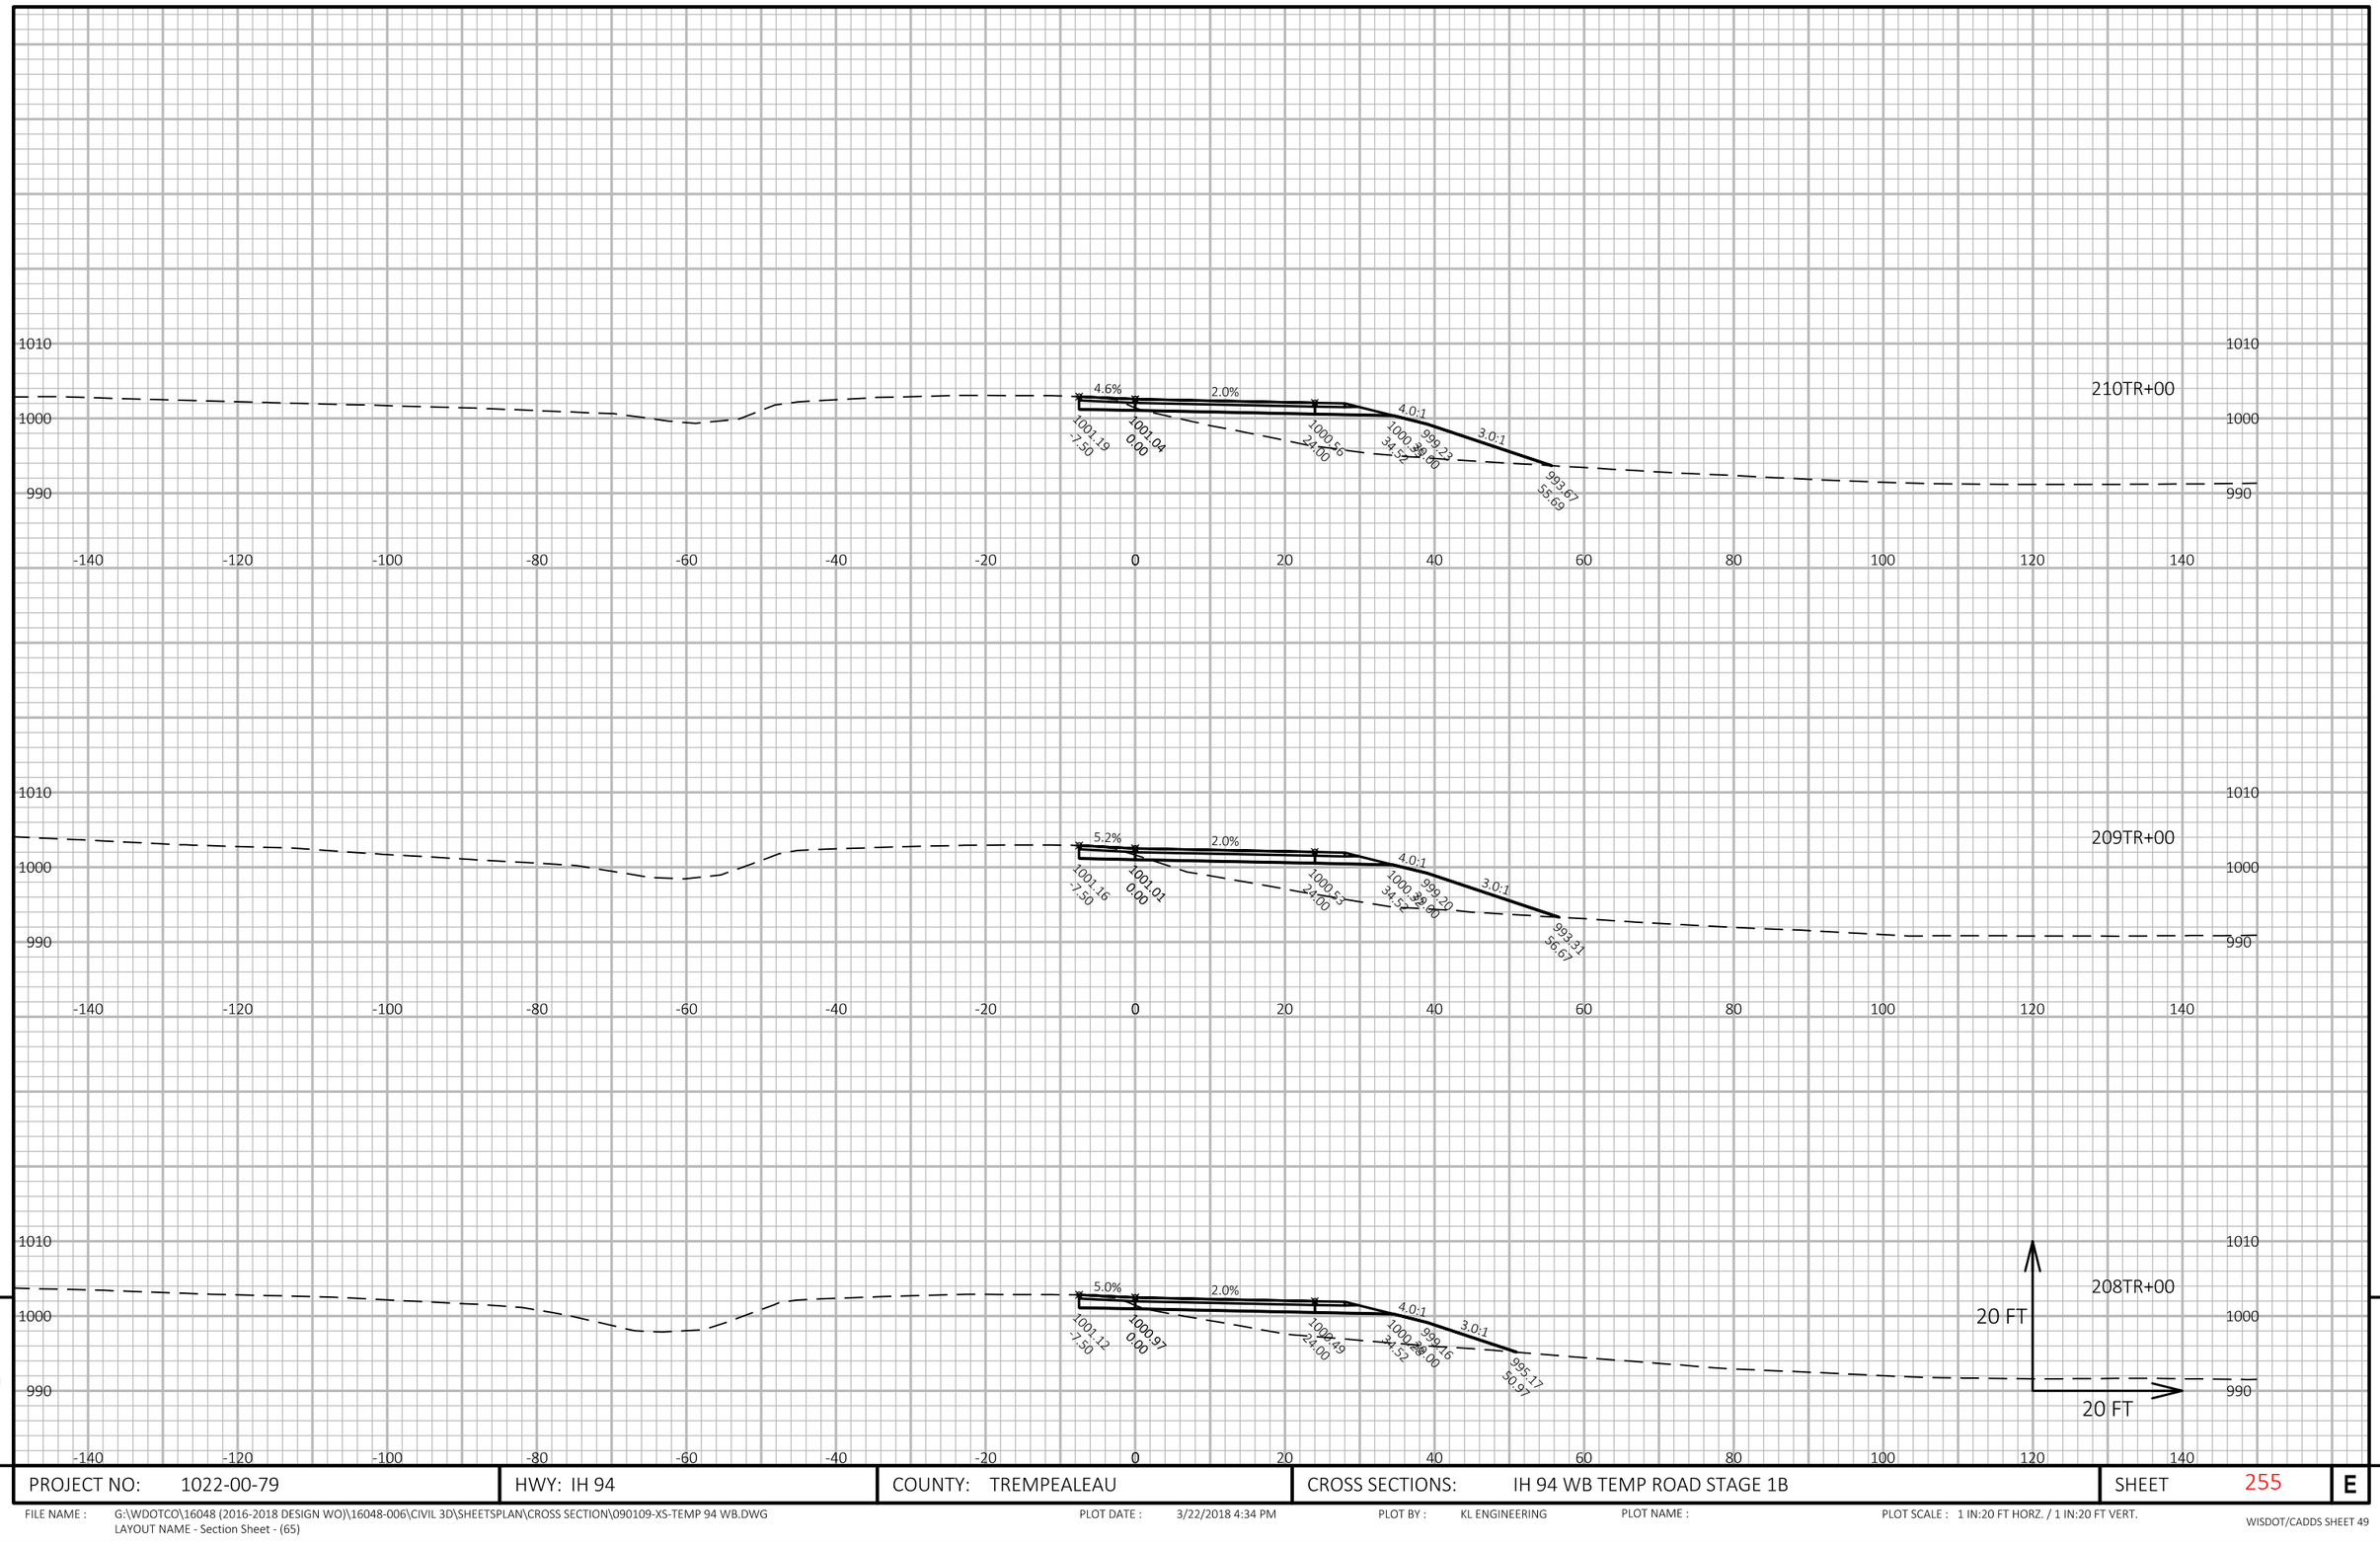

APPROVED FOR UTILITY RELOCATION May 1, 2018

9

9

PROJECT NO: 1022-00-79	HWY: IH 94	COUNTY: TREMPEALEAU	CROSS SECTIONS: IH 94 WB TEMP ROAD STAGE 1B	SHEET 255	E

FILE NAME : G:\WDOTCO\16048 (2016-2018 DESIGN WO)\16048-006\CIVIL 3D\SHEETSPLAN\CROSS SECTION\090109-XS-TEMP 94 WB.DWG
LAYOUT NAME - Section Sheet - (65)

PLOT DATE : 3/22/2018 4:34 PM PLOT BY : KL ENGINEERING PLOT NAME : PLOT SCALE : 1 IN:20 FT HORZ. / 1 IN:20 FT VERT.

WISDOT/CADDS SHEET 49

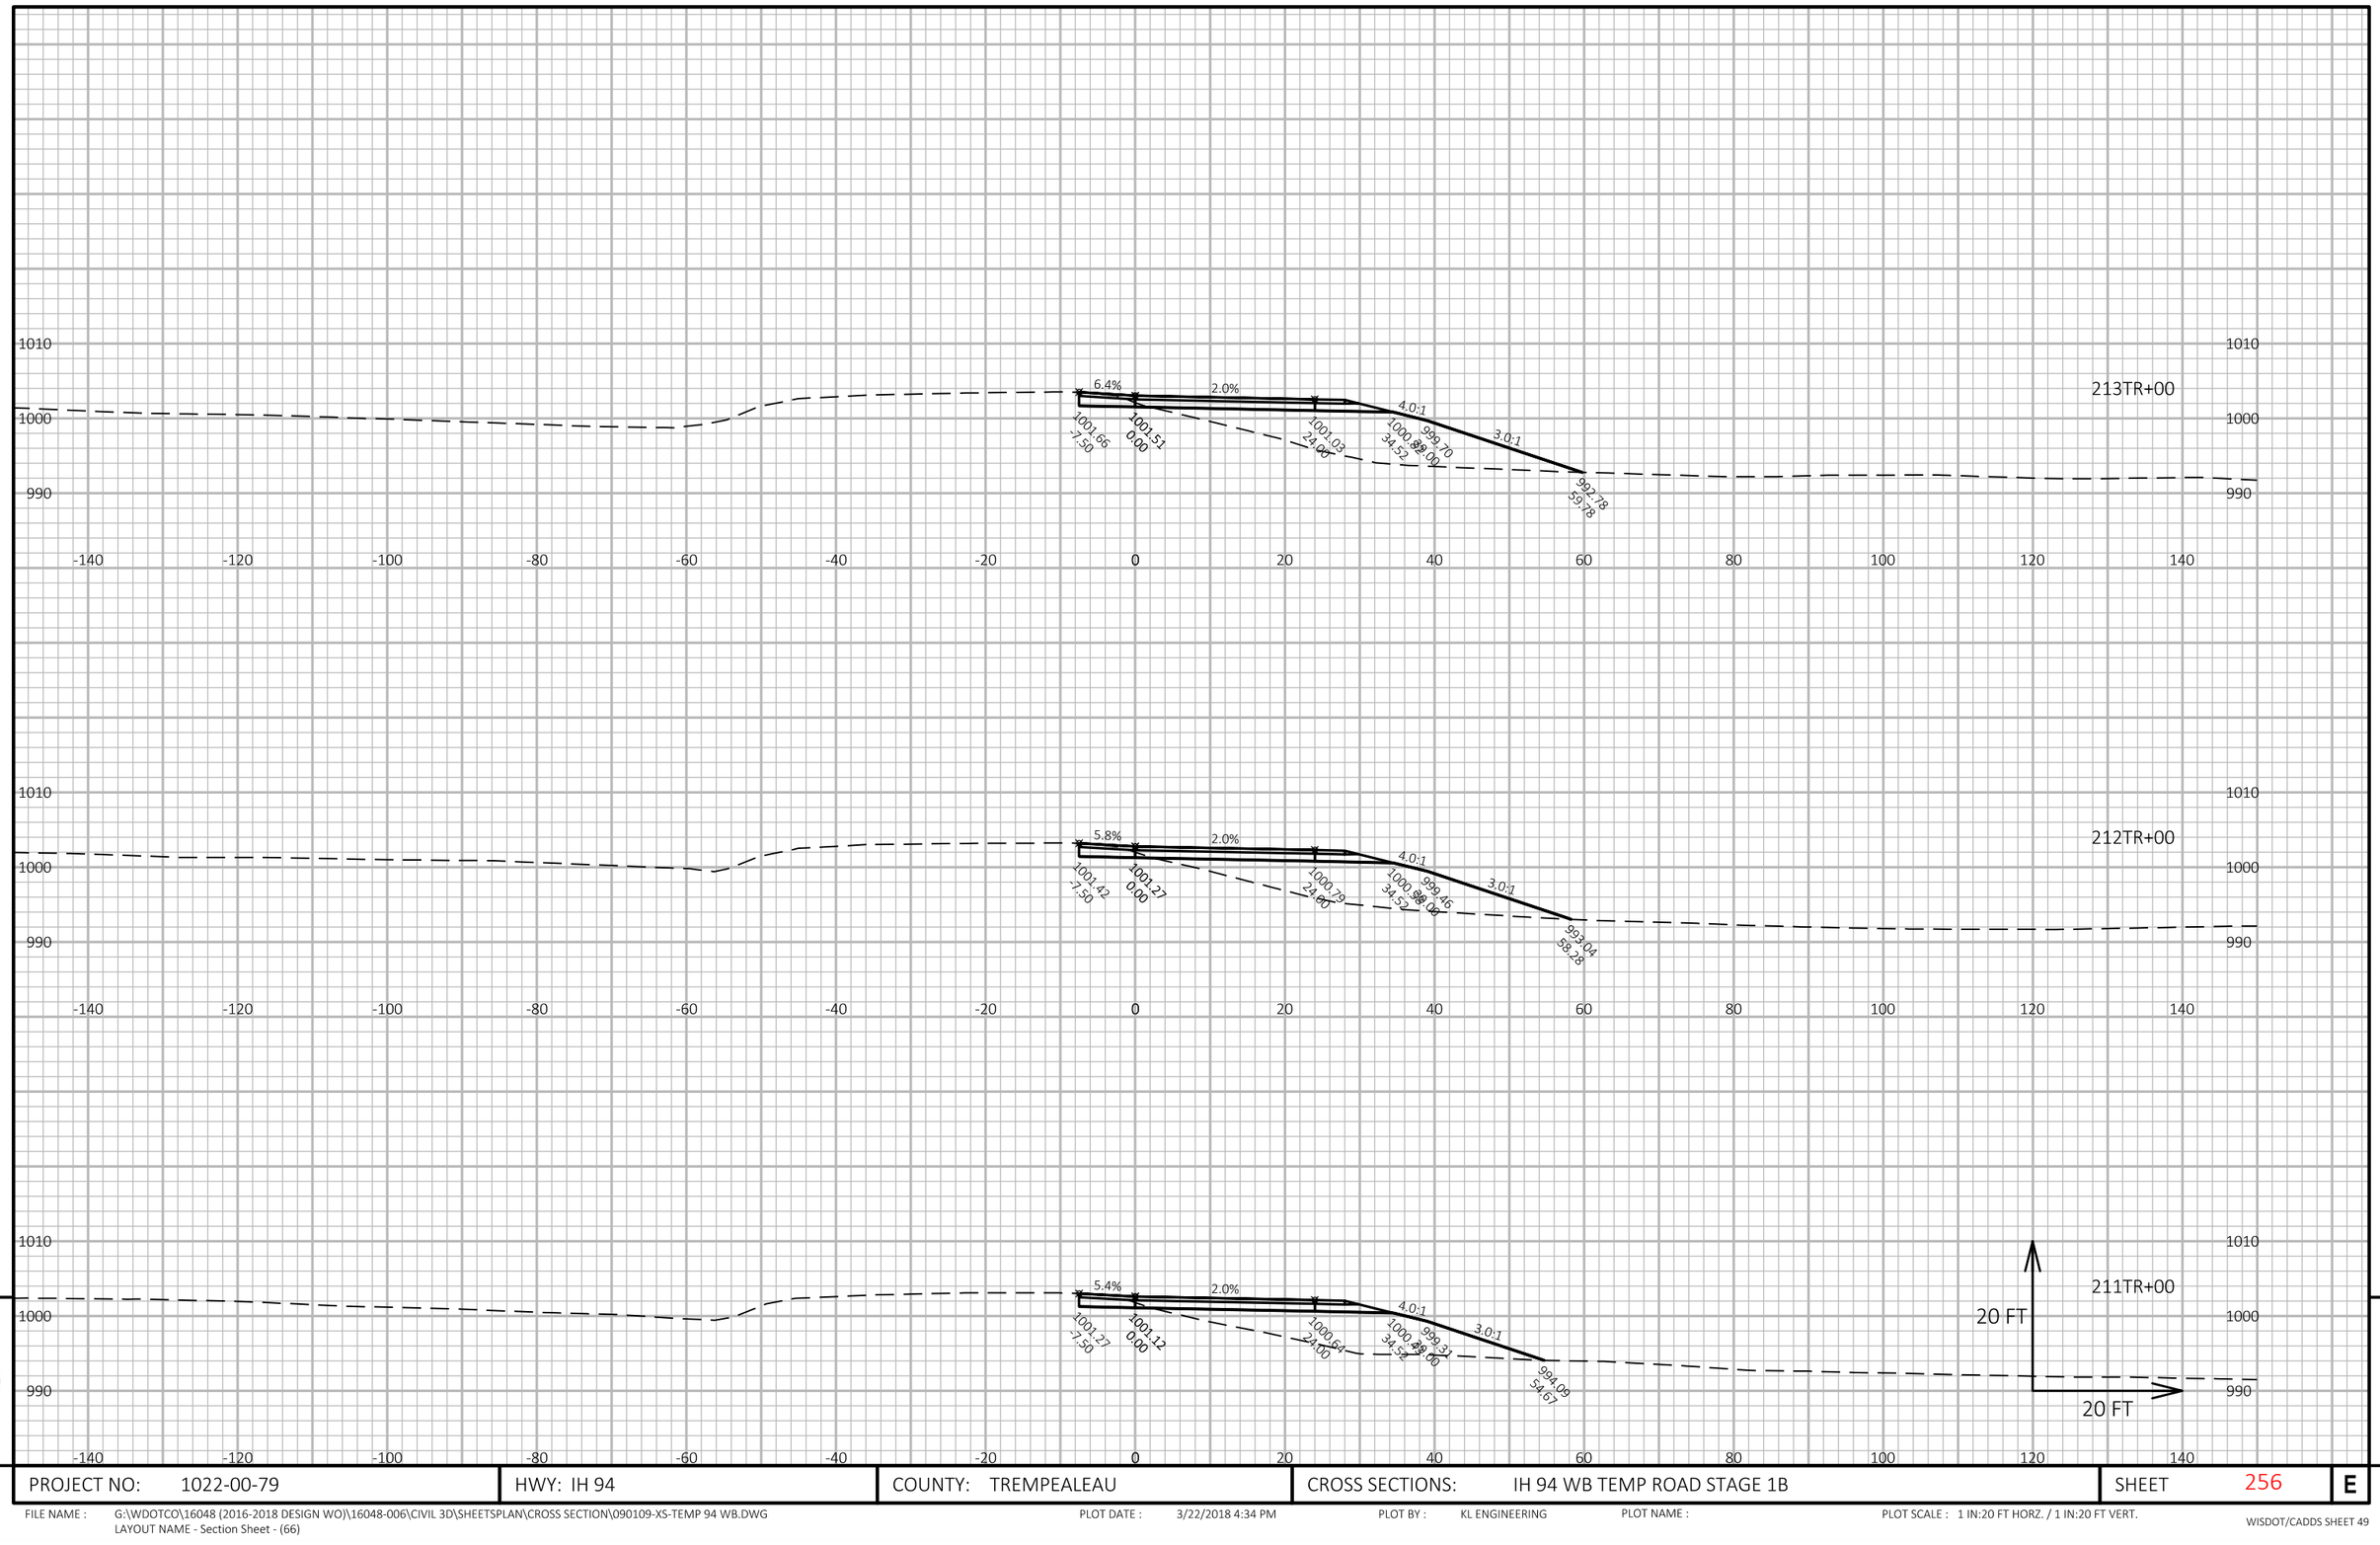

APPROVED FOR UTILITY RELOCATION May 1, 2018

9

9

PROJECT NO: 1022-00-79	HWY: IH 94	COUNTY: TREMPEALEAU	CROSS SECTIONS: IH 94 WB TEMP ROAD STAGE 1B	SHEET 256	E

FILE NAME : G:\WDOTCO\16048 (2016-2018 DESIGN WO)\16048-006\CIVIL 3D\SHEETSPLAN\CROSS SECTION\090109-XS-TEMP 94 WB.DWG
LAYOUT NAME - Section Sheet - (66)

PLOT DATE : 3/22/2018 4:34 PM PLOT BY : KL ENGINEERING PLOT NAME : PLOT SCALE : 1 IN:20 FT HORZ. / 1 IN:20 FT VERT.

WISDOT/CADDS SHEET 49

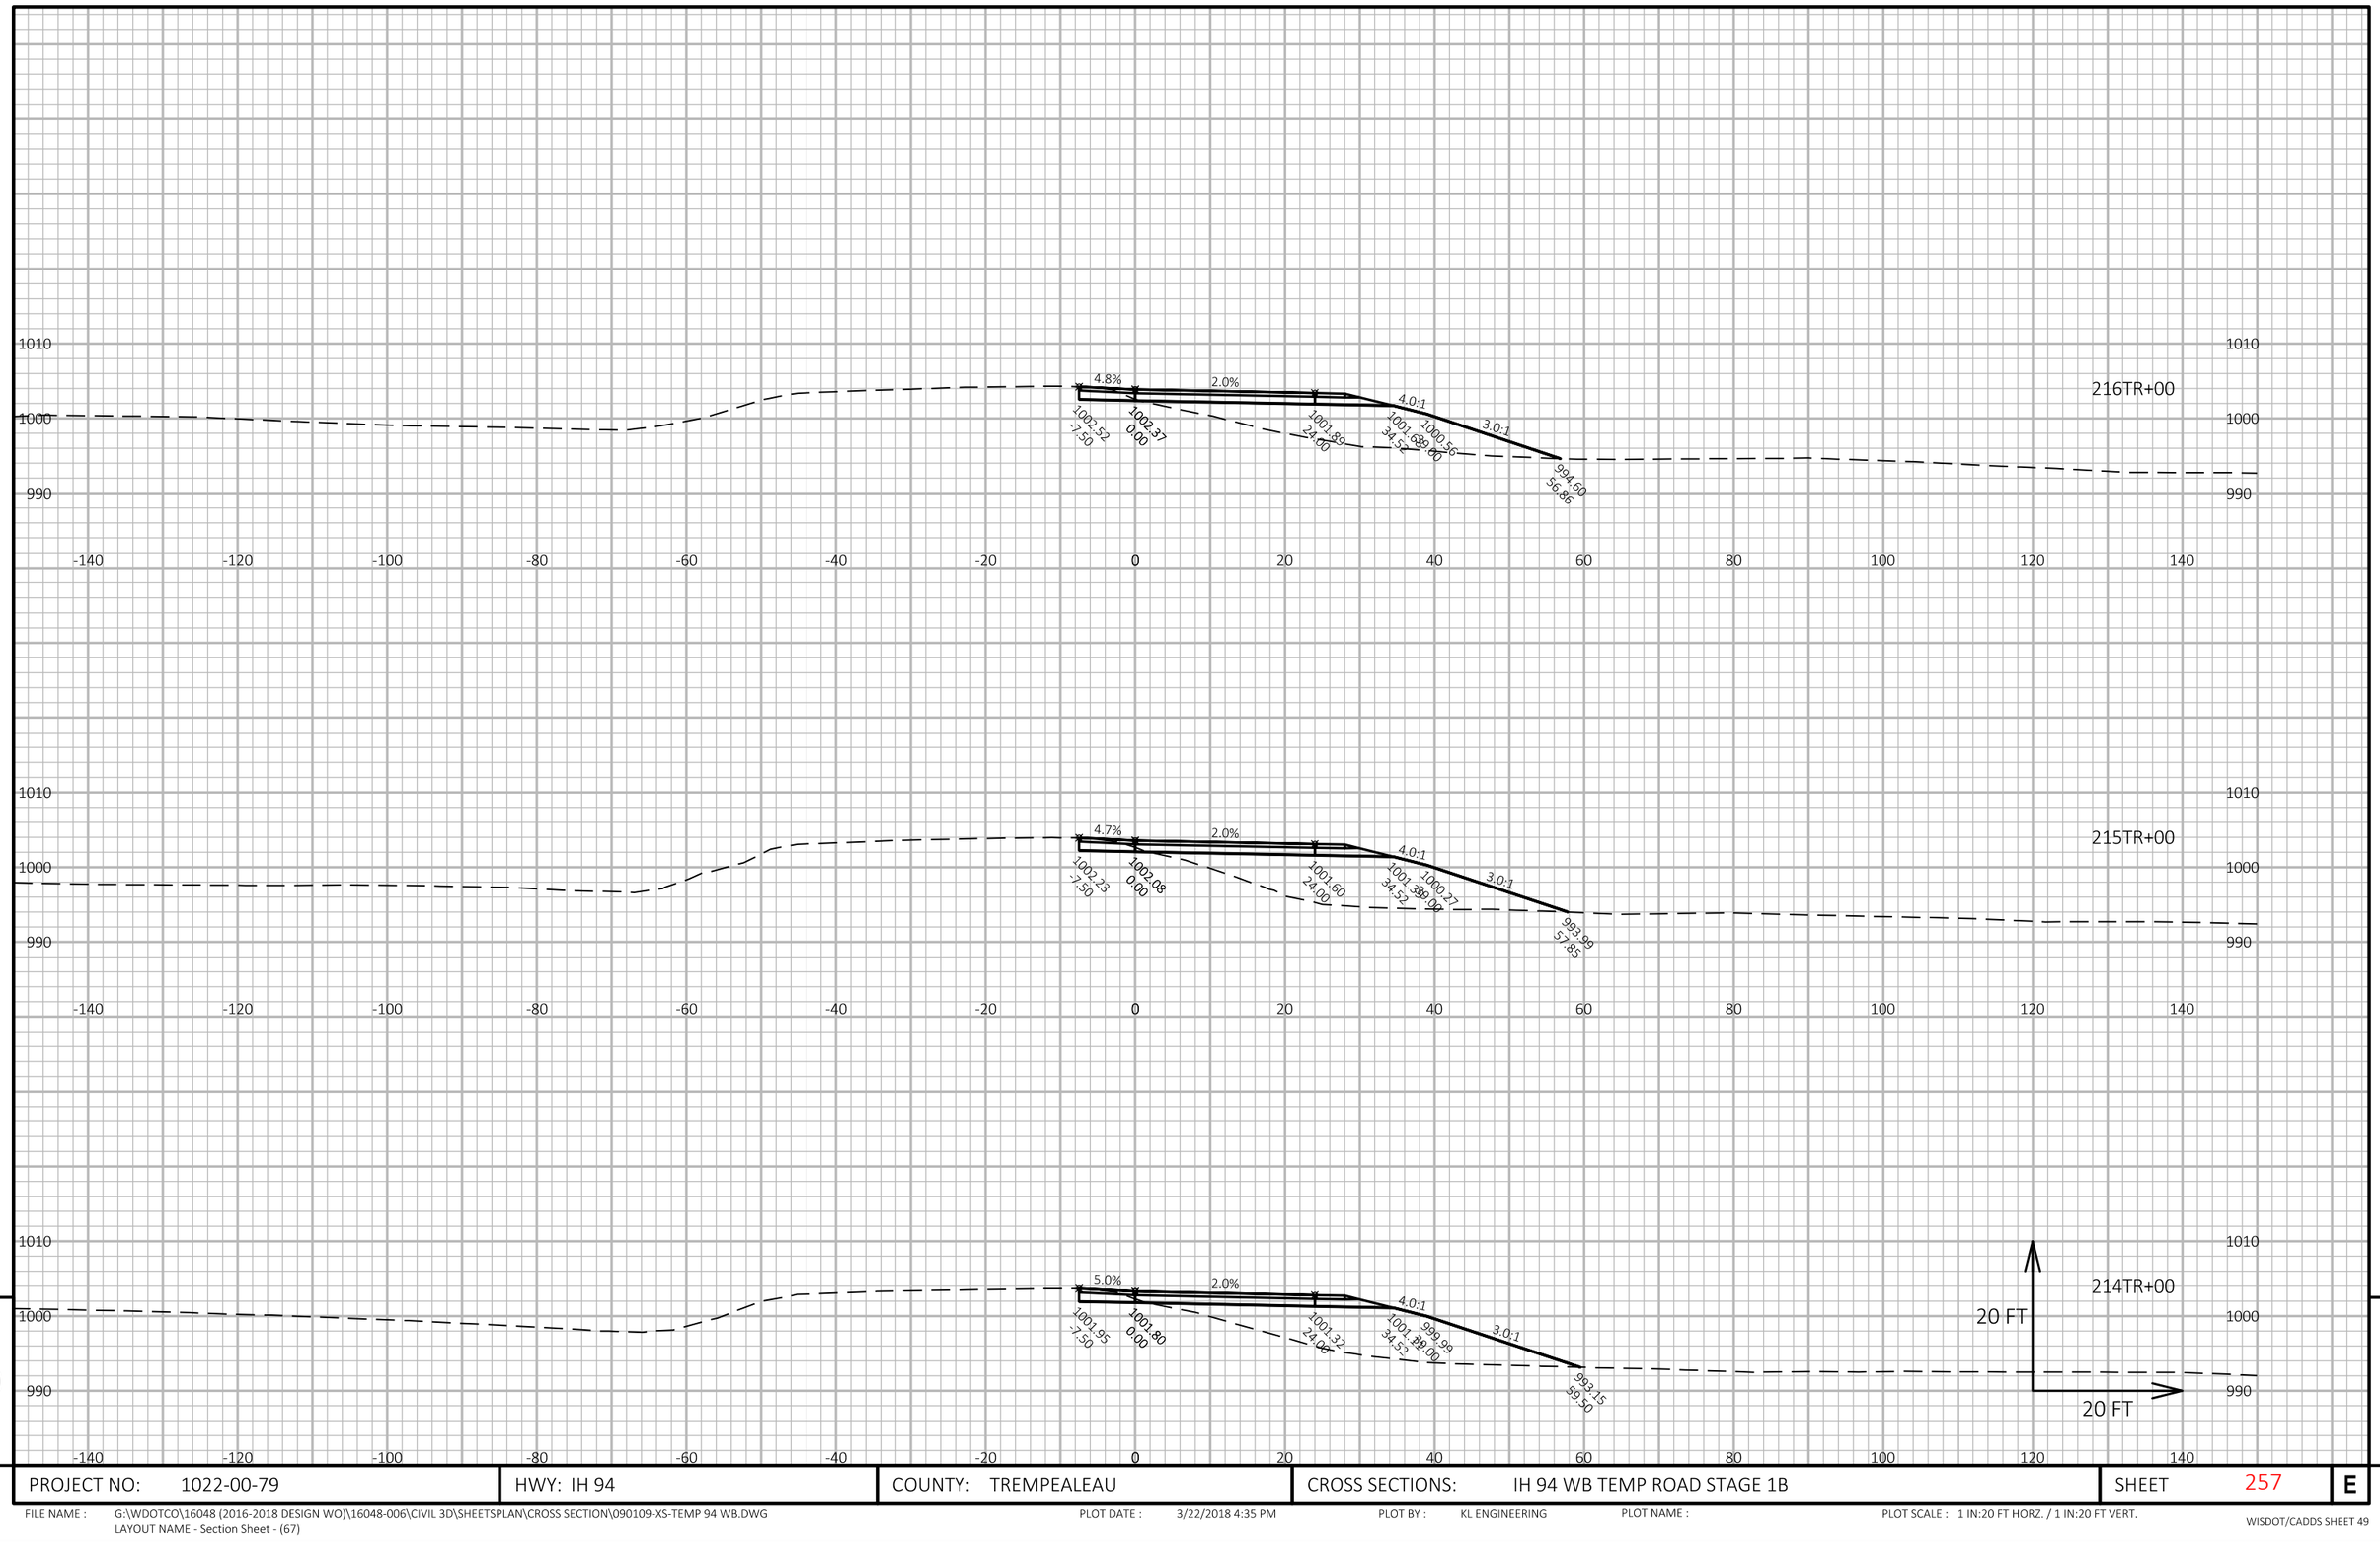

APPROVED FOR UTILITY RELOCATION May 1, 2018

9

9

PROJECT NO: 1022-00-79	HWY: IH 94	COUNTY: TREMPEALEAU	CROSS SECTIONS: IH 94 WB TEMP ROAD STAGE 1B	SHEET 257	E

FILE NAME : G:\WDOTCO\16048 (2016-2018 DESIGN WO)\16048-006\CIVIL 3D\SHEETSPLAN\CROSS SECTION\090109-XS-TEMP 94 WB.DWG
LAYOUT NAME - Section Sheet - (67)

PLOT DATE : 3/22/2018 4:35 PM PLOT BY : KL ENGINEERING PLOT NAME : PLOT SCALE : 1 IN:20 FT HORZ. / 1 IN:20 FT VERT.

WISDOT/CADDS SHEET 49

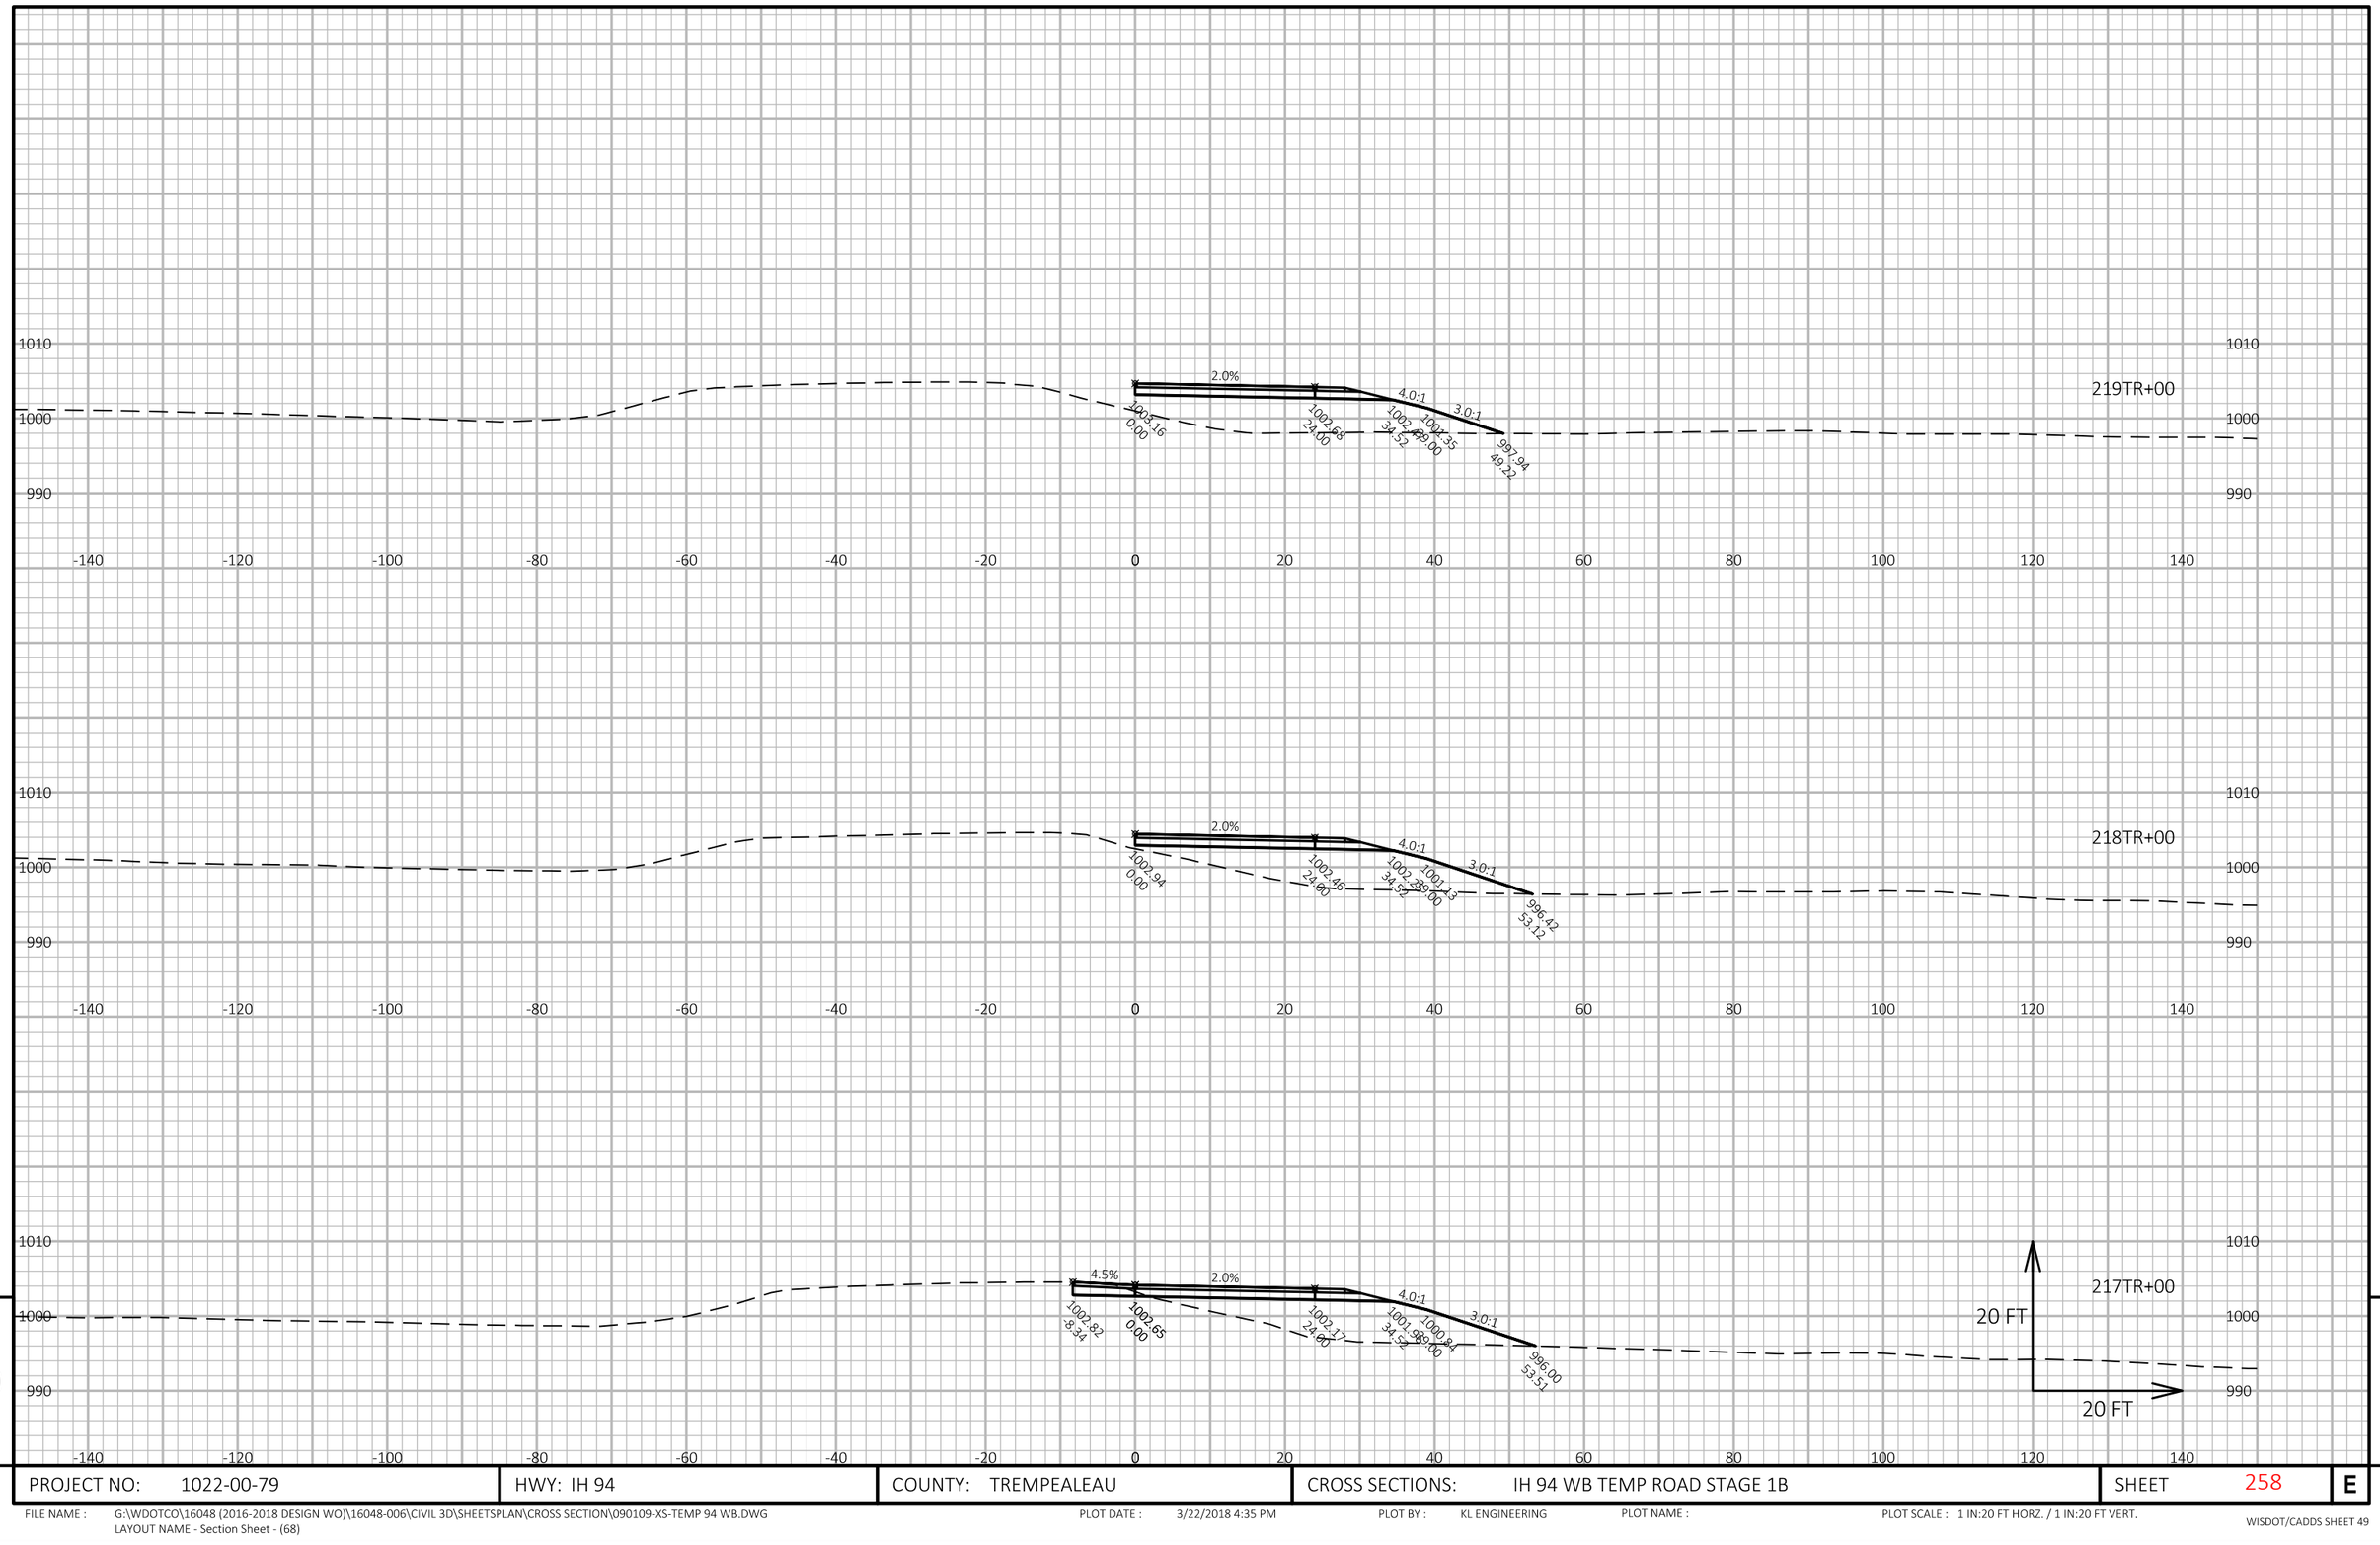

APPROVED FOR UTILITY RELOCATION May 1, 2018

9

9

PROJECT NO: 1022-00-79	HWY: IH 94	COUNTY: TREMPEALEAU	CROSS SECTIONS: IH 94 WB TEMP ROAD STAGE 1B	SHEET 258	E

FILE NAME : G:\WDOTCO\16048 (2016-2018 DESIGN WO)\16048-006\CIVIL 3D\SHEETSPLAN\CROSS SECTION\090109-XS-TEMP 94 WB.DWG
LAYOUT NAME - Section Sheet - (68)

PLOT DATE : 3/22/2018 4:35 PM PLOT BY : KL ENGINEERING PLOT NAME : PLOT SCALE : 1 IN:20 FT HORZ. / 1 IN:20 FT VERT.

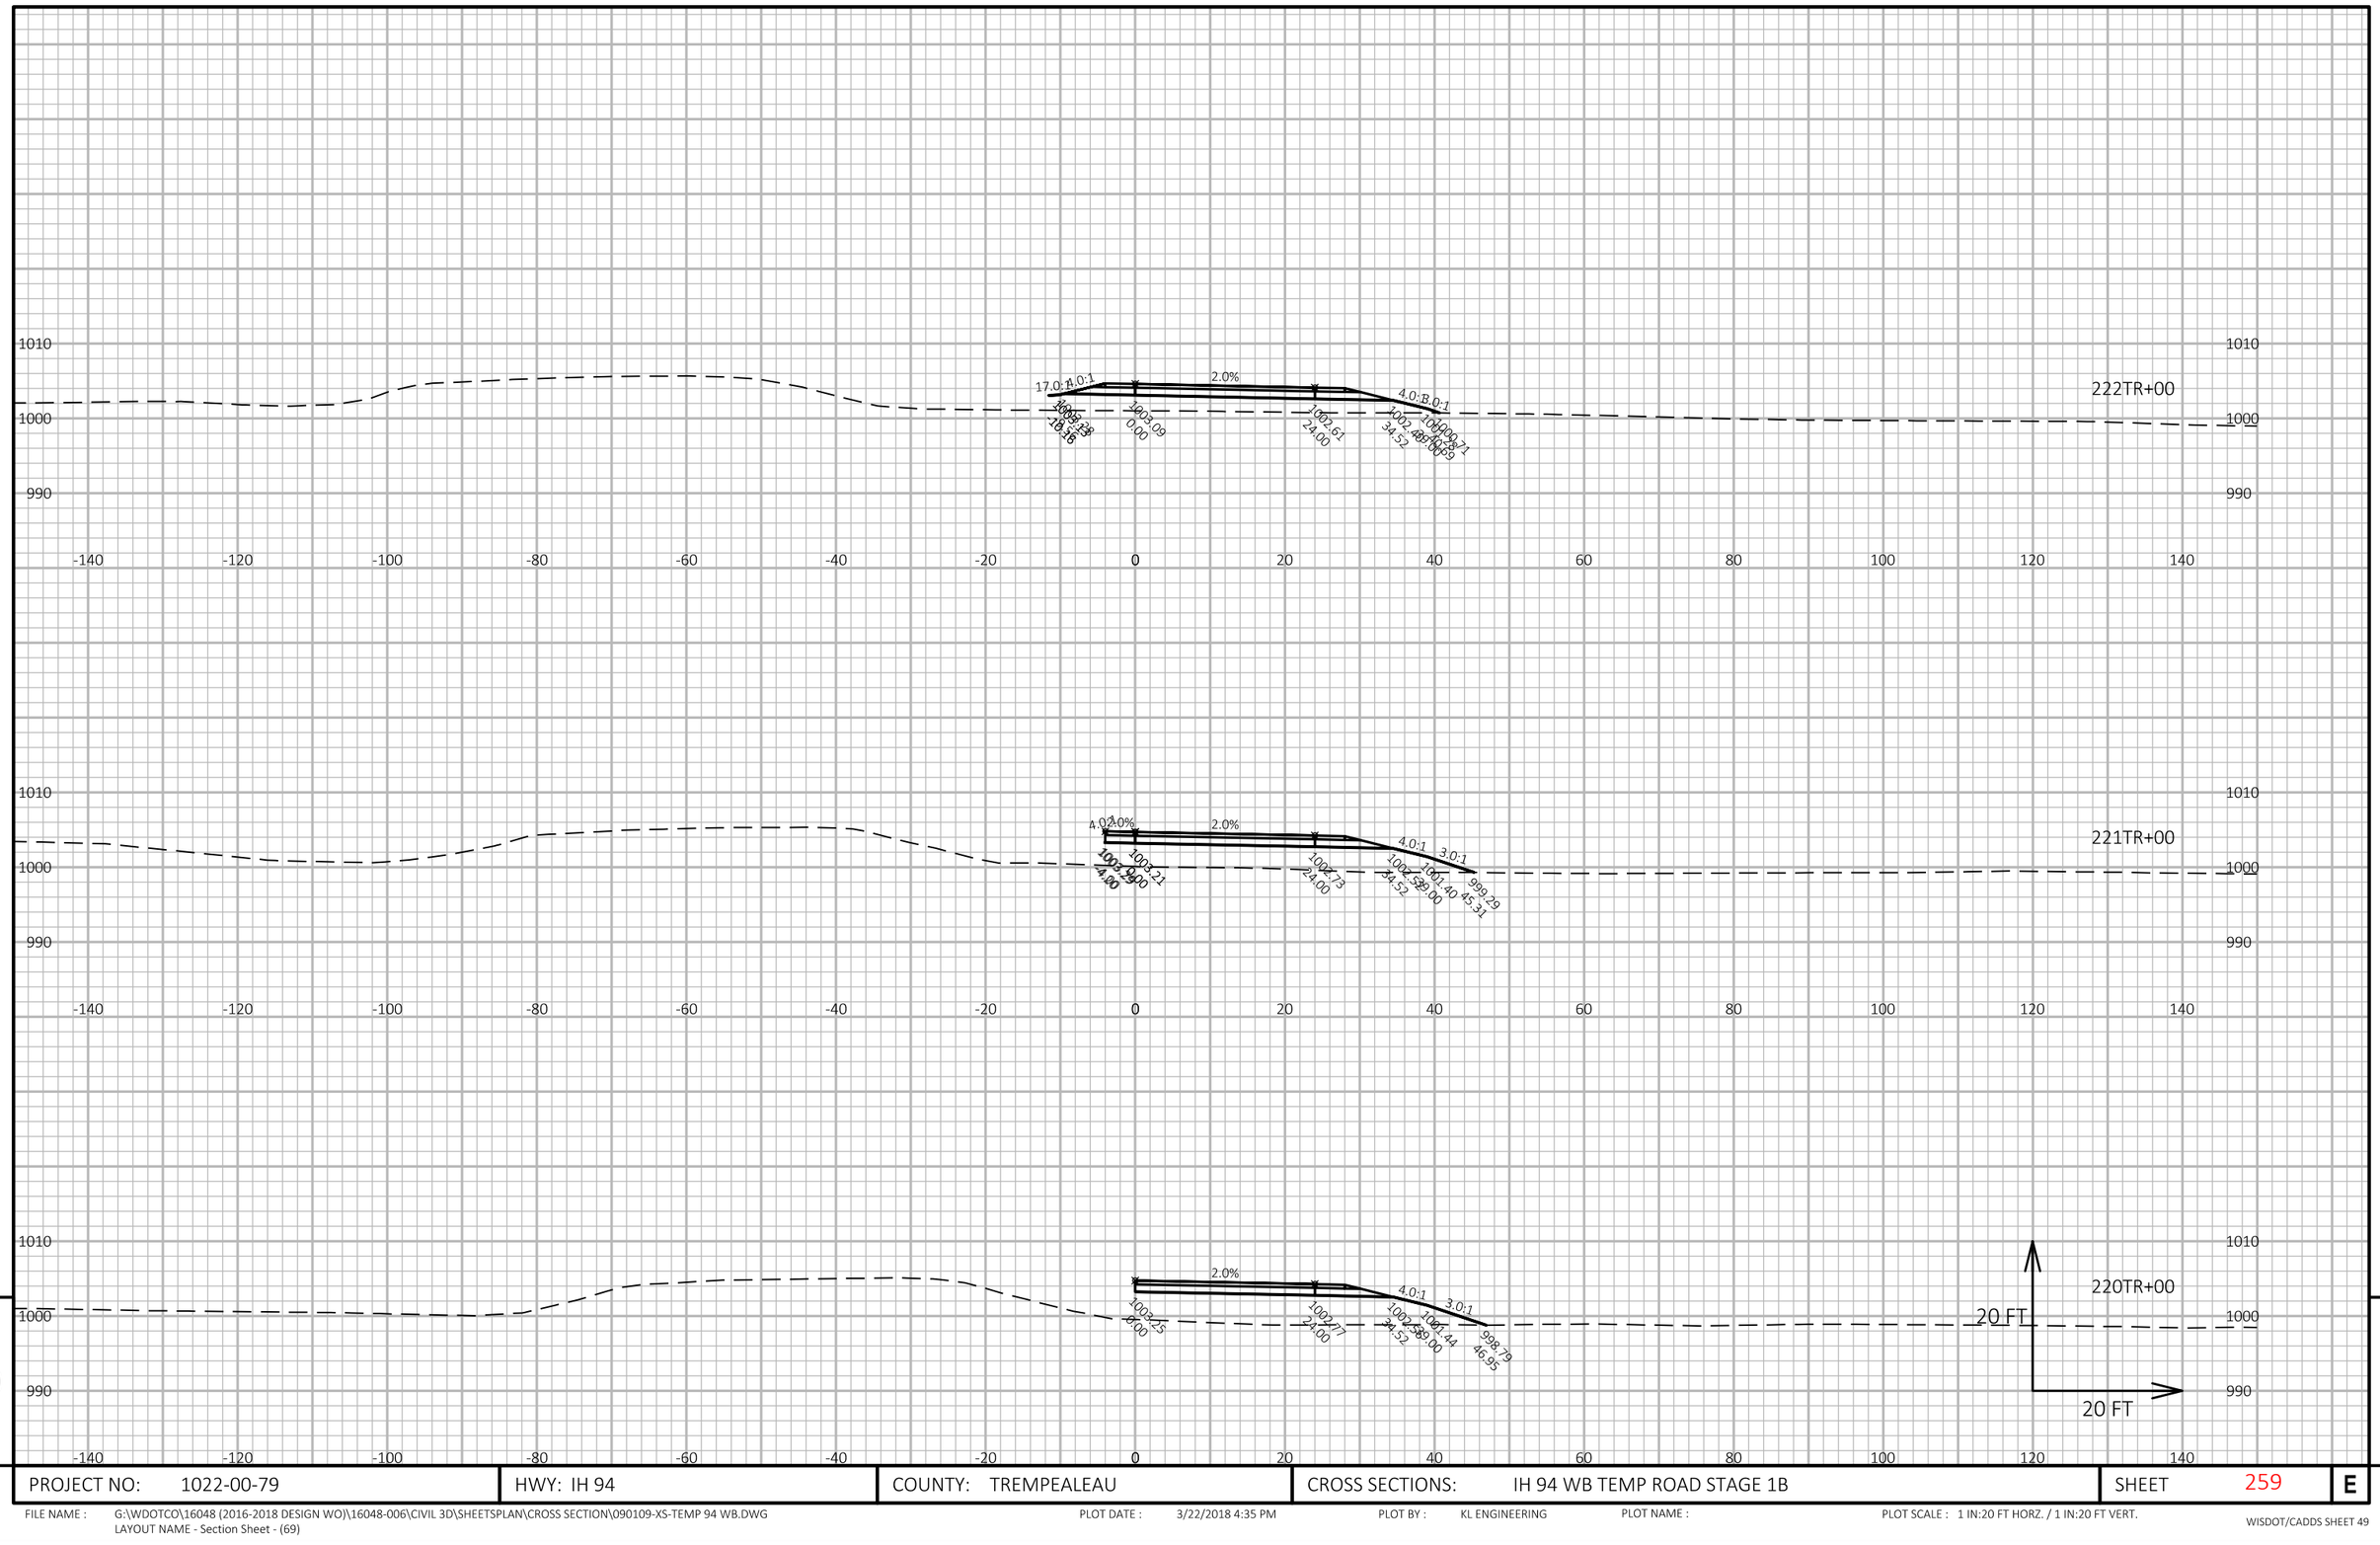

APPROVED FOR UTILITY RELOCATION May 1, 2018

9

9

PROJECT NO: 1022-00-79	HWY: IH 94	COUNTY: TREMPEALEAU	CROSS SECTIONS: IH 94 WB TEMP ROAD STAGE 1B	SHEET 259	E

FILE NAME : G:\WDOTCO\16048 (2016-2018 DESIGN WO)\16048-006\CIVIL 3D\SHEETSPLAN\CROSS SECTION\090109-XS-TEMP 94 WB.DWG
LAYOUT NAME - Section Sheet - (69)

PLOT DATE : 3/22/2018 4:35 PM PLOT BY : KL ENGINEERING PLOT NAME : PLOT SCALE : 1 IN:20 FT HORZ. / 1 IN:20 FT VERT.

WISDOT/CADDS SHEET 49

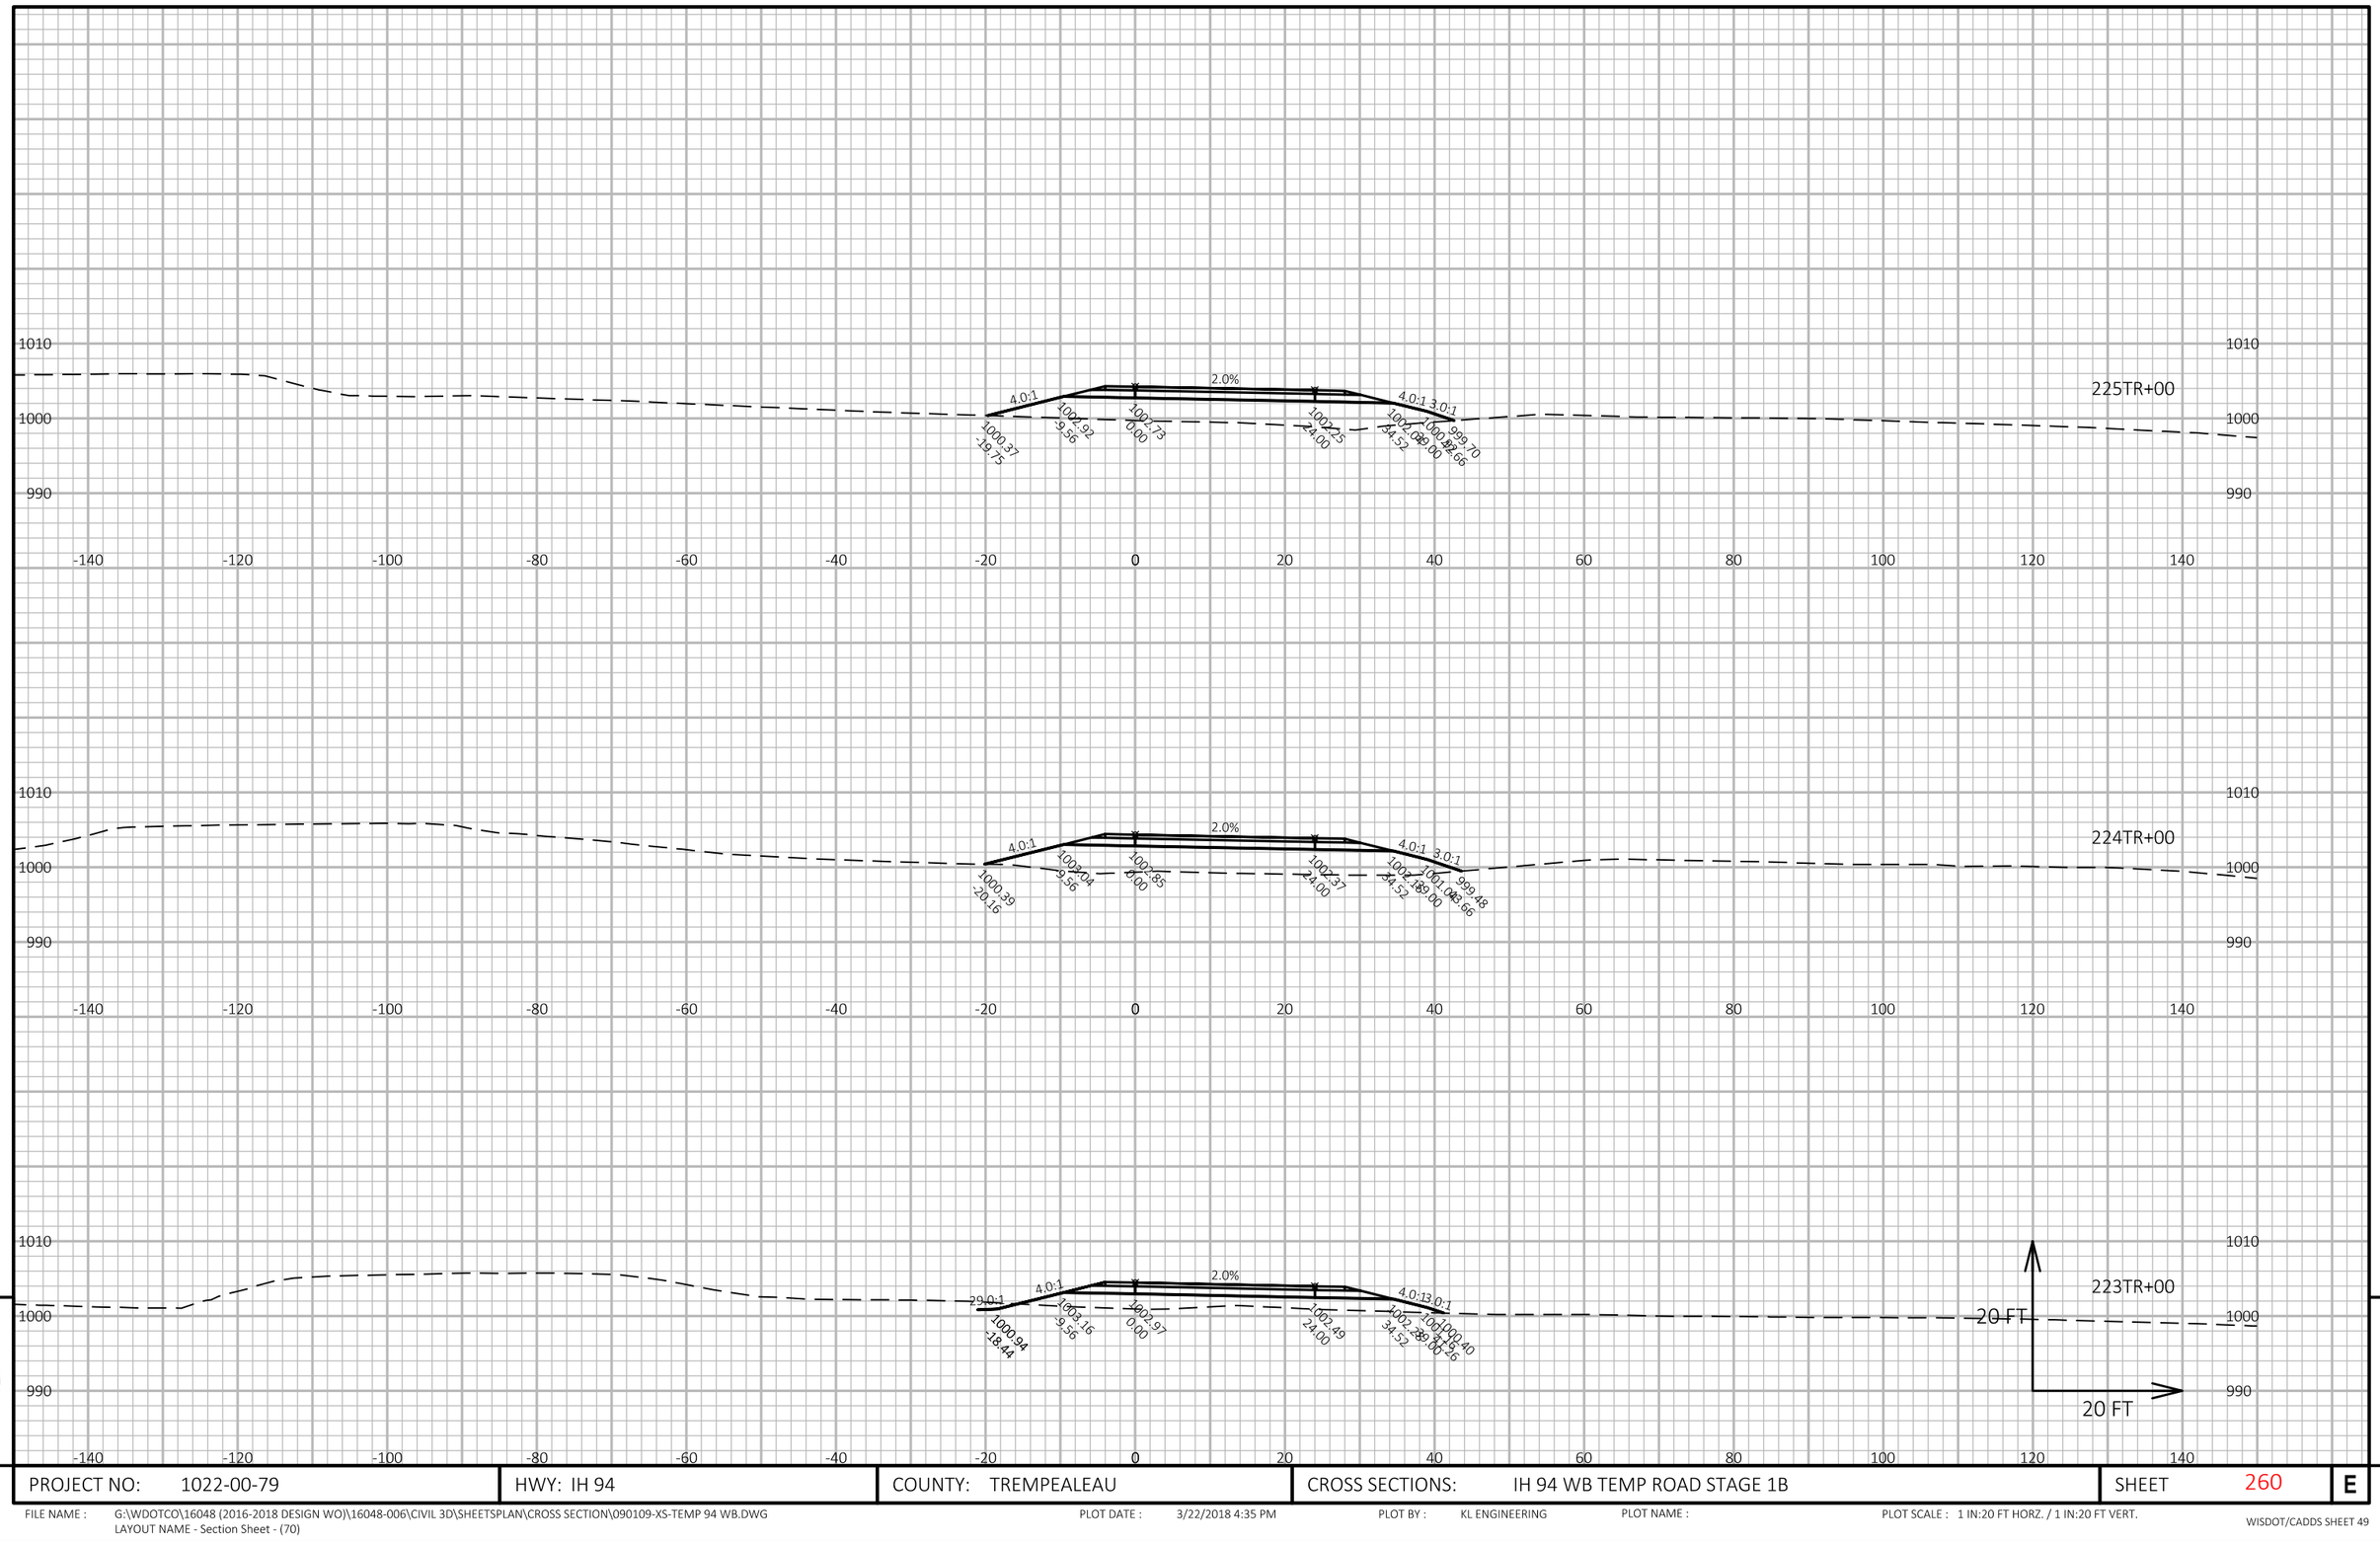

9

9

PROJECT NO: 1022-00-79	HWY: IH 94	COUNTY: TREMPEALEAU	CROSS SECTIONS: IH 94 WB TEMP ROAD STAGE 1B	SHEET 260	E

FILE NAME : G:\WDOTCO\16048 (2016-2018 DESIGN WO)\16048-006\CIVIL 3D\SHEETSPLAN\CROSS SECTION\090109-XS-TEMP 94 WB.DWG
LAYOUT NAME - Section Sheet - (70)

PLOT DATE : 3/22/2018 4:35 PM PLOT BY : KL ENGINEERING PLOT NAME : PLOT SCALE : 1 IN:20 FT HORZ. / 1 IN:20 FT VERT.

WISDOT/CADDS SHEET 49

APPROVED FOR UTILITY RELOCATION May 1, 2018

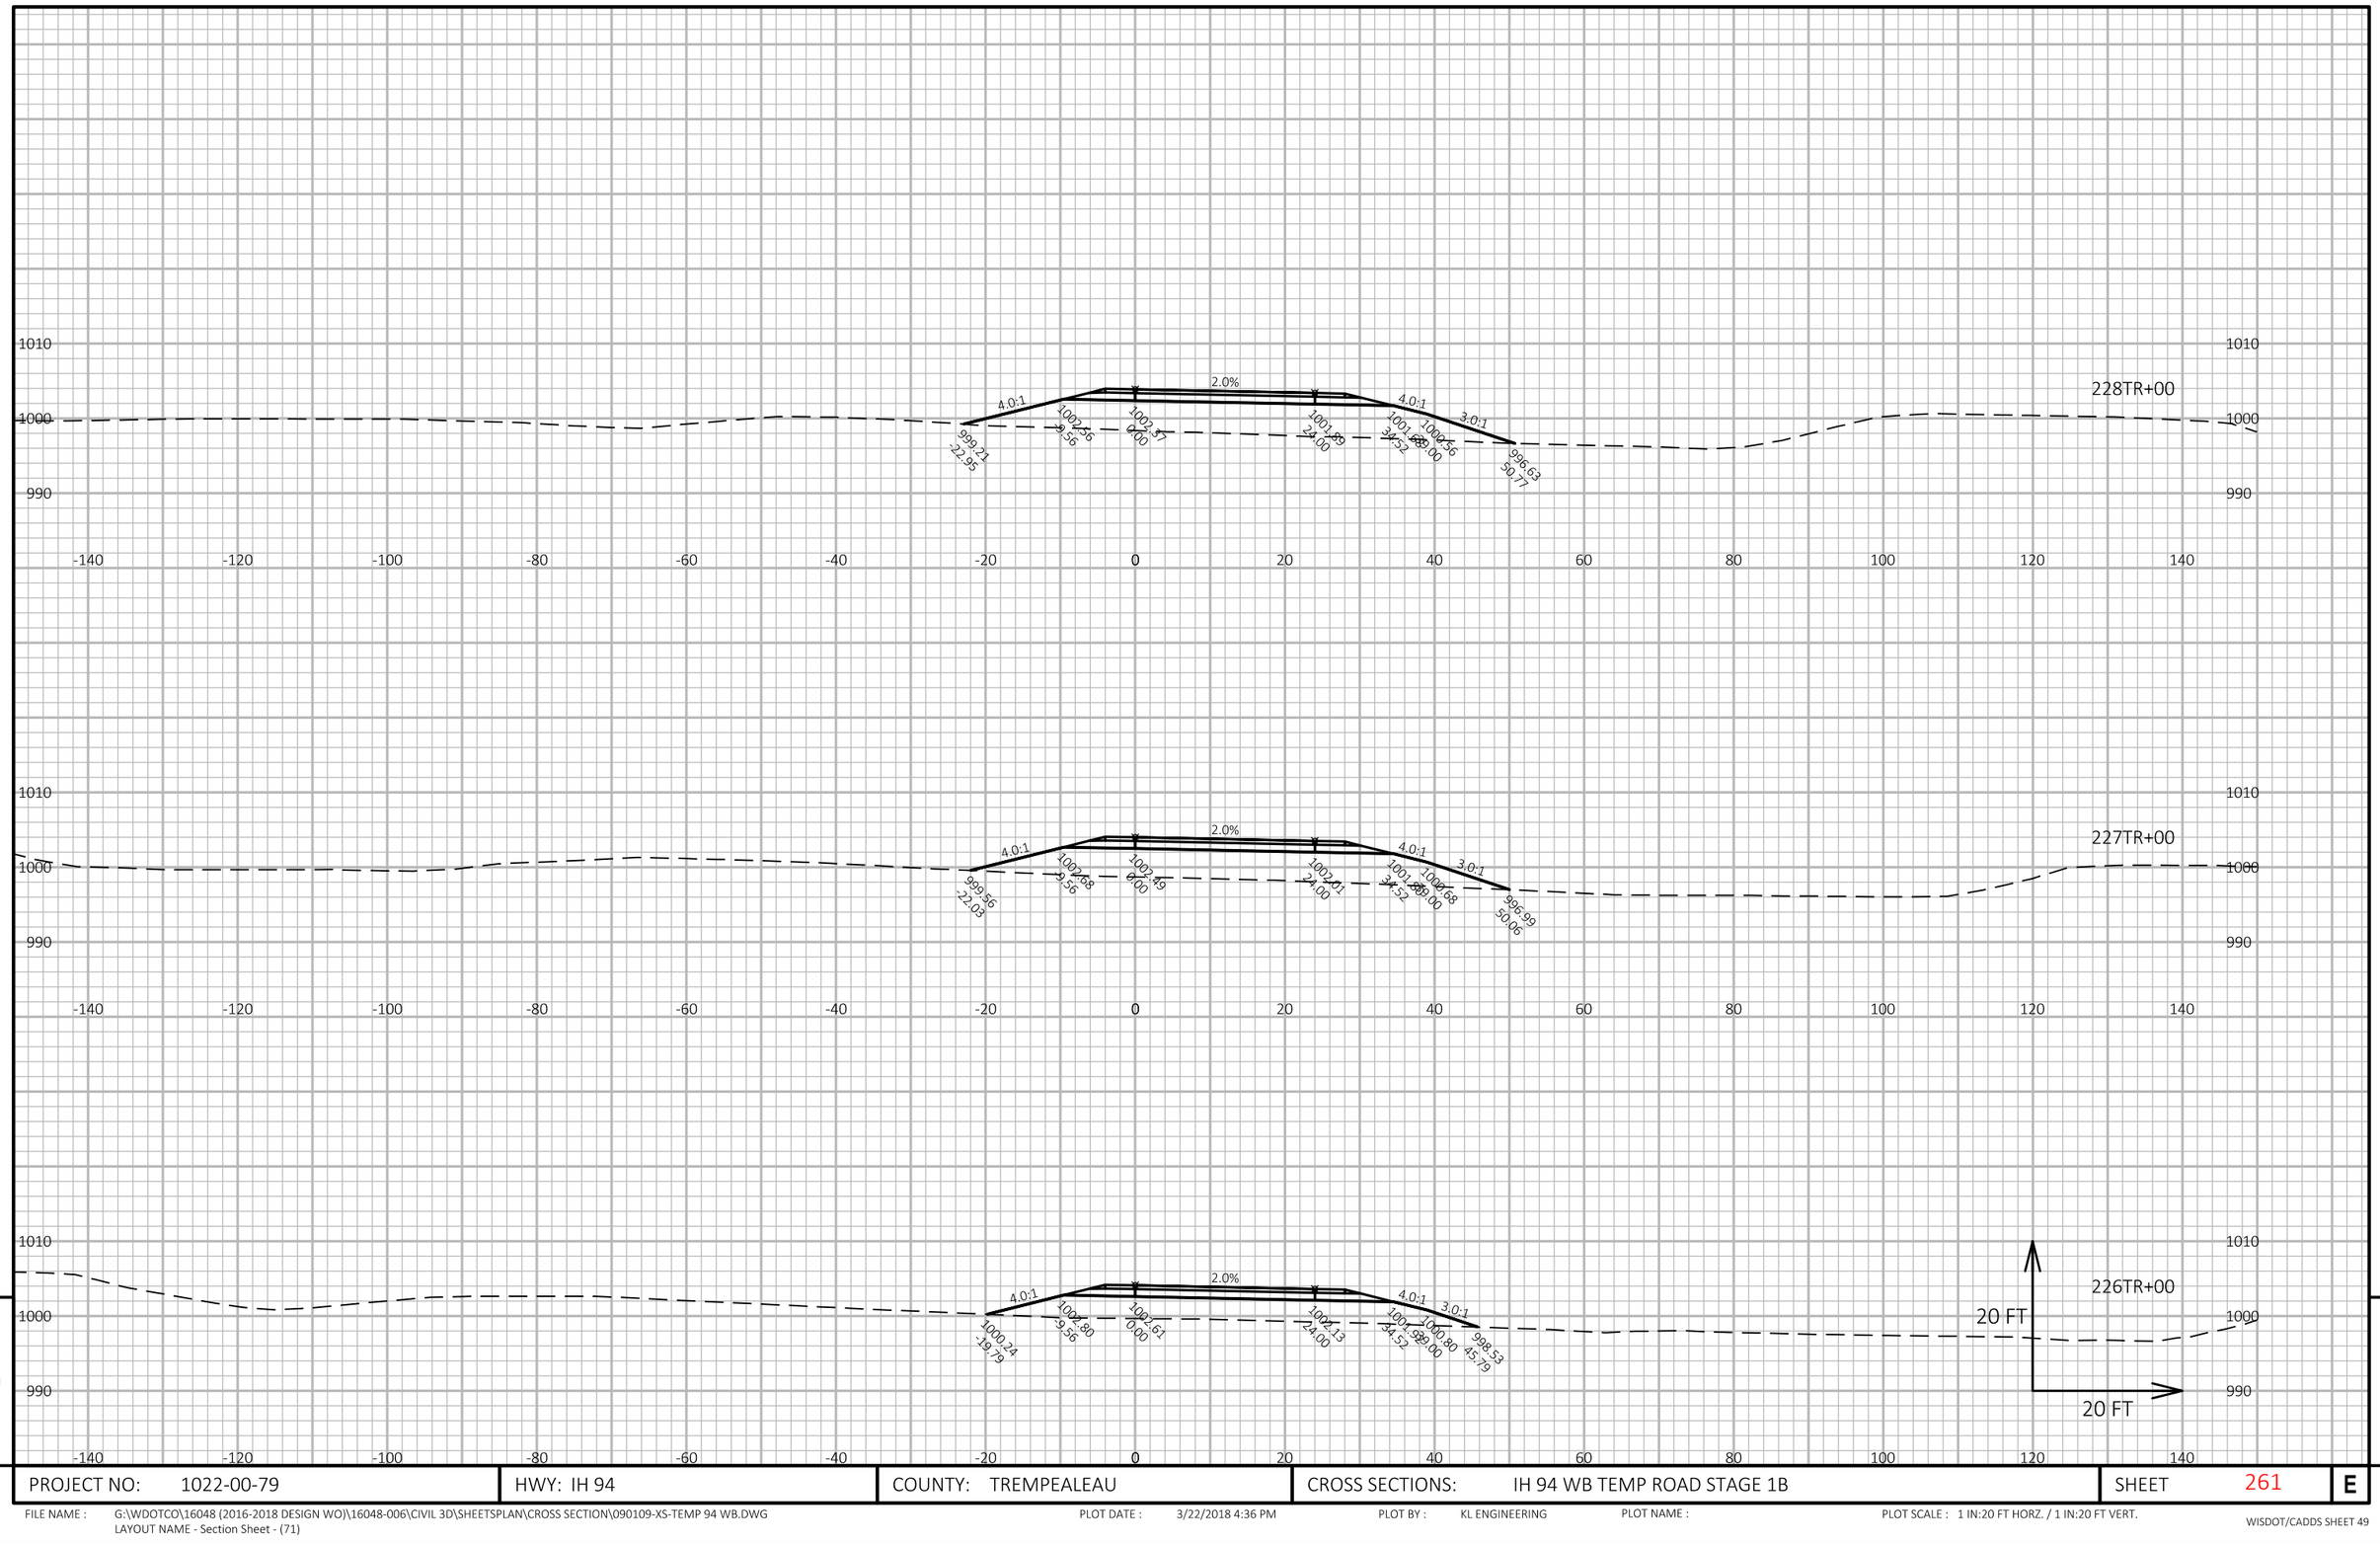

APPROVED FOR UTILITY RELOCATION May 1, 2018

9

9

PROJECT NO: 1022-00-79	HWY: IH 94	COUNTY: TREMPEALEAU	CROSS SECTIONS: IH 94 WB TEMP ROAD STAGE 1B	SHEET 261	E

FILE NAME : G:\WDOTCO\16048 (2016-2018 DESIGN WO)\16048-006\CIVIL 3D\SHEETSPLAN\CROSS SECTION\090109-XS-TEMP 94 WB.DWG
LAYOUT NAME - Section Sheet - (71)

PLOT DATE : 3/22/2018 4:36 PM PLOT BY : KL ENGINEERING PLOT NAME : PLOT SCALE : 1 IN:20 FT HORZ. / 1 IN:20 FT VERT.

WISDOT/CADDS SHEET 49

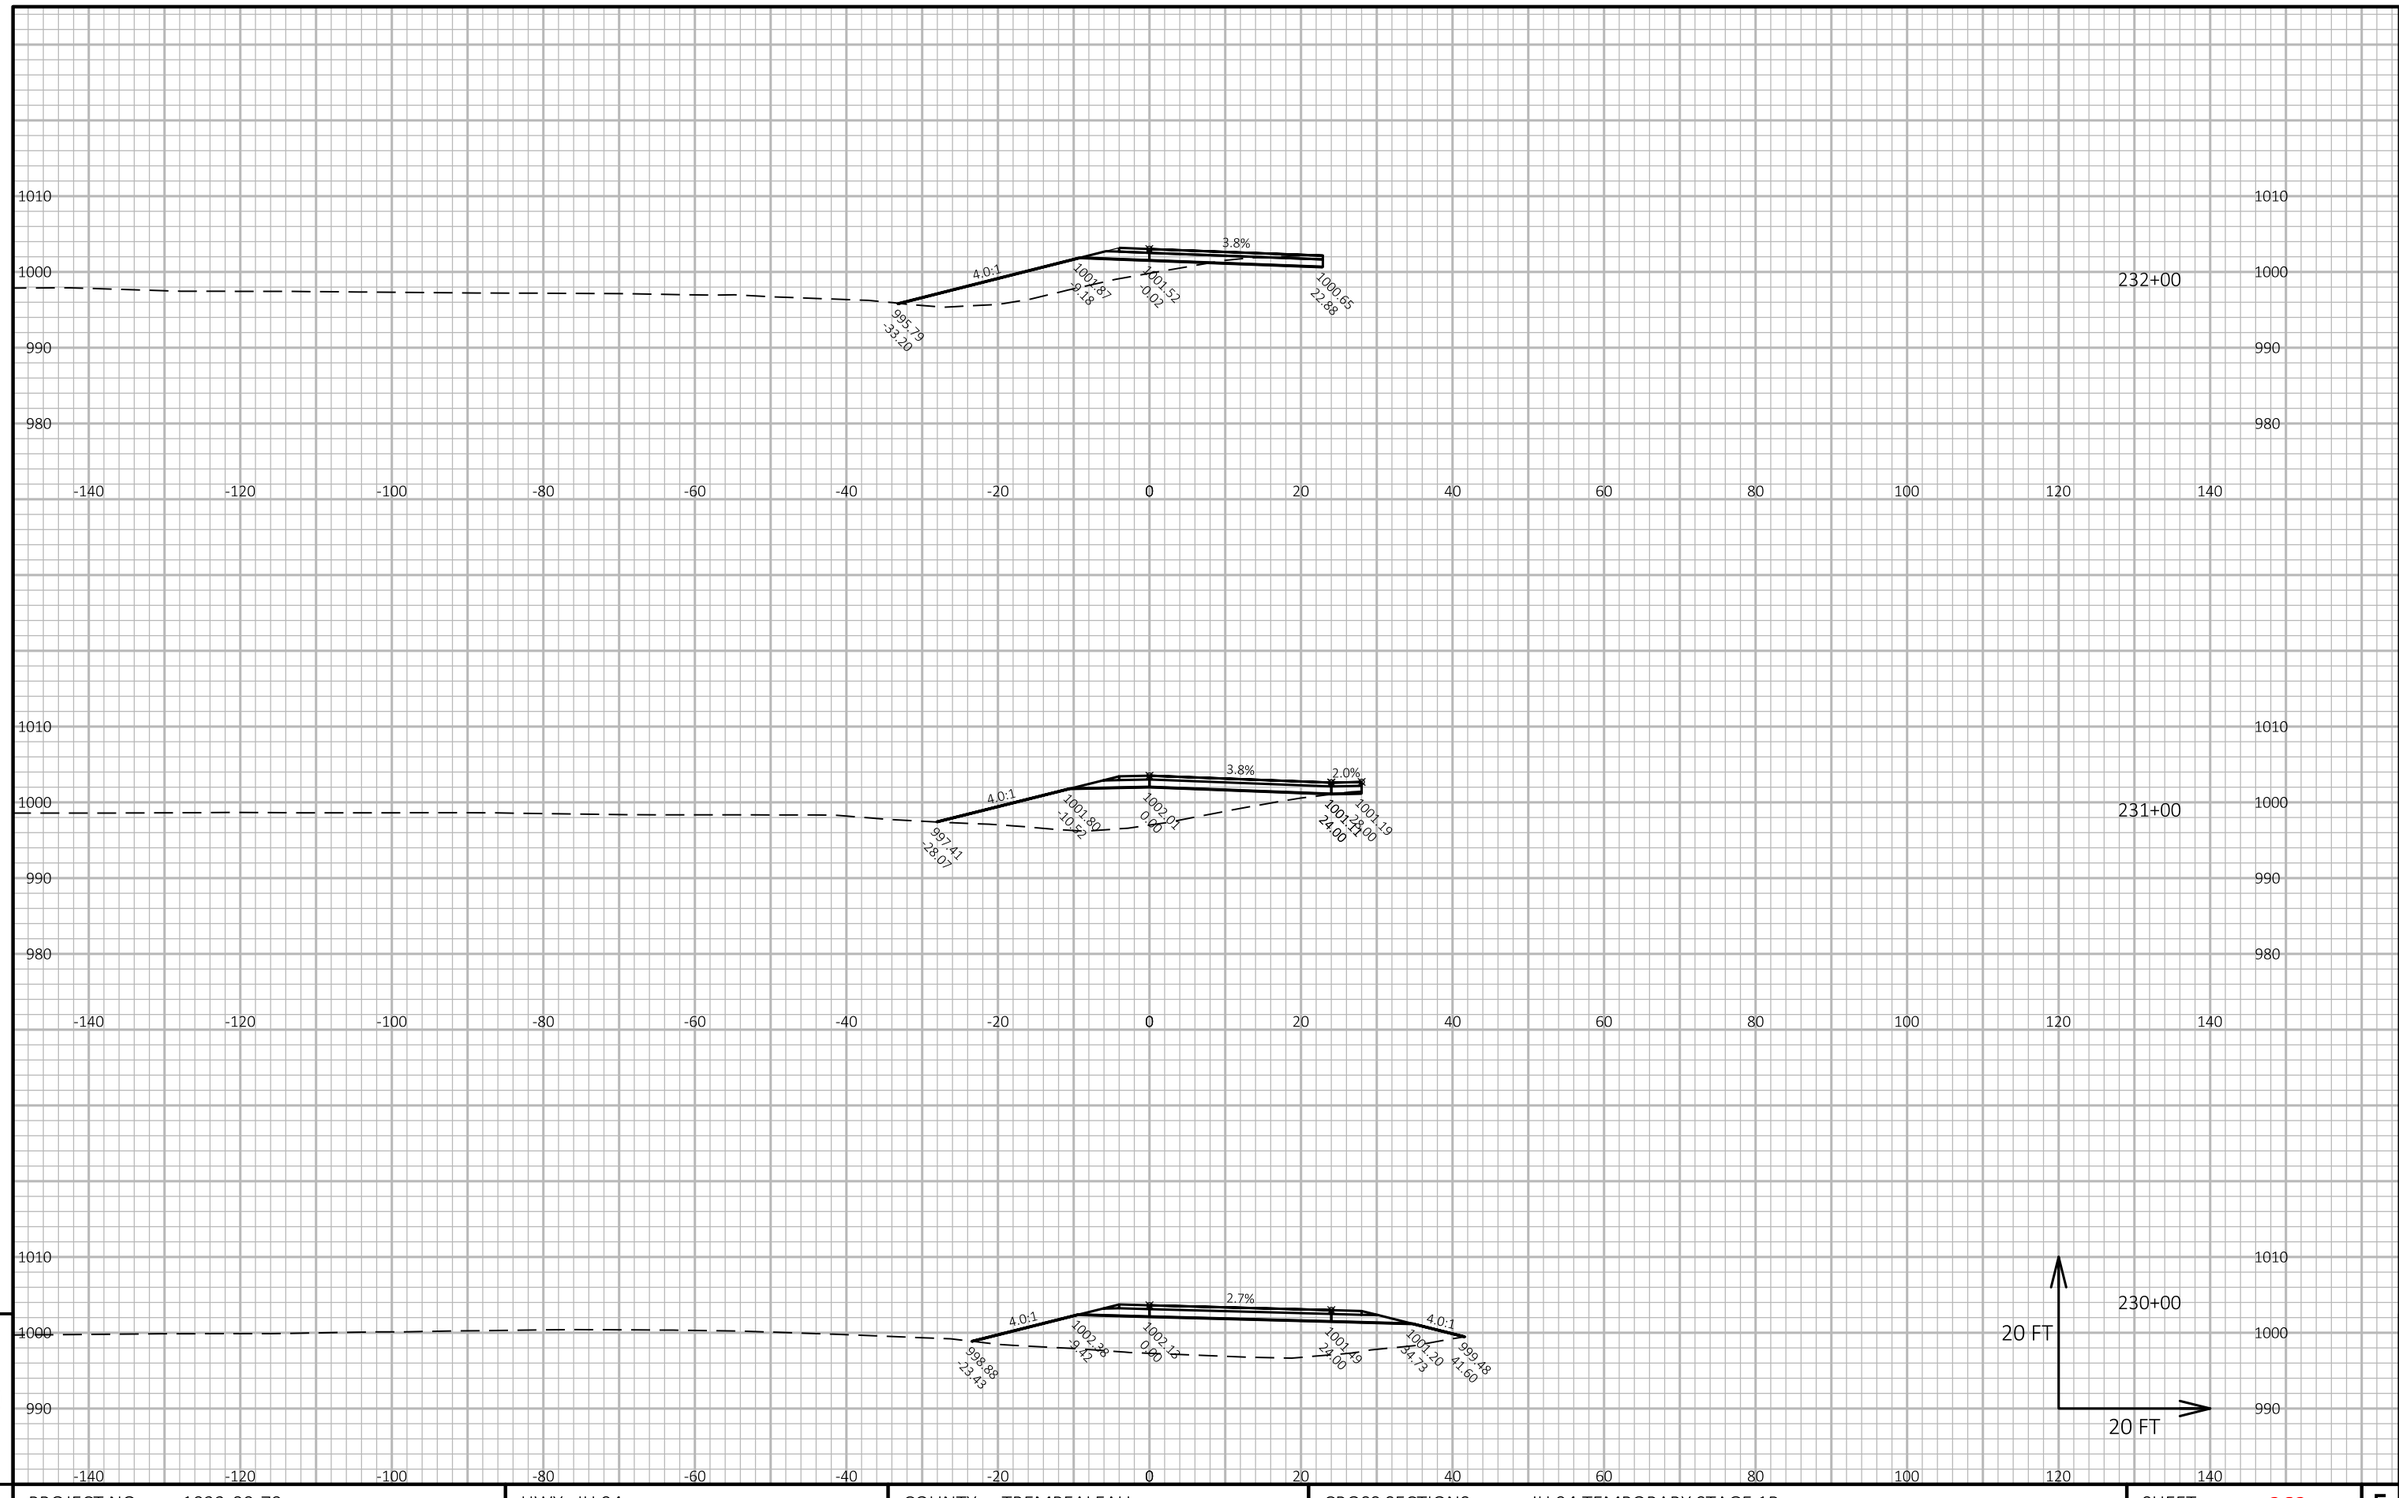

APPROVED FOR UTILITY RELOCATION May 1, 2018

9

9

PROJECT NO: 1022-00-79	HWY: IH 94	COUNTY: TREMPEALEAU	CROSS SECTIONS: IH 94 TEMPORARY STAGE 1B	SHEET 262	E

FILE NAME : G:\WDOTCO\16048 (2016-2018 DESIGN WO)\16048-006\CIVIL 3D\SHEETSPLAN\CROSS SECTION\090111-XS-94 EB TEMP 1B.DWG
LAYOUT NAME - Section Sheet - (1)

PLOT DATE : 3/2/2018 10:52 AM PLOT BY : KL ENGINEERING PLOT NAME : PLOT SCALE : 1 IN:20 FT HORZ. / 1 IN:20 FT VERT.

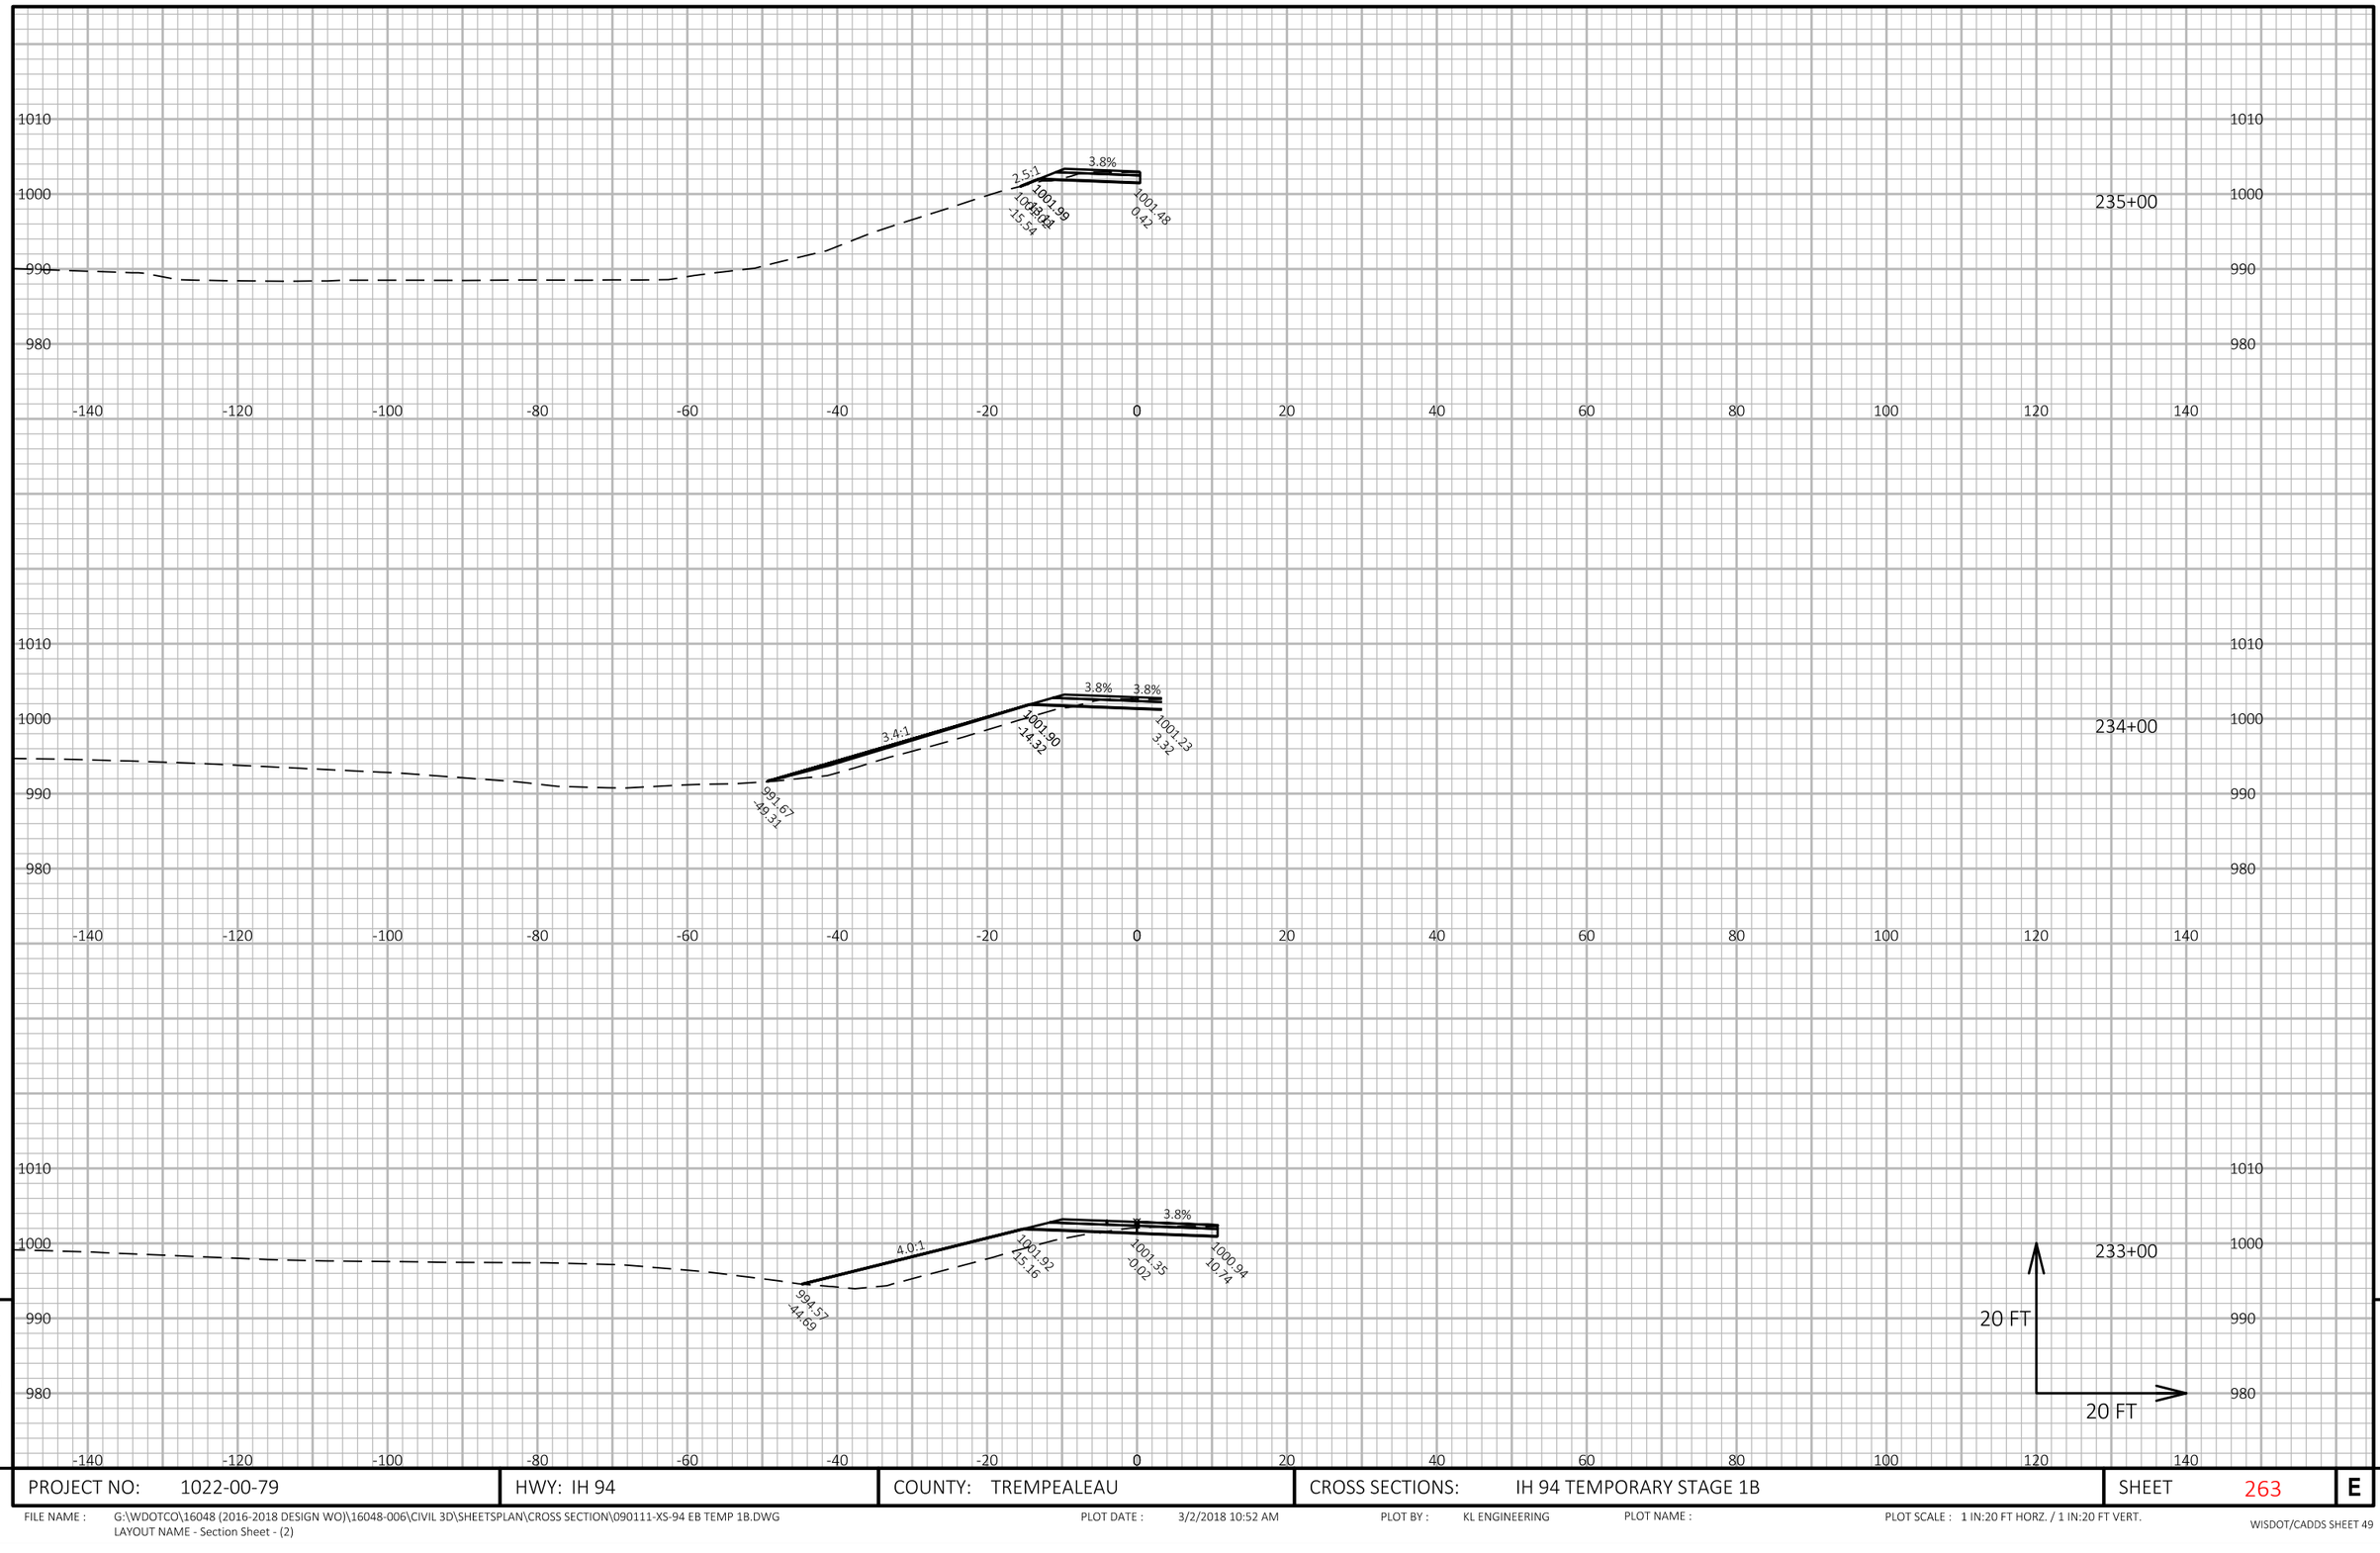

APPROVED FOR UTILITY RELOCATION May 1, 2018

9

9

PROJECT NO: 1022-00-79	HWY: IH 94	COUNTY: TREMPEALEAU	CROSS SECTIONS: IH 94 TEMPORARY STAGE 1B	SHEET 263	E

FILE NAME : G:\WDOTCO\16048 (2016-2018 DESIGN WO)\16048-006\CIVIL 3D\SHEETSPLAN\CROSS SECTION\090111-XS-94 EB TEMP 1B.DWG
LAYOUT NAME - Section Sheet - (2)

PLOT DATE : 3/2/2018 10:52 AM PLOT BY : KL ENGINEERING PLOT NAME : PLOT SCALE : 1 IN:20 FT HORZ. / 1 IN:20 FT VERT.

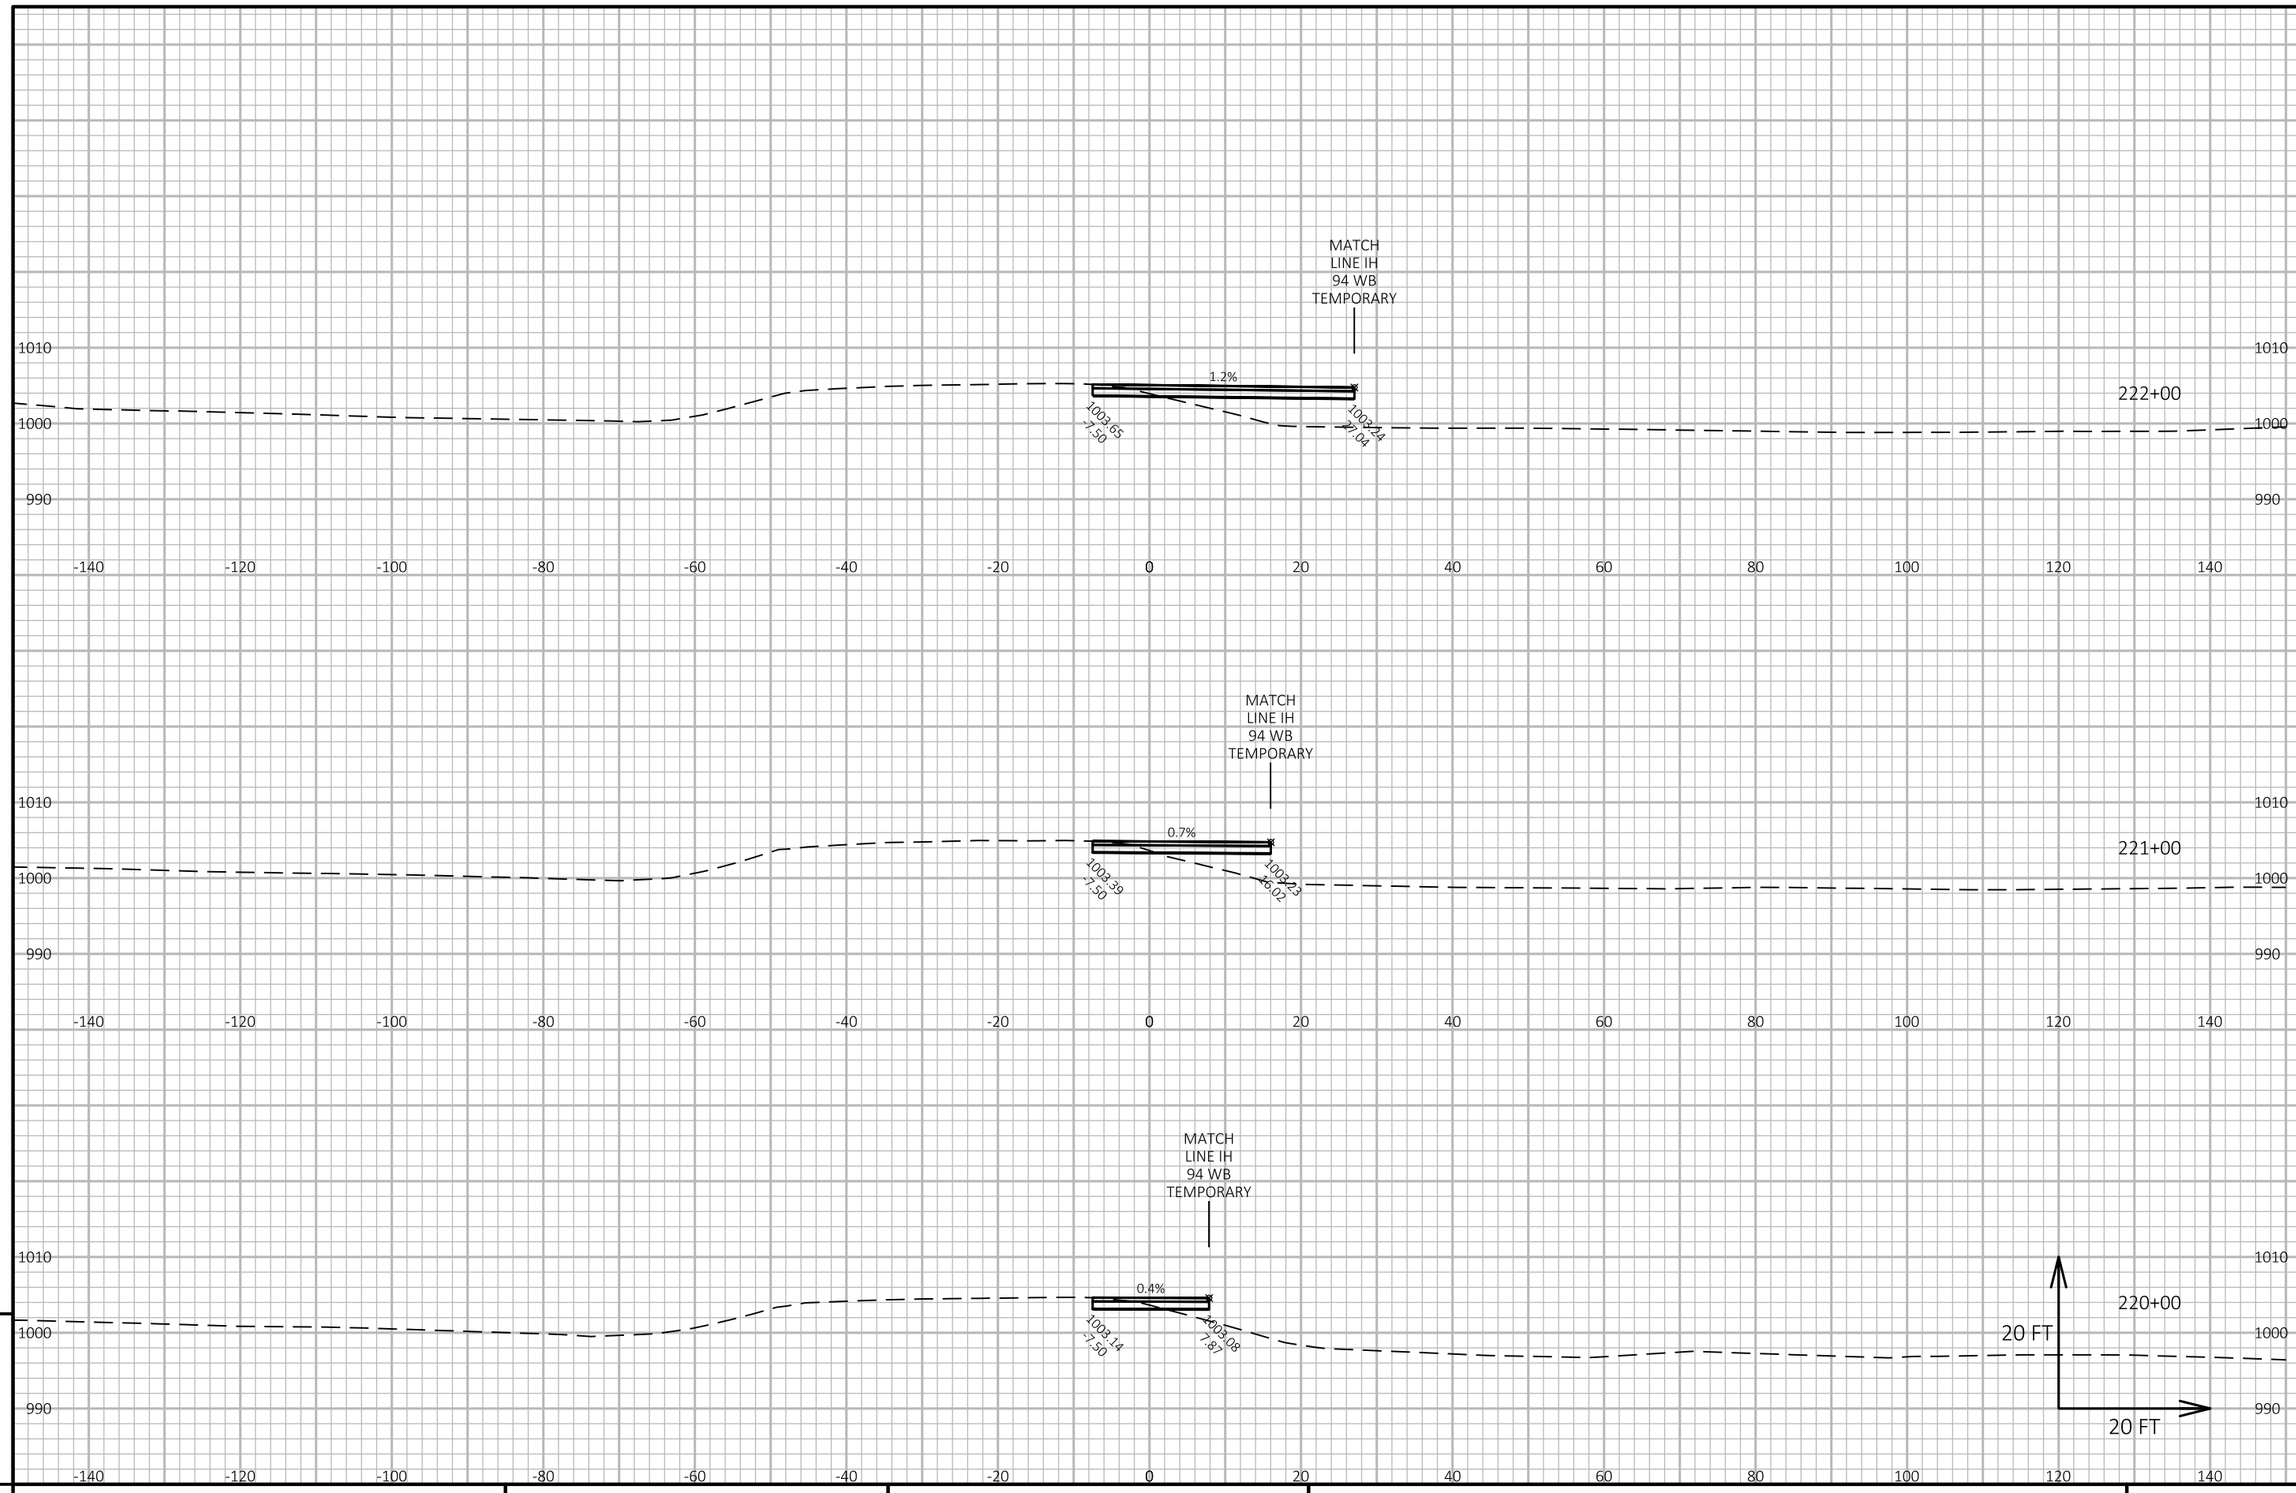

APPROVED FOR UTILITY RELOCATION May 1, 2018

9

9

PROJECT NO: 1022-00-79	HWY: IH 94	COUNTY: TREMPEALEAU	CROSS SECTIONS: IH 94 WB TEMPORARY STAGE 1B	SHEET 264	E

FILE NAME : G:\WDOTCO\16048 (2016-2018 DESIGN WO)\16048-006\CIVIL 3D\SHEETSPLAN\CROSS SECTION\090112-XS-94 WB TEMP 1B.DWG
LAYOUT NAME - Section Sheet - (1)

PLOT DATE : 3/2/2018 12:45 PM PLOT BY : KL ENGINEERING PLOT NAME : PLOT SCALE : 1 IN:20 FT HORZ. / 1 IN:20 FT VERT.

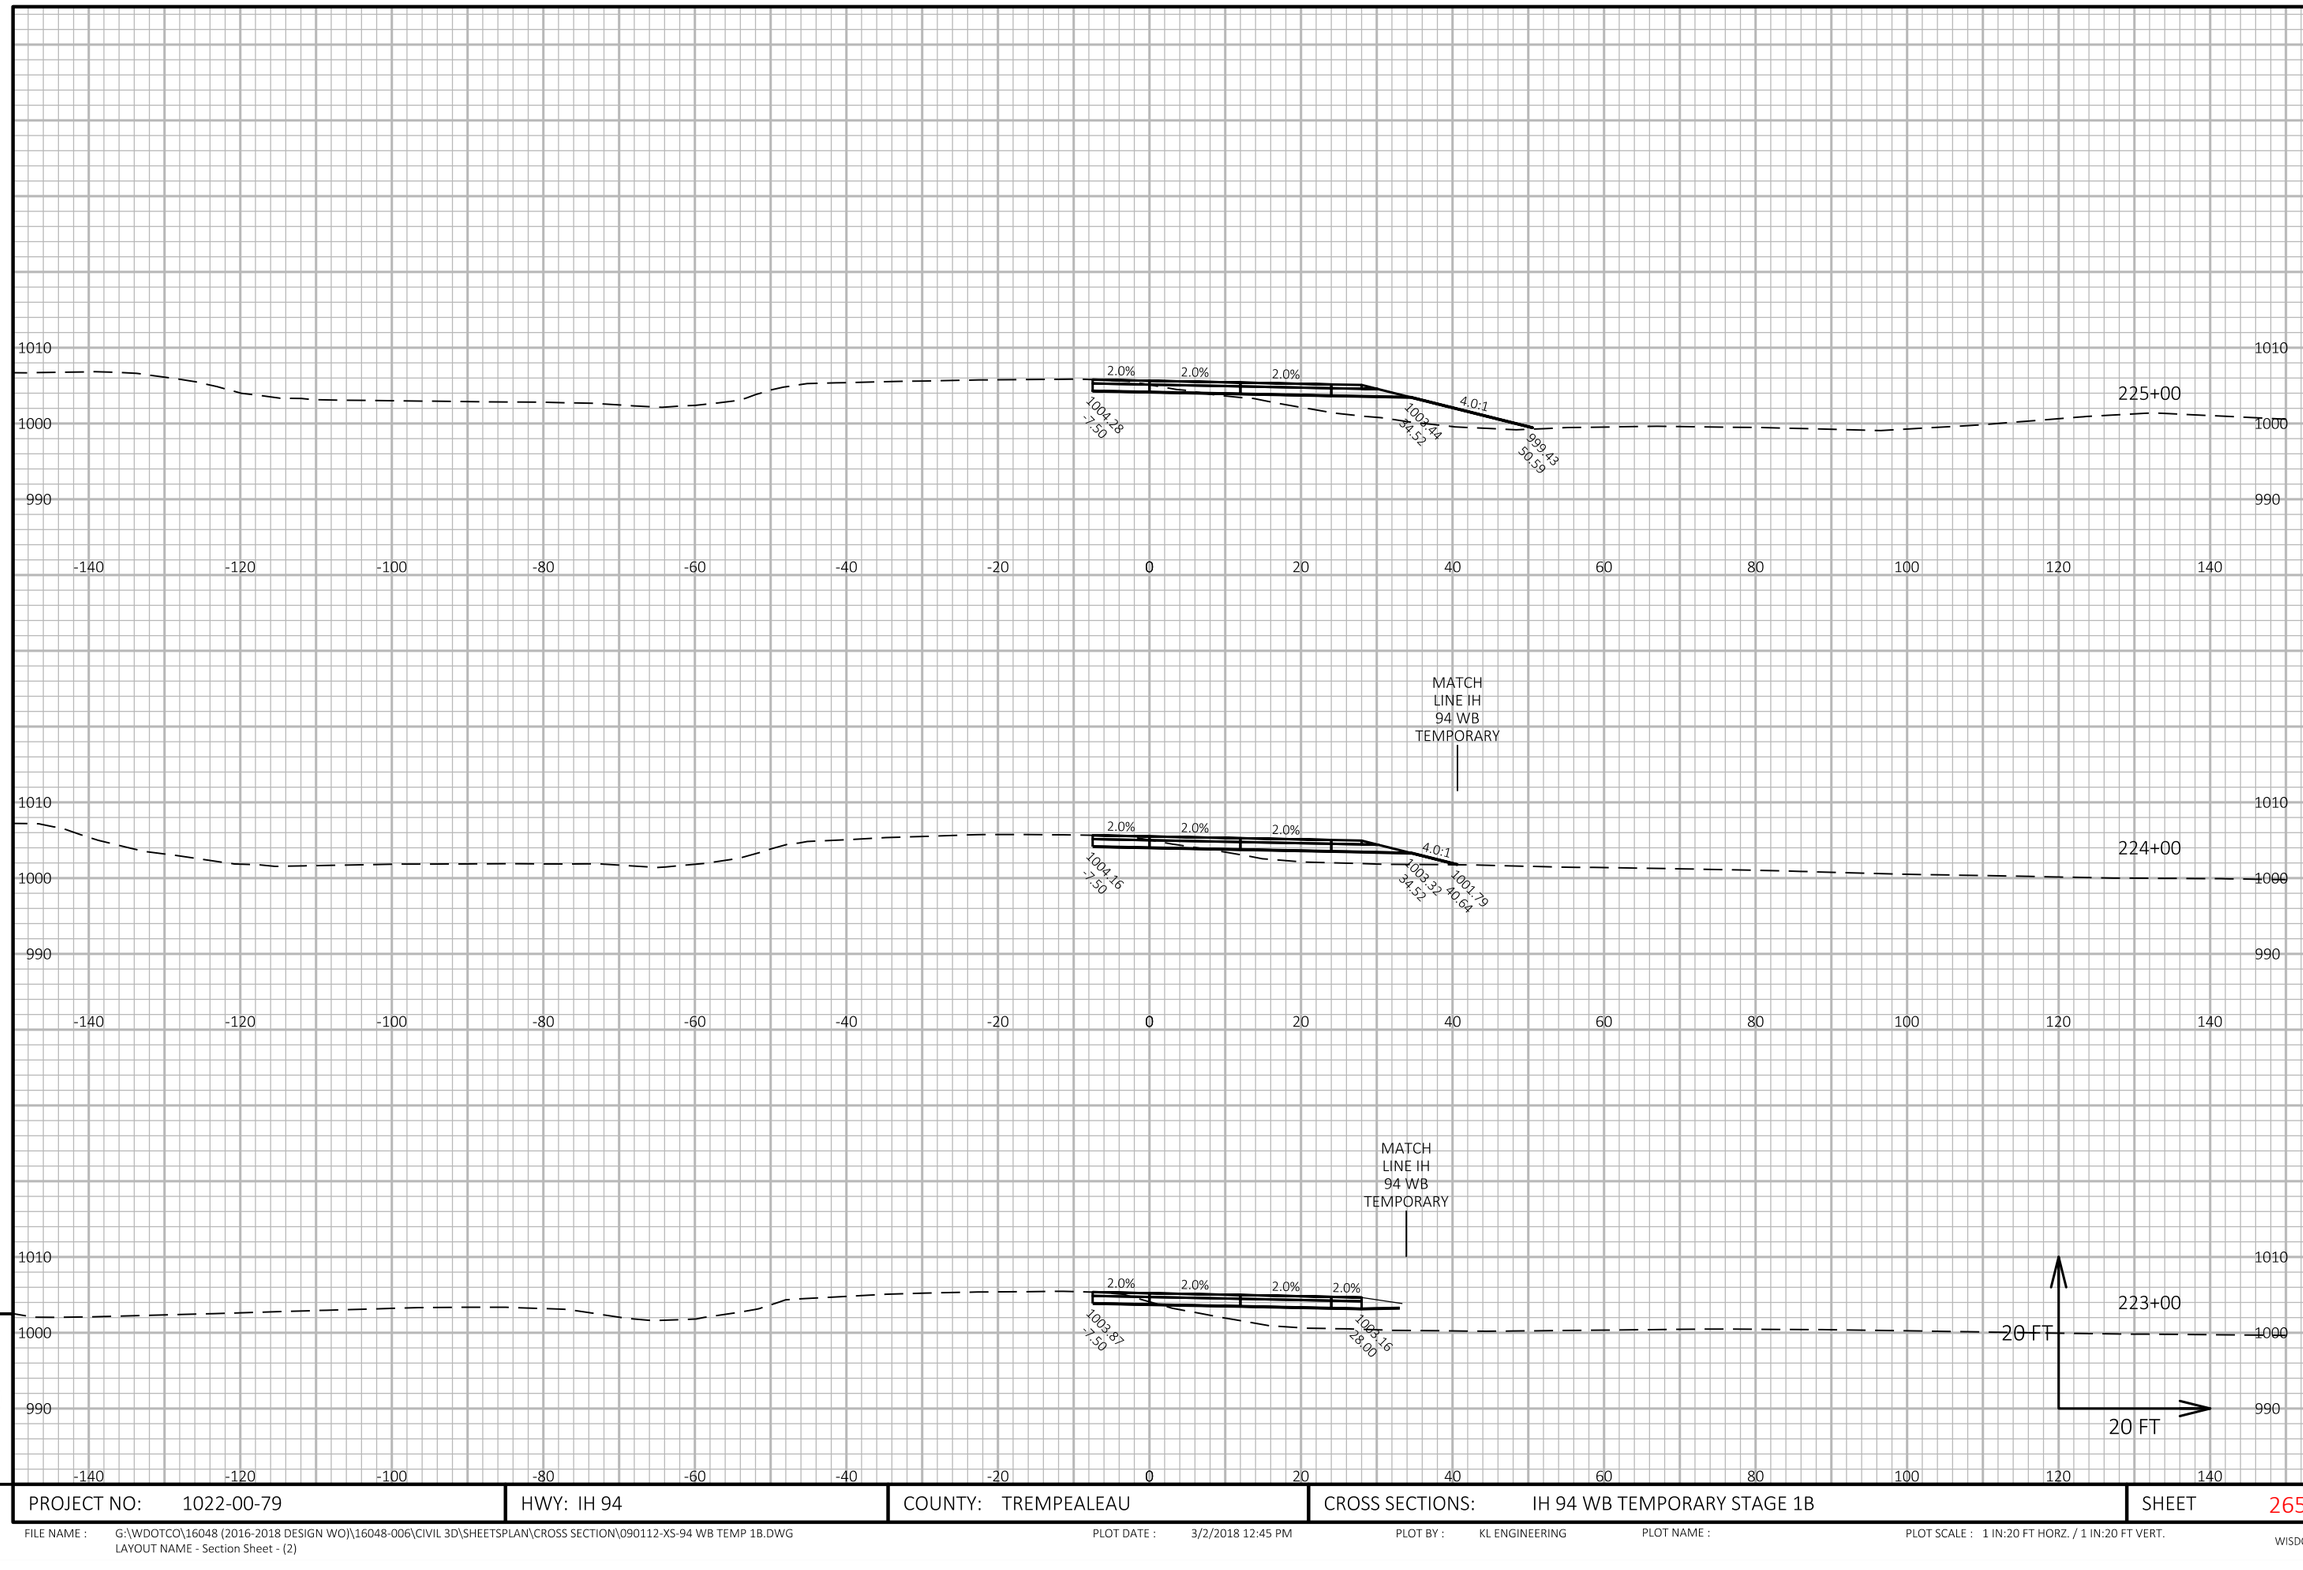

APPROVED FOR UTILITY RELOCATION May 1, 2018

9

9

PROJECT NO: 1022-00-79	HWY: IH 94	COUNTY: TREMPEALEAU	CROSS SECTIONS: IH 94 WB TEMPORARY STAGE 1B	SHEET 265	E

FILE NAME : G:\WDOTCO\16048 (2016-2018 DESIGN WO)\16048-006\CIVIL 3D\SHEETSPLAN\CROSS SECTION\090112-XS-94 WB TEMP 1B.DWG
LAYOUT NAME - Section Sheet - (2)

PLOT DATE : 3/2/2018 12:45 PM PLOT BY : KL ENGINEERING PLOT NAME : PLOT SCALE : 1 IN:20 FT HORZ. / 1 IN:20 FT VERT.

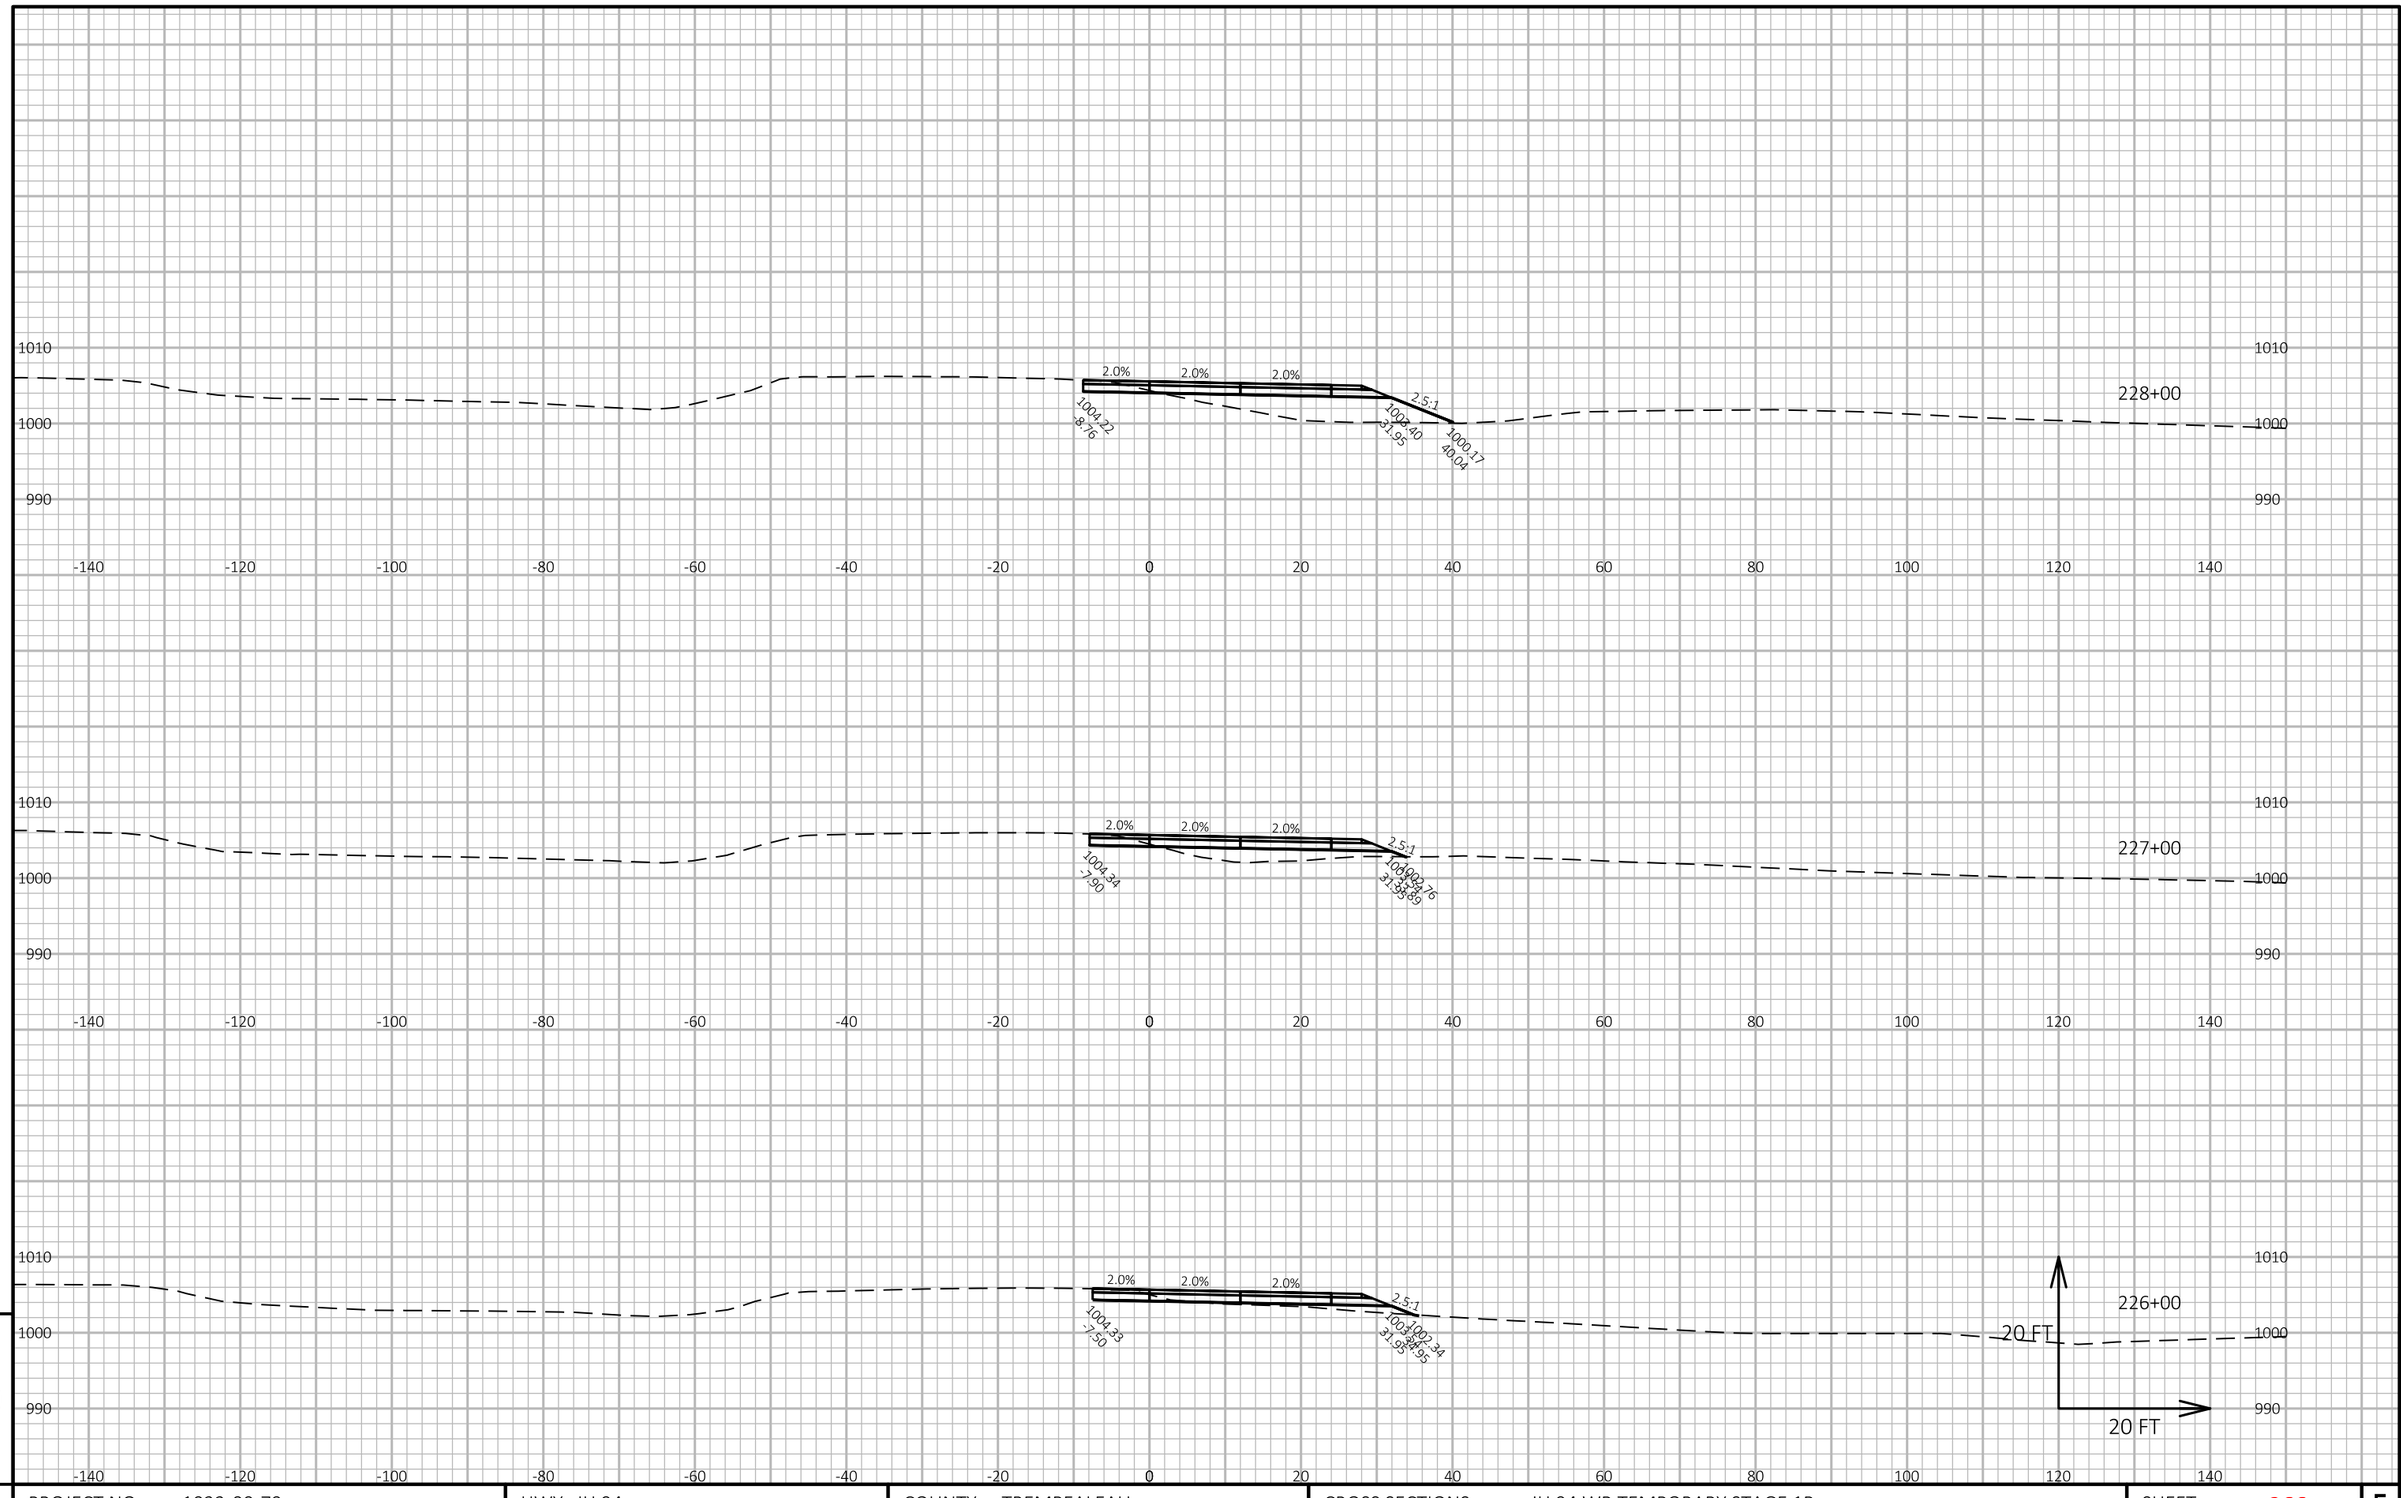

APPROVED FOR UTILITY RELOCATION May 1, 2018

9

9

PROJECT NO: 1022-00-79	HWY: IH 94	COUNTY: TREMPEALEAU	CROSS SECTIONS: IH 94 WB TEMPORARY STAGE 1B	SHEET 266	E

FILE NAME : G:\WDOTCO\16048 (2016-2018 DESIGN WO)\16048-006\CIVIL 3D\SHEETSPLAN\CROSS SECTION\090112-XS-94 WB TEMP 1B.DWG
LAYOUT NAME - Section Sheet - (3)

PLOT DATE : 3/2/2018 12:45 PM PLOT BY : KL ENGINEERING PLOT NAME : PLOT SCALE : 1 IN:20 FT HORZ. / 1 IN:20 FT VERT.

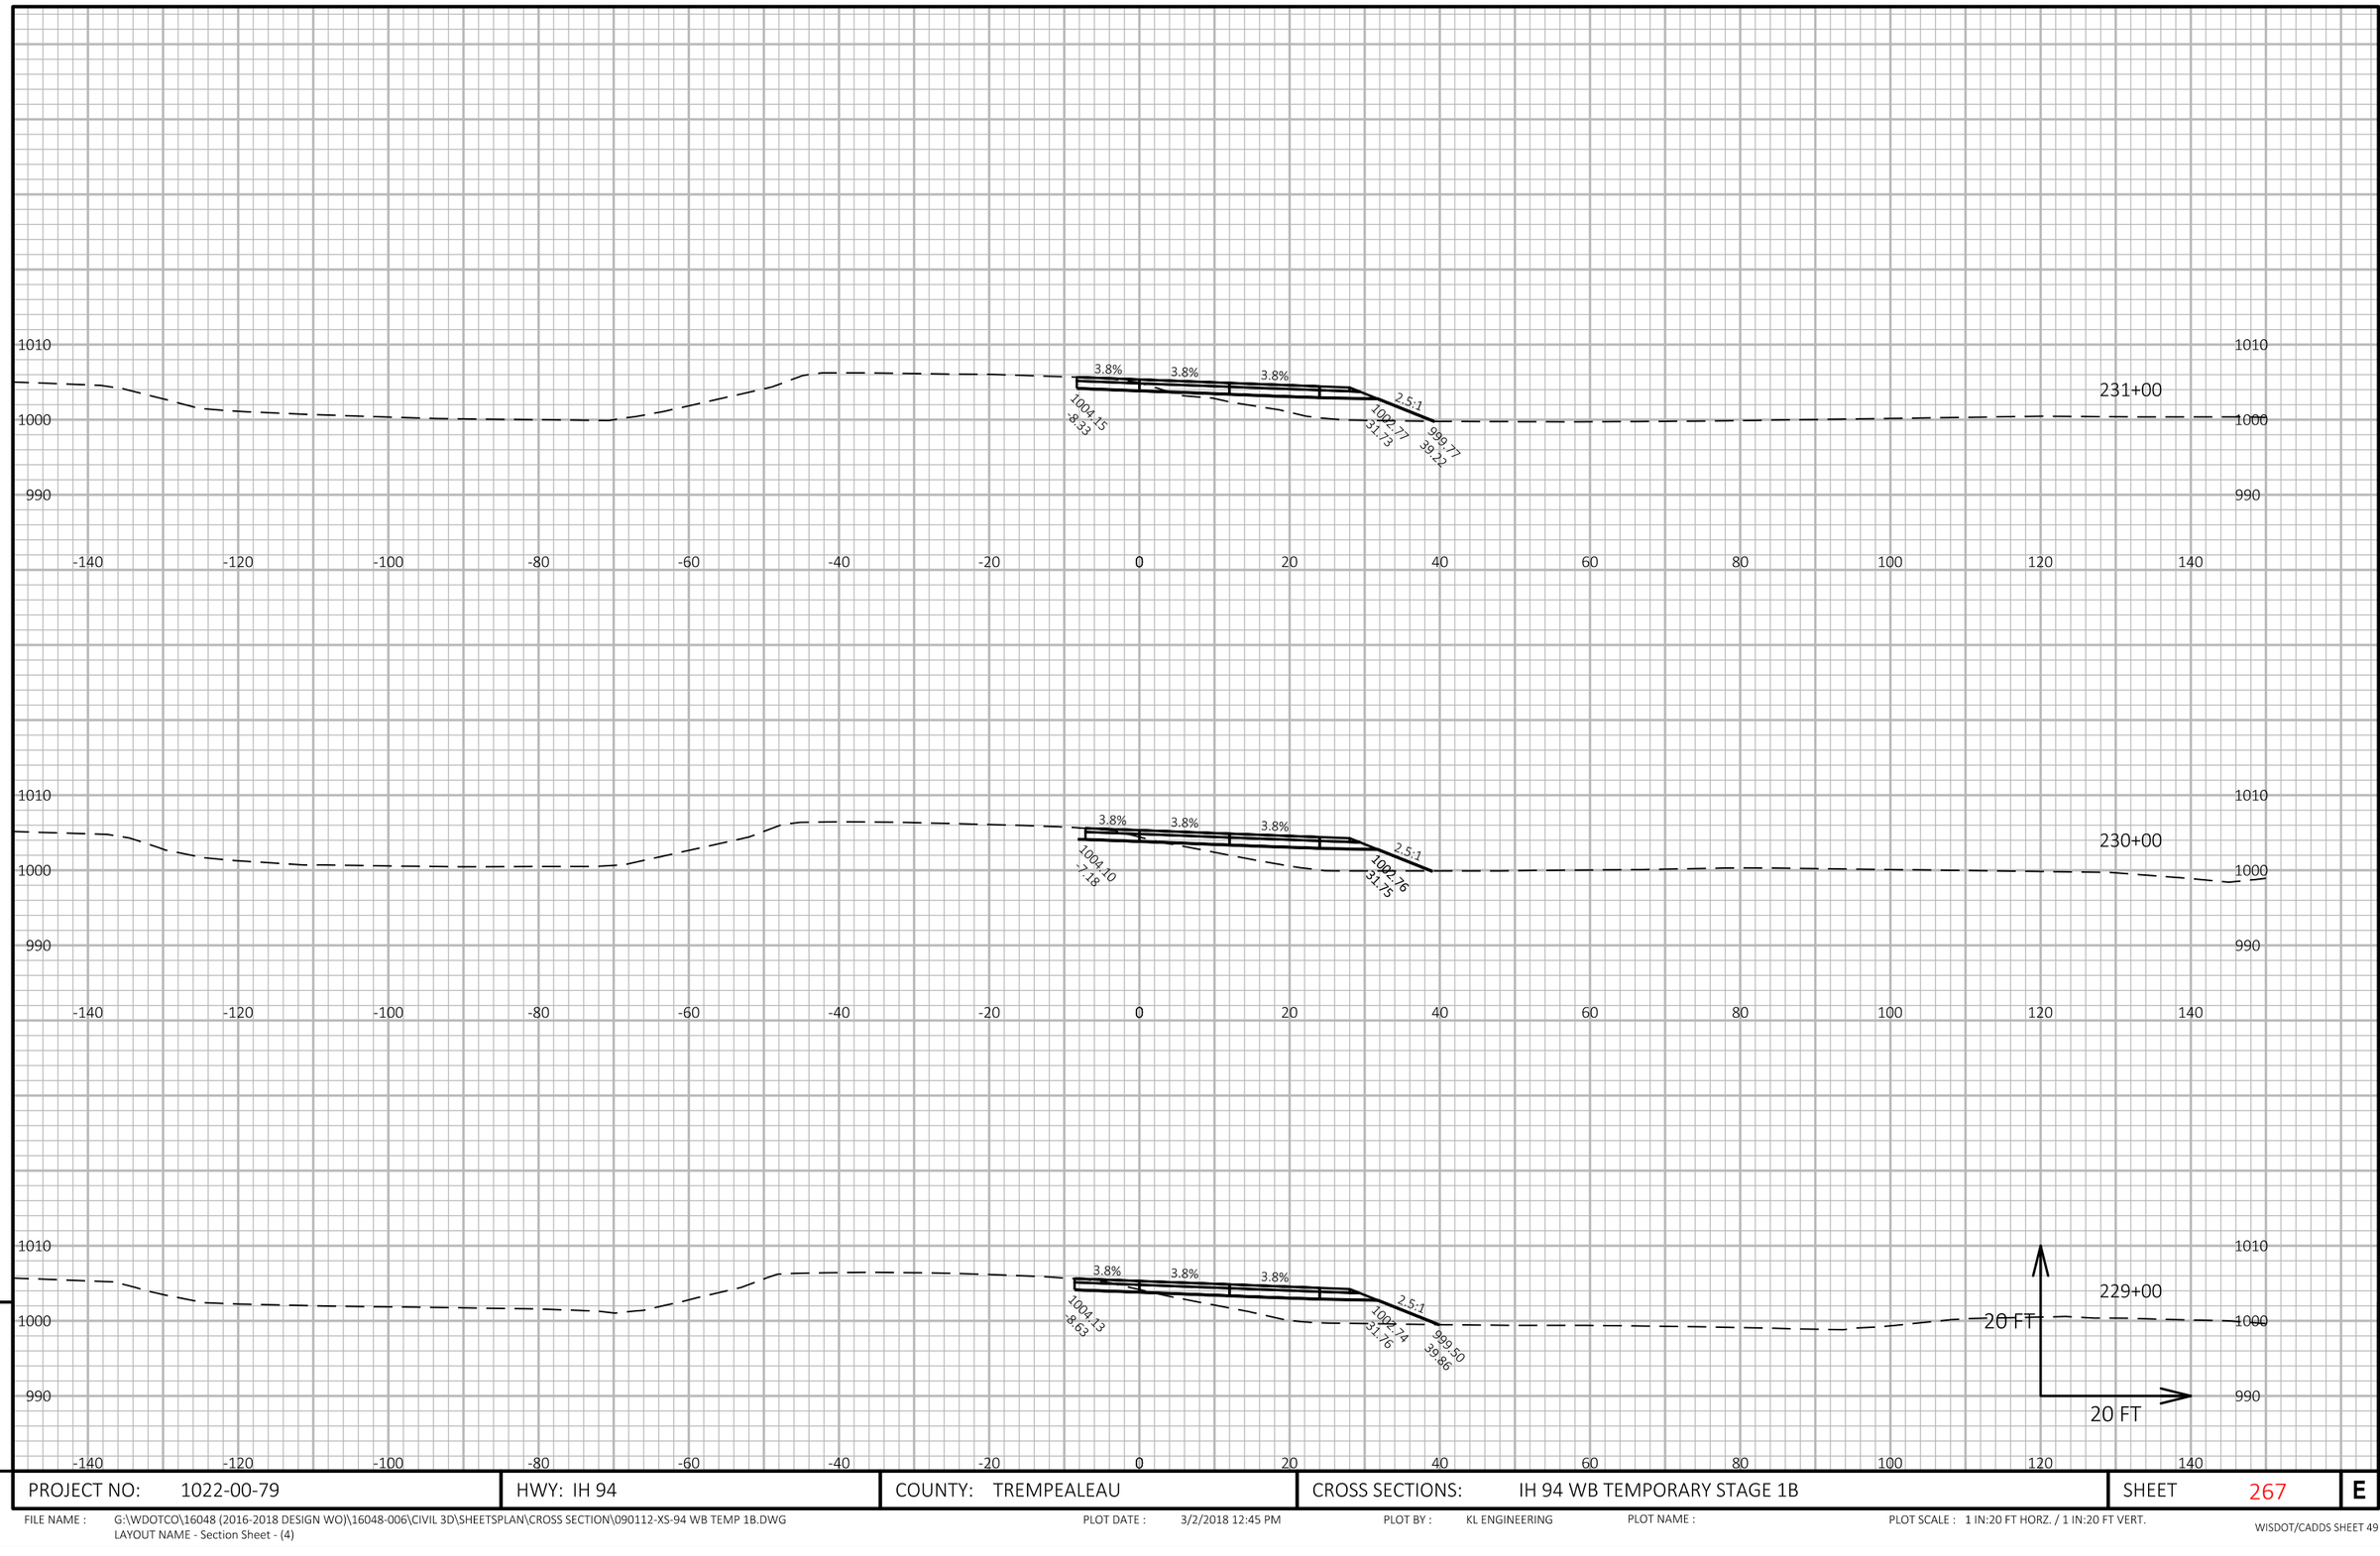

APPROVED FOR UTILITY RELOCATION May 1, 2018

9

9

PROJECT NO: 1022-00-79	HWY: IH 94	COUNTY: TREMPEALEAU	CROSS SECTIONS: IH 94 WB TEMPORARY STAGE 1B	SHEET 267	E

FILE NAME : G:\WDOTCO\16048 (2016-2018 DESIGN WO)\16048-006\CIVIL 3D\SHEETSPLAN\CROSS SECTION\090112-XS-94 WB TEMP 1B.DWG
LAYOUT NAME - Section Sheet - (4)

PLOT DATE : 3/2/2018 12:45 PM PLOT BY : KL ENGINEERING PLOT NAME : PLOT SCALE : 1 IN:20 FT HORZ. / 1 IN:20 FT VERT.

WISDOT/CADDS SHEET 49

APPROVED FOR UTILITY RELOCATION May 1, 2018

9

9

PROJECT NO: 1022-00-79	HWY: IH 94	COUNTY: TREMPEALEAU	CROSS SECTIONS: IH 94 WB TEMPORARY STAGE 1B	SHEET 268	E

FILE NAME : G:\WDOTCO\16048 (2016-2018 DESIGN WO)\16048-006\CIVIL 3D\SHEETSPLAN\CROSS SECTION\090112-XS-94 WB TEMP 1B.DWG
LAYOUT NAME - Section Sheet - (5)

PLOT DATE : 3/2/2018 12:45 PM PLOT BY : KL ENGINEERING PLOT NAME : PLOT SCALE : 1 IN:20 FT HORZ. / 1 IN:20 FT VERT.

WISDOT/CADDS SHEET 49

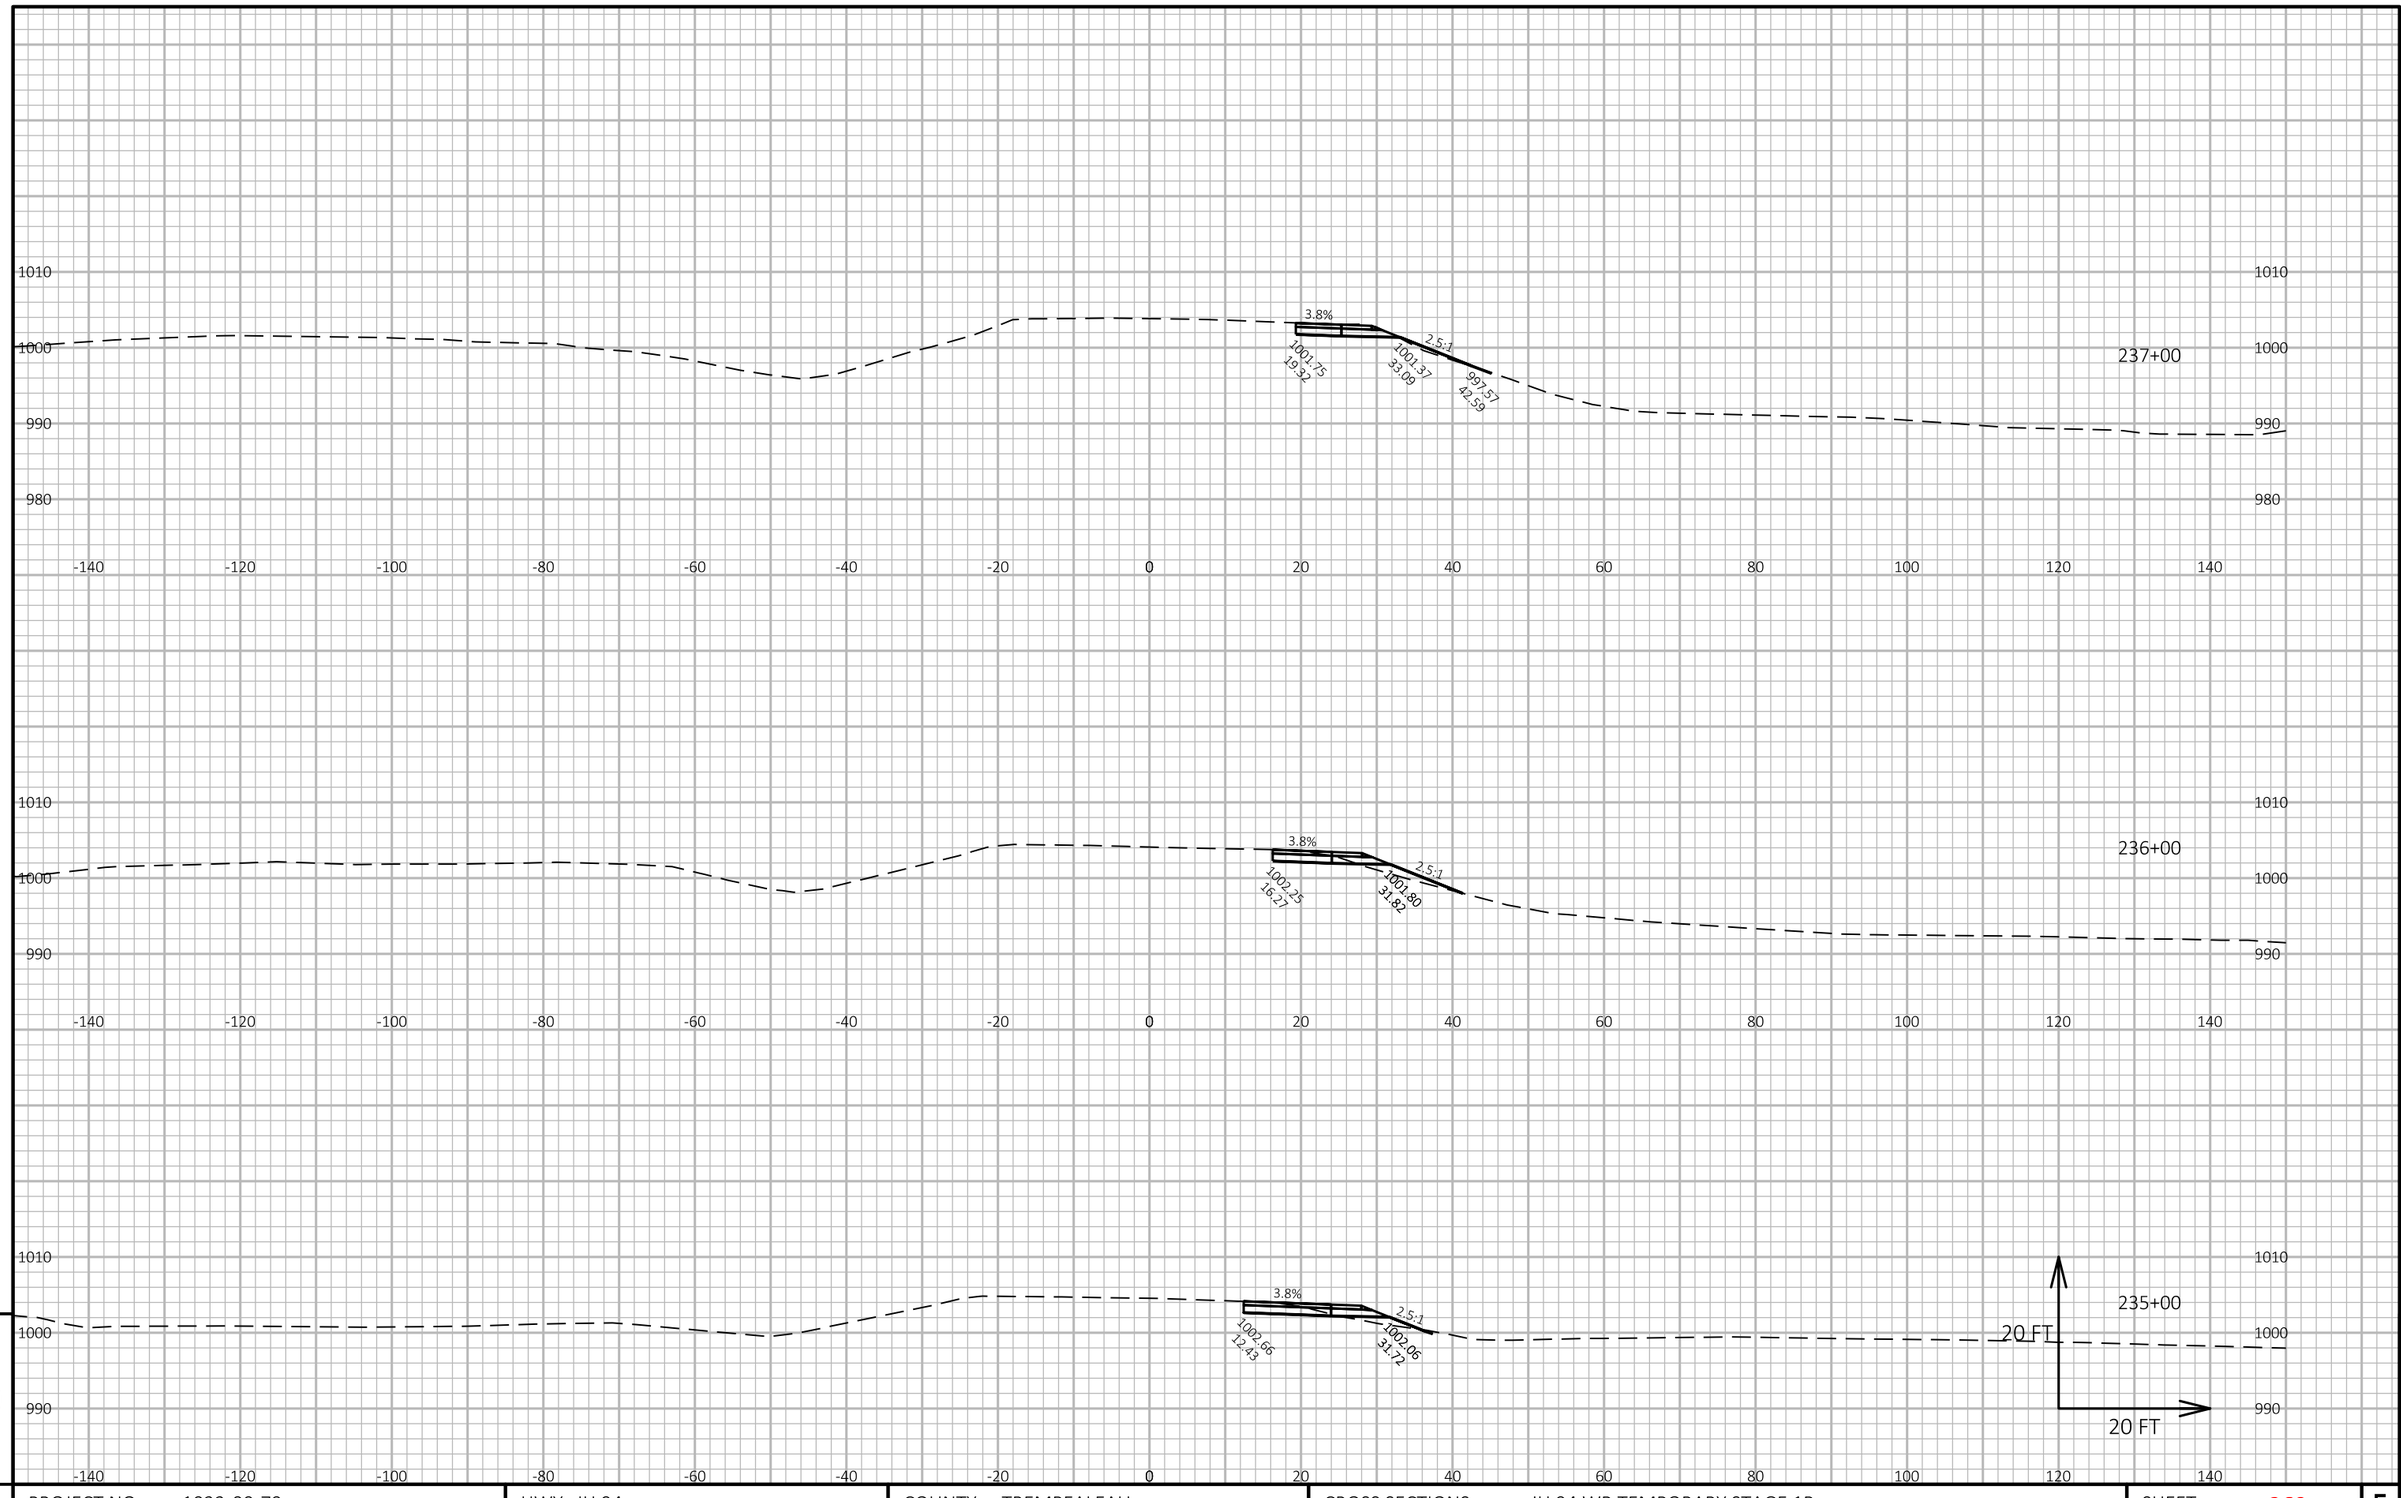

APPROVED FOR UTILITY RELOCATION May 1, 2018

9

9

PROJECT NO: 1022-00-79	HWY: IH 94	COUNTY: TREMPEALEAU	CROSS SECTIONS: IH 94 WB TEMPORARY STAGE 1B	SHEET 269	E

FILE NAME : G:\WDOTCO\16048 (2016-2018 DESIGN WO)\16048-006\CIVIL 3D\SHEETSPLAN\CROSS SECTION\090112-XS-94 WB TEMP 1B.DWG
LAYOUT NAME - Section Sheet - (6)

PLOT DATE : 3/2/2018 12:45 PM PLOT BY : KL ENGINEERING PLOT NAME : PLOT SCALE : 1 IN:20 FT HORZ. / 1 IN:20 FT VERT.

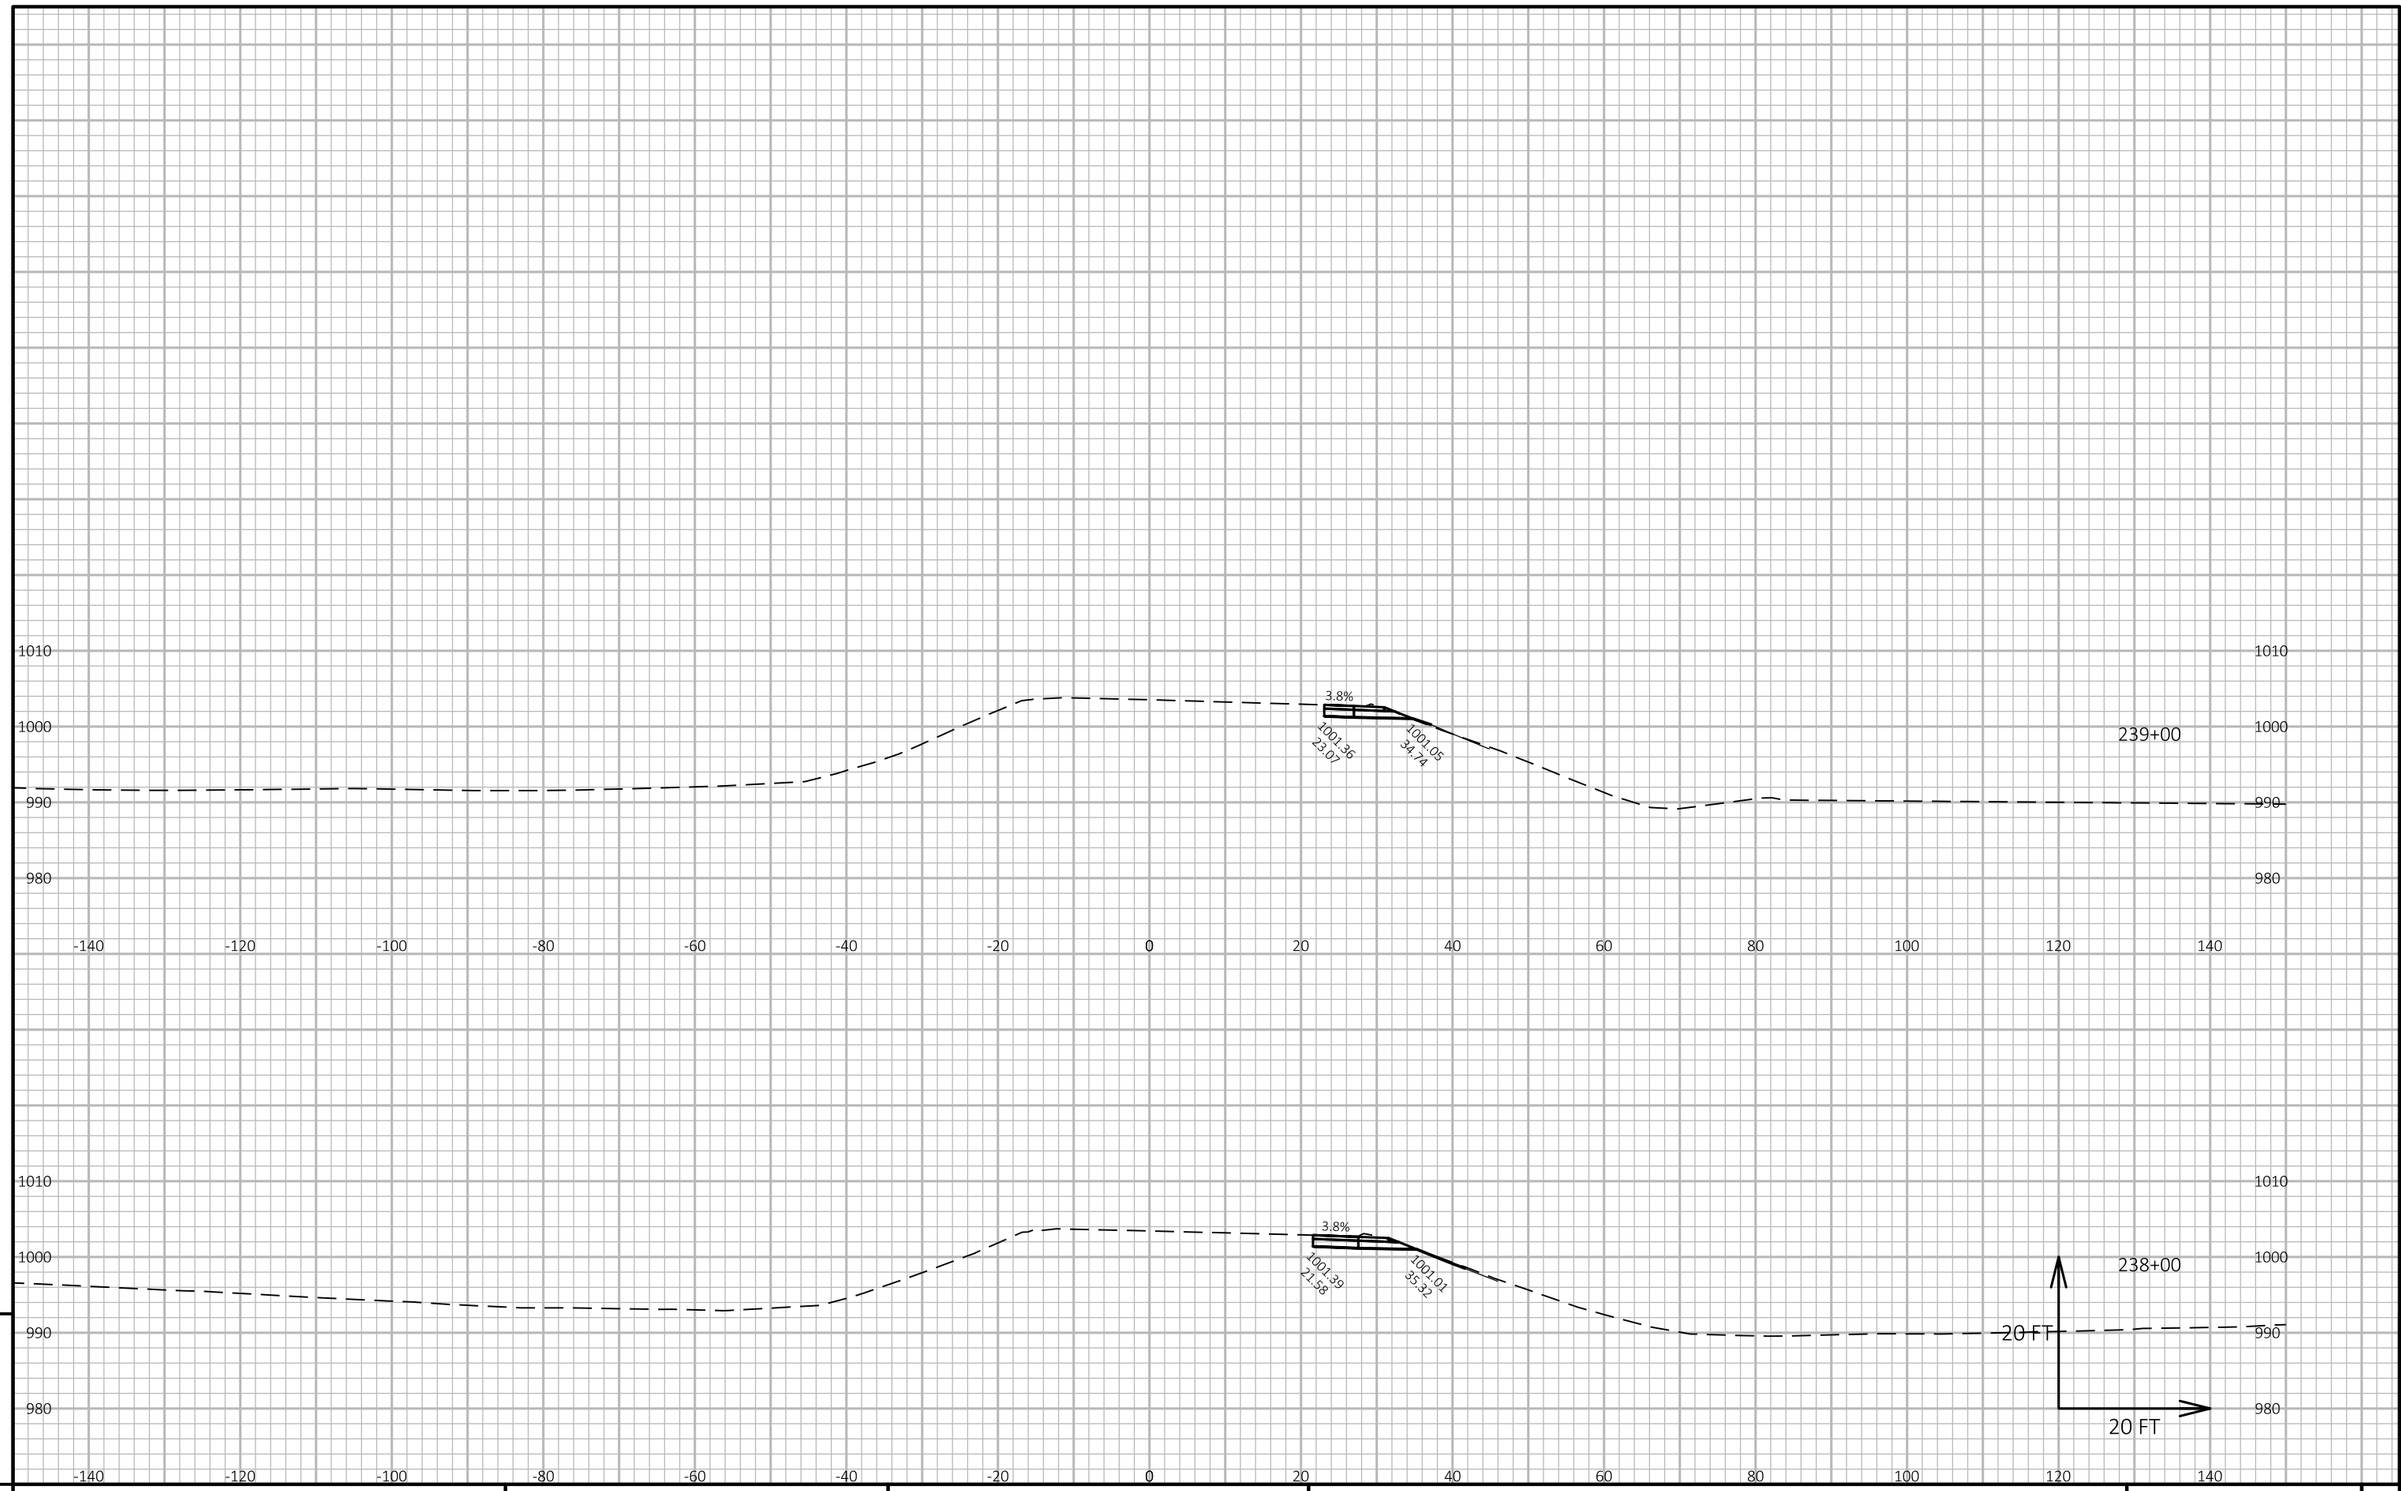

APPROVED FOR UTILITY RELOCATION May 1, 2018

9

9

PROJECT NO: 1022-00-79	HWY: IH 94	COUNTY: TREMPEALEAU	CROSS SECTIONS: IH 94 WB TEMPORARY STAGE 1B	SHEET 270	E

FILE NAME : G:\WDOTCO\16048 (2016-2018 DESIGN WO)\16048-006\CIVIL 3D\SHEETSPLAN\CROSS SECTION\090112-XS-94 WB TEMP 1B.DWG
LAYOUT NAME - Section Sheet - (7)

PLOT DATE : 3/2/2018 12:45 PM PLOT BY : KL ENGINEERING PLOT NAME : PLOT SCALE : 1 IN:20 FT HORZ. / 1 IN:20 FT VERT.

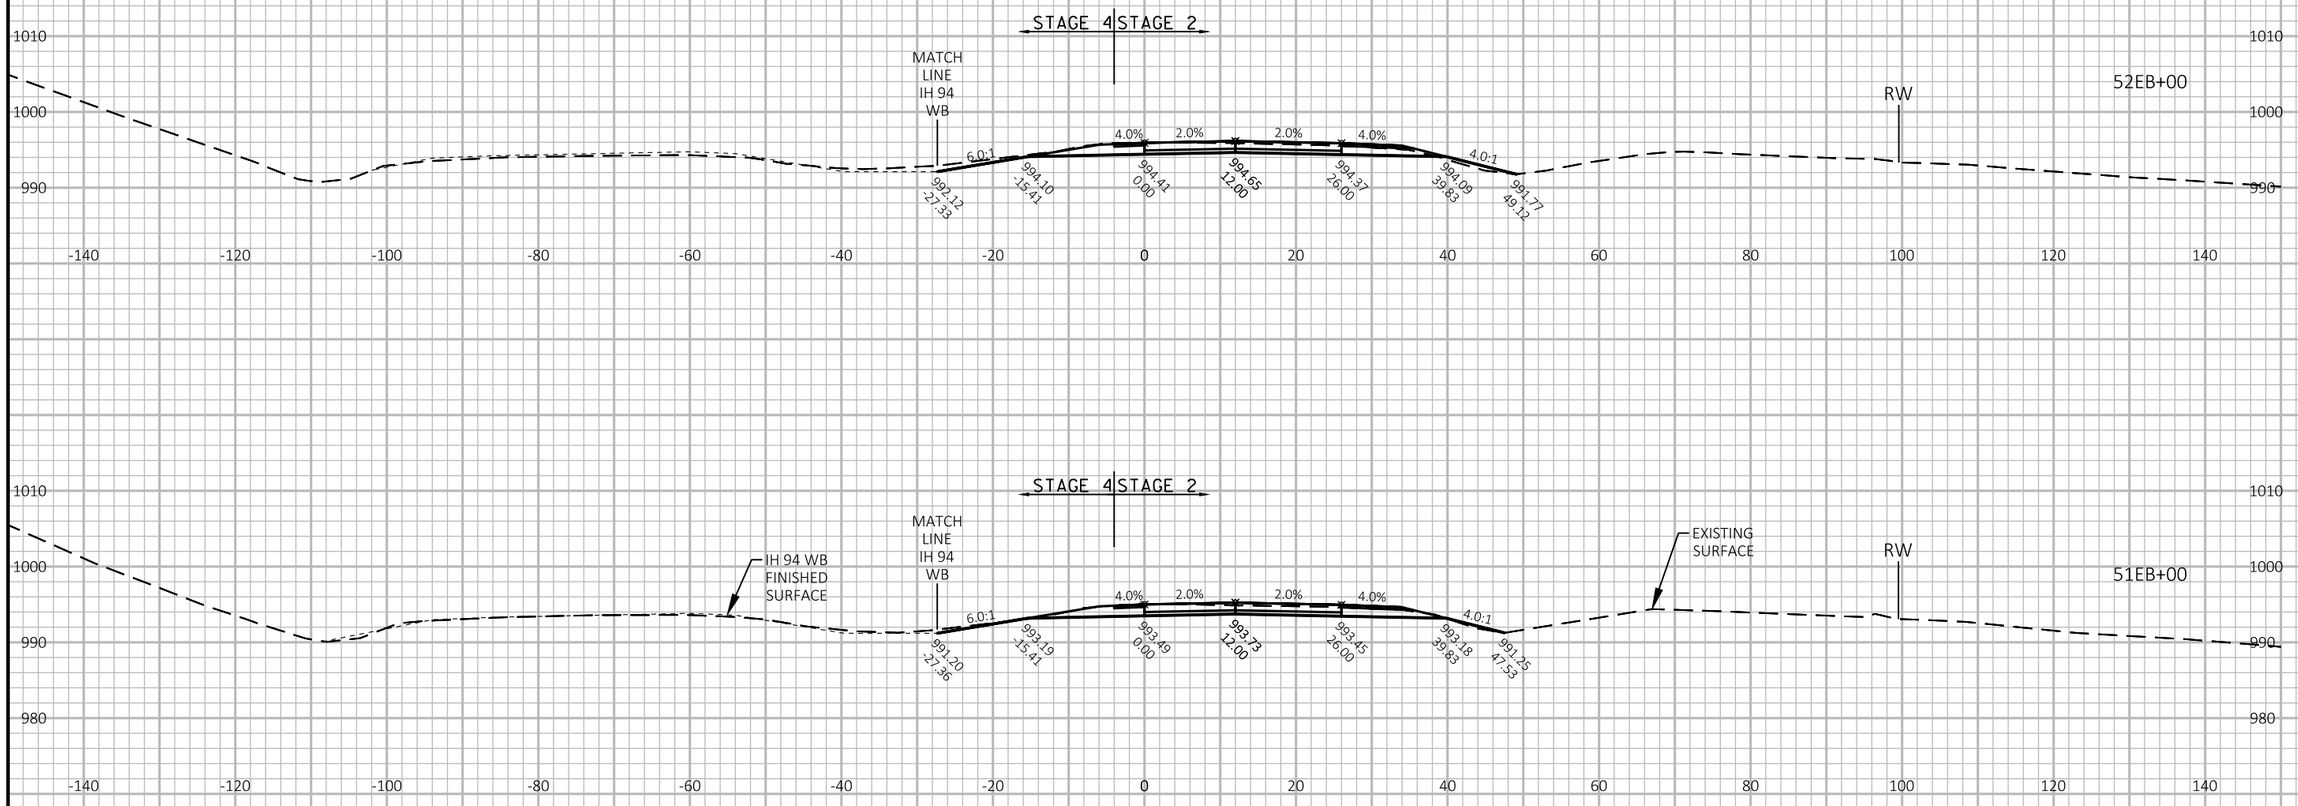

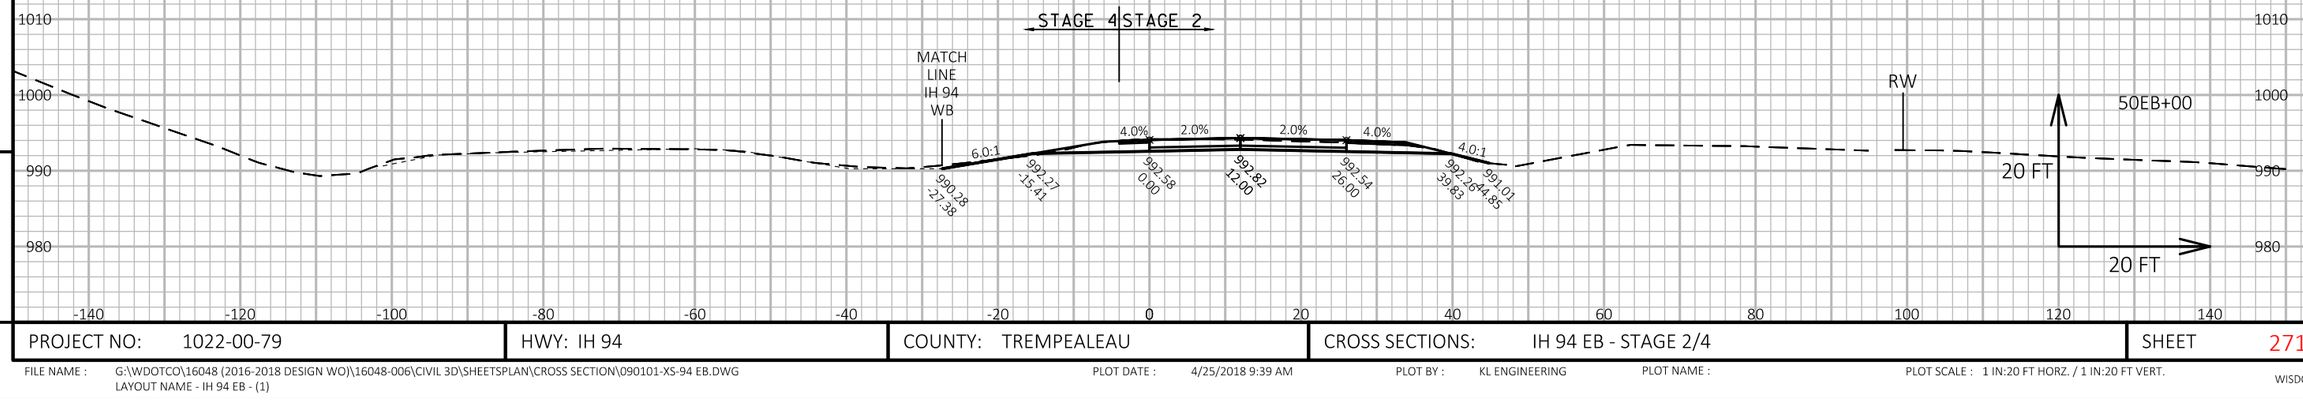

APPROVED FOR UTILITY RELOCATION May 1, 2018

9

9

PROJECT NO: 1022-00-79	HWY: IH 94	COUNTY: TREMPEALEAU	CROSS SECTIONS: IH 94 EB - STAGE 2/4	SHEET 271	E

FILE NAME : G:\WDOTCO\16048 (2016-2018 DESIGN WO)\16048-006\CIVIL 3D\SHEETSPLAN\CROSS SECTION\090101-XS-94 EB.DWG
LAYOUT NAME - IH 94 EB - (1)

PLOT DATE : 4/25/2018 9:39 AM PLOT BY : KL ENGINEERING PLOT NAME : PLOT SCALE : 1 IN:20 FT HORZ. / 1 IN:20 FT VERT.

WISDOT/CADDS SHEET 49

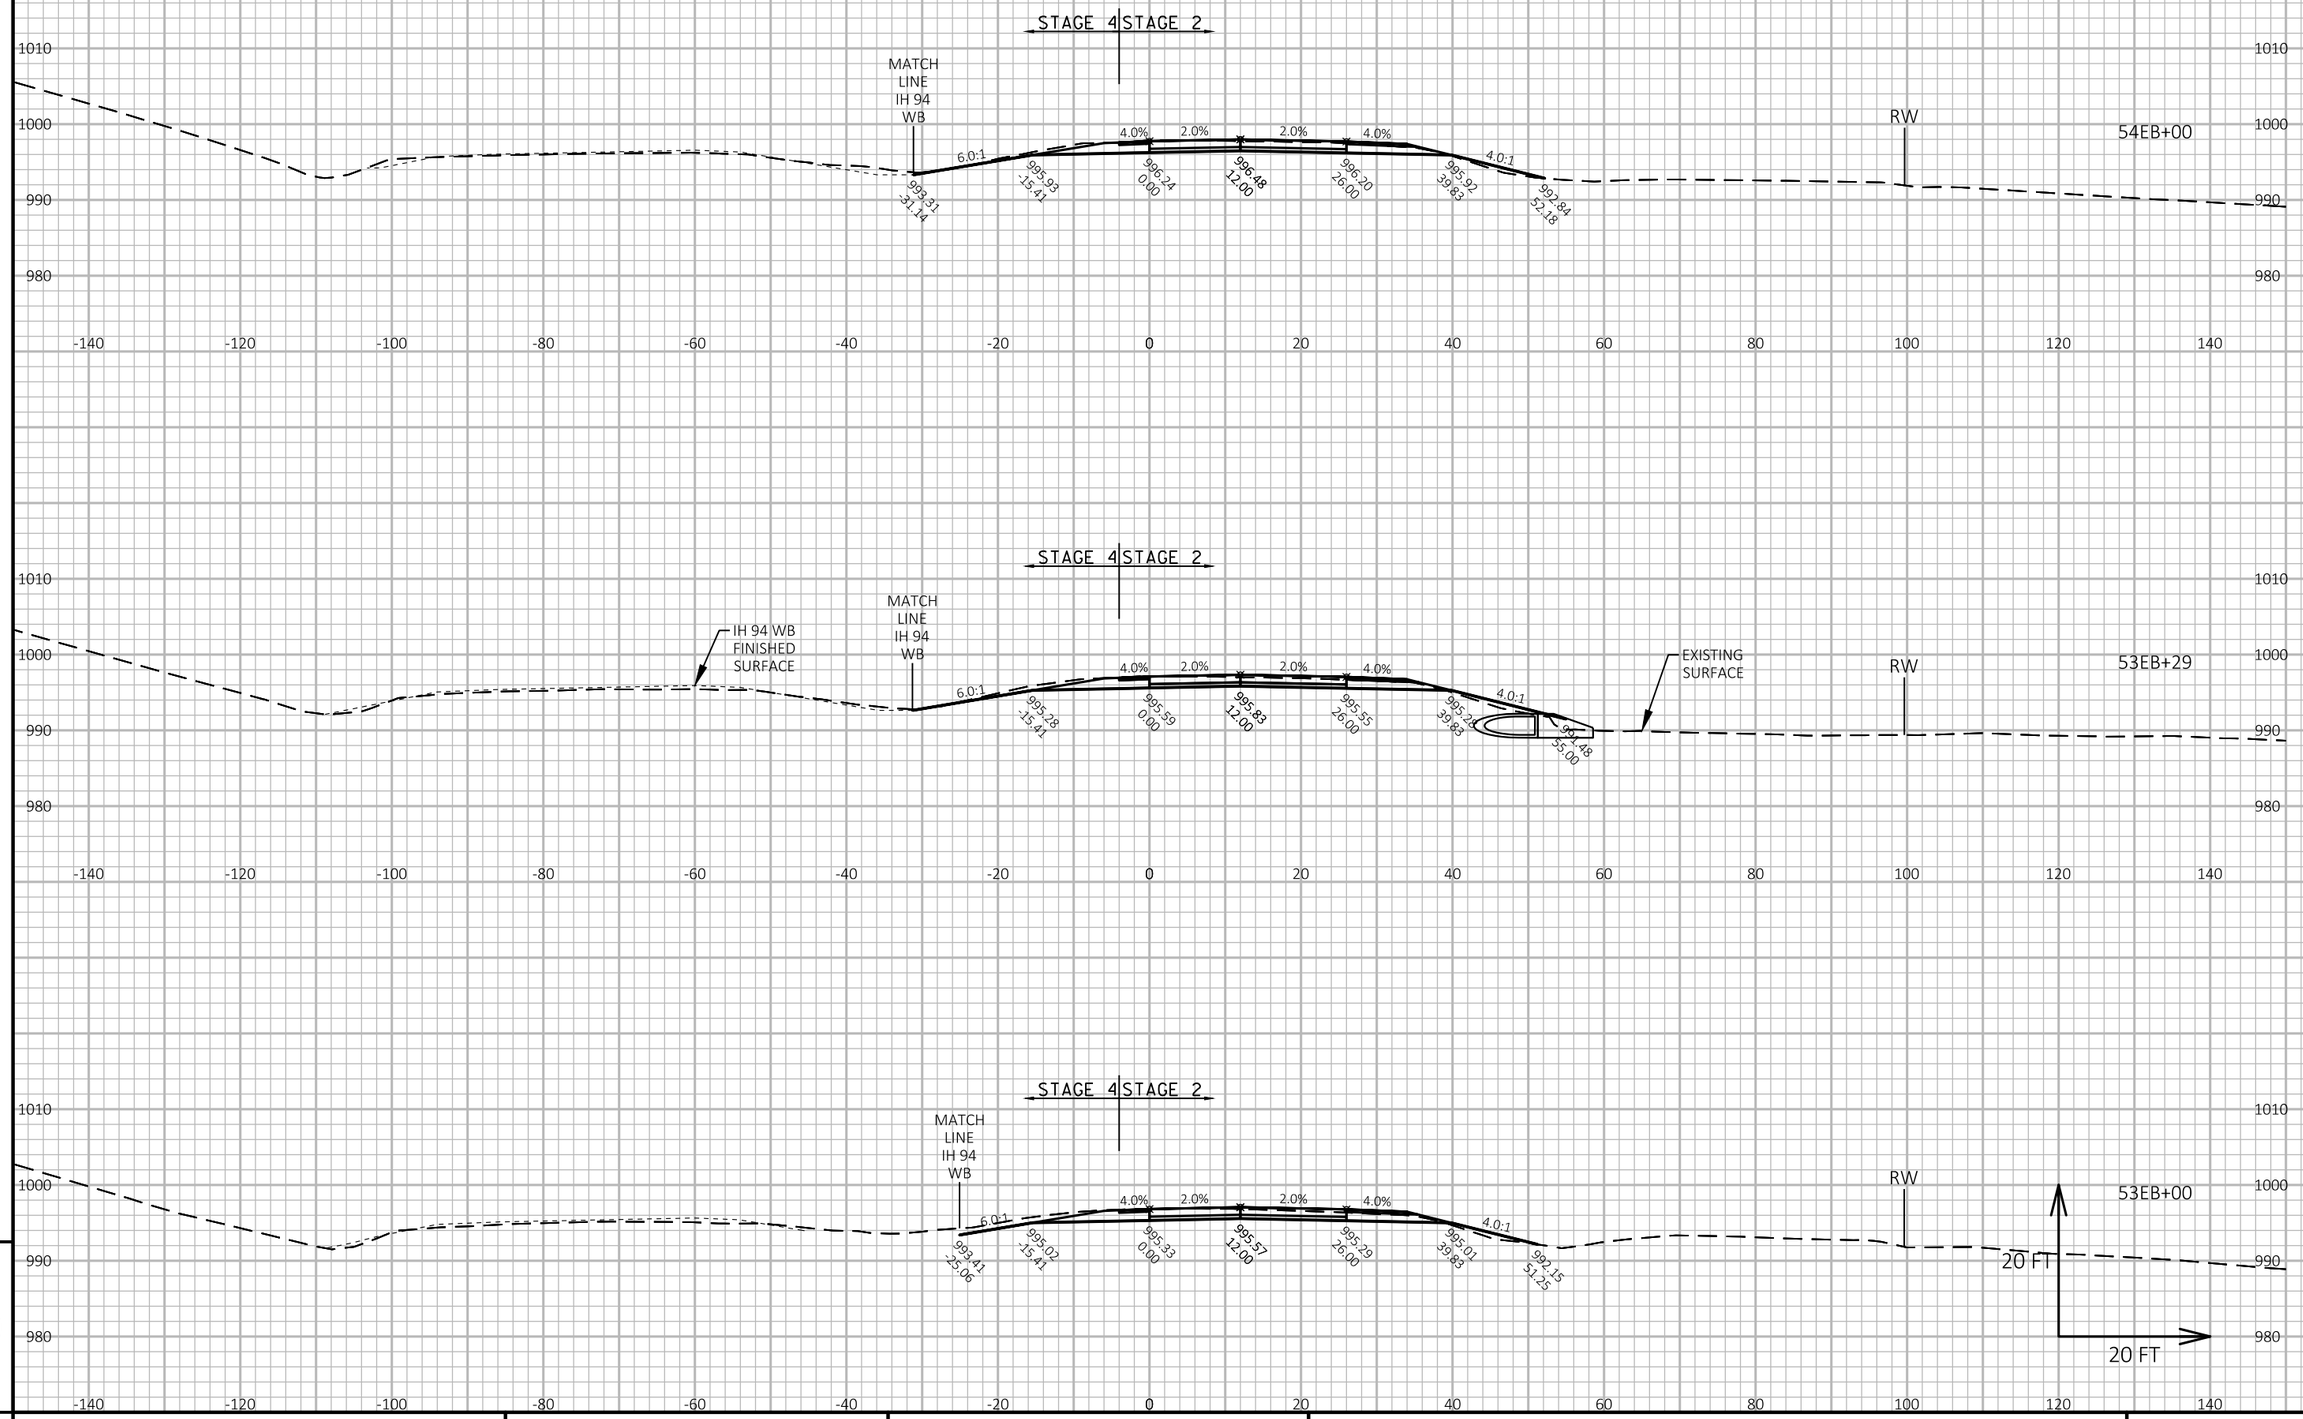

APPROVED FOR UTILITY RELOCATION May 1, 2018

PROJECT NO: 1022-00-79	HWY: IH 94	COUNTY: TREMPEALEAU	CROSS SECTIONS: IH 94 EB - STAGE 2/4	SHEET 272	E

FILE NAME : G:\WDOTCO\16048 (2016-2018 DESIGN WO)\16048-006\CIVIL 3D\SHEETSPLAN\CROSS SECTION\090101-XS-94 EB.DWG
LAYOUT NAME - IH 94 EB - (2)

PLOT DATE : 4/25/2018 9:40 AM PLOT BY : KL ENGINEERING PLOT NAME : PLOT SCALE : 1 IN:20 FT HORZ. / 1 IN:20 FT VERT.

WISDOT/CADDS SHEET 49

9

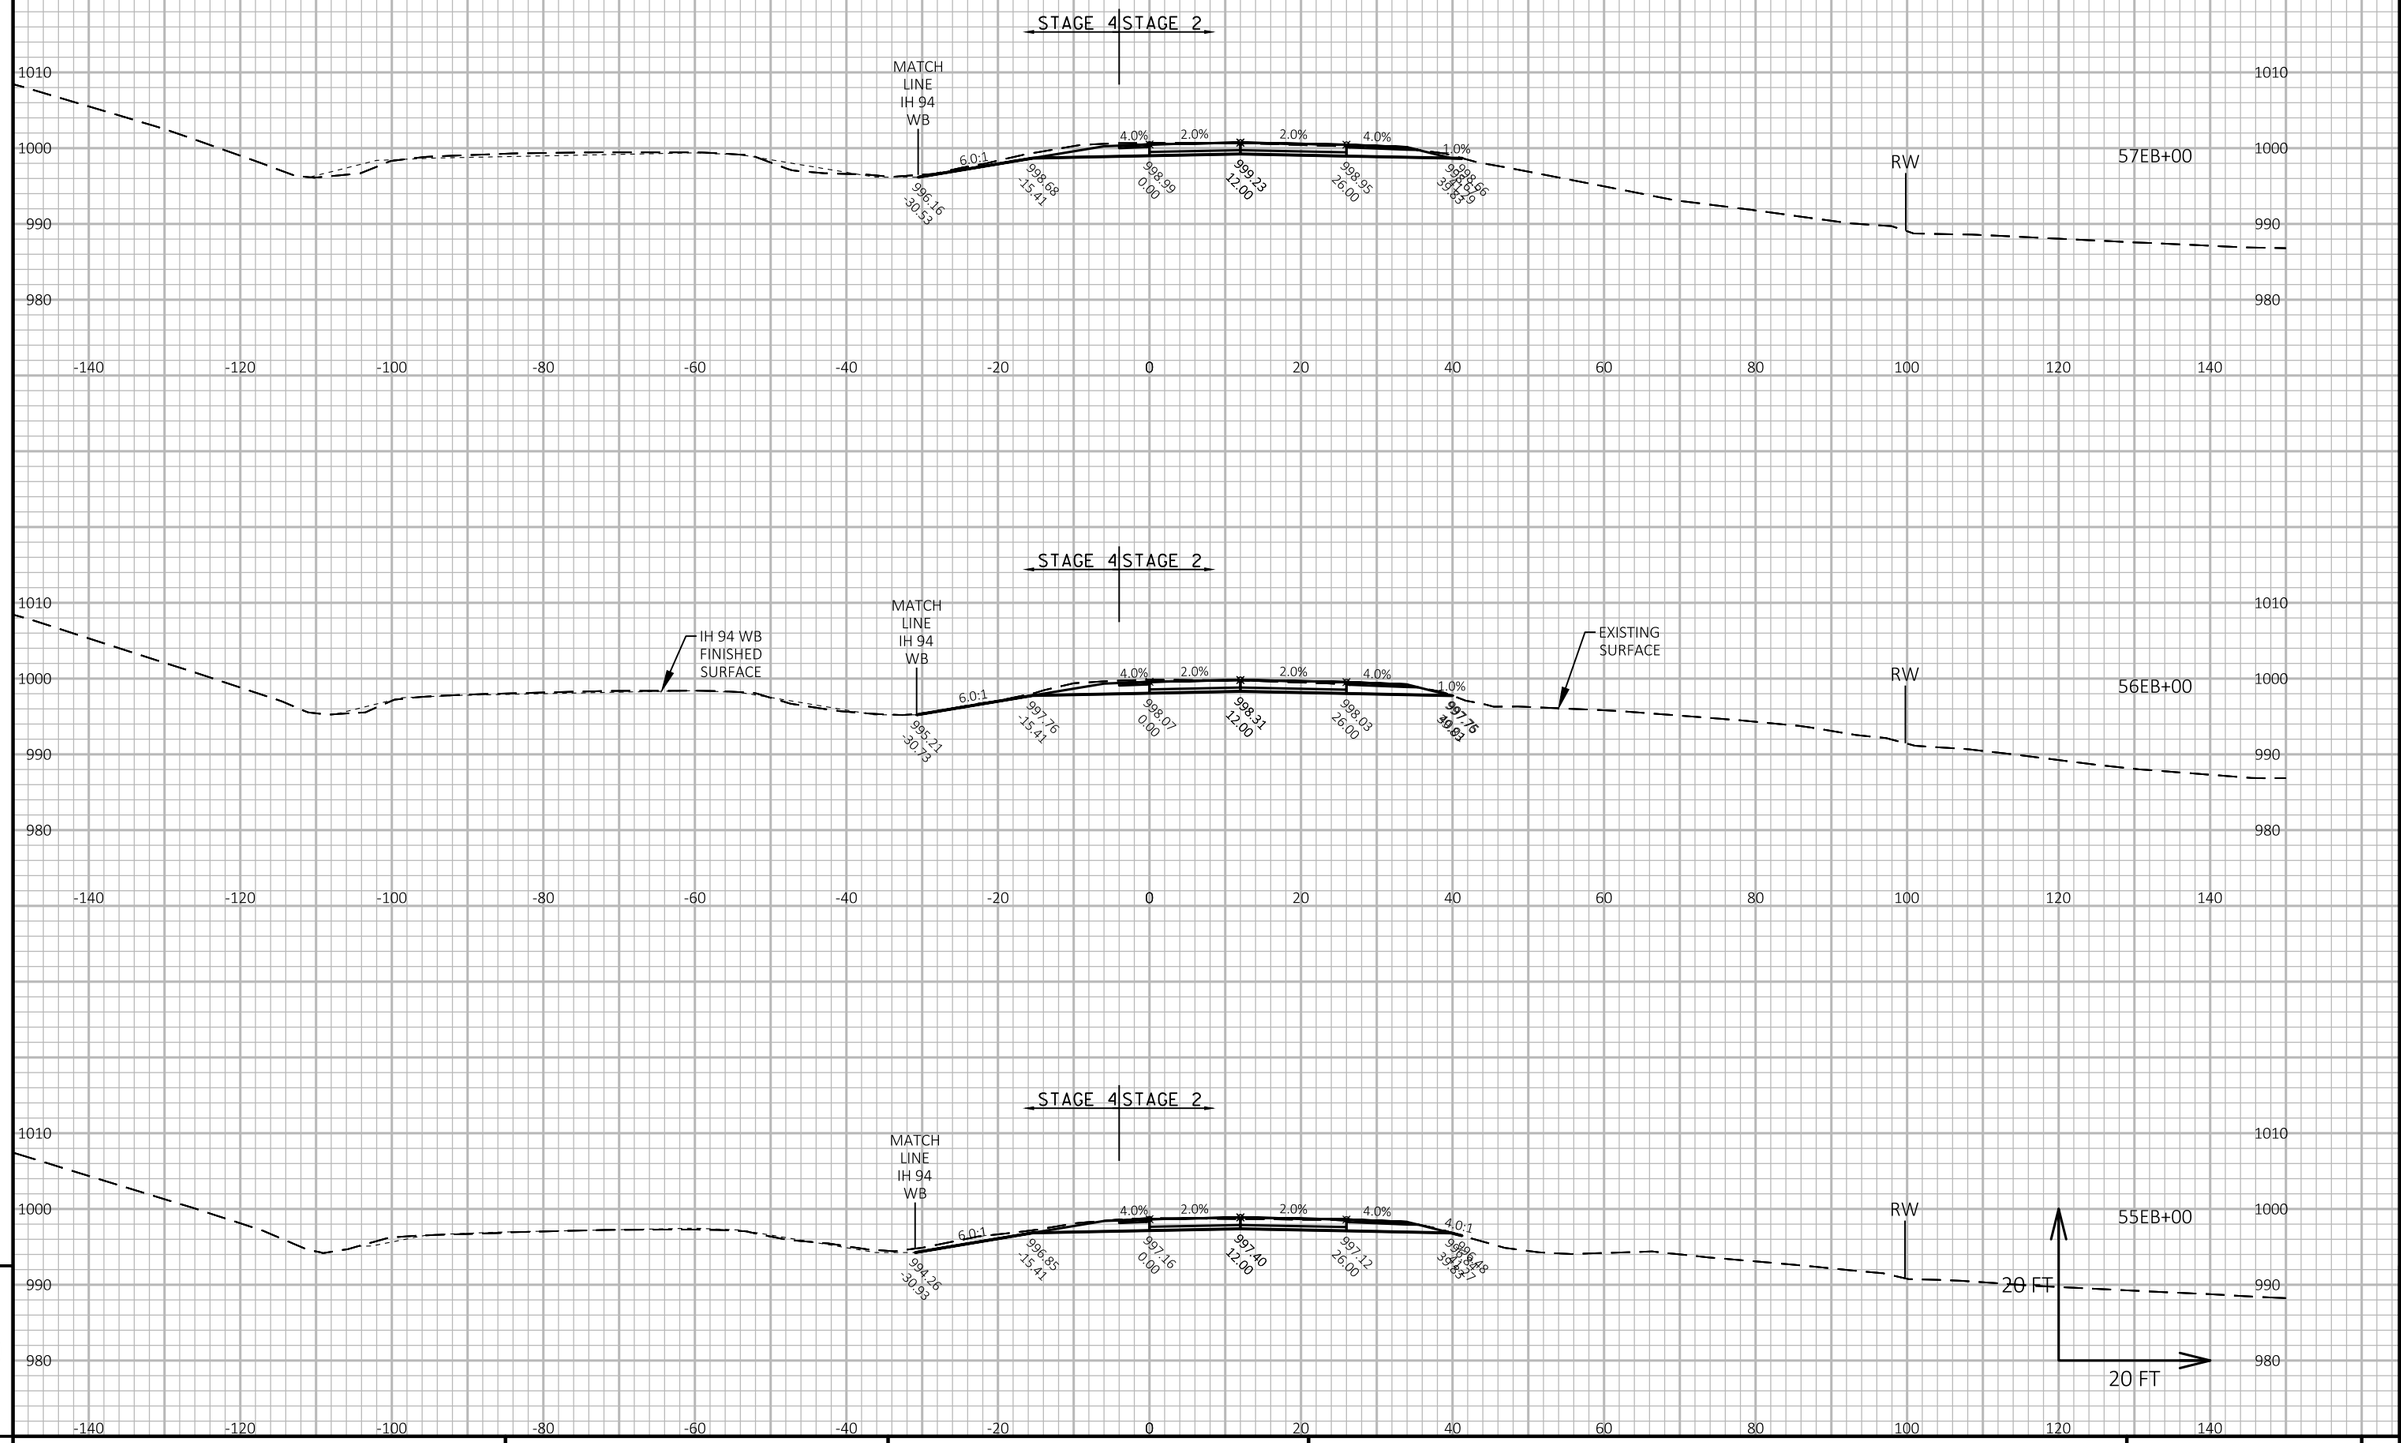

APPROVED FOR UTILITY RELOCATION May 1, 2018

9

9

PROJECT NO: 1022-00-79	HWY: IH 94	COUNTY: TREMPEALEAU	CROSS SECTIONS: IH 94 EB - STAGE 2/4	SHEET 273	E

FILE NAME : G:\WDOTCO\16048 (2016-2018 DESIGN WO)\16048-006\CIVIL 3D\SHEETSPLAN\CROSS SECTION\090101-XS-94 EB.DWG
LAYOUT NAME - IH 94 EB - (3)

PLOT DATE : 4/25/2018 9:41 AM PLOT BY : KL ENGINEERING PLOT NAME : PLOT SCALE : 1 IN:20 FT HORZ. / 1 IN:20 FT VERT.

APPROVED FOR UTILITY RELOCATION May 1, 2018

9

9

PROJECT NO: 1022-00-79	HWY: IH 94	COUNTY: TREMPEALEAU	CROSS SECTIONS: IH 94 EB - STAGE 2/4	SHEET 274	E

FILE NAME : G:\WDOTCO\16048 (2016-2018 DESIGN WO)\16048-006\CIVIL 3D\SHEETSPLAN\CROSS SECTION\090101-XS-94 EB.DWG
LAYOUT NAME - IH 94 EB - (4)

PLOT DATE : 4/25/2018 9:41 AM PLOT BY : KL ENGINEERING PLOT NAME : PLOT SCALE : 1 IN:20 FT HORZ. / 1 IN:20 FT VERT.

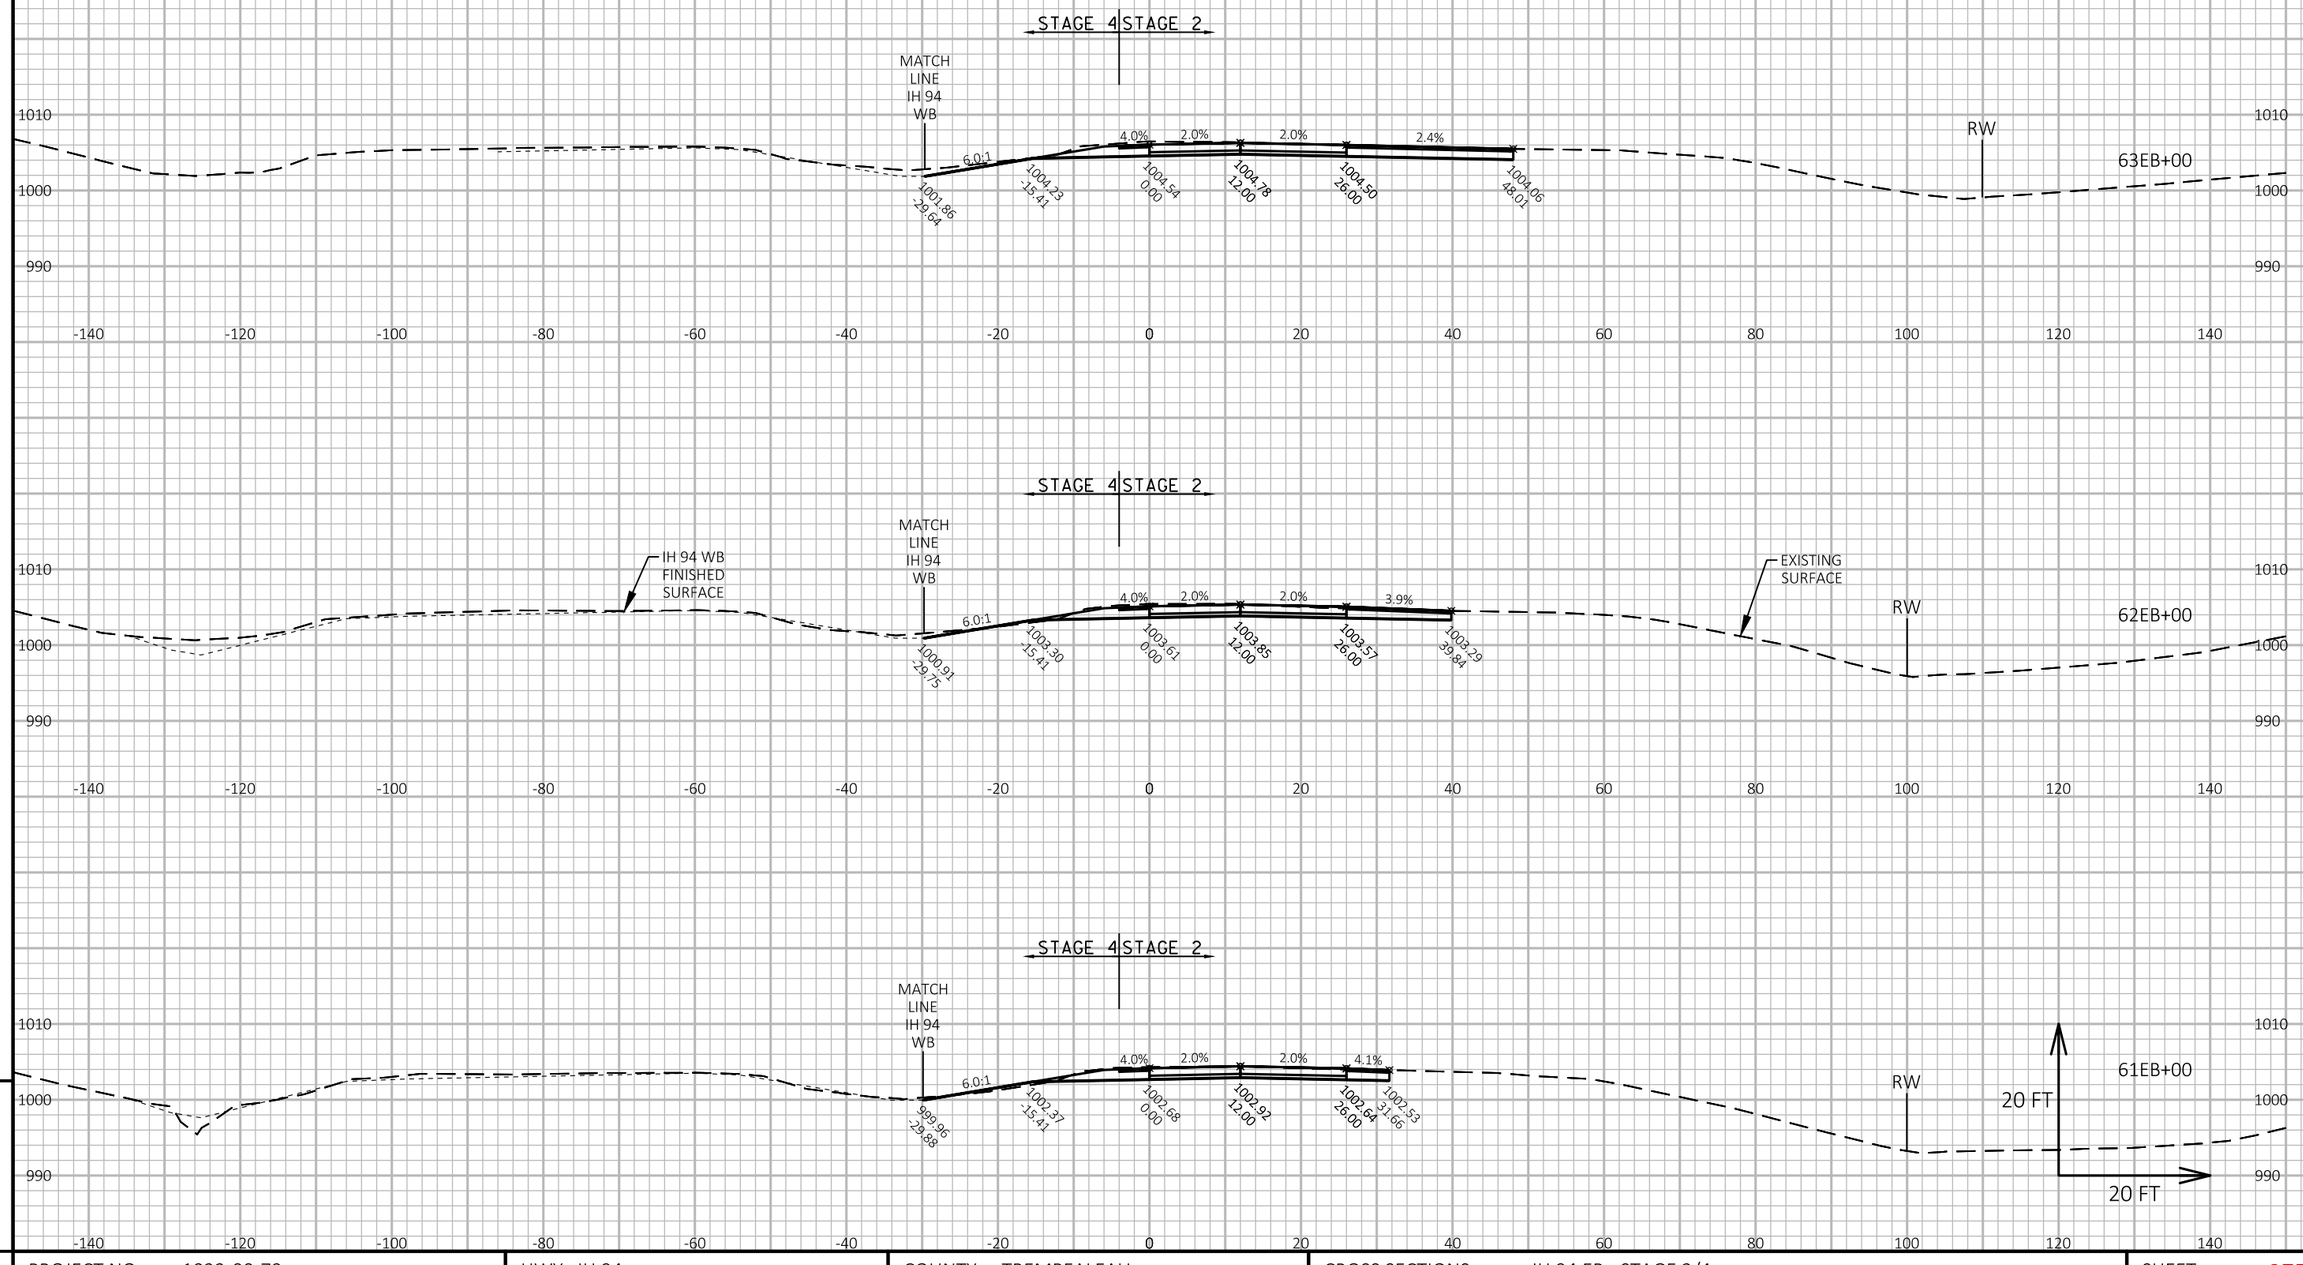

APPROVED FOR UTILITY RELOCATION May 1, 2018

PROJECT NO: 1022-00-79	HWY: IH 94	COUNTY: TREMPEALEAU	CROSS SECTIONS: IH 94 EB - STAGE 2/4	SHEET 275	E

FILE NAME : G:\WDOTCO\16048 (2016-2018 DESIGN WO)\16048-006\CIVIL 3D\SHEETSPLAN\CROSS SECTION\090101-XS-94 EB.DWG
LAYOUT NAME - IH 94 EB - (5)

PLOT DATE : 4/25/2018 9:42 AM PLOT BY : KL ENGINEERING PLOT NAME : PLOT SCALE : 1 IN:20 FT HORZ. / 1 IN:20 FT VERT.

WISDOT/CADDS SHEET 49

9

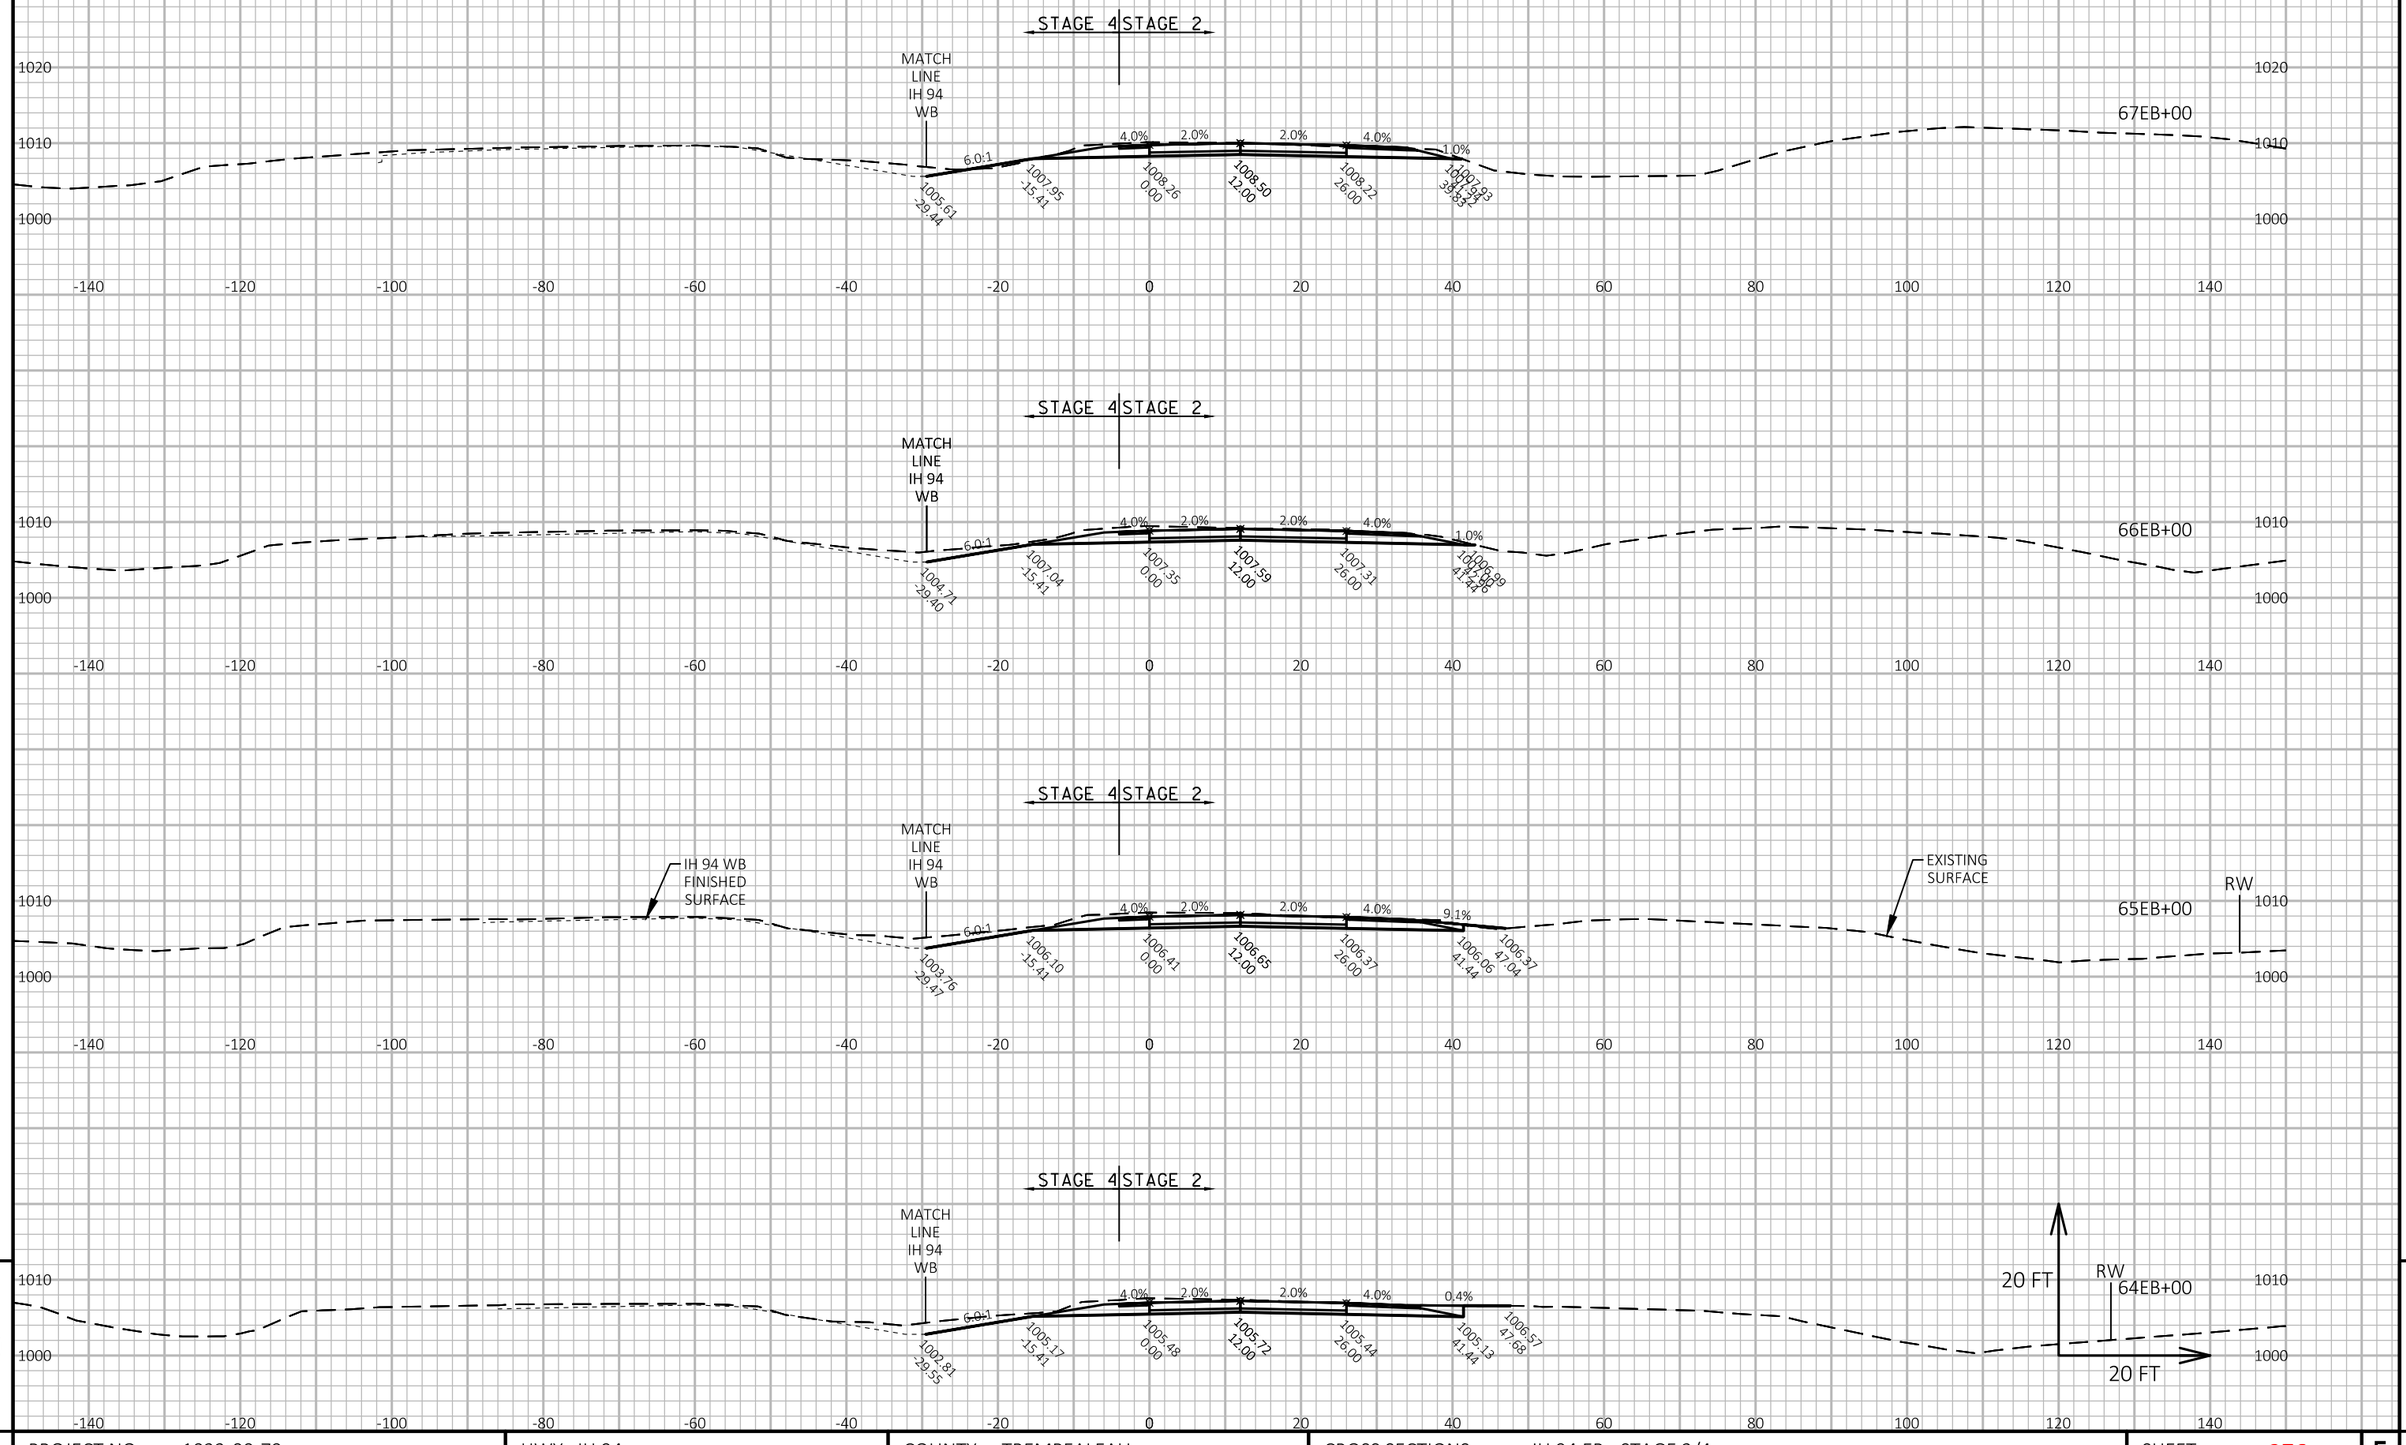

APPROVED FOR UTILITY RELOCATION May 1, 2018

9

9

PROJECT NO: 1022-00-79	HWY: IH 94	COUNTY: TREMPEALEAU	CROSS SECTIONS: IH 94 EB - STAGE 2/4	SHEET 276	E

FILE NAME : G:\WDOTCO\16048 (2016-2018 DESIGN WO)\16048-006\CIVIL 3D\SHEETSPLAN\CROSS SECTION\090101-XS-94 EB.DWG
LAYOUT NAME - IH 94 EB - (6)

PLOT DATE : 4/25/2018 9:42 AM PLOT BY : KL ENGINEERING PLOT NAME : PLOT SCALE : 1 IN:20 FT HORZ. / 1 IN:20 FT VERT.

WISDOT/CADDS SHEET 49

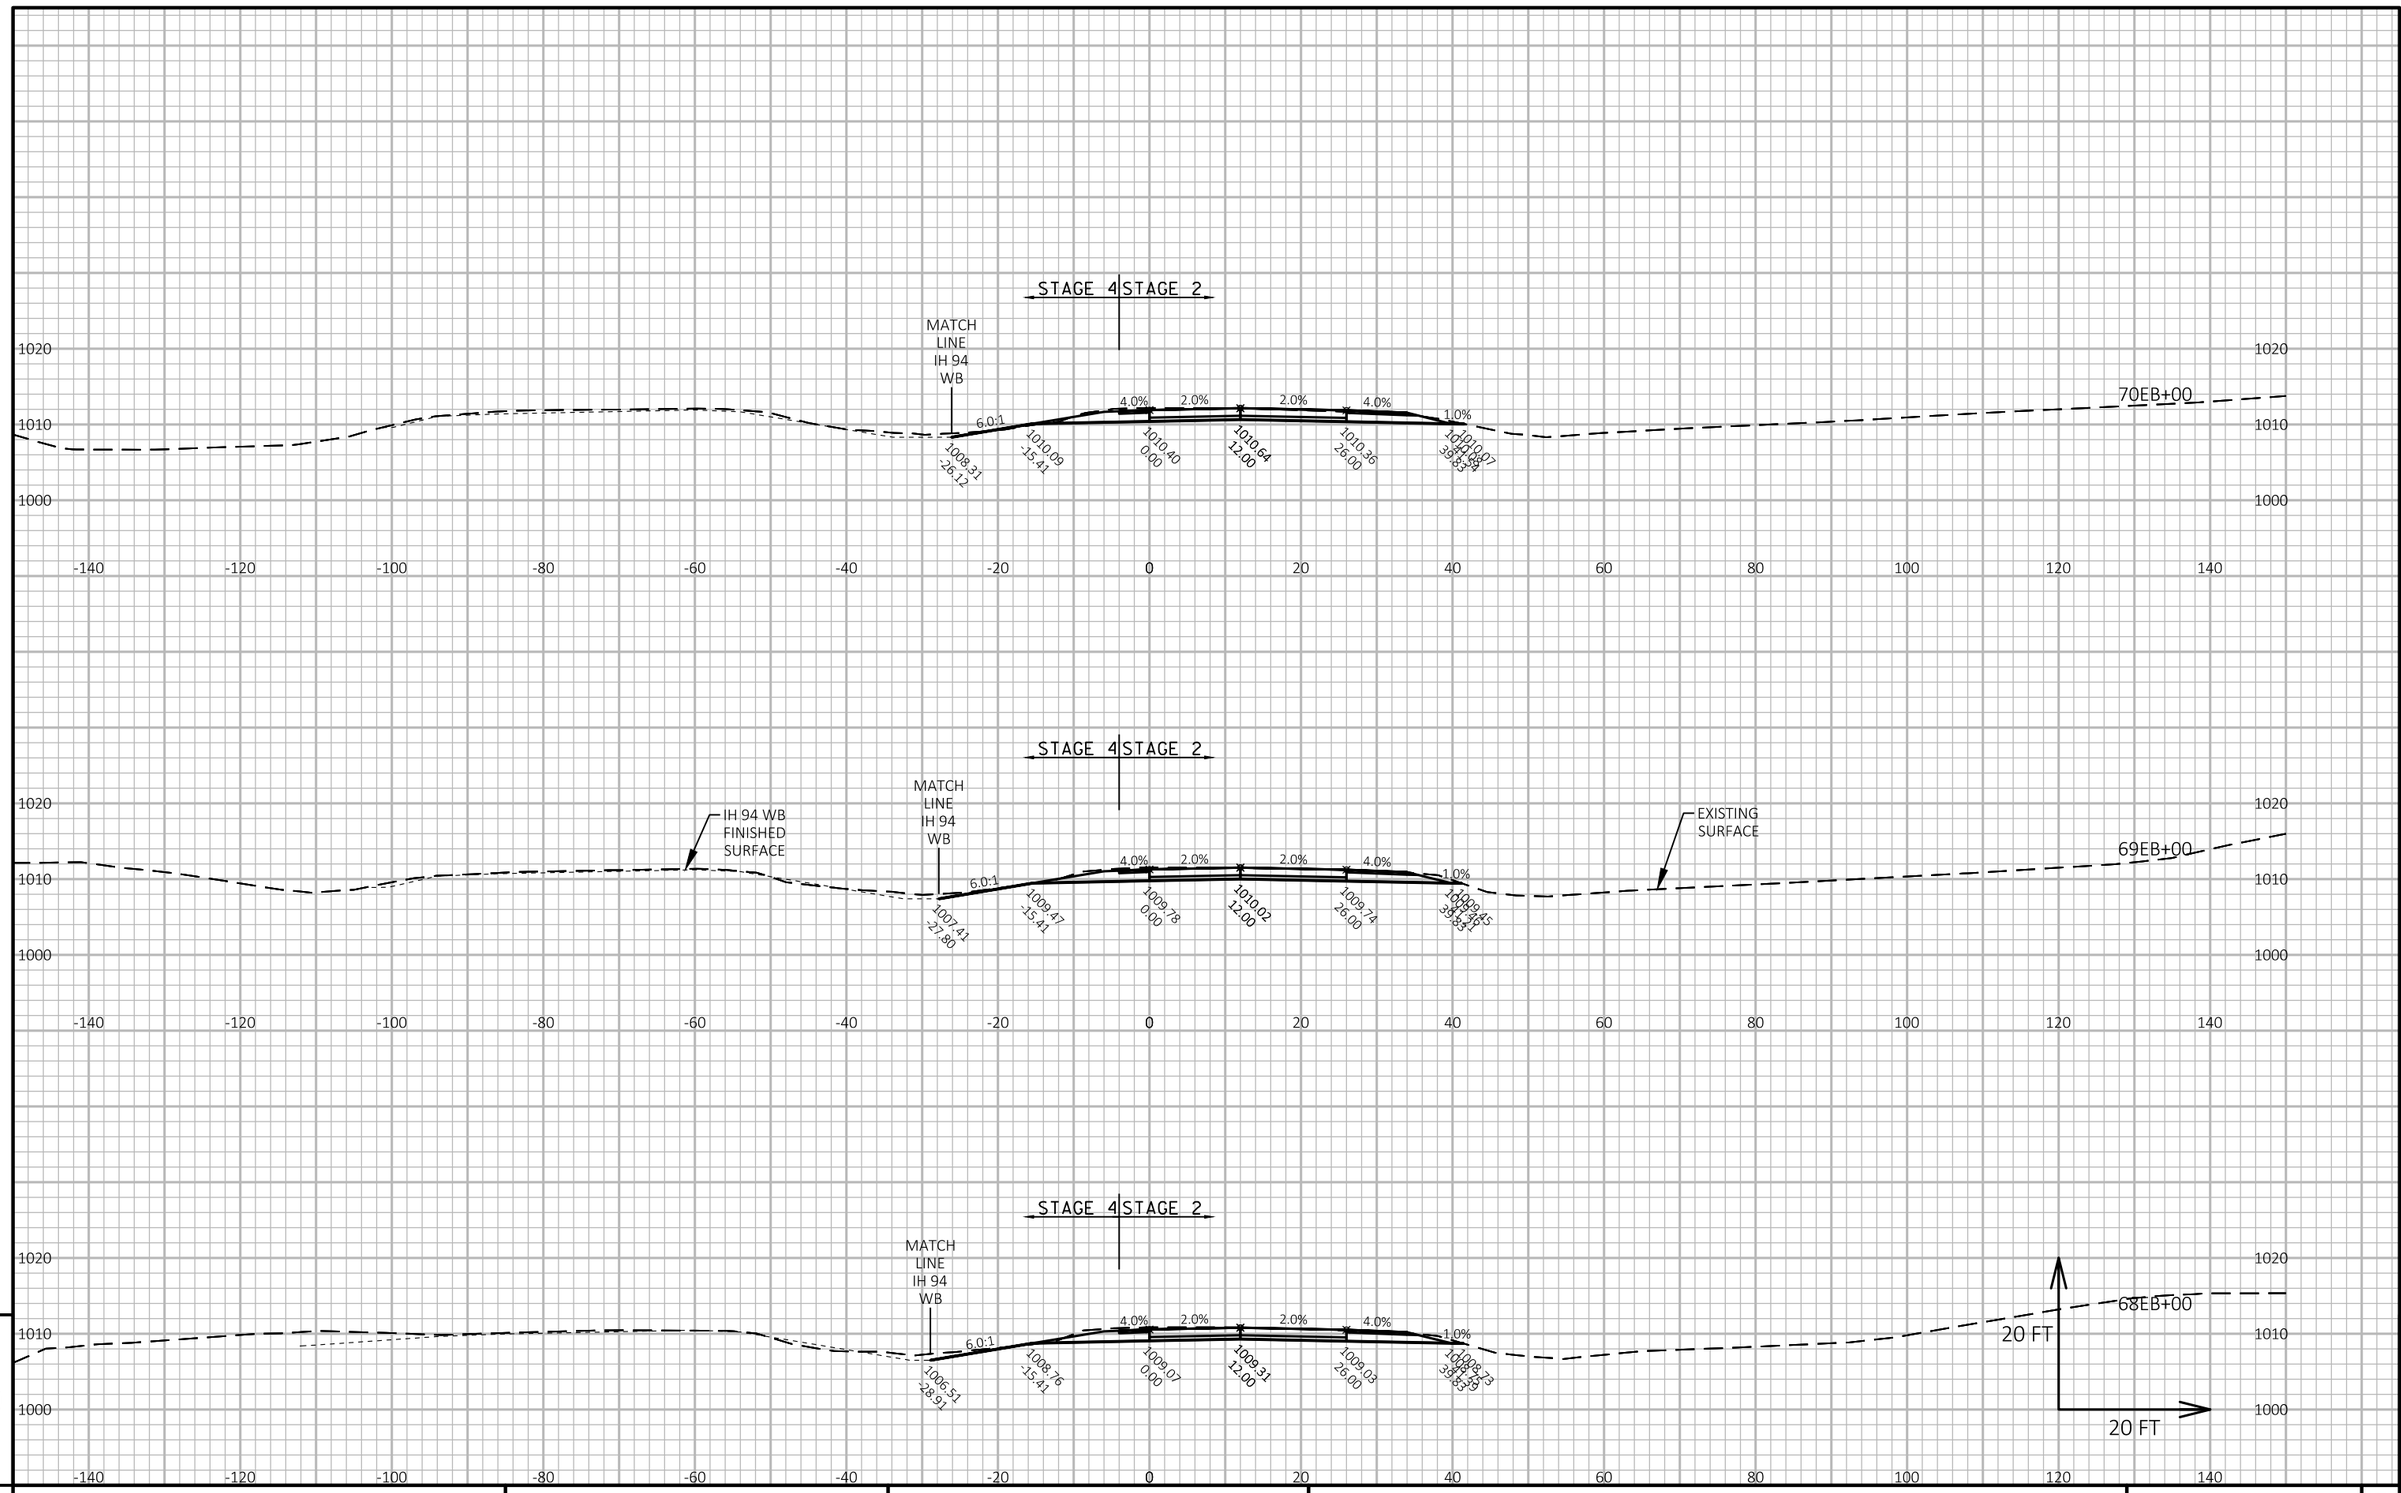

APPROVED FOR UTILITY RELOCATION May 1, 2018

9

9

PROJECT NO: 1022-00-79	HWY: IH 94	COUNTY: TREMPEALEAU	CROSS SECTIONS: IH 94 EB - STAGE 2/4	SHEET 277	E

FILE NAME : G:\WDOTCO\16048 (2016-2018 DESIGN WO)\16048-006\CIVIL 3D\SHEETSPLAN\CROSS SECTION\090101-XS-94 EB.DWG
LAYOUT NAME - IH 94 EB - (7)

PLOT DATE : 4/25/2018 9:43 AM PLOT BY : KL ENGINEERING PLOT NAME : PLOT SCALE : 1 IN:20 FT HORZ. / 1 IN:20 FT VERT.

WISDOT/CADDS SHEET 49

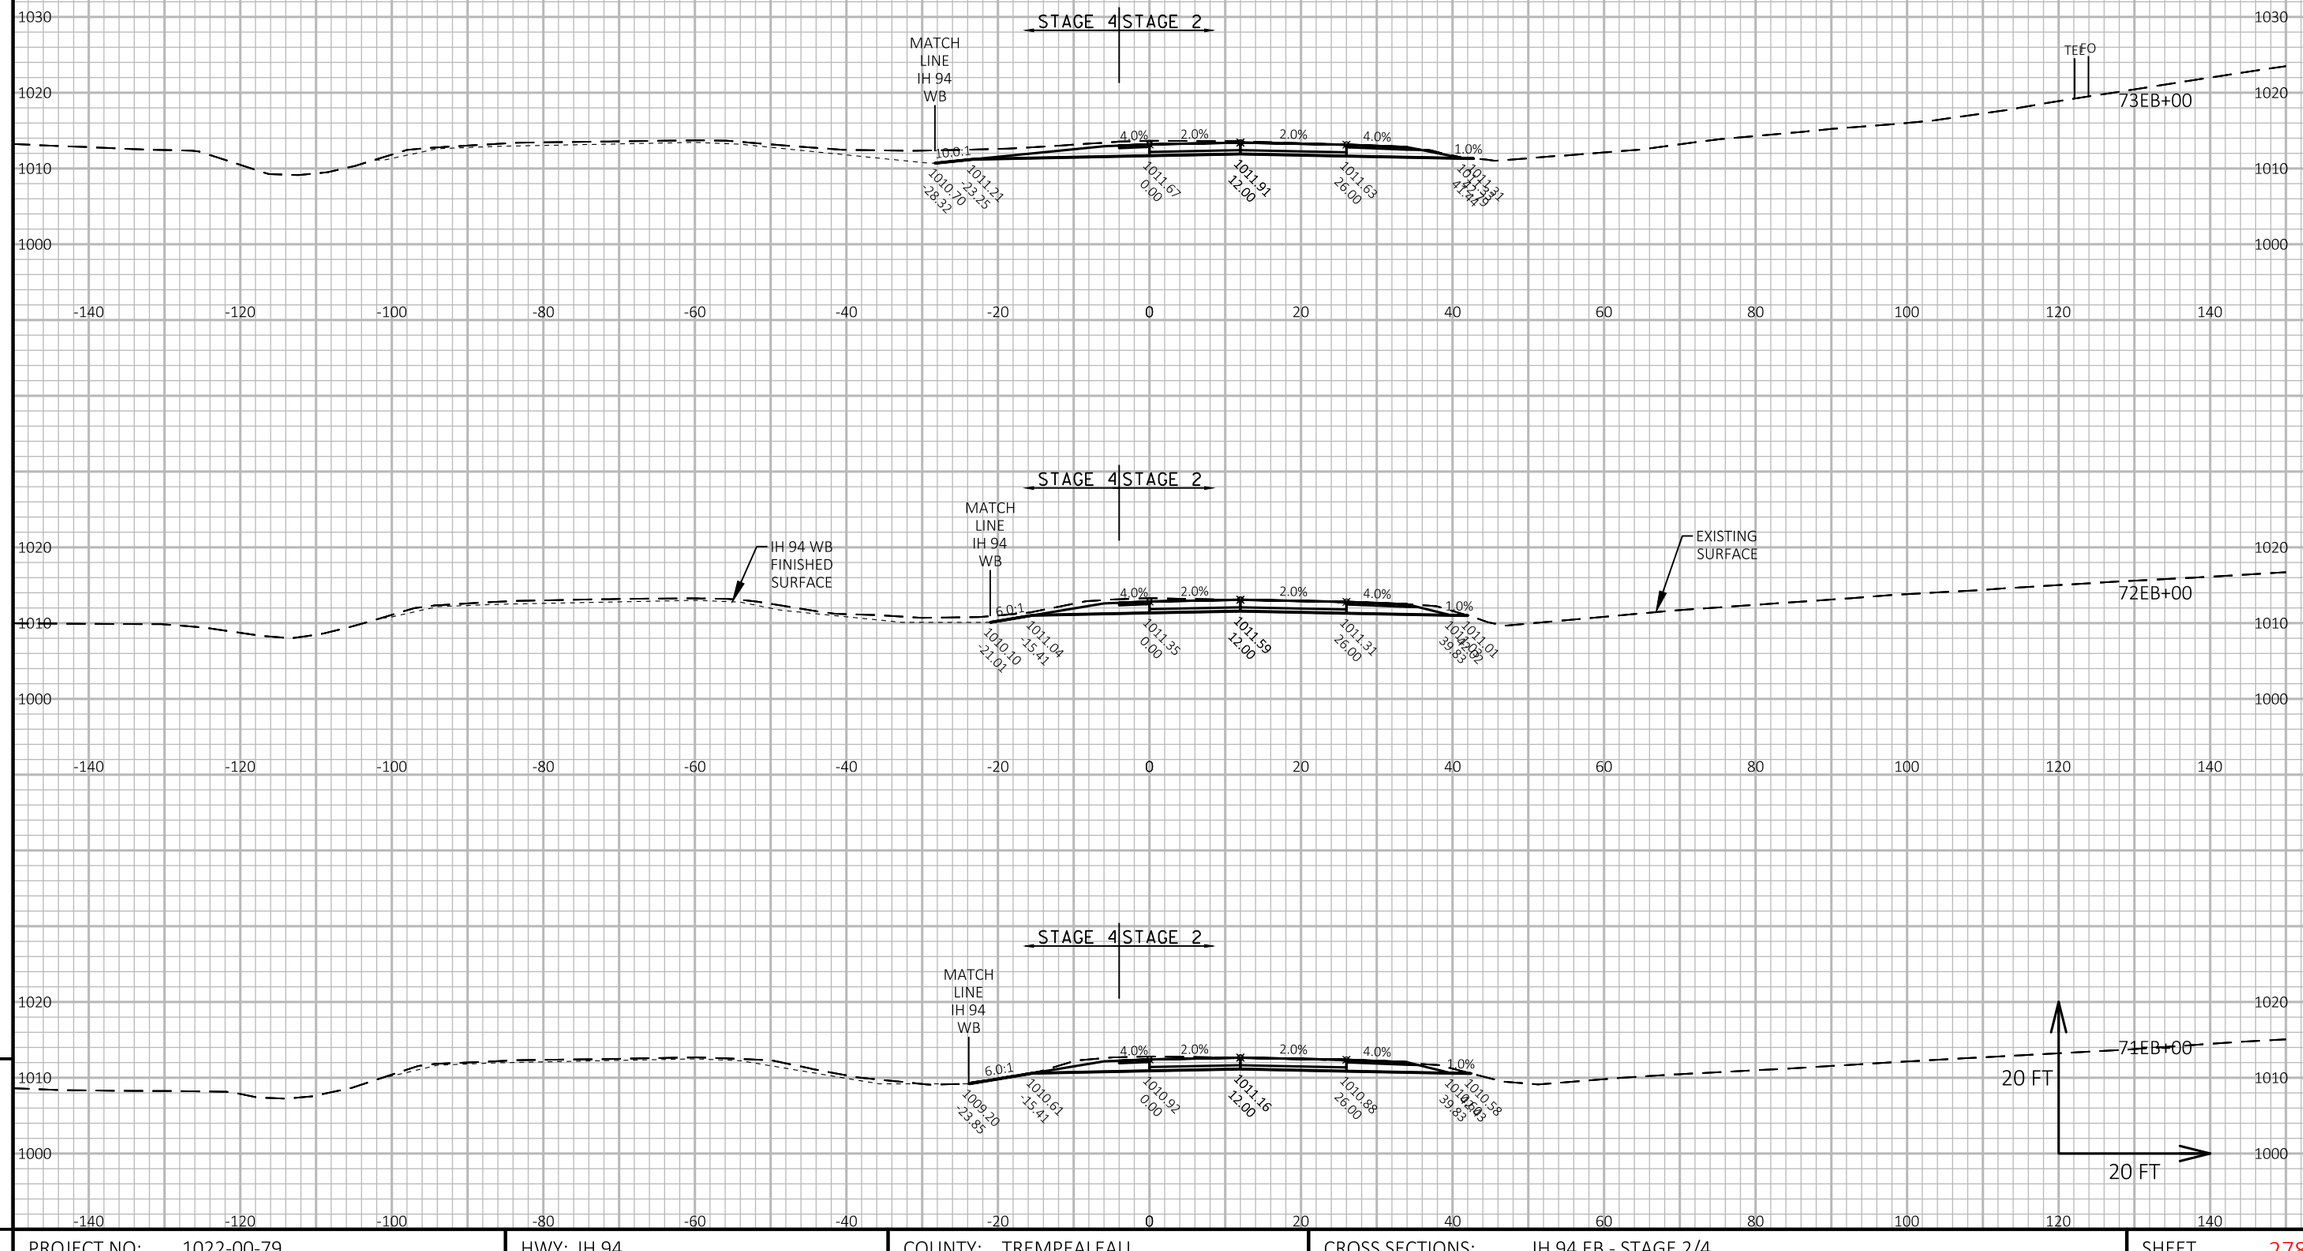

APPROVED FOR UTILITY RELOCATION May 1, 2018

PROJECT NO: 1022-00-79	HWY: IH 94	COUNTY: TREMPEALEAU	CROSS SECTIONS: IH 94 EB - STAGE 2/4	SHEET 278	E

FILE NAME : G:\WDOTCO\16048 (2016-2018 DESIGN WO)\16048-006\CIVIL 3D\SHEETSPLAN\CROSS SECTION\090101-XS-94 EB.DWG
LAYOUT NAME - IH 94 EB - (8)

PLOT DATE : 4/25/2018 9:44 AM PLOT BY : KL ENGINEERING PLOT NAME : PLOT SCALE : 1 IN:20 FT HORZ. / 1 IN:20 FT VERT.

WISDOT/CADDS SHEET 49

9

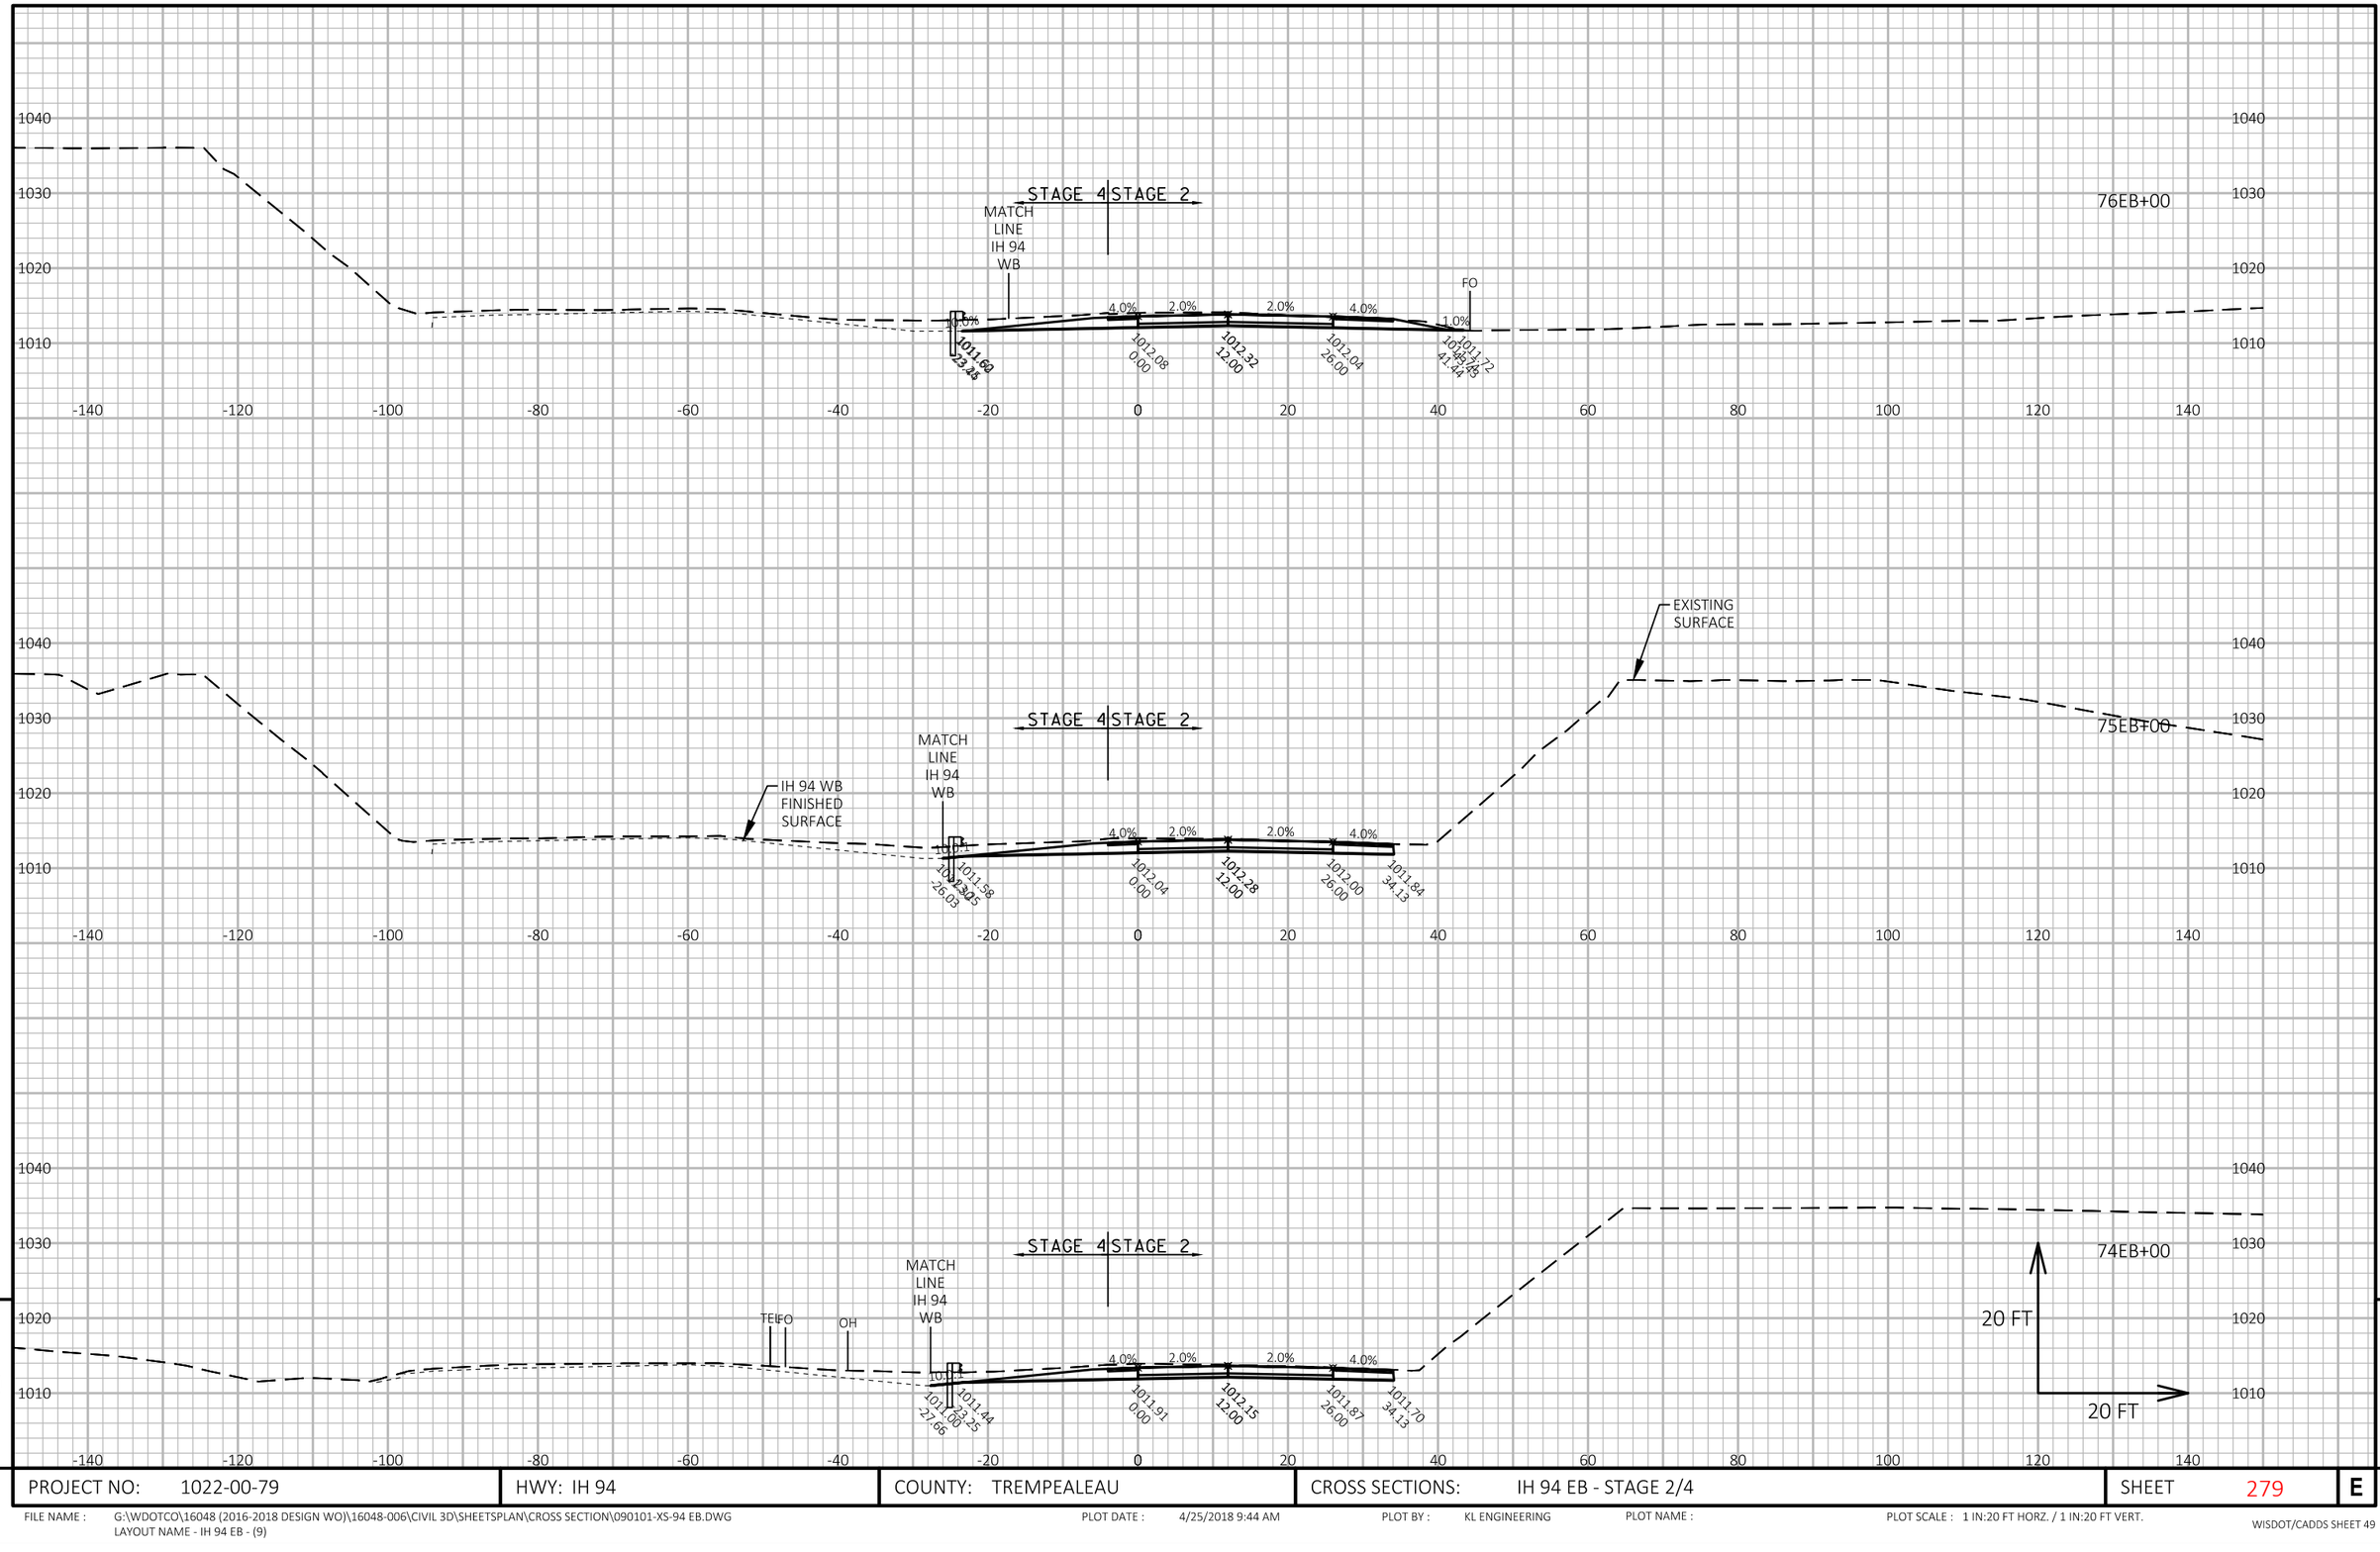

APPROVED FOR UTILITY RELOCATION May 1, 2018

9

9

PROJECT NO: 1022-00-79	HWY: IH 94	COUNTY: TREMPEALEAU	CROSS SECTIONS: IH 94 EB - STAGE 2/4	SHEET 279	E

FILE NAME : G:\WDOTCO\16048 (2016-2018 DESIGN WO)\16048-006\CIVIL 3D\SHEETSPLAN\CROSS SECTION\090101-XS-94 EB.DWG
LAYOUT NAME - IH 94 EB - (9)

PLOT DATE : 4/25/2018 9:44 AM PLOT BY : KL ENGINEERING PLOT NAME : PLOT SCALE : 1 IN:20 FT HORZ. / 1 IN:20 FT VERT.

WISDOT/CADDS SHEET 49

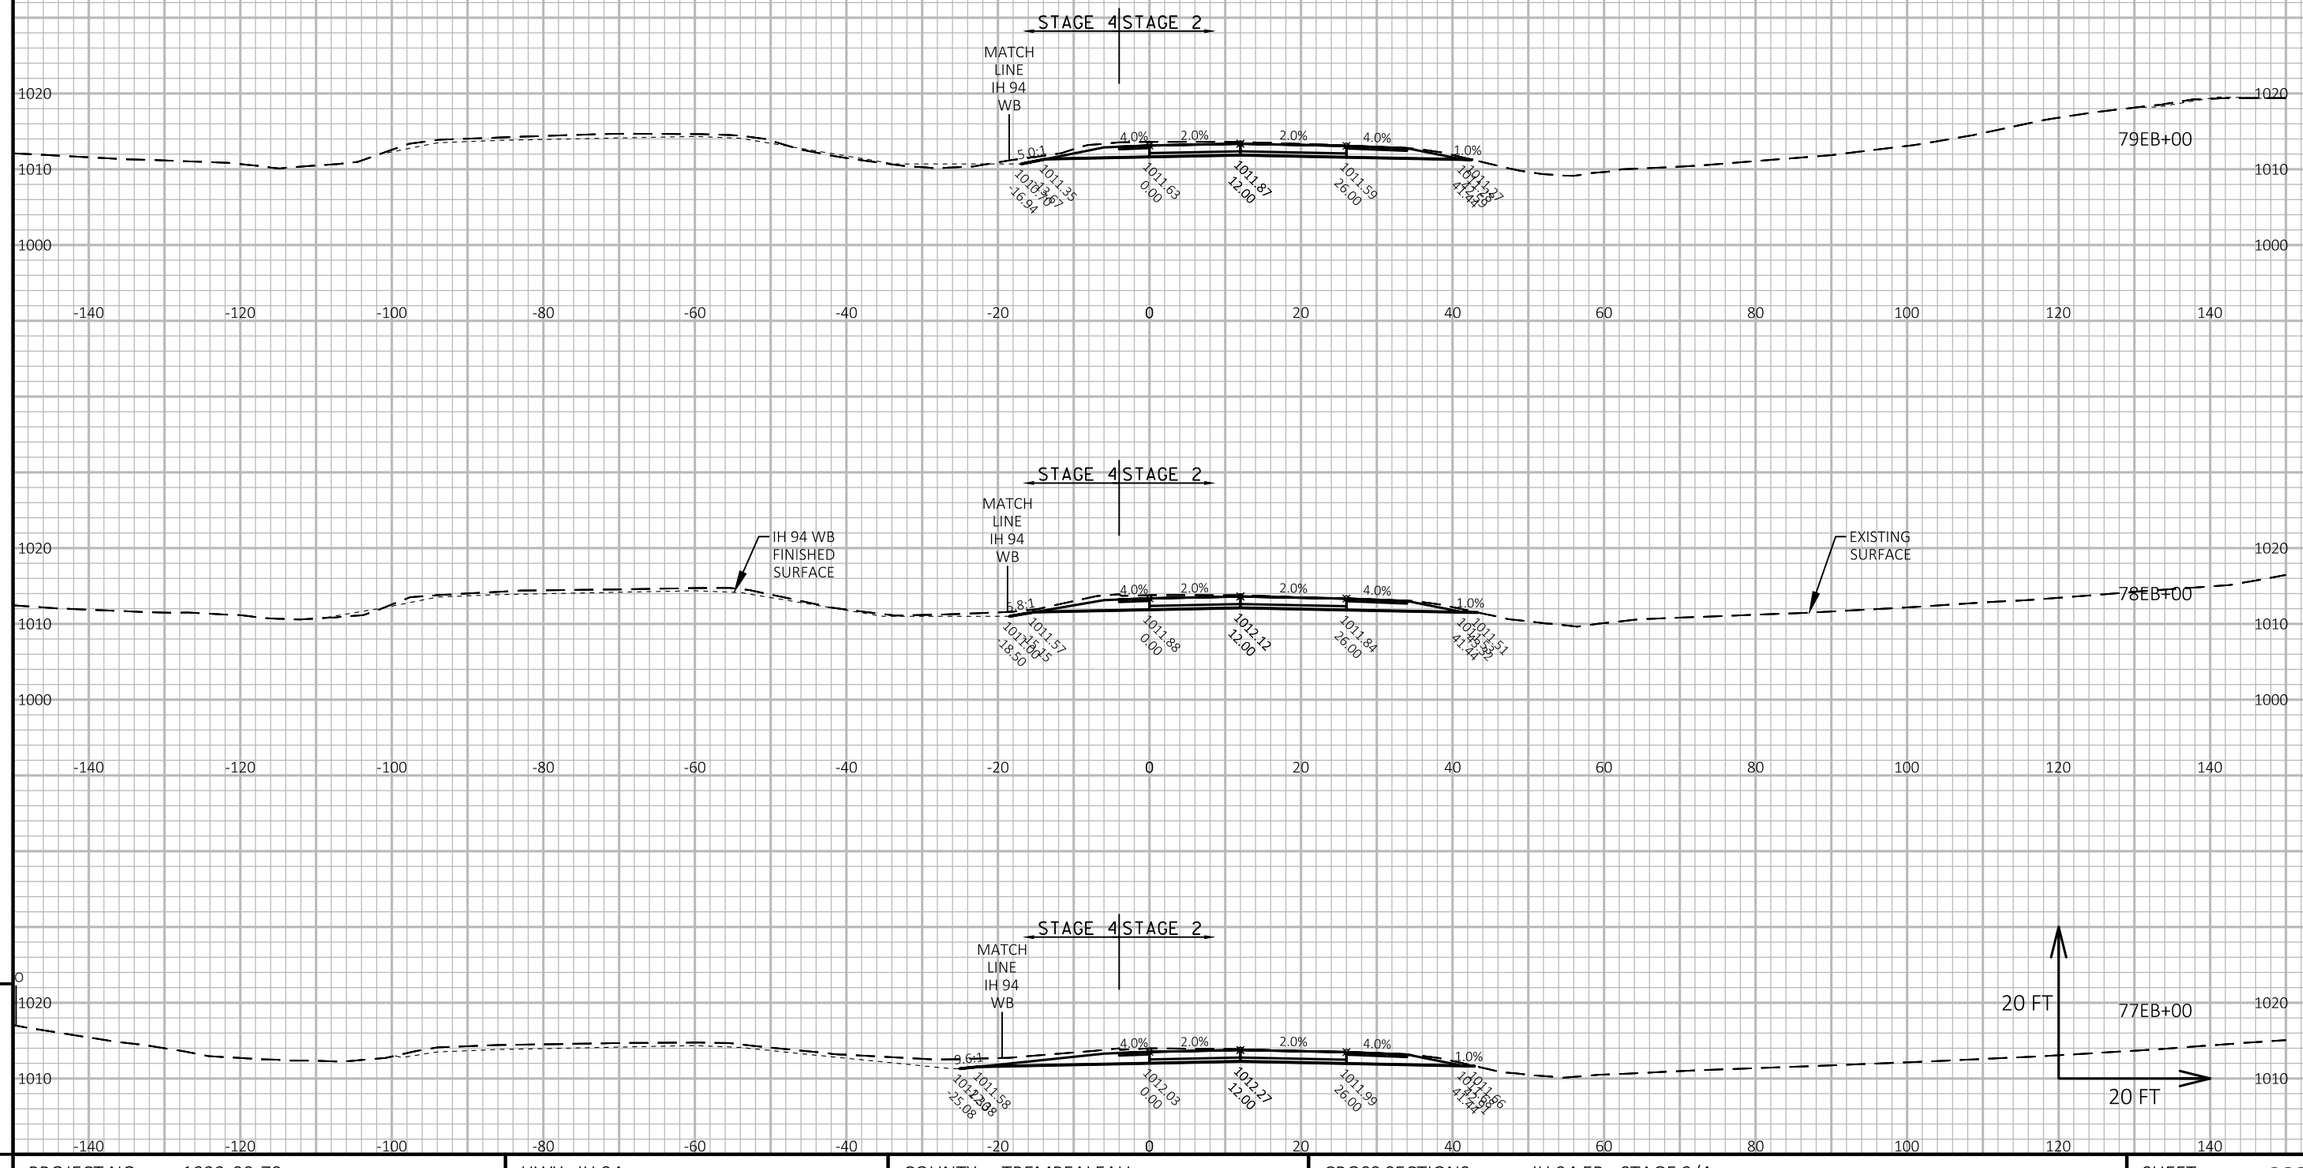

APPROVED FOR UTILITY RELOCATION May 1, 2018

9

9

PROJECT NO: 1022-00-79	HWY: IH 94	COUNTY: TREMPEALEAU	CROSS SECTIONS: IH 94 EB - STAGE 2/4	SHEET 280	E

FILE NAME : G:\WDOTCO\16048 (2016-2018 DESIGN WO)\16048-006\CIVIL 3D\SHEETSPLAN\CROSS SECTION\090101-XS-94 EB.DWG
LAYOUT NAME - IH 94 EB - (10)

PLOT DATE : 4/25/2018 9:45 AM PLOT BY : KL ENGINEERING PLOT NAME : PLOT SCALE : 1 IN:20 FT HORZ. / 1 IN:20 FT VERT.

WISDOT/CADDS SHEET 49

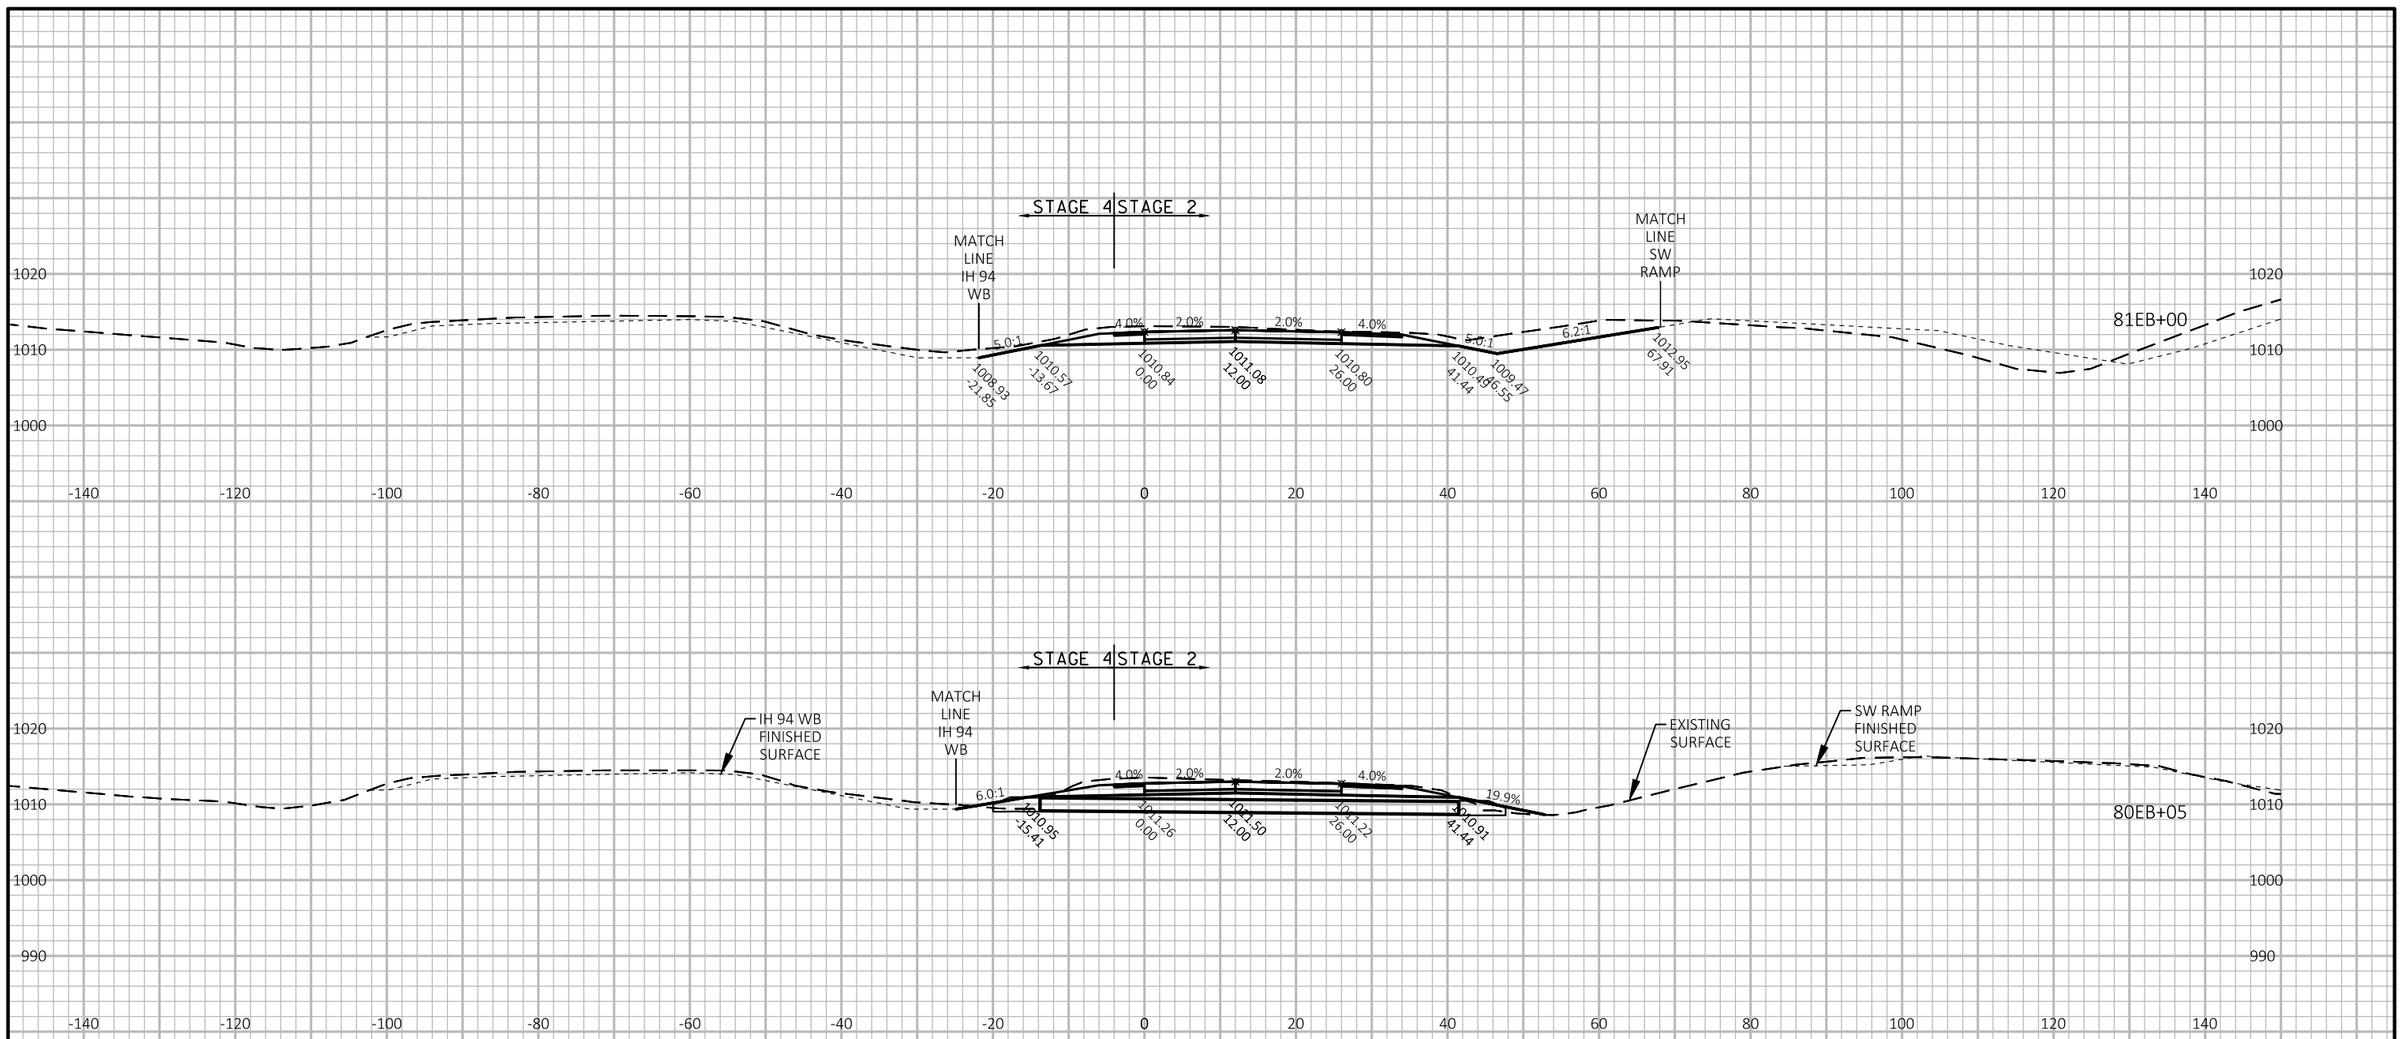

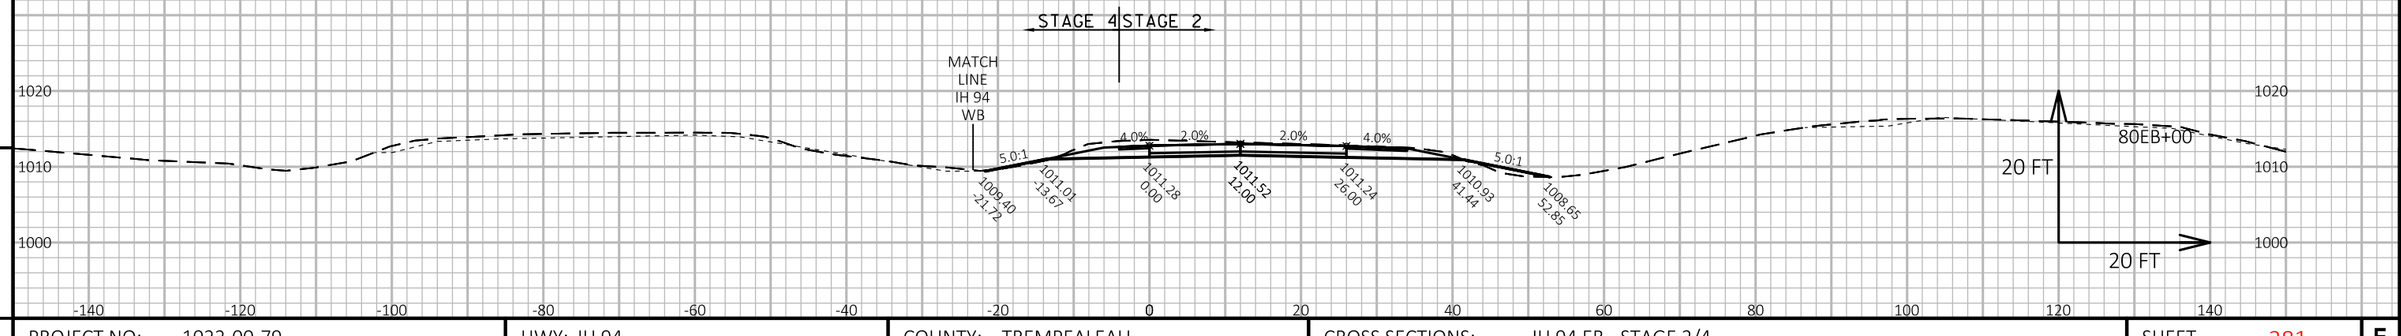

APPROVED FOR UTILITY RELOCATION May 1, 2018

9

9

PROJECT NO: 1022-00-79	HWY: IH 94	COUNTY: TREMPEALEAU	CROSS SECTIONS: IH 94 EB - STAGE 2/4	SHEET 281	E

FILE NAME : G:\WDOTCO\16048 (2016-2018 DESIGN WO)\16048-006\CIVIL 3D\SHEETSPLAN\CROSS SECTION\090101-XS-94 EB.DWG
LAYOUT NAME - IH 94 EB - (11)

PLOT DATE : 4/25/2018 9:45 AM PLOT BY : KL ENGINEERING PLOT NAME : PLOT SCALE : 1 IN:20 FT HORZ. / 1 IN:20 FT VERT.

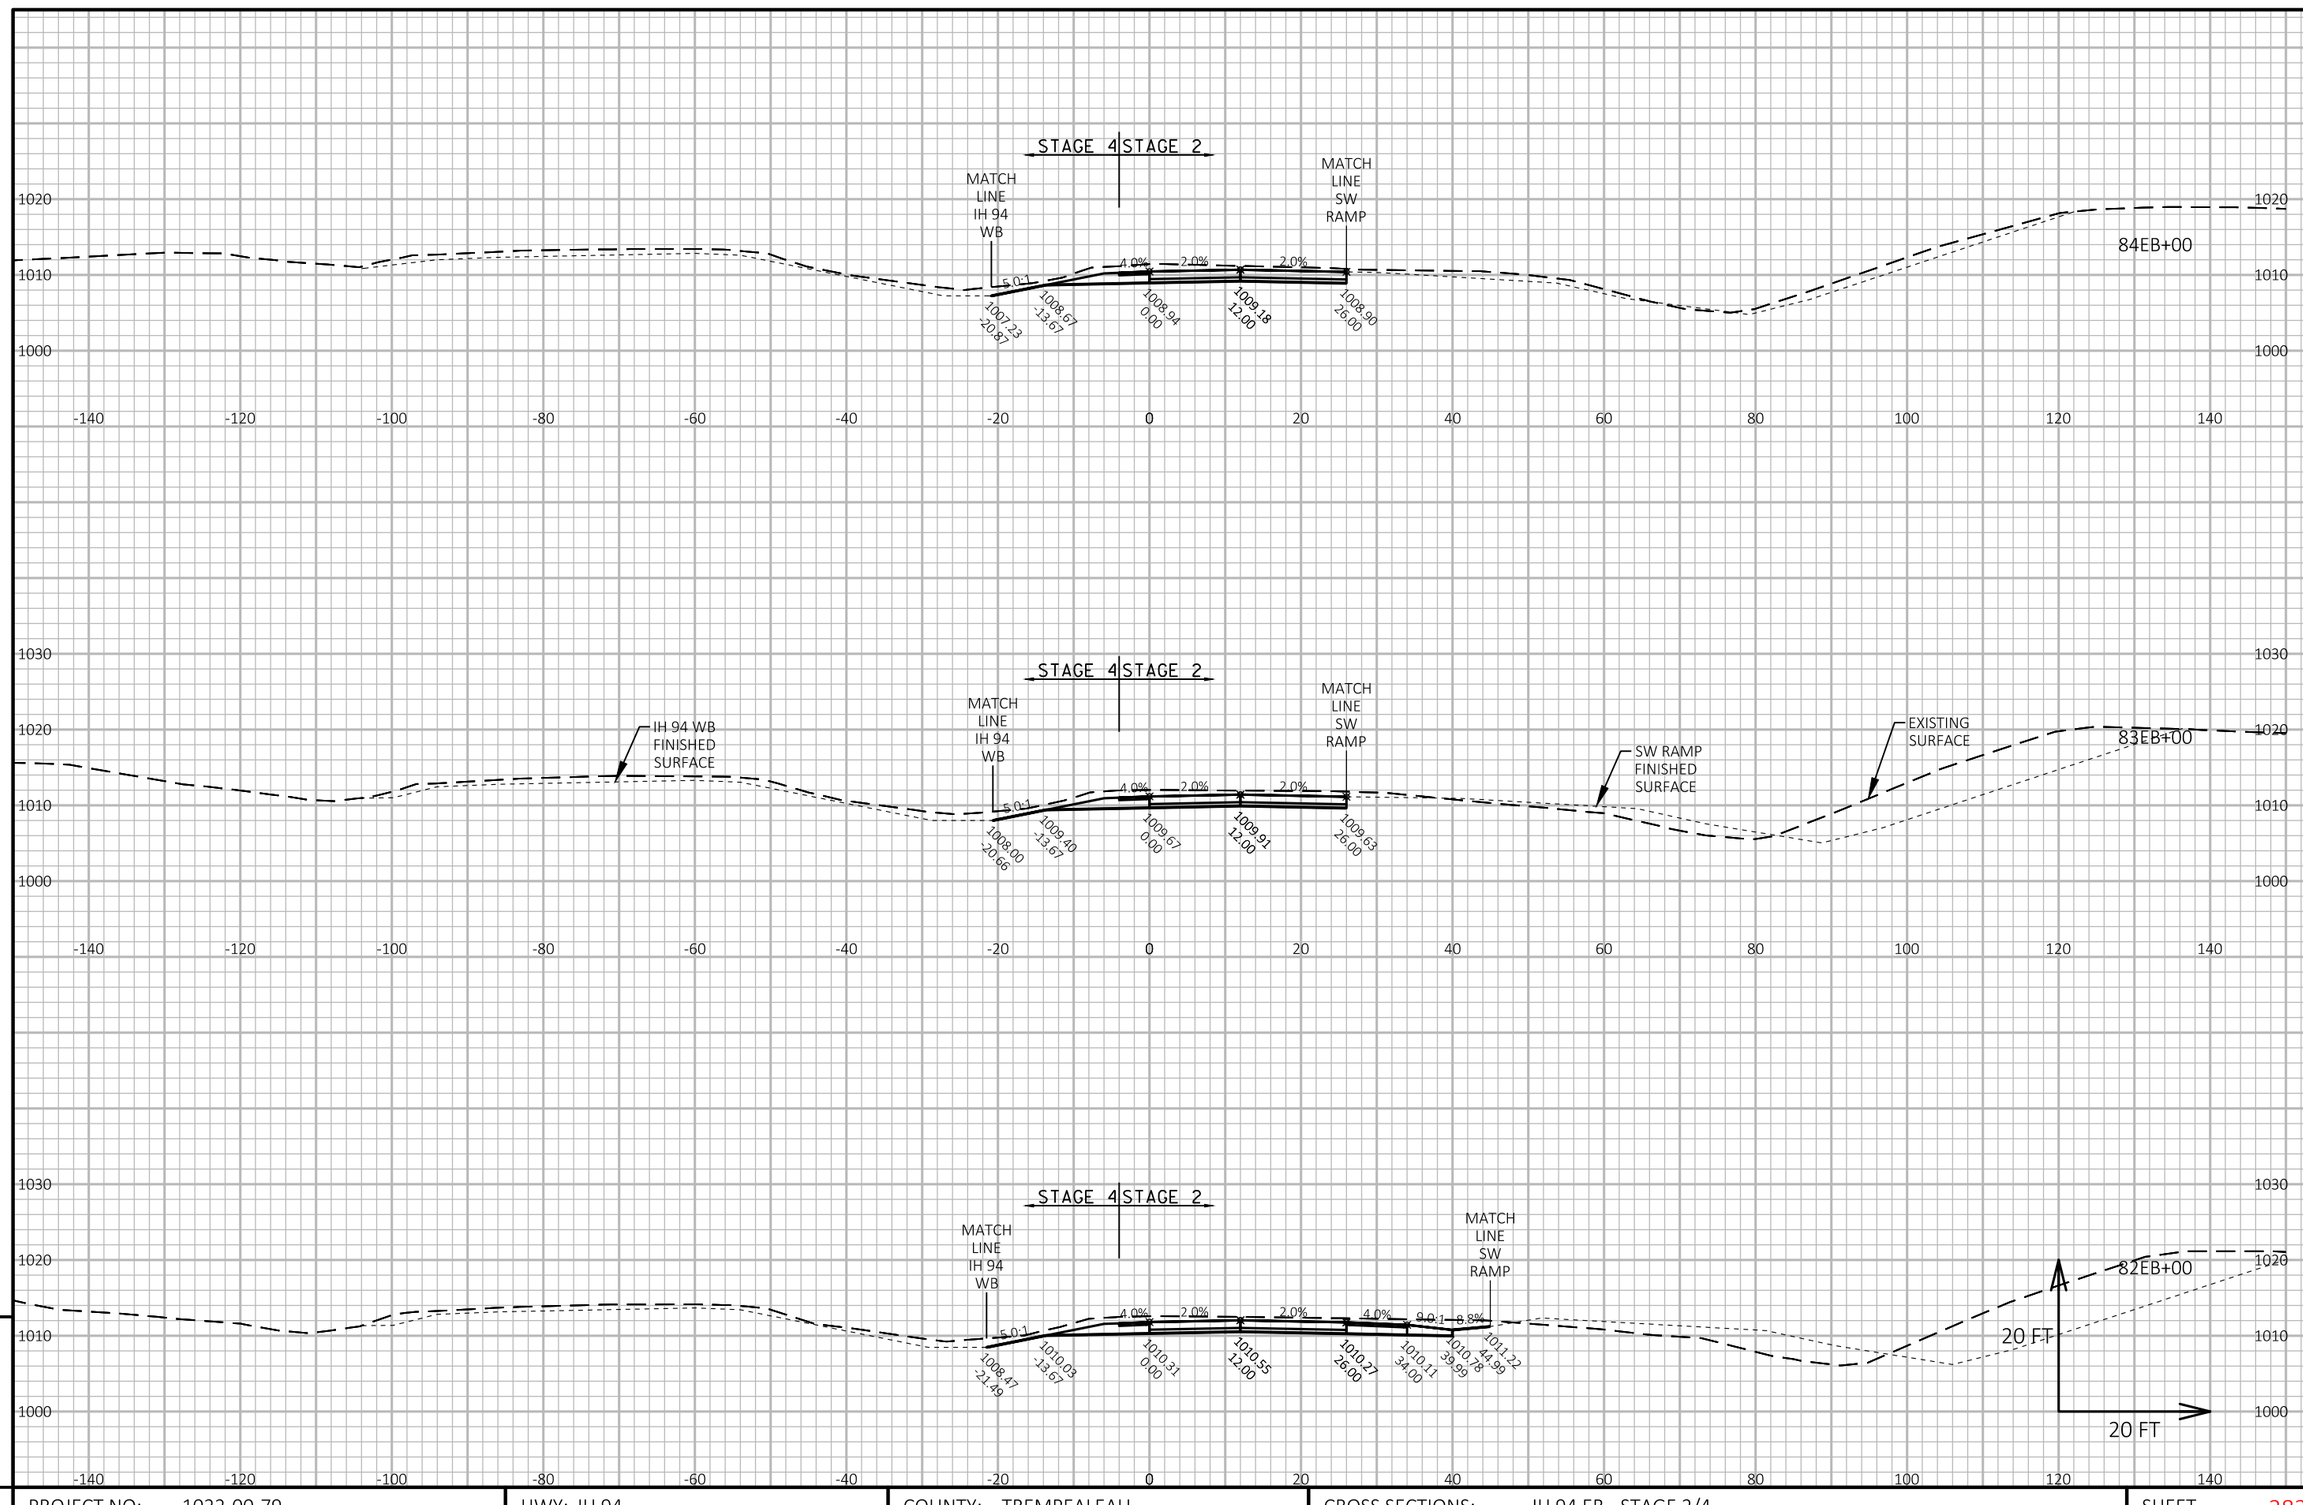

APPROVED FOR UTILITY RELOCATION May 1, 2018

9

9

PROJECT NO: 1022-00-79	HWY: IH 94	COUNTY: TREMPEALEAU	CROSS SECTIONS: IH 94 EB - STAGE 2/4	SHEET 282	E

FILE NAME : G:\WDOTCO\16048 (2016-2018 DESIGN WO)\16048-006\CIVIL 3D\SHEETSPLAN\CROSS SECTION\090101-XS-94 EB.DWG
LAYOUT NAME - IH 94 EB - (12)
PLOT DATE : 4/25/2018 9:46 AM
PLOT BY : KL ENGINEERING
PLOT NAME :
PLOT SCALE : 1 IN:20 FT HORZ. / 1 IN:20 FT VERT.
WISDOT/CADDS SHEET 49

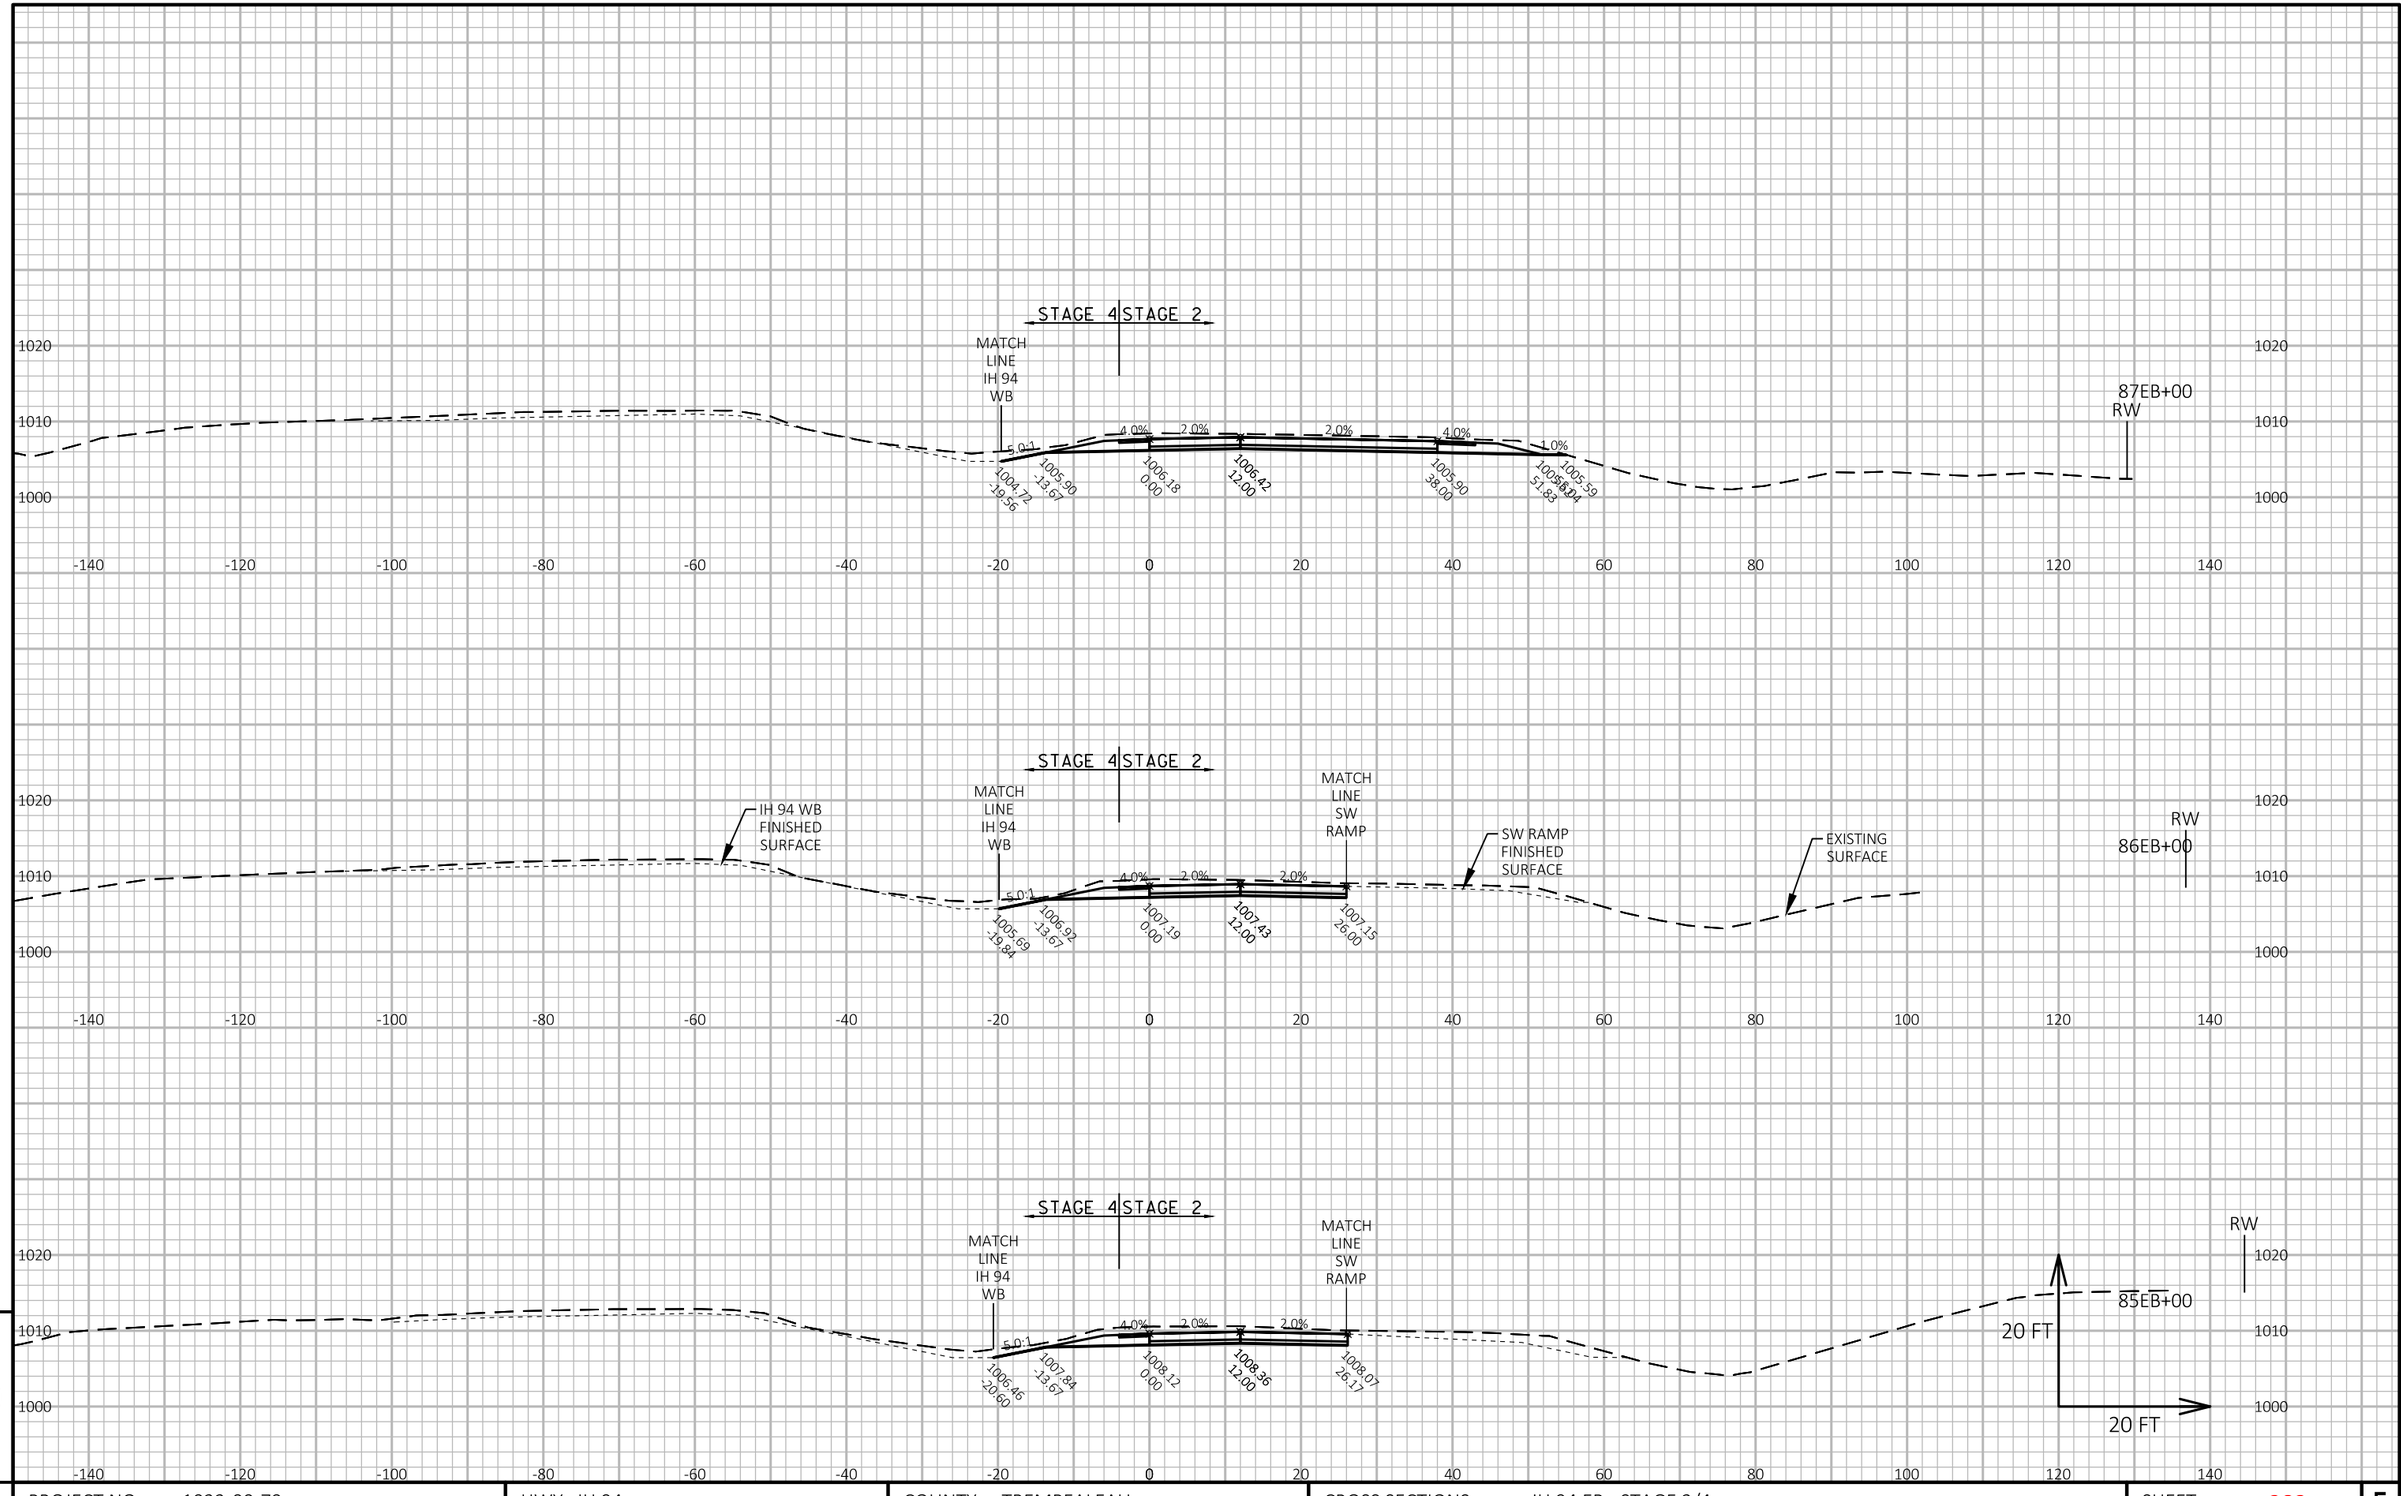

APPROVED FOR UTILITY RELOCATION May 1, 2018

9

9

PROJECT NO: 1022-00-79	HWY: IH 94	COUNTY: TREMPEALEAU	CROSS SECTIONS: IH 94 EB - STAGE 2/4	SHEET 283	E

FILE NAME : G:\WDOTCO\16048 (2016-2018 DESIGN WO)\16048-006\CIVIL 3D\SHEETSPLAN\CROSS SECTION\090101-XS-94 EB.DWG
LAYOUT NAME - IH 94 EB - (13)

PLOT DATE : 4/25/2018 9:46 AM PLOT BY : KL ENGINEERING PLOT NAME : PLOT SCALE : 1 IN:20 FT HORZ. / 1 IN:20 FT VERT.

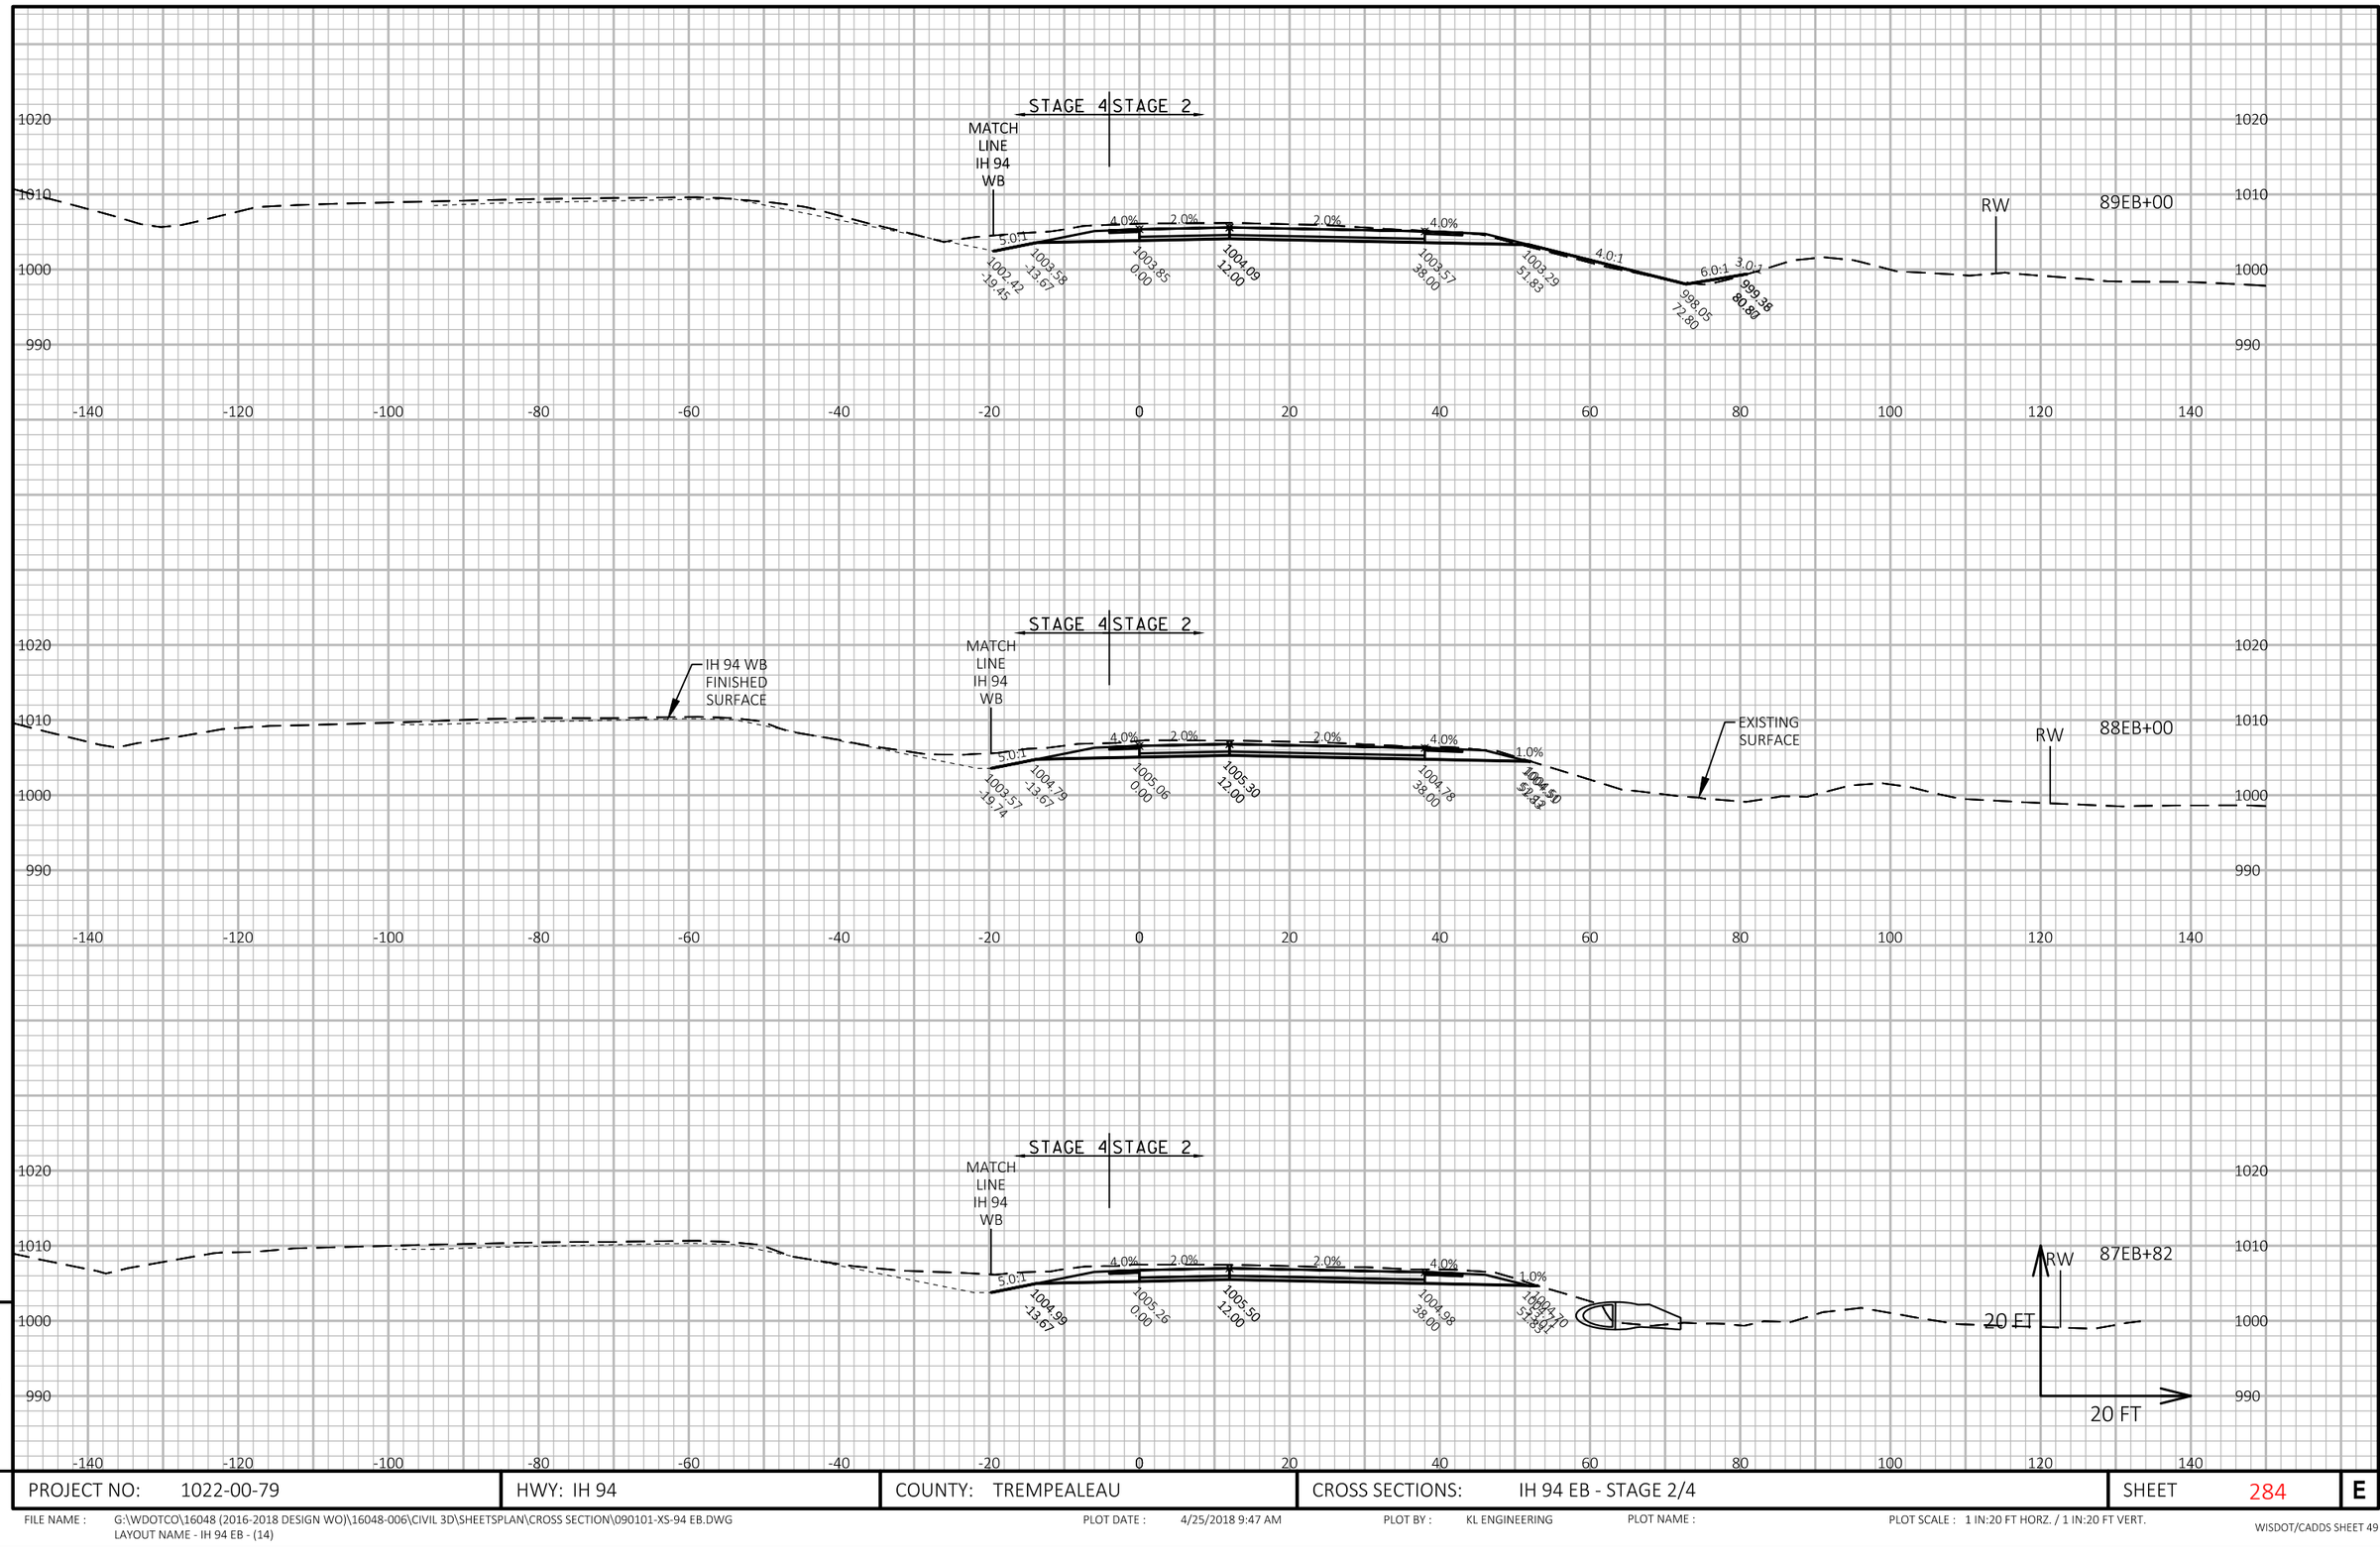

APPROVED FOR UTILITY RELOCATION May 1, 2018

9

9

PROJECT NO: 1022-00-79	HWY: IH 94	COUNTY: TREMPEALEAU	CROSS SECTIONS: IH 94 EB - STAGE 2/4	SHEET 284	E

FILE NAME : G:\WDOTCO\16048 (2016-2018 DESIGN WO)\16048-006\CIVIL 3D\SHEETSPLAN\CROSS SECTION\090101-XS-94 EB.DWG
LAYOUT NAME - IH 94 EB - (14)

PLOT DATE : 4/25/2018 9:47 AM PLOT BY : KL ENGINEERING PLOT NAME : PLOT SCALE : 1 IN:20 FT HORZ. / 1 IN:20 FT VERT.

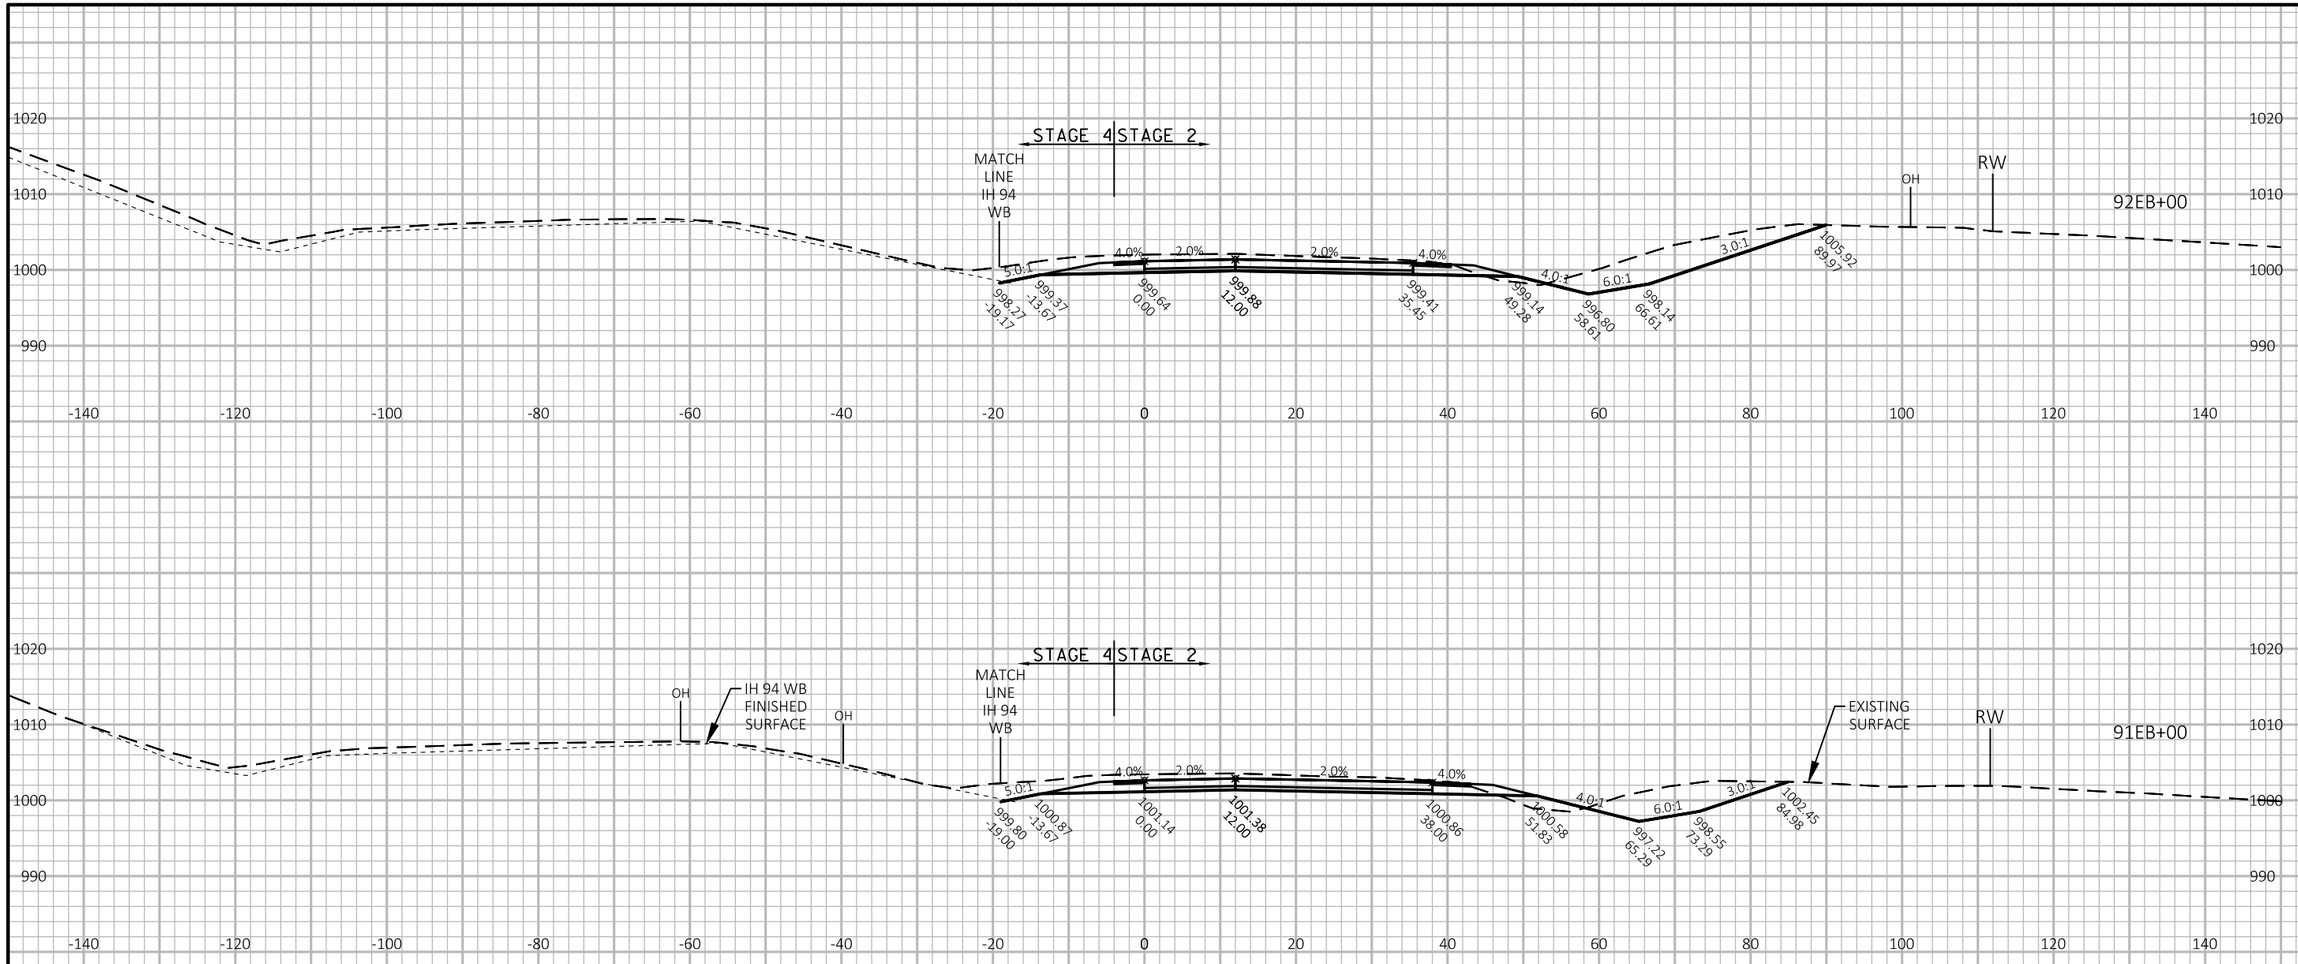

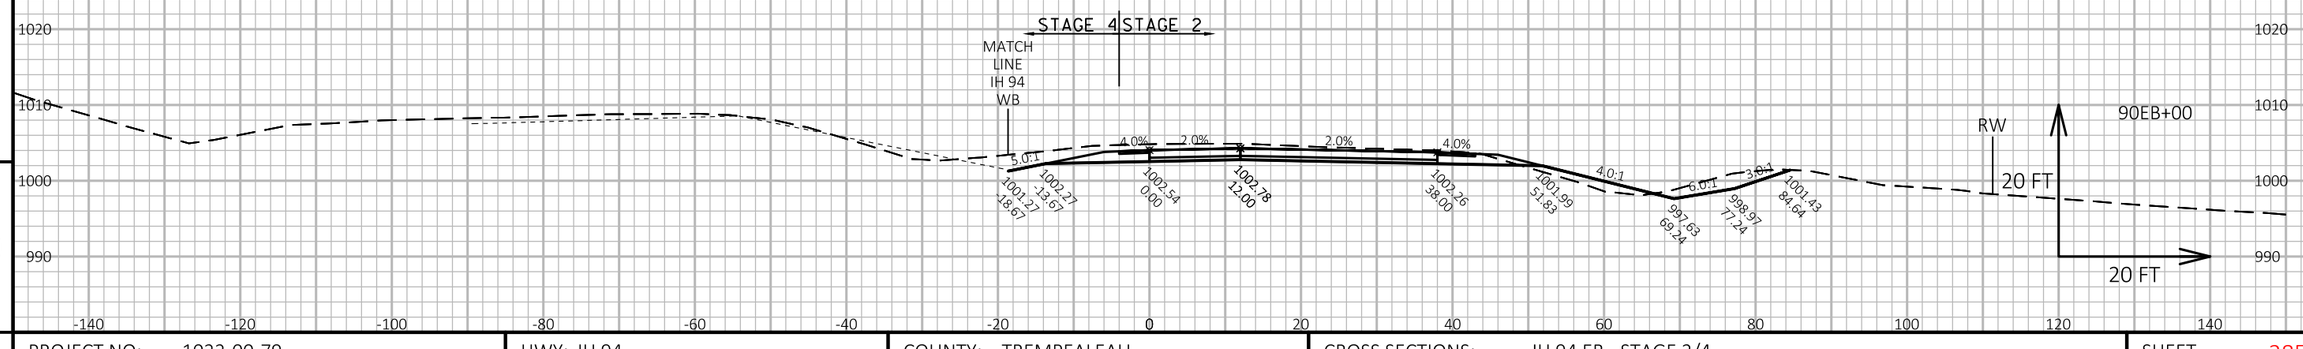

9

9

PROJECT NO: 1022-00-79	HWY: IH 94	COUNTY: TREMPEALEAU	CROSS SECTIONS: IH 94 EB - STAGE 2/4	SHEET 285	E

FILE NAME : G:\WDOTCO\16048 (2016-2018 DESIGN WO)\16048-006\CIVIL 3D\SHEETSPLAN\CROSS SECTION\090101-XS-94 EB.DWG
LAYOUT NAME - IH 94 EB - (15)

PLOT DATE : 4/25/2018 9:48 AM PLOT BY : KL ENGINEERING PLOT NAME : PLOT SCALE : 1 IN:20 FT HORZ. / 1 IN:20 FT VERT.

WISDOT/CADDS SHEET 49

APPROVED FOR UTILITY RELOCATION May 1, 2018

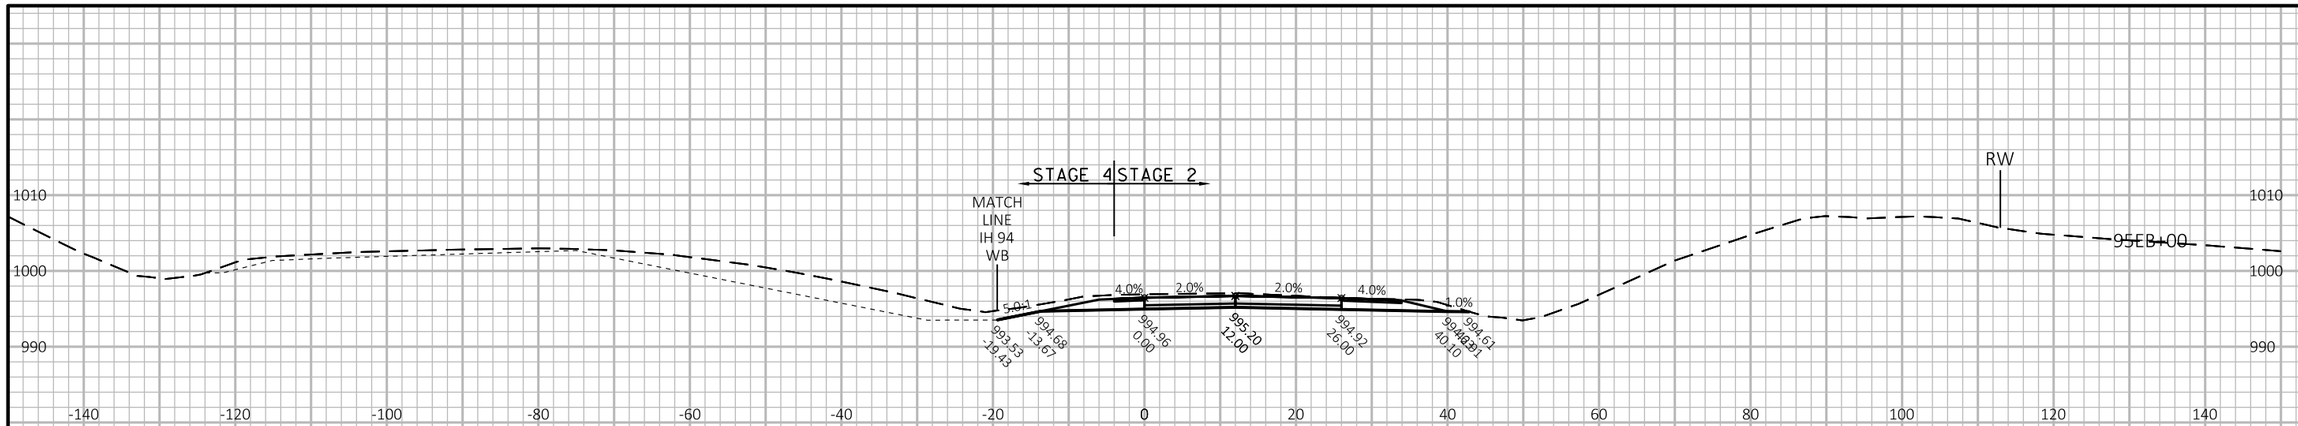

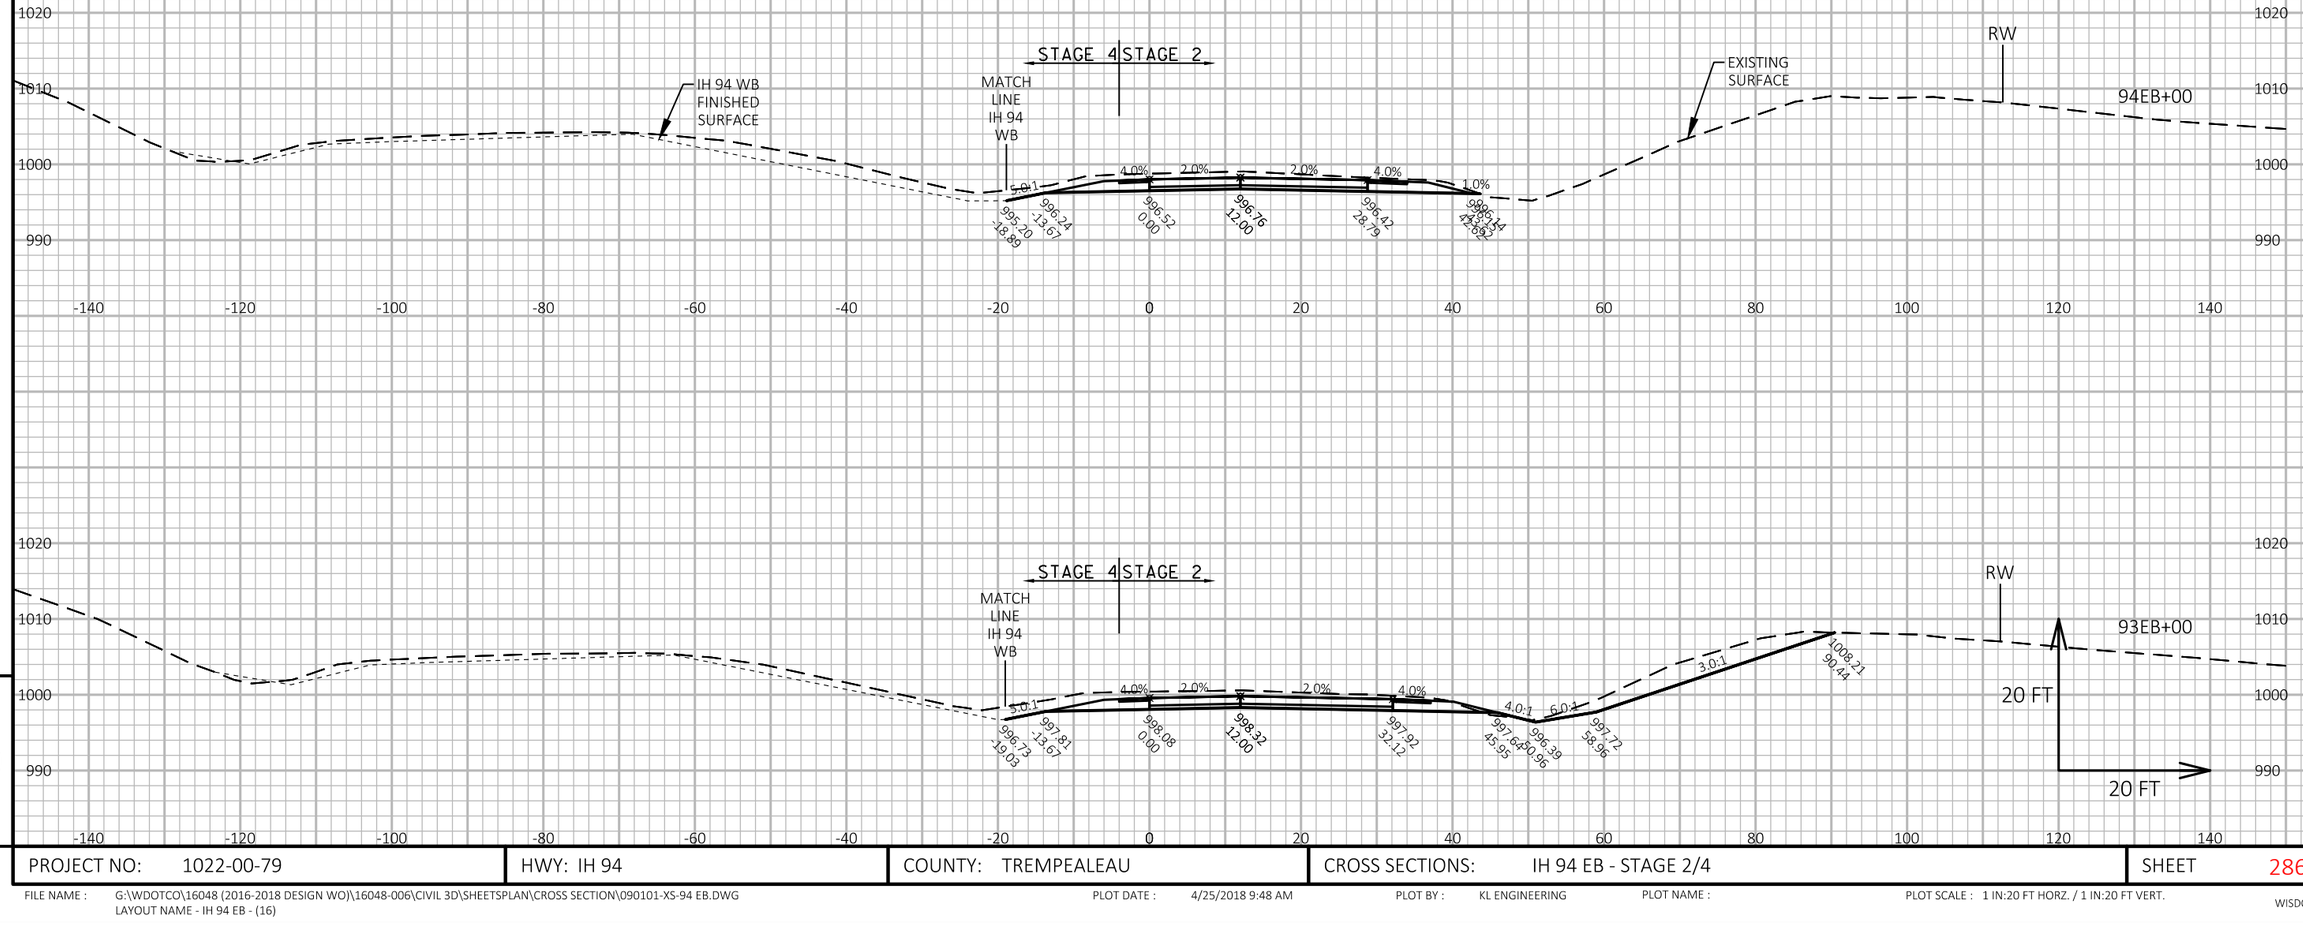

APPROVED FOR UTILITY RELOCATION May 1, 2018

9

9

PROJECT NO: 1022-00-79	HWY: IH 94	COUNTY: TREMPEALEAU	CROSS SECTIONS: IH 94 EB - STAGE 2/4	SHEET 286	E

FILE NAME : G:\WDOTCO\16048 (2016-2018 DESIGN WO)\16048-006\CIVIL 3D\SHEETSPLAN\CROSS SECTION\090101-XS-94 EB.DWG
LAYOUT NAME - IH 94 EB - (16)
PLOT DATE : 4/25/2018 9:48 AM
PLOT BY : KL ENGINEERING
PLOT NAME :
PLOT SCALE : 1 IN:20 FT HORZ. / 1 IN:20 FT VERT.

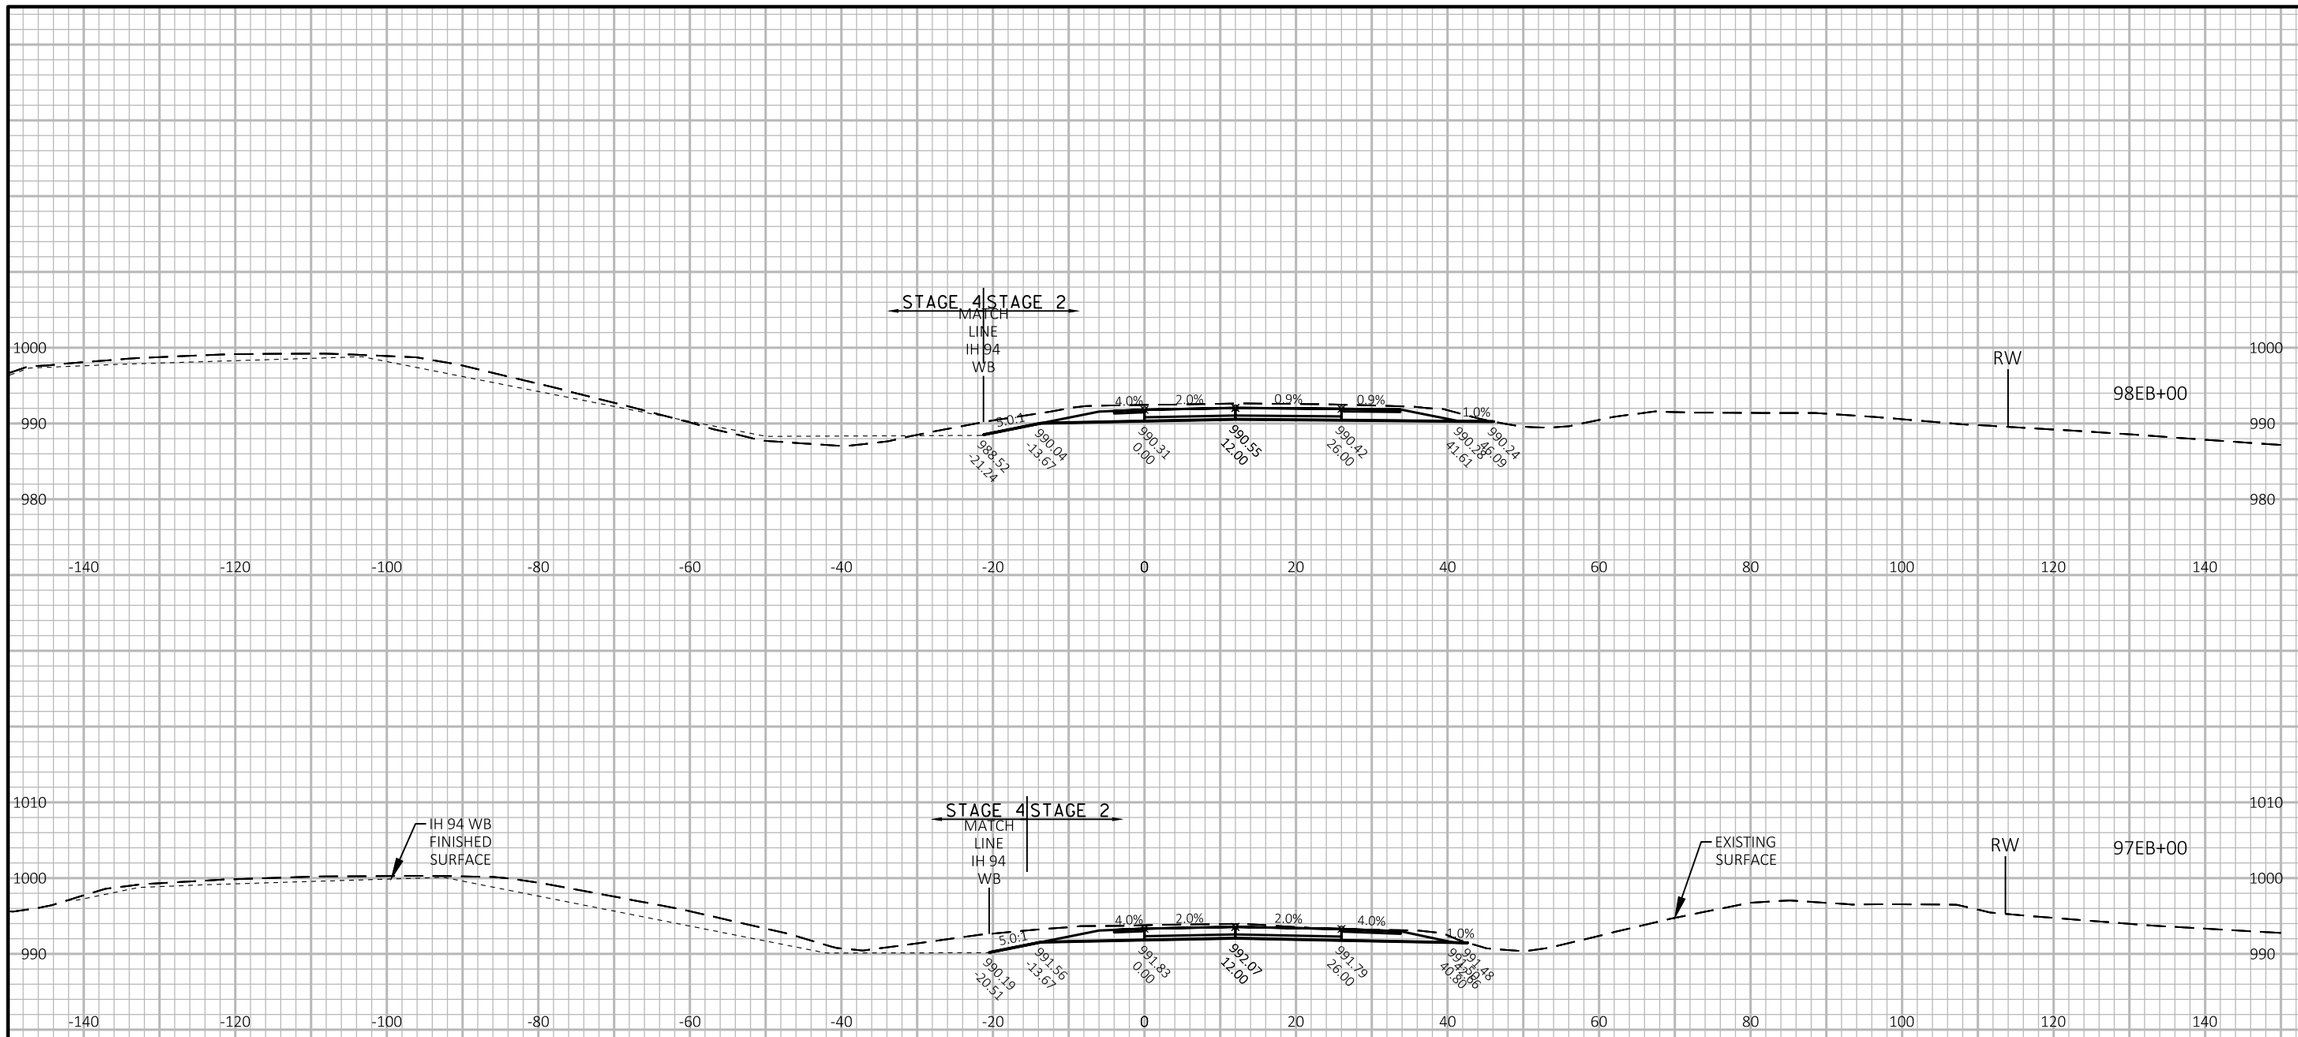

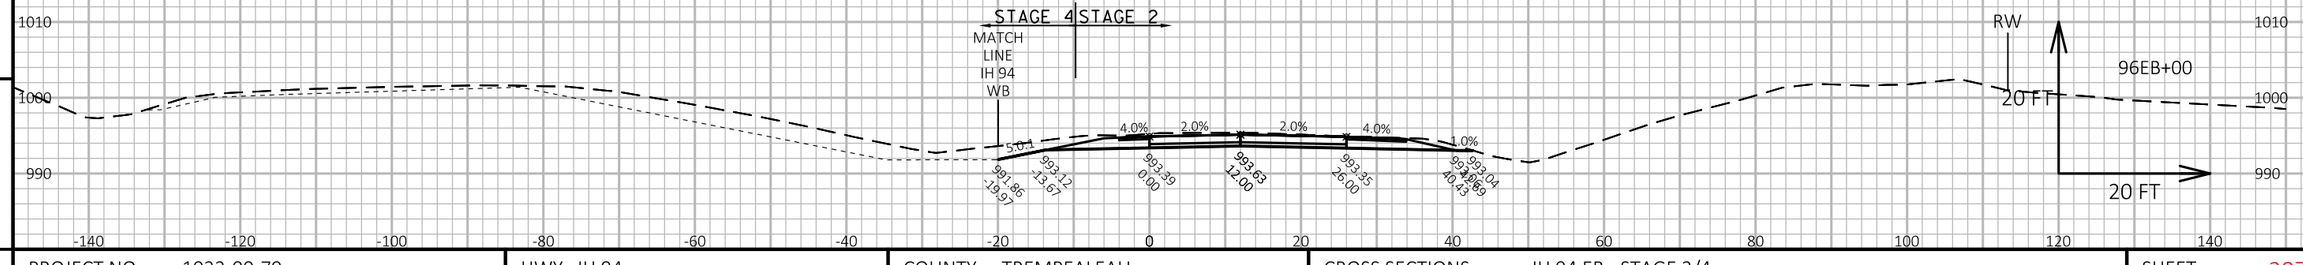

APPROVED FOR UTILITY RELOCATION May 1, 2018

9 9

PROJECT NO: 1022-00-79	HWY: IH 94	COUNTY: TREMPEALEAU	CROSS SECTIONS: IH 94 EB - STAGE 2/4	SHEET 287	E

FILE NAME : G:\WDOTCO\16048 (2016-2018 DESIGN WO)\16048-006\CIVIL 3D\SHEETSPLAN\CROSS SECTION\090101-XS-94 EB.DWG
LAYOUT NAME - IH 94 EB - (17)

PLOT DATE : 4/25/2018 9:49 AM PLOT BY : KL ENGINEERING PLOT NAME : PLOT SCALE : 1 IN:20 FT HORZ. / 1 IN:20 FT VERT.

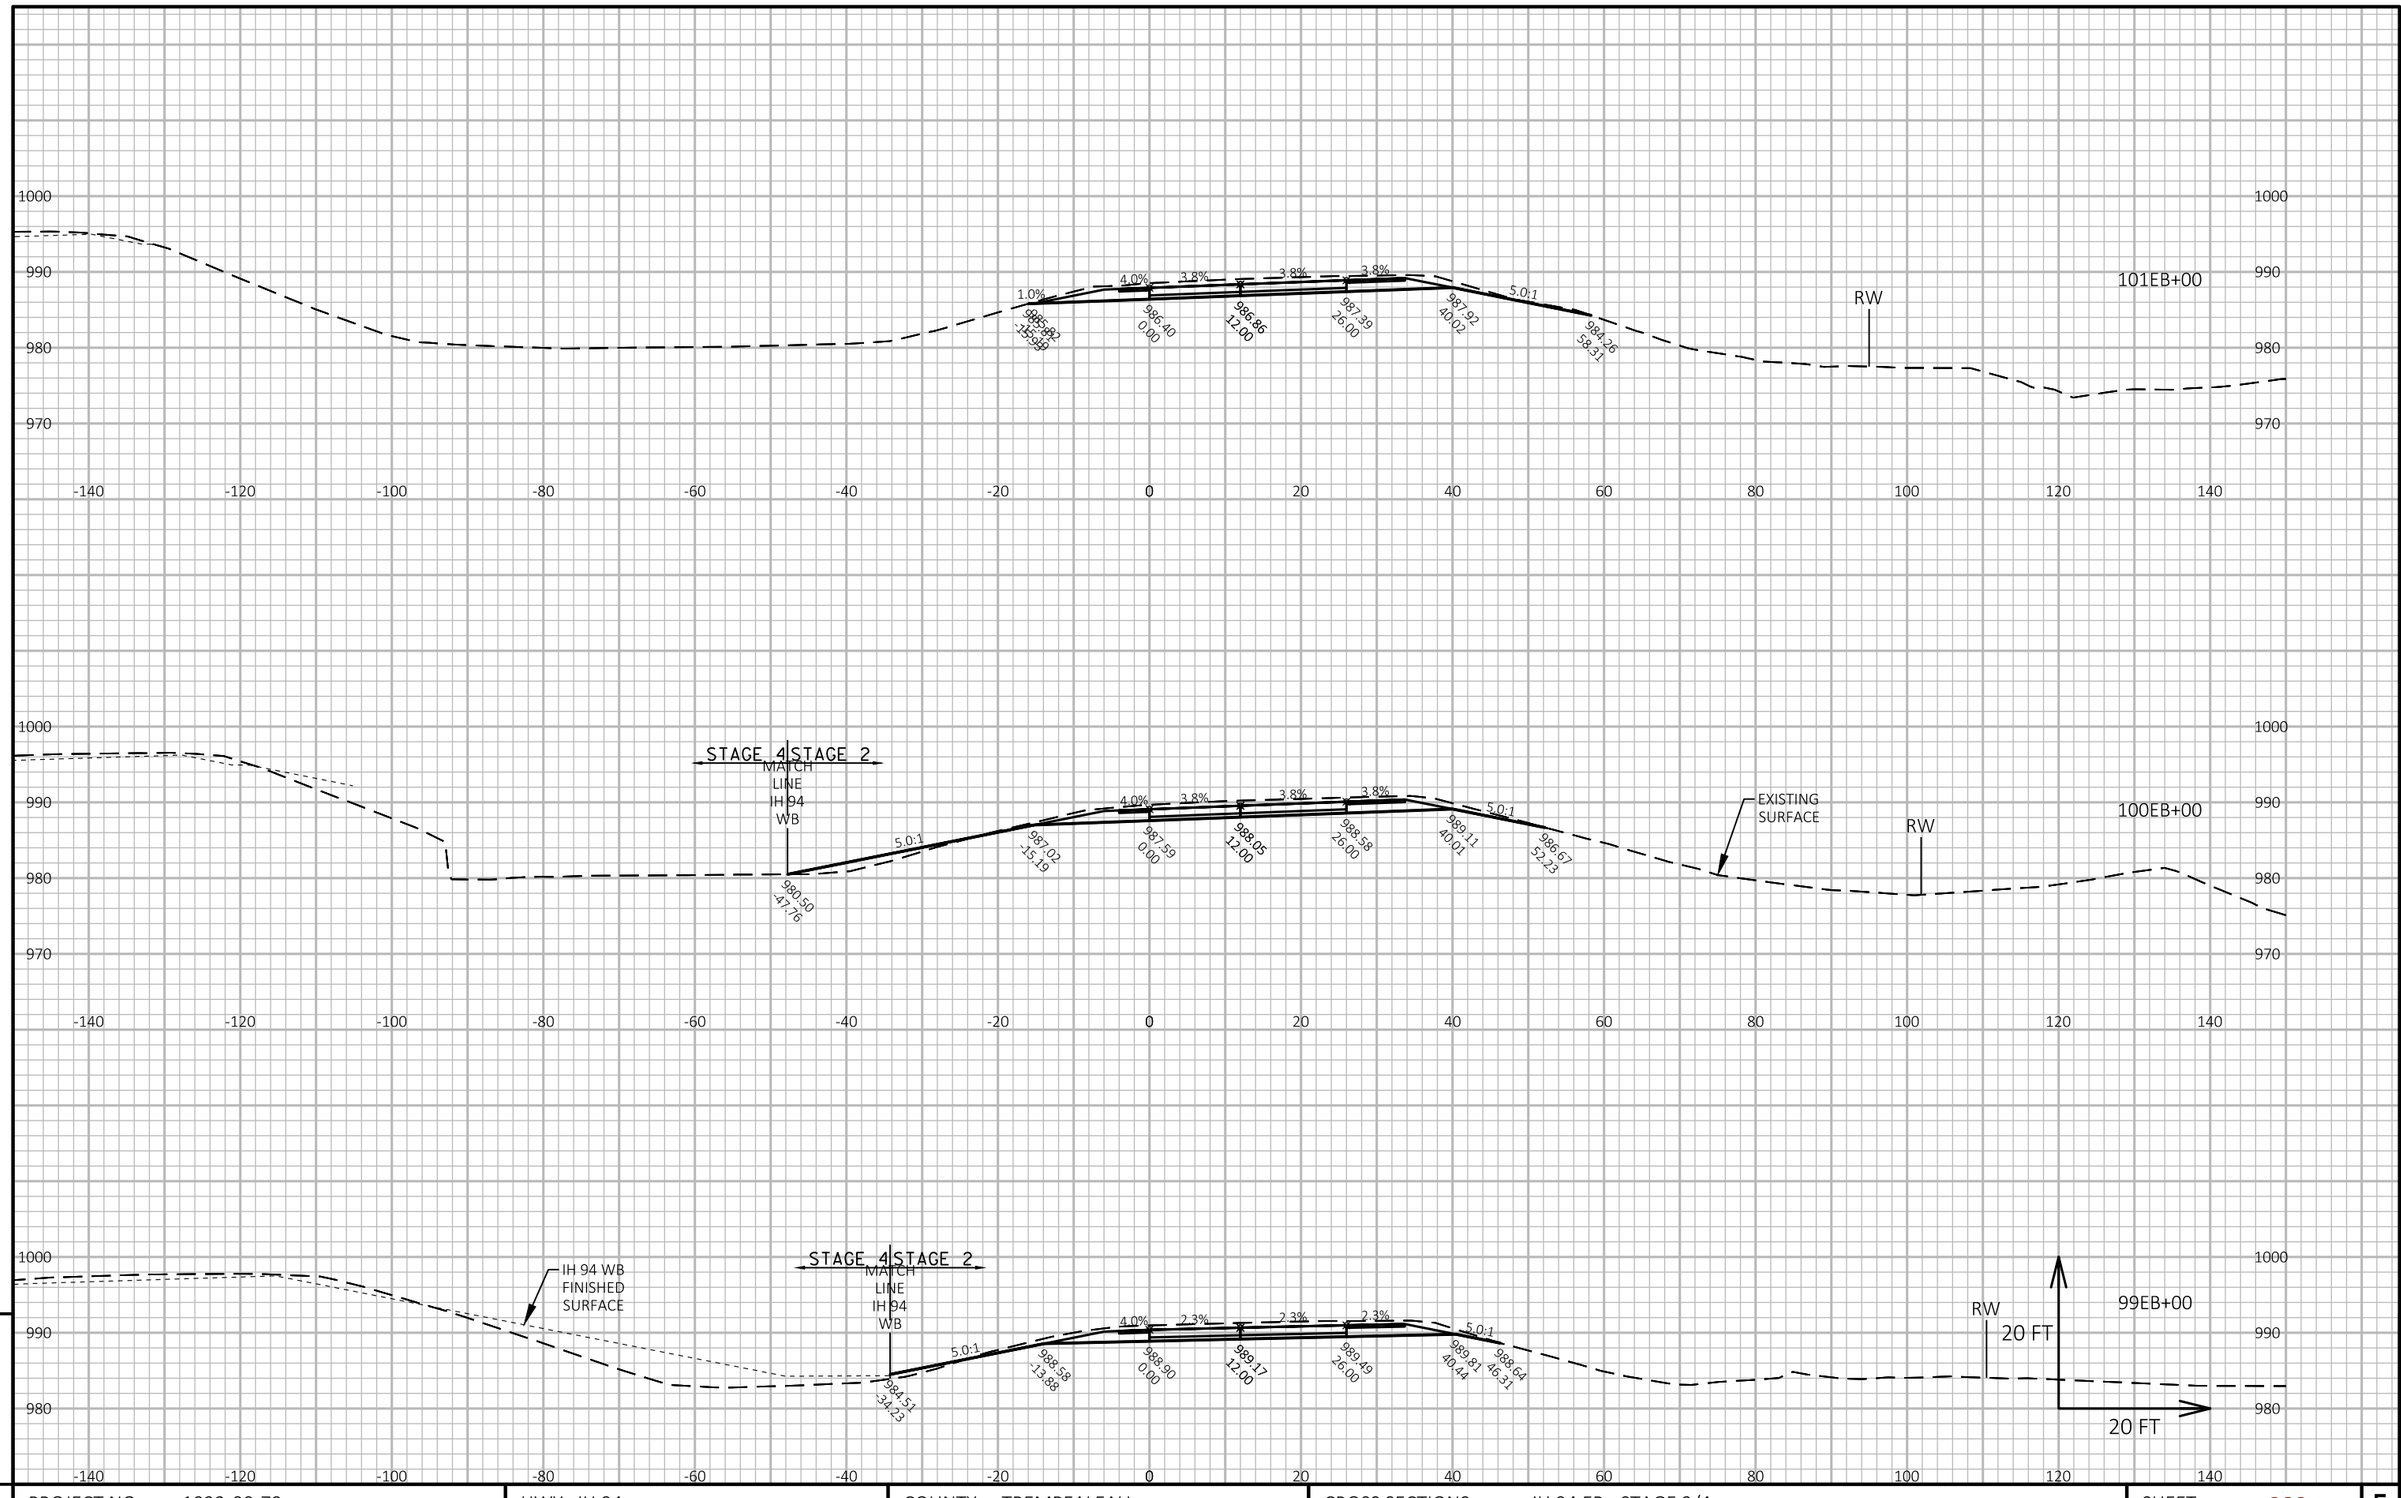

APPROVED FOR UTILITY RELOCATION May 1, 2018

9

9

PROJECT NO: 1022-00-79	HWY: IH 94	COUNTY: TREMPEALEAU	CROSS SECTIONS: IH 94 EB - STAGE 2/4	SHEET 288	E

FILE NAME : G:\WDOTCO\16048 (2016-2018 DESIGN WO)\16048-006\CIVIL 3D\SHEETSPLAN\CROSS SECTION\090101-XS-94 EB.DWG
LAYOUT NAME - IH 94 EB - (18)

PLOT DATE : 4/25/2018 9:49 AM PLOT BY : KL ENGINEERING PLOT NAME : PLOT SCALE : 1 IN:20 FT HORZ. / 1 IN:20 FT VERT.

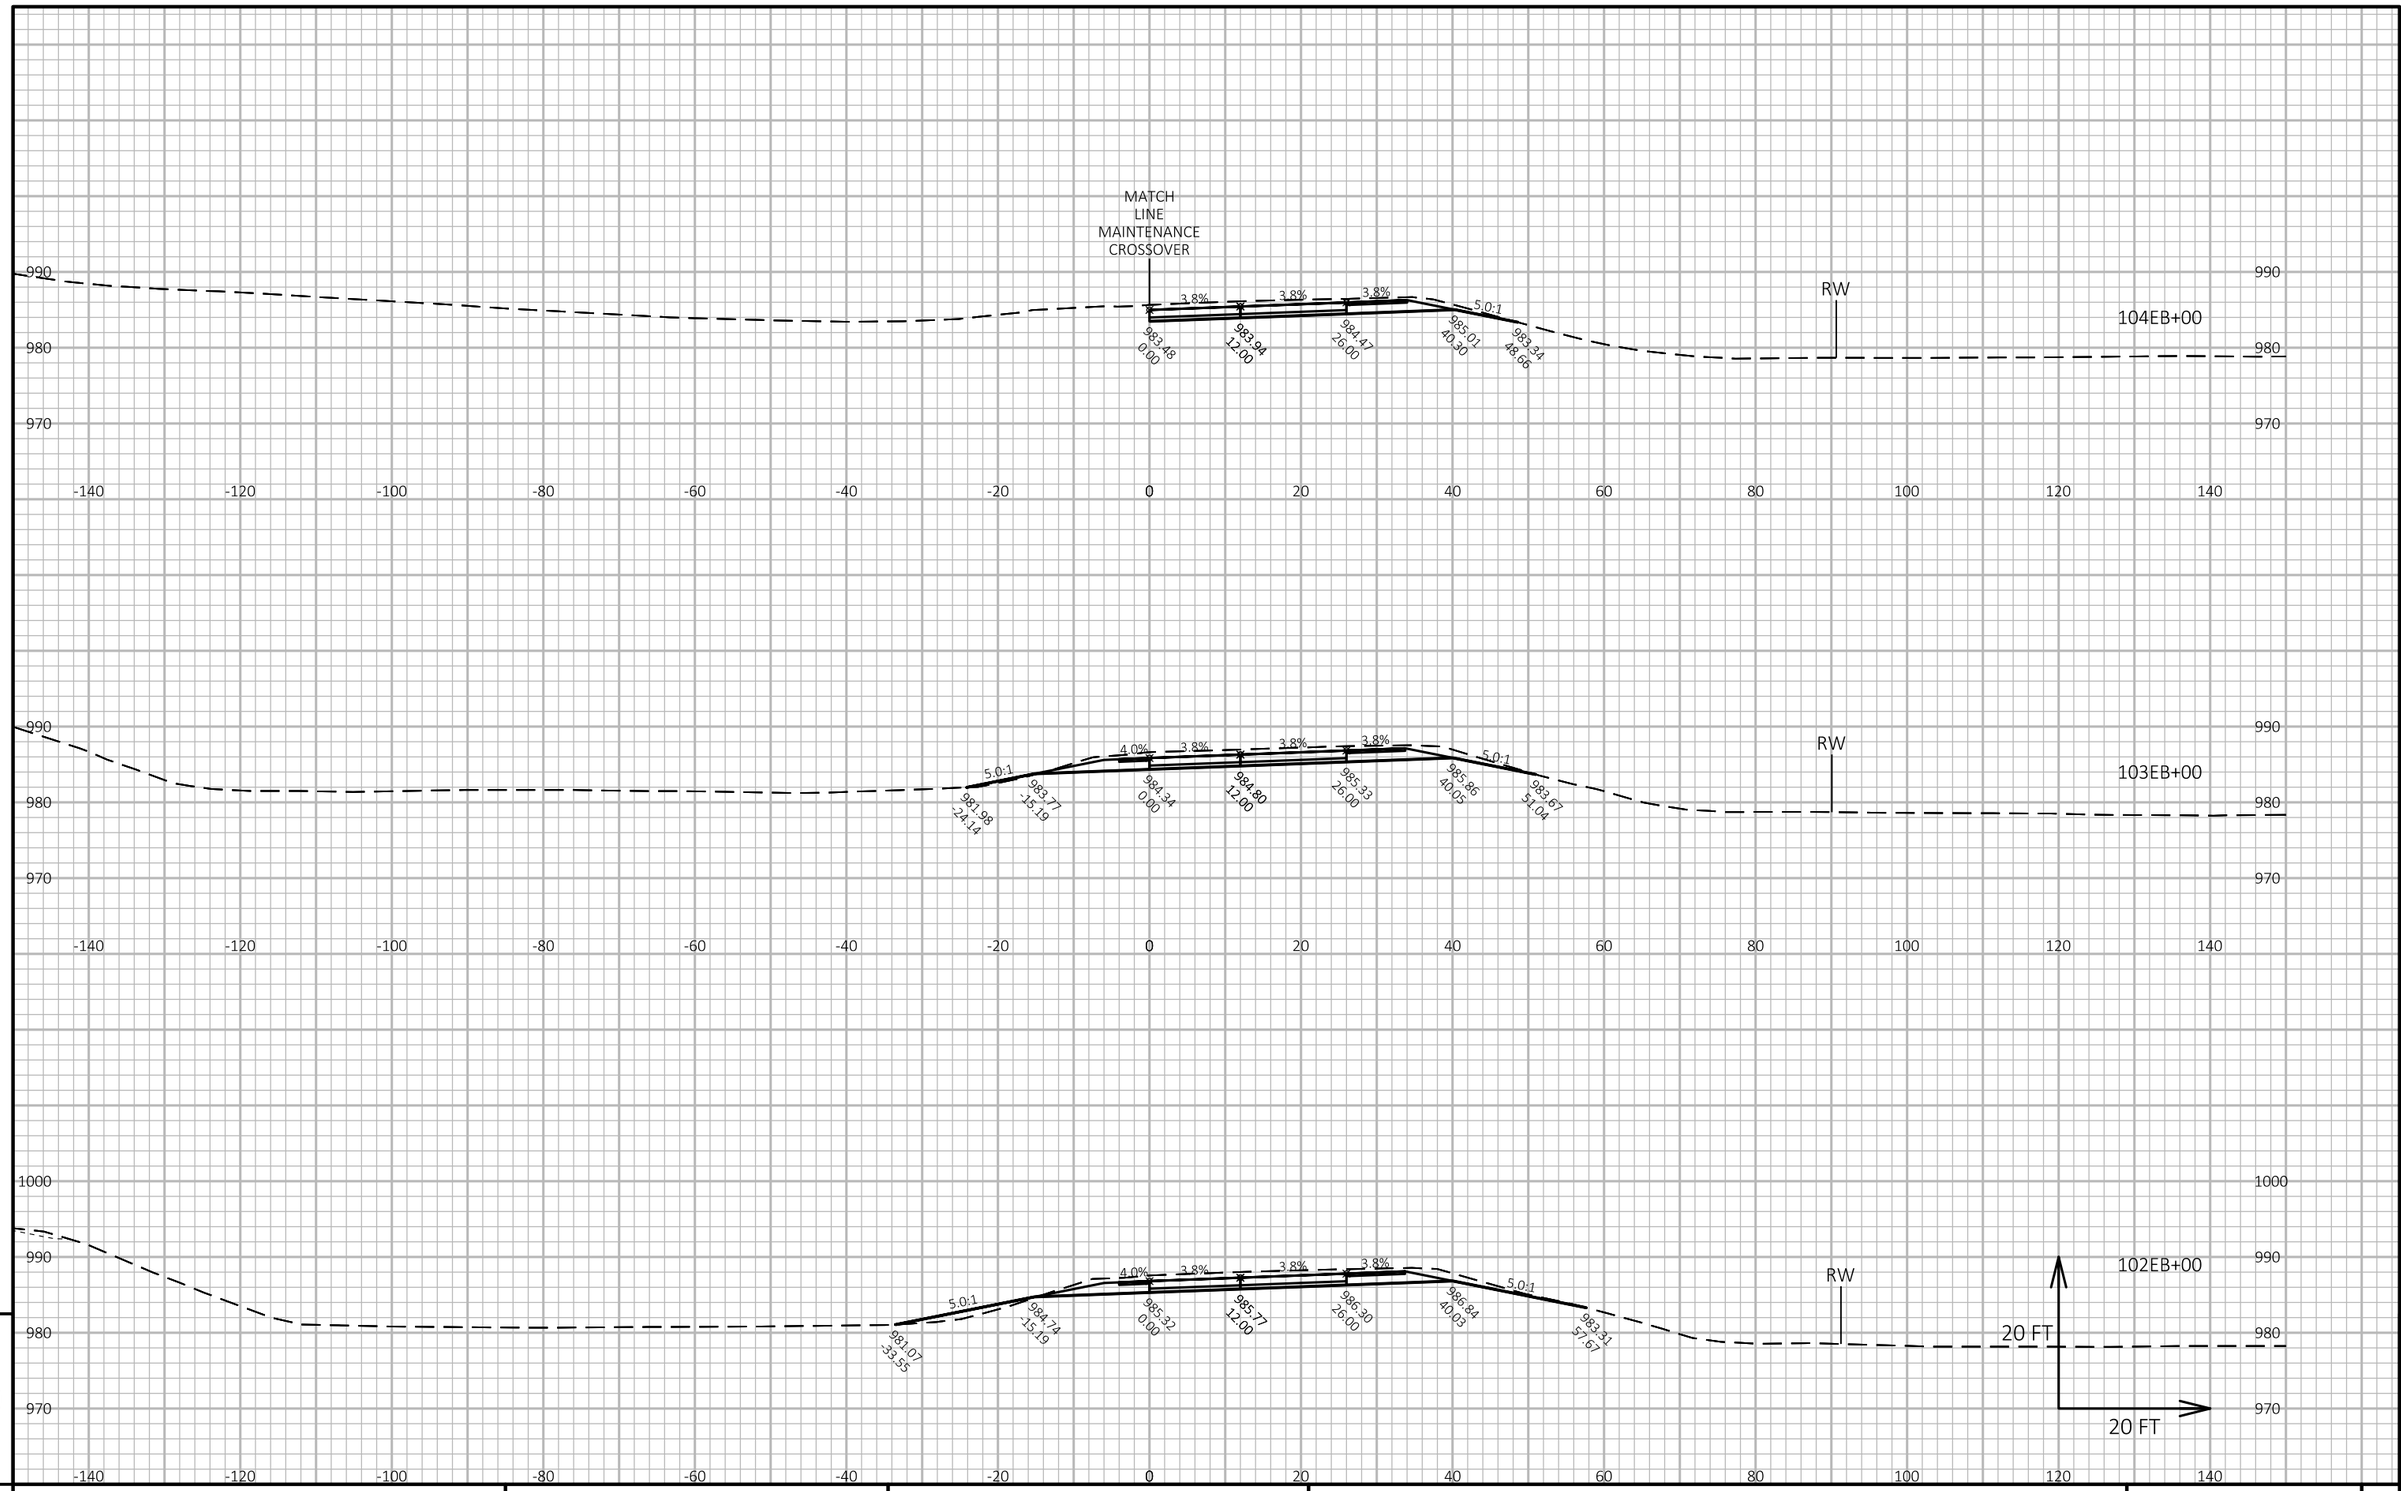

APPROVED FOR UTILITY RELOCATION May 1, 2018

9

9

PROJECT NO: 1022-00-79	HWY: IH 94	COUNTY: TREMPEALEAU	CROSS SECTIONS: IH 94 EB - STAGE 2	SHEET 289	E

FILE NAME : G:\WDOTCO\16048 (2016-2018 DESIGN WO)\16048-006\CIVIL 3D\SHEETSPLAN\CROSS SECTION\090101-XS-94 EB.DWG
LAYOUT NAME - IH 94 EB - (19)

PLOT DATE : 4/25/2018 9:50 AM PLOT BY : KL ENGINEERING PLOT NAME : PLOT SCALE : 1 IN:20 FT HORZ. / 1 IN:20 FT VERT.

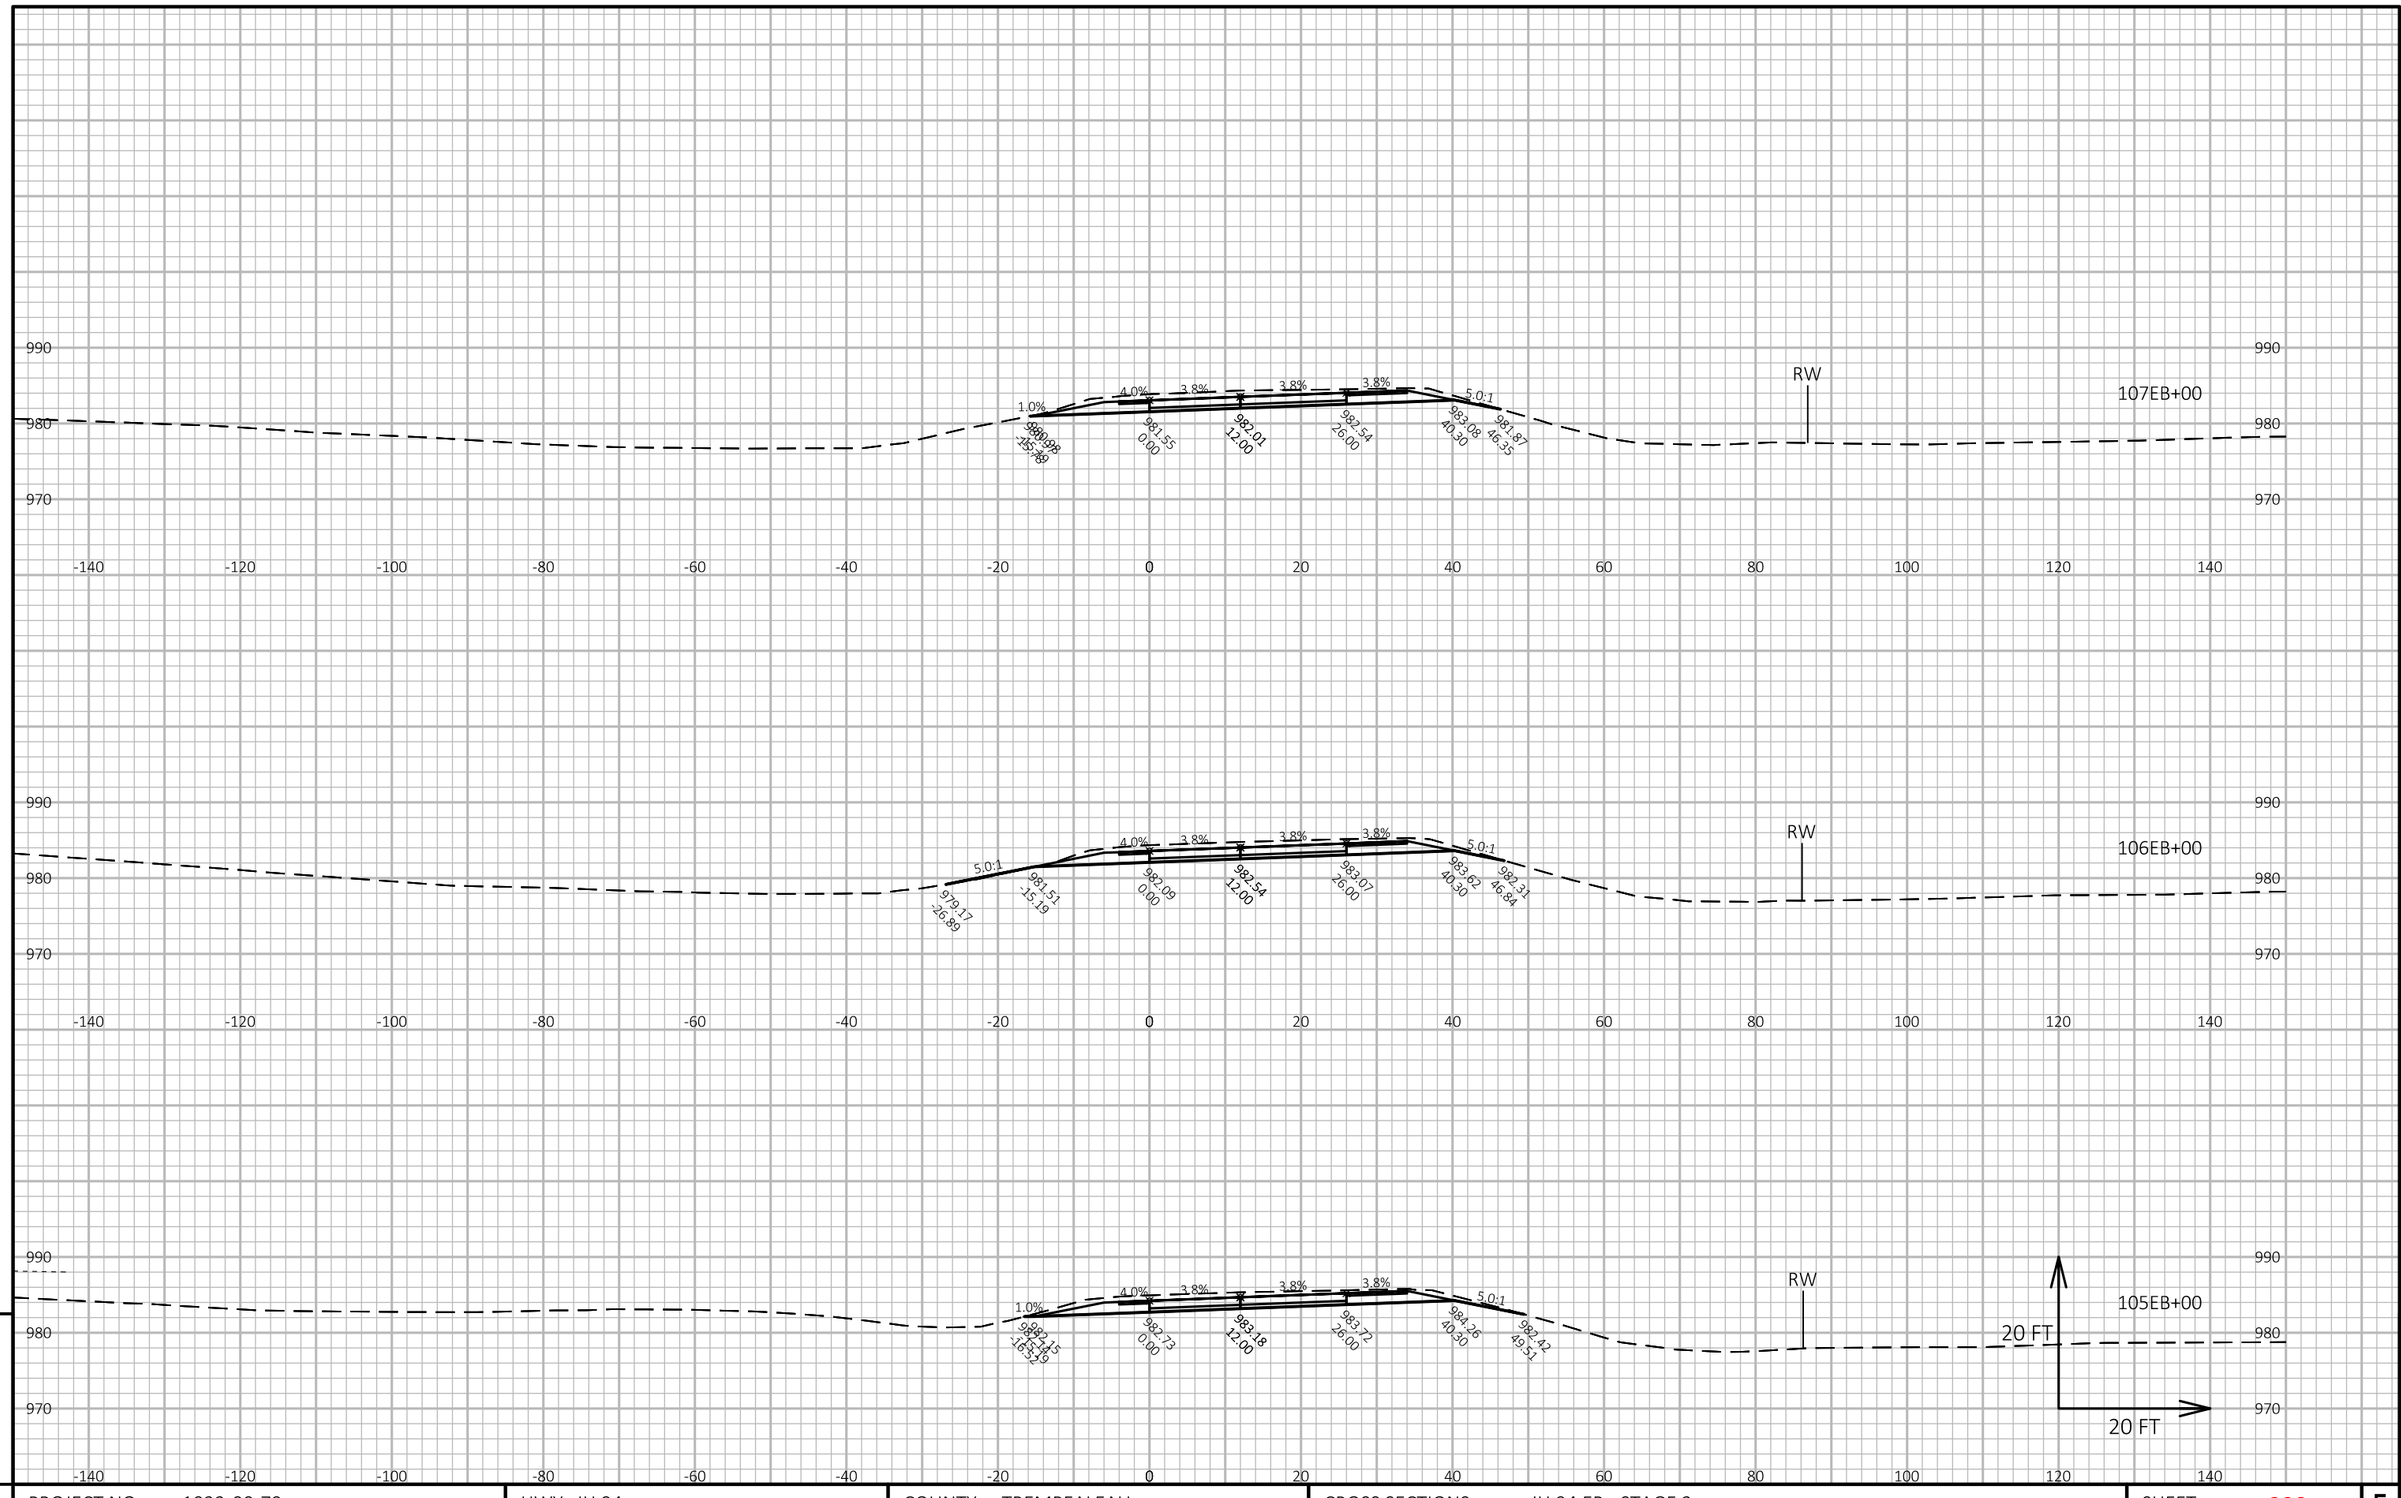

APPROVED FOR UTILITY RELOCATION May 1, 2018

9

9

PROJECT NO: 1022-00-79	HWY: IH 94	COUNTY: TREMPEALEAU	CROSS SECTIONS: IH 94 EB - STAGE 2	SHEET 290	E

FILE NAME : G:\WDOTCO\16048 (2016-2018 DESIGN WO)\16048-006\CIVIL 3D\SHEETSPLAN\CROSS SECTION\090101-XS-94 EB.DWG
LAYOUT NAME - IH 94 EB - (20)

PLOT DATE : 4/25/2018 9:50 AM PLOT BY : KL ENGINEERING PLOT NAME : PLOT SCALE : 1 IN:20 FT HORZ. / 1 IN:20 FT VERT.

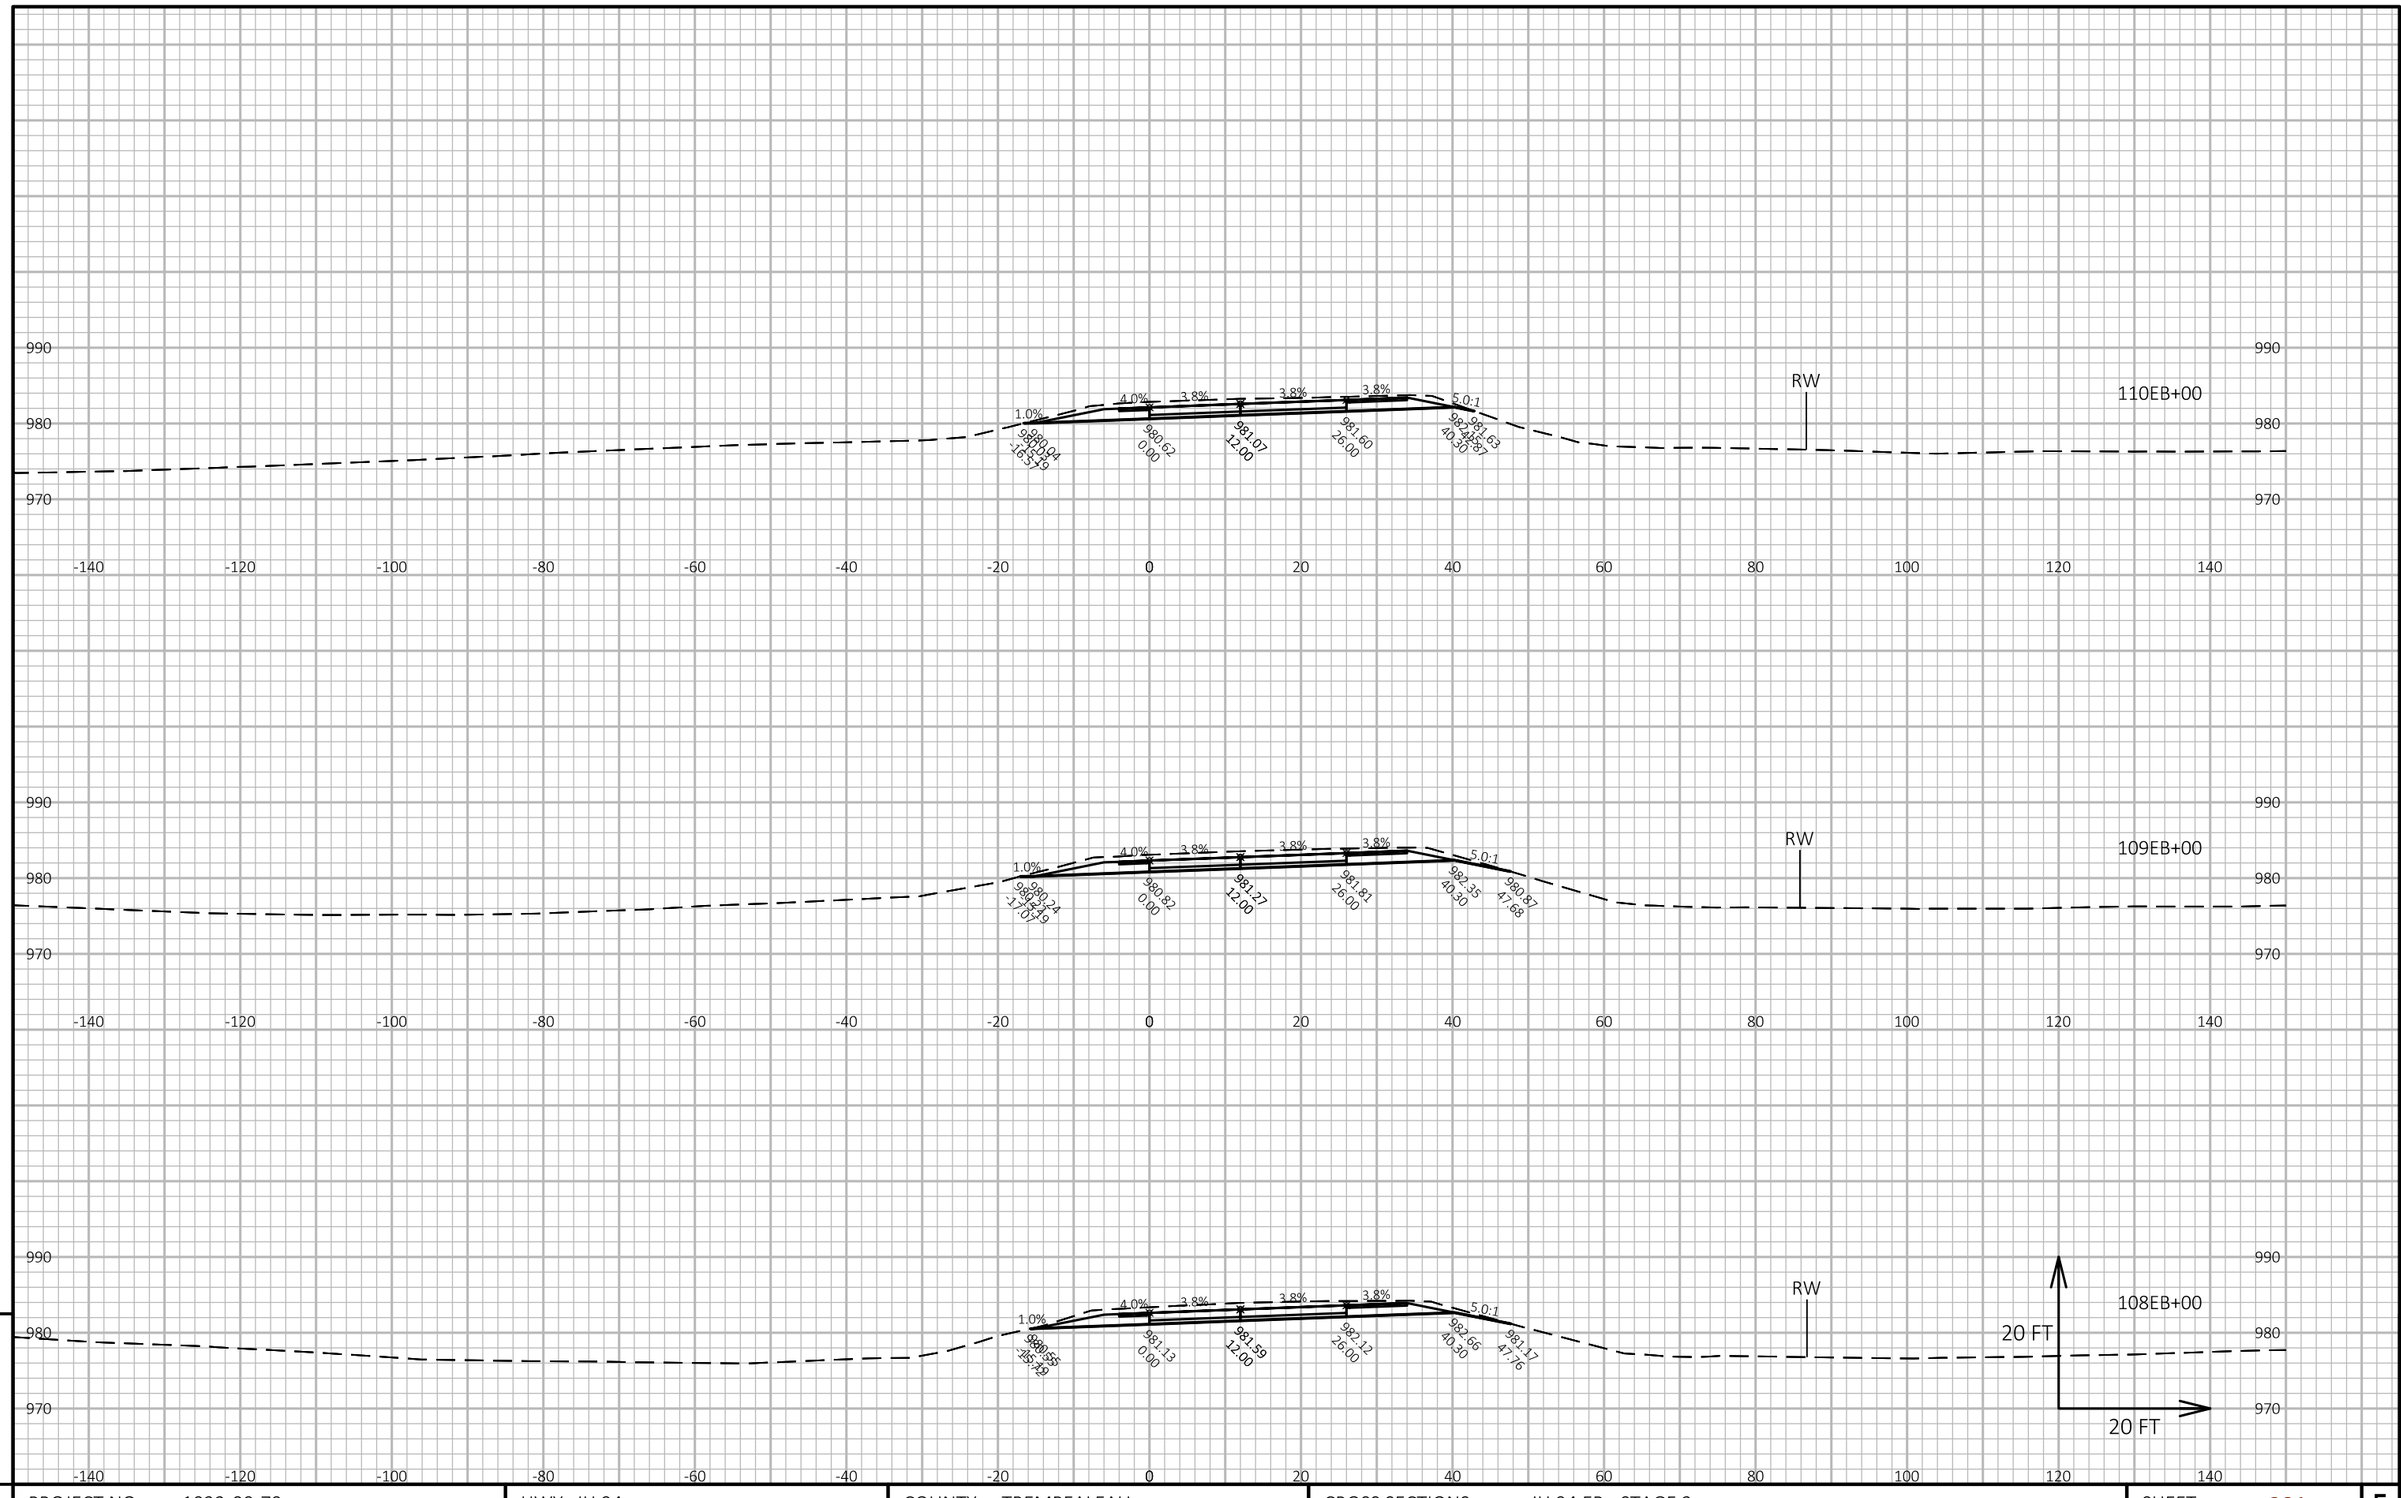

9

9

PROJECT NO: 1022-00-79	HWY: IH 94	COUNTY: TREMPEALEAU	CROSS SECTIONS: IH 94 EB - STAGE 2	SHEET 291	E

FILE NAME : G:\WDOTCO\16048 (2016-2018 DESIGN WO)\16048-006\CIVIL 3D\SHEETSPLAN\CROSS SECTION\090101-XS-94 EB.DWG
LAYOUT NAME - IH 94 EB - (21)

PLOT DATE : 4/25/2018 9:51 AM PLOT BY : KL ENGINEERING PLOT NAME : PLOT SCALE : 1 IN:20 FT HORZ. / 1 IN:20 FT VERT.

WISDOT/CADDS SHEET 49

APPROVED FOR UTILITY RELOCATION May 1, 2018

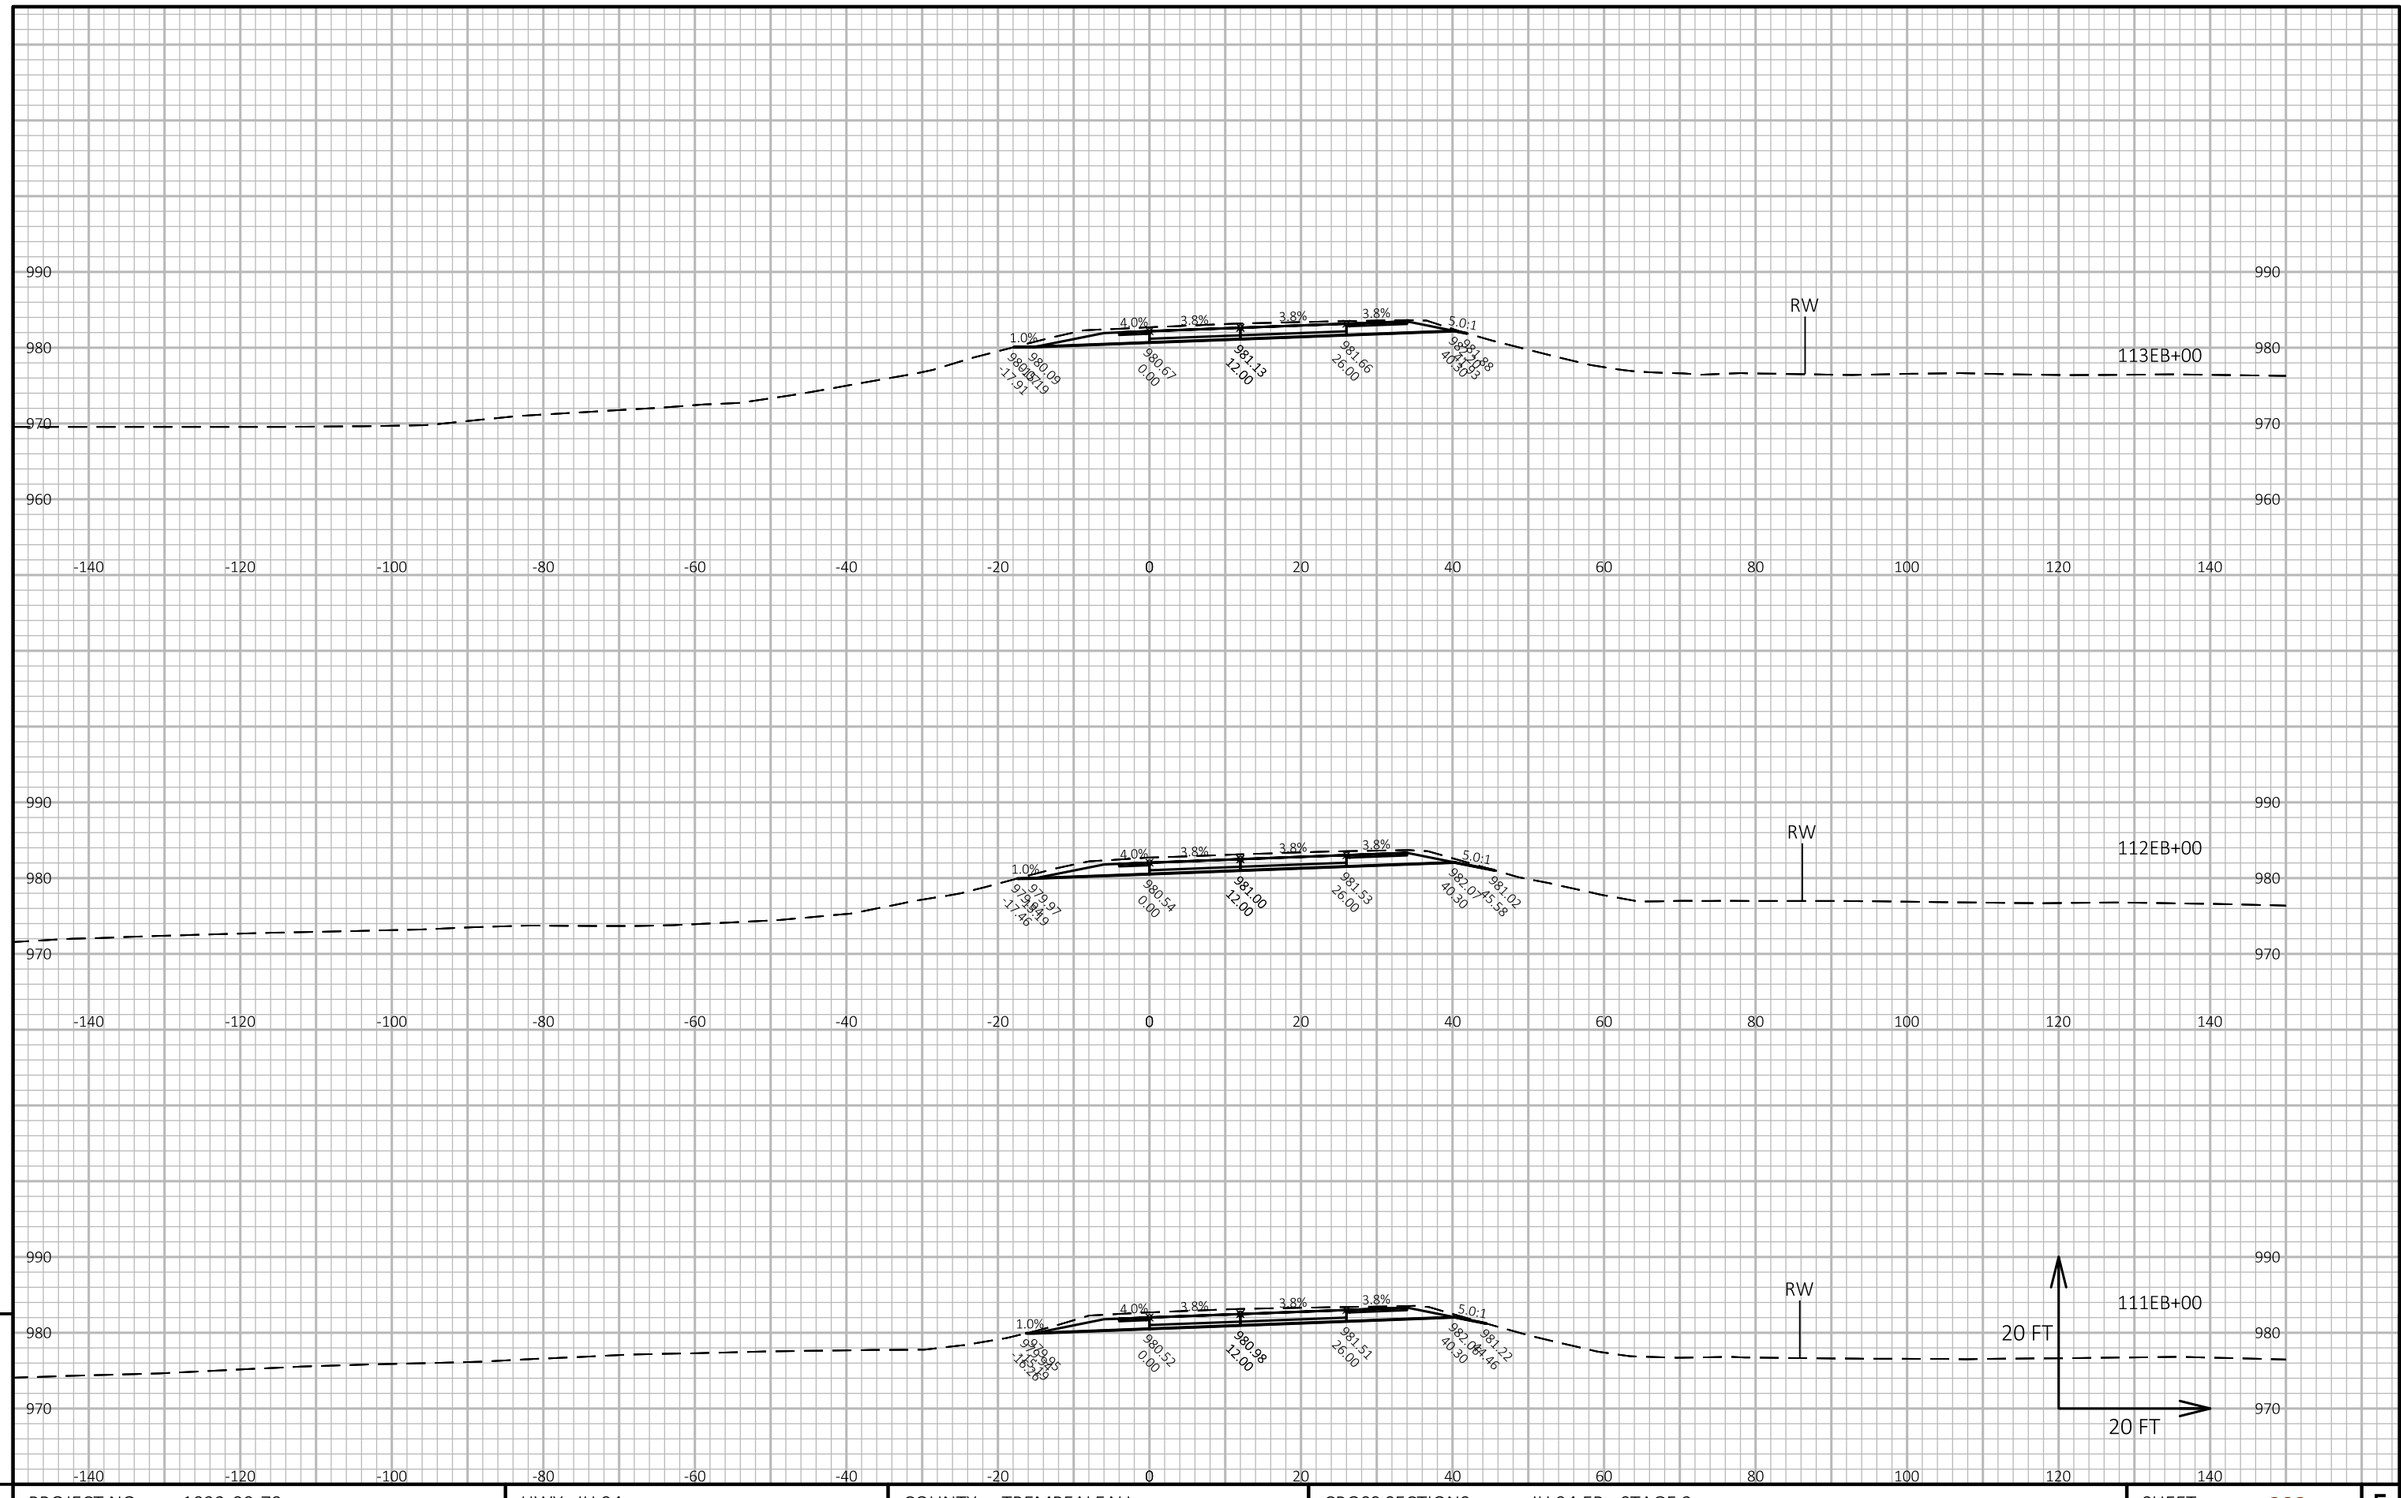

APPROVED FOR UTILITY RELOCATION May 1, 2018

9

9

PROJECT NO: 1022-00-79	HWY: IH 94	COUNTY: TREMPEALEAU	CROSS SECTIONS: IH 94 EB - STAGE 2	SHEET 292	E

FILE NAME : G:\WDOTCO\16048 (2016-2018 DESIGN WO)\16048-006\CIVIL 3D\SHEETSPLAN\CROSS SECTION\090101-XS-94 EB.DWG
LAYOUT NAME - IH 94 EB - (22)

PLOT DATE : 4/25/2018 9:51 AM PLOT BY : KL ENGINEERING PLOT NAME : PLOT SCALE : 1 IN:20 FT HORZ. / 1 IN:20 FT VERT.

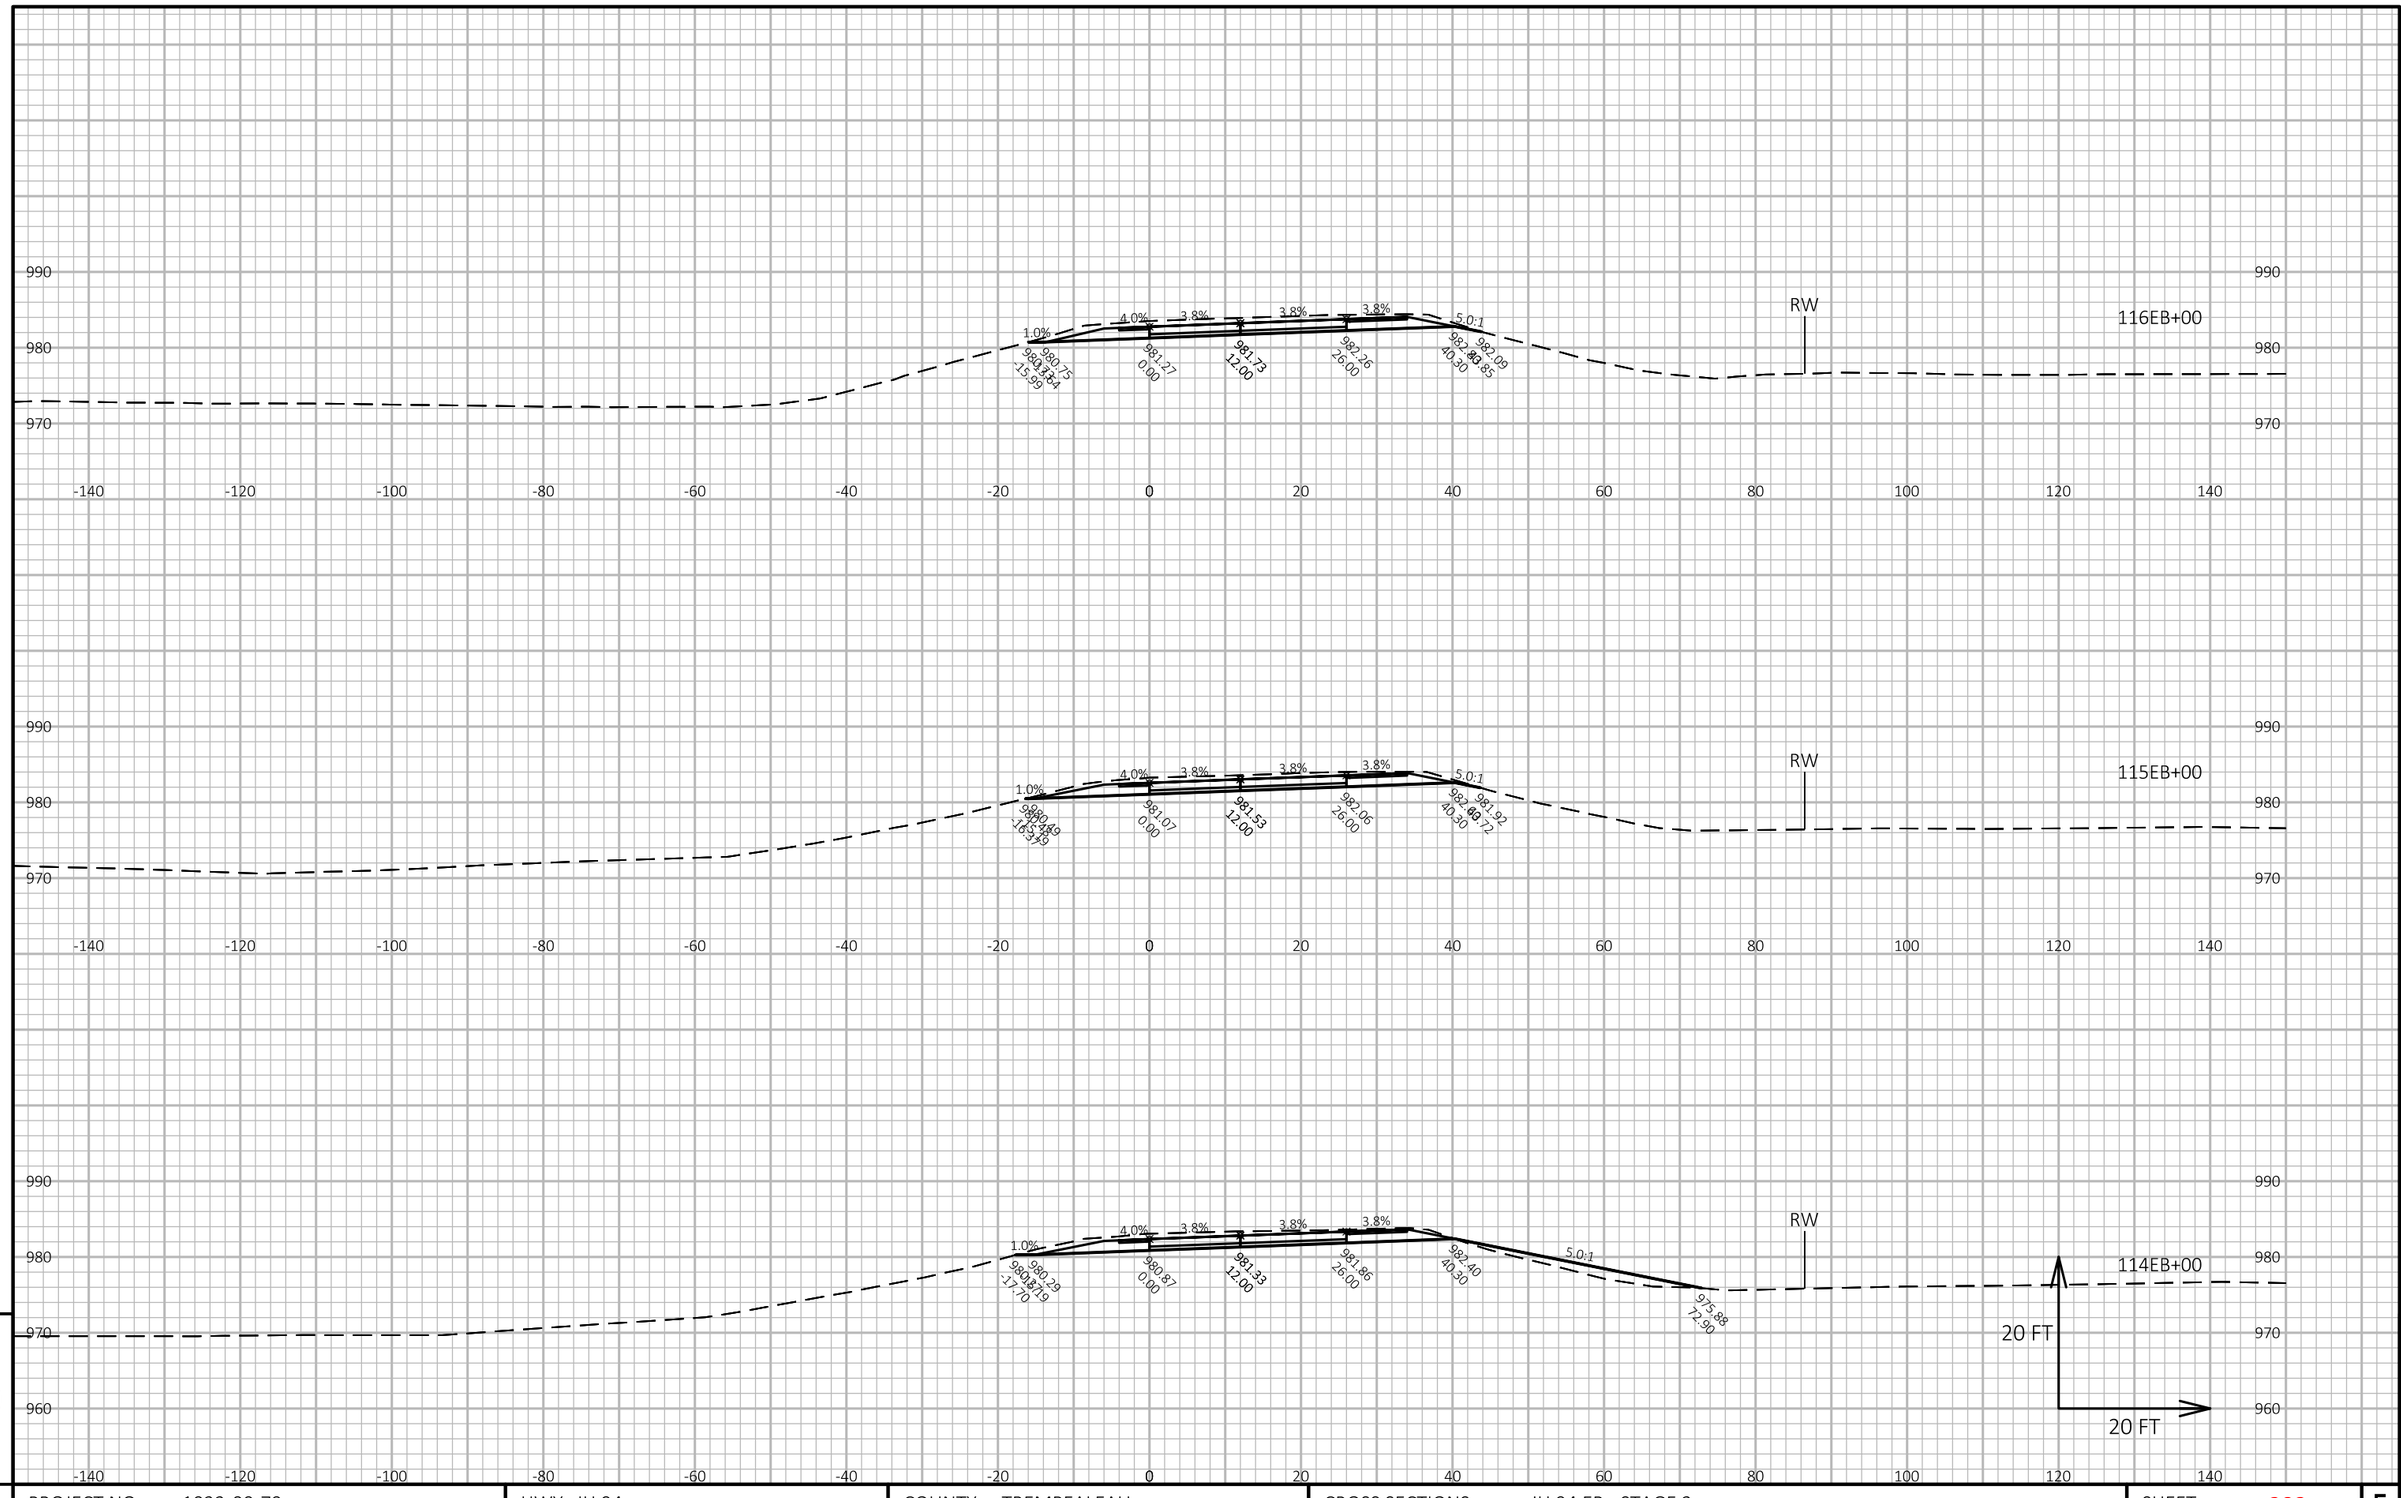

APPROVED FOR UTILITY RELOCATION May 1, 2018

9

9

PROJECT NO: 1022-00-79	HWY: IH 94	COUNTY: TREMPEALEAU	CROSS SECTIONS: IH 94 EB - STAGE 2	SHEET 293	E

FILE NAME : G:\WDOTCO\16048 (2016-2018 DESIGN WO)\16048-006\CIVIL 3D\SHEETSPLAN\CROSS SECTION\090101-XS-94 EB.DWG
LAYOUT NAME - IH 94 EB - (23)

PLOT DATE : 4/25/2018 9:52 AM PLOT BY : KL ENGINEERING PLOT NAME : PLOT SCALE : 1 IN:20 FT HORZ. / 1 IN:20 FT VERT.

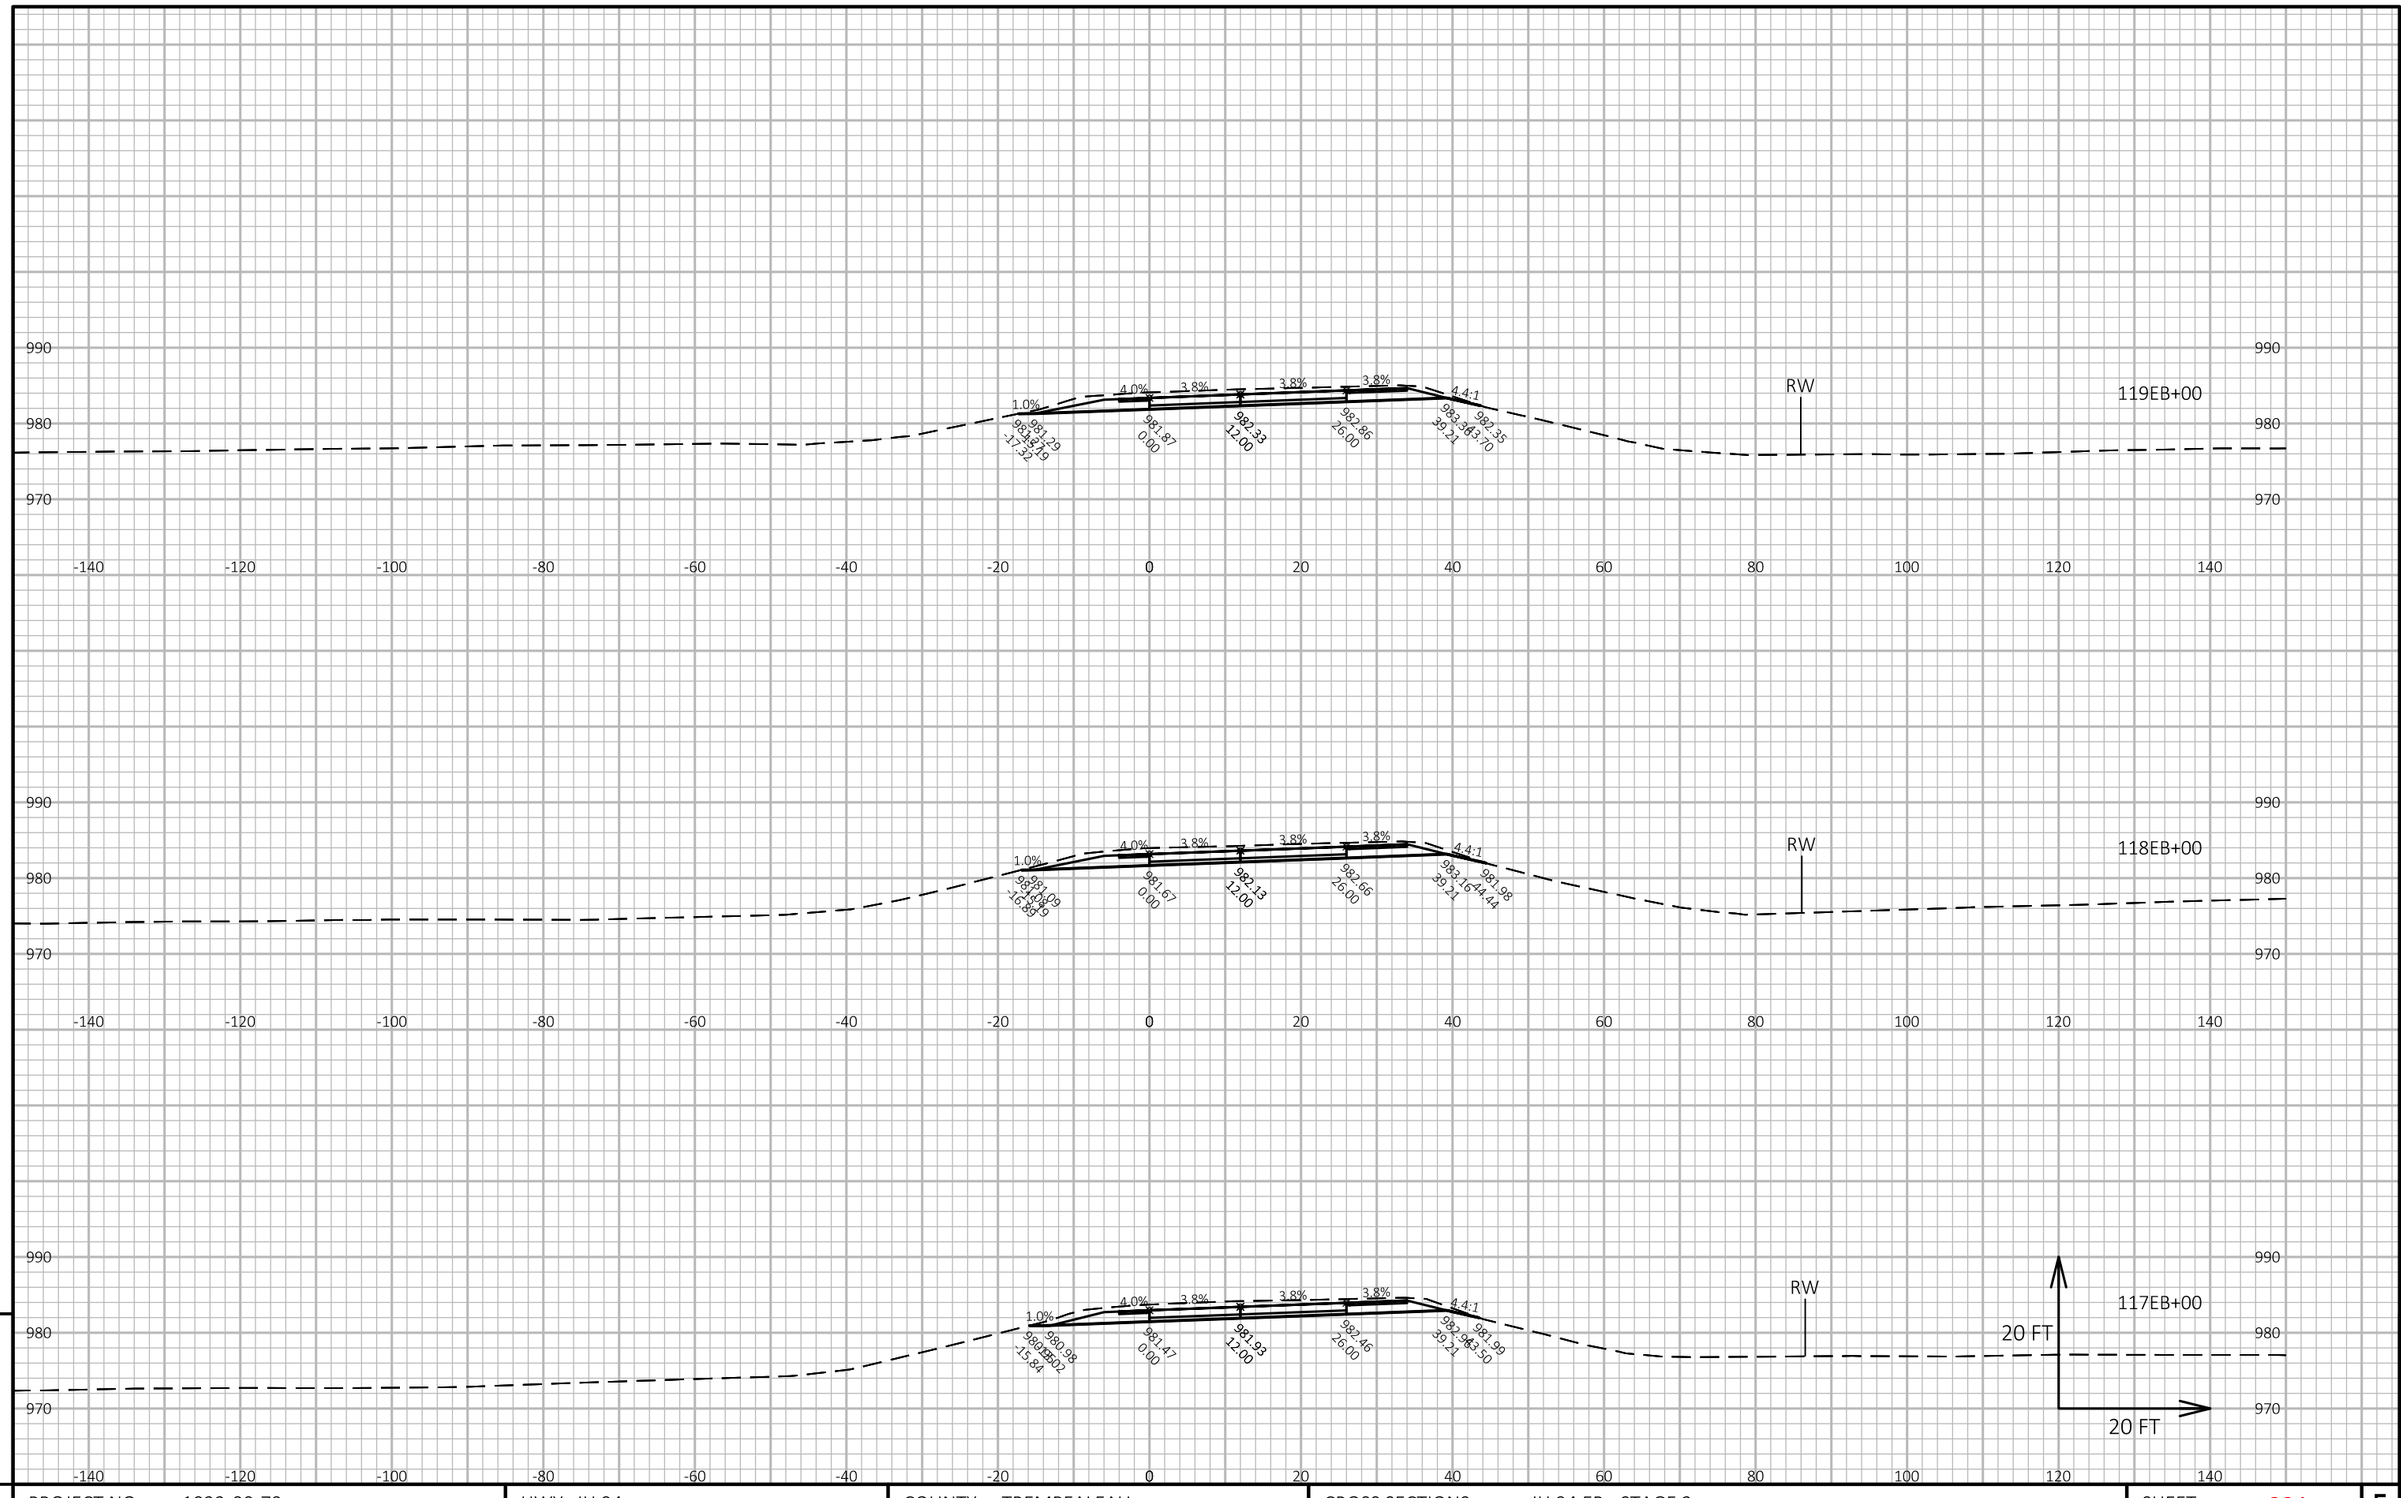

APPROVED FOR UTILITY RELOCATION May 1, 2018

9

9

PROJECT NO: 1022-00-79	HWY: IH 94	COUNTY: TREMPEALEAU	CROSS SECTIONS: IH 94 EB - STAGE 2	SHEET 294	E

FILE NAME : G:\WDOTCO\16048 (2016-2018 DESIGN WO)\16048-006\CIVIL 3D\SHEETSPLAN\CROSS SECTION\090101-XS-94 EB.DWG
LAYOUT NAME - IH 94 EB - (24)

PLOT DATE : 4/25/2018 9:53 AM PLOT BY : KL ENGINEERING PLOT NAME : PLOT SCALE : 1 IN:20 FT HORZ. / 1 IN:20 FT VERT.

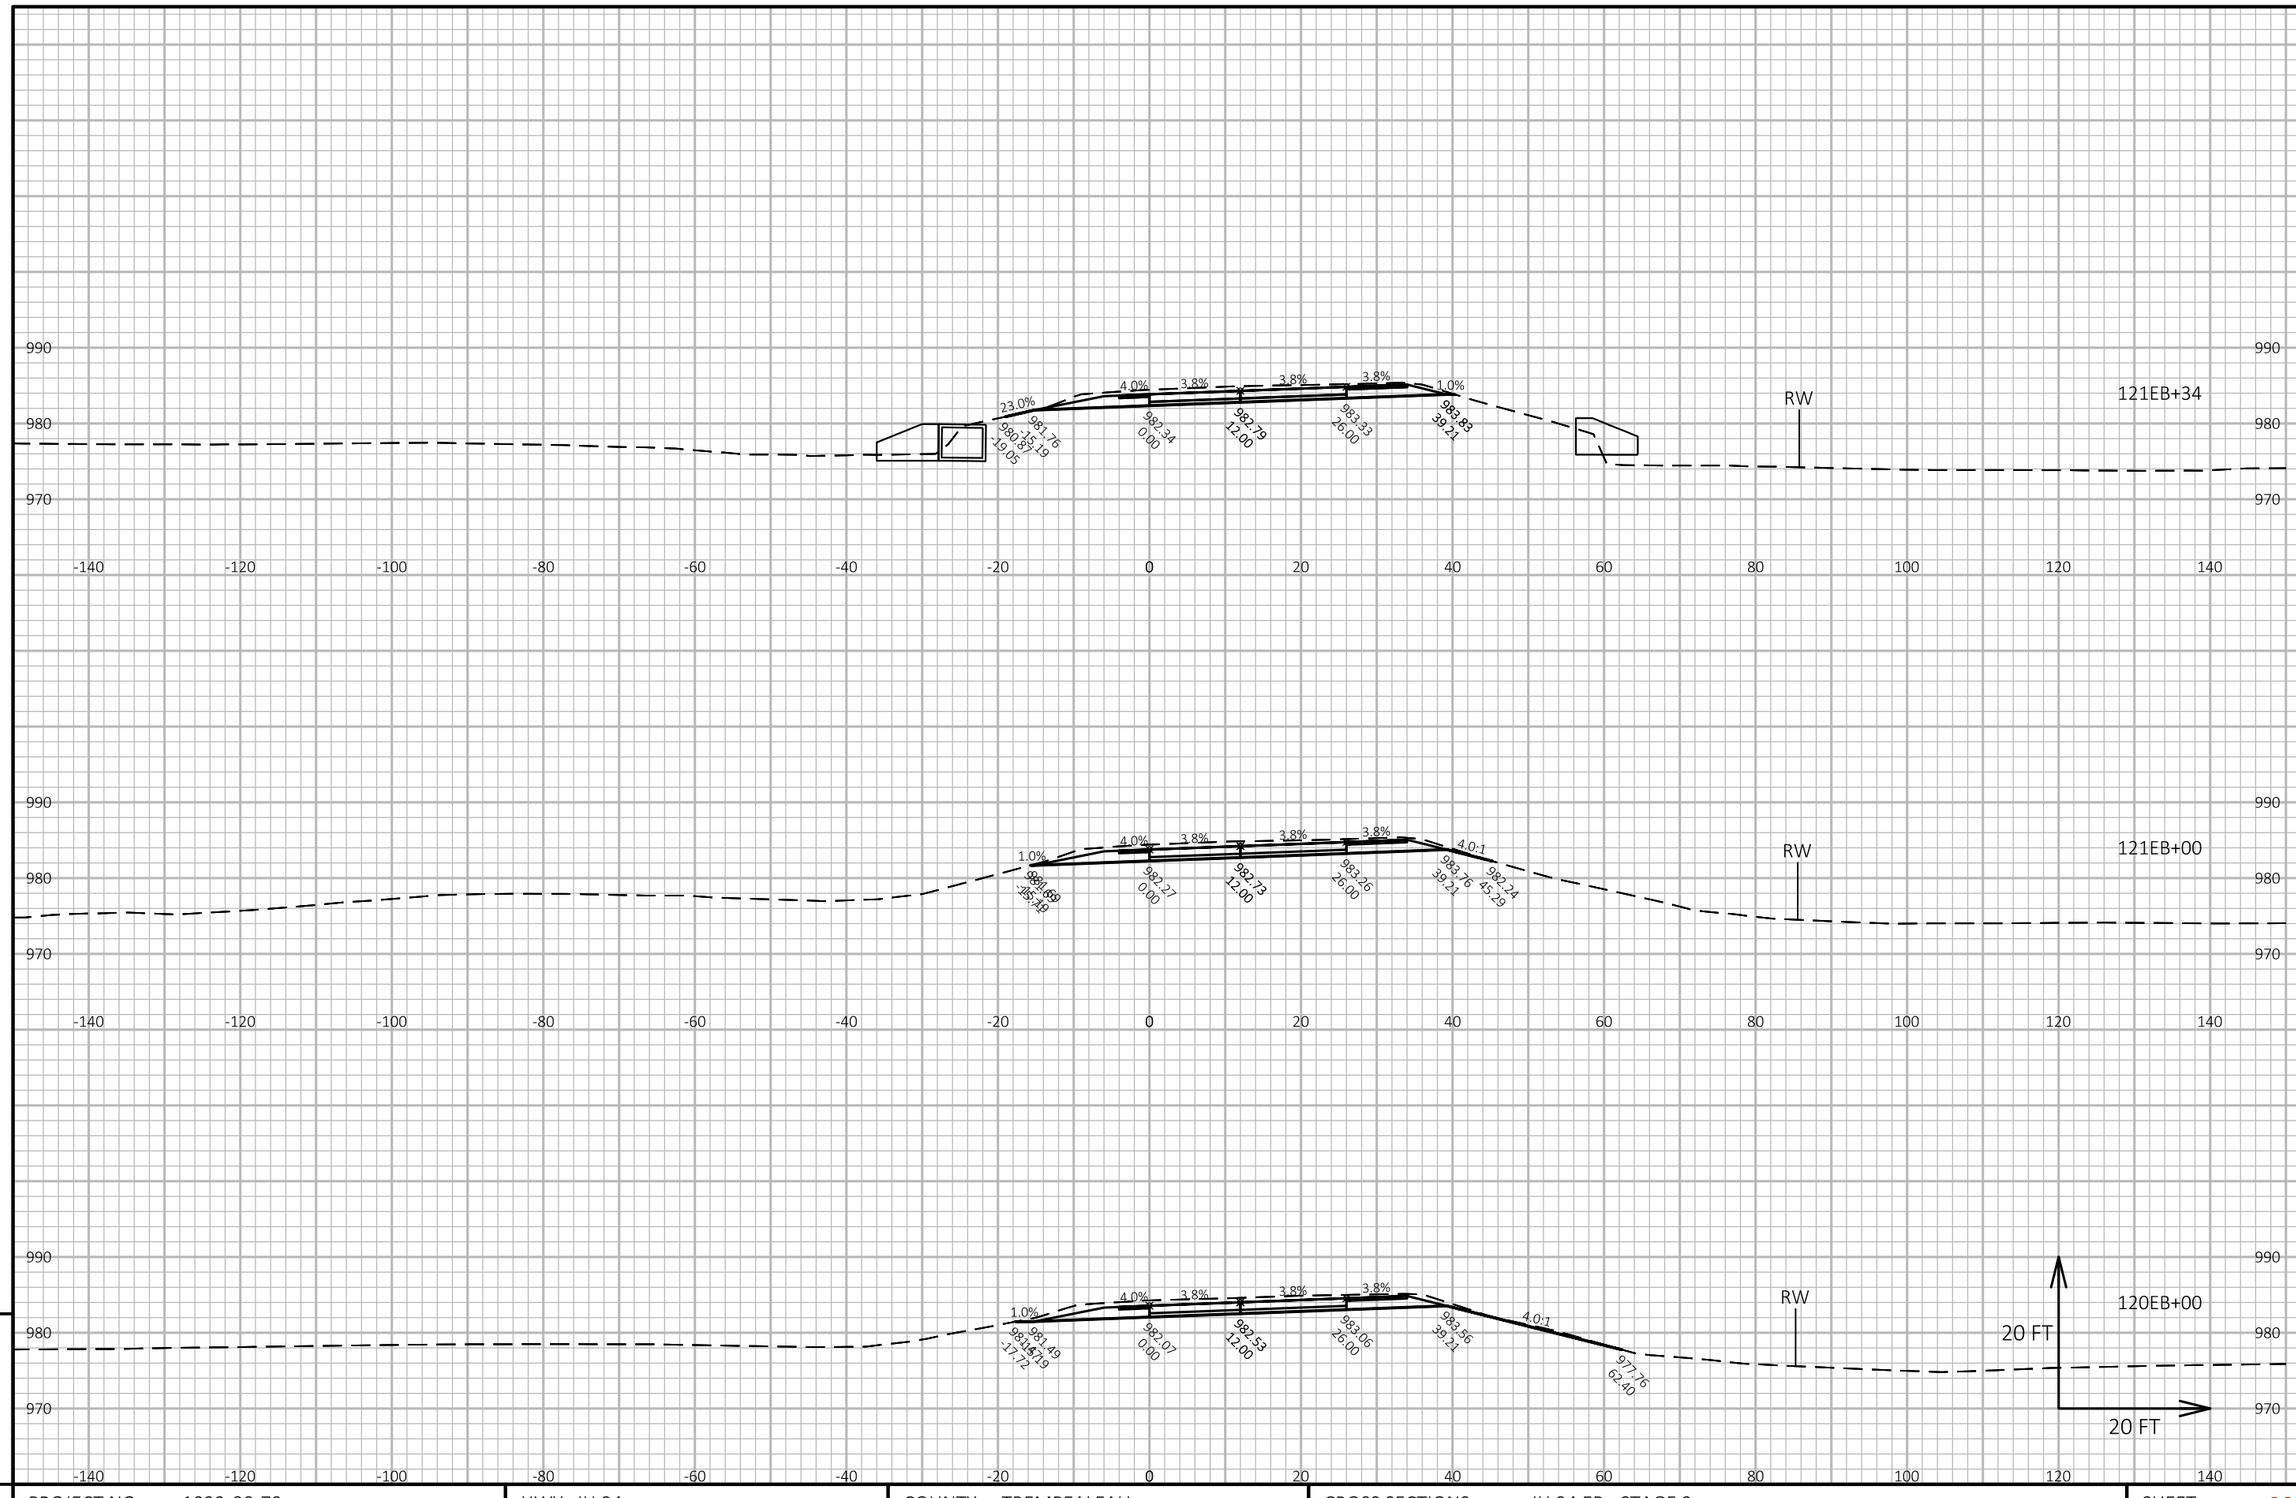

APPROVED FOR UTILITY RELOCATION May 1, 2018

9

9

PROJECT NO: 1022-00-79	HWY: IH 94	COUNTY: TREMPEALEAU	CROSS SECTIONS: IH 94 EB - STAGE 2	SHEET 295	E

FILE NAME : G:\WDOTCO\16048 (2016-2018 DESIGN WO)\16048-006\CIVIL 3D\SHEETSPLAN\CROSS SECTION\090101-XS-94 EB.DWG
LAYOUT NAME - IH 94 EB - (25)

PLOT DATE : 4/25/2018 9:53 AM PLOT BY : KL ENGINEERING PLOT NAME : PLOT SCALE : 1 IN:20 FT HORZ. / 1 IN:20 FT VERT.

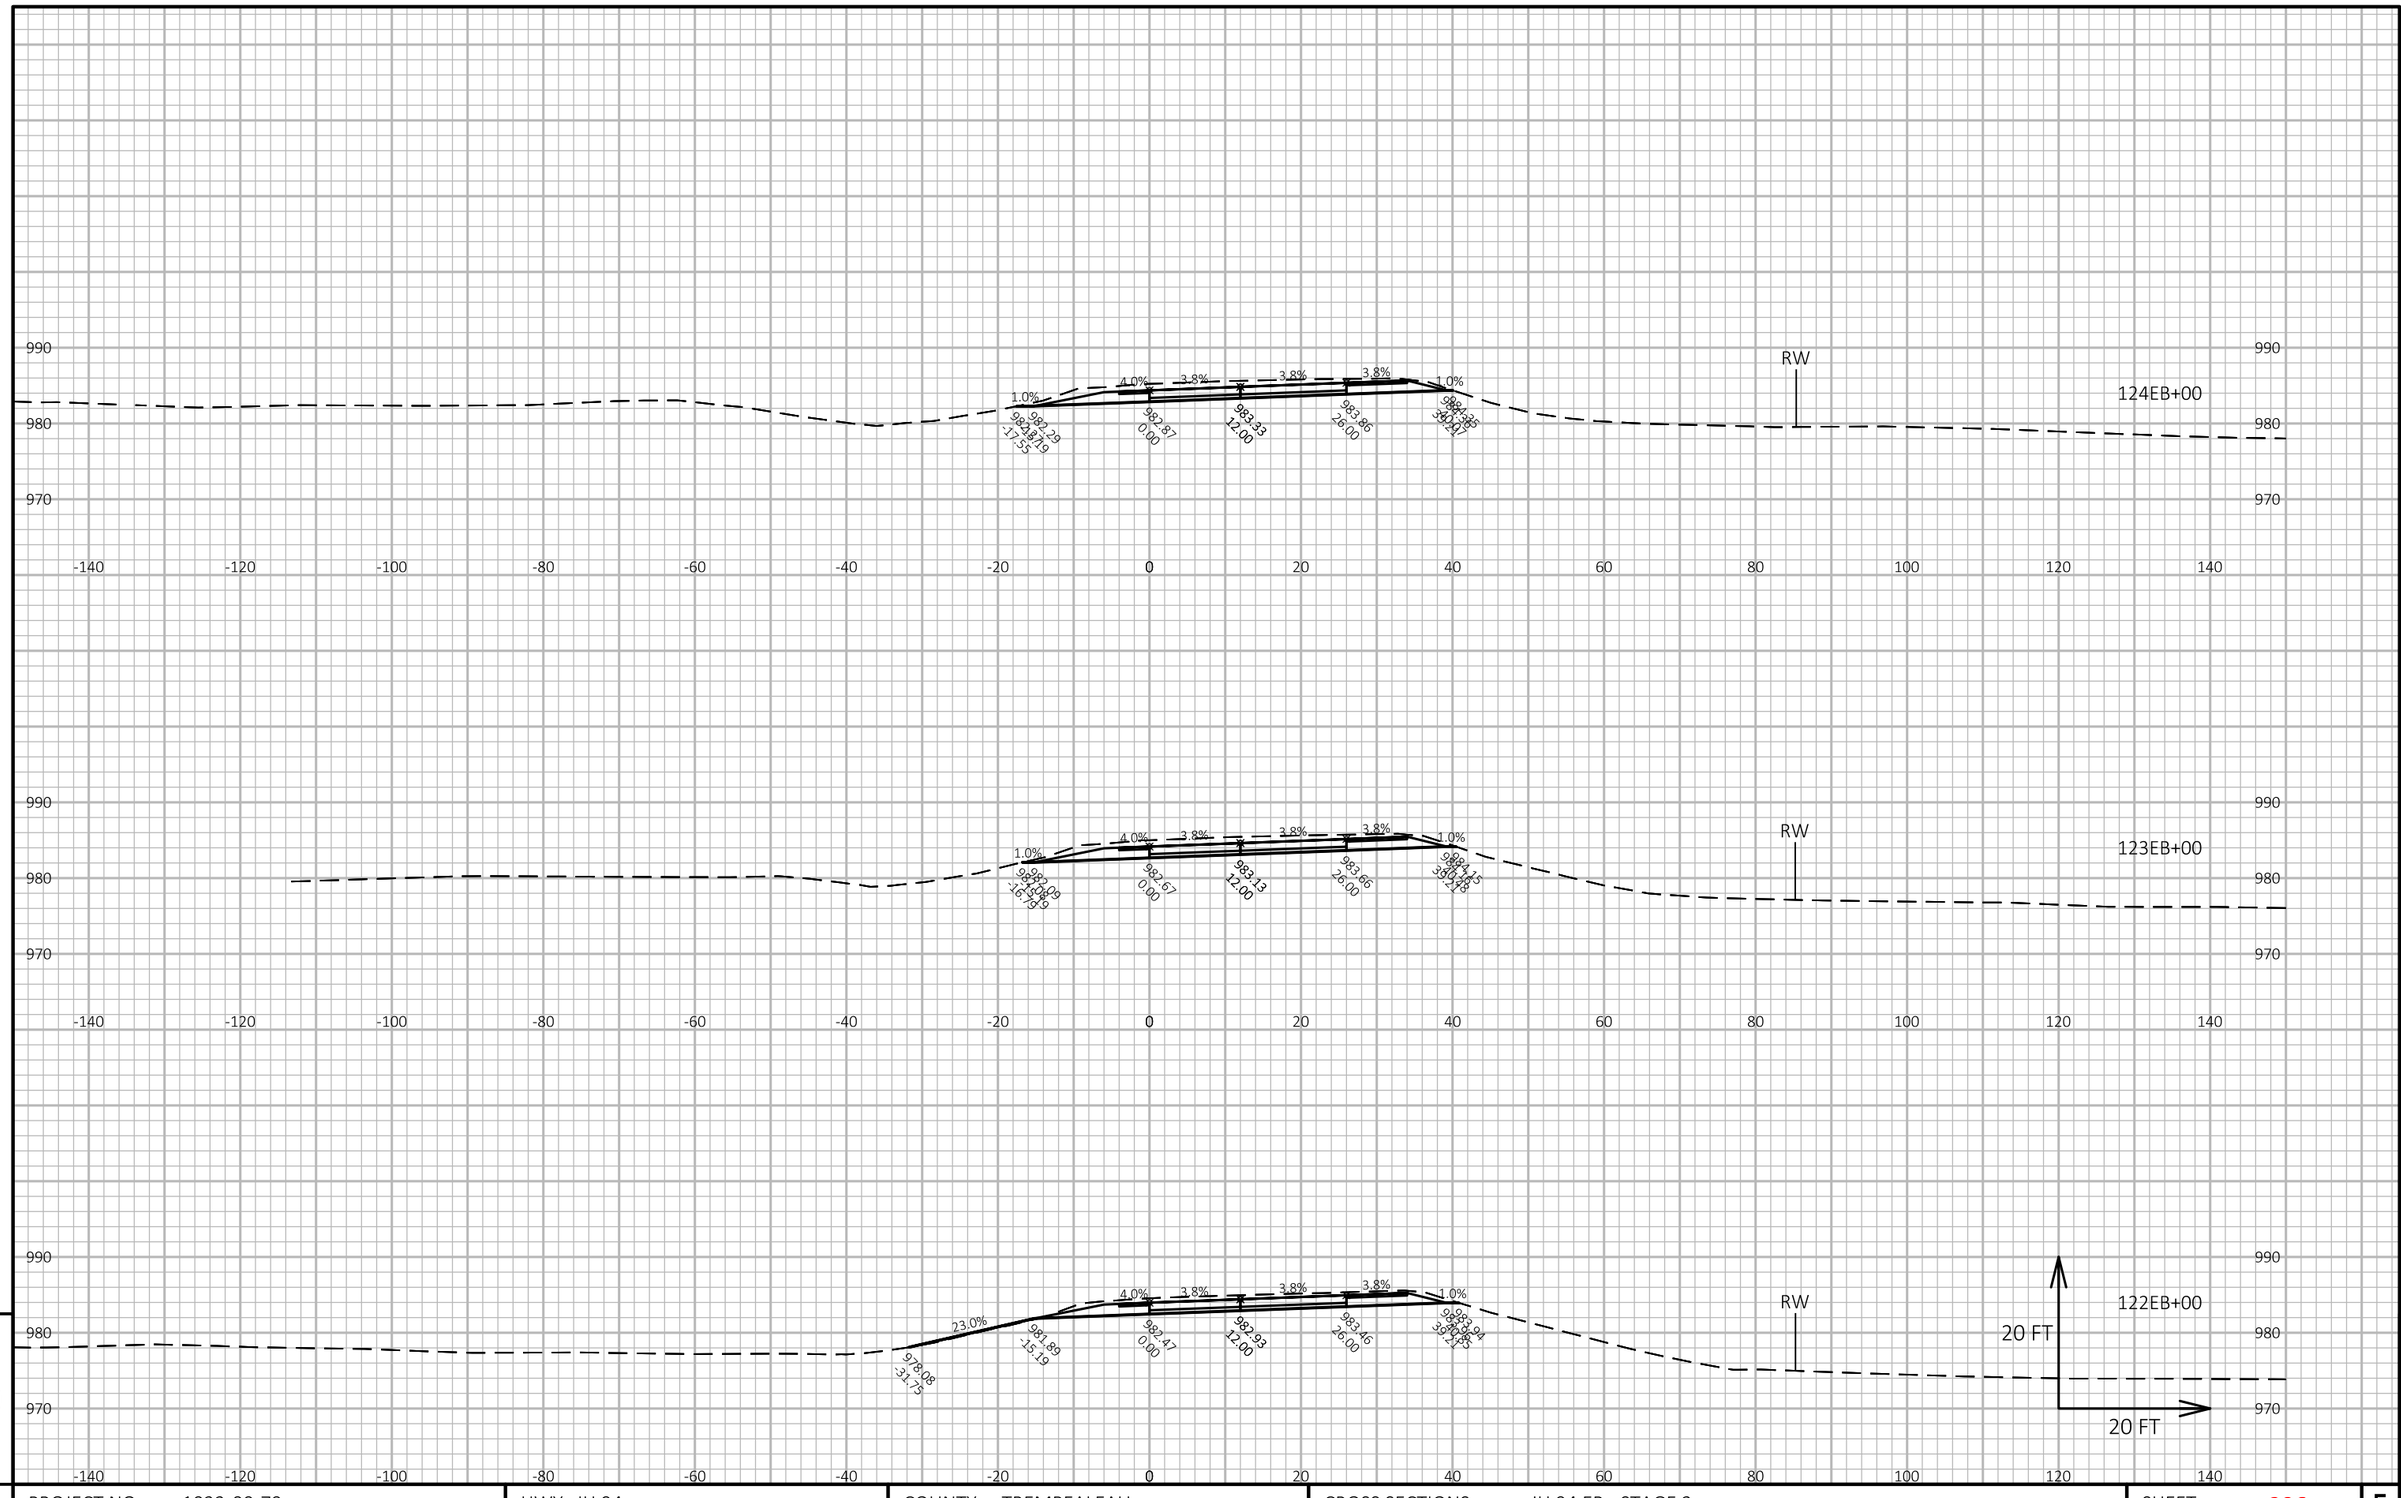

APPROVED FOR UTILITY RELOCATION May 1, 2018

9

9

PROJECT NO: 1022-00-79	HWY: IH 94	COUNTY: TREMPEALEAU	CROSS SECTIONS: IH 94 EB - STAGE 2	SHEET 296	E

FILE NAME : G:\WDOTCO\16048 (2016-2018 DESIGN WO)\16048-006\CIVIL 3D\SHEETSPLAN\CROSS SECTION\090101-XS-94 EB.DWG
LAYOUT NAME - IH 94 EB - (26)

PLOT DATE : 4/25/2018 9:54 AM PLOT BY : KL ENGINEERING PLOT NAME : PLOT SCALE : 1 IN:20 FT HORZ. / 1 IN:20 FT VERT.

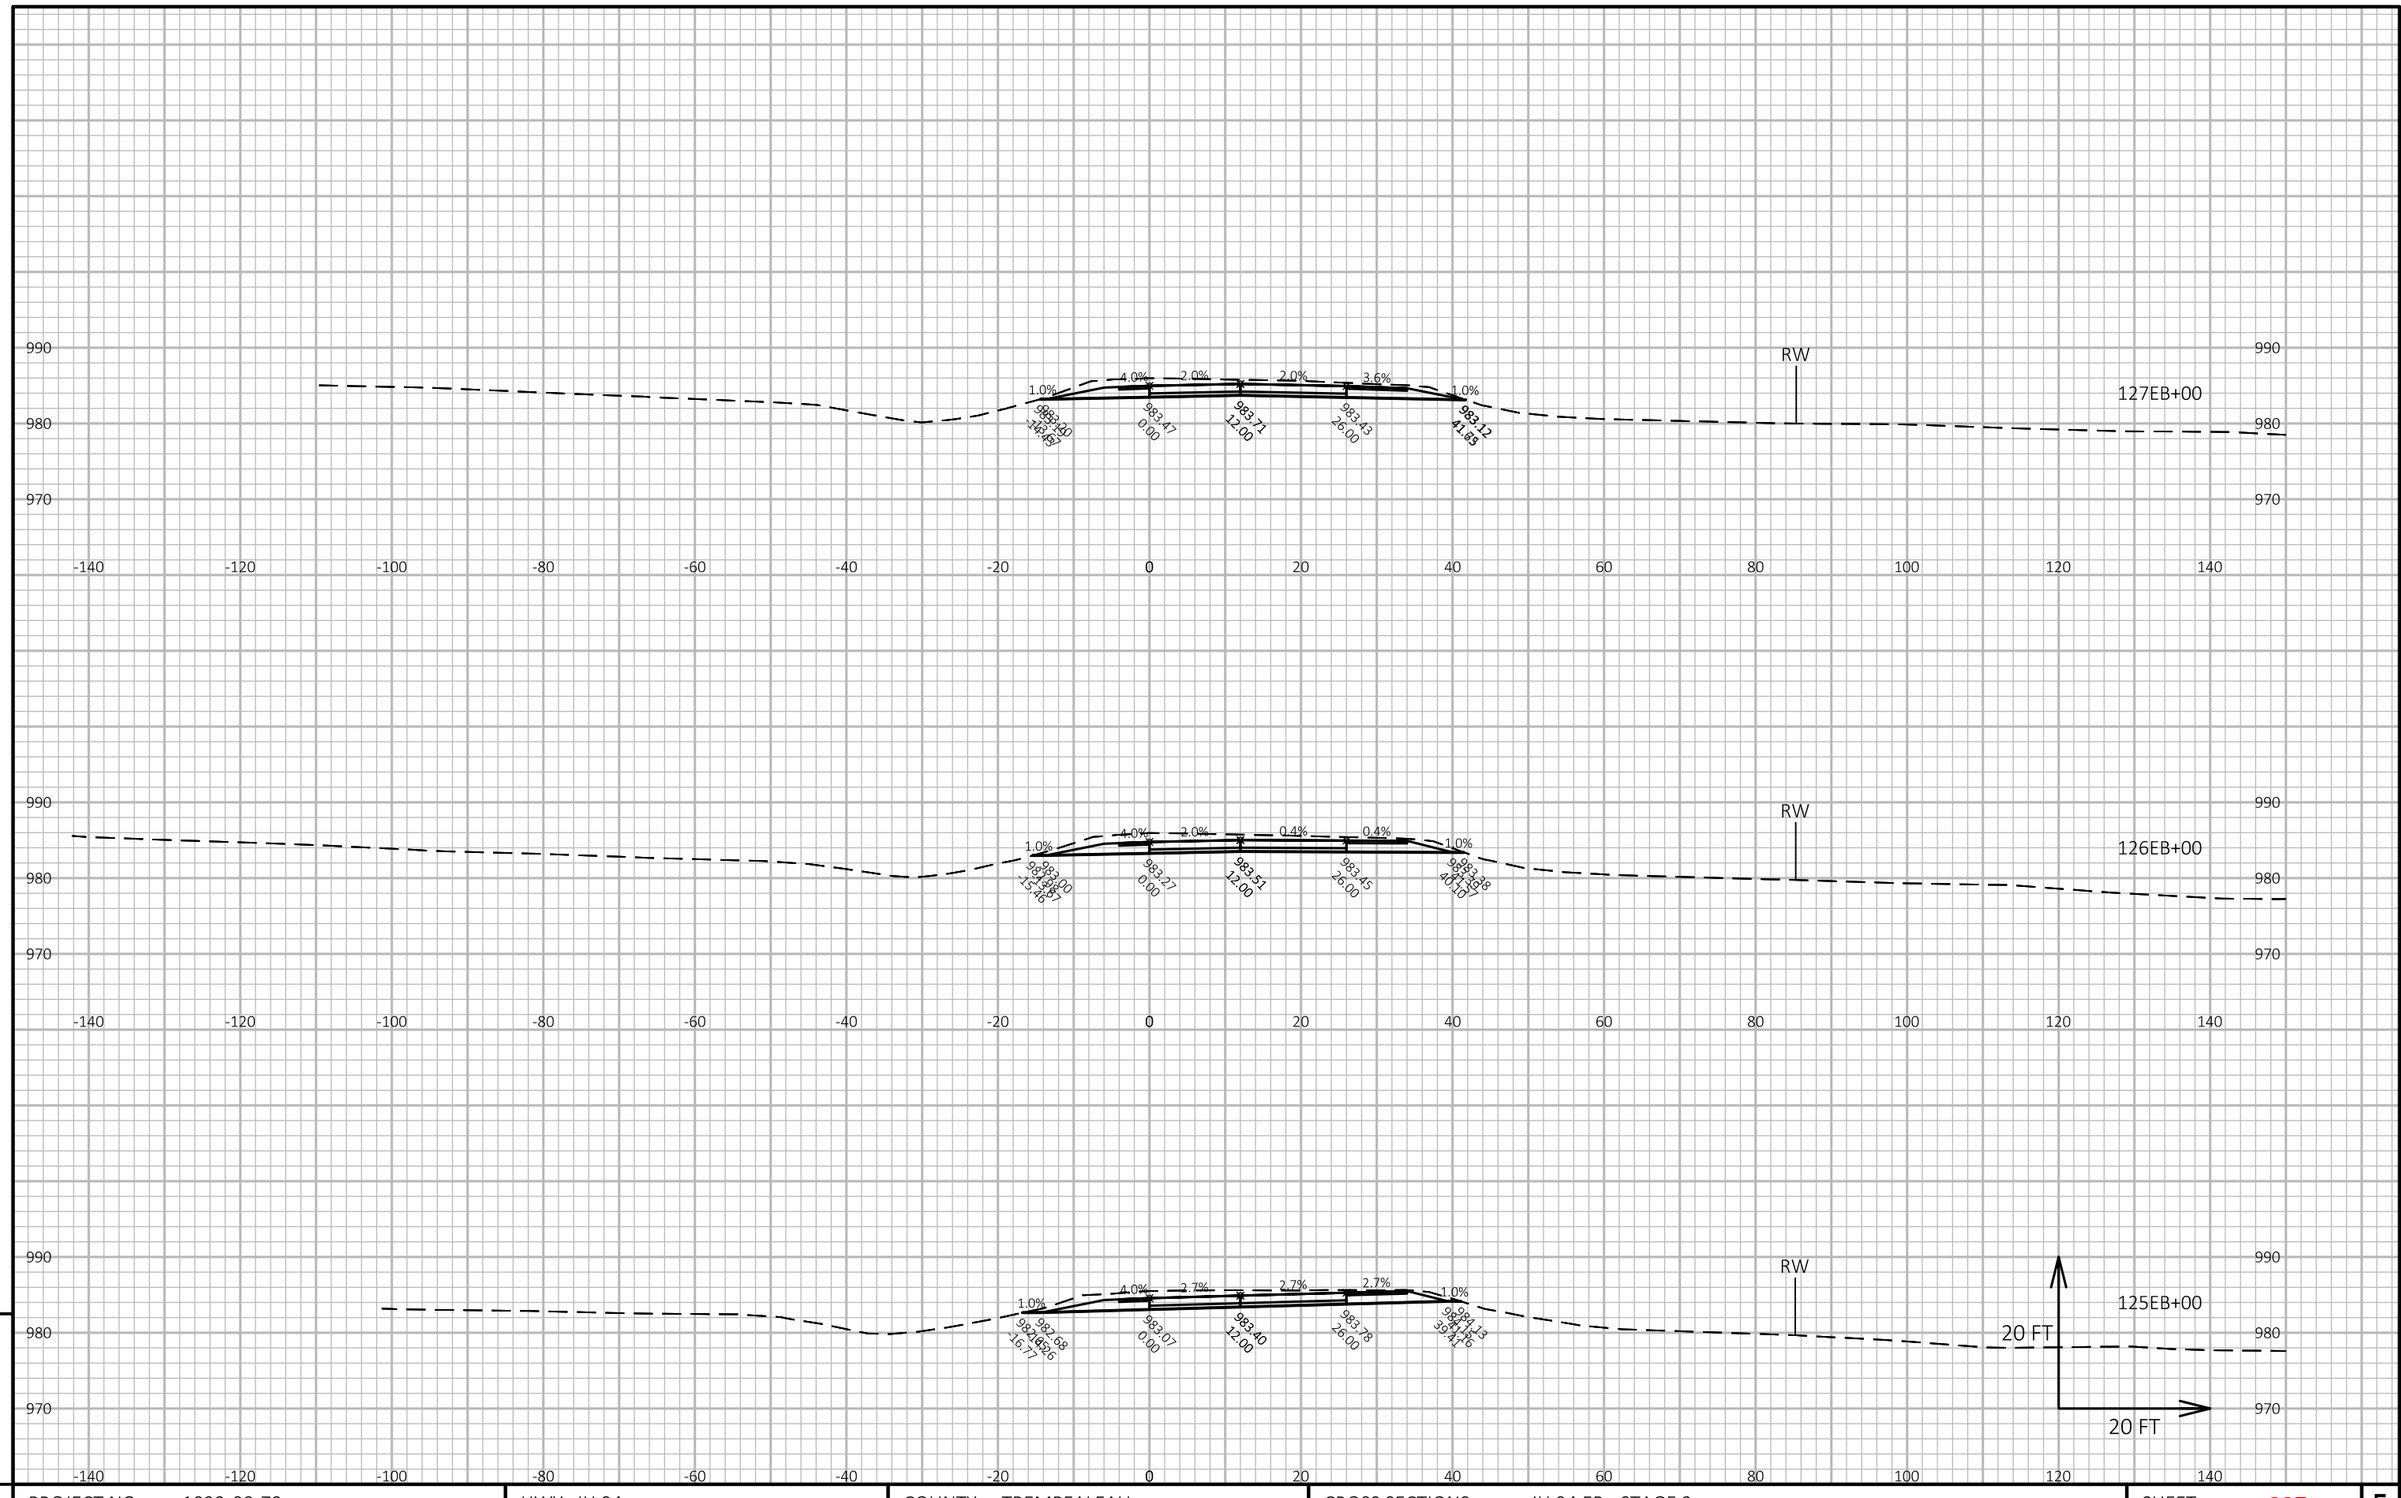

APPROVED FOR UTILITY RELOCATION May 1, 2018

9

9

PROJECT NO: 1022-00-79	HWY: IH 94	COUNTY: TREMPEALEAU	CROSS SECTIONS: IH 94 EB - STAGE 2	SHEET 297	E

FILE NAME : G:\WDOTCO\16048 (2016-2018 DESIGN WO)\16048-006\CIVIL 3D\SHEETSPLAN\CROSS SECTION\090101-XS-94 EB.DWG
LAYOUT NAME - IH 94 EB - (27)

PLOT DATE : 4/25/2018 9:54 AM PLOT BY : KL ENGINEERING PLOT NAME : PLOT SCALE : 1 IN:20 FT HORZ. / 1 IN:20 FT VERT.

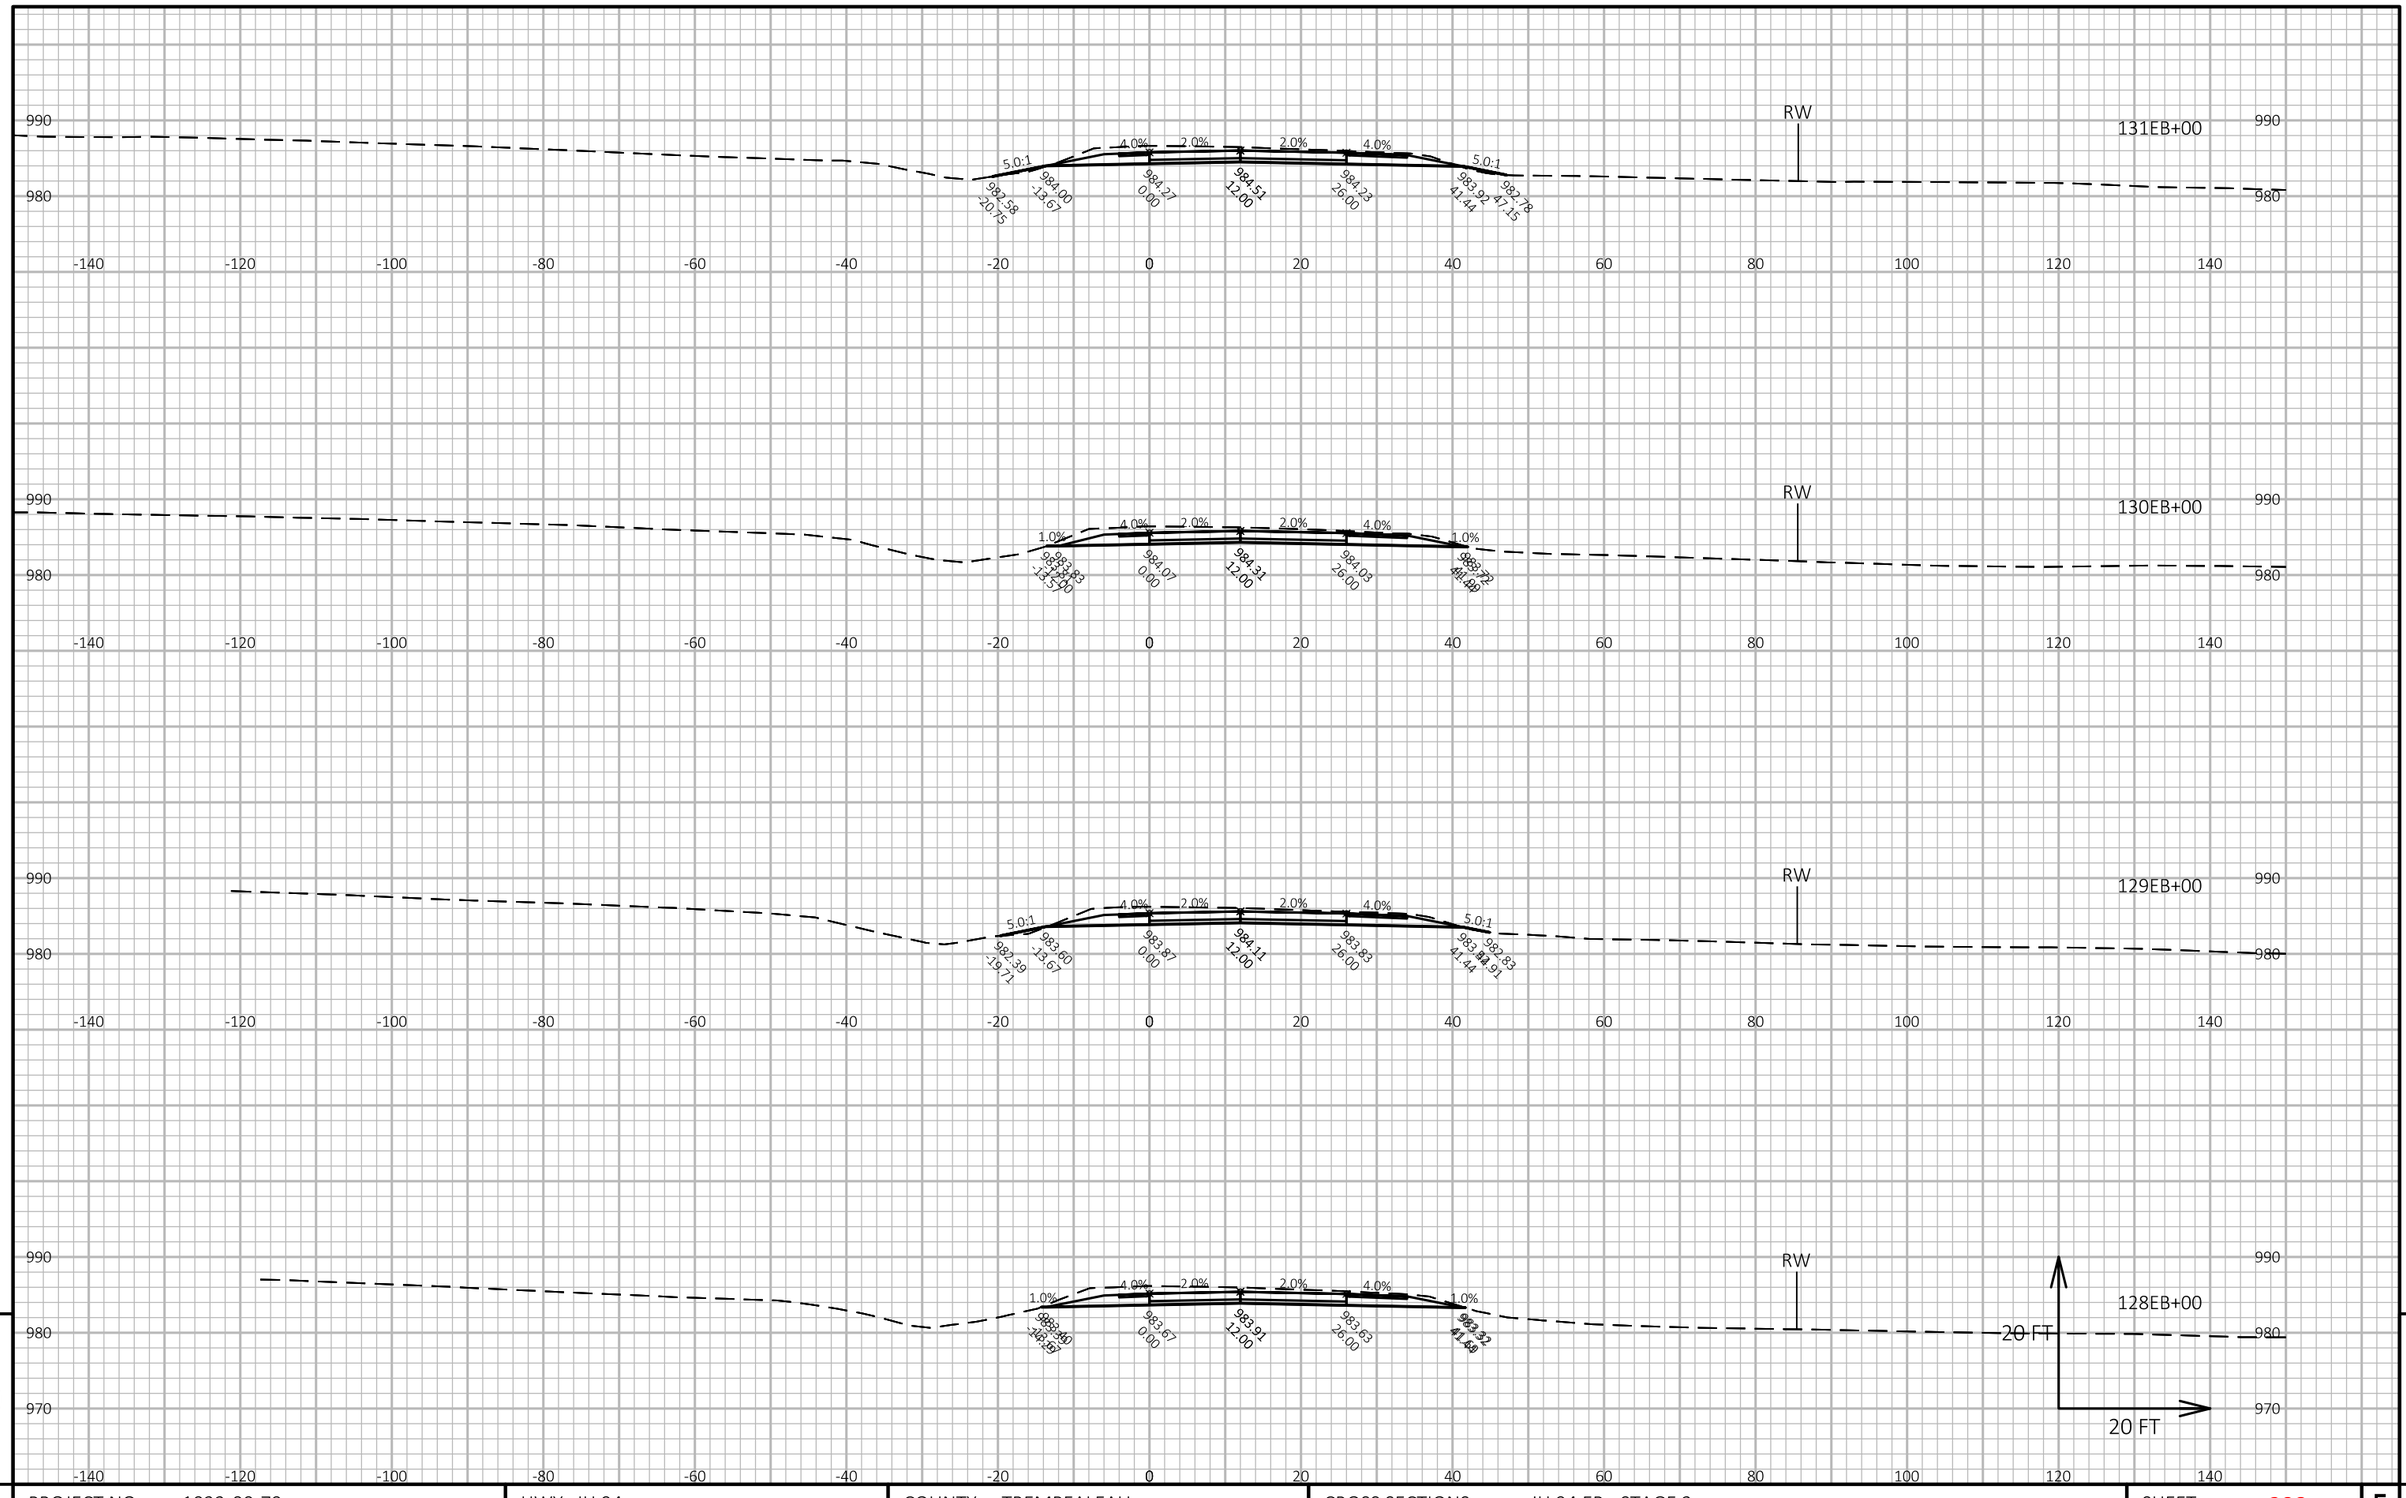

APPROVED FOR UTILITY RELOCATION May 1, 2018

9

9

PROJECT NO: 1022-00-79	HWY: IH 94	COUNTY: TREMPEALEAU	CROSS SECTIONS: IH 94 EB - STAGE 2	SHEET 298	E

FILE NAME : G:\WDOTCO\16048 (2016-2018 DESIGN WO)\16048-006\CIVIL 3D\SHEETSPLAN\CROSS SECTION\090101-XS-94 EB.DWG
LAYOUT NAME - IH 94 EB - (28)

PLOT DATE : 4/25/2018 9:55 AM PLOT BY : KL ENGINEERING PLOT NAME : PLOT SCALE : 1 IN:20 FT HORZ. / 1 IN:20 FT VERT.

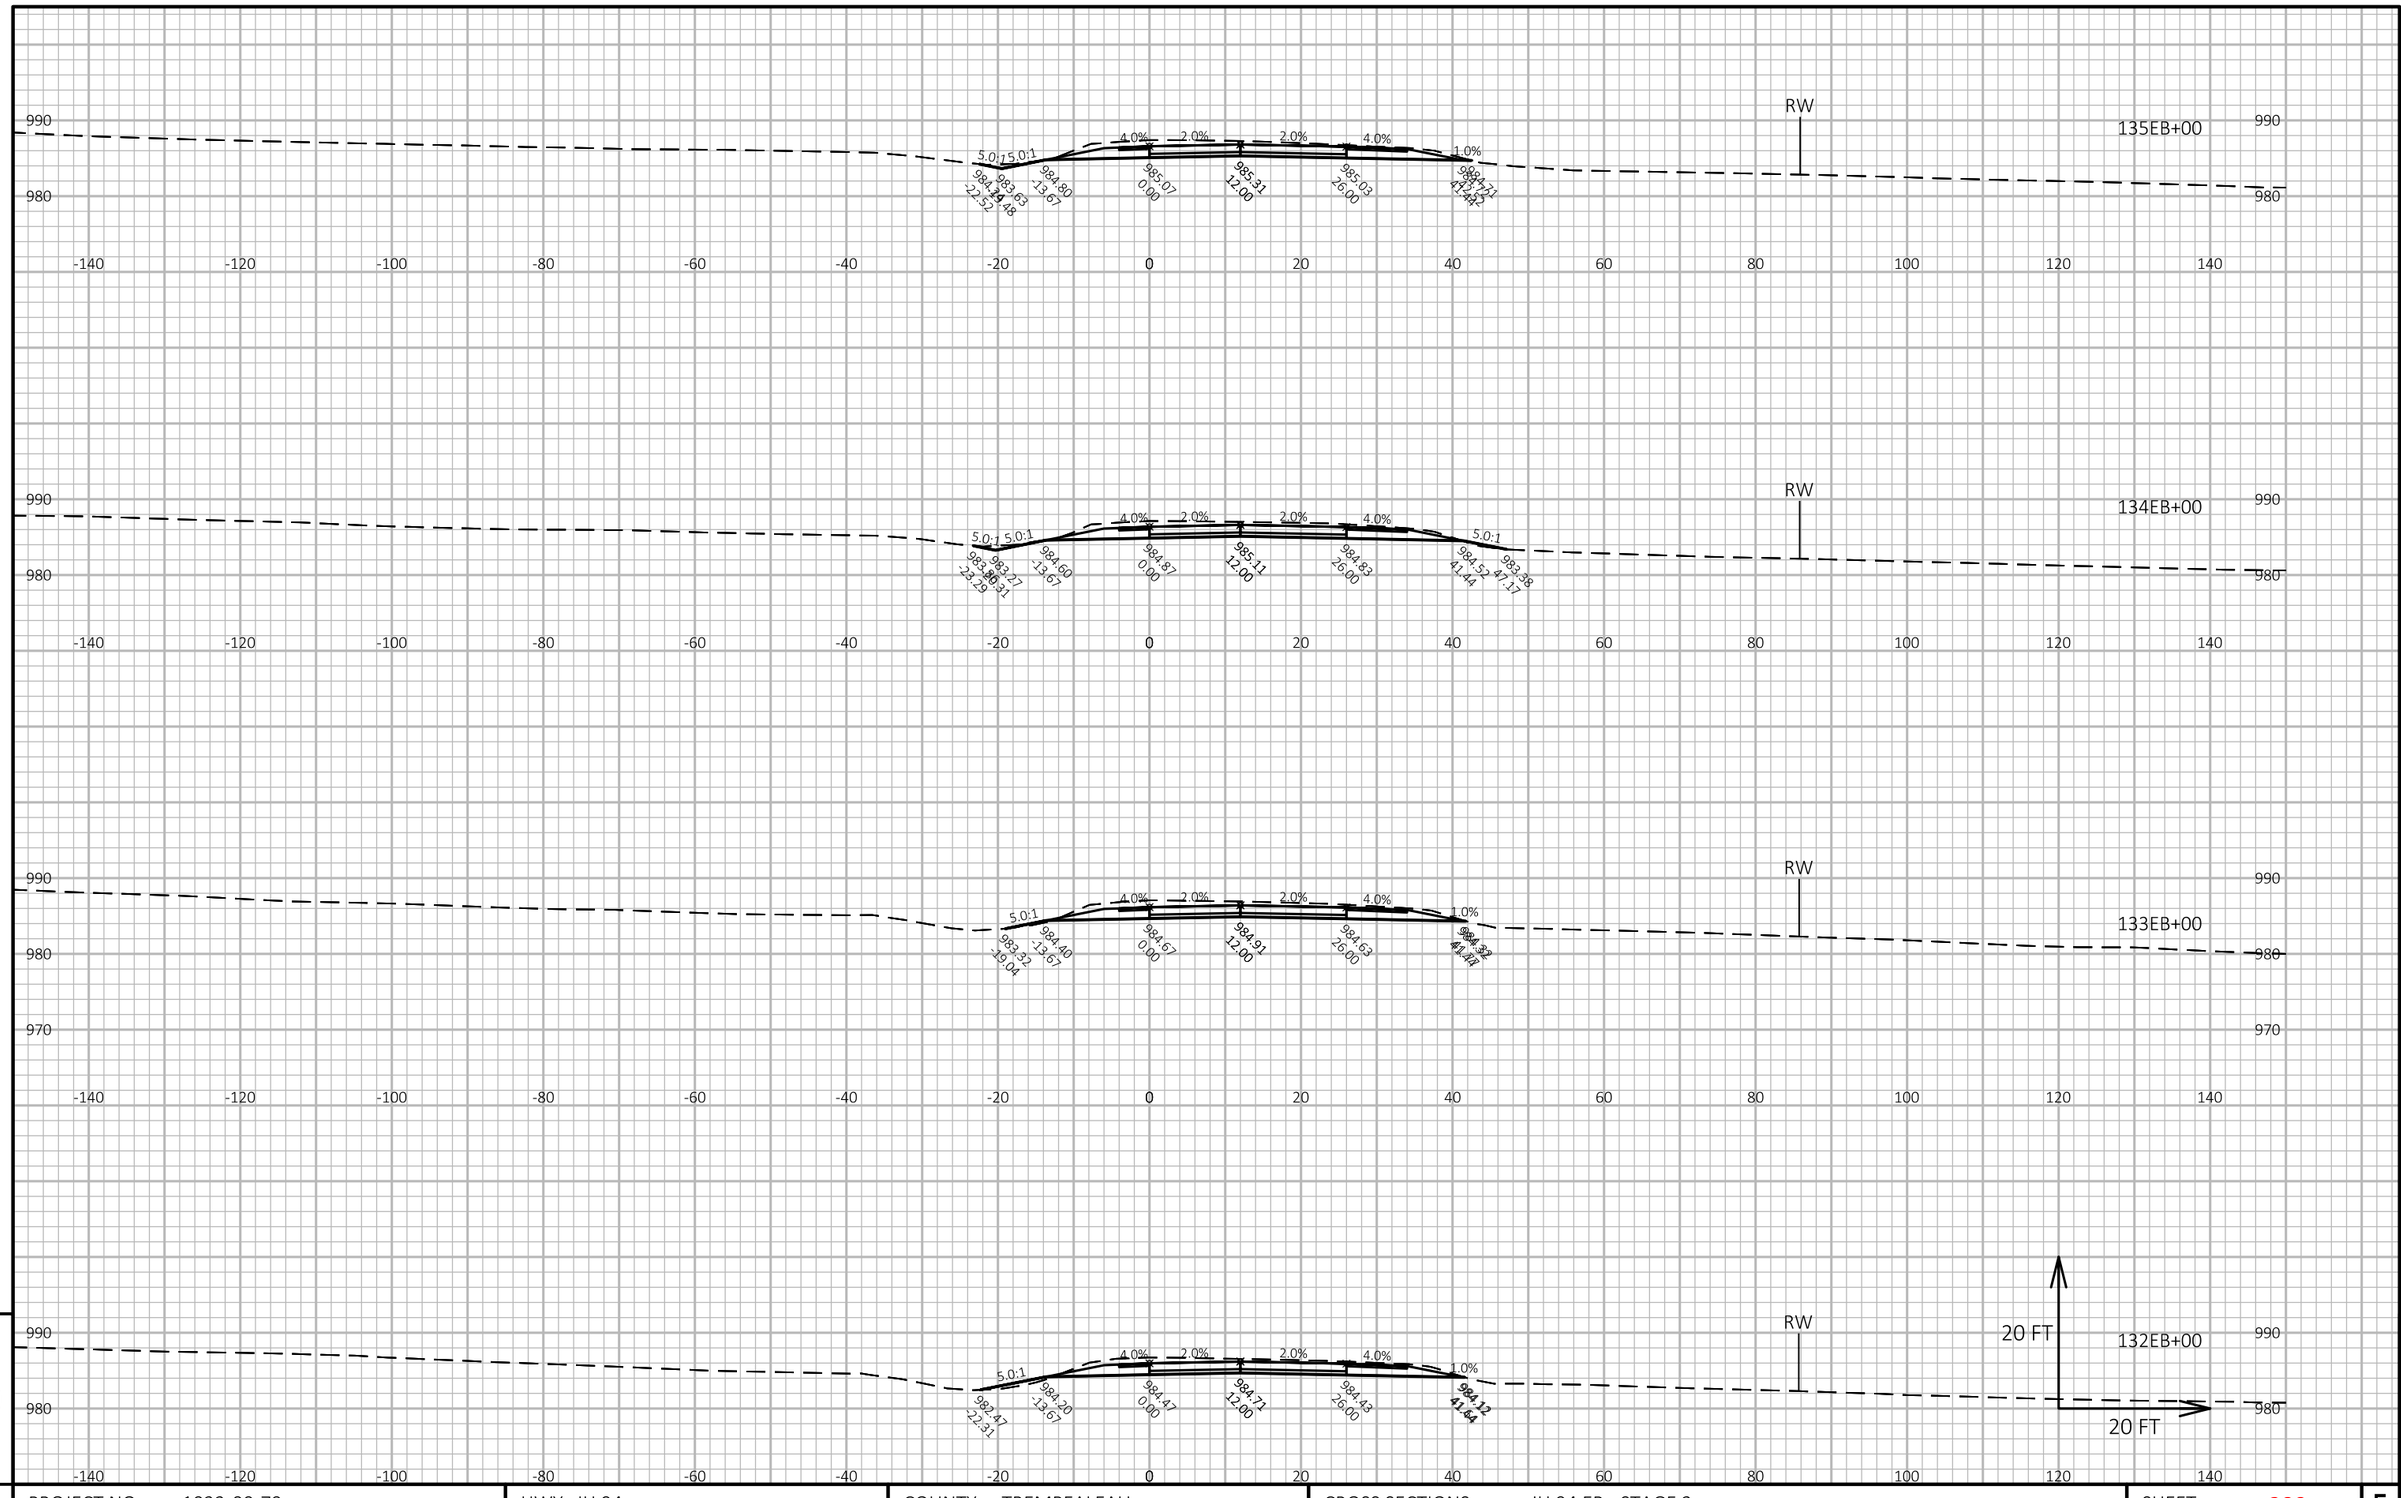

APPROVED FOR UTILITY RELOCATION May 1, 2018

9

9

PROJECT NO: 1022-00-79	HWY: IH 94	COUNTY: TREMPEALEAU	CROSS SECTIONS: IH 94 EB - STAGE 2	SHEET 299	E

FILE NAME : G:\WDOTCO\16048 (2016-2018 DESIGN WO)\16048-006\CIVIL 3D\SHEETSPLAN\CROSS SECTION\090101-XS-94 EB.DWG
LAYOUT NAME - IH 94 EB - (29)

PLOT DATE : 4/25/2018 9:55 AM PLOT BY : KL ENGINEERING PLOT NAME : PLOT SCALE : 1 IN:20 FT HORZ. / 1 IN:20 FT VERT.

WISDOT/CADDS SHEET 49

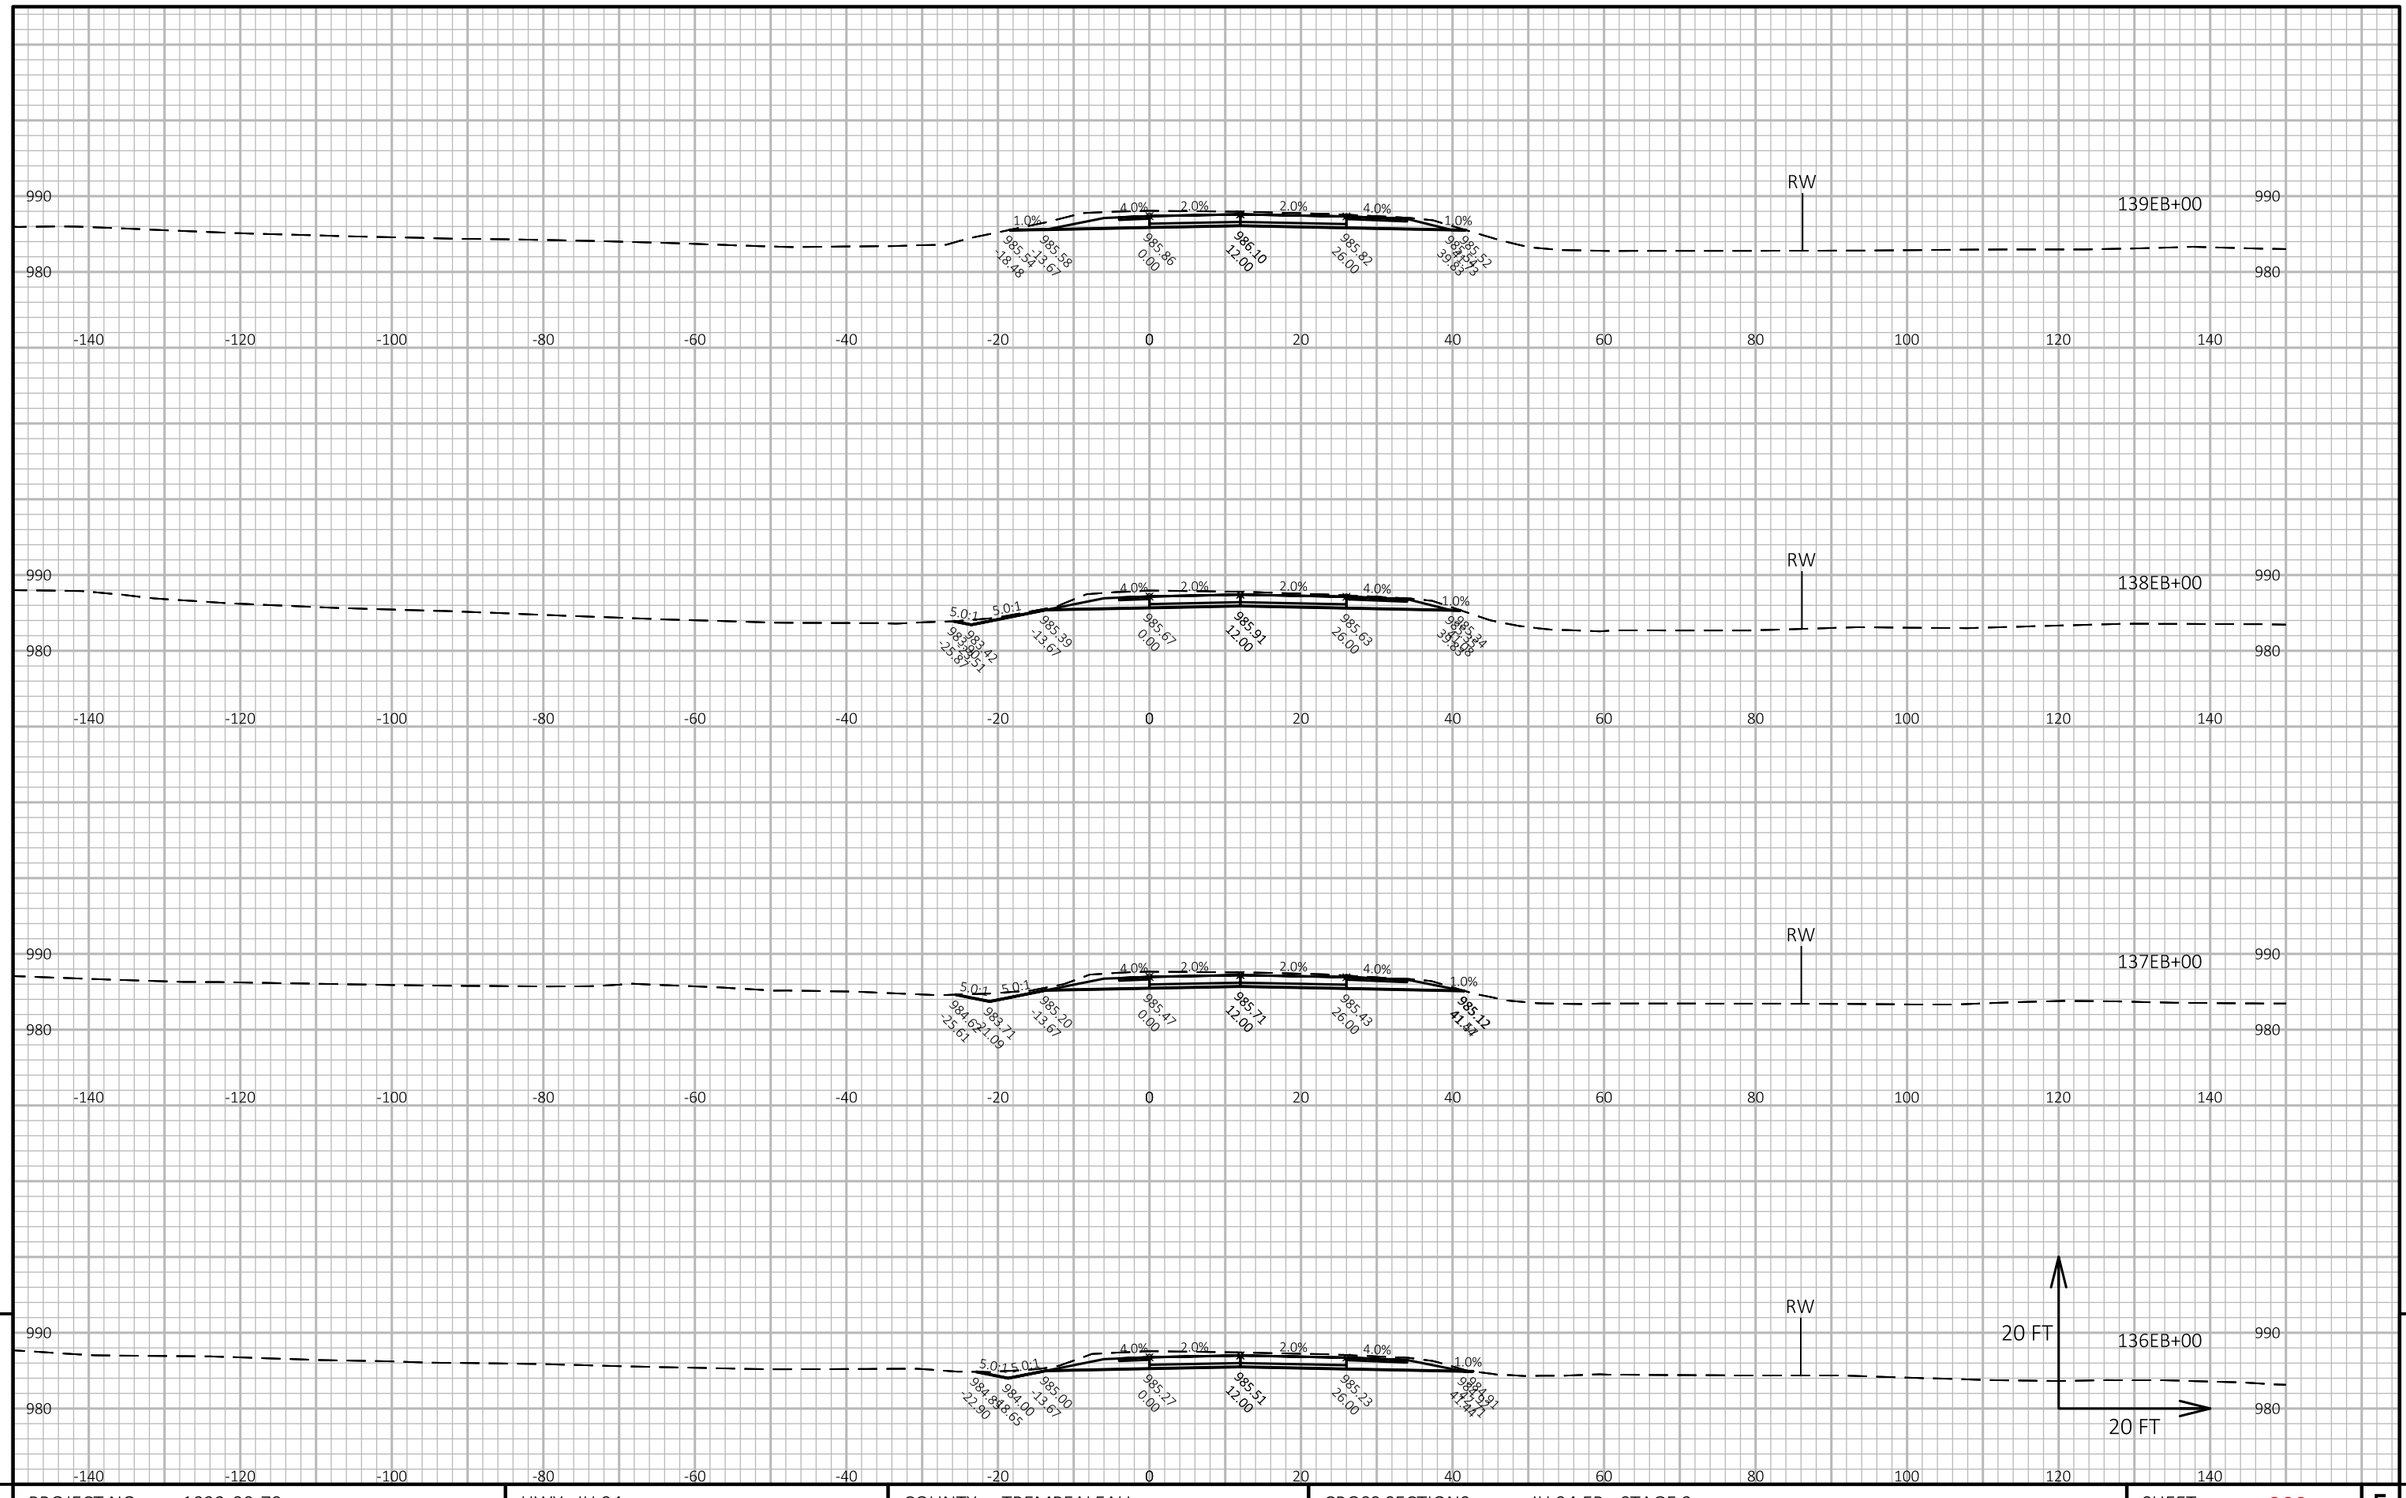

APPROVED FOR UTILITY RELOCATION May 1, 2018

9

9

PROJECT NO: 1022-00-79	HWY: IH 94	COUNTY: TREMPEALEAU	CROSS SECTIONS: IH 94 EB - STAGE 2	SHEET 300	E

FILE NAME : G:\WDOTCO\16048 (2016-2018 DESIGN WO)\16048-006\CIVIL 3D\SHEETSPLAN\CROSS SECTION\090101-XS-94 EB.DWG
LAYOUT NAME - IH 94 EB - (30)

PLOT DATE : 4/25/2018 9:56 AM PLOT BY : KL ENGINEERING PLOT NAME : PLOT SCALE : 1 IN:20 FT HORZ. / 1 IN:20 FT VERT.

APPROVED FOR UTILITY RELOCATION May 1, 2018

9

9

PROJECT NO: 1022-00-79	HWY: IH 94	COUNTY: TREMPEALEAU	CROSS SECTIONS: IH 94 EB - STAGE 2	SHEET 301	E

FILE NAME : G:\WDOTCO\16048 (2016-2018 DESIGN WO)\16048-006\CIVIL 3D\SHEETSPLAN\CROSS SECTION\090101-XS-94 EB.DWG
LAYOUT NAME - IH 94 EB - (31)

PLOT DATE : 4/25/2018 9:56 AM PLOT BY : KL ENGINEERING PLOT NAME : PLOT SCALE : 1 IN:20 FT HORZ. / 1 IN:20 FT VERT.

APPROVED FOR UTILITY RELOCATION May 1, 2018

9

9

PROJECT NO: 1022-00-79	HWY: IH 94	COUNTY: TREMPEALEAU	CROSS SECTIONS: IH 94 EB - STAGE 2	SHEET 302	E

FILE NAME : G:\WDOTCO\16048 (2016-2018 DESIGN WO)\16048-006\CIVIL 3D\SHEETSPLAN\CROSS SECTION\090101-XS-94 EB.DWG
LAYOUT NAME - IH 94 EB - (32)

PLOT DATE : 4/25/2018 9:57 AM PLOT BY : KL ENGINEERING PLOT NAME : PLOT SCALE : 1 IN:20 FT HORZ. / 1 IN:20 FT VERT.

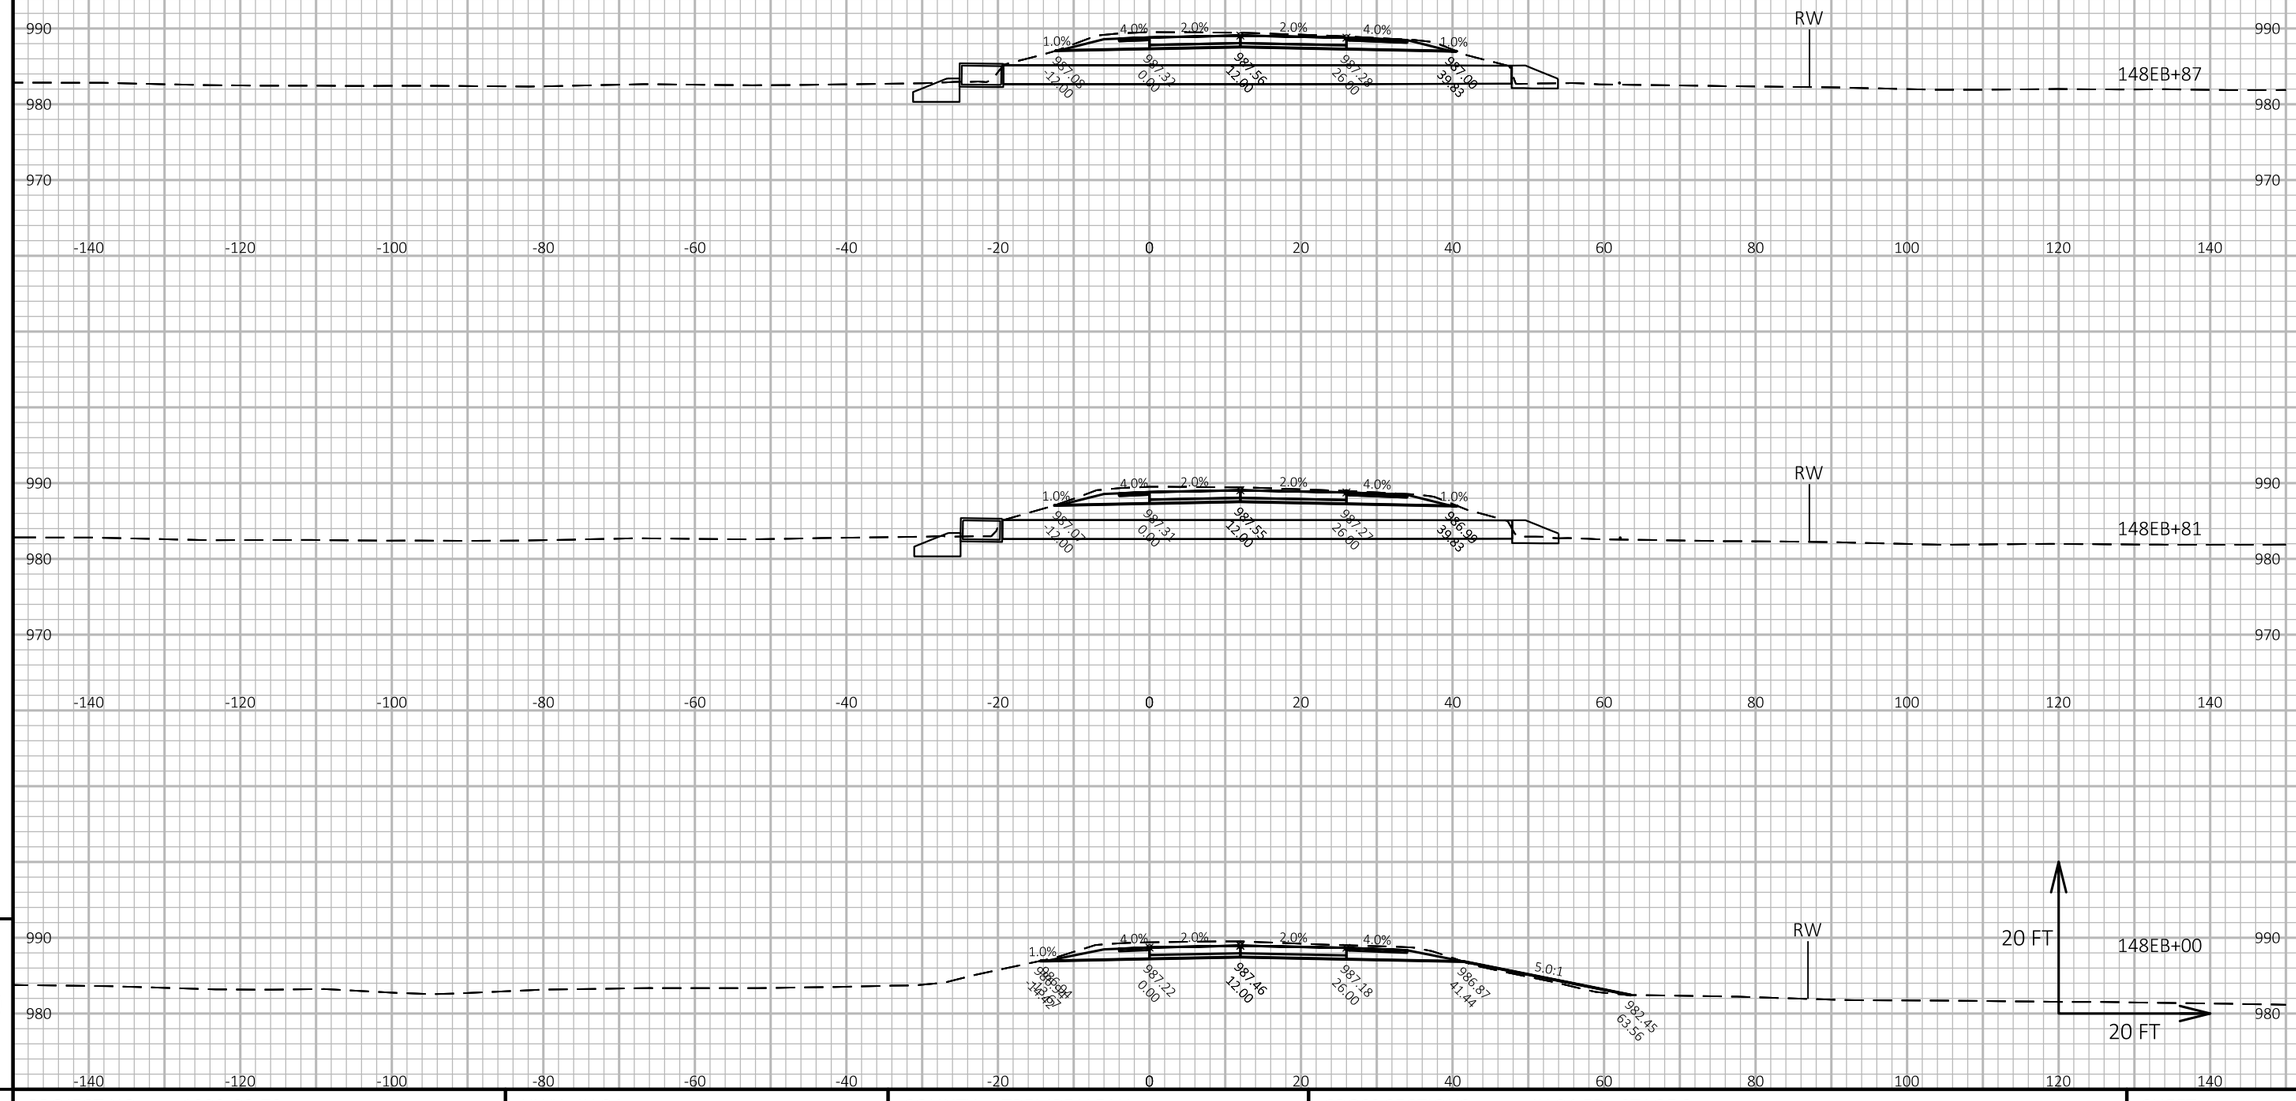

APPROVED FOR UTILITY RELOCATION May 1, 2018

9

9

PROJECT NO: 1022-00-79	HWY: IH 94	COUNTY: TREMPEALEAU	CROSS SECTIONS: IH 94 EB - STAGE 2	SHEET 303	E

FILE NAME : G:\WDOTCO\16048 (2016-2018 DESIGN WO)\16048-006\CIVIL 3D\SHEETSPLAN\CROSS SECTION\090101-XS-94 EB.DWG
LAYOUT NAME - IH 94 EB - (33)

PLOT DATE : 4/25/2018 9:58 AM PLOT BY : KL ENGINEERING PLOT NAME : PLOT SCALE : 1 IN:20 FT HORZ. / 1 IN:20 FT VERT.

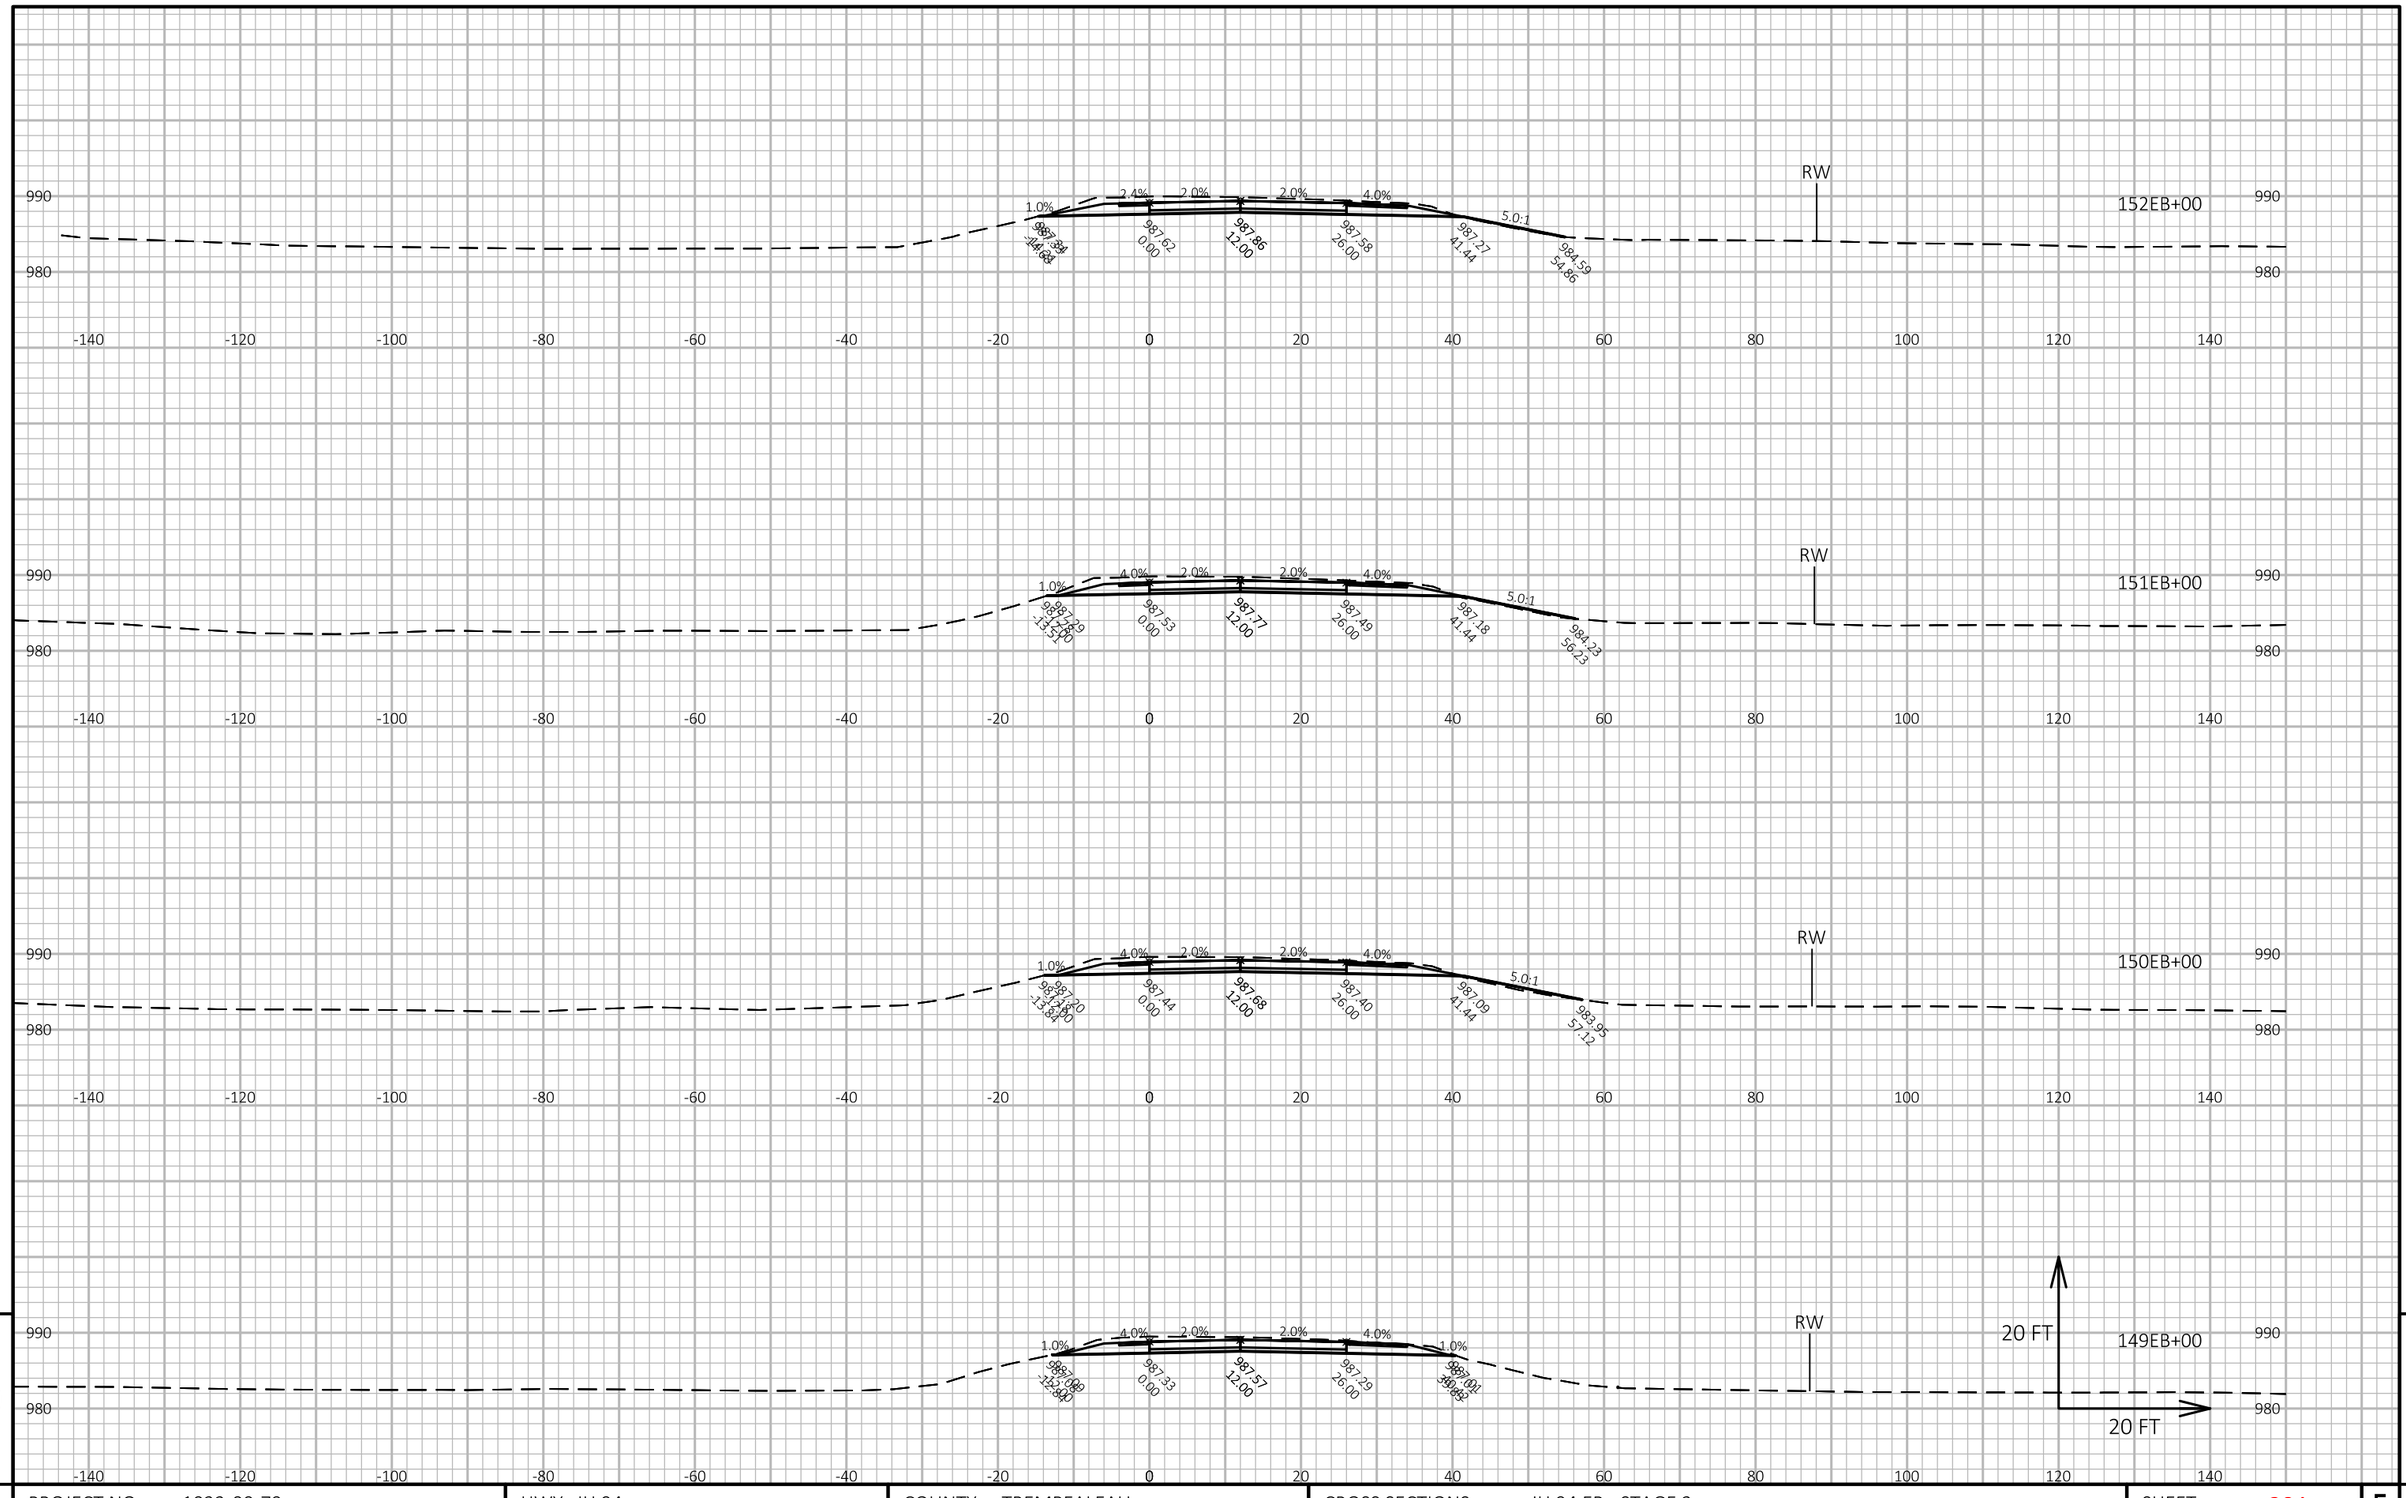

APPROVED FOR UTILITY RELOCATION May 1, 2018

9

9

PROJECT NO: 1022-00-79	HWY: IH 94	COUNTY: TREMPEALEAU	CROSS SECTIONS: IH 94 EB - STAGE 2	SHEET 304	E

FILE NAME : G:\WDOTCO\16048 (2016-2018 DESIGN WO)\16048-006\CIVIL 3D\SHEETSPLAN\CROSS SECTION\090101-XS-94 EB.DWG
LAYOUT NAME - IH 94 EB - (34)

PLOT DATE : 4/25/2018 9:58 AM PLOT BY : KL ENGINEERING PLOT NAME : PLOT SCALE : 1 IN:20 FT HORZ. / 1 IN:20 FT VERT.

APPROVED FOR UTILITY RELOCATION May 1, 2018

9

9

PROJECT NO: 1022-00-79	HWY: IH 94	COUNTY: TREMPEALEAU	CROSS SECTIONS: IH 94 EB - STAGE 2	SHEET 305	E

FILE NAME : G:\WDOTCO\16048 (2016-2018 DESIGN WO)\16048-006\CIVIL 3D\SHEETSPLAN\CROSS SECTION\090101-XS-94 EB.DWG
LAYOUT NAME - IH 94 EB - (35)

PLOT DATE : 4/25/2018 9:59 AM PLOT BY : KL ENGINEERING PLOT NAME : PLOT SCALE : 1 IN:20 FT HORZ. / 1 IN:20 FT VERT.

WISDOT/CADDS SHEET 49

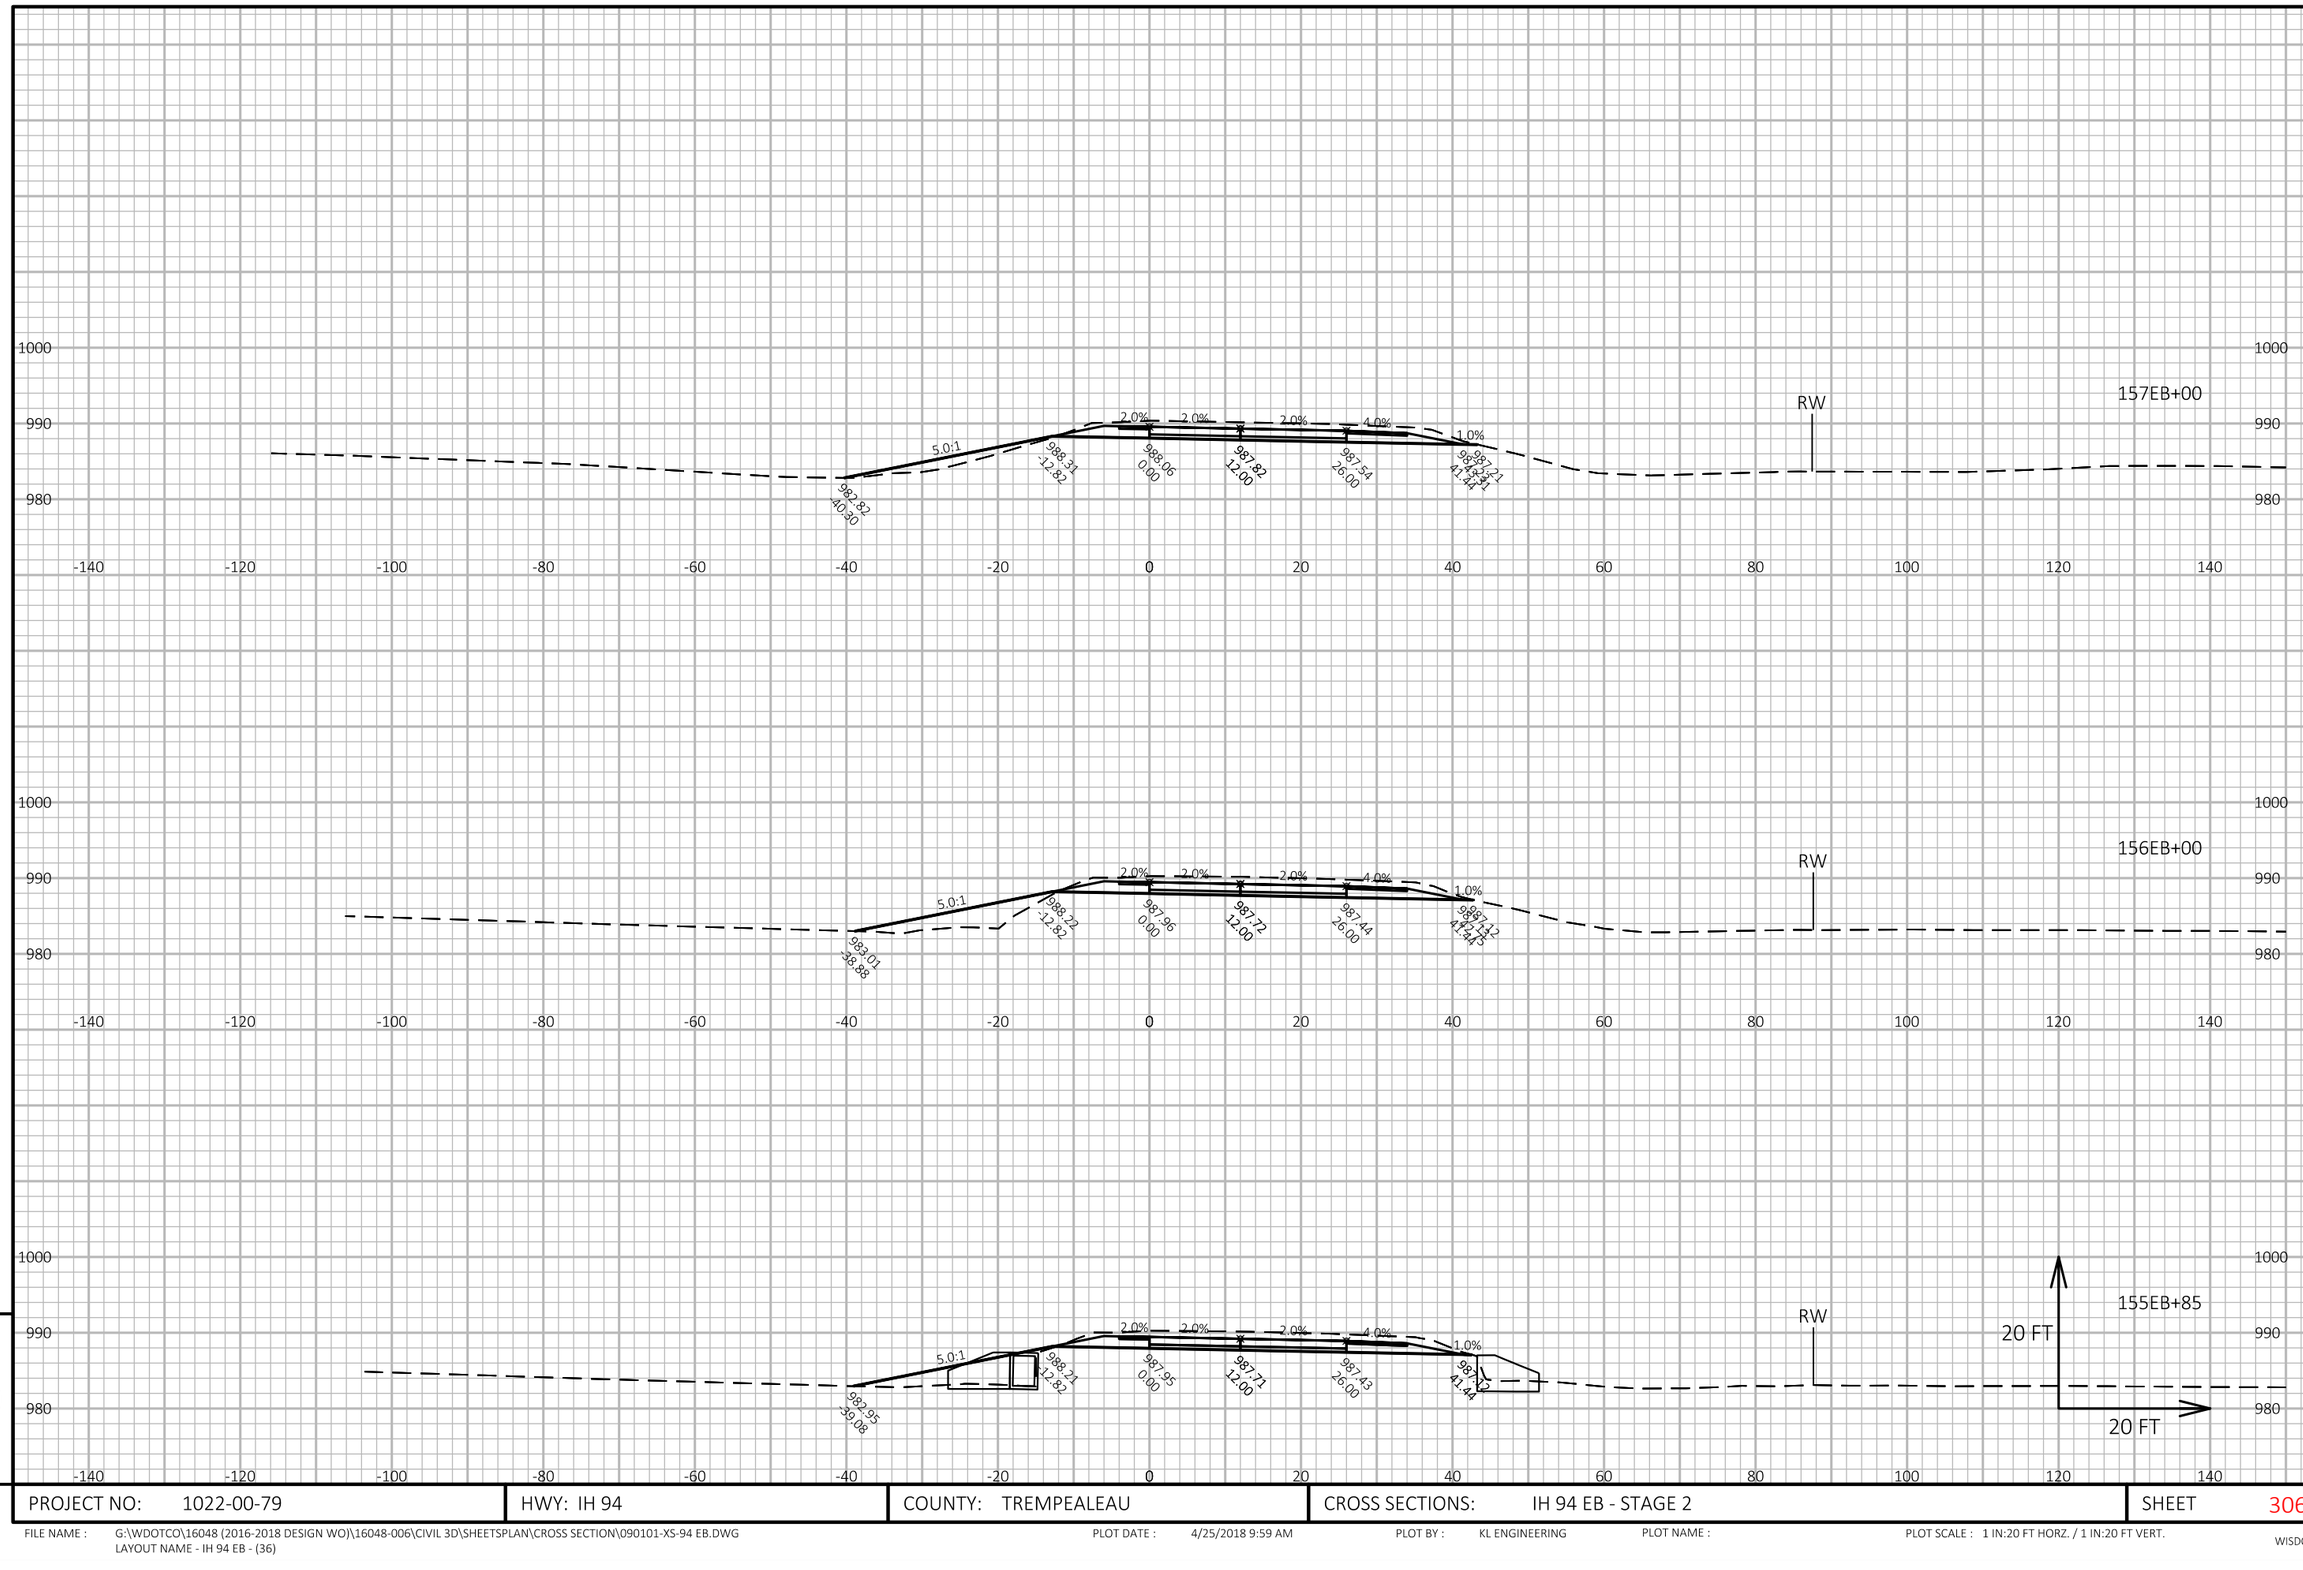

APPROVED FOR UTILITY RELOCATION May 1, 2018

9

9

PROJECT NO: 1022-00-79	HWY: IH 94	COUNTY: TREMPEALEAU	CROSS SECTIONS: IH 94 EB - STAGE 2	SHEET 306	E

FILE NAME : G:\WDOTCO\16048 (2016-2018 DESIGN WO)\16048-006\CIVIL 3D\SHEETSPLAN\CROSS SECTION\090101-XS-94 EB.DWG
LAYOUT NAME - IH 94 EB - (36)

PLOT DATE : 4/25/2018 9:59 AM PLOT BY : KL ENGINEERING PLOT NAME : PLOT SCALE : 1 IN:20 FT HORZ. / 1 IN:20 FT VERT.

WISDOT/CADDS SHEET 49

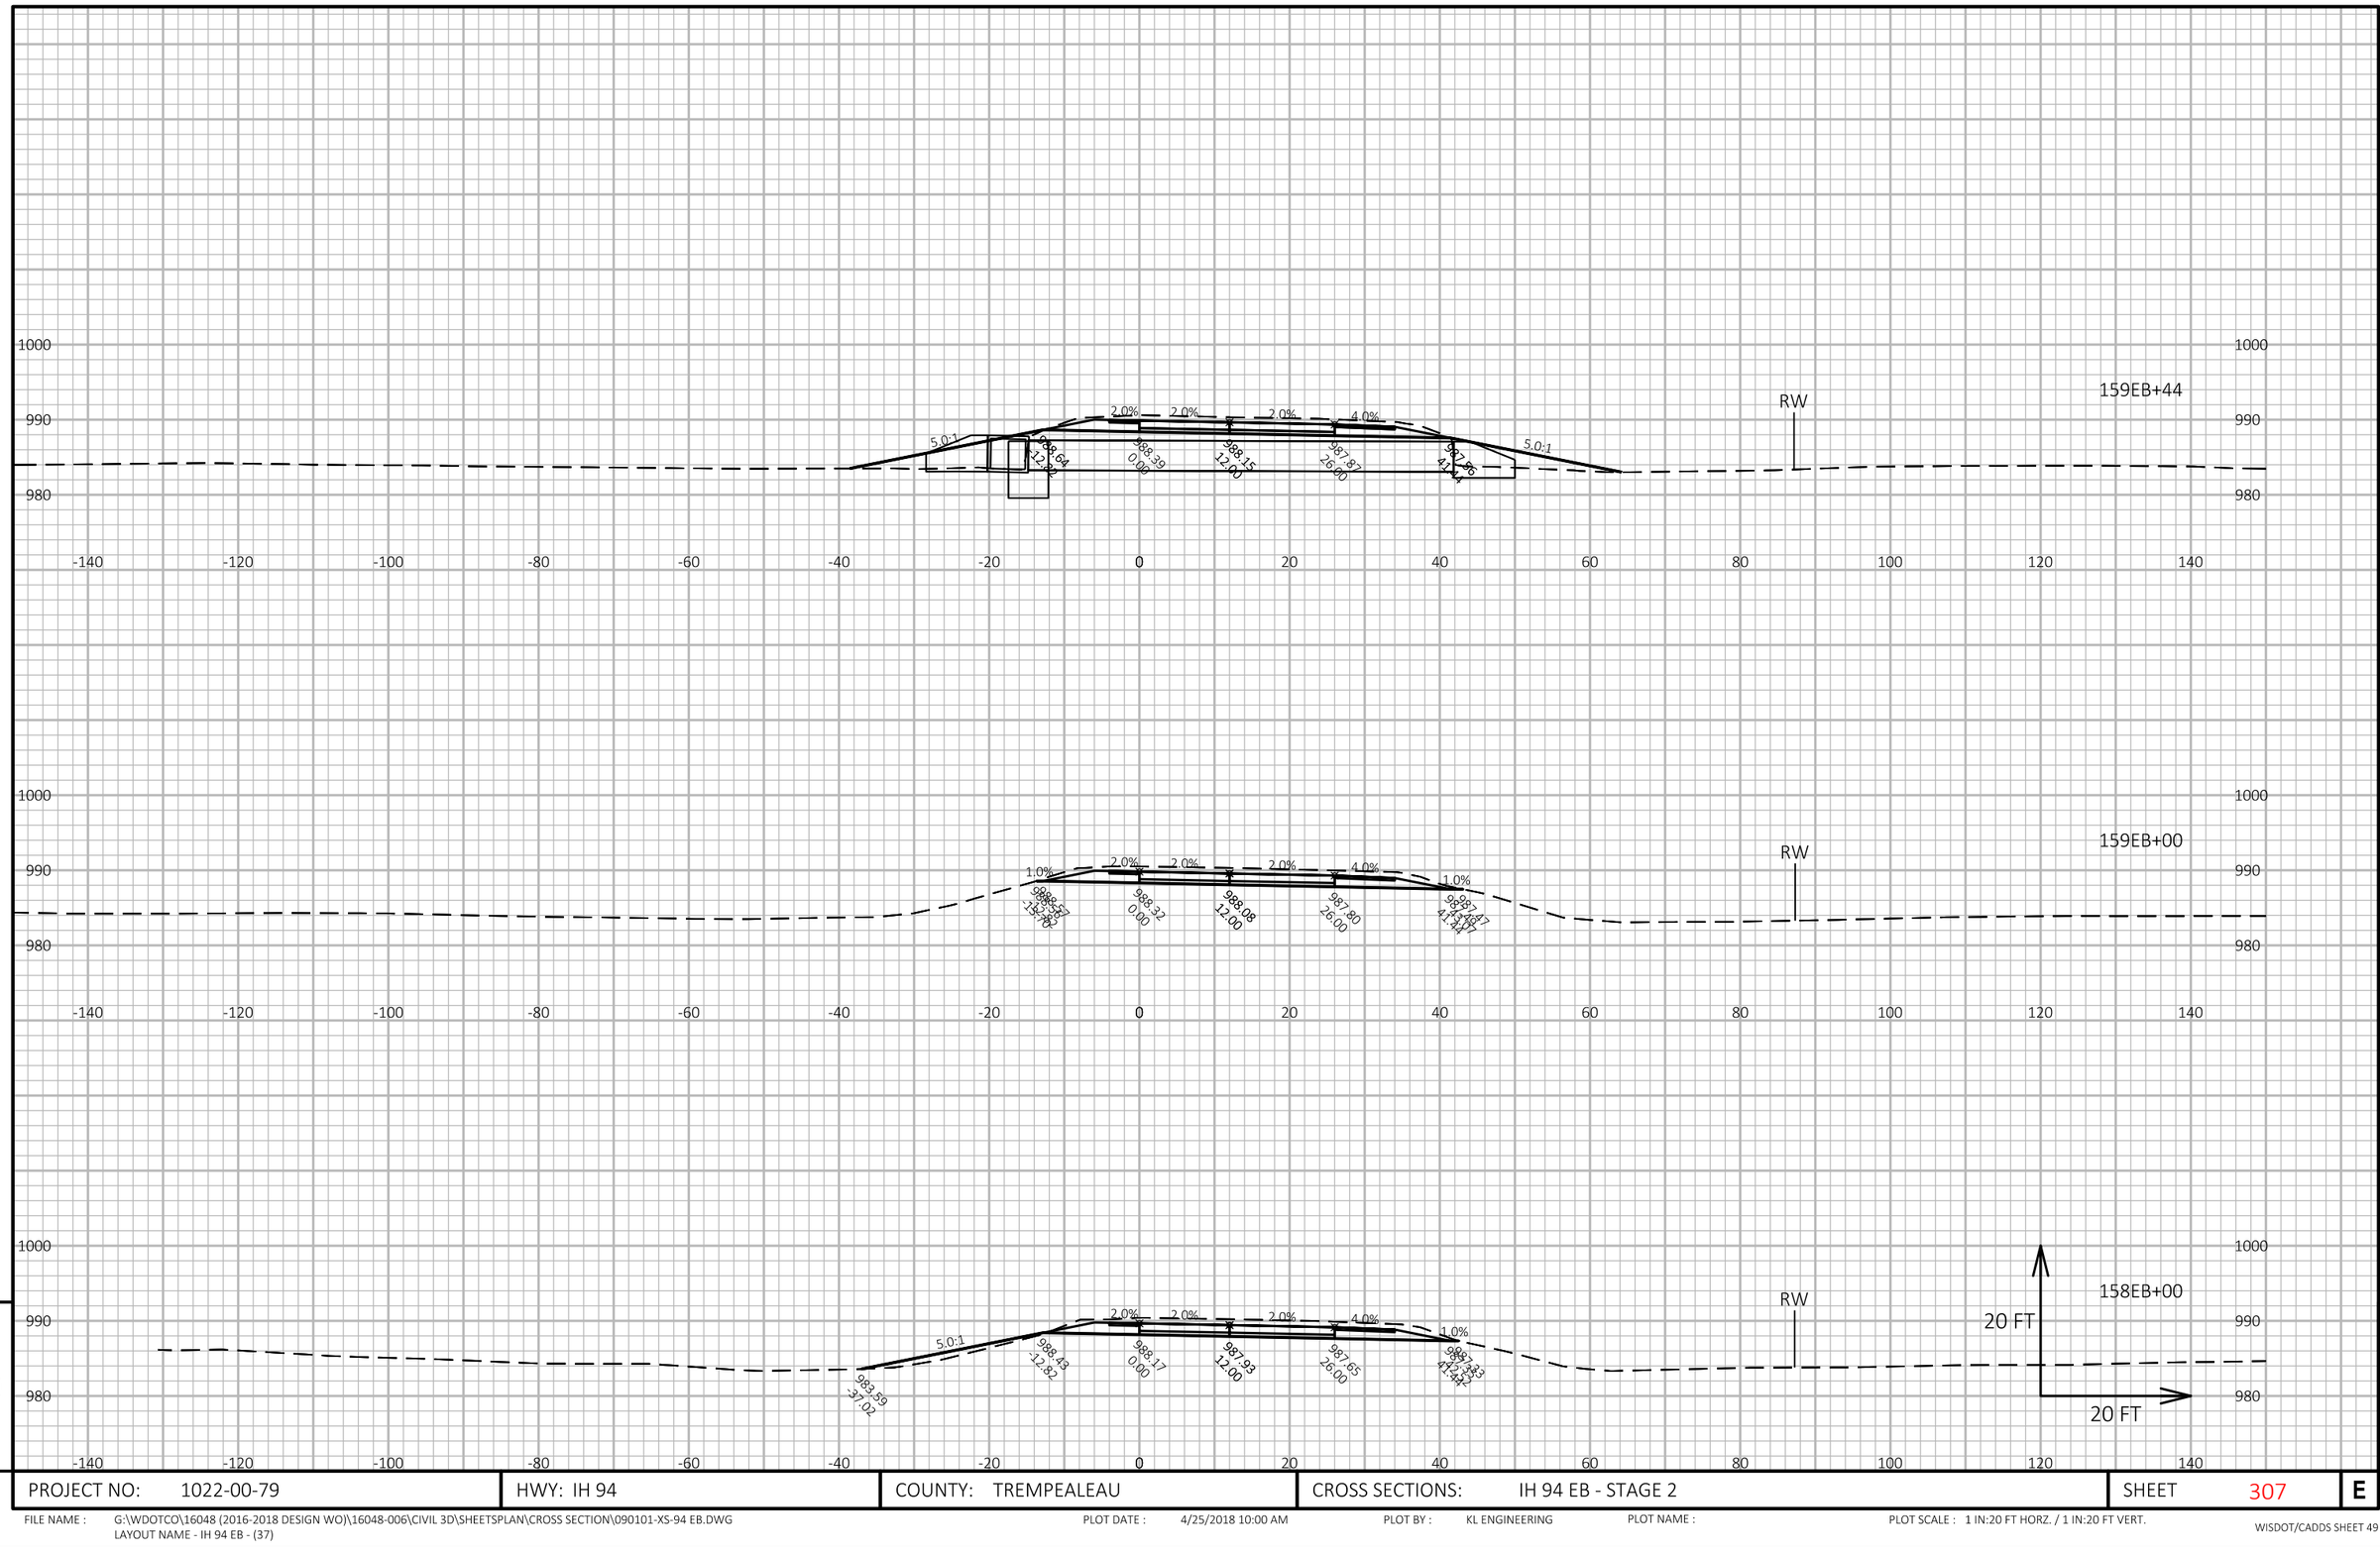

APPROVED FOR UTILITY RELOCATION May 1, 2018

9

9

PROJECT NO: 1022-00-79	HWY: IH 94	COUNTY: TREMPEALEAU	CROSS SECTIONS: IH 94 EB - STAGE 2	SHEET 307	E

FILE NAME : G:\WDOTCO\16048 (2016-2018 DESIGN WO)\16048-006\CIVIL 3D\SHEETSPLAN\CROSS SECTION\090101-XS-94 EB.DWG
LAYOUT NAME - IH 94 EB - (37)

PLOT DATE : 4/25/2018 10:00 AM PLOT BY : KL ENGINEERING PLOT NAME : PLOT SCALE : 1 IN:20 FT HORZ. / 1 IN:20 FT VERT.

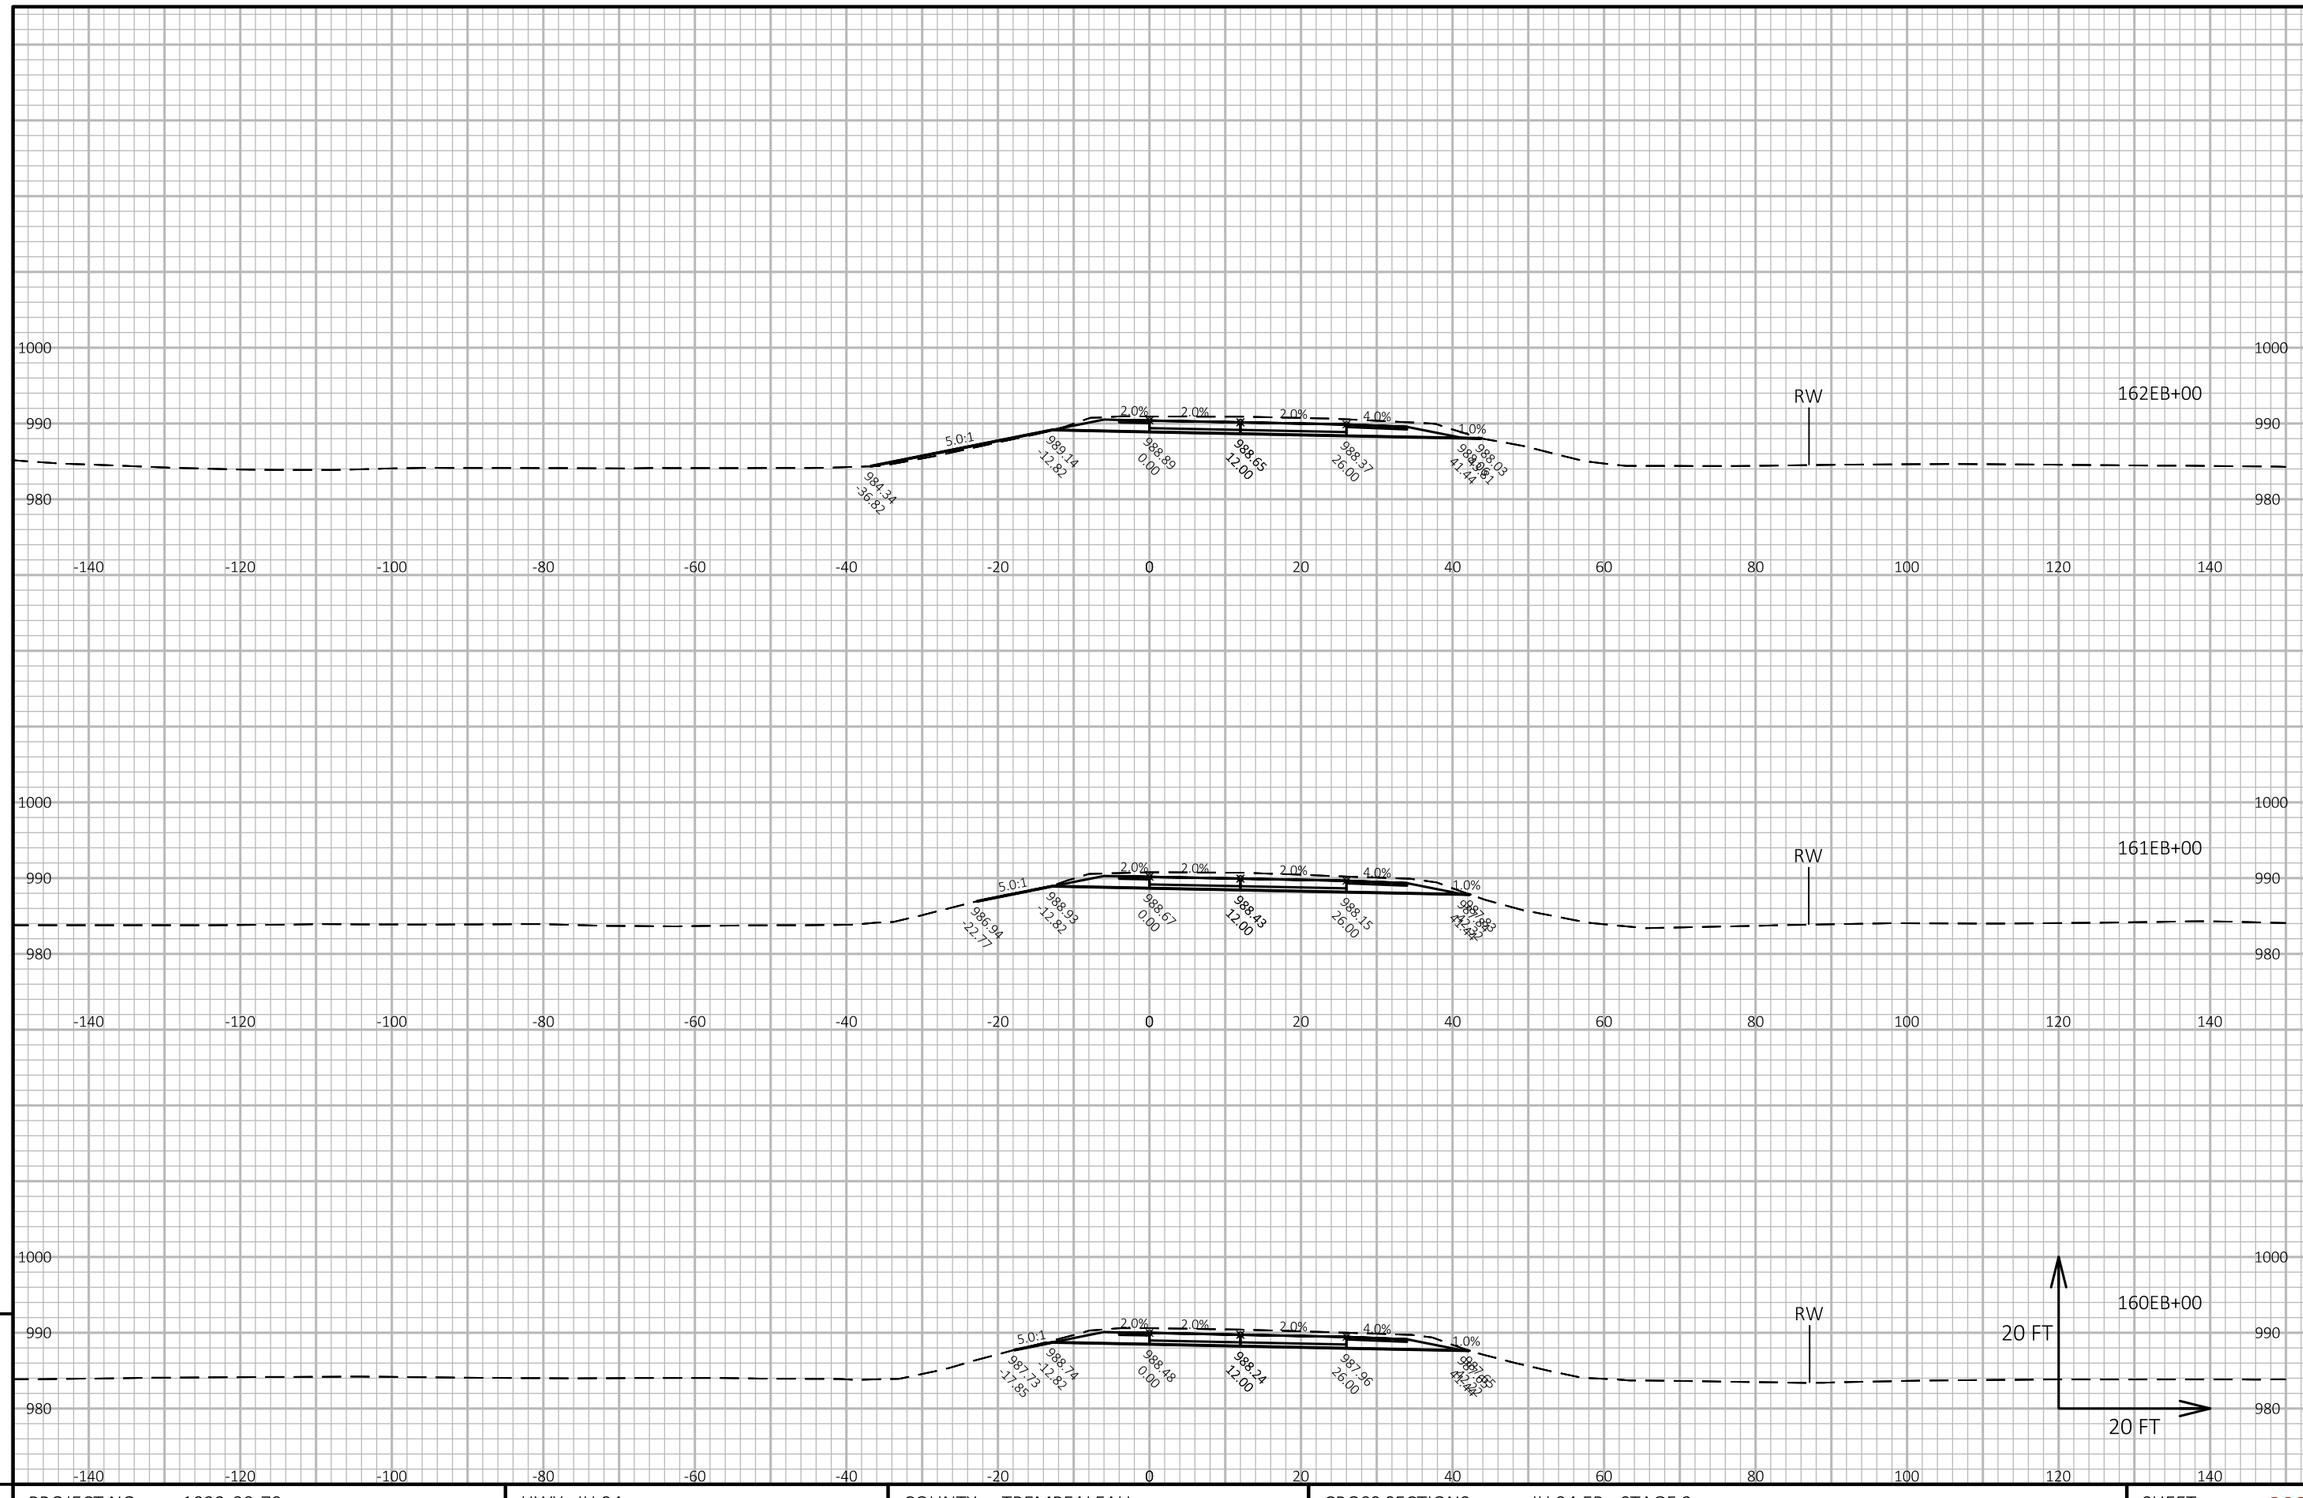

APPROVED FOR UTILITY RELOCATION May 1, 2018

9

9

PROJECT NO: 1022-00-79	HWY: IH 94	COUNTY: TREMPEALEAU	CROSS SECTIONS: IH 94 EB - STAGE 2	SHEET 308	E

FILE NAME : G:\WDOTCO\16048 (2016-2018 DESIGN WO)\16048-006\CIVIL 3D\SHEETSPLAN\CROSS SECTION\090101-XS-94 EB.DWG
LAYOUT NAME - IH 94 EB - (38)

PLOT DATE : 4/25/2018 10:00 AM PLOT BY : KL ENGINEERING PLOT NAME : PLOT SCALE : 1 IN:20 FT HORZ. / 1 IN:20 FT VERT.

WISDOT/CADDS SHEET 49

APPROVED FOR UTILITY RELOCATION May 1, 2018

9

9

PROJECT NO: 1022-00-79	HWY: IH 94	COUNTY: TREMPEALEAU	CROSS SECTIONS: IH 94 EB - STAGE 2	SHEET 309	E

FILE NAME : G:\WDOTCO\16048 (2016-2018 DESIGN WO)\16048-006\CIVIL 3D\SHEETSPLAN\CROSS SECTION\090101-XS-94 EB.DWG
LAYOUT NAME - IH 94 EB - (39)

PLOT DATE : 4/25/2018 10:01 AM PLOT BY : KL ENGINEERING PLOT NAME : PLOT SCALE : 1 IN:20 FT HORZ. / 1 IN:20 FT VERT.

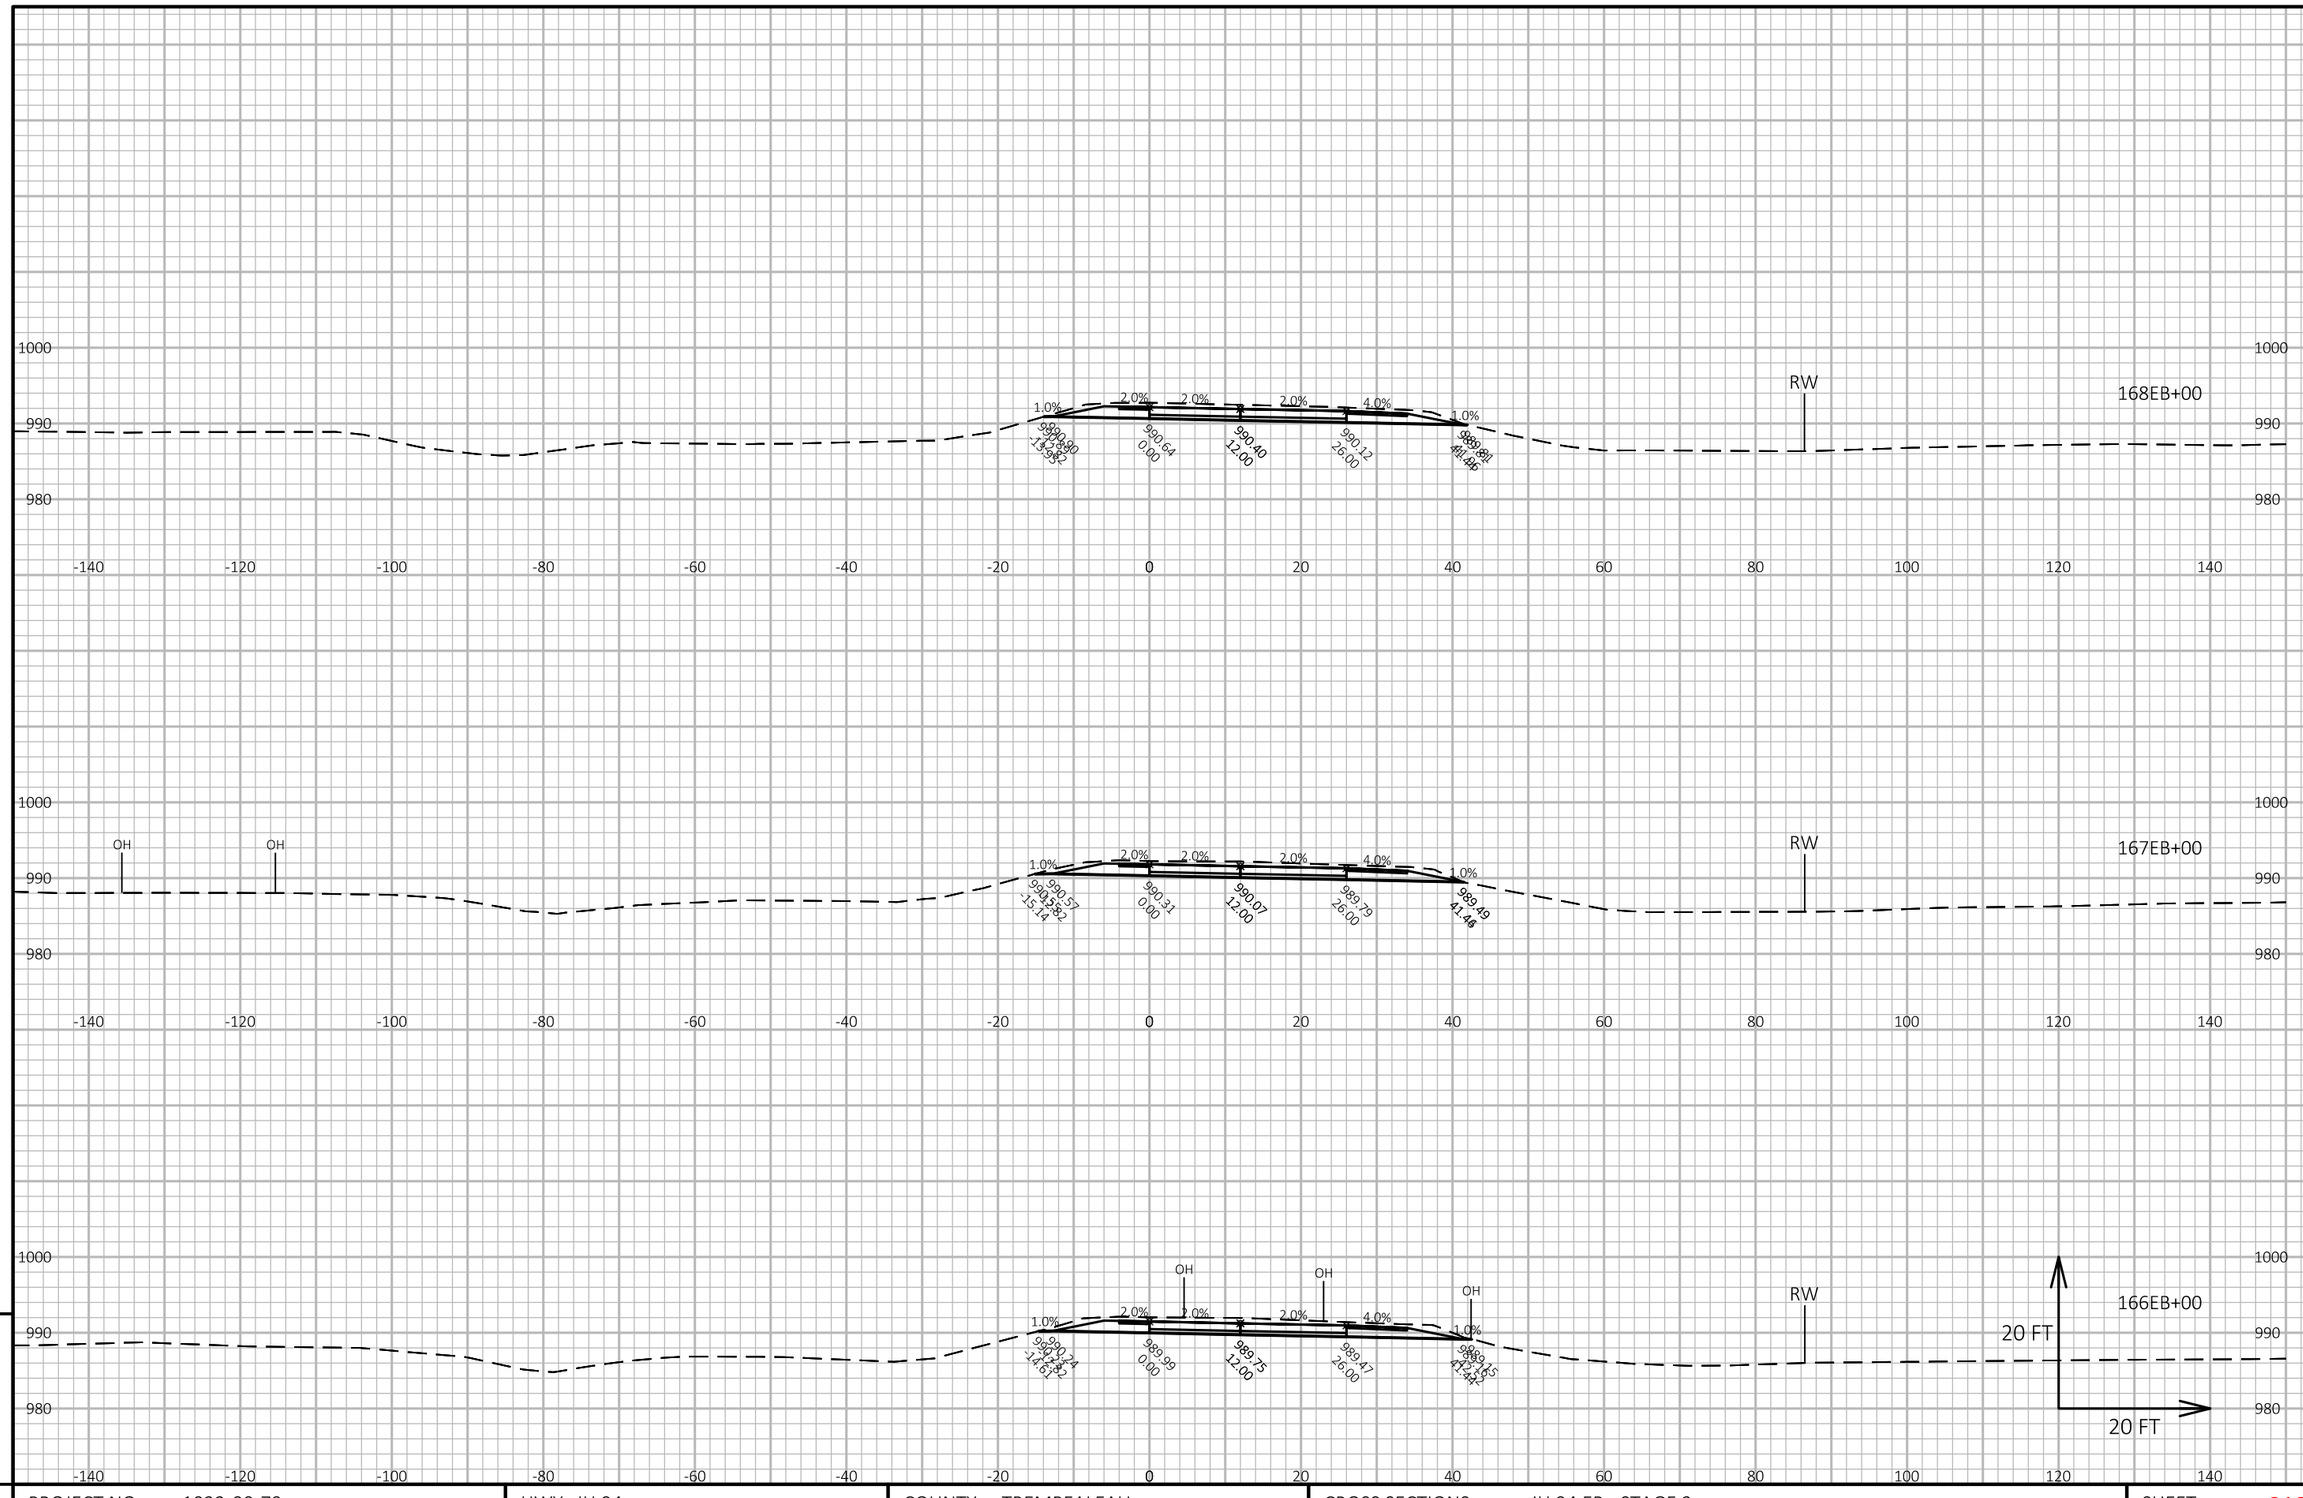

APPROVED FOR UTILITY RELOCATION May 1, 2018

9

9

PROJECT NO: 1022-00-79	HWY: IH 94	COUNTY: TREMPEALEAU	CROSS SECTIONS: IH 94 EB - STAGE 2	SHEET 310	E

FILE NAME : G:\WDOTCO\16048 (2016-2018 DESIGN WO)\16048-006\CIVIL 3D\SHEETSPLAN\CROSS SECTION\090101-XS-94 EB.DWG
LAYOUT NAME - IH 94 EB - (40)

PLOT DATE : 4/25/2018 10:01 AM PLOT BY : KL ENGINEERING PLOT NAME : PLOT SCALE : 1 IN:20 FT HORZ. / 1 IN:20 FT VERT.

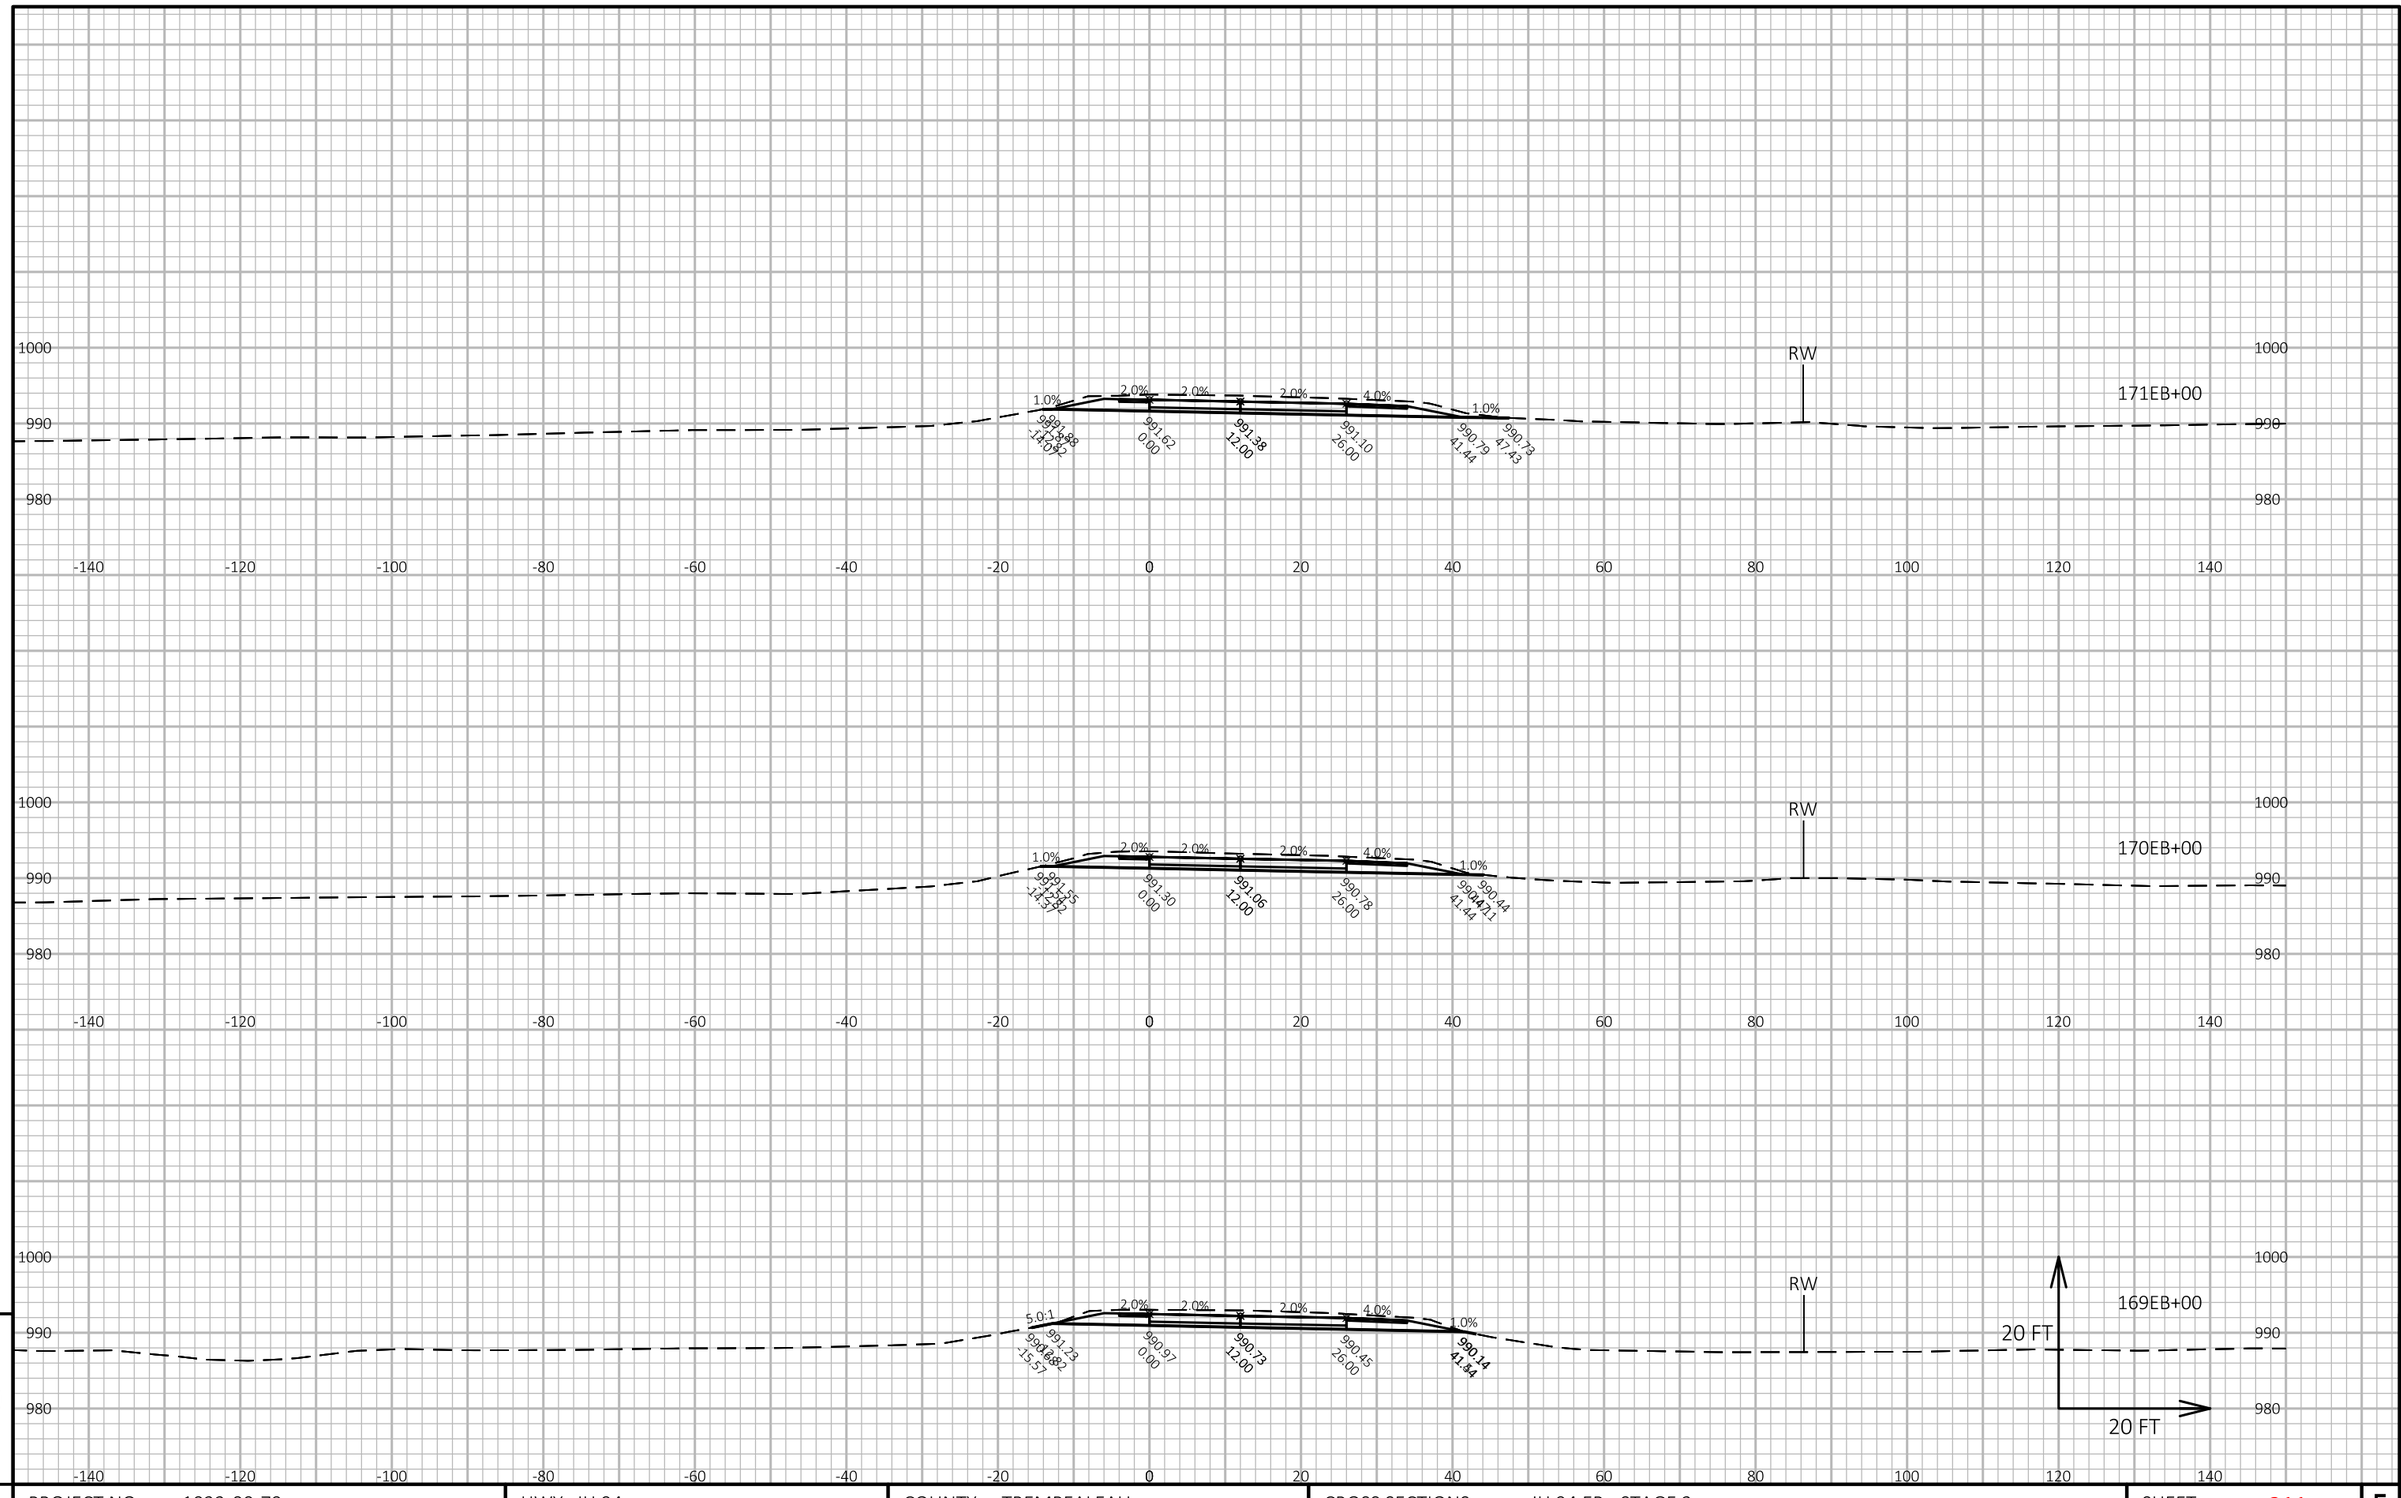

APPROVED FOR UTILITY RELOCATION May 1, 2018

9

9

PROJECT NO: 1022-00-79	HWY: IH 94	COUNTY: TREMPEALEAU	CROSS SECTIONS: IH 94 EB - STAGE 2	SHEET 311	E

FILE NAME : G:\WDOTCO\16048 (2016-2018 DESIGN WO)\16048-006\CIVIL 3D\SHEETSPLAN\CROSS SECTION\090101-XS-94 EB.DWG
LAYOUT NAME - IH 94 EB - (41)

PLOT DATE : 4/25/2018 10:02 AM PLOT BY : KL ENGINEERING PLOT NAME : PLOT SCALE : 1 IN:20 FT HORZ. / 1 IN:20 FT VERT.

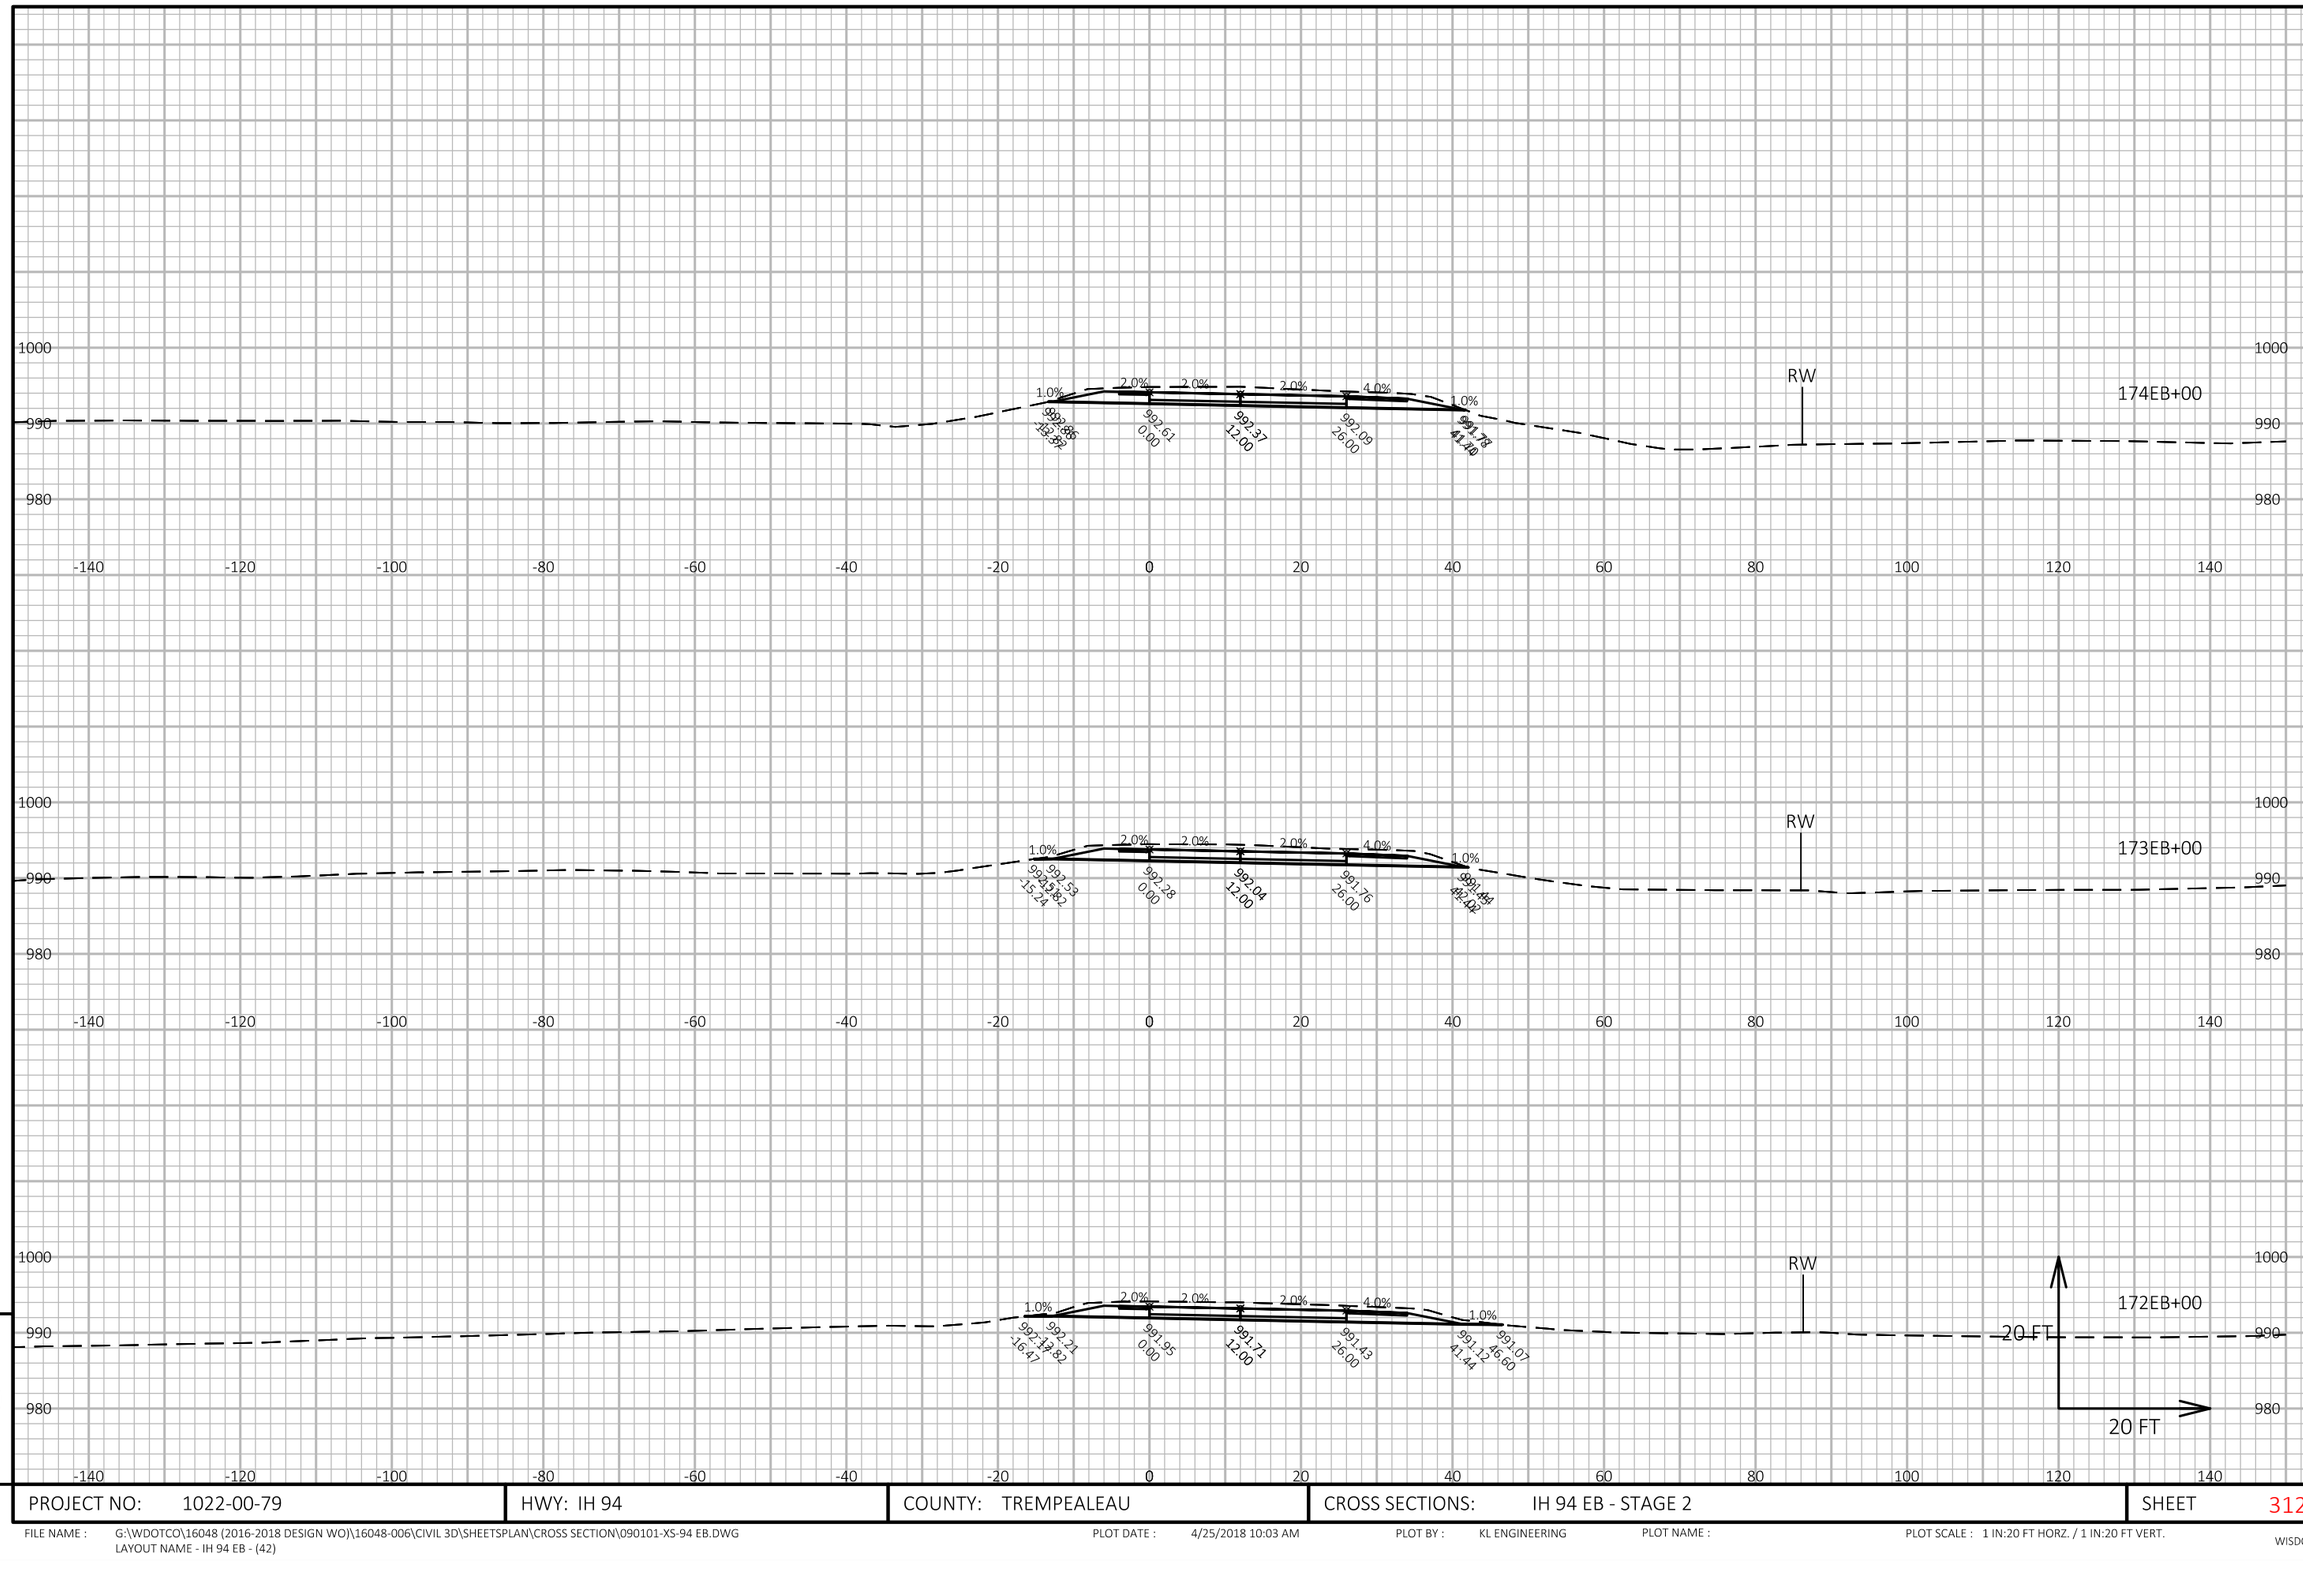

APPROVED FOR UTILITY RELOCATION May 1, 2018

9

9

PROJECT NO: 1022-00-79	HWY: IH 94	COUNTY: TREMPEALEAU	CROSS SECTIONS: IH 94 EB - STAGE 2	SHEET 312	E

FILE NAME : G:\WDOTCO\16048 (2016-2018 DESIGN WO)\16048-006\CIVIL 3D\SHEETSPLAN\CROSS SECTION\090101-XS-94 EB.DWG
LAYOUT NAME - IH 94 EB - (42)

PLOT DATE : 4/25/2018 10:03 AM PLOT BY : KL ENGINEERING PLOT NAME : PLOT SCALE : 1 IN:20 FT HORZ. / 1 IN:20 FT VERT.

APPROVED FOR UTILITY RELOCATION May 1, 2018

9

9

PROJECT NO: 1022-00-79	HWY: IH 94	COUNTY: TREMPEALEAU	CROSS SECTIONS: IH 94 EB - STAGE 2	SHEET 313	E

FILE NAME : G:\WDOTCO\16048 (2016-2018 DESIGN WO)\16048-006\CIVIL 3D\SHEETSPLAN\CROSS SECTION\090101-XS-94 EB.DWG
LAYOUT NAME - IH 94 EB - (43)

PLOT DATE : 4/25/2018 10:03 AM PLOT BY : KL ENGINEERING PLOT NAME : PLOT SCALE : 1 IN:20 FT HORZ. / 1 IN:20 FT VERT.

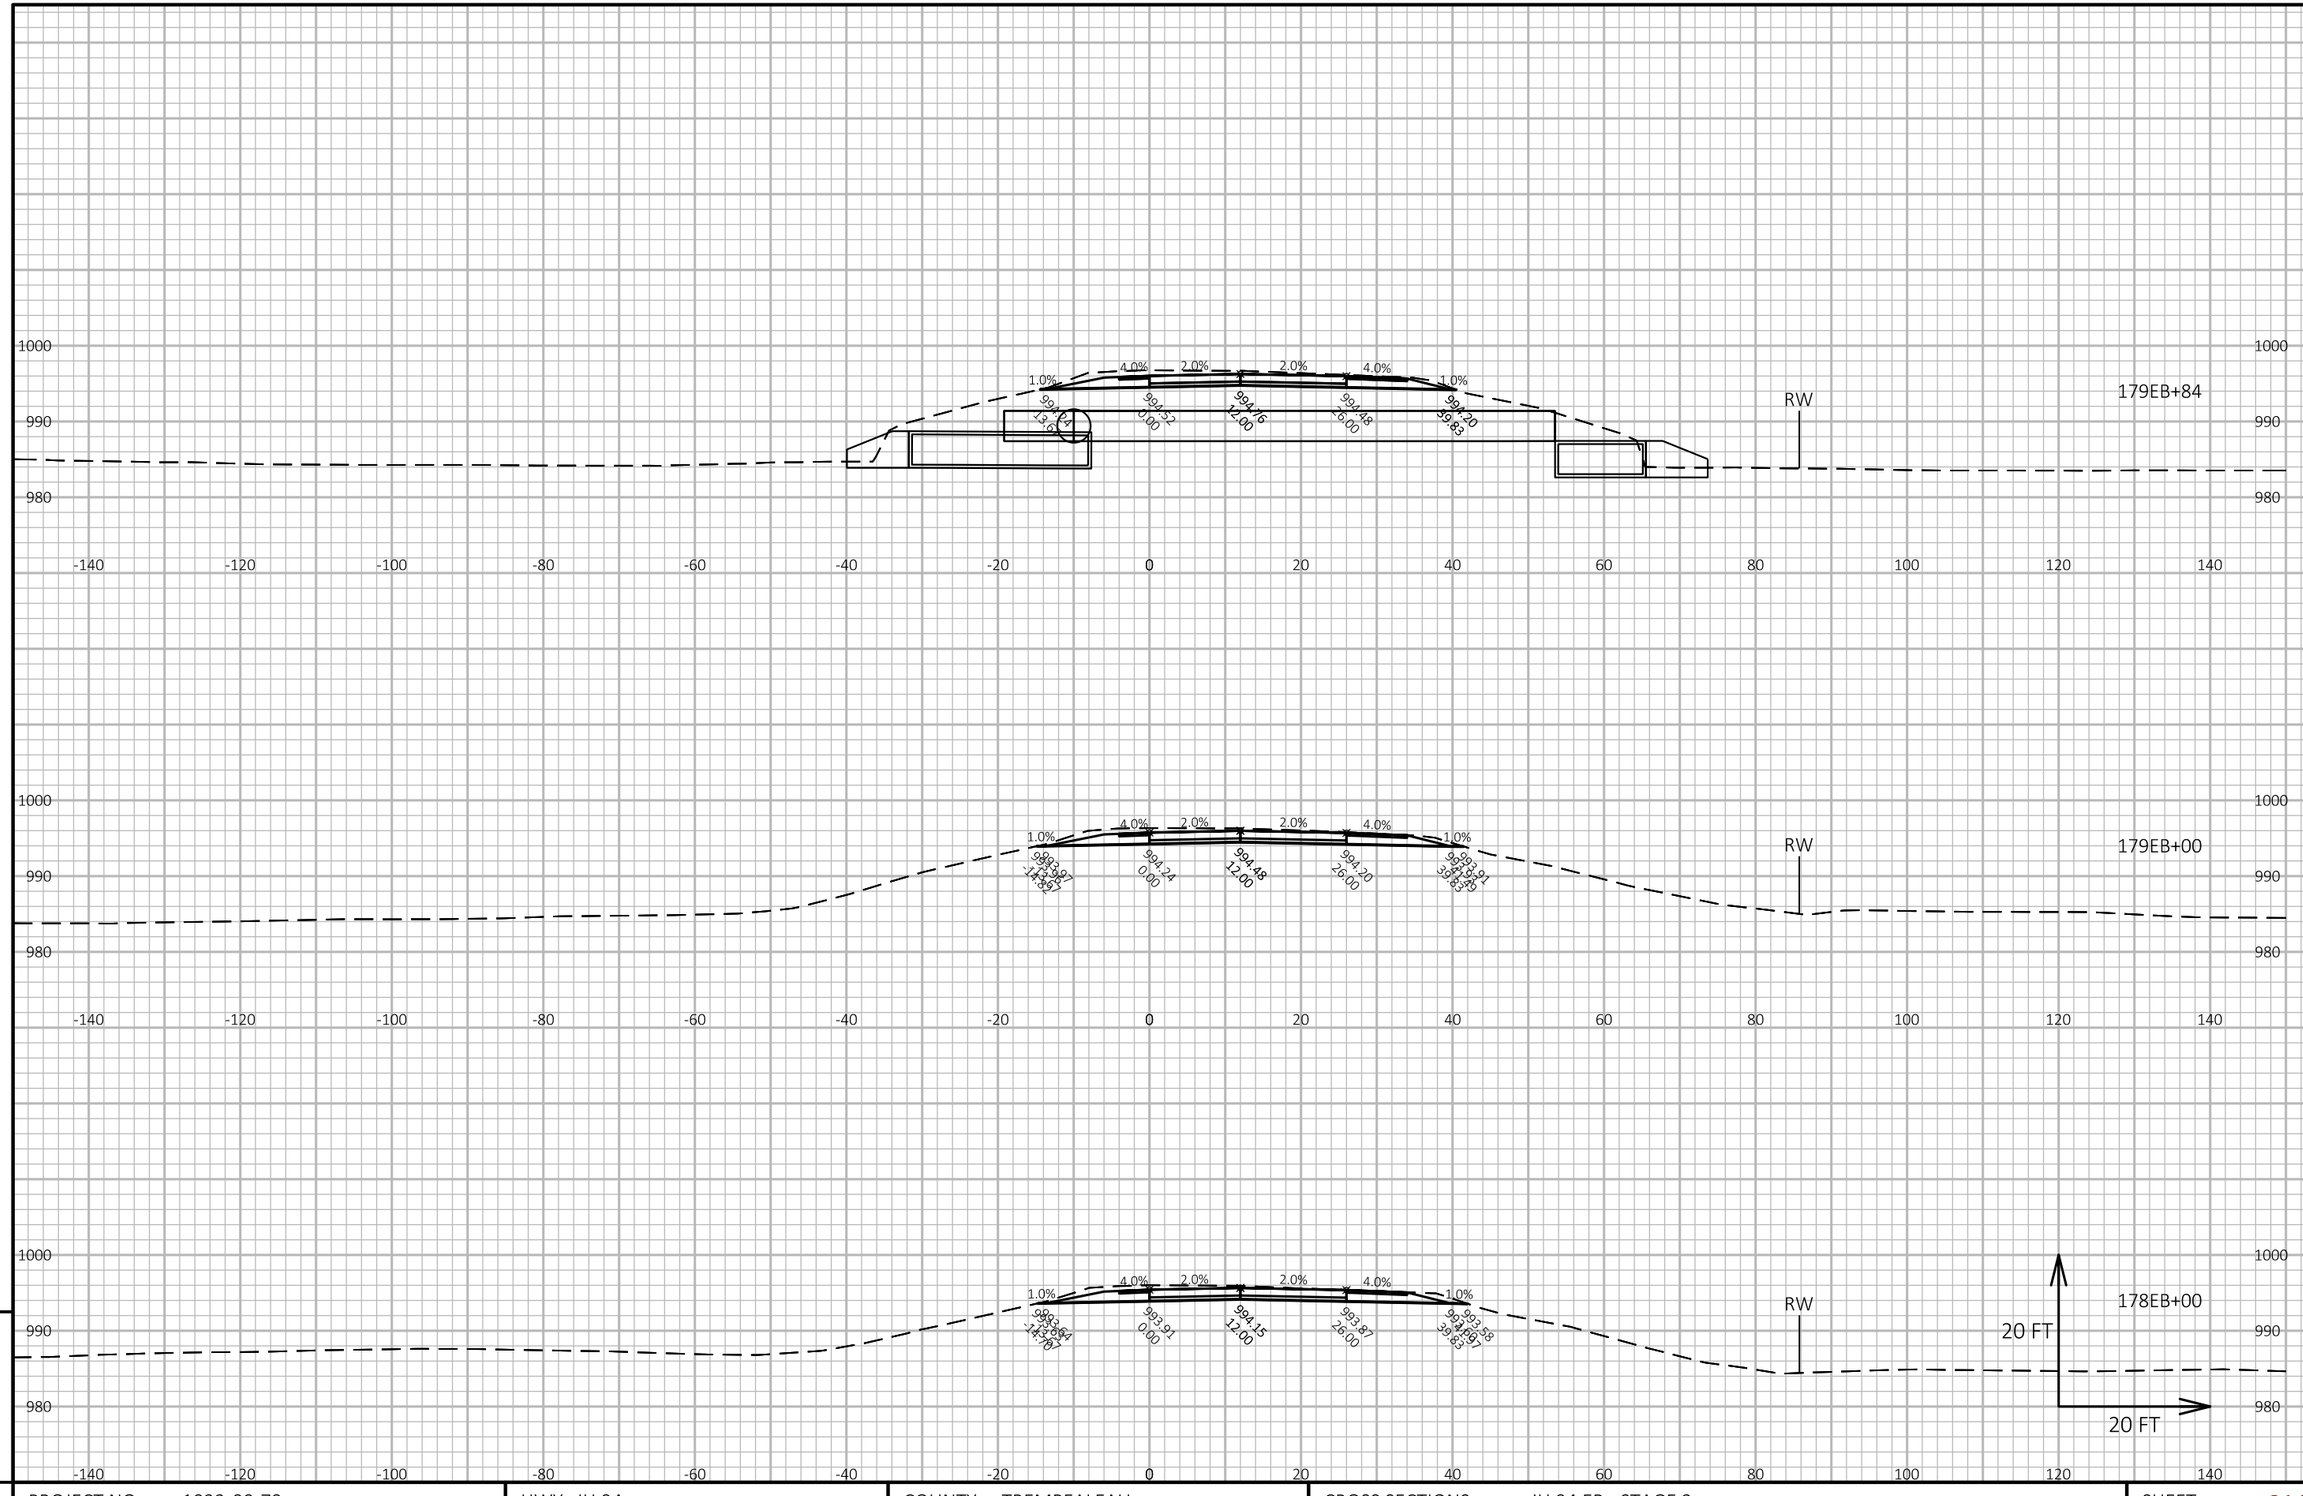

APPROVED FOR UTILITY RELOCATION May 1, 2018

9

9

PROJECT NO: 1022-00-79	HWY: IH 94	COUNTY: TREMPEALEAU	CROSS SECTIONS: IH 94 EB - STAGE 2	SHEET 314	E

FILE NAME : G:\WDOTCO\16048 (2016-2018 DESIGN WO)\16048-006\CIVIL 3D\SHEETSPLAN\CROSS SECTION\090101-XS-94 EB.DWG
LAYOUT NAME - IH 94 EB - (44)

PLOT DATE : 4/25/2018 10:04 AM PLOT BY : KL ENGINEERING PLOT NAME : PLOT SCALE : 1 IN:20 FT HORZ. / 1 IN:20 FT VERT.

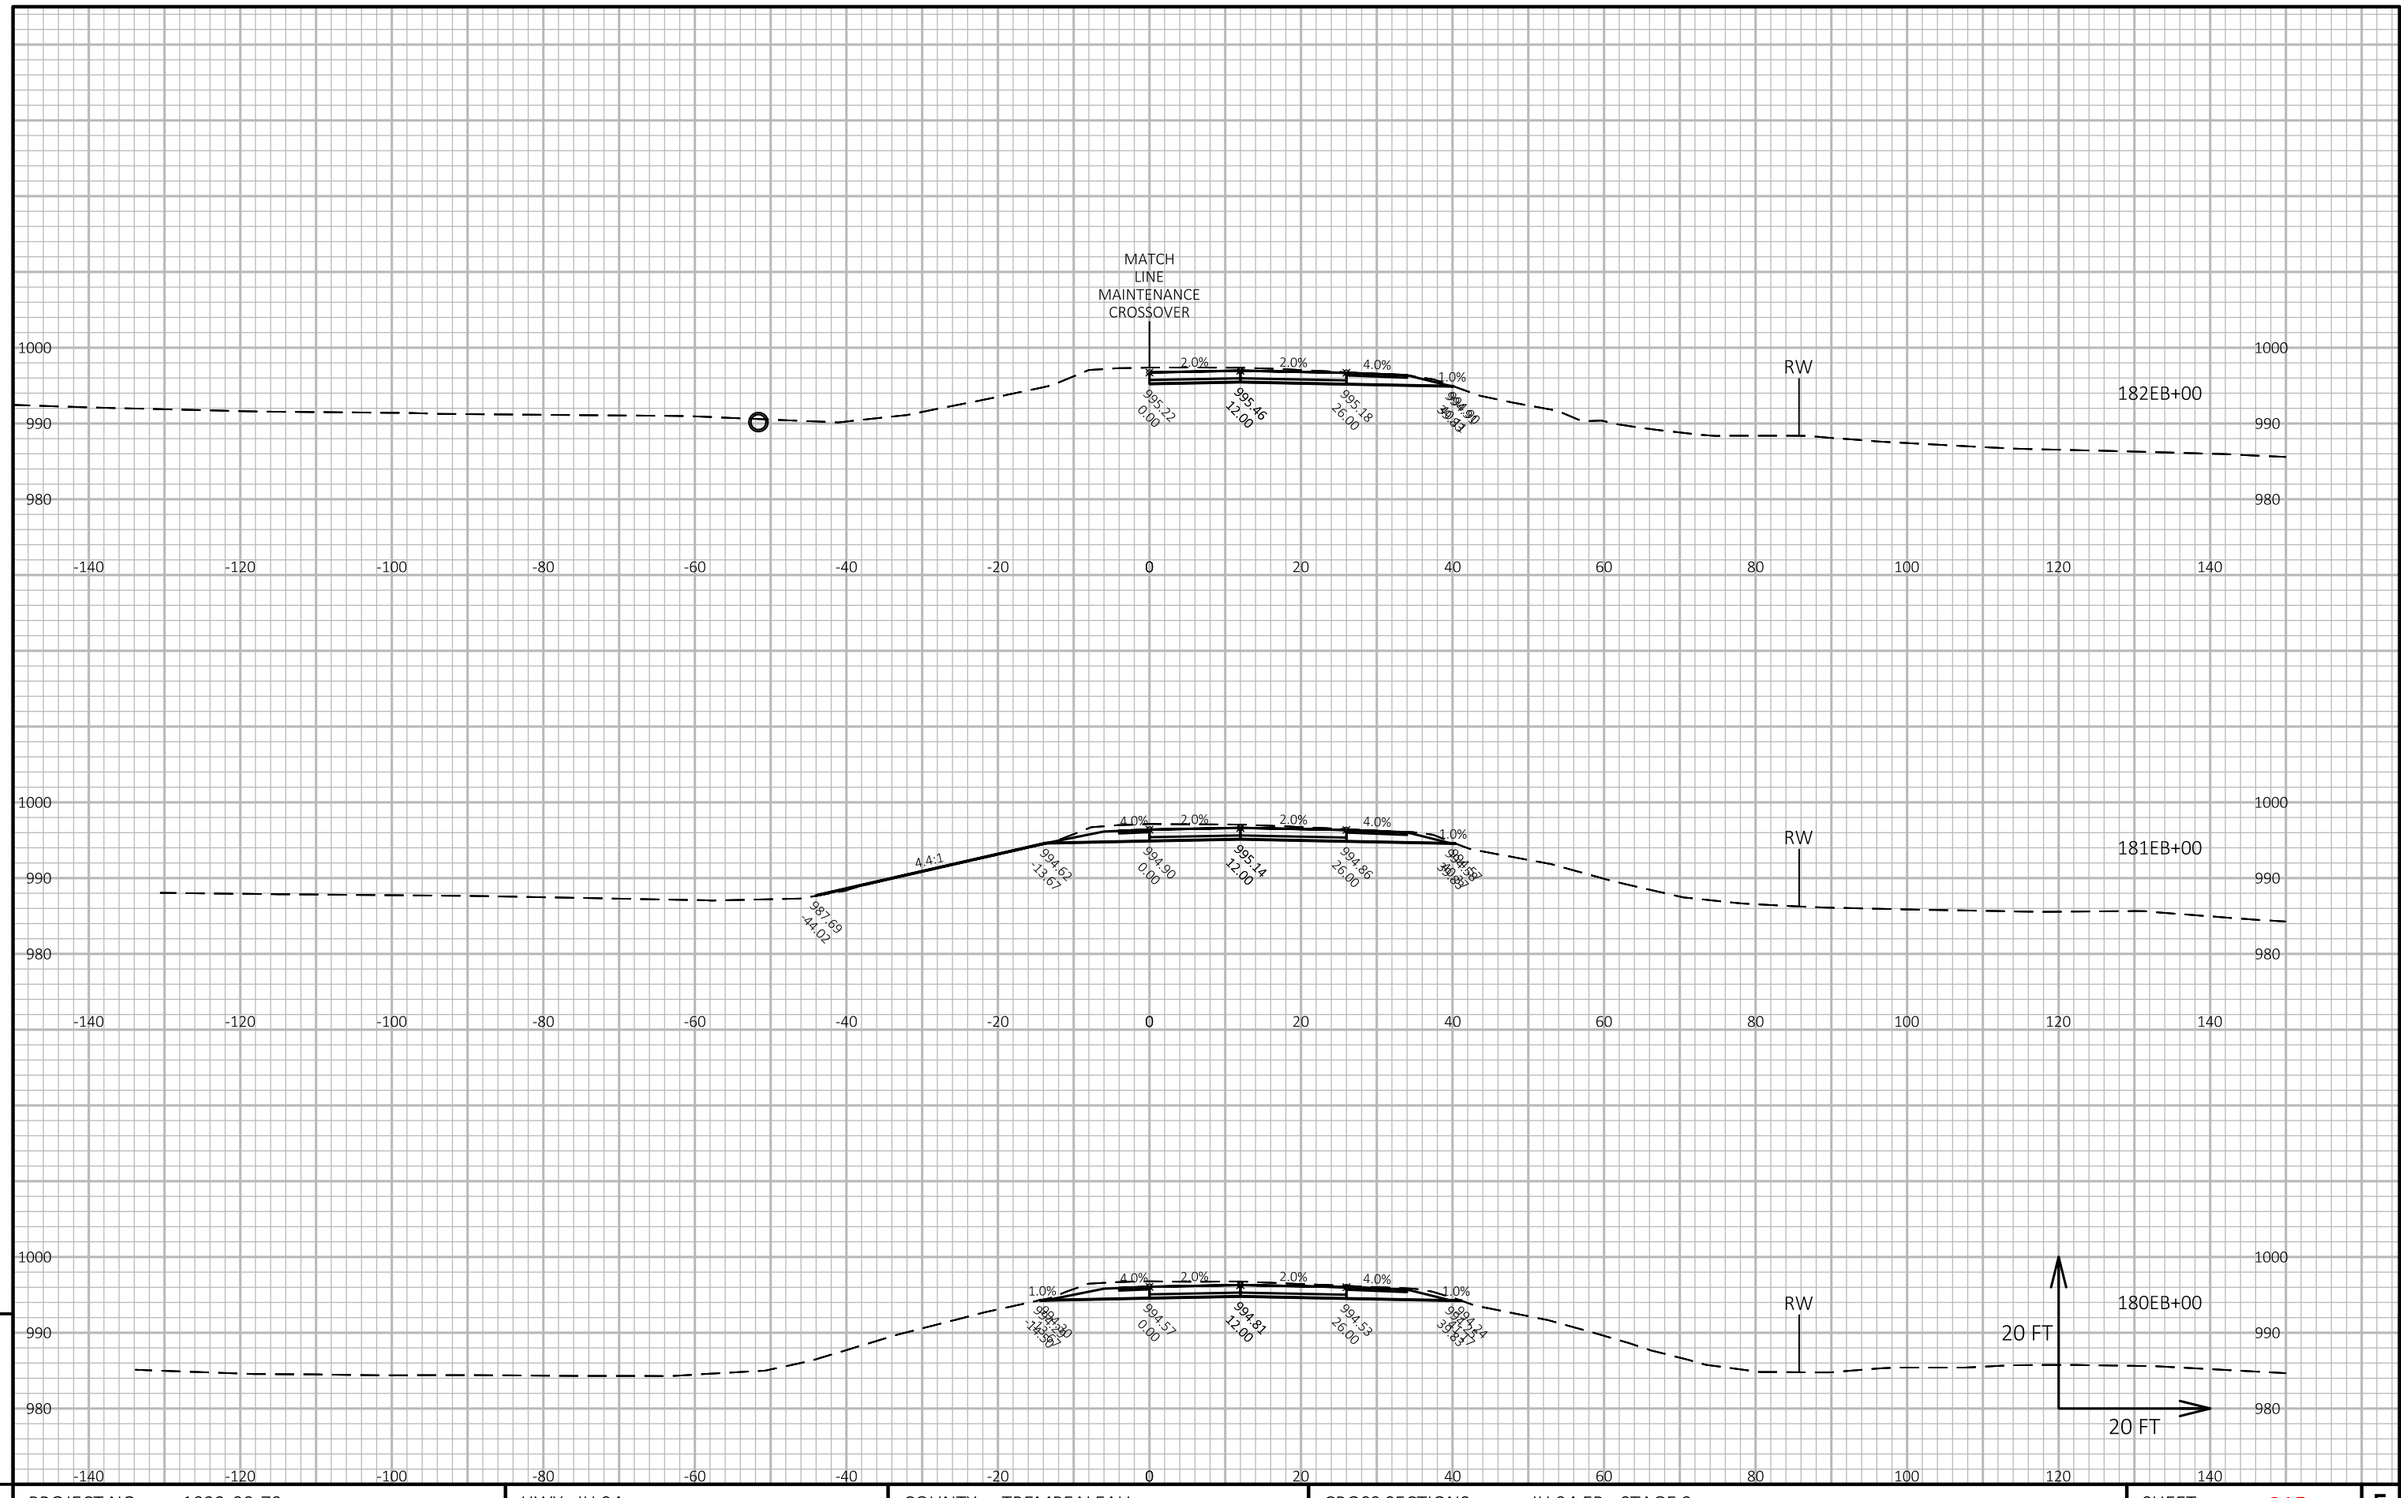

APPROVED FOR UTILITY RELOCATION May 1, 2018

9

9

PROJECT NO: 1022-00-79	HWY: IH 94	COUNTY: TREMPEALEAU	CROSS SECTIONS: IH 94 EB - STAGE 2	SHEET 315	E

FILE NAME : G:\WDOTCO\16048 (2016-2018 DESIGN WO)\16048-006\CIVIL 3D\SHEETSPLAN\CROSS SECTION\090101-XS-94 EB.DWG
LAYOUT NAME - IH 94 EB - (45)

PLOT DATE : 4/25/2018 10:04 AM PLOT BY : KL ENGINEERING PLOT NAME : PLOT SCALE : 1 IN:20 FT HORZ. / 1 IN:20 FT VERT.

WISDOT/CADDS SHEET 49

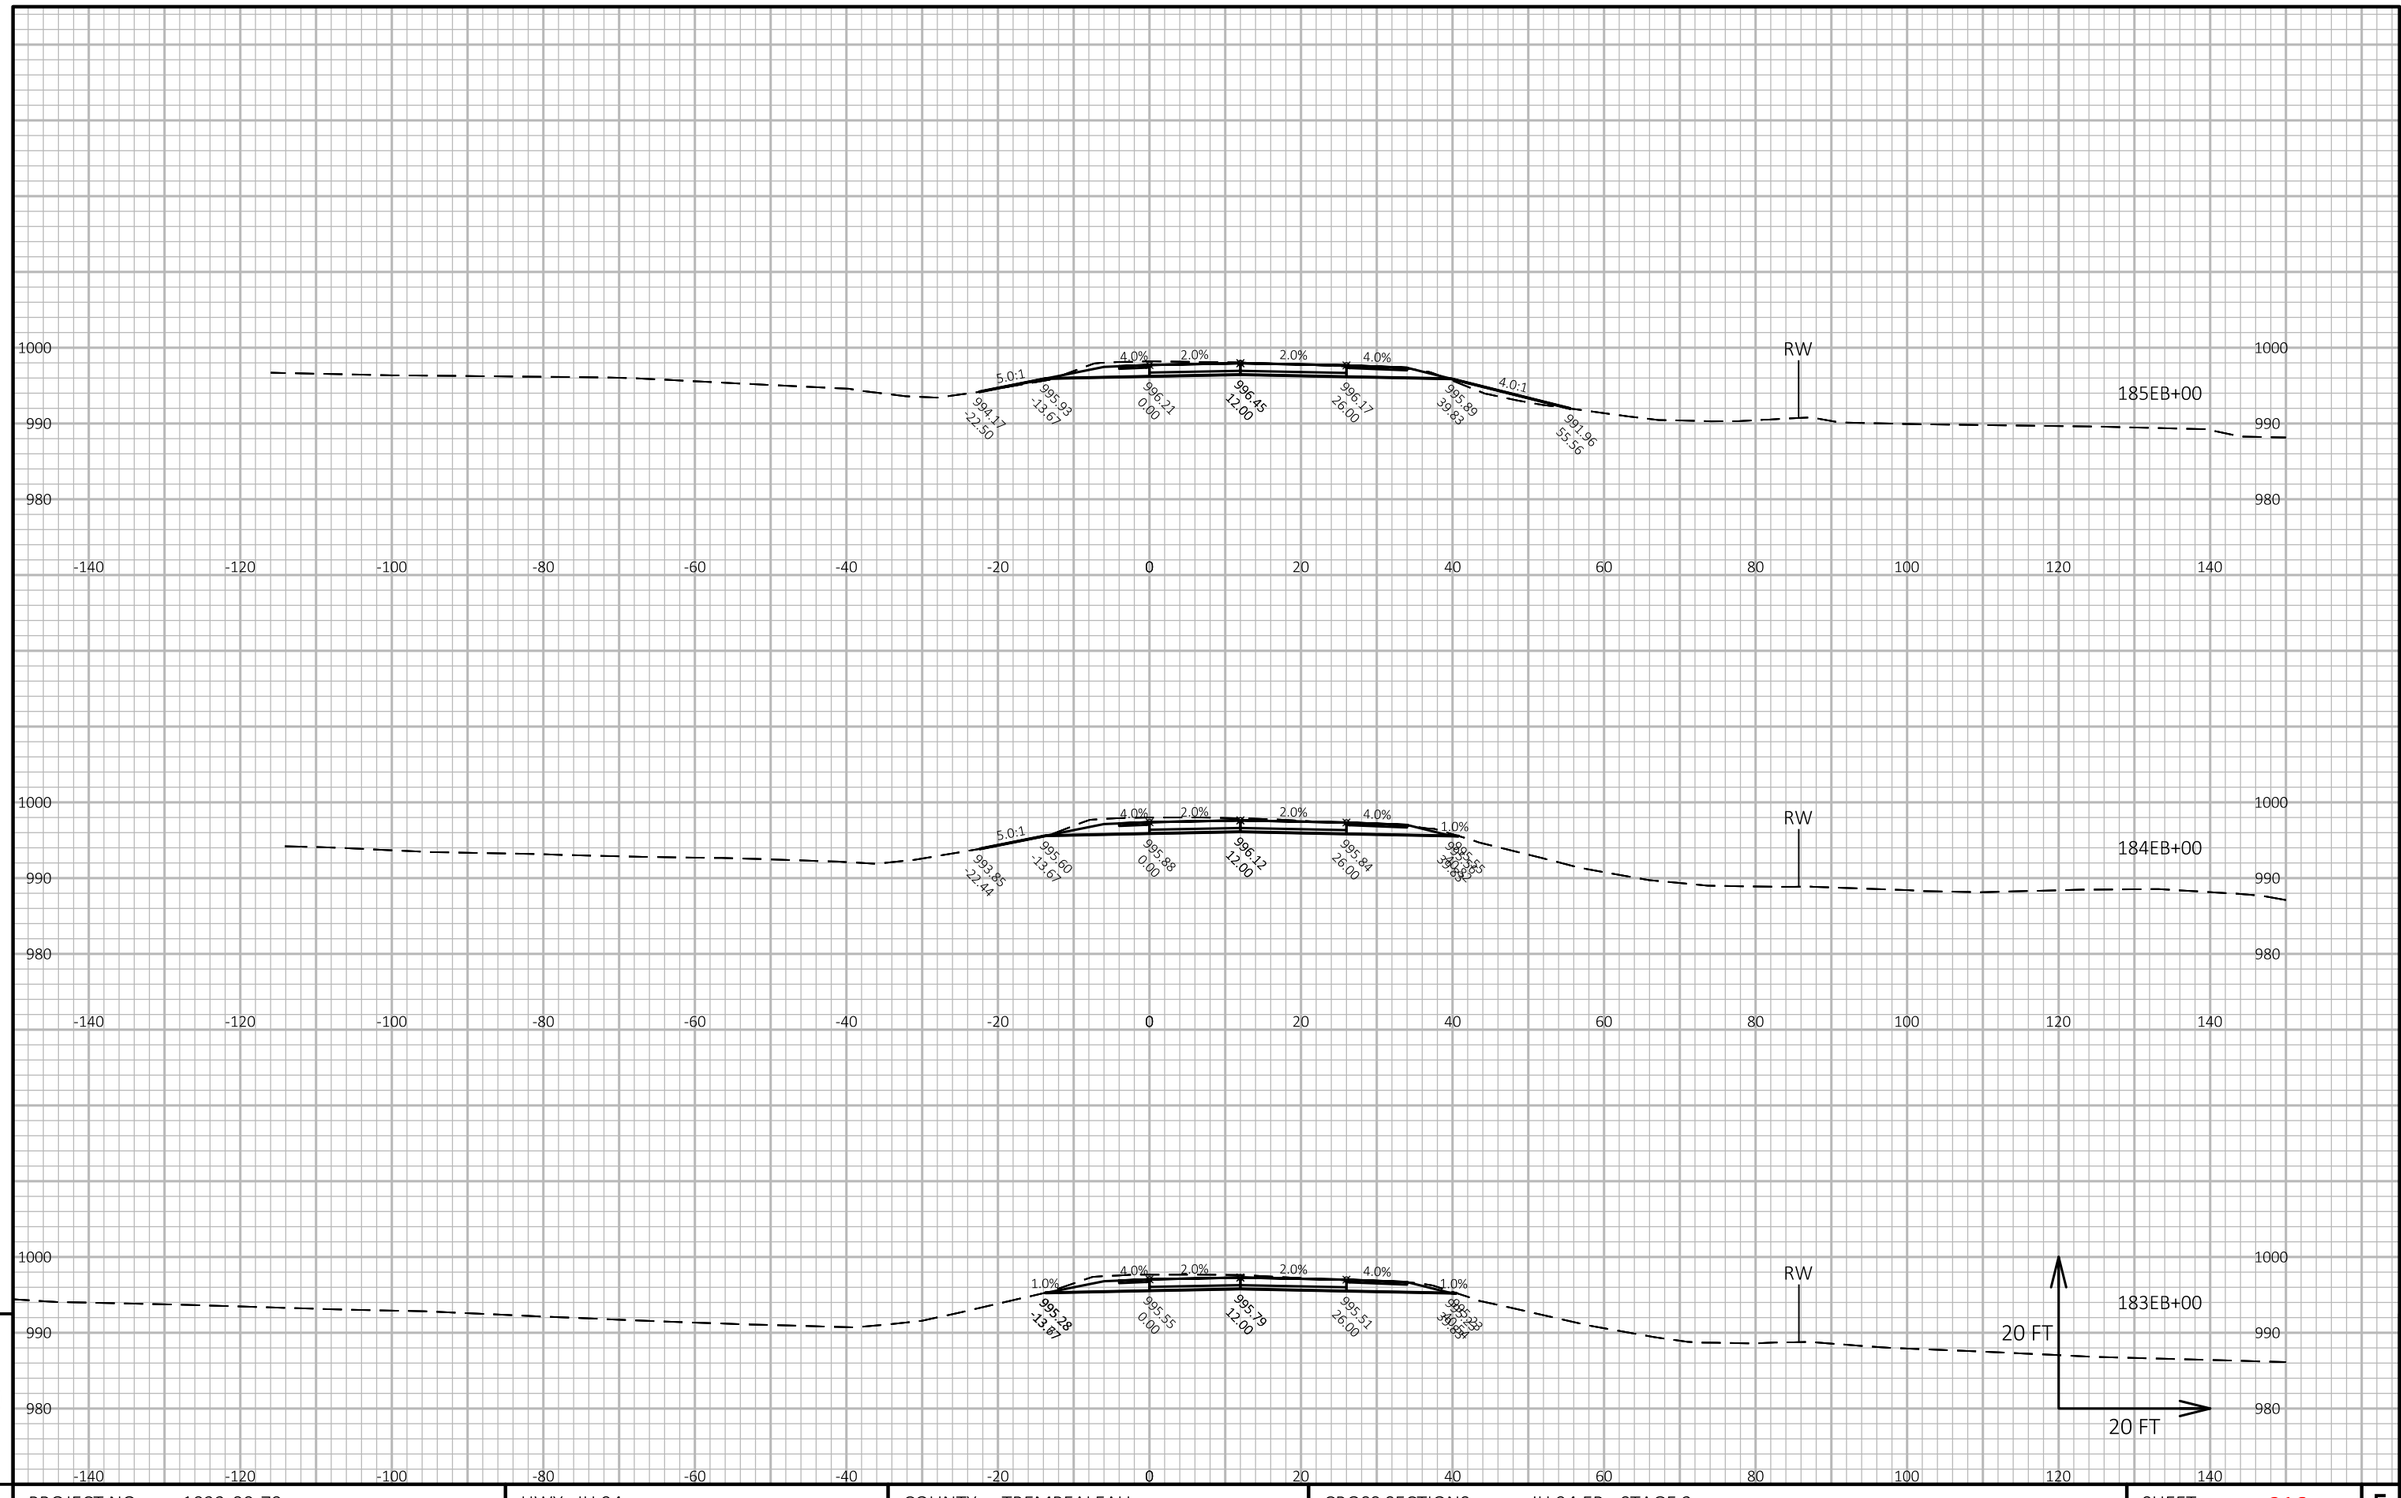

APPROVED FOR UTILITY RELOCATION May 1, 2018

9

9

PROJECT NO: 1022-00-79	HWY: IH 94	COUNTY: TREMPEALEAU	CROSS SECTIONS: IH 94 EB - STAGE 2	SHEET 316	E

FILE NAME : G:\WDOTCO\16048 (2016-2018 DESIGN WO)\16048-006\CIVIL 3D\SHEETSPLAN\CROSS SECTION\090101-XS-94 EB.DWG
LAYOUT NAME - IH 94 EB - (46)

PLOT DATE : 4/25/2018 10:05 AM PLOT BY : KL ENGINEERING PLOT NAME : PLOT SCALE : 1 IN:20 FT HORZ. / 1 IN:20 FT VERT.

APPROVED FOR UTILITY RELOCATION May 1, 2018

9

9

PROJECT NO: 1022-00-79	HWY: IH 94	COUNTY: TREMPEALEAU	CROSS SECTIONS: IH 94 EB - STAGE 2	SHEET 317	E

FILE NAME : G:\WDOTCO\16048 (2016-2018 DESIGN WO)\16048-006\CIVIL 3D\SHEETSPLAN\CROSS SECTION\090101-XS-94 EB.DWG
LAYOUT NAME - IH 94 EB - (47)

PLOT DATE : 4/25/2018 10:05 AM PLOT BY : KL ENGINEERING PLOT NAME : PLOT SCALE : 1 IN:20 FT HORZ. / 1 IN:20 FT VERT.

APPROVED FOR UTILITY RELOCATION May 1, 2018

9

9

PROJECT NO: 1022-00-79	HWY: IH 94	COUNTY: TREMPEALEAU	CROSS SECTIONS: IH 94 EB - STAGE 2	SHEET 318	E

FILE NAME : G:\WDOTCO\16048 (2016-2018 DESIGN WO)\16048-006\CIVIL 3D\SHEETSPLAN\CROSS SECTION\090101-XS-94 EB.DWG
LAYOUT NAME - IH 94 EB - (48)

PLOT DATE : 4/25/2018 10:06 AM PLOT BY : KL ENGINEERING PLOT NAME : PLOT SCALE : 1 IN:20 FT HORZ. / 1 IN:20 FT VERT.

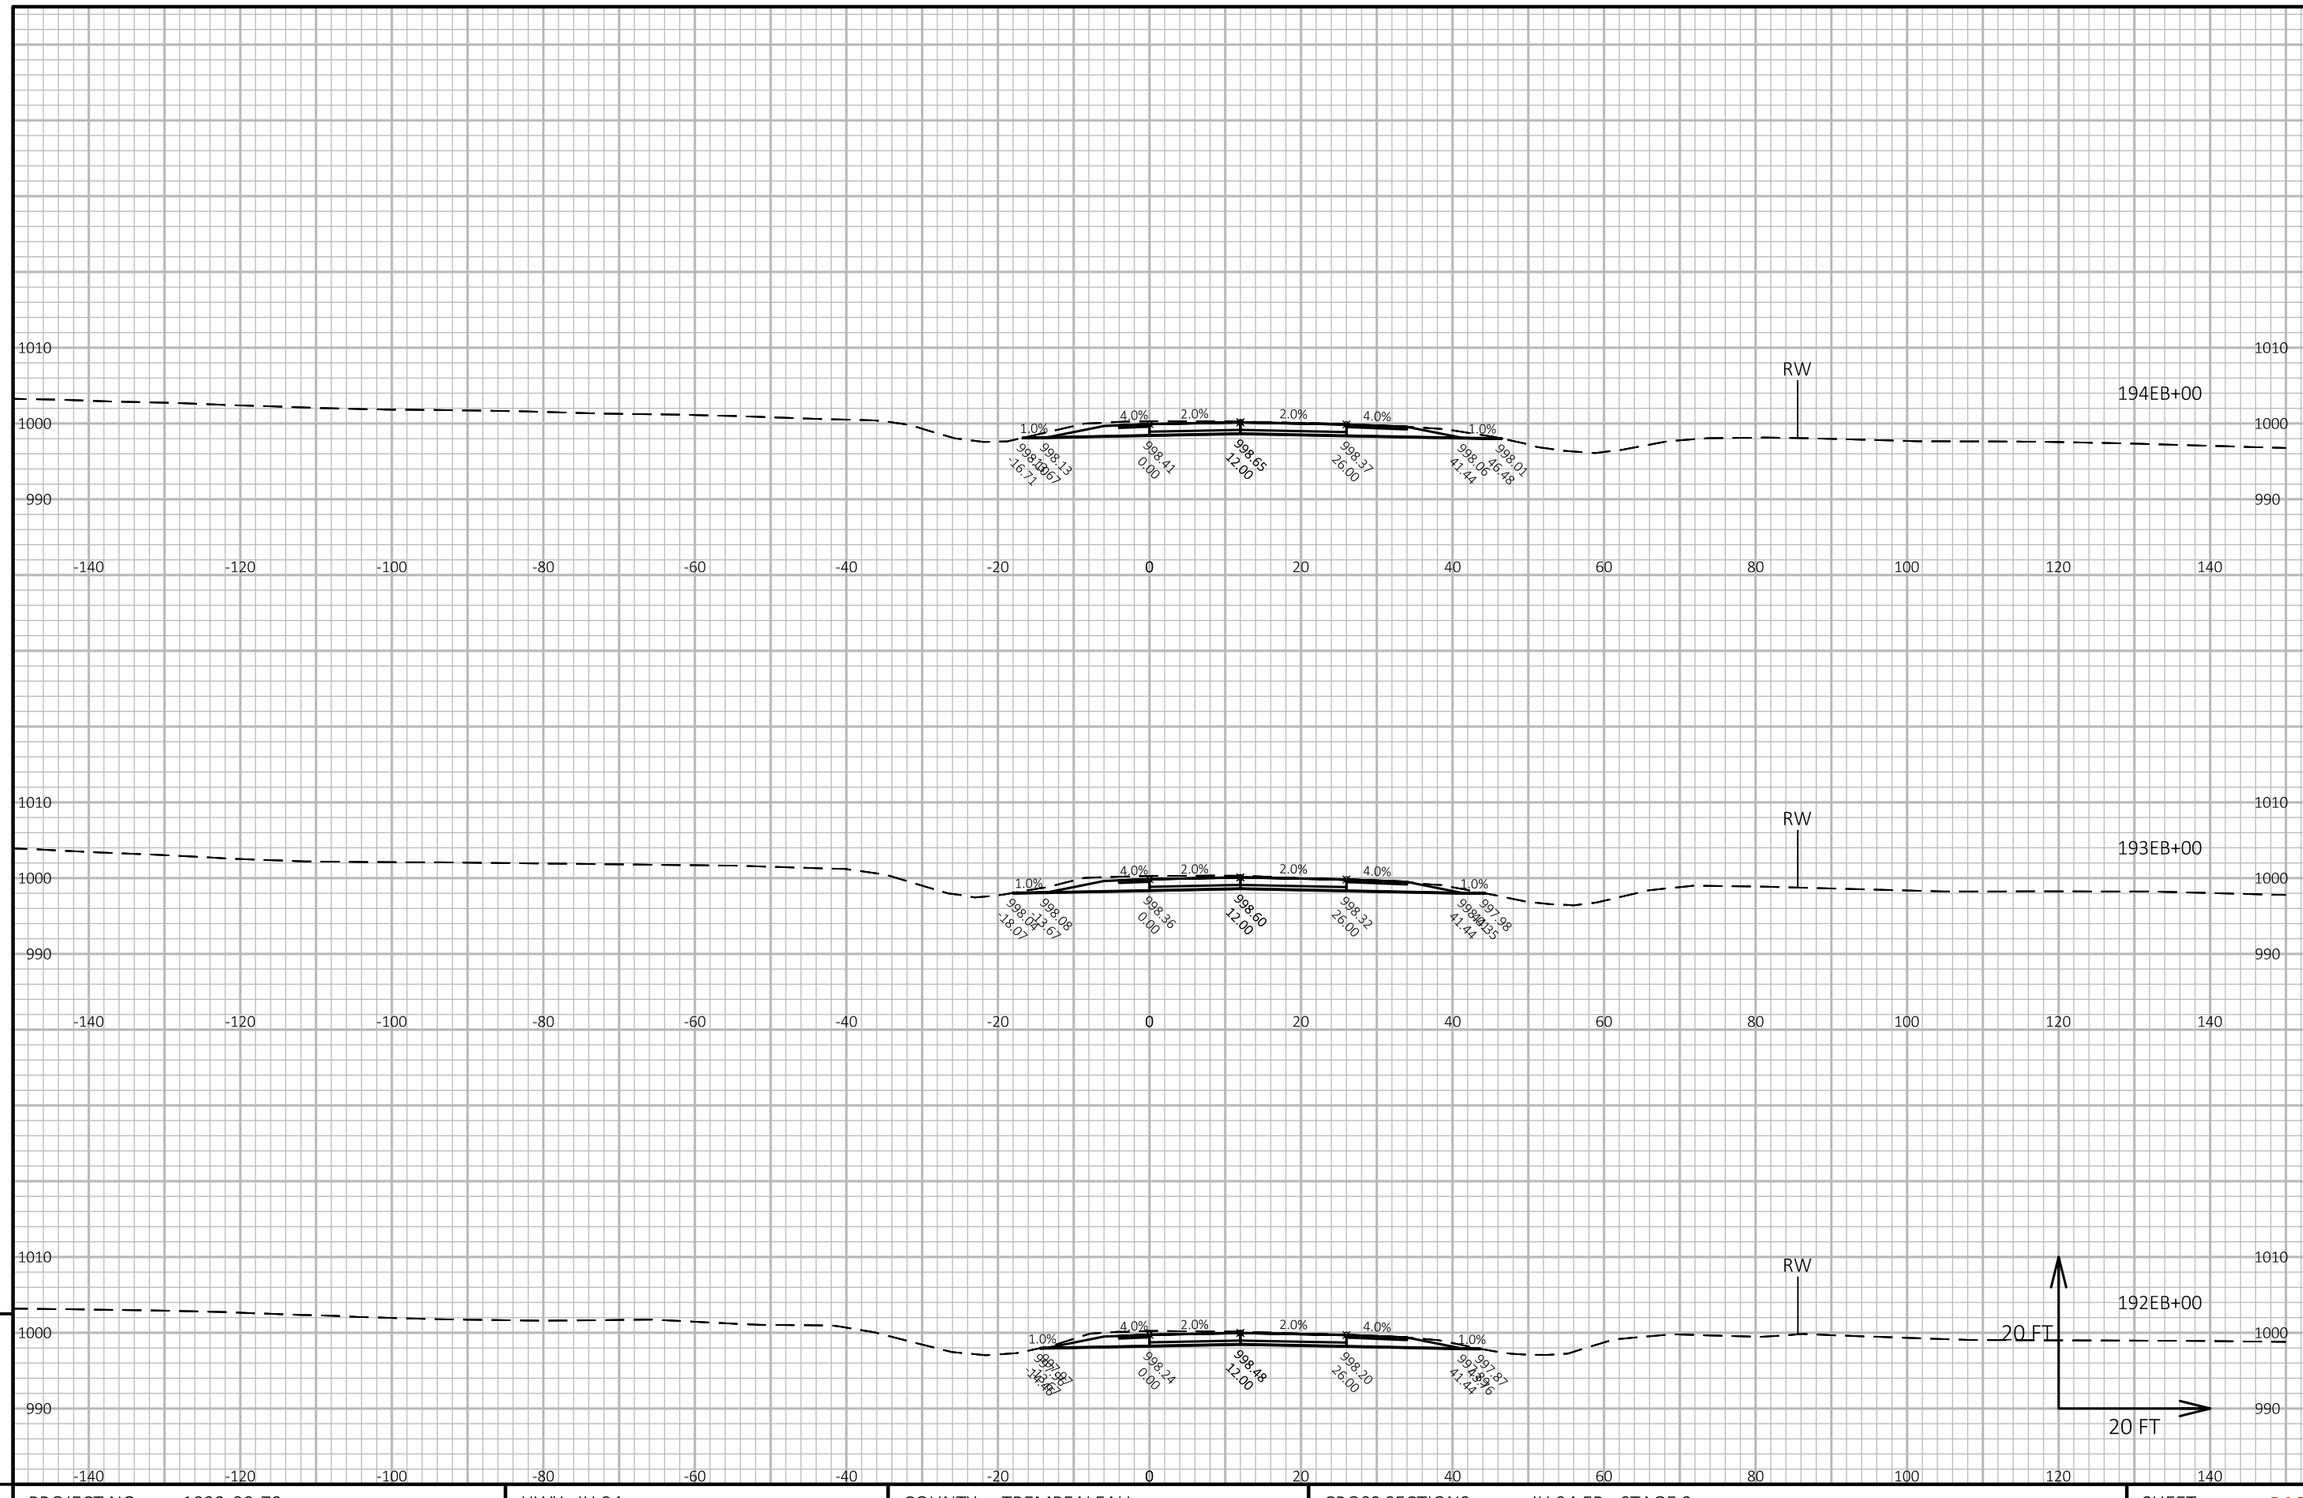

APPROVED FOR UTILITY RELOCATION May 1, 2018

9

9

PROJECT NO: 1022-00-79	HWY: IH 94	COUNTY: TREMPEALEAU	CROSS SECTIONS: IH 94 EB - STAGE 2	SHEET 319	E

FILE NAME : G:\WDOTCO\16048 (2016-2018 DESIGN WO)\16048-006\CIVIL 3D\SHEETSPLAN\CROSS SECTION\090101-XS-94 EB.DWG
LAYOUT NAME - IH 94 EB - (49)

PLOT DATE : 4/25/2018 10:07 AM PLOT BY : KL ENGINEERING PLOT NAME : PLOT SCALE : 1 IN:20 FT HORZ. / 1 IN:20 FT VERT.

WISDOT/CADDS SHEET 49

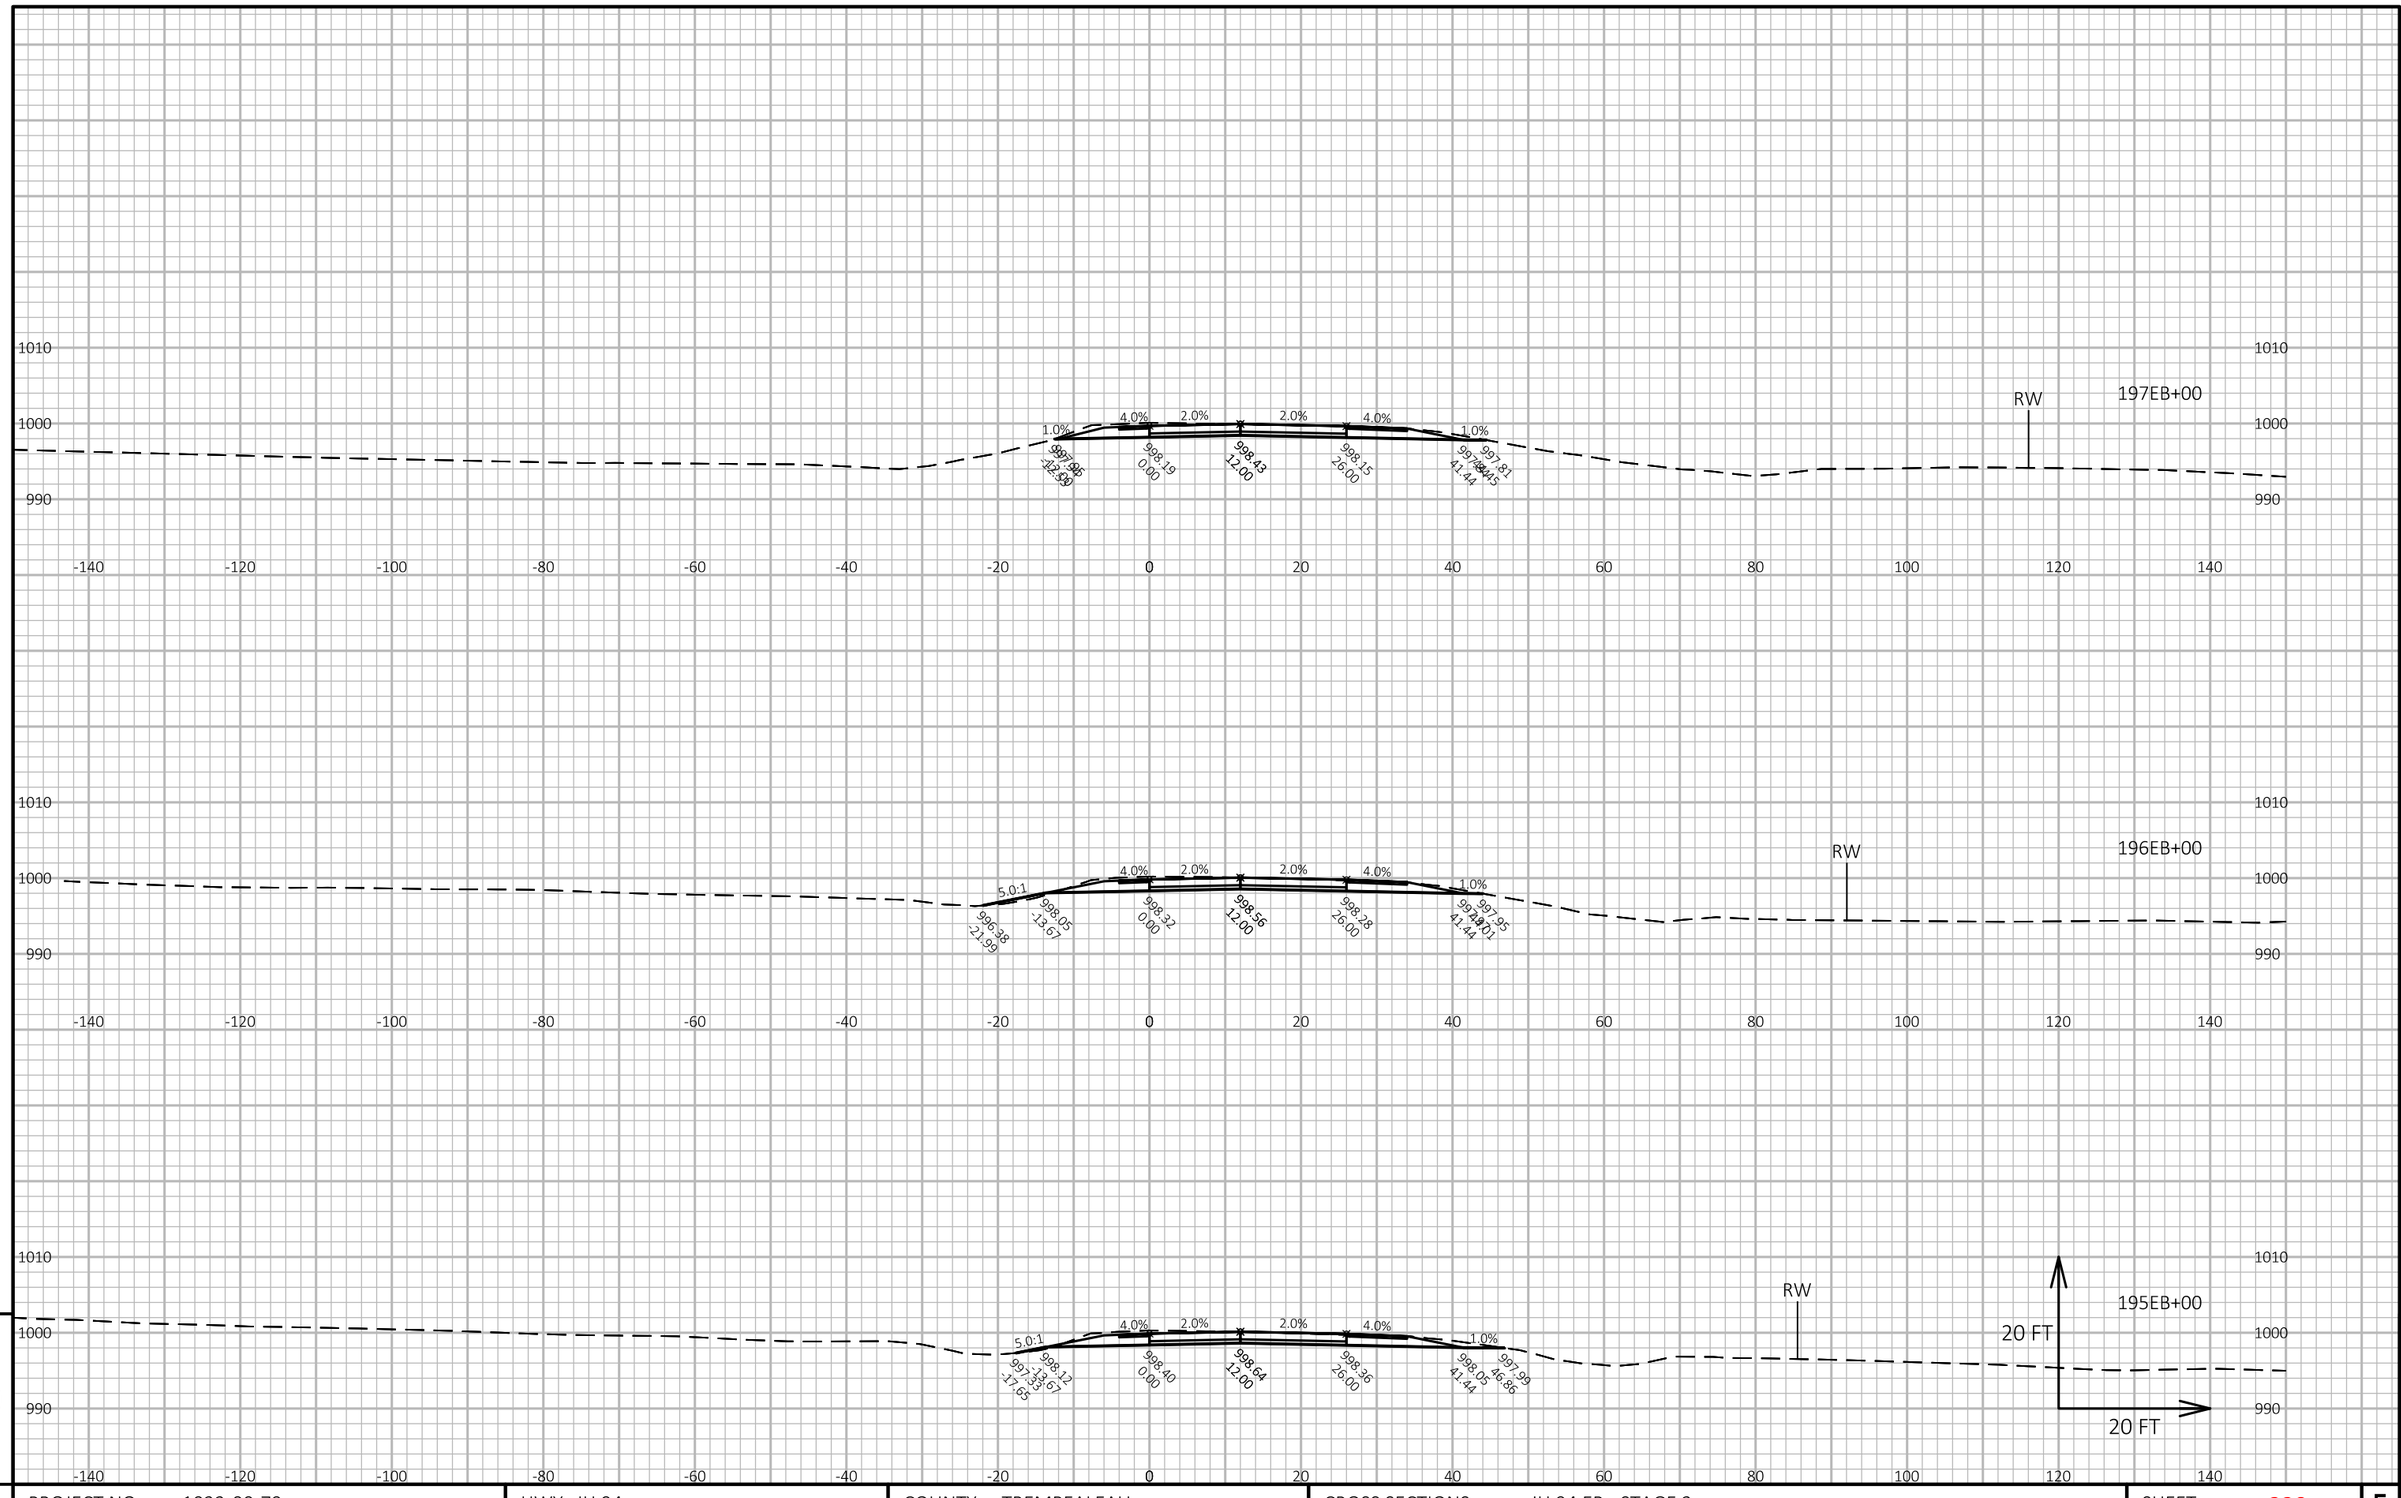

9

9

PROJECT NO: 1022-00-79	HWY: IH 94	COUNTY: TREMPEALEAU	CROSS SECTIONS: IH 94 EB - STAGE 2	SHEET 320	E

FILE NAME : G:\WDOTCO\16048 (2016-2018 DESIGN WO)\16048-006\CIVIL 3D\SHEETSPLAN\CROSS SECTION\090101-XS-94 EB.DWG
LAYOUT NAME - IH 94 EB - (50)

PLOT DATE : 4/25/2018 10:07 AM PLOT BY : KL ENGINEERING PLOT NAME : PLOT SCALE : 1 IN:20 FT HORZ. / 1 IN:20 FT VERT.

WISDOT/CADDS SHEET 49

APPROVED FOR UTILITY RELOCATION May 1, 2018

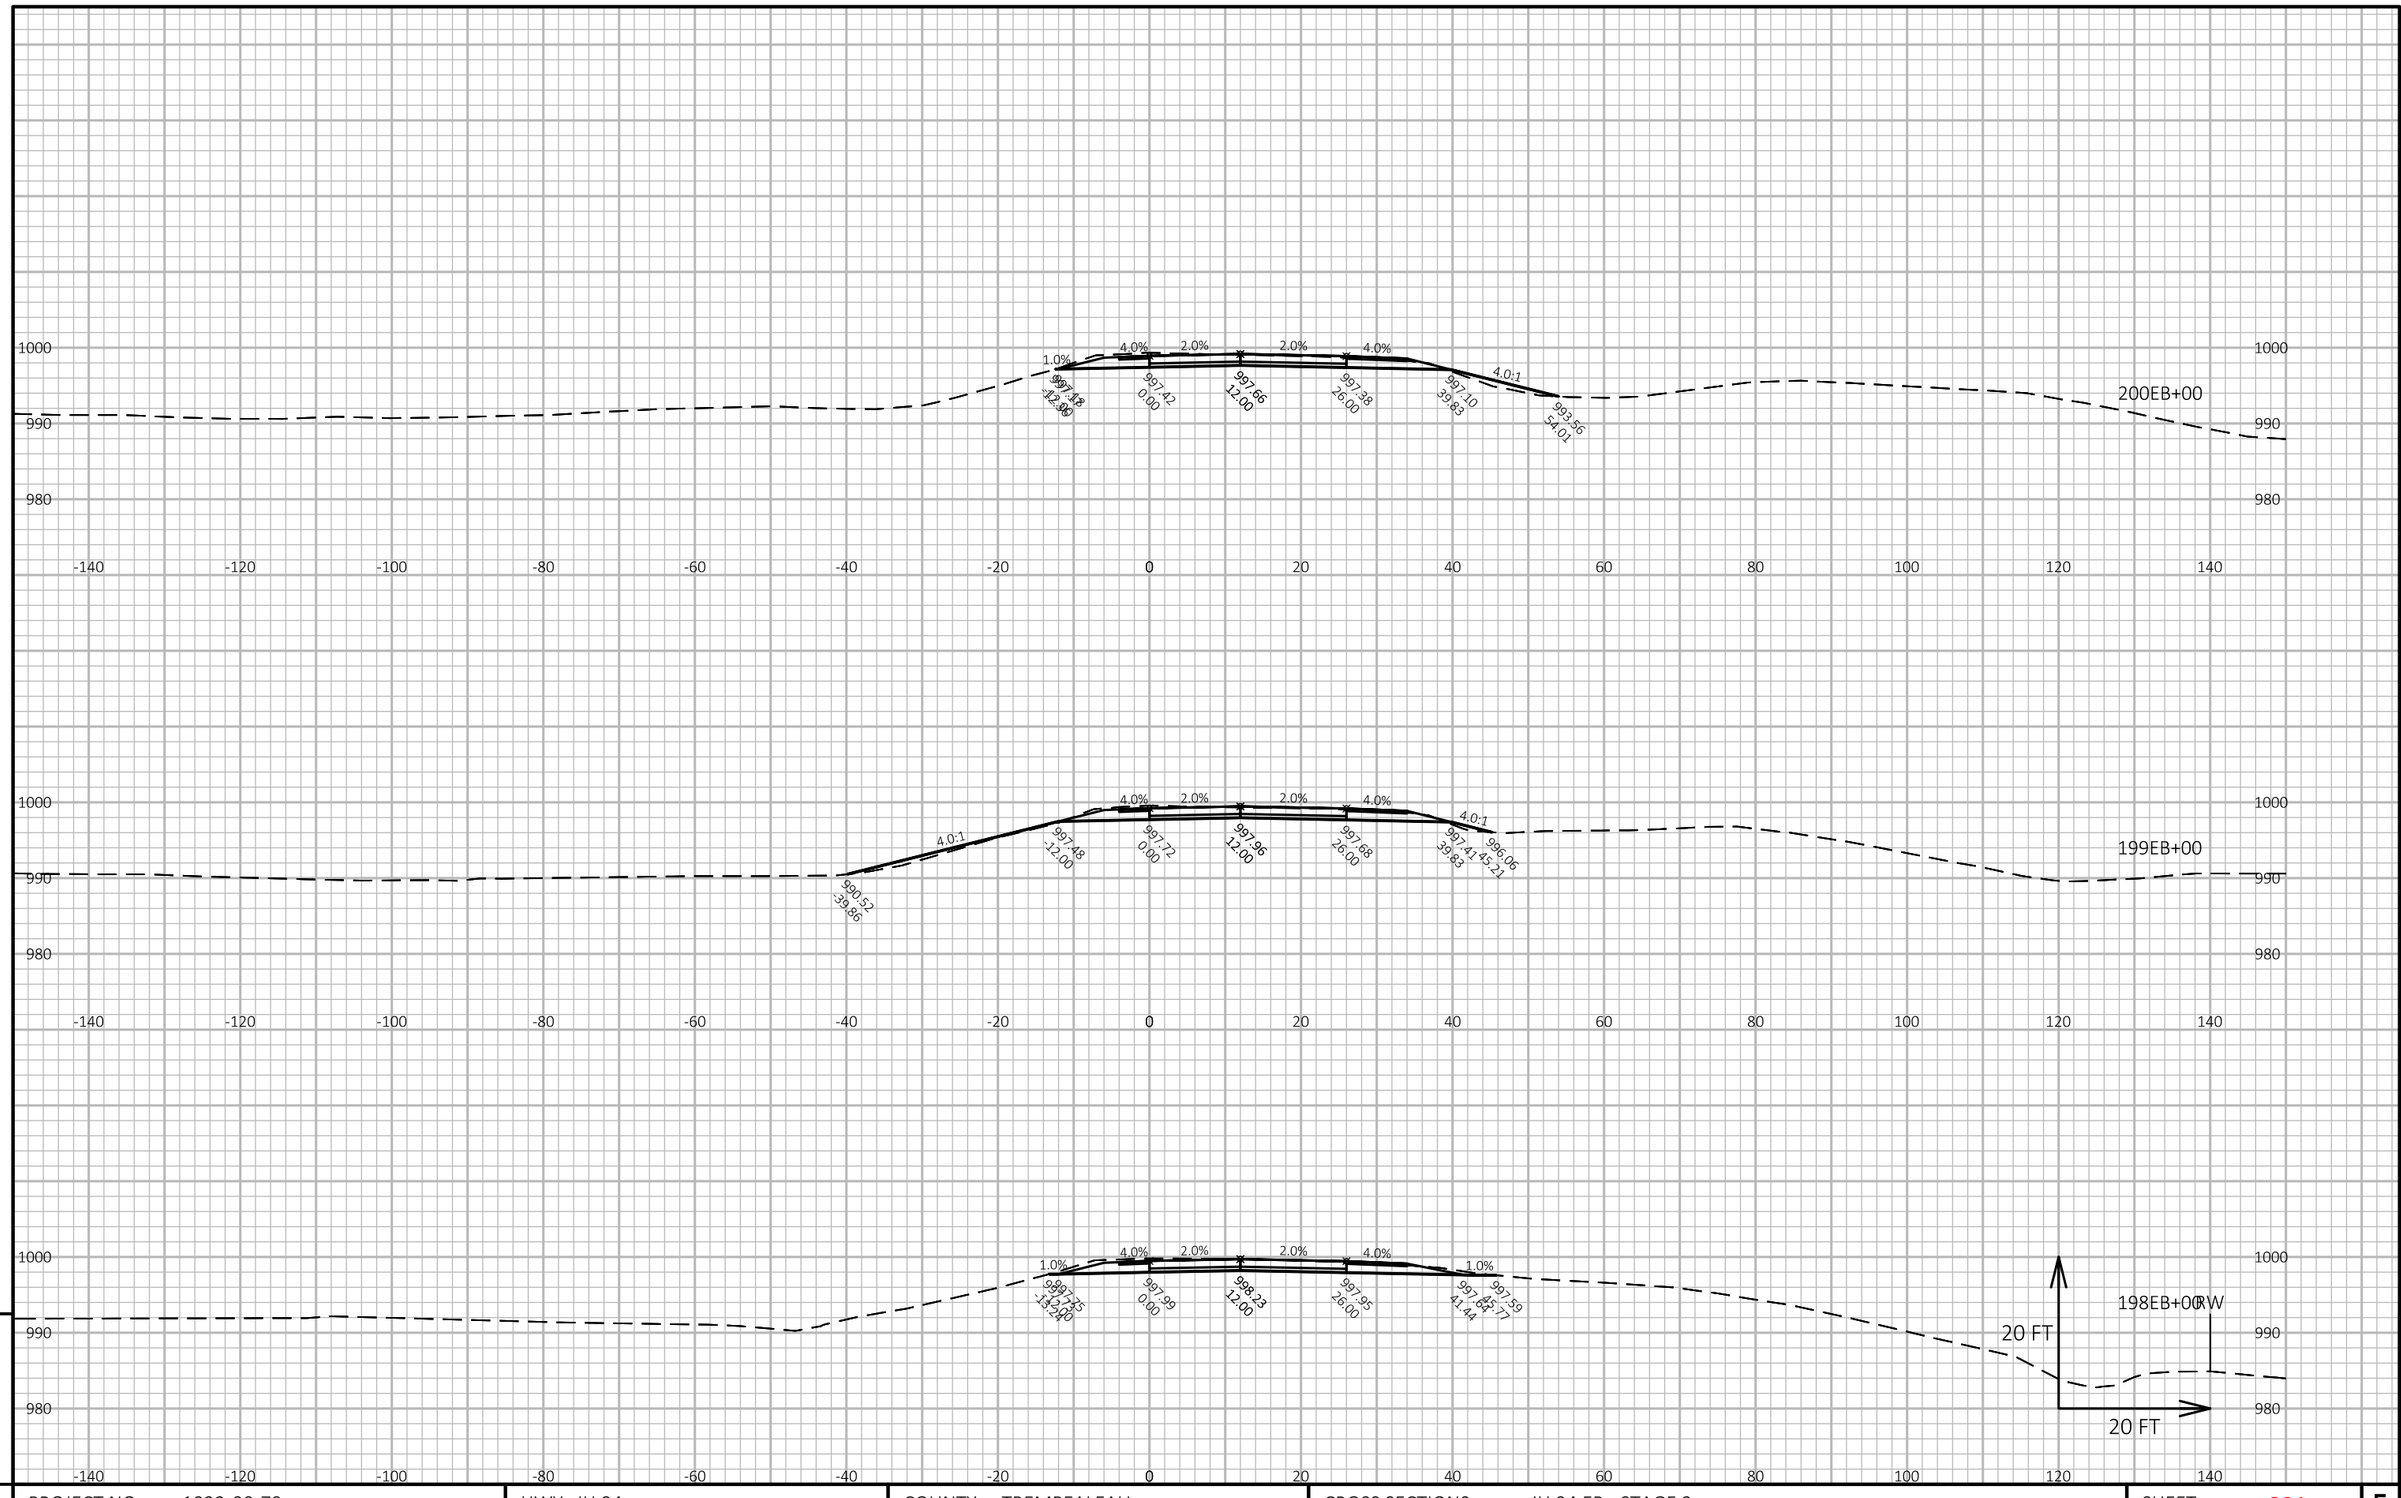

APPROVED FOR UTILITY RELOCATION May 1, 2018

9

9

PROJECT NO: 1022-00-79	HWY: IH 94	COUNTY: TREMPEALEAU	CROSS SECTIONS: IH 94 EB - STAGE 2	SHEET 321	E

FILE NAME : G:\WDOTCO\16048 (2016-2018 DESIGN WO)\16048-006\CIVIL 3D\SHEETSPLAN\CROSS SECTION\090101-XS-94 EB.DWG
LAYOUT NAME - IH 94 EB - (51)

PLOT DATE : 4/25/2018 10:08 AM PLOT BY : KL ENGINEERING PLOT NAME : PLOT SCALE : 1 IN:20 FT HORZ. / 1 IN:20 FT VERT.

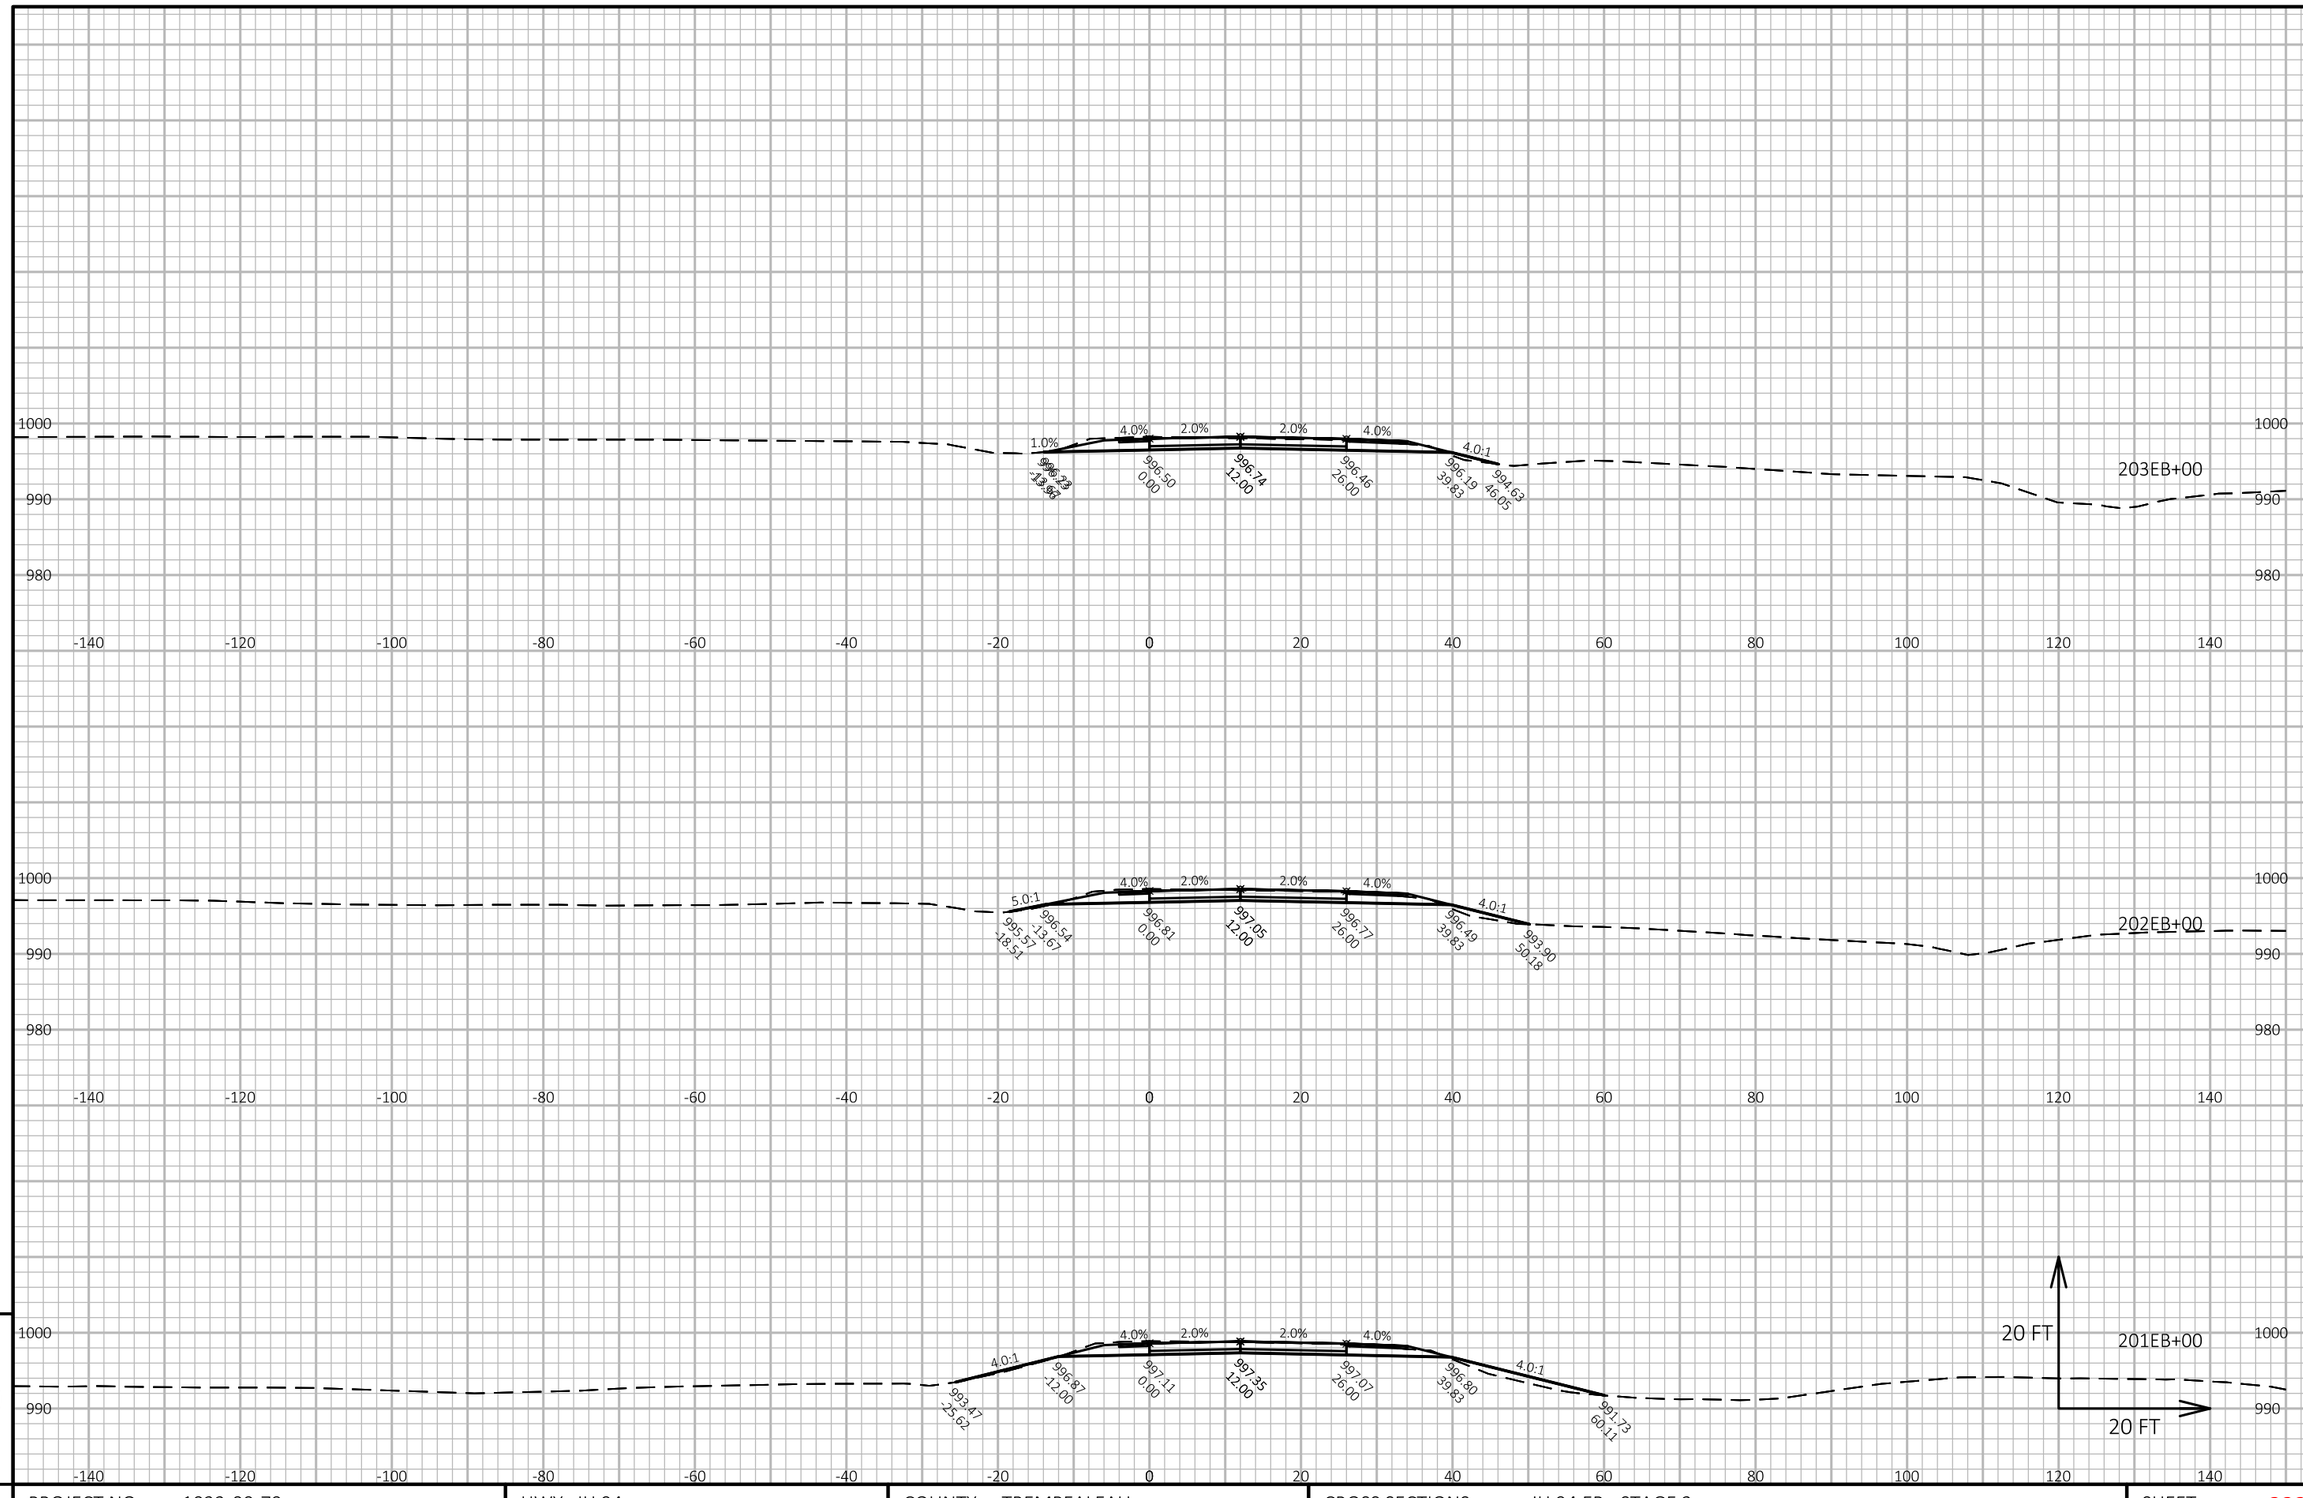

APPROVED FOR UTILITY RELOCATION May 1, 2018

9

9

PROJECT NO: 1022-00-79	HWY: IH 94	COUNTY: TREMPEALEAU	CROSS SECTIONS: IH 94 EB - STAGE 2	SHEET 322	E

FILE NAME : G:\WDOTCO\16048 (2016-2018 DESIGN WO)\16048-006\CIVIL 3D\SHEETSPLAN\CROSS SECTION\090101-XS-94 EB.DWG
LAYOUT NAME - IH 94 EB - (S2)

PLOT DATE : 4/25/2018 10:08 AM PLOT BY : KL ENGINEERING PLOT NAME : PLOT SCALE : 1 IN:20 FT HORZ. / 1 IN:20 FT VERT.

WISDOT/CADDS SHEET 49

APPROVED FOR UTILITY RELOCATION May 1, 2018

9

9

PROJECT NO: 1022-00-79	HWY: IH 94	COUNTY: TREMPEALEAU	CROSS SECTIONS: IH 94 EB - STAGE 2	SHEET 323	E

FILE NAME : G:\WDOTCO\16048 (2016-2018 DESIGN WO)\16048-006\CIVIL 3D\SHEETSPLAN\CROSS SECTION\090101-XS-94 EB.DWG
LAYOUT NAME - IH 94 EB - (53)

PLOT DATE : 4/25/2018 10:09 AM PLOT BY : KL ENGINEERING PLOT NAME : PLOT SCALE : 1 IN:20 FT HORZ. / 1 IN:20 FT VERT.

WISDOT/CADDS SHEET 49

APPROVED FOR UTILITY RELOCATION May 1, 2018

9

9

PROJECT NO: 1022-00-79	HWY: IH 94	COUNTY: TREMPEALEAU	CROSS SECTIONS: IH 94 EB - STAGE 2	SHEET 324	E

FILE NAME : G:\WDOTCO\16048 (2016-2018 DESIGN WO)\16048-006\CIVIL 3D\SHEETSPLAN\CROSS SECTION\090101-XS-94 EB.DWG
LAYOUT NAME - IH 94 EB - (54)

PLOT DATE : 4/25/2018 10:09 AM PLOT BY : KL ENGINEERING PLOT NAME : PLOT SCALE : 1 IN:20 FT HORZ. / 1 IN:20 FT VERT.

WISDOT/CADDS SHEET 49

APPROVED FOR UTILITY RELOCATION May 1, 2018

9

9

PROJECT NO: 1022-00-79	HWY: IH 94	COUNTY: TREMPEALEAU	CROSS SECTIONS: IH 94 EB - STAGE 2	SHEET 325	E

FILE NAME : G:\WDOTCO\16048 (2016-2018 DESIGN WO)\16048-006\CIVIL 3D\SHEETSPLAN\CROSS SECTION\090101-XS-94 EB.DWG
LAYOUT NAME - IH 94 EB - (55)

PLOT DATE : 4/25/2018 10:10 AM PLOT BY : KL ENGINEERING PLOT NAME : PLOT SCALE : 1 IN:20 FT HORZ. / 1 IN:20 FT VERT.

APPROVED FOR UTILITY RELOCATION May 1, 2018

9

9

PROJECT NO: 1022-00-79	HWY: IH 94	COUNTY: TREMPEALEAU	CROSS SECTIONS: IH 94 EB - STAGE 2	SHEET 326	E

FILE NAME : G:\WDOTCO\16048 (2016-2018 DESIGN WO)\16048-006\CIVIL 3D\SHEETSPLAN\CROSS SECTION\090101-XS-94 EB.DWG
LAYOUT NAME - IH 94 EB - (56)

PLOT DATE : 4/25/2018 10:10 AM PLOT BY : KL ENGINEERING PLOT NAME : PLOT SCALE : 1 IN:20 FT HORZ. / 1 IN:20 FT VERT.

WISDOT/CADDS SHEET 49

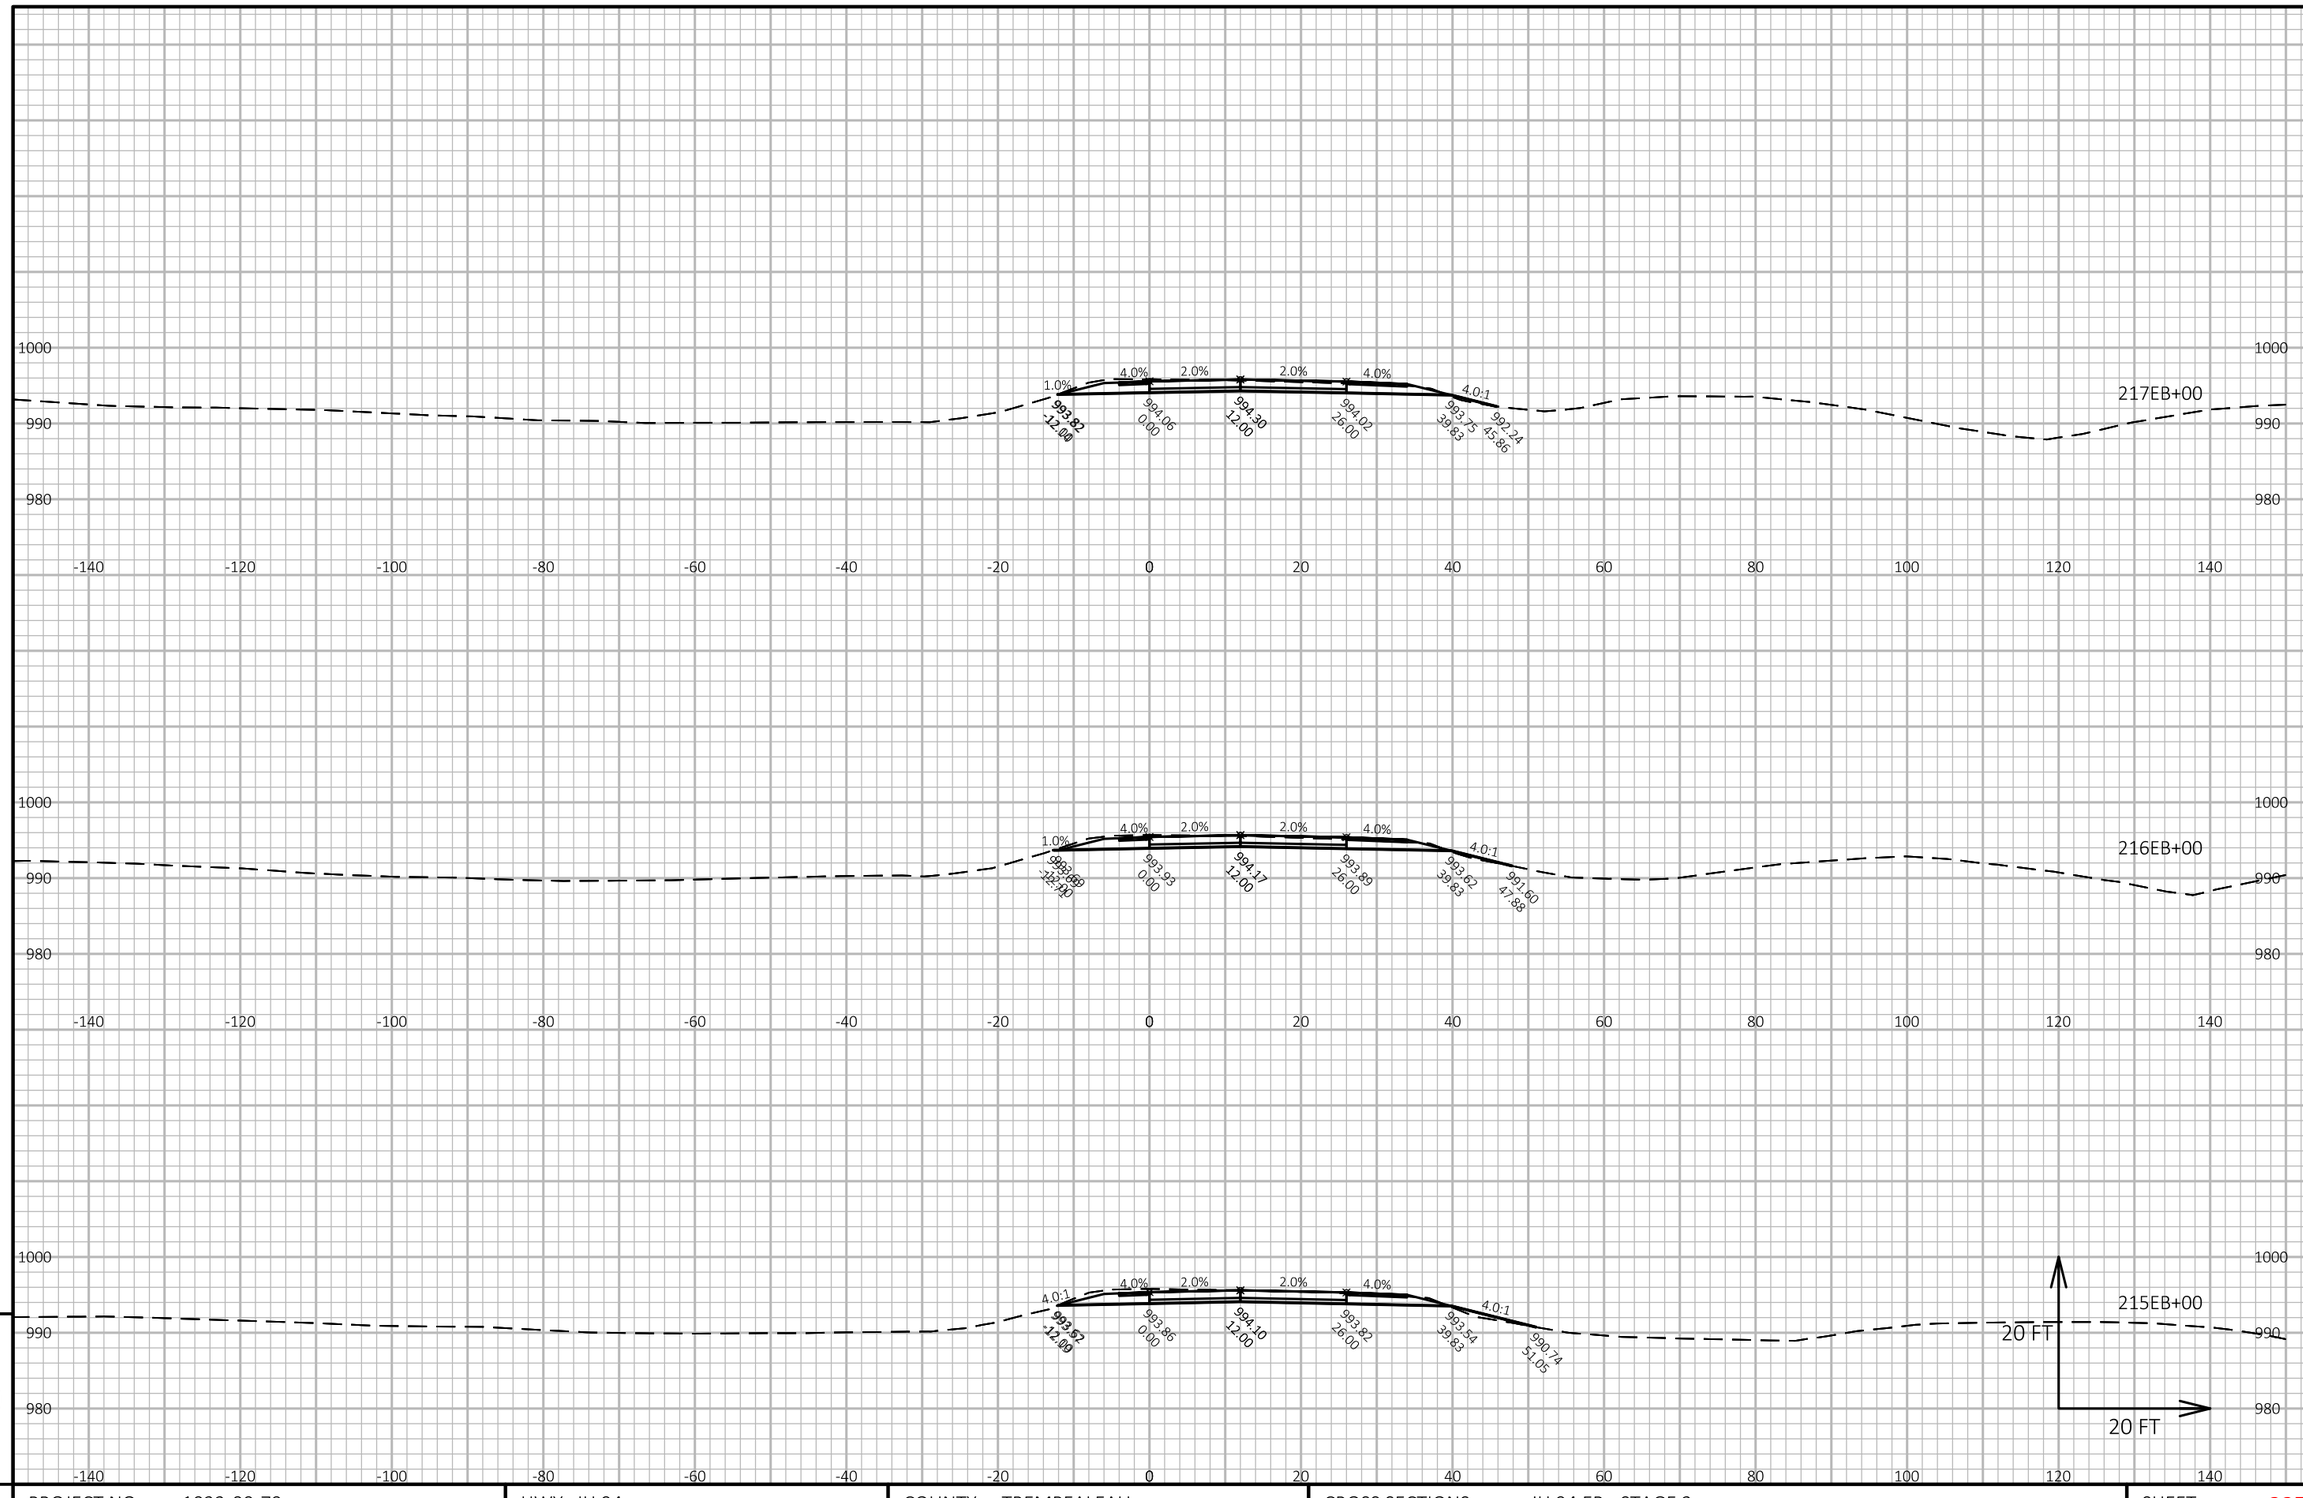

APPROVED FOR UTILITY RELOCATION May 1, 2018

9

9

PROJECT NO: 1022-00-79	HWY: IH 94	COUNTY: TREMPEALEAU	CROSS SECTIONS: IH 94 EB - STAGE 2	SHEET 327	E

FILE NAME : G:\WDOTCO\16048 (2016-2018 DESIGN WO)\16048-006\CIVIL 3D\SHEETSPLAN\CROSS SECTION\090101-XS-94 EB.DWG
LAYOUT NAME - IH 94 EB - (57)

PLOT DATE : 4/25/2018 10:11 AM PLOT BY : KL ENGINEERING PLOT NAME : PLOT SCALE : 1 IN:20 FT HORZ. / 1 IN:20 FT VERT.

APPROVED FOR UTILITY RELOCATION May 1, 2018

9

9

PROJECT NO: 1022-00-79	HWY: IH 94	COUNTY: TREMPEALEAU	CROSS SECTIONS: IH 94 EB - STAGE 2	SHEET 328	E

FILE NAME : G:\WDOTCO\16048 (2016-2018 DESIGN WO)\16048-006\CIVIL 3D\SHEETSPLAN\CROSS SECTION\090101-XS-94 EB.DWG
LAYOUT NAME - IH 94 EB - (58)

PLOT DATE : 4/25/2018 10:11 AM PLOT BY : KL ENGINEERING PLOT NAME : PLOT SCALE : 1 IN:20 FT HORZ. / 1 IN:20 FT VERT.

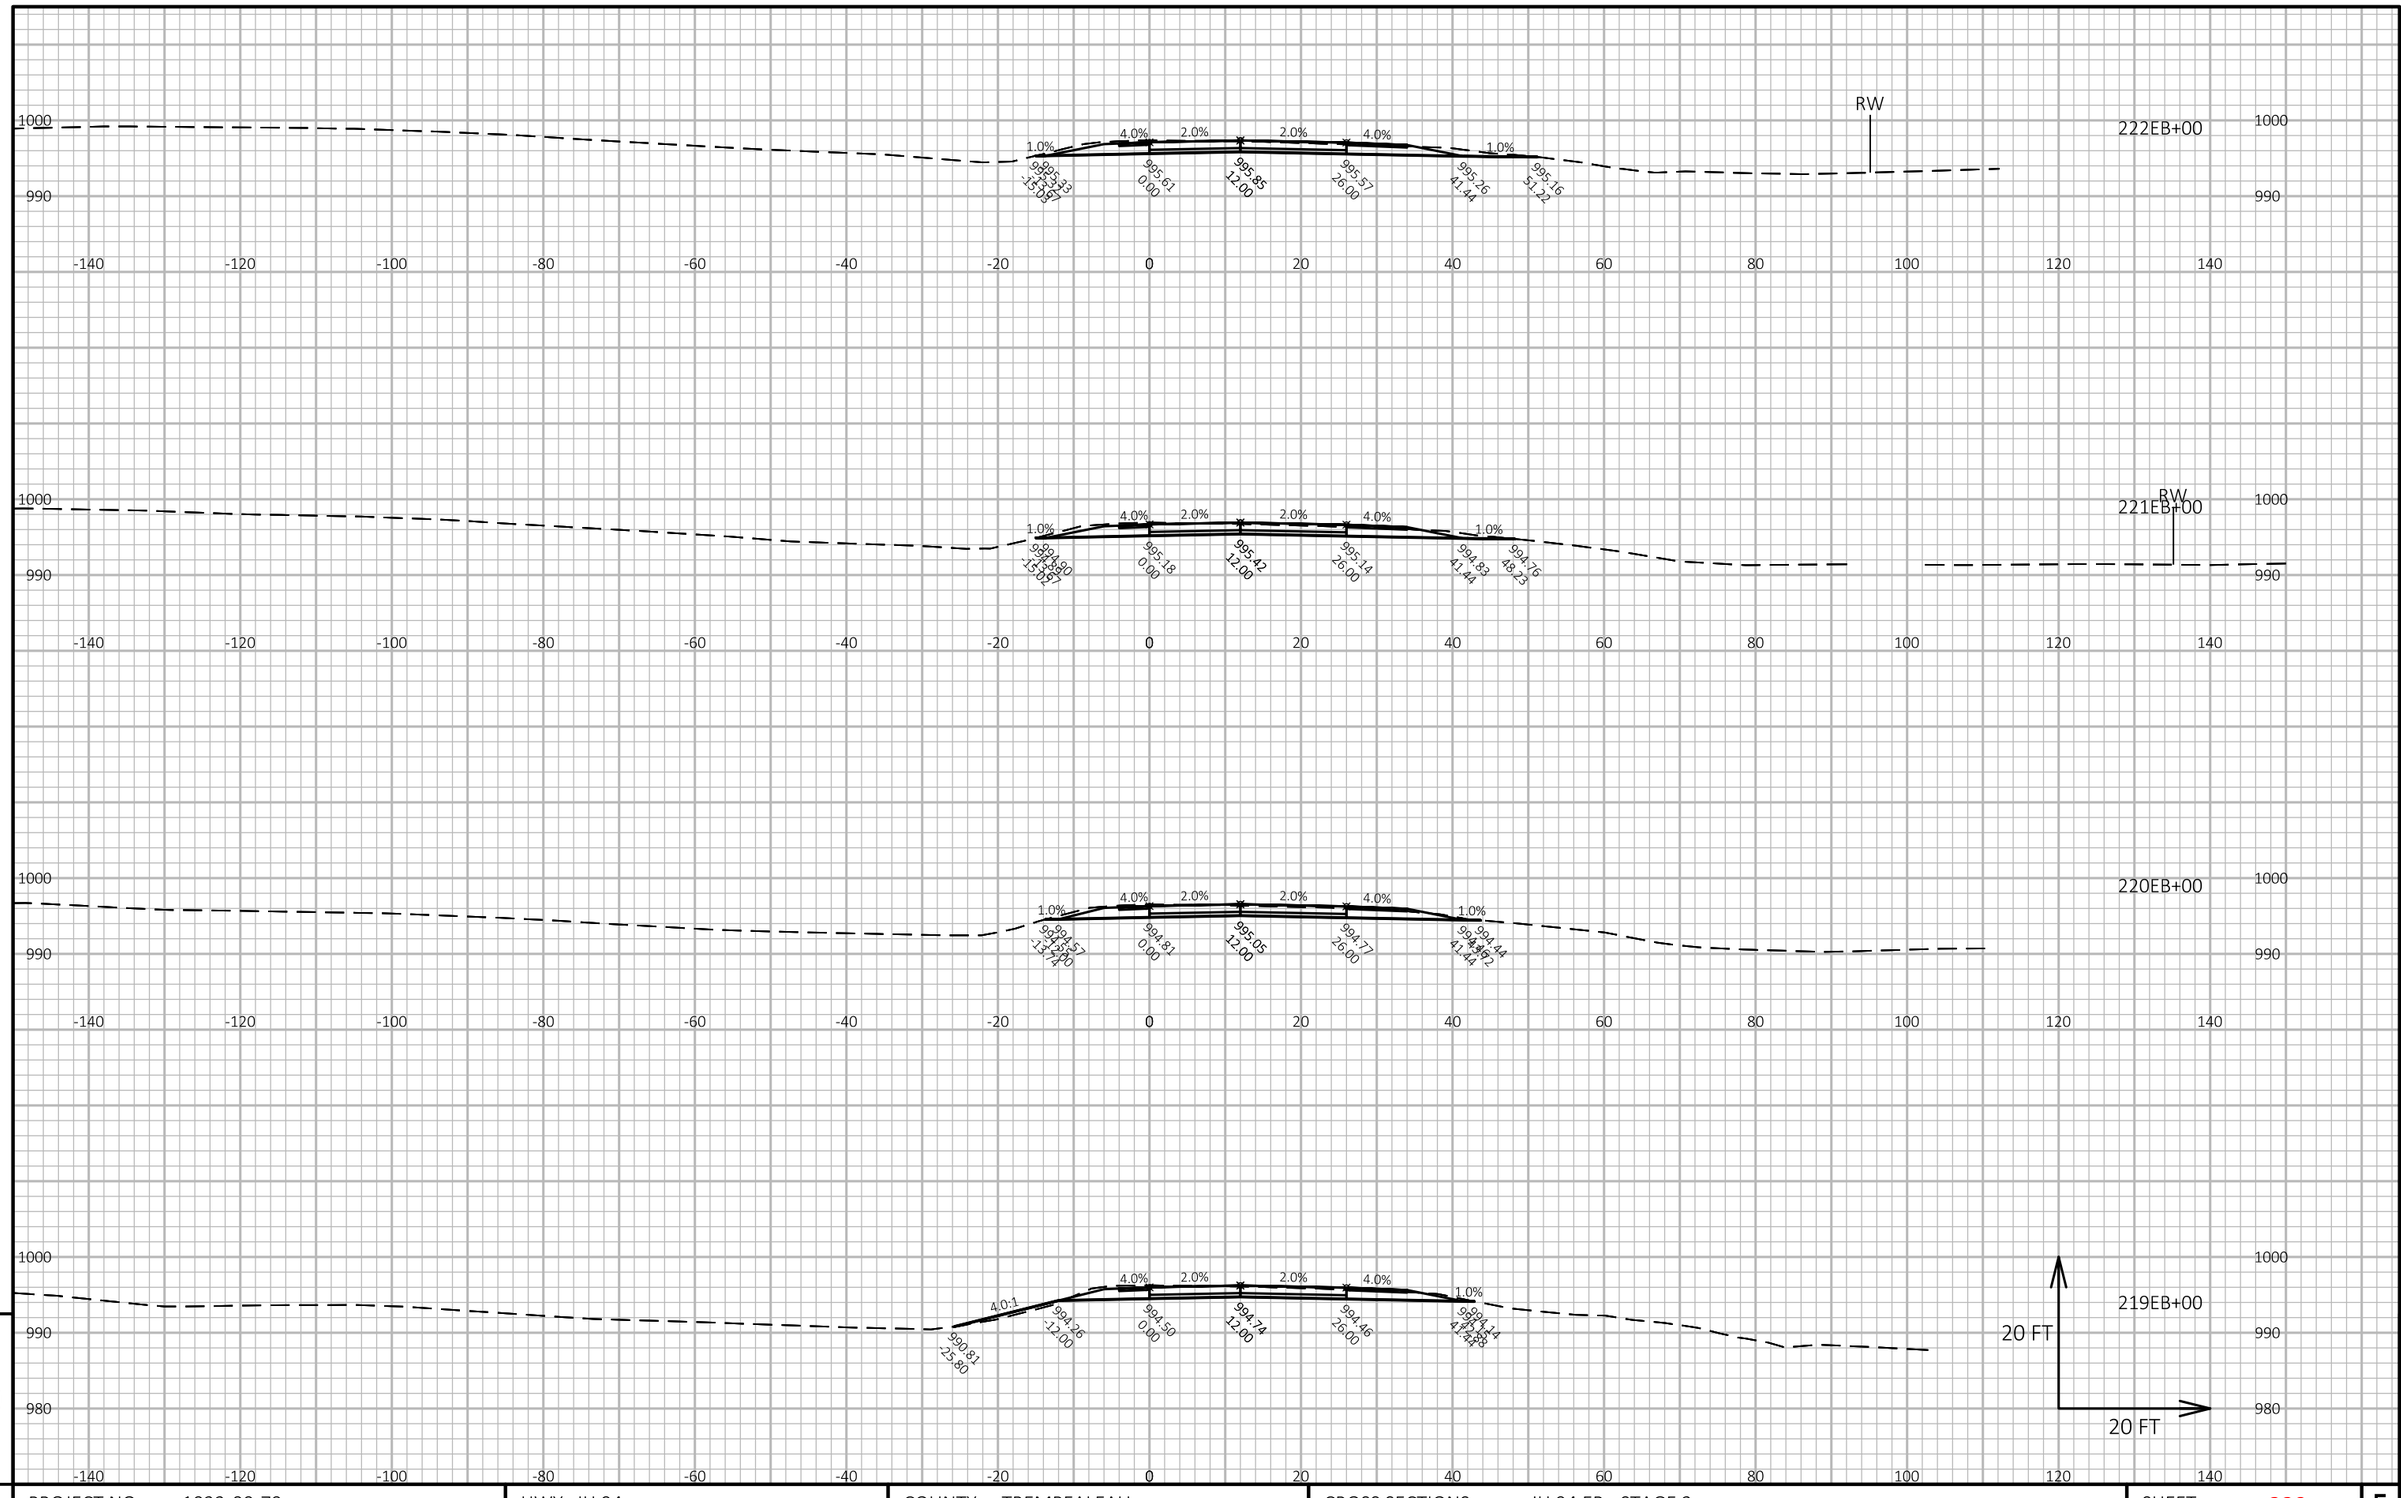

APPROVED FOR UTILITY RELOCATION May 1, 2018

9

9

PROJECT NO: 1022-00-79	HWY: IH 94	COUNTY: TREMPEALEAU	CROSS SECTIONS: IH 94 EB - STAGE 2	SHEET 329	E

FILE NAME : G:\WDOTCO\16048 (2016-2018 DESIGN WO)\16048-006\CIVIL 3D\SHEETSPLAN\CROSS SECTION\090101-XS-94 EB.DWG
LAYOUT NAME - IH 94 EB - (59)

PLOT DATE : 4/25/2018 10:12 AM PLOT BY : KL ENGINEERING PLOT NAME : PLOT SCALE : 1 IN:20 FT HORZ. / 1 IN:20 FT VERT.

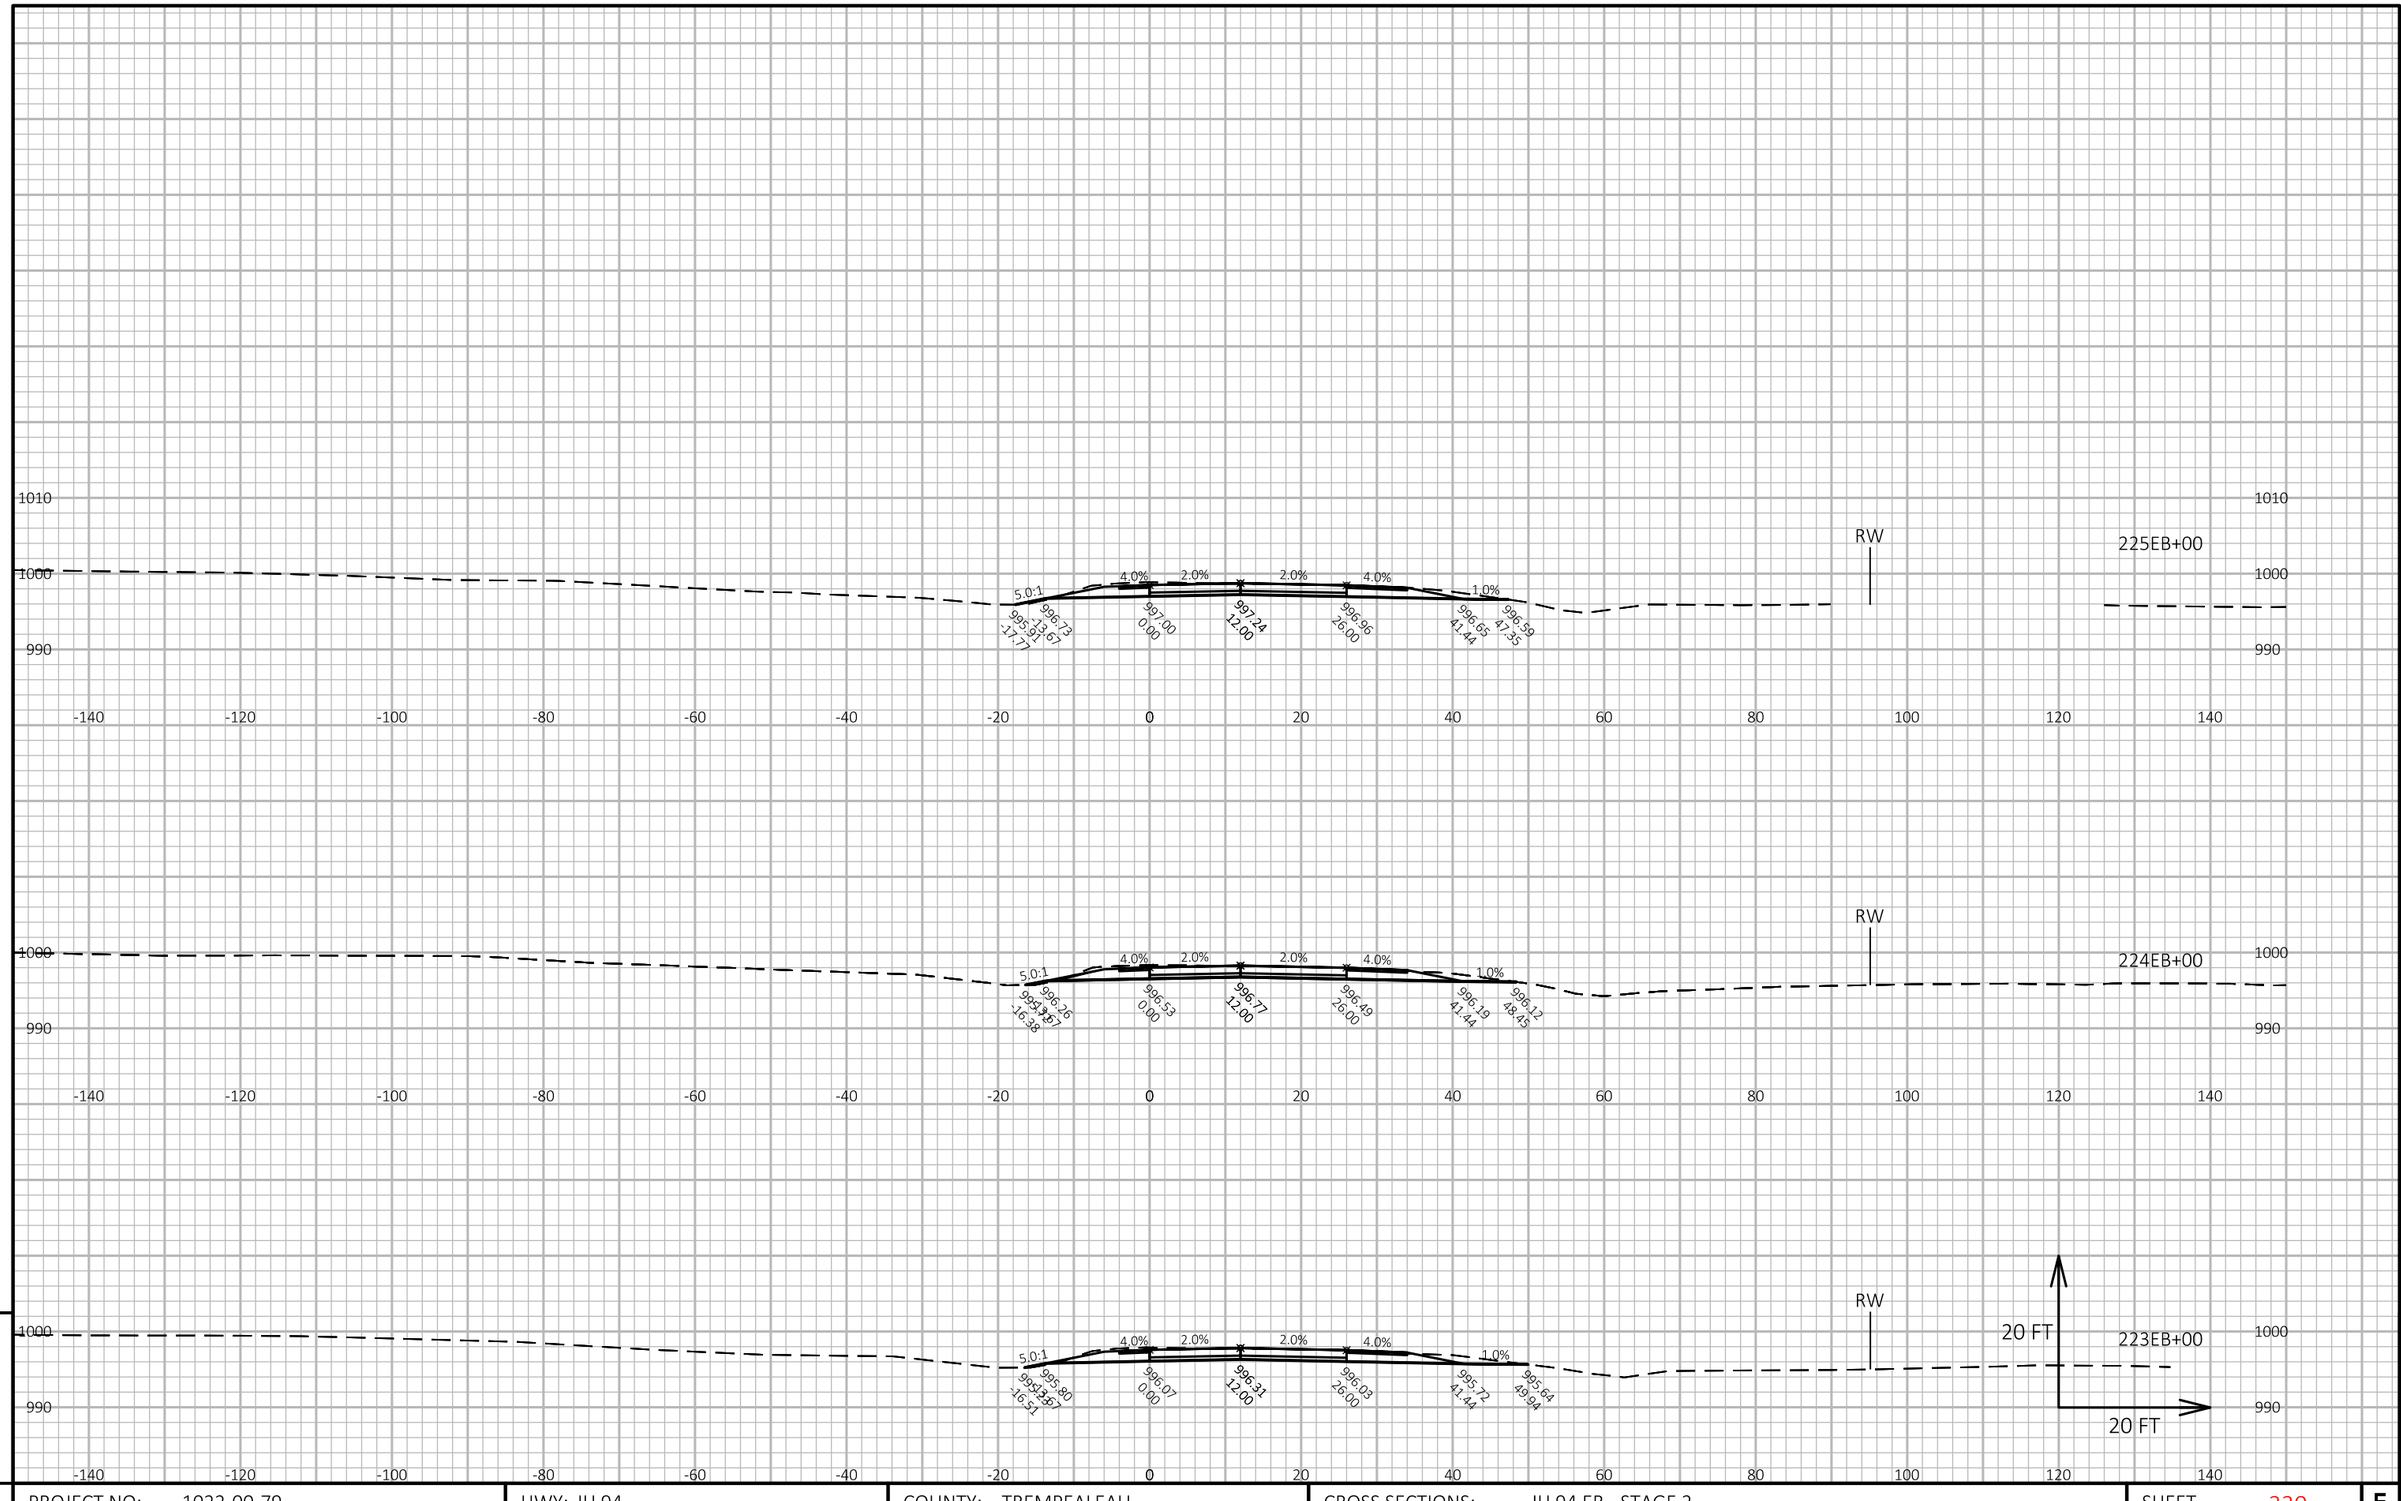

APPROVED FOR UTILITY RELOCATION May 1, 2018

9

9

PROJECT NO: 1022-00-79	HWY: IH 94	COUNTY: TREMPEALEAU	CROSS SECTIONS: IH 94 EB - STAGE 2	SHEET 330	E

FILE NAME : G:\WDOTCO\16048 (2016-2018 DESIGN WO)\16048-006\CIVIL 3D\SHEETSPLAN\CROSS SECTION\090101-XS-94 EB.DWG
LAYOUT NAME - IH 94 EB - (60)

PLOT DATE : 4/25/2018 10:13 AM PLOT BY : KL ENGINEERING PLOT NAME : PLOT SCALE : 1 IN:20 FT HORZ. / 1 IN:20 FT VERT.

WISDOT/CADDS SHEET 49

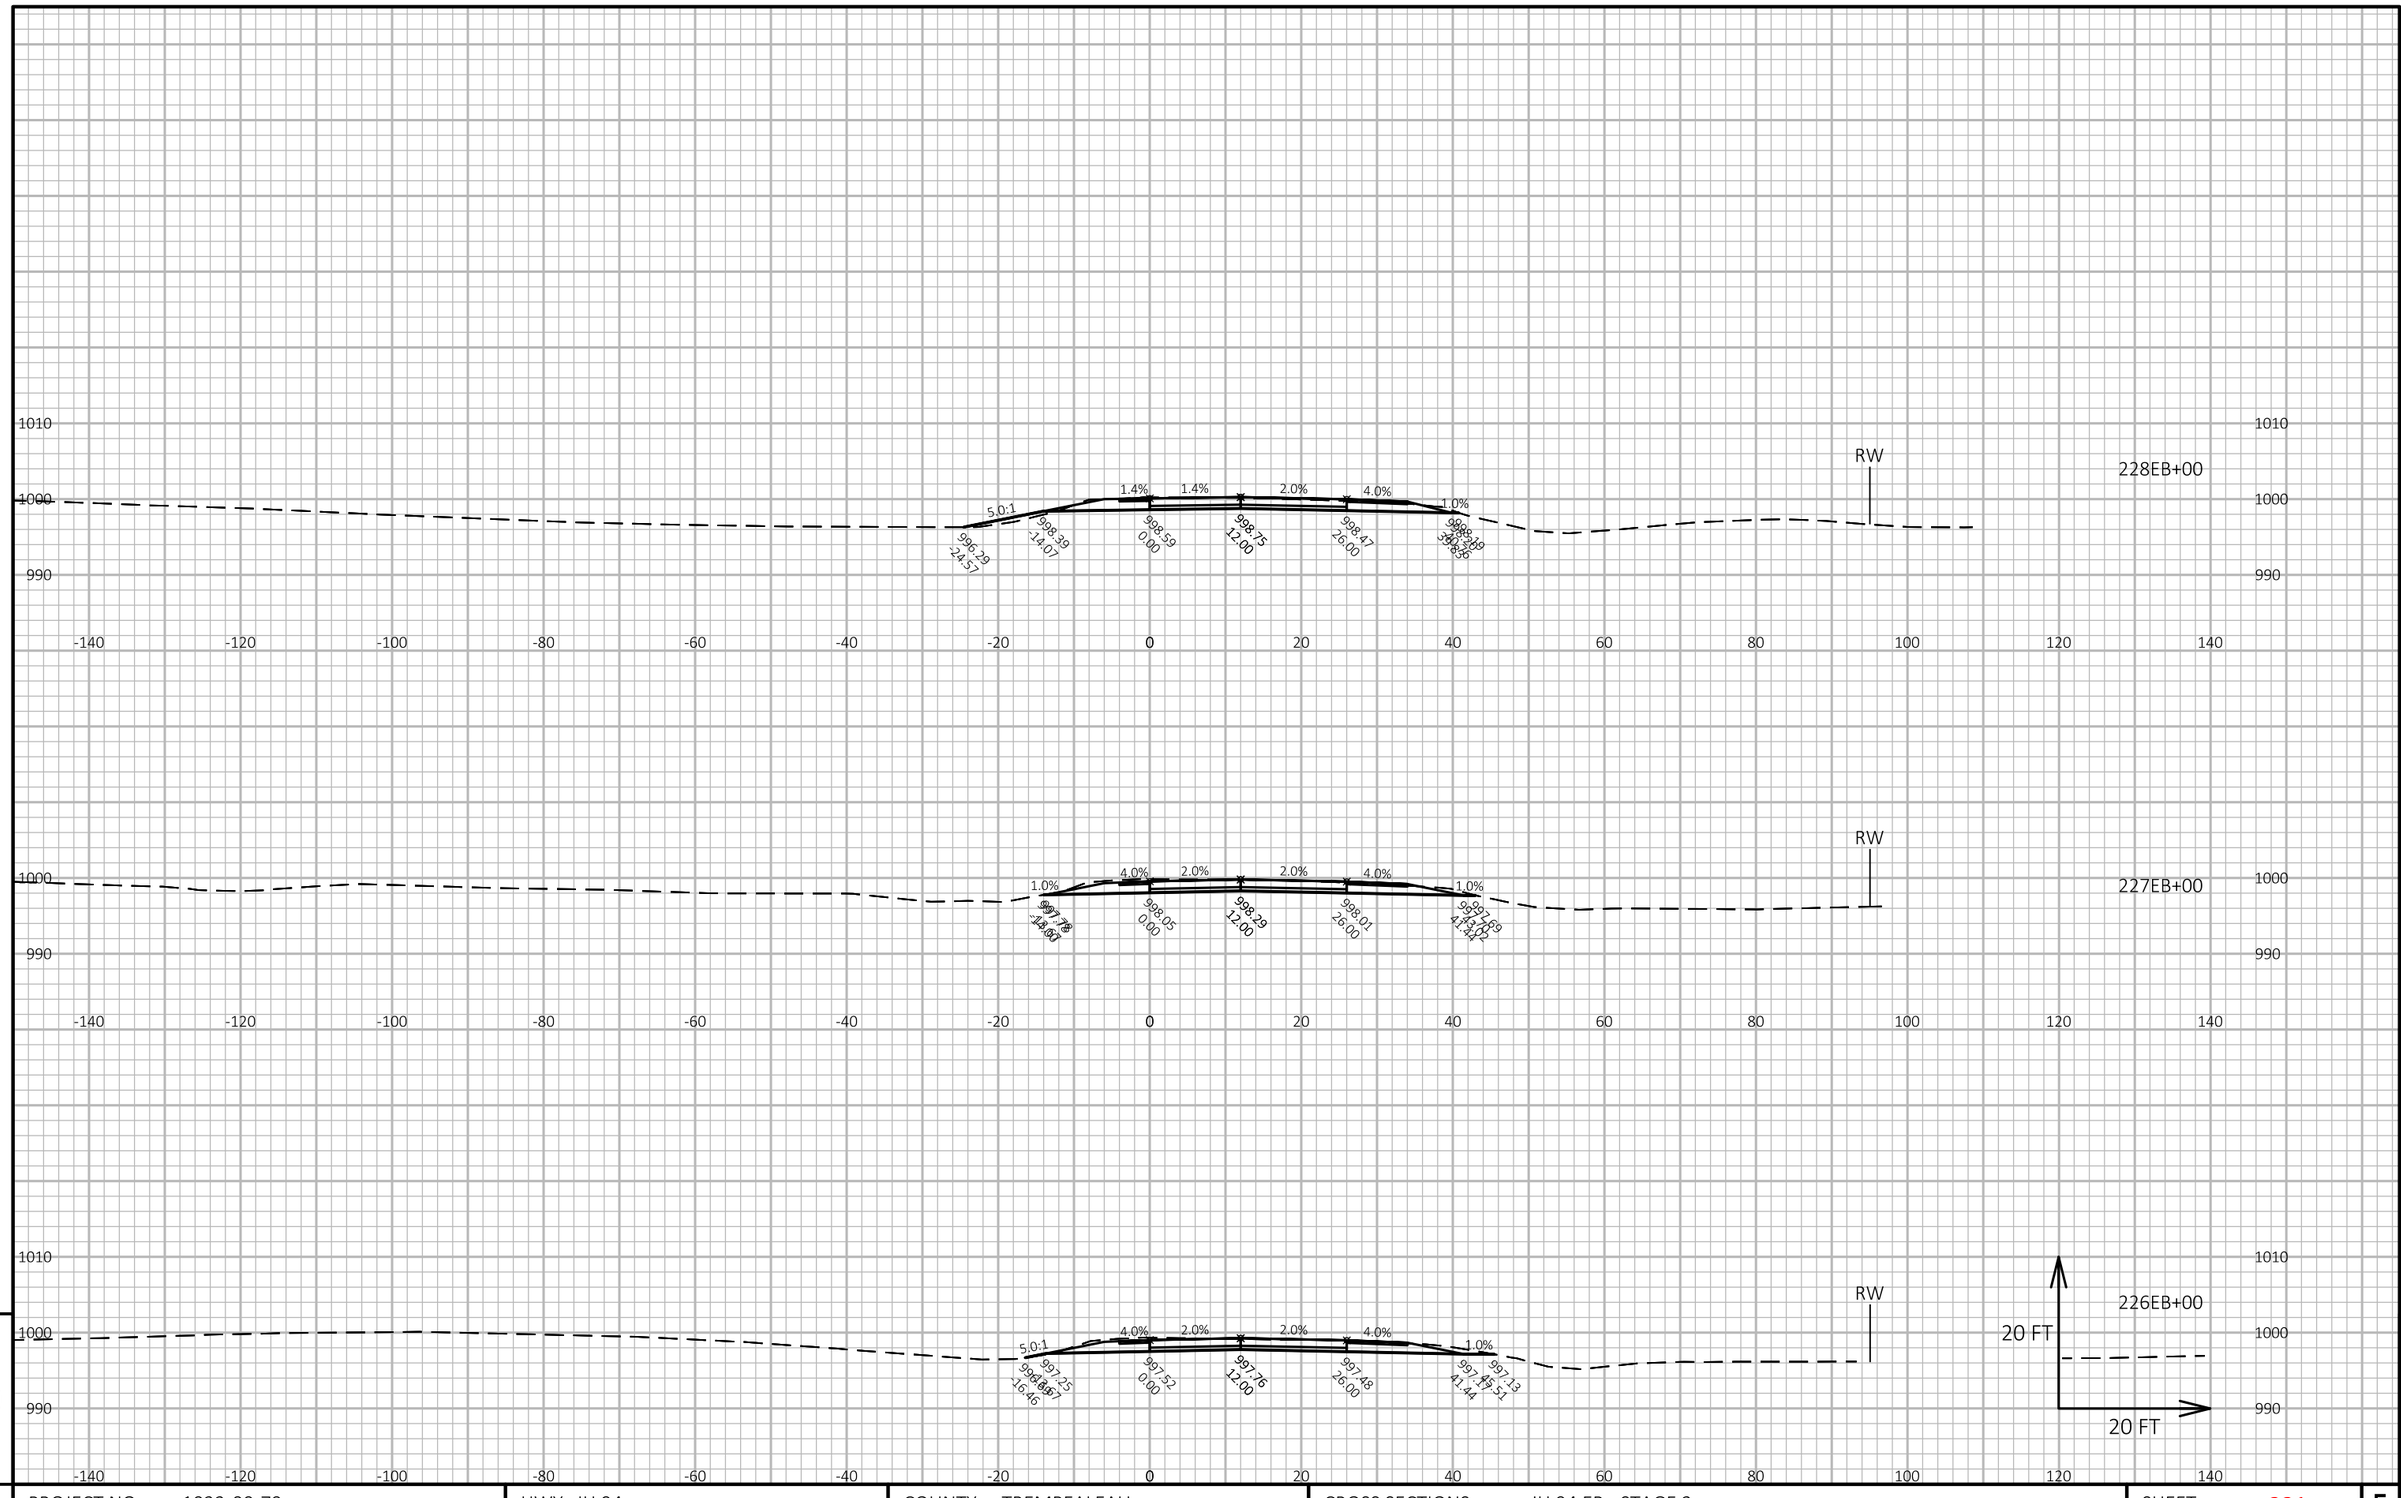

APPROVED FOR UTILITY RELOCATION May 1, 2018

9

9

PROJECT NO: 1022-00-79	HWY: IH 94	COUNTY: TREMPEALEAU	CROSS SECTIONS: IH 94 EB - STAGE 2	SHEET 331	E

FILE NAME : G:\WDOTCO\16048 (2016-2018 DESIGN WO)\16048-006\CIVIL 3D\SHEETSPLAN\CROSS SECTION\090101-XS-94 EB.DWG
LAYOUT NAME - IH 94 EB - (61)

PLOT DATE : 4/25/2018 10:14 AM PLOT BY : KL ENGINEERING PLOT NAME : PLOT SCALE : 1 IN:20 FT HORZ. / 1 IN:20 FT VERT.

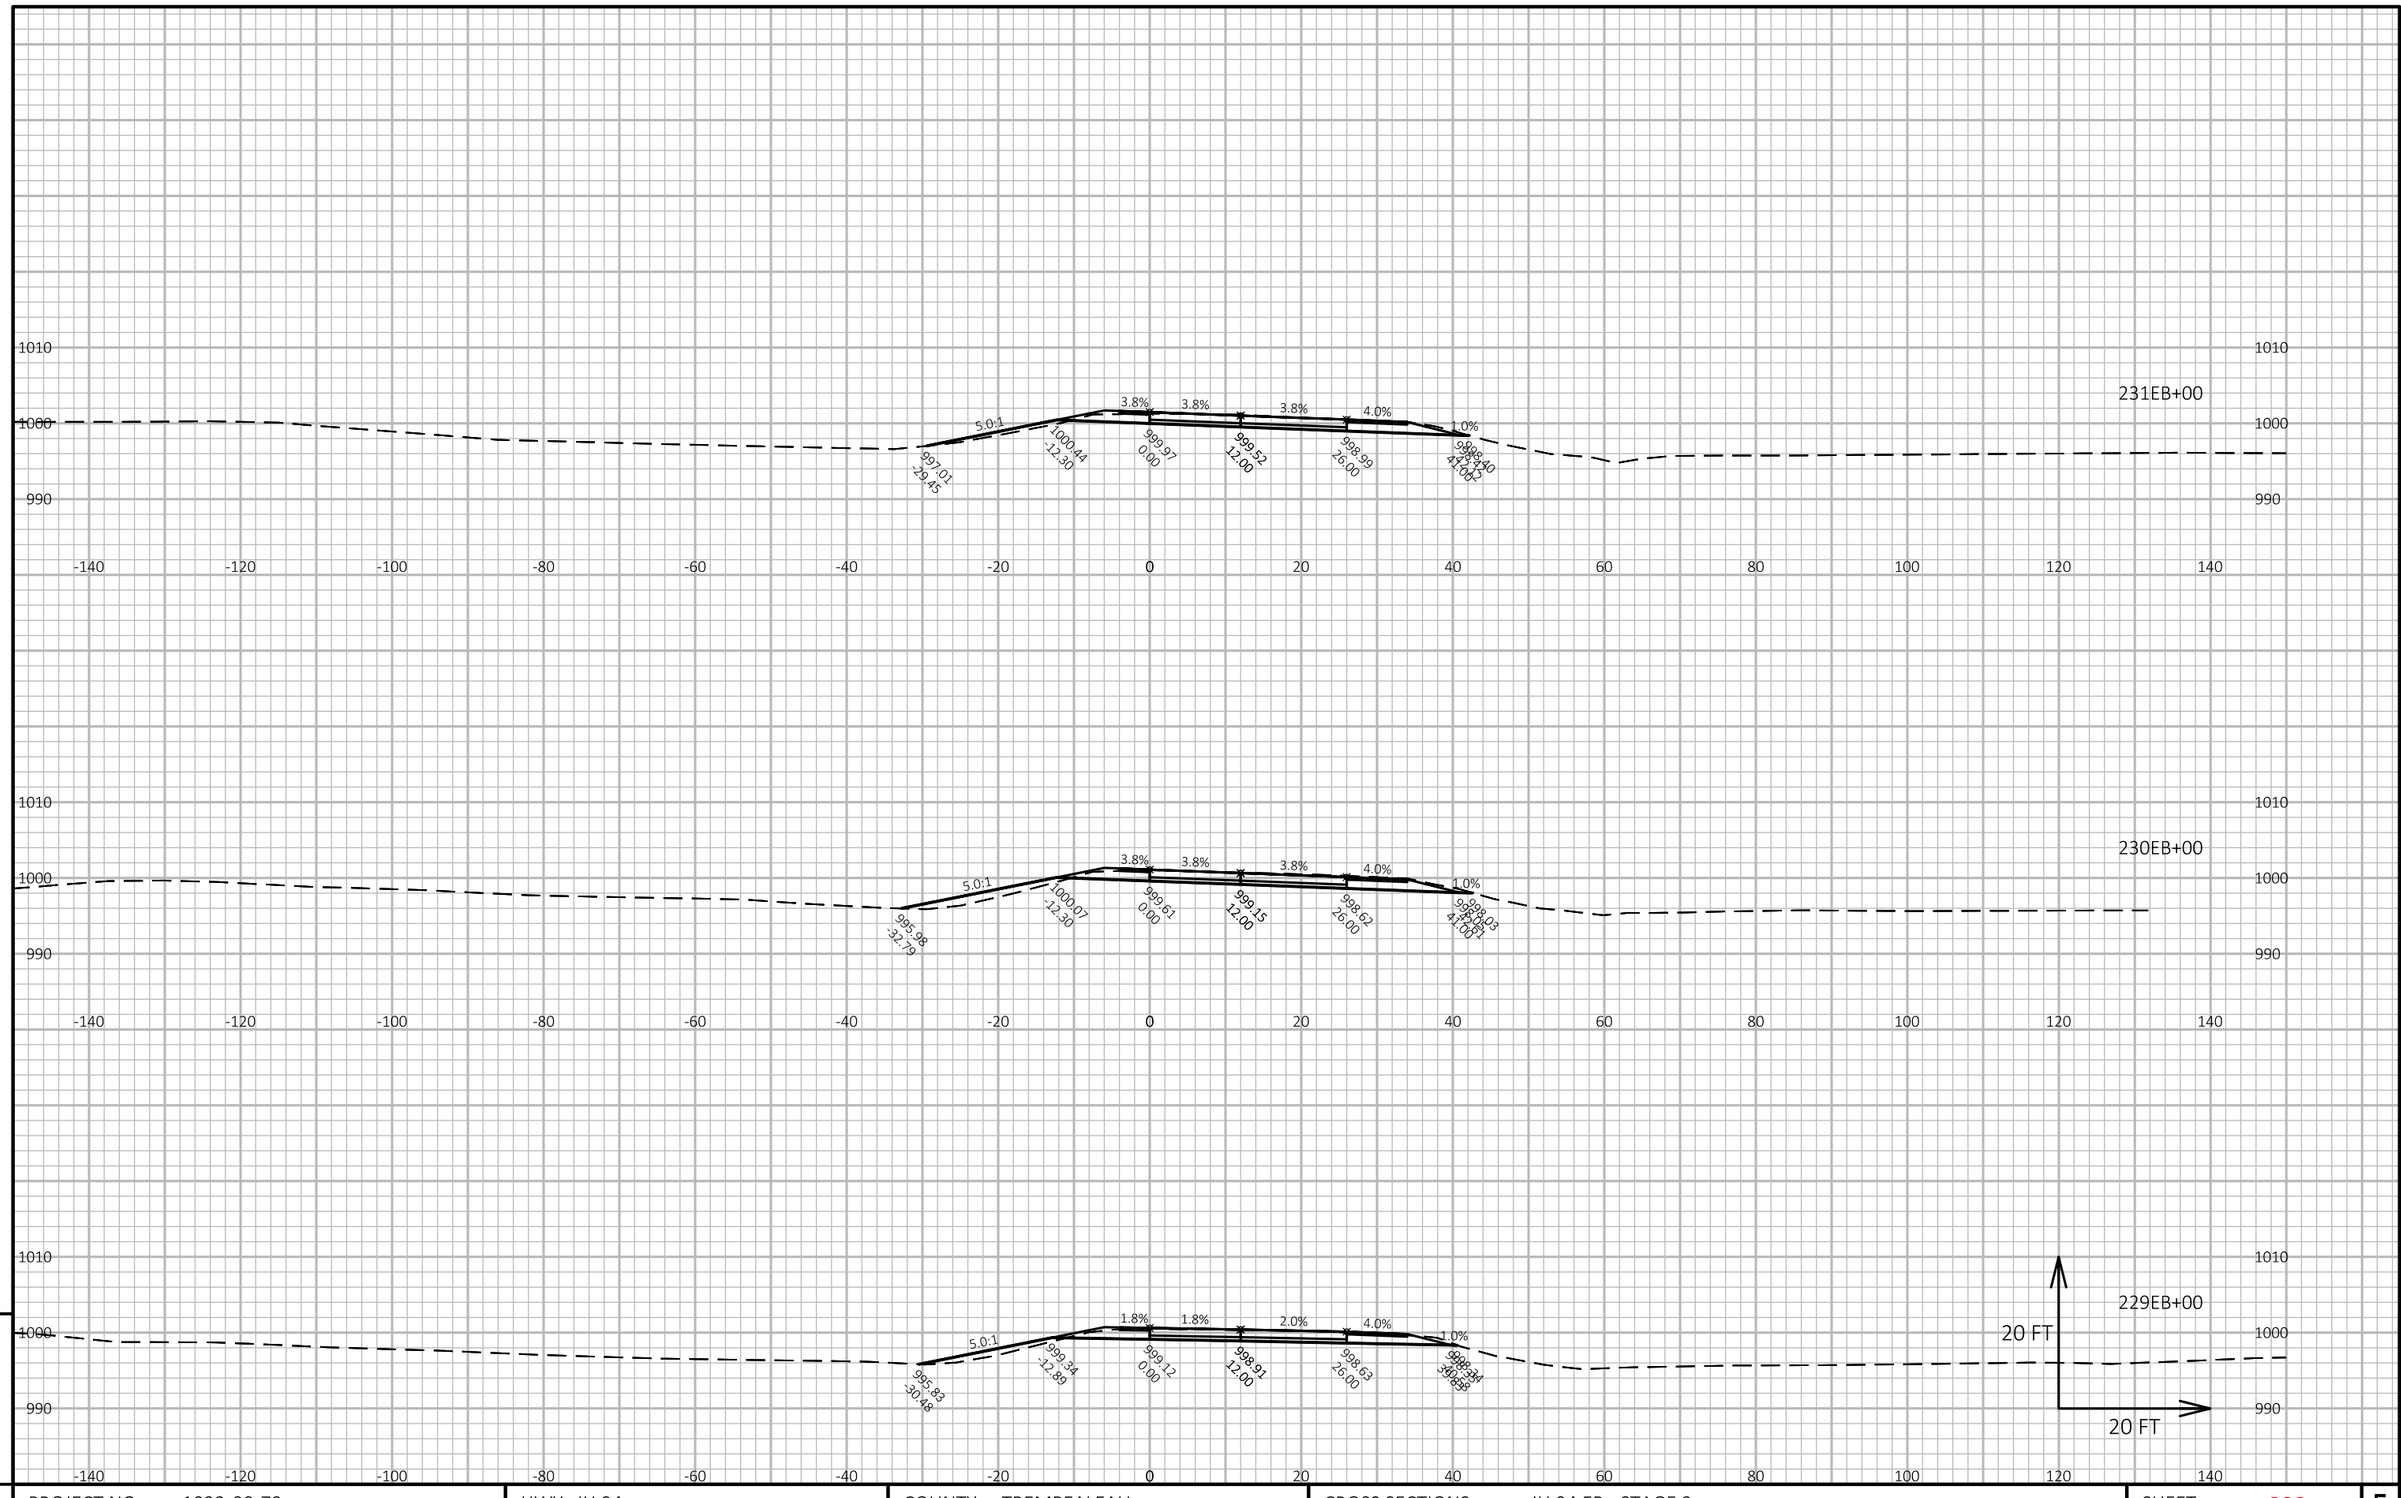

APPROVED FOR UTILITY RELOCATION May 1, 2018

9

9

PROJECT NO: 1022-00-79	HWY: IH 94	COUNTY: TREMPEALEAU	CROSS SECTIONS: IH 94 EB - STAGE 2	SHEET 332	E

FILE NAME : G:\WDOTCO\16048 (2016-2018 DESIGN WO)\16048-006\CIVIL 3D\SHEETSPLAN\CROSS SECTION\090101-XS-94 EB.DWG
LAYOUT NAME - IH 94 EB - (62)

PLOT DATE : 4/25/2018 10:15 AM PLOT BY : KL ENGINEERING PLOT NAME : PLOT SCALE : 1 IN:20 FT HORZ. / 1 IN:20 FT VERT.

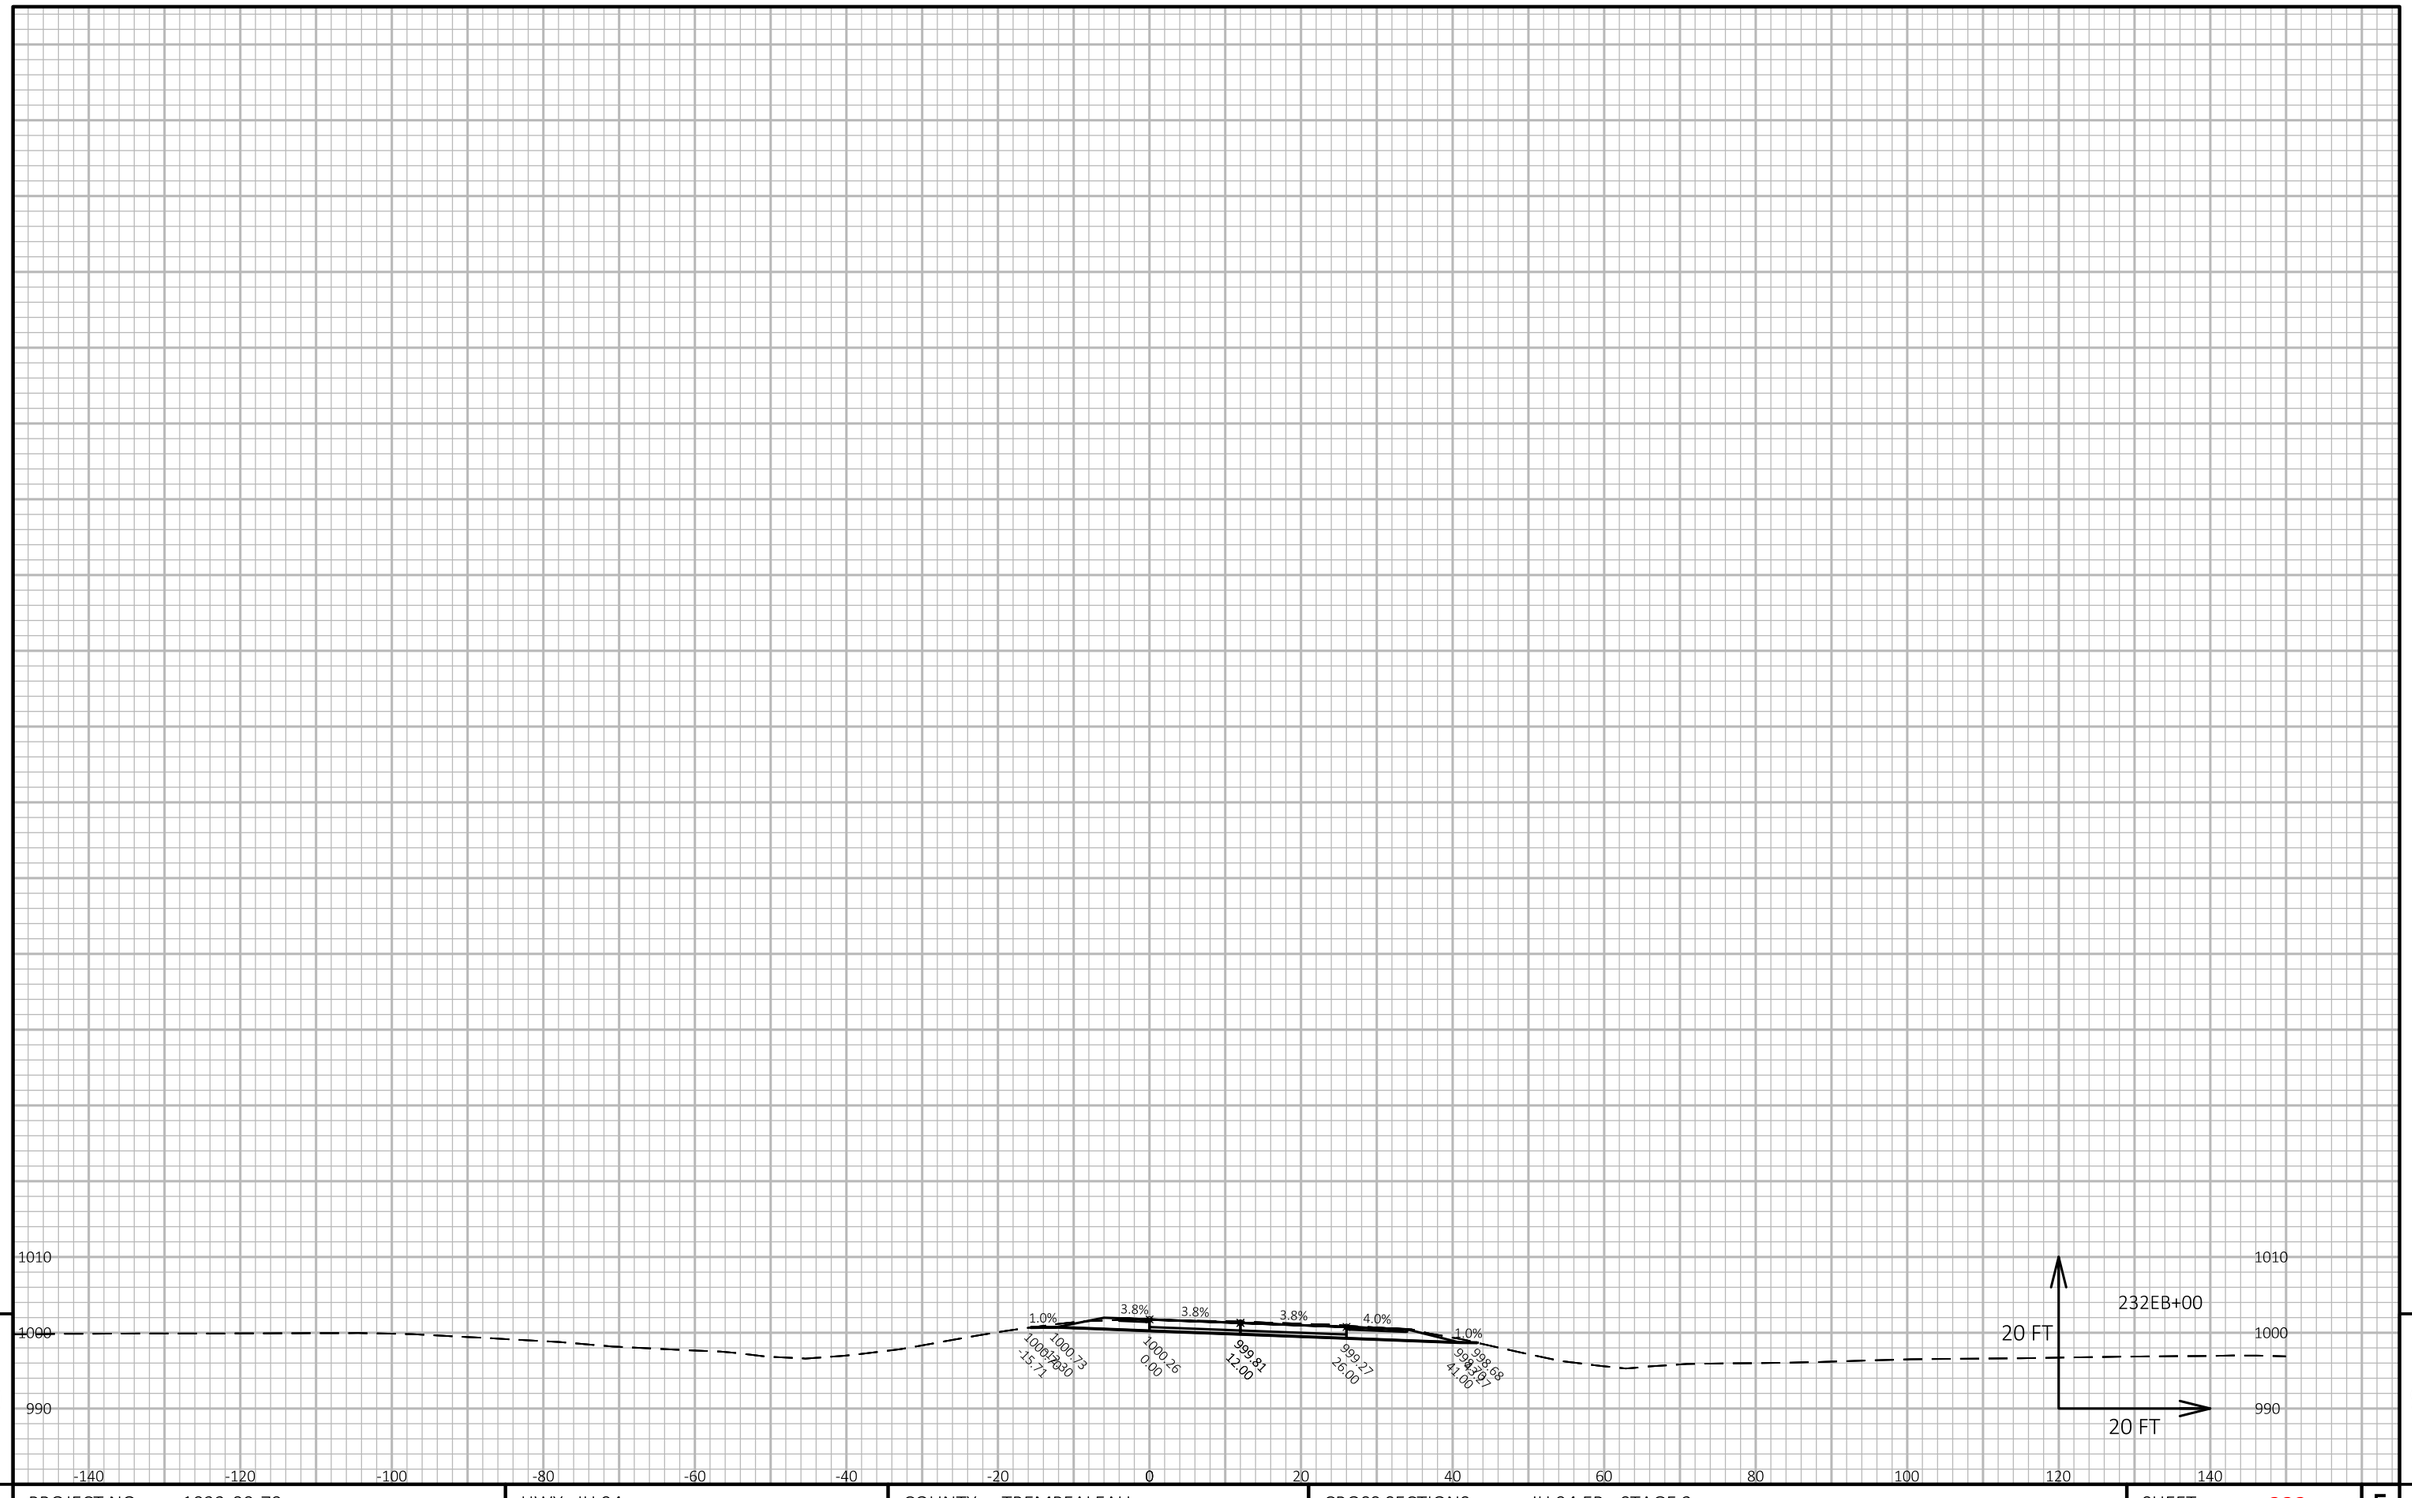

9

9

PROJECT NO: 1022-00-79	HWY: IH 94	COUNTY: TREMPEALEAU	CROSS SECTIONS: IH 94 EB - STAGE 2	SHEET 333	E

FILE NAME : G:\WDOTCO\16048 (2016-2018 DESIGN WO)\16048-006\CIVIL 3D\SHEETSPLAN\CROSS SECTION\090101-XS-94 EB.DWG
LAYOUT NAME - IH 94 EB - (63)

PLOT DATE : 4/25/2018 10:16 AM PLOT BY : KL ENGINEERING PLOT NAME : PLOT SCALE : 1 IN:20 FT HORZ. / 1 IN:20 FT VERT.

WISDOT/CADDS SHEET 49

APPROVED FOR UTILITY RELOCATION May 1, 2018

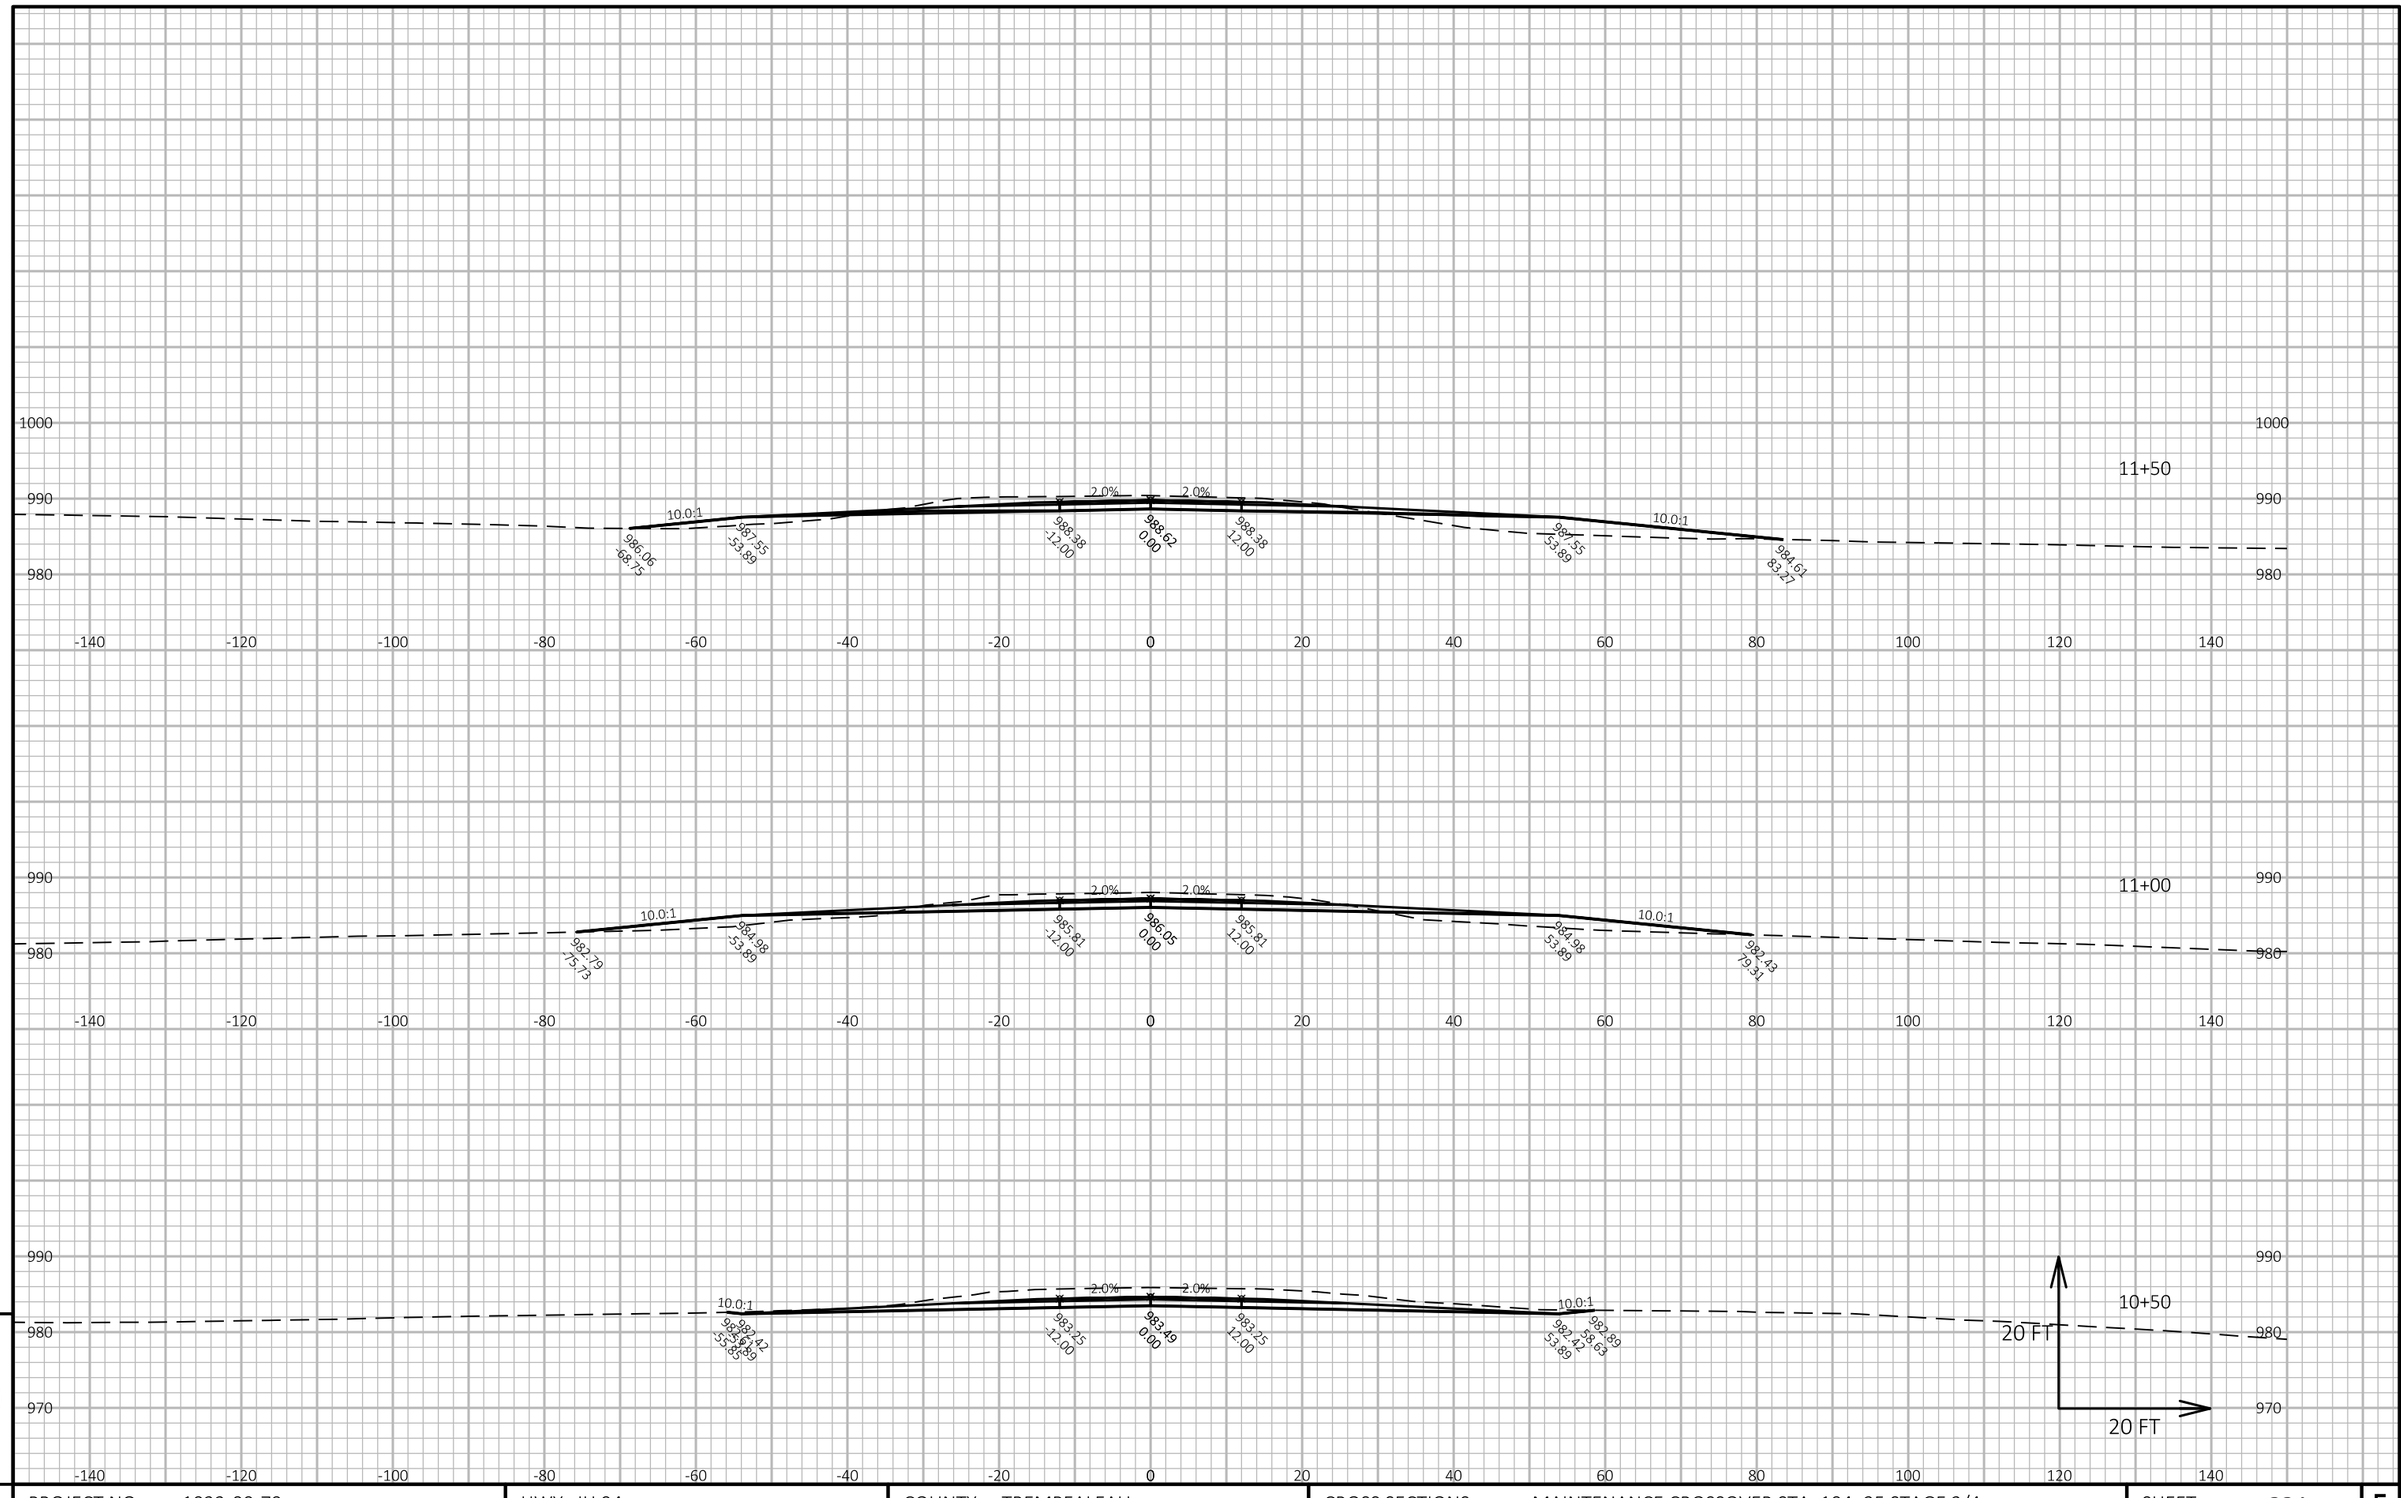

APPROVED FOR UTILITY RELOCATION May 1, 2018

9

9

PROJECT NO: 1022-00-79	HWY: IH 94	COUNTY: TREMPEALEAU	CROSS SECTIONS: MAINTENANCE CROSSOVER STA. 104+35 STAGE 2/4	SHEET 334	E

FILE NAME : G:\WDOTCO\16048 (2016-2018 DESIGN WO)\16048-006\CIVIL 3D\SHEETSPLAN\CROSS SECTION\090108-XS-MAINTENANCE CROSSOVER.DWG
LAYOUT NAME - Section Sheet - (3)

PLOT DATE : 4/25/2018 3:20 PM PLOT BY : KL ENGINEERING PLOT NAME : PLOT SCALE : 1 IN:20 FT HORZ. / 1 IN:20 FT VERT.

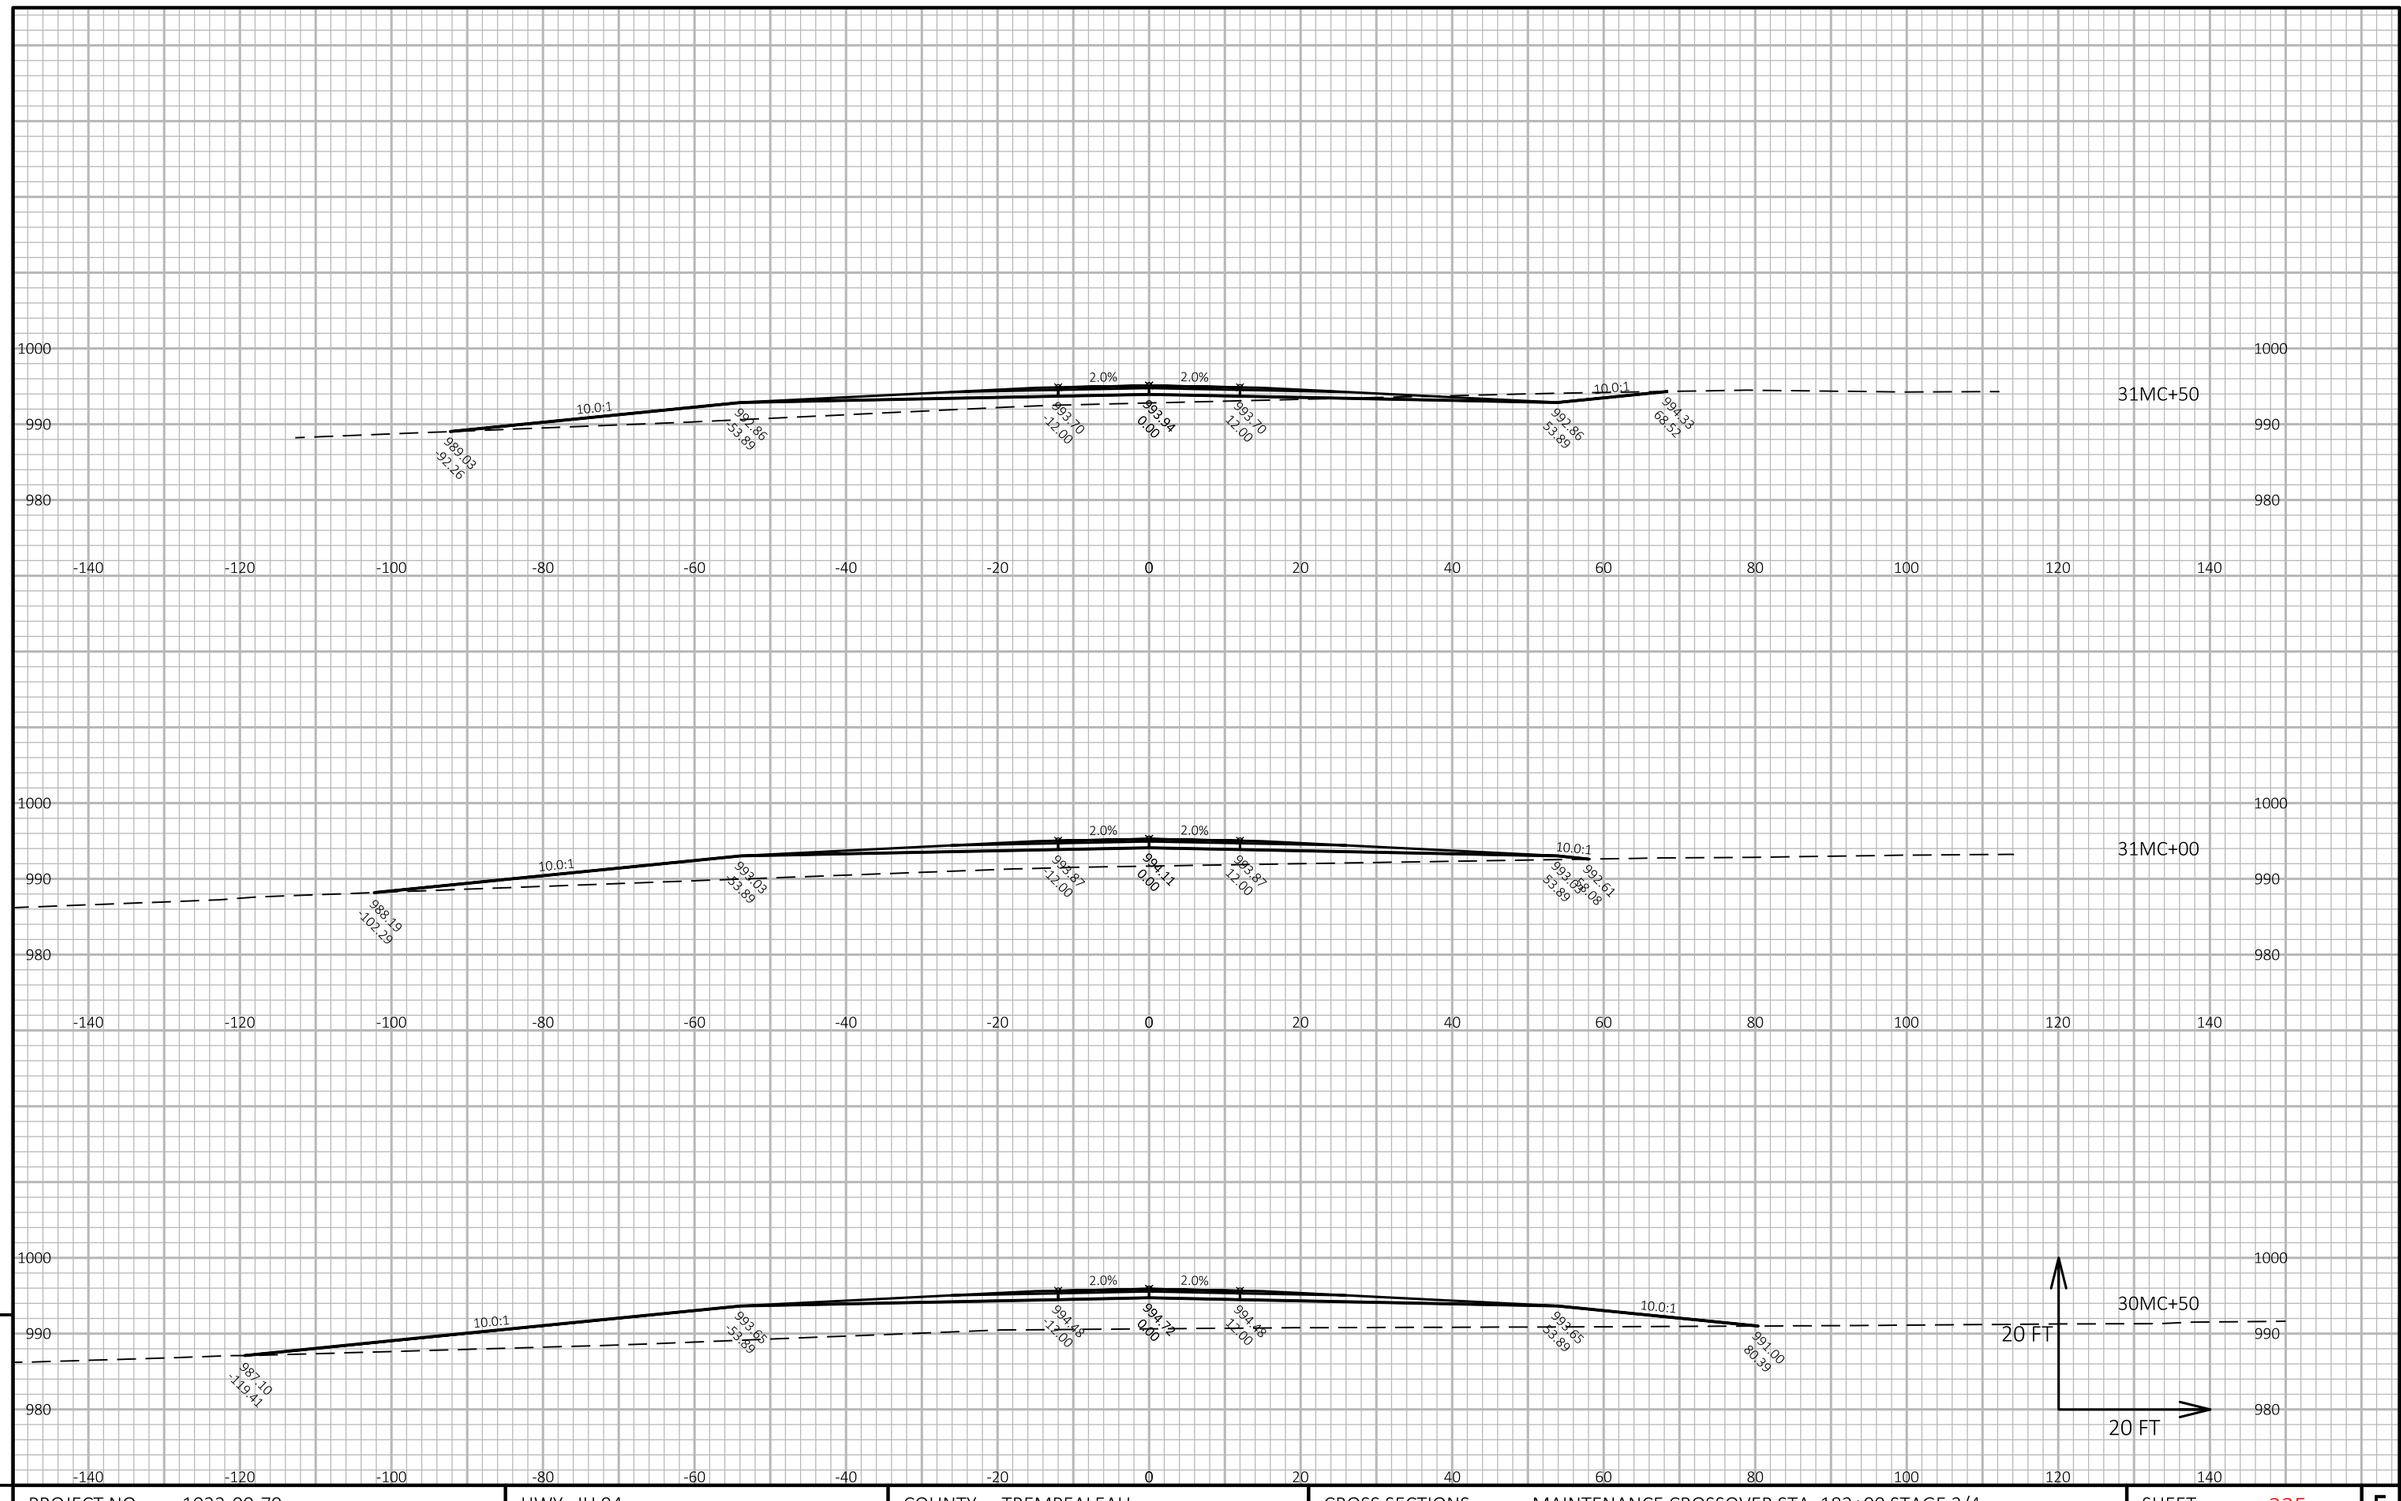

APPROVED FOR UTILITY RELOCATION May 1, 2018

9

9

PROJECT NO: 1022-00-79	HWY: IH 94	COUNTY: TREMPEALEAU	CROSS SECTIONS: MAINTENANCE CROSSOVER STA. 182+00 STAGE 2/4	SHEET 335	E

FILE NAME : G:\WDOTCO\16048 (2016-2018 DESIGN WO)\16048-006\CIVIL 3D\SHEETSPLAN\CROSS SECTION\090108-XS-MAINTENANCE CROSSOVER.DWG
LAYOUT NAME - Section Sheet - (1)

PLOT DATE : 4/25/2018 3:20 PM PLOT BY : KL ENGINEERING PLOT NAME : PLOT SCALE : 1 IN:20 FT HORZ. / 1 IN:20 FT VERT.

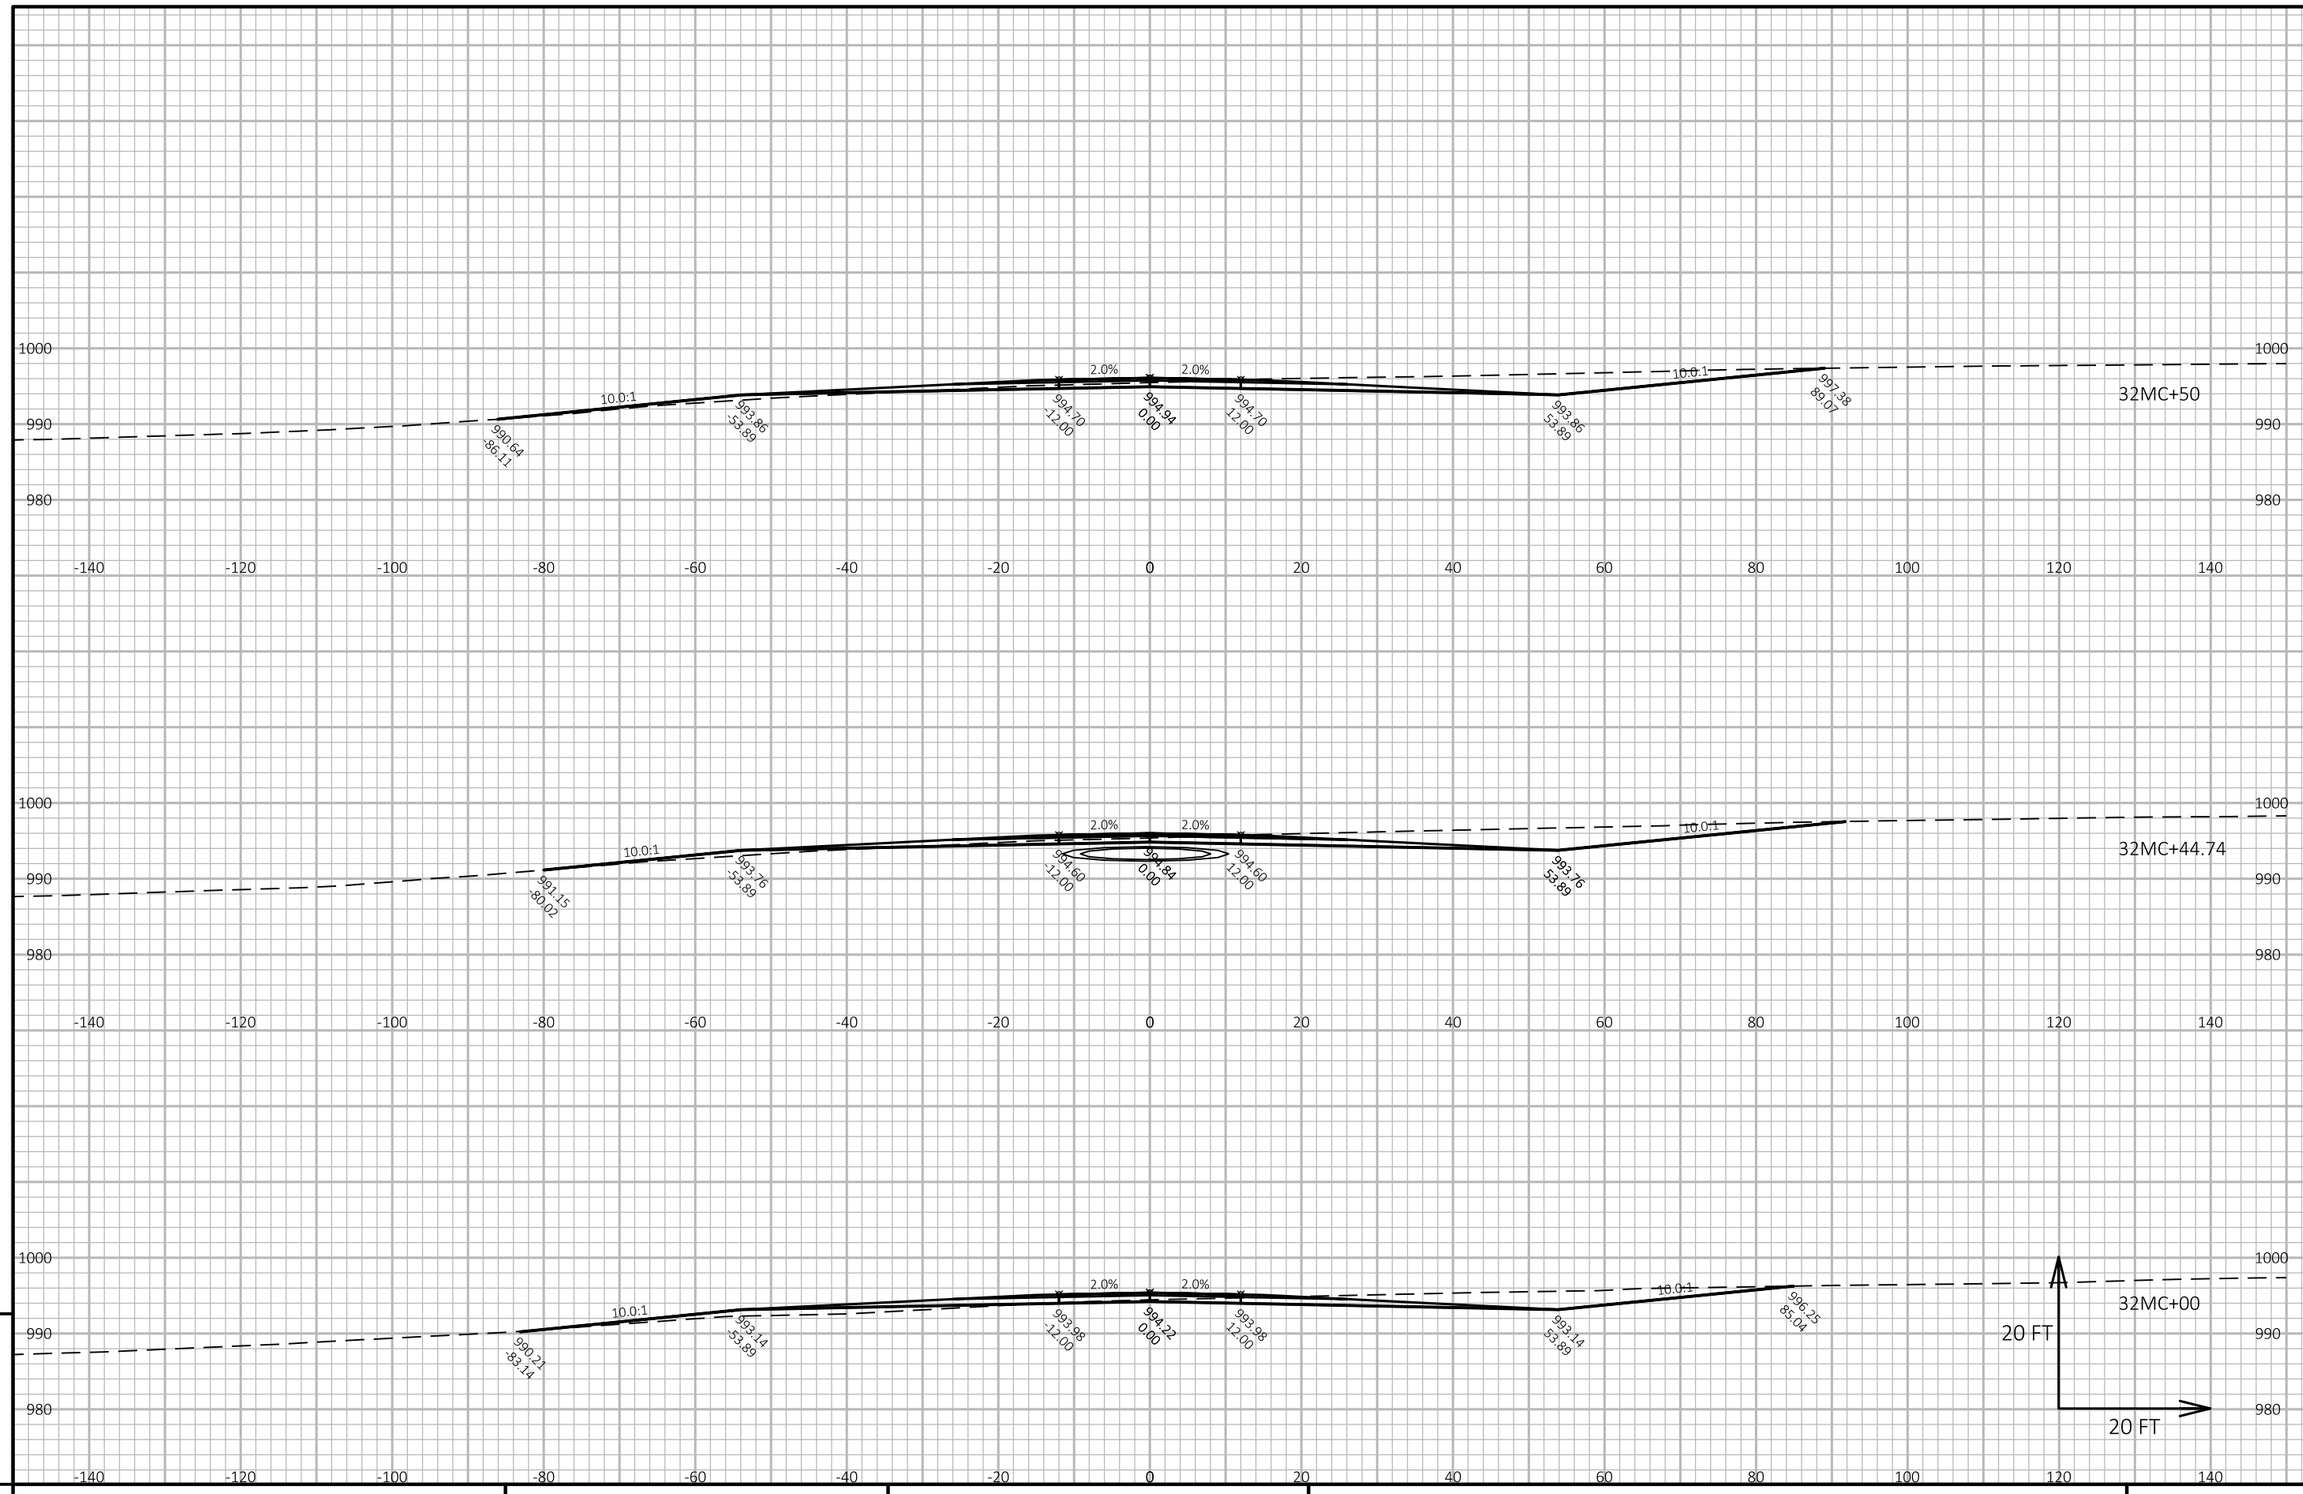

APPROVED FOR UTILITY RELOCATION May 1, 2018

9

9

PROJECT NO: 1022-00-79	HWY: IH 94	COUNTY: TREMPEALEAU	CROSS SECTIONS: MAINTENANCE CROSSOVER STA. 182+00 STAGE 2/4	SHEET 336	E

FILE NAME : G:\WDOTCO\16048 (2016-2018 DESIGN WO)\16048-006\CIVIL 3D\SHEETSPLAN\CROSS SECTION\090108-XS-MAINTENANCE CROSSOVER.DWG
LAYOUT NAME - Section Sheet - (2)

PLOT DATE : 4/25/2018 3:20 PM PLOT BY : KL ENGINEERING PLOT NAME : PLOT SCALE : 1 IN:20 FT HORZ. / 1 IN:20 FT VERT.

WISDOT/CADDS SHEET 49

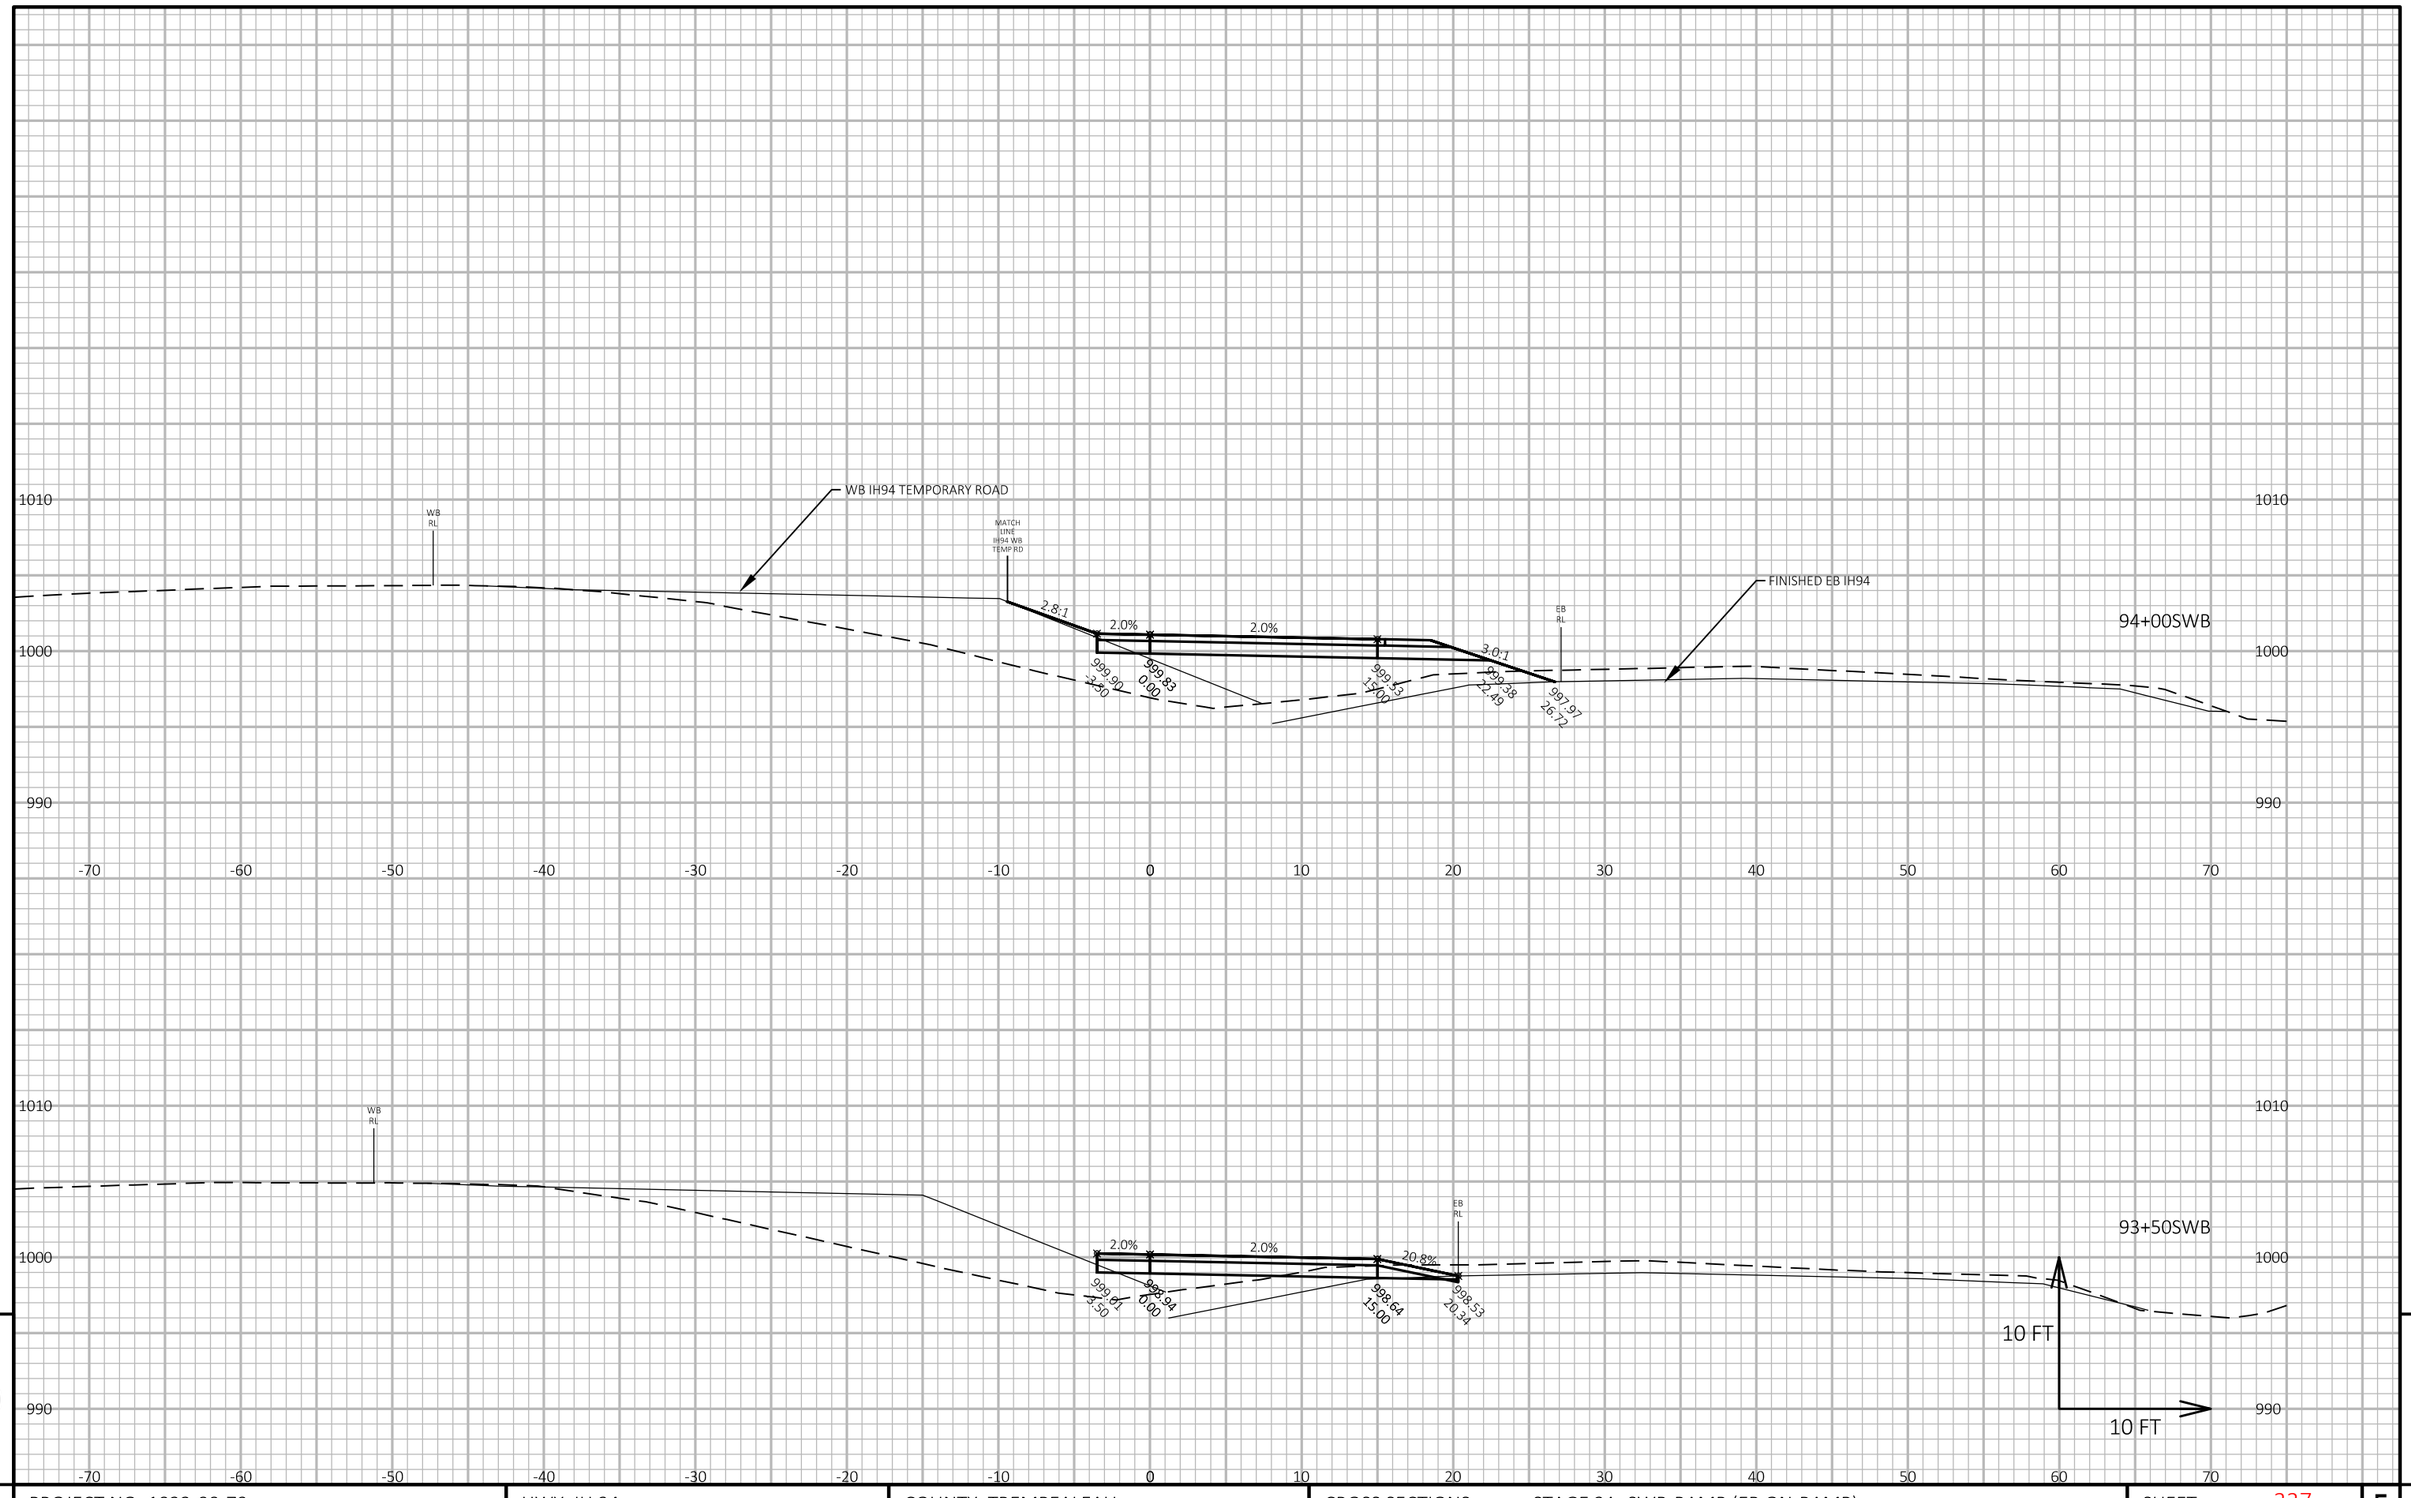

APPROVED FOR UTILITY RELOCATION May 1, 2018

9

9

PROJECT NO: 1022-00-79	HWY: IH 94	COUNTY: TREMPEALEAU	CROSS SECTIONS: STAGE 2A: SWB-RAMP (EB ON-RAMP)	SHEET 337	E

FILE NAME : G:\WDOTCO\16048 (2016-2018 DESIGN WO)\16048-006\CIVIL 3D\SHEETSPLAN\CROSS SECTION\090122-XS-3A SW RAMP.DWG
LAYOUT NAME - XSEC - SW1

PLOT DATE : 3/9/2018 9:44 AM PLOT BY : KL ENGINEERING PLOT NAME : PLOT SCALE : 1 IN:10 FT HORZ. / 1 IN:10 FT VERT.

WISDOT/CADDS SHEET 49

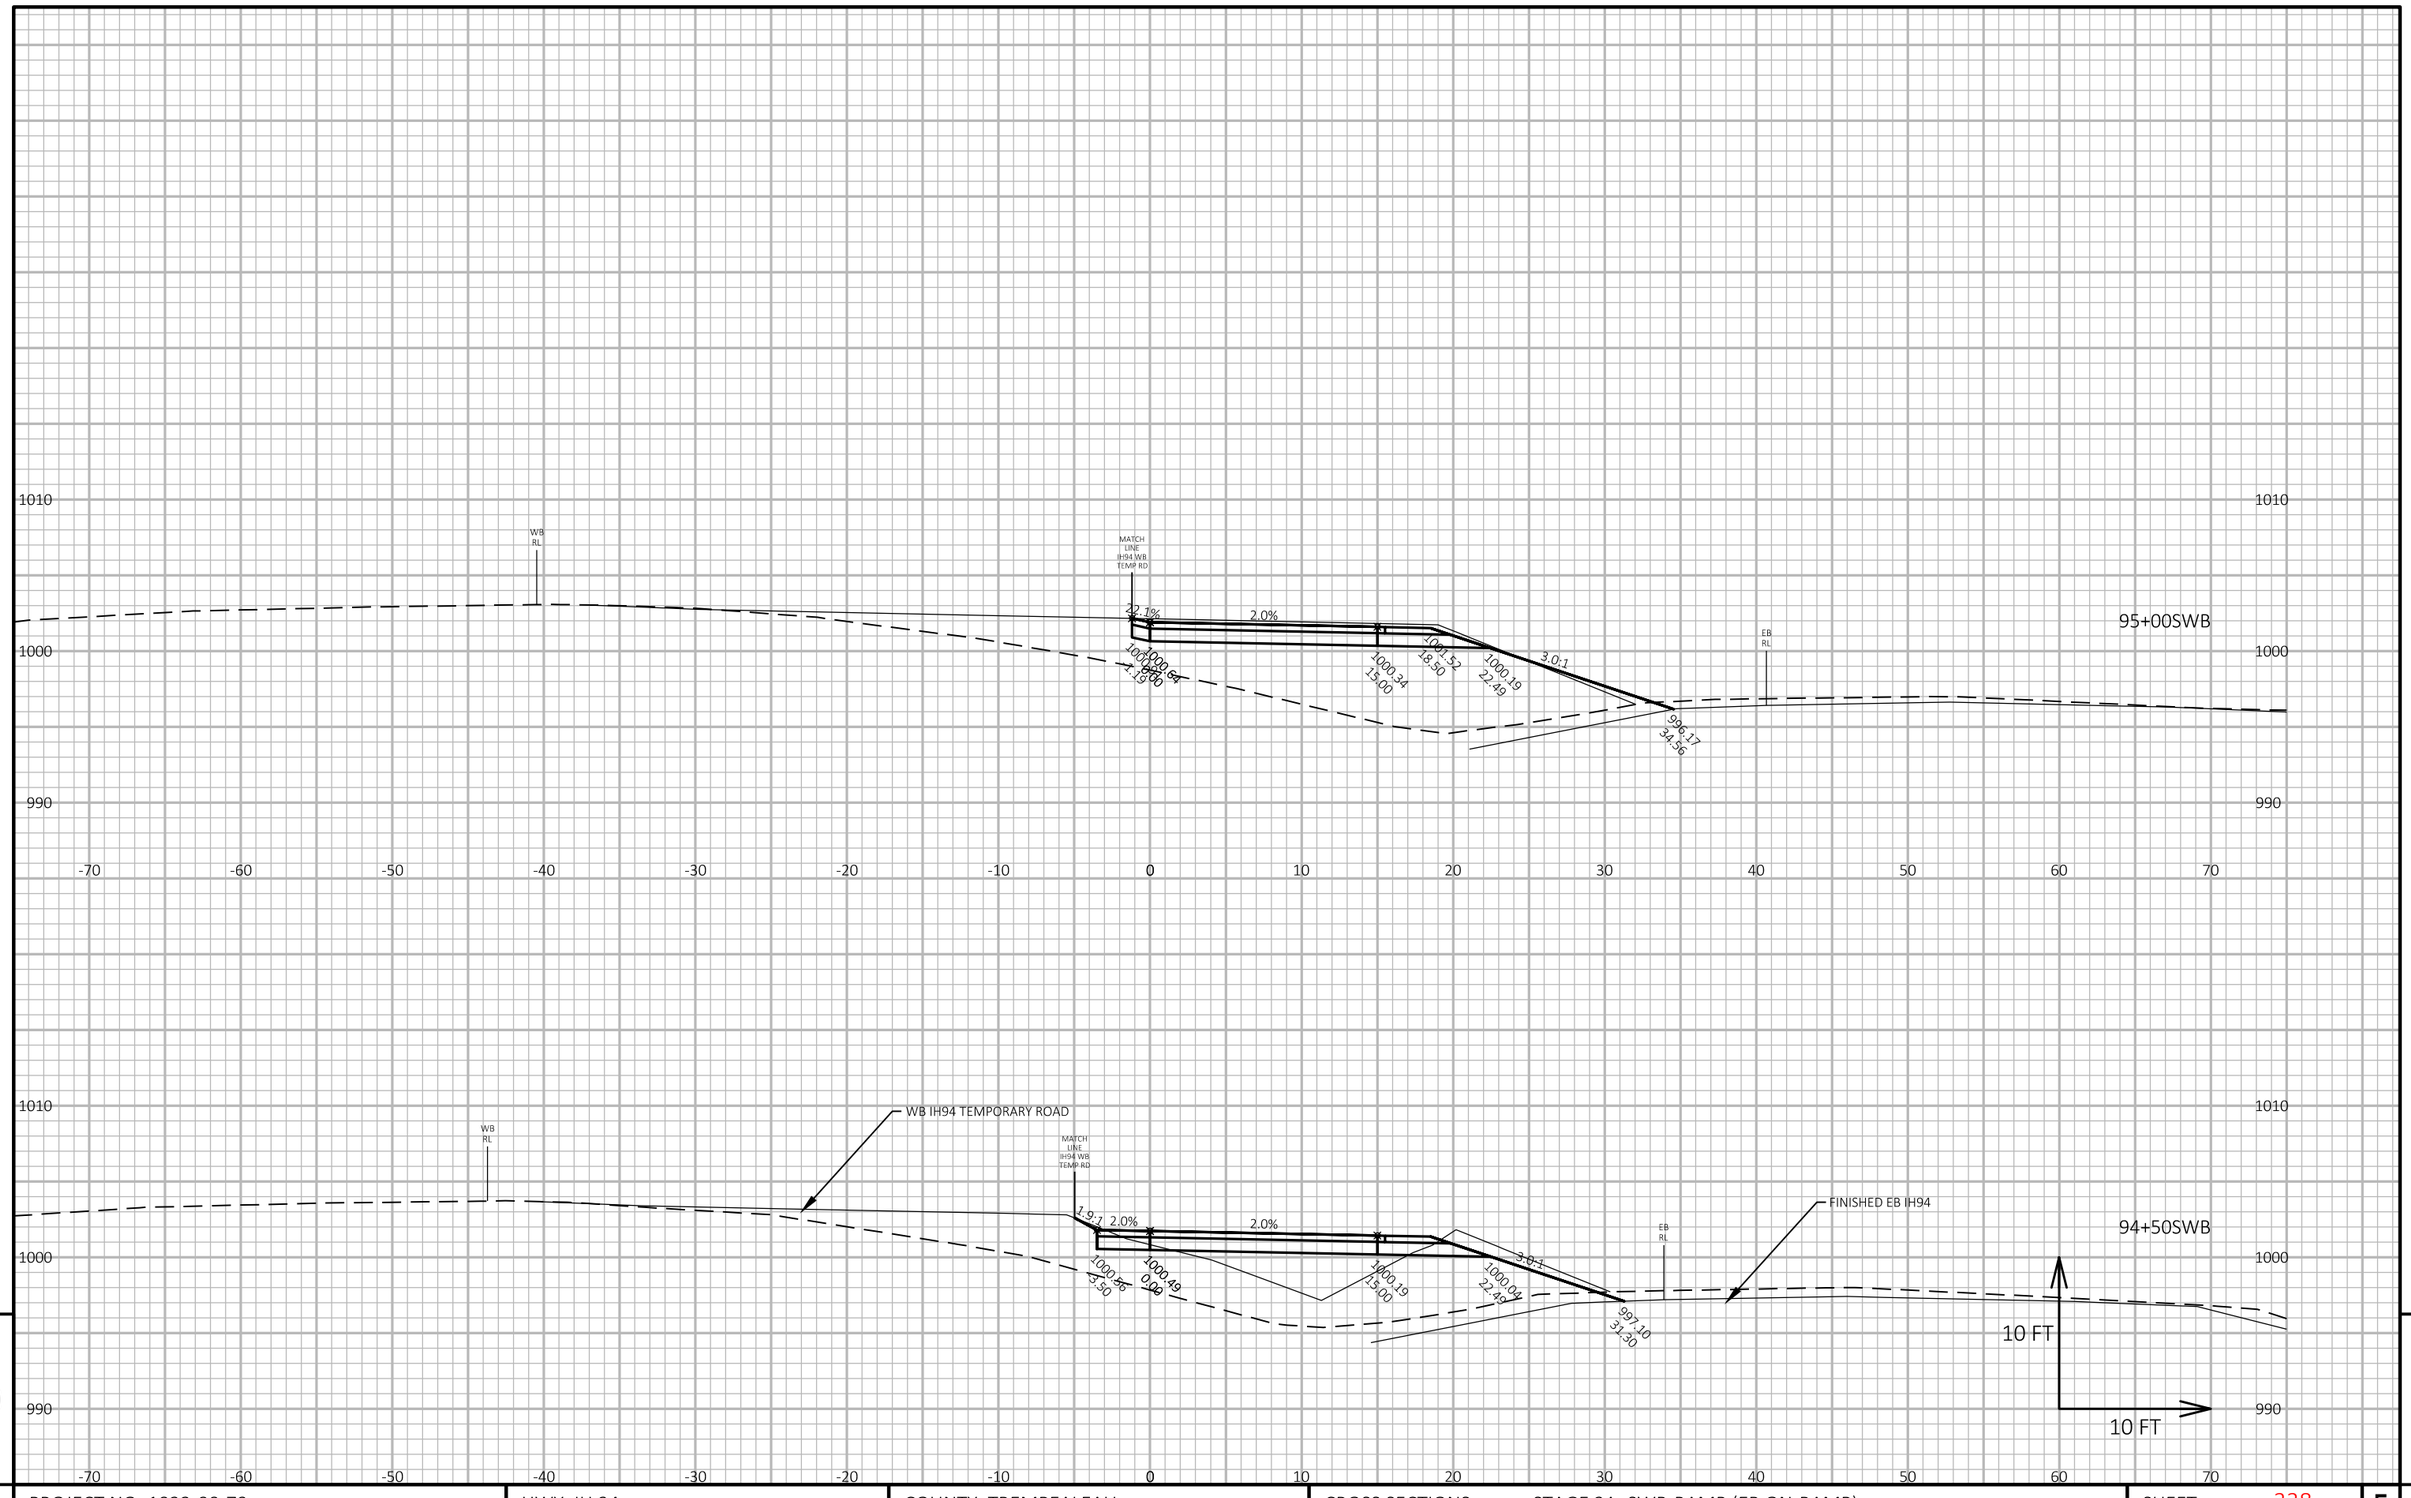

APPROVED FOR UTILITY RELOCATION May 1, 2018

9

9

PROJECT NO: 1022-00-79	HWY: IH 94	COUNTY: TREMPEALEAU	CROSS SECTIONS: STAGE 2A: SWB-RAMP (EB ON-RAMP)	SHEET 338	E

FILE NAME : G:\WDOTCO\16048 (2016-2018 DESIGN WO)\16048-006\CIVIL 3D\SHEETSPLAN\CROSS SECTION\090122-XS-3A SW RAMP.DWG
LAYOUT NAME - XSEC - SW2

PLOT DATE : 3/9/2018 9:44 AM PLOT BY : KL ENGINEERING PLOT NAME : **PLOT SCALE :** 1 IN:10 FT HORZ. / 1 IN:10 FT VERT.

WISDOT/CADDS SHEET 49

APPROVED FOR UTILITY RELOCATION May 1, 2018

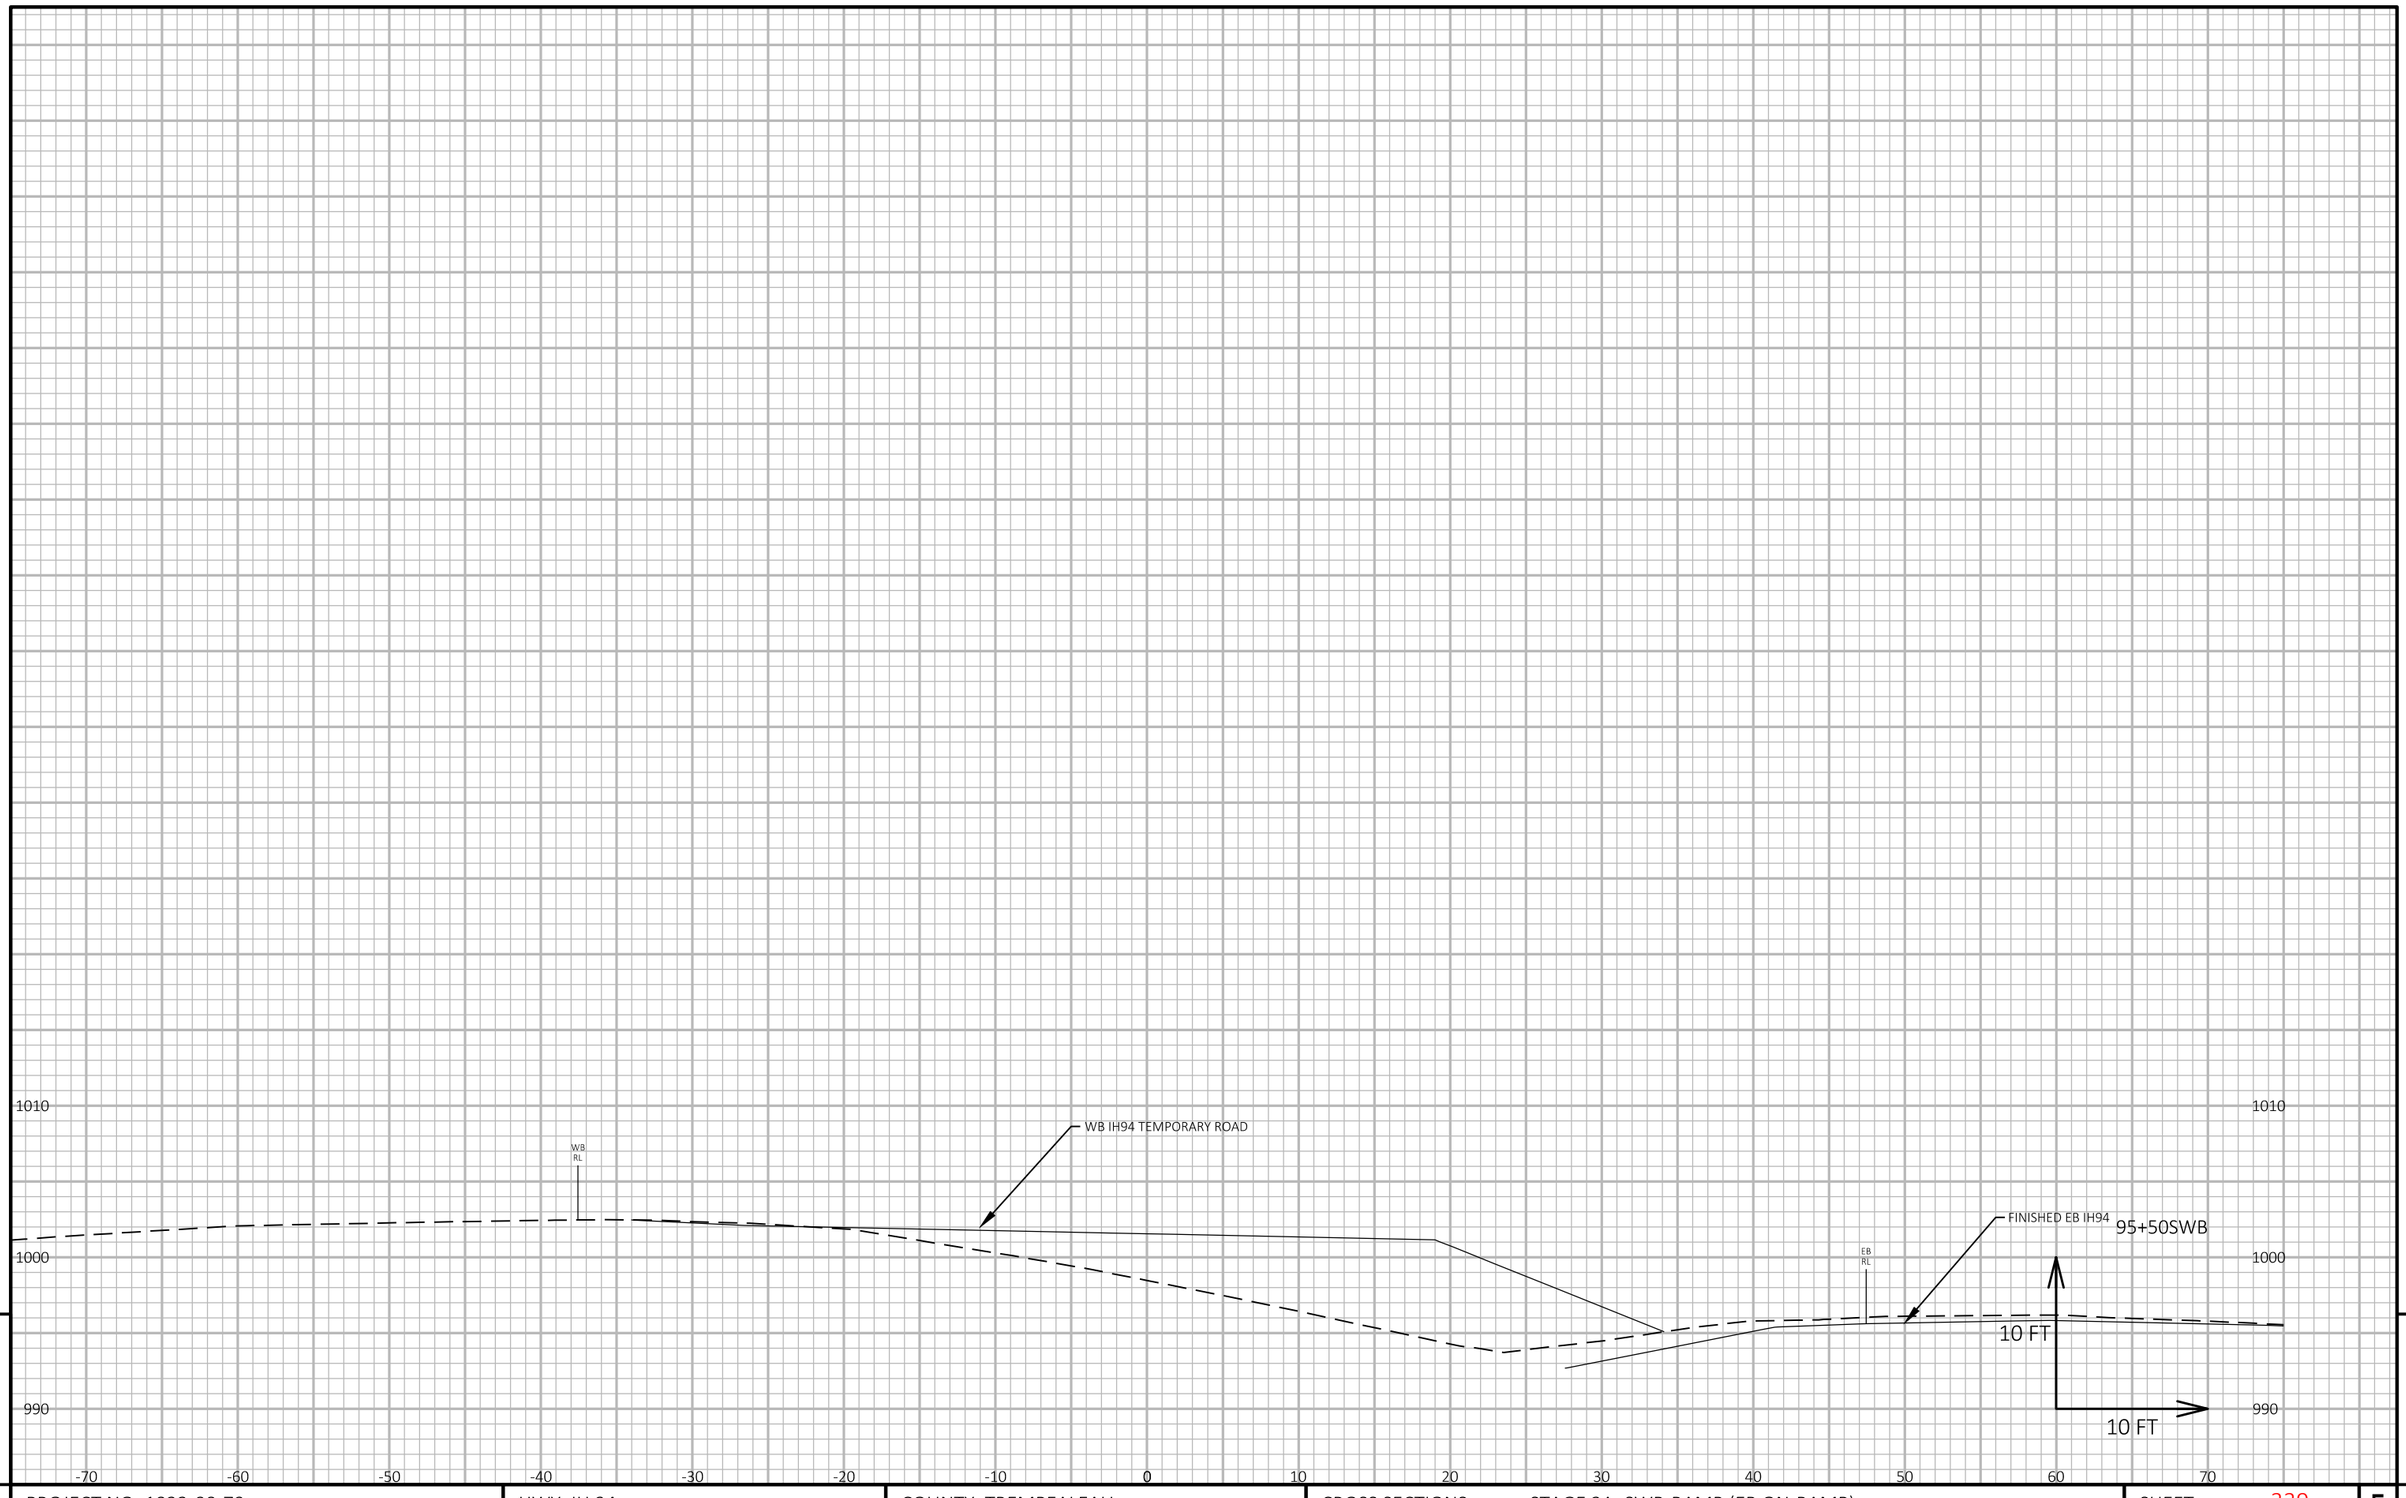

9

9

PROJECT NO: 1022-00-79	HWY: IH 94	COUNTY: TREMPEALEAU	CROSS SECTIONS: STAGE 2A: SWB-RAMP (EB ON-RAMP)	SHEET 339	E

FILE NAME : G:\WDOTCO\16048 (2016-2018 DESIGN WO)\16048-006\CIVIL 3D\SHEETSPLAN\CROSS SECTION\090122-XS-3A SW RAMP.DWG
LAYOUT NAME - XSEC - SW3

PLOT DATE : 3/9/2018 9:44 AM PLOT BY : KL ENGINEERING PLOT NAME : **PLOT SCALE :** 1 IN:10 FT HORZ. / 1 IN:10 FT VERT.

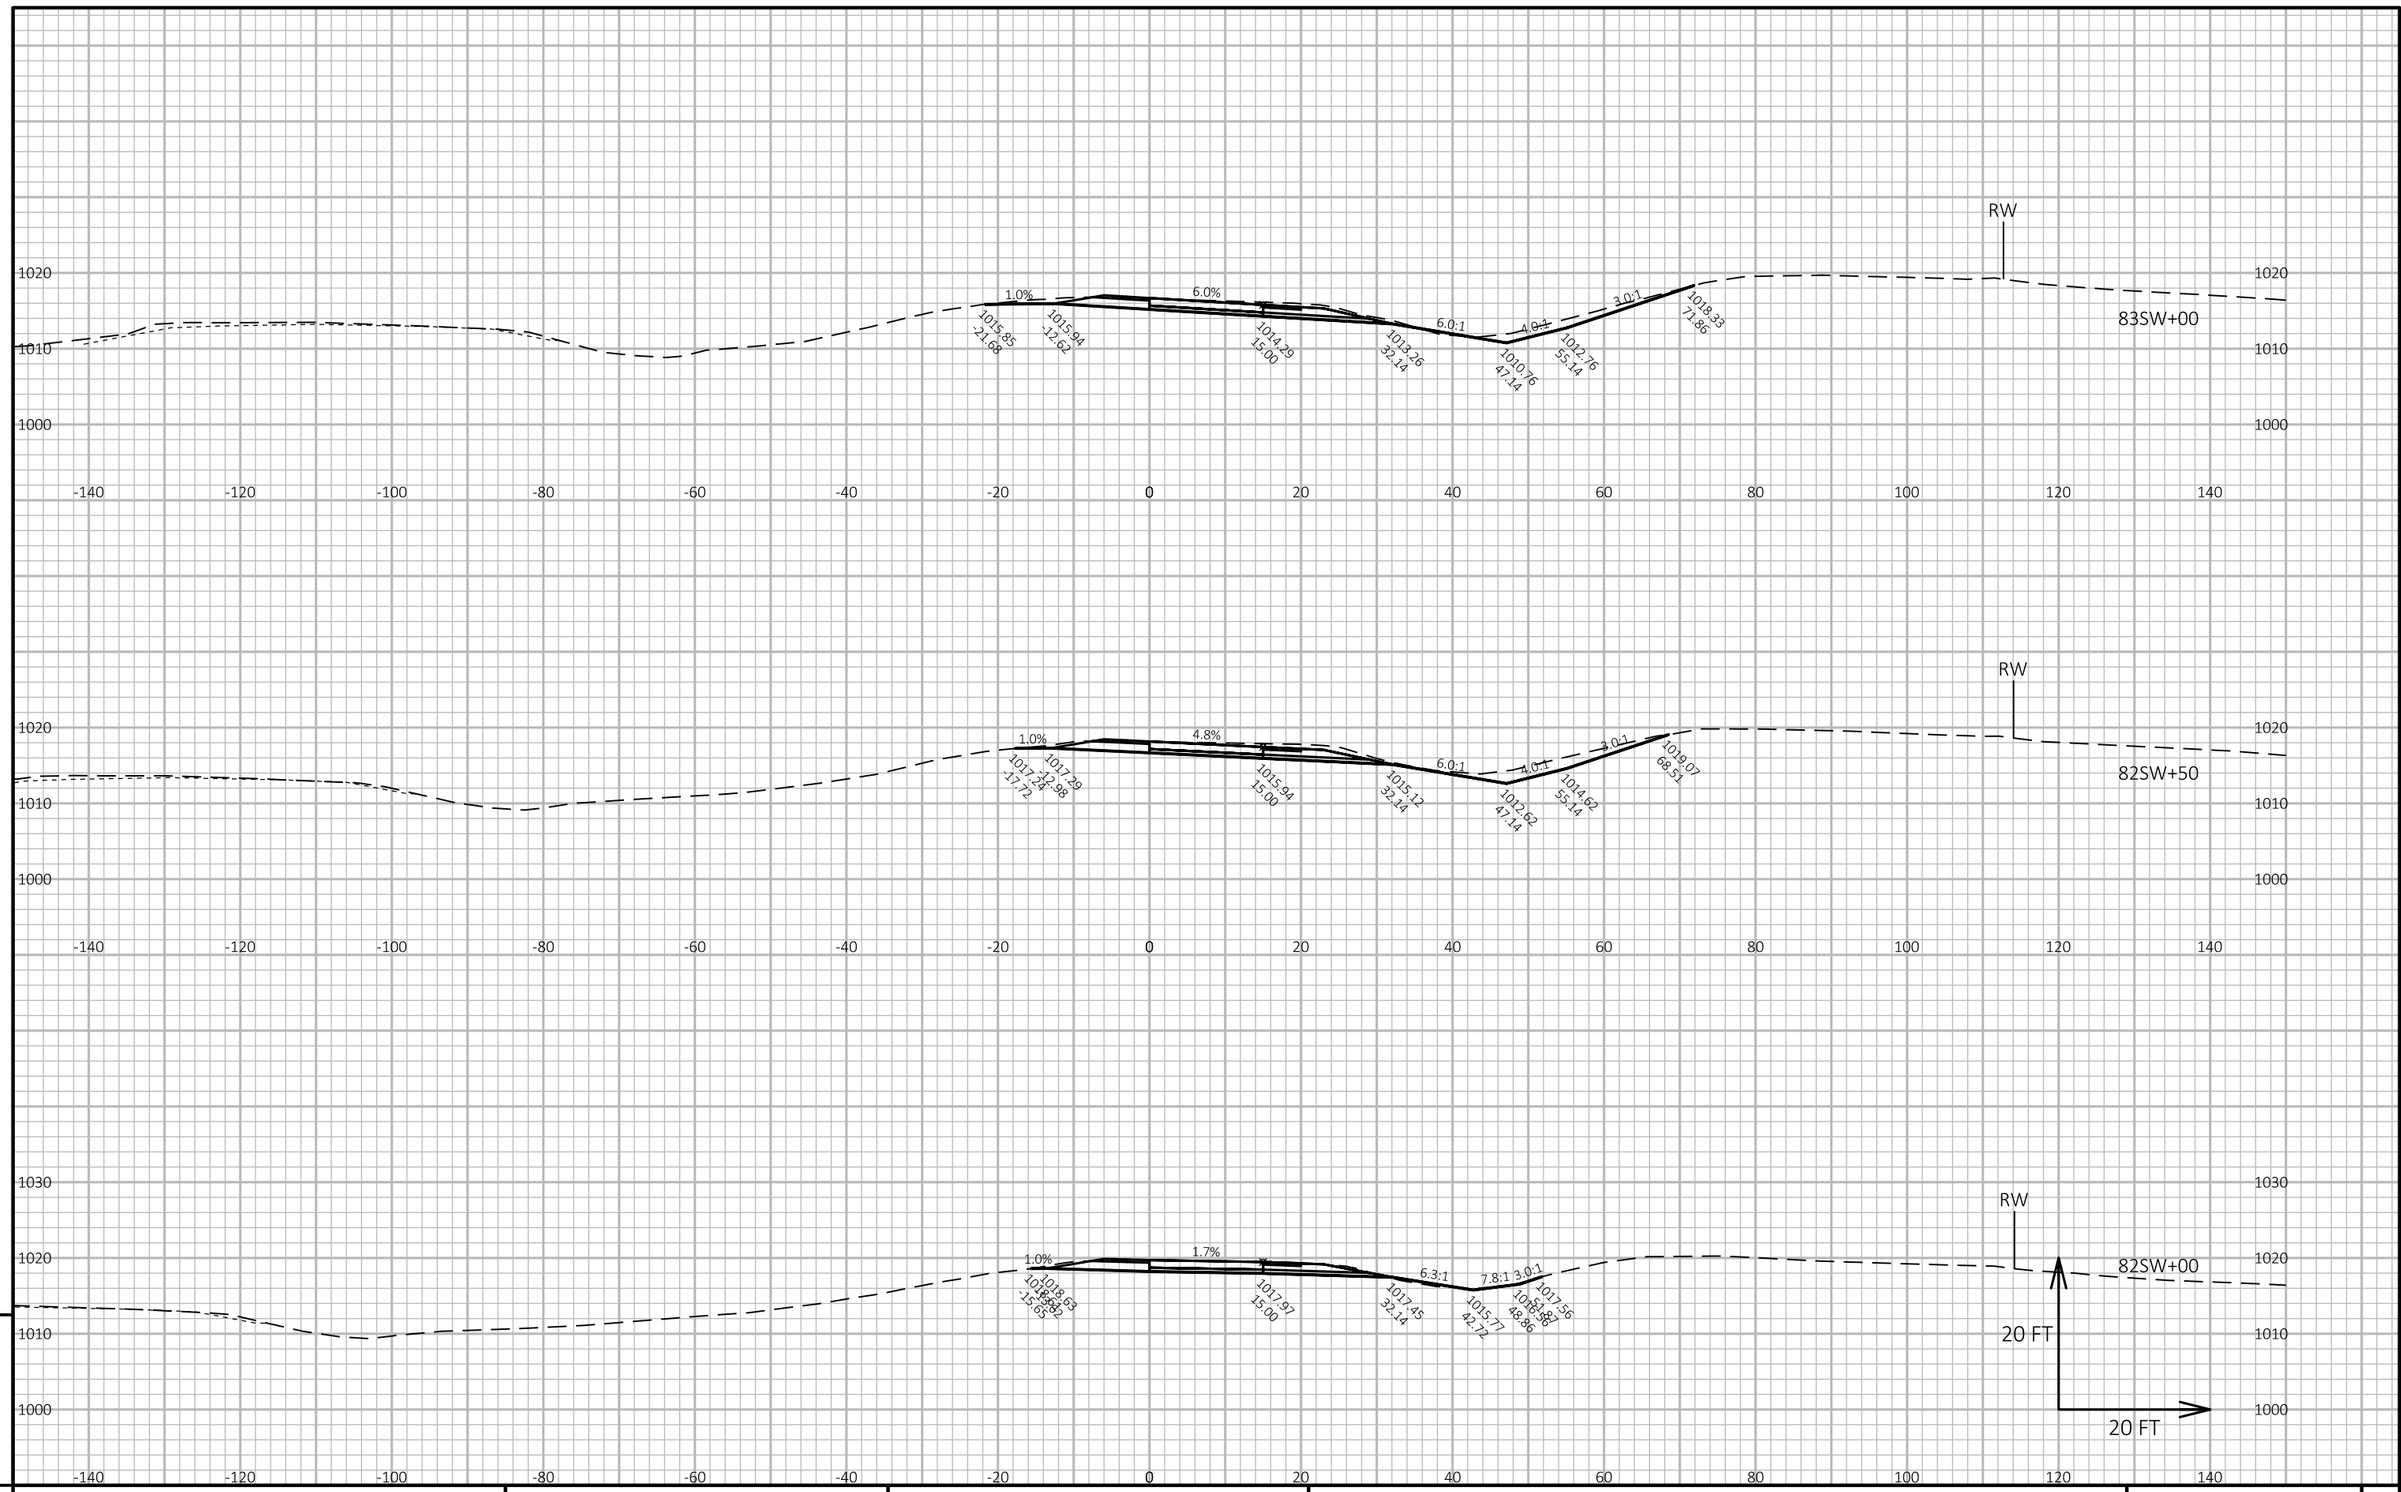

APPROVED FOR UTILITY RELOCATION May 1, 2018

9

9

PROJECT NO: 1022-00-79	HWY: IH 94	COUNTY: TREMPEALEAU	CROSS SECTIONS: SW RAMP STAGE 2	SHEET 340	E

FILE NAME : G:\WDOTCO\16048 (2016-2018 DESIGN WO)\16048-006\CIVIL 3D\SHEETSPLAN\CROSS SECTION\090107-XS-SW RAMP.DWG
LAYOUT NAME - Section Sheet - (1)

PLOT DATE : 4/25/2018 3:09 PM PLOT BY : KL ENGINEERING PLOT NAME : PLOT SCALE : 1 IN:20 FT HORZ. / 1 IN:20 FT VERT.

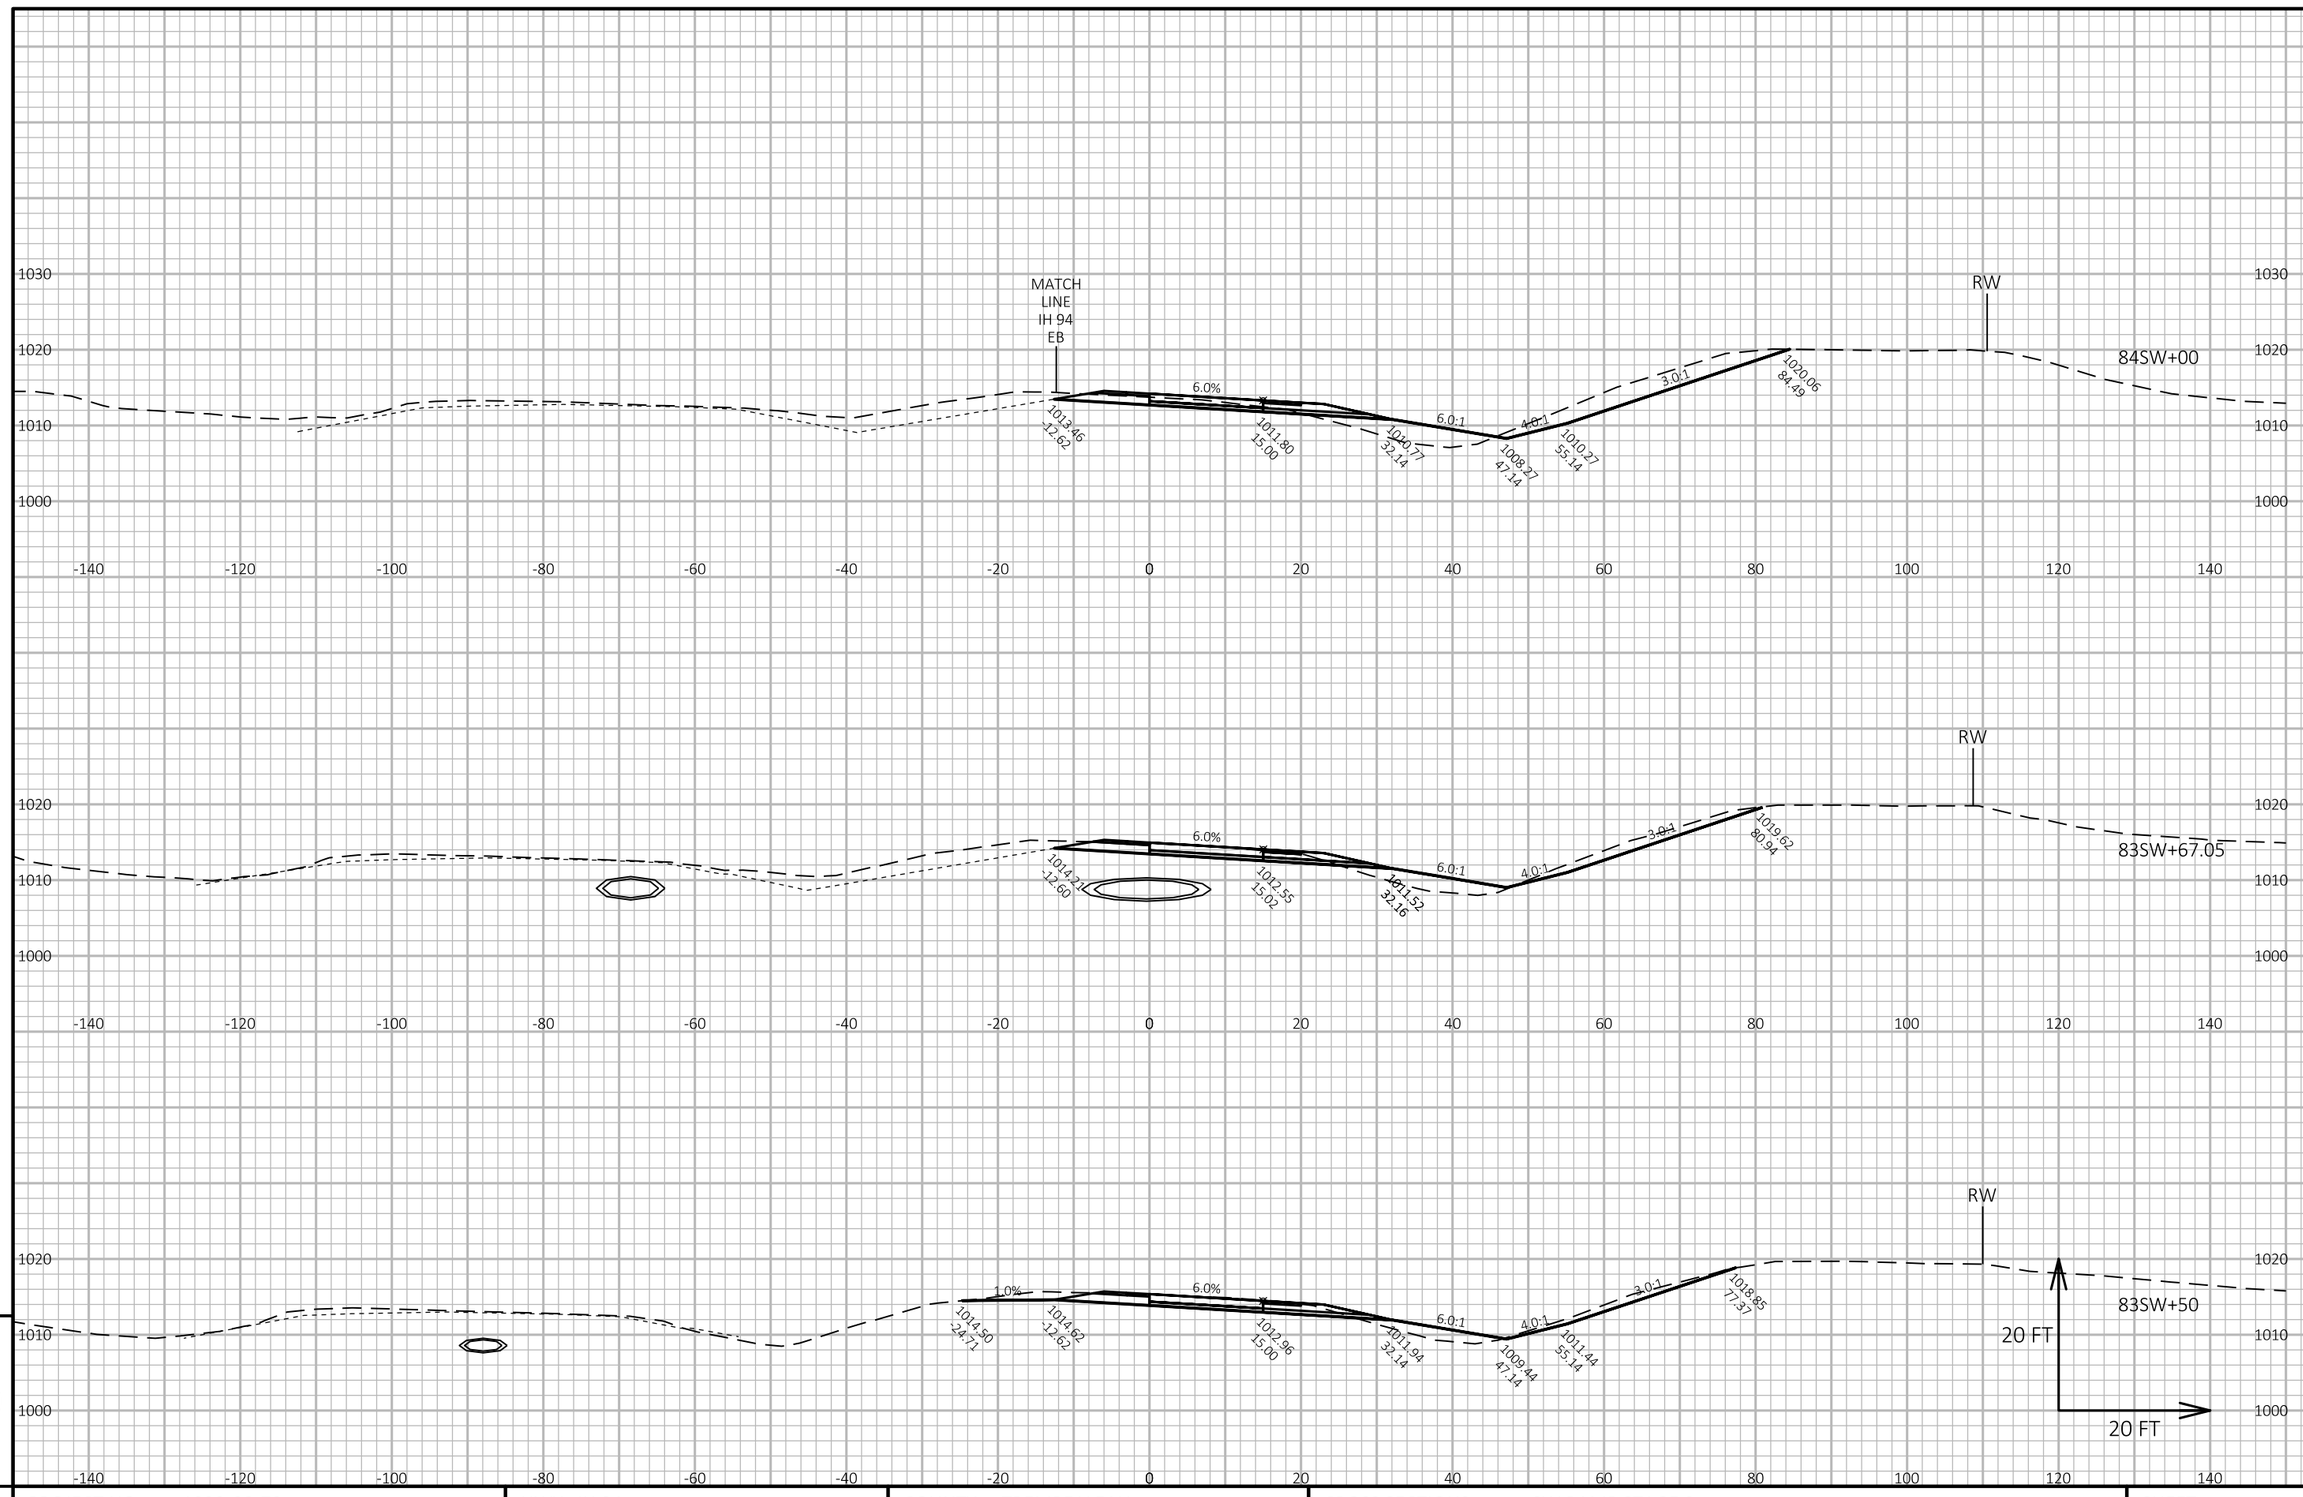

APPROVED FOR UTILITY RELOCATION May 1, 2018

9

9

PROJECT NO: 1022-00-79	HWY: IH 94	COUNTY: TREMPEALEAU	CROSS SECTIONS: SW RAMP STAGE 2	SHEET 341	E

FILE NAME : G:\WDOTCO\16048 (2016-2018 DESIGN WO)\16048-006\CIVIL 3D\SHEETSPLAN\CROSS SECTION\090107-XS-SW RAMP.DWG
LAYOUT NAME - Section Sheet - (2)

PLOT DATE : 4/25/2018 3:09 PM PLOT BY : KL ENGINEERING PLOT NAME : PLOT SCALE : 1 IN:20 FT HORZ. / 1 IN:20 FT VERT.

WISDOT/CADDS SHEET 49

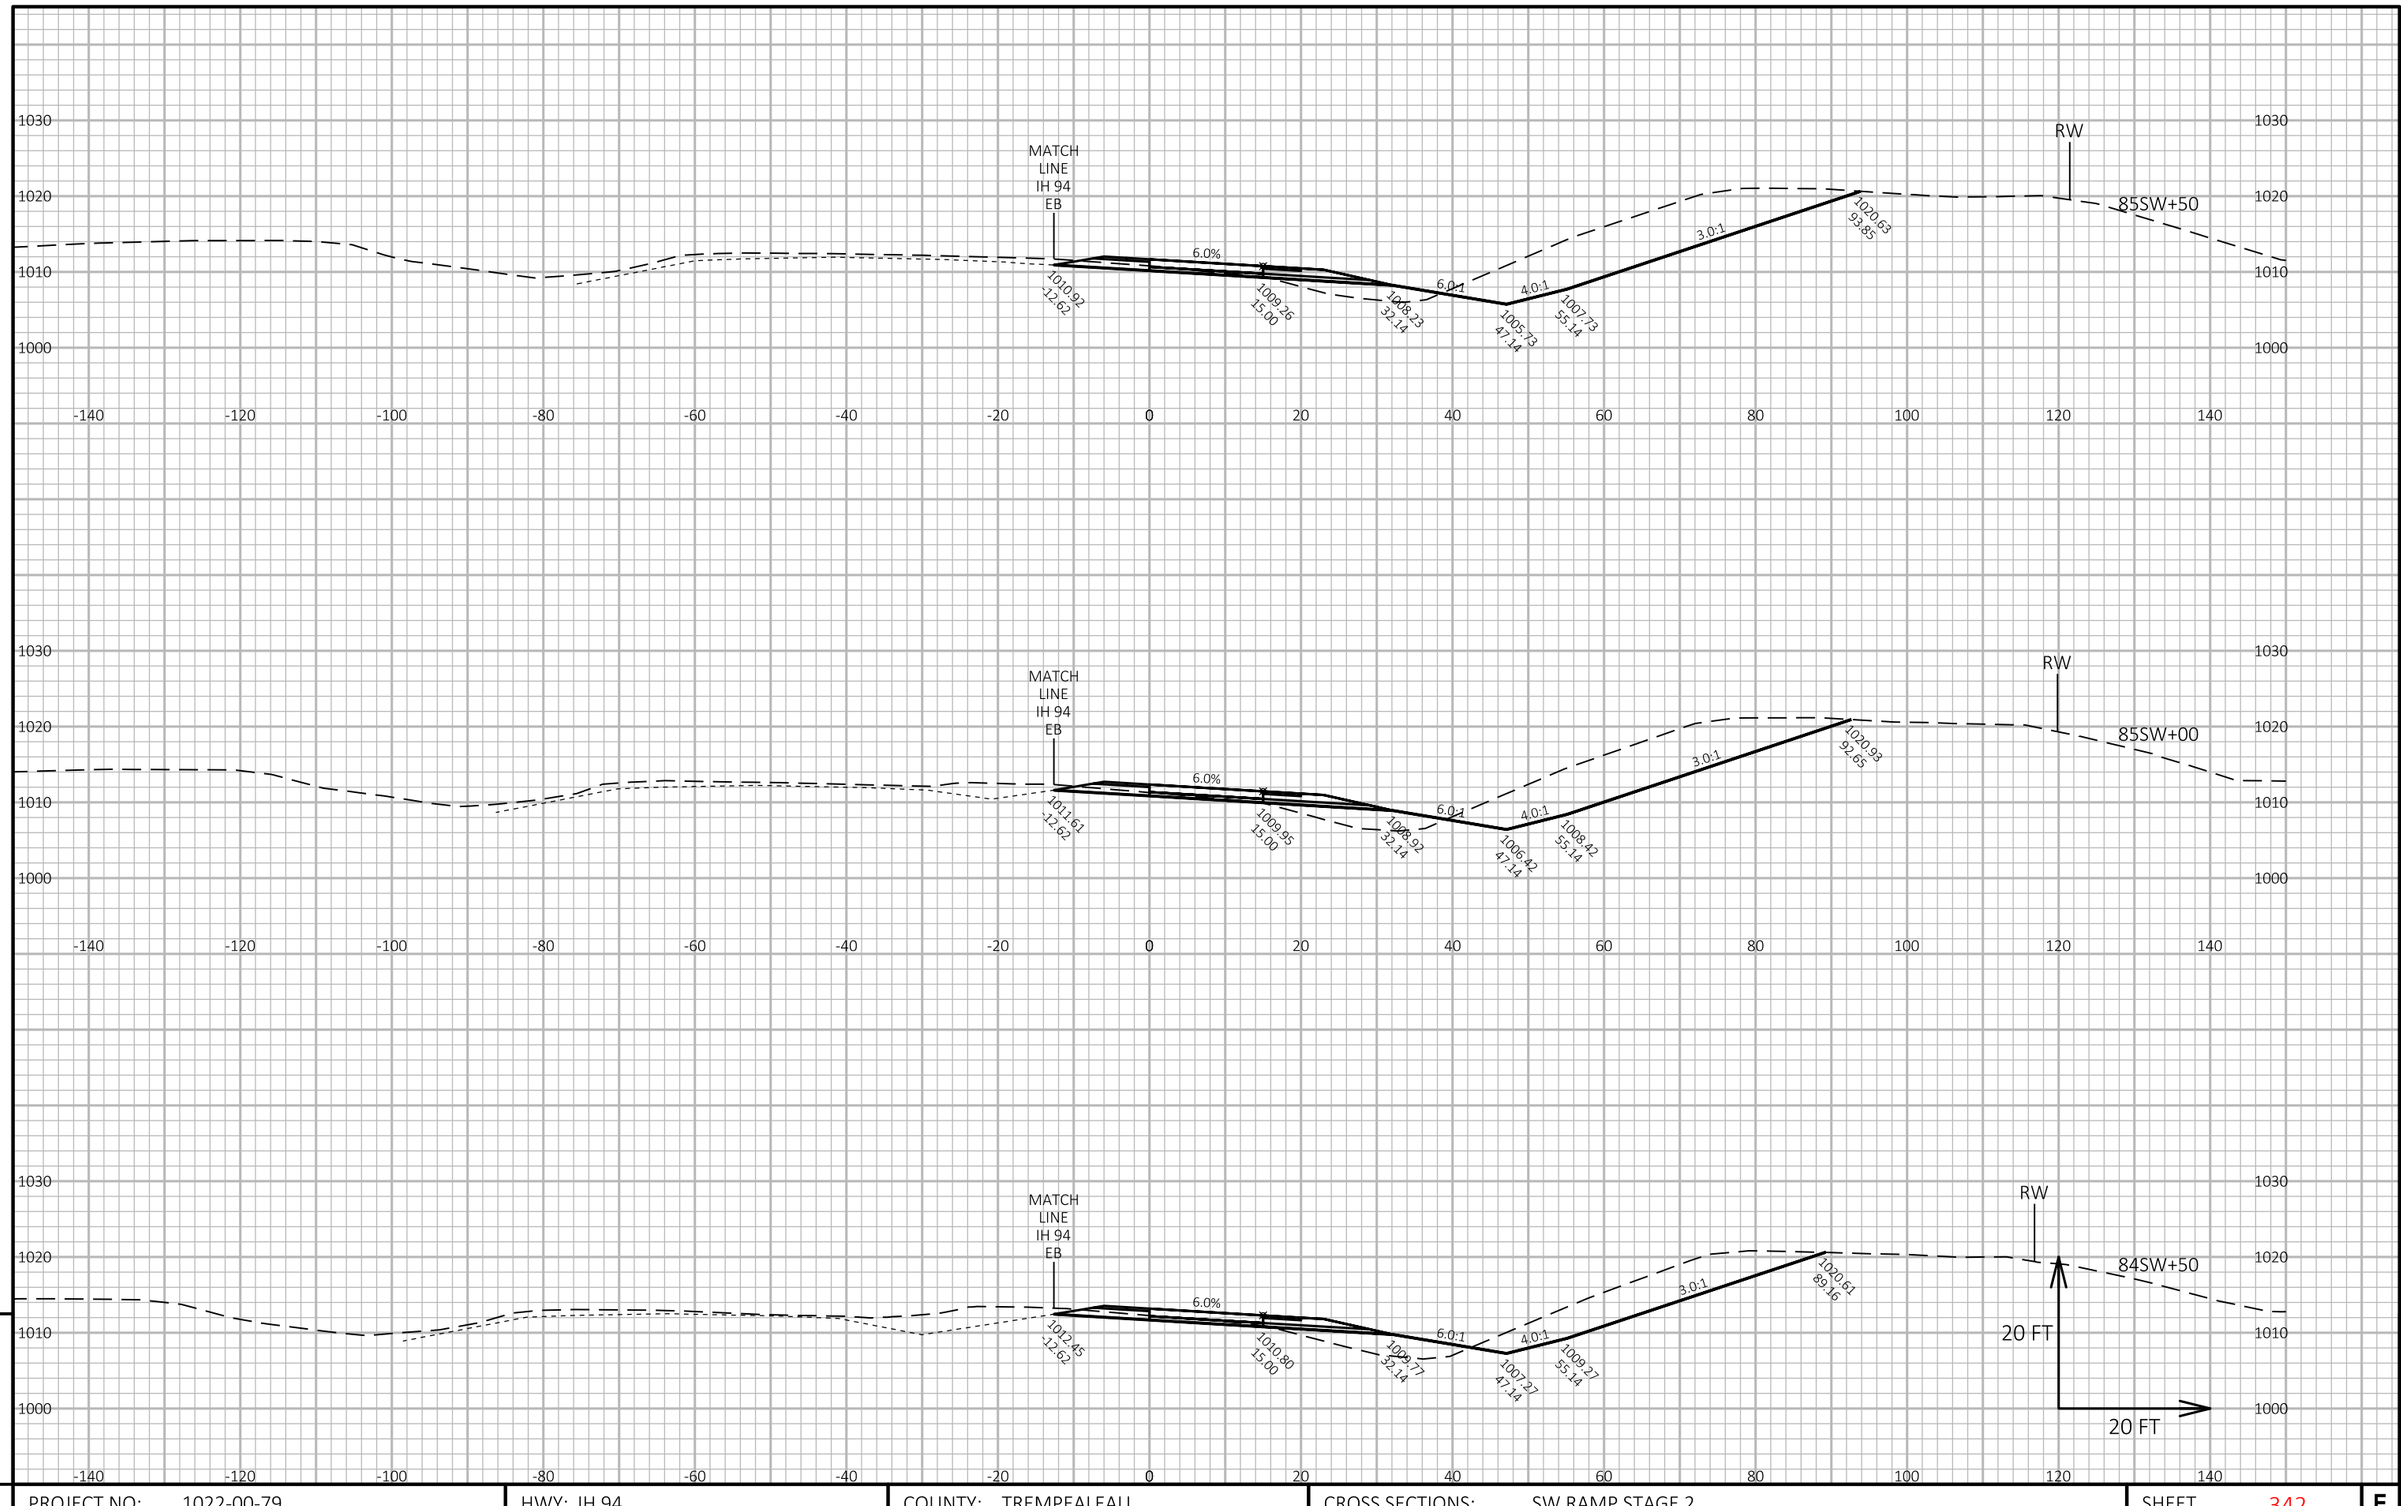

APPROVED FOR UTILITY RELOCATION May 1, 2018

9

9

PROJECT NO: 1022-00-79	HWY: IH 94	COUNTY: TREMPEALEAU	CROSS SECTIONS: SW RAMP STAGE 2	SHEET 342	E

FILE NAME : G:\WDOTCO\16048 (2016-2018 DESIGN WO)\16048-006\CIVIL 3D\SHEETSPLAN\CROSS SECTION\090107-XS-SW RAMP.DWG
LAYOUT NAME - Section Sheet - (3)

PLOT DATE : 4/25/2018 3:09 PM PLOT BY : KL ENGINEERING PLOT NAME : PLOT SCALE : 1 IN:20 FT HORZ. / 1 IN:20 FT VERT.

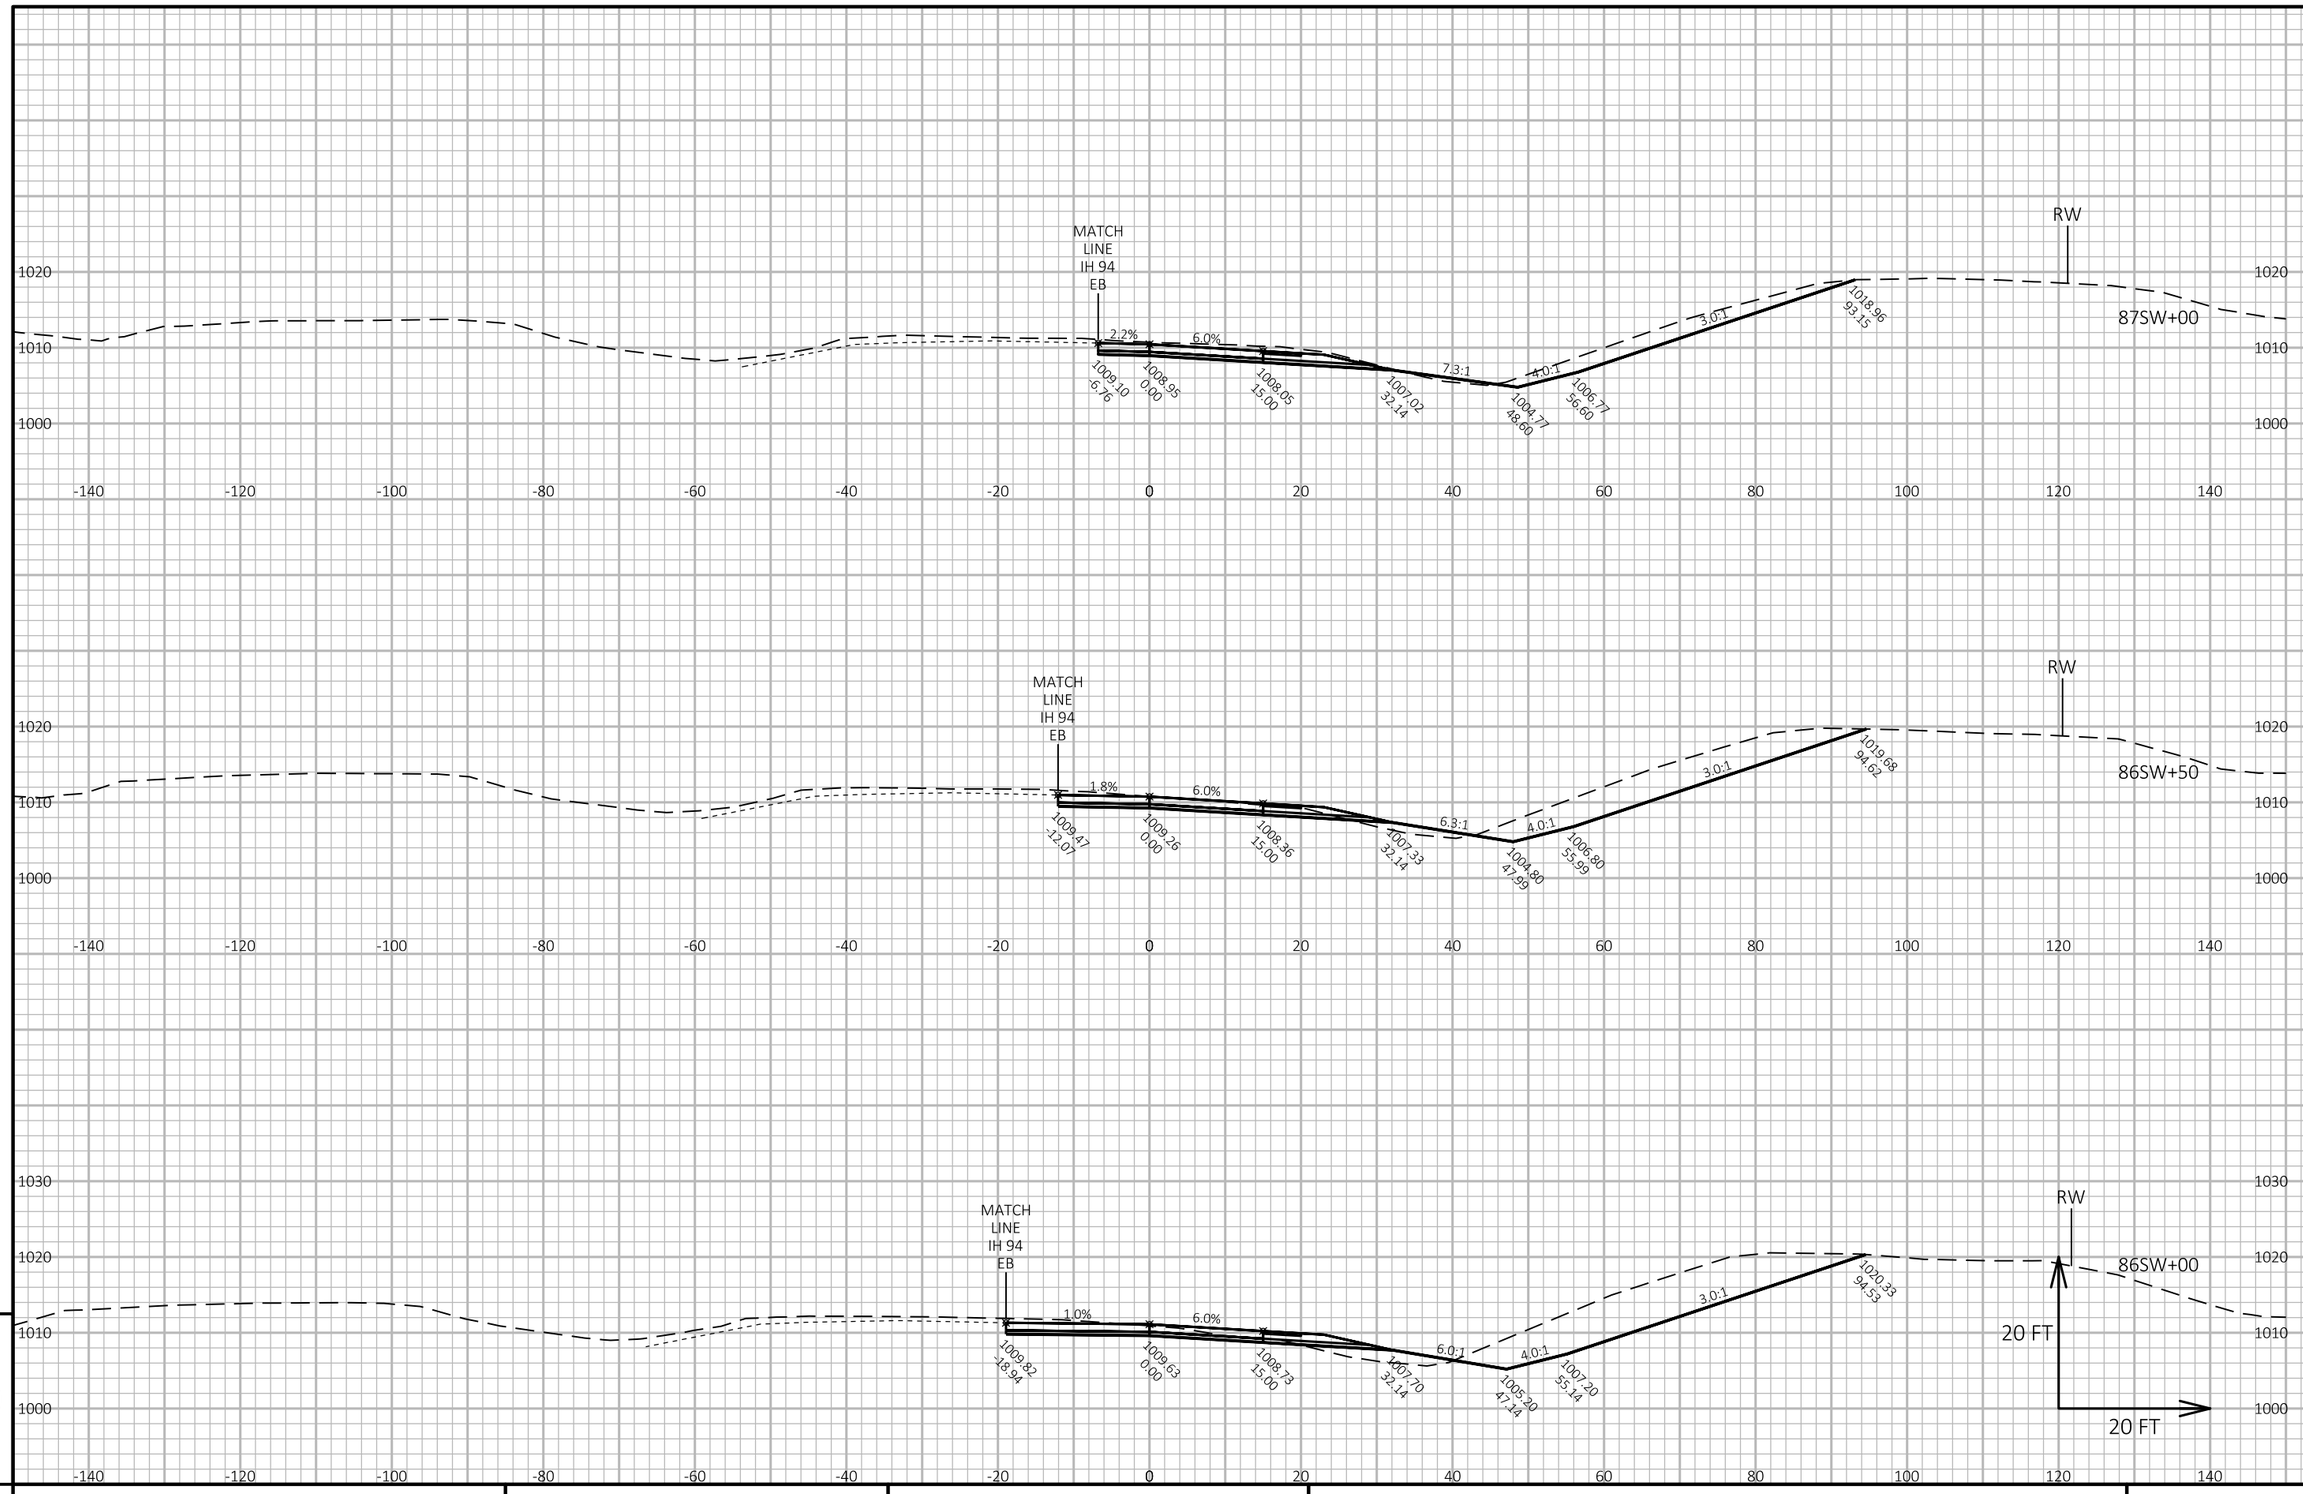

APPROVED FOR UTILITY RELOCATION May 1, 2018

9

9

PROJECT NO: 1022-00-79	HWY: IH 94	COUNTY: TREMPEALEAU	CROSS SECTIONS: SW RAMP STAGE 2	SHEET 343	E

FILE NAME : G:\WDOTCO\16048 (2016-2018 DESIGN WO)\16048-006\CIVIL 3D\SHEETSPLAN\CROSS SECTION\090107-XS-SW RAMP.DWG
LAYOUT NAME - Section Sheet - (4)

PLOT DATE : 4/25/2018 3:09 PM PLOT BY : KL ENGINEERING PLOT NAME : PLOT SCALE : 1 IN:20 FT HORZ. / 1 IN:20 FT VERT.

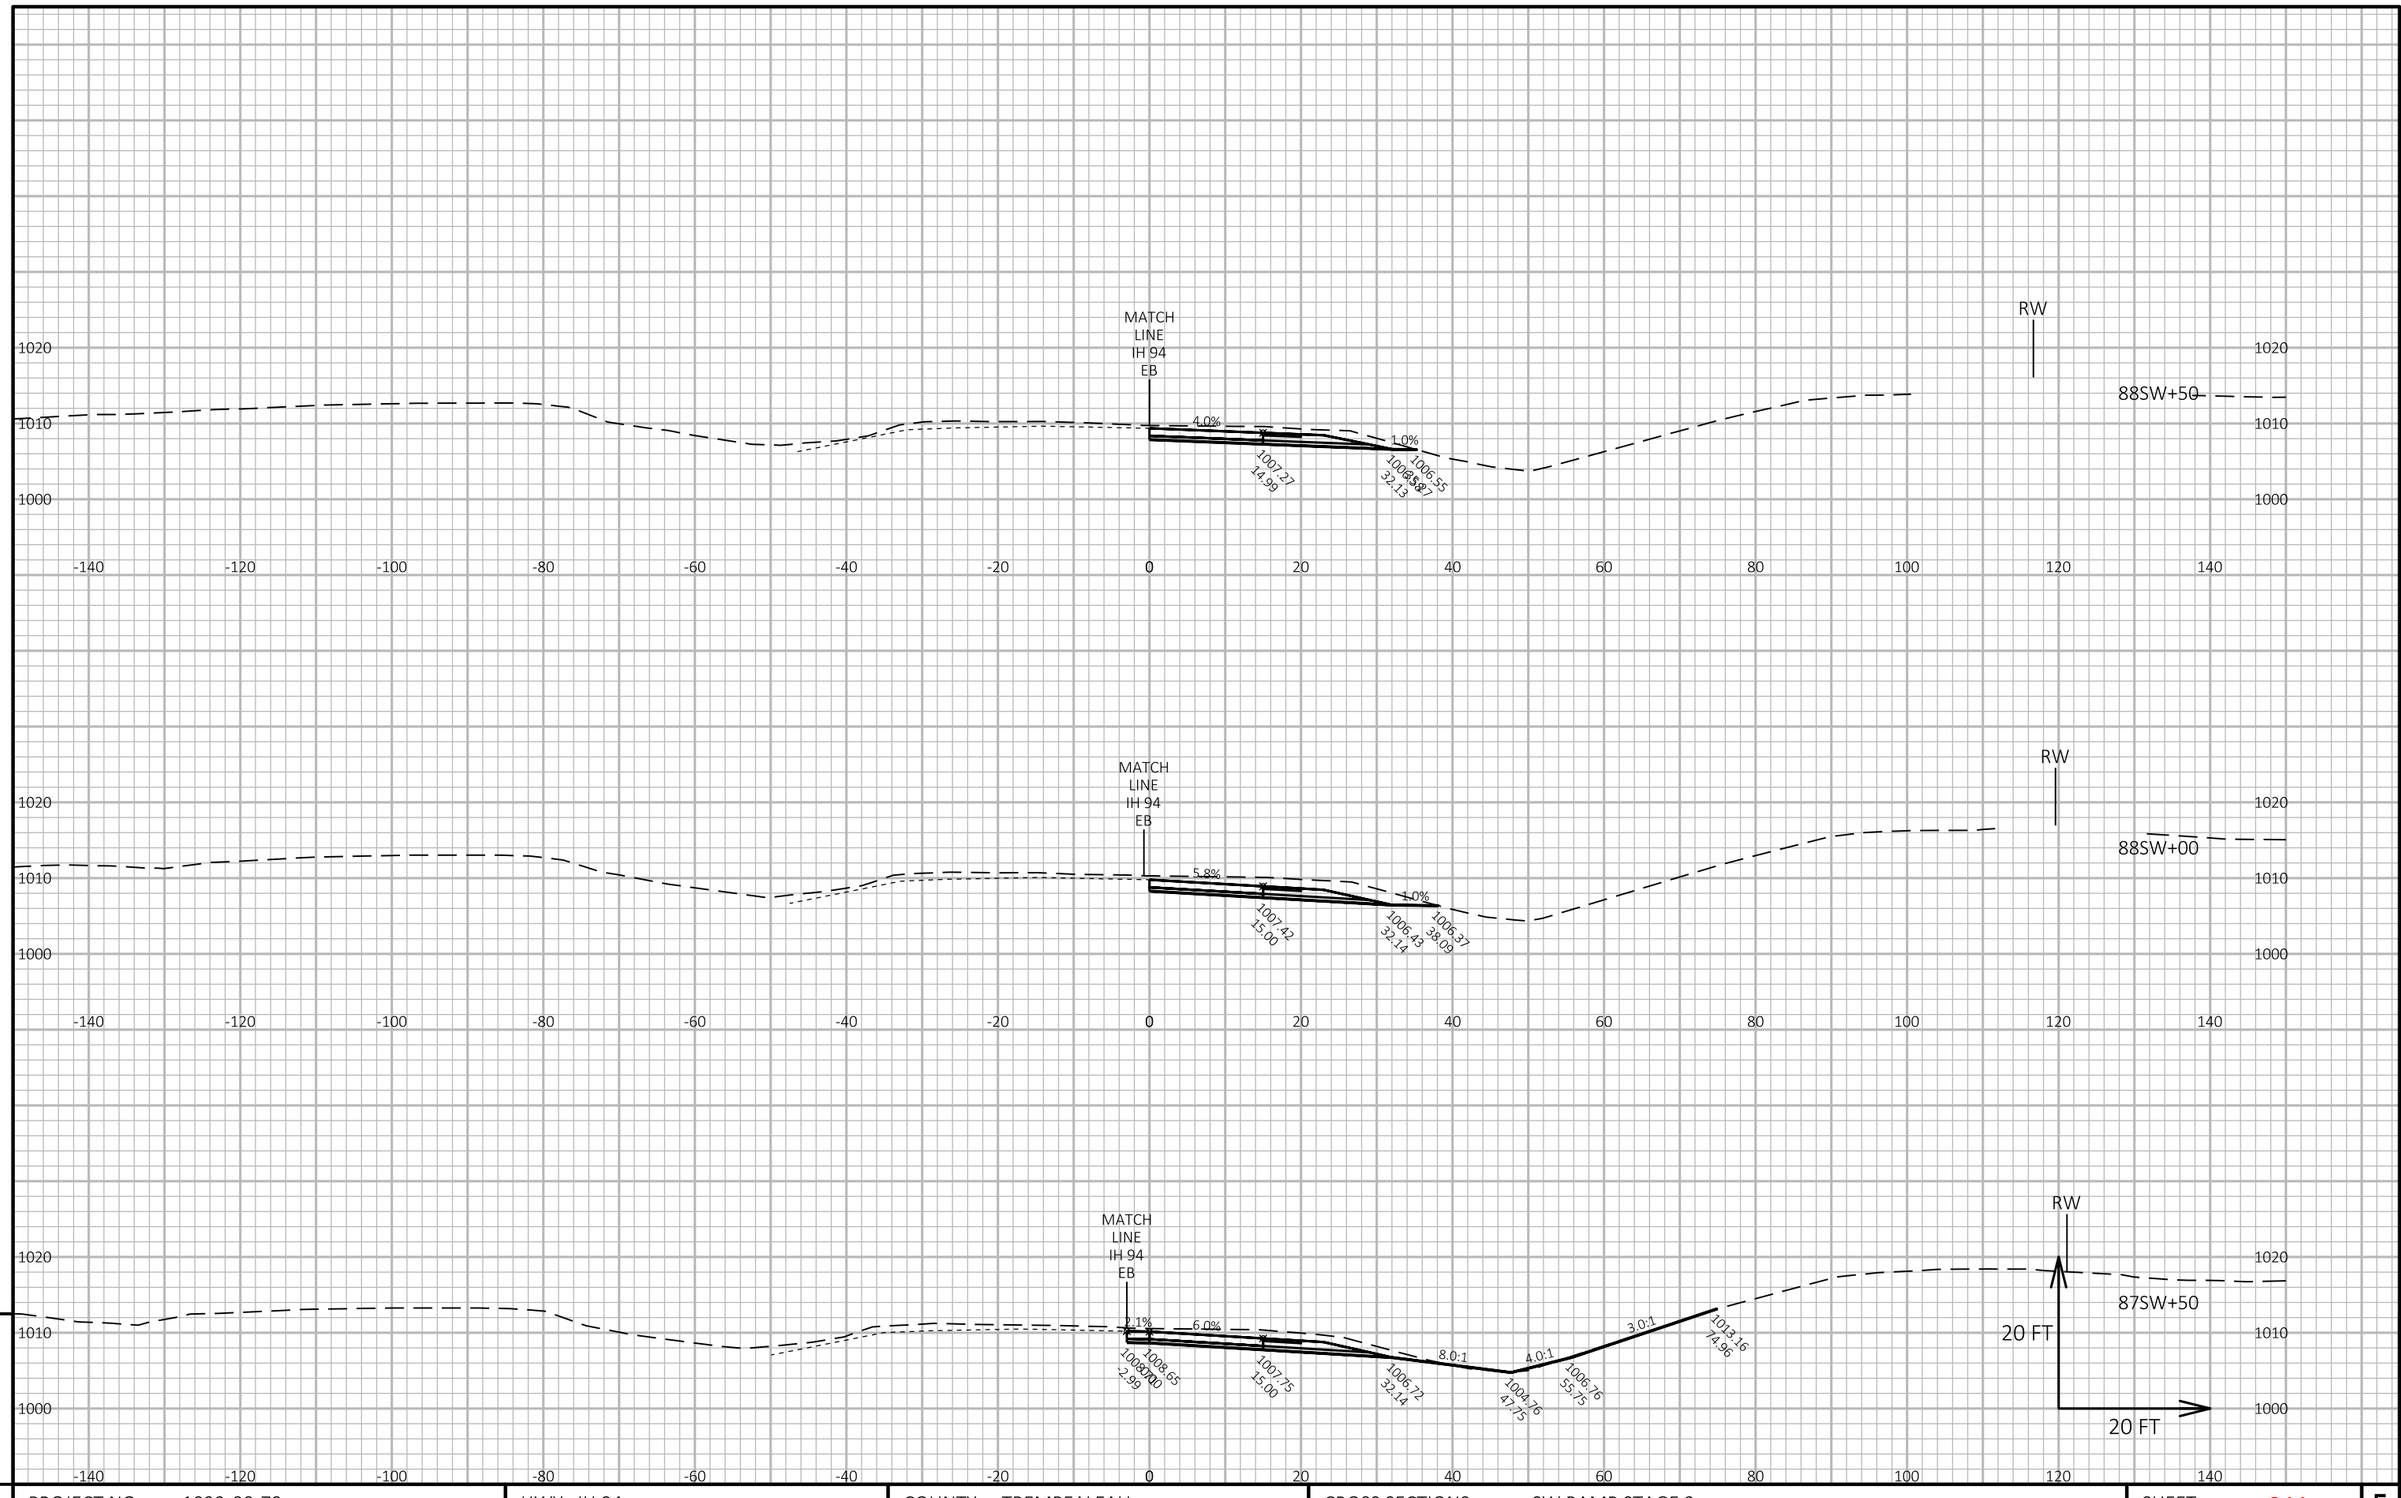

APPROVED FOR UTILITY RELOCATION May 1, 2018

9

9

PROJECT NO: 1022-00-79	HWY: IH 94	COUNTY: TREMPEALEAU	CROSS SECTIONS: SW RAMP STAGE 2	SHEET 344	E

FILE NAME : G:\WDOTCO\16048 (2016-2018 DESIGN WO)\16048-006\CIVIL 3D\SHEETSPLAN\CROSS SECTION\090107-XS-SW RAMP.DWG
LAYOUT NAME - Section Sheet - (5)

PLOT DATE : 4/25/2018 3:09 PM PLOT BY : KL ENGINEERING PLOT NAME : PLOT SCALE : 1 IN:20 FT HORZ. / 1 IN:20 FT VERT.

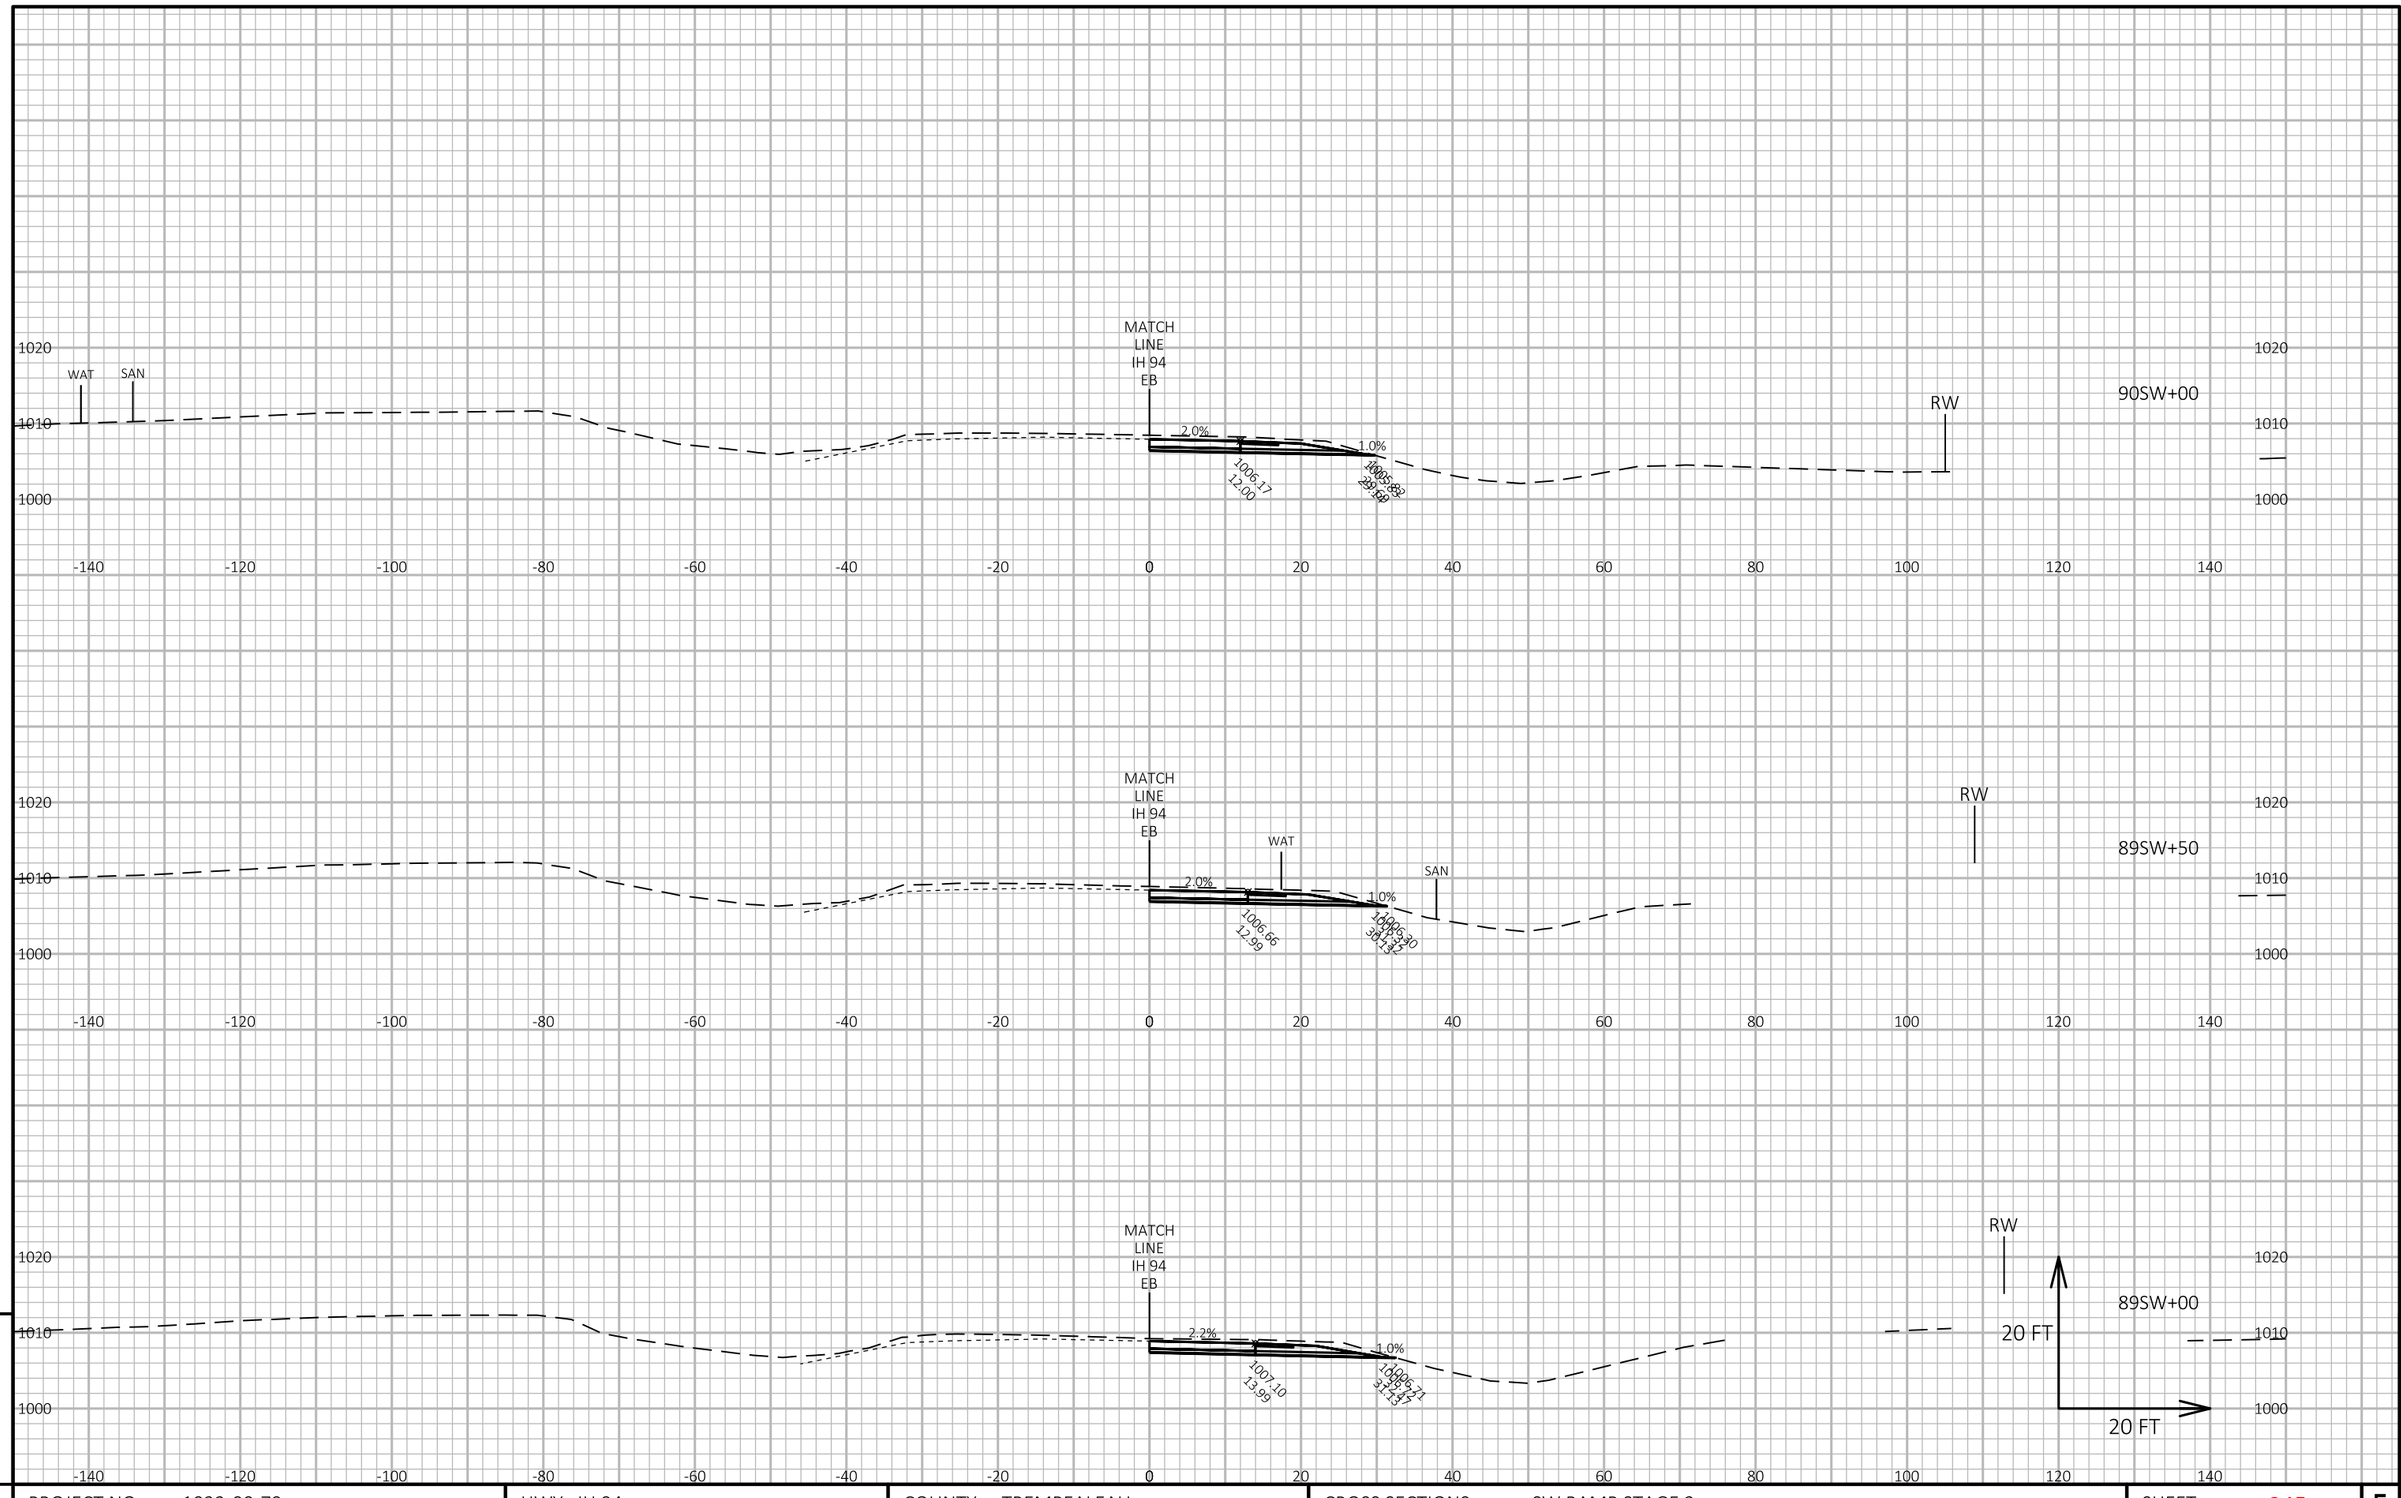

APPROVED FOR UTILITY RELOCATION May 1, 2018

9

9

PROJECT NO: 1022-00-79	HWY: IH 94	COUNTY: TREMPEALEAU	CROSS SECTIONS: SW RAMP STAGE 2	SHEET 345	E

FILE NAME : G:\WDOTCO\16048 (2016-2018 DESIGN WO)\16048-006\CIVIL 3D\SHEETSPLAN\CROSS SECTION\090107-XS-SW RAMP.DWG
LAYOUT NAME - Section Sheet - (6)

PLOT DATE : 4/25/2018 3:09 PM PLOT BY : KL ENGINEERING PLOT NAME : PLOT SCALE : 1 IN:20 FT HORZ. / 1 IN:20 FT VERT.

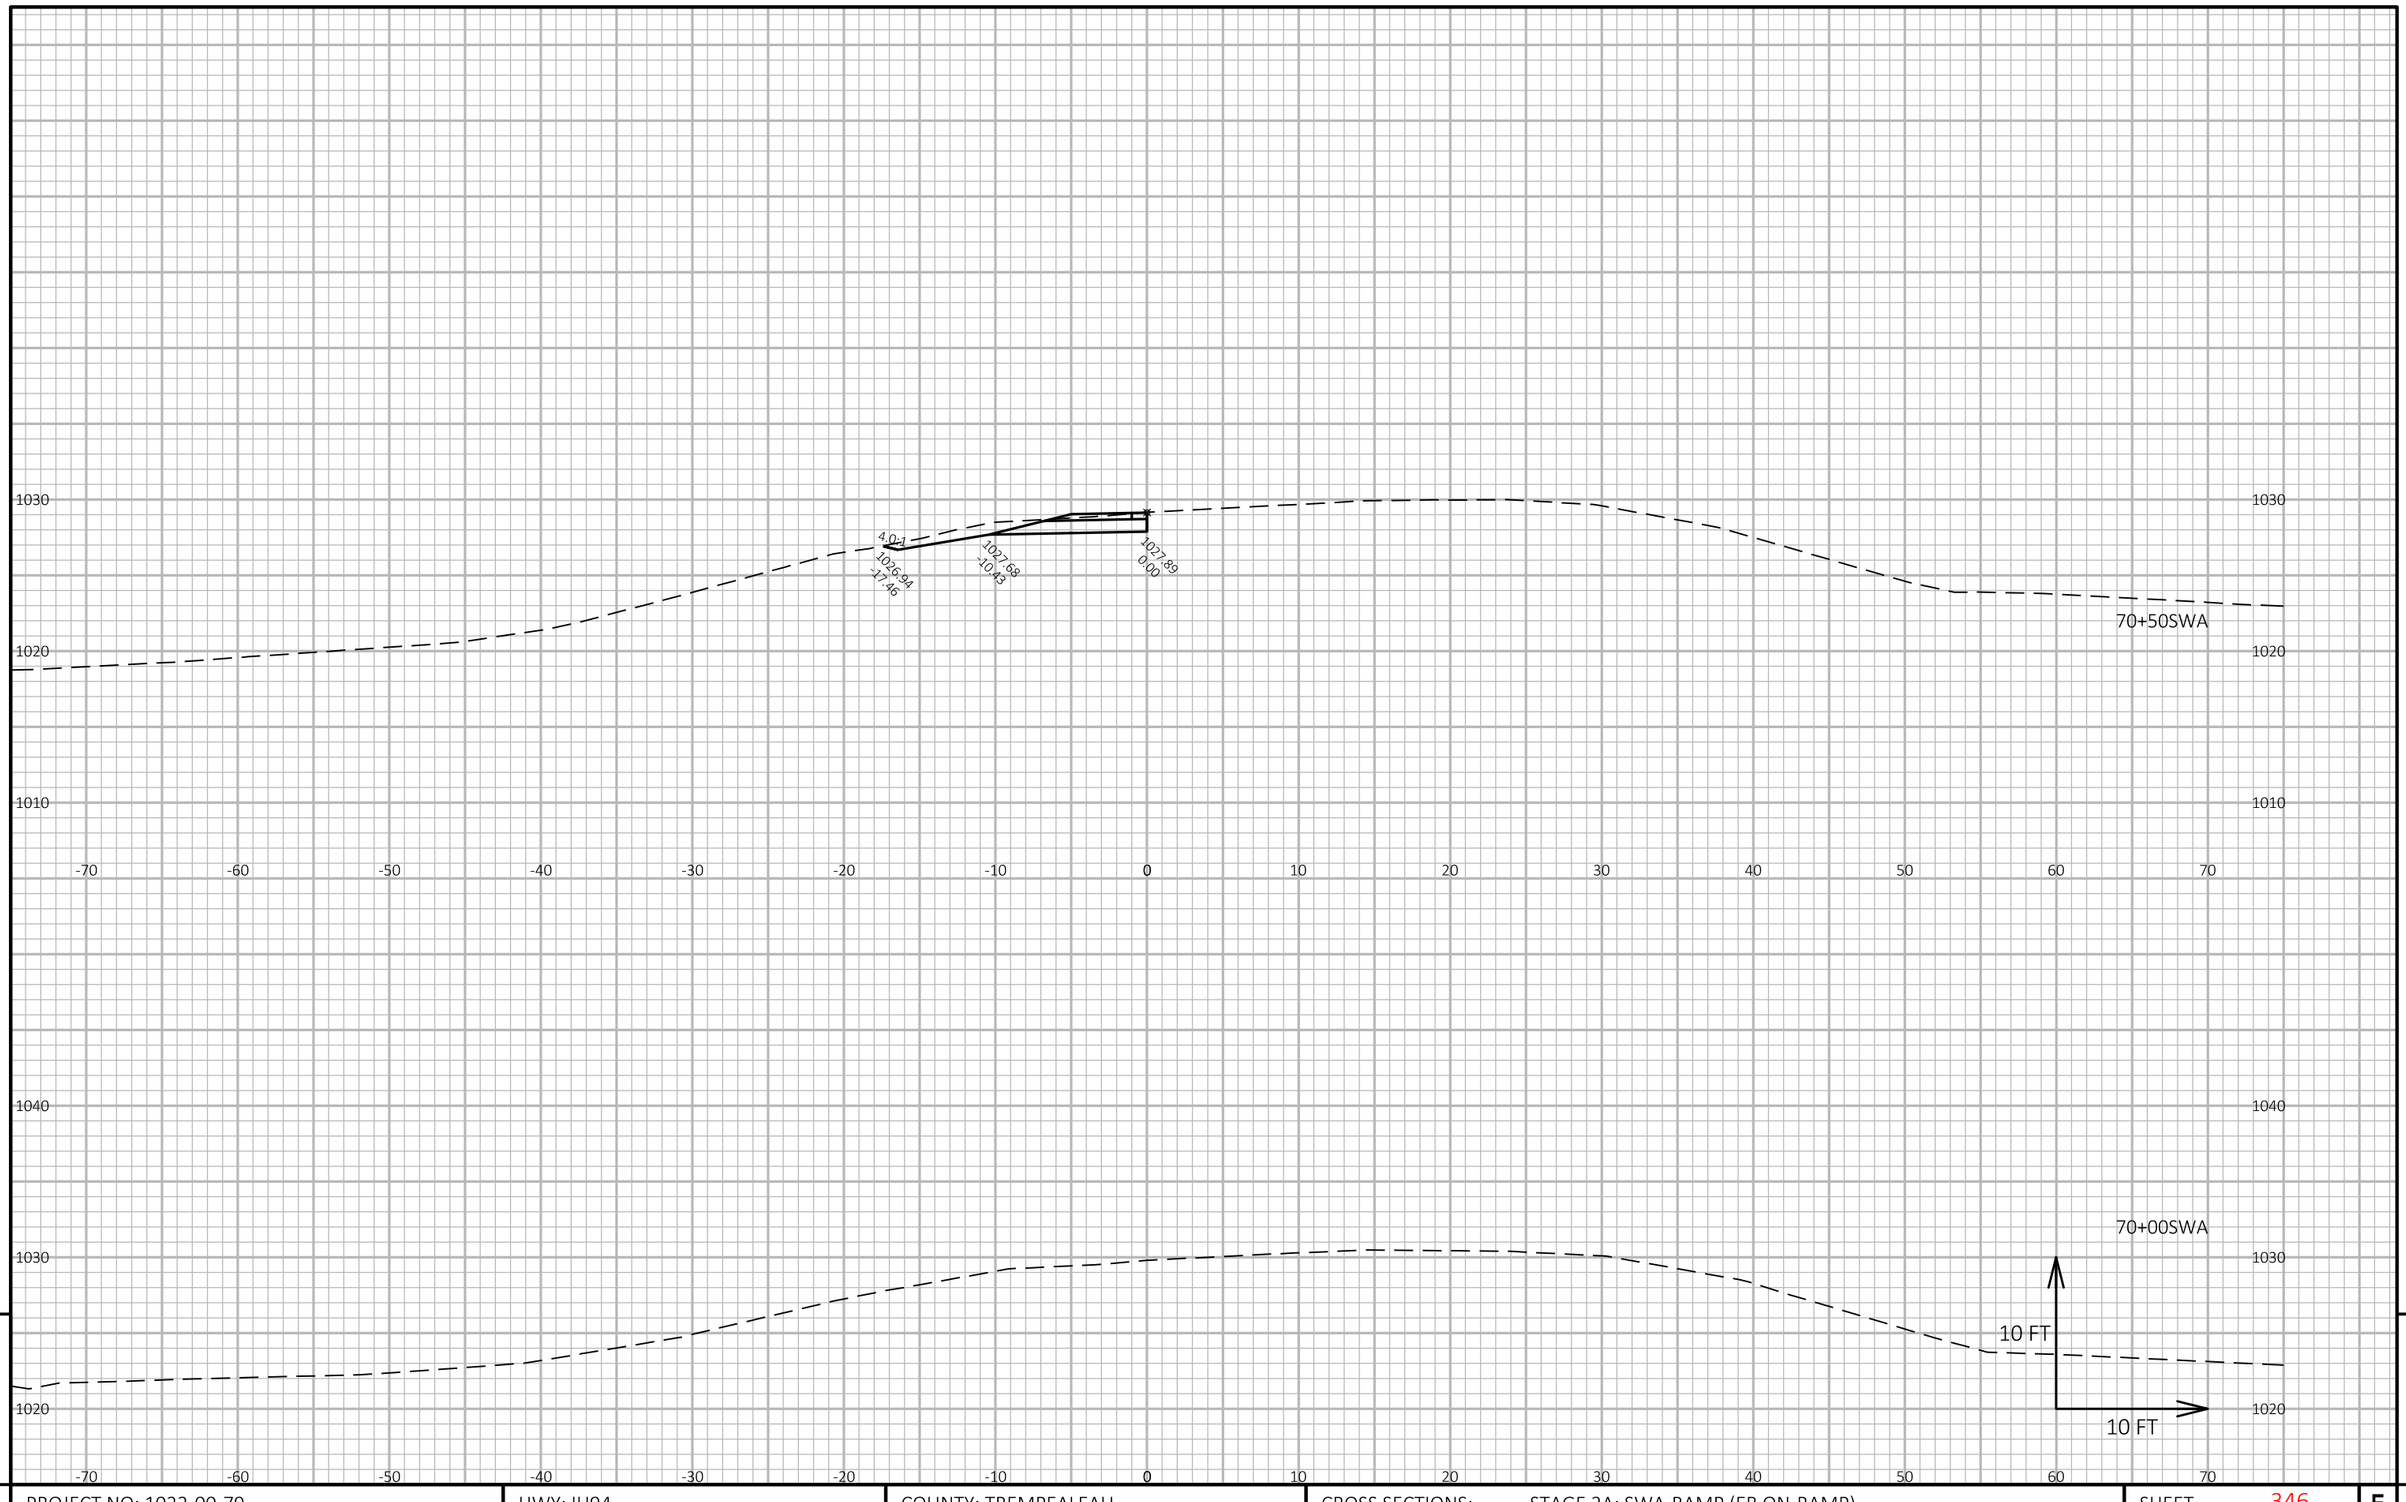

APPROVED FOR UTILITY RELOCATION May 1, 2018

9

9

PROJECT NO: 1022-00-79	HWY: IH94	COUNTY: TREMPEALEAU	CROSS SECTIONS: STAGE 2A: SWA-RAMP (EB ON-RAMP)	SHEET 346	E

FILE NAME : Q:\WDOTCO\16048 (2016-2018 DESIGN WO)\16048-006\CIVIL 3D\SHEETSPLAN\CROSS SECTION\090121-XS-2A SW RAMP.DWG
LAYOUT NAME - 2B - SW1

PLOT DATE : 3/22/2018 4:00 PM

PLOT BY : KL ENGINEERING

PLOT NAME :

PLOT SCALE : 1 IN:10 FT HORZ. / 1 IN:10 FT VERT.

WISDOT/CADDS SHEET 49

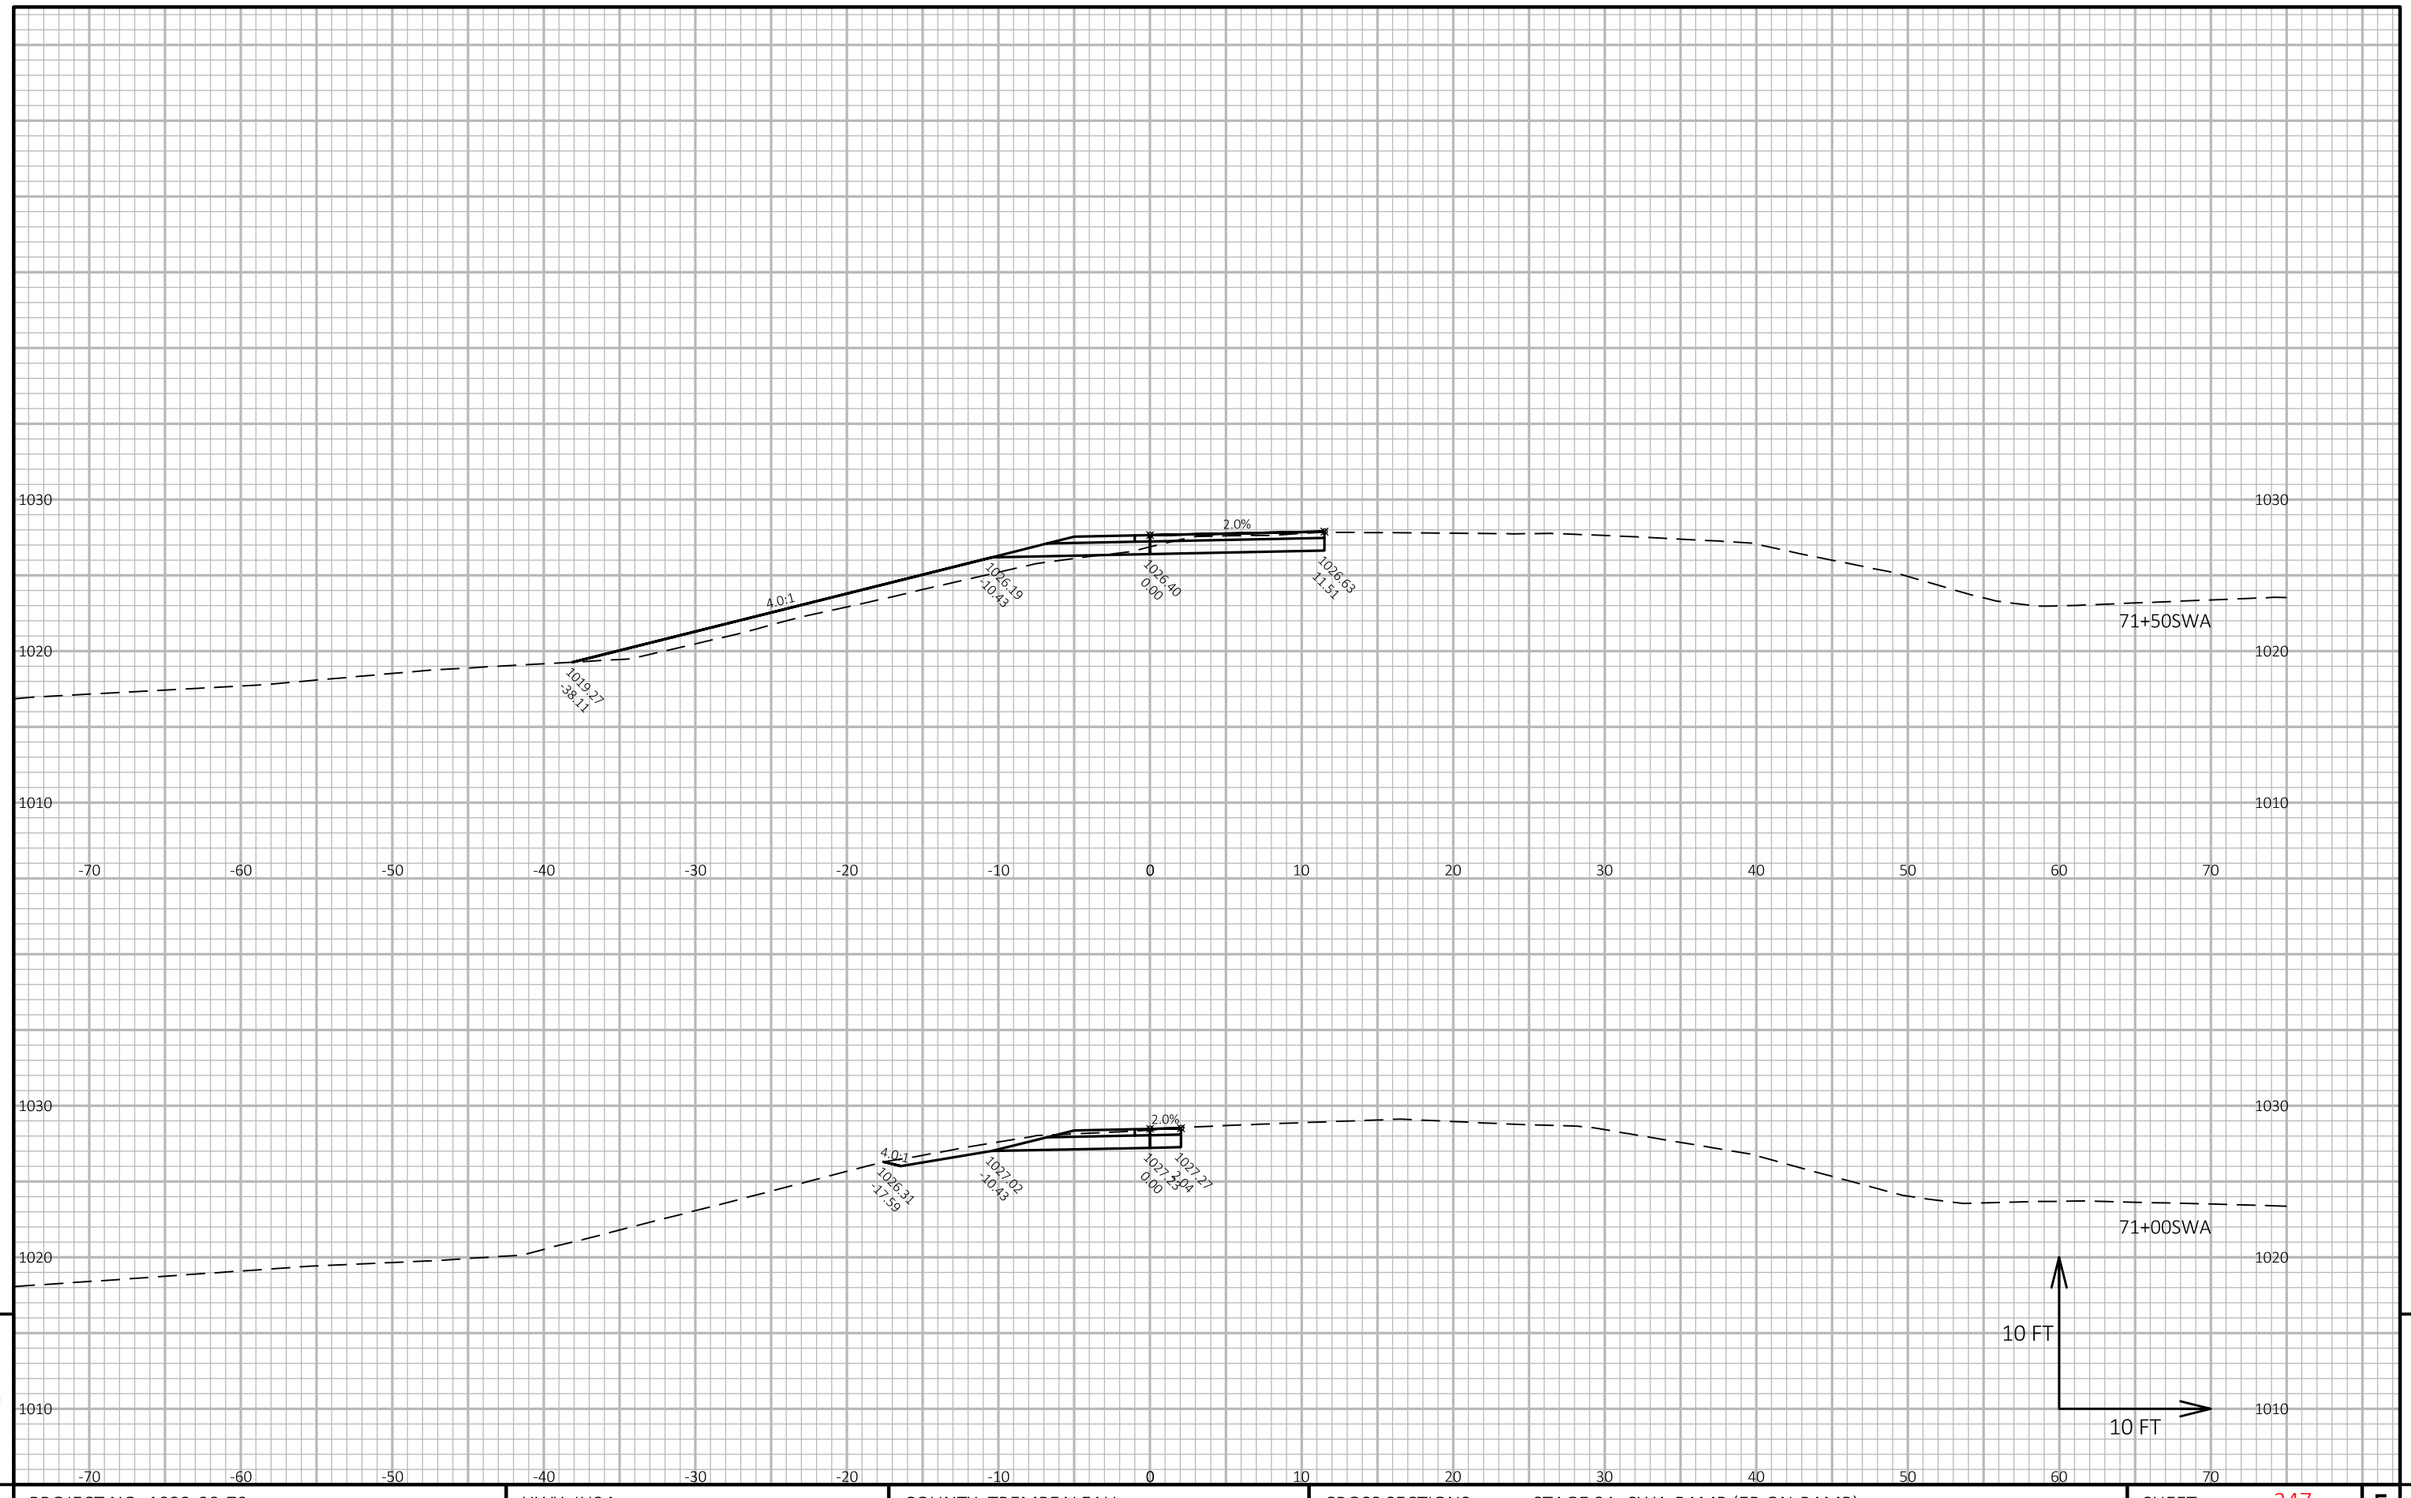

APPROVED FOR UTILITY RELOCATION May 1, 2018

9

9

PROJECT NO: 1022-00-79	HWY: IH94	COUNTY: TREMPEALEAU	CROSS SECTIONS: STAGE 2A: SWA-RAMP (EB ON-RAMP)	SHEET 347	E

FILE NAME : Q:\WDOTCO\16048 (2016-2018 DESIGN WO)\16048-006\CIVIL 3D\SHEETSPLAN\CROSS SECTION\090121-XS-2A SW RAMP.DWG
LAYOUT NAME - 2B - SW2

PLOT DATE : 3/22/2018 4:01 PM

PLOT BY : KL ENGINEERING

PLOT NAME :

PLOT SCALE : 1 IN:10 FT HORZ. / 1 IN:10 FT VERT.

WISDOT/CADDS SHEET 49

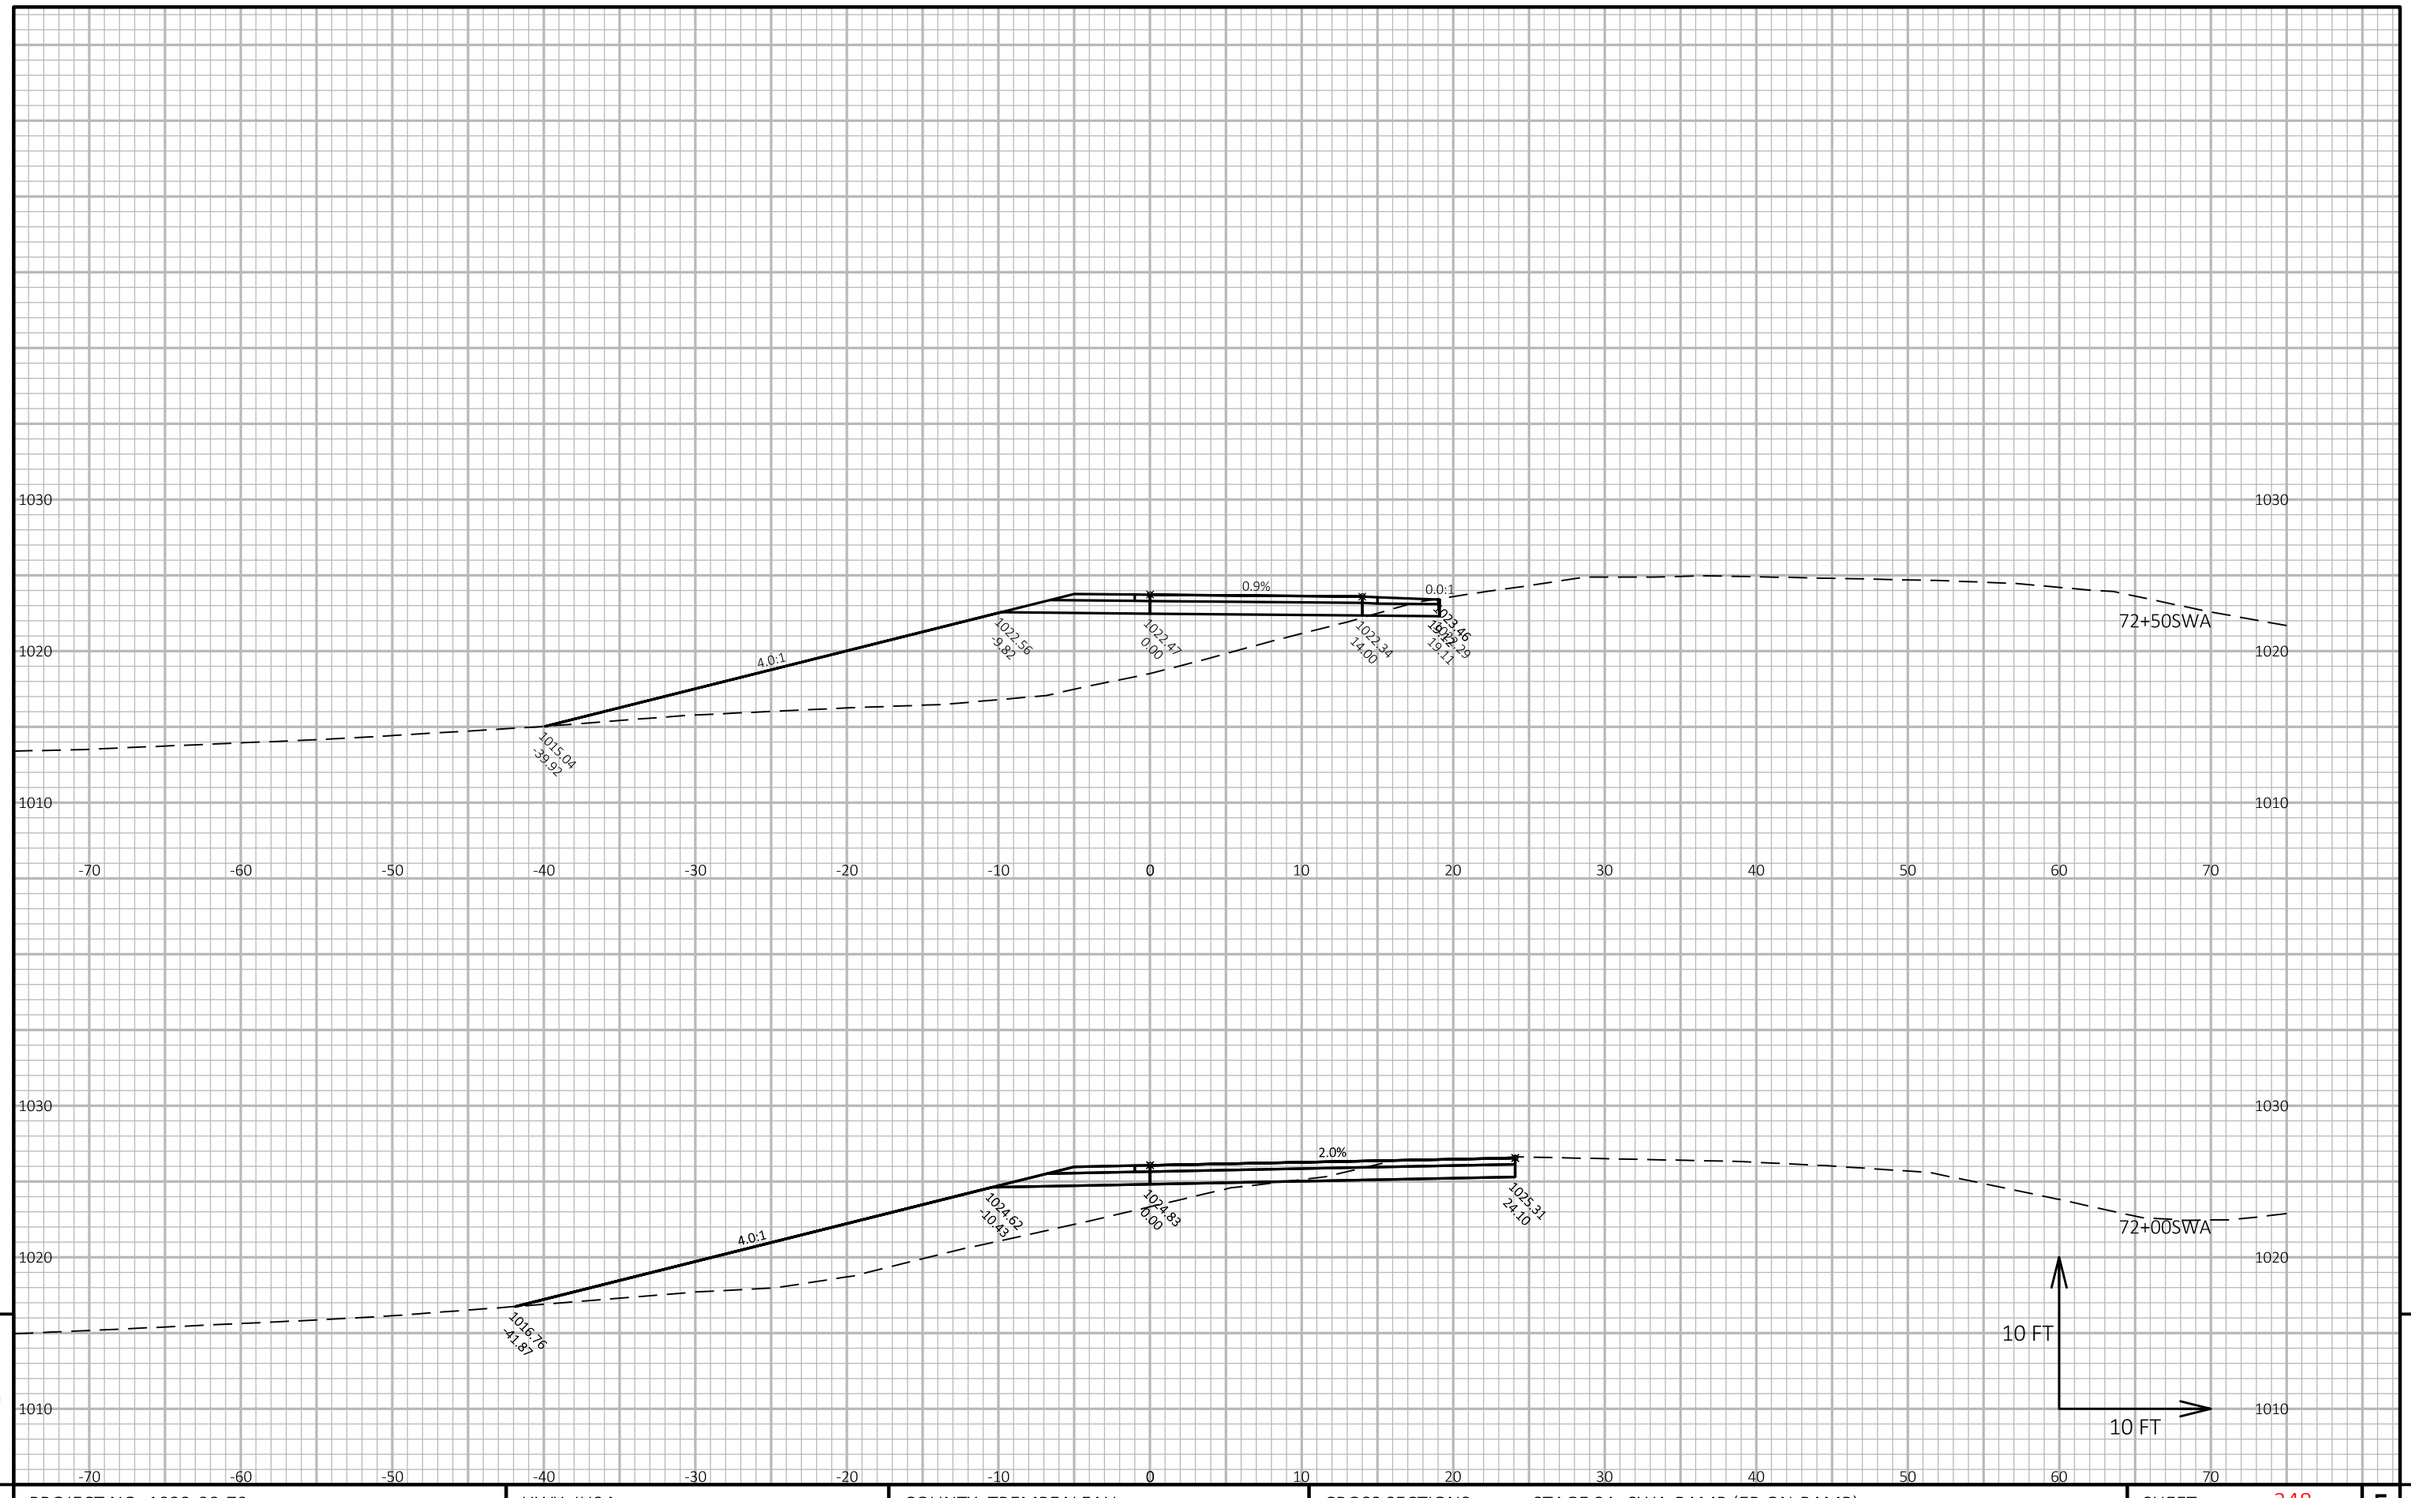

APPROVED FOR UTILITY RELOCATION May 1, 2018

9

9

PROJECT NO: 1022-00-79	HWY: IH94	COUNTY: TREMPEALEAU	CROSS SECTIONS: STAGE 2A: SWA-RAMP (EB ON-RAMP)	SHEET 348	E

FILE NAME : Q:\WDOTCO\16048 (2016-2018 DESIGN WO)\16048-006\CIVIL 3D\SHEETSPLAN\CROSS SECTION\090121-XS-2A SW RAMP.DWG
LAYOUT NAME - 2B - SW3

PLOT DATE : 3/22/2018 4:01 PM PLOT BY : KL ENGINEERING PLOT NAME : **PLOT SCALE :** 1 IN:10 FT HORZ. / 1 IN:10 FT VERT.

WISDOT/CADDS SHEET 49

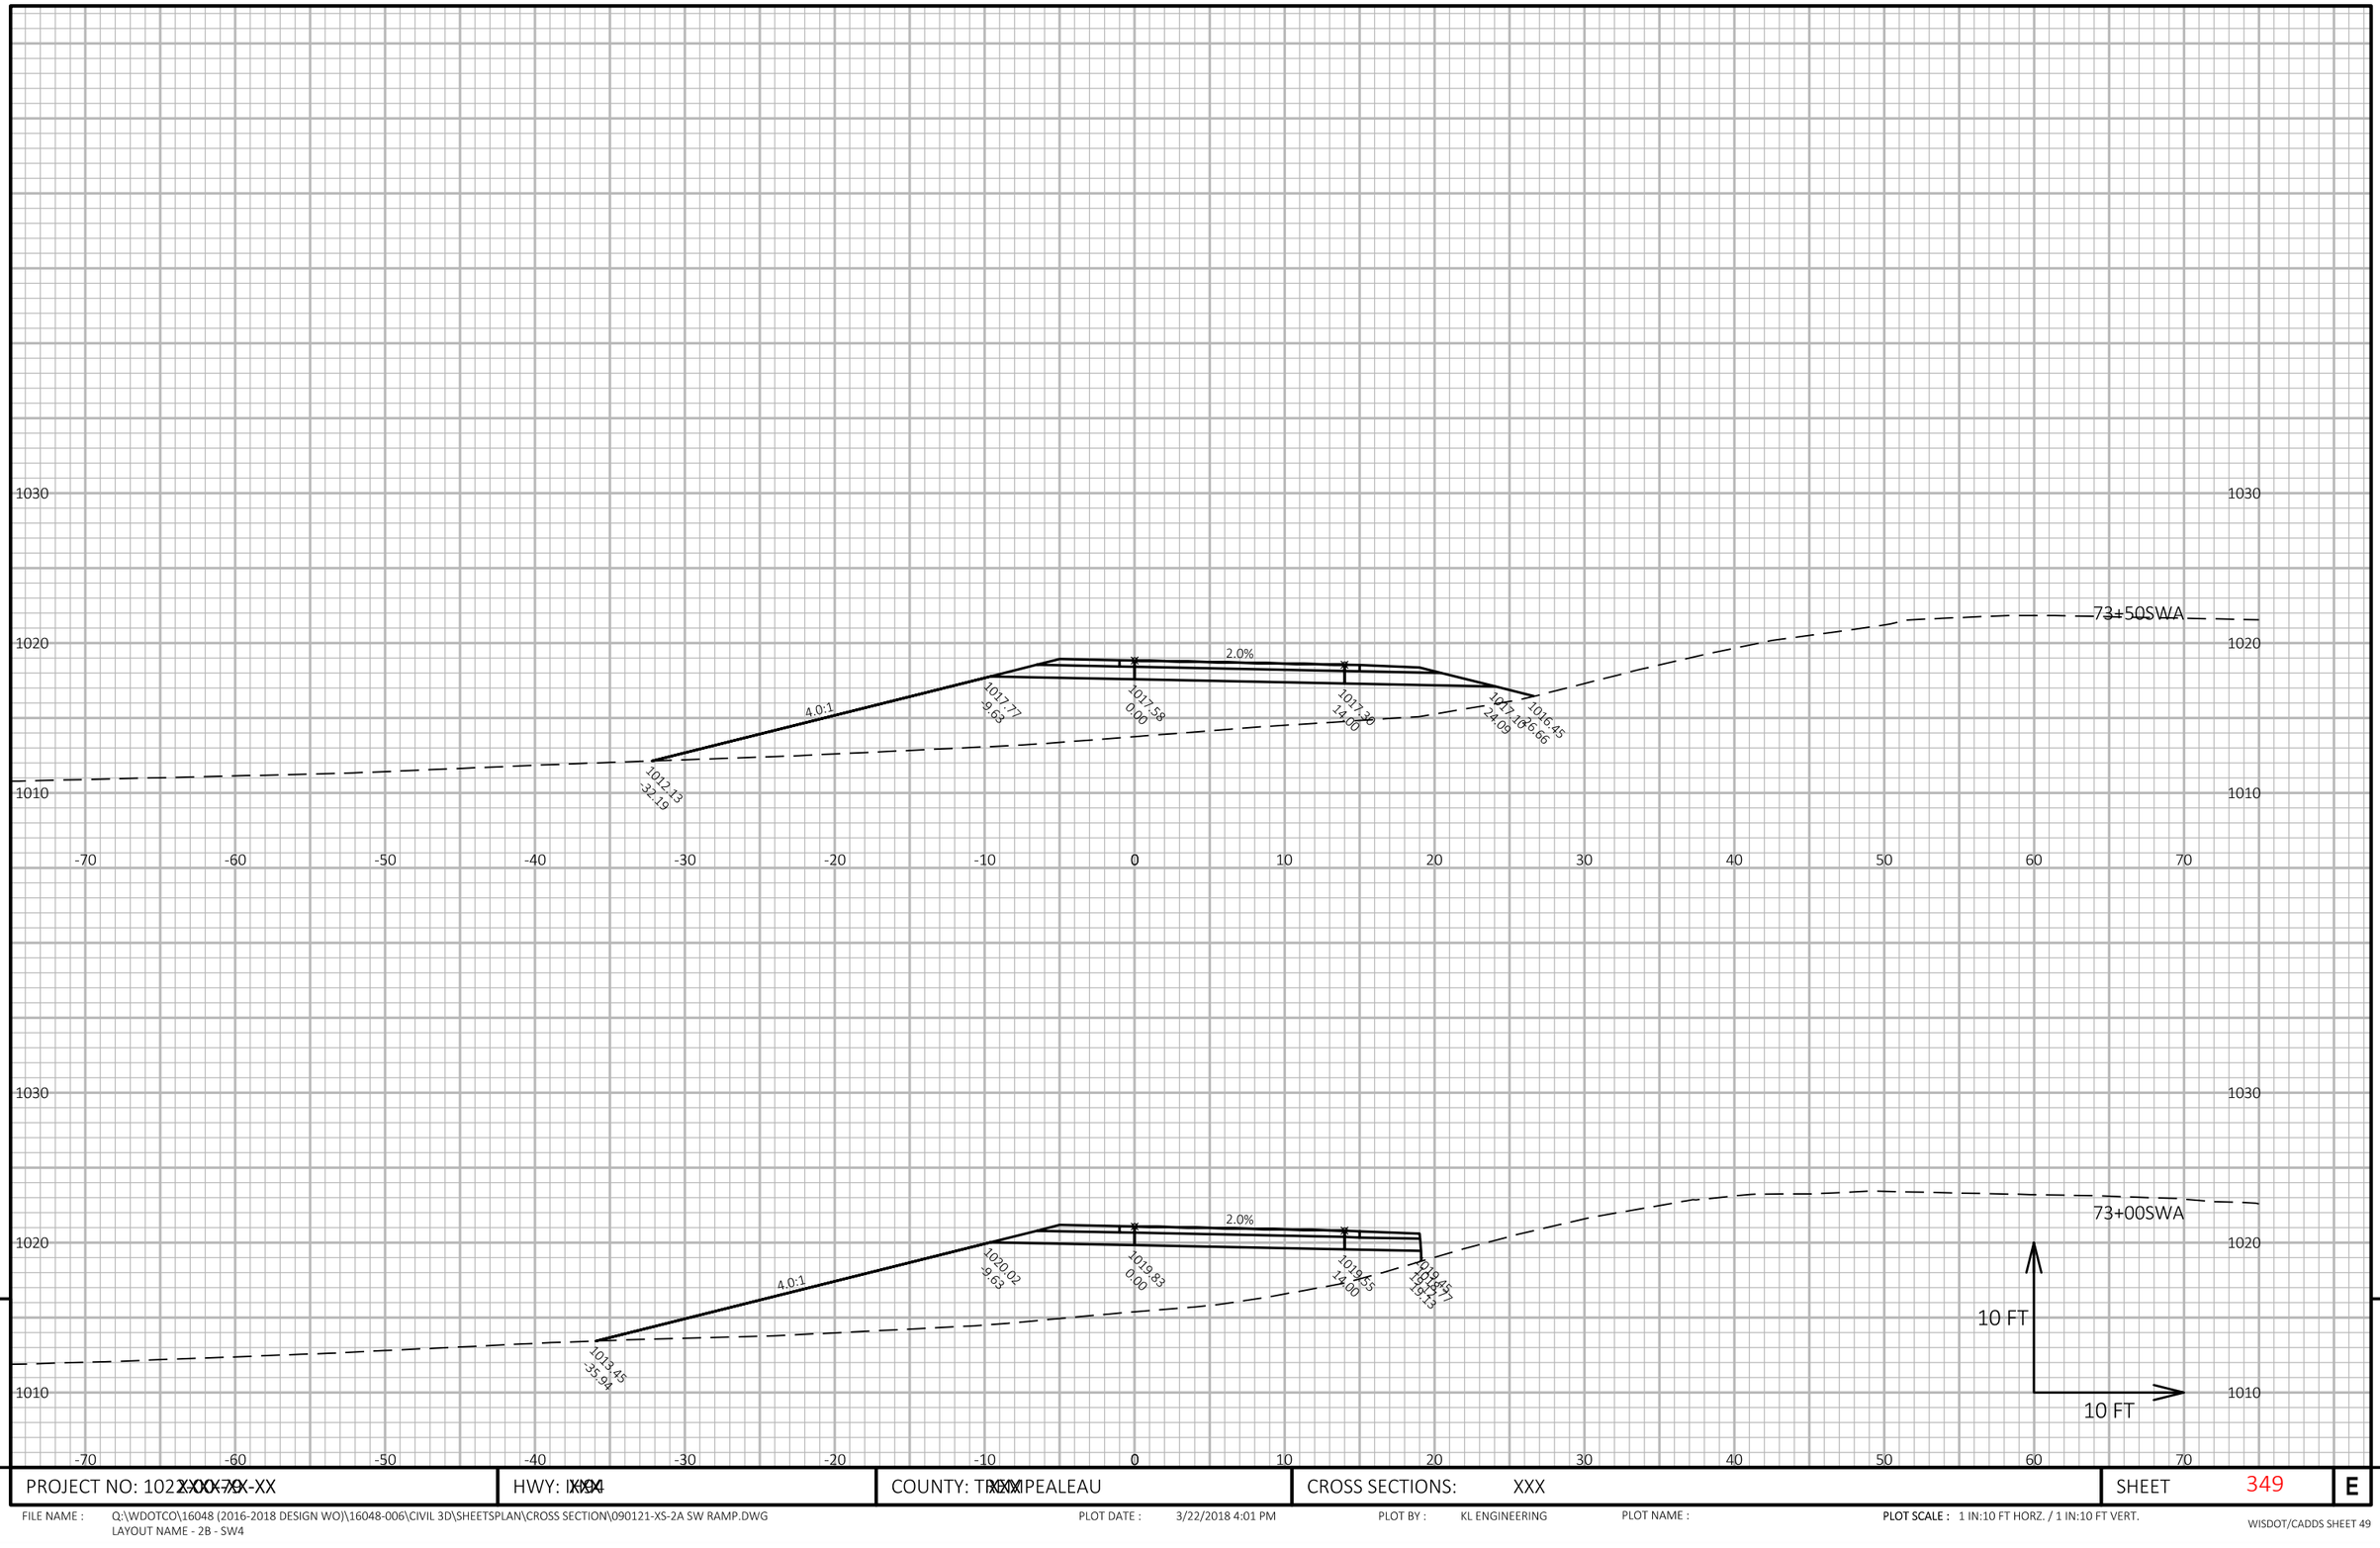

APPROVED FOR UTILITY RELOCATION May 1, 2018

9

9

PROJECT NO: 102X-XXX-XX	HWY: XXX	COUNTY: TREMPEALEAU	CROSS SECTIONS: XXX	SHEET 349	E

FILE NAME : Q:\WDOTCO\16048 (2016-2018 DESIGN WO)\16048-006\CIVIL 3D\SHEETSPLAN\CROSS SECTION\090121-XS-2A SW RAMP.DWG
LAYOUT NAME - 2B - SW4

PLOT DATE : 3/22/2018 4:01 PM PLOT BY : KL ENGINEERING PLOT NAME : **PLOT SCALE :** 1 IN:10 FT HORZ. / 1 IN:10 FT VERT.

WISDOT/CADDS SHEET 49

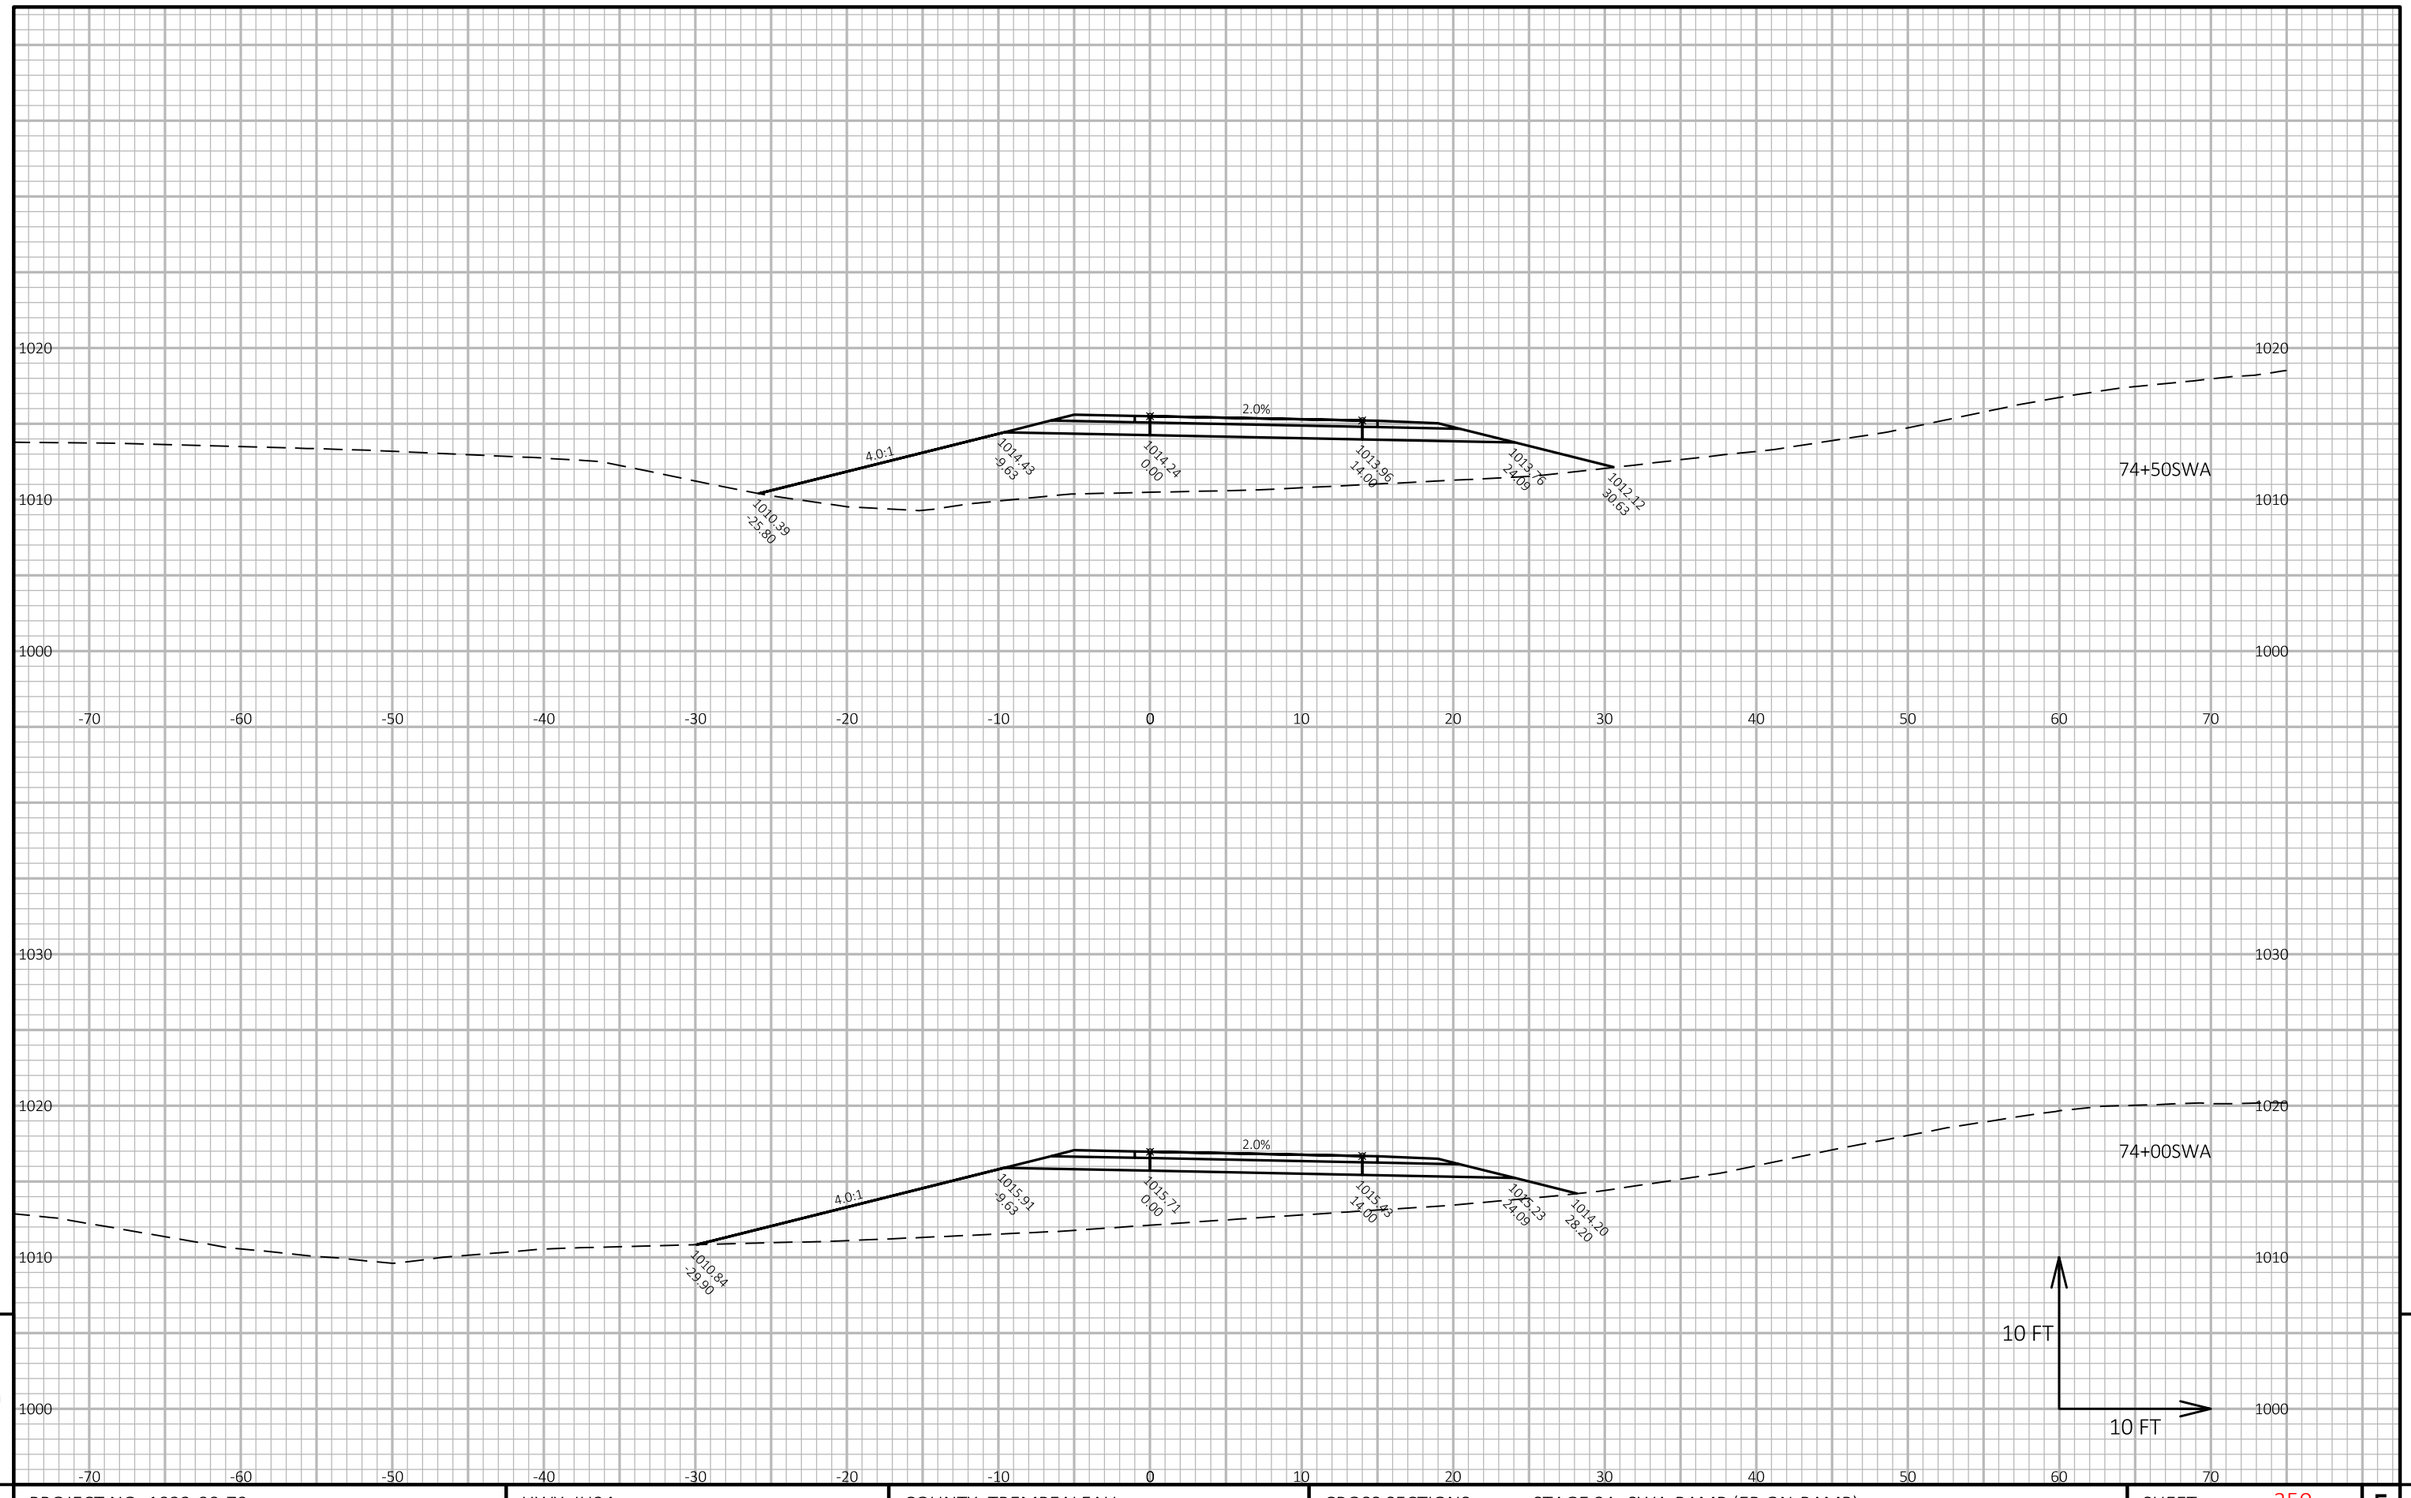

APPROVED FOR UTILITY RELOCATION May 1, 2018

9

9

PROJECT NO: 1022-00-79	HWY: IH94	COUNTY: TREMPEALEAU	CROSS SECTIONS: STAGE 2A: SWA-RAMP (EB ON-RAMP)	SHEET 350	E

FILE NAME : Q:\WDOTCO\16048 (2016-2018 DESIGN WO)\16048-006\CIVIL 3D\SHEETSPLAN\CROSS SECTION\090121-XS-2A SW RAMP.DWG
LAYOUT NAME - 2B - SW5

PLOT DATE : 3/22/2018 4:01 PM PLOT BY : KL ENGINEERING PLOT NAME : **PLOT SCALE :** 1 IN:10 FT HORZ. / 1 IN:10 FT VERT.

WISDOT/CADDS SHEET 49

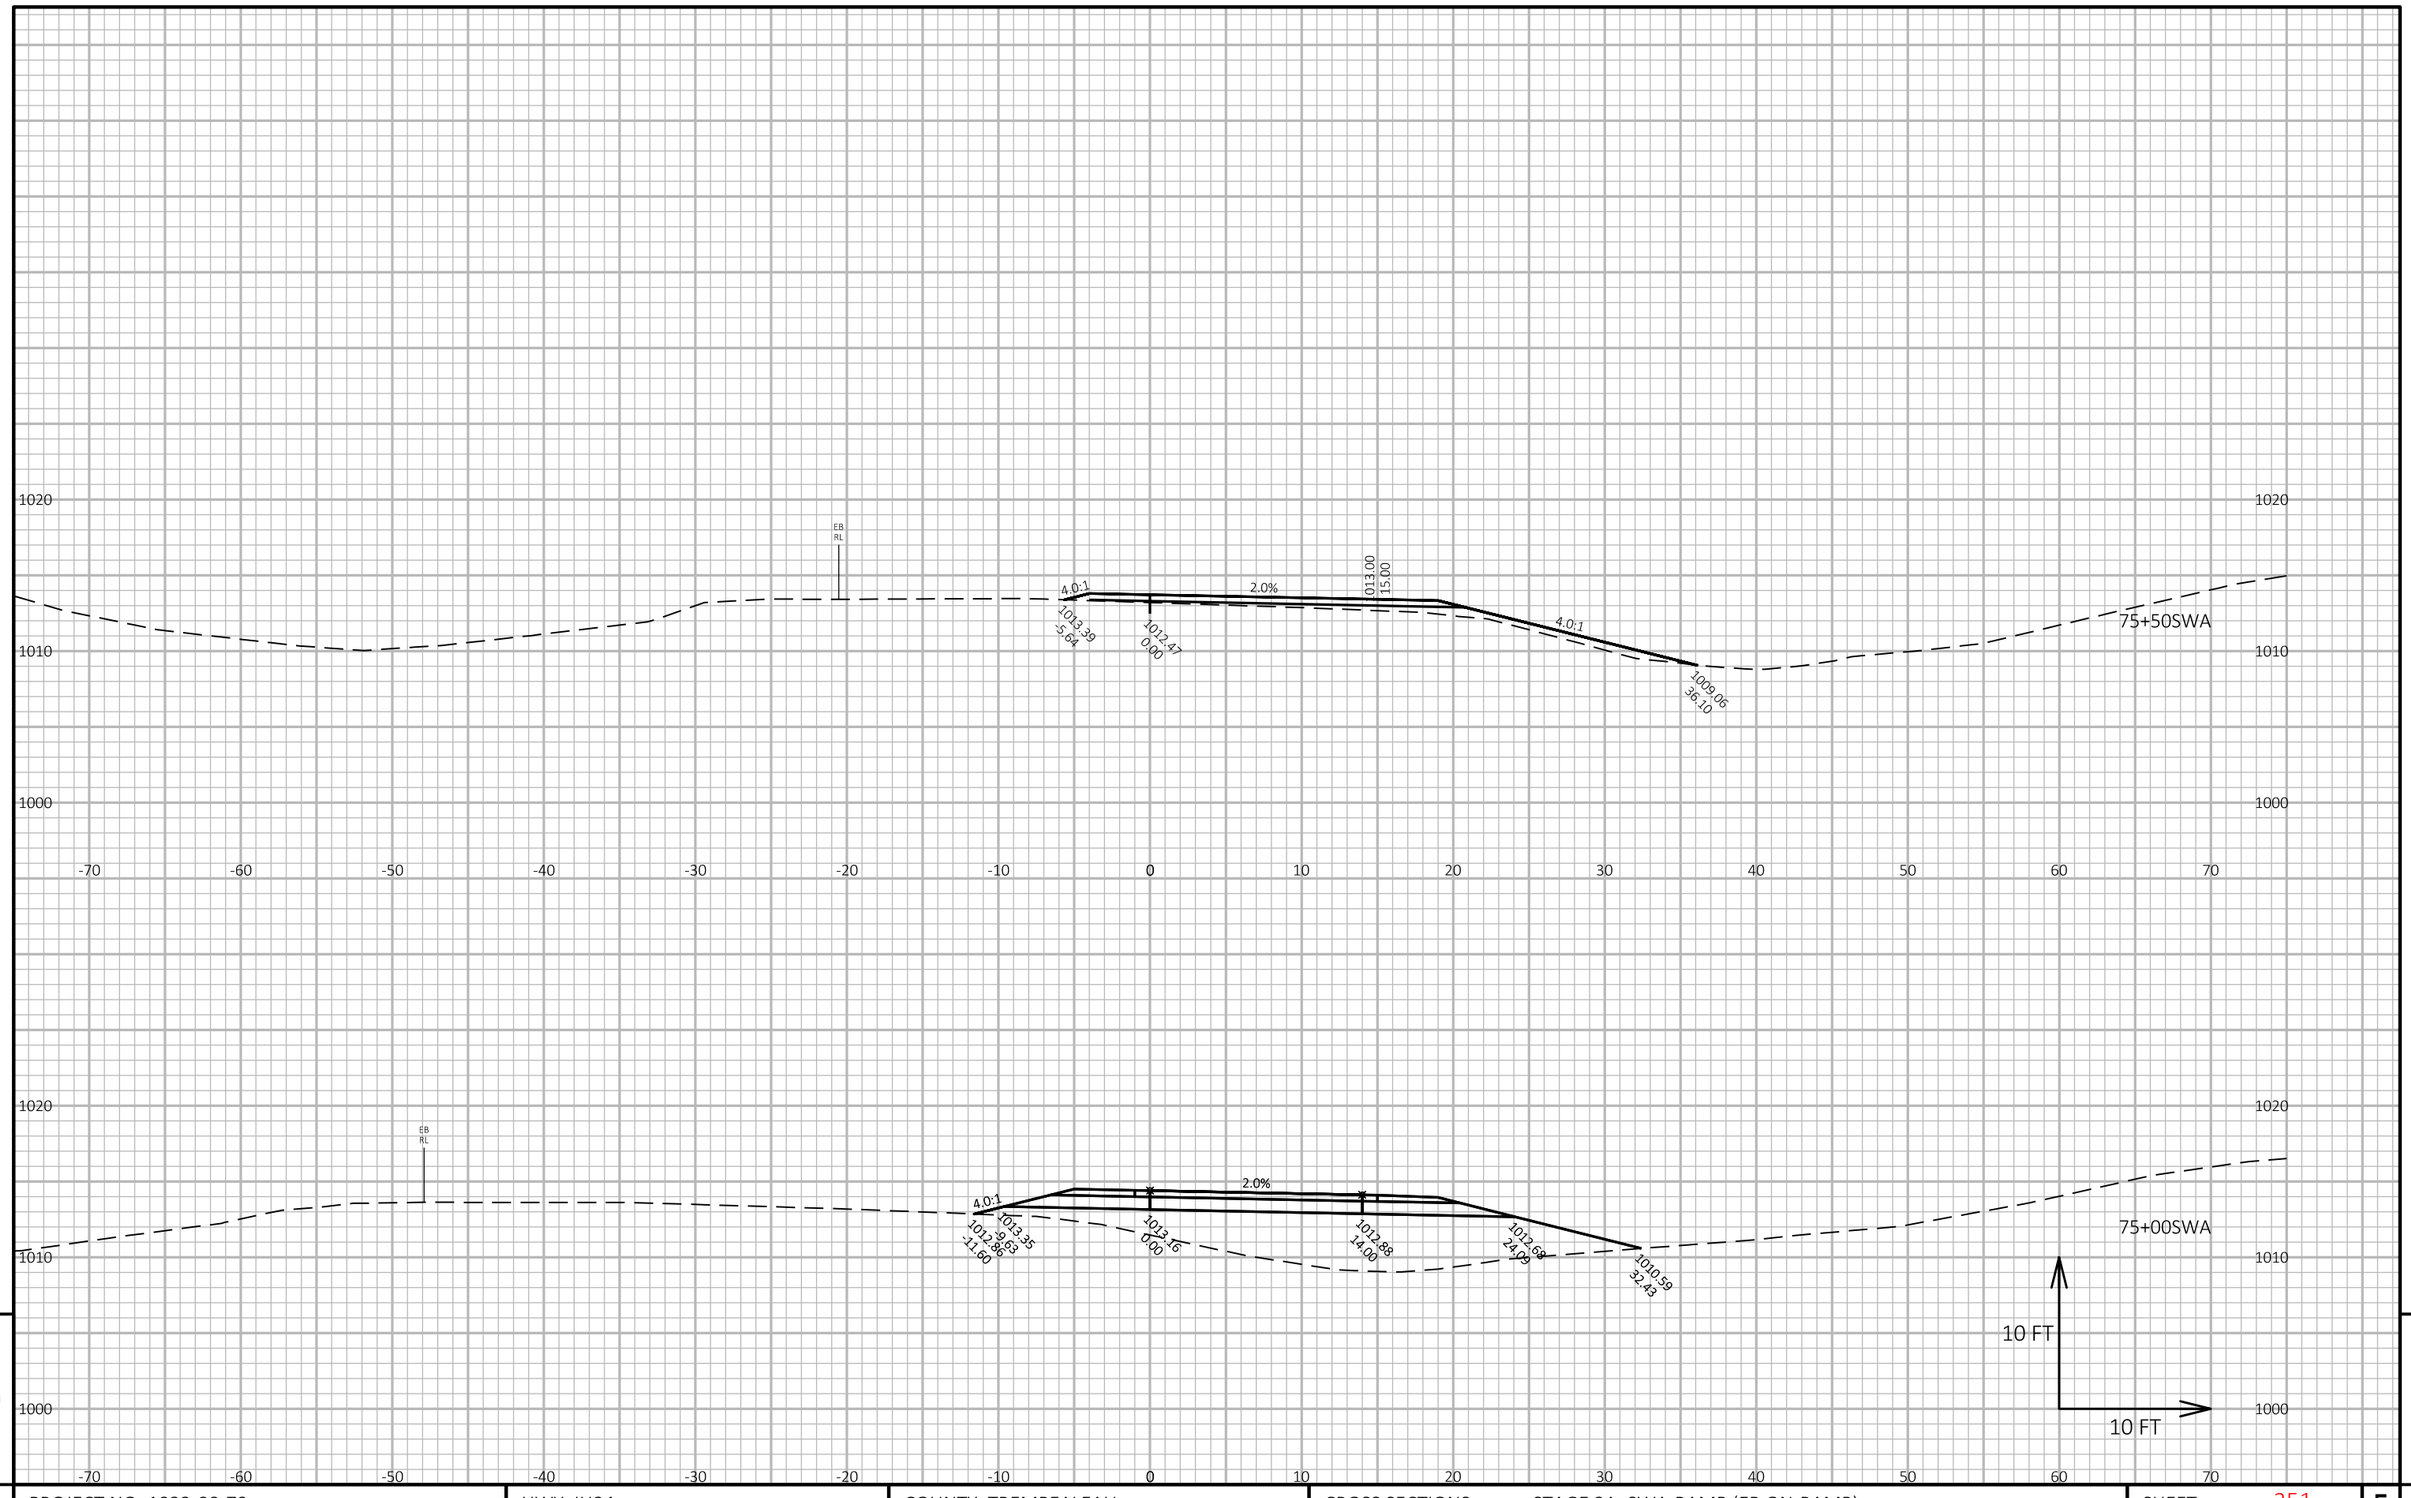

APPROVED FOR UTILITY RELOCATION May 1, 2018

9

9

PROJECT NO: 1022-00-79	HWY: IH94	COUNTY: TREMPEALEAU	CROSS SECTIONS: STAGE 2A: SWA-RAMP (EB ON-RAMP)	SHEET 351	E

FILE NAME : Q:\WDOTCO\16048 (2016-2018 DESIGN WO)\16048-006\CIVIL 3D\SHEETSPLAN\CROSS SECTION\090121-XS-2A SW RAMP.DWG
LAYOUT NAME - 2B - SW6

PLOT DATE : 3/22/2018 4:02 PM PLOT BY : KL ENGINEERING PLOT NAME : **PLOT SCALE :** 1 IN:10 FT HORZ. / 1 IN:10 FT VERT.

WISDOT/CADDS SHEET 49

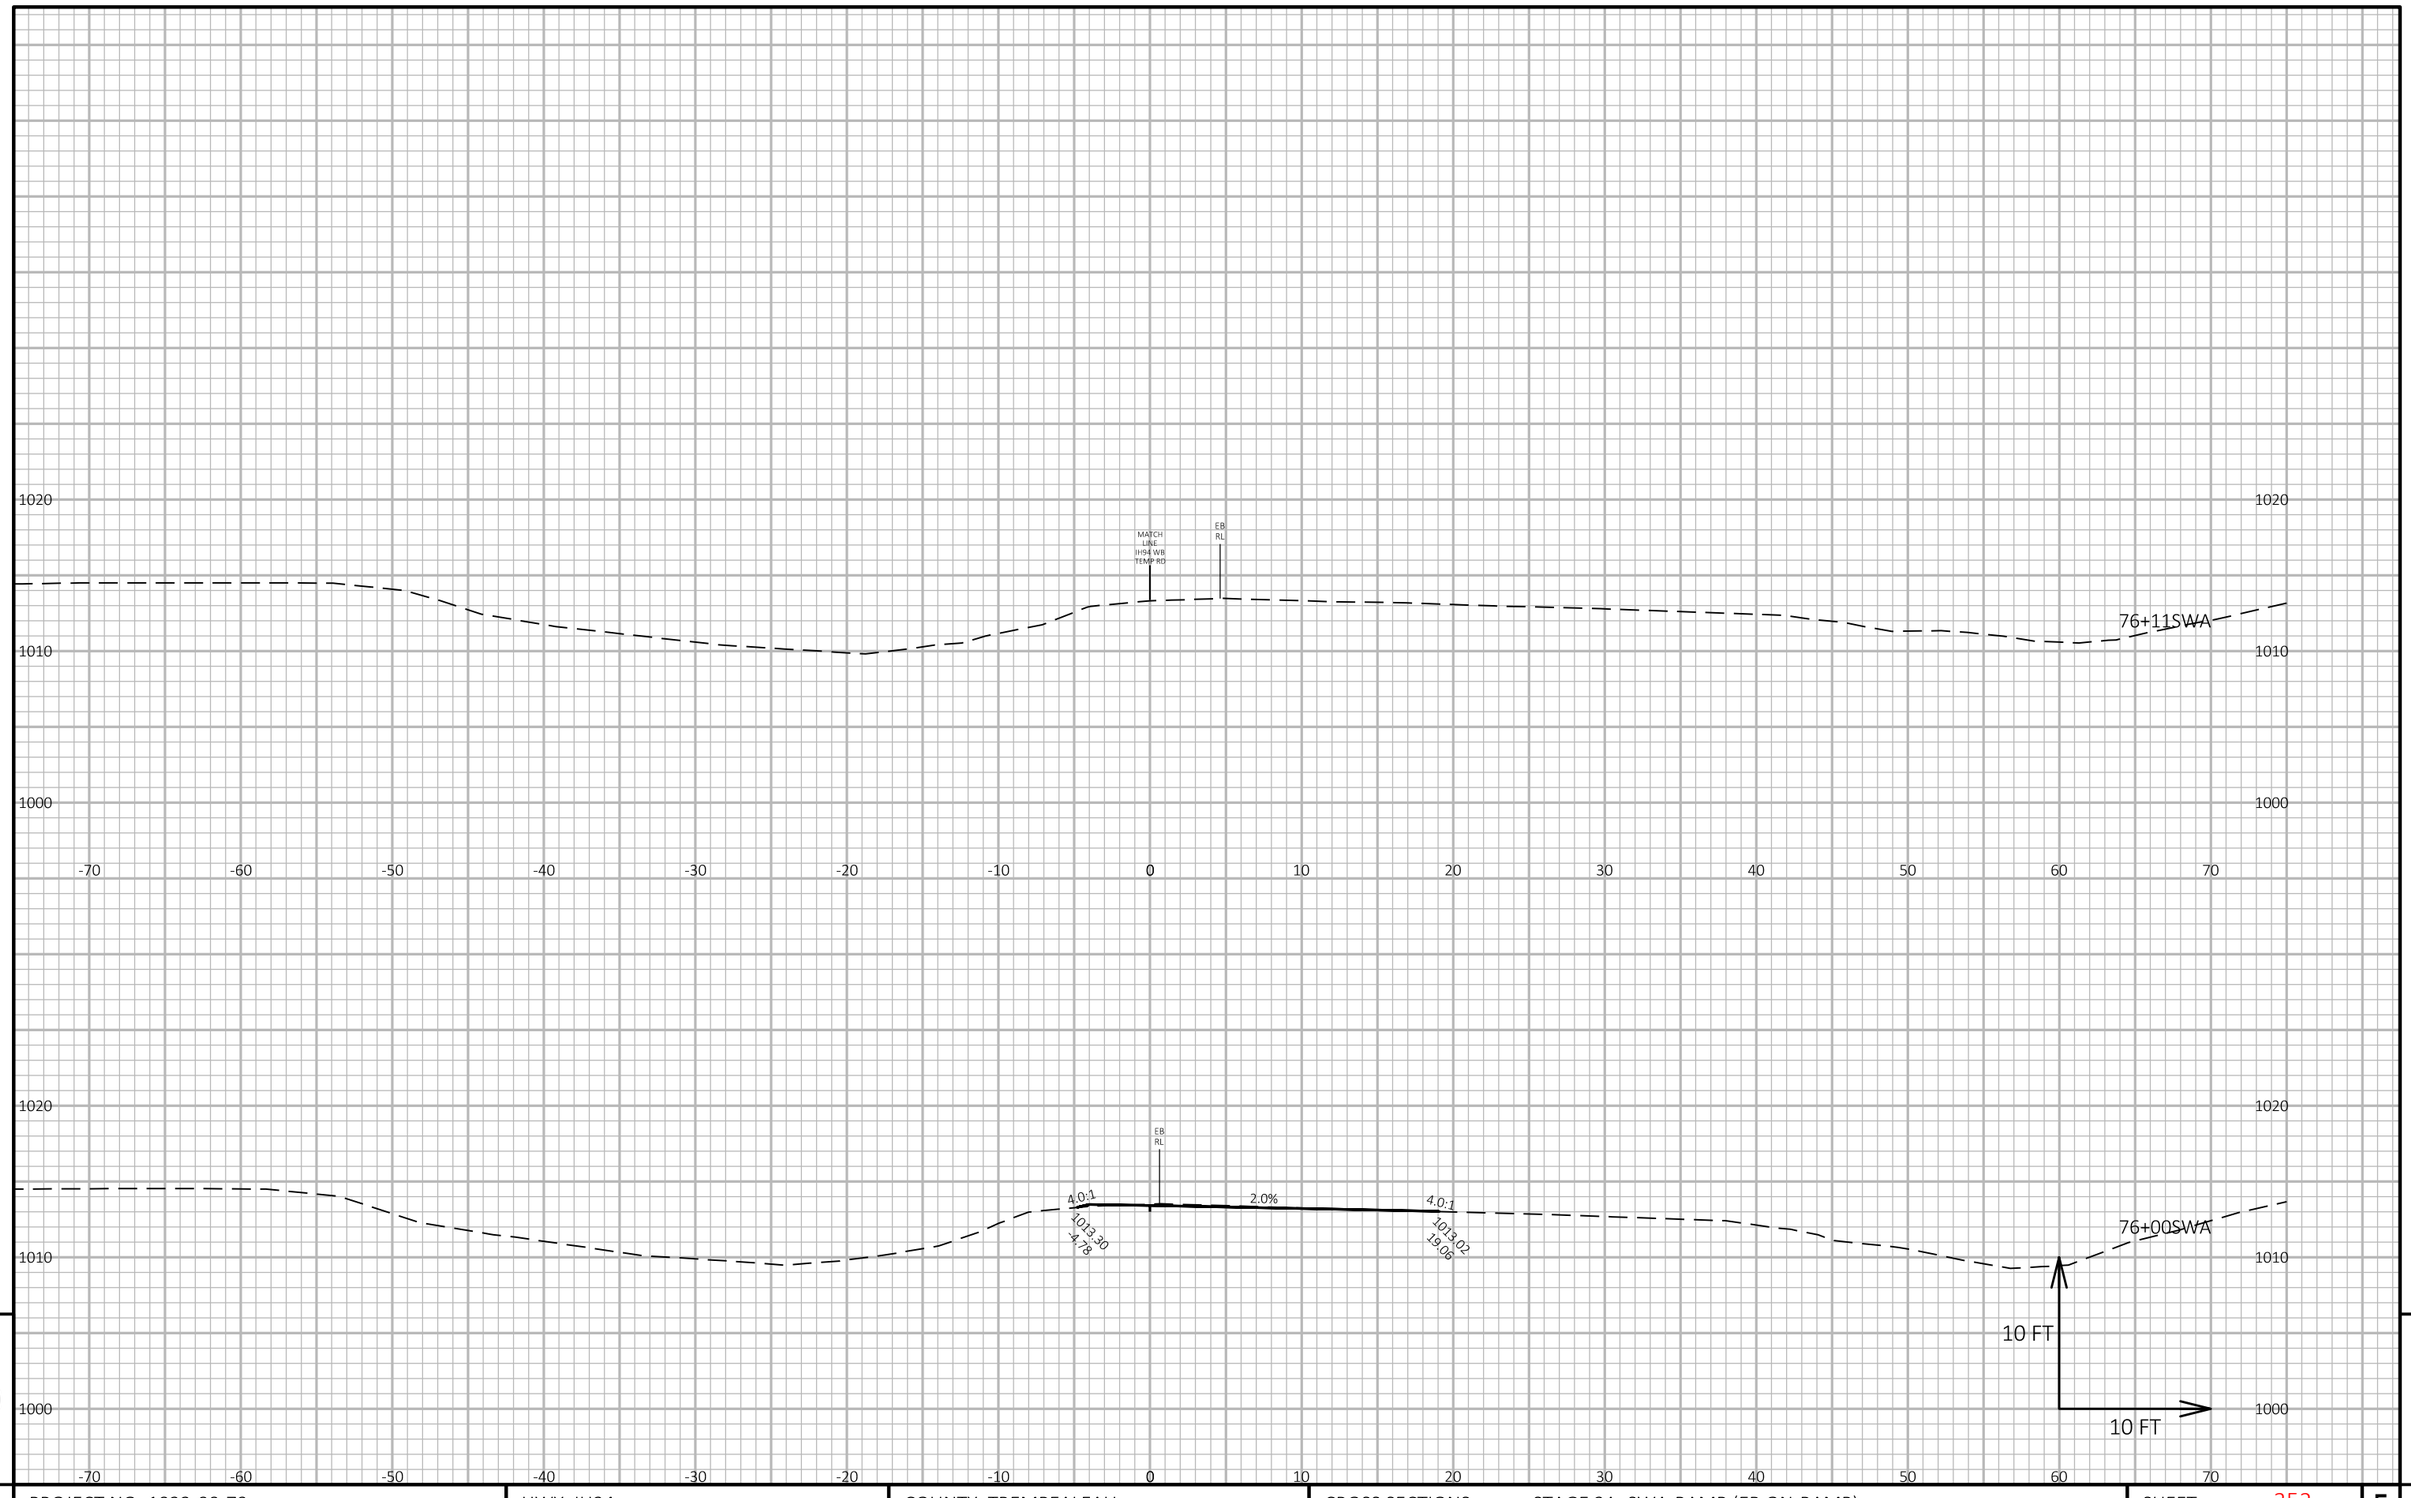

APPROVED FOR UTILITY RELOCATION May 1, 2018

9

9

PROJECT NO: 1022-00-79	HWY: IH94	COUNTY: TREMPEALEAU	CROSS SECTIONS: STAGE 2A: SWA-RAMP (EB ON-RAMP)	SHEET 352	E

FILE NAME : Q:\WDOTCO\16048 (2016-2018 DESIGN WO)\16048-006\CIVIL 3D\SHEETSPLAN\CROSS SECTION\090121-XS-2A SW RAMP.DWG
LAYOUT NAME - 2B - SW7

PLOT DATE : 3/22/2018 4:02 PM

PLOT BY : KL ENGINEERING

PLOT NAME :

PLOT SCALE : 1 IN:10 FT HORZ. / 1 IN:10 FT VERT.

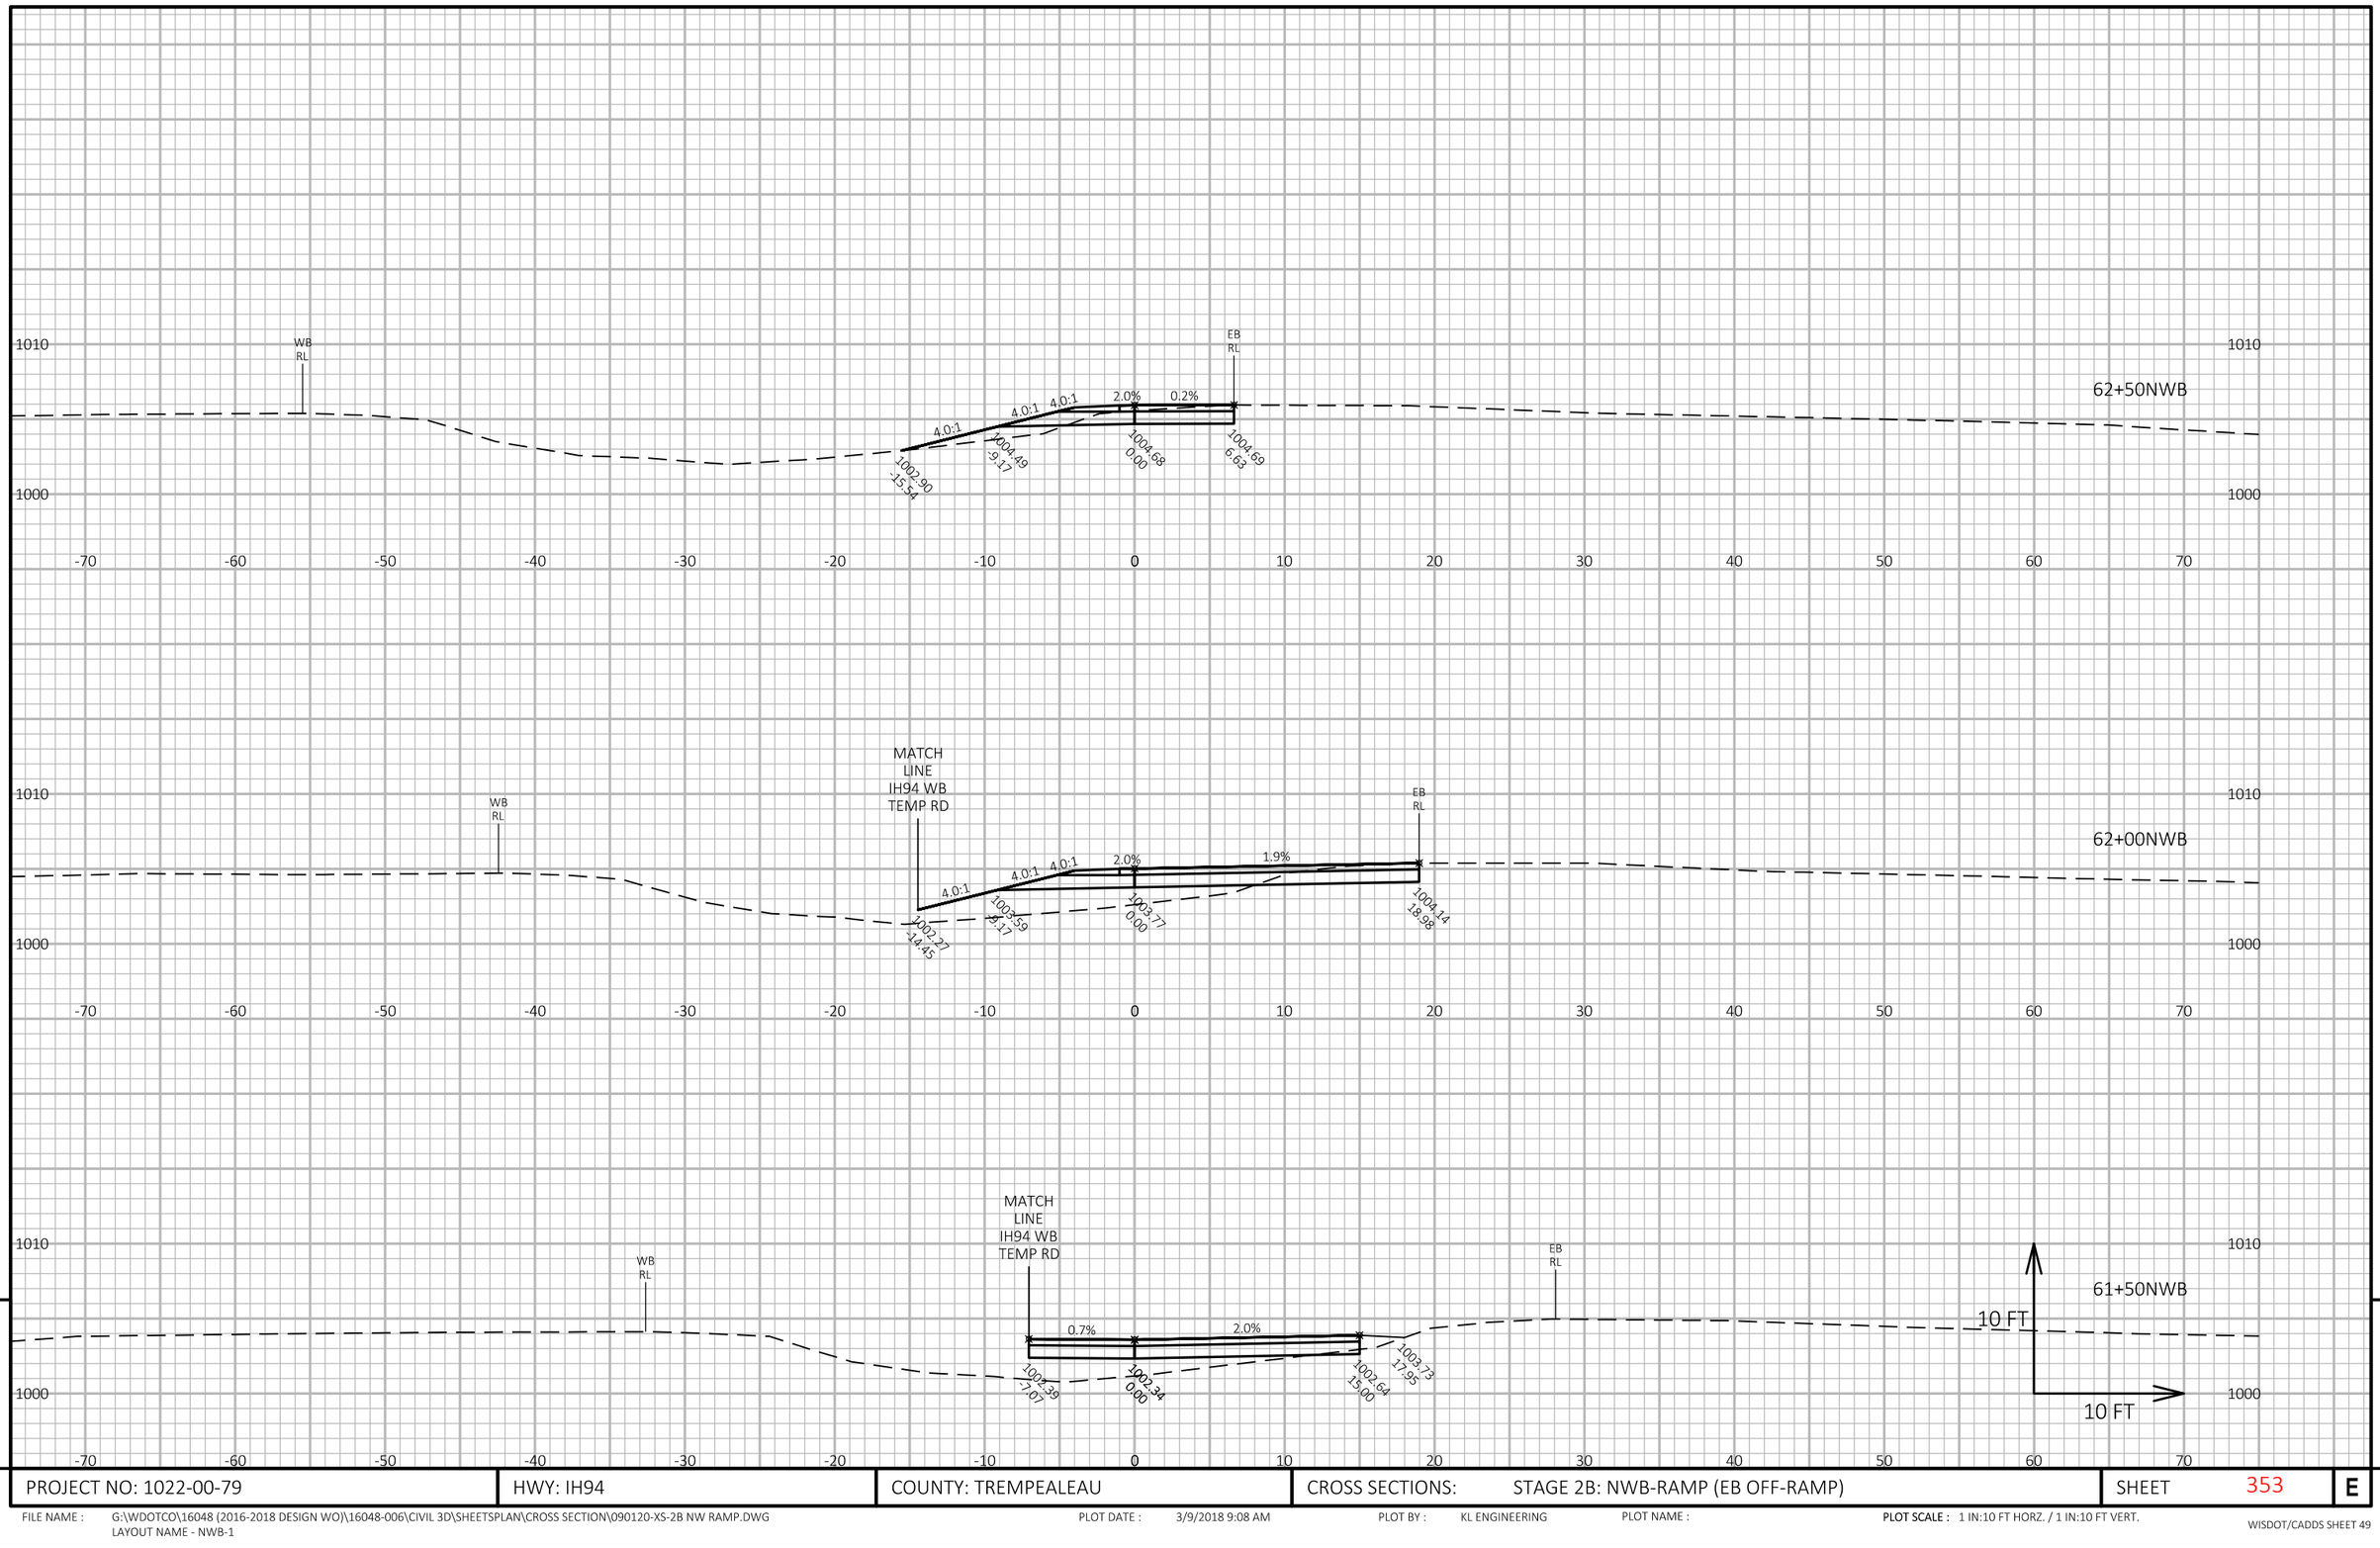

APPROVED FOR UTILITY RELOCATION May 1, 2018

9

9

PROJECT NO: 1022-00-79	HWY: IH94	COUNTY: TREMPEALEAU	CROSS SECTIONS: STAGE 2B: NWB-RAMP (EB OFF-RAMP)	SHEET 353	E

FILE NAME : G:\WDOTCO\16048 (2016-2018 DESIGN WO)\16048-006\CIVIL 3D\SHEETSPLAN\CROSS SECTION\090120-XS-2B NW RAMP.DWG
LAYOUT NAME - NWB-1

PLOT DATE : 3/9/2018 9:08 AM PLOT BY : KL ENGINEERING PLOT NAME : **PLOT SCALE :** 1 IN:10 FT HORZ. / 1 IN:10 FT VERT.

WISDOT/CADDS SHEET 49

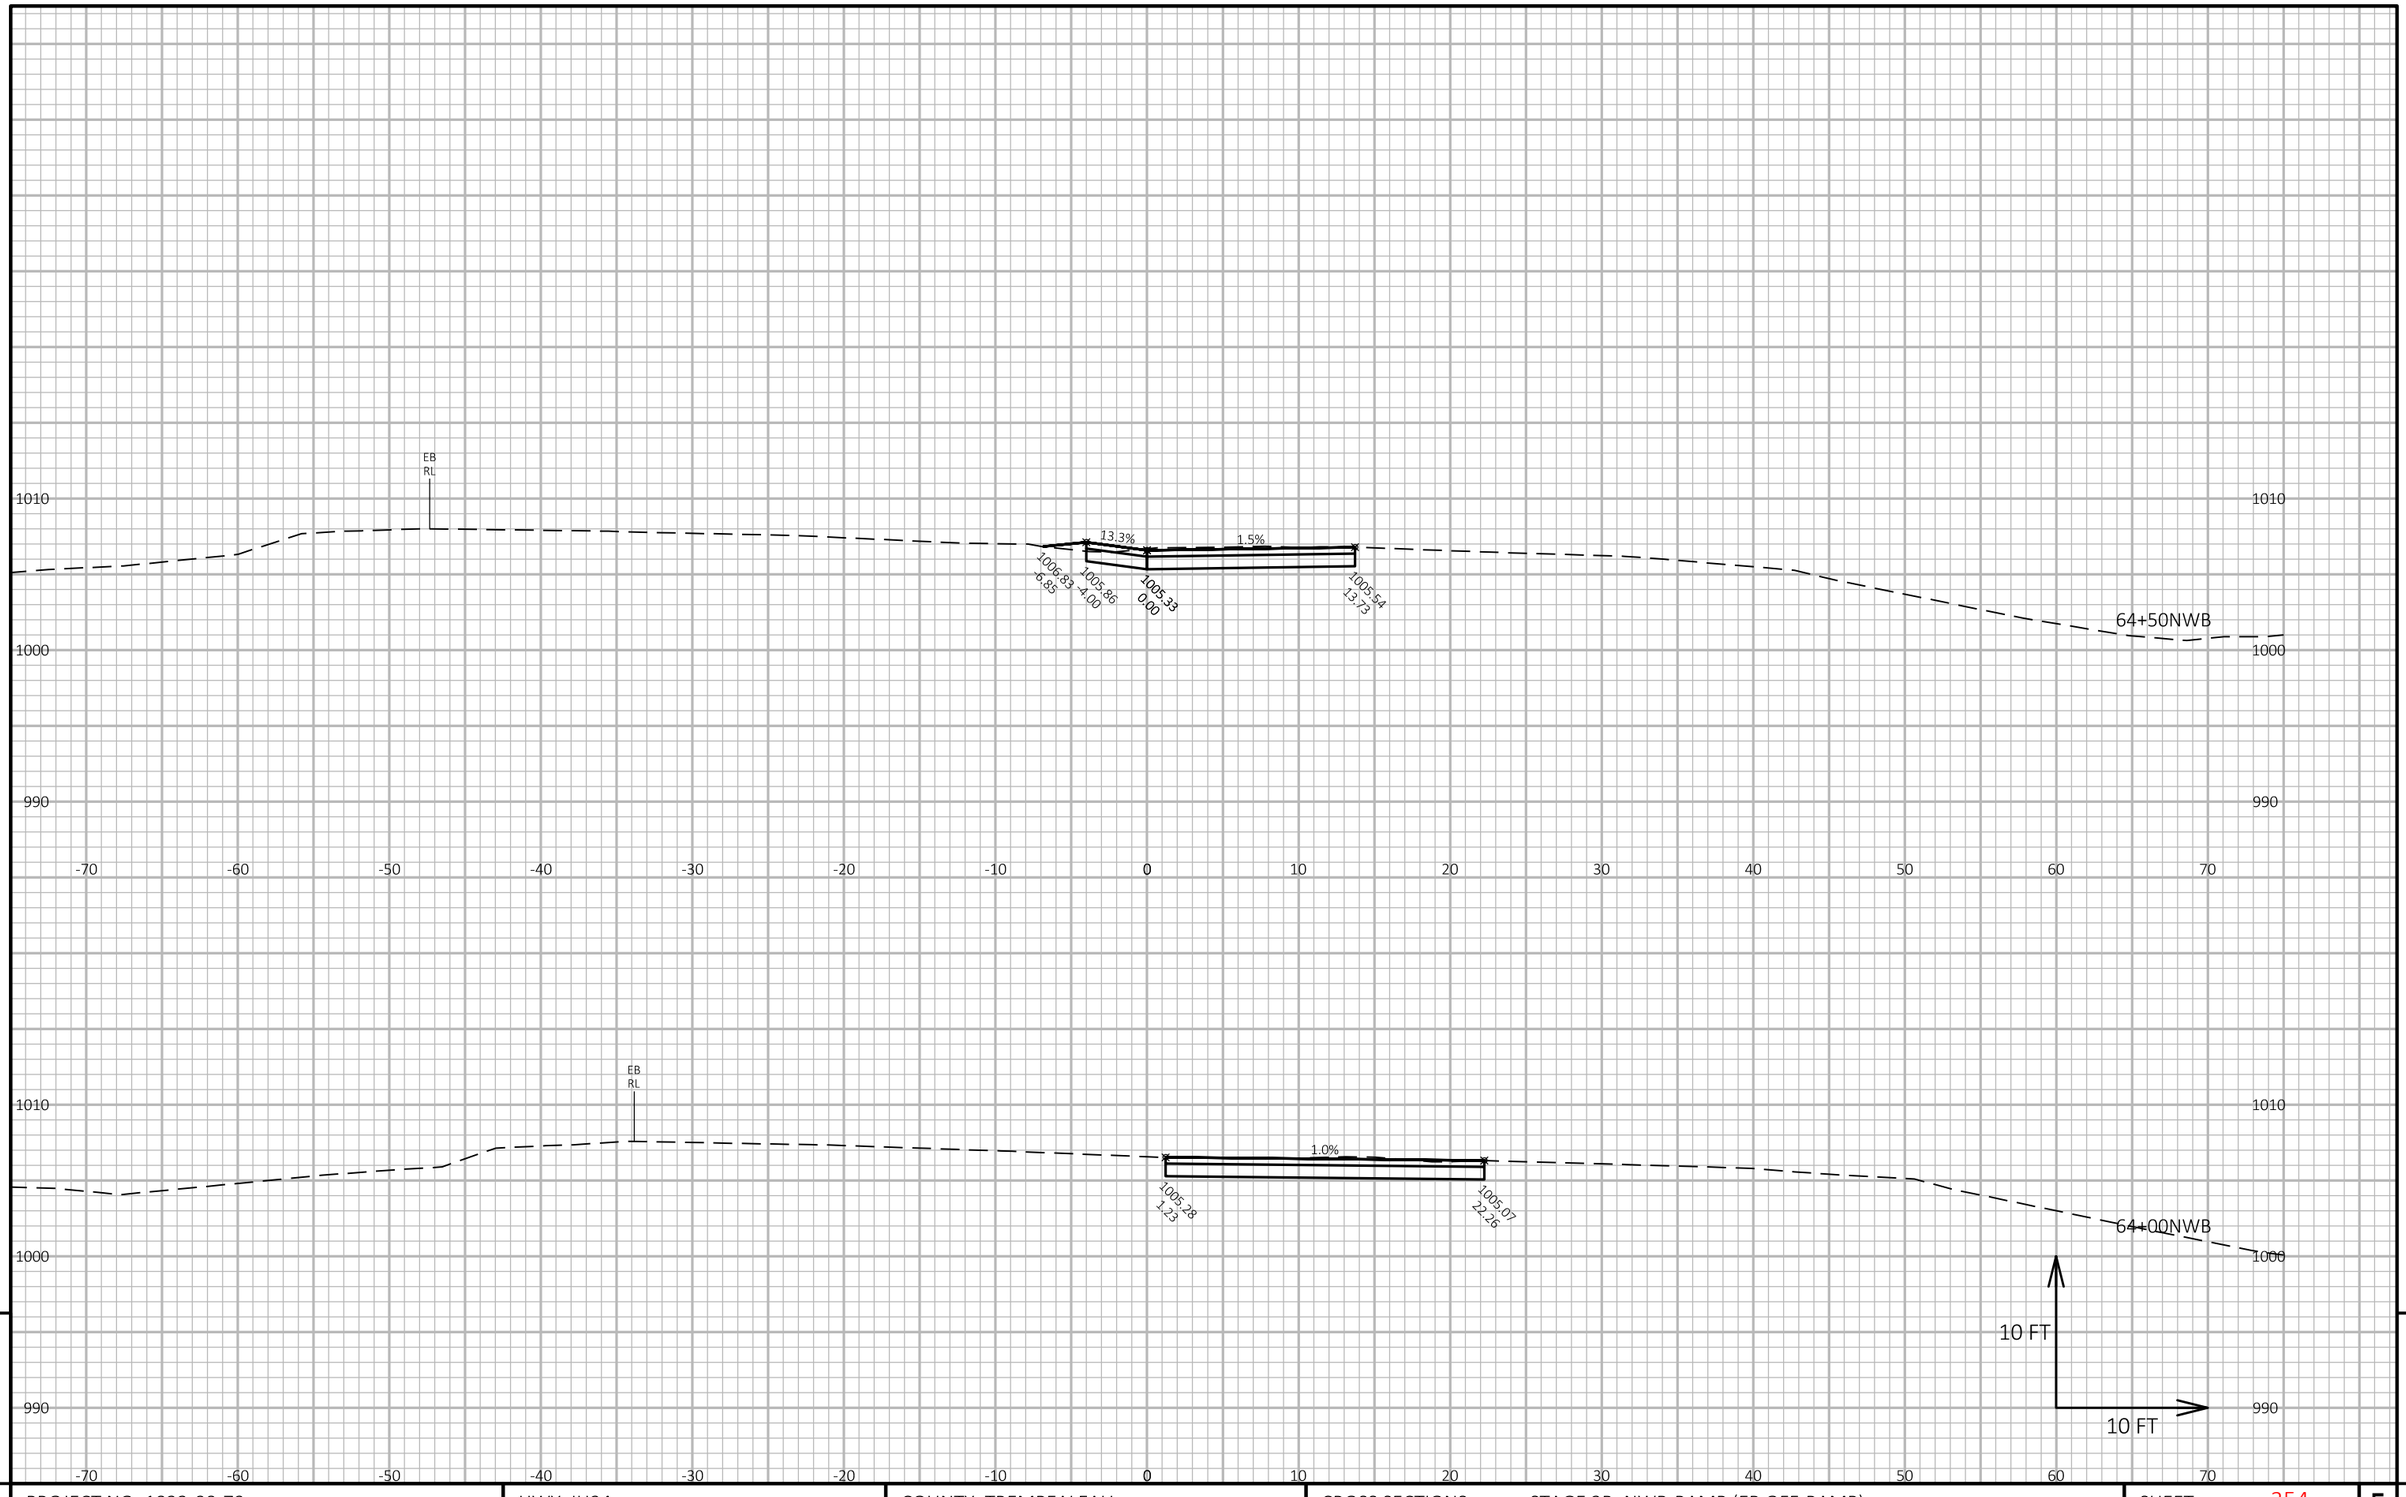

APPROVED FOR UTILITY RELOCATION May 1, 2018

9

9

PROJECT NO: 1022-00-79	HWY: IH94	COUNTY: TREMPEALEAU	CROSS SECTIONS: STAGE 2B: NWB-RAMP (EB OFF-RAMP)	SHEET 354	E

FILE NAME : G:\WDOTCO\16048 (2016-2018 DESIGN WO)\16048-006\CIVIL 3D\SHEETSPLAN\CROSS SECTION\090120-XS-2B NW RAMP.DWG
LAYOUT NAME - NWB-2

PLOT DATE : 3/9/2018 9:08 AM PLOT BY : KL ENGINEERING PLOT NAME : PLOT SCALE : 1 IN:10 FT HORZ. / 1 IN:10 FT VERT.

APPROVED FOR UTILITY RELOCATION May 1, 2018

EB RL

1010

1000

-70 -60 -50 -40 -30 -20 -10 0 10 20 30 40 50 60 70

65+50NWB

EB RL

1010

1000

2.0% 2.3%

1005.98 -4.00

1006.06 0.00

1006.20 6.24

65+00NWB

10 FT

10 FT

-70 -60 -50 -40 -30 -20 -10 0 10 20 30 40 50 60 70

9

9

PROJECT NO: 1022-00-79	HWY: IH94	COUNTY: TREMPEALEAU	CROSS SECTIONS: STAGE 2B: NWB-RAMP (EB OFF-RAMP)	SHEET 355	E

FILE NAME : G:\WDOTCO\16048 (2016-2018 DESIGN WO)\16048-006\CIVIL 3D\SHEETSPLAN\CROSS SECTION\090120-XS-2B NW RAMP.DWG
LAYOUT NAME - NWB-3

PLOT DATE : 3/9/2018 9:08 AM PLOT BY : KL ENGINEERING PLOT NAME : PLOT SCALE : 1 IN:10 FT HORZ. / 1 IN:10 FT VERT.

WISDOT/CADDS SHEET 49

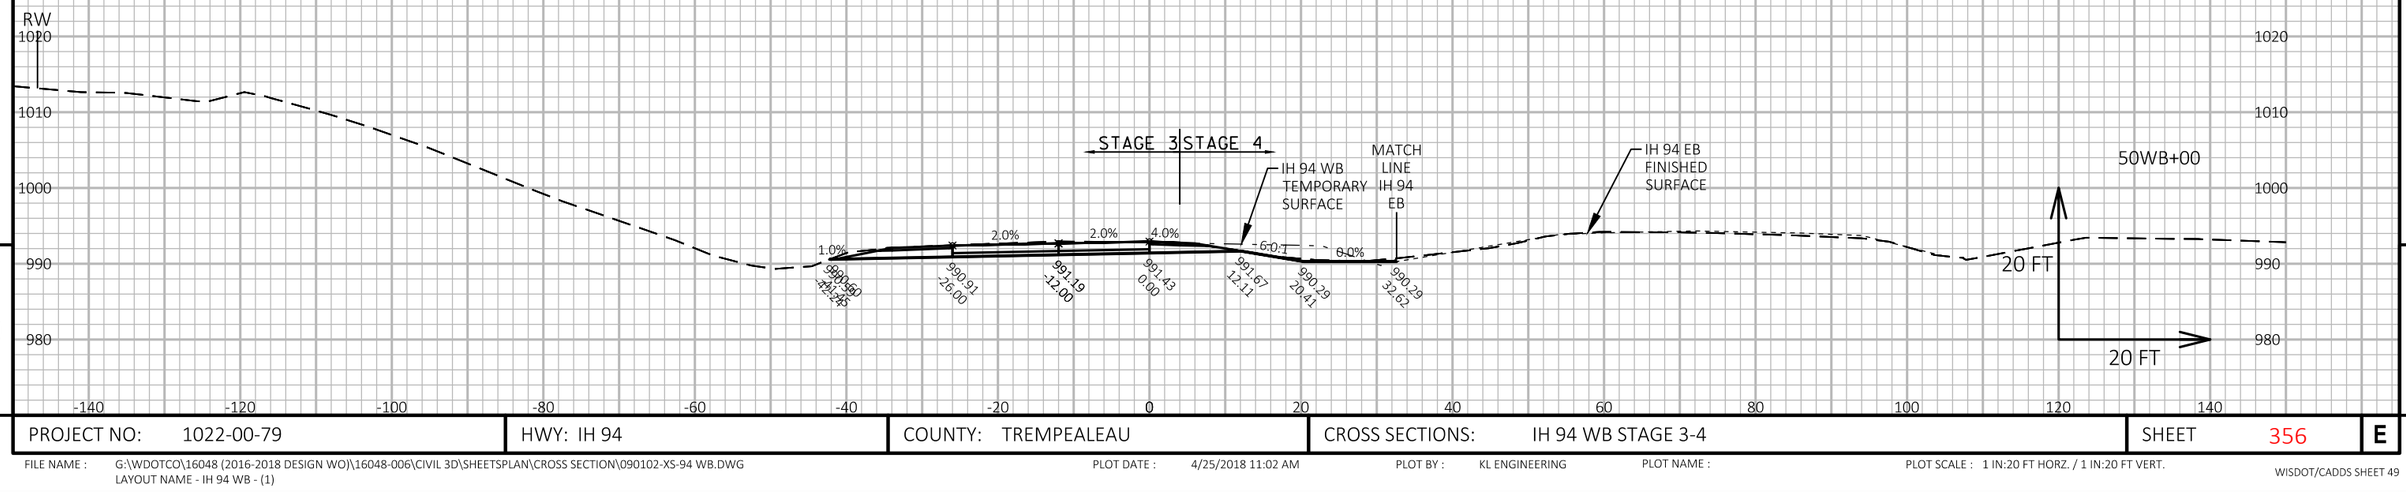

9

9

PROJECT NO: 1022-00-79	HWY: IH 94	COUNTY: TREMPEALEAU	CROSS SECTIONS: IH 94 WB STAGE 3-4	SHEET 356	E

FILE NAME : G:\WDOTCO\16048 (2016-2018 DESIGN WO)\16048-006\CIVIL 3D\SHEETSPLAN\CROSS SECTION\090102-XS-94 WB.DWG
LAYOUT NAME - IH 94 WB - (1)

PLOT DATE : 4/25/2018 11:02 AM PLOT BY : KL ENGINEERING PLOT NAME : PLOT SCALE : 1 IN:20 FT HORZ. / 1 IN:20 FT VERT.

WISDOT/CADDS SHEET 49

APPROVED FOR UTILITY RELOCATION May 1, 2018

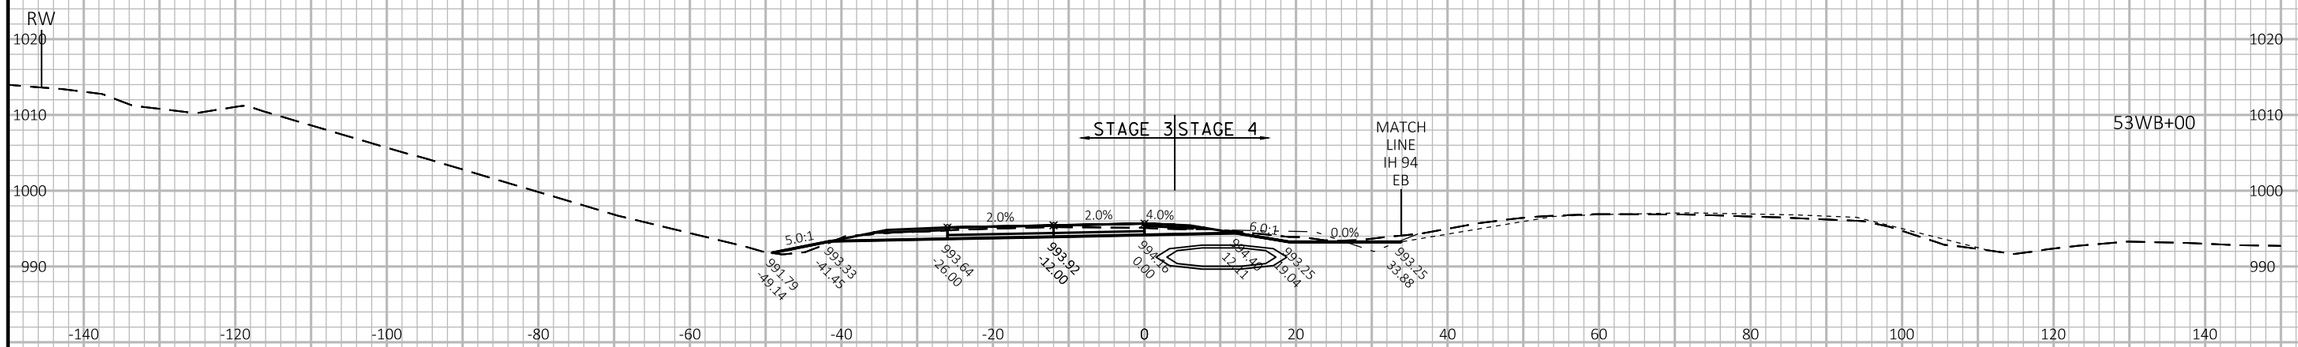

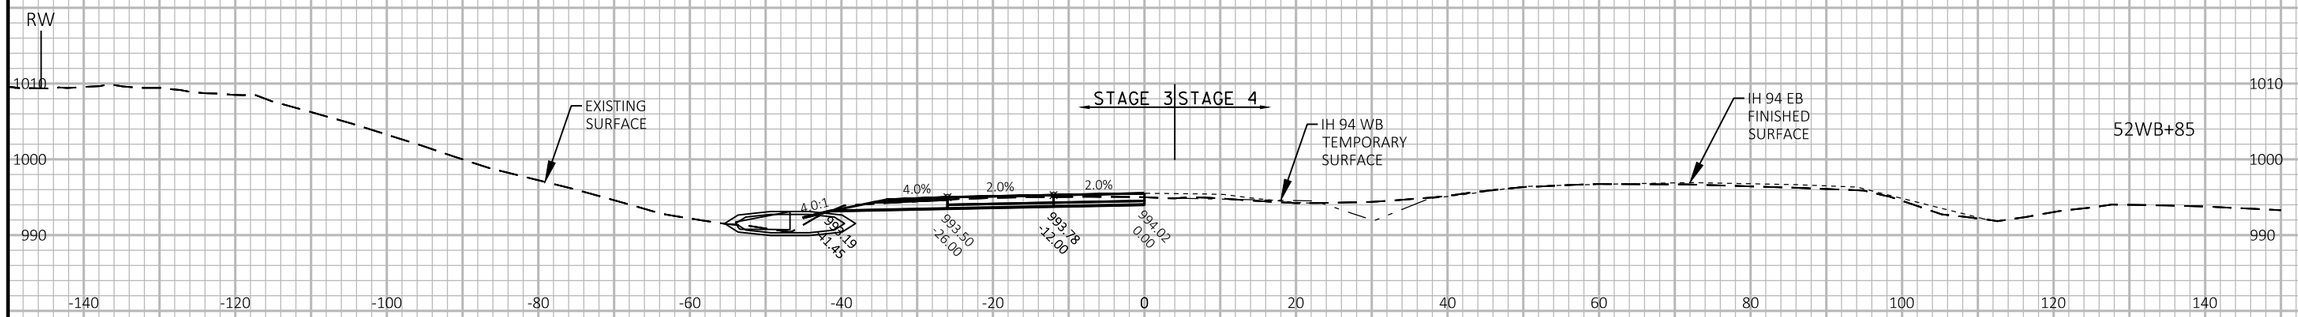

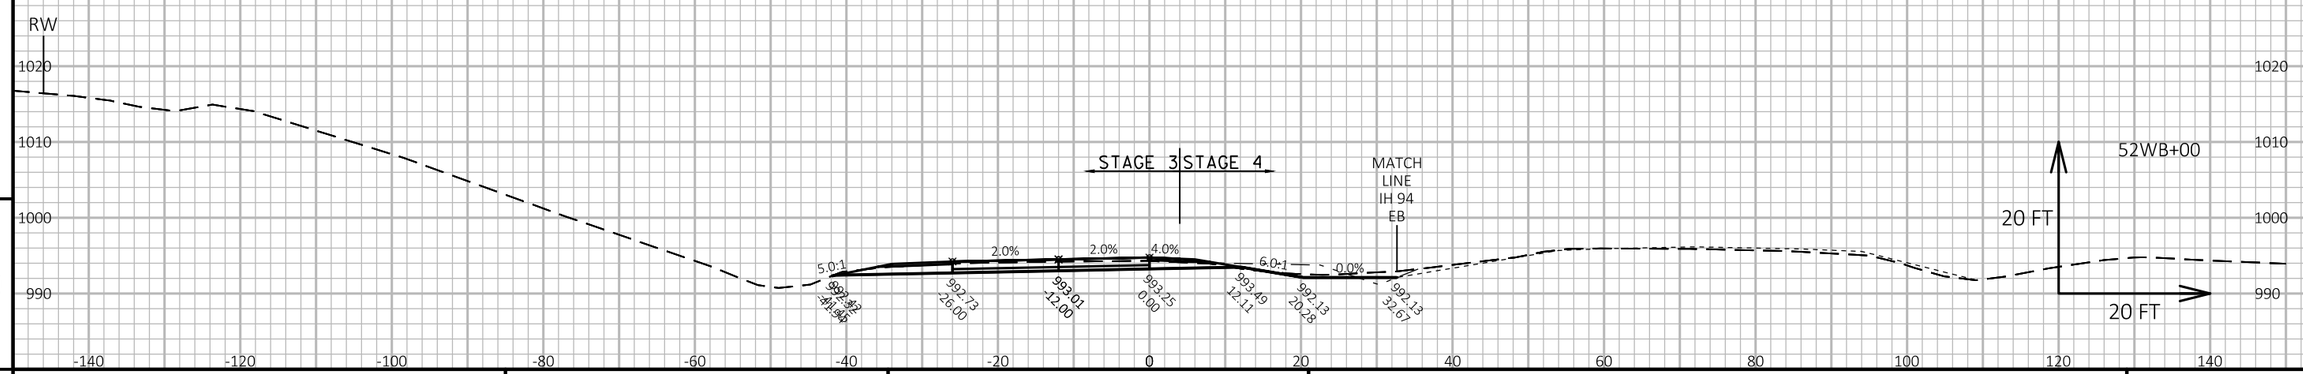

APPROVED FOR UTILITY RELOCATION May 1, 2018

9

9

PROJECT NO: 1022-00-79	HWY: IH 94	COUNTY: TREMPEALEAU	CROSS SECTIONS: IH 94 WB STAGE 3-4	SHEET 357	E

FILE NAME : G:\WDOTCO\16048 (2016-2018 DESIGN WO)\16048-006\CIVIL 3D\SHEETSPLAN\CROSS SECTION\090102-XS-94 WB.DWG
LAYOUT NAME - IH 94 WB - (2)

PLOT DATE : 4/25/2018 11:03 AM PLOT BY : KL ENGINEERING PLOT NAME : PLOT SCALE : 1 IN:20 FT HORZ. / 1 IN:20 FT VERT.

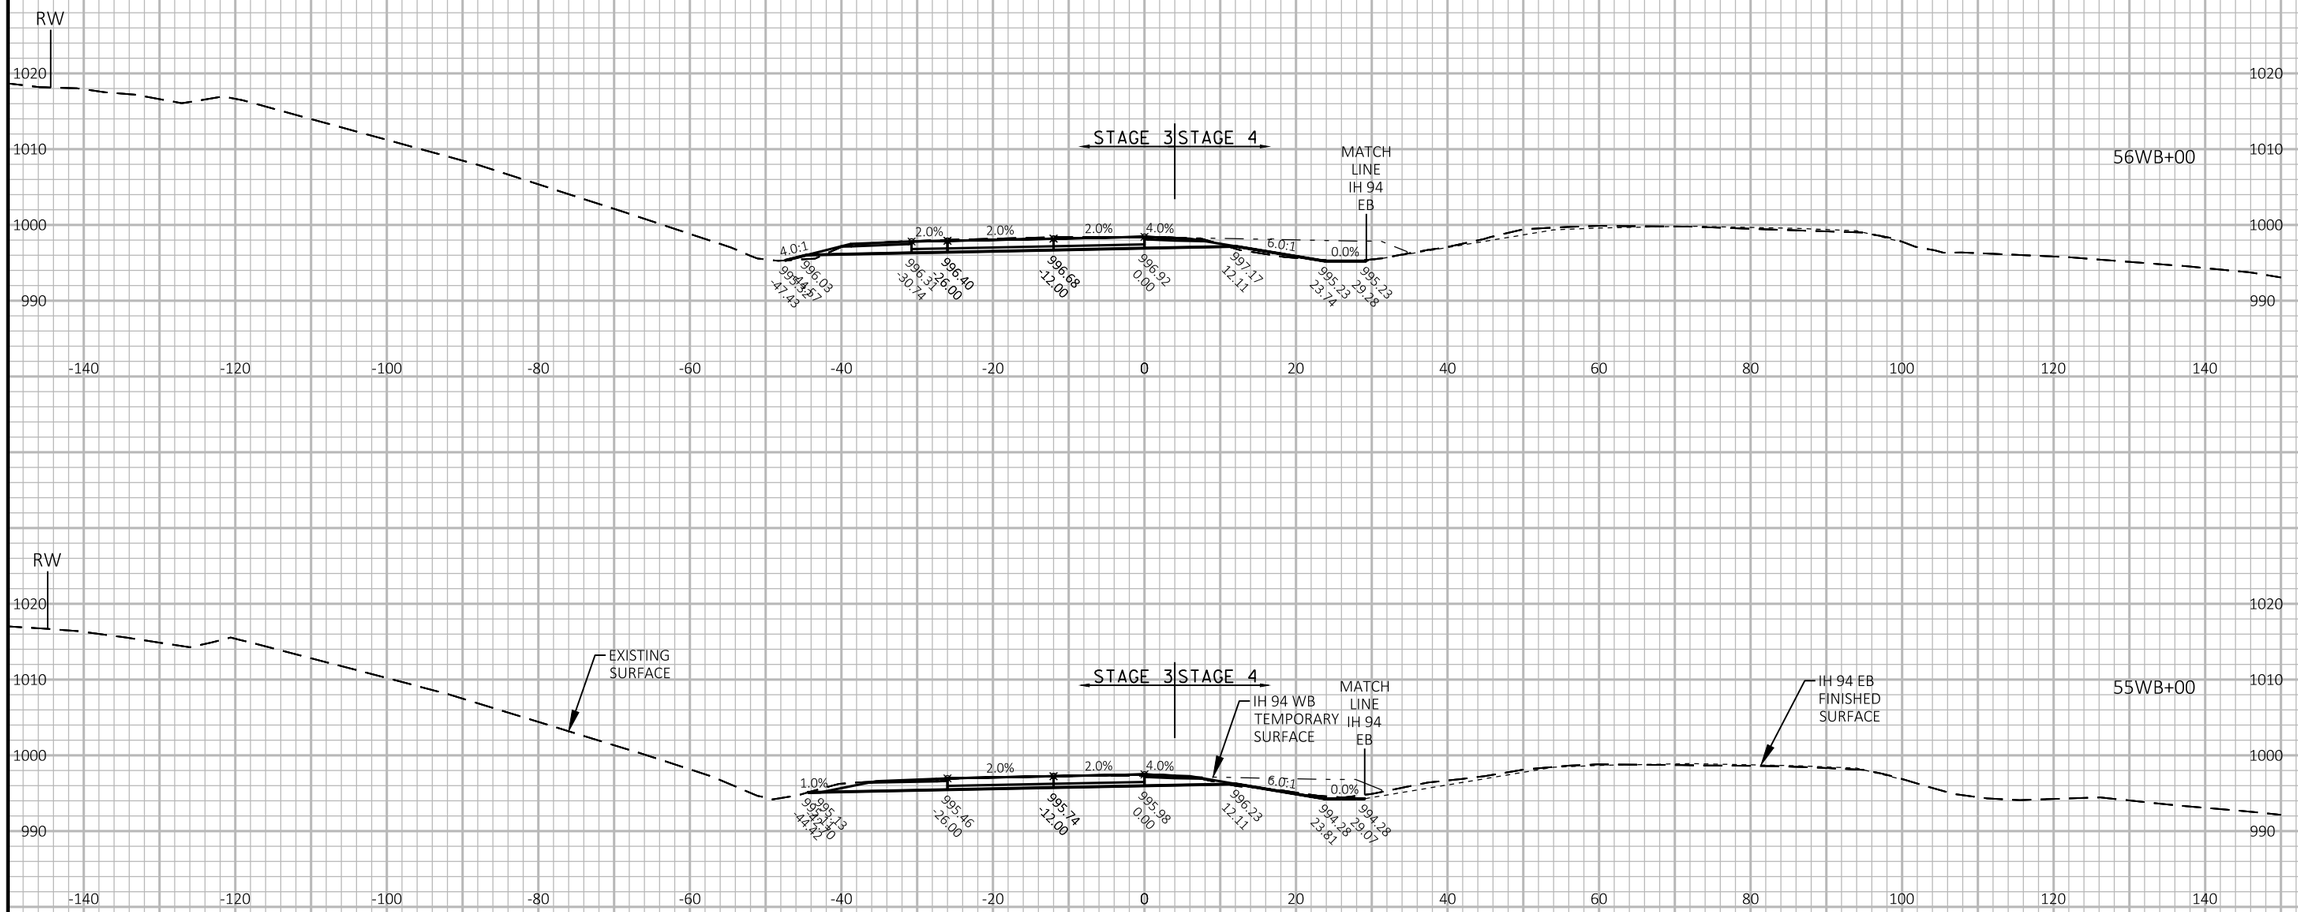

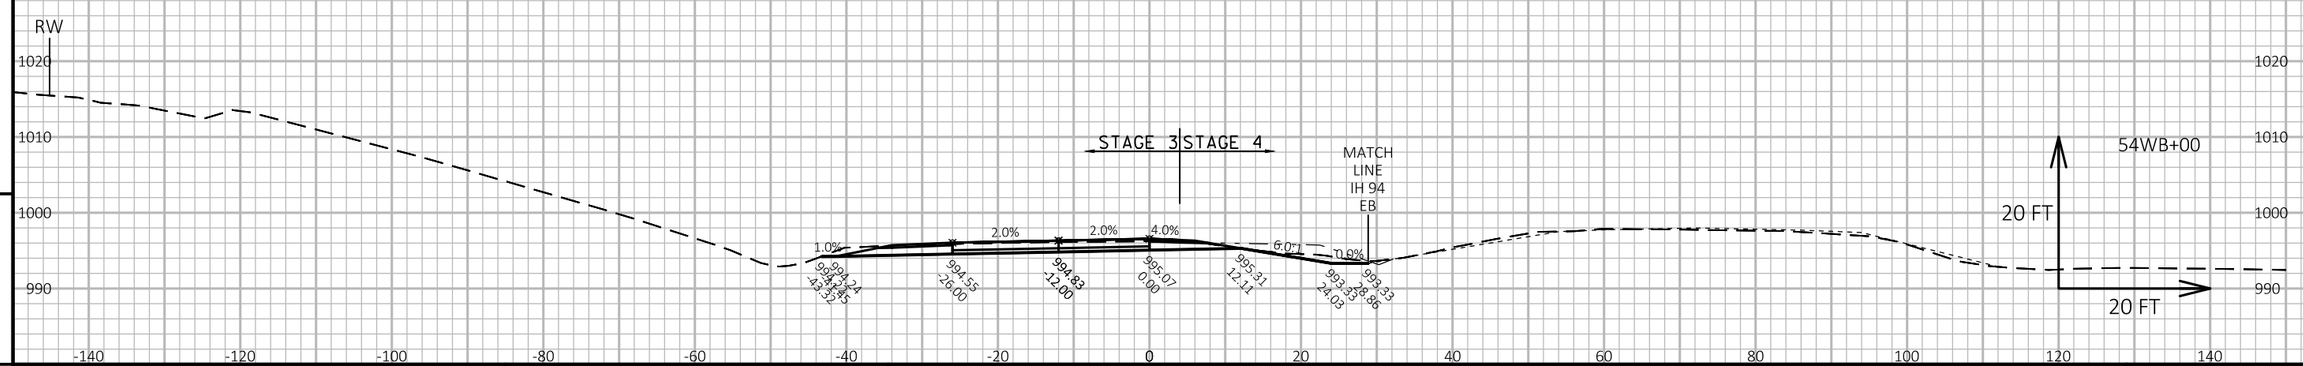

APPROVED FOR UTILITY RELOCATION May 1, 2018

9

9

PROJECT NO: 1022-00-79	HWY: IH 94	COUNTY: TREMPEALEAU	CROSS SECTIONS: IH 94 WB STAGE 3-4	SHEET 358	E

FILE NAME : G:\WDOTCO\16048 (2016-2018 DESIGN WO)\16048-006\CIVIL 3D\SHEETSPLAN\CROSS SECTION\090102-XS-94 WB.DWG
LAYOUT NAME - IH 94 WB - (3)

PLOT DATE : 4/25/2018 11:03 AM PLOT BY : KL ENGINEERING PLOT NAME : PLOT SCALE : 1 IN:20 FT HORZ. / 1 IN:20 FT VERT.

WISDOT/CADDS SHEET 49

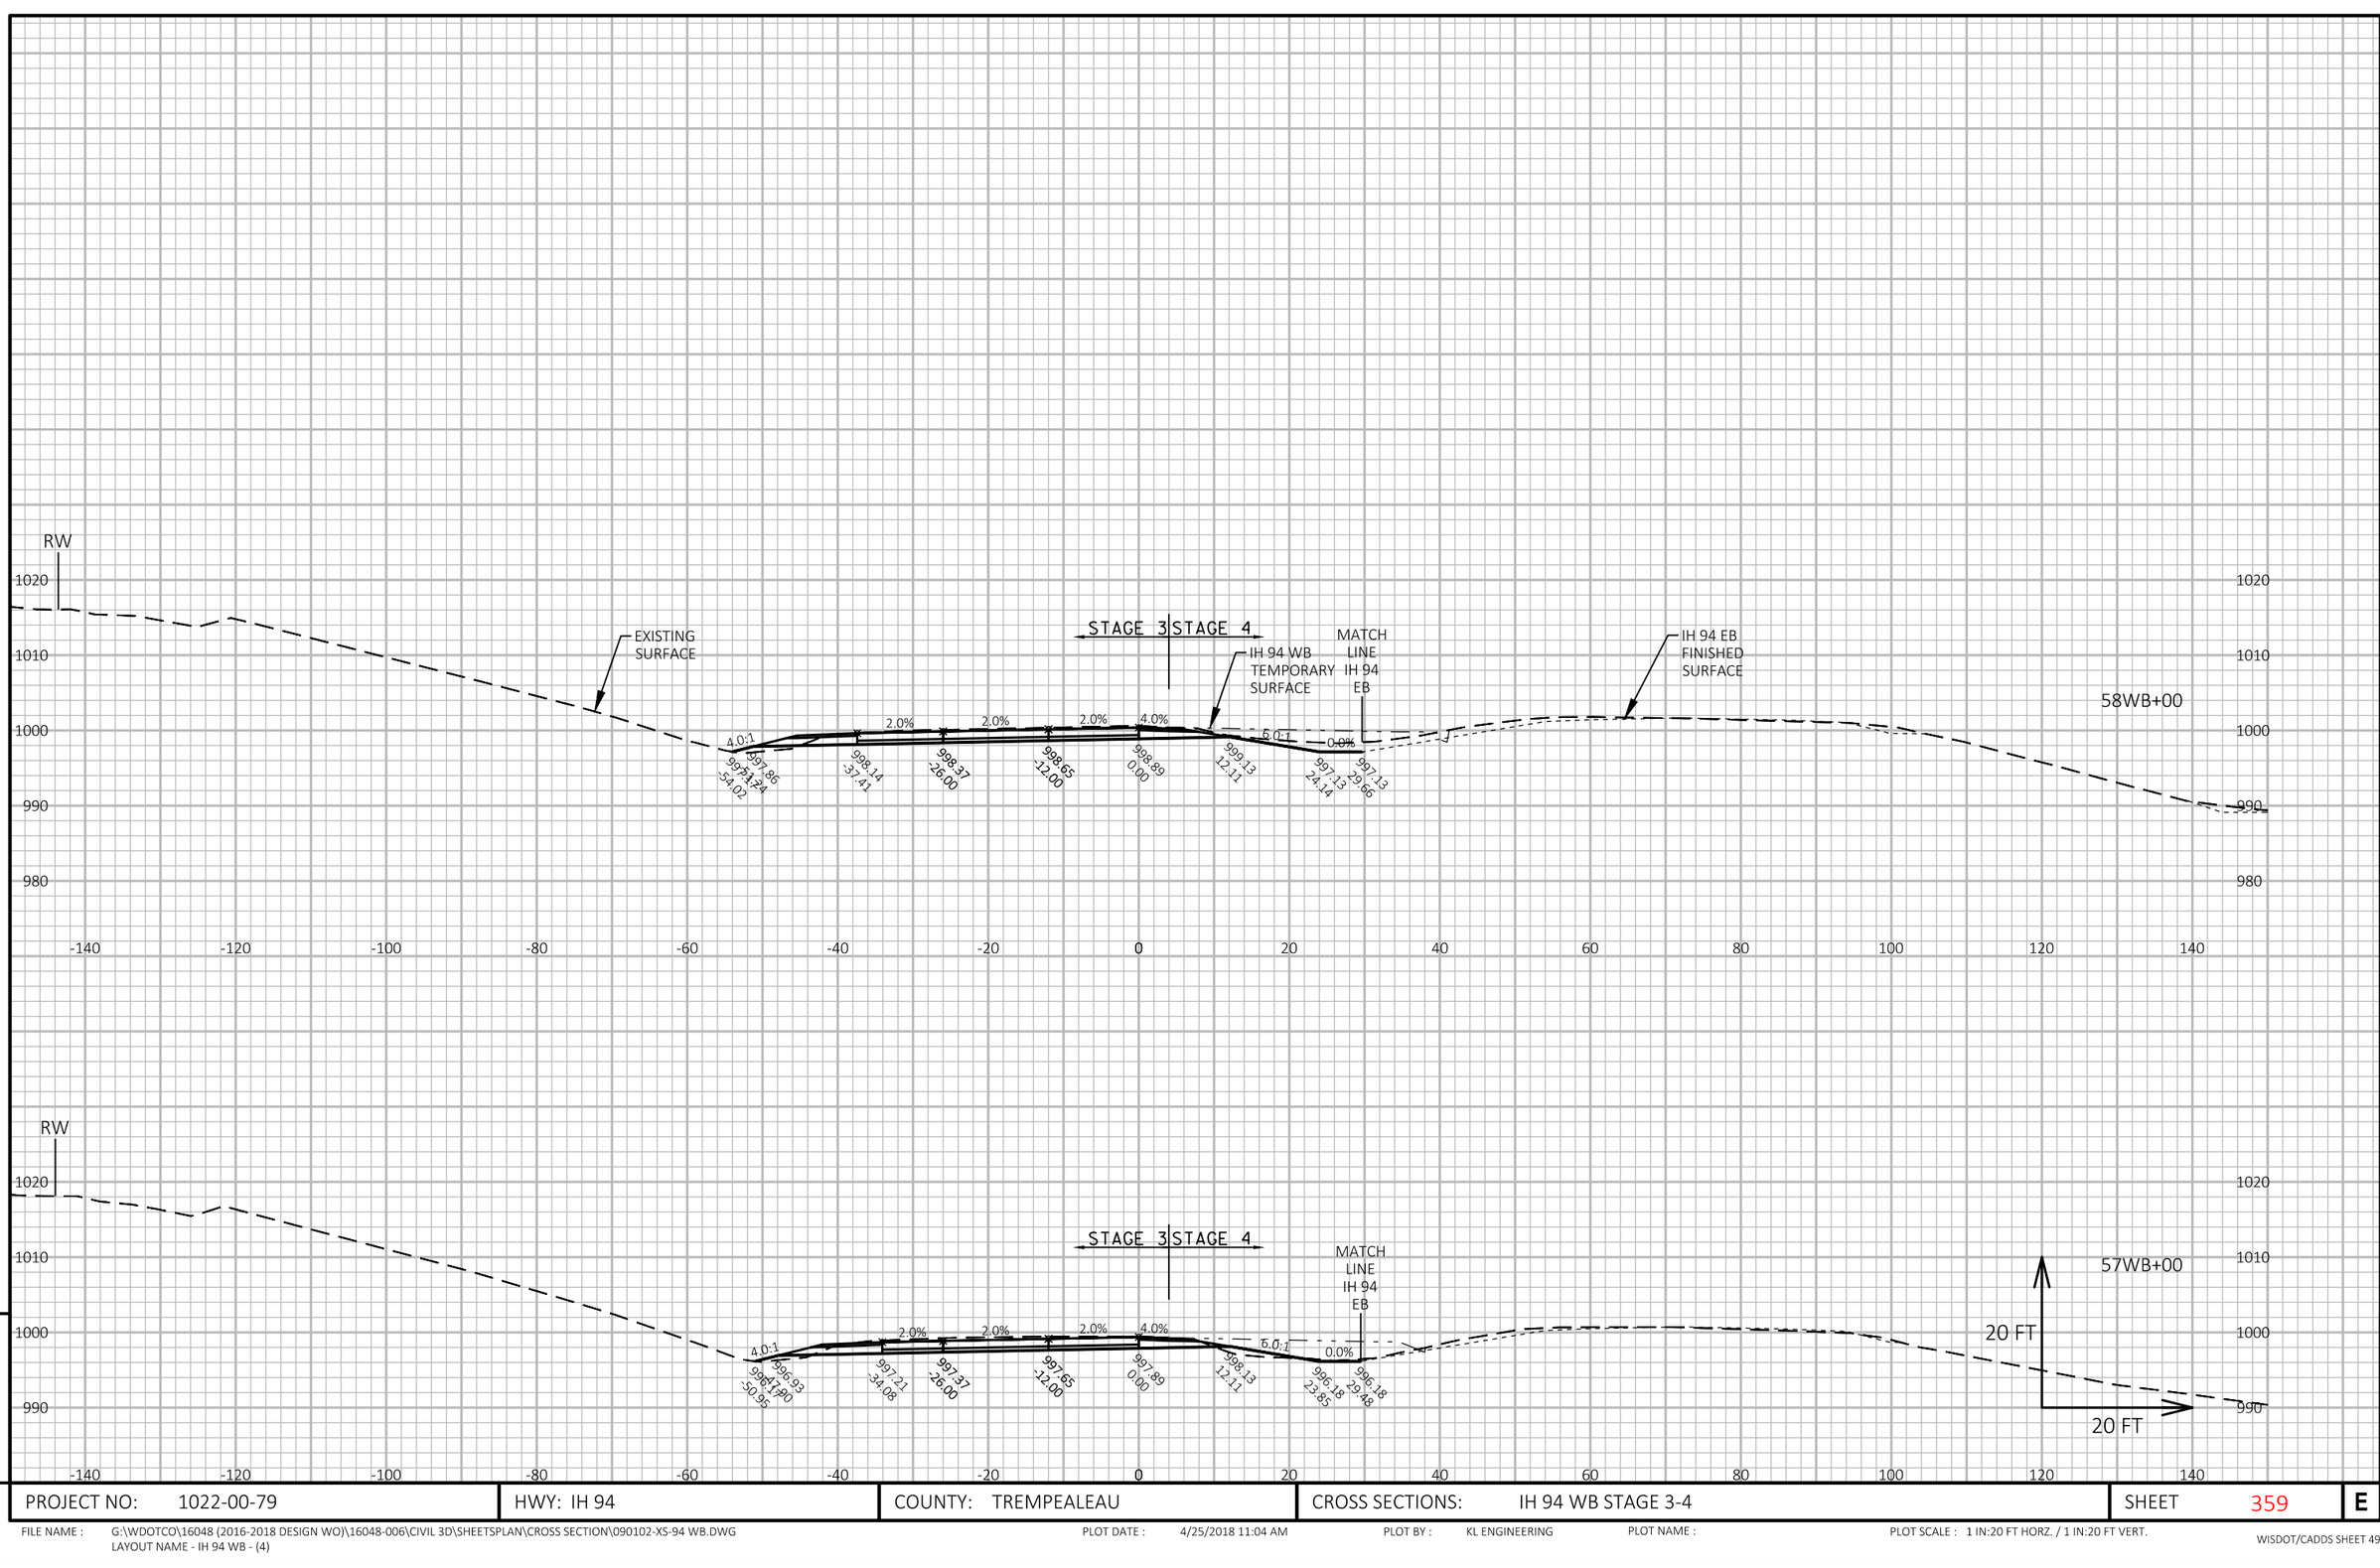

APPROVED FOR UTILITY RELOCATION May 1, 2018

9

9

PROJECT NO: 1022-00-79	HWY: IH 94	COUNTY: TREMPEALEAU	CROSS SECTIONS: IH 94 WB STAGE 3-4	SHEET 359	E

FILE NAME : G:\WDOTCO\16048 (2016-2018 DESIGN WO)\16048-006\CIVIL 3D\SHEETSPLAN\CROSS SECTION\090102-XS-94 WB.DWG
LAYOUT NAME - IH 94 WB - (4)

PLOT DATE : 4/25/2018 11:04 AM PLOT BY : KL ENGINEERING PLOT NAME : PLOT SCALE : 1 IN:20 FT HORZ. / 1 IN:20 FT VERT.

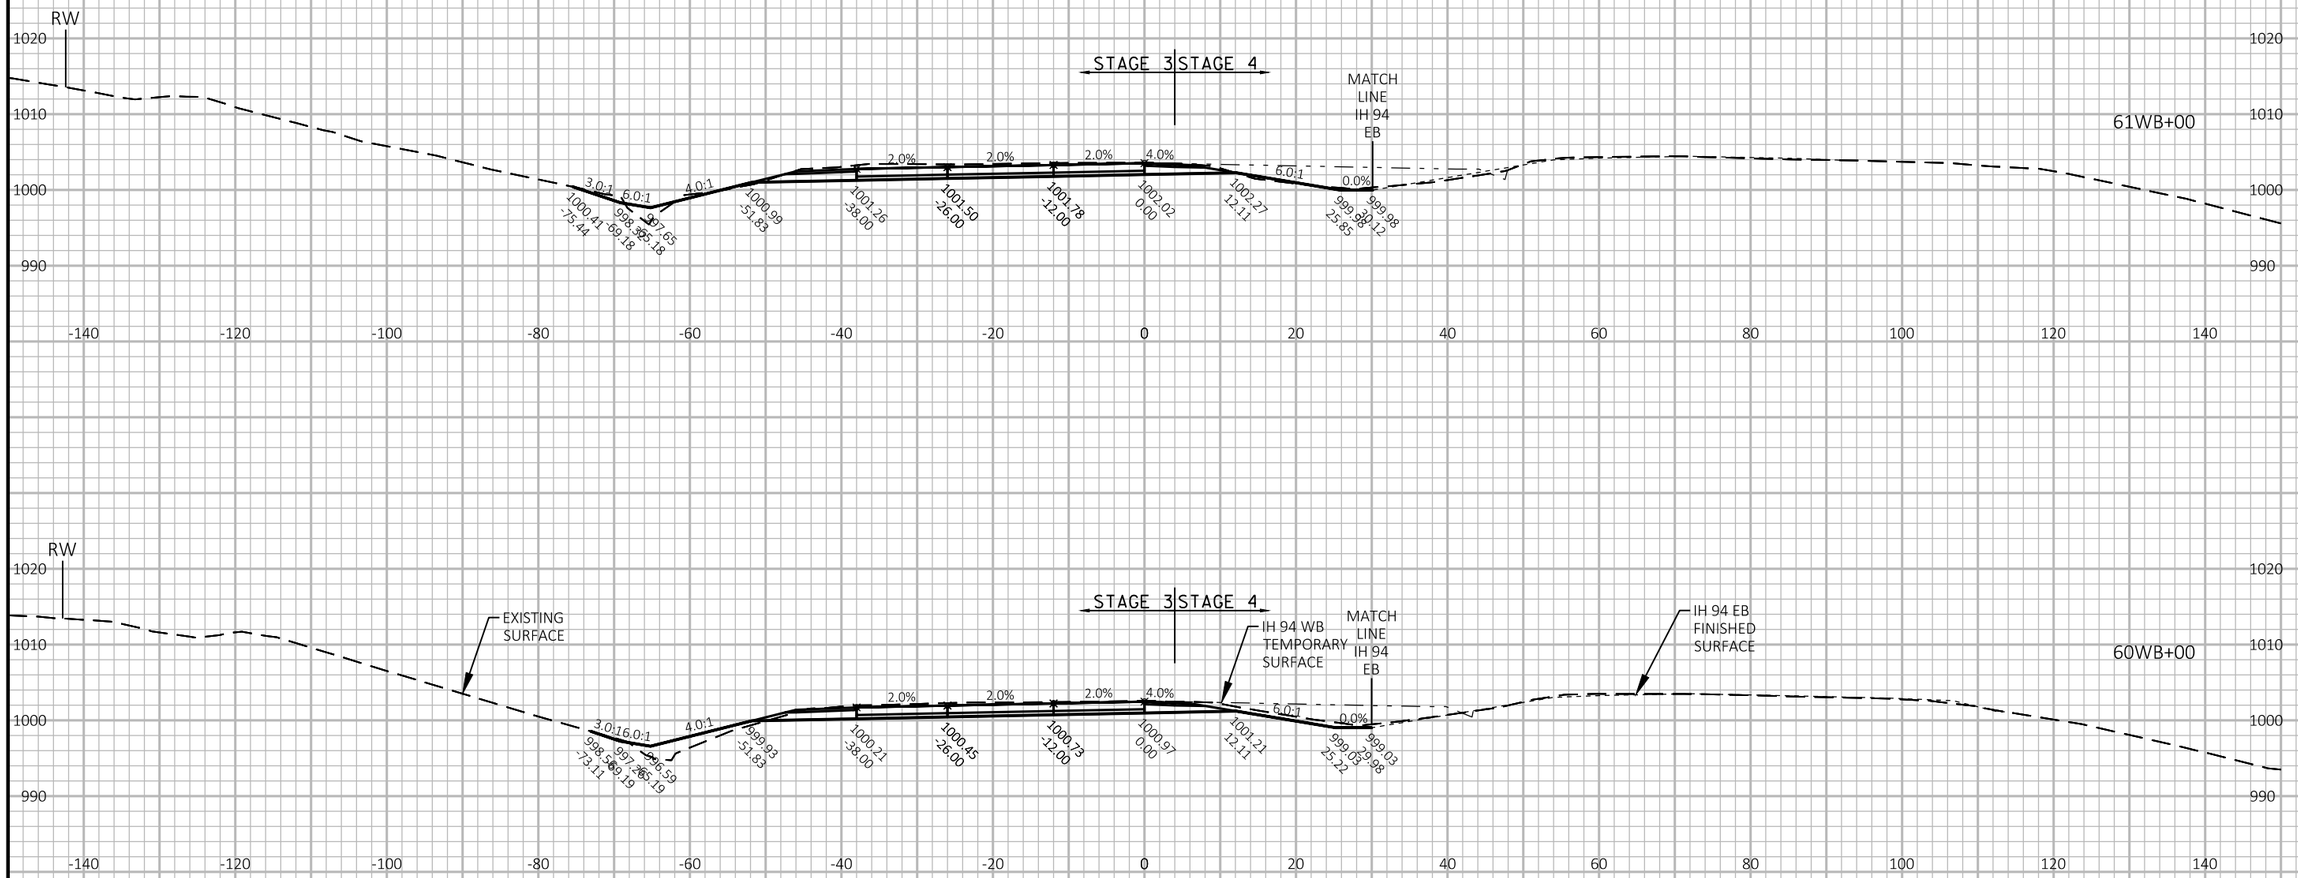

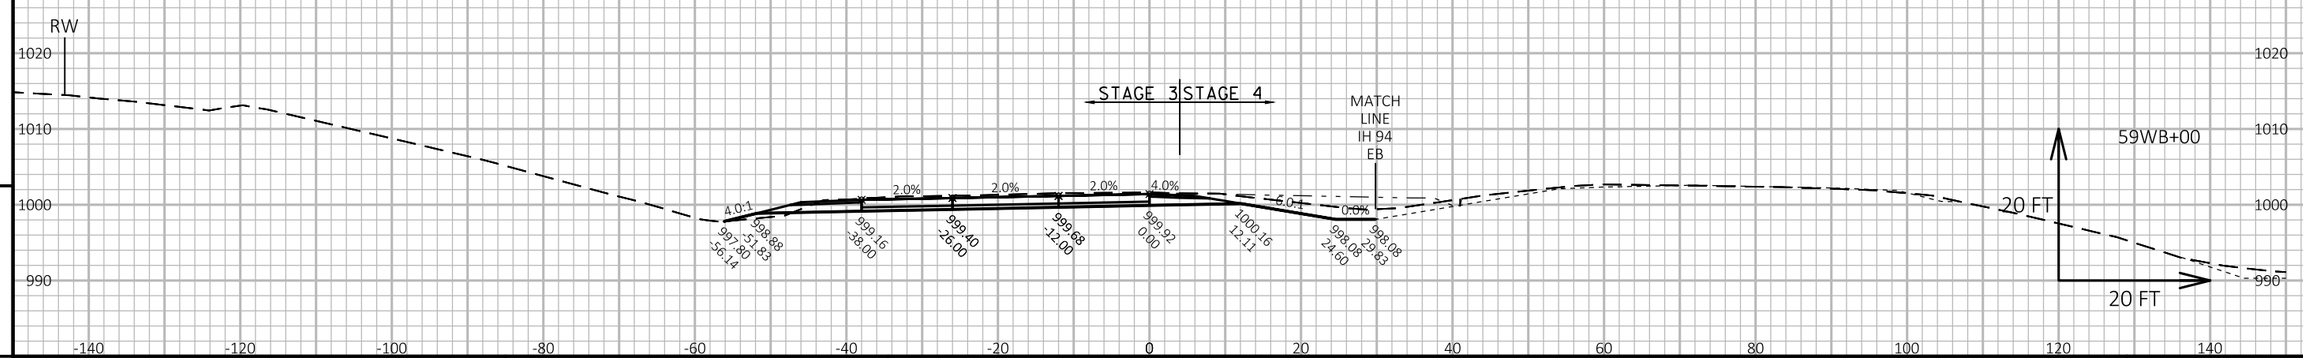

APPROVED FOR UTILITY RELOCATION May 1, 2018

9

9

PROJECT NO: 1022-00-79	HWY: IH 94	COUNTY: TREMPEALEAU	CROSS SECTIONS: IH 94 WB STAGE 3-4	SHEET 360	E

FILE NAME : G:\WDOTCO\16048 (2016-2018 DESIGN WO)\16048-006\CIVIL 3D\SHEETSPLAN\CROSS SECTION\090102-XS-94 WB.DWG
LAYOUT NAME - IH 94 WB - (5)

PLOT DATE : 4/25/2018 11:05 AM PLOT BY : KL ENGINEERING PLOT NAME : PLOT SCALE : 1 IN:20 FT HORZ. / 1 IN:20 FT VERT.

WISDOT/CADDS SHEET 49

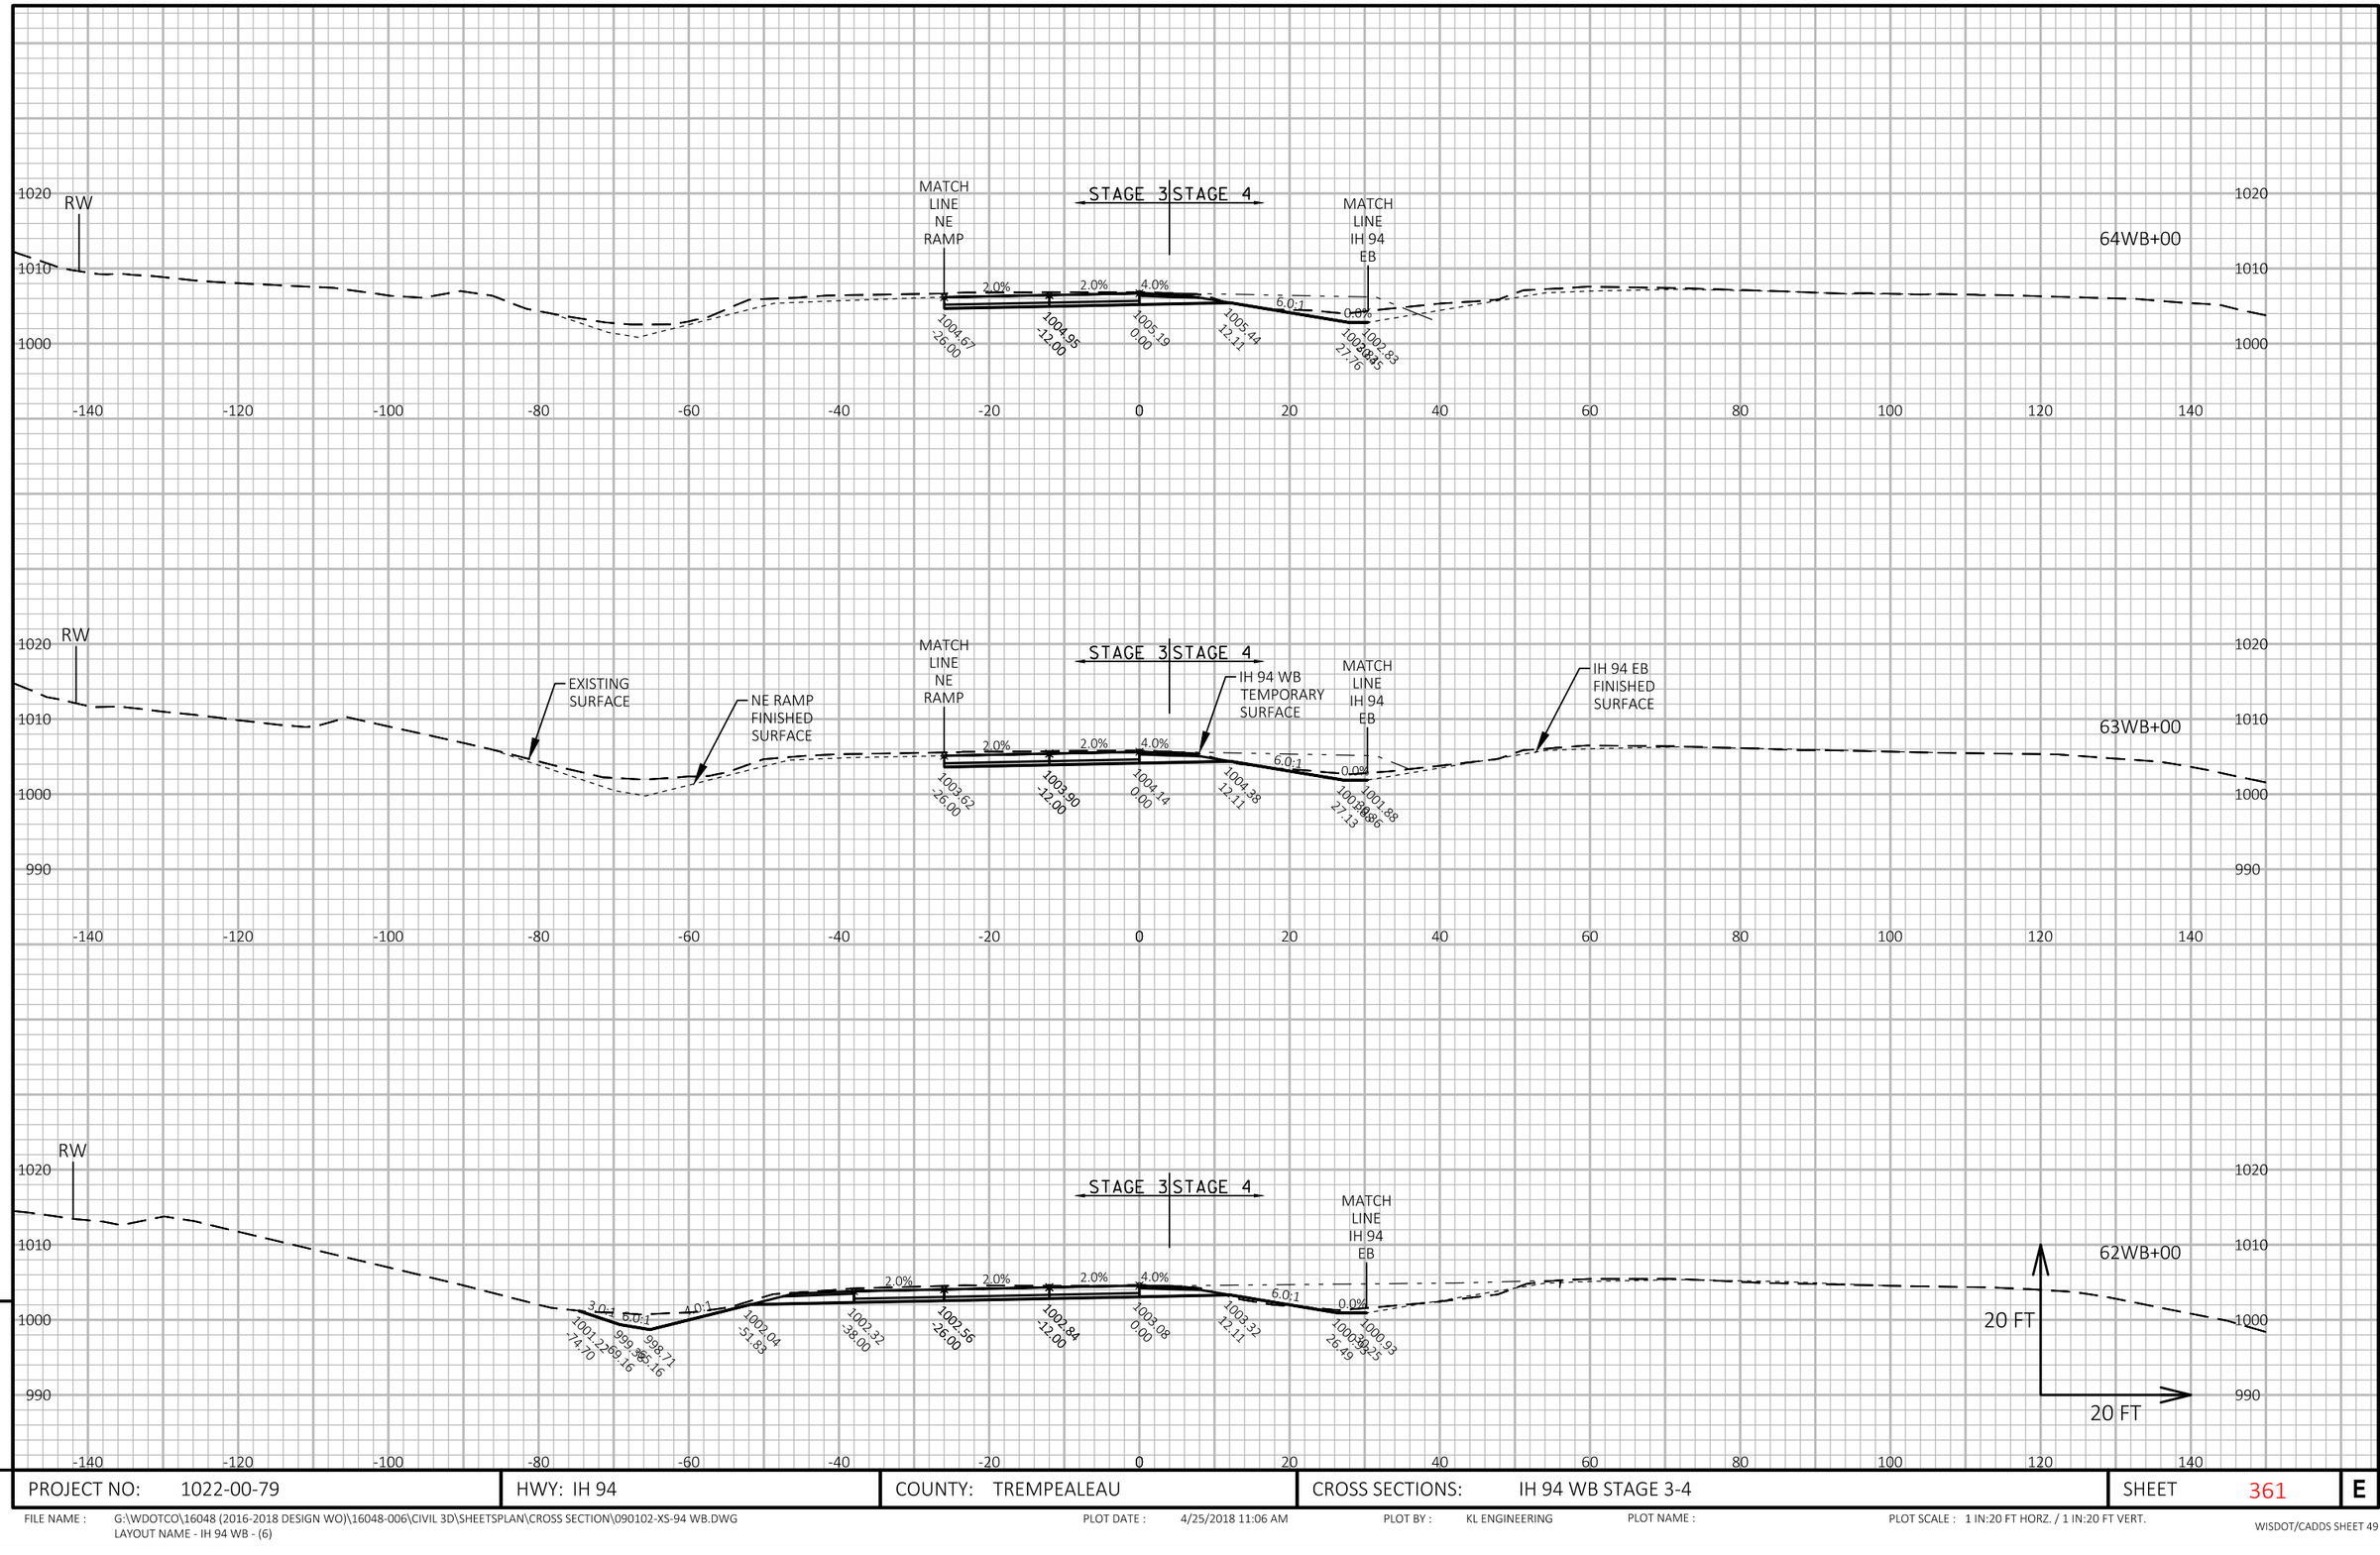

APPROVED FOR UTILITY RELOCATION May 1, 2018

9

PROJECT NO: 1022-00-79	HWY: IH 94	COUNTY: TREMPEALEAU	CROSS SECTIONS: IH 94 WB STAGE 3-4	SHEET 361	E

FILE NAME : G:\WDOTCO\16048 (2016-2018 DESIGN WO)\16048-006\CIVIL 3D\SHEETSPLAN\CROSS SECTION\090102-XS-94 WB.DWG
LAYOUT NAME - IH 94 WB - (6)

PLOT DATE : 4/25/2018 11:06 AM PLOT BY : KL ENGINEERING PLOT NAME : PLOT SCALE : 1 IN:20 FT HORZ. / 1 IN:20 FT VERT.

WISDOT/CADDS SHEET 49

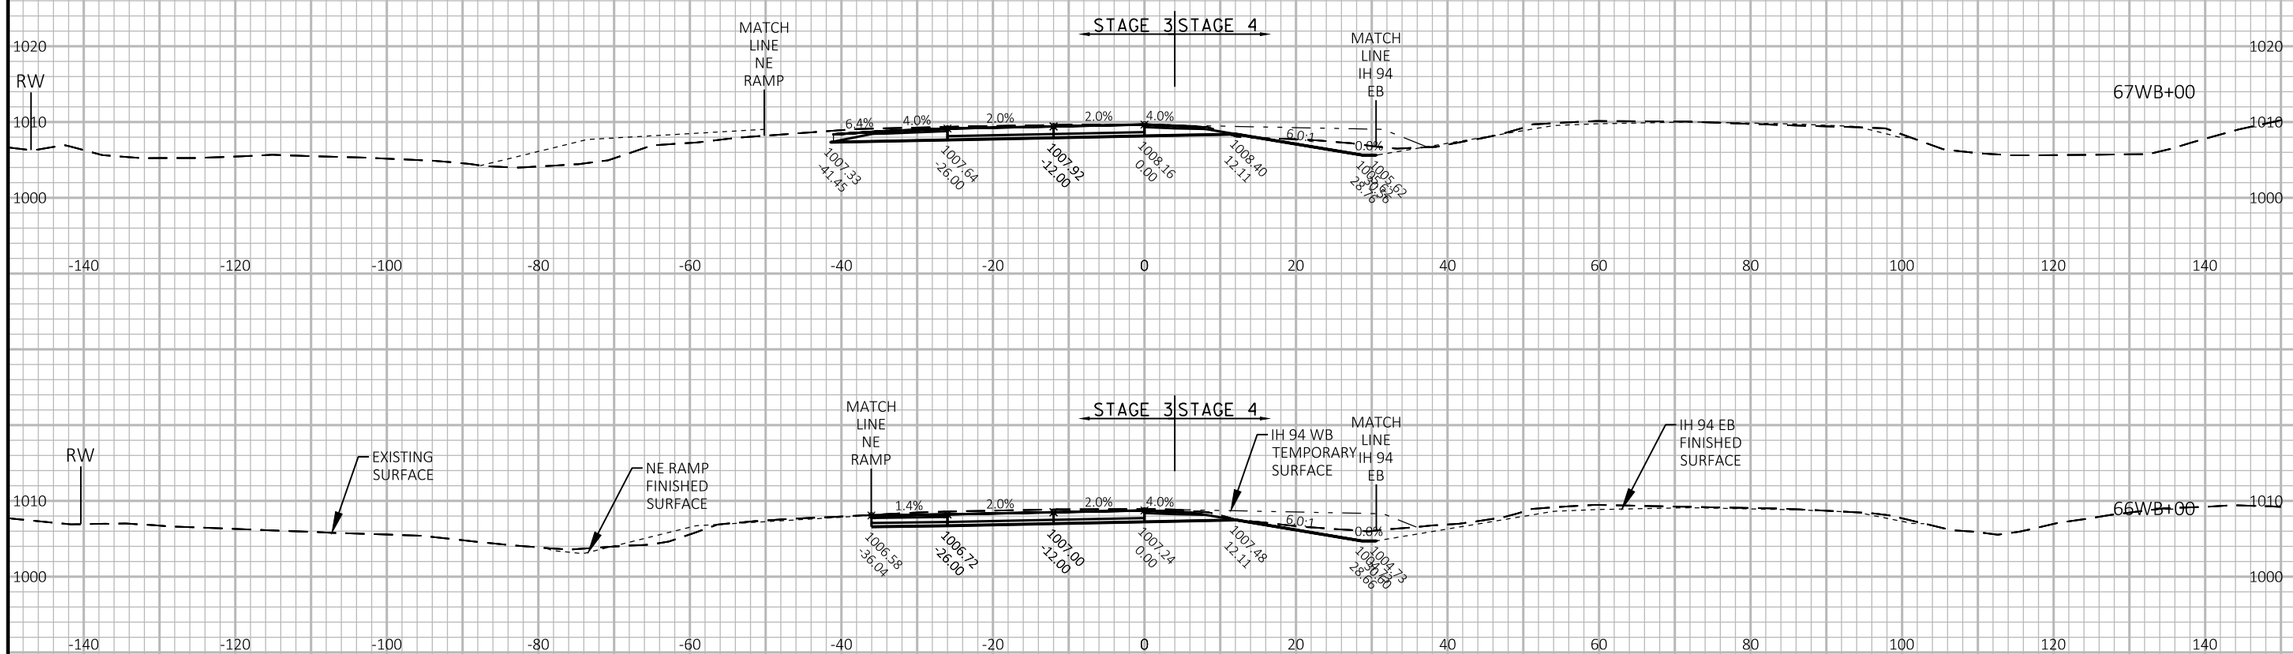

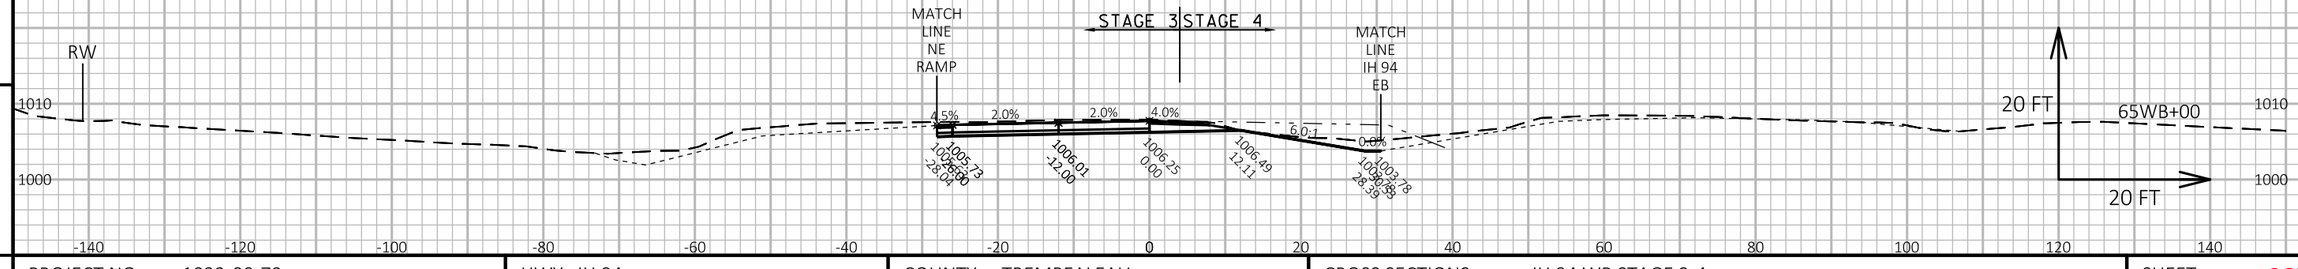

APPROVED FOR UTILITY RELOCATION May 1, 2018

9

9

PROJECT NO: 1022-00-79	HWY: IH 94	COUNTY: TREMPEALEAU	CROSS SECTIONS: IH 94 WB STAGE 3-4	SHEET 362	E

FILE NAME : G:\WDOTCO\16048 (2016-2018 DESIGN WO)\16048-006\CIVIL 3D\SHEETSPLAN\CROSS SECTION\090102-XS-94 WB.DWG
LAYOUT NAME - IH 94 WB - (7)

PLOT DATE : 4/25/2018 11:07 AM PLOT BY : KL ENGINEERING PLOT NAME : PLOT SCALE : 1 IN:20 FT HORZ. / 1 IN:20 FT VERT.

WISDOT/CADDS SHEET 49

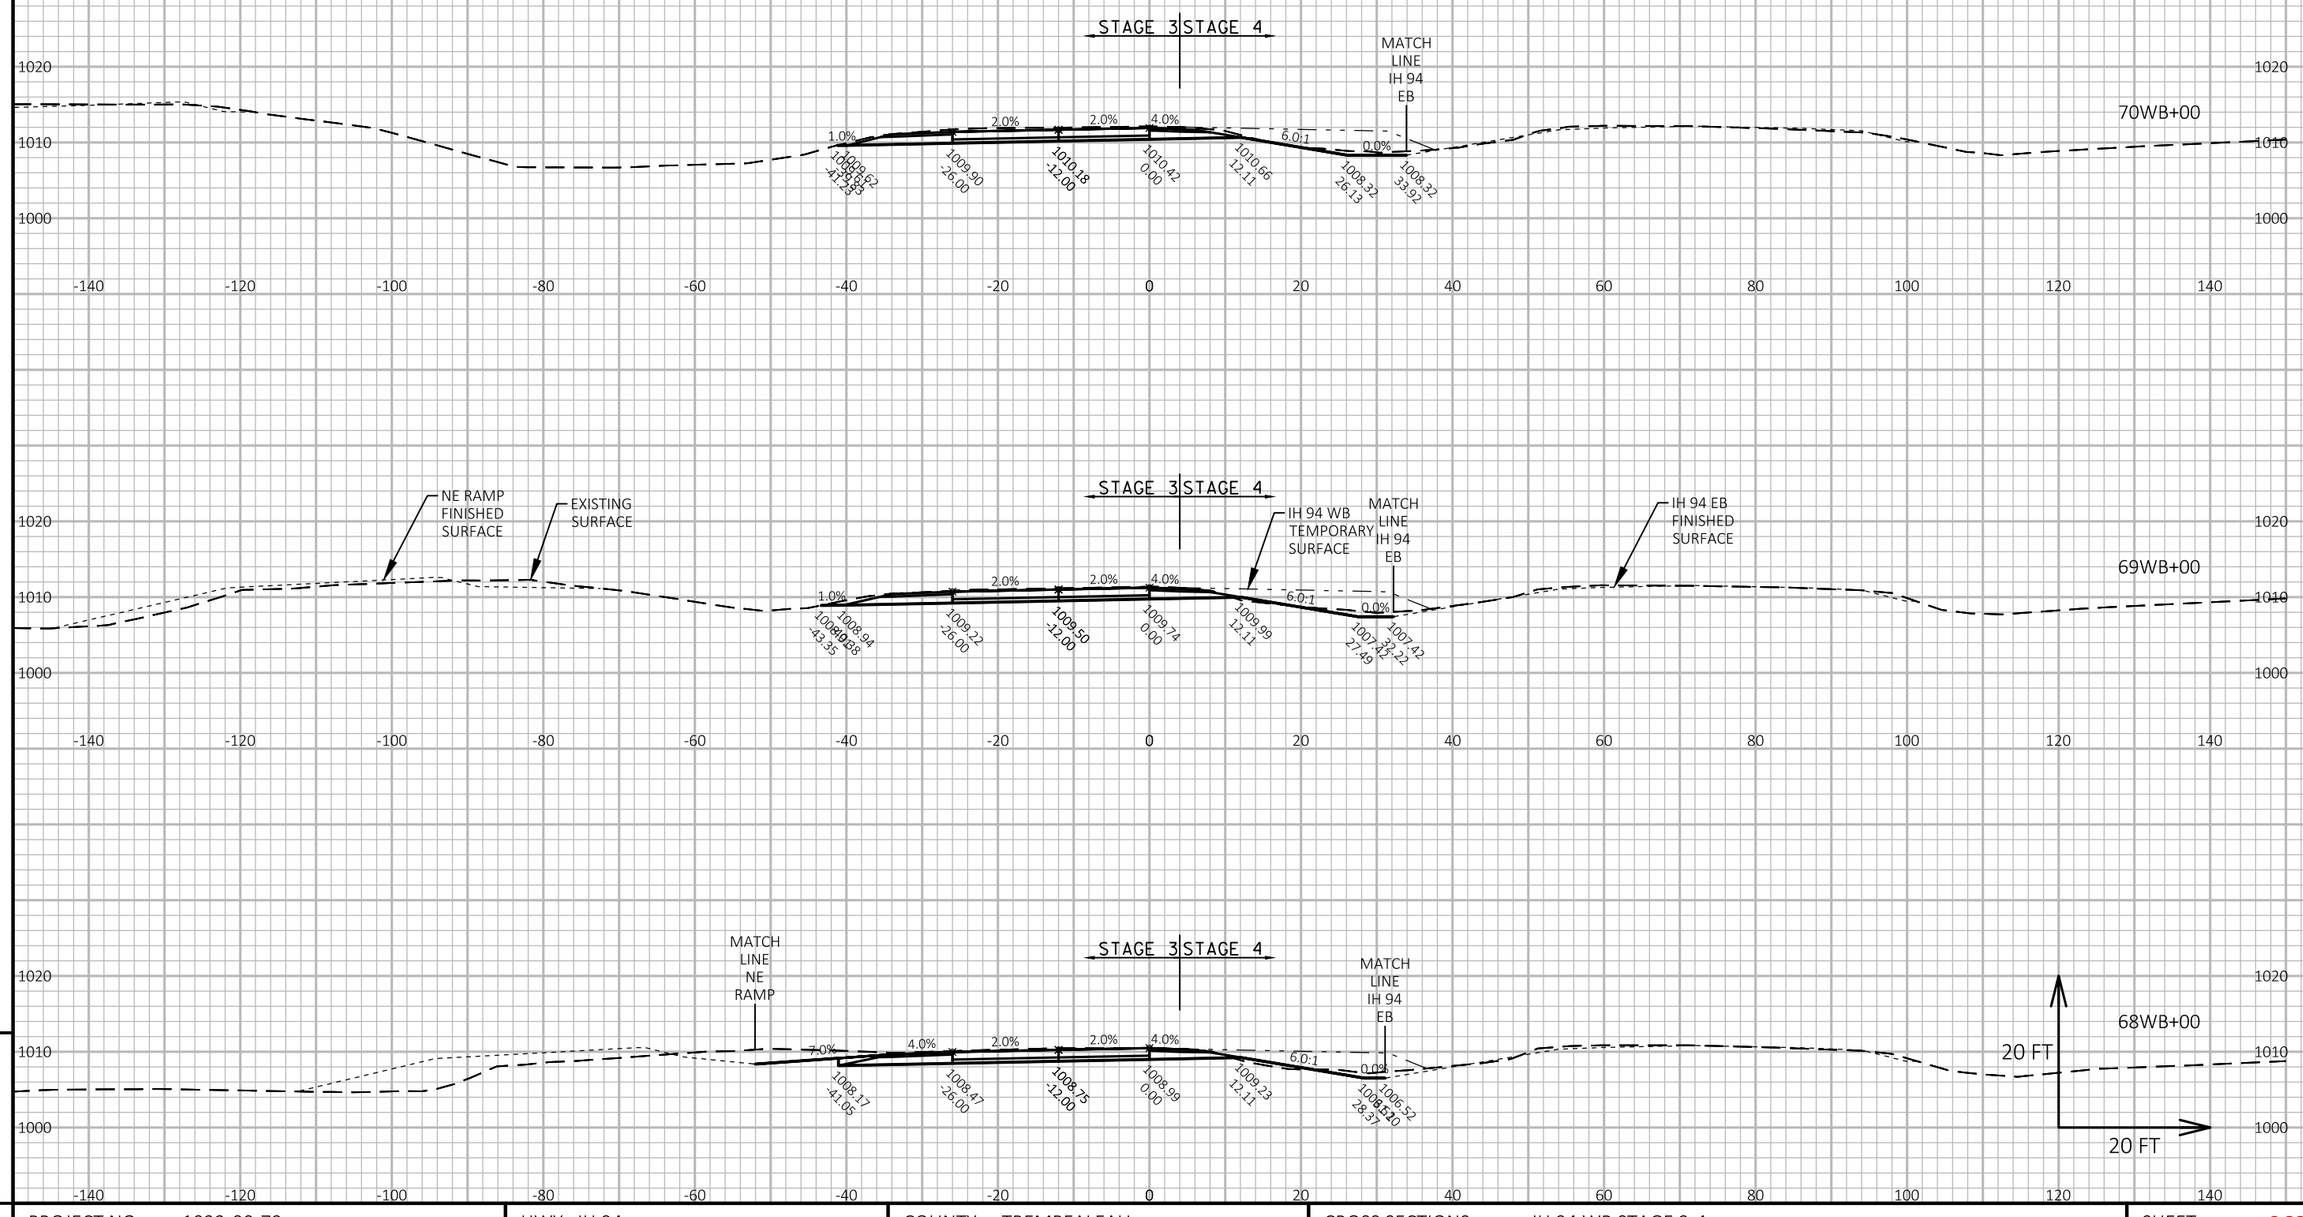

APPROVED FOR UTILITY RELOCATION May 1, 2018

9

9

PROJECT NO: 1022-00-79	HWY: IH 94	COUNTY: TREMPEALEAU	CROSS SECTIONS: IH 94 WB STAGE 3-4	SHEET 363	E

FILE NAME : G:\WDOTCO\16048 (2016-2018 DESIGN WO)\16048-006\CIVIL 3D\SHEETSPLAN\CROSS SECTION\090102-XS-94 WB.DWG
LAYOUT NAME - IH 94 WB - (8)

PLOT DATE : 4/25/2018 11:08 AM PLOT BY : KL ENGINEERING PLOT NAME : PLOT SCALE : 1 IN:20 FT HORZ. / 1 IN:20 FT VERT.

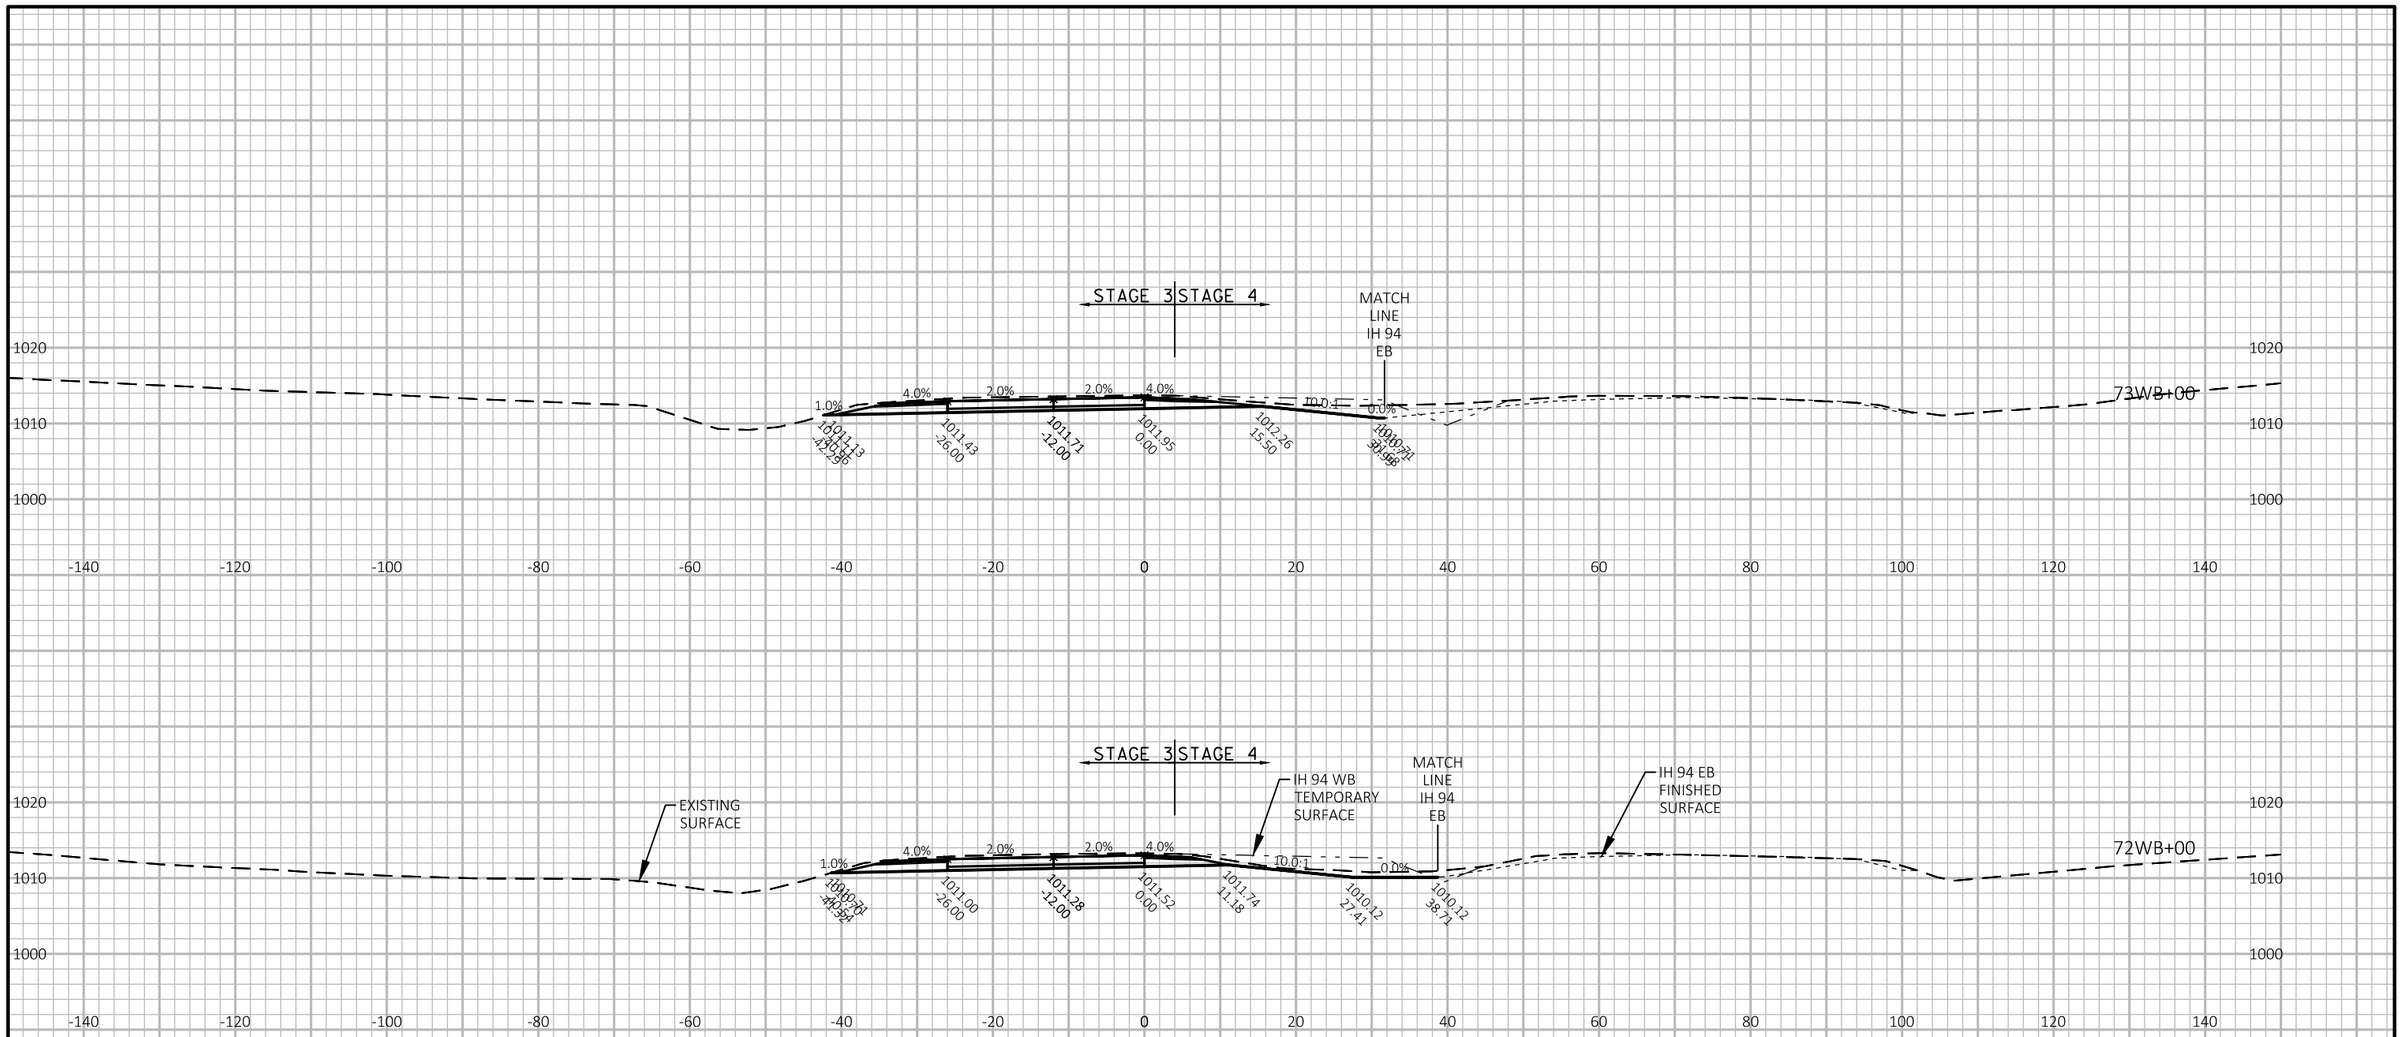

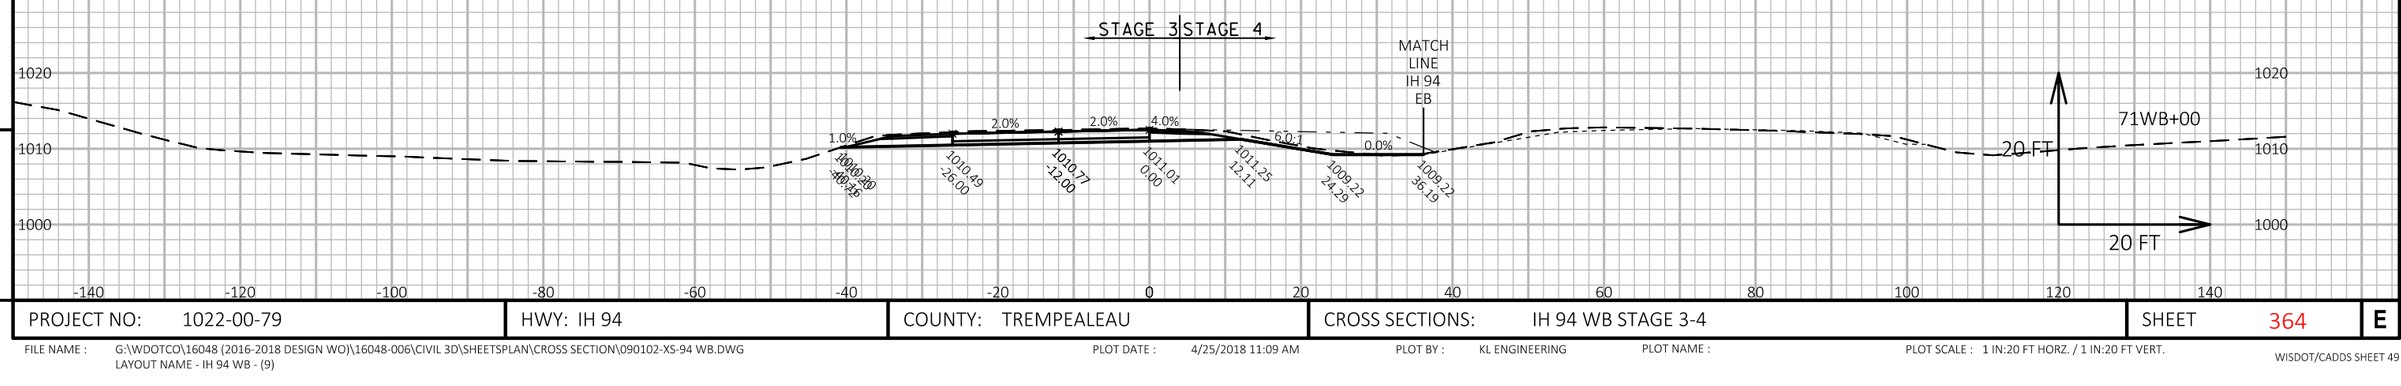

APPROVED FOR UTILITY RELOCATION May 1, 2018

9

9

PROJECT NO: 1022-00-79	HWY: IH 94	COUNTY: TREMPEALEAU	CROSS SECTIONS: IH 94 WB STAGE 3-4	SHEET 364	E

FILE NAME : G:\WDOTCO\16048 (2016-2018 DESIGN WO)\16048-006\CIVIL 3D\SHEETSPLAN\CROSS SECTION\090102-XS-94 WB.DWG
LAYOUT NAME - IH 94 WB - (9)

PLOT DATE : 4/25/2018 11:09 AM PLOT BY : KL ENGINEERING PLOT NAME : PLOT SCALE : 1 IN:20 FT HORZ. / 1 IN:20 FT VERT.

WISDOT/CADDS SHEET 49

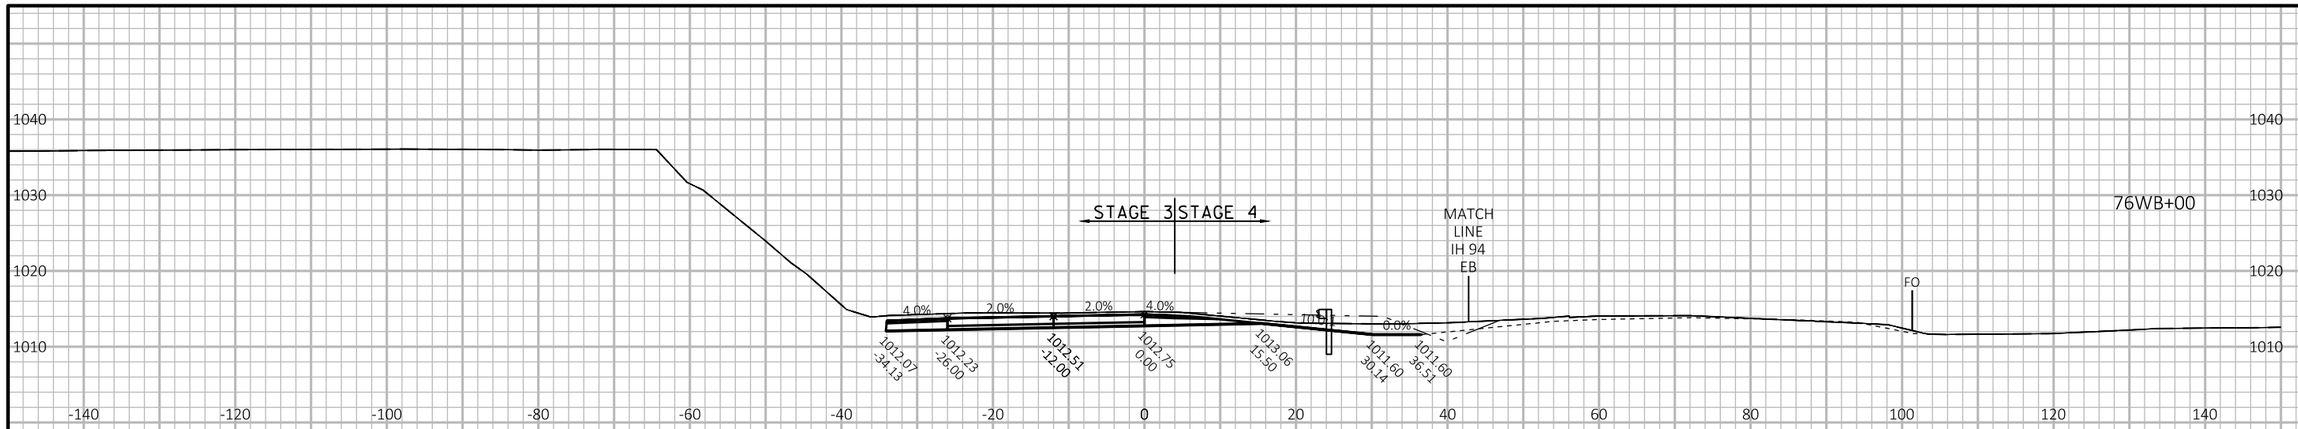

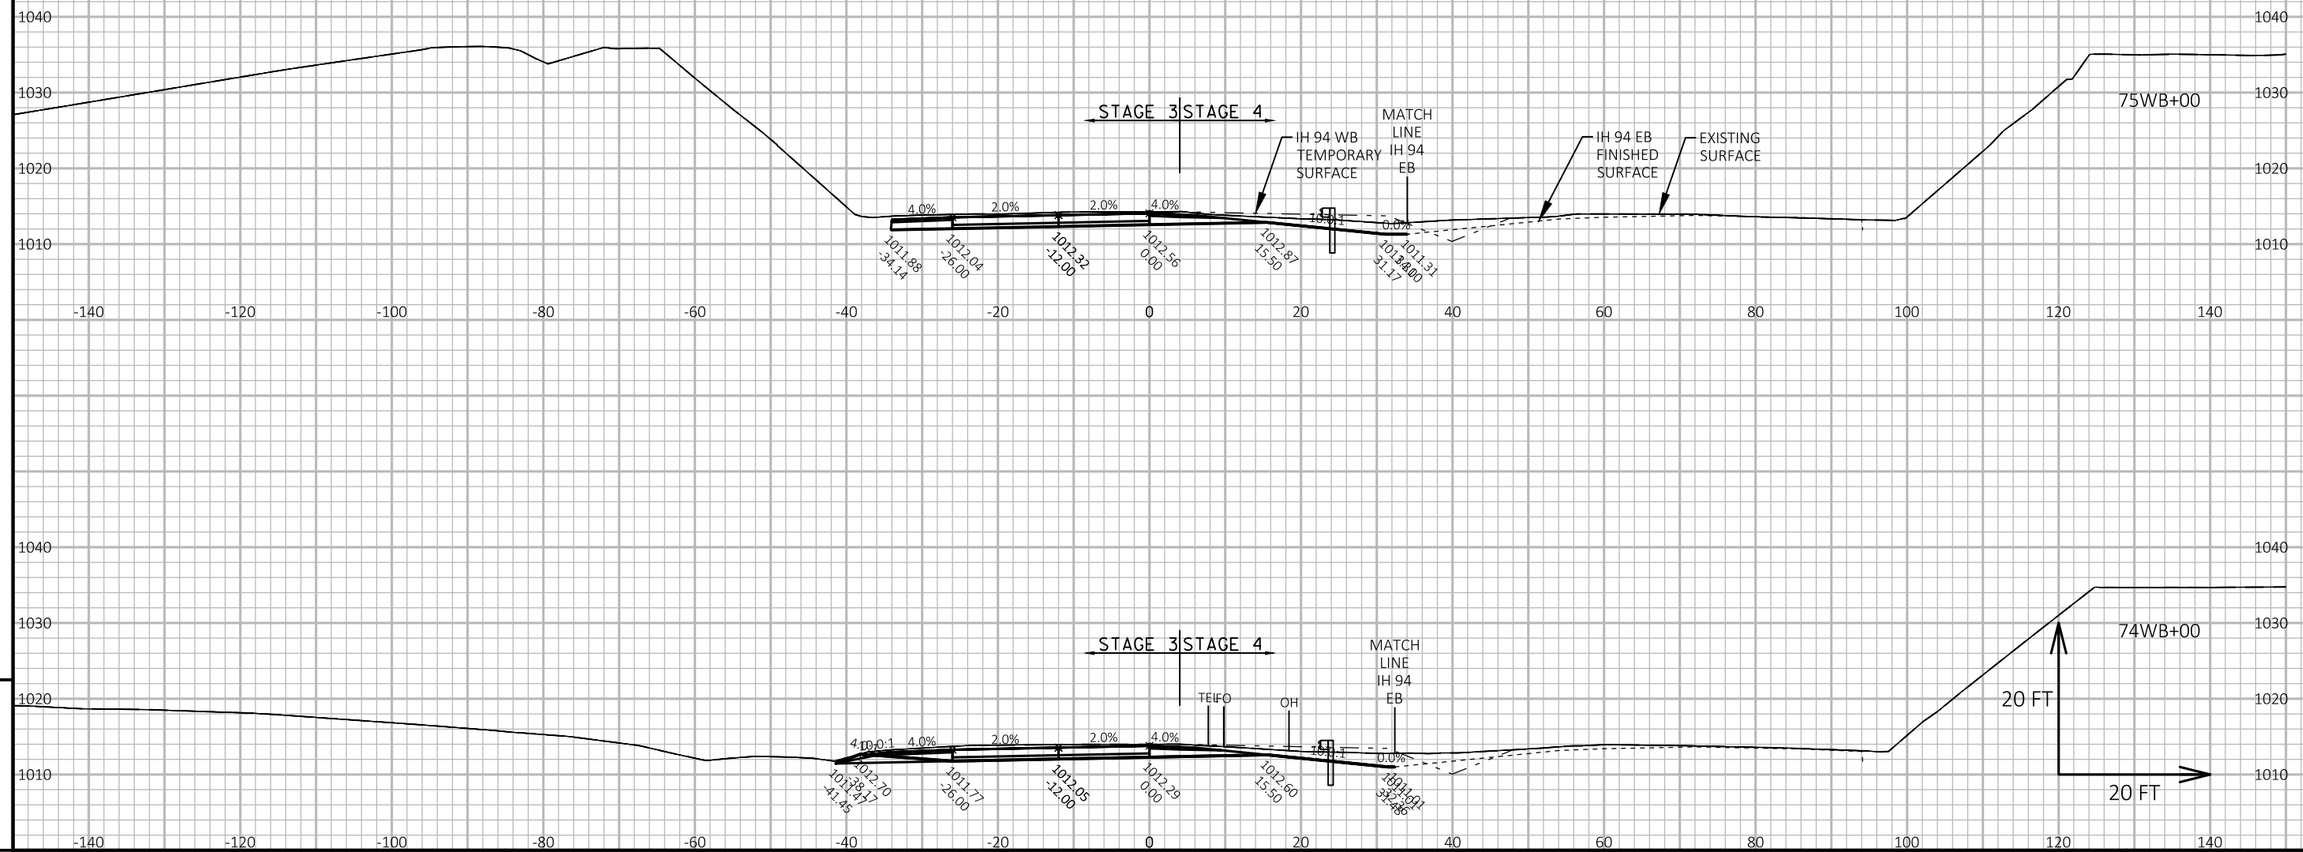

APPROVED FOR UTILITY RELOCATION May 1, 2018

9

9

PROJECT NO: 1022-00-79	HWY: IH 94	COUNTY: TREMPEALEAU	CROSS SECTIONS: IH 94 WB STAGE 3-4	SHEET 365	E

FILE NAME : G:\WDOTCO\16048 (2016-2018 DESIGN WO)\16048-006\CIVIL 3D\SHEETSPLAN\CROSS SECTION\090102-XS-94 WB.DWG
LAYOUT NAME - IH 94 WB - (10)

PLOT DATE : 4/25/2018 11:09 AM PLOT BY : KL ENGINEERING PLOT NAME : PLOT SCALE : 1 IN:20 FT HORZ. / 1 IN:20 FT VERT.

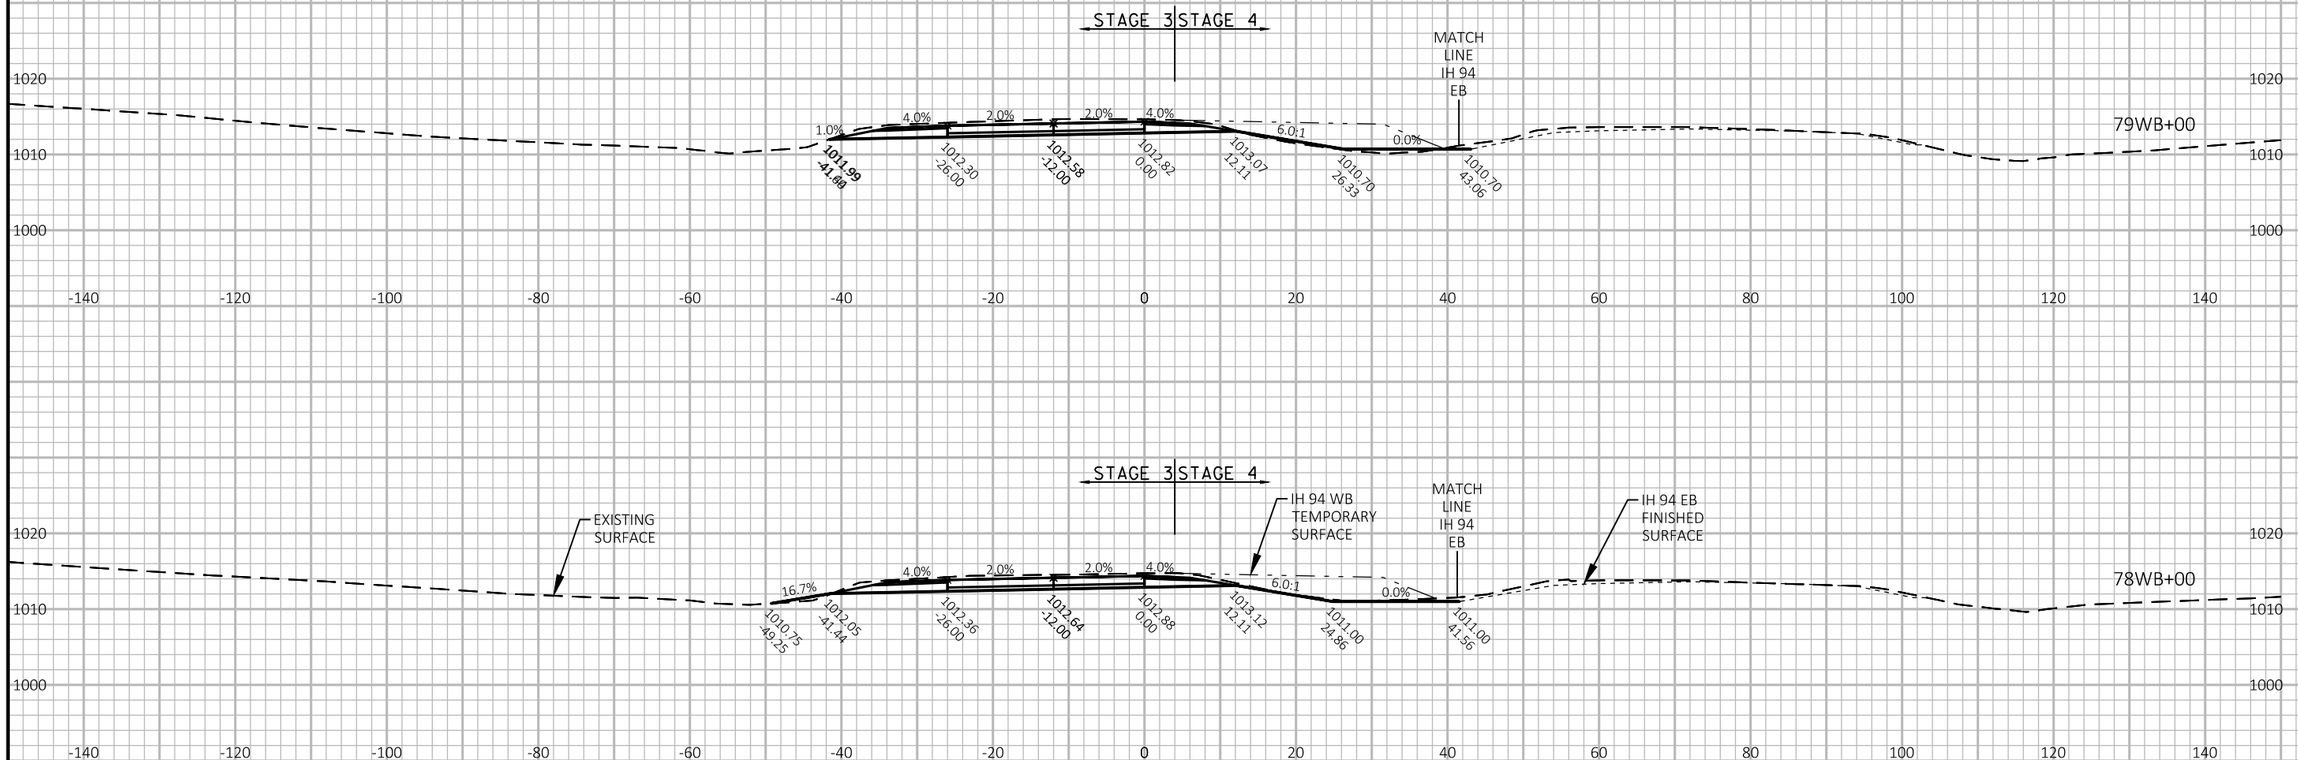

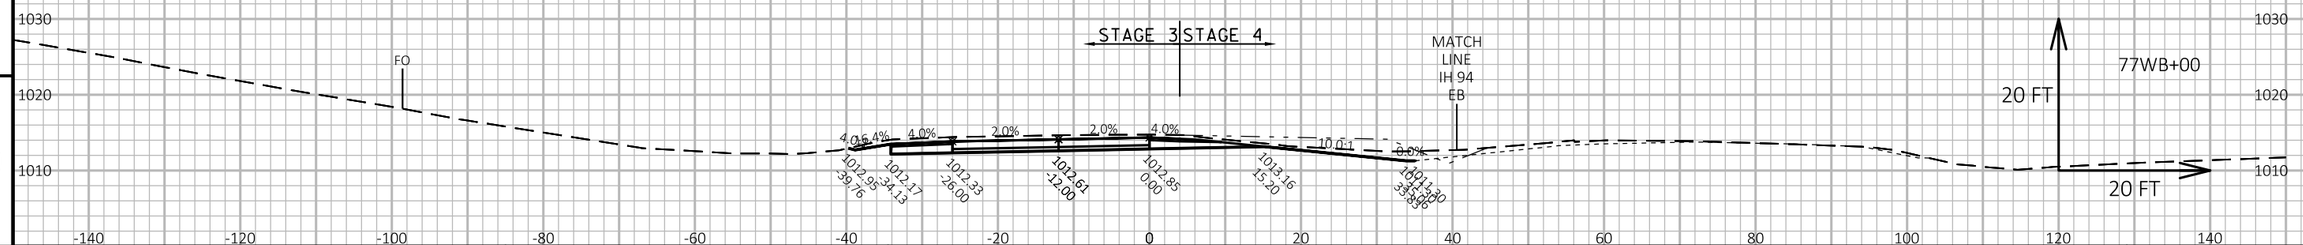

PROJECT NO: 1022-00-79	HWY: IH 94	COUNTY: TREMPEALEAU	CROSS SECTIONS: IH 94 WB STAGE 3-4	SHEET 366	E

FILE NAME : G:\WDOTCO\16048 (2016-2018 DESIGN WO)\16048-006\CIVIL 3D\SHEETSPLAN\CROSS SECTION\090102-XS-94 WB.DWG
LAYOUT NAME - IH 94 WB - (11)

PLOT DATE : 4/25/2018 11:10 AM PLOT BY : KL ENGINEERING PLOT NAME : PLOT SCALE : 1 IN:20 FT HORZ. / 1 IN:20 FT VERT.

WISDOT/CADDS SHEET 49

APPROVED FOR UTILITY RELOCATION May 1, 2018

9

9

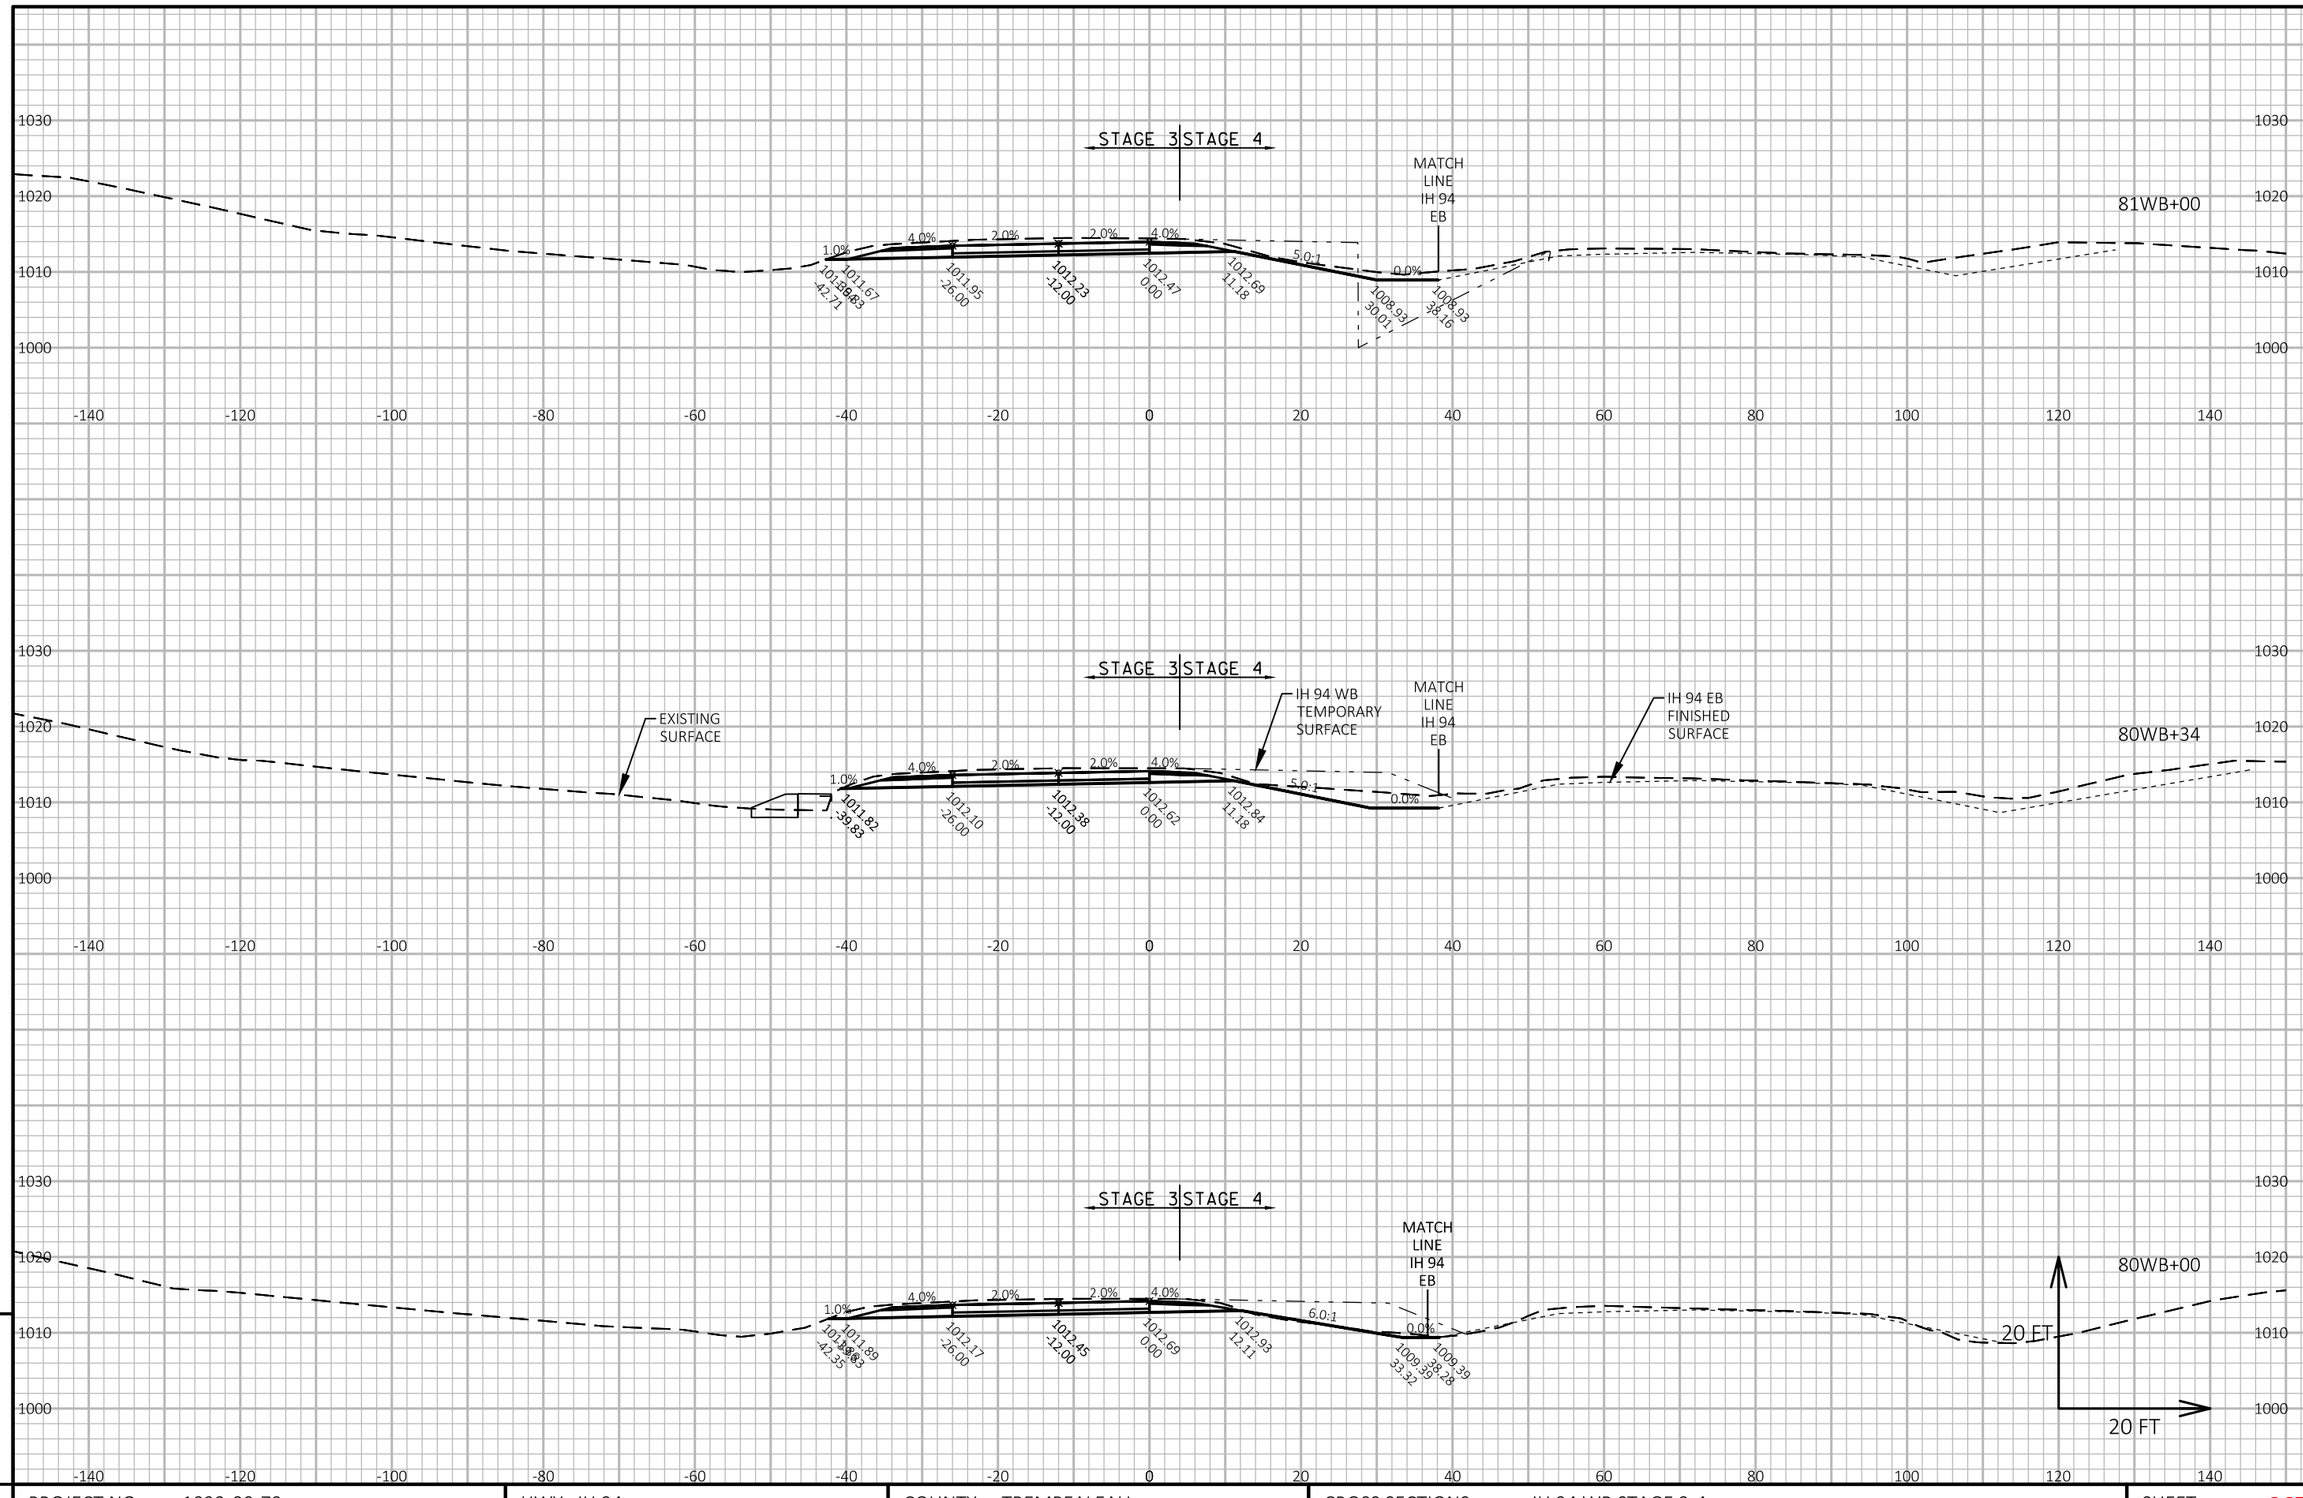

APPROVED FOR UTILITY RELOCATION May 1, 2018

9

9

PROJECT NO: 1022-00-79	HWY: IH 94	COUNTY: TREMPEALEAU	CROSS SECTIONS: IH 94 WB STAGE 3-4	SHEET 367	E

FILE NAME : G:\WDOTCO\16048 (2016-2018 DESIGN WO)\16048-006\CIVIL 3D\SHEETSPLAN\CROSS SECTION\090102-XS-94 WB.DWG
LAYOUT NAME - IH 94 WB - (12)
PLOT DATE : 4/25/2018 11:11 AM
PLOT BY : KL ENGINEERING
PLOT NAME :
PLOT SCALE : 1 IN:20 FT HORZ. / 1 IN:20 FT VERT.
WISDOT/CADDS SHEET 49

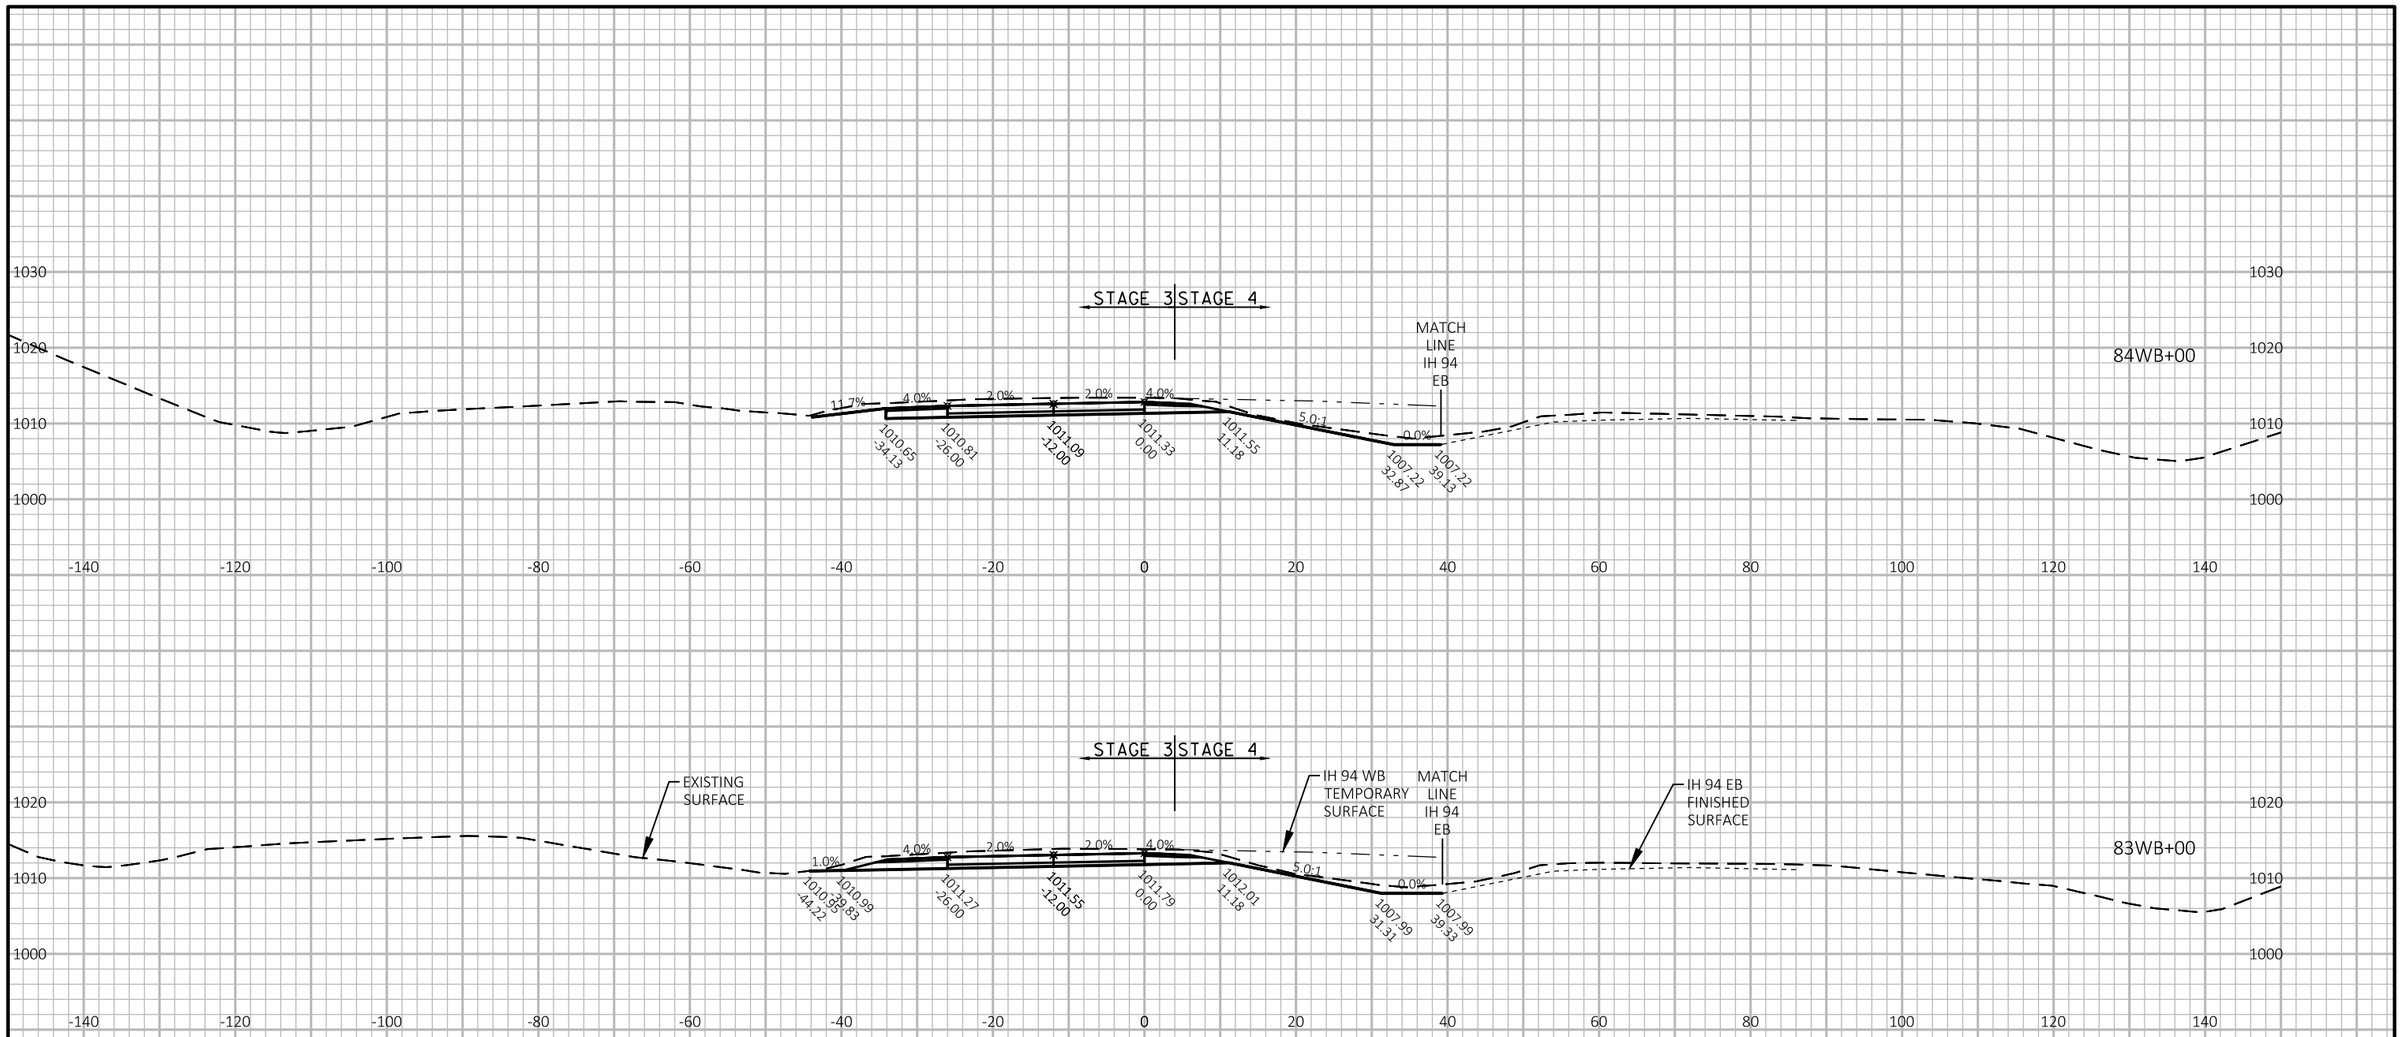

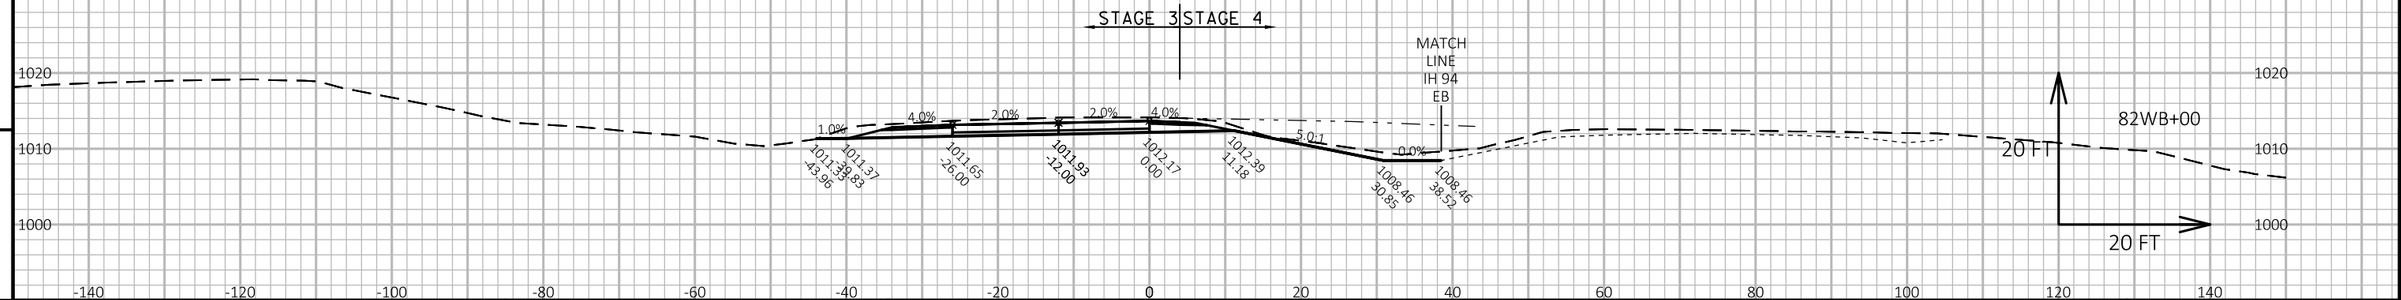

APPROVED FOR UTILITY RELOCATION May 1, 2018

9

9

PROJECT NO: 1022-00-79	HWY: IH 94	COUNTY: TREMPEALEAU	CROSS SECTIONS: IH 94 WB STAGE 3-4	SHEET 368	E

FILE NAME : G:\WDOTCO\16048 (2016-2018 DESIGN WO)\16048-006\CIVIL 3D\SHEETSPLAN\CROSS SECTION\090102-XS-94 WB.DWG
LAYOUT NAME - IH 94 WB - (13)

PLOT DATE : 4/25/2018 11:12 AM PLOT BY : KL ENGINEERING PLOT NAME : PLOT SCALE : 1 IN:20 FT HORZ. / 1 IN:20 FT VERT.

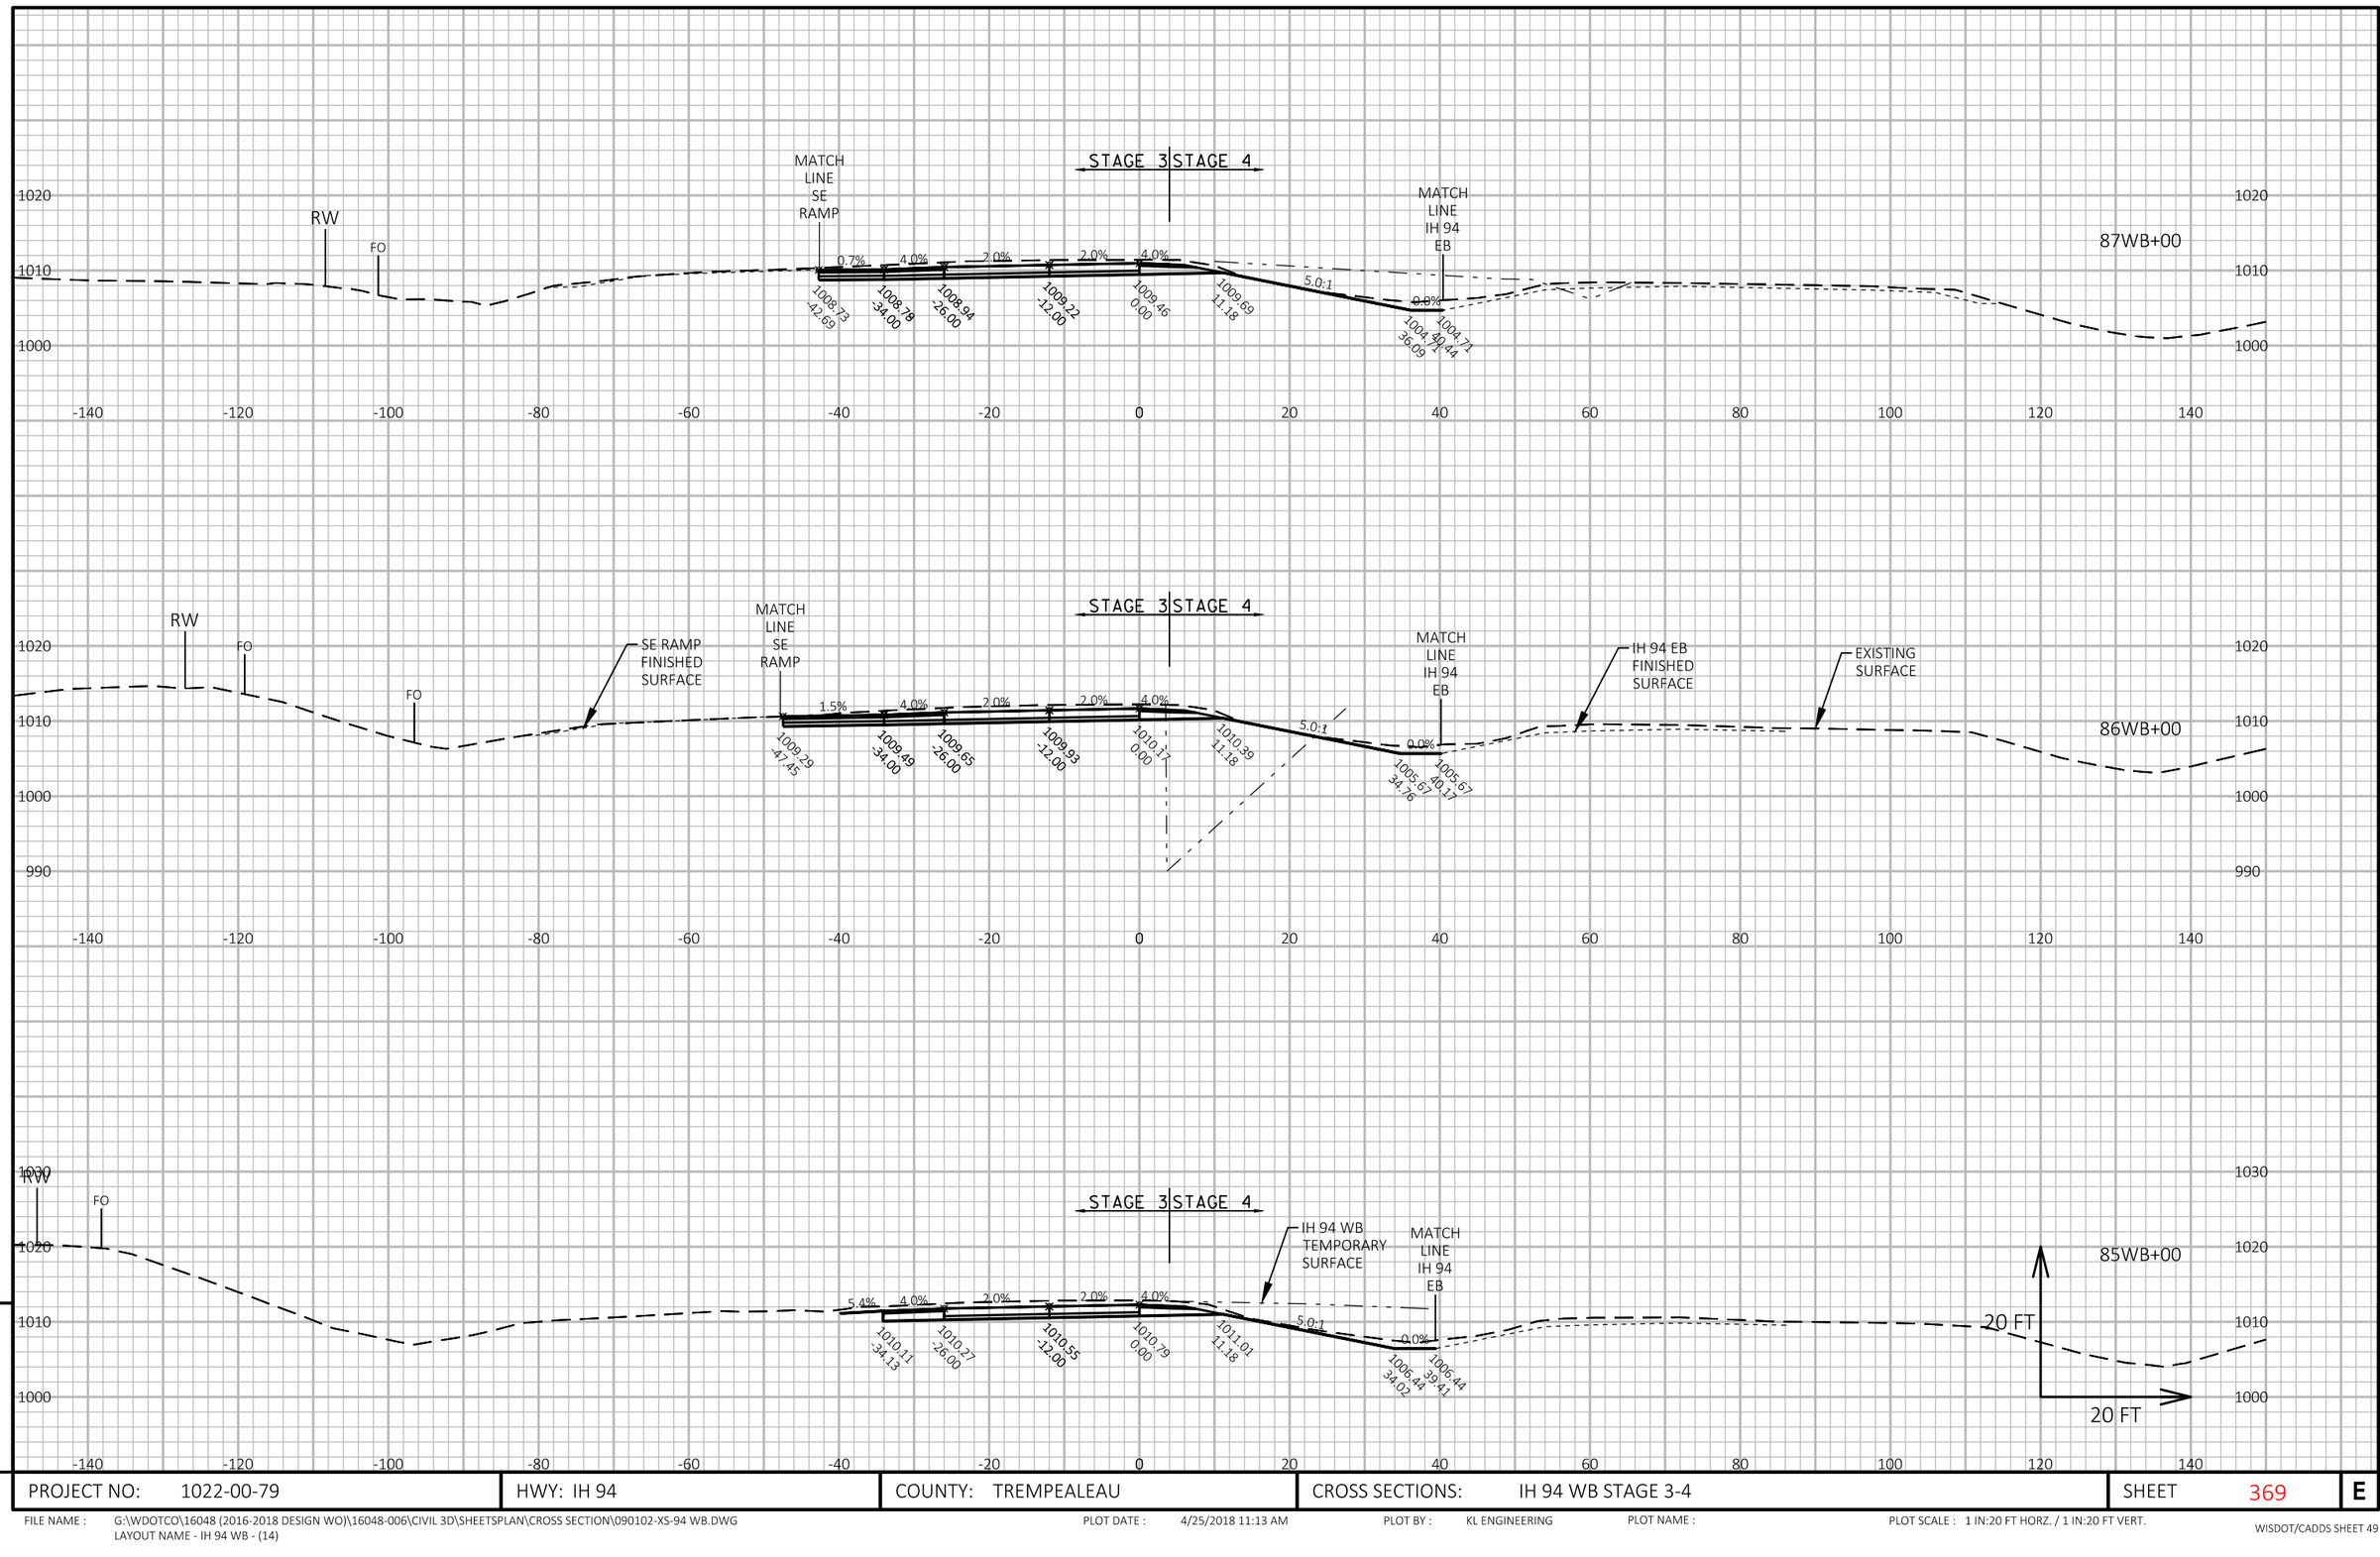

APPROVED FOR UTILITY RELOCATION May 1, 2018

9

9

PROJECT NO: 1022-00-79	HWY: IH 94	COUNTY: TREMPEALEAU	CROSS SECTIONS: IH 94 WB STAGE 3-4	SHEET 369	E

FILE NAME : G:\WDOTCO\16048 (2016-2018 DESIGN WO)\16048-006\CIVIL 3D\SHEETSPLAN\CROSS SECTION\090102-XS-94 WB.DWG
LAYOUT NAME - IH 94 WB - (14)

PLOT DATE : 4/25/2018 11:13 AM PLOT BY : KL ENGINEERING PLOT NAME : PLOT SCALE : 1 IN:20 FT HORZ. / 1 IN:20 FT VERT.

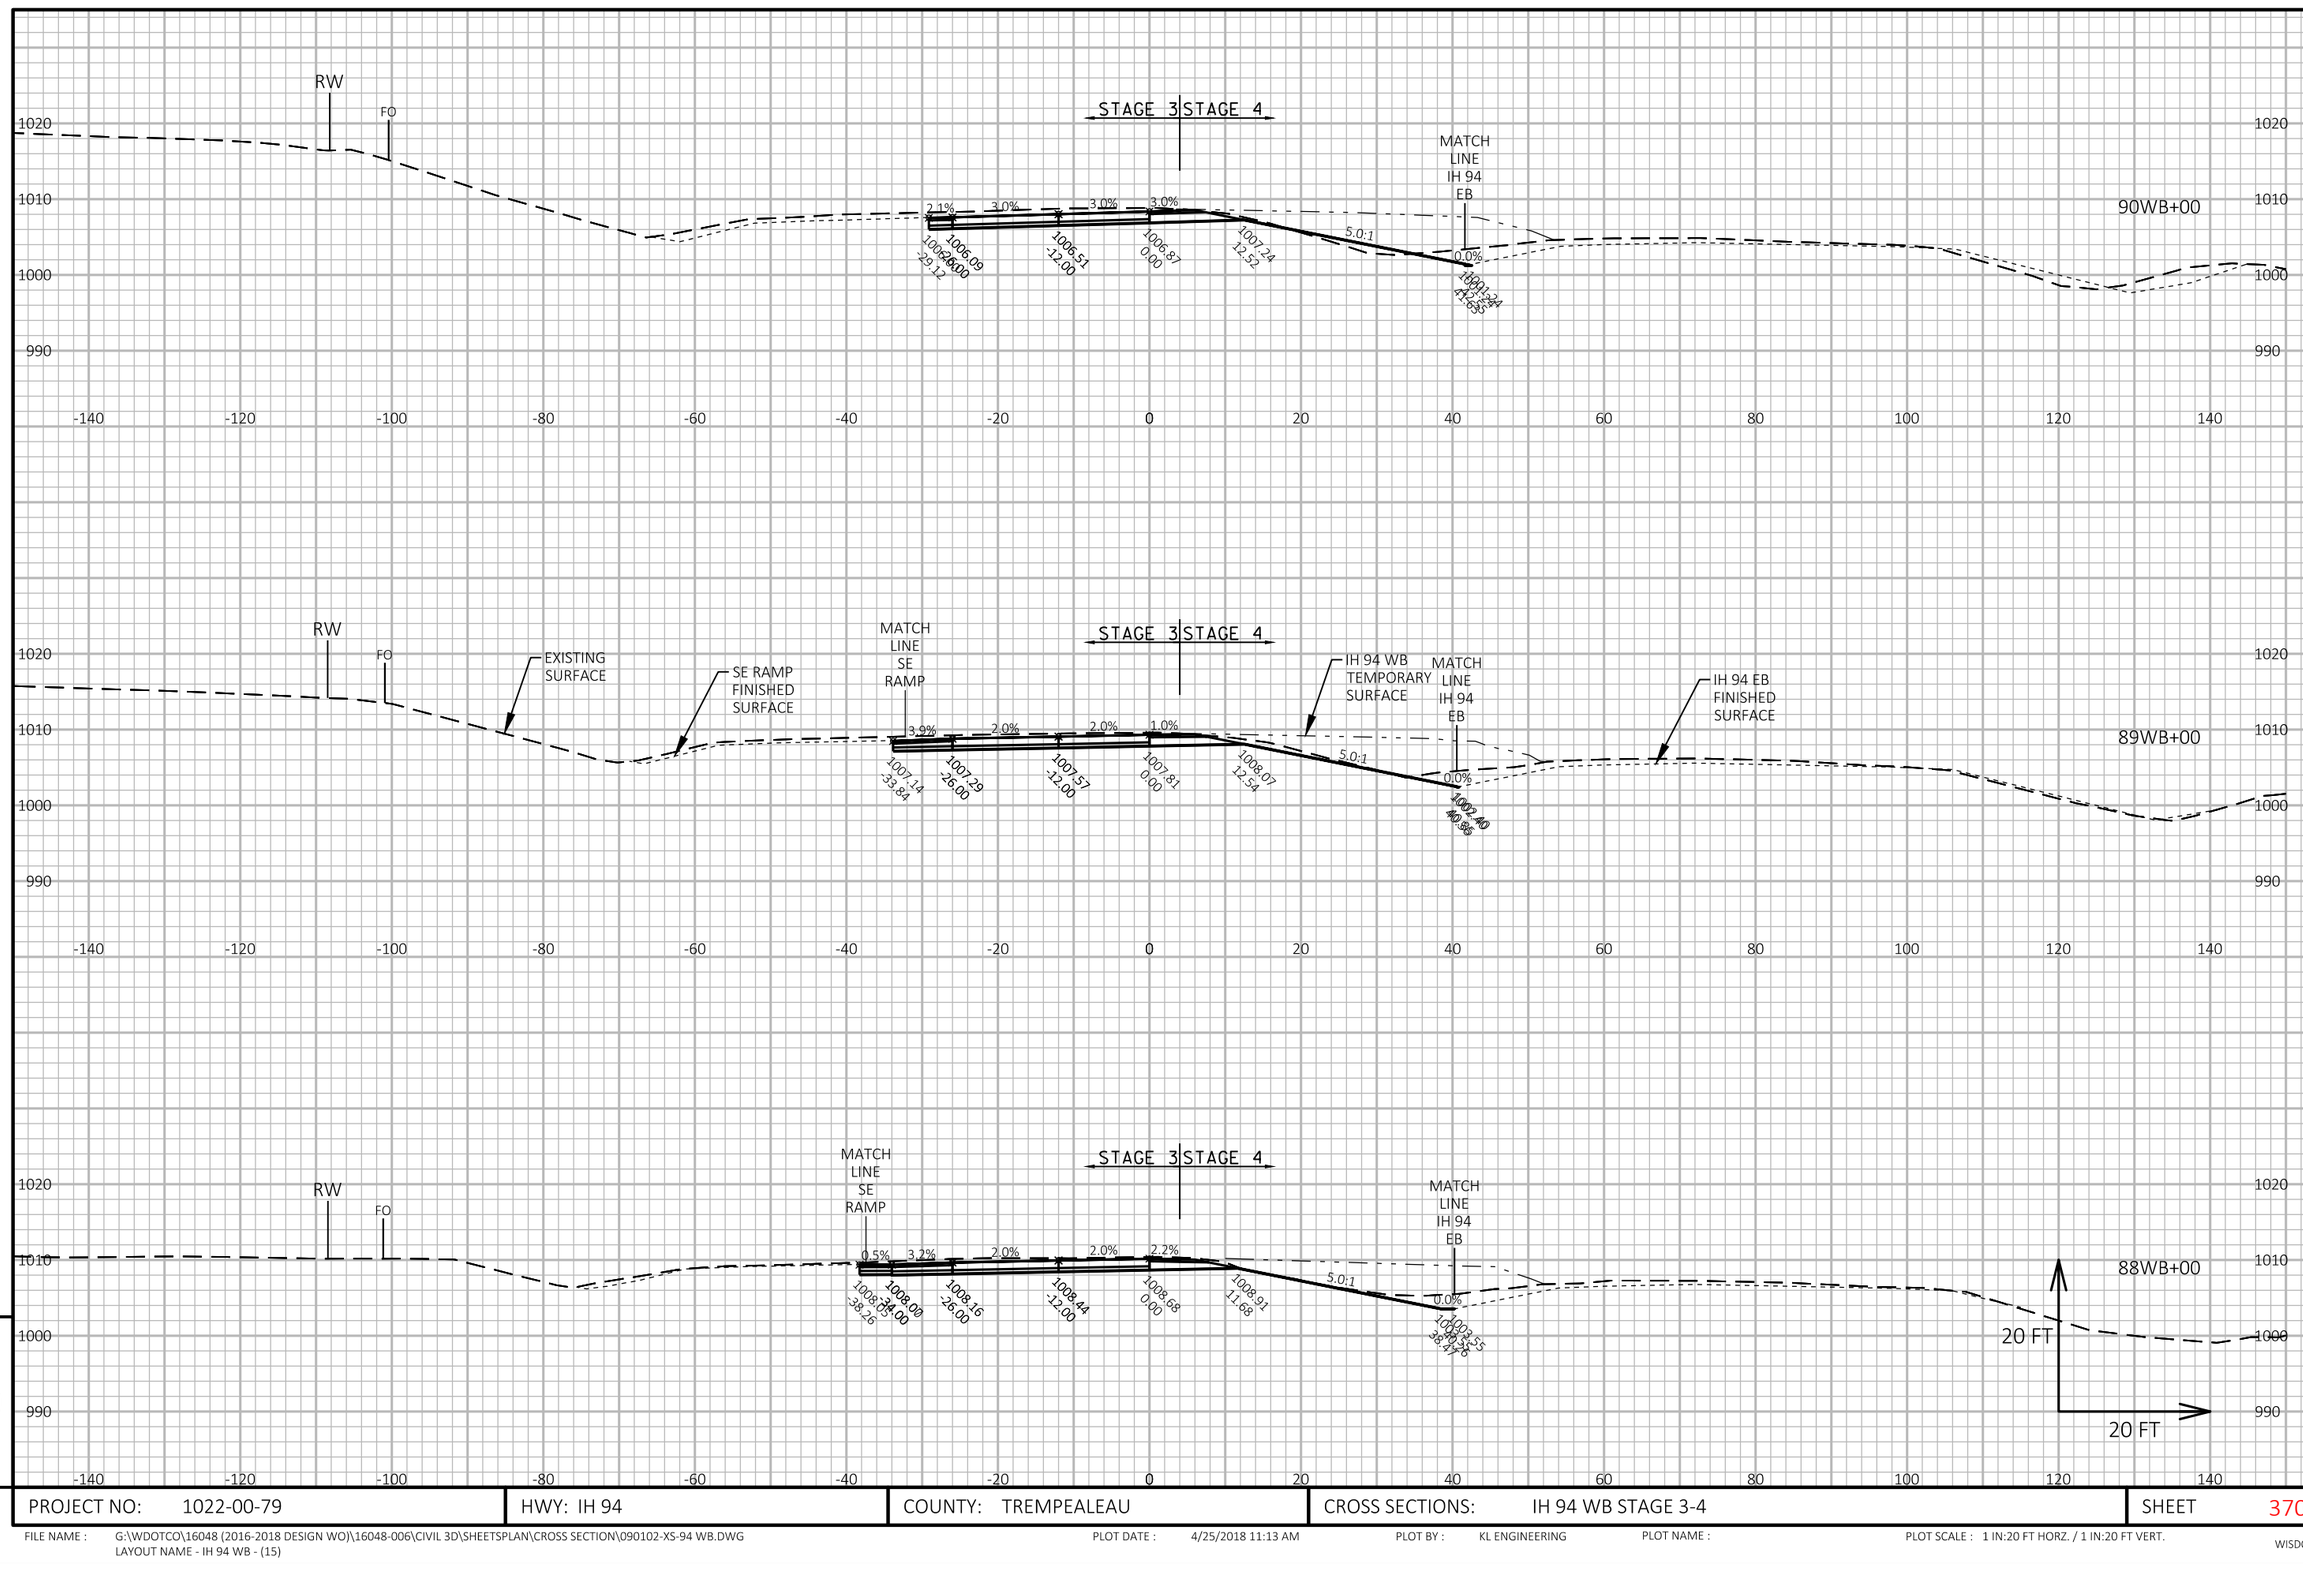

APPROVED FOR UTILITY RELOCATION May 1, 2018

9

9

PROJECT NO: 1022-00-79	HWY: IH 94	COUNTY: TREMPEALEAU	CROSS SECTIONS: IH 94 WB STAGE 3-4	SHEET 370	E

FILE NAME : G:\WDOTCO\16048 (2016-2018 DESIGN WO)\16048-006\CIVIL 3D\SHEETSPLAN\CROSS SECTION\090102-XS-94 WB.DWG
LAYOUT NAME - IH 94 WB - (15)

PLOT DATE : 4/25/2018 11:13 AM PLOT BY : KL ENGINEERING PLOT NAME : PLOT SCALE : 1 IN:20 FT HORZ. / 1 IN:20 FT VERT.

APPROVED FOR UTILITY RELOCATION May 1, 2018

9

9

PROJECT NO: 1022-00-79	HWY: IH 94	COUNTY: TREMPEALEAU	CROSS SECTIONS: IH 94 WB STAGE 3-4	SHEET 371	E

FILE NAME : G:\WDOTCO\16048 (2016-2018 DESIGN WO)\16048-006\CIVIL 3D\SHEETSPLAN\CROSS SECTION\090102-XS-94 WB.DWG
LAYOUT NAME - IH 94 WB - (16)

PLOT DATE : 4/25/2018 11:14 AM PLOT BY : KL ENGINEERING PLOT NAME : PLOT SCALE : 1 IN:20 FT HORZ. / 1 IN:20 FT VERT.

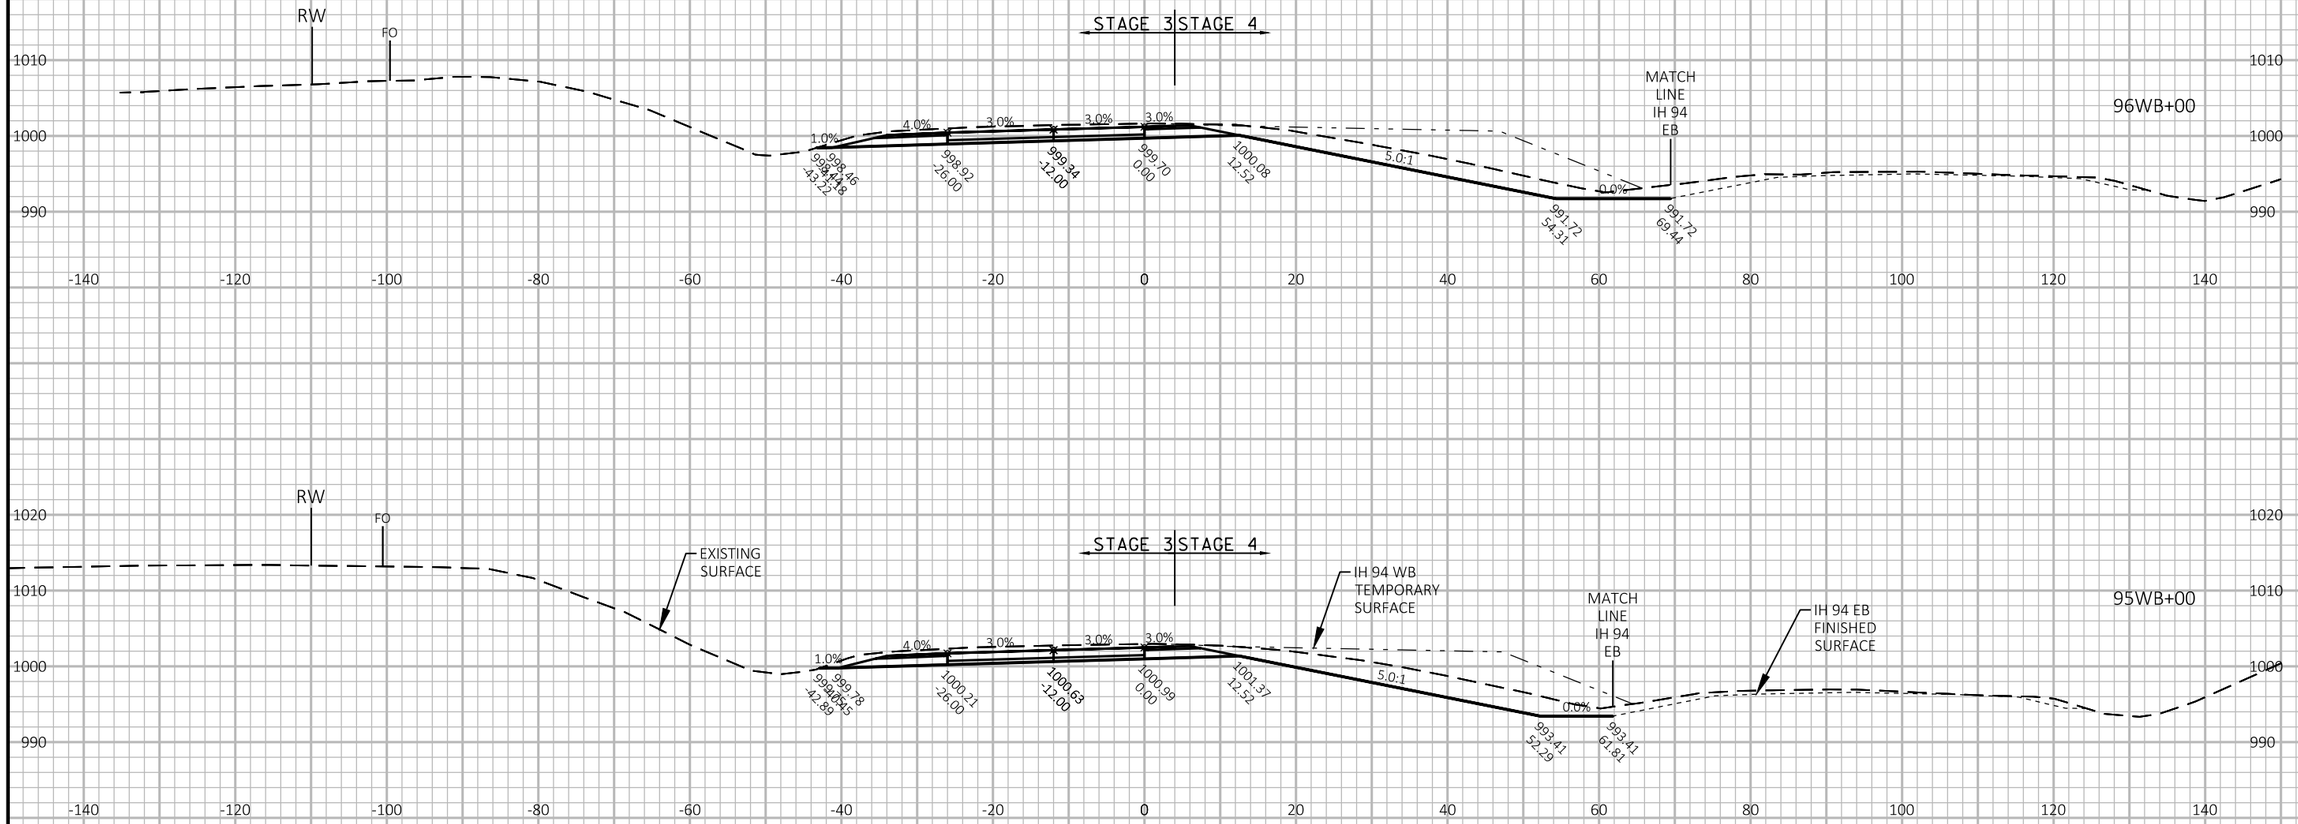

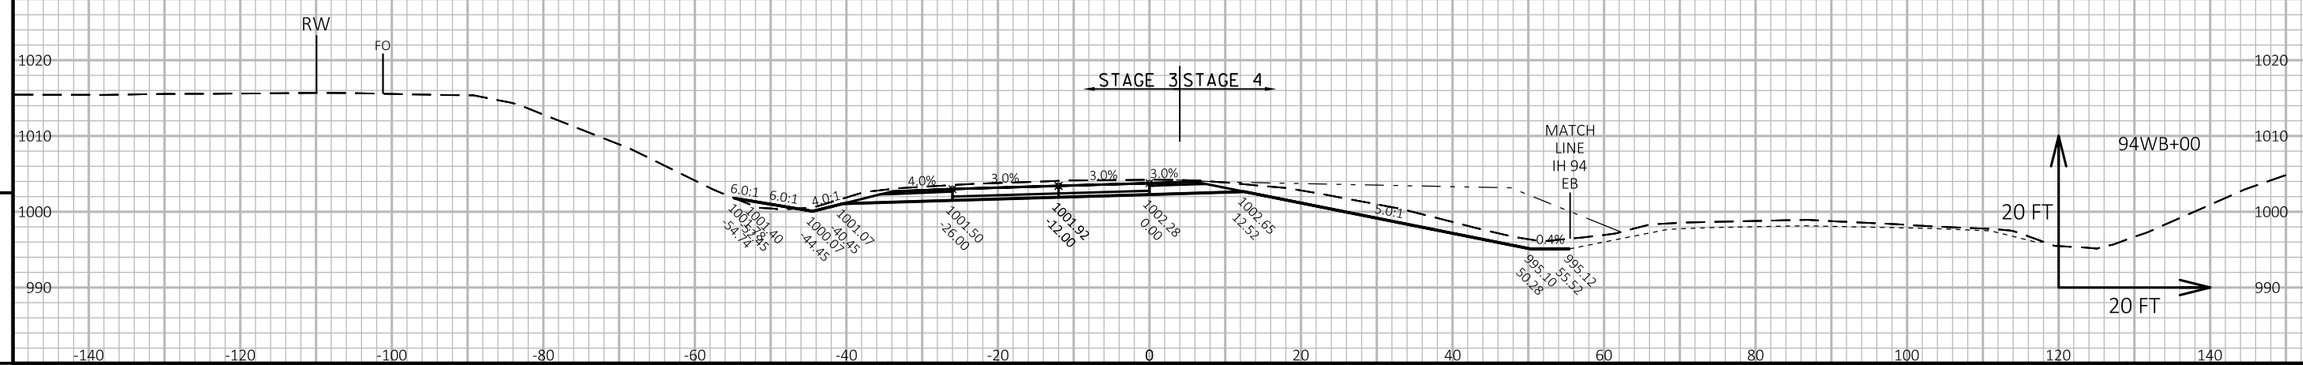

APPROVED FOR UTILITY RELOCATION May 1, 2018

9

9

PROJECT NO: 1022-00-79	HWY: IH 94	COUNTY: TREMPEALEAU	CROSS SECTIONS: IH 94 WB STAGE 3-4	SHEET 372	E

FILE NAME : G:\WDOTCO\16048 (2016-2018 DESIGN WO)\16048-006\CIVIL 3D\SHEETSPLAN\CROSS SECTION\090102-XS-94 WB.DWG
LAYOUT NAME - IH 94 WB - (17)

PLOT DATE : 4/25/2018 11:15 AM PLOT BY : KL ENGINEERING PLOT NAME : PLOT SCALE : 1 IN:20 FT HORZ. / 1 IN:20 FT VERT.

WISDOT/CADDS SHEET 49

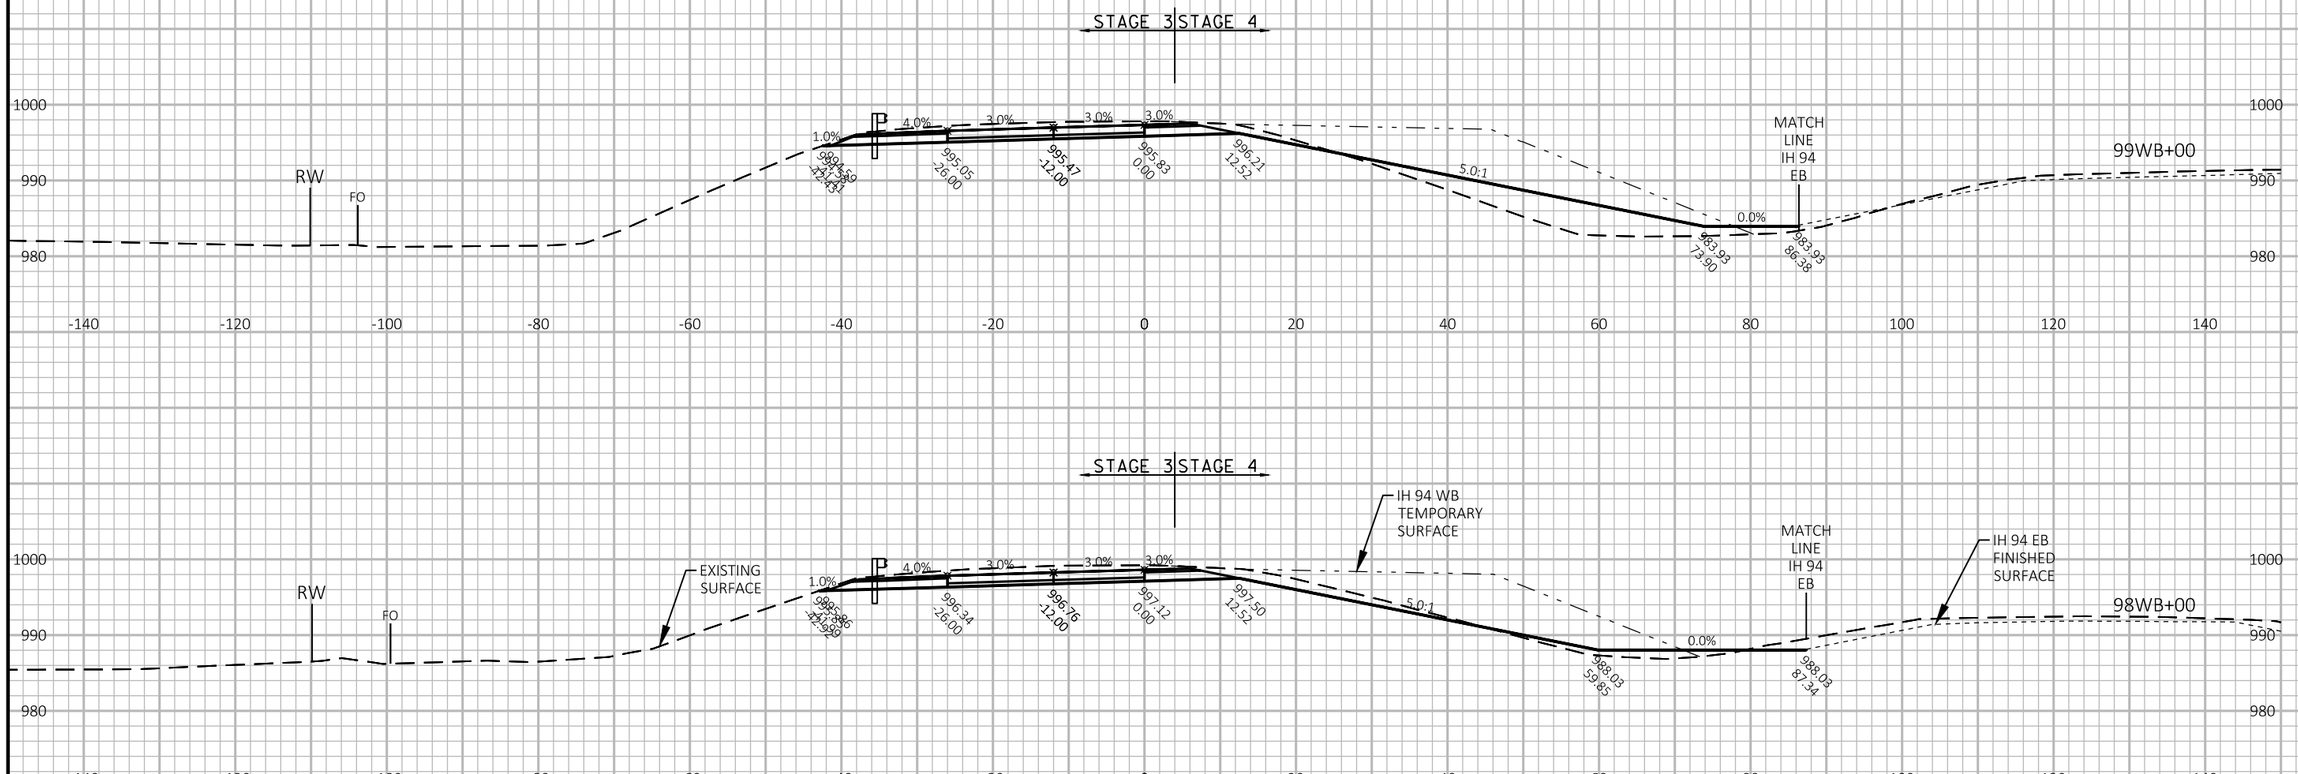

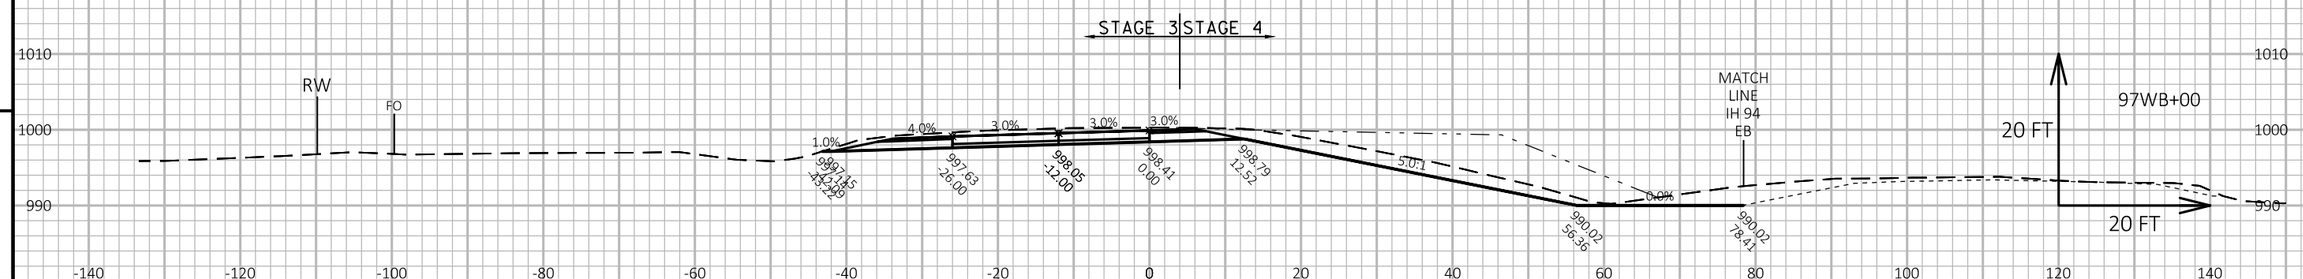

APPROVED FOR UTILITY RELOCATION May 1, 2018

9

9

PROJECT NO: 1022-00-79	HWY: IH 94	COUNTY: TREMPEALEAU	CROSS SECTIONS: IH 94 WB STAGE 3-4	SHEET 373	E

FILE NAME : G:\WDOTCO\16048 (2016-2018 DESIGN WO)\16048-006\CIVIL 3D\SHEETSPLAN\CROSS SECTION\090102-XS-94 WB.DWG
LAYOUT NAME - IH 94 WB - (18)

PLOT DATE : 4/25/2018 11:16 AM PLOT BY : KL ENGINEERING PLOT NAME : PLOT SCALE : 1 IN:20 FT HORZ. / 1 IN:20 FT VERT.

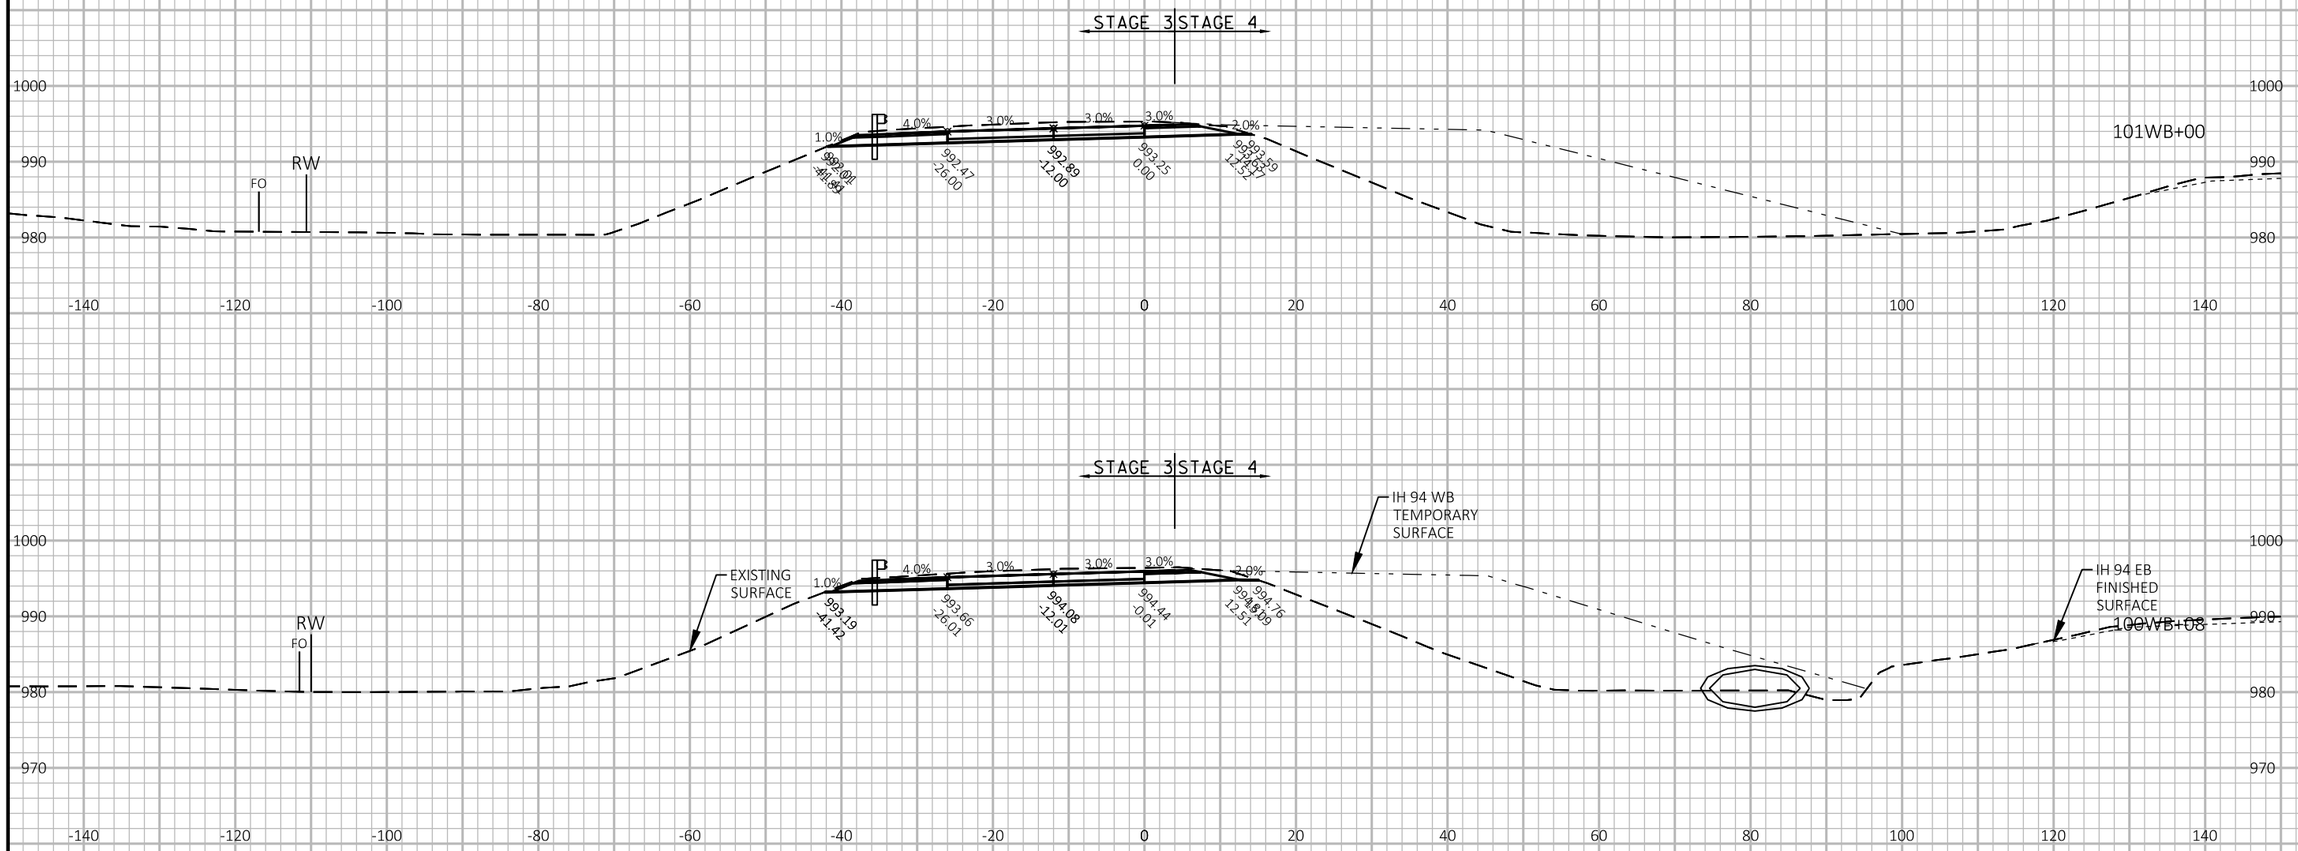

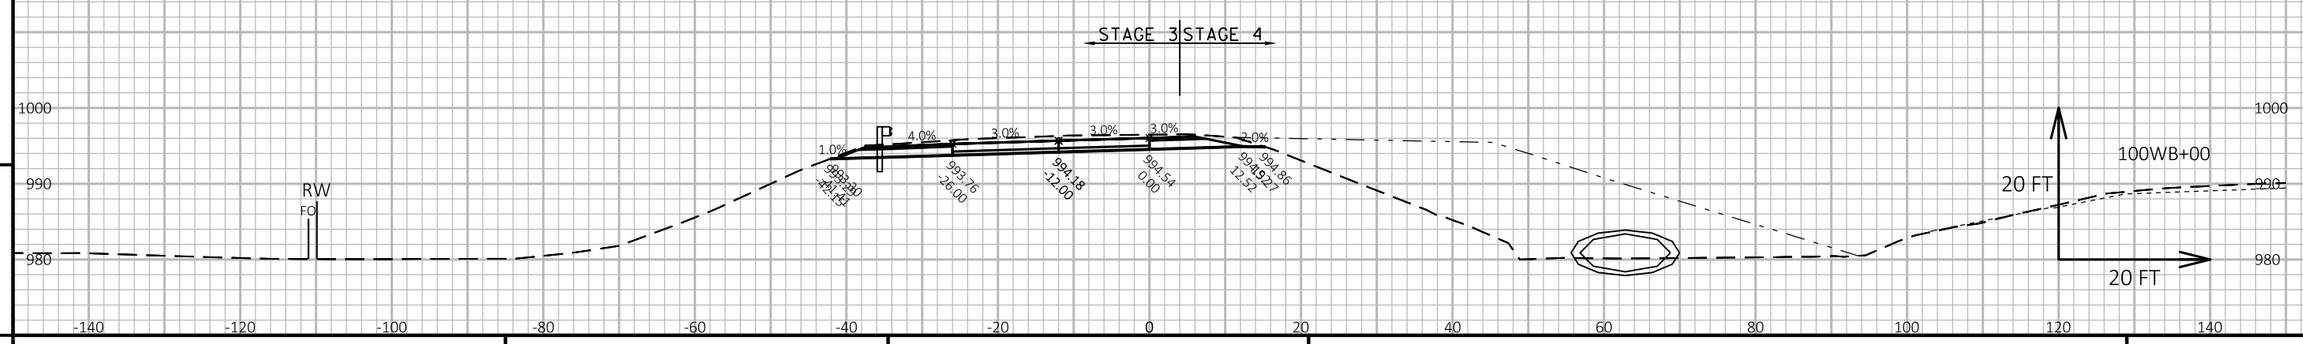

APPROVED FOR UTILITY RELOCATION May 1, 2018

9

9

PROJECT NO: 1022-00-79	HWY: IH 94	COUNTY: TREMPEALEAU	CROSS SECTIONS: IH 94 WB STAGE 3-4	SHEET 374	E

FILE NAME : G:\WDOTCO\16048 (2016-2018 DESIGN WO)\16048-006\CIVIL 3D\SHEETSPLAN\CROSS SECTION\090102-XS-94 WB.DWG
LAYOUT NAME - IH 94 WB - (19)

PLOT DATE : 4/25/2018 11:17 AM PLOT BY : KL ENGINEERING PLOT NAME : PLOT SCALE : 1 IN:20 FT HORZ. / 1 IN:20 FT VERT.

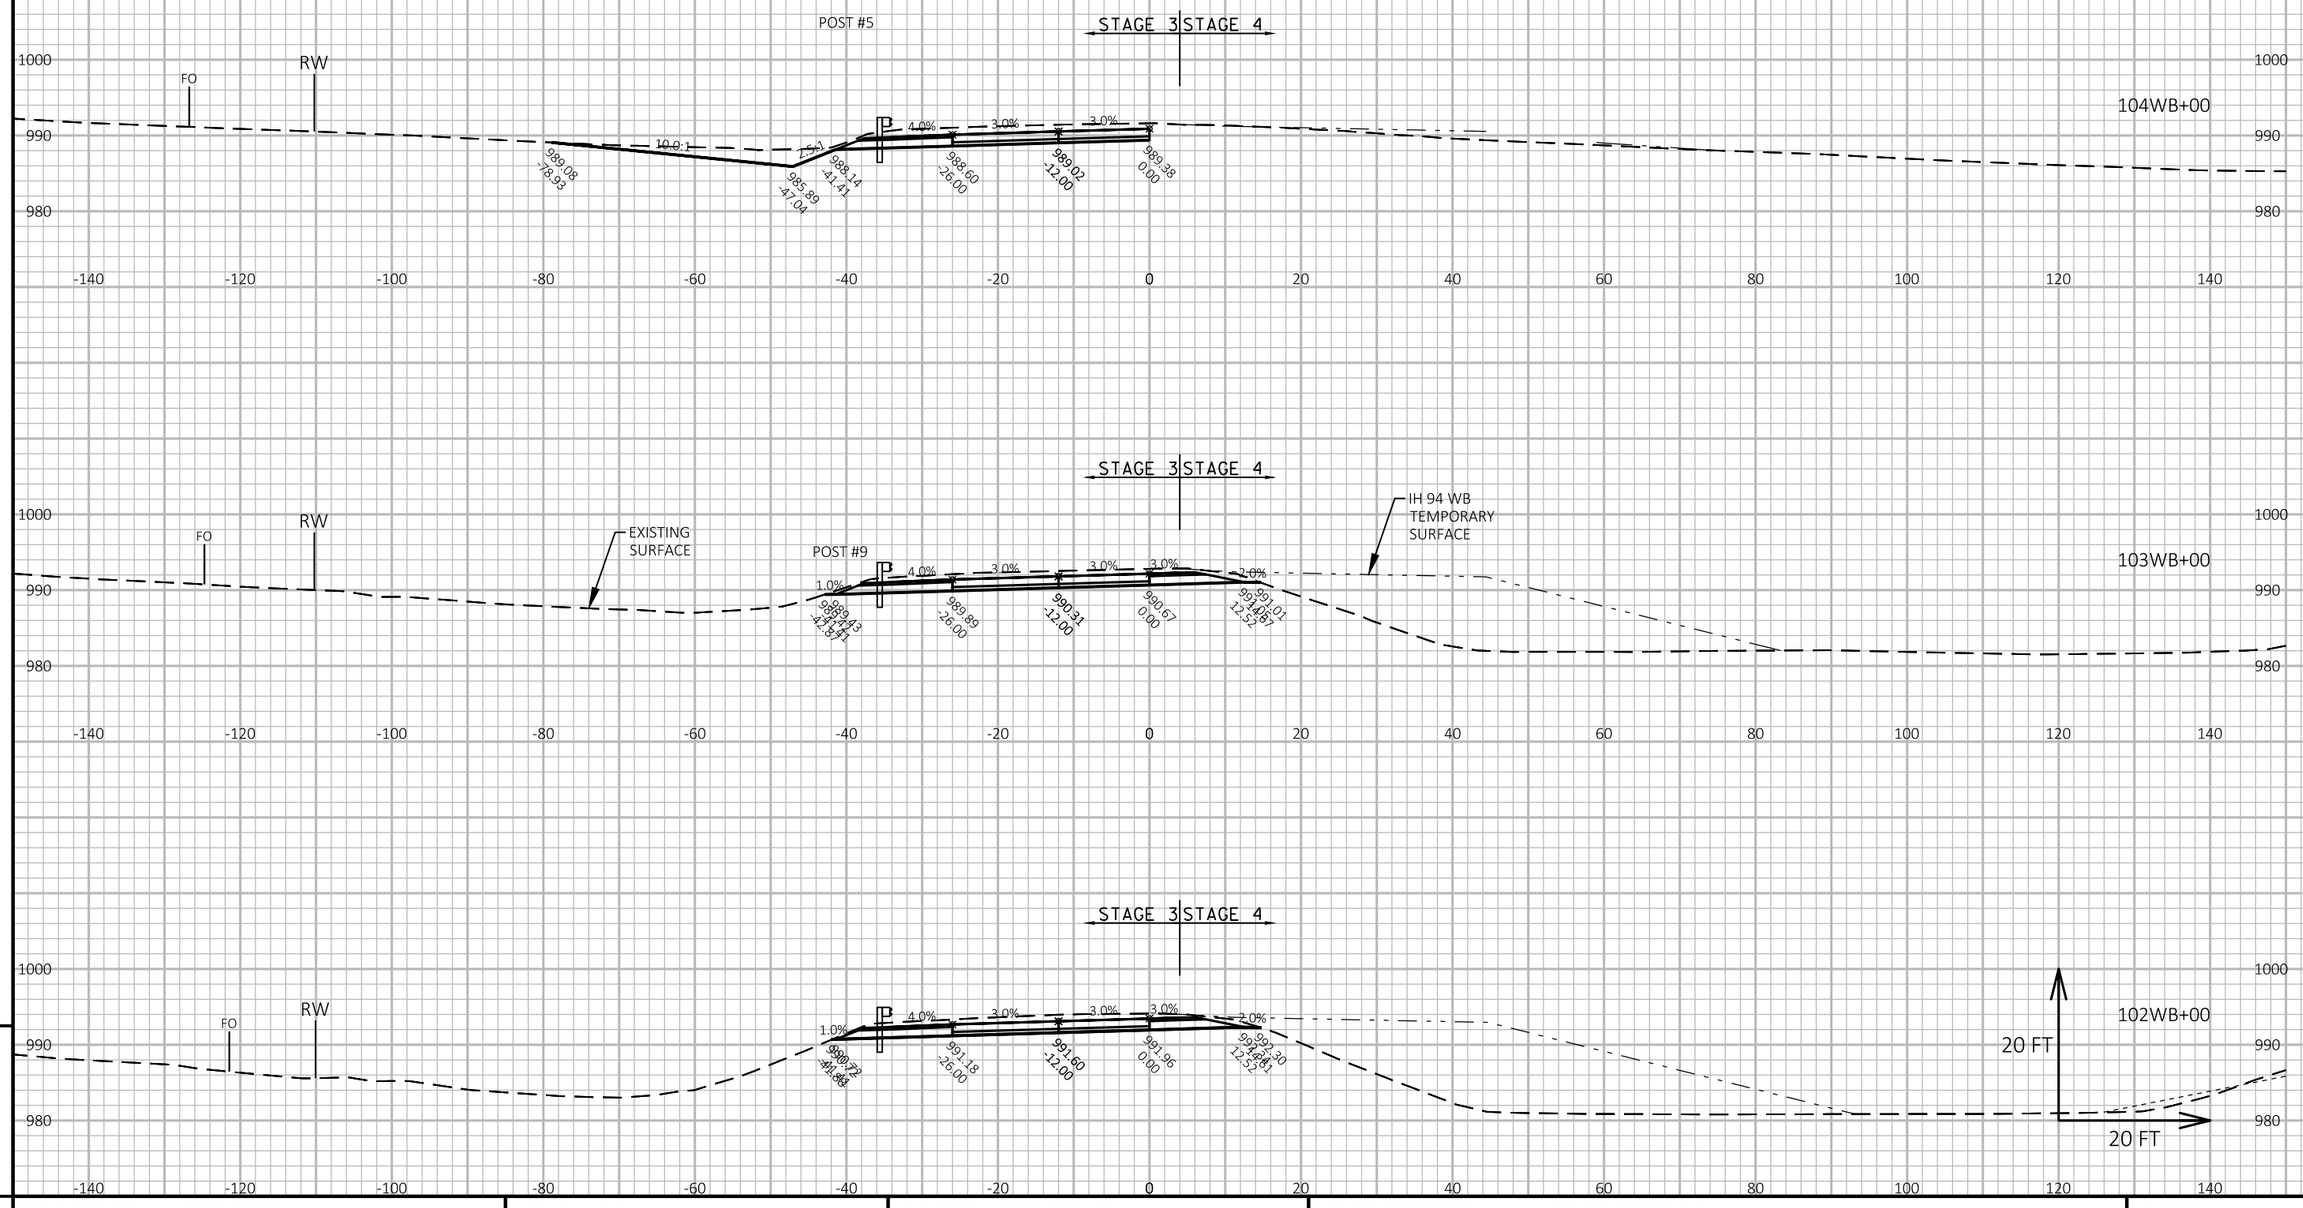

APPROVED FOR UTILITY RELOCATION May 1, 2018

PROJECT NO: 1022-00-79	HWY: IH 94	COUNTY: TREMPEALEAU	CROSS SECTIONS: IH 94 WB STAGE 3-4	SHEET 375	E

FILE NAME : G:\WDOTCO\16048 (2016-2018 DESIGN WO)\16048-006\CIVIL 3D\SHEETSPLAN\CROSS SECTION\090102-XS-94 WB.DWG
LAYOUT NAME - IH 94 WB - (20)

PLOT DATE : 4/25/2018 11:18 AM PLOT BY : KL ENGINEERING PLOT NAME : PLOT SCALE : 1 IN:20 FT HORZ. / 1 IN:20 FT VERT.

WISDOT/CADDS SHEET 49

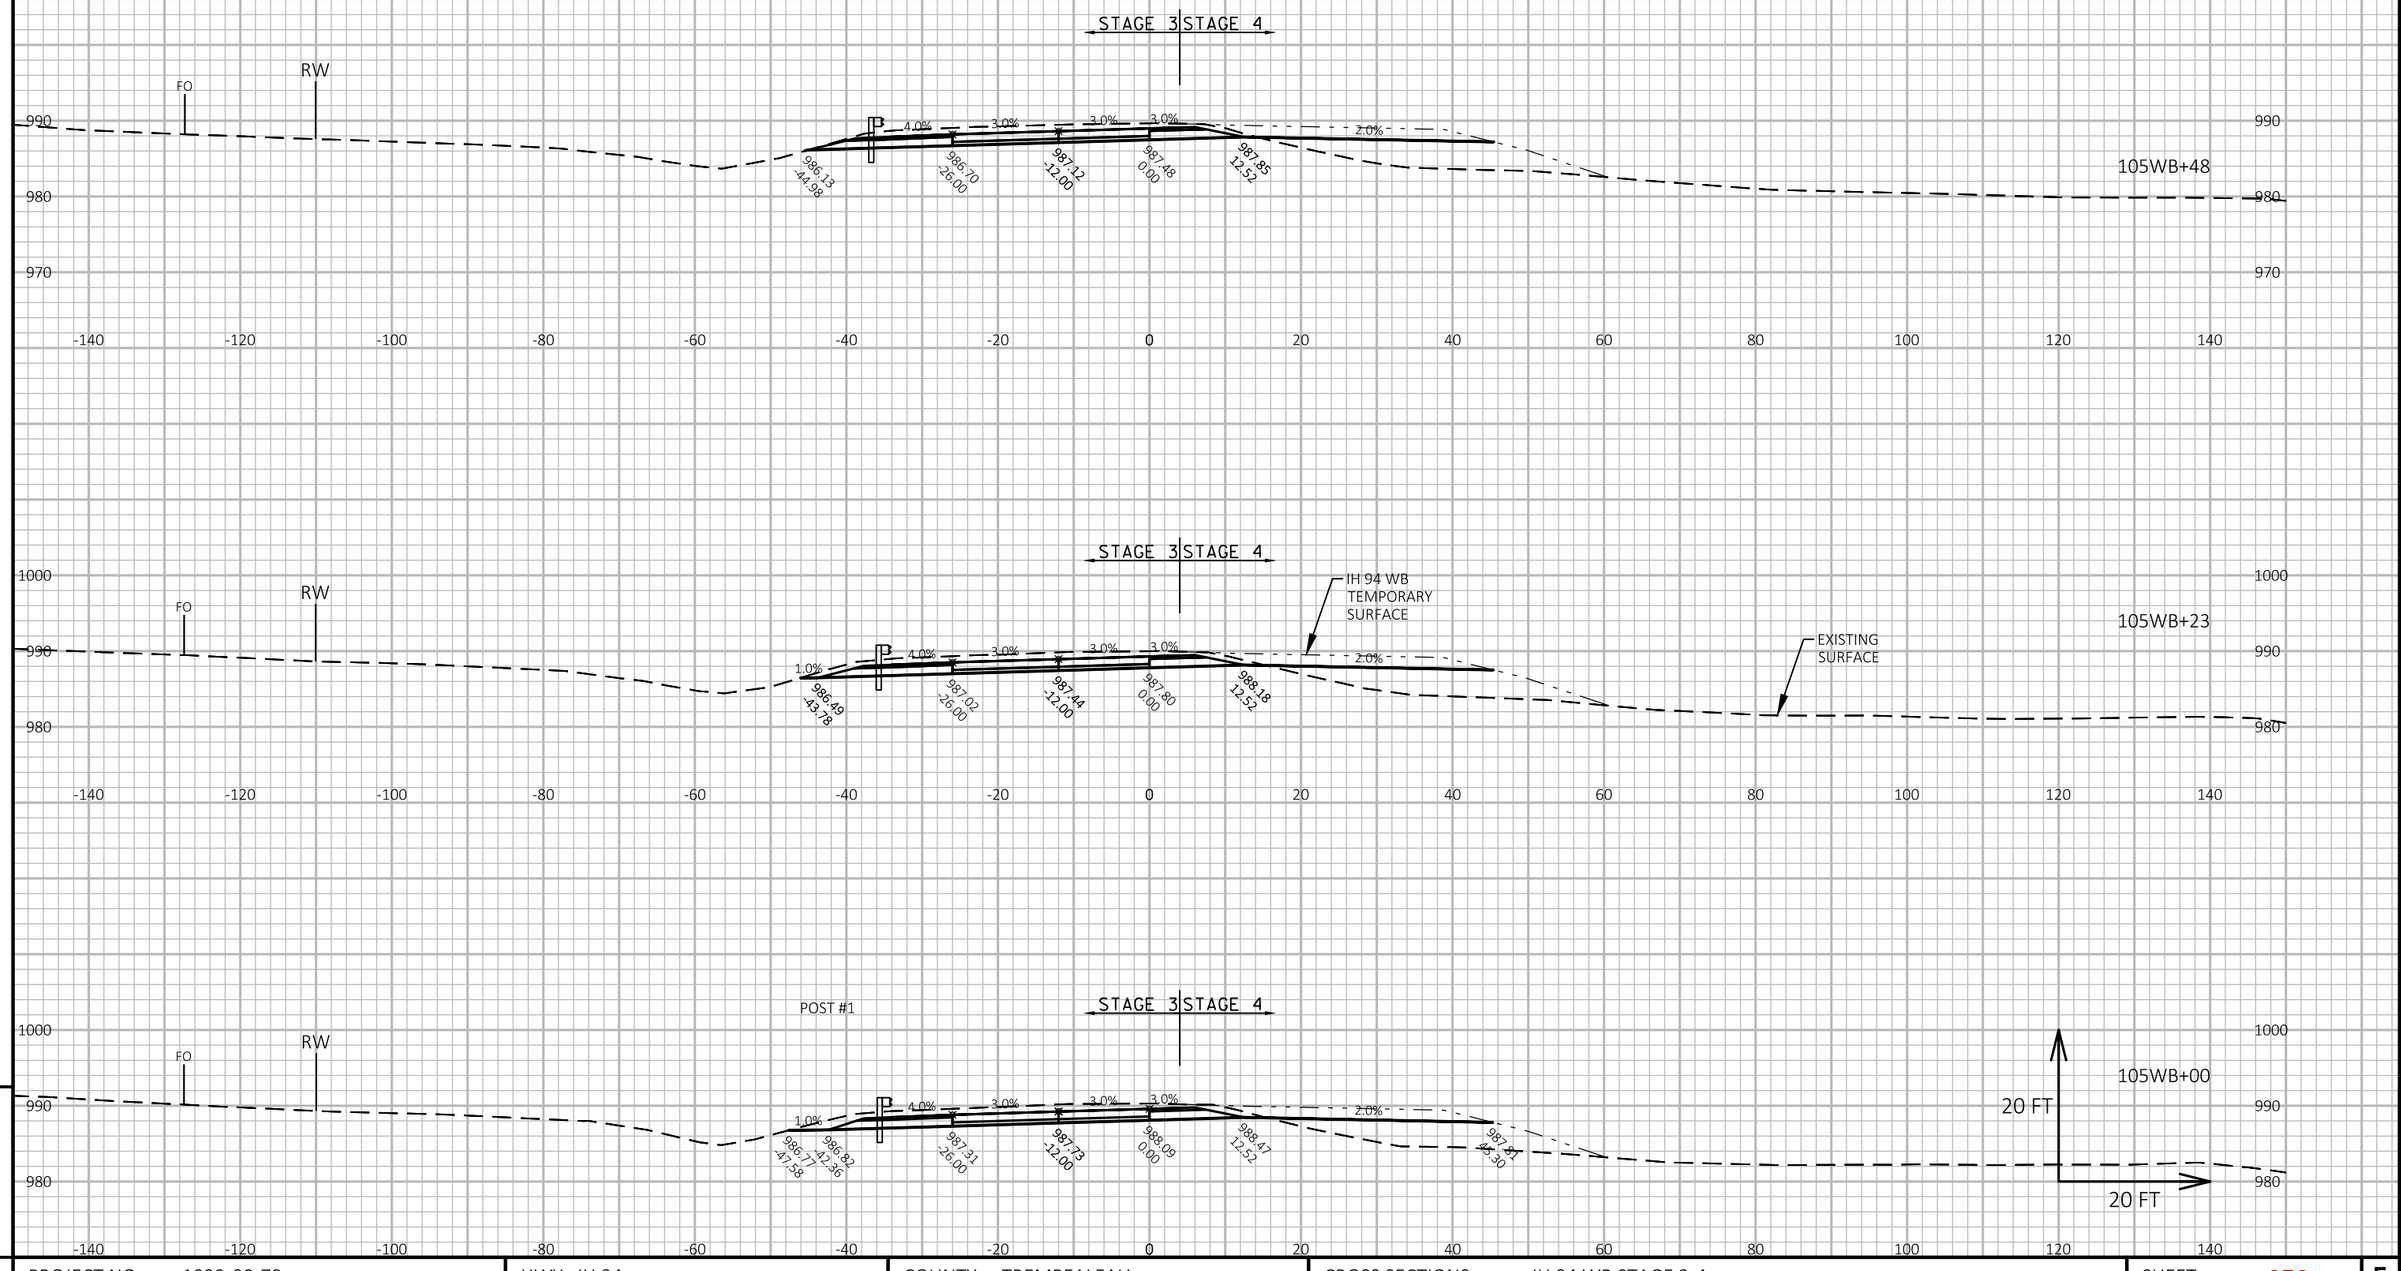

APPROVED FOR UTILITY RELOCATION May 1, 2018

9

9

PROJECT NO: 1022-00-79	HWY: IH 94	COUNTY: TREMPEALEAU	CROSS SECTIONS: IH 94 WB STAGE 3-4	SHEET 376	E

FILE NAME : G:\WDOTCO\16048 (2016-2018 DESIGN WO)\16048-006\CIVIL 3D\SHEETSPLAN\CROSS SECTION\090102-XS-94 WB.DWG
LAYOUT NAME - IH 94 WB - (21)

PLOT DATE : 4/25/2018 11:18 AM PLOT BY : KL ENGINEERING PLOT NAME : PLOT SCALE : 1 IN:20 FT HORZ. / 1 IN:20 FT VERT.

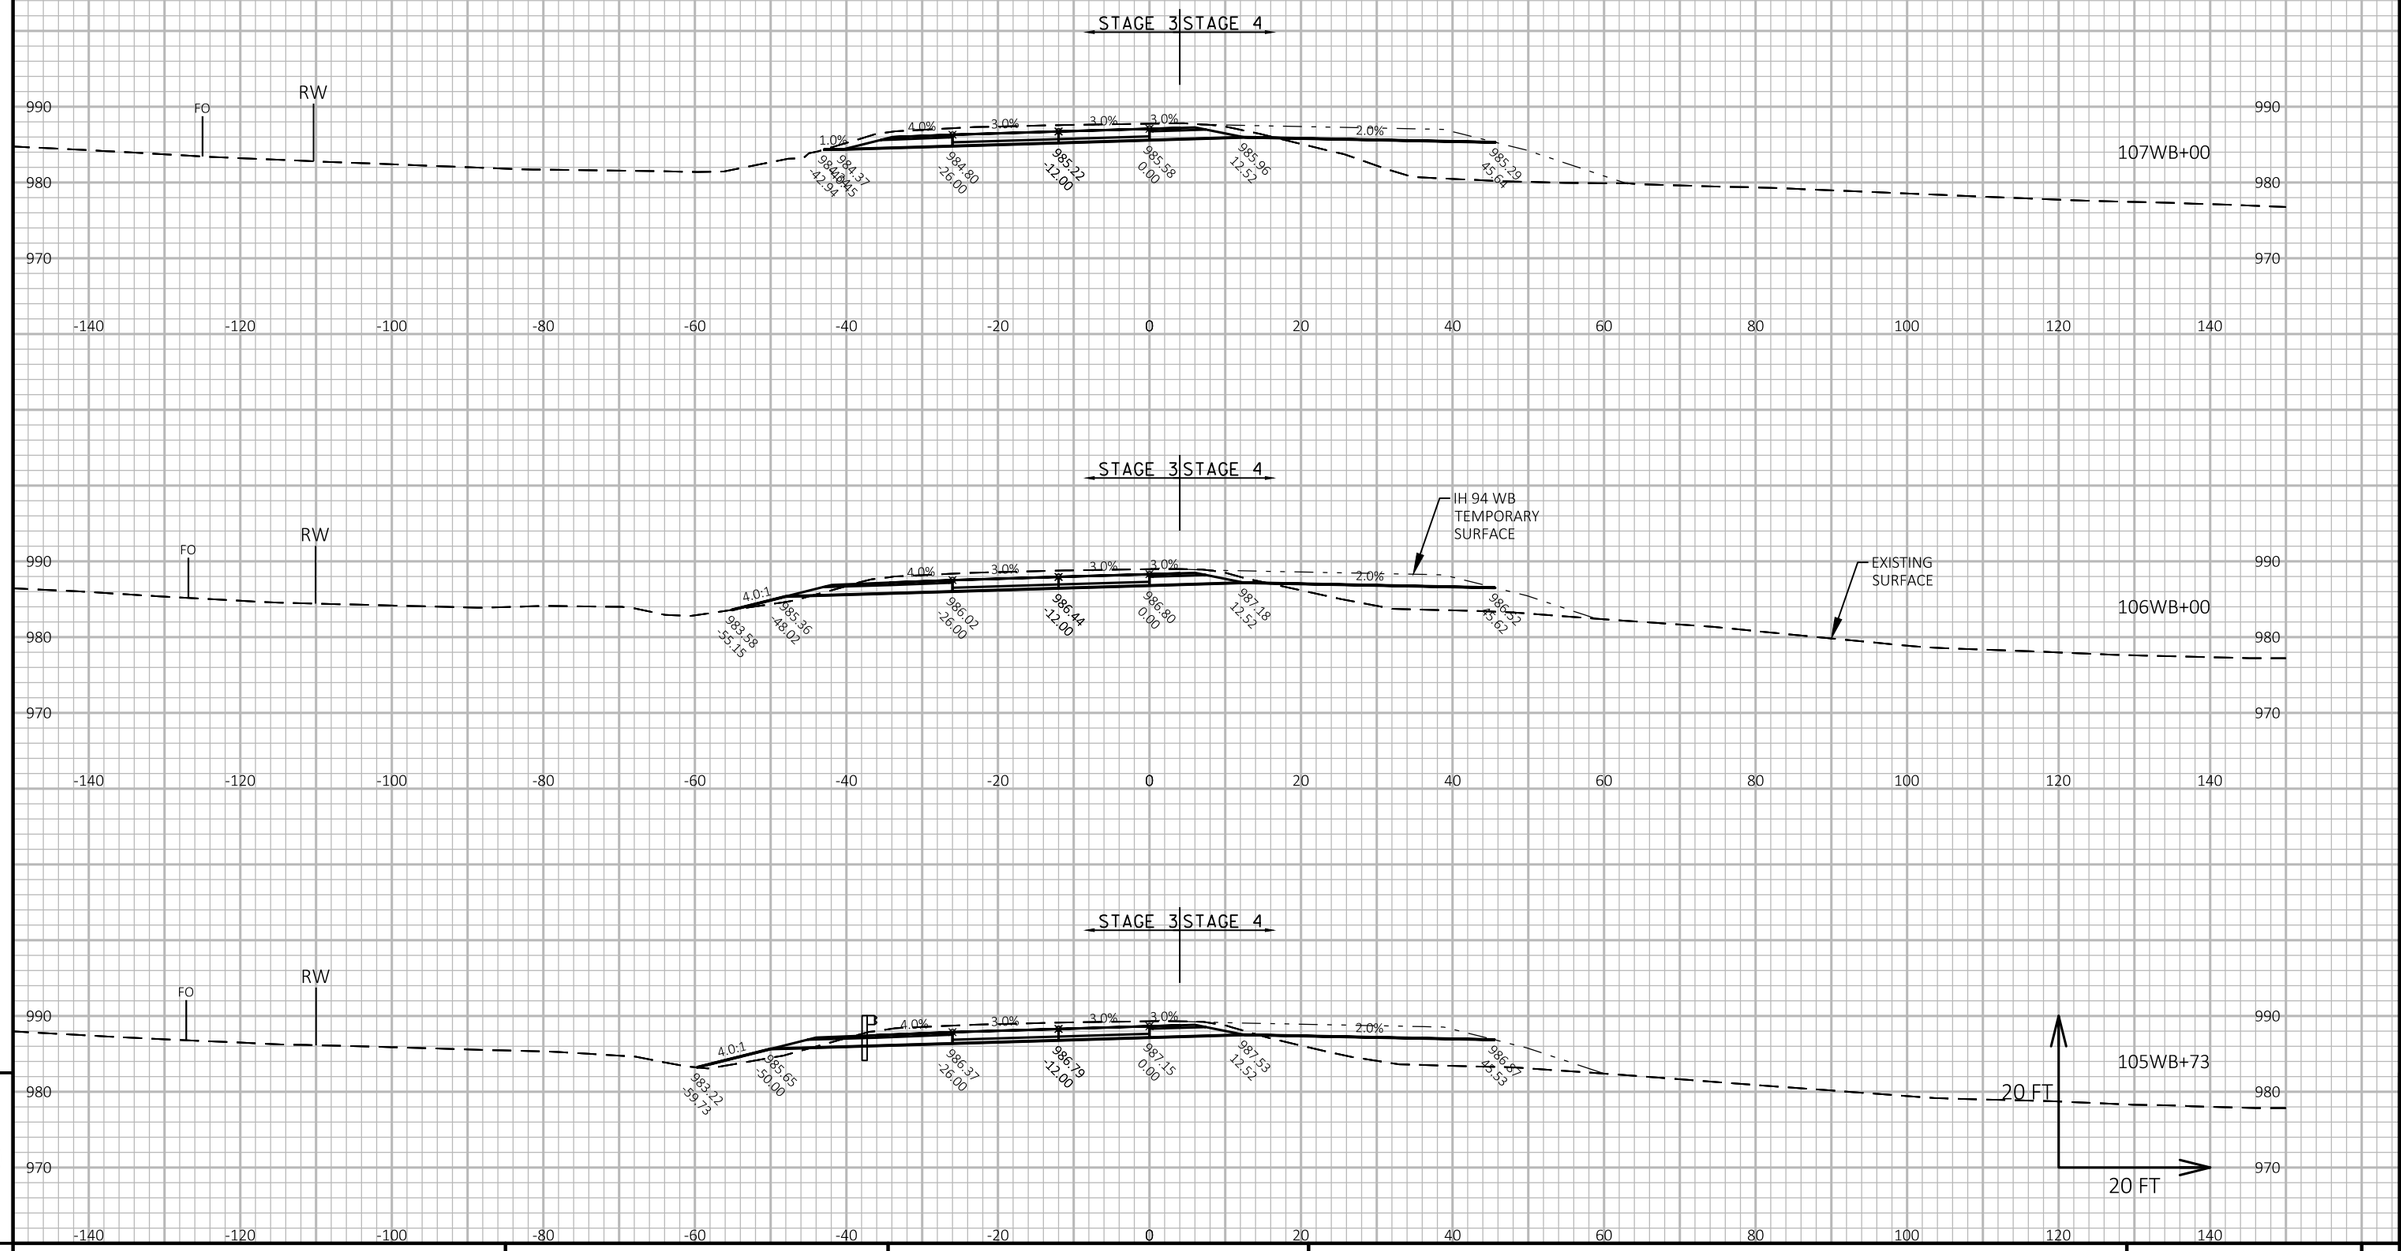

APPROVED FOR UTILITY RELOCATION May 1, 2018

9

9

PROJECT NO: 1022-00-79	HWY: IH 94	COUNTY: TREMPEALEAU	CROSS SECTIONS: IH 94 WB STAGE 3-4	SHEET 377	E

FILE NAME : G:\WDOTCO\16048 (2016-2018 DESIGN WO)\16048-006\CIVIL 3D\SHEETSPLAN\CROSS SECTION\090102-XS-94 WB.DWG
LAYOUT NAME - IH 94 WB - (22)

PLOT DATE : 4/25/2018 11:19 AM PLOT BY : KL ENGINEERING PLOT NAME : PLOT SCALE : 1 IN:20 FT HORZ. / 1 IN:20 FT VERT.

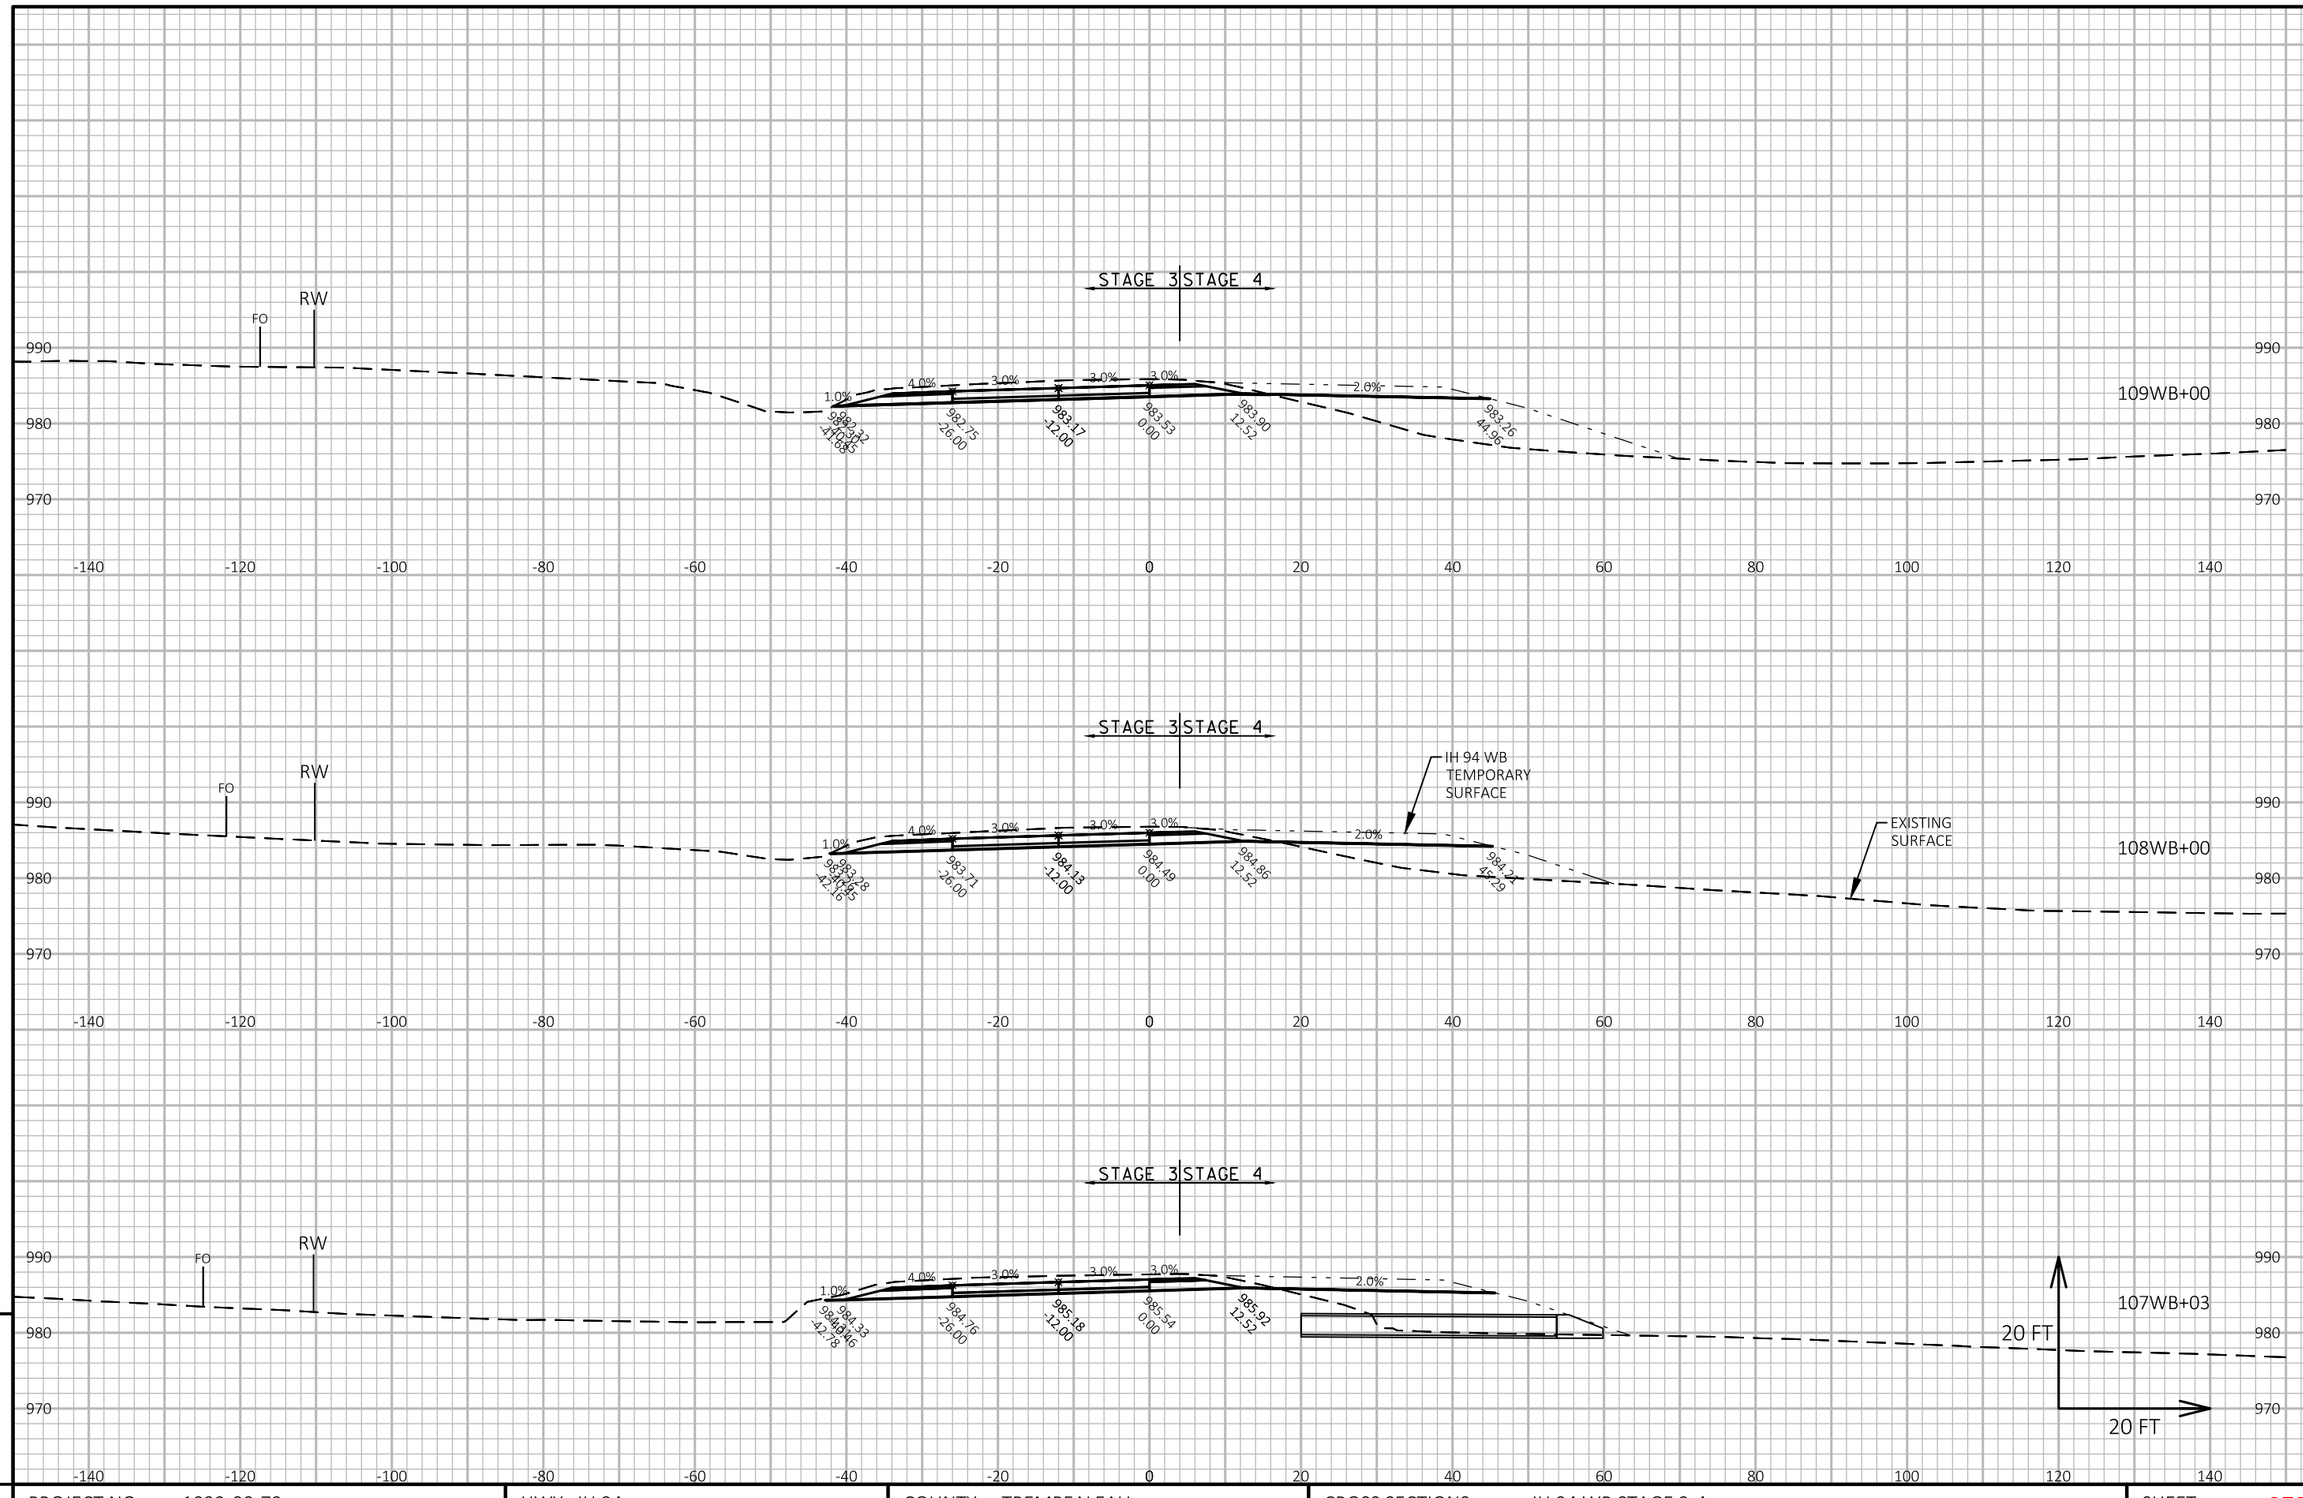

APPROVED FOR UTILITY RELOCATION May 1, 2018

9

9

PROJECT NO: 1022-00-79	HWY: IH 94	COUNTY: TREMPEALEAU	CROSS SECTIONS: IH 94 WB STAGE 3-4	SHEET 378	E

FILE NAME : G:\WDOTCO\16048 (2016-2018 DESIGN WO)\16048-006\CIVIL 3D\SHEETSPLAN\CROSS SECTION\090102-XS-94 WB.DWG
LAYOUT NAME - IH 94 WB - (23)

PLOT DATE : 4/25/2018 11:20 AM PLOT BY : KL ENGINEERING PLOT NAME : PLOT SCALE : 1 IN:20 FT HORZ. / 1 IN:20 FT VERT.

WISDOT/CADDS SHEET 49

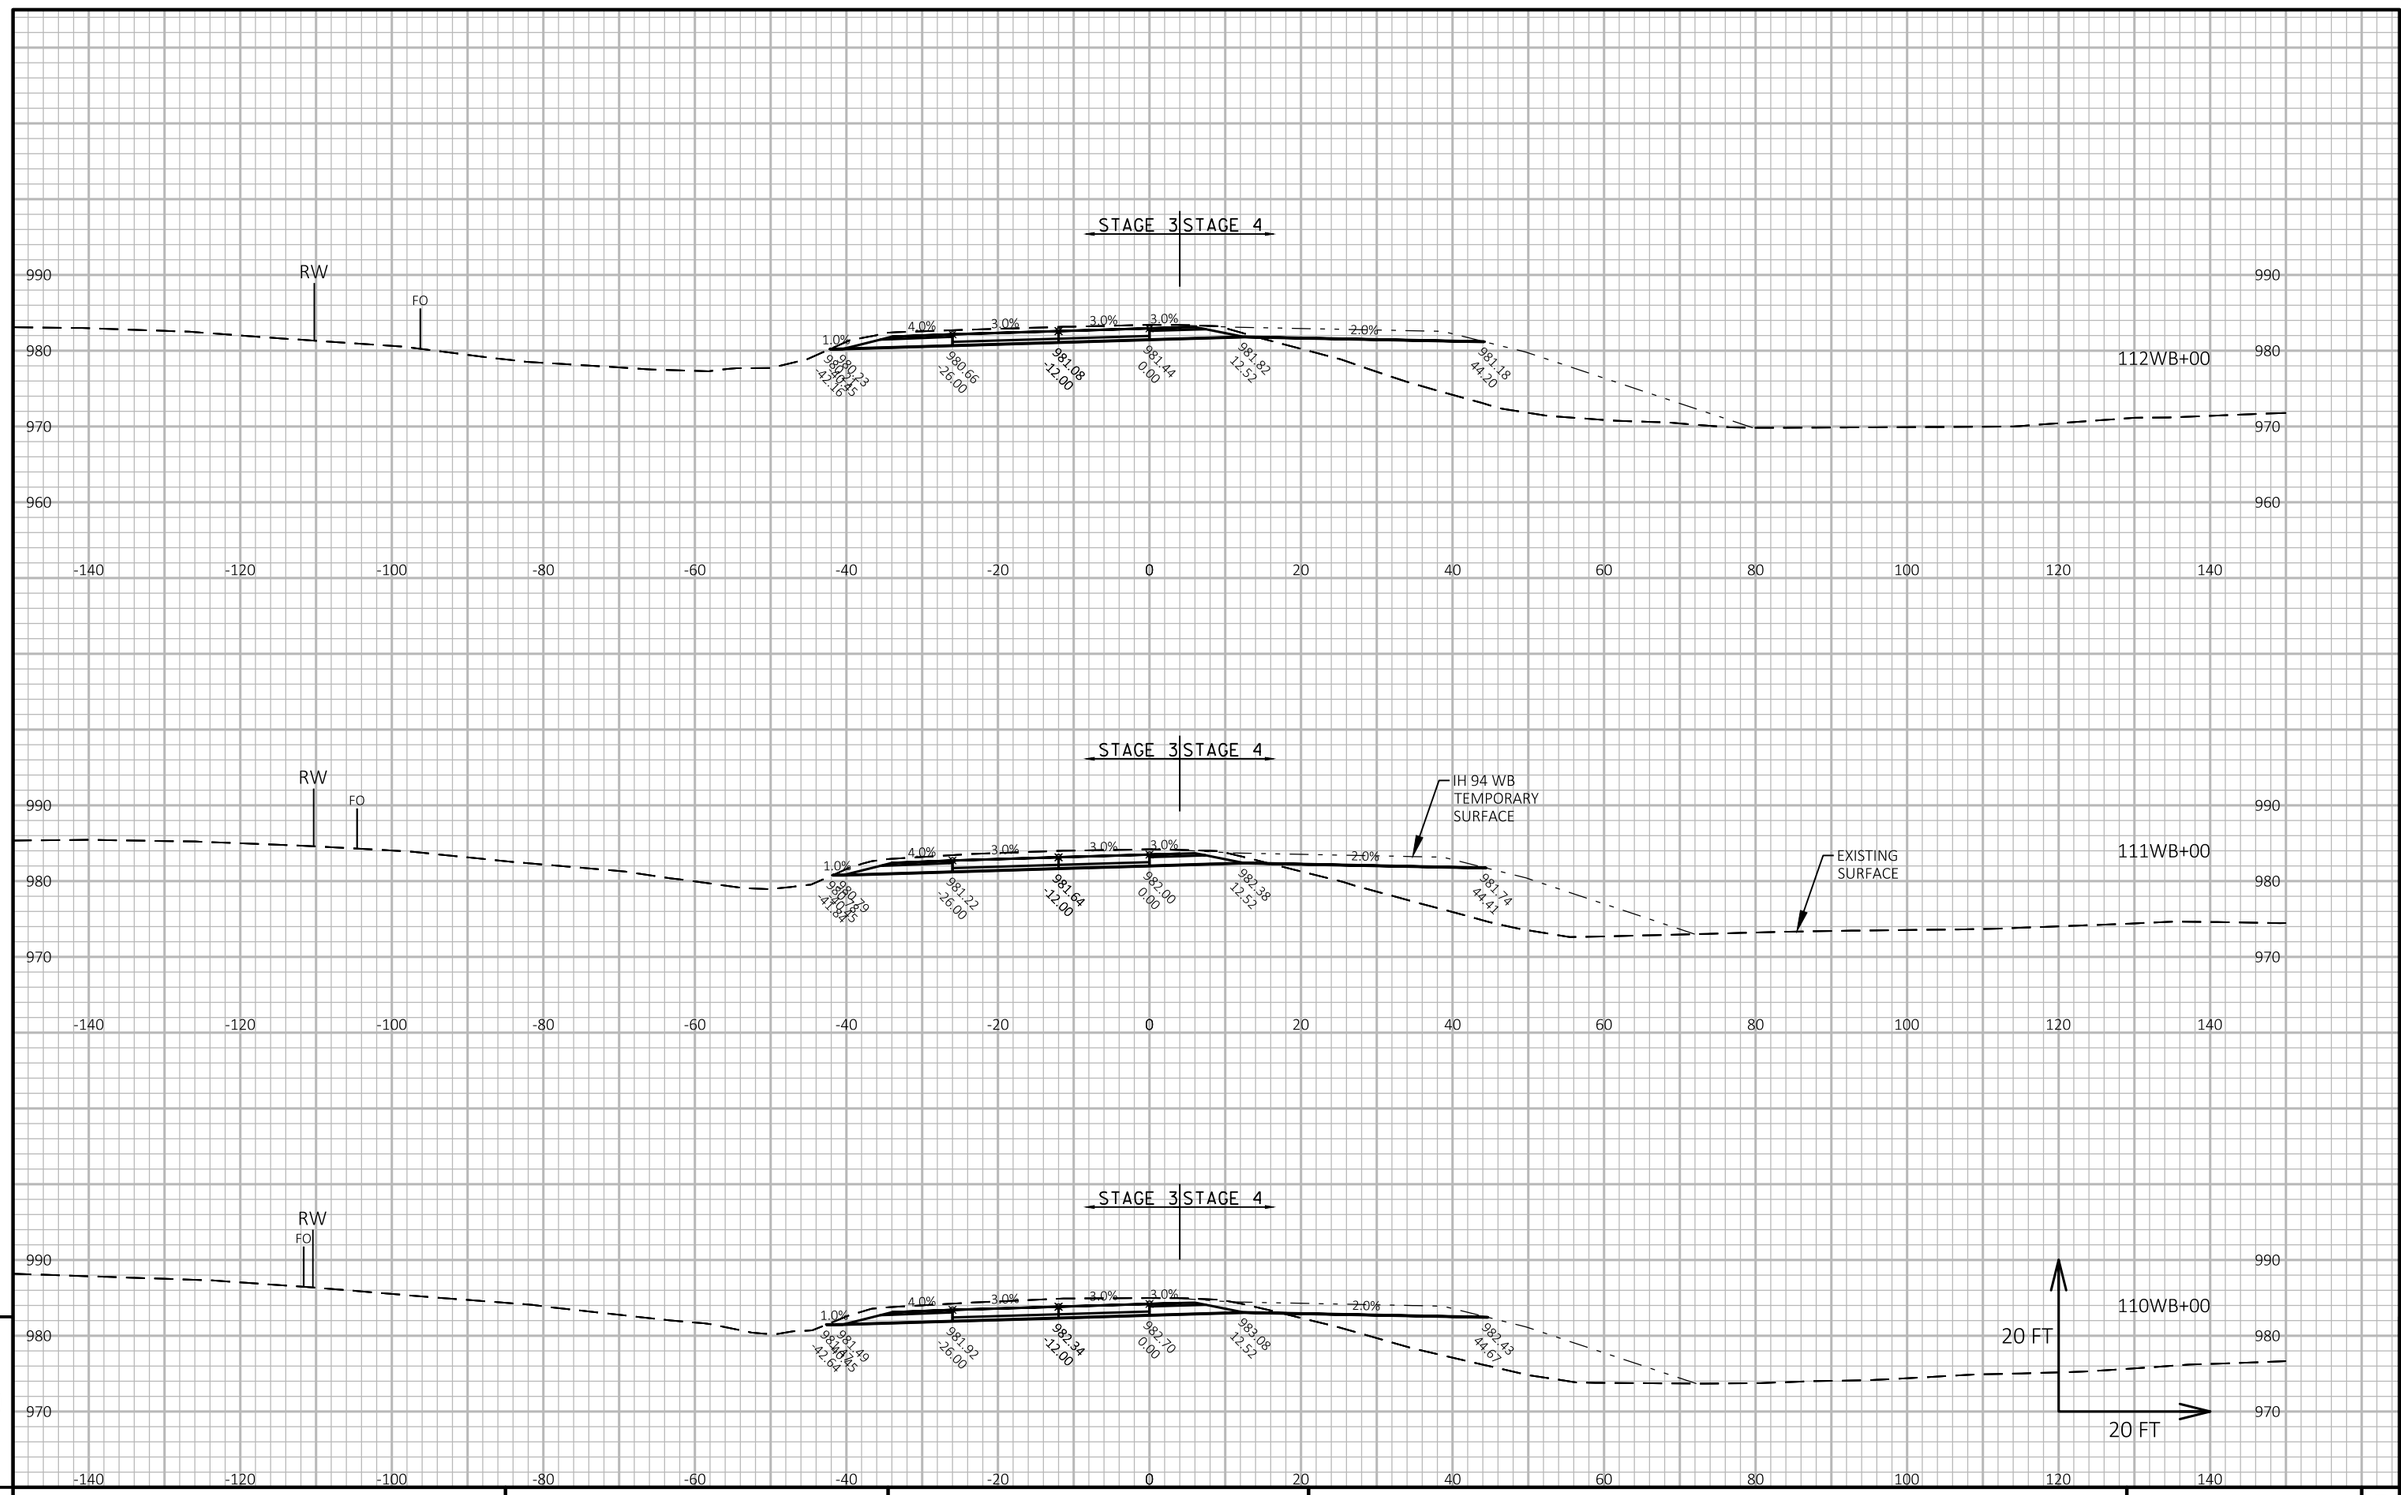

APPROVED FOR UTILITY RELOCATION May 1, 2018

PROJECT NO: 1022-00-79	HWY: IH 94	COUNTY: TREMPEALEAU	CROSS SECTIONS: IH 94 WB STAGE 3-4	SHEET 379 E

FILE NAME : G:\WDOTCO\16048 (2016-2018 DESIGN WO)\16048-006\CIVIL 3D\SHEETSPLAN\CROSS SECTION\090102-XS-94 WB.DWG
LAYOUT NAME - IH 94 WB - (24)

PLOT DATE : 4/25/2018 11:21 AM PLOT BY : KL ENGINEERING PLOT NAME : PLOT SCALE : 1 IN:20 FT HORZ. / 1 IN:20 FT VERT.

WISDOT/CADDS SHEET 49

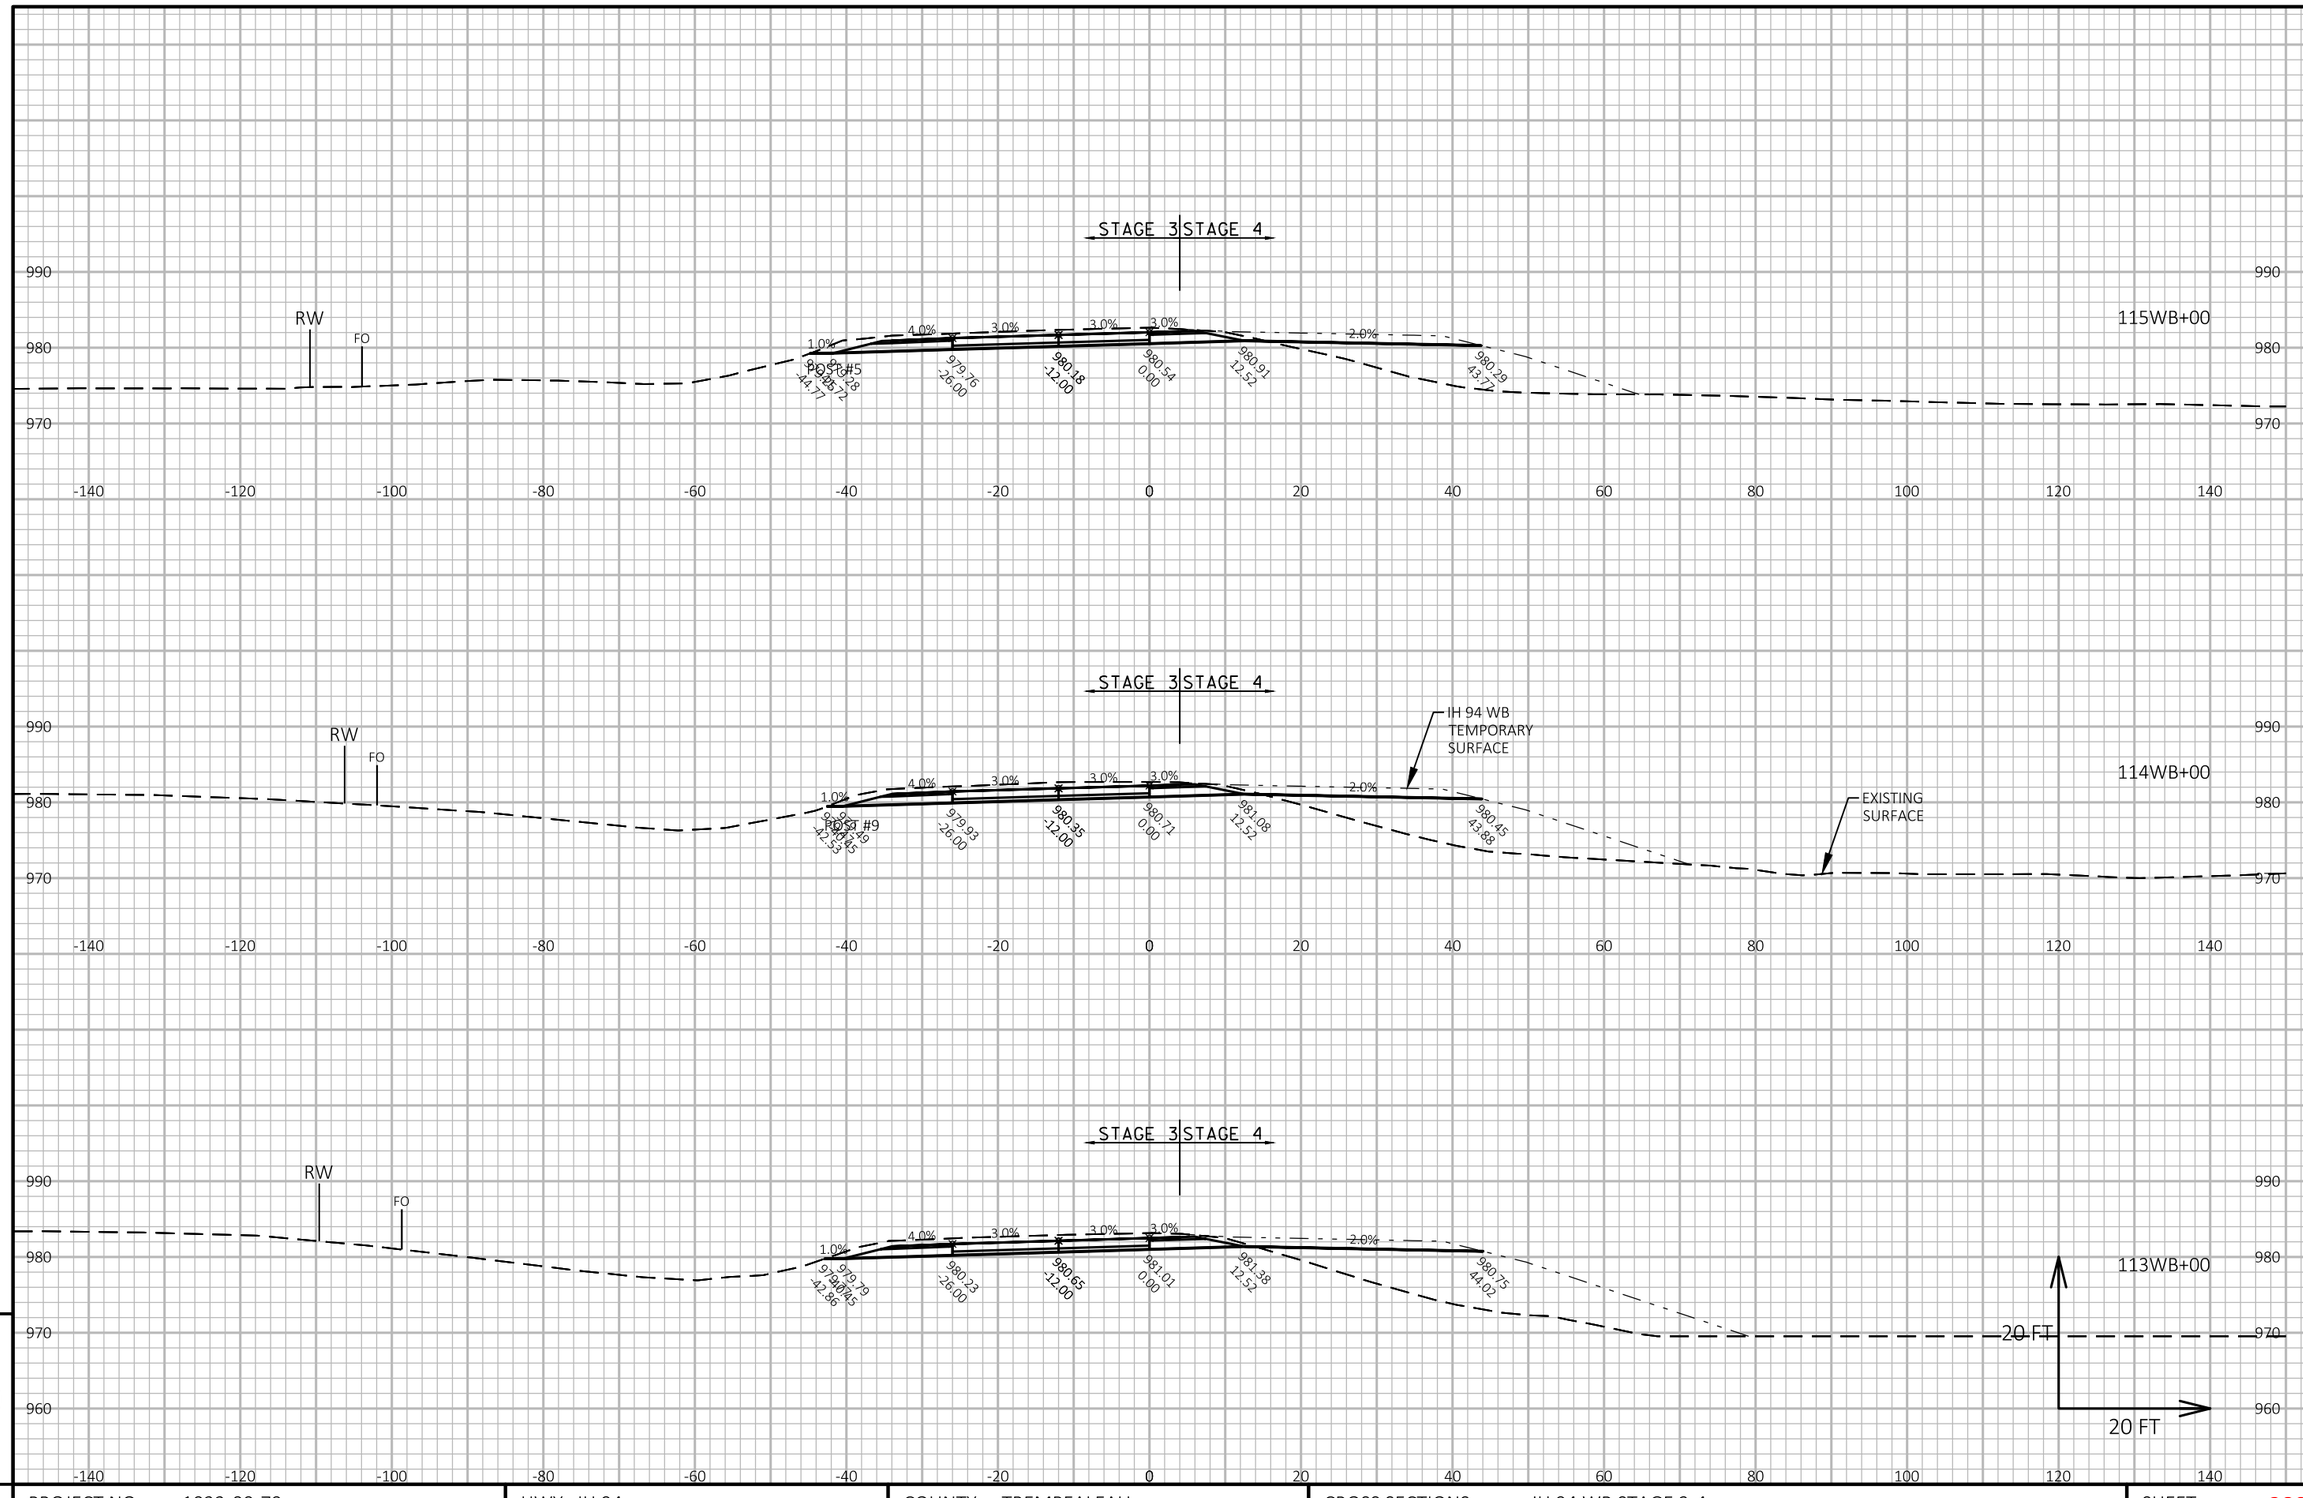

APPROVED FOR UTILITY RELOCATION May 1, 2018

9

9

PROJECT NO: 1022-00-79	HWY: IH 94	COUNTY: TREMPEALEAU	CROSS SECTIONS: IH 94 WB STAGE 3-4	SHEET 380	E

FILE NAME : G:\WDOTCO\16048 (2016-2018 DESIGN WO)\16048-006\CIVIL 3D\SHEETSPLAN\CROSS SECTION\090102-XS-94 WB.DWG
LAYOUT NAME - IH 94 WB - (25)

PLOT DATE : 4/25/2018 11:22 AM PLOT BY : KL ENGINEERING PLOT NAME : PLOT SCALE : 1 IN:20 FT HORZ. / 1 IN:20 FT VERT.

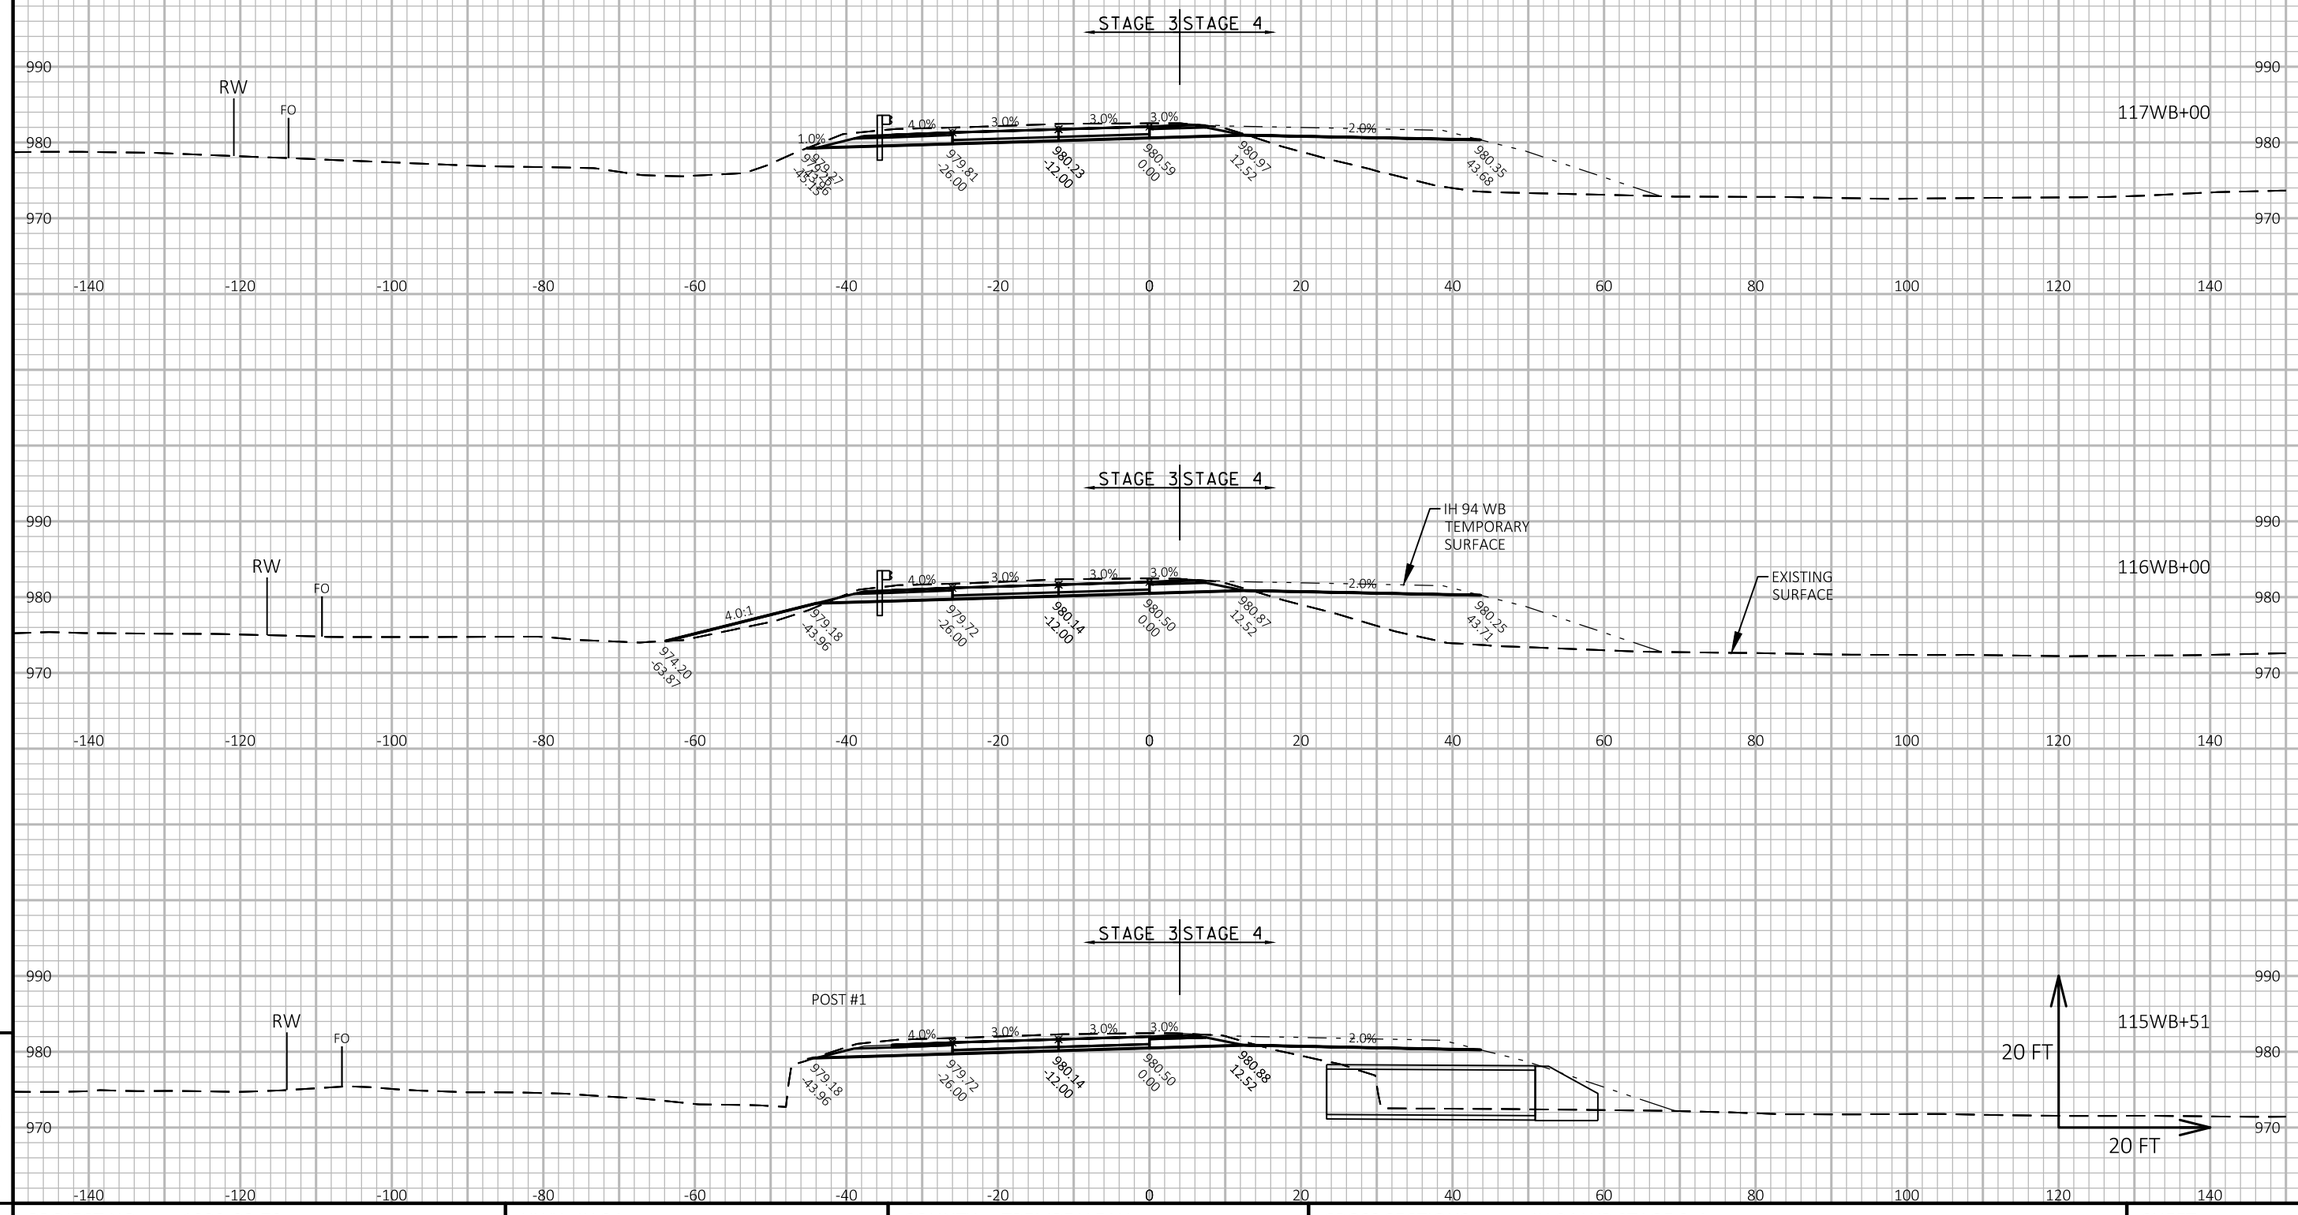

APPROVED FOR UTILITY RELOCATION May 1, 2018

PROJECT NO: 1022-00-79	HWY: IH 94	COUNTY: TREMPEALEAU	CROSS SECTIONS: IH 94 WB STAGE 3-4	SHEET 381	E

FILE NAME : G:\WDOTCO\16048 (2016-2018 DESIGN WO)\16048-006\CIVIL 3D\SHEETSPLAN\CROSS SECTION\090102-XS-94 WB.DWG
LAYOUT NAME - IH 94 WB - (26)

PLOT DATE : 4/25/2018 11:22 AM PLOT BY : KL ENGINEERING PLOT NAME : PLOT SCALE : 1 IN:20 FT HORZ. / 1 IN:20 FT VERT.

WISDOT/CADDS SHEET 49

9 9

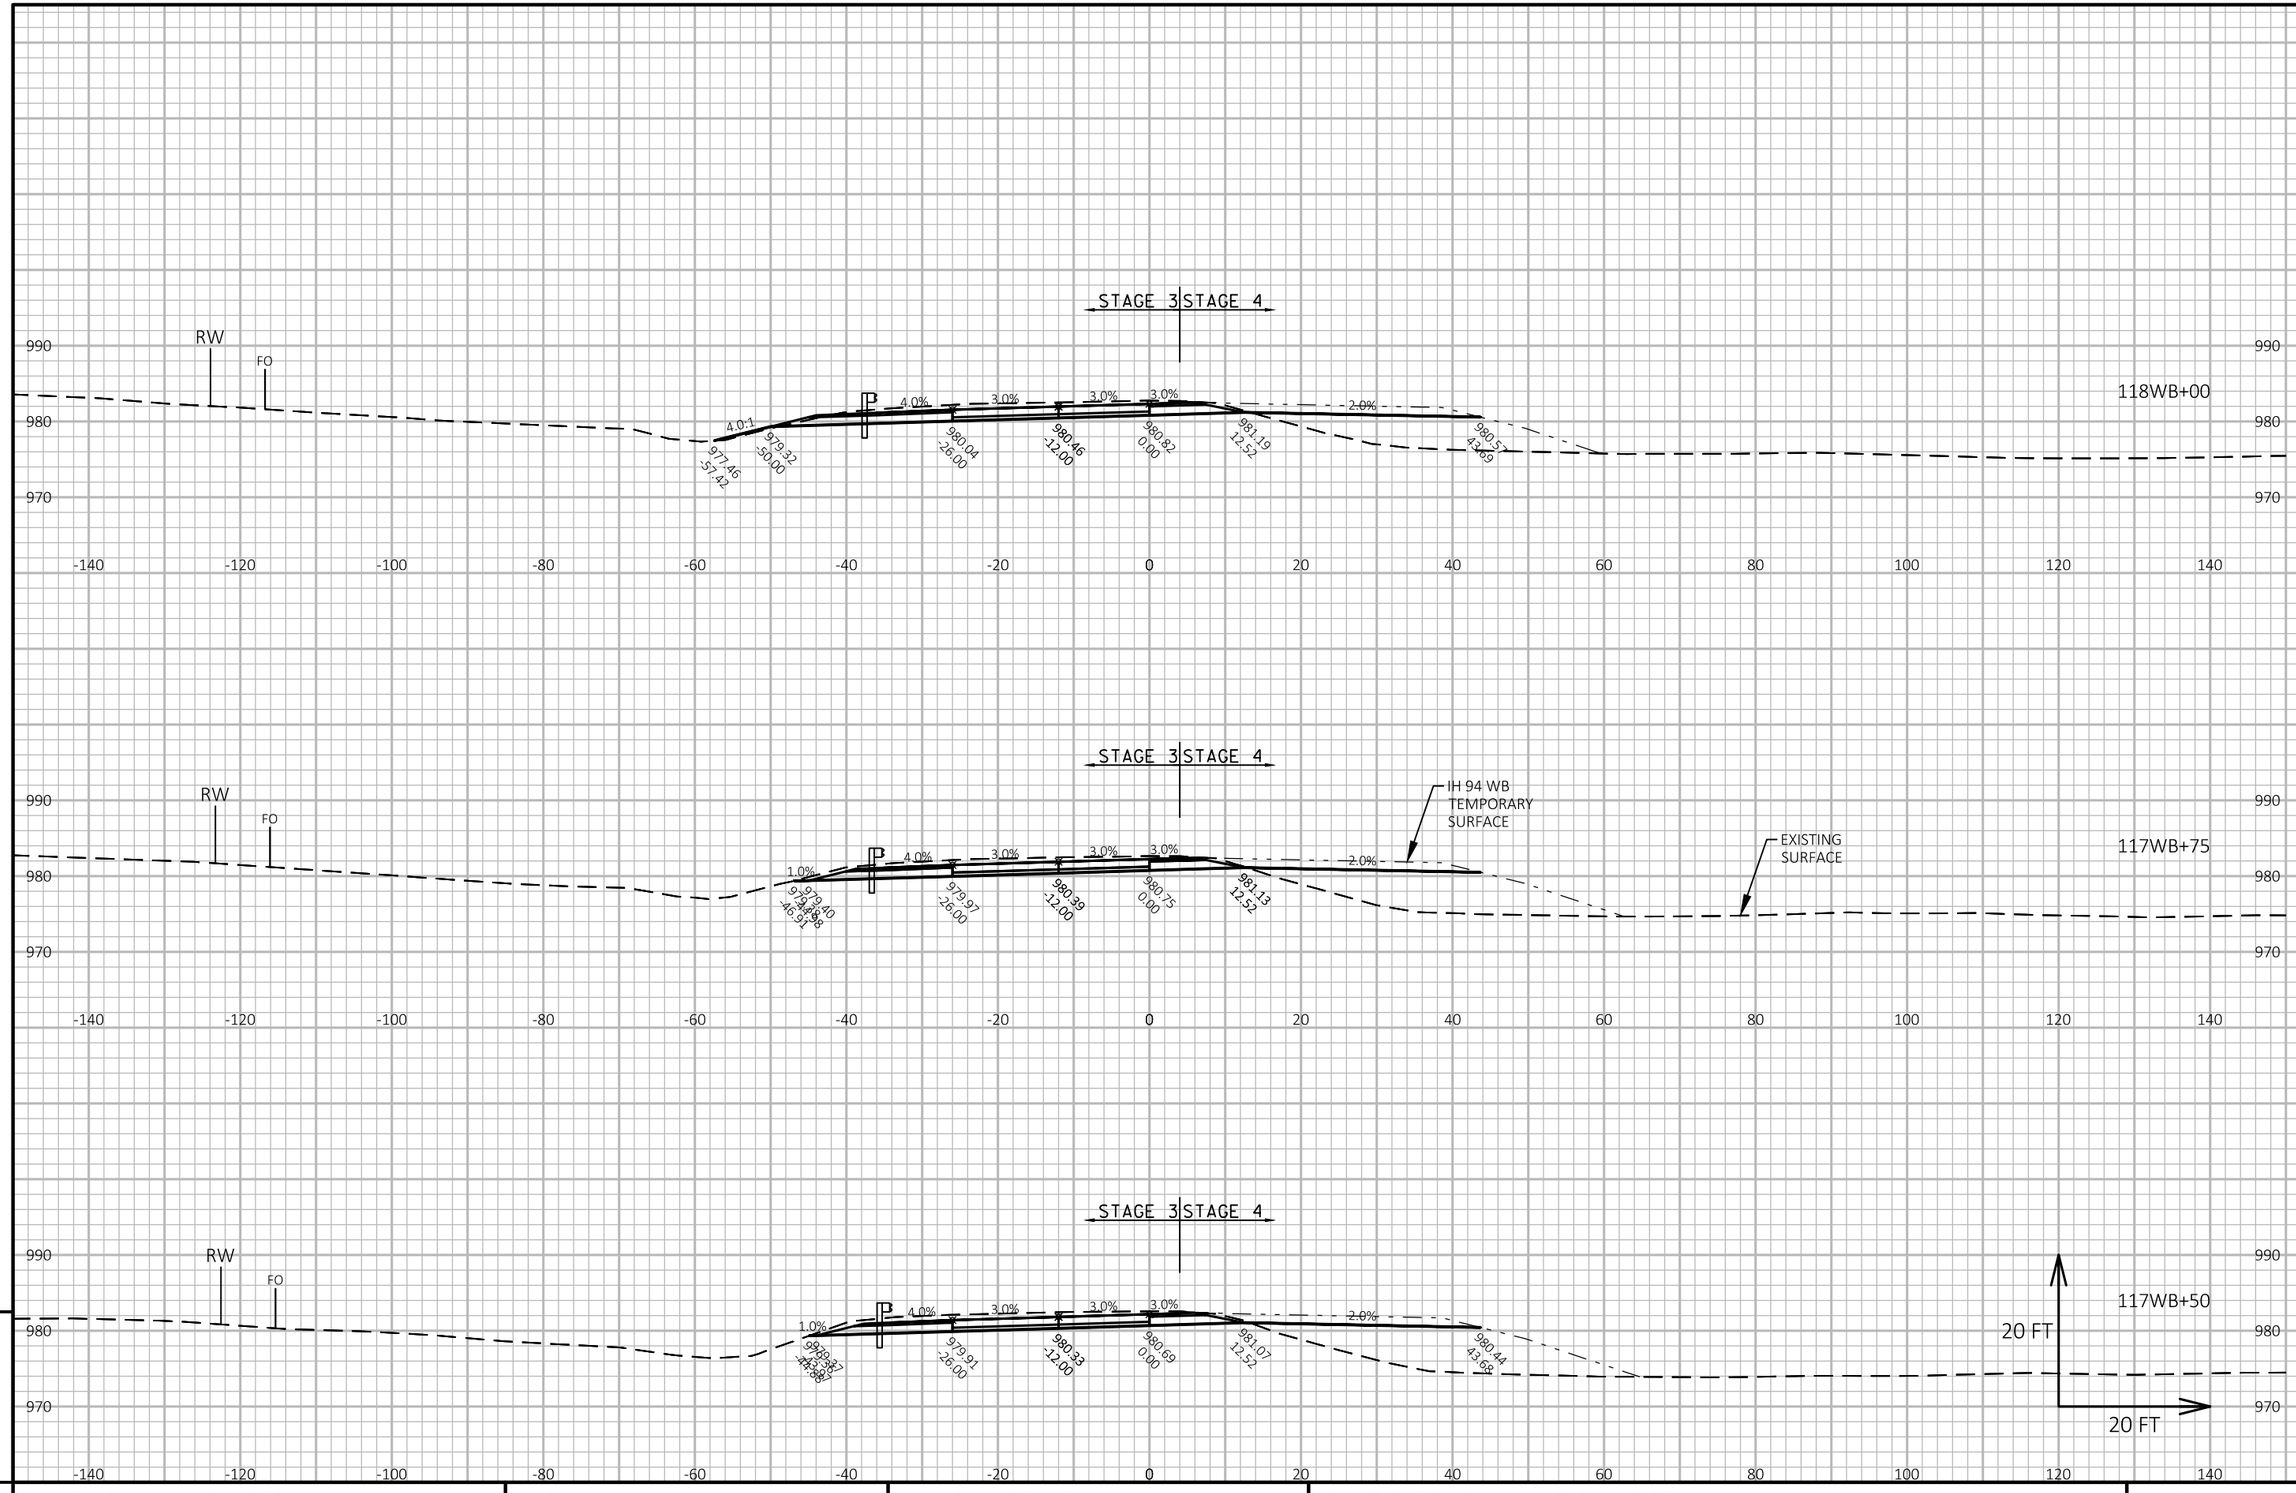

APPROVED FOR UTILITY RELOCATION May 1, 2018

9

9

PROJECT NO: 1022-00-79	HWY: IH 94	COUNTY: TREMPEALEAU	CROSS SECTIONS: IH 94 WB STAGE 3-4	SHEET 382	E

FILE NAME : G:\WDOTCO\16048 (2016-2018 DESIGN WO)\16048-006\CIVIL 3D\SHEETSPLAN\CROSS SECTION\090102-XS-94 WB.DWG
LAYOUT NAME - IH 94 WB - (27)

PLOT DATE : 4/25/2018 11:23 AM PLOT BY : KL ENGINEERING PLOT NAME : PLOT SCALE : 1 IN:20 FT HORZ. / 1 IN:20 FT VERT.

WISDOT/CADDS SHEET 49

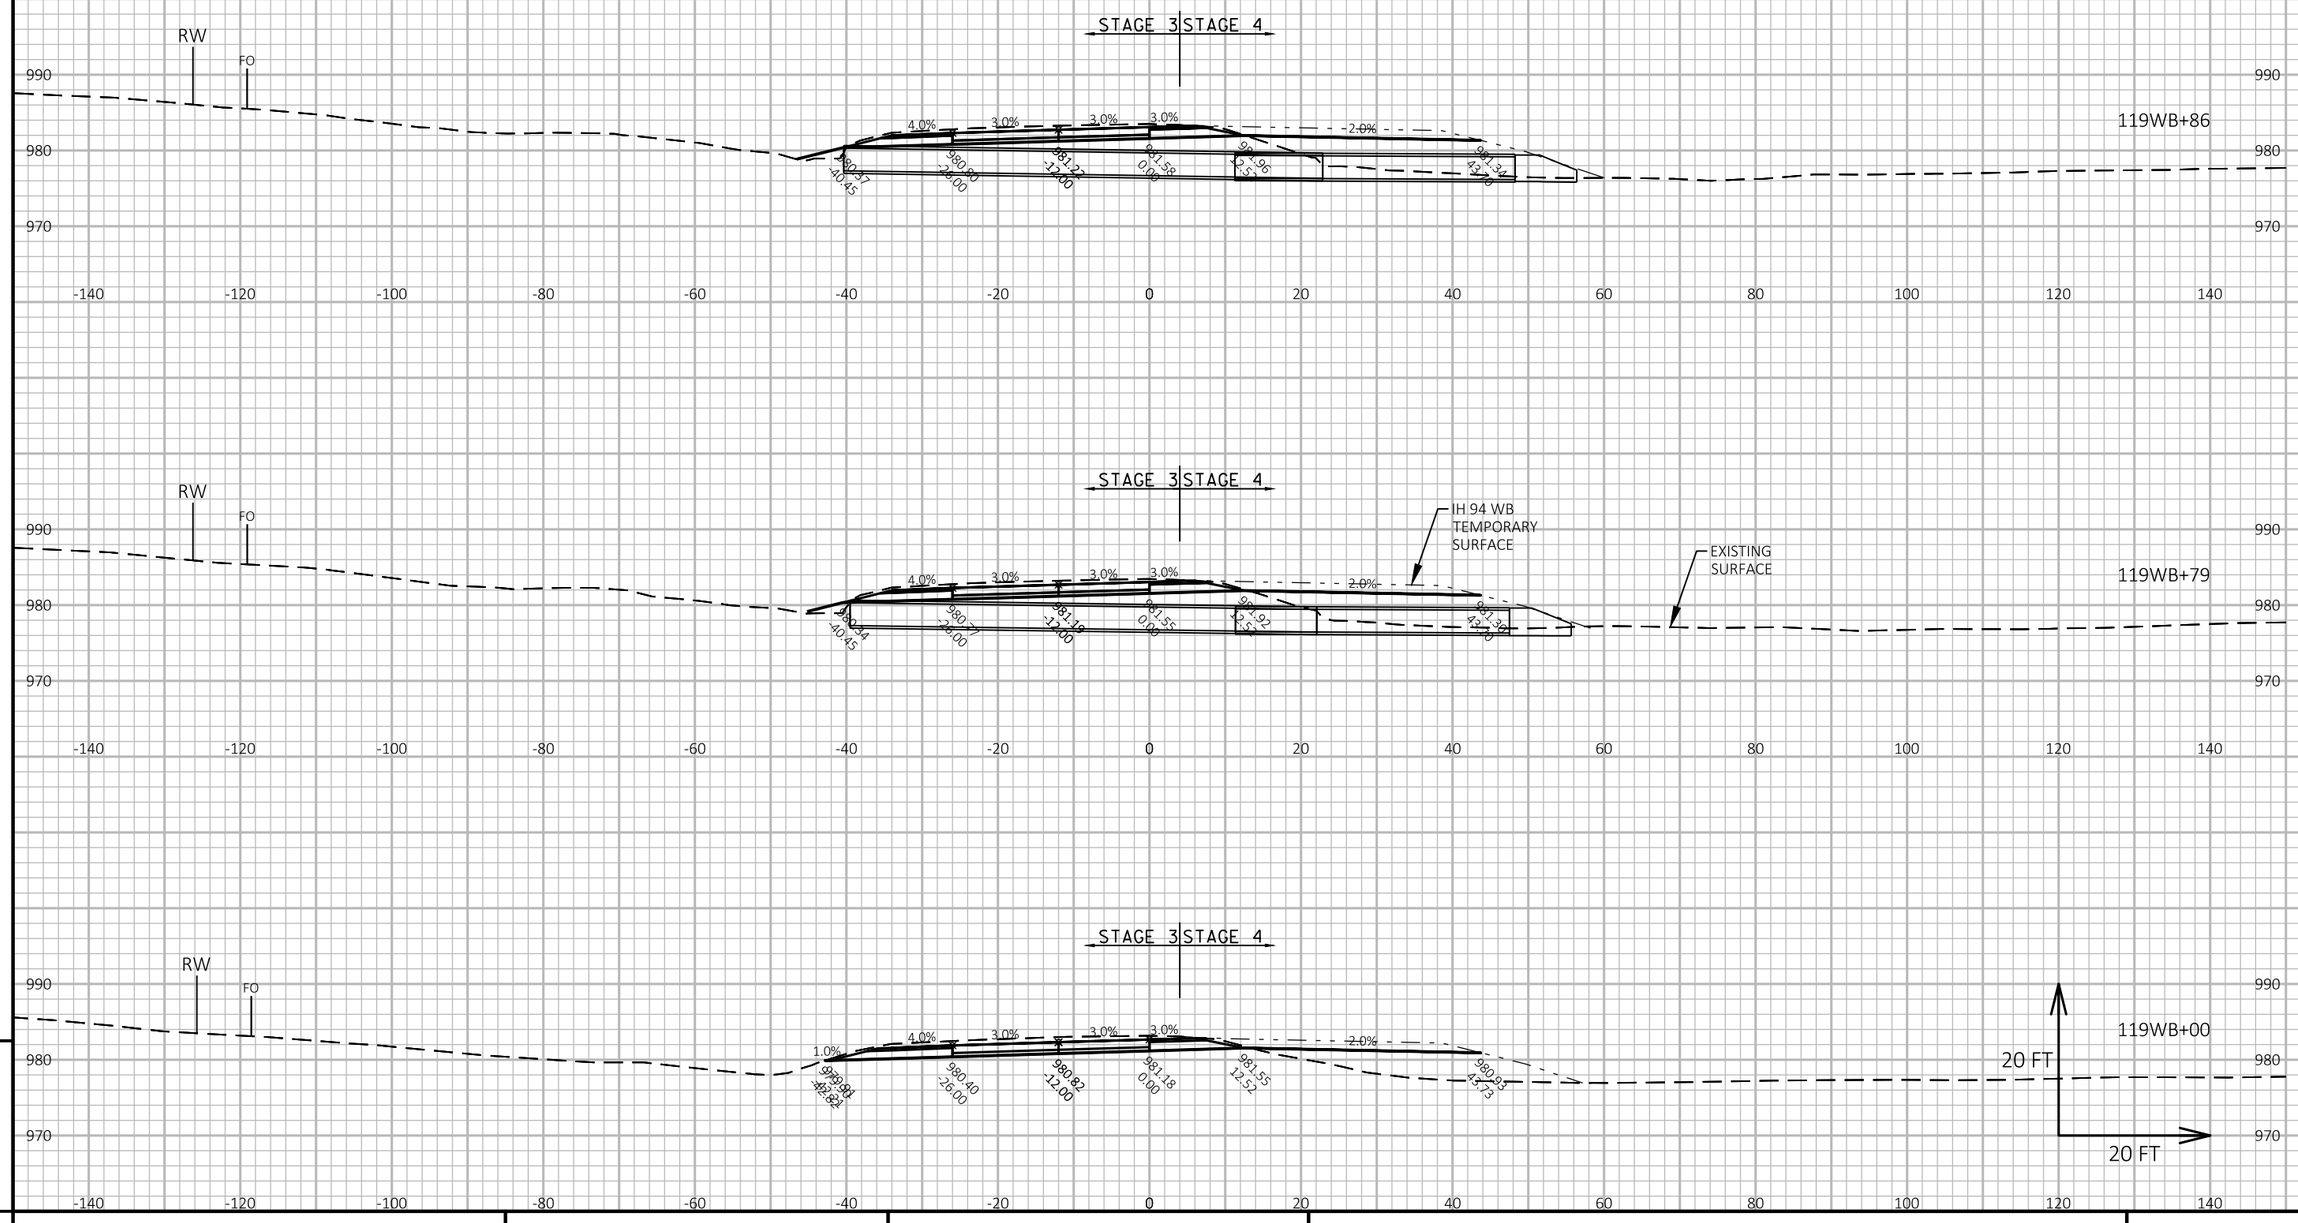

APPROVED FOR UTILITY RELOCATION May 1, 2018

9

9

PROJECT NO: 1022-00-79	HWY: IH 94	COUNTY: TREMPEALEAU	CROSS SECTIONS: IH 94 WB STAGE 3-4	SHEET 383	E

FILE NAME : G:\WDOTCO\16048 (2016-2018 DESIGN WO)\16048-006\CIVIL 3D\SHEETSPLAN\CROSS SECTION\090102-XS-94 WB.DWG
LAYOUT NAME - IH 94 WB - (28)

PLOT DATE : 4/25/2018 11:24 AM PLOT BY : KL ENGINEERING PLOT NAME : PLOT SCALE : 1 IN:20 FT HORZ. / 1 IN:20 FT VERT.

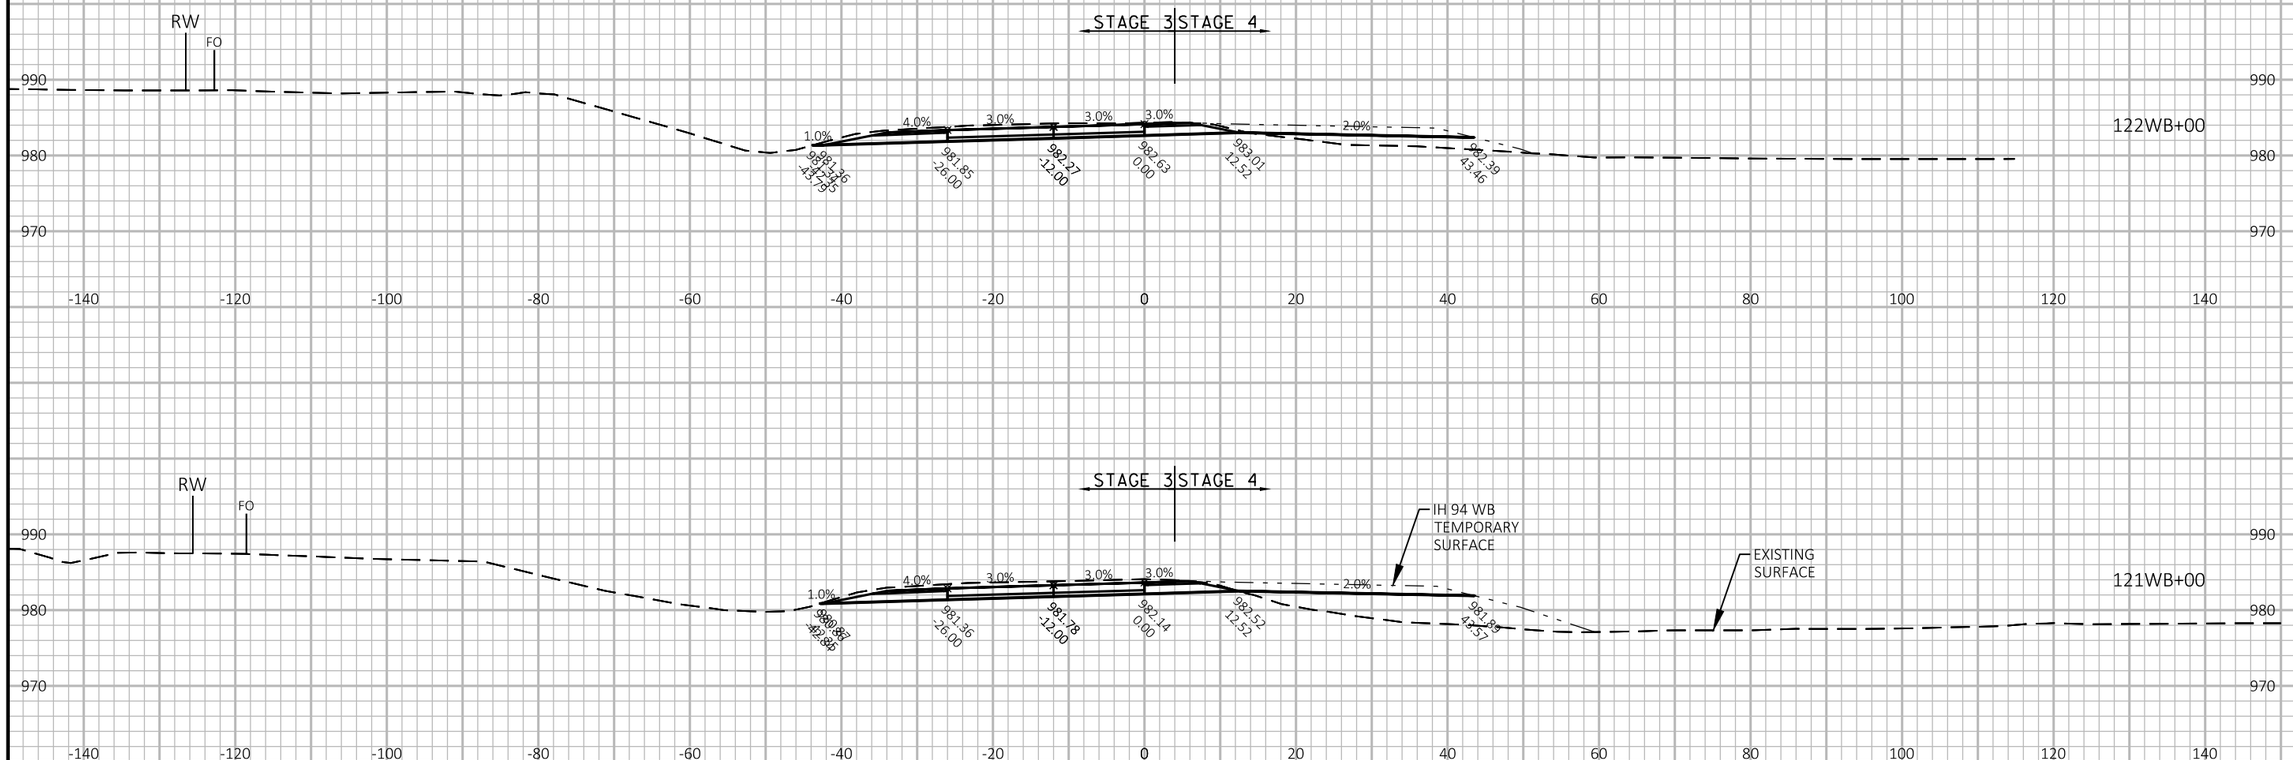

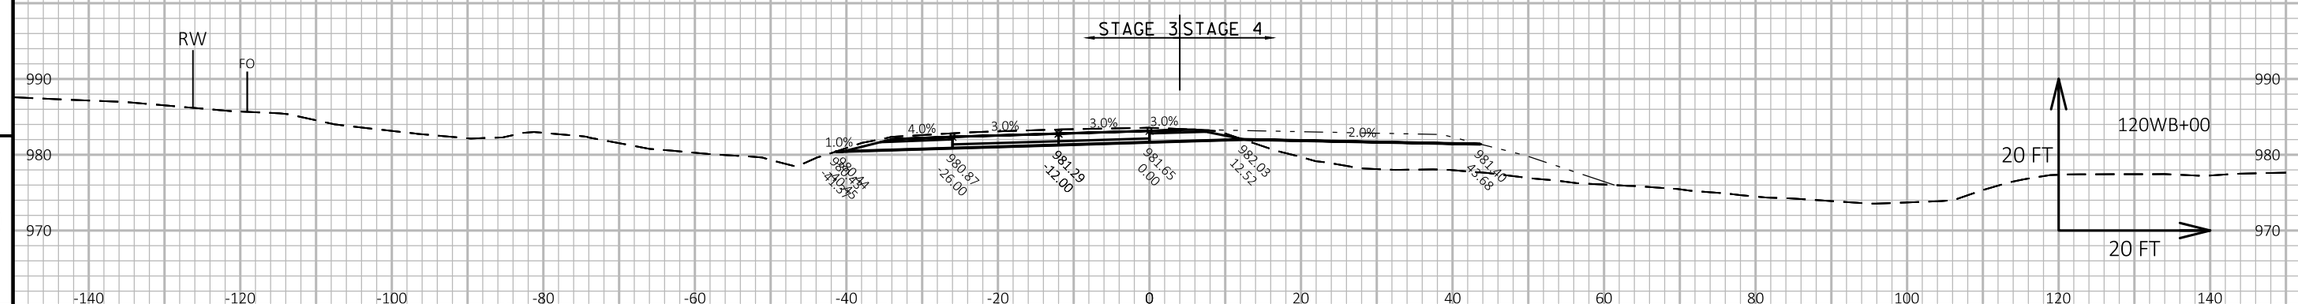

PROJECT NO: 1022-00-79	HWY: IH 94	COUNTY: TREMPEALEAU	CROSS SECTIONS: IH 94 WB STAGE 3-4	SHEET 384	E

FILE NAME : G:\WDOTCO\16048 (2016-2018 DESIGN WO)\16048-006\CIVIL 3D\SHEETSPLAN\CROSS SECTION\090102-XS-94 WB.DWG
LAYOUT NAME - IH 94 WB - (29)

PLOT DATE : 4/25/2018 11:25 AM PLOT BY : KL ENGINEERING PLOT NAME : PLOT SCALE : 1 IN:20 FT HORZ. / 1 IN:20 FT VERT.

APPROVED FOR UTILITY RELOCATION May 1, 2018

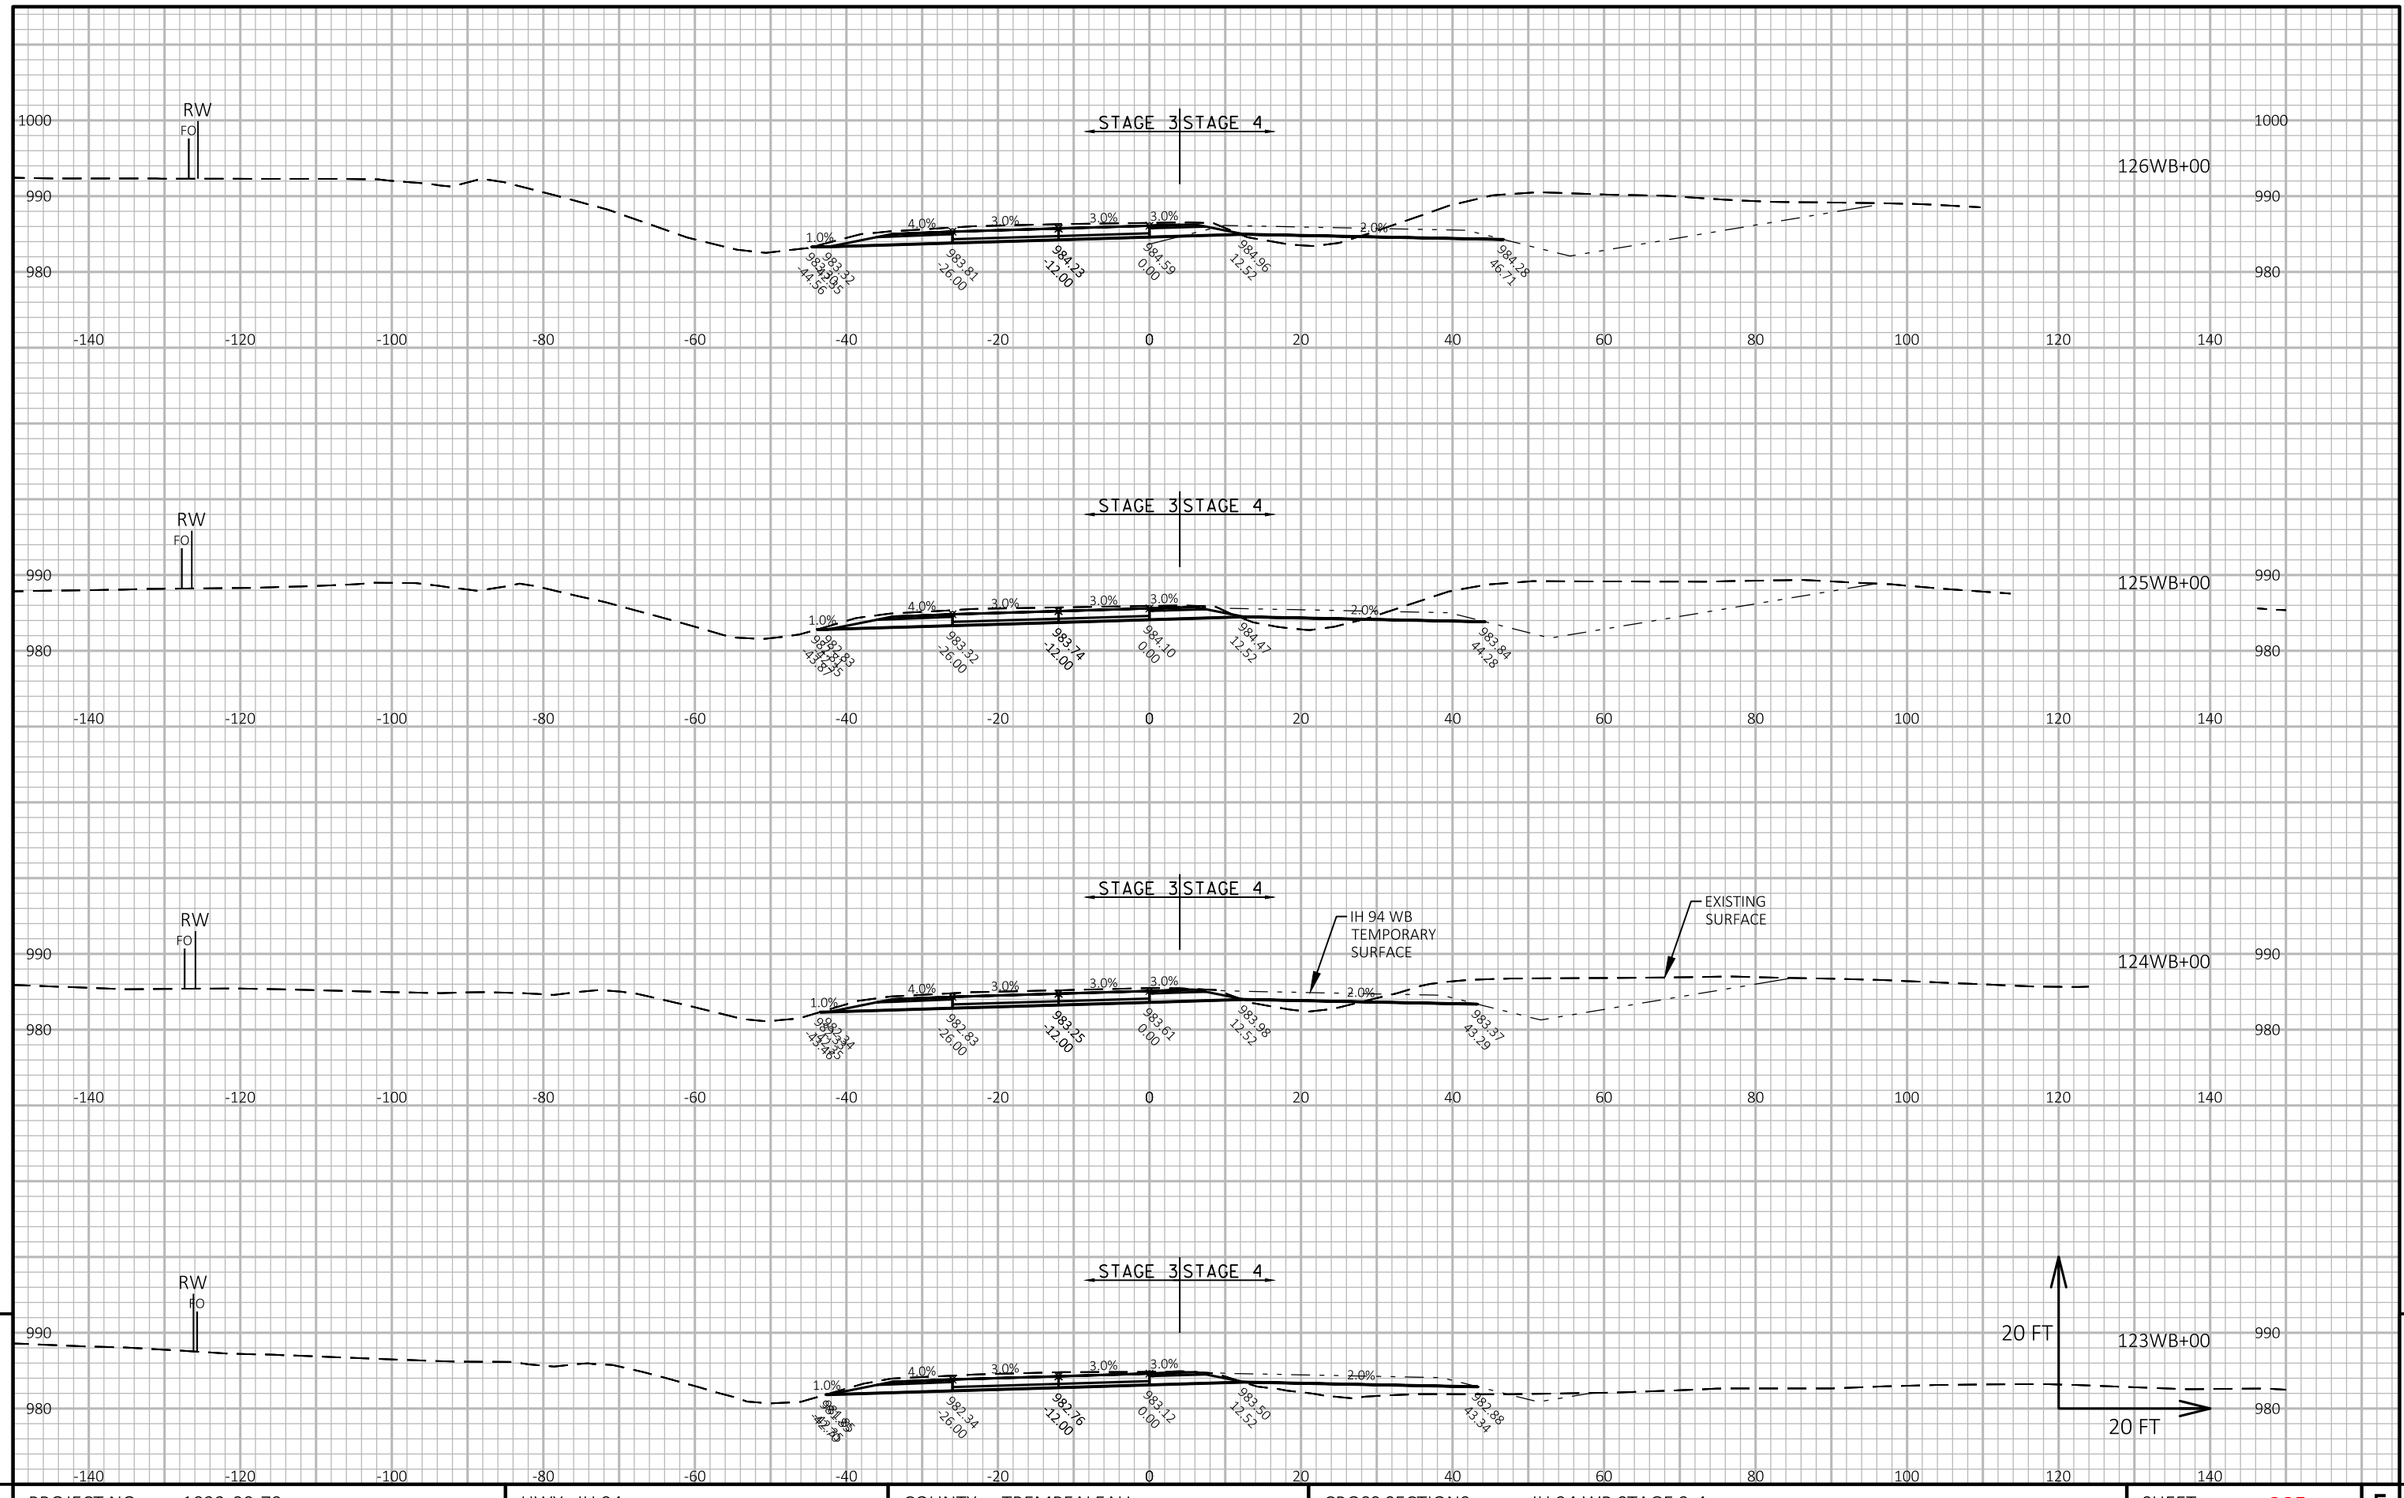

APPROVED FOR UTILITY RELOCATION May 1, 2018

9

9

PROJECT NO: 1022-00-79	HWY: IH 94	COUNTY: TREMPEALEAU	CROSS SECTIONS: IH 94 WB STAGE 3-4	SHEET 385	E

FILE NAME : G:\WDOTCO\16048 (2016-2018 DESIGN WO)\16048-006\CIVIL 3D\SHEETSPLAN\CROSS SECTION\090102-XS-94 WB.DWG
LAYOUT NAME - IH 94 WB - (30)

PLOT DATE : 4/25/2018 11:25 AM PLOT BY : KL ENGINEERING PLOT NAME : PLOT SCALE : 1 IN:20 FT HORZ. / 1 IN:20 FT VERT.

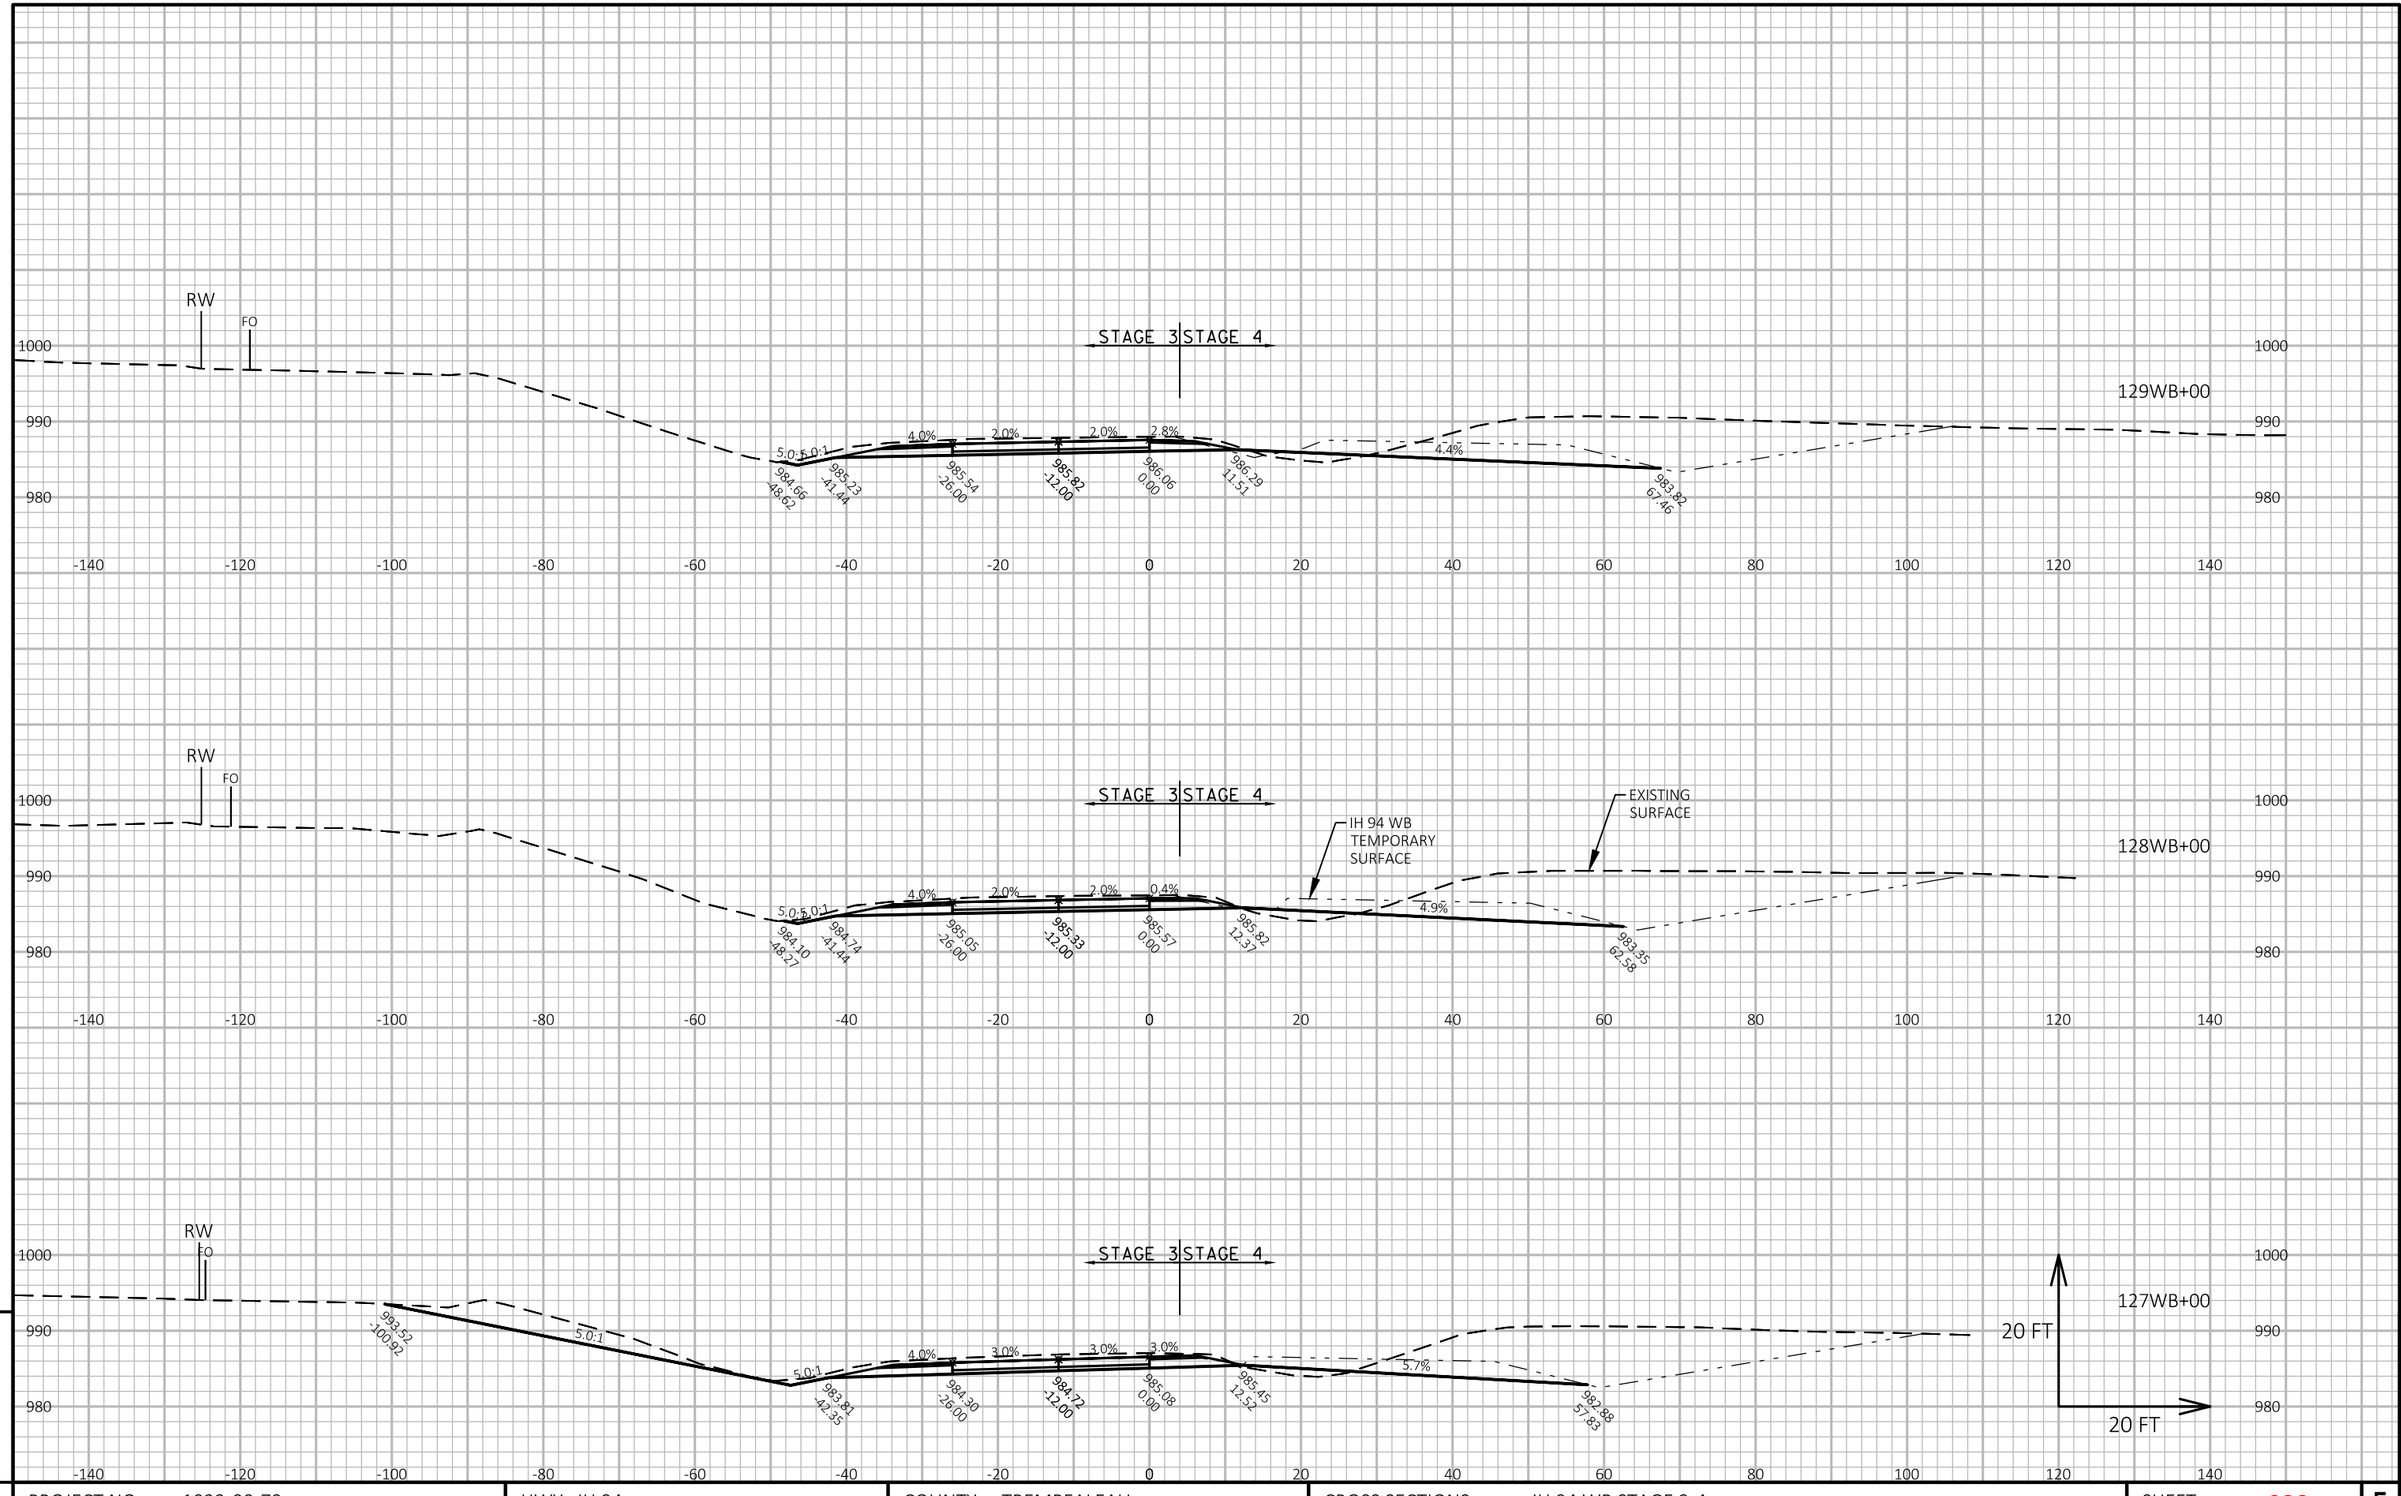

APPROVED FOR UTILITY RELOCATION May 1, 2018

9

9

PROJECT NO: 1022-00-79	HWY: IH 94	COUNTY: TREMPEALEAU	CROSS SECTIONS: IH 94 WB STAGE 3-4	SHEET 386	E

FILE NAME : G:\WDOTCO\16048 (2016-2018 DESIGN WO)\16048-006\CIVIL 3D\SHEETSPLAN\CROSS SECTION\090102-XS-94 WB.DWG
LAYOUT NAME - IH 94 WB - (31)

PLOT DATE : 4/25/2018 11:26 AM PLOT BY : KL ENGINEERING PLOT NAME : PLOT SCALE : 1 IN:20 FT HORZ. / 1 IN:20 FT VERT.

APPROVED FOR UTILITY RELOCATION May 1, 2018

9

9

PROJECT NO: 1022-00-79	HWY: IH 94	COUNTY: TREMPEALEAU	CROSS SECTIONS: IH 94 WB STAGE 3-4	SHEET 387	E

FILE NAME : G:\WDOTCO\16048 (2016-2018 DESIGN WO)\16048-006\CIVIL 3D\SHEETSPLAN\CROSS SECTION\090102-XS-94 WB.DWG
LAYOUT NAME - IH 94 WB - (32)

PLOT DATE : 4/25/2018 11:27 AM PLOT BY : KL ENGINEERING PLOT NAME : PLOT SCALE : 1 IN:20 FT HORZ. / 1 IN:20 FT VERT.

APPROVED FOR UTILITY RELOCATION May 1, 2018

9

9

PROJECT NO: 1022-00-79	HWY: IH 94	COUNTY: TREMPEALEAU	CROSS SECTIONS: IH 94 WB STAGE 3-4	SHEET 388	E

FILE NAME : G:\WDOTCO\16048 (2016-2018 DESIGN WO)\16048-006\CIVIL 3D\SHEETSPLAN\CROSS SECTION\090102-XS-94 WB.DWG
LAYOUT NAME - IH 94 WB - (33)

PLOT DATE : 4/25/2018 11:28 AM PLOT BY : KL ENGINEERING PLOT NAME : PLOT SCALE : 1 IN:20 FT HORZ. / 1 IN:20 FT VERT.

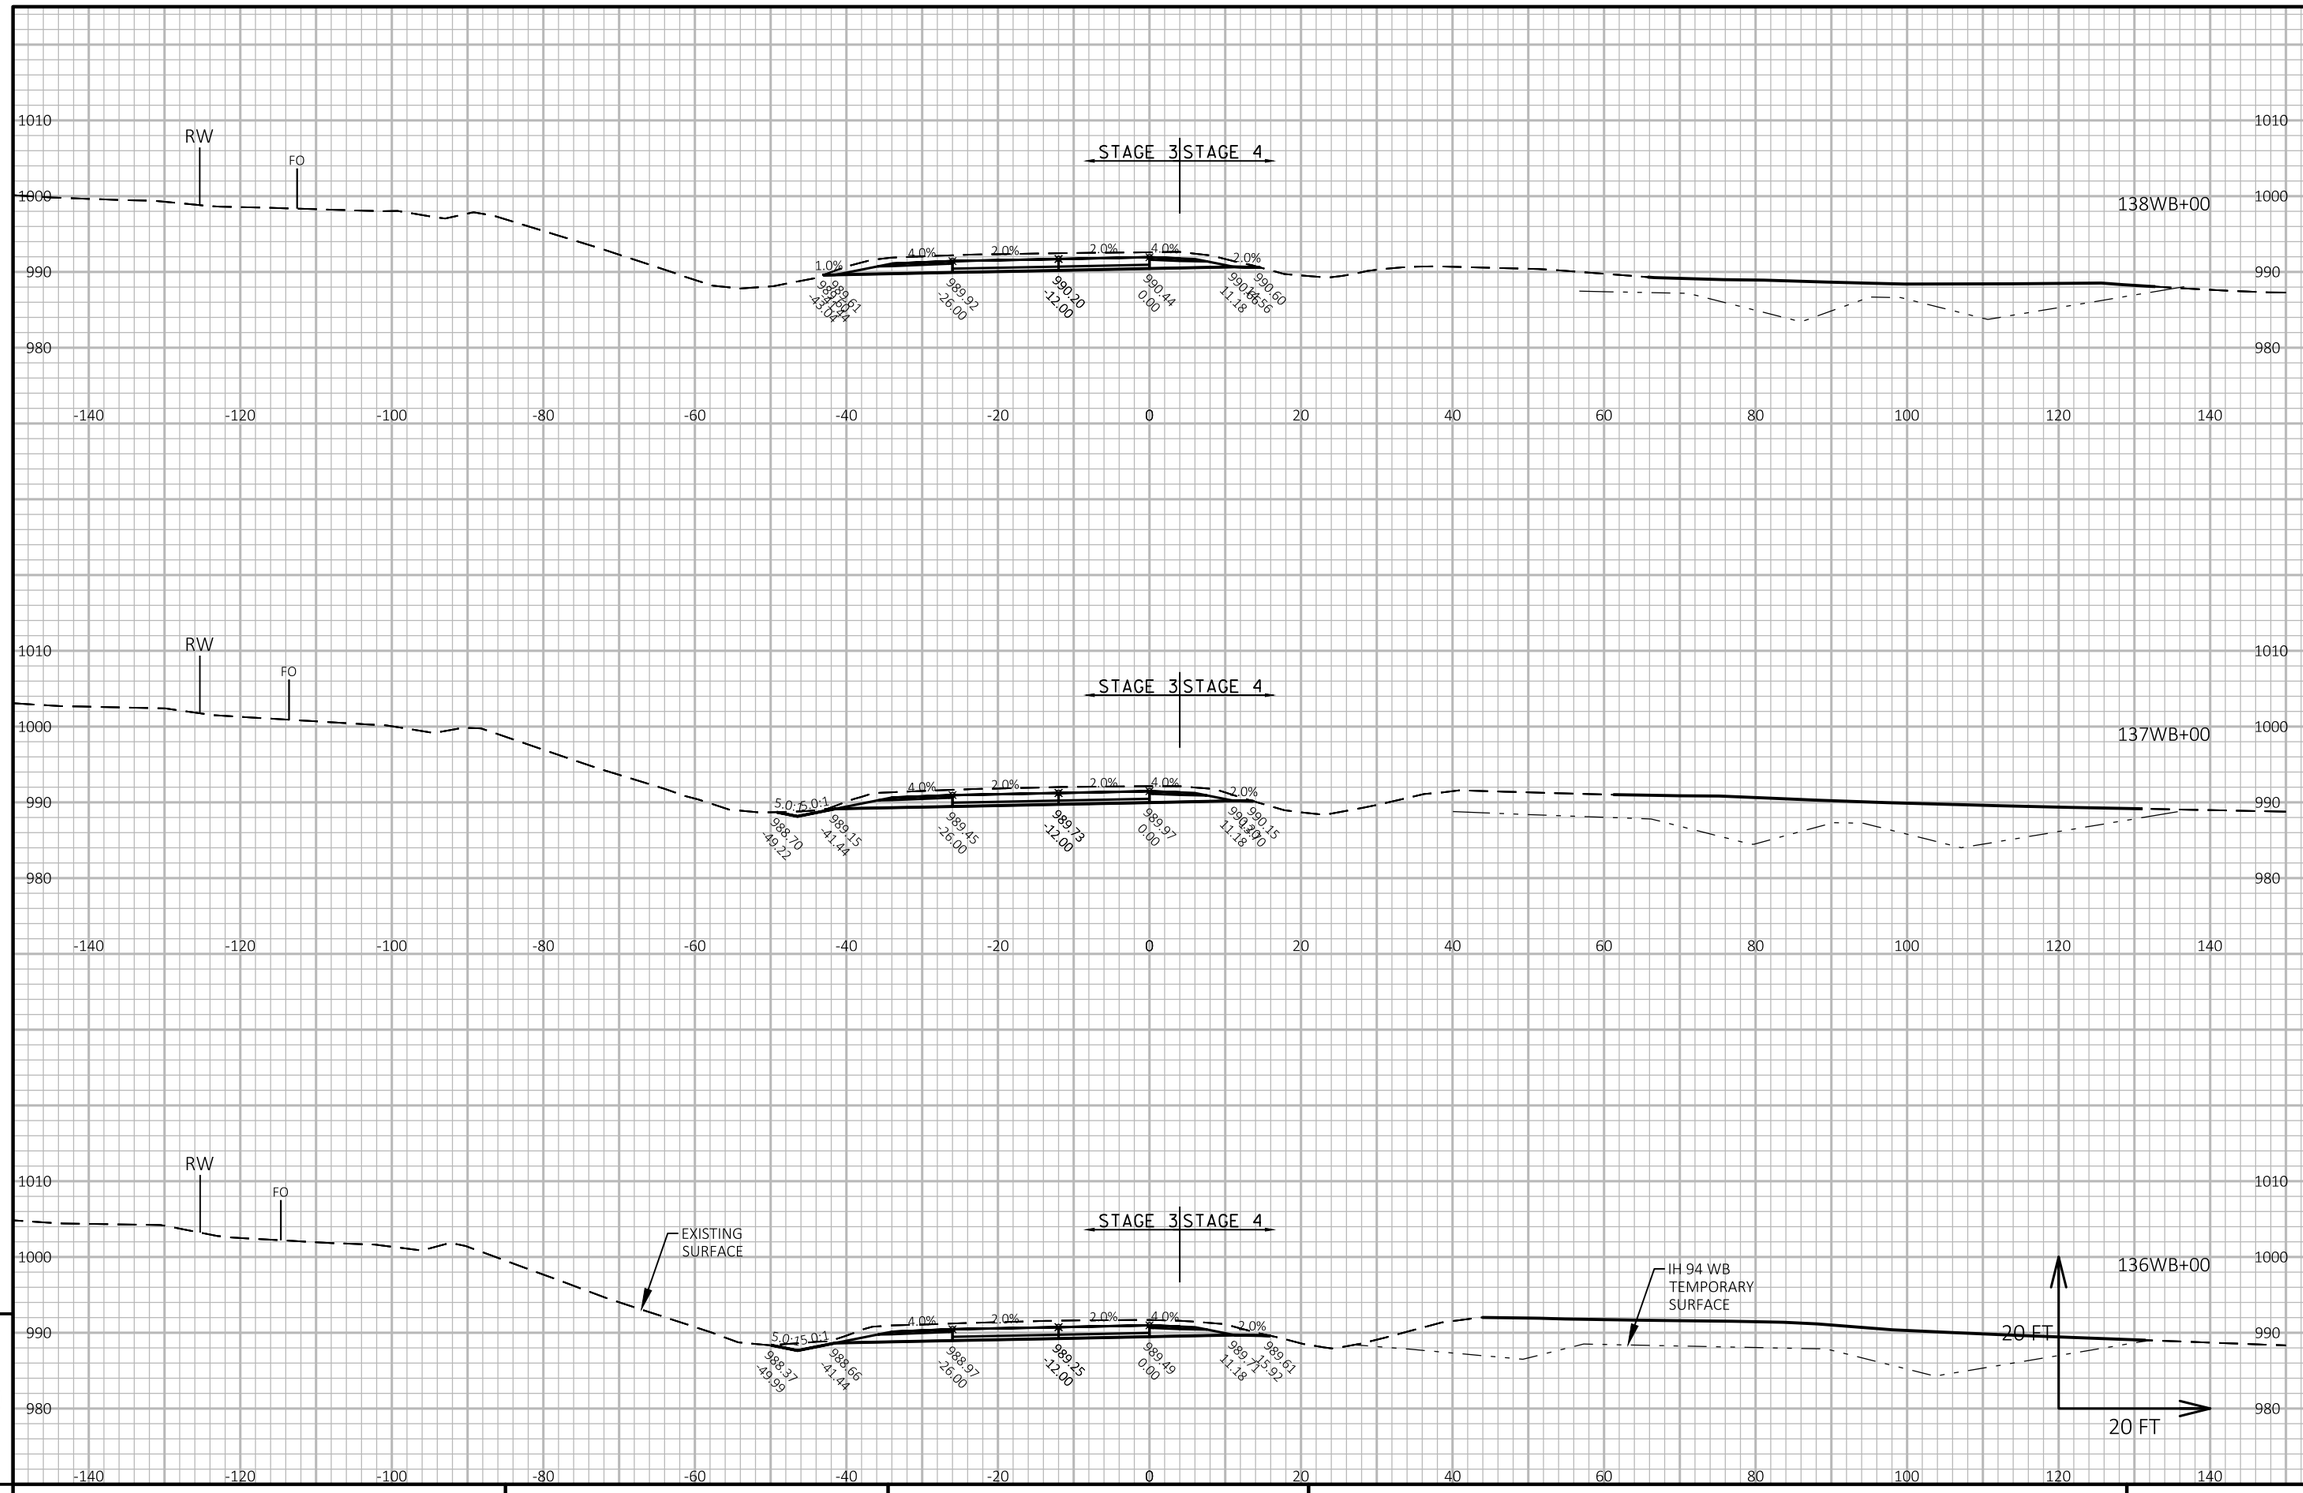

APPROVED FOR UTILITY RELOCATION May 1, 2018

9

9

PROJECT NO: 1022-00-79	HWY: IH 94	COUNTY: TREMPEALEAU	CROSS SECTIONS: IH 94 WB STAGE 3-4	SHEET 389	E

FILE NAME : G:\WDOTCO\16048 (2016-2018 DESIGN WO)\16048-006\CIVIL 3D\SHEETSPLAN\CROSS SECTION\090102-XS-94 WB.DWG
LAYOUT NAME - IH 94 WB - (34)

PLOT DATE : 4/25/2018 11:29 AM PLOT BY : KL ENGINEERING PLOT NAME : PLOT SCALE : 1 IN:20 FT HORZ. / 1 IN:20 FT VERT.

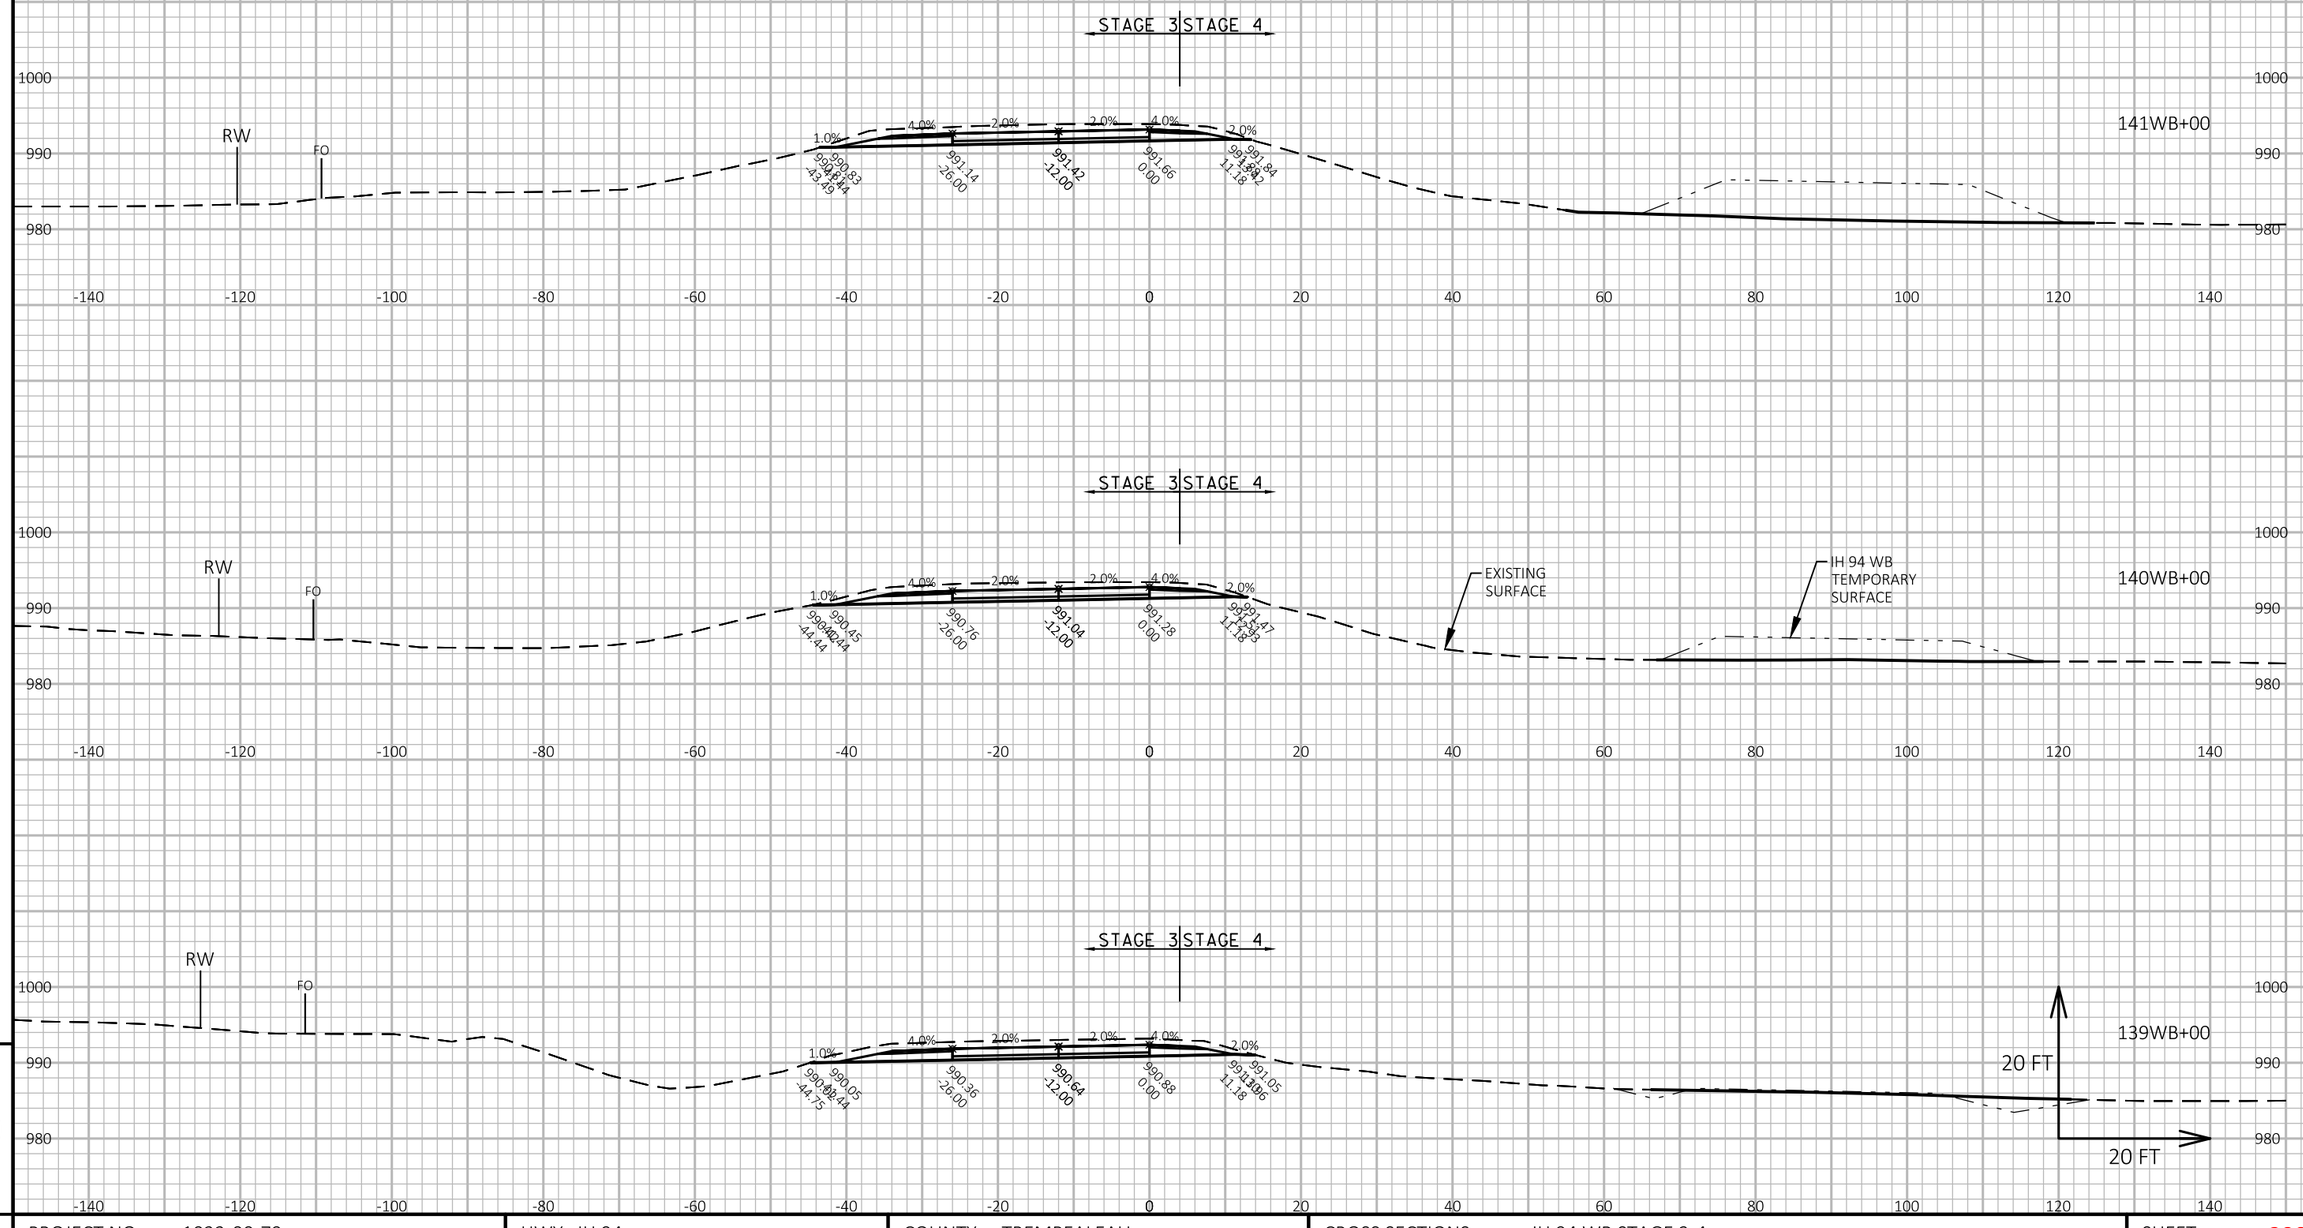

APPROVED FOR UTILITY RELOCATION May 1, 2018

9

9

PROJECT NO: 1022-00-79	HWY: IH 94	COUNTY: TREMPEALEAU	CROSS SECTIONS: IH 94 WB STAGE 3-4	SHEET 390	E

FILE NAME : G:\WDOTCO\16048 (2016-2018 DESIGN WO)\16048-006\CIVIL 3D\SHEETSPLAN\CROSS SECTION\090102-XS-94 WB.DWG
LAYOUT NAME - IH 94 WB - (35)

PLOT DATE : 4/25/2018 11:30 AM PLOT BY : KL ENGINEERING PLOT NAME : PLOT SCALE : 1 IN:20 FT HORZ. / 1 IN:20 FT VERT.

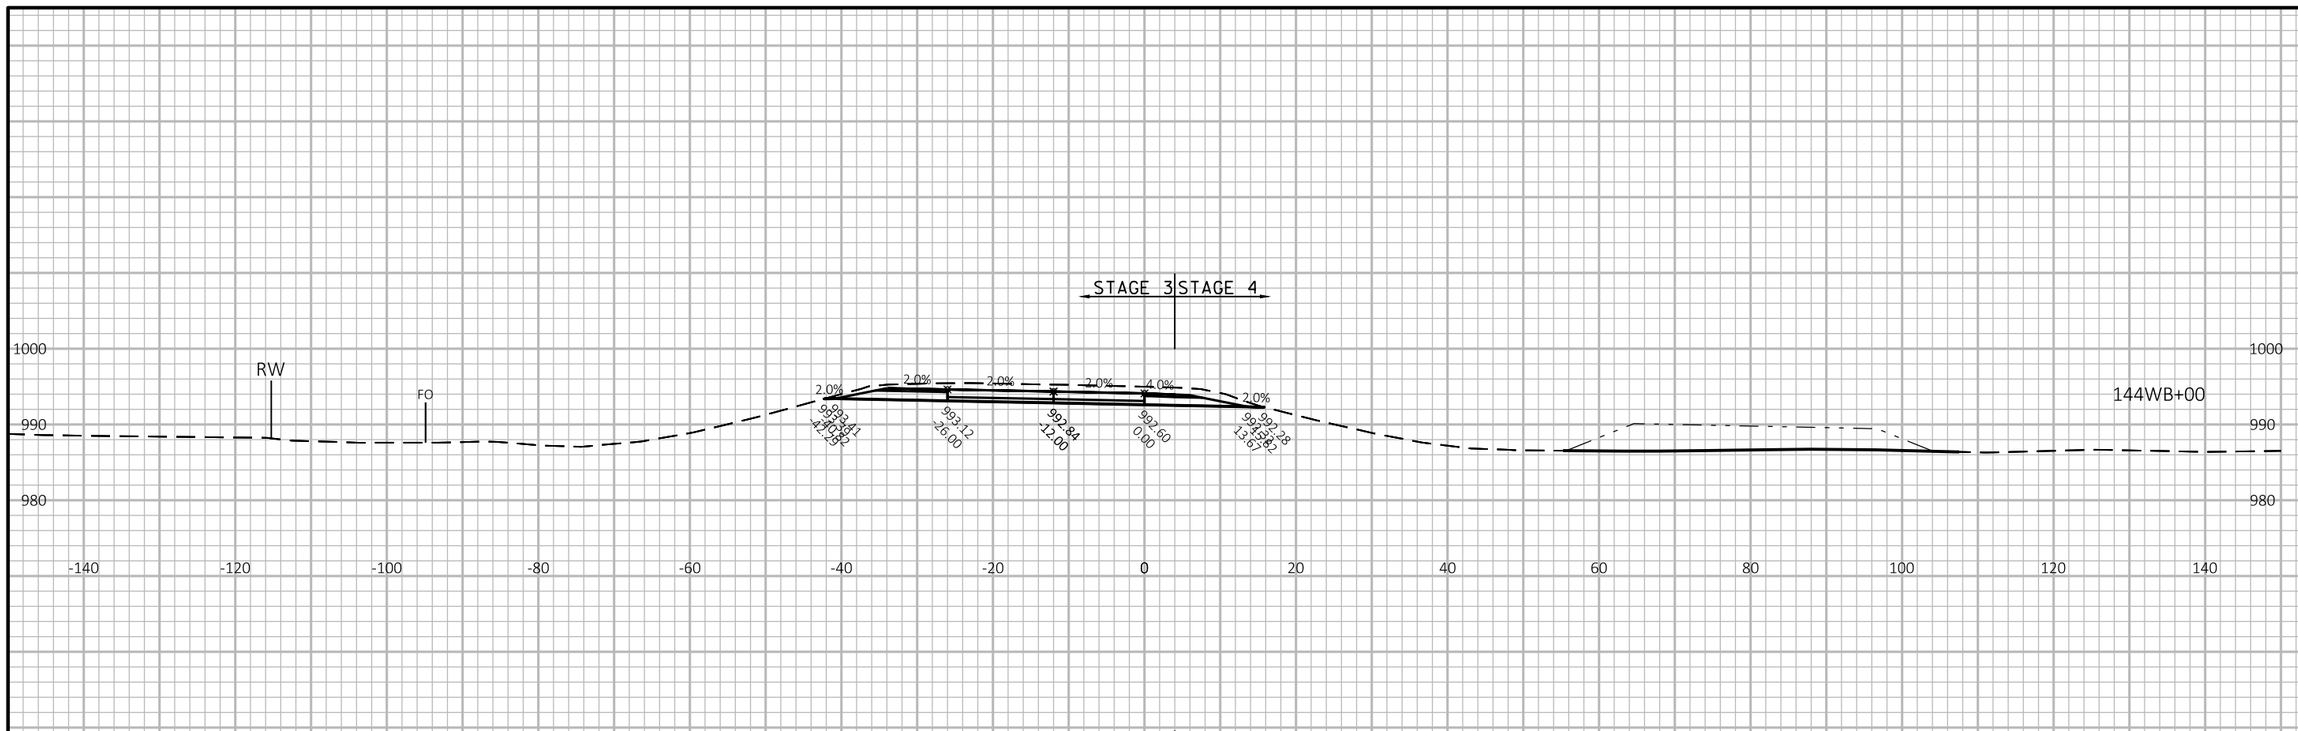

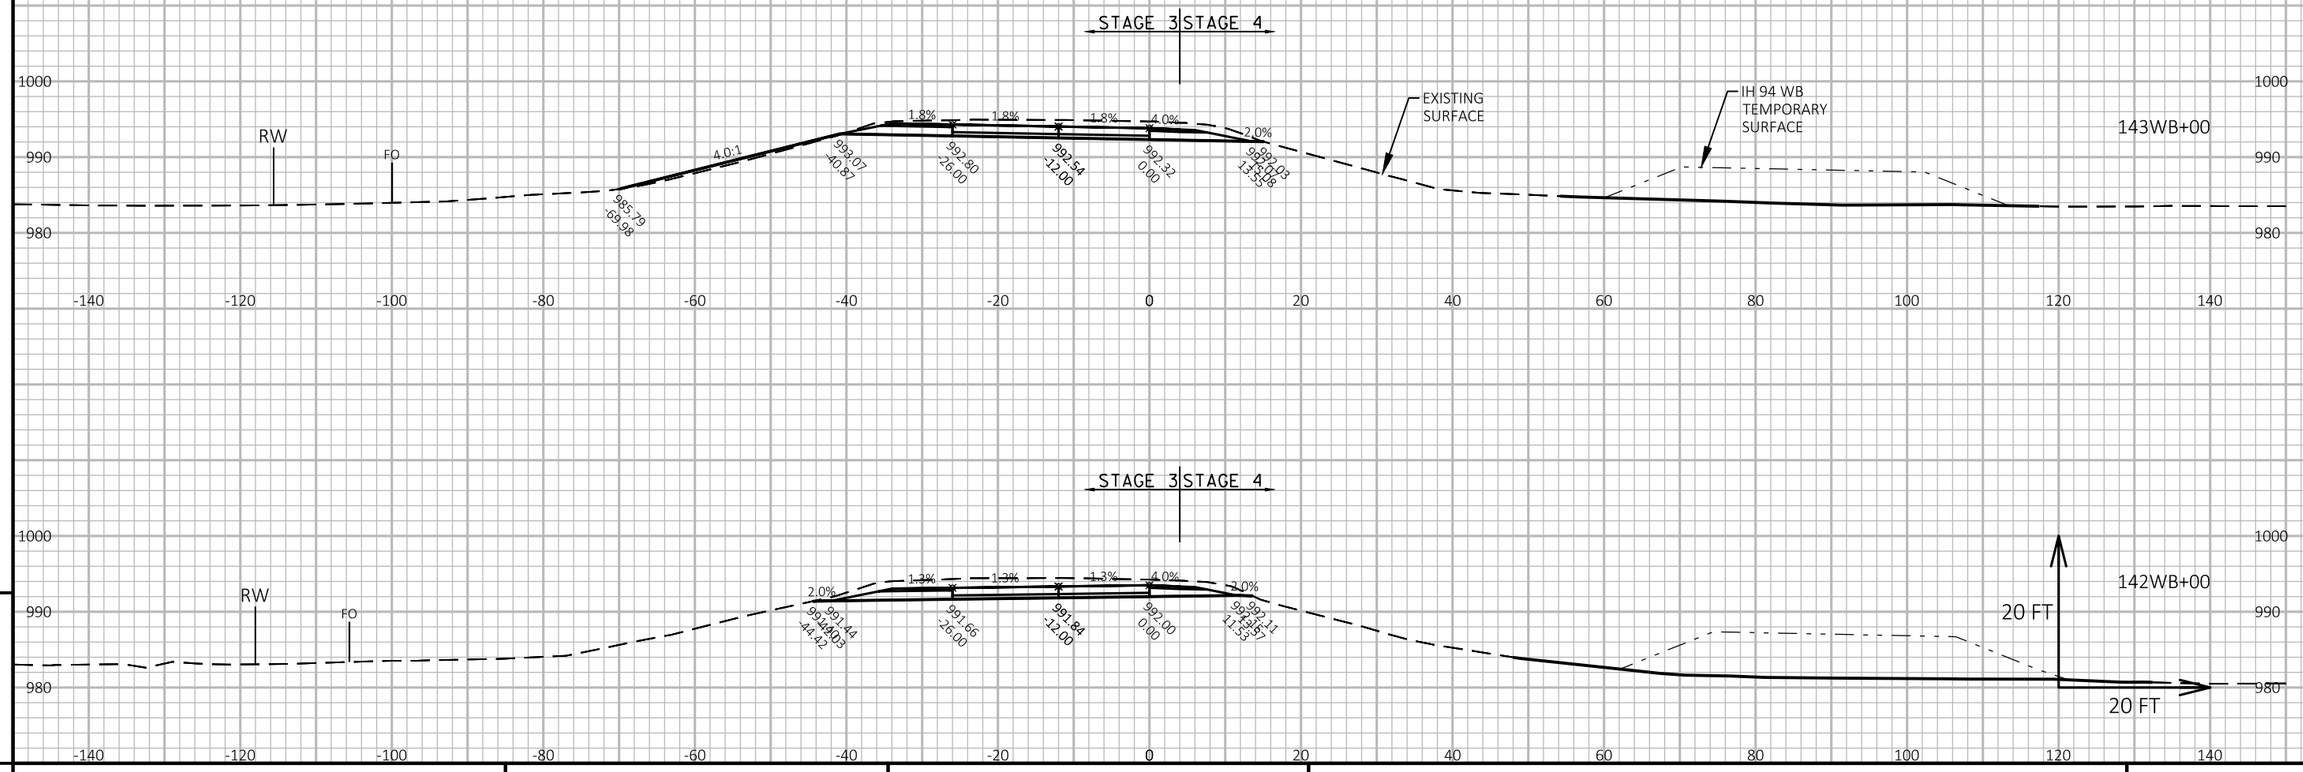

APPROVED FOR UTILITY RELOCATION May 1, 2018

9

9

PROJECT NO: 1022-00-79	HWY: IH 94	COUNTY: TREMPEALEAU	CROSS SECTIONS: IH 94 WB STAGE 3-4	SHEET 391	E

FILE NAME : G:\WDOTCO\16048 (2016-2018 DESIGN WO)\16048-006\CIVIL 3D\SHEETSPLAN\CROSS SECTION\090102-XS-94 WB.DWG
LAYOUT NAME - IH 94 WB - (36)

PLOT DATE : 4/25/2018 11:30 AM PLOT BY : KL ENGINEERING PLOT NAME : PLOT SCALE : 1 IN:20 FT HORZ. / 1 IN:20 FT VERT.

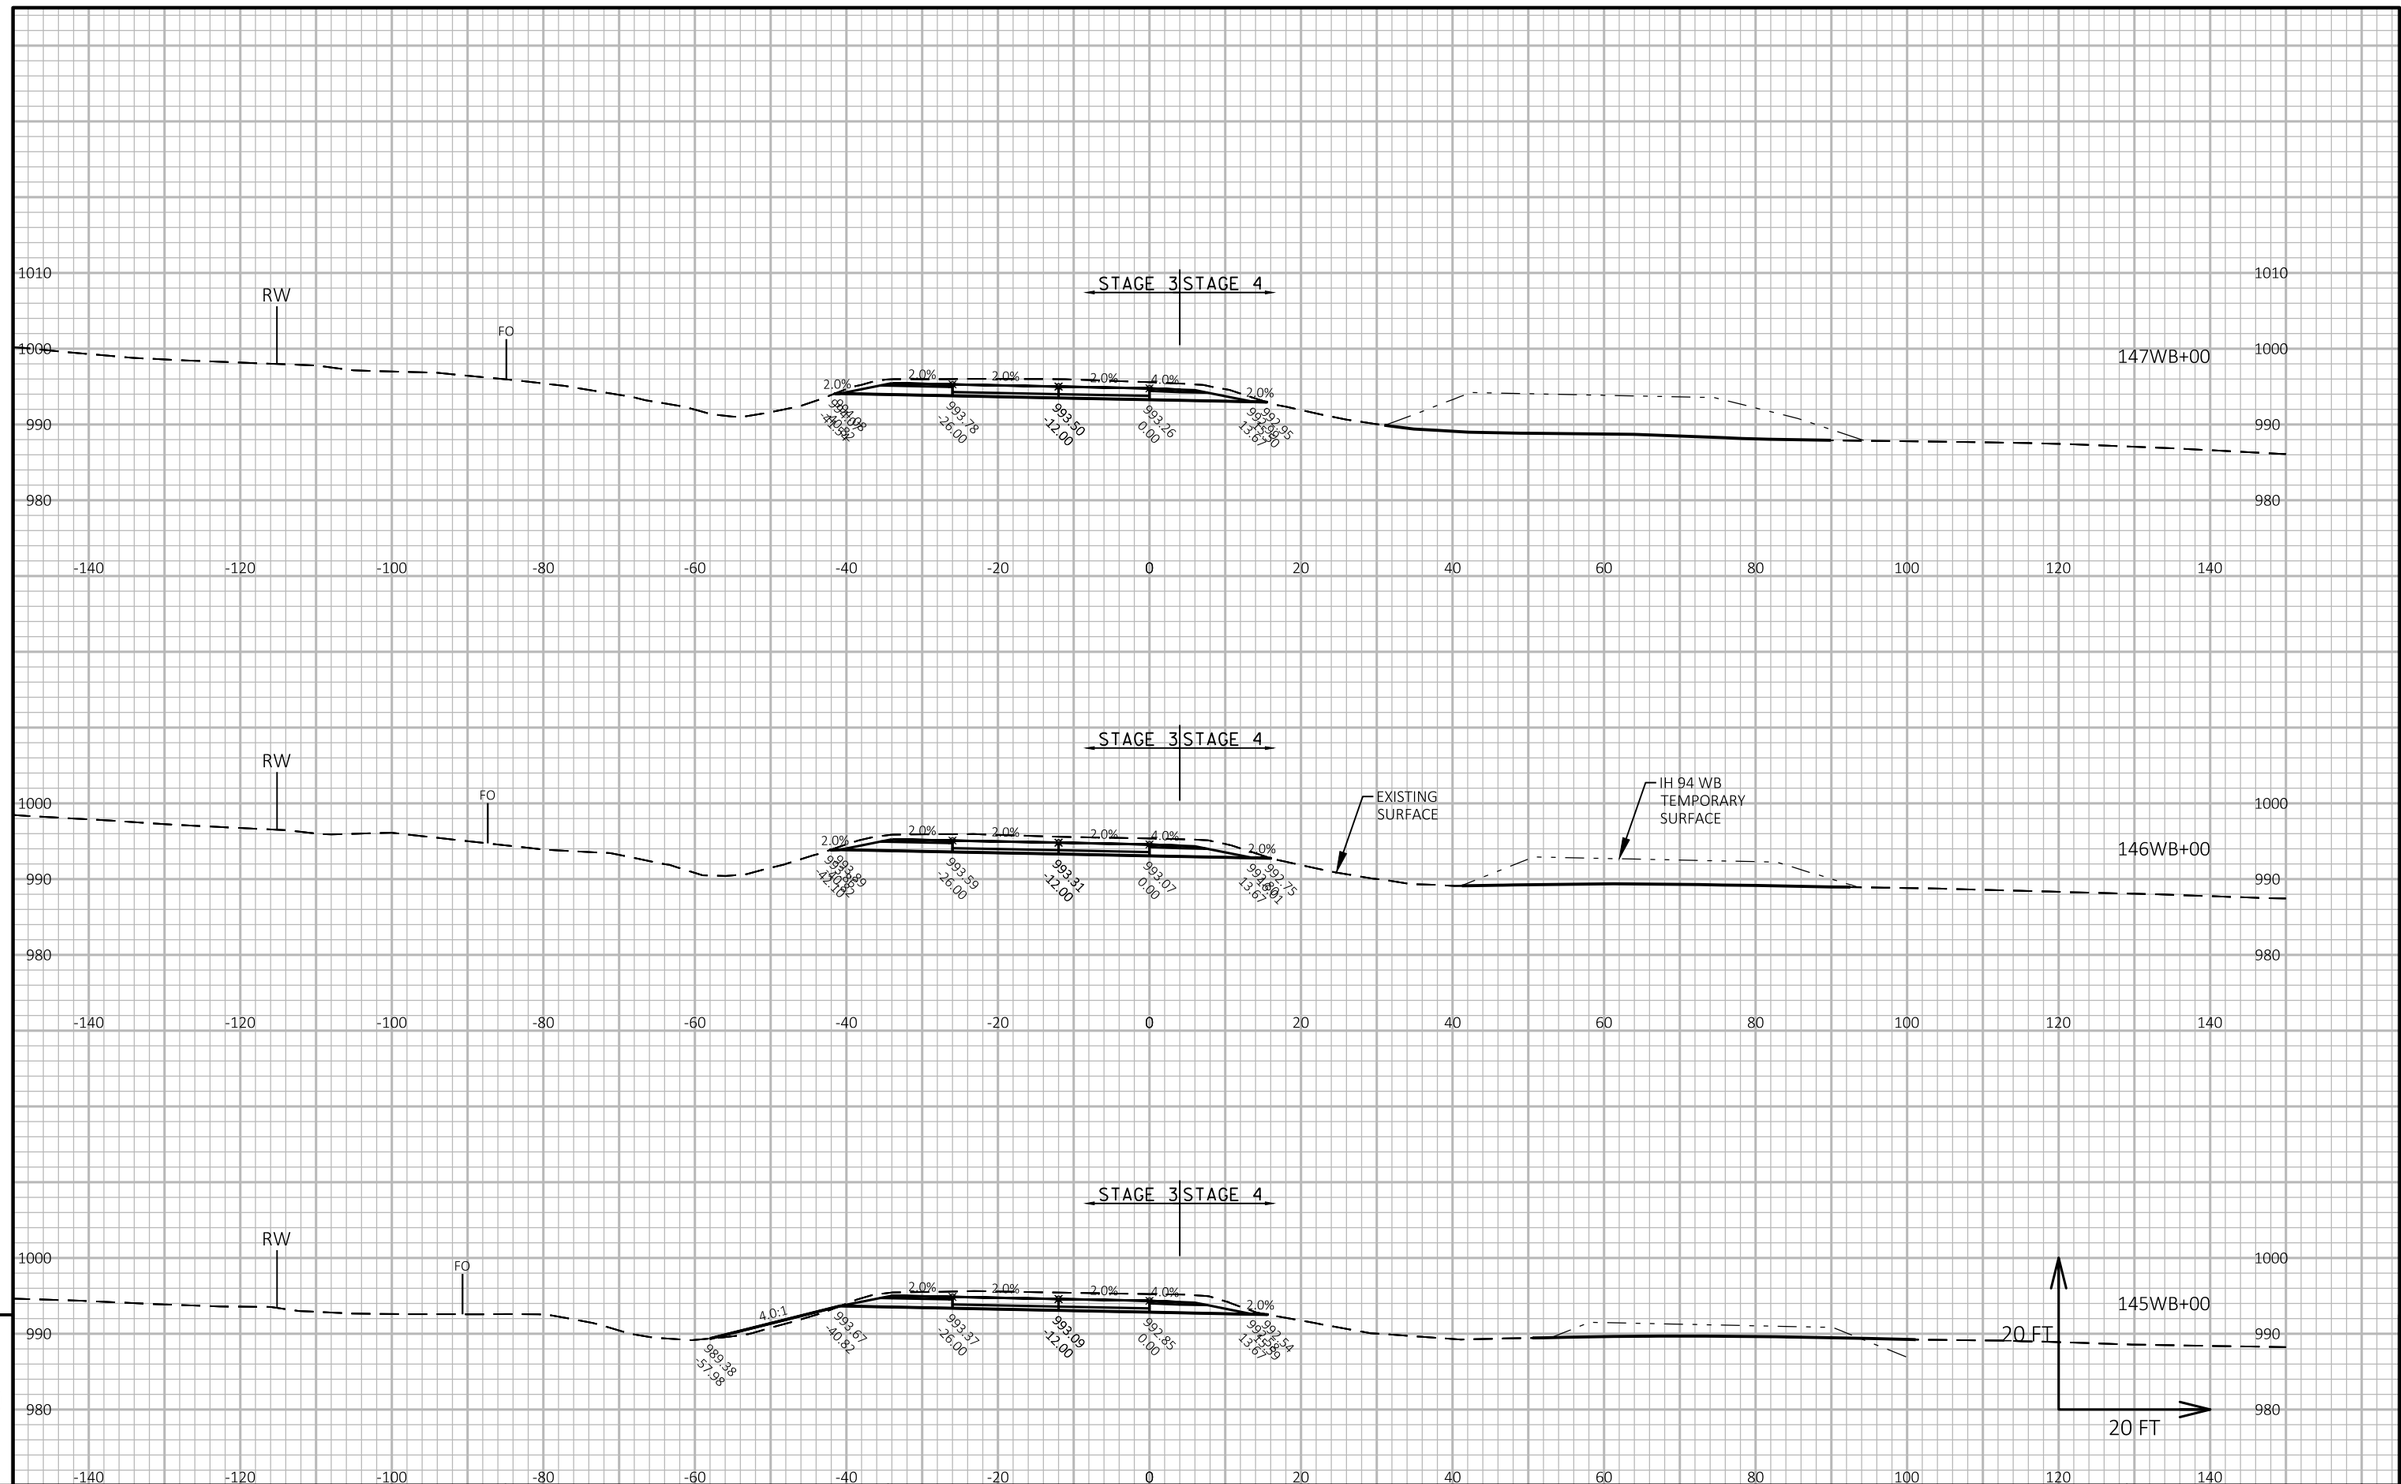

APPROVED FOR UTILITY RELOCATION May 1, 2018

PROJECT NO: 1022-00-79	HWY: IH 94	COUNTY: TREMPEALEAU	CROSS SECTIONS: IH 94 WB STAGE 3-4	SHEET 392 E

FILE NAME : G:\WDOTCO\16048 (2016-2018 DESIGN WO)\16048-006\CIVIL 3D\SHEETSPLAN\CROSS SECTION\090102-XS-94 WB.DWG
LAYOUT NAME - IH 94 WB - (37)

PLOT DATE : 4/25/2018 11:31 AM PLOT BY : KL ENGINEERING PLOT NAME : PLOT SCALE : 1 IN:20 FT HORZ. / 1 IN:20 FT VERT.

WISDOT/CADDS SHEET 49

9 9

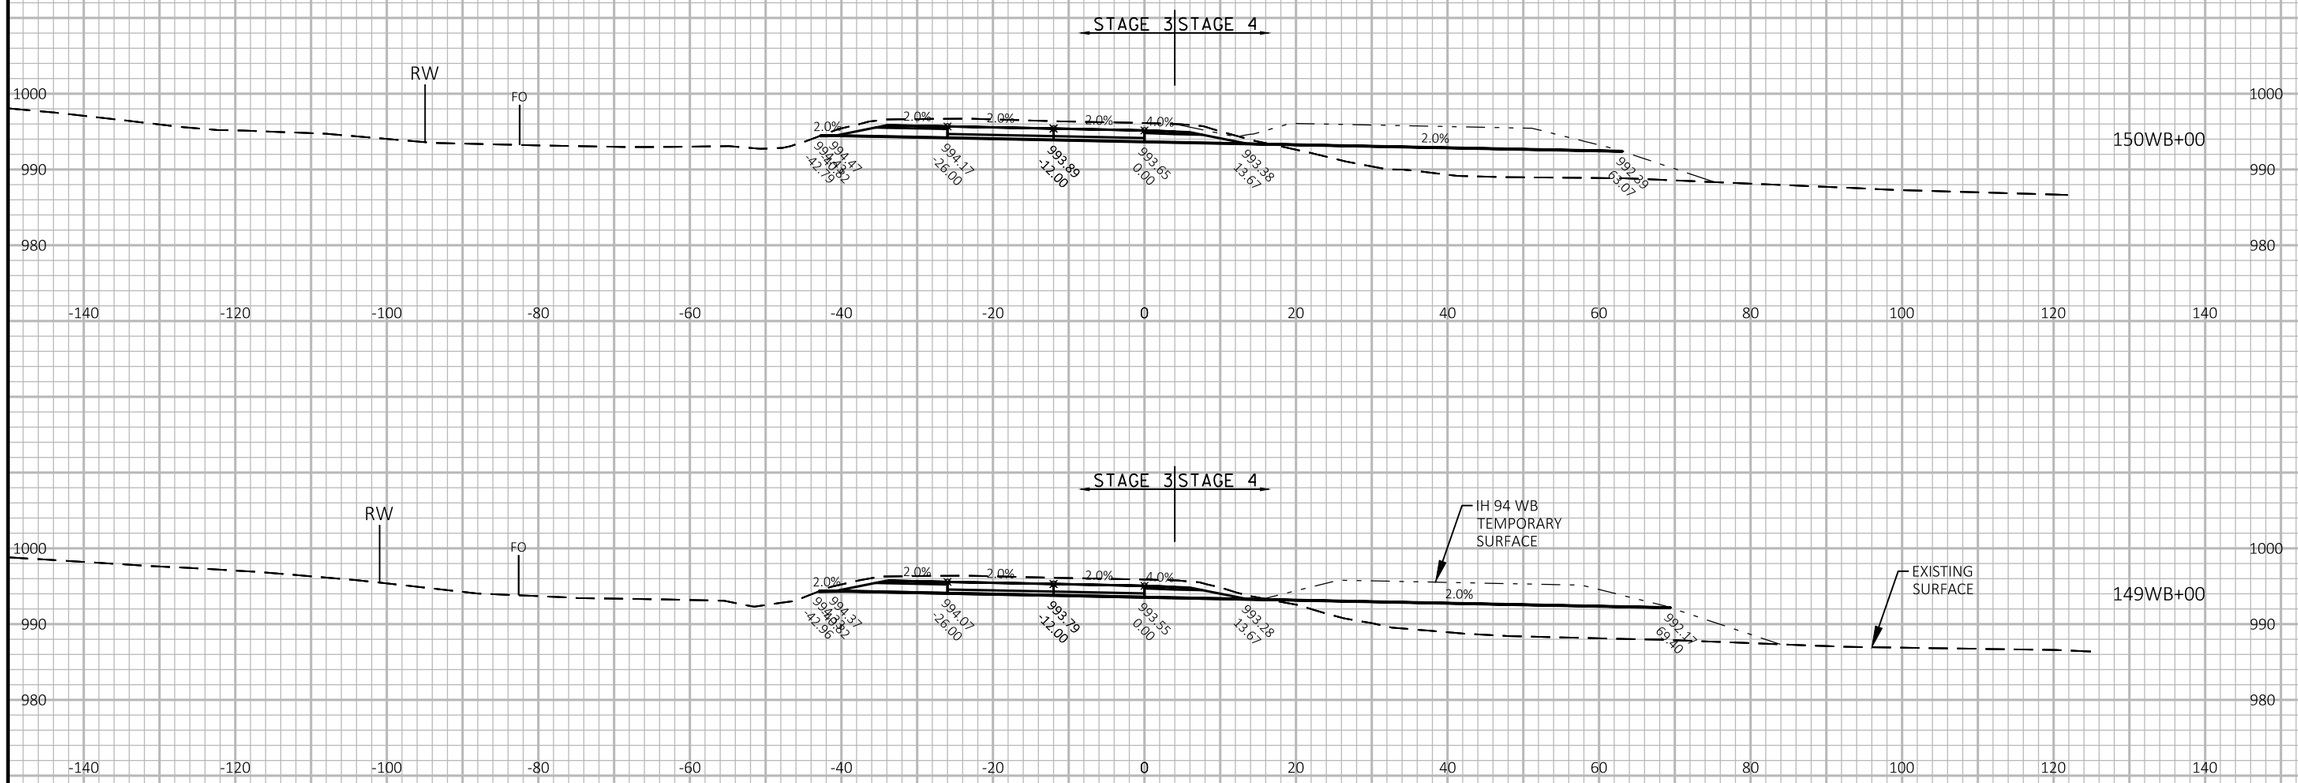

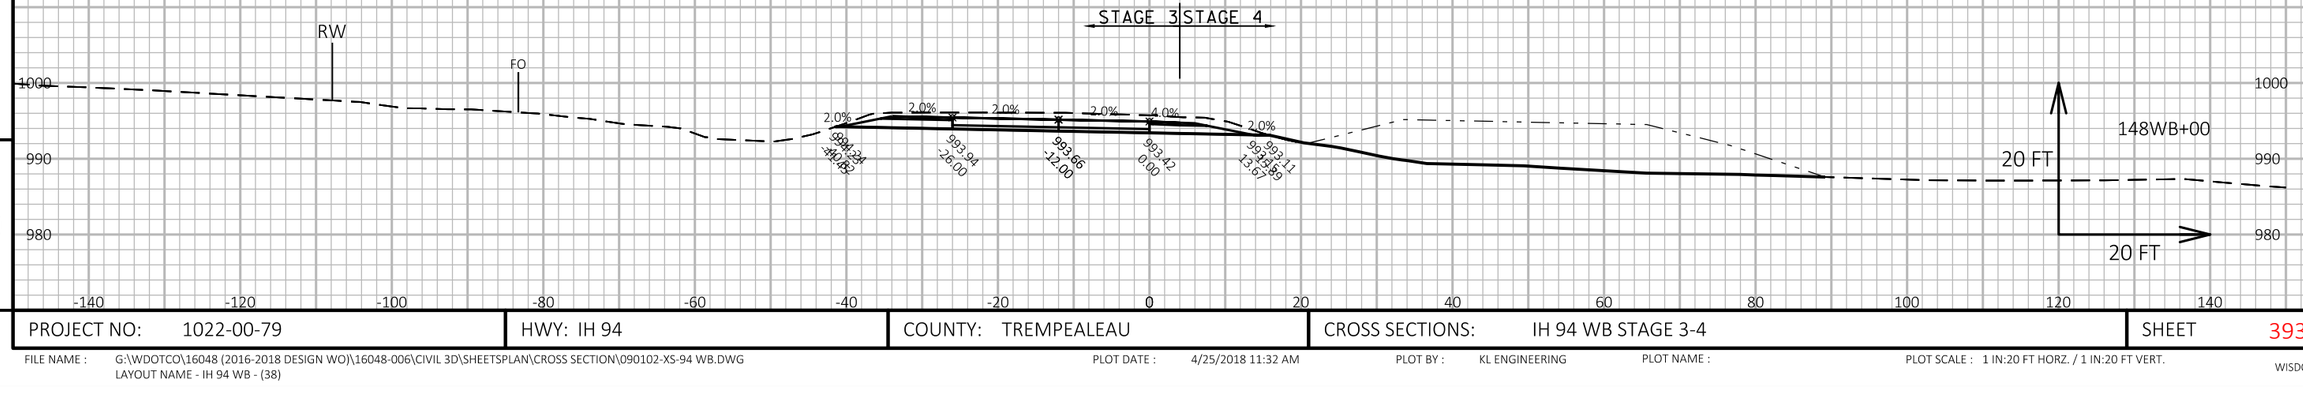

APPROVED FOR UTILITY RELOCATION May 1, 2018

9

9

PROJECT NO: 1022-00-79	HWY: IH 94	COUNTY: TREMPEALEAU	CROSS SECTIONS: IH 94 WB STAGE 3-4	SHEET 393	E

FILE NAME : G:\WDOTCO\16048 (2016-2018 DESIGN WO)\16048-006\CIVIL 3D\SHEETSPLAN\CROSS SECTION\090102-XS-94 WB.DWG
LAYOUT NAME - IH 94 WB - (38)

PLOT DATE : 4/25/2018 11:32 AM PLOT BY : KL ENGINEERING PLOT NAME : PLOT SCALE : 1 IN:20 FT HORZ. / 1 IN:20 FT VERT.

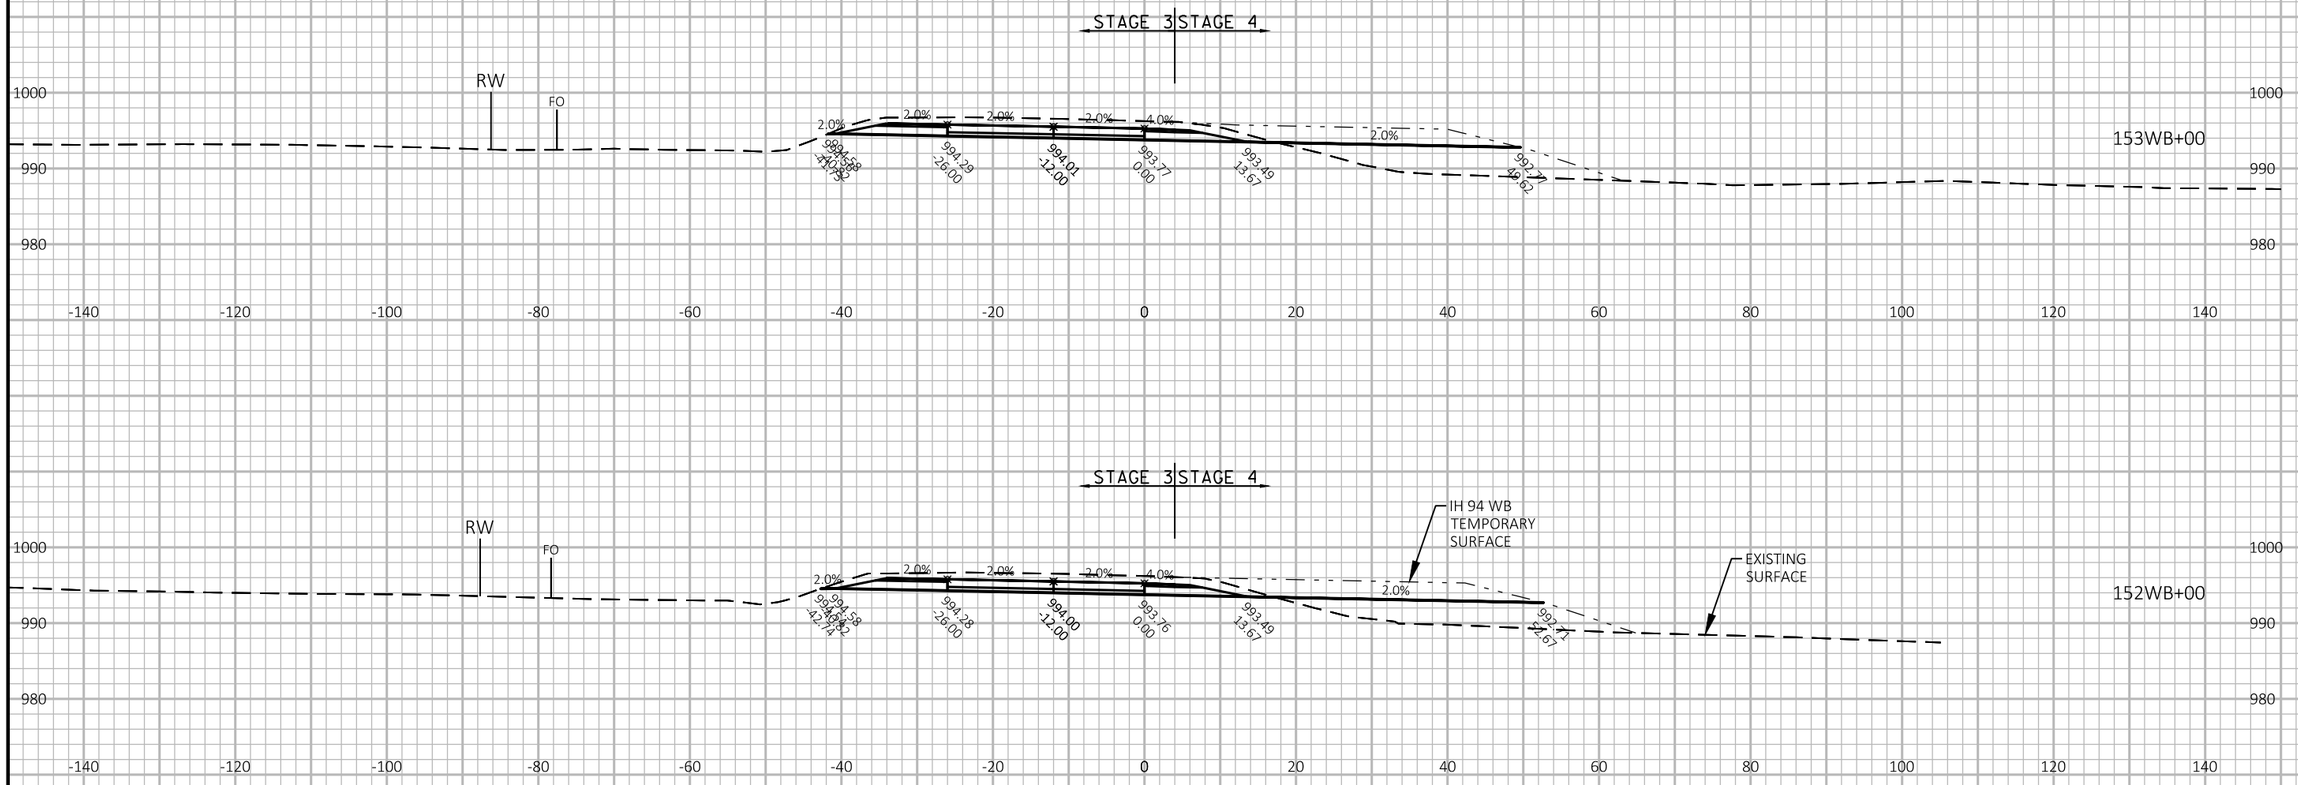

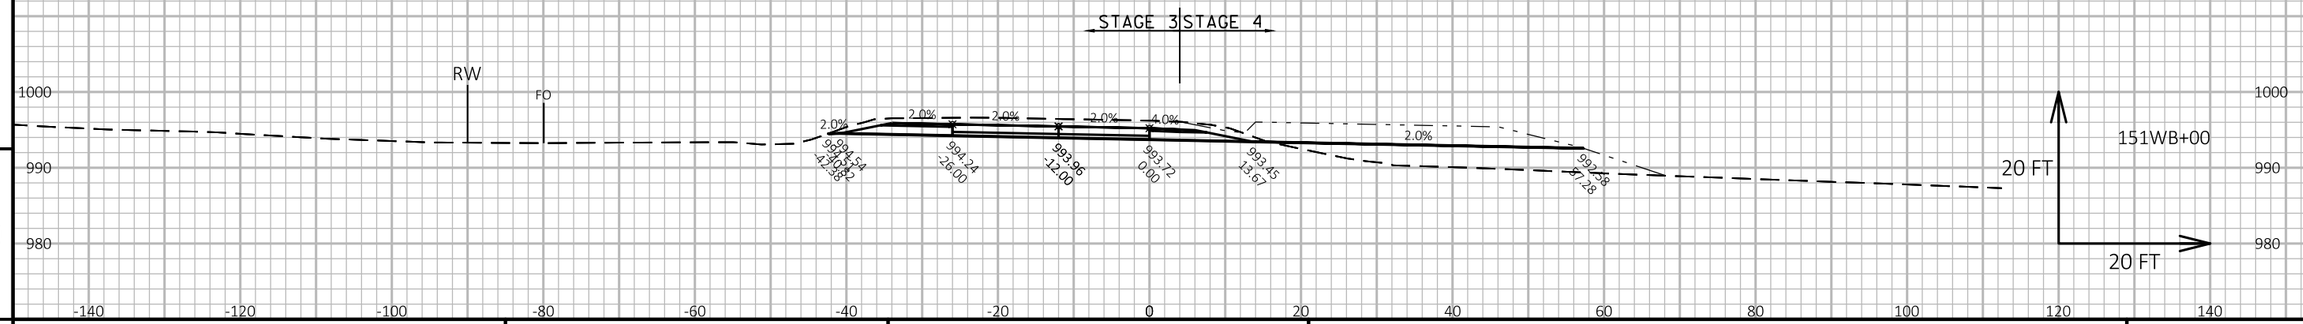

APPROVED FOR UTILITY RELOCATION May 1, 2018

9

9

PROJECT NO: 1022-00-79	HWY: IH 94	COUNTY: TREMPEALEAU	CROSS SECTIONS: IH 94 WB STAGE 3-4	SHEET 394	E

FILE NAME : G:\WDOTCO\16048 (2016-2018 DESIGN WO)\16048-006\CIVIL 3D\SHEETSPLAN\CROSS SECTION\090102-XS-94 WB.DWG
LAYOUT NAME - IH 94 WB - (39)

PLOT DATE : 4/25/2018 11:33 AM PLOT BY : KL ENGINEERING PLOT NAME : PLOT SCALE : 1 IN:20 FT HORZ. / 1 IN:20 FT VERT.

WISDOT/CADDS SHEET 49

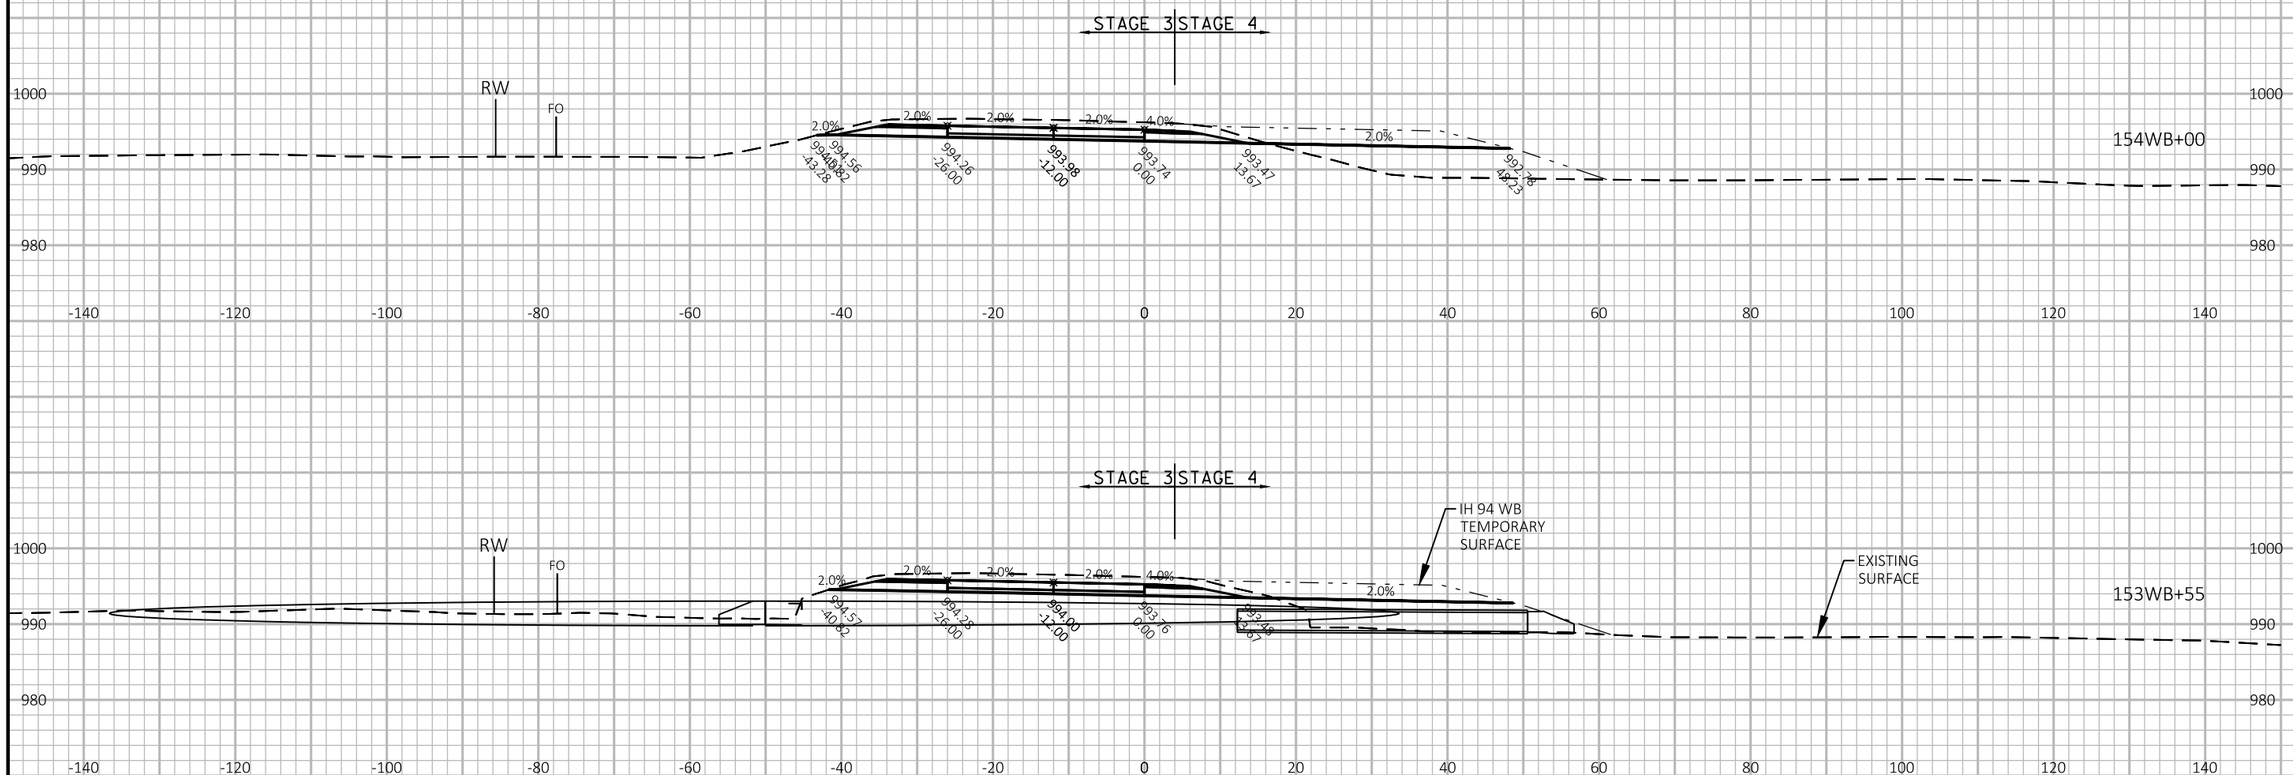

APPROVED FOR UTILITY RELOCATION May 1, 2018

PROJECT NO: 1022-00-79	HWY: IH 94	COUNTY: TREMPEALEAU	CROSS SECTIONS: IH 94 WB STAGE 3-4	SHEET 395	E

FILE NAME : G:\WDOTCO\16048 (2016-2018 DESIGN WO)\16048-006\CIVIL 3D\SHEETSPLAN\CROSS SECTION\090102-XS-94 WB.DWG
LAYOUT NAME - IH 94 WB - (40)

PLOT DATE : 4/25/2018 11:34 AM PLOT BY : KL ENGINEERING PLOT NAME : PLOT SCALE : 1 IN:20 FT HORZ. / 1 IN:20 FT VERT.

WISDOT/CADDS SHEET 49

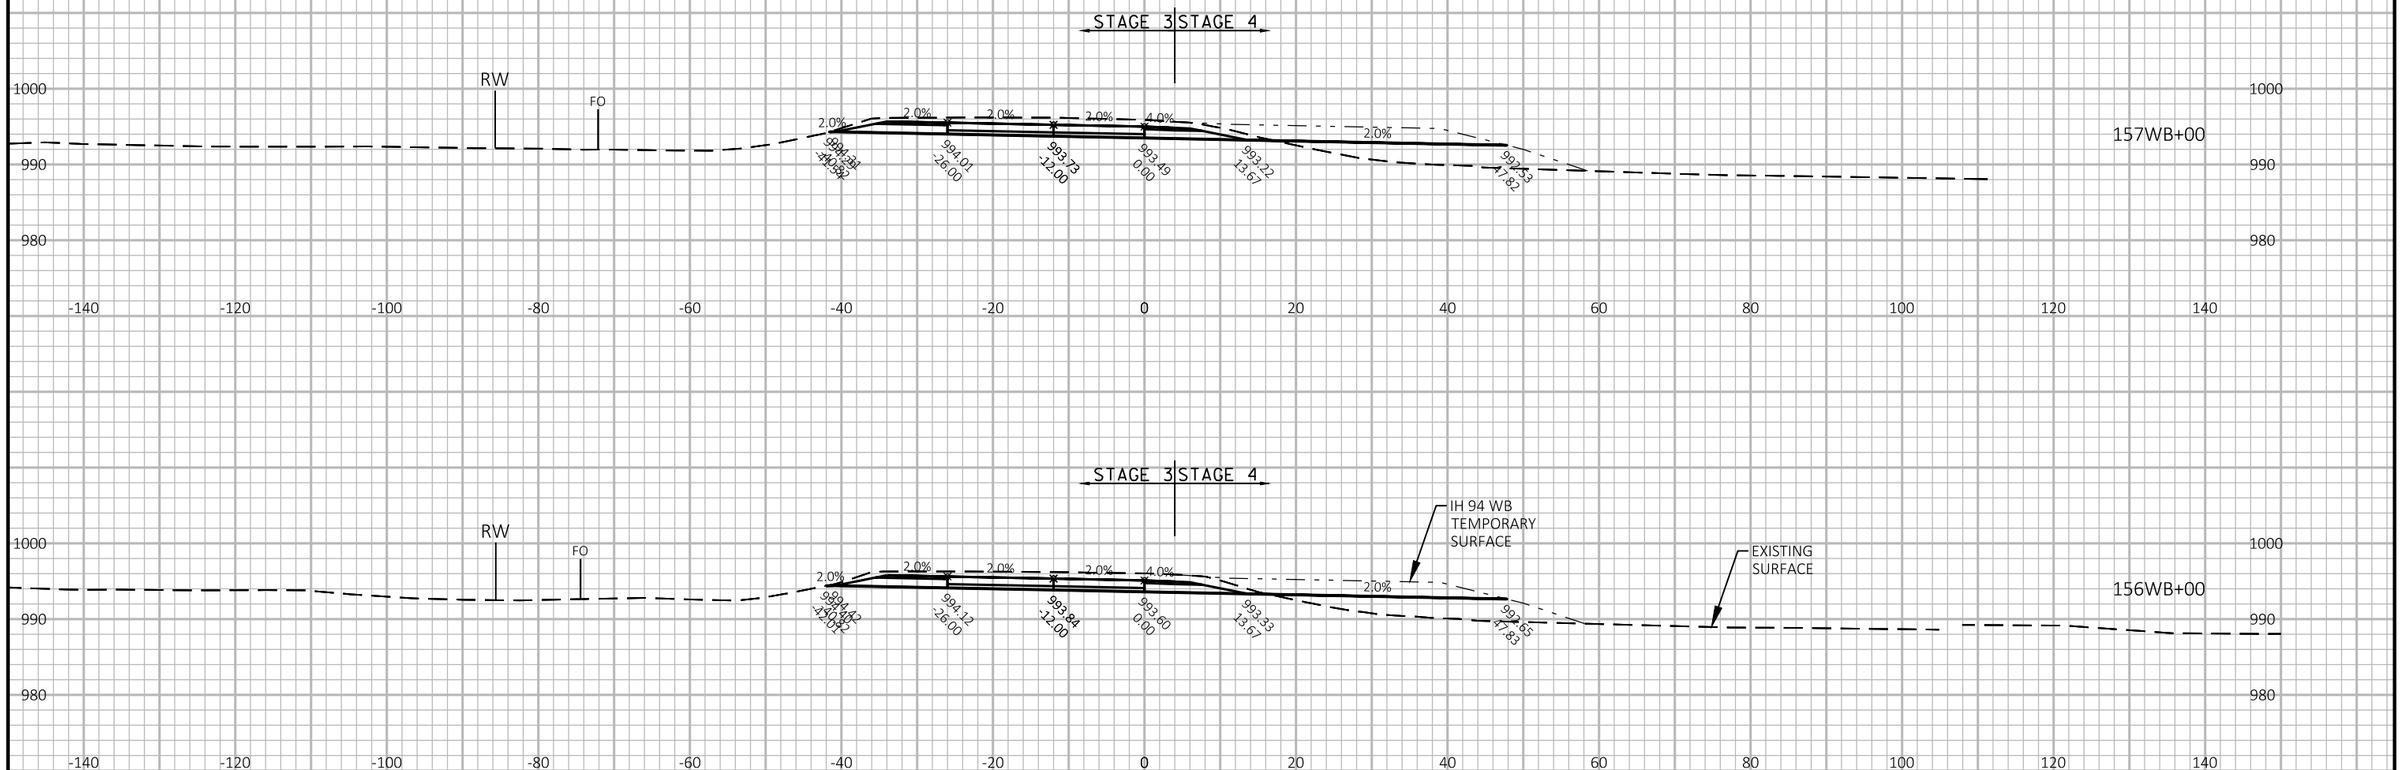

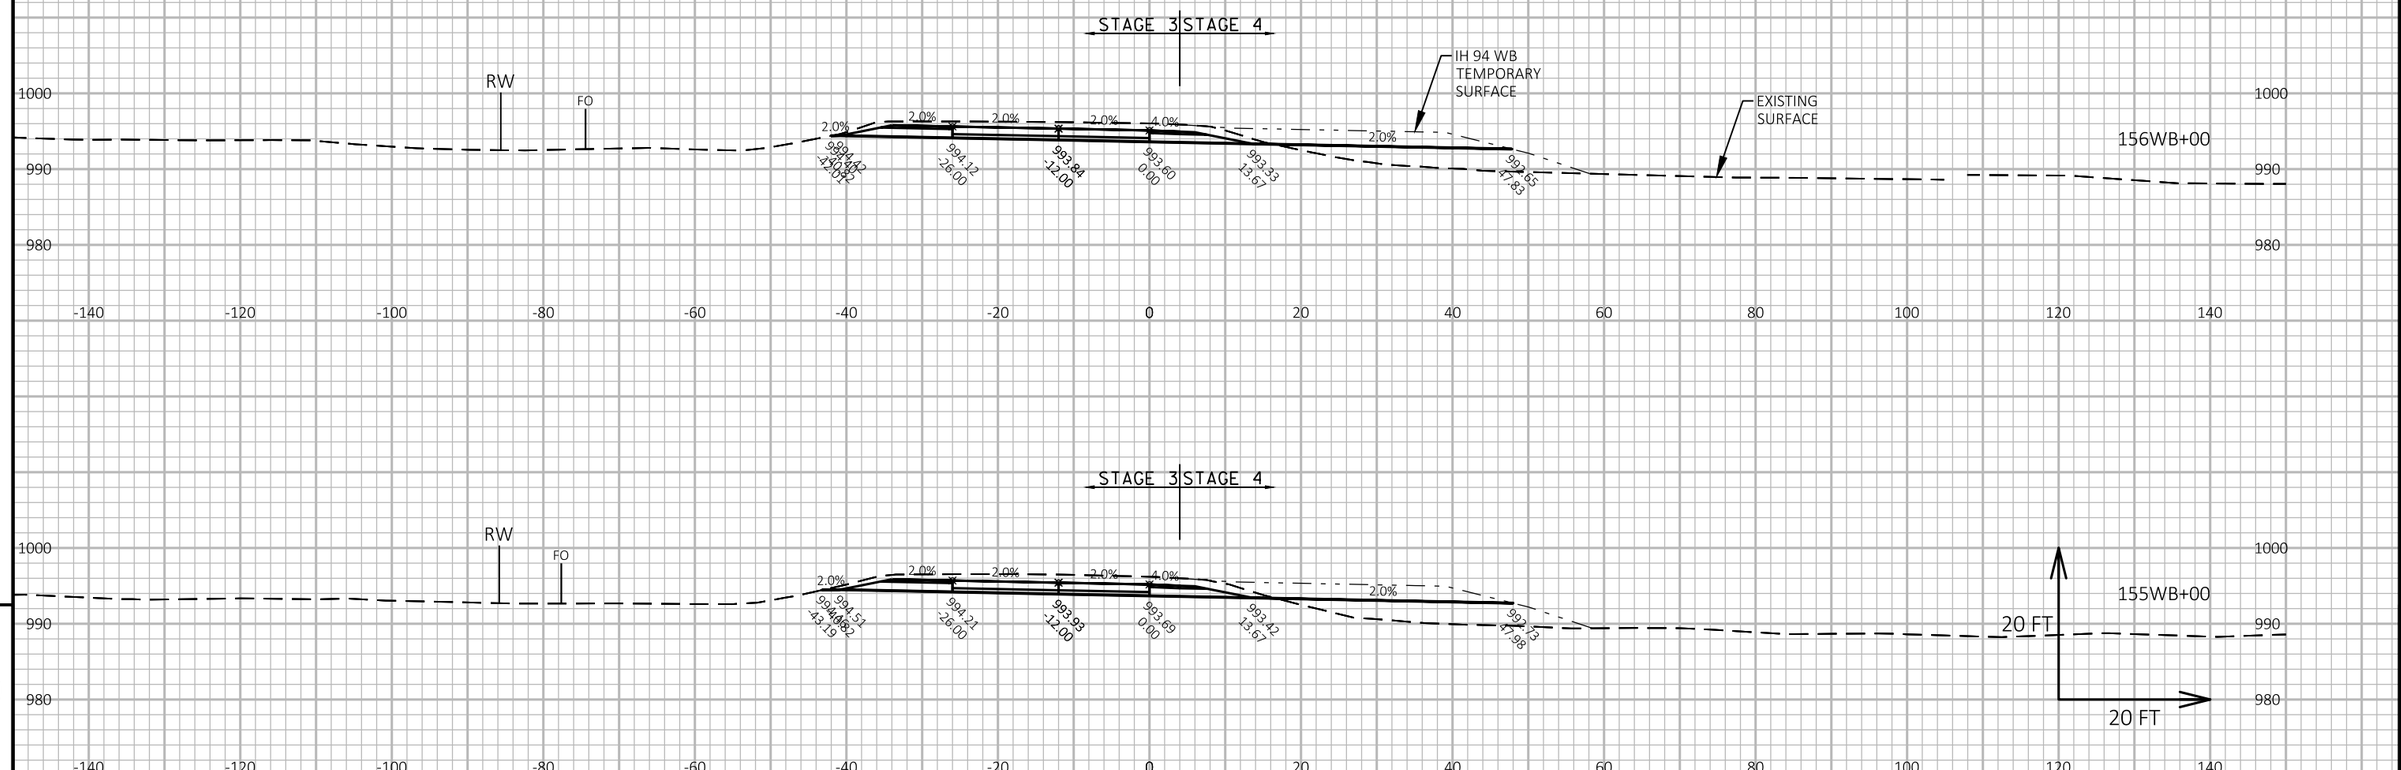

APPROVED FOR UTILITY RELOCATION May 1, 2018

9

9

PROJECT NO: 1022-00-79	HWY: IH 94	COUNTY: TREMPEALEAU	CROSS SECTIONS: IH 94 WB STAGE 3-4	SHEET 396	E

FILE NAME : G:\WDOTCO\16048 (2016-2018 DESIGN WO)\16048-006\CIVIL 3D\SHEETSPLAN\CROSS SECTION\090102-XS-94 WB.DWG
LAYOUT NAME - IH 94 WB - (41)

PLOT DATE : 4/25/2018 11:34 AM PLOT BY : KL ENGINEERING PLOT NAME : PLOT SCALE : 1 IN:20 FT HORZ. / 1 IN:20 FT VERT.

WISDOT/CADDS SHEET 49

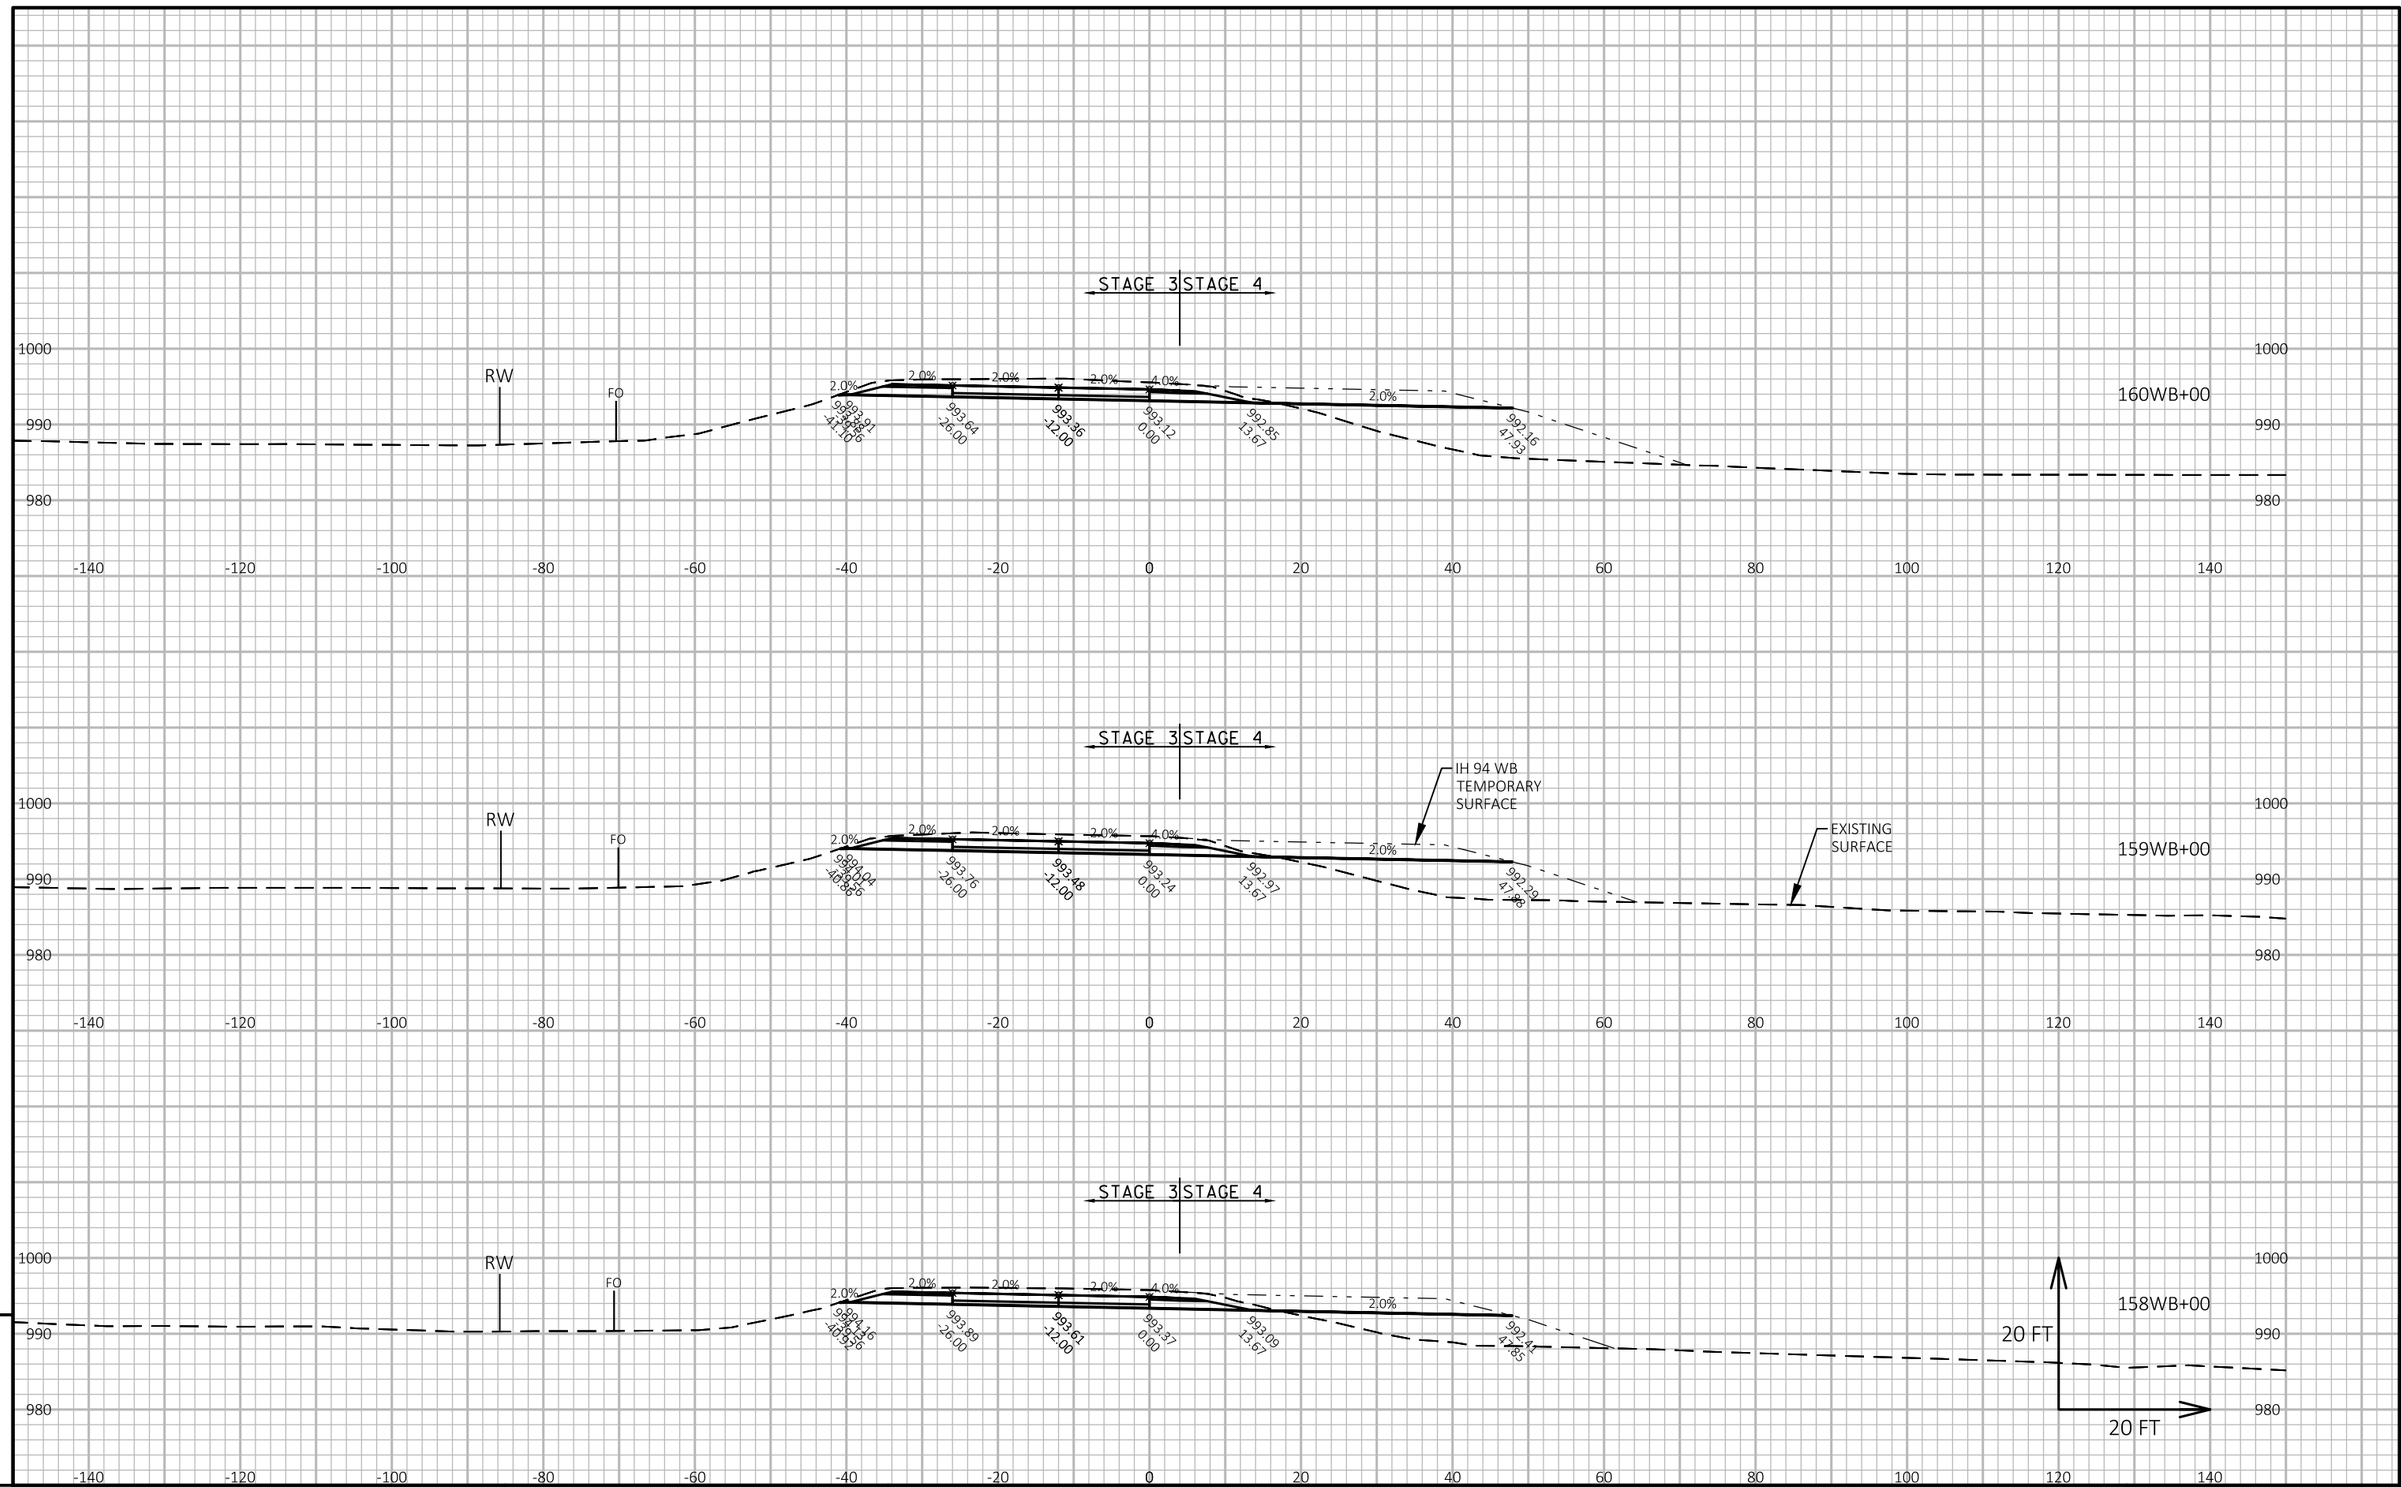

APPROVED FOR UTILITY RELOCATION May 1, 2018

PROJECT NO: 1022-00-79	HWY: IH 94	COUNTY: TREMPEALEAU	CROSS SECTIONS: IH 94 WB STAGE 3-4	SHEET 397	E

FILE NAME : G:\WDOTCO\16048 (2016-2018 DESIGN WO)\16048-006\CIVIL 3D\SHEETSPLAN\CROSS SECTION\090102-XS-94 WB.DWG
LAYOUT NAME - IH 94 WB - (42)

PLOT DATE : 4/25/2018 11:35 AM PLOT BY : KL ENGINEERING PLOT NAME : PLOT SCALE : 1 IN:20 FT HORZ. / 1 IN:20 FT VERT.

WISDOT/CADDS SHEET 49

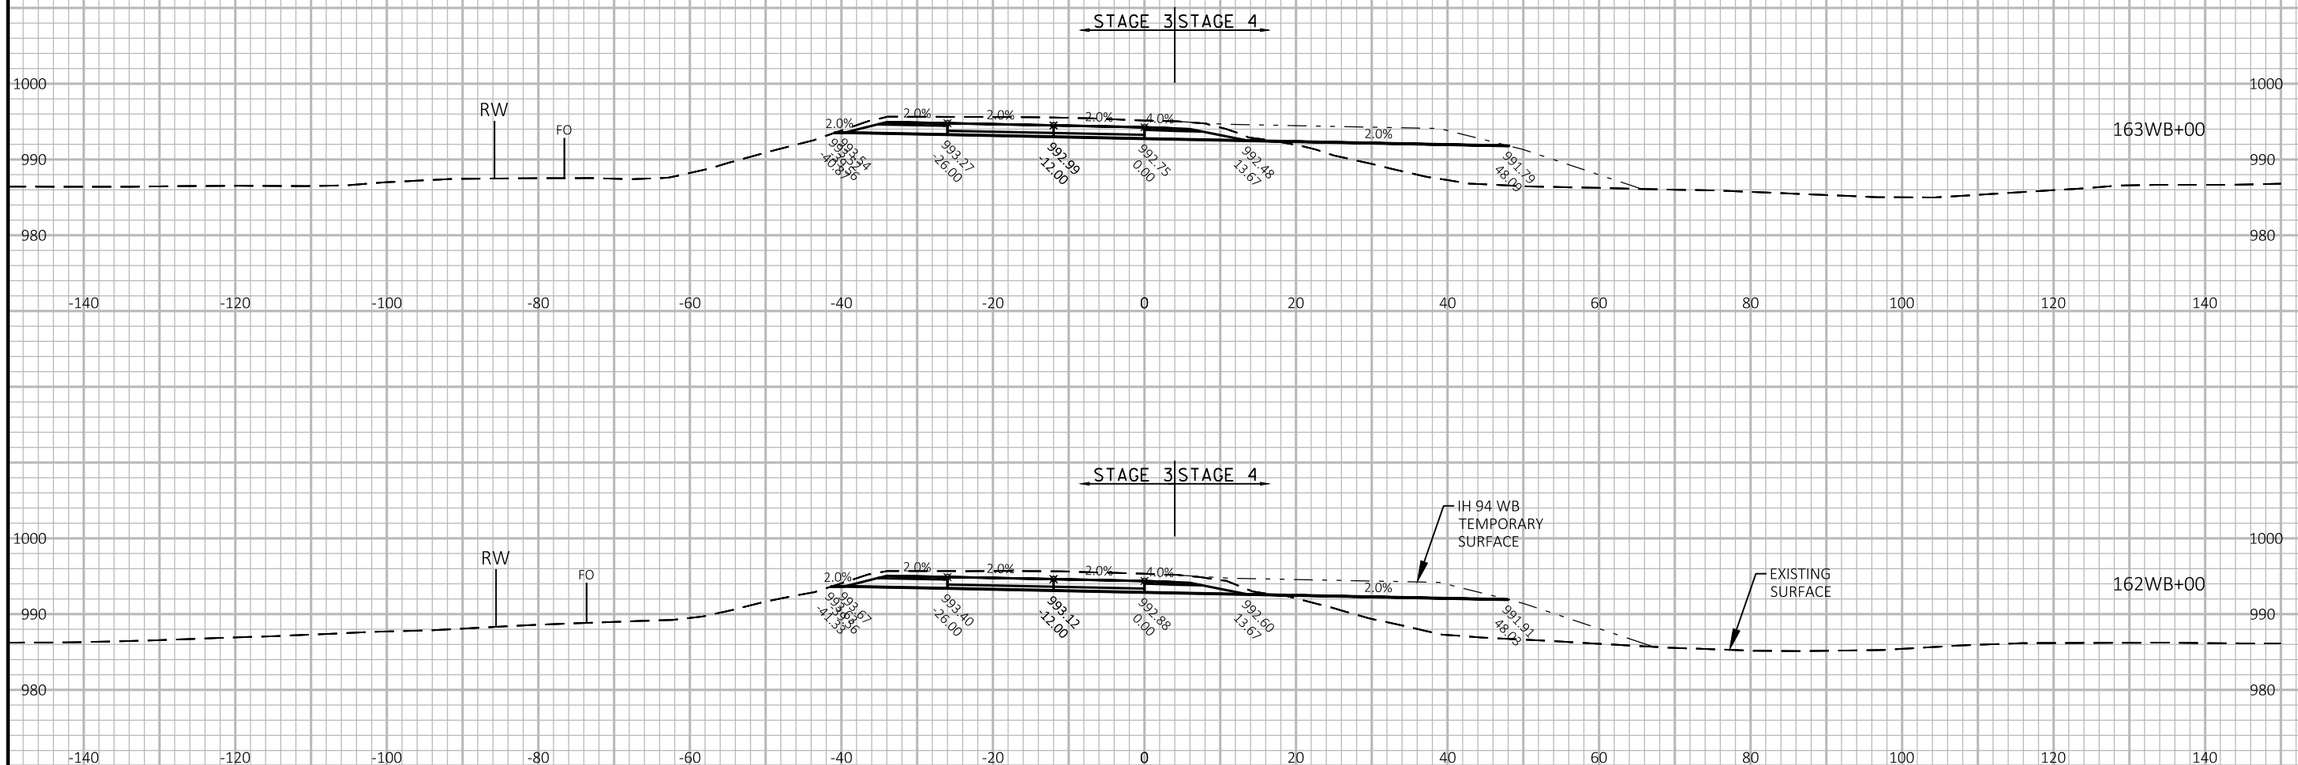

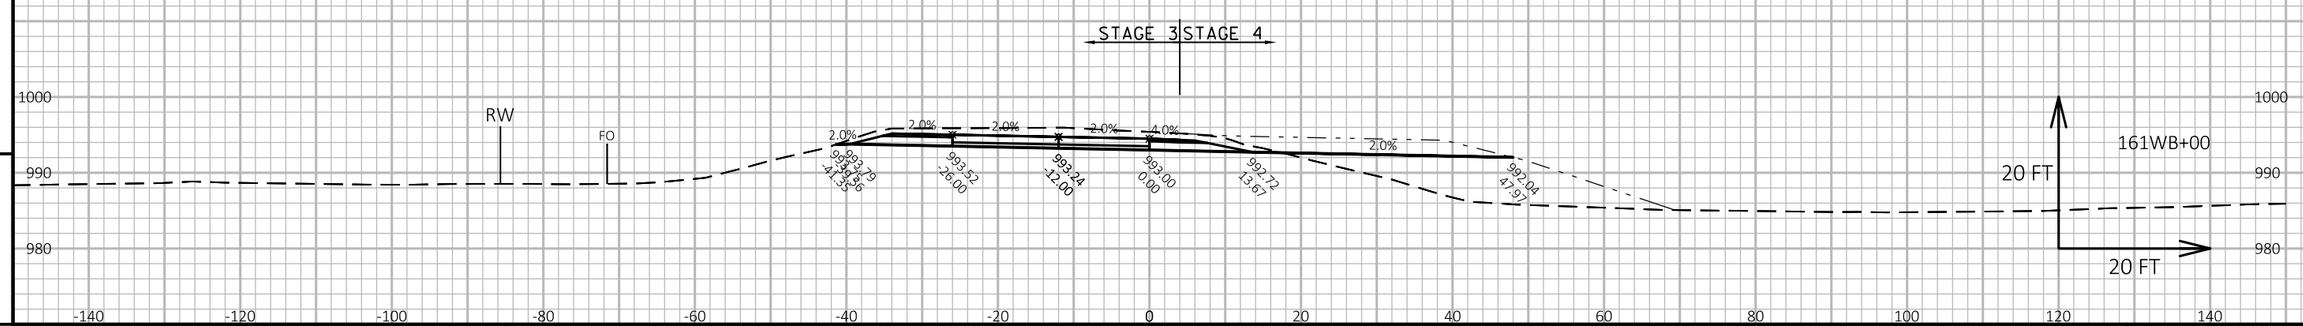

APPROVED FOR UTILITY RELOCATION May 1, 2018

PROJECT NO: 1022-00-79	HWY: IH 94	COUNTY: TREMPEALEAU	CROSS SECTIONS: IH 94 WB STAGE 3-4	SHEET 398 E

FILE NAME : G:\WDOTCO\16048 (2016-2018 DESIGN WO)\16048-006\CIVIL 3D\SHEETSPLAN\CROSS SECTION\090102-XS-94 WB.DWG
LAYOUT NAME - IH 94 WB - (43)

PLOT DATE : 4/25/2018 11:36 AM PLOT BY : KL ENGINEERING PLOT NAME : PLOT SCALE : 1 IN:20 FT HORZ. / 1 IN:20 FT VERT.

WISDOT/CADDS SHEET 49

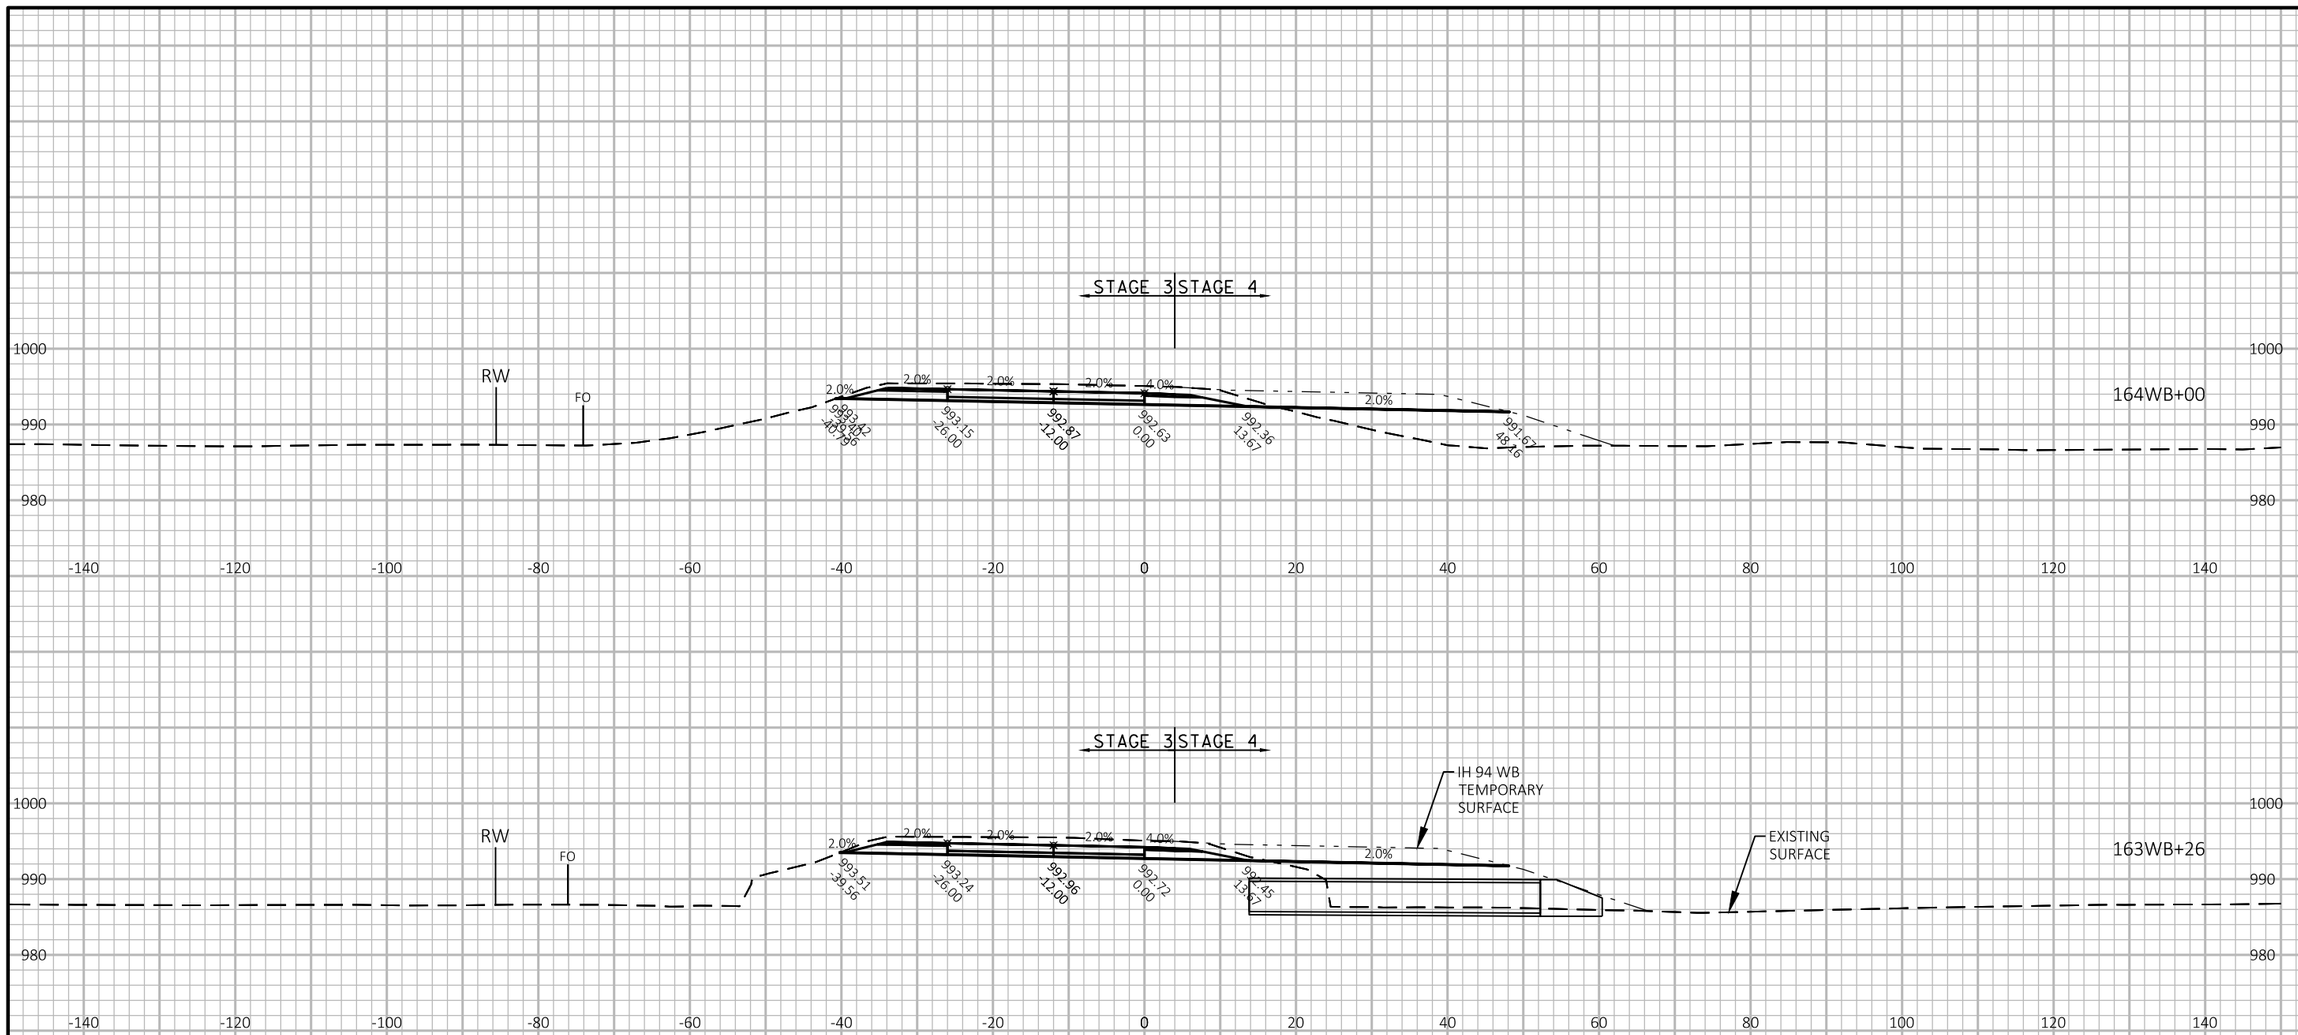

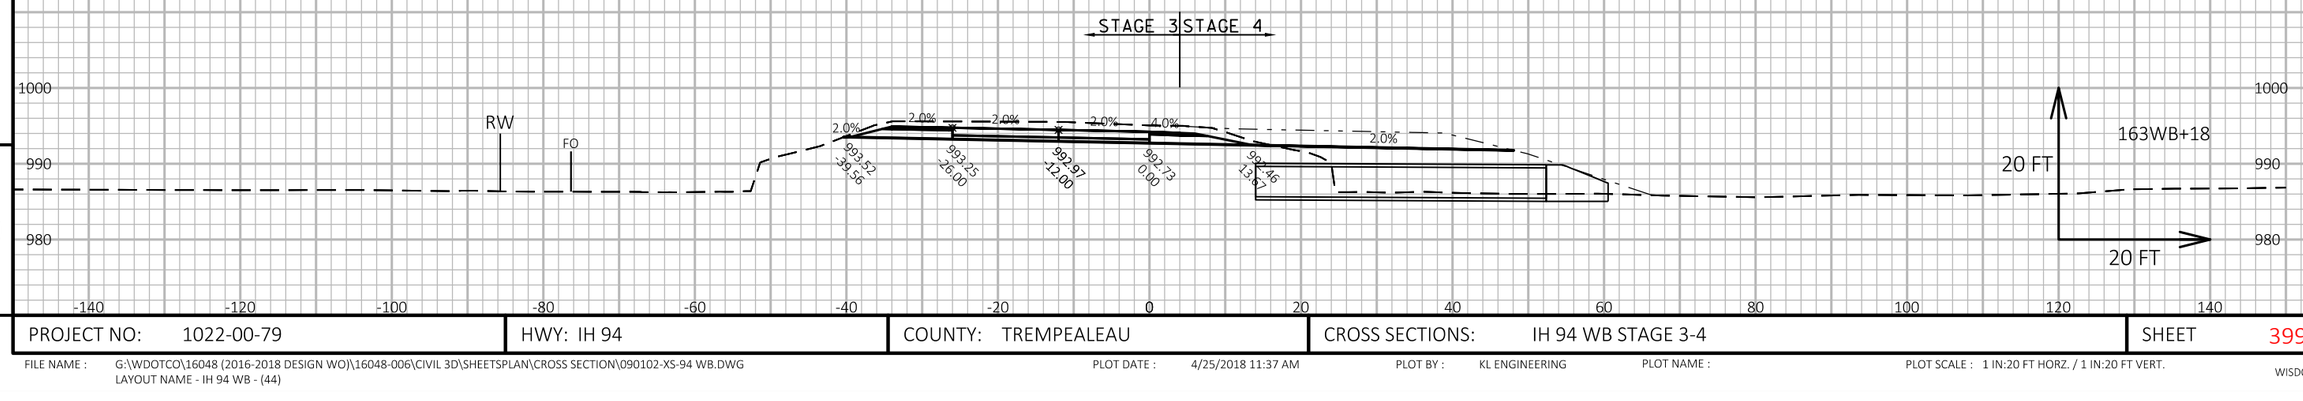

APPROVED FOR UTILITY RELOCATION May 1, 2018

PROJECT NO: 1022-00-79	HWY: IH 94	COUNTY: TREMPEALEAU	CROSS SECTIONS: IH 94 WB STAGE 3-4	SHEET 399	E

FILE NAME : G:\WDOTCO\16048 (2016-2018 DESIGN WO)\16048-006\CIVIL 3D\SHEETSPLAN\CROSS SECTION\090102-XS-94 WB.DWG
LAYOUT NAME - IH 94 WB - (44)

PLOT DATE : 4/25/2018 11:37 AM PLOT BY : KL ENGINEERING PLOT NAME : PLOT SCALE : 1 IN:20 FT HORZ. / 1 IN:20 FT VERT.

WISDOT/CADDS SHEET 49

9

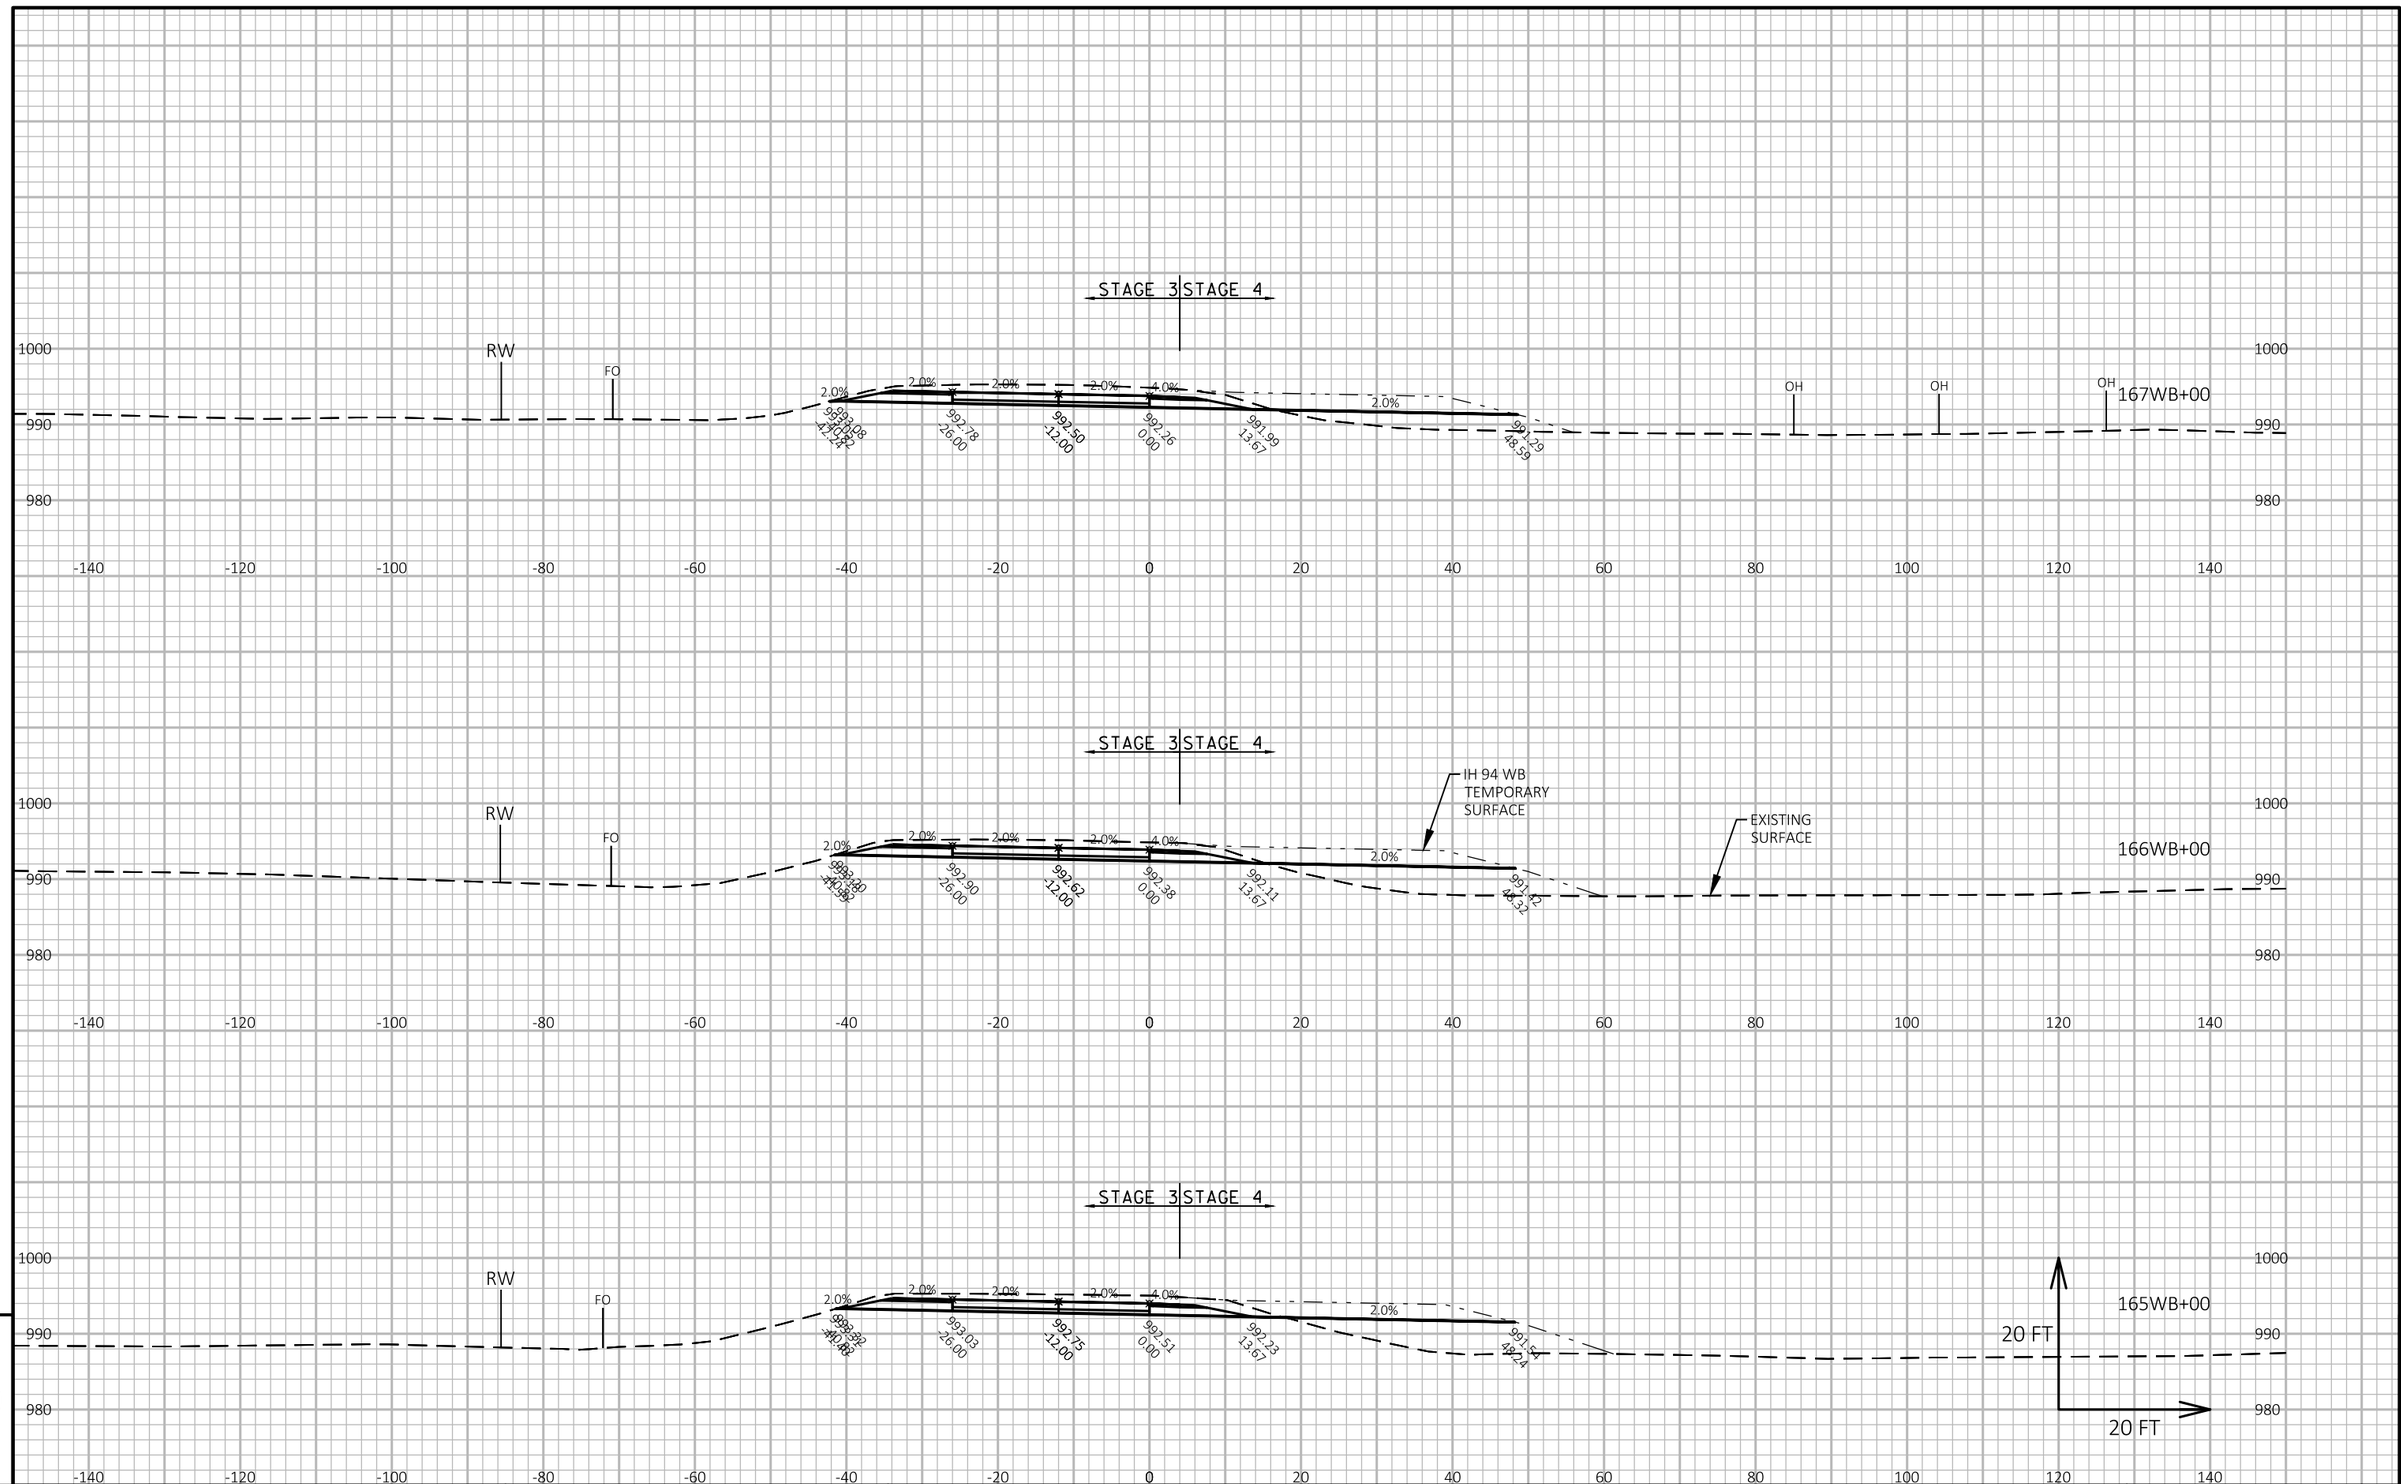

APPROVED FOR UTILITY RELOCATION May 1, 2018

PROJECT NO: 1022-00-79	HWY: IH 94	COUNTY: TREMPEALEAU	CROSS SECTIONS: IH 94 WB STAGE 3-4	SHEET 400	E

FILE NAME : G:\WDOTCO\16048 (2016-2018 DESIGN WO)\16048-006\CIVIL 3D\SHEETSPLAN\CROSS SECTION\090102-XS-94 WB.DWG
LAYOUT NAME - IH 94 WB - (45)

PLOT DATE : 4/25/2018 11:38 AM PLOT BY : KL ENGINEERING PLOT NAME : PLOT SCALE : 1 IN:20 FT HORZ. / 1 IN:20 FT VERT.

WISDOT/CADDS SHEET 49

9

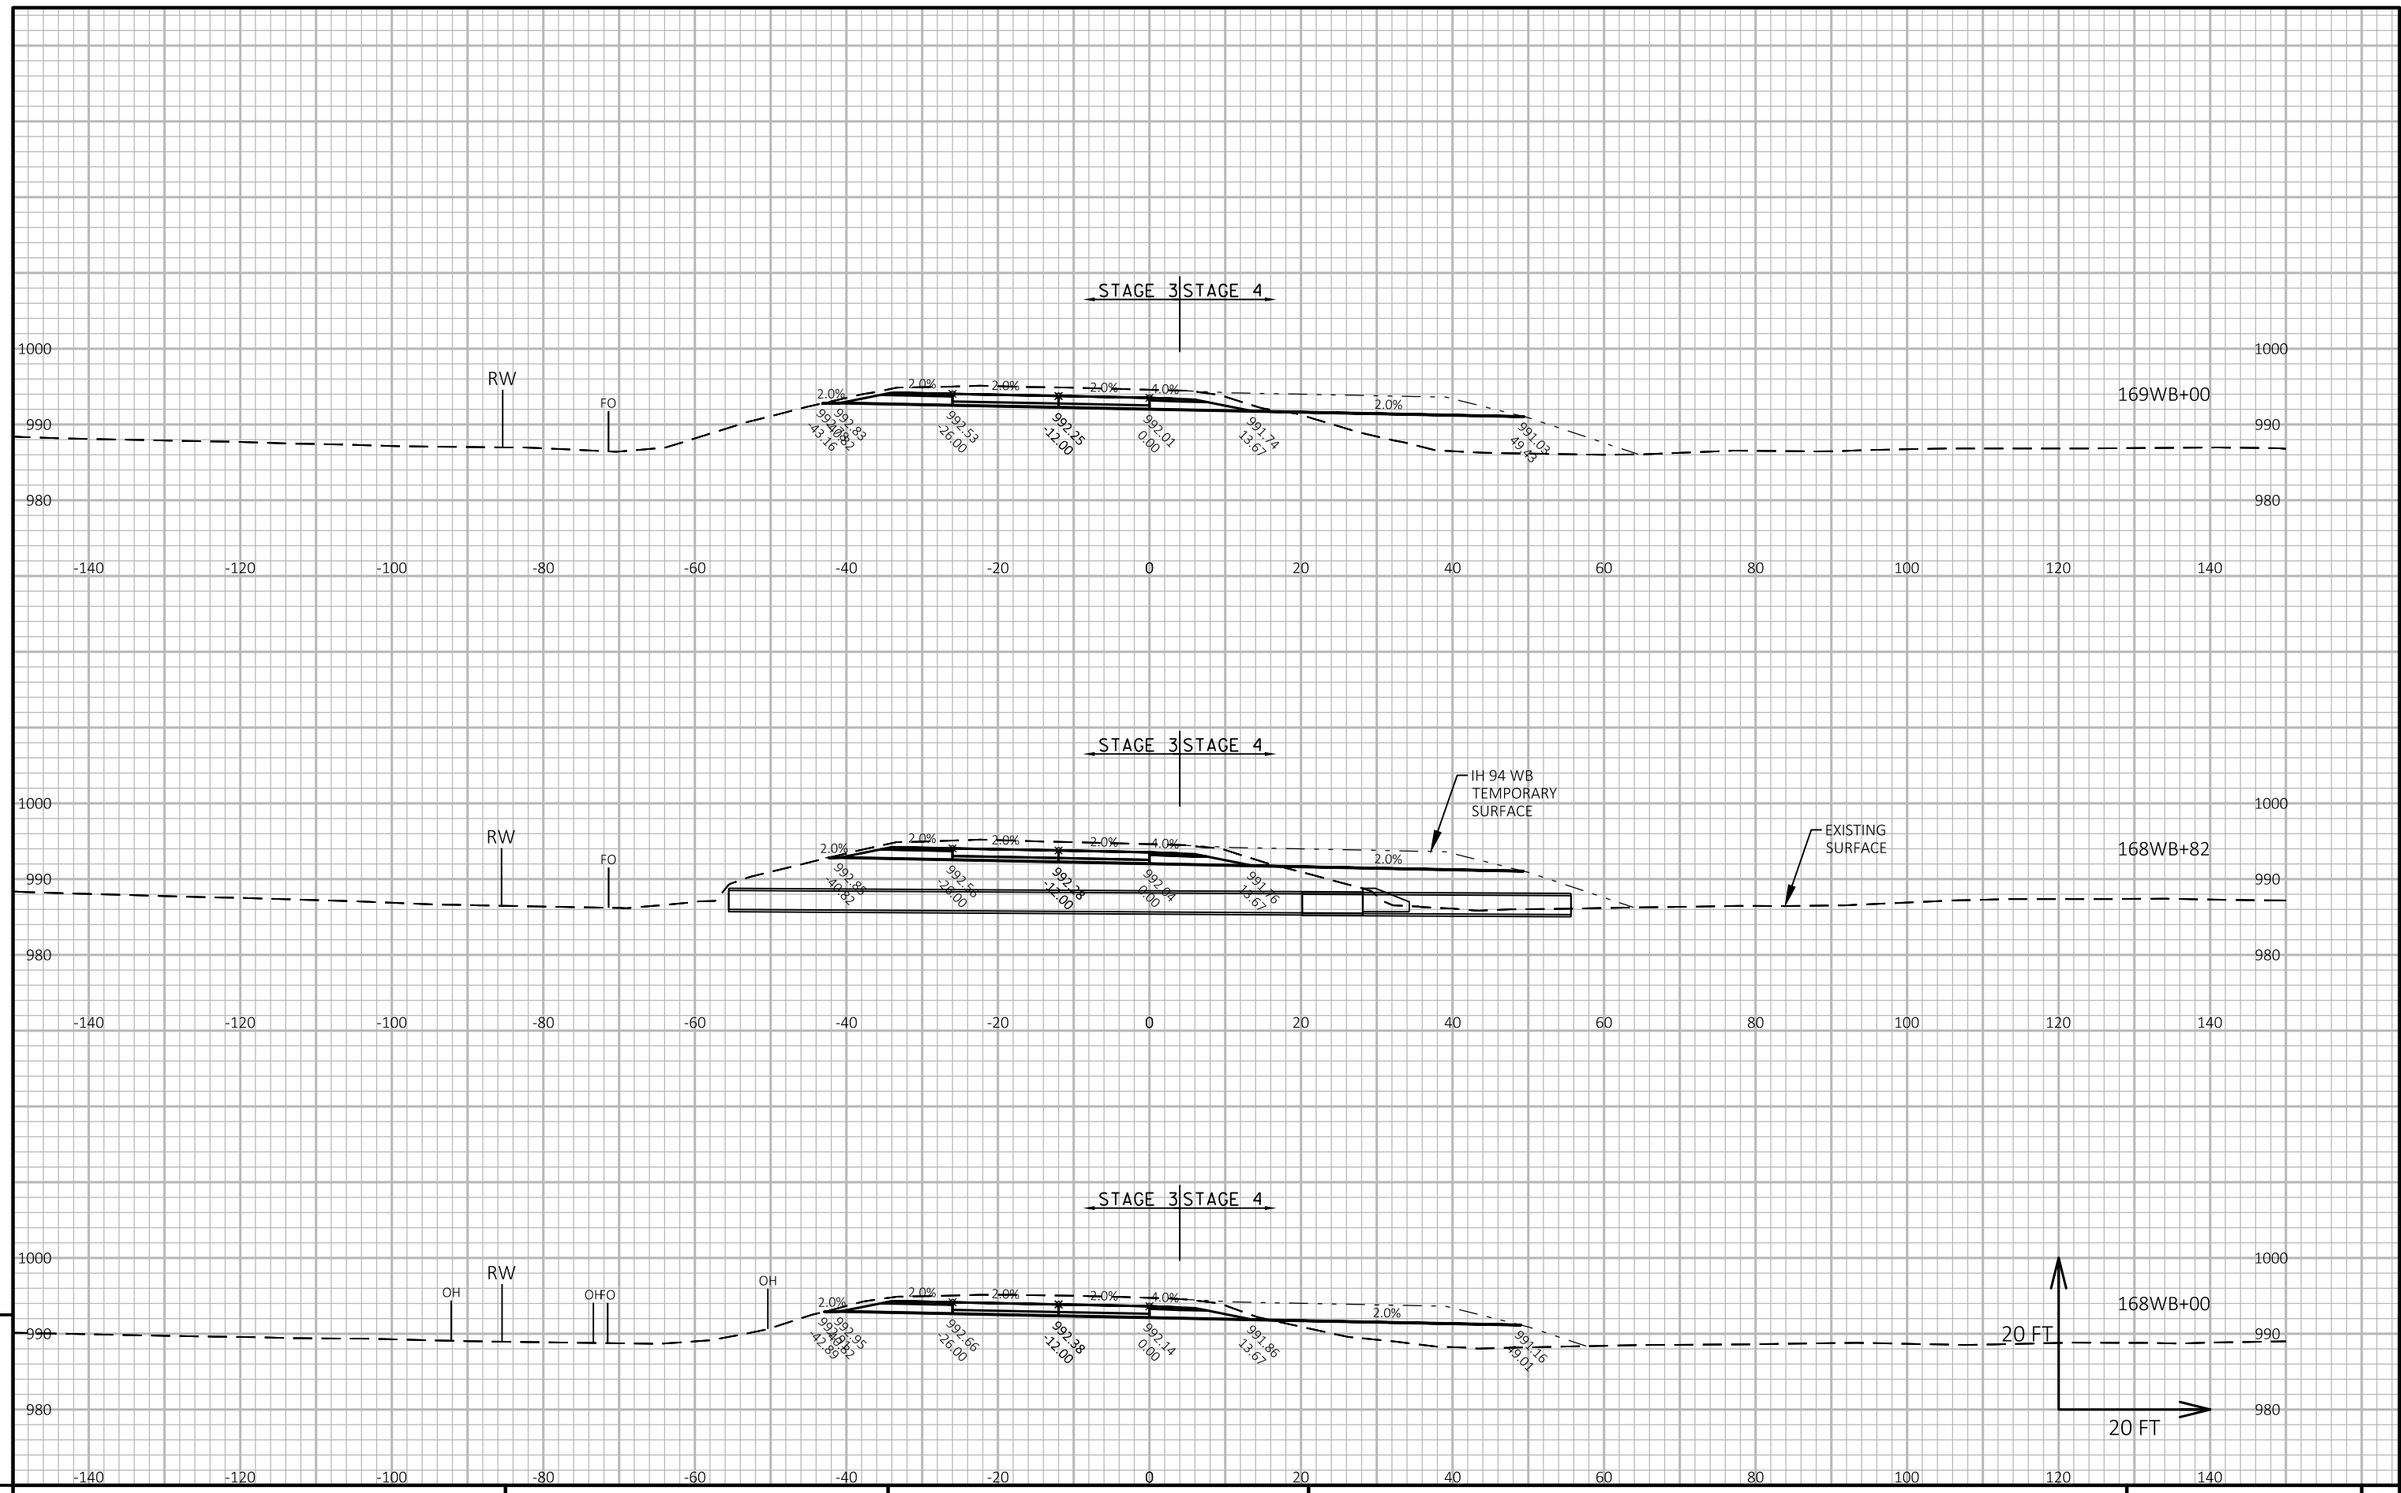

APPROVED FOR UTILITY RELOCATION May 1, 2018

9

9

PROJECT NO: 1022-00-79	HWY: IH 94	COUNTY: TREMPEALEAU	CROSS SECTIONS: IH 94 WB STAGE 3-4	SHEET 401	E

FILE NAME : G:\WDOTCO\16048 (2016-2018 DESIGN WO)\16048-006\CIVIL 3D\SHEETSPLAN\CROSS SECTION\090102-XS-94 WB.DWG
LAYOUT NAME - IH 94 WB - (46)

PLOT DATE : 4/25/2018 11:38 AM PLOT BY : KL ENGINEERING PLOT NAME : PLOT SCALE : 1 IN:20 FT HORZ. / 1 IN:20 FT VERT.

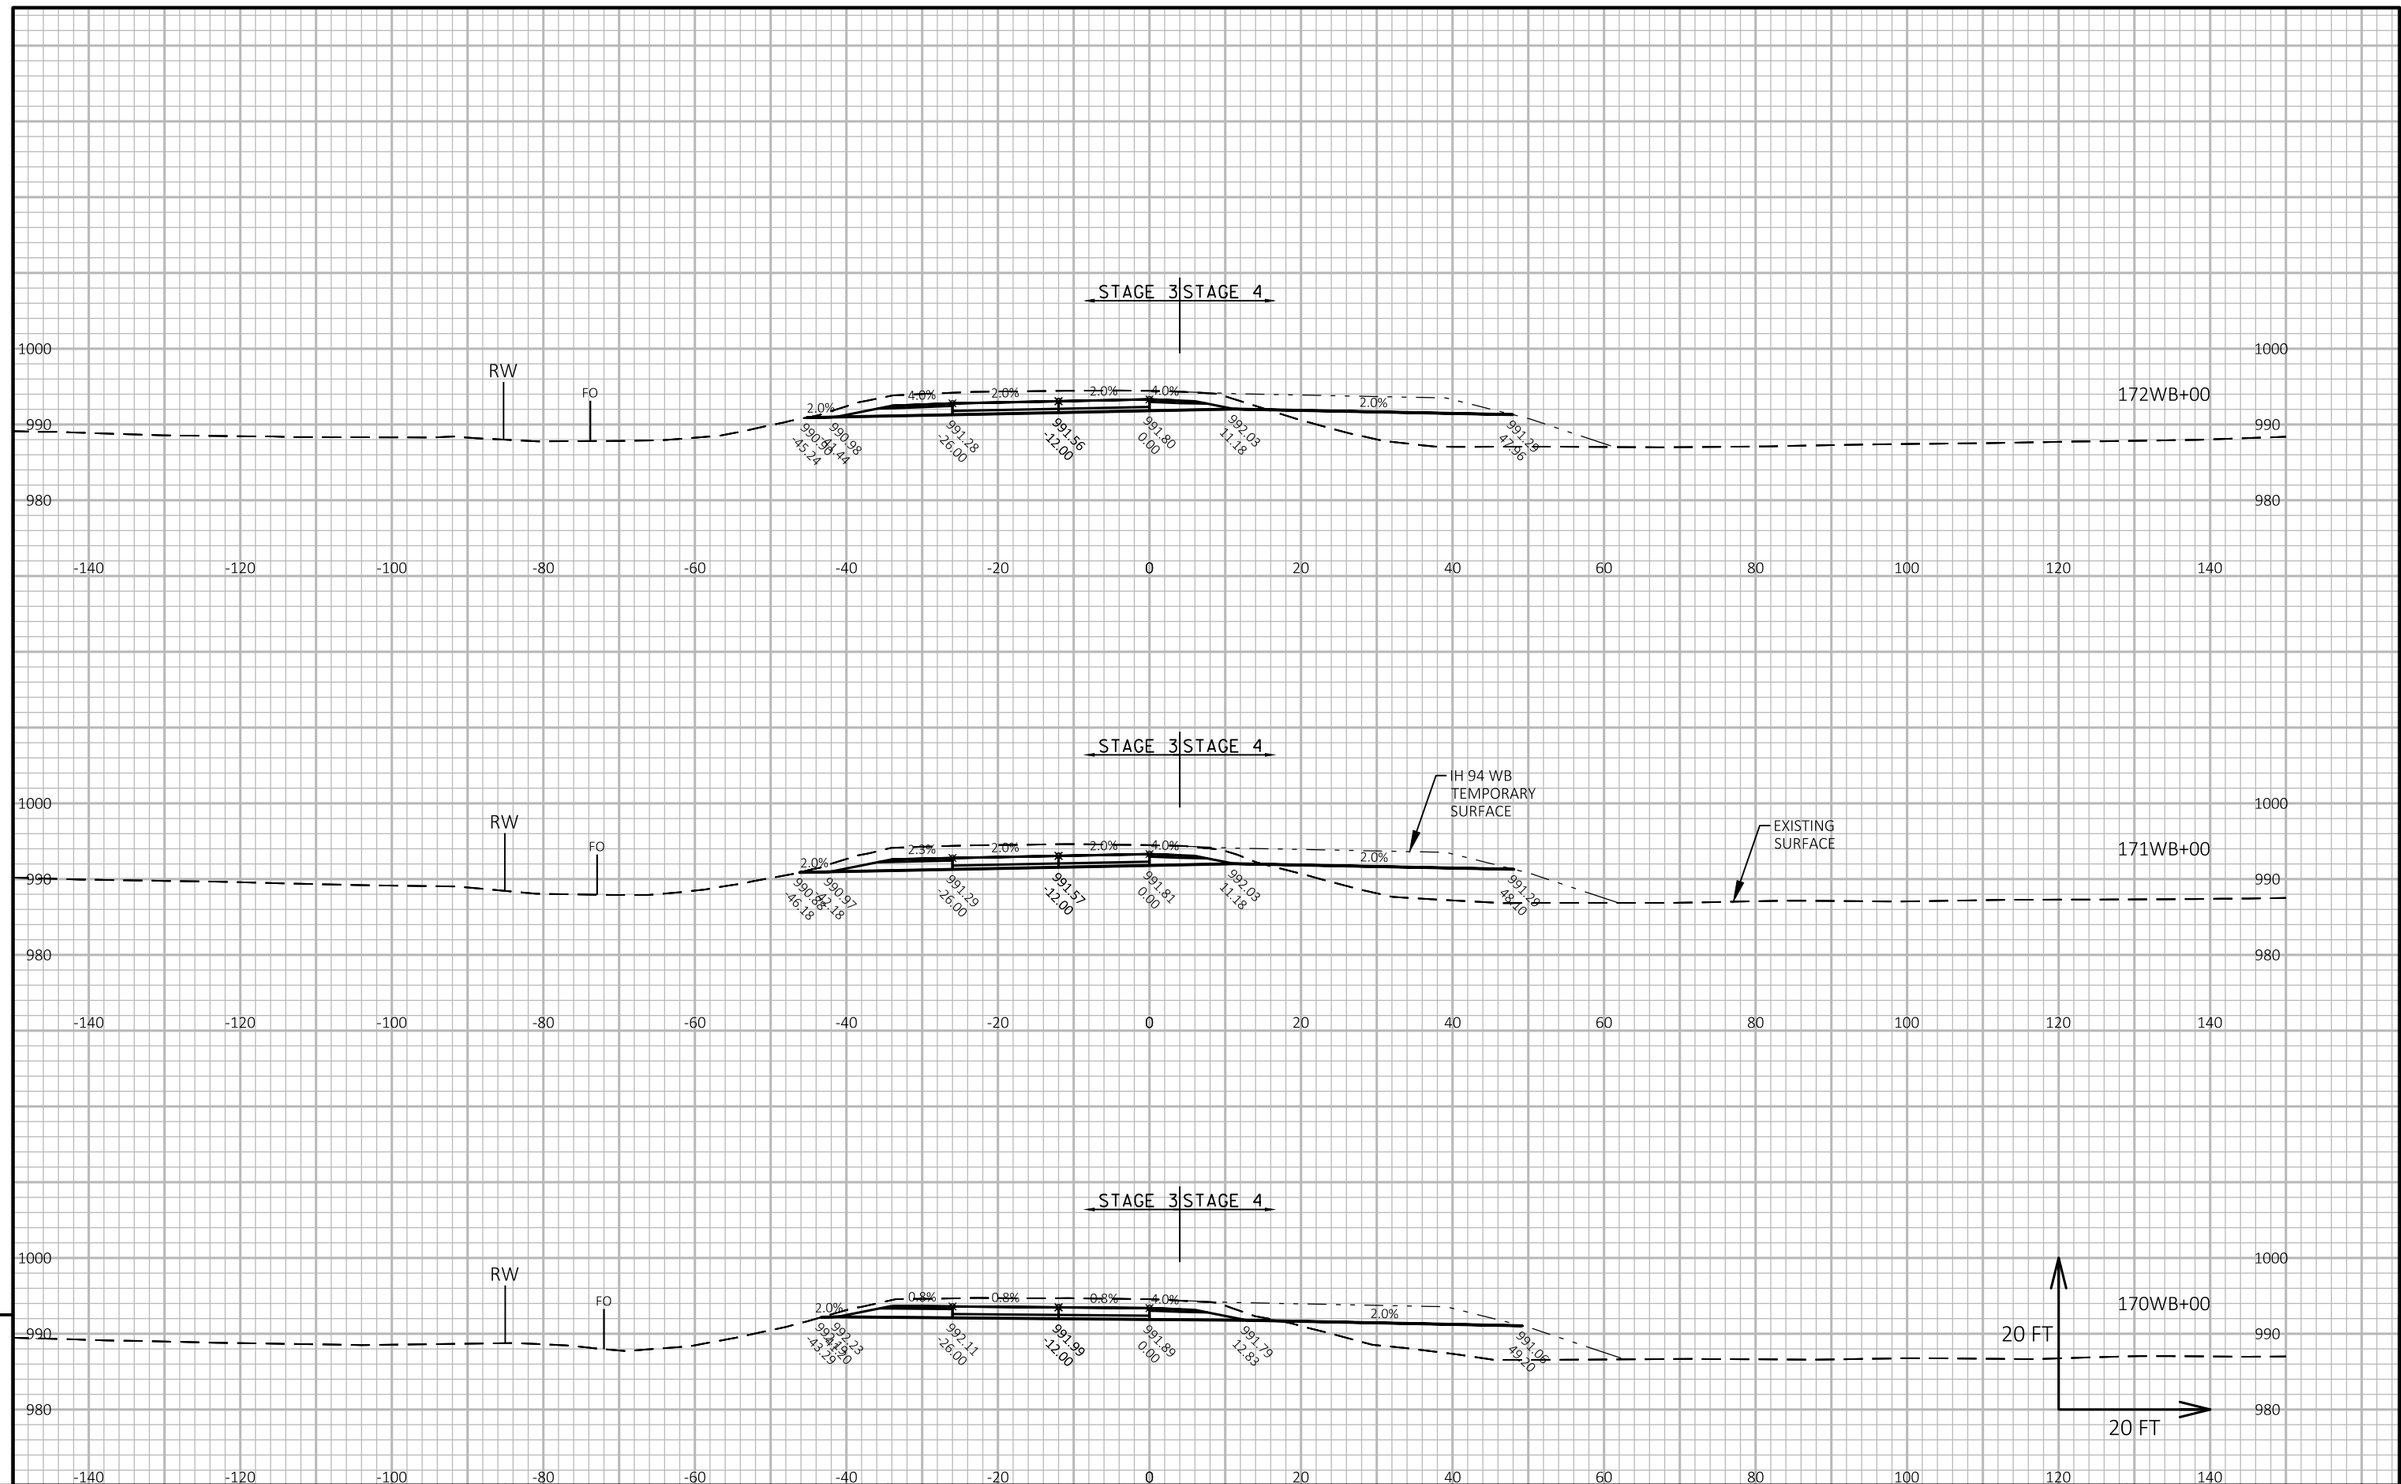

APPROVED FOR UTILITY RELOCATION May 1, 2018

PROJECT NO: 1022-00-79	HWY: IH 94	COUNTY: TREMPEALEAU	CROSS SECTIONS: IH 94 WB STAGE 3-4	SHEET 402	E

FILE NAME : G:\WDOTCO\16048 (2016-2018 DESIGN WO)\16048-006\CIVIL 3D\SHEETSPLAN\CROSS SECTION\090102-XS-94 WB.DWG
LAYOUT NAME - IH 94 WB - (47)

PLOT DATE : 4/25/2018 11:39 AM PLOT BY : KL ENGINEERING PLOT NAME : PLOT SCALE : 1 IN:20 FT HORZ. / 1 IN:20 FT VERT.

WISDOT/CADDS SHEET 49

9

9

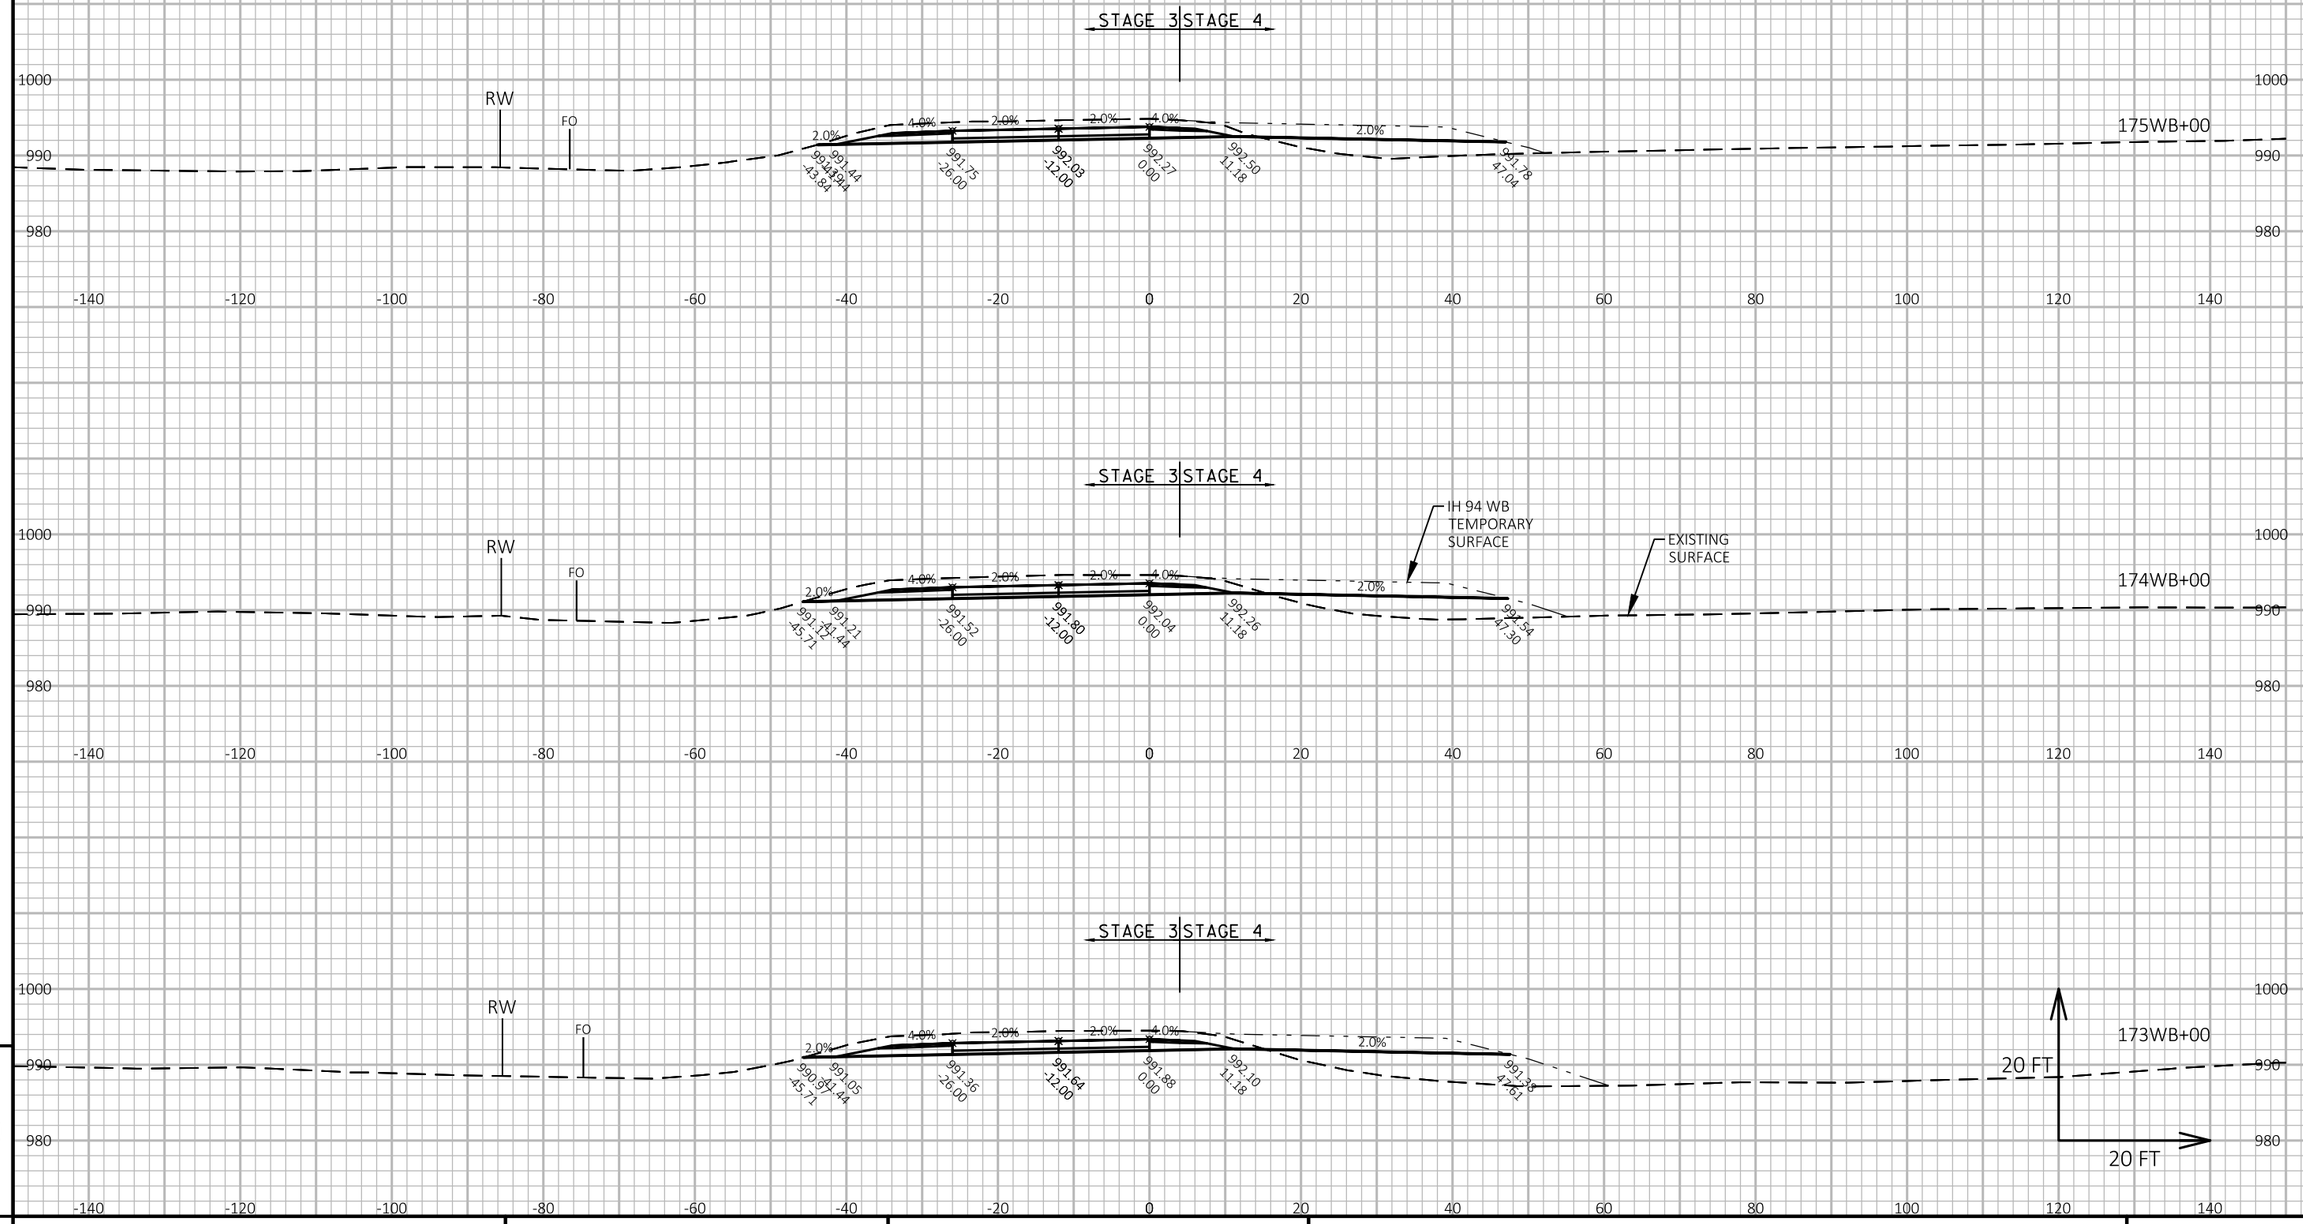

APPROVED FOR UTILITY RELOCATION May 1, 2018

PROJECT NO: 1022-00-79	HWY: IH 94	COUNTY: TREMPEALEAU	CROSS SECTIONS: IH 94 WB STAGE 3-4	SHEET 403	E

FILE NAME : G:\WDOTCO\16048 (2016-2018 DESIGN WO)\16048-006\CIVIL 3D\SHEETSPLAN\CROSS SECTION\090102-XS-94 WB.DWG
LAYOUT NAME - IH 94 WB - (48)

PLOT DATE : 4/25/2018 11:40 AM PLOT BY : KL ENGINEERING PLOT NAME : PLOT SCALE : 1 IN:20 FT HORZ. / 1 IN:20 FT VERT.

WISDOT/CADDS SHEET 49

9 9

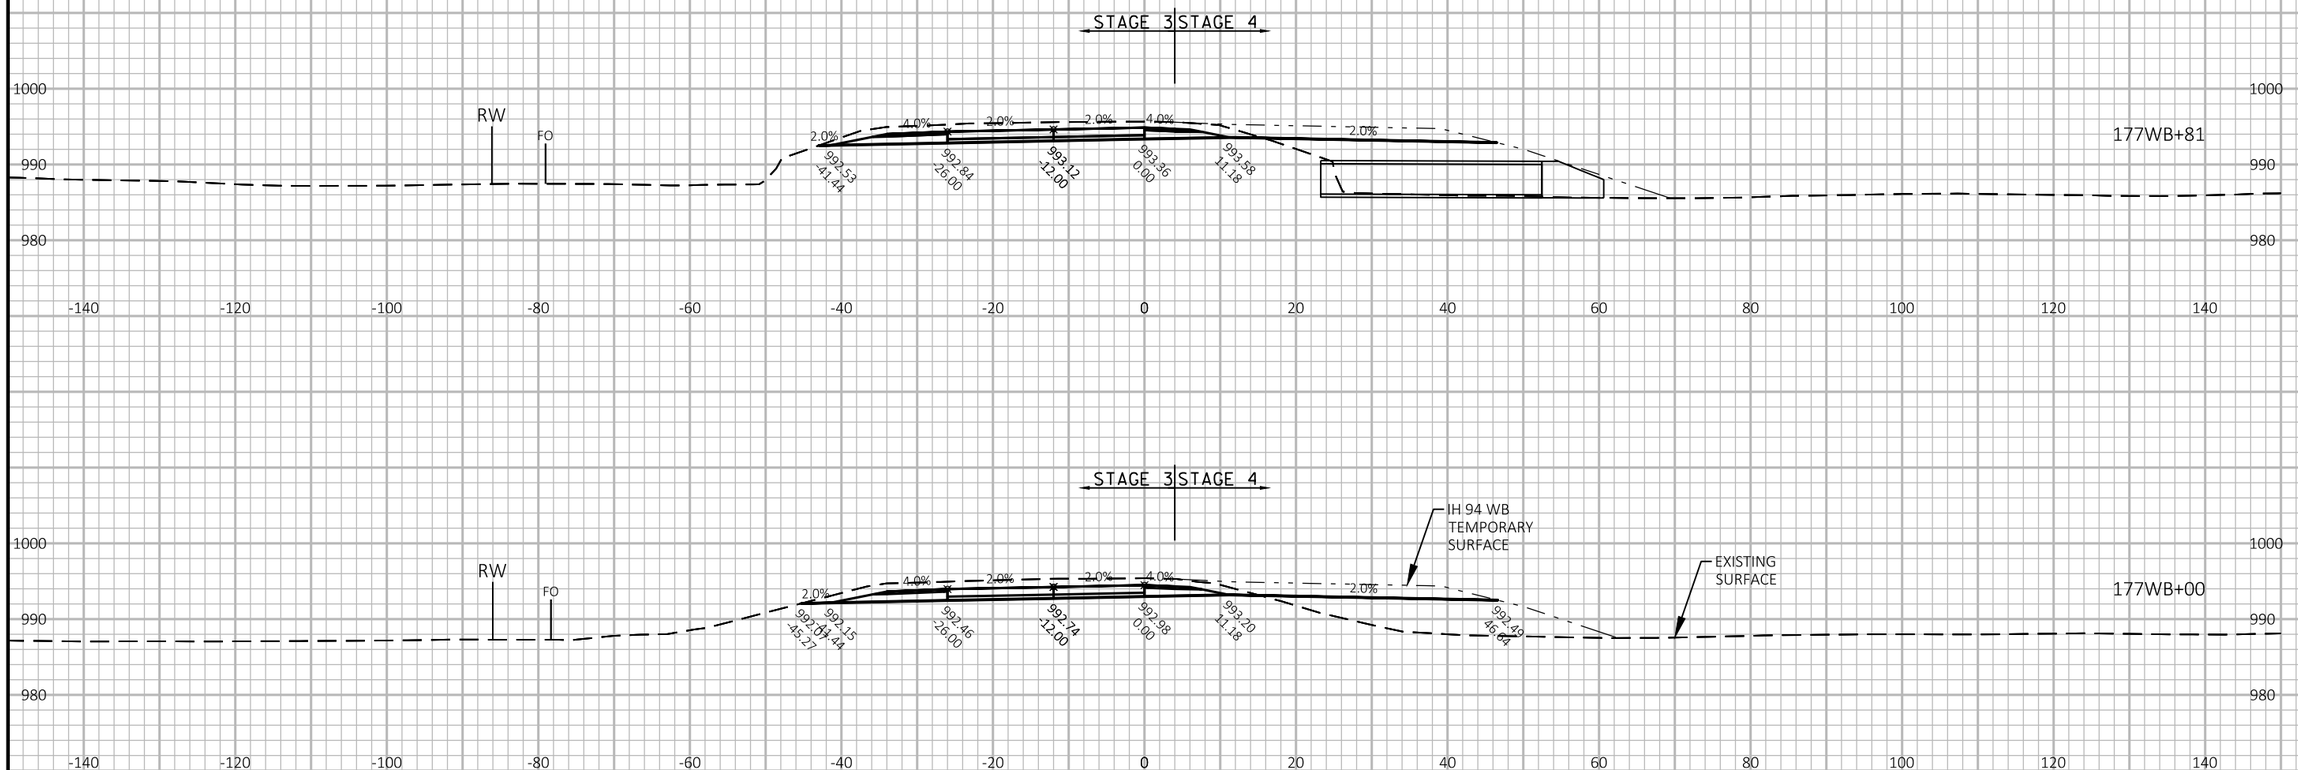

APPROVED FOR UTILITY RELOCATION May 1, 2018

9

9

PROJECT NO: 1022-00-79	HWY: IH 94	COUNTY: TREMPEALEAU	CROSS SECTIONS: IH 94 WB STAGE 3-4	SHEET 404	E

FILE NAME : G:\WDOTCO\16048 (2016-2018 DESIGN WO)\16048-006\CIVIL 3D\SHEETSPLAN\CROSS SECTION\090102-XS-94 WB.DWG
LAYOUT NAME - IH 94 WB - (49)

PLOT DATE : 4/25/2018 11:41 AM PLOT BY : KL ENGINEERING PLOT NAME : PLOT SCALE : 1 IN:20 FT HORZ. / 1 IN:20 FT VERT.

WISDOT/CADDS SHEET 49

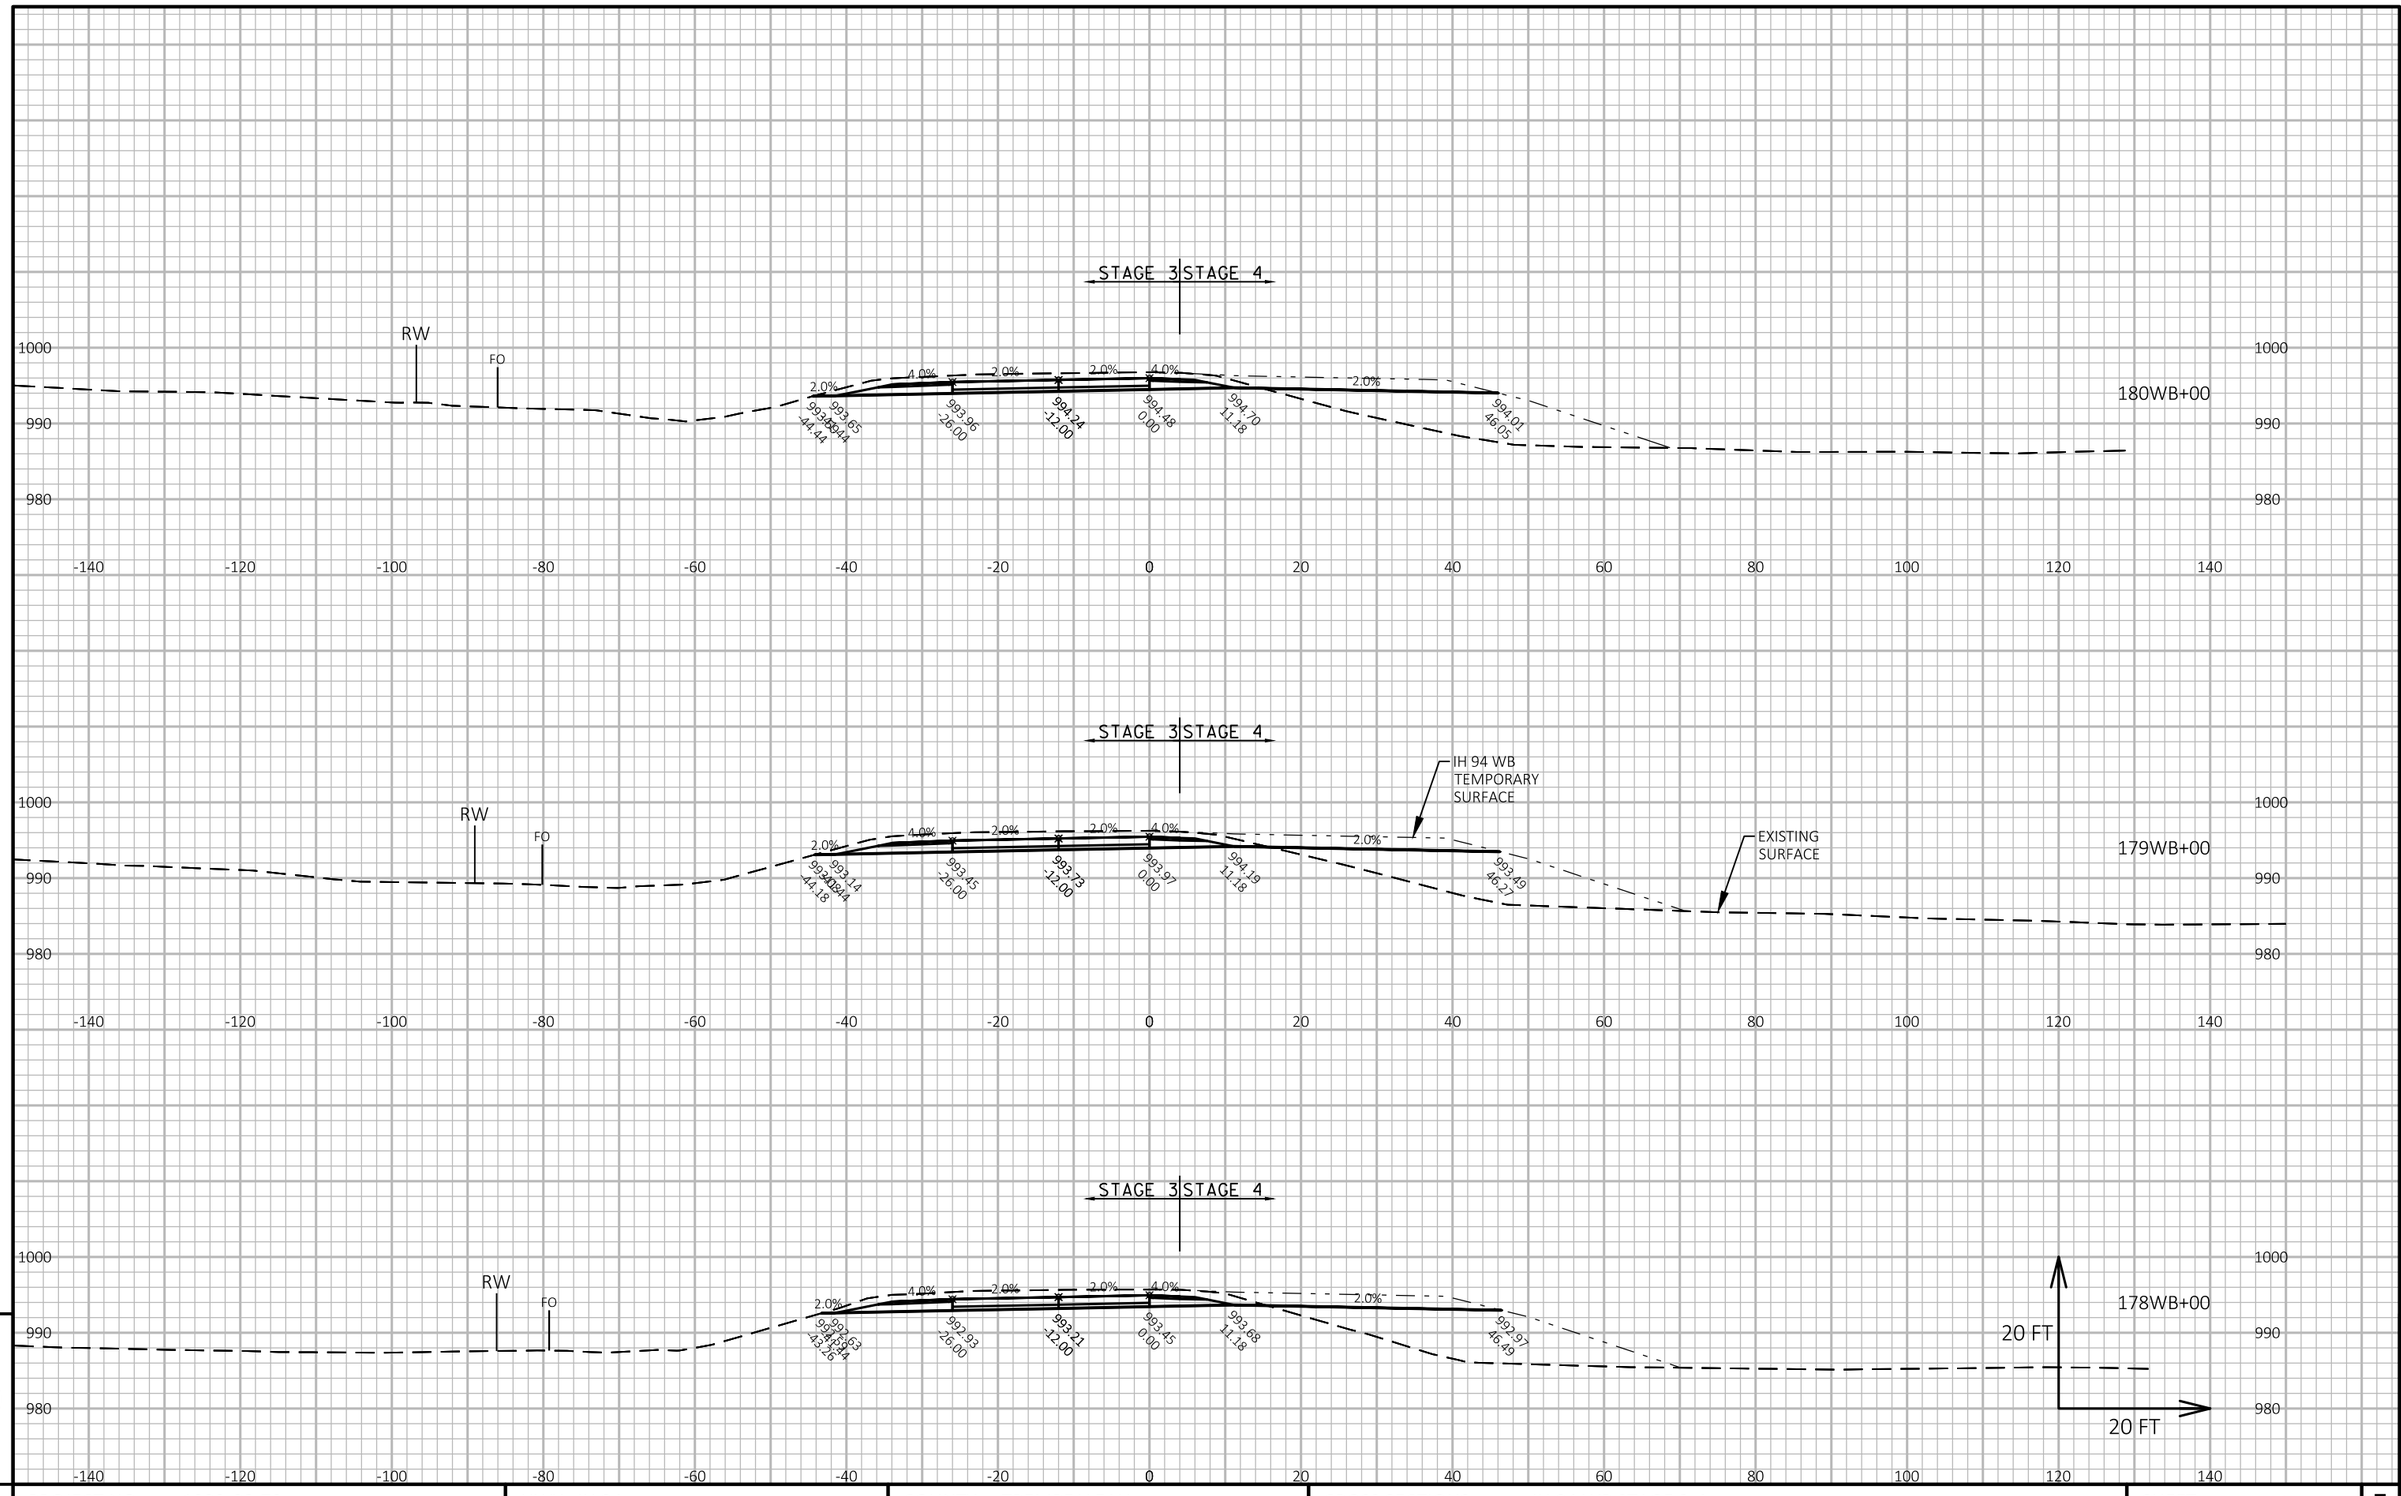

APPROVED FOR UTILITY RELOCATION May 1, 2018

9

9

PROJECT NO: 1022-00-79	HWY: IH 94	COUNTY: TREMPEALEAU	CROSS SECTIONS: IH 94 WB STAGE 3-4	SHEET 405	E

FILE NAME : G:\WDOTCO\16048 (2016-2018 DESIGN WO)\16048-006\CIVIL 3D\SHEETSPLAN\CROSS SECTION\090102-XS-94 WB.DWG
LAYOUT NAME - IH 94 WB - (50)
PLOT DATE : 4/25/2018 11:41 AM
PLOT BY : KL ENGINEERING
PLOT NAME :
PLOT SCALE : 1 IN:20 FT HORZ. / 1 IN:20 FT VERT.
WISDOT/CADDS SHEET 49

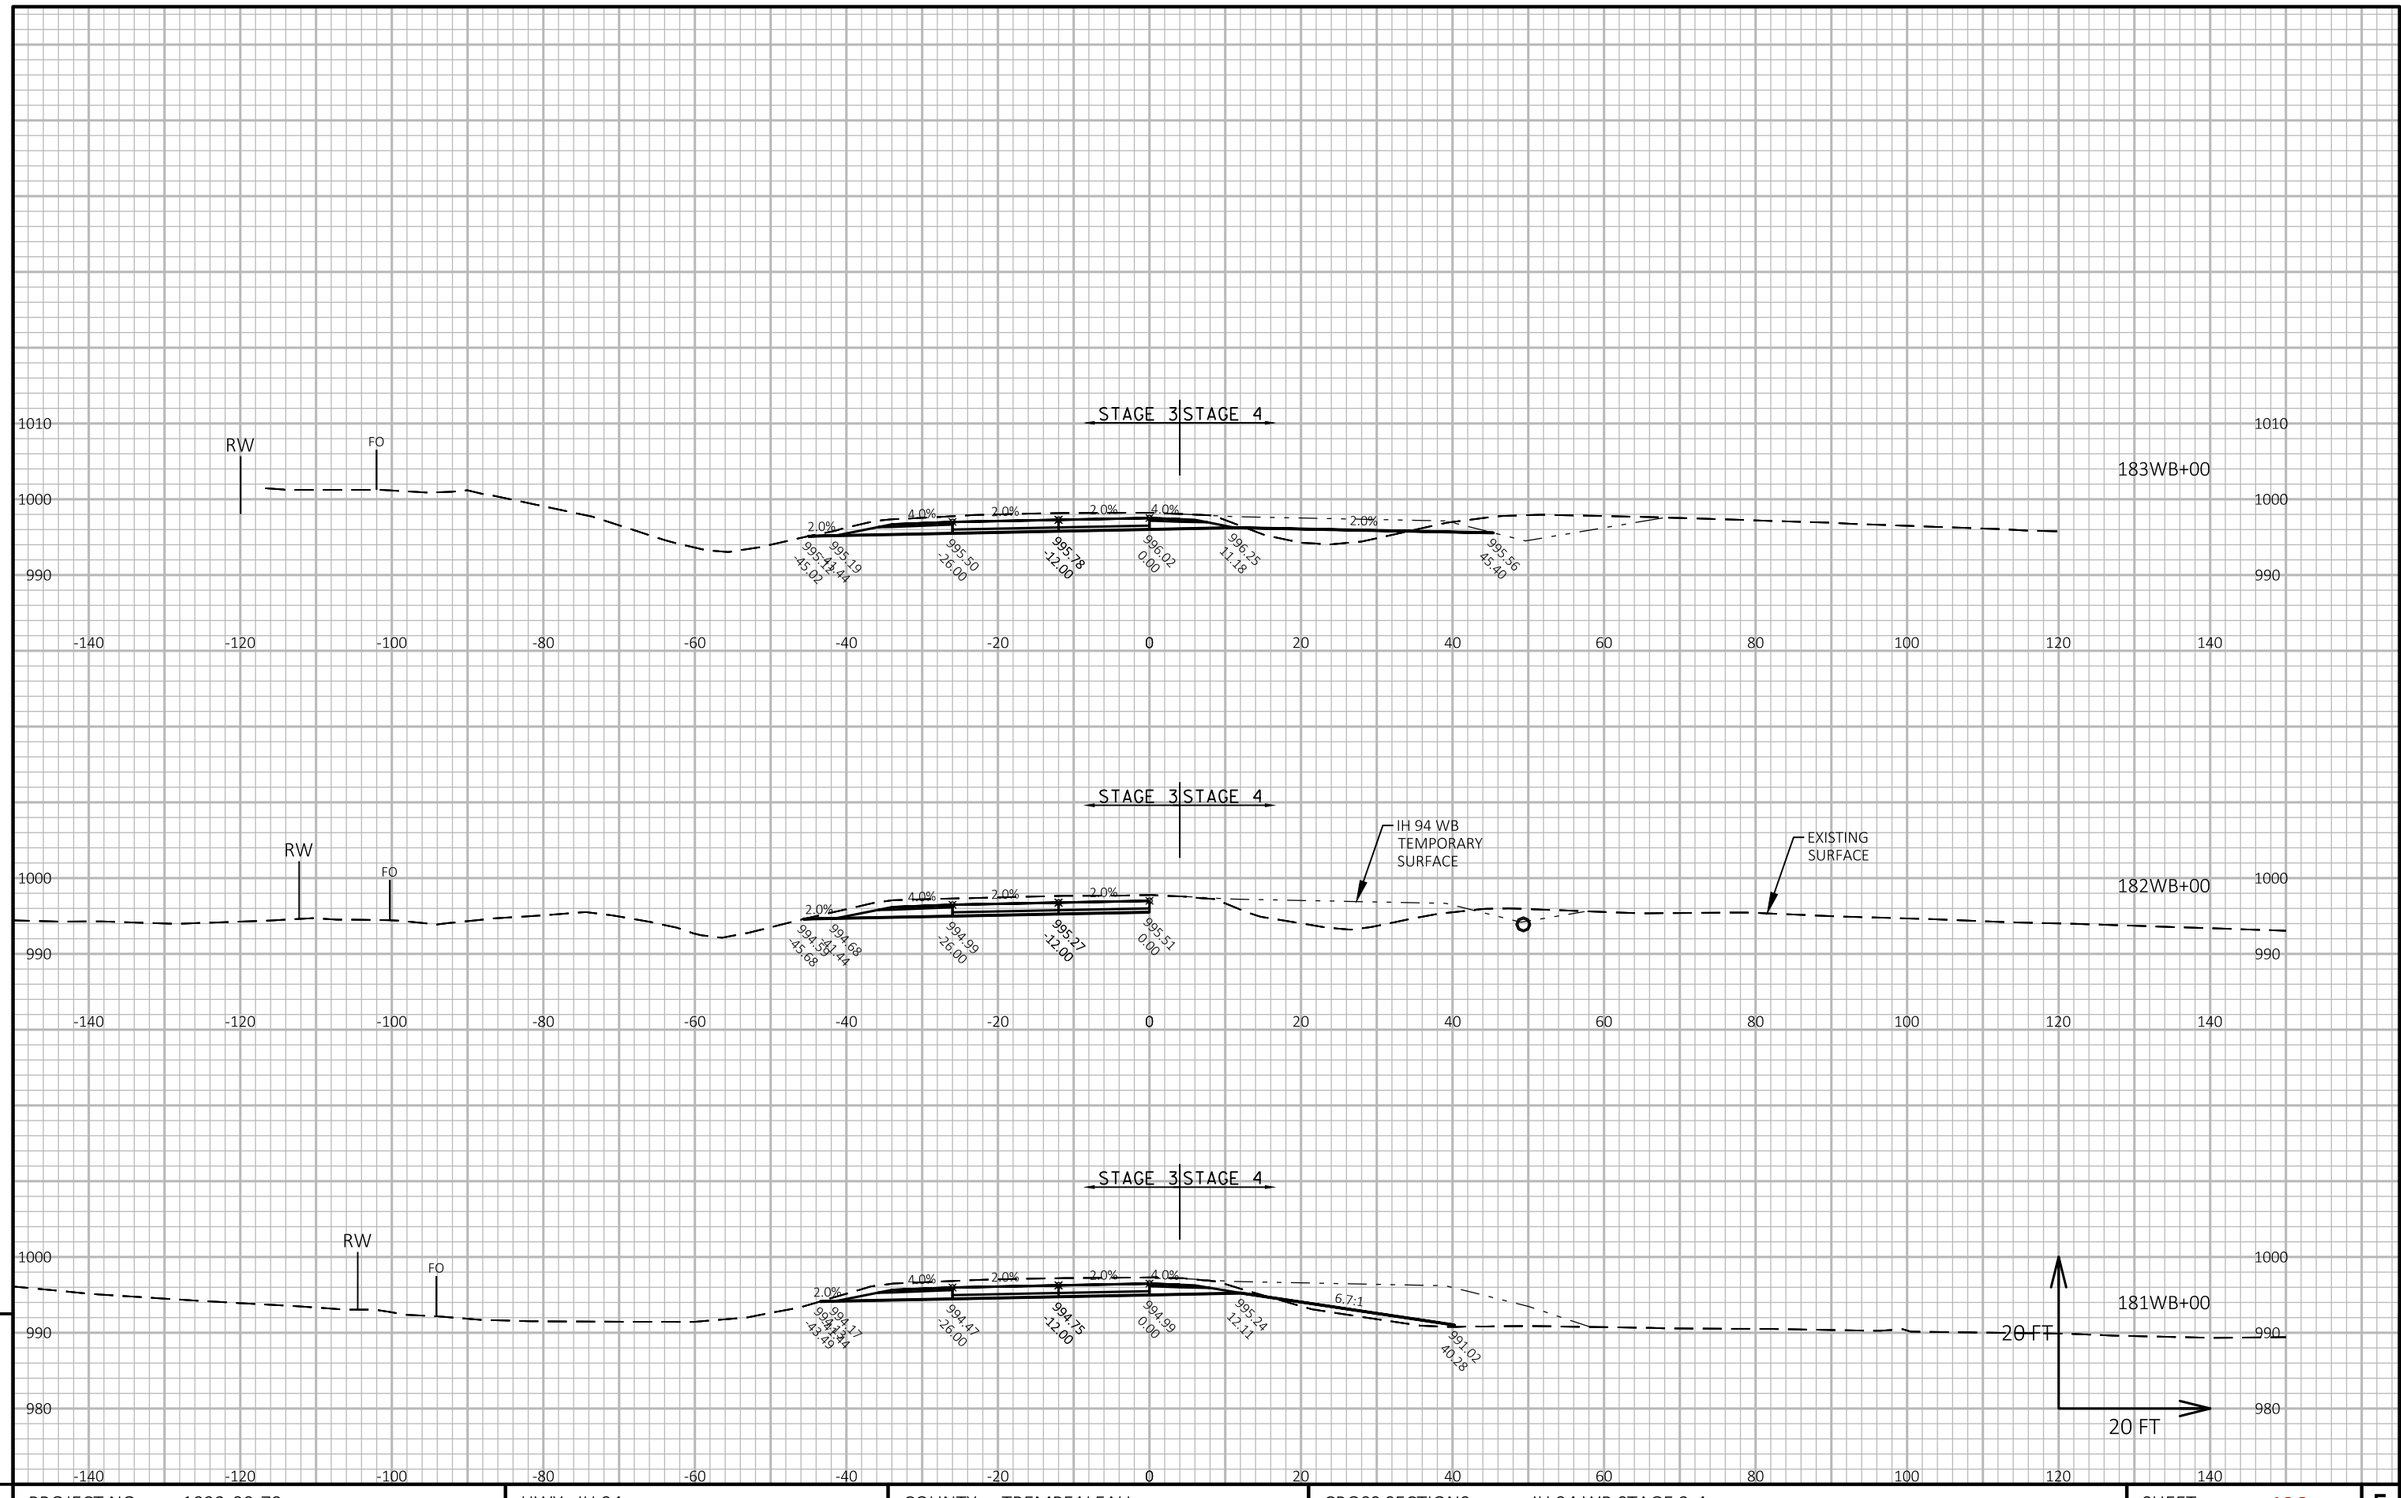

APPROVED FOR UTILITY RELOCATION May 1, 2018

PROJECT NO: 1022-00-79	HWY: IH 94	COUNTY: TREMPEALEAU	CROSS SECTIONS: IH 94 WB STAGE 3-4	SHEET 406	E

FILE NAME : G:\WDOTCO\16048 (2016-2018 DESIGN WO)\16048-006\CIVIL 3D\SHEETSPLAN\CROSS SECTION\090102-XS-94 WB.DWG
LAYOUT NAME - IH 94 WB - (51)

PLOT DATE : 4/25/2018 11:42 AM PLOT BY : KL ENGINEERING PLOT NAME : PLOT SCALE : 1 IN:20 FT HORZ. / 1 IN:20 FT VERT.

WISDOT/CADDS SHEET 49

9

9

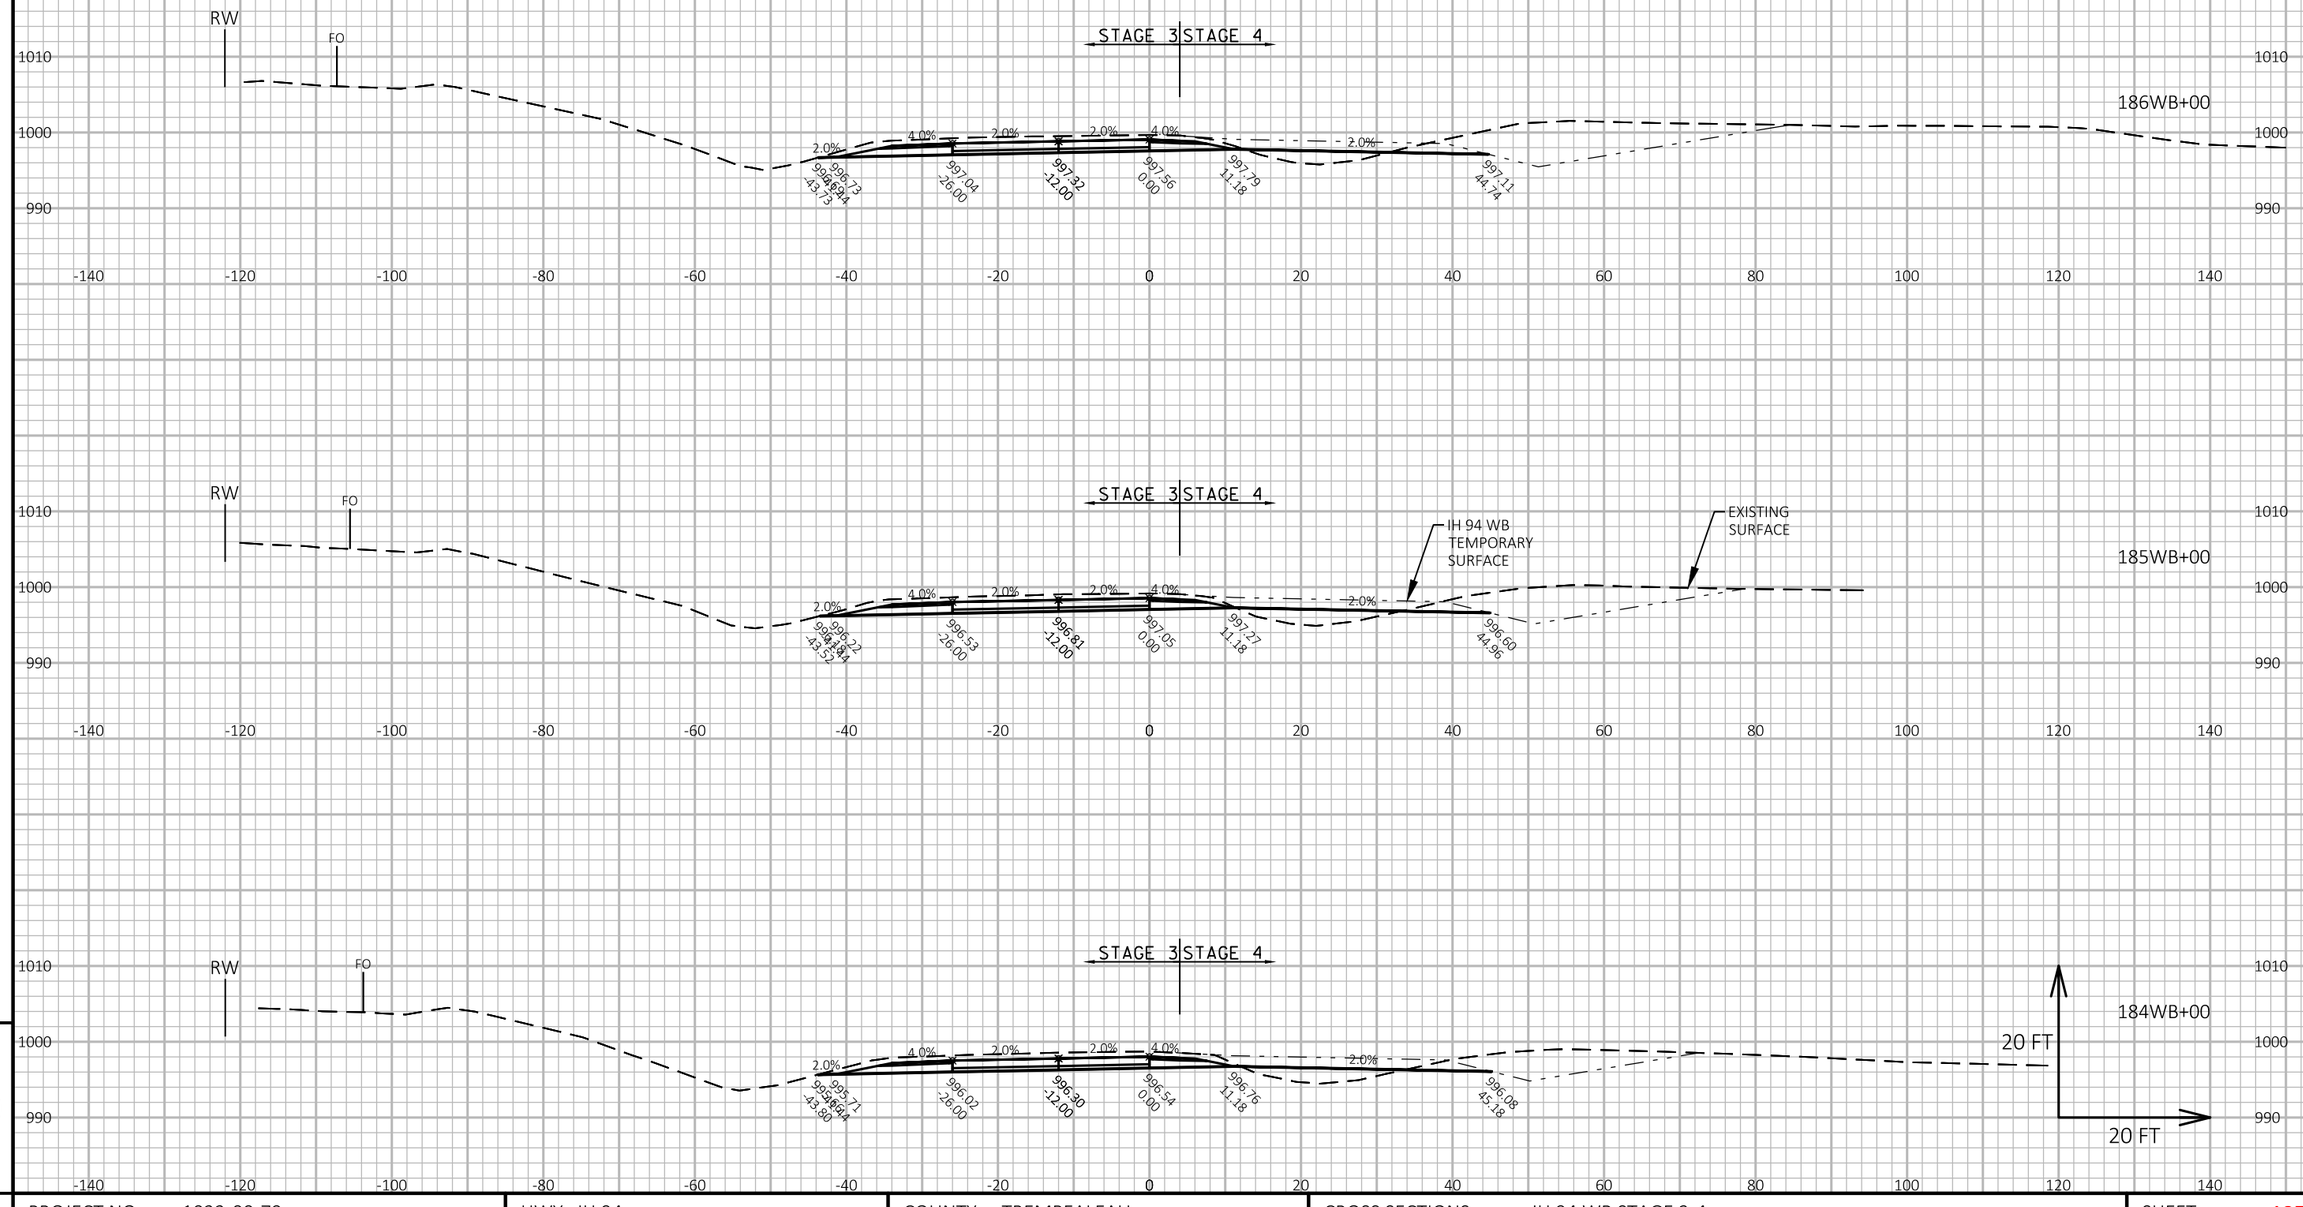

APPROVED FOR UTILITY RELOCATION May 1, 2018

9

9

PROJECT NO: 1022-00-79	HWY: IH 94	COUNTY: TREMPEALEAU	CROSS SECTIONS: IH 94 WB STAGE 3-4	SHEET 407	E

FILE NAME : G:\WDOTCO\16048 (2016-2018 DESIGN WO)\16048-006\CIVIL 3D\SHEETSPLAN\CROSS SECTION\090102-XS-94 WB.DWG
LAYOUT NAME - IH 94 WB - (52)

PLOT DATE : 4/25/2018 11:43 AM PLOT BY : KL ENGINEERING PLOT NAME : PLOT SCALE : 1 IN:20 FT HORZ. / 1 IN:20 FT VERT.

WISDOT/CADDS SHEET 49

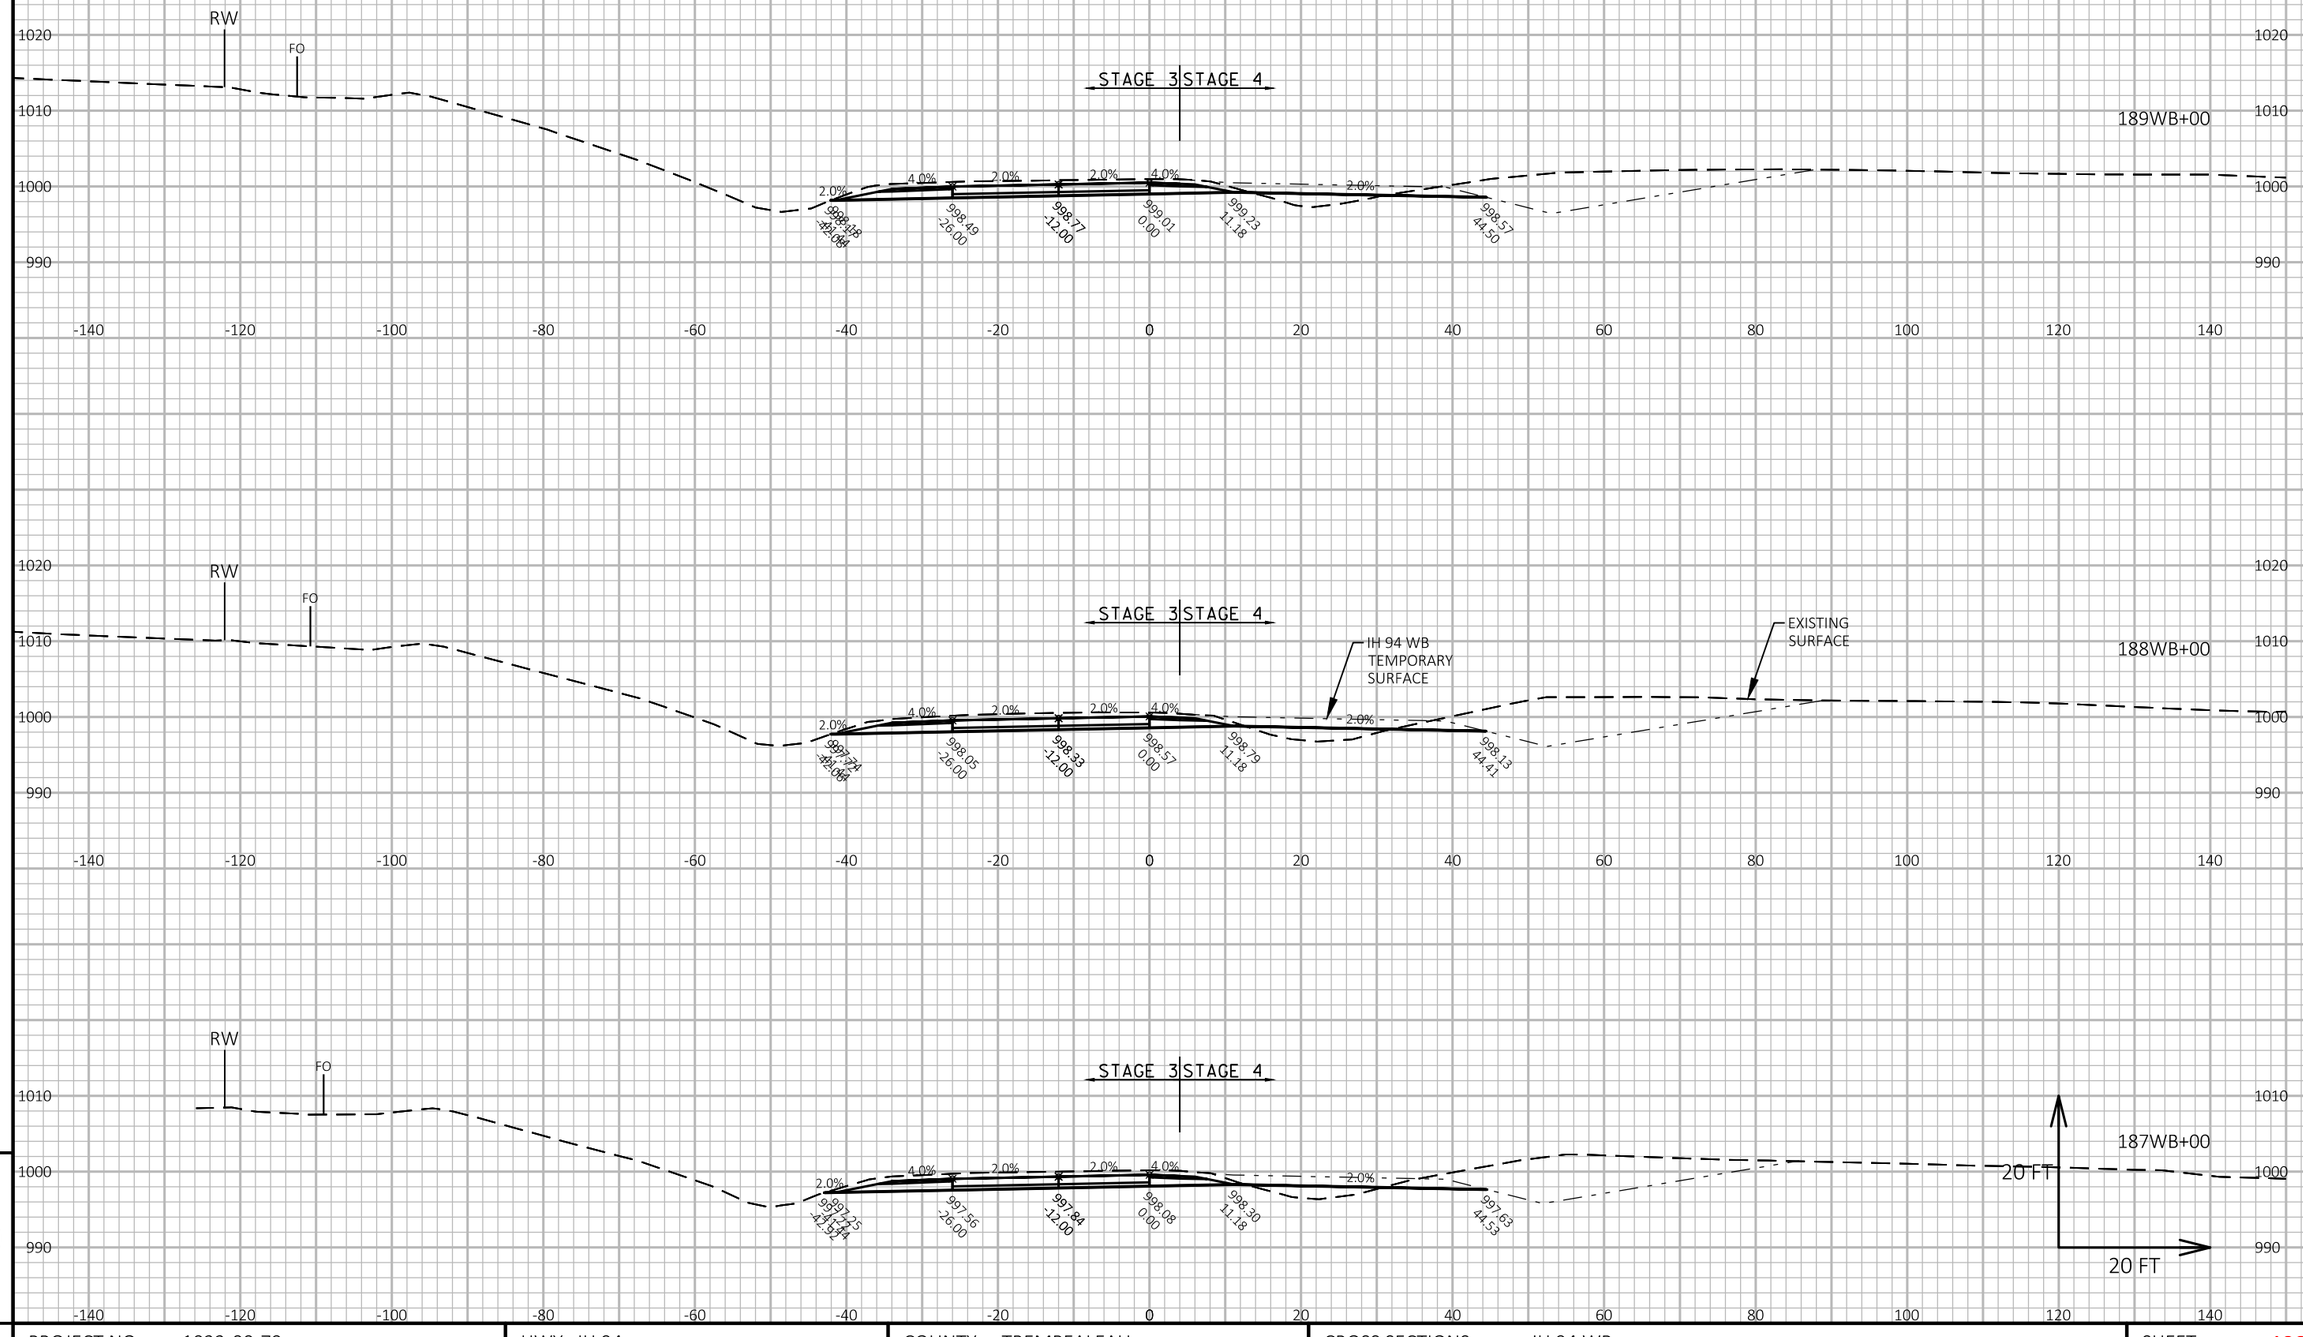

APPROVED FOR UTILITY RELOCATION May 1, 2018

9

9

PROJECT NO: 1022-00-79	HWY: IH 94	COUNTY: TREMPEALEAU	CROSS SECTIONS: IH 94 WB	SHEET 408	E

FILE NAME : G:\WDOTCO\16048 (2016-2018 DESIGN WO)\16048-006\CIVIL 3D\SHEETSPLAN\CROSS SECTION\090102-XS-94 WB.DWG
LAYOUT NAME - IH 94 WB - (53)

PLOT DATE : 4/25/2018 11:46 AM PLOT BY : KL ENGINEERING PLOT NAME : PLOT SCALE : 1 IN:20 FT HORZ. / 1 IN:20 FT VERT.

WISDOT/CADDS SHEET 49

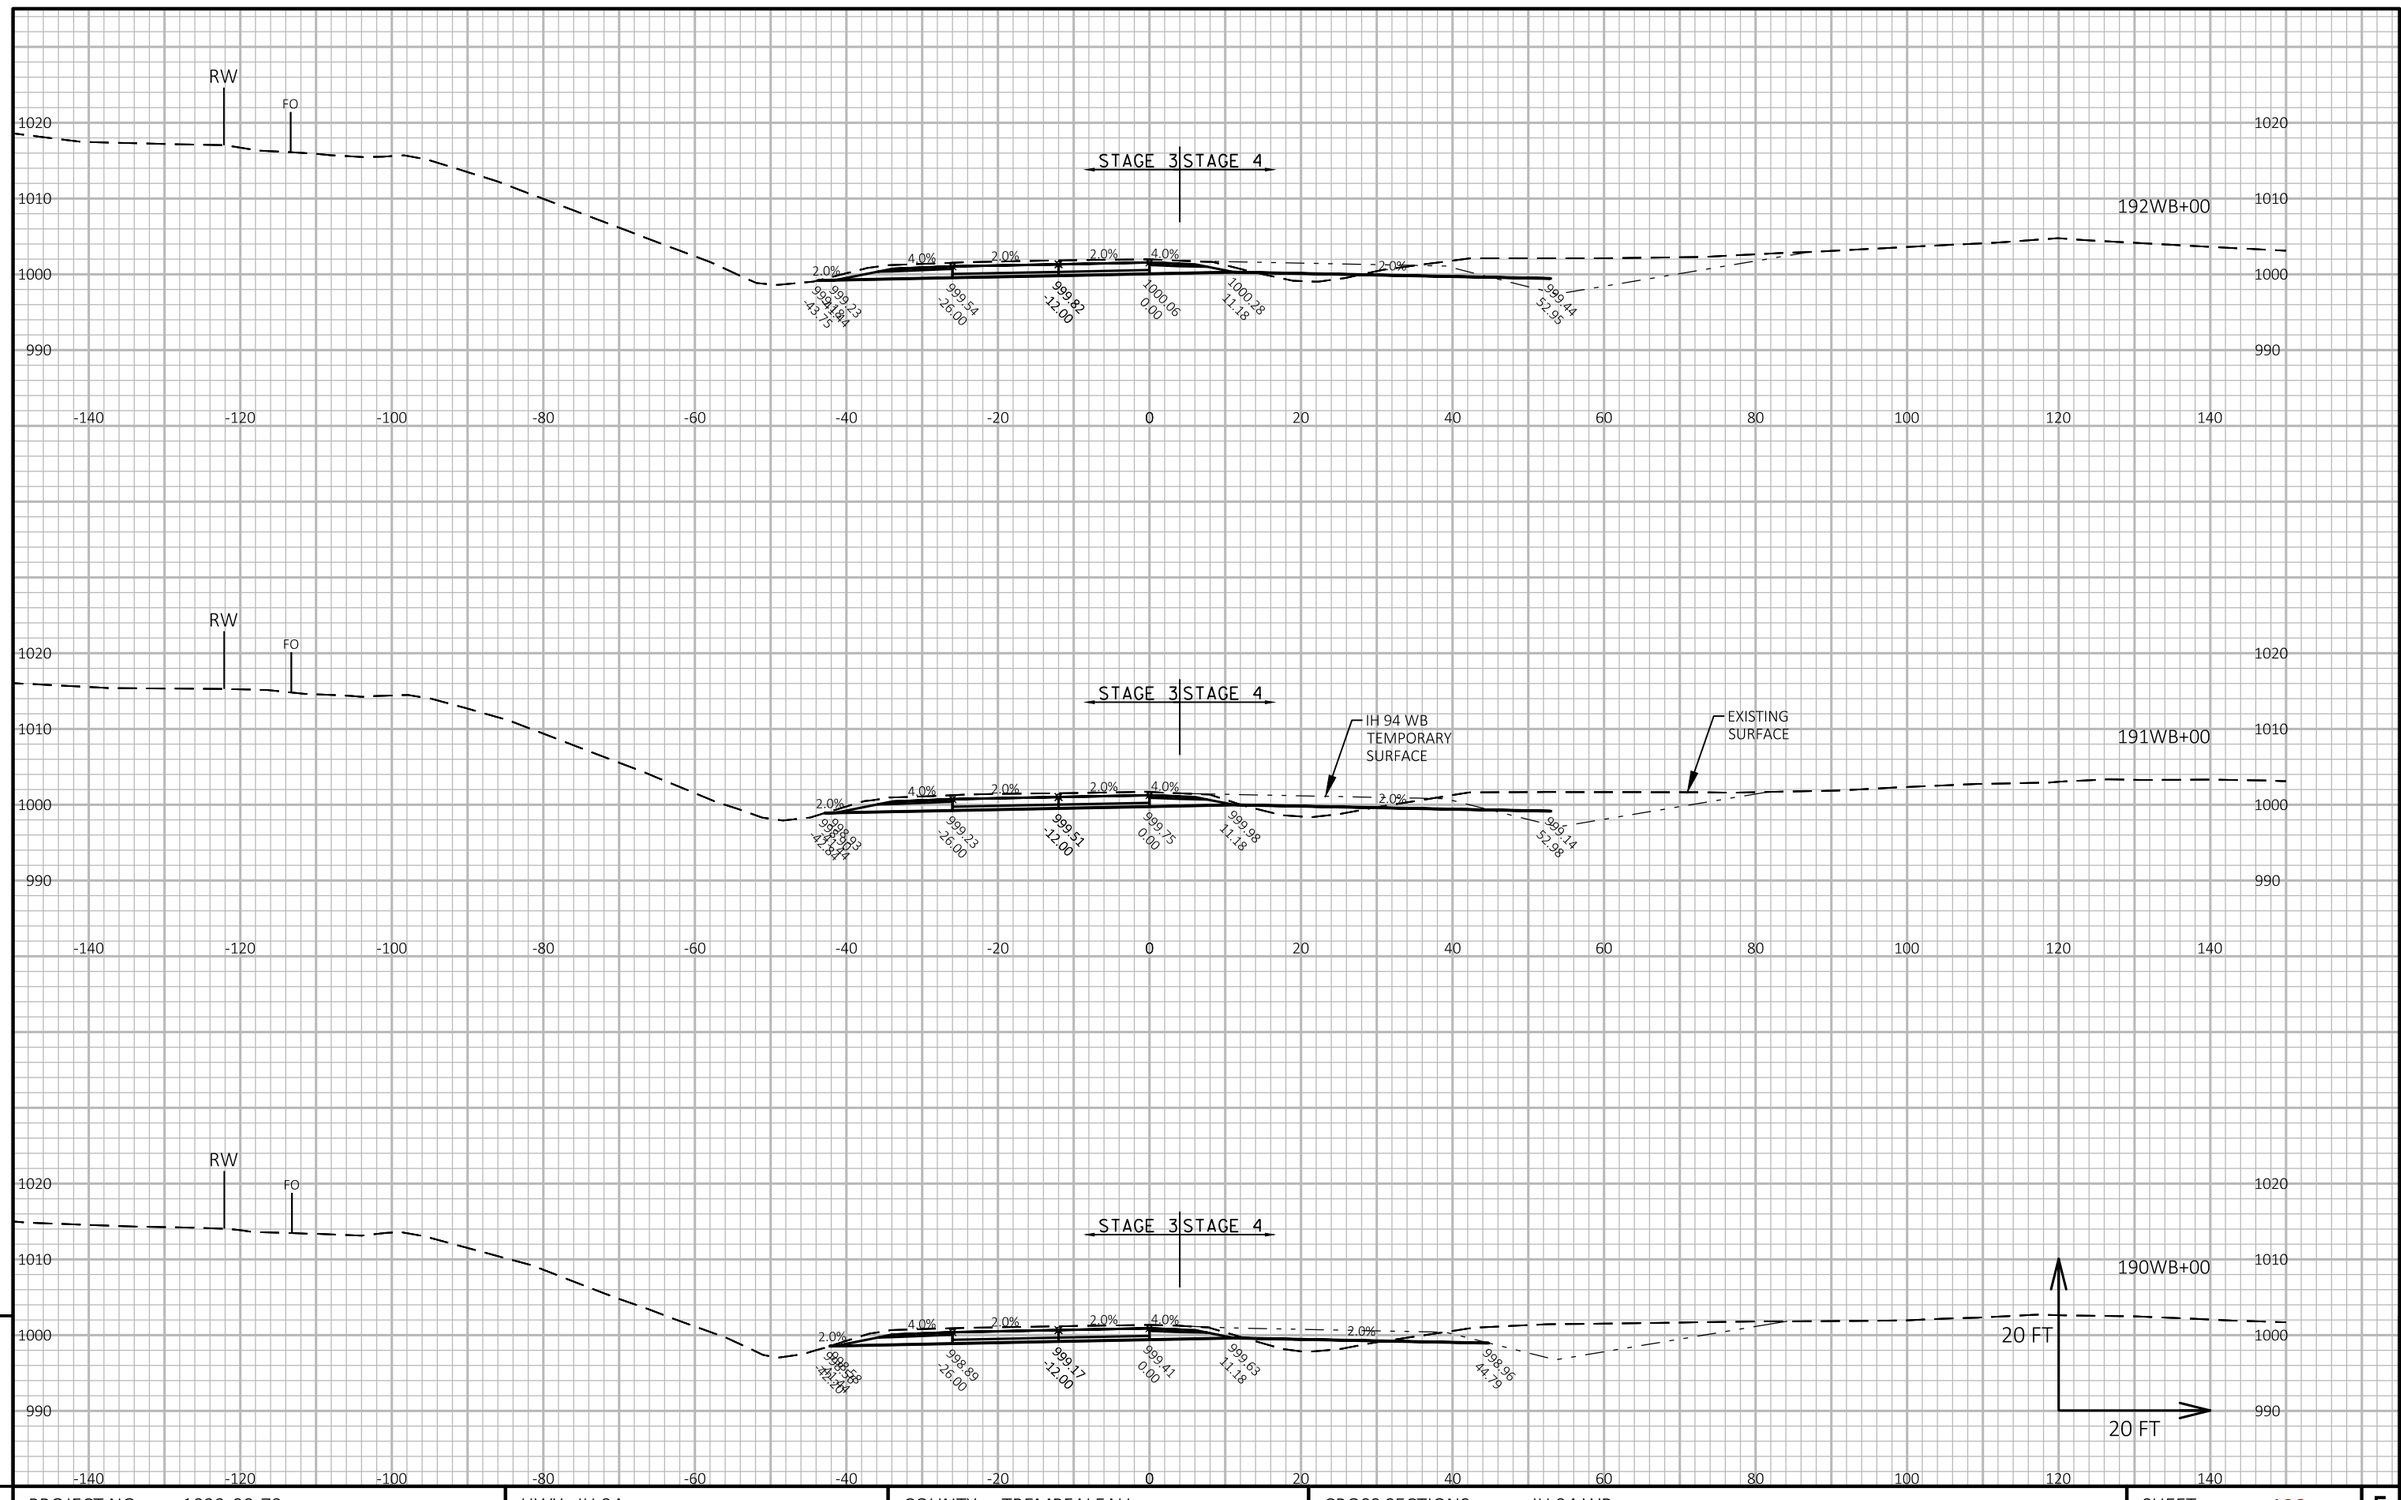

APPROVED FOR UTILITY RELOCATION May 1, 2018

PROJECT NO: 1022-00-79	HWY: IH 94	COUNTY: TREMPEALEAU	CROSS SECTIONS: IH 94 WB	SHEET 409 E

FILE NAME : G:\WDOTCO\16048 (2016-2018 DESIGN WO)\16048-006\CIVIL 3D\SHEETSPLAN\CROSS SECTION\090102-XS-94 WB.DWG
LAYOUT NAME - IH 94 WB - (54)

PLOT DATE : 4/25/2018 11:49 AM PLOT BY : KL ENGINEERING PLOT NAME : PLOT SCALE : 1 IN:20 FT HORZ. / 1 IN:20 FT VERT.

WISDOT/CADDS SHEET 49

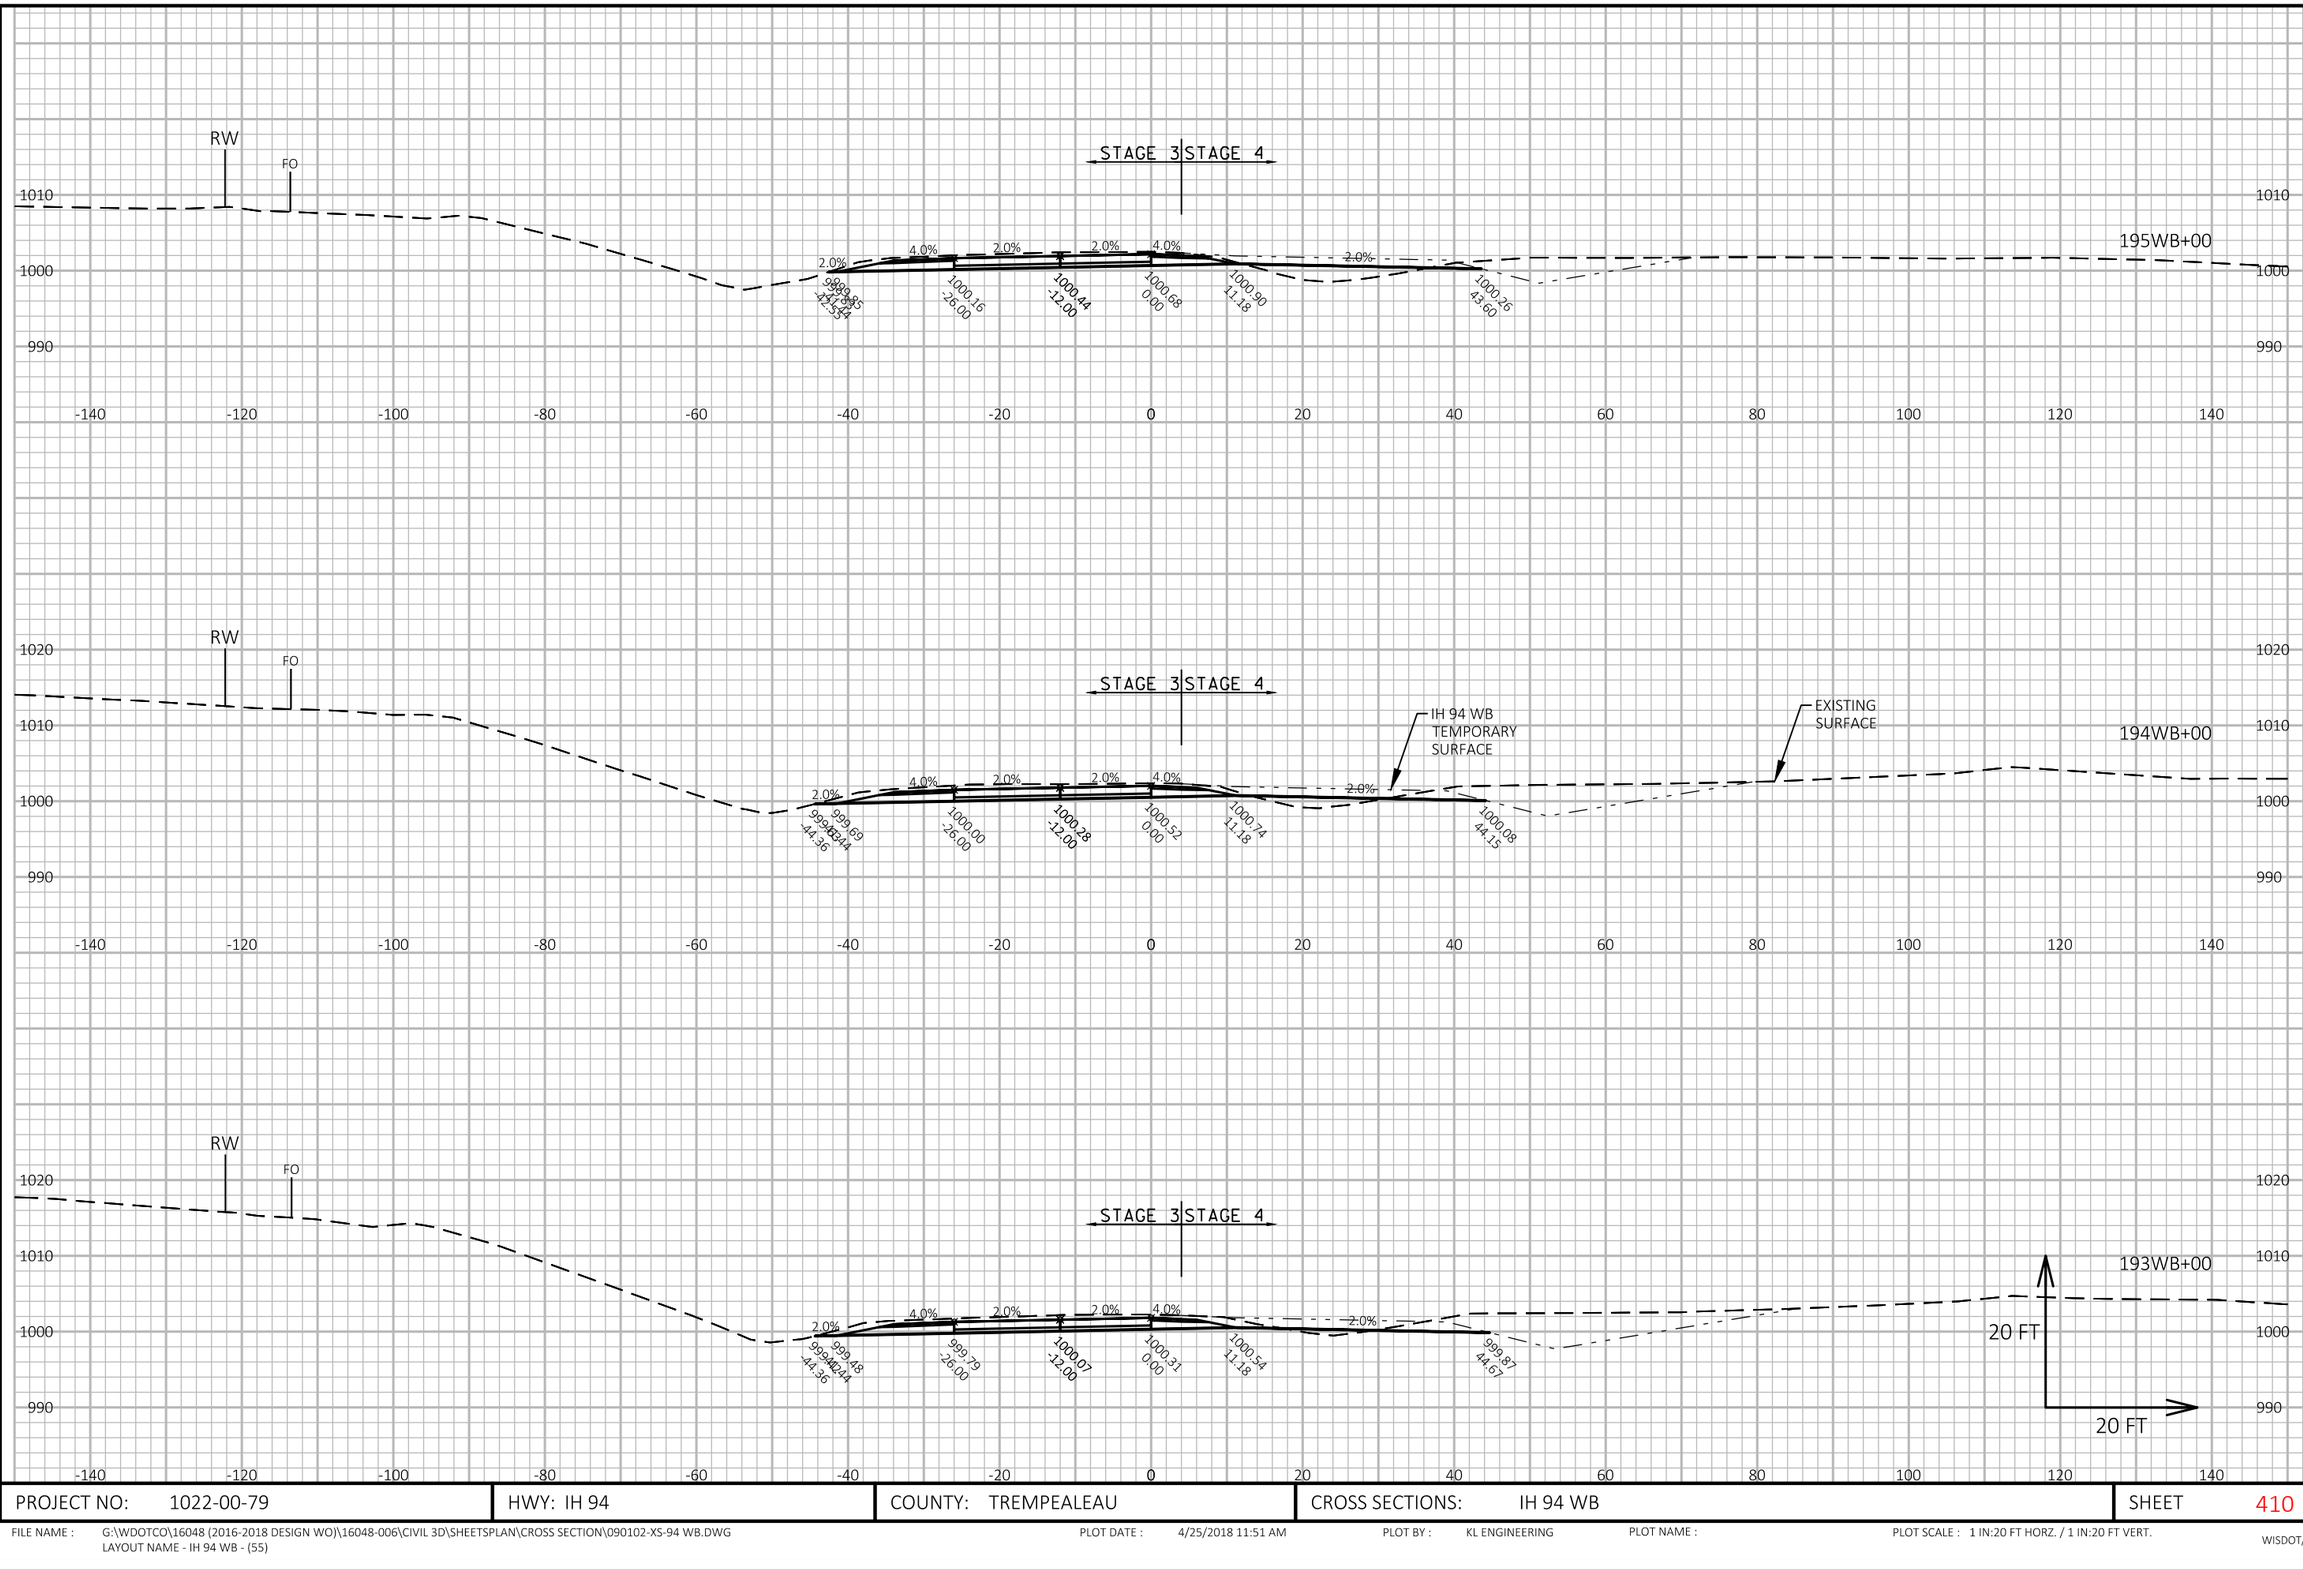

APPROVED FOR UTILITY RELOCATION May 1, 2018

9

9

PROJECT NO: 1022-00-79	HWY: IH 94	COUNTY: TREMPEALEAU	CROSS SECTIONS: IH 94 WB	SHEET 410	E

FILE NAME : G:\WDOTCO\16048 (2016-2018 DESIGN WO)\16048-006\CIVIL 3D\SHEETSPLAN\CROSS SECTION\090102-XS-94 WB.DWG
LAYOUT NAME - IH 94 WB - (55)

PLOT DATE : 4/25/2018 11:51 AM PLOT BY : KL ENGINEERING PLOT NAME : PLOT SCALE : 1 IN:20 FT HORZ. / 1 IN:20 FT VERT.

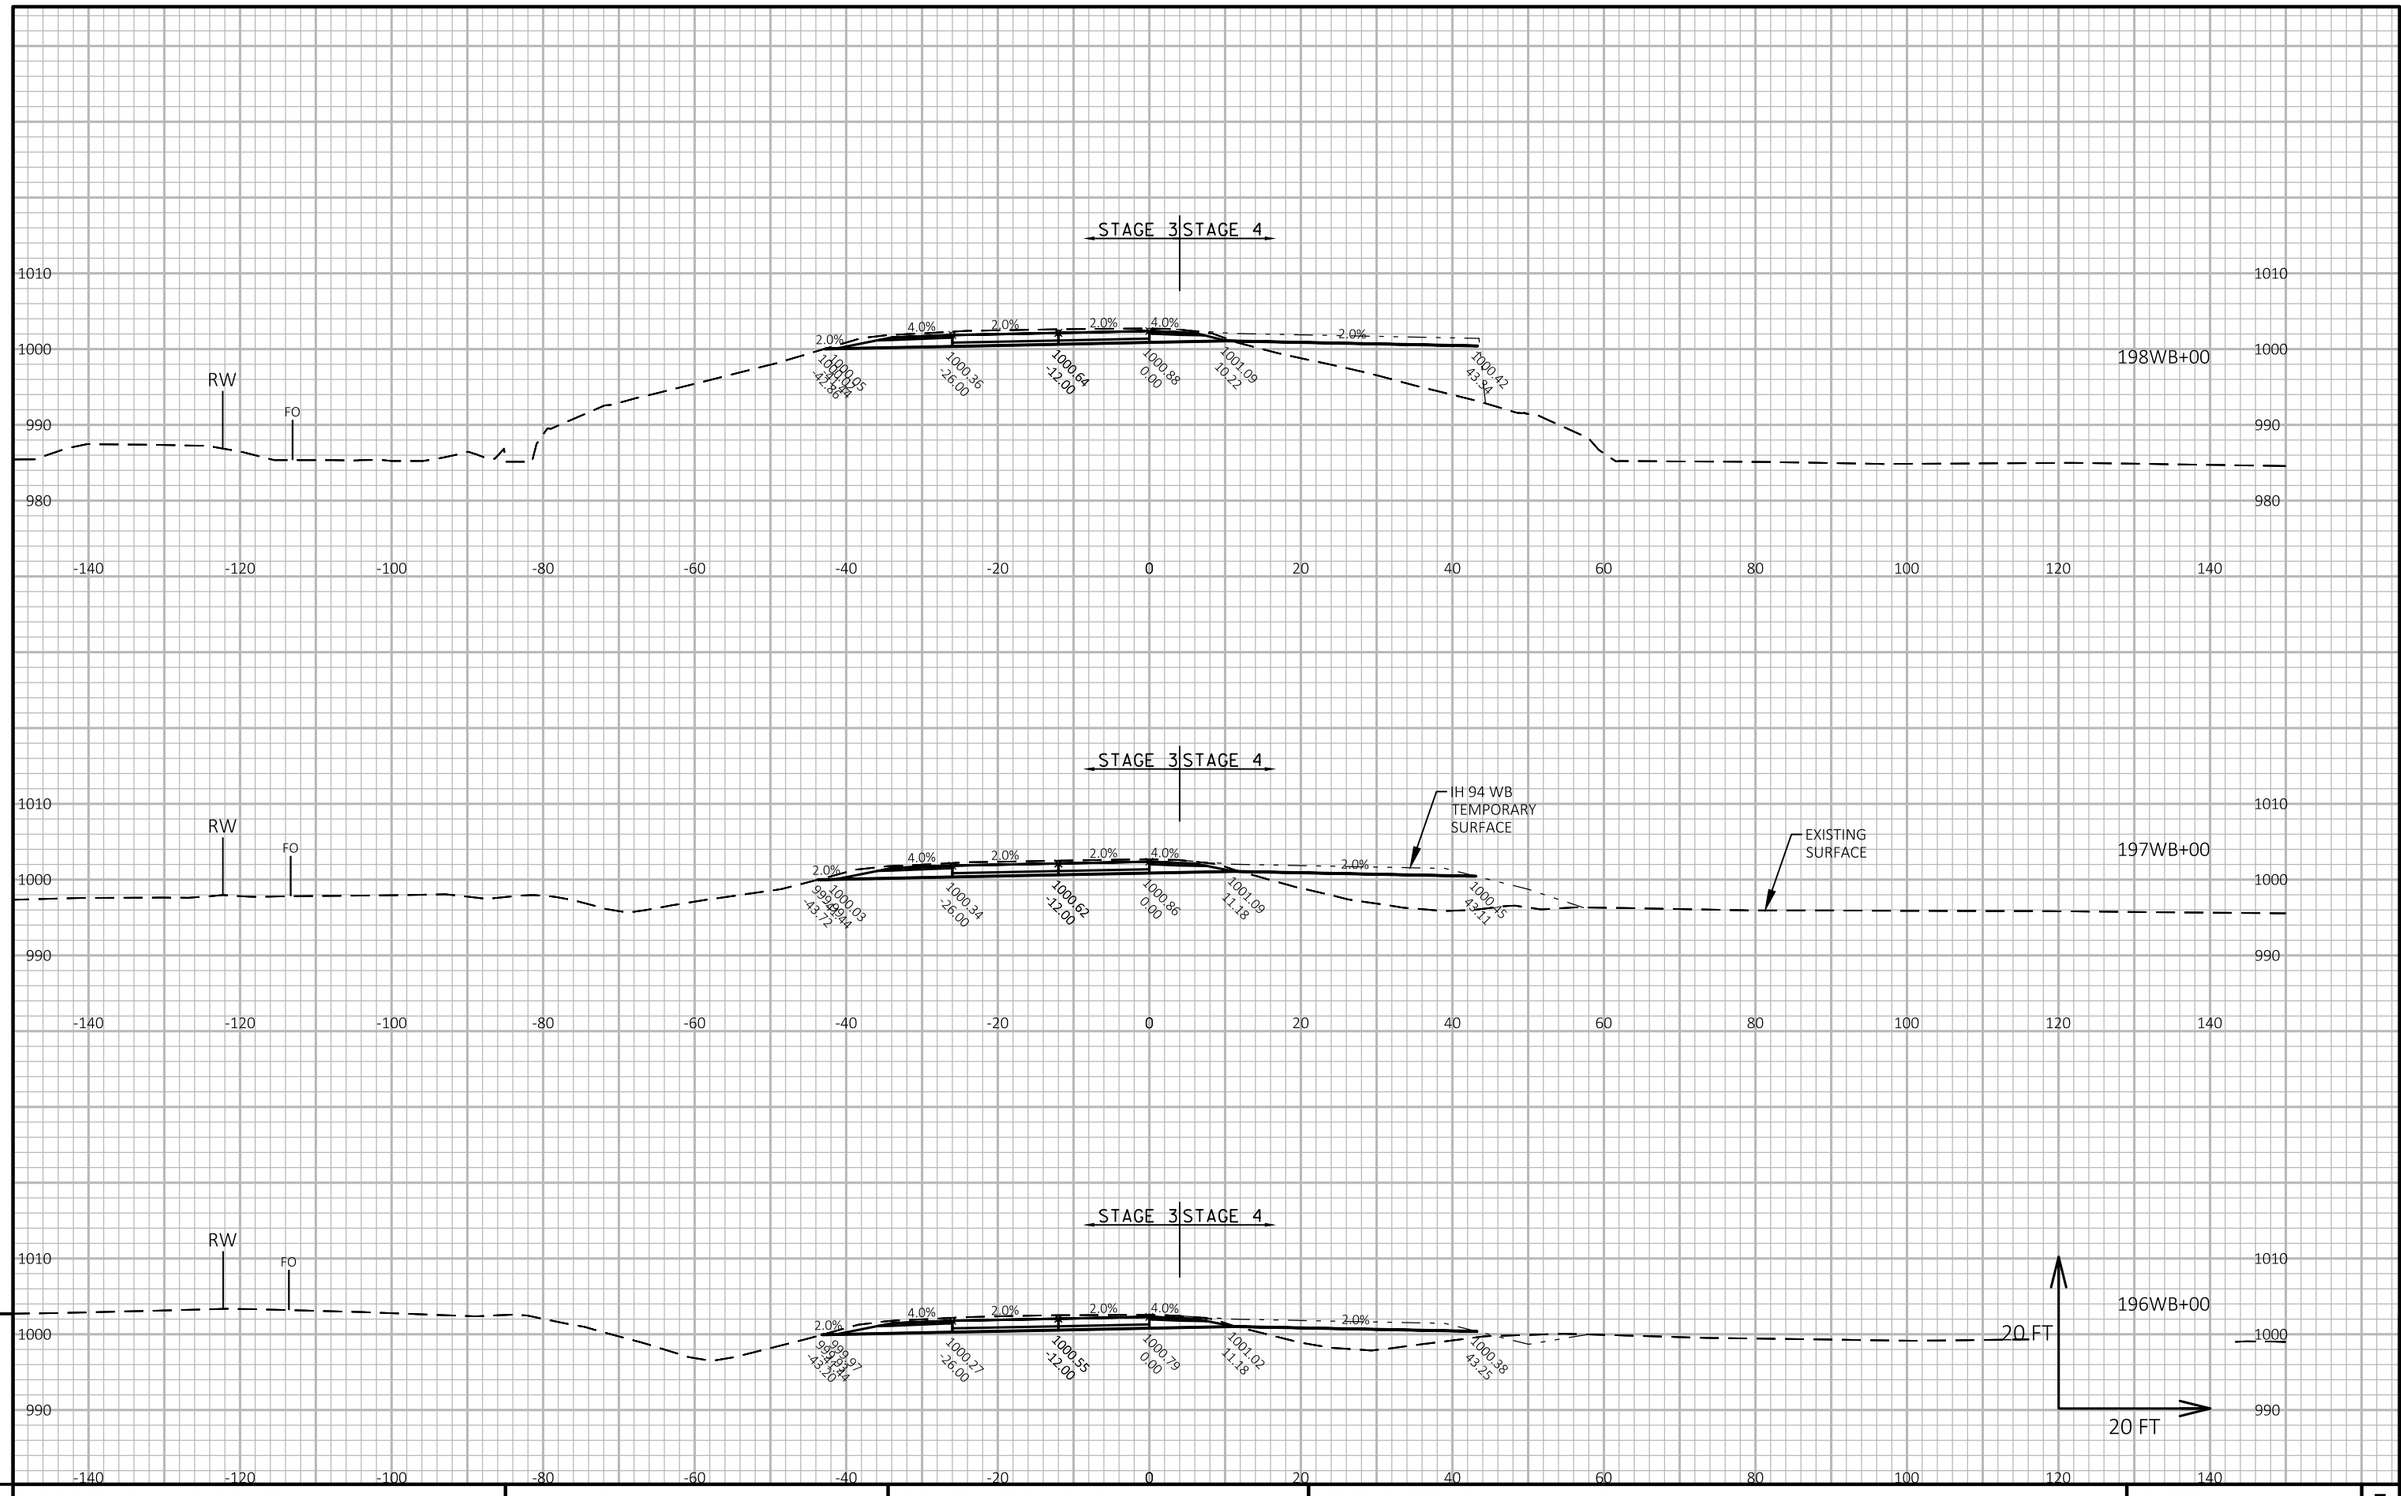

APPROVED FOR UTILITY RELOCATION May 1, 2018

9

9

PROJECT NO: 1022-00-79	HWY: IH 94	COUNTY: TREMPEALEAU	CROSS SECTIONS: IH 94 WB	SHEET 411	E

FILE NAME : G:\WDOTCO\16048 (2016-2018 DESIGN WO)\16048-006\CIVIL 3D\SHEETSPLAN\CROSS SECTION\090102-XS-94 WB.DWG
LAYOUT NAME - IH 94 WB - (56)

PLOT DATE : 4/25/2018 11:54 AM PLOT BY : KL ENGINEERING PLOT NAME : PLOT SCALE : 1 IN:20 FT HORZ. / 1 IN:20 FT VERT.

WISDOT/CADDS SHEET 49

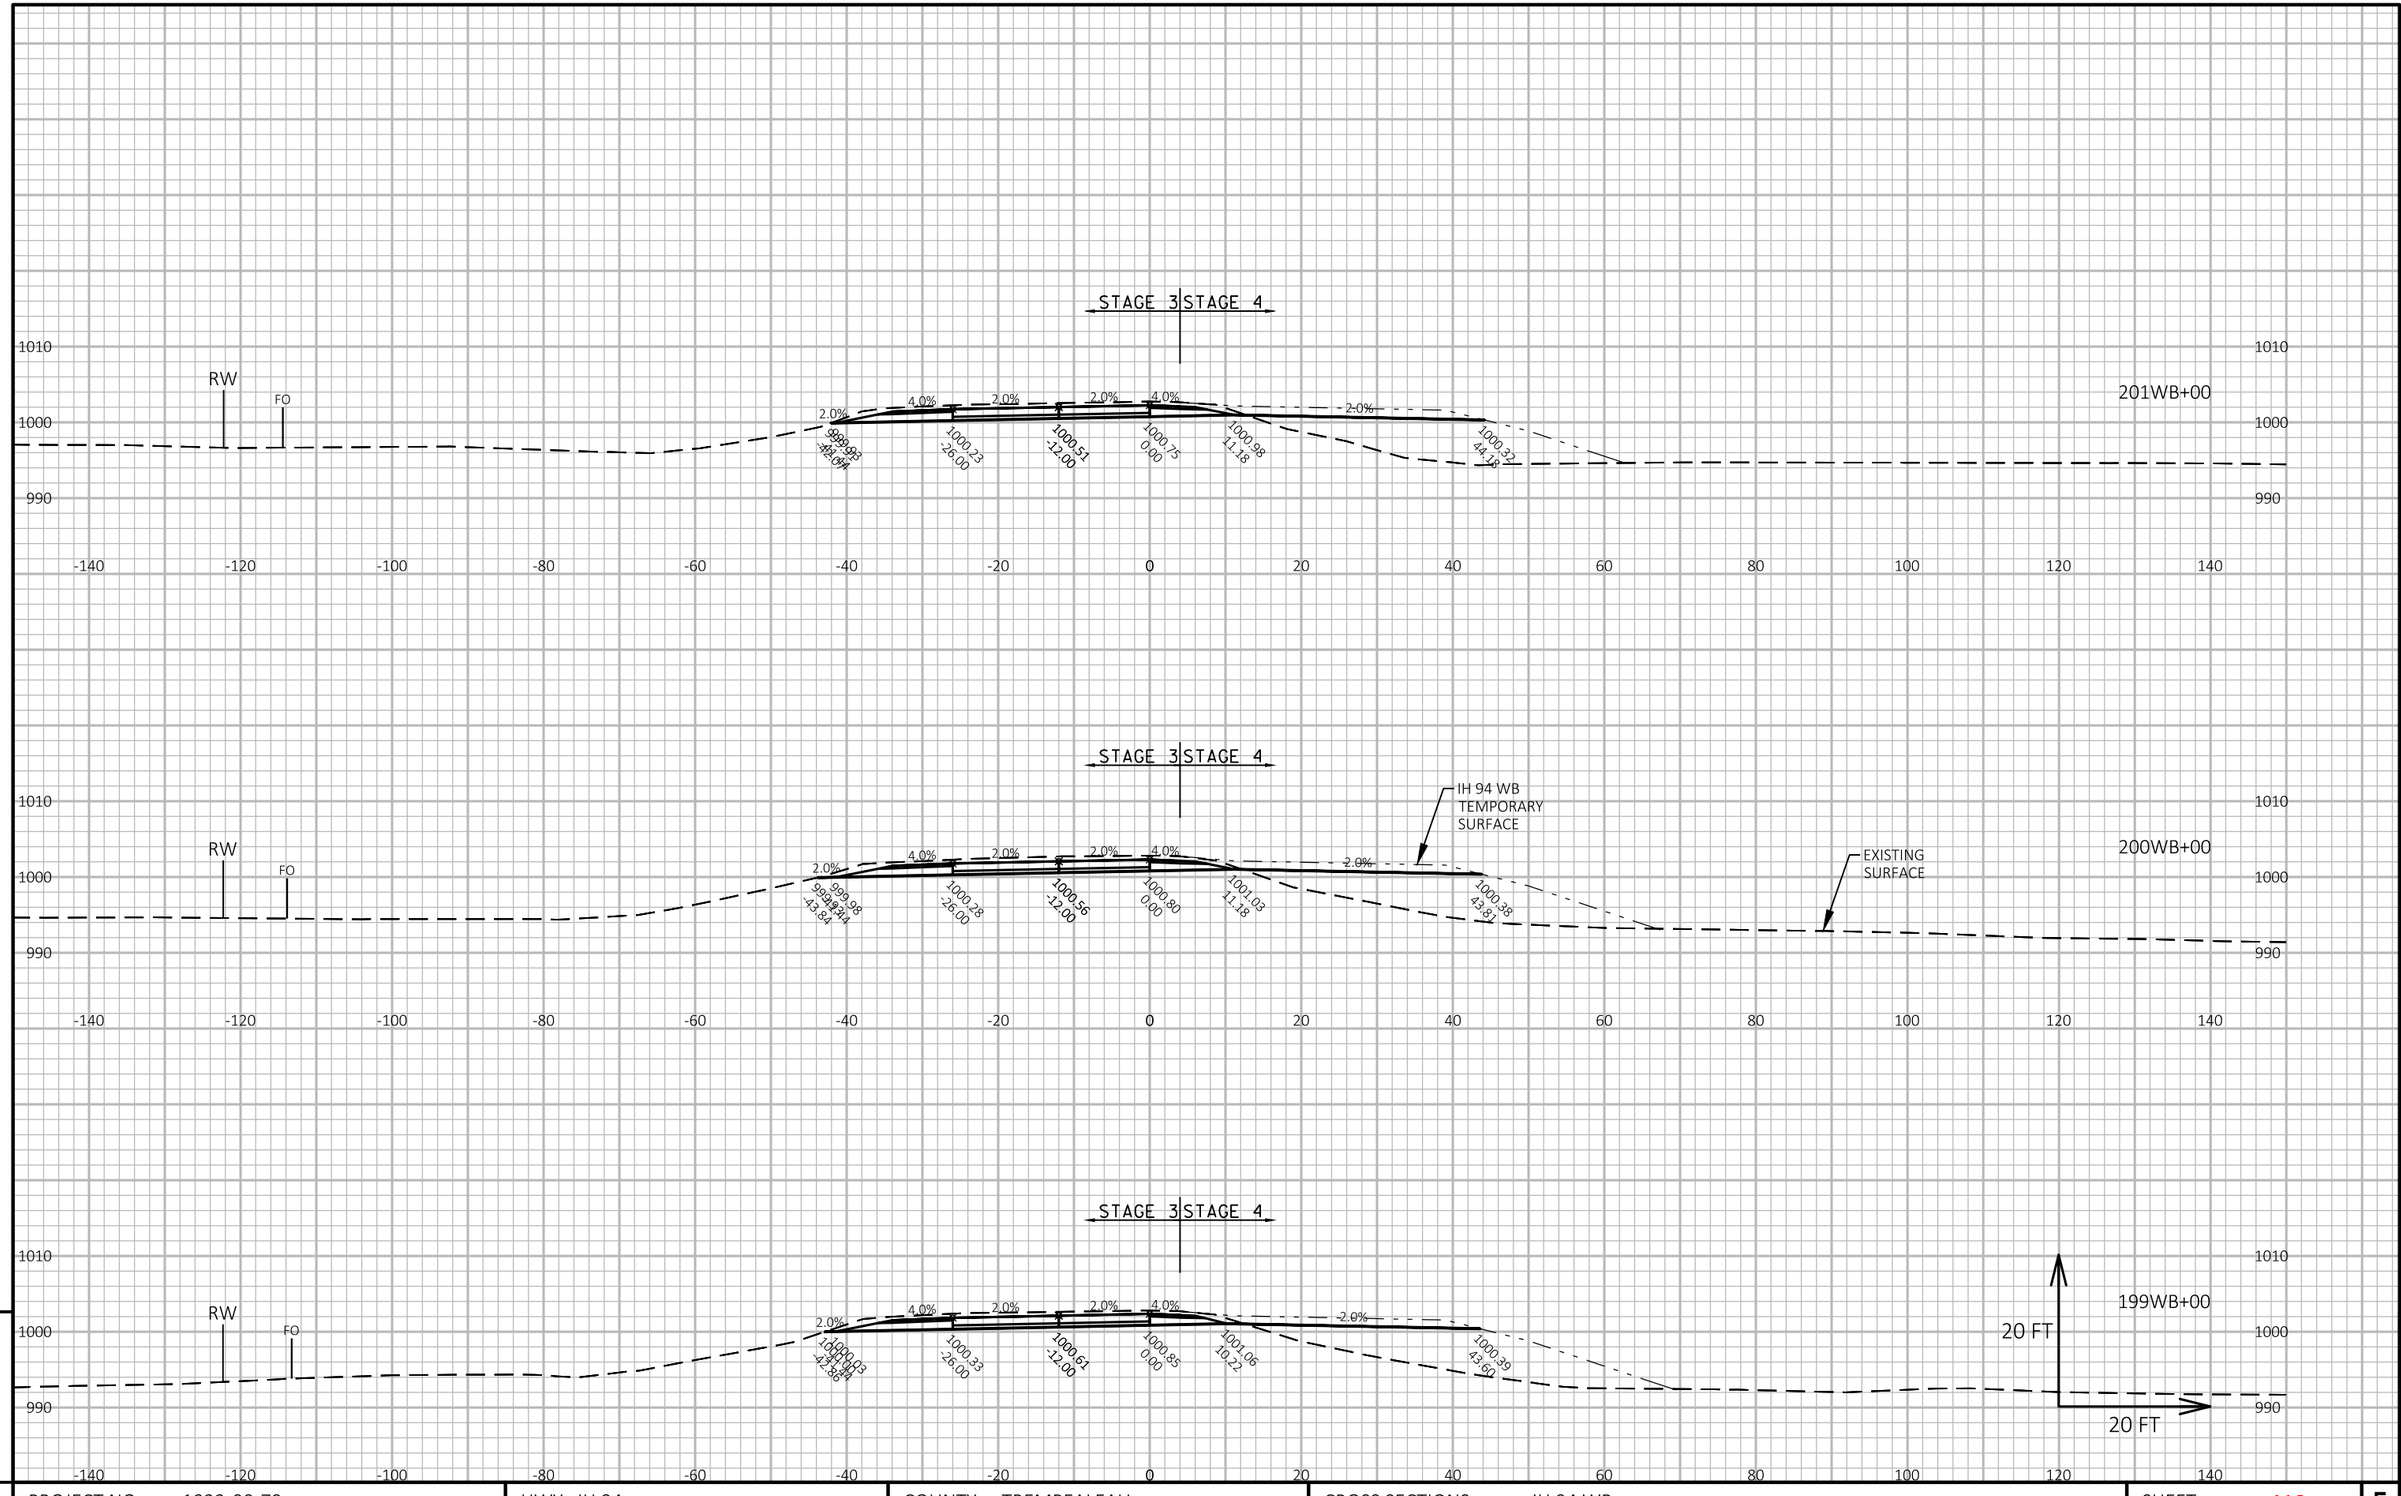

PROJECT NO: 1022-00-79	HWY: IH 94	COUNTY: TREMPEALEAU	CROSS SECTIONS: IH 94 WB	SHEET 412	E

FILE NAME : G:\WDOTCO\16048 (2016-2018 DESIGN WO)\16048-006\CIVIL 3D\SHEETSPLAN\CROSS SECTION\090102-XS-94 WB.DWG
LAYOUT NAME - IH 94 WB - (57)

PLOT DATE : 4/25/2018 11:57 AM PLOT BY : KL ENGINEERING PLOT NAME : PLOT SCALE : 1 IN:20 FT HORZ. / 1 IN:20 FT VERT.

WISDOT/CADDS SHEET 49

APPROVED FOR UTILITY RELOCATION May 1, 2018

9

9

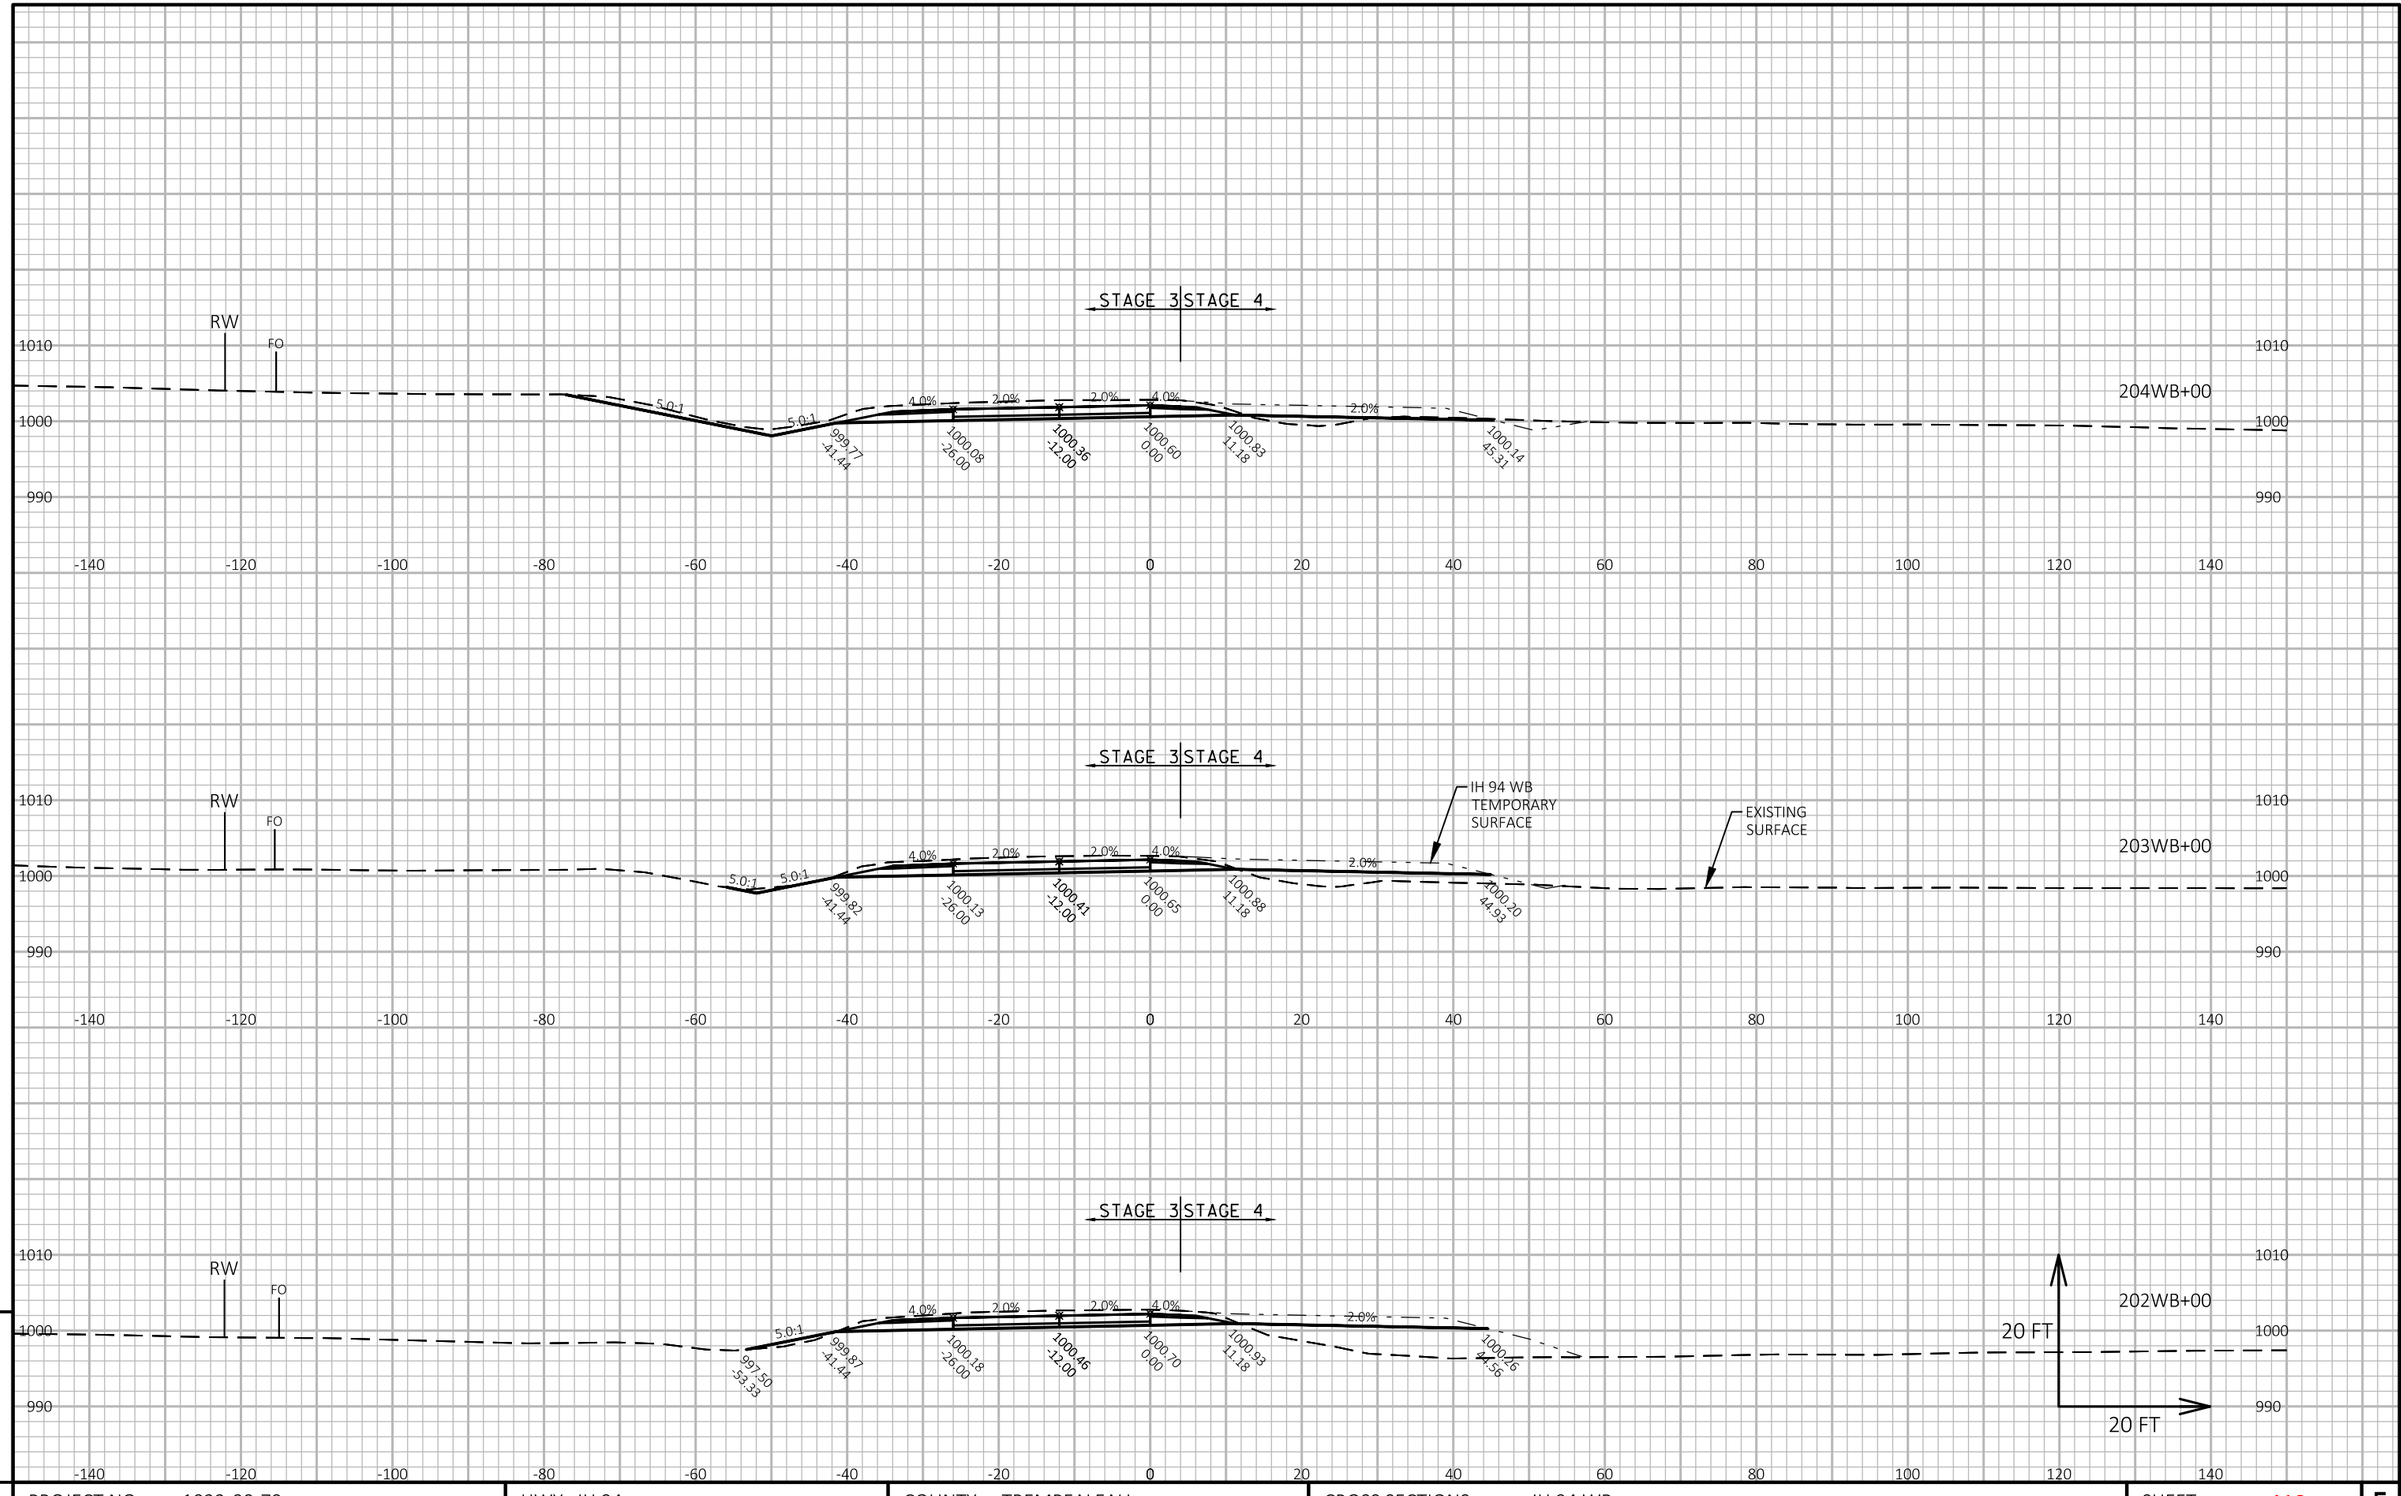

APPROVED FOR UTILITY RELOCATION May 1, 2018

9

9

PROJECT NO: 1022-00-79	HWY: IH 94	COUNTY: TREMPEALEAU	CROSS SECTIONS: IH 94 WB	SHEET 413	E

FILE NAME : G:\WDOTCO\16048 (2016-2018 DESIGN WO)\16048-006\CIVIL 3D\SHEETSPLAN\CROSS SECTION\090102-XS-94 WB.DWG
LAYOUT NAME - IH 94 WB - (58)

PLOT DATE : 4/25/2018 12:00 PM PLOT BY : KL ENGINEERING PLOT NAME : PLOT SCALE : 1 IN:20 FT HORZ. / 1 IN:20 FT VERT.

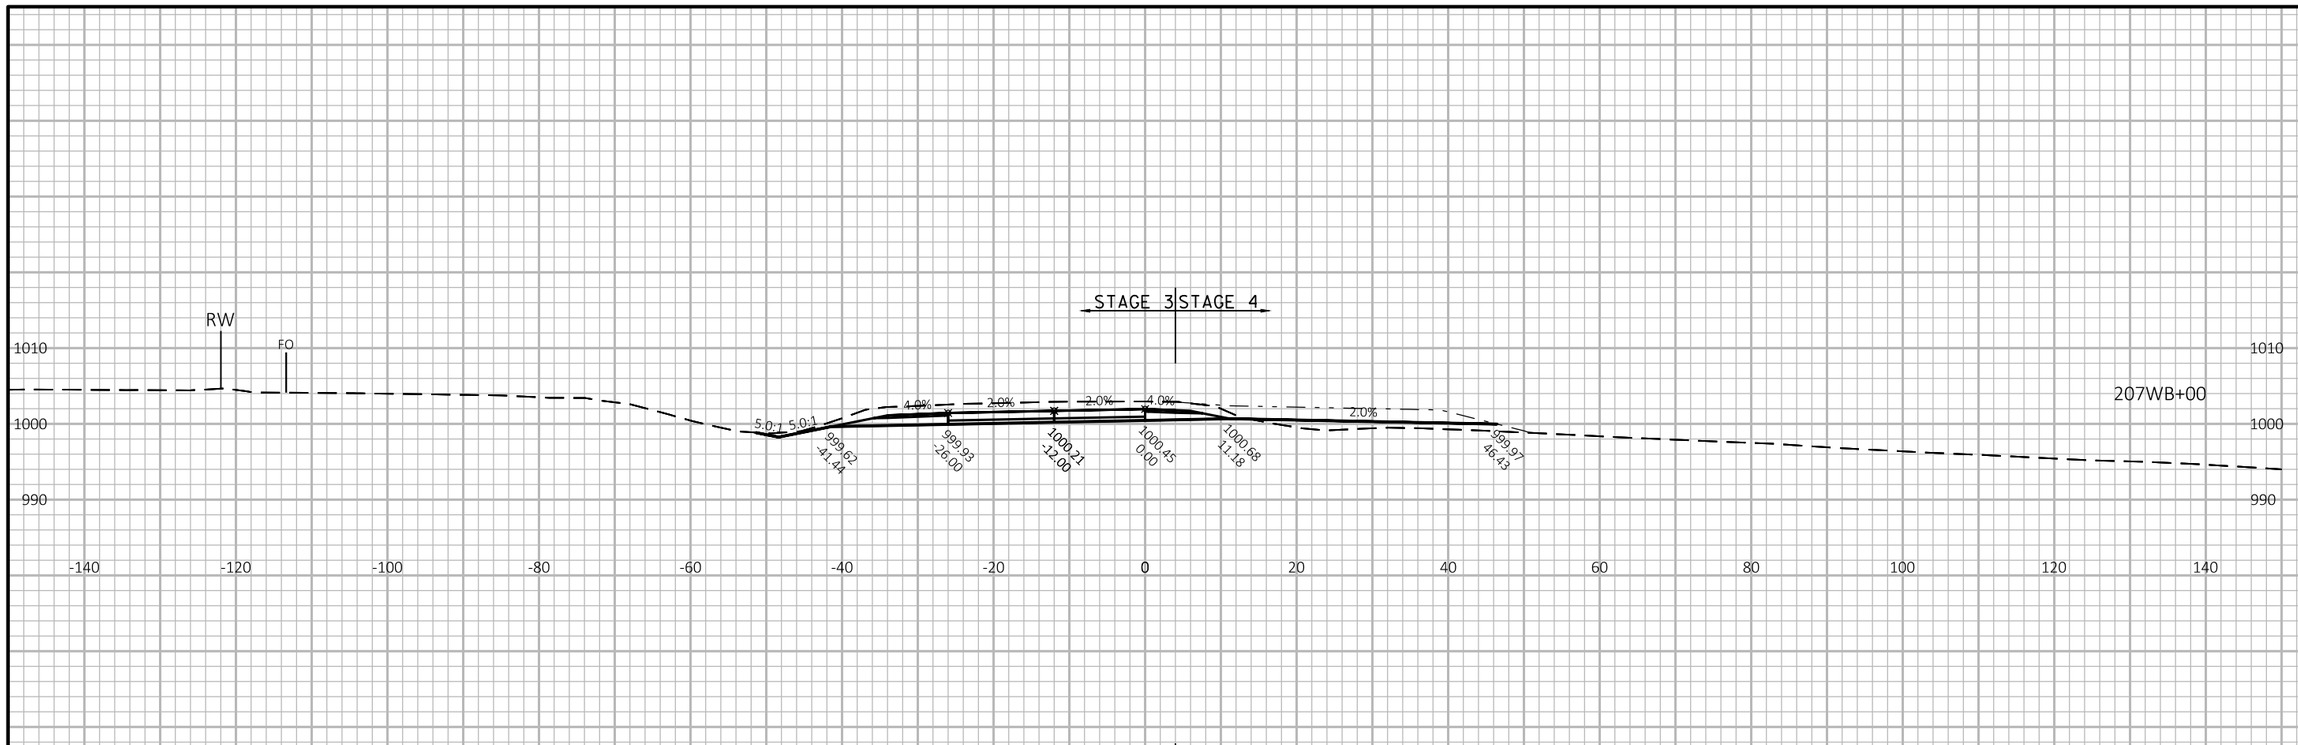

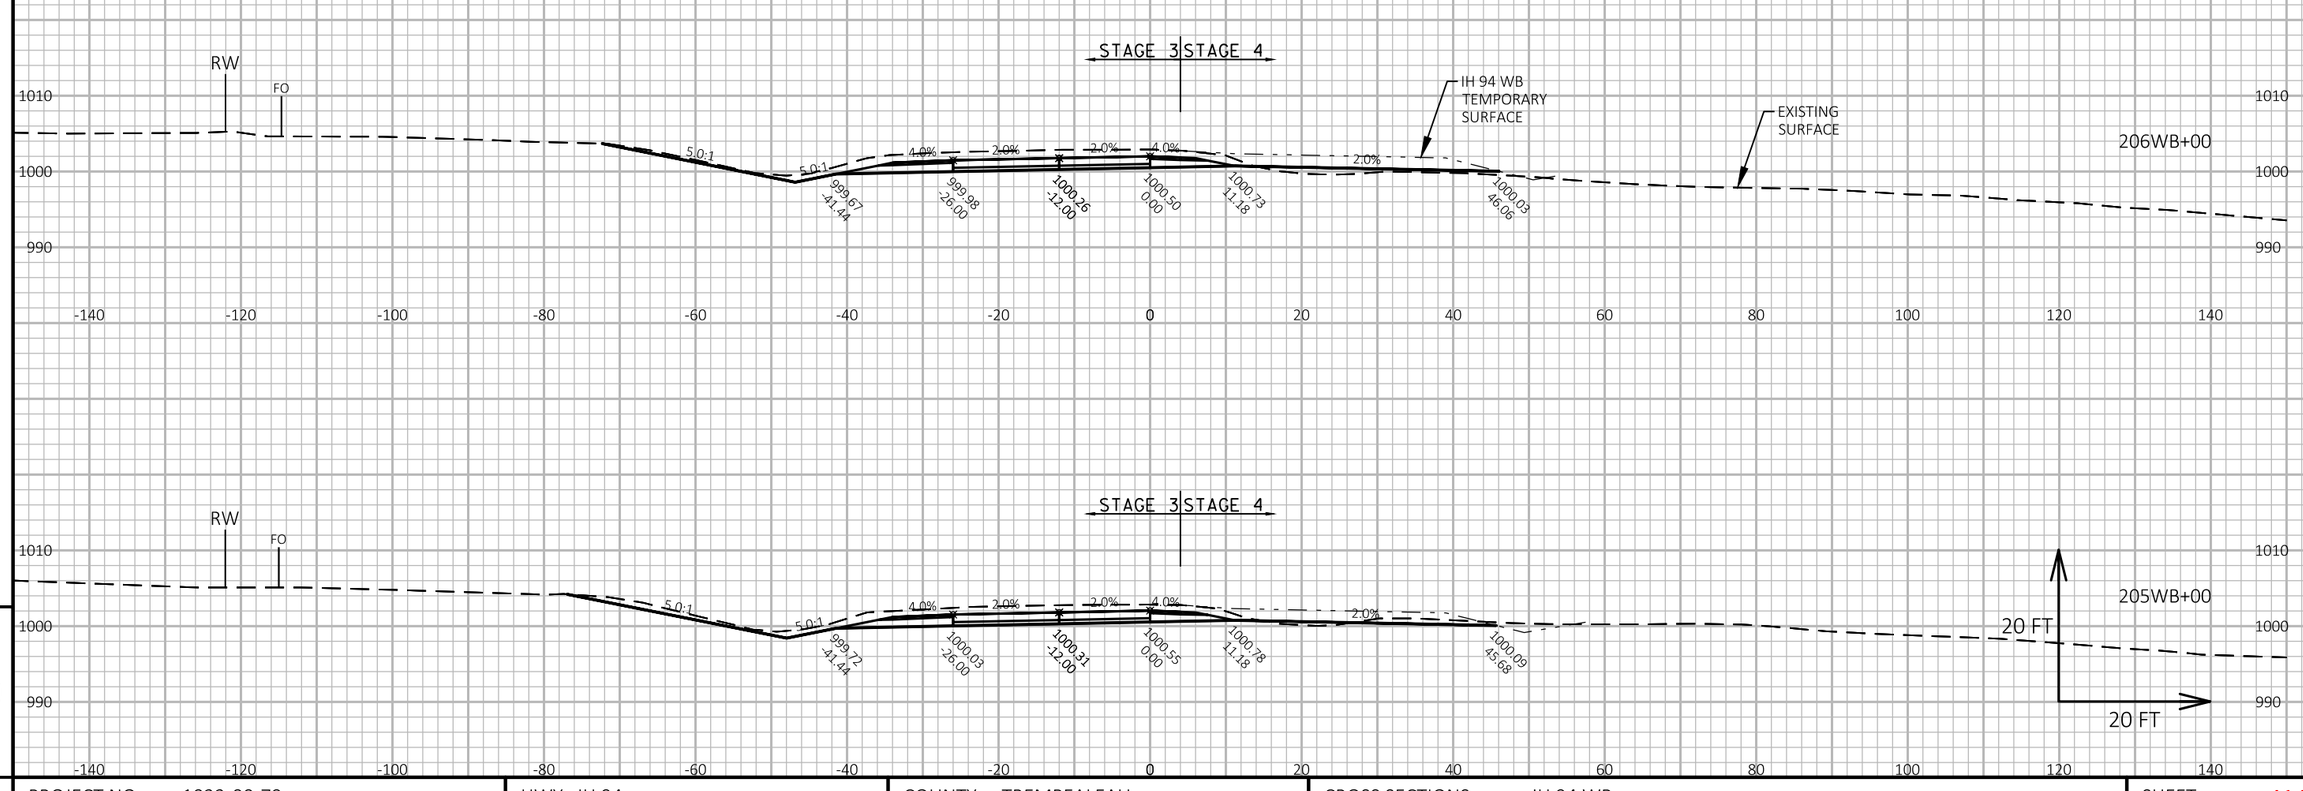

APPROVED FOR UTILITY RELOCATION May 1, 2018

9

9

PROJECT NO: 1022-00-79	HWY: IH 94	COUNTY: TREMPEALEAU	CROSS SECTIONS: IH 94 WB	SHEET 414	E

FILE NAME : G:\WDOTCO\16048 (2016-2018 DESIGN WO)\16048-006\CIVIL 3D\SHEETSPLAN\CROSS SECTION\090102-XS-94 WB.DWG
LAYOUT NAME - IH 94 WB - (59)

PLOT DATE : 4/25/2018 12:03 PM PLOT BY : KL ENGINEERING PLOT NAME : PLOT SCALE : 1 IN:20 FT HORZ. / 1 IN:20 FT VERT.

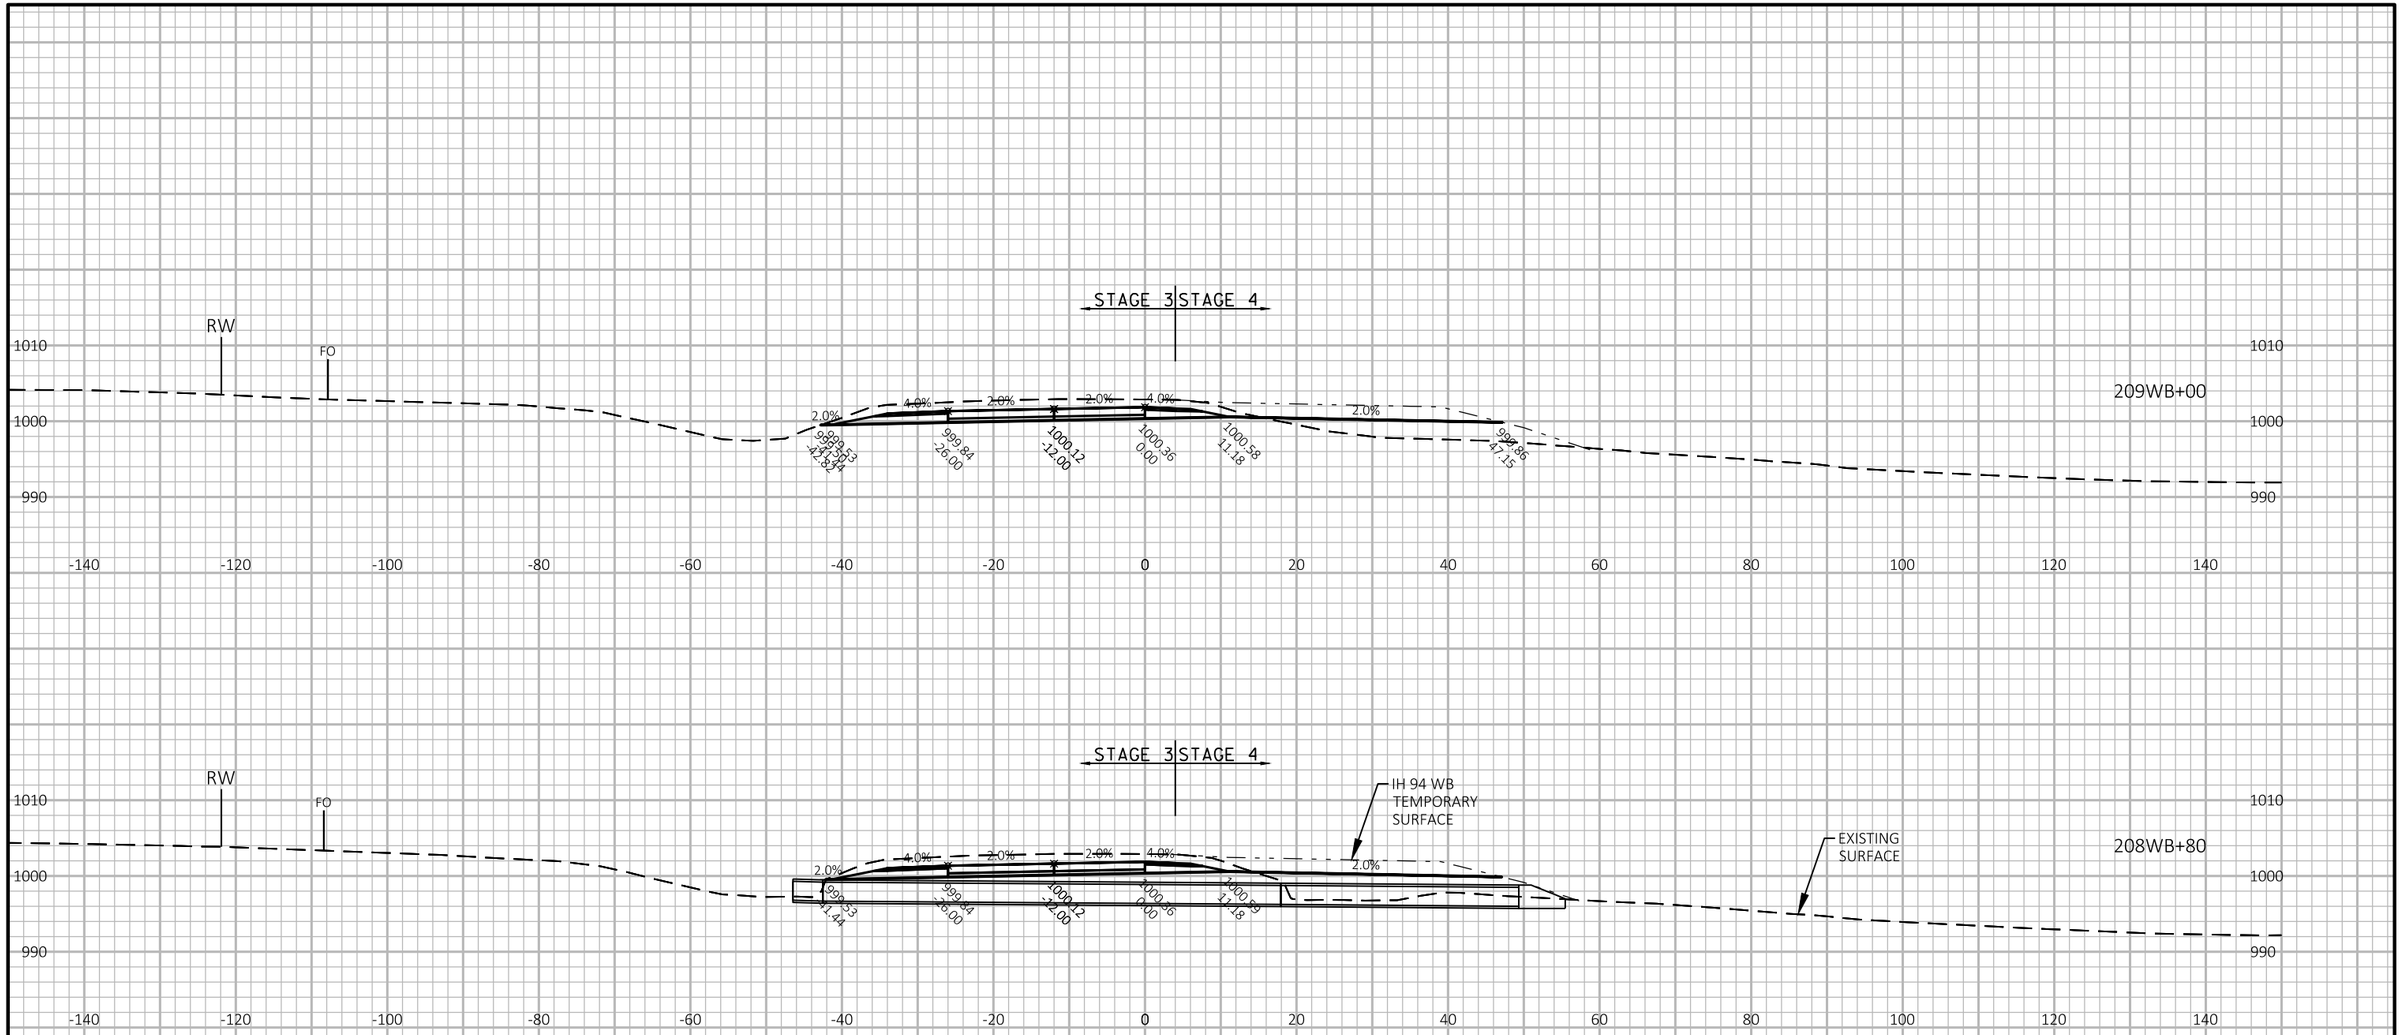

APPROVED FOR UTILITY RELOCATION May 1, 2018

9

9

PROJECT NO: 1022-00-79	HWY: IH 94	COUNTY: TREMPEALEAU	CROSS SECTIONS: IH 94 WB	SHEET 415	E

FILE NAME : G:\WDOTCO\16048 (2016-2018 DESIGN WO)\16048-006\CIVIL 3D\SHEETSPLAN\CROSS SECTION\090102-XS-94 WB.DWG
LAYOUT NAME - IH 94 WB - (60)

PLOT DATE : 4/25/2018 12:05 PM PLOT BY : KL ENGINEERING PLOT NAME : PLOT SCALE : 1 IN:20 FT HORZ. / 1 IN:20 FT VERT.

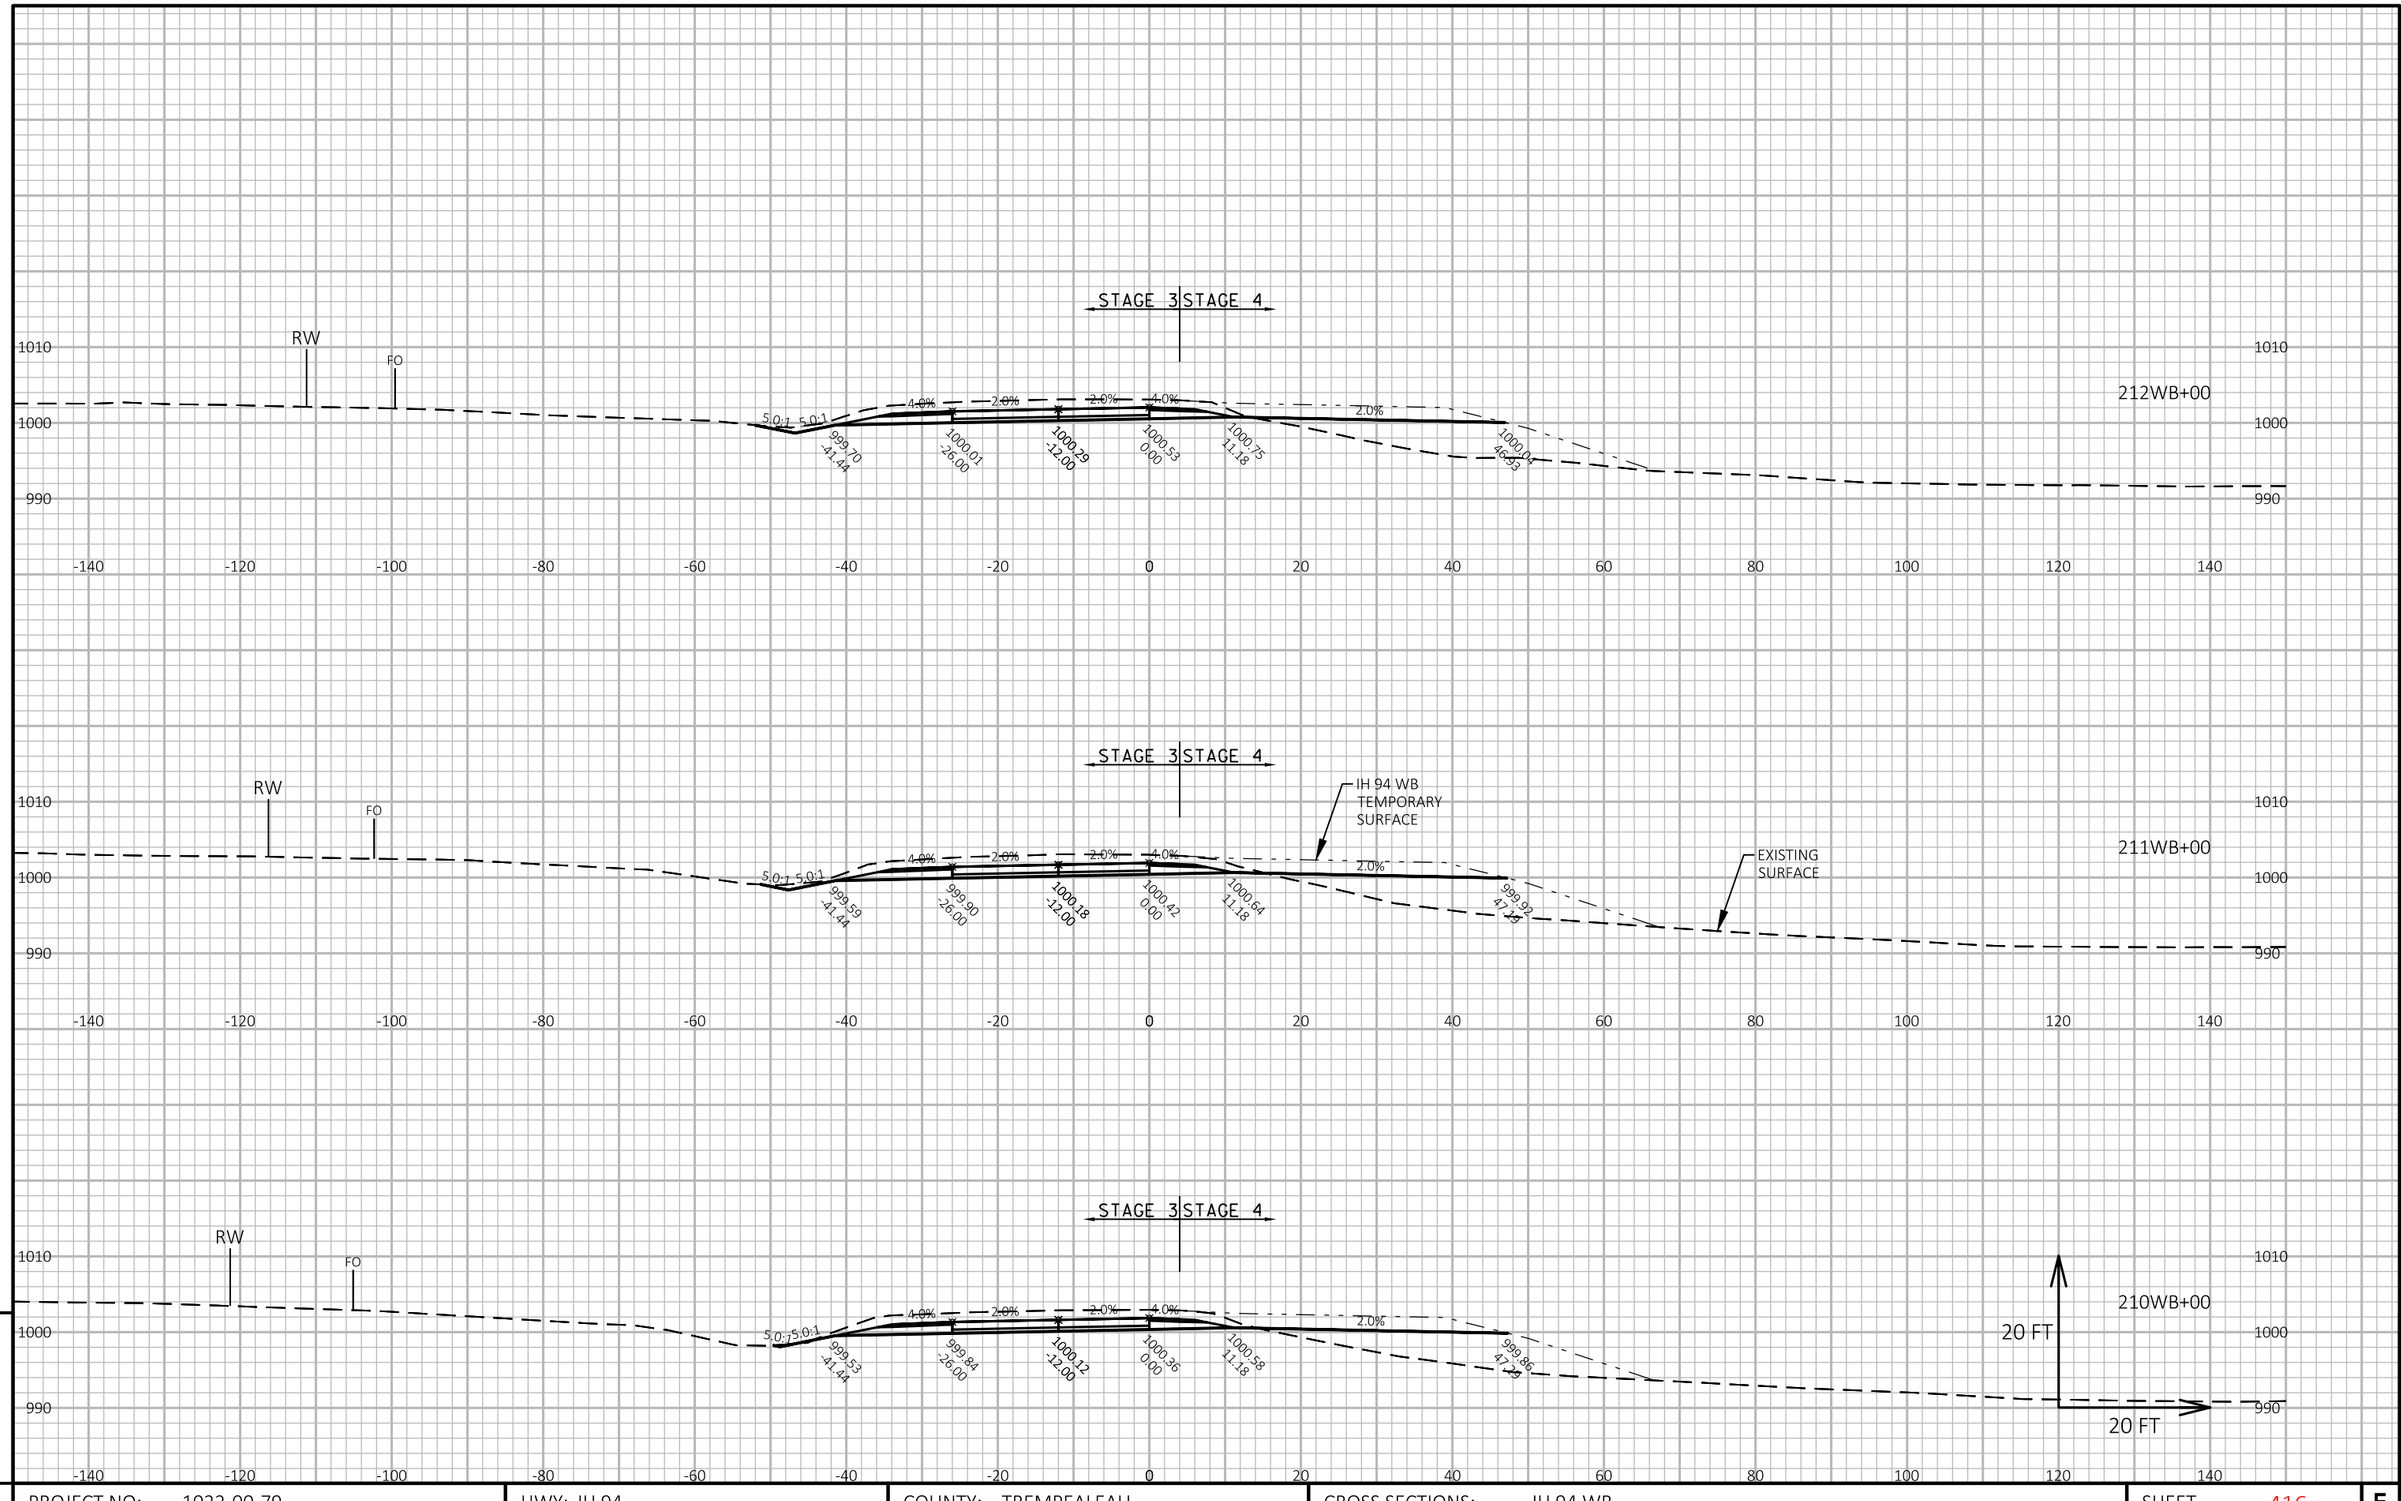

APPROVED FOR UTILITY RELOCATION May 1, 2018

9

9

PROJECT NO: 1022-00-79	HWY: IH 94	COUNTY: TREMPEALEAU	CROSS SECTIONS: IH 94 WB	SHEET 416	E

FILE NAME : G:\WDOTCO\16048 (2016-2018 DESIGN WO)\16048-006\CIVIL 3D\SHEETSPLAN\CROSS SECTION\090102-XS-94 WB.DWG
LAYOUT NAME - IH 94 WB - (61)

PLOT DATE : 4/25/2018 12:08 PM PLOT BY : KL ENGINEERING PLOT NAME : PLOT SCALE : 1 IN:20 FT HORZ. / 1 IN:20 FT VERT.

WISDOT/CADDS SHEET 49

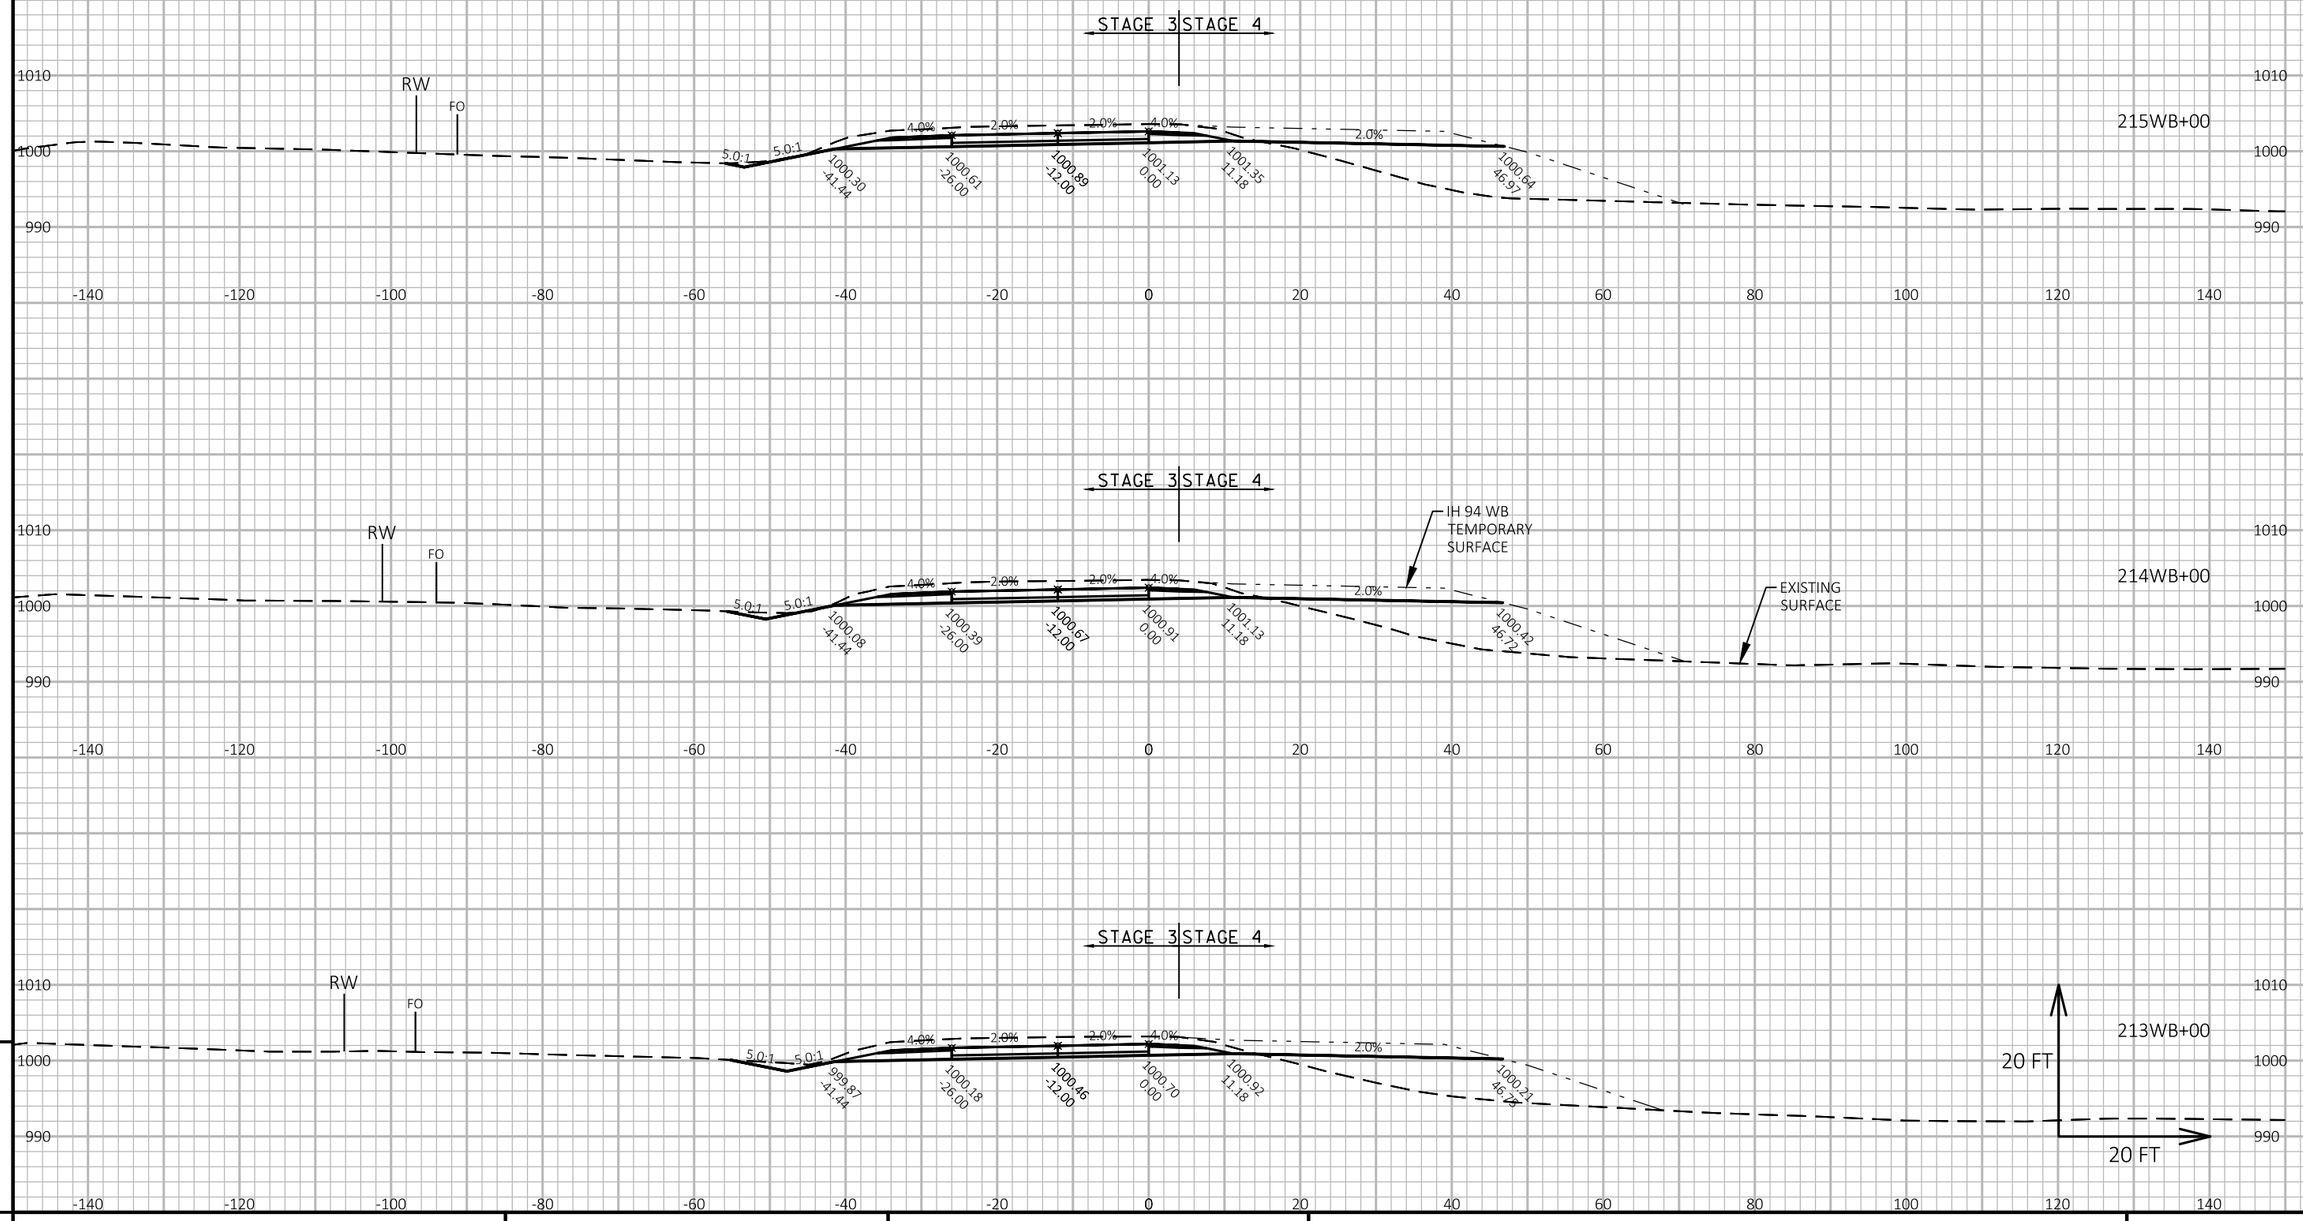

APPROVED FOR UTILITY RELOCATION May 1, 2018

9

9

PROJECT NO: 1022-00-79	HWY: IH 94	COUNTY: TREMPEALEAU	CROSS SECTIONS: IH 94 WB	SHEET 417	E

FILE NAME : G:\WDOTCO\16048 (2016-2018 DESIGN WO)\16048-006\CIVIL 3D\SHEETSPLAN\CROSS SECTION\090102-XS-94 WB.DWG
LAYOUT NAME - IH 94 WB - (62)

PLOT DATE : 4/25/2018 12:11 PM PLOT BY : KL ENGINEERING PLOT NAME : PLOT SCALE : 1 IN:20 FT HORZ. / 1 IN:20 FT VERT.

WISDOT/CADDS SHEET 49

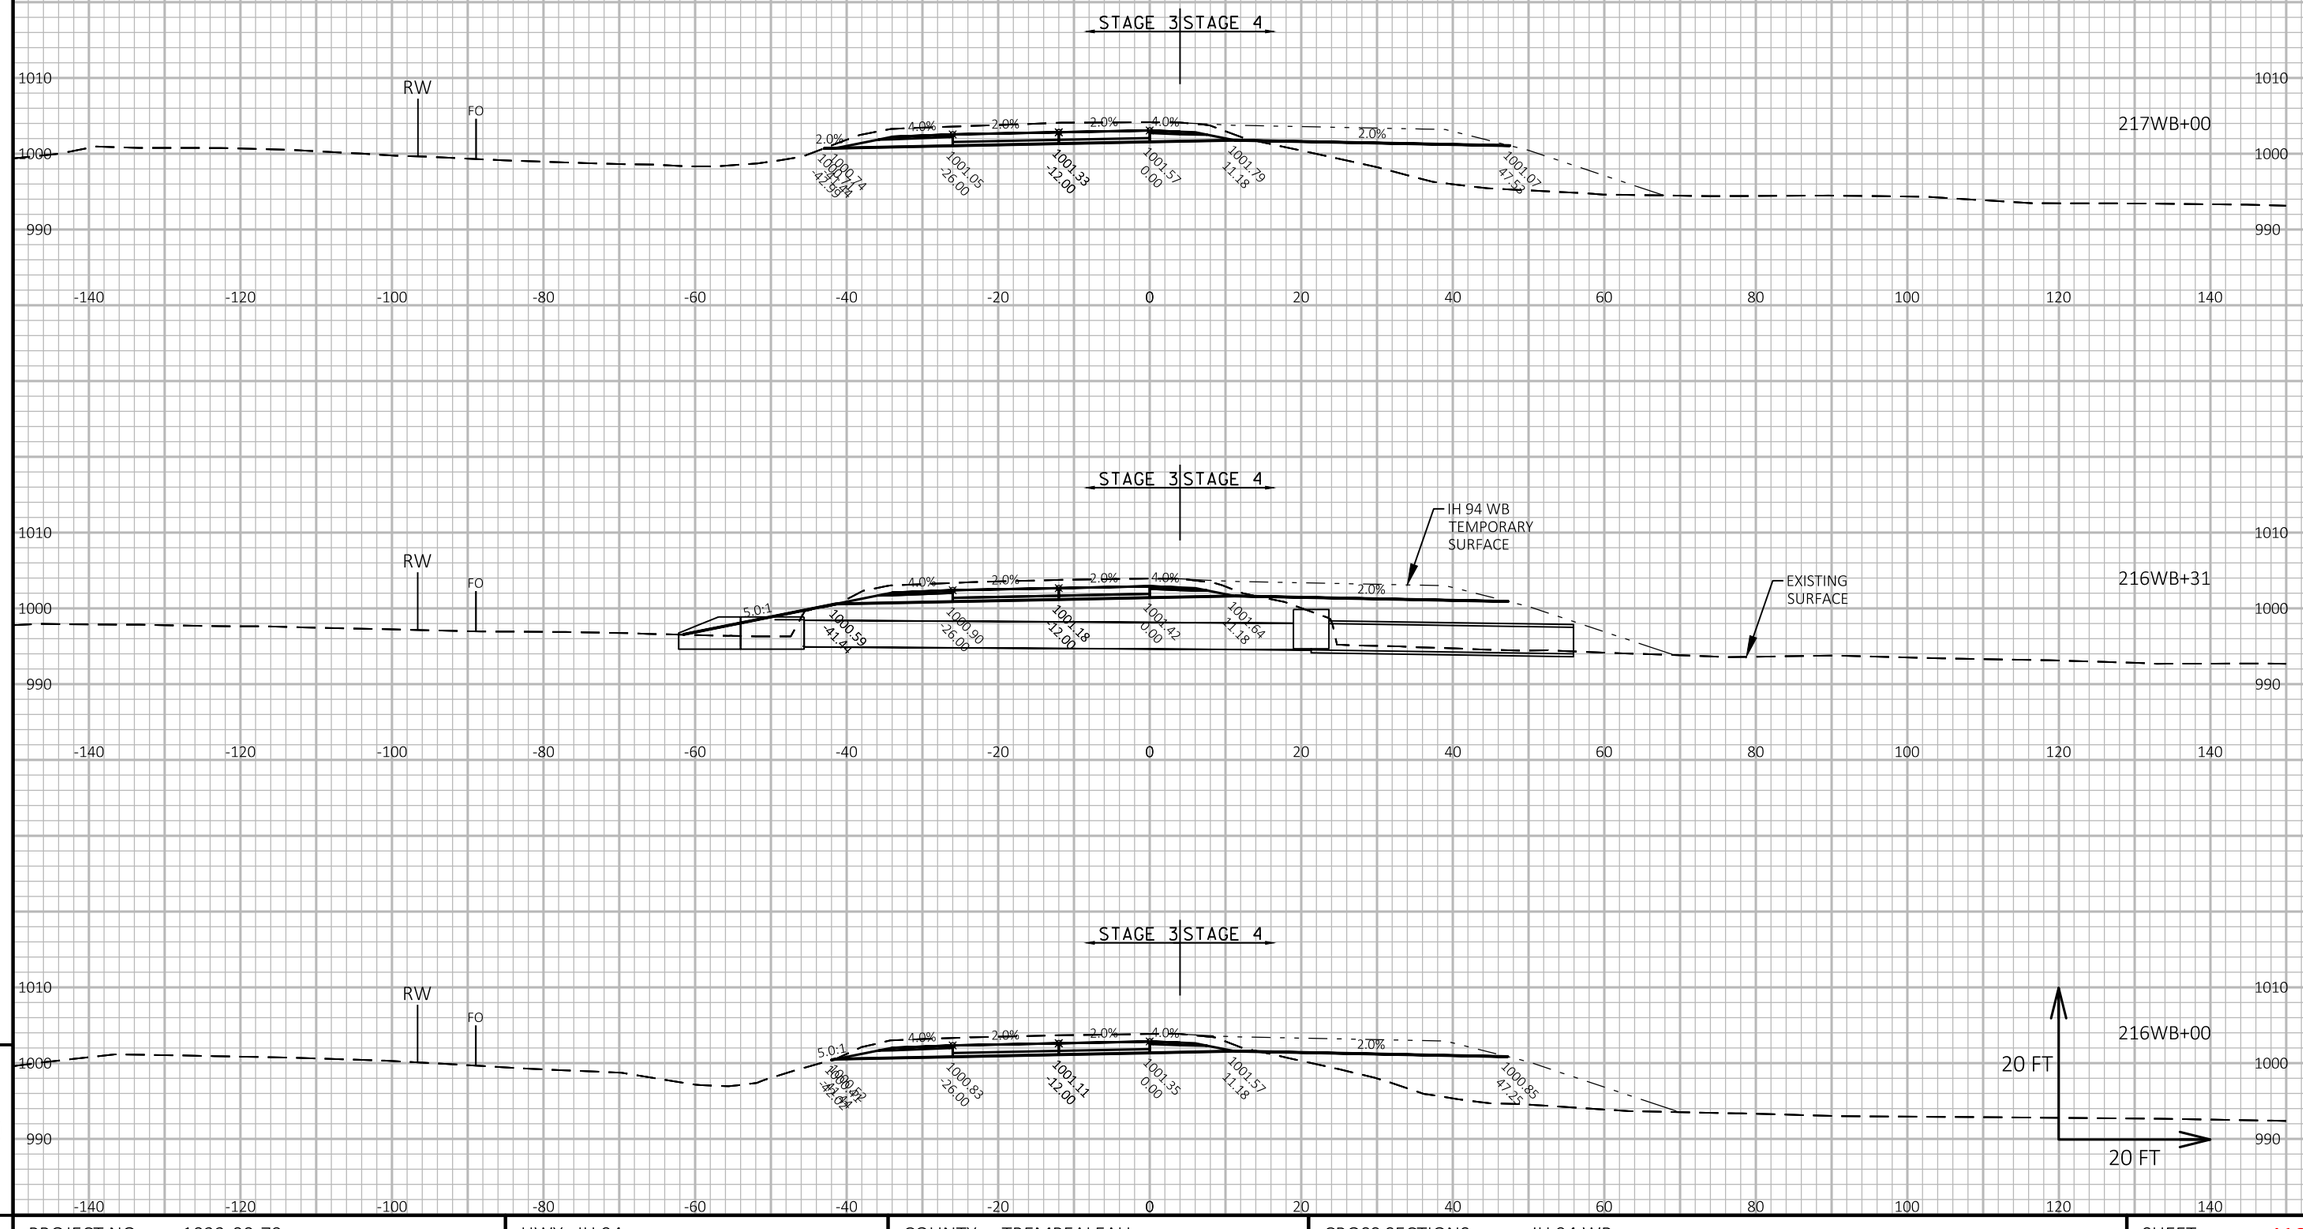

APPROVED FOR UTILITY RELOCATION May 1, 2018

9

9

PROJECT NO: 1022-00-79	HWY: IH 94	COUNTY: TREMPEALEAU	CROSS SECTIONS: IH 94 WB	SHEET 418	E

FILE NAME : G:\WDOTCO\16048 (2016-2018 DESIGN WO)\16048-006\CIVIL 3D\SHEETSPLAN\CROSS SECTION\090102-XS-94 WB.DWG
LAYOUT NAME - IH 94 WB - (63)

PLOT DATE : 4/25/2018 12:14 PM PLOT BY : KL ENGINEERING PLOT NAME : PLOT SCALE : 1 IN:20 FT HORZ. / 1 IN:20 FT VERT.

WISDOT/CADDS SHEET 49

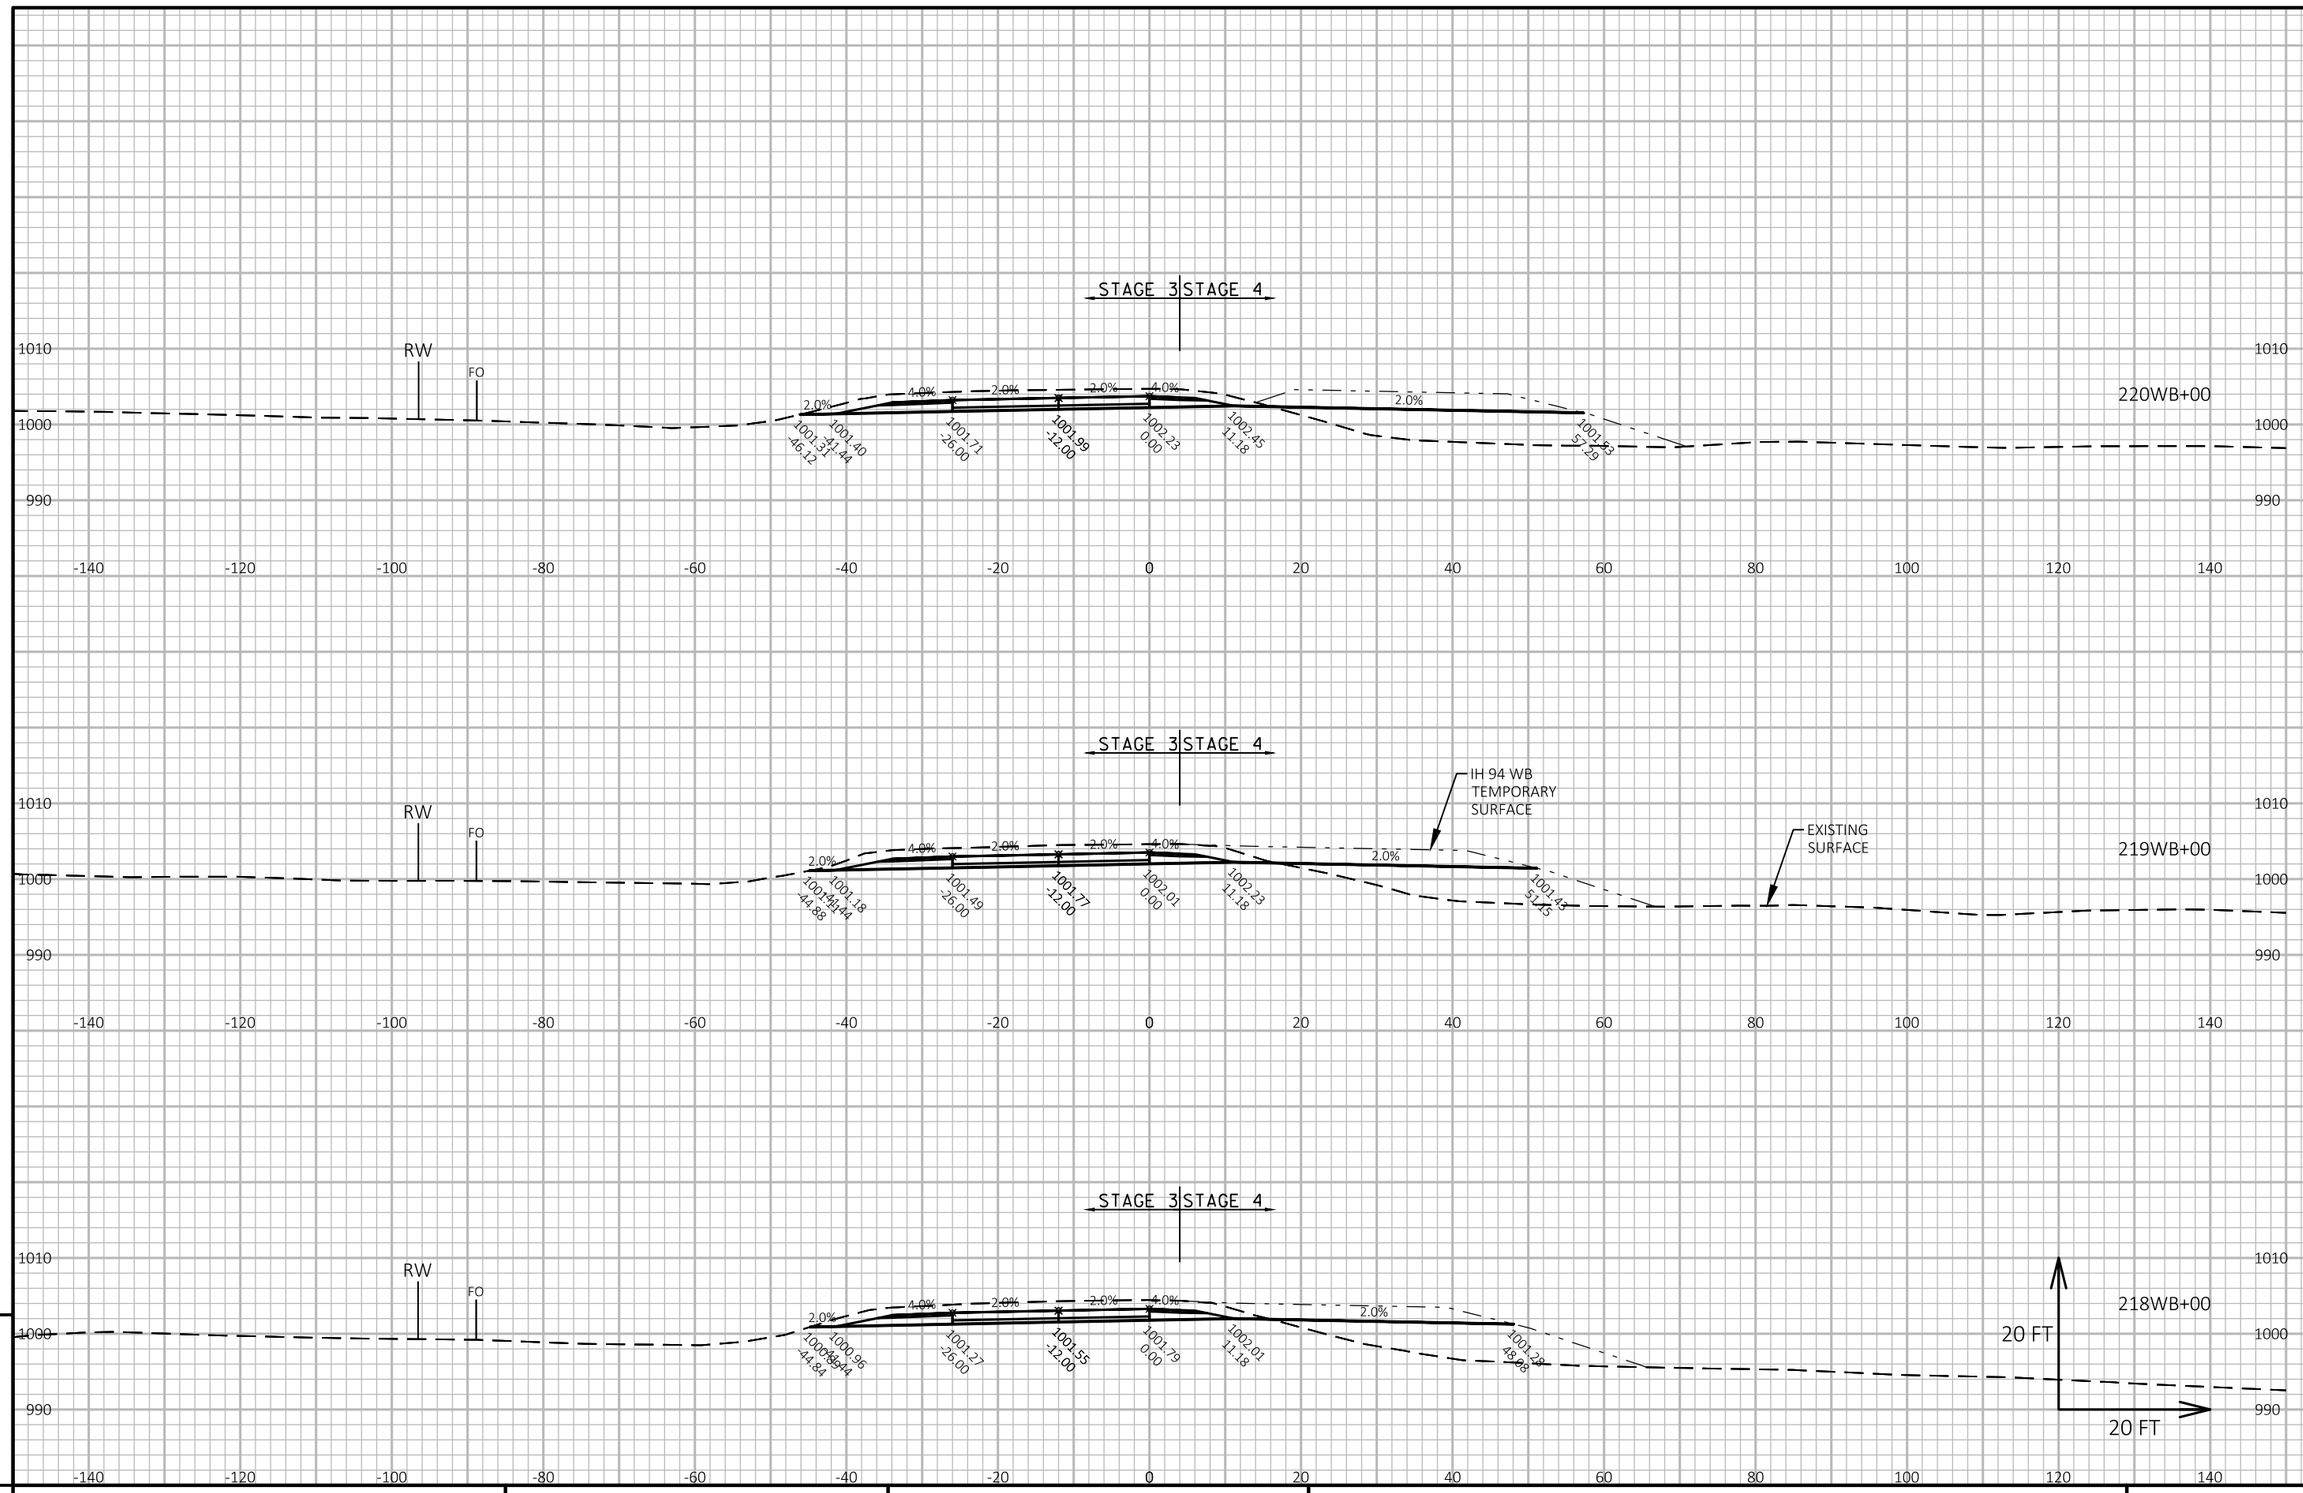

APPROVED FOR UTILITY RELOCATION May 1, 2018

9

9

PROJECT NO: 1022-00-79	HWY: IH 94	COUNTY: TREMPEALEAU	CROSS SECTIONS: IH 94 WB	SHEET 419	E

FILE NAME : G:\WDOTCO\16048 (2016-2018 DESIGN WO)\16048-006\CIVIL 3D\SHEETSPLAN\CROSS SECTION\090102-XS-94 WB.DWG
LAYOUT NAME - IH 94 WB - (64)

PLOT DATE : 4/25/2018 12:17 PM PLOT BY : KL ENGINEERING PLOT NAME : PLOT SCALE : 1 IN:20 FT HORZ. / 1 IN:20 FT VERT.

WISDOT/CADDS SHEET 49

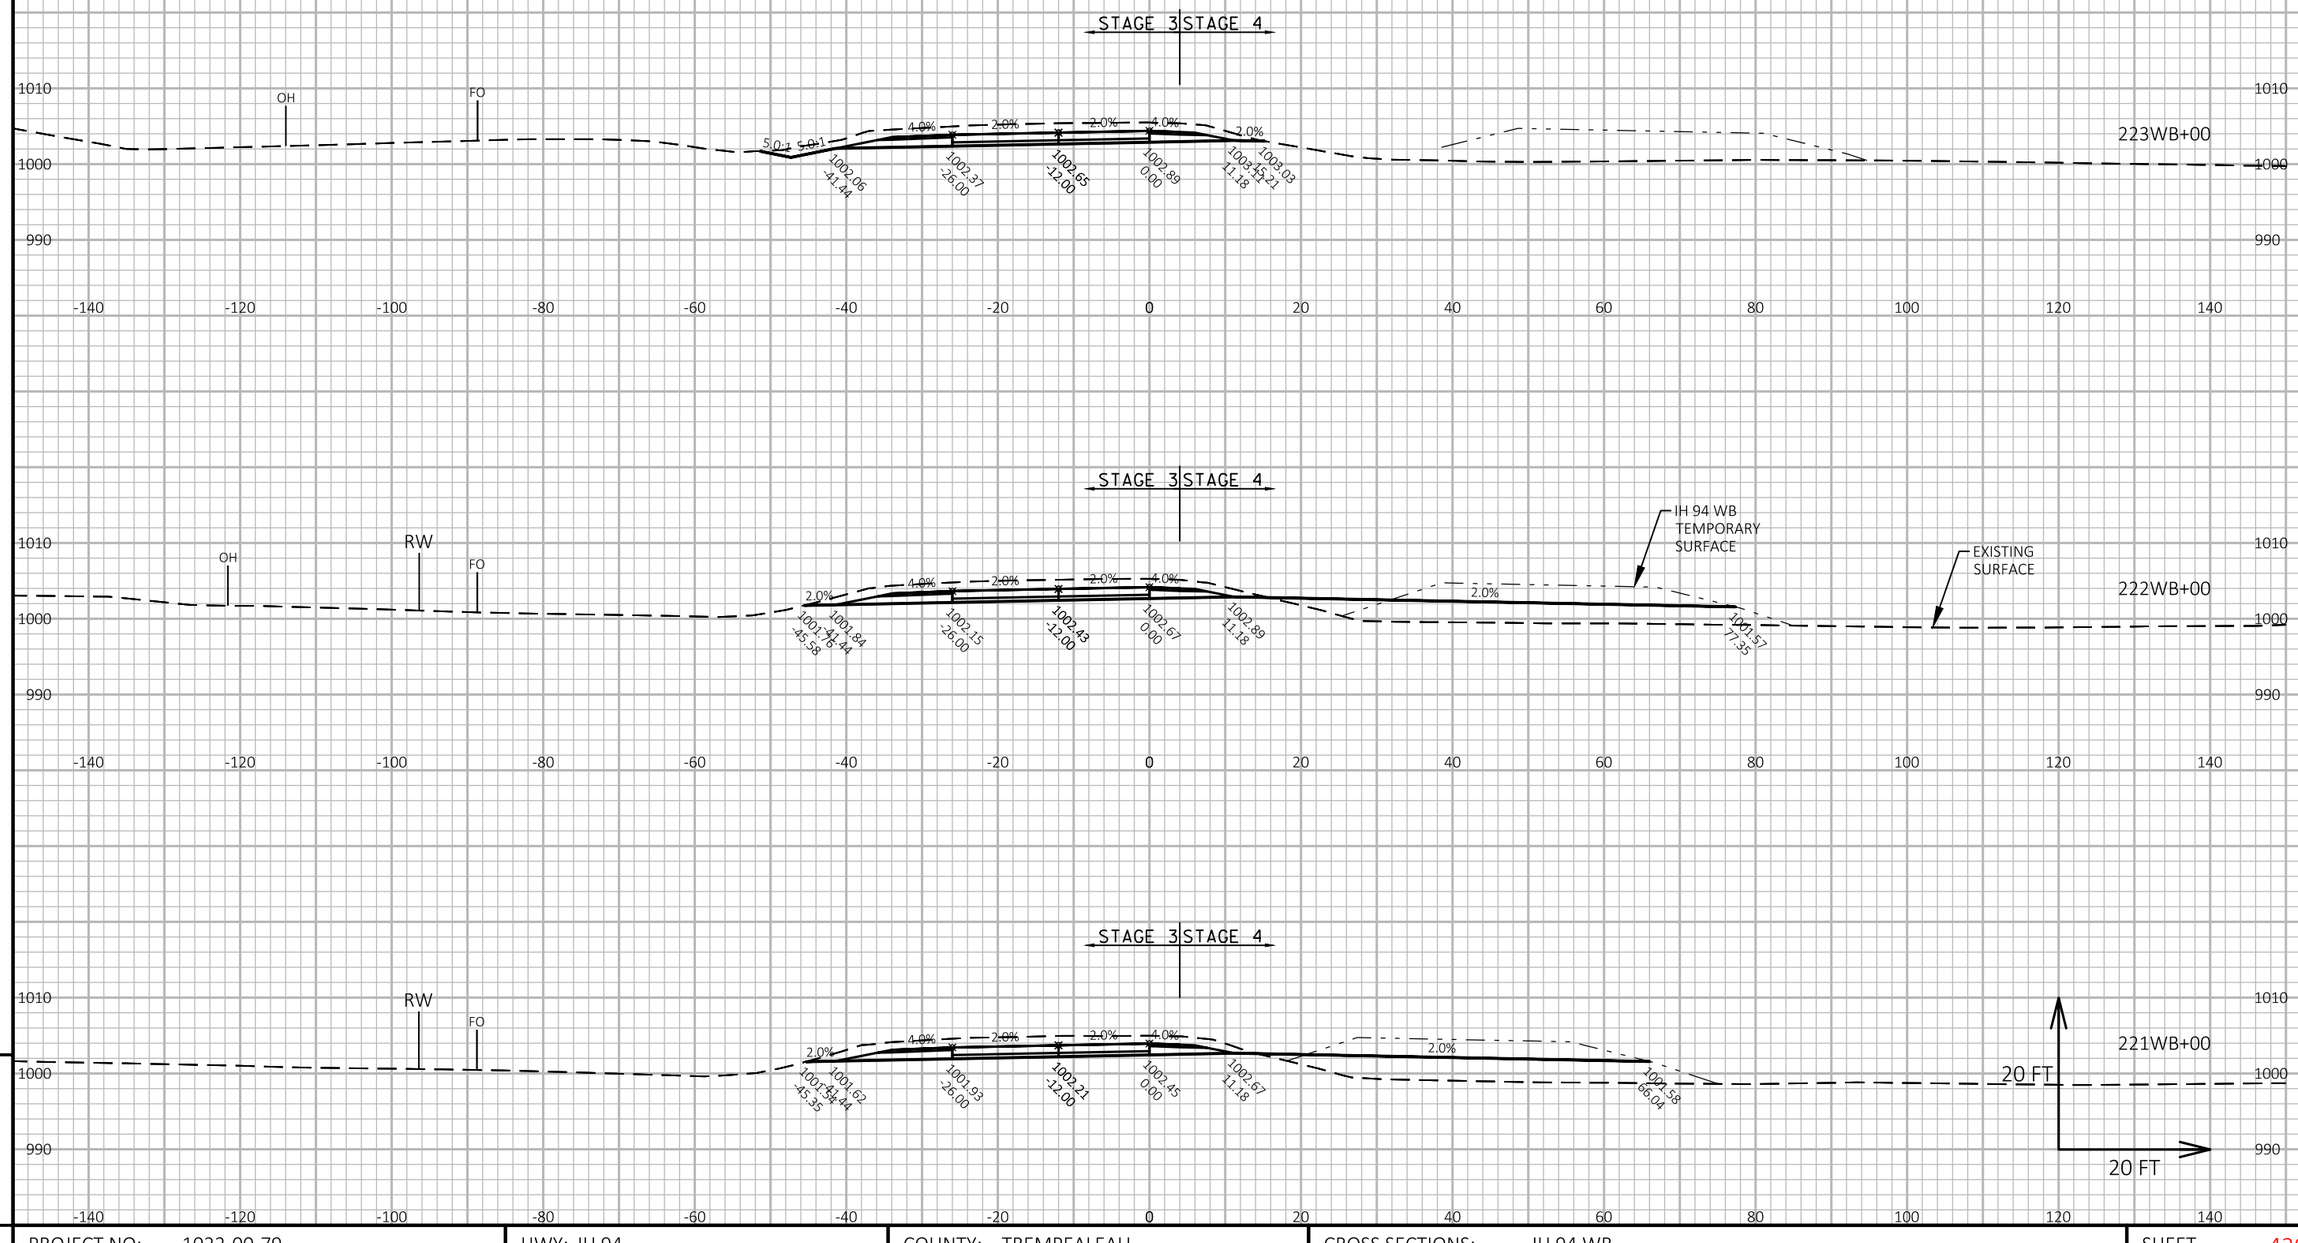

APPROVED FOR UTILITY RELOCATION May 1, 2018

9

9

PROJECT NO: 1022-00-79	HWY: IH 94	COUNTY: TREMPEALEAU	CROSS SECTIONS: IH 94 WB	SHEET 420	E

FILE NAME : G:\WDOTCO\16048 (2016-2018 DESIGN WO)\16048-006\CIVIL 3D\SHEETSPLAN\CROSS SECTION\090102-XS-94 WB.DWG
LAYOUT NAME - IH 94 WB - (65)

PLOT DATE : 4/25/2018 12:19 PM PLOT BY : KL ENGINEERING PLOT NAME : PLOT SCALE : 1 IN:20 FT HORZ. / 1 IN:20 FT VERT.

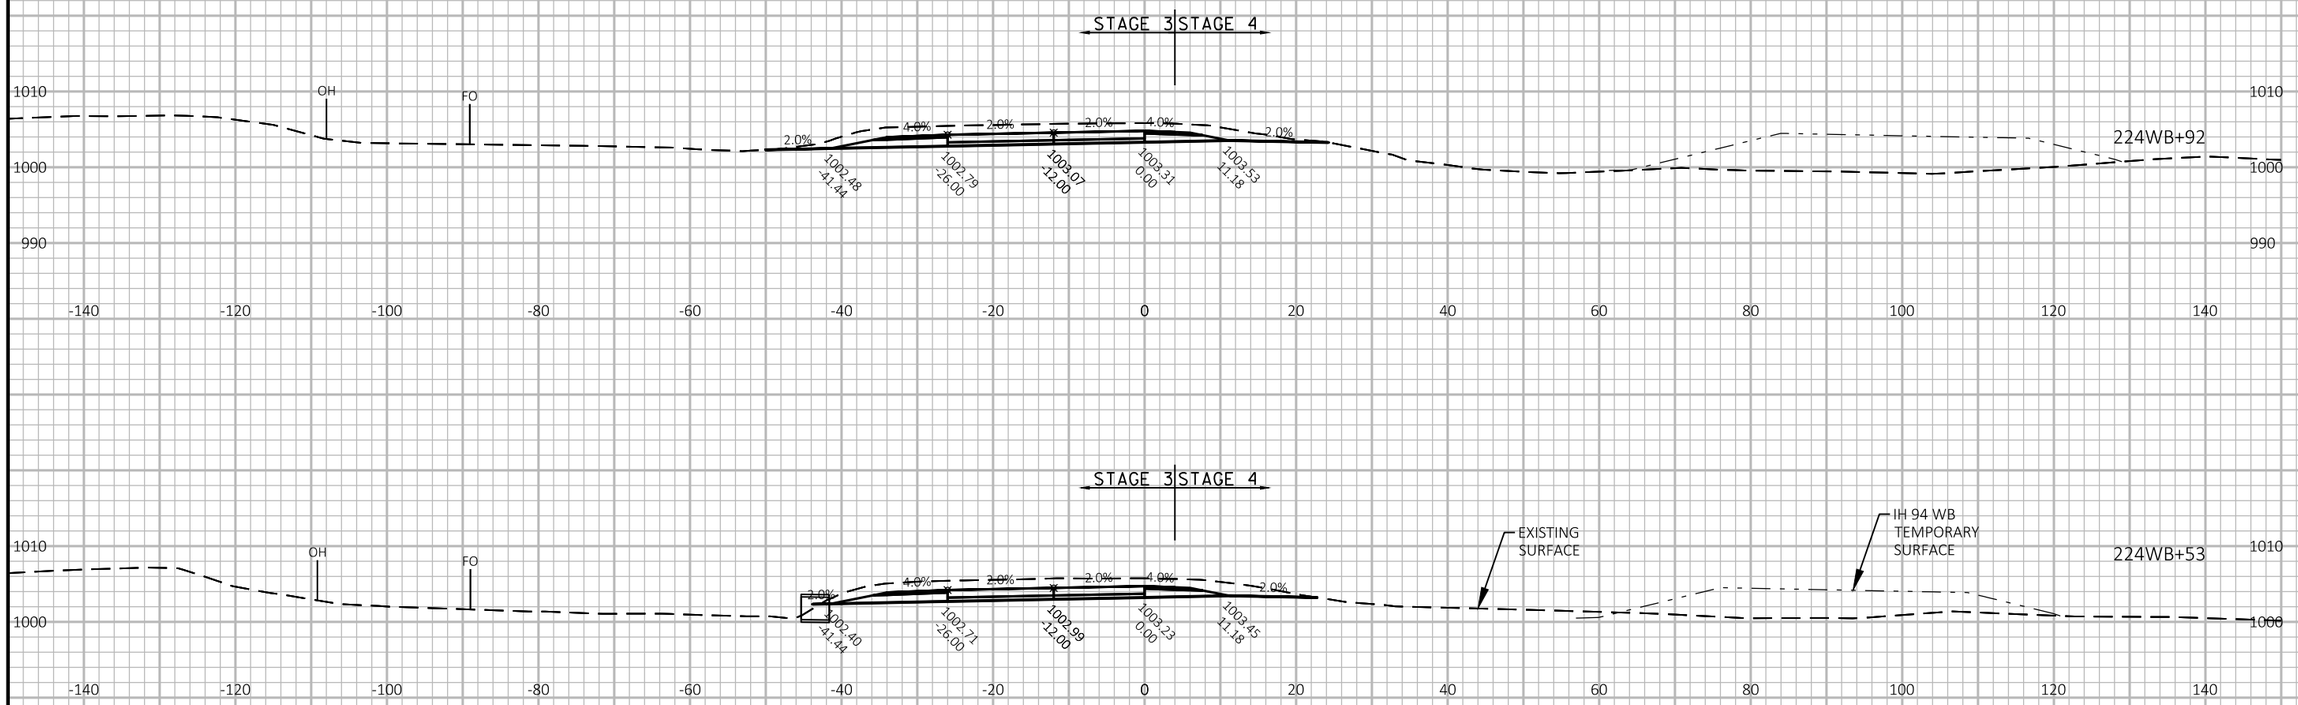

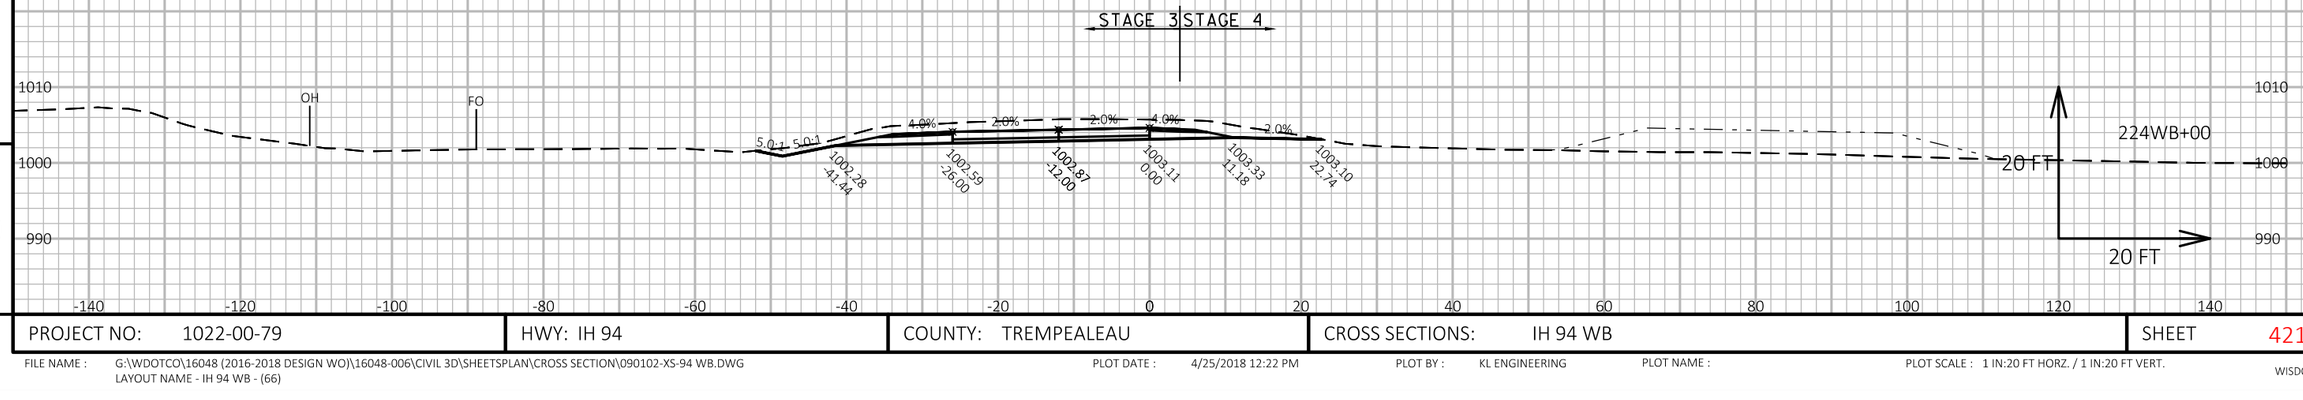

APPROVED FOR UTILITY RELOCATION May 1, 2018

9

9

PROJECT NO: 1022-00-79	HWY: IH 94	COUNTY: TREMPEALEAU	CROSS SECTIONS: IH 94 WB	SHEET 421	E

FILE NAME : G:\WDOTCO\16048 (2016-2018 DESIGN WO)\16048-006\CIVIL 3D\SHEETSPLAN\CROSS SECTION\090102-XS-94 WB.DWG
LAYOUT NAME - IH 94 WB - (66)

PLOT DATE : 4/25/2018 12:22 PM PLOT BY : KL ENGINEERING PLOT NAME : PLOT SCALE : 1 IN:20 FT HORZ. / 1 IN:20 FT VERT.

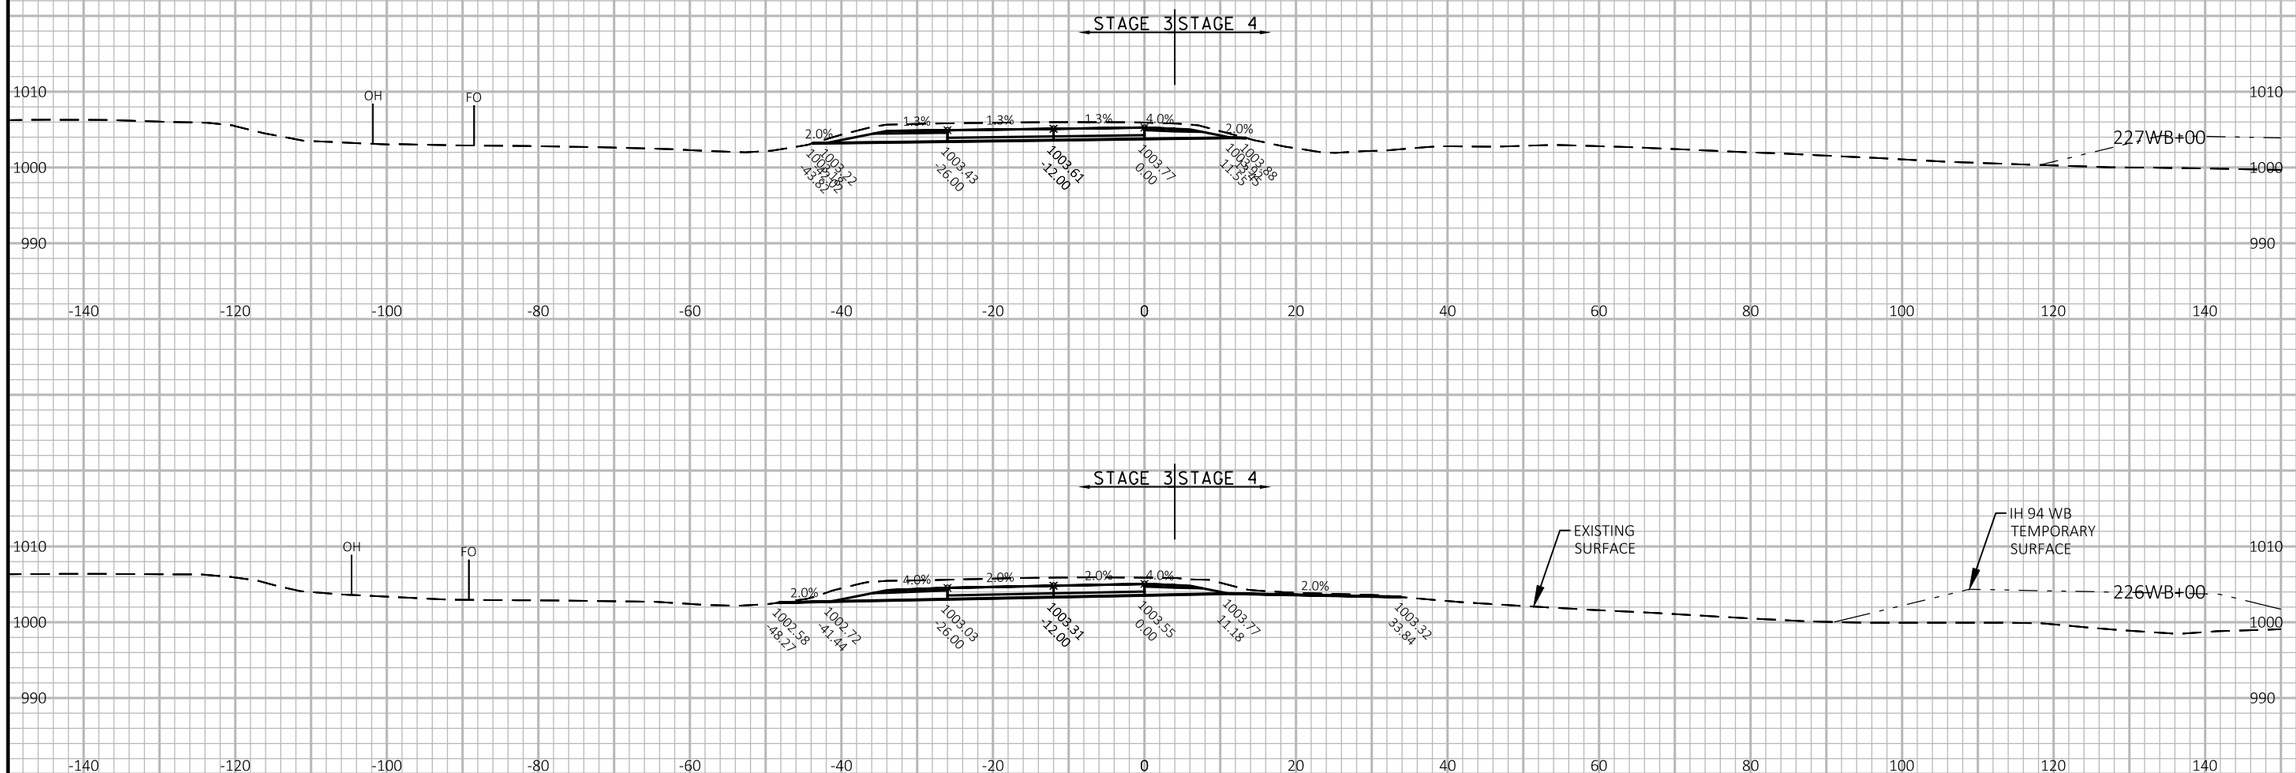

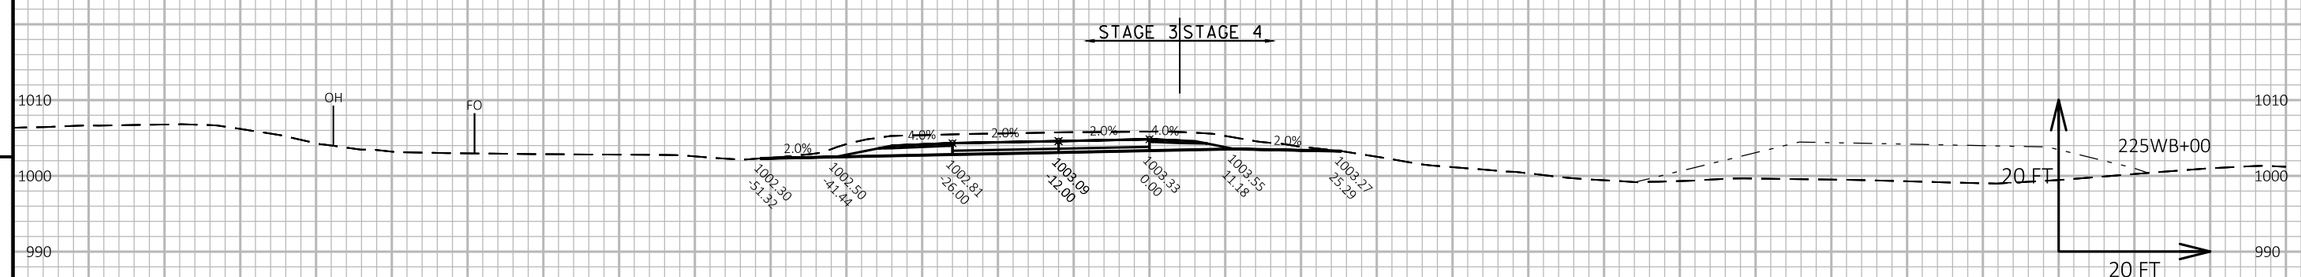

APPROVED FOR UTILITY RELOCATION May 1, 2018

PROJECT NO: 1022-00-79	HWY: IH 94	COUNTY: TREMPEALEAU	CROSS SECTIONS: IH 94 WB	SHEET 422 E

FILE NAME : G:\WDOTCO\16048 (2016-2018 DESIGN WO)\16048-006\CIVIL 3D\SHEETSPLAN\CROSS SECTION\090102-XS-94 WB.DWG
LAYOUT NAME - IH 94 WB - (67)

PLOT DATE : 4/25/2018 12:25 PM PLOT BY : KL ENGINEERING PLOT NAME : PLOT SCALE : 1 IN:20 FT HORZ. / 1 IN:20 FT VERT.

WISDOT/CADDS SHEET 49

9 9

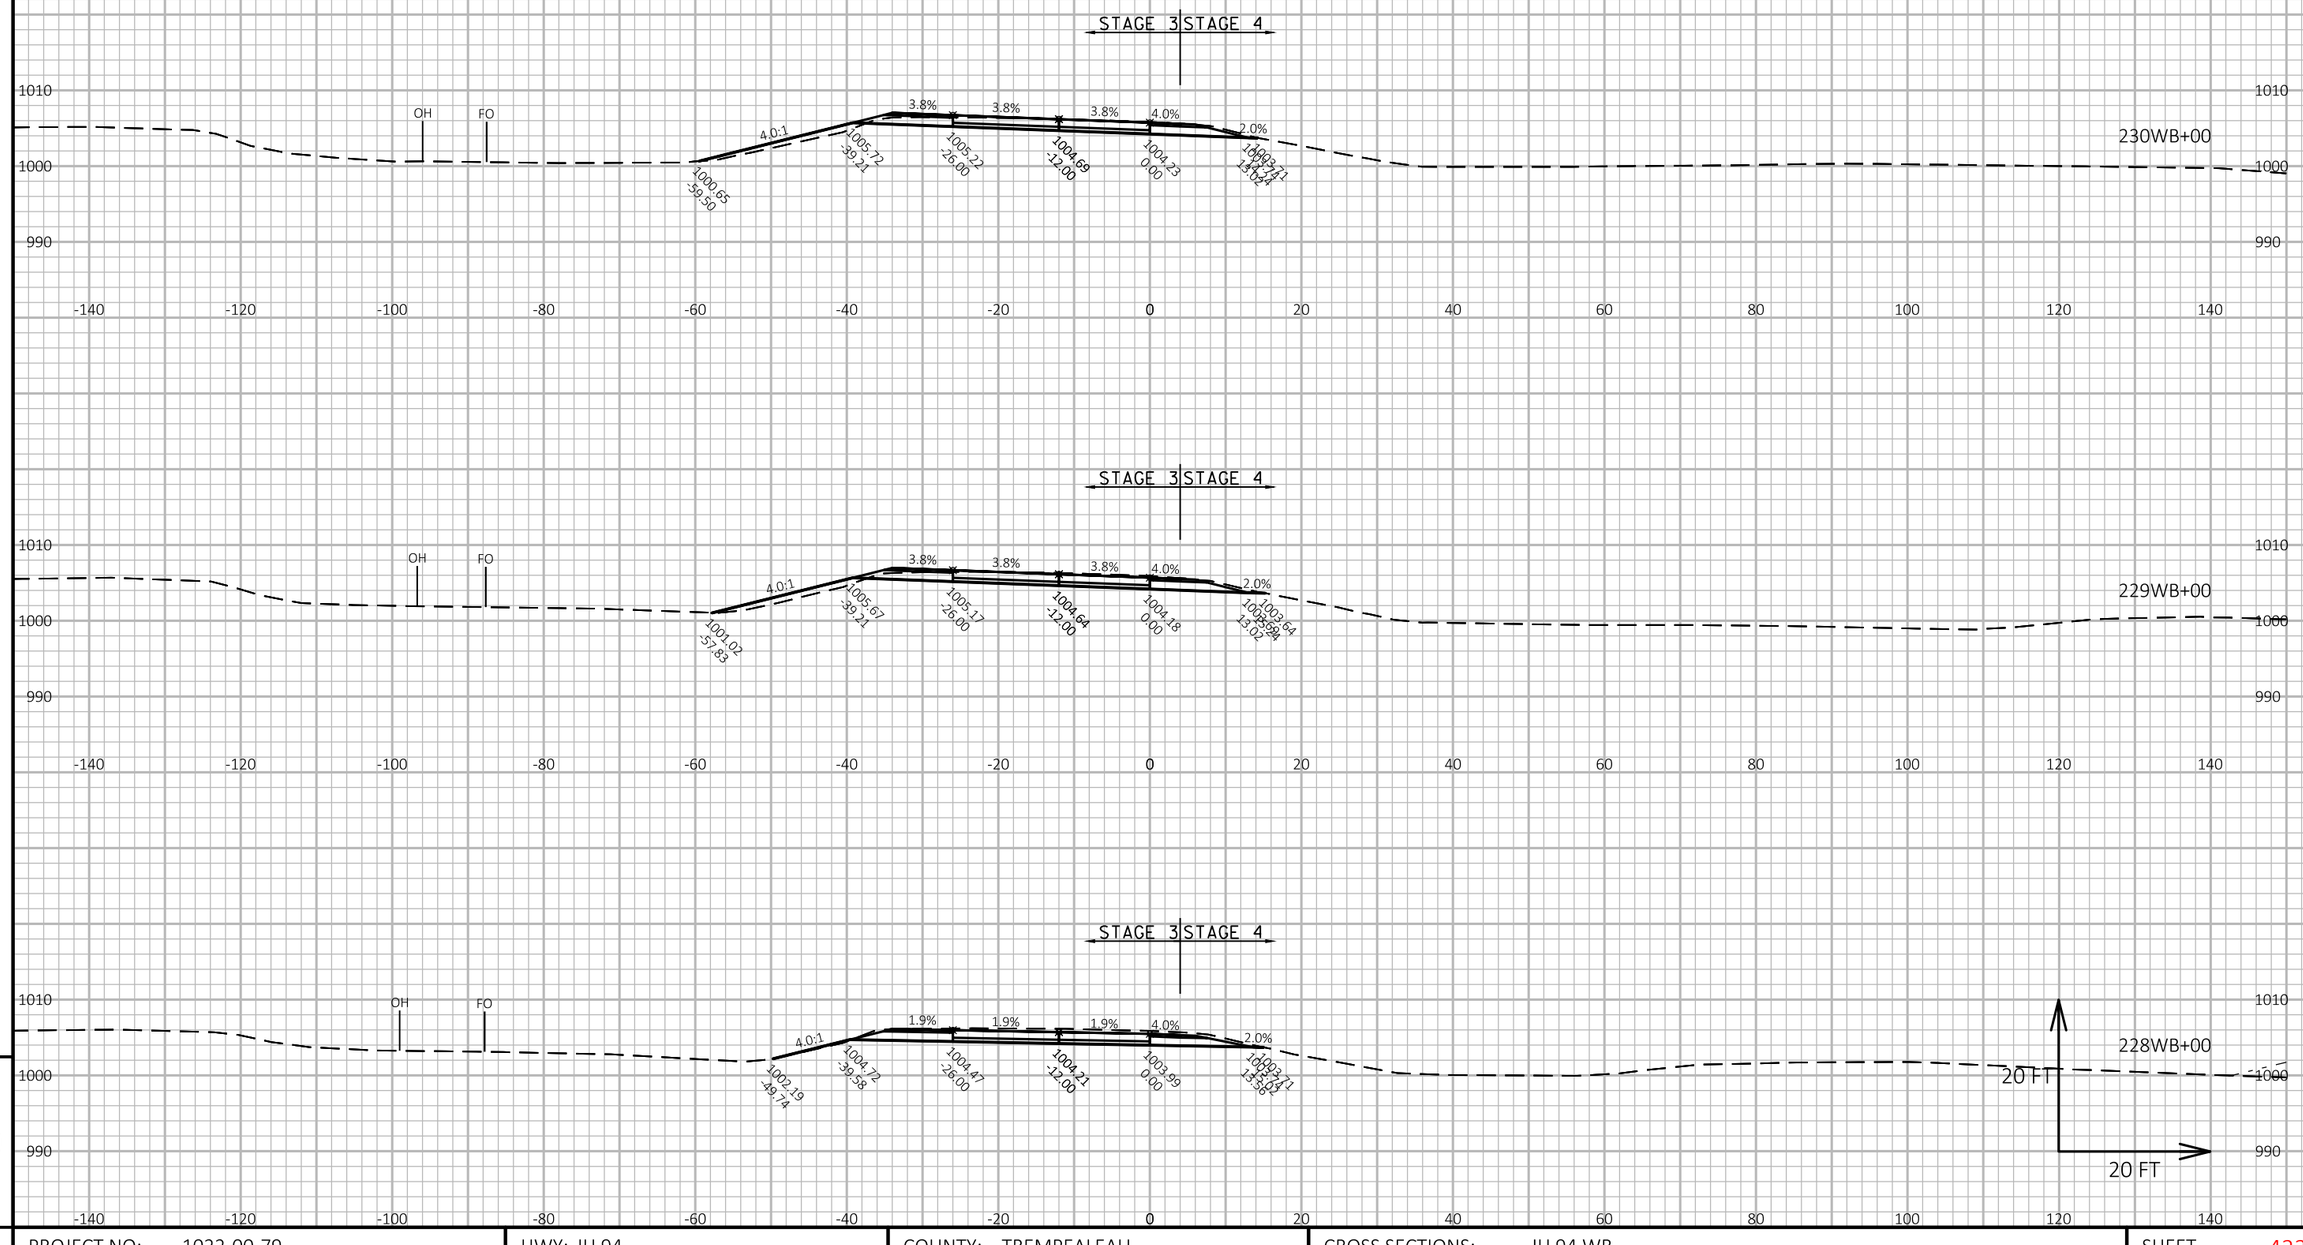

APPROVED FOR UTILITY RELOCATION May 1, 2018

9

9

PROJECT NO: 1022-00-79	HWY: IH 94	COUNTY: TREMPEALEAU	CROSS SECTIONS: IH 94 WB	SHEET 423	E

FILE NAME : G:\WDOTCO\16048 (2016-2018 DESIGN WO)\16048-006\CIVIL 3D\SHEETSPLAN\CROSS SECTION\090102-XS-94 WB.DWG
LAYOUT NAME - IH 94 WB - (68)

PLOT DATE : 4/25/2018 12:28 PM PLOT BY : KL ENGINEERING PLOT NAME : PLOT SCALE : 1 IN:20 FT HORZ. / 1 IN:20 FT VERT.

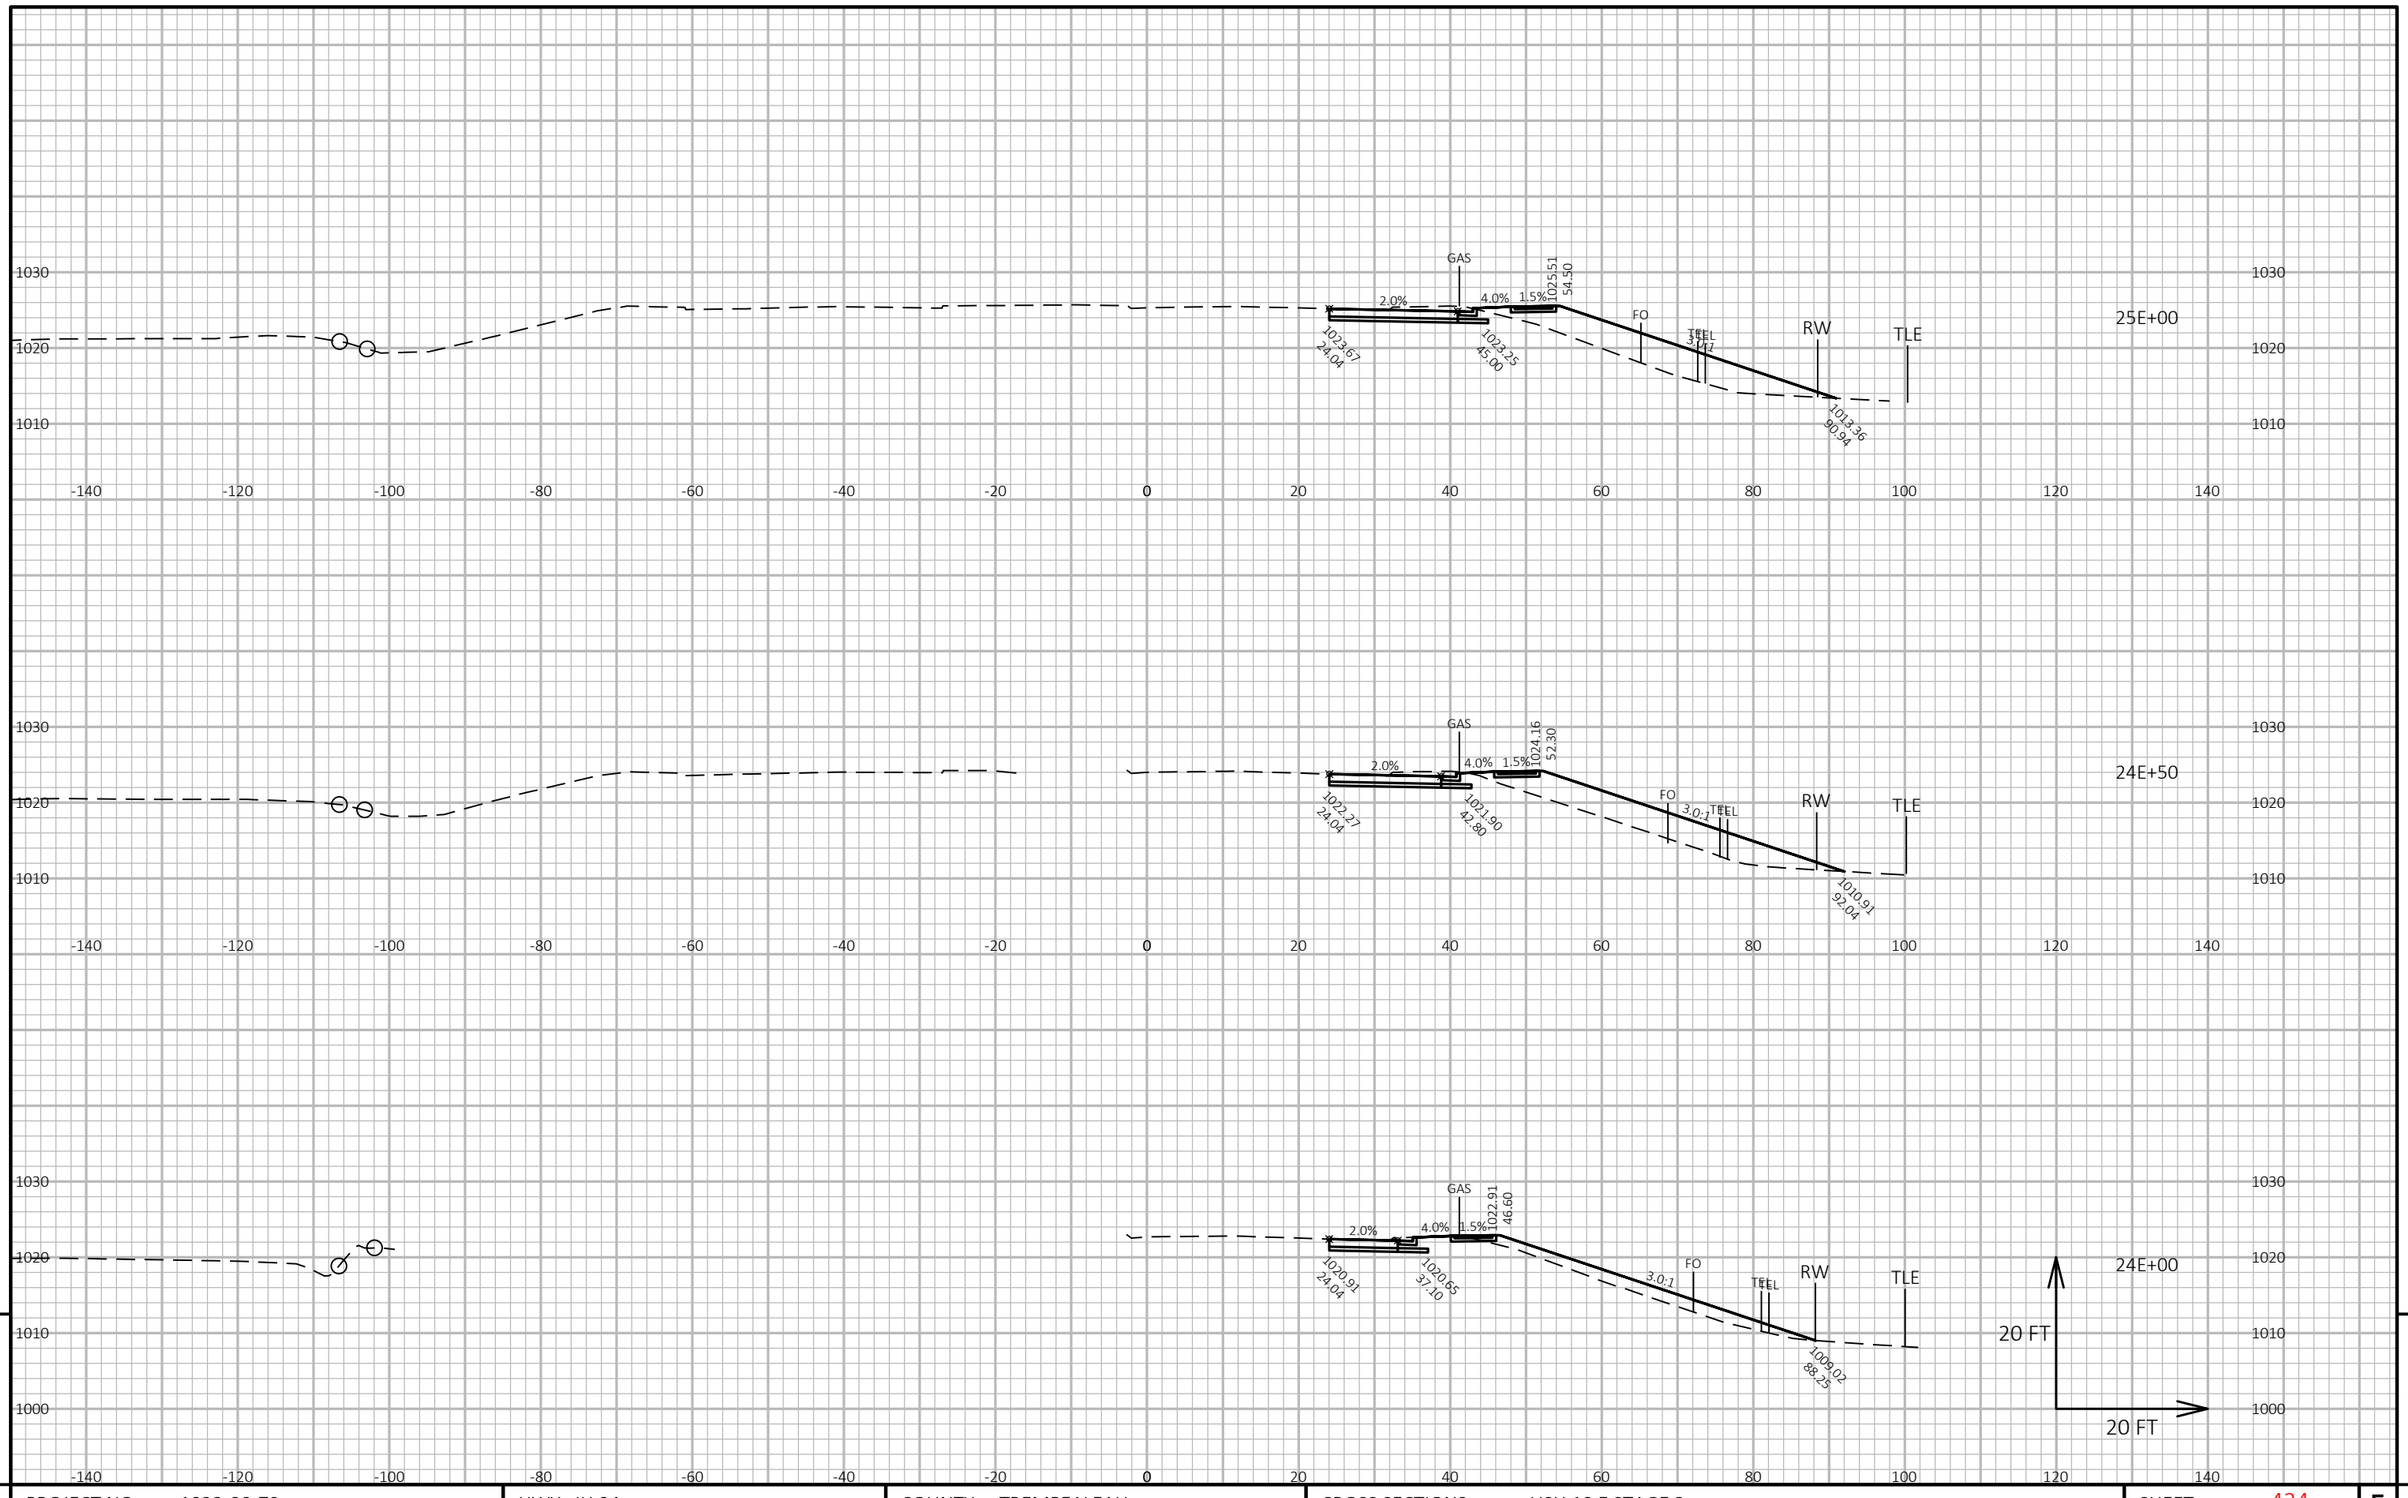

APPROVED FOR UTILITY RELOCATION May 1, 2018

9

9

PROJECT NO: 1022-00-79	HWY: IH 94	COUNTY: TREMPEALEAU	CROSS SECTIONS: USH 10 E STAGE 3	SHEET 424	E

FILE NAME : Q:\WDOTCO\16048 (2016-2018 DESIGN WO)\16048-006\CIVIL 3D\SHEETSPLAN\CROSS SECTION\090103-XS-10 EB.DWG
LAYOUT NAME - 10 E

PLOT DATE : 4/25/2018 1:08 PM PLOT BY : KL ENGINEERING PLOT NAME : PLOT SCALE : 1 IN:20 FT HORZ. / 1 IN:20 FT VERT.

WISDOT/CADDS SHEET 49

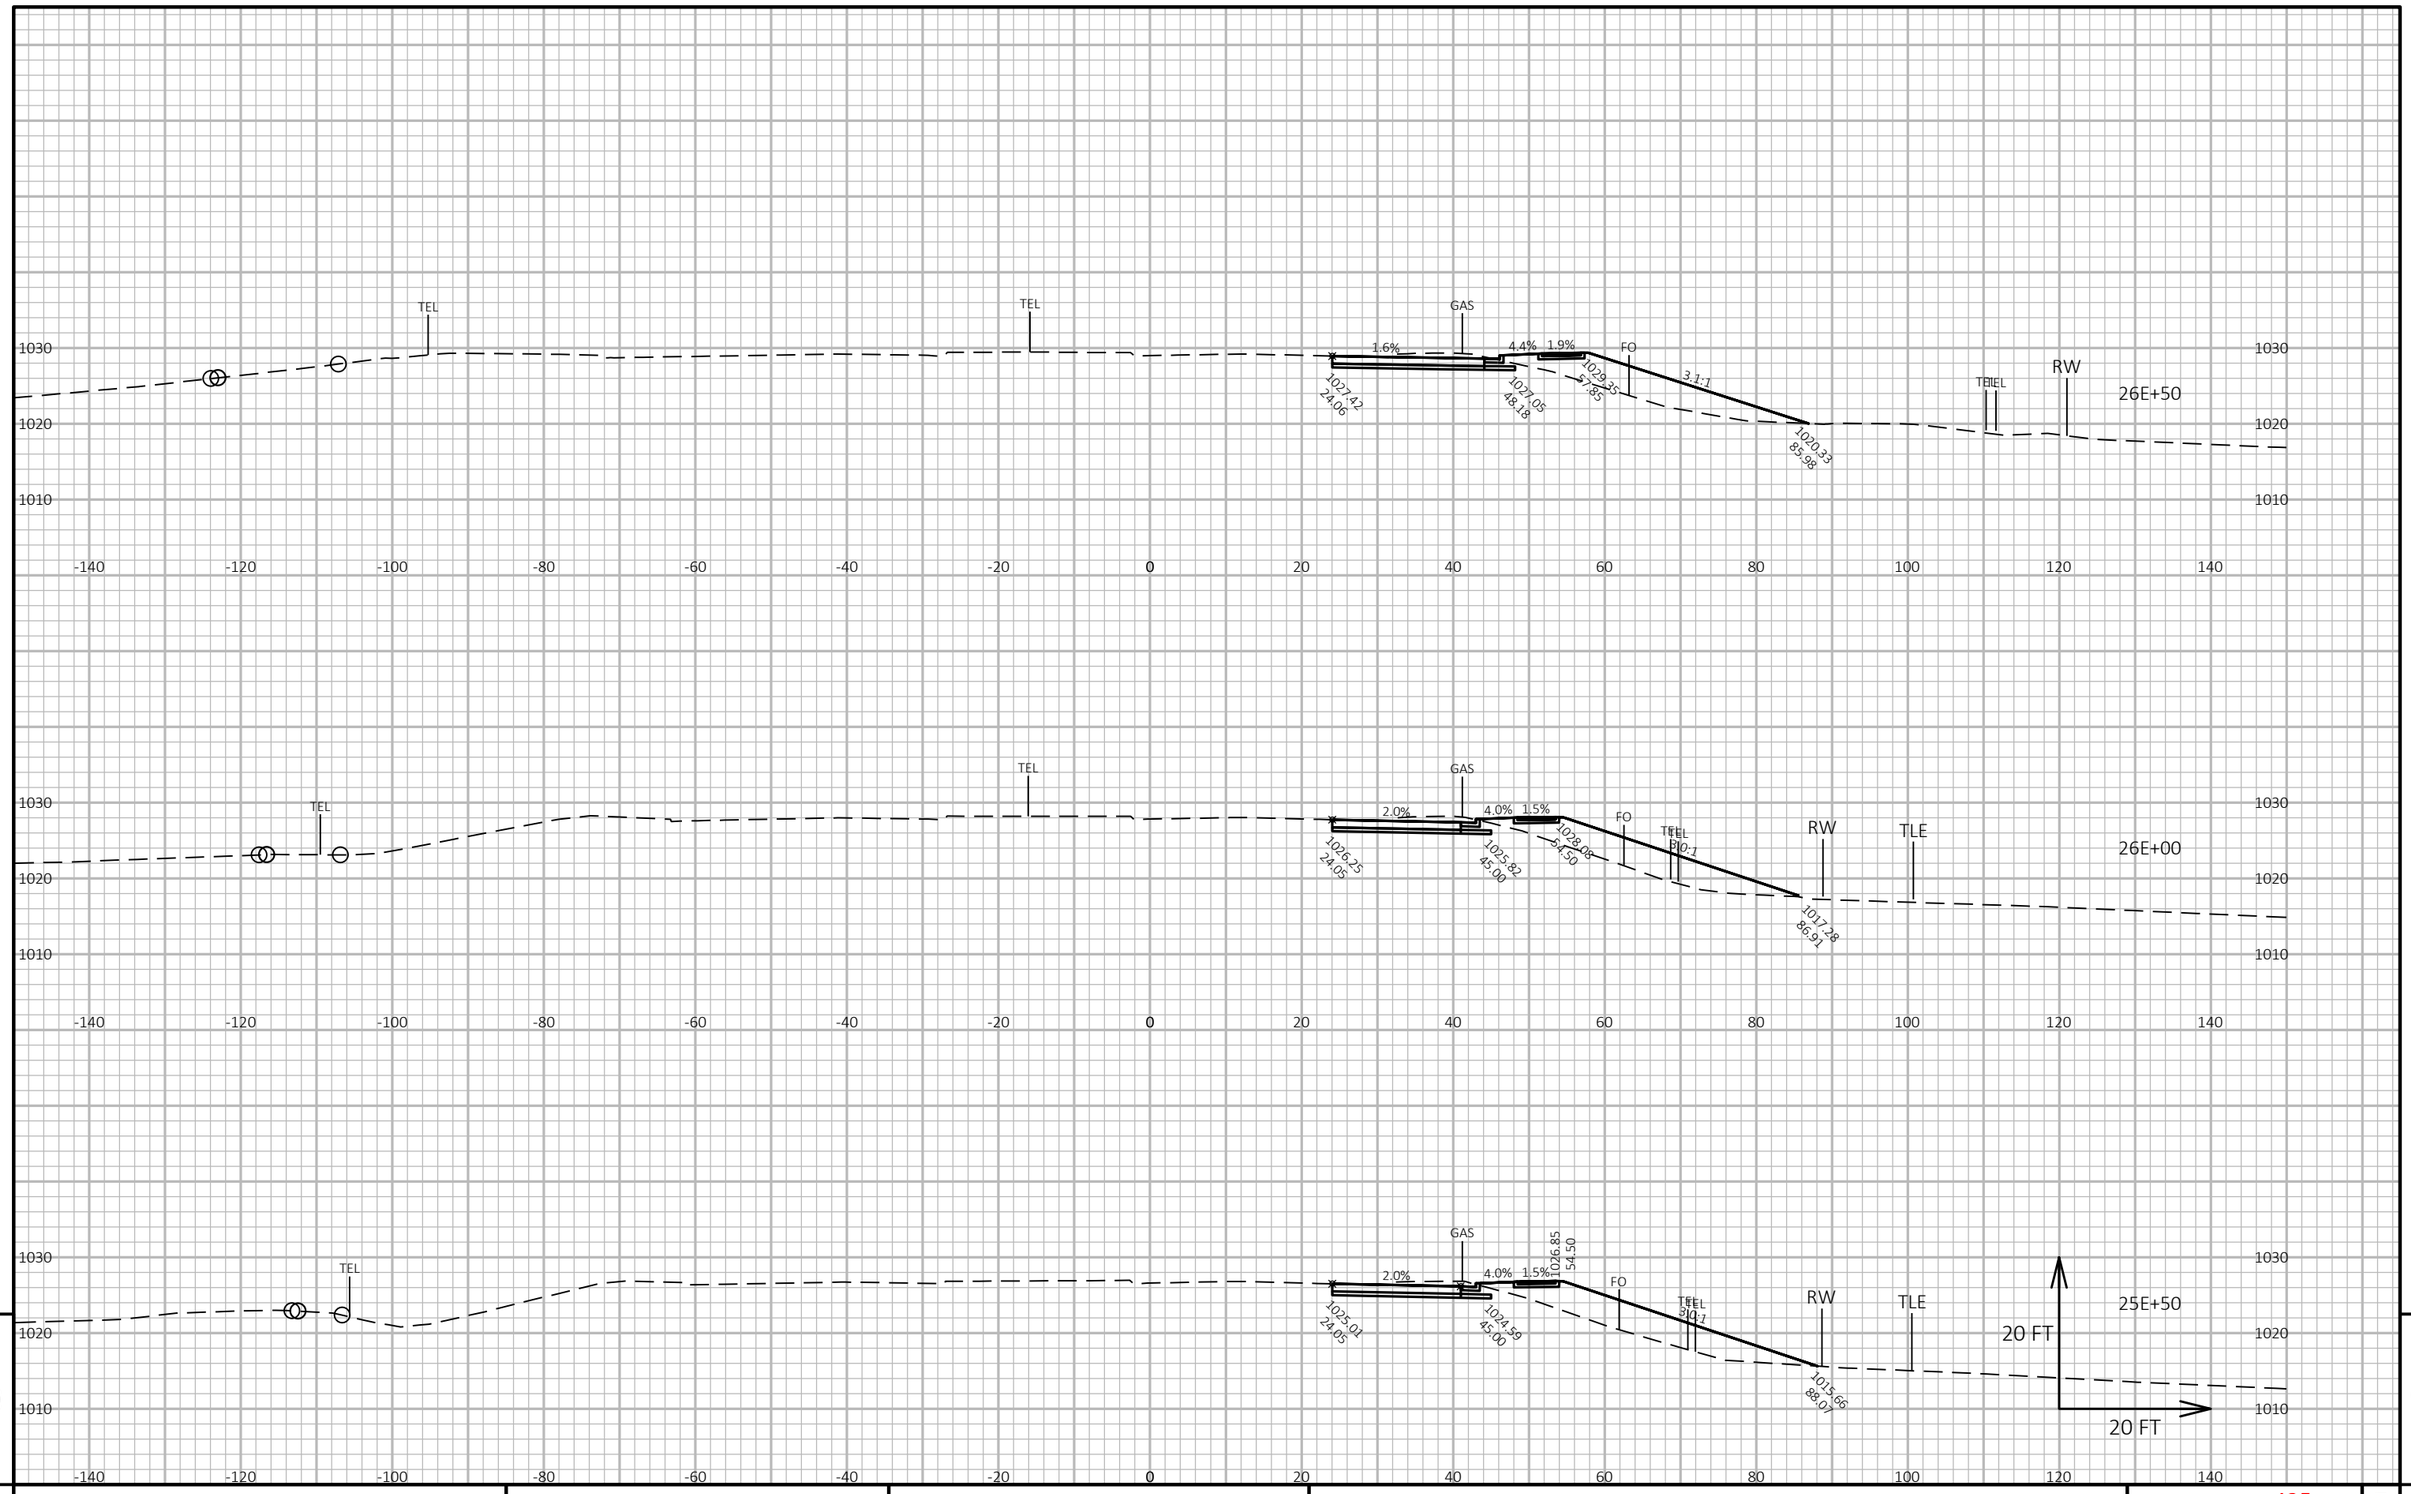

APPROVED FOR UTILITY RELOCATION May 1, 2018

9

9

PROJECT NO: 1022-00-79	HWY: IH 94	COUNTY: TREMPEALEAU	CROSS SECTIONS: USH 10 E STAGE 3	SHEET 425	E

FILE NAME : Q:\WDOTCO\16048 (2016-2018 DESIGN WO)\16048-006\CIVIL 3D\SHEETSPLAN\CROSS SECTION\090103-XS-10 EB.DWG
LAYOUT NAME - 10 E (2)

PLOT DATE : 4/25/2018 1:08 PM PLOT BY : KL ENGINEERING PLOT NAME : PLOT SCALE : 1 IN:20 FT HORZ. / 1 IN:20 FT VERT.

WISDOT/CADDS SHEET 49

APPROVED FOR UTILITY RELOCATION May 1, 2018

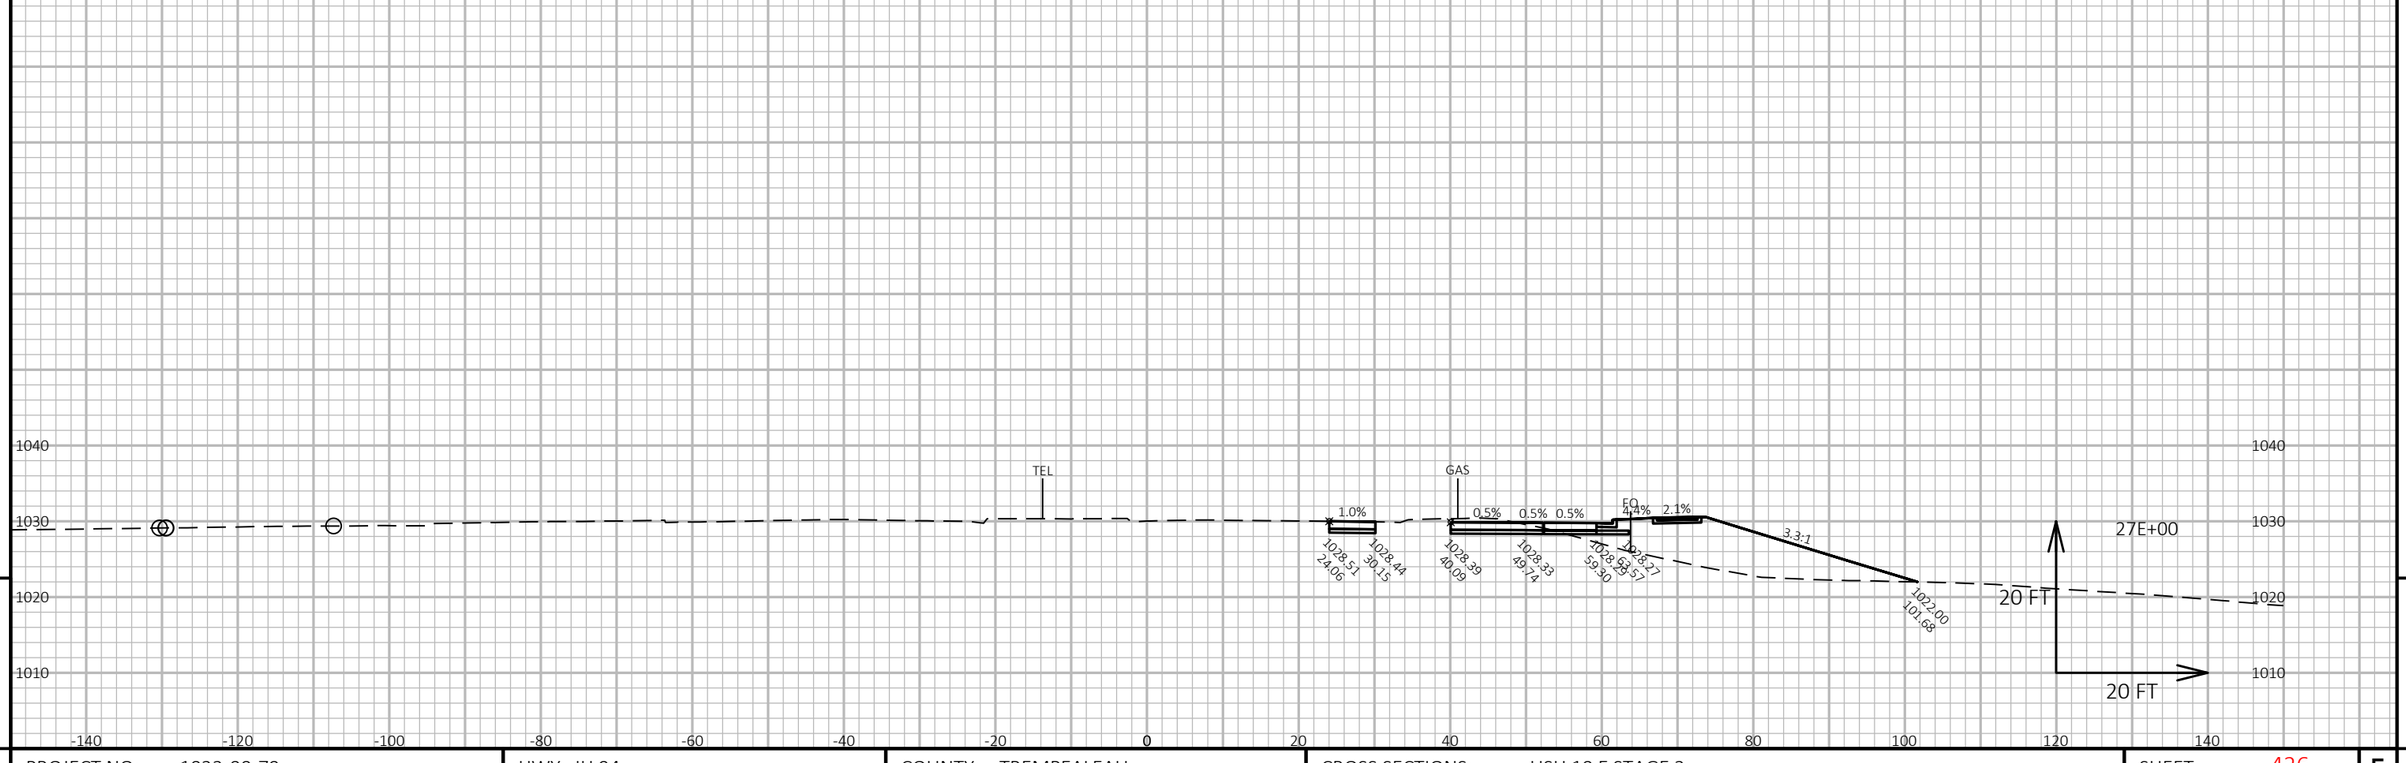

9

9

PROJECT NO: 1022-00-79	HWY: IH 94	COUNTY: TREMPEALEAU	CROSS SECTIONS: USH 10 E STAGE 3	SHEET 426	E

FILE NAME : Q:\WDOTCO\16048 (2016-2018 DESIGN WO)\16048-006\CIVIL 3D\SHEETSPLAN\CROSS SECTION\090103-XS-10 EB.DWG
LAYOUT NAME - 10 E (3)

PLOT DATE : 4/25/2018 1:08 PM PLOT BY : KL ENGINEERING PLOT NAME : PLOT SCALE : 1 IN:20 FT HORZ. / 1 IN:20 FT VERT.

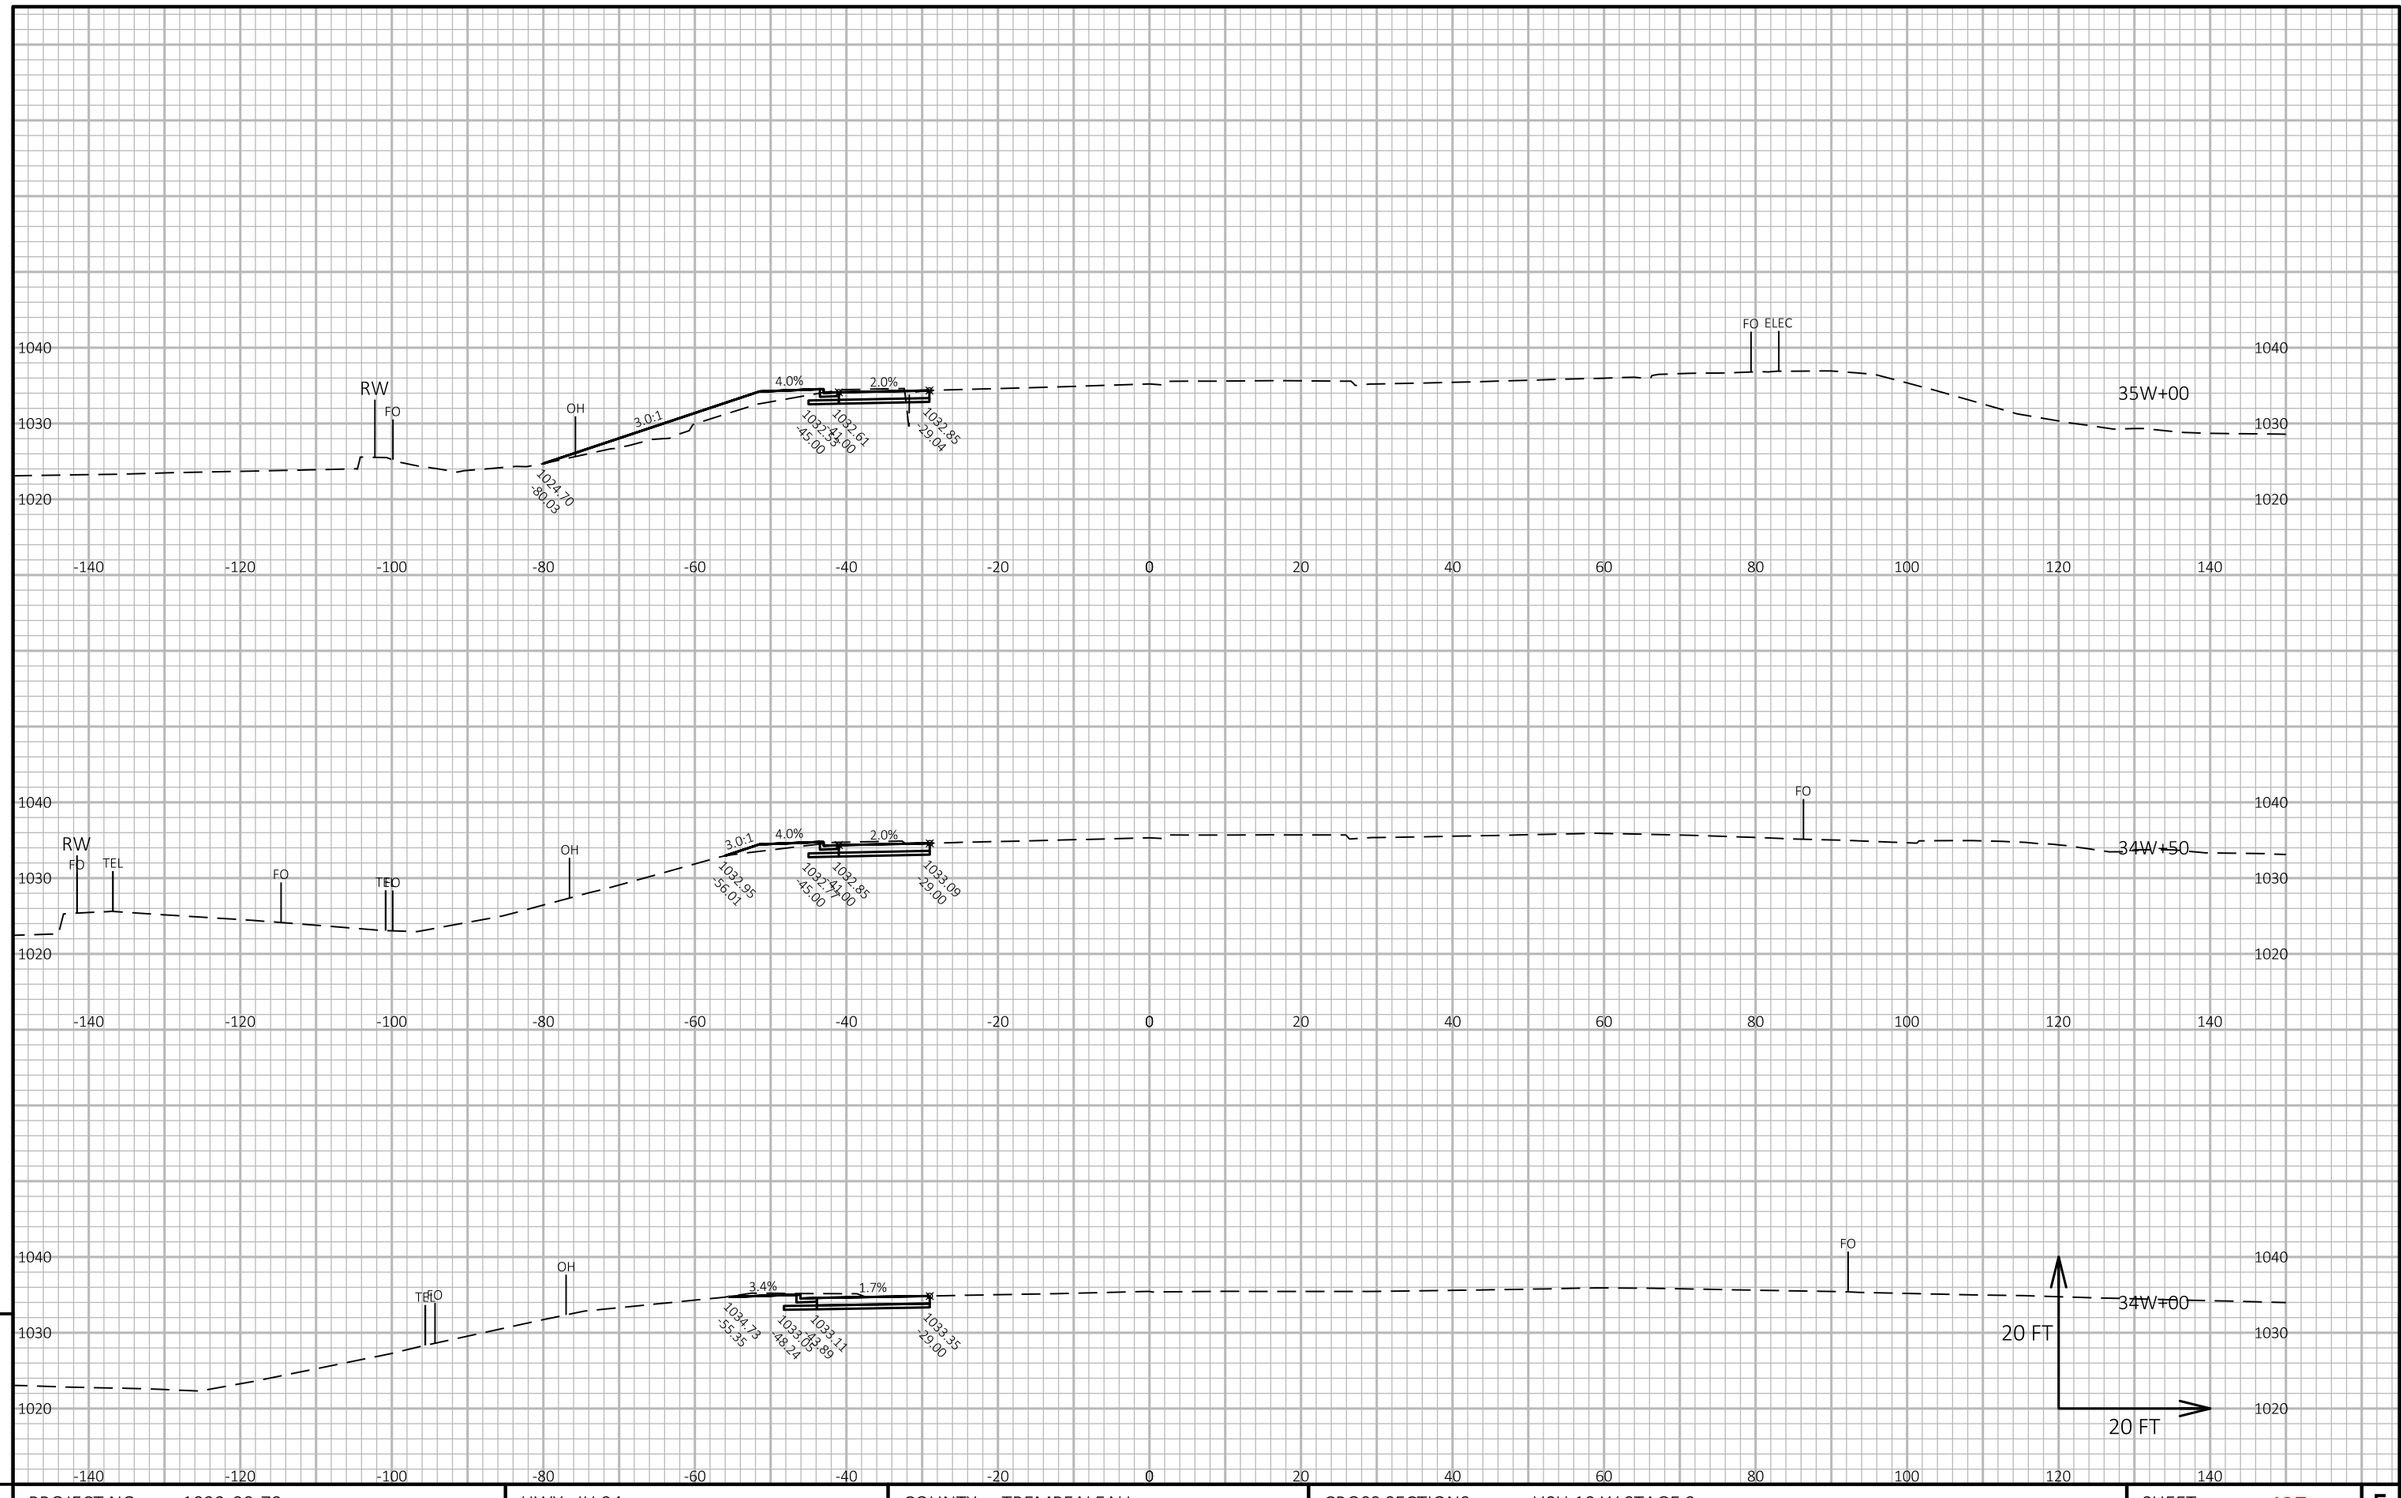

APPROVED FOR UTILITY RELOCATION May 1, 2018

9

9

PROJECT NO: 1022-00-79	HWY: IH 94	COUNTY: TREMPEALEAU	CROSS SECTIONS: USH 10 W STAGE 3	SHEET 427	E

FILE NAME : G:\WDOTCO\16048 (2016-2018 DESIGN WO)\16048-006\CIVIL 3D\SHEETSPLAN\CROSS SECTION\090104-XS-10 WB.DWG
LAYOUT NAME - 10 W - (1)

PLOT DATE : 3/19/2018 2:31 PM PLOT BY : KL ENGINEERING PLOT NAME : PLOT SCALE : 1 IN:20 FT HORZ. / 1 IN:20 FT VERT.

WISDOT/CADDS SHEET 49

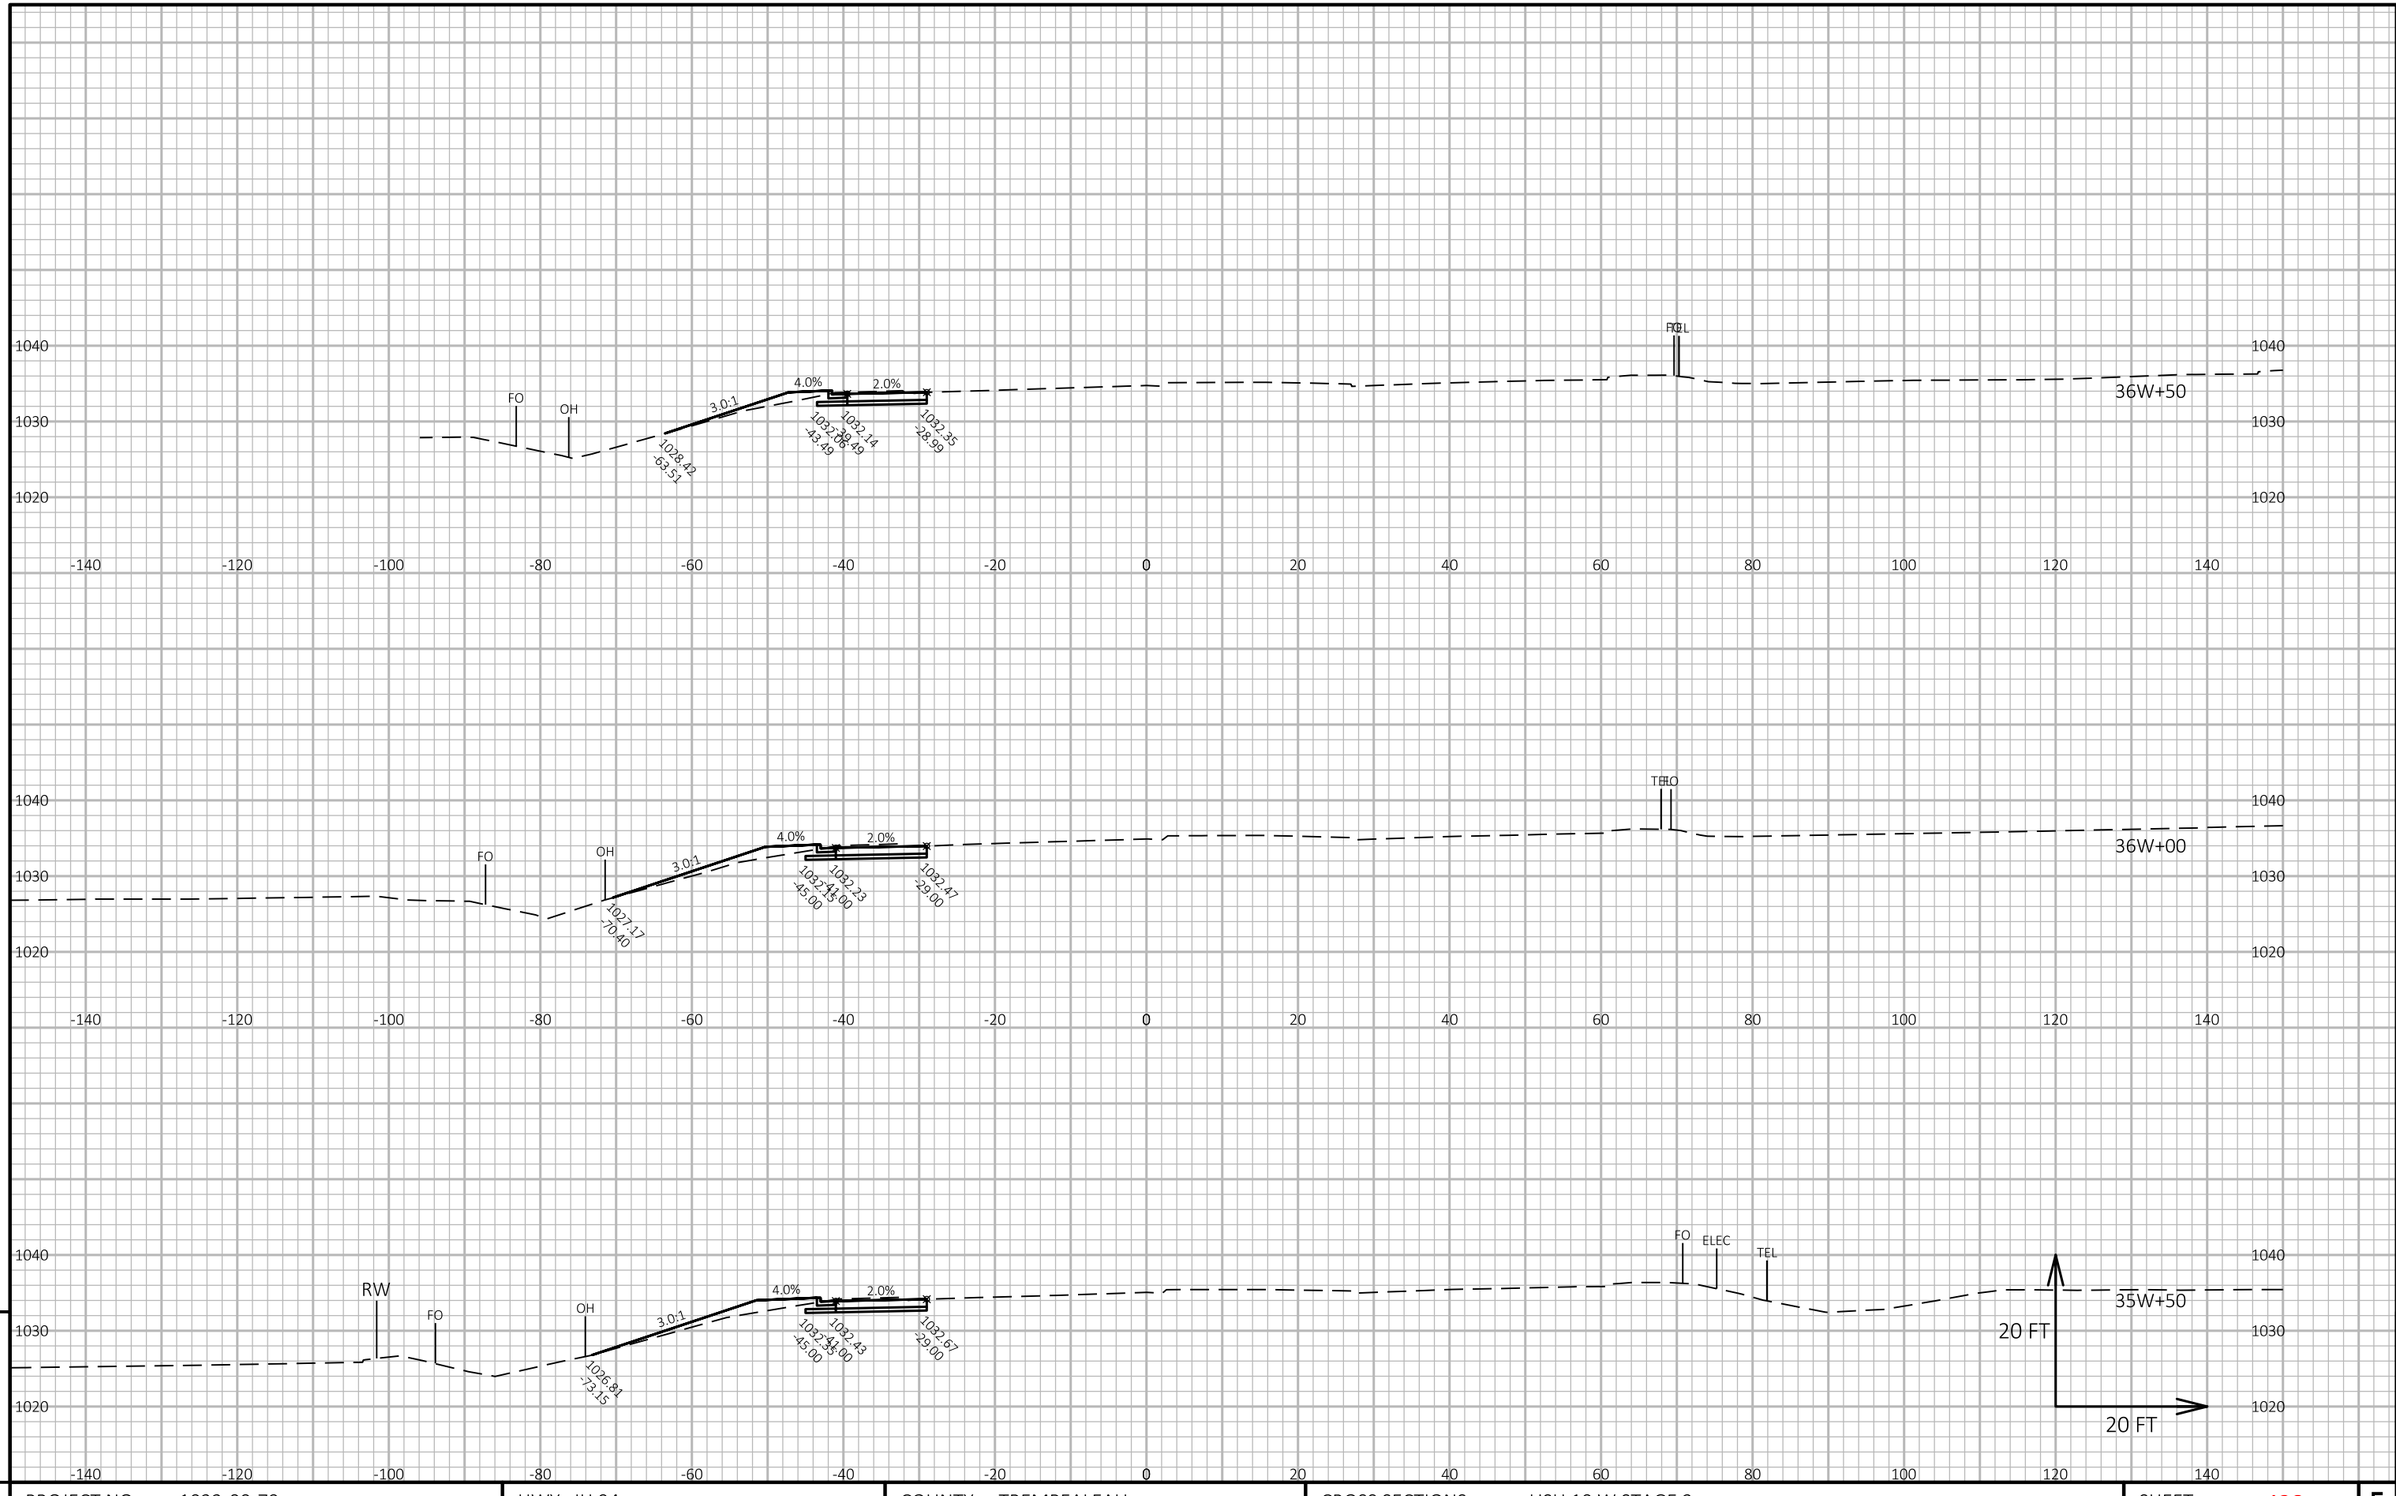

APPROVED FOR UTILITY RELOCATION May 1, 2018

9

9

PROJECT NO: 1022-00-79	HWY: IH 94	COUNTY: TREMPEALEAU	CROSS SECTIONS: USH 10 W STAGE 3	SHEET 428	E

FILE NAME : G:\WDOTCO\16048 (2016-2018 DESIGN WO)\16048-006\CIVIL 3D\SHEETSPLAN\CROSS SECTION\090104-XS-10 WB.DWG
LAYOUT NAME - 10 W - (2)

PLOT DATE : 3/19/2018 2:31 PM PLOT BY : KL ENGINEERING PLOT NAME : PLOT SCALE : 1 IN:20 FT HORZ. / 1 IN:20 FT VERT.

WISDOT/CADDS SHEET 49

APPROVED FOR UTILITY RELOCATION May 1, 2018

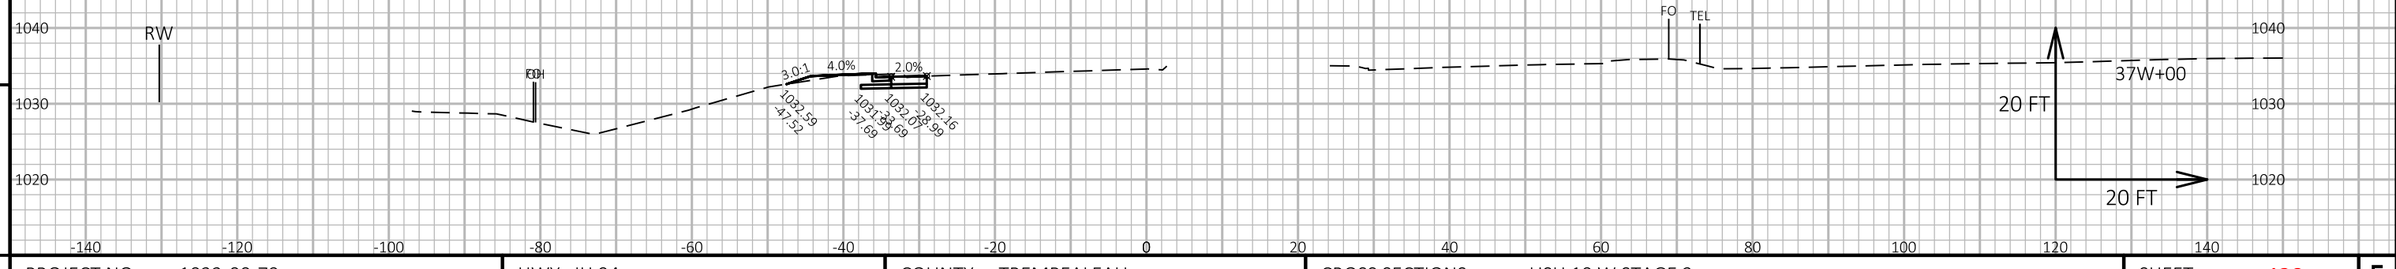

9

9

PROJECT NO: 1022-00-79	HWY: IH 94	COUNTY: TREMPEALEAU	CROSS SECTIONS: USH 10 W STAGE 3	SHEET 429	E

FILE NAME : G:\WDOTCO\16048 (2016-2018 DESIGN WO)\16048-006\CIVIL 3D\SHEETSPLAN\CROSS SECTION\090104-XS-10 WB.DWG
LAYOUT NAME - 10 W - (3)

PLOT DATE : 3/19/2018 2:31 PM PLOT BY : KL ENGINEERING PLOT NAME : PLOT SCALE : 1 IN:20 FT HORZ. / 1 IN:20 FT VERT.

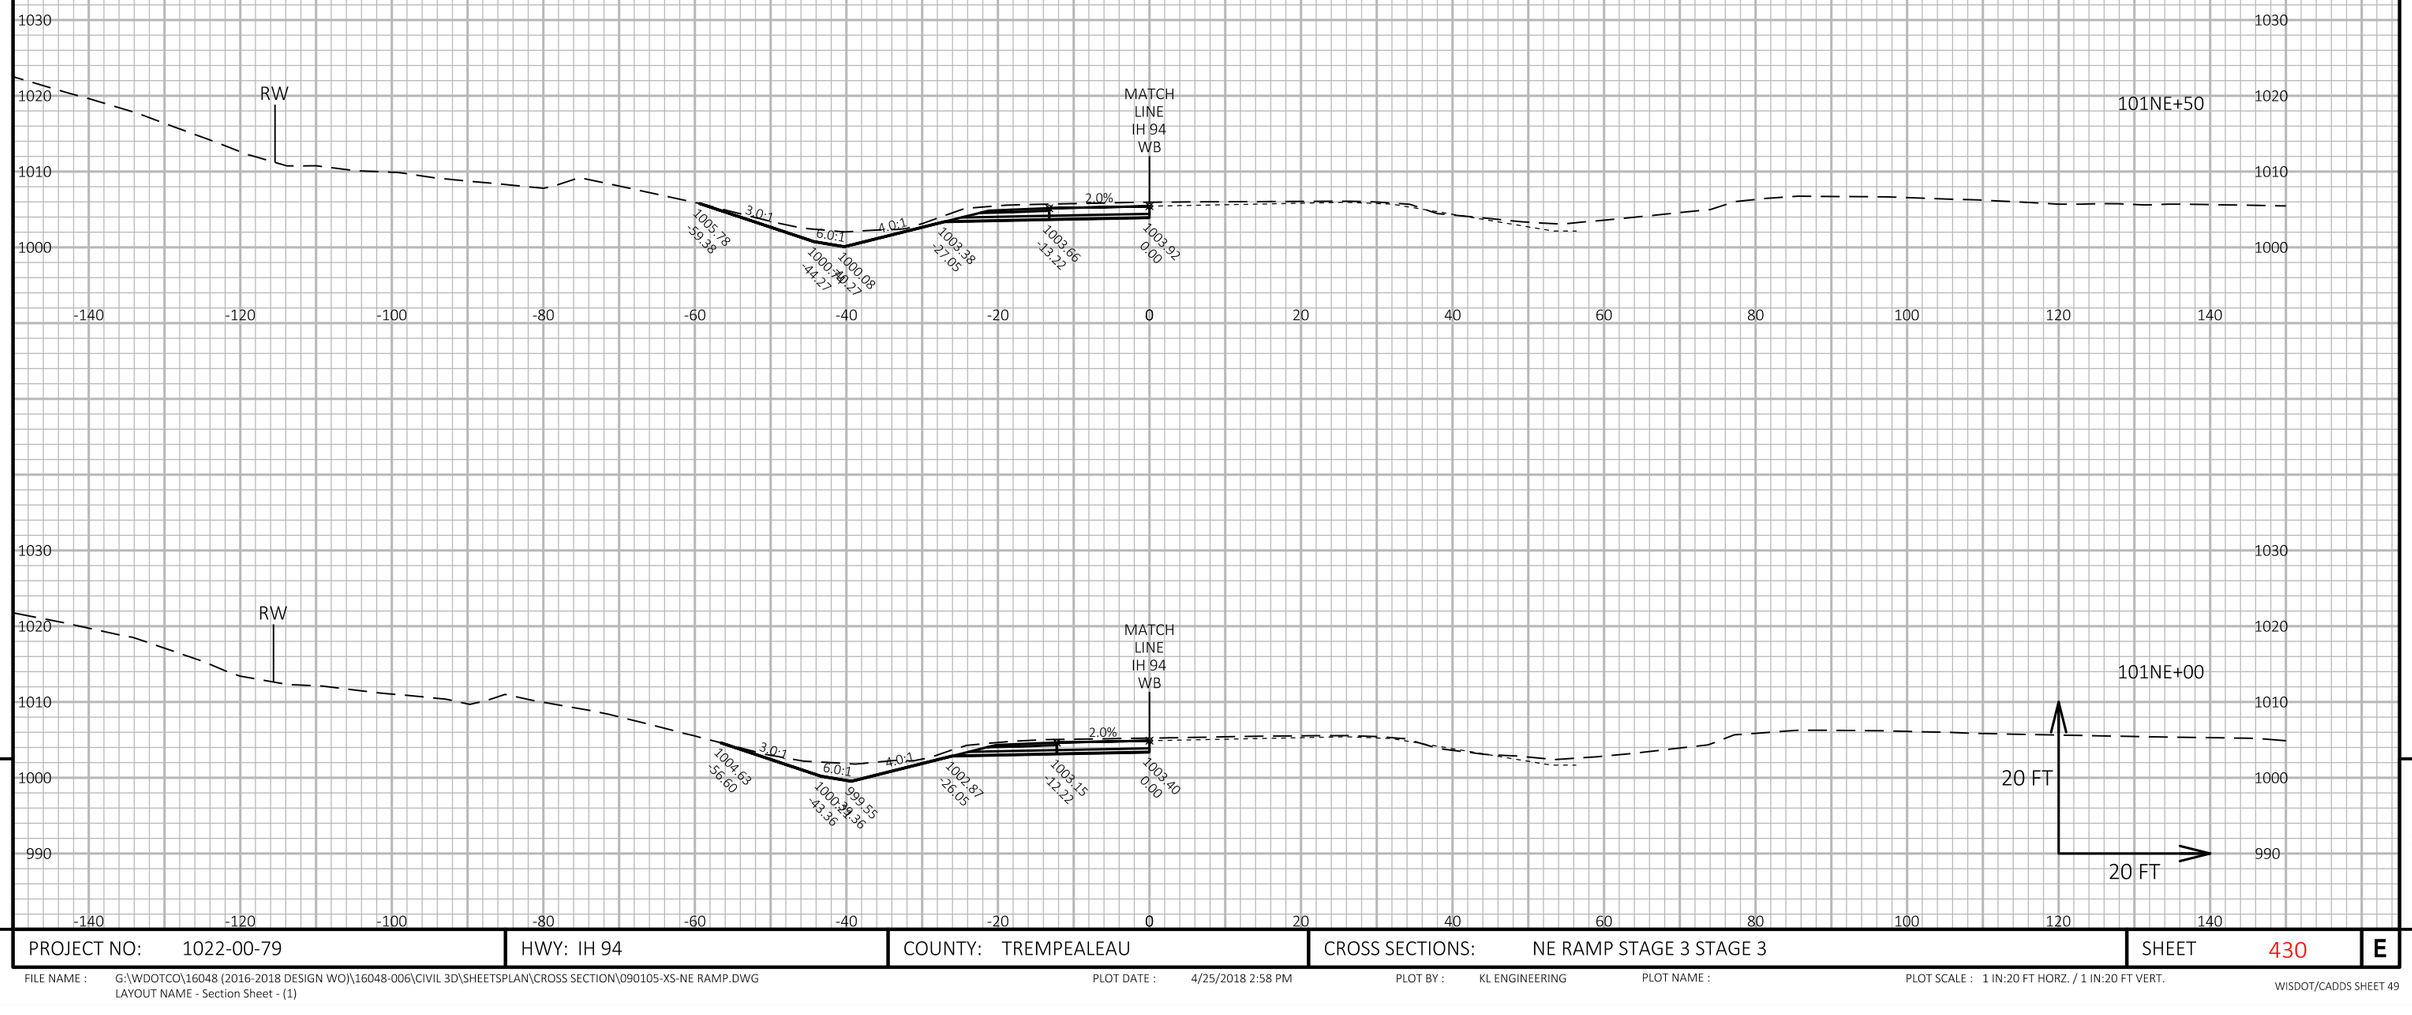

APPROVED FOR UTILITY RELOCATION May 1, 2018

9

9

PROJECT NO: 1022-00-79	HWY: IH 94	COUNTY: TREMPEALEAU	CROSS SECTIONS: NE RAMP STAGE 3 STAGE 3	SHEET 430	E

FILE NAME : G:\WDOTCO\16048 (2016-2018 DESIGN WO)\16048-006\CIVIL 3D\SHEETSPLAN\CROSS SECTION\090105-XS-NE RAMP.DWG
LAYOUT NAME - Section Sheet - (1)

PLOT DATE : 4/25/2018 2:58 PM PLOT BY : KL ENGINEERING PLOT NAME : PLOT SCALE : 1 IN:20 FT HORZ. / 1 IN:20 FT VERT.

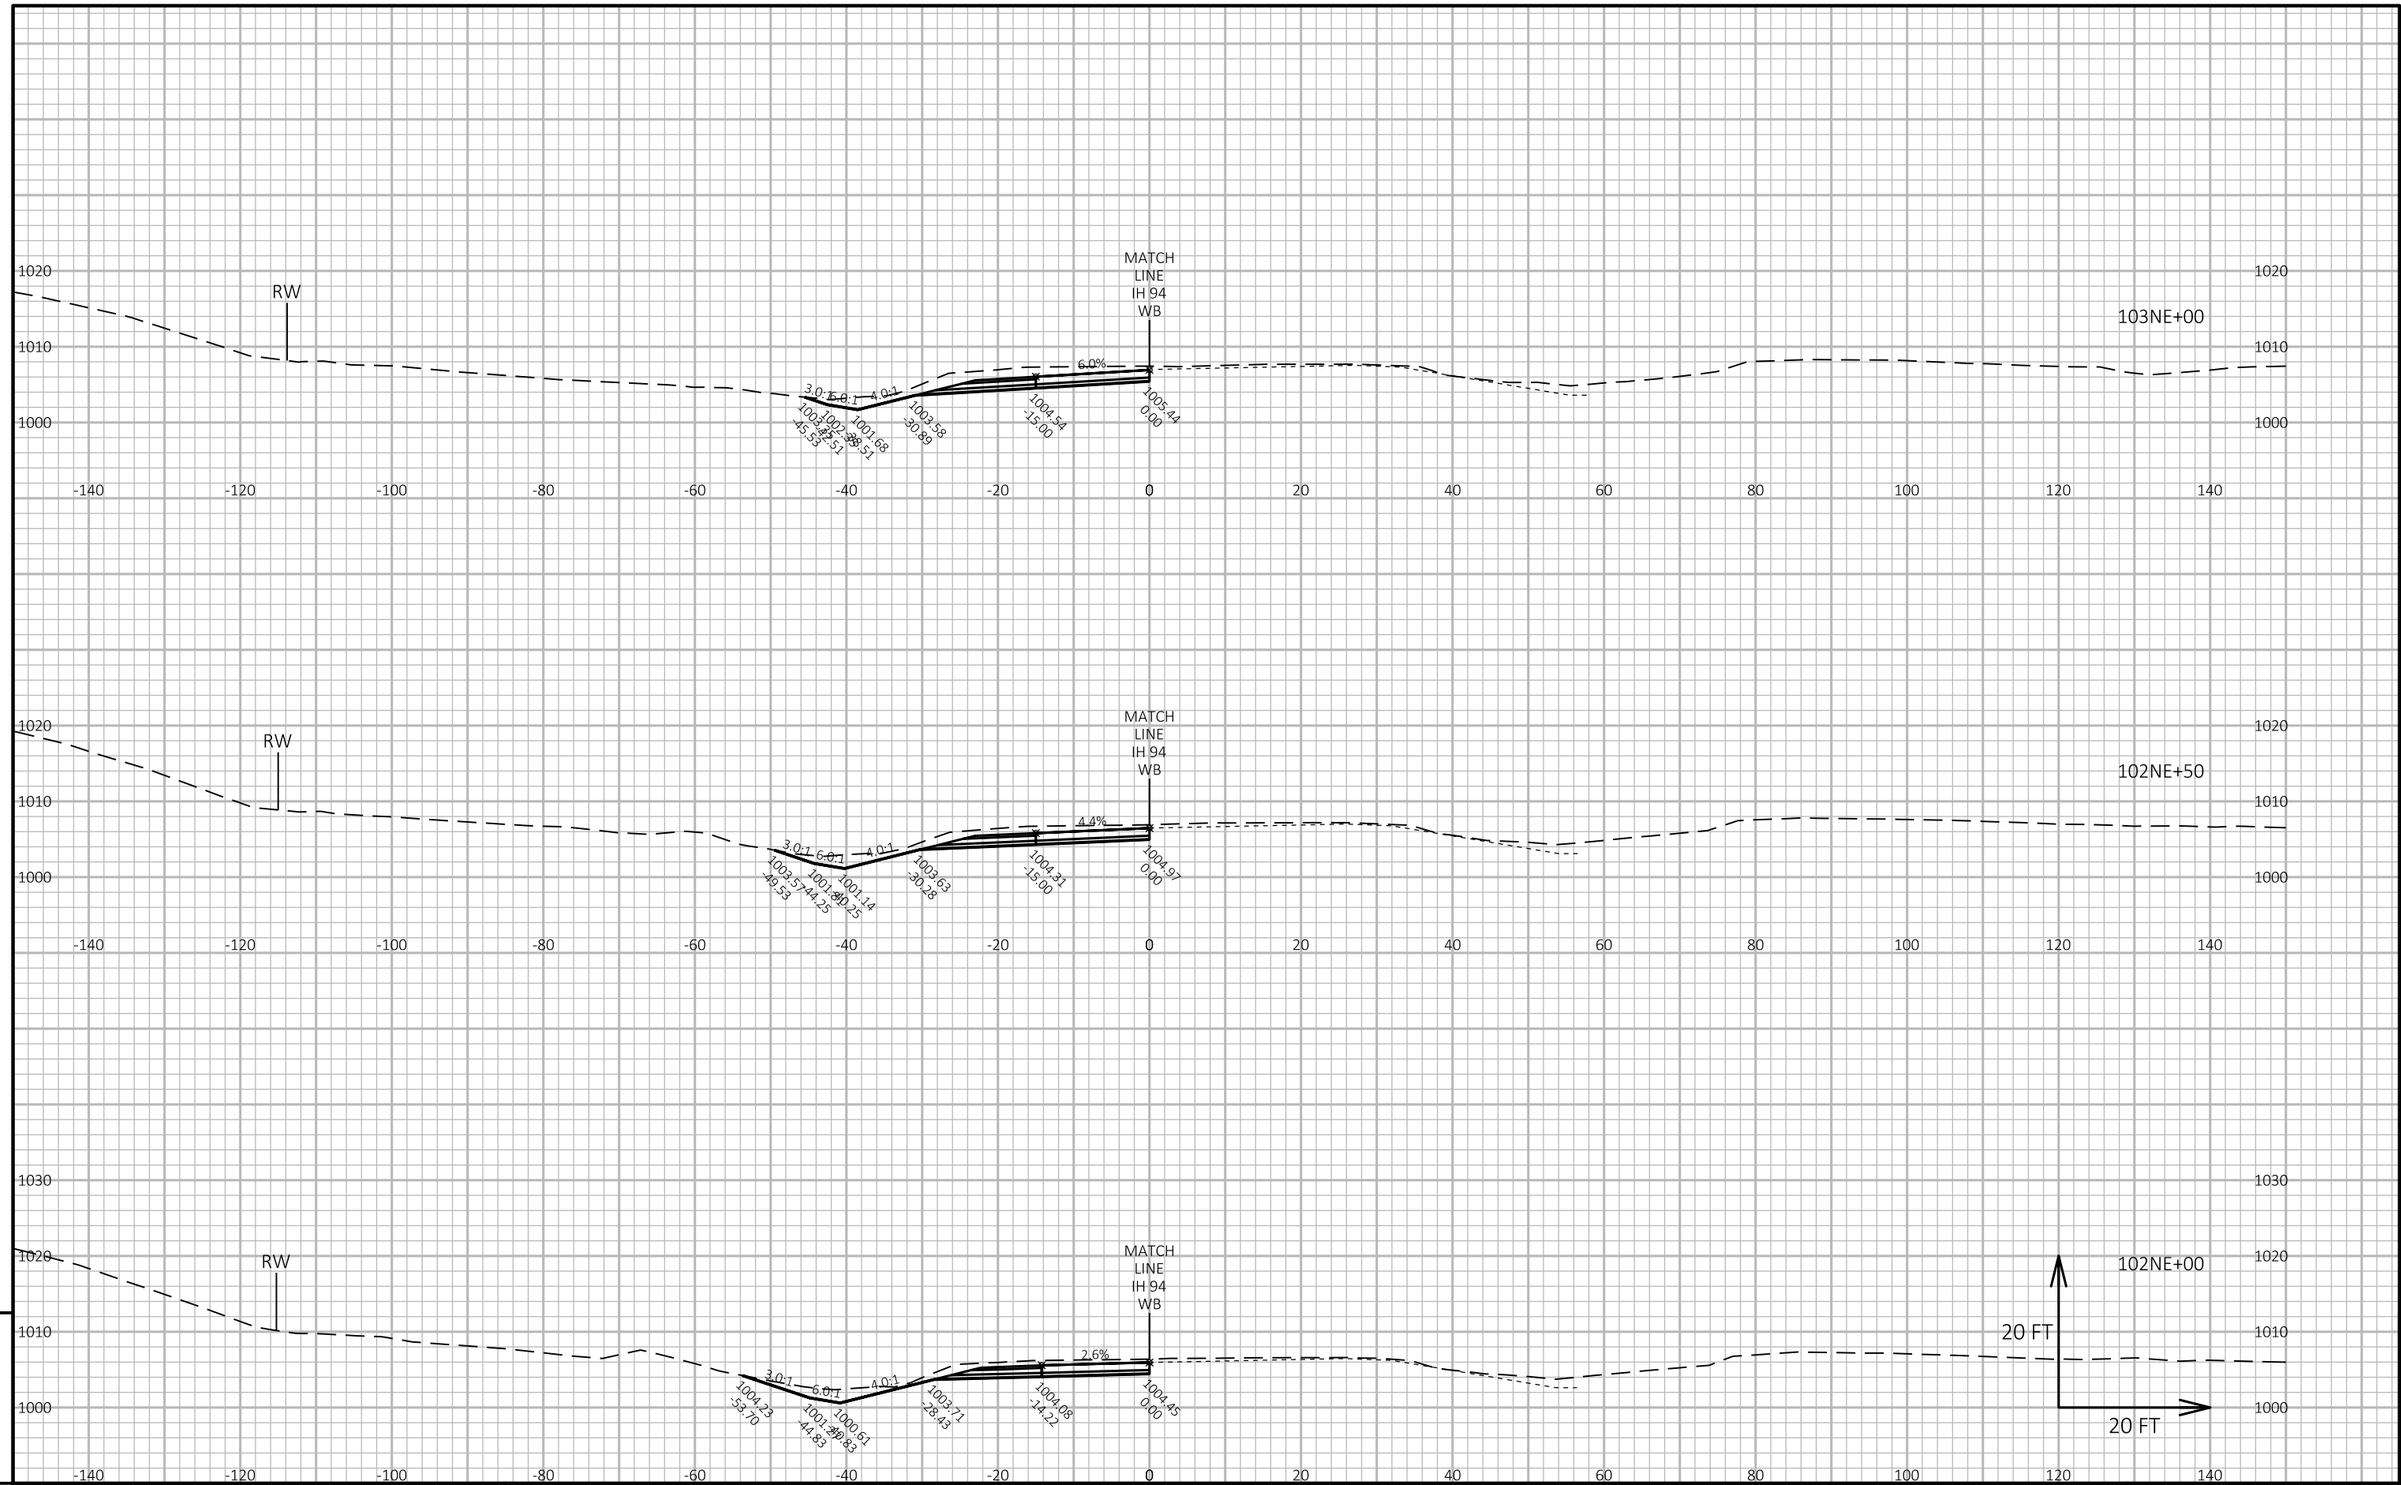

APPROVED FOR UTILITY RELOCATION May 1, 2018

9

9

PROJECT NO: 1022-00-79	HWY: IH 94	COUNTY: TREMPEALEAU	CROSS SECTIONS: NE RAMP STAGE 3	SHEET 431	E

FILE NAME : G:\WDOTCO\16048 (2016-2018 DESIGN WO)\16048-006\CIVIL 3D\SHEETSPLAN\CROSS SECTION\090105-XS-NE RAMP.DWG
LAYOUT NAME - Section Sheet - (2)

PLOT DATE : 4/25/2018 2:58 PM PLOT BY : KL ENGINEERING PLOT NAME : PLOT SCALE : 1 IN:20 FT HORZ. / 1 IN:20 FT VERT.

WISDOT/CADDS SHEET 49

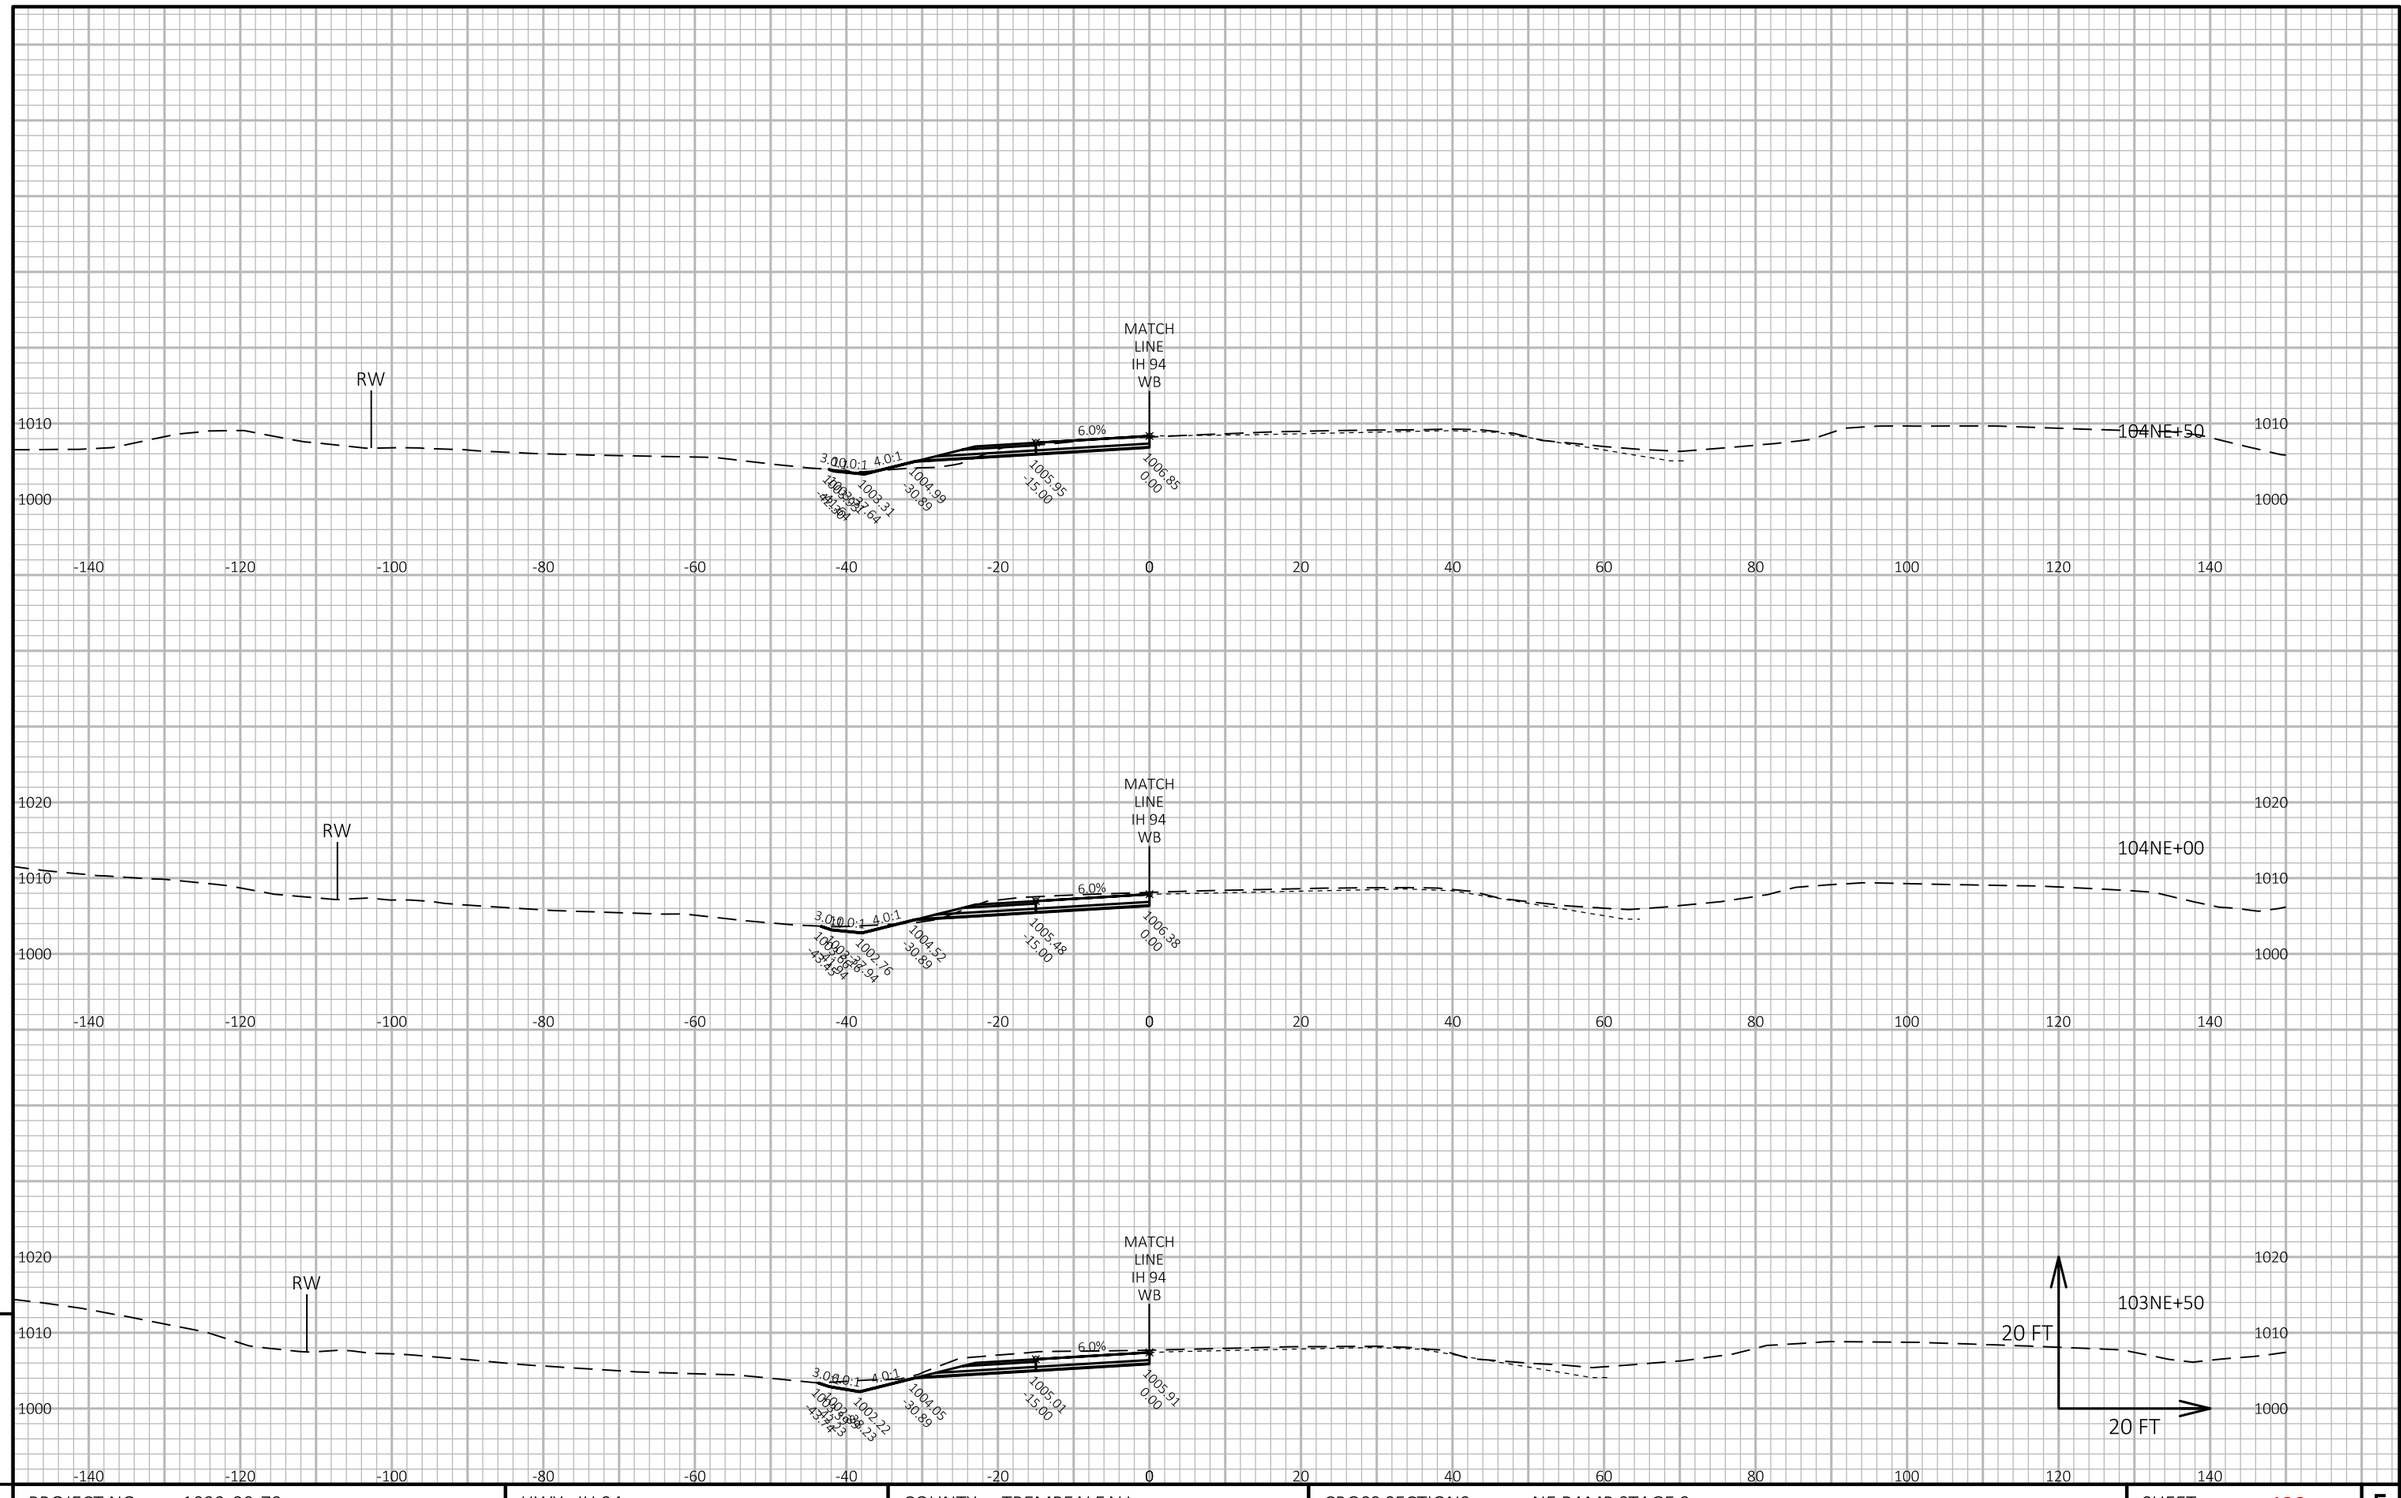

APPROVED FOR UTILITY RELOCATION May 1, 2018

9

9

PROJECT NO: 1022-00-79	HWY: IH 94	COUNTY: TREMPEALEAU	CROSS SECTIONS: NE RAMP STAGE 3	SHEET 432	E

FILE NAME : G:\WDOTCO\16048 (2016-2018 DESIGN WO)\16048-006\CIVIL 3D\SHEETSPLAN\CROSS SECTION\090105-XS-NE RAMP.DWG
LAYOUT NAME - Section Sheet - (3)

PLOT DATE : 4/25/2018 2:58 PM PLOT BY : KL ENGINEERING PLOT NAME : PLOT SCALE : 1 IN:20 FT HORZ. / 1 IN:20 FT VERT.

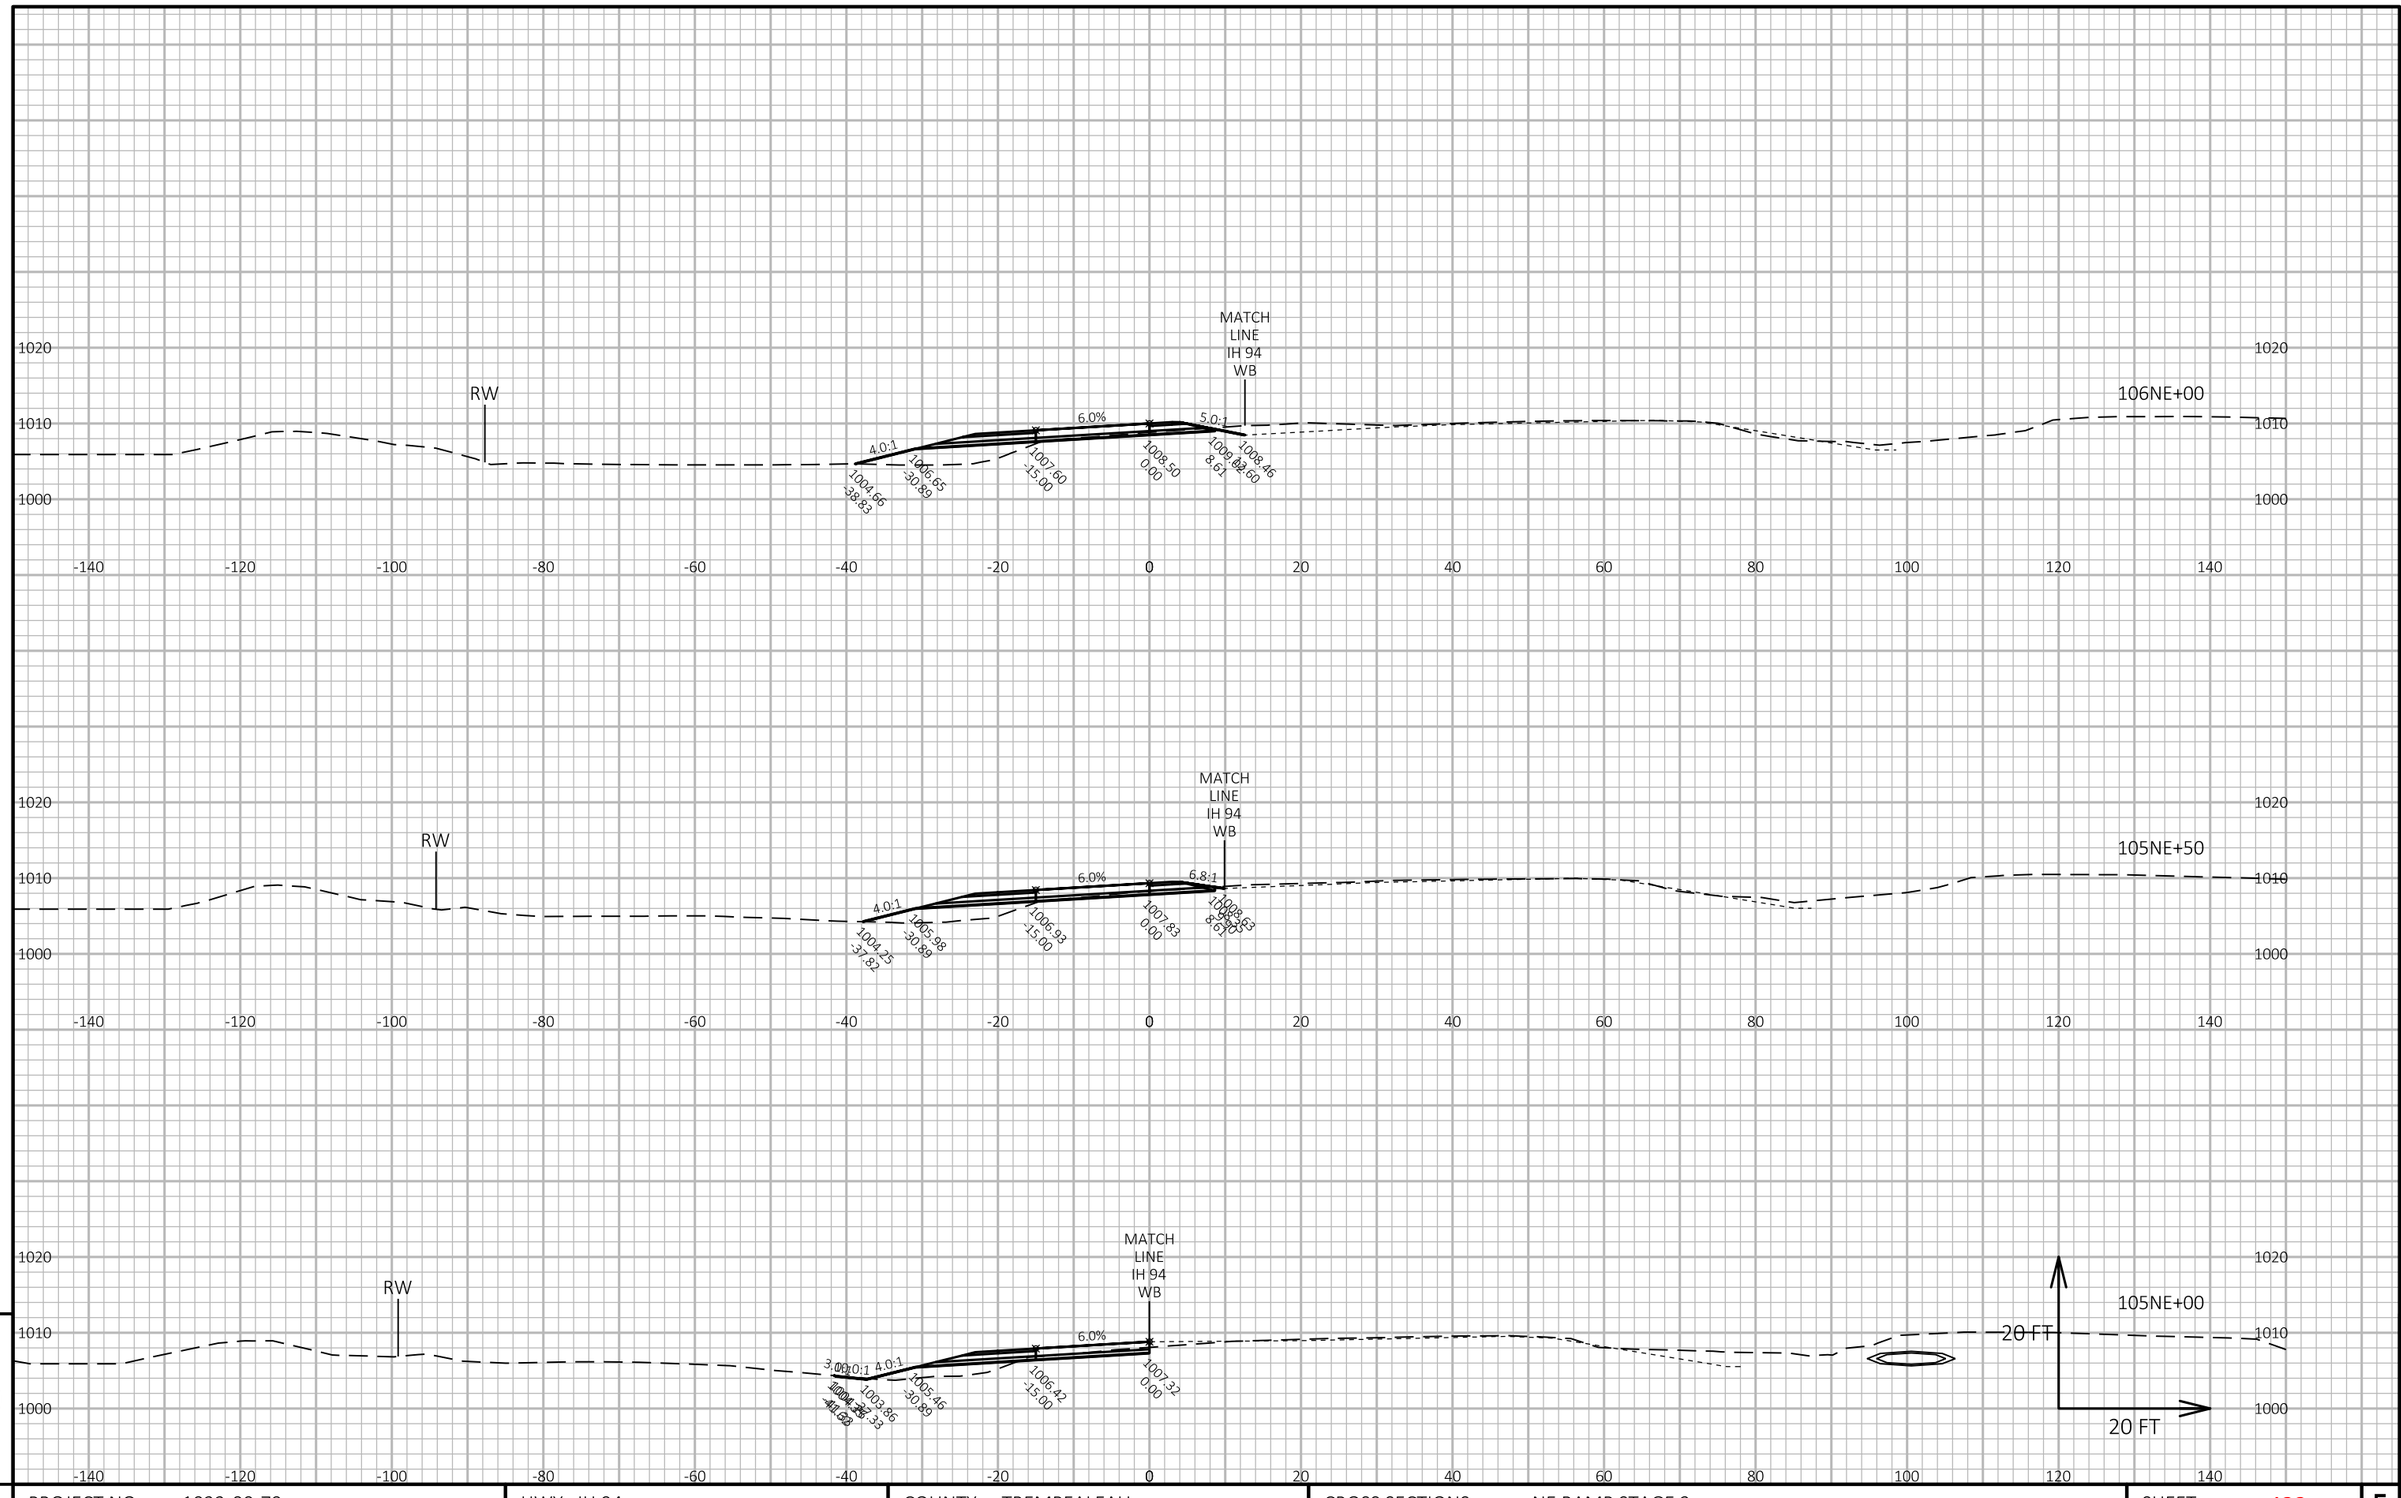

APPROVED FOR UTILITY RELOCATION May 1, 2018

9

9

PROJECT NO: 1022-00-79	HWY: IH 94	COUNTY: TREMPEALEAU	CROSS SECTIONS: NE RAMP STAGE 3	SHEET 433	E

FILE NAME : G:\WDOTCO\16048 (2016-2018 DESIGN WO)\16048-006\CIVIL 3D\SHEETSPLAN\CROSS SECTION\090105-XS-NE RAMP.DWG
LAYOUT NAME - Section Sheet - (4)

PLOT DATE : 4/25/2018 2:58 PM PLOT BY : KL ENGINEERING PLOT NAME : PLOT SCALE : 1 IN:20 FT HORZ. / 1 IN:20 FT VERT.

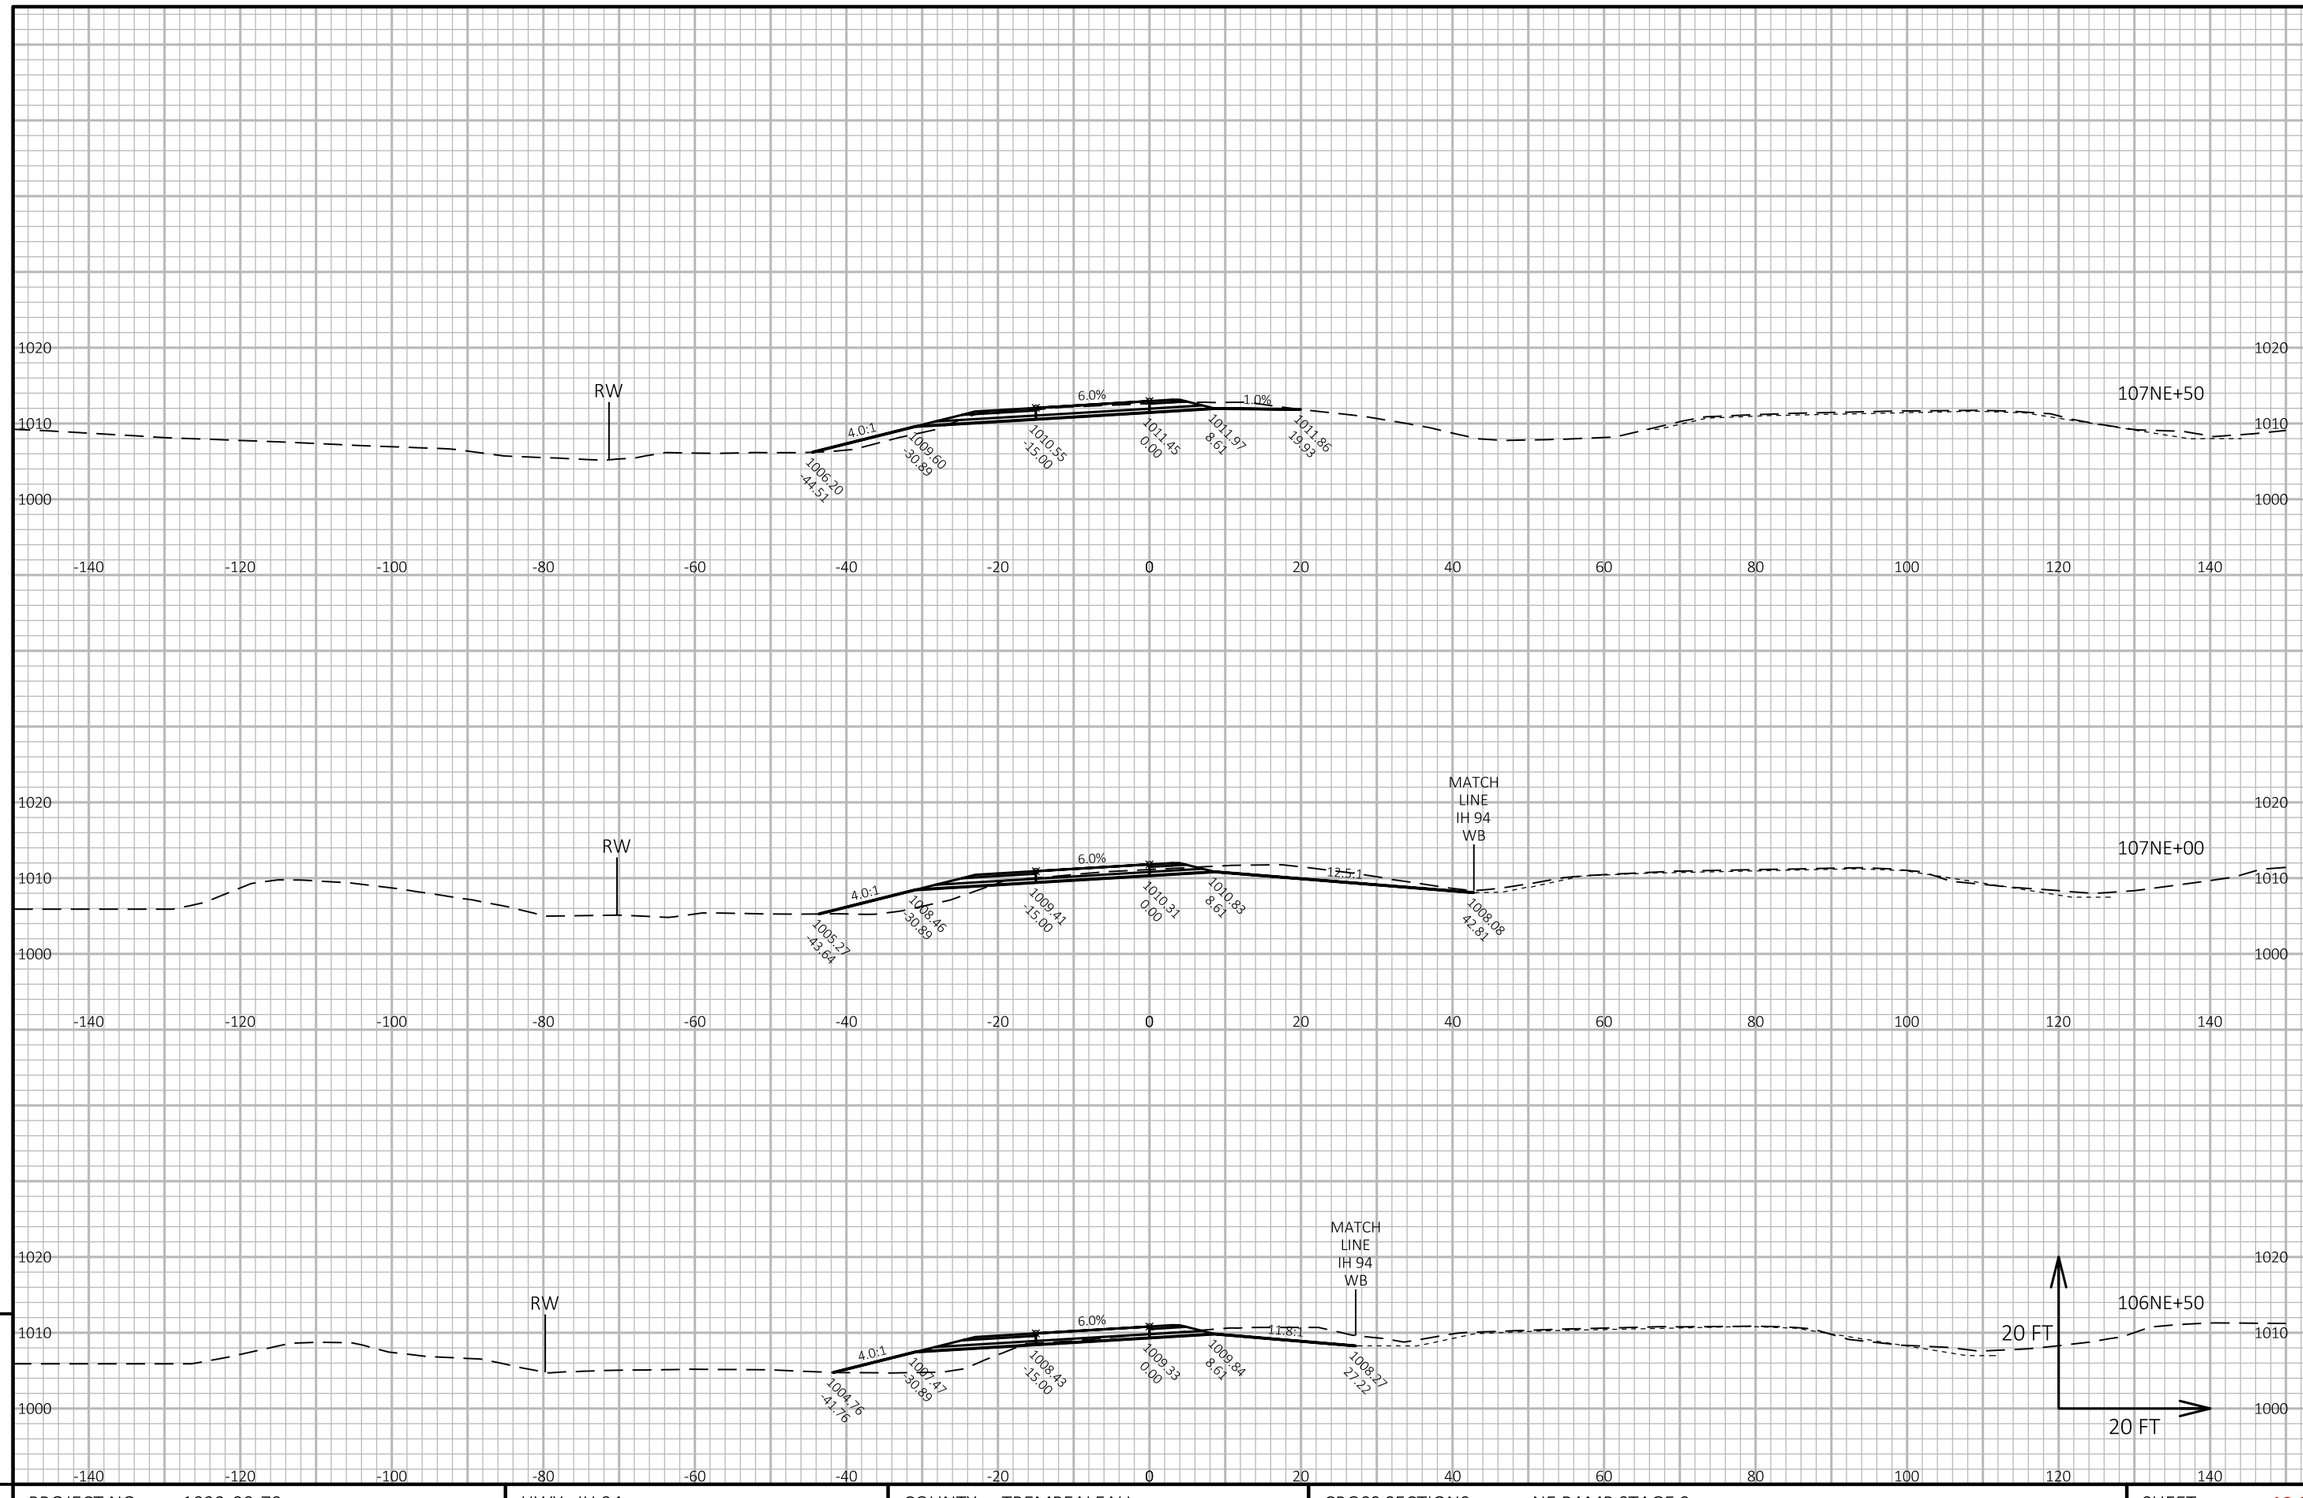

APPROVED FOR UTILITY RELOCATION May 1, 2018

9

9

PROJECT NO: 1022-00-79	HWY: IH 94	COUNTY: TREMPEALEAU	CROSS SECTIONS: NE RAMP STAGE 3	SHEET 434	E

FILE NAME : G:\WDOTCO\16048 (2016-2018 DESIGN WO)\16048-006\CIVIL 3D\SHEETSPLAN\CROSS SECTION\090105-XS-NE RAMP.DWG
LAYOUT NAME - Section Sheet - (5)

PLOT DATE : 4/25/2018 2:58 PM PLOT BY : KL ENGINEERING PLOT NAME : PLOT SCALE : 1 IN:20 FT HORZ. / 1 IN:20 FT VERT.

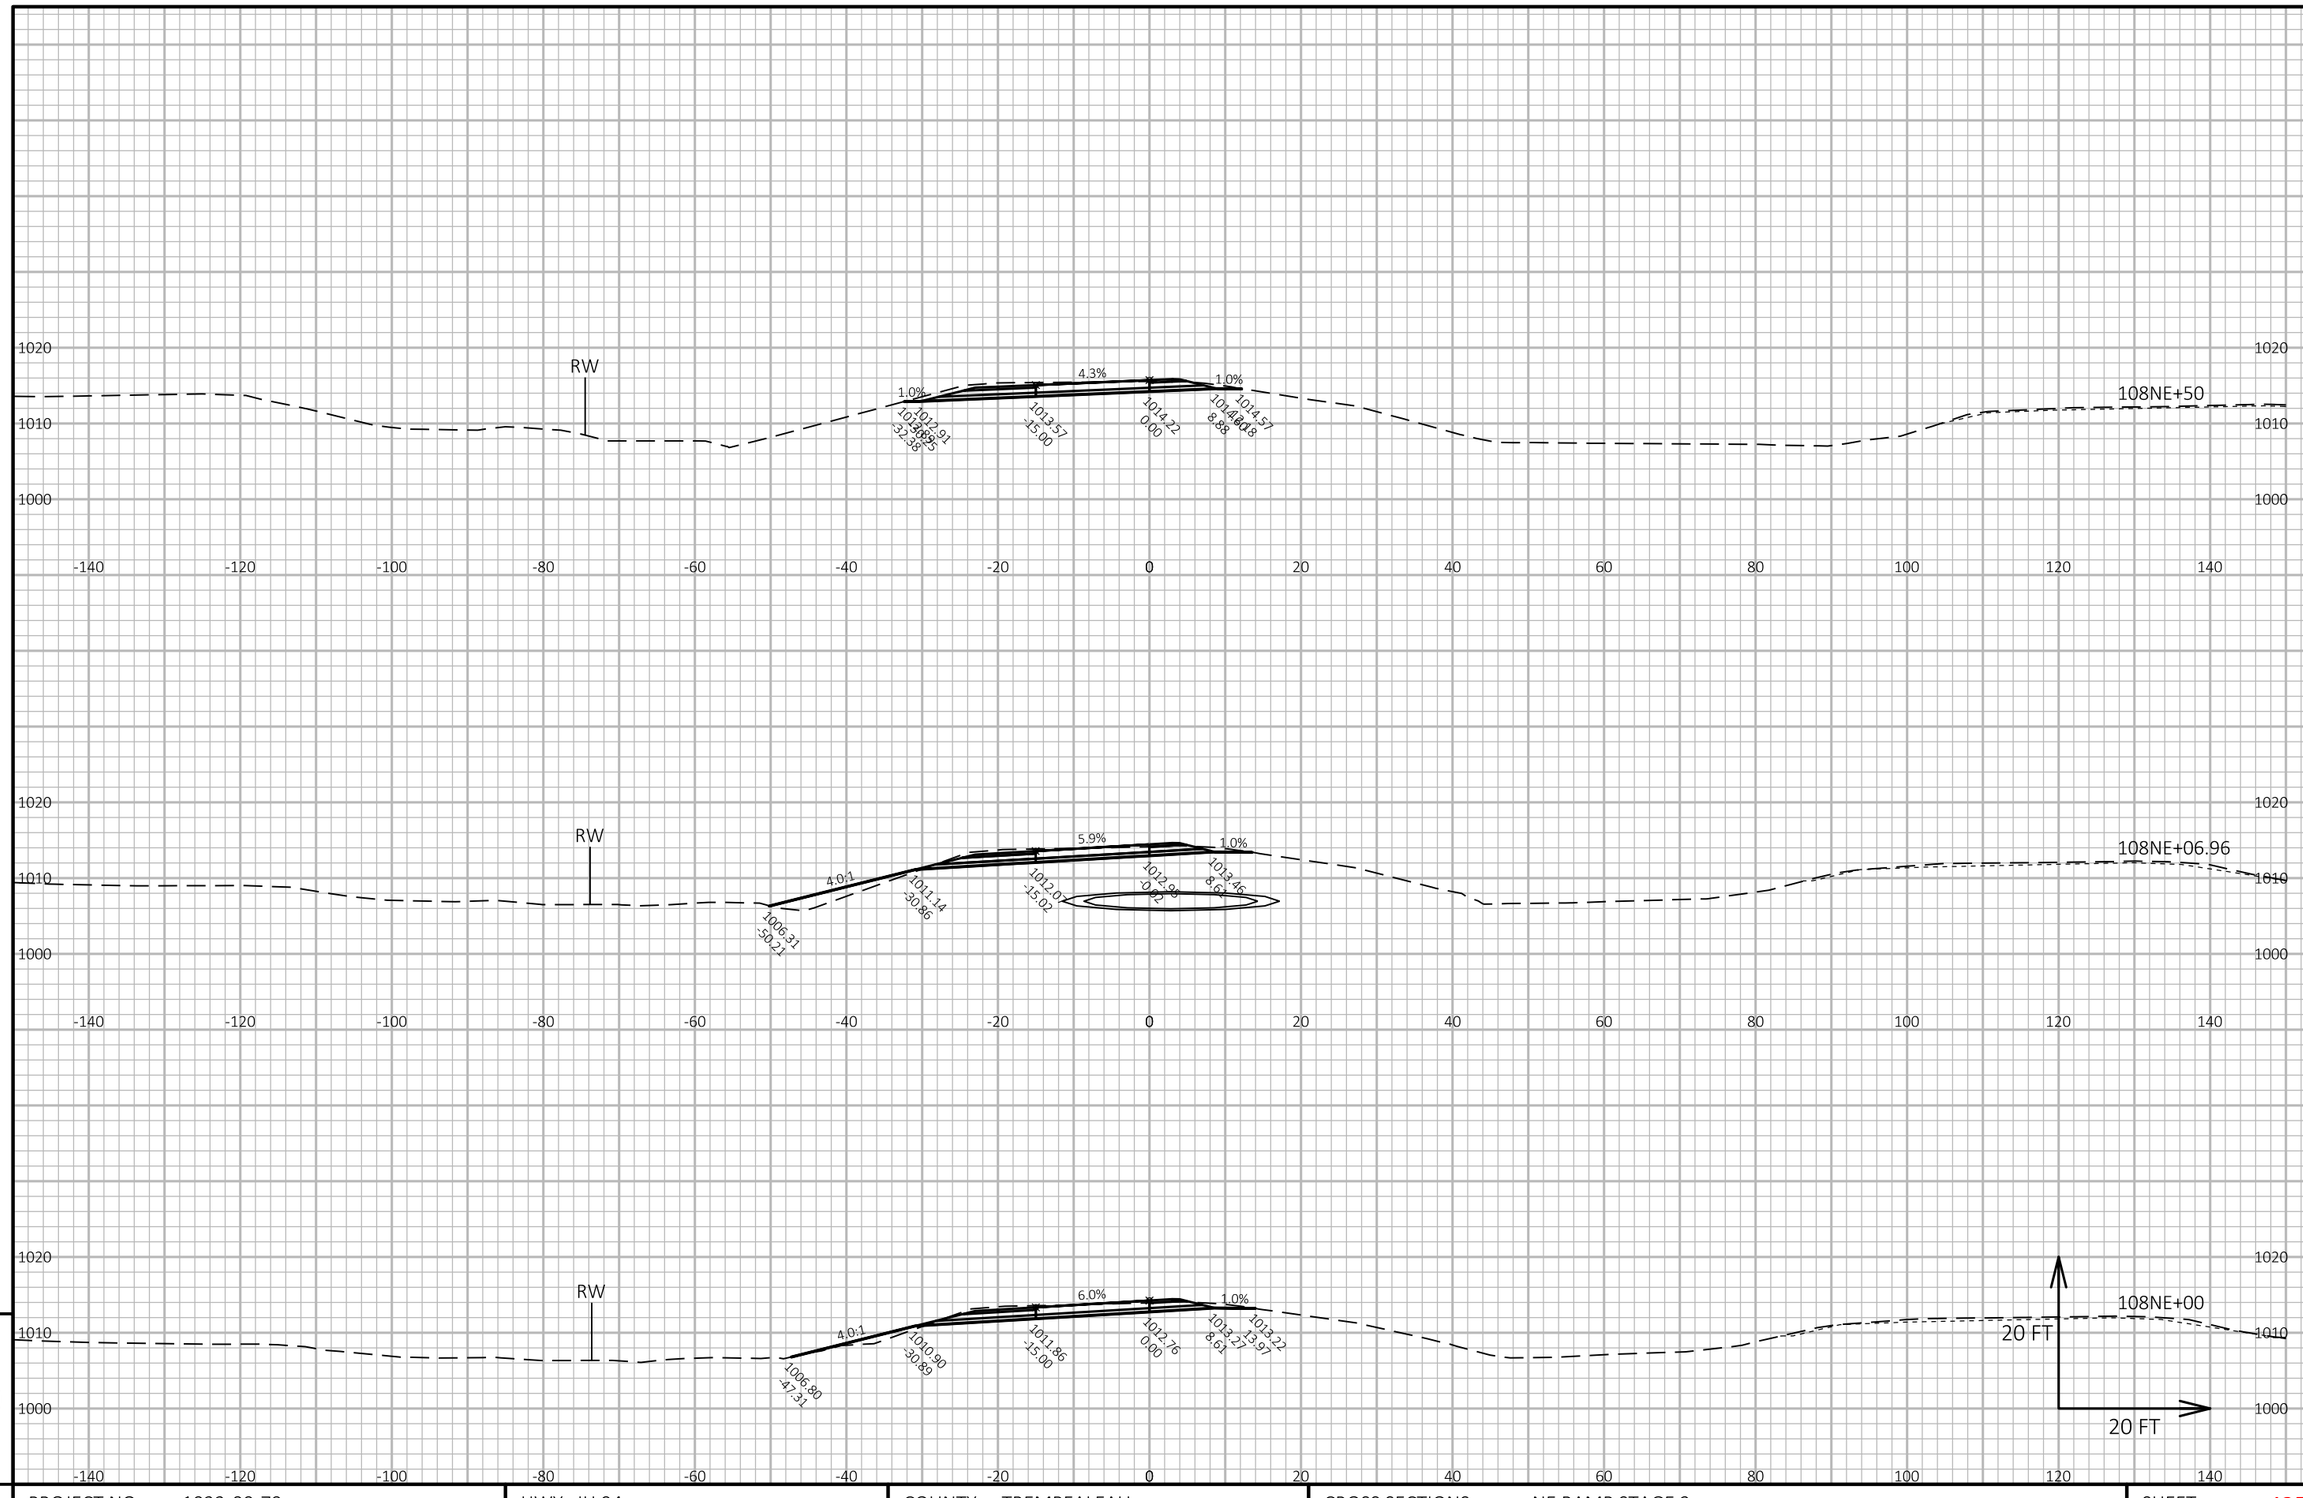

APPROVED FOR UTILITY RELOCATION May 1, 2018

9

9

PROJECT NO: 1022-00-79	HWY: IH 94	COUNTY: TREMPEALEAU	CROSS SECTIONS: NE RAMP STAGE 3	SHEET 435	E

FILE NAME : G:\WDOTCO\16048 (2016-2018 DESIGN WO)\16048-006\CIVIL 3D\SHEETSPLAN\CROSS SECTION\090105-XS-NE RAMP.DWG
LAYOUT NAME - Section Sheet - (6)

PLOT DATE : 4/25/2018 2:58 PM PLOT BY : KL ENGINEERING PLOT NAME : PLOT SCALE : 1 IN:20 FT HORZ. / 1 IN:20 FT VERT.

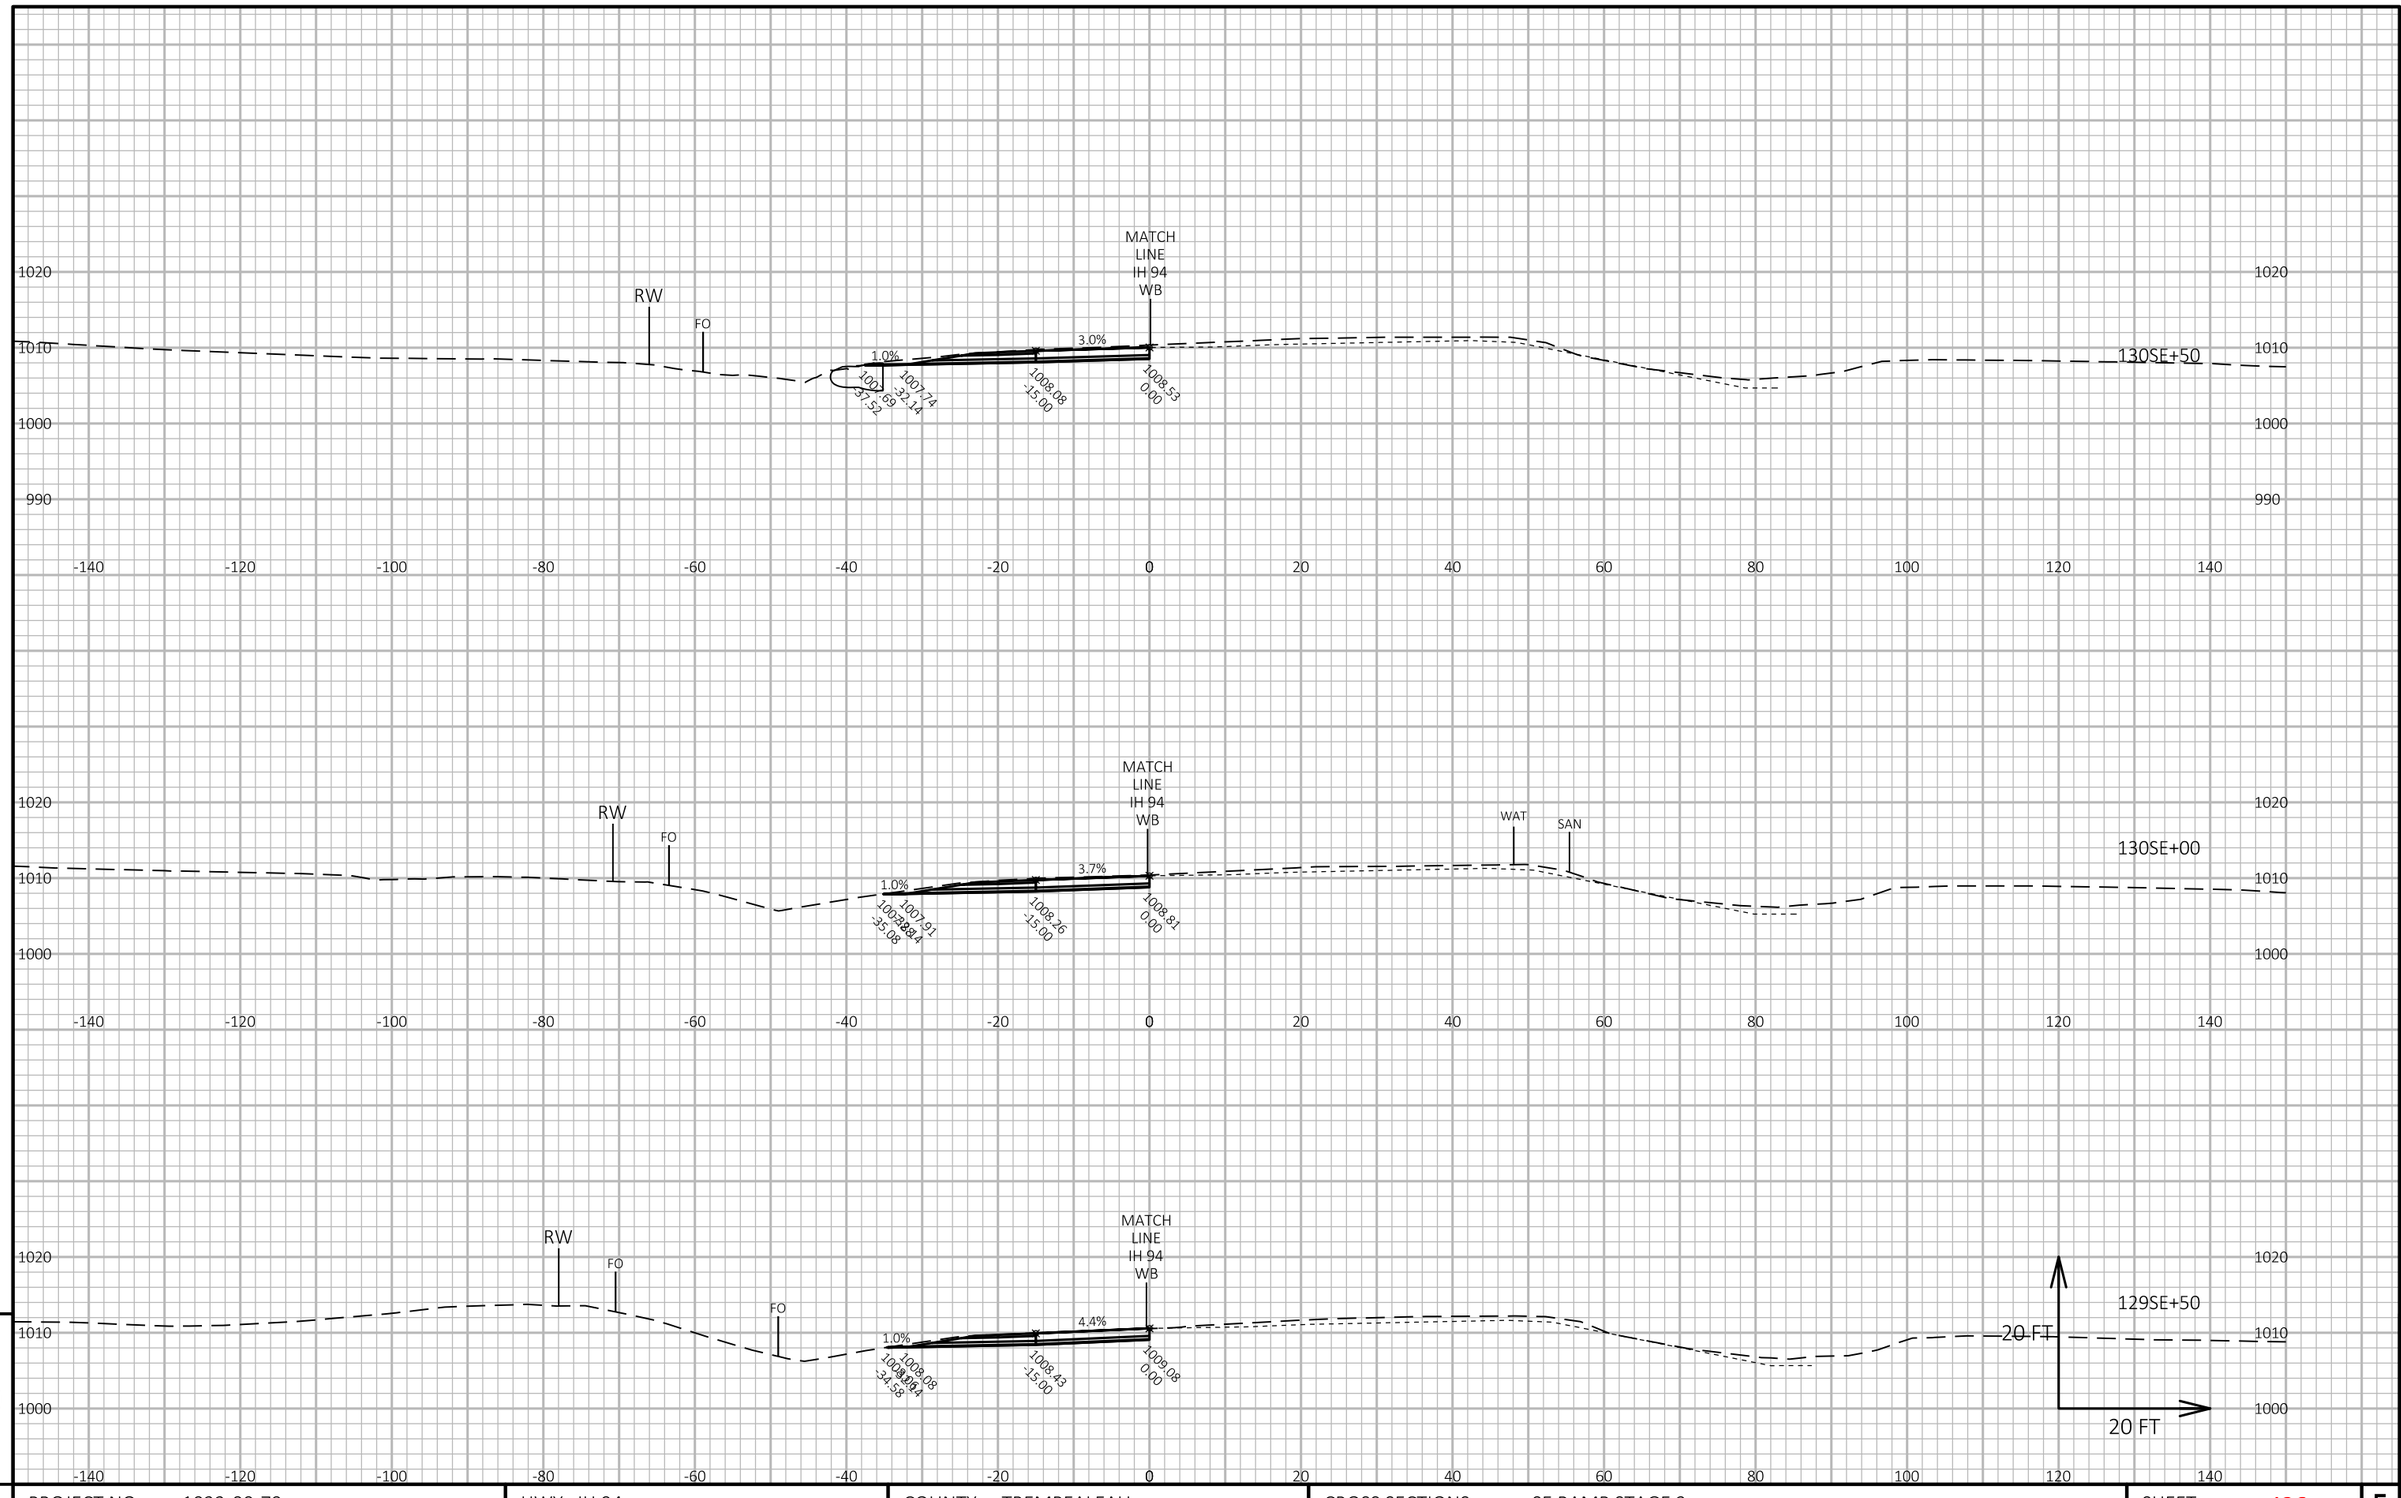

APPROVED FOR UTILITY RELOCATION May 1, 2018

9

9

PROJECT NO: 1022-00-79	HWY: IH 94	COUNTY: TREMPEALEAU	CROSS SECTIONS: SE RAMP STAGE 3	SHEET 436	E

FILE NAME : G:\WDOTCO\16048 (2016-2018 DESIGN WO)\16048-006\CIVIL 3D\SHEETSPLAN\CROSS SECTION\090106-XS-SE RAMP.DWG
LAYOUT NAME - Section Sheet - (1)

PLOT DATE : 4/25/2018 3:06 PM PLOT BY : KL ENGINEERING PLOT NAME : PLOT SCALE : 1 IN:20 FT HORZ. / 1 IN:20 FT VERT.

WISDOT/CADDS SHEET 49

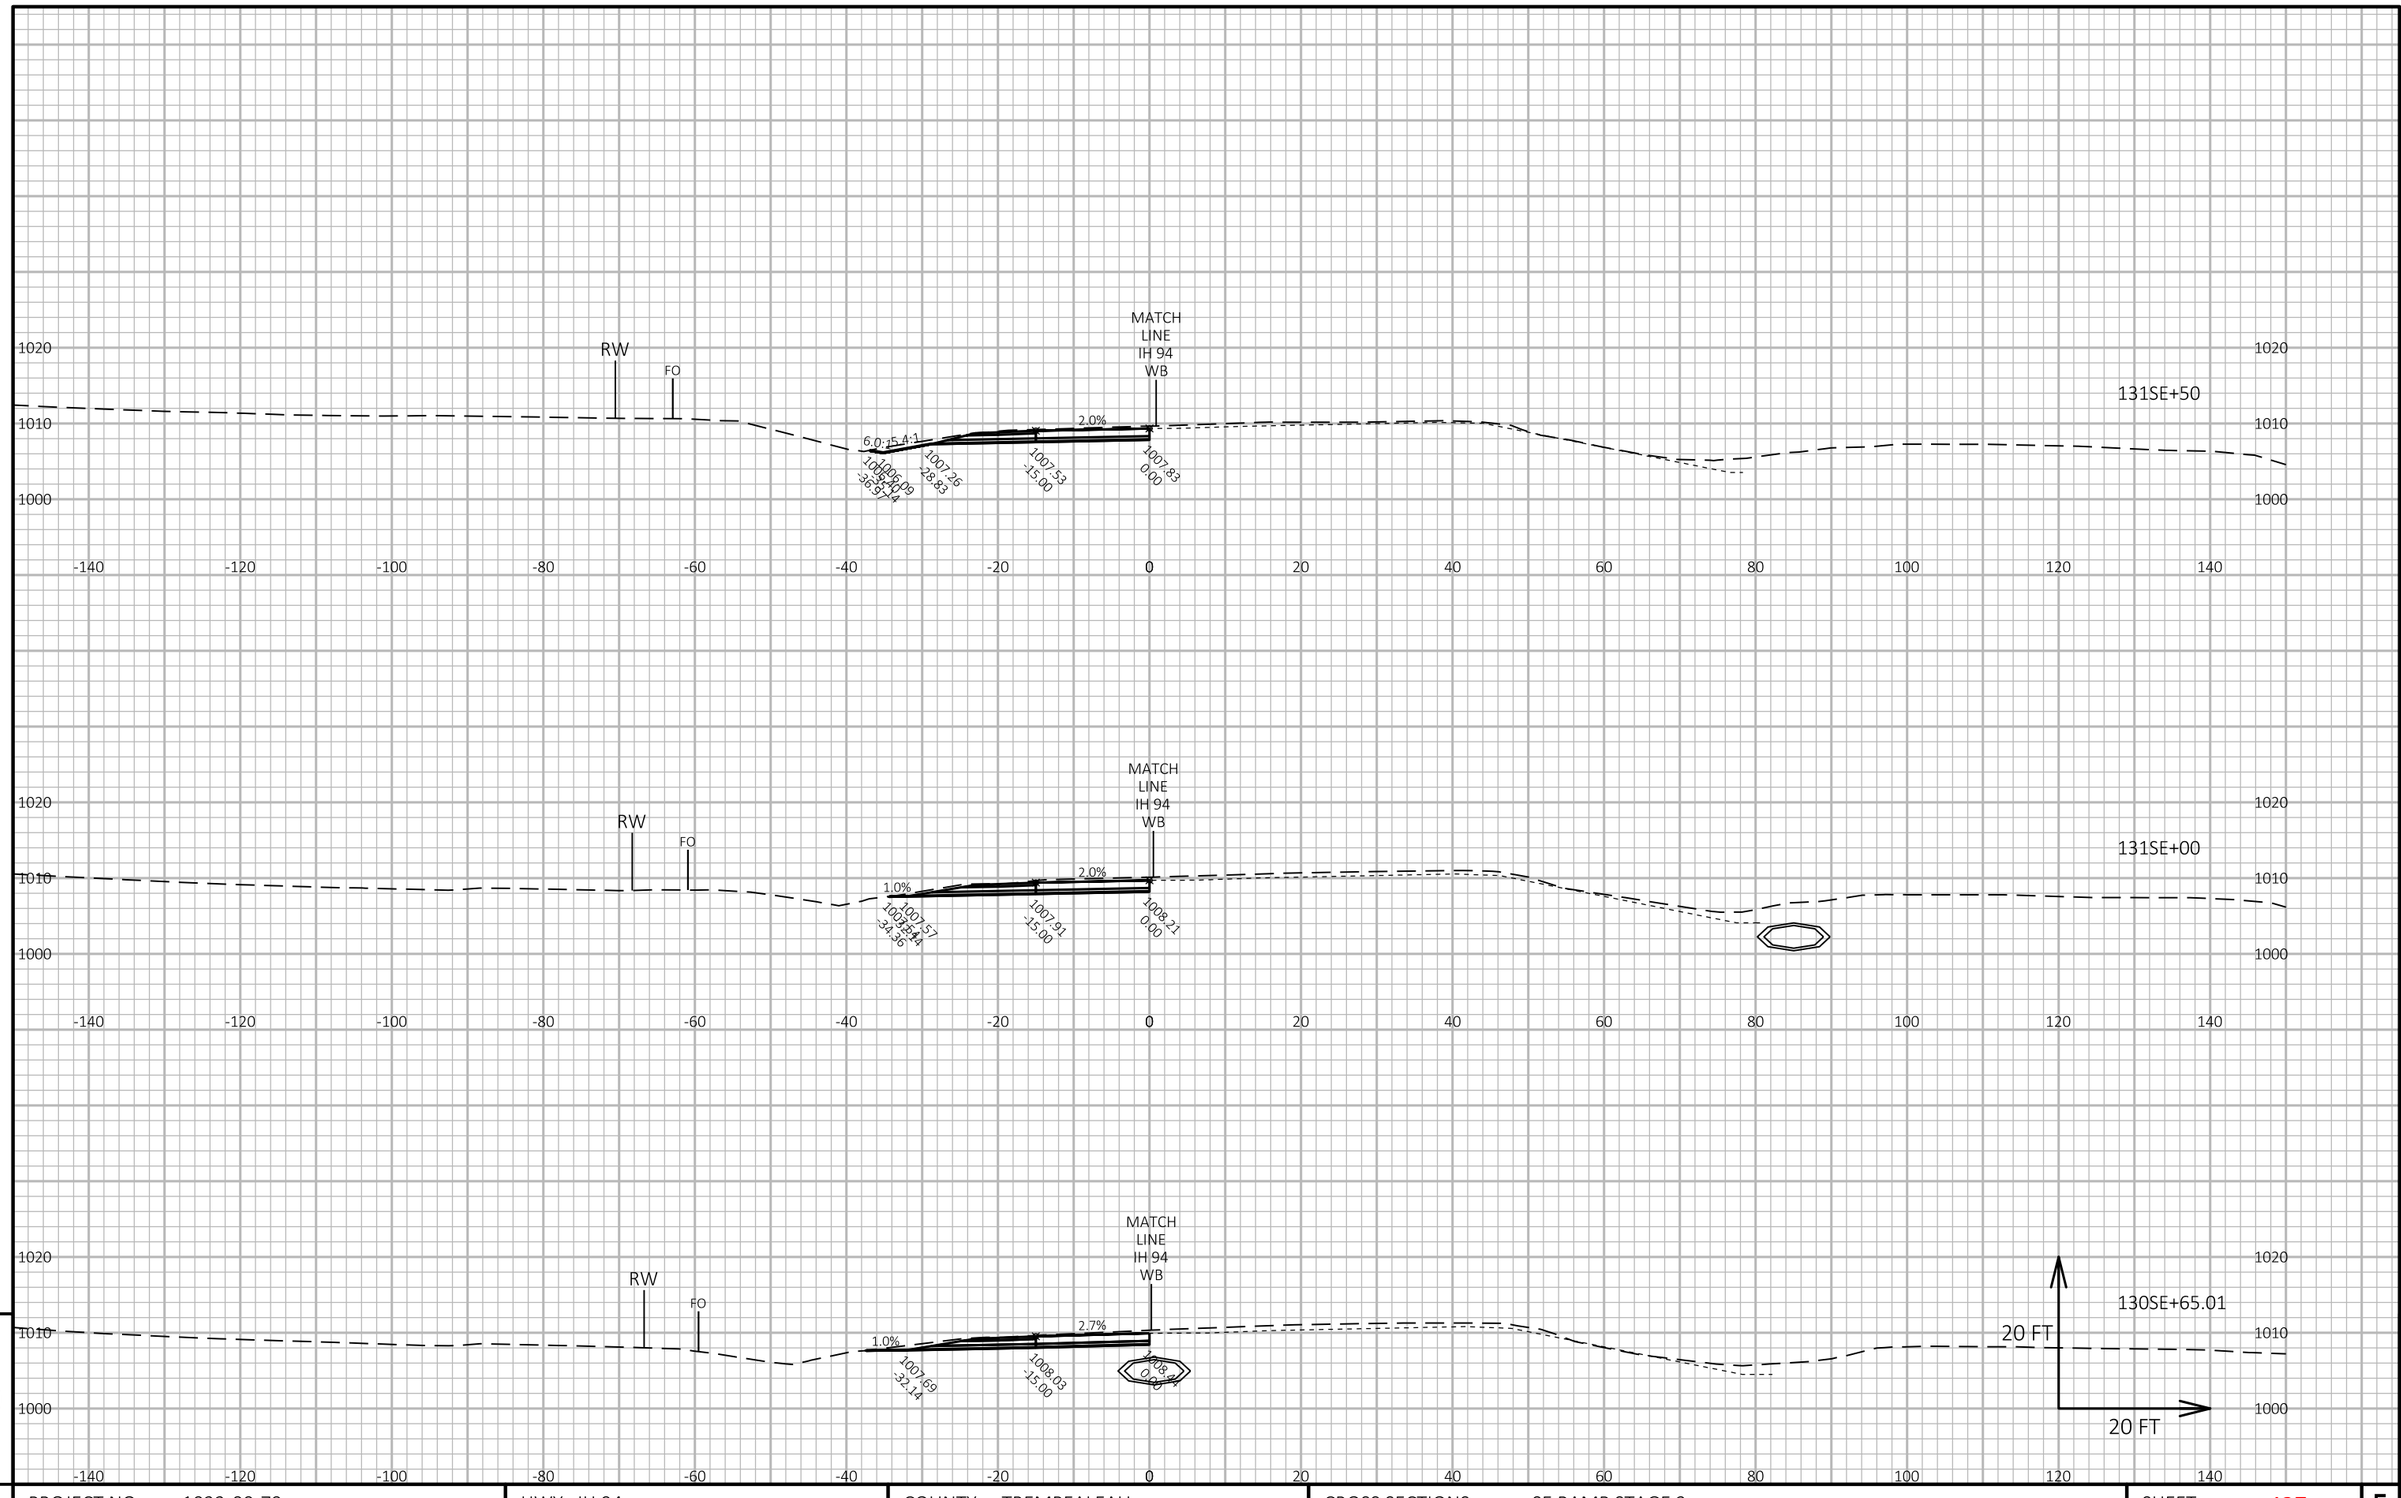

APPROVED FOR UTILITY RELOCATION May 1, 2018

9

9

PROJECT NO: 1022-00-79	HWY: IH 94	COUNTY: TREMPEALEAU	CROSS SECTIONS: SE RAMP STAGE 3	SHEET 437	E

FILE NAME : G:\WDOTCO\16048 (2016-2018 DESIGN WO)\16048-006\CIVIL 3D\SHEETSPLAN\CROSS SECTION\090106-XS-SE RAMP.DWG
LAYOUT NAME - Section Sheet - (2)

PLOT DATE : 4/25/2018 3:06 PM PLOT BY : KL ENGINEERING PLOT NAME : PLOT SCALE : 1 IN:20 FT HORZ. / 1 IN:20 FT VERT.

WISDOT/CADDS SHEET 49

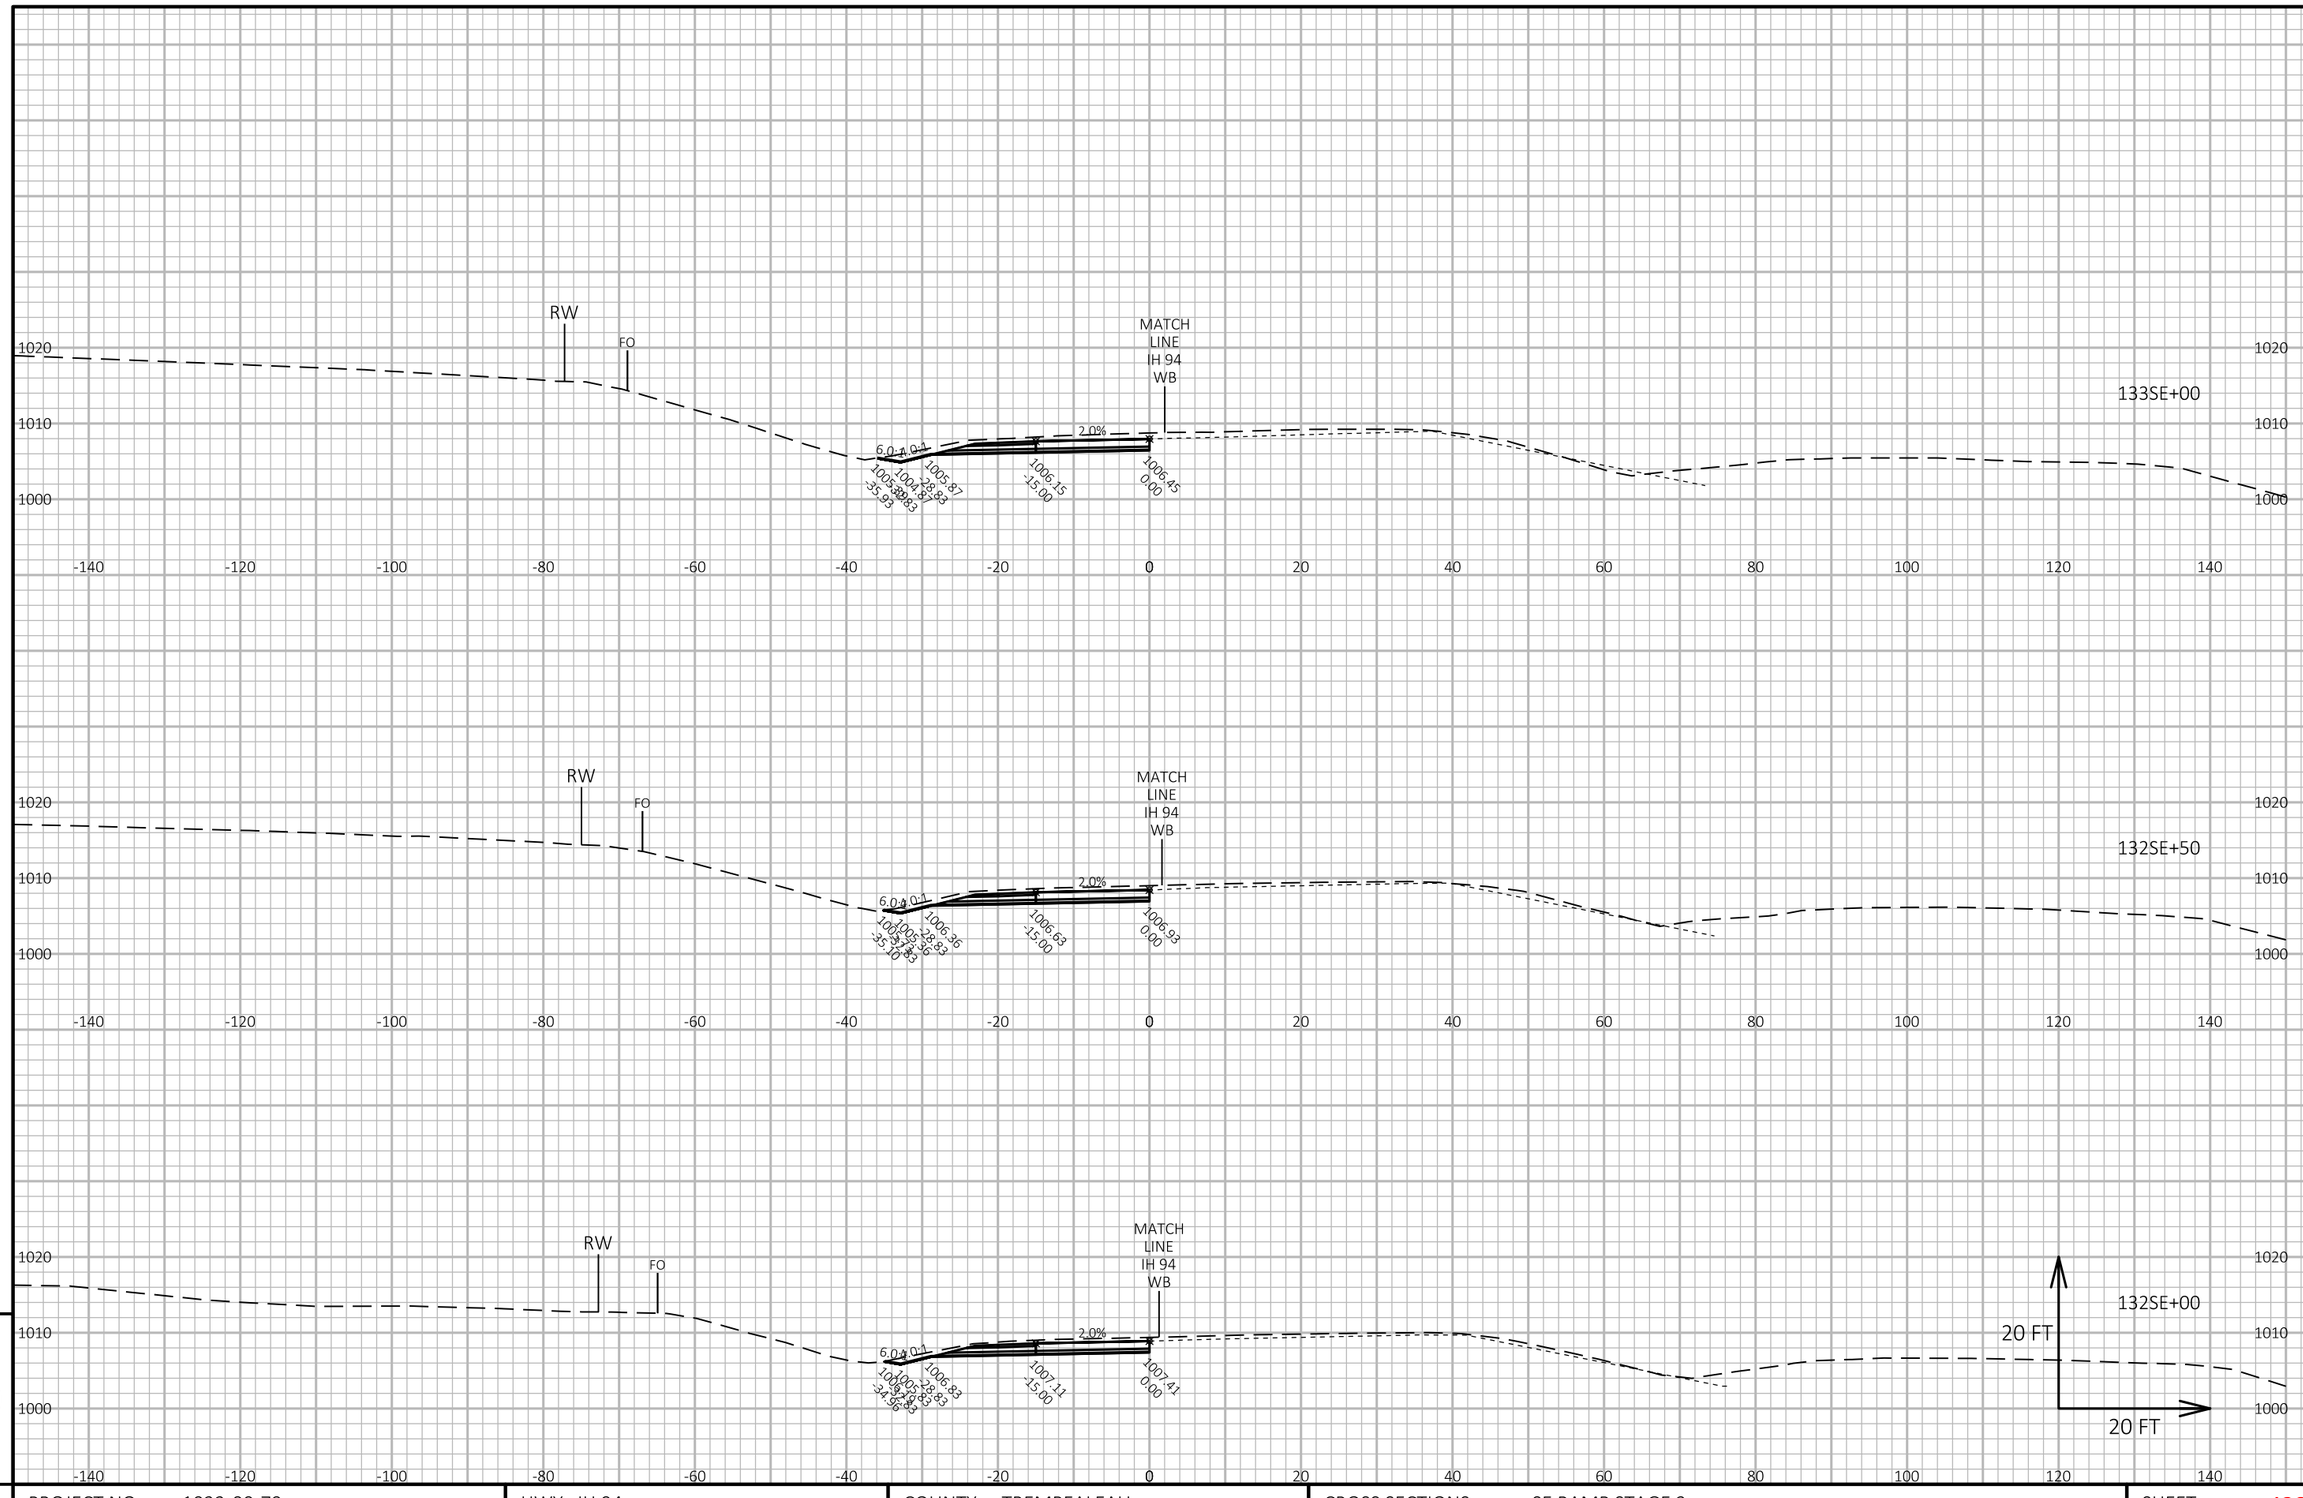

APPROVED FOR UTILITY RELOCATION May 1, 2018

9

9

PROJECT NO: 1022-00-79	HWY: IH 94	COUNTY: TREMPEALEAU	CROSS SECTIONS: SE RAMP STAGE 3	SHEET 438	E

FILE NAME : G:\WDOTCO\16048 (2016-2018 DESIGN WO)\16048-006\CIVIL 3D\SHEETSPLAN\CROSS SECTION\090106-XS-SE RAMP.DWG
LAYOUT NAME - Section Sheet - (3)

PLOT DATE : 4/25/2018 3:06 PM PLOT BY : KL ENGINEERING PLOT NAME : PLOT SCALE : 1 IN:20 FT HORZ. / 1 IN:20 FT VERT.

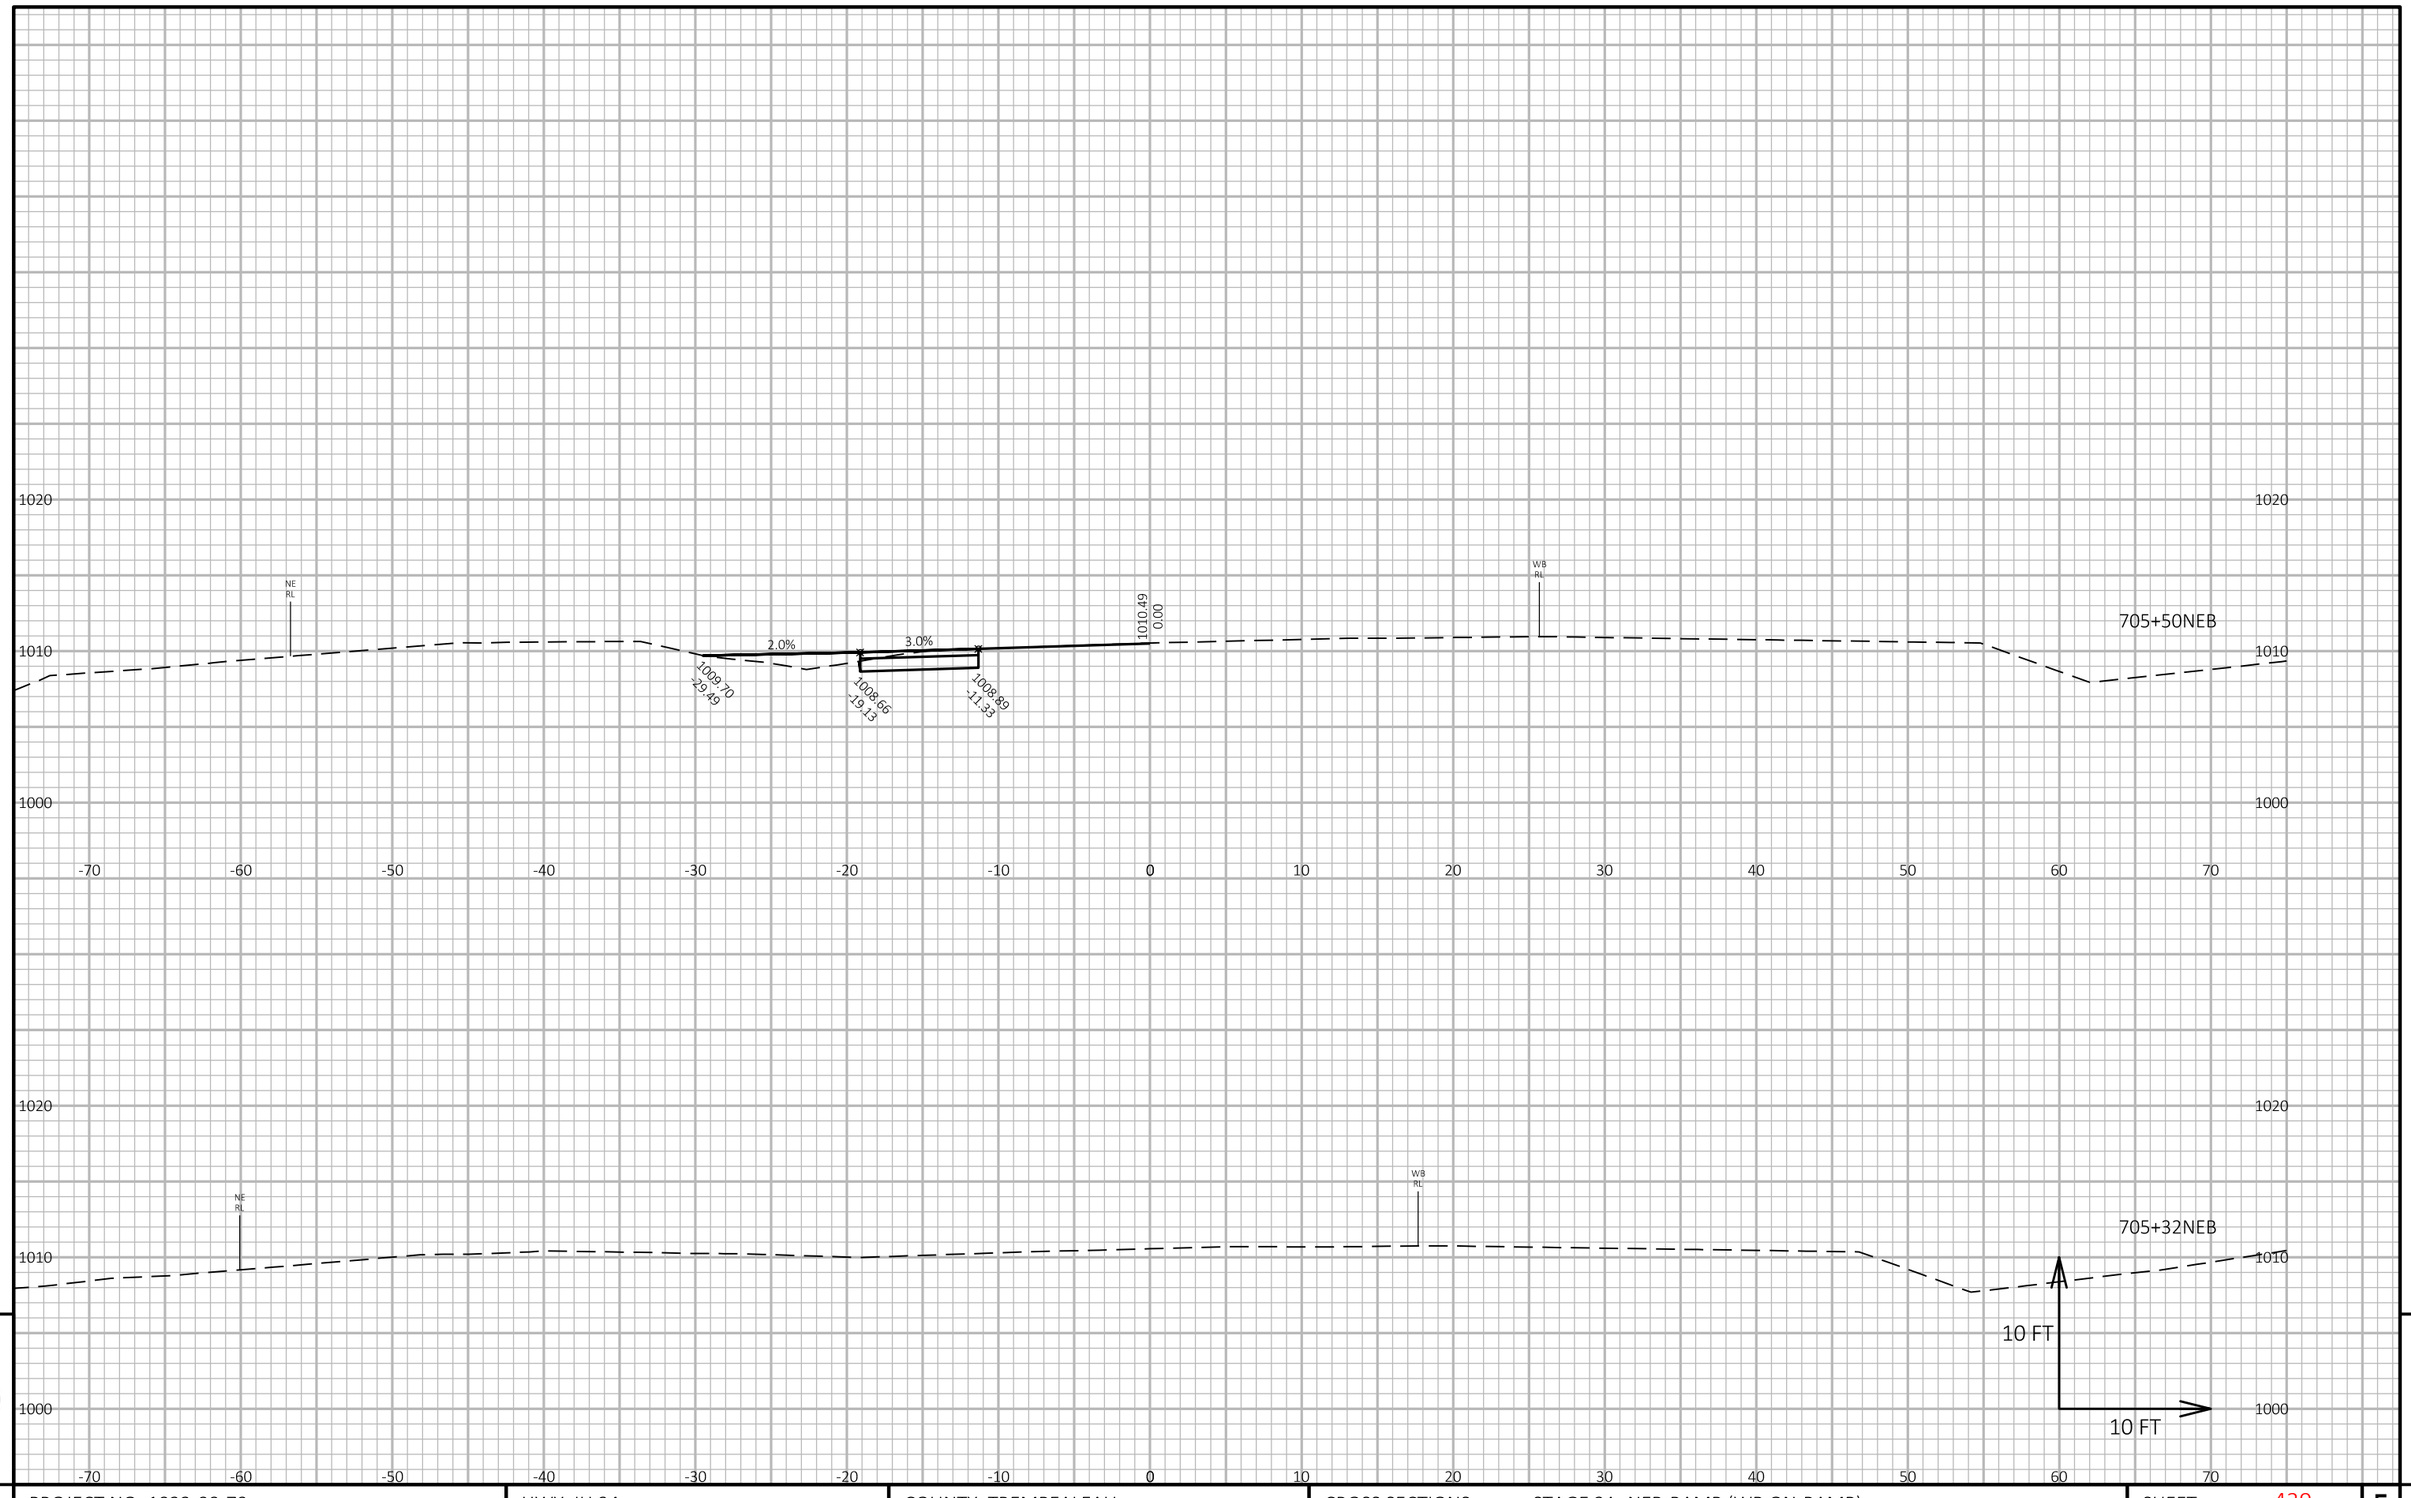

APPROVED FOR UTILITY RELOCATION May 1, 2018

9

9

PROJECT NO: 1022-00-79	HWY: IH 94	COUNTY: TREMPEALEAU	CROSS SECTIONS: STAGE 3A: NEB-RAMP (WB ON-RAMP)	SHEET 439	E

FILE NAME : Q:\WDOTCO\16048 (2016-2018 DESIGN WO)\16048-006\CIVIL 3D\SHEETSPLAN\CROSS SECTION\090123-XS-3B RAMPS.DWG
LAYOUT NAME - XSEC - NE1

PLOT DATE : 3/22/2018 3:48 PM

PLOT BY : KL ENGINEERING

PLOT NAME :

PLOT SCALE : 1 IN:10 FT HORZ. / 1 IN:10 FT VERT.

WISDOT/CADDS SHEET 49

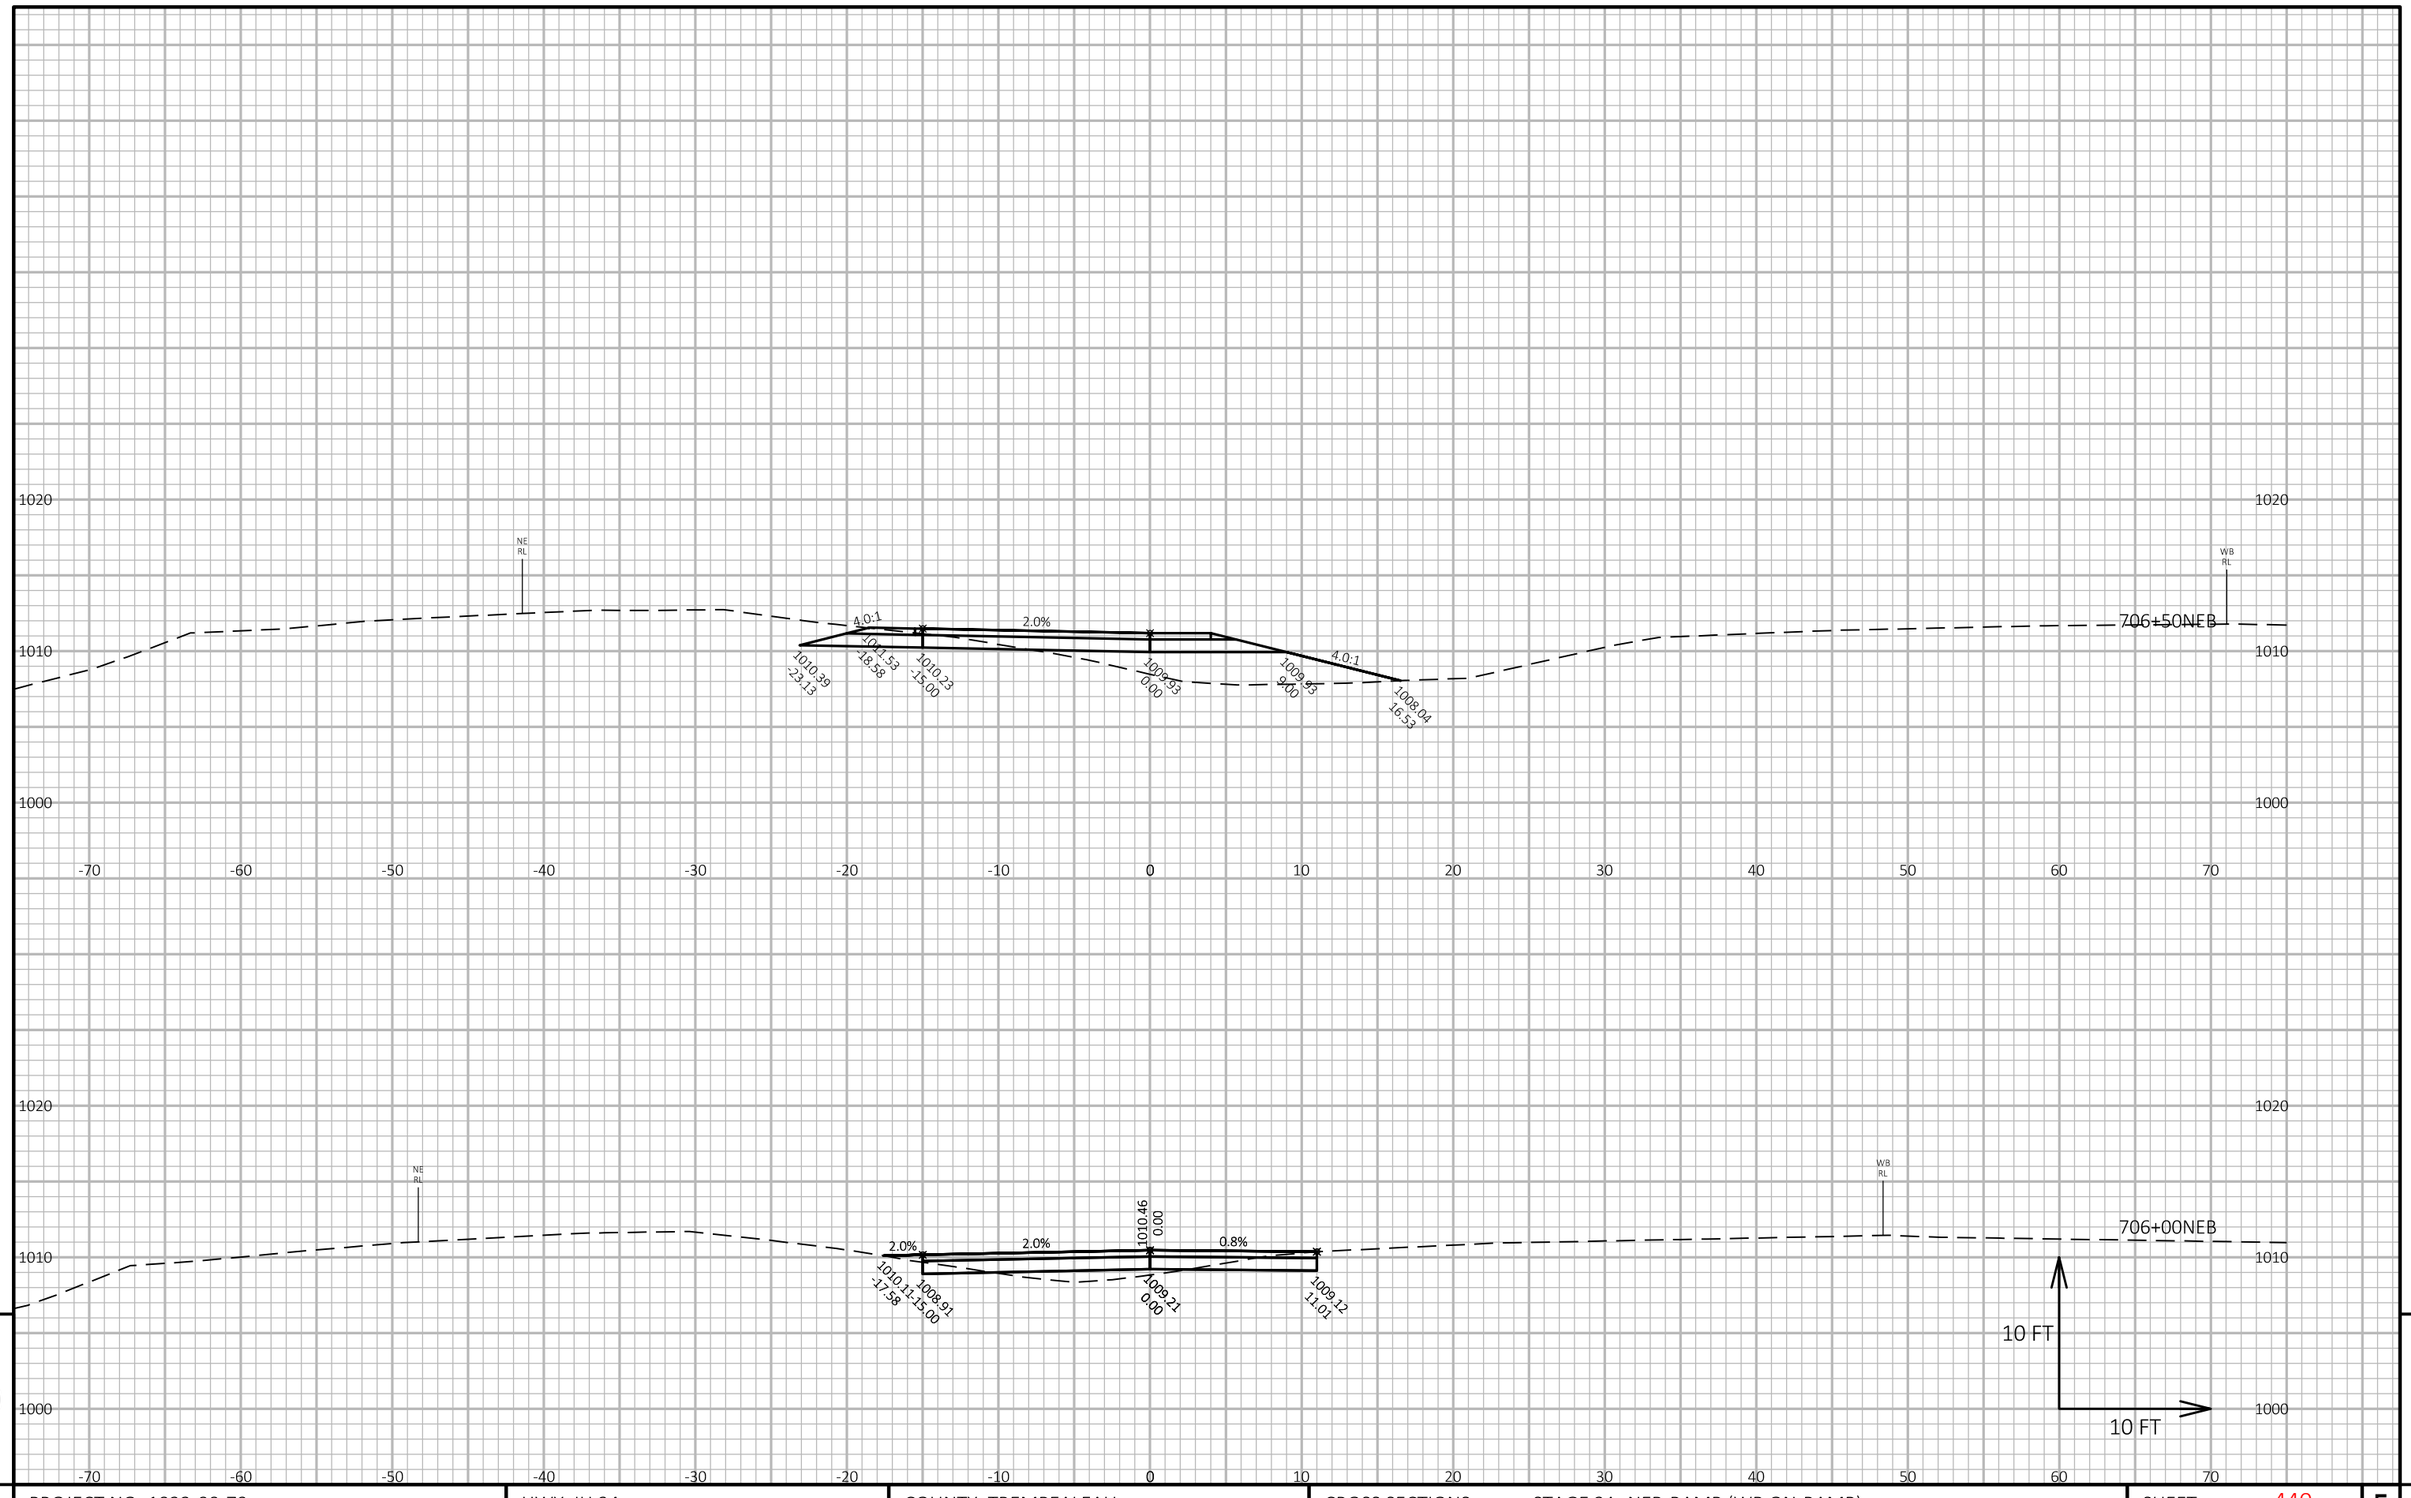

APPROVED FOR UTILITY RELOCATION May 1, 2018

9

9

PROJECT NO: 1022-00-79	HWY: IH 94	COUNTY: TREMPEALEAU	CROSS SECTIONS: STAGE 3A: NEB-RAMP (WB ON-RAMP)	SHEET 440	E

FILE NAME : Q:\WDOTCO\16048 (2016-2018 DESIGN WO)\16048-006\CIVIL 3D\SHEETSPLAN\CROSS SECTION\090123-XS-3B RAMPS.DWG
LAYOUT NAME - XSEC - NE2

PLOT DATE : 3/22/2018 3:48 PM PLOT BY : KL ENGINEERING PLOT NAME : PLOT SCALE : 1 IN:10 FT HORZ. / 1 IN:10 FT VERT.

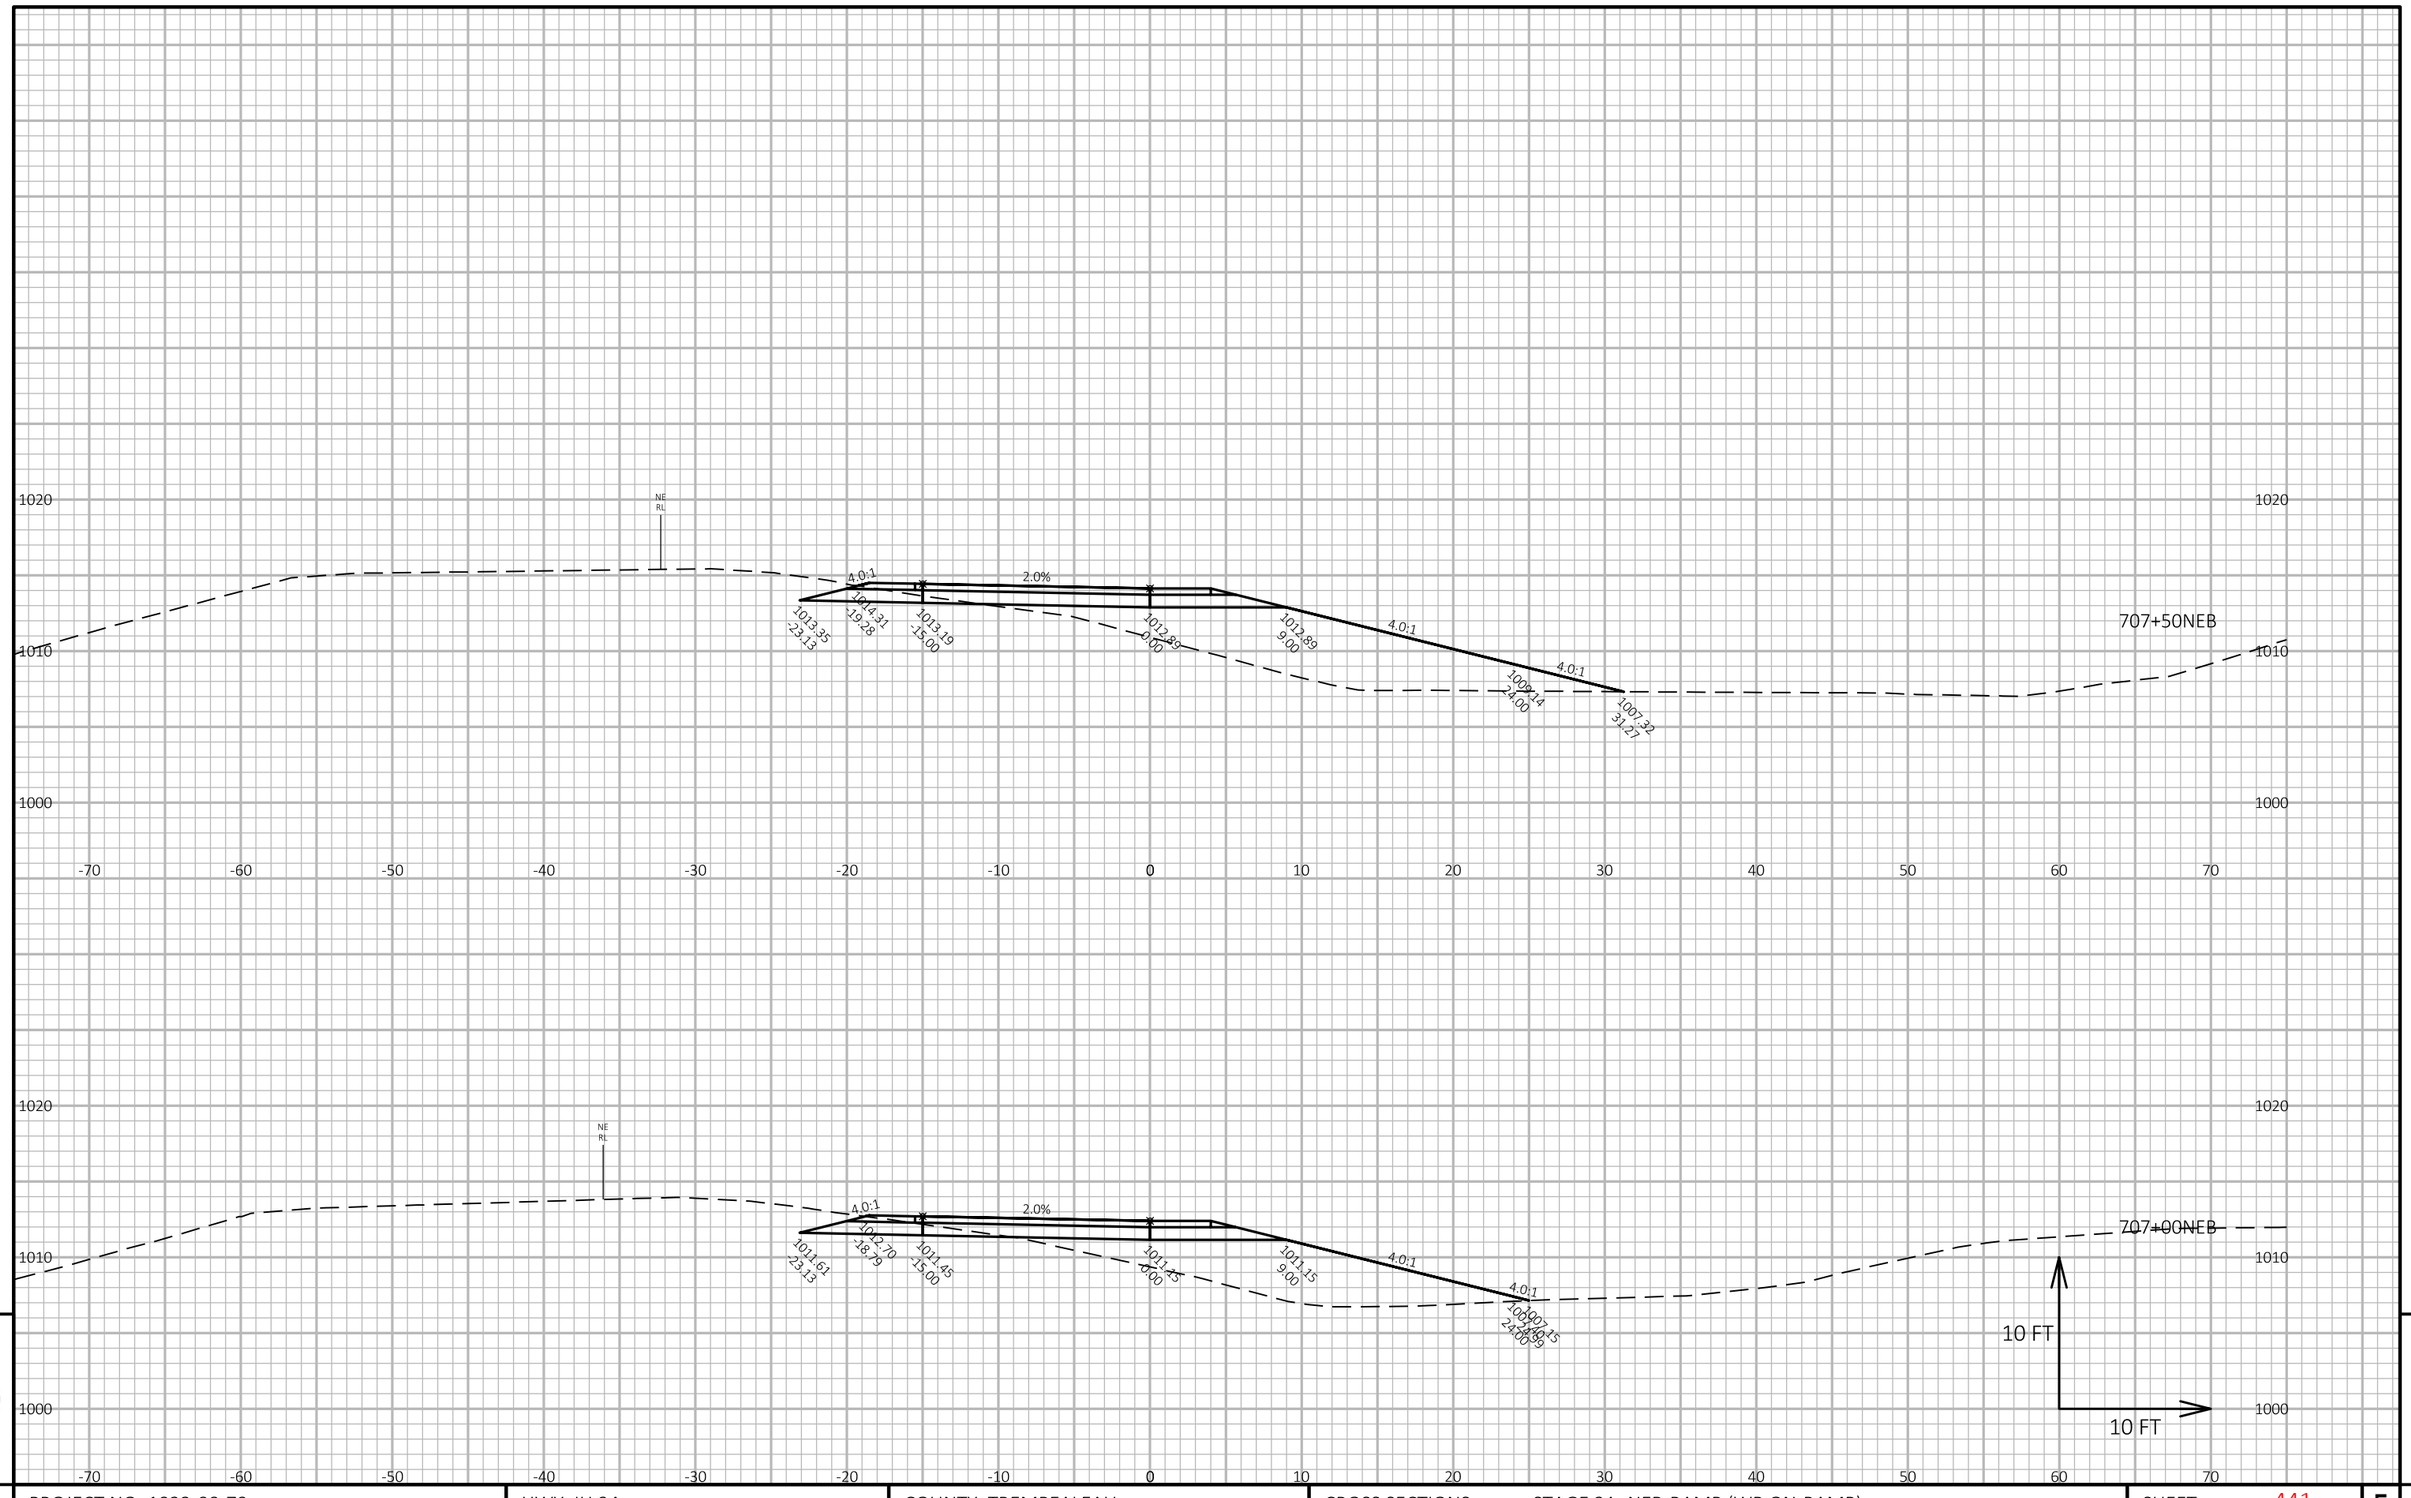

APPROVED FOR UTILITY RELOCATION May 1, 2018

9

9

PROJECT NO: 1022-00-79	HWY: IH 94	COUNTY: TREMPEALEAU	CROSS SECTIONS: STAGE 3A: NEB-RAMP (WB ON-RAMP)	SHEET 441	E

FILE NAME : Q:\WDOTCO\16048 (2016-2018 DESIGN WO)\16048-006\CIVIL 3D\SHEETSPLAN\CROSS SECTION\090123-XS-3B RAMPS.DWG
LAYOUT NAME - XSEC - NE3

PLOT DATE : 3/22/2018 3:48 PM

PLOT BY : KL ENGINEERING

PLOT NAME :

PLOT SCALE : 1 IN:10 FT HORZ. / 1 IN:10 FT VERT.

WISDOT/CADDS SHEET 49

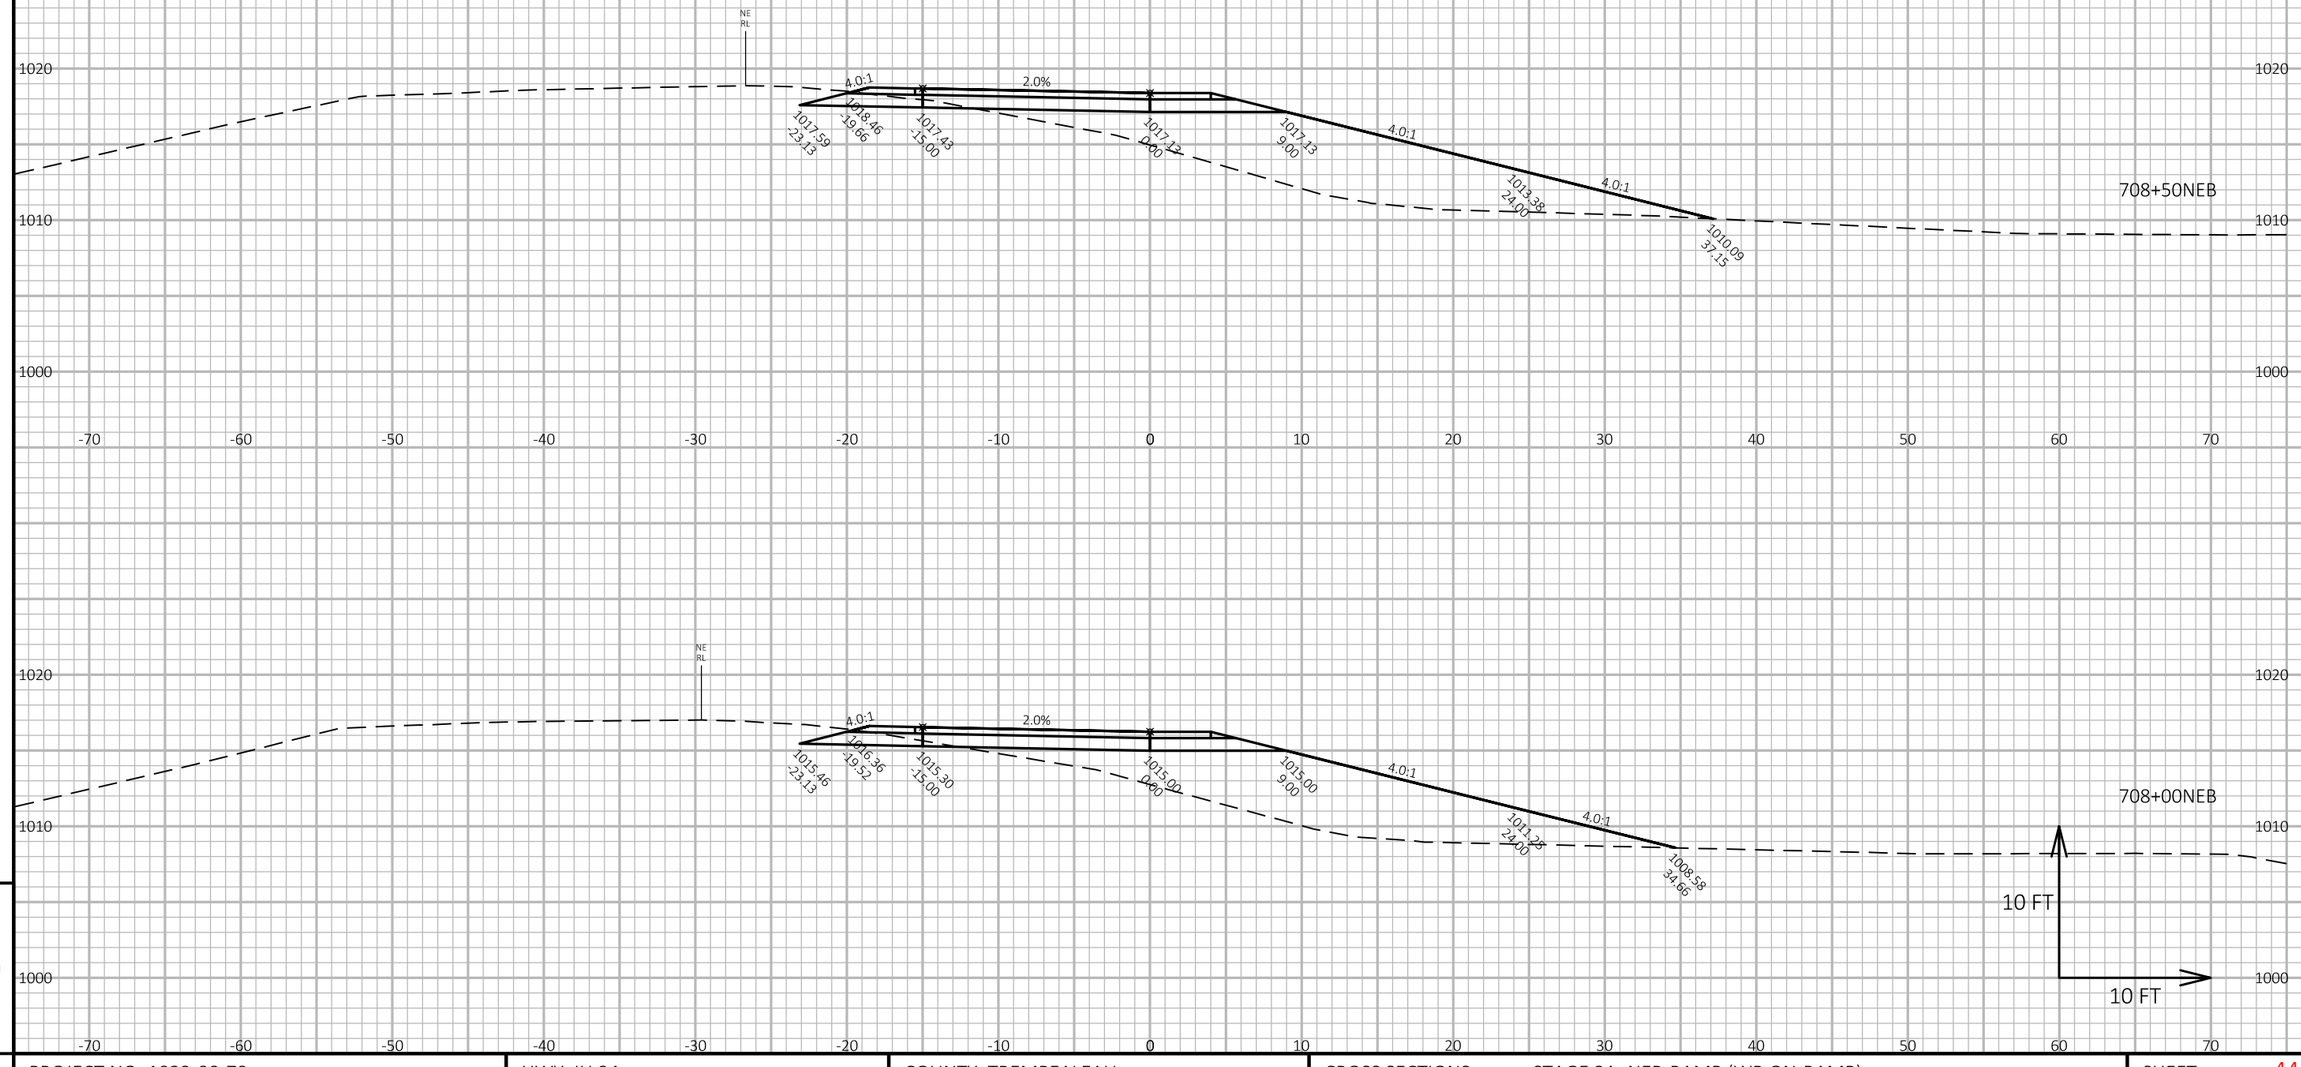

APPROVED FOR UTILITY RELOCATION May 1, 2018

9

9

PROJECT NO: 1022-00-79	HWY: IH 94	COUNTY: TREMPEALEAU	CROSS SECTIONS: STAGE 3A: NEB-RAMP (WB ON-RAMP)	SHEET 442	E

FILE NAME : Q:\WDOTCO\16048 (2016-2018 DESIGN WO)\16048-006\CIVIL 3D\SHEETSPLAN\CROSS SECTION\090123-XS-3B RAMPS.DWG
LAYOUT NAME - XSEC - NE4

PLOT DATE : 3/22/2018 3:48 PM PLOT BY : KL ENGINEERING PLOT NAME : **PLOT SCALE :** 1 IN:10 FT HORZ. / 1 IN:10 FT VERT.

WISDOT/CADDS SHEET 49

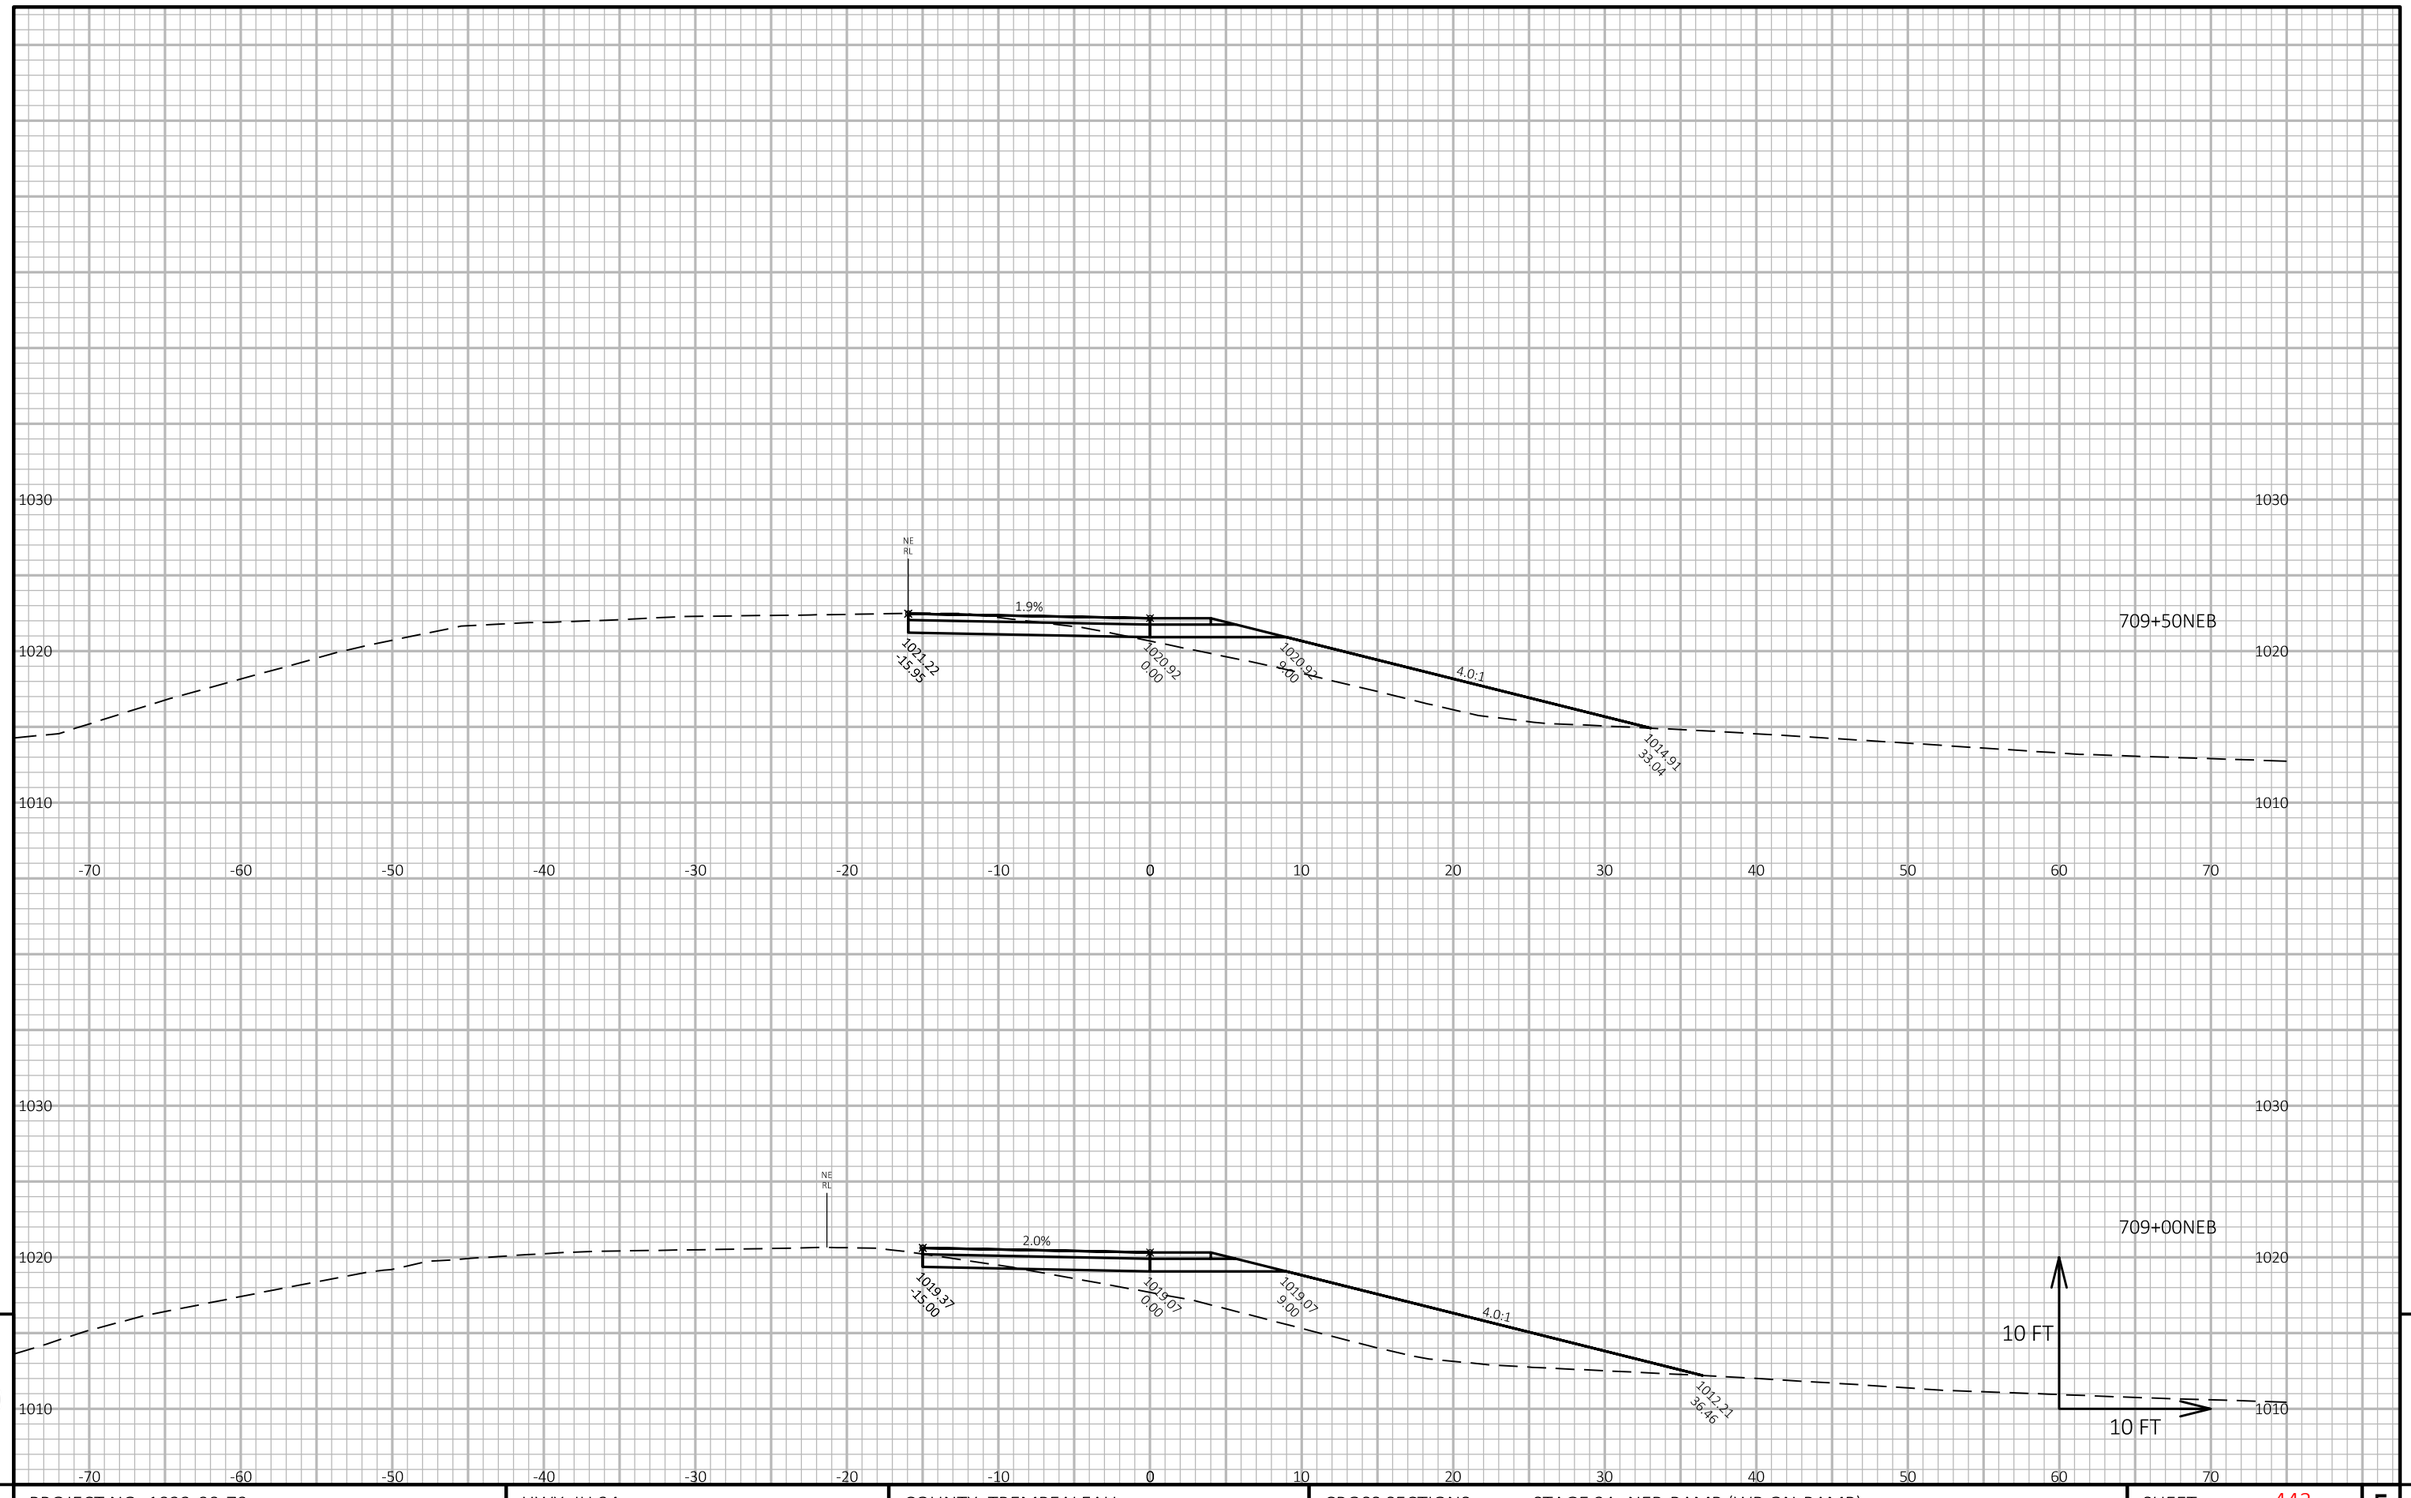

APPROVED FOR UTILITY RELOCATION May 1, 2018

9

9

PROJECT NO: 1022-00-79	HWY: IH 94	COUNTY: TREMPEALEAU	CROSS SECTIONS: STAGE 3A: NEB-RAMP (WB ON-RAMP)	SHEET 443	E

FILE NAME : Q:\WDOTCO\16048 (2016-2018 DESIGN WO)\16048-006\CIVIL 3D\SHEETSPLAN\CROSS SECTION\090123-XS-3B RAMPS.DWG
LAYOUT NAME - XSEC - NE5

PLOT DATE : 3/22/2018 3:48 PM PLOT BY : KL ENGINEERING PLOT NAME : **PLOT SCALE :** 1 IN:10 FT HORZ. / 1 IN:10 FT VERT.

WISDOT/CADDS SHEET 49

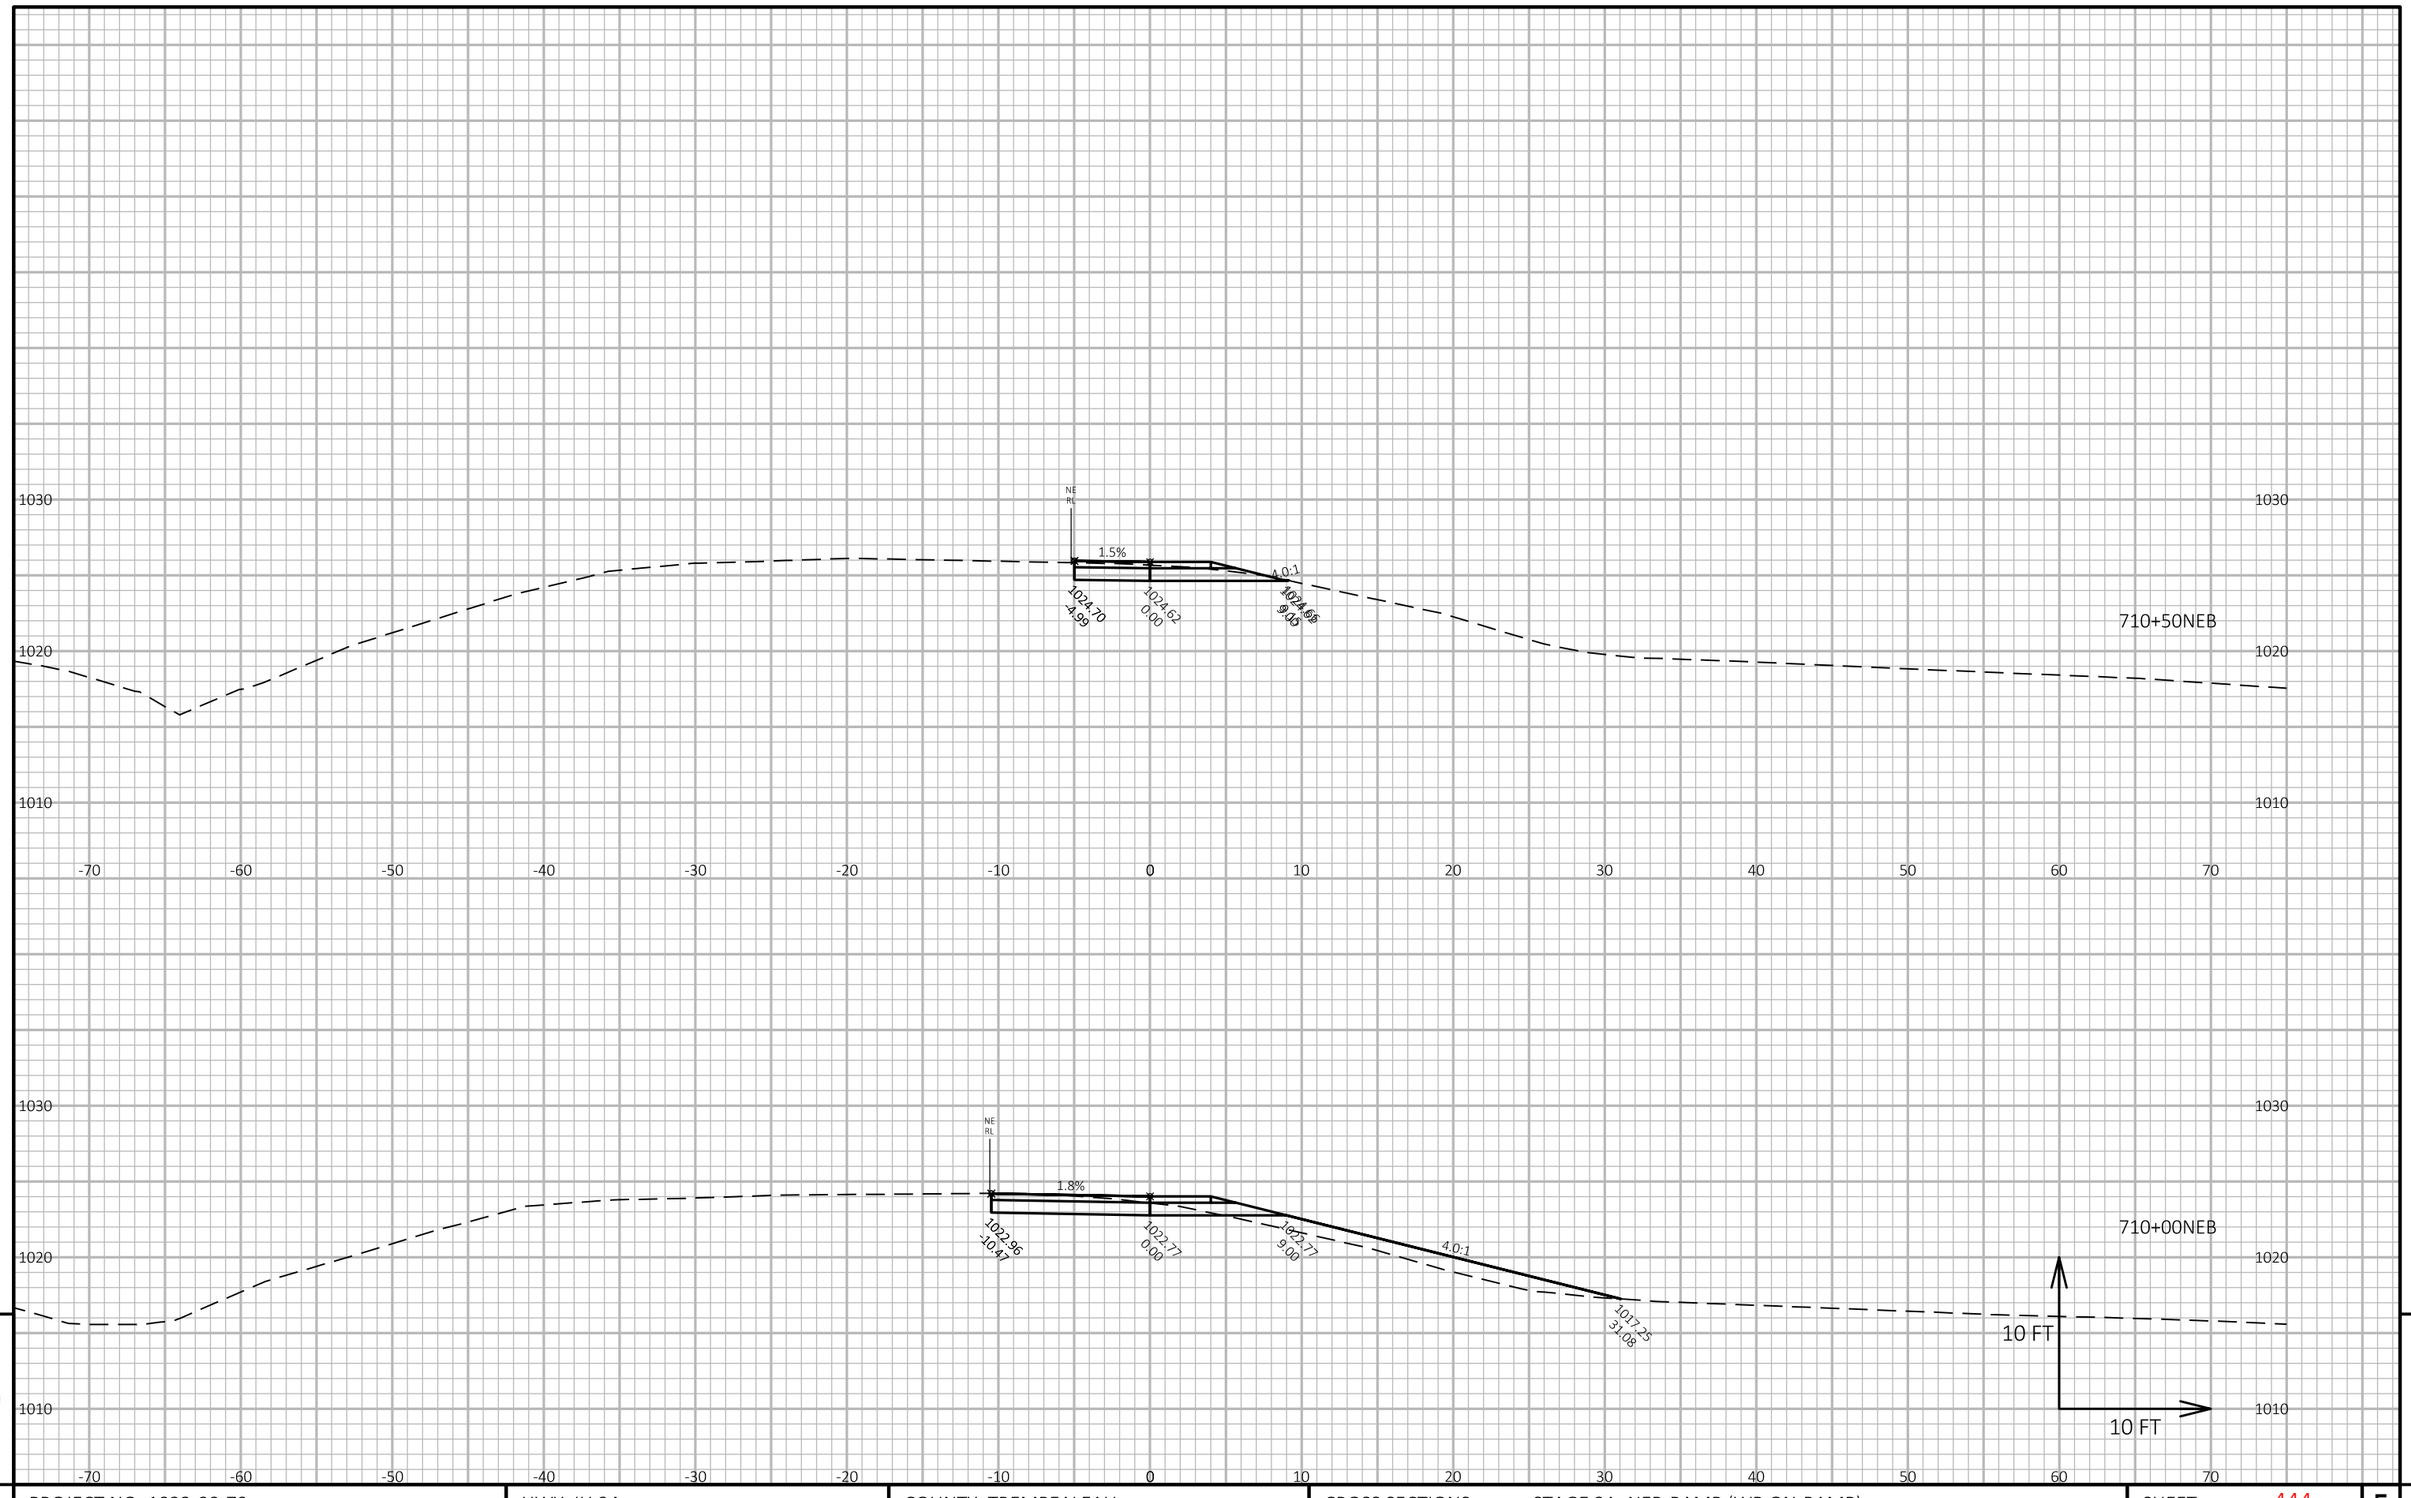

APPROVED FOR UTILITY RELOCATION May 1, 2018

9

9

PROJECT NO: 1022-00-79	HWY: IH 94	COUNTY: TREMPEALEAU	CROSS SECTIONS: STAGE 3A: NEB-RAMP (WB ON-RAMP)	SHEET 444	E

FILE NAME : Q:\WDOTCO\16048 (2016-2018 DESIGN WO)\16048-006\CIVIL 3D\SHEETSPLAN\CROSS SECTION\090123-XS-3B RAMPS.DWG
LAYOUT NAME - XSEC - NE6

PLOT DATE : 3/22/2018 3:48 PM PLOT BY : KL ENGINEERING PLOT NAME : **PLOT SCALE :** 1 IN:10 FT HORZ. / 1 IN:10 FT VERT.

WISDOT/CADDS SHEET 49

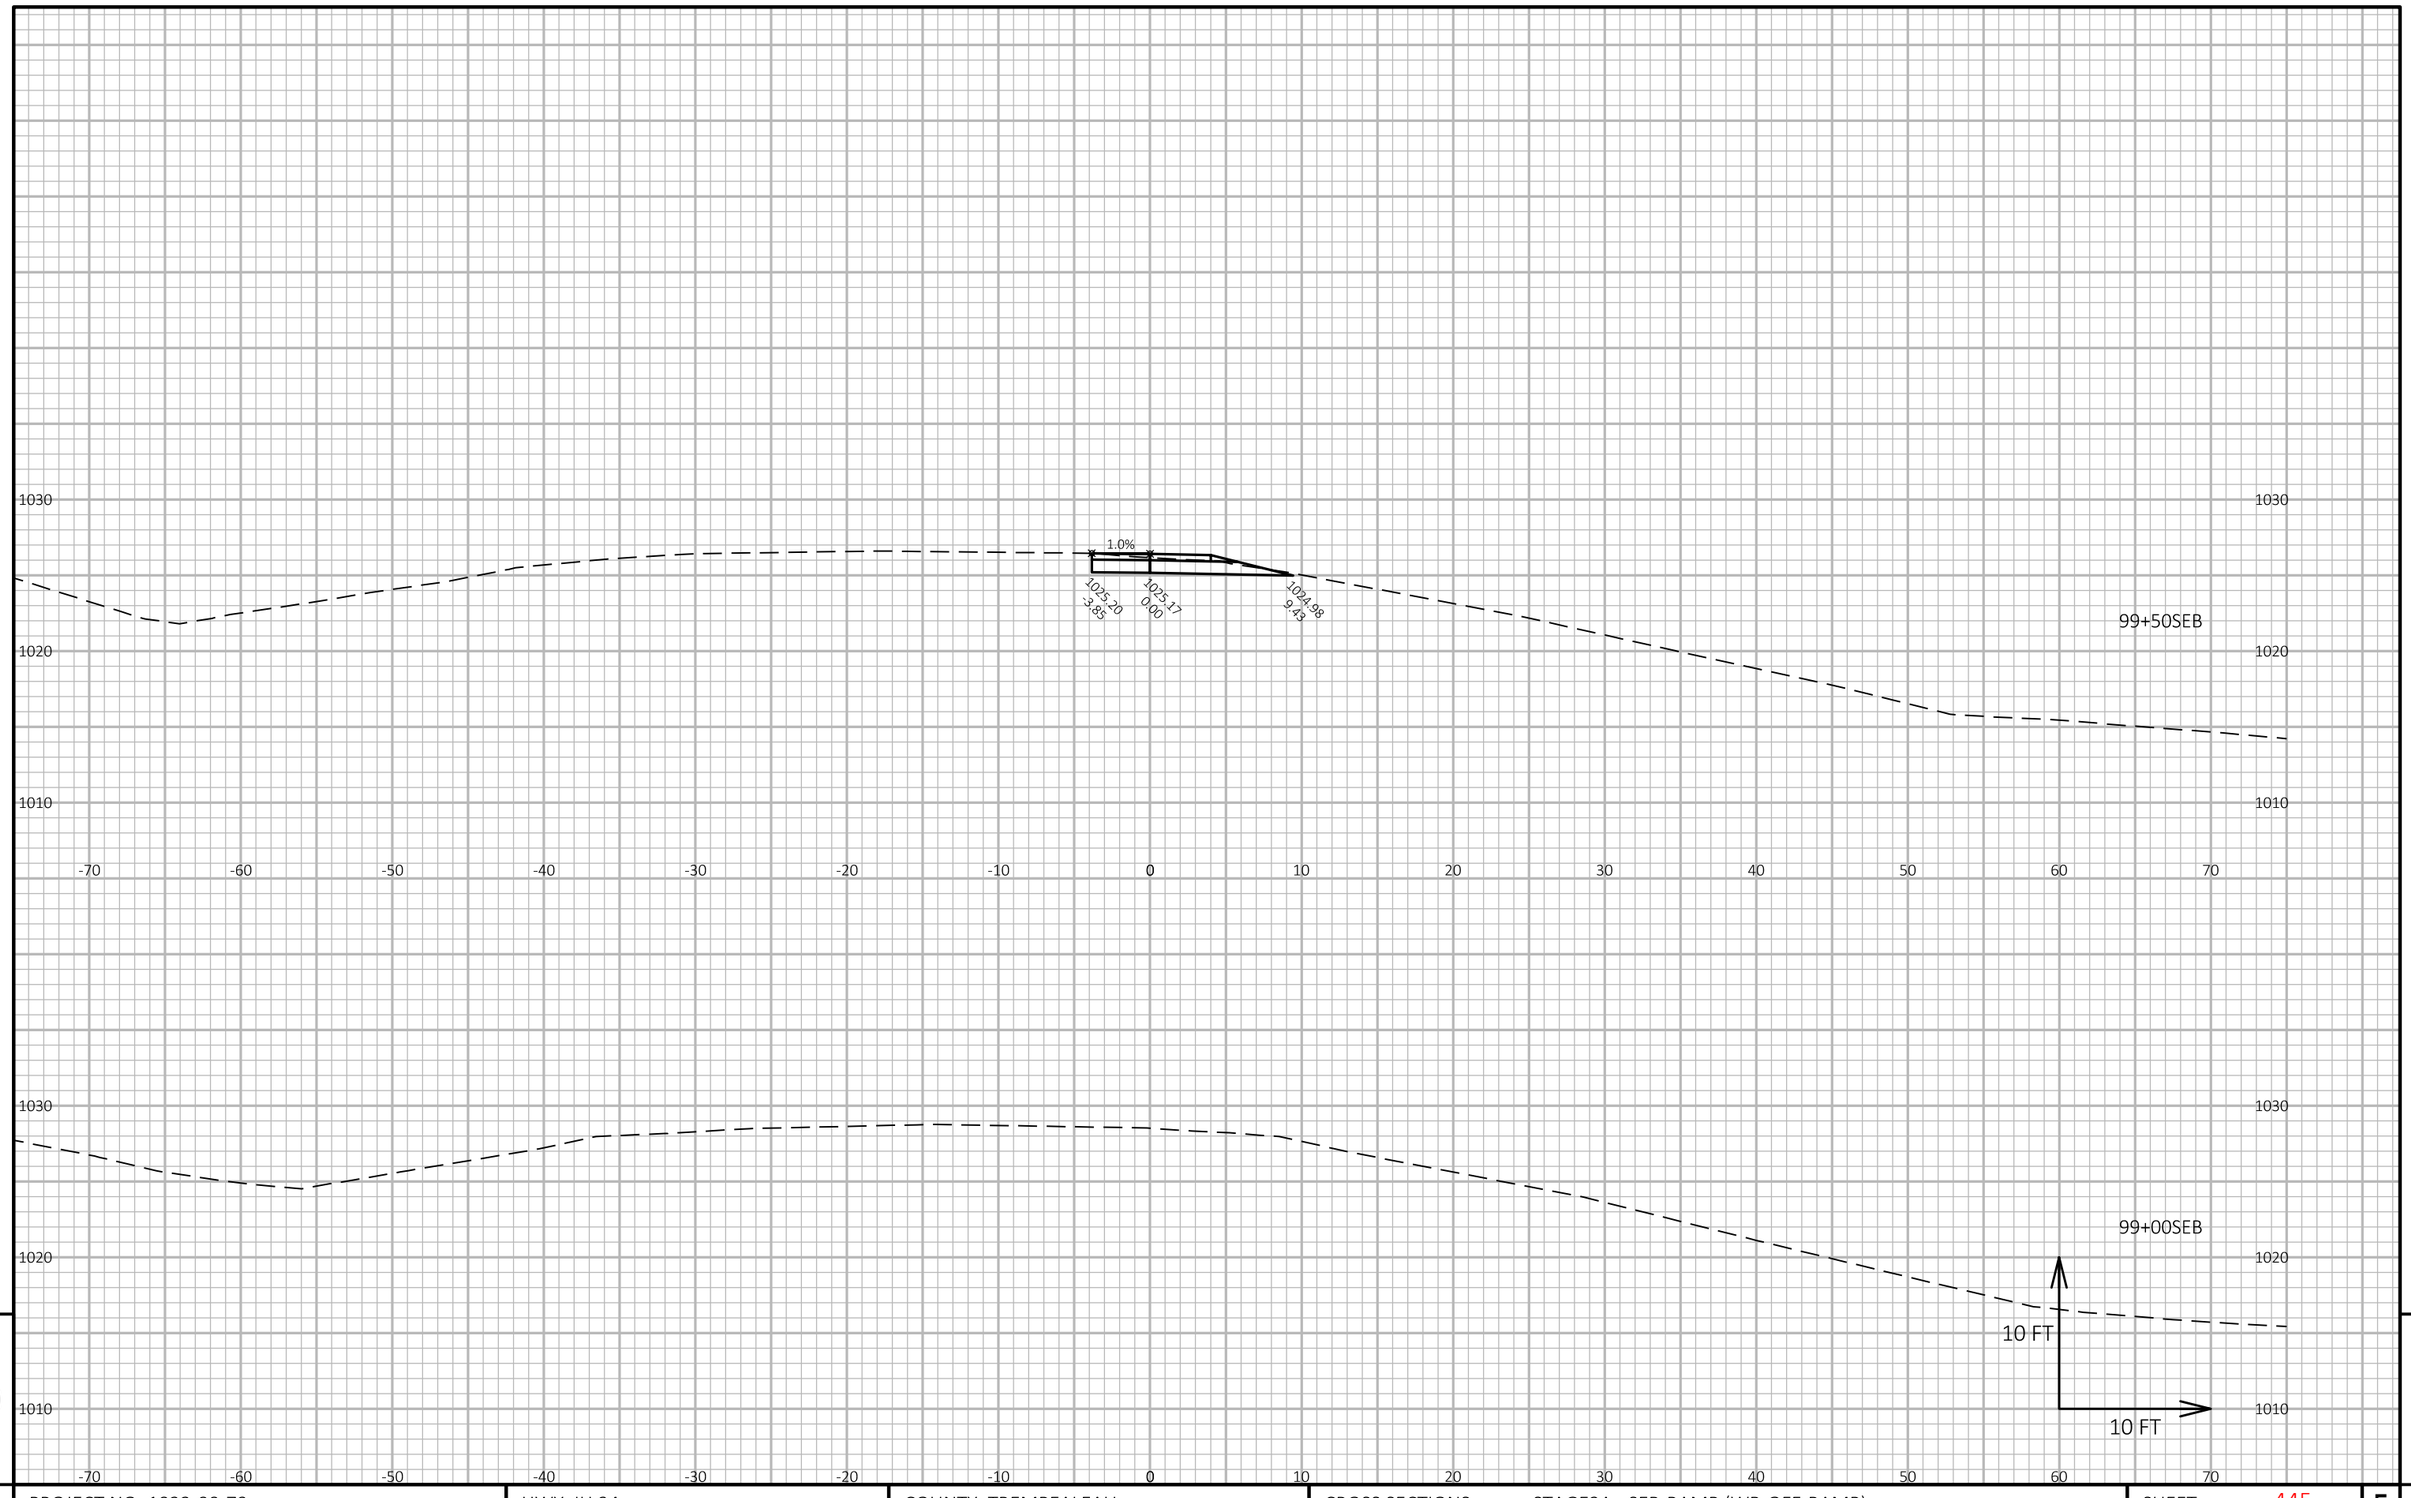

APPROVED FOR UTILITY RELOCATION May 1, 2018

9

9

PROJECT NO: 1022-00-79	HWY: IH 94	COUNTY: TREMPEALEAU	CROSS SECTIONS: STAGE3A - SEB-RAMP (WB-OFF-RAMP)	SHEET 445	E

FILE NAME : Q:\WDOTCO\16048 (2016-2018 DESIGN WO)\16048-006\CIVIL 3D\SHEETSPLAN\CROSS SECTION\090123-XS-3B RAMPS.DWG
LAYOUT NAME - XSEC - SEA1

PLOT DATE : 3/22/2018 3:48 PM PLOT BY : KL ENGINEERING PLOT NAME : **PLOT SCALE :** 1 IN:10 FT HORZ. / 1 IN:10 FT VERT.

WISDOT/CADDS SHEET 49

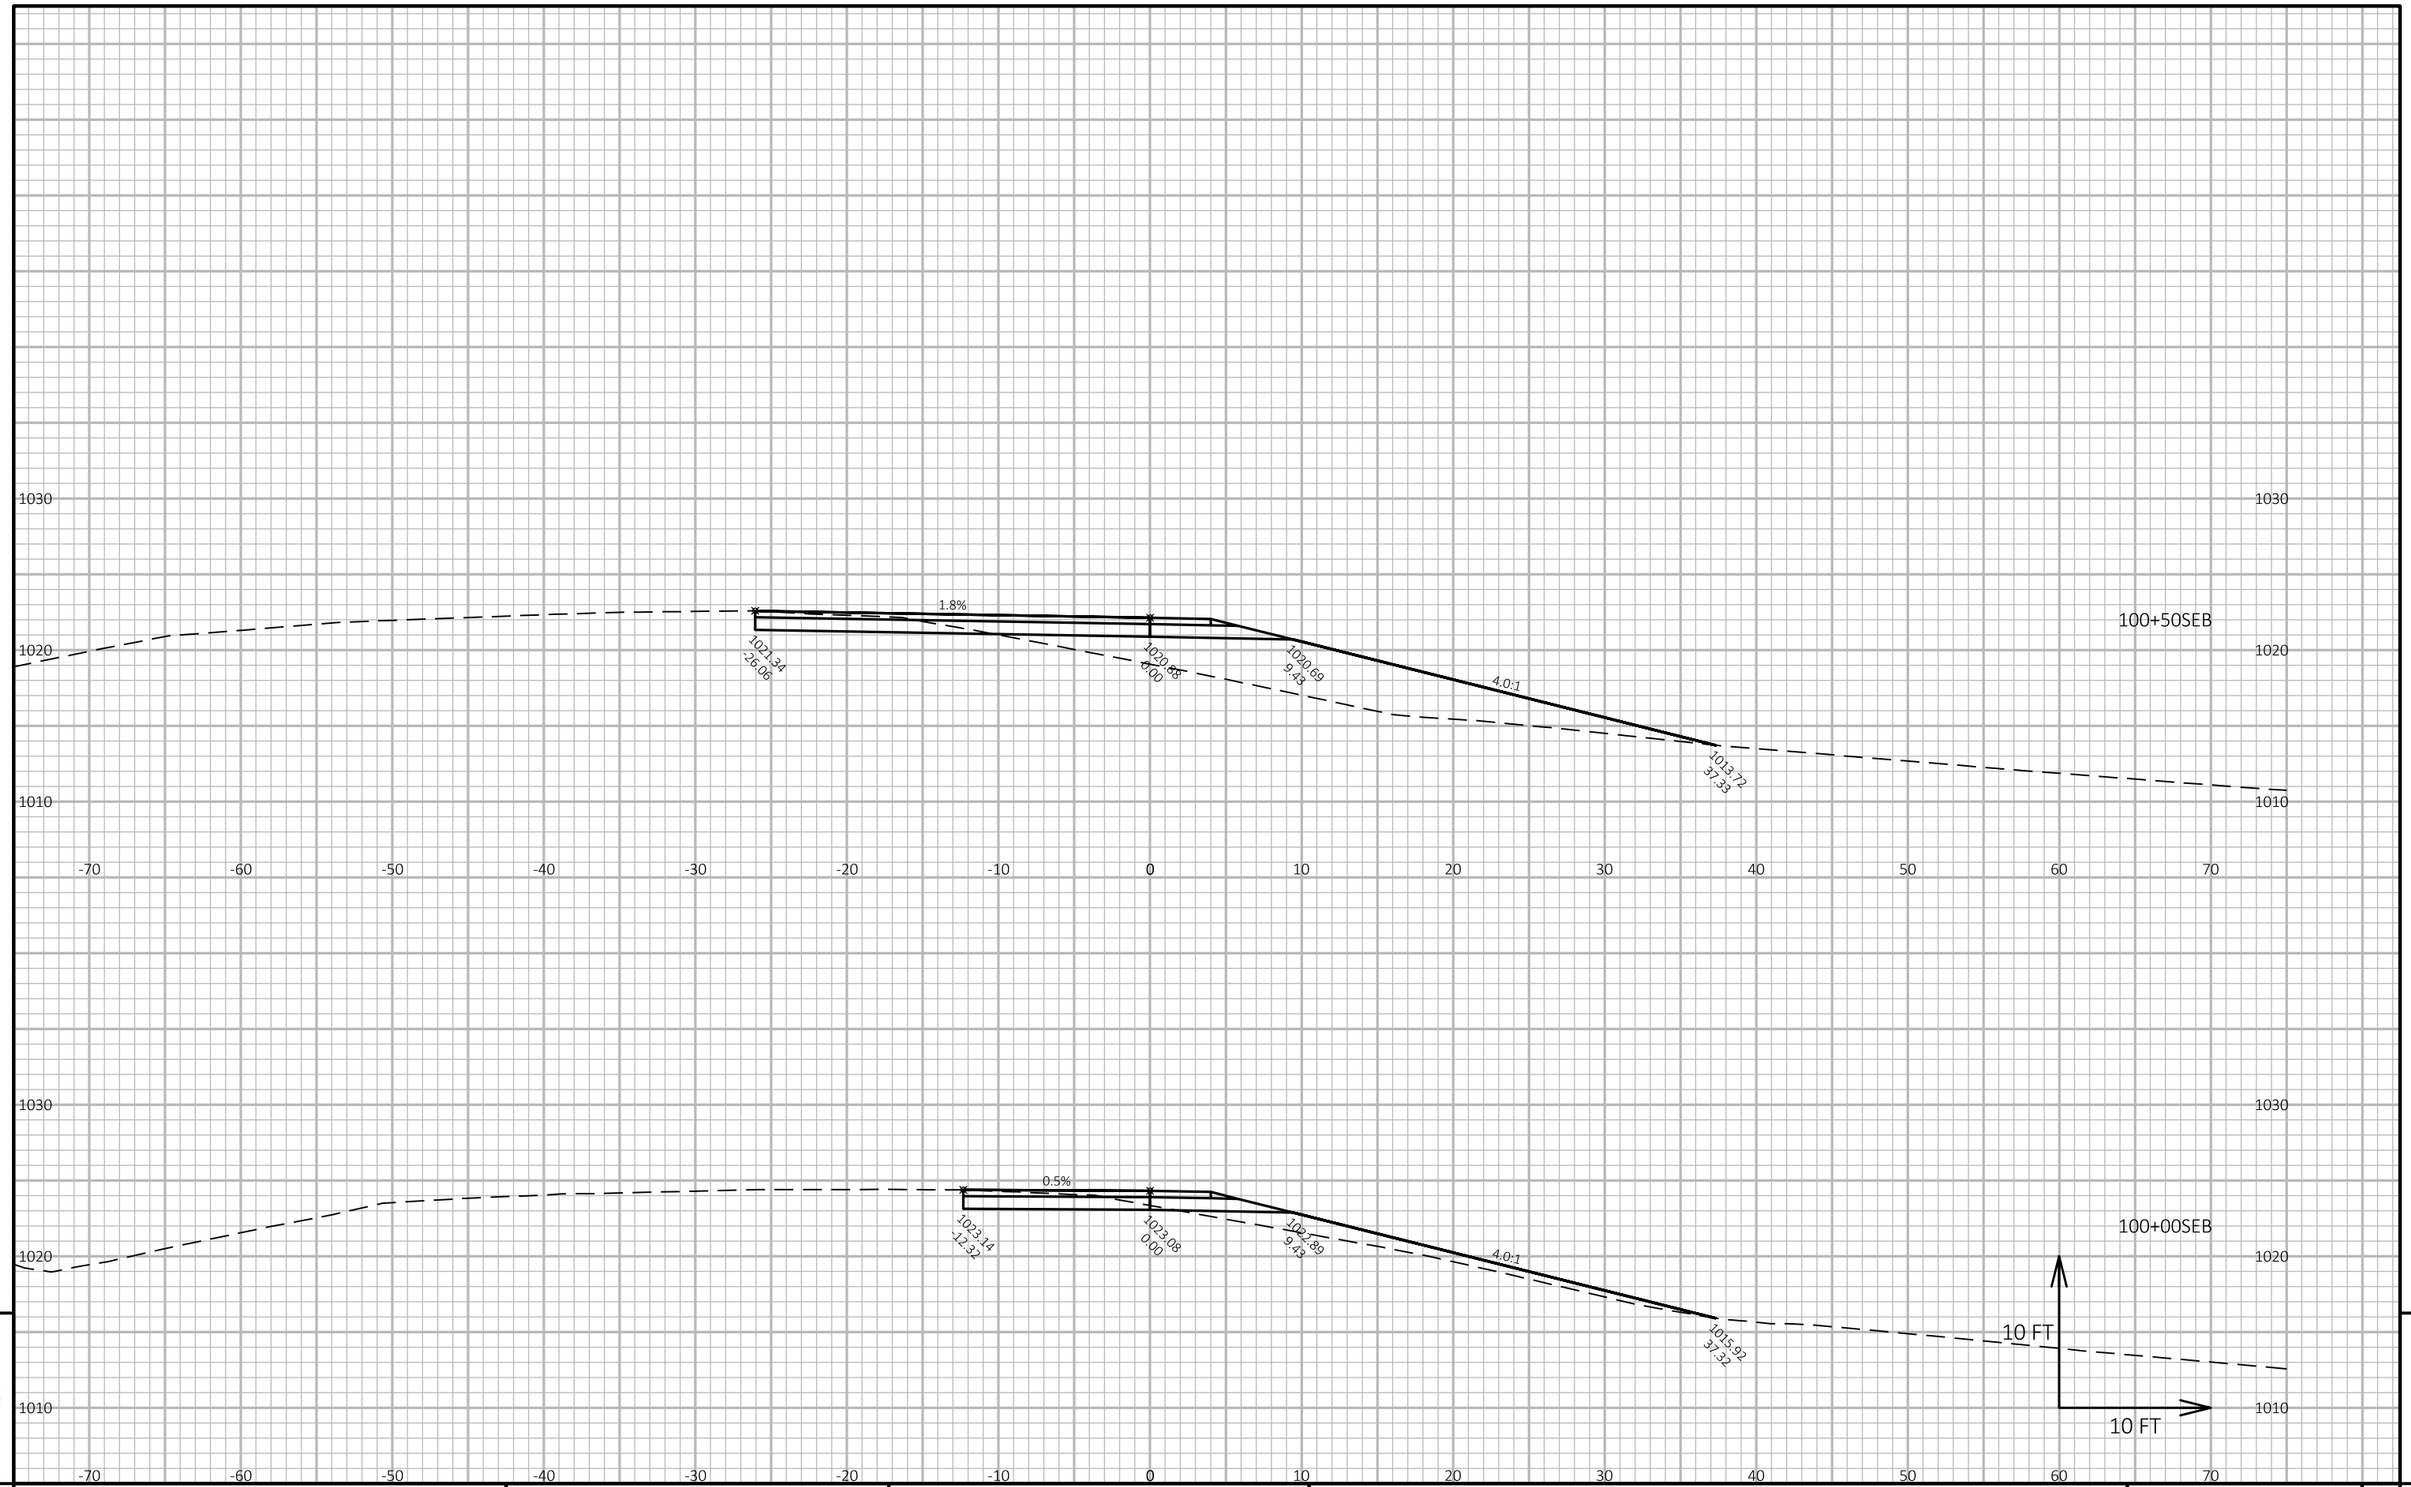

APPROVED FOR UTILITY RELOCATION May 1, 2018

9

9

PROJECT NO: 1022-00-79	HWY: IH 94	COUNTY: TREMPEALEAU	CROSS SECTIONS: STAGE3A - SEB-RAMP (WB-OFF-RAMP)	SHEET 446	E

FILE NAME : Q:\WDOTCO\16048 (2016-2018 DESIGN WO)\16048-006\CIVIL 3D\SHEETSPLAN\CROSS SECTION\090123-XS-3B RAMPS.DWG
LAYOUT NAME - XSEC - SEA2

PLOT DATE : 3/22/2018 3:48 PM PLOT BY : KL ENGINEERING PLOT NAME : **PLOT SCALE :** 1 IN:10 FT HORZ. / 1 IN:10 FT VERT.

WISDOT/CADDS SHEET 49

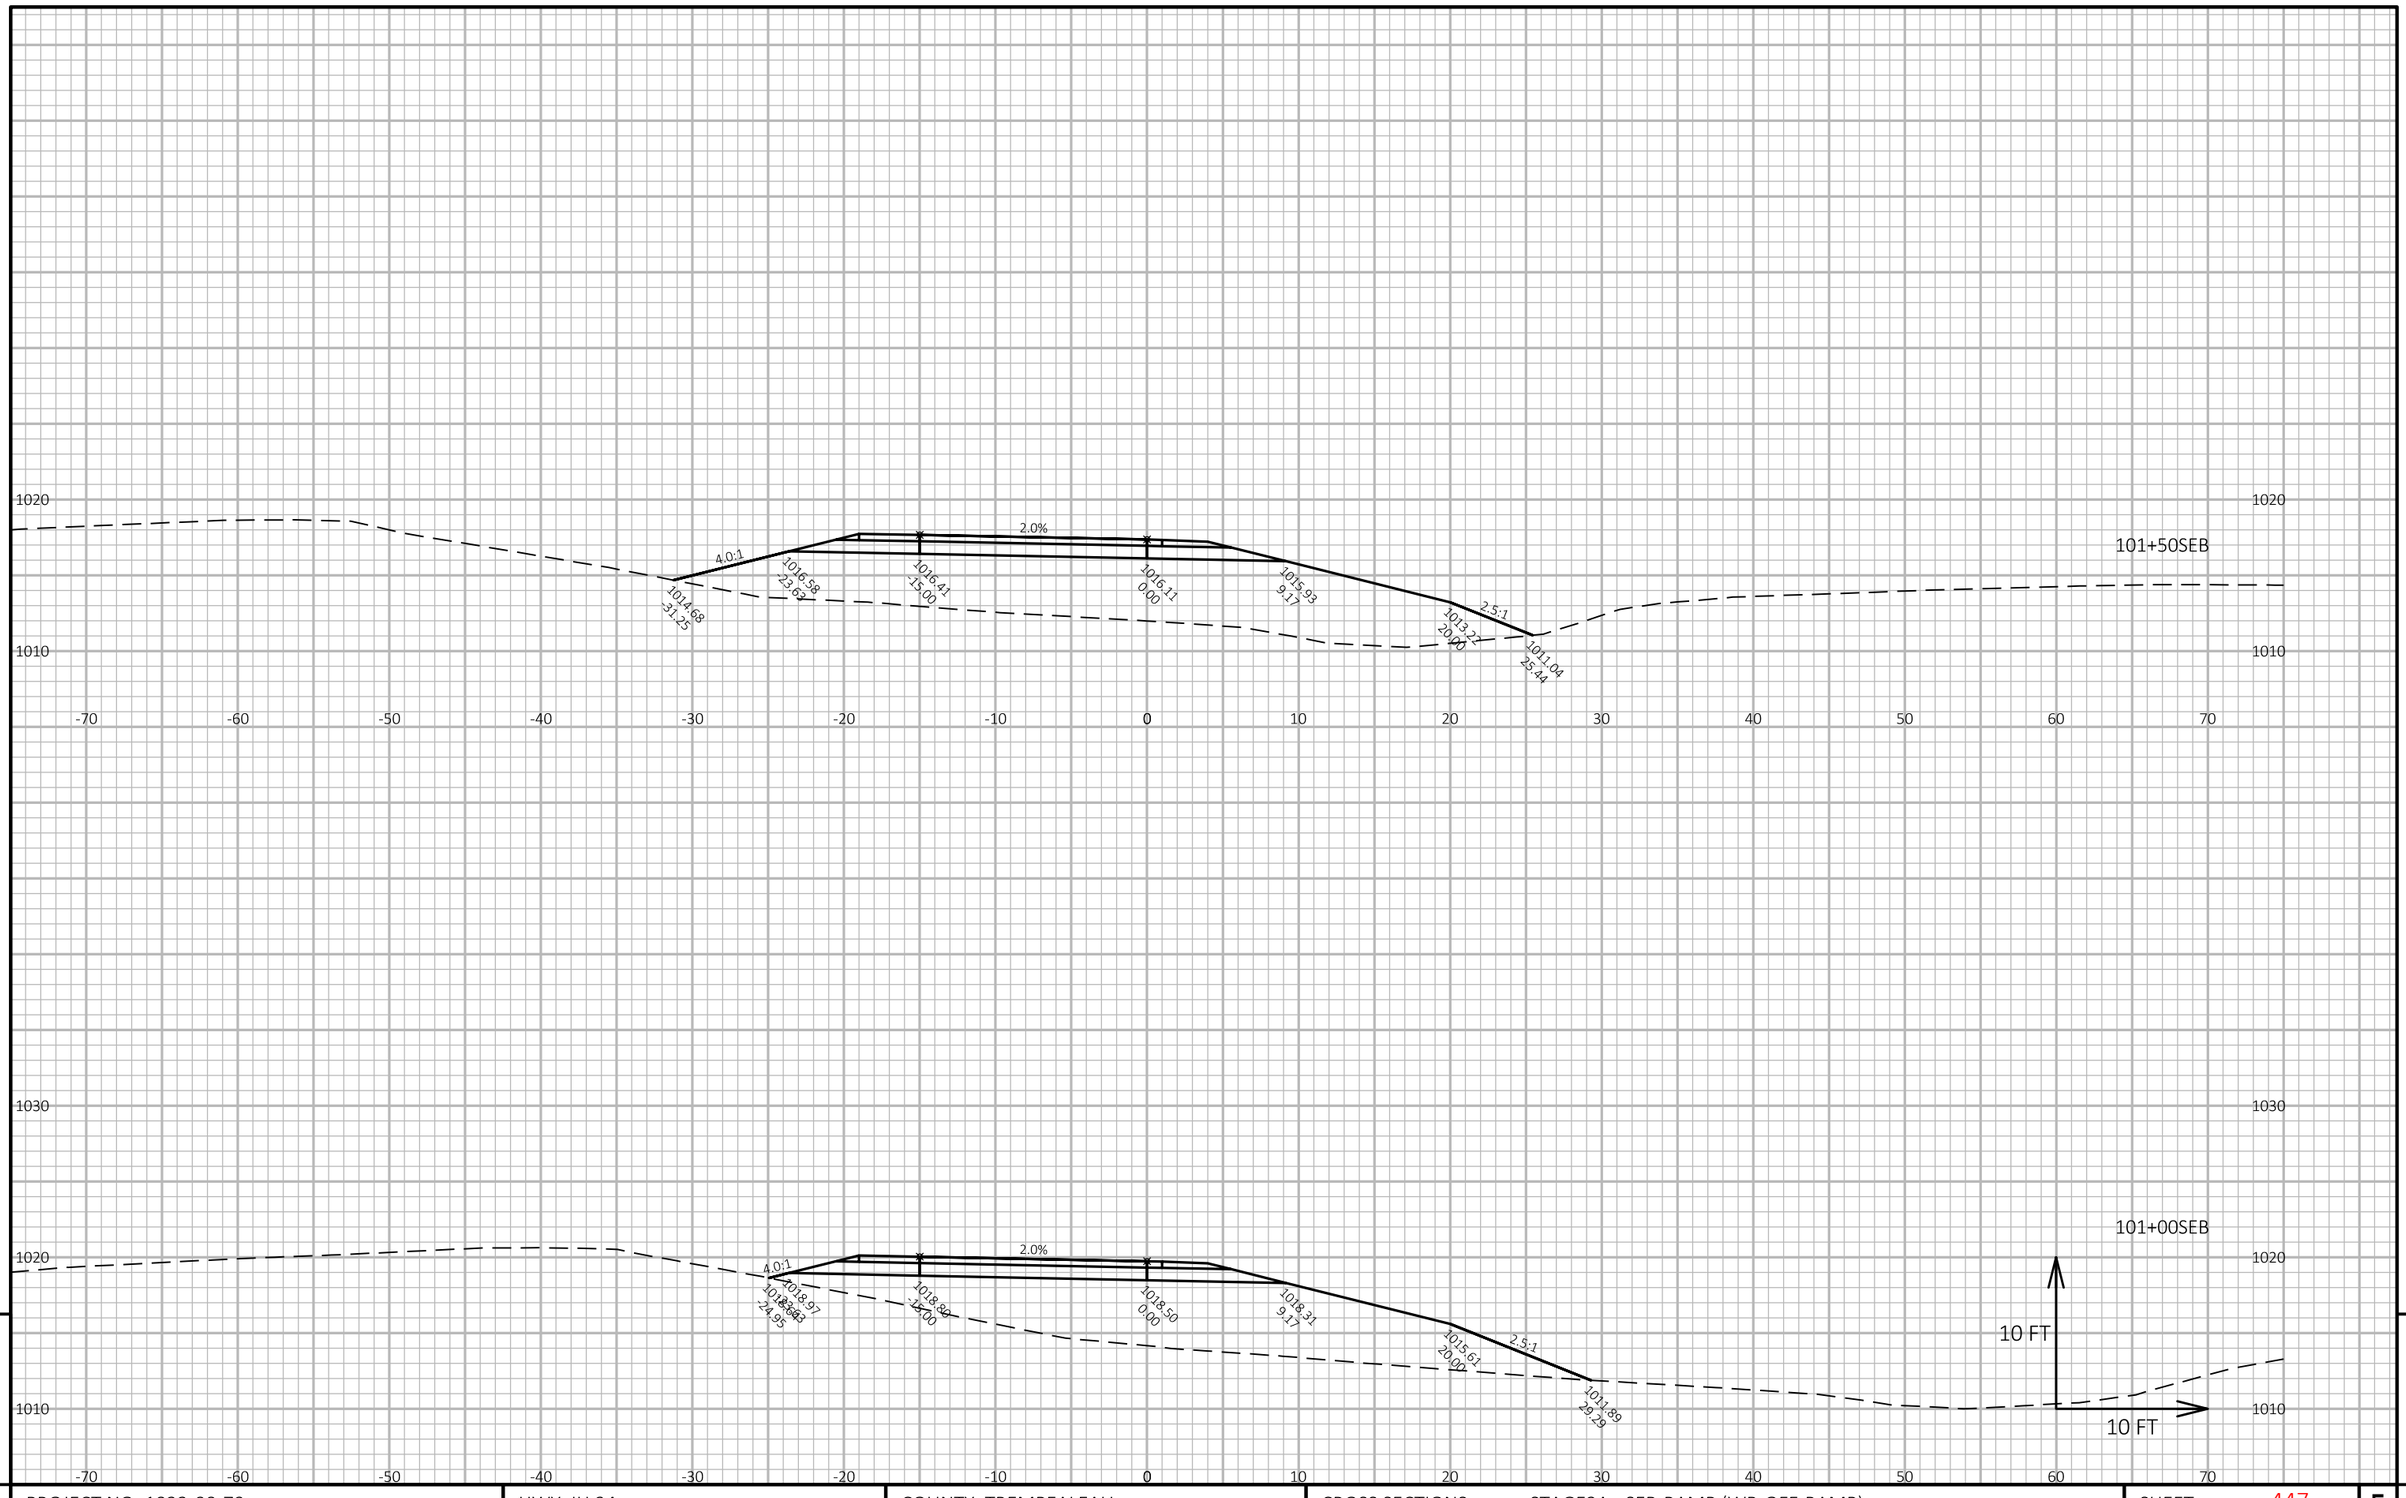

APPROVED FOR UTILITY RELOCATION May 1, 2018

9

9

PROJECT NO: 1022-00-79	HWY: IH 94	COUNTY: TREMPEALEAU	CROSS SECTIONS: STAGE3A - SEB-RAMP (WB-OFF-RAMP)	SHEET 447	E

FILE NAME : Q:\WDOTCO\16048 (2016-2018 DESIGN WO)\16048-006\CIVIL 3D\SHEETSPLAN\CROSS SECTION\090123-XS-3B RAMPS.DWG
LAYOUT NAME - XSEC - SEA3

PLOT DATE : 3/22/2018 3:49 PM PLOT BY : KL ENGINEERING PLOT NAME : **PLOT SCALE :** 1 IN:10 FT HORZ. / 1 IN:10 FT VERT.

WISDOT/CADDS SHEET 49

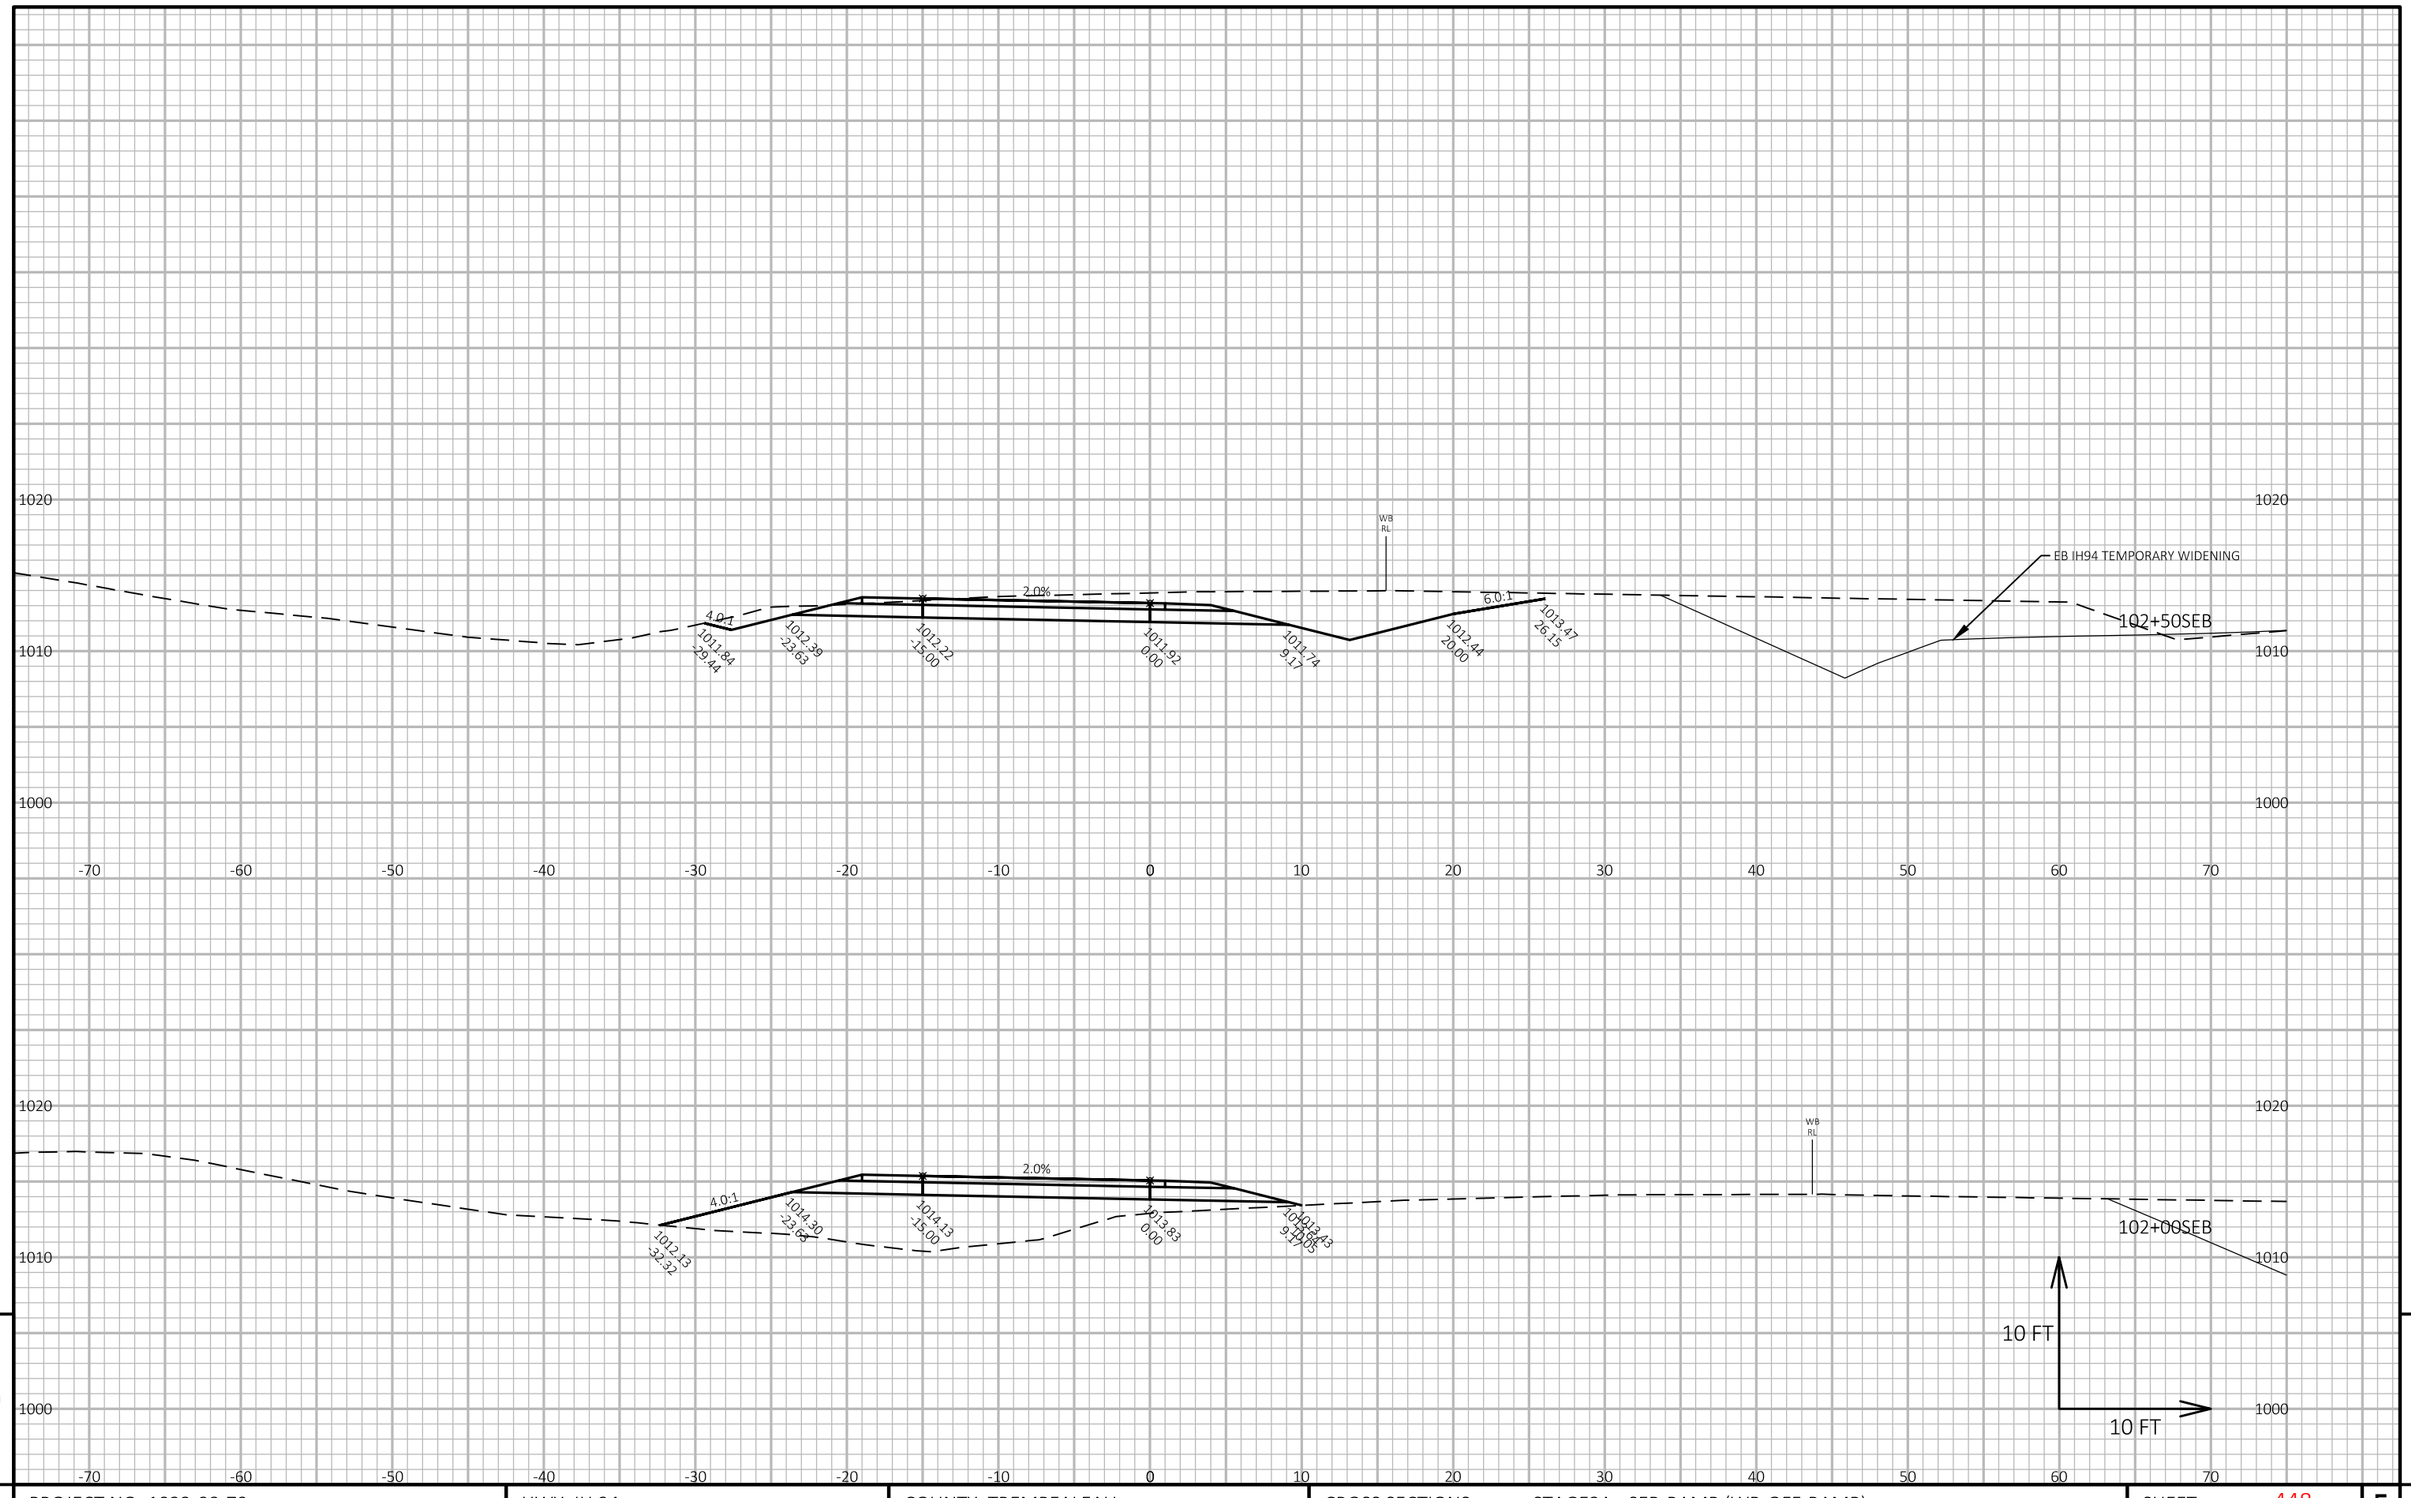

APPROVED FOR UTILITY RELOCATION May 1, 2018

9

9

PROJECT NO: 1022-00-79	HWY: IH 94	COUNTY: TREMPEALEAU	CROSS SECTIONS: STAGE3A - SEB-RAMP (WB-OFF-RAMP)	SHEET 448	E

FILE NAME : Q:\WDOTCO\16048 (2016-2018 DESIGN WO)\16048-006\CIVIL 3D\SHEETSPLAN\CROSS SECTION\090123-XS-3B RAMPS.DWG
LAYOUT NAME - XSEC - SEA4

PLOT DATE : 3/22/2018 3:49 PM

PLOT BY : KL ENGINEERING

PLOT NAME :

PLOT SCALE : 1 IN:10 FT HORZ. / 1 IN:10 FT VERT.

WISDOT/CADDS SHEET 49

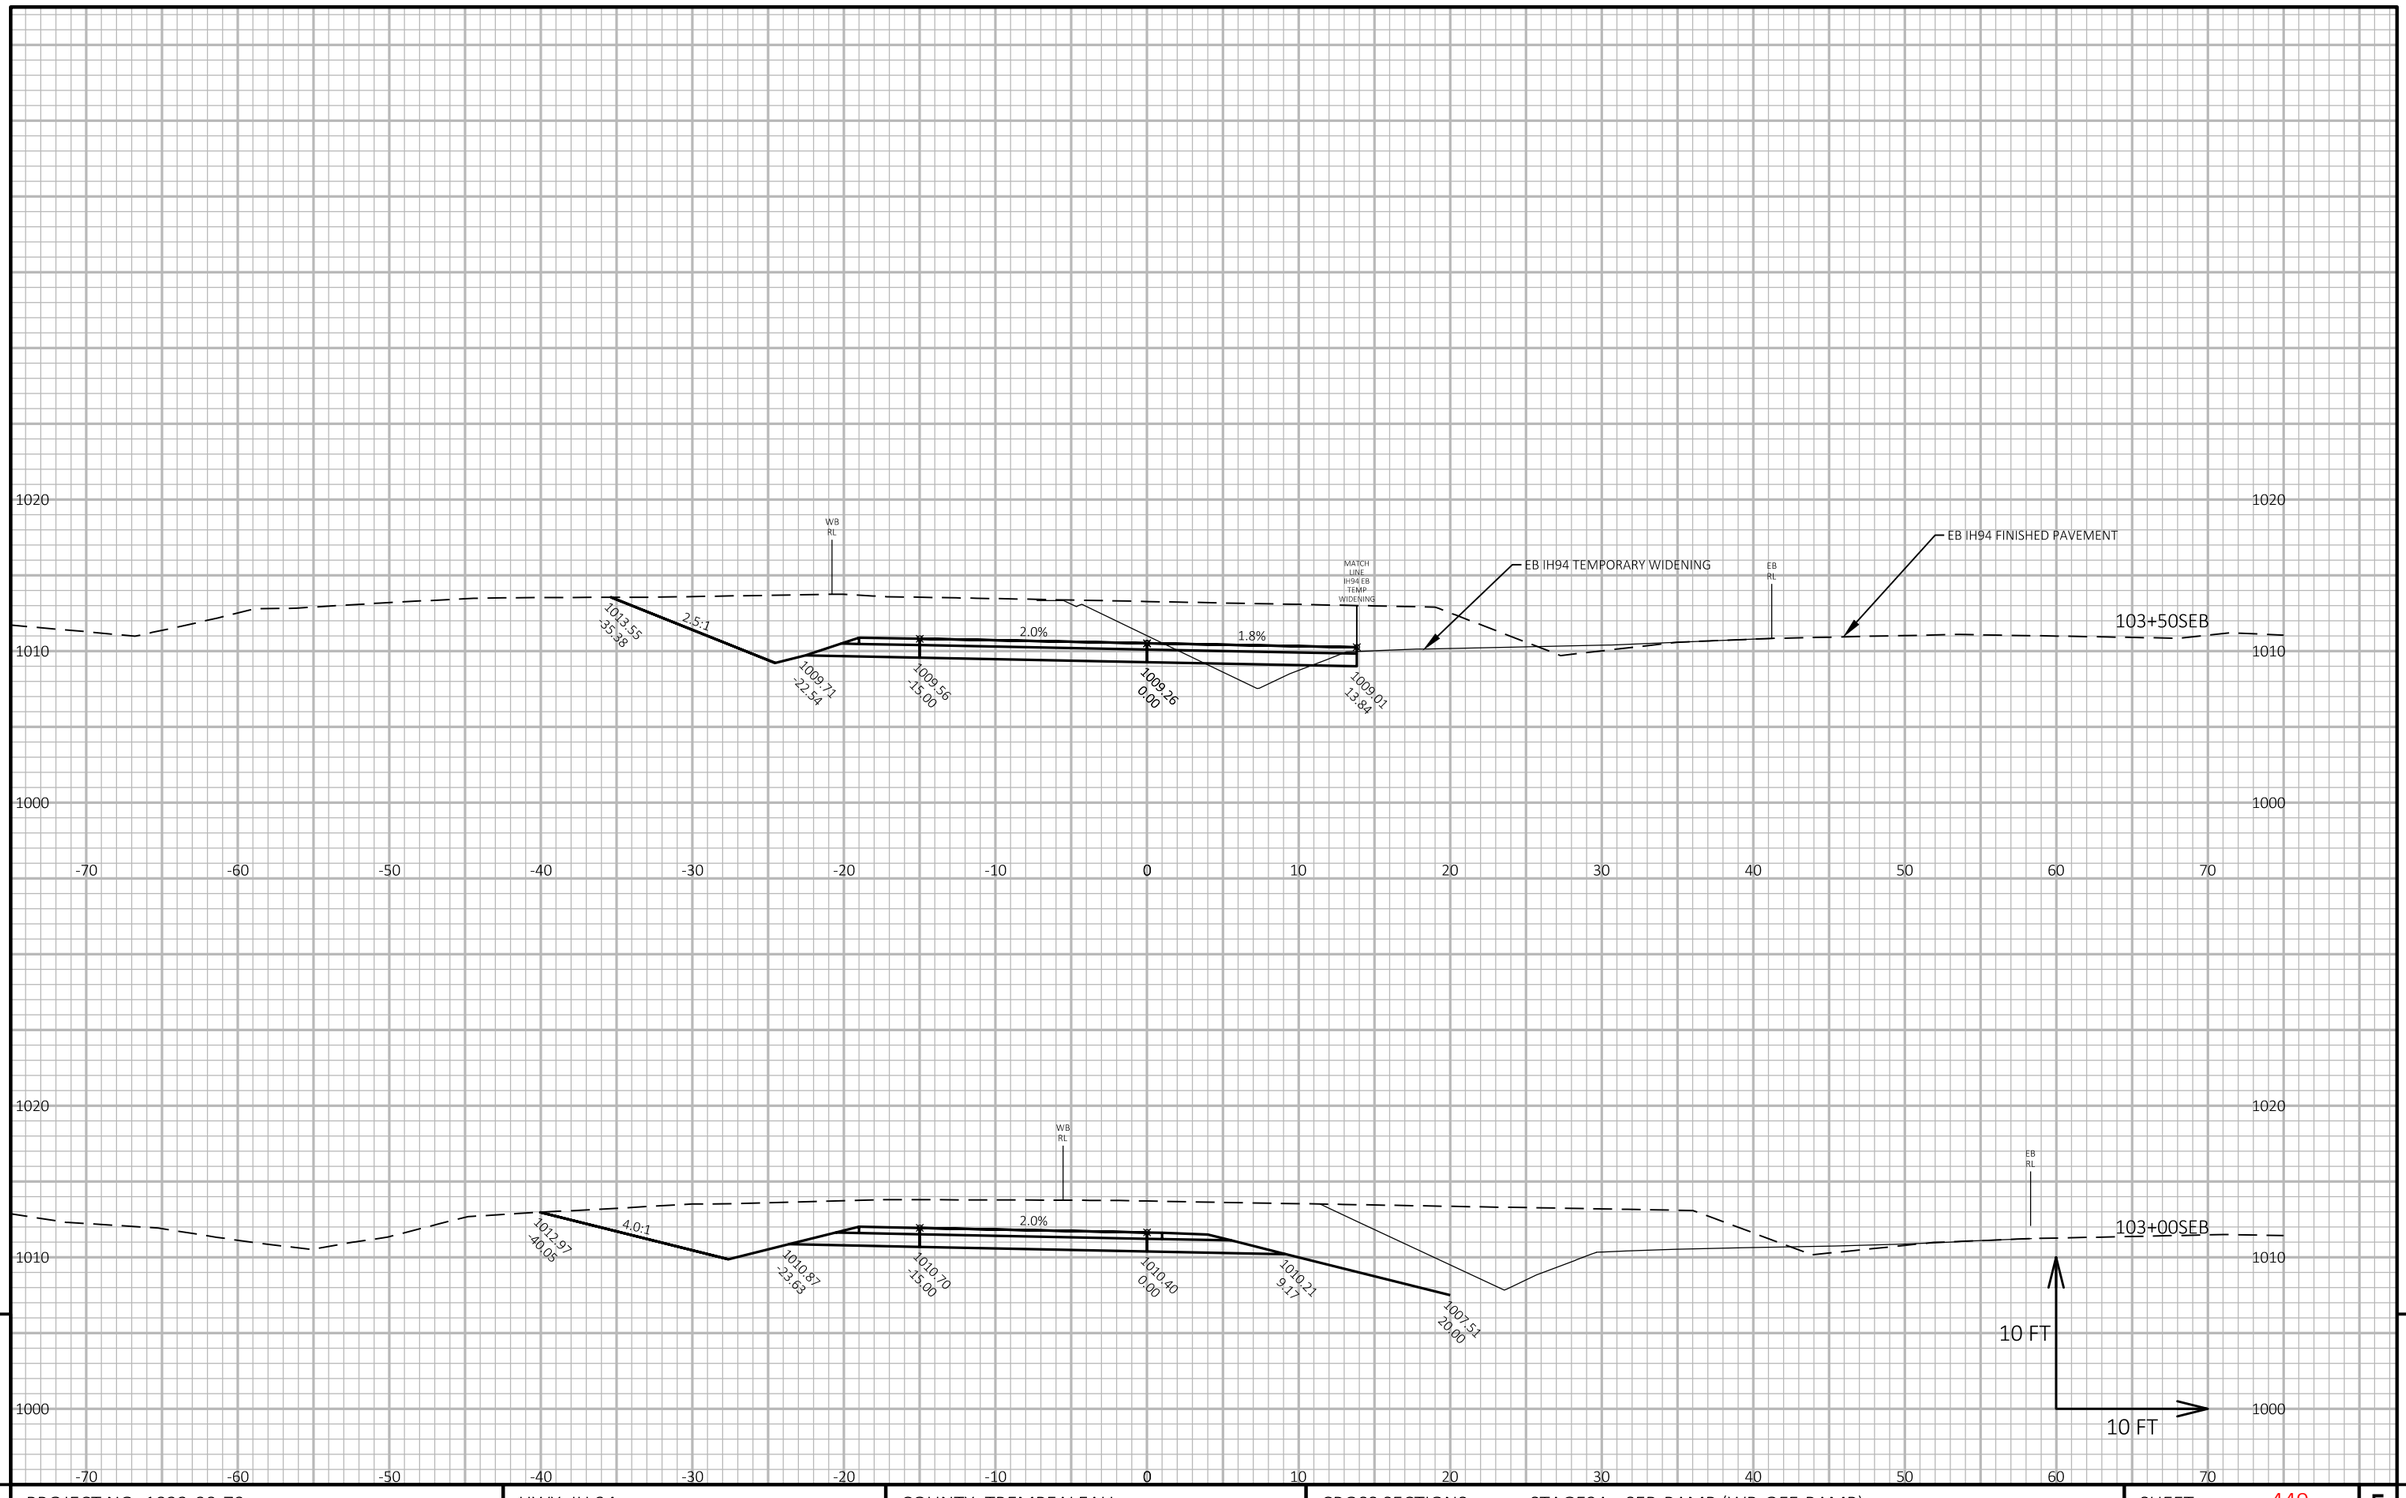

9

9

PROJECT NO: 1022-00-79	HWY: IH 94	COUNTY: TREMPEALEAU	CROSS SECTIONS: STAGE3A - SEB-RAMP (WB-OFF-RAMP)	SHEET 449	E

FILE NAME : Q:\WDOTCO\16048 (2016-2018 DESIGN WO)\16048-006\CIVIL 3D\SHEETSPLAN\CROSS SECTION\090123-XS-3B RAMPS.DWG
LAYOUT NAME - XSEC - SEA5

PLOT DATE : 3/22/2018 3:49 PM PLOT BY : KL ENGINEERING PLOT NAME : **PLOT SCALE :** 1 IN:10 FT HORZ. / 1 IN:10 FT VERT.

WISDOT/CADDS SHEET 49

APPROVED FOR UTILITY RELOCATION May 1, 2018

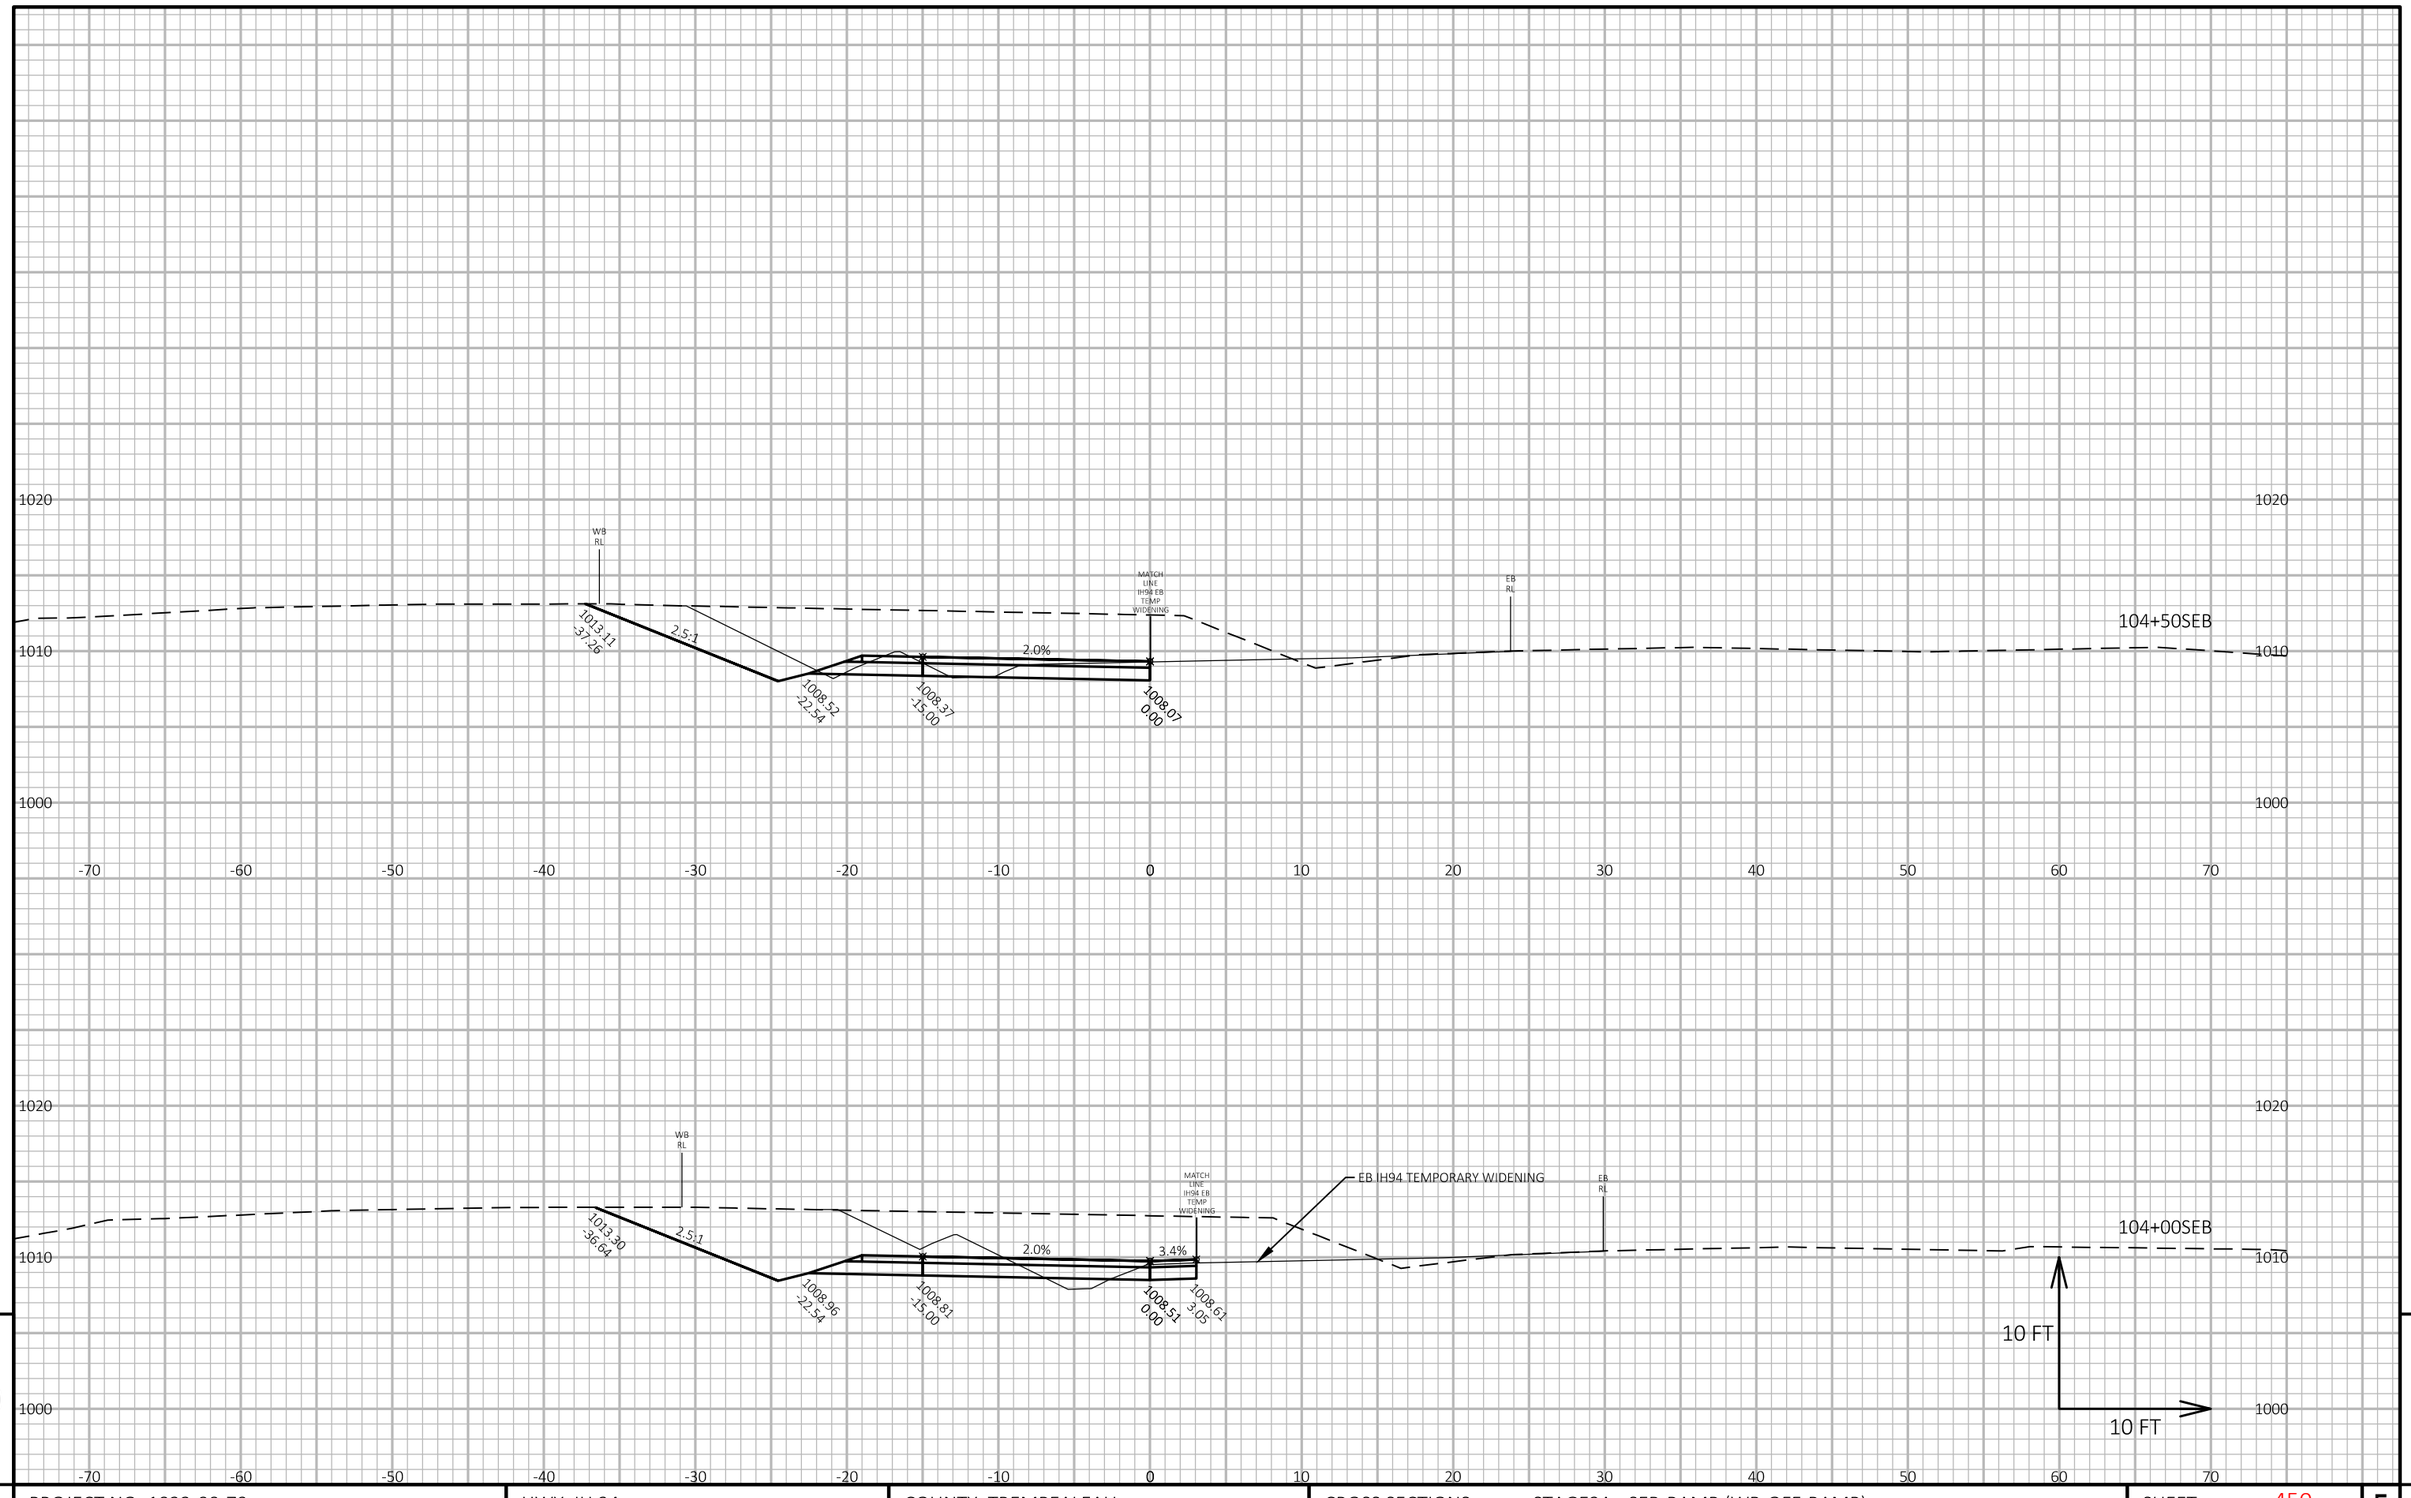

APPROVED FOR UTILITY RELOCATION May 1, 2018

9

9

PROJECT NO: 1022-00-79	HWY: IH 94	COUNTY: TREMPEALEAU	CROSS SECTIONS: STAGE3A - SEB-RAMP (WB-OFF-RAMP)	SHEET 450	E

FILE NAME : Q:\WDOTCO\16048 (2016-2018 DESIGN WO)\16048-006\CIVIL 3D\SHEETSPLAN\CROSS SECTION\090123-XS-3B RAMPS.DWG
LAYOUT NAME - XSEC - SEA6

PLOT DATE : 3/22/2018 3:49 PM

PLOT BY : KL ENGINEERING

PLOT NAME :

PLOT SCALE : 1 IN:10 FT HORZ. / 1 IN:10 FT VERT.

APPROVED FOR UTILITY RELOCATION May 1, 2018

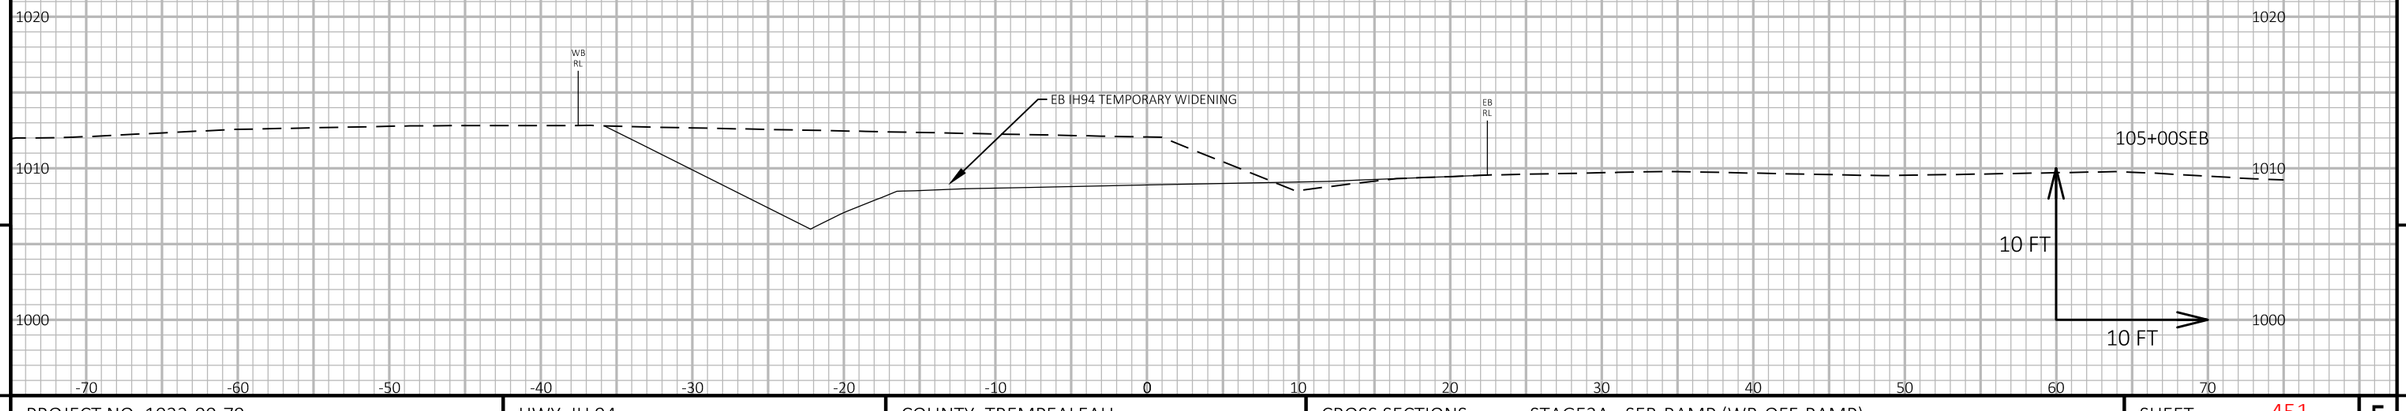

9

9

PROJECT NO: 1022-00-79	HWY: IH 94	COUNTY: TREMPEALEAU	CROSS SECTIONS: STAGE3A - SEB-RAMP (WB-OFF-RAMP)	SHEET 451	E

FILE NAME : Q:\WDOTCO\16048 (2016-2018 DESIGN WO)\16048-006\CIVIL 3D\SHEETSPLAN\CROSS SECTION\090123-XS-3B RAMPS.DWG
LAYOUT NAME - XSEC - SEA7

PLOT DATE : 3/22/2018 3:49 PM

PLOT BY : KL ENGINEERING

PLOT NAME :

PLOT SCALE : 1 IN:10 FT HORZ. / 1 IN:10 FT VERT.

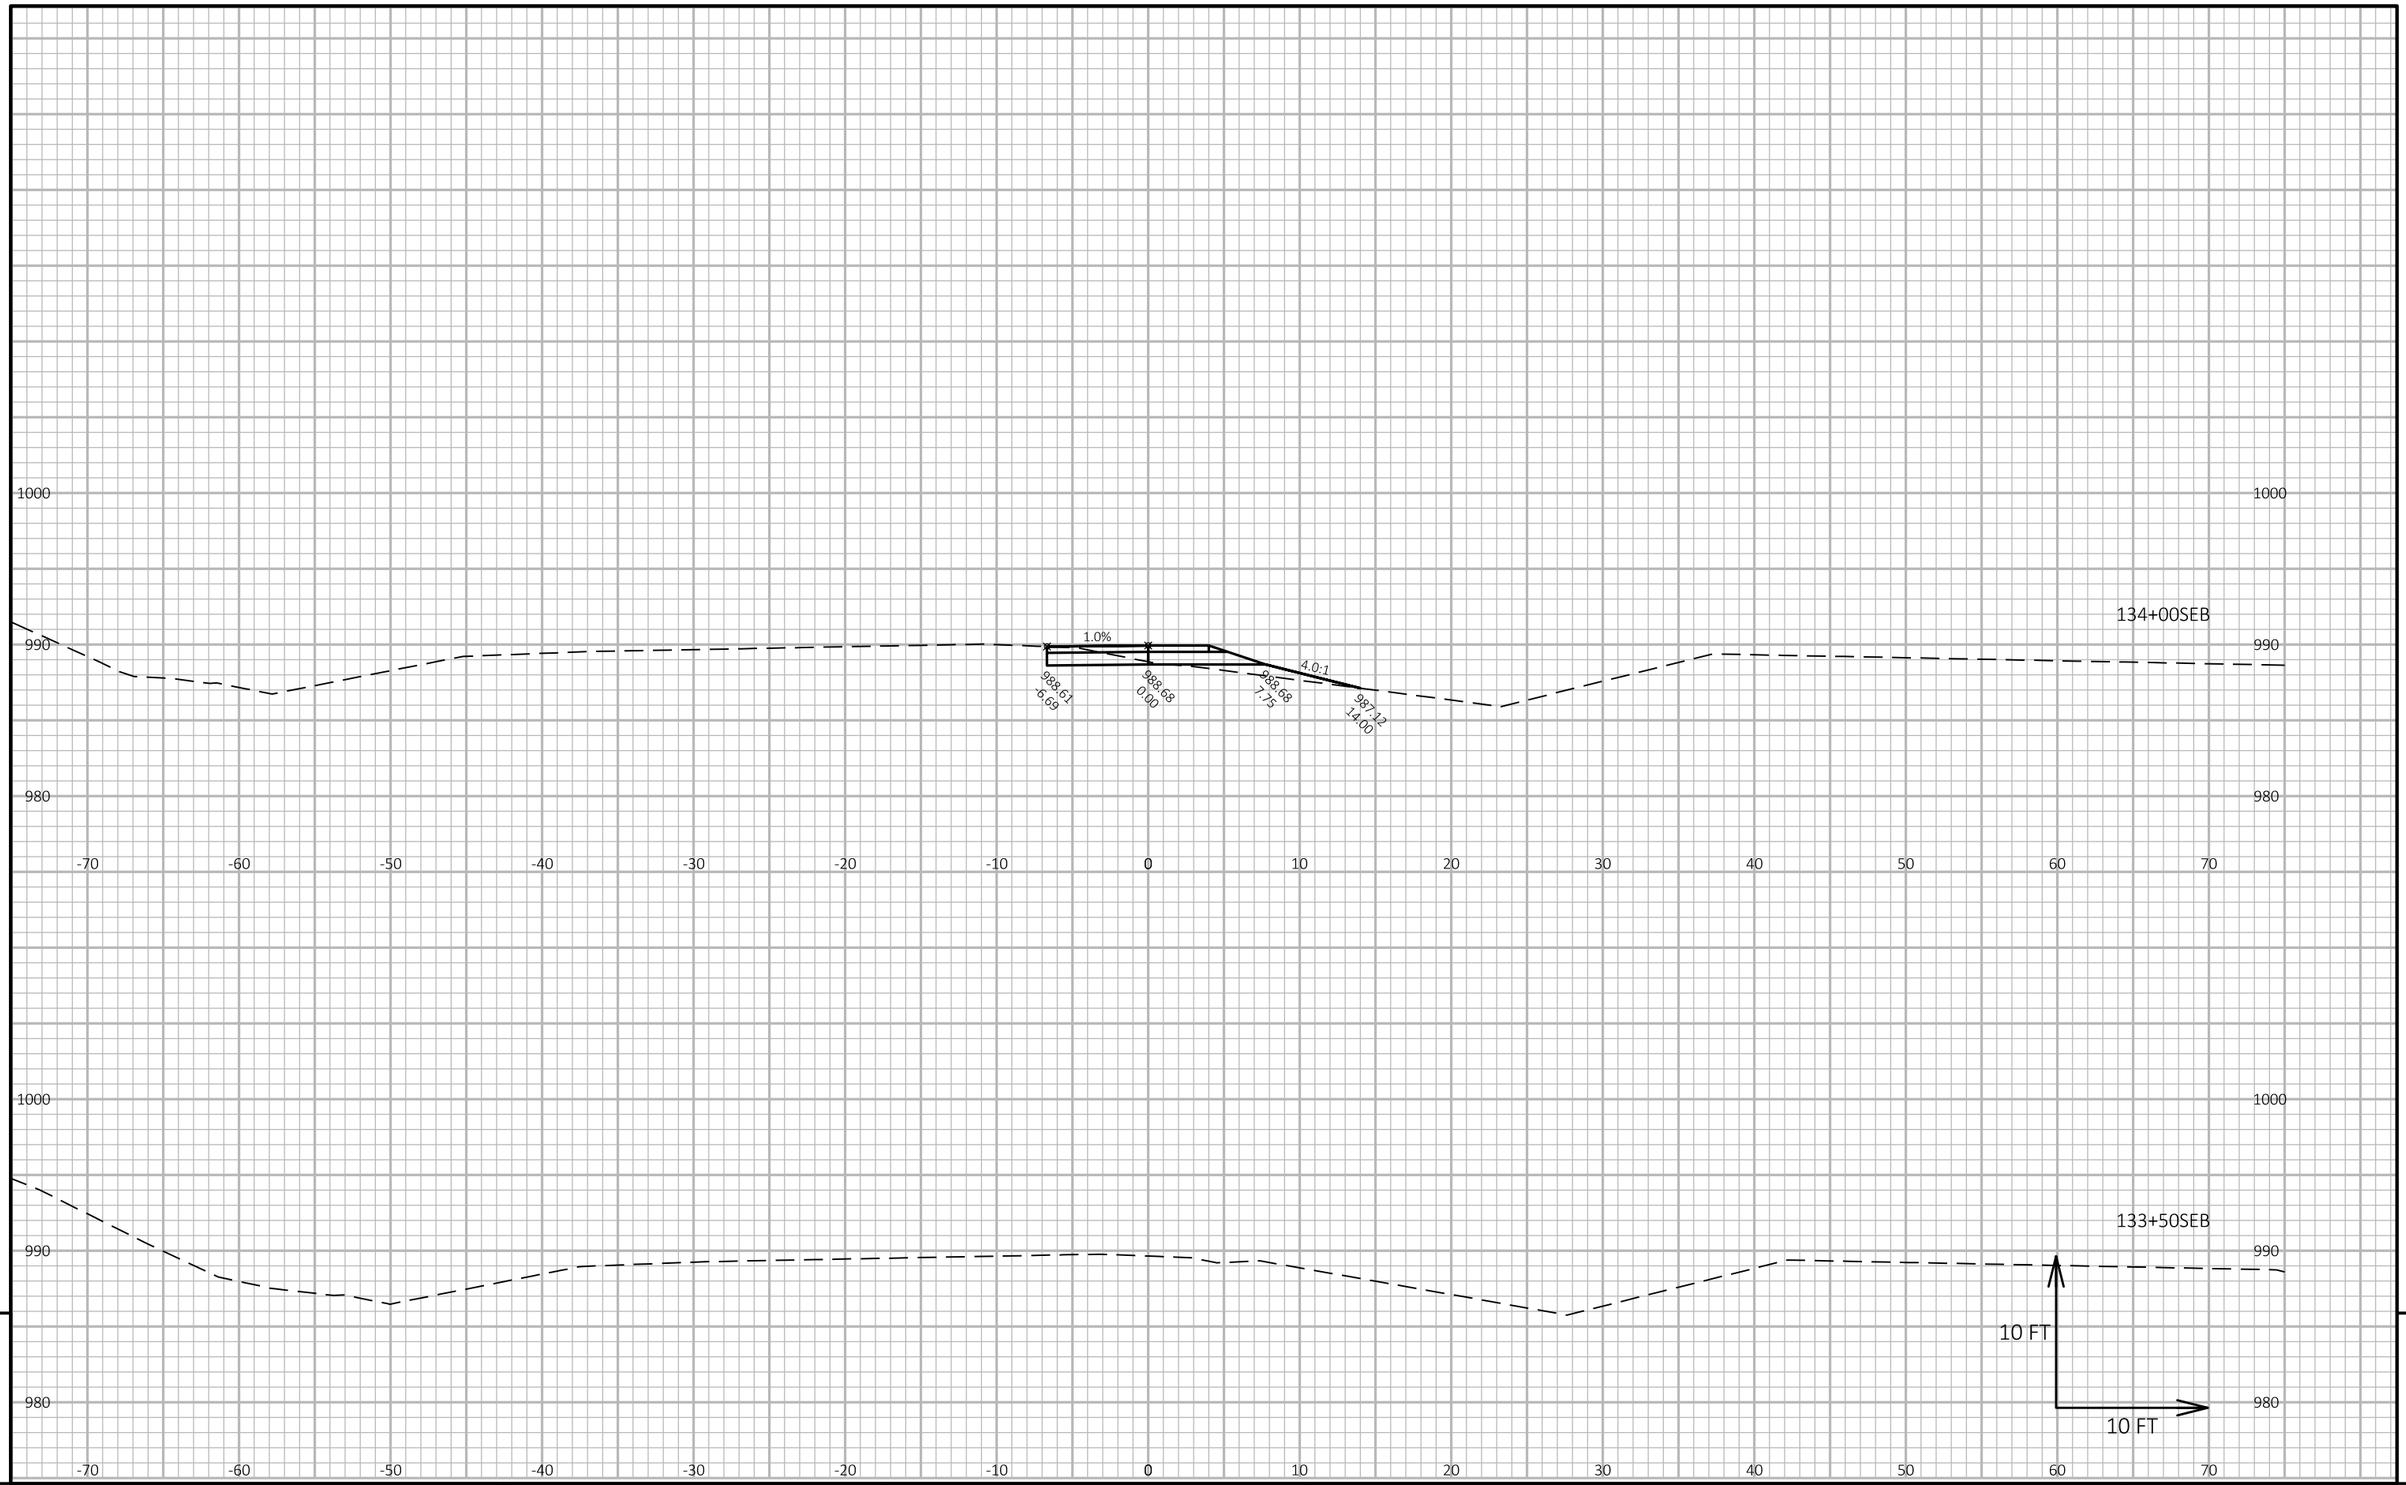

9

9

PROJECT NO: 1022-00-79	HWY: IH 94	COUNTY: TREMPEALEAU	CROSS SECTIONS: STAGE3B - SEB-RAMP (WB-OFF-RAMP)	SHEET 452	E

FILE NAME : Q:\WDOTCO\16048 (2016-2018 DESIGN WO)\16048-006\CIVIL 3D\SHEETSPLAN\CROSS SECTION\090123-XS-3B RAMPS.DWG
LAYOUT NAME - XSEC-SEB1

PLOT DATE : 3/22/2018 3:49 PM

PLOT BY : KL ENGINEERING

PLOT NAME :

PLOT SCALE : 1 IN:10 FT HORZ. / 1 IN:10 FT VERT.

WISDOT/CADDS SHEET 49

APPROVED FOR UTILITY RELOCATION May 1, 2018

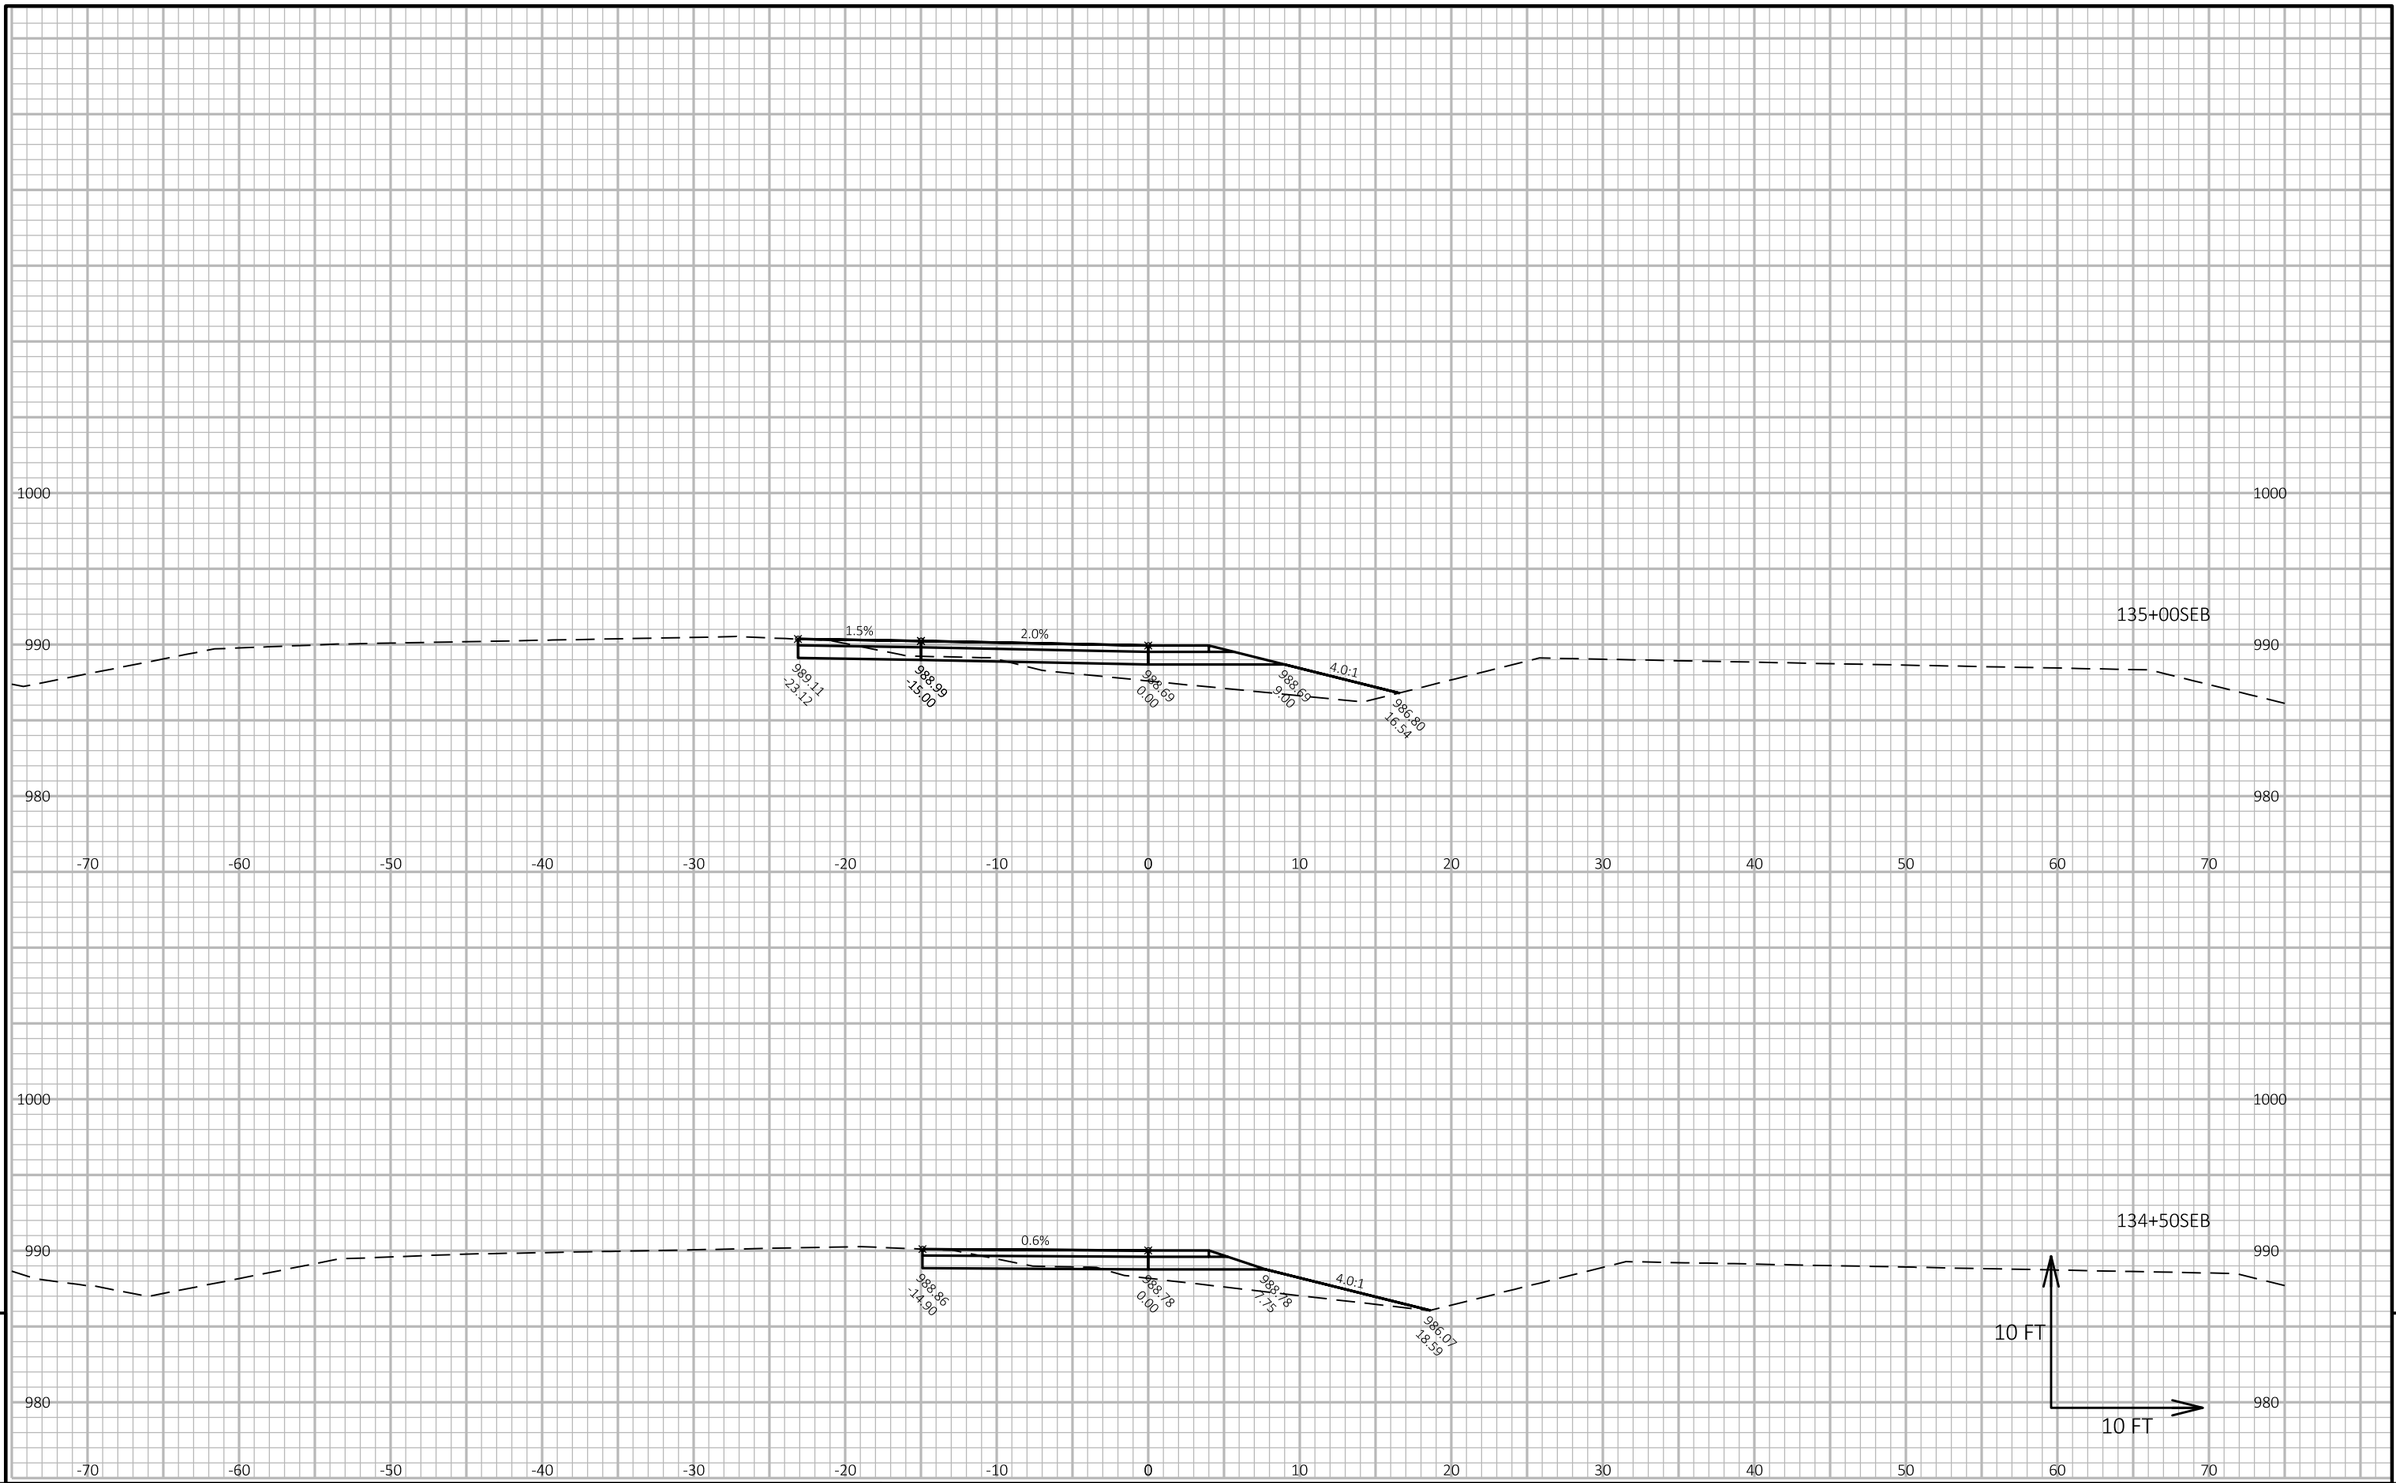

APPROVED FOR UTILITY RELOCATION May 1, 2018

9

9

PROJECT NO: 1022-00-79	HWY: IH 94	COUNTY: TREMPEALEAU	CROSS SECTIONS: STAGE3B - SEB-RAMP (WB-OFF-RAMP)	SHEET 453	E

FILE NAME : Q:\WDOTCO\16048 (2016-2018 DESIGN WO)\16048-006\CIVIL 3D\SHEETSPLAN\CROSS SECTION\090123-XS-3B RAMPS.DWG
LAYOUT NAME - XSEC-SEB2

PLOT DATE : 3/22/2018 3:49 PM PLOT BY : KL ENGINEERING PLOT NAME : PLOT SCALE : 1 IN:10 FT HORZ. / 1 IN:10 FT VERT.

WISDOT/CADDS SHEET 49

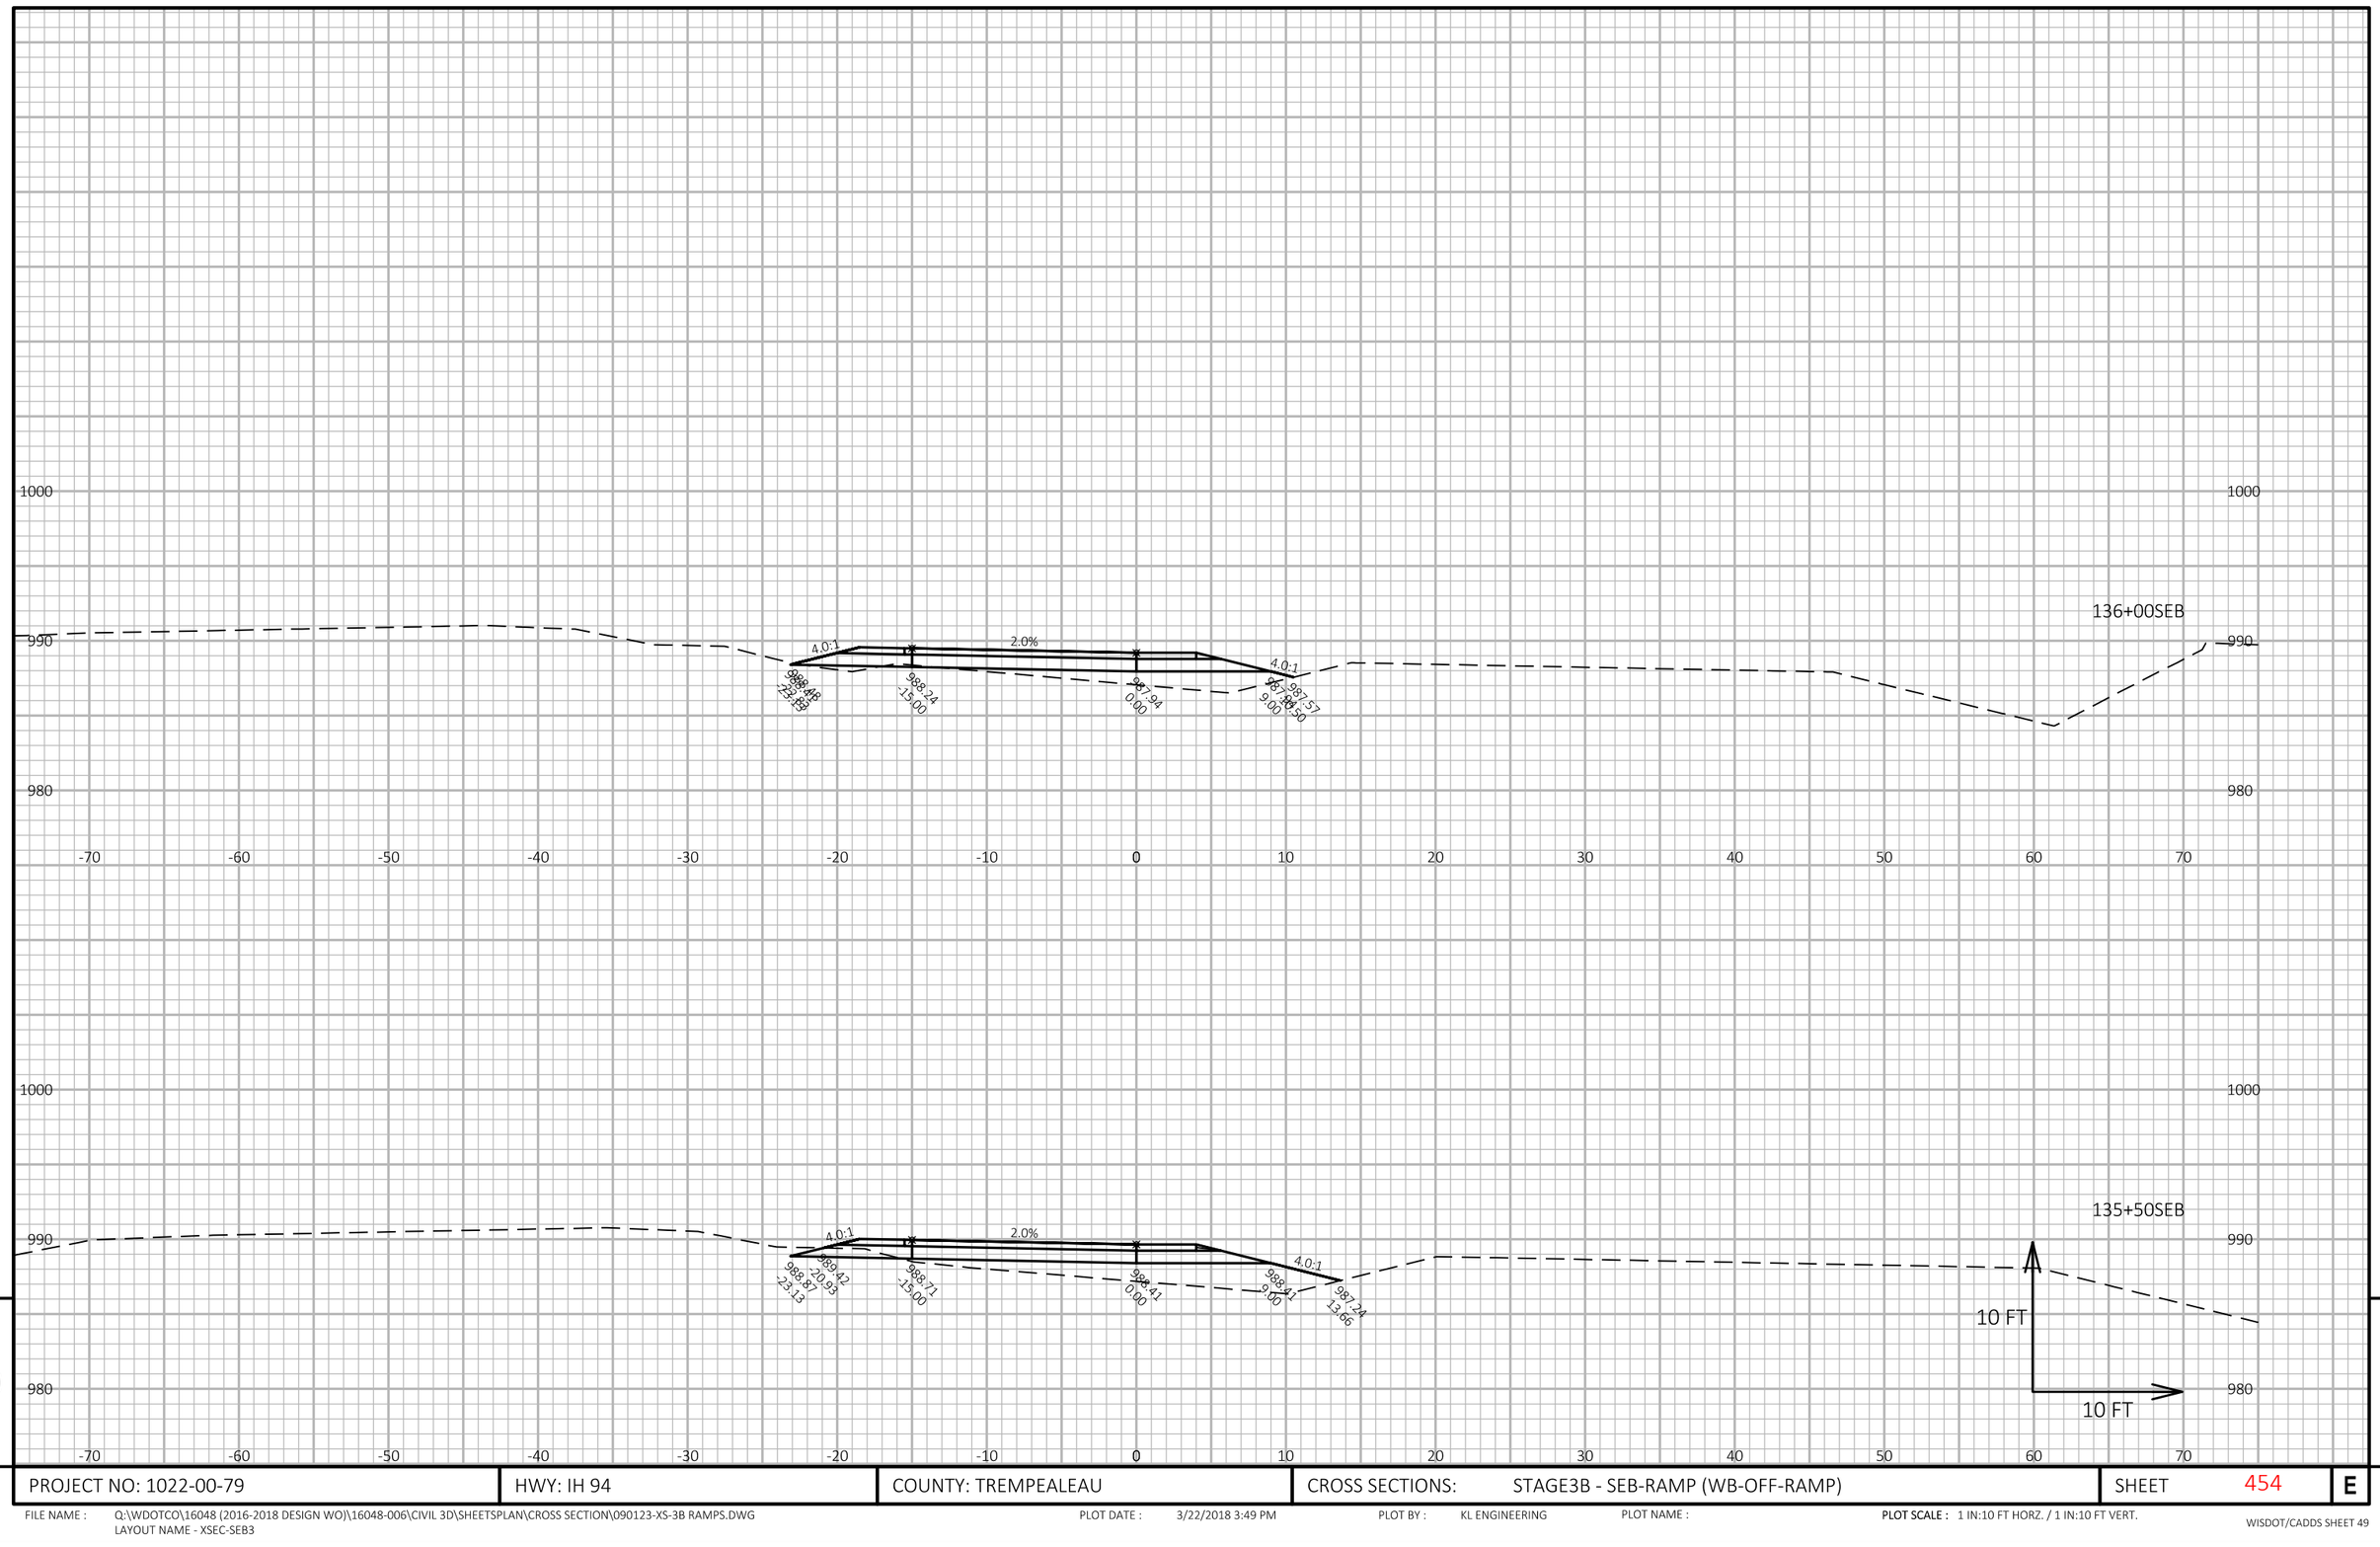

APPROVED FOR UTILITY RELOCATION May 1, 2018

9

9

PROJECT NO: 1022-00-79	HWY: IH 94	COUNTY: TREMPEALEAU	CROSS SECTIONS: STAGE3B - SEB-RAMP (WB-OFF-RAMP)	SHEET 454	E

FILE NAME : Q:\WDOTCO\16048 (2016-2018 DESIGN WO)\16048-006\CIVIL 3D\SHEETSPLAN\CROSS SECTION\090123-XS-3B RAMPS.DWG
LAYOUT NAME - XSEC-SEB3

PLOT DATE : 3/22/2018 3:49 PM PLOT BY : KL ENGINEERING PLOT NAME : PLOT SCALE : 1 IN:10 FT HORZ. / 1 IN:10 FT VERT.

WISDOT/CADDS SHEET 49

APPROVED FOR UTILITY RELOCATION May 1, 2018

PROJECT NO: 1022-00-79	HWY: IH 94	COUNTY: TREMPEALEAU	CROSS SECTIONS: IH 94 EB TEMP ROAD STAGE 3A	SHEET 455	E

FILE NAME : G:\WDOTCO\16048 (2016-2018 DESIGN WO)\16048-006\CIVIL 3D\SHEETSPLAN\CROSS SECTION\090113-XS-94 EB TEMP 3A.DWG
LAYOUT NAME - Section Sheet - (1)

PLOT DATE : 3/16/2018 10:57 AM PLOT BY : KL ENGINEERING PLOT NAME : PLOT SCALE : 1 IN:20 FT HORZ. / 1 IN:20 FT VERT.

WISDOT/CADDS SHEET 49

9

9

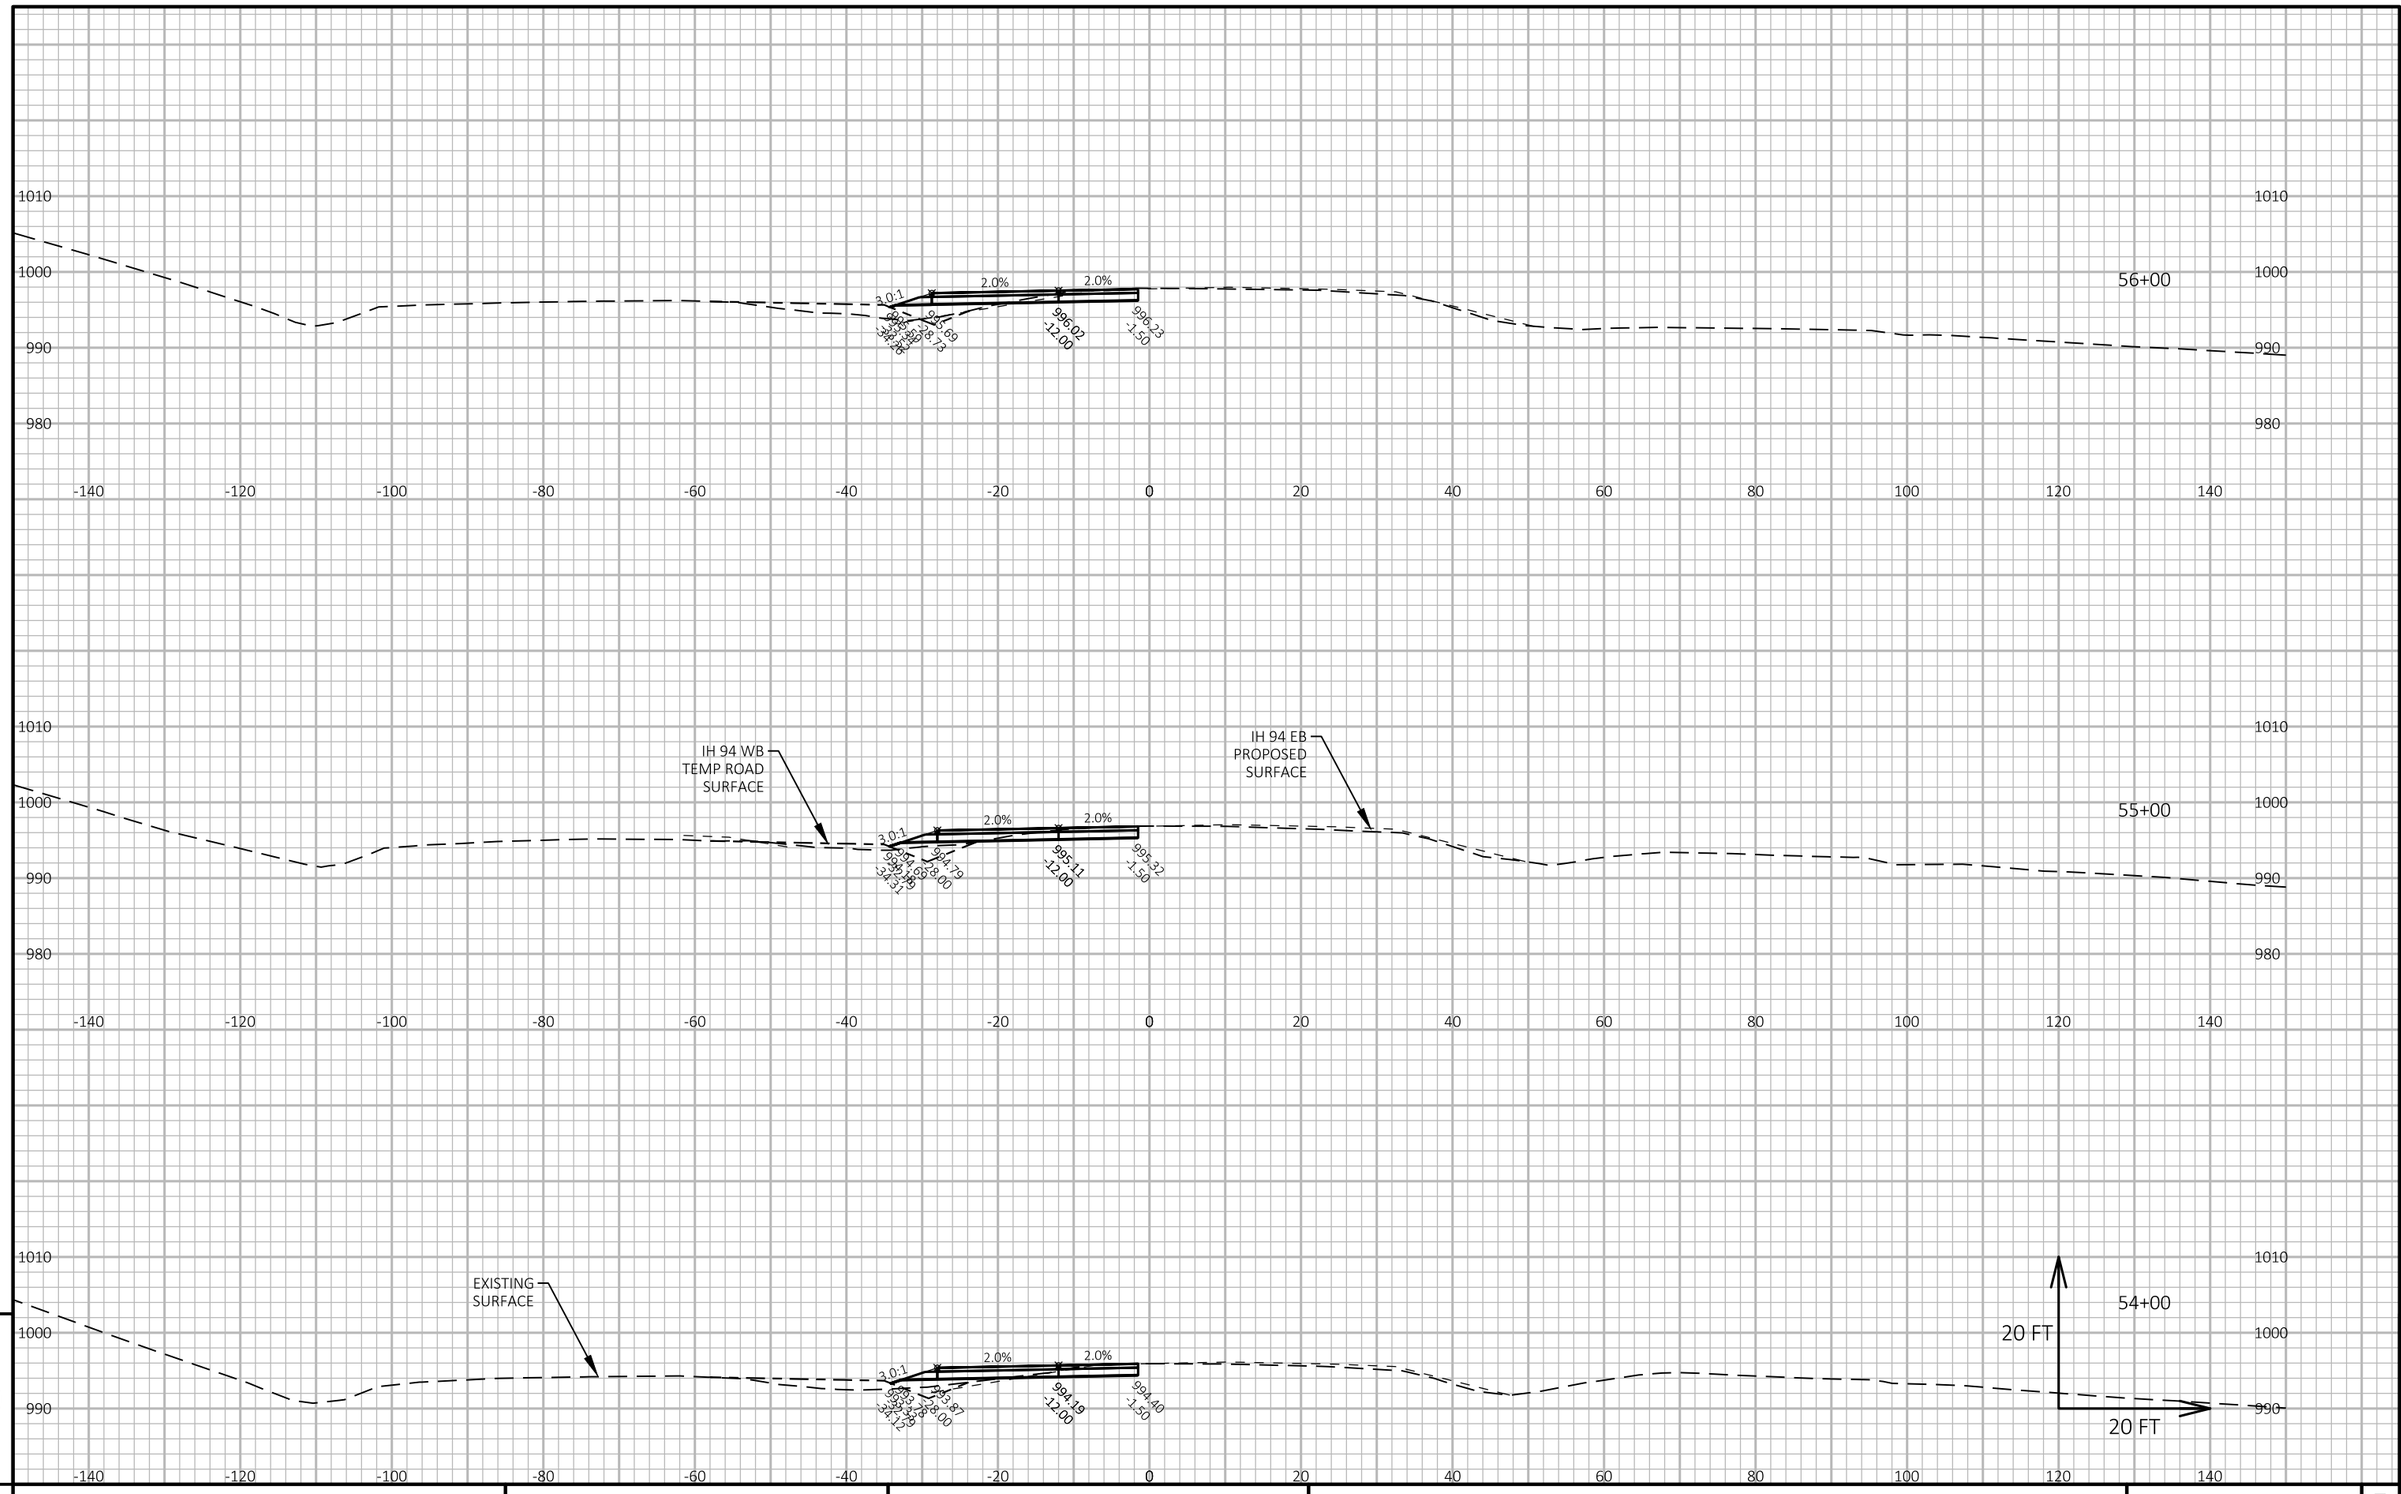

APPROVED FOR UTILITY RELOCATION May 1, 2018

9

9

PROJECT NO: 1022-00-79	HWY: IH 94	COUNTY: TREMPEALEAU	CROSS SECTIONS: IH 94 EB TEMP ROAD STAGE 3A	SHEET 456	E

FILE NAME : G:\WDOTCO\16048 (2016-2018 DESIGN WO)\16048-006\CIVIL 3D\SHEETSPLAN\CROSS SECTION\090113-XS-94 EB TEMP 3A.DWG
LAYOUT NAME - Section Sheet - (2)

PLOT DATE : 3/16/2018 10:57 AM PLOT BY : KL ENGINEERING PLOT NAME : PLOT SCALE : 1 IN:20 FT HORZ. / 1 IN:20 FT VERT.

WISDOT/CADDS SHEET 49

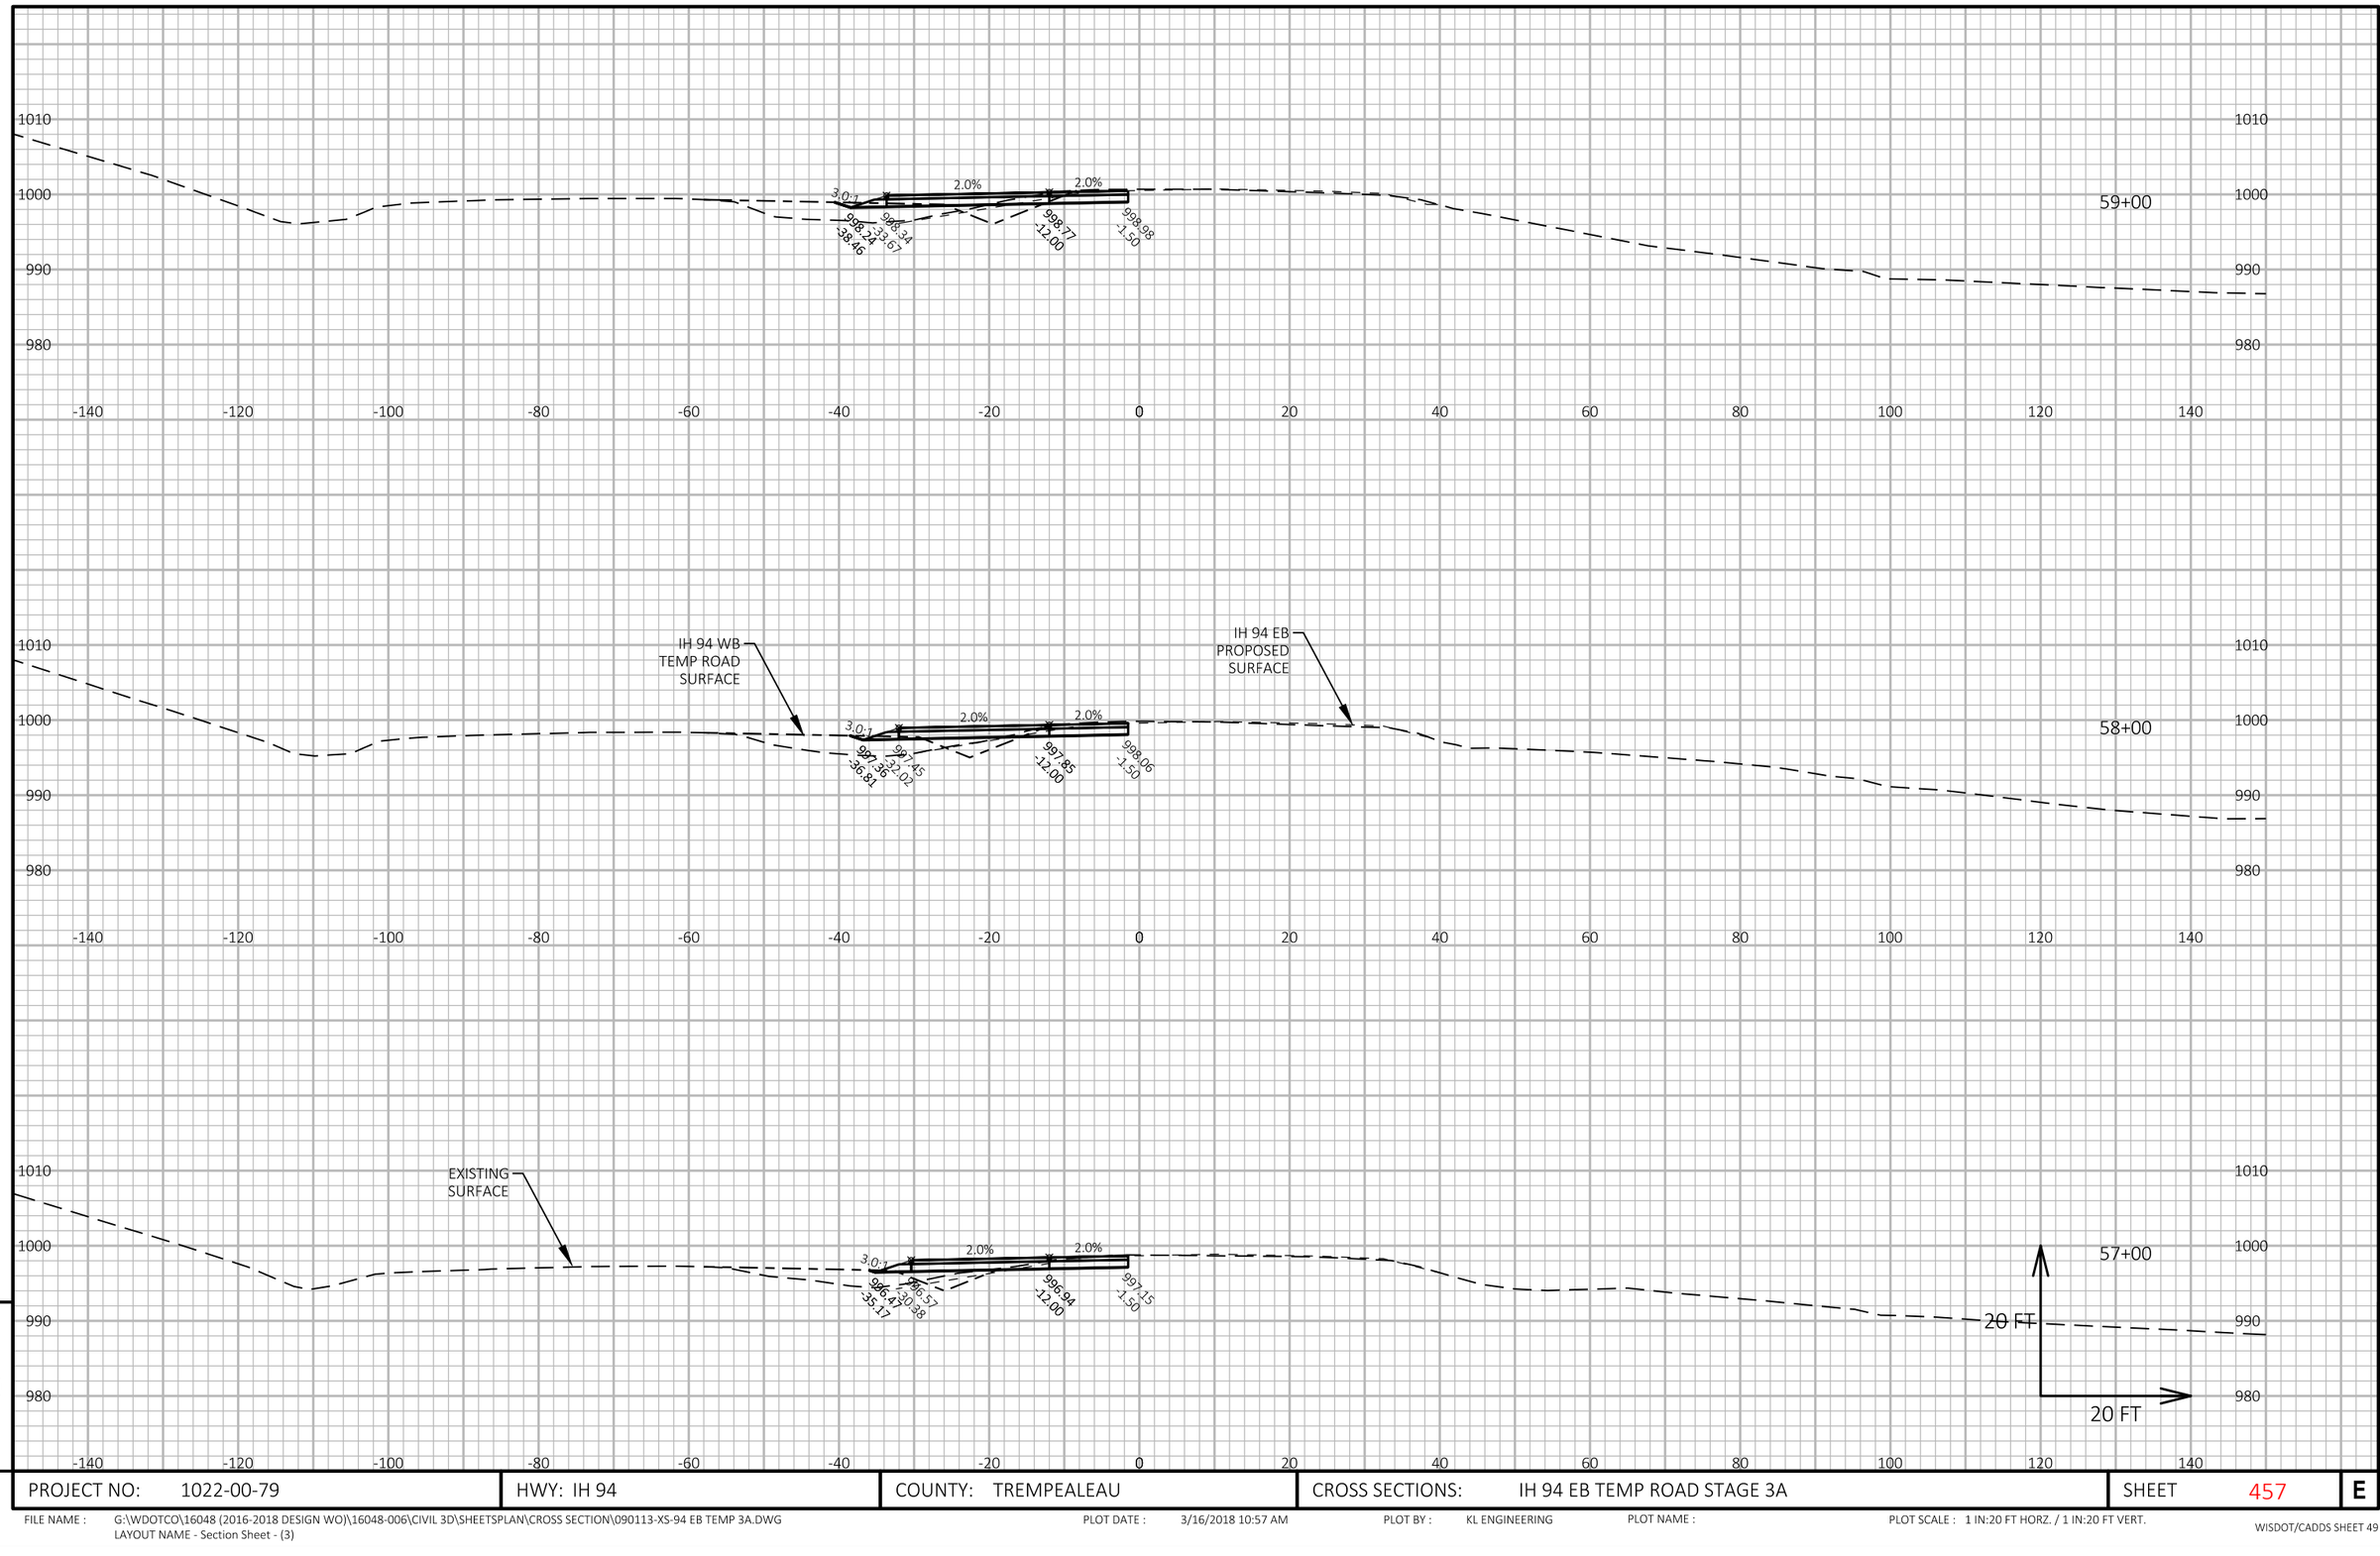

APPROVED FOR UTILITY RELOCATION May 1, 2018

9

9

PROJECT NO: 1022-00-79	HWY: IH 94	COUNTY: TREMPEALEAU	CROSS SECTIONS: IH 94 EB TEMP ROAD STAGE 3A	SHEET 457	E

FILE NAME : G:\WDOTCO\16048 (2016-2018 DESIGN WO)\16048-006\CIVIL 3D\SHEETSPLAN\CROSS SECTION\090113-XS-94 EB TEMP 3A.DWG
LAYOUT NAME - Section Sheet - (3)

PLOT DATE : 3/16/2018 10:57 AM PLOT BY : KL ENGINEERING PLOT NAME : PLOT SCALE : 1 IN:20 FT HORZ. / 1 IN:20 FT VERT.

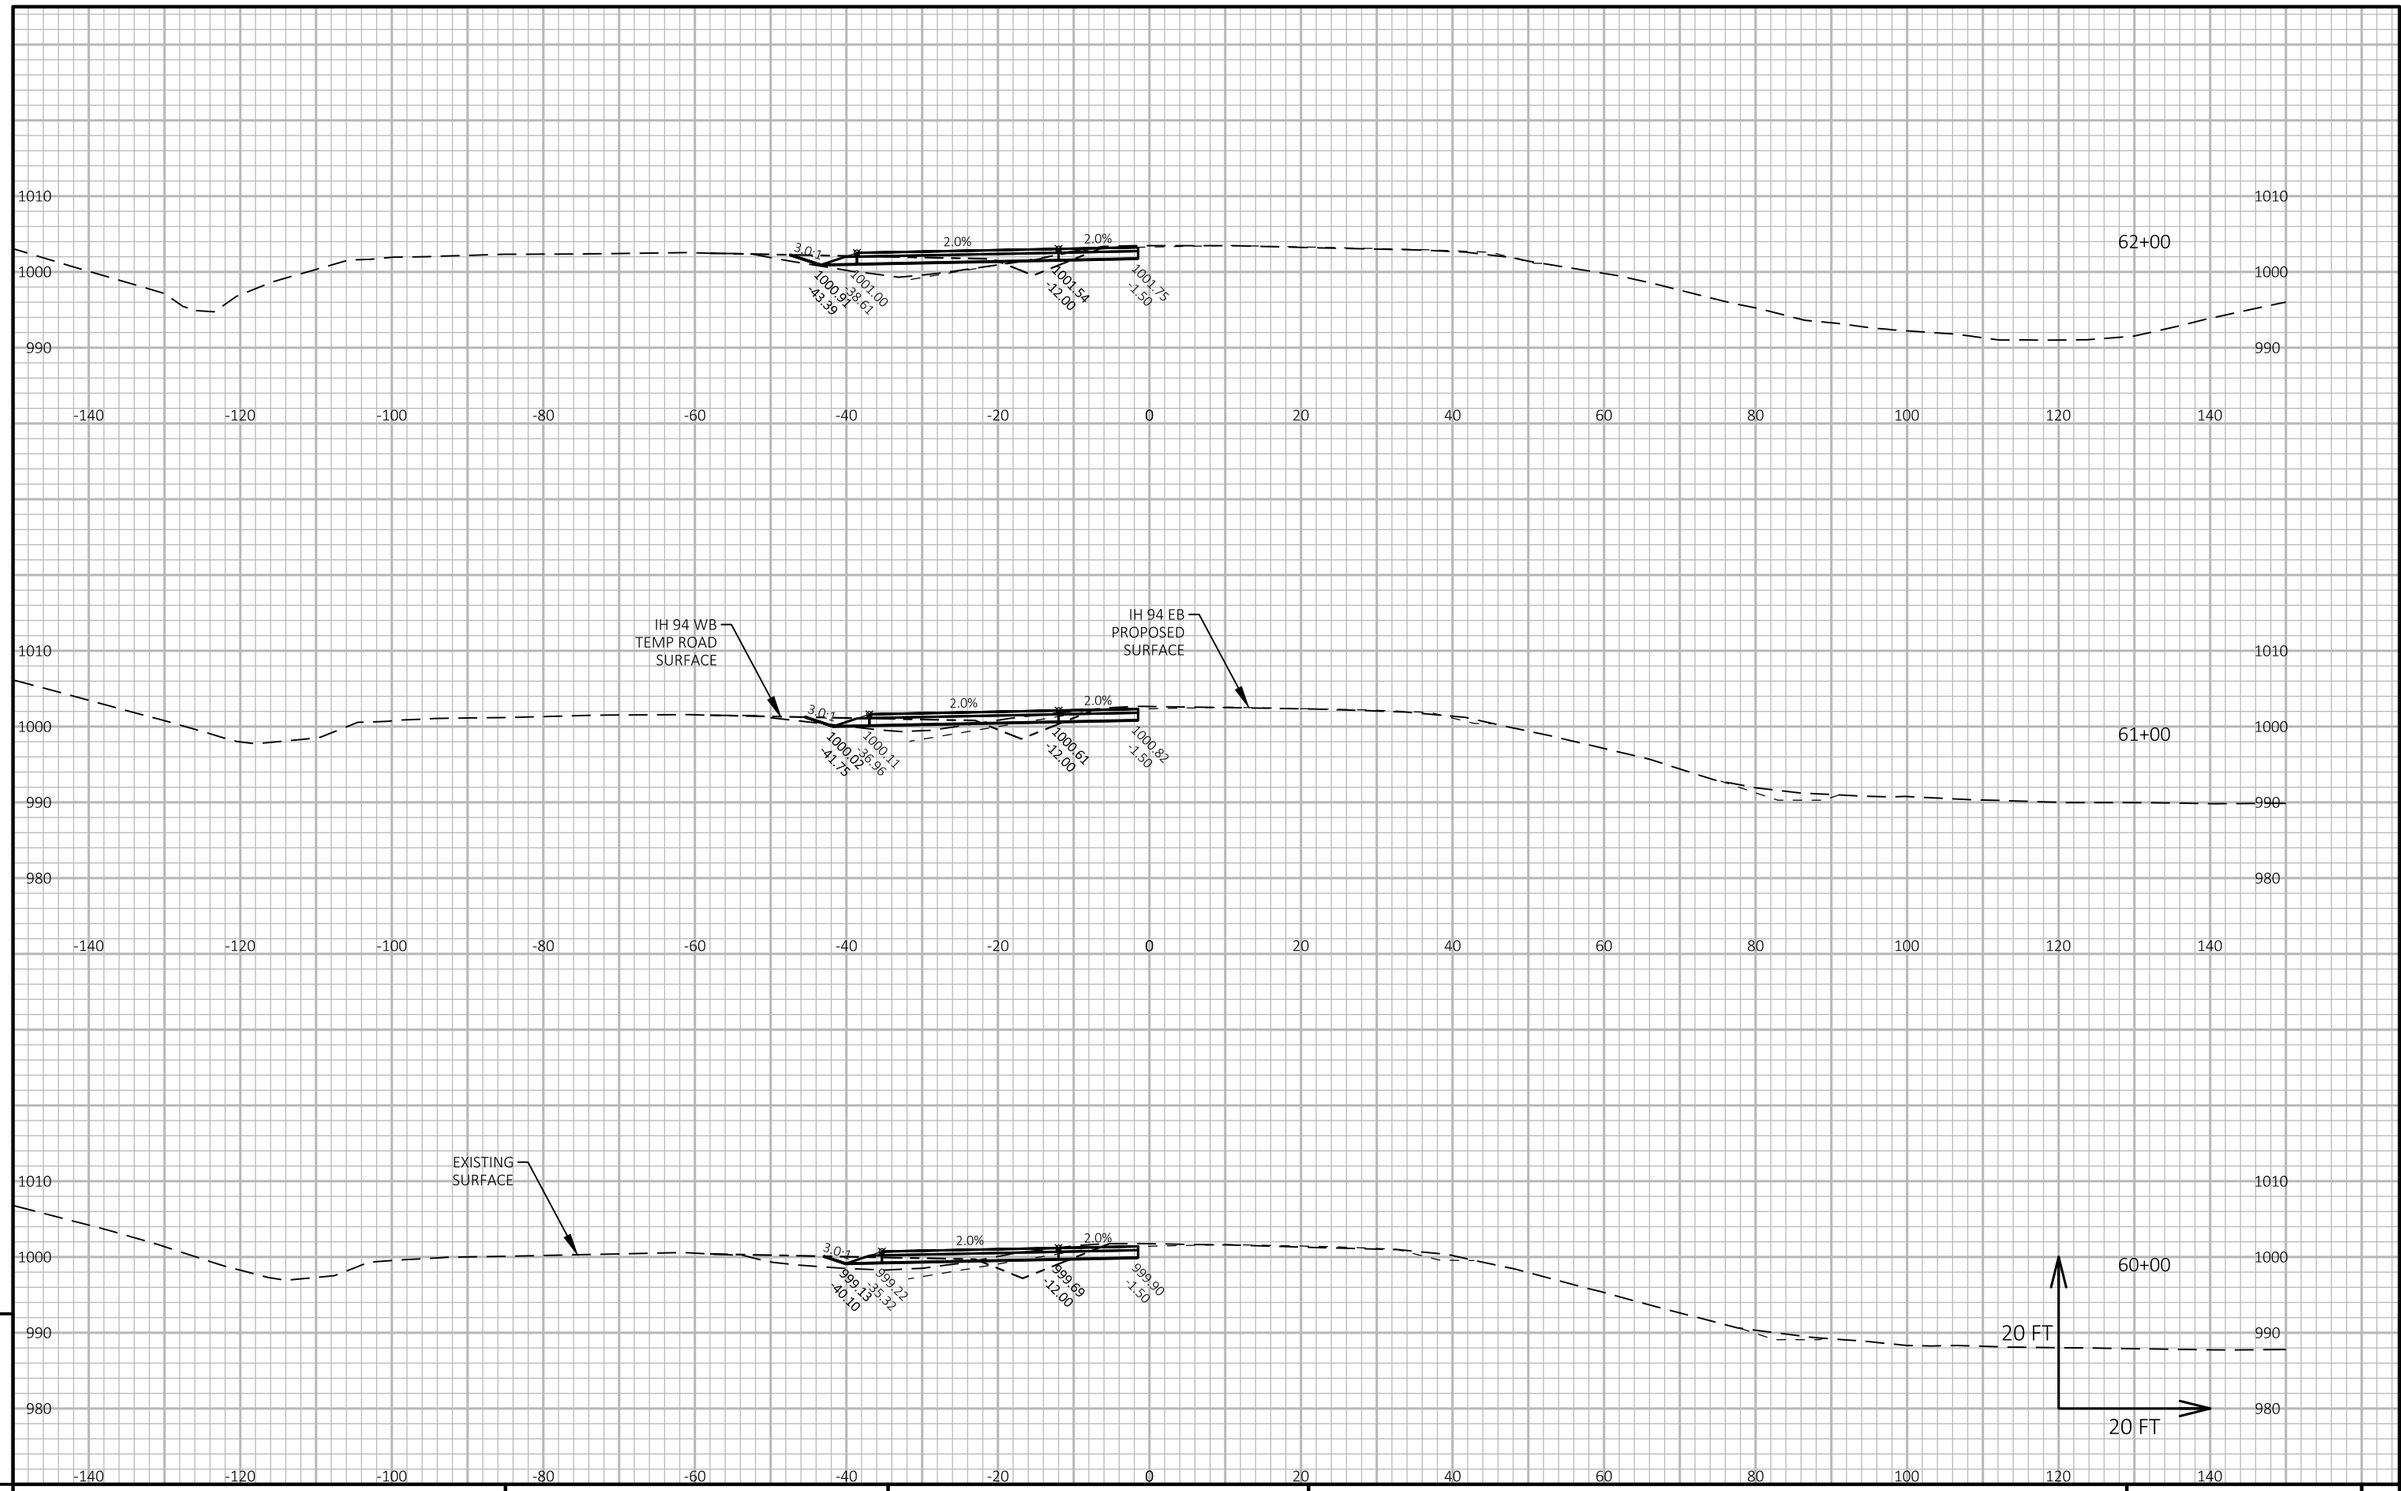

APPROVED FOR UTILITY RELOCATION May 1, 2018

9

9

PROJECT NO: 1022-00-79	HWY: IH 94	COUNTY: TREMPEALEAU	CROSS SECTIONS: IH 94 EB TEMP ROAD STAGE 3A	SHEET 458	E

FILE NAME : G:\WDOTCO\16048 (2016-2018 DESIGN WO)\16048-006\CIVIL 3D\SHEETSPLAN\CROSS SECTION\090113-XS-94 EB TEMP 3A.DWG
LAYOUT NAME - Section Sheet - (4)

PLOT DATE : 3/16/2018 10:57 AM PLOT BY : KL ENGINEERING PLOT NAME : PLOT SCALE : 1 IN:20 FT HORZ. / 1 IN:20 FT VERT.

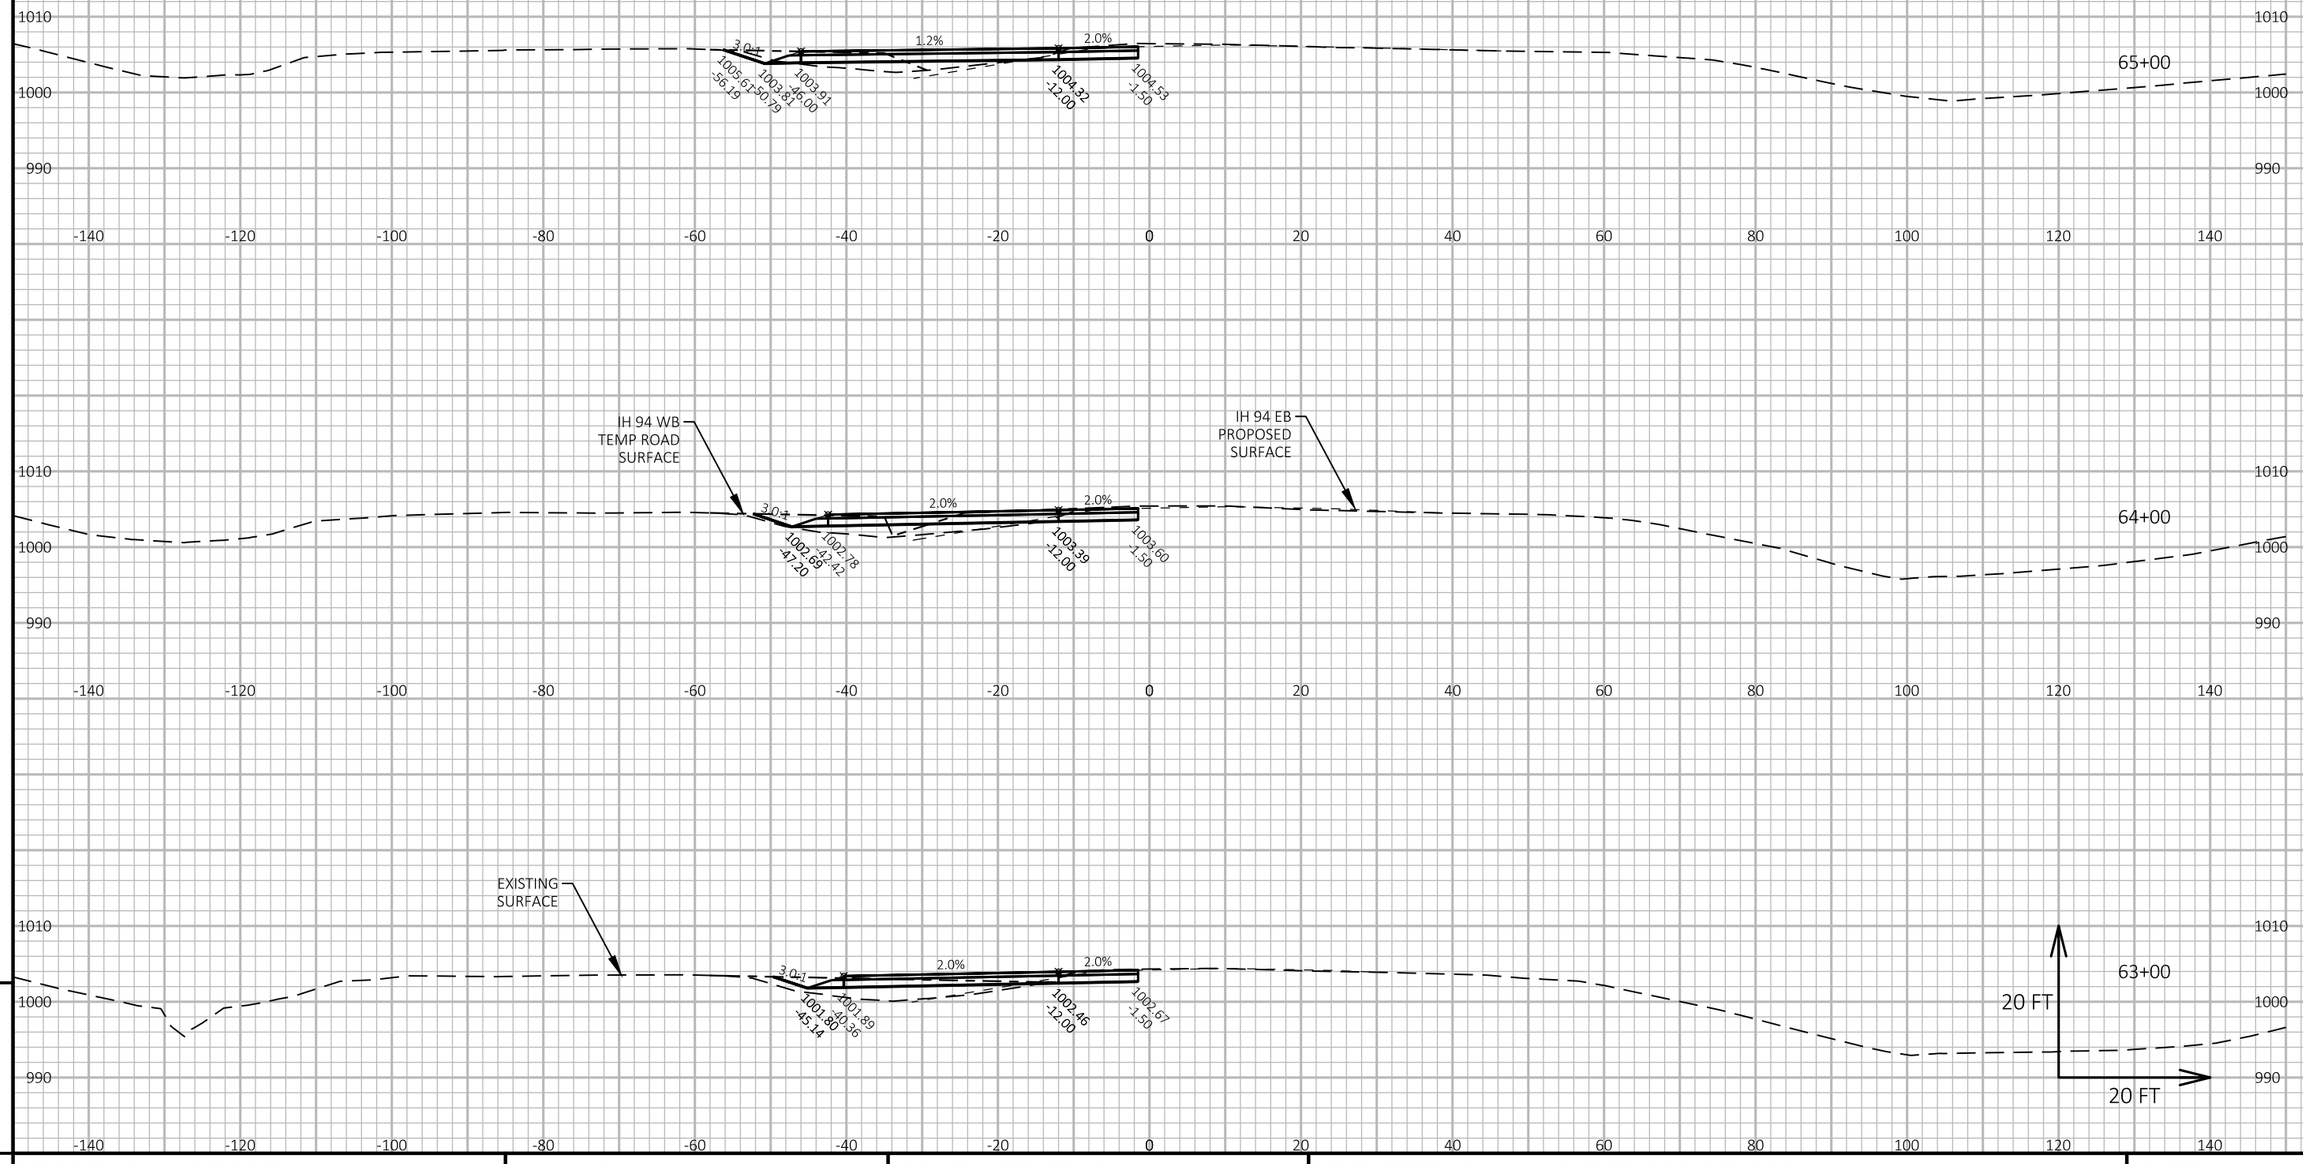

APPROVED FOR UTILITY RELOCATION May 1, 2018

9

9

PROJECT NO: 1022-00-79	HWY: IH 94	COUNTY: TREMPEALEAU	CROSS SECTIONS: IH 94 EB TEMP ROAD STAGE 3A	SHEET 459	E

FILE NAME : G:\WDOTCO\16048 (2016-2018 DESIGN WO)\16048-006\CIVIL 3D\SHEETSPLAN\CROSS SECTION\090113-XS-94 EB TEMP 3A.DWG
LAYOUT NAME - Section Sheet - (5)

PLOT DATE : 3/16/2018 10:57 AM PLOT BY : KL ENGINEERING PLOT NAME : PLOT SCALE : 1 IN:20 FT HORZ. / 1 IN:20 FT VERT.

WISDOT/CADDS SHEET 49

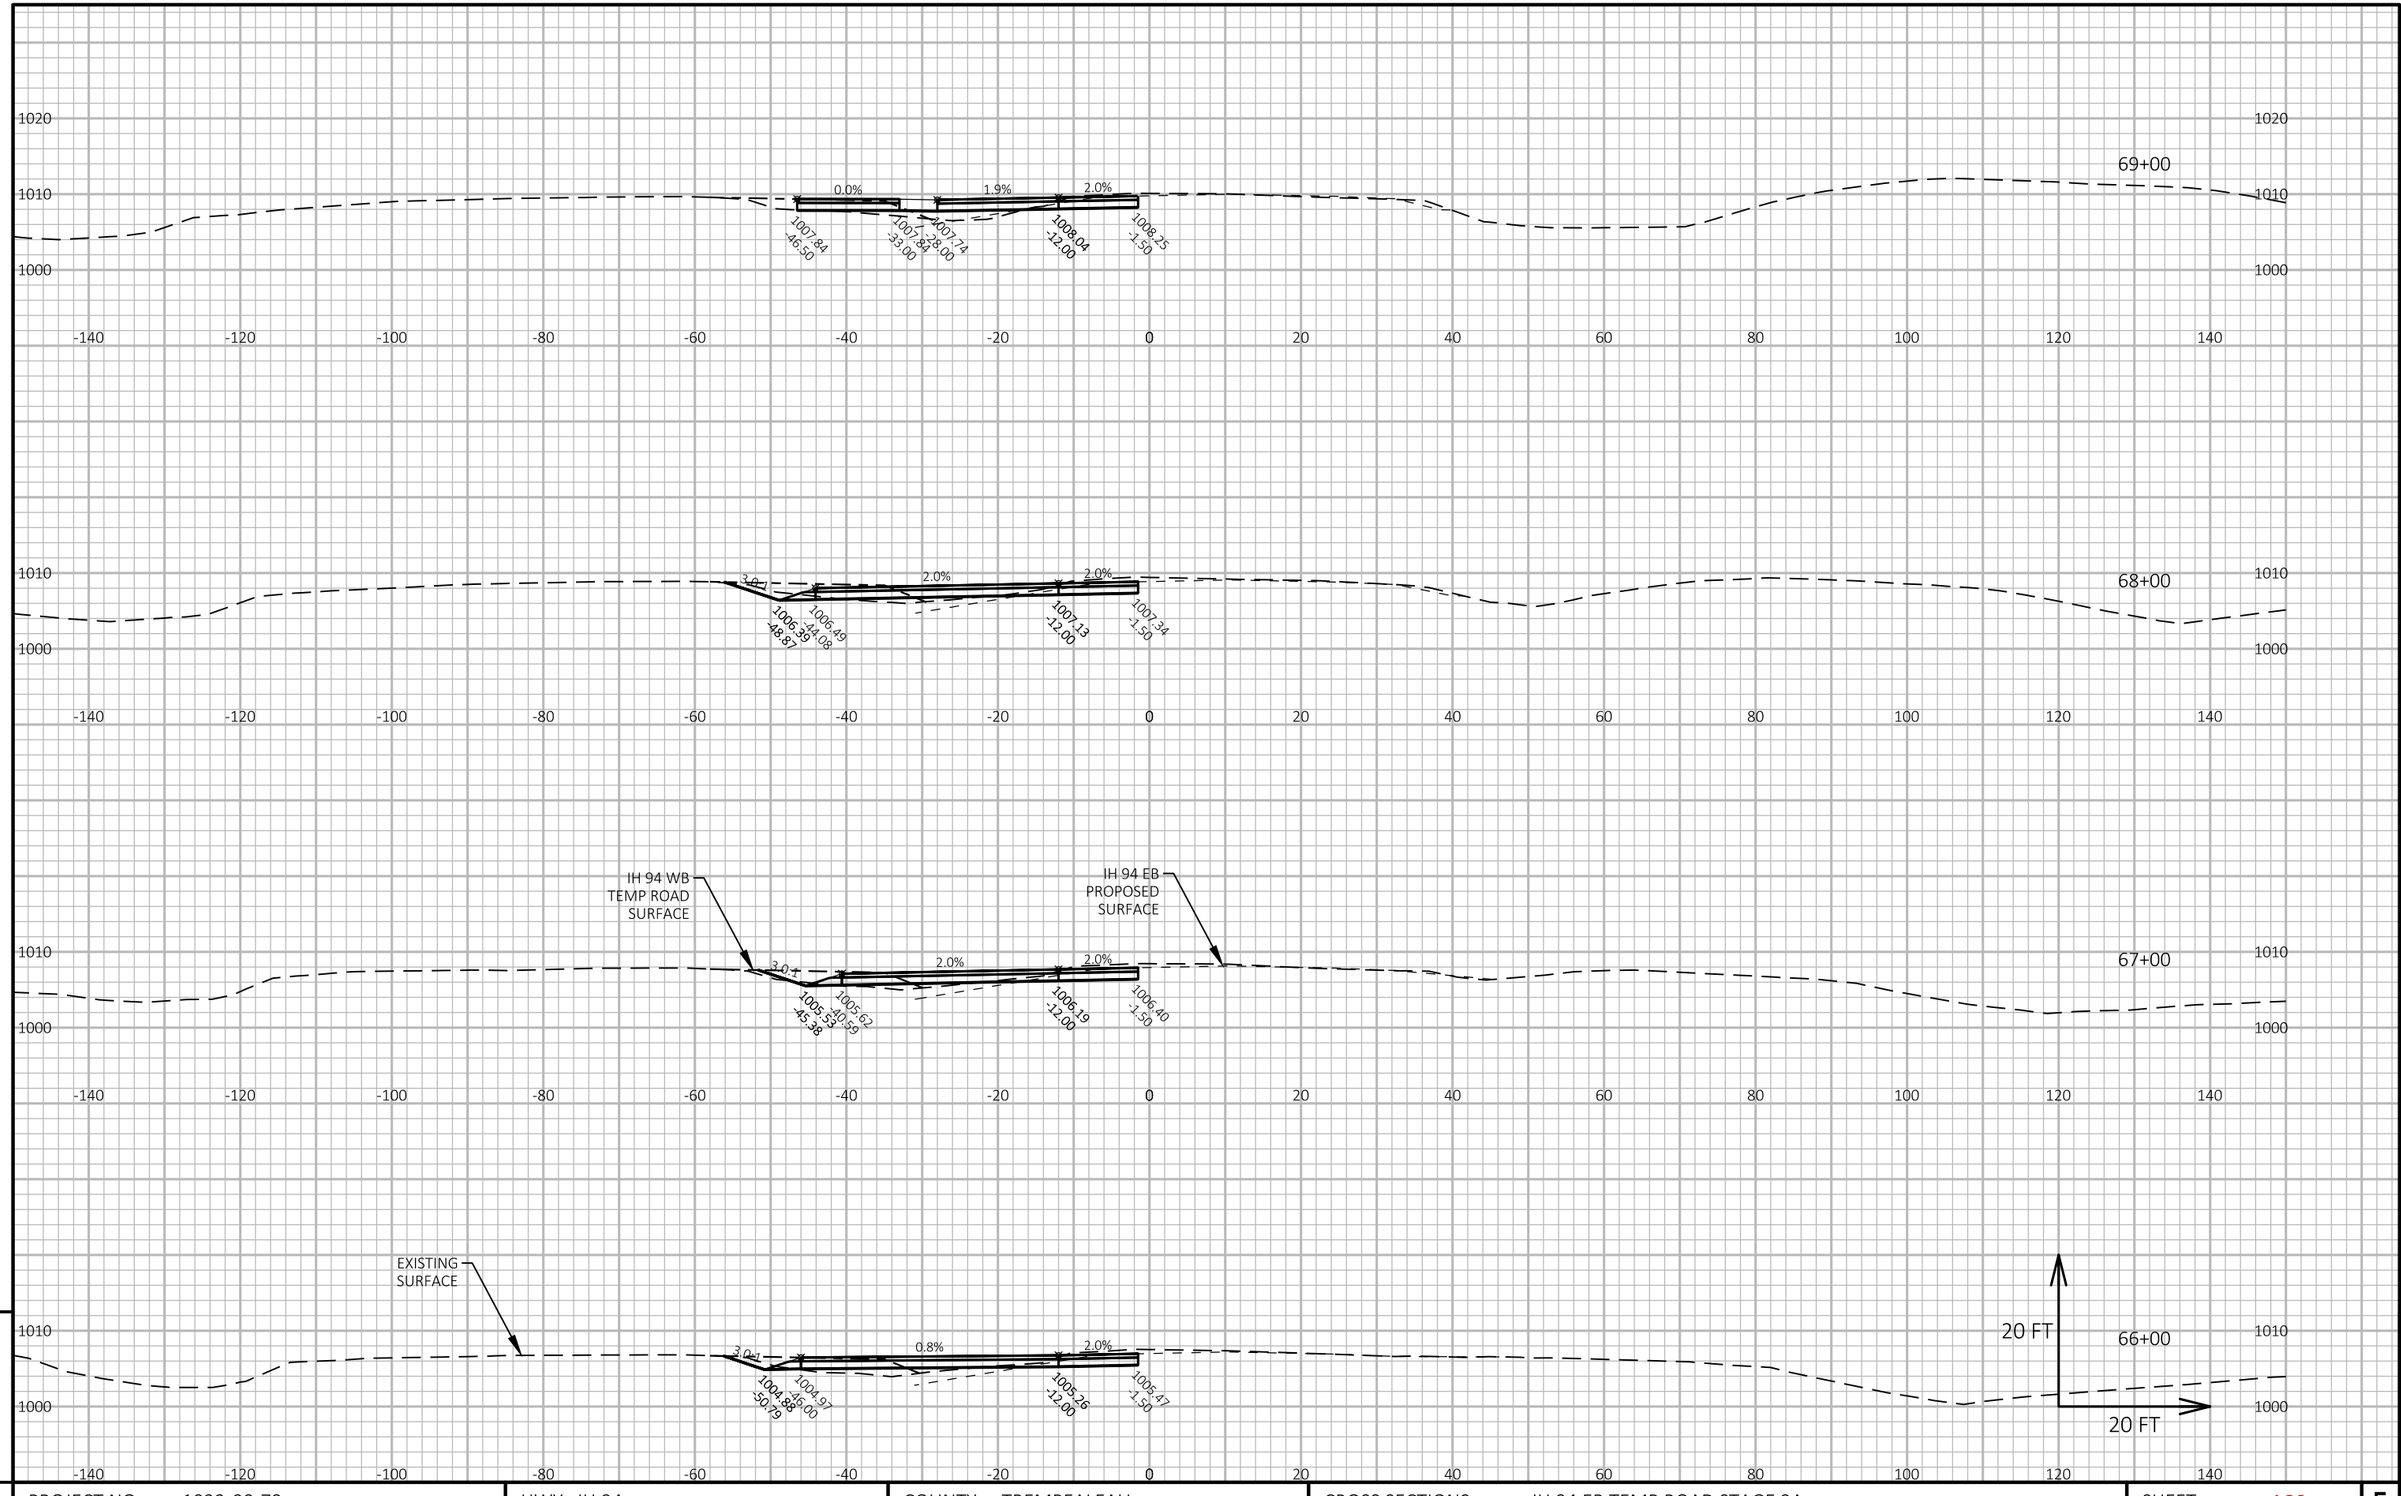

APPROVED FOR UTILITY RELOCATION May 1, 2018

9

9

PROJECT NO: 1022-00-79	HWY: IH 94	COUNTY: TREMPEALEAU	CROSS SECTIONS: IH 94 EB TEMP ROAD STAGE 3A	SHEET 460	E

FILE NAME : G:\WDOTCO\16048 (2016-2018 DESIGN WO)\16048-006\CIVIL 3D\SHEETSPLAN\CROSS SECTION\090113-XS-94 EB TEMP 3A.DWG
LAYOUT NAME - Section Sheet - (6)

PLOT DATE : 3/16/2018 10:57 AM PLOT BY : KL ENGINEERING PLOT NAME : PLOT SCALE : 1 IN:20 FT HORZ. / 1 IN:20 FT VERT.

APPROVED FOR UTILITY RELOCATION May 1, 2018

9

9

PROJECT NO: 1022-00-79	HWY: IH 94	COUNTY: TREMPEALEAU	CROSS SECTIONS: IH 94 EB TEMP ROAD STAGE 3A	SHEET 461	E

FILE NAME : G:\WDOTCO\16048 (2016-2018 DESIGN WO)\16048-006\CIVIL 3D\SHEETSPLAN\CROSS SECTION\090113-XS-94 EB TEMP 3A.DWG
LAYOUT NAME - Section Sheet - (7)

PLOT DATE : 3/16/2018 10:57 AM PLOT BY : KL ENGINEERING PLOT NAME : PLOT SCALE : 1 IN:20 FT HORZ. / 1 IN:20 FT VERT.

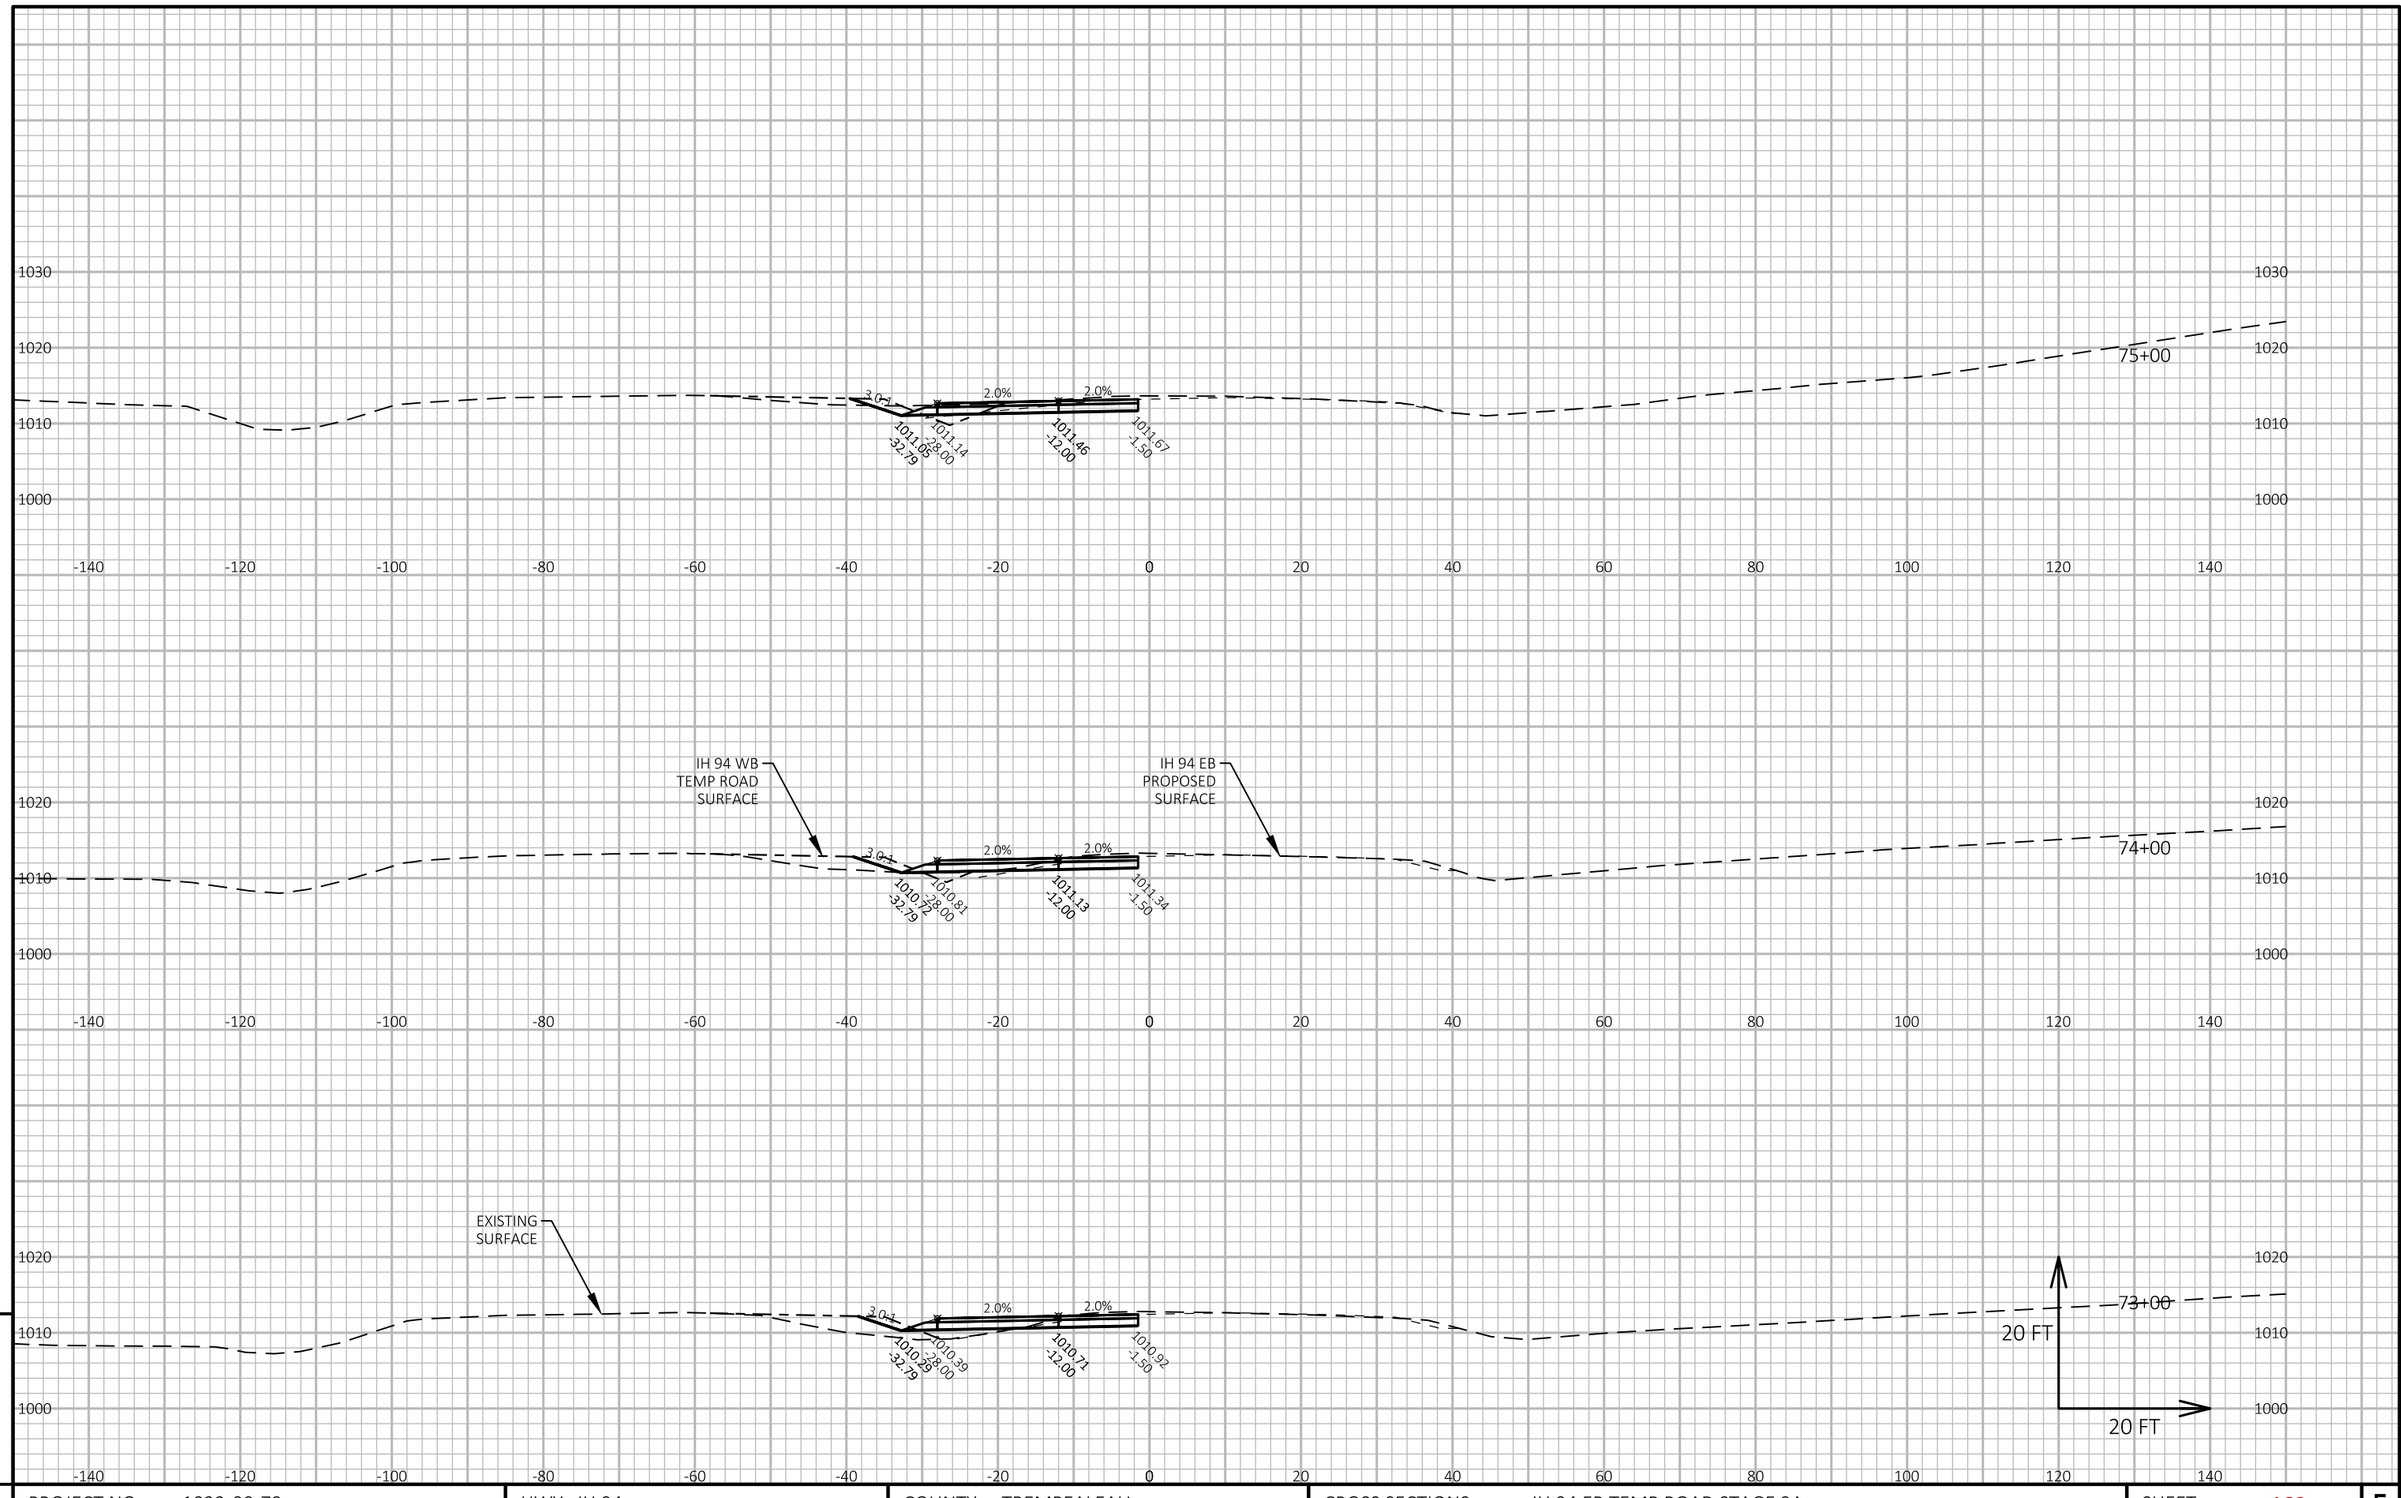

APPROVED FOR UTILITY RELOCATION May 1, 2018

9

9

PROJECT NO: 1022-00-79	HWY: IH 94	COUNTY: TREMPEALEAU	CROSS SECTIONS: IH 94 EB TEMP ROAD STAGE 3A	SHEET 462	E

FILE NAME : G:\WDOTCO\16048 (2016-2018 DESIGN WO)\16048-006\CIVIL 3D\SHEETSPLAN\CROSS SECTION\090113-XS-94 EB TEMP 3A.DWG
LAYOUT NAME - Section Sheet - (8)

PLOT DATE : 3/16/2018 10:58 AM PLOT BY : KL ENGINEERING PLOT NAME : PLOT SCALE : 1 IN:20 FT HORZ. / 1 IN:20 FT VERT.

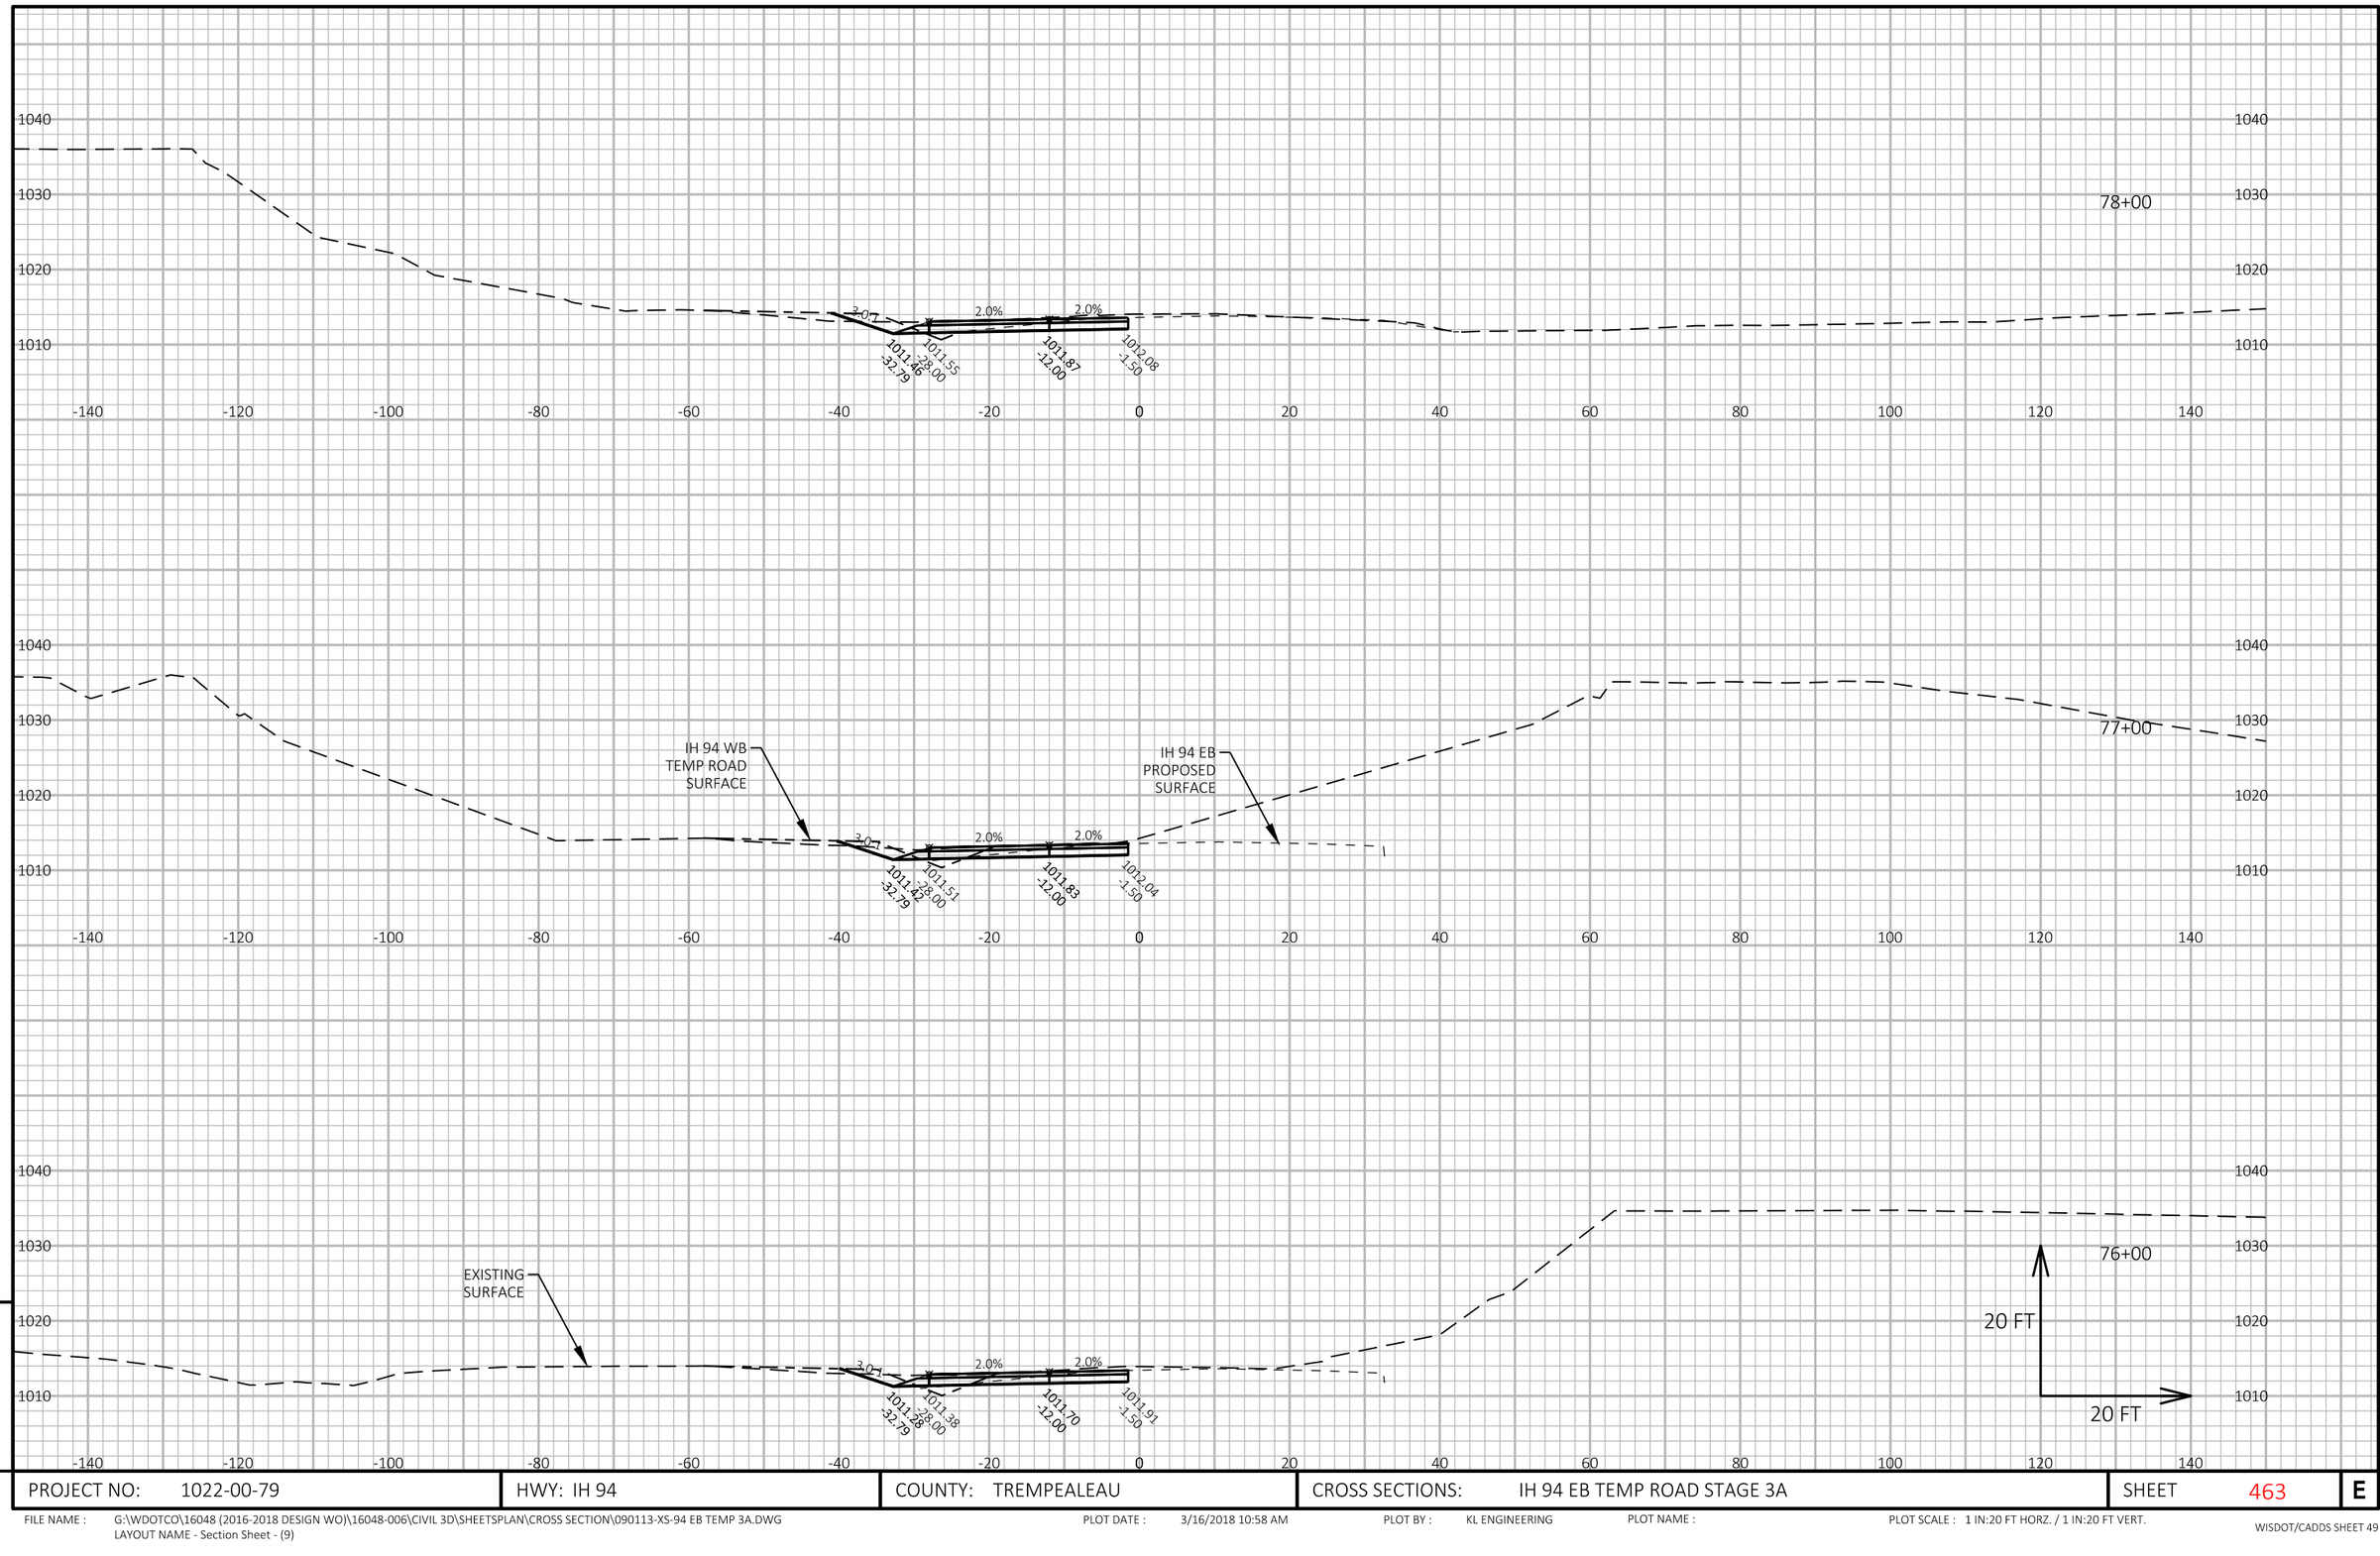

APPROVED FOR UTILITY RELOCATION May 1, 2018

9

9

PROJECT NO: 1022-00-79	HWY: IH 94	COUNTY: TREMPEALEAU	CROSS SECTIONS: IH 94 EB TEMP ROAD STAGE 3A	SHEET 463	E

FILE NAME : G:\WDOTCO\16048 (2016-2018 DESIGN WO)\16048-006\CIVIL 3D\SHEETSPLAN\CROSS SECTION\090113-XS-94 EB TEMP 3A.DWG
LAYOUT NAME - Section Sheet - (9)

PLOT DATE : 3/16/2018 10:58 AM PLOT BY : KL ENGINEERING PLOT NAME : PLOT SCALE : 1 IN:20 FT HORZ. / 1 IN:20 FT VERT.

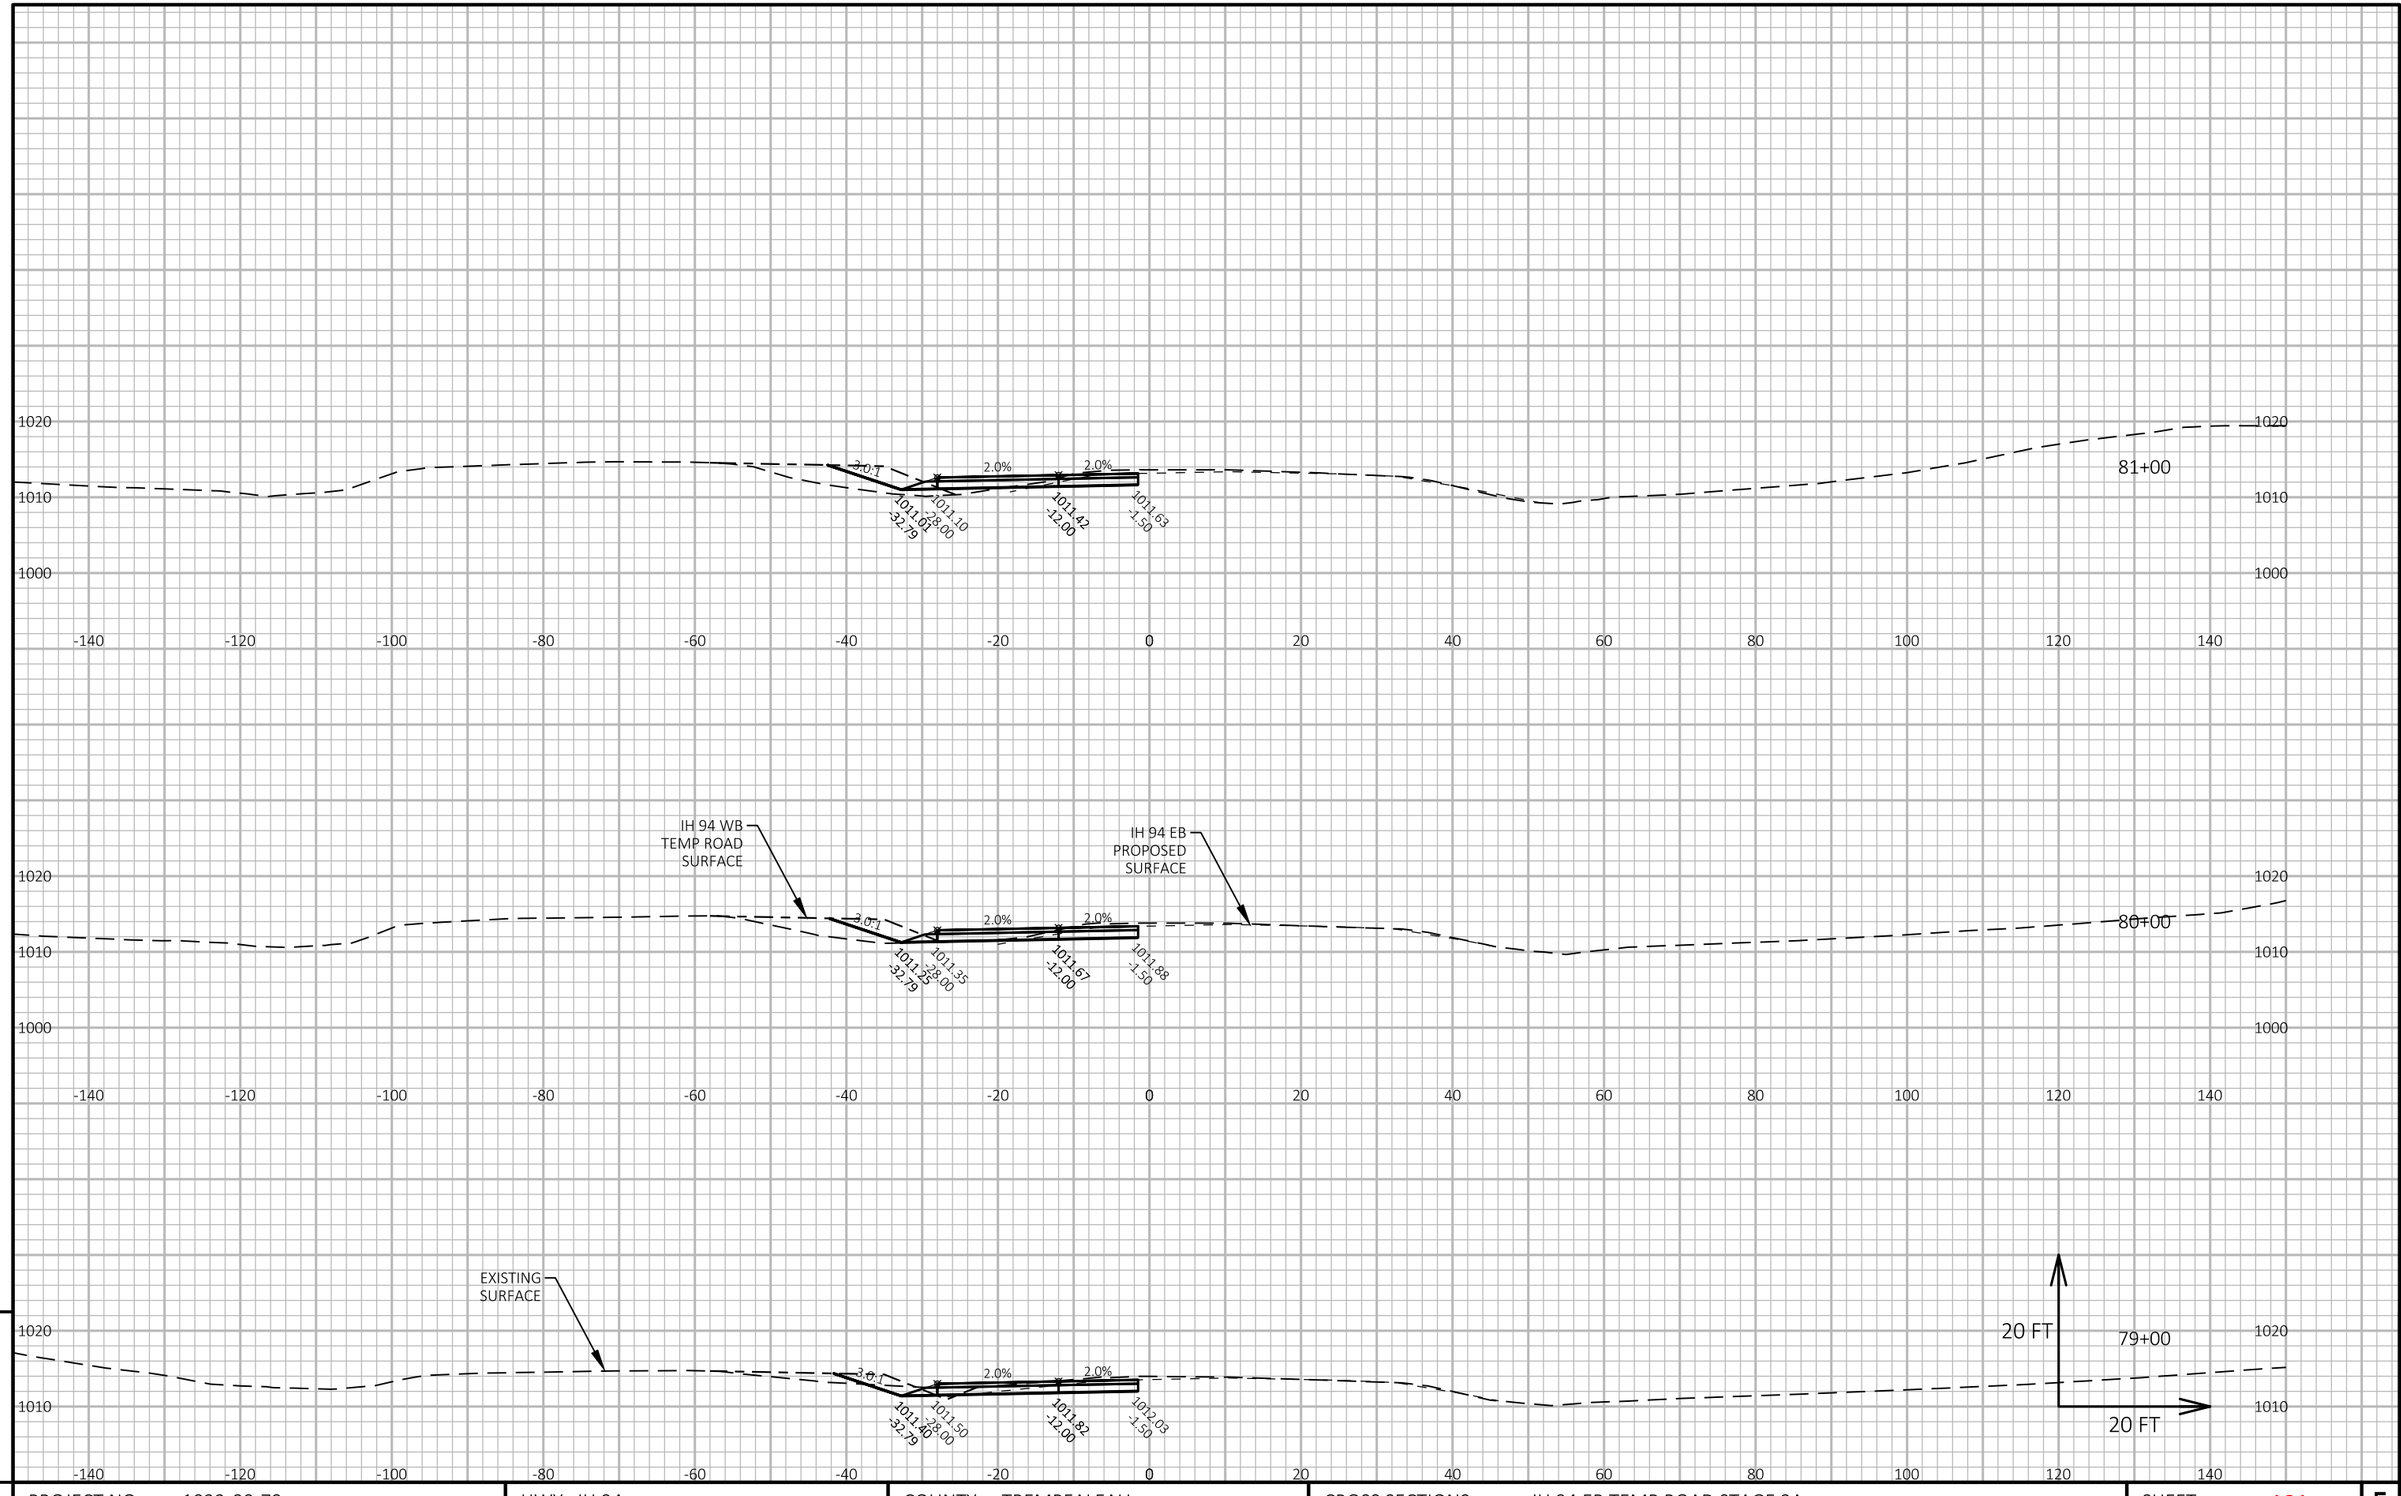

APPROVED FOR UTILITY RELOCATION May 1, 2018

9

9

PROJECT NO: 1022-00-79	HWY: IH 94	COUNTY: TREMPEALEAU	CROSS SECTIONS: IH 94 EB TEMP ROAD STAGE 3A	SHEET 464	E

FILE NAME : G:\WDOTCO\16048 (2016-2018 DESIGN WO)\16048-006\CIVIL 3D\SHEETSPLAN\CROSS SECTION\090113-XS-94 EB TEMP 3A.DWG
LAYOUT NAME - Section Sheet - (10)

PLOT DATE : 3/16/2018 10:58 AM PLOT BY : KL ENGINEERING PLOT NAME : PLOT SCALE : 1 IN:20 FT HORZ. / 1 IN:20 FT VERT.

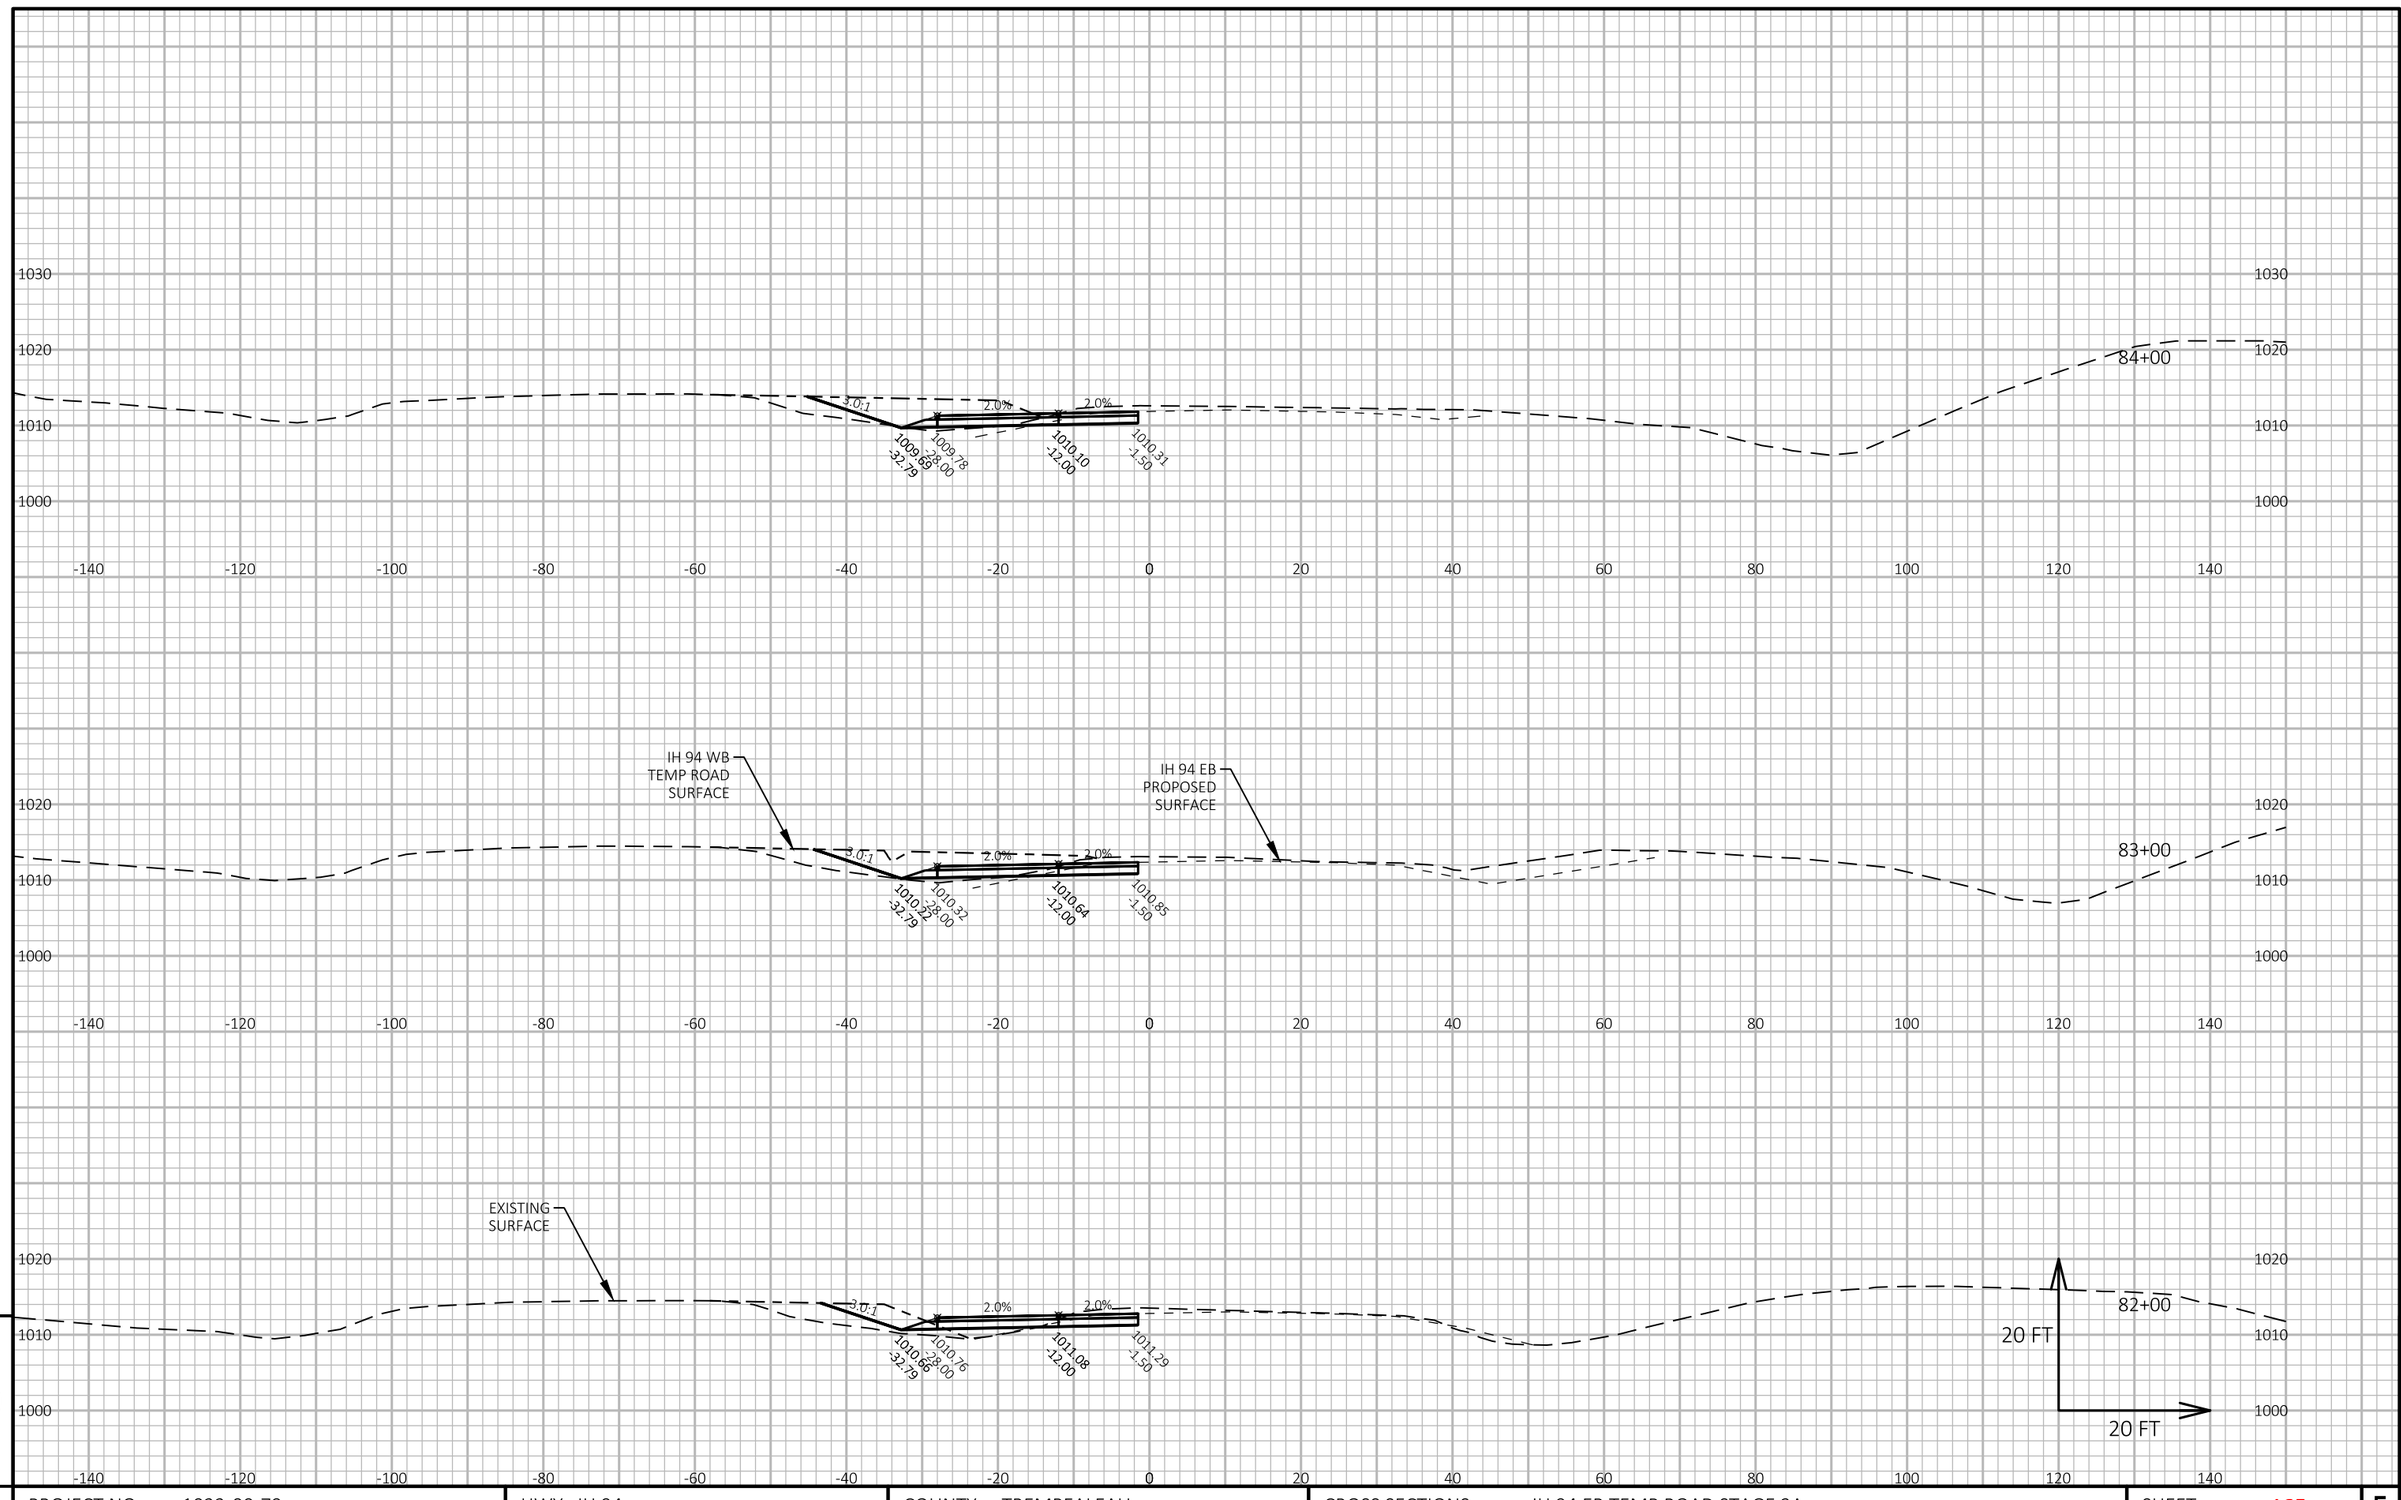

APPROVED FOR UTILITY RELOCATION May 1, 2018

9

9

PROJECT NO: 1022-00-79	HWY: IH 94	COUNTY: TREMPEALEAU	CROSS SECTIONS: IH 94 EB TEMP ROAD STAGE 3A	SHEET 465	E

FILE NAME : G:\WDOTCO\16048 (2016-2018 DESIGN WO)\16048-006\CIVIL 3D\SHEETSPLAN\CROSS SECTION\090113-XS-94 EB TEMP 3A.DWG
LAYOUT NAME - Section Sheet - (11)

PLOT DATE : 3/16/2018 10:58 AM PLOT BY : KL ENGINEERING PLOT NAME : PLOT SCALE : 1 IN:20 FT HORZ. / 1 IN:20 FT VERT.

WISDOT/CADDS SHEET 49

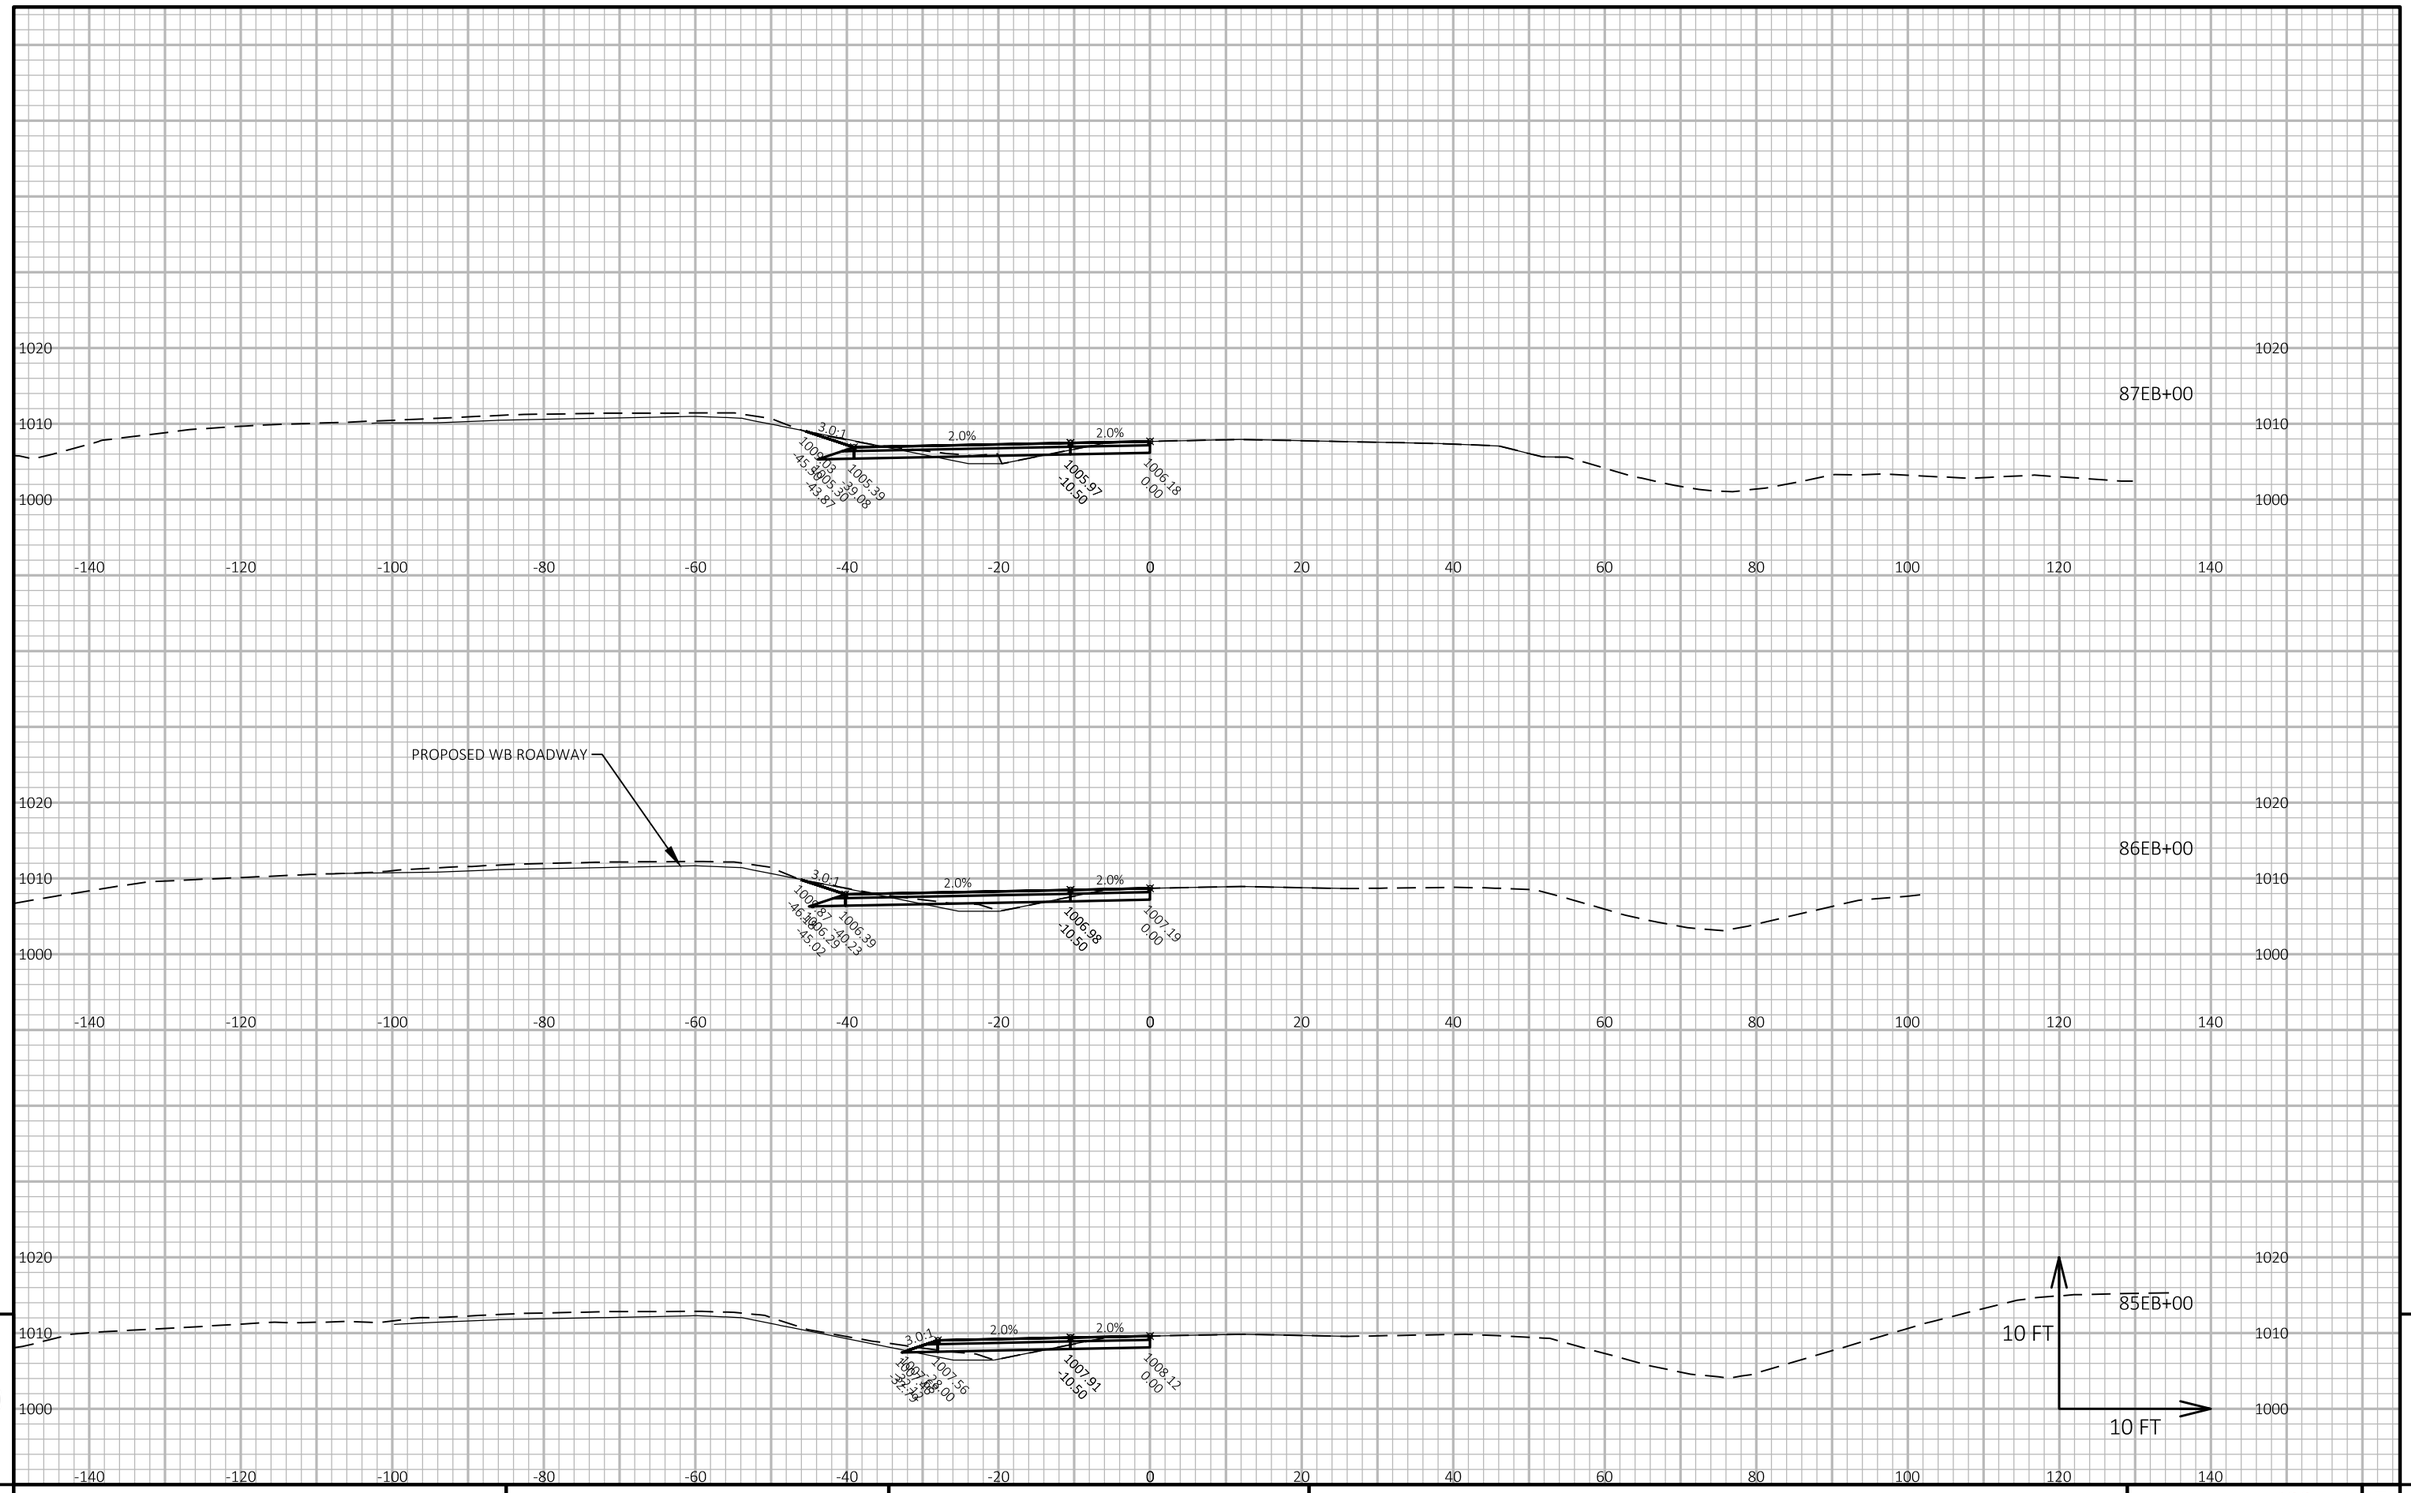

APPROVED FOR UTILITY RELOCATION May 1, 2018

9

9

PROJECT NO: 1022-00-79	HWY: IH 94	COUNTY: TREMPEALEAU	CROSS SECTIONS: IH 94 EB TEMP ROAD STAGE 3A	SHEET 466	E

FILE NAME : G:\WDOTCO\16048 (2016-2018 DESIGN WO)\16048-006\CIVIL 3D\SHEETSPLAN\CROSS SECTION\090113-XS-94 EB TEMP 3A-JPB.DWG
LAYOUT NAME - EB42

PLOT DATE : 3/23/2018 10:47 AM PLOT BY : KL ENGINEERING PLOT NAME :

PLOT SCALE : 1 IN:10 FT HORZ. / 1 IN:10 FT VERT.

WISDOT/CADDS SHEET 49

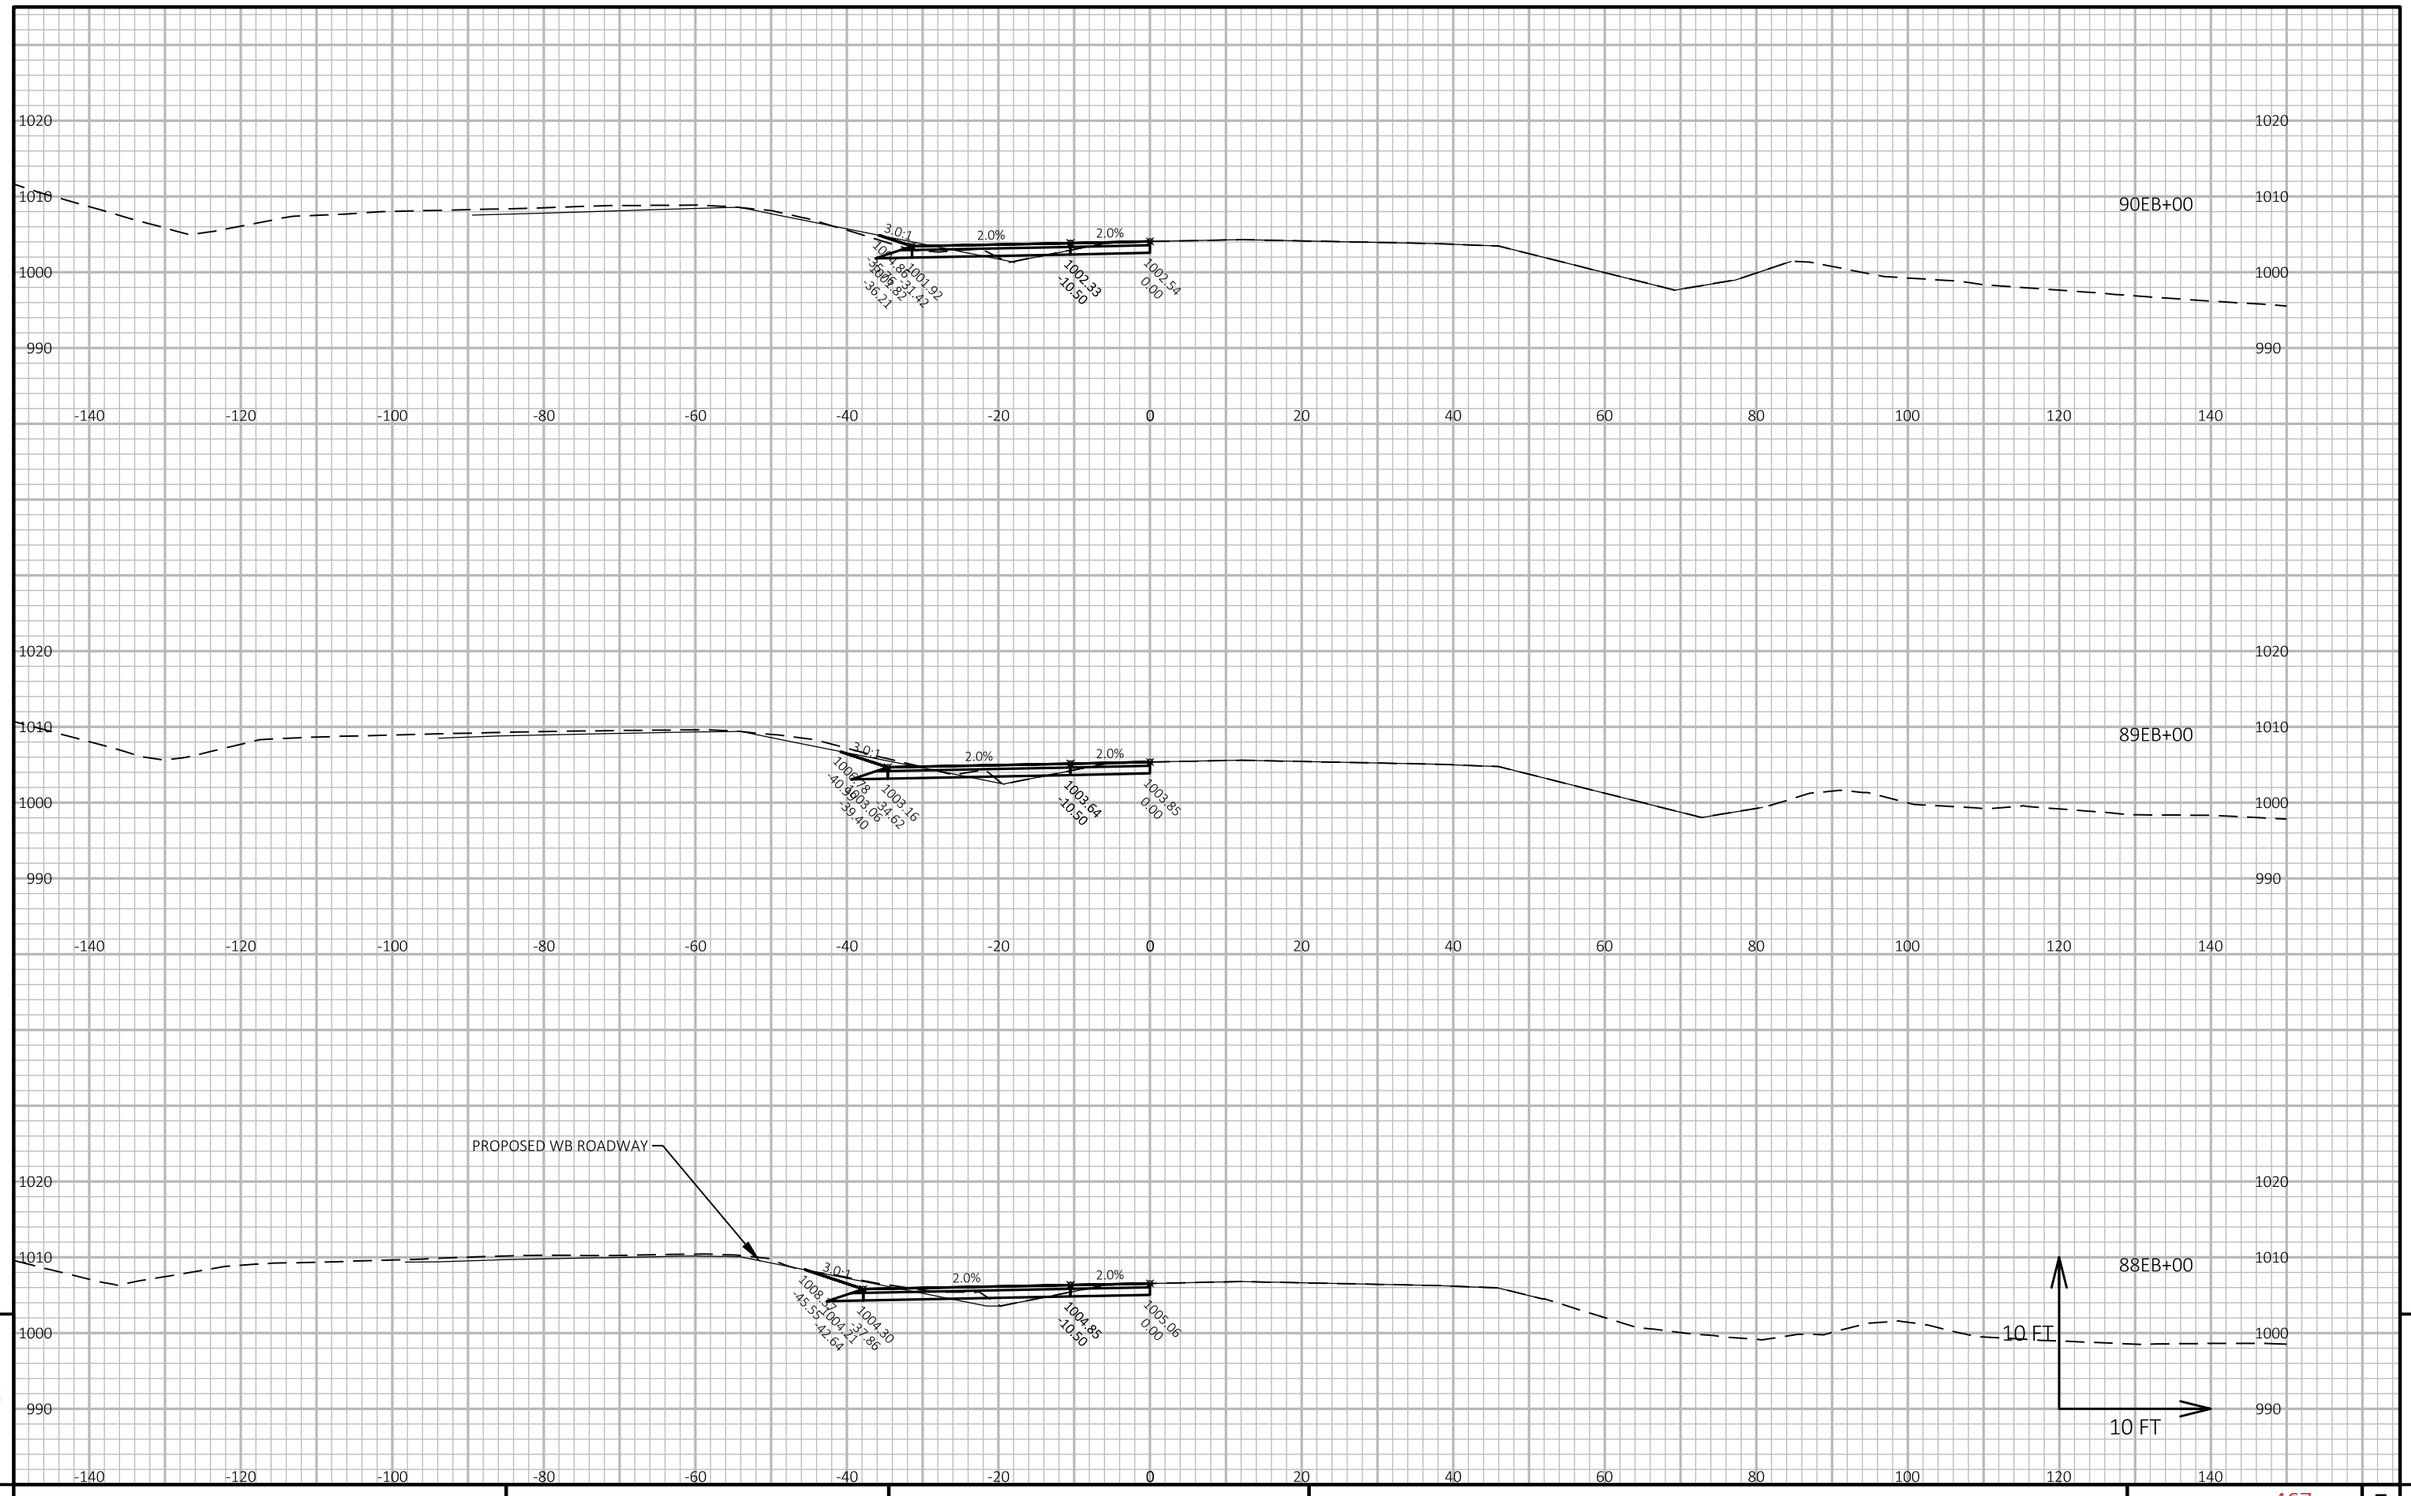

APPROVED FOR UTILITY RELOCATION May 1, 2018

9

9

PROJECT NO: 1022-XX-XX	HWY: IH 94	COUNTY: TREMPEALEAU	CROSS SECTIONS: IH 94 SECTION VIEW STAGE 3A	SHEET 467	E

FILE NAME : G:\WDOTCO\16048 (2016-2018 DESIGN WO)\16048-006\CIVIL 3D\SHEETSPLAN\CROSS SECTION\090113-XS-94 EB TEMP 3A-JPB.DWG
LAYOUT NAME - EB43

PLOT DATE : 3/23/2018 10:47 AM PLOT BY : KL ENGINEERING PLOT NAME : PLOT SCALE : 1 IN:10 FT HORZ. / 1 IN:10 FT VERT.

WISDOT/CADDS SHEET 49

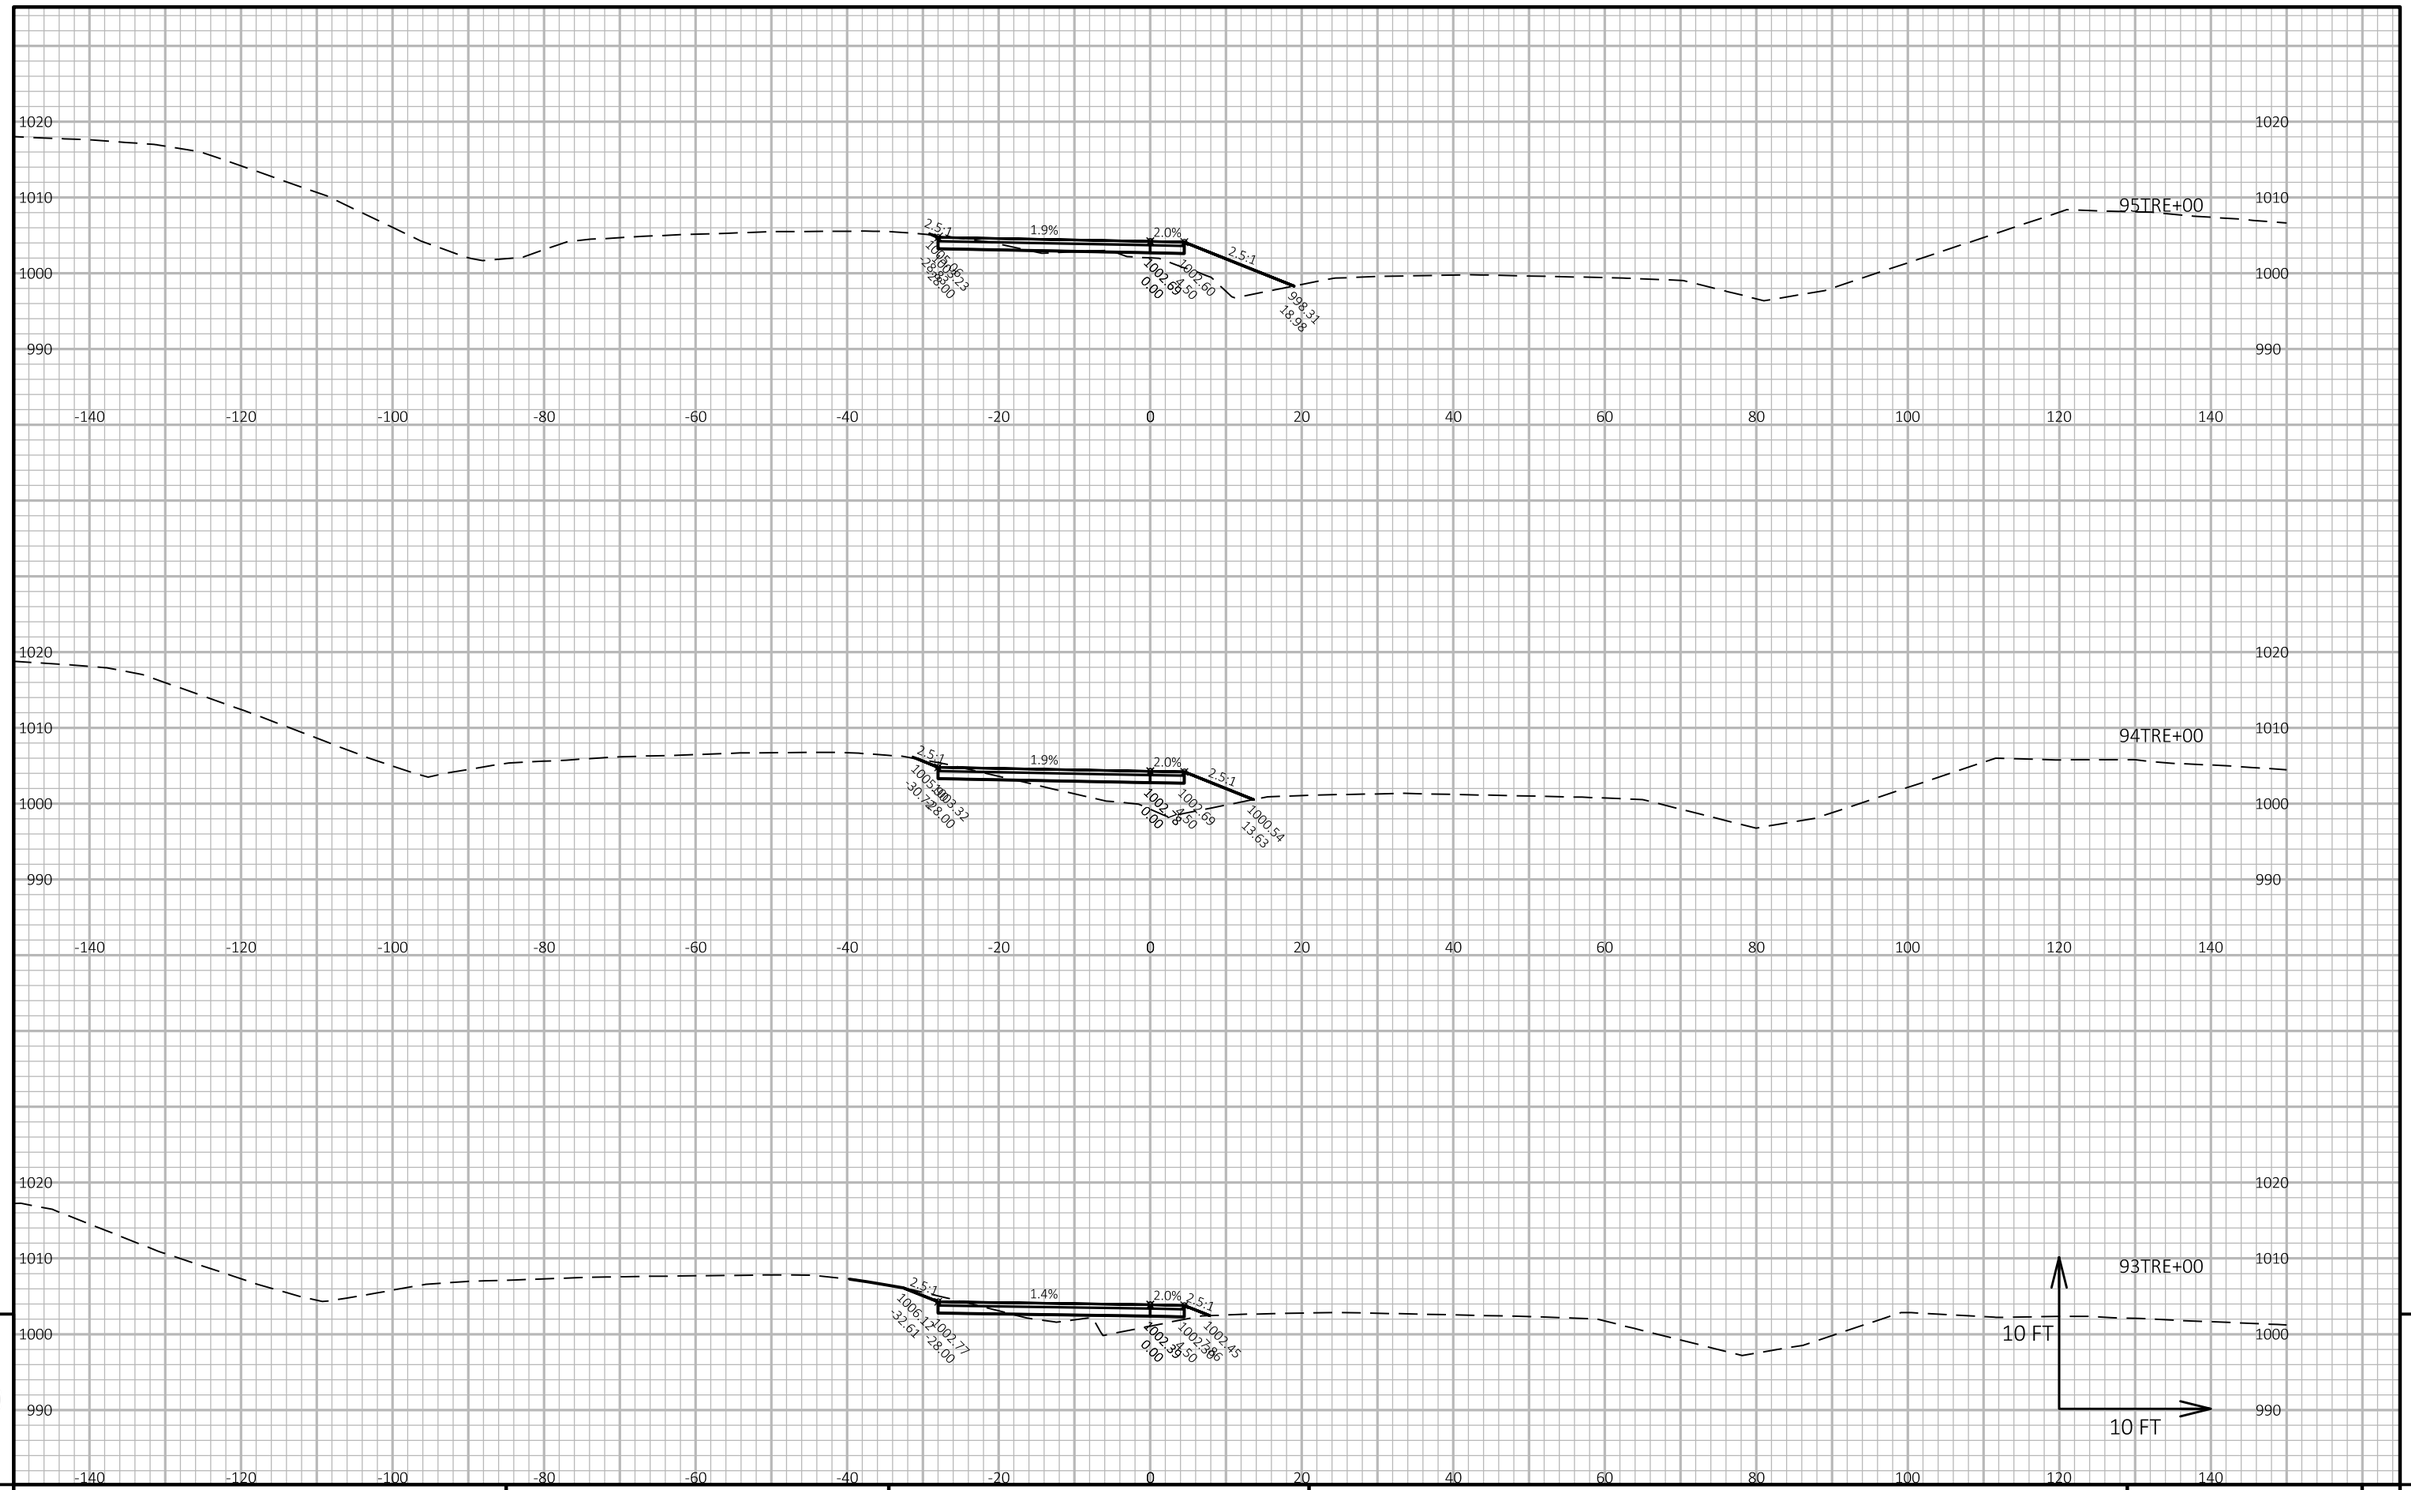

APPROVED FOR UTILITY RELOCATION May 1, 2018

9

9

PROJECT NO: 1022-00-79	HWY: IH 94	COUNTY: TREMPEALEAU	CROSS SECTIONS: IH 94 EB TEMP ROAD STAGE 3A	SHEET 468	E

FILE NAME : G:\WDOTCO\16048 (2016-2018 DESIGN WO)\16048-006\CIVIL 3D\SHEETSPLAN\CROSS SECTION\090113-XS-94 EB TEMP 3A-JPB.DWG
LAYOUT NAME - TRE-1

PLOT DATE : 3/23/2018 10:48 AM PLOT BY : KL ENGINEERING PLOT NAME :

PLOT SCALE : 1 IN:10 FT HORZ. / 1 IN:10 FT VERT.

WISDOT/CADDS SHEET 49

APPROVED FOR UTILITY RELOCATION May 1, 2018

9

9

PROJECT NO: 1022-00-79	HWY: IH 94	COUNTY: TREMPEALEAU	CROSS SECTIONS: IH 94 EB TEMP ROAD STAGE 3A	SHEET 469	E

FILE NAME : G:\WDOTCO\16048 (2016-2018 DESIGN WO)\16048-006\CIVIL 3D\SHEETSPLAN\CROSS SECTION\090113-XS-94 EB TEMP 3A-JPB.DWG
LAYOUT NAME - TRE-2

PLOT DATE : 3/23/2018 10:48 AM PLOT BY : KL ENGINEERING PLOT NAME : **PLOT SCALE :** 1 IN:10 FT HORZ. / 1 IN:10 FT VERT.

WISDOT/CADDS SHEET 49