

PROJECT ID: 1370-00-74 / 3310-06-70
COUNTY: JEFFERSON/WAUKESHA

ORDER OF SHEETS

Section No.	1	Title
Section No.	2	Typical Sections and Details
Section No.	3	Estimate of Quantities
Section No.	3	Miscellaneous Quantities
Section No.	4	Right of Way Plat
Section No.	5	Plan and Profile
Section No.	6	Standard Detail Drawings
Section No.	7	Sign Plates
Section No.	8	Structure Plans
Section No.	9	Computer Earthwork Data
Section No.	9	Cross Sections

TOTAL SHEETS =



DESIGN DESIGNATION

A.A.D.T.	2020	=	11,900
A.A.D.T.	2046	=	13,210
D.H.V.		=	1,470
D.D.		=	60% / 40%
T.		=	8.8%
DESIGN SPEED		=	65 MPH
ESALS		=	2,100,000

CONVENTIONAL SYMBOLS

PLAN	
CORPORATE LIMITS	
PROPERTY LINE	
LOT LINE	
LIMITED HIGHWAY EASEMENT	
EXISTING RIGHT OF WAY	
PROPOSED OR NEW R/W LINE	
SLOPE INTERCEPT	
REFERENCE LINE	
EXISTING CULVERT	
PROPOSED CULVERT (Box or Pipe)	
COMBUSTIBLE FLUIDS	
MARSH AREA	
WOODED OR SHRUB AREA	

PROFILE	
GRADE LINE	
ORIGINAL GROUND	
MARSH OR ROCK PROFILE (To be noted as such)	
SPECIAL DITCH	
GRADE ELEVATION	
CULVERT (Profile View)	
UTILITIES	
ELECTRIC	
FIBER OPTIC	
GAS	
SANITARY SEWER	
STORM SEWER	
TELEPHONE	
WATER	
UTILITY PEDESTAL	
POWER POLE	
TELEPHONE POLE	

STATE OF WISCONSIN
DEPARTMENT OF TRANSPORTATION

PLAN OF PROPOSED IMPROVEMENT

WATERTOWN-WAUKESHA

ROCK RIVER ROAD TO EAST COUNTY LINE

STH 16

JEFFERSON COUNTY

WATERTOWN -WAUKESHA

WEST COUNTY LINE TO STH 67

STH 16

WAUKESHA COUNTY

STATE PROJECT NUMBER
1370-00-74



STATE PROJECT NUMBER
3310-06-70

END PROJECT
PROJECT ID 1370-00-74
STA 1594+48.50

BEGIN PROJECT
PROJECT ID 1370-00-74
STA 1481+99.00
X = 593284.73
Y = 207255.86

END PROJECT
PROJECT ID 3310-06-70
STA 1678+62.43
X = 609456.83
Y = 211677.48

BEGIN PROJECT
PROJECT ID 3310-06-70
STA 1594+48.50
X = 601405.05
Y = 212101.59

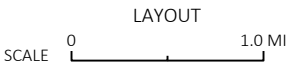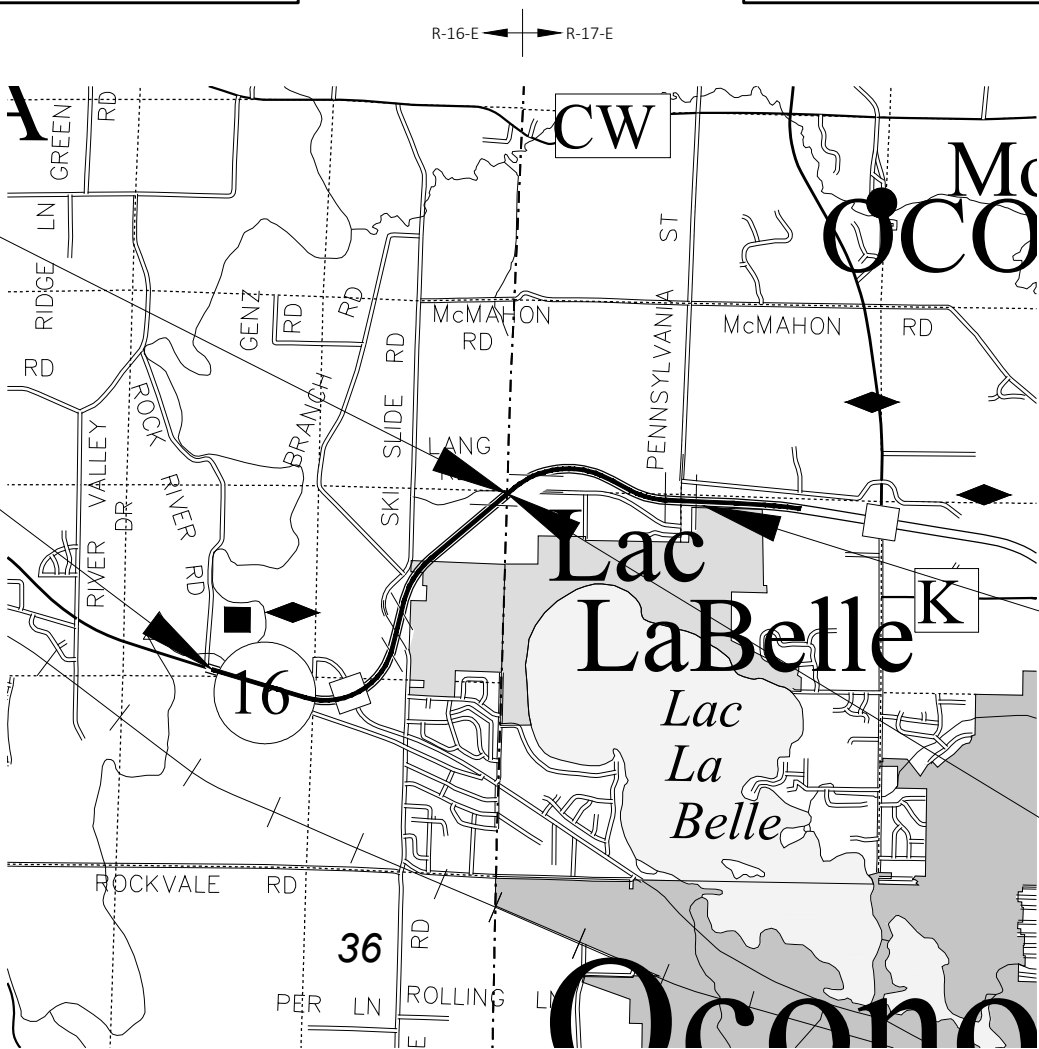

TOTAL NET LENGTH OF CENTERLINE = 3.724 MI
LENGTH OF CENTERLINE (1370-00-74) = 2.130 MI
LENGTH OF CENTERLINE (3310-06-70) = 1.594 MI

HORIZONTAL POSITIONS SHOWN ON THIS PLAN ARE WISCONSIN COORDINATE REFERENCE SYSTEM (WISCRS), WAUKESHA COUNTY, NAD83 (2011), IN U.S. SURVEY FEET. POSITIONS SHOWN ARE GRID COORDINATES, GRID BEARINGS, AND GRID DISTANCES. GRID DISTANCES ARE THE SAME AS GROUND DISTANCES.

ELEVATIONS ARE REFERENCED TO NAVD 88 (2012). GPS DERIVED ELEVATIONS ARE BASED ON GEOID 12A.

DRAFT
1078 PLANS
10/13/2022

STATE OF WISCONSIN
DEPARTMENT OF TRANSPORTATION

PREPARED BY	
Surveyor	CORRE, INC.
Designer	MATT DILLINGHAM
Project Manager	MARK WILFERT
Regional Examiner	REGIONAL EXAMINER
Regional Supervisor	

APPROVED FOR THE DEPARTMENT
DATE: _____ (Signature)

E

GENERAL NOTES

- THE LOCATIONS OF EXISTING AND PROPOSED UTILITY INSTALLATIONS AS SHOWN ON THE PLANS ARE APPROXIMATE. THERE MAY BE OTHER UTILITY INSTALLATIONS WITHIN THE PROJECT AREA THAT ARE NOT SHOWN. COORDINATE CONSTRUCTION ACTIVITIES WITH A CALL TO DIGGERS HOTLINE AND/OR A DIRECT CALL TO THE UTILITIES THAT HAVE FACILITIES IN THE AREA. NOT ALL UTILITIES ARE MEMBERS OF DIGGERS HOTLINE.
- VERIFY EXISTING PAVEMENT ELEVATIONS AT ALL TIE-INS TO EXISTING PAVEMENT PRIOR TO CONSTRUCTION. NOTIFY ENGINEER IF A DISCREPANCY IS FOUND BETWEEN PROPOSED PLAN ELEVATIONS AND EXISTING PAVEMENT ELEVATIONS.
- MATCH ASPHALTIC PAVEMENT LONGITUDINAL JOINTS TO EXISTING CONCRETE JOINTS, WHICH ARE LOCATED OUTSIDE OF DRIVING, TURNING, BIKE, AND PARKING LANES.
- RESHAPE, RESTORE AND FINISH ALL PREVIOUSLY GRASSED AREAS DISTURBED BY OPERATIONS OUTSIDE OF THE NORMAL CONSTRUCTION LIMITS AT NO EXPENSE TO THE DEPARTMENT
- DISTURBED AREAS WITHIN THE RIGHT OF WAY ARE TO BE TOPSOILED (SALVAGED), FERTILIZED, SEEDED, AND MULCHED AS DIRECTED BY THE ENGINEER.
- PRIOR TO THE PLACEMENT OF STEEL PLATE BEAM GUARD OR MGS GUARDRAIL, THE SHOULDERS SHALL BE IN PLACE, SHAPED AND COMPACTED UNLESS SHOWN OTHERWISE.
- DO NOT REMOVE ANY TREES OR SHRUBS WITHOUT APPROVAL OF THE ENGINEER.
- ALL SIGN LOCATIONS SHALL BE REVIEWED BY THE ENGINEER PRIOR TO INSTALLATION.
- CONTACT THE PROJECT ENGINEER AND THE SOUTHEASTERN WISCONSIN REGIONAL PLANNING COMMISSION (SEWRPC), AT LEAST TWO WEEKS PRIOR TO WORK NEAR ANY PUBLIC SURVEY MONUMENT.

HMA Lift Table

	Thickness	HMA Type
Lower Layer (5 3/4-Inch Only)	4-Inch	3 MT 58-28 S
Upper Layer	1 3/4-Inch	4 MT 58-28 S

PWL TABLE								
Location	Station	Mixture Use:	Underlying Surface	Bid Item	Tons	Thickness	Quality Management Program to be used for:	
							Mixture Acceptance	Density Acceptance
12 foot Driving Lane	1481+99 to 1678+62	Upper layer	Milled Existing Concrete Pavement	4 MT 58-28 S		1 3/4"	PWL Incentive Air Voids HMA Pavement 460.2010	Incentive Density PWL HMA Pavement 460.2005
14 foot Driving Lane	1481+99 to 1678+62	Upper layer	Milled Existing Concrete Pavement	4 MT 58-28 S		1 3/4"	PWL Incentive Air Voids HMA Pavement 460.2010	Incentive Density PWL HMA Pavement 460.2005
Ramp Driving Lane	307+03 to 545+06	Upper layer	Milled Existing Concrete Pavement	4 MT 58-28 S		1 3/4"	PWL Incentive Air Voids HMA Pavement 460.2010	Incentive Density PWL HMA Pavement 460.2005
6 foot Outside shoulder	1481+99 to 1678+62	Upper layer	Milled Existing HMA Surface	4 MT 58-28 S		1 3/4"	PWL Incentive Air Voids HMA Pavement 460.2010	Acceptance testing by the department; Not eligible for incentive or disincentive.
3 foot Inside Shoulder	1481+99 to 1678+62	Upper layer	Milled Existing HMA Surface	4 MT 58-28 S		1 3/4"	PWL Incentive Air Voids HMA Pavement 460.2010	Acceptance testing by the department; Not eligible for incentive or disincentive.
3 foot Inside Shoulder Widening	1518+30 to 1648+73	Lower Layer	Base Aggregate	3 MT 58-28 S		4"	QMP as per SS 460.	Incentive Density HMA Pavement 460.2000
3 foot Inside Shoulder Widening		Upper layer	3 MT 58-28 S	4 MT 58-28 S		1 3/4"		
Ramp Shoulders								
Maintenance Openings								



CONTACTS

WISCONSIN DOT
MARK WILFERT - PROJECT MANAGER
141 NW BARSTOW ST
WAUKESHA, WI 53188
PHONE: (262) 548-5936
MARK.WILFERT@DOT.WI.GOV

WISCONSIN DNR
CRAIG WEBSTER
DNR SERVICE CENTER
141 NW BARSTOW ST
WAUKESHA, WI 53188
PHONE: (262) 527-2141
CRAIG.WEBSTER@WISCONSIN.GOV

WISCONSIN DNR
SHELLEY NELSON
DNR SOUTH CENTRAL REGION HEADQUARTERS
3911 FISH HATCHERY RD
FITCHBURG, WI 53711
PHONE: (608) 444-2835
SHELLEY.NELSON@WISCONSIN.GOV

TOWN OF OCONOMOWOC
JEFF HERRMANN
W359 N6812 BROWN ST
OCONOMOWOC, WI 53188
PHONE: (920) 474-4449
JHERRMANN@TOWNOCONOMOWOC.COM

JEFFERSON COUNTY - HIGHWAY DEPT
BRIAN UDOVICH
1425 SOUTH WISCONSIN DRIVE
JEFFERSON, WI 53549
PHONE: (920) 674-7273
BRIANU@JEFFERSONCOUNTYWI.GOV

ROB MERRY (CHIEF SURVEYOR)
SOUTHEASTERN WISCONSIN REGIONAL PLANNING COMMISSION
W239 N1812 ROCKWOOD DRIVE
P.O. BOX 1607
WAUKESHA, WI 53187-1607
PHONE (262) 953-4289
CELL (920) 912-1036
FAX (262) 547-1103
RMERRY@SEWRPC.ORG

ANDY TRAEGER (CONSTRUCTION COORDINATOR)
SOUTHEASTERN WISCONSIN REGIONAL PLANNING COMMISSION
W239 N1812 ROCKWOOD DRIVE
P.O. BOX 1607
WAUKESHA, WI 53187-1607
PHONE (262) 953-4296
CELL (262) 853-8463
FAX (262) 547-1103
ATRAEGER@SEWRPC.ORG

WAUKESHA COUNTY - DPW ENGINEERING
KAREN BRAUN
515 W MORELAND BLVD
WAUKESHA, WI 53188
PHONE: (262) 548-7740
KBRAUN@WAUKESHACOUNTY.GOV

UTILITY CONTACTS


SPECTRUM
BEAU ABUYA
1320 N DR MARTIN LUTHER KING JR DR
MILWAUKEE, WI 53212
PHONE
EMAIL

WE ENERGIES ELECTRIC
KRISTEN RONGHOLT
500 S 116TH STREET
WEST ALLIS, WI 53214
PHONE
EMAIL

WE ENERGIES GAS
KRISTEN RONGHOLT
500 S 116TH STREET
WEST ALLIS, WI 53214
PHONE
EMAIL

AT&T WISCONSIN
TOM CROWLEY
2005 PEWWAUKEE RD
WAUKESHA, WI 53188
PHONE
EMAIL



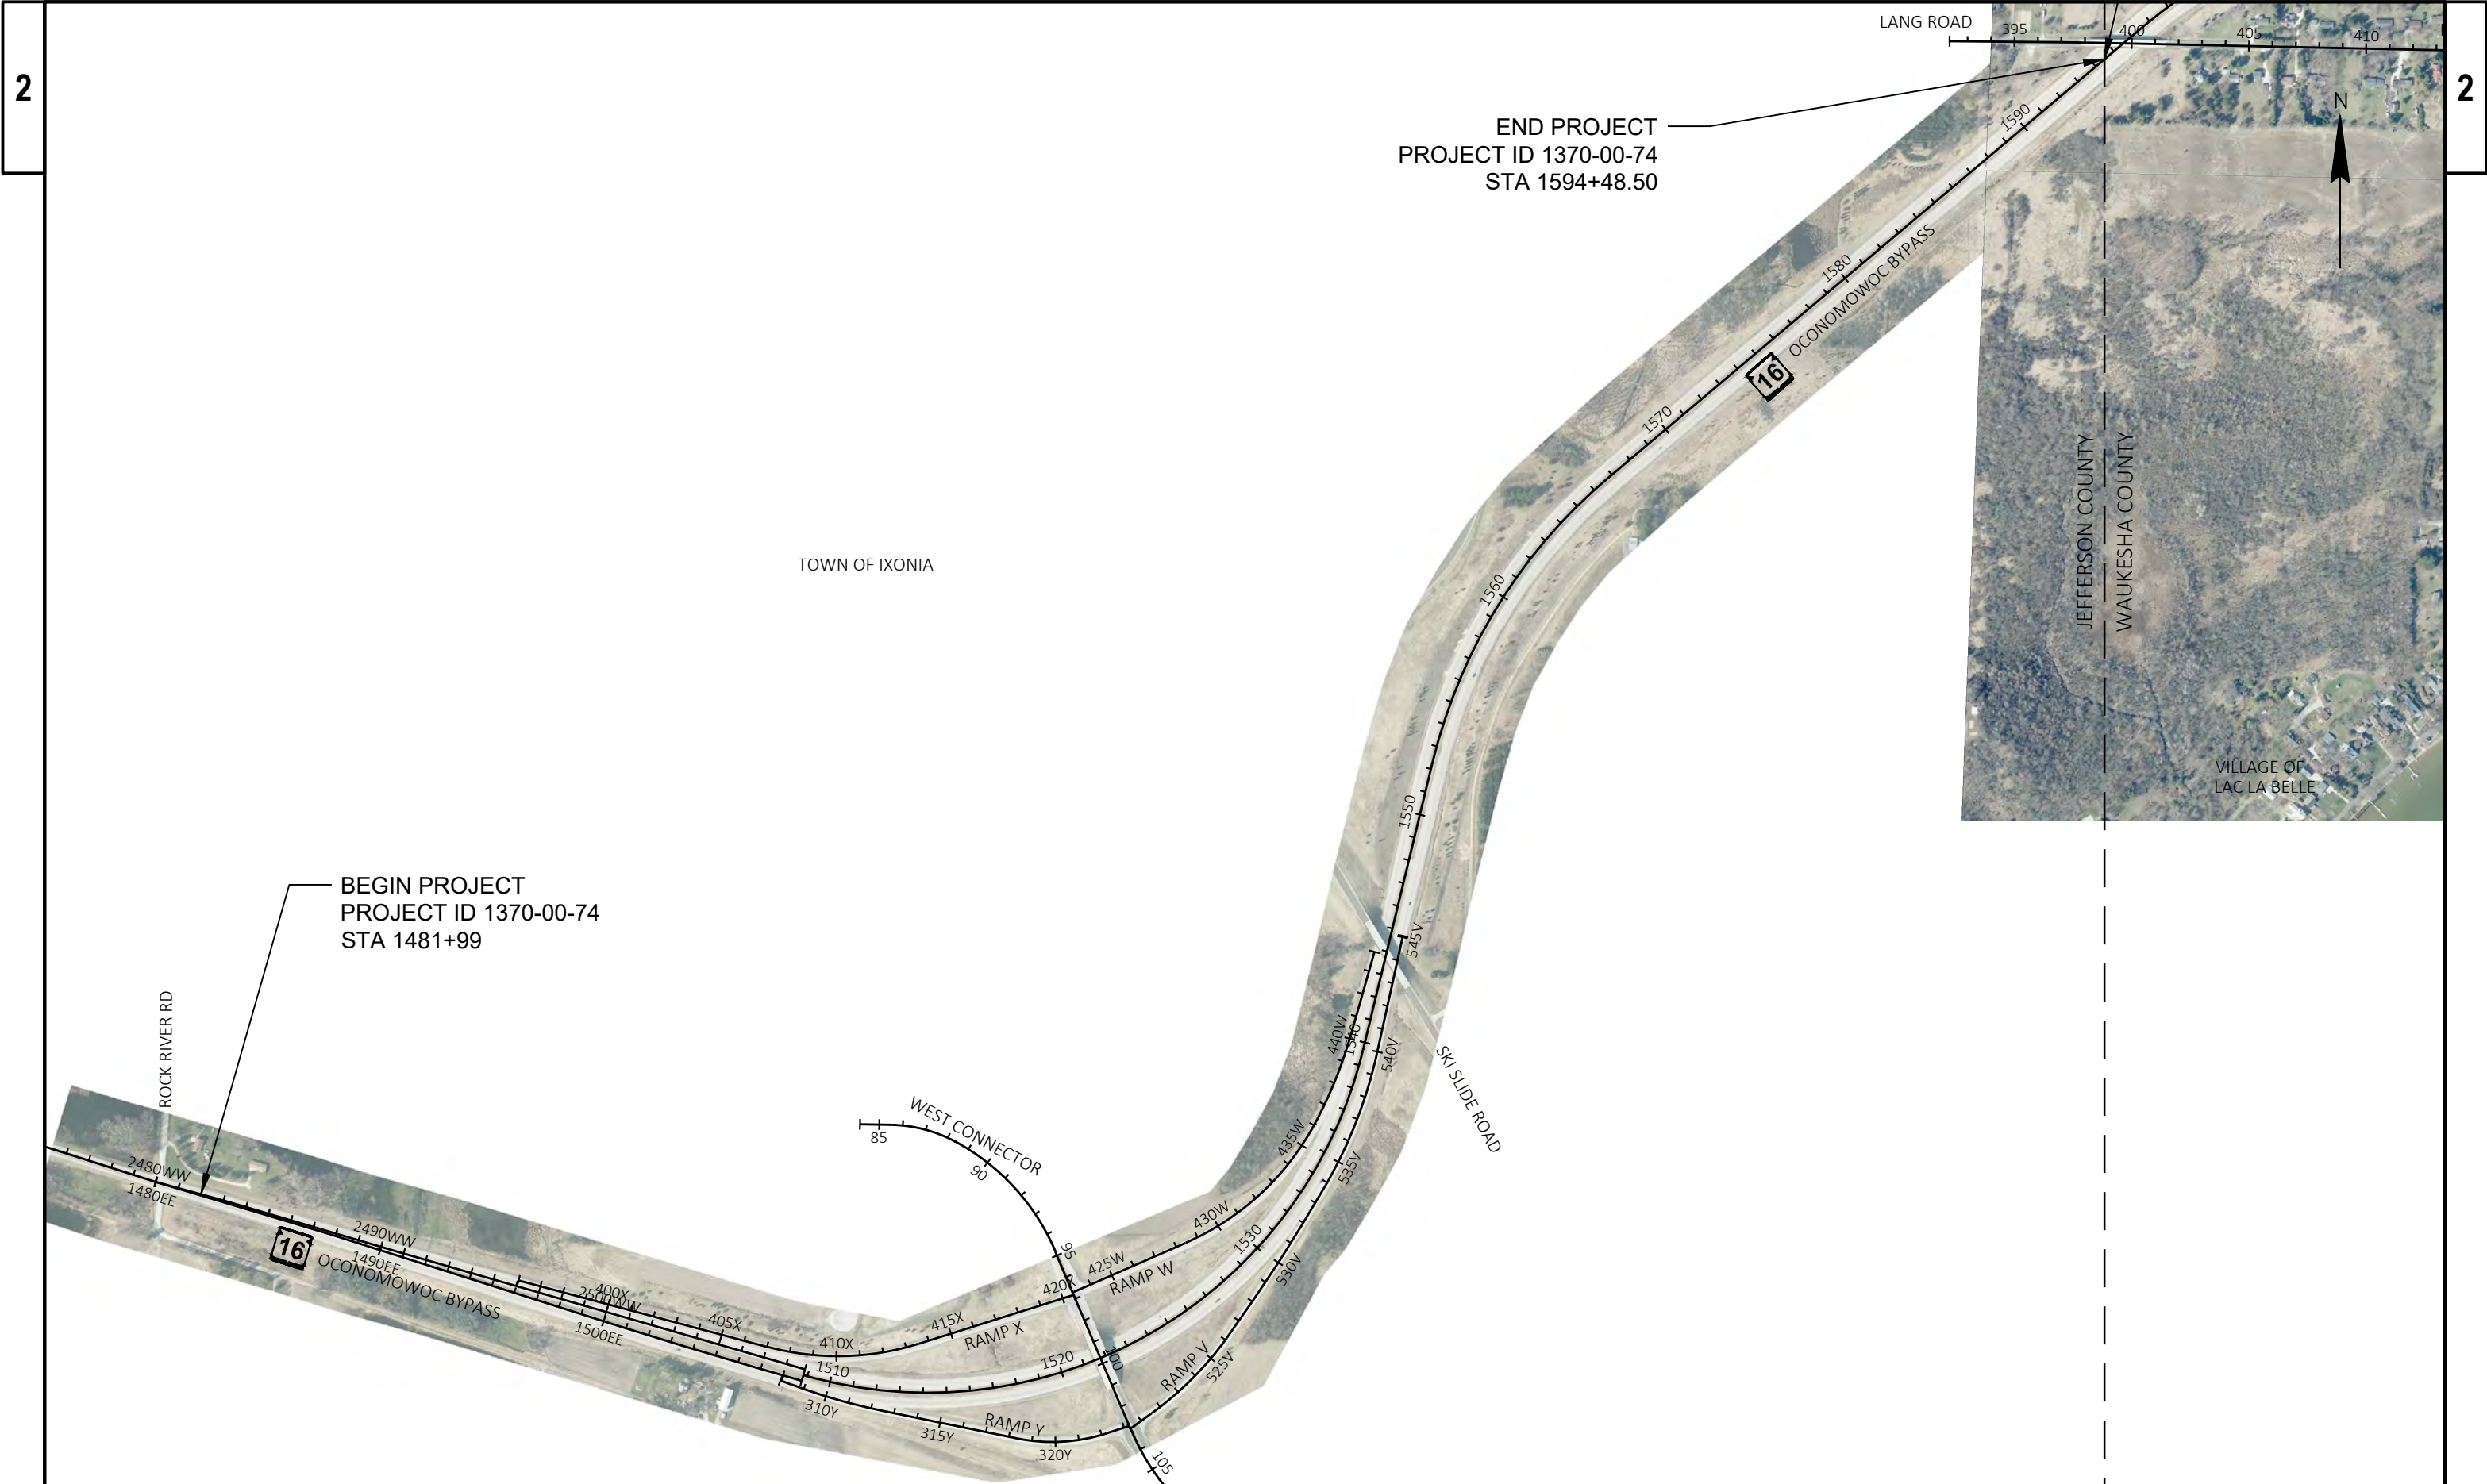

PROJECT NO: 1370-00-74	HWY: STH 16	COUNTY: JEFFERSON	PROJECT OVERVIEW	SHEET	E
------------------------	-------------	-------------------	------------------	-------	---



PROJECT NO: 3310-06-70


HWY: STH 16

COUNTY: WAUKESHA

PROJECT OVERVIEW


SHEET

E

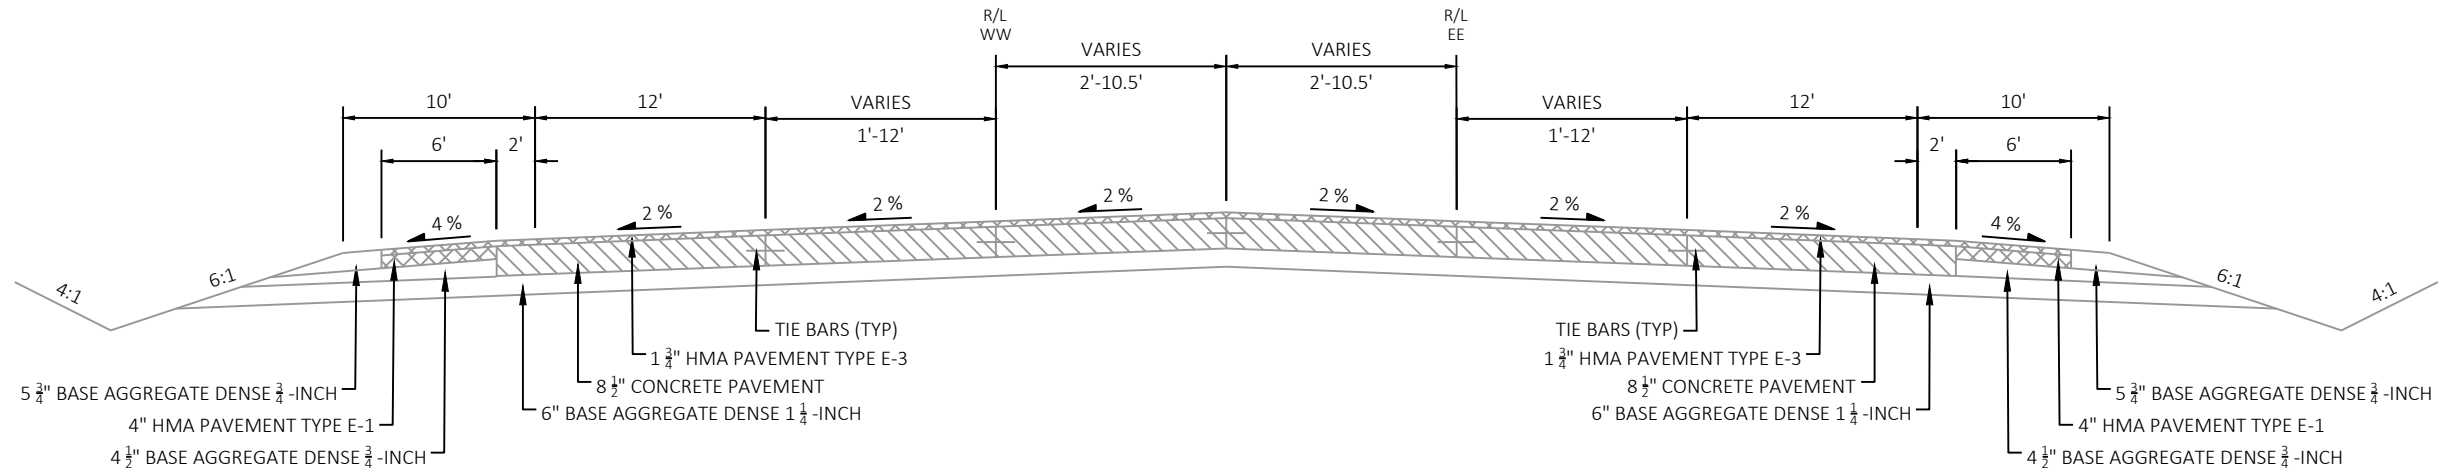

EXISTING TYPICAL SECTION - STH 16


STA 1481+99 - 1492+55

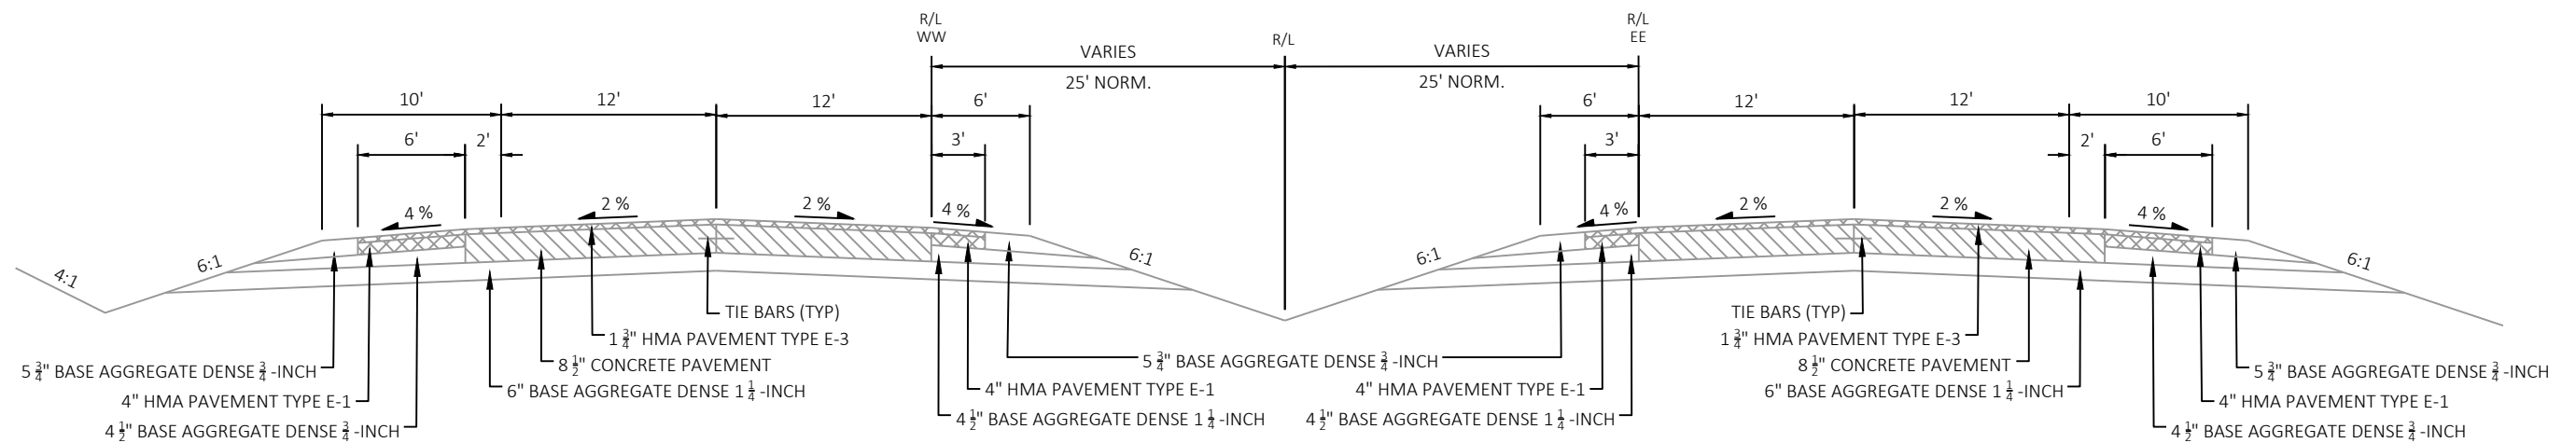


EXISTING TYPICAL SECTION - STH 16

STA 1492+55 - 1678+62


STRUCTURE

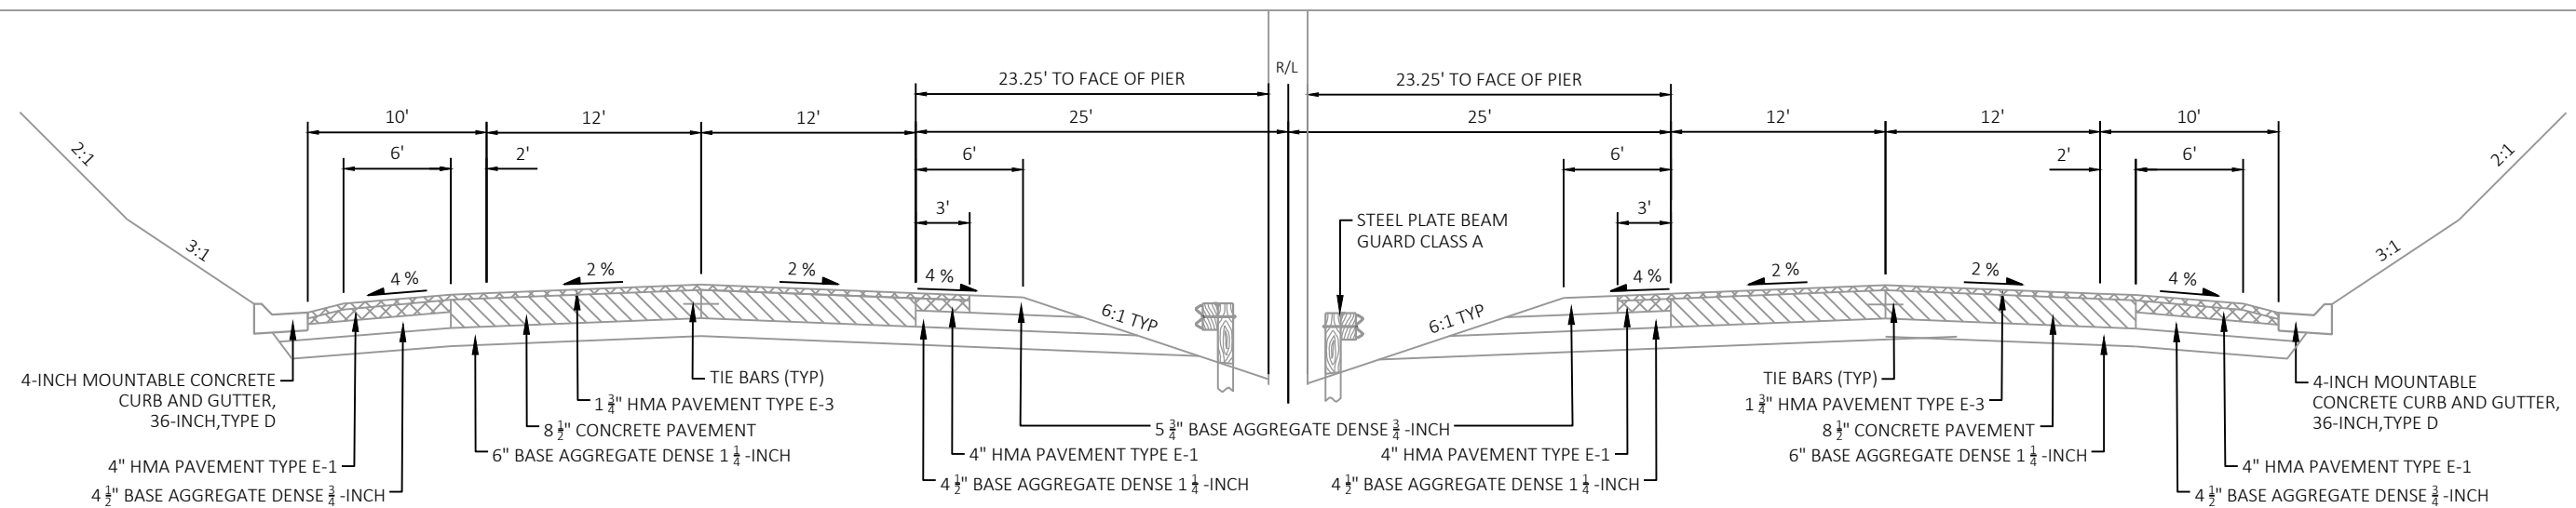EXISTING TYPICAL SECTION - STH 16


STA 1521+40 - 1522+10 (W. CONNECTOR)
STA 1543+60 - 1544+20 (SKI SLIDE RD)
STA 1595+25 - 1595+80 (LANG RD)
STA 1645+45 - 1645+80 (PENNSYLVANIA ST)

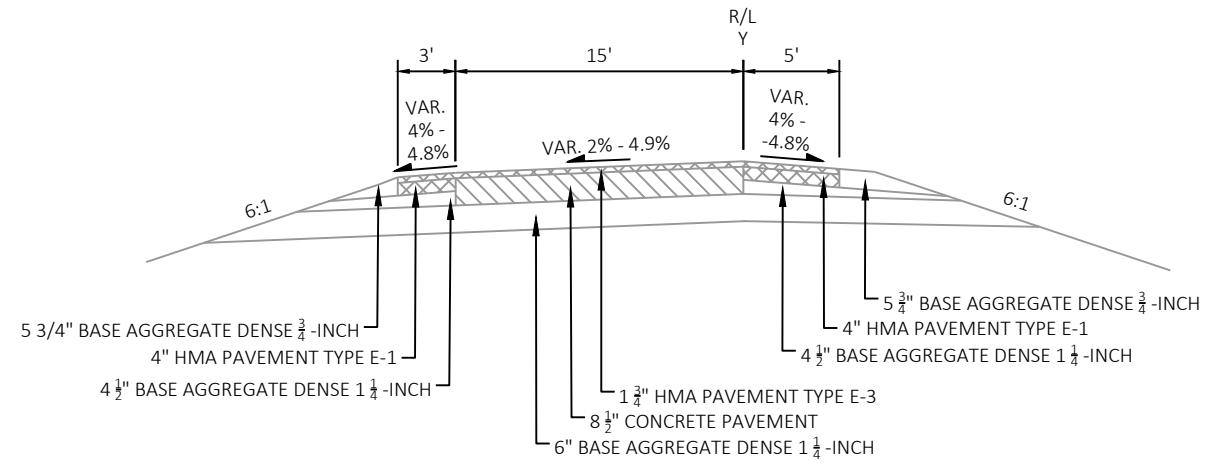


EXISTING TYPICAL SECTION - RAMP Y
STA 307"Y"+03 - 322"Y"+42

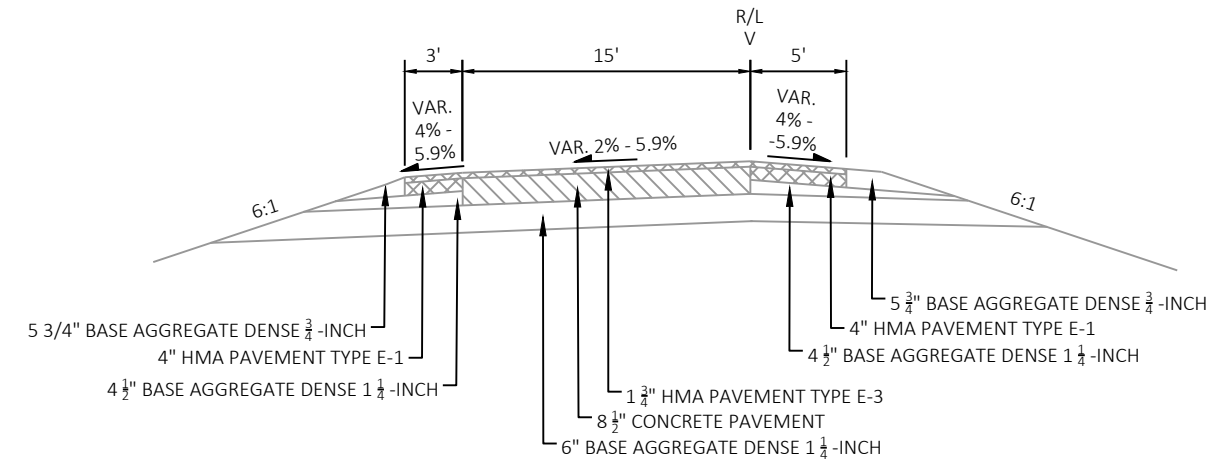


EXISTING TYPICAL SECTION - RAMP V
STA 521"V"+30 - 545"V"+06

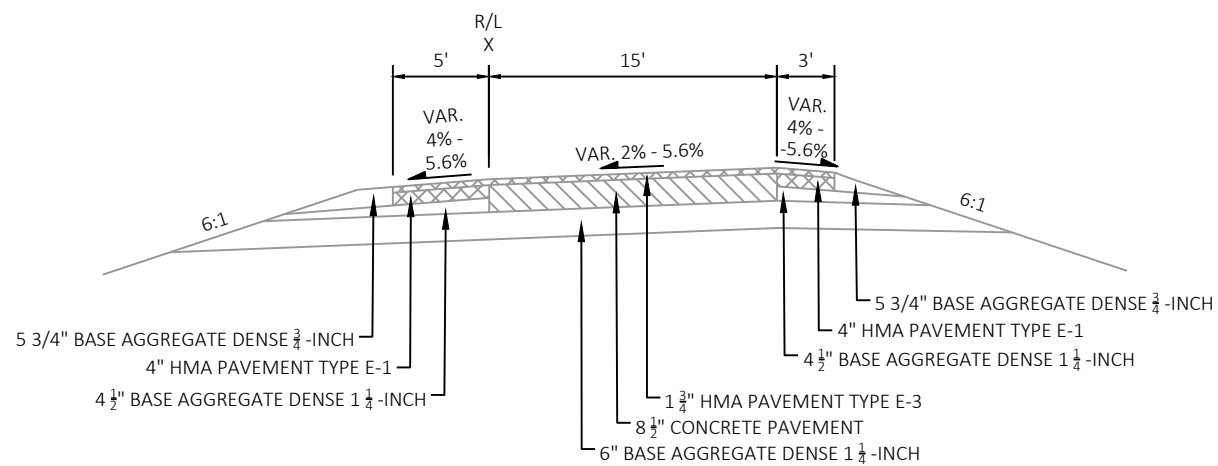

EXISTING TYPICAL SECTION - RAMP X
STA 396"X"+04 - 419"X"+63

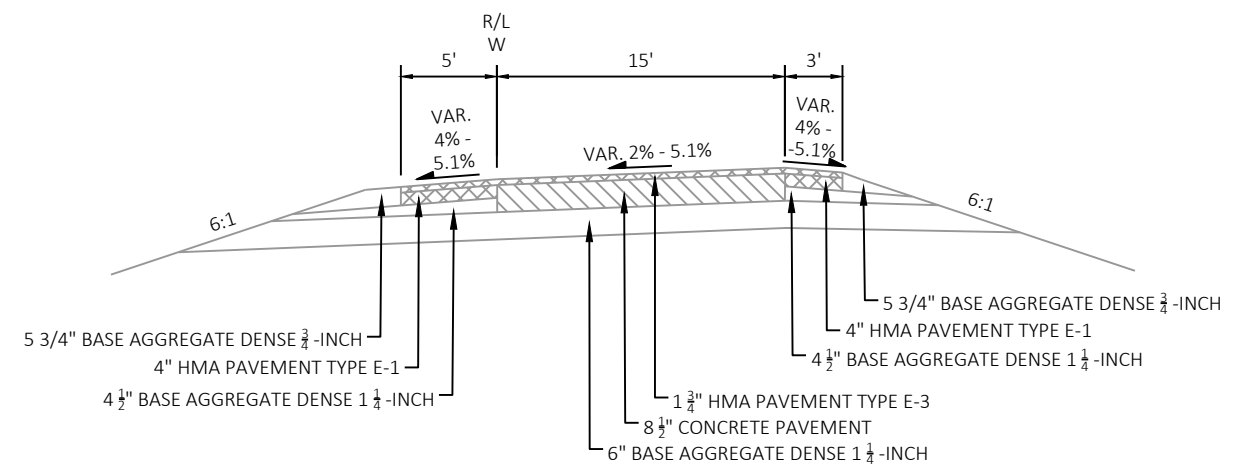


EXISTING TYPICAL SECTION - RAMP W
STA 423"W"+96 - 443"W"+86

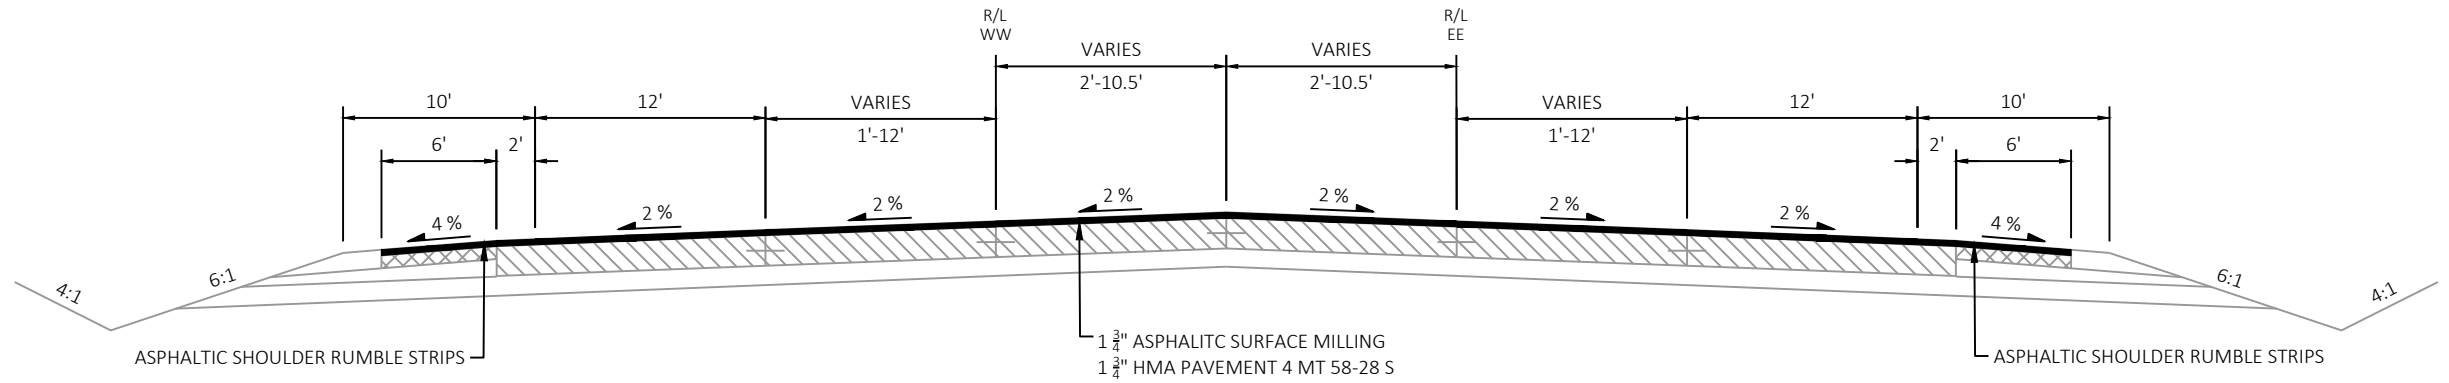

PROPOSED TYPICAL SECTION - STH 16


STA 1481+99 - 1492+55

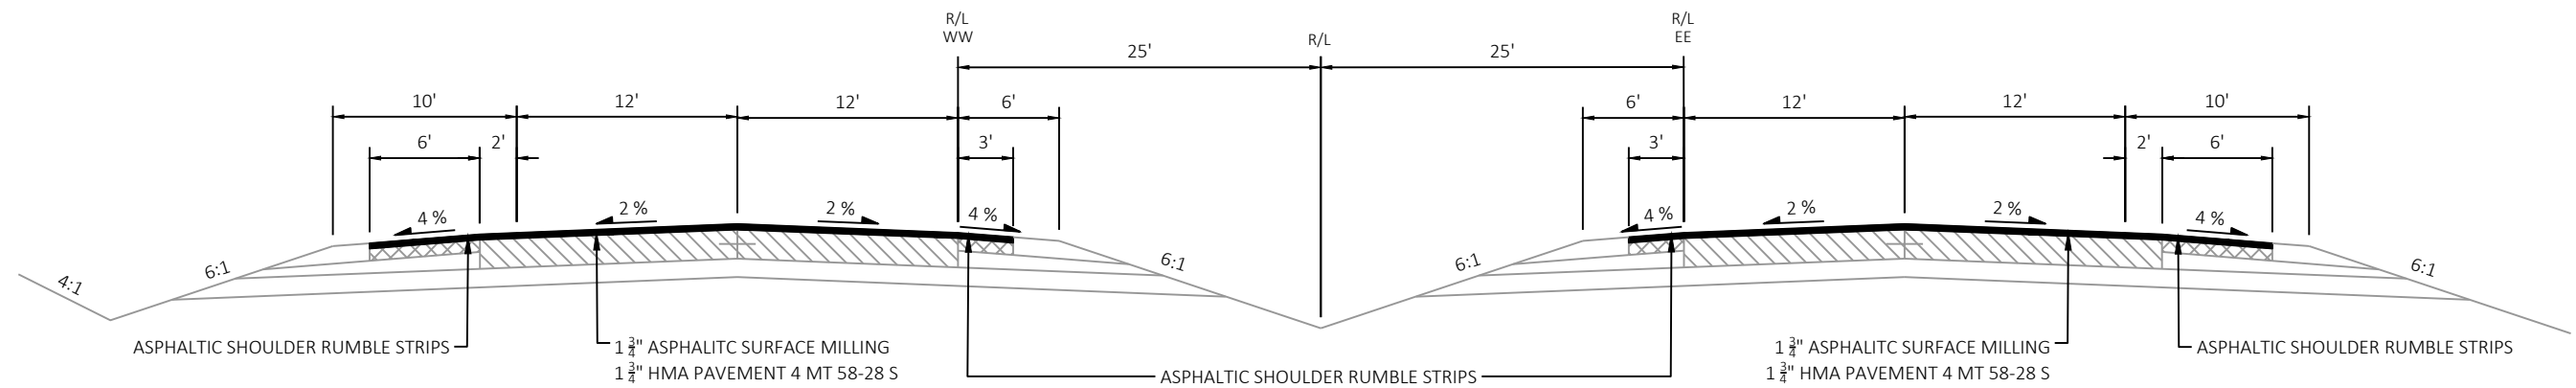


PROPOSED TYPICAL SECTION - STH 16

STA 1492+55 - 1678+62


STRUCTURE

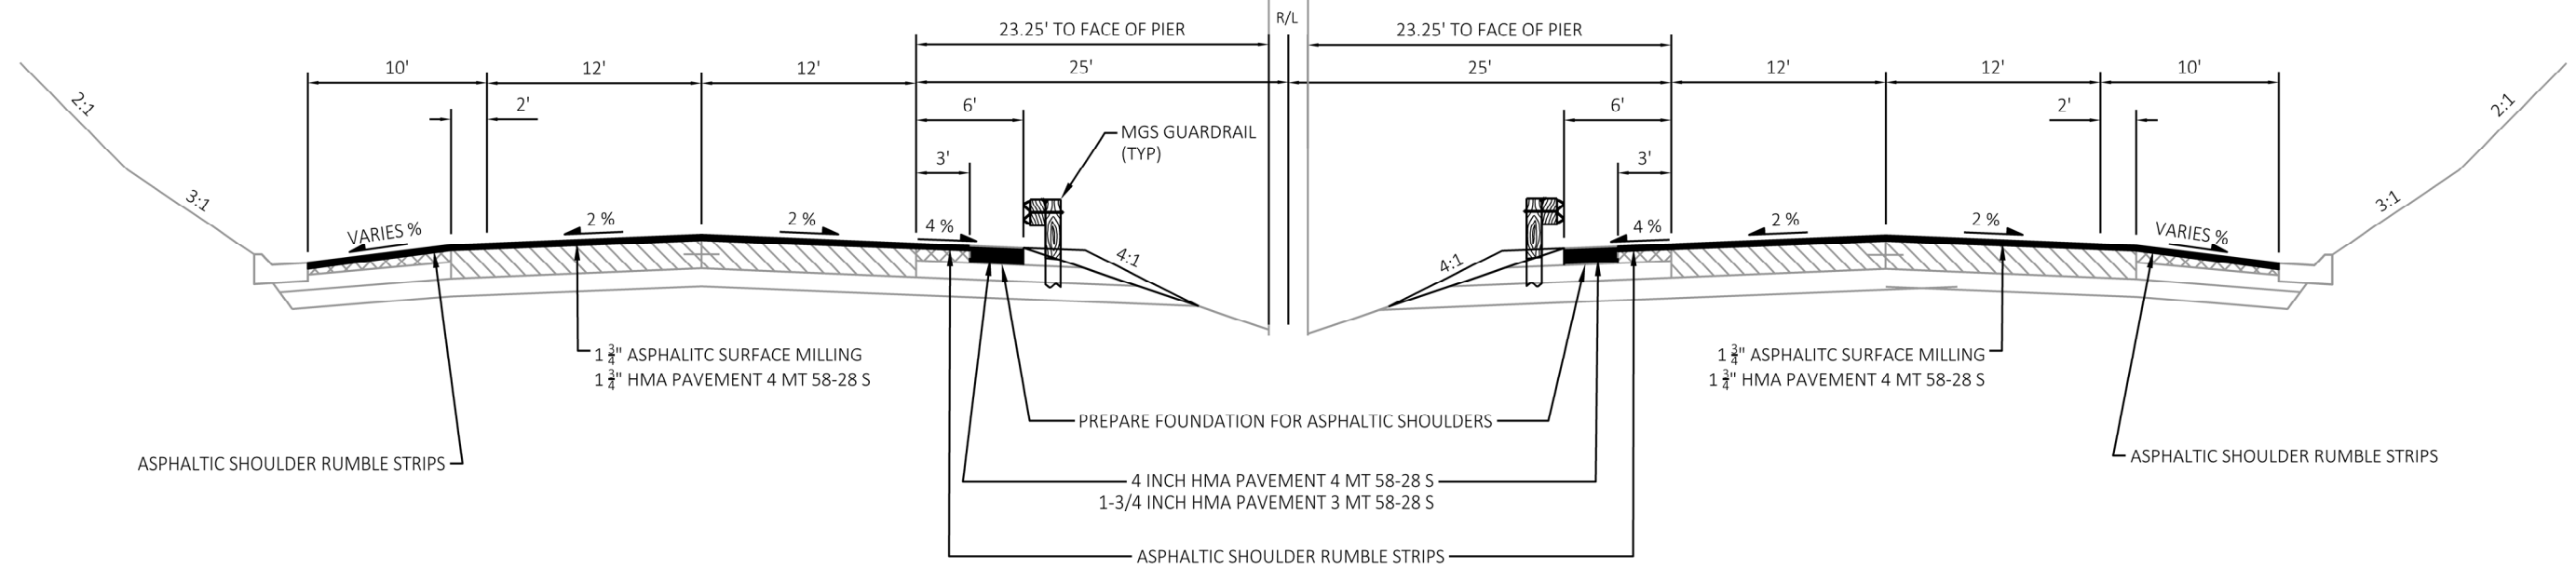**PROPOSED TYPICAL SECTION - STH 16**


STA 1521+40 - 1522+10 (WISCONSIN AVE)
STA 1543+60 - 1544+20 (SKI SLIDE RD)
STA 1595+25 - 1595+80 (LANG RD)
STA 1645+45 - 1645+80 (PENNSYLVANIA ST)

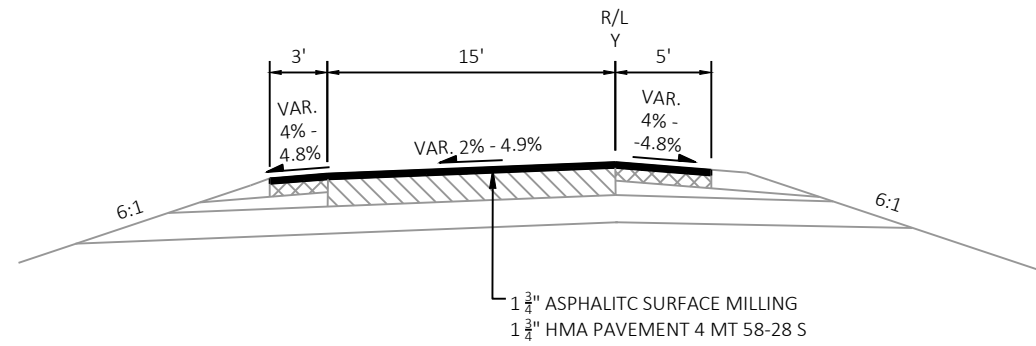


PROPOSED TYPICAL SECTION - RAMP Y
STA 307'Y'+03 - 322'Y'+36

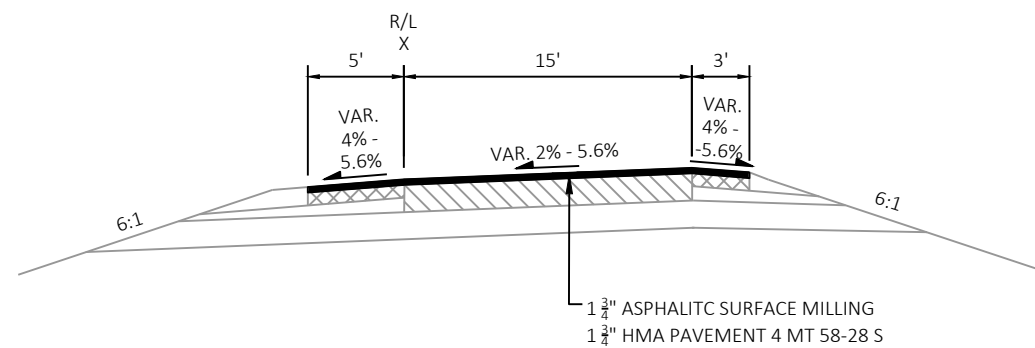

PROPOSED TYPICAL SECTION - RAMP X
STA 396'X'+04 - 418'X'+55

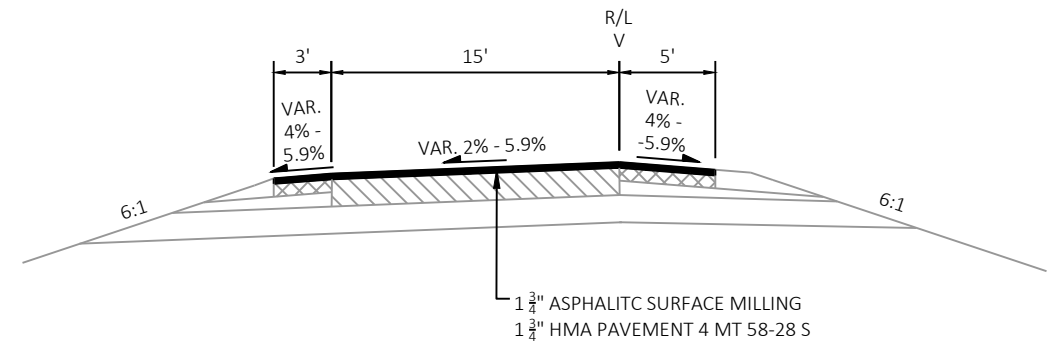


PROPOSED TYPICAL SECTION - RAMP V
STA 521'V'+35 - 545'V'+06

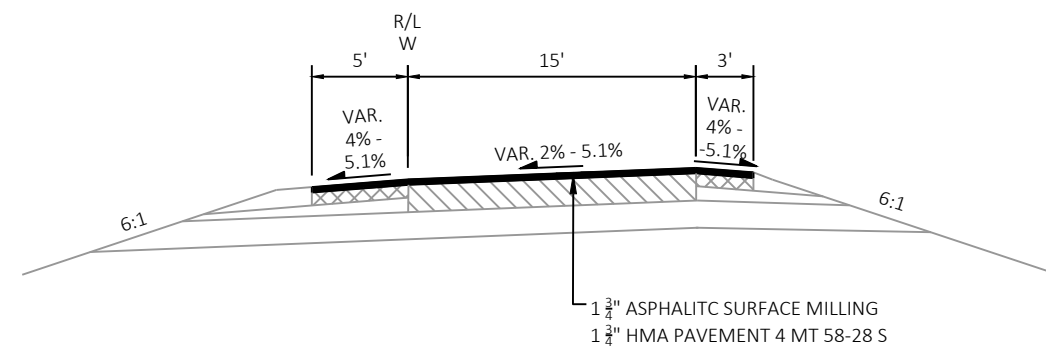



PROPOSED TYPICAL SECTION - RAMP W
STA 424'W'+00 - 443'W'+86





PROJECT NO: 1370-00-74	HWY: STH 16	COUNTY: JEFFERSON	PLAN DETAILS	SHEET	E
------------------------	-------------	-------------------	--------------	-------	---

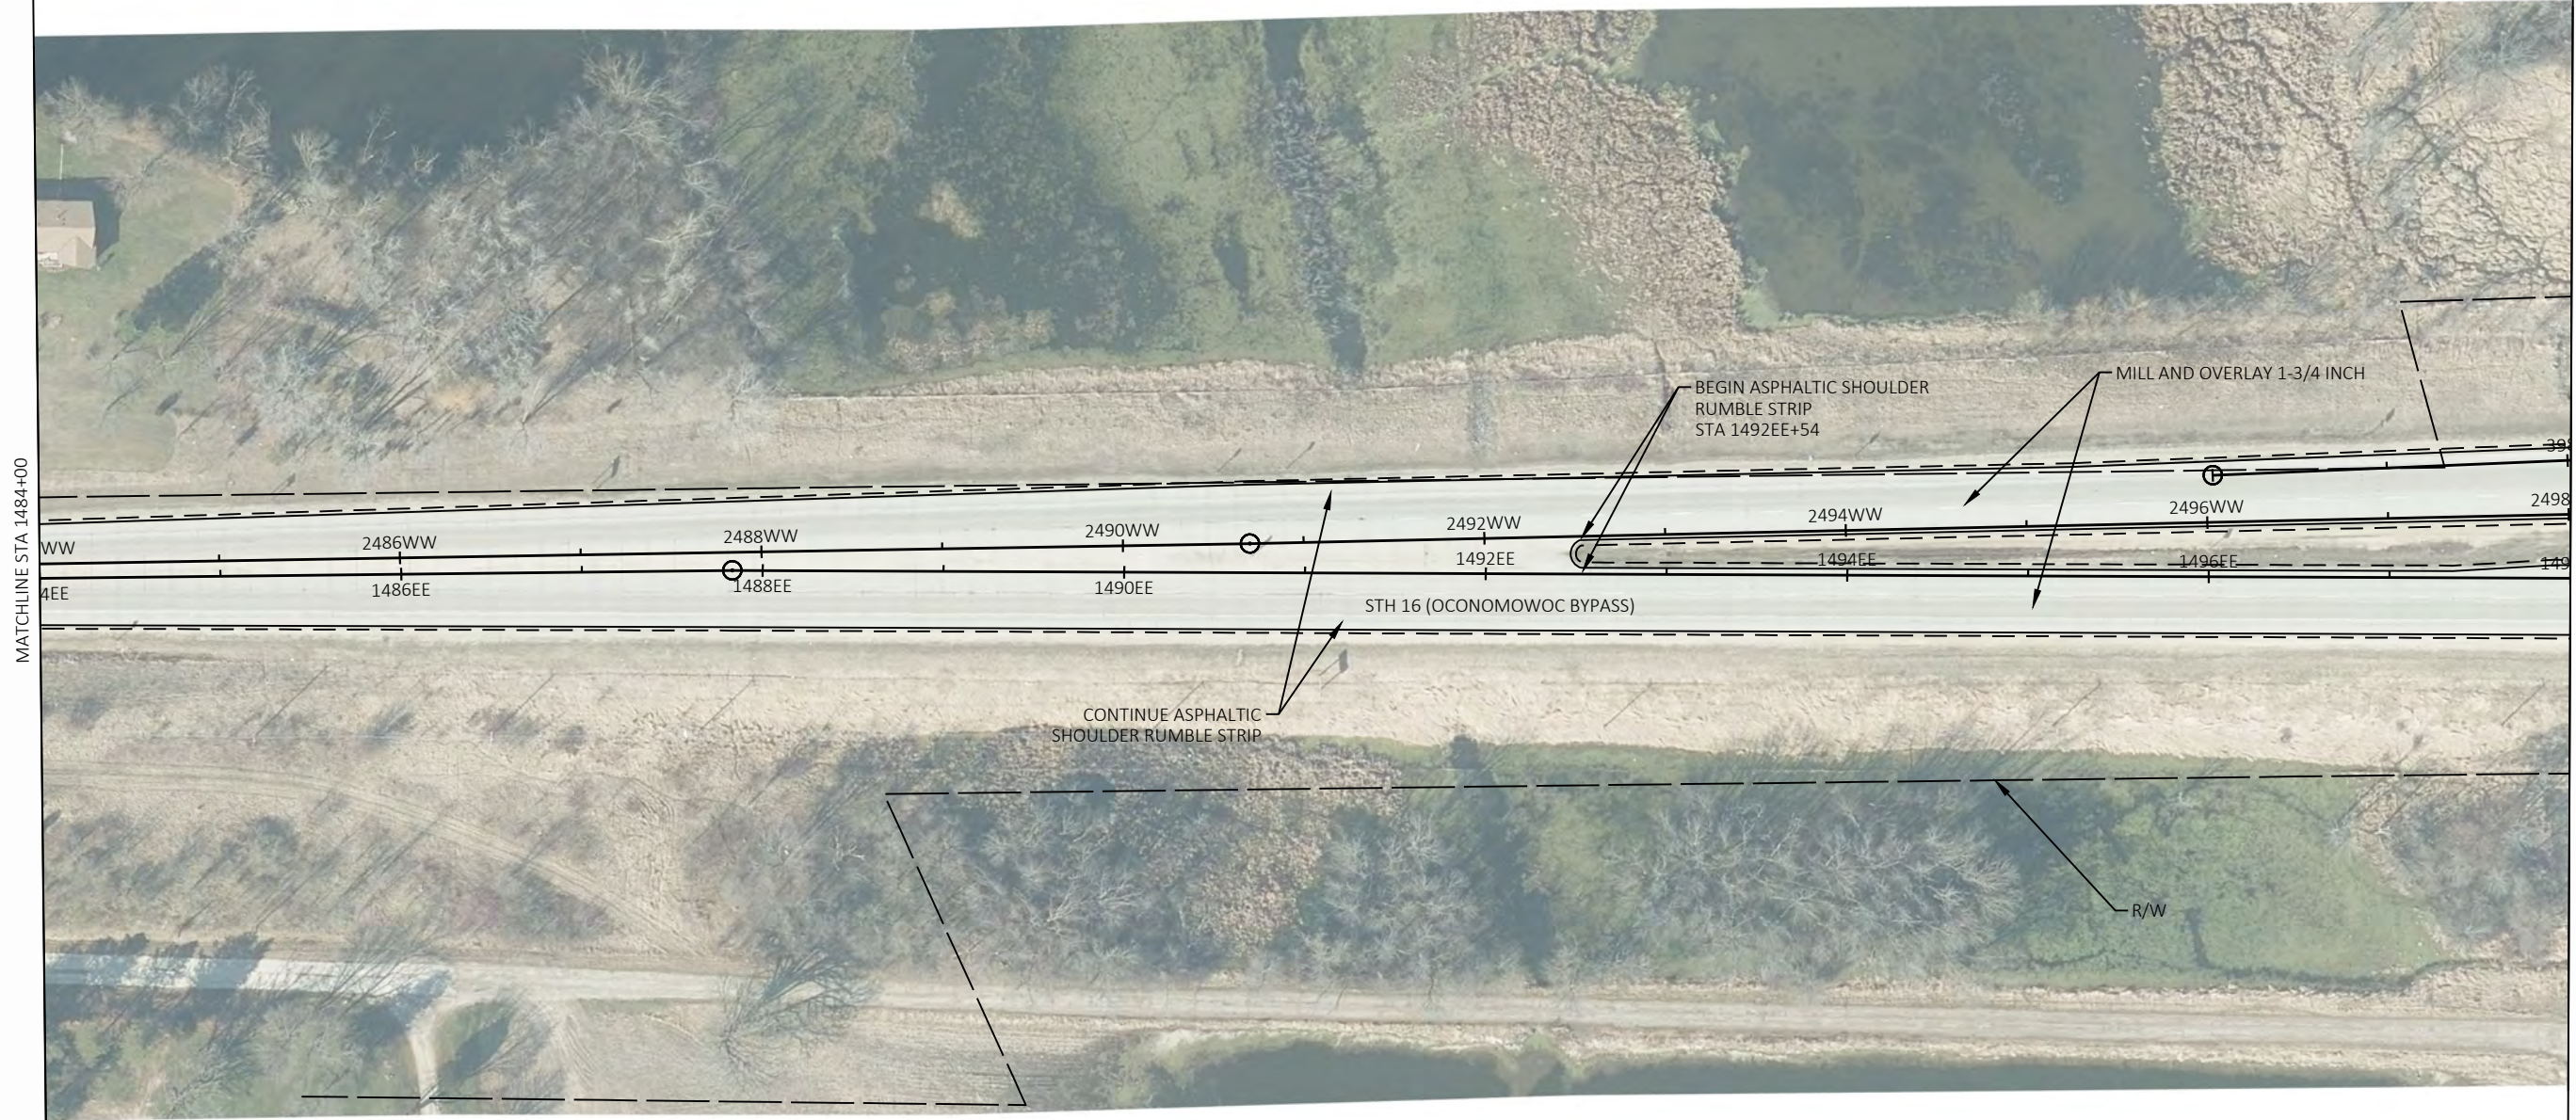


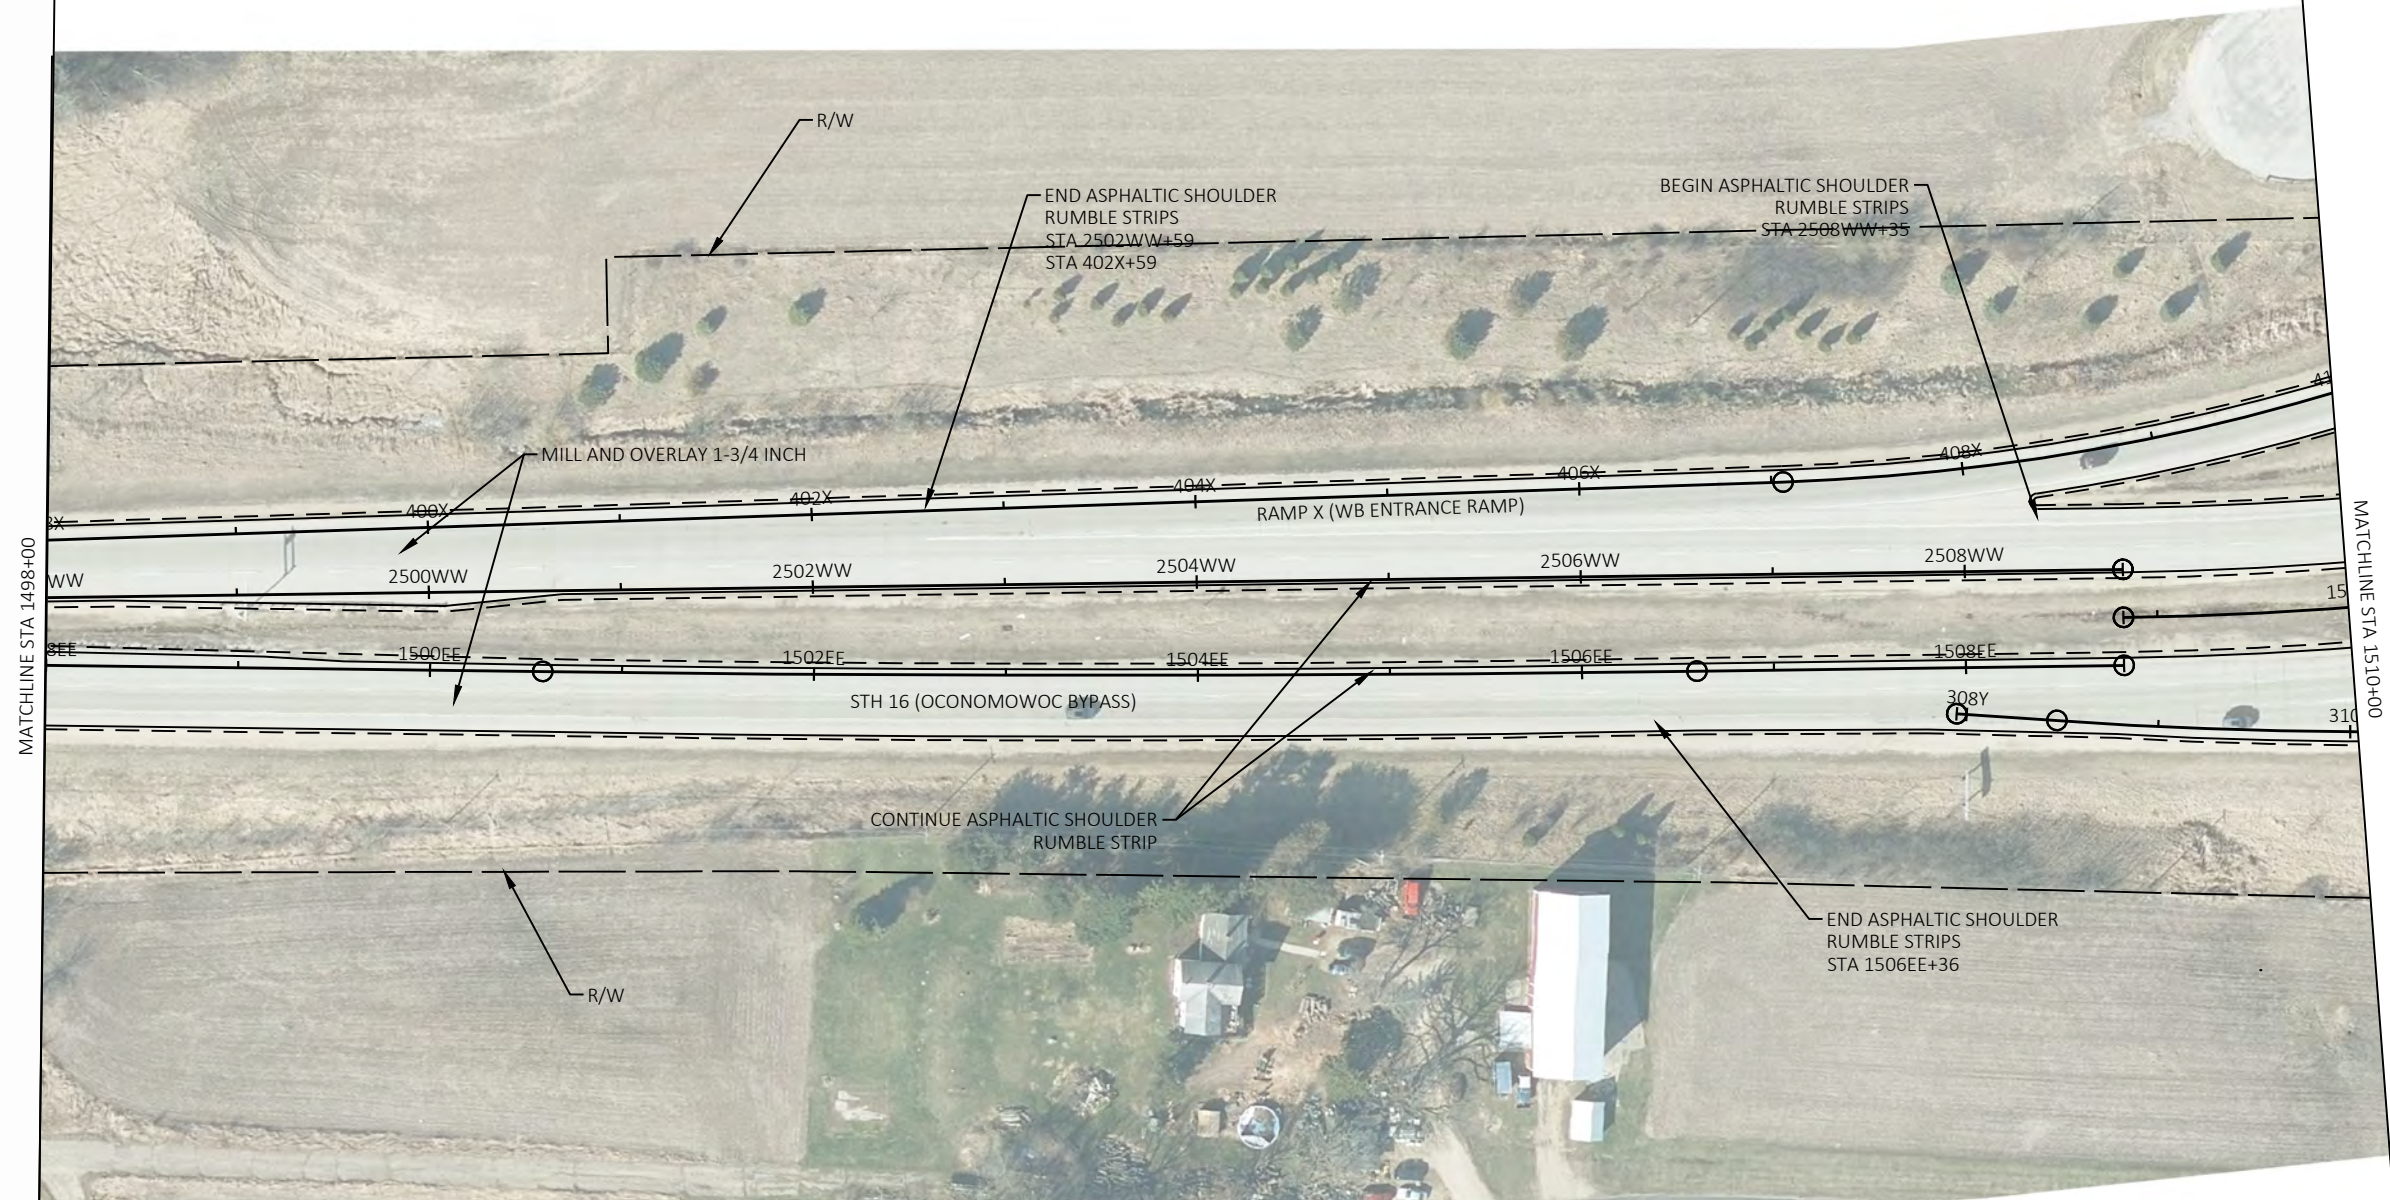


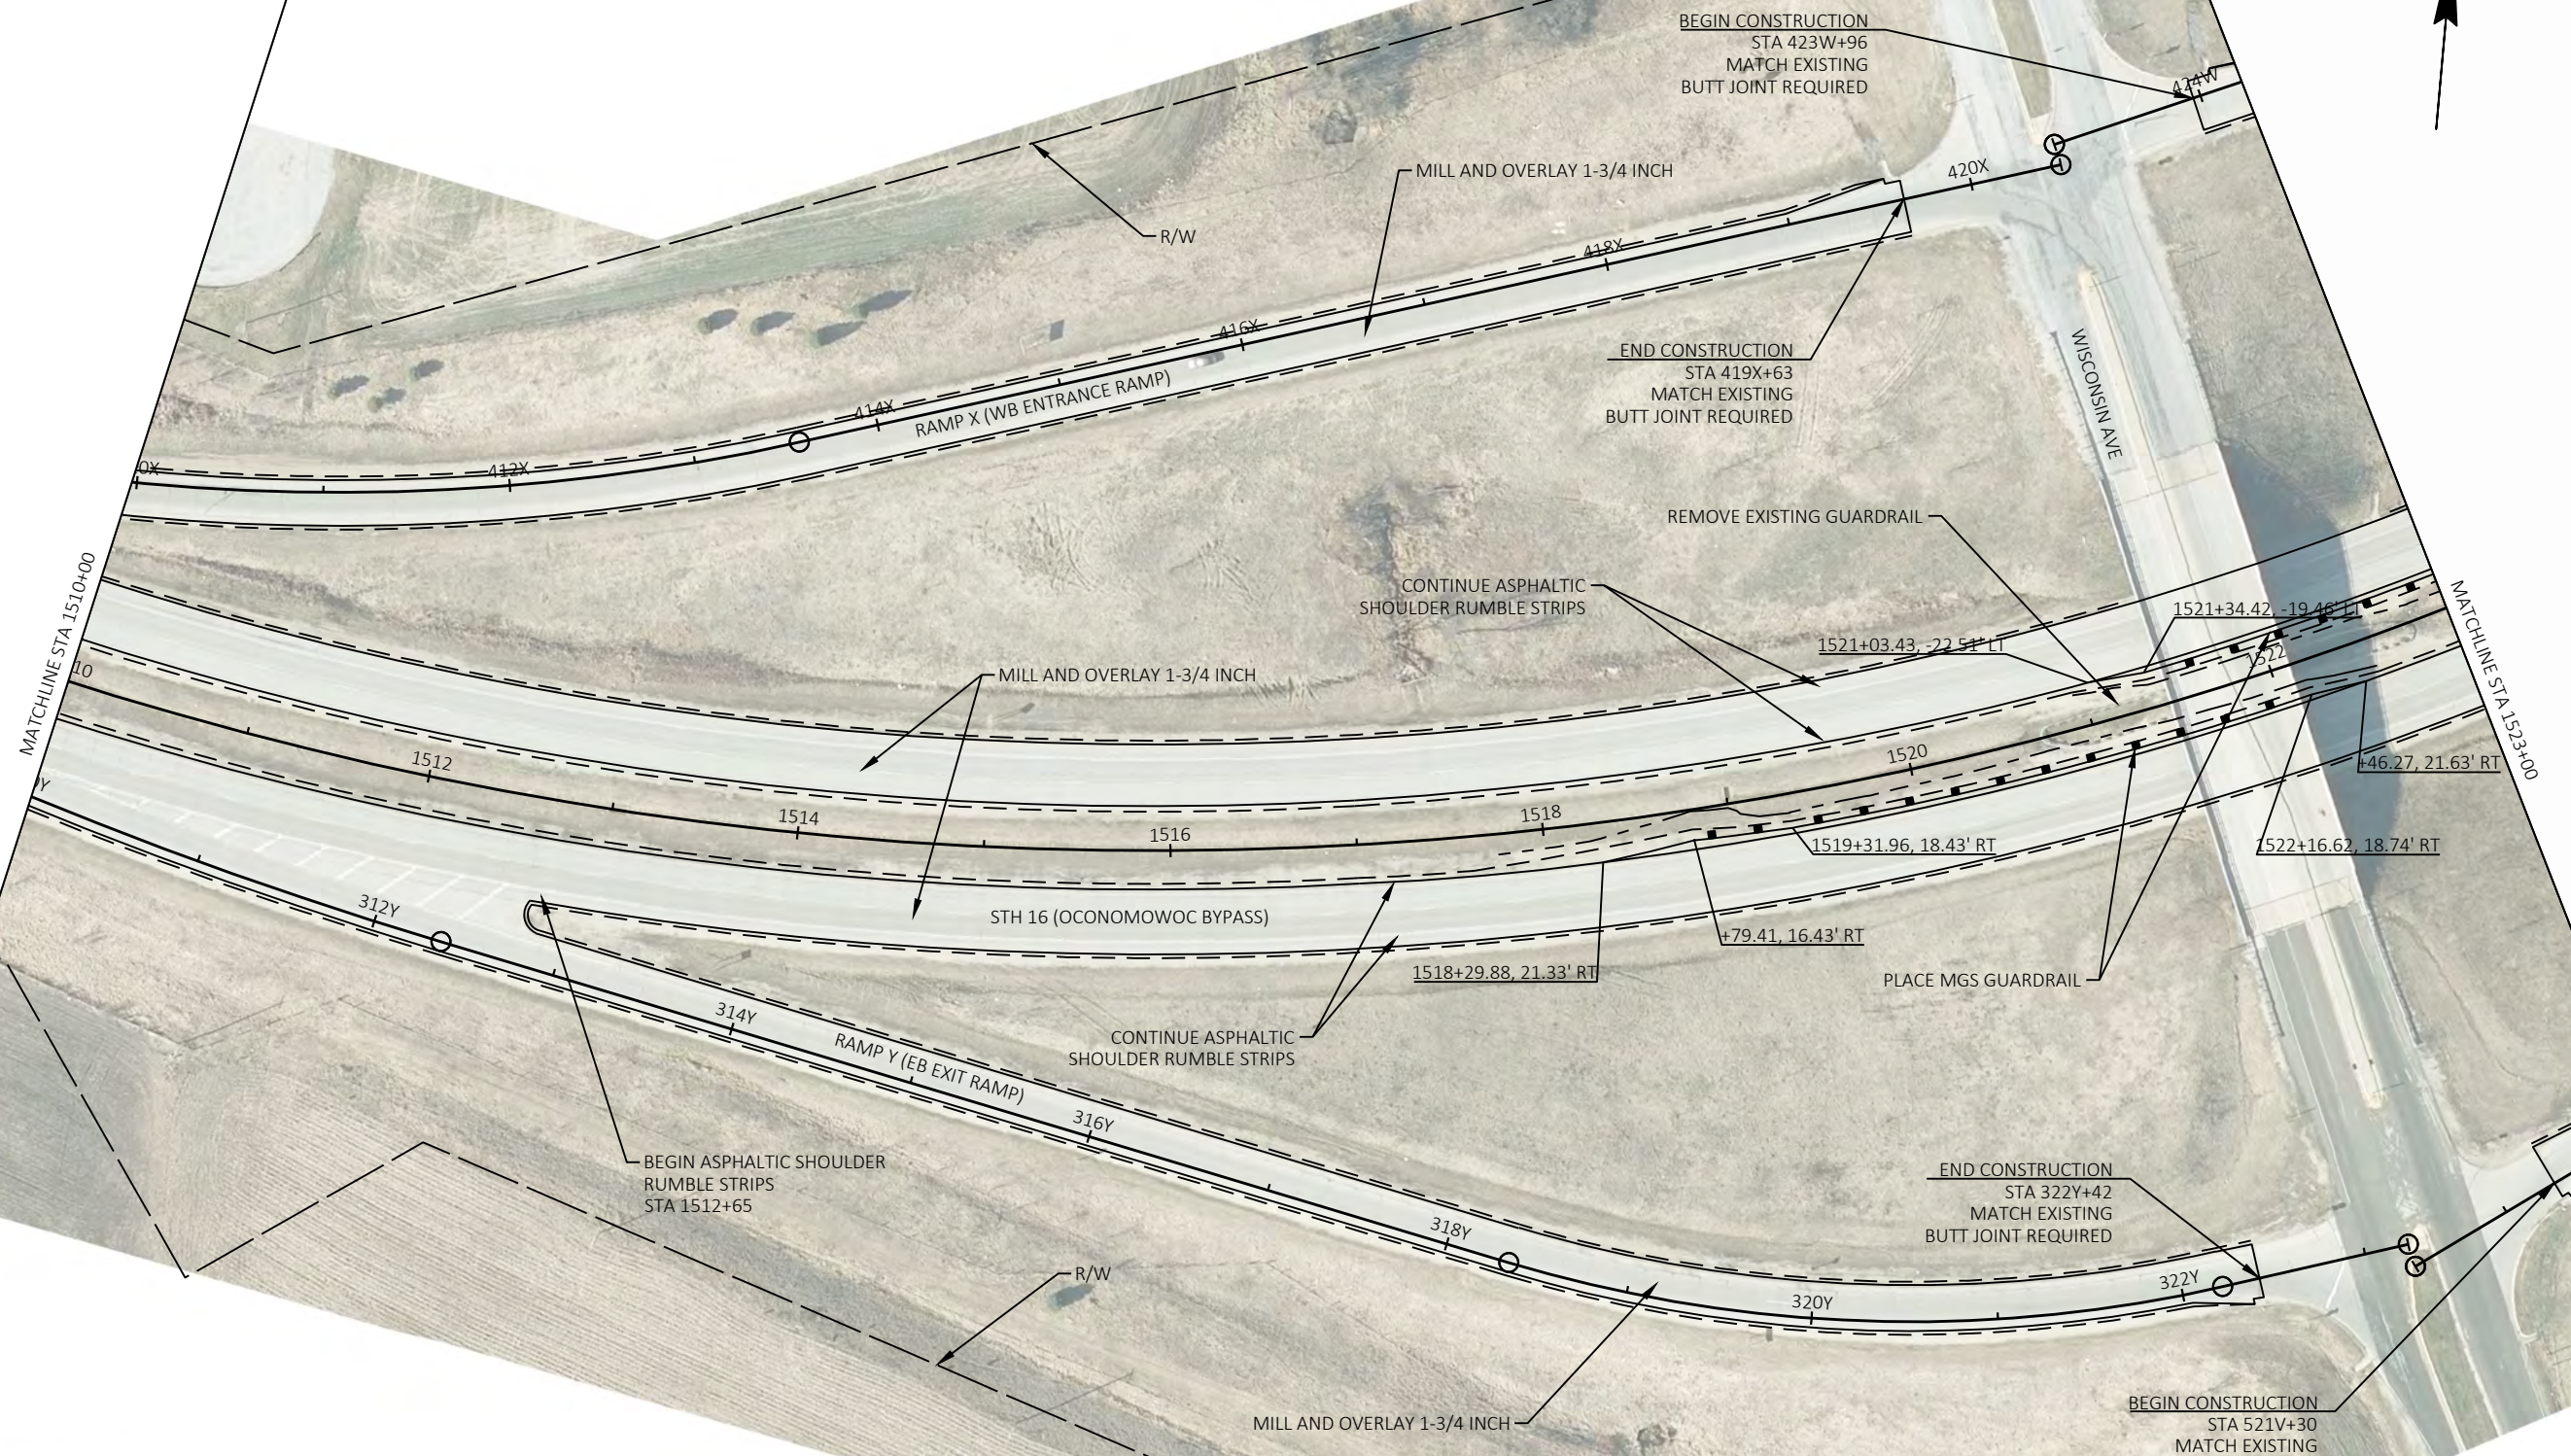

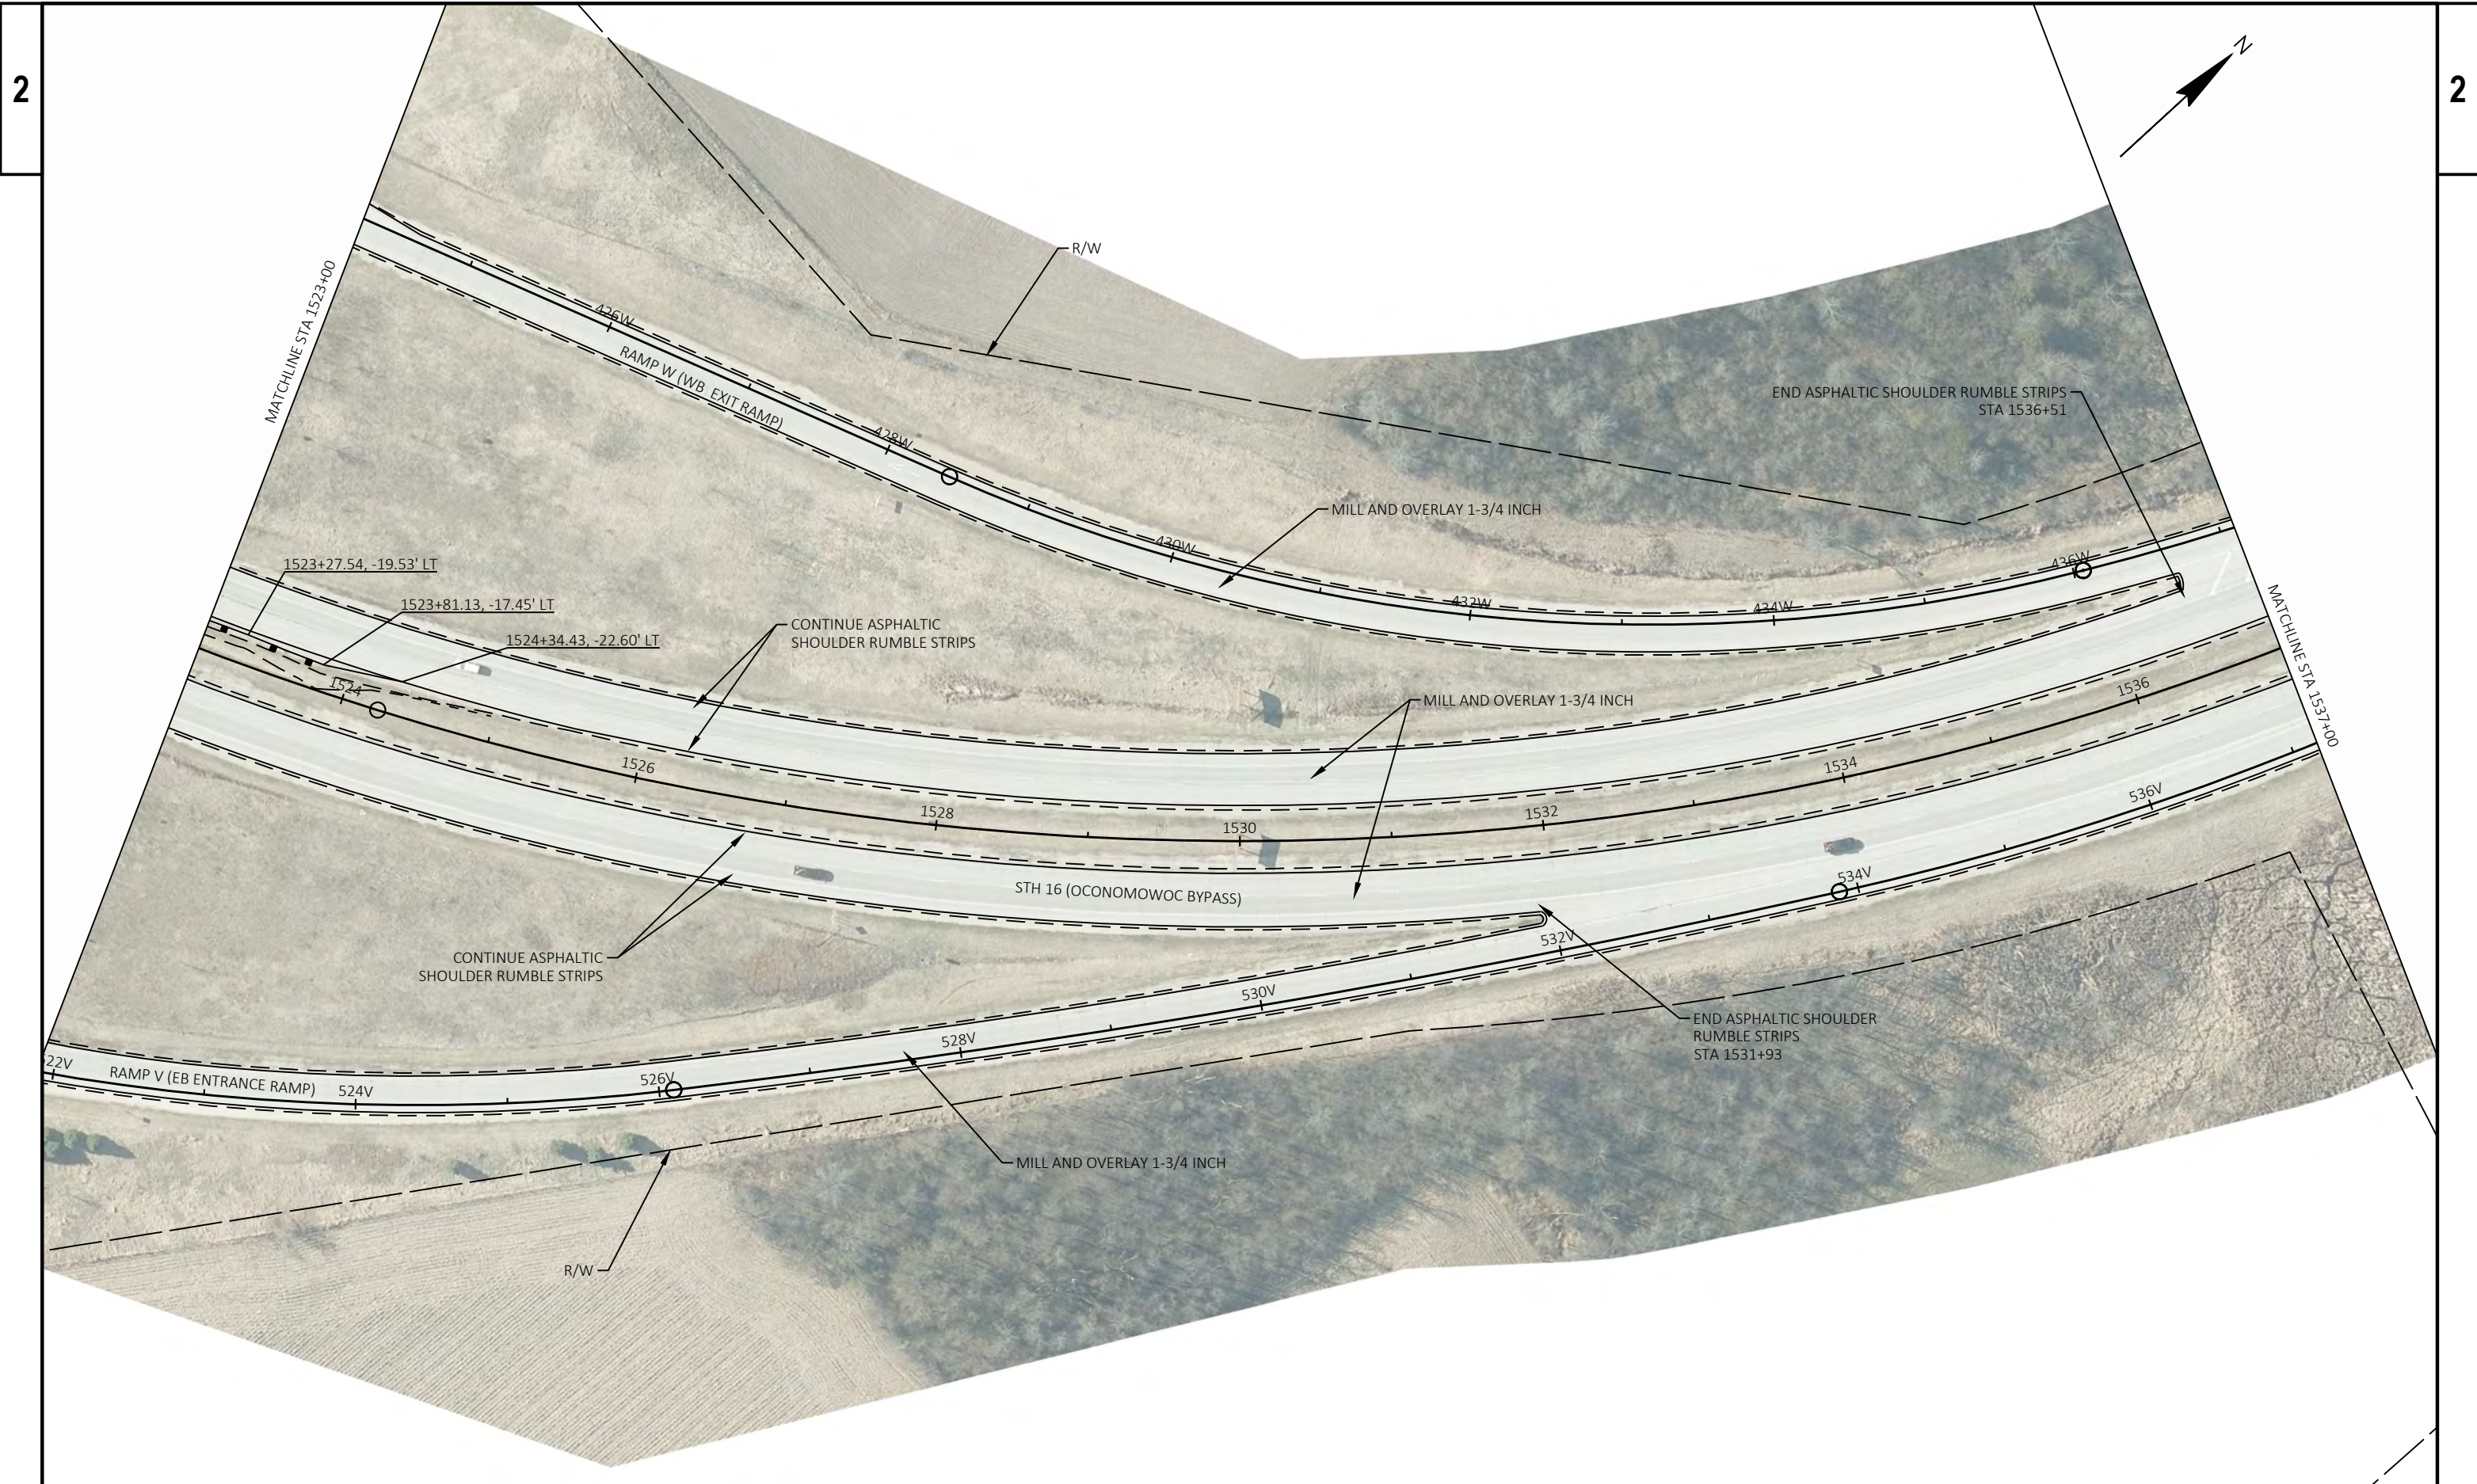


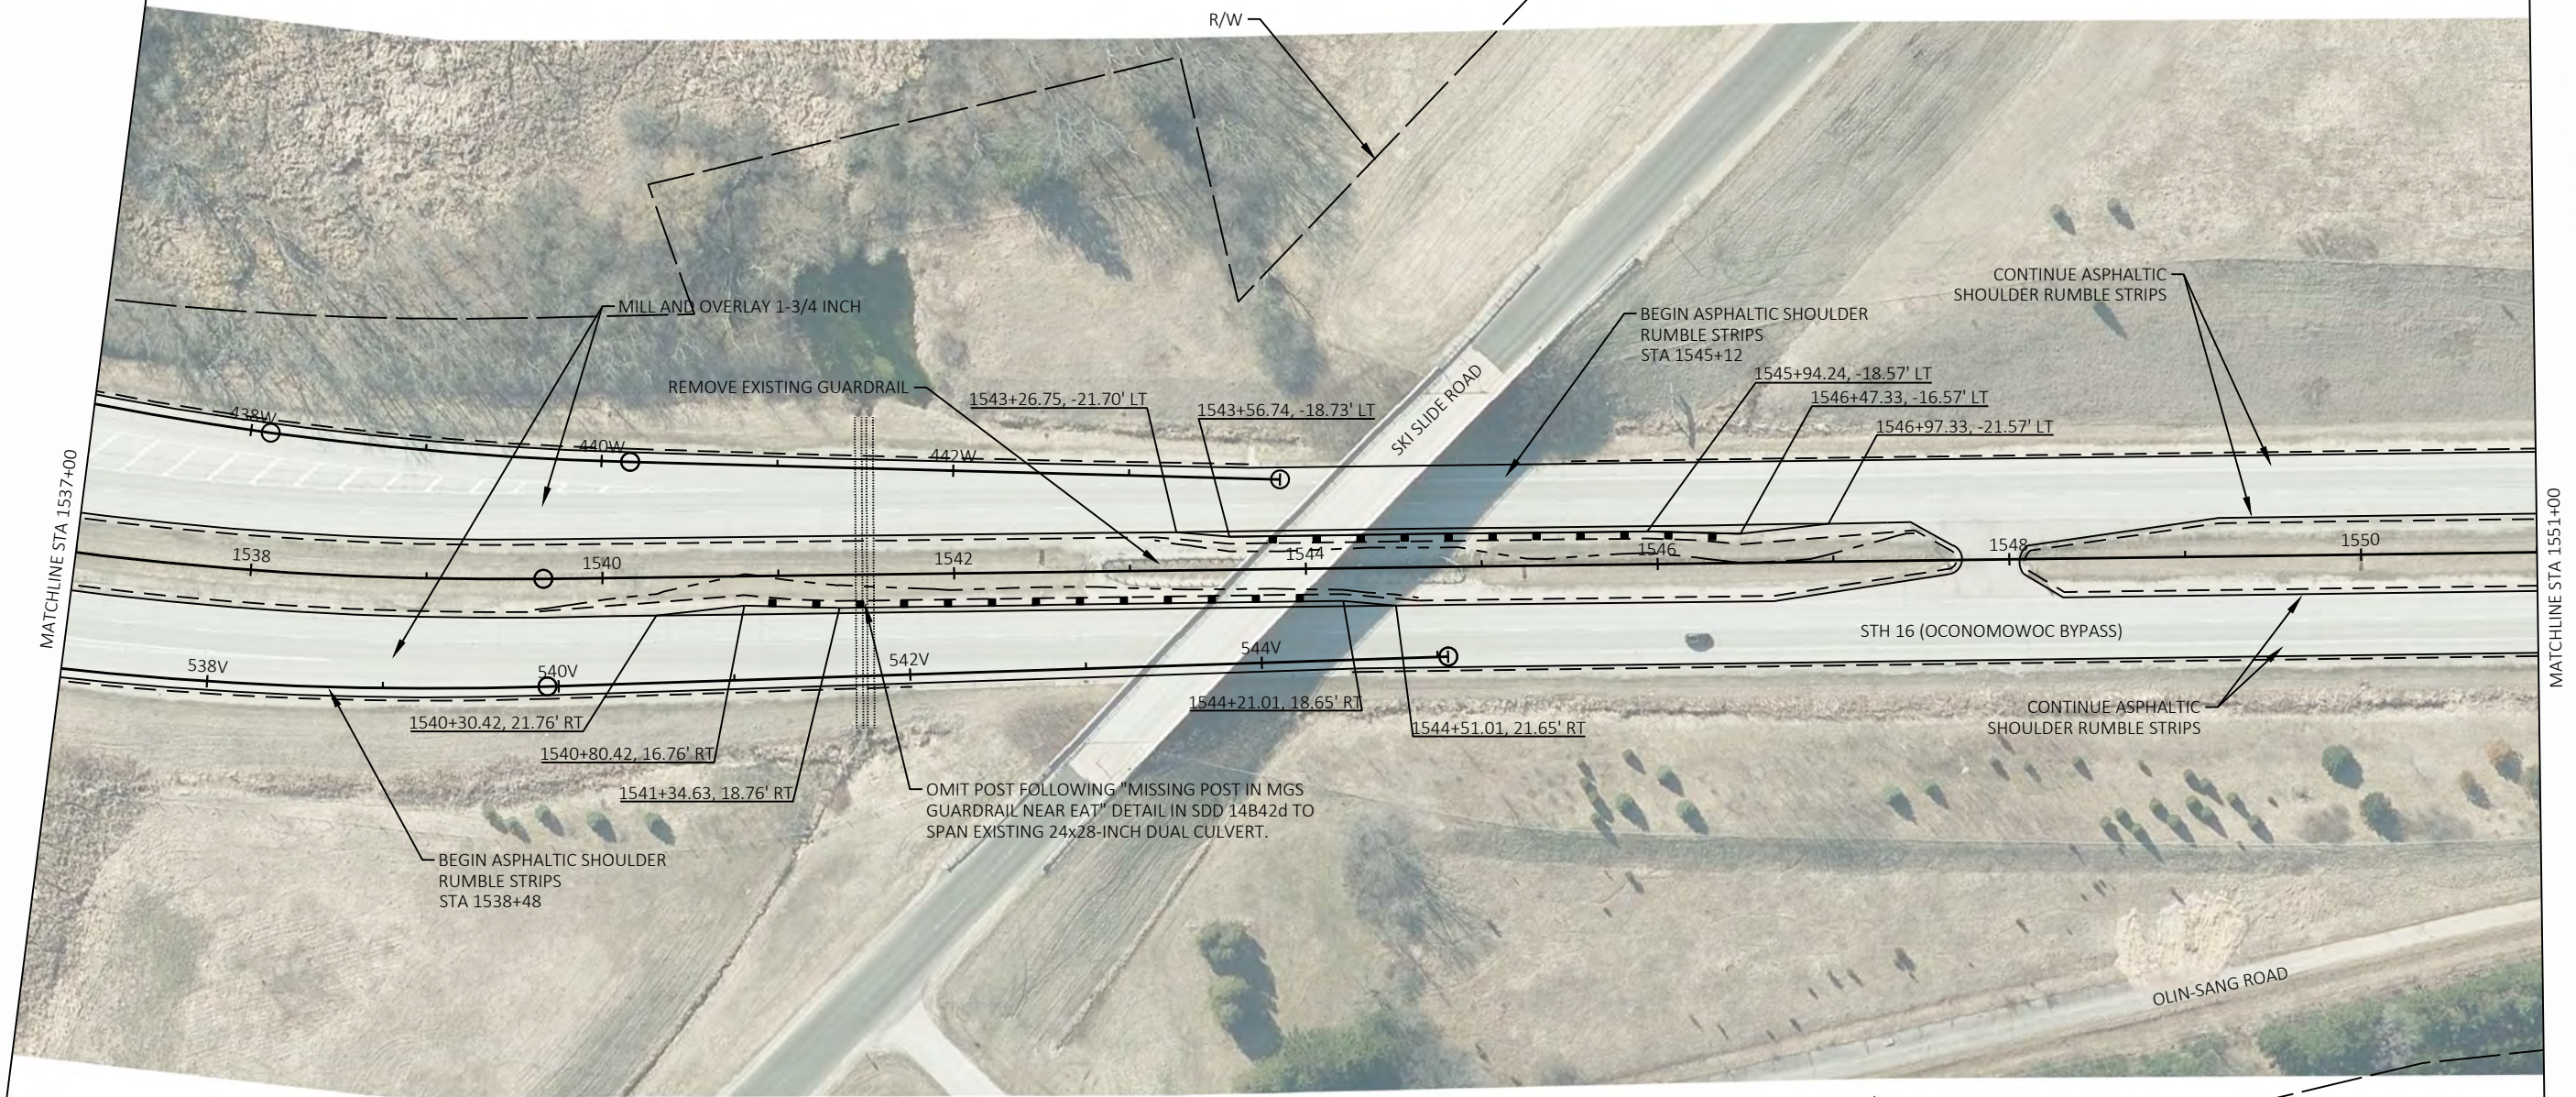

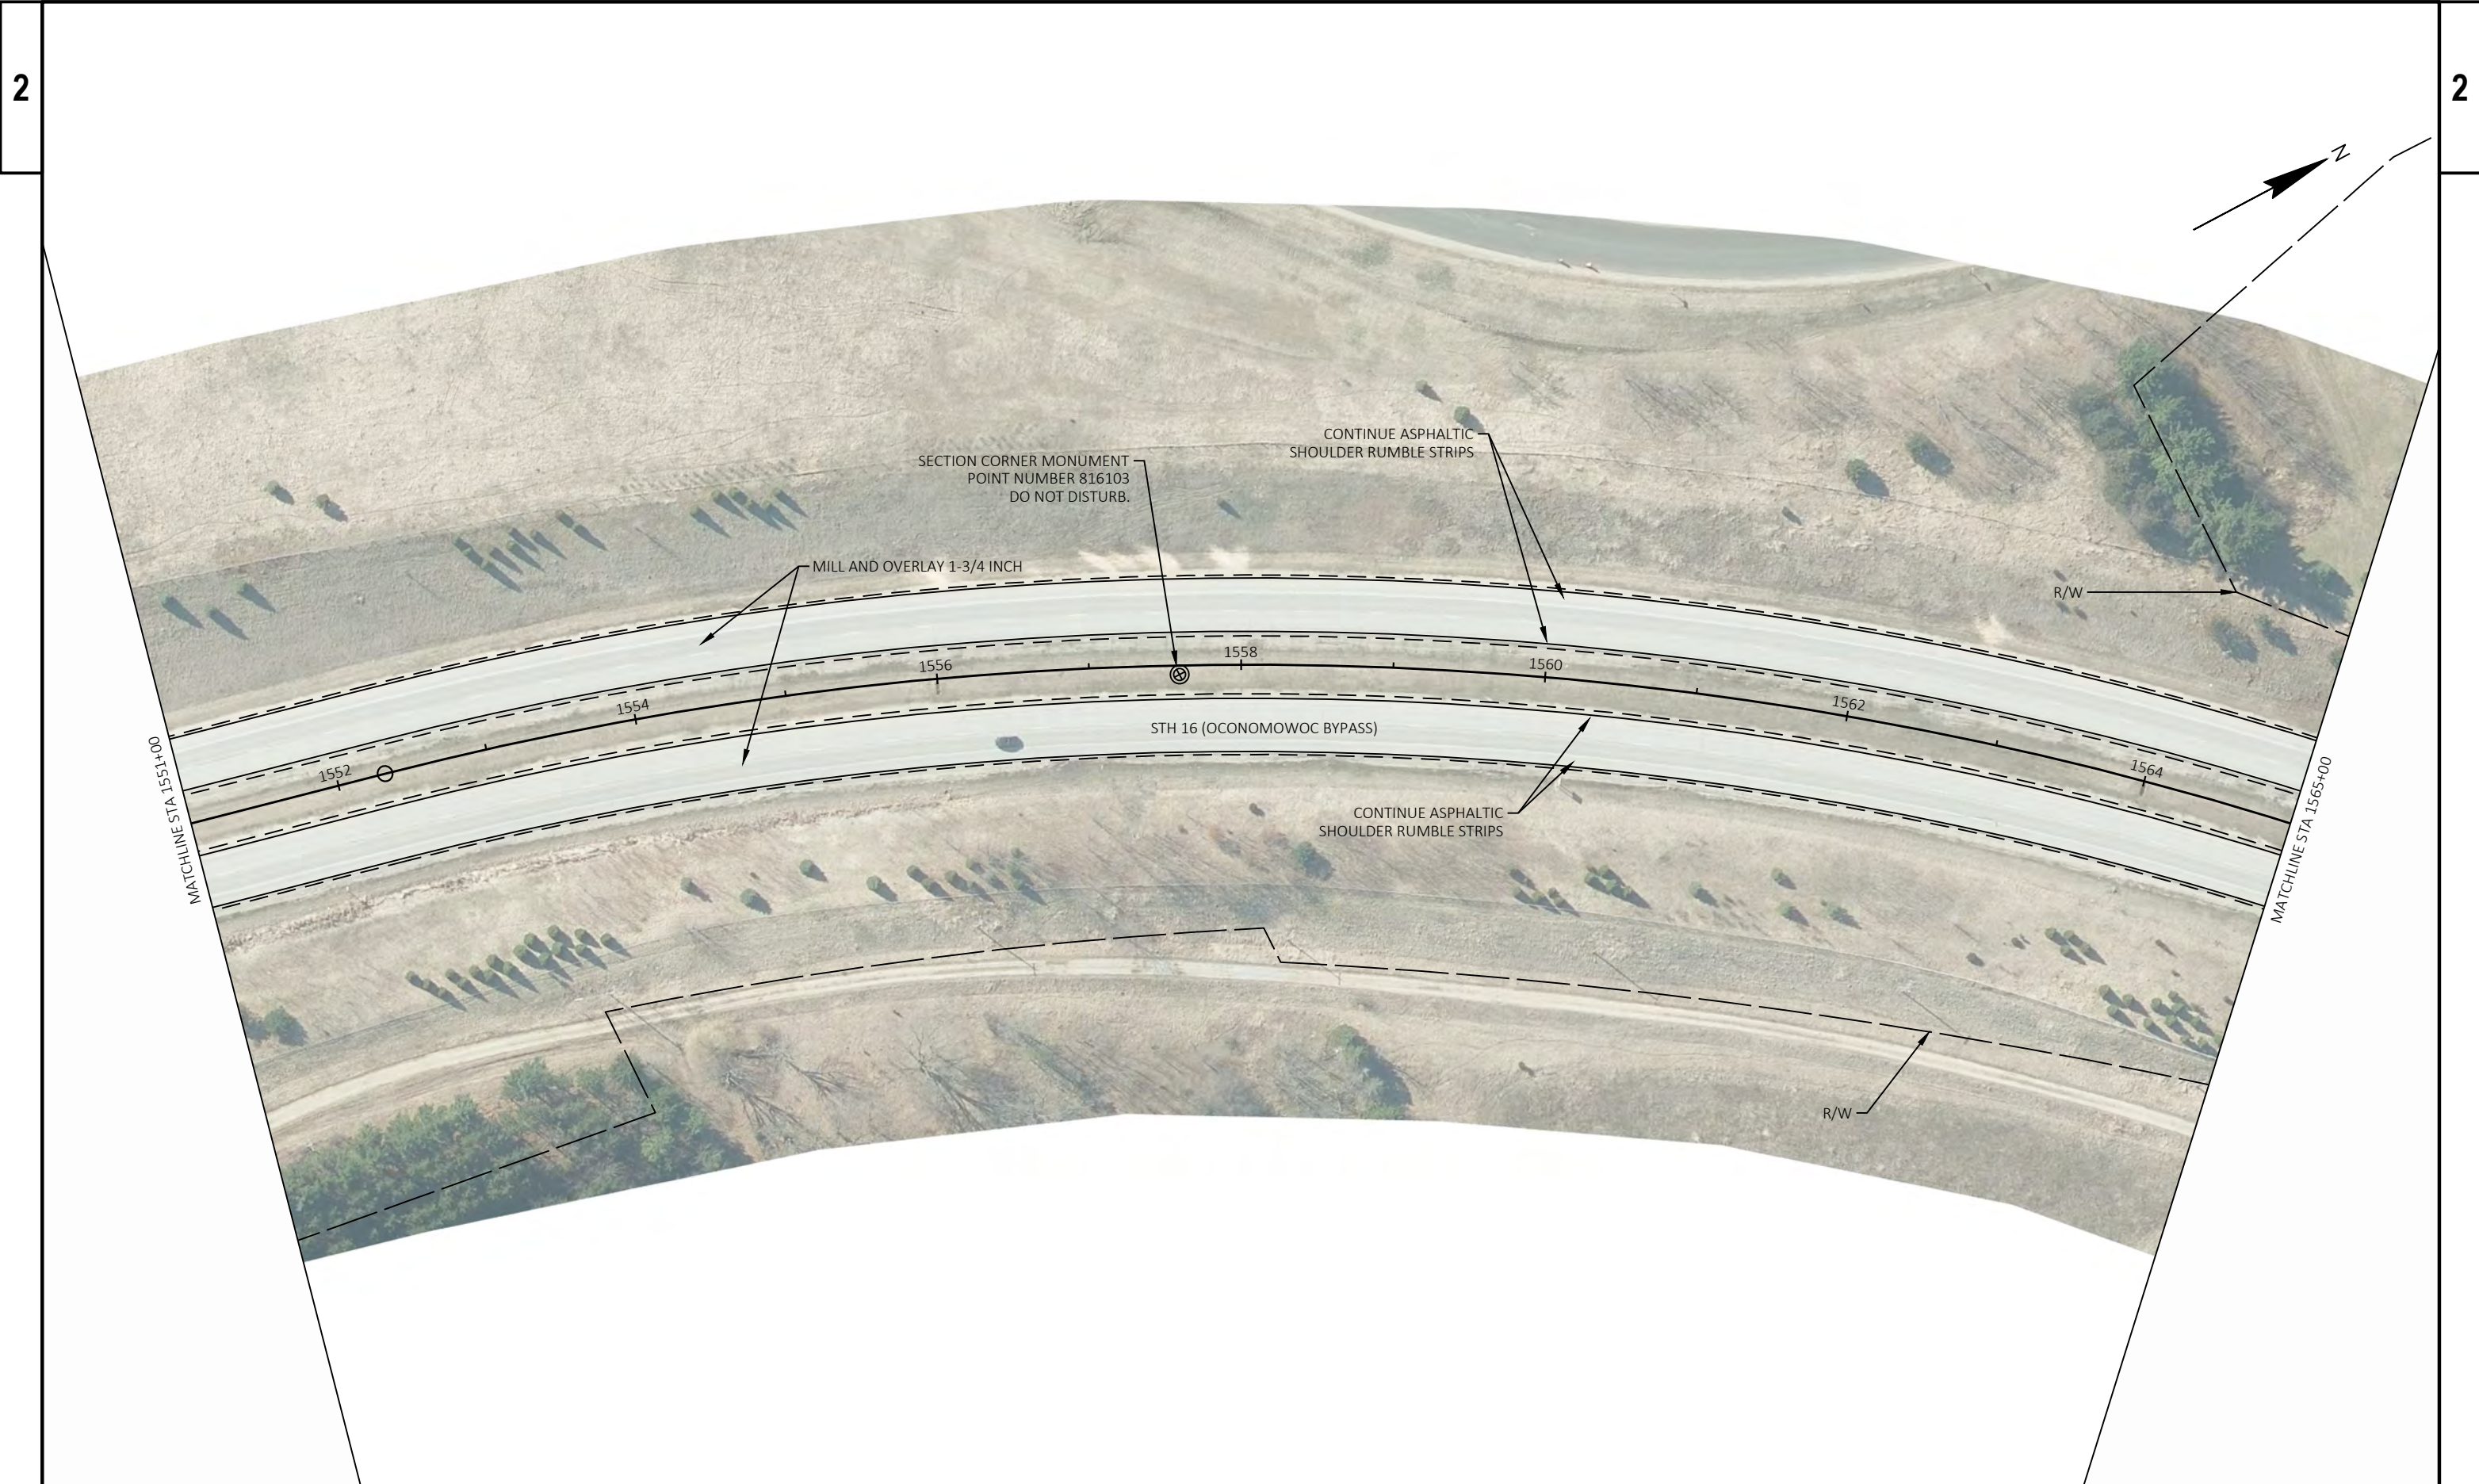

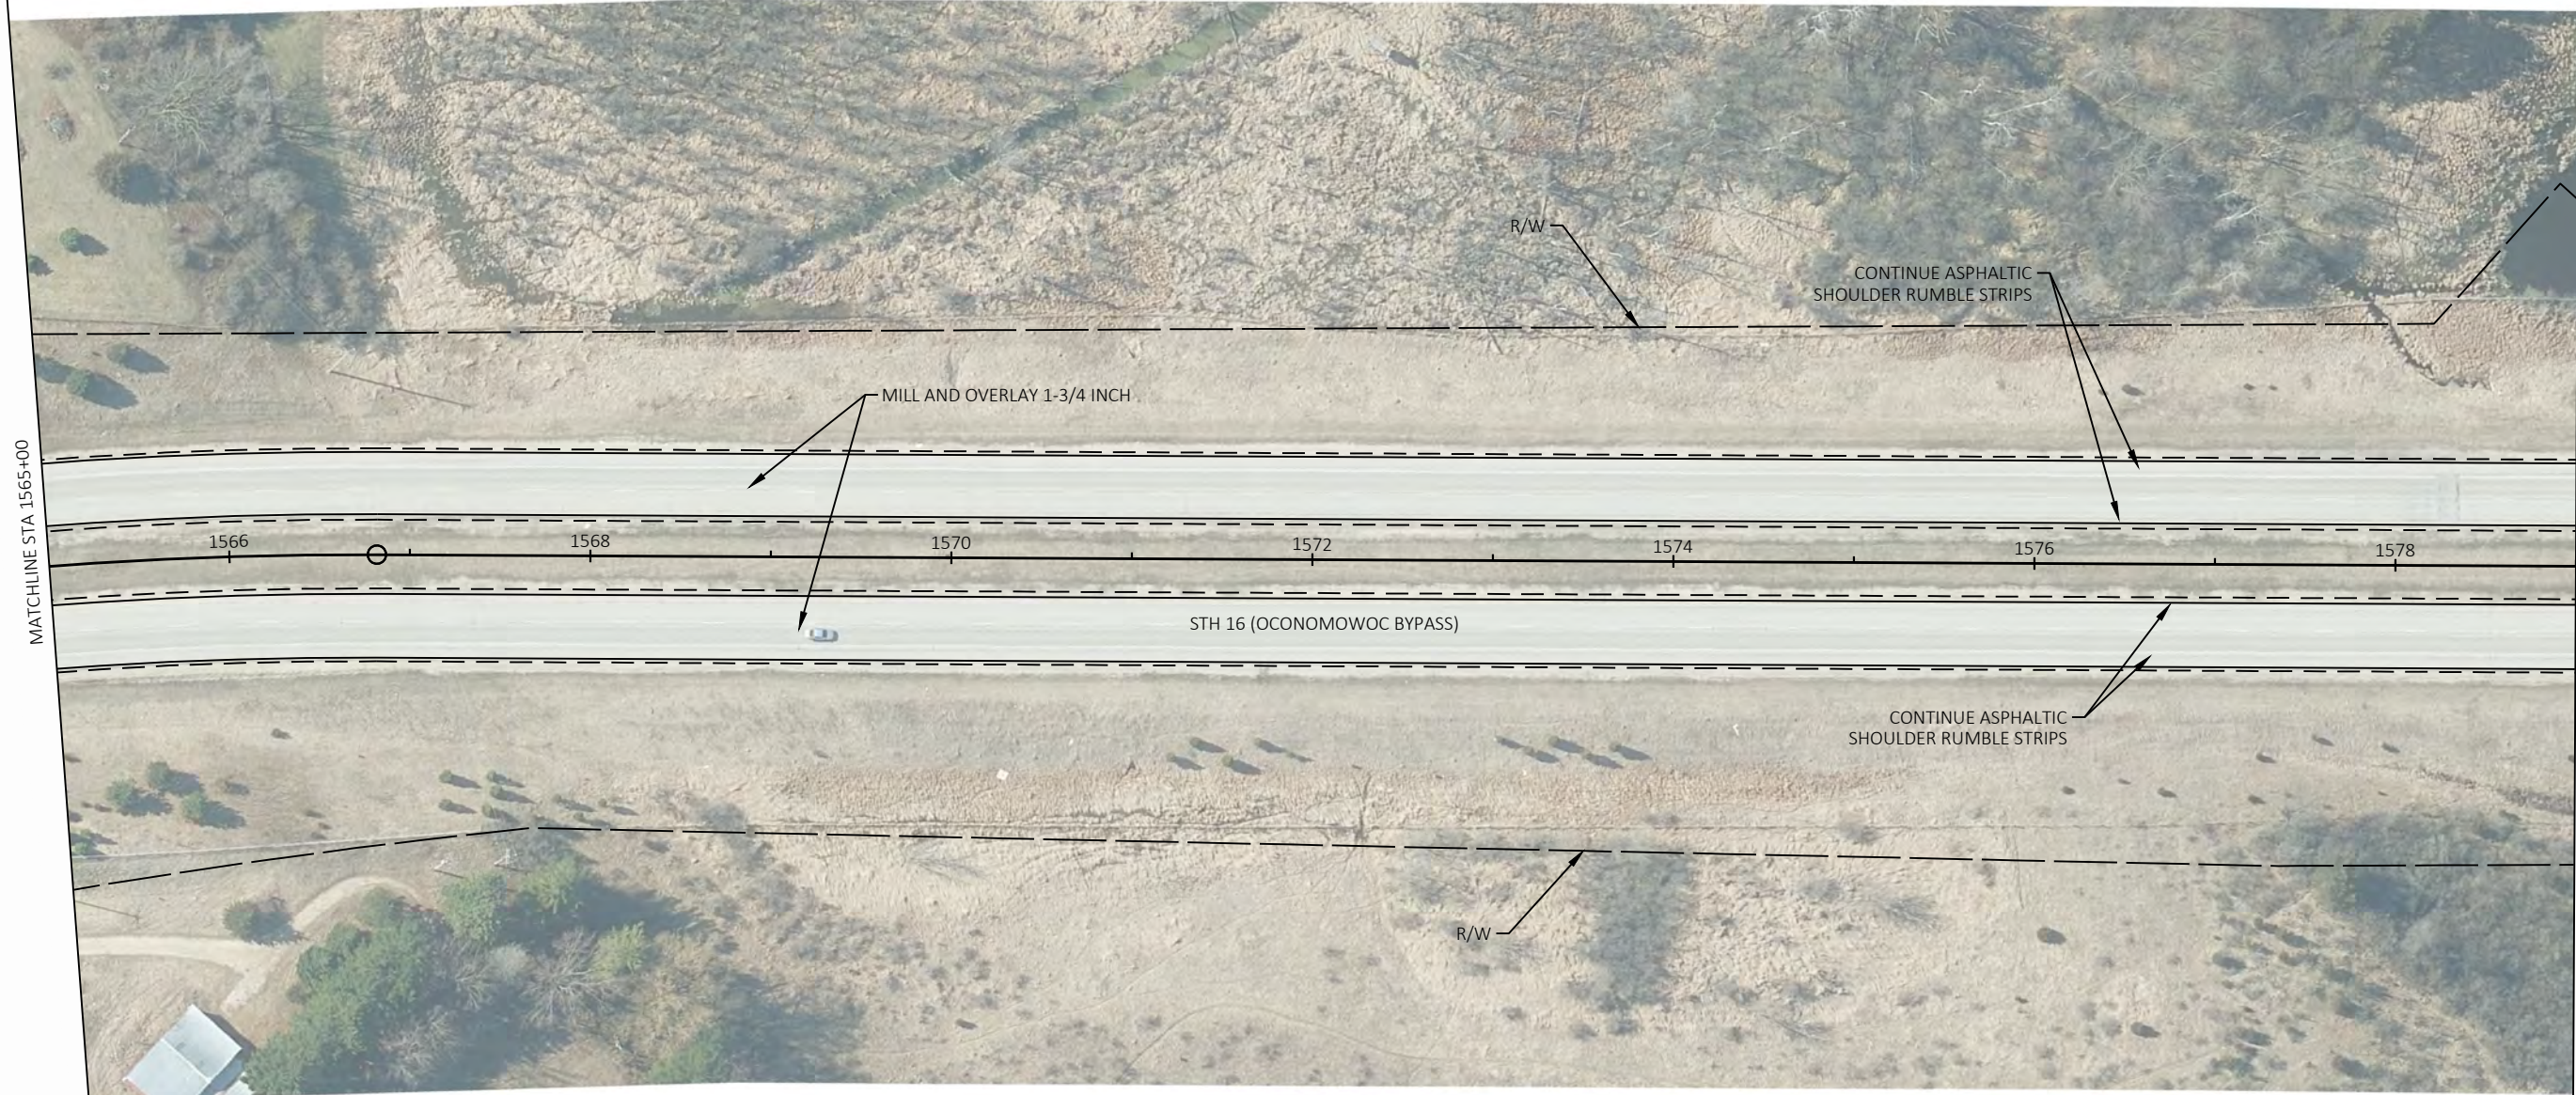

PROJECT NO: 1370-00-74	HWY: STH 16	COUNTY: JEFFERSON	PLAN DETAILS	SHEET	E
------------------------	-------------	-------------------	--------------	-------	---

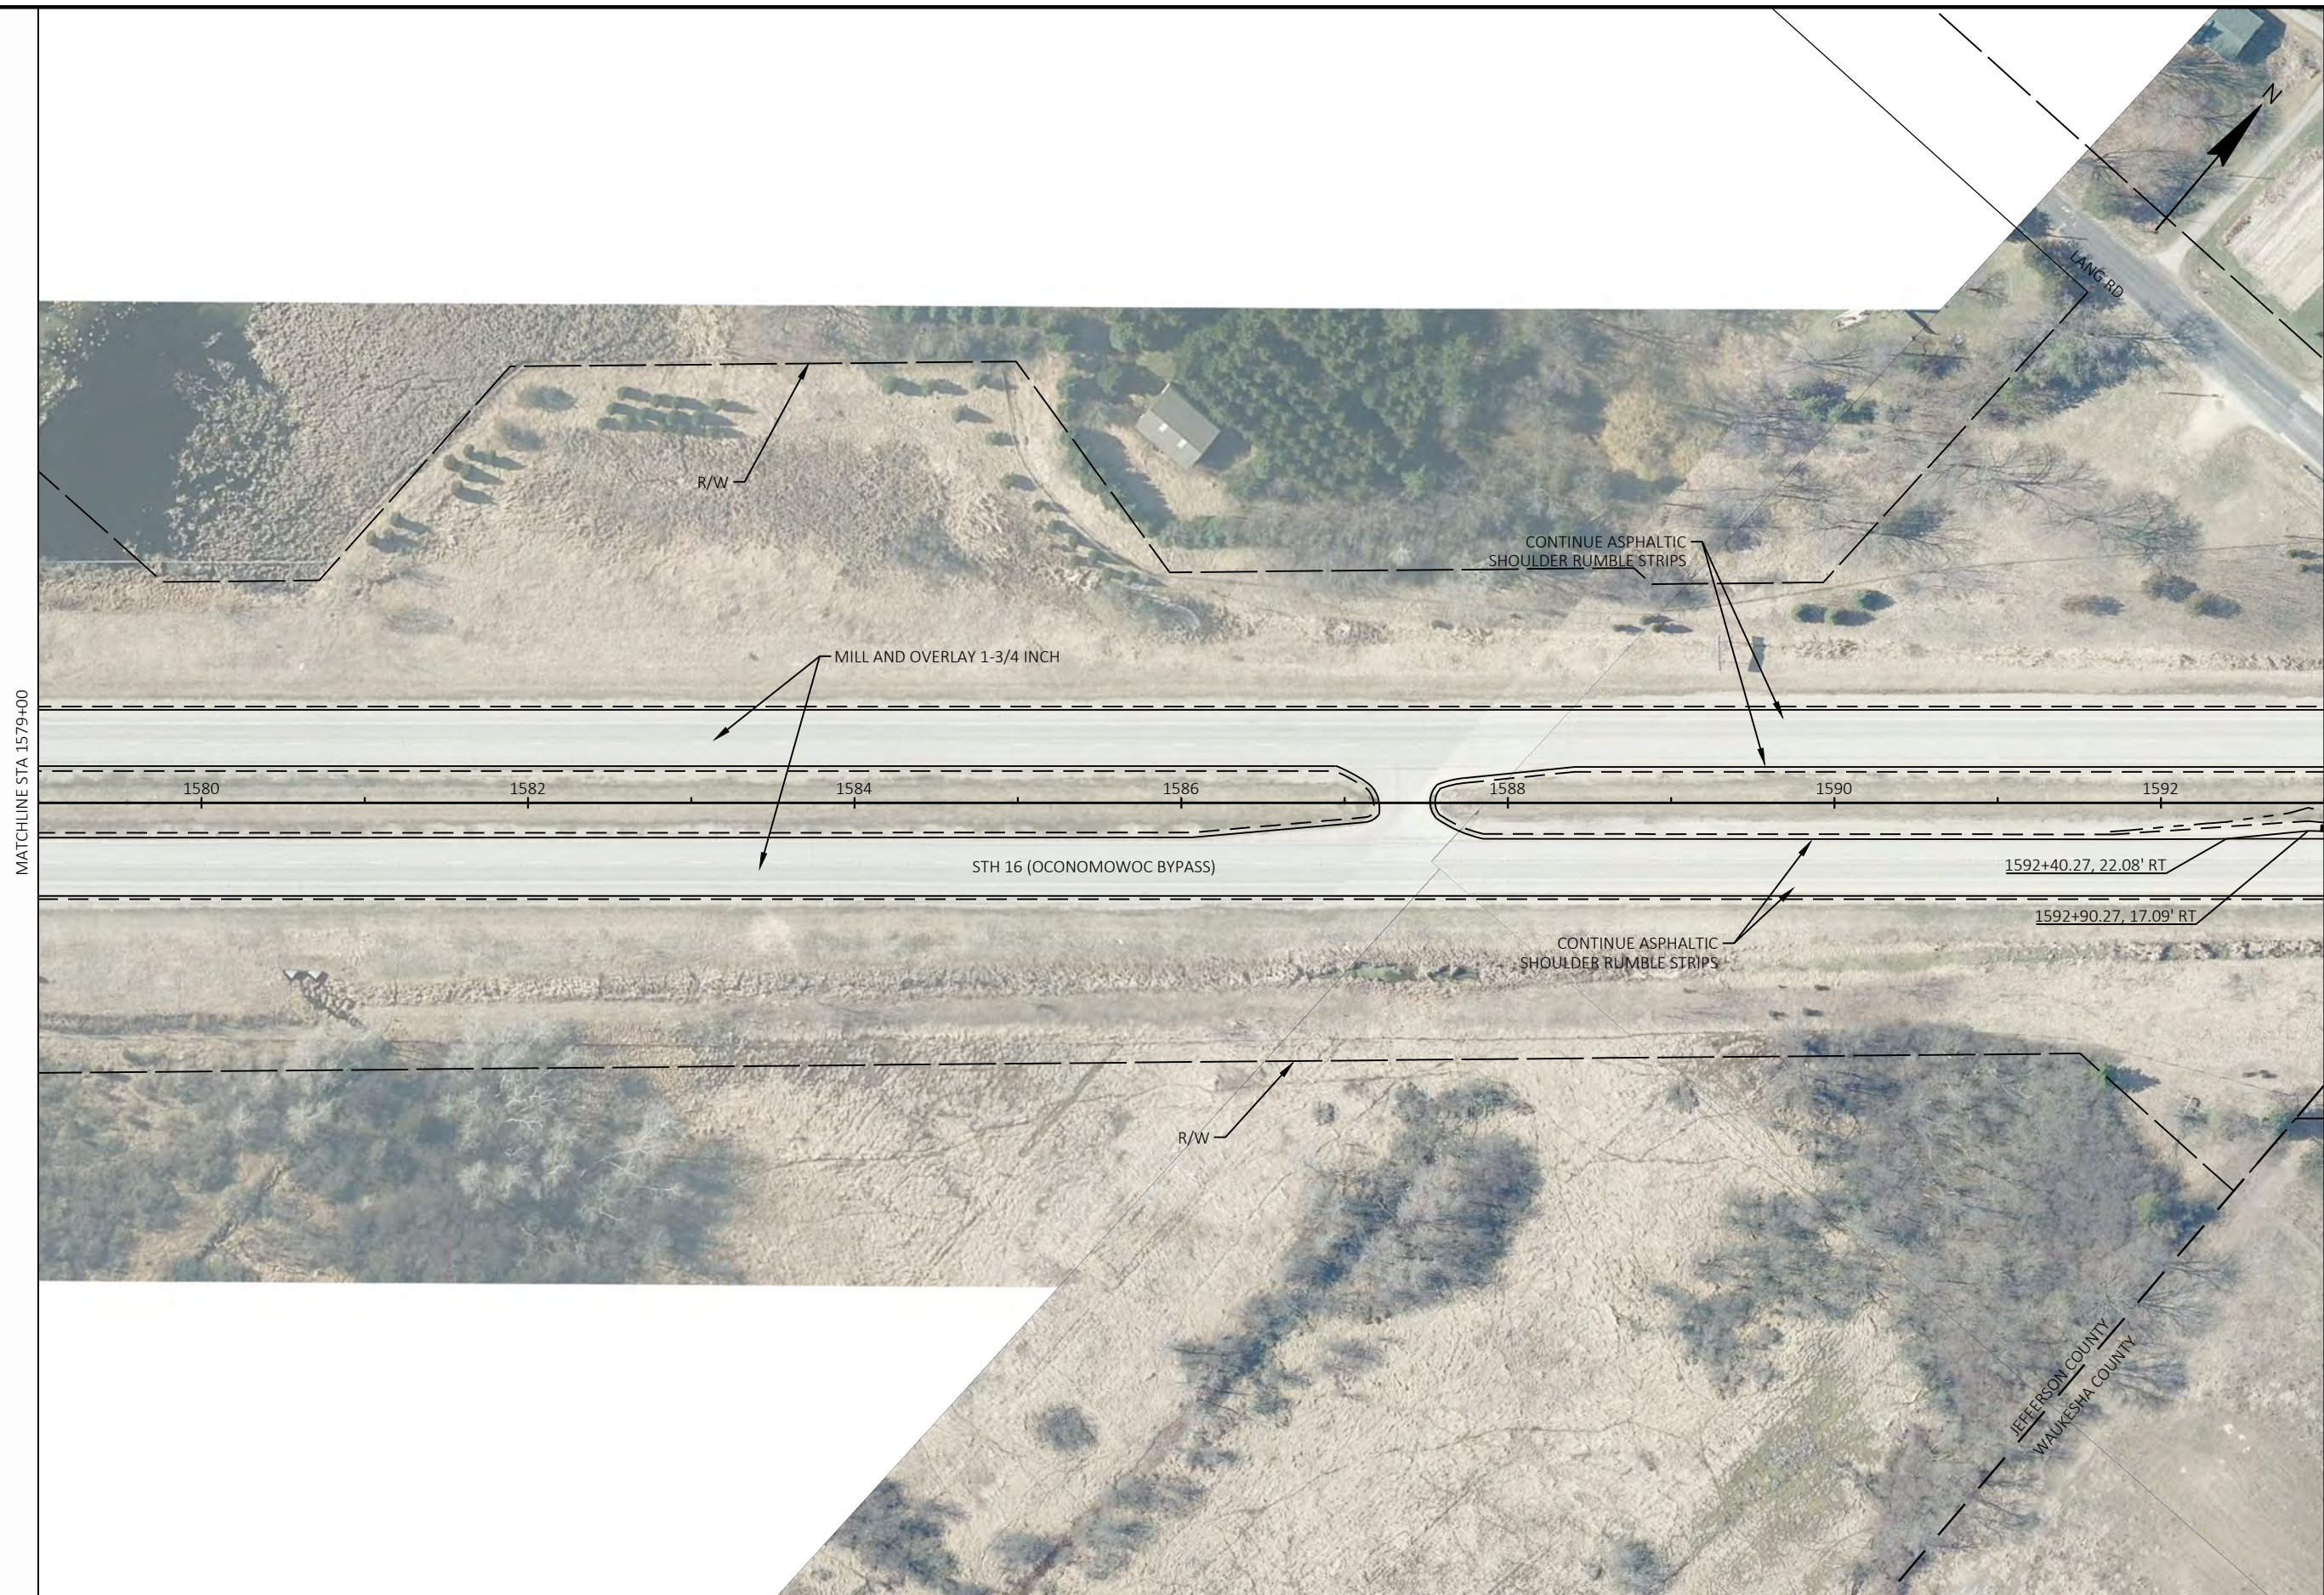

PROJECT NO: 1370-00-74	HWY: STH 16	COUNTY: JEFFERSON	PLAN DETAILS	SHEET	E
------------------------	-------------	-------------------	--------------	-------	---



PROJECT NO: 1370-00-74	HWY: STH 16	COUNTY: JEFFERSON	PLAN DETAILS	SHEET	E
------------------------	-------------	-------------------	--------------	-------	---





PROJECT NO: 3310-06-70	HWY: STH 16	COUNTY: WAUKESHA	PLAN DETAILS	SHEET	E
------------------------	-------------	------------------	--------------	-------	---



PROJECT NO: 3310-06-70	HWY: STH 16	COUNTY: WAUKESHA	PLAN DETAILS	SHEET	E
------------------------	-------------	------------------	--------------	-------	---



PROJECT NO: 3310-06-70	HWY: STH 16	COUNTY: WAUKESHA	PLAN DETAILS	SHEET	E
------------------------	-------------	------------------	--------------	-------	---



PROJECT NO: 3310-06-70

HWY: STH 16

COUNTY: WAUKESHA

PLAN DETAILS

SHEET

E



PROJECT NO: 3310-06-70

HWY: STH 16

COUNTY: WAUKESHA

PLAN DETAILS

SHEET

E



PROJECT NO: 3310-06-70	HWY: STH 16	COUNTY: WAUKESHA	PLAN DETAILS	SHEET	E
------------------------	-------------	------------------	--------------	-------	---

2

2



LEGEND	
#####	EROSION MAT URBAN CLASS I TYPE A
—●—●—●	SILT FENCE
○—○—○—○—○—○	RIP RAP OR STONE DITCH CHECK
⊗	INLET PROTECTION TYPE A
△△△	TEMPORARY DITCH CHECK
○○○	CULVERT PIPE DITCH CHECK
~→	SURFACE WATER FLOW

PROJECT NO:	1370-00-74
-------------	------------

HWY: STH 16

COUNTY: JEFFERSON

EROSION CONTROL

SHEET

E

FILE NAME : C:\CIVIL 3D PROJECTS\33100600\SHEETSP\PLAN\022001-EC.DWG
LAYOUT NAME - 05

PLOT DATE : 9/21/2022 10:21 AM

PLOT BY : DILLINGHAM, MATTHEW


PLOT NAME :

PLOT SCALE : 1 IN:40 FT

WISDOT/CADDS SHEET 42

2


2

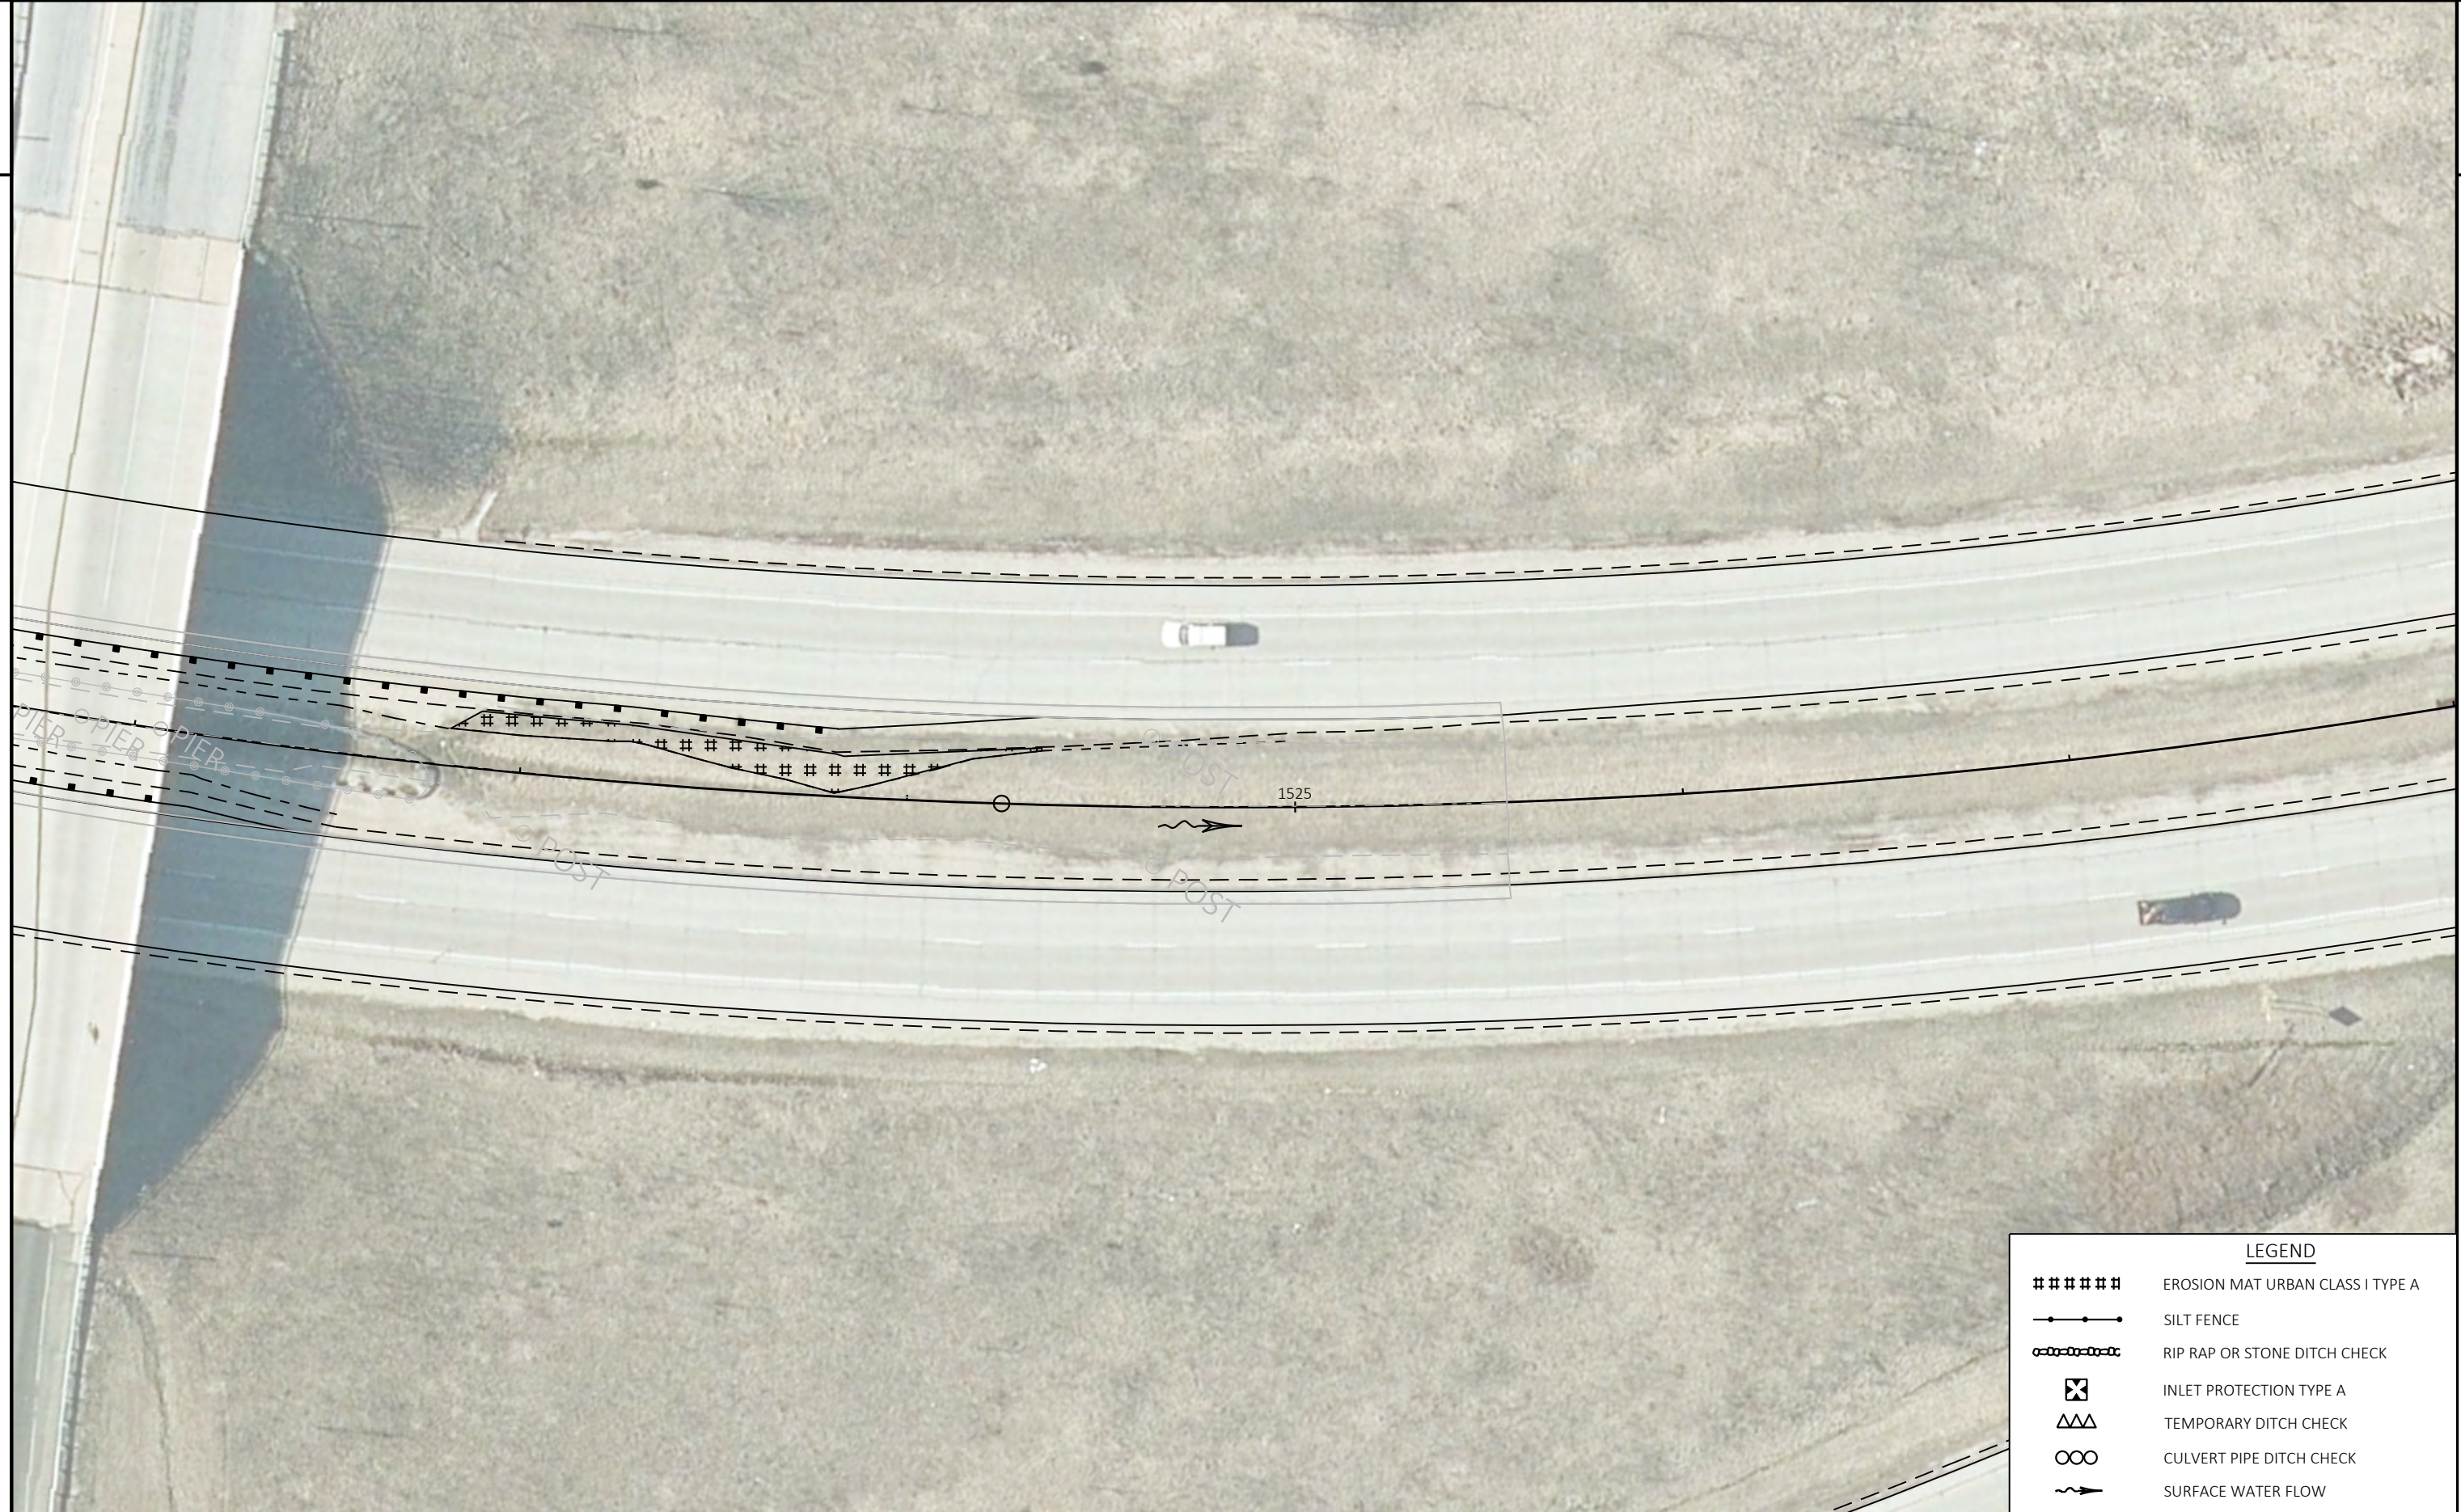

LEGEND	
#####	EROSION MAT URBAN CLASS I TYPE A
—●—●—●	SILT FENCE
—○—○—○—○—○—○	RIP RAP OR STONE DITCH CHECK
⊠	INLET PROTECTION TYPE A
△△△	TEMPORARY DITCH CHECK
○○○	CULVERT PIPE DITCH CHECK
~→	SURFACE WATER FLOW

PROJECT NO: 1370-00-74	HWY: STH 16	COUNTY: JEFFERSON	EROSION CONTROL	SHEET	E
------------------------	-------------	-------------------	-----------------	-------	----------




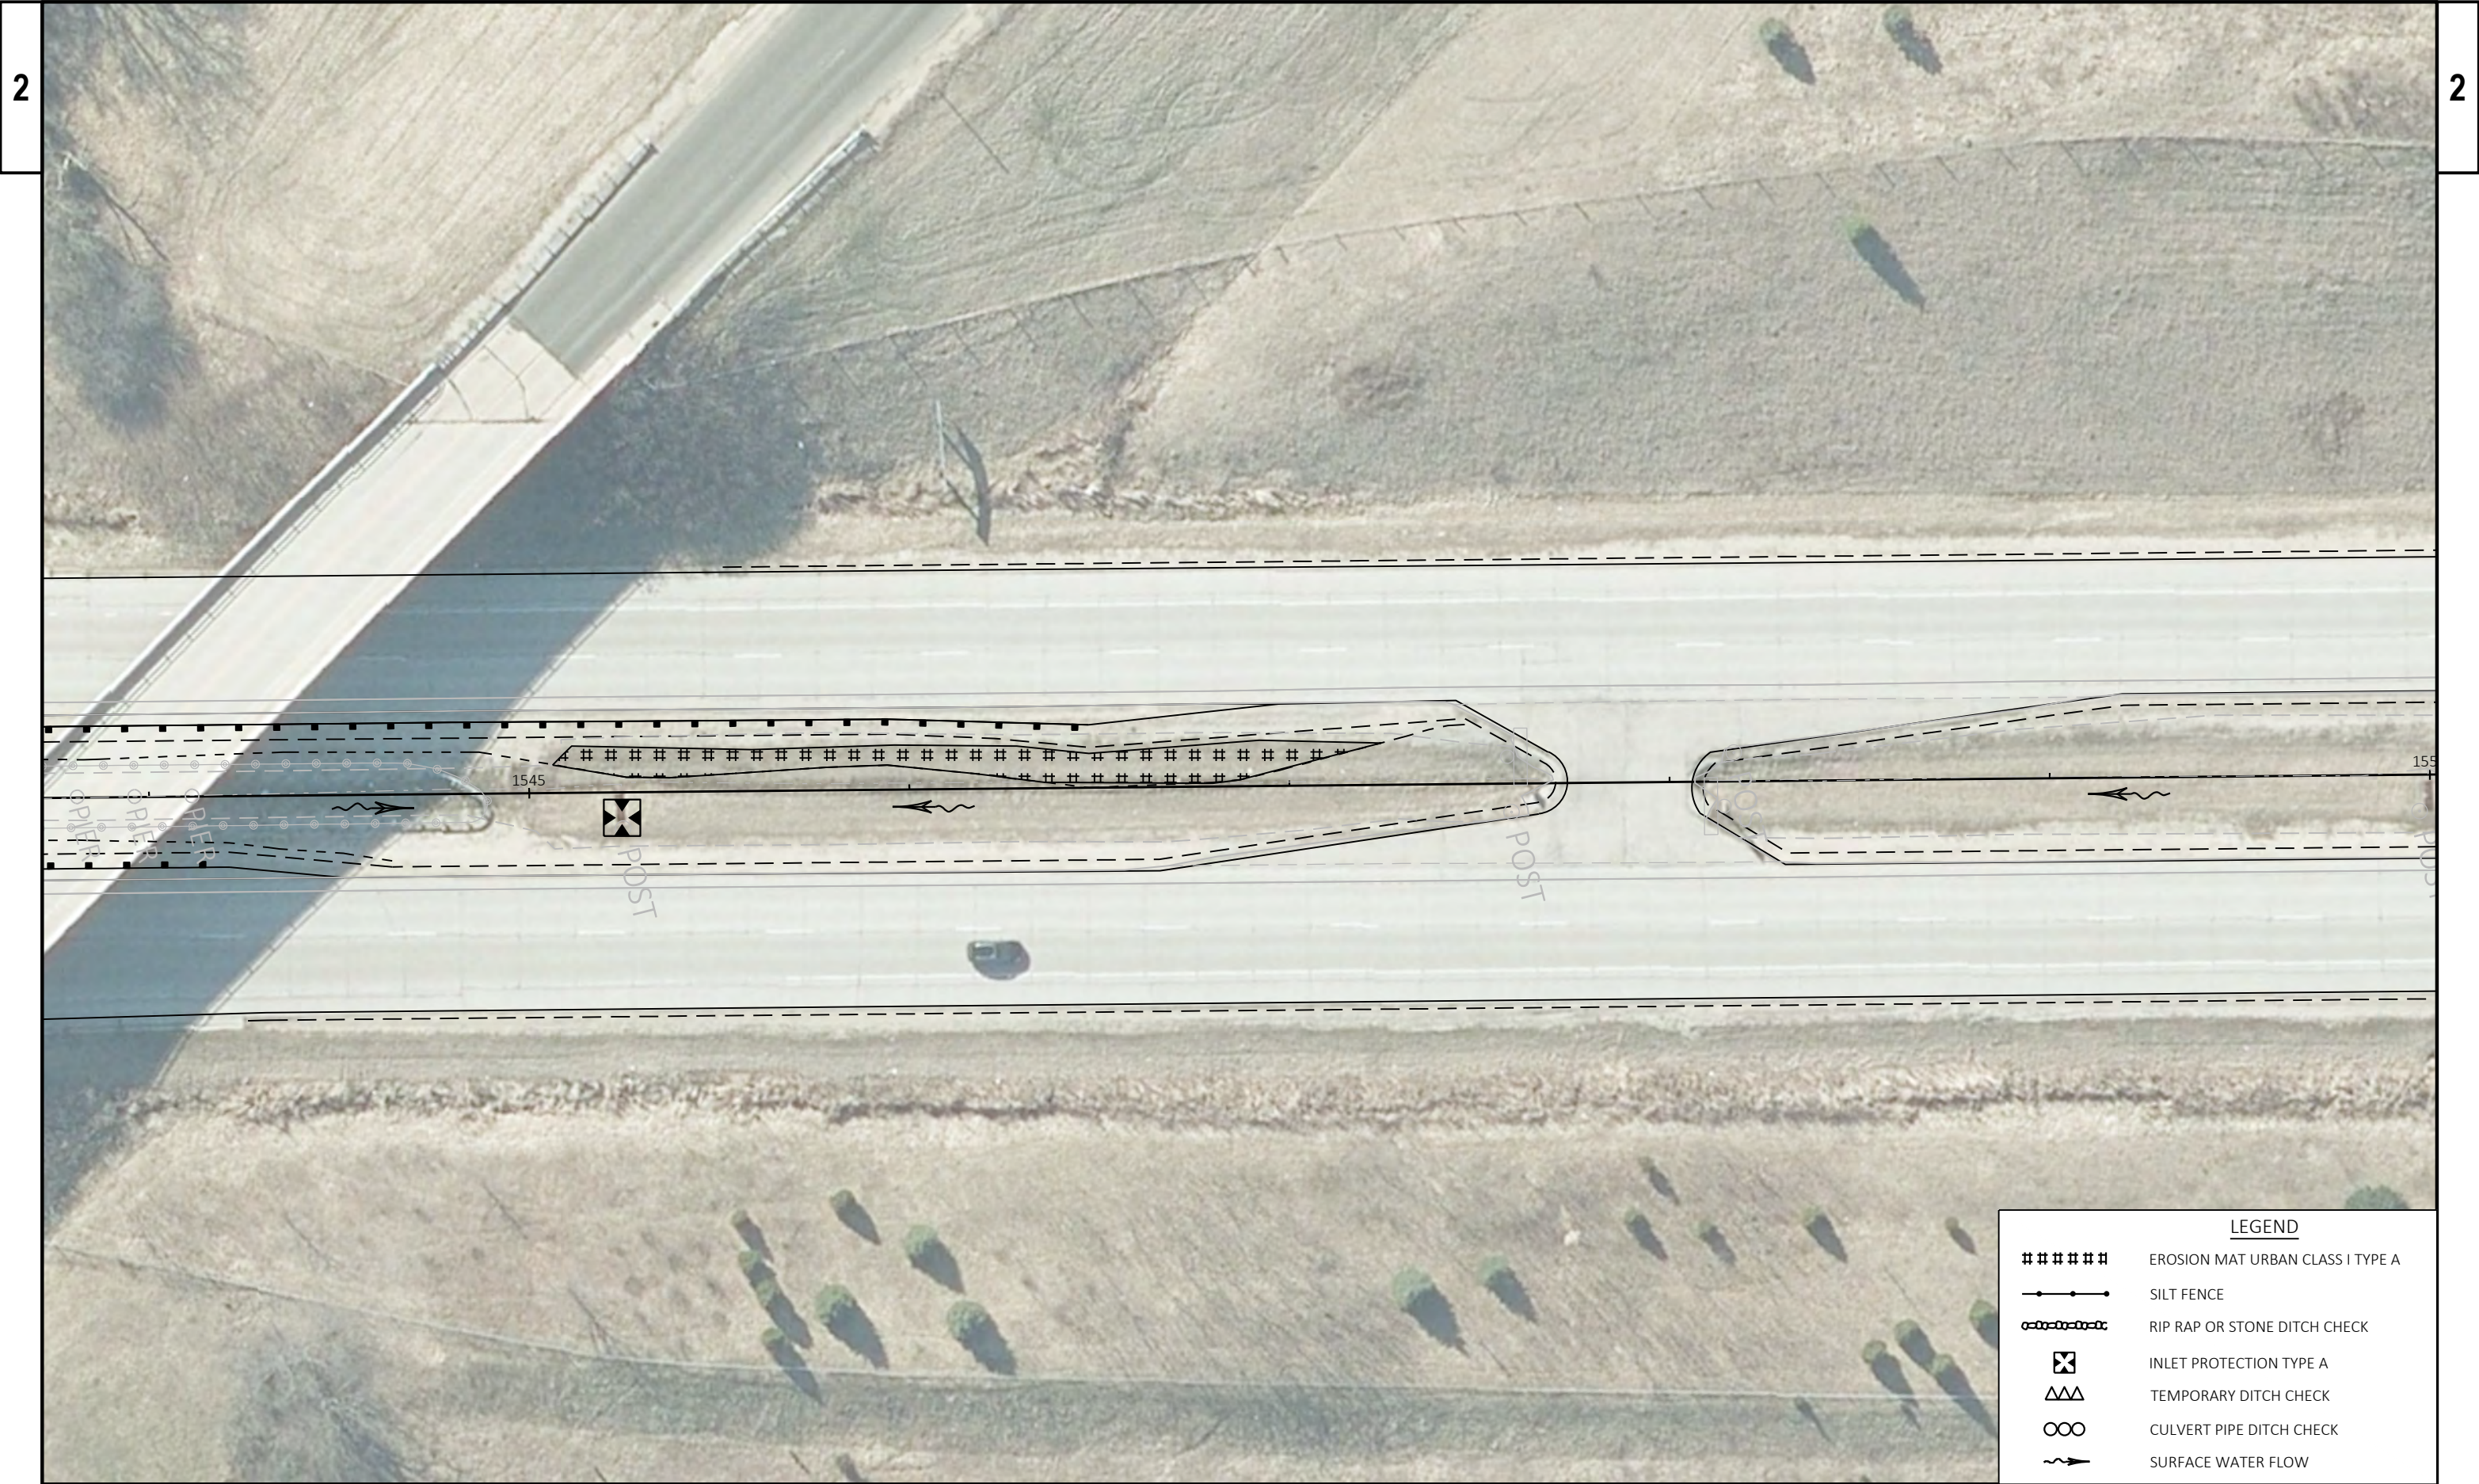

2

2

PROJECT NO: 1370-00-74	HWY: STH 16	COUNTY: JEFFERSON	EROSION CONTROL	SHEET	E
------------------------	-------------	-------------------	-----------------	-------	---

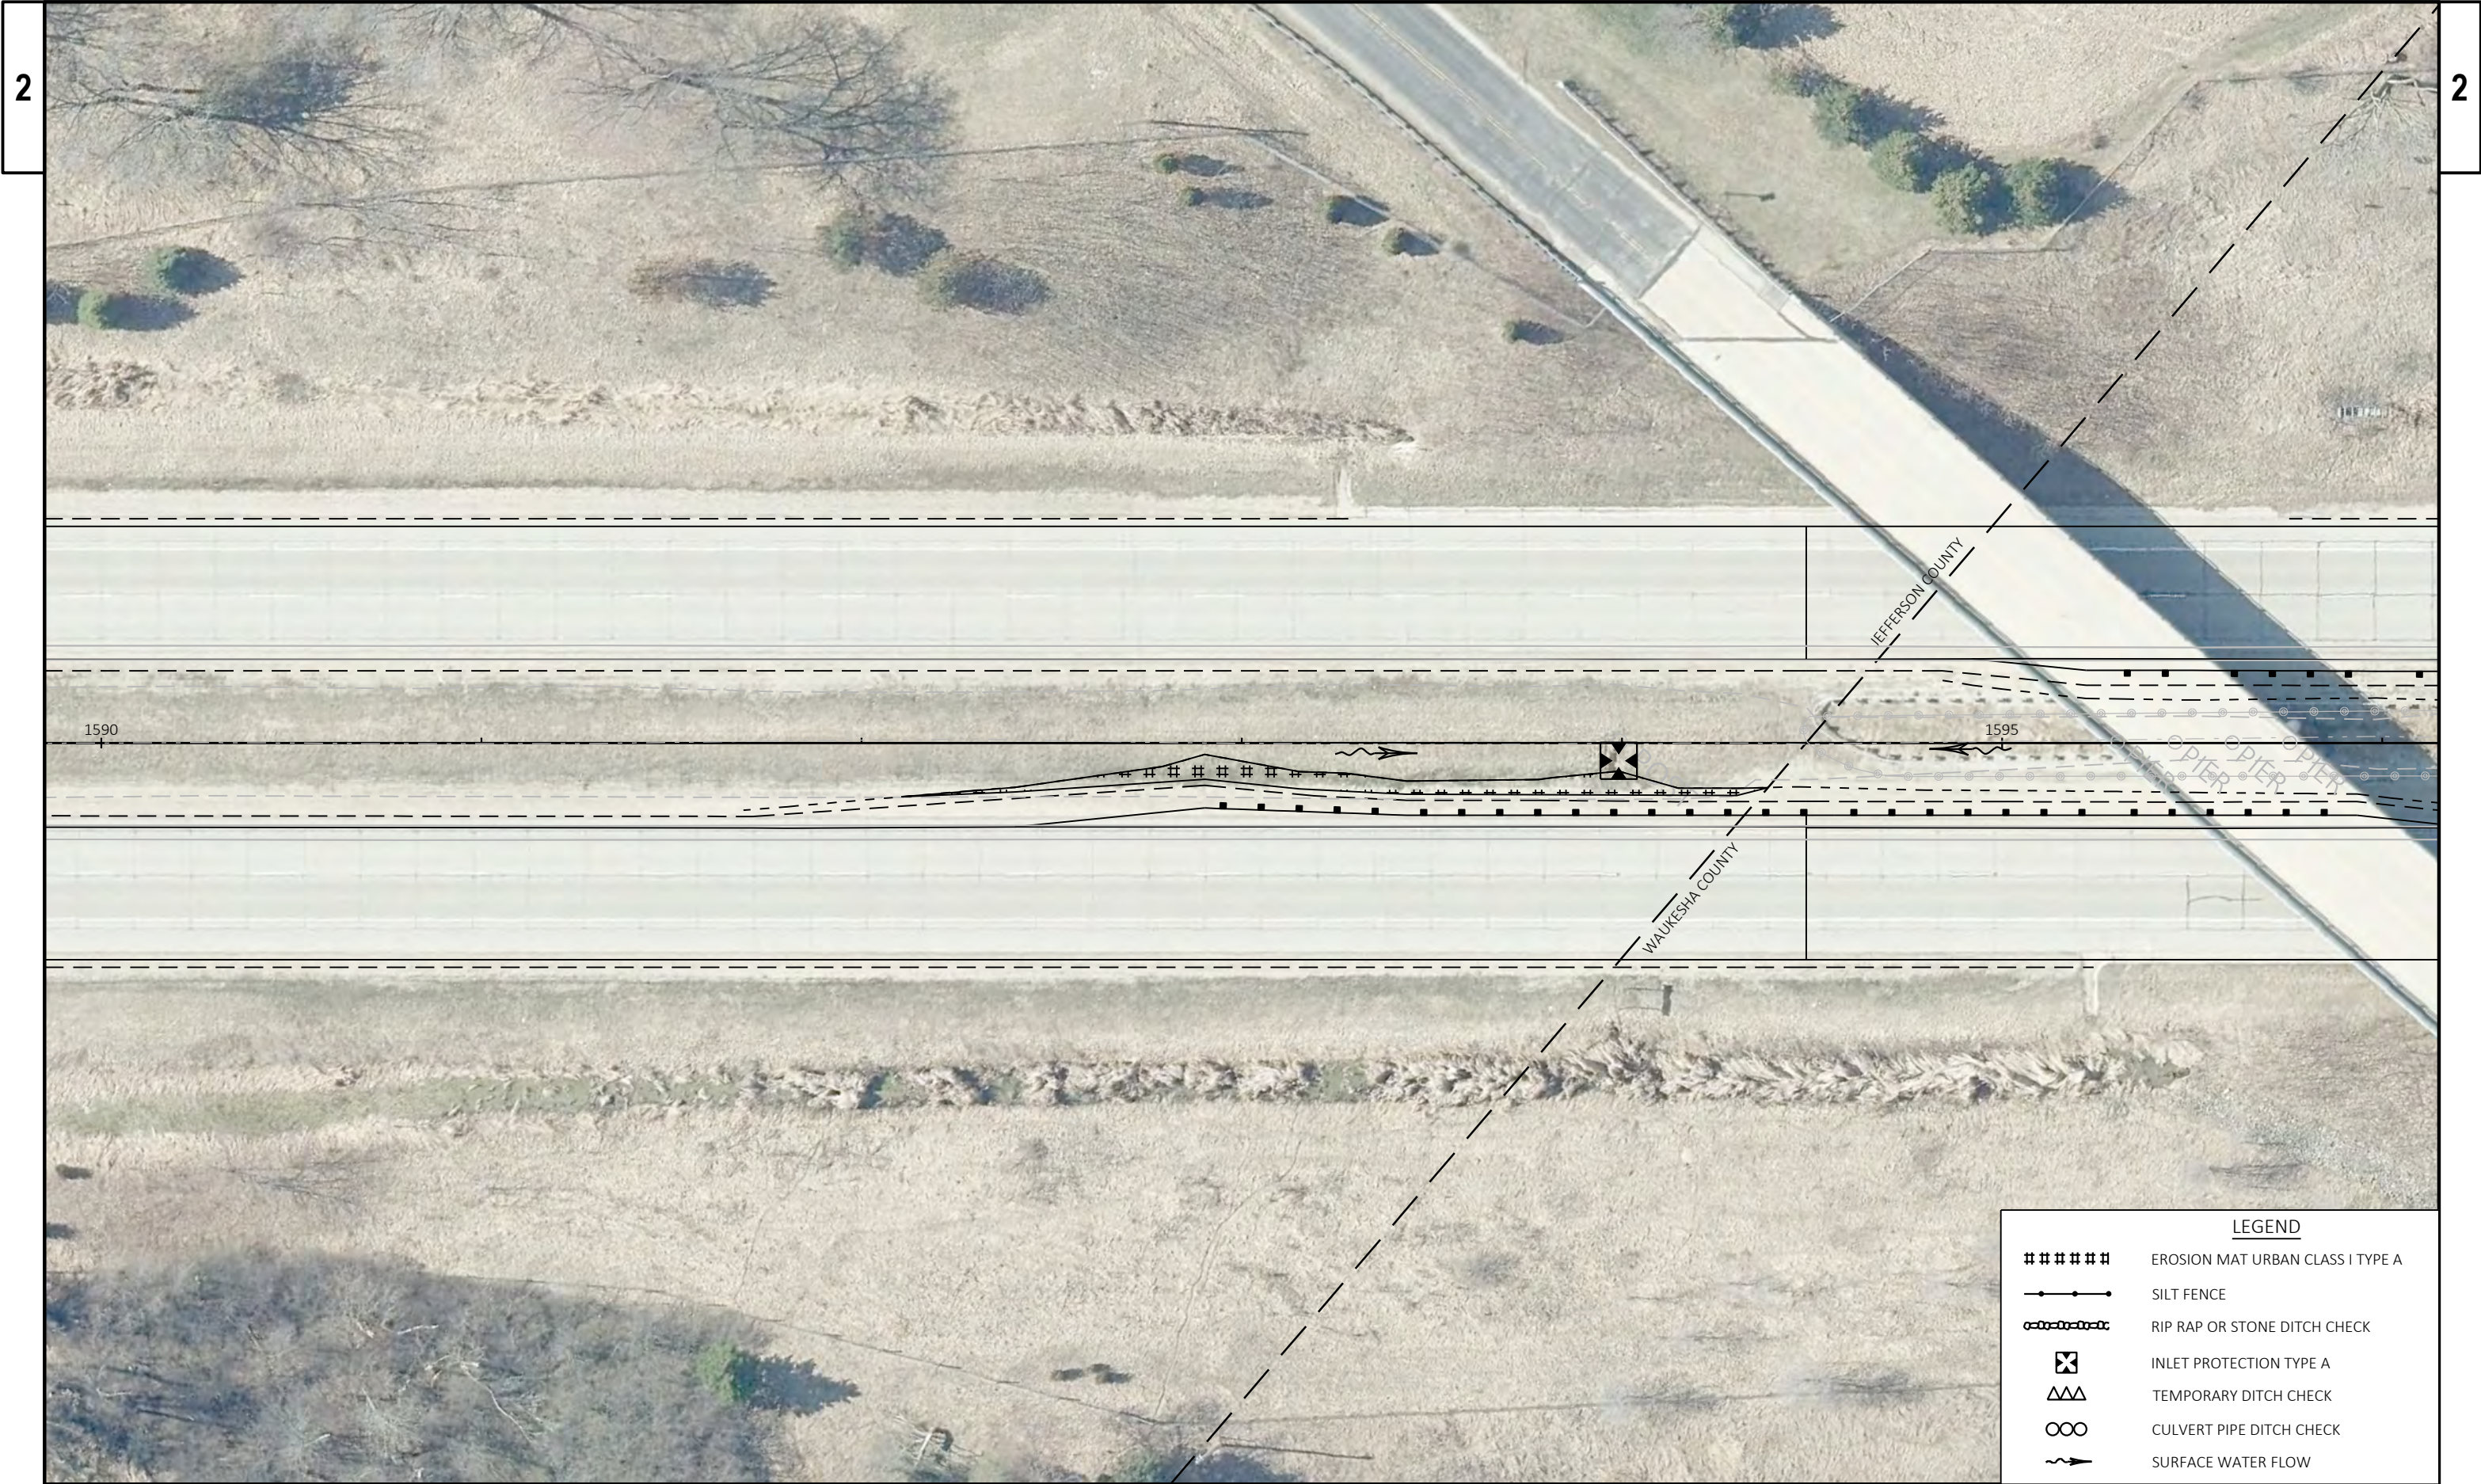

2

2

PROJECT NO:	1370-00-74 & 3310-06-70	HWY:	STH 16	COUNTY:	JEFFERSON & WAUKESHA	EROSION CONTROL	SHEET	E
-------------	-------------------------	------	--------	---------	----------------------	-----------------	-------	---





LEGEND	
#####	EROSION MAT URBAN CLASS I TYPE A
—●—●—●—●—●—	SILT FENCE
—○—○—○—○—○—	RIP RAP OR STONE DITCH CHECK
⊠	INLET PROTECTION TYPE A
△△△	TEMPORARY DITCH CHECK
∞	CULVERT PIPE DITCH CHECK
~>	SURFACE WATER FLOW

PROJECT NO: 3310-06-70	HWY: STH 16	COUNTY: WAUKESHA	EROSION CONTROL	SHEET	E
------------------------	-------------	------------------	-----------------	-------	---



PROJECT NO: 3310-06-70	HWY: STH 16	COUNTY: WAUKESHA	EROSION CONTROL	SHEET	E
------------------------	-------------	------------------	-----------------	-------	---

LEGEND	
#####	EROSION MAT URBAN CLASS I TYPE A
—●—●—●—●—●—●—	SILT FENCE
—○—○—○—○—○—○—	RIP RAP OR STONE DITCH CHECK
⊠	INLET PROTECTION TYPE A
△△	TEMPORARY DITCH CHECK
∞	CULVERT PIPE DITCH CHECK
~→	SURFACE WATER FLOW



PAVEMENT MARKING LEGEND	
1	MARKING LINE GROOVED WET REF EPOXY 4-INCH (WHITE)
2	MARKING LINE GROOVED CONTRAST PERMANENT TAPE 4-INCH (12.5' LINE, 37.5' GAP, WHITE)
3	MARKING LINE GROOVED CONTRAST PERMANENT TAPE 4-INCH (3' LINE, 9' GAP, WHITE)
4	MARKING LINE GROOVED WET REF EPOXY 4-INCH (YELLOW)
5	MARKING LINE GROOVED CONTRAST PERMANENT TAPE 4-INCH (12.5' LINE, 37.5' GAP, YELLOW)
6	MARKING LINE GROOVED CONTRAST PERMANENT TAPE 4-INCH (2' LINE, 6' GAP, YELLOW)
7	MARKING LINE GROOVED CONTRAST PERMANENT TAPE 8-INCH (WHITE)
8	MARKING LINE GROOVED CONTRAST PERMANENT TAPE 8-INCH (3' LINE, 9' GAP, WHITE)
9	MARKING LINE GROOVED WET REF CONTRAST EPOXY 4-INCH (3' LINE, 9' GAP, WHITE)
10	MARKING DIAGONAL EPOXY 12-INCH (25' SPACING, YELLOW)
11	MARKING CHEVRON EPOXY 24-INCH (25' SPACING, WHITE)
12	MARKING STOP LINE EPOXY 18-INCH (WHITE)

PAVEMENT MARKING LEGEND

- 1

MARKING LINE GROOVED WET REF EPOXY 4-INCH (WHITE)
- 2

MARKING LINE GROOVED CONTRAST PERMANENT TAPE 4-INCH (12.5' LINE, 37.5' GAP, WHITE)
- 3

MARKING LINE GROOVED CONTRAST PERMANENT TAPE 4-INCH (3' LINE, 9' GAP, WHITE)
- 4

MARKING LINE GROOVED WET REF EPOXY 4-INCH (YELLOW)
- 5

MARKING LINE GROOVED CONTRAST PERMANENT TAPE 4-INCH (12.5' LINE, 37.5' GAP, YELLOW)
- 6

MARKING LINE GROOVED CONTRAST PERMANENT TAPE 4-INCH (2' LINE, 6' GAP, YELLOW)
- 7

MARKING LINE GROOVED CONTRAST PERMANENT TAPE 8-INCH (WHITE)
- 8


MARKING LINE GROOVED CONTRAST PERMANENT TAPE 8-INCH (3' LINE, 9' GAP, WHITE)
- 9

MARKING LINE GROOVED WET REF CONTRAST EPOXY 4-INCH (3' LINE, 9' GAP, WHITE)
- 10

MARKING DIAGONAL EPOXY 12-INCH (25' SPACING, YELLOW)
- 11

MARKING CHEVRON EPOXY 24-INCH (25' SPACING, WHITE)
- 12

MARKING STOP LINE EPOXY 18-INCH (WHITE)

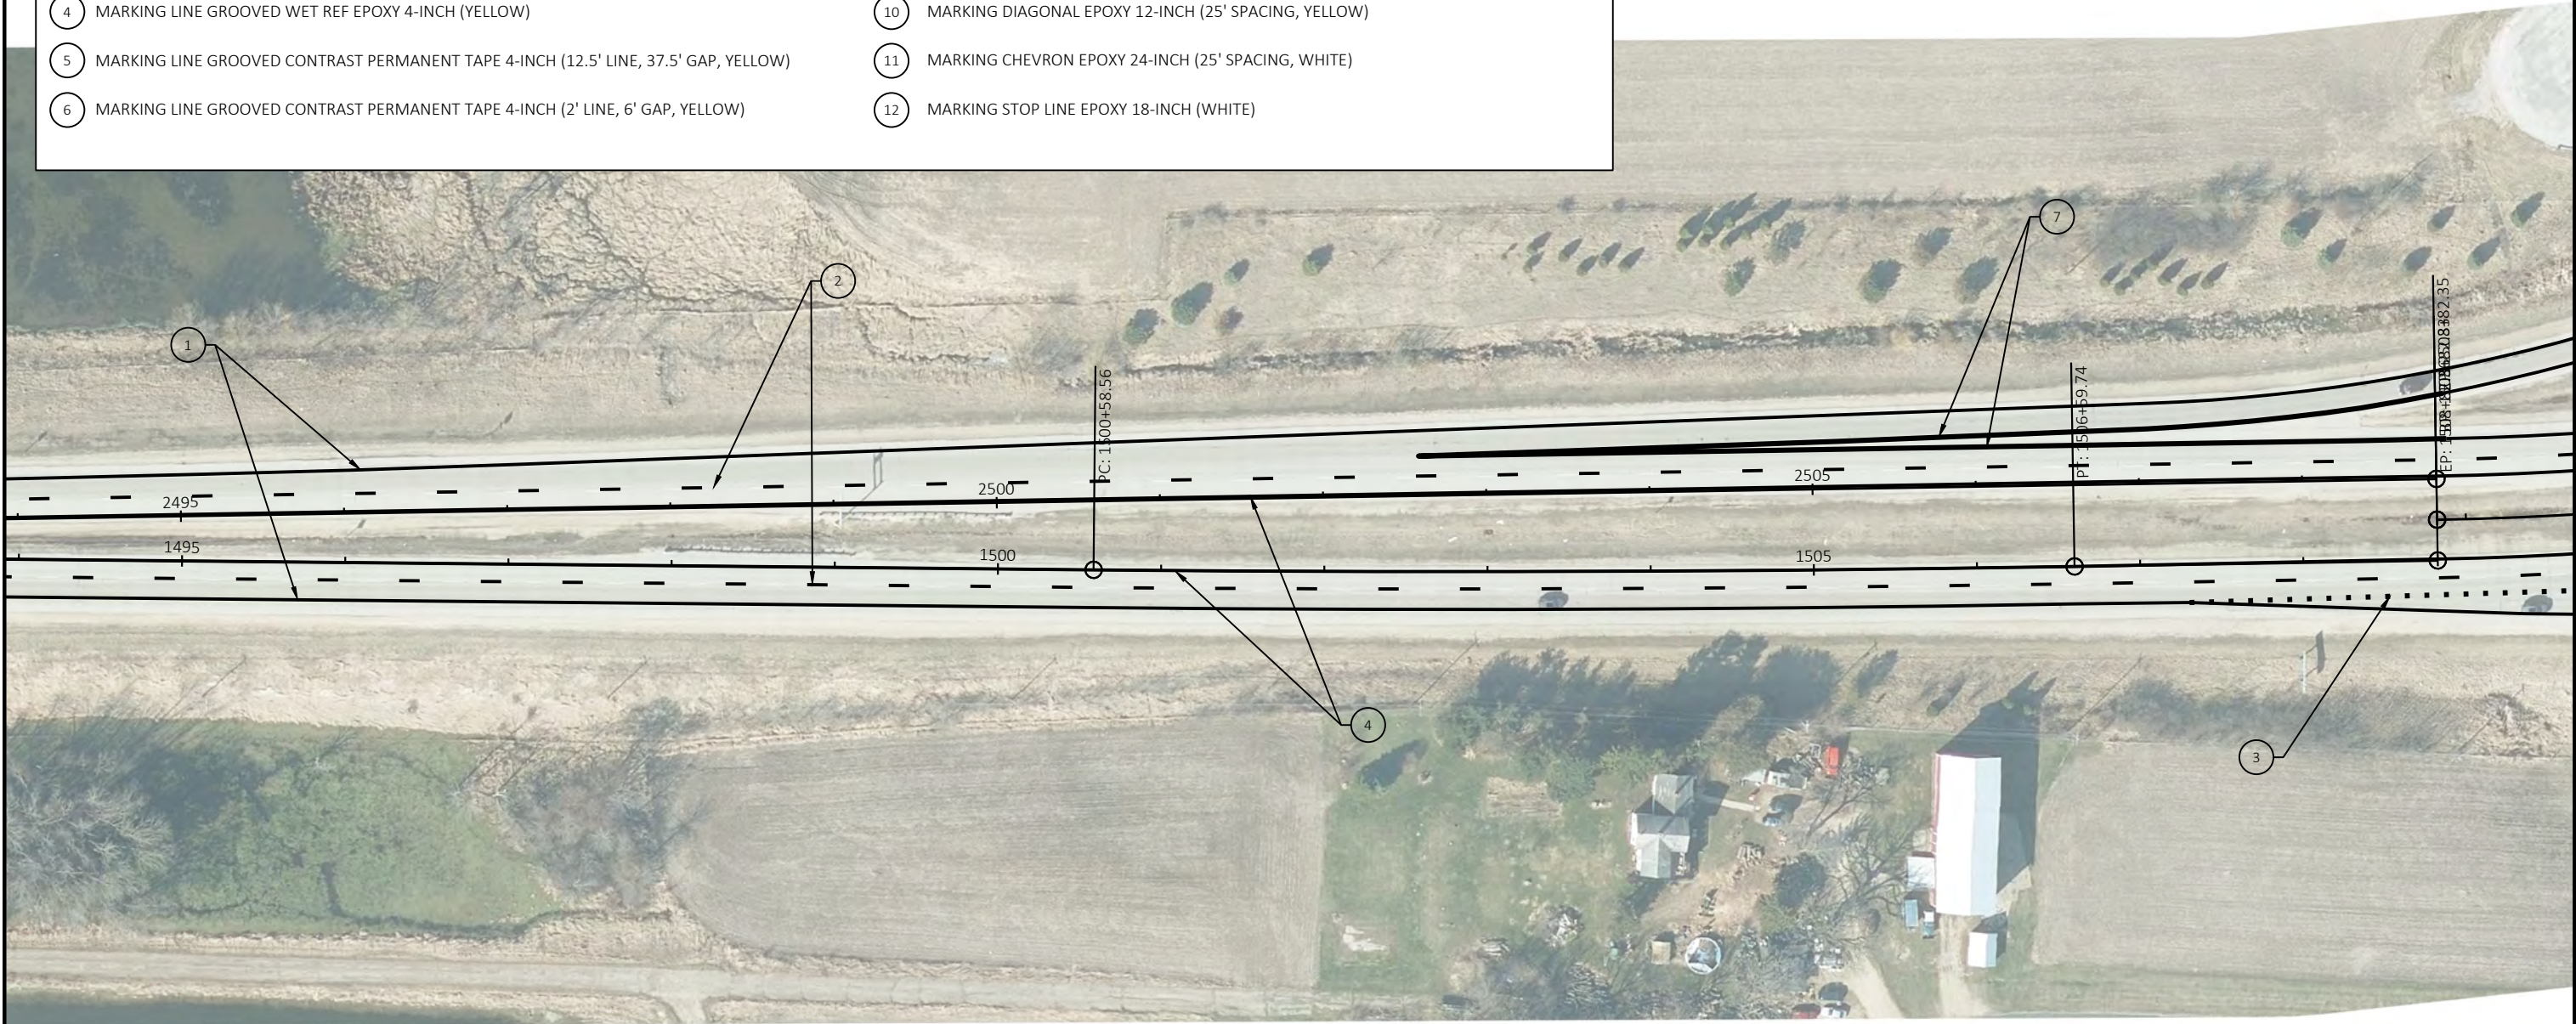

PAVEMENT MARKING LEGEND

- 1

MARKING LINE GROOVED WET REF EPOXY 4-INCH (WHITE)
- 2

MARKING LINE GROOVED CONTRAST PERMANENT TAPE 4-INCH (12.5' LINE, 37.5' GAP, WHITE)
- 3

MARKING LINE GROOVED CONTRAST PERMANENT TAPE 4-INCH (3' LINE, 9' GAP, WHITE)
- 4

MARKING LINE GROOVED WET REF EPOXY 4-INCH (YELLOW)
- 5

MARKING LINE GROOVED CONTRAST PERMANENT TAPE 4-INCH (12.5' LINE, 37.5' GAP, YELLOW)
- 6

MARKING LINE GROOVED CONTRAST PERMANENT TAPE 4-INCH (2' LINE, 6' GAP, YELLOW)
- 7

MARKING LINE GROOVED CONTRAST PERMANENT TAPE 8-INCH (WHITE)
- 8


MARKING LINE GROOVED CONTRAST PERMANENT TAPE 8-INCH (3' LINE, 9' GAP, WHITE)
- 9


MARKING LINE GROOVED WET REF CONTRAST EPOXY 4-INCH (3' LINE, 9' GAP, WHITE)
- 10

MARKING DIAGONAL EPOXY 12-INCH (25' SPACING, YELLOW)
- 11

MARKING CHEVRON EPOXY 24-INCH (25' SPACING, WHITE)
- 12

MARKING STOP LINE EPOXY 18-INCH (WHITE)

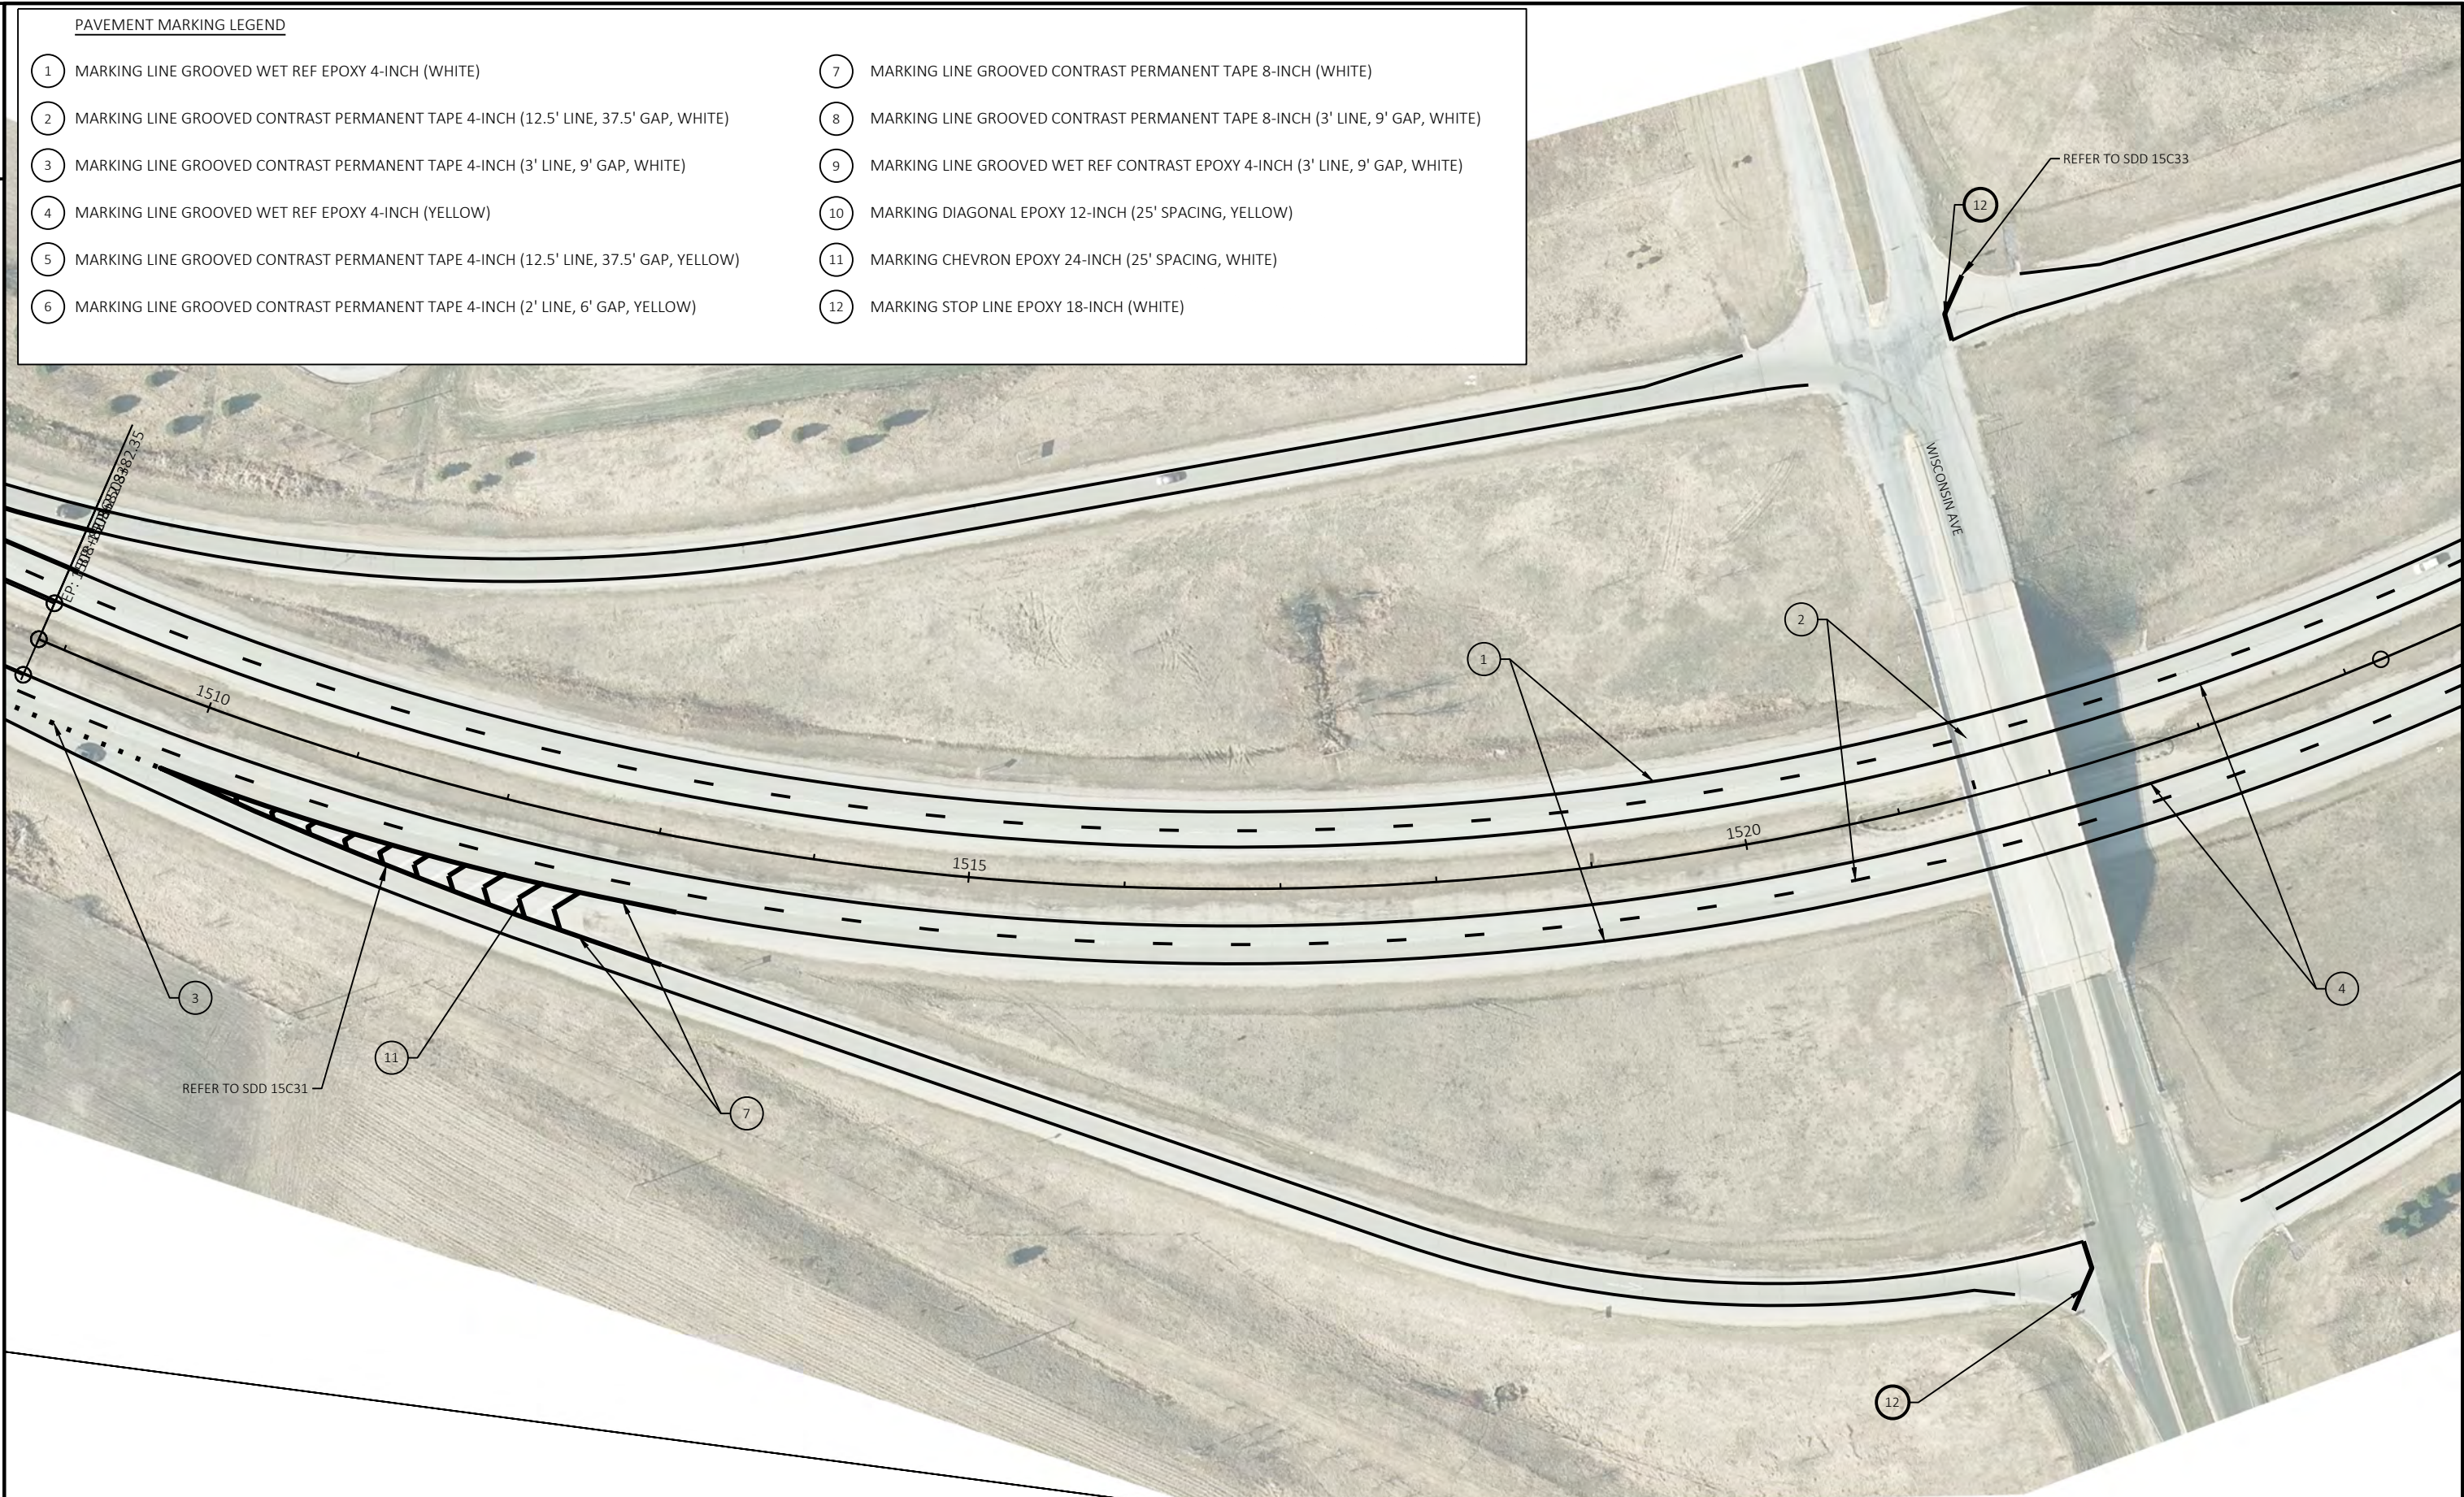

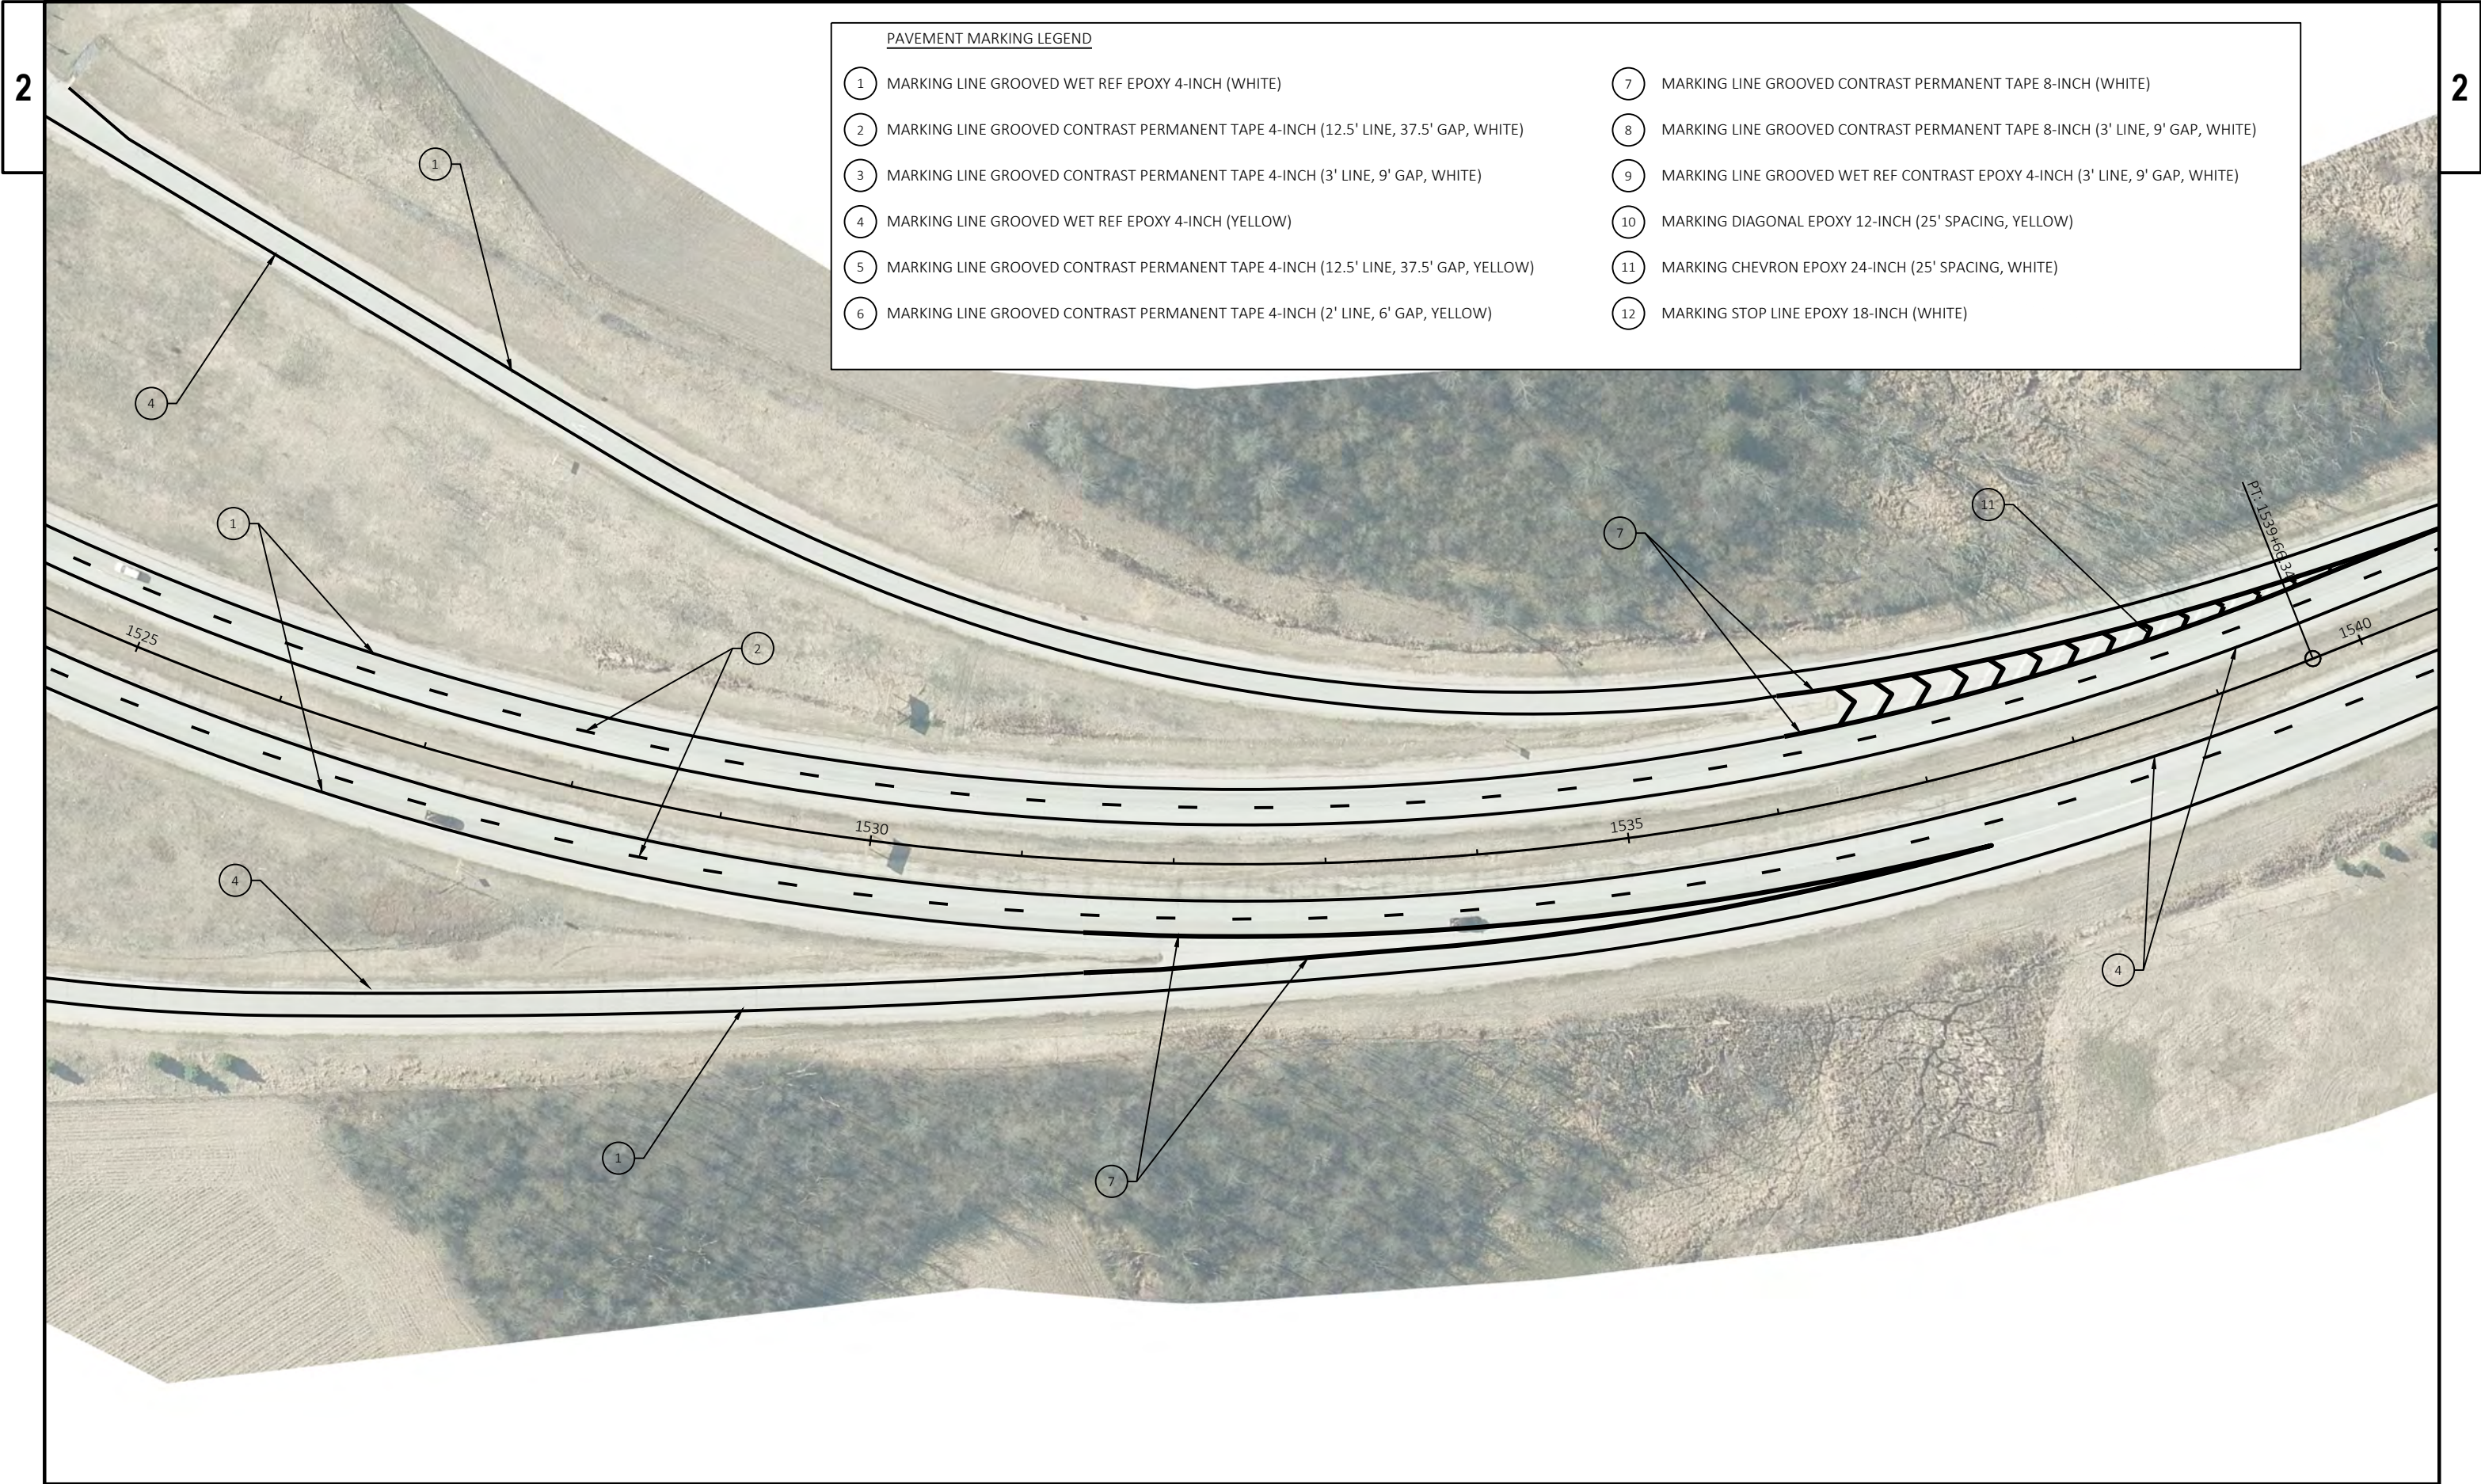


PAVEMENT MARKING LEGEND	
1	MARKING LINE GROOVED WET REF EPOXY 4-INCH (WHITE)
2	MARKING LINE GROOVED CONTRAST PERMANENT TAPE 4-INCH (12.5' LINE, 37.5' GAP, WHITE)
3	MARKING LINE GROOVED CONTRAST PERMANENT TAPE 4-INCH (3' LINE, 9' GAP, WHITE)
4	MARKING LINE GROOVED WET REF EPOXY 4-INCH (YELLOW)
5	MARKING LINE GROOVED CONTRAST PERMANENT TAPE 4-INCH (12.5' LINE, 37.5' GAP, YELLOW)
6	MARKING LINE GROOVED CONTRAST PERMANENT TAPE 4-INCH (2' LINE, 6' GAP, YELLOW)
7	MARKING LINE GROOVED CONTRAST PERMANENT TAPE 8-INCH (WHITE)
8	MARKING LINE GROOVED CONTRAST PERMANENT TAPE 8-INCH (3' LINE, 9' GAP, WHITE)
9	MARKING LINE GROOVED WET REF CONTRAST EPOXY 4-INCH (3' LINE, 9' GAP, WHITE)
10	MARKING DIAGONAL EPOXY 12-INCH (25' SPACING, YELLOW)
11	MARKING CHEVRON EPOXY 24-INCH (25' SPACING, WHITE)
12	MARKING STOP LINE EPOXY 18-INCH (WHITE)




PAVEMENT MARKING LEGEND

- | | | | |
|---|---|----|--|
| 1 | MARKING LINE GROOVED WET REF EPOXY 4-INCH (WHITE) | 7 | MARKING LINE GROOVED CONTRAST PERMANENT TAPE 8-INCH (WHITE) |
| 2 | MARKING LINE GROOVED CONTRAST PERMANENT TAPE 4-INCH (12.5' LINE, 37.5' GAP, WHITE) | 8 | MARKING LINE GROOVED CONTRAST PERMANENT TAPE 8-INCH (3' LINE, 9' GAP, WHITE) |
| 3 | MARKING LINE GROOVED CONTRAST PERMANENT TAPE 4-INCH (3' LINE, 9' GAP, WHITE) | 9 | MARKING LINE GROOVED WET REF CONTRAST EPOXY 4-INCH (3' LINE, 9' GAP, WHITE) |
| 4 | MARKING LINE GROOVED WET REF EPOXY 4-INCH (YELLOW) | 10 | MARKING DIAGONAL EPOXY 12-INCH (25' SPACING, YELLOW) |
| 5 | MARKING LINE GROOVED CONTRAST PERMANENT TAPE 4-INCH (12.5' LINE, 37.5' GAP, YELLOW) | 11 | MARKING CHEVRON EPOXY 24-INCH (25' SPACING, WHITE) |
| 6 | MARKING LINE GROOVED CONTRAST PERMANENT TAPE 4-INCH (2' LINE, 6' GAP, YELLOW) | 12 | MARKING STOP LINE EPOXY 18-INCH (WHITE) |

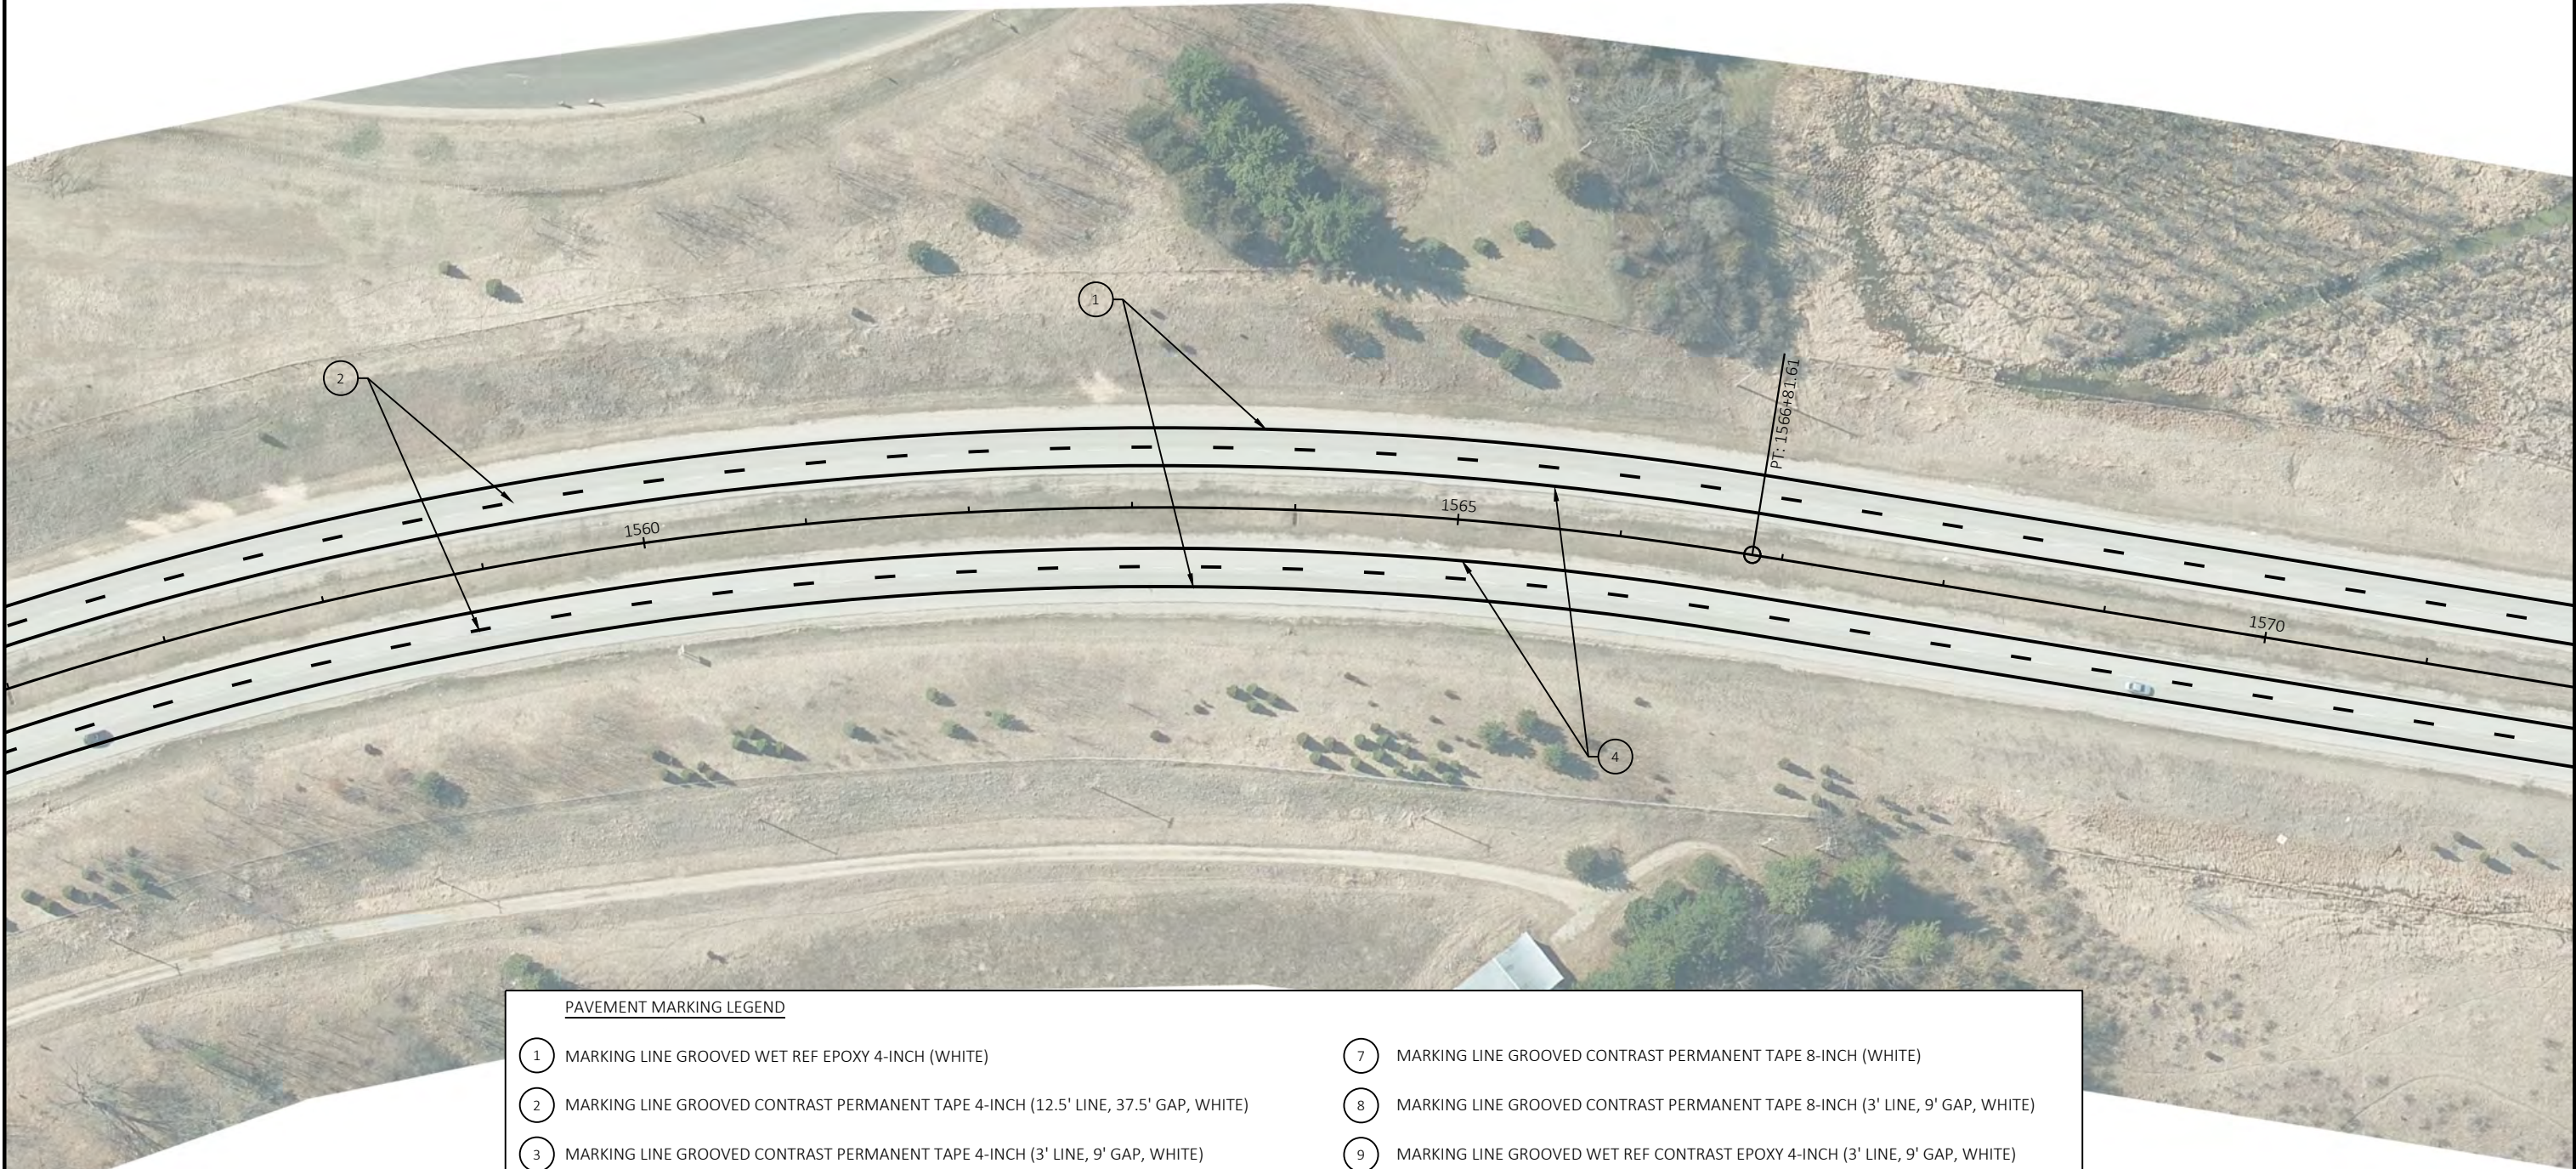

PAVEMENT MARKING LEGEND

- | | | | |
|---|---|----|--|
| 1 | MARKING LINE GROOVED WET REF EPOXY 4-INCH (WHITE) | 7 | MARKING LINE GROOVED CONTRAST PERMANENT TAPE 8-INCH (WHITE) |
| 2 | MARKING LINE GROOVED CONTRAST PERMANENT TAPE 4-INCH (12.5' LINE, 37.5' GAP, WHITE) | 8 | MARKING LINE GROOVED CONTRAST PERMANENT TAPE 8-INCH (3' LINE, 9' GAP, WHITE) |
| 3 | MARKING LINE GROOVED CONTRAST PERMANENT TAPE 4-INCH (3' LINE, 9' GAP, WHITE) | 9 | MARKING LINE GROOVED WET REF CONTRAST EPOXY 4-INCH (3' LINE, 9' GAP, WHITE) |
| 4 | MARKING LINE GROOVED WET REF EPOXY 4-INCH (YELLOW) | 10 | MARKING DIAGONAL EPOXY 12-INCH (25' SPACING, YELLOW) |
| 5 | MARKING LINE GROOVED CONTRAST PERMANENT TAPE 4-INCH (12.5' LINE, 37.5' GAP, YELLOW) | 11 | MARKING CHEVRON EPOXY 24-INCH (25' SPACING, WHITE) |
| 6 | MARKING LINE GROOVED CONTRAST PERMANENT TAPE 4-INCH (2' LINE, 6' GAP, YELLOW) | 12 | MARKING STOP LINE EPOXY 18-INCH (WHITE) |

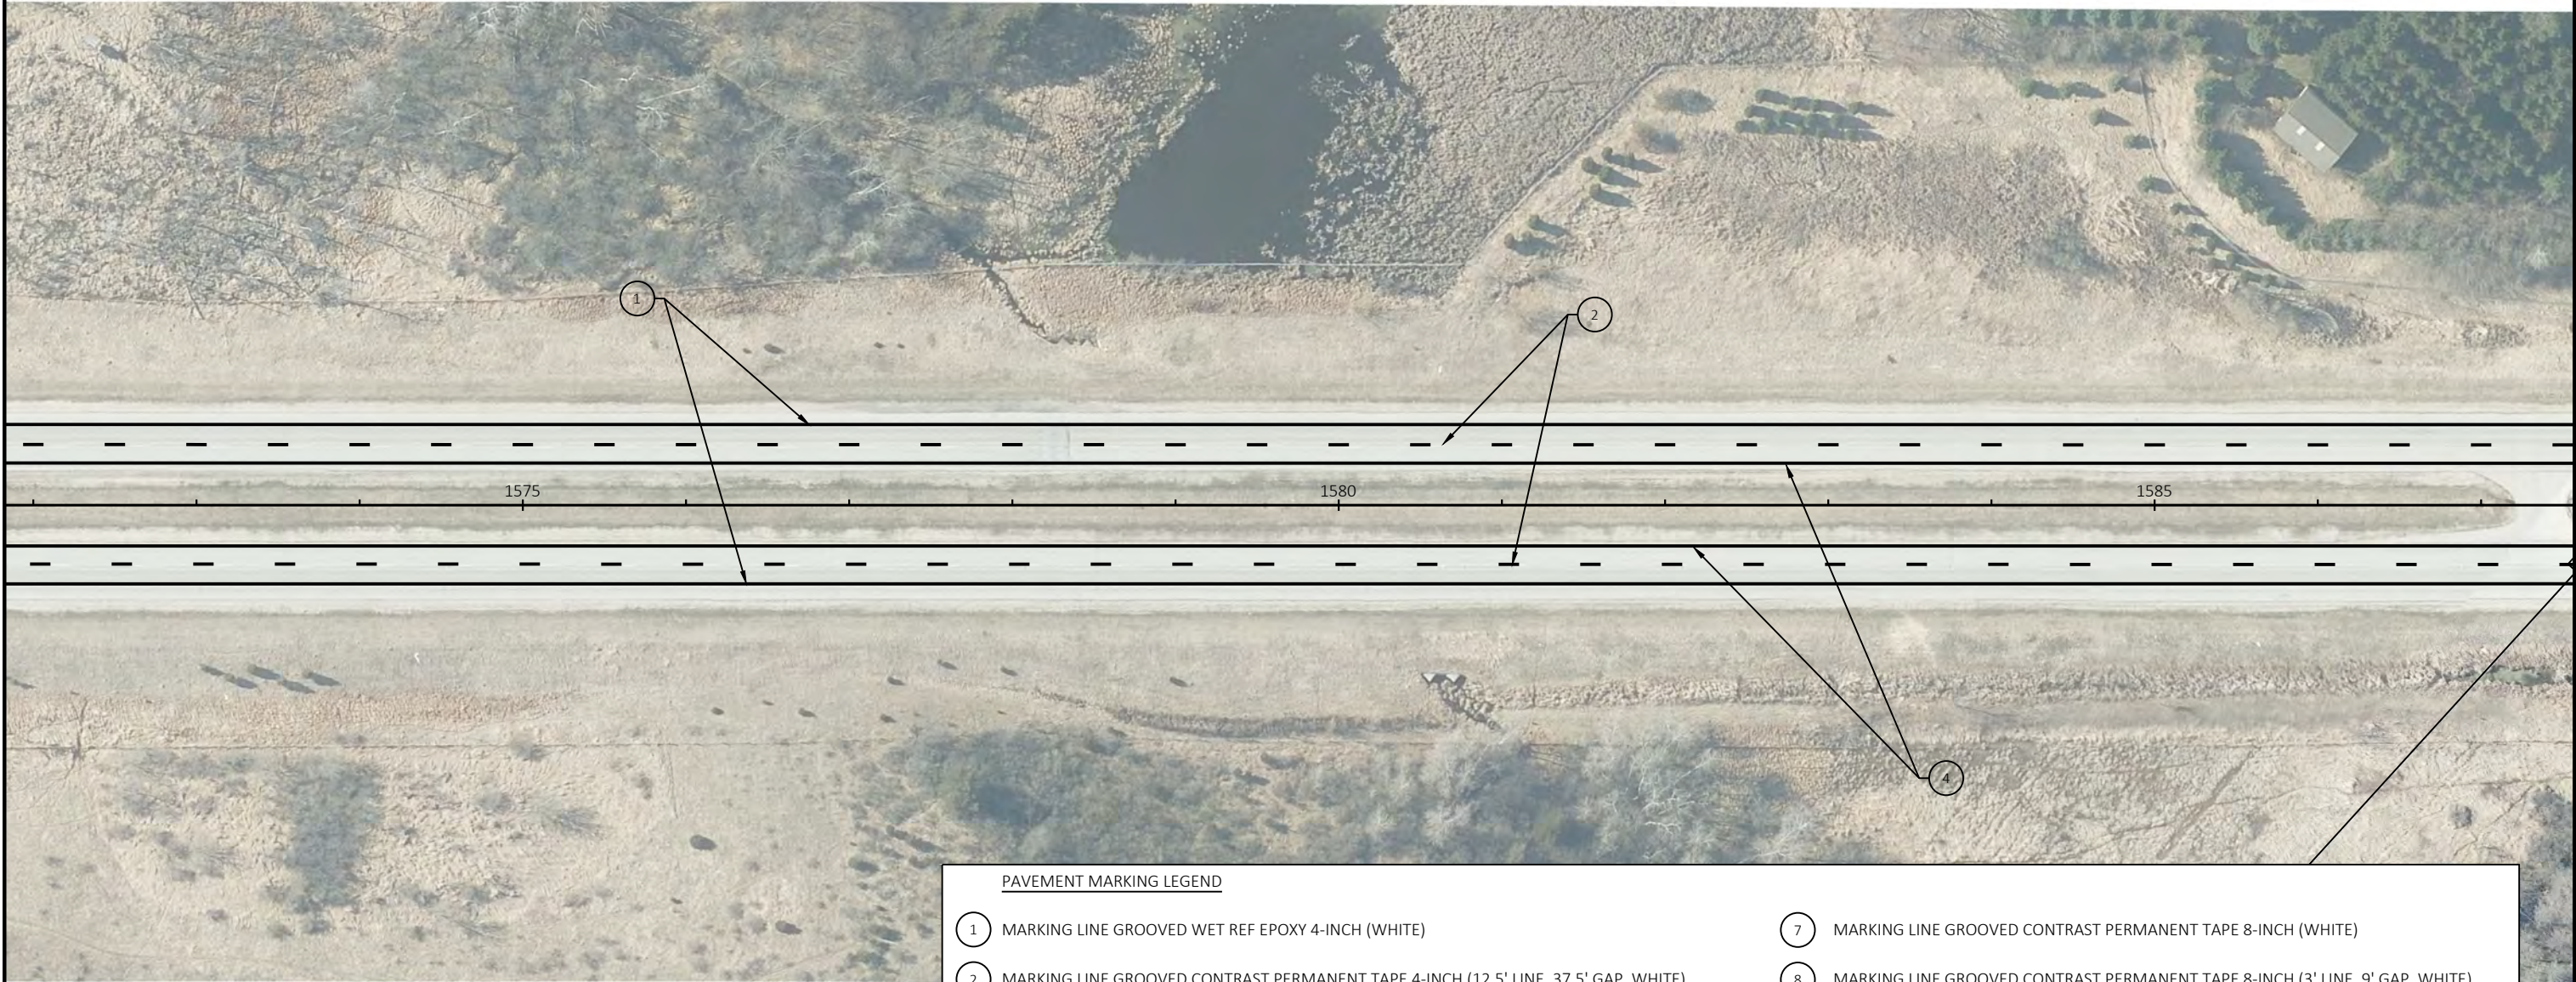

PAVEMENT MARKING LEGEND

- | | | | |
|---|---|----|--|
| 1 | MARKING LINE GROOVED WET REF EPOXY 4-INCH (WHITE) | 7 | MARKING LINE GROOVED CONTRAST PERMANENT TAPE 8-INCH (WHITE) |
| 2 | MARKING LINE GROOVED CONTRAST PERMANENT TAPE 4-INCH (12.5' LINE, 37.5' GAP, WHITE) | 8 | MARKING LINE GROOVED CONTRAST PERMANENT TAPE 8-INCH (3' LINE, 9' GAP, WHITE) |
| 3 | MARKING LINE GROOVED CONTRAST PERMANENT TAPE 4-INCH (3' LINE, 9' GAP, WHITE) | 9 | MARKING LINE GROOVED WET REF CONTRAST EPOXY 4-INCH (3' LINE, 9' GAP, WHITE) |
| 4 | MARKING LINE GROOVED WET REF EPOXY 4-INCH (YELLOW) | 10 | MARKING DIAGONAL EPOXY 12-INCH (25' SPACING, YELLOW) |
| 5 | MARKING LINE GROOVED CONTRAST PERMANENT TAPE 4-INCH (12.5' LINE, 37.5' GAP, YELLOW) | 11 | MARKING CHEVRON EPOXY 24-INCH (25' SPACING, WHITE) |
| 6 | MARKING LINE GROOVED CONTRAST PERMANENT TAPE 4-INCH (2' LINE, 6' GAP, YELLOW) | 12 | MARKING STOP LINE EPOXY 18-INCH (WHITE) |





PAVEMENT MARKING LEGEND

- | | | | |
|---|---|----|--|
| 1 | MARKING LINE GROOVED WET REF EPOXY 4-INCH (WHITE) | 7 | MARKING LINE GROOVED CONTRAST PERMANENT TAPE 8-INCH (WHITE) |
| 2 | MARKING LINE GROOVED CONTRAST PERMANENT TAPE 4-INCH (12.5' LINE, 37.5' GAP, WHITE) | 8 | MARKING LINE GROOVED CONTRAST PERMANENT TAPE 8-INCH (3' LINE, 9' GAP, WHITE) |
| 3 | MARKING LINE GROOVED CONTRAST PERMANENT TAPE 4-INCH (3' LINE, 9' GAP, WHITE) | 9 | MARKING LINE GROOVED WET REF CONTRAST EPOXY 4-INCH (3' LINE, 9' GAP, WHITE) |
| 4 | MARKING LINE GROOVED WET REF EPOXY 4-INCH (YELLOW) | 10 | MARKING DIAGONAL EPOXY 12-INCH (25' SPACING, YELLOW) |
| 5 | MARKING LINE GROOVED CONTRAST PERMANENT TAPE 4-INCH (12.5' LINE, 37.5' GAP, YELLOW) | 11 | MARKING CHEVRON EPOXY 24-INCH (25' SPACING, WHITE) |
| 6 | MARKING LINE GROOVED CONTRAST PERMANENT TAPE 4-INCH (2' LINE, 6' GAP, YELLOW) | 12 | MARKING STOP LINE EPOXY 18-INCH (WHITE) |

PROJECT NO: 3310-06-70

HWY: STH 16

COUNTY: WAUKESHA

PAVEMENT MARKING

SHEET

E



PAVEMENT MARKING LEGEND	
1	MARKING LINE GROOVED WET REF EPOXY 4-INCH (WHITE)
2	MARKING LINE GROOVED CONTRAST PERMANENT TAPE 4-INCH (12.5' LINE, 37.5' GAP, WHITE)
3	MARKING LINE GROOVED CONTRAST PERMANENT TAPE 4-INCH (3' LINE, 9' GAP, WHITE)
4	MARKING LINE GROOVED WET REF EPOXY 4-INCH (YELLOW)
5	MARKING LINE GROOVED CONTRAST PERMANENT TAPE 4-INCH (12.5' LINE, 37.5' GAP, YELLOW)
6	MARKING LINE GROOVED CONTRAST PERMANENT TAPE 4-INCH (2' LINE, 6' GAP, YELLOW)
7	MARKING LINE GROOVED CONTRAST PERMANENT TAPE 8-INCH (WHITE)
8	MARKING LINE GROOVED CONTRAST PERMANENT TAPE 8-INCH (3' LINE, 9' GAP, WHITE)
9	MARKING LINE GROOVED WET REF CONTRAST EPOXY 4-INCH (3' LINE, 9' GAP, WHITE)
10	MARKING DIAGONAL EPOXY 12-INCH (25' SPACING, YELLOW)
11	MARKING CHEVRON EPOXY 24-INCH (25' SPACING, WHITE)
12	MARKING STOP LINE EPOXY 18-INCH (WHITE)

PAVEMENT MARKING LEGEND

- 1

MARKING LINE GROOVED WET REF EPOXY 4-INCH (WHITE)
- 2

MARKING LINE GROOVED CONTRAST PERMANENT TAPE 4-INCH (12.5' LINE, 37.5' GAP, WHITE)
- 3

MARKING LINE GROOVED CONTRAST PERMANENT TAPE 4-INCH (3' LINE, 9' GAP, WHITE)
- 4

MARKING LINE GROOVED WET REF EPOXY 4-INCH (YELLOW)
- 5

MARKING LINE GROOVED CONTRAST PERMANENT TAPE 4-INCH (12.5' LINE, 37.5' GAP, YELLOW)
- 6

MARKING LINE GROOVED CONTRAST PERMANENT TAPE 4-INCH (2' LINE, 6' GAP, YELLOW)
- 7

MARKING LINE GROOVED CONTRAST PERMANENT TAPE 8-INCH (WHITE)
- 8


MARKING LINE GROOVED CONTRAST PERMANENT TAPE 8-INCH (3' LINE, 9' GAP, WHITE)
- 9

MARKING LINE GROOVED WET REF CONTRAST EPOXY 4-INCH (3' LINE, 9' GAP, WHITE)
- 10


MARKING DIAGONAL EPOXY 12-INCH (25' SPACING, YELLOW)
- 11

MARKING CHEVRON EPOXY 24-INCH (25' SPACING, WHITE)
- 12

MARKING STOP LINE EPOXY 18-INCH (WHITE)

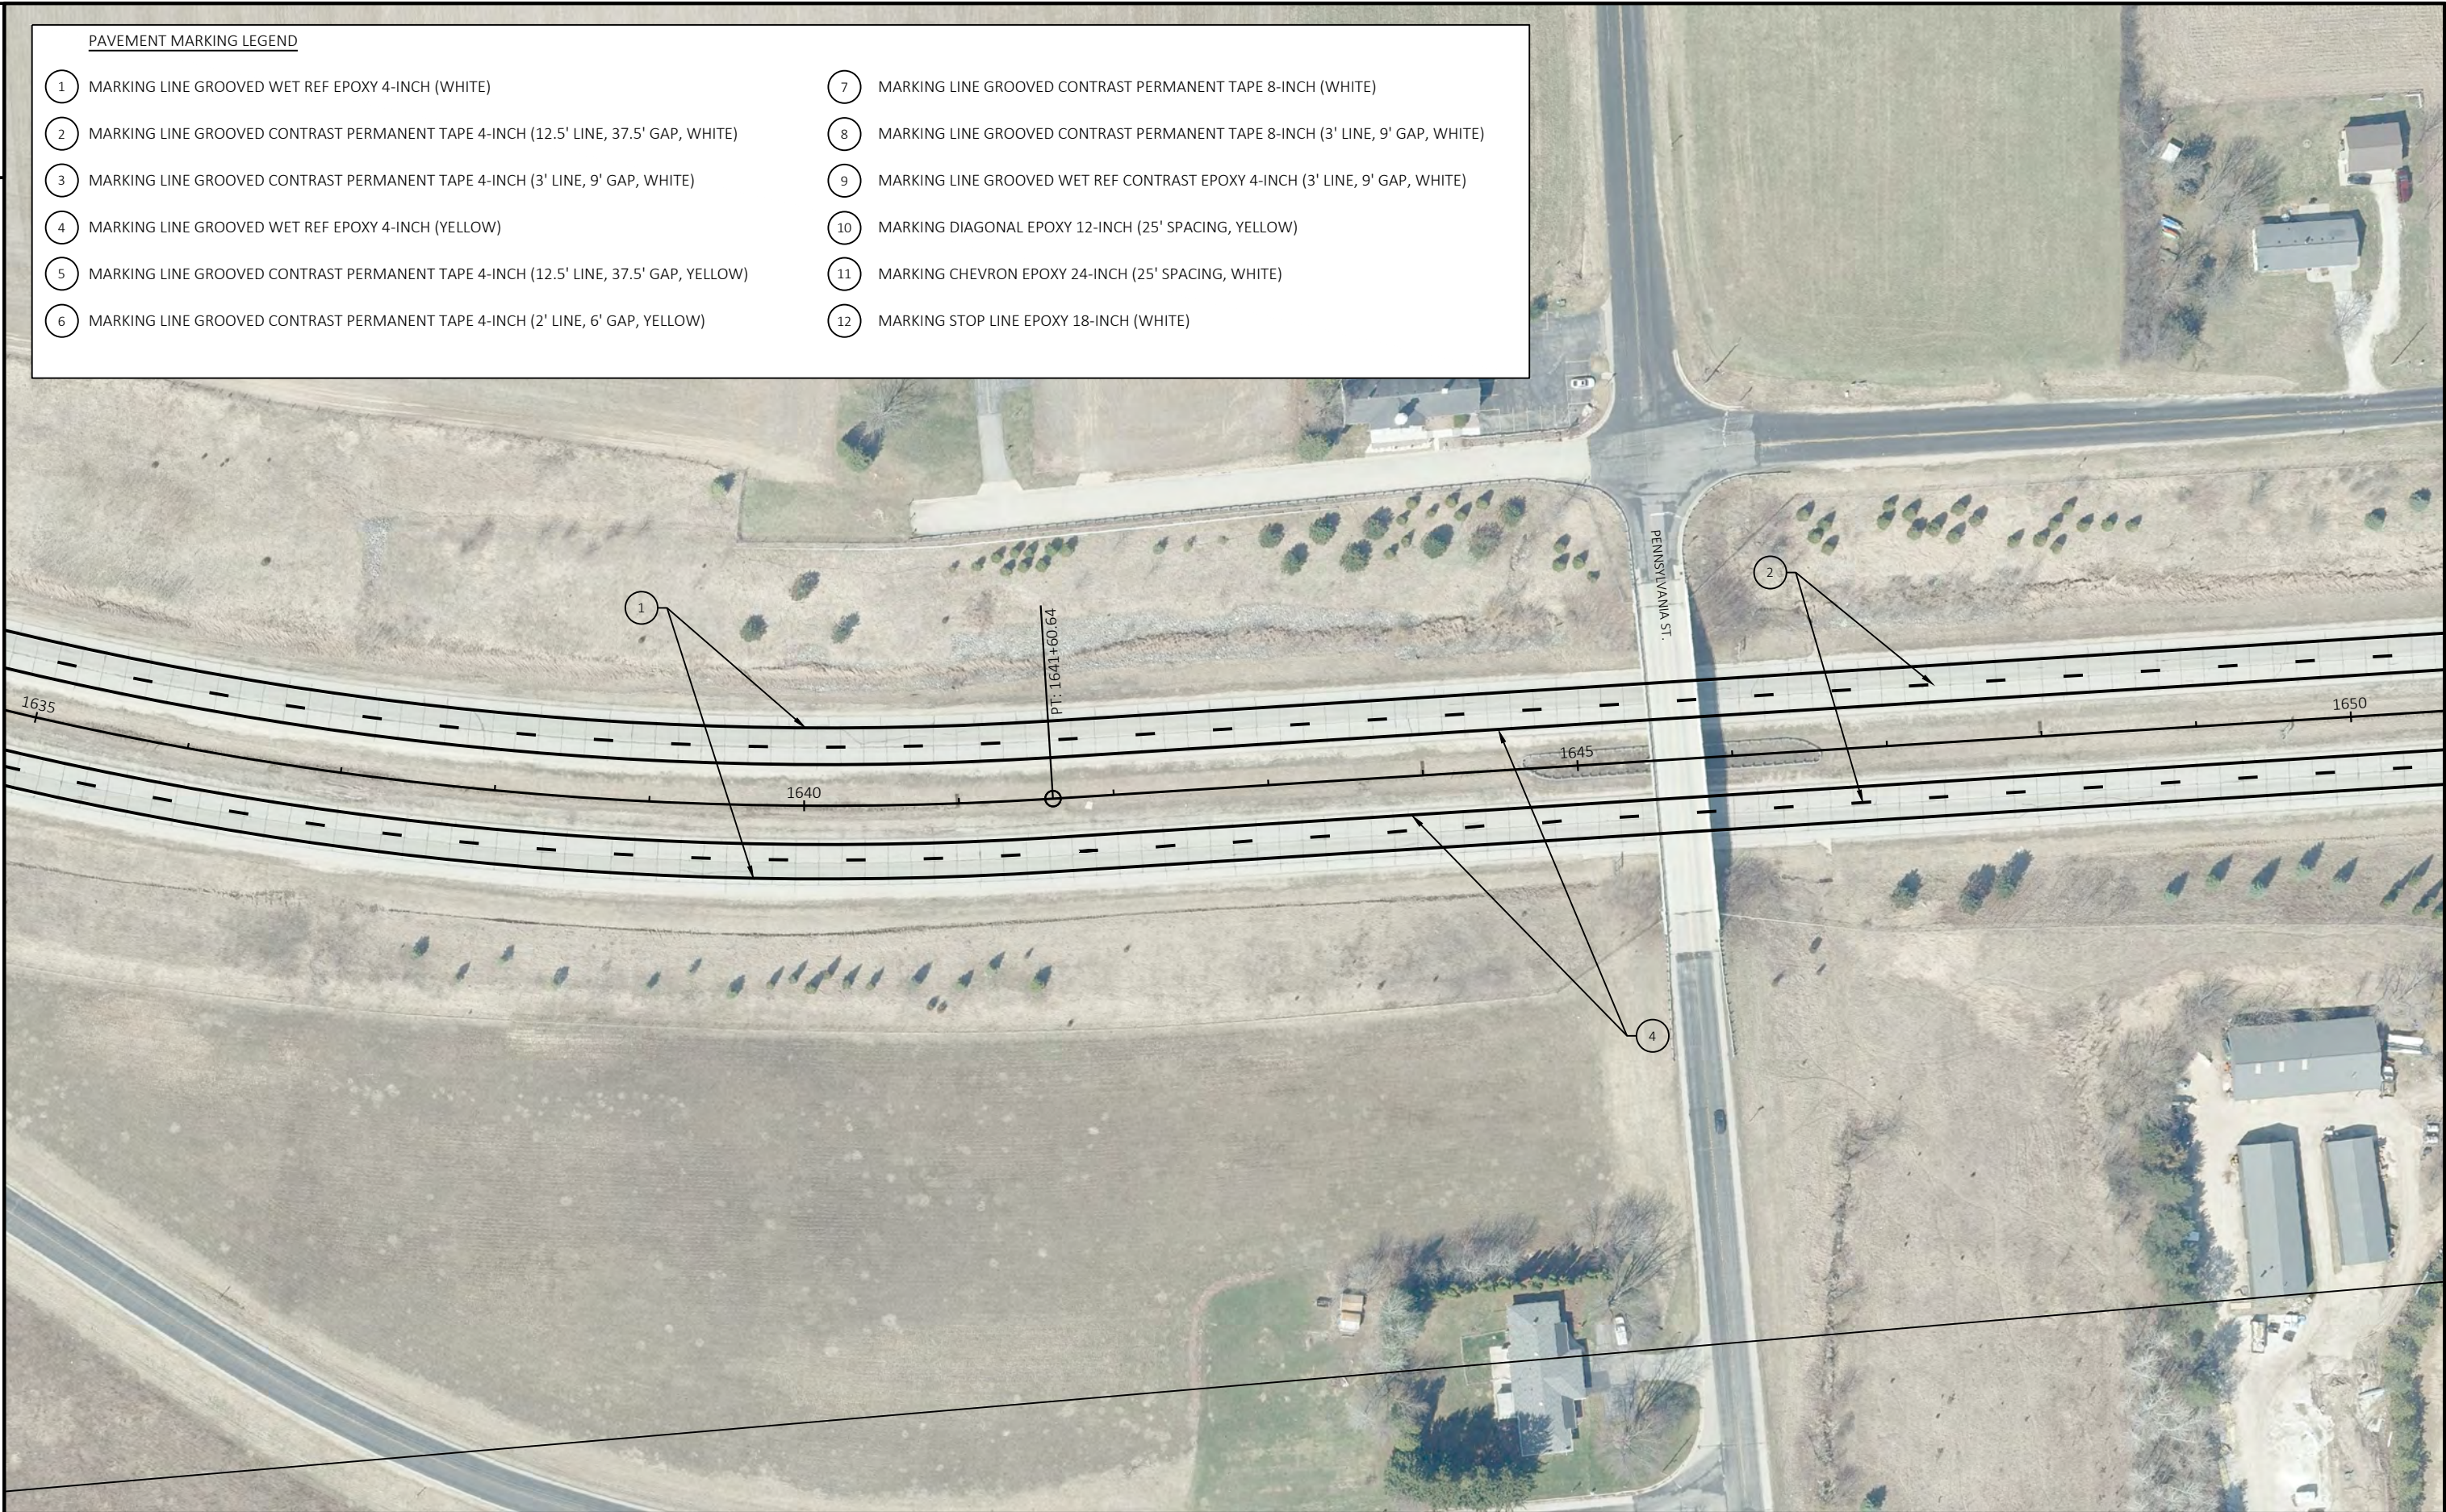

1	MARKING LINE GROOVED WET REF EPOXY 4-INCH (WHITE)	7	MARKING LINE GROOVED CONTRAST PERMANENT TAPE 8-INCH (WHITE)
2	MARKING LINE GROOVED CONTRAST PERMANENT TAPE 4-INCH (12.5' LINE, 37.5' GAP, WHITE)	8	MARKING LINE GROOVED CONTRAST PERMANENT TAPE 8-INCH (3' LINE, 9' GAP, WHITE)
3	MARKING LINE GROOVED CONTRAST PERMANENT TAPE 4-INCH (3' LINE, 9' GAP, WHITE)	9	MARKING LINE GROOVED WET REF CONTRAST EPOXY 4-INCH (3' LINE, 9' GAP, WHITE)
4	MARKING LINE GROOVED WET REF EPOXY 4-INCH (YELLOW)	10	MARKING DIAGONAL EPOXY 12-INCH (25' SPACING, YELLOW)
5	MARKING LINE GROOVED CONTRAST PERMANENT TAPE 4-INCH (12.5' LINE, 37.5' GAP, YELLOW)	11	MARKING CHEVRON EPOXY 24-INCH (25' SPACING, WHITE)
6	MARKING LINE GROOVED CONTRAST PERMANENT TAPE 4-INCH (2' LINE, 6' GAP, YELLOW)	12	MARKING STOP LINE EPOXY 18-INCH (WHITE)

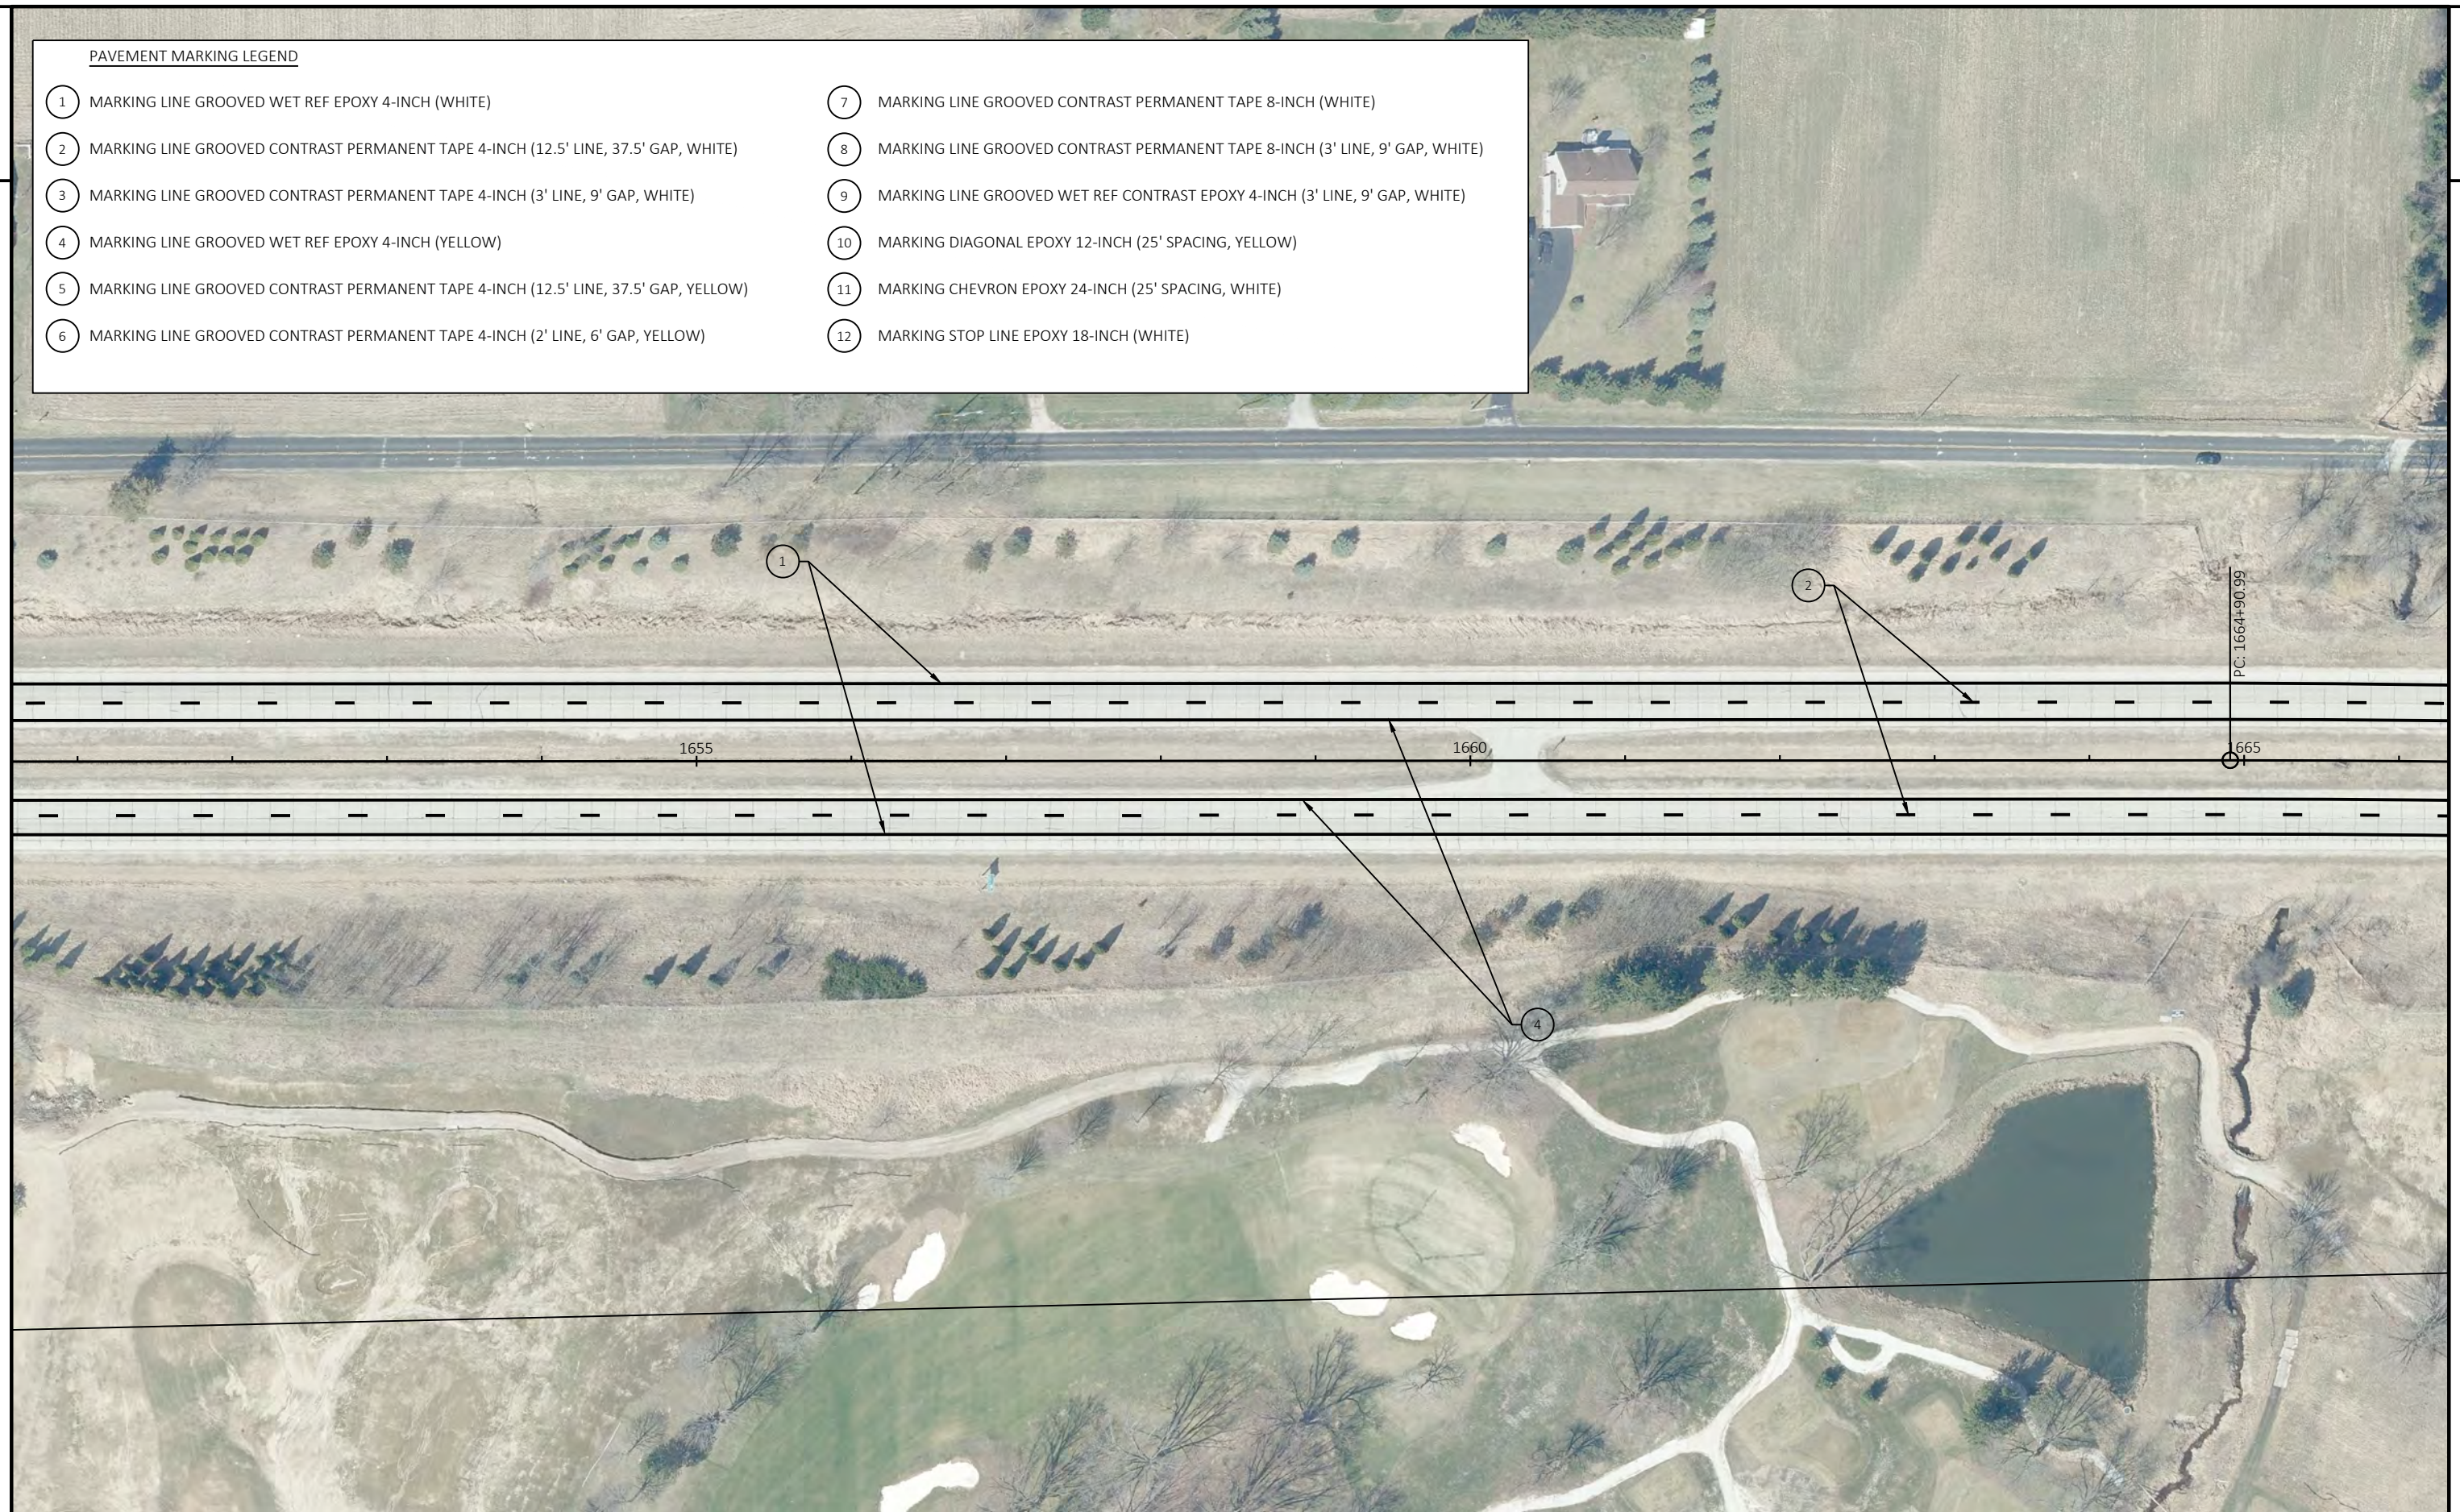

PAVEMENT MARKING LEGEND

- 1

MARKING LINE GROOVED WET REF EPOXY 4-INCH (WHITE)
- 2

MARKING LINE GROOVED CONTRAST PERMANENT TAPE 4-INCH (12.5' LINE, 37.5' GAP, WHITE)
- 3

MARKING LINE GROOVED CONTRAST PERMANENT TAPE 4-INCH (3' LINE, 9' GAP, WHITE)
- 4

MARKING LINE GROOVED WET REF EPOXY 4-INCH (YELLOW)
- 5

MARKING LINE GROOVED CONTRAST PERMANENT TAPE 4-INCH (12.5' LINE, 37.5' GAP, YELLOW)
- 6

MARKING LINE GROOVED CONTRAST PERMANENT TAPE 4-INCH (2' LINE, 6' GAP, YELLOW)
- 7

MARKING LINE GROOVED CONTRAST PERMANENT TAPE 8-INCH (WHITE)
- 8

MARKING LINE GROOVED CONTRAST PERMANENT TAPE 8-INCH (3' LINE, 9' GAP, WHITE)
- 9


MARKING LINE GROOVED WET REF CONTRAST EPOXY 4-INCH (3' LINE, 9' GAP, WHITE)
- 10


MARKING DIAGONAL EPOXY 12-INCH (25' SPACING, YELLOW)
- 11

MARKING CHEVRON EPOXY 24-INCH (25' SPACING, WHITE)
- 12

MARKING STOP LINE EPOXY 18-INCH (WHITE)



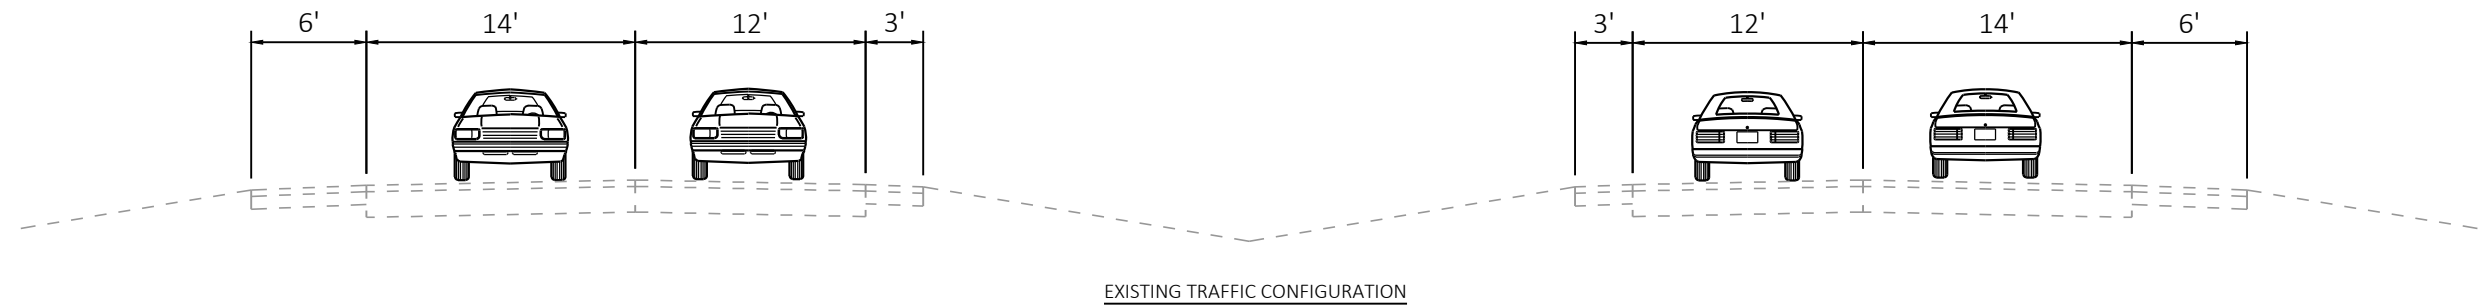

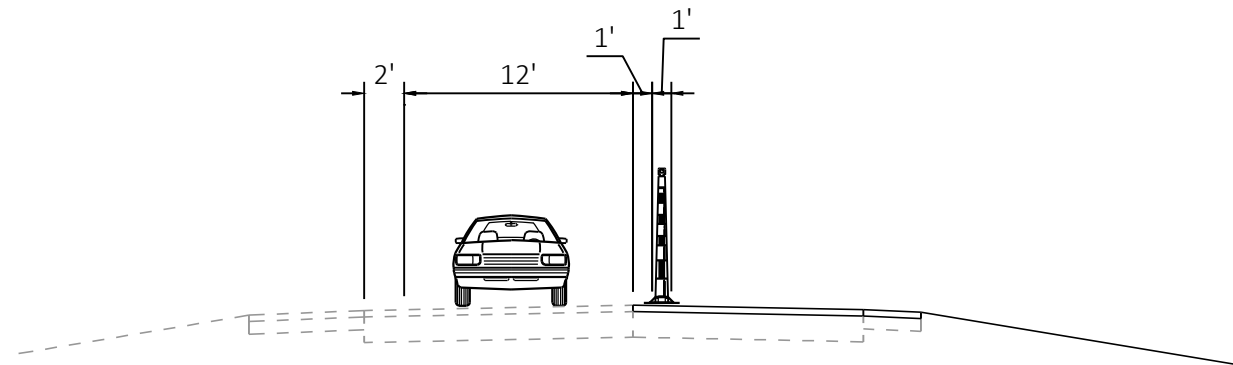

TRAFFIC NOT SHIFTED - NO PAVING OPERATIONS


CONFIGURATION FOR END OF EACH DAY AND FOR WHEN PAVING OPERATIONS ARE NOT PRESENT.

STAGE 1

- CLOSE INSIDE LANE
- WIDEN SHOULDER
- INSTALL MGS GUARDRAIL
- REMOVE BULLNOSE GUARDRAIL
- MILL AND PAVE INSIDE LANE AND SHOULDER


STAGE 4

- INSTALL RUMBLE STRIPS ALONG LANE 1
- FINISH PAVEMENT MARKING

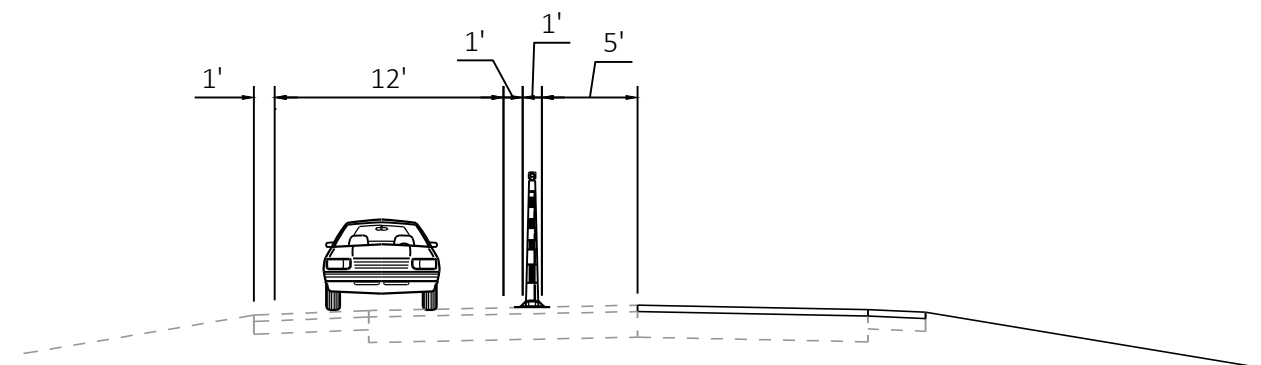

TRAFFIC SHIFTED FOR PAVING OPERATIONS

SHIFT TRAFFIC BACK TO EXISTING LANE BY THE END OF EACH DAY.

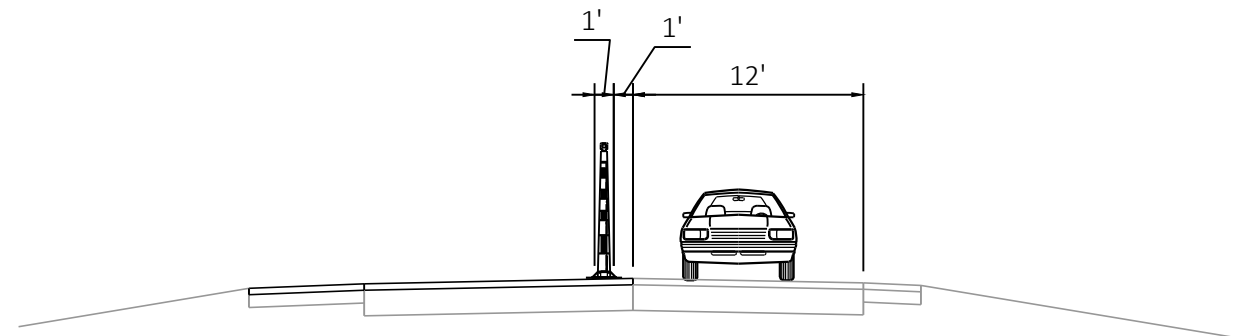


TRAFFIC NOT SHIFTED - NO PAVING OPERATIONS

CONFIGURATION FOR END OF EACH DAY AND FOR WHEN PAVING OPERATIONS ARE NOT PRESENT.


STAGE 3

- CLOSE OUTSIDE LANE
- MILL AND PAVE OUTSIDE LANE
- MILL AND PAVE RAMPS
- INSTALL OUTSIDE SHOULDER RUMBLE STRIPS
- PAVEMENT MARKING

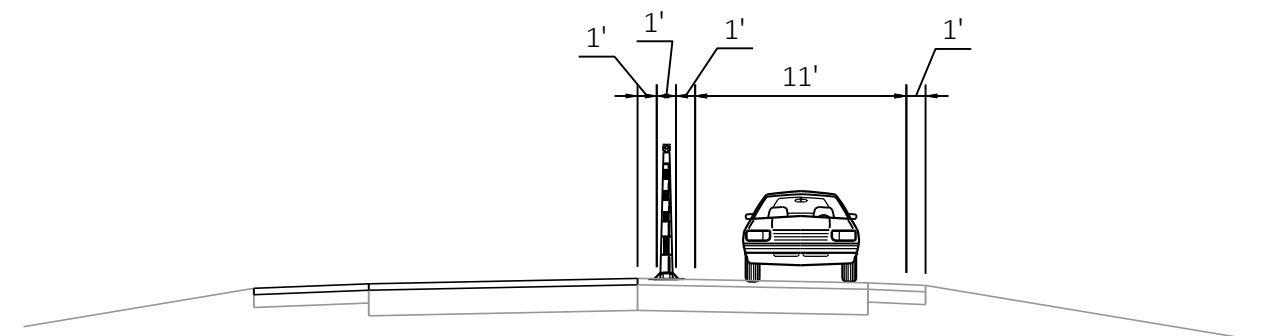

TRAFFIC SHIFTED FOR PAVING OPERATIONS

SHIFT TRAFFIC BACK TO EXISTING LANE BY THE END OF EACH DAY.

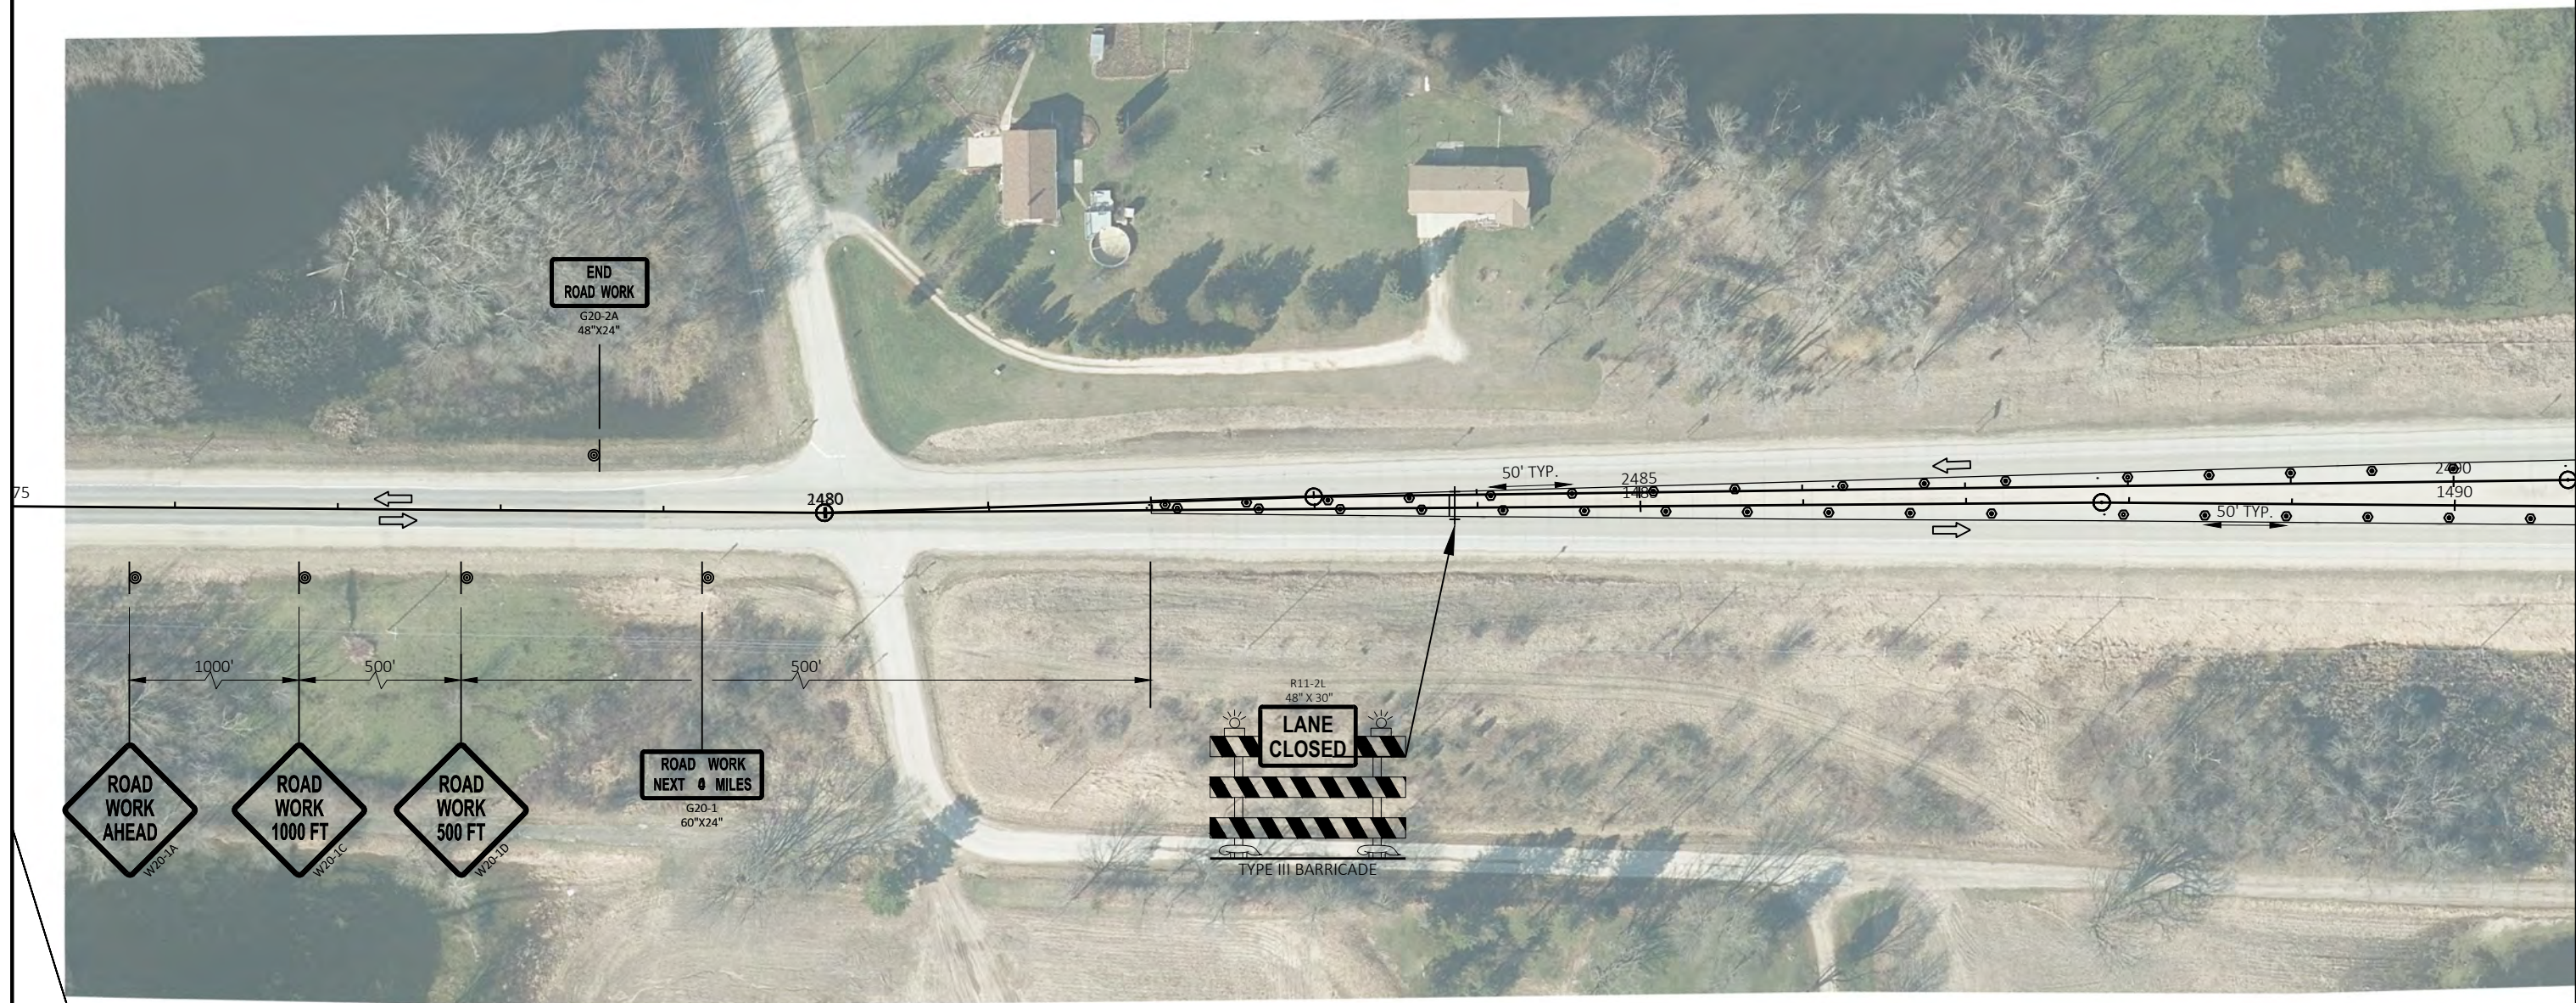

LEGEND			
●	TRAFFIC CONTROL DRUM	MB	PORTABLE CHANGEABLE MESSAGE BOARD
●	TRAFFIC CONTROL DRUM WITH TYPE C STEADY BURN LIGHT	⬡	TRAFFIC CONTROL 42-INCH CONE
⚡	TYPE III BARRICADE WITH TWO TYPE "A" LIGHTS	◀	TEMPORARY RAISED PAVEMENT MARKER (ONE WAY REFLECTOR)
⚡	TYPE III BARRICADE WITH ATTACHED SIGN WITH TWO TYPE "A" LIGHTS	◀▶	TEMPORARY RAISED PAVEMENT MARKER (TWO WAY REFLECTOR)
⚡	FLASHING ARROW BOARD	🚧	FLAGGER, EQUIPPED WITH STOP/SLOW PADDLE FASTENED ON SUPPORT STAFF
🚧	SIGN ON PERMANENT SUPPORT	➡	DIRECTION OF TRAFFIC
🚧	SIGN ON TEMPORARY SUPPORT		

PROJECT NO: 1370-00-74	HWY: STH 16	COUNTY: JEFFERSON	TRAFFIC CONTROL - STAGE 1	SHEET	E
------------------------	-------------	-------------------	---------------------------	-------	---



LEGEND			
●	TRAFFIC CONTROL DRUM	MB	PORTABLE CHANGEABLE MESSAGE BOARD
●	TRAFFIC CONTROL DRUM WITH TYPE C STEADY BURN LIGHT	⬡	TRAFFIC CONTROL 42-INCH CONE
⬡	TYPE III BARRICADE WITH TWO TYPE "A" LIGHTS	◀	TEMPORARY RAISED PAVEMENT MARKER (ONE WAY REFLECTOR)
⬡	TYPE III BARRICADE WITH ATTACHED SIGN WITH TWO TYPE "A" LIGHTS	◀▶	TEMPORARY RAISED PAVEMENT MARKER (TWO WAY REFLECTOR)
⬡	FLASHING ARROW BOARD	🚧	FLAGGER, EQUIPPED WITH STOP/SLOW PADDLE FASTENED ON SUPPORT STAFF
⬡	SIGN ON PERMANENT SUPPORT	➡	DIRECTION OF TRAFFIC
⬡	SIGN ON TEMPORARY SUPPORT		

PROJECT NO: 1370-00-74

HWY: STH 16

COUNTY: JEFFERSON


TRAFFIC CONTROL - STAGE 1

SHEET

E



CONTROL - STAGE 1	SHEET	E
-------------------	-------	---

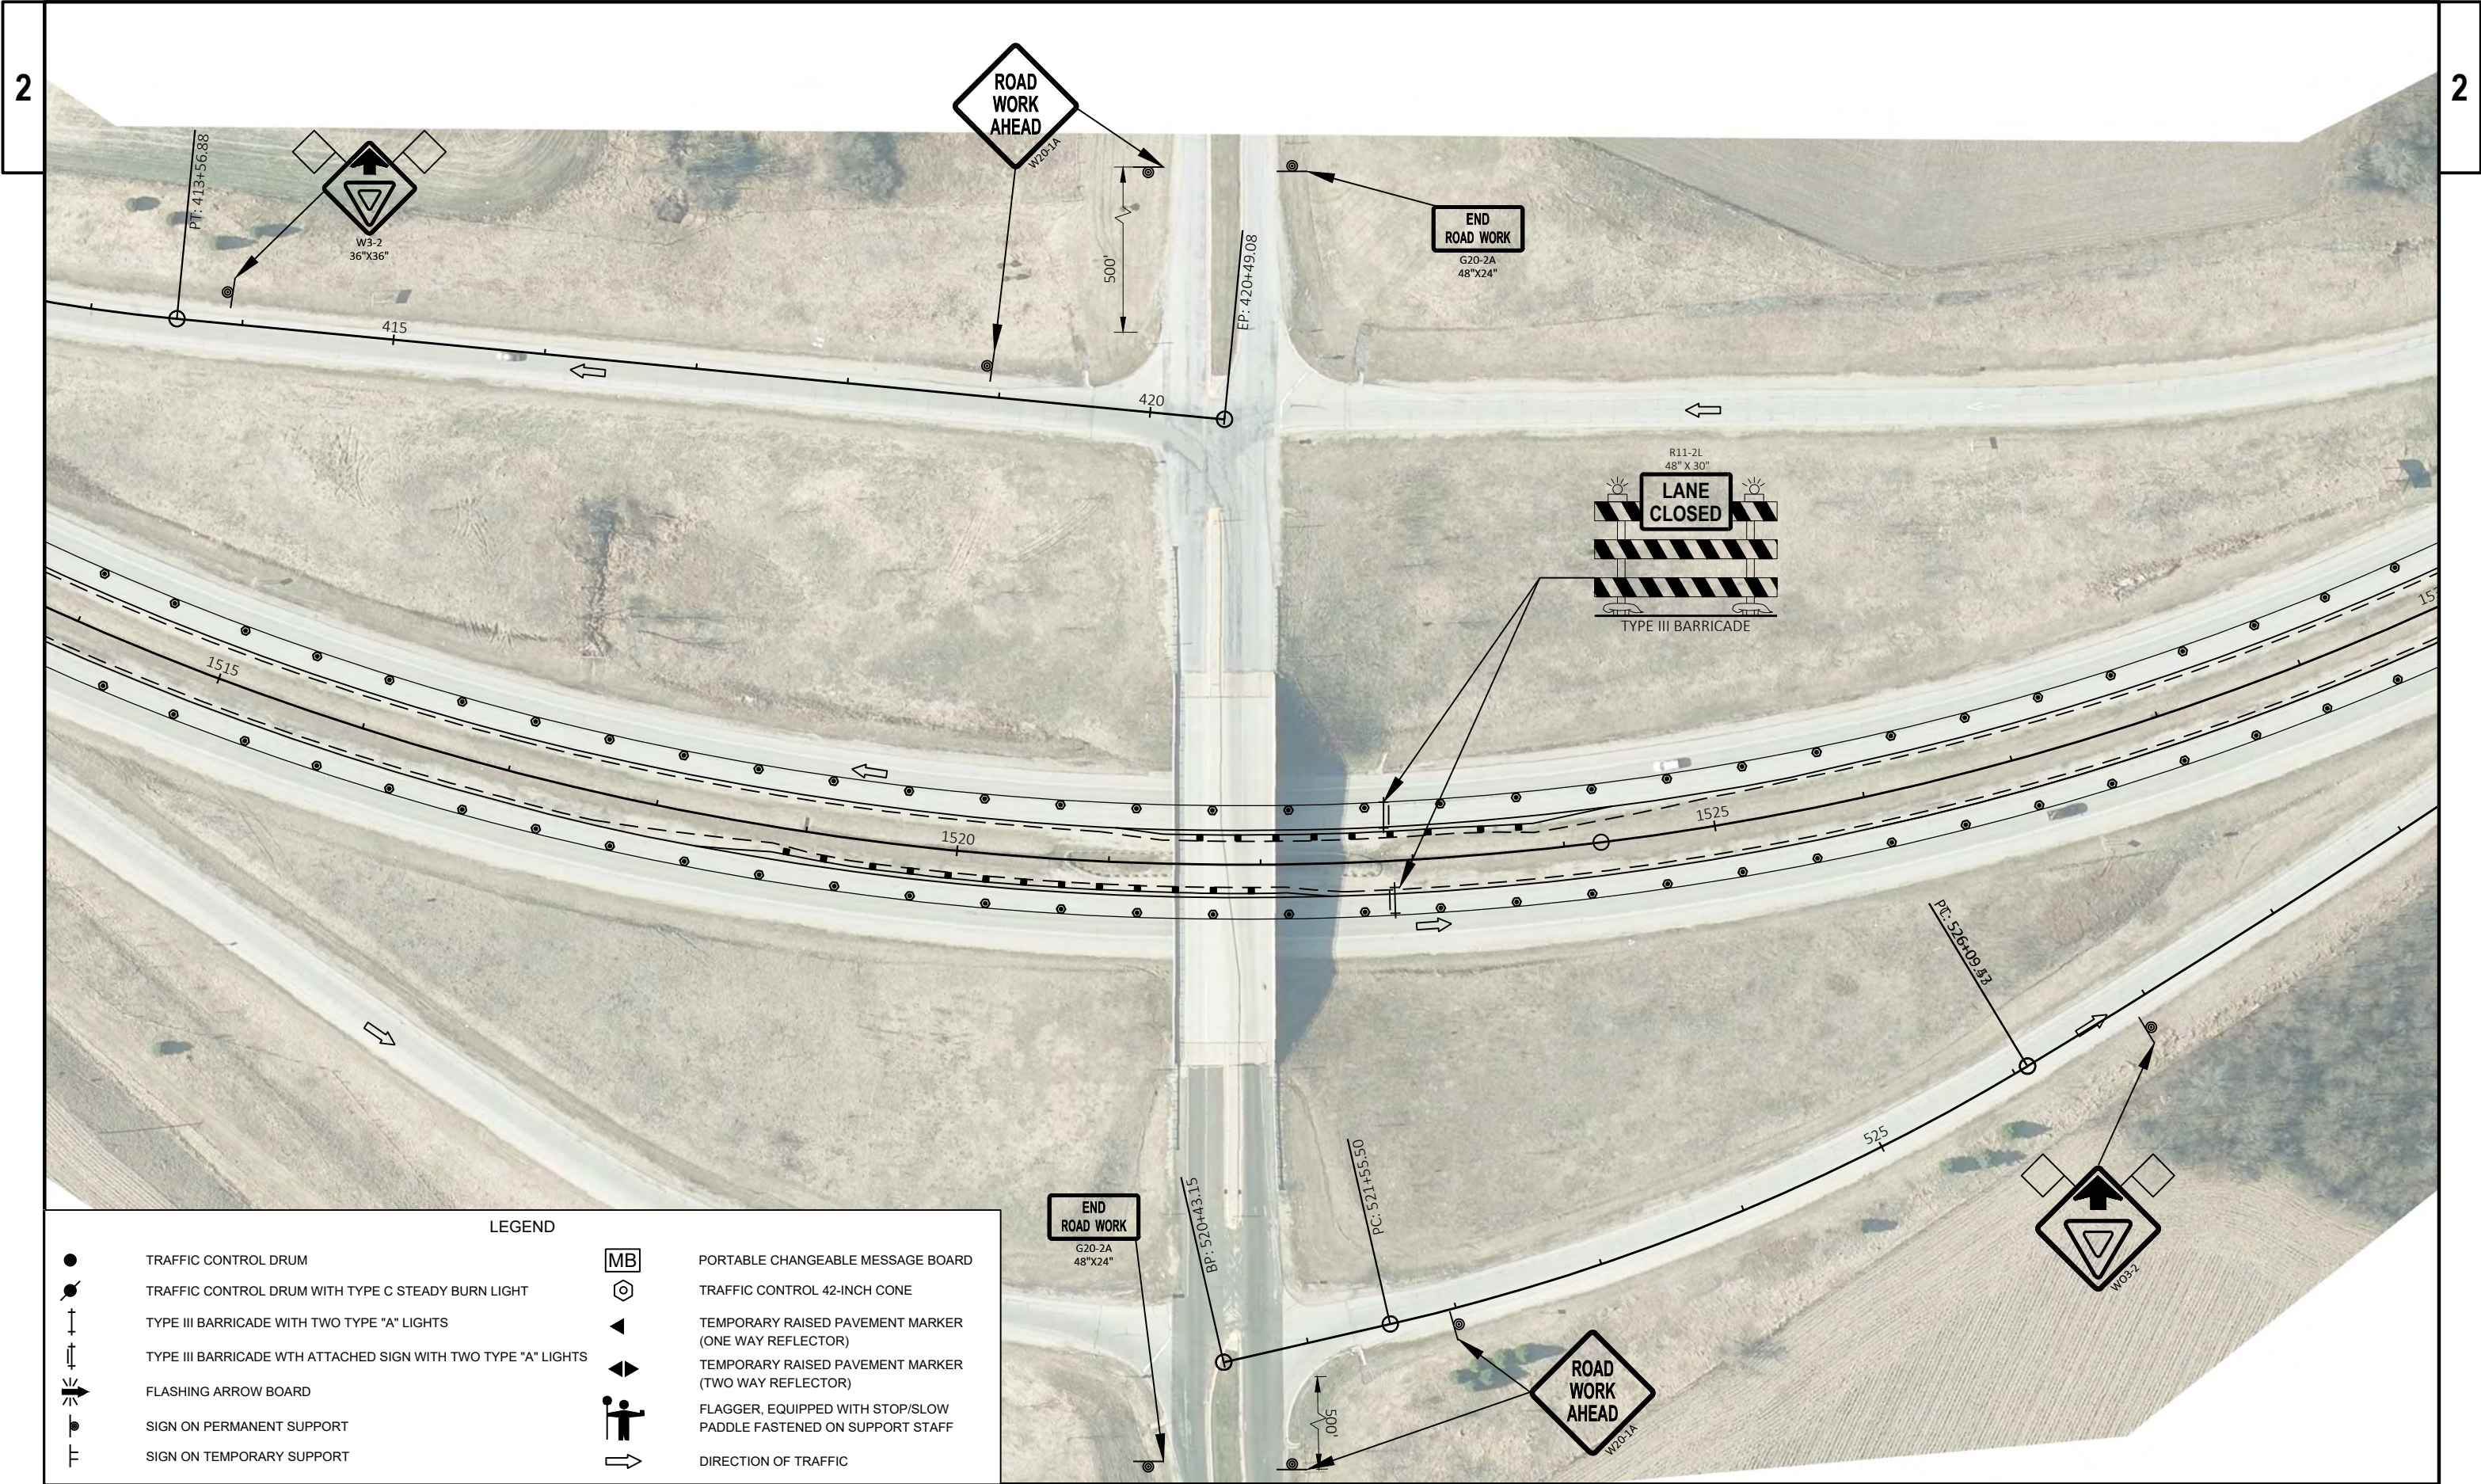

2

2

LEGEND			
●	TRAFFIC CONTROL DRUM	MB	PORTABLE CHANGEABLE MESSAGE BOARD
●	TRAFFIC CONTROL DRUM WITH TYPE C STEADY BURN LIGHT	⬡	TRAFFIC CONTROL 42-INCH CONE
⚡	TYPE III BARRICADE WITH TWO TYPE "A" LIGHTS	◀	TEMPORARY RAISED PAVEMENT MARKER (ONE WAY REFLECTOR)
⚡	TYPE III BARRICADE WITH ATTACHED SIGN WITH TWO TYPE "A" LIGHTS	◀▶	TEMPORARY RAISED PAVEMENT MARKER (TWO WAY REFLECTOR)
⚡	FLASHING ARROW BOARD	🚧	FLAGGER, EQUIPPED WITH STOP/SLOW PADDLE FASTENED ON SUPPORT STAFF
🚧	SIGN ON PERMANENT SUPPORT	➡	DIRECTION OF TRAFFIC
🚧	SIGN ON TEMPORARY SUPPORT		



LEGEND			
●	TRAFFIC CONTROL DRUM	MB	PORTABLE CHANGEABLE MESSAGE BOARD
●	TRAFFIC CONTROL DRUM WITH TYPE C STEADY BURN LIGHT	⬡	TRAFFIC CONTROL 42-INCH CONE
⊕	TYPE III BARRICADE WITH TWO TYPE "A" LIGHTS	◀	TEMPORARY RAISED PAVEMENT MARKER (ONE WAY REFLECTOR)
⊕	TYPE III BARRICADE WITH ATTACHED SIGN WITH TWO TYPE "A" LIGHTS	◀▶	TEMPORARY RAISED PAVEMENT MARKER (TWO WAY REFLECTOR)
⚡	FLASHING ARROW BOARD	🚧	FLAGGER, EQUIPPED WITH STOP/SLOW PADDLE FASTENED ON SUPPORT STAFF
🚧	SIGN ON PERMANENT SUPPORT	➡	DIRECTION OF TRAFFIC
🚧	SIGN ON TEMPORARY SUPPORT		




LEGEND			
●	TRAFFIC CONTROL DRUM	MB	PORTABLE CHANGEABLE MESSAGE BOARD
●	TRAFFIC CONTROL DRUM WITH TYPE C STEADY BURN LIGHT	⬡	TRAFFIC CONTROL 42-INCH CONE
⊕	TYPE III BARRICADE WITH TWO TYPE "A" LIGHTS	◀	TEMPORARY RAISED PAVEMENT MARKER (ONE WAY REFLECTOR)
⊕	TYPE III BARRICADE WITH ATTACHED SIGN WITH TWO TYPE "A" LIGHTS	◀▶	TEMPORARY RAISED PAVEMENT MARKER (TWO WAY REFLECTOR)
⚡	FLASHING ARROW BOARD	🚧	FLAGGER, EQUIPPED WITH STOP/SLOW PADDLE FASTENED ON SUPPORT STAFF
📋	SIGN ON PERMANENT SUPPORT	➡	DIRECTION OF TRAFFIC
📋	SIGN ON TEMPORARY SUPPORT		



LEGEND			
	TRAFFIC CONTROL DRUM		PORTABLE CHANGEABLE MESSAGE BOARD
	TRAFFIC CONTROL DRUM WITH TYPE C STEADY BURN LIGHT		TRAFFIC CONTROL 42-INCH CONE
	TYPE III BARRICADE WITH TWO TYPE "A" LIGHTS		TEMPORARY RAISED PAVEMENT MARKER (ONE WAY REFLECTOR)
	TYPE III BARRICADE WITH ATTACHED SIGN WITH TWO TYPE "A" LIGHTS		TEMPORARY RAISED PAVEMENT MARKER (TWO WAY REFLECTOR)
	FLASHING ARROW BOARD		FLAGGER, EQUIPPED WITH STOP/SLOW PADDLE FASTENED ON SUPPORT STAFF
	SIGN ON PERMANENT SUPPORT		DIRECTION OF TRAFFIC
	SIGN ON TEMPORARY SUPPORT		

PROJECT NO: 3310-00-74	HWY: STH 16	COUNTY: JEFFERSON	TRAFFIC CONTROL - STAGE 1	SHEET	E
------------------------	-------------	-------------------	---------------------------	-------	---

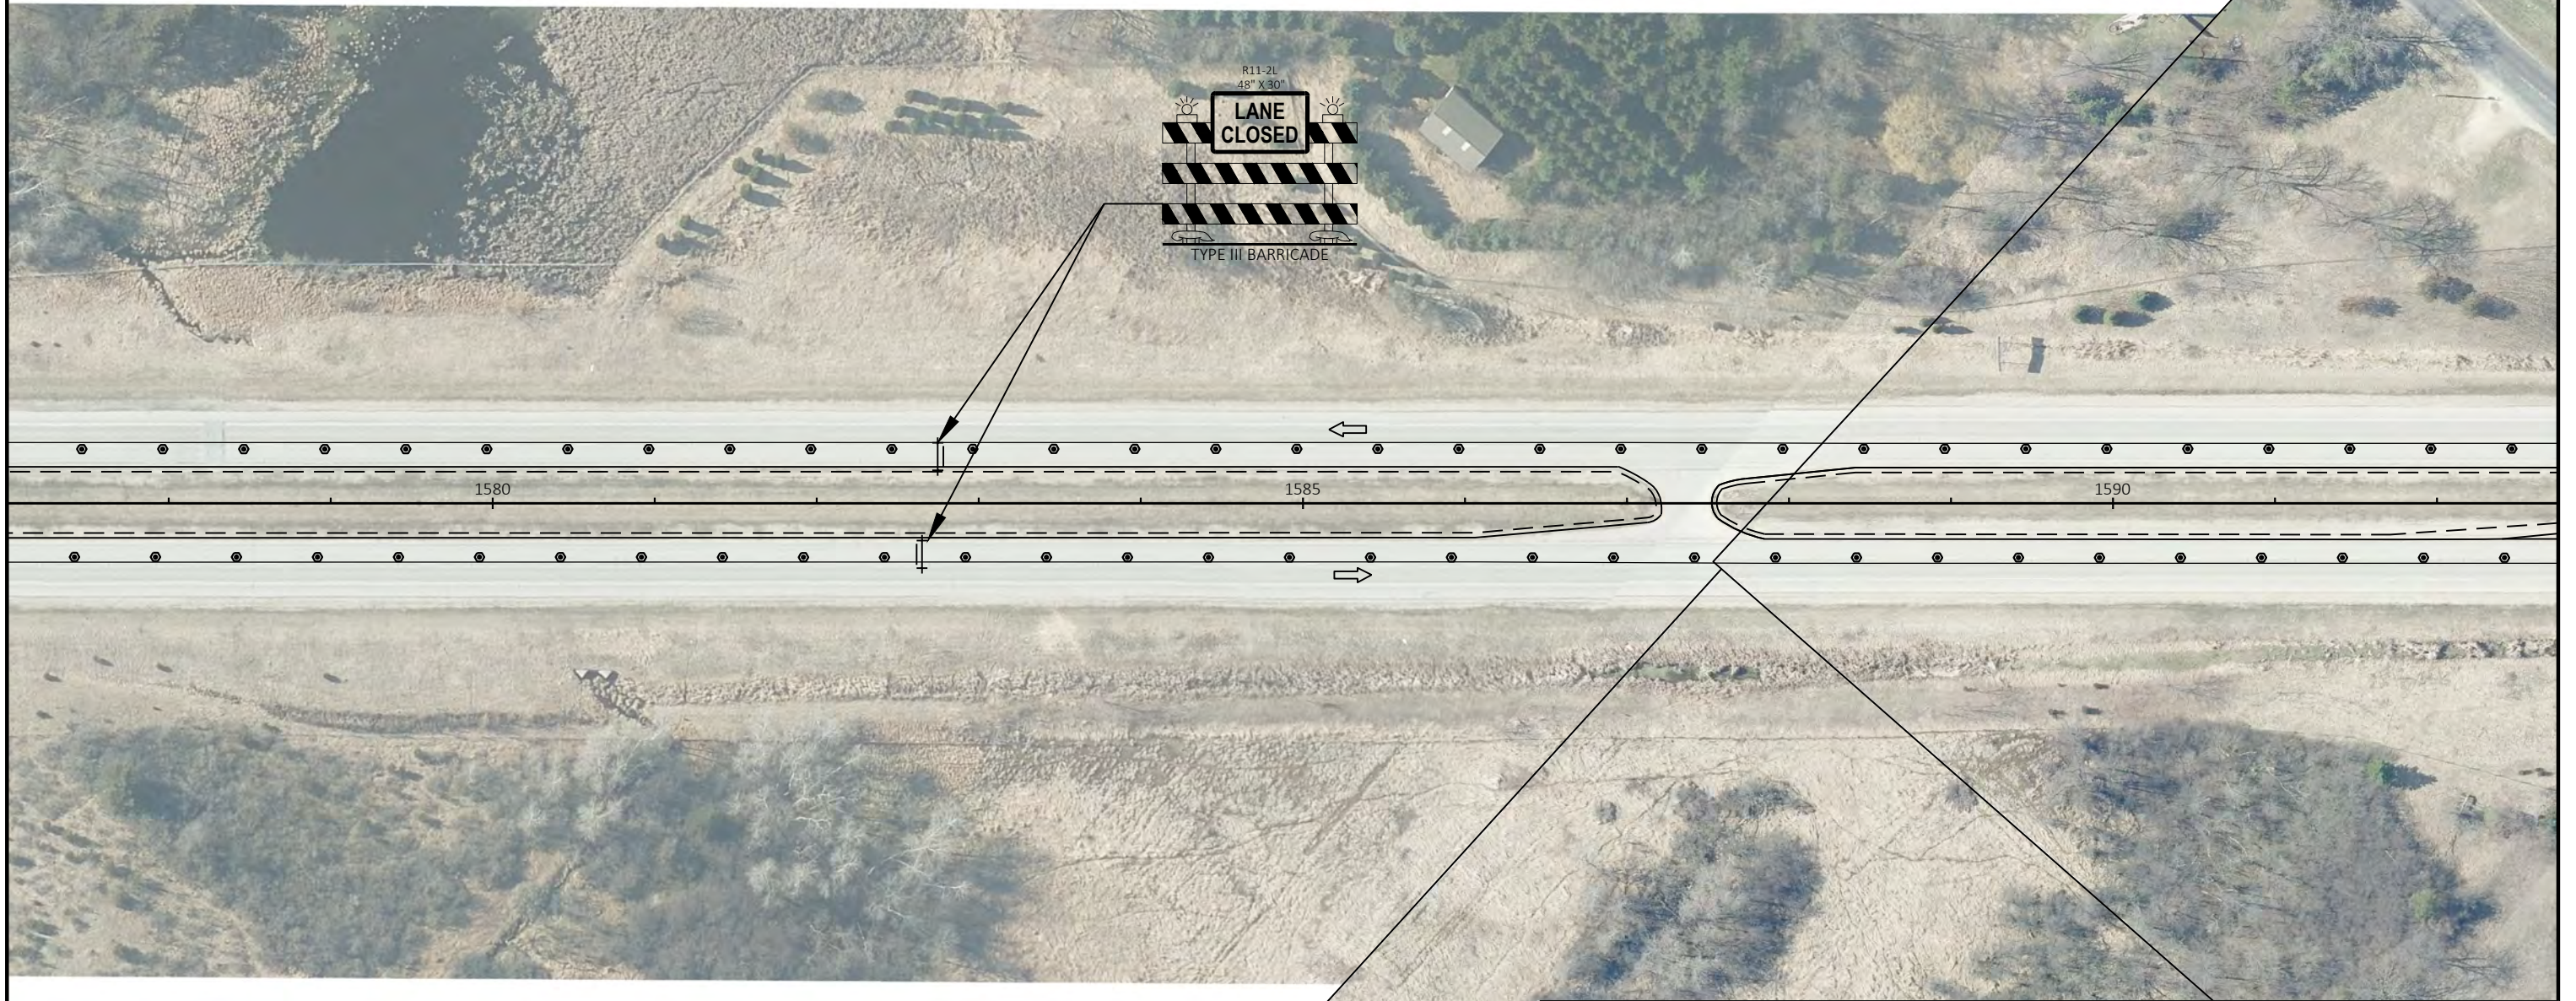

LEGEND

- | | | | |
|---|--|----|---|
| ● | TRAFFIC CONTROL DRUM | | PORTABLE CHANGEABLE MESSAGE BOARD |
| ● | TRAFFIC CONTROL DRUM WITH TYPE C STEADY BURN LIGHT | | TRAFFIC CONTROL 42-INCH CONE |
| ↑ | TYPE III BARRICADE WITH TWO TYPE "A" LIGHTS | ◀ | TEMPORARY RAISED PAVEMENT MARKER (ONE WAY REFLECTOR) |
| ↑ | TYPE III BARRICADE WITH ATTACHED SIGN WITH TWO TYPE "A" LIGHTS | ◀▶ | TEMPORARY RAISED PAVEMENT MARKER (TWO WAY REFLECTOR) |
| → | FLASHING ARROW BOARD | | FLAGGER, EQUIPPED WITH STOP/SLOW PADDLE FASTENED ON SUPPORT STAFF |
| ● | SIGN ON PERMANENT SUPPORT | → | DIRECTION OF TRAFFIC |
| └ | SIGN ON TEMPORARY SUPPORT | | |

PROJECT NO: 3310-00-74


HWY: STH 16


COUNTY: JEFFERSON


TRAFFIC CONTROL - STAGE 1

SHEET


E

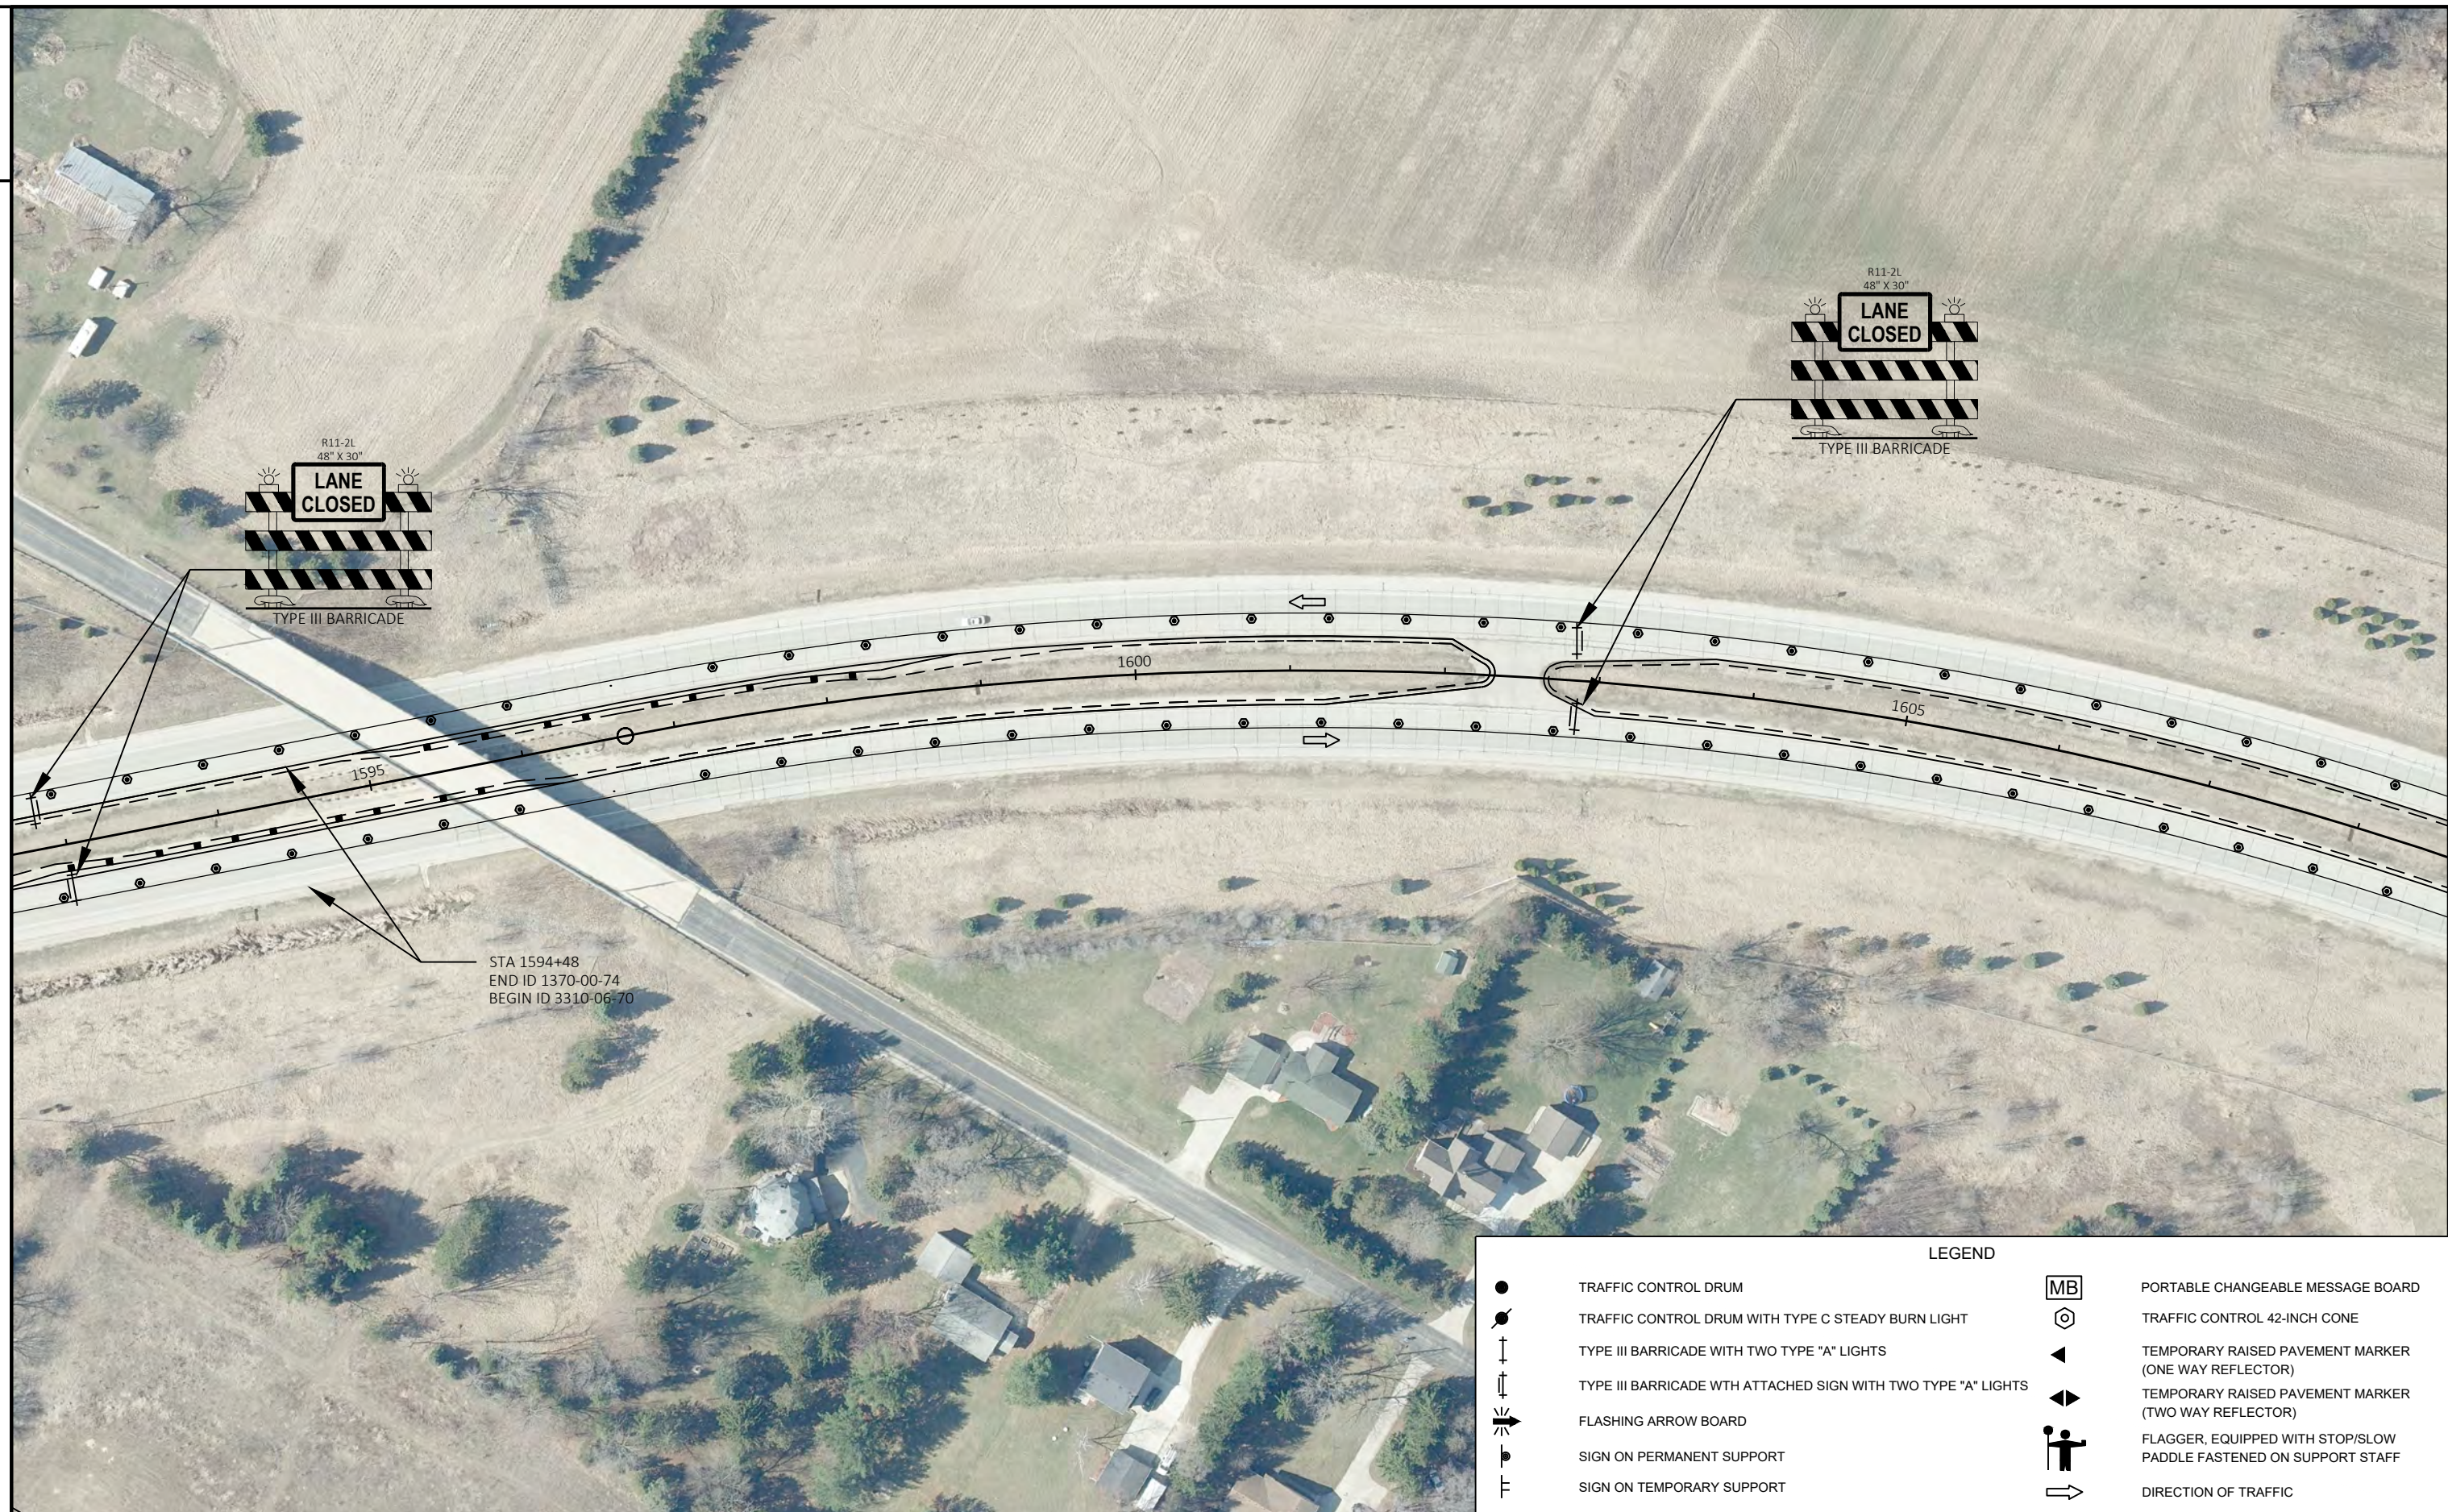

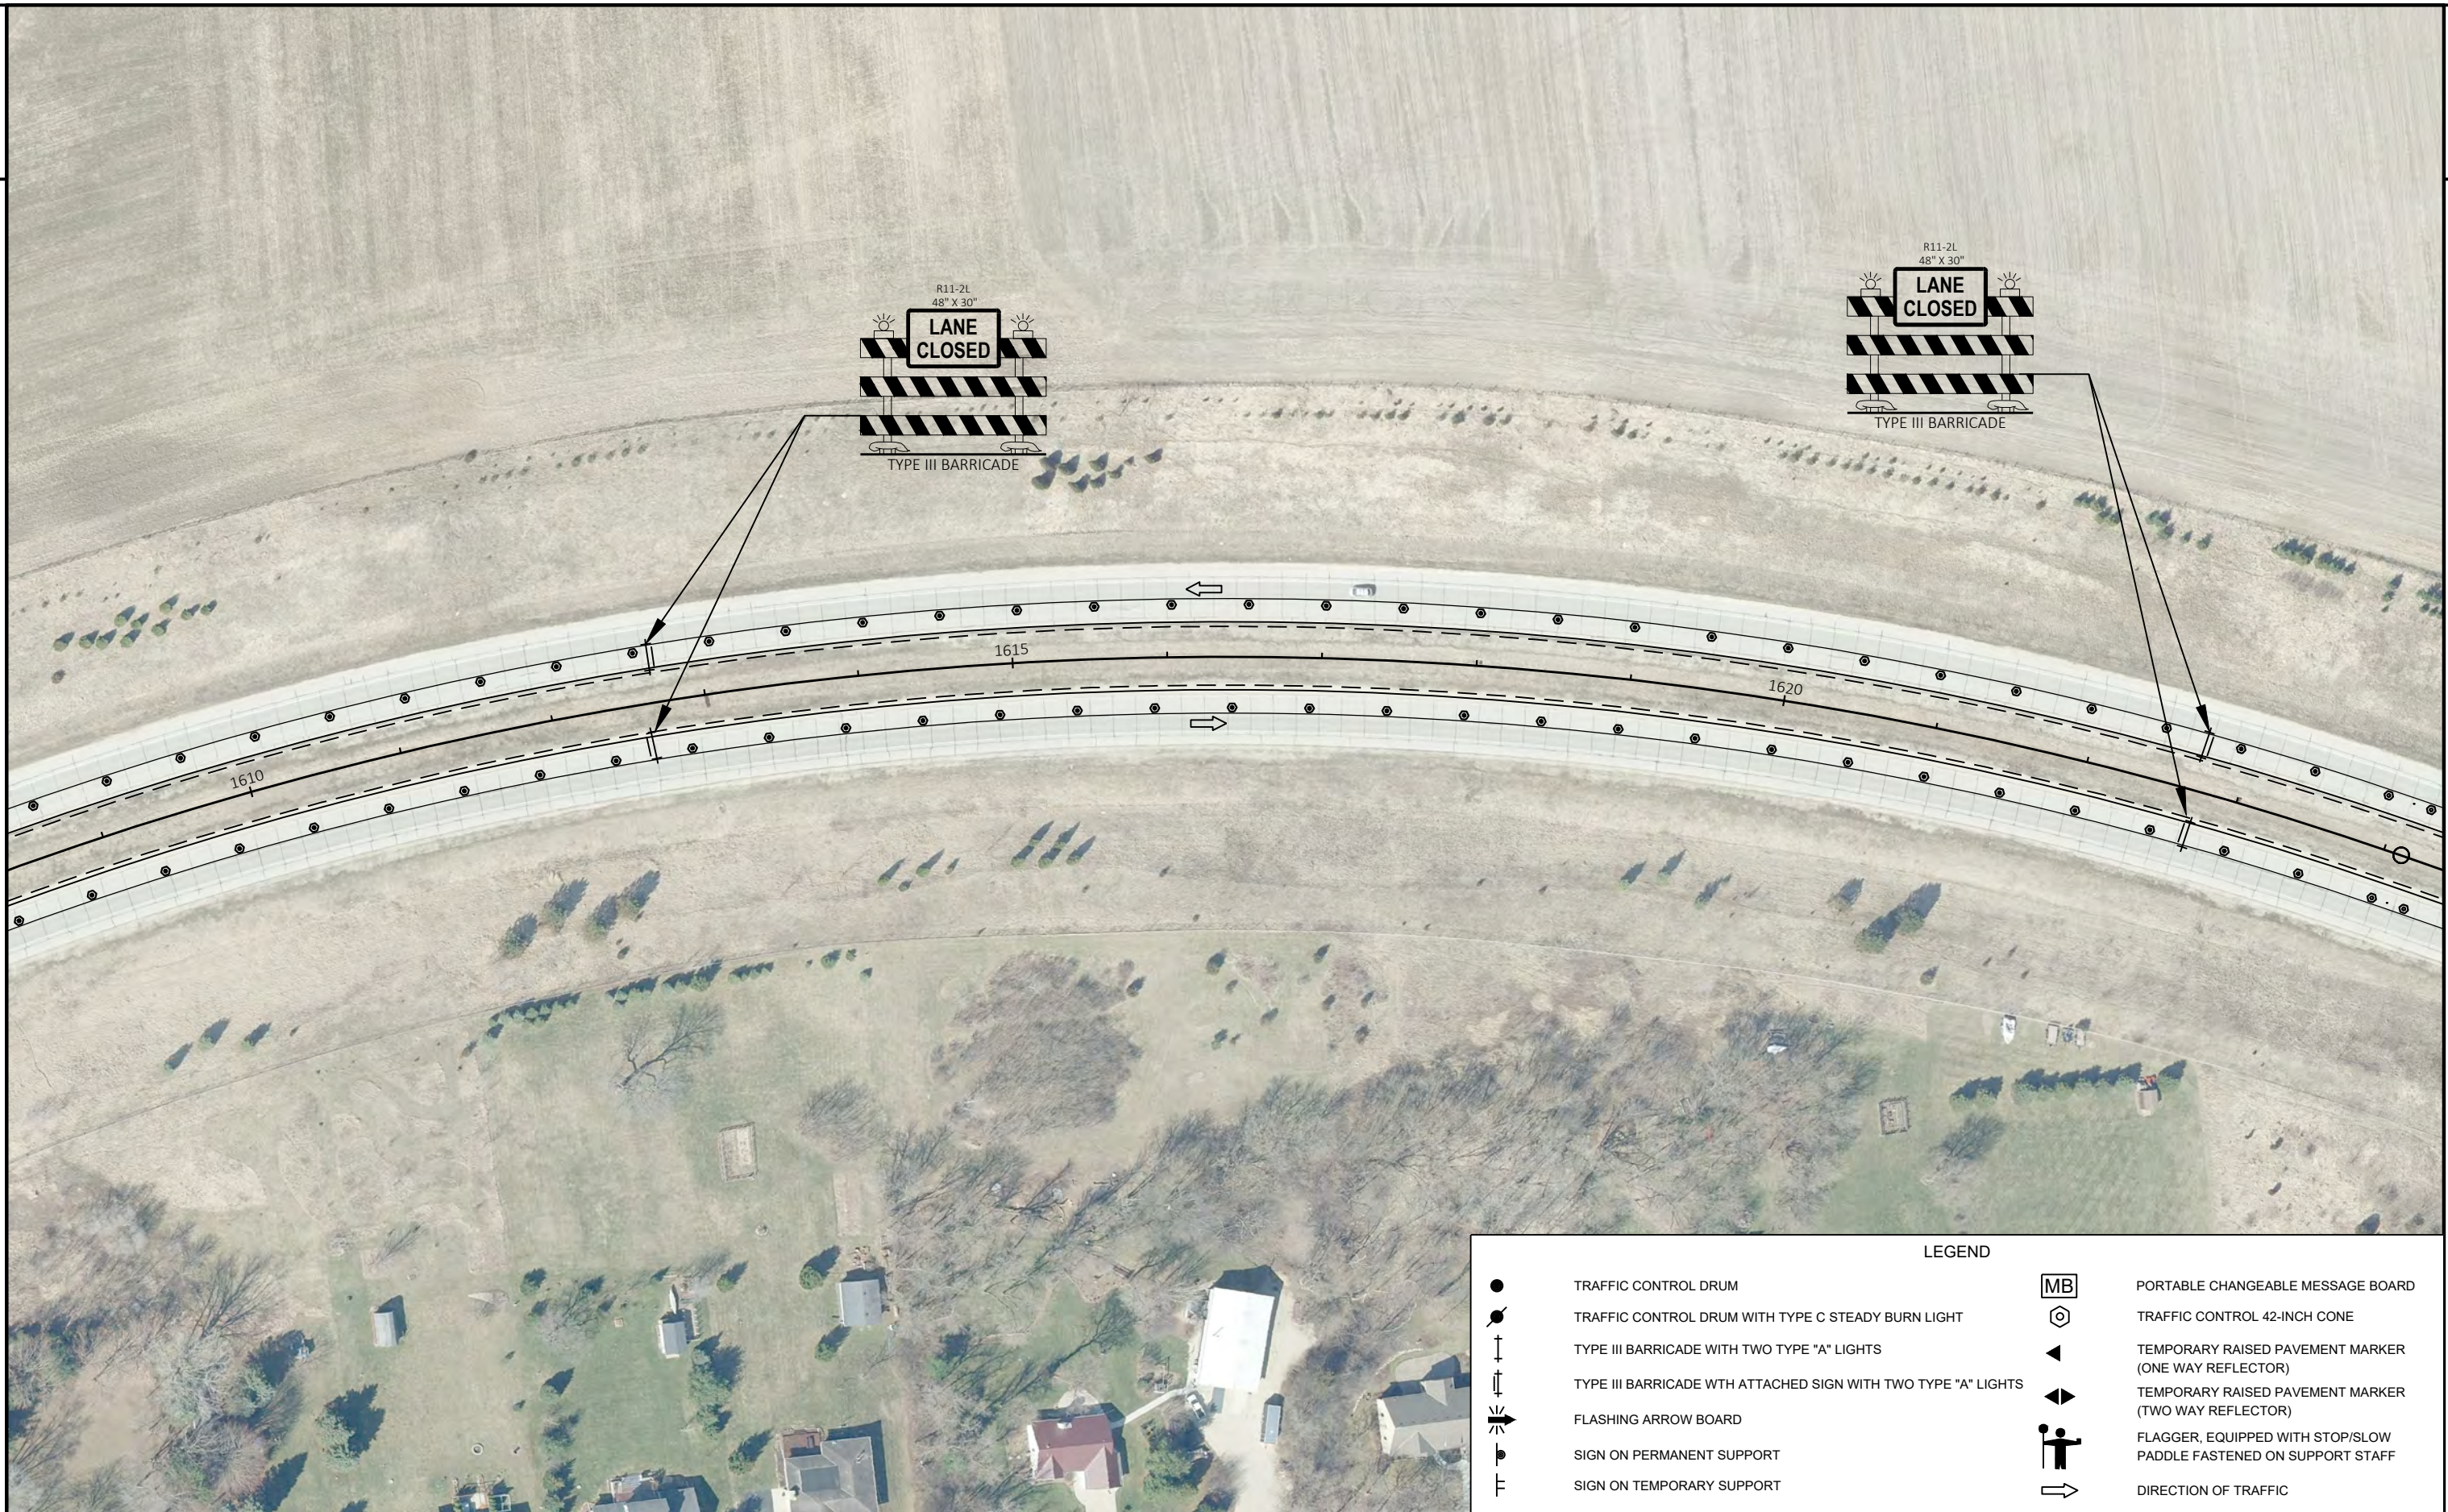

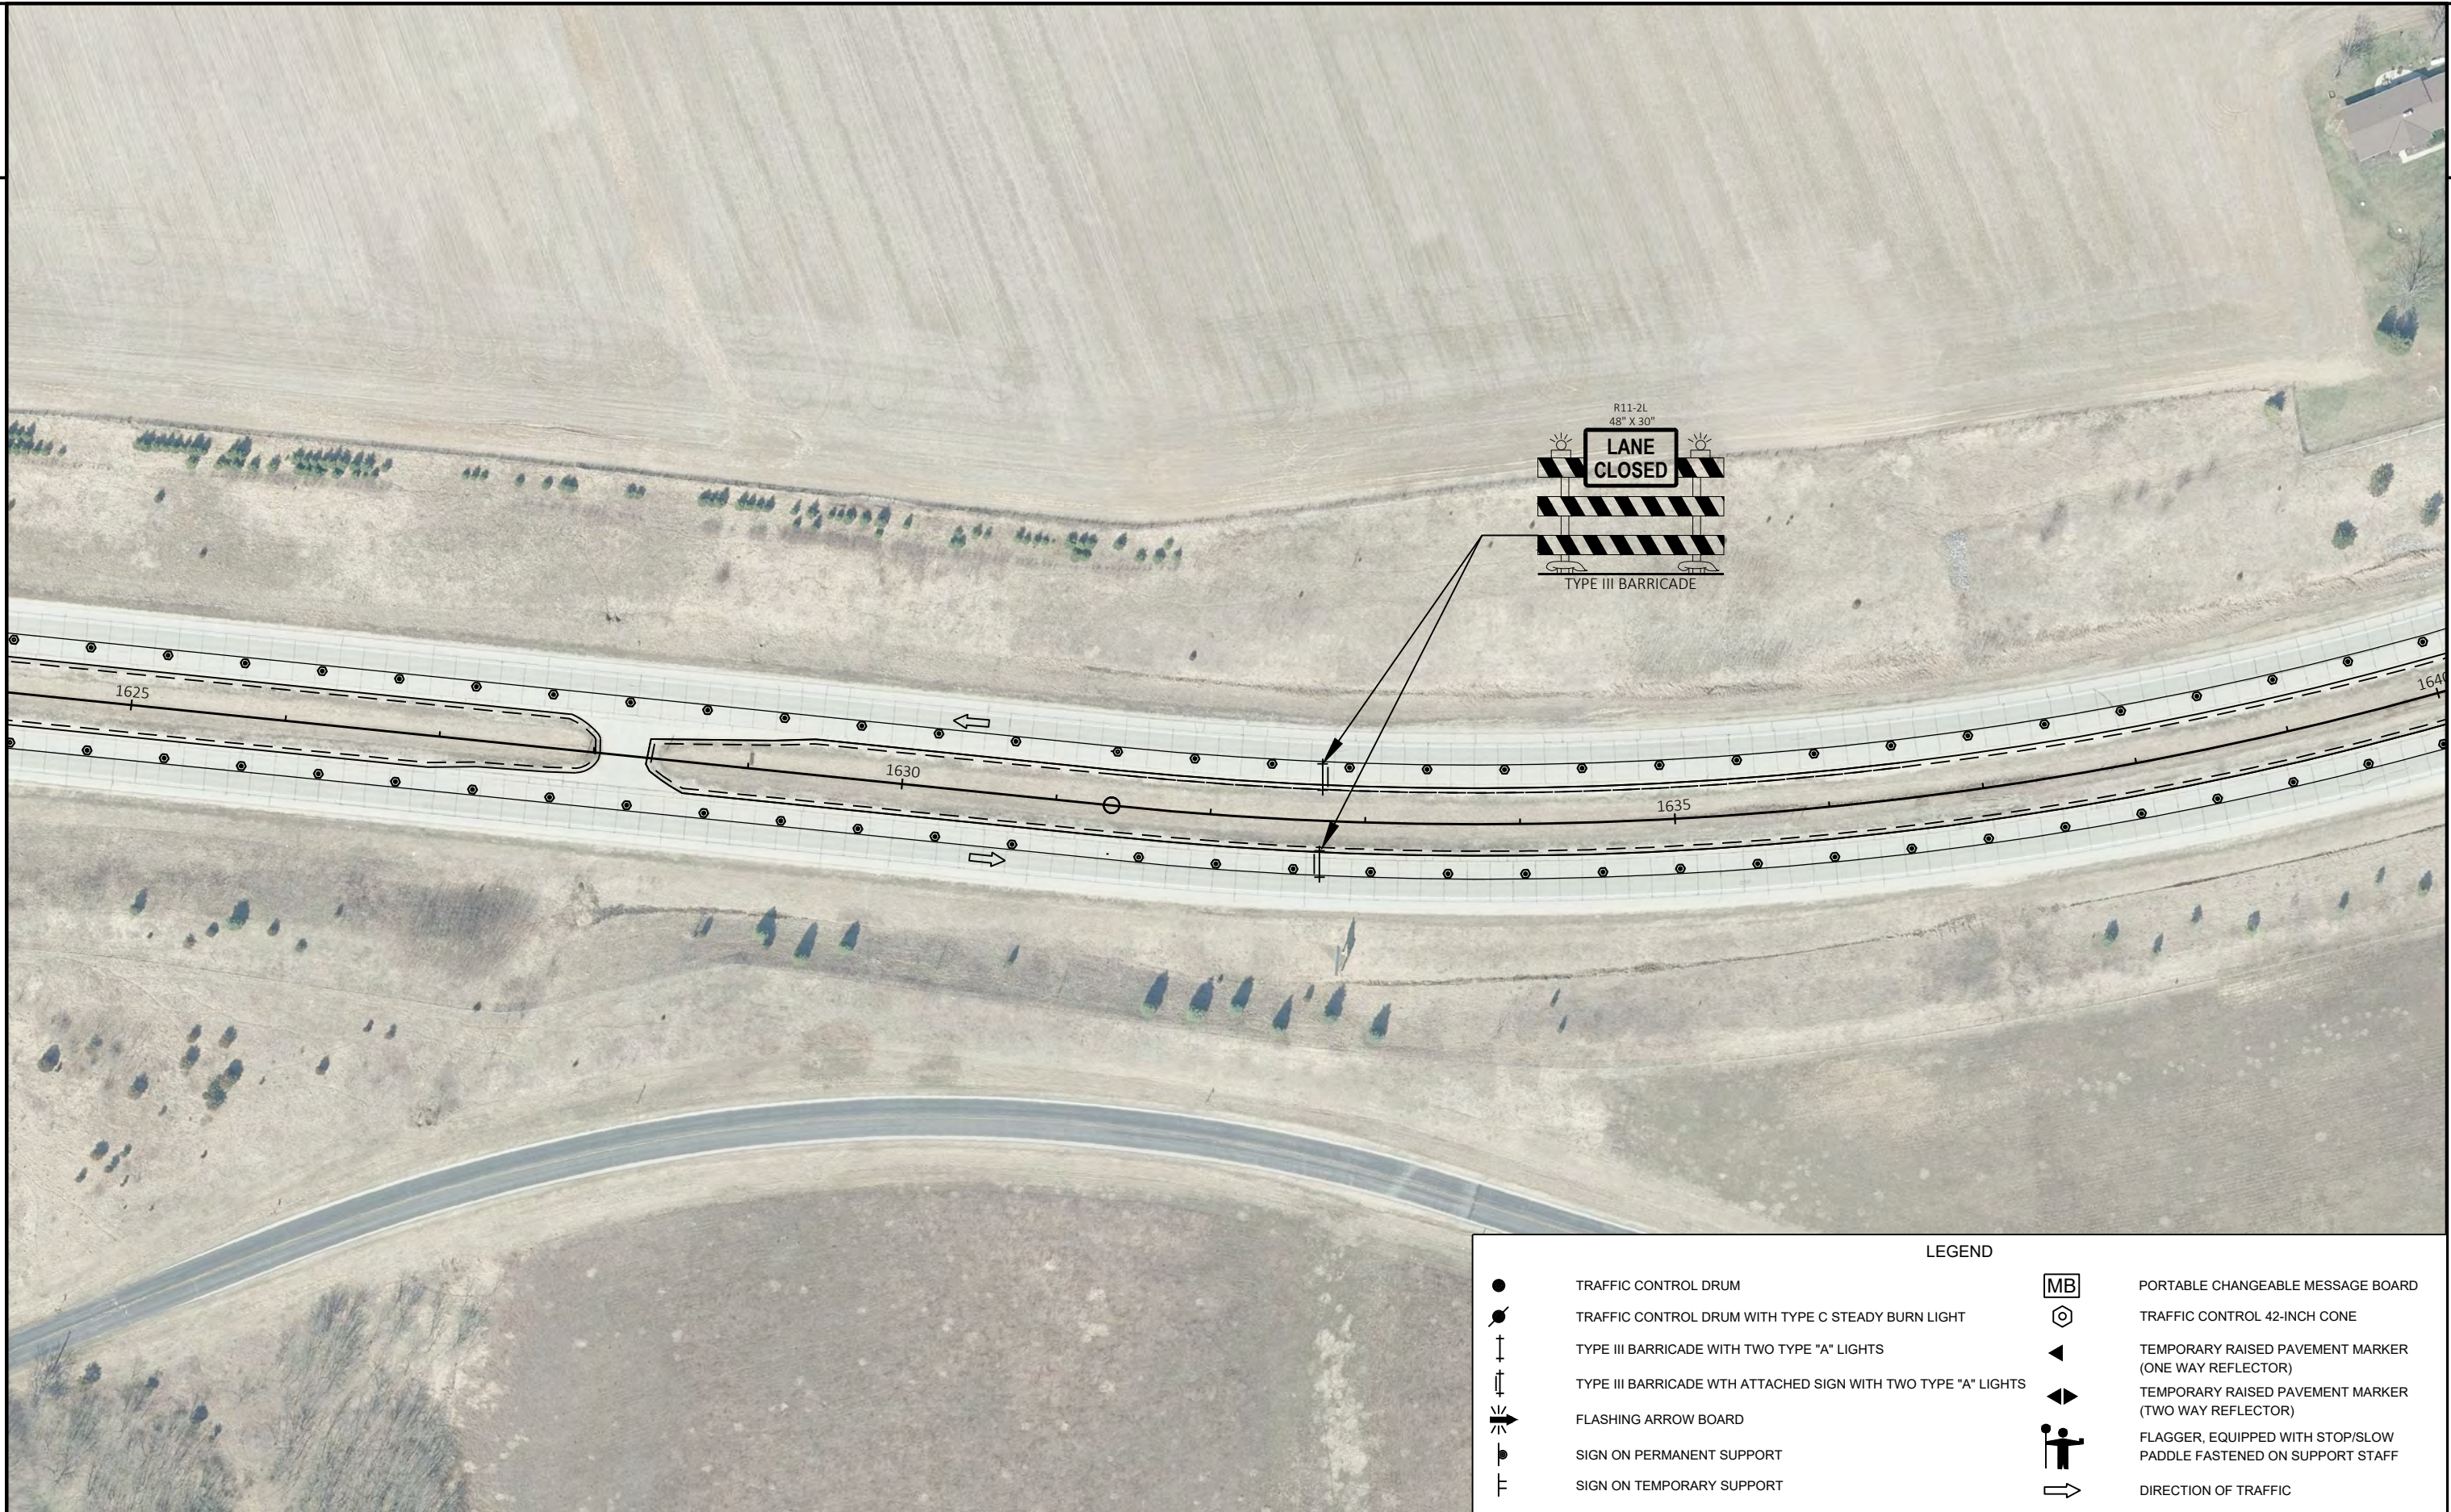



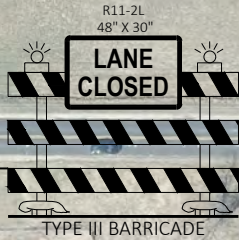

LEGEND

- | | | | |
|--------------|--|---|---|
| ● | TRAFFIC CONTROL DRUM |  | PORTABLE CHANGEABLE MESSAGE BOARD |
| ● with light | TRAFFIC CONTROL DRUM WITH TYPE C STEADY BURN LIGHT |  | TRAFFIC CONTROL 42-INCH CONE |
| ↑ | TYPE III BARRICADE WITH TWO TYPE "A" LIGHTS | ◀ | TEMPORARY RAISED PAVEMENT MARKER (ONE WAY REFLECTOR) |
| ↑ with light | TYPE III BARRICADE WITH ATTACHED SIGN WITH TWO TYPE "A" LIGHTS | ◀▶ | TEMPORARY RAISED PAVEMENT MARKER (TWO WAY REFLECTOR) |
| ↔ | FLASHING ARROW BOARD |  | FLAGGER, EQUIPPED WITH STOP/SLOW PADDLE FASTENED ON SUPPORT STAFF |
| ⌋ | SIGN ON PERMANENT SUPPORT | → | DIRECTION OF TRAFFIC |
| ⌋ with light | SIGN ON TEMPORARY SUPPORT | | |

PROJECT NO: 3310-06-70


HWY: STH 16


COUNTY: WAUKESHA

TRAFFIC CONTROL - STAGE 1

SHEET

E

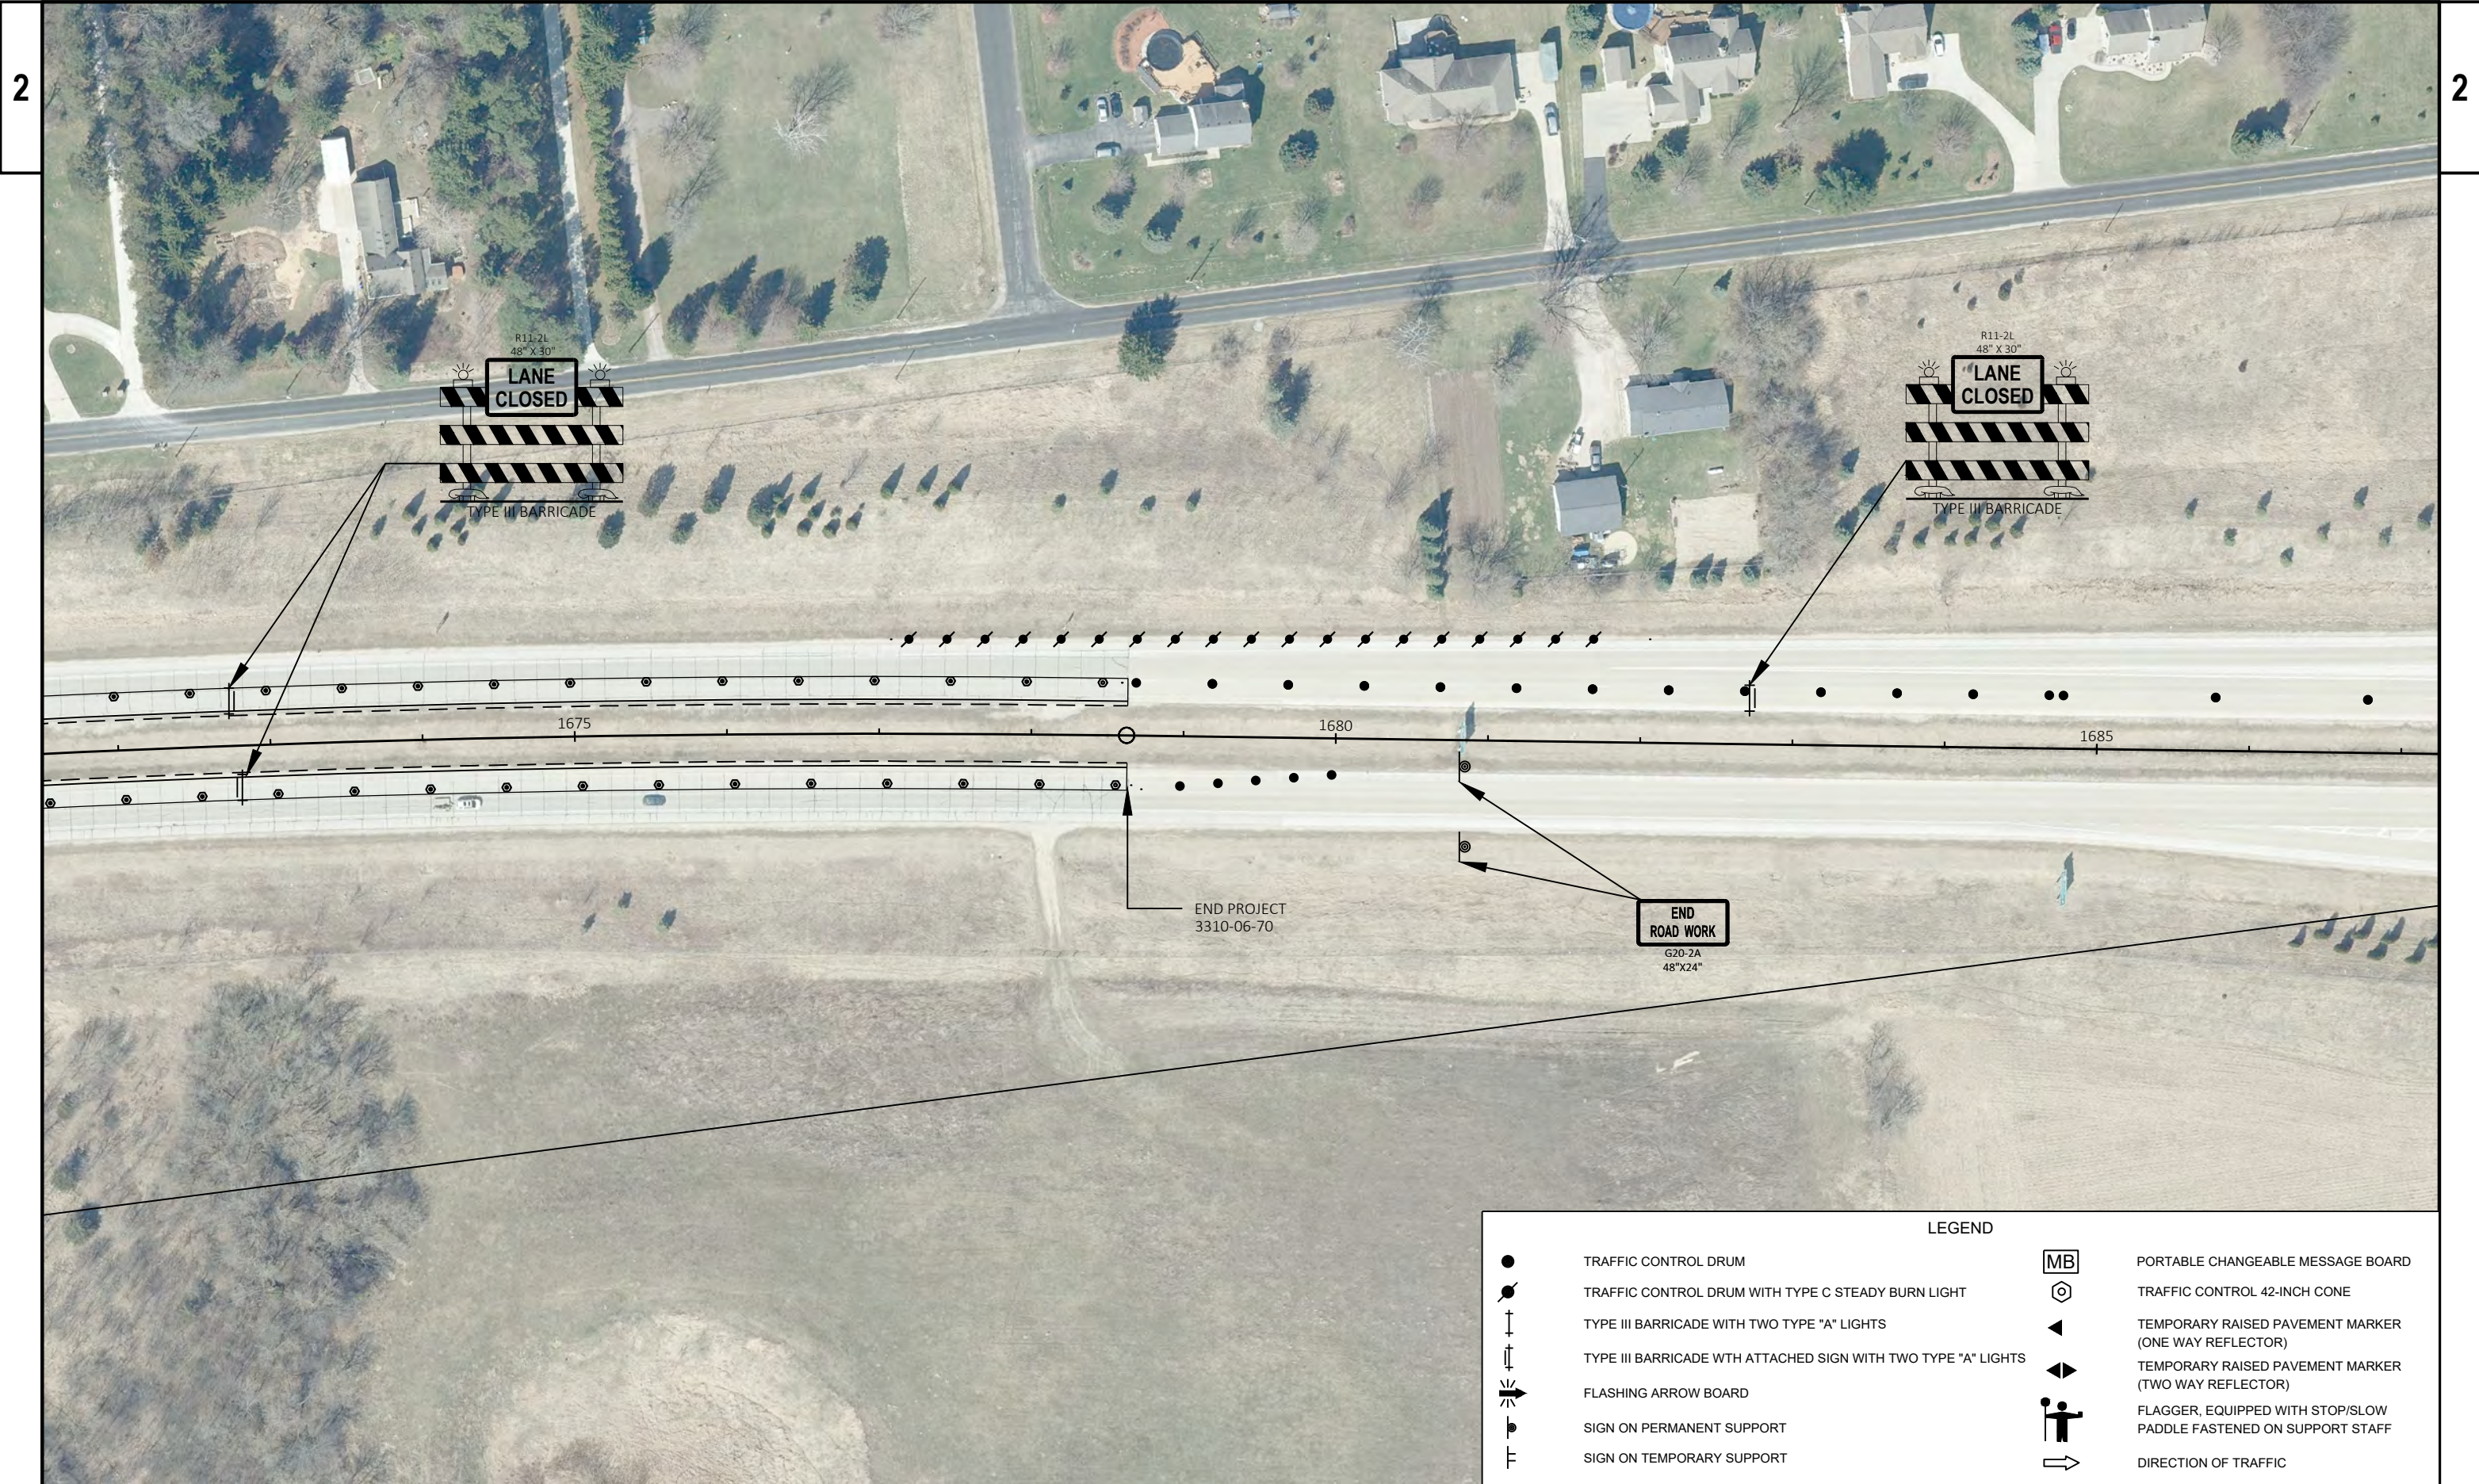

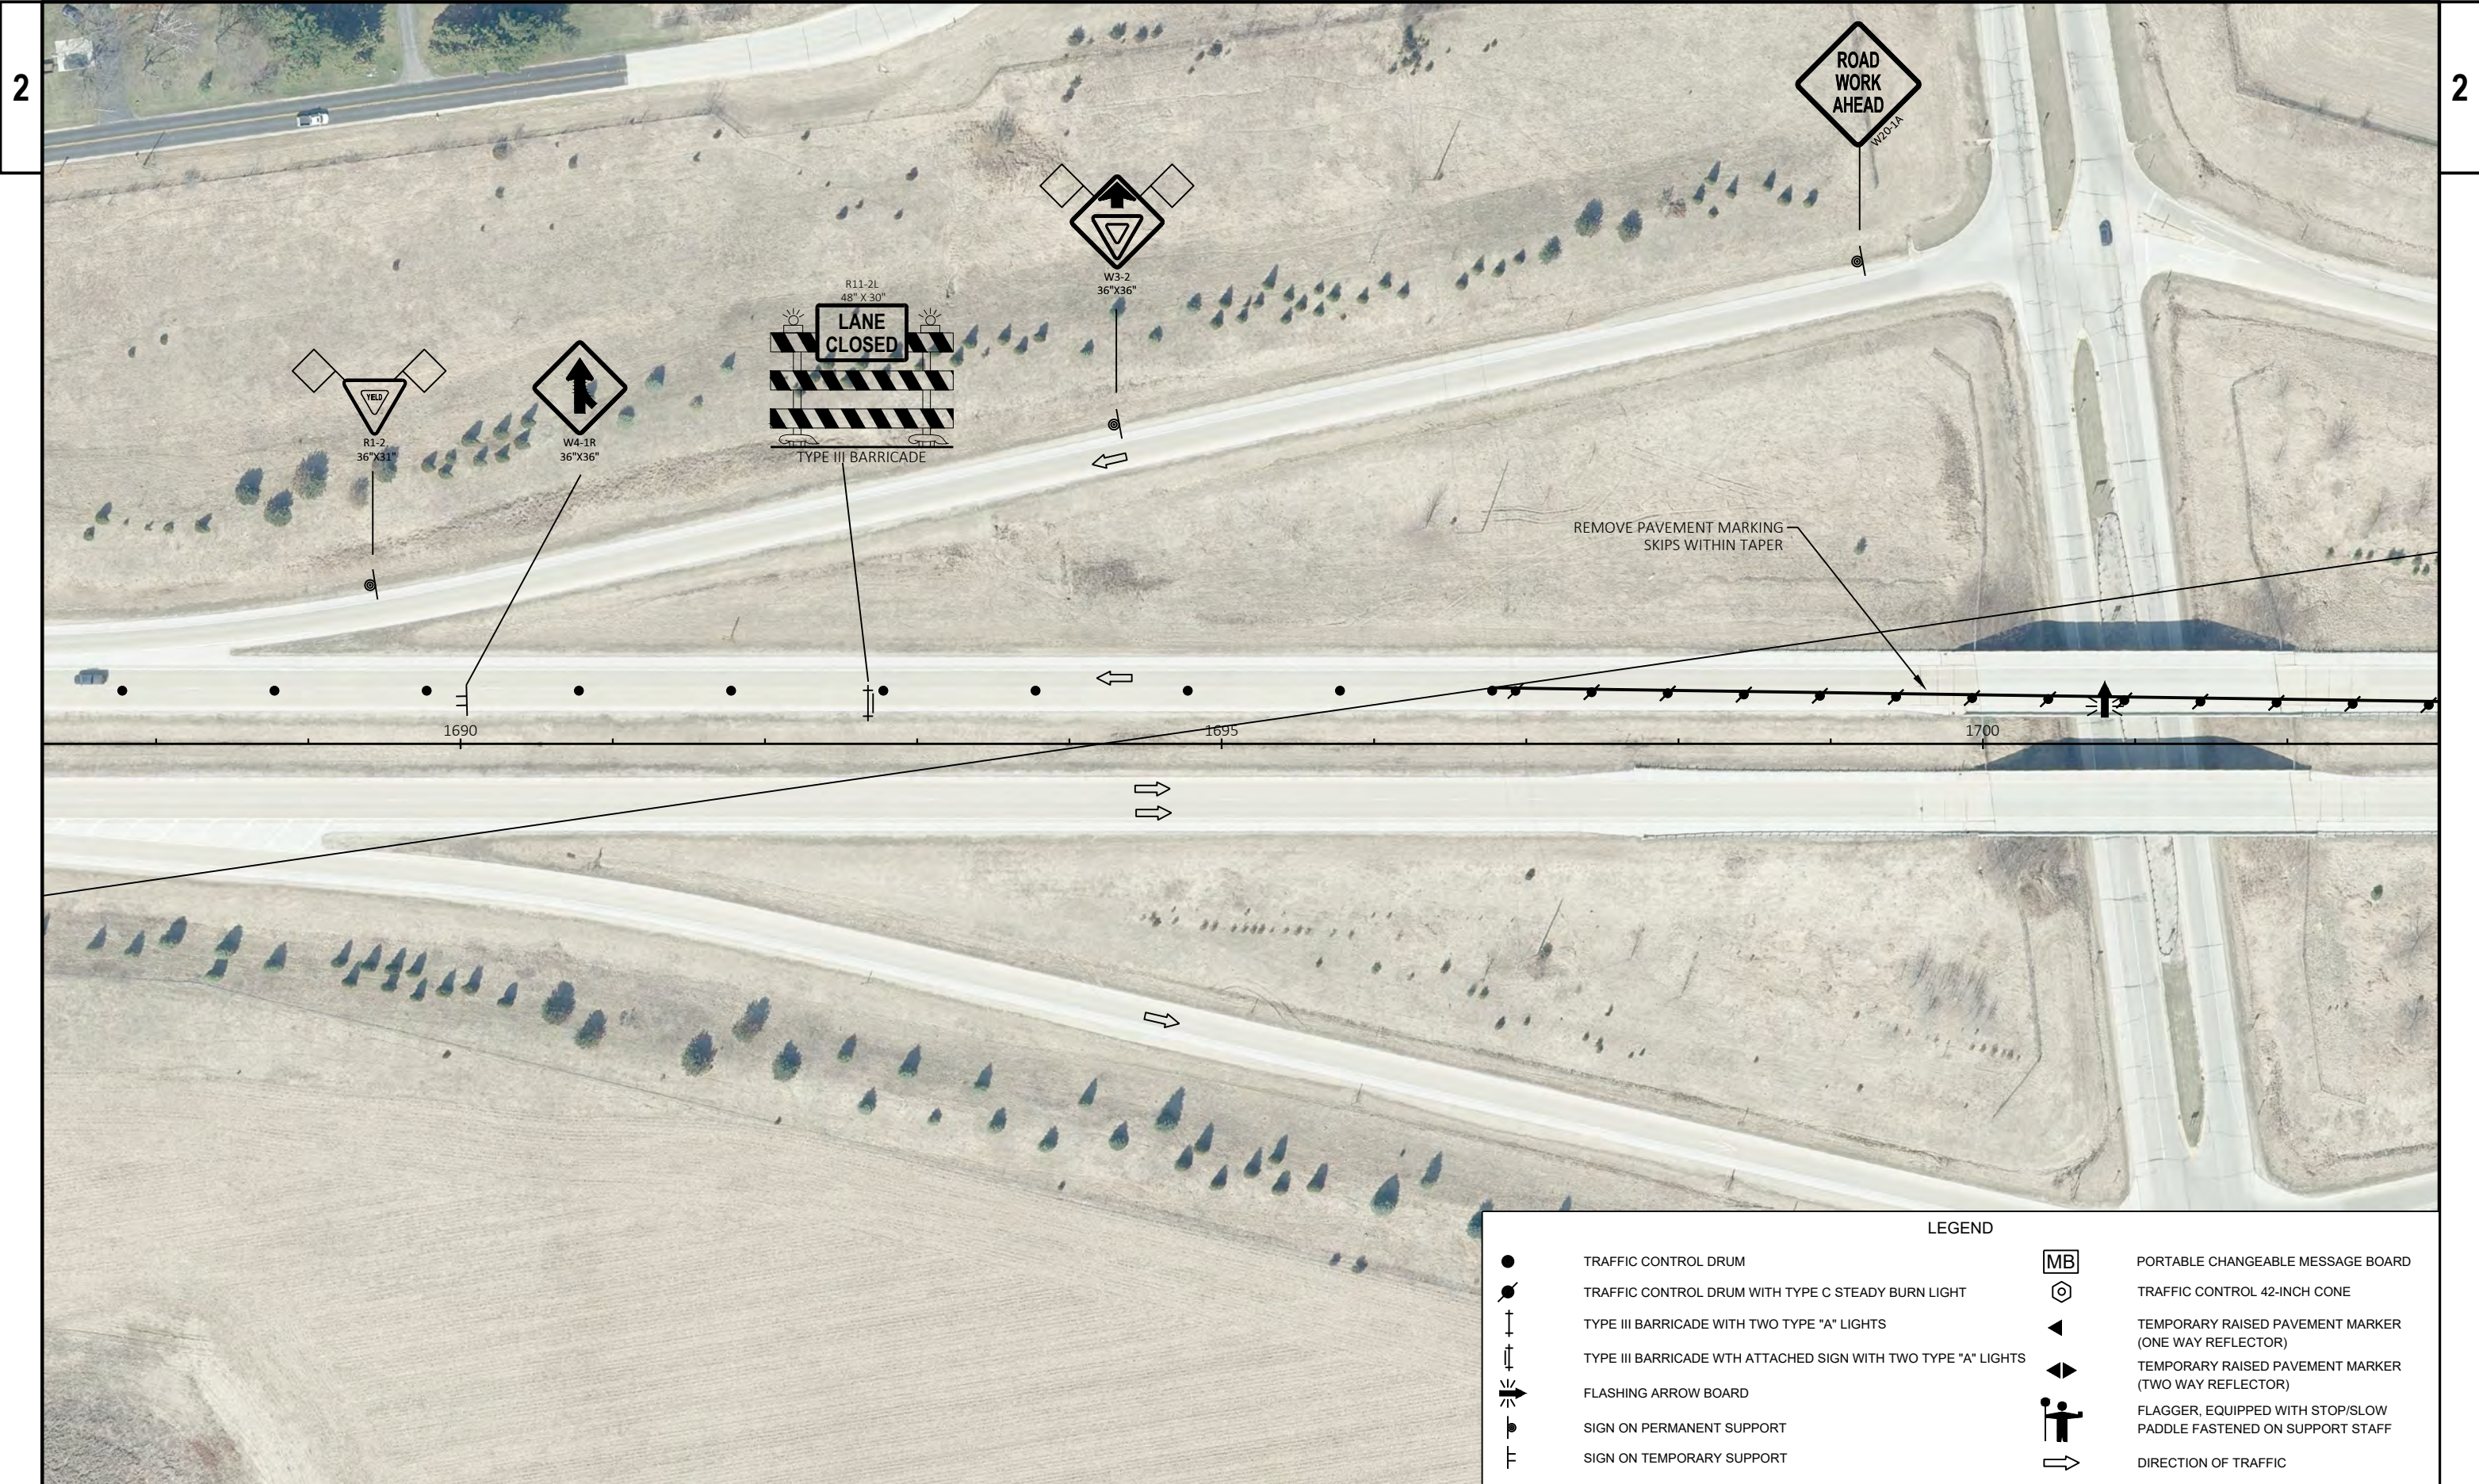

PROJECT NO: 3310-06-70


HWY: STH 16

COUNTY: WAUKESHA

TRAFFIC CONTROL - STAGE 1

SHEET

E

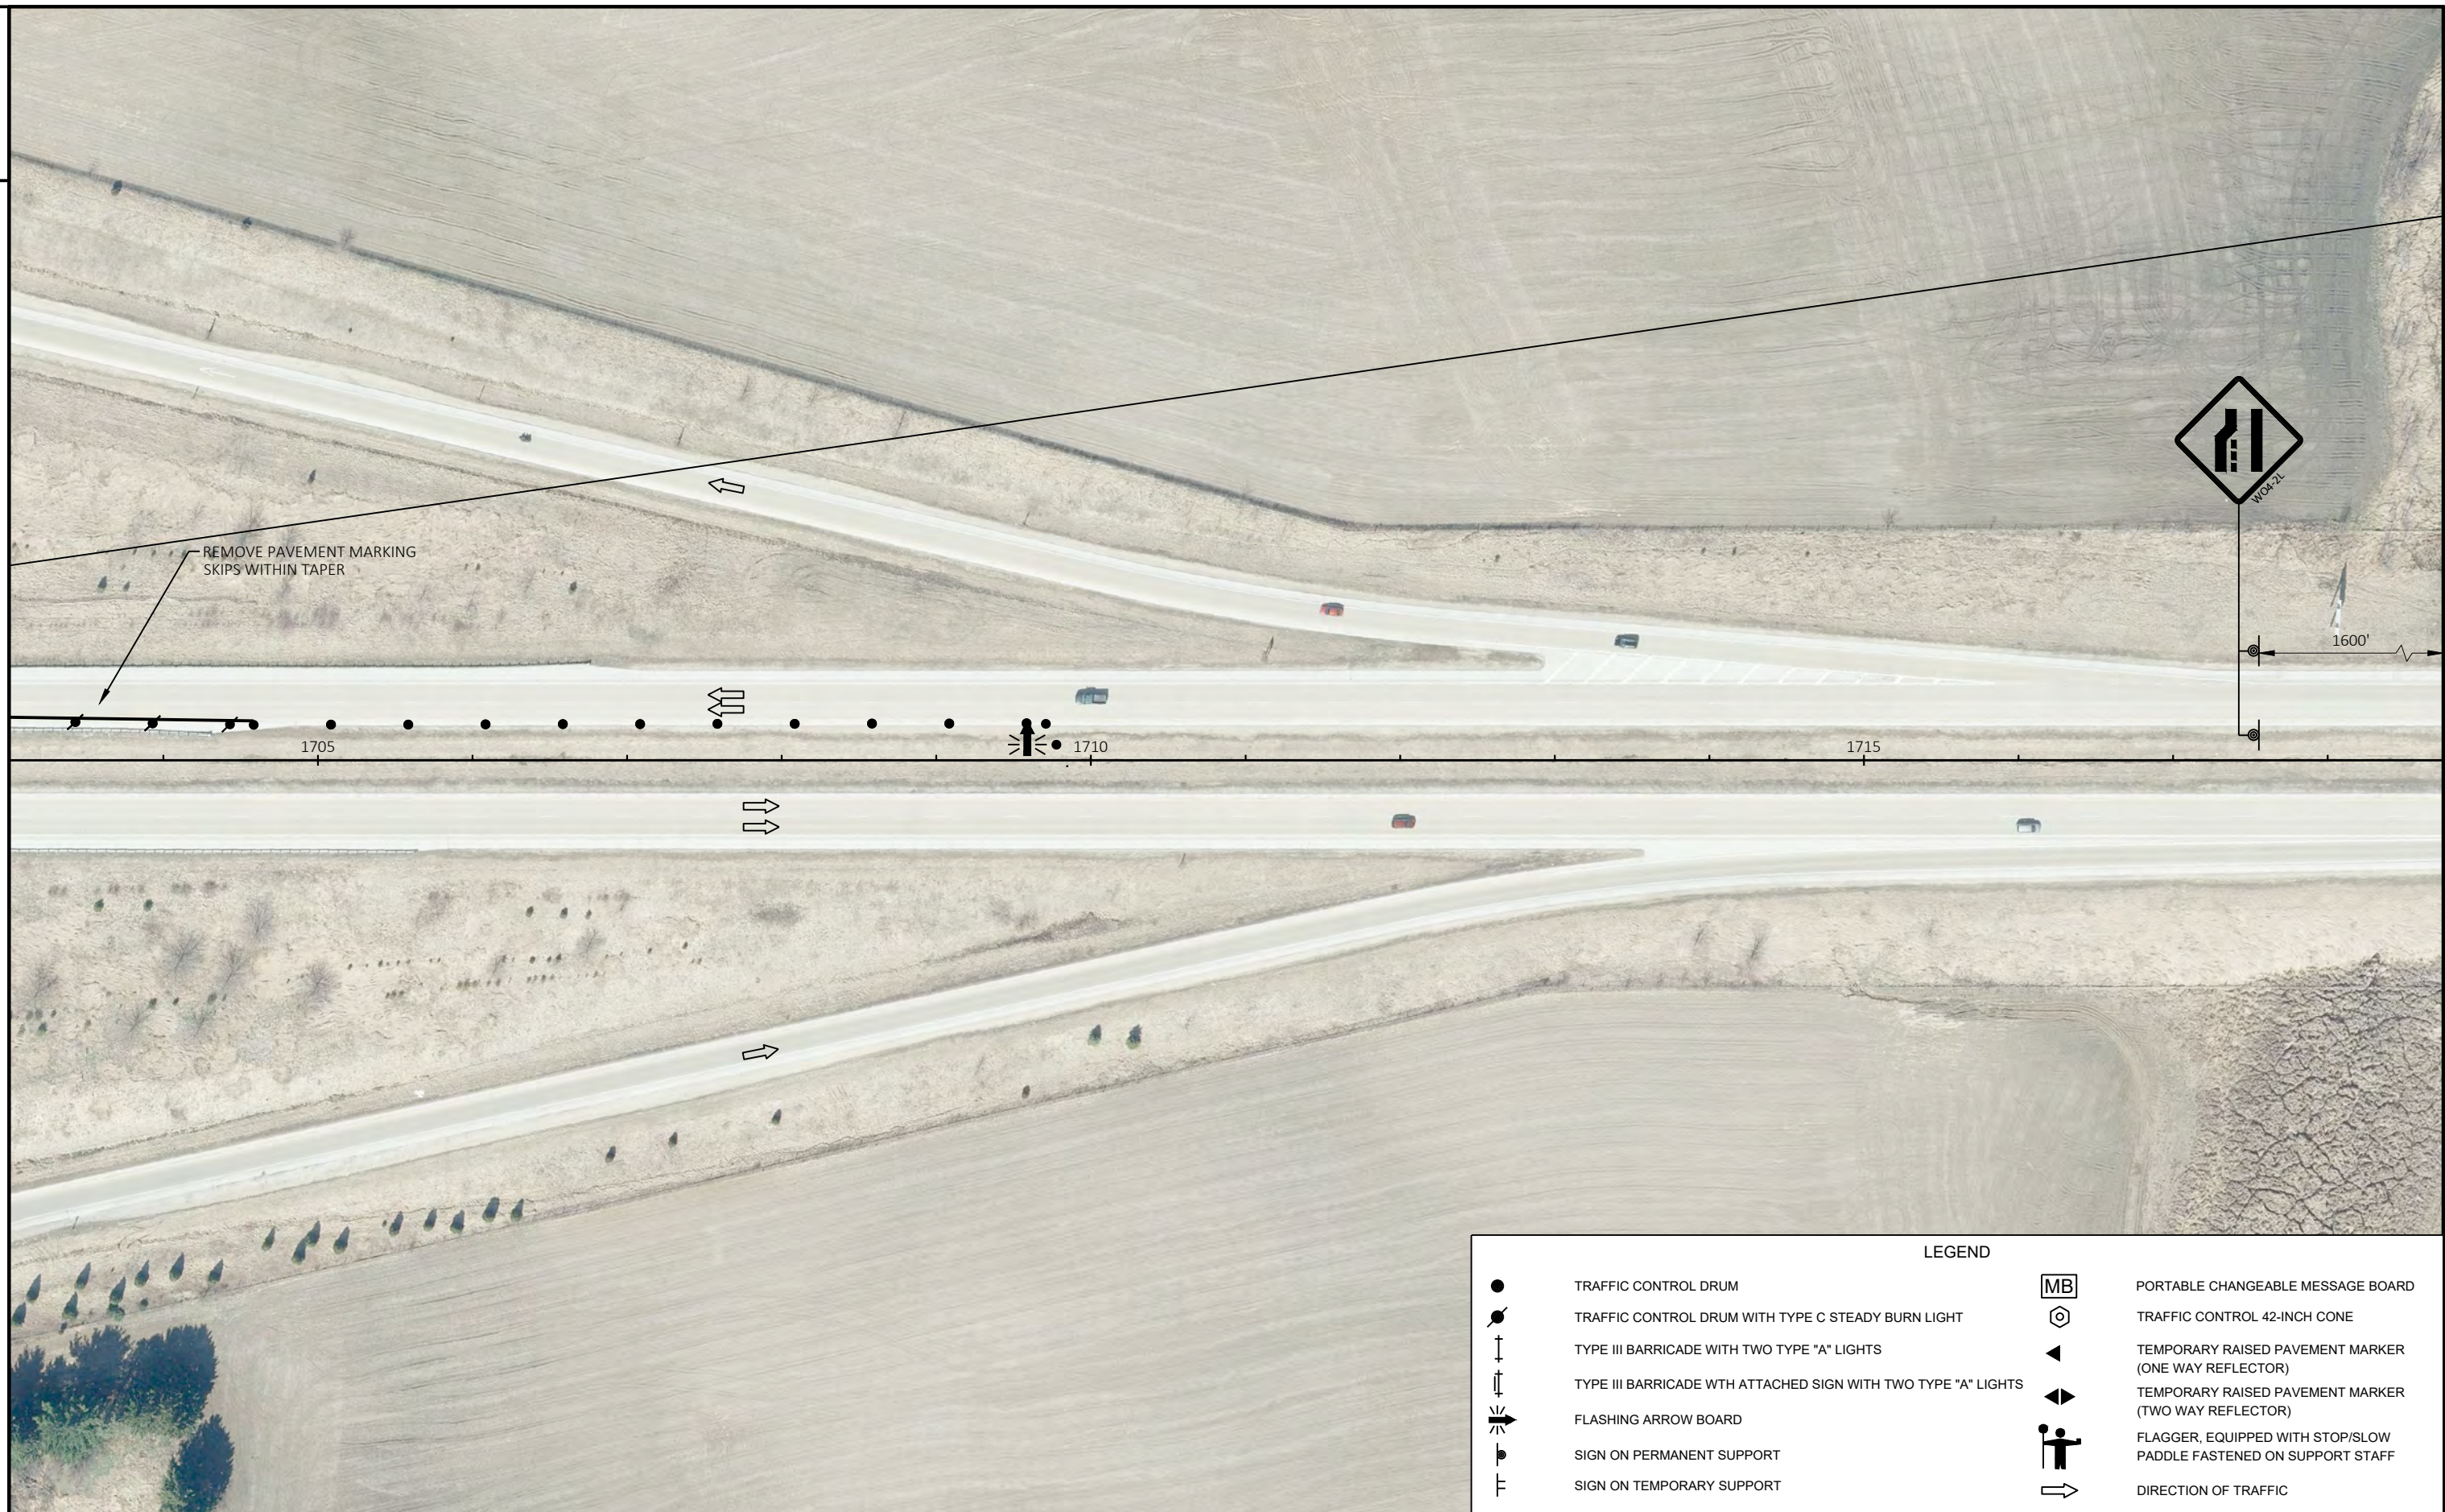






LEGEND			
	TRAFFIC CONTROL DRUM		PORTABLE CHANGEABLE MESSAGE BOARD
	TRAFFIC CONTROL DRUM WITH TYPE C STEADY BURN LIGHT		TRAFFIC CONTROL 42-INCH CONE
	TYPE III BARRICADE		TEMPORARY RAISED PAVEMENT MARKER (ONE WAY REFLECTOR)
	TYPE III BARRICADE WITH ATTACHED SIGN		TEMPORARY RAISED PAVEMENT MARKER (TWO WAY REFLECTOR)
	FLASHING ARROW BOARD		FLAGGER, EQUIPPED WITH STOP/SLOW PADDLE FASTENED ON SUPPORT STAFF
	SIGN ON PERMANENT SUPPORT		DIRECTION OF TRAFFIC
	SIGN ON TEMPORARY SUPPORT		

PROJECT NO: 1370-00-74	HWY: STH 16	COUNTY: JEFFERSON	TRAFFIC CONTROL - STAGE 2	SHEET	E
------------------------	-------------	-------------------	---------------------------	-------	---




LEGEND			
●	TRAFFIC CONTROL DRUM	MB	PORTABLE CHANGEABLE MESSAGE BOARD
●	TRAFFIC CONTROL DRUM WITH TYPE C STEADY BURN LIGHT	⬡	TRAFFIC CONTROL 42-INCH CONE
⊥	TYPE III BARRICADE	◀	TEMPORARY RAISED PAVEMENT MARKER (ONE WAY REFLECTOR)
⊥	TYPE III BARRICADE WITH ATTACHED SIGN	◀▶	TEMPORARY RAISED PAVEMENT MARKER (TWO WAY REFLECTOR)
➡	FLASHING ARROW BOARD	🚧	FLAGGER, EQUIPPED WITH STOP/SLOW PADDLE FASTENED ON SUPPORT STAFF
🚧	SIGN ON PERMANENT SUPPORT	➡	DIRECTION OF TRAFFIC
🚧	SIGN ON TEMPORARY SUPPORT		

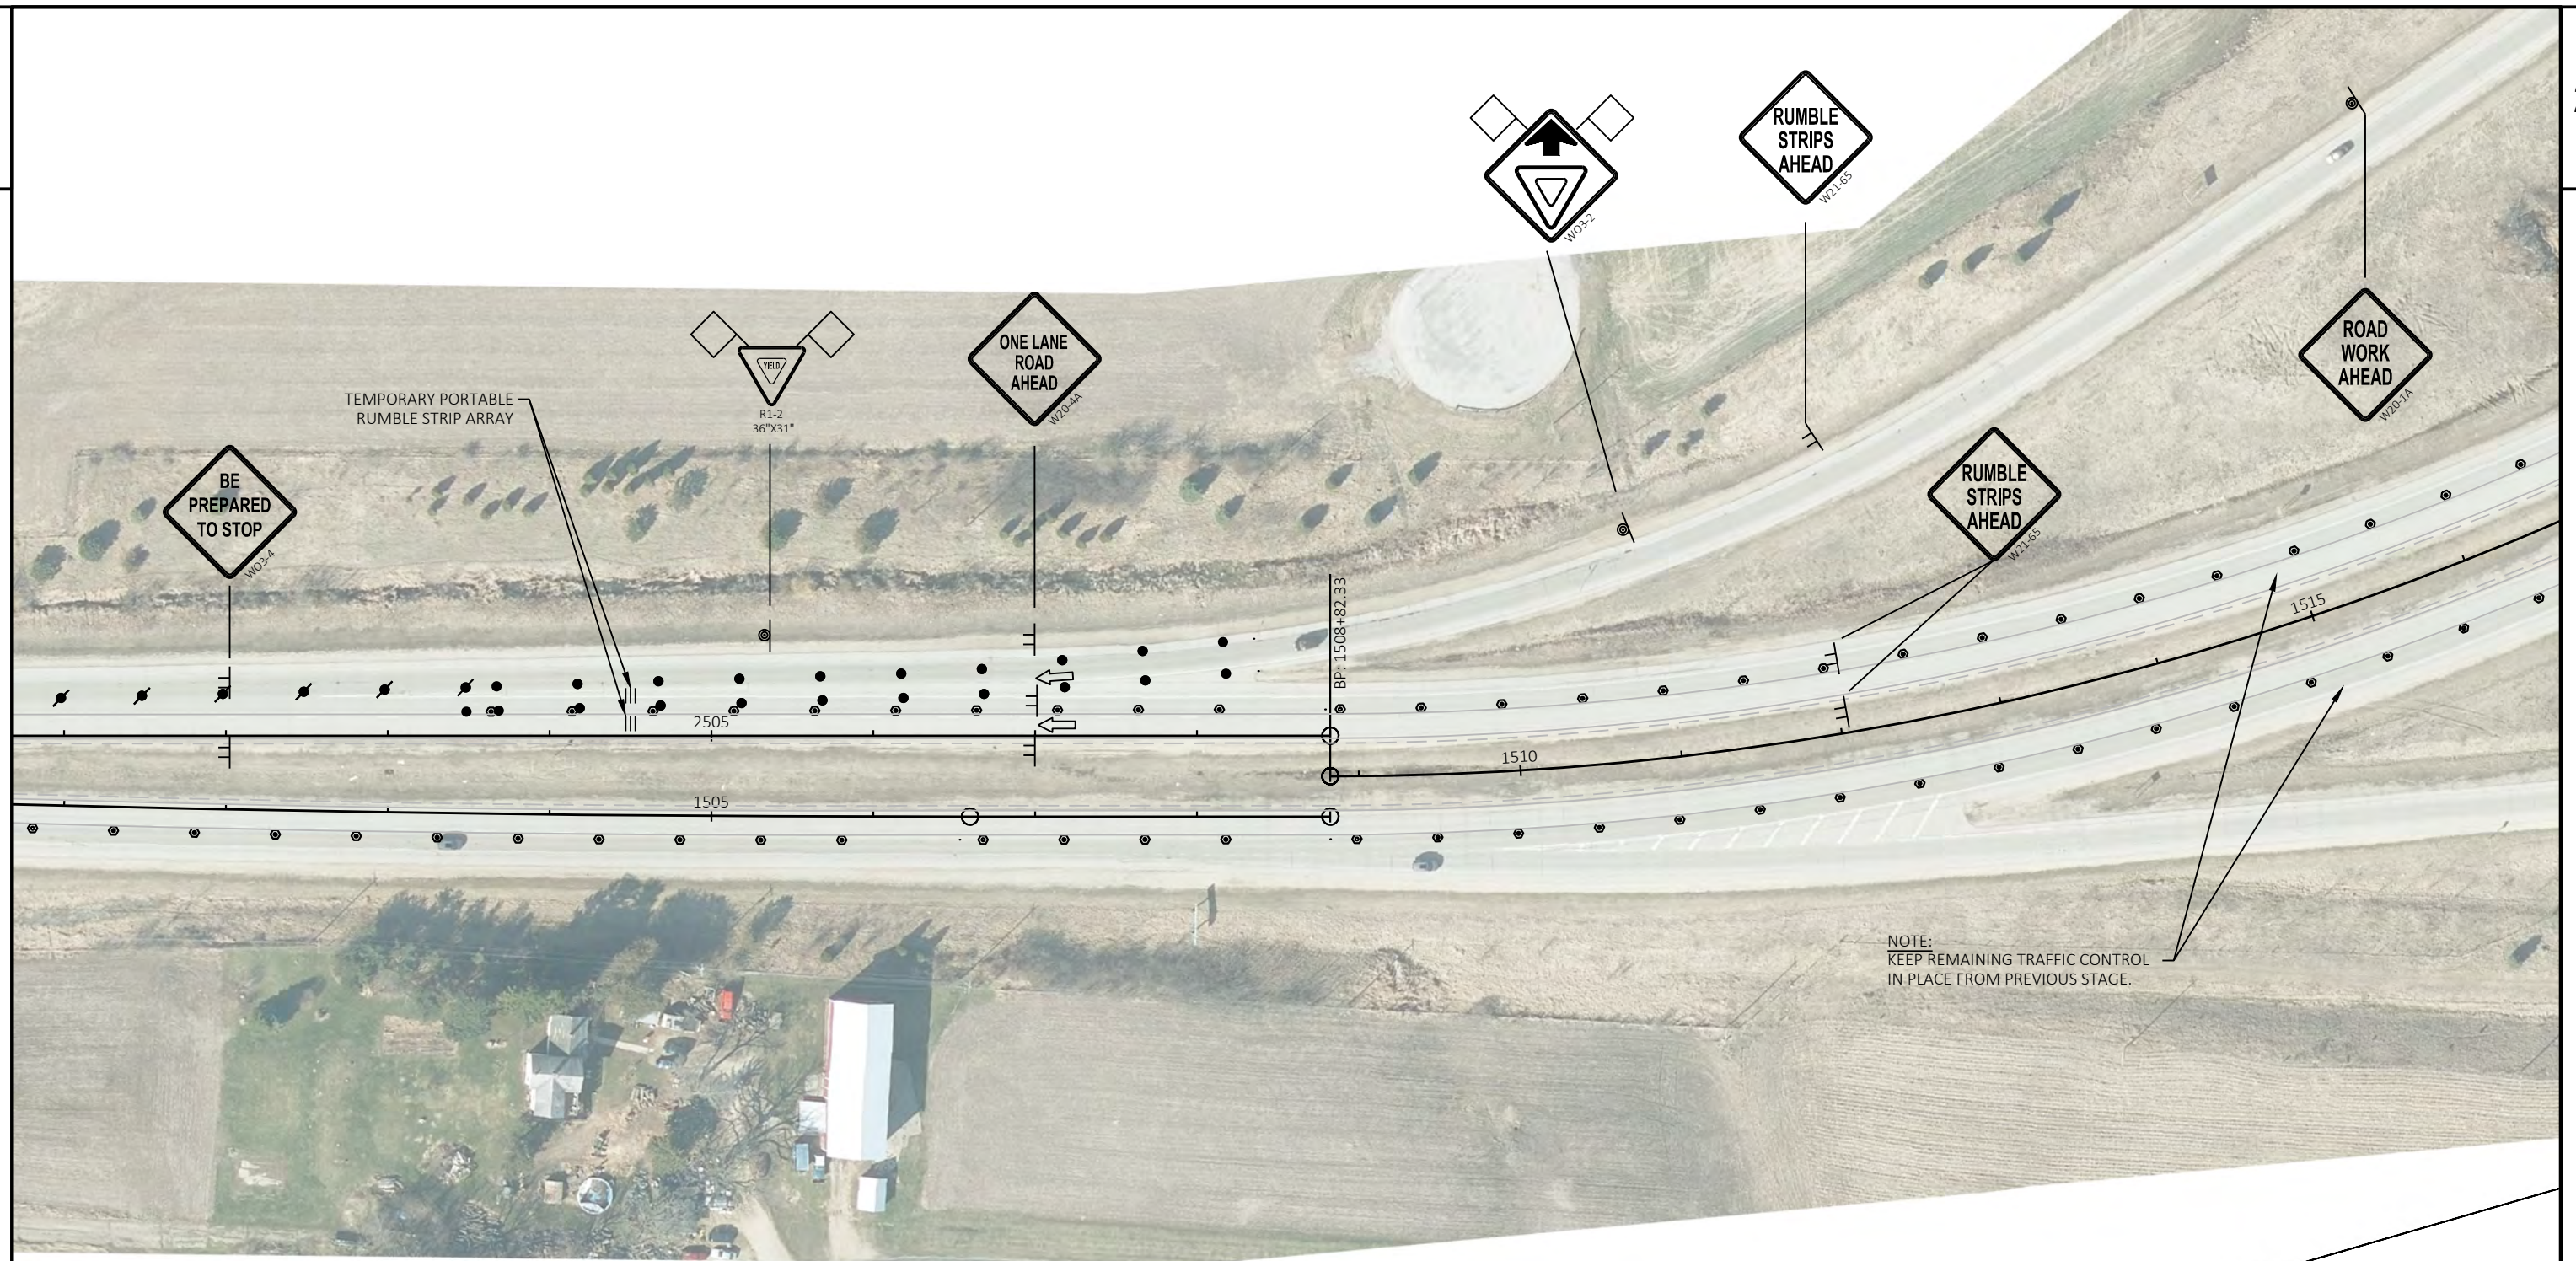


NOTE:
KEEP REMAINING TRAFFIC CONTROL
IN PLACE FROM PREVIOUS STAGE.

LEGEND			
●	TRAFFIC CONTROL DRUM	MB	PORTABLE CHANGEABLE MESSAGE BOARD
●	TRAFFIC CONTROL DRUM WITH TYPE C STEADY BURN LIGHT	⬡	TRAFFIC CONTROL 42-INCH CONE
⊢	TYPE III BARRICADE	◀	TEMPORARY RAISED PAVEMENT MARKER (ONE WAY REFLECTOR)
⊢	TYPE III BARRICADE WITH ATTACHED SIGN	◀▶	TEMPORARY RAISED PAVEMENT MARKER (TWO WAY REFLECTOR)
⚡	FLASHING ARROW BOARD	🚧	FLAGGER, EQUIPPED WITH STOP/SLOW PADDLE FASTENED ON SUPPORT STAFF
🚧	SIGN ON PERMANENT SUPPORT	➡	DIRECTION OF TRAFFIC
🚧	SIGN ON TEMPORARY SUPPORT		

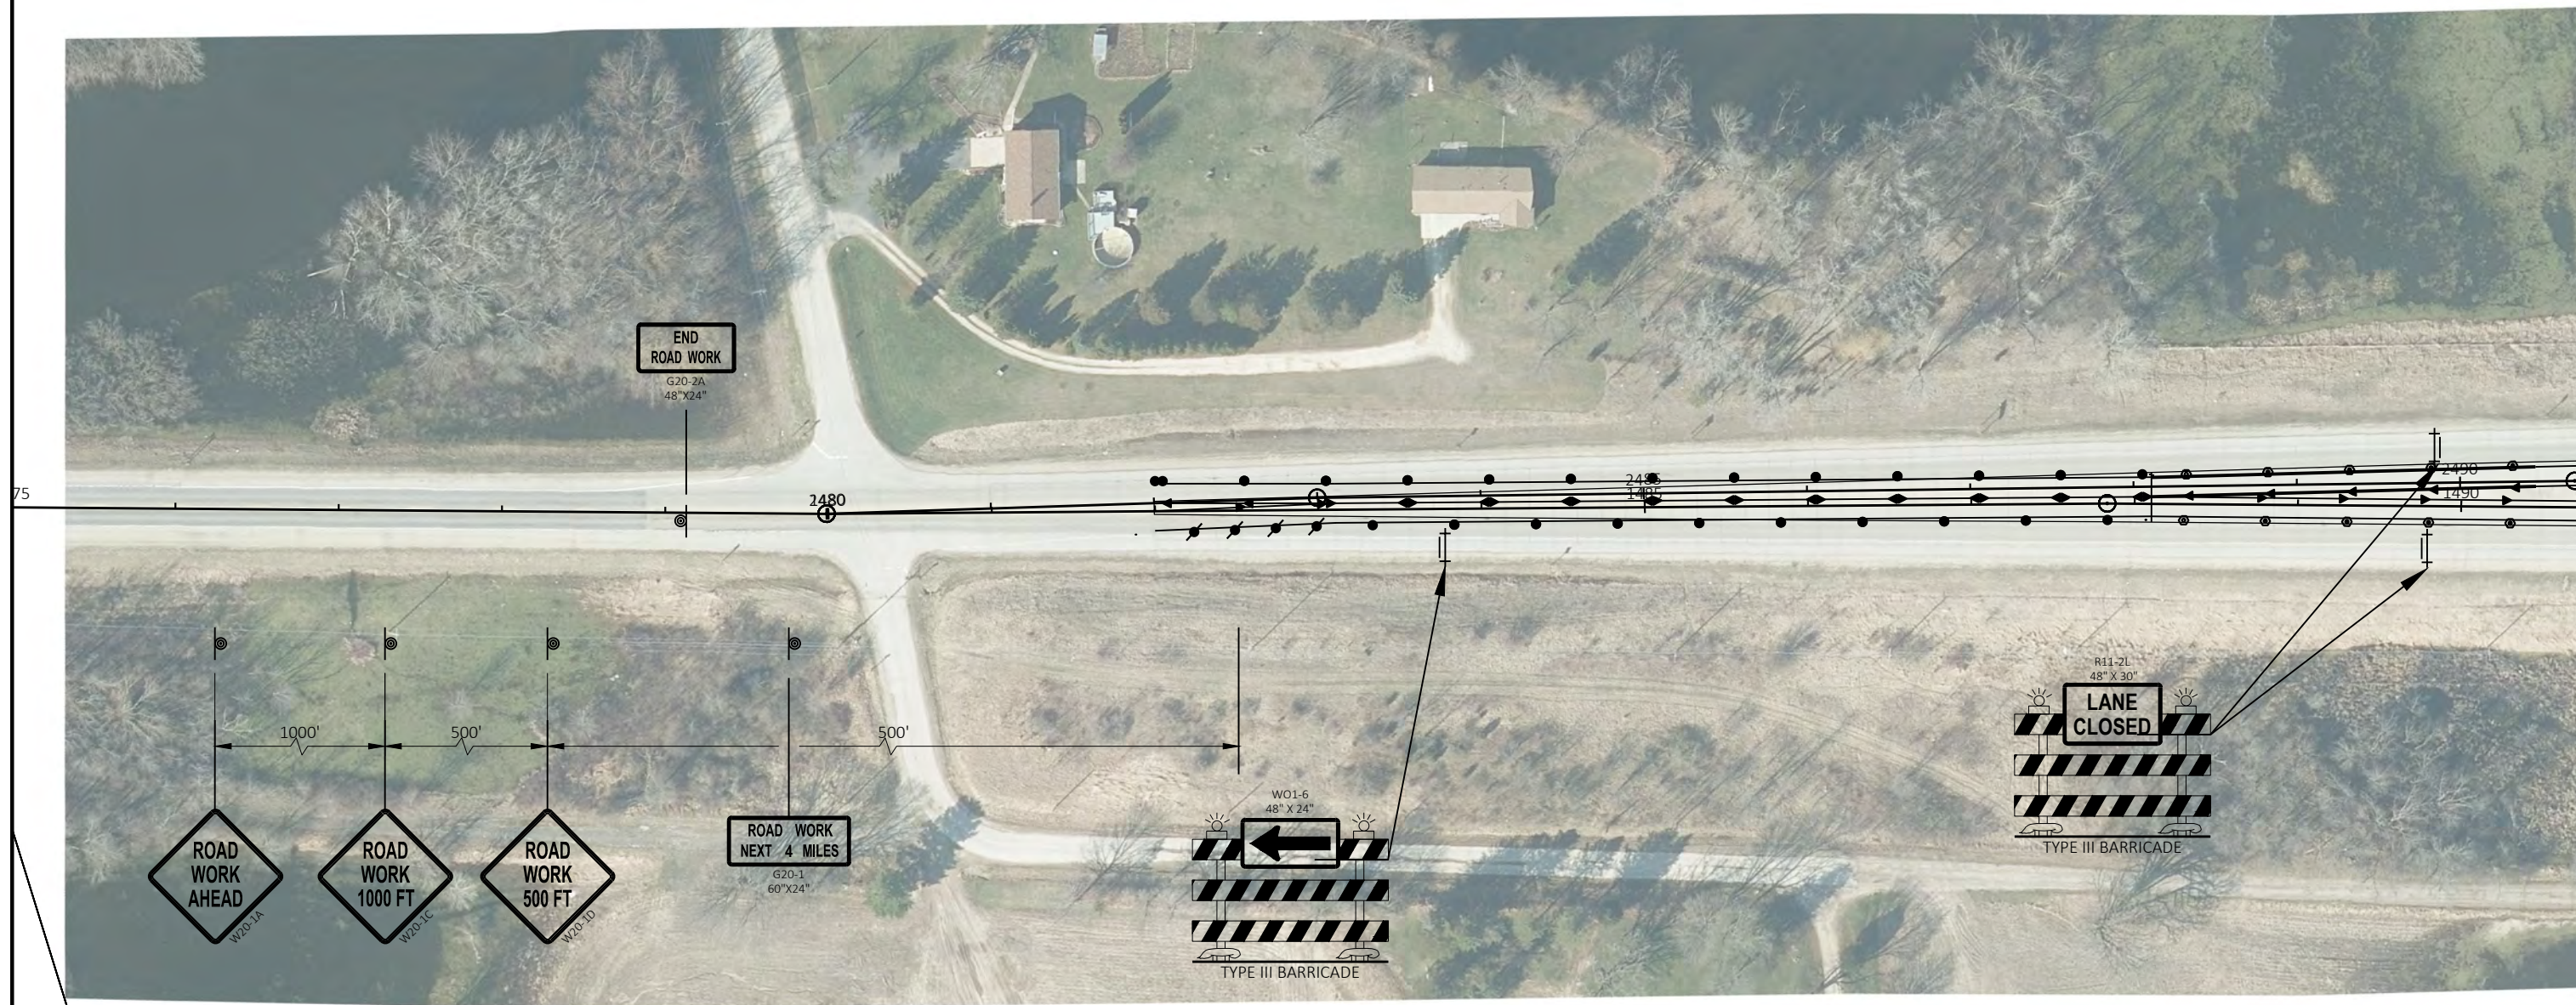

LEGEND			
●	TRAFFIC CONTROL DRUM	MB	PORTABLE CHANGEABLE MESSAGE BOARD
●	TRAFFIC CONTROL DRUM WITH TYPE C STEADY BURN LIGHT	⬡	TRAFFIC CONTROL 42-INCH CONE
⊢	TYPE III BARRICADE	◀	TEMPORARY RAISED PAVEMENT MARKER (ONE WAY REFLECTOR)
⊢	TYPE III BARRICADE WITH ATTACHED SIGN	◀▶	TEMPORARY RAISED PAVEMENT MARKER (TWO WAY REFLECTOR)
⬢	FLASHING ARROW BOARD	🚧	FLAGGER, EQUIPPED WITH STOP/SLOW PADDLE FASTENED ON SUPPORT STAFF
⬢	SIGN ON PERMANENT SUPPORT	➡	DIRECTION OF TRAFFIC
⬢	SIGN ON TEMPORARY SUPPORT		

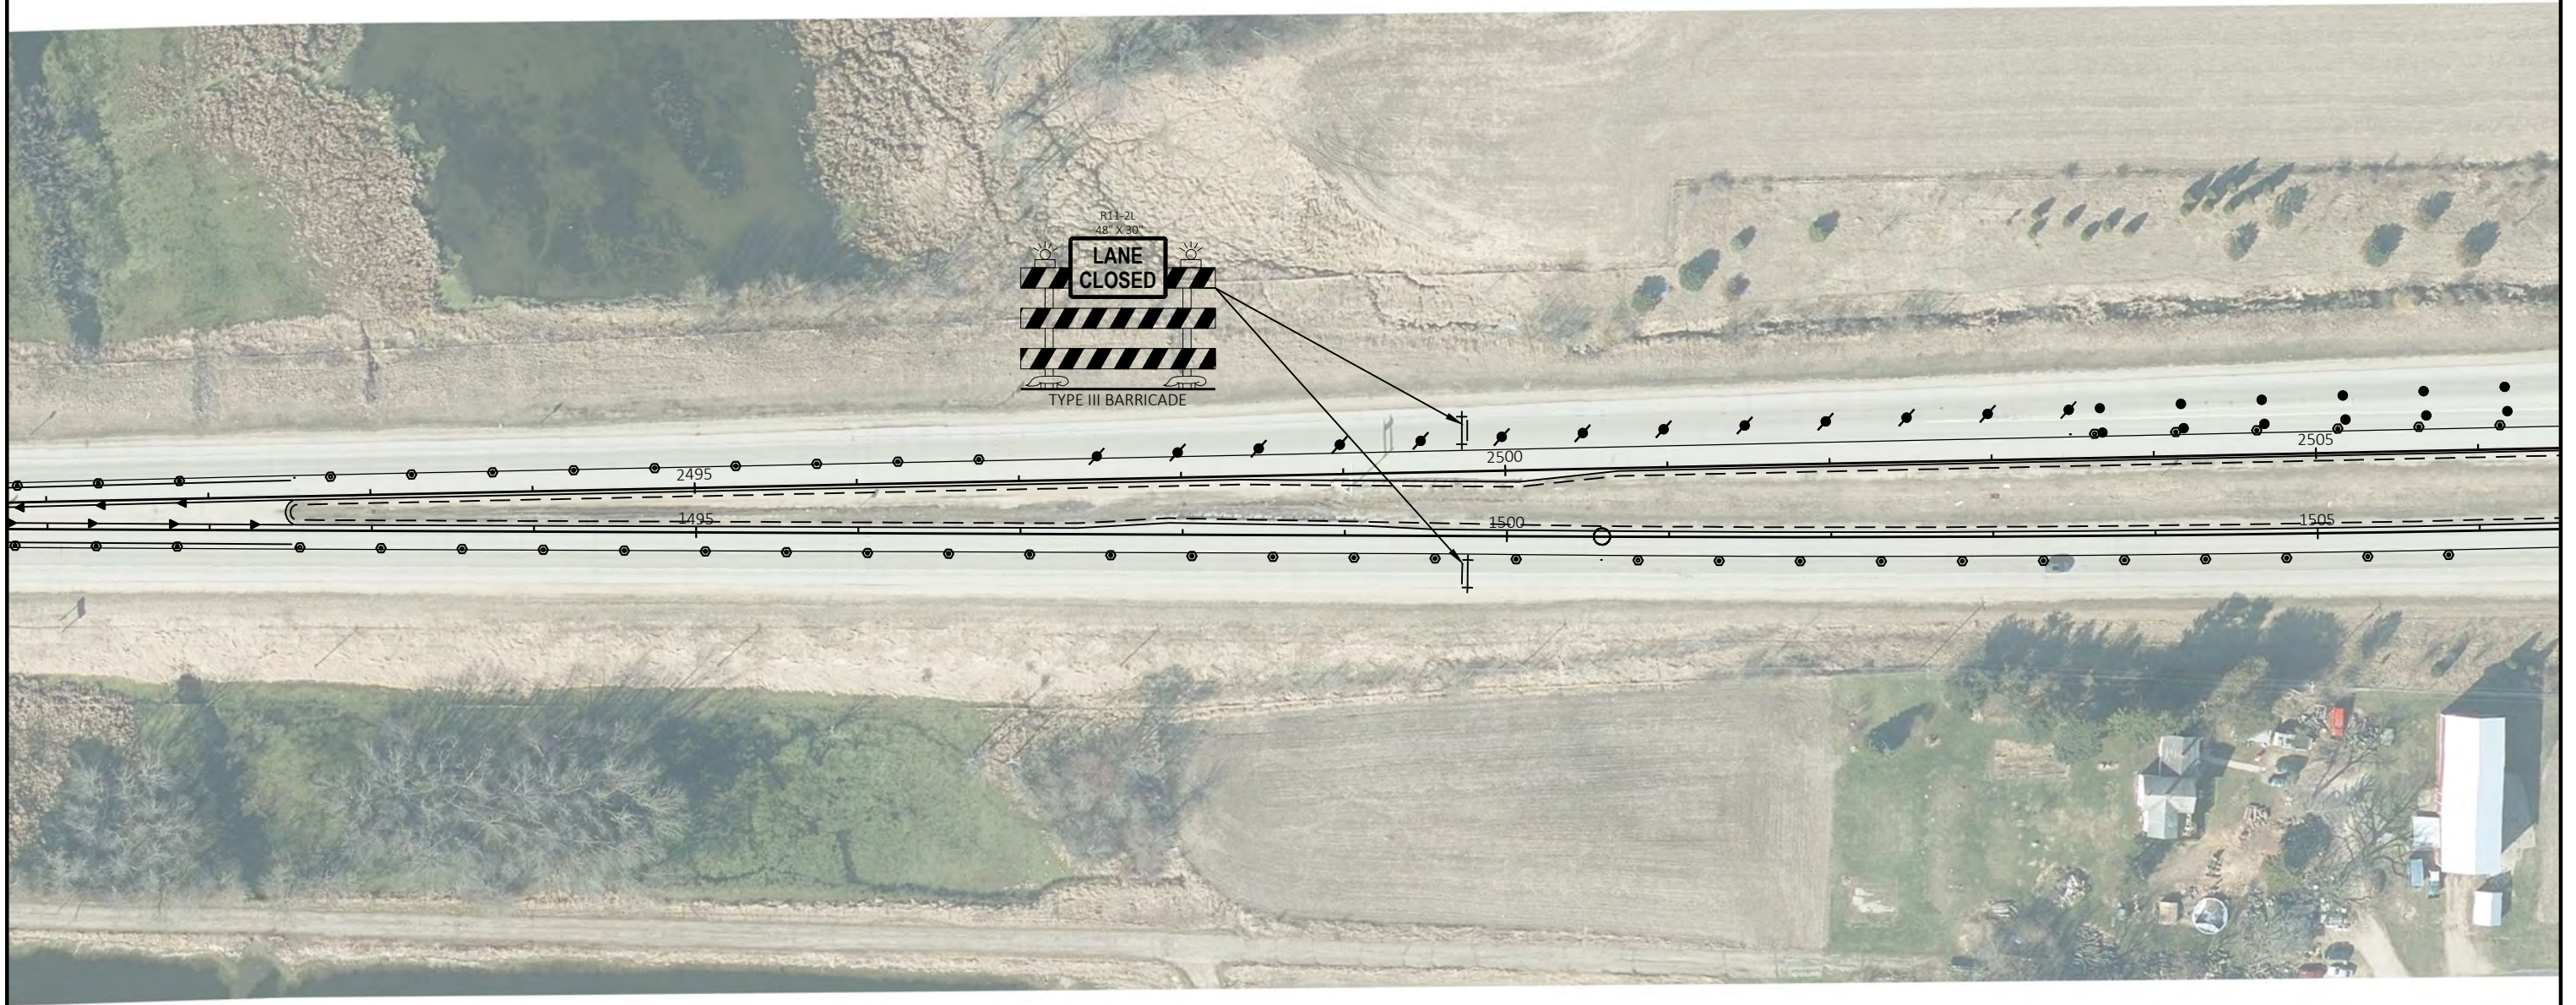


LEGEND			
	TRAFFIC CONTROL DRUM		PORTABLE CHANGEABLE MESSAGE BOARD
	TRAFFIC CONTROL DRUM WITH TYPE C STEADY BURN LIGHT		TRAFFIC CONTROL 42-INCH CONE
	TYPE III BARRICADE		TEMPORARY RAISED PAVEMENT MARKER (ONE WAY REFLECTOR)
	TYPE III BARRICADE WTH ATTACHED SIGN		TEMPORARY RAISED PAVEMENT MARKER (TWO WAY REFLECTOR)
	FLASHING ARROW BOARD		FLAGGER, EQUIPPED WITH STOP/SLOW PADDLE FASTENED ON SUPPORT STAFF
	SIGN ON PERMANENT SUPPORT		DIRECTION OF TRAFFIC
	SIGN ON TEMPORARY SUPPORT		

PROJECT NO: 1370-00-74	HWY: STH 16	COUNTY: JEFFERSON	TRAFFIC CONTROL - STAGE 3	SHEET	E
------------------------	-------------	-------------------	---------------------------	-------	---



LEGEND			
	TRAFFIC CONTROL DRUM		PORTABLE CHANGEABLE MESSAGE BOARD
	TRAFFIC CONTROL DRUM WITH TYPE C STEADY BURN LIGHT		TRAFFIC CONTROL 42-INCH CONE
	TYPE III BARRICADE		TEMPORARY RAISED PAVEMENT MARKER (ONE WAY REFLECTOR)
	TYPE III BARRICADE WITH ATTACHED SIGN		TEMPORARY RAISED PAVEMENT MARKER (TWO WAY REFLECTOR)
	FLASHING ARROW BOARD		FLAGGER, EQUIPPED WITH STOP/SLOW PADDLE FASTENED ON SUPPORT STAFF
	SIGN ON PERMANENT SUPPORT		DIRECTION OF TRAFFIC
	SIGN ON TEMPORARY SUPPORT		

PROJECT NO: 1370-00-74	HWY: STH 16	COUNTY: JEFFERSON	TRAFFIC CONTROL - STAGE 3	SHEET	E
------------------------	-------------	-------------------	---------------------------	-------	---


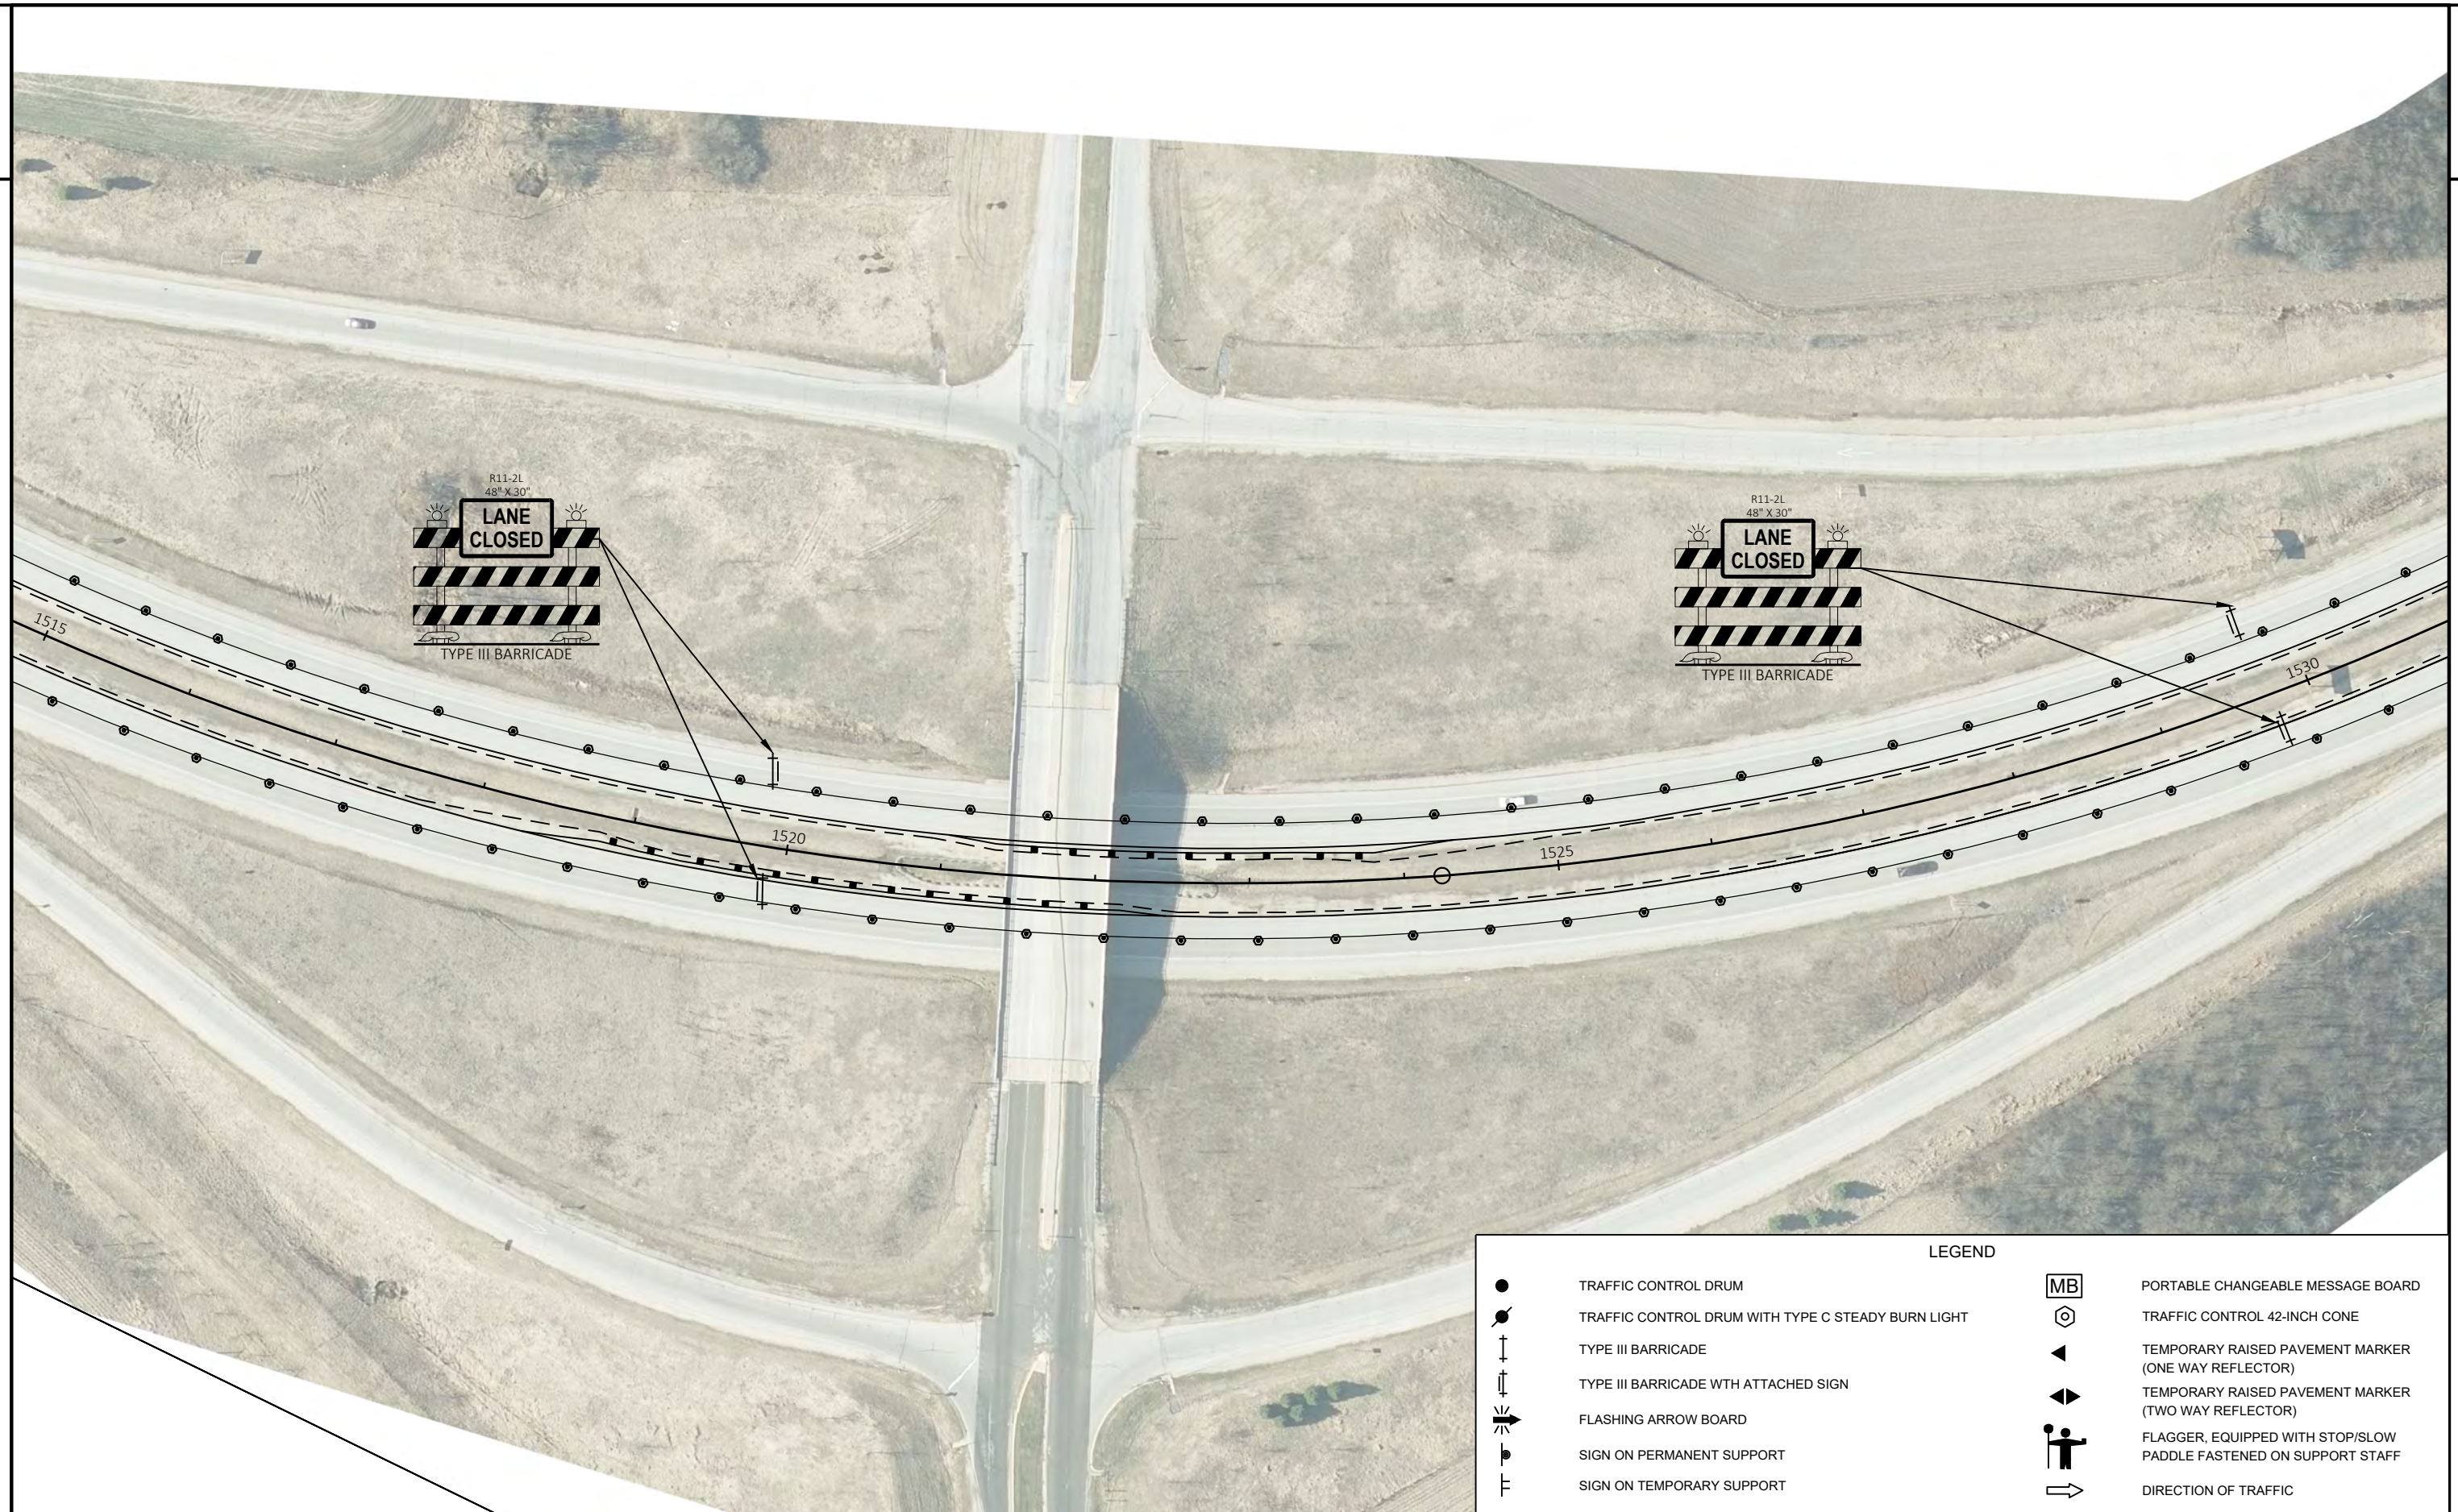




LEGEND			
●	TRAFFIC CONTROL DRUM	MB	PORTABLE CHANGEABLE MESSAGE BOARD
●/	TRAFFIC CONTROL DRUM WITH TYPE C STEADY BURN LIGHT	⬡	TRAFFIC CONTROL 42-INCH CONE
⊥	TYPE III BARRICADE	◀	TEMPORARY RAISED PAVEMENT MARKER (ONE WAY REFLECTOR)
⊥	TYPE III BARRICADE WTH ATTACHED SIGN	◄	TEMPORARY RAISED PAVEMENT MARKER (TWO WAY REFLECTOR)
➡	FLASHING ARROW BOARD	🚧	FLAGGER, EQUIPPED WITH STOP/SLOW PADDLE FASTENED ON SUPPORT STAFF
🚧	SIGN ON PERMANENT SUPPORT	➡	DIRECTION OF TRAFFIC
🚧	SIGN ON TEMPORARY SUPPORT		




LEGEND			
●	TRAFFIC CONTROL DRUM	MB	PORTABLE CHANGEABLE MESSAGE BOARD
●	TRAFFIC CONTROL DRUM WITH TYPE C STEADY BURN LIGHT	⬡	TRAFFIC CONTROL 42-INCH CONE
⊢	TYPE III BARRICADE	◀	TEMPORARY RAISED PAVEMENT MARKER (ONE WAY REFLECTOR)
⊢	TYPE III BARRICADE WITH ATTACHED SIGN	◄	TEMPORARY RAISED PAVEMENT MARKER (TWO WAY REFLECTOR)
➡	FLASHING ARROW BOARD	🚧	FLAGGER, EQUIPPED WITH STOP/SLOW PADDLE FASTENED ON SUPPORT STAFF
🚧	SIGN ON PERMANENT SUPPORT	➡	DIRECTION OF TRAFFIC
🚧	SIGN ON TEMPORARY SUPPORT		

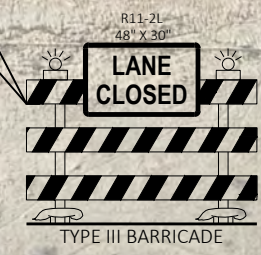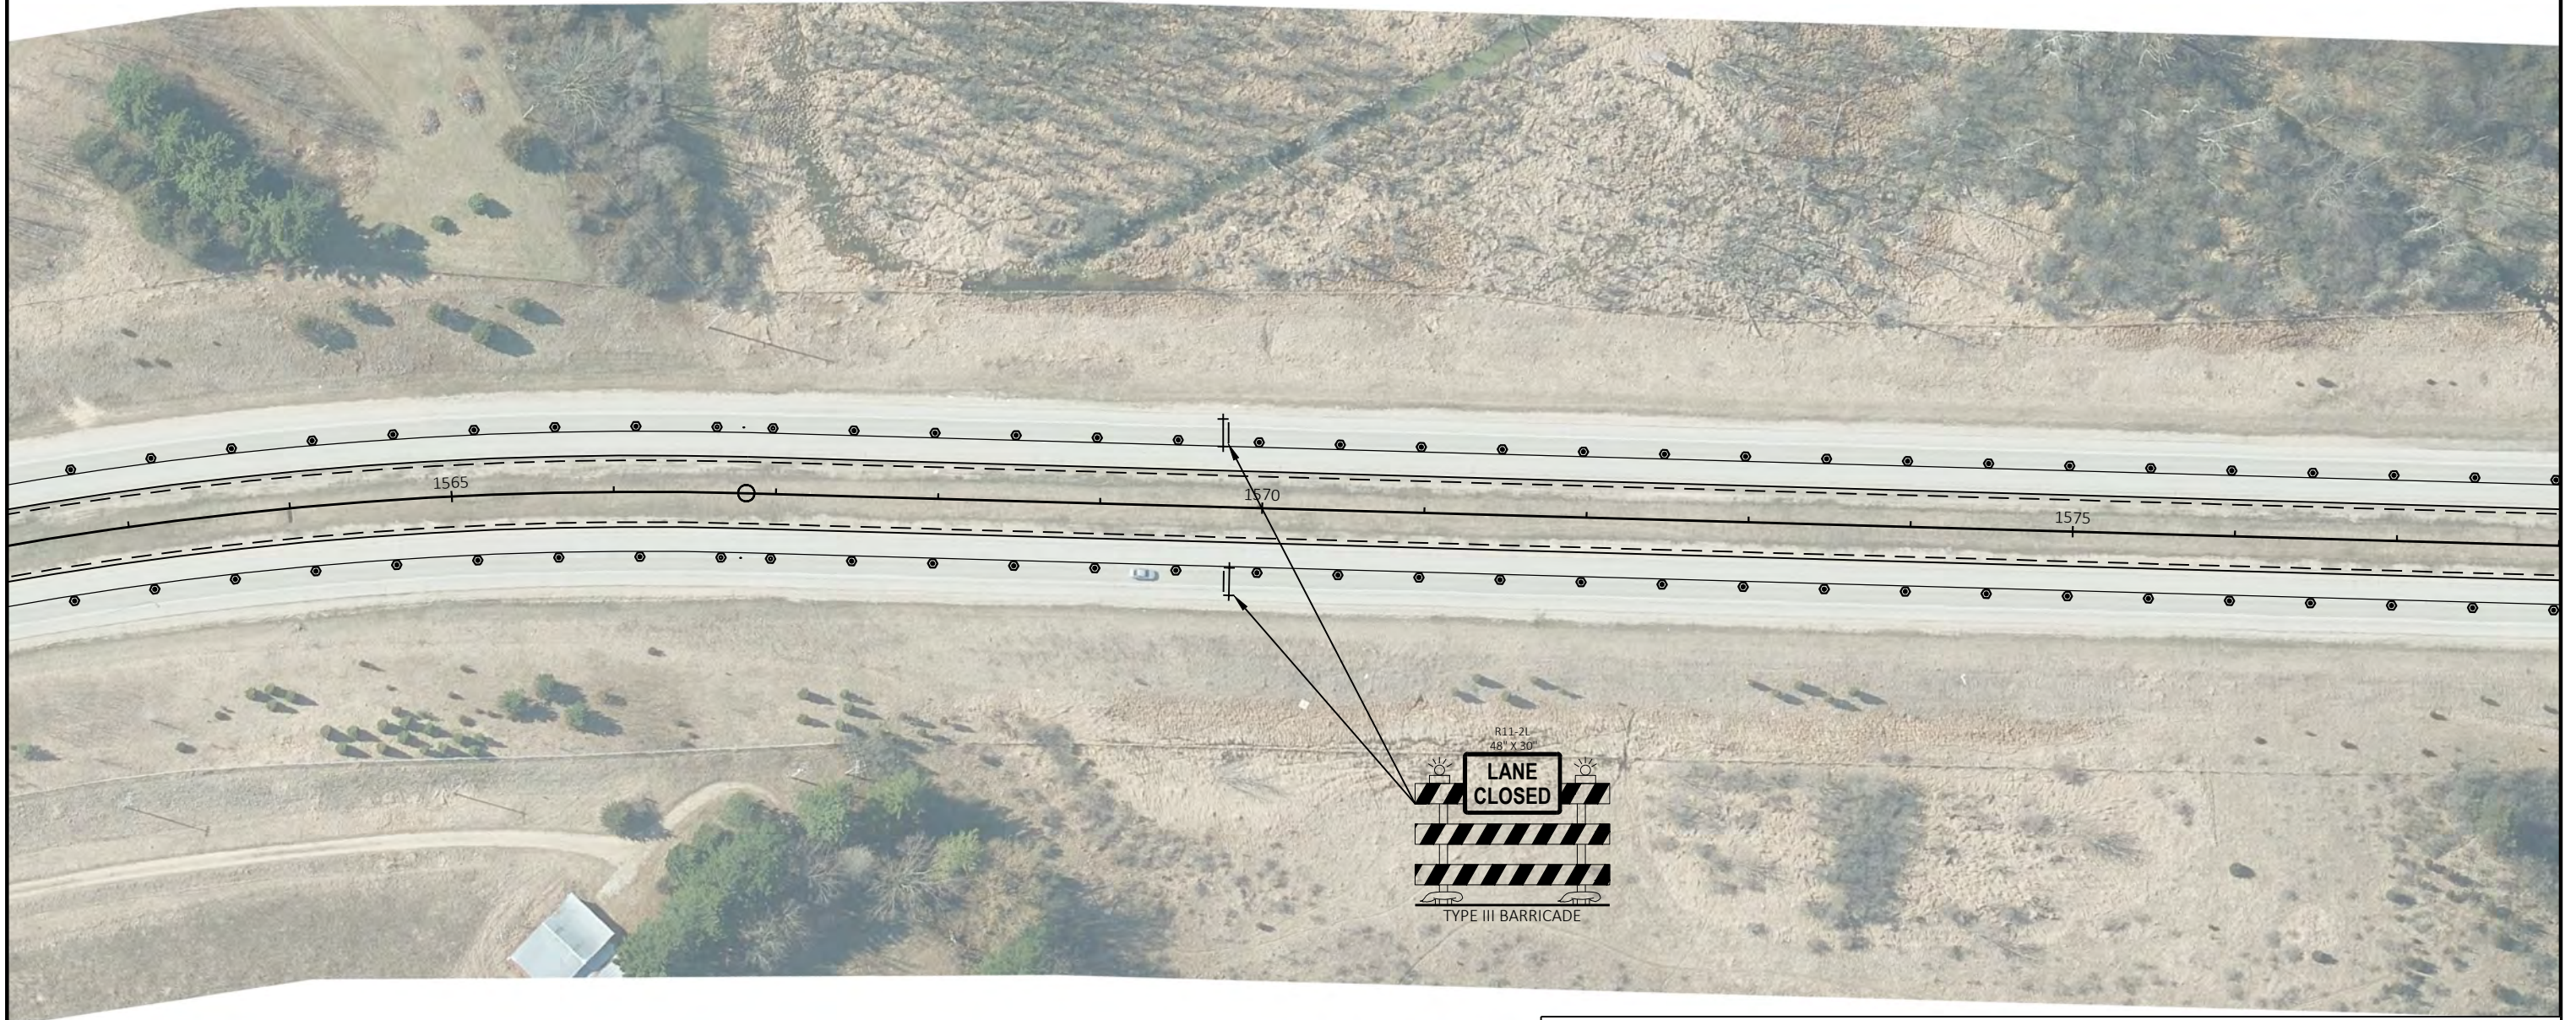

LEGEND

- | | | | |
|---|--|---|---|
| ● | TRAFFIC CONTROL DRUM |  | PORTABLE CHANGEABLE MESSAGE BOARD |
| ● | TRAFFIC CONTROL DRUM WITH TYPE C STEADY BURN LIGHT |  | TRAFFIC CONTROL 42-INCH CONE |
| ↑ | TYPE III BARRICADE | ◀ | TEMPORARY RAISED PAVEMENT MARKER (ONE WAY REFLECTOR) |
| ↑ | TYPE III BARRICADE WITH ATTACHED SIGN | ◀▶ | TEMPORARY RAISED PAVEMENT MARKER (TWO WAY REFLECTOR) |
| → | FLASHING ARROW BOARD |  | FLAGGER, EQUIPPED WITH STOP/SLOW PADDLE FASTENED ON SUPPORT STAFF |
| ⌋ | SIGN ON PERMANENT SUPPORT | → | DIRECTION OF TRAFFIC |
| ⌋ | SIGN ON TEMPORARY SUPPORT | | |

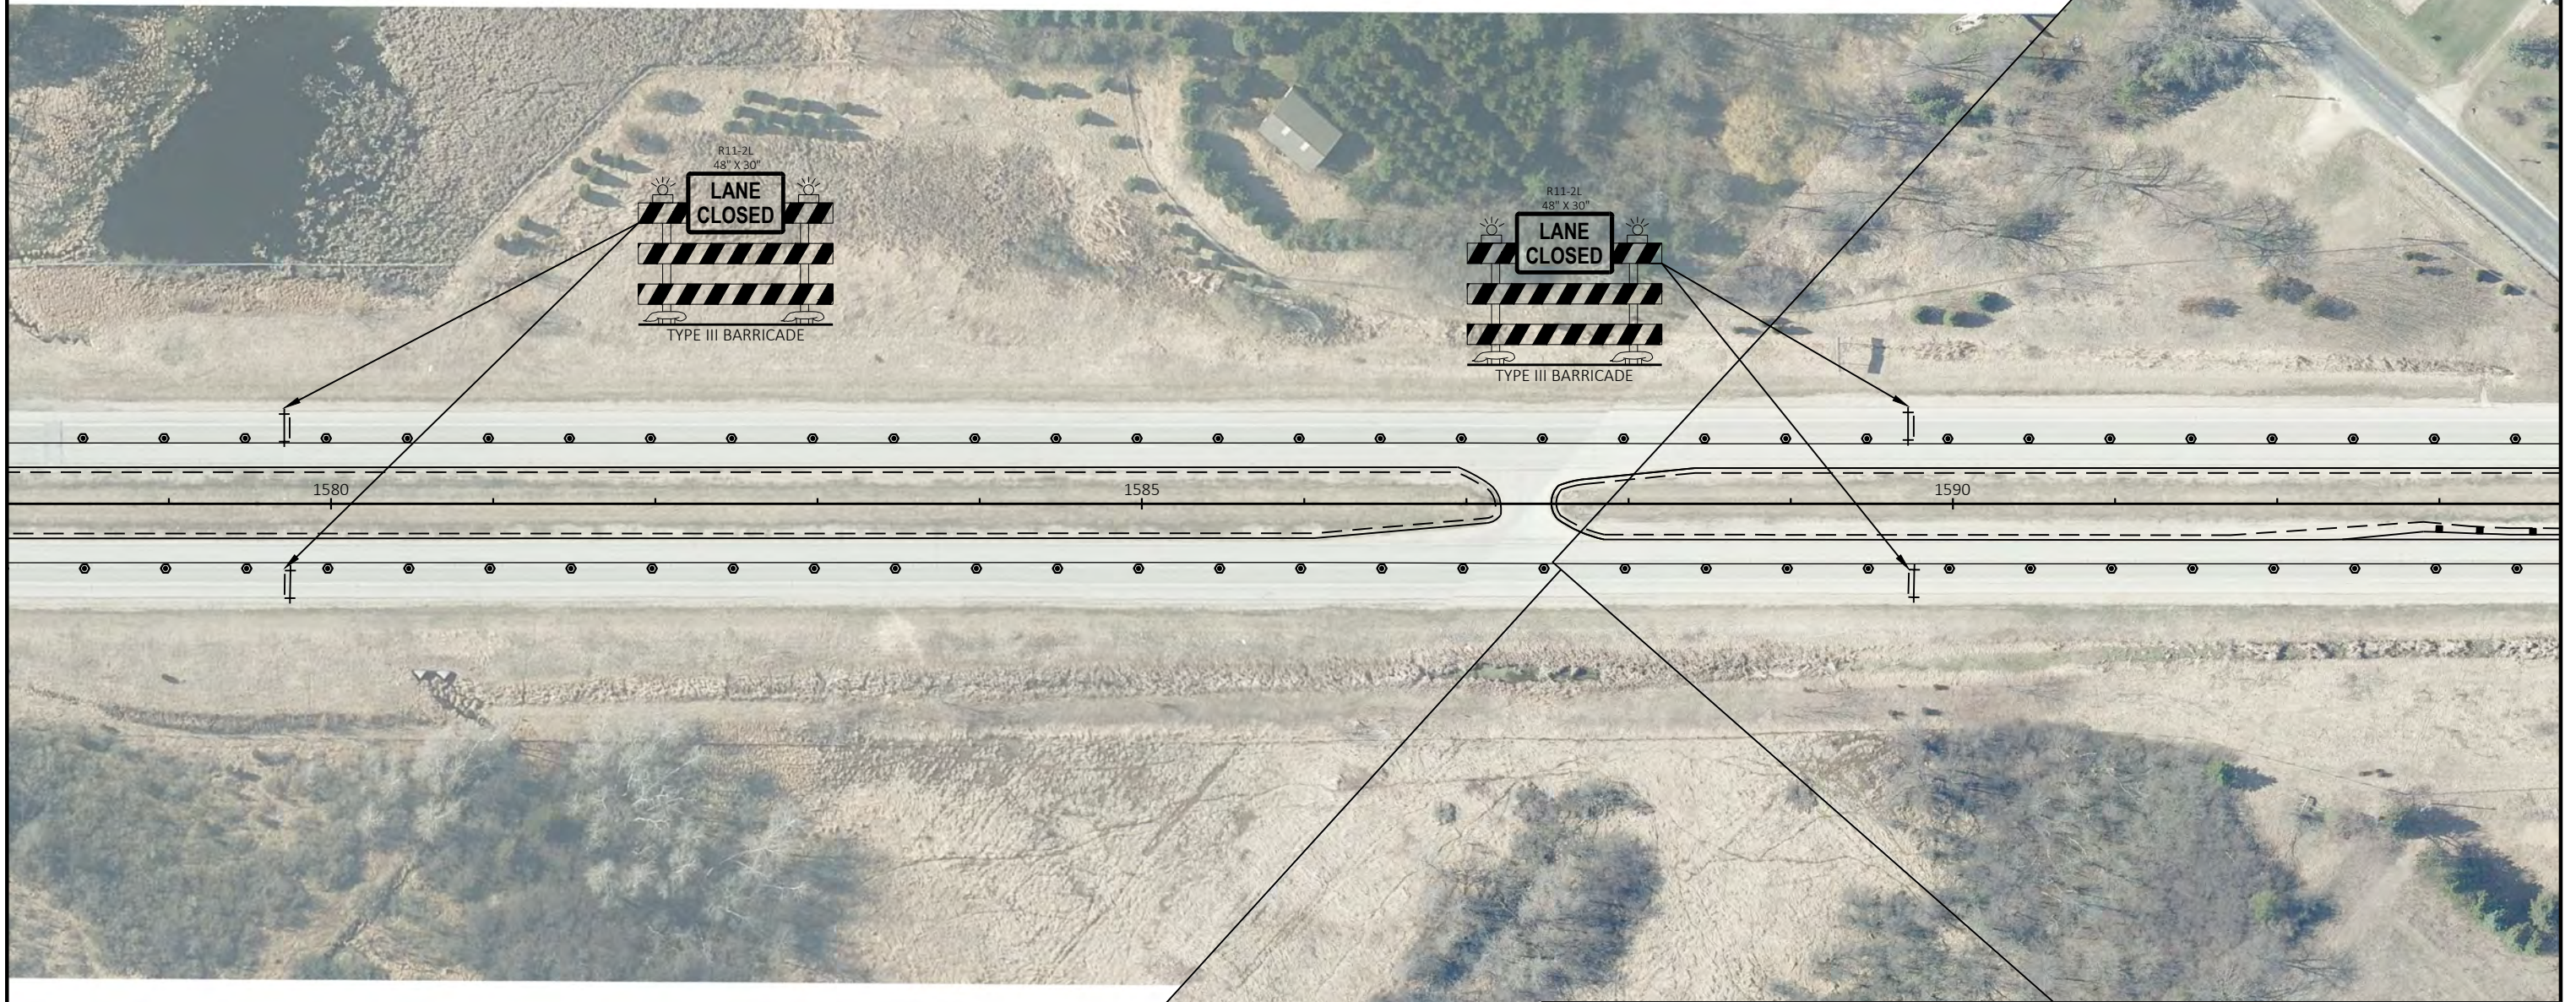

LEGEND			
	TRAFFIC CONTROL DRUM		PORTABLE CHANGEABLE MESSAGE BOARD
	TRAFFIC CONTROL DRUM WITH TYPE C STEADY BURN LIGHT		TRAFFIC CONTROL 42-INCH CONE
	TYPE III BARRICADE		TEMPORARY RAISED PAVEMENT MARKER (ONE WAY REFLECTOR)
	TYPE III BARRICADE WTH ATTACHED SIGN		TEMPORARY RAISED PAVEMENT MARKER (TWO WAY REFLECTOR)
	FLASHING ARROW BOARD		FLAGGER, EQUIPPED WITH STOP/SLOW PADDLE FASTENED ON SUPPORT STAFF
	SIGN ON PERMANENT SUPPORT		DIRECTION OF TRAFFIC
	SIGN ON TEMPORARY SUPPORT		




PROJECT NO: 1370-00-74 & 3310-06-70	HWY: STH 16	COUNTY: JEFFERSON & WAUKESHA	TRAFFIC CONTROL - STAGE 3	SHEET	E
-------------------------------------	-------------	------------------------------	---------------------------	-------	---






PROJECT NO: 3310-06-70	HWY: STH 16	COUNTY: WAUKESHA	TRAFFIC CONTROL - STAGE 3	SHEET	E
------------------------	-------------	------------------	---------------------------	-------	---

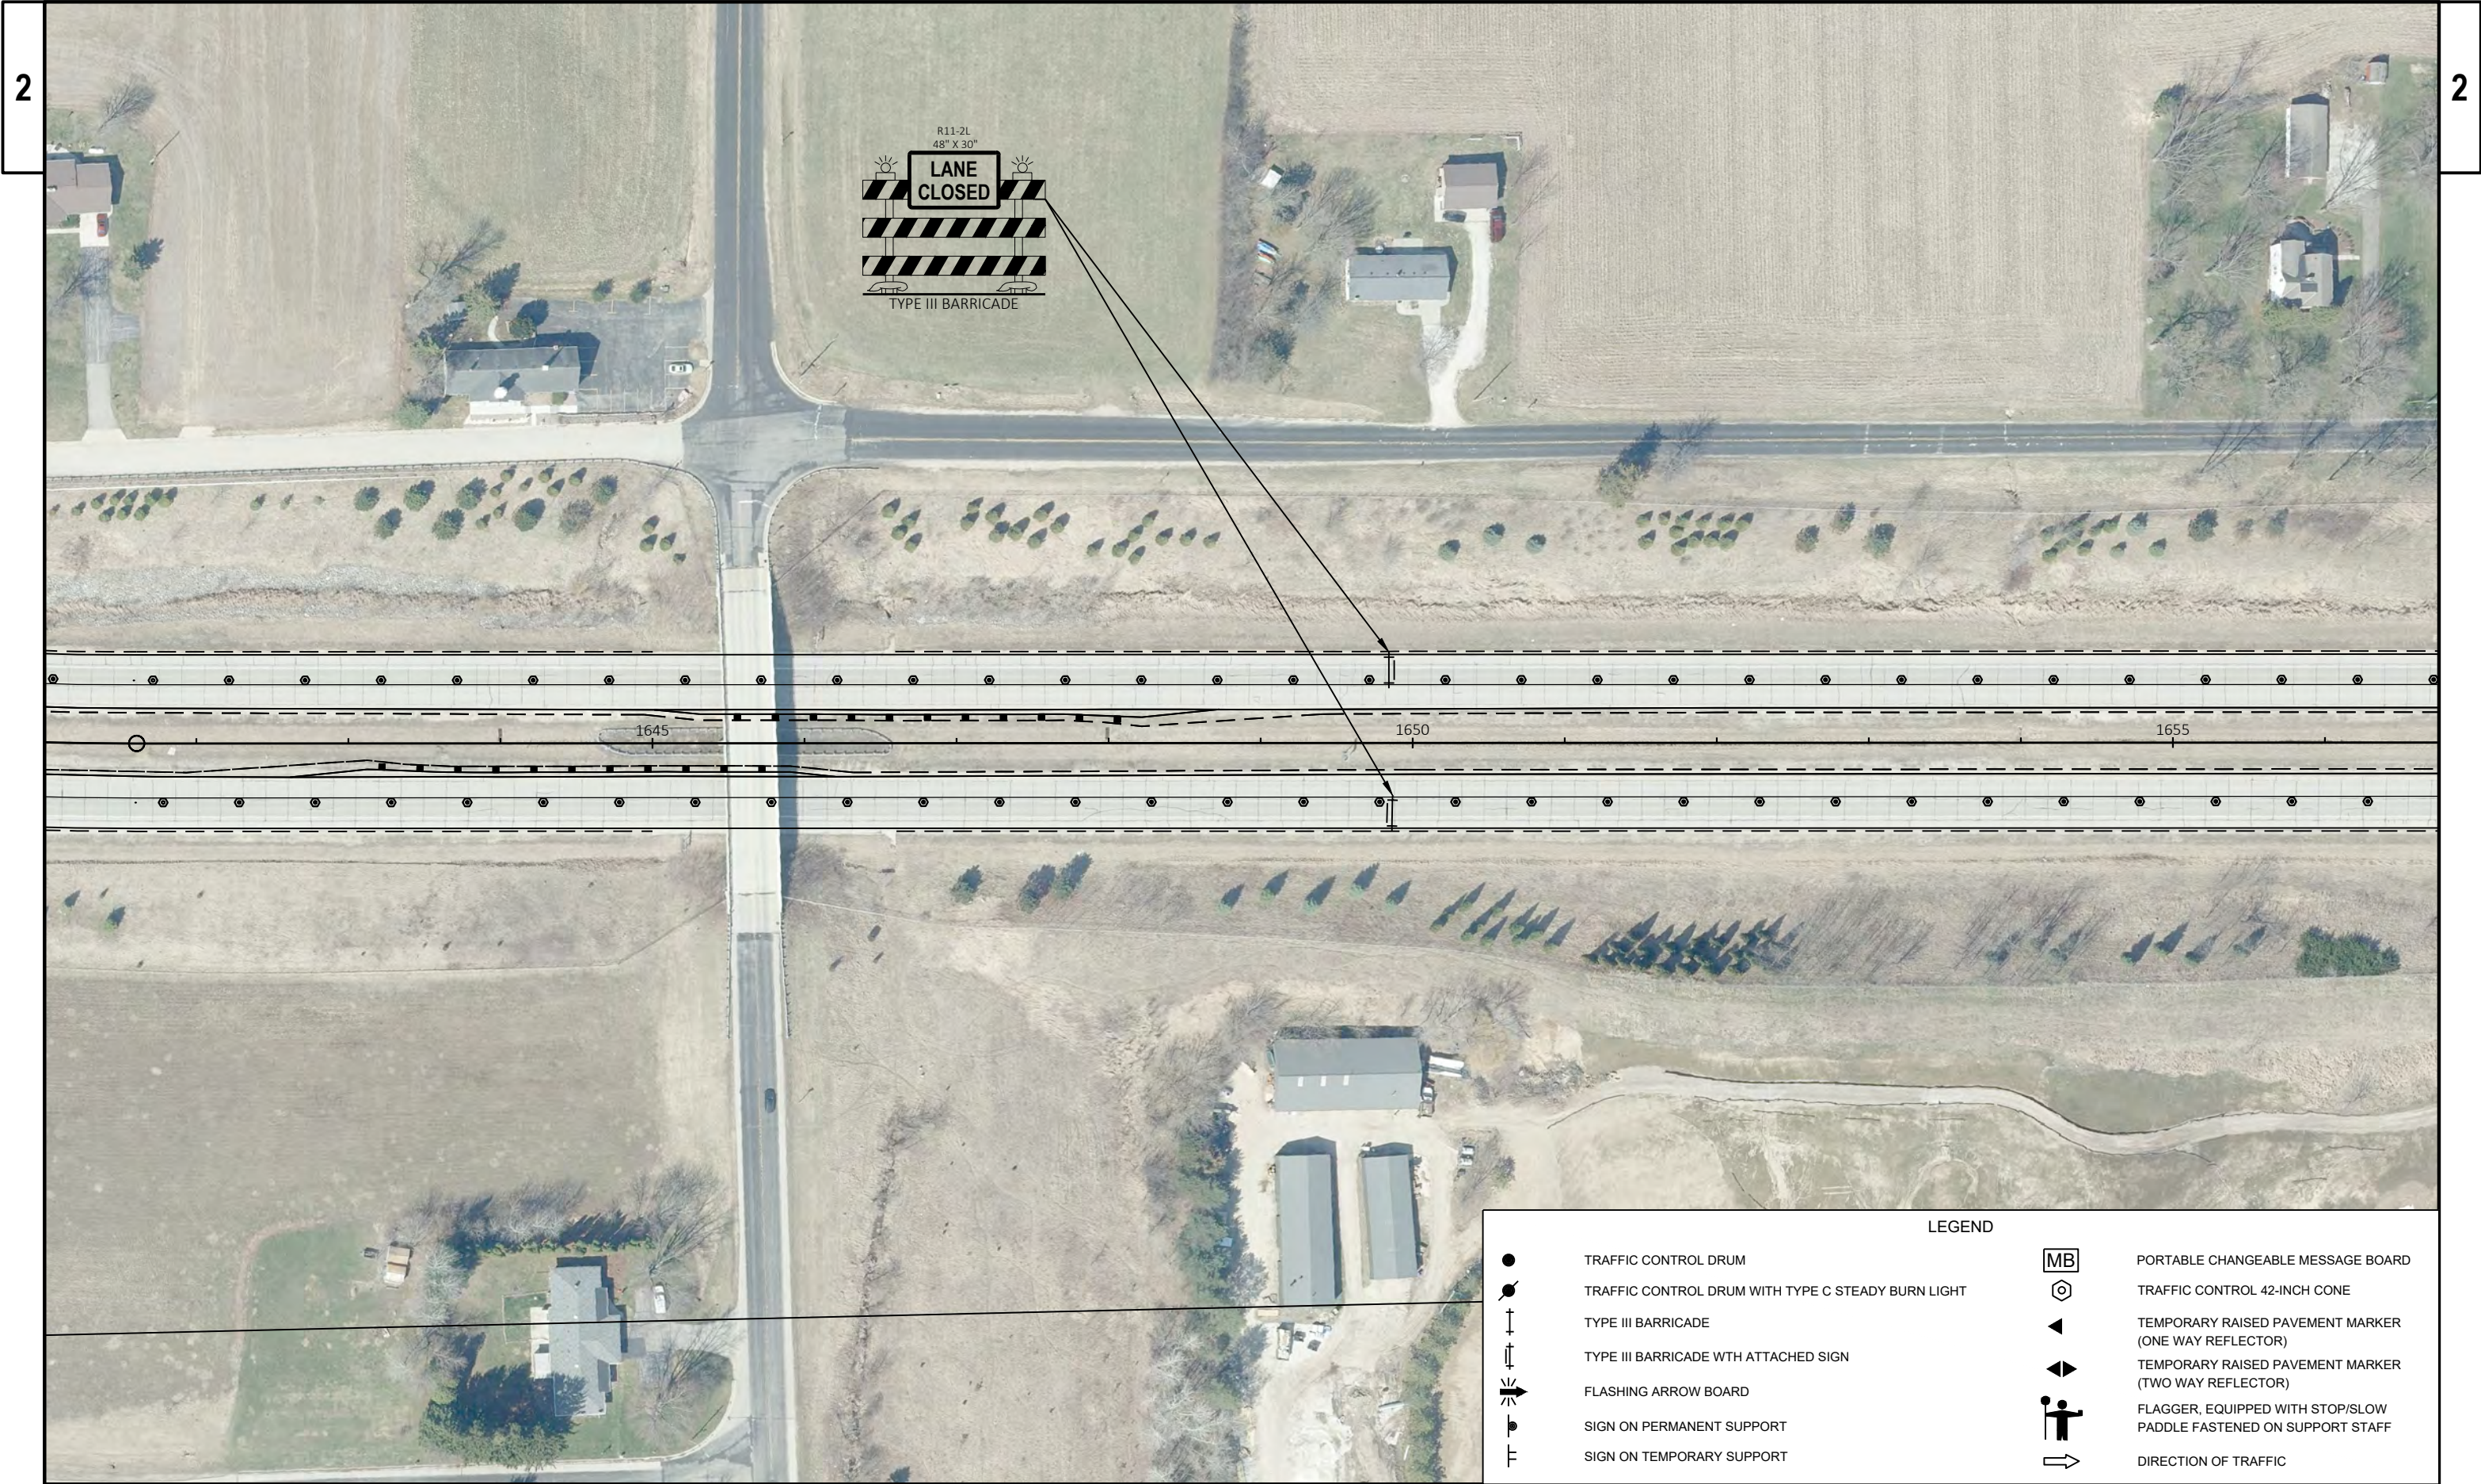




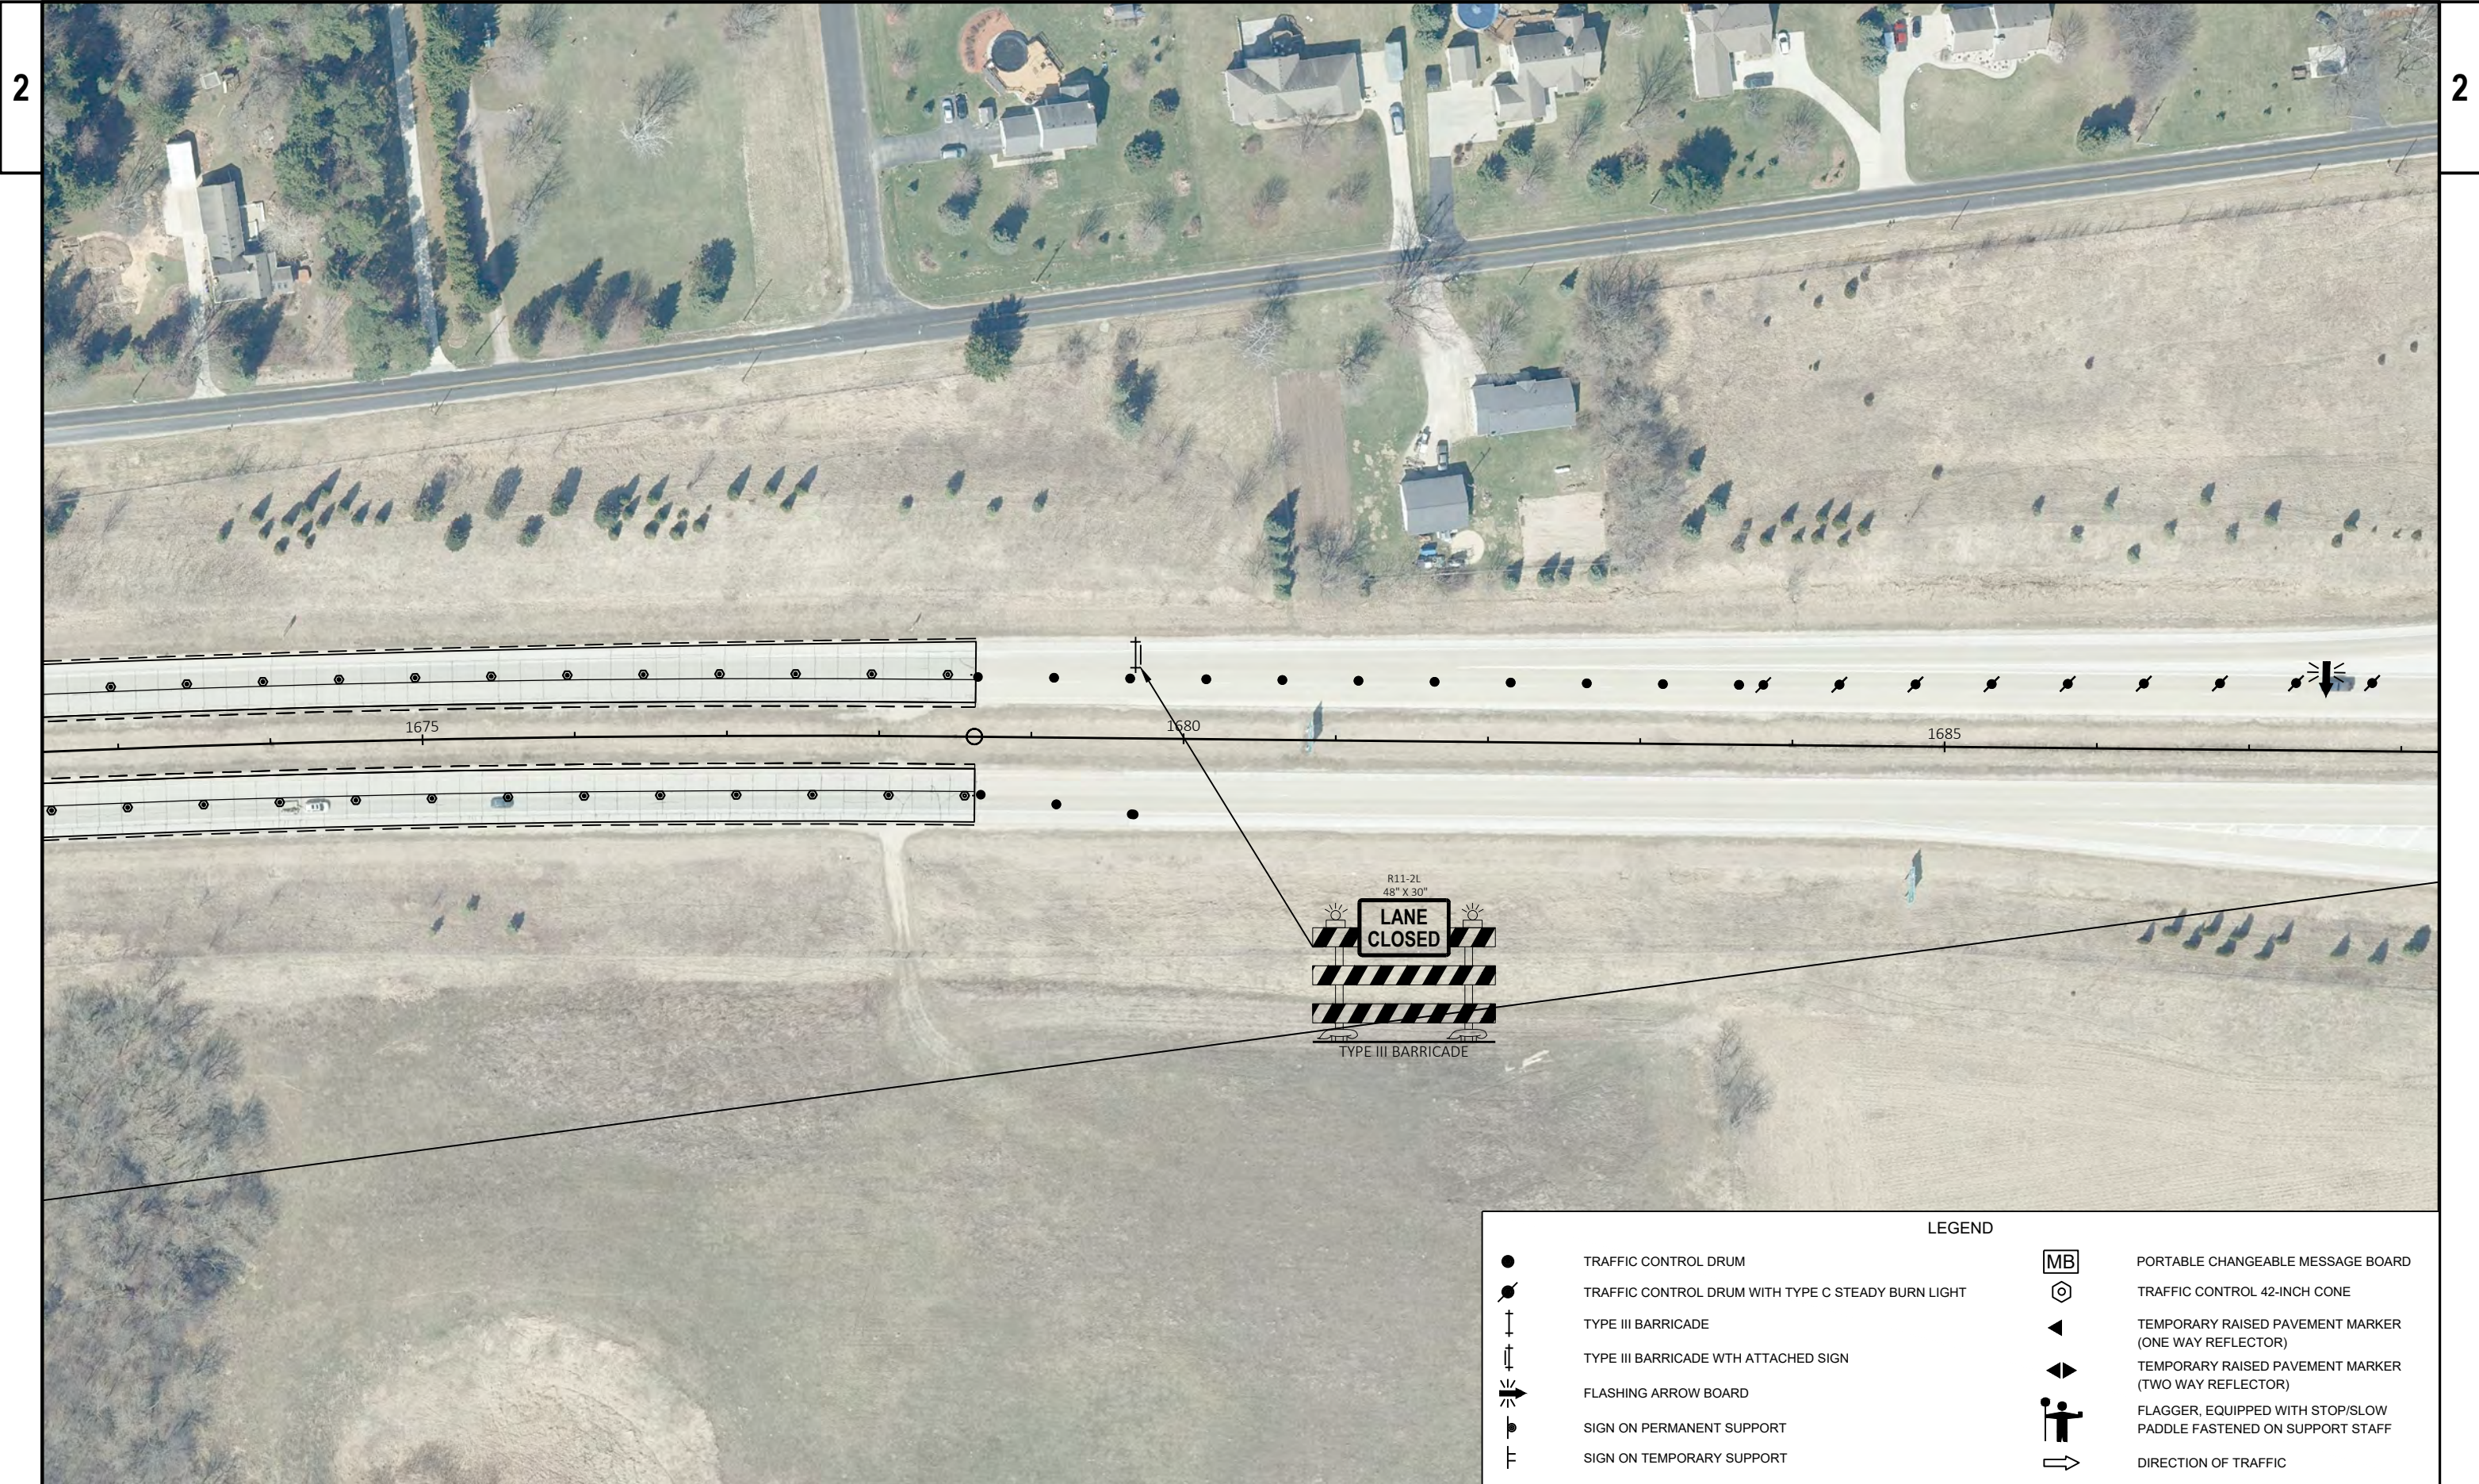










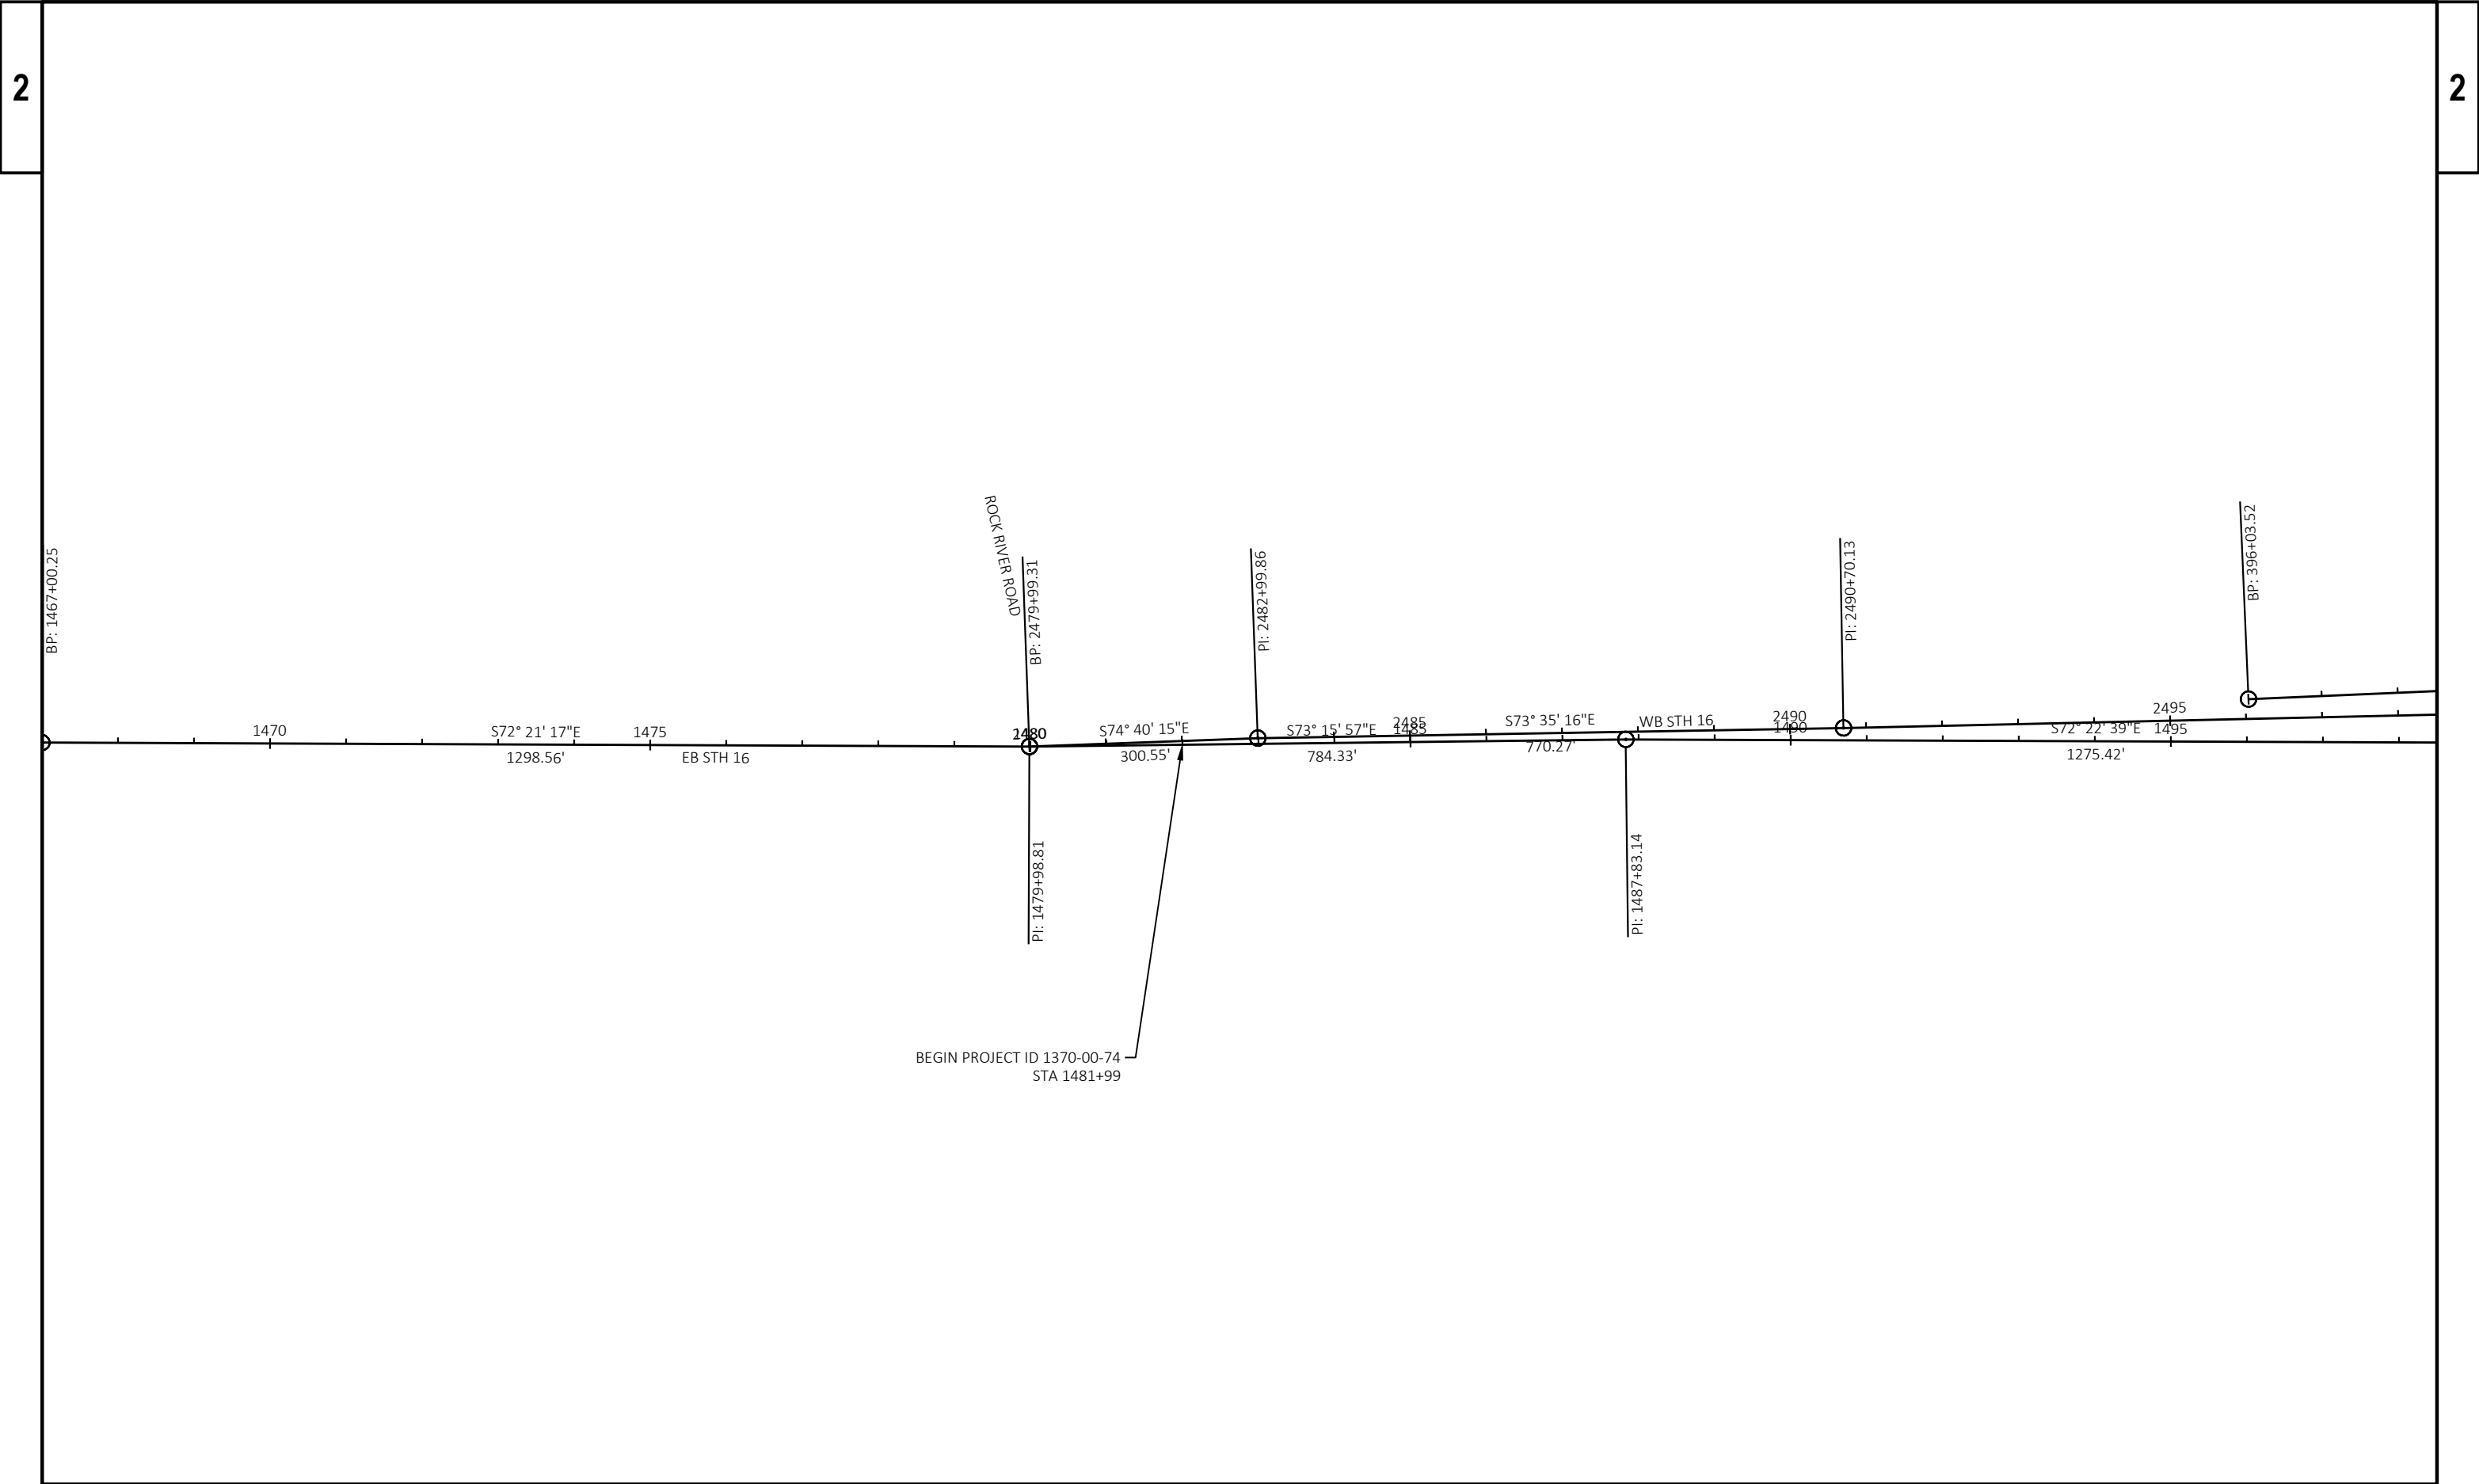


PROJECT NO: 1370-00-74	HWY: STH 16	COUNTY: JEFFERSON	ALIGNMENTS	SHEET	E
------------------------	-------------	-------------------	------------	-------	---

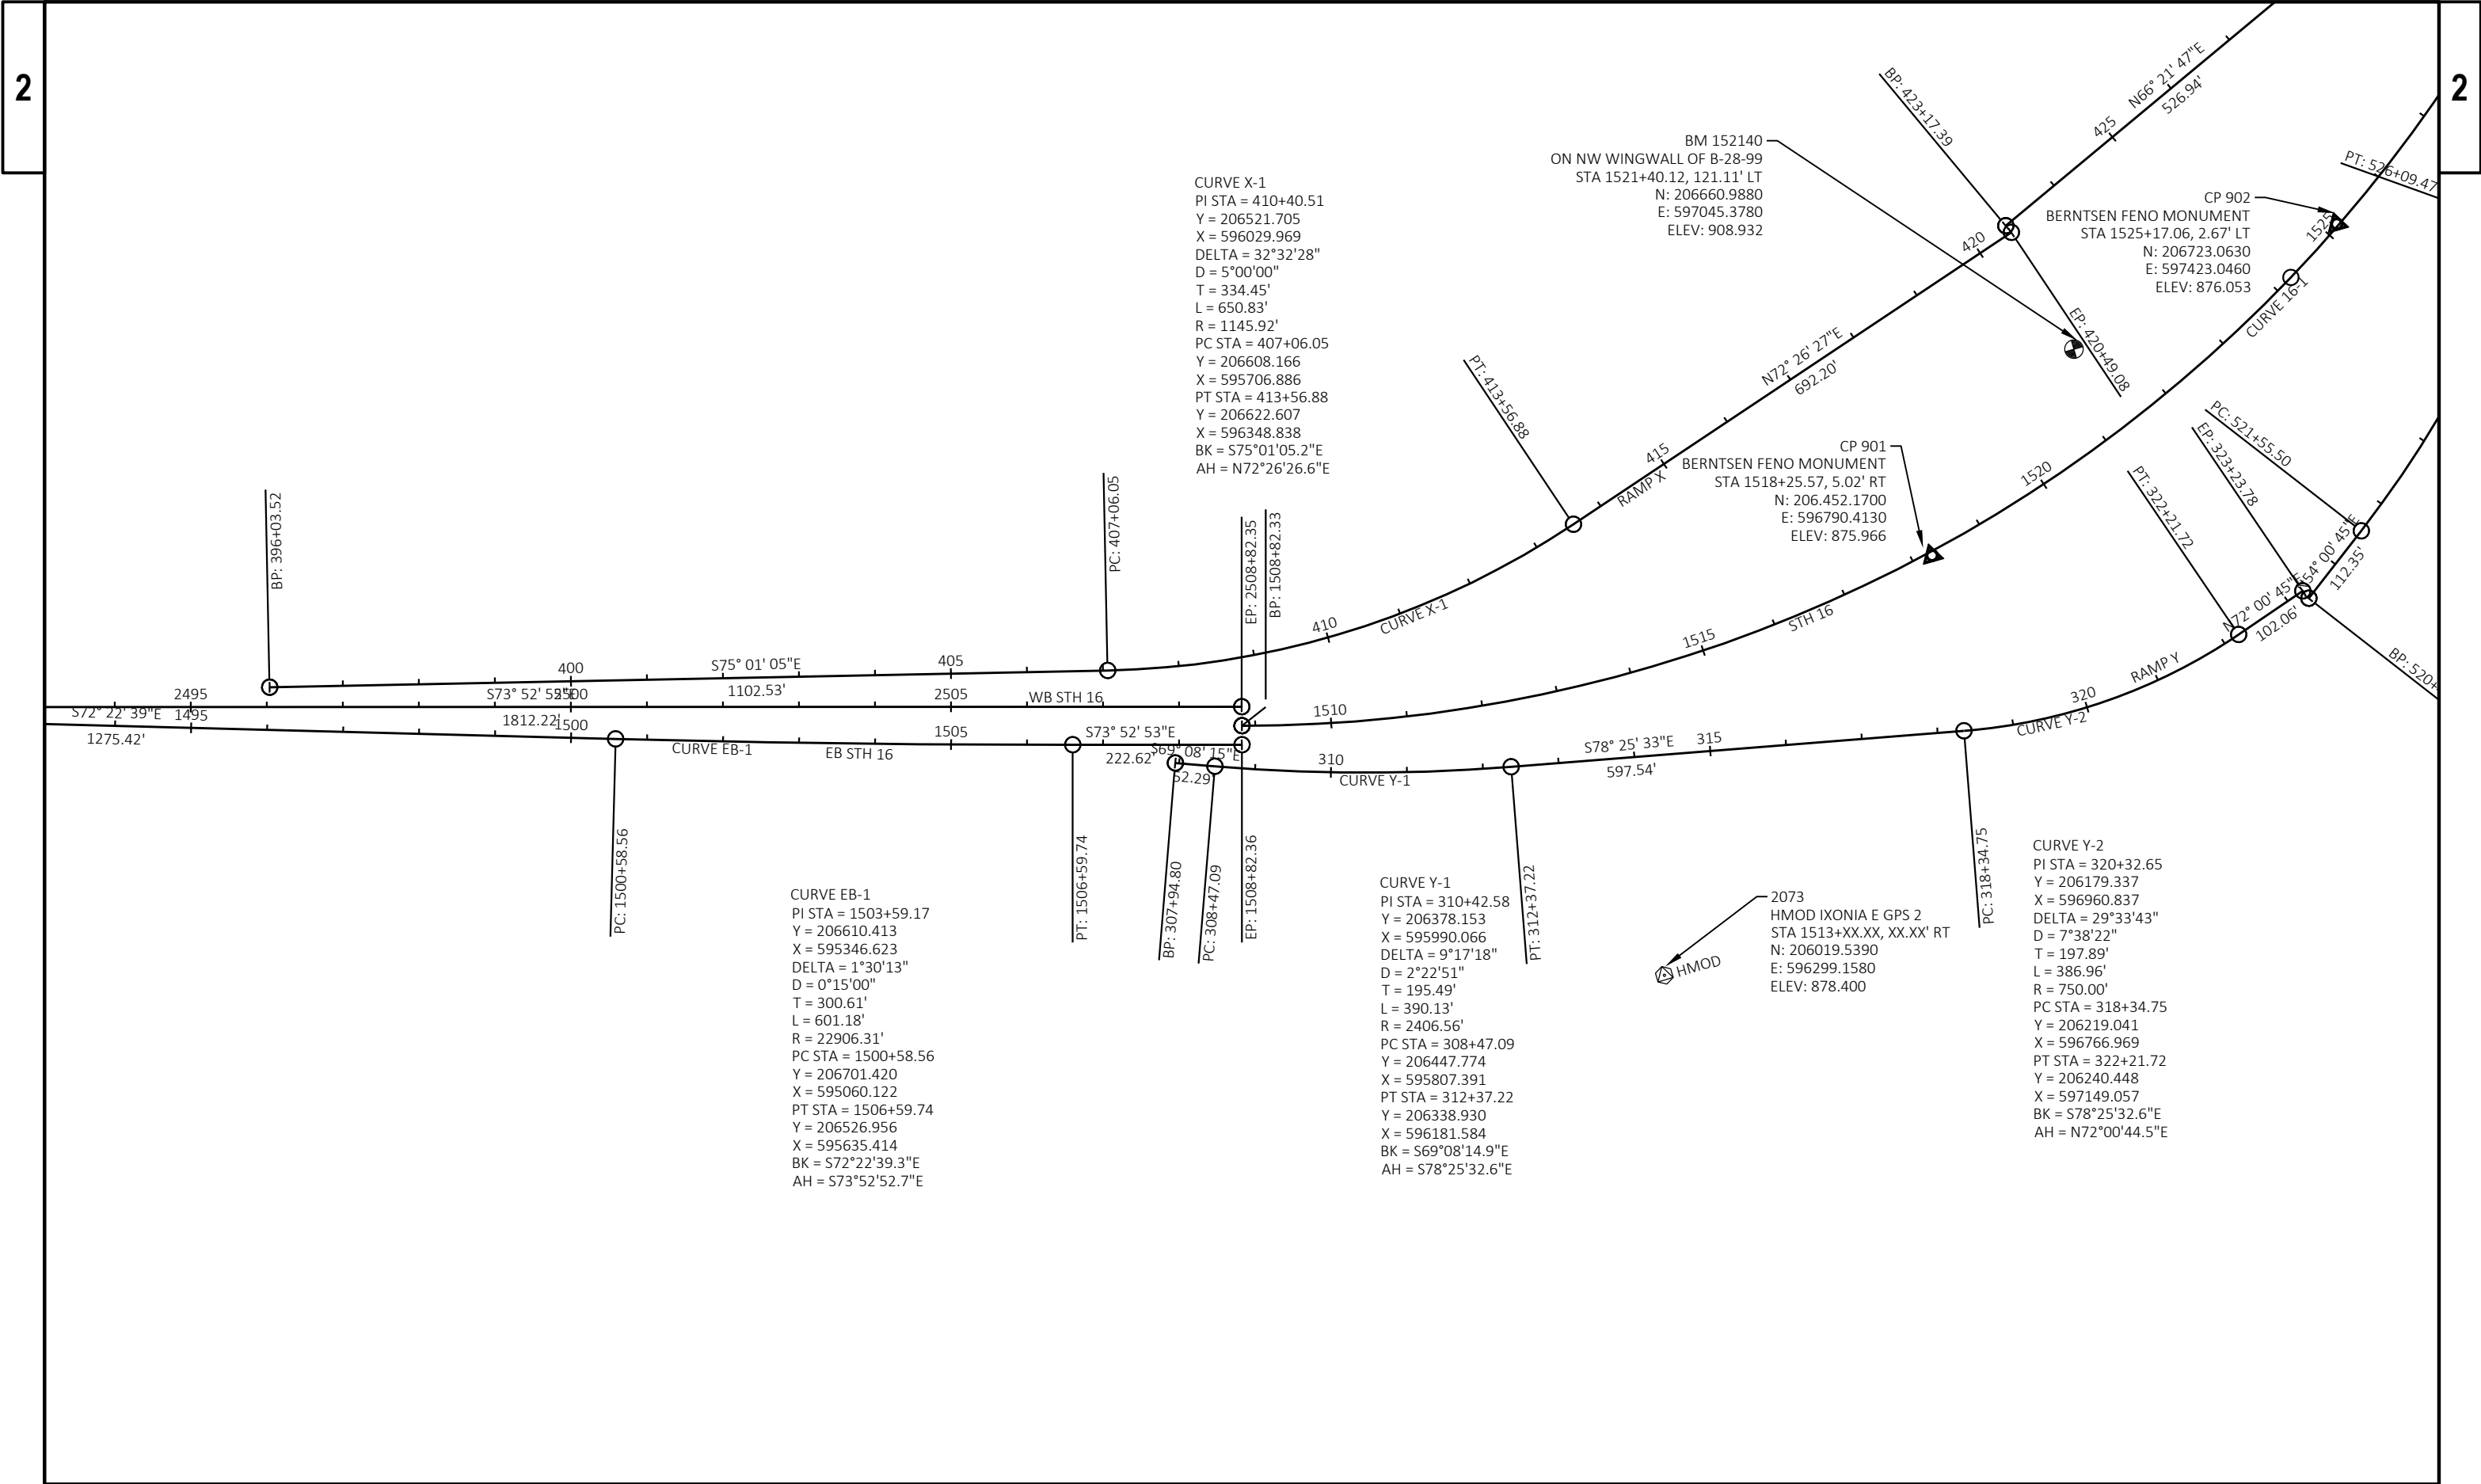

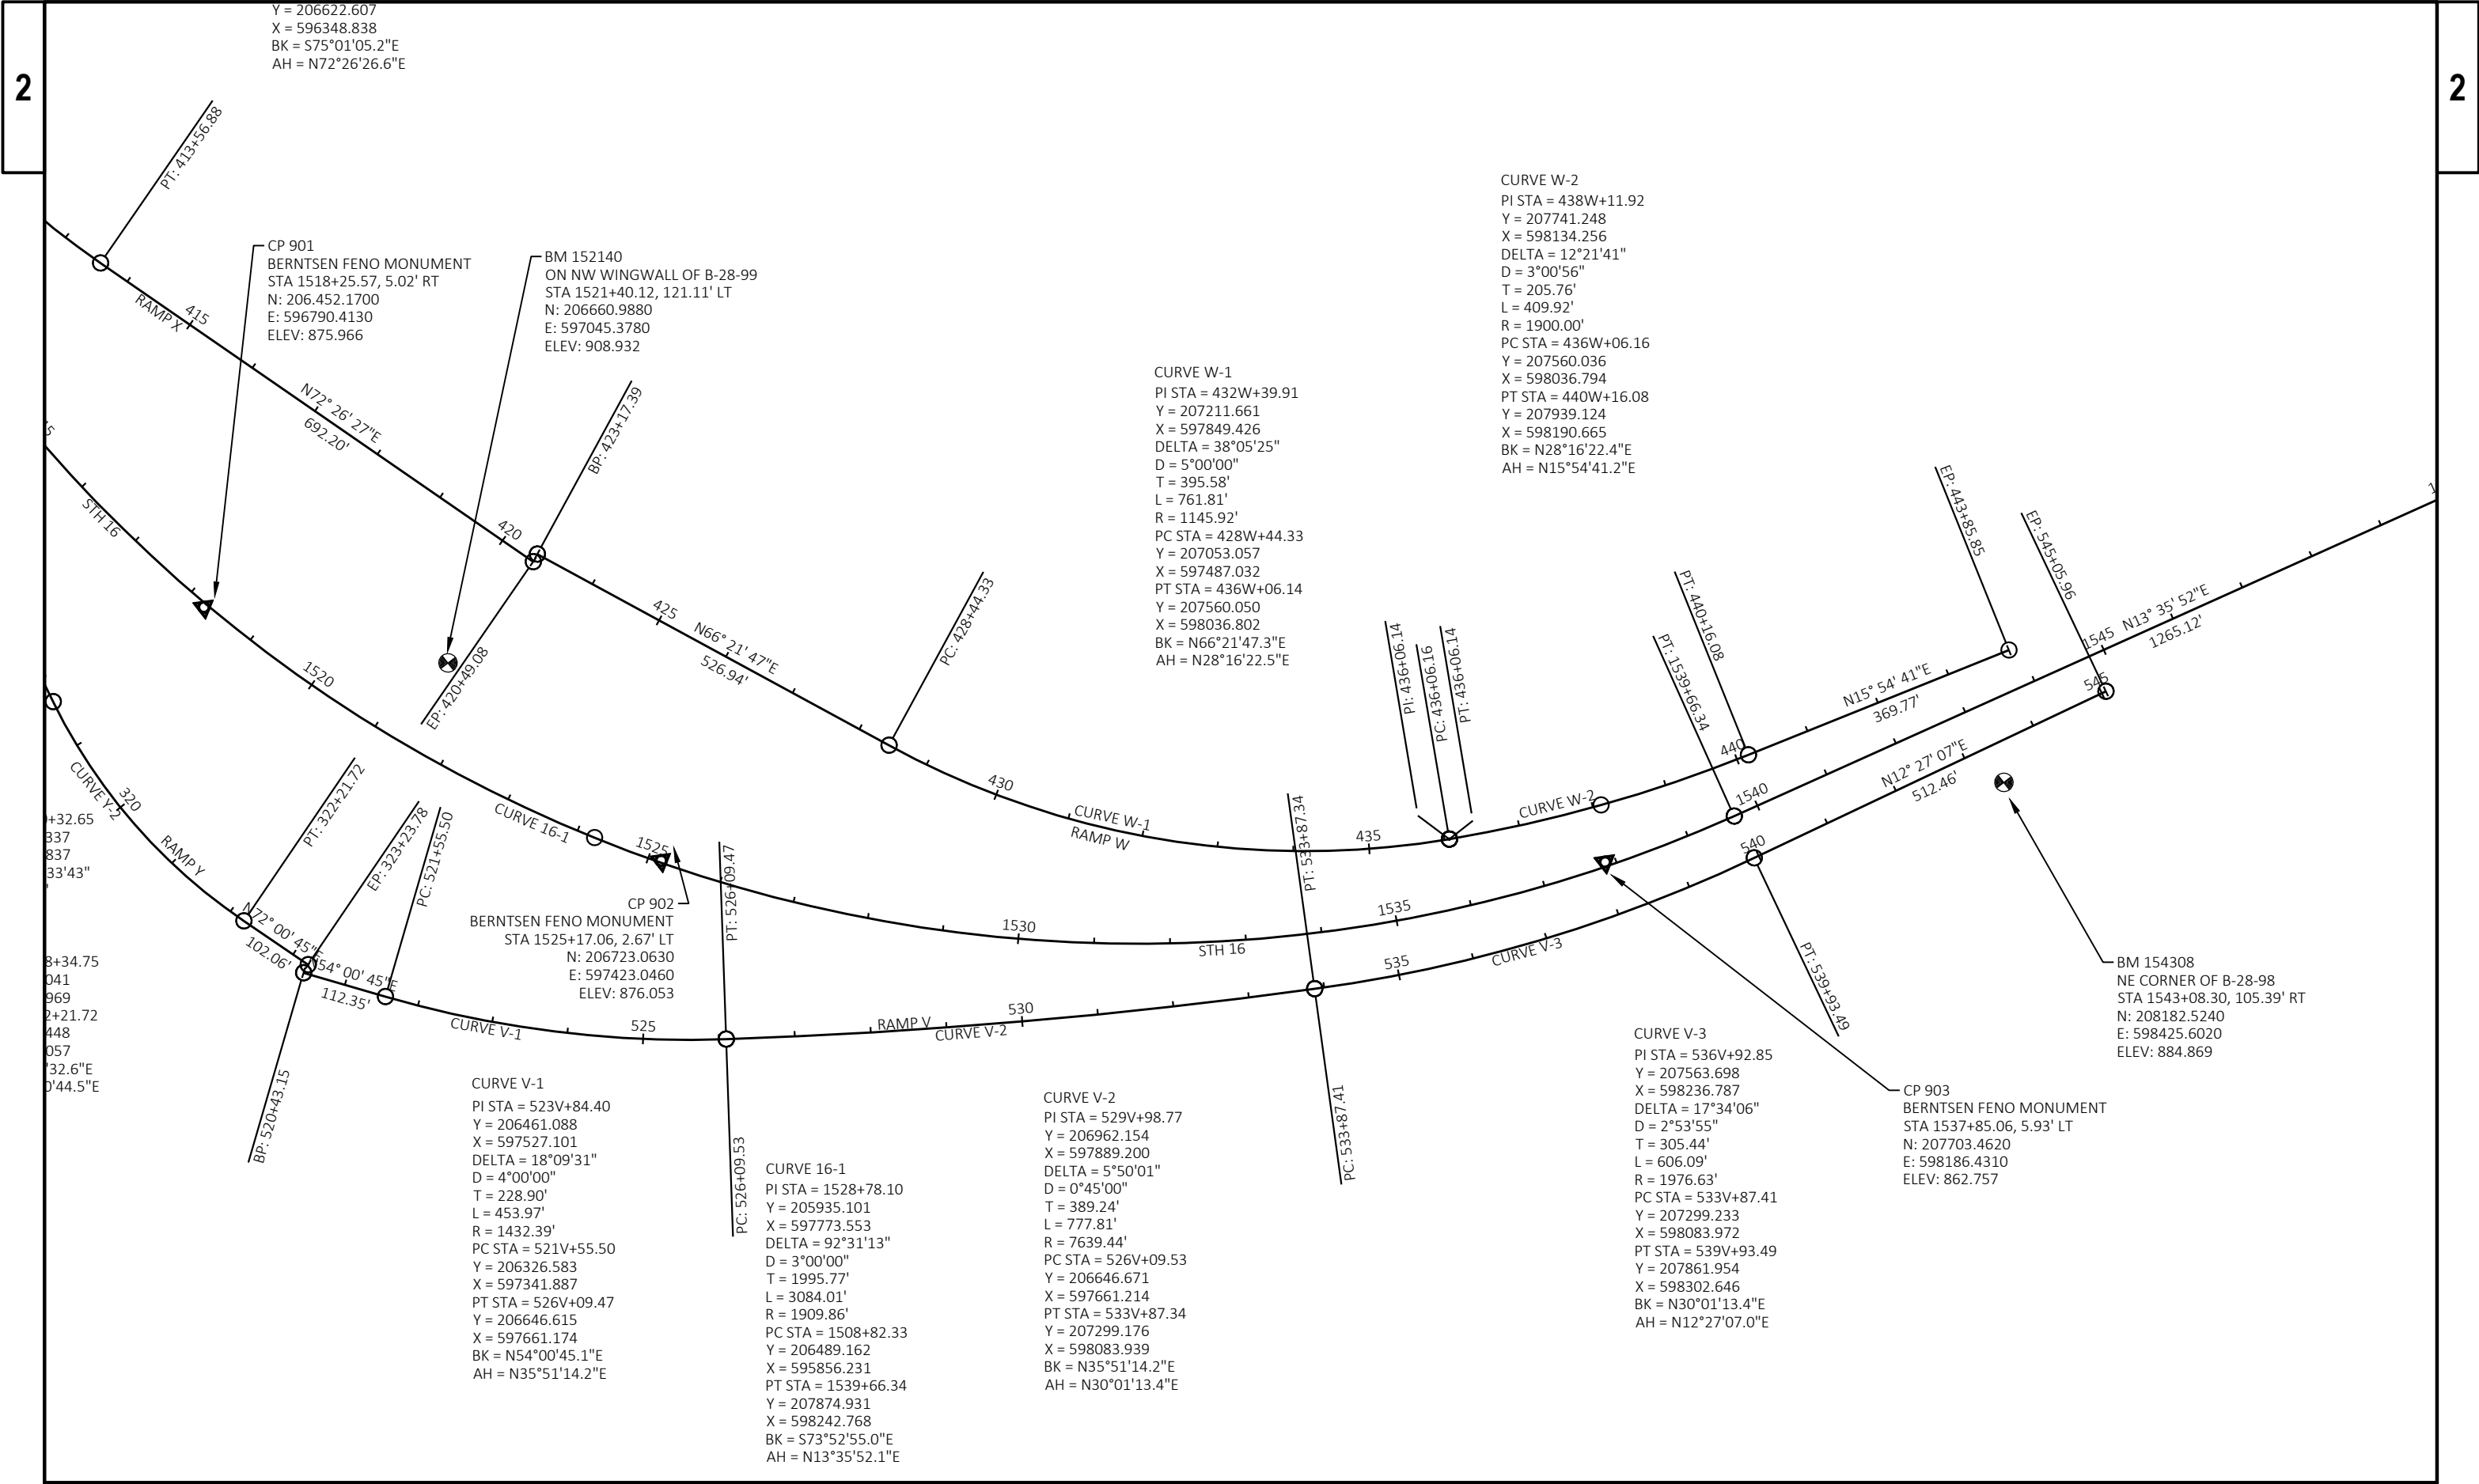


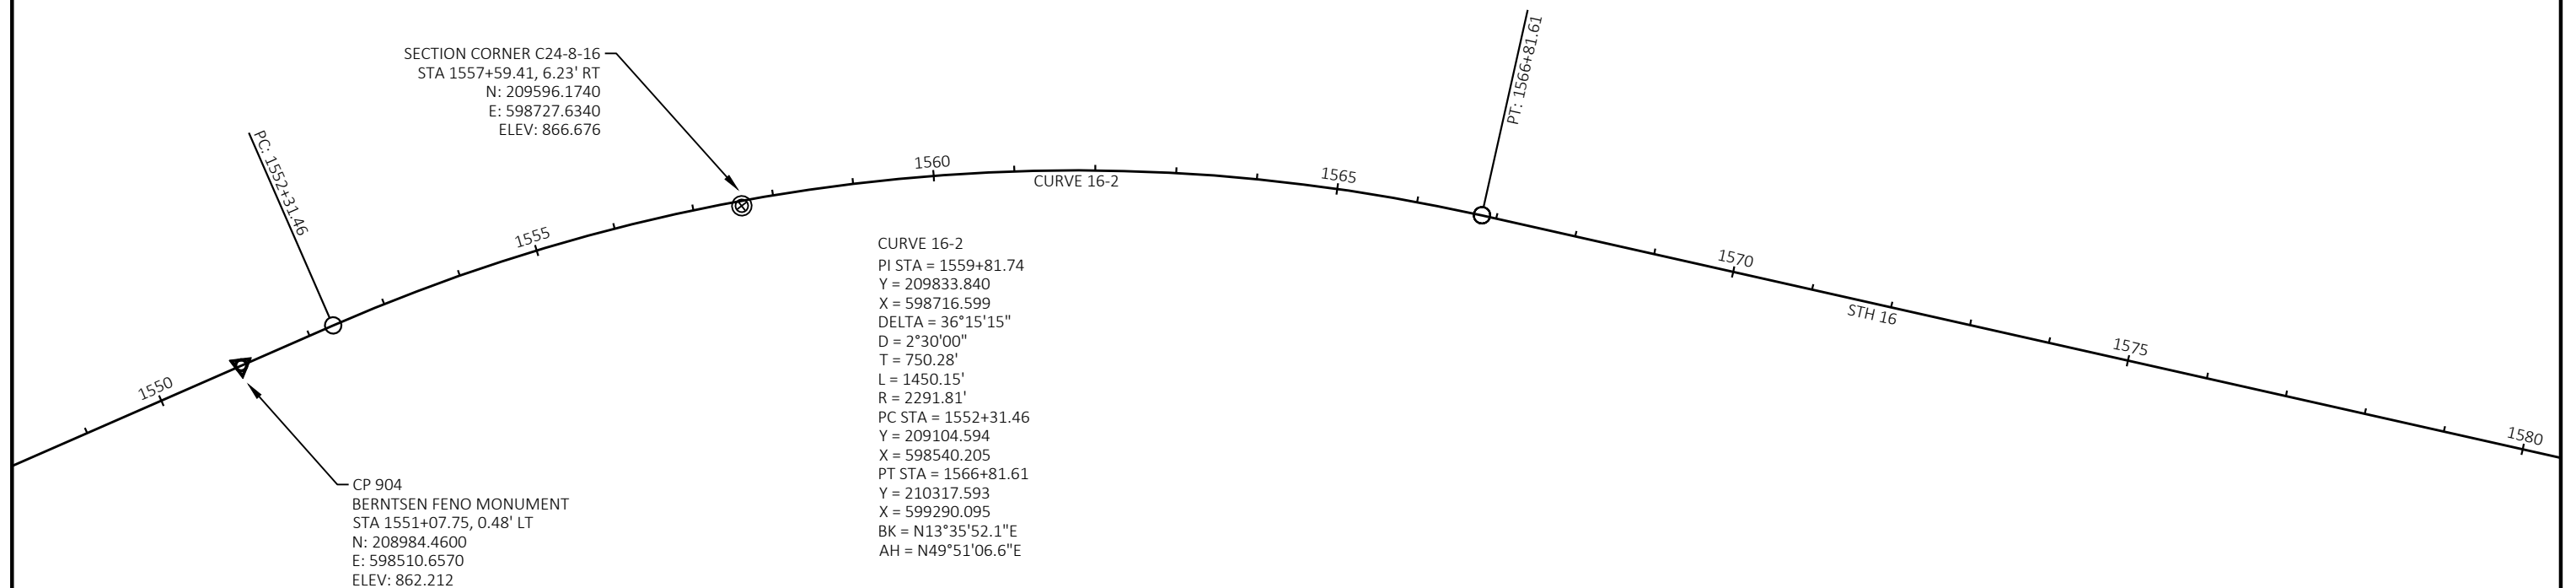



PROJECT NO: 1370-00-74	HWY: STH 16	COUNTY: JEFFERSON	ALIGNMENTS	SHEET	E
------------------------	-------------	-------------------	------------	-------	---

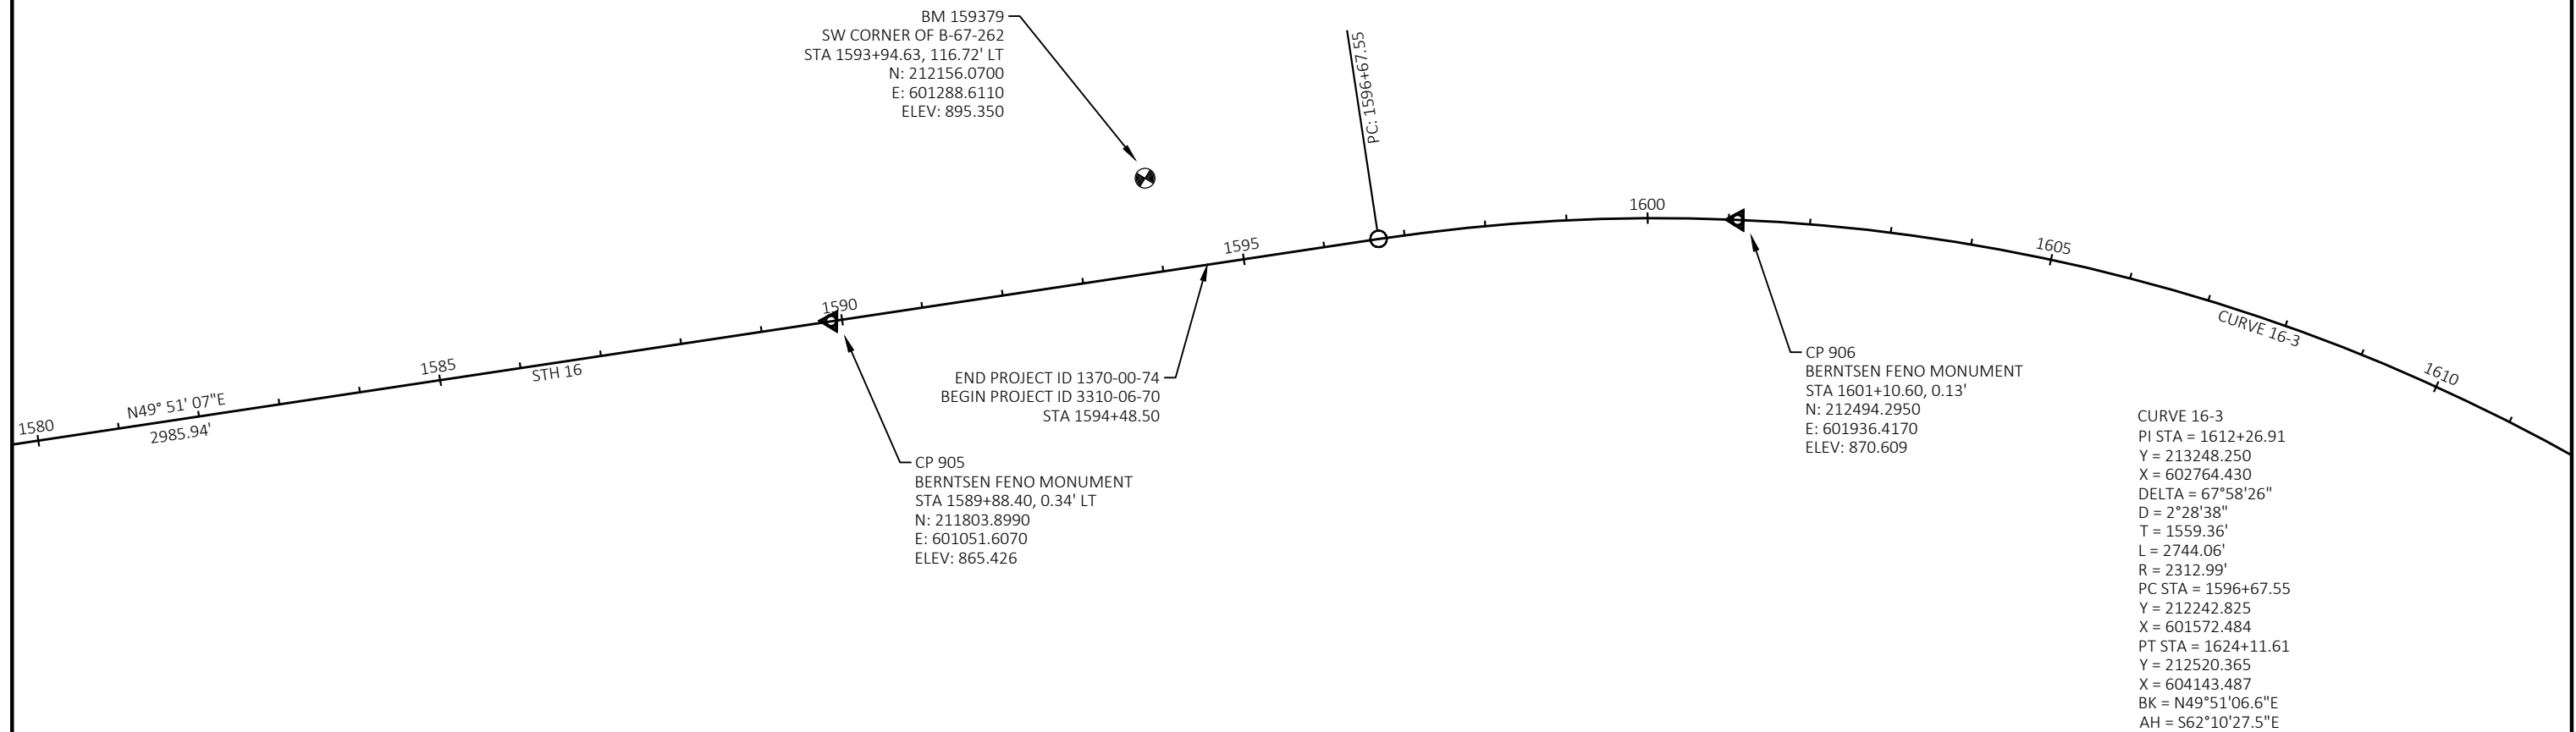


PROJECT NO: 1370-00-74 & 3310-06-70	HWY: STH 16	COUNTY: JEFFERSON & WAUKESHA	ALIGNMENTS	SHEET	E
-------------------------------------	-------------	------------------------------	------------	-------	---

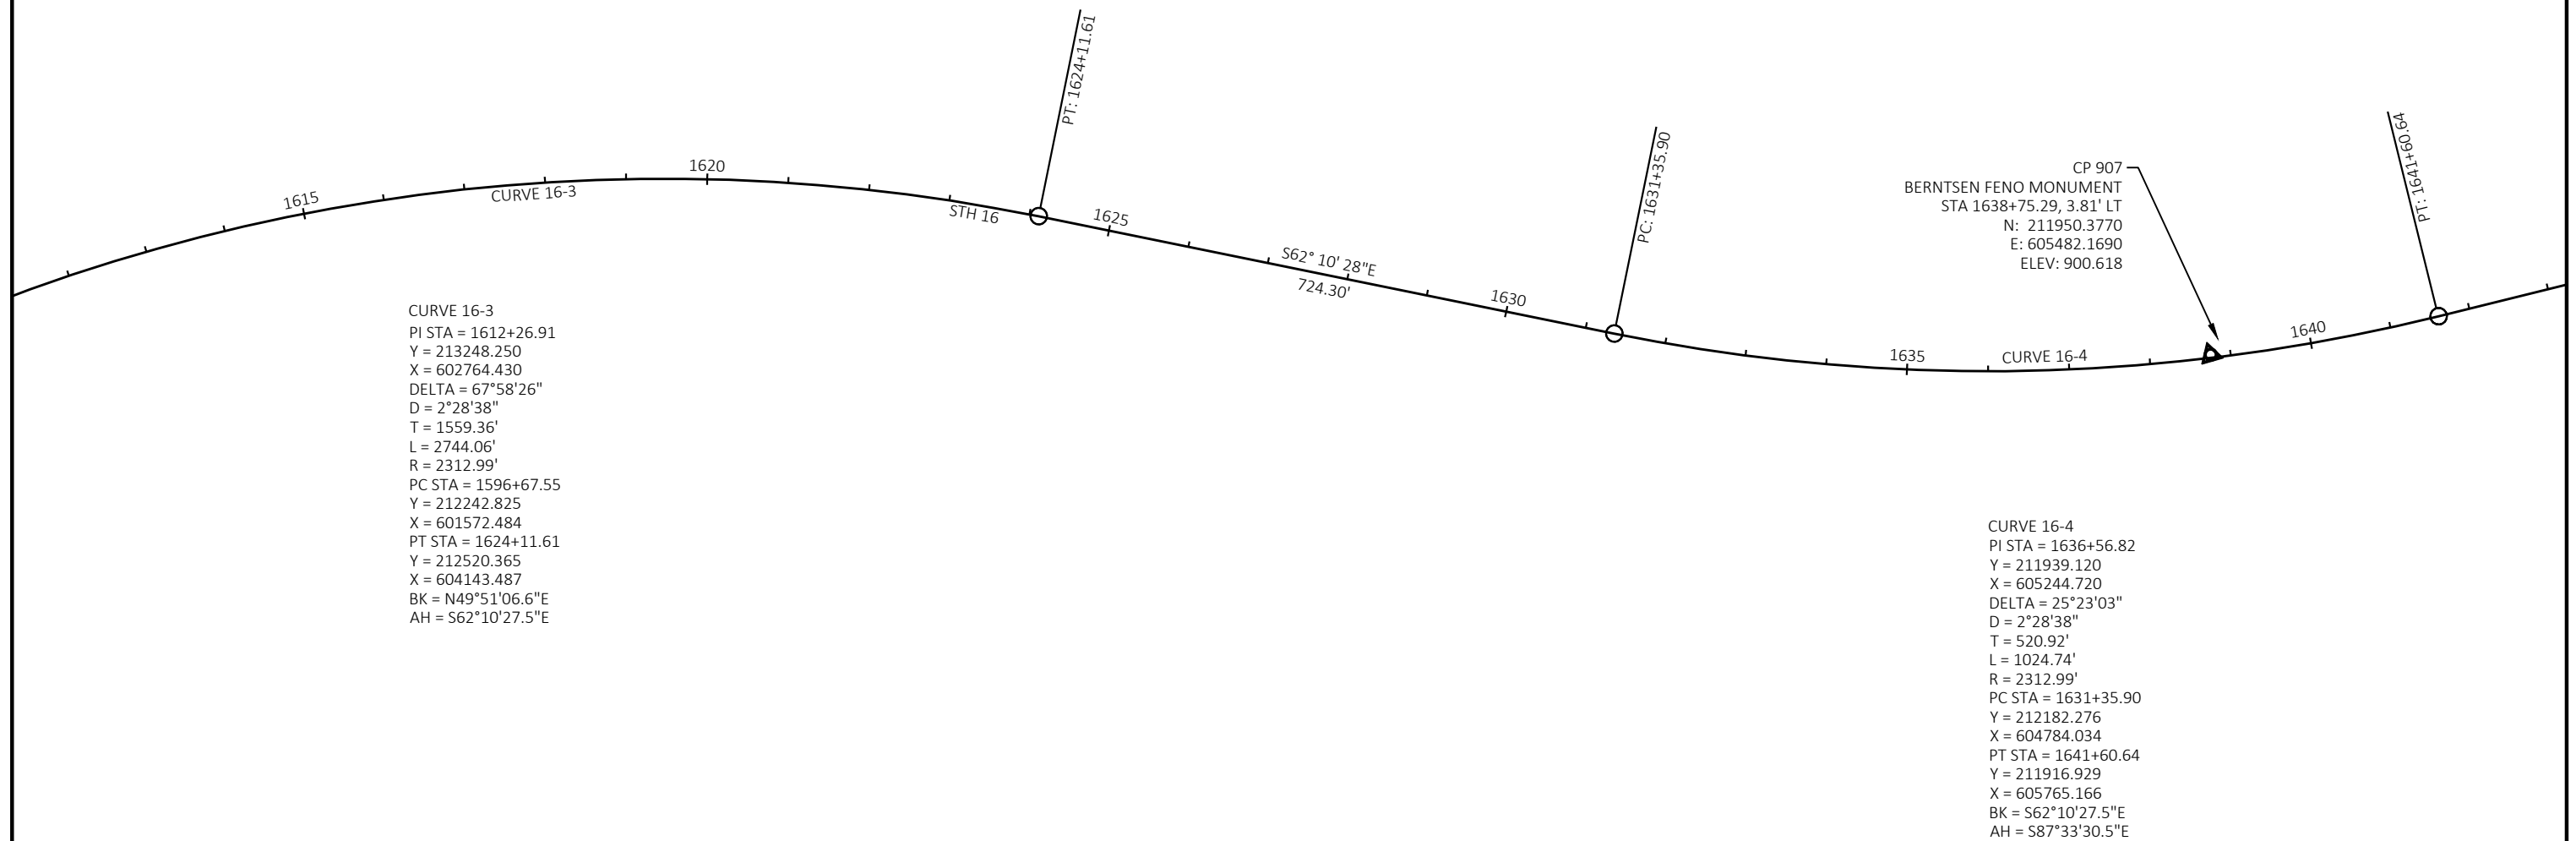

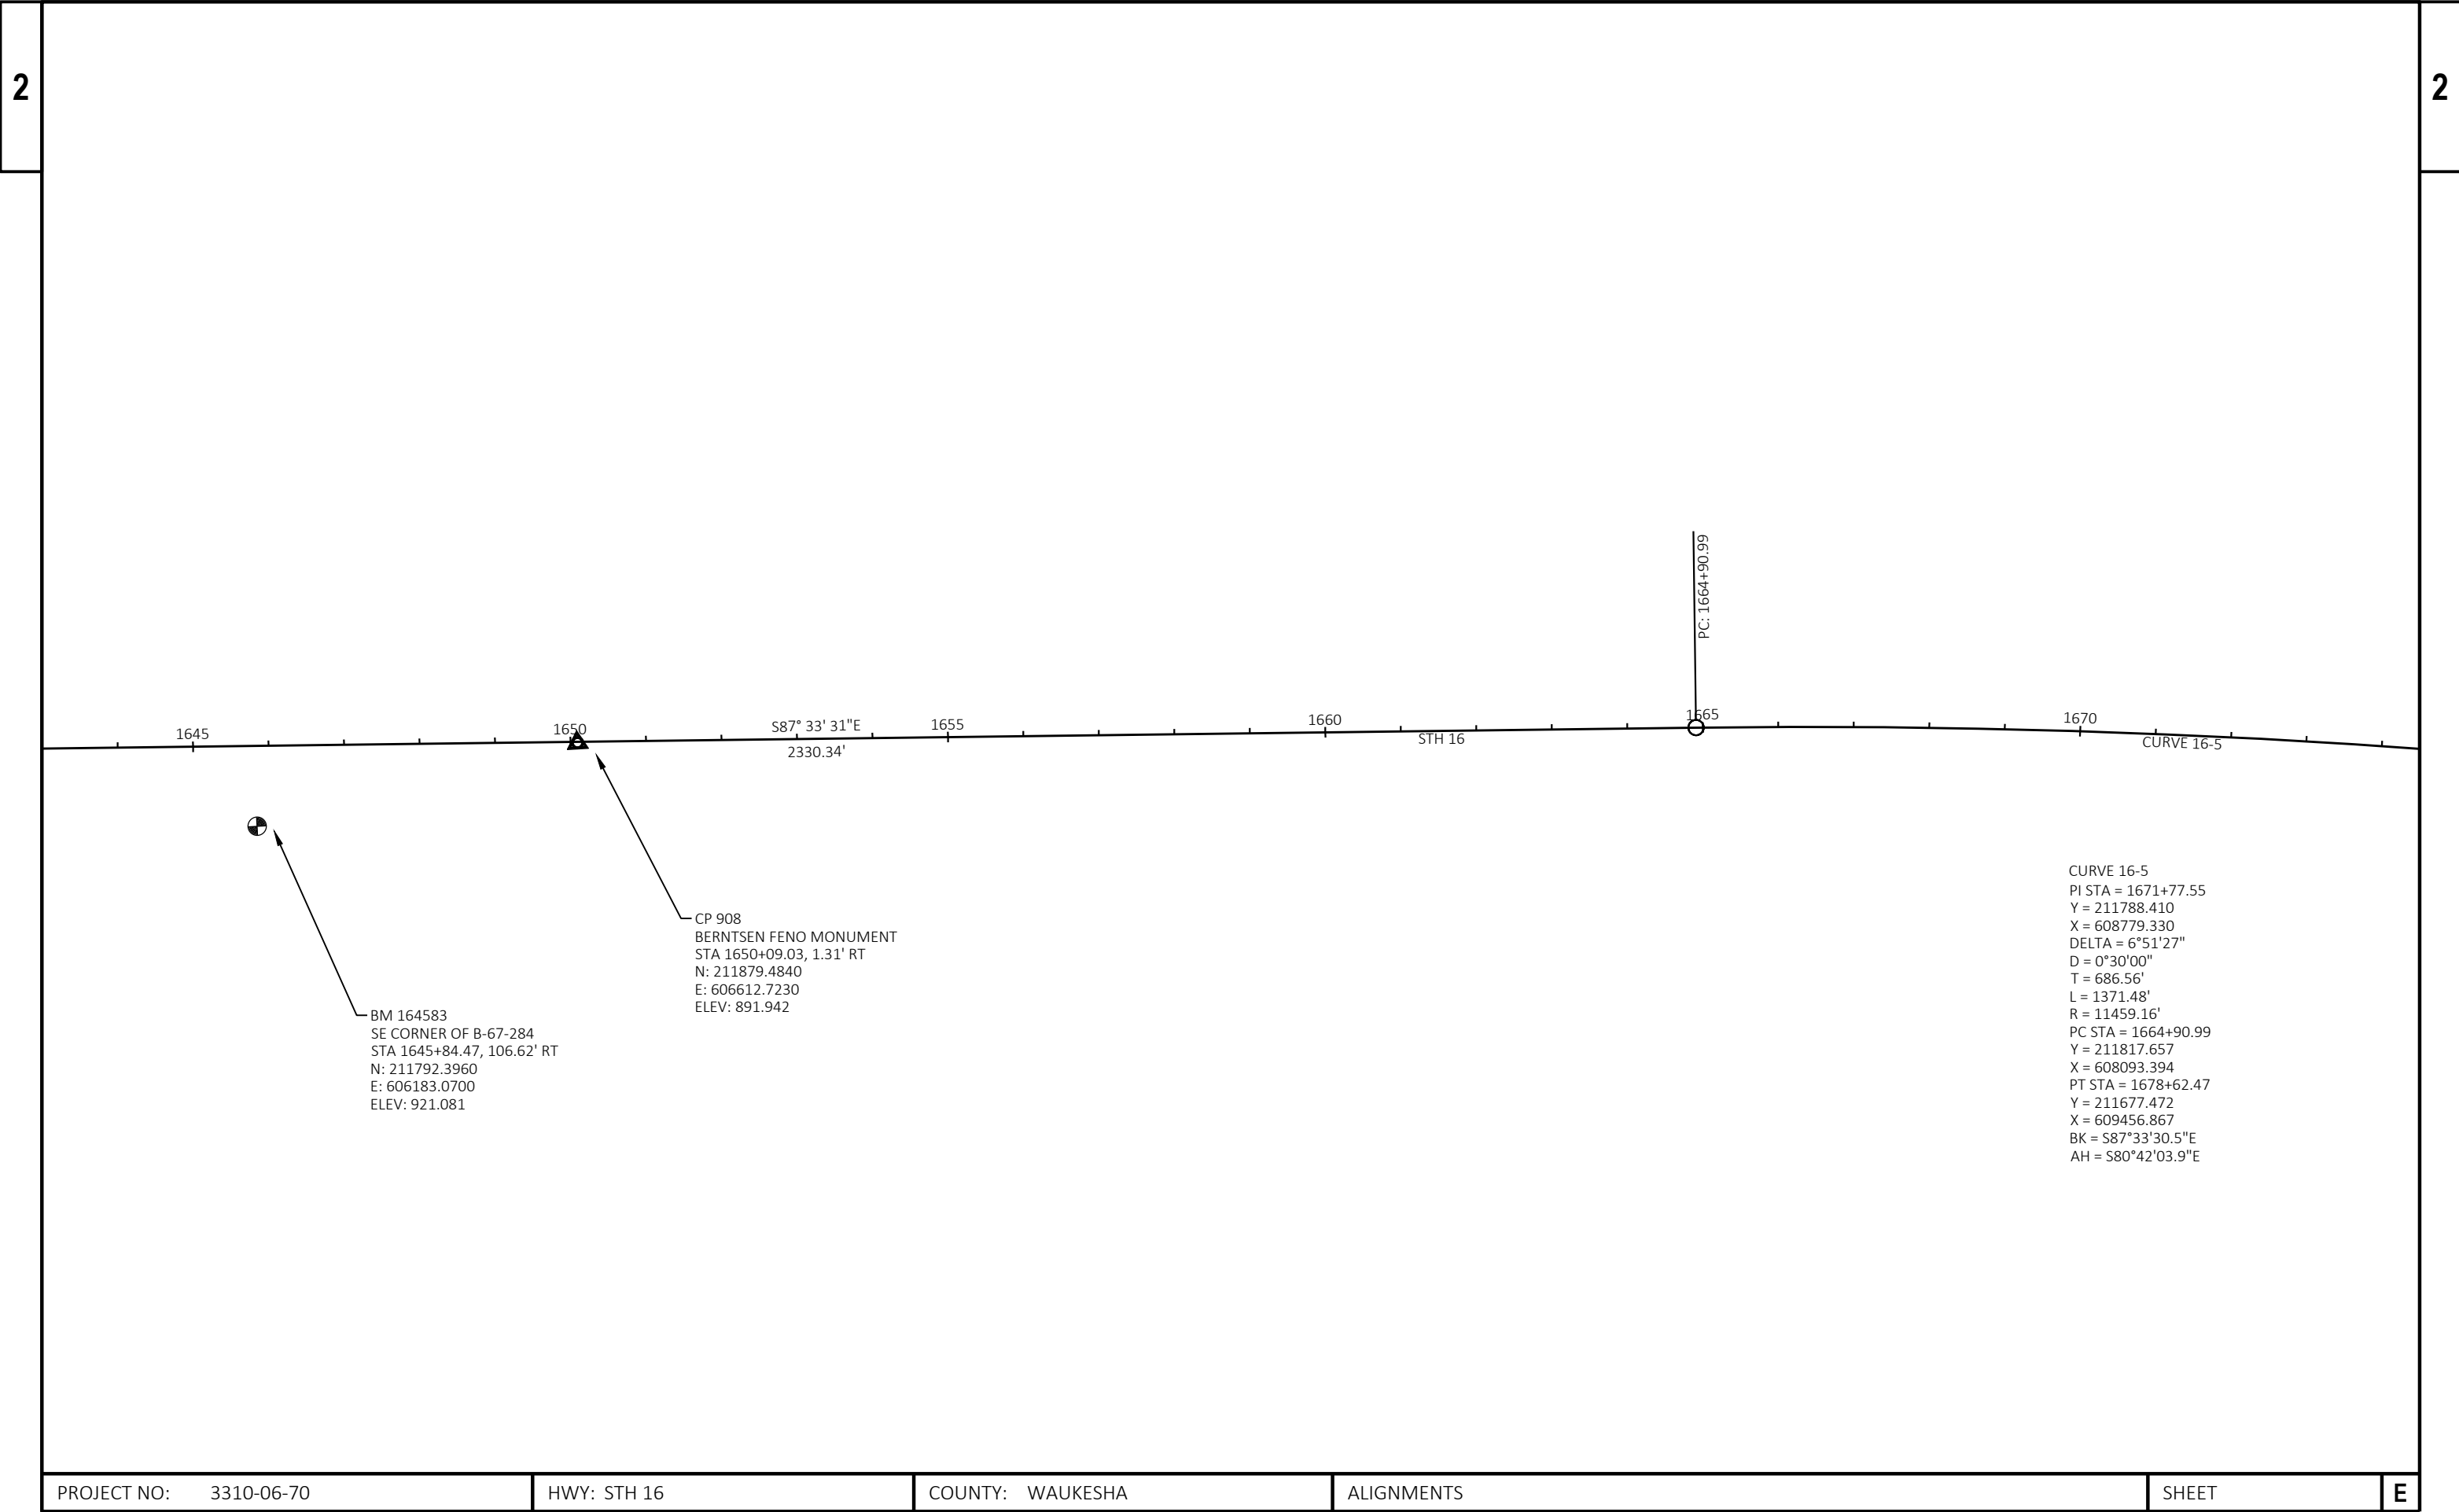


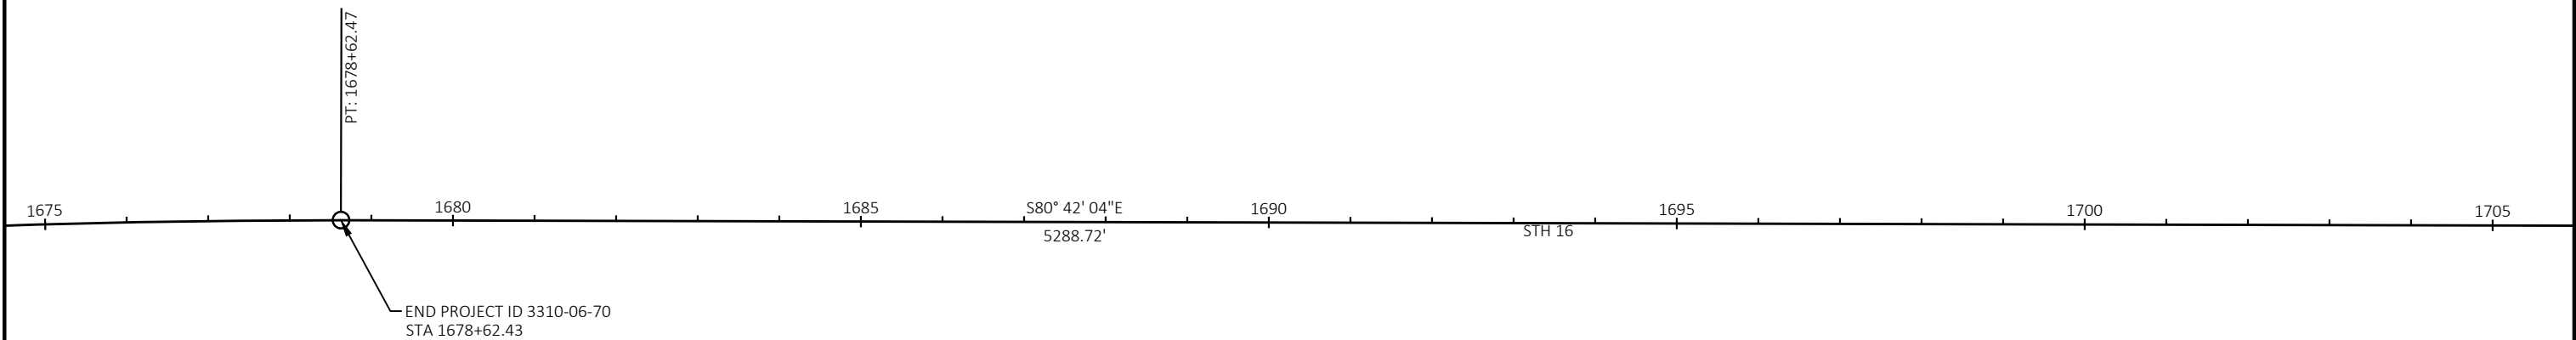

PROJECT NO: 3310-06-70	HWY: STH 16	COUNTY: WAUKESHA	ALIGNMENTS	SHEET	E
------------------------	-------------	------------------	------------	-------	---

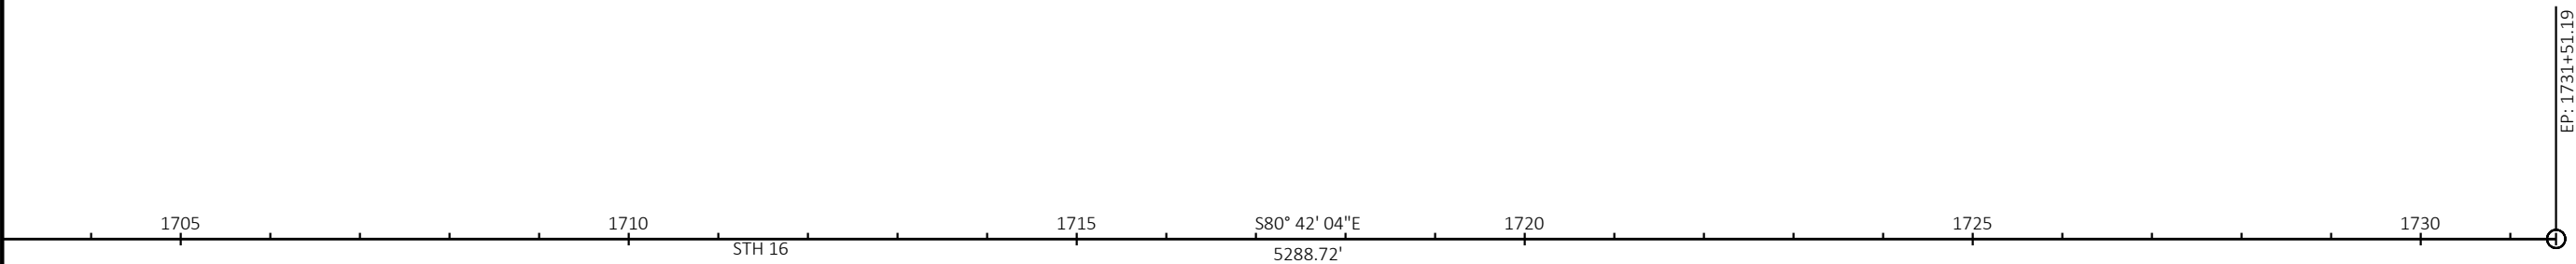


PROJECT NO: 3310-06-70	HWY: STH 16	COUNTY: WAUKESHA	ALIGNMENTS	SHEET	E
------------------------	-------------	------------------	------------	-------	---

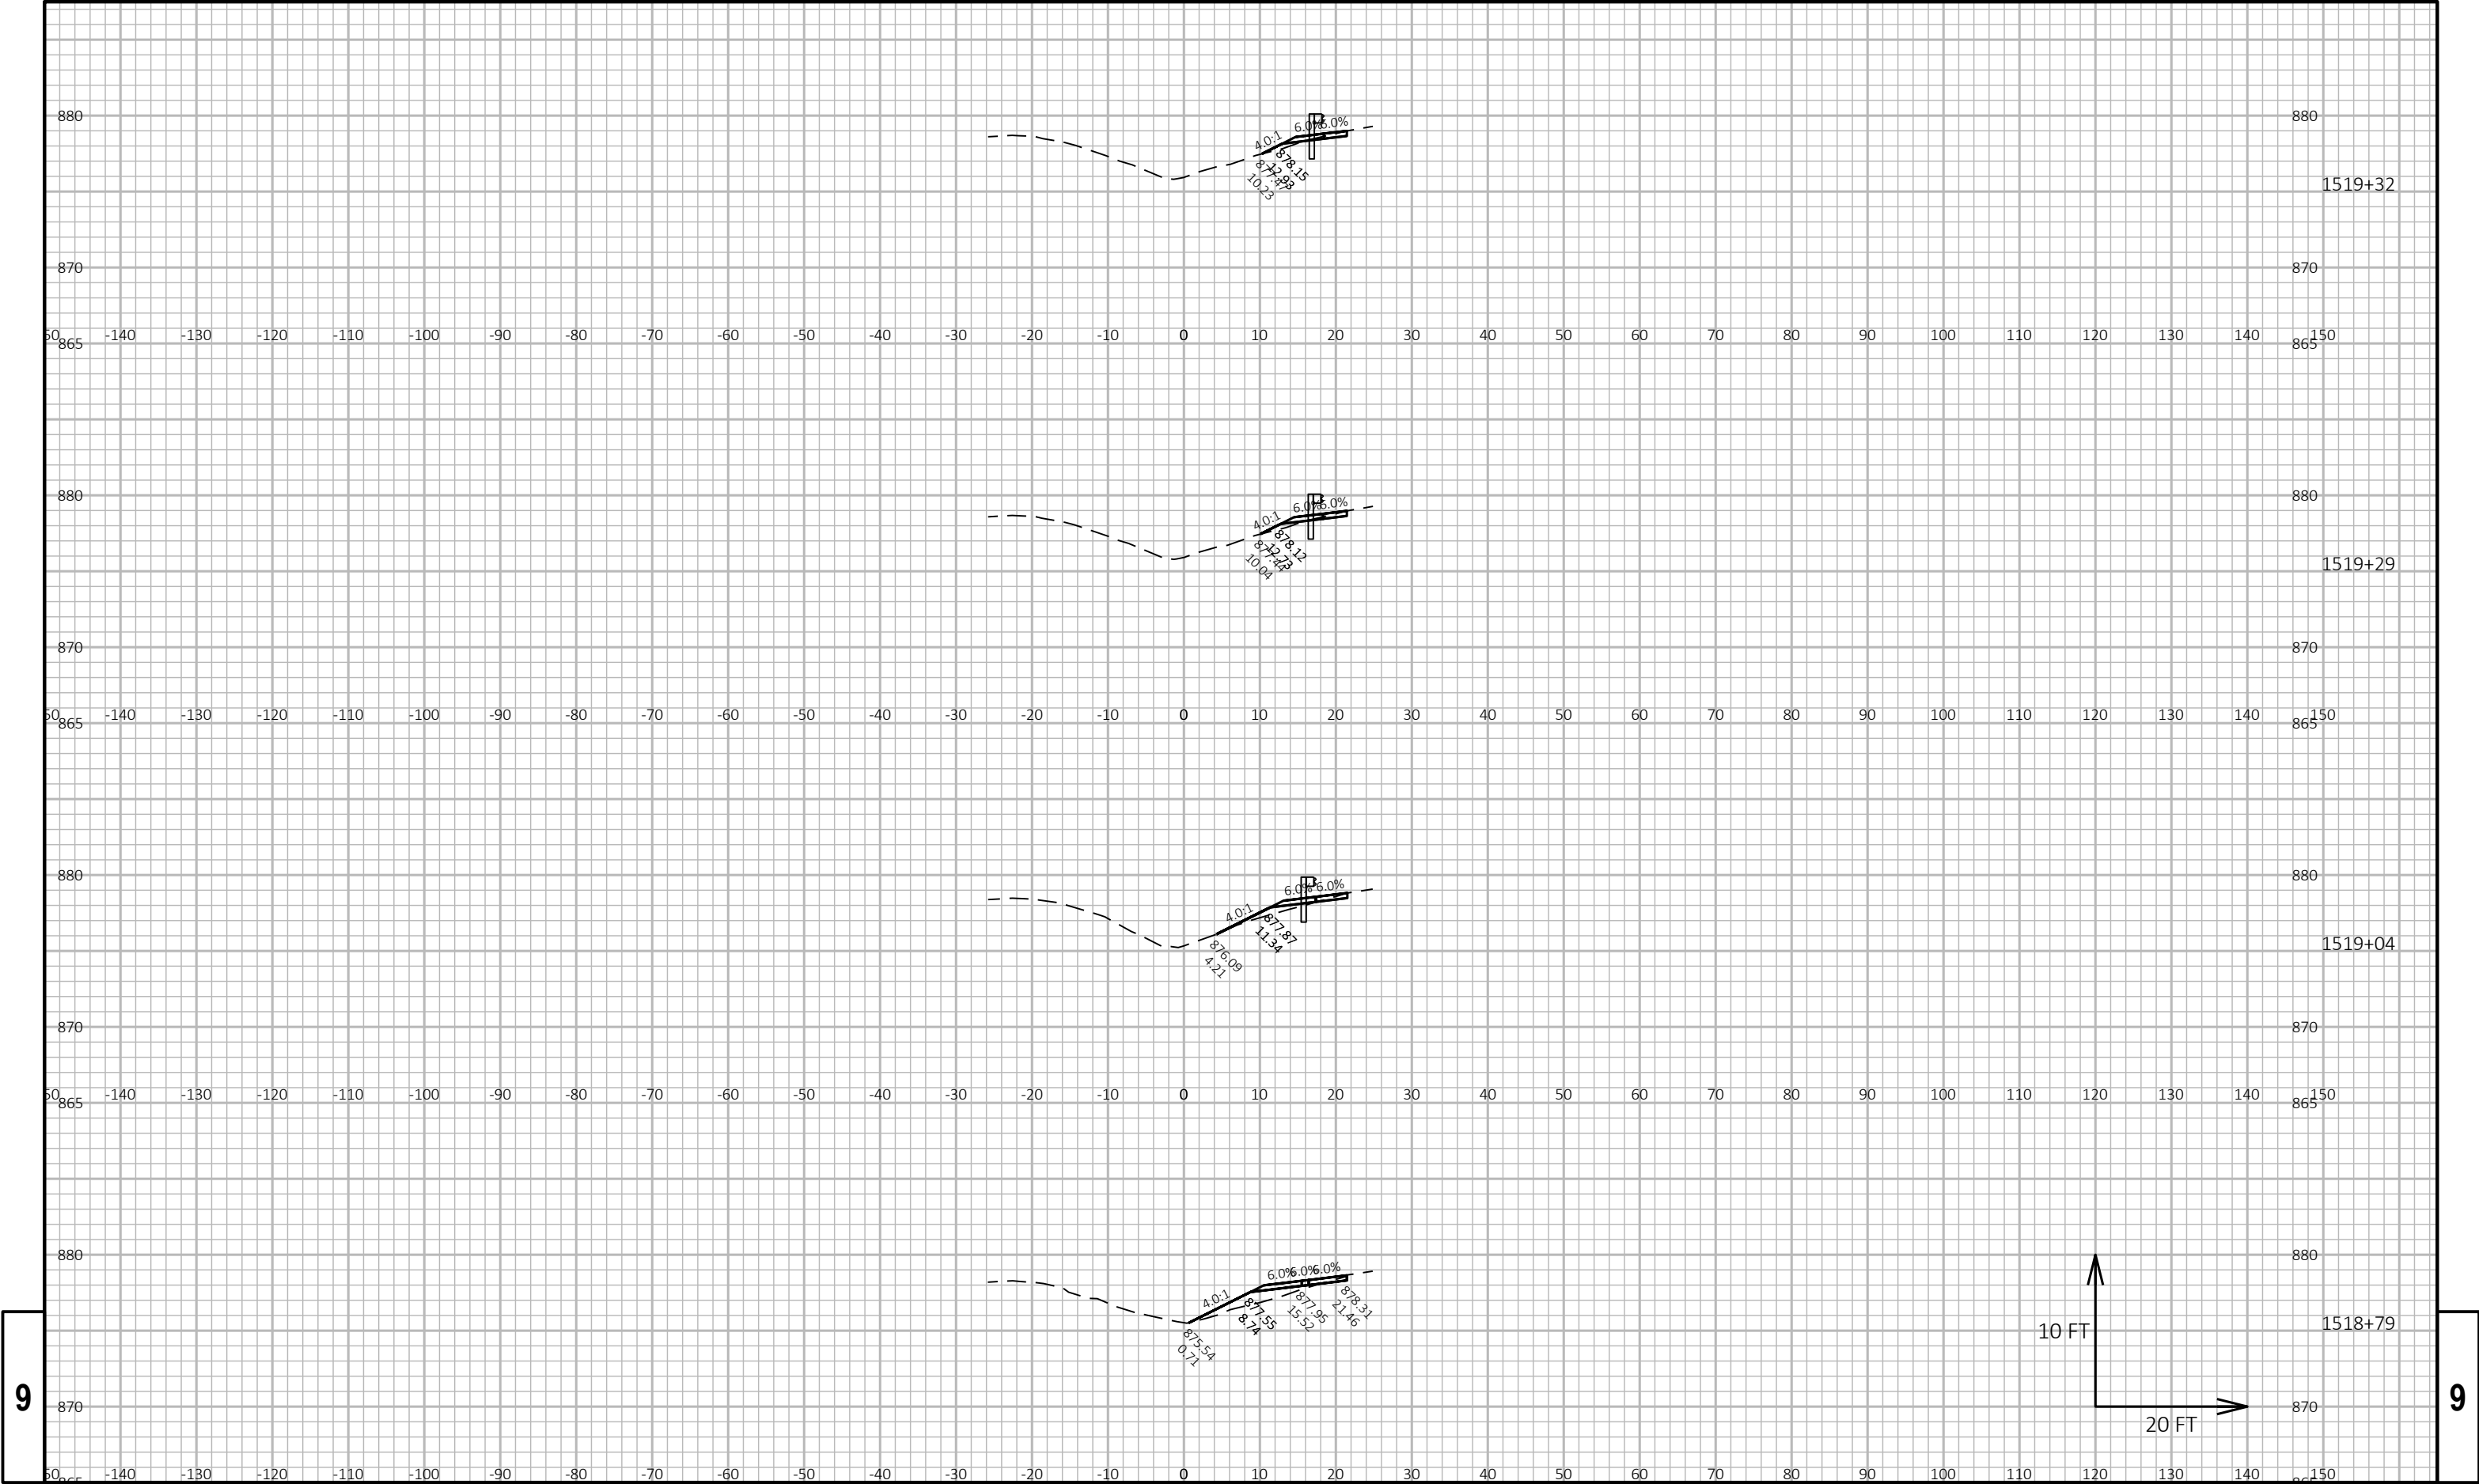

9


9

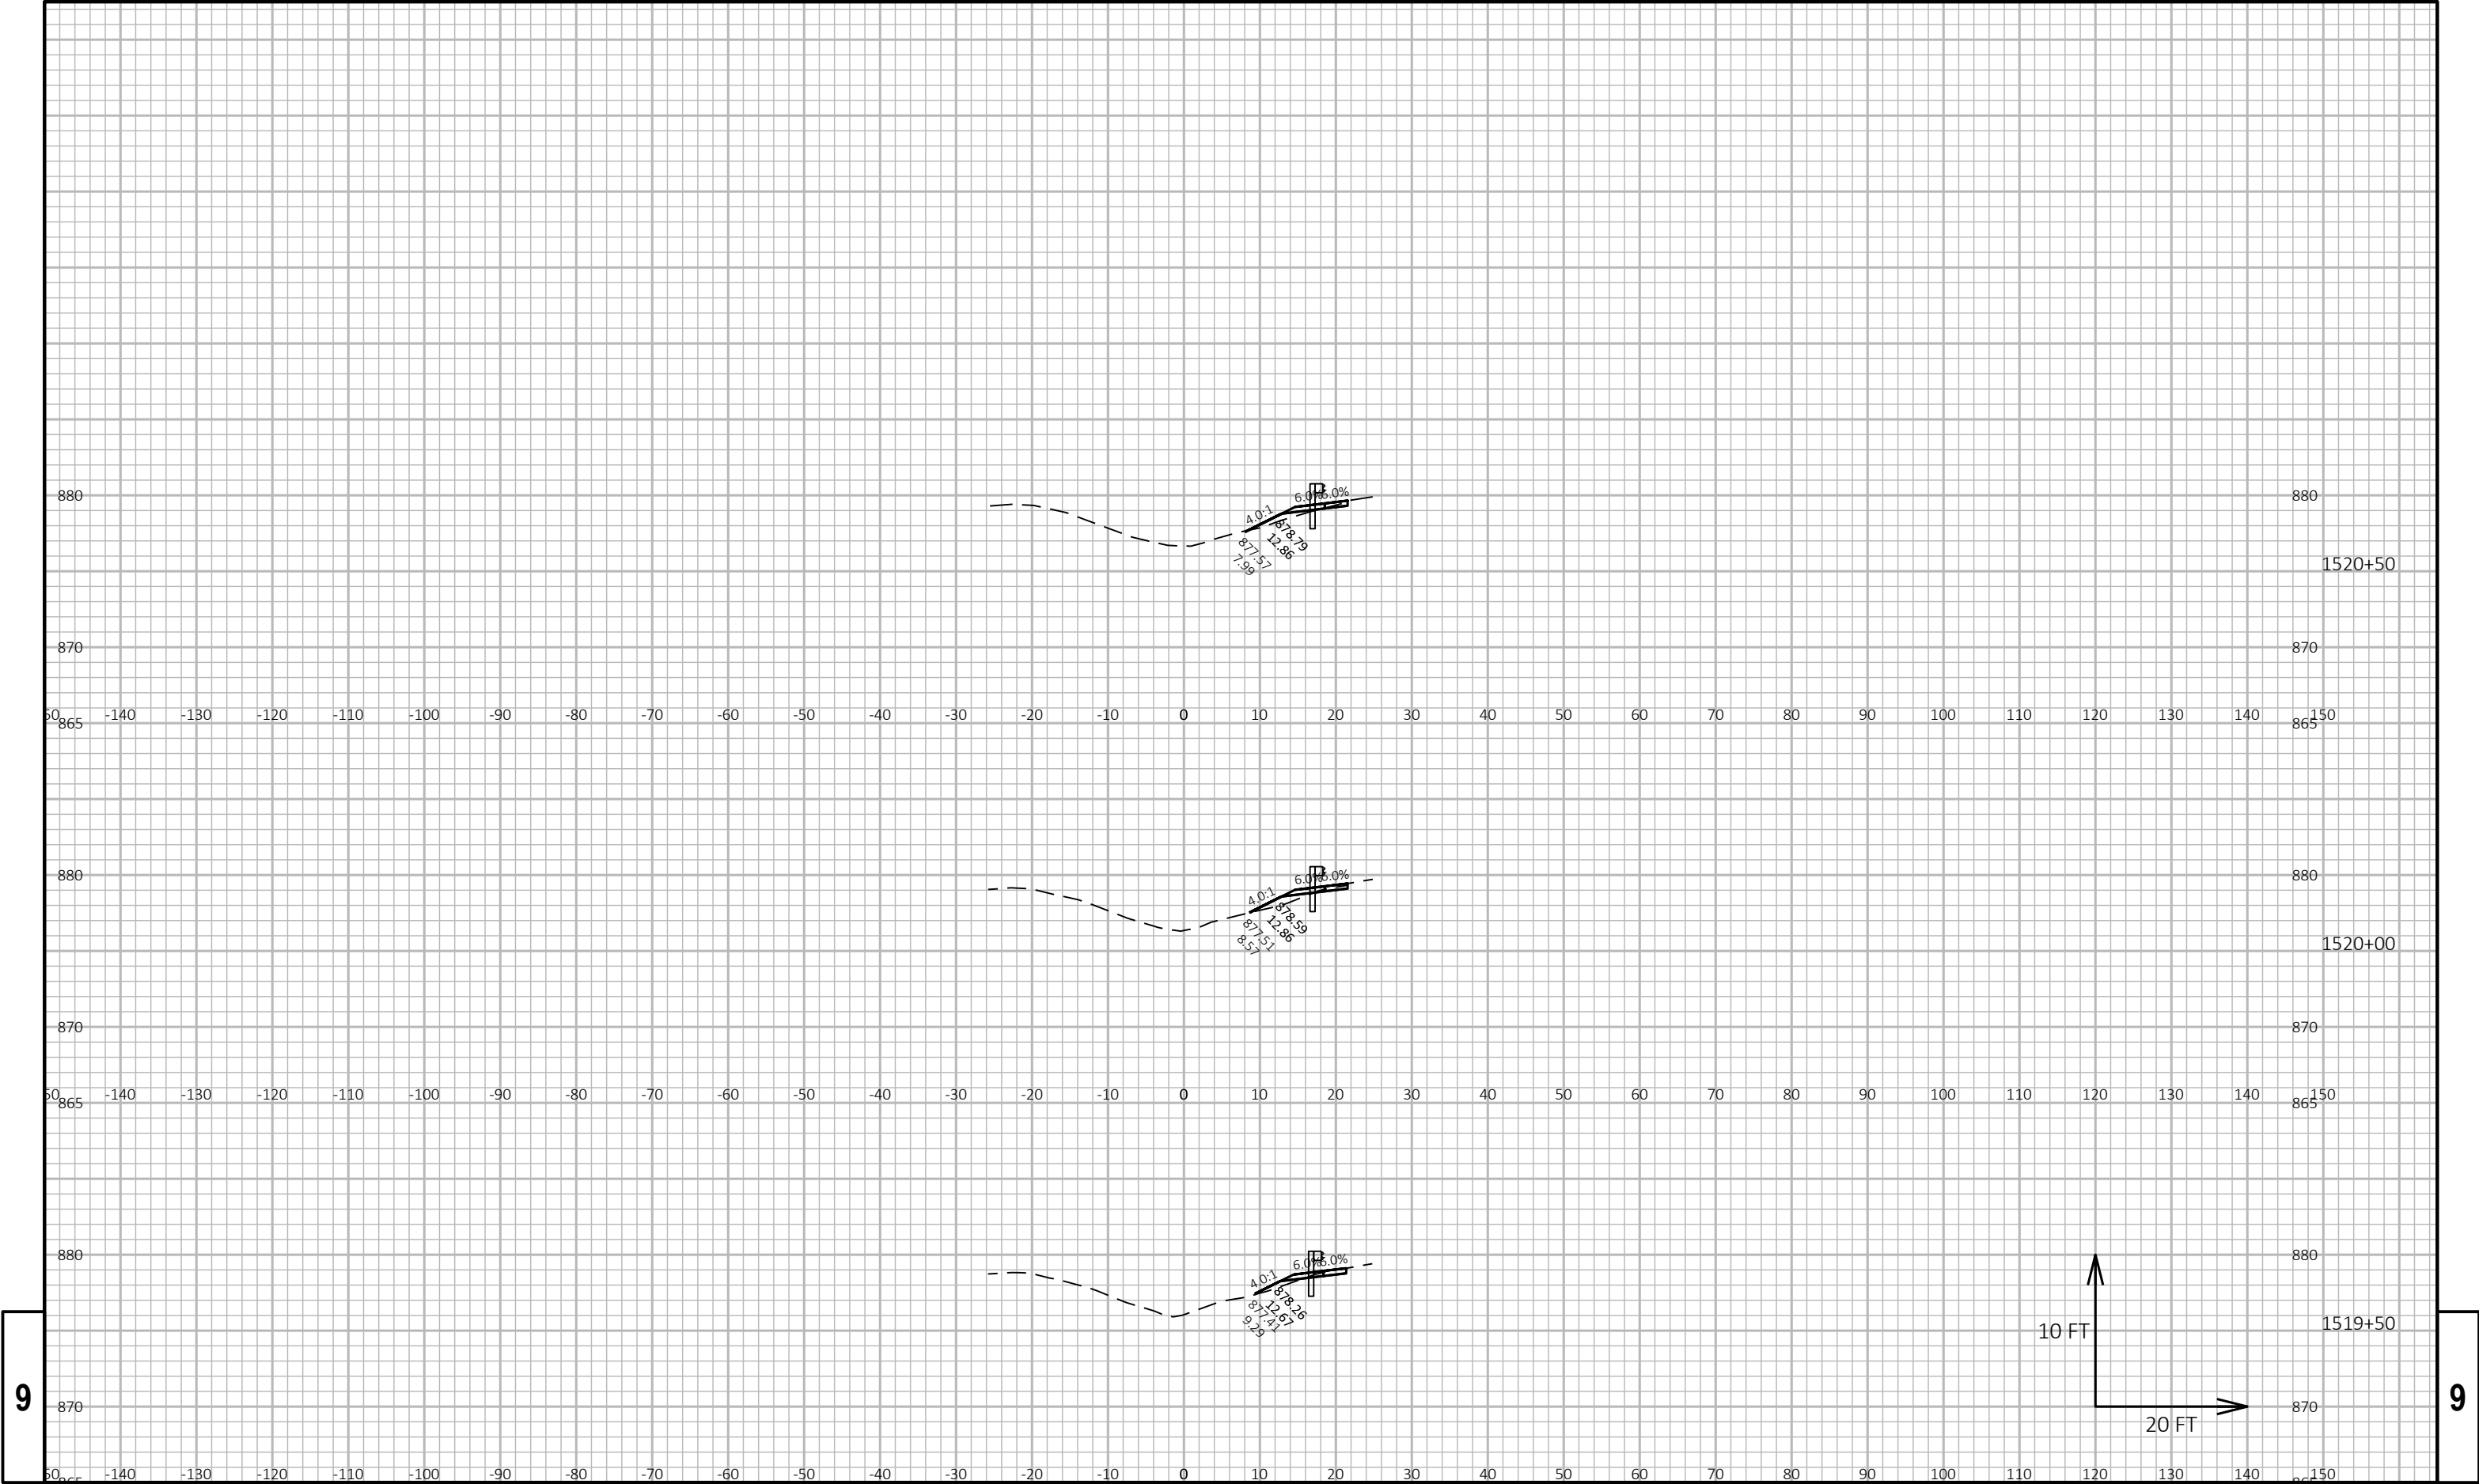

9


9

PROJECT NO: 1370-00-74				HWY: STH 16				COUNTY: JEFFERSON				CROSS SECTIONS: WISCONSIN AVE				SHEET				E
------------------------	--	--	--	-------------	--	--	--	-------------------	--	--	--	-------------------------------	--	--	--	-------	--	--	--	---

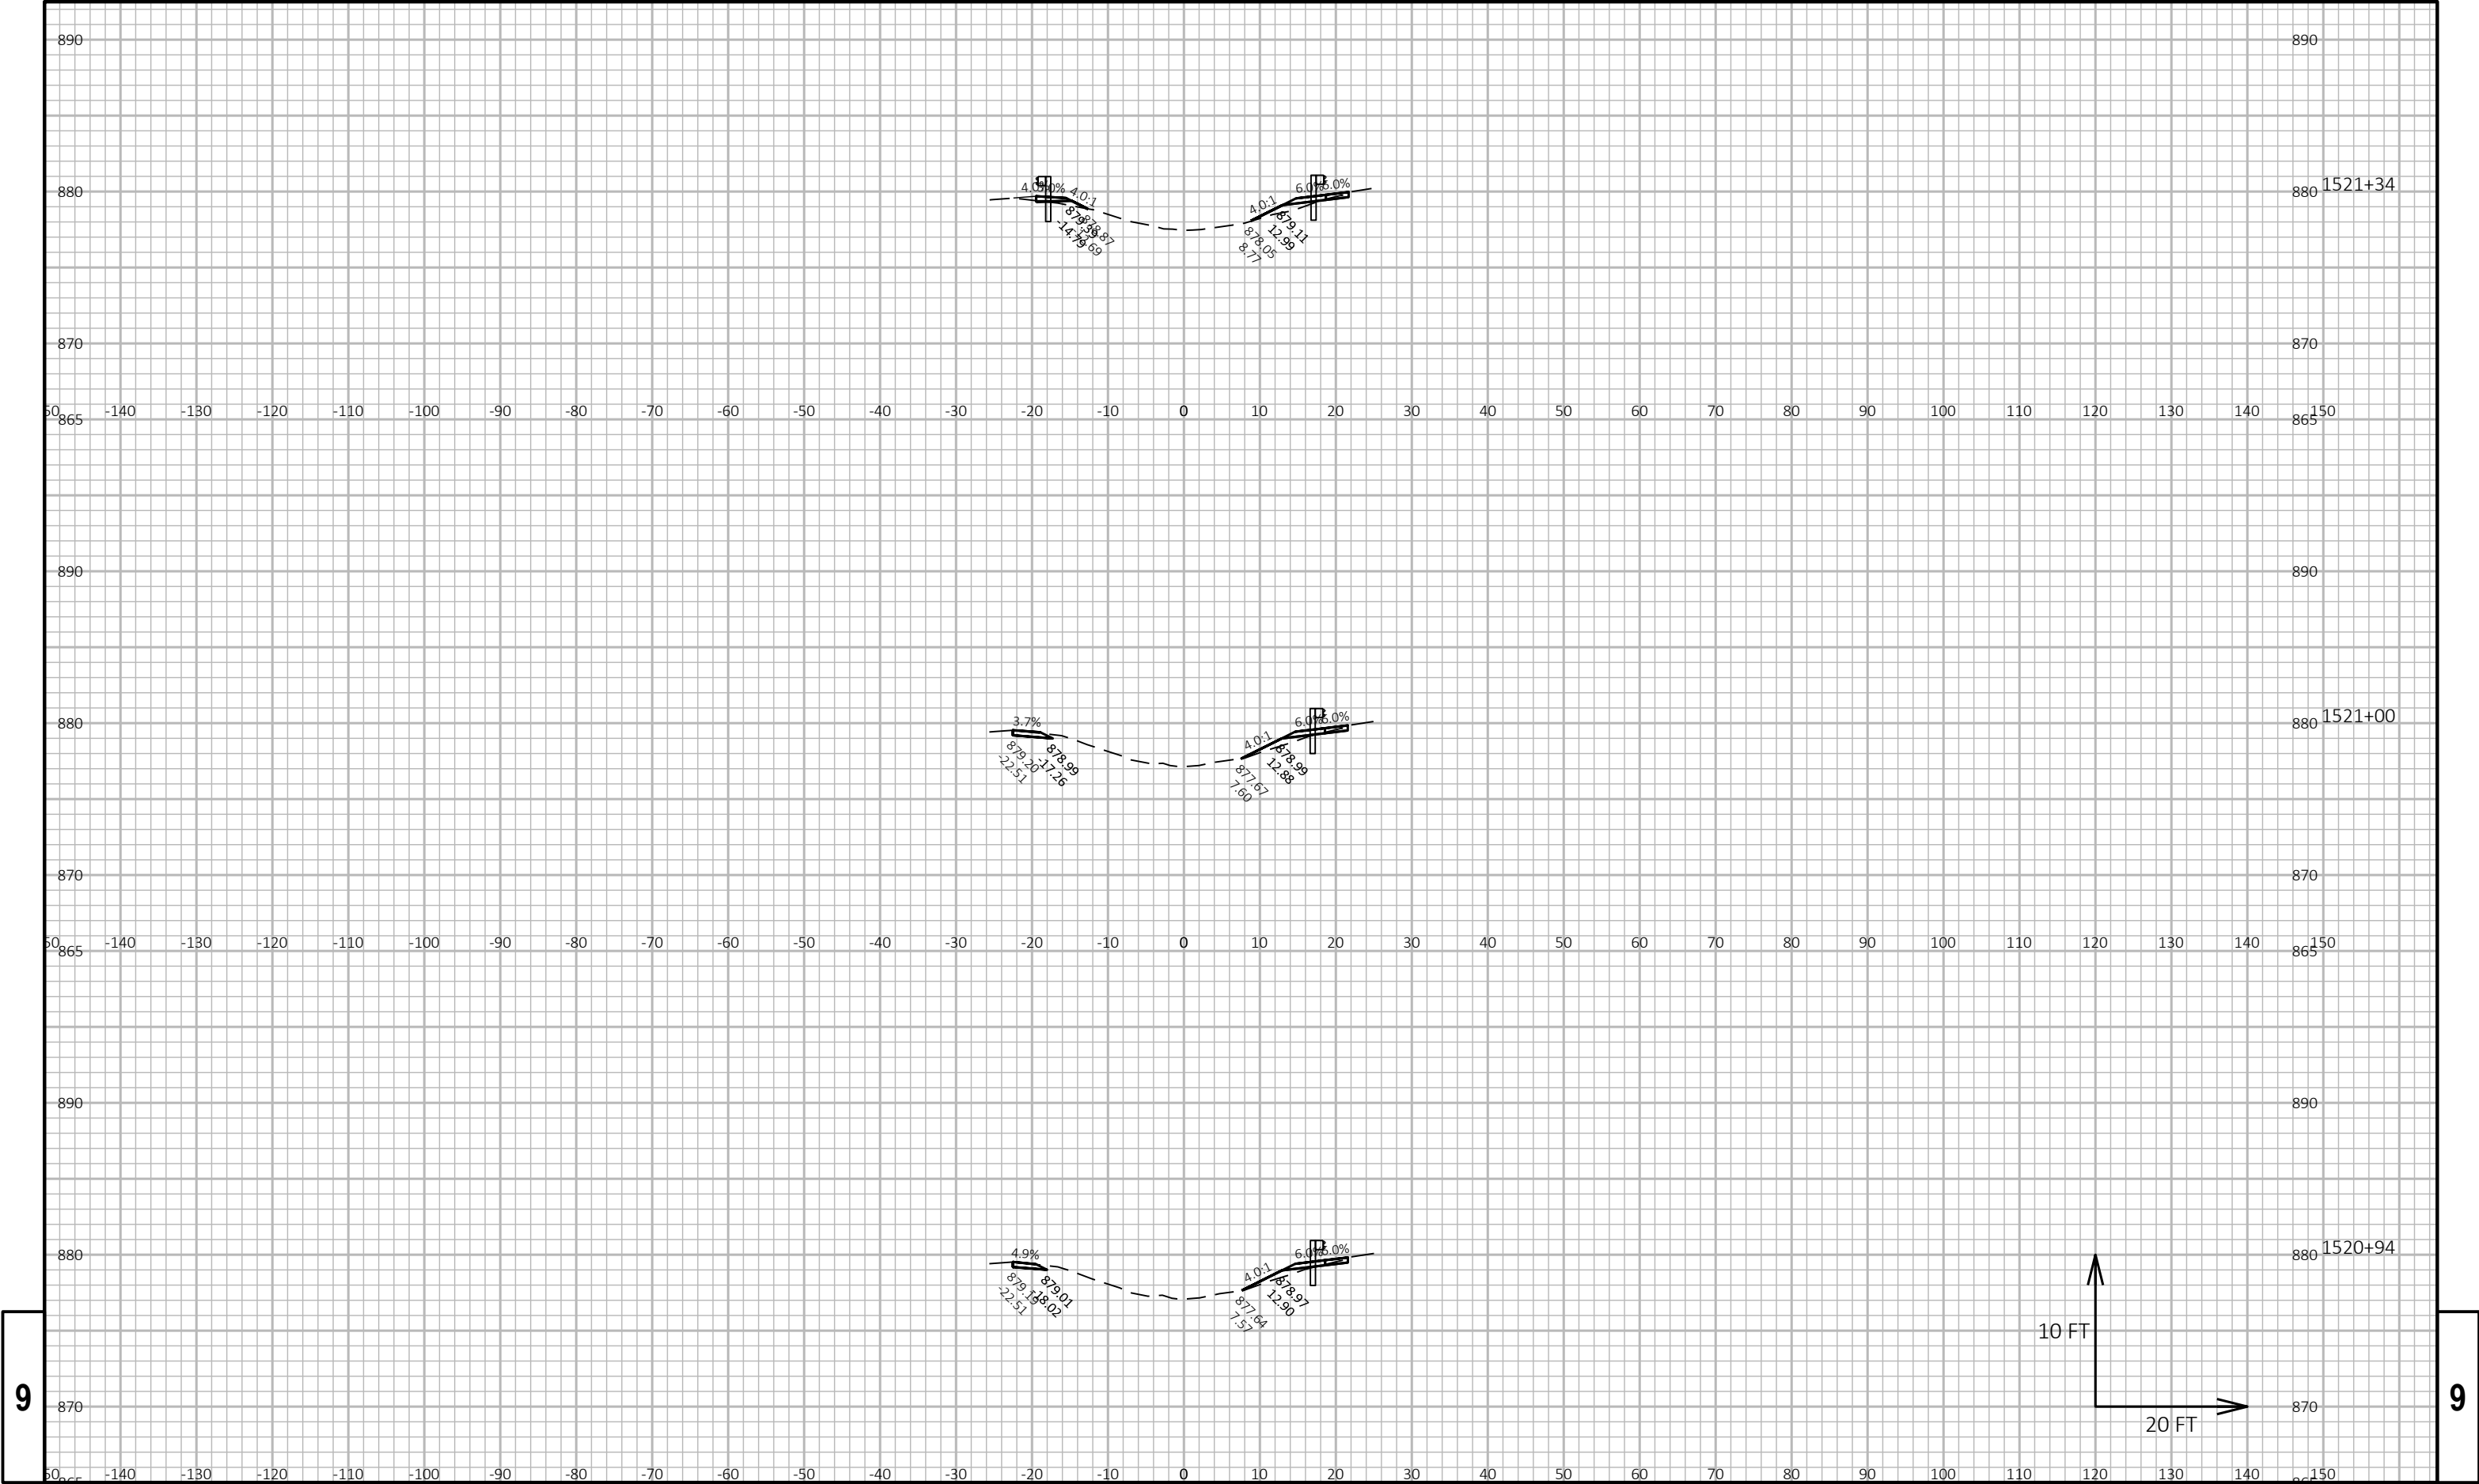

9


9

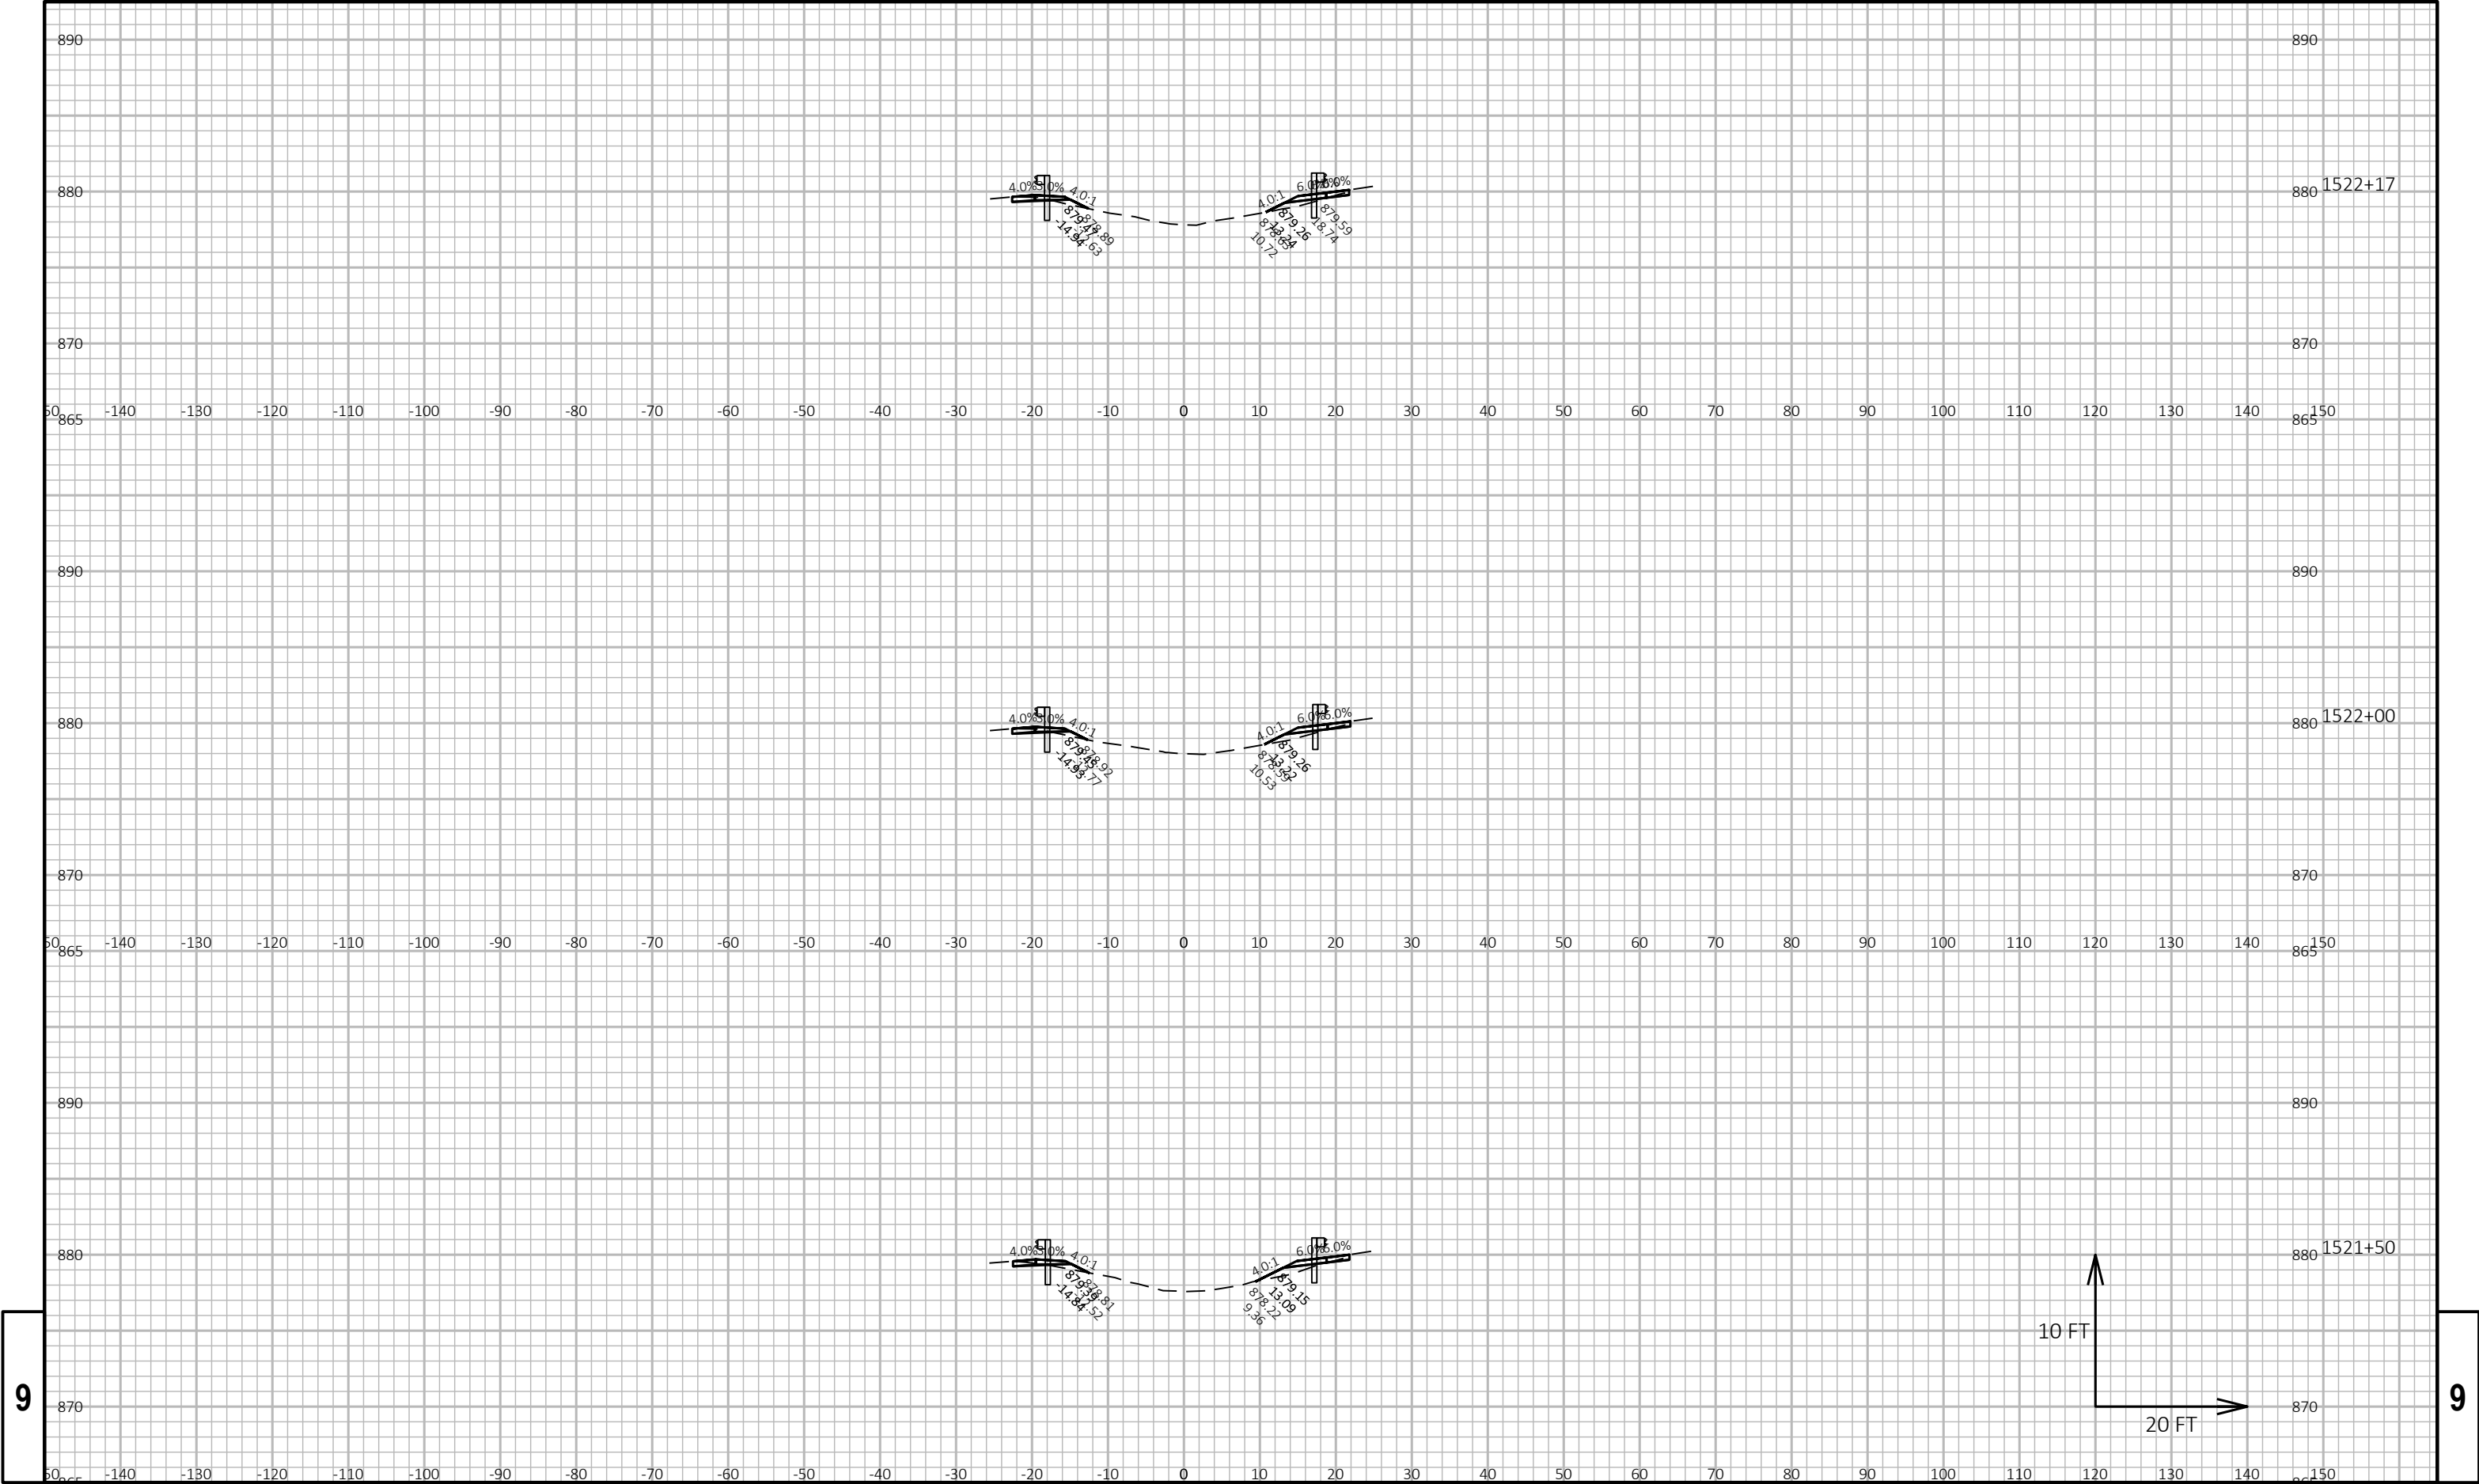

9

9


PROJECT NO: 1370-00-74				HWY: STH 16				COUNTY: JEFFERSON				CROSS SECTIONS: WISCONSIN AVE				SHEET				E
------------------------	--	--	--	-------------	--	--	--	-------------------	--	--	--	-------------------------------	--	--	--	-------	--	--	--	---

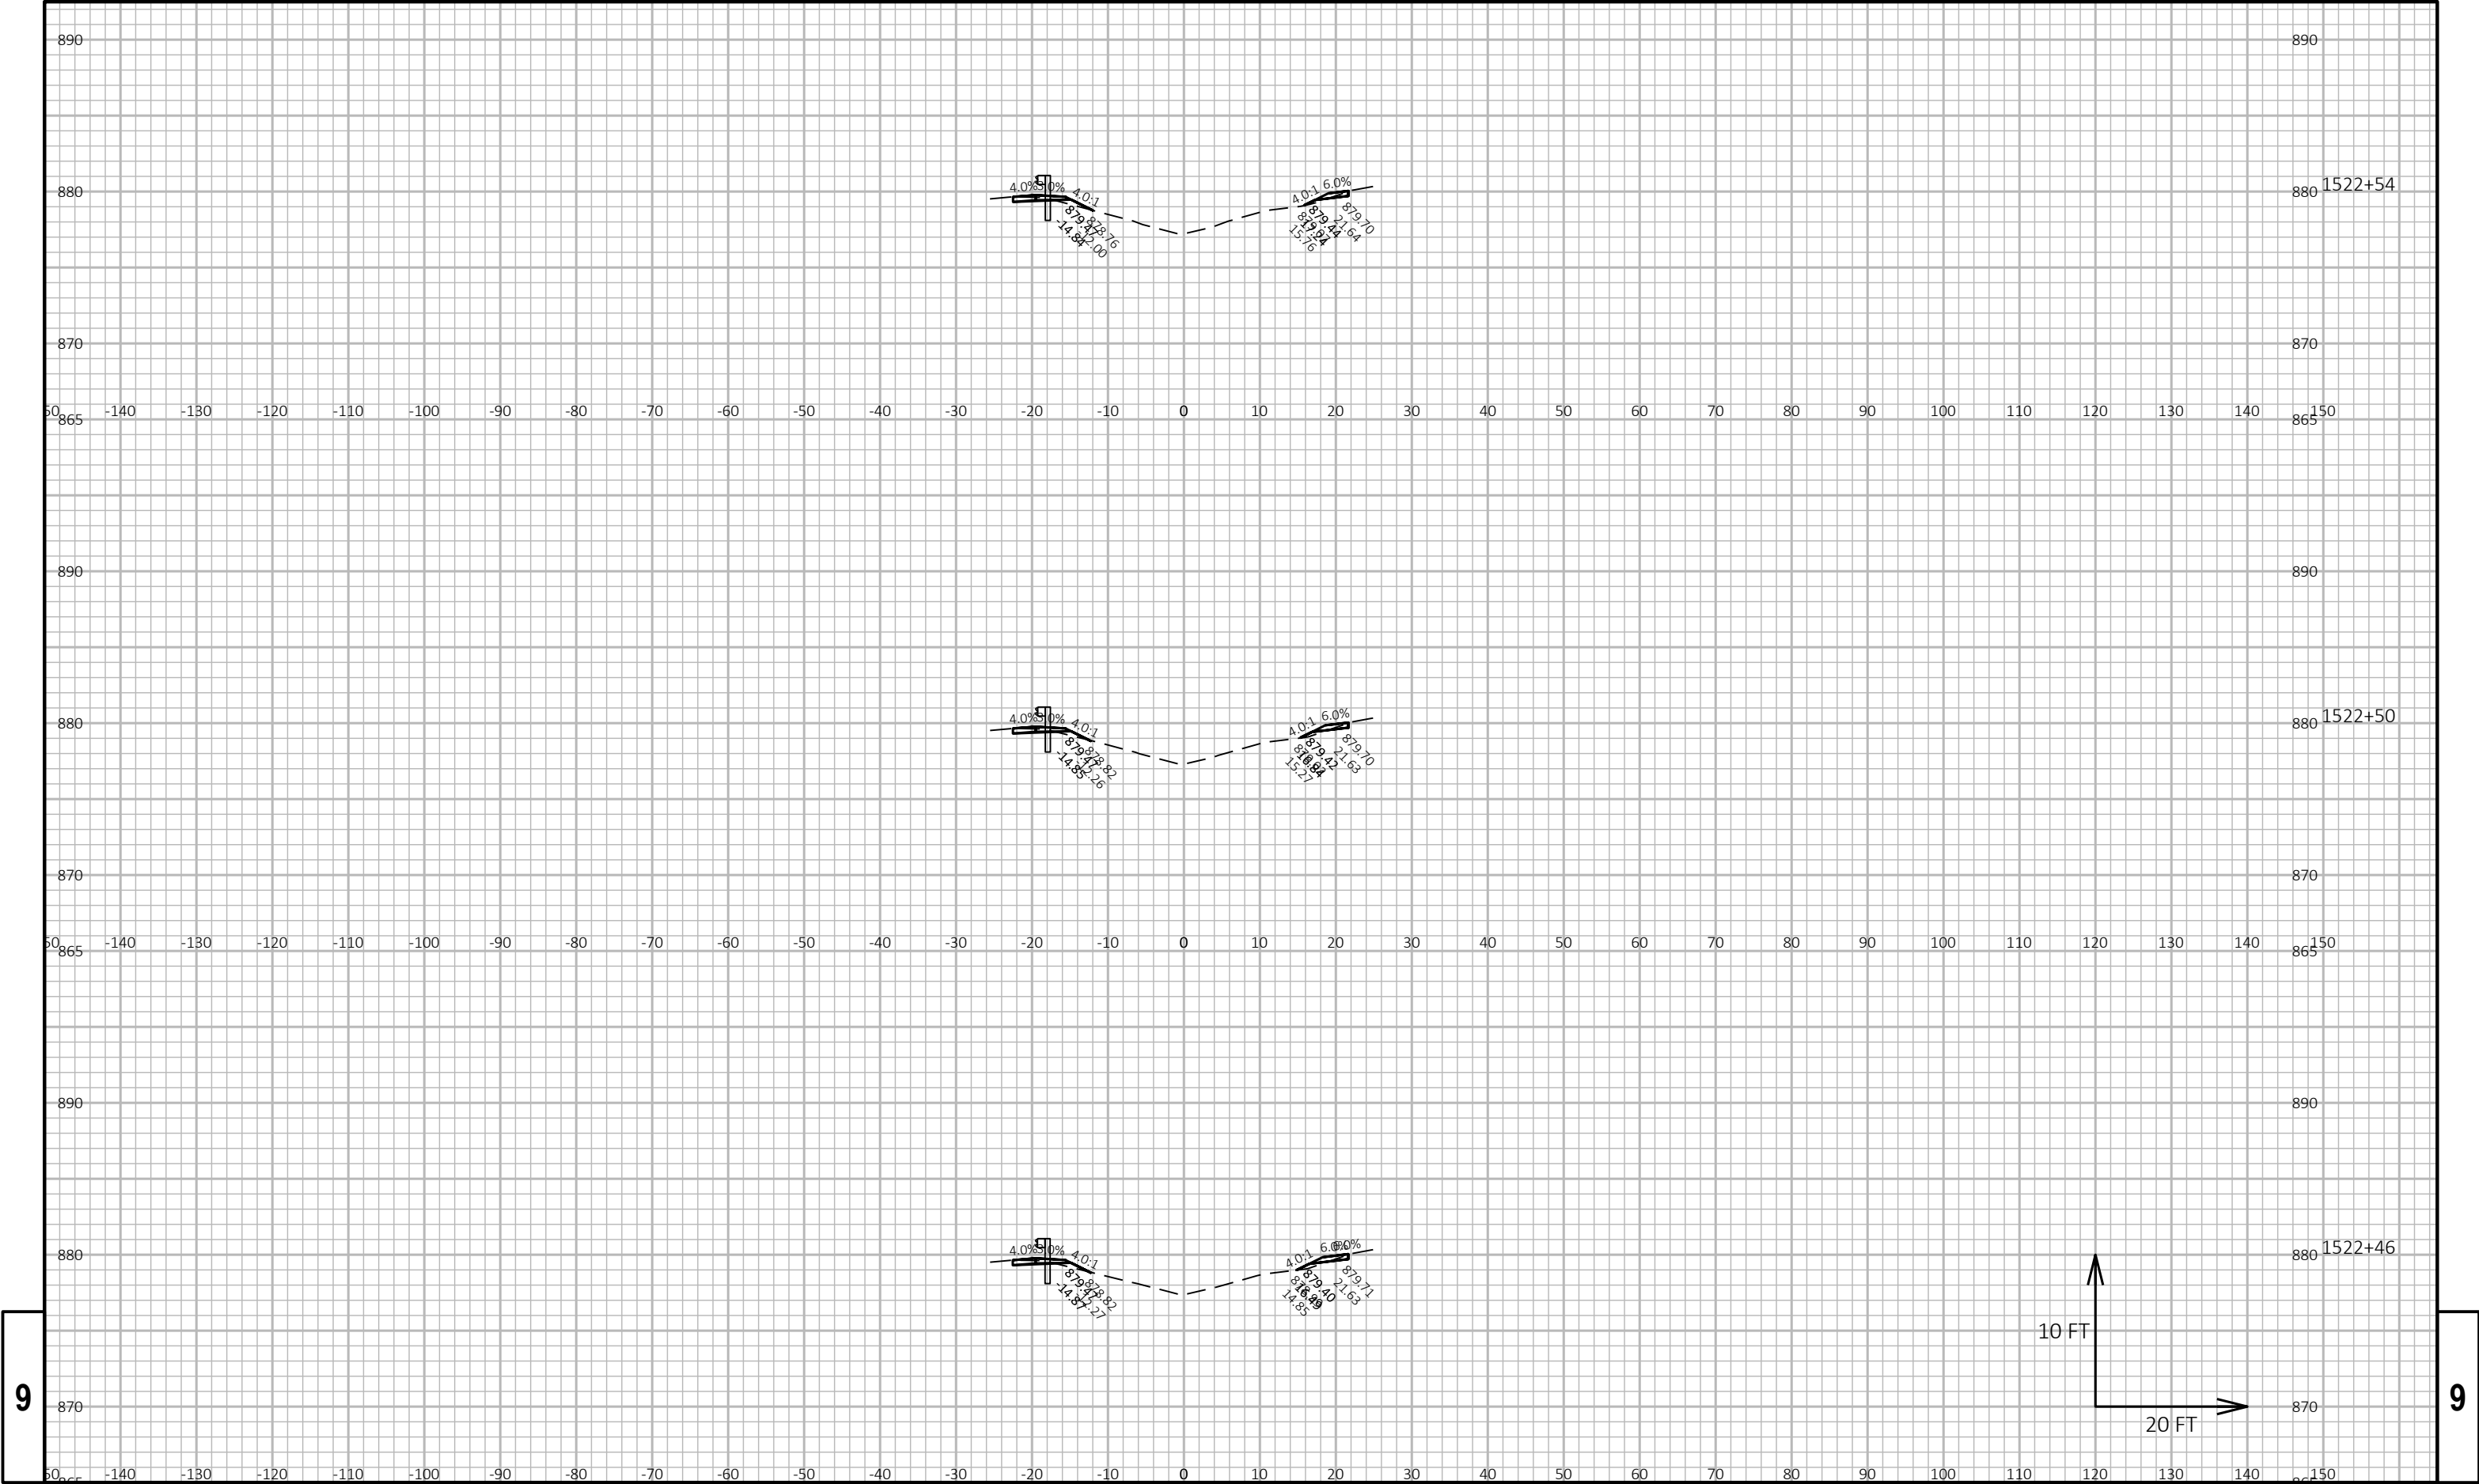

9

9


PROJECT NO: 1370-00-74				HWY: STH 16				COUNTY: JEFFERSON				CROSS SECTIONS: WISCONSIN AVE				SHEET				E
------------------------	--	--	--	-------------	--	--	--	-------------------	--	--	--	-------------------------------	--	--	--	-------	--	--	--	---

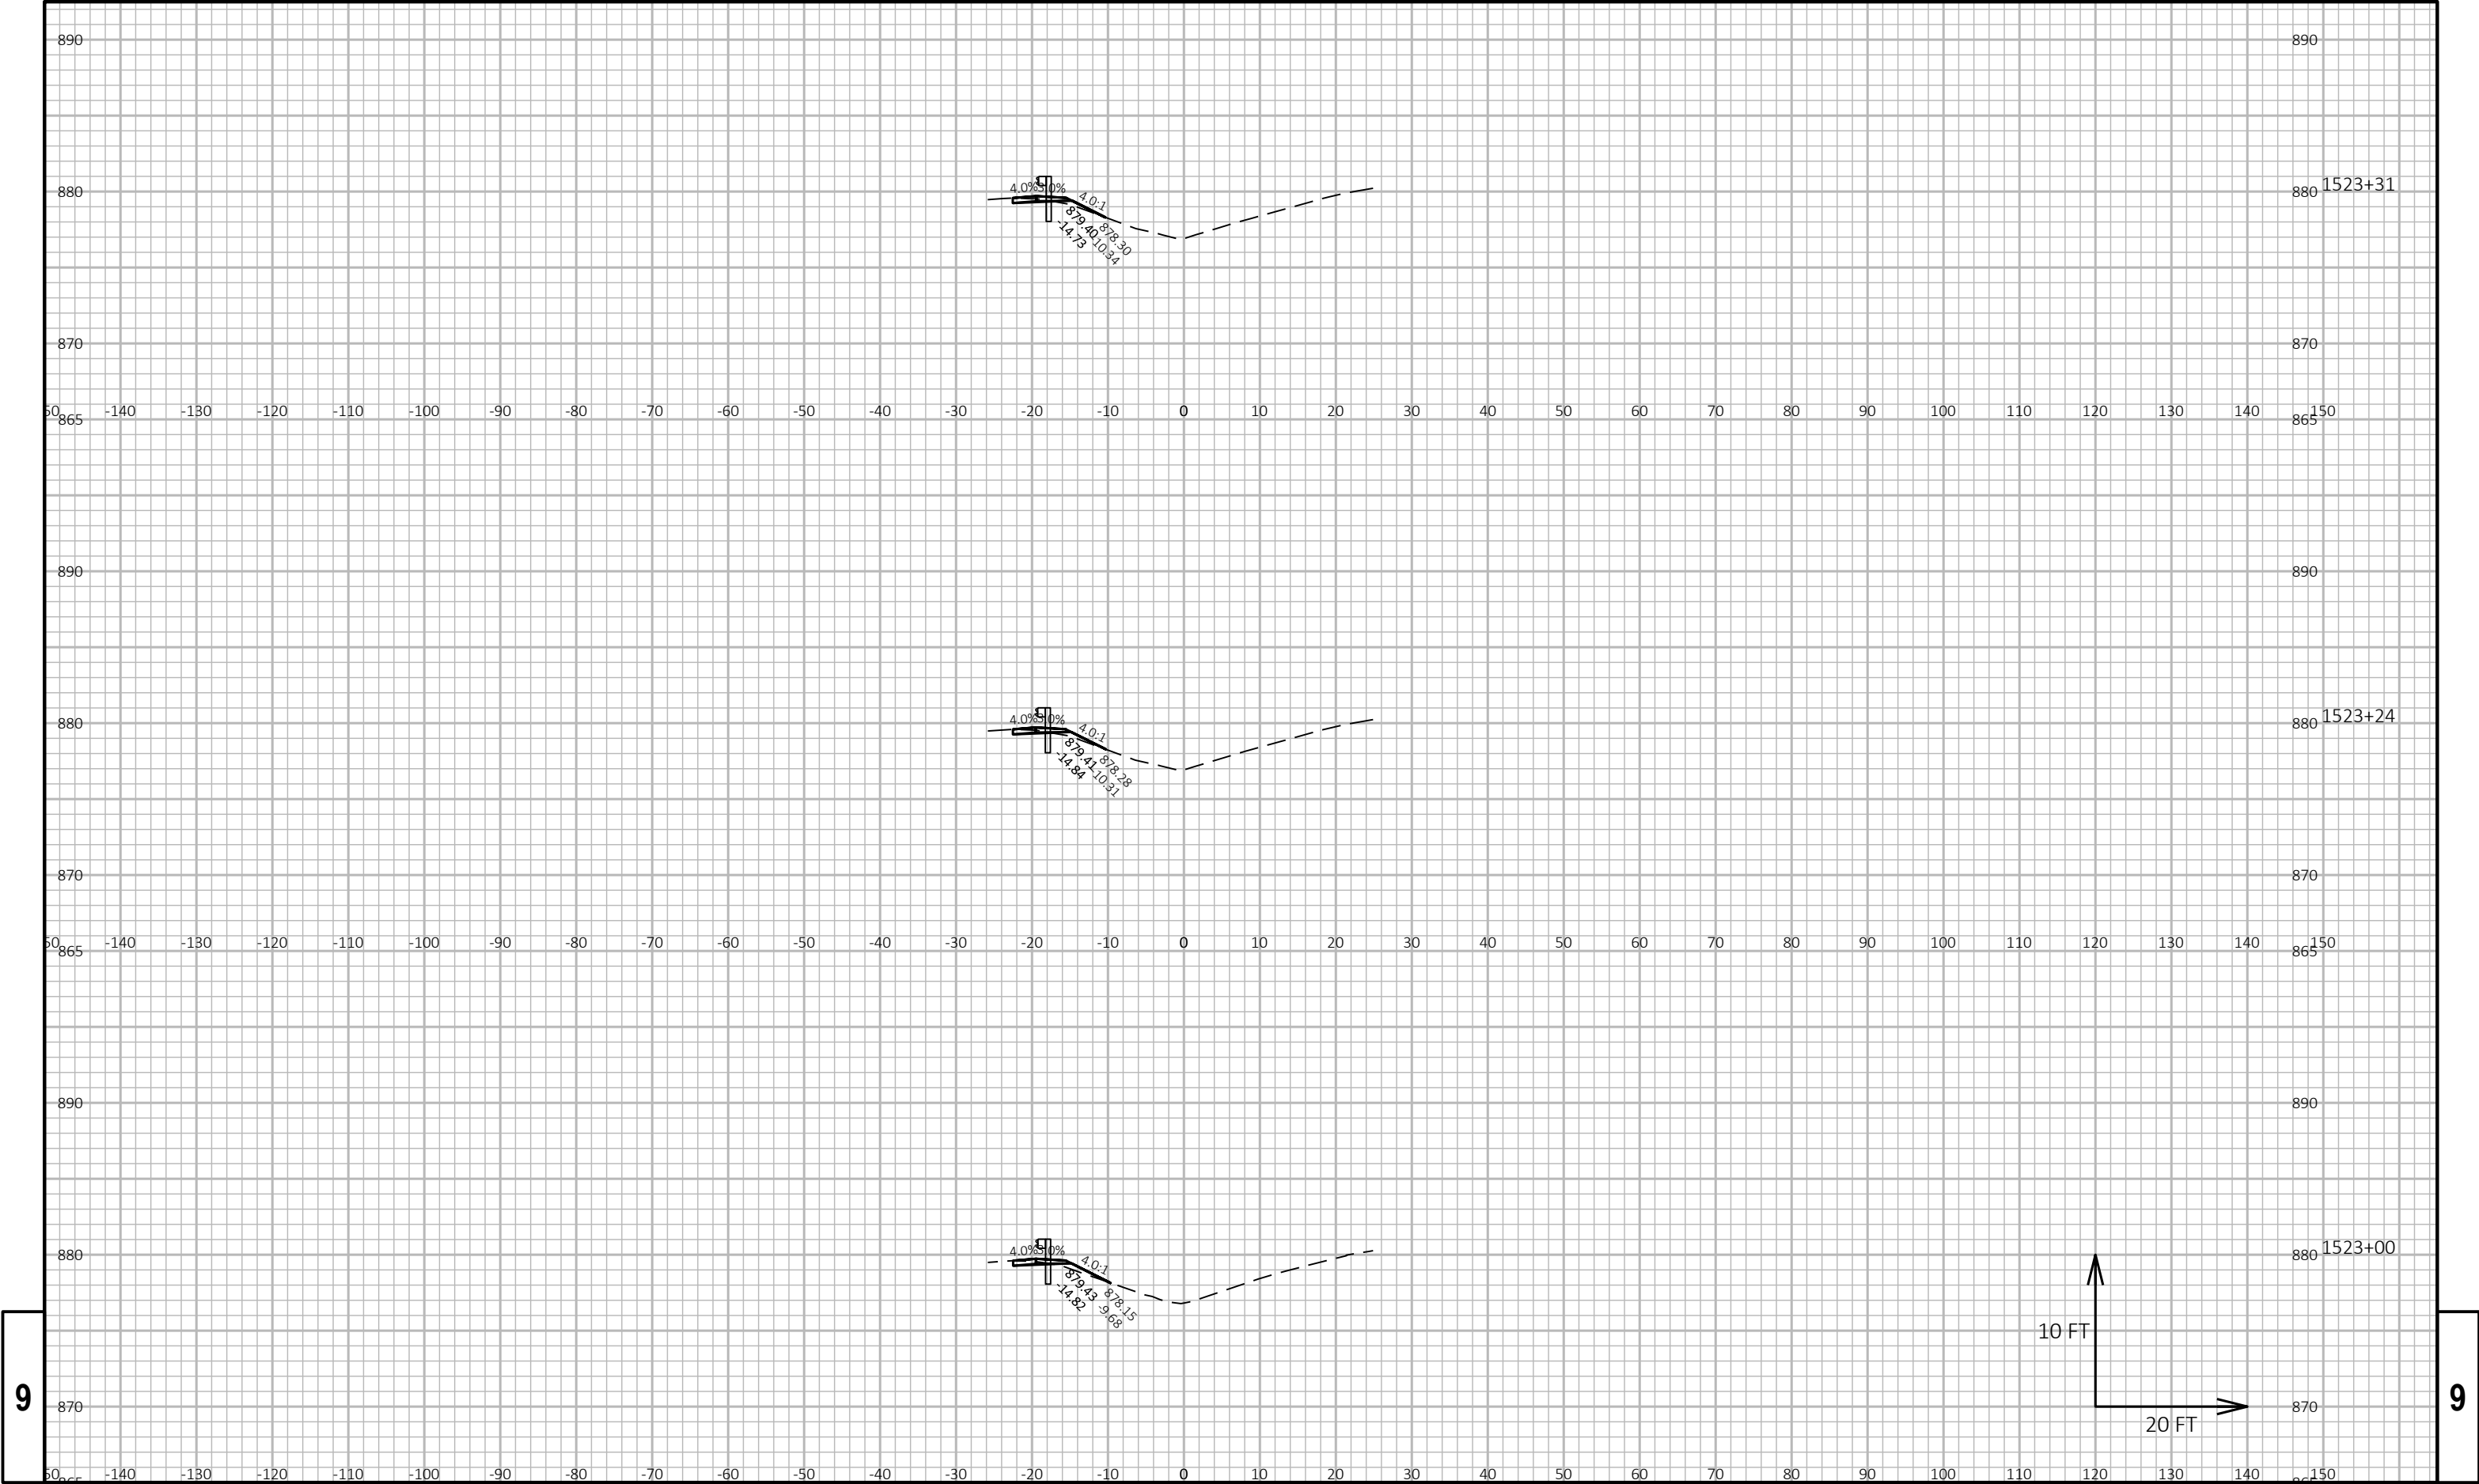

9


9

PROJECT NO: 1370-00-74				HWY: STH 16				COUNTY: JEFFERSON				CROSS SECTIONS: WISCONSIN AVE				SHEET				E
------------------------	--	--	--	-------------	--	--	--	-------------------	--	--	--	-------------------------------	--	--	--	-------	--	--	--	---

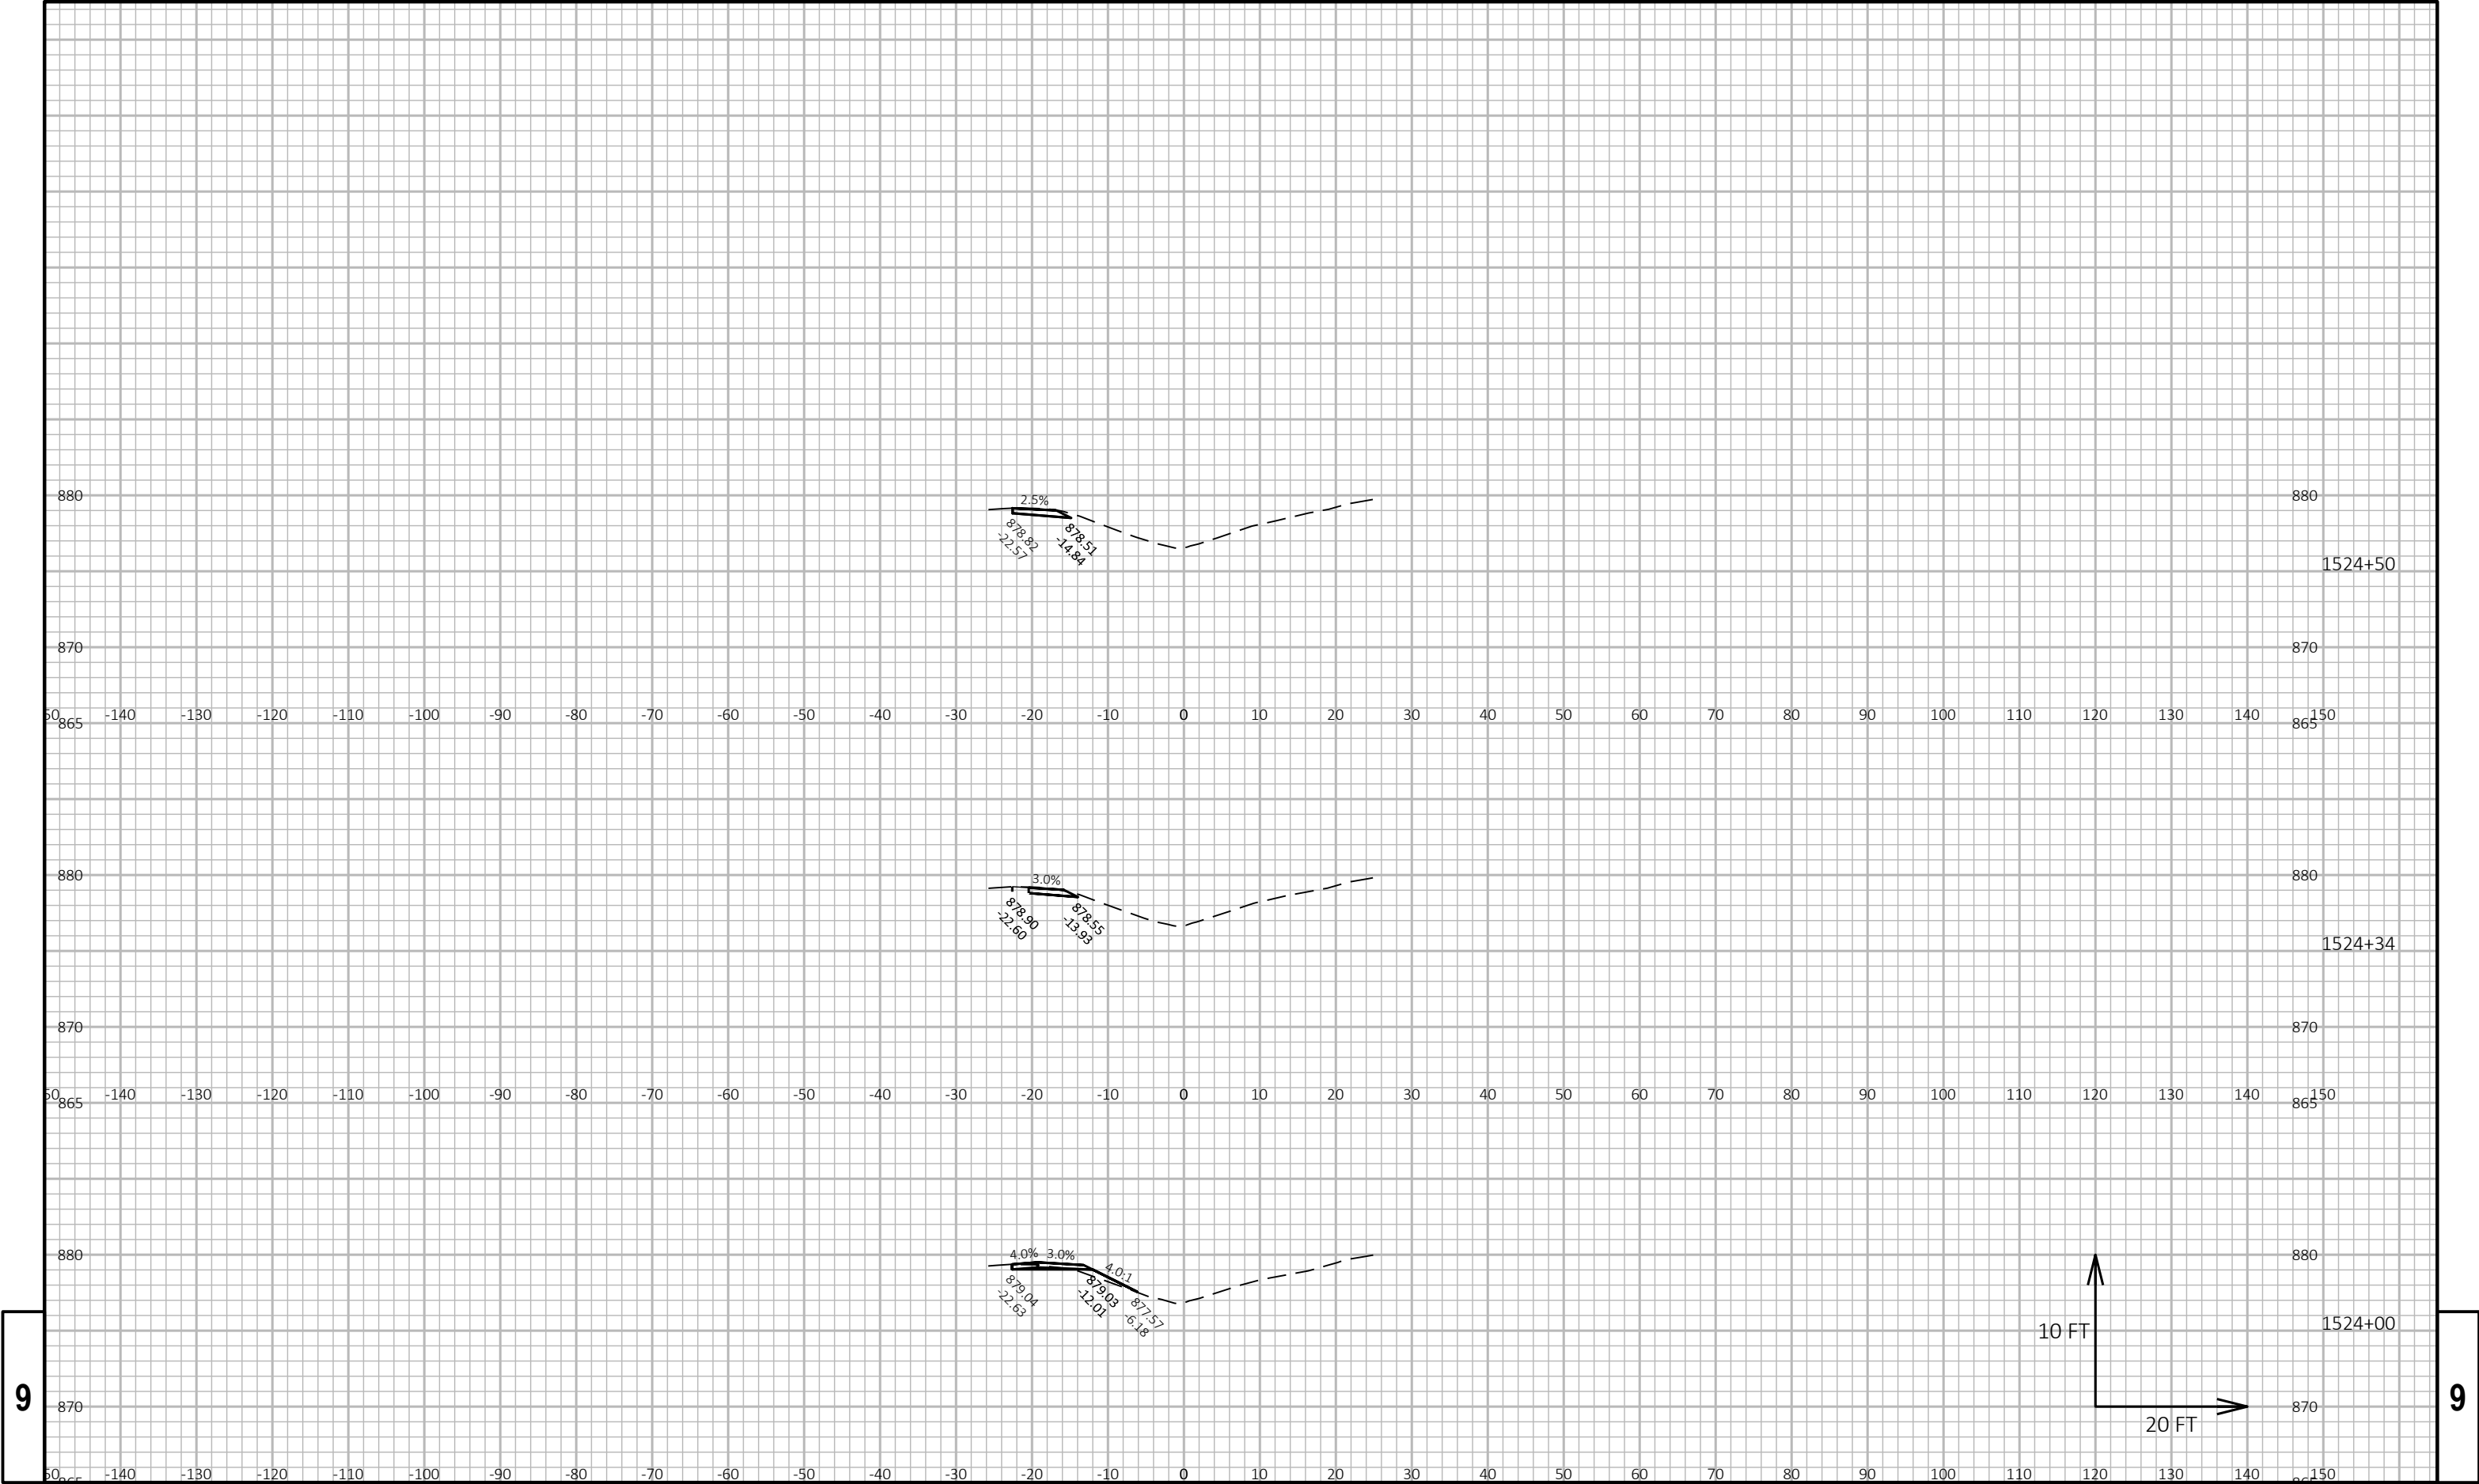

9


9

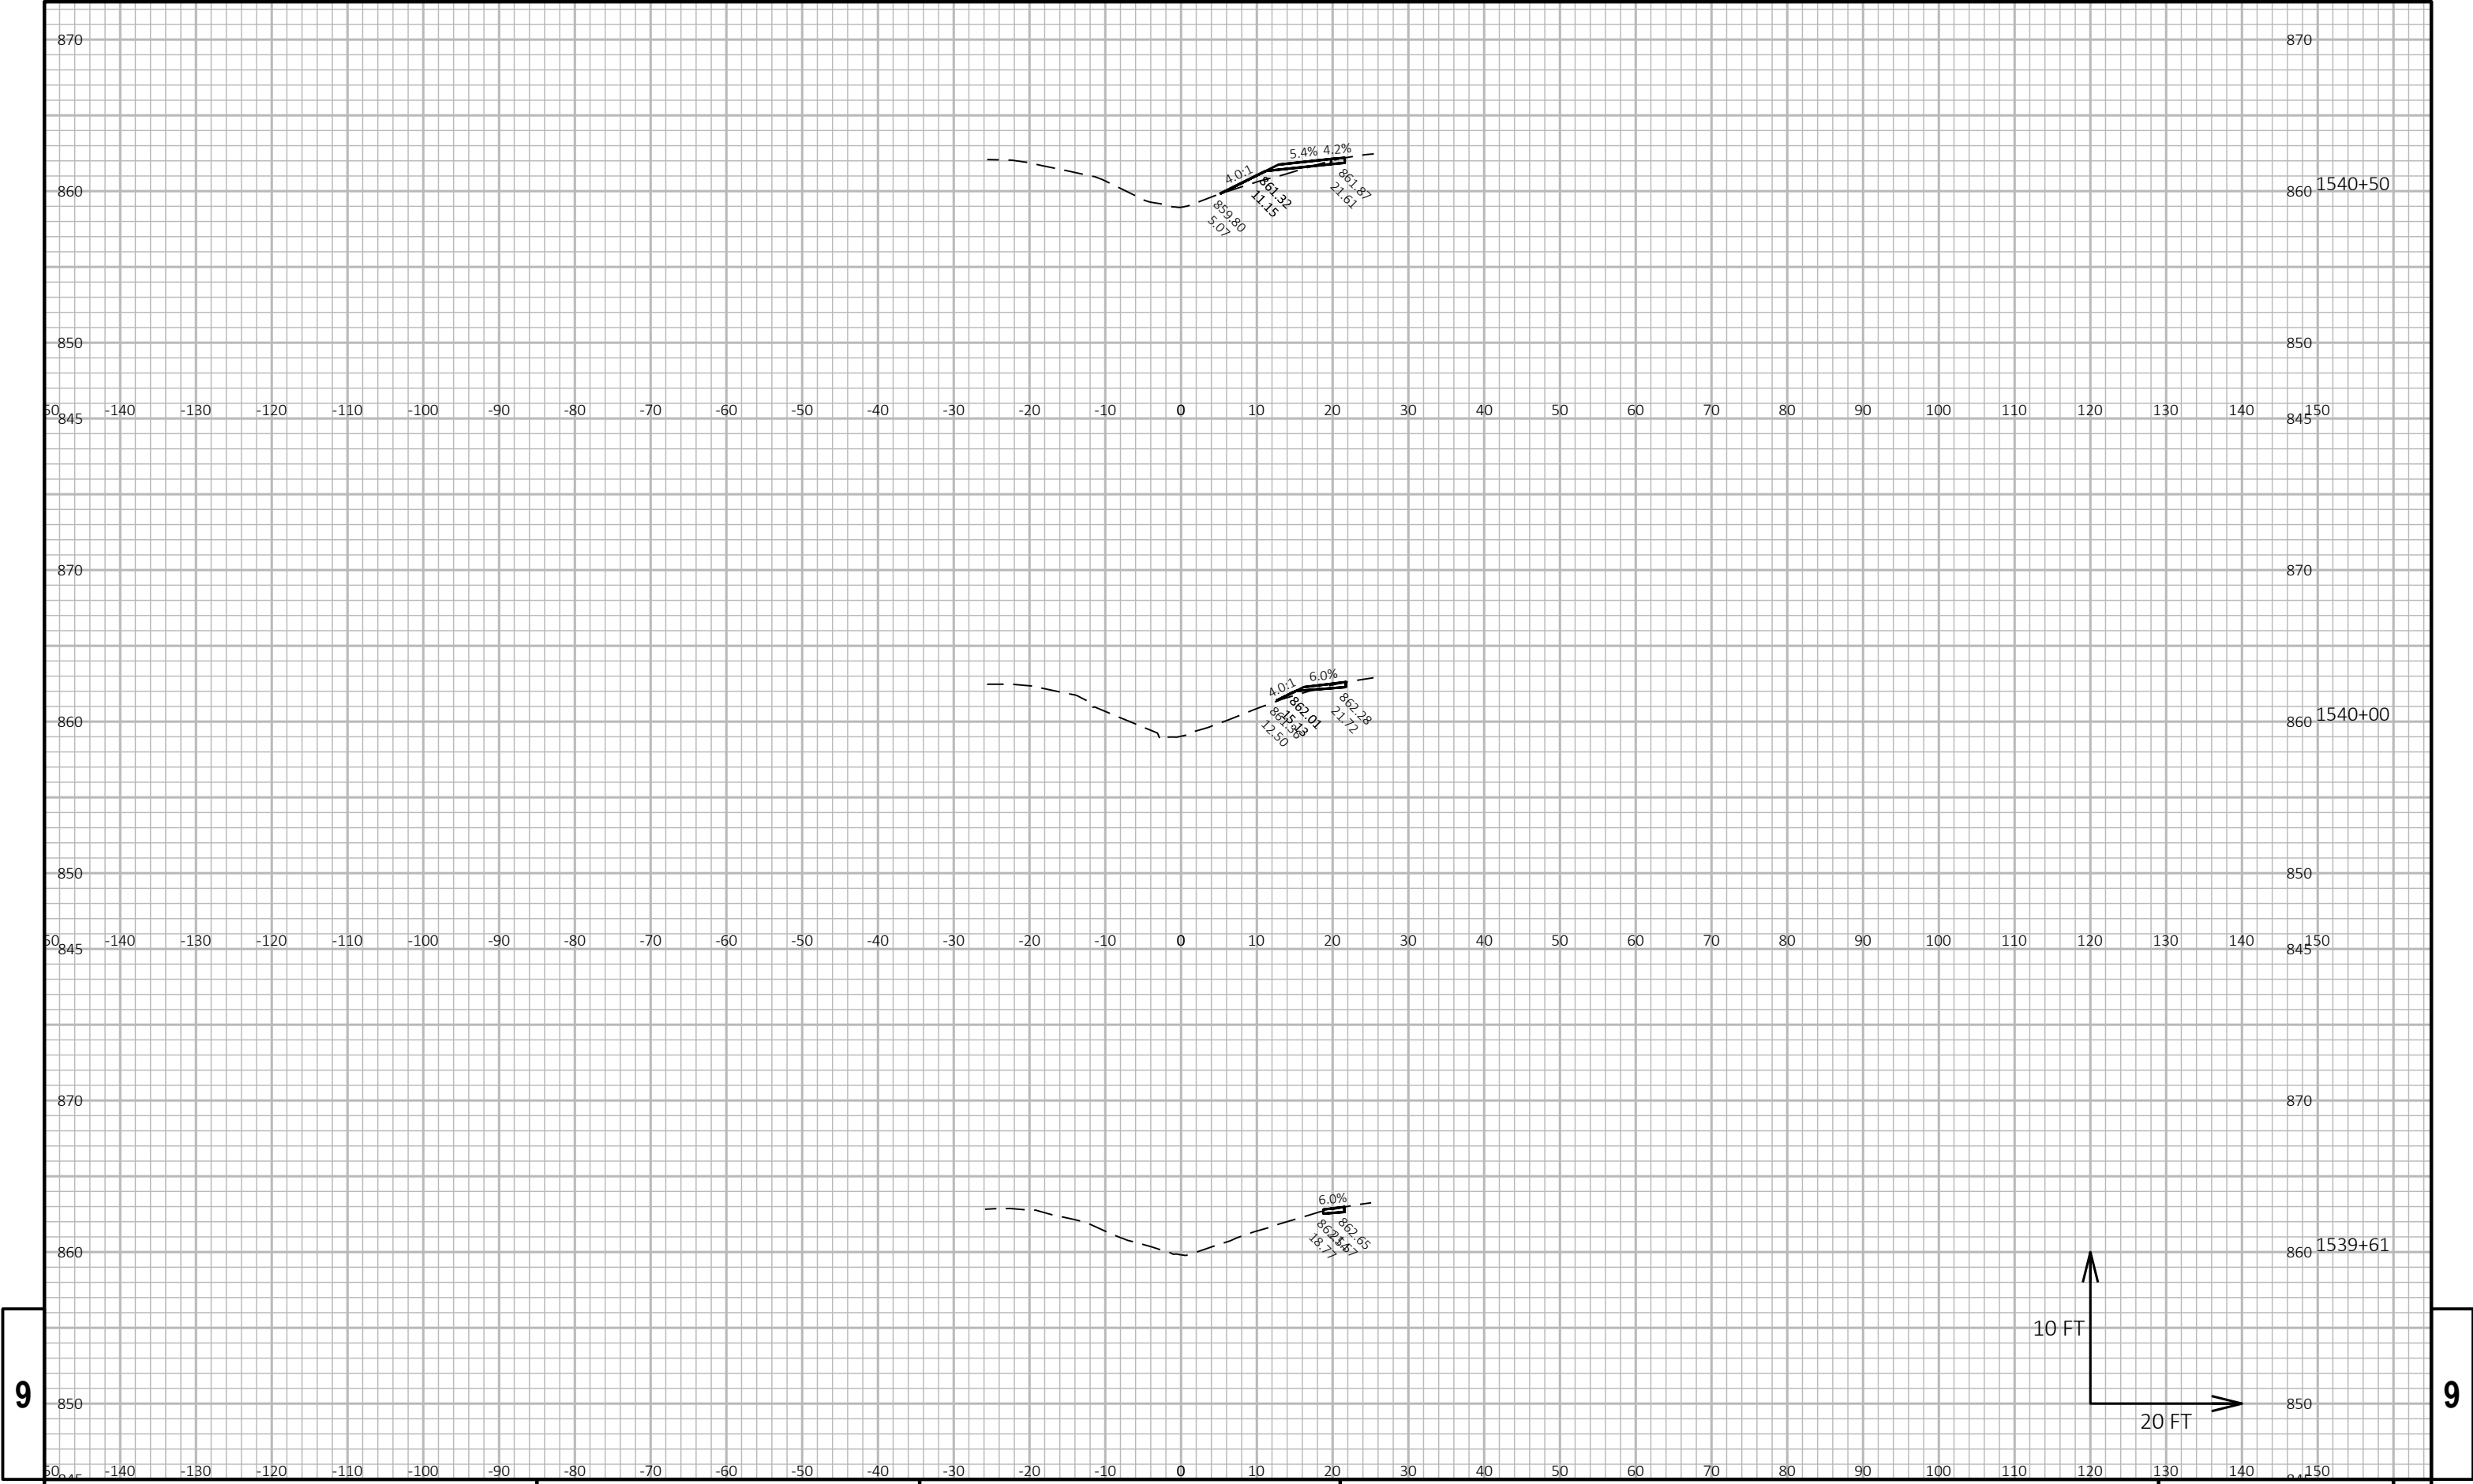

9

9


PROJECT NO: 1370-00-74				HWY: STH 16				COUNTY: JEFFERSON				CROSS SECTIONS: SKI SLIDE RD				SHEET				E
------------------------	--	--	--	-------------	--	--	--	-------------------	--	--	--	------------------------------	--	--	--	-------	--	--	--	---

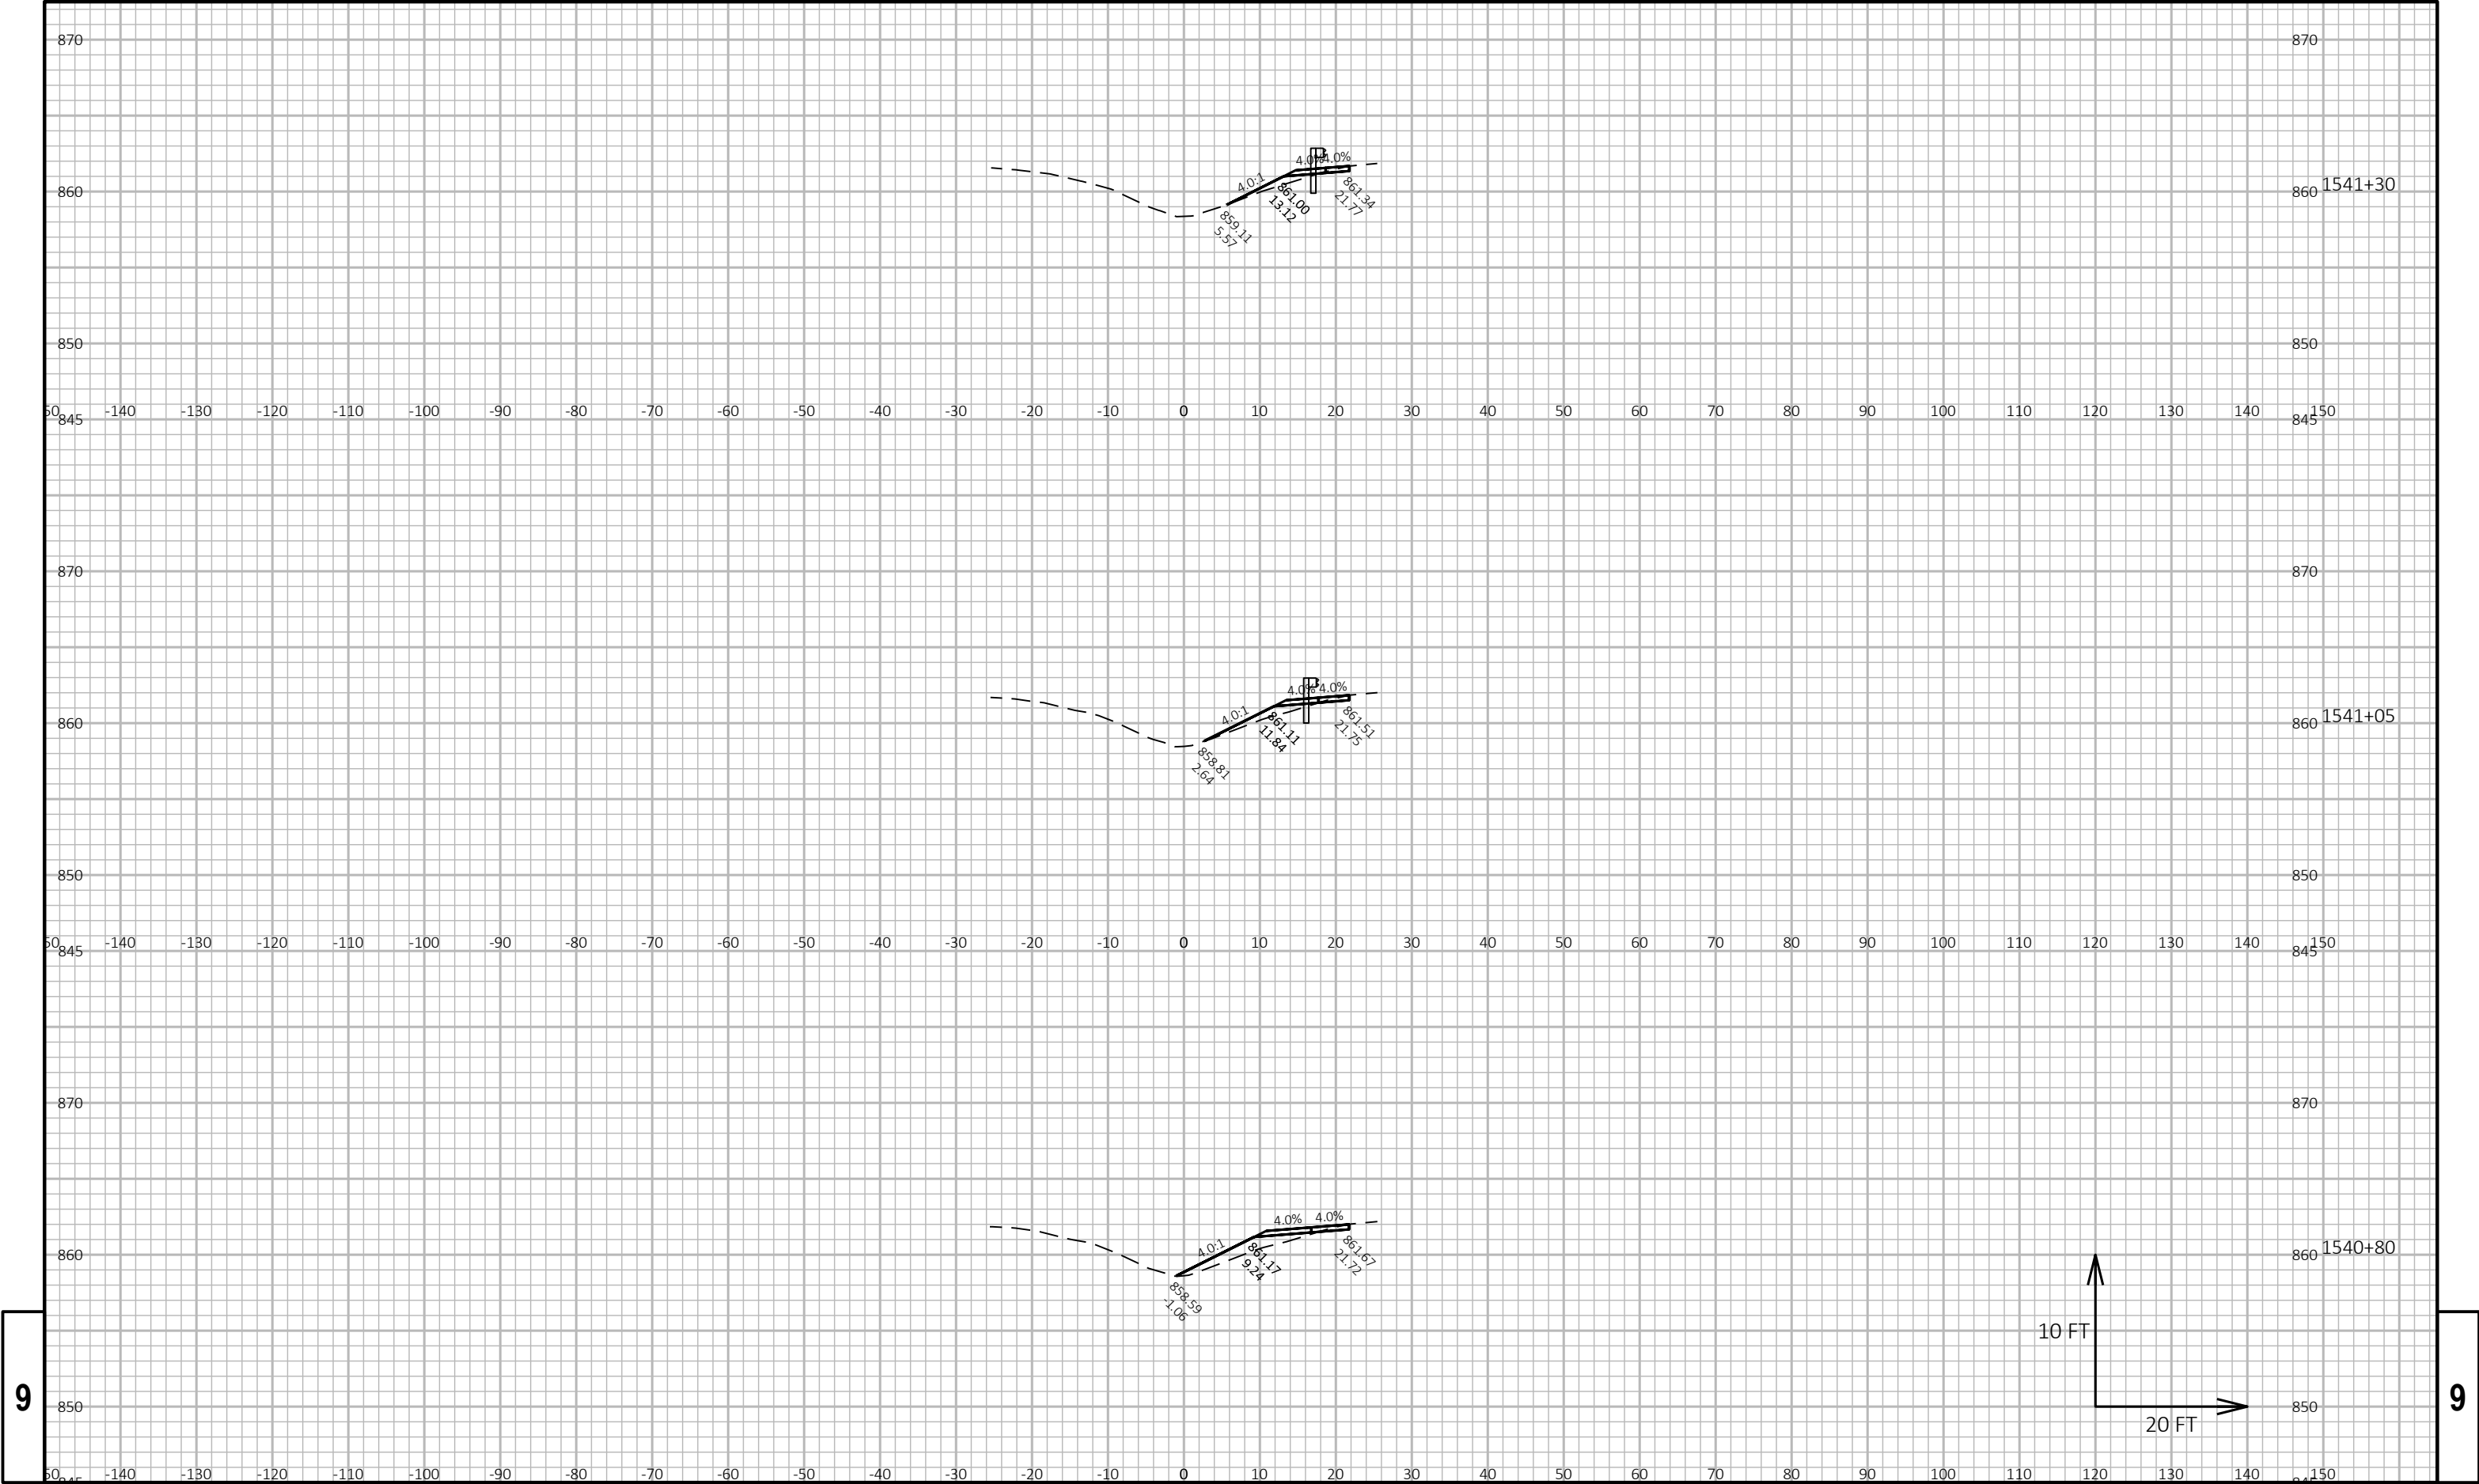

9


9

PROJECT NO: 1370-00-74	HWY: STH 16	COUNTY: JEFFERSON	CROSS SECTIONS: SKI SLIDE RD	SHEET	E
------------------------	-------------	-------------------	------------------------------	-------	---

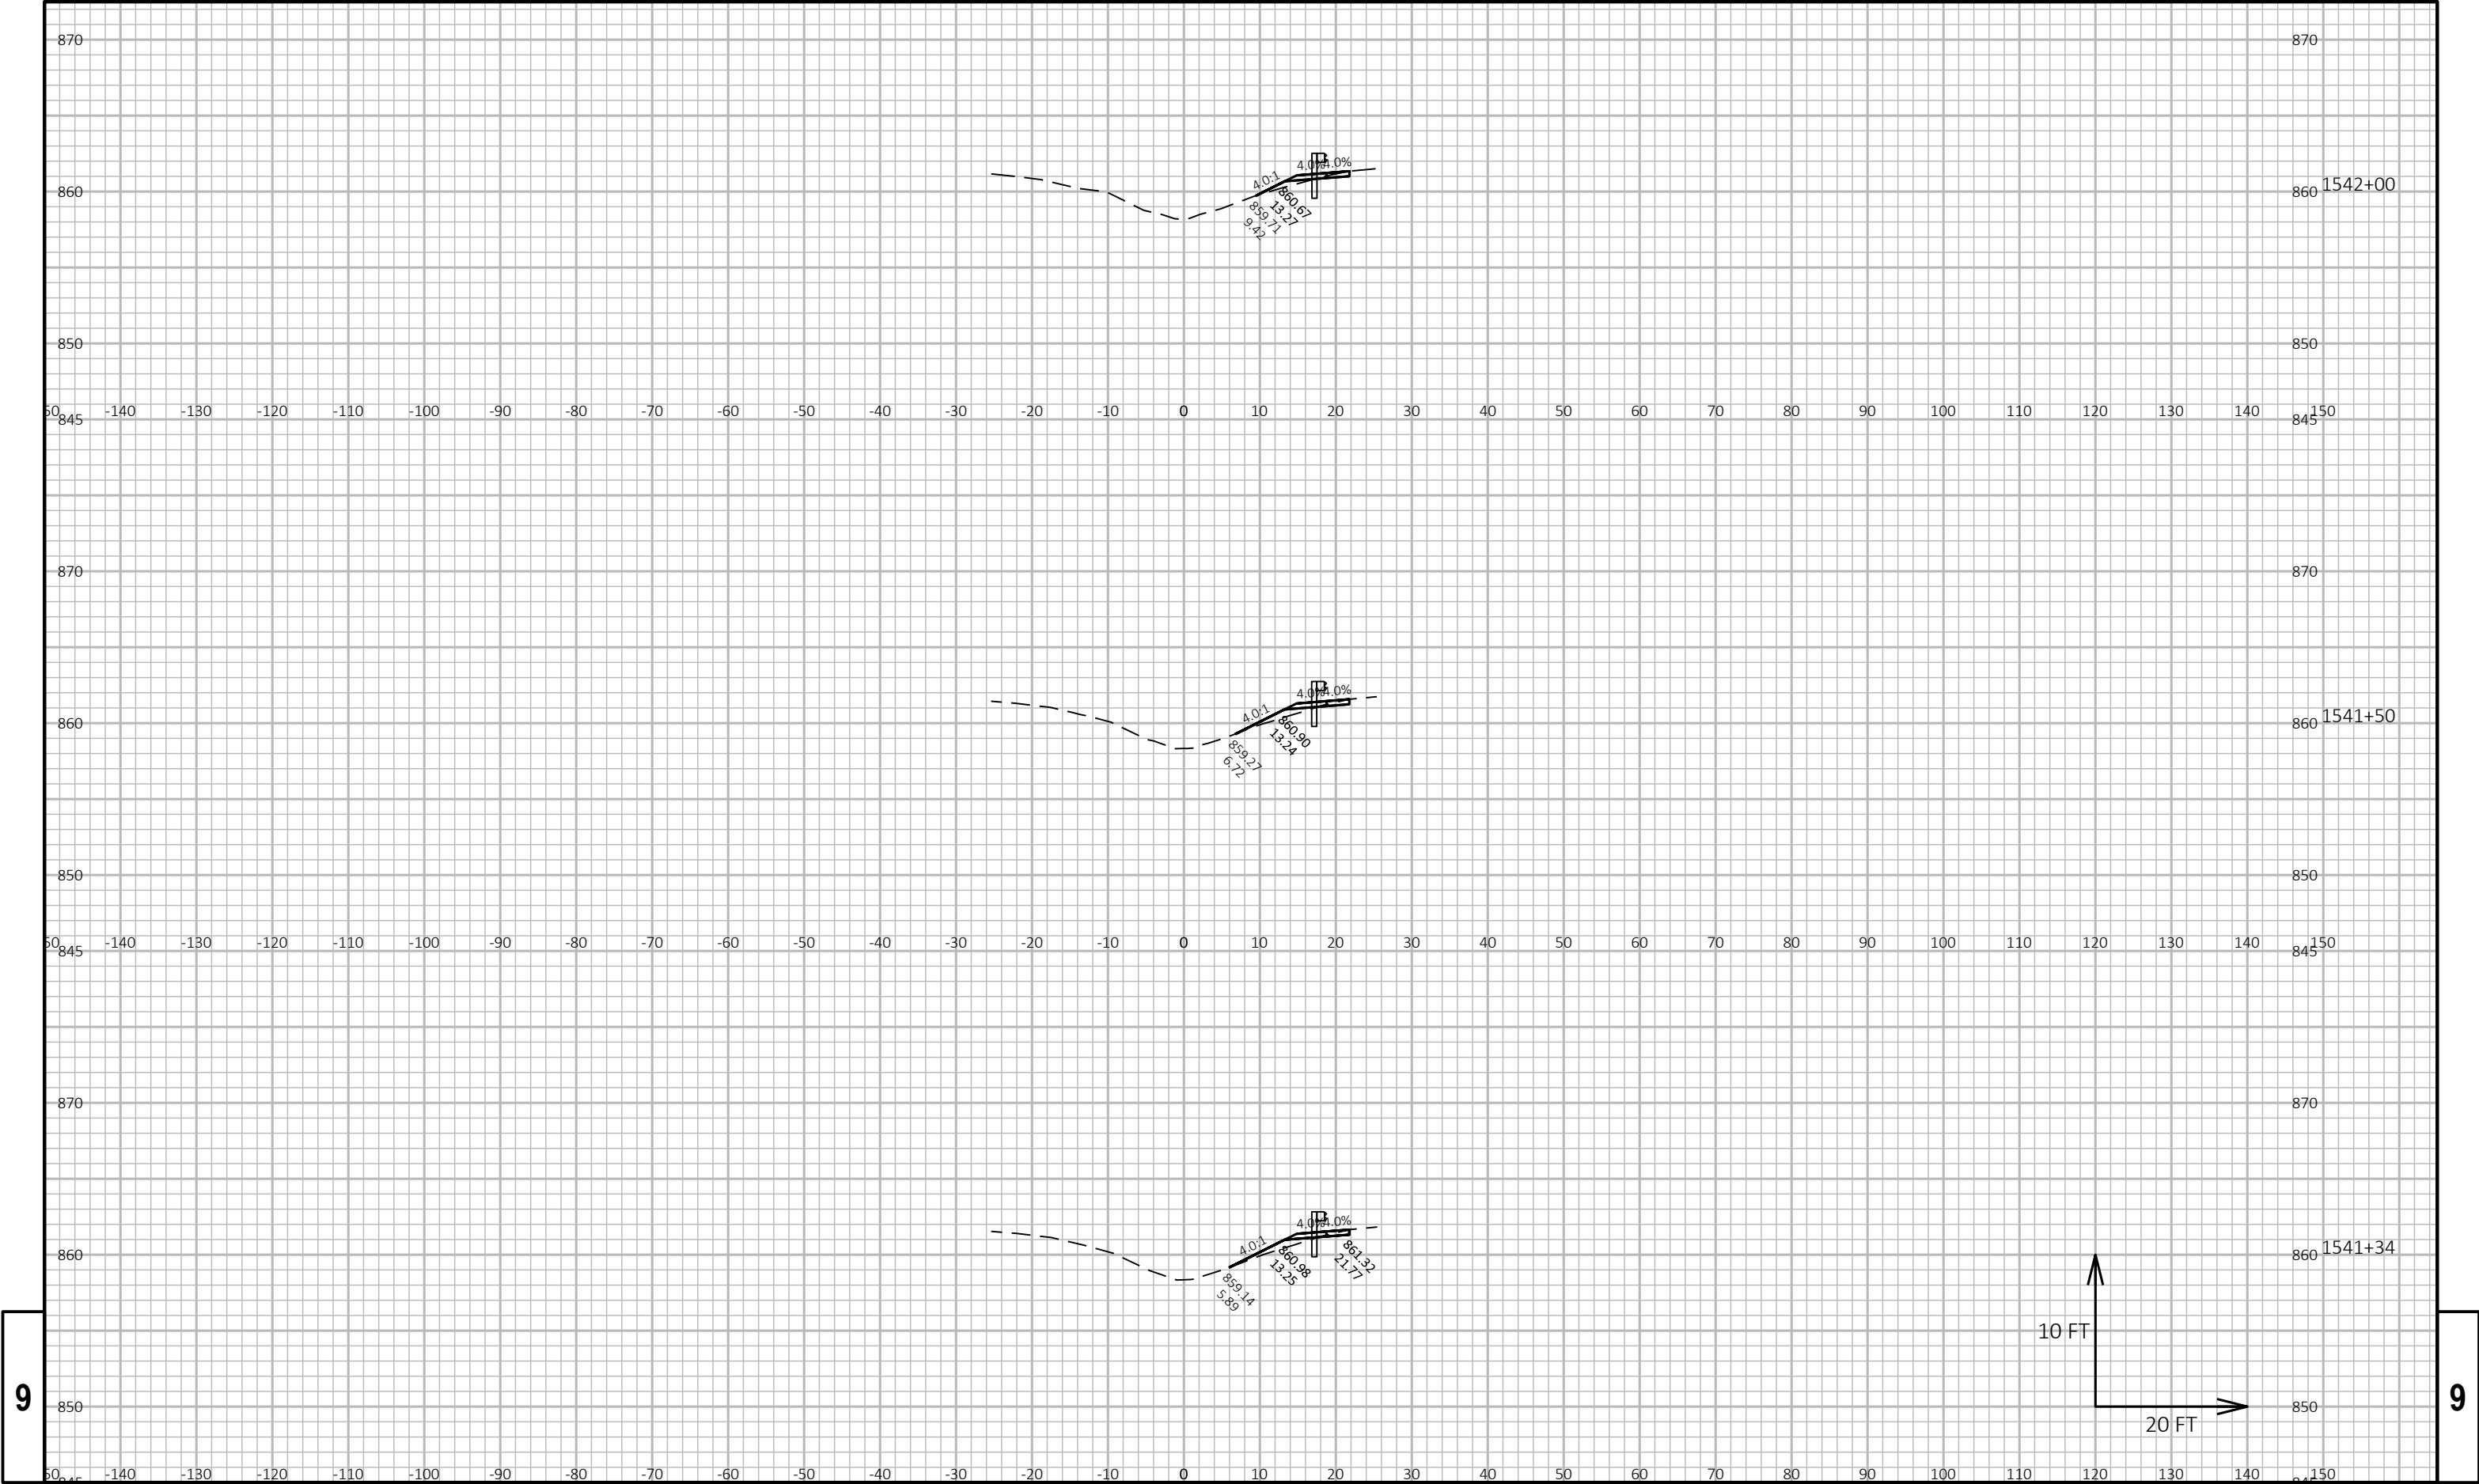

9


9

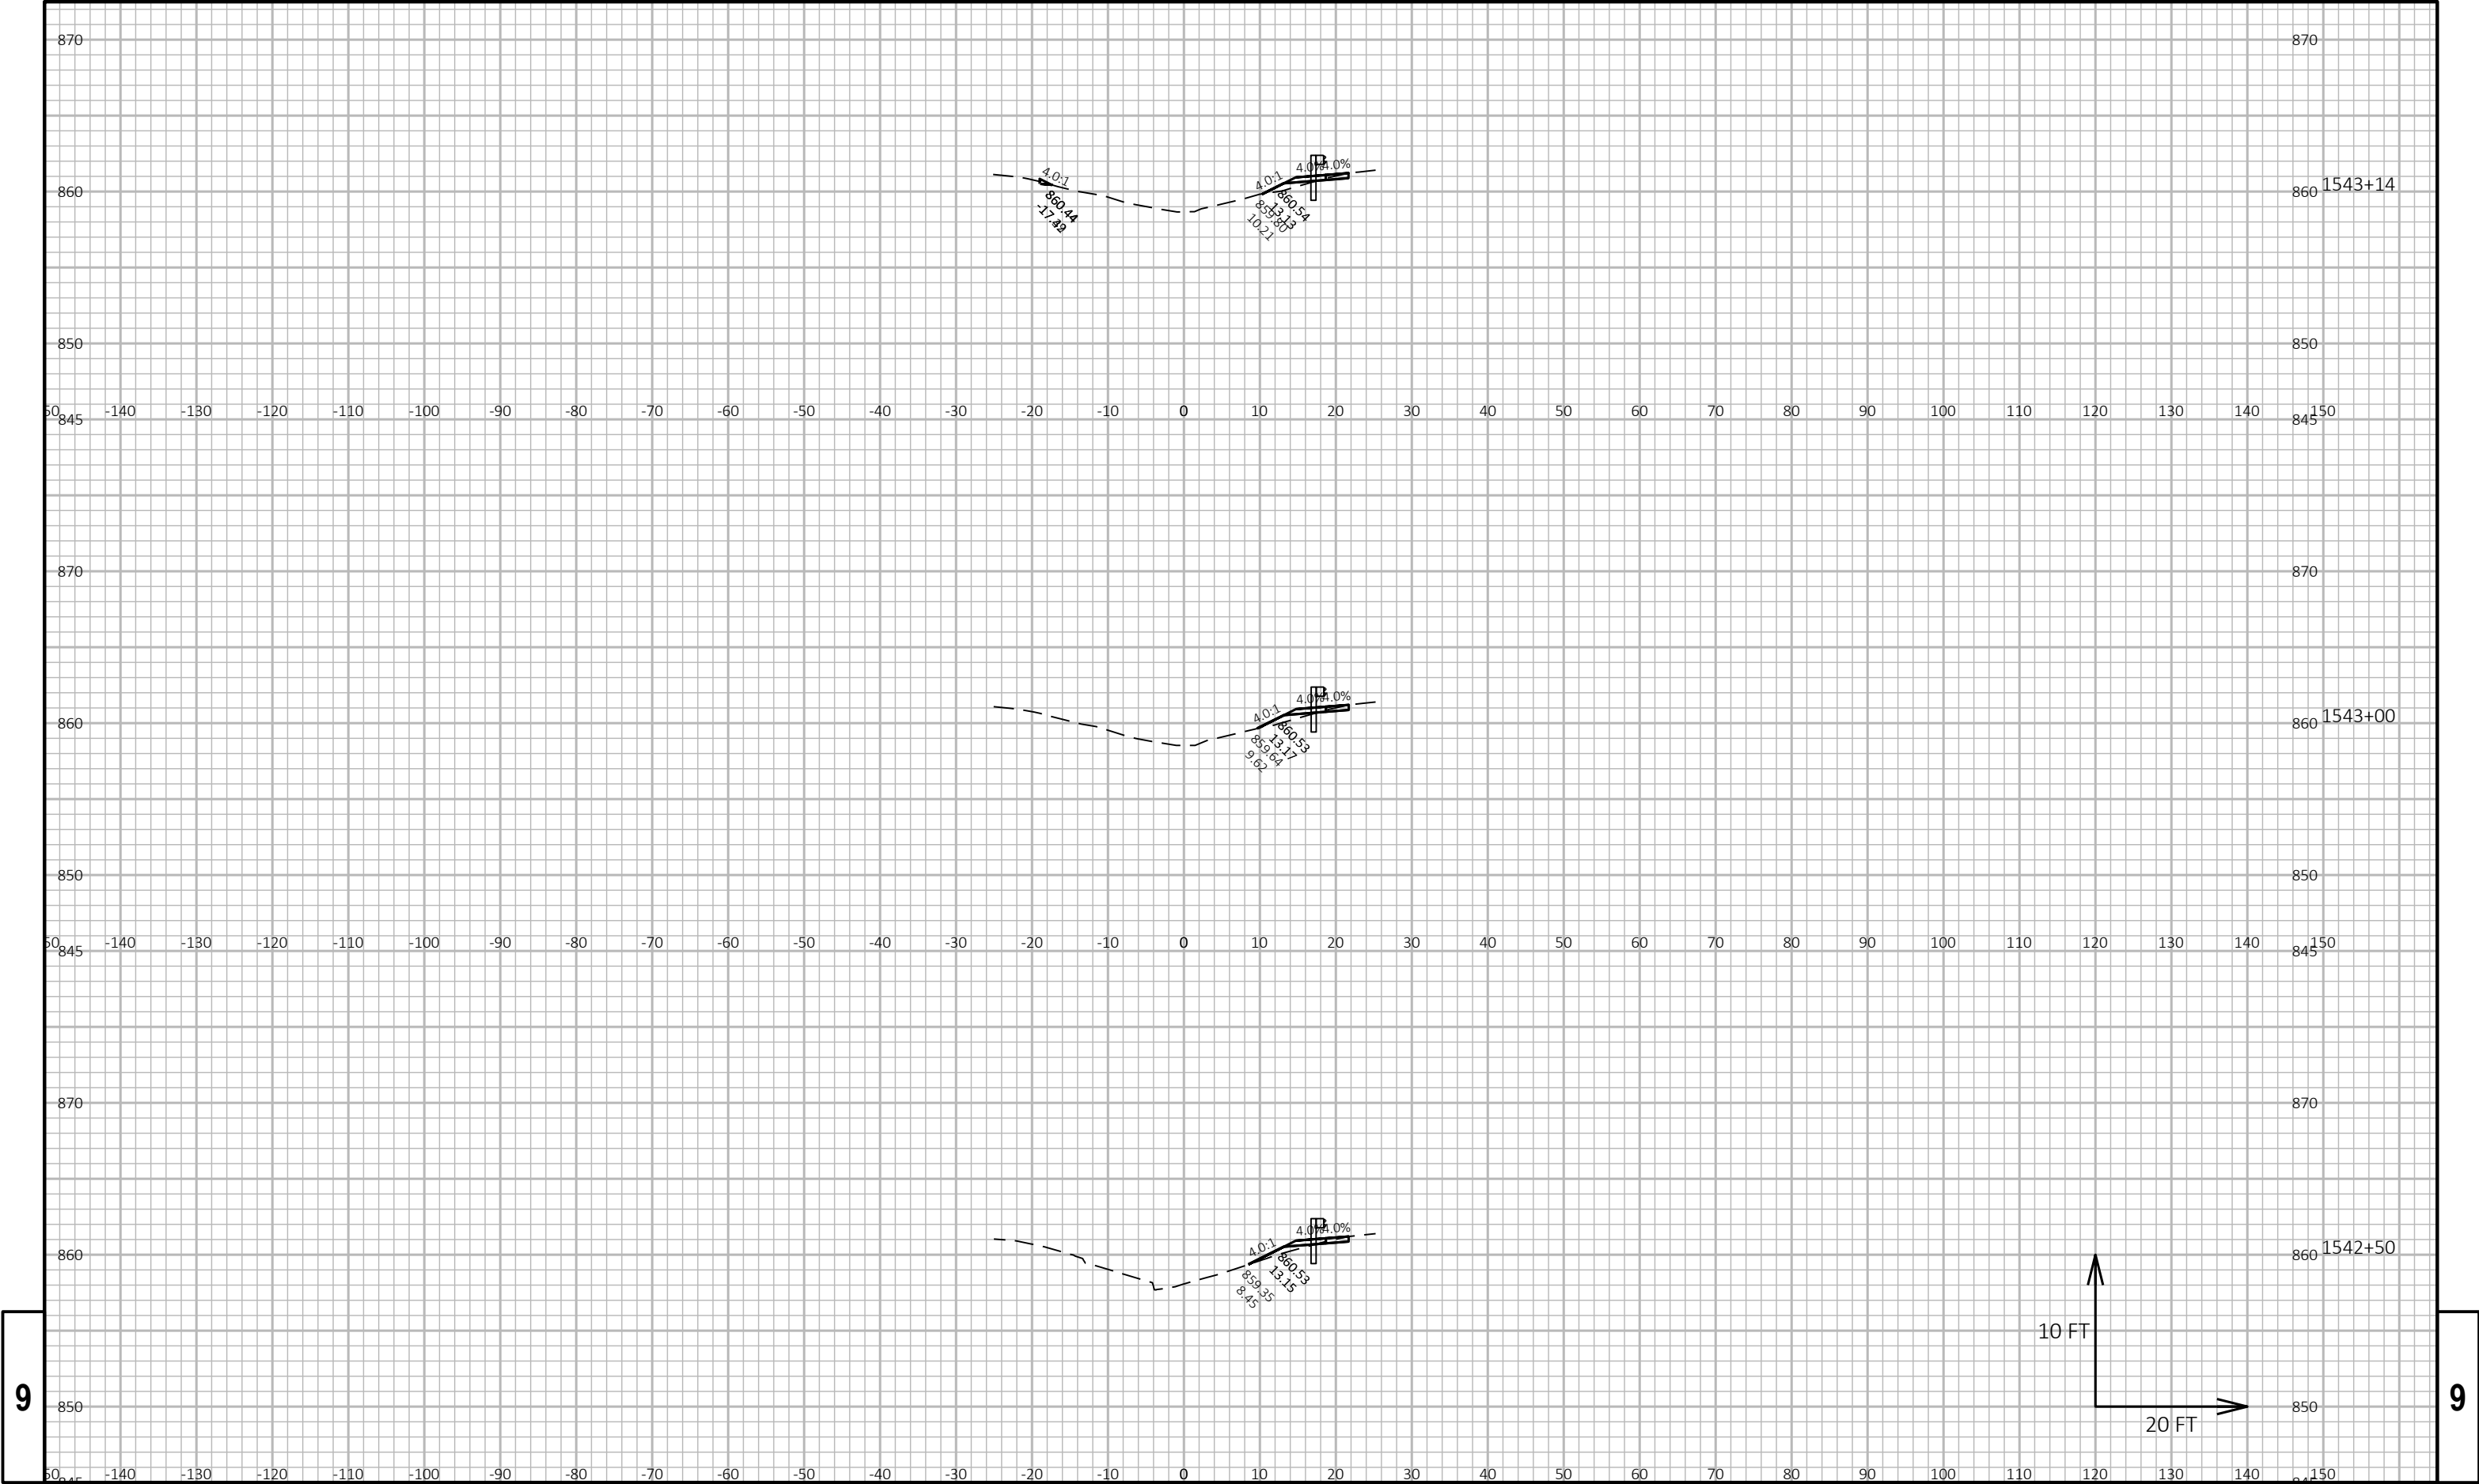

9


9


PROJECT NO: 1370-00-74	HWY: STH 16	COUNTY: JEFFERSON	CROSS SECTIONS: SKI SLIDE RD	SHEET	E
------------------------	-------------	-------------------	------------------------------	-------	---

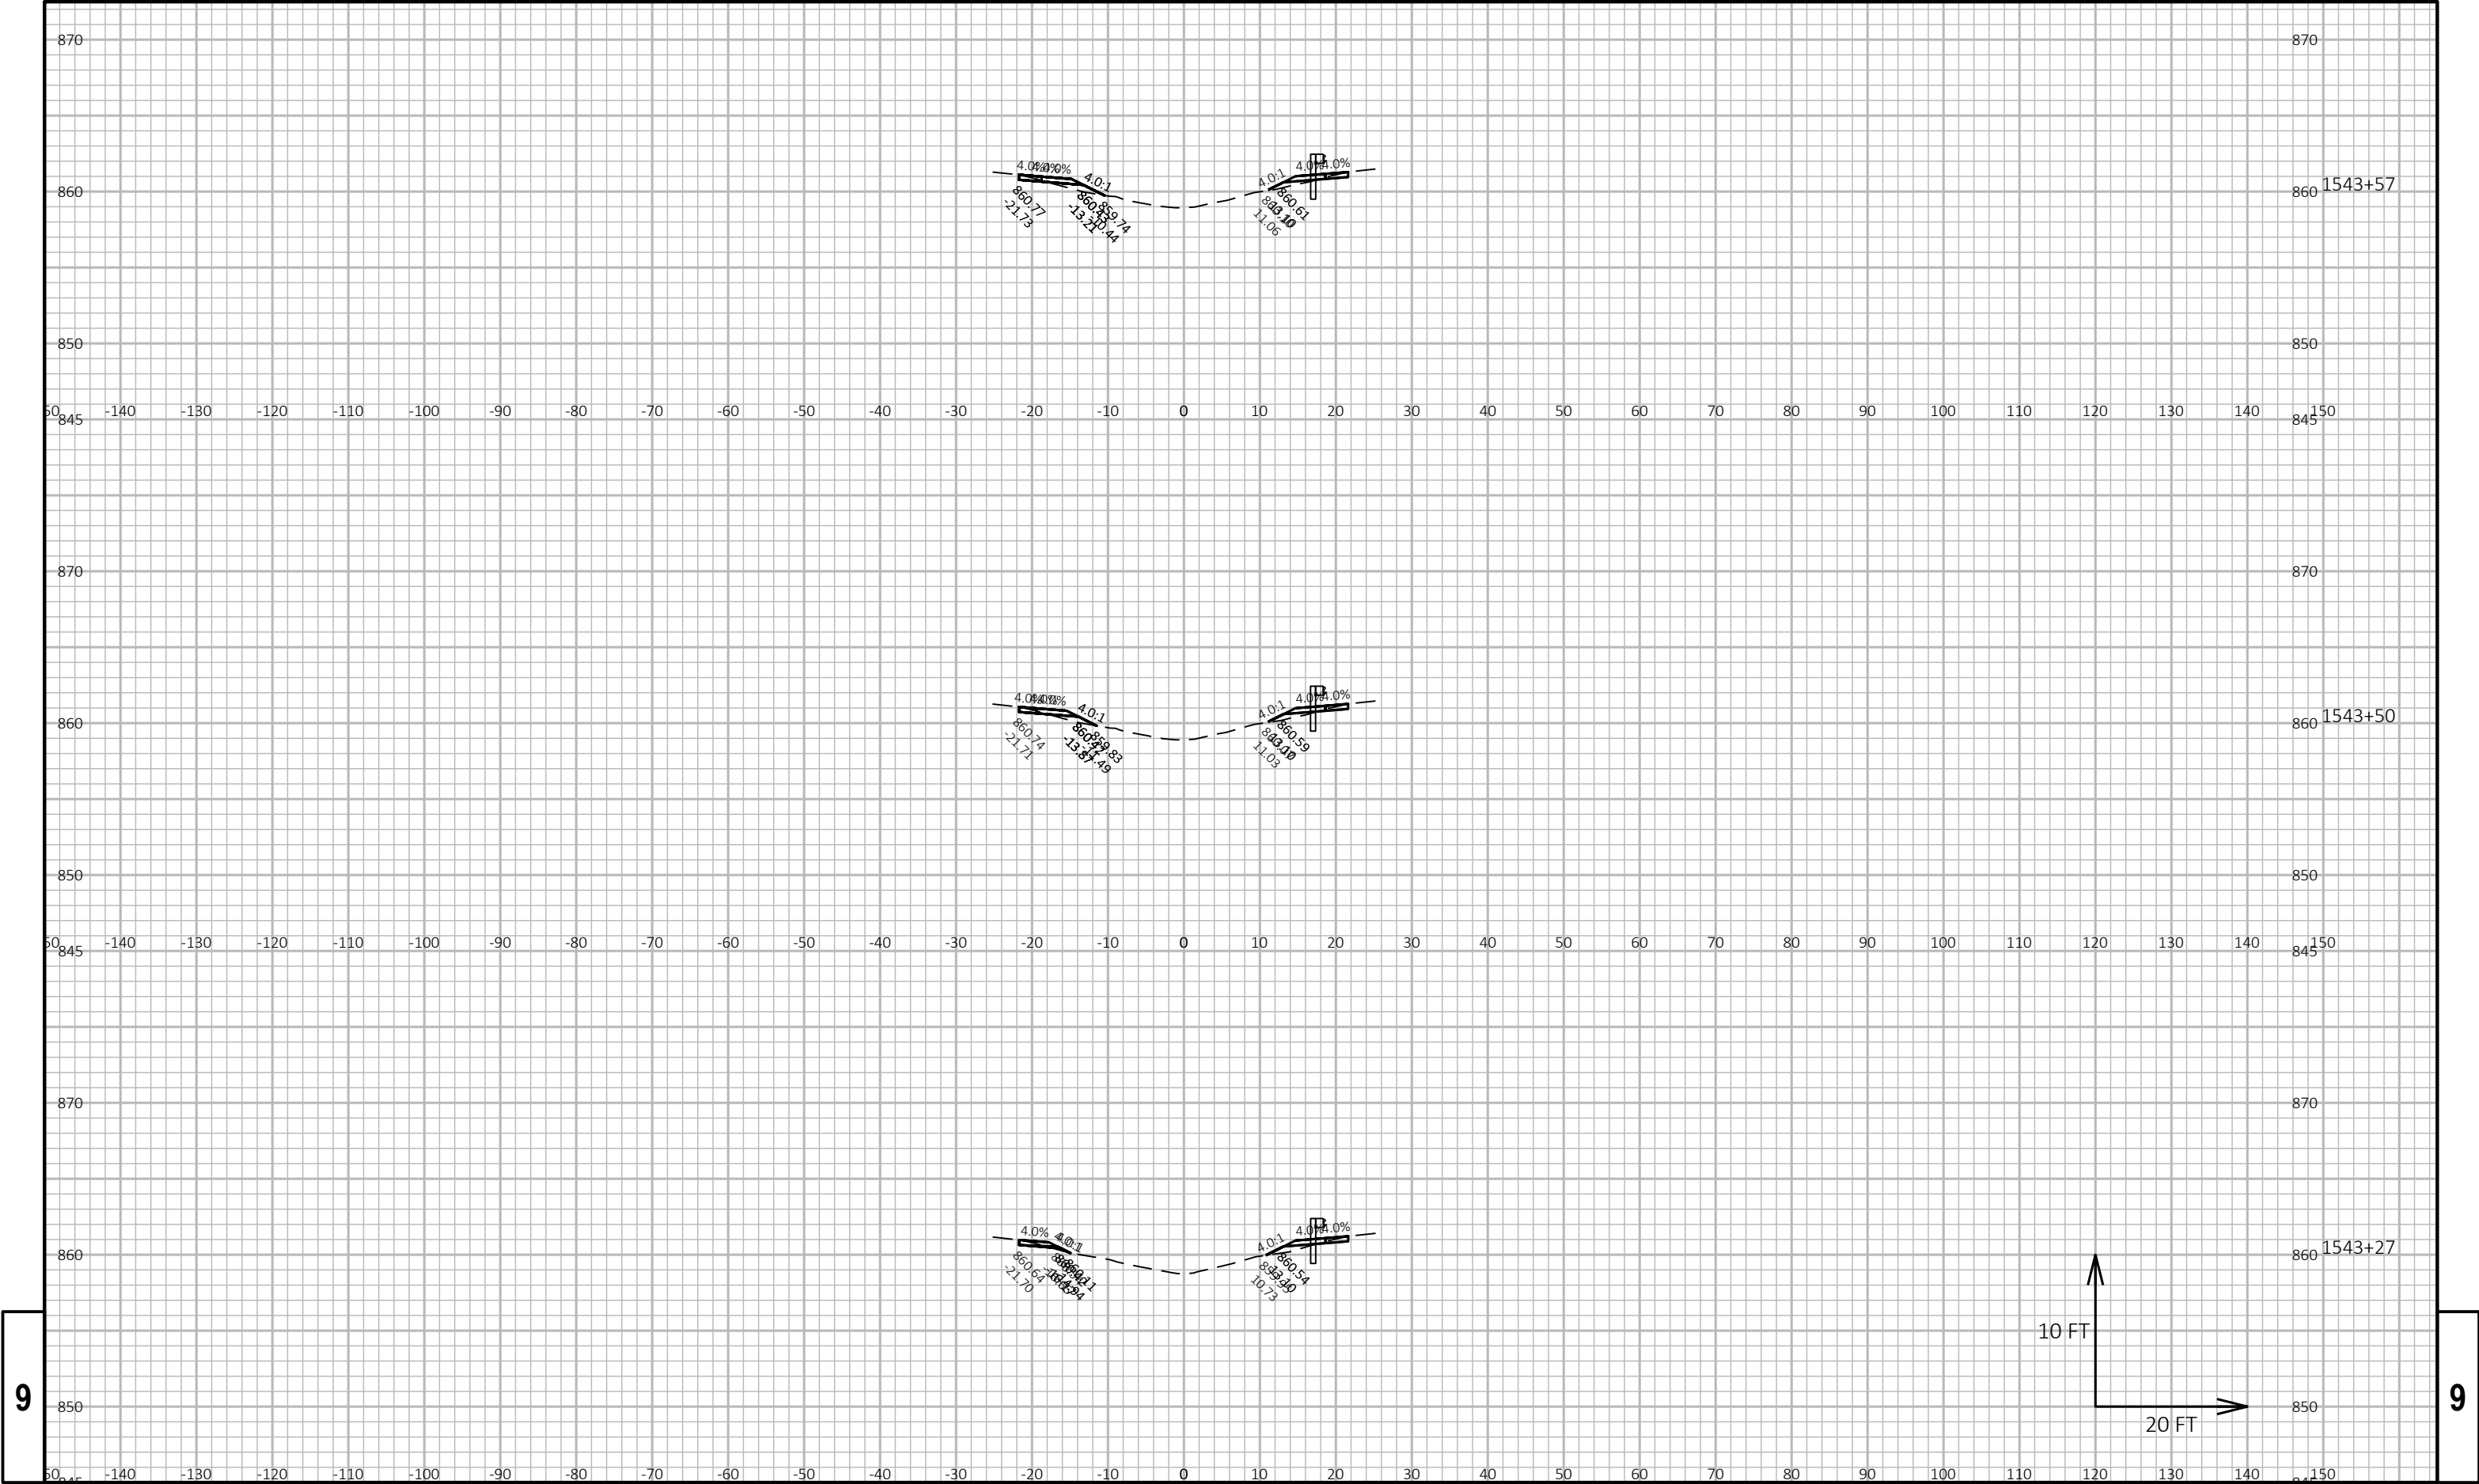

9


9

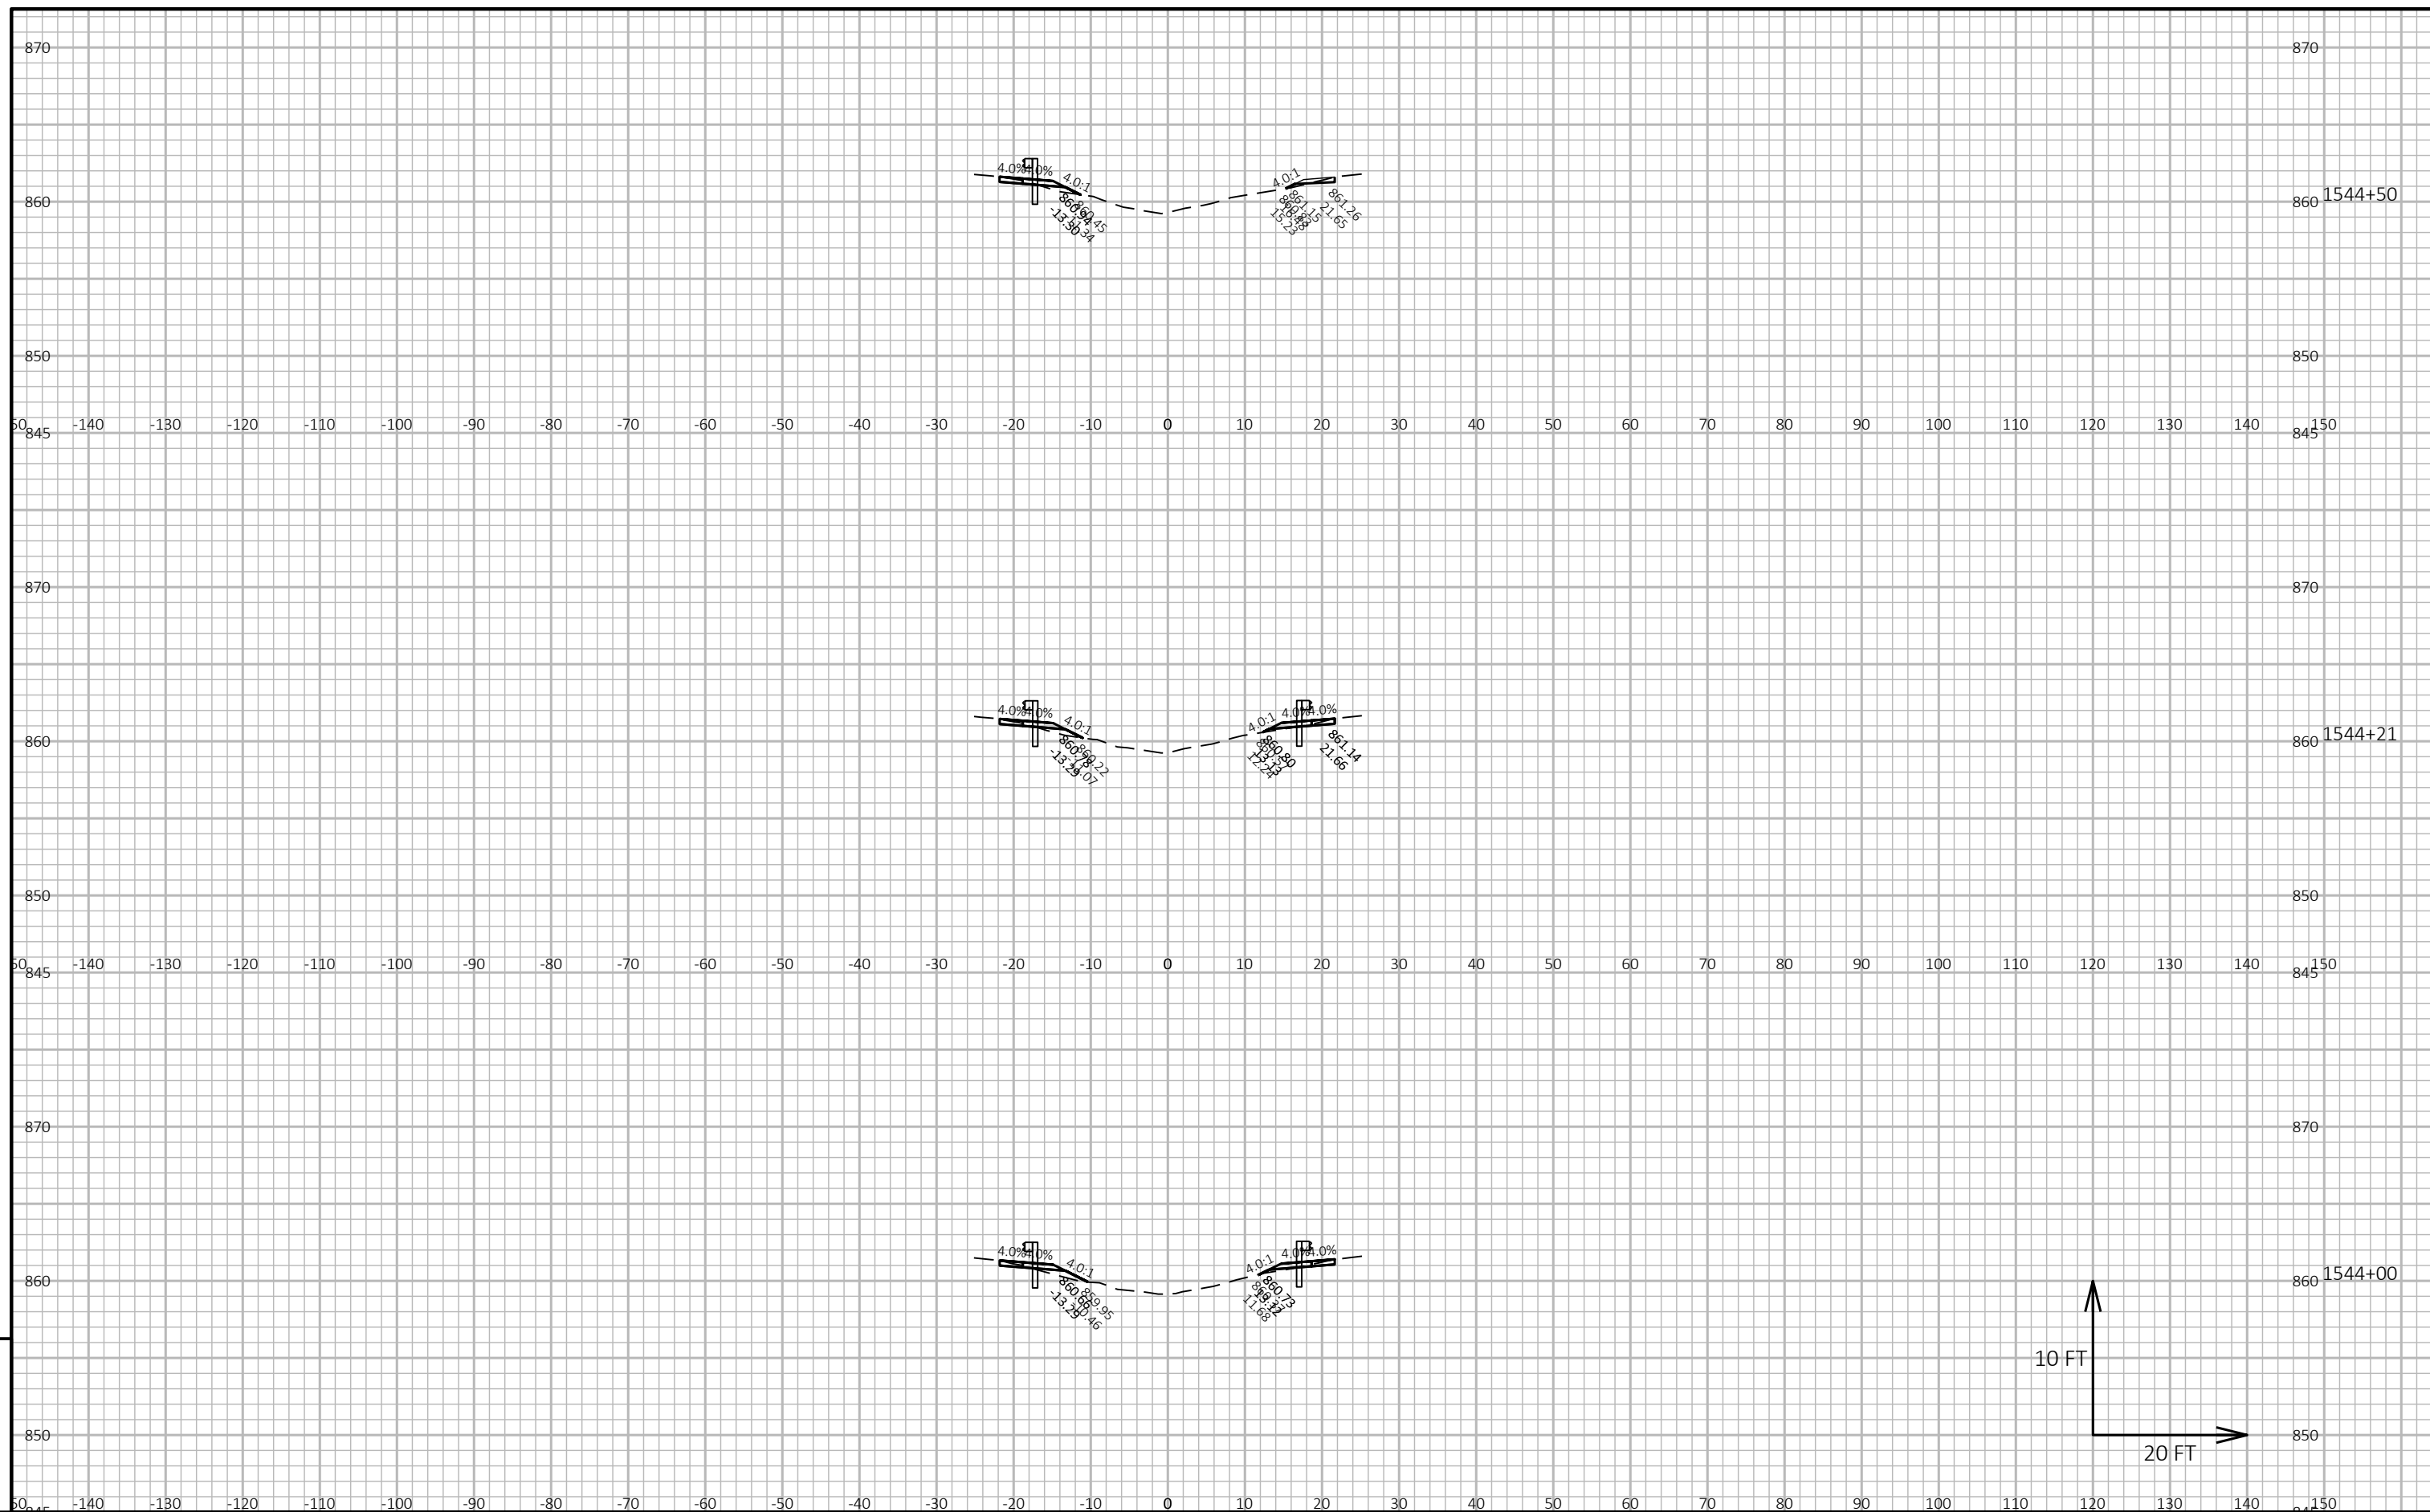

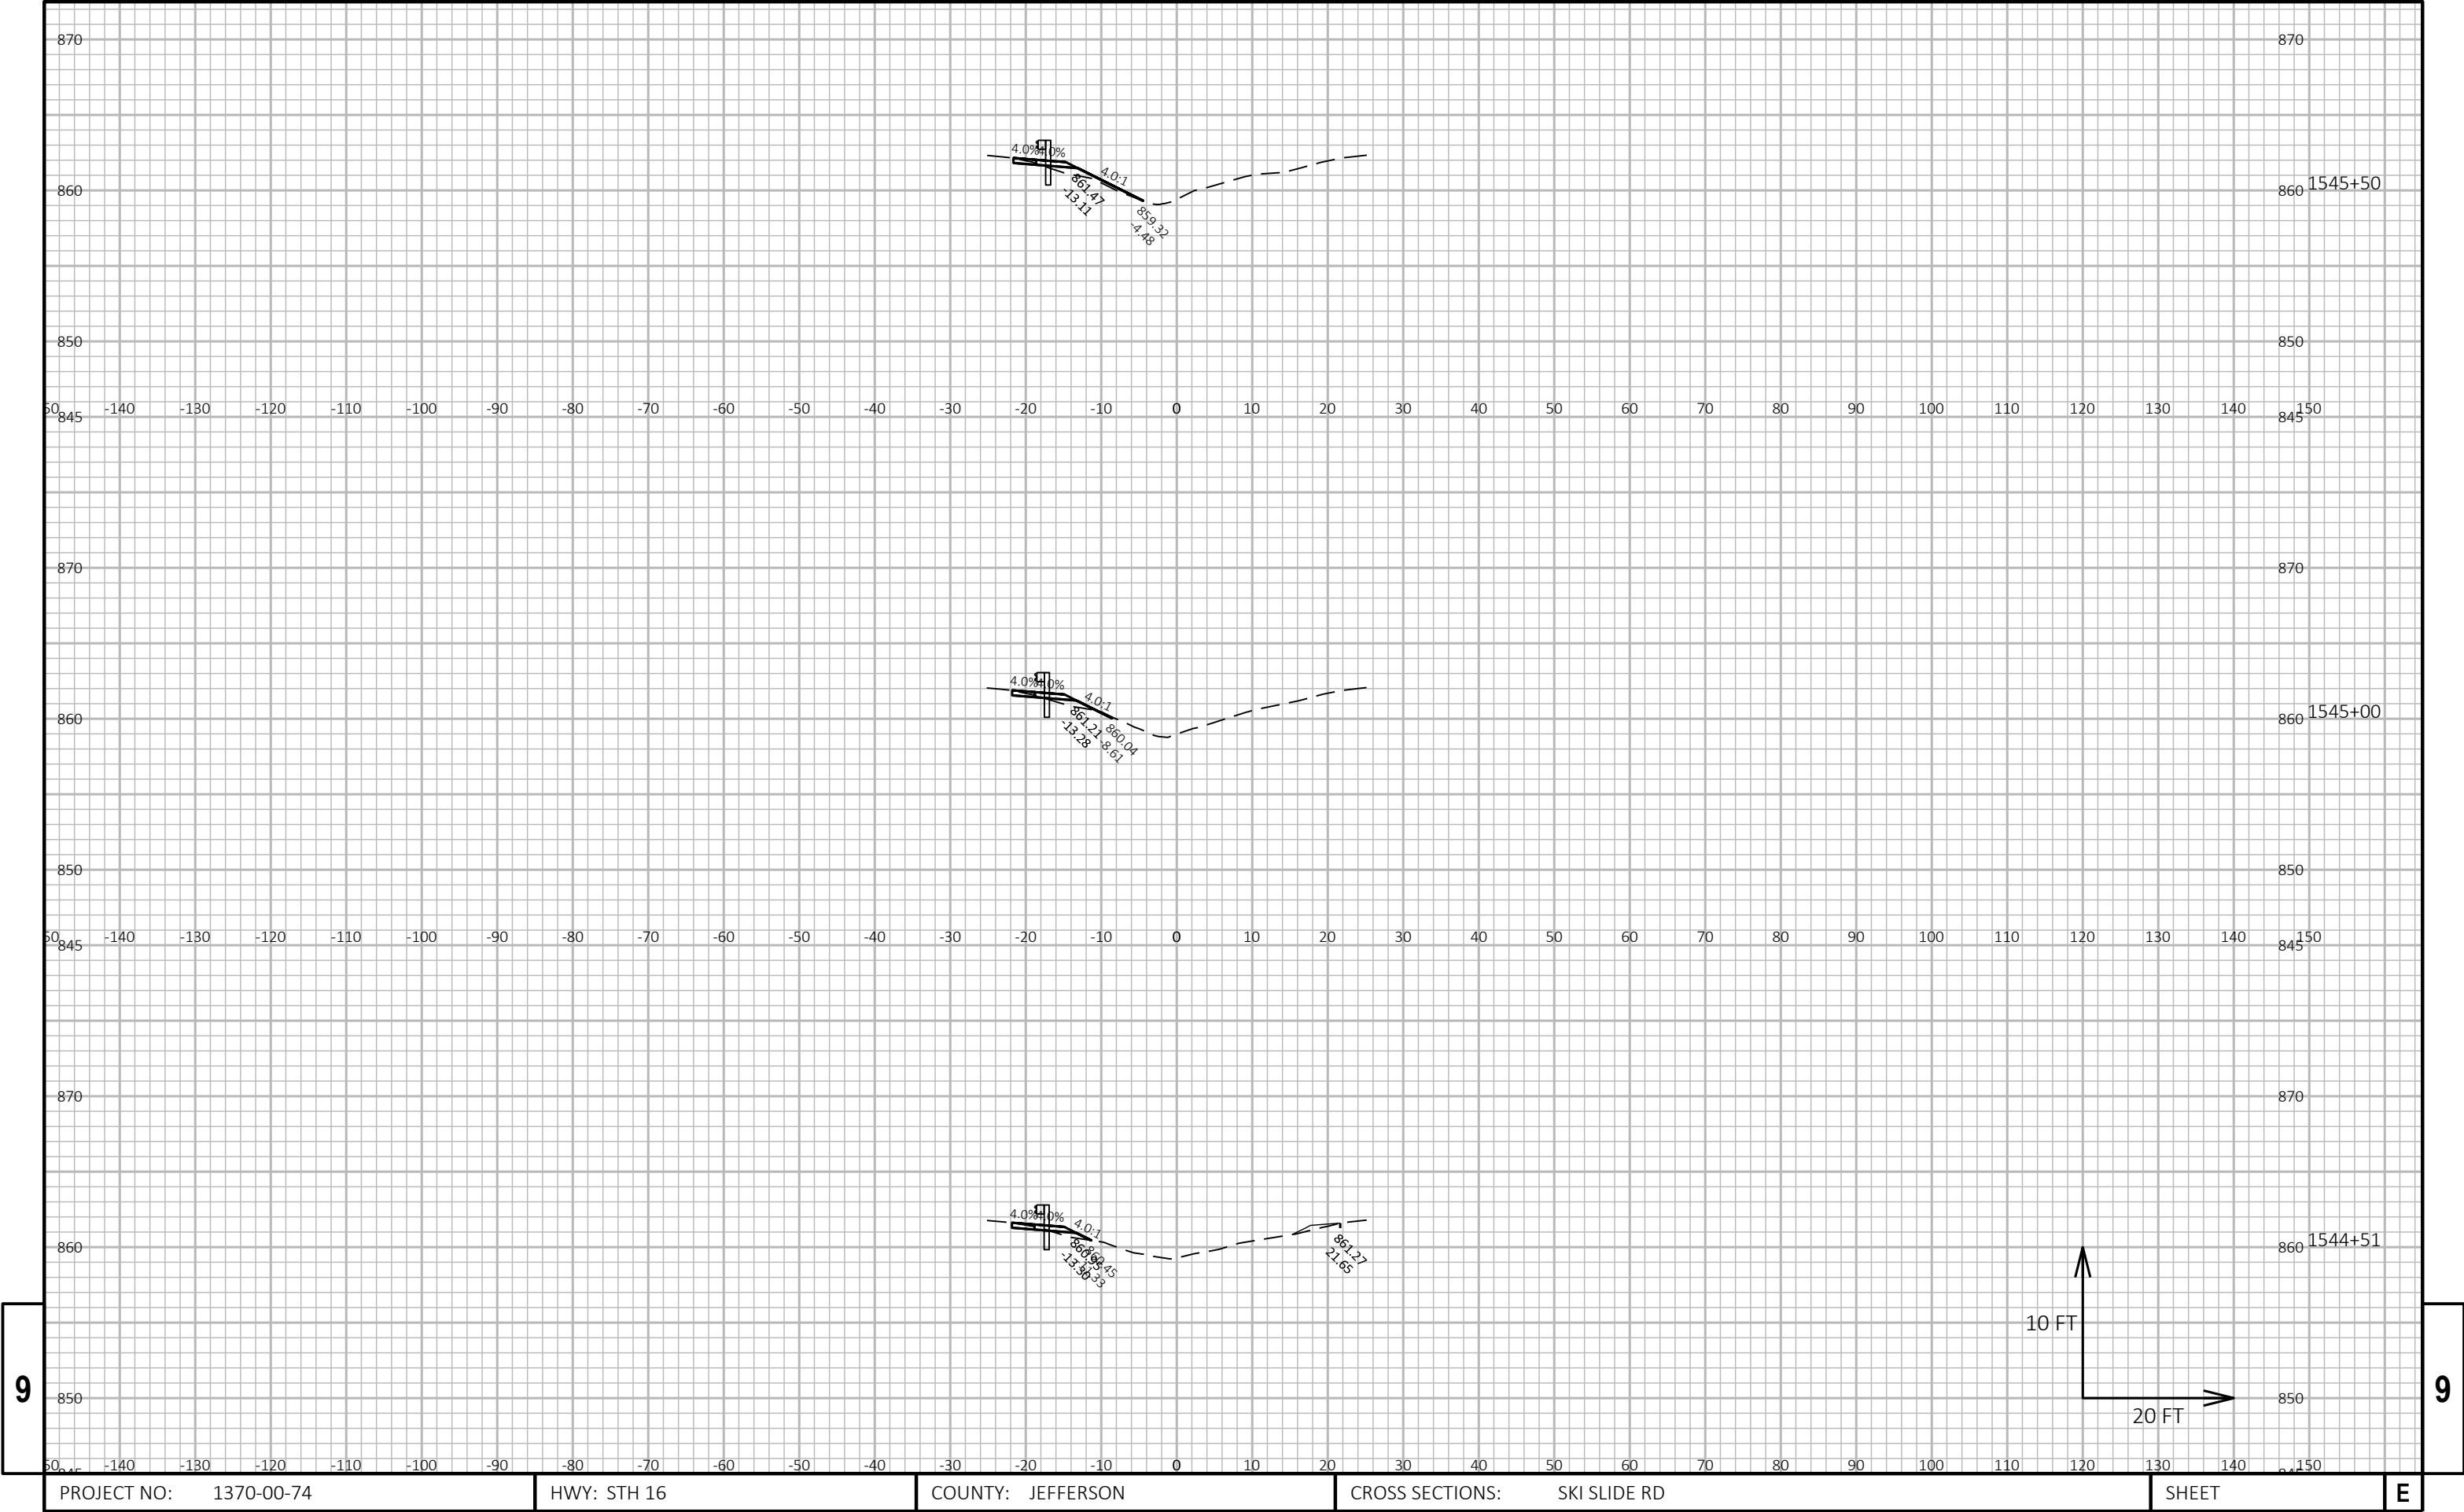

9


9

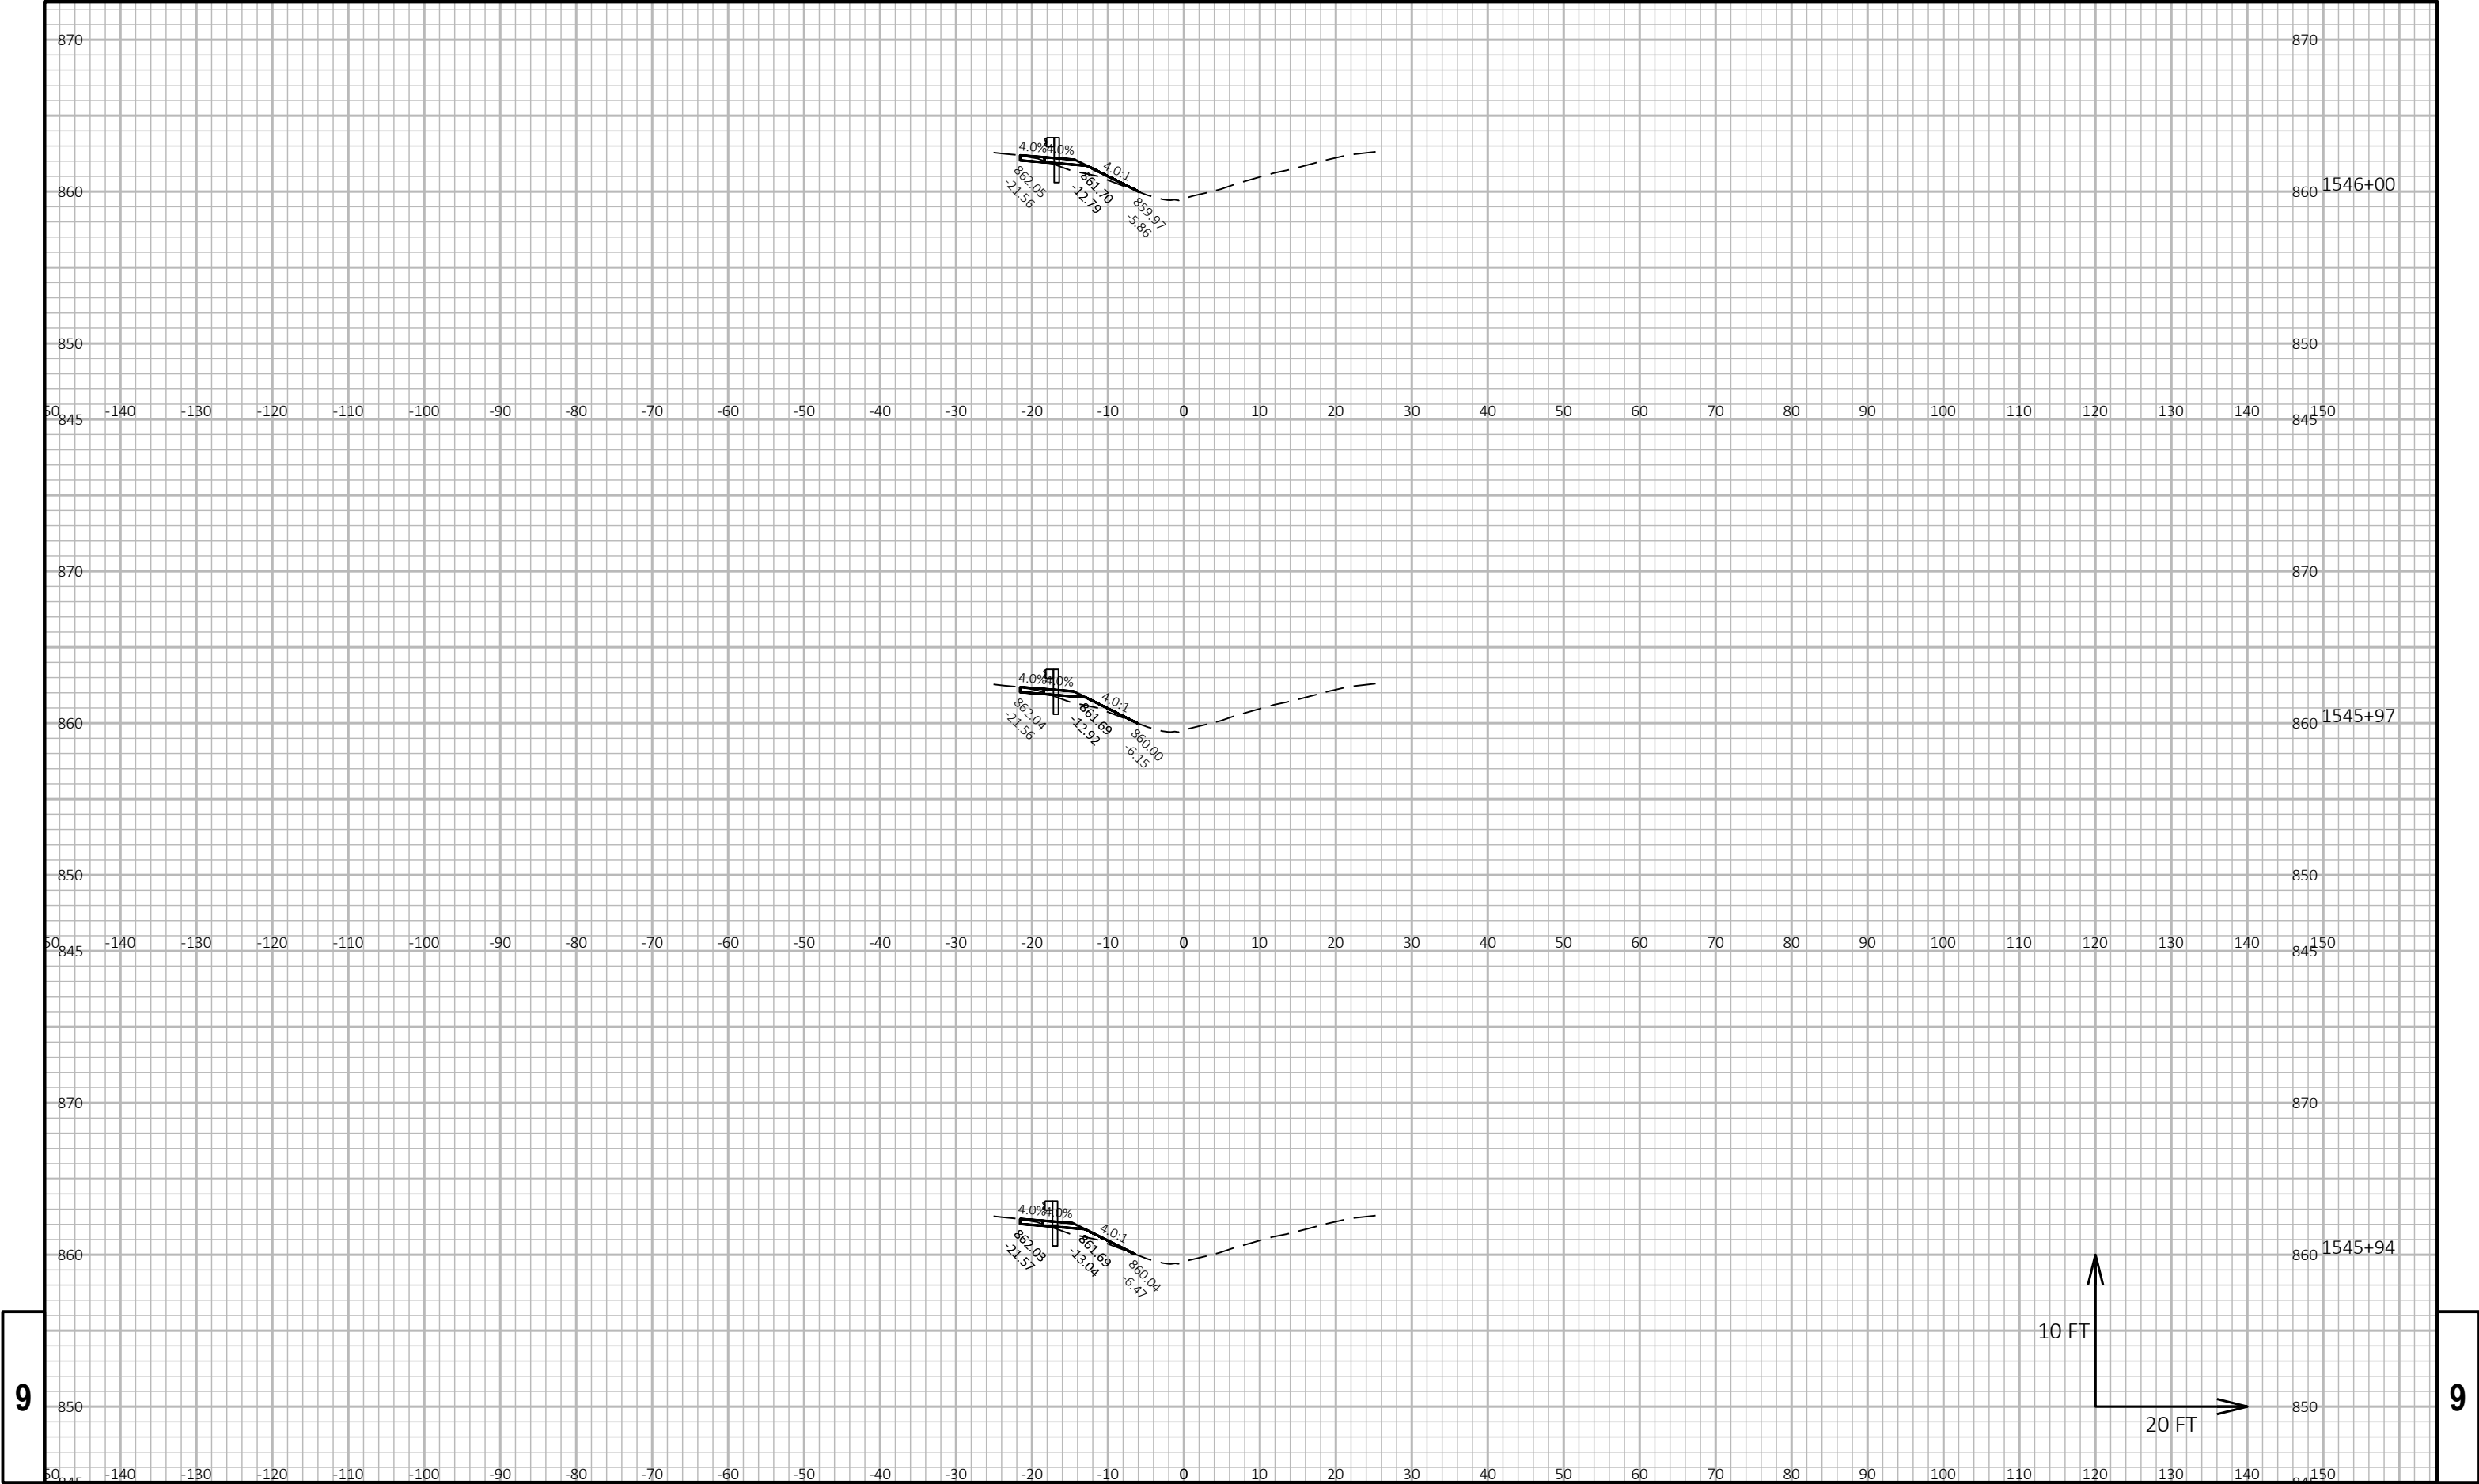

9

9


PROJECT NO: 1370-00-74				HWY: STH 16				COUNTY: JEFFERSON				CROSS SECTIONS: SKI SLIDE RD				SHEET				E
------------------------	--	--	--	-------------	--	--	--	-------------------	--	--	--	------------------------------	--	--	--	-------	--	--	--	---

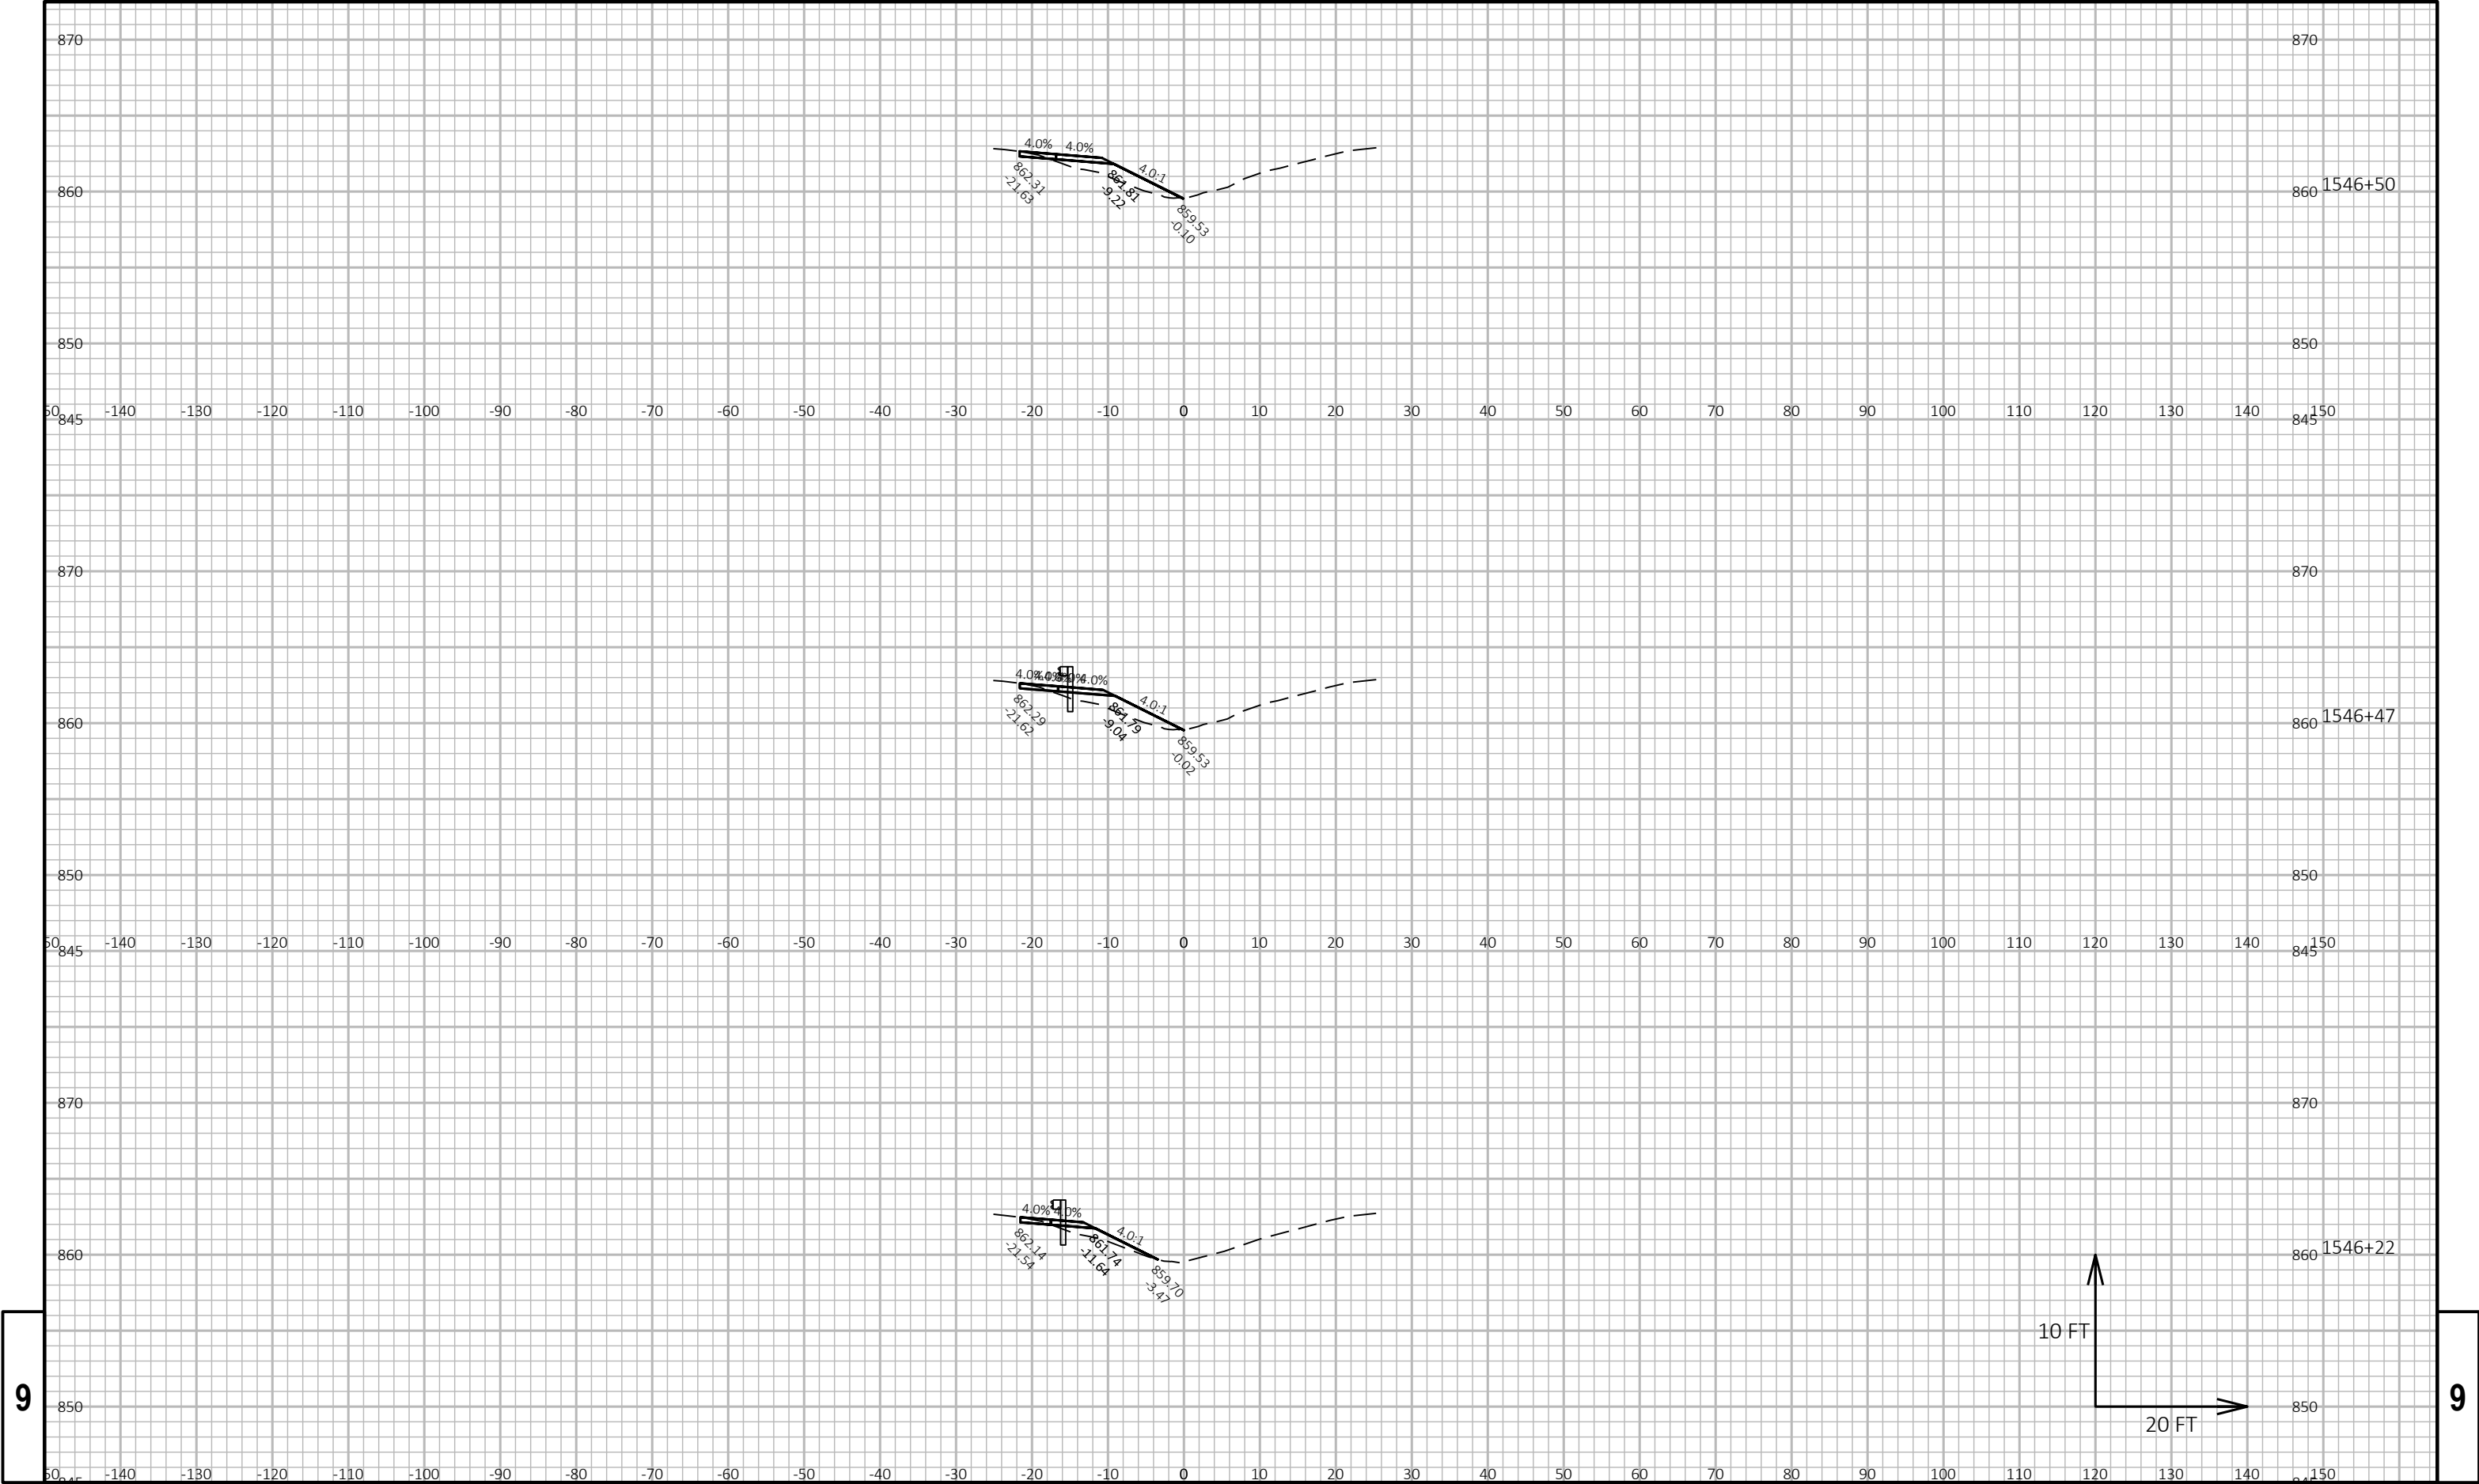

9

9


PROJECT NO: 1370-00-74				HWY: STH 16				COUNTY: JEFFERSON				CROSS SECTIONS: SKI SLIDE RD				SHEET				E
------------------------	--	--	--	-------------	--	--	--	-------------------	--	--	--	------------------------------	--	--	--	-------	--	--	--	---

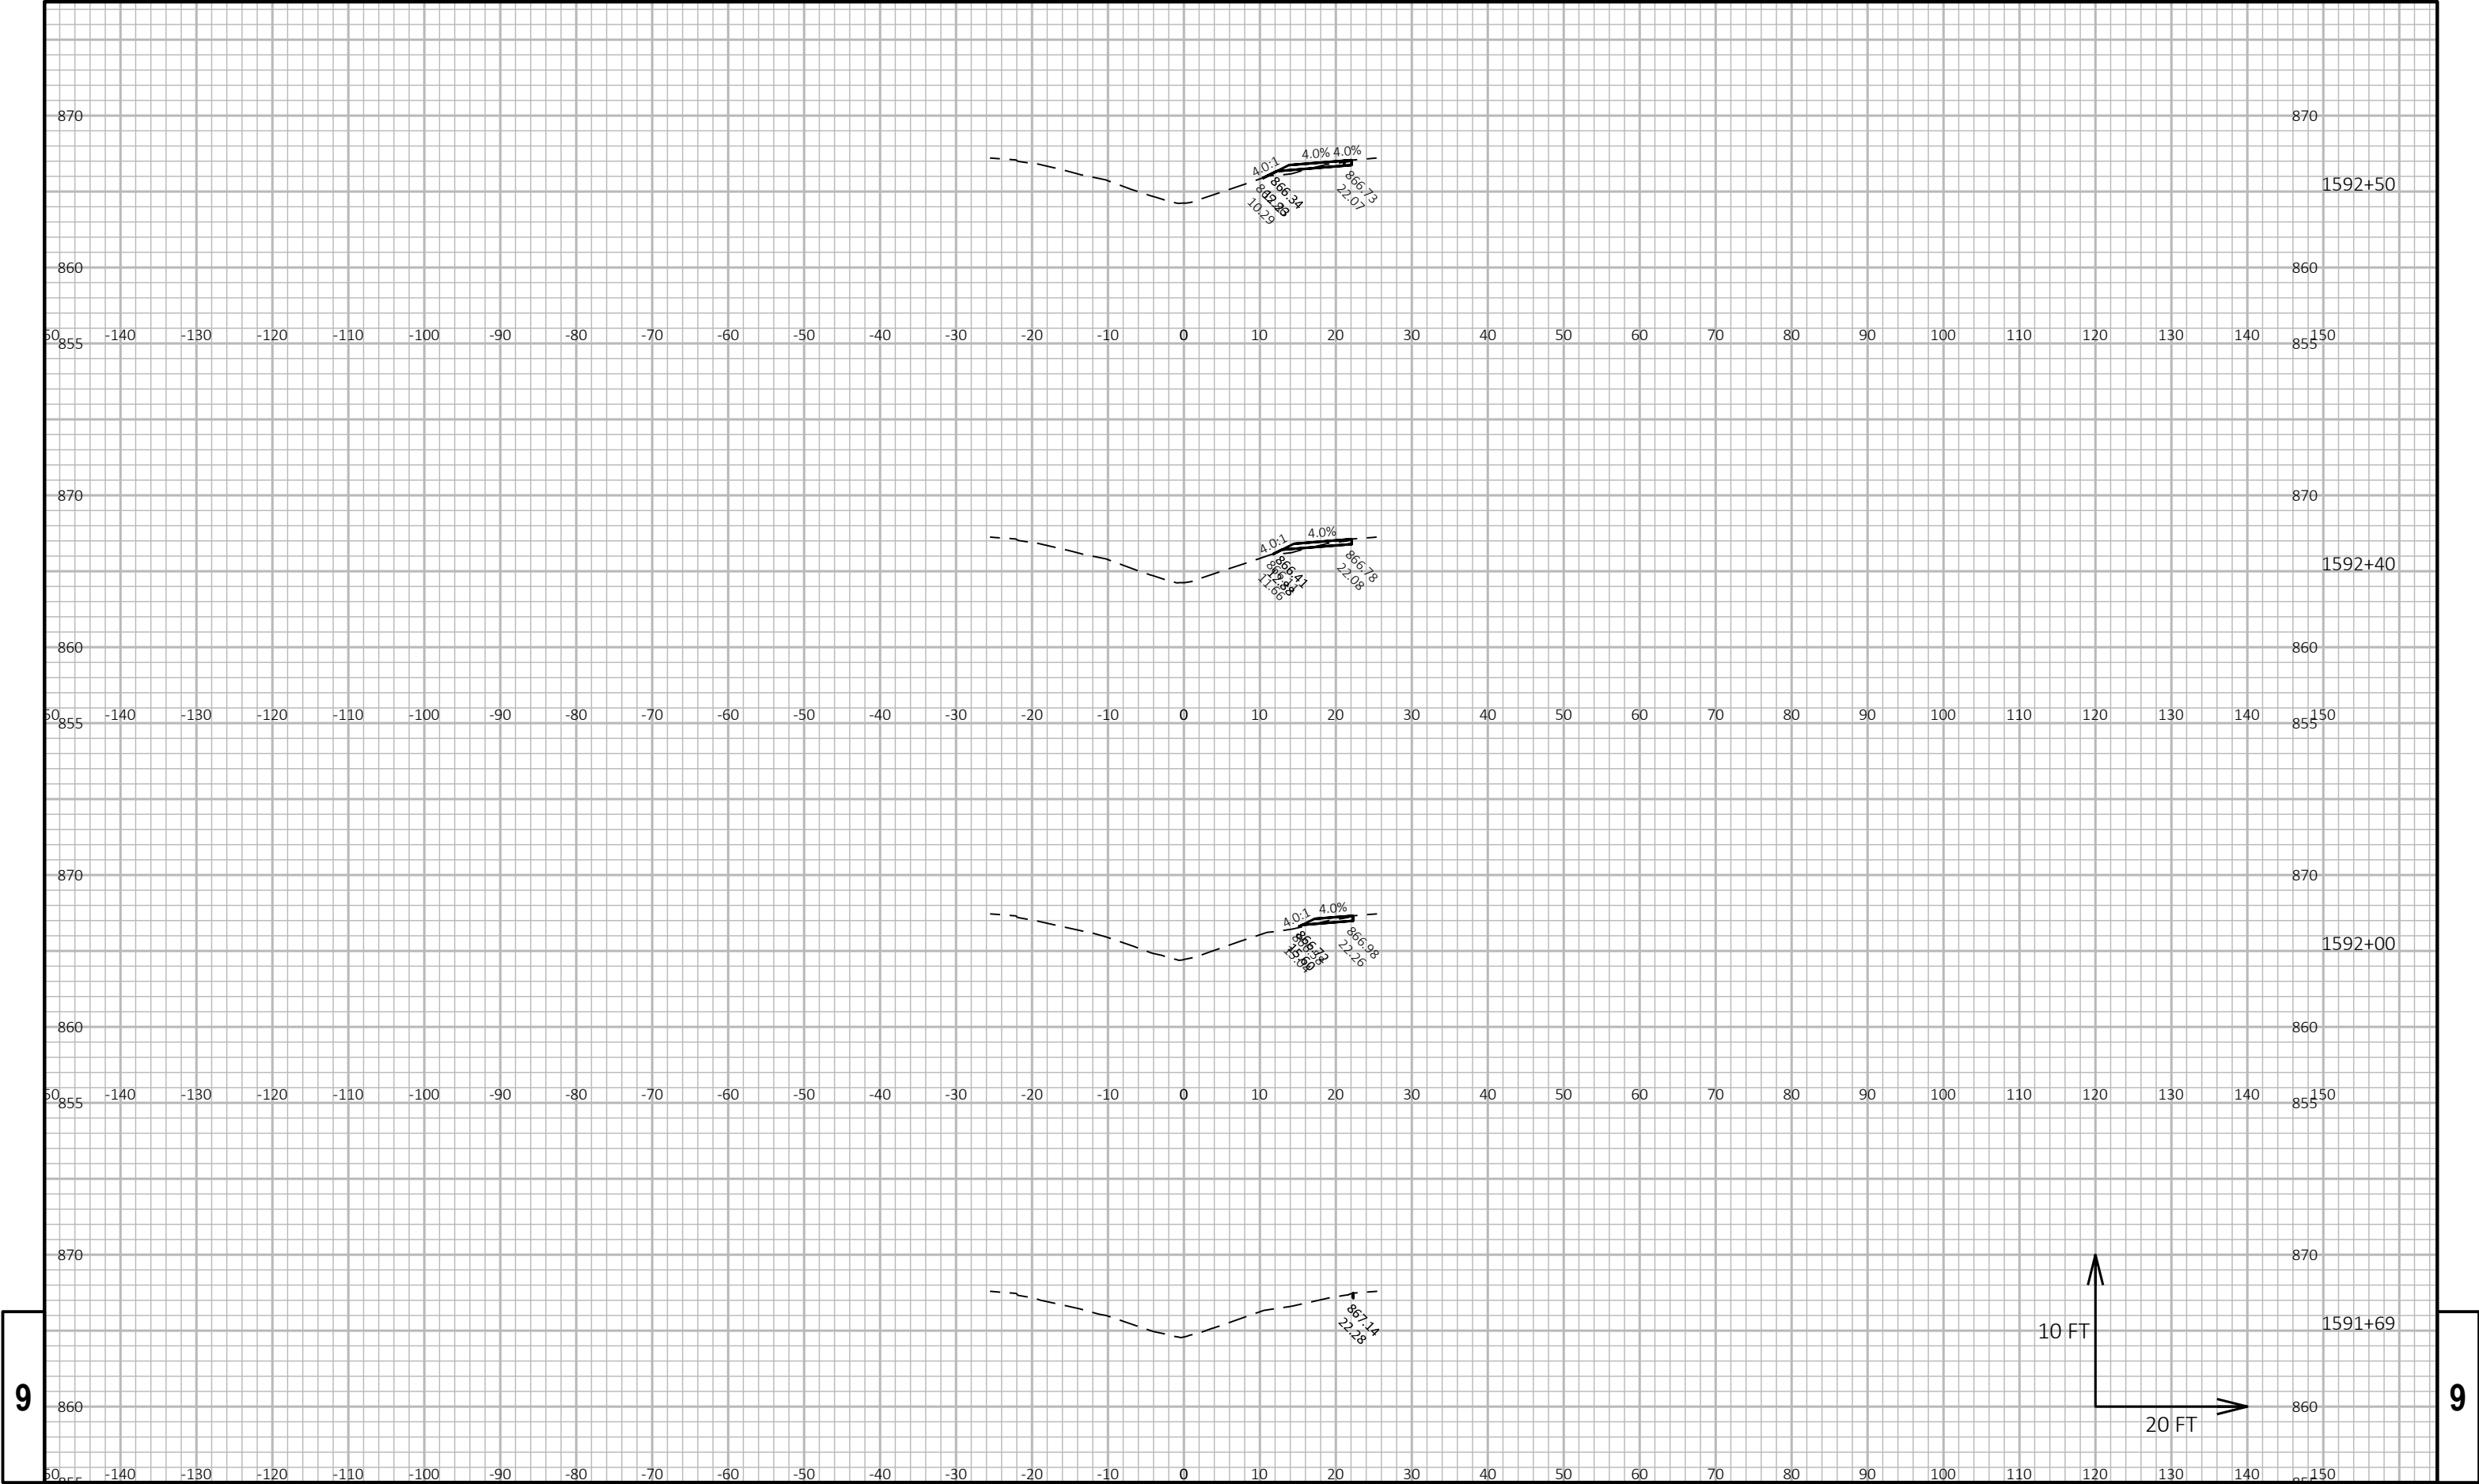

9


9

PROJECT NO: 1370-00-74				HWY: STH 16				COUNTY: JEFFERSON				CROSS SECTIONS: LANG RD				SHEET				E
------------------------	--	--	--	-------------	--	--	--	-------------------	--	--	--	-------------------------	--	--	--	-------	--	--	--	---

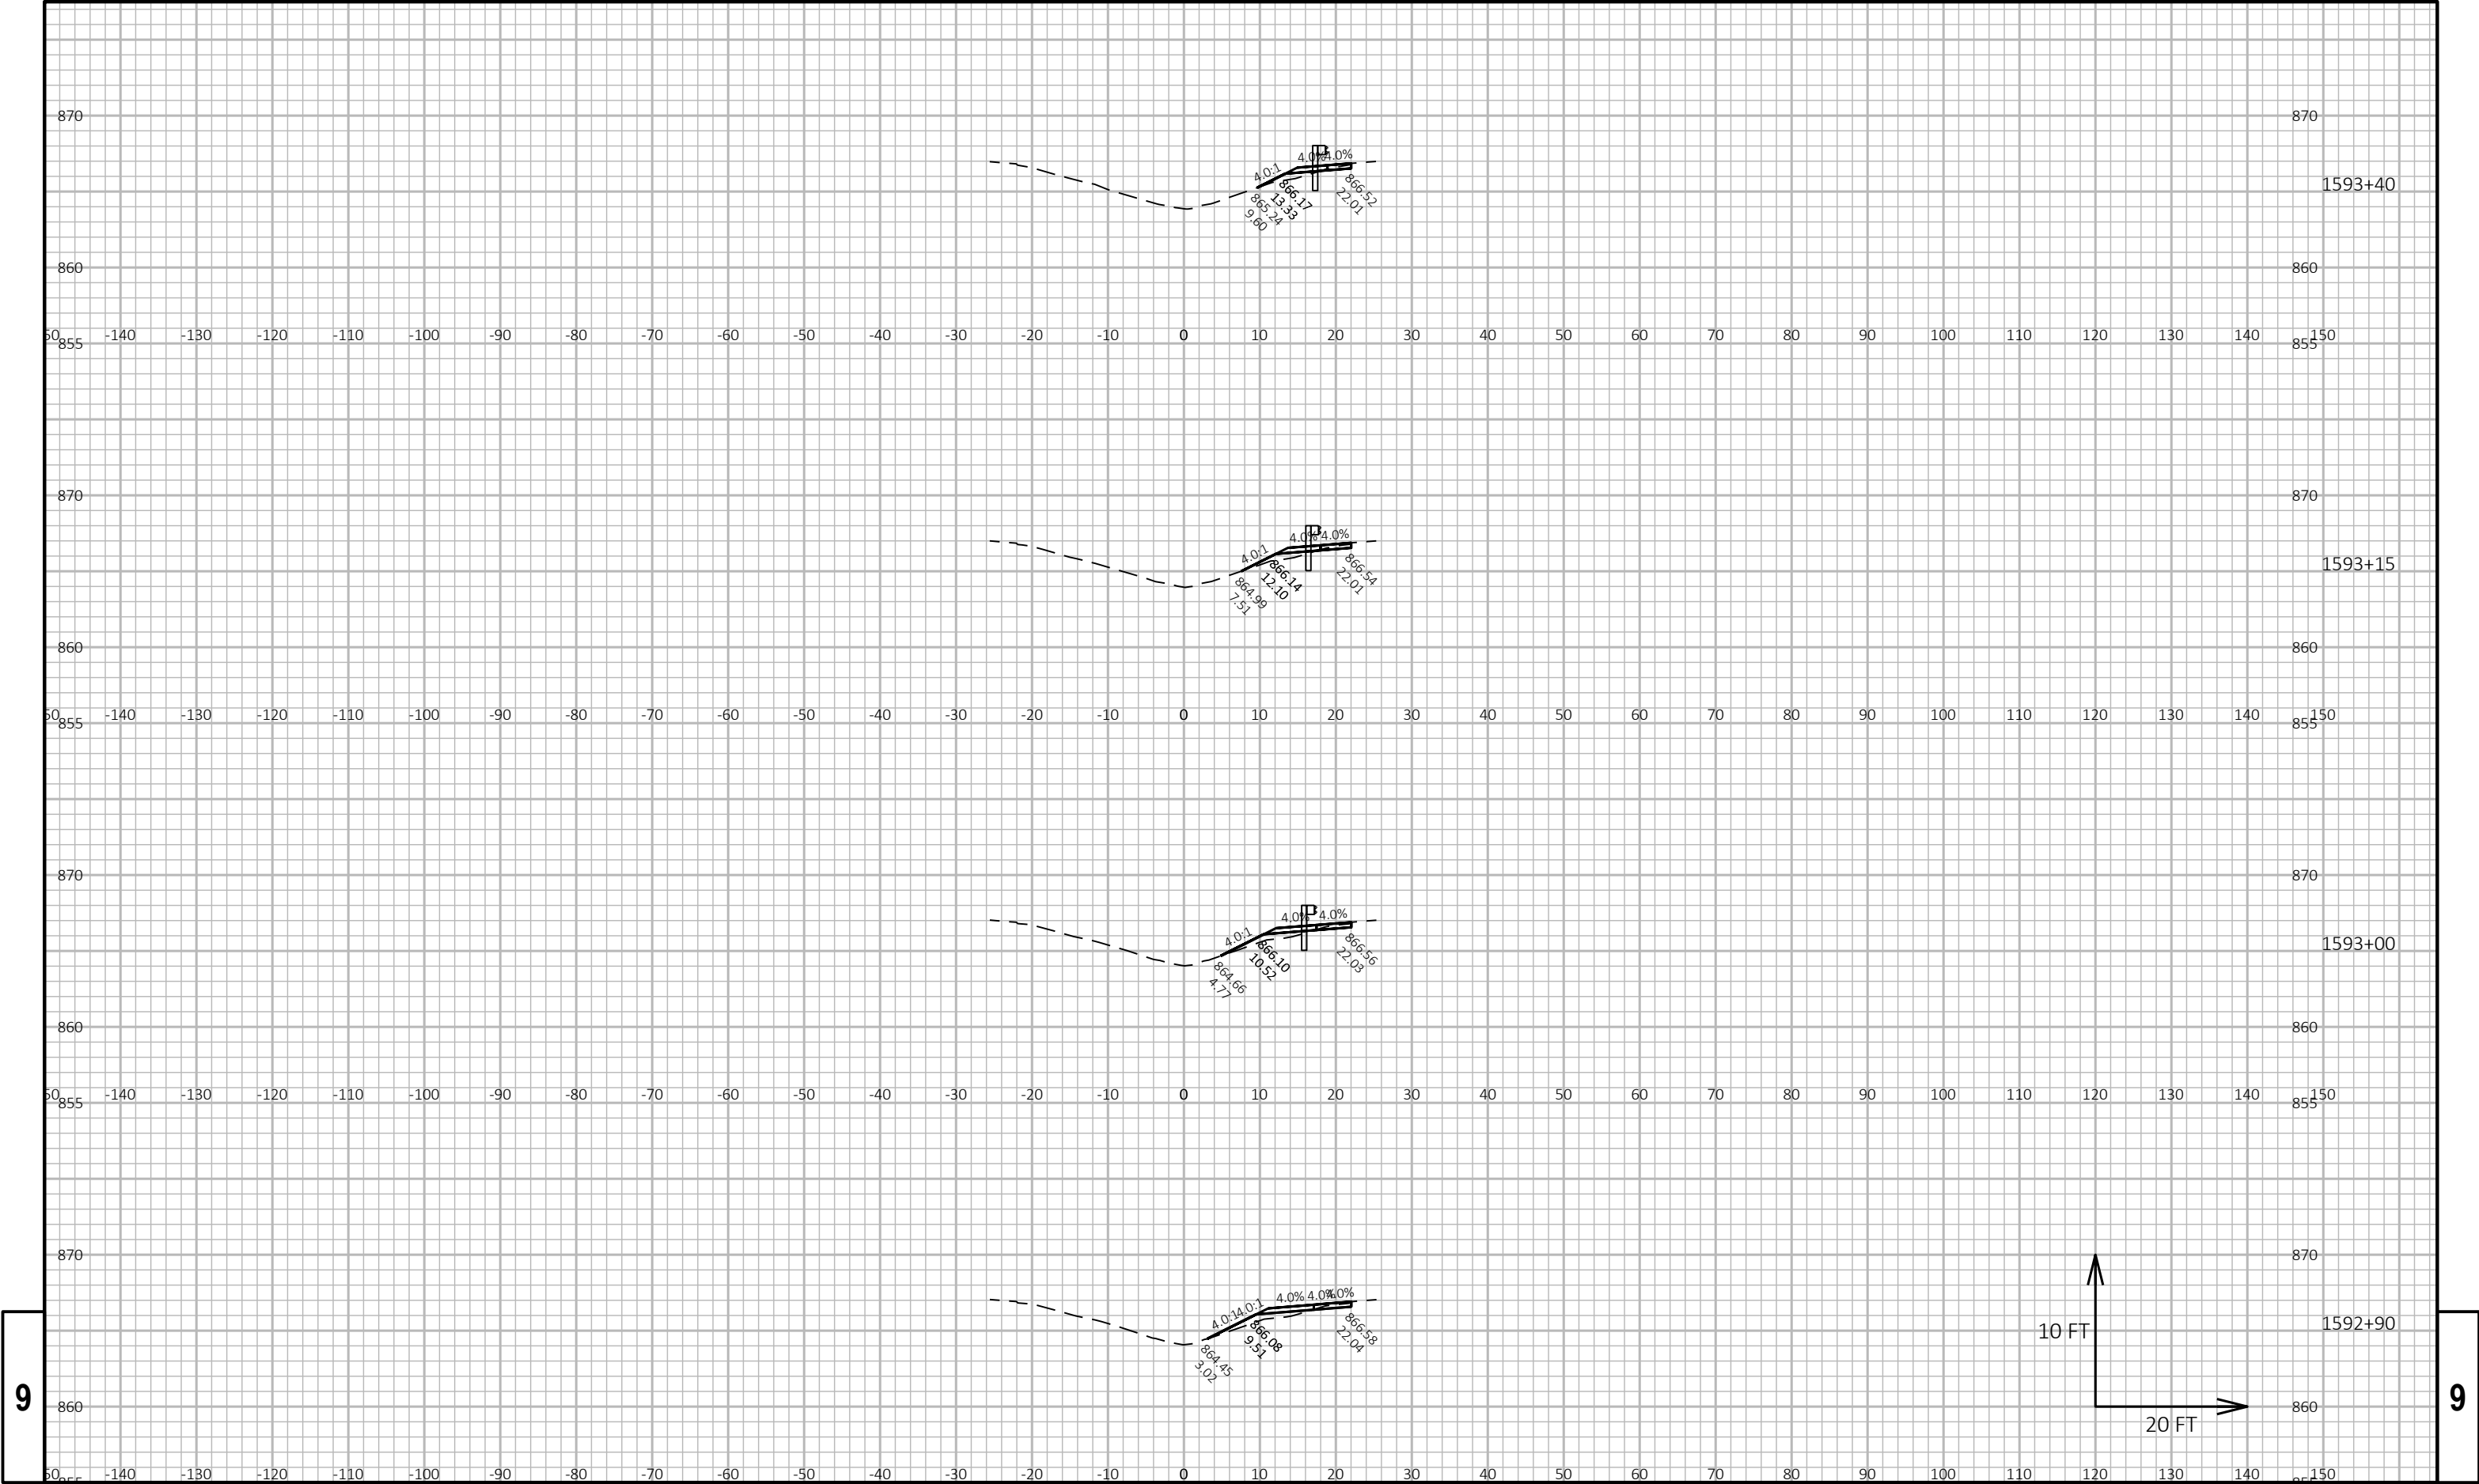

9


9

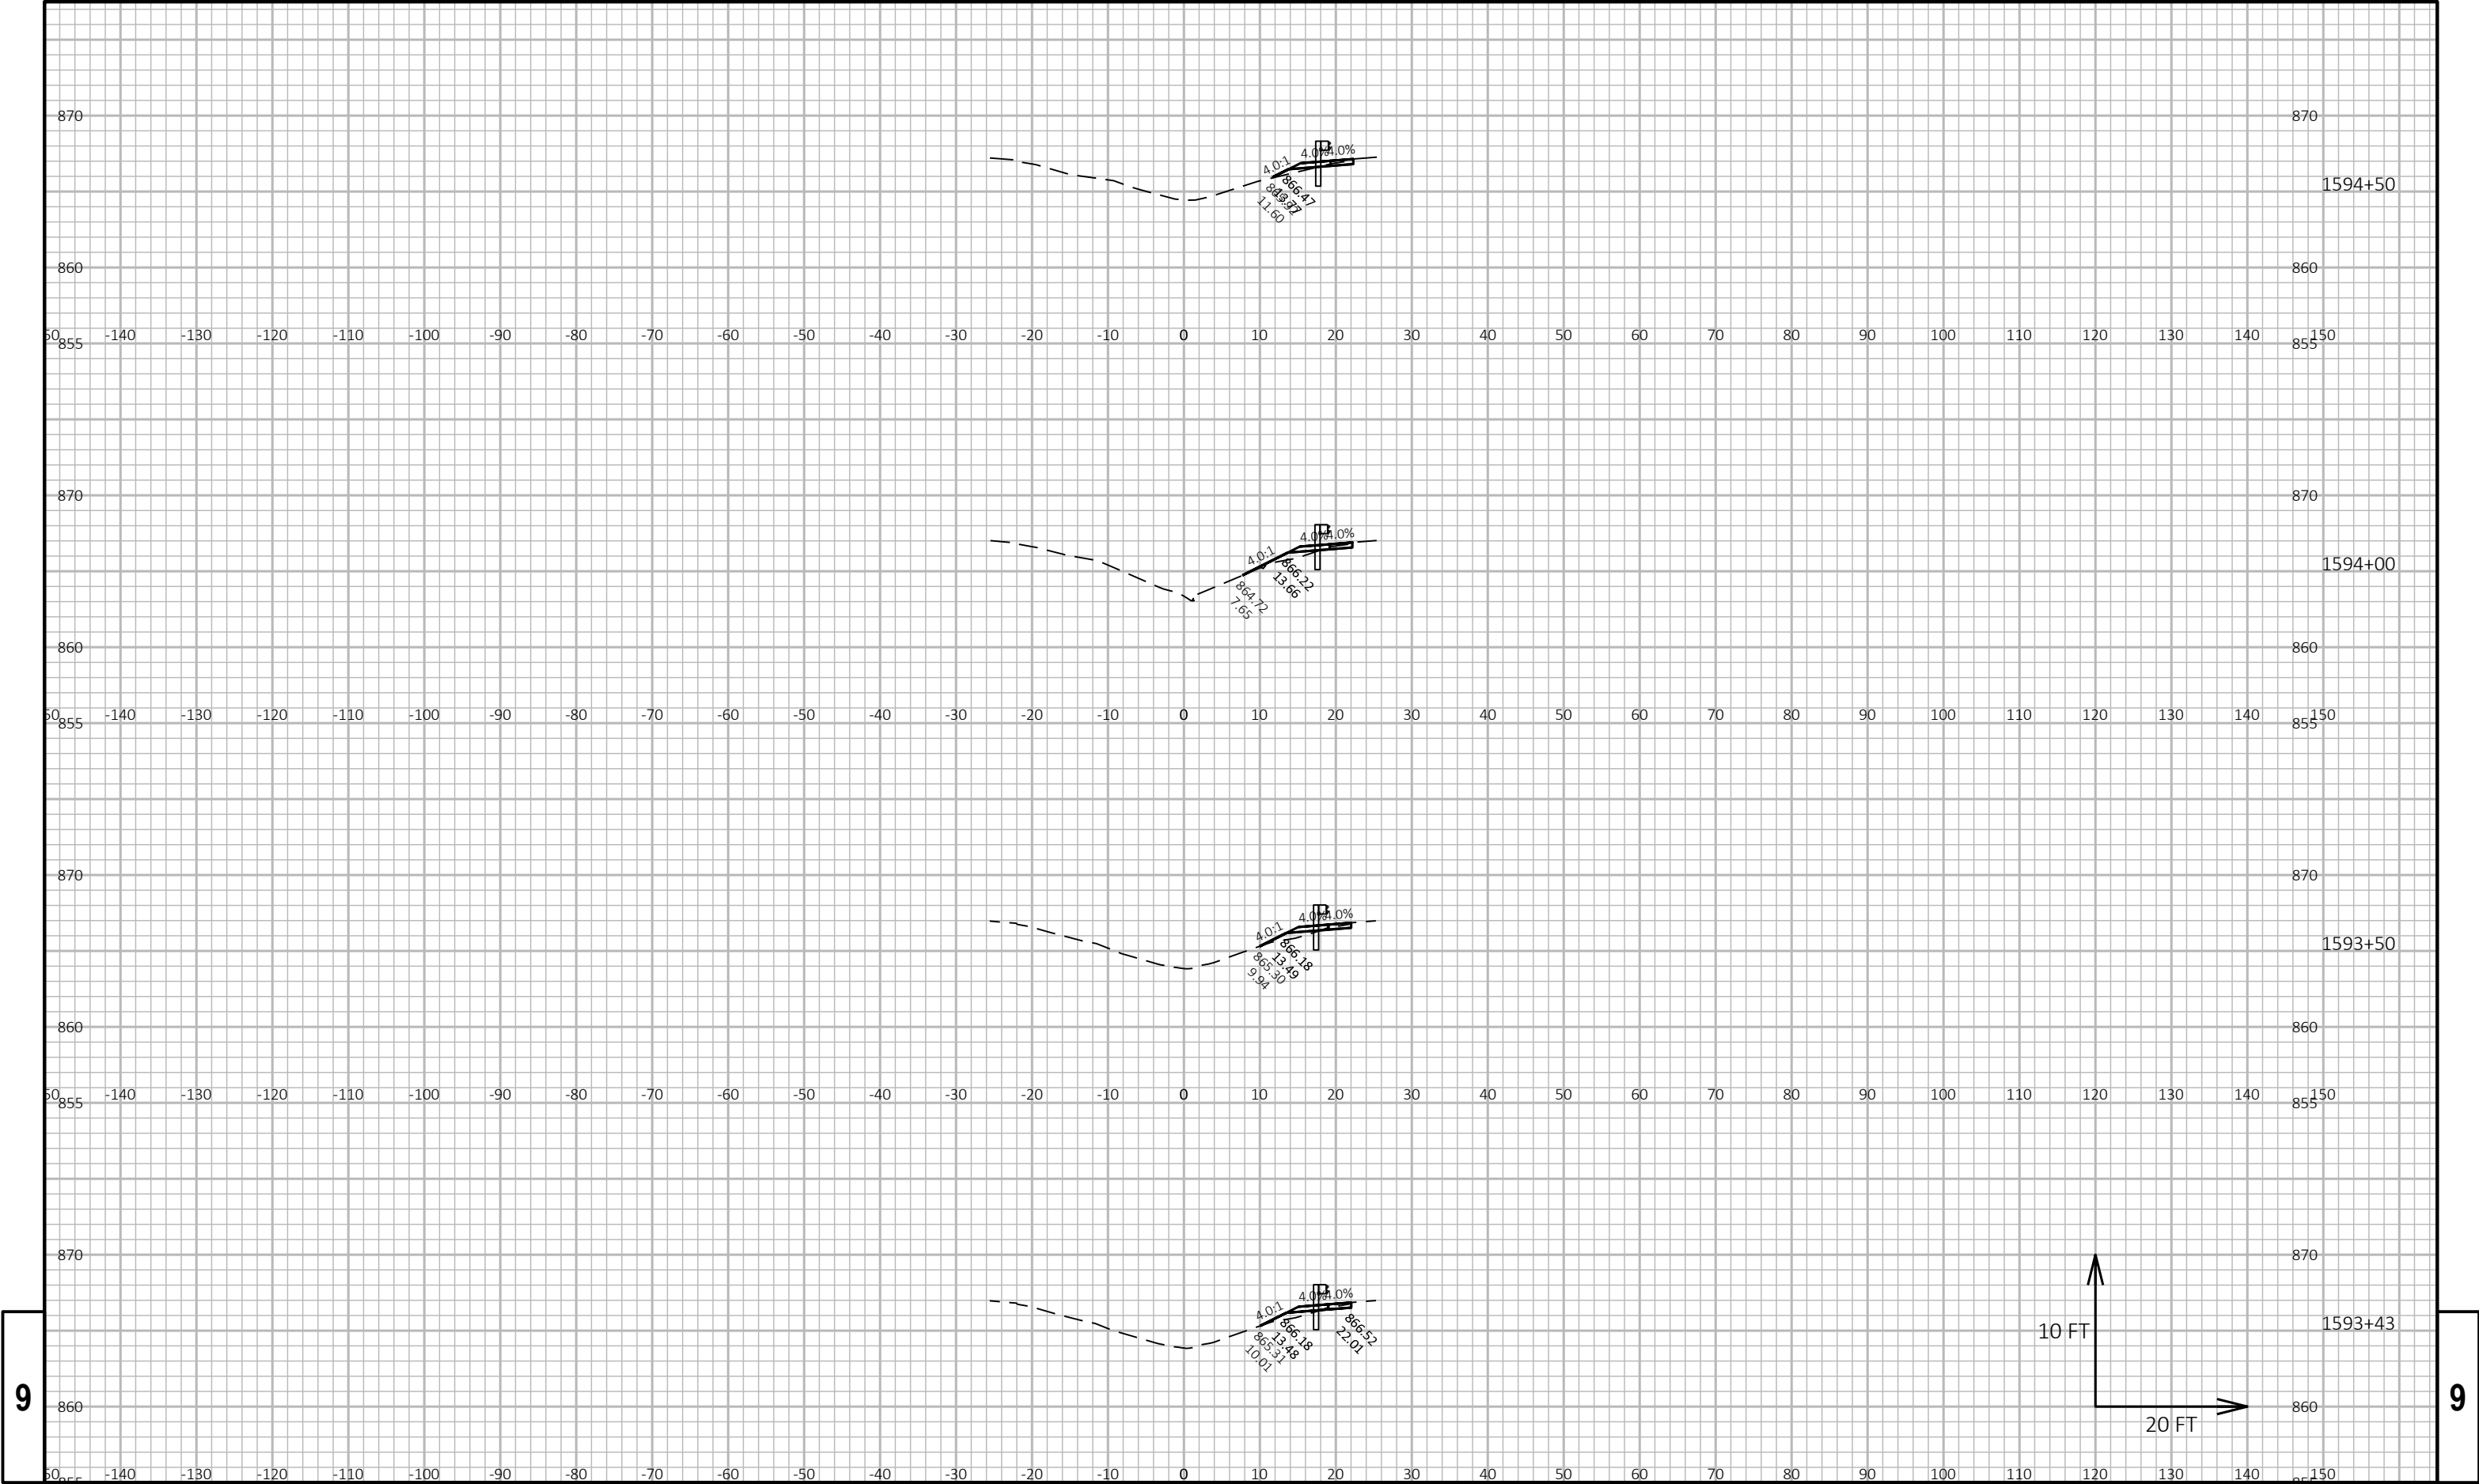

9

9


PROJECT NO:	1370-00-74 & 3310-06-70	HWY: STH 16	COUNTY: JEFFERSON & WAUKESHA	CROSS SECTIONS: LANG RD	SHEET	E
-------------	-------------------------	-------------	------------------------------	-------------------------	-------	---

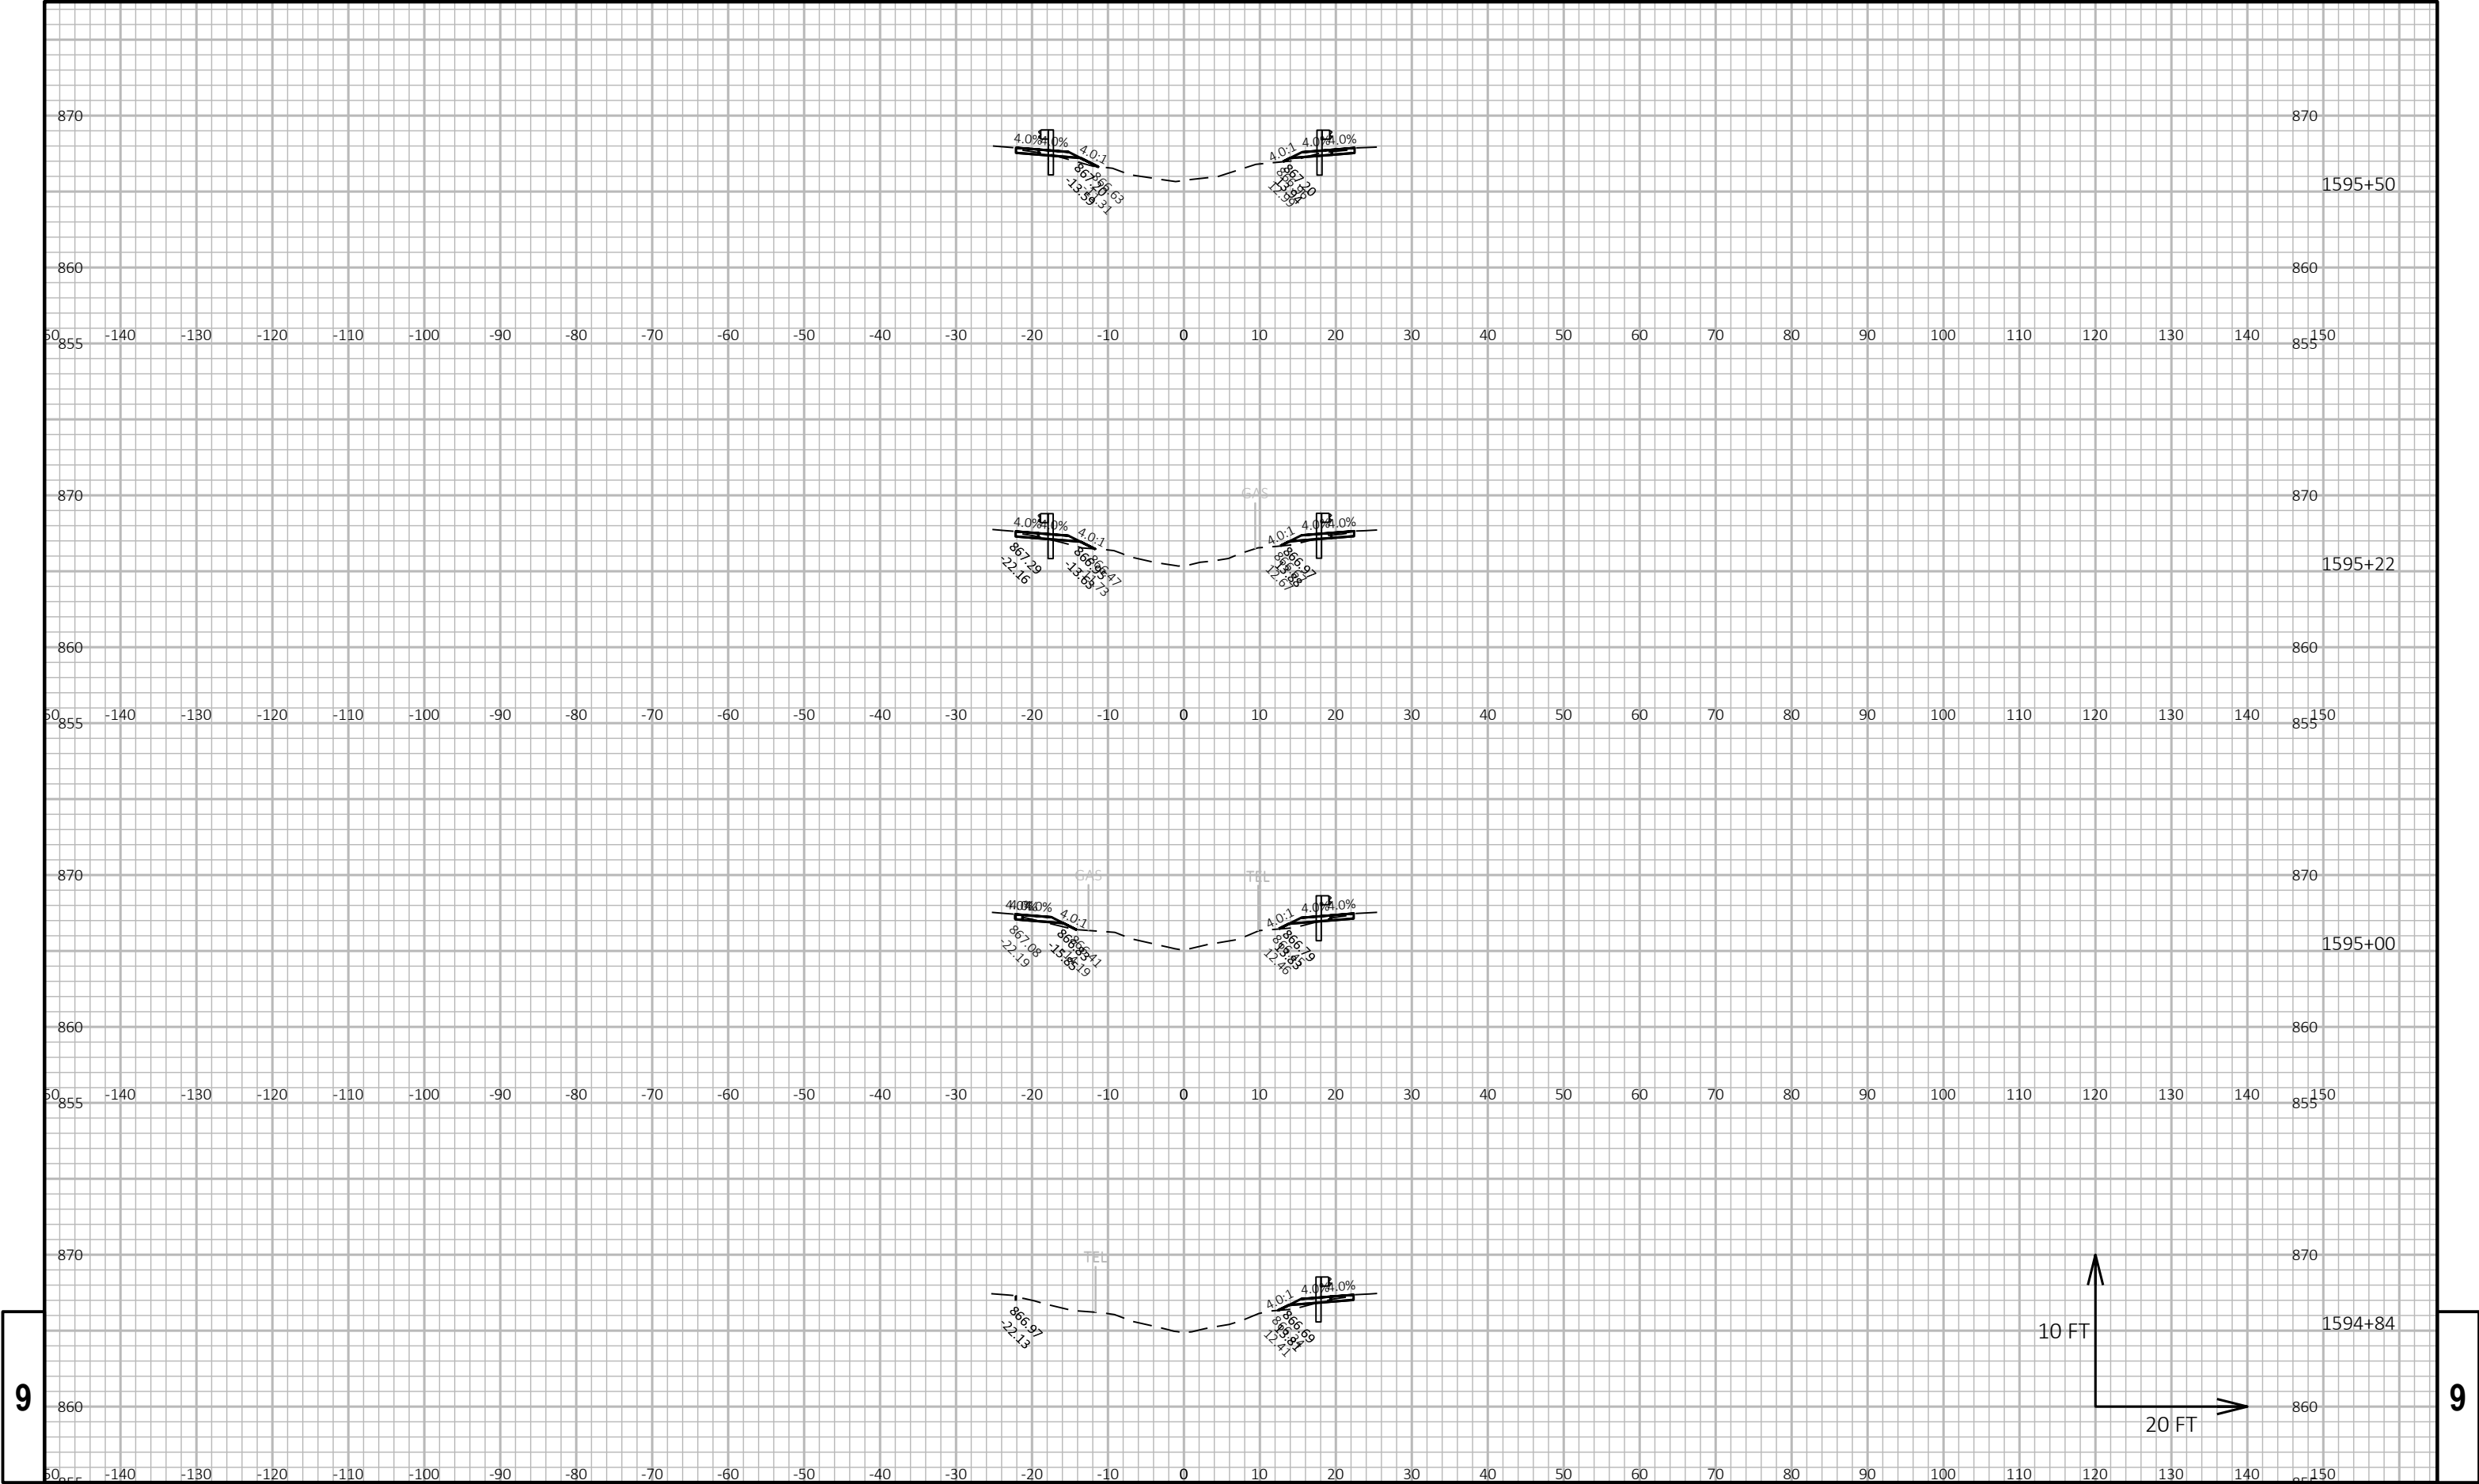

9

9


PROJECT NO: 3310-06-70				HWY: STH 16				COUNTY: WAUKESHA				CROSS SECTIONS: LANG RD				SHEET				E
------------------------	--	--	--	-------------	--	--	--	------------------	--	--	--	-------------------------	--	--	--	-------	--	--	--	---

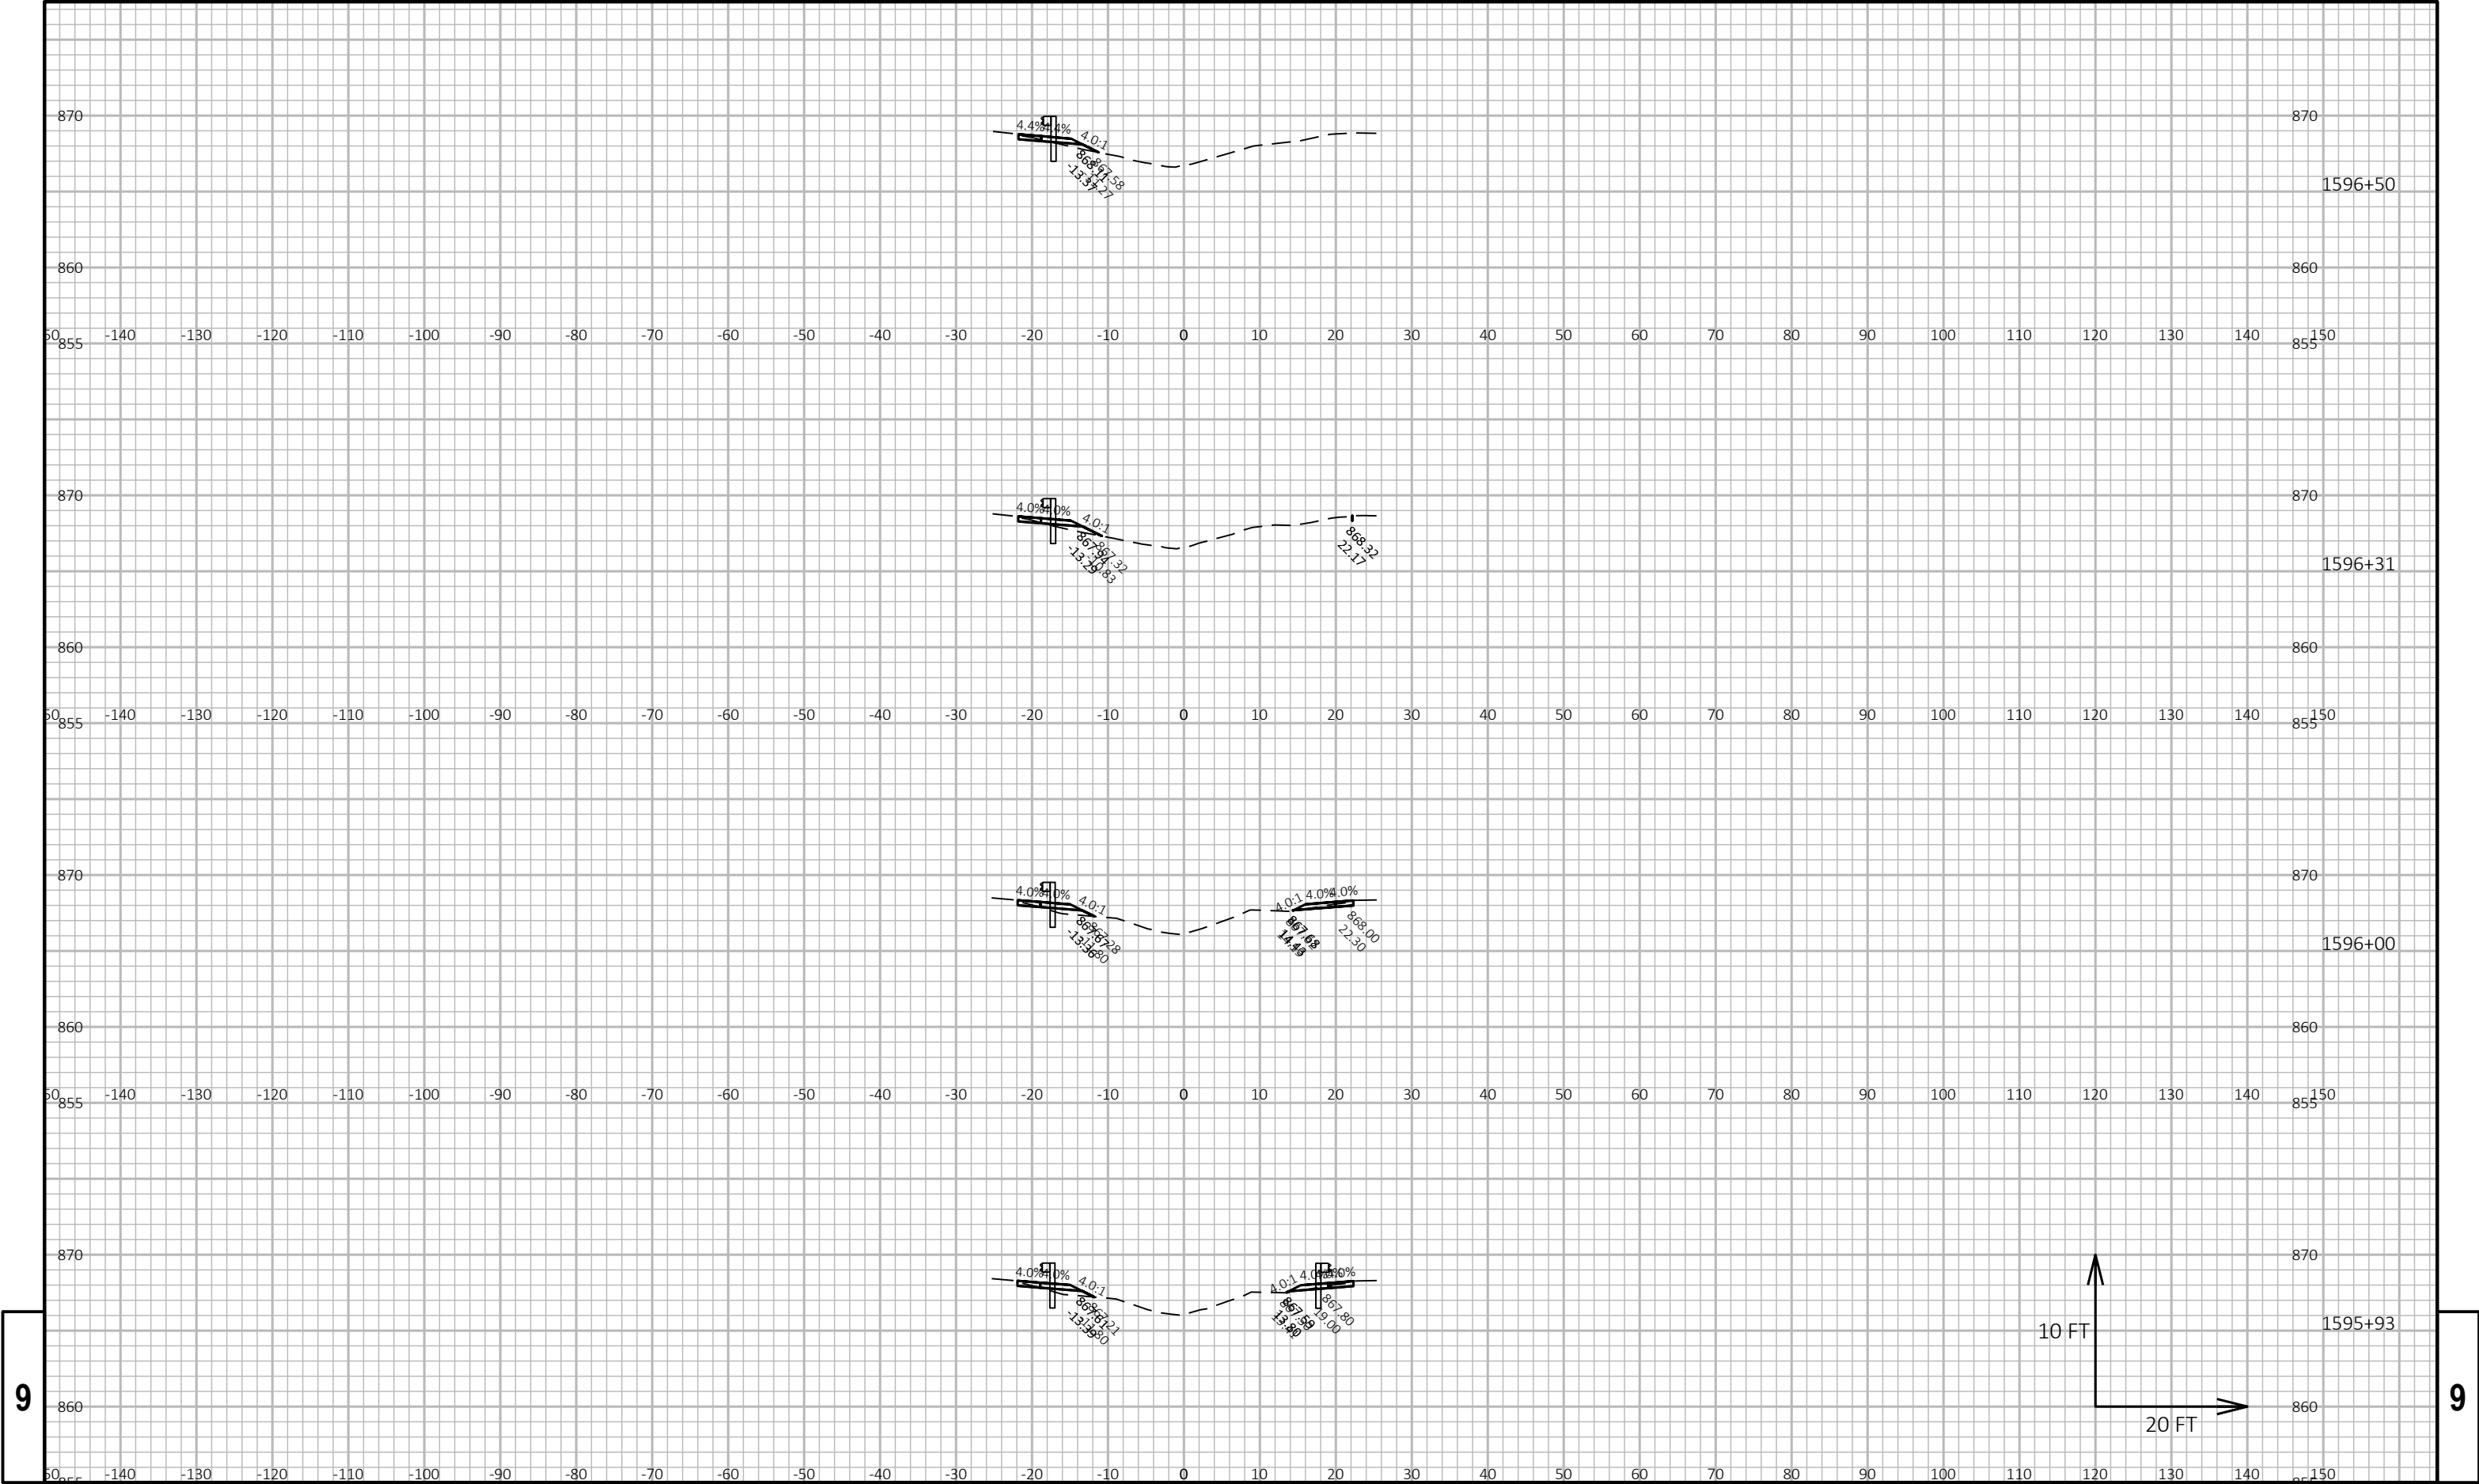

9


9

PROJECT NO: 3310-06-70				HWY: STH 16				COUNTY: WAUKESHA				CROSS SECTIONS: LANG RD				SHEET				E
------------------------	--	--	--	-------------	--	--	--	------------------	--	--	--	-------------------------	--	--	--	-------	--	--	--	---

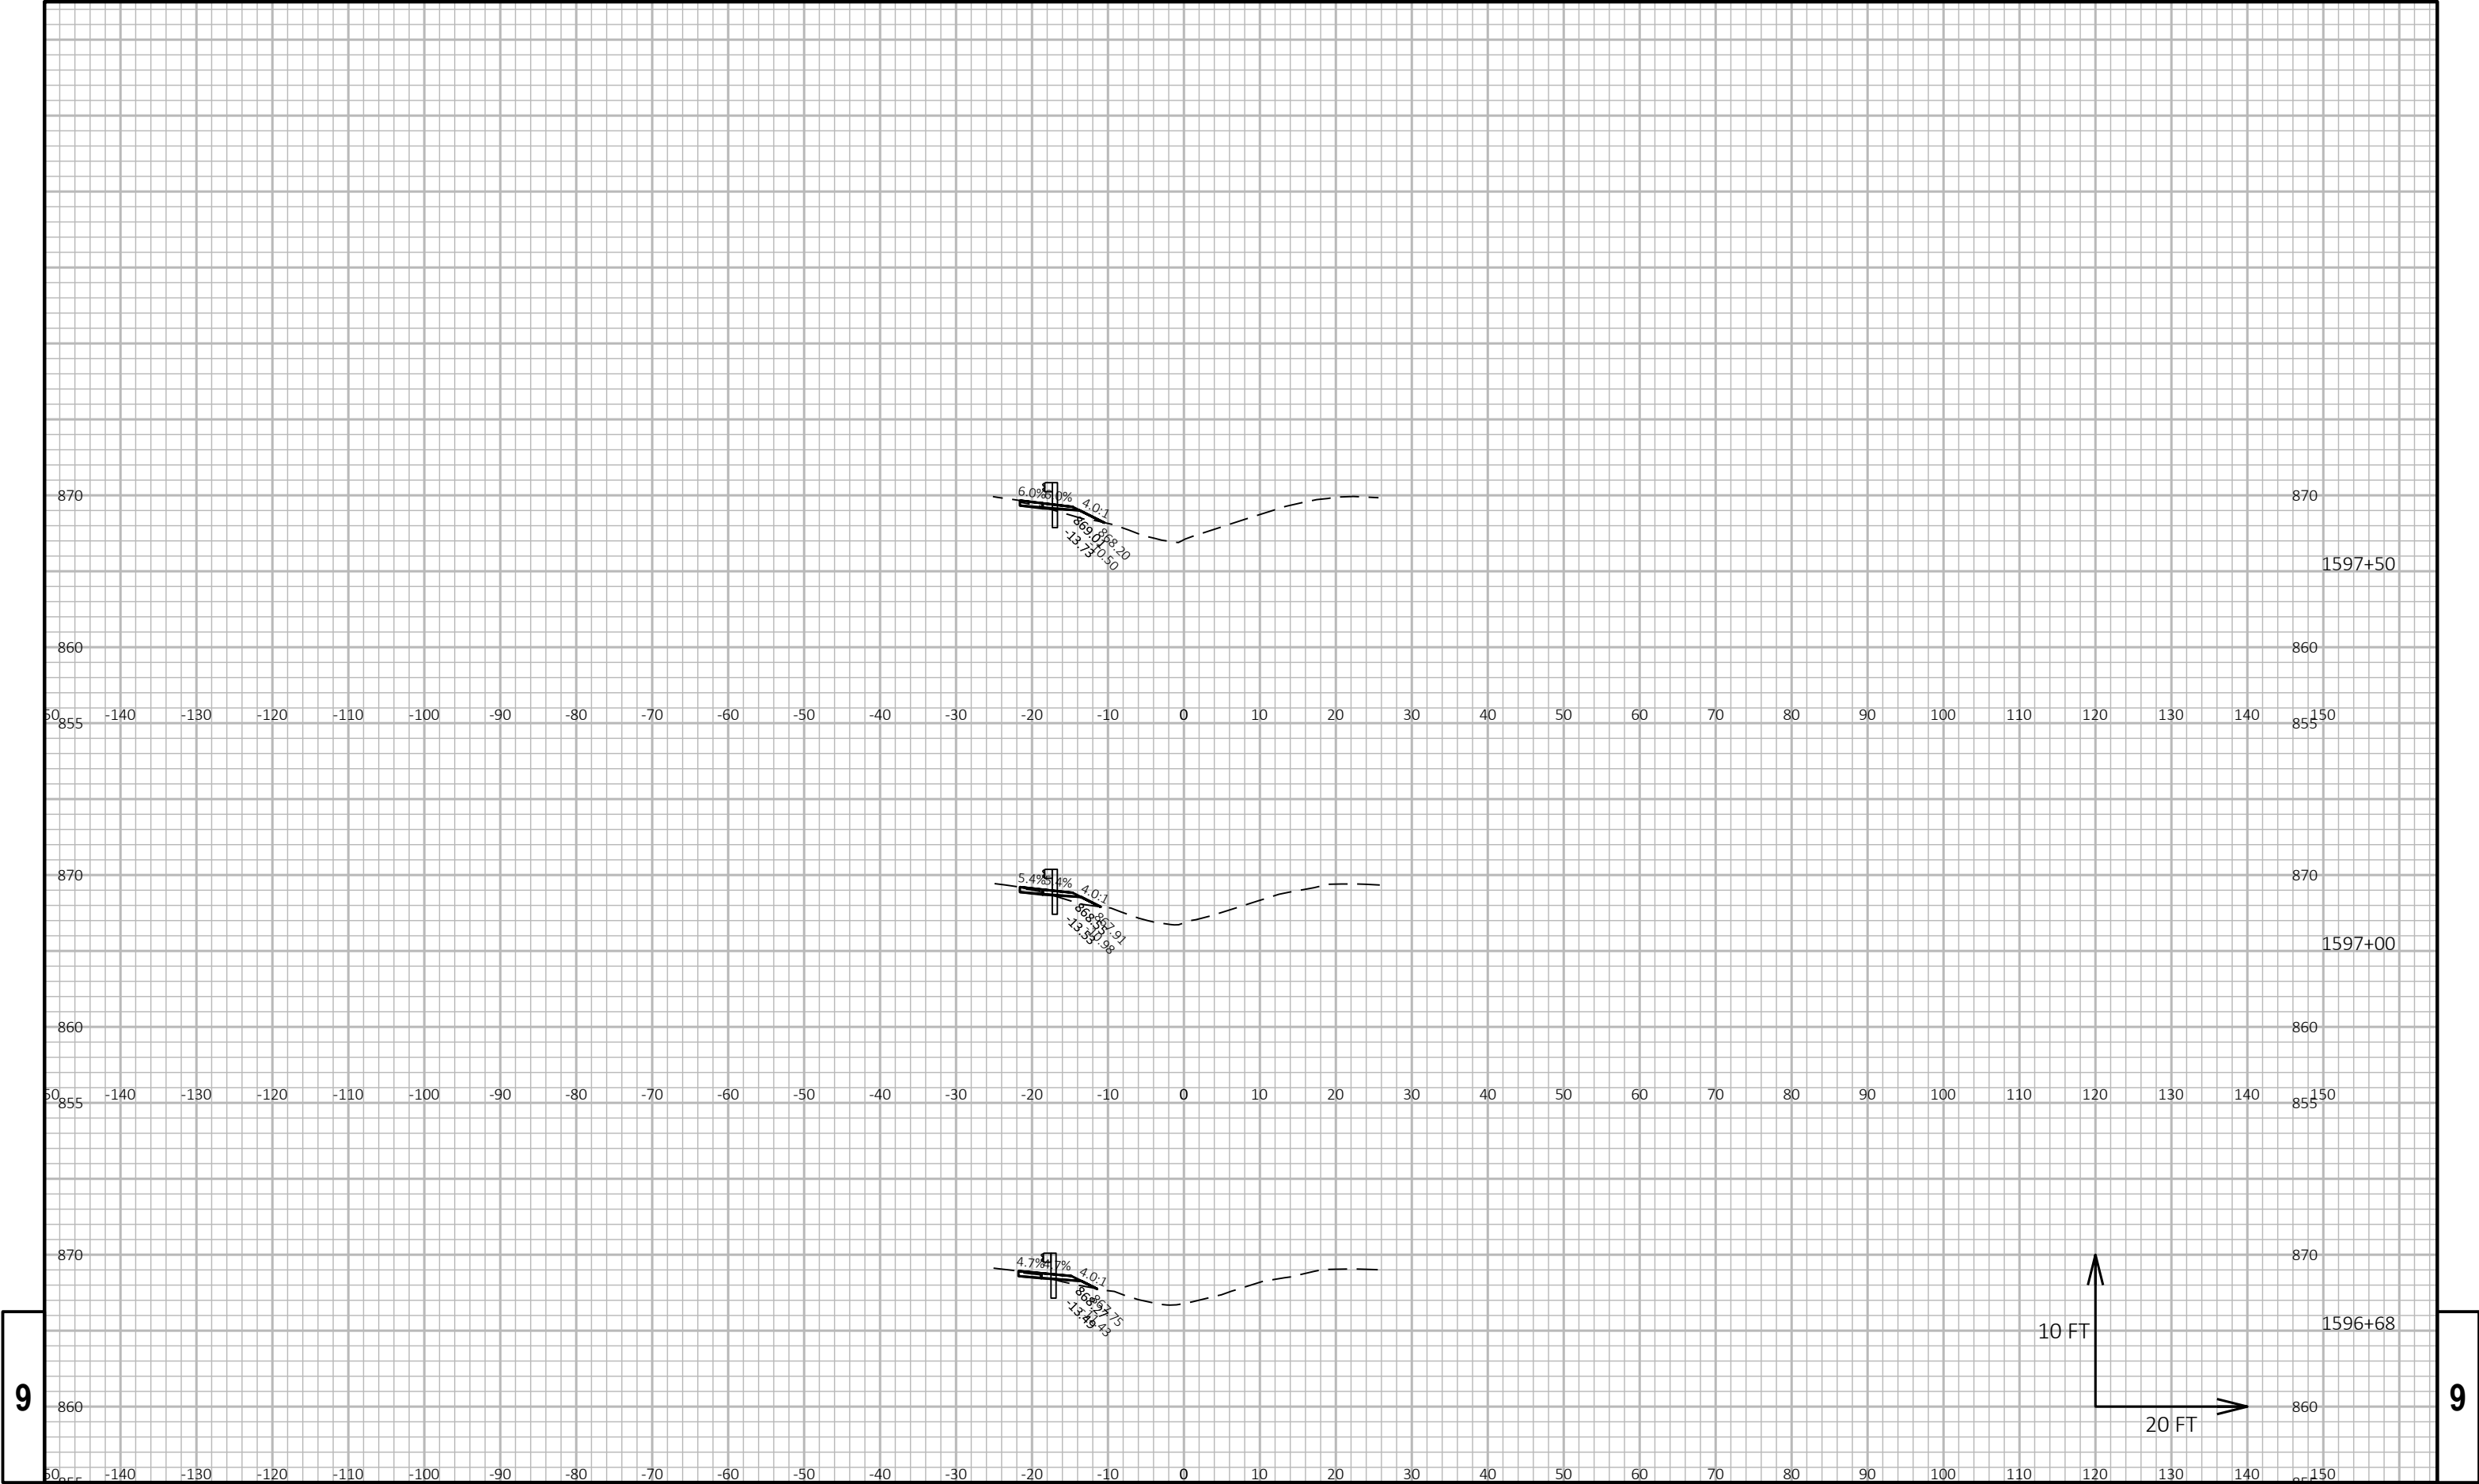

9


9

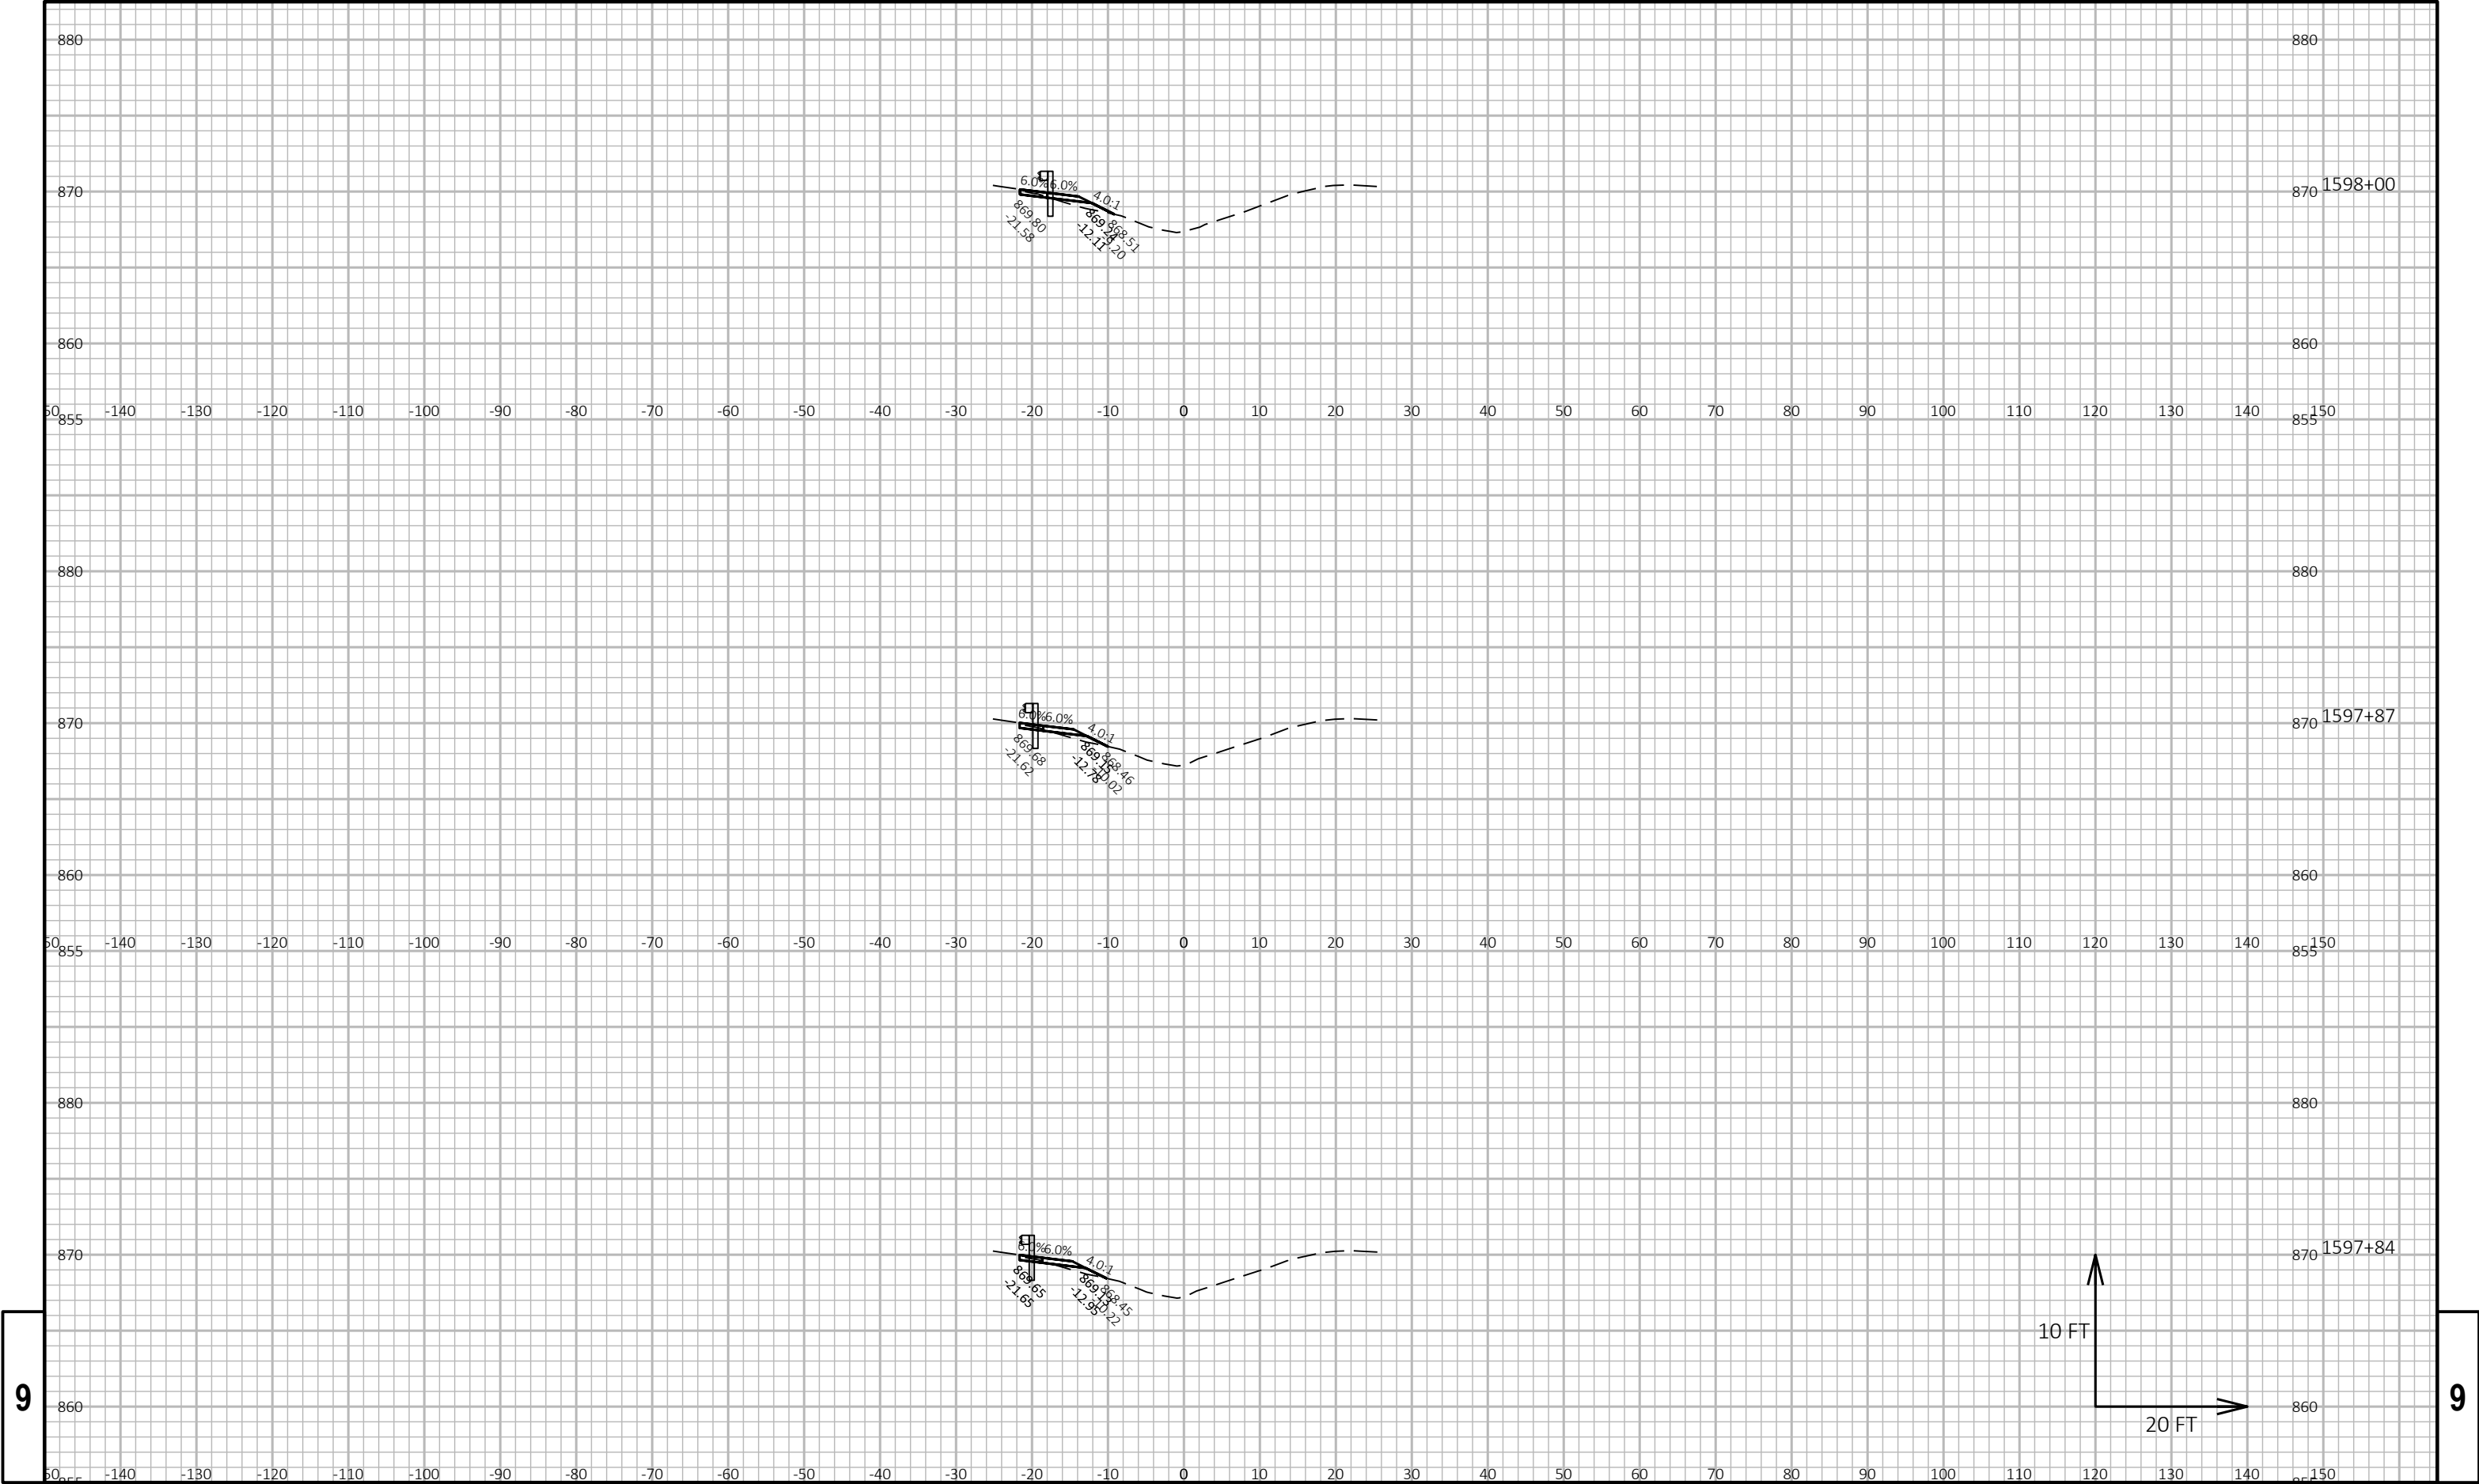

9


9


PROJECT NO: 3310-06-70	HWY: STH 16	COUNTY: WAUKESHA	CROSS SECTIONS: LANG RD	SHEET E
------------------------	-------------	------------------	-------------------------	---------

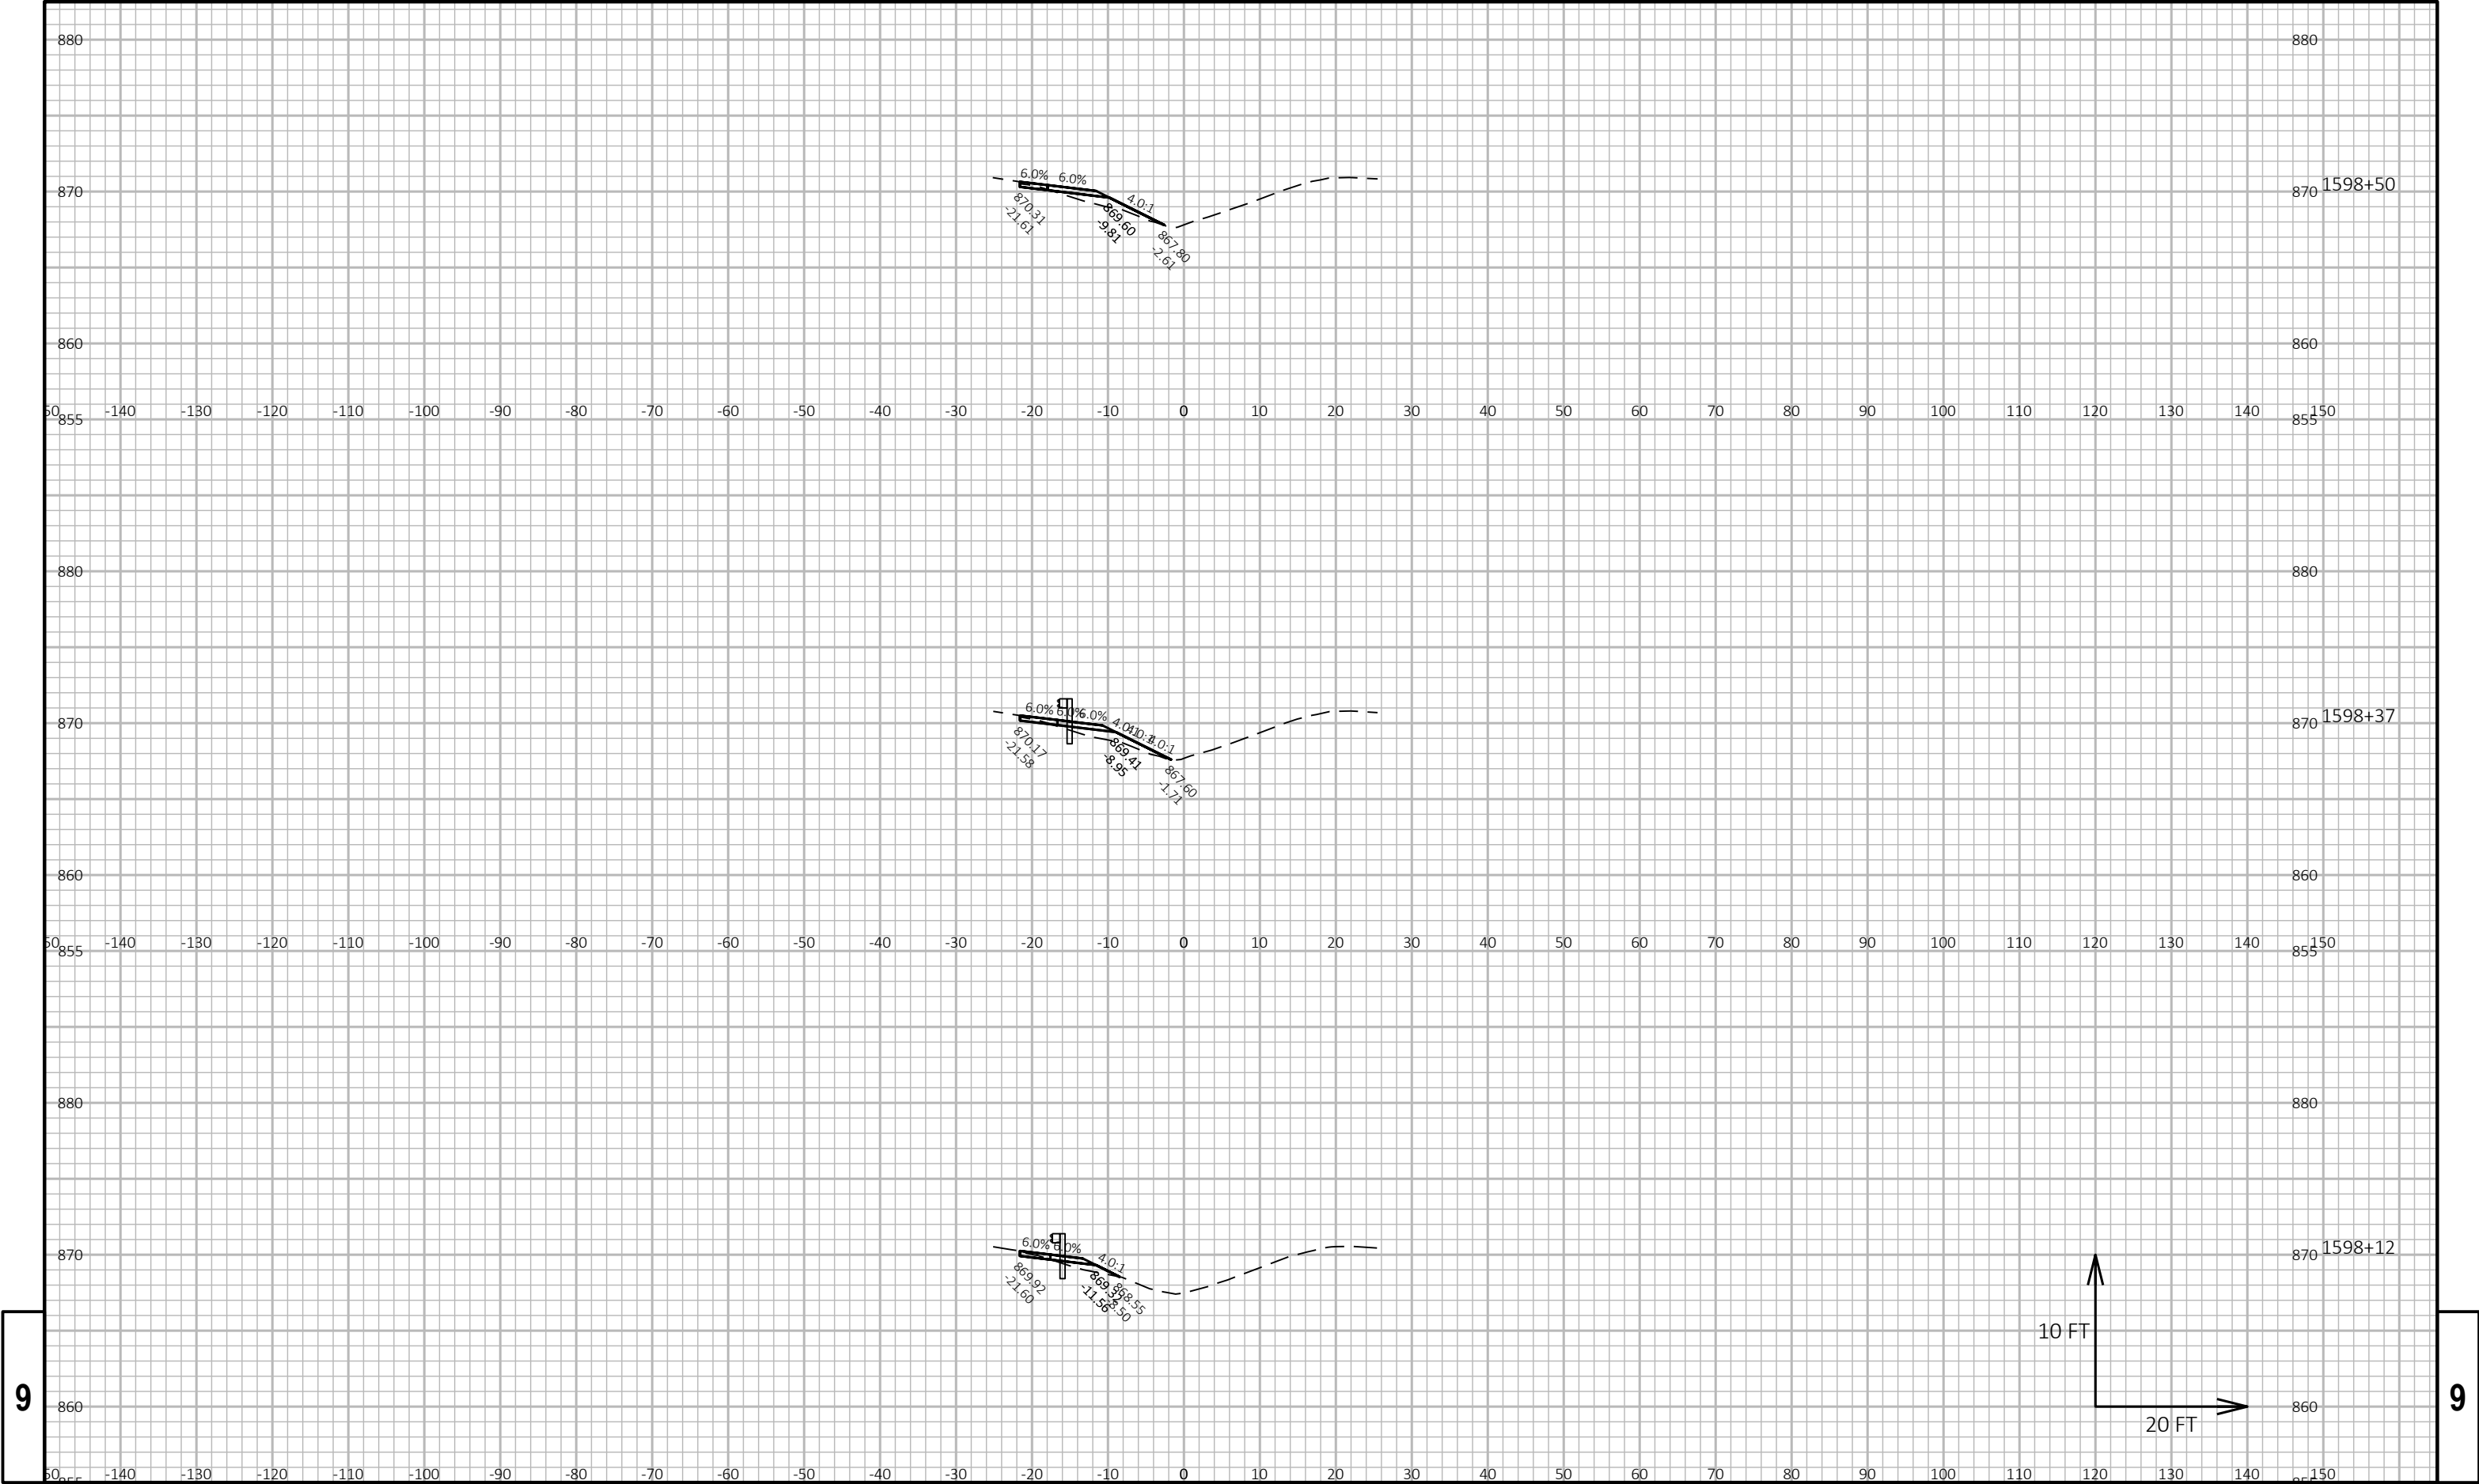

9


9

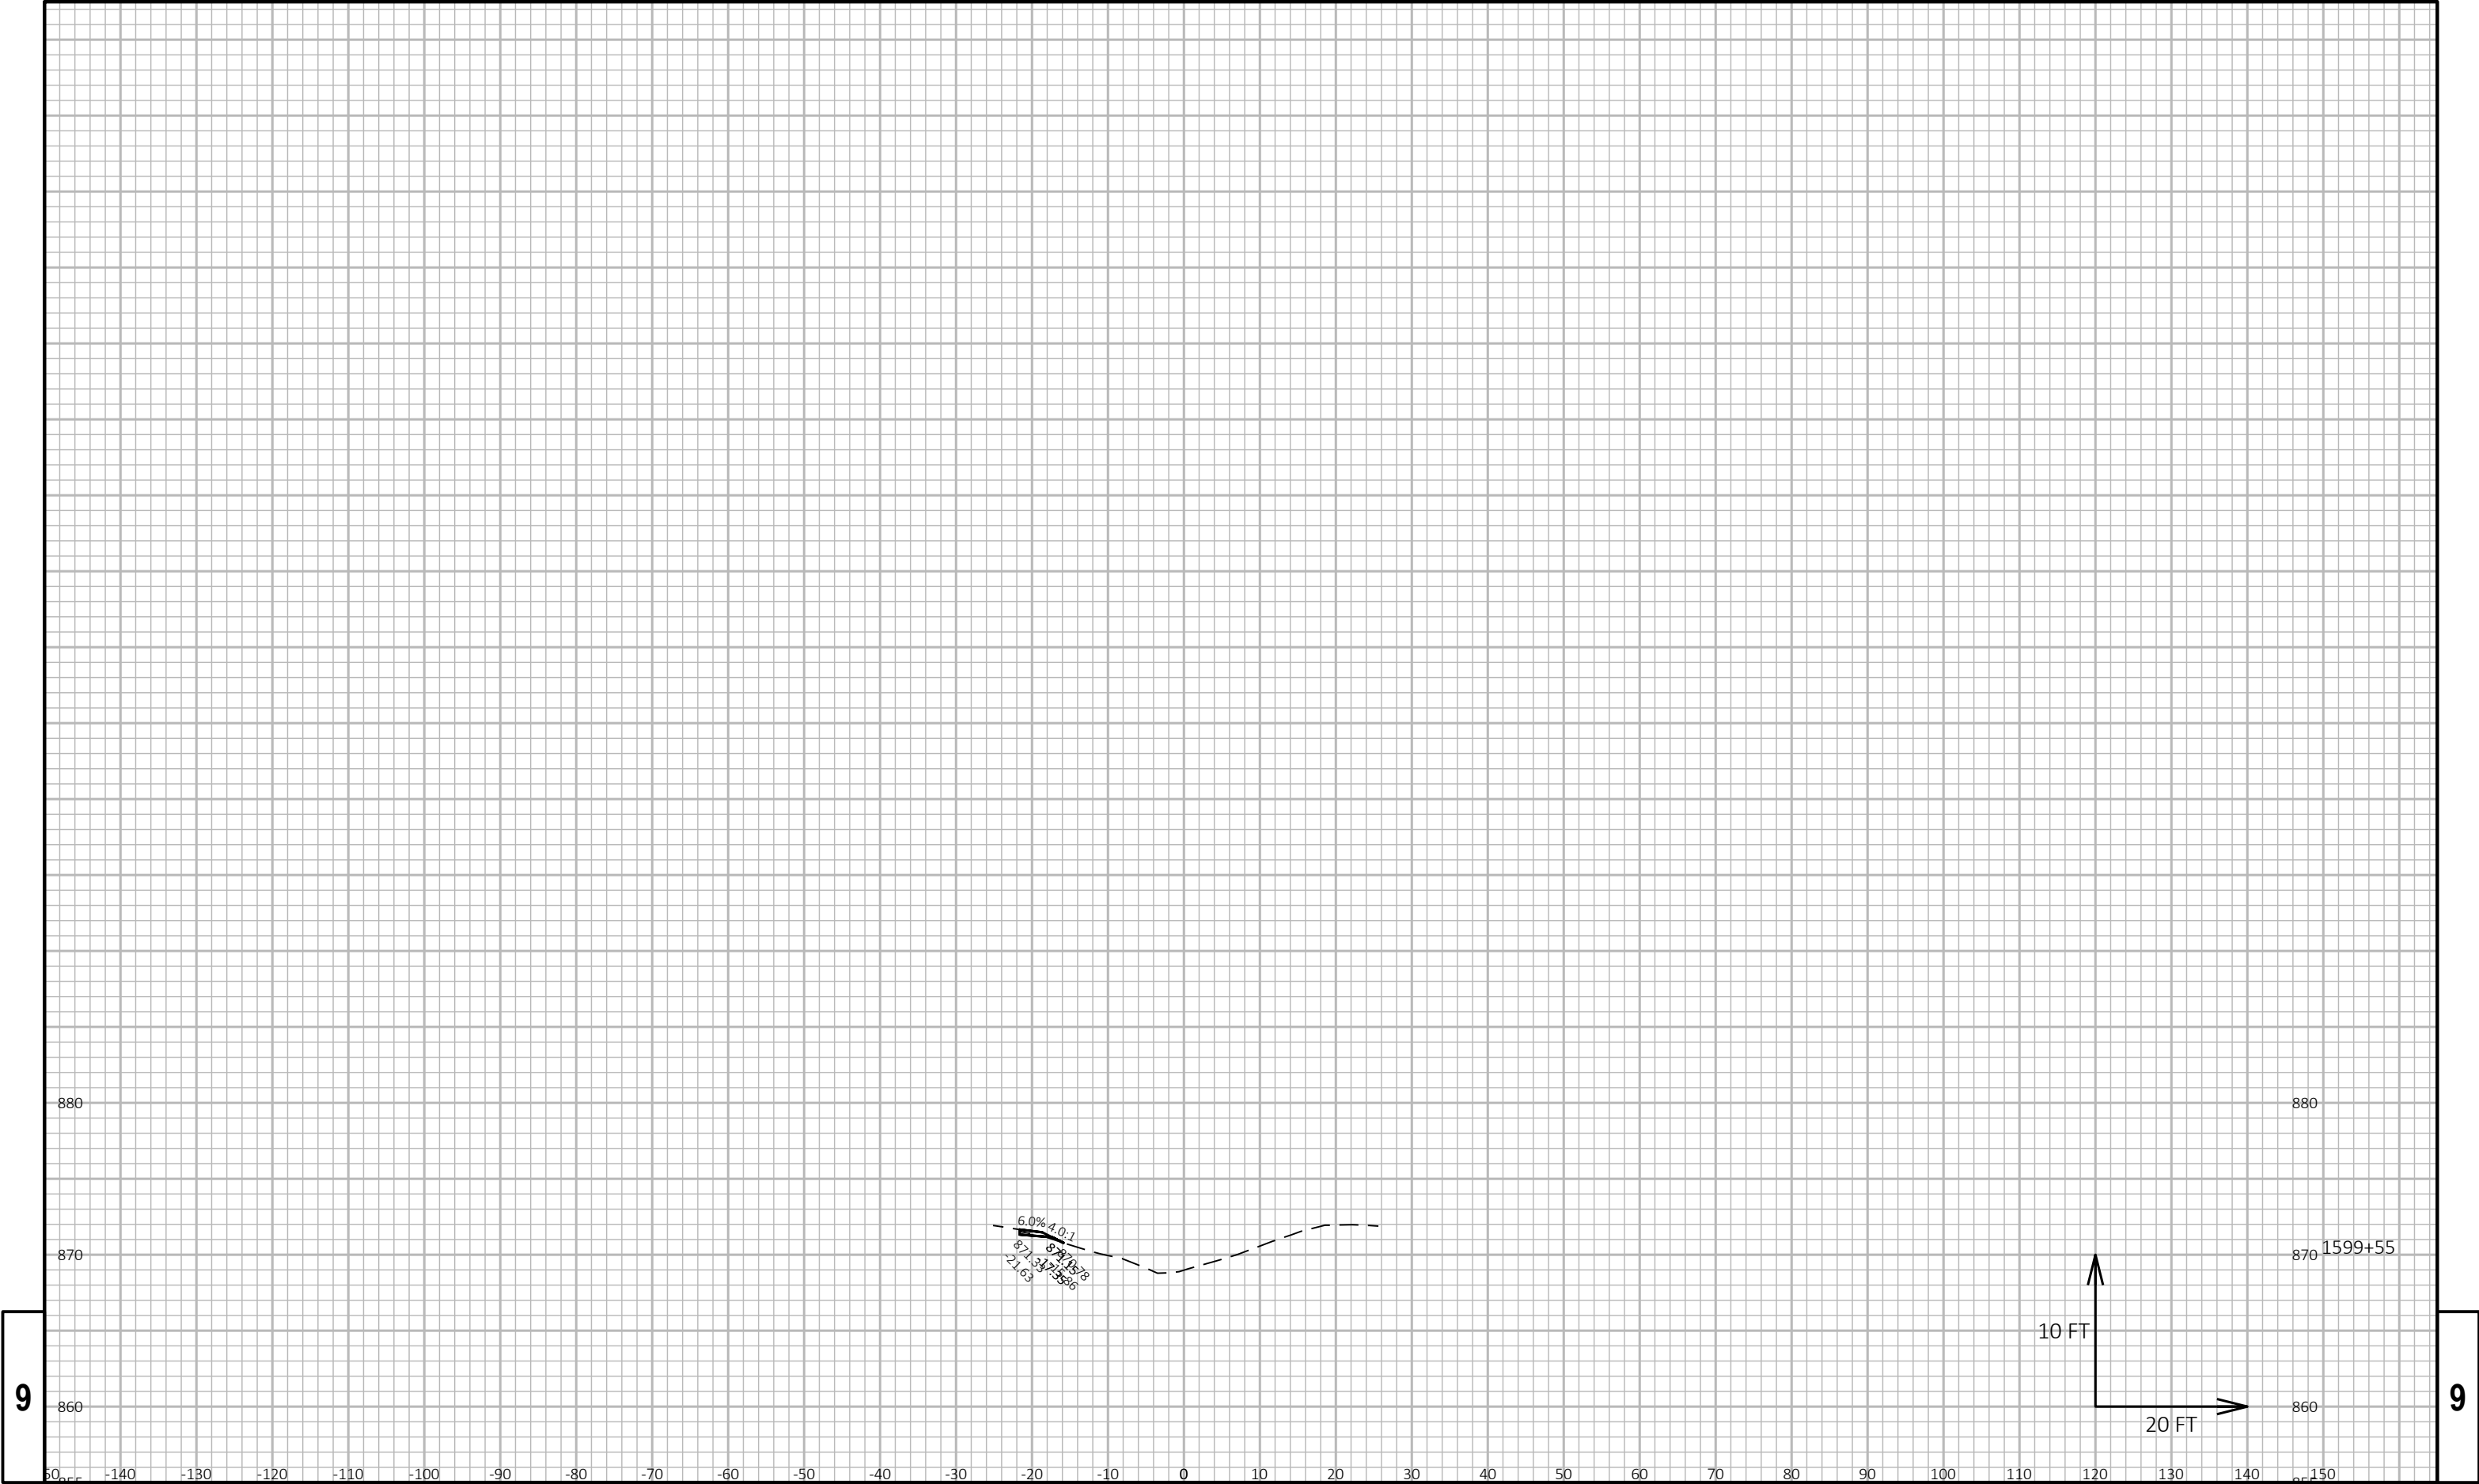

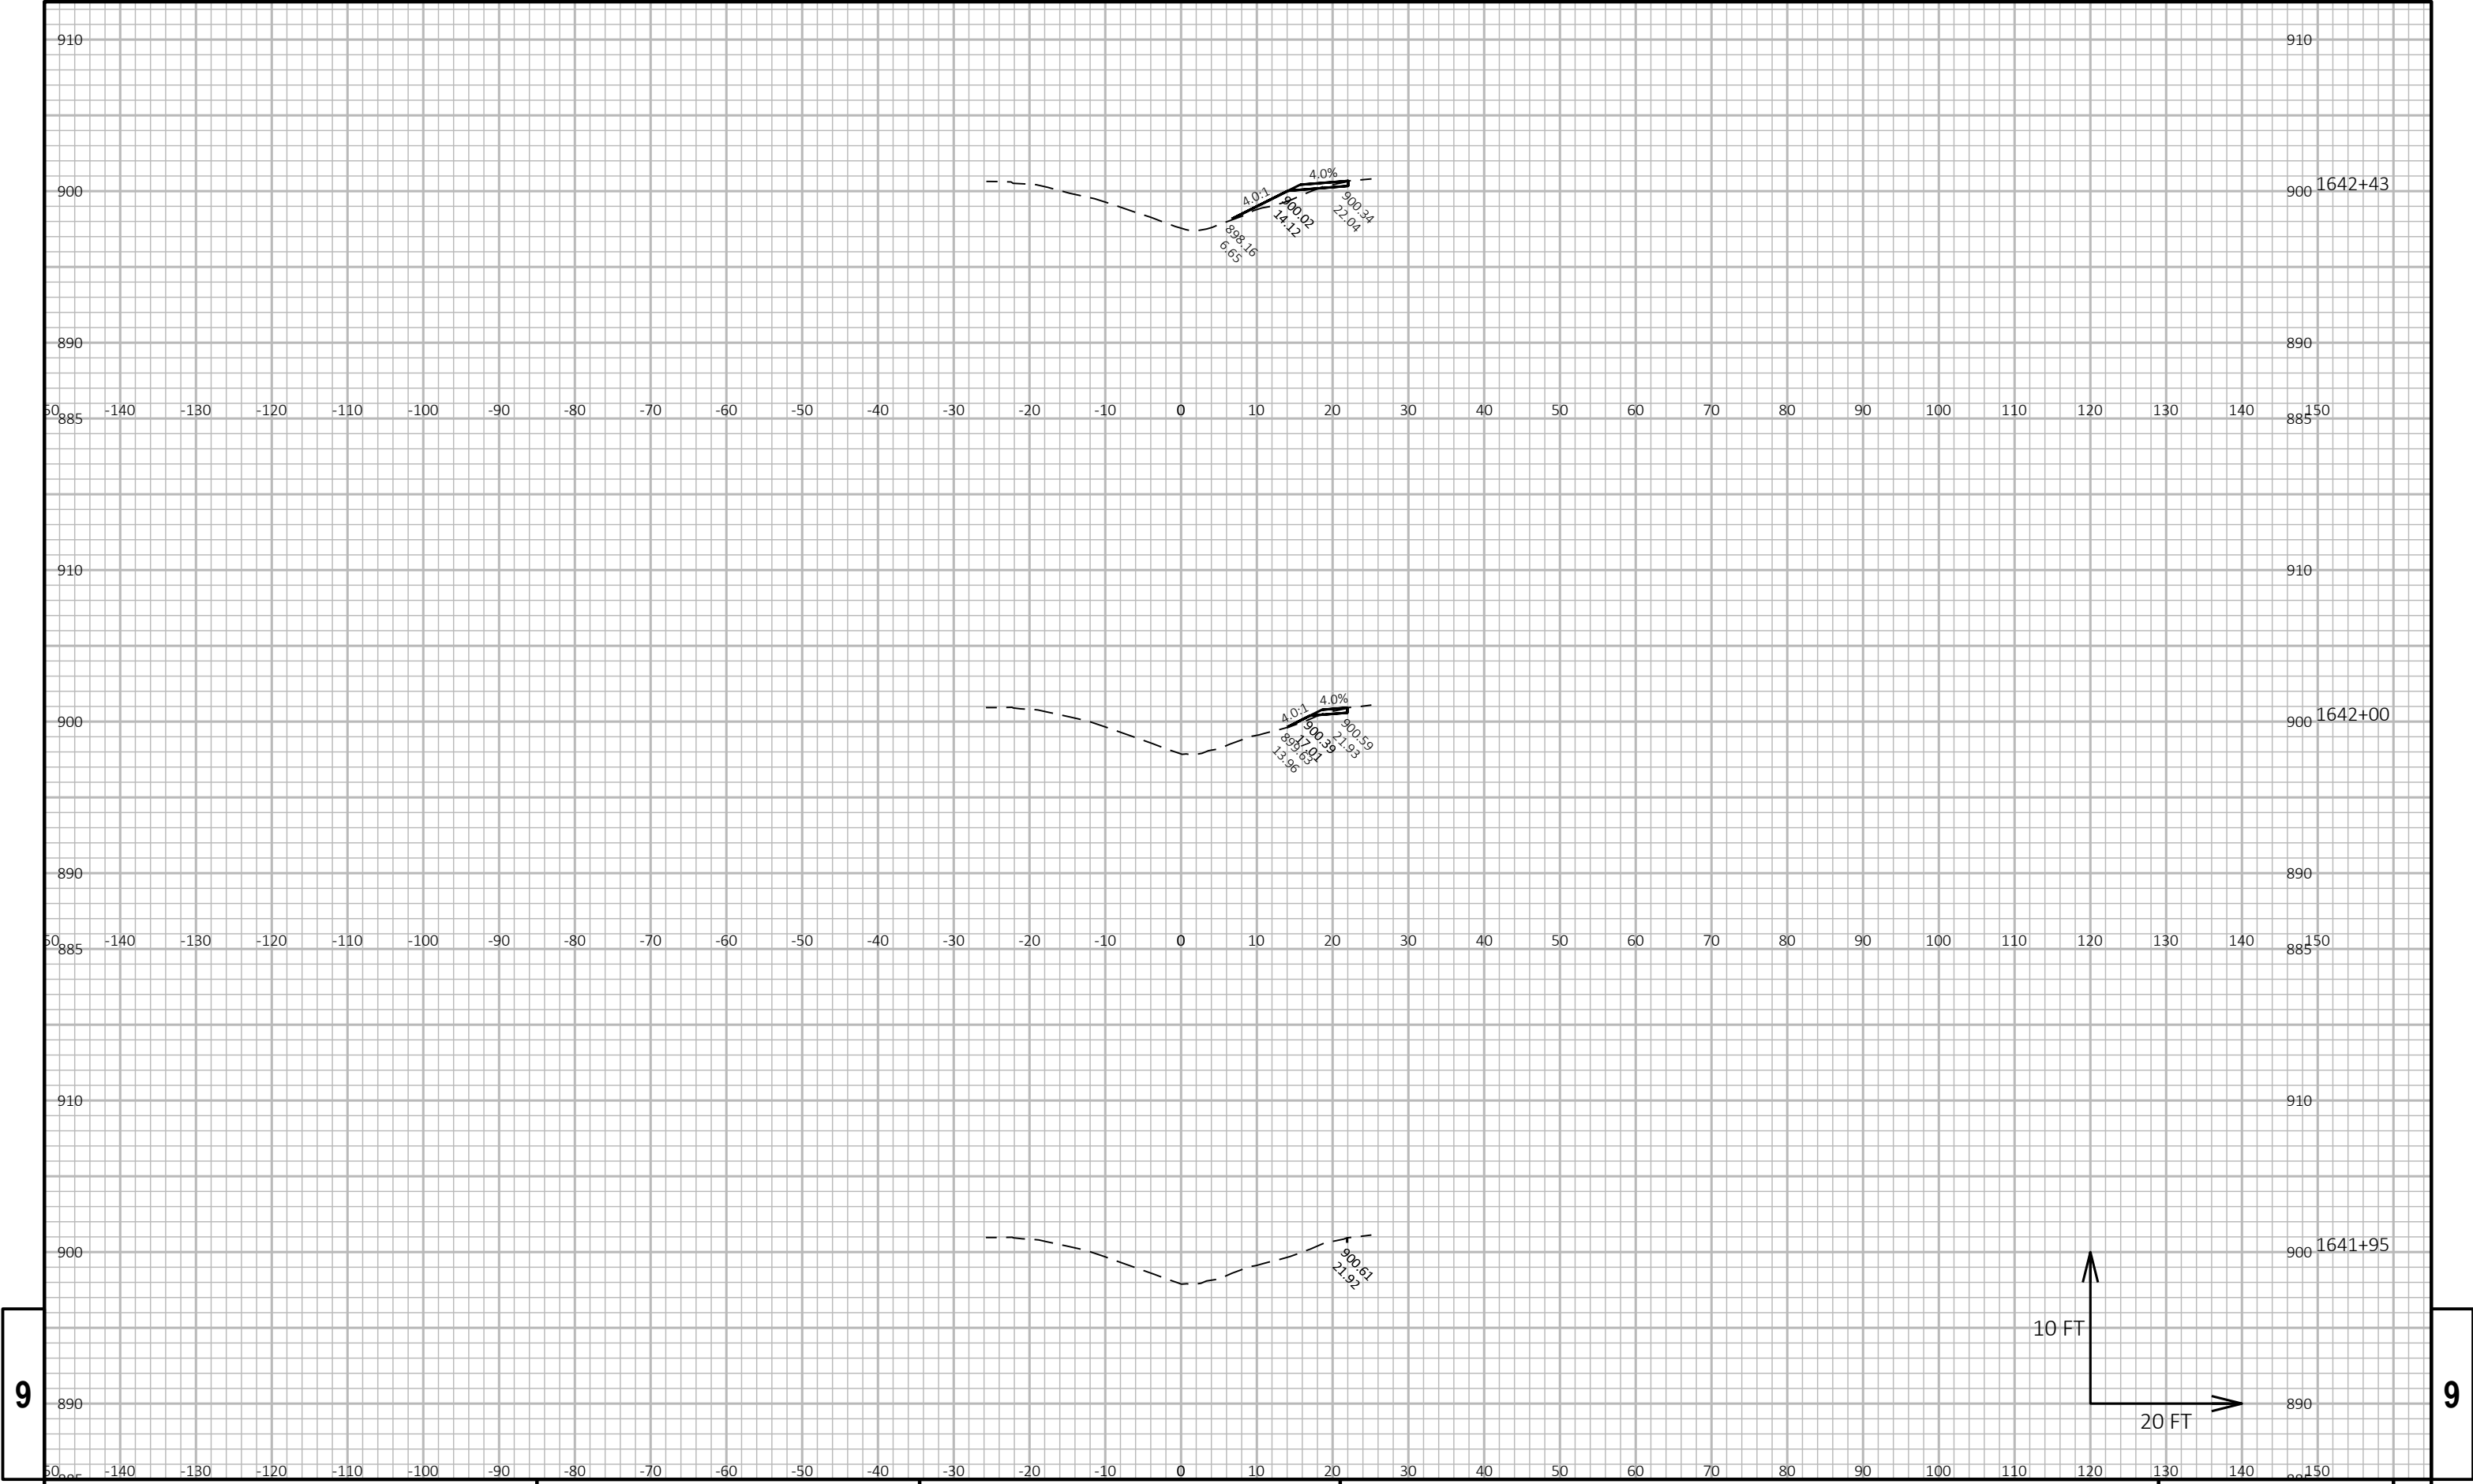

9


9

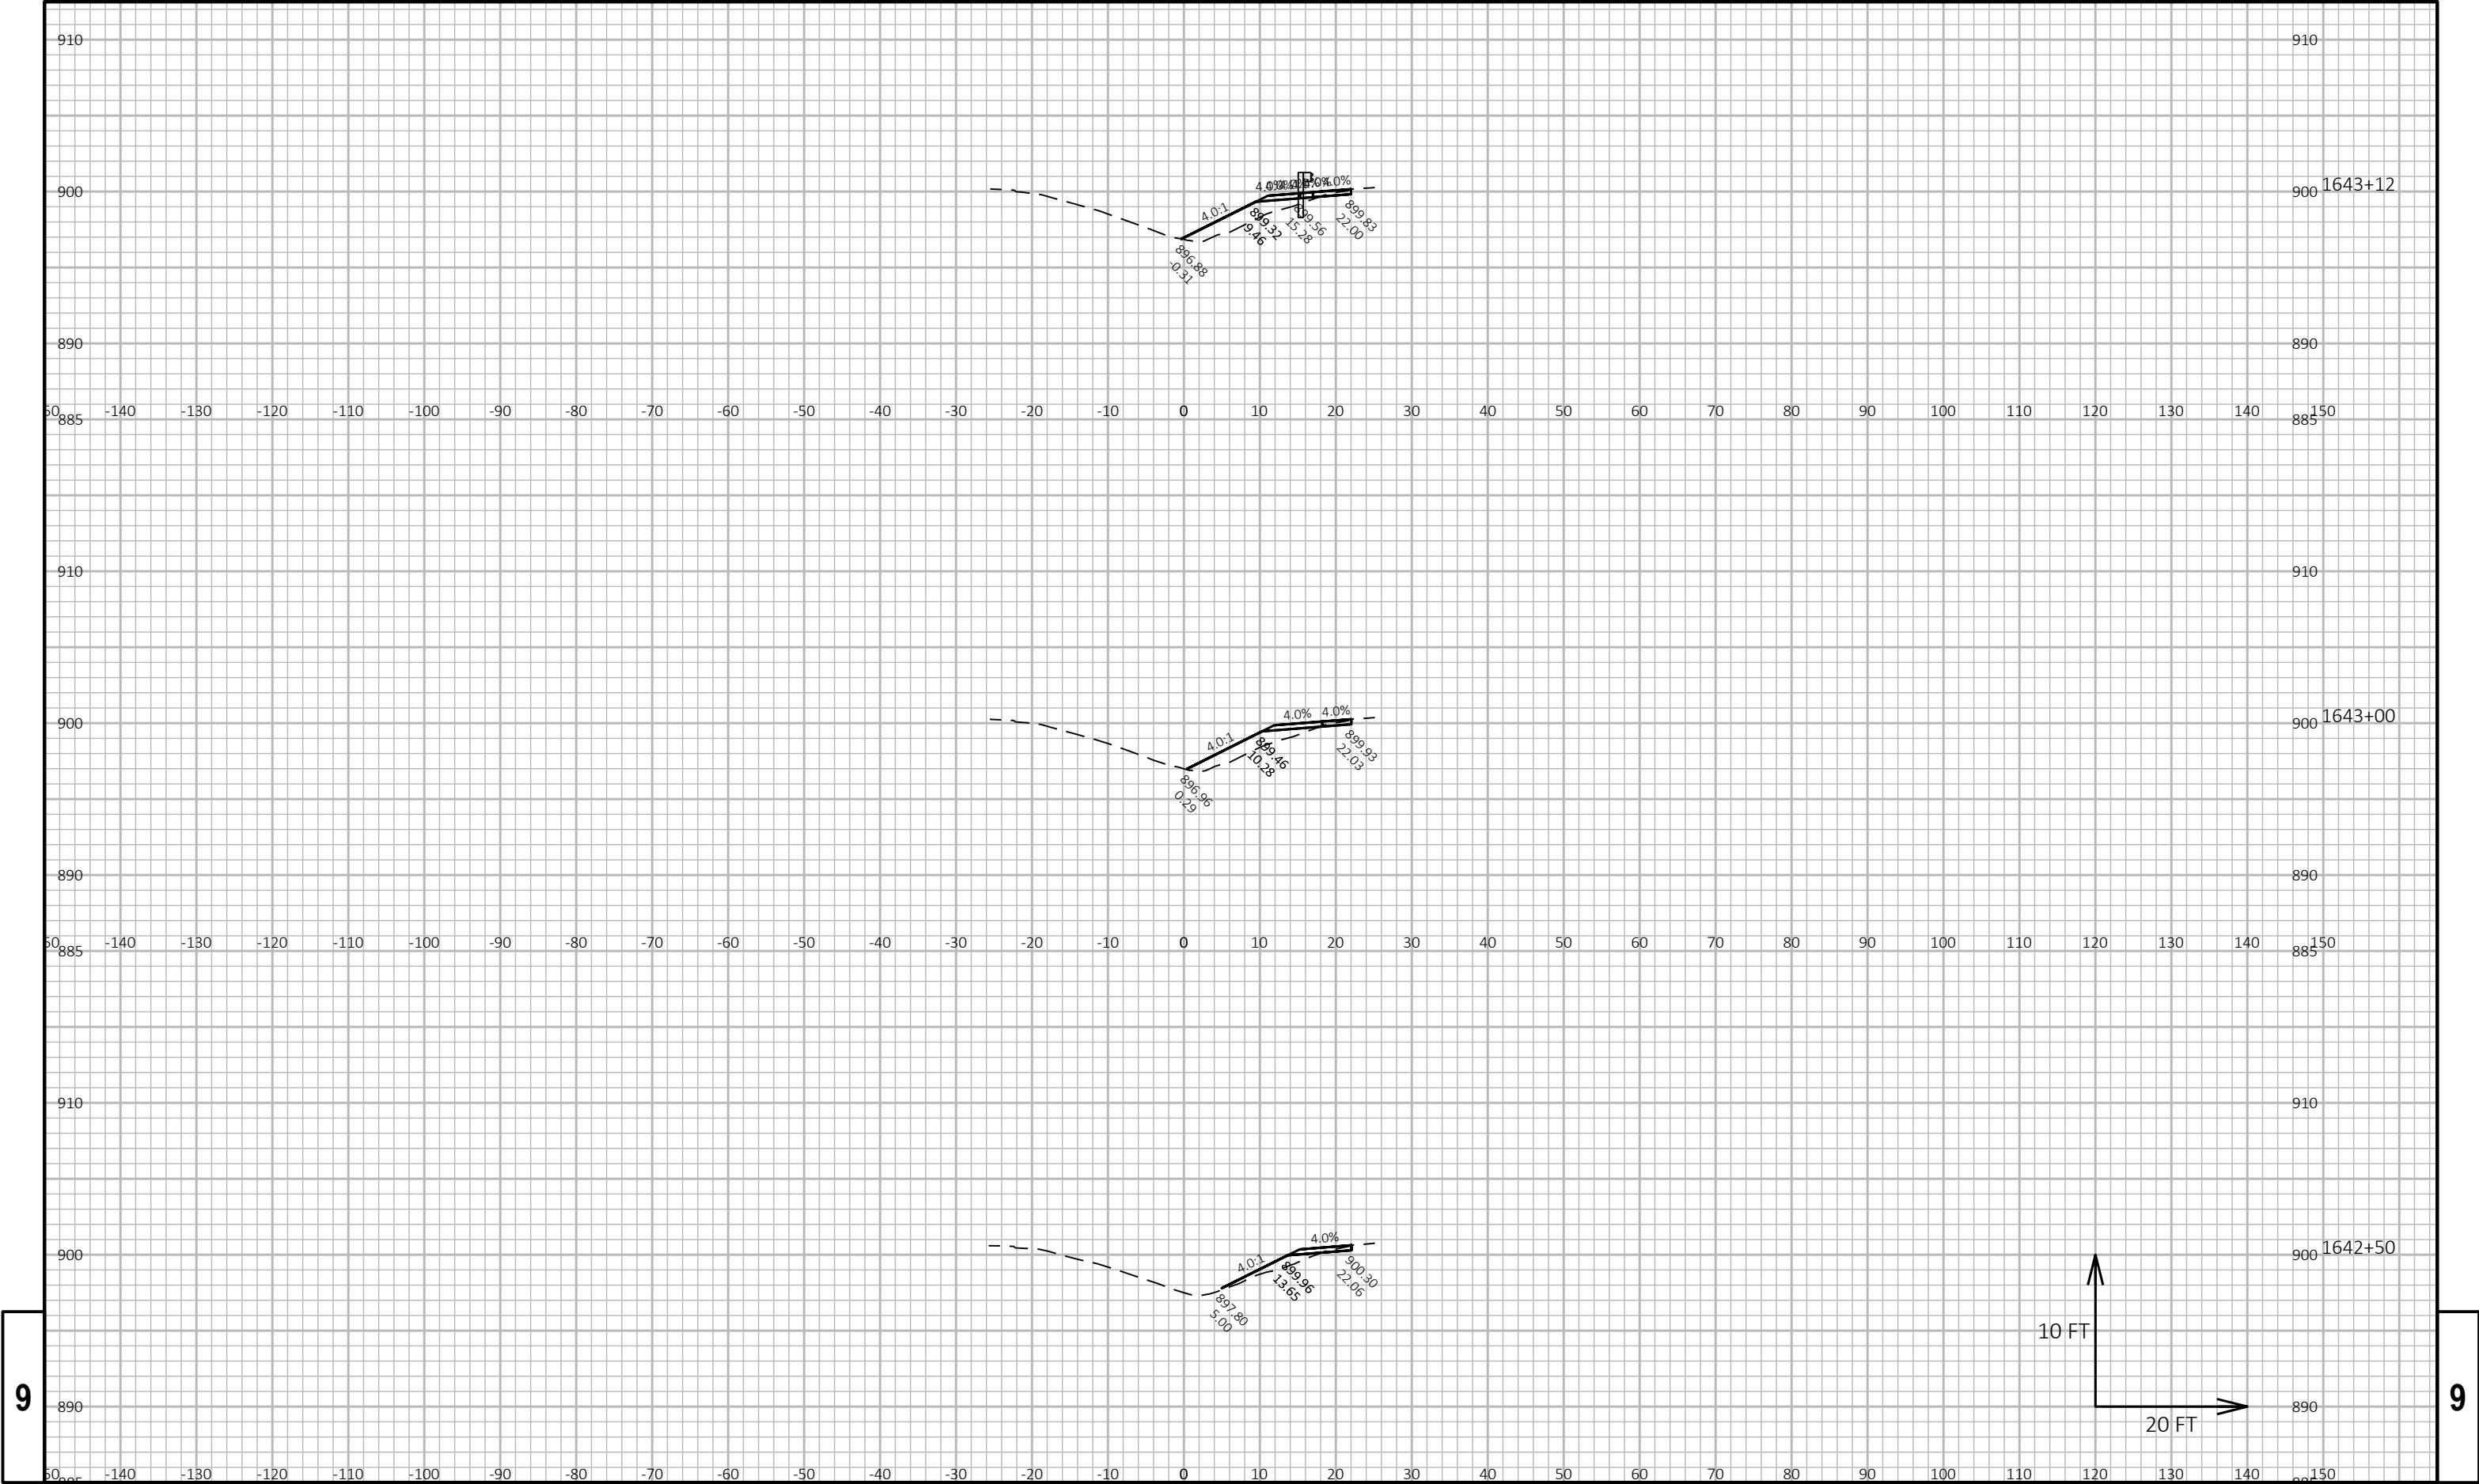

9

9


PROJECT NO: 3310-06-70					HWY: STH 16					COUNTY: WAUKESHA					CROSS SECTIONS: PENNSYLVANIA ST					SHEET					E
------------------------	--	--	--	--	-------------	--	--	--	--	------------------	--	--	--	--	---------------------------------	--	--	--	--	-------	--	--	--	--	---

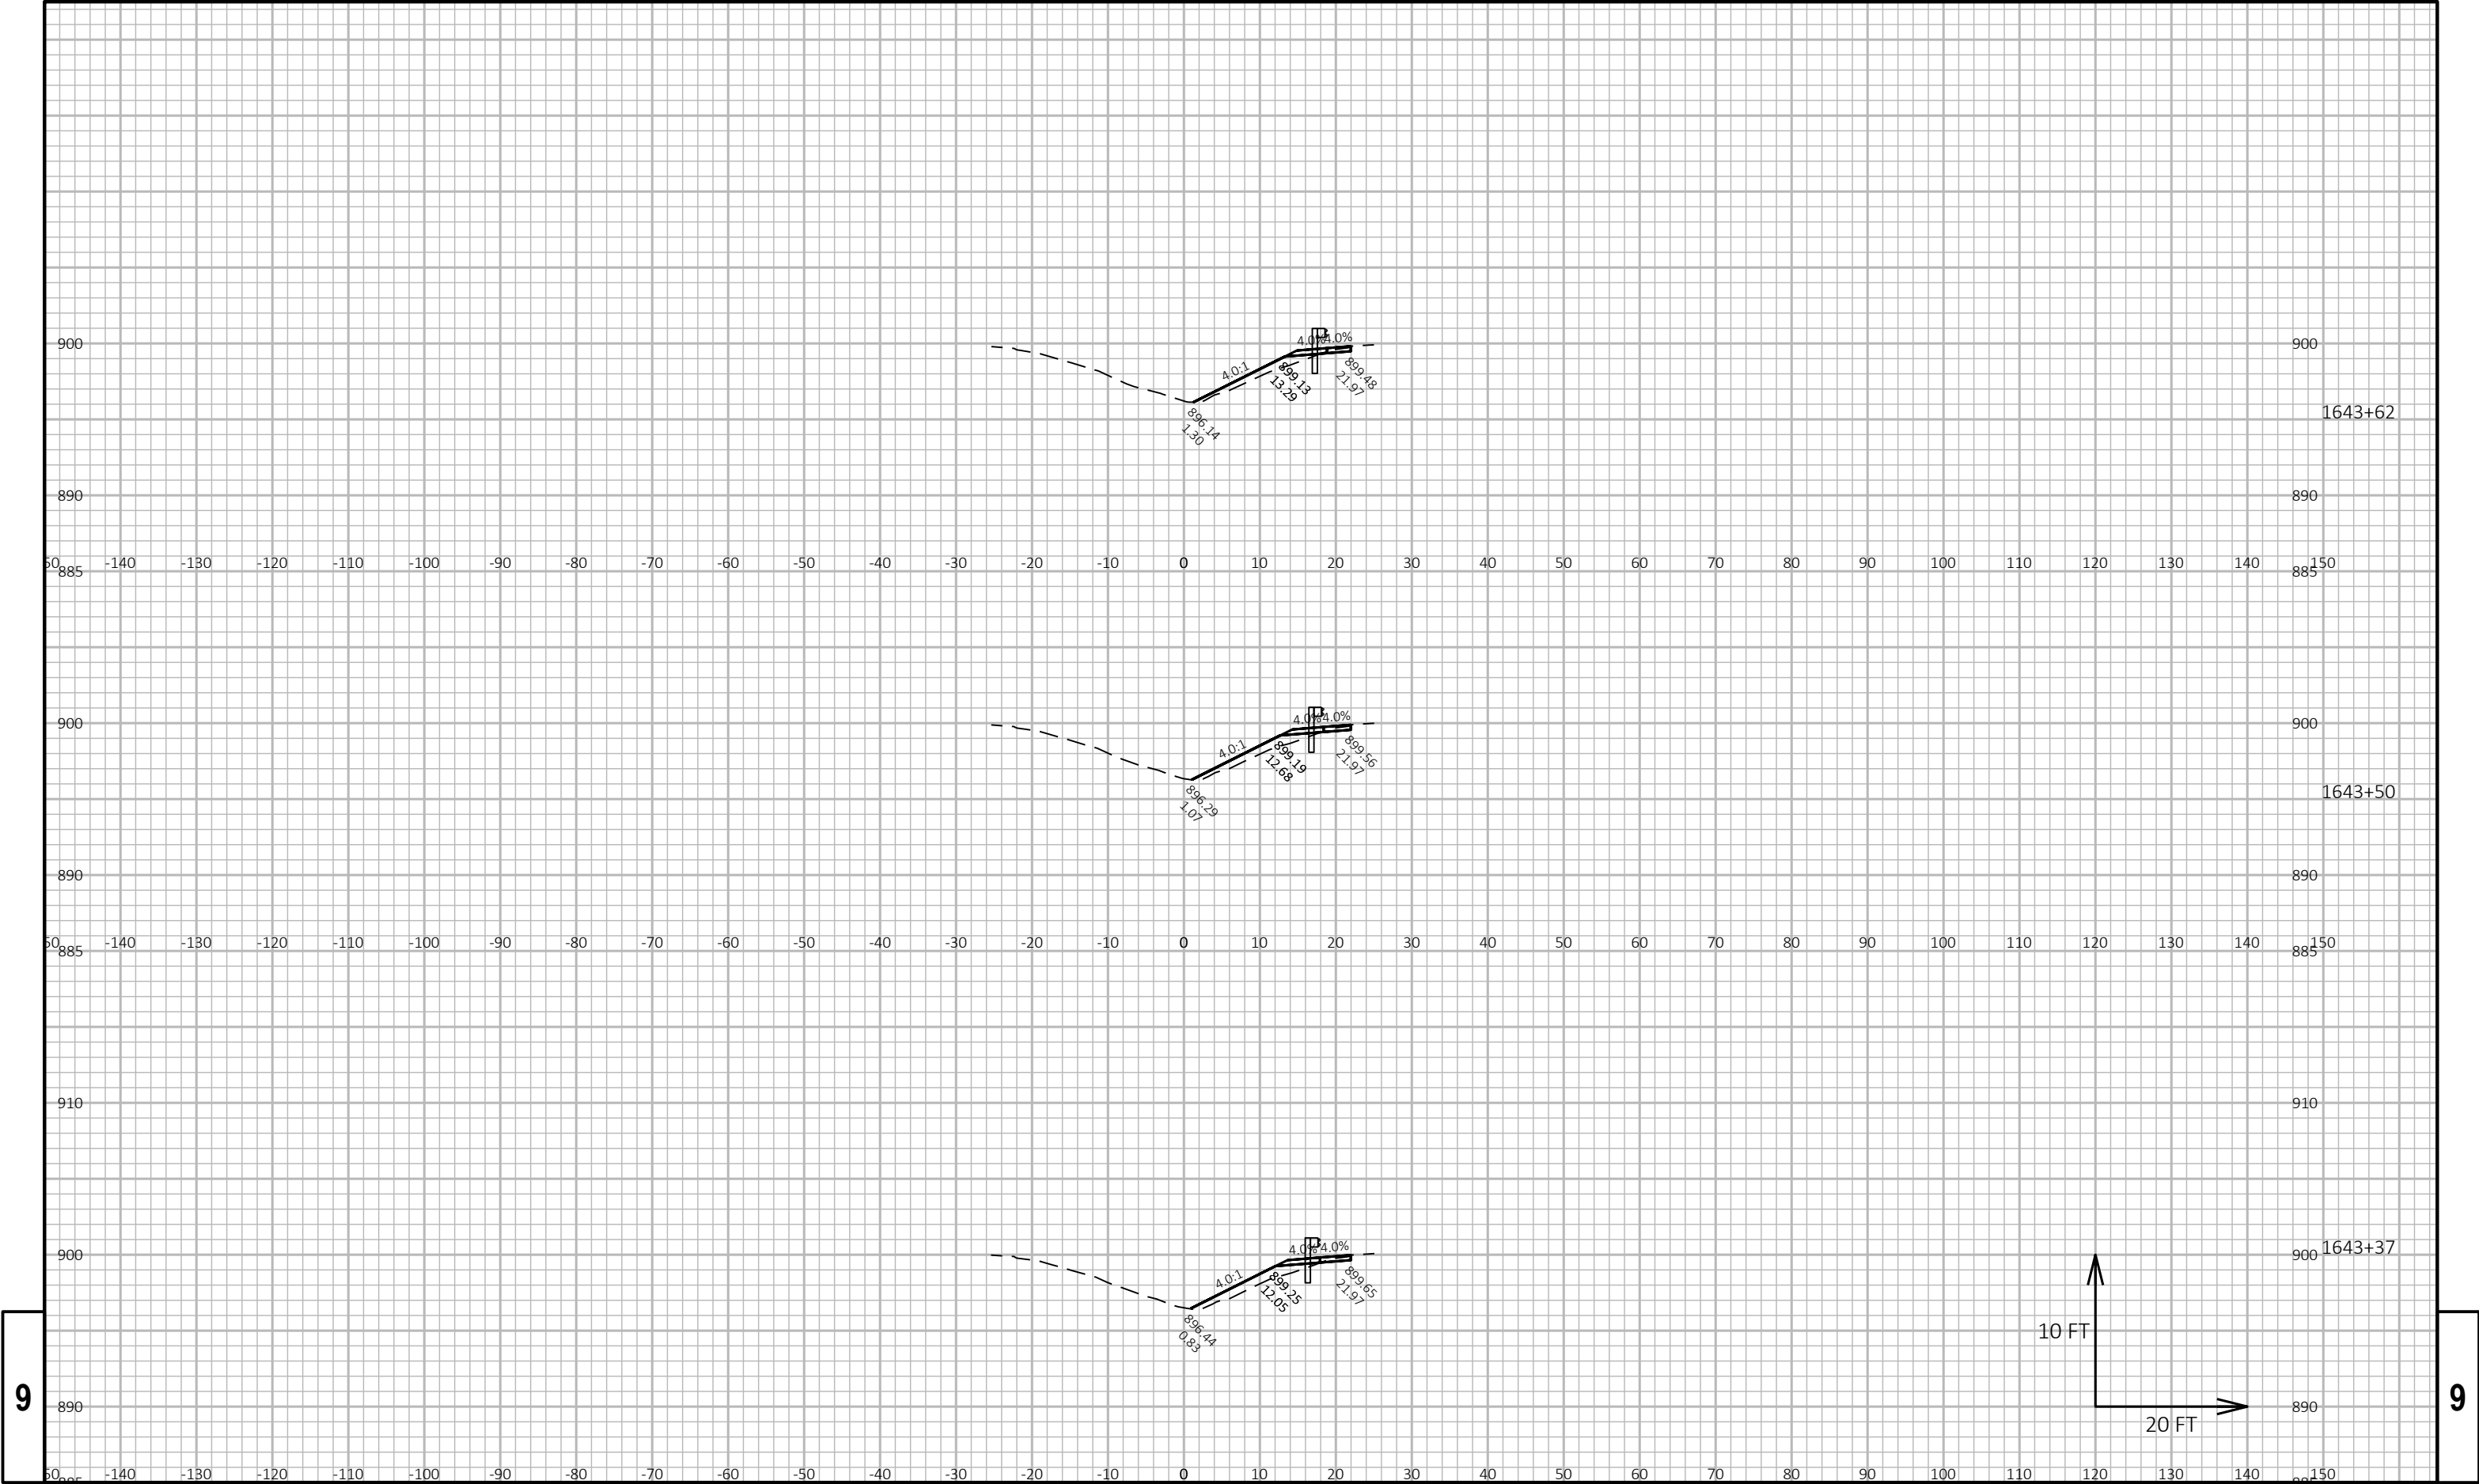

9

9


PROJECT NO: 3310-06-70	HWY: STH 16	COUNTY: WAUKESHA	CROSS SECTIONS: PENNSYLVANIA ST	SHEET E
------------------------	-------------	------------------	---------------------------------	---------

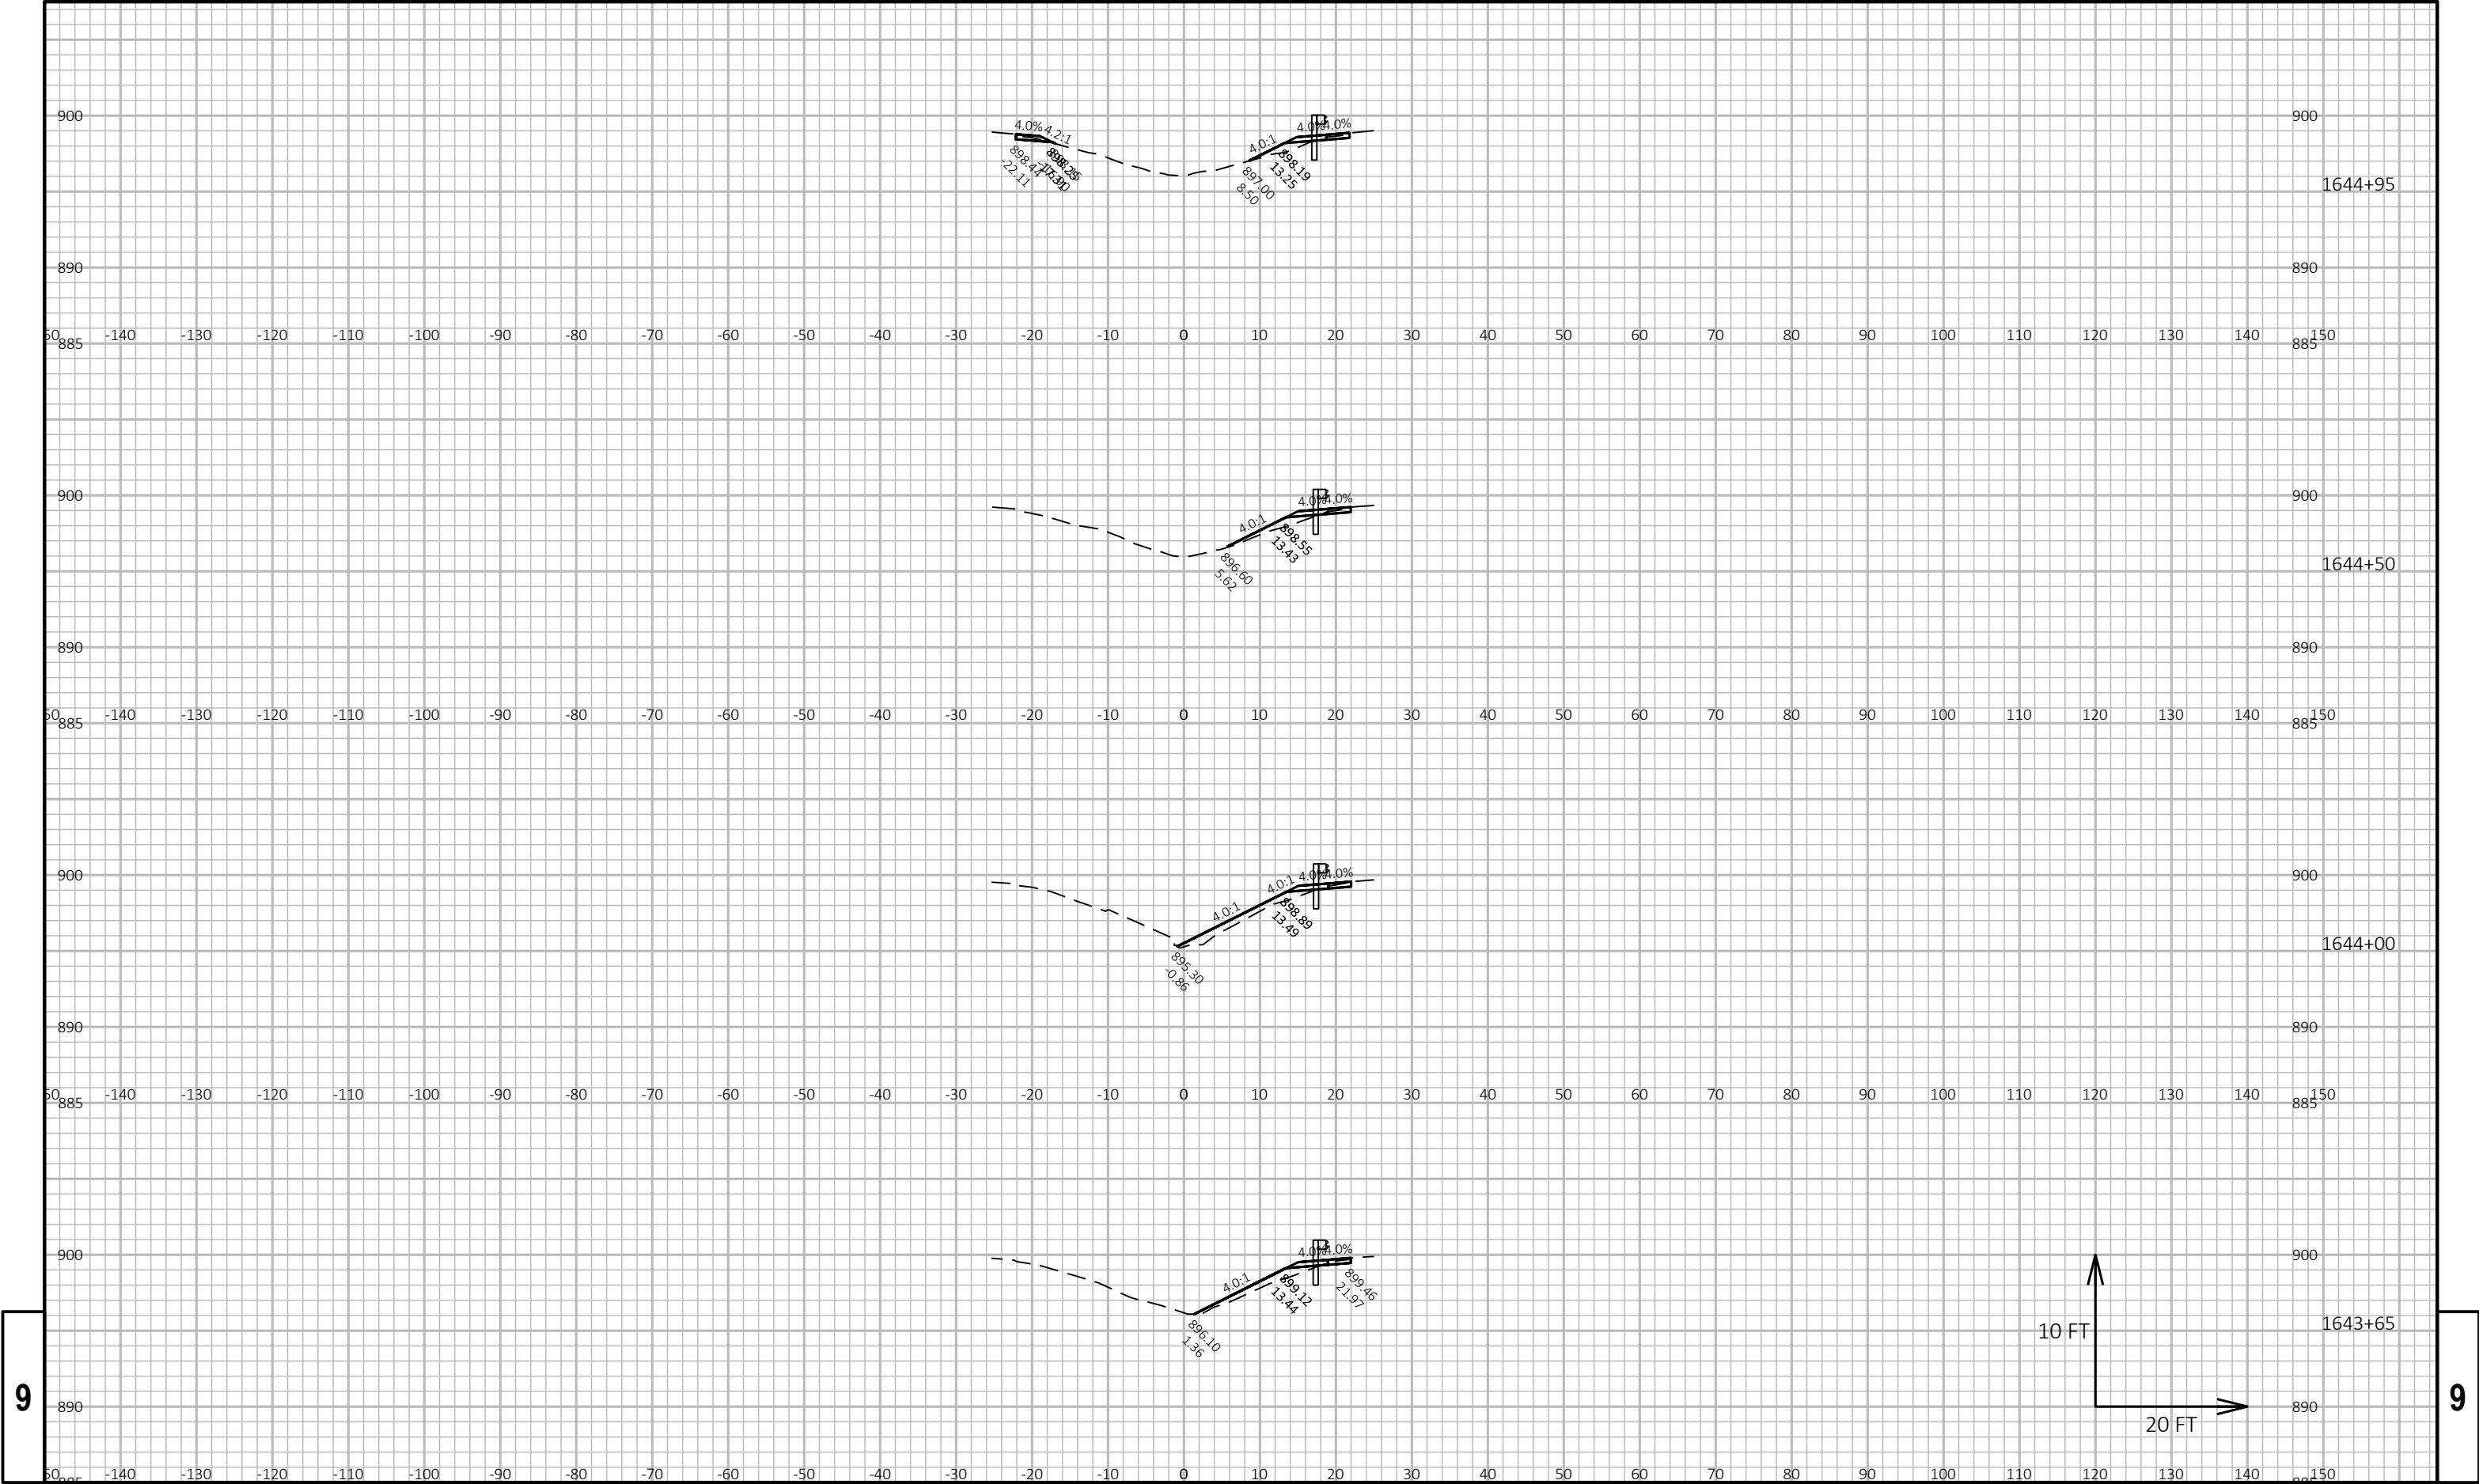

9

9


PROJECT NO: 3310-06-70				HWY: STH 16				COUNTY: WAUKESHA				CROSS SECTIONS: PENNSYLVANIA ST				SHEET				E
------------------------	--	--	--	-------------	--	--	--	------------------	--	--	--	---------------------------------	--	--	--	-------	--	--	--	---

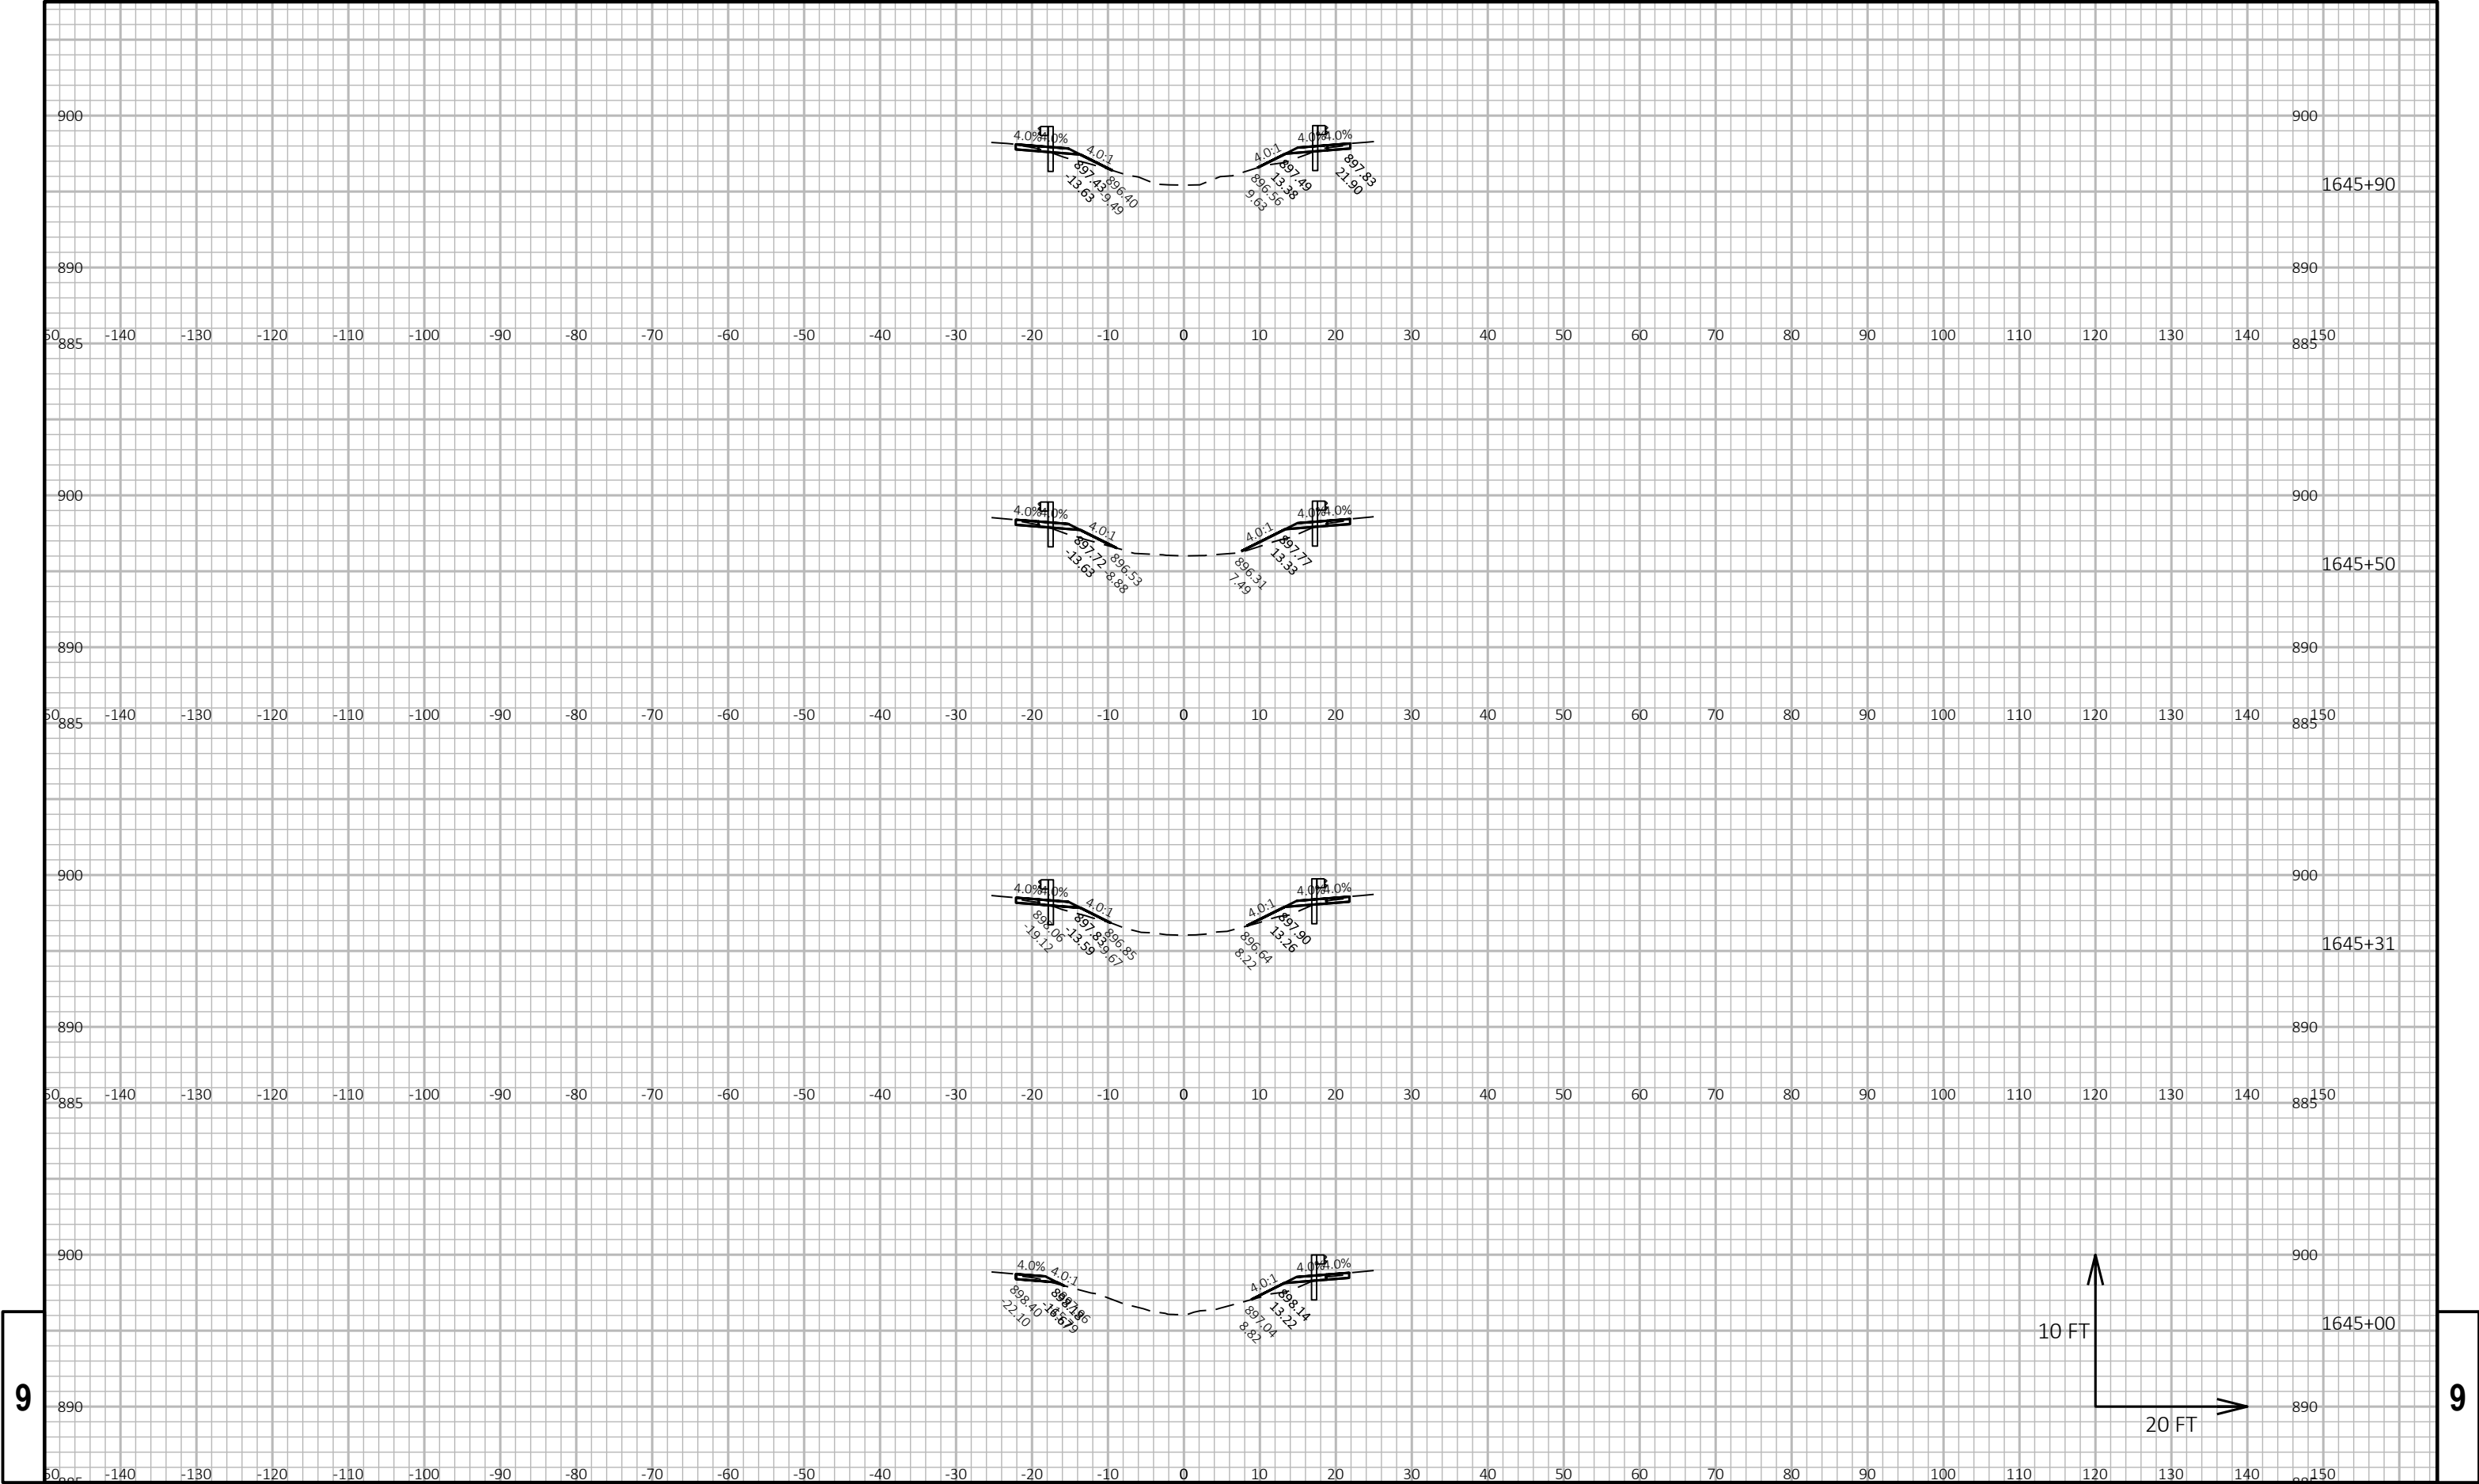

9

9


PROJECT NO: 3310-06-70				HWY: STH 16				COUNTY: WAUKESHA				CROSS SECTIONS: PENNSYLVANIA ST				SHEET				E
------------------------	--	--	--	-------------	--	--	--	------------------	--	--	--	---------------------------------	--	--	--	-------	--	--	--	---

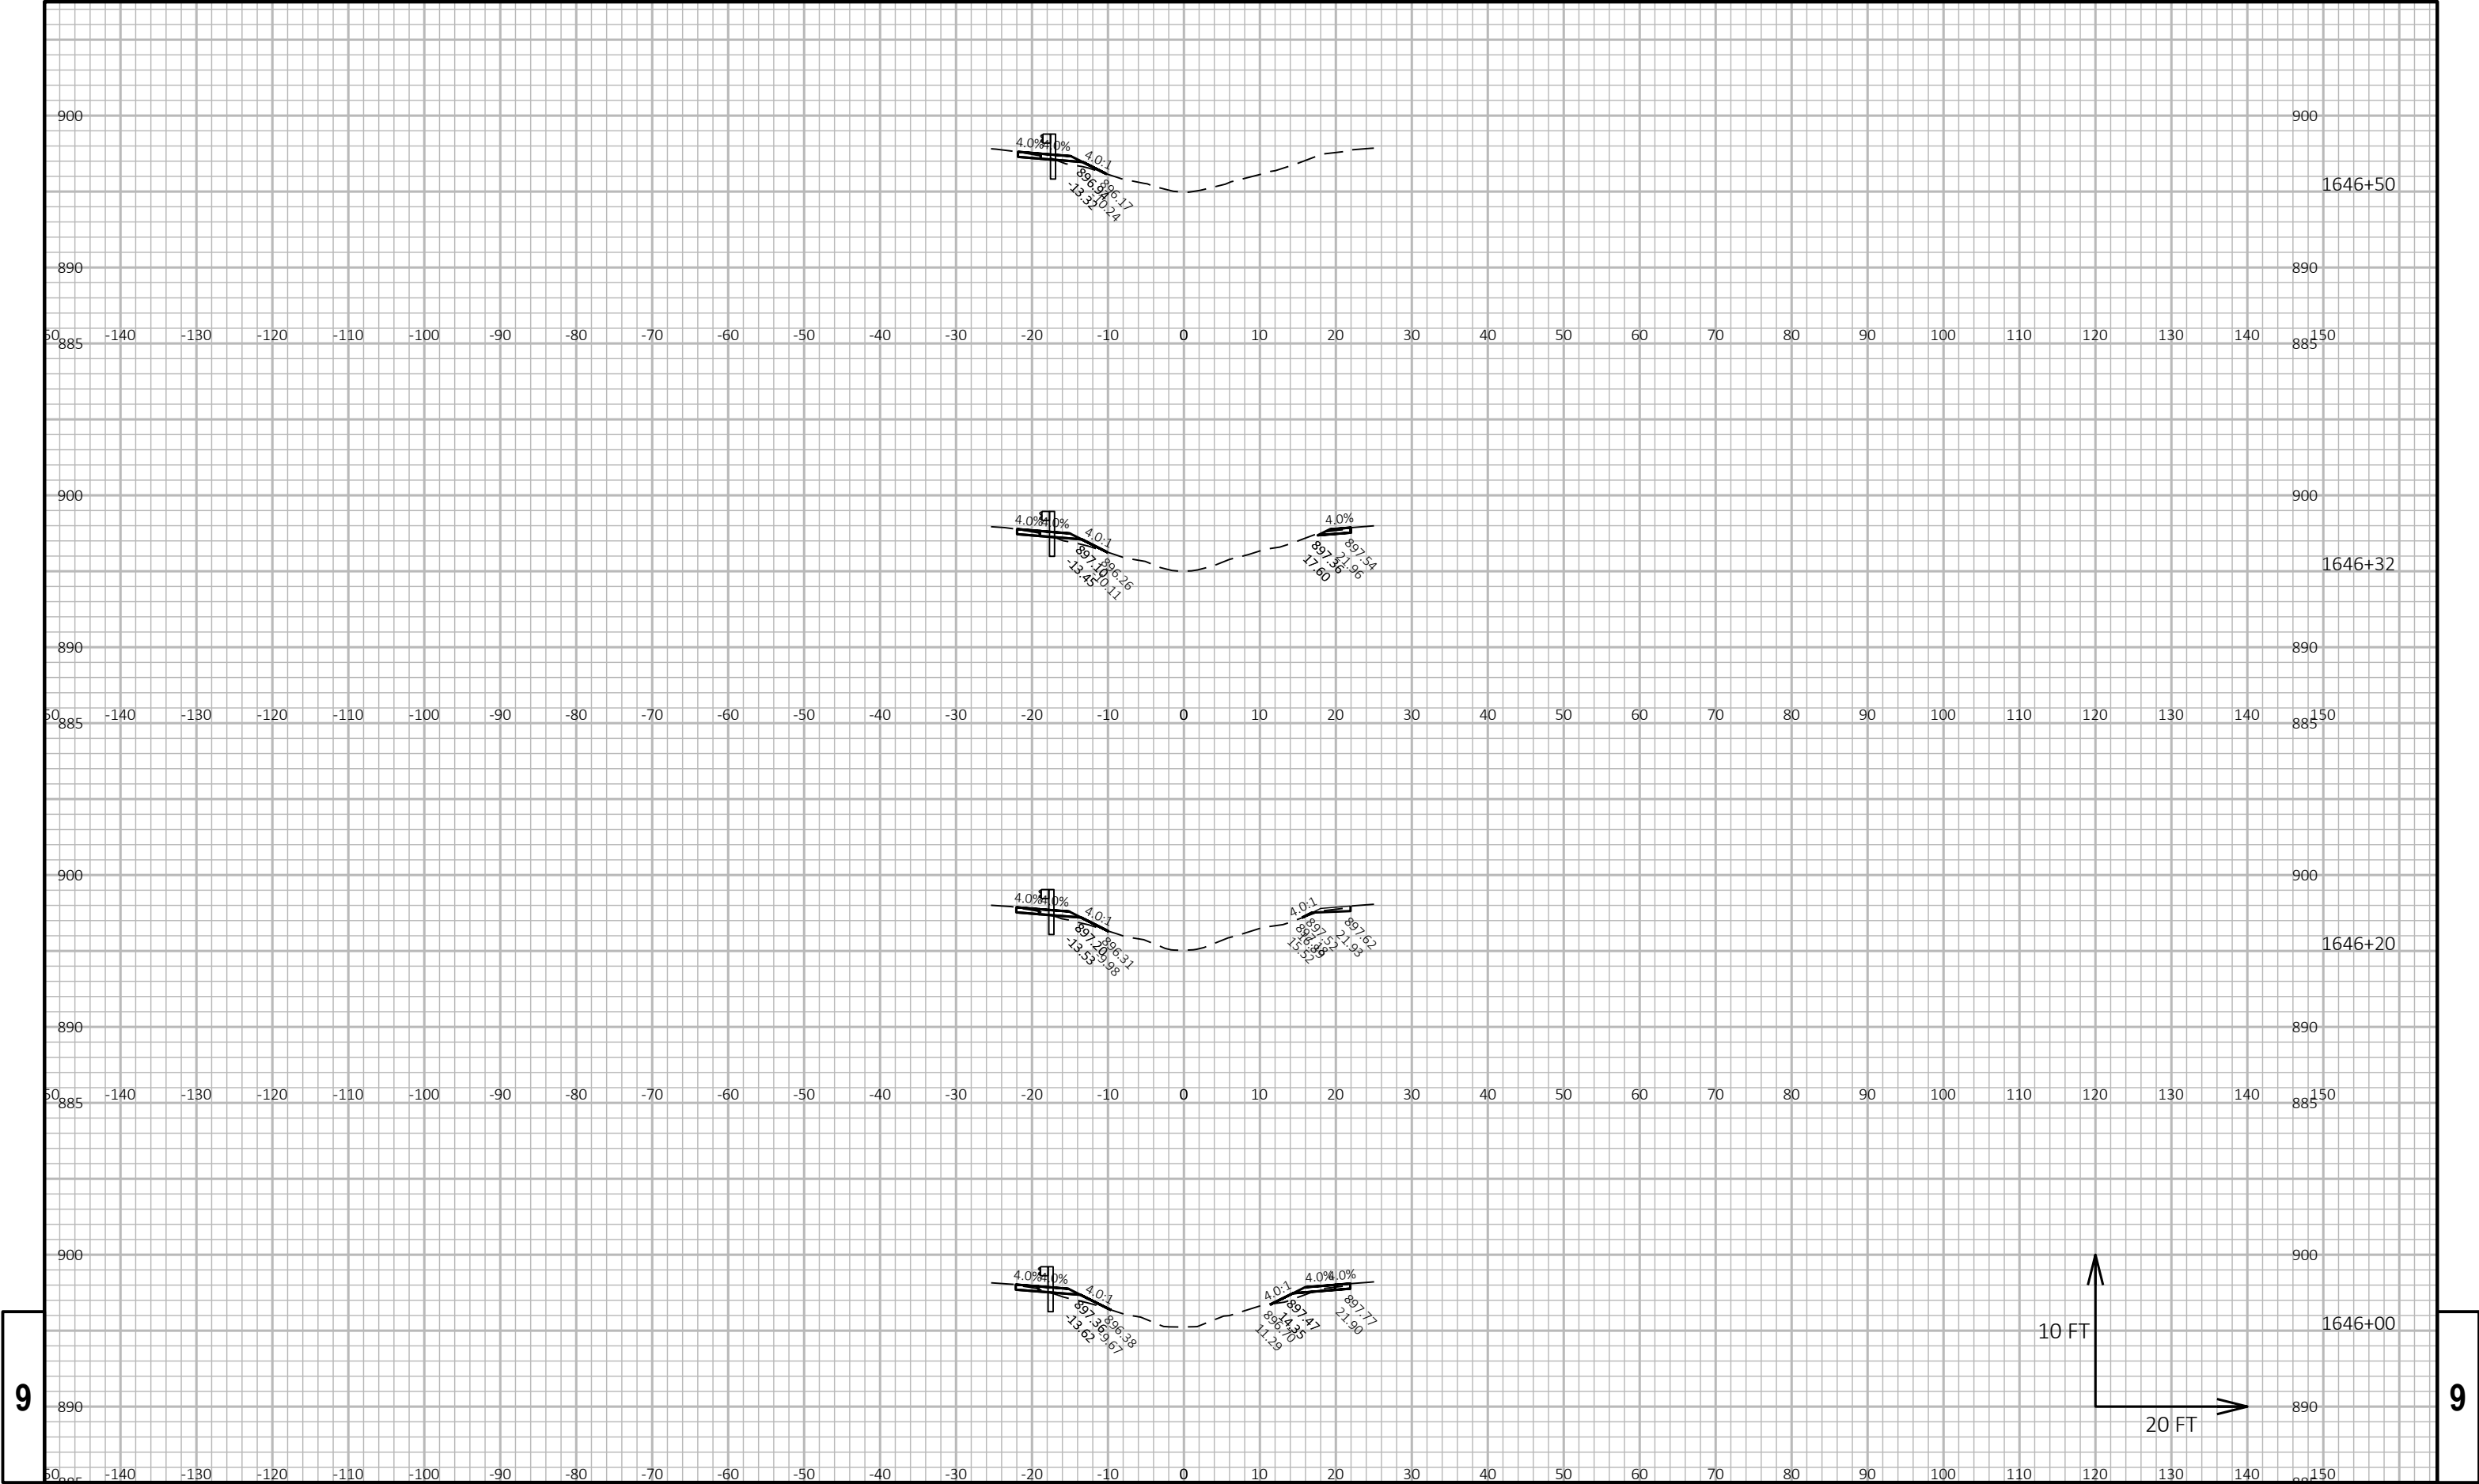

9


9


PROJECT NO: 3310-06-70				HWY: STH 16				COUNTY: WAUKESHA				CROSS SECTIONS: PENNSYLVANIA ST				SHEET				E
------------------------	--	--	--	-------------	--	--	--	------------------	--	--	--	---------------------------------	--	--	--	-------	--	--	--	---

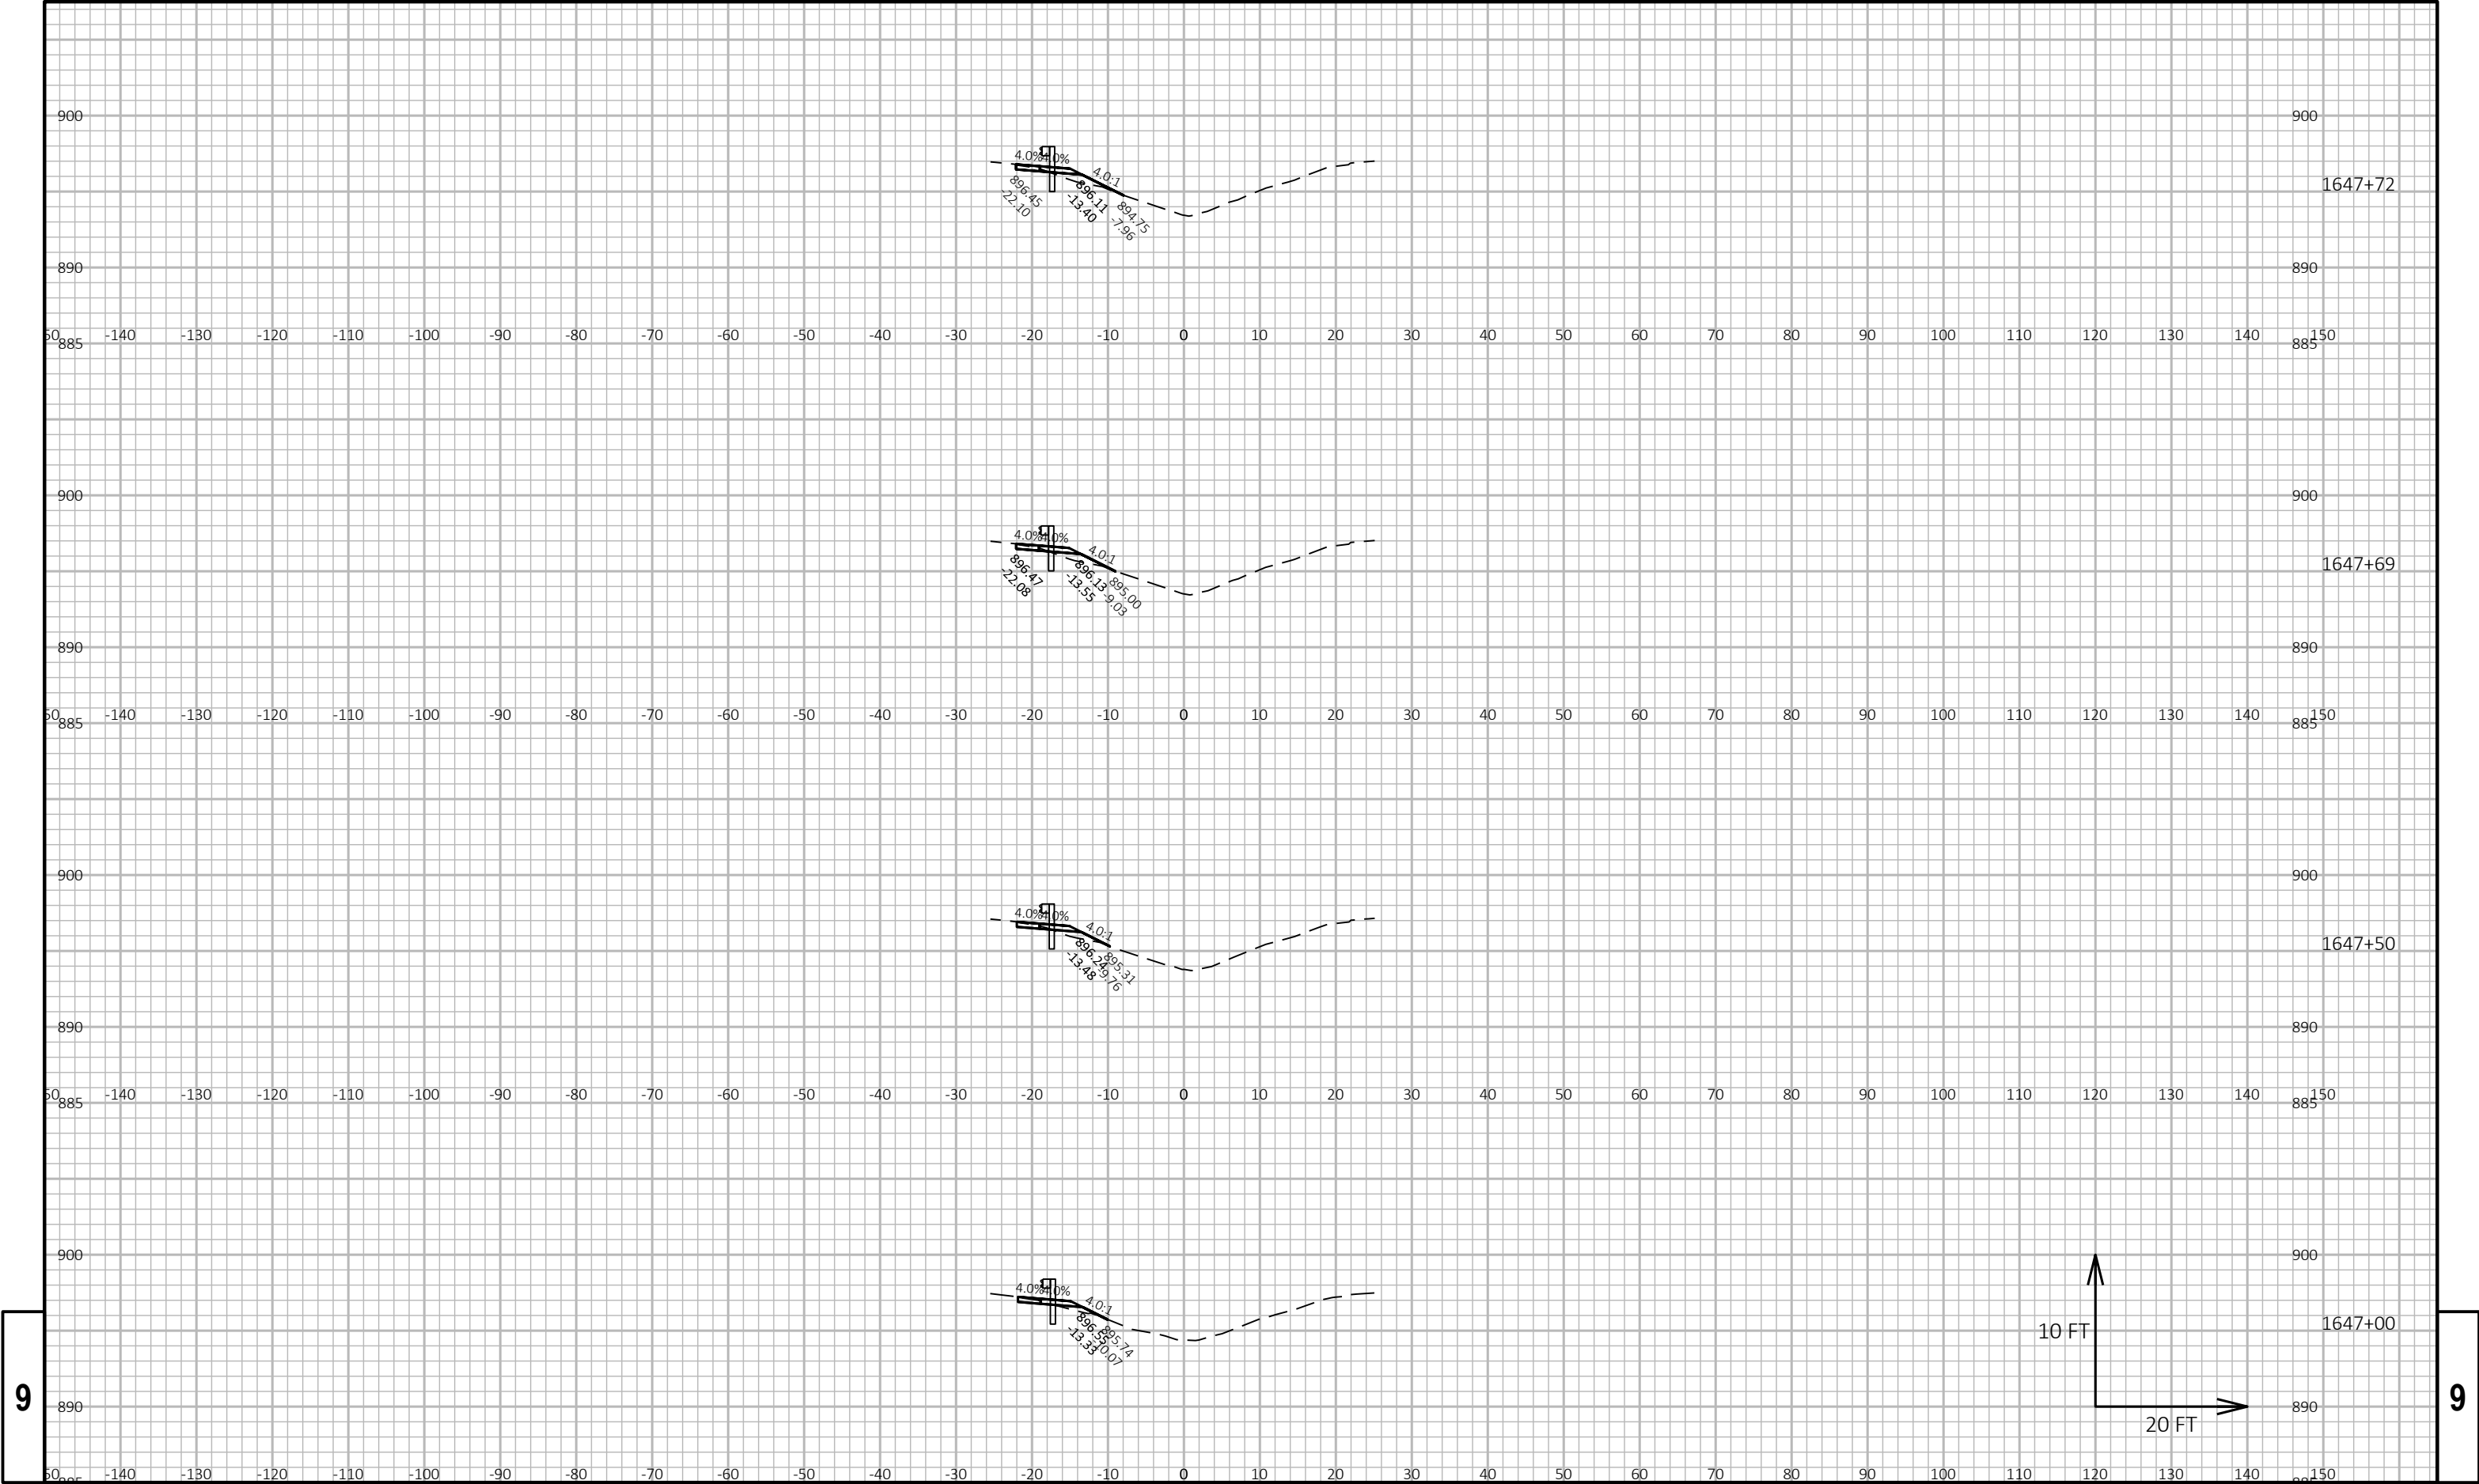

9

9

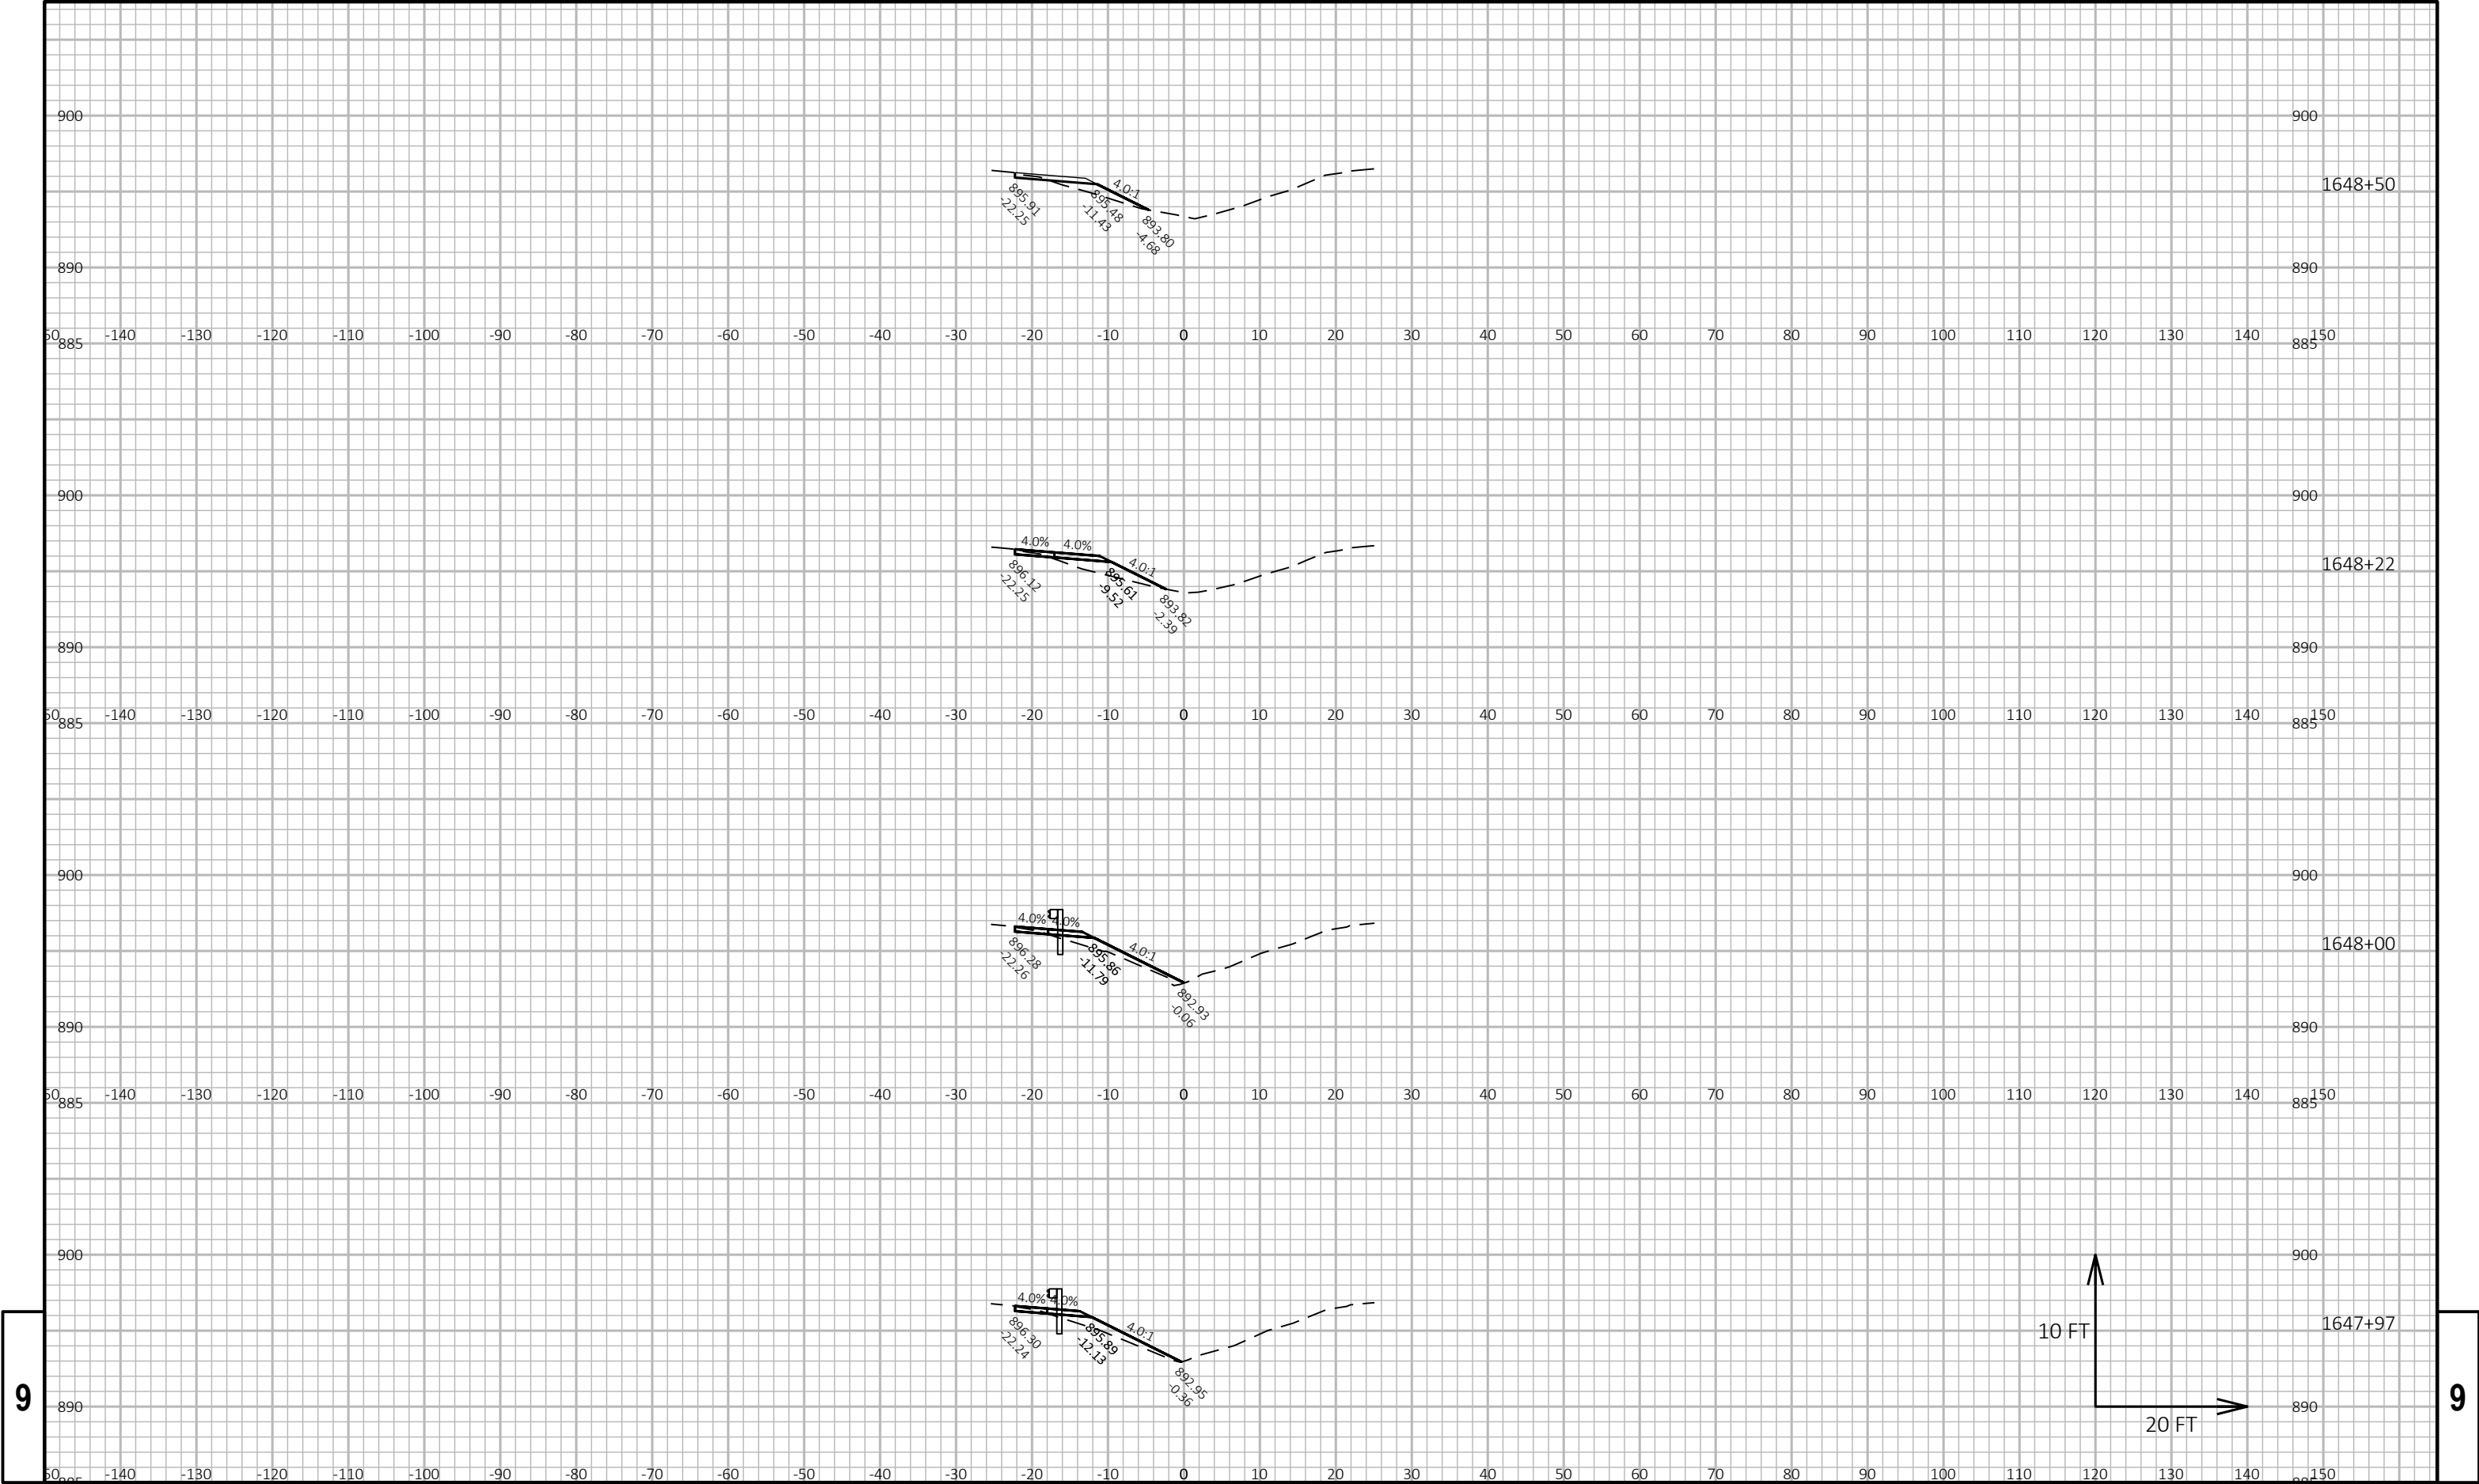

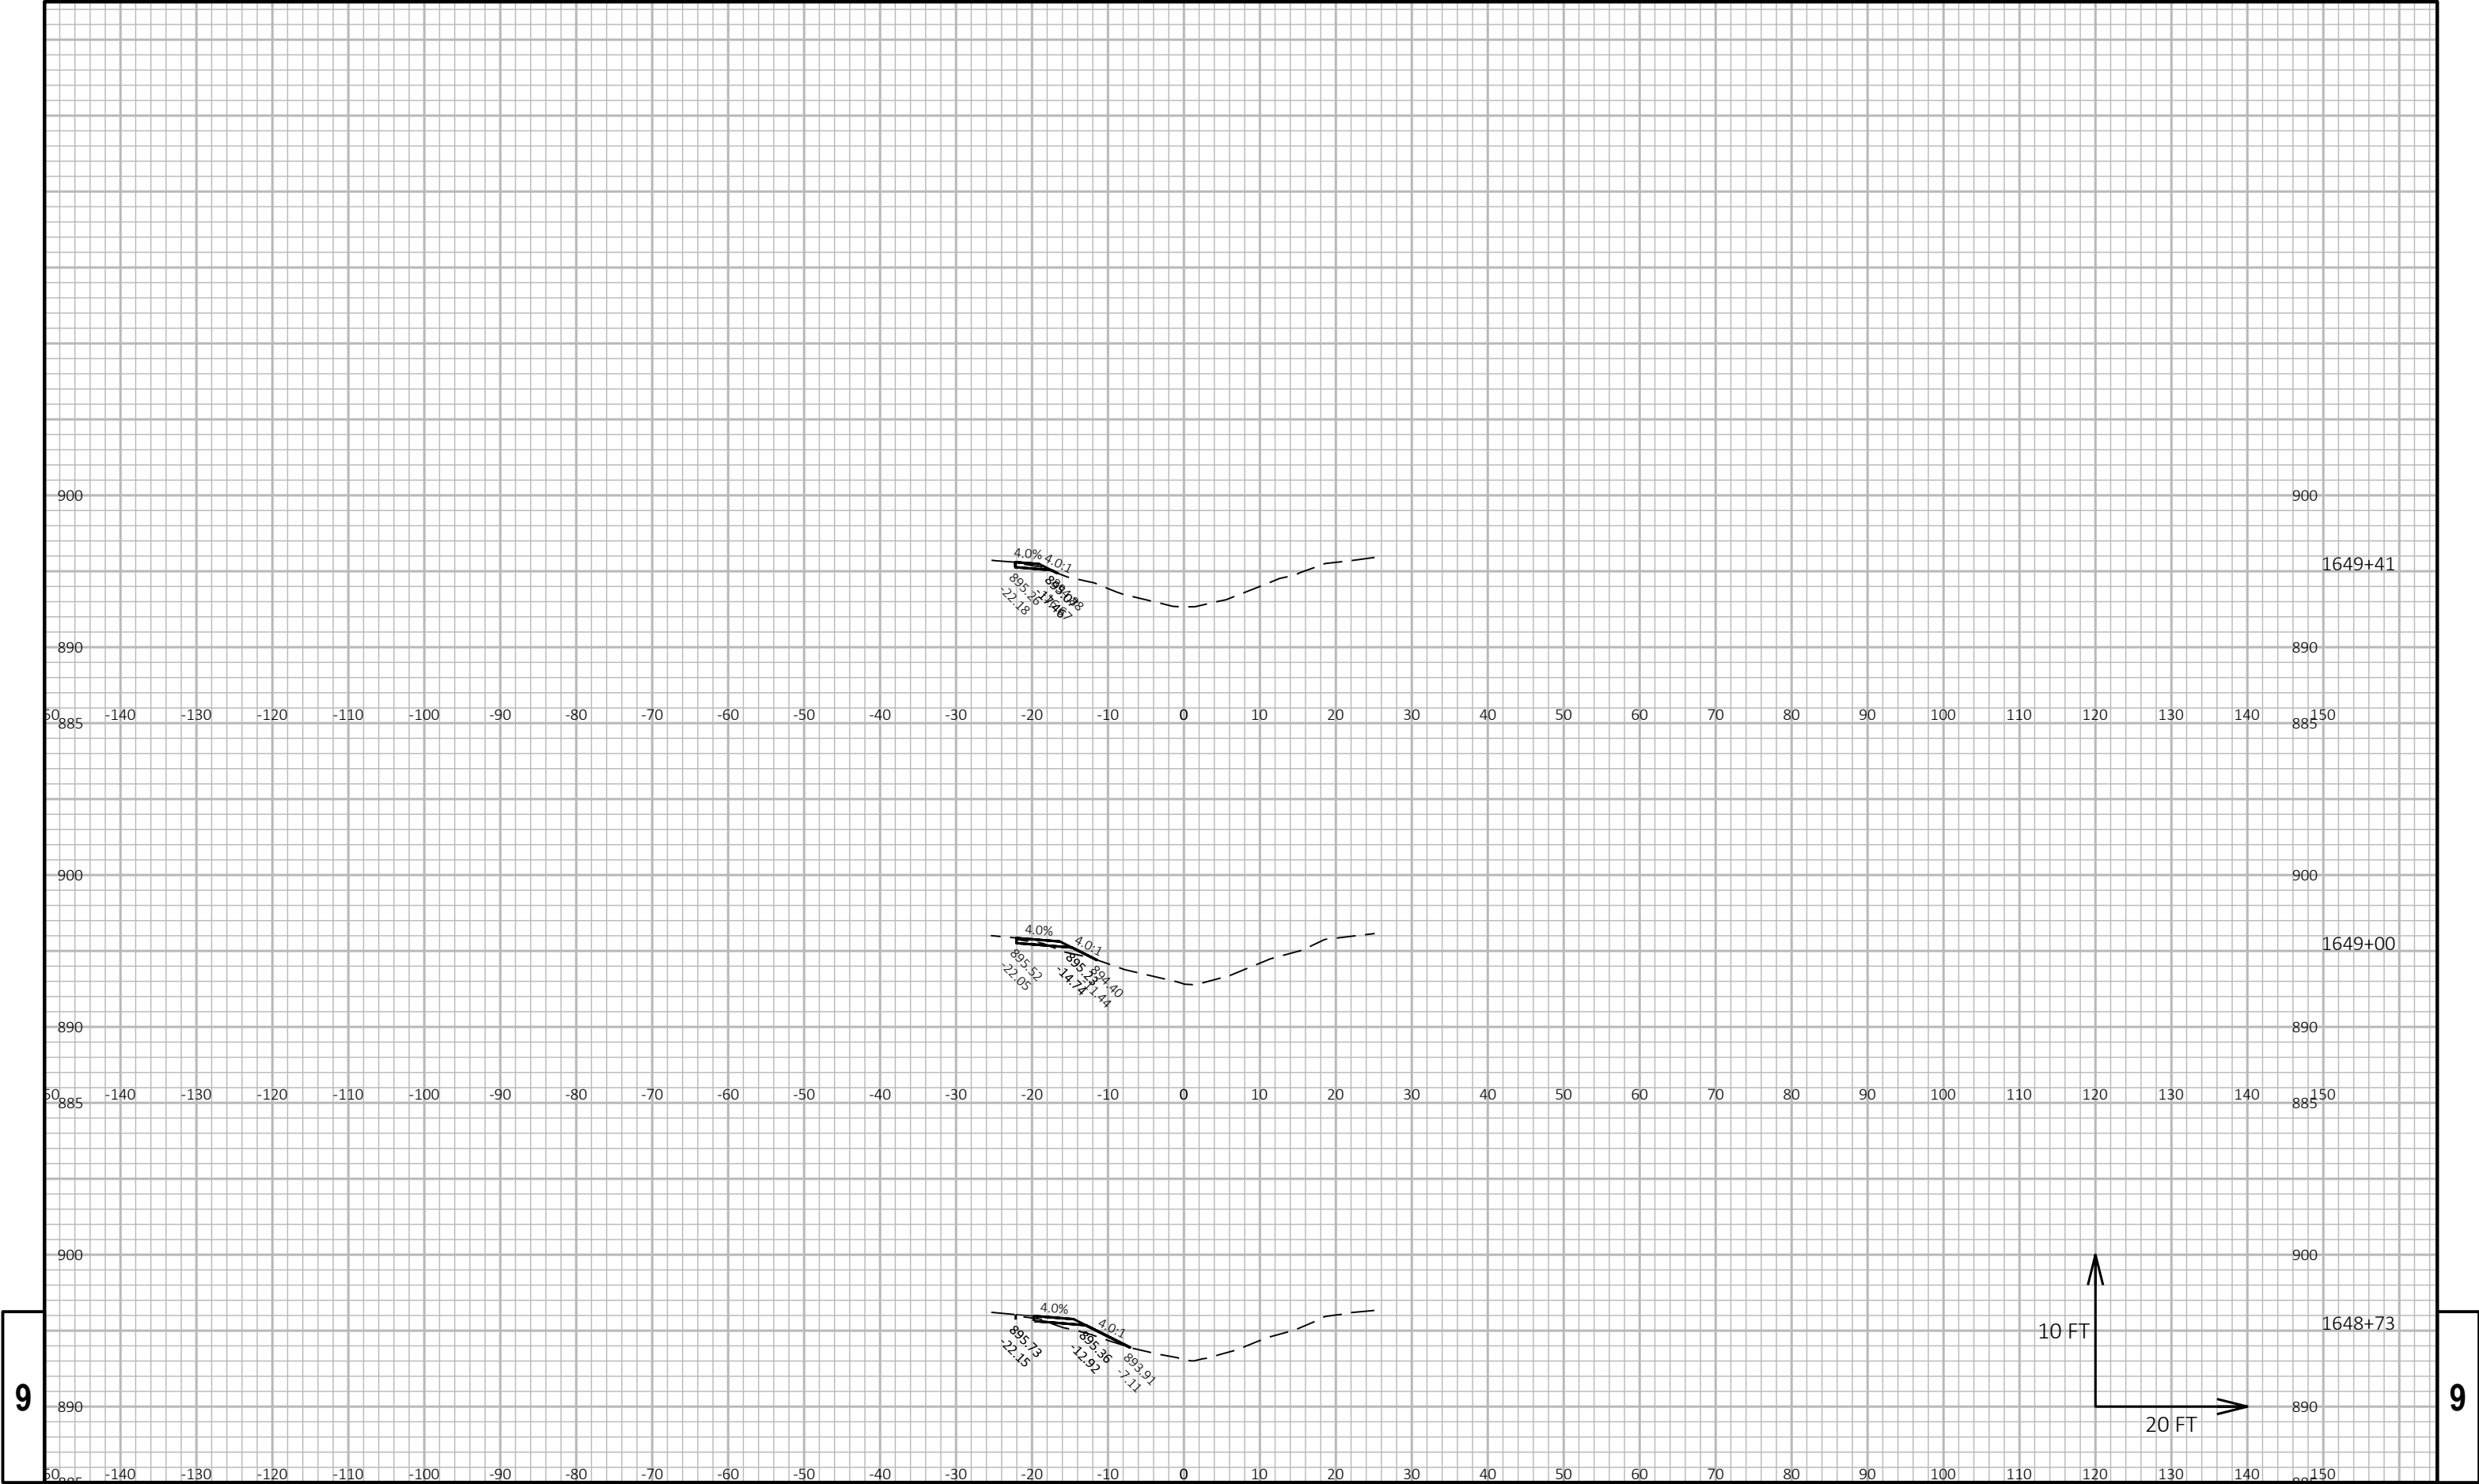

9

9

PROJECT NO: 3310-06-70				HWY: STH 16				COUNTY: WAUKESHA				CROSS SECTIONS: PENNSYLVANIA ST				SHEET				E
------------------------	--	--	--	-------------	--	--	--	------------------	--	--	--	---------------------------------	--	--	--	-------	--	--	--	---