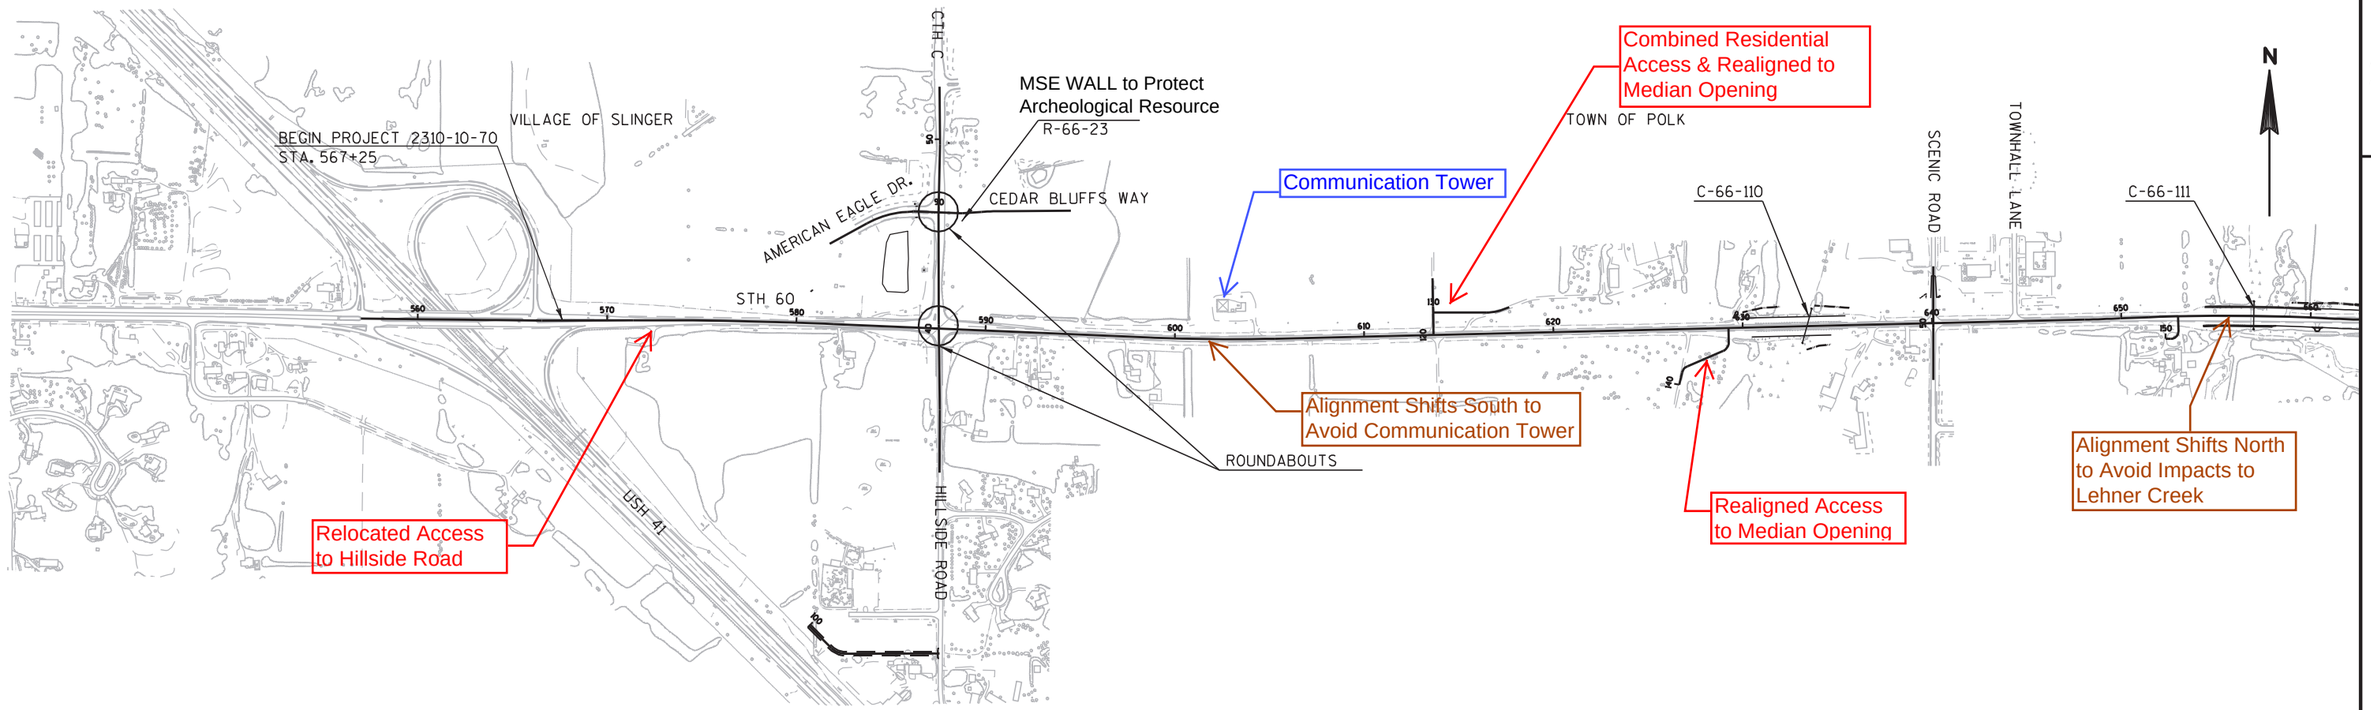

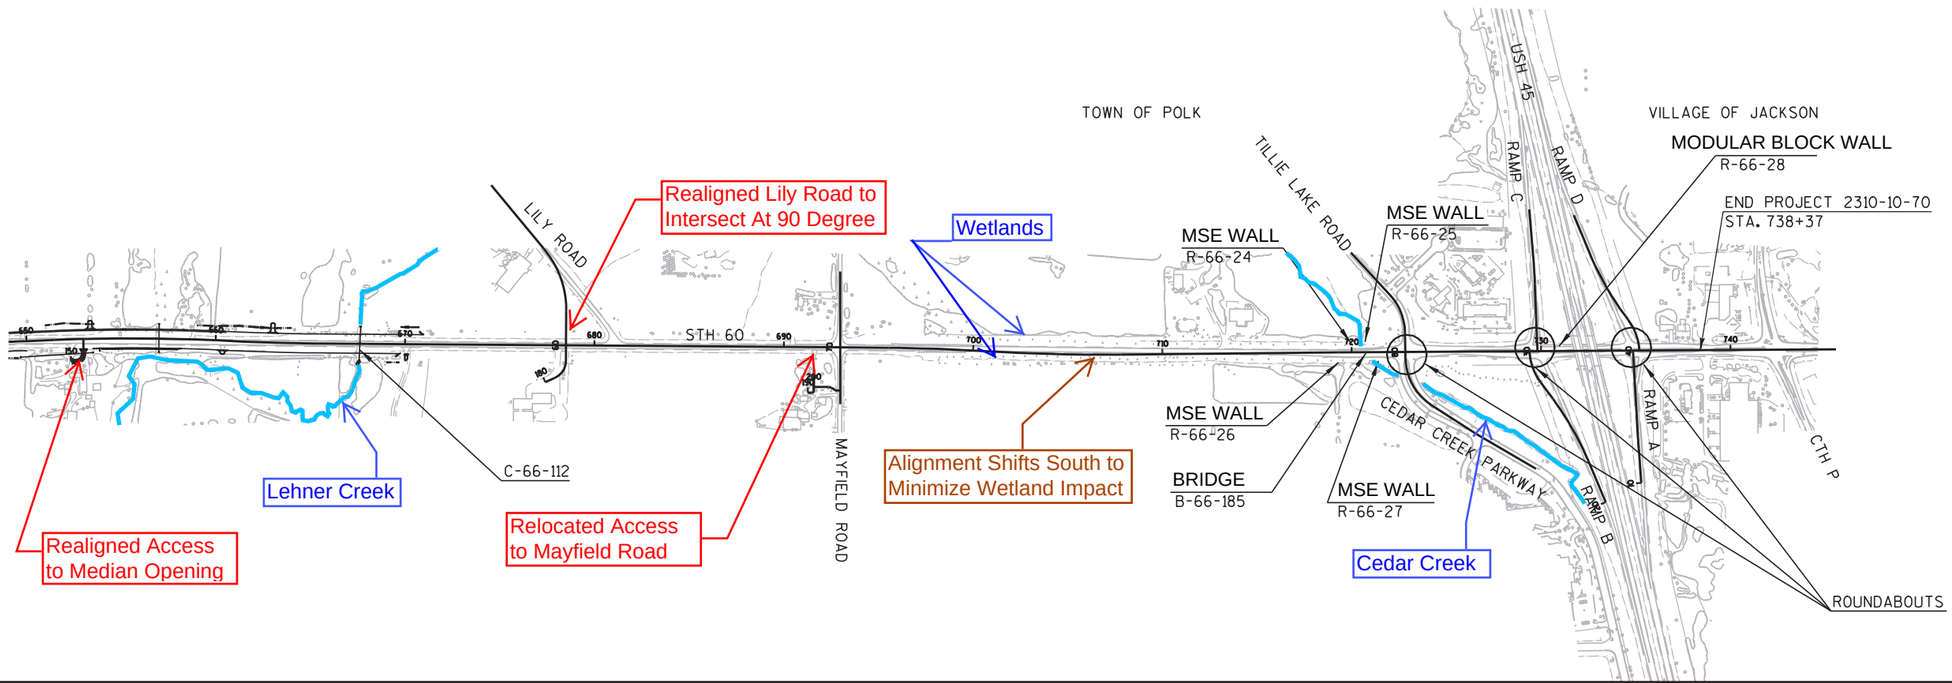

PROJECT NO: 2310-10-70	HWY: STH 60	COUNTY: WASHINGTON	PROJECT OVERVIEW	SHEET	E

FILE NAME : j:\projects\d2_23101060\V8\020201_po.dgn PLOT DATE : 29-APR-2011 17:48 PLOT BY : dotr3h PLOT NAME : PLOT SCALE : 200:1

WISDOT/CADDS SHEET 42

ATTACHMENT - A