SOUTH MILWAUKEE (2 of 3)
(PROJECT 1030-20-84)
(PUETZ TO SOUTH OF RAWSON)

PLOT DATE : 14-AUG-2018 12:49

PLOT SCALE : 80.0000001:1.000000

FILE NAME : S:\Proj\HPWorks13\Utilities\Enhbsite\Proj\ Plans\Package 3 G-College roll plot 180628.dgn

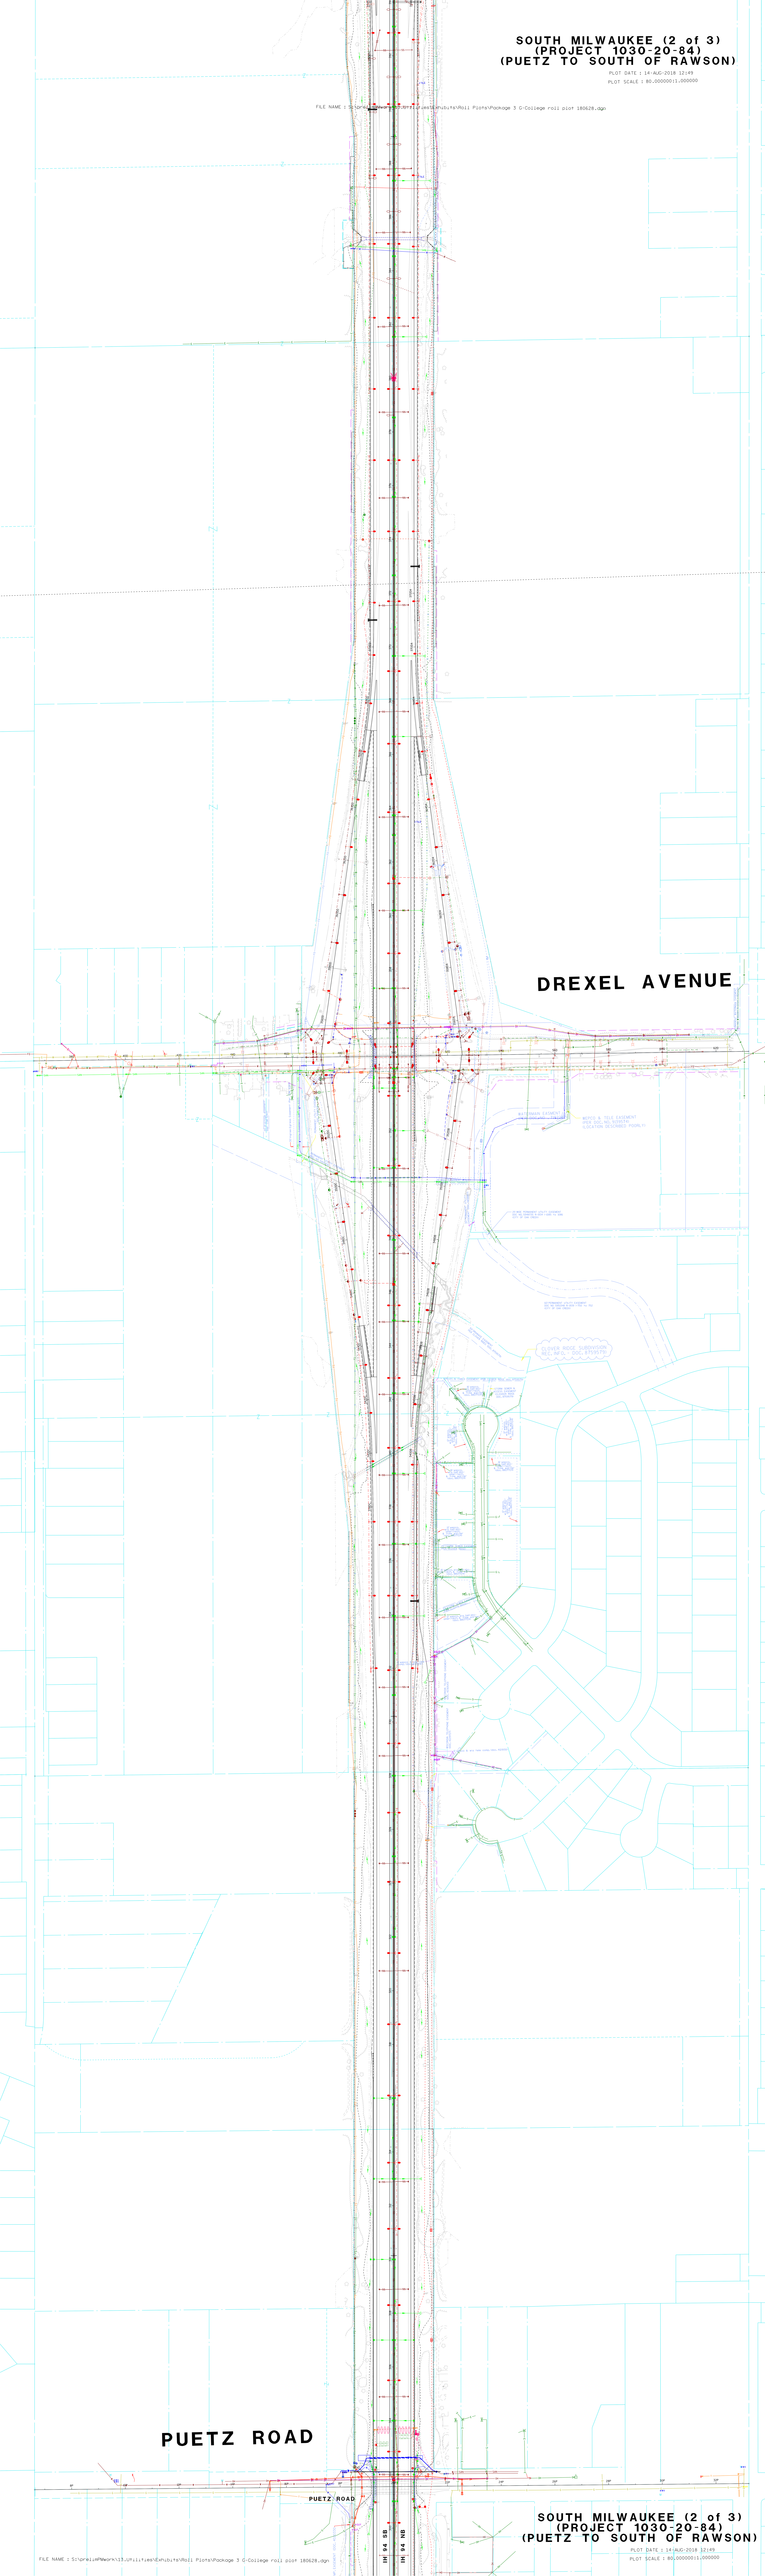

SOUTH MILWAUKEE (2 of 3)
(PROJECT 1030-20-84)
(PUETZ TO SOUTH OF RAWSON)

PLOT DATE : 14-AUG-2018 12:49

PLOT SCALE : 80.0000001:1.000000

FILE NAME : S:\Proj\HPWorks13\Utilities\Enhbsite\Proj\ Plans\Package 3 G-College roll plot 180628.dgn