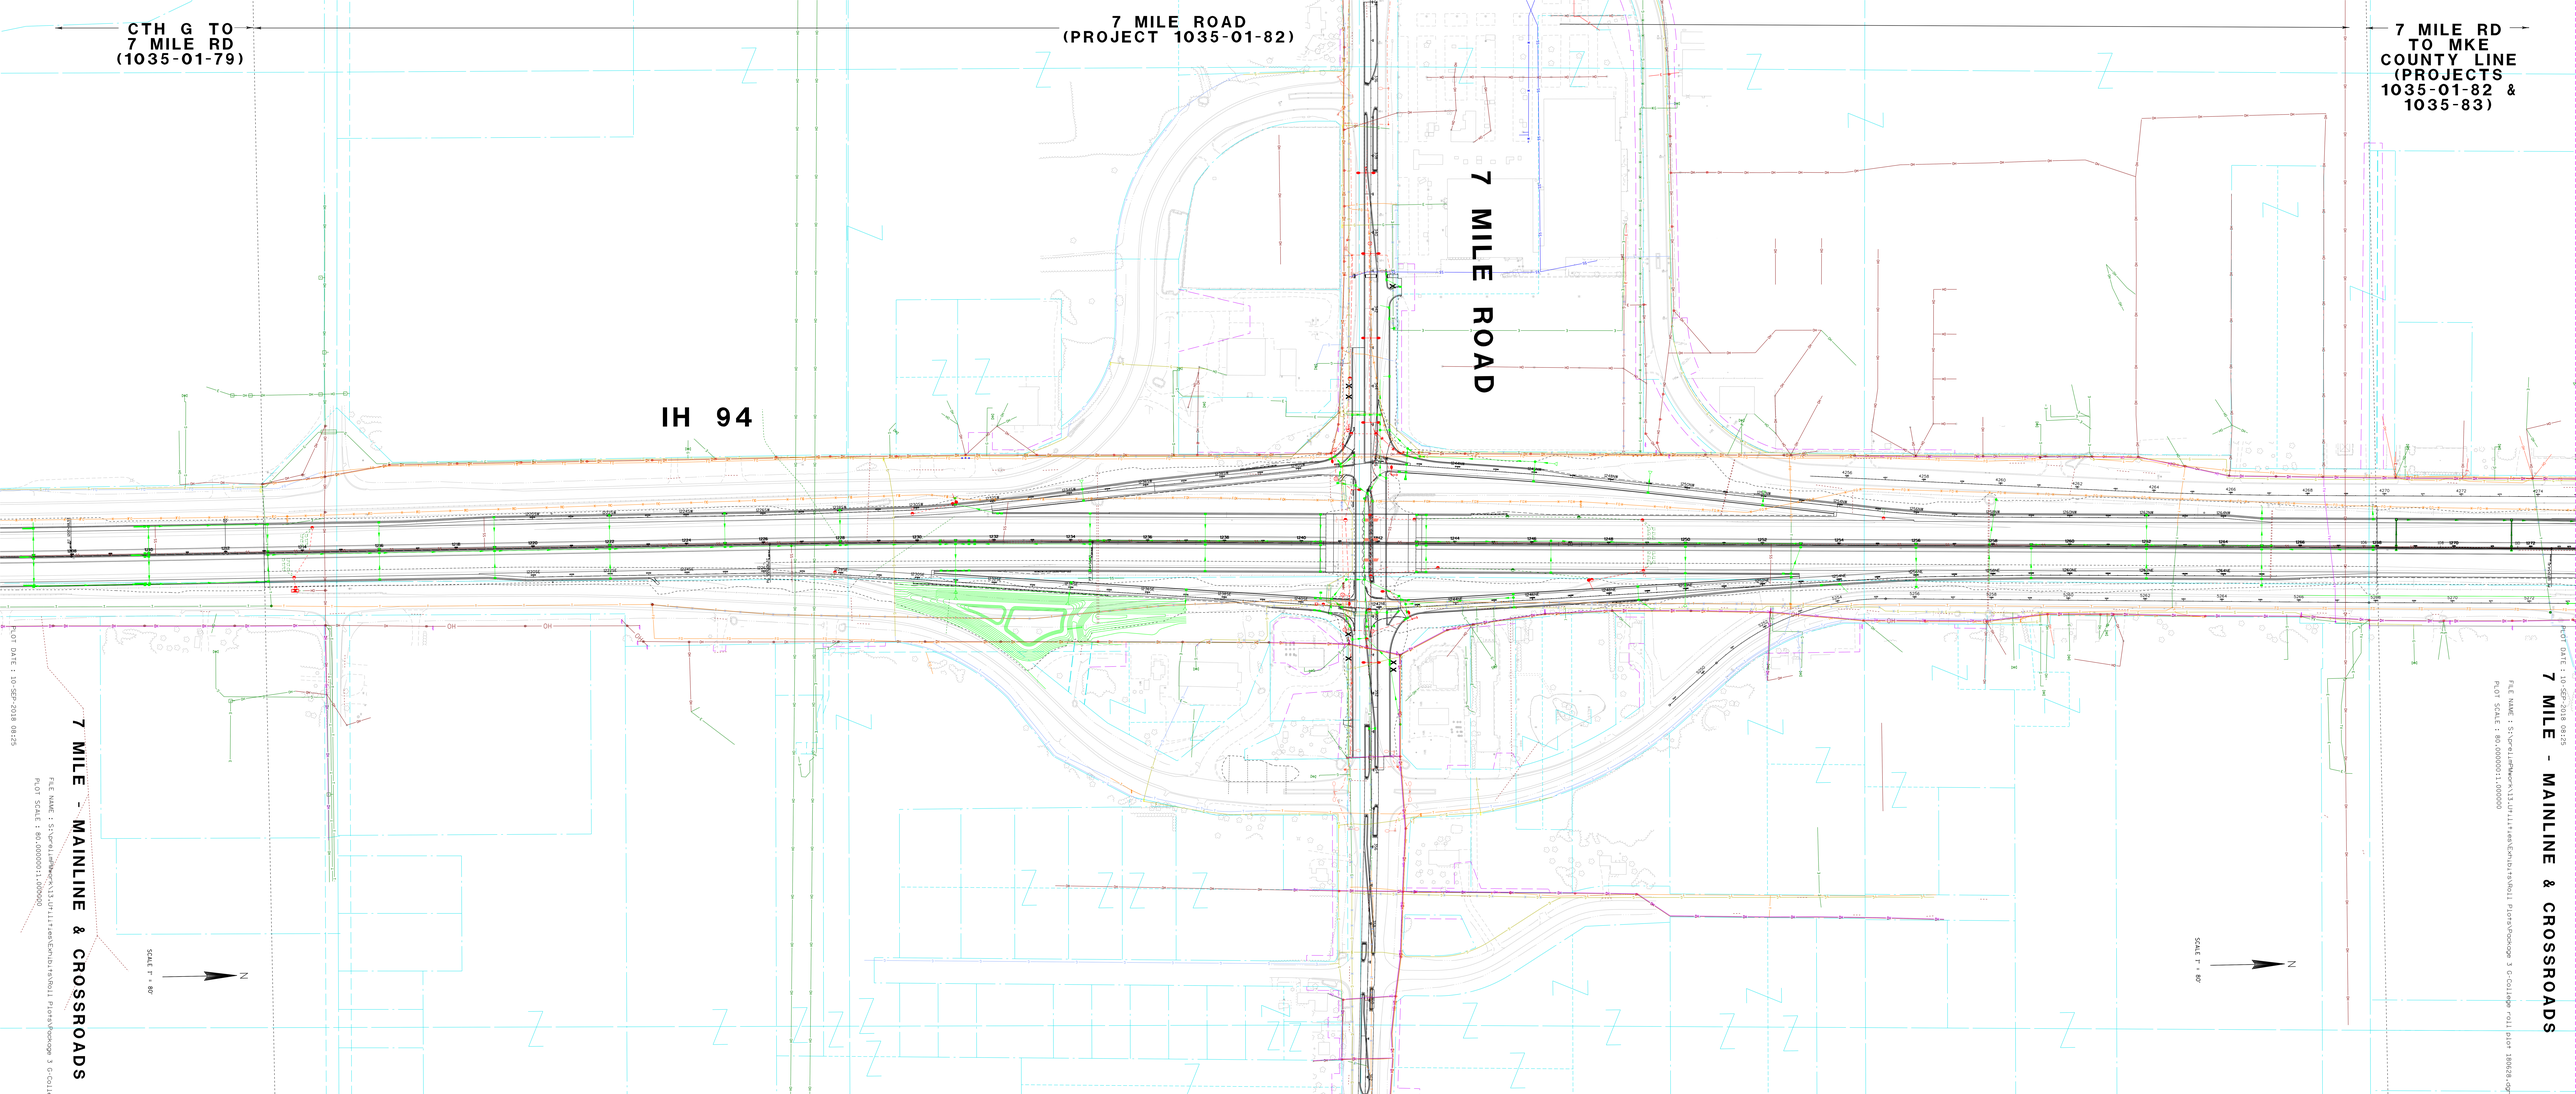
CTH G TO
7 MILE RD
(1035-01-79)
7 MILE ROAD
(PROJECT 1035-01-82)
7 MILE RD
TO MKE
COUNTY LINE
(PROJECTS
1035-01-82 &
1035-83)
7 MILE ROAD
IH 94
7 MILE - MAINLINE & CROSSROADS
PLOT DATE : 10-SEP-2018 08:25
FILE NAME : S:\pr8\uPMwrk\13\Utilities\Chtuh\ts\Roll Plots\Roadway 3 G-College roll plot 180828.dgn
PLOT SCALE : 80.000000:1.000000
SCALE 1" = 80'
N