




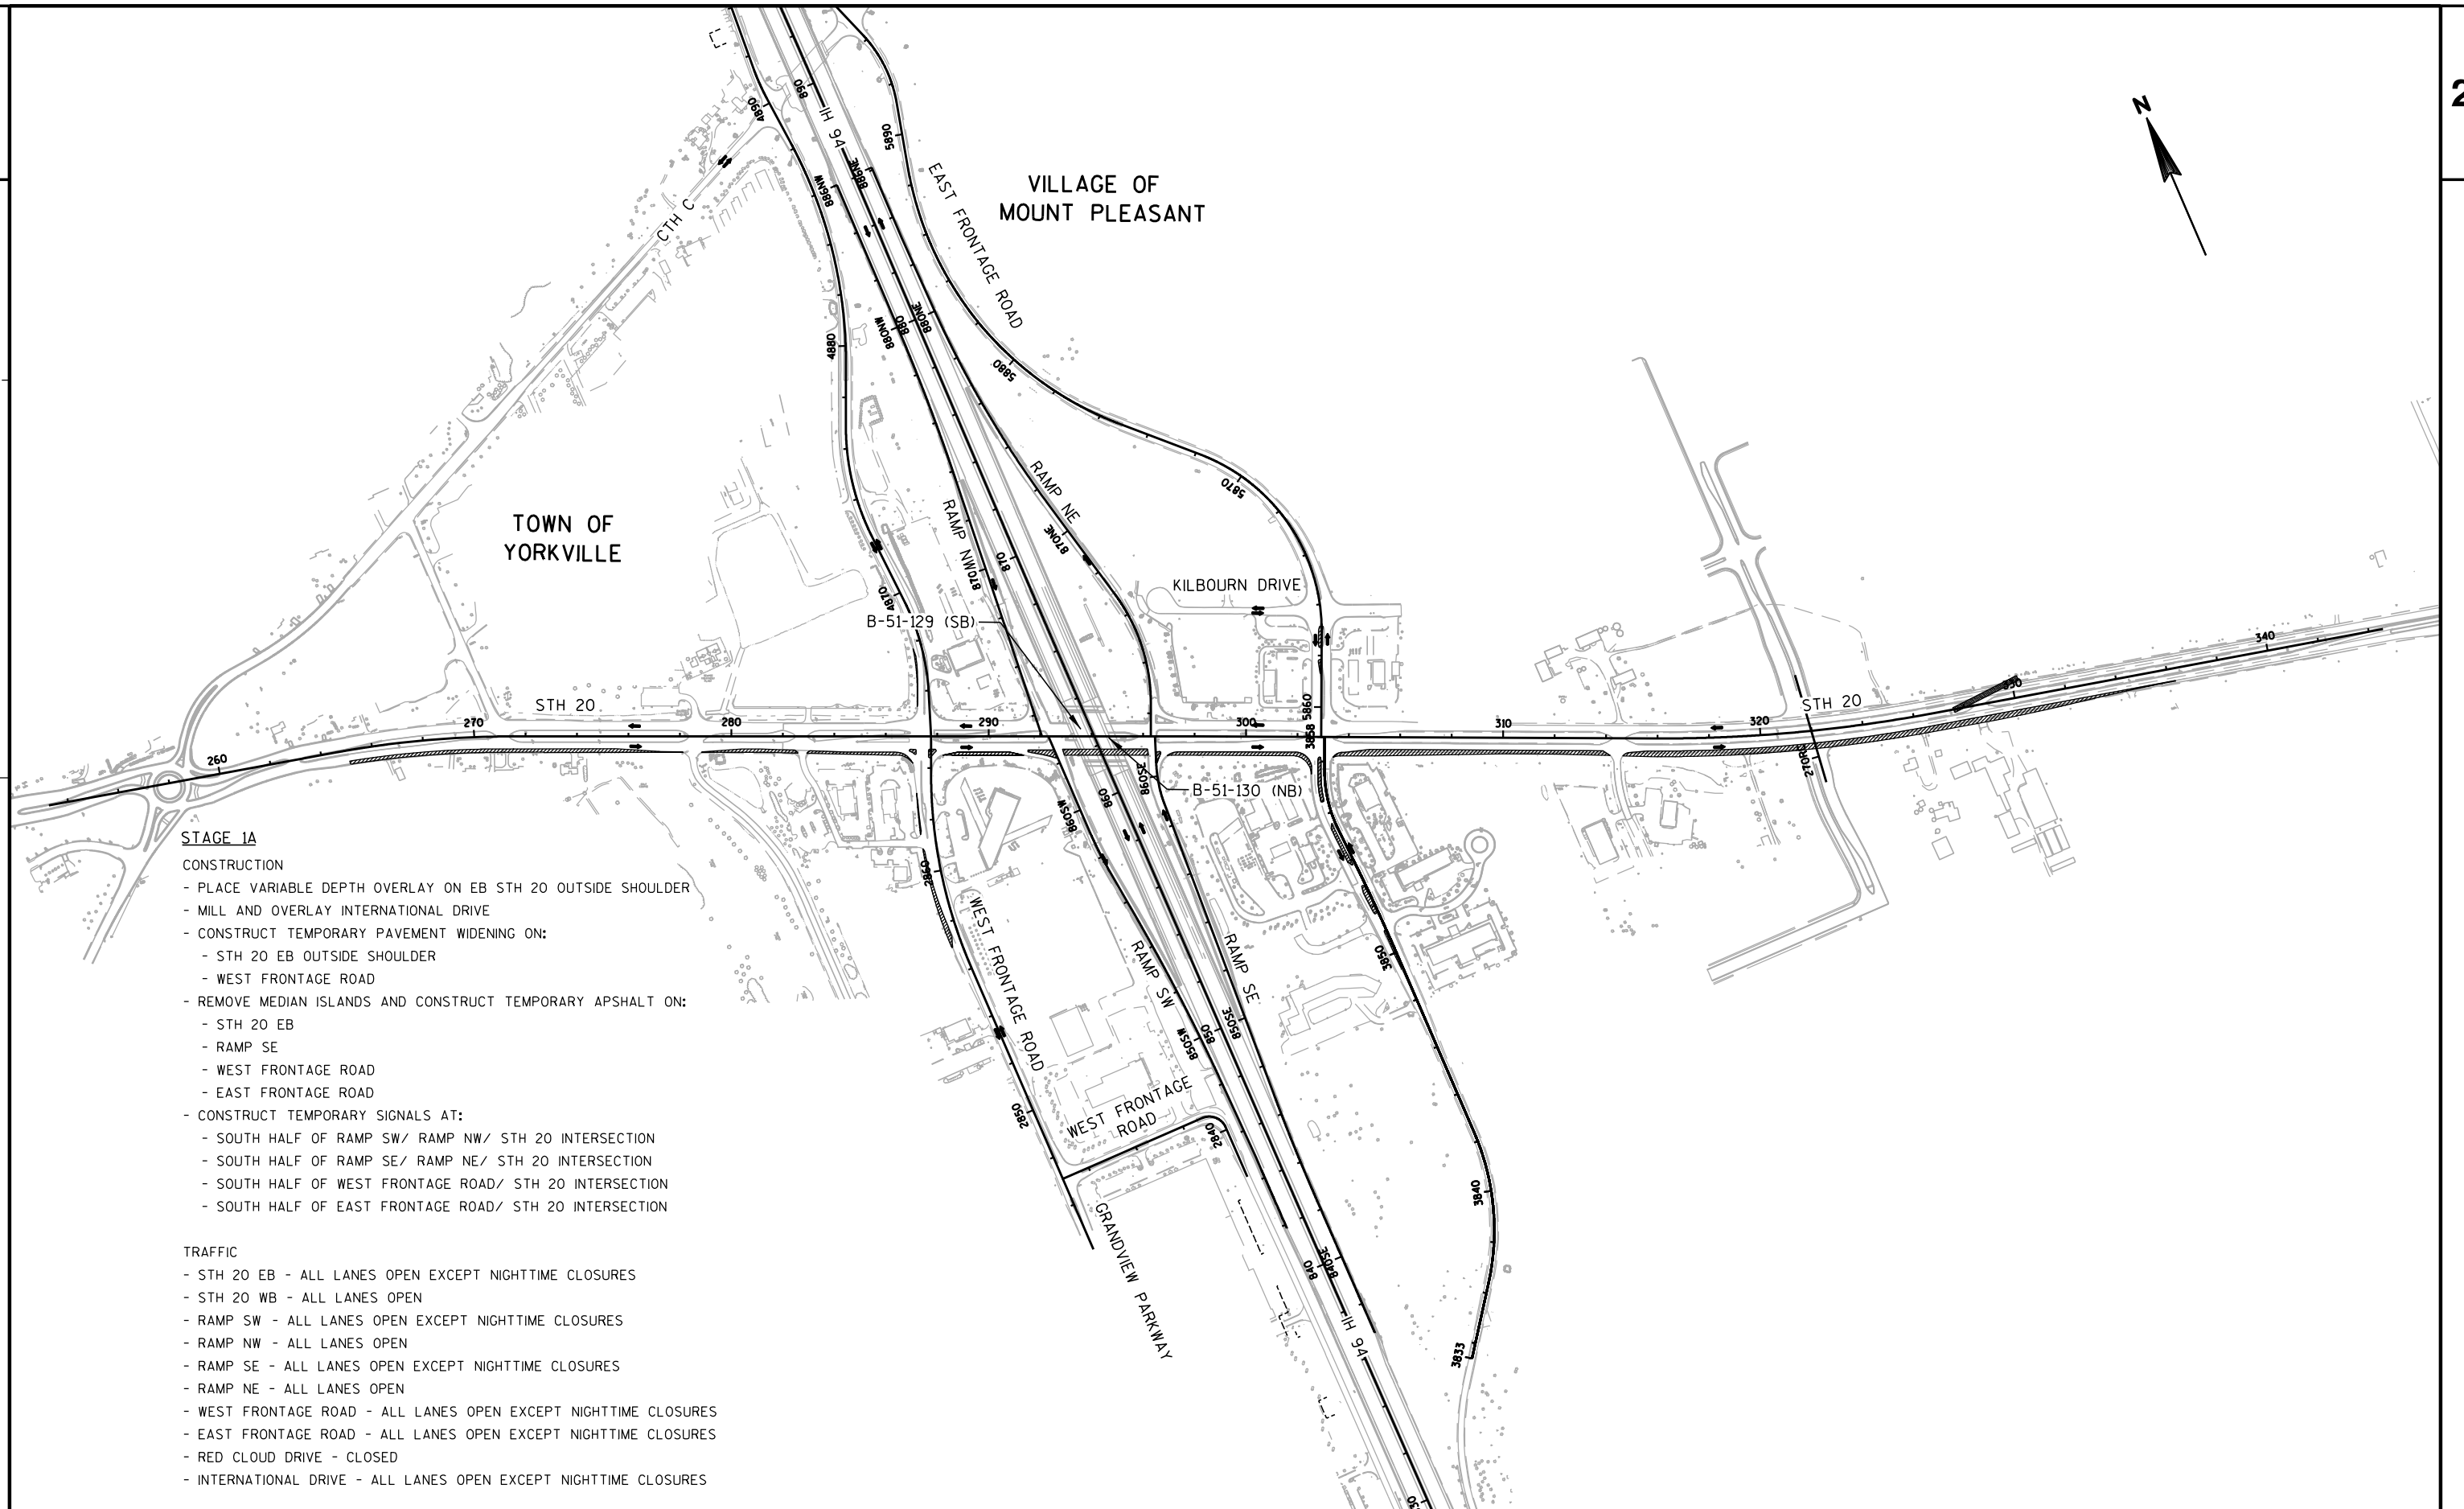

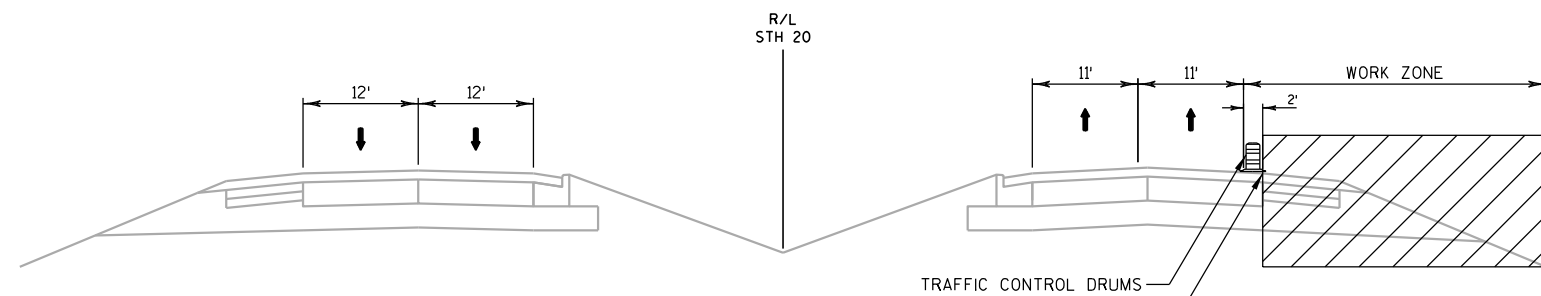



PAVEMENT DROP-OFF PROTECTION REQUIRED DURING CONSTRUCTION OF THE TEMPORARY WIDENING WHEN WITHIN 8' OF THE TRAVELED WAY. PRIOR TO REOPENING THE EB OUTSIDE LANE ADJACENT TO THE WORK ZONE AFTER EACH NIGHTLY LANE CLOSURE, A 3H:1V SLOPE OF COMPACTED AGGREGATE MATERIAL MUST BE PLACED TO ELIMINATE THE DROP-OFF BETWEEN THE EXISTING DRIVING LANES AND THE PROPOSED SUBGRADE. SEE DETAIL.

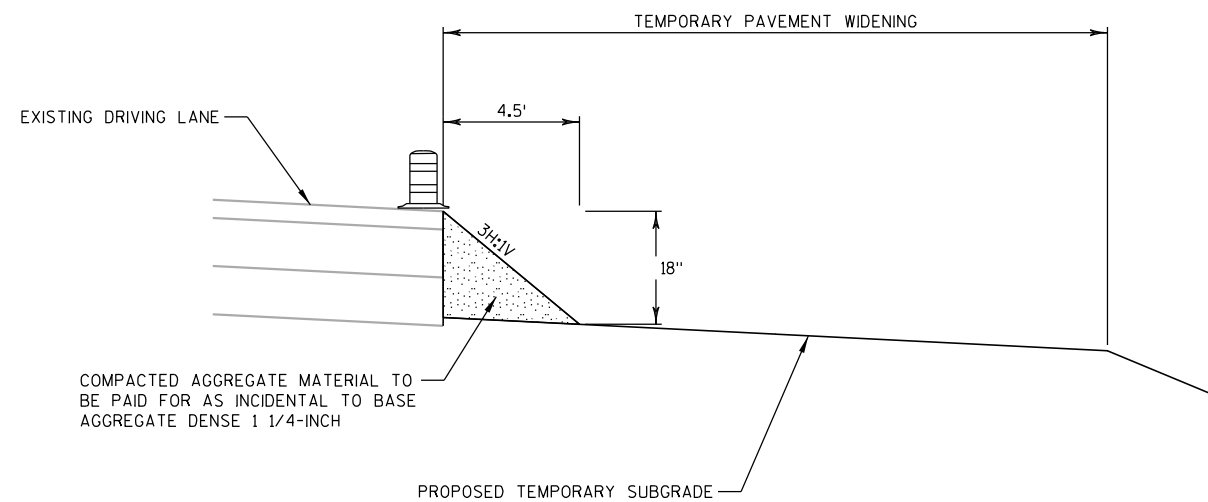



PAVEMENT DROP-OFF PROTECTION DETAIL

STAGE 1A TYPICAL SECTION
STH 20
LOOKING EAST

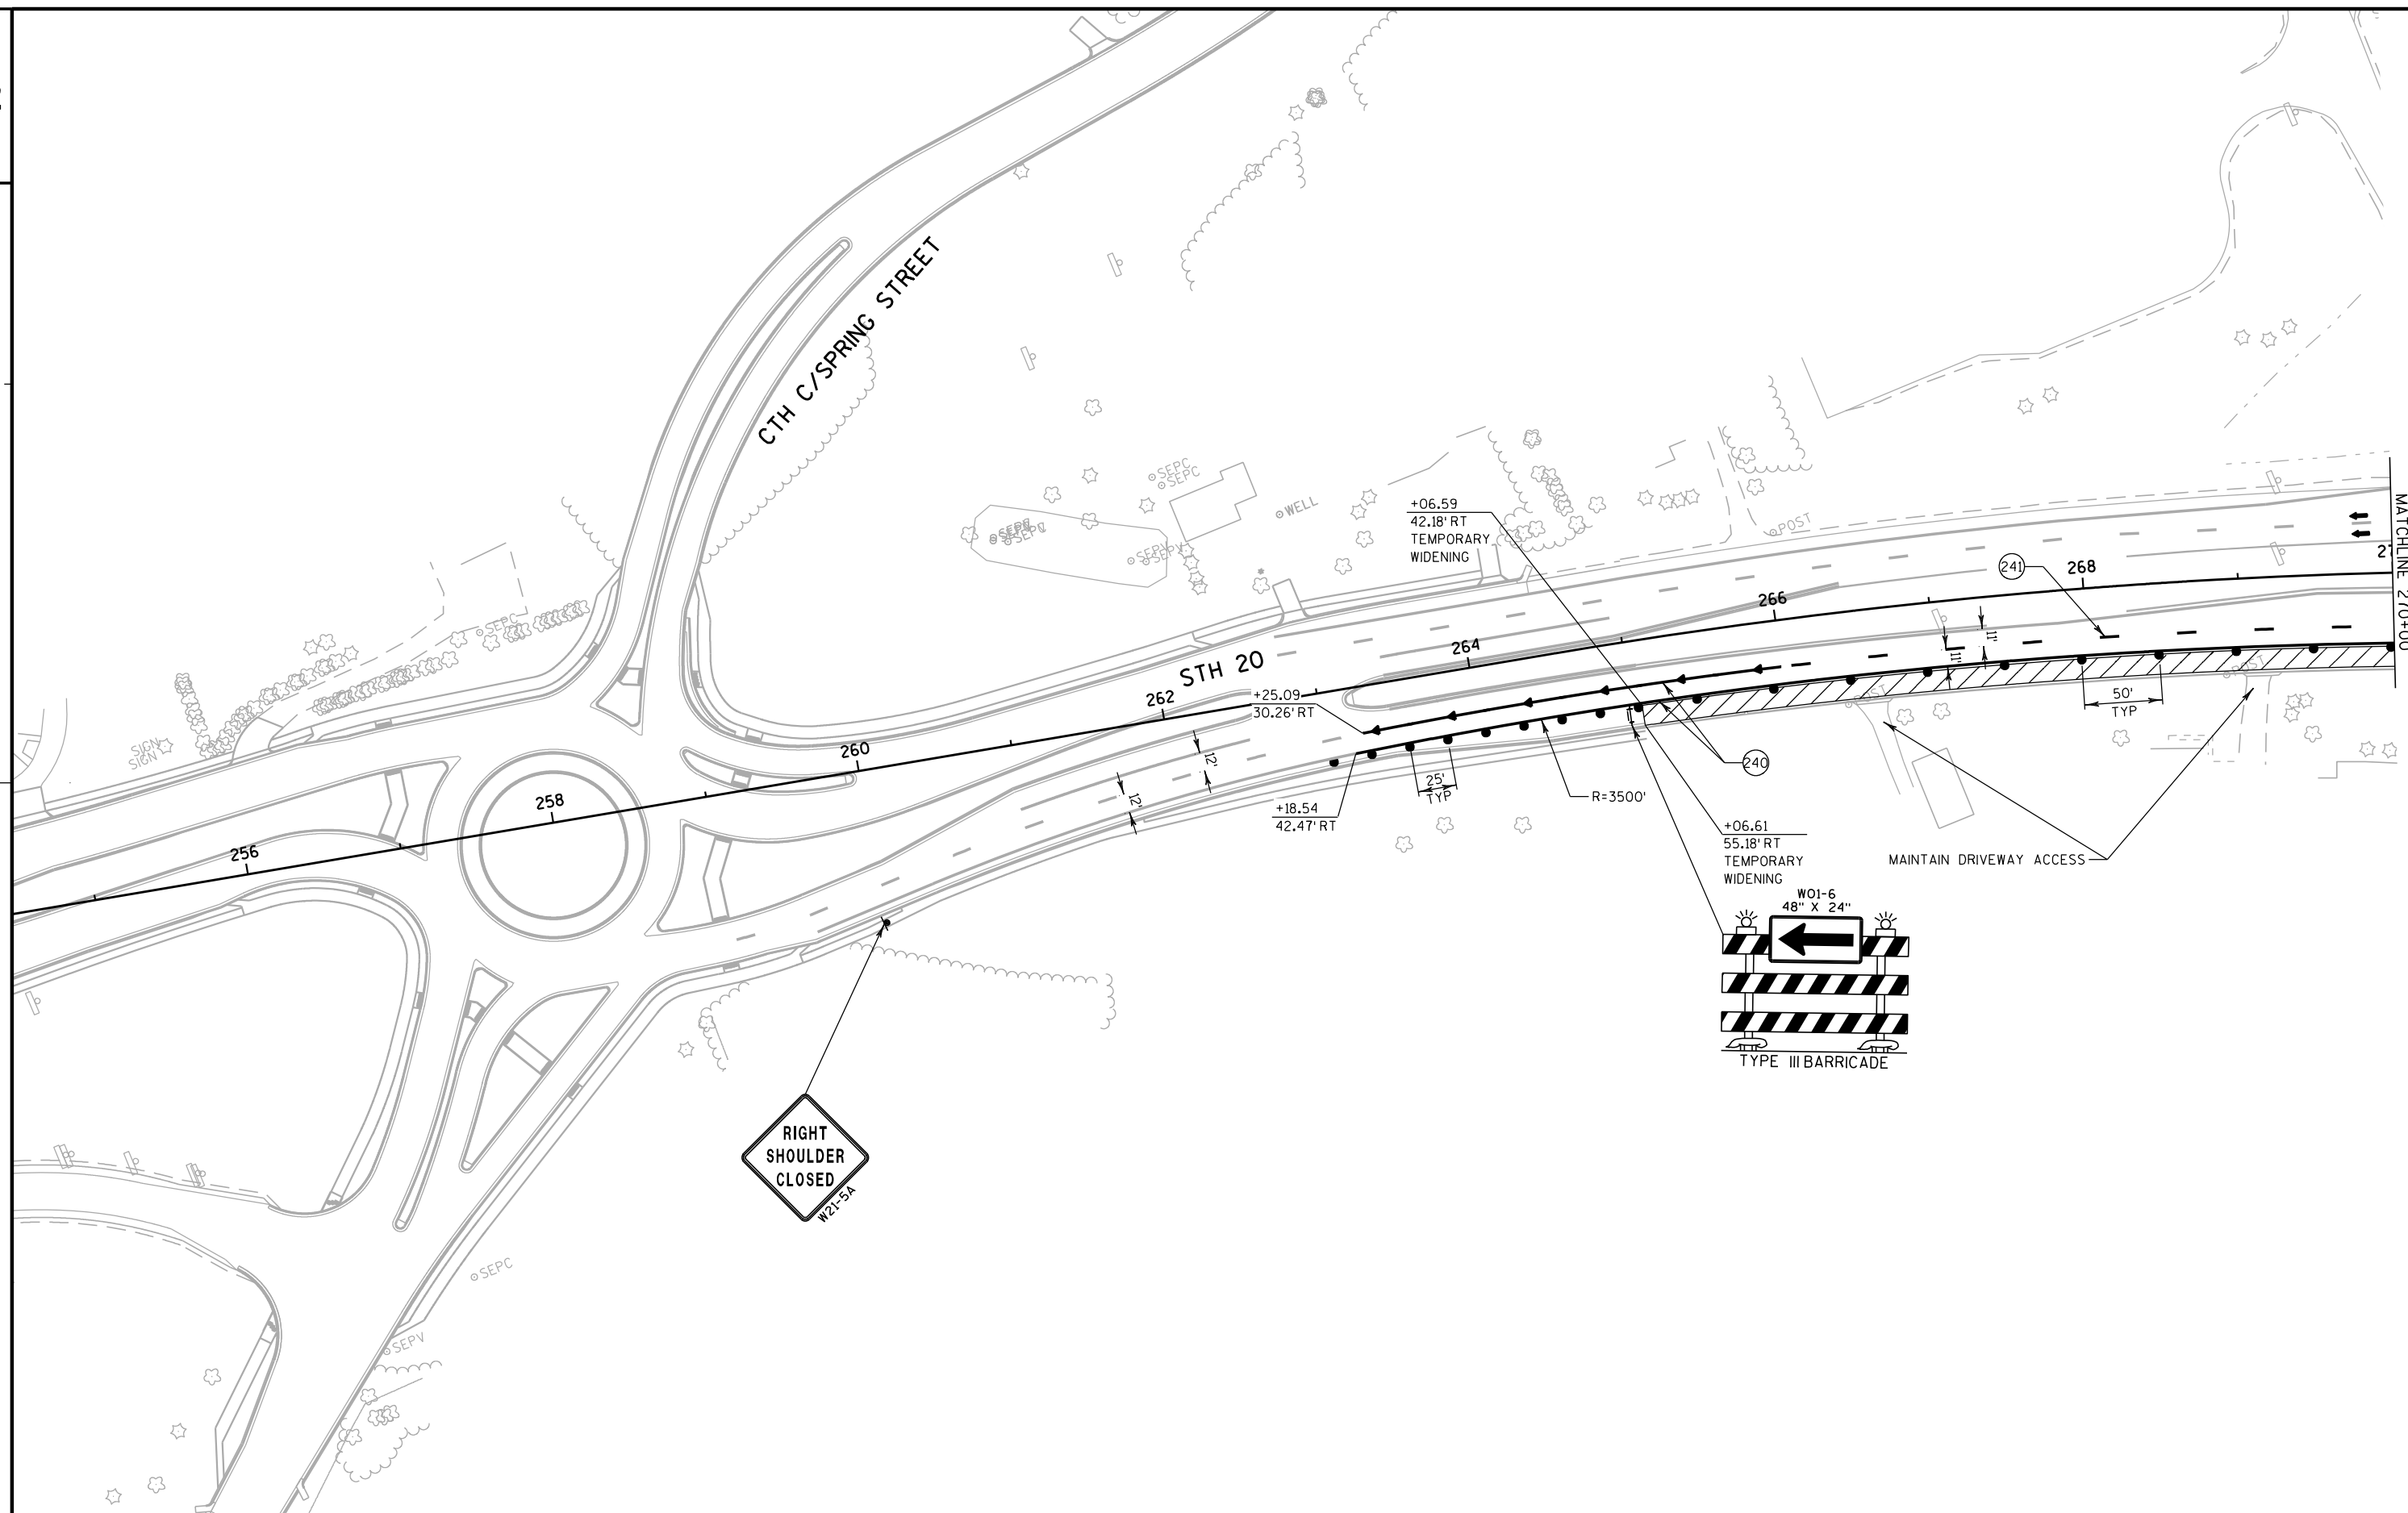

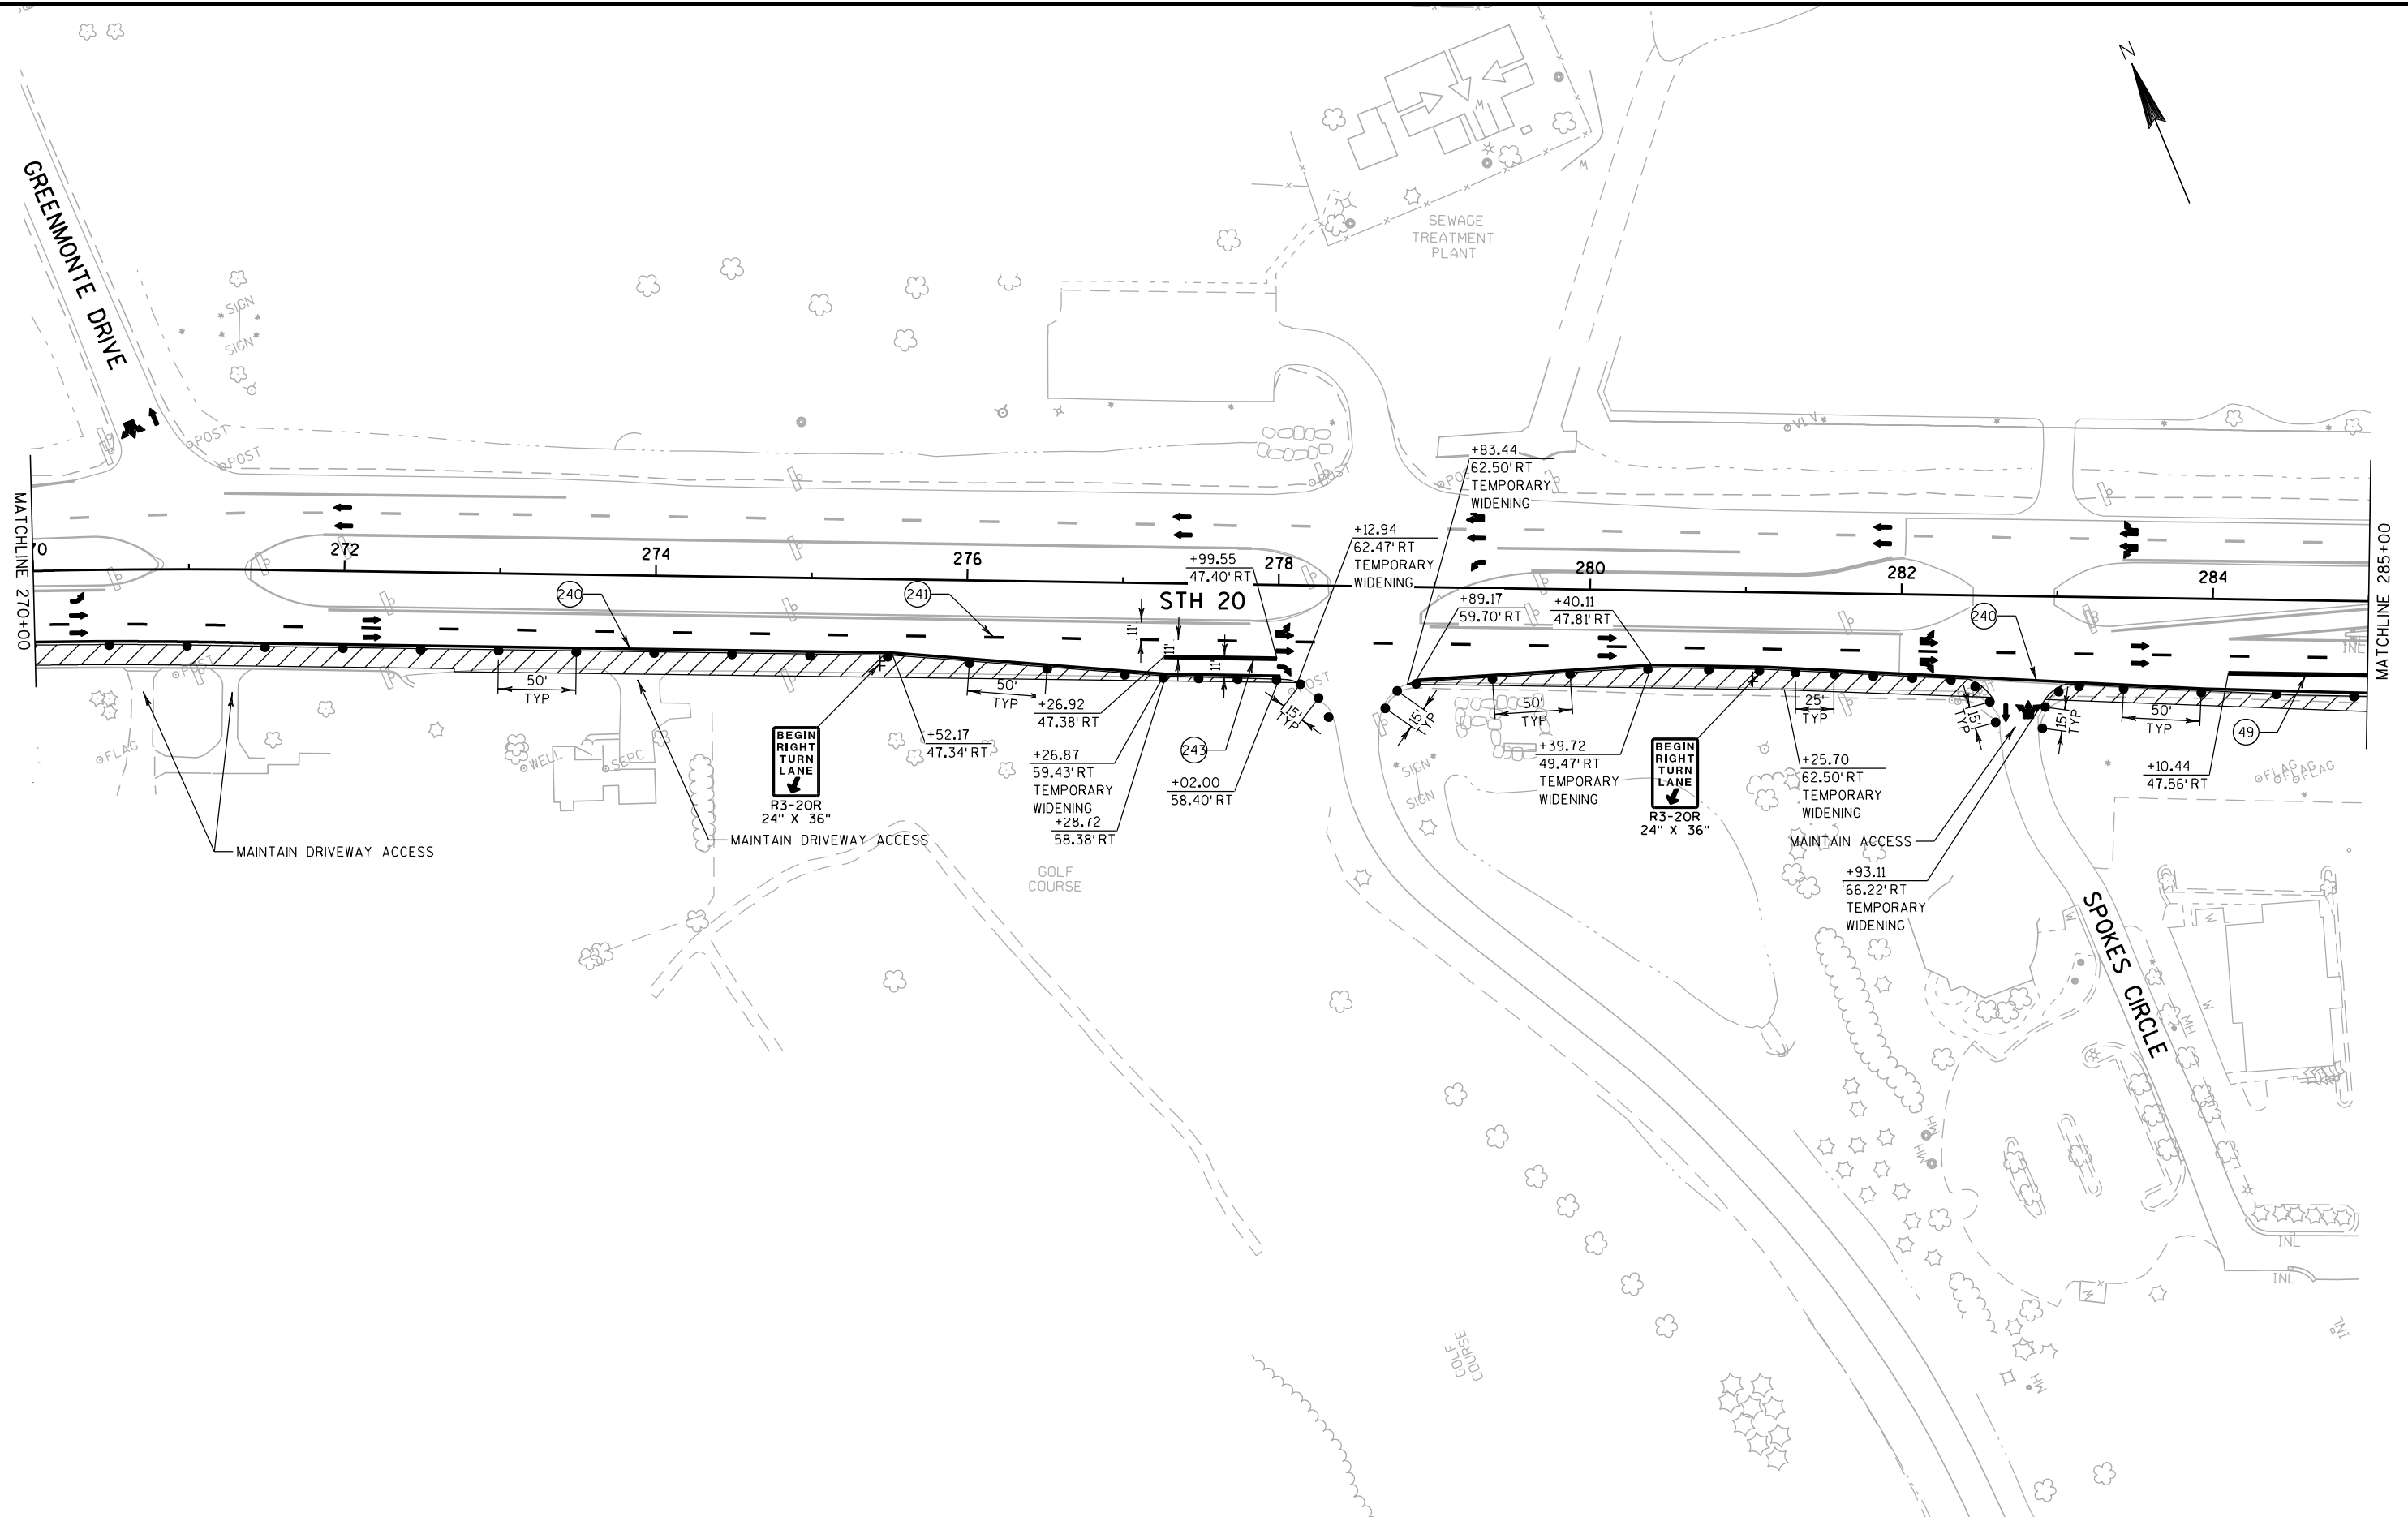

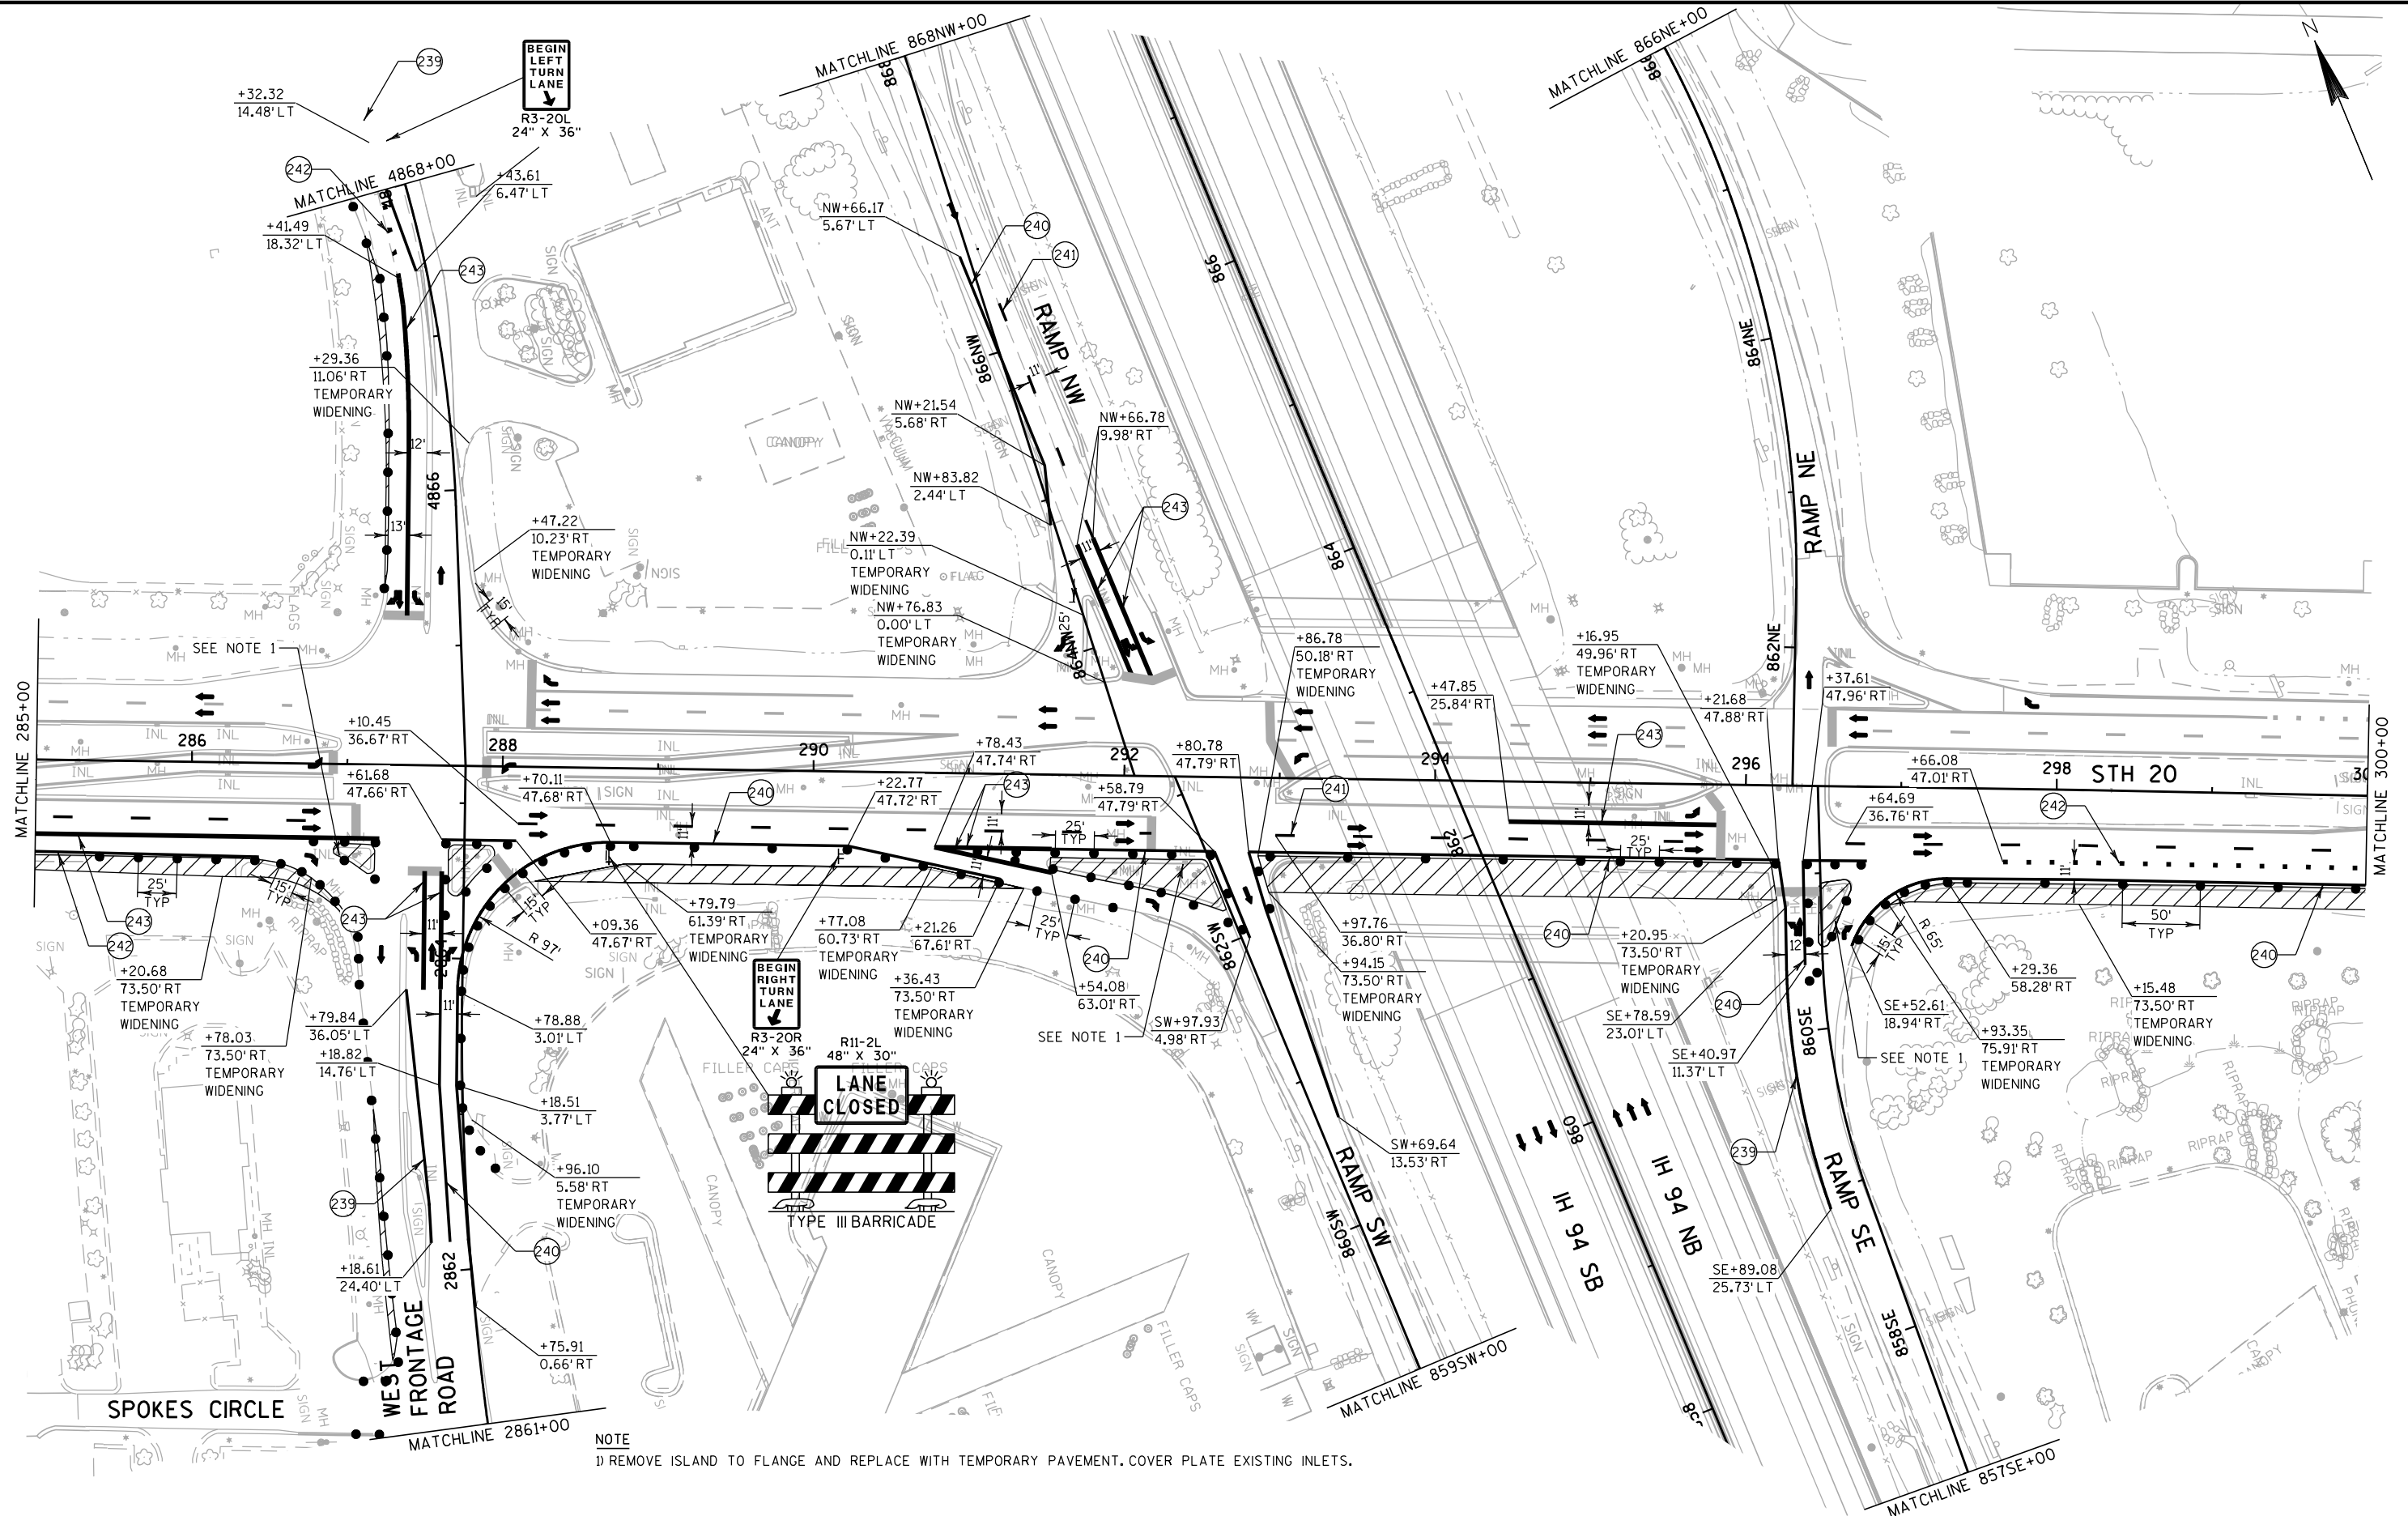

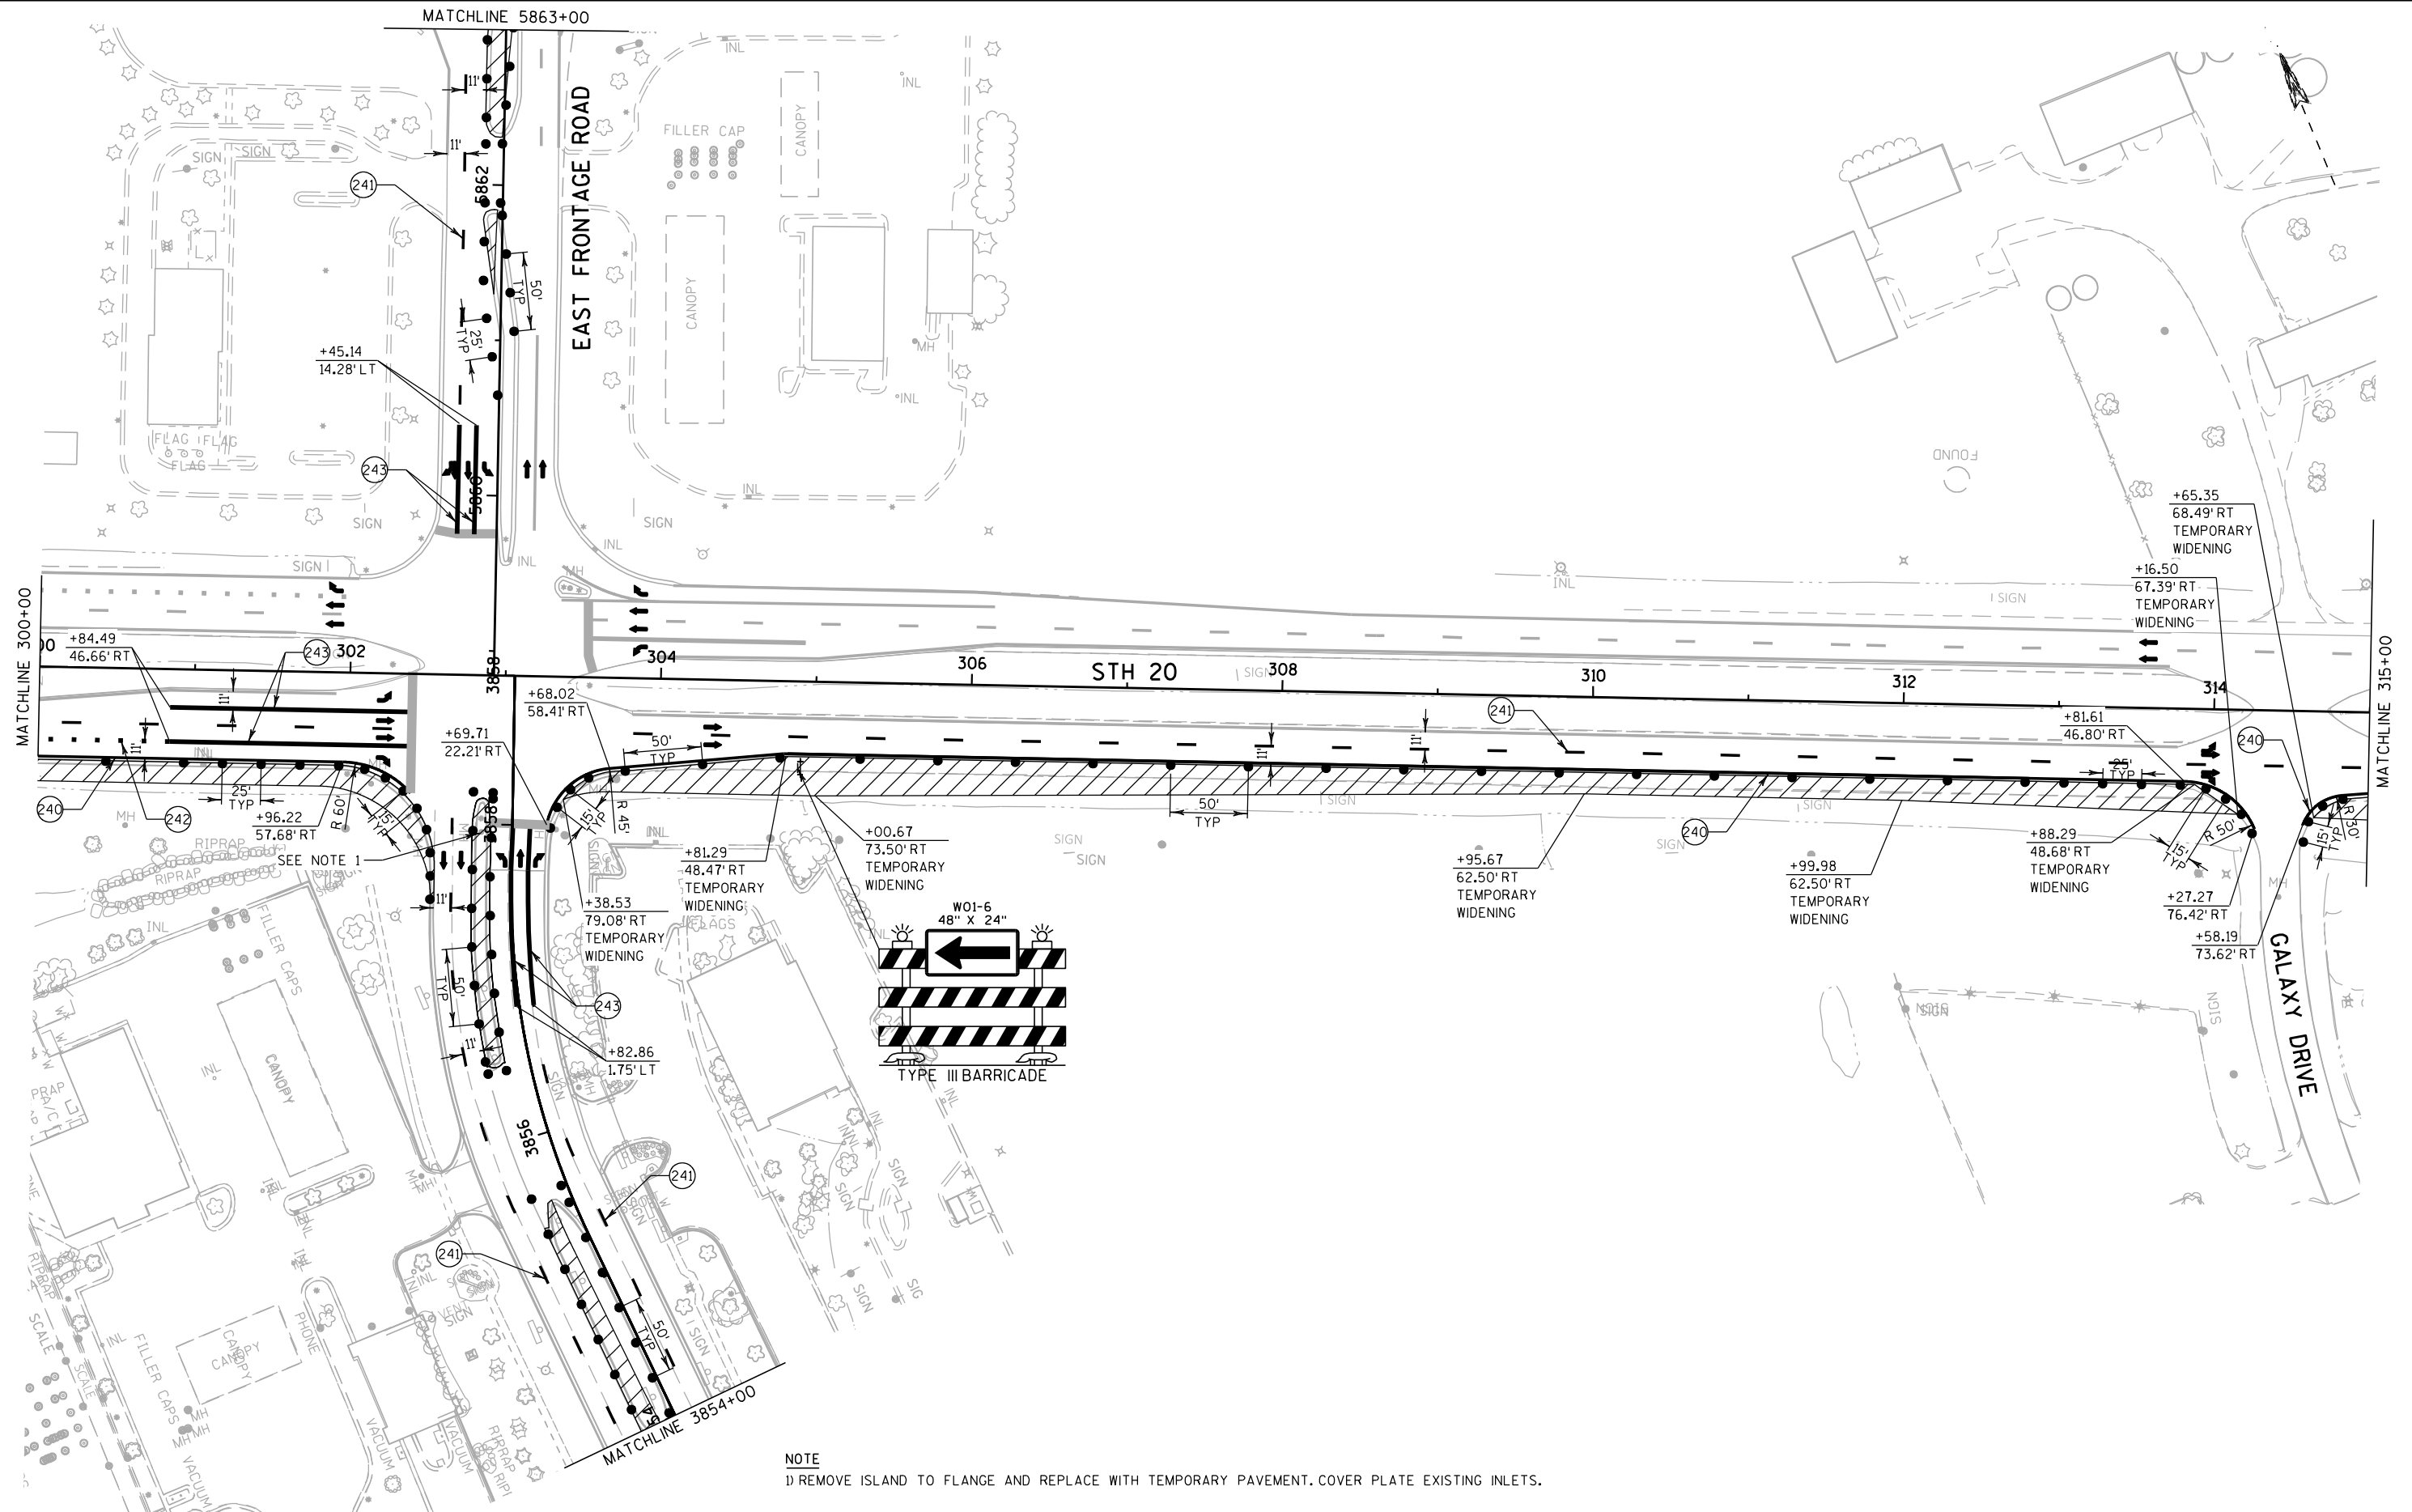

PROJECT NO:1033-02-71/76


HWY: IH 94/STH 20

COUNTY: RACINE

STAGE 1A CONSTRUCTION

SHEET

E

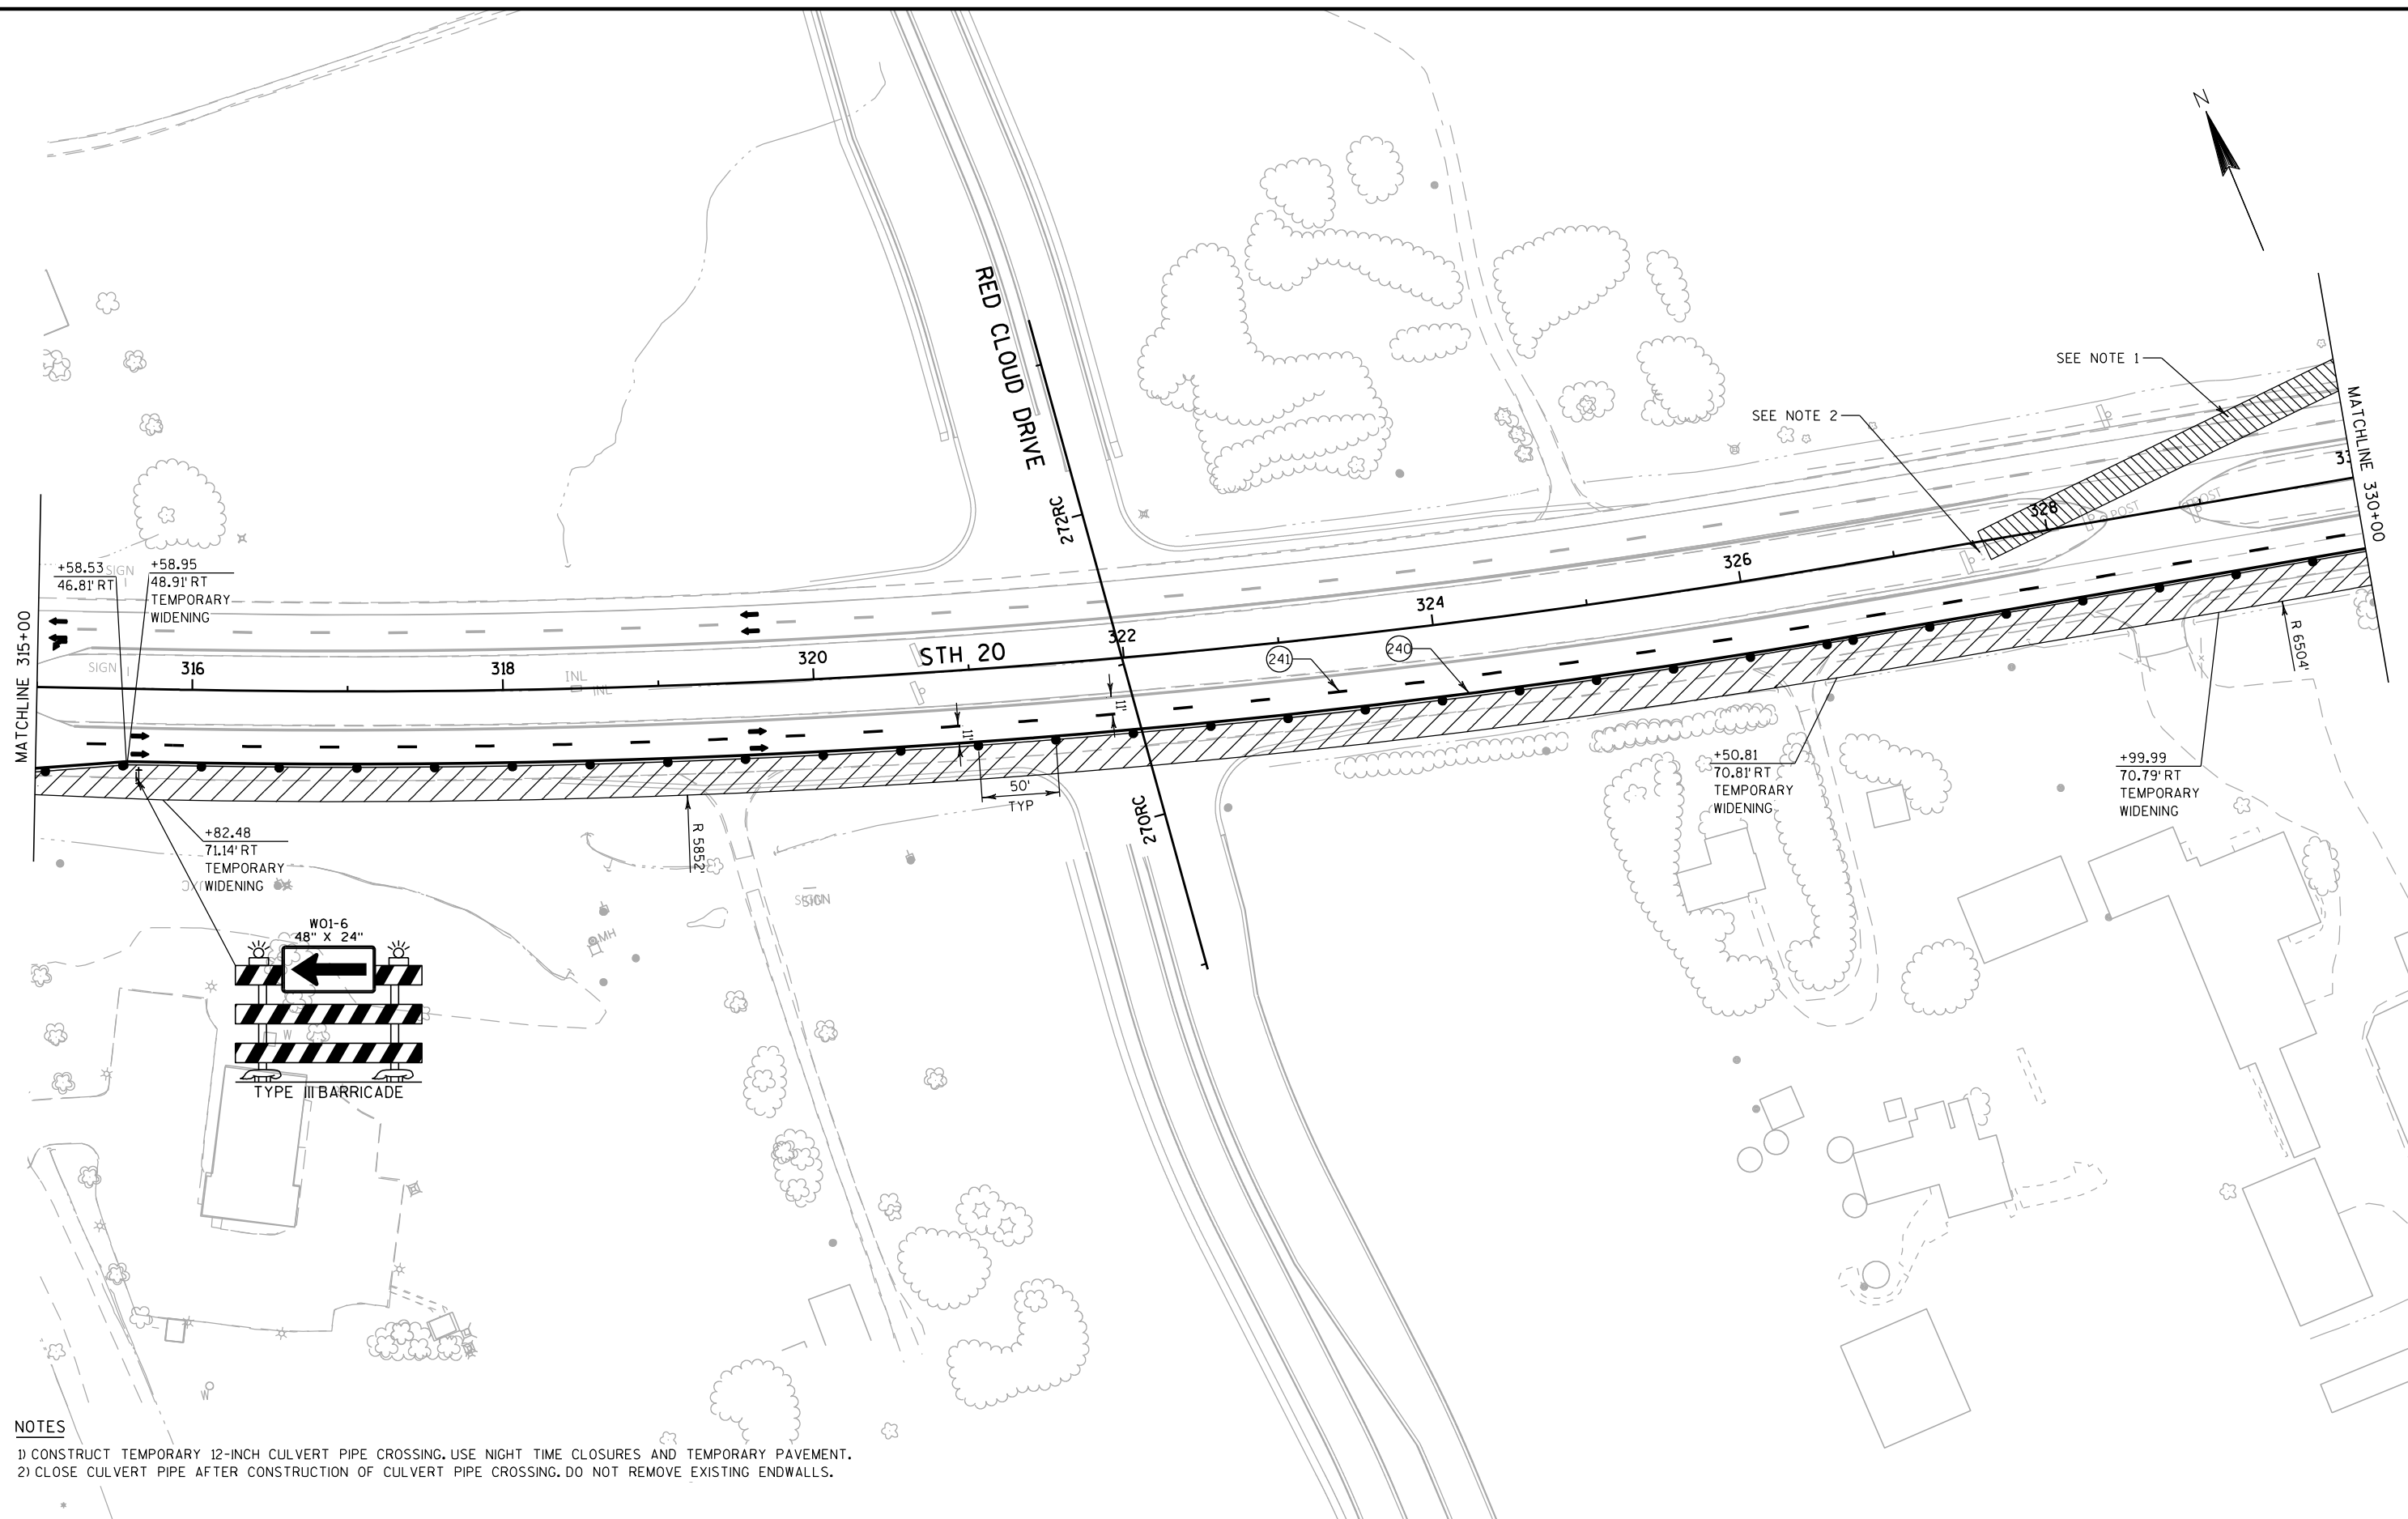

NOTES

- 1) CONSTRUCT TEMPORARY 12-INCH CULVERT PIPE CROSSING. USE NIGHT TIME CLOSURES AND TEMPORARY PAVEMENT.
- 2) CLOSE CULVERT PIPE AFTER CONSTRUCTION OF CULVERT PIPE CROSSING. DO NOT REMOVE EXISTING ENDWALLS.

PROJECT NO:1033-02-71/76

HWY: IH 94/STH 20

COUNTY: RACINE

STAGE 1A CONSTRUCTION

SHEET

E

FILE NAME : S:\FinalDesign\20\10330271_L\Roads\cds\026015_s1a.dgn


PLOT DATE : 30-SEP-2019 18:43

PLOT BY : MSCD15

PLOT NAME : 026015_s1a

PLOT SCALE : 100:1

WISDOT/CADDs SHEET 42

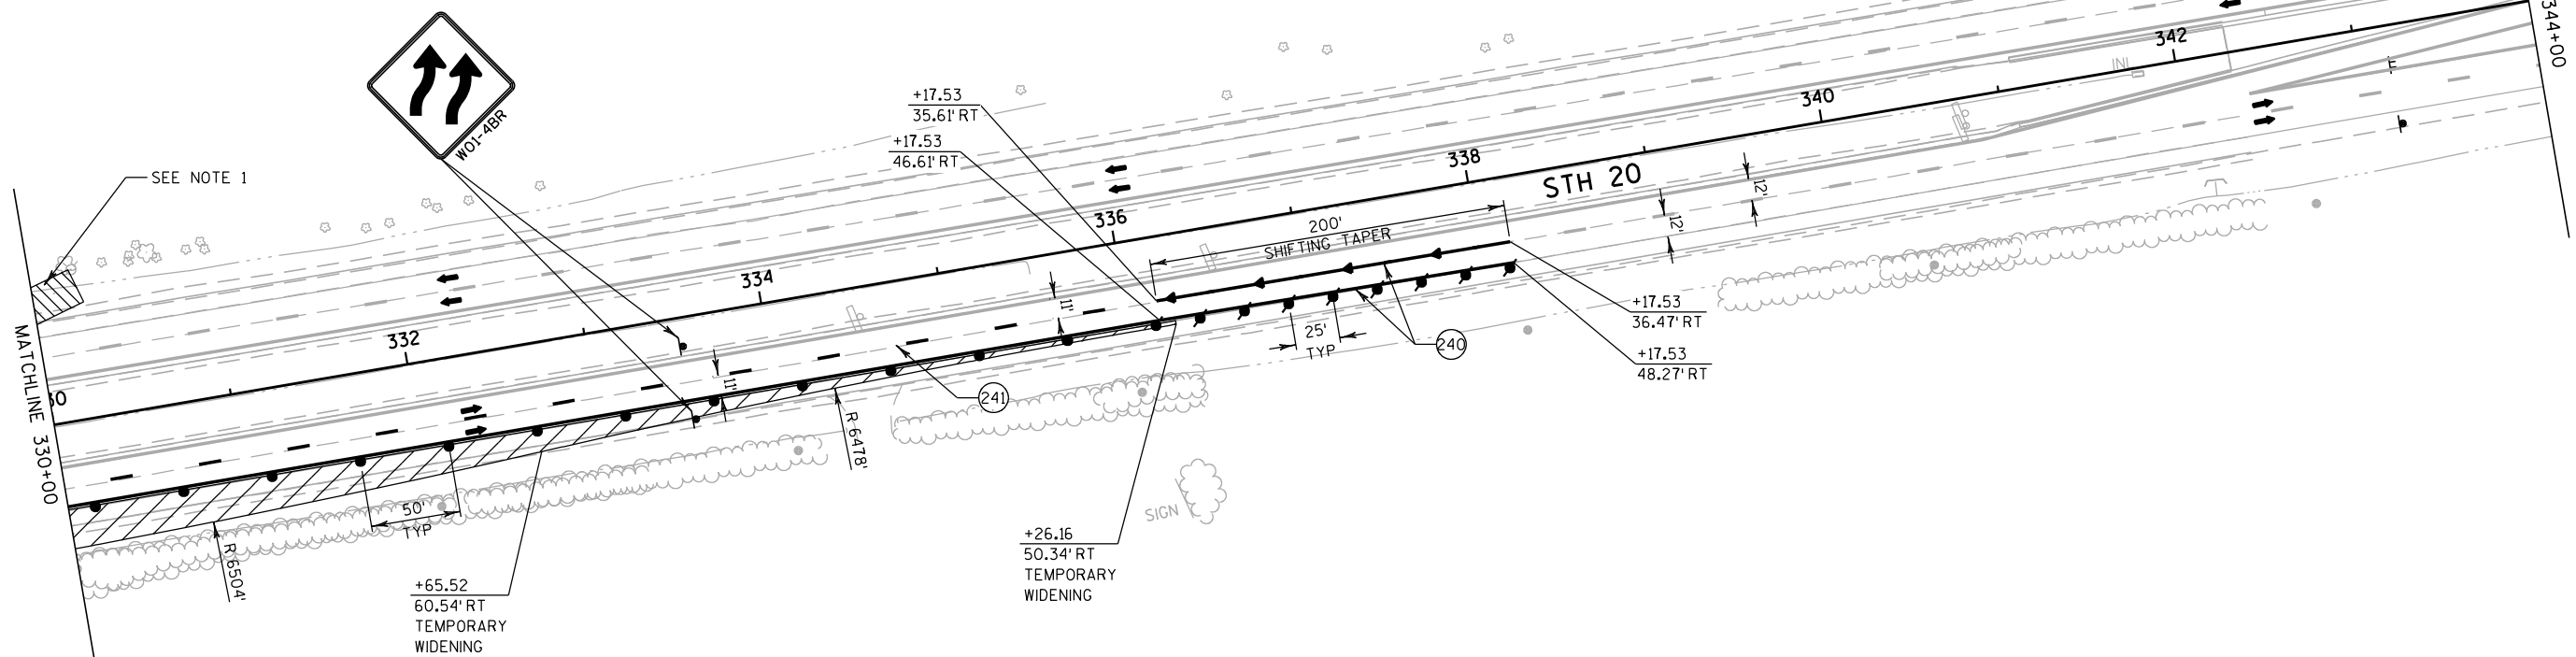

NOTE

1) CONSTRUCT TEMPORARY CULVERT PIPE CROSSING. USE NIGHT TIME CLOSURES AND TEMPORARY PAVEMENT.

PROJECT NO: 1033-02-71/76


HWY: IH 94/STH 20

COUNTY: RACINE

STAGE 1A CONSTRUCTION

SHEET

E

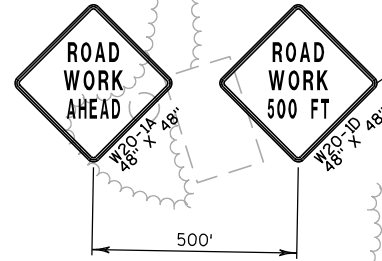

END
ROAD WORK
G20-2A
48" X 24"

STH 20

INTERNATIONAL DRIVE

SEE NOTE 1

NOTE

1) MILL AND OVERLAY INTERNATIONAL DRIVE IN HALVES BY MIRRORING TRAFFIC CONTROL SHOWN.

PROJECT NO:1033-02-71/76

HWY: IH 94/STH 20

COUNTY: RACINE


STAGE 1A CONSTRUCTION

SHEET

E

2

2

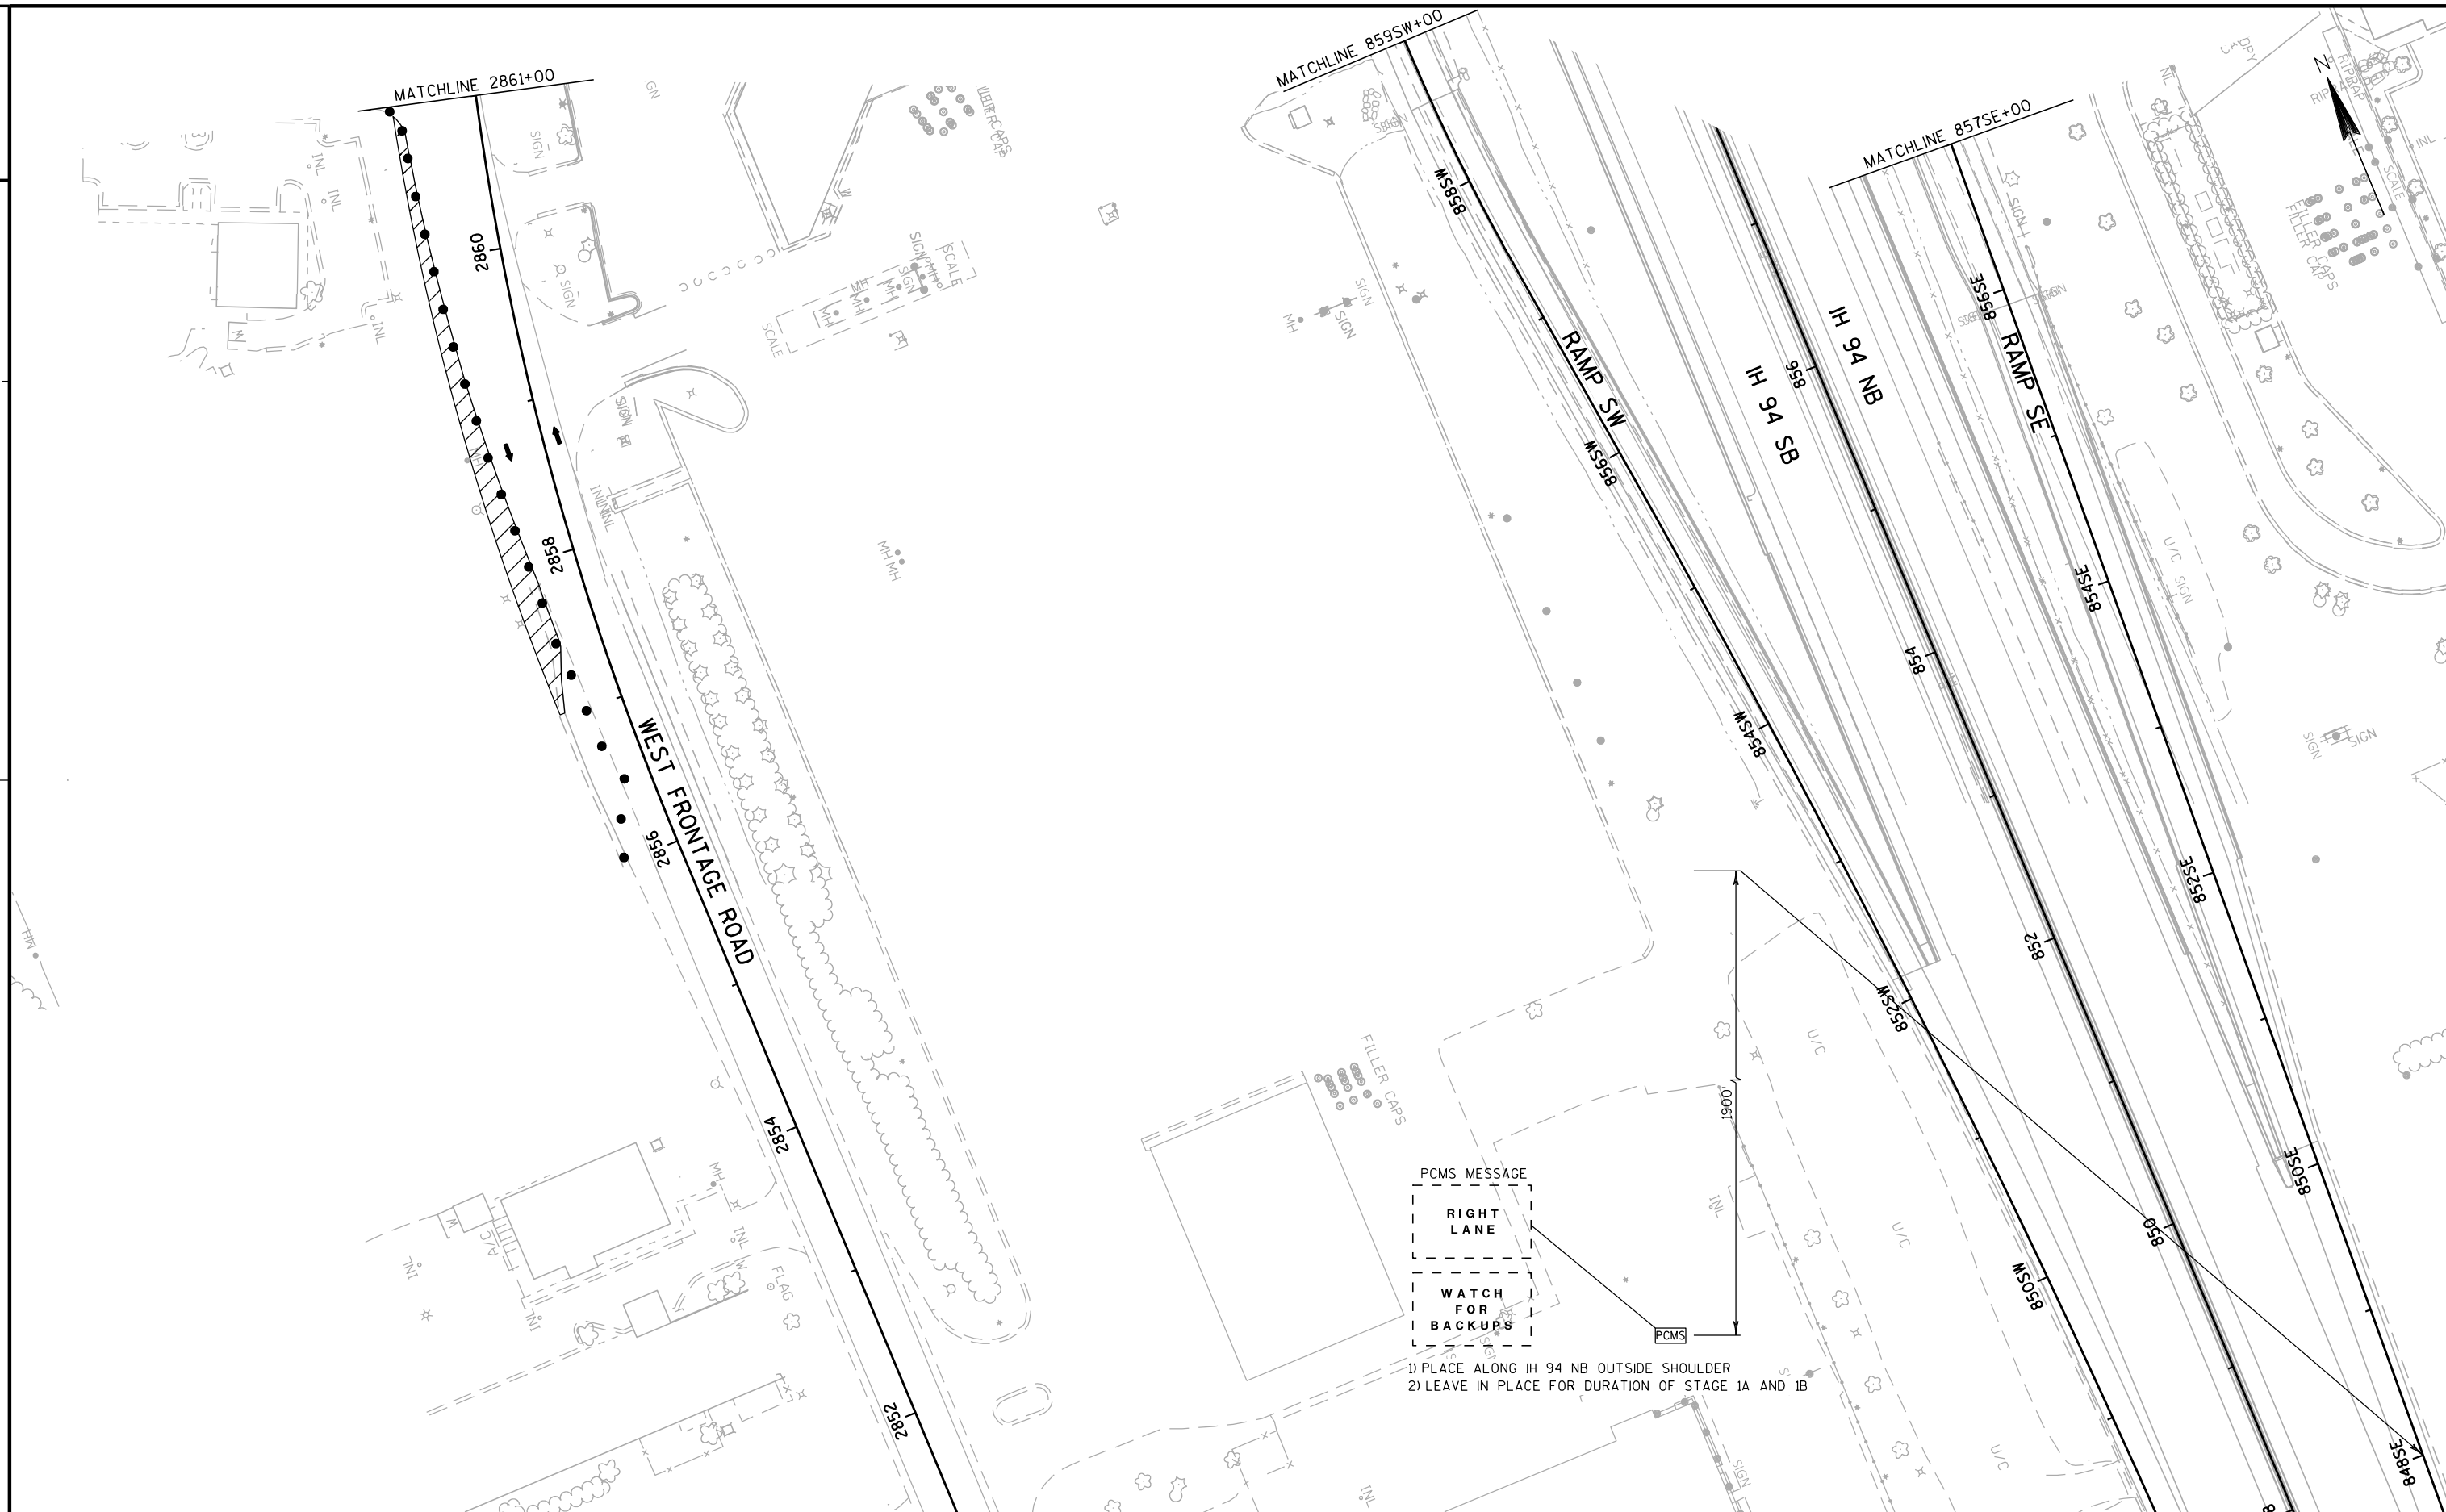

PROJECT NO: 1033-02-71/76

HWY: IH 94/STH 20

COUNTY: RACINE

STAGE 1A CONSTRUCTION

SHEET

E

FILE NAME : S:\FinalDesign\20\10330271_L\Roads\cds\026018_s1a.dgn


PLOT DATE : 30-SEP-2019 18:43


PLOT BY : MSCD1S


PLOT NAME : 026018_s1a

PLOT SCALE : 100:1

WISDOT/CADDS SHEET 42

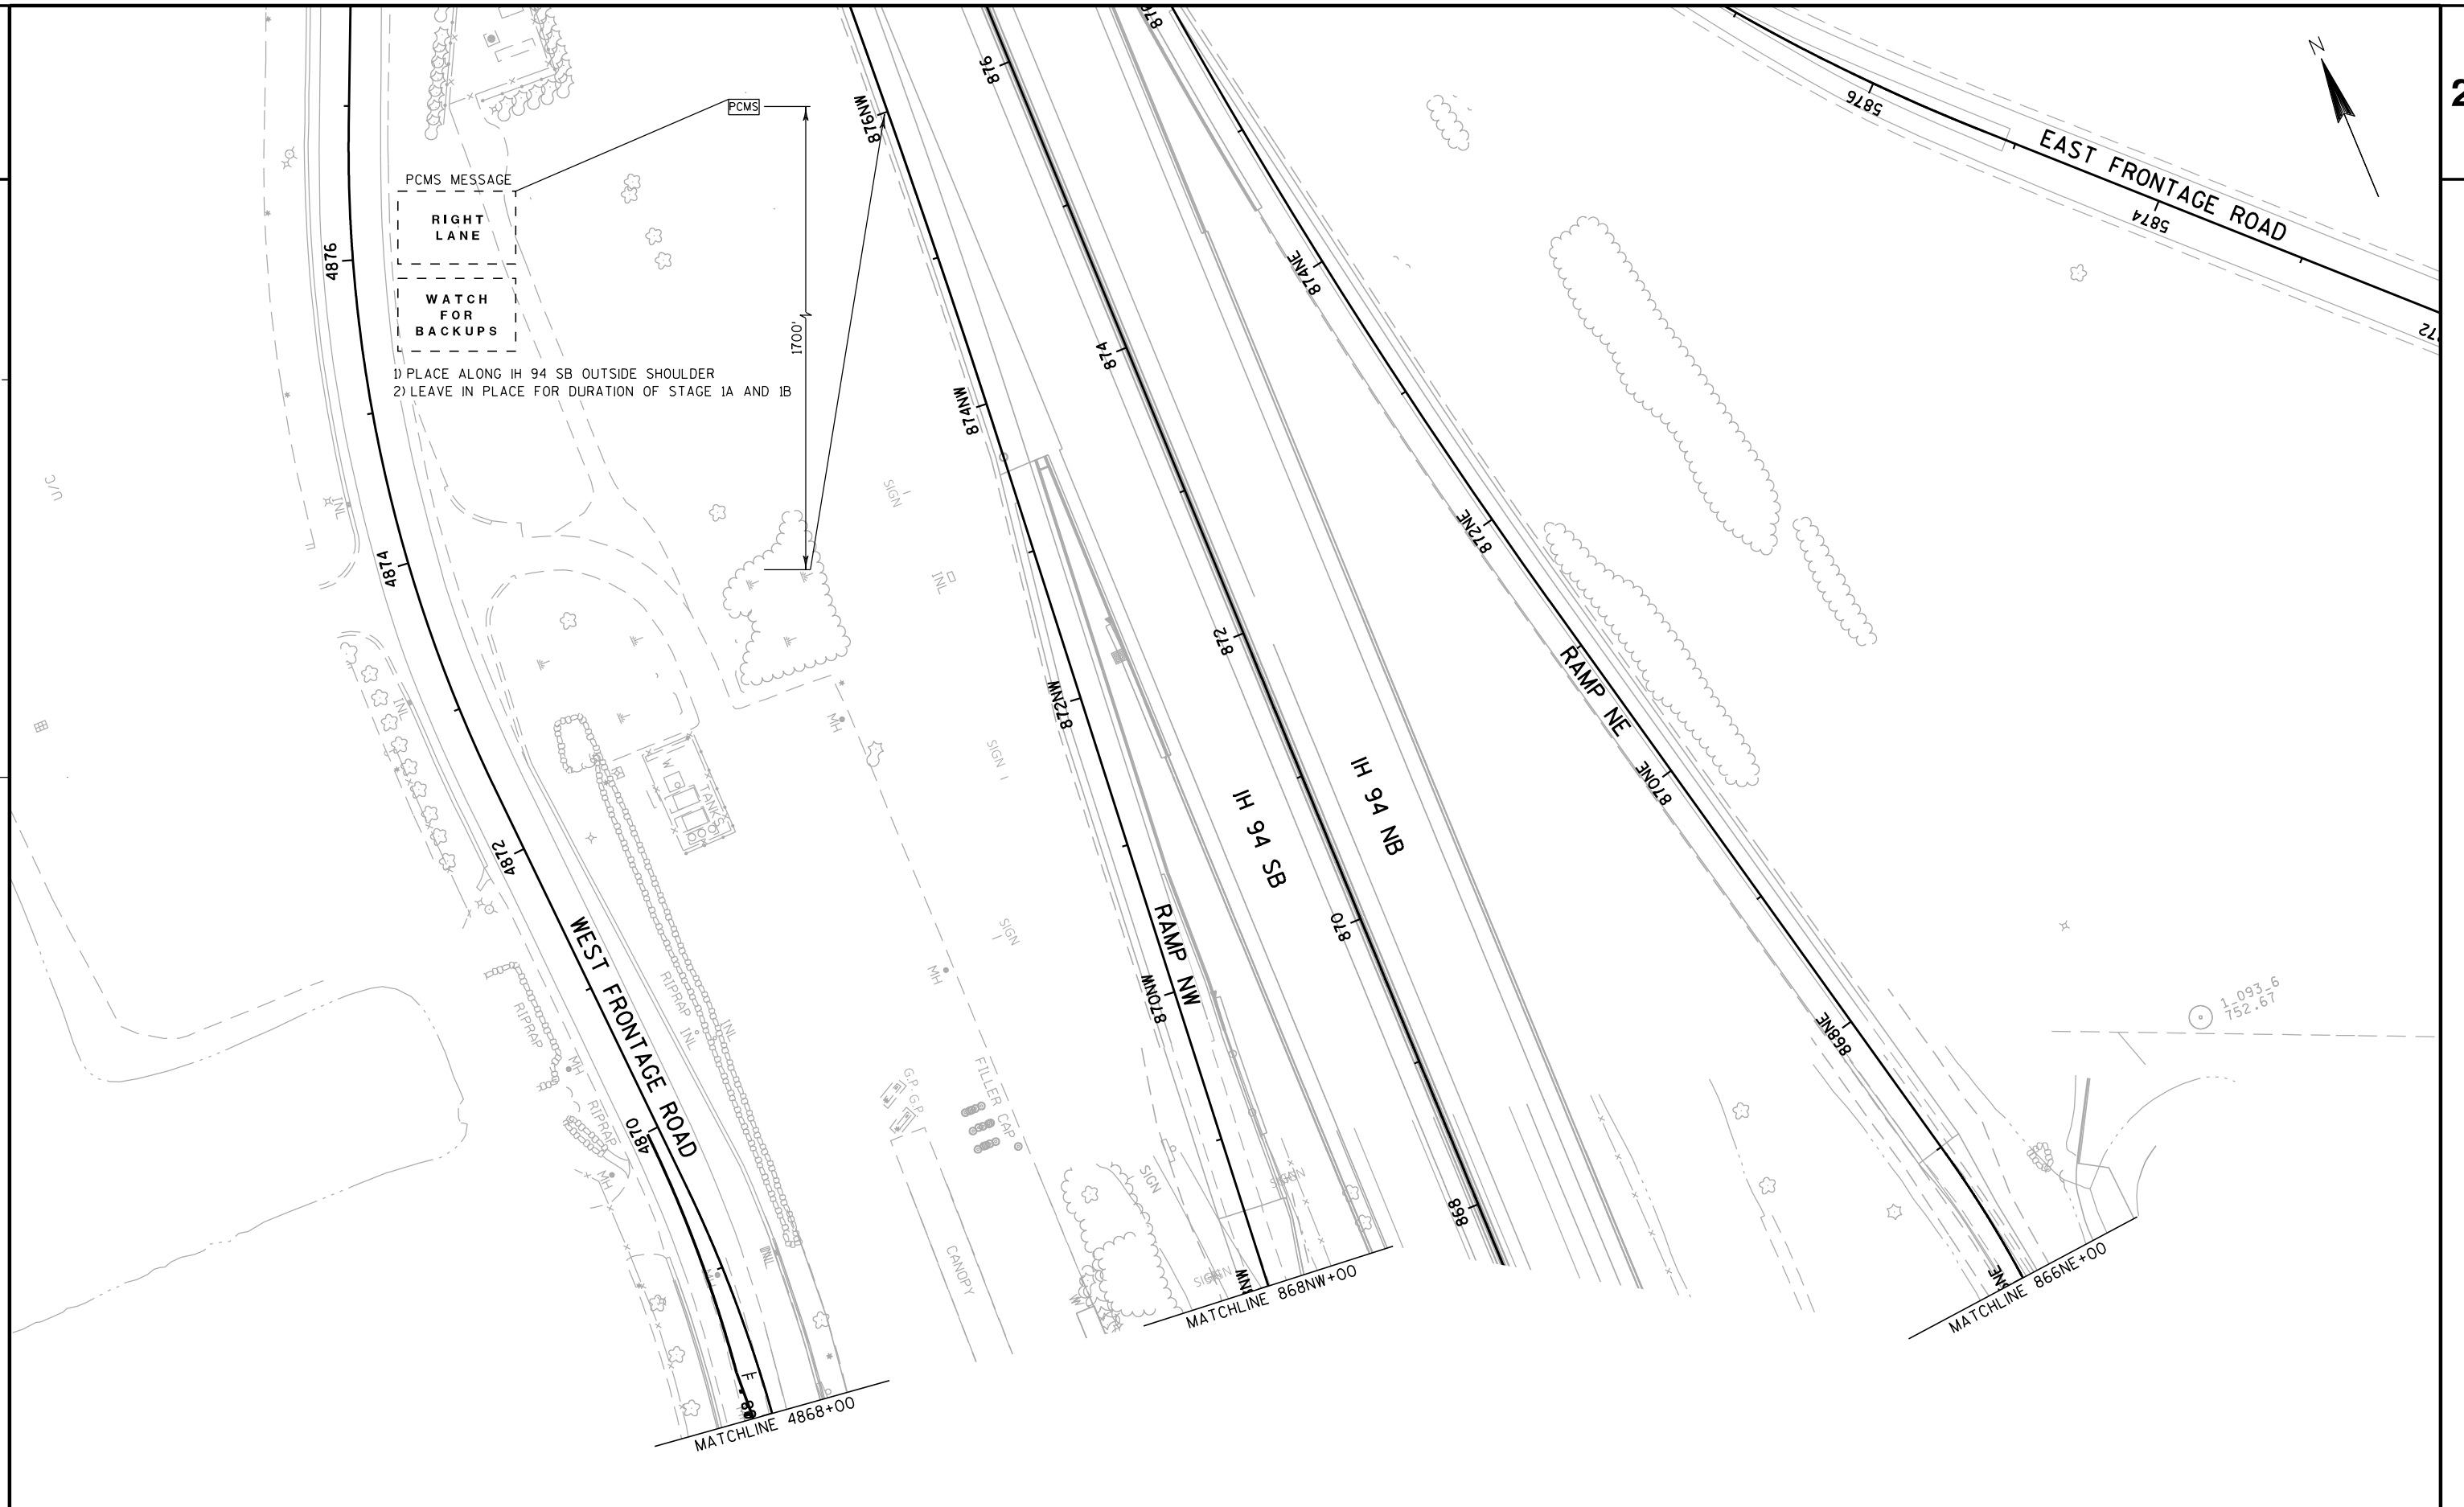

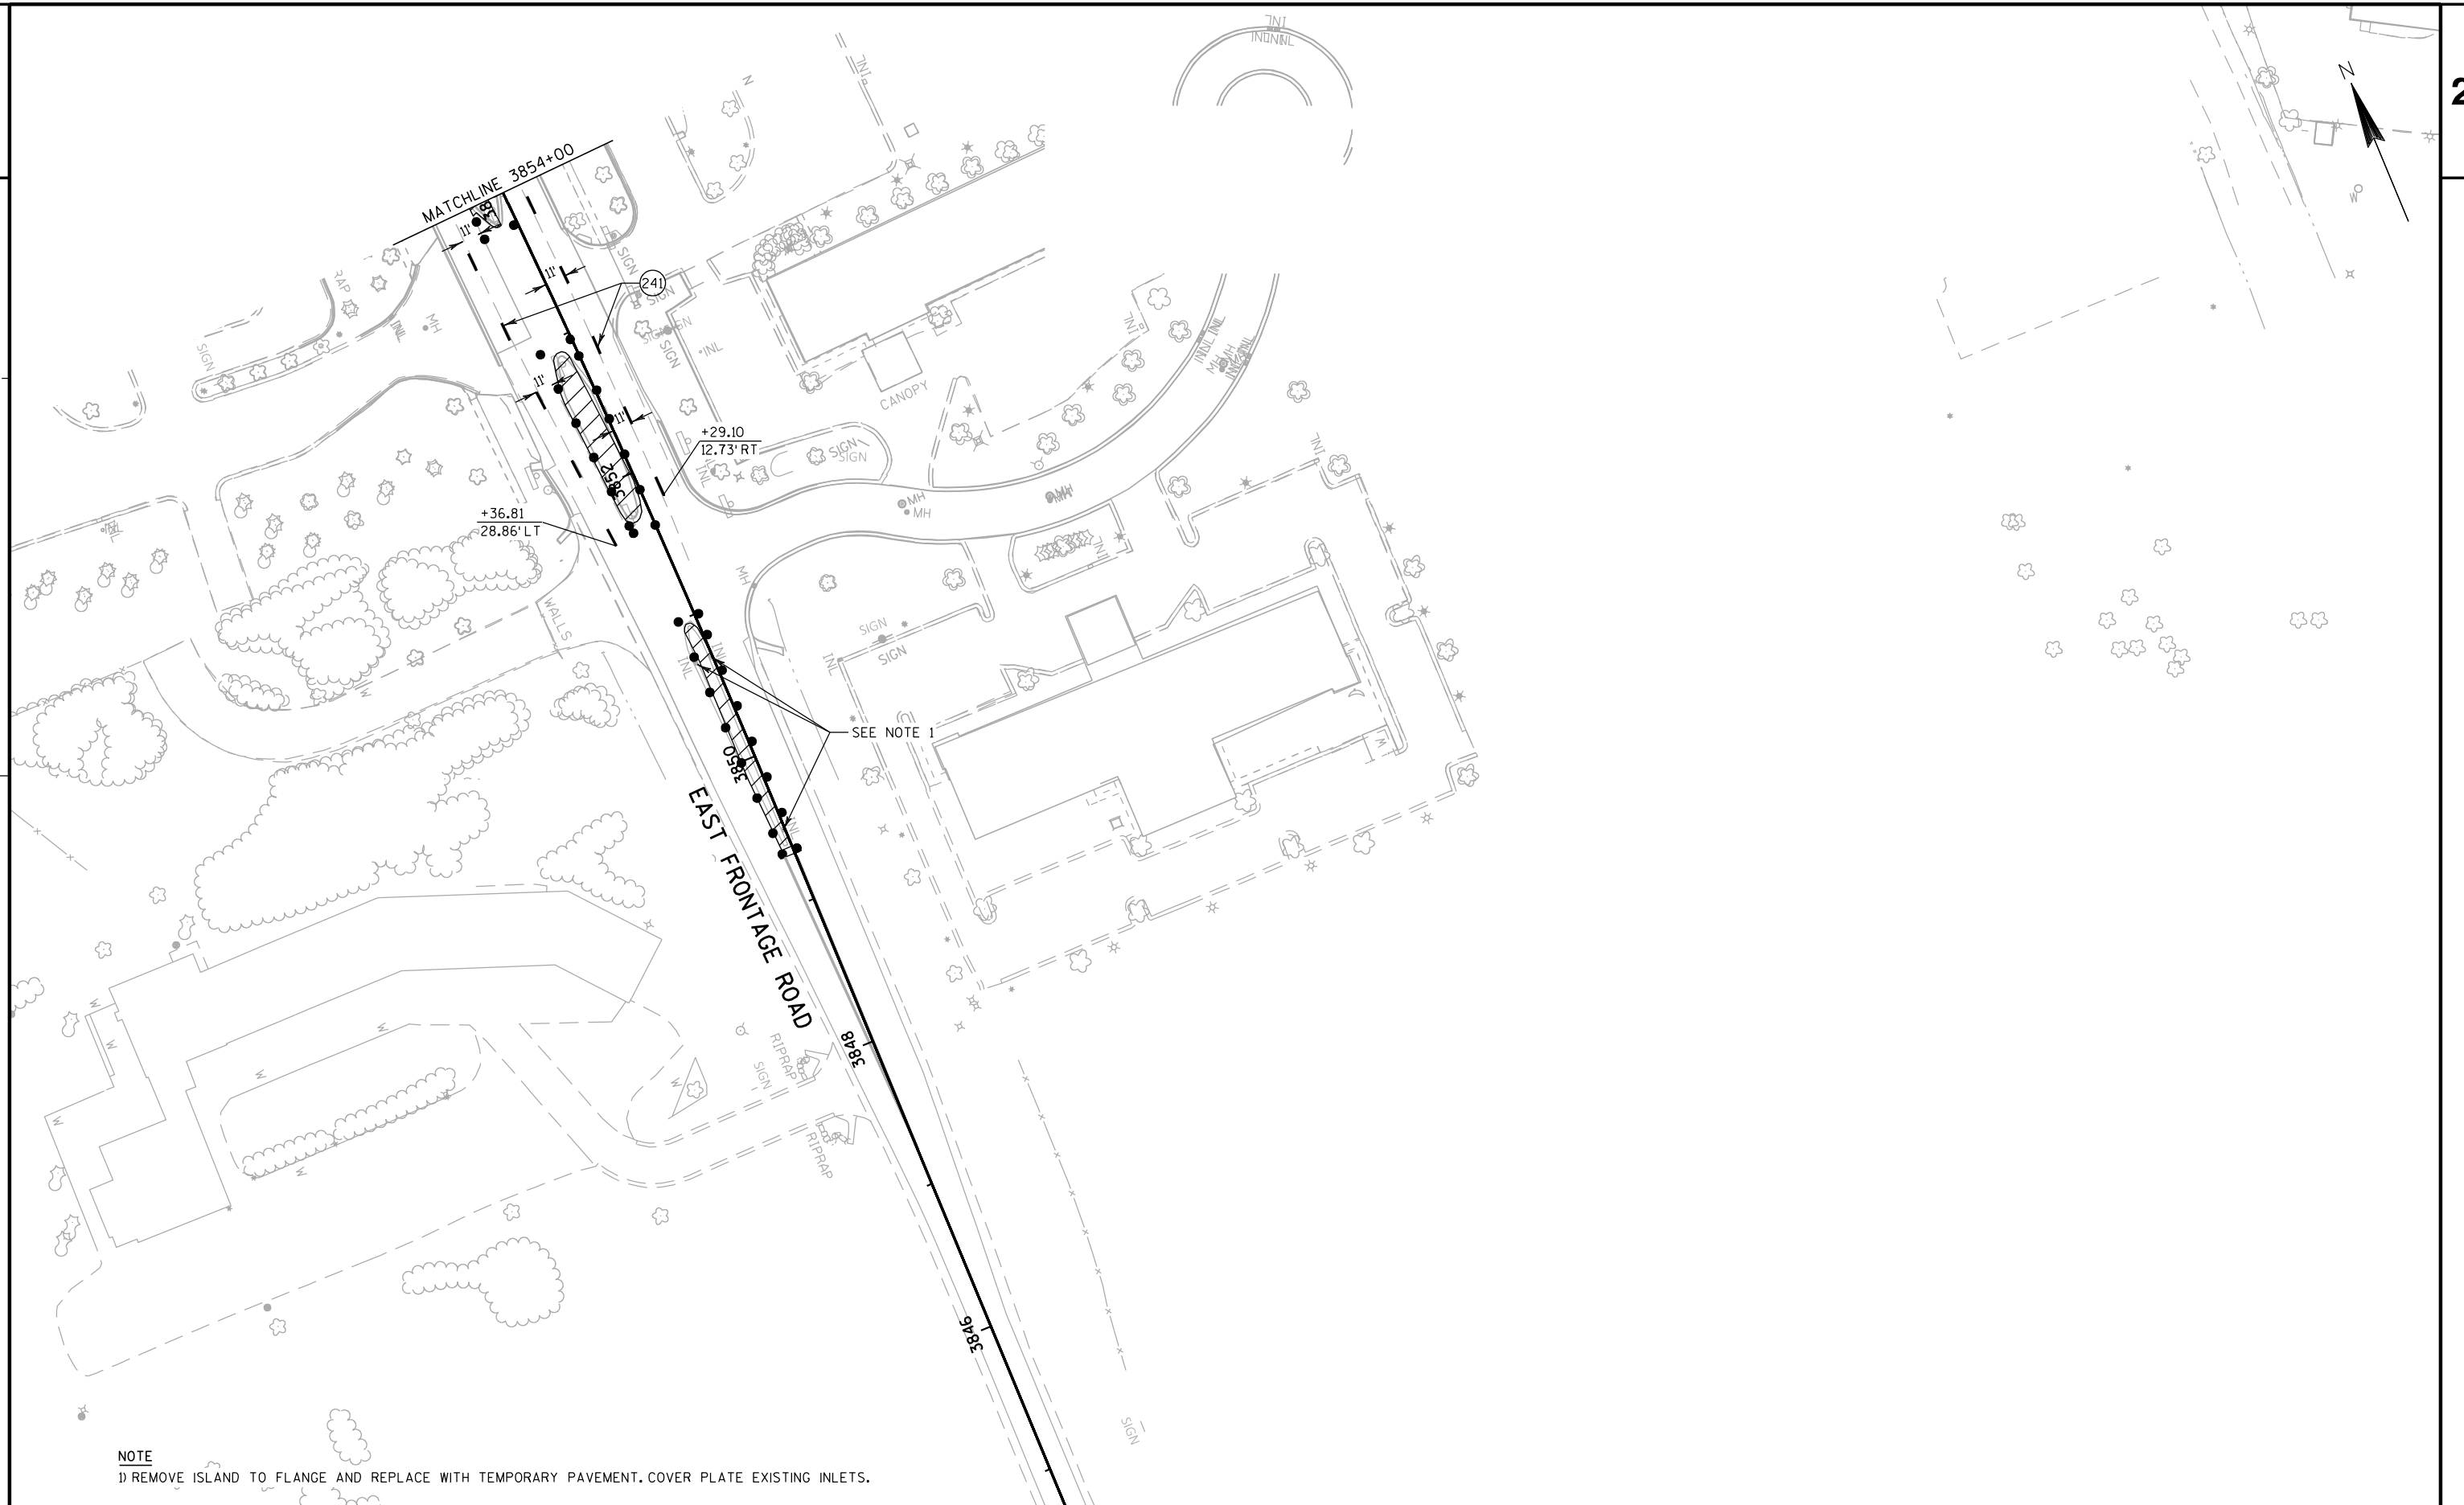

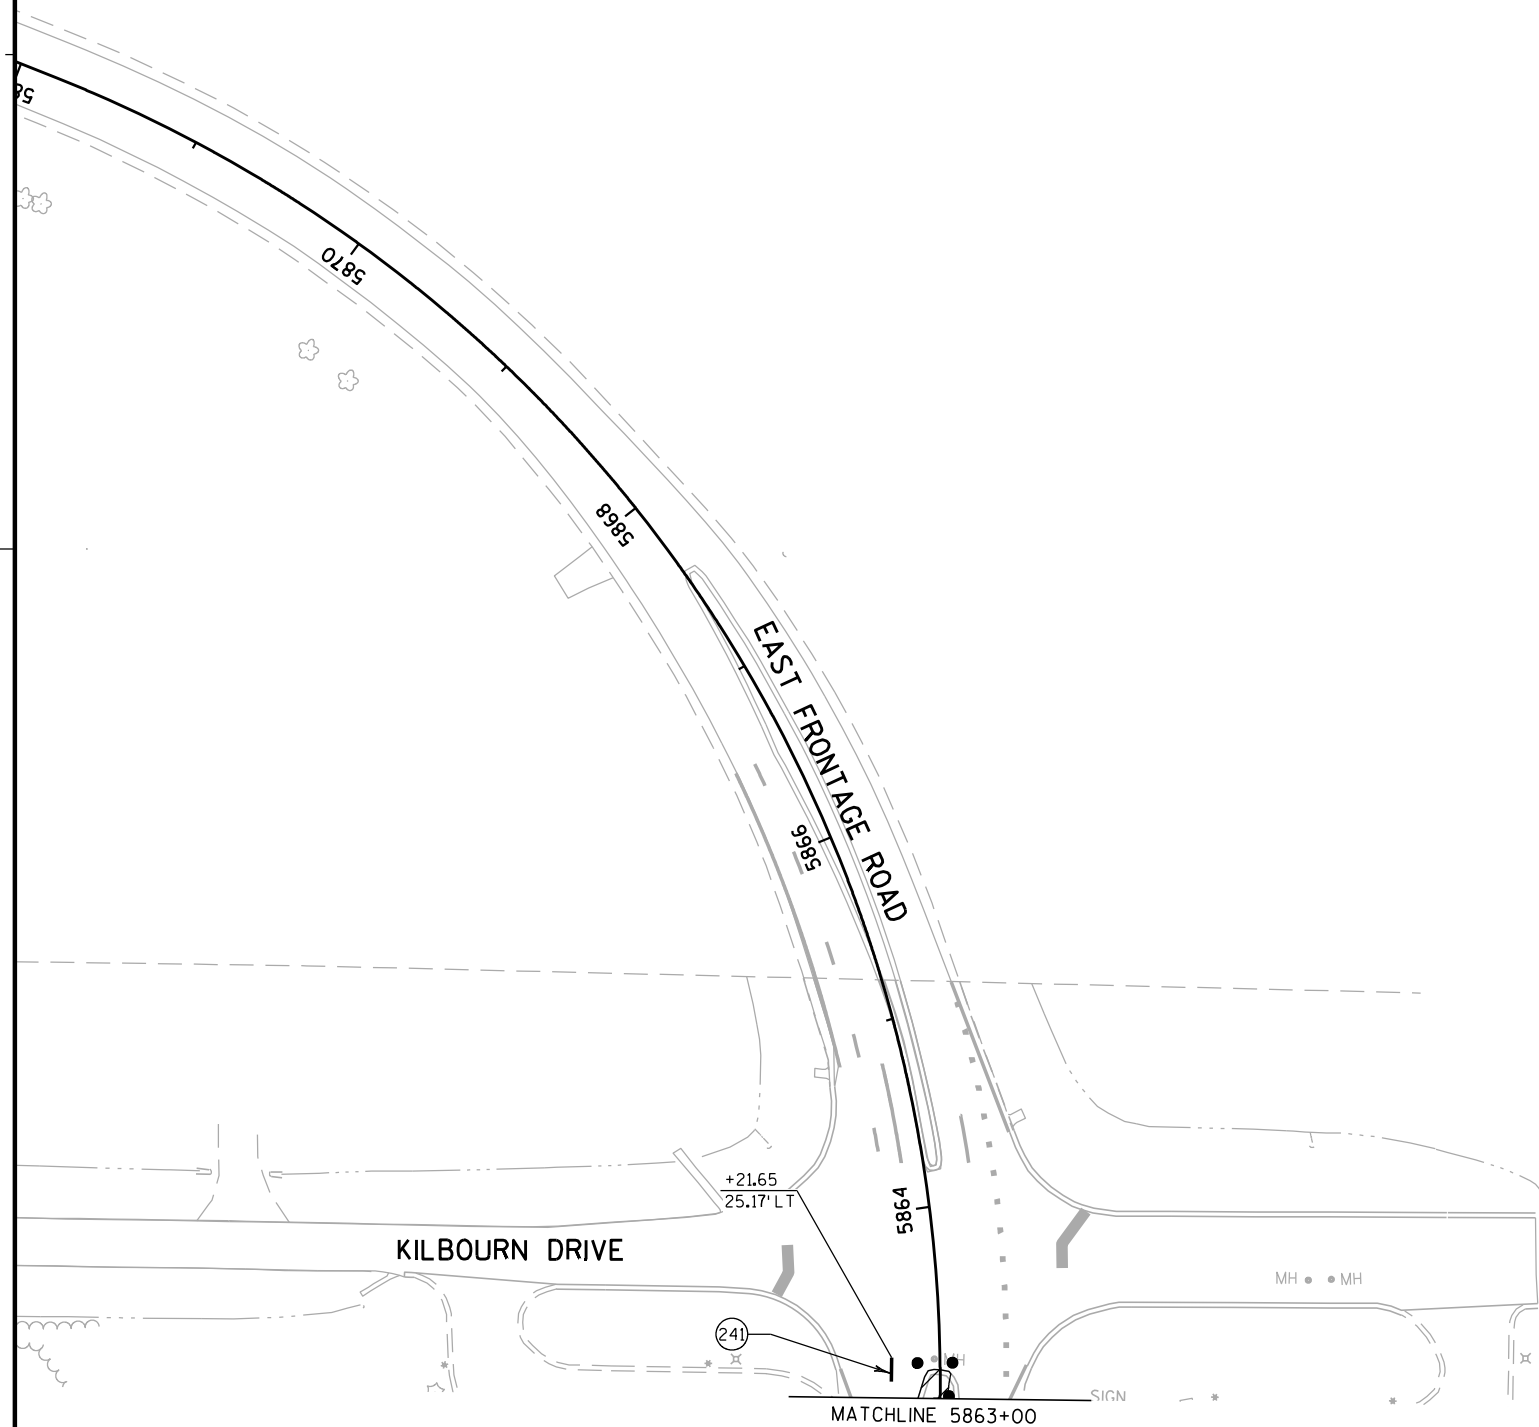

PROJECT NO:1033-02-71/76

HWY: IH 94/STH 20


COUNTY: RACINE


STAGE 1A CONSTRUCTION

SHEET

E



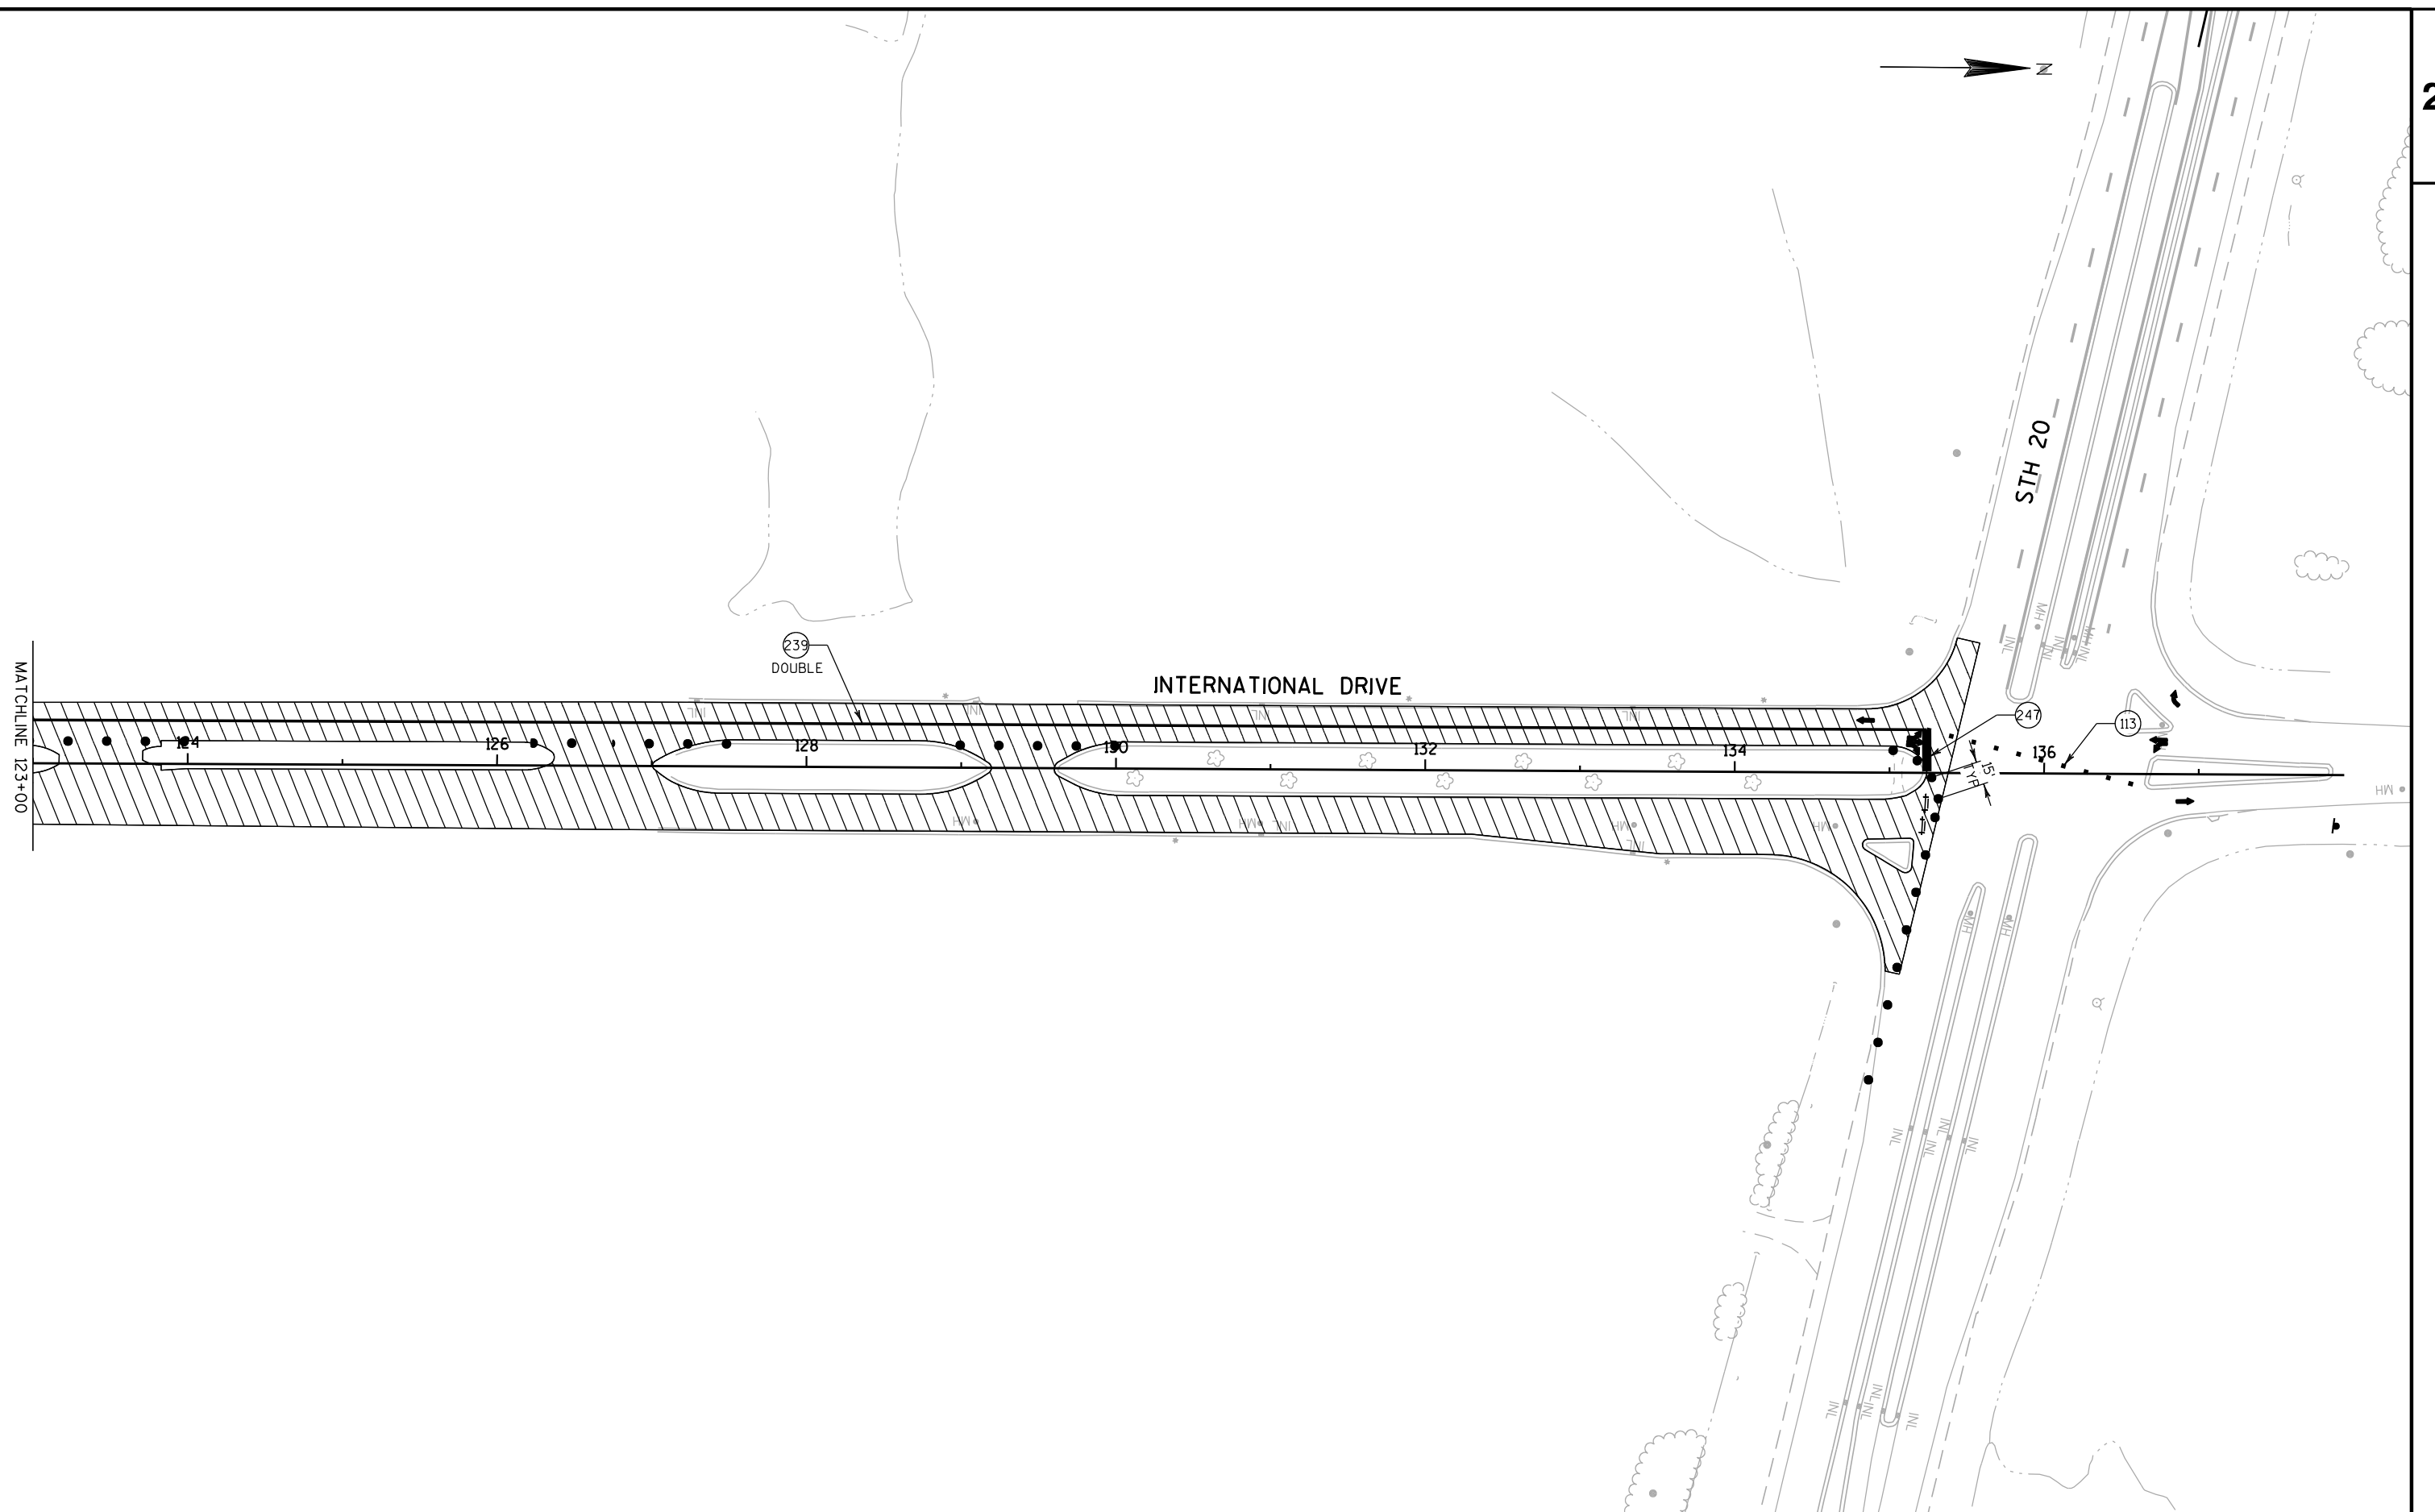

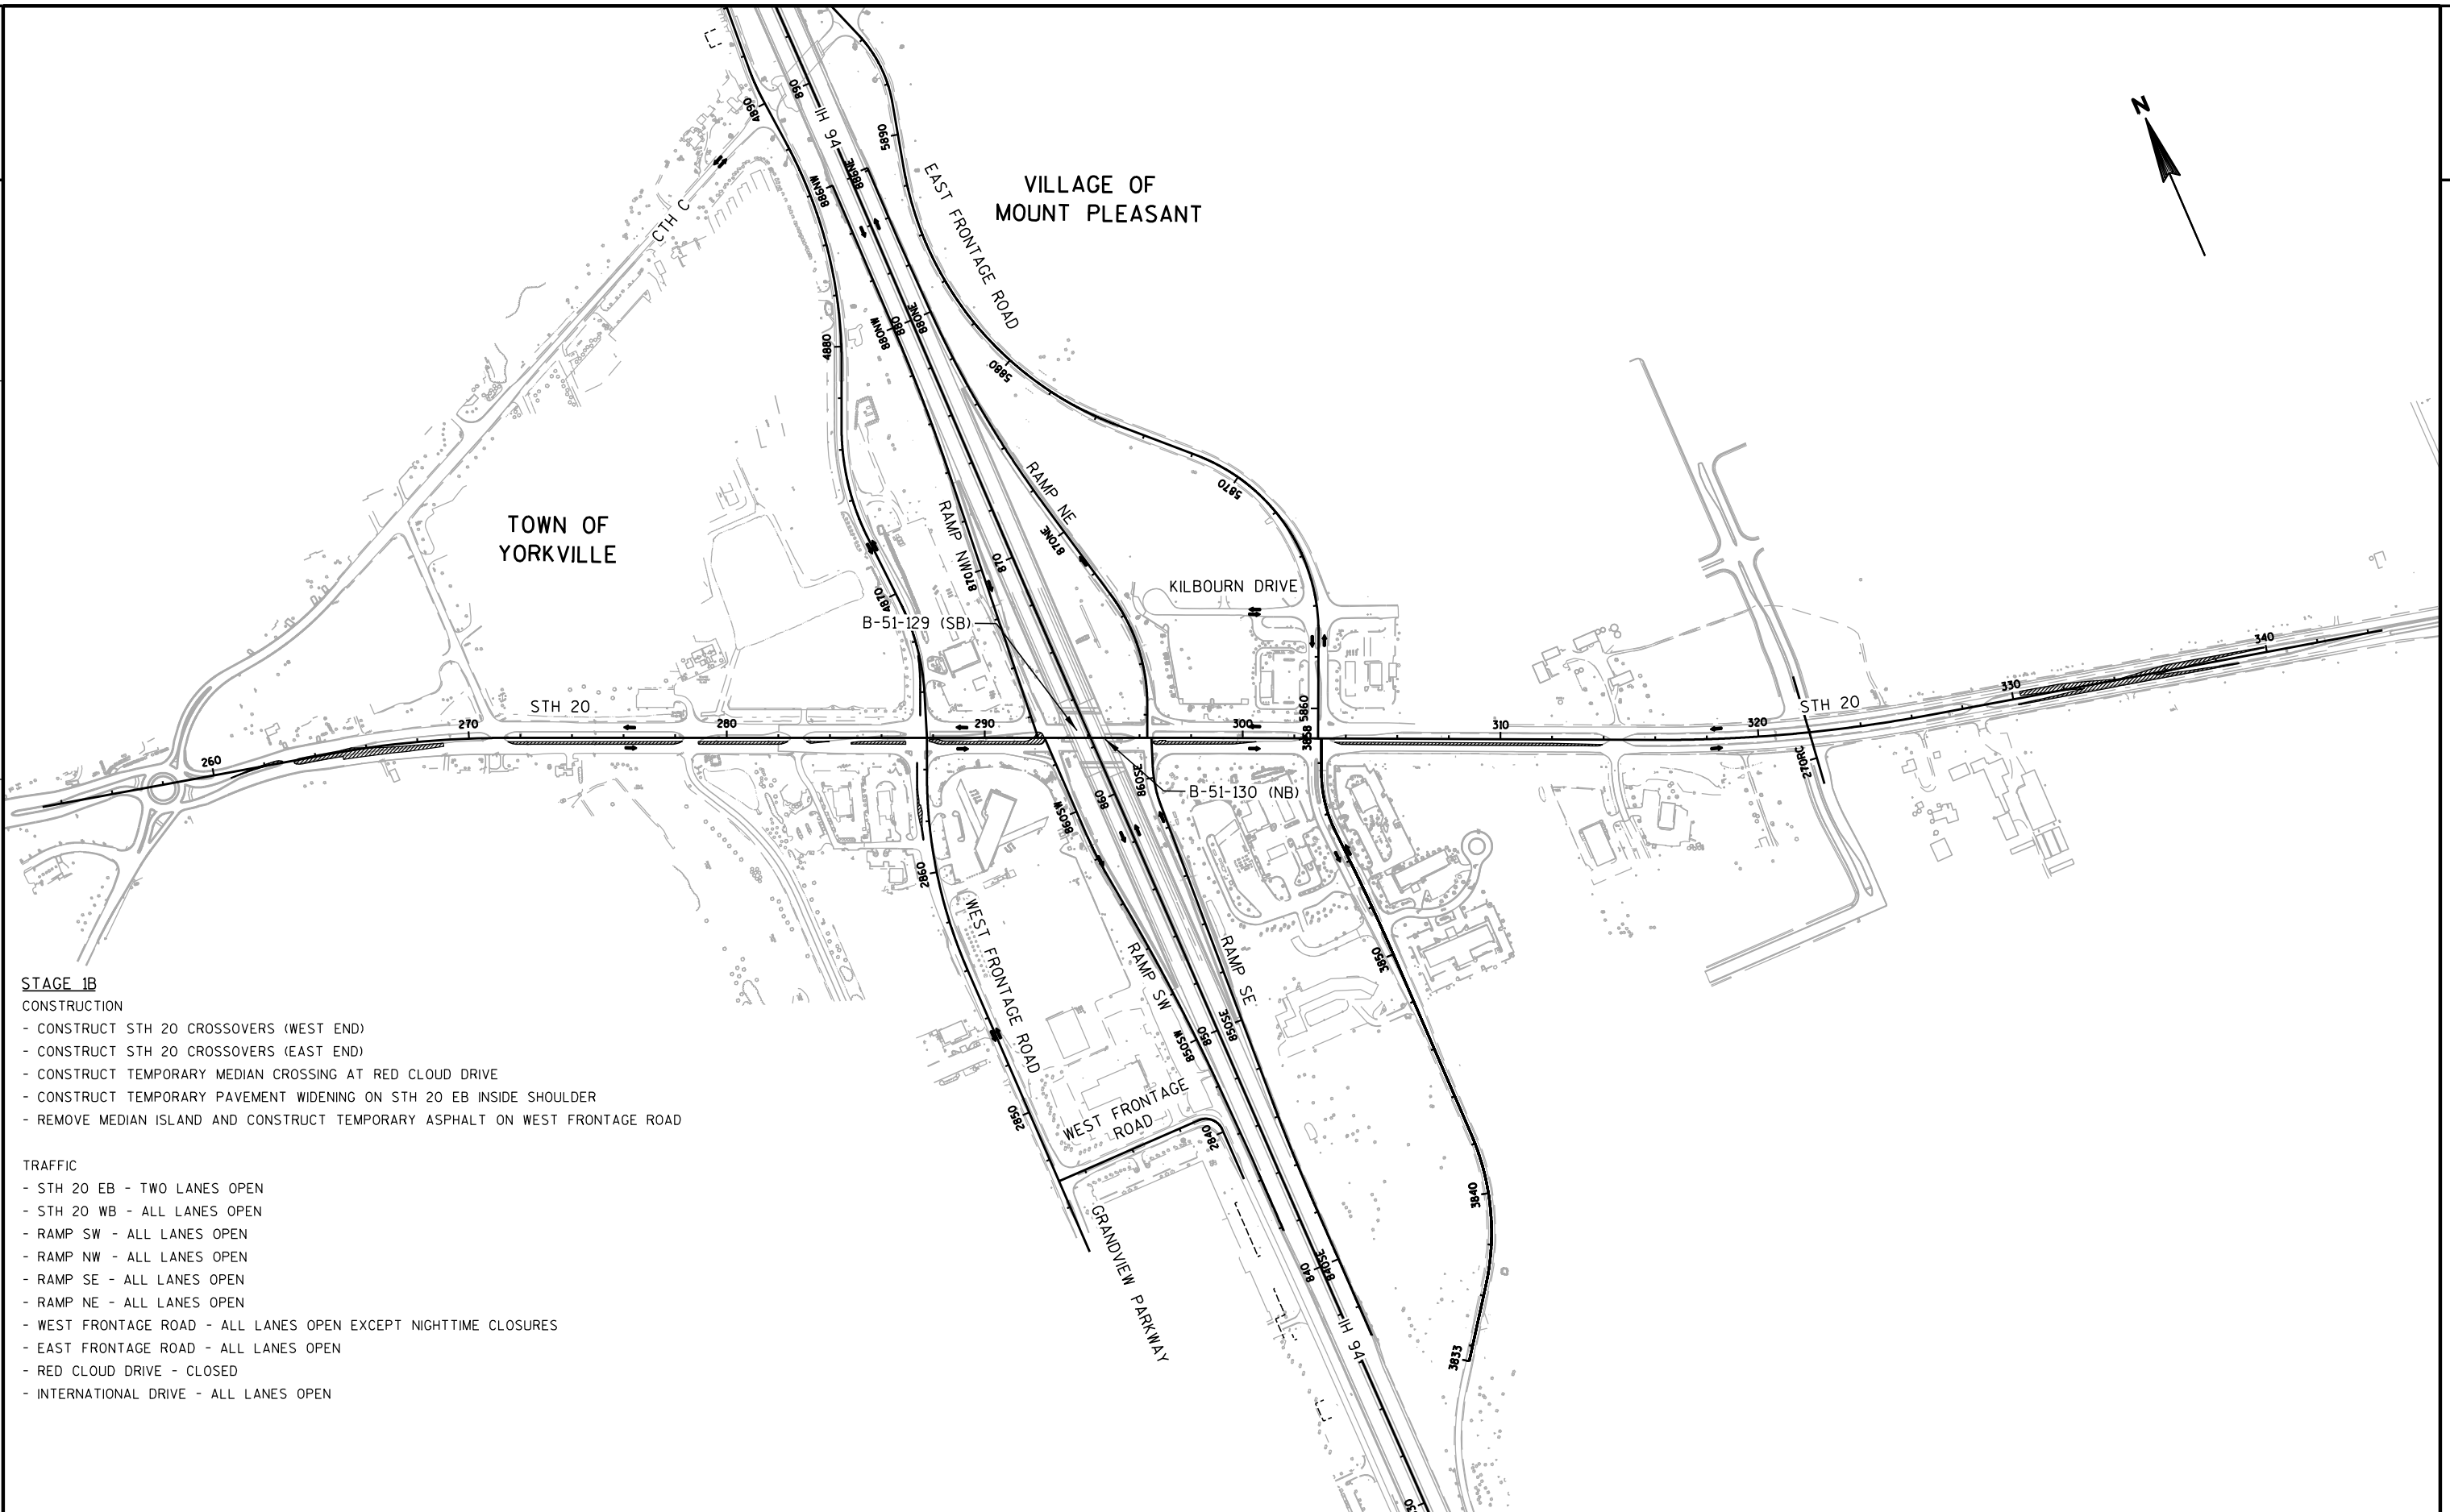**STAGE 1B****CONSTRUCTION**

- CONSTRUCT STH 20 CROSSOVERS (WEST END)
- CONSTRUCT STH 20 CROSSOVERS (EAST END)
- CONSTRUCT TEMPORARY MEDIAN CROSSING AT RED CLOUD DRIVE
- CONSTRUCT TEMPORARY PAVEMENT WIDENING ON STH 20 EB INSIDE SHOULDER
- REMOVE MEDIAN ISLAND AND CONSTRUCT TEMPORARY ASPHALT ON WEST FRONTAGE ROAD

TRAFFIC

- STH 20 EB - TWO LANES OPEN
- STH 20 WB - ALL LANES OPEN
- RAMP SW - ALL LANES OPEN
- RAMP NW - ALL LANES OPEN
- RAMP SE - ALL LANES OPEN
- RAMP NE - ALL LANES OPEN
- WEST FRONTAGE ROAD - ALL LANES OPEN EXCEPT NIGHTTIME CLOSURES
- EAST FRONTAGE ROAD - ALL LANES OPEN
- RED CLOUD DRIVE - CLOSED
- INTERNATIONAL DRIVE - ALL LANES OPEN

PROJECT NO:1033-02-71/76


HWY: IH 94/STH 20

COUNTY: RACINE


STAGE CONSTRUCTION: OVERVIEW - STAGE 1B


SHEET


E

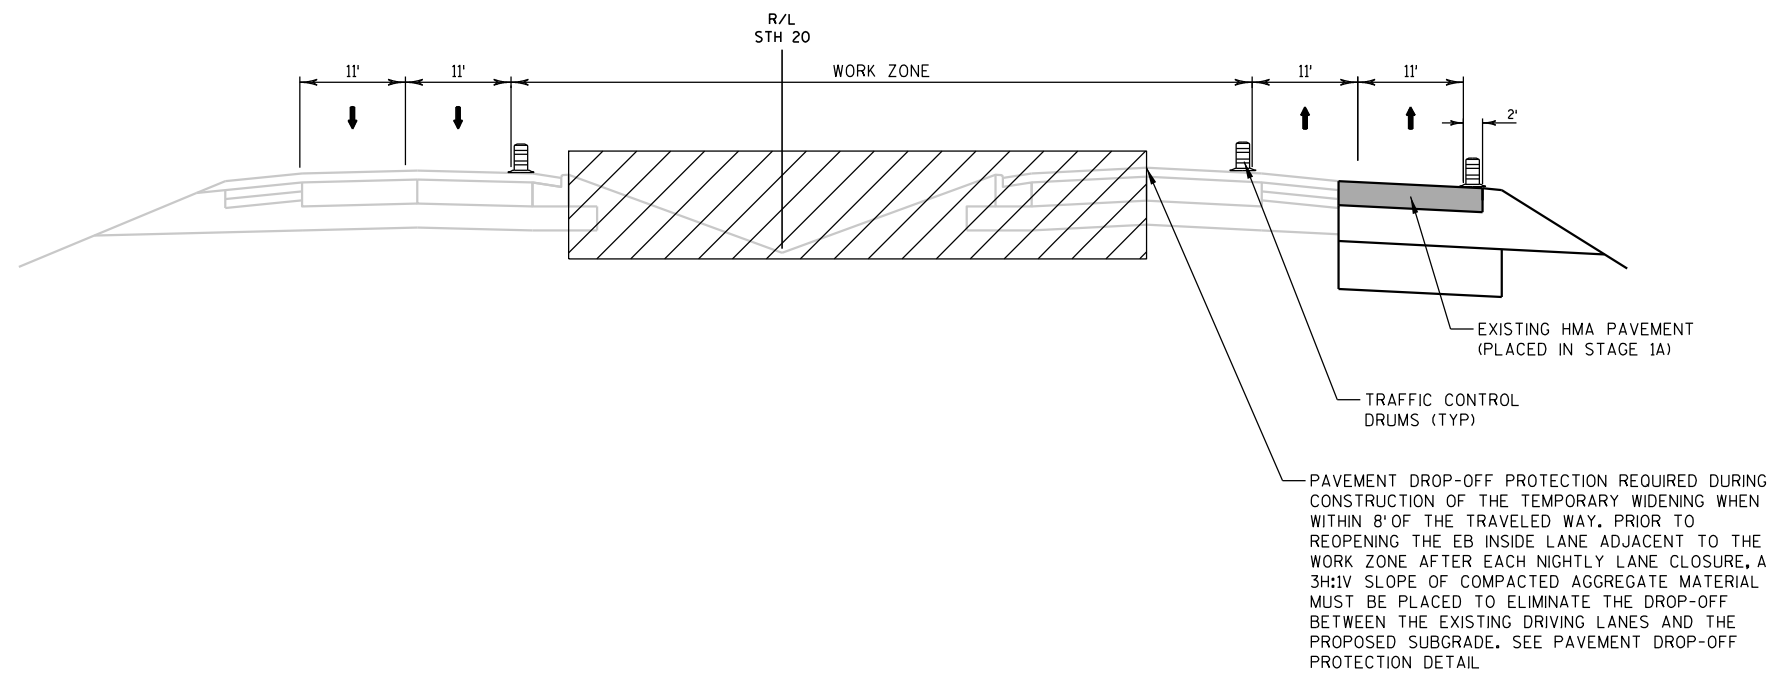


STAGE 1B TYPICAL SECTION
STH 20
LOOKING EAST

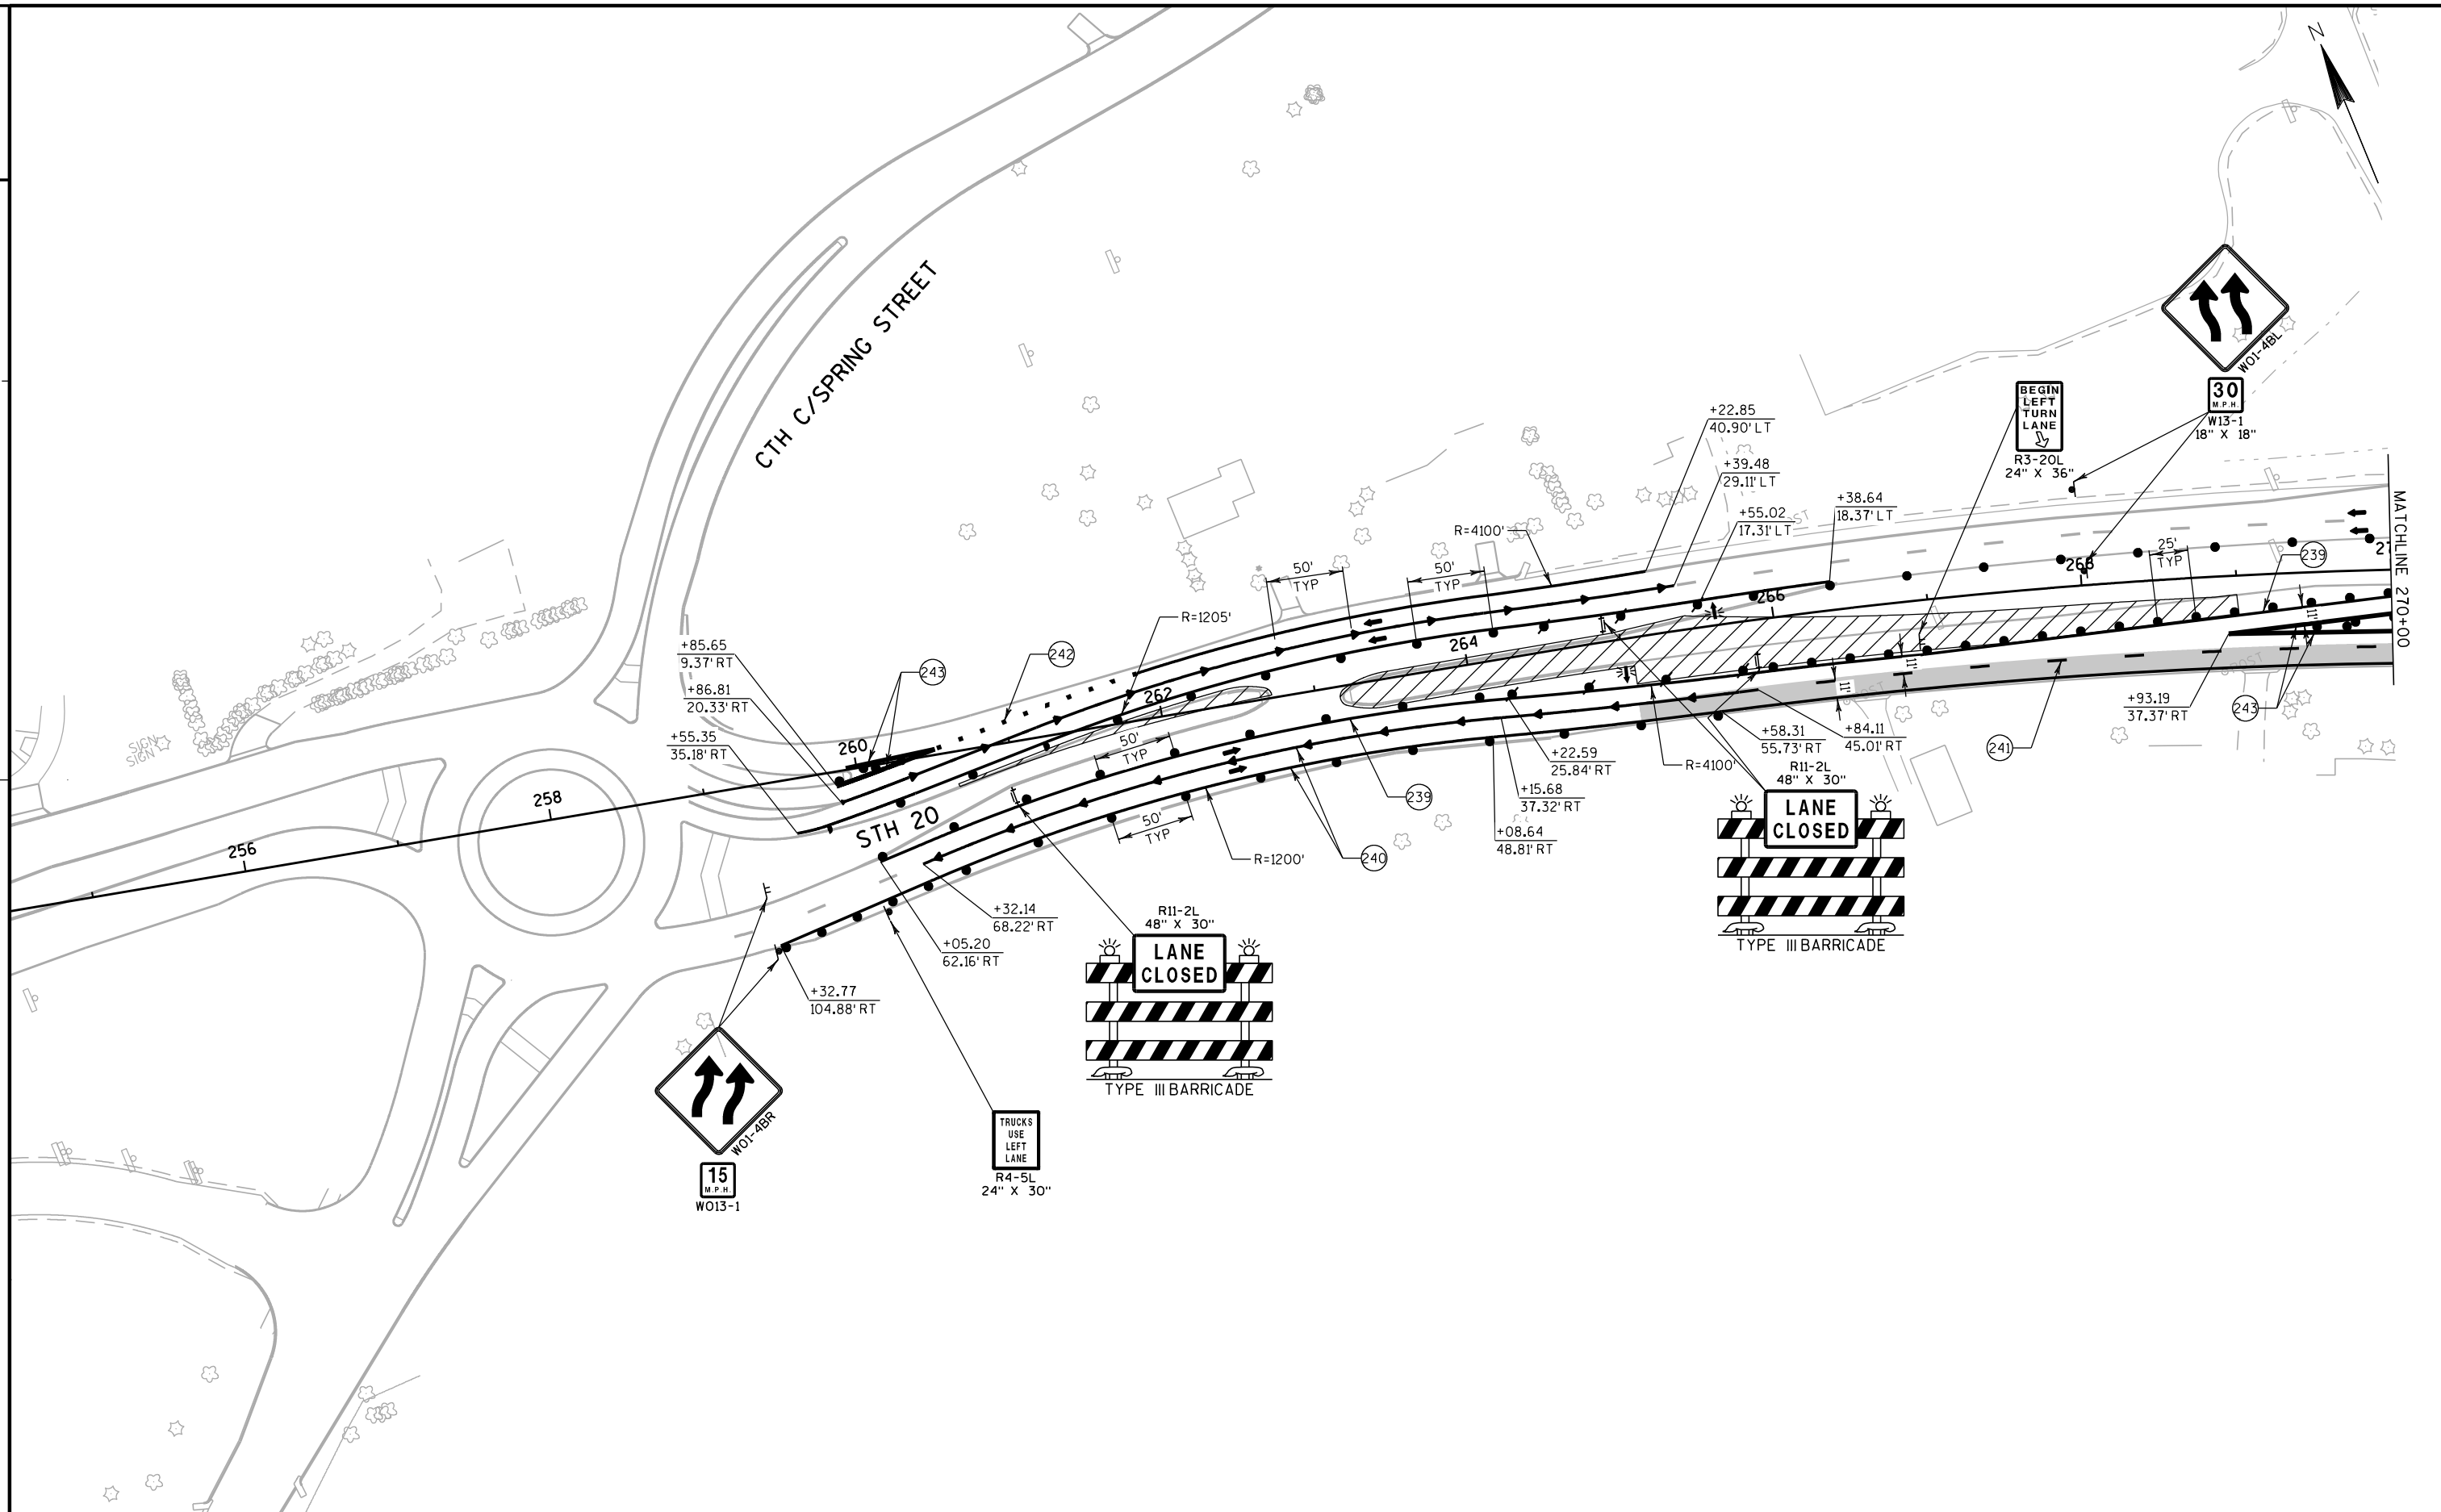


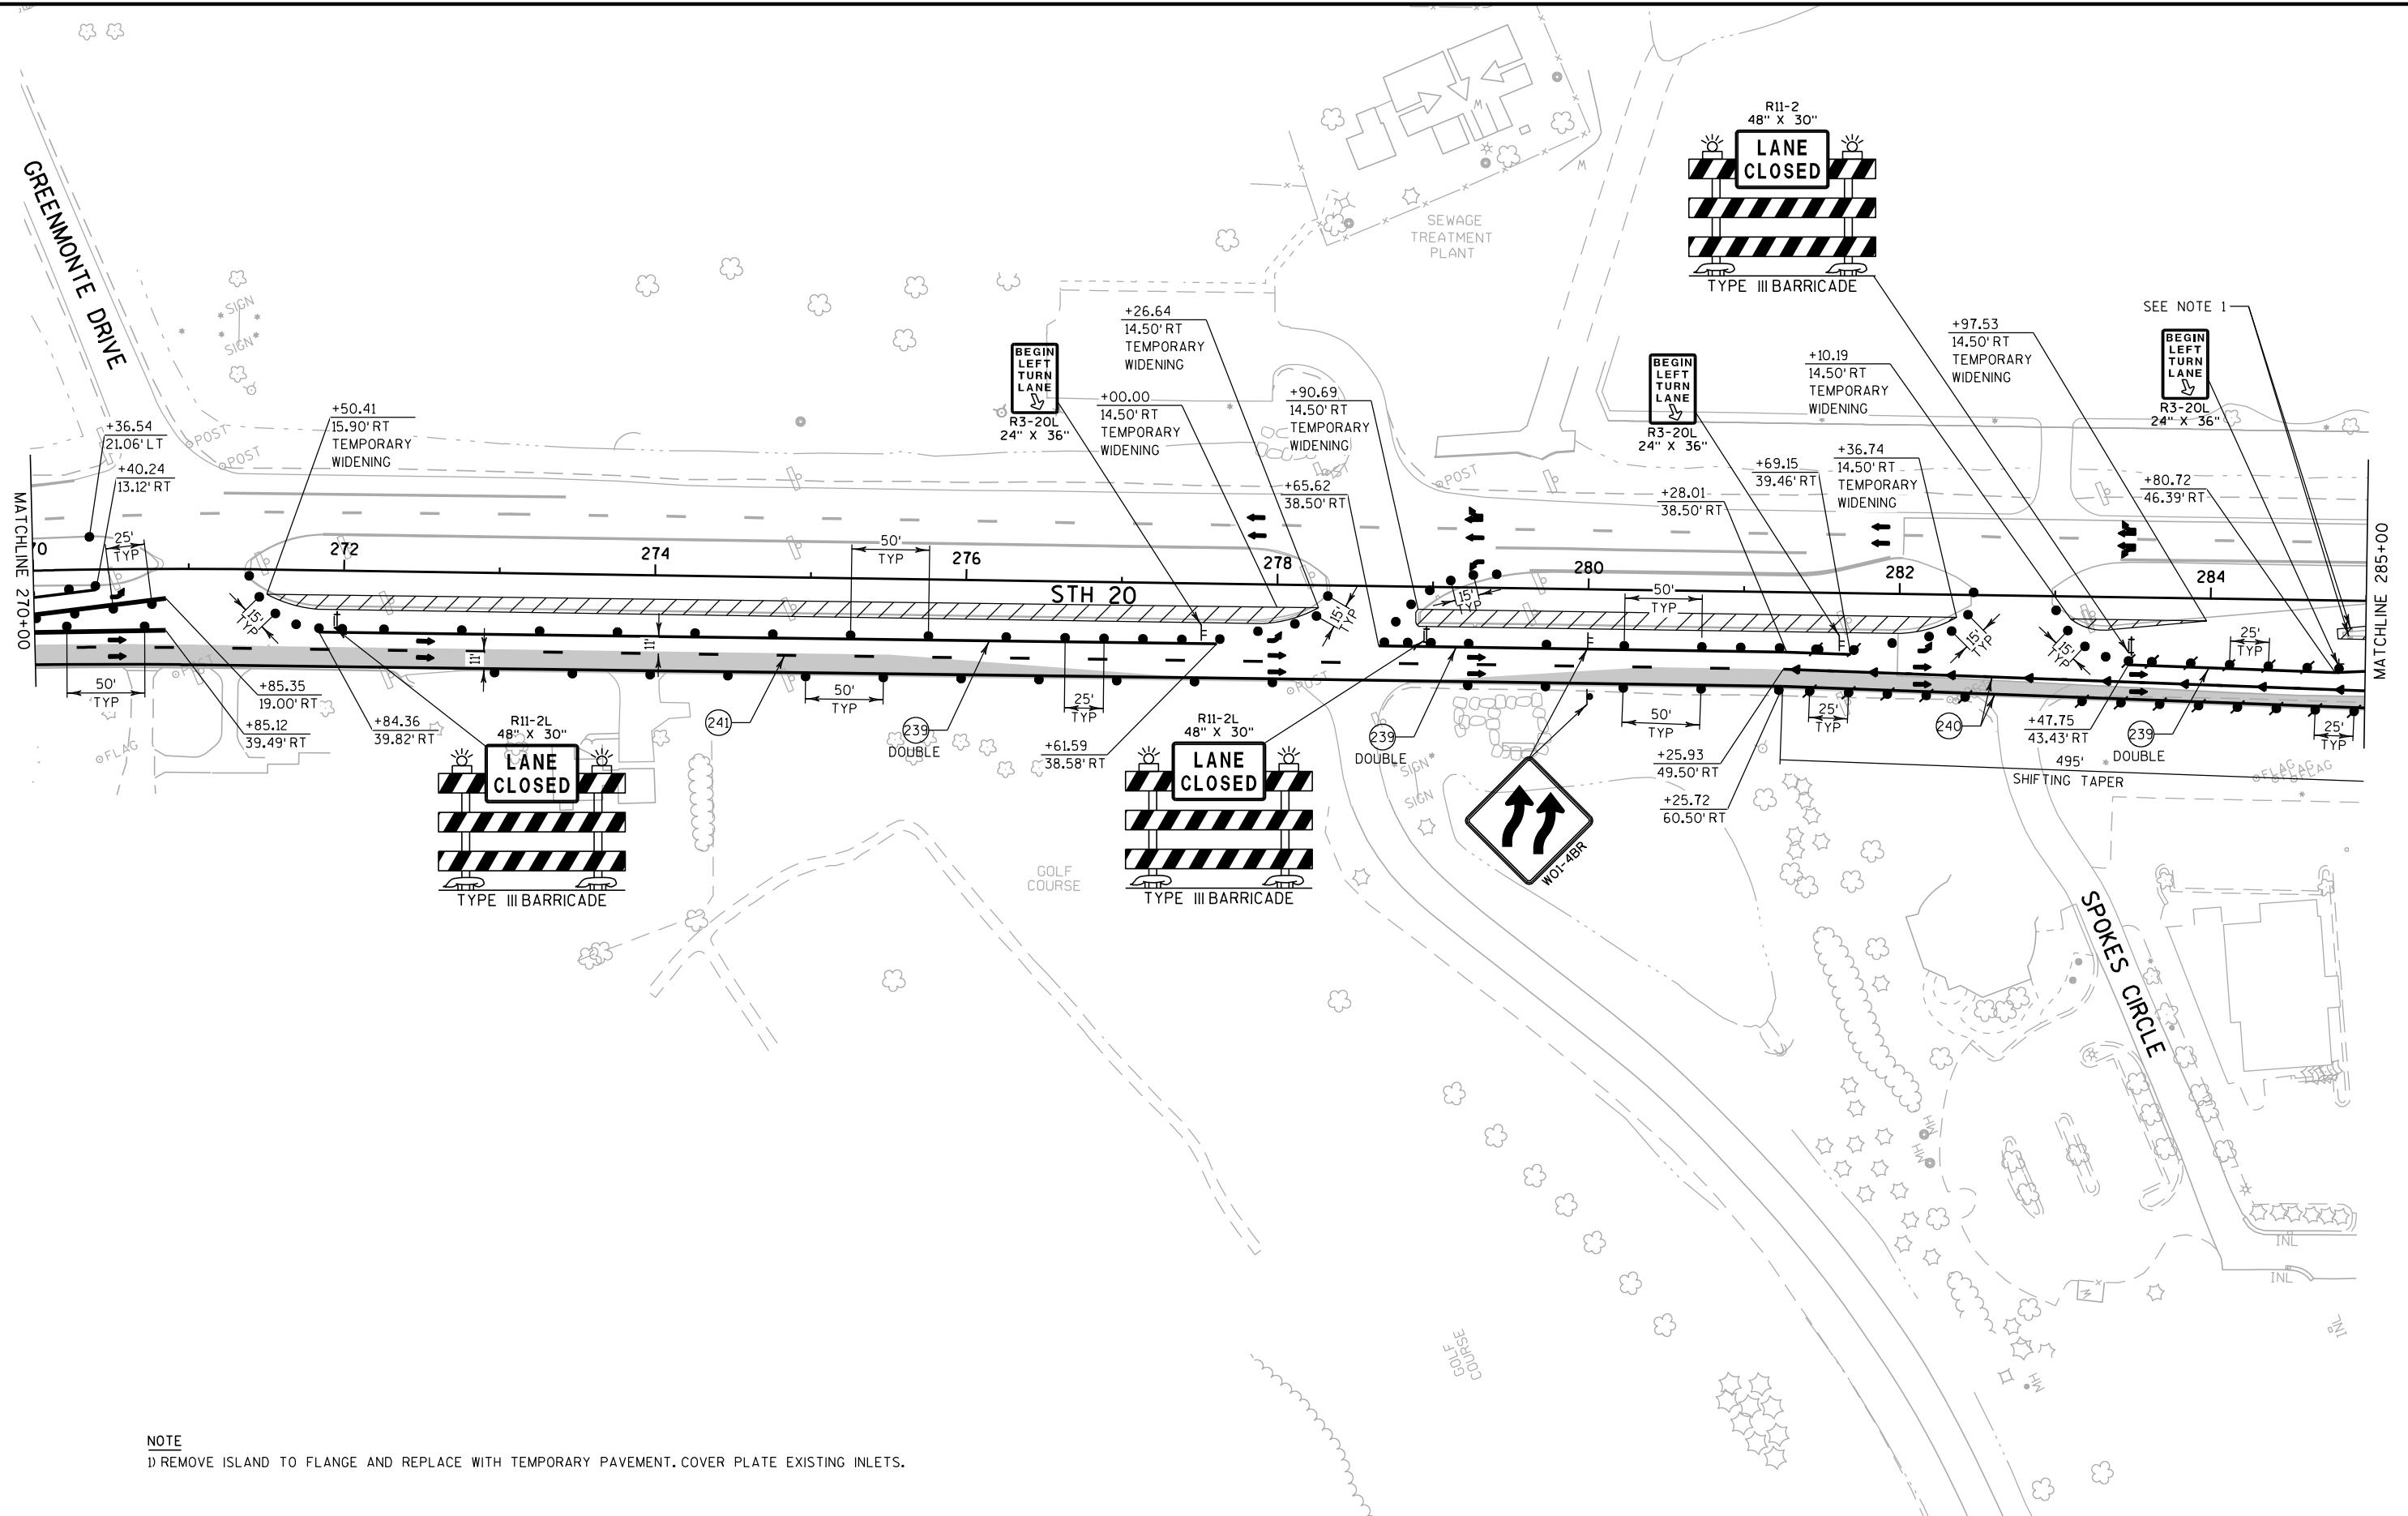

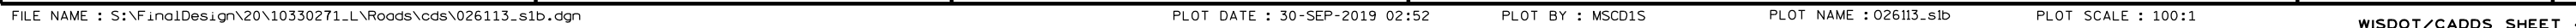

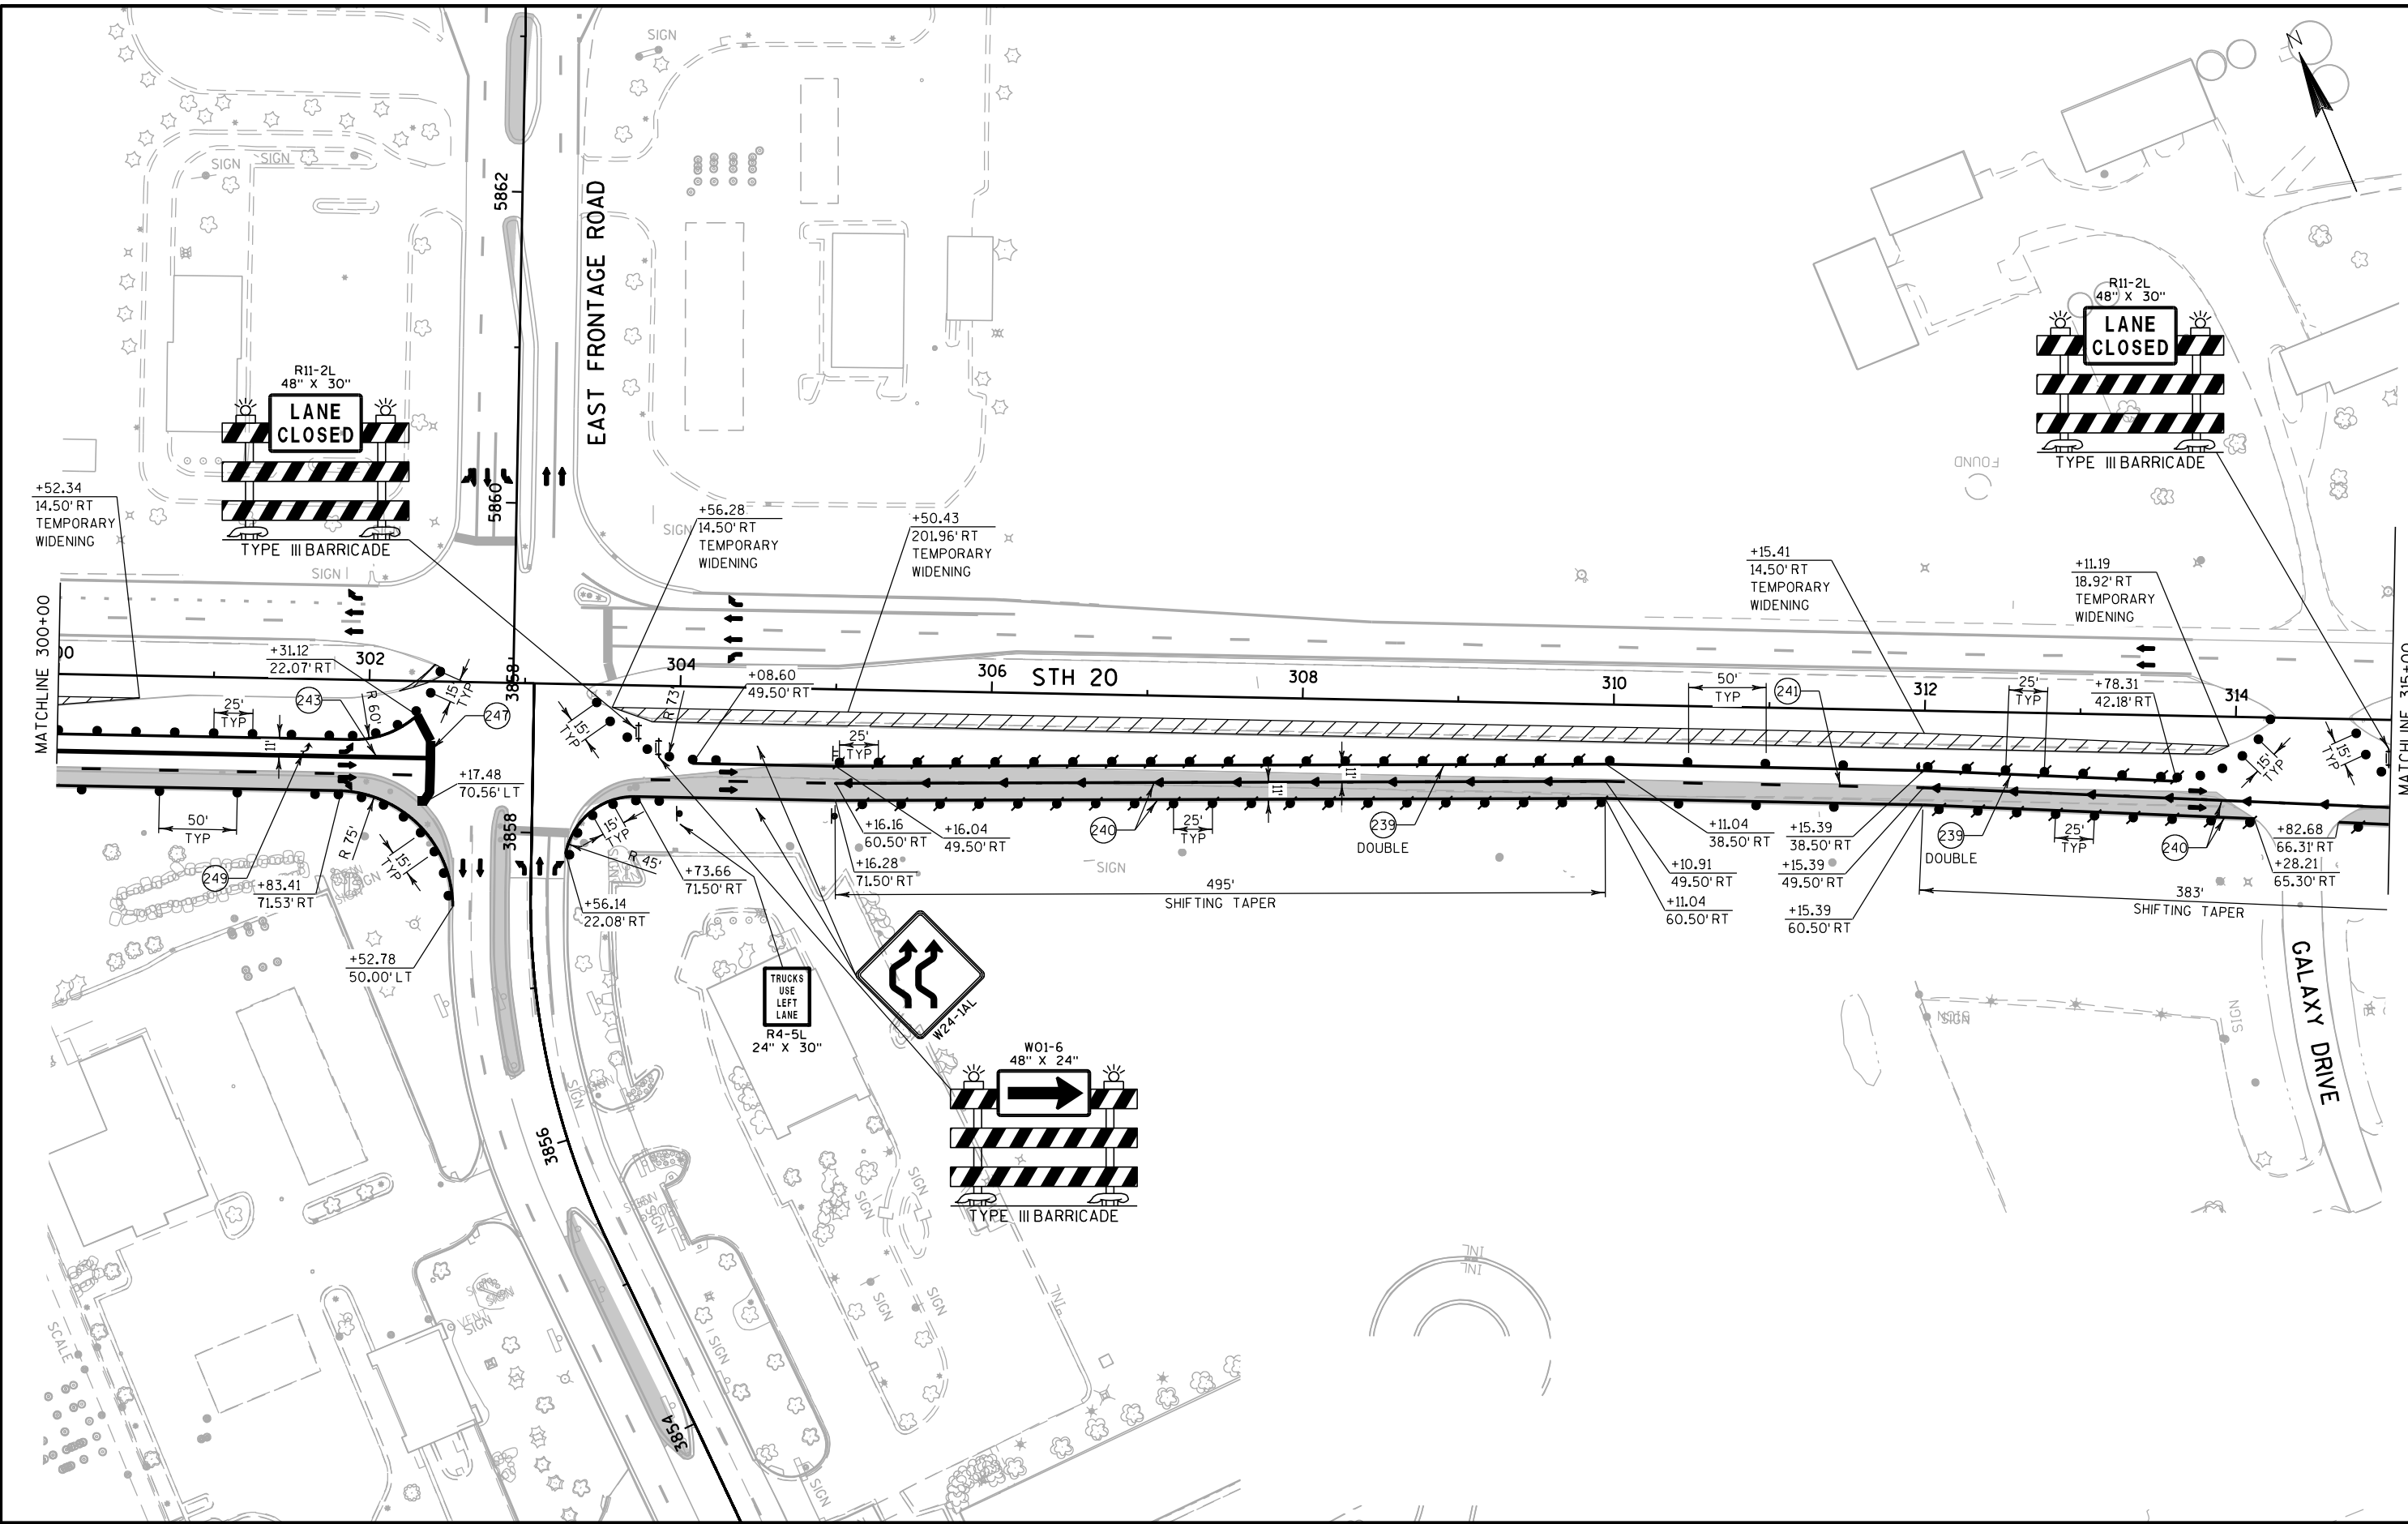

PROJECT NO:1033-02-71/76	HWY: IH 94/STH 20	COUNTY: RACINE	STAGE 1B CONSTRUCTION	SHEET	E
--------------------------	-------------------	----------------	-----------------------	-------	---

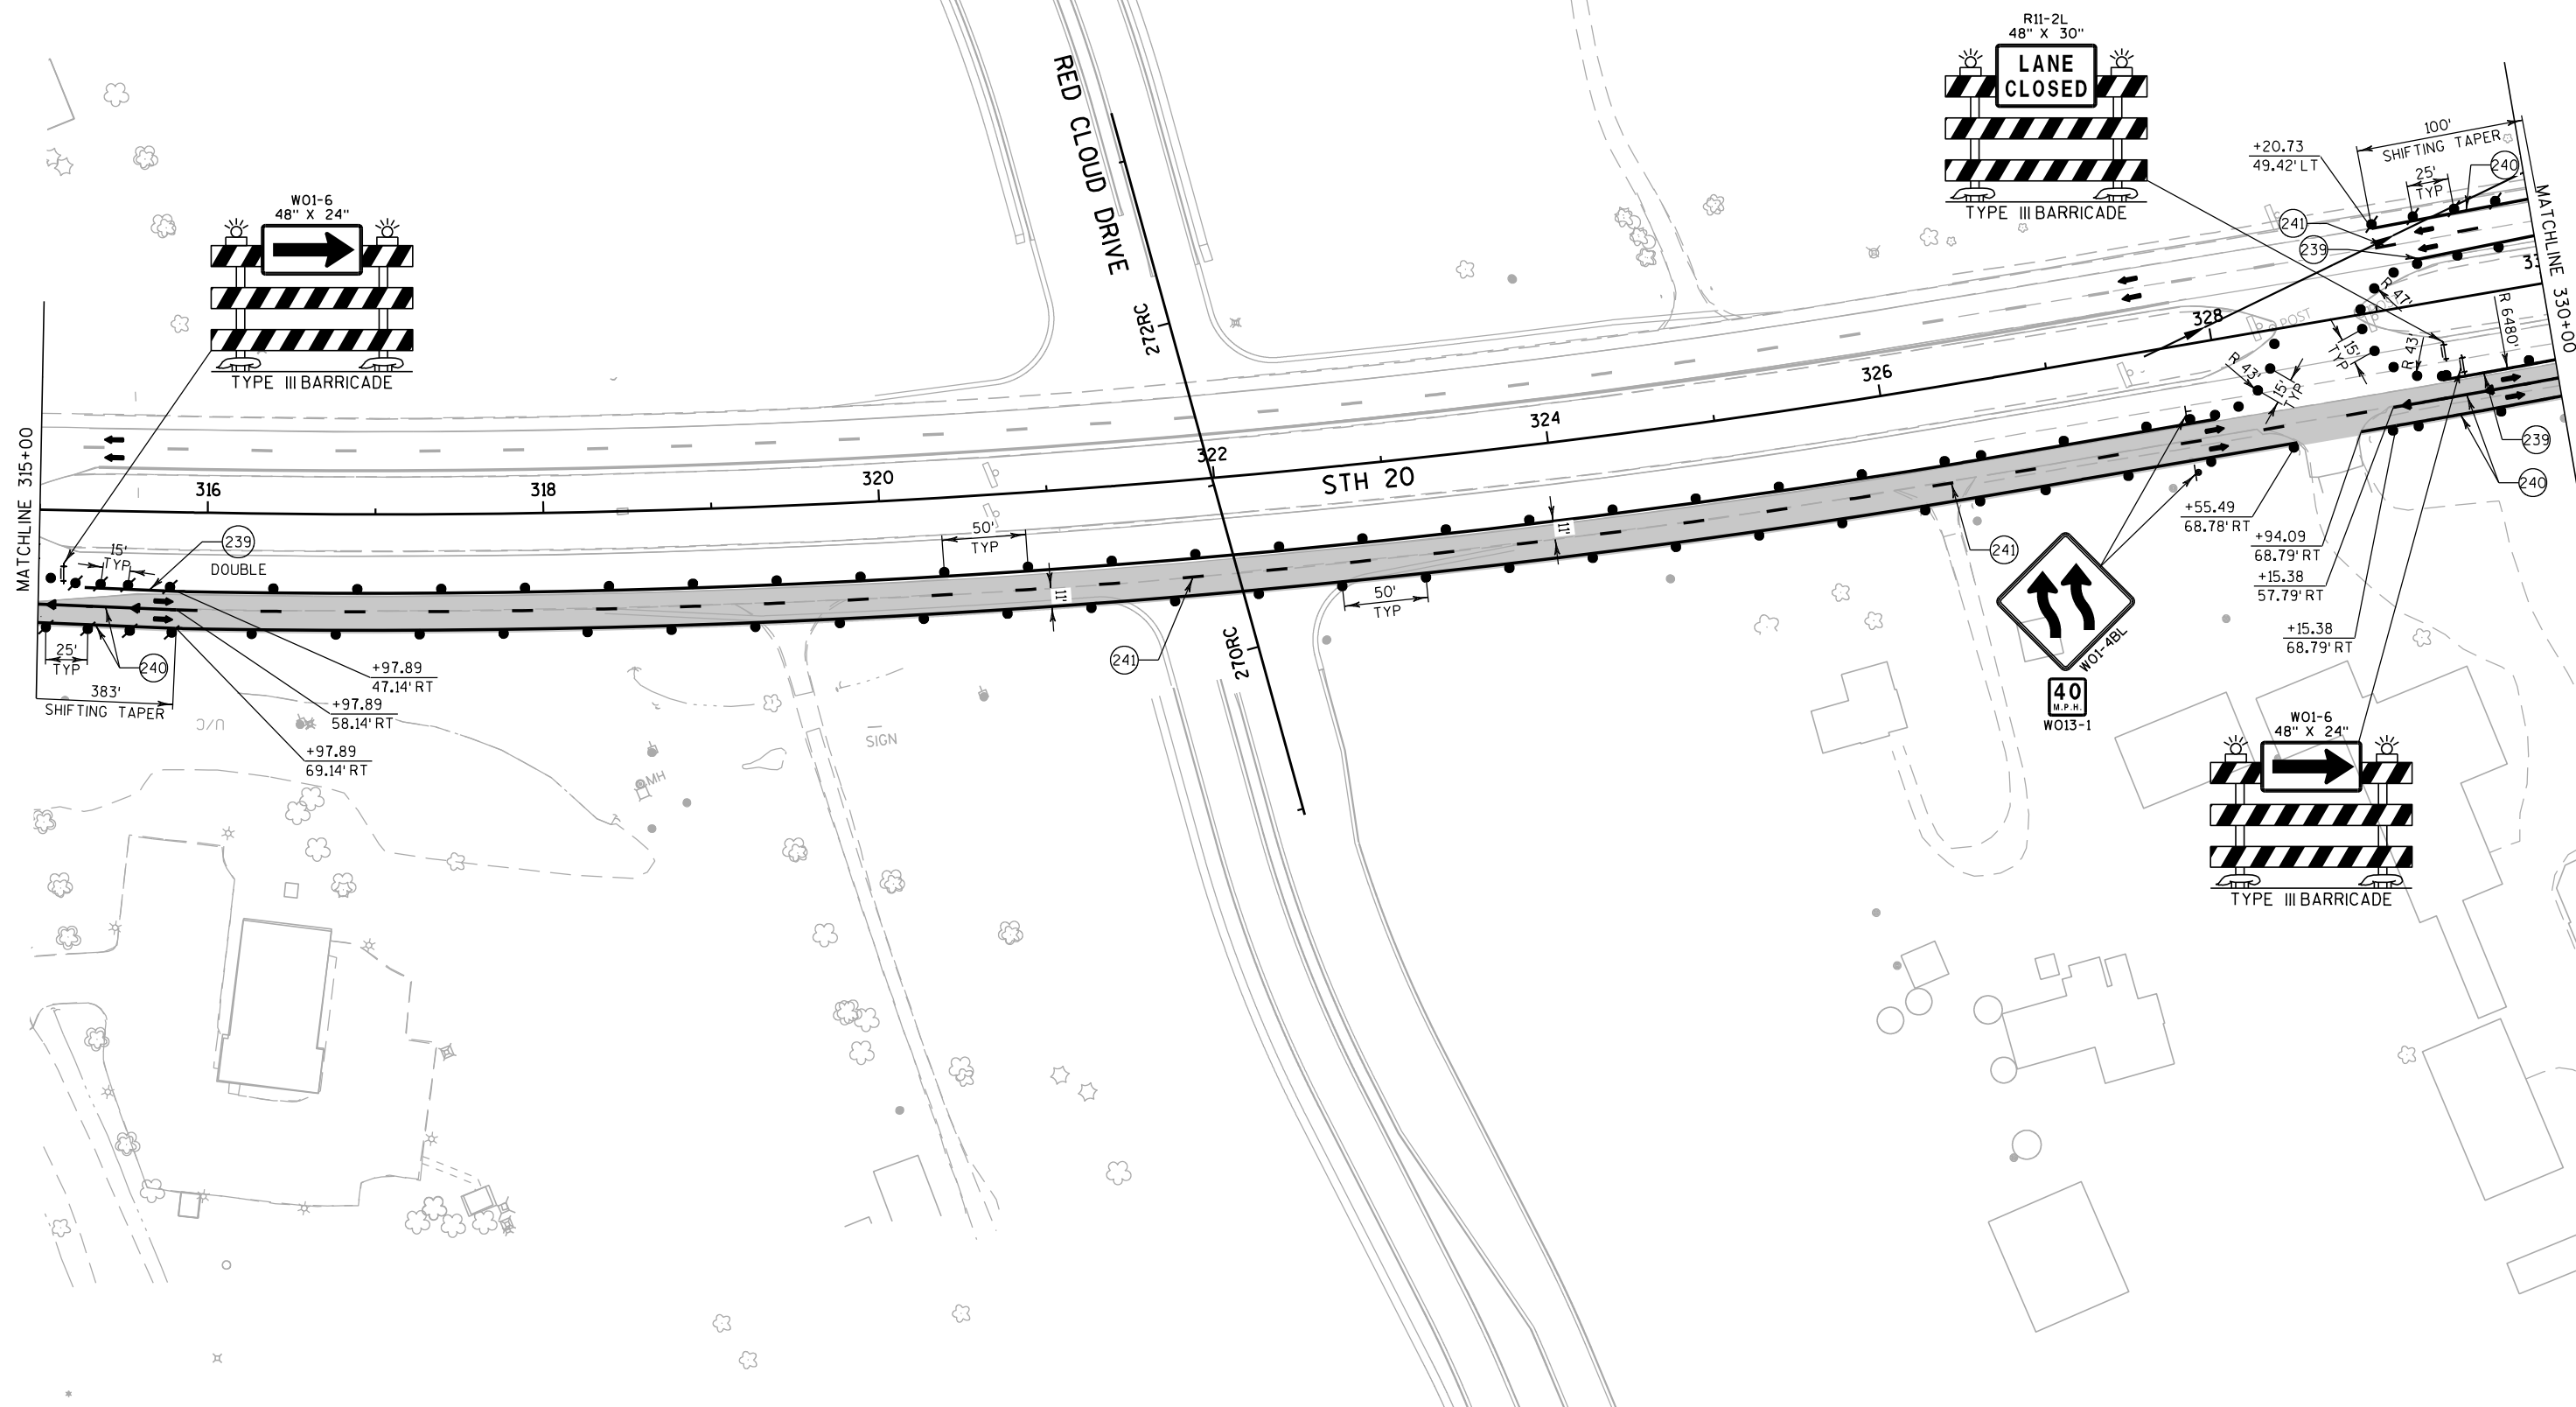

PROJECT NO:1033-02-71/76

HWY: IH 94/STH 20

COUNTY: RACINE

STAGE 1B CONSTRUCTION

SHEET

E

FILE NAME : S:\FinalDesign\20\10330271_L\Roads\cds\026115_s1b.dgn

PLOT DATE : 30-SEP-2019 02:52

PLOT BY : MSCD15

PLOT NAME : 026115.s1b

PLOT SCALE : 100:1

WISDOT/CADDs SHEET 42

2


2



1) CONSTRUCT DRAIN SLOTTED VANE LONGITUDINAL TEMPORARY FOR CROSSOVER DRAINAGE.

E

WISDOT/CADDS SHEET 42

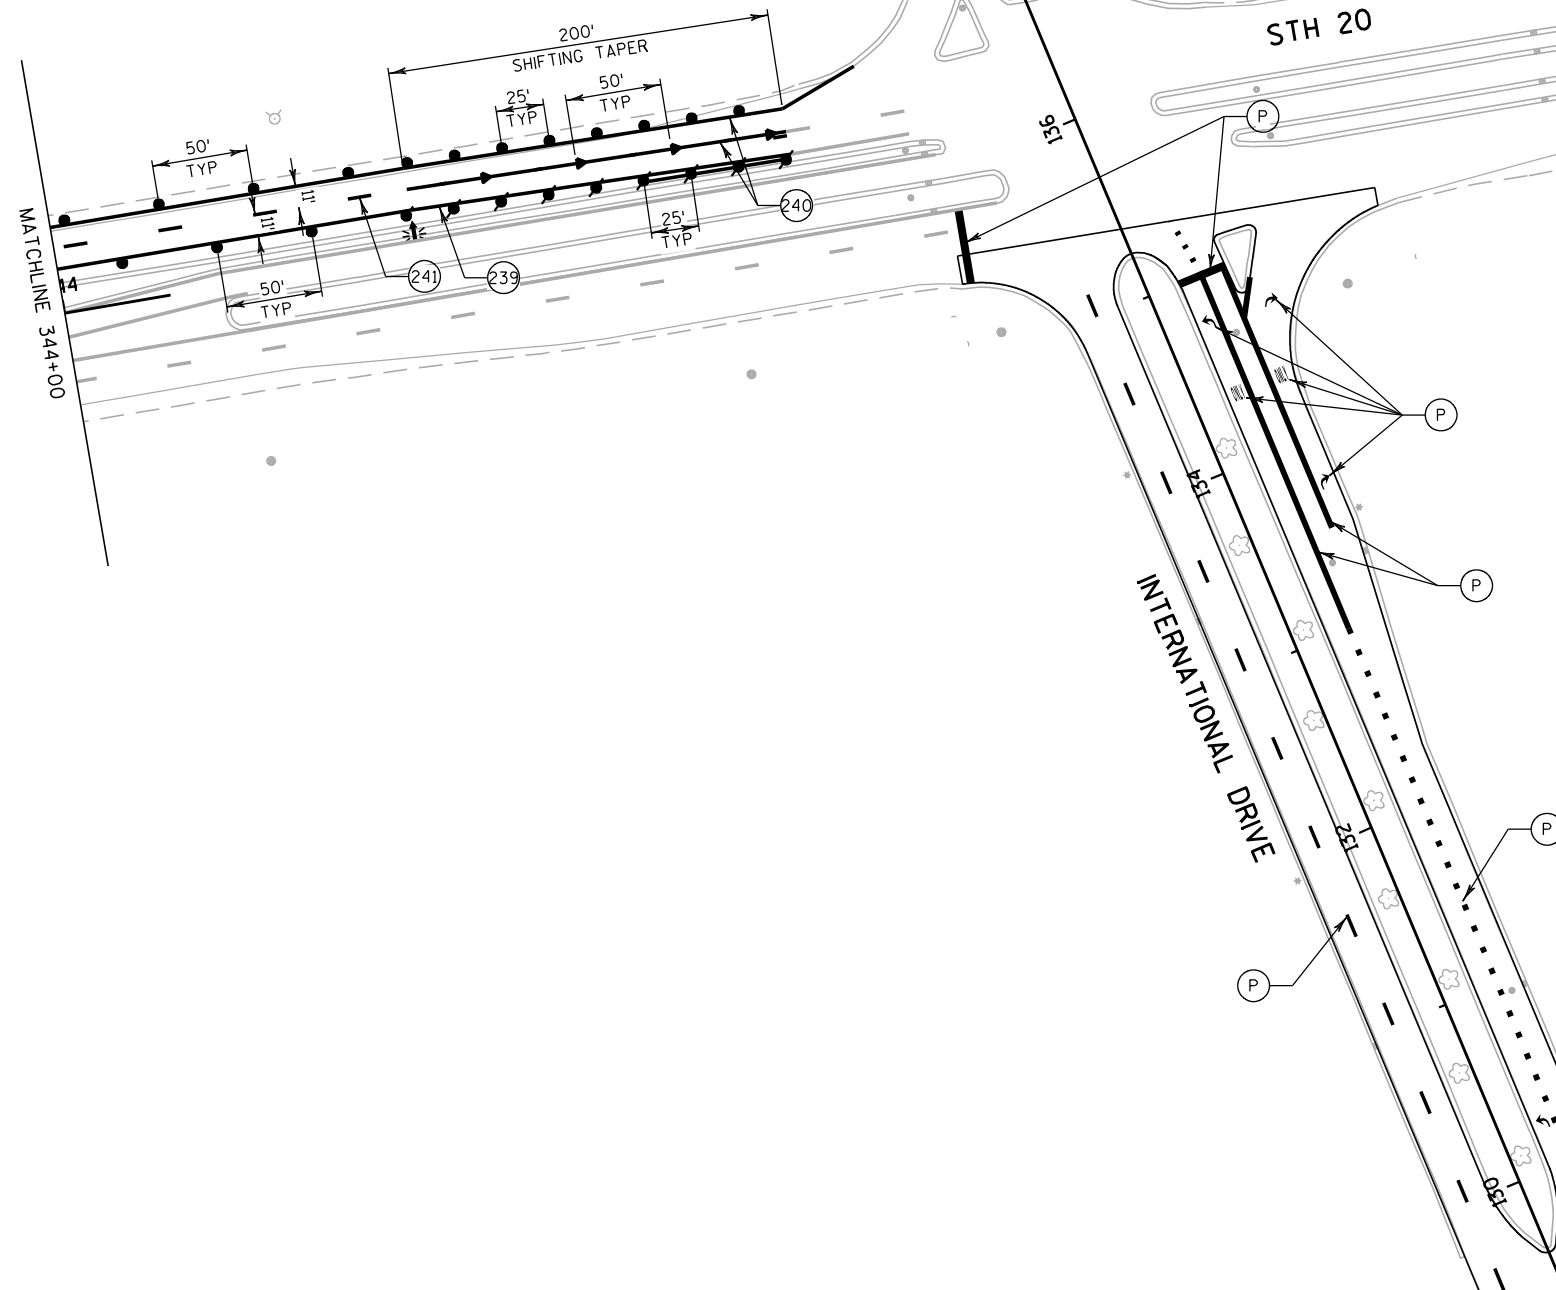

PROJECT NO:1033-02-71/76


HWY: IH 94/STH 20


COUNTY: RACINE

STAGE 1B CONSTRUCTION


SHEET


E

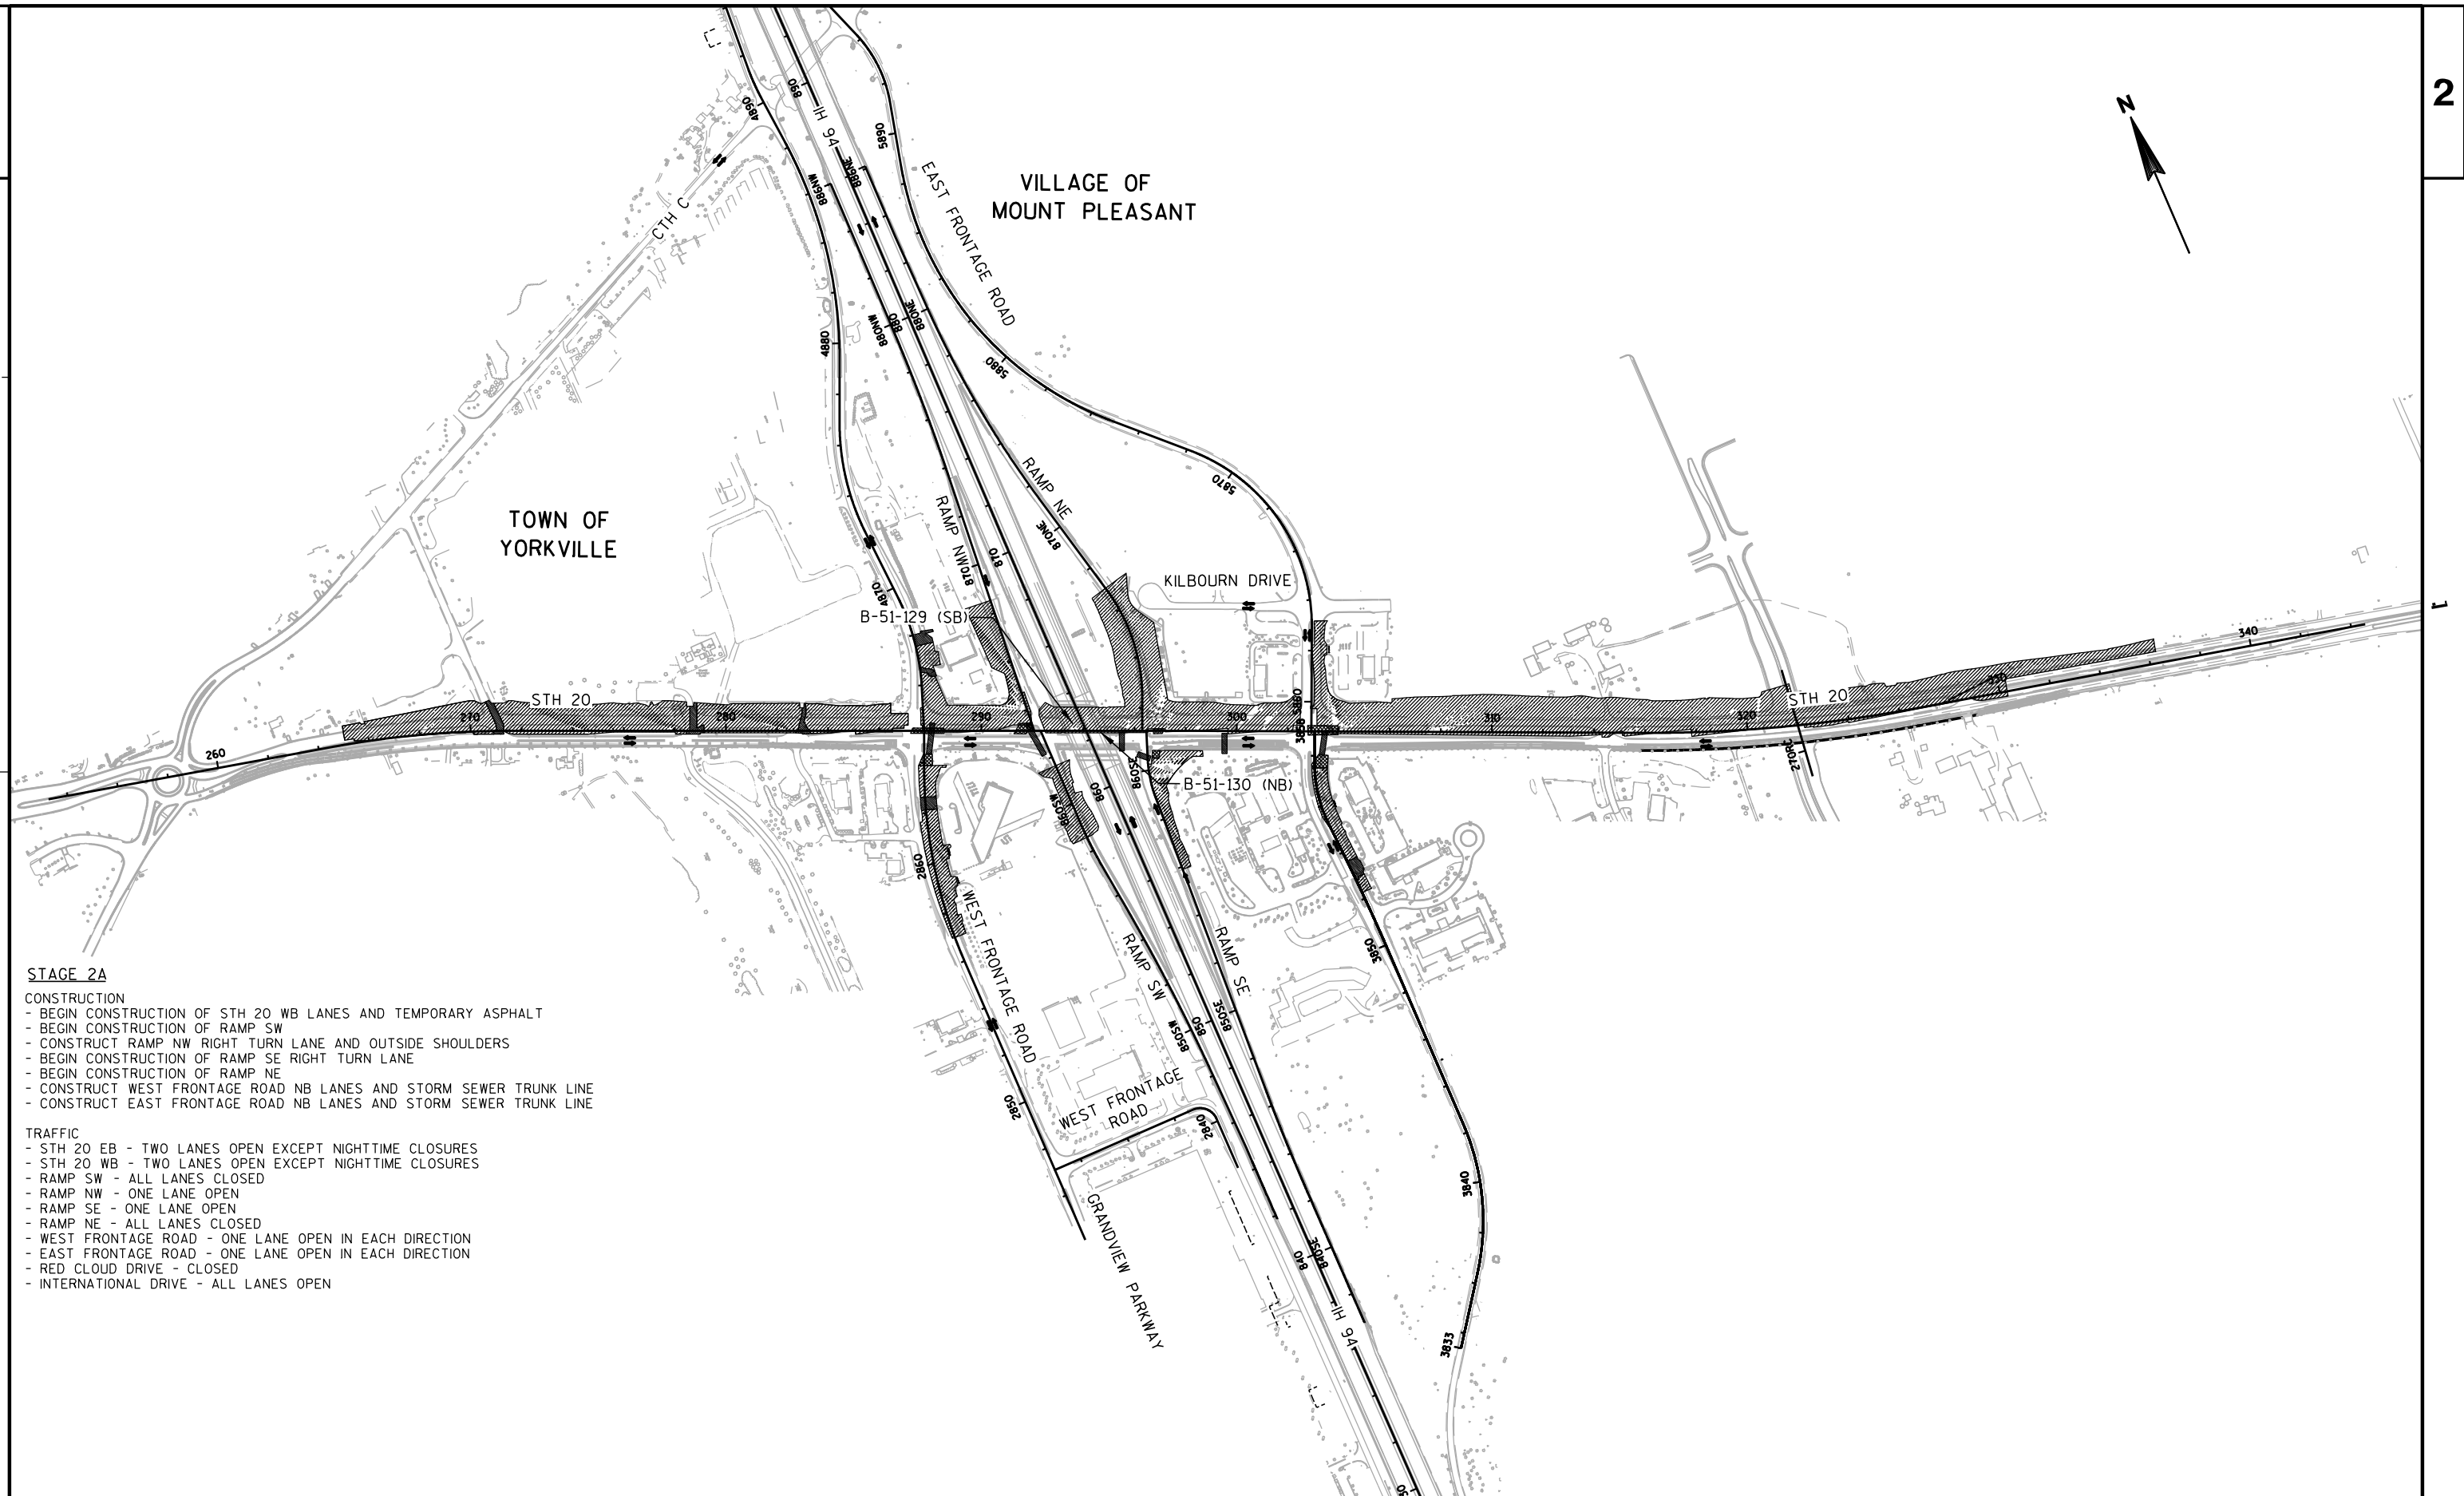

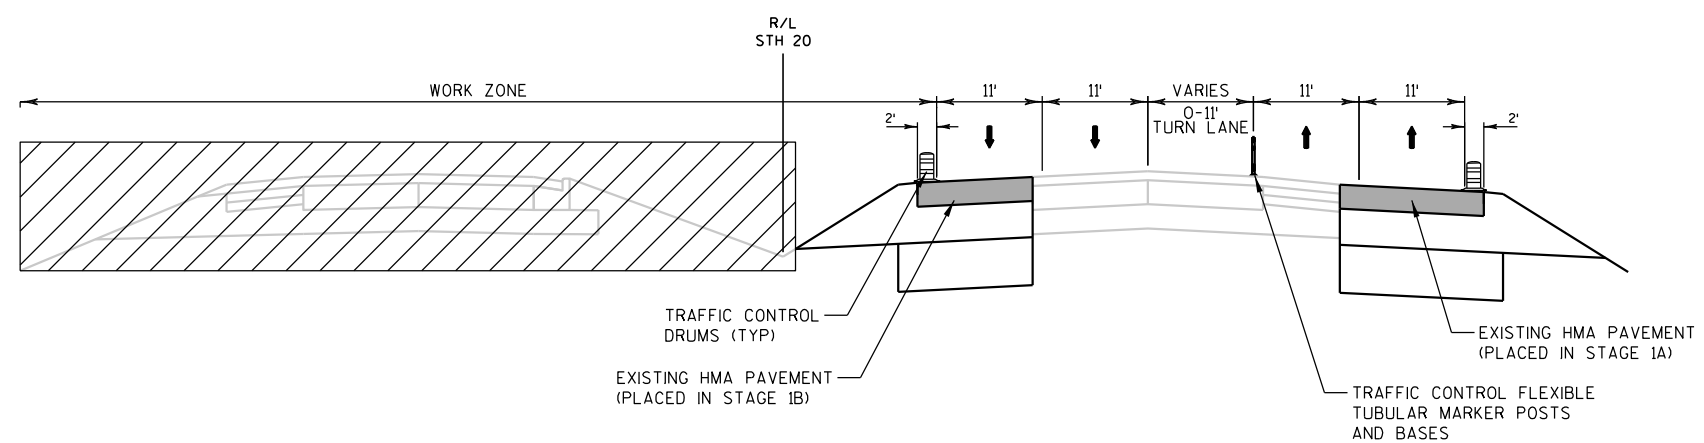

STAGE 2 TYPICAL SECTION
STH 20
LOOKING EAST

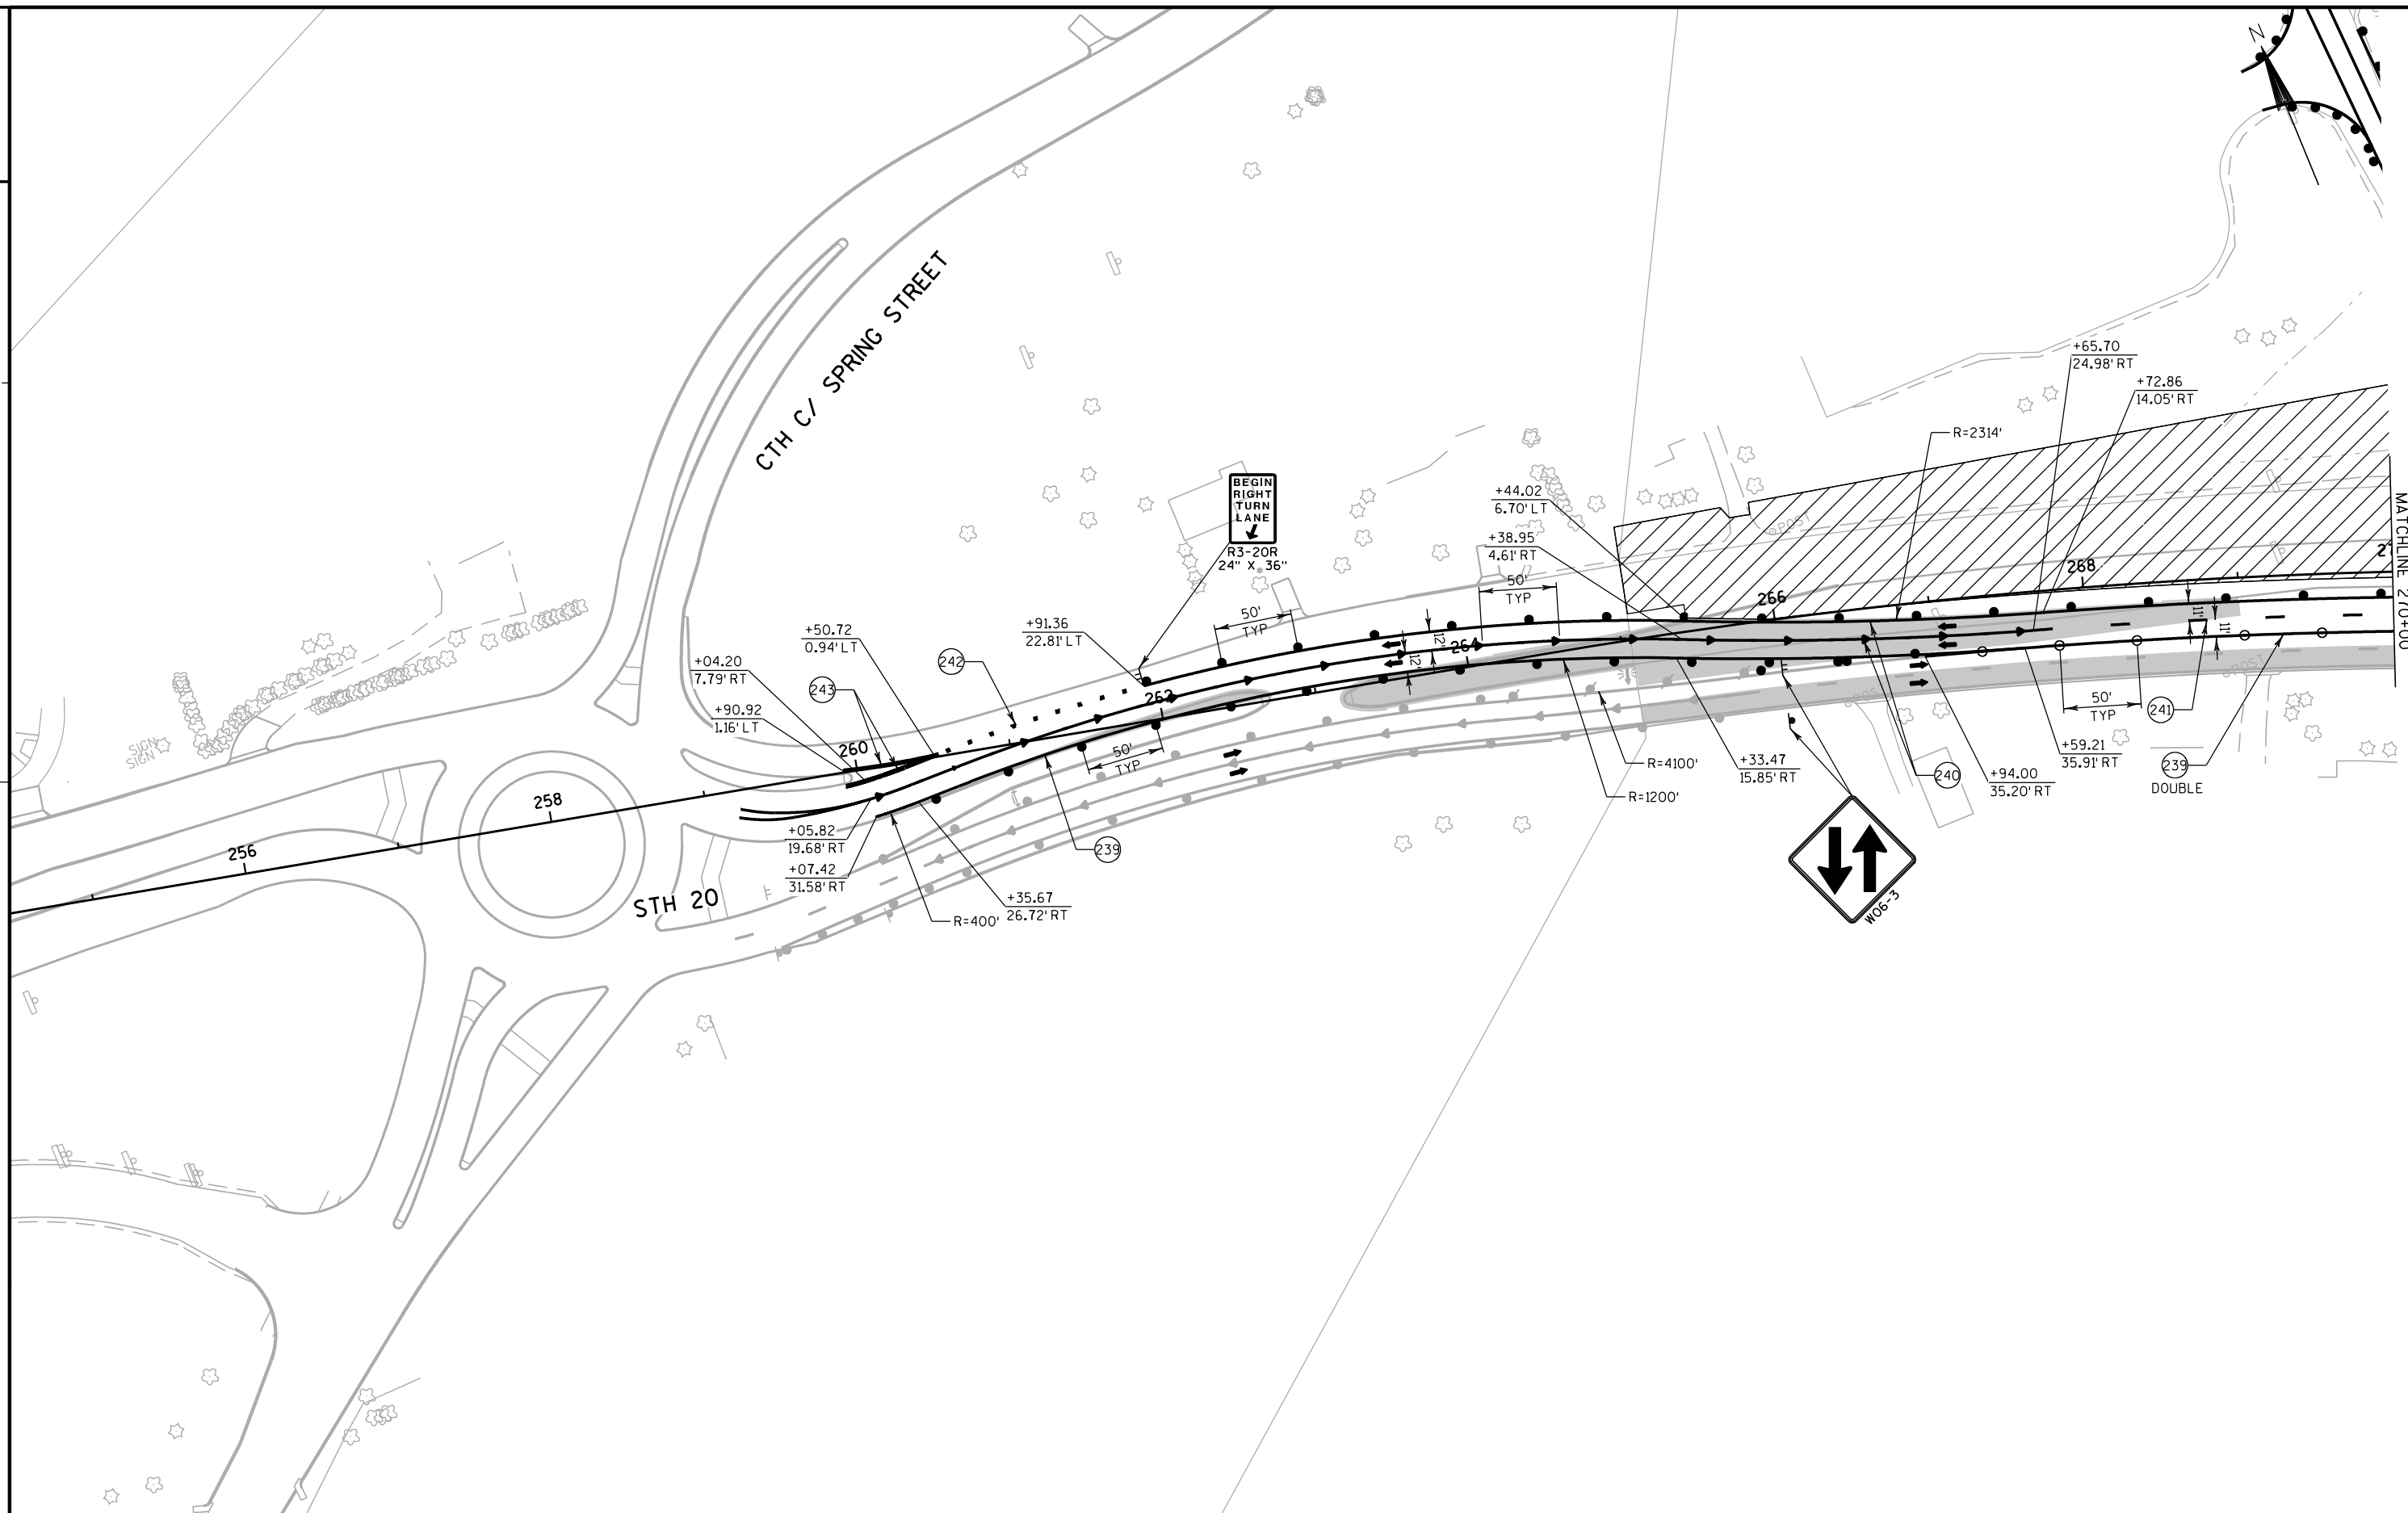

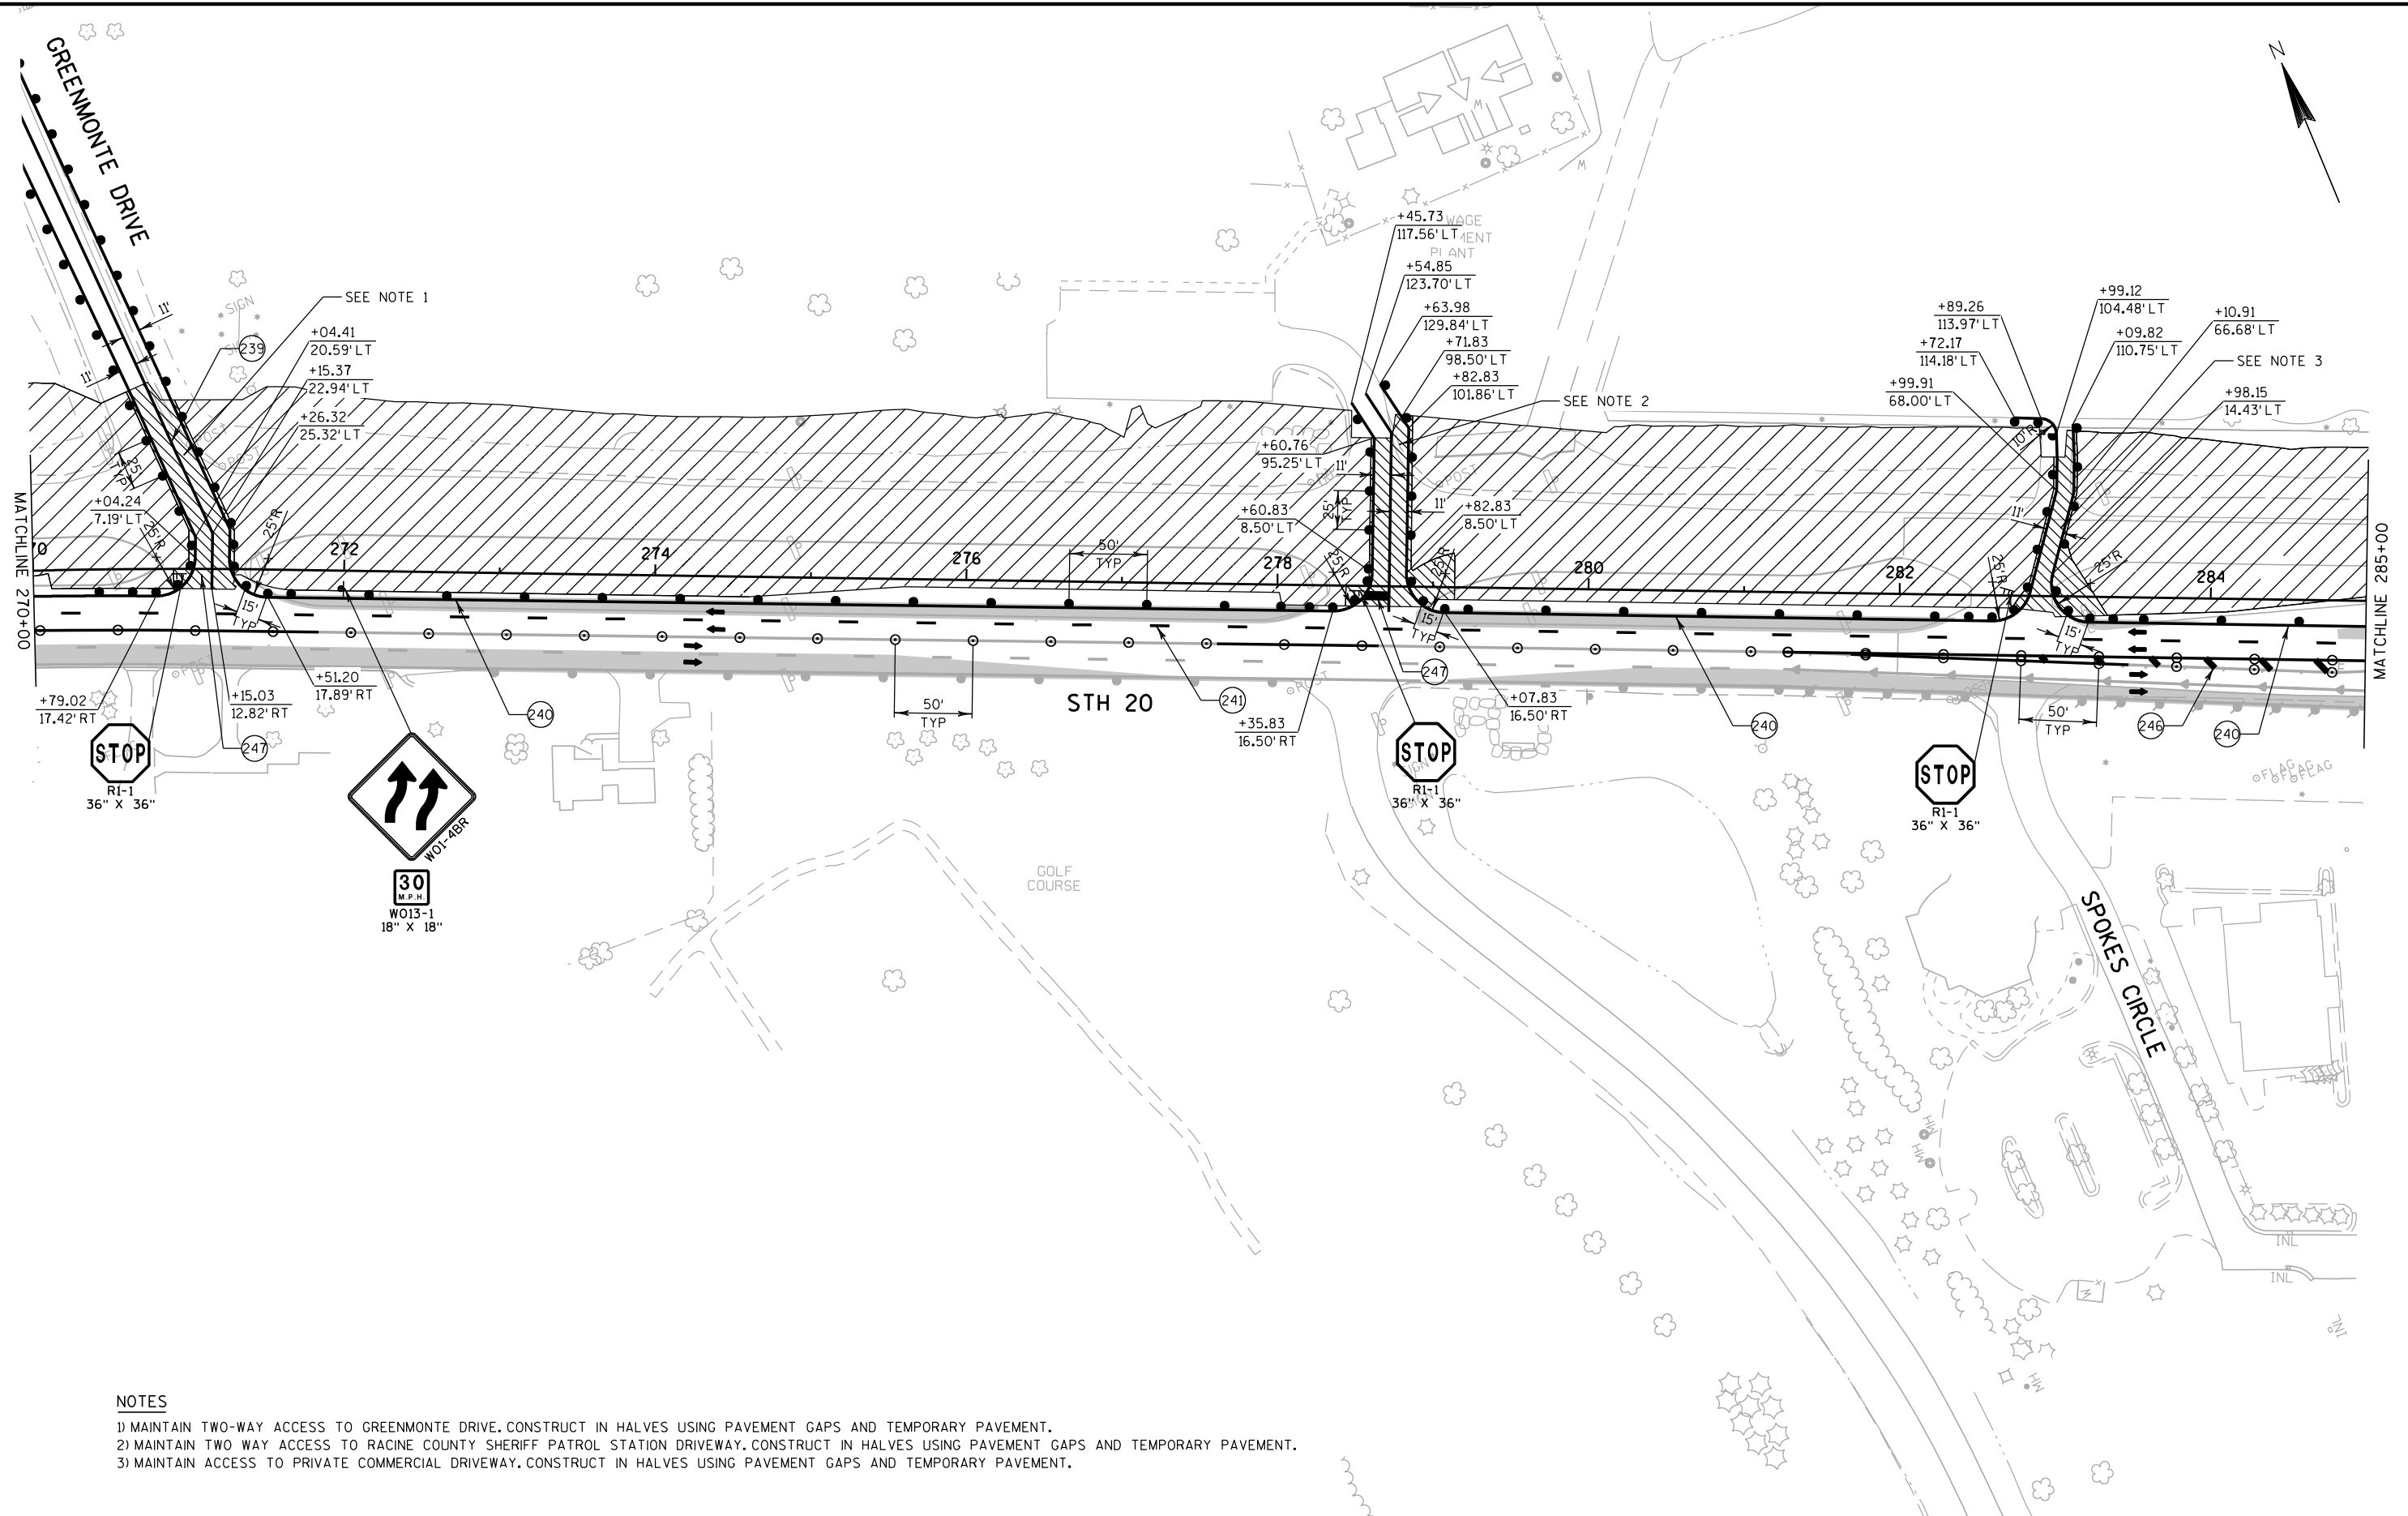

NOTES

- 1) MAINTAIN TWO-WAY ACCESS TO GREENMONTE DRIVE. CONSTRUCT IN HALVES USING PAVEMENT GAPS AND TEMPORARY PAVEMENT.
2) MAINTAIN TWO WAY ACCESS TO RACINE COUNTY SHERIFF PATROL STATION DRIVEWAY. CONSTRUCT IN HALVES USING PAVEMENT GAPS AND TEMPORARY PAVEMENT.
3) MAINTAIN ACCESS TO PRIVATE COMMERCIAL DRIVEWAY. CONSTRUCT IN HALVES USING PAVEMENT GAPS AND TEMPORARY PAVEMENT.

PROJECT NO:1033-02-71/76

HWY: IH 94/STH 20

COUNTY: RACINE

STAGE 2A CONSTRUCTION

SHEET

E

FILE NAME : S:\FinalDesign\20\10330271_L\Roads\cds\026212_s2a.dgn


PLOT DATE : 30-SEP-2019 18:44


PLOT BY : MSCD15

PLOT NAME : 026212_s2a

PLOT SCALE : 100:1

WISDOT/CADDs SHEET 42

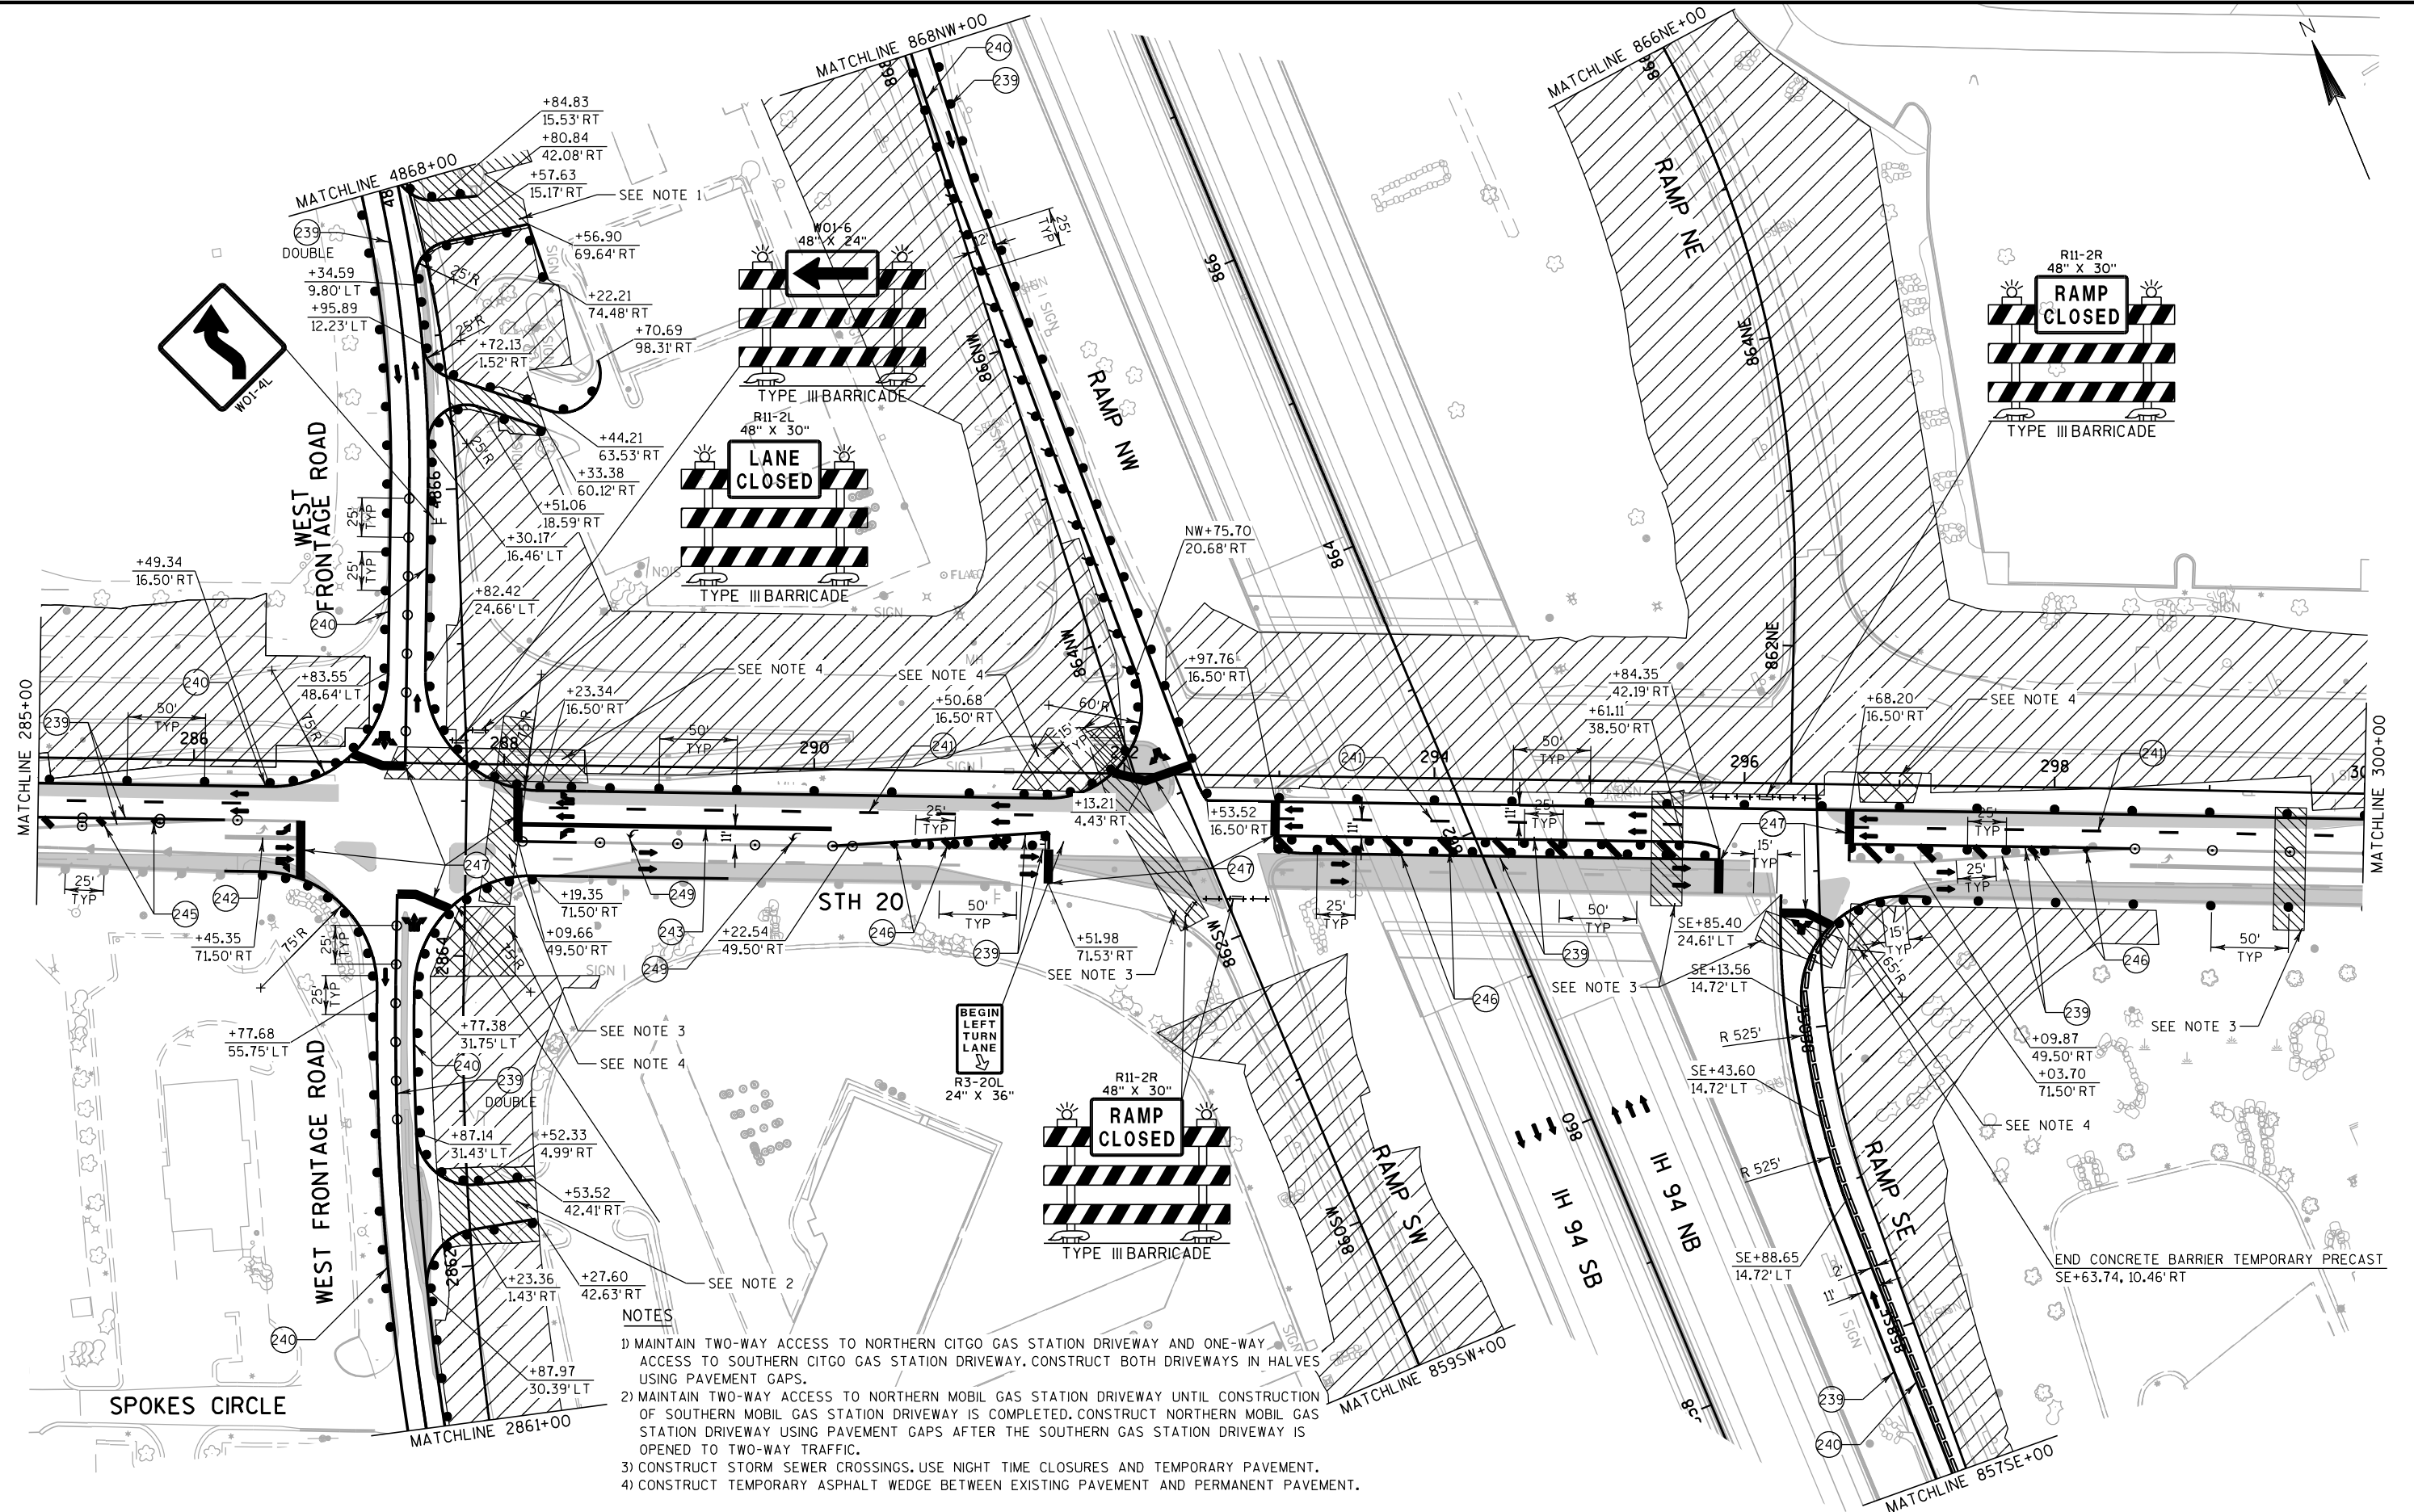

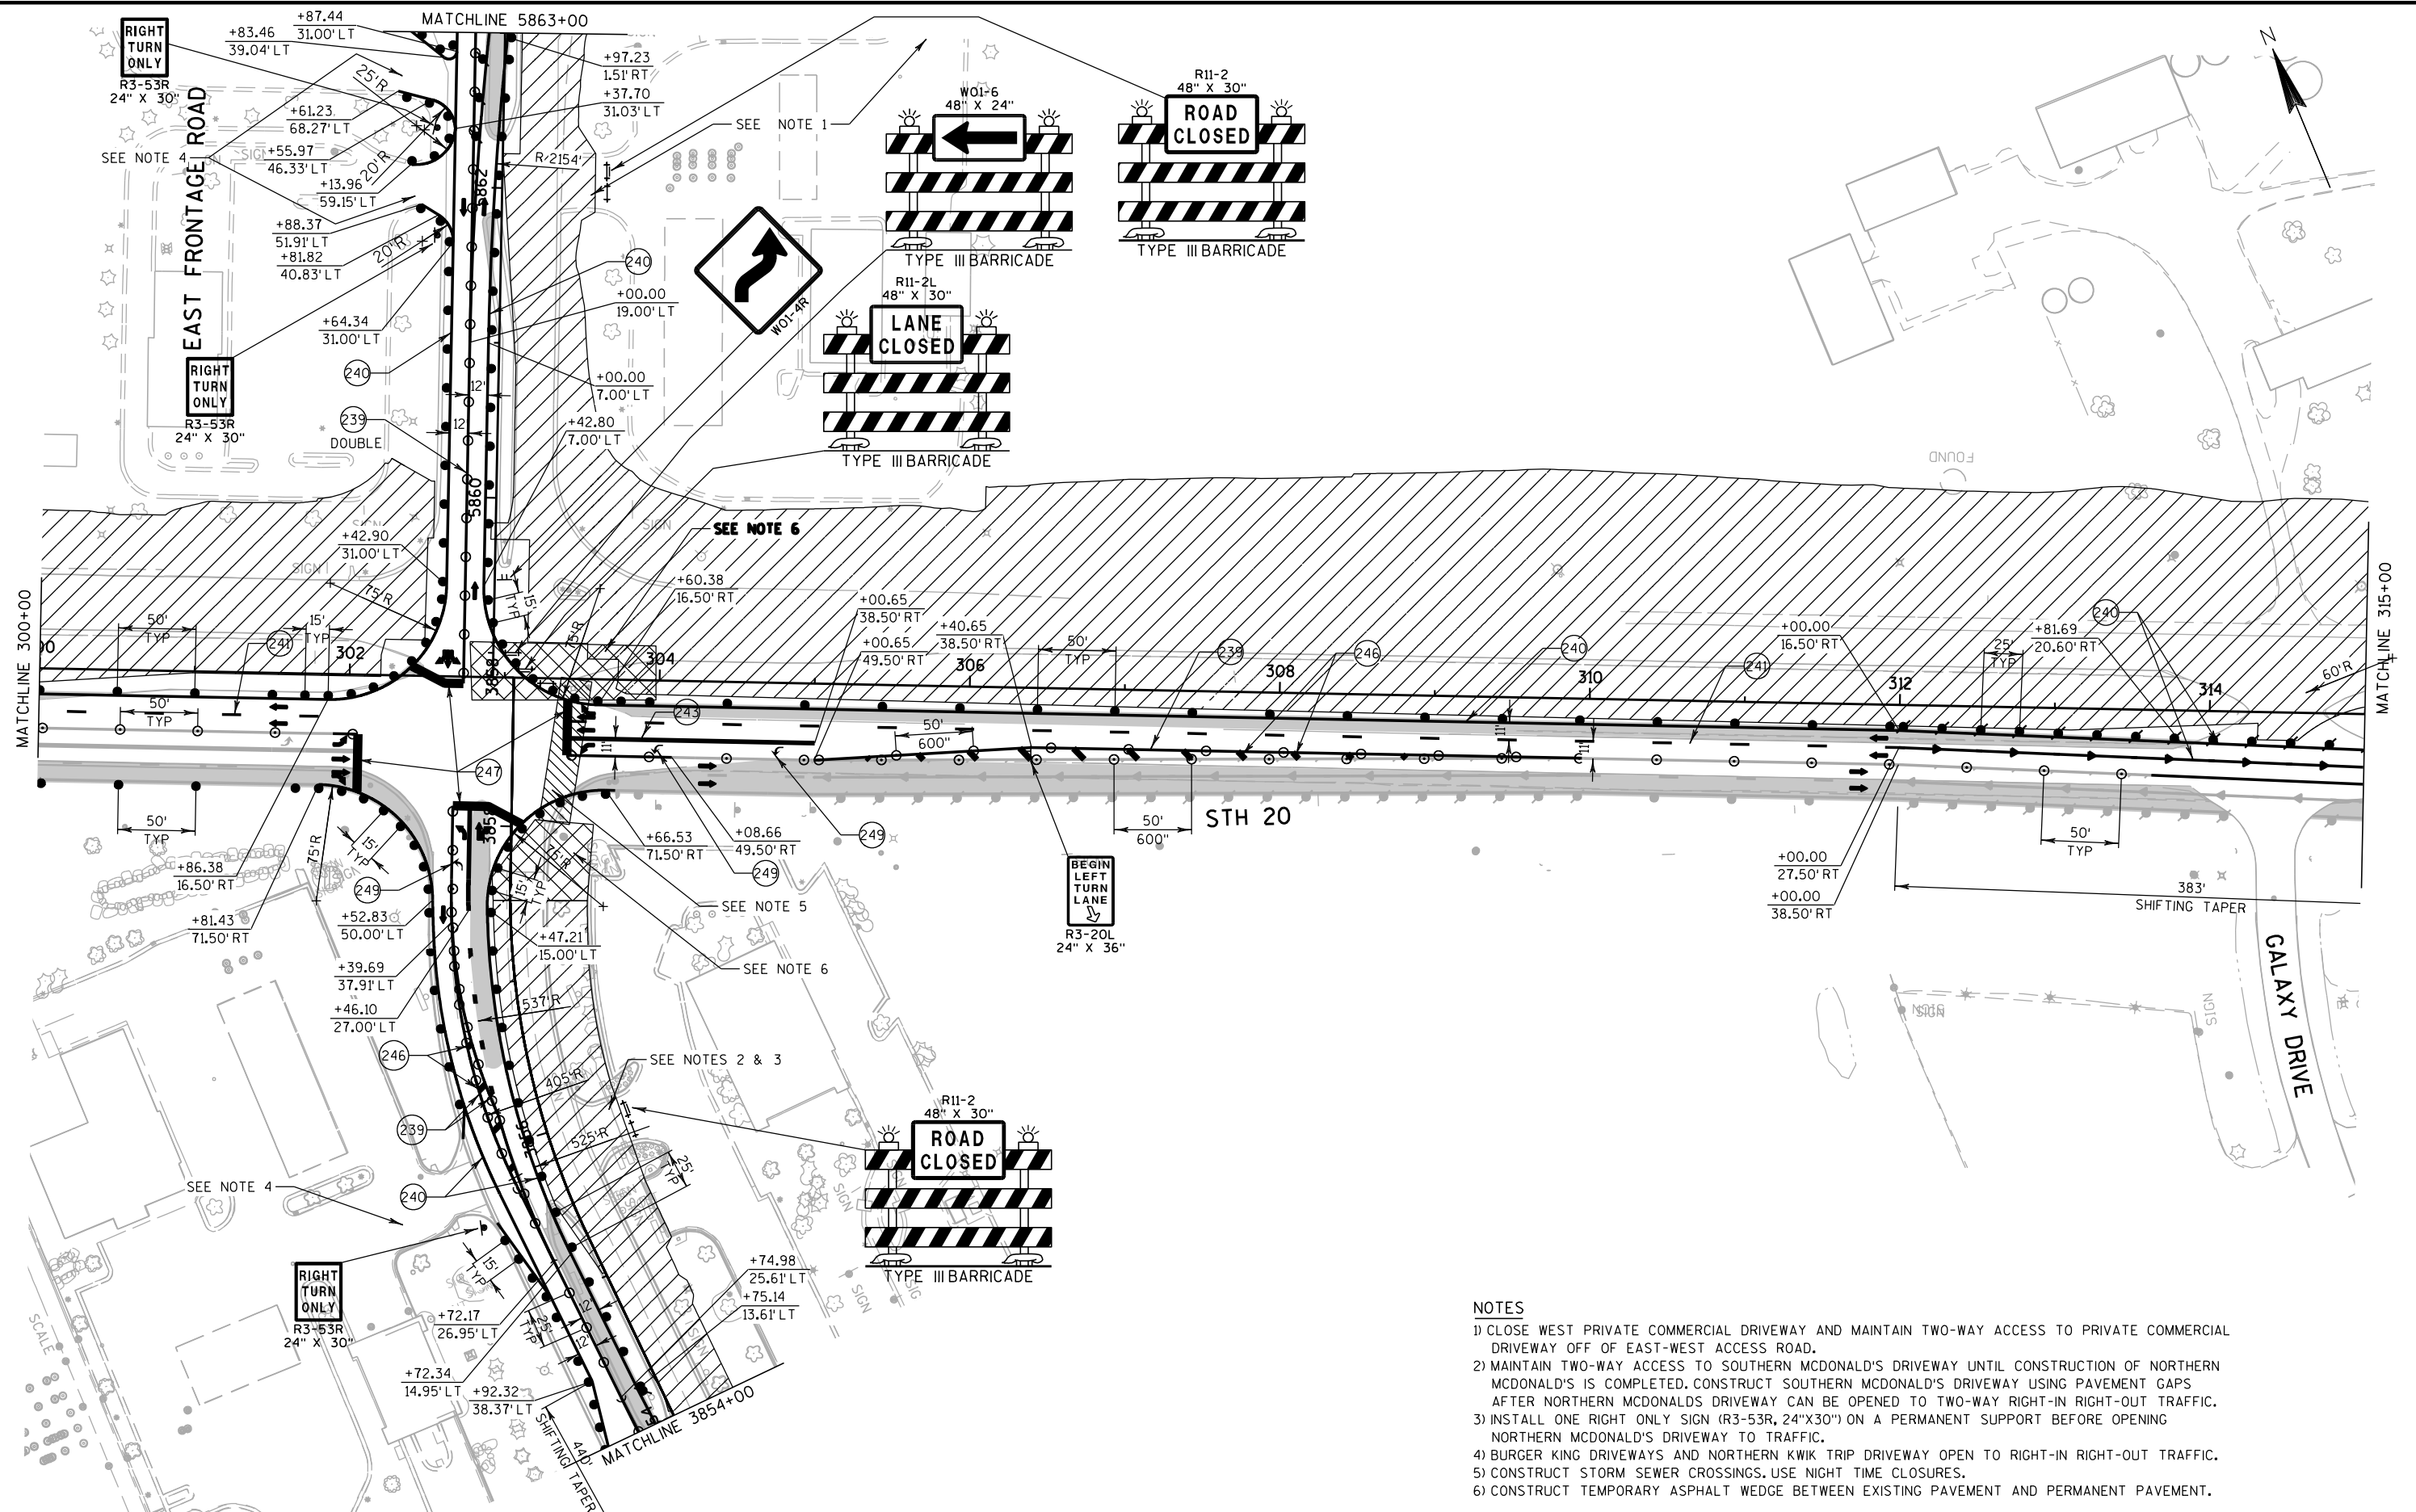

PROJECT NO: 1033-02-71/76

HWY: IH 94/STH 20

COUNTY: RACINE

STAGE 2A CONSTRUCTION

SHEET

E

MATCHLINE 315+00

MATCHLINE 330+00

RED CLOUD DRIVE

STH 20

212RC

210RC

25'
TYP50'
TYP

320

322

324

326


328


316

318

383'
SHIFTING TAPER50'
TYP50'
TYP

+00.00	24.79' RT
+00.00	35.79' RT
+00.00	46.79' RT

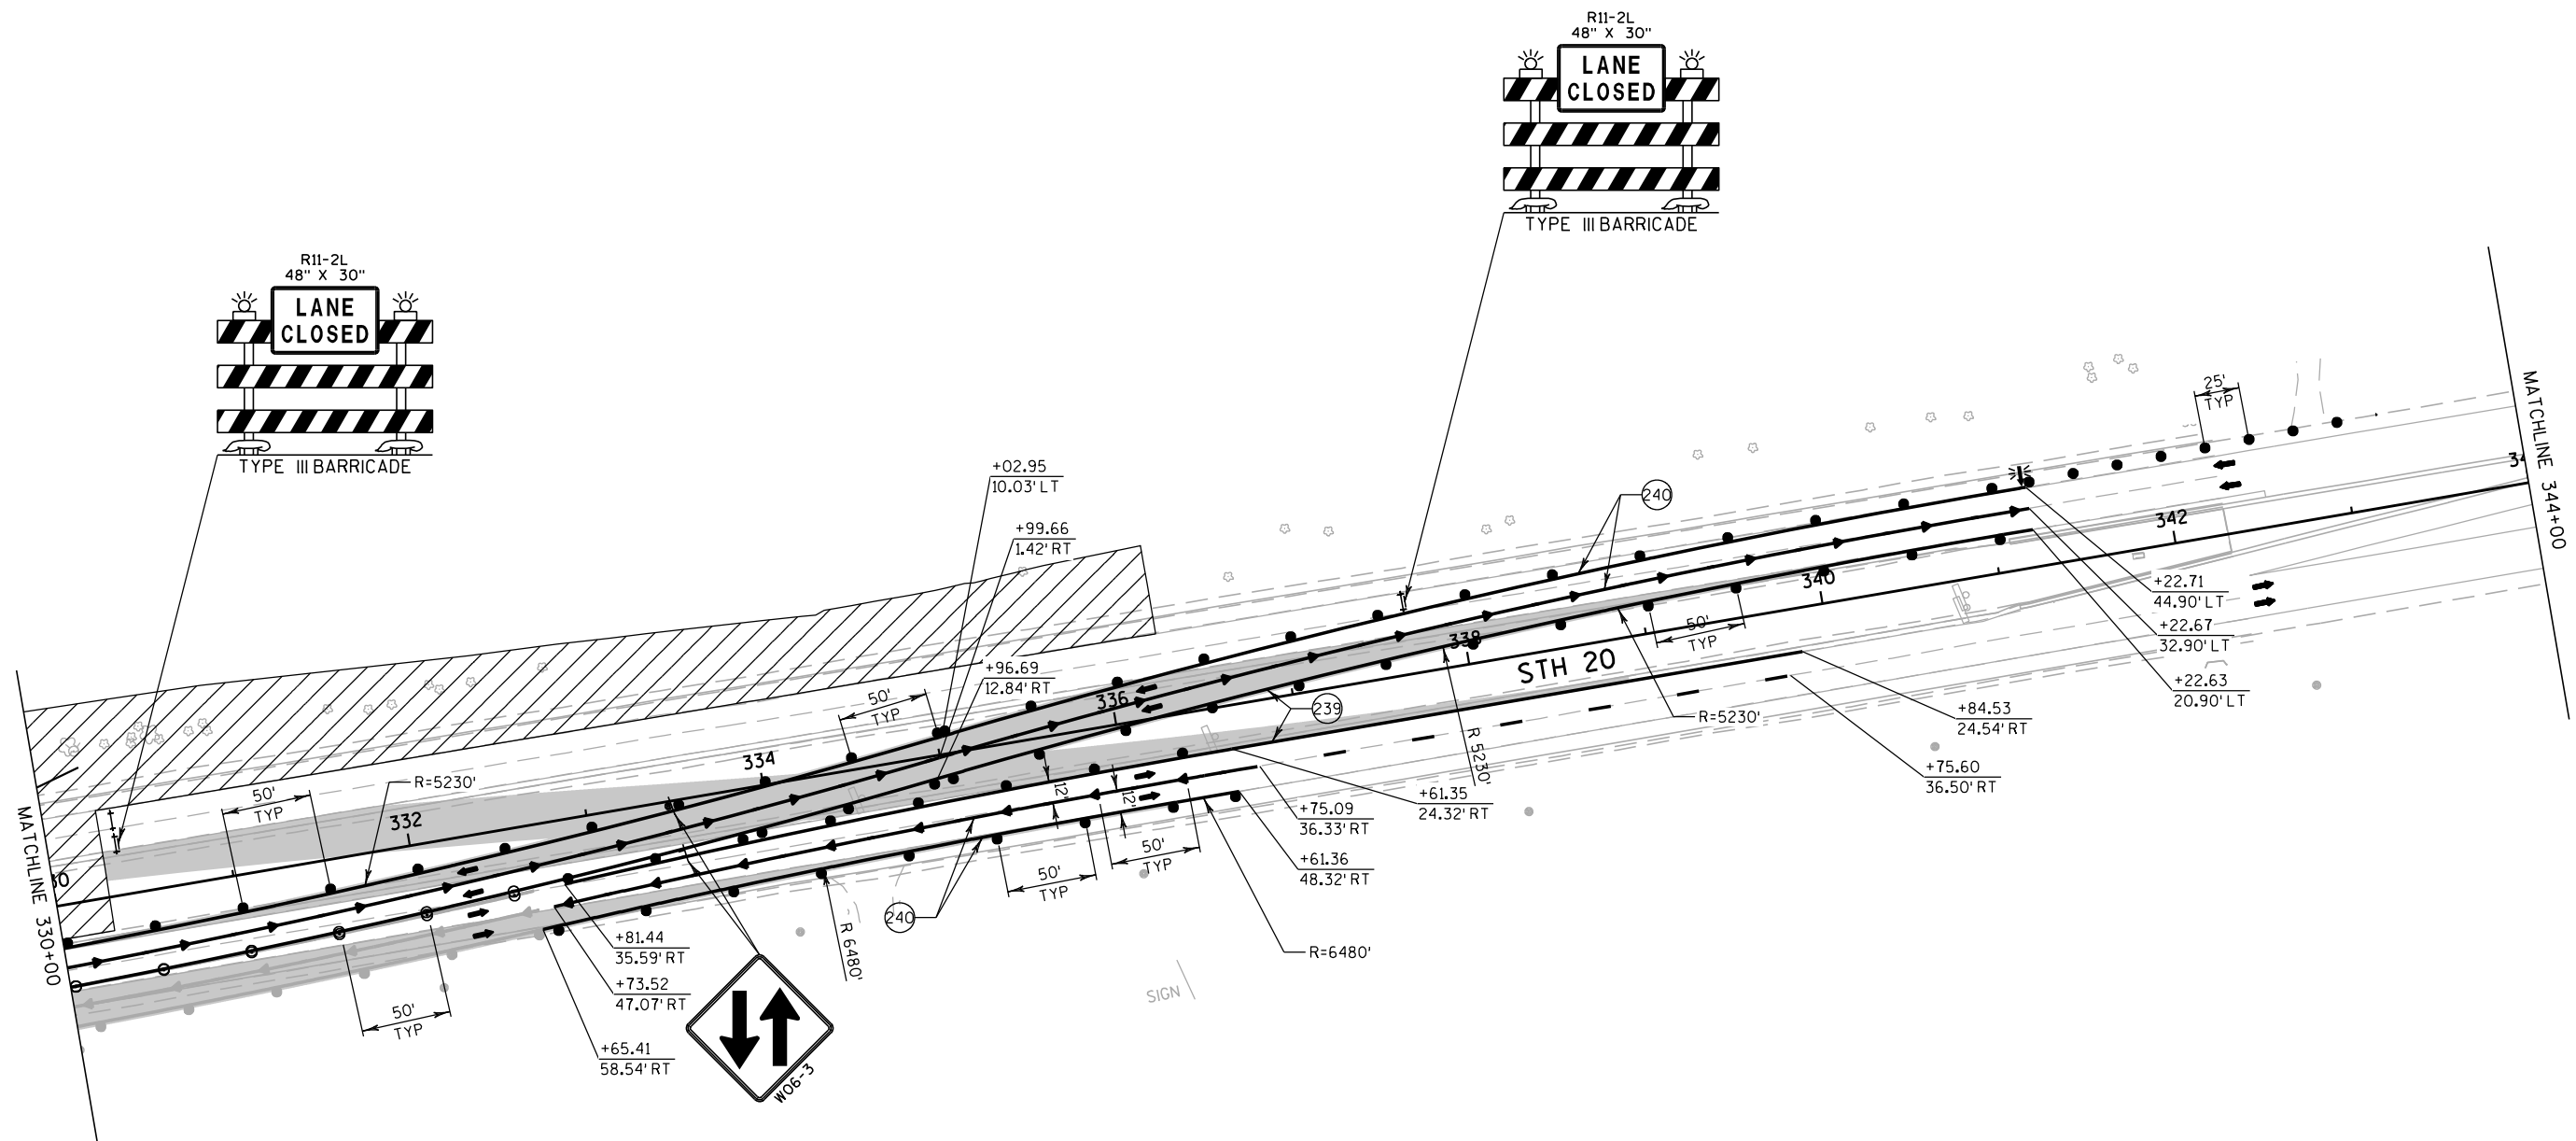

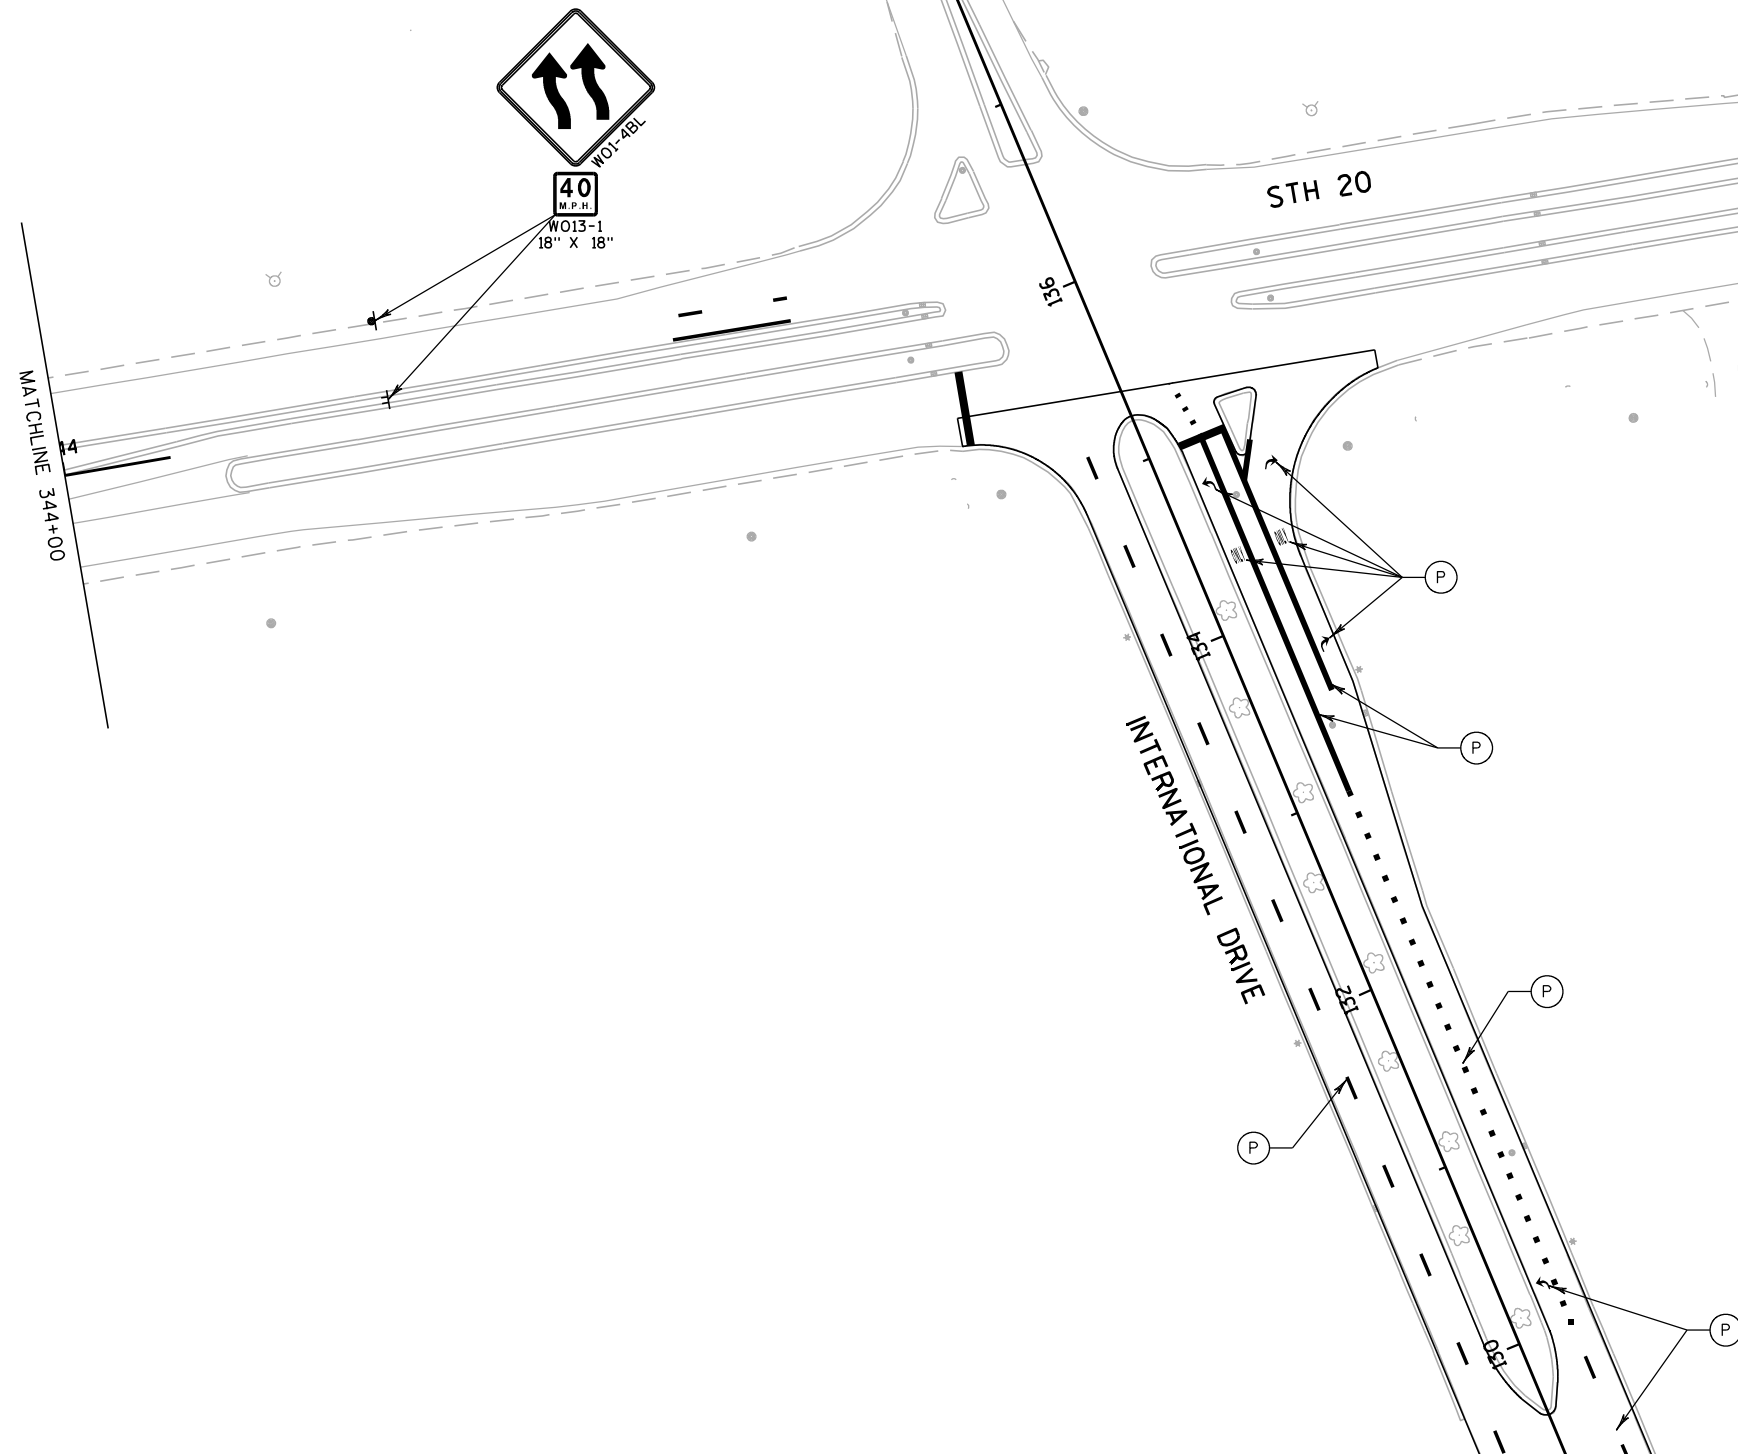

PROJECT NO:1033-02-71/76


HWY: IH 94/STH 20

COUNTY: RACINE

STAGE 2A CONSTRUCTION

SHEET

E

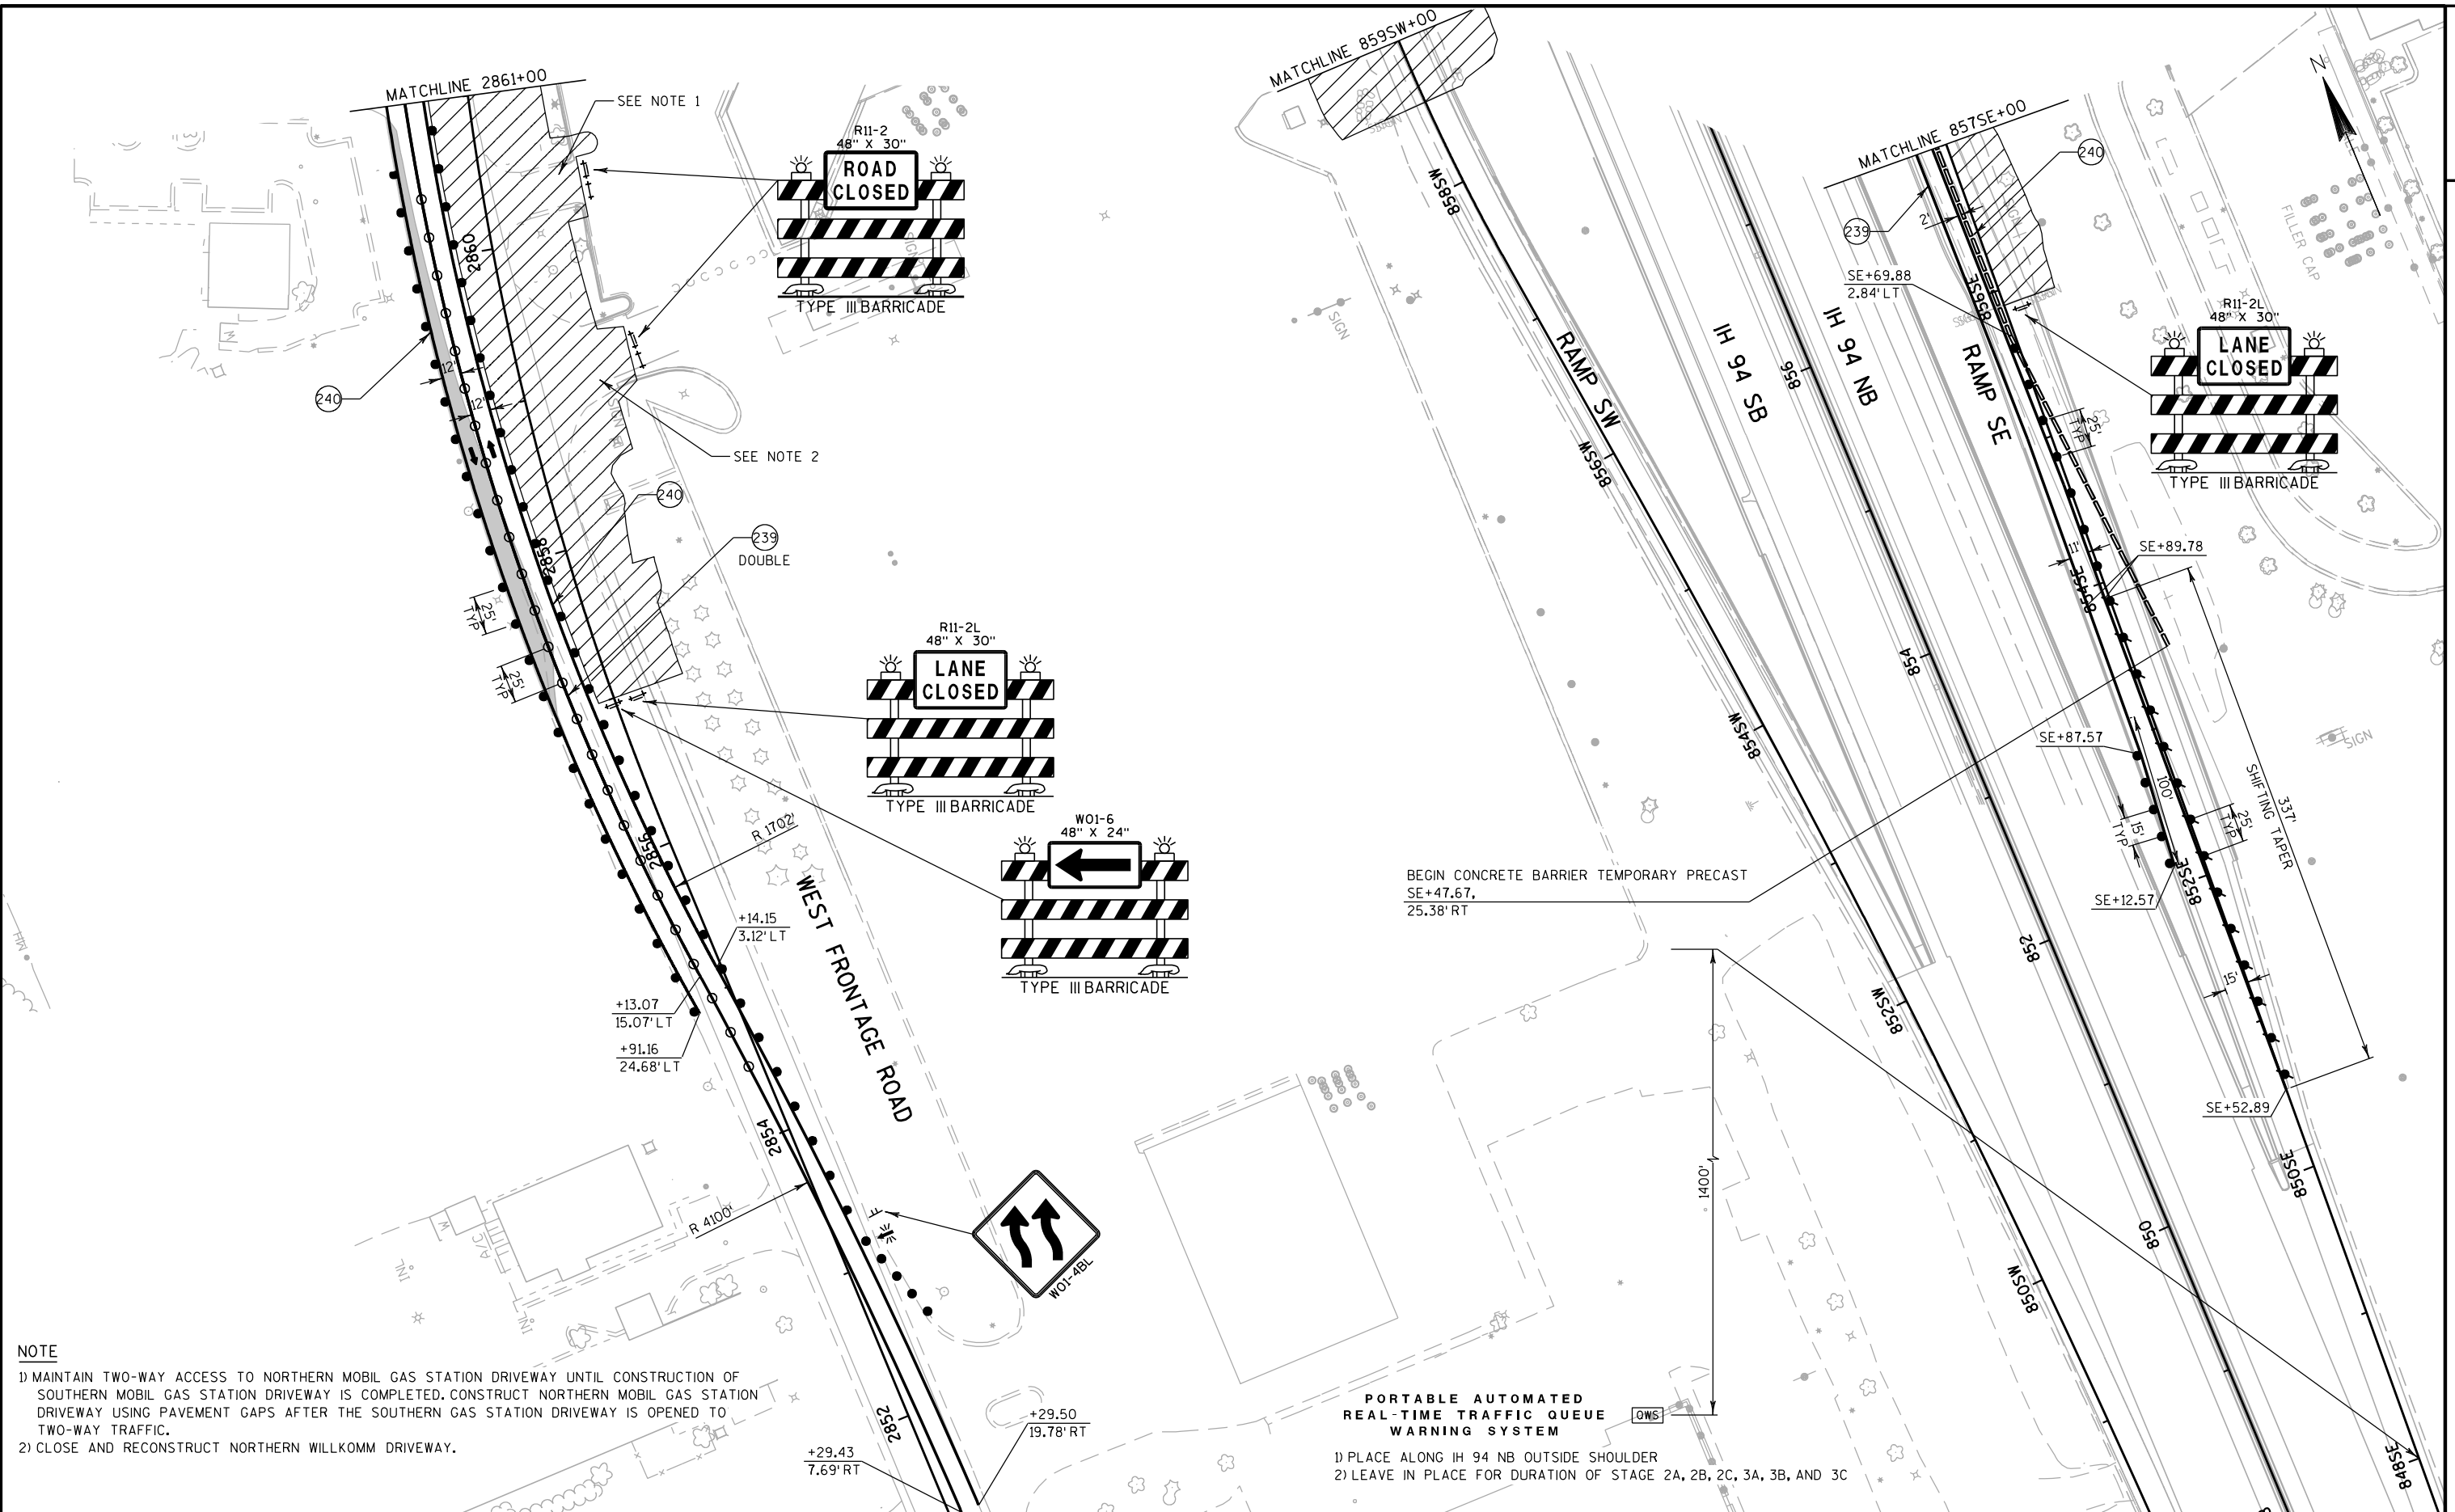


PORTABLE AUTOMATED
REAL-TIME TRAFFIC QUEUE
WARNING SYSTEM

- 1) PLACE ALONG IH 94 SB OUTSIDE SHOULDER
- 2) LEAVE IN PLACE FOR DURATION OF STAGE 2A, 2B, 2C, 3A, 3B, AND 3C

OWS

1200'

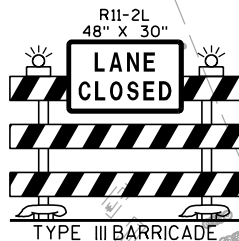

TYPE III BARRICADE

*DOUBLE


239

240

MATCHLINE 4868+00

MATCHLINE 868NW+00

MATCHLINE 866NE+00

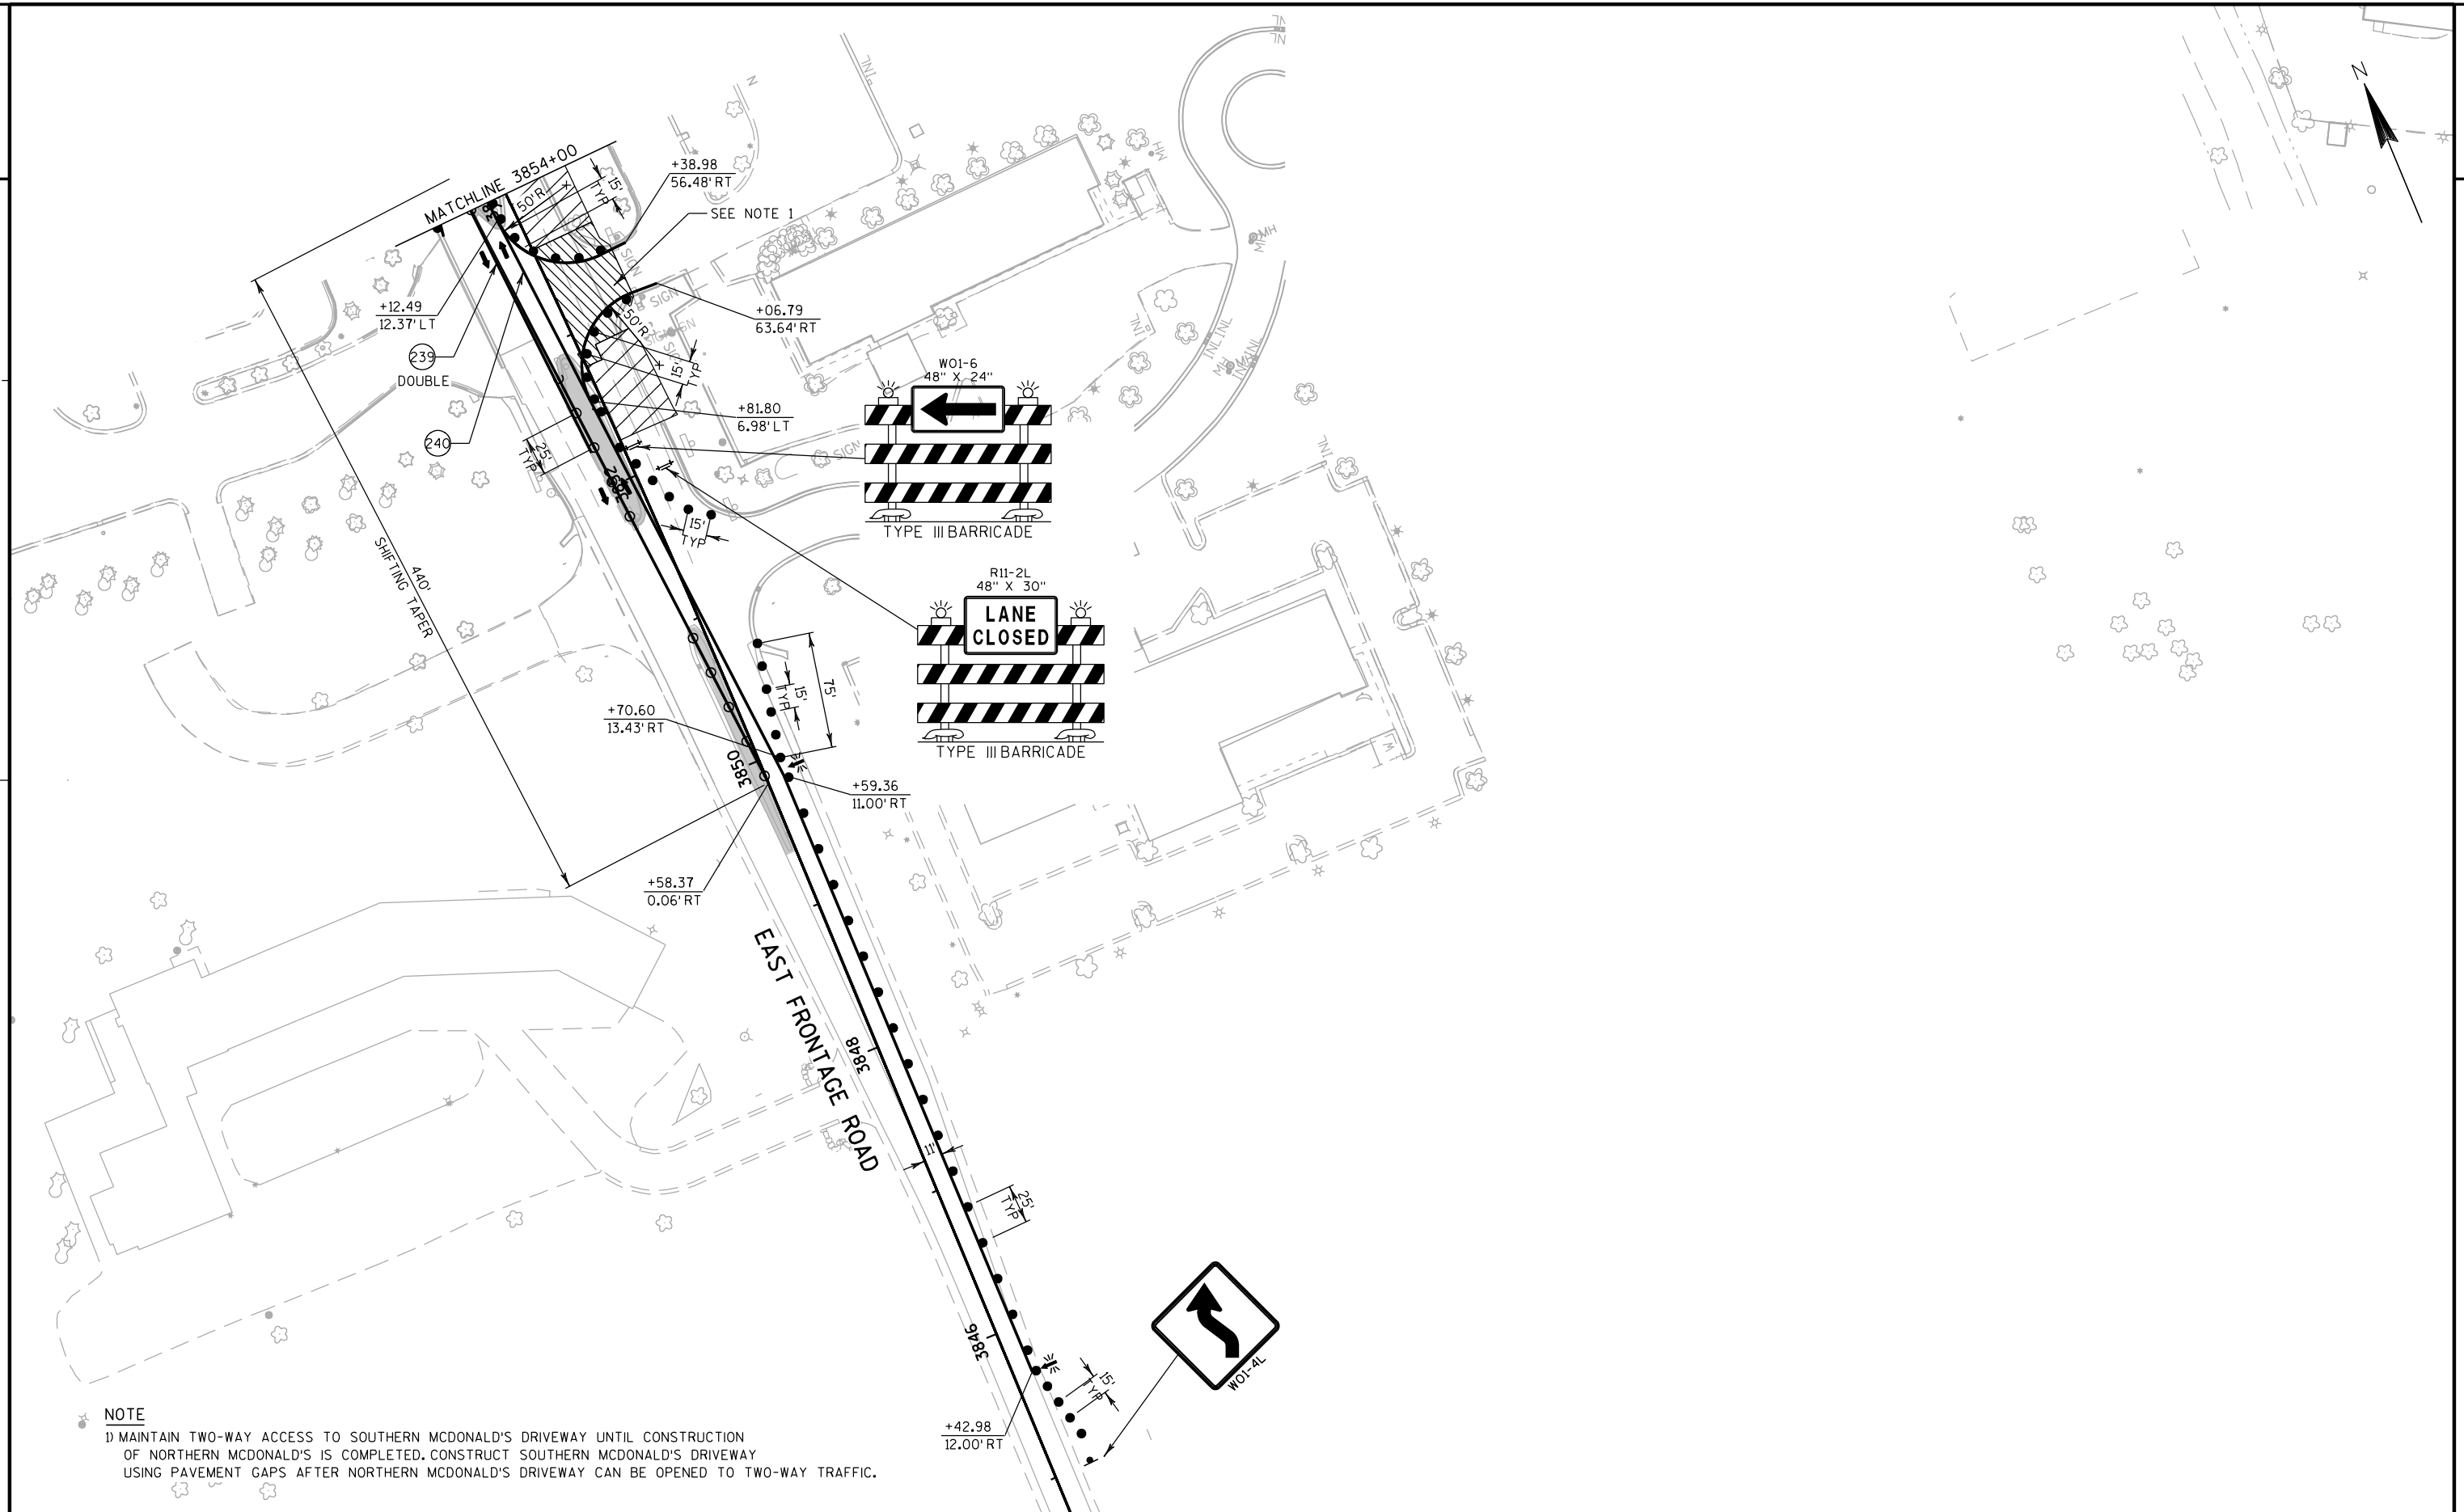**NOTE**

1) MAINTAIN TWO-WAY ACCESS TO SOUTHERN MCDONALD'S DRIVEWAY UNTIL CONSTRUCTION OF NORTHERN MCDONALD'S IS COMPLETED. CONSTRUCT SOUTHERN MCDONALD'S DRIVEWAY USING PAVEMENT GAPS AFTER NORTHERN MCDONALD'S DRIVEWAY CAN BE OPENED TO TWO-WAY TRAFFIC.

PROJECT NO:1033-02-71/76


HWY: IH 94/STH 20

COUNTY: RACINE

STAGE 2A CONSTRUCTION

SHEET

E

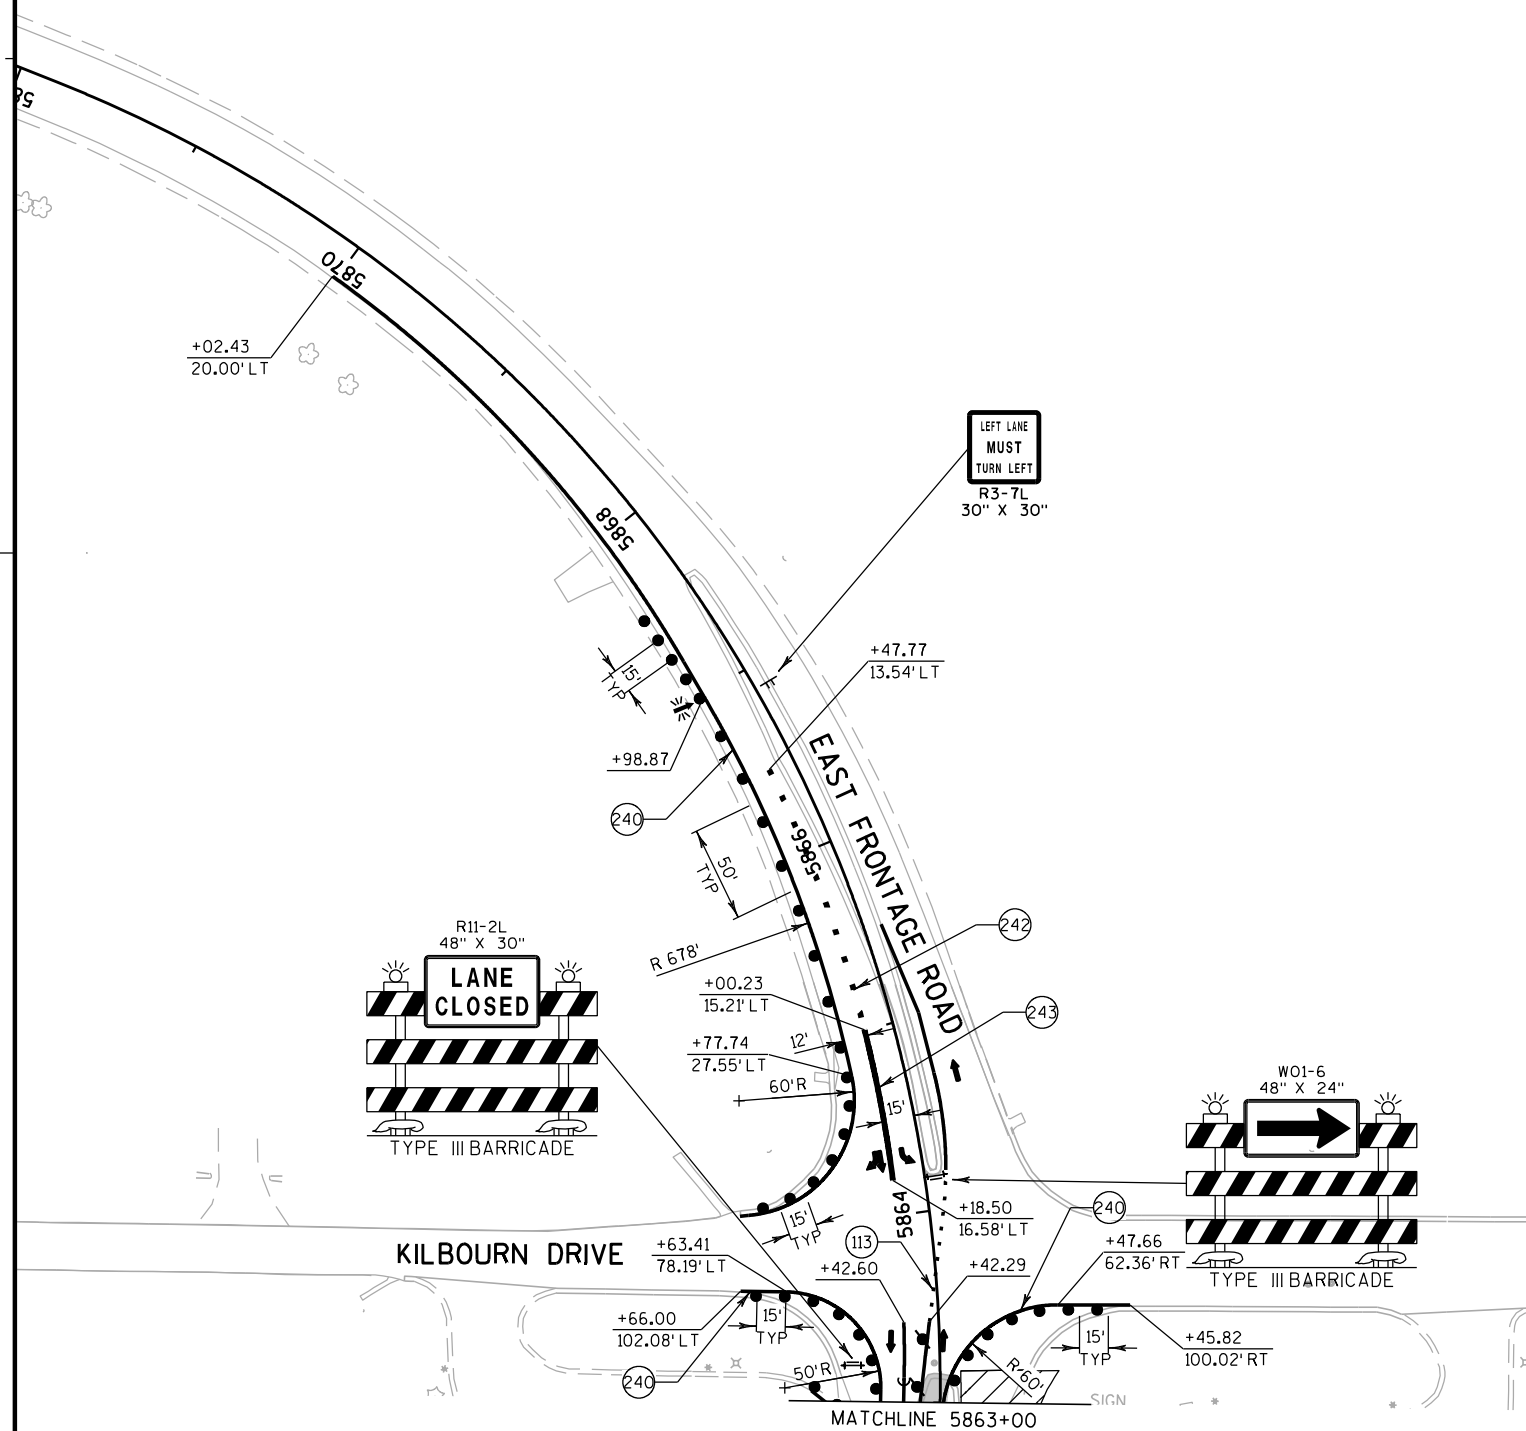

PROJECT NO:1033-02-71/76

HWY: IH 94/STH 20

COUNTY: RACINE

STAGE 2A CONSTRUCTION

SHEET

E

FILE NAME : S:\FinalDesign\20\10330271_L\Roads\cds\026221.s2a.dgn

PLOT DATE : 30-SEP-2019 18:45

PLOT BY : MSCD15


PLOT NAME : 026221.s2a

PLOT SCALE : 100:1

WISDOT/CADDs SHEET 42

2

2

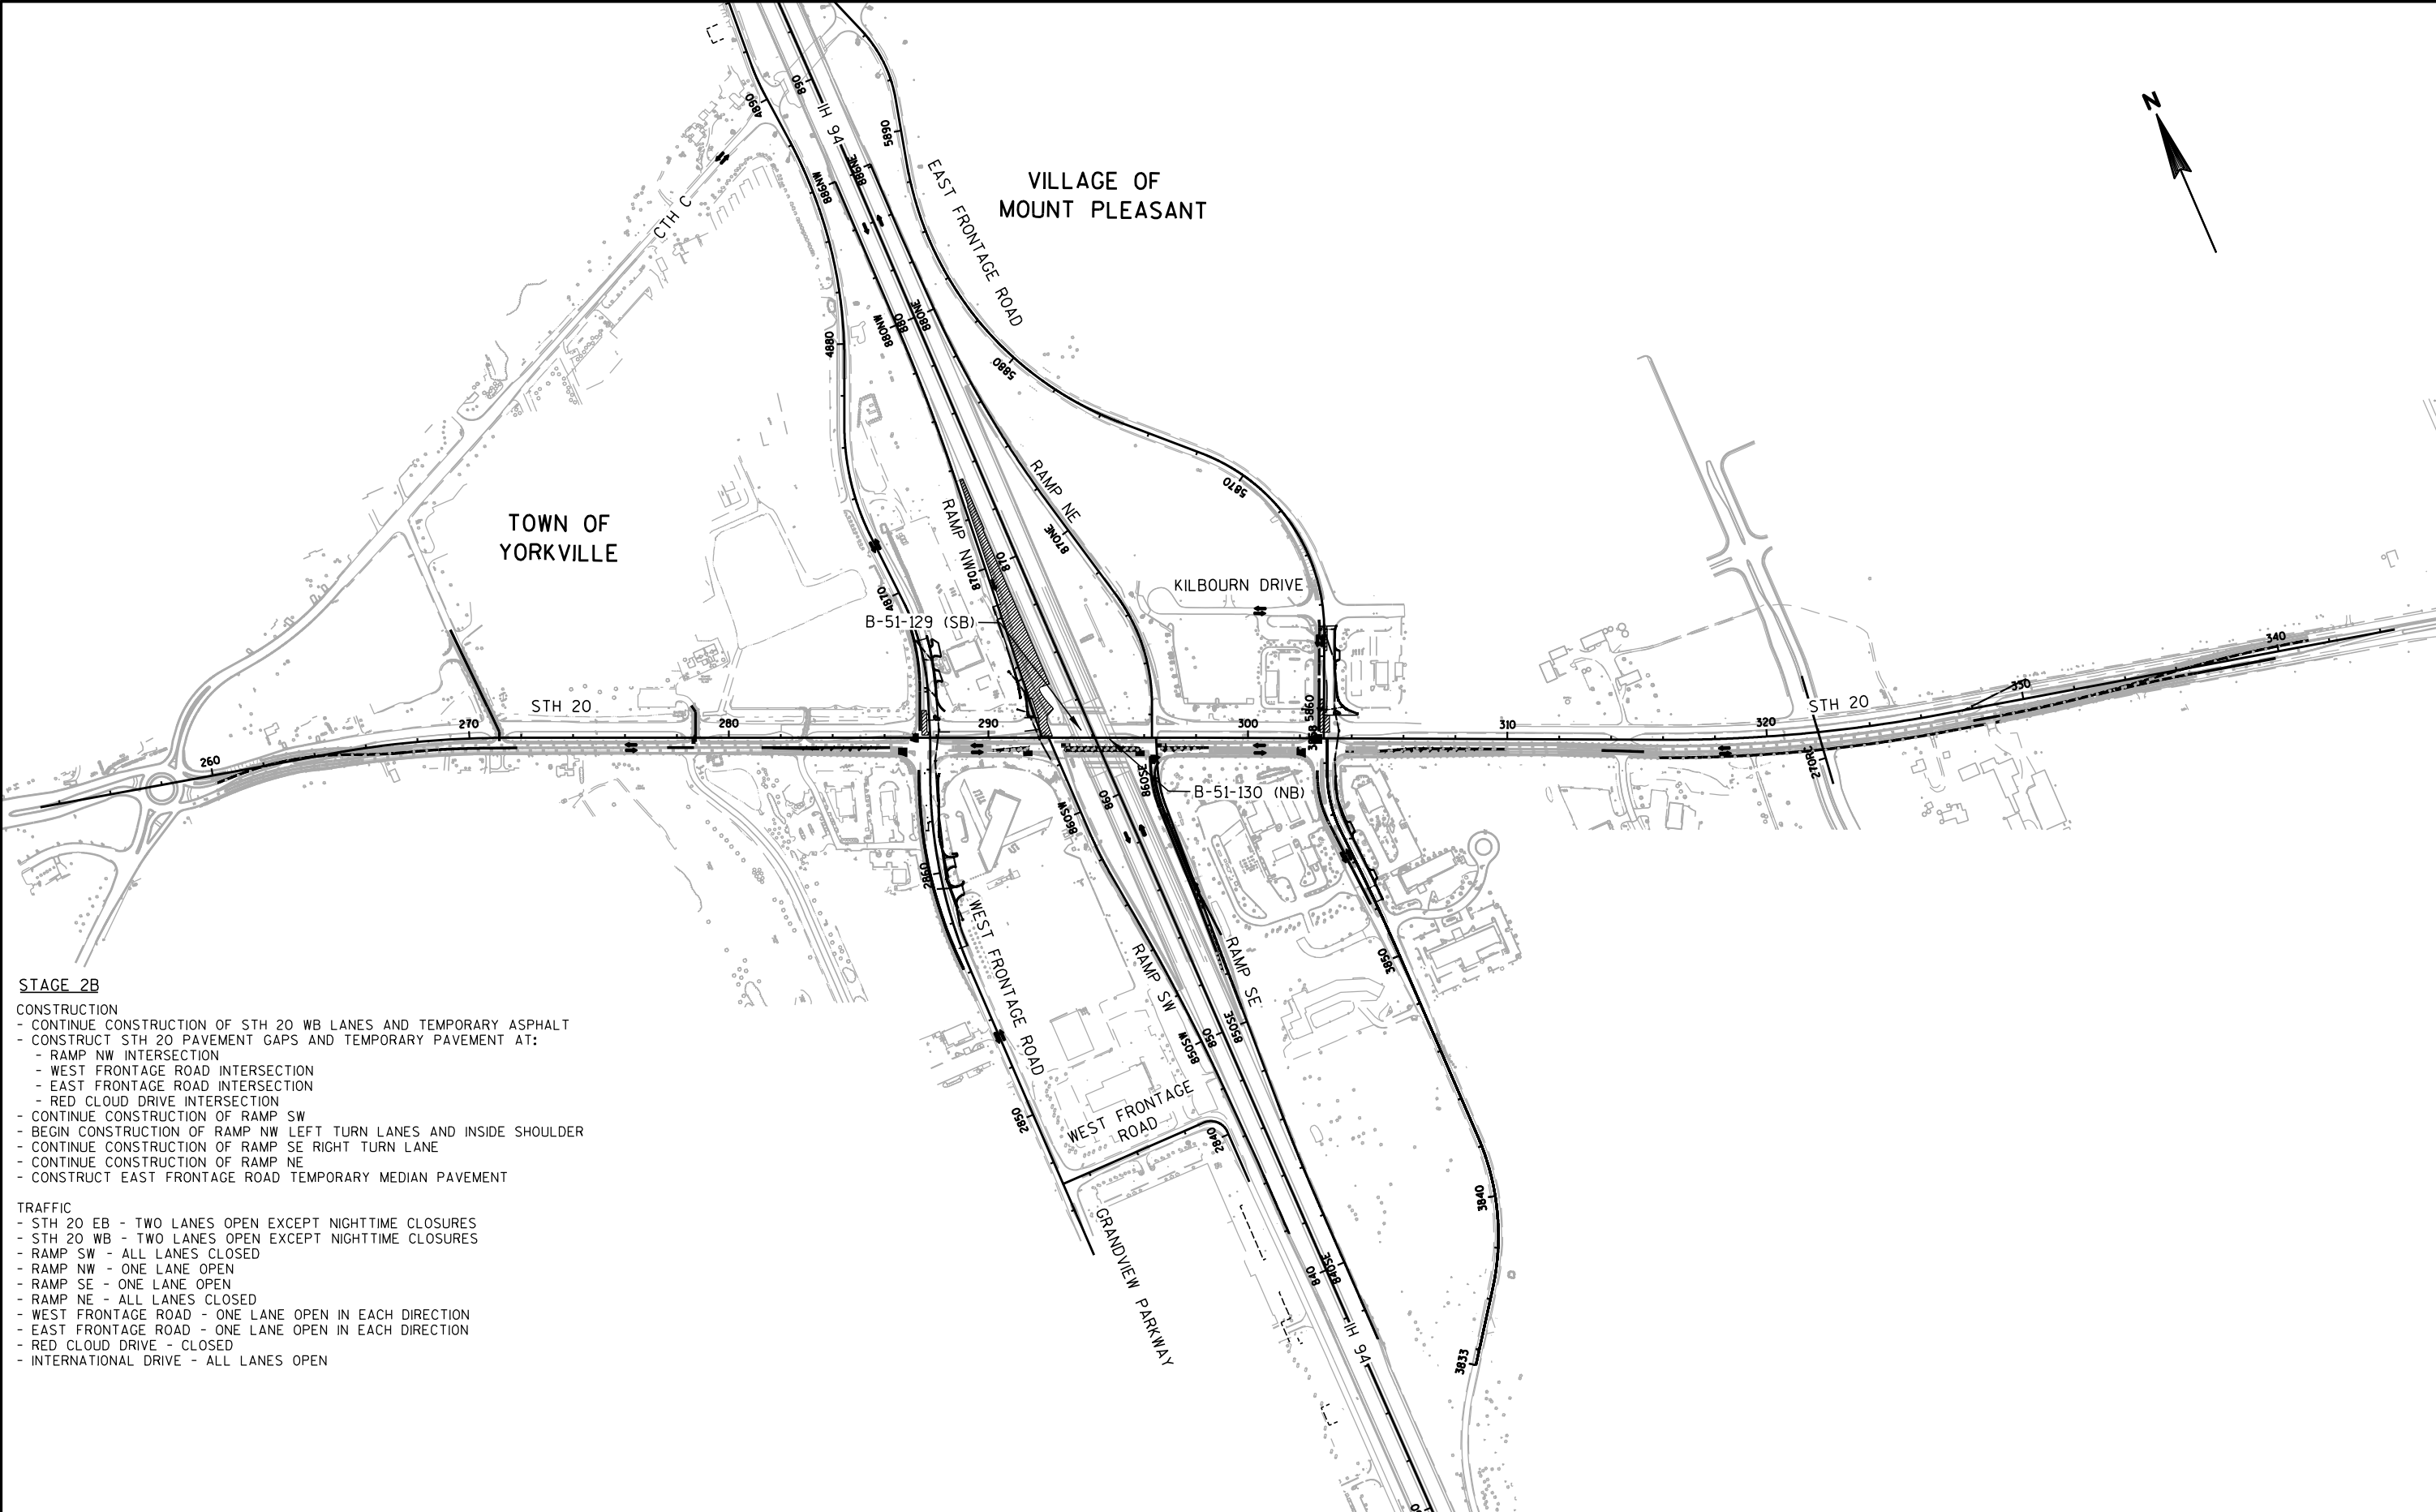

STAGE 2B

CONSTRUCTION

- CONTINUE CONSTRUCTION OF STH 20 WB LANES AND TEMPORARY ASPHALT
- CONSTRUCT STH 20 PAVEMENT GAPS AND TEMPORARY PAVEMENT AT:
 - RAMP NW INTERSECTION
 - WEST FRONTAGE ROAD INTERSECTION
 - EAST FRONTAGE ROAD INTERSECTION
 - RED CLOUD DRIVE INTERSECTION
- CONTINUE CONSTRUCTION OF RAMP SW
- BEGIN CONSTRUCTION OF RAMP NW LEFT TURN LANES AND INSIDE SHOULDER
- CONTINUE CONSTRUCTION OF RAMP SE RIGHT TURN LANE
- CONTINUE CONSTRUCTION OF RAMP NE
- CONSTRUCT EAST FRONTAGE ROAD TEMPORARY MEDIAN PAVEMENT

TRAFFIC

- STH 20 EB - TWO LANES OPEN EXCEPT NIGHTTIME CLOSURES
- STH 20 WB - TWO LANES OPEN EXCEPT NIGHTTIME CLOSURES
- RAMP SW - ALL LANES CLOSED
- RAMP NW - ONE LANE OPEN
- RAMP SE - ONE LANE OPEN
- RAMP NE - ALL LANES CLOSED
- WEST FRONTAGE ROAD - ONE LANE OPEN IN EACH DIRECTION
- EAST FRONTAGE ROAD - ONE LANE OPEN IN EACH DIRECTION
- RED CLOUD DRIVE - CLOSED
- INTERNATIONAL DRIVE - ALL LANES OPEN

PROJECT NO: 1033-02-71/76


HWY: IH 94/STH 20

COUNTY: RACINE

STAGE CONSTRUCTION: OVERVIEW - STAGE 2B

SHEET

E

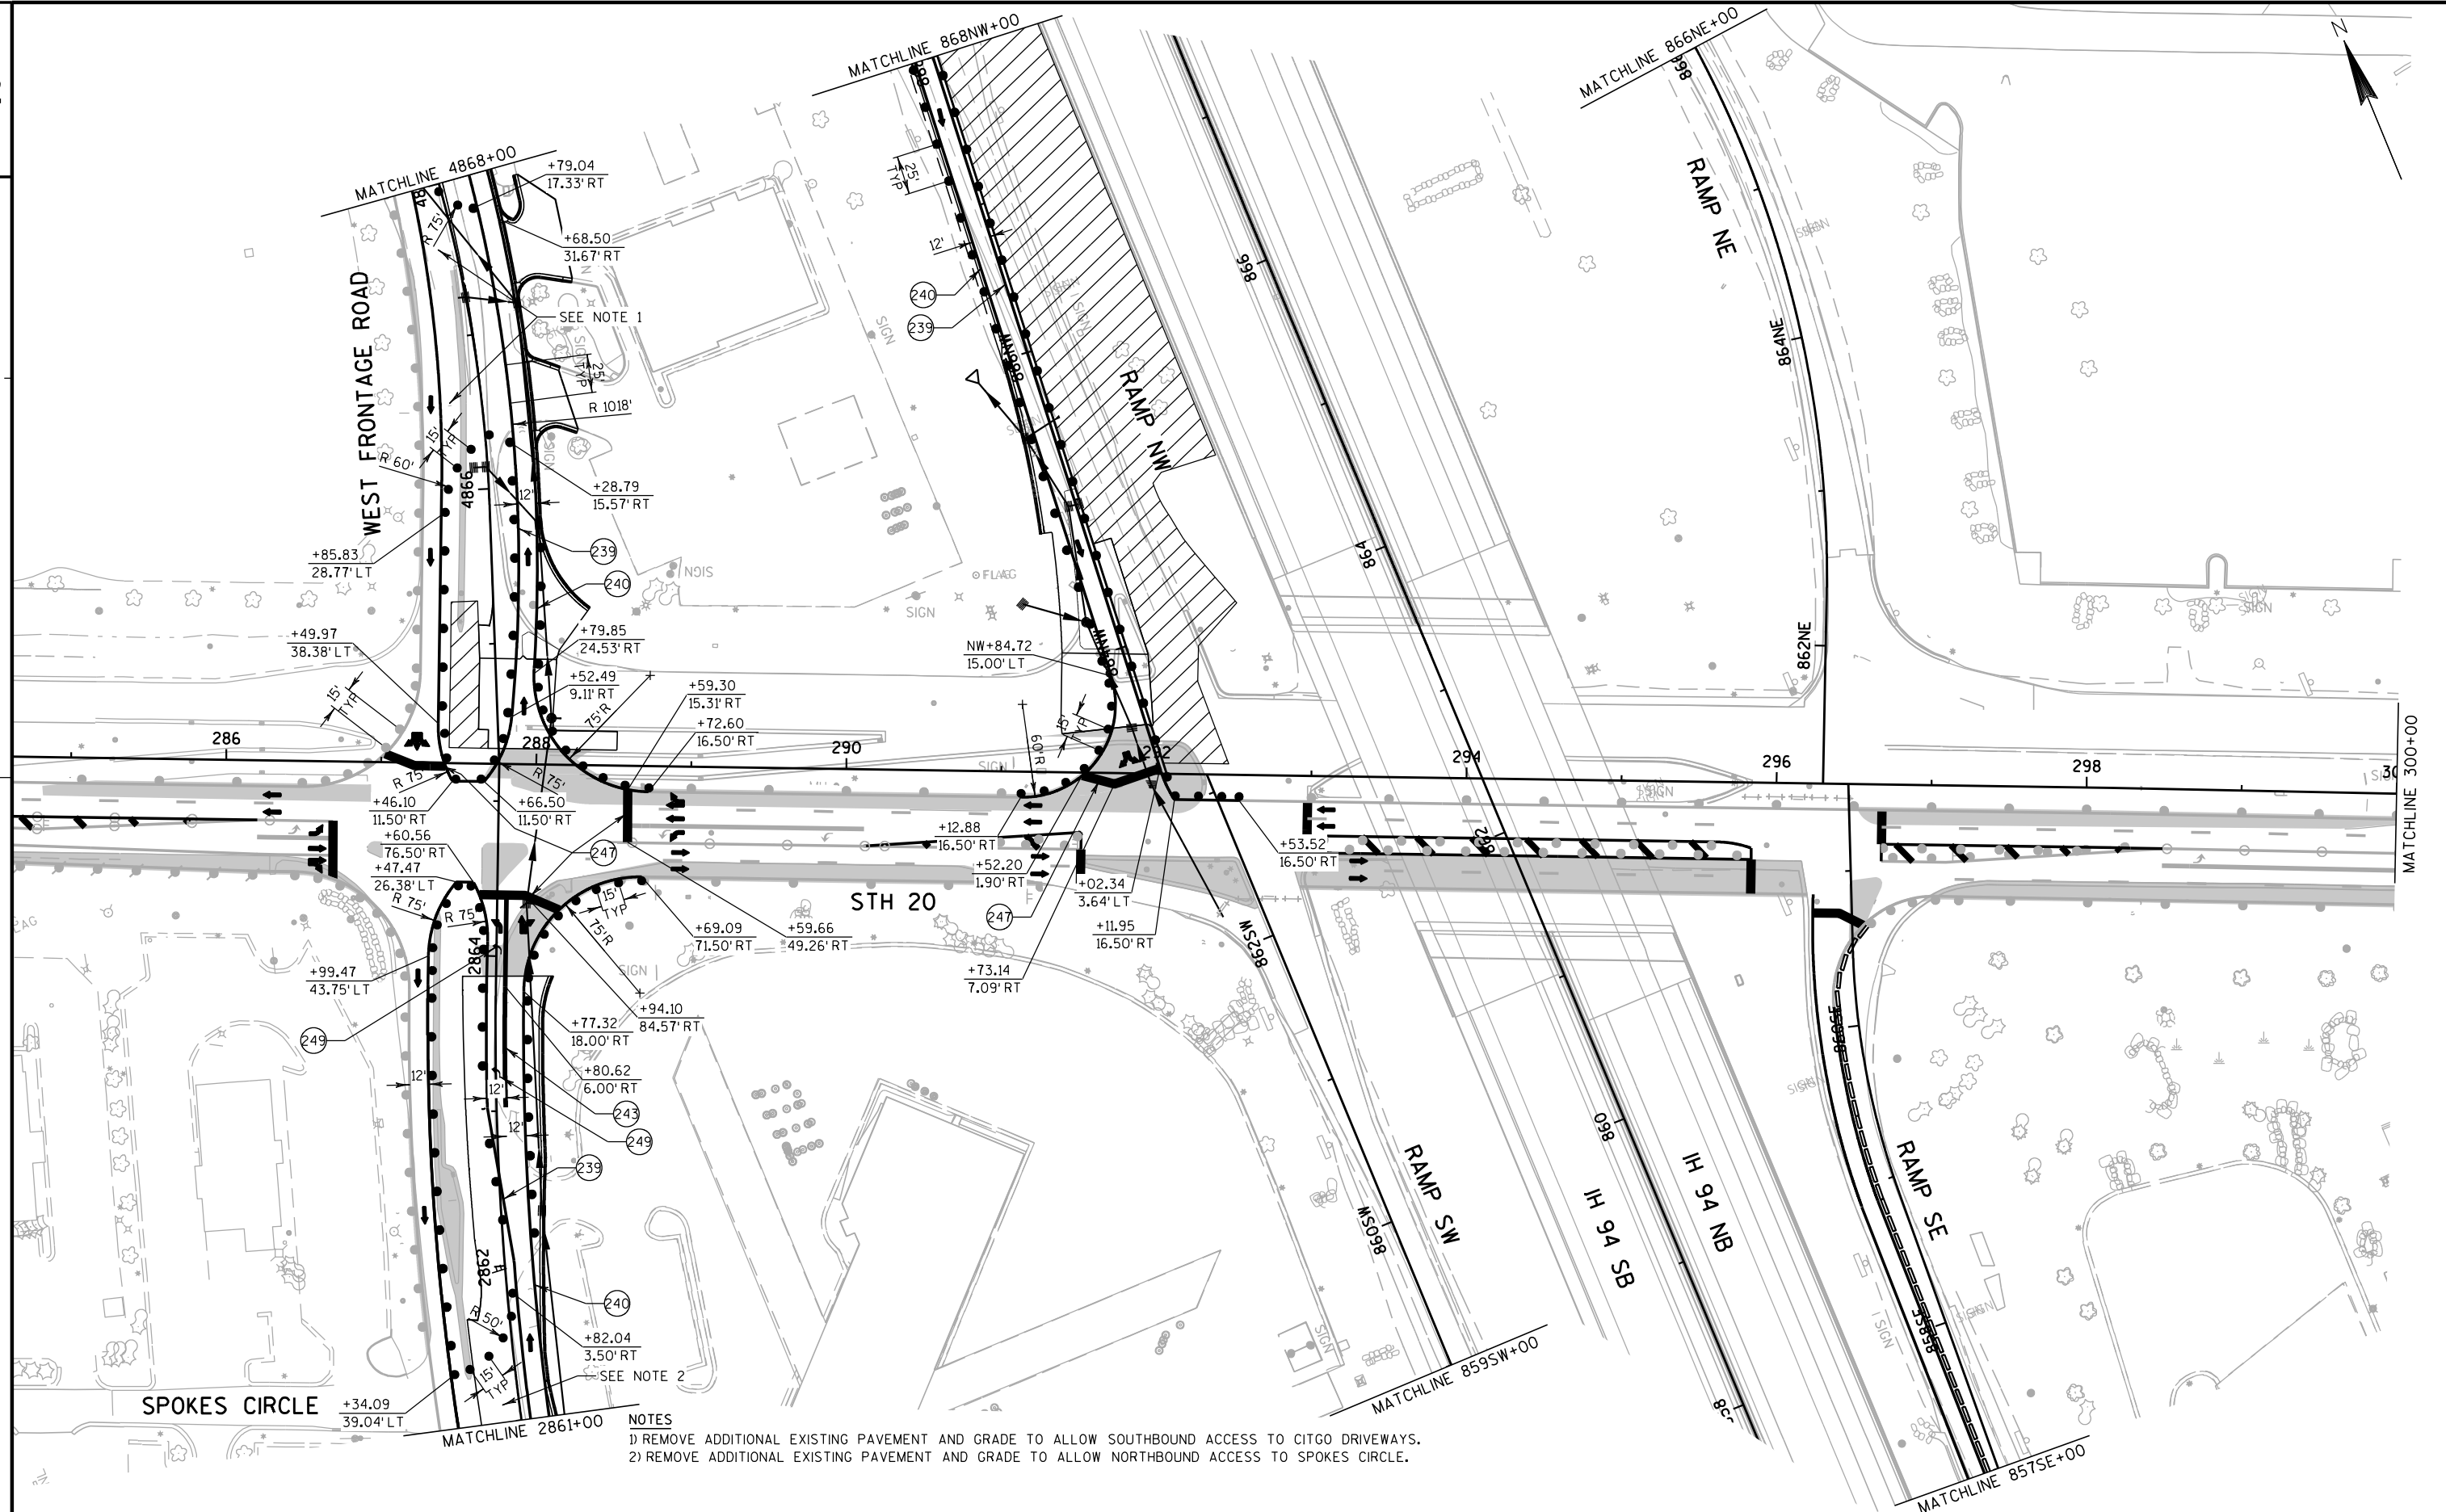

PROJECT NO:1033-02-71/76

HWY: IH 94/STH 20

COUNTY: RACINE

STAGE 2B CONSTRUCTION

SHEET

E





NOTES

1) REMOVE ADDITIONAL EXISTING PAVEMENT AND GRADE TO ALLOW SOUTHBOUND TRAFFIC ACCESS TO SOUTHERN MCDONALDS DRIVEWAY AND SOUTHERN KWIK TRIP DRIVEWAY.

PROJECT NO:1033-02-71/76


HWY: IH 94/STH 20

COUNTY: RACINE

STAGE 2B CONSTRUCTION

SHEET

E

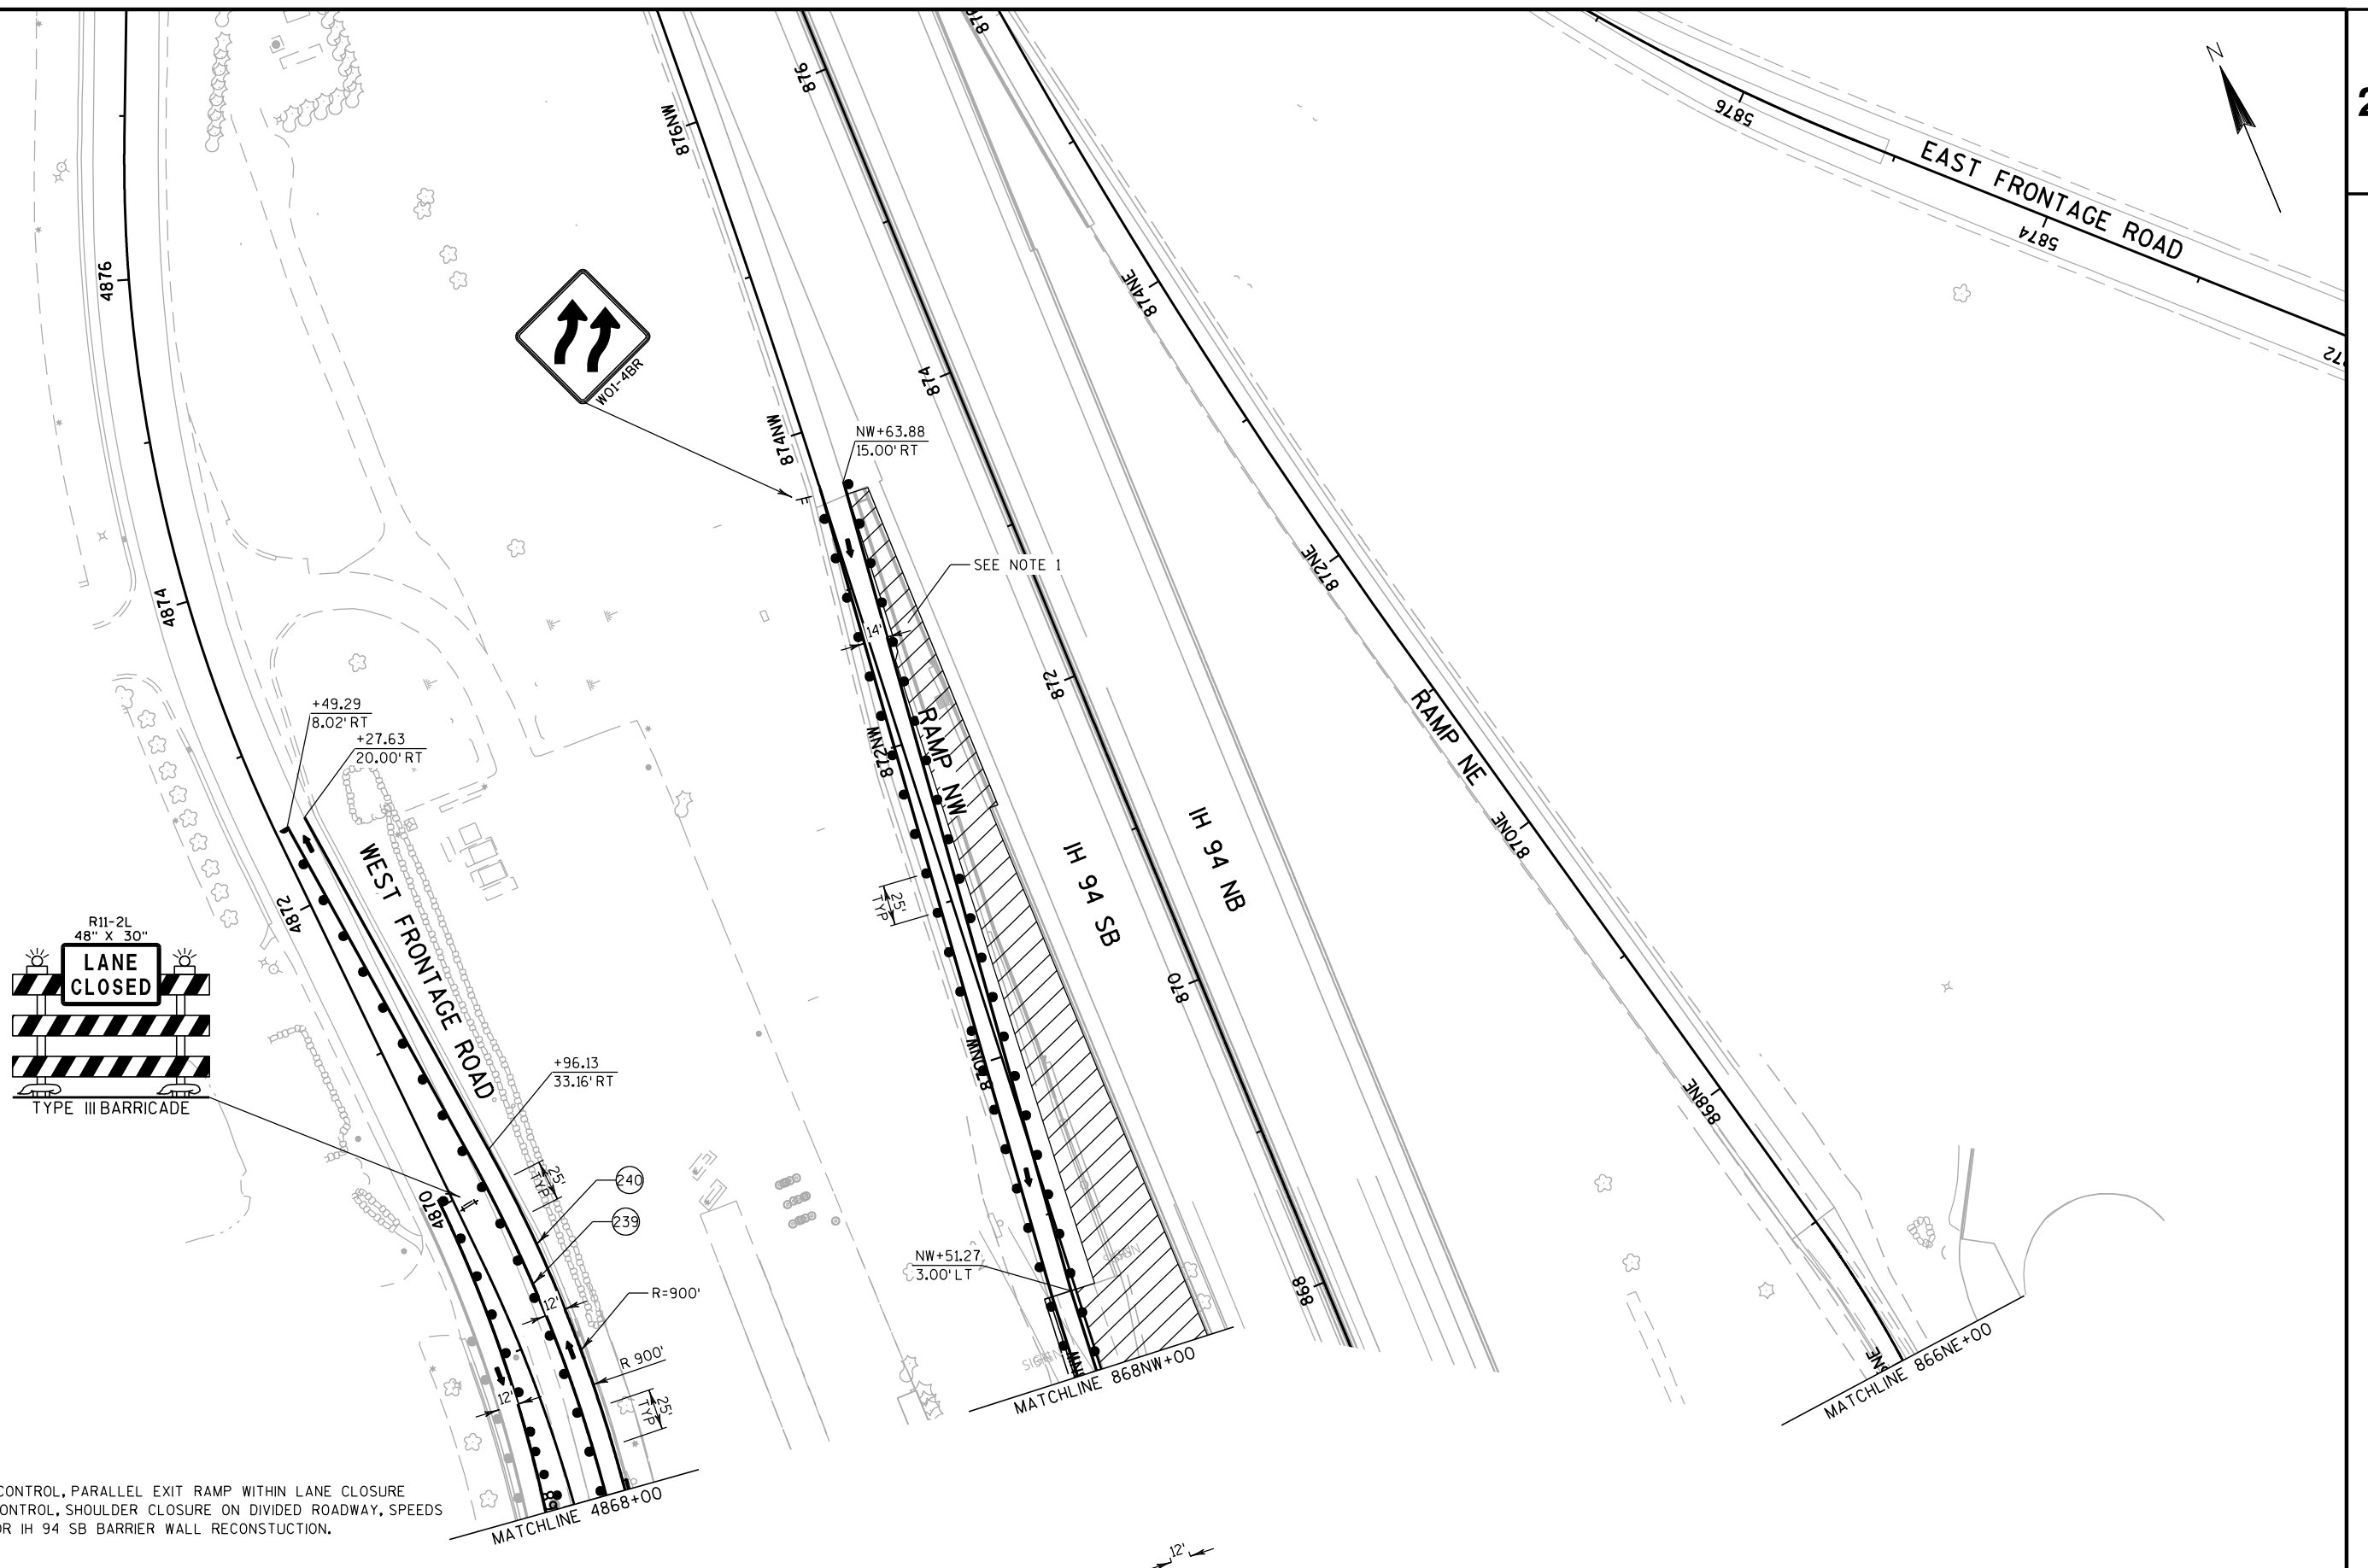

NOTE

1) SEE SDD 15D15-E TRAFFIC CONTROL, PARALLEL EXIT RAMP WITHIN LANE CLOSURE
AND SDD 15D27 TRAFFIC CONTROL, SHOULDER CLOSURE ON DIVIDED ROADWAY, SPEEDS
GREATER THAN 40 MPH FOR IH 94 SB BARRIER WALL RECONSTRUCTION.

PROJECT NO:1033-02-71/76

HWY: IH 94/STH 20

COUNTY: RACINE


STAGE 2B CONSTRUCTION

SHEET

E

2

2

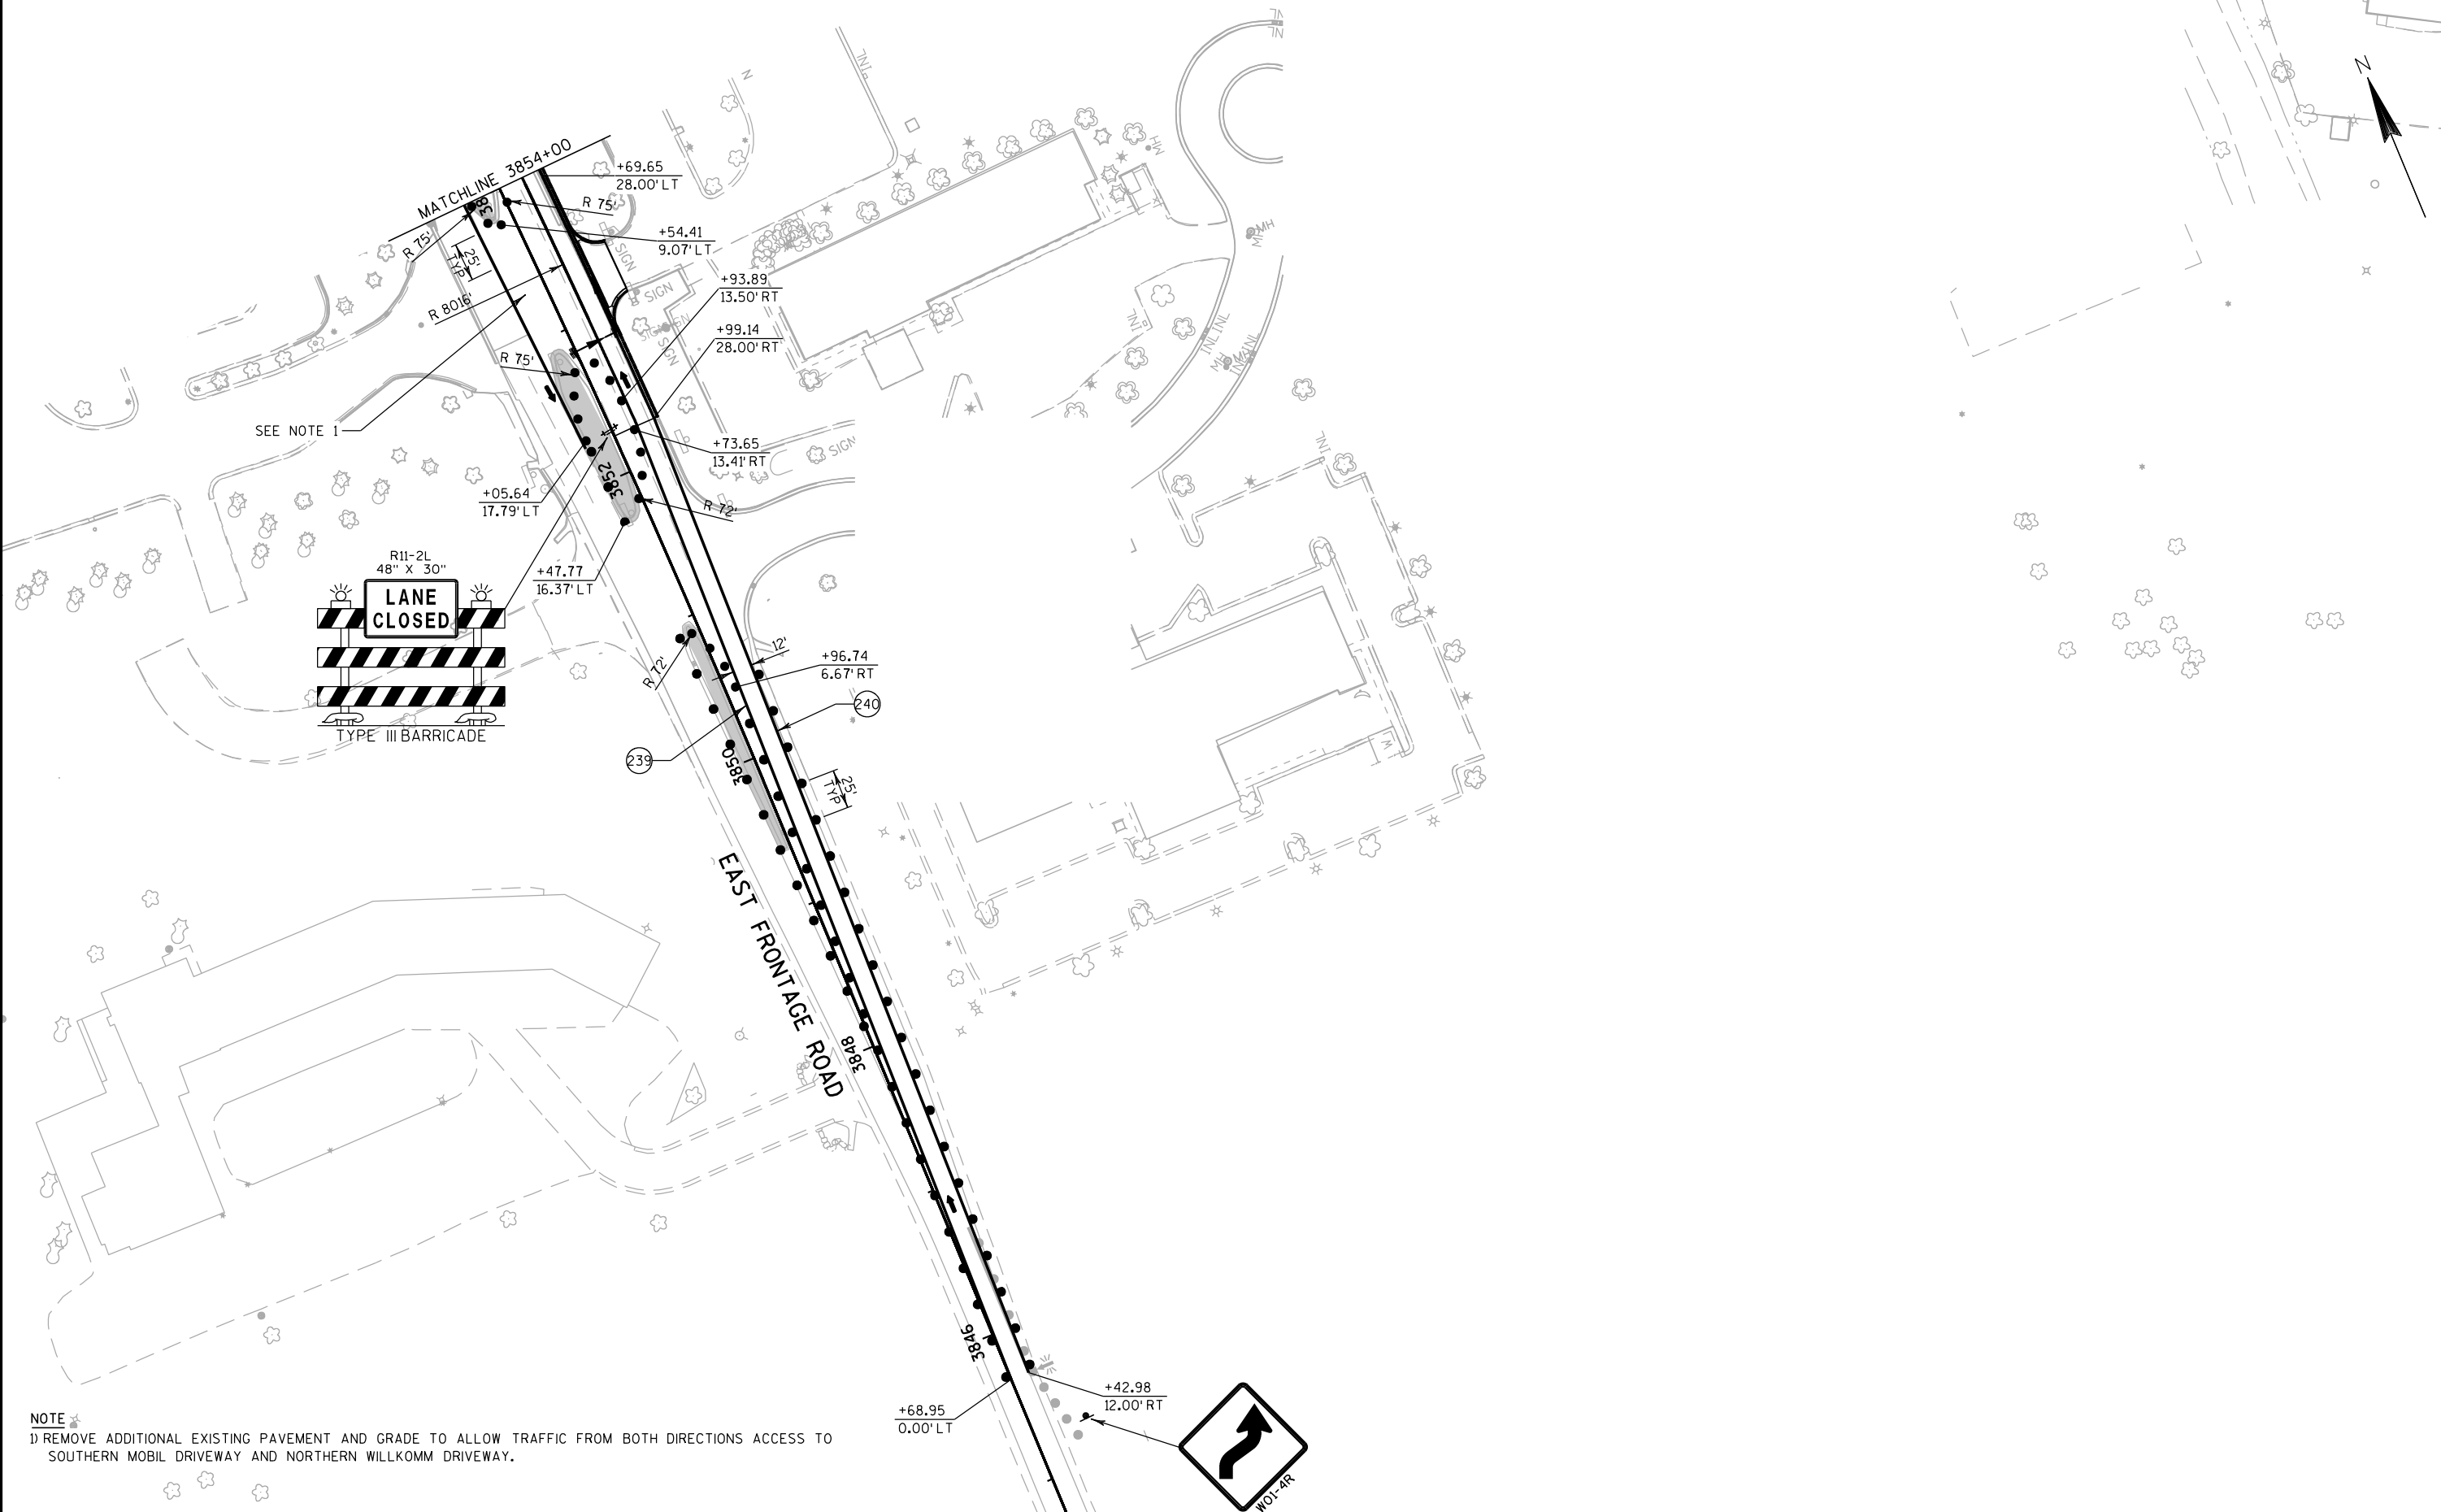

NOTE 🚧

1) REMOVE ADDITIONAL EXISTING PAVEMENT AND GRADE TO ALLOW TRAFFIC FROM BOTH DIRECTIONS ACCESS TO SOUTHERN MOBIL DRIVEWAY AND NORTHERN WILLKOMM DRIVEWAY.

PROJECT NO:1033-02-71/76


HWY: IH 94/STH 20


COUNTY: RACINE

STAGE 2B CONSTRUCTION

SHEET

E	
---	--

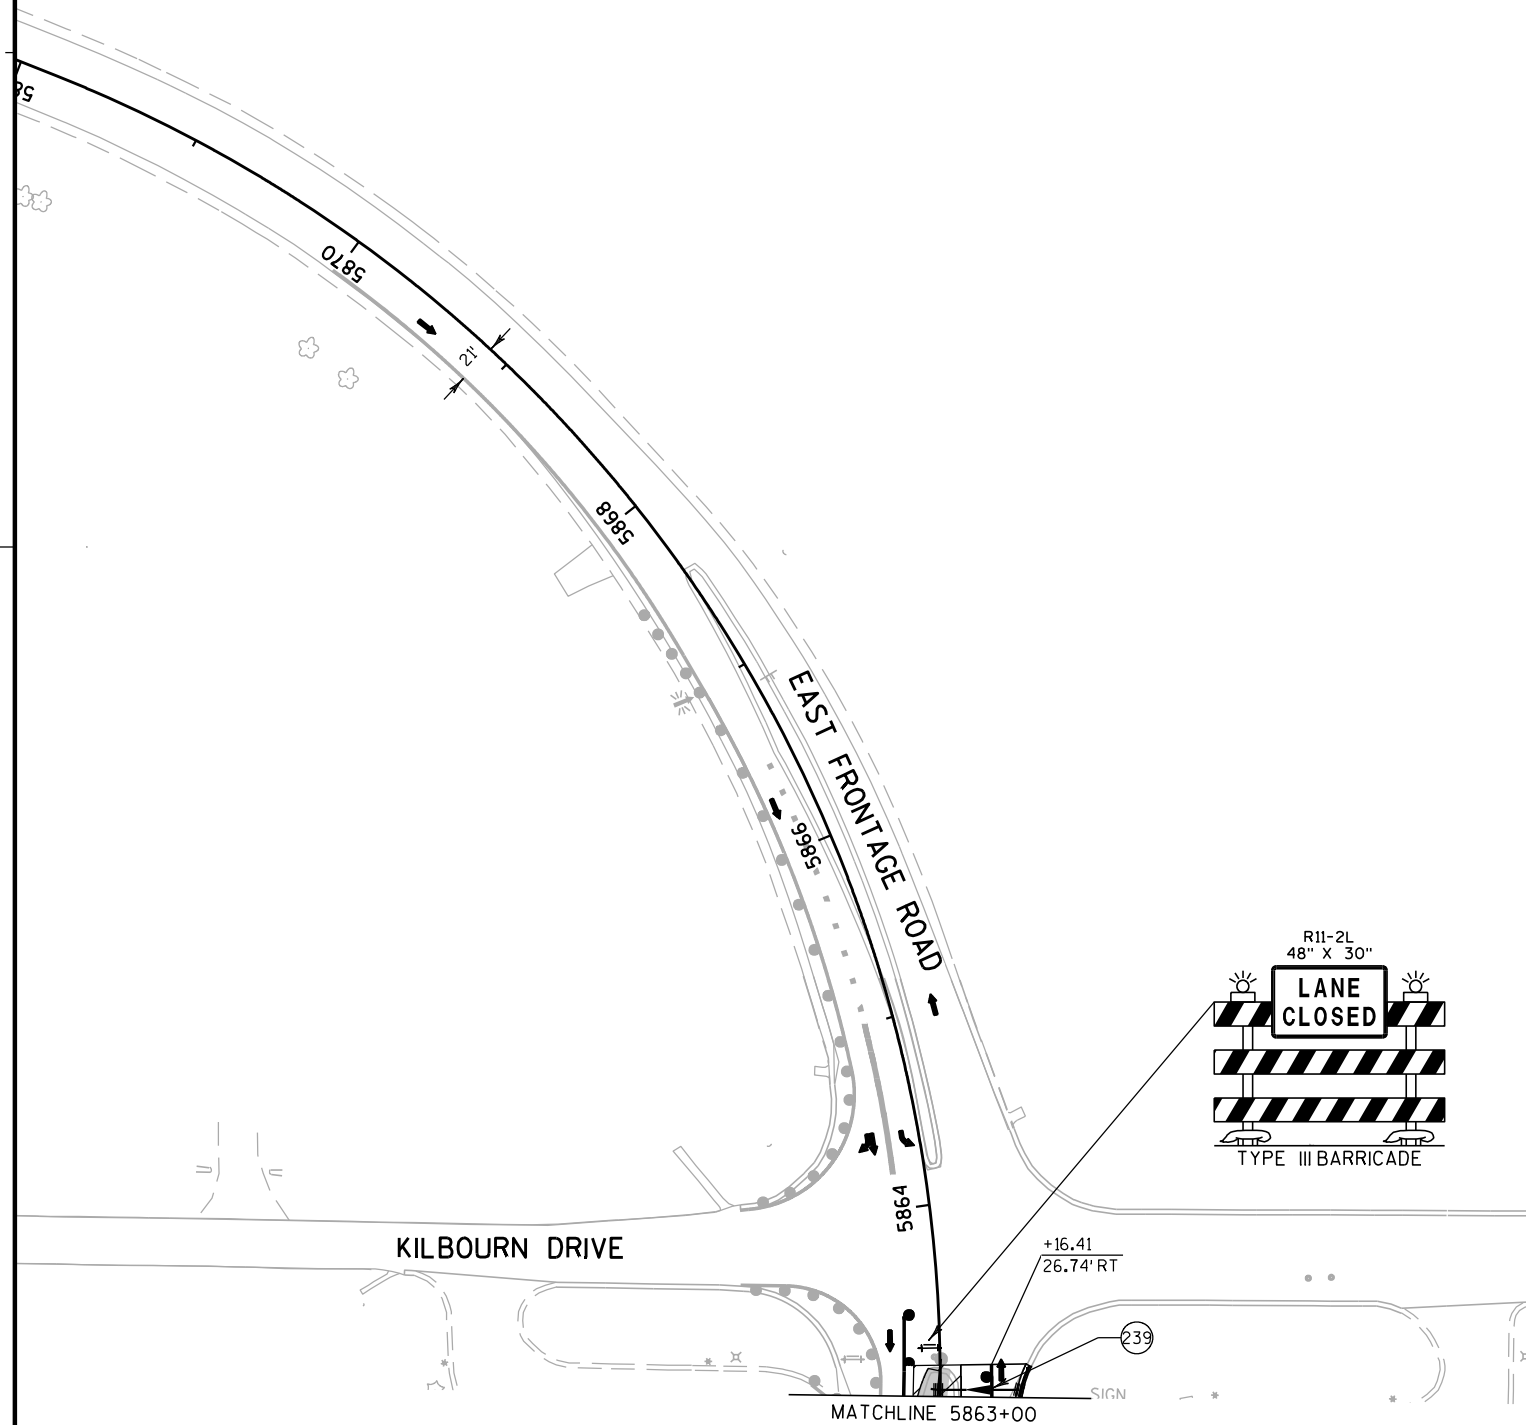

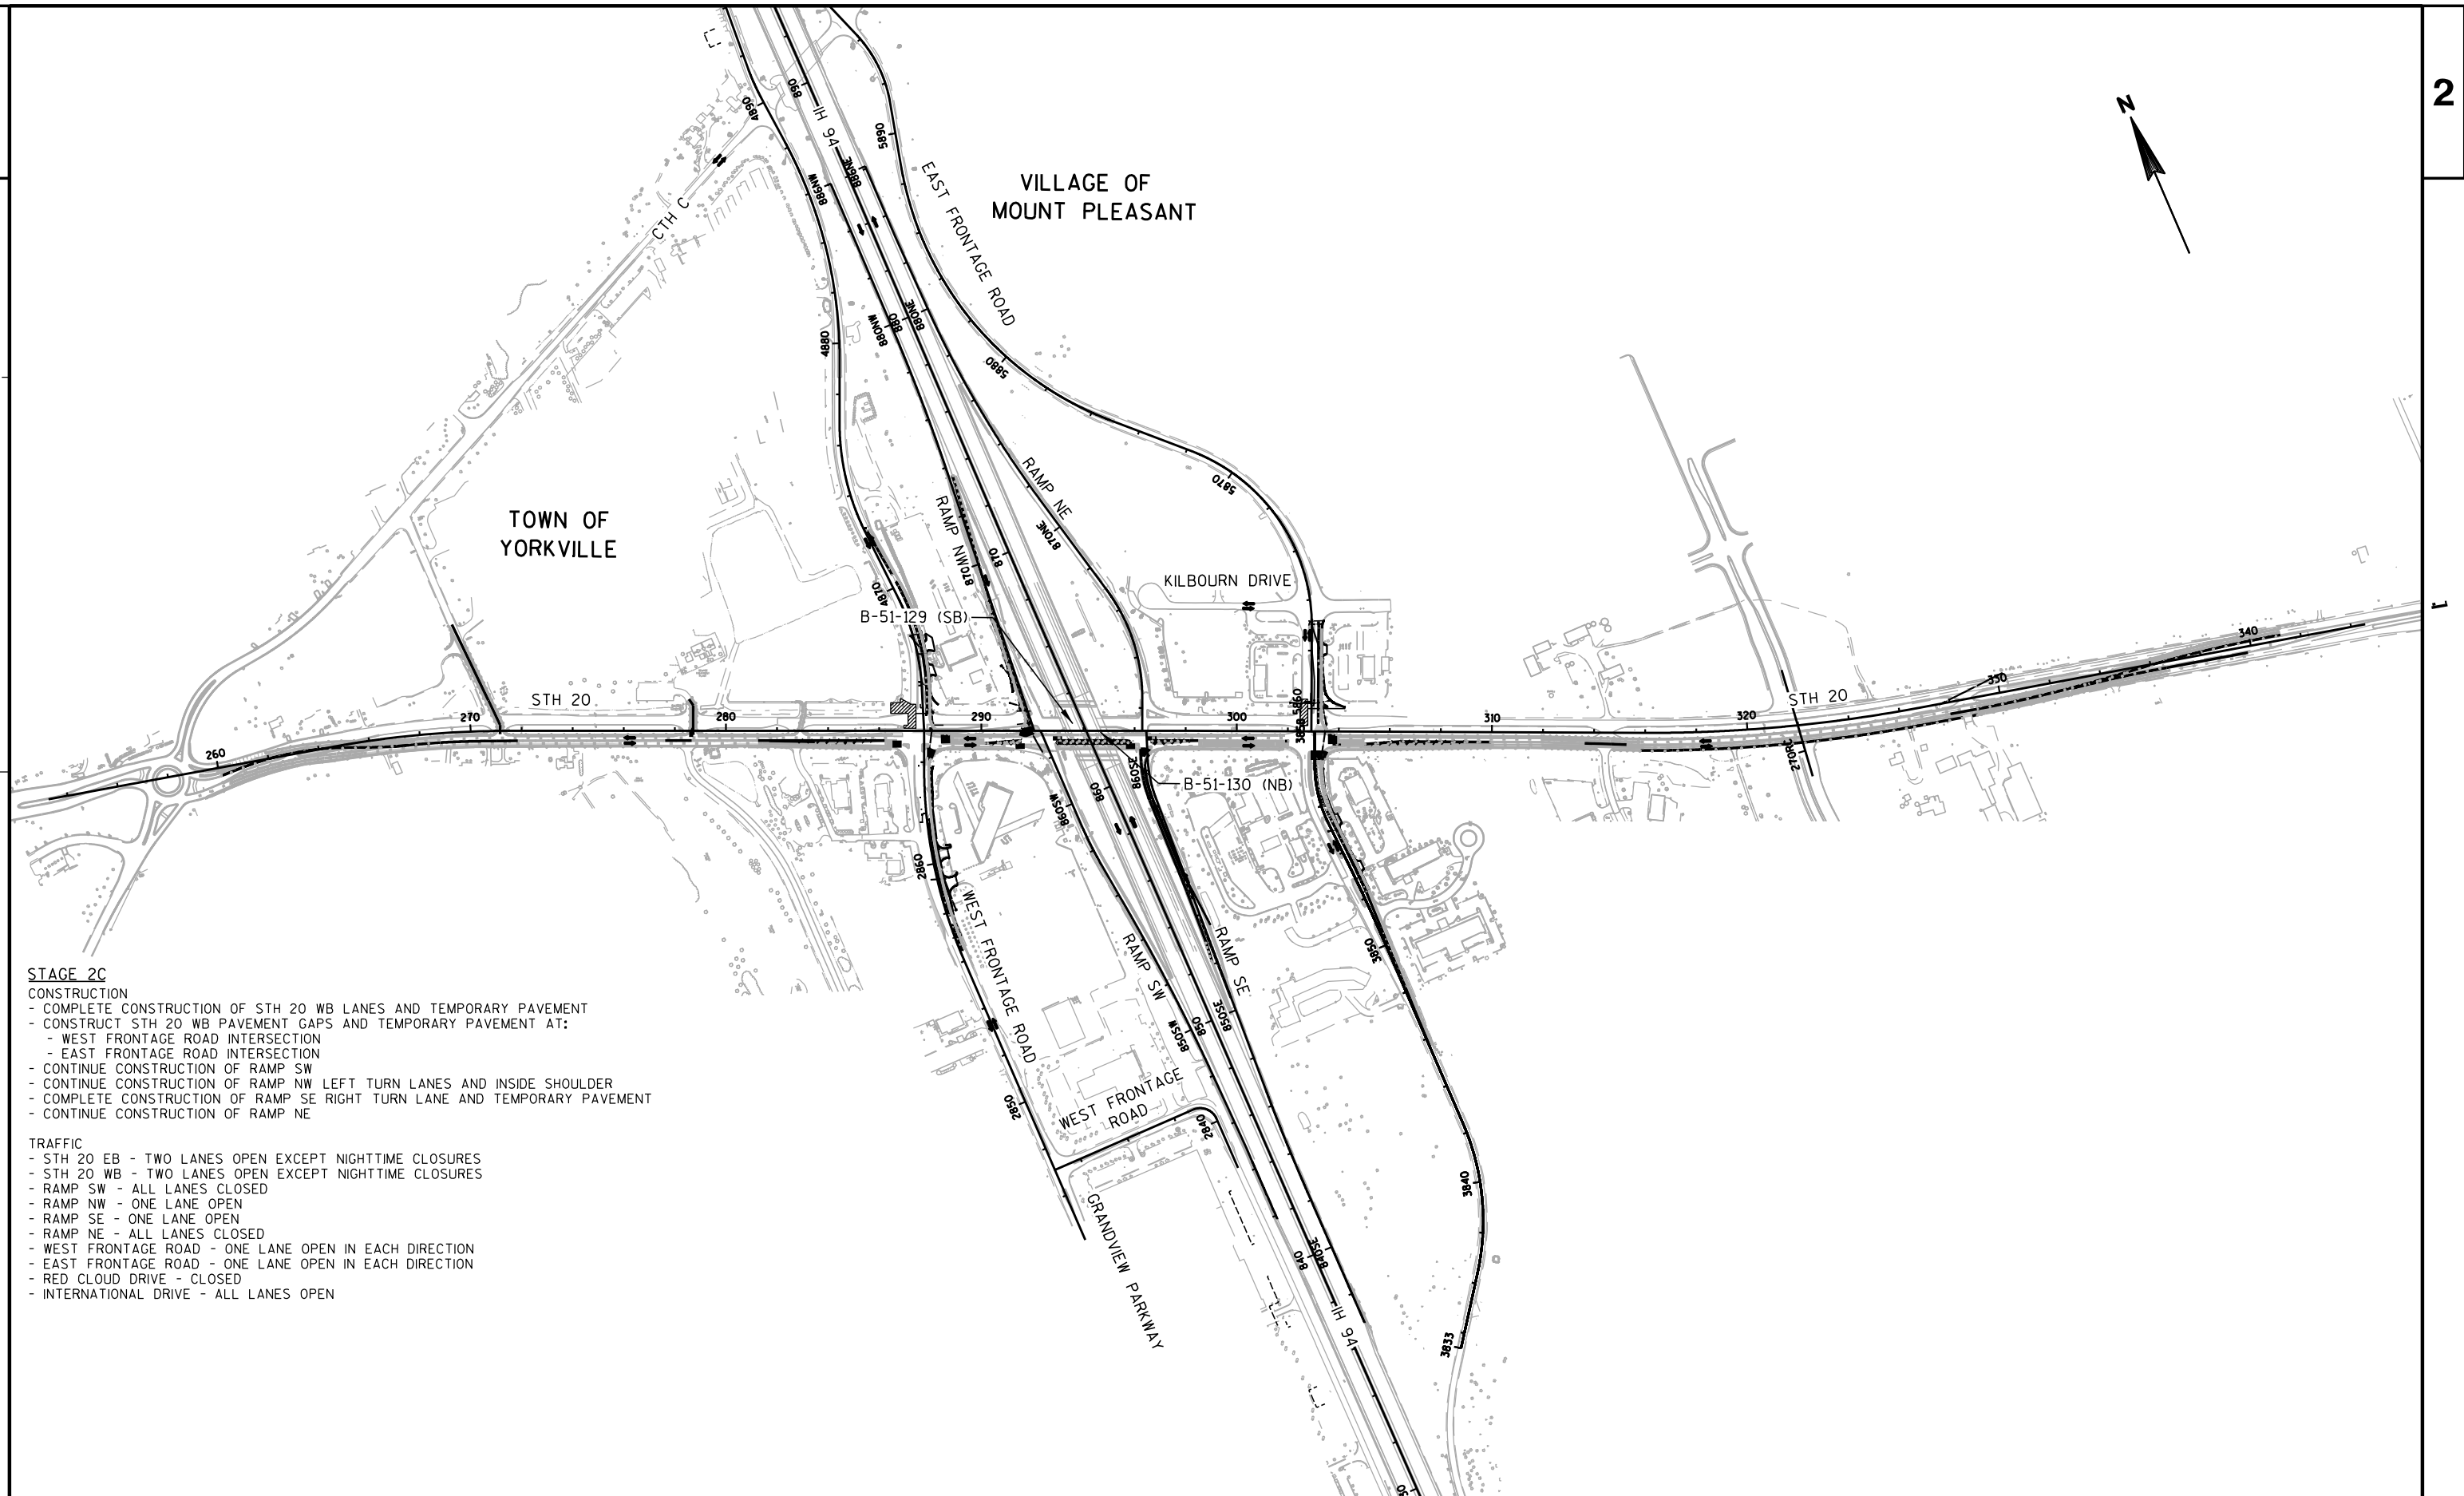**STAGE 2C****CONSTRUCTION**

- COMPLETE CONSTRUCTION OF STH 20 WB LANES AND TEMPORARY PAVEMENT
- CONSTRUCT STH 20 WB PAVEMENT GAPS AND TEMPORARY PAVEMENT AT:
 - WEST FRONTAGE ROAD INTERSECTION
 - EAST FRONTAGE ROAD INTERSECTION
- CONTINUE CONSTRUCTION OF RAMP SW
- CONTINUE CONSTRUCTION OF RAMP NW LEFT TURN LANES AND INSIDE SHOULDER
- COMPLETE CONSTRUCTION OF RAMP SE RIGHT TURN LANE AND TEMPORARY PAVEMENT
- CONTINUE CONSTRUCTION OF RAMP NE

TRAFFIC

- STH 20 EB - TWO LANES OPEN EXCEPT NIGHTTIME CLOSURES
- STH 20 WB - TWO LANES OPEN EXCEPT NIGHTTIME CLOSURES
- RAMP SW - ALL LANES CLOSED
- RAMP NW - ONE LANE OPEN
- RAMP SE - ONE LANE OPEN
- RAMP NE - ALL LANES CLOSED
- WEST FRONTAGE ROAD - ONE LANE OPEN IN EACH DIRECTION
- EAST FRONTAGE ROAD - ONE LANE OPEN IN EACH DIRECTION
- RED CLOUD DRIVE - CLOSED
- INTERNATIONAL DRIVE - ALL LANES OPEN

PROJECT NO:1033-02-71/76


HWY: IH 94/STH 20

COUNTY: RACINE

STAGE CONSTRUCTION: OVERVIEW - STAGE 2C

SHEET

E

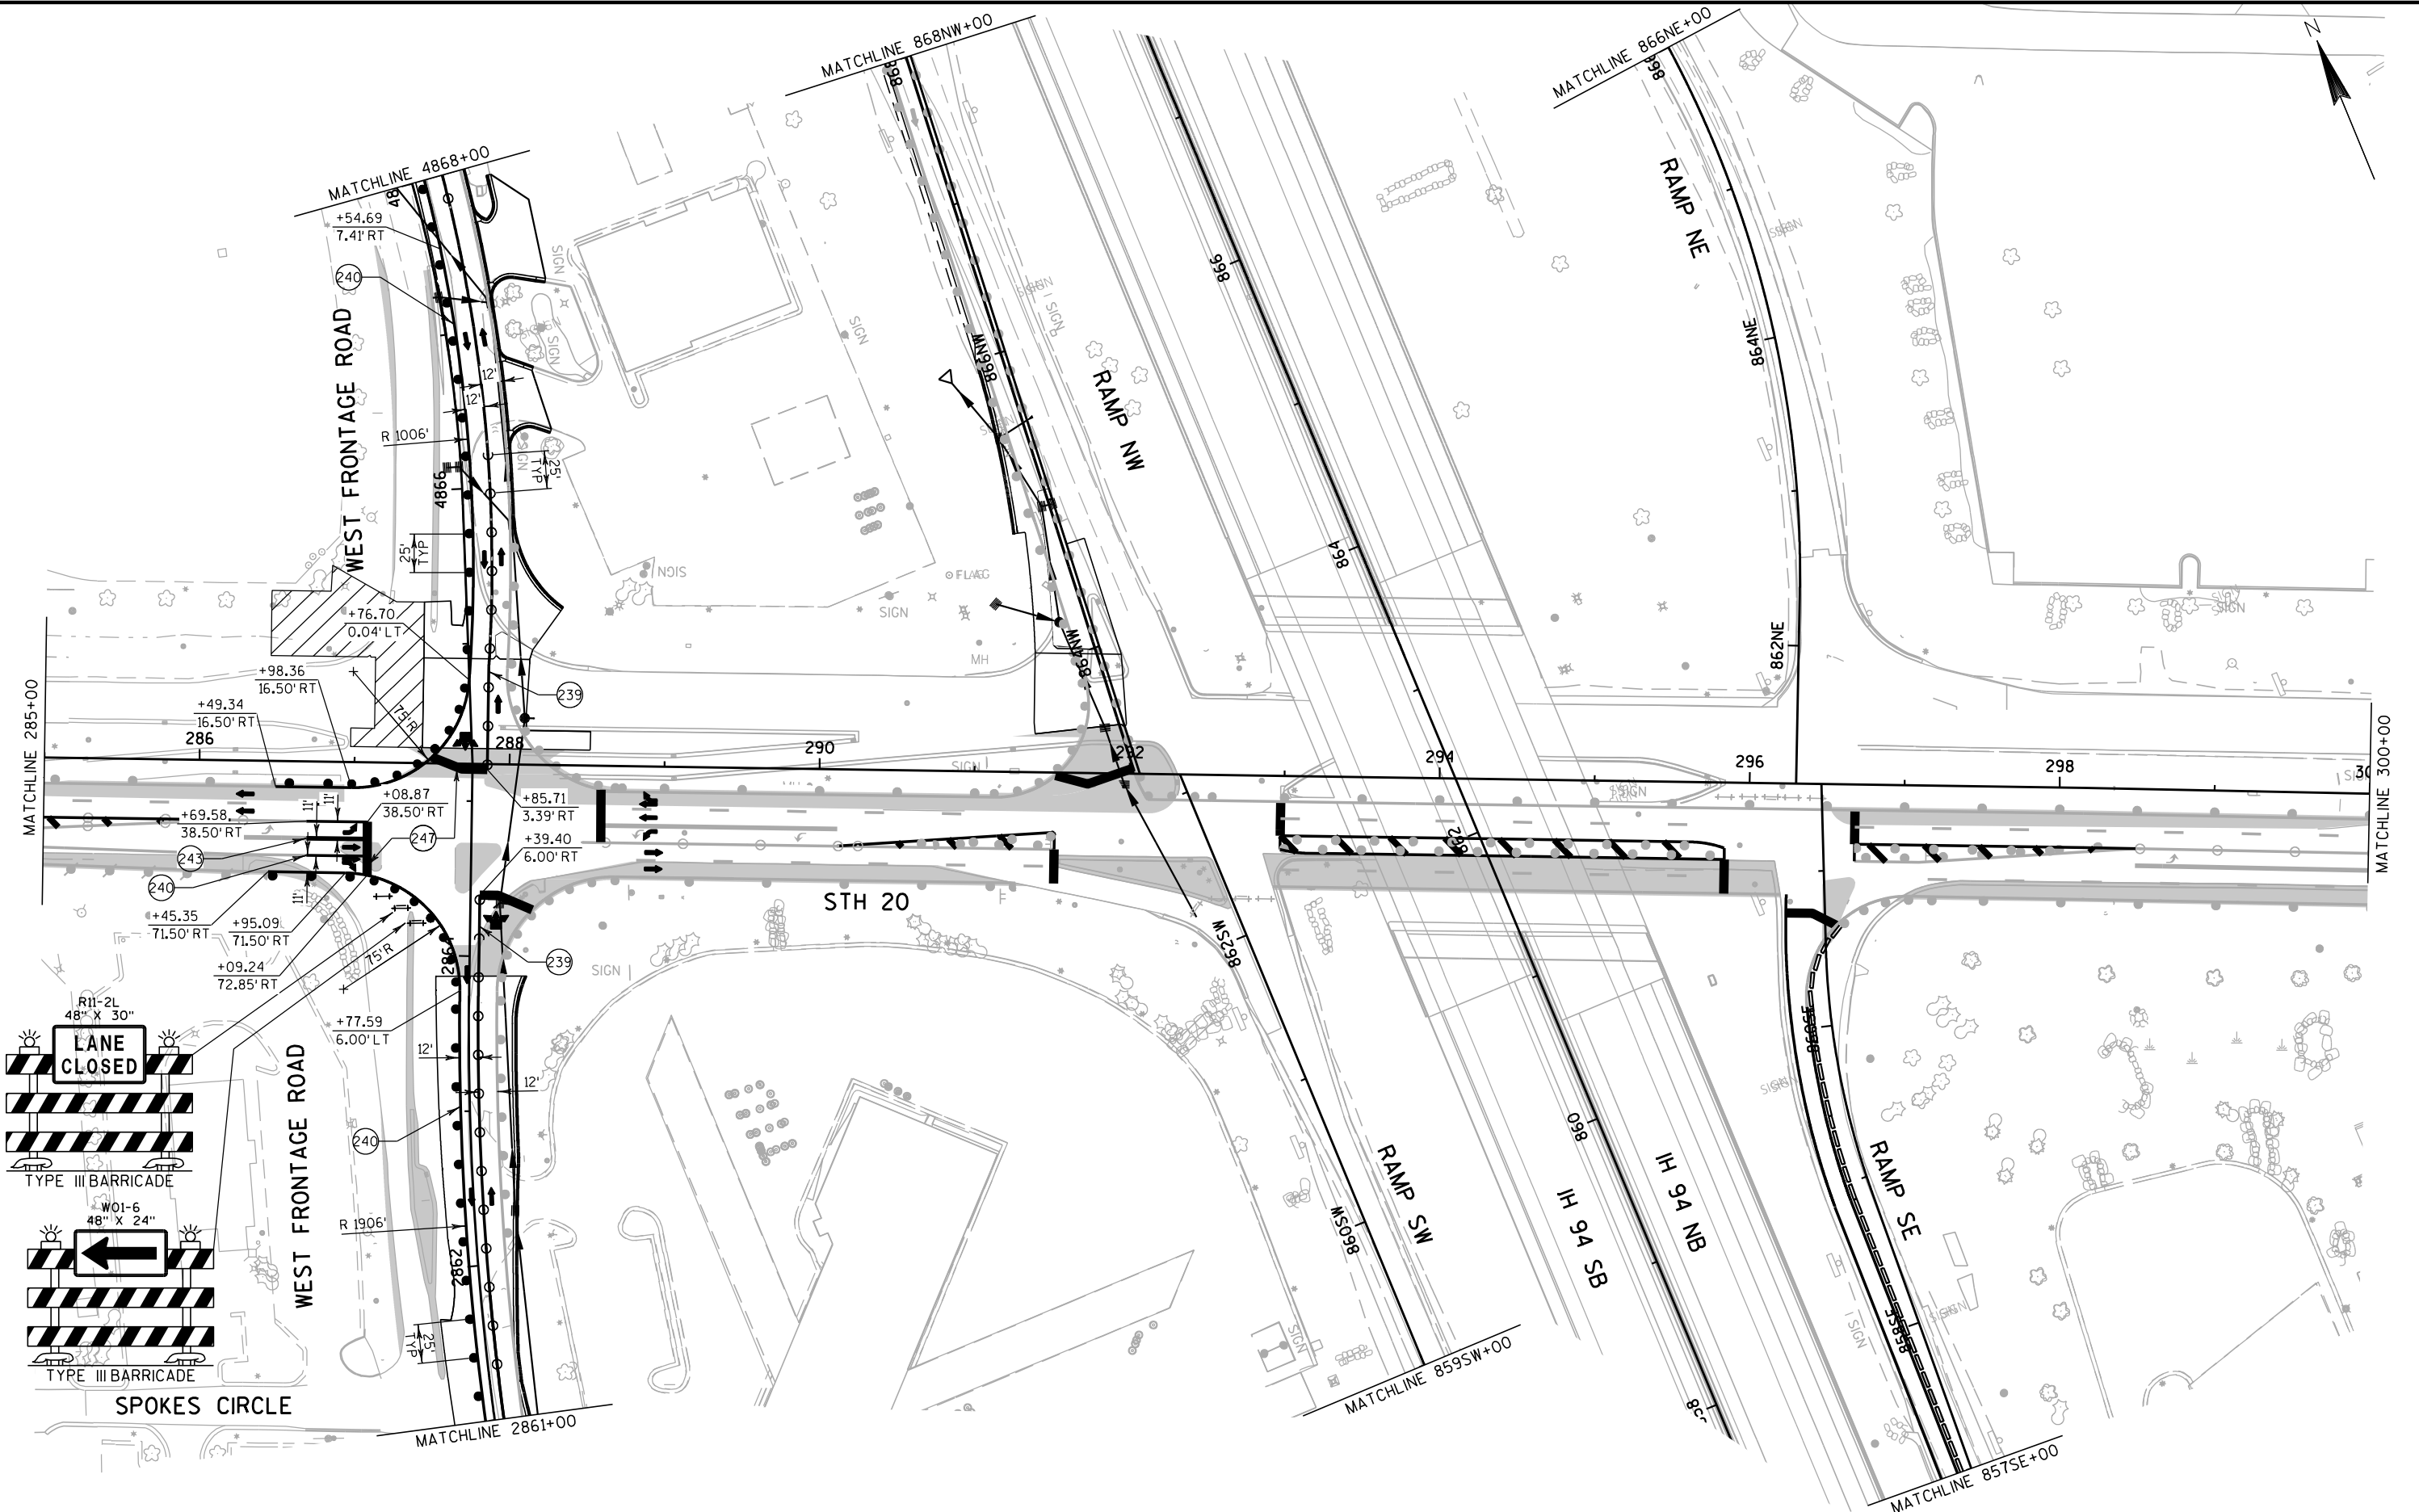

PROJECT NO:1033-02-71/76

HWY: IH 94/STH 20

COUNTY: RACINE

STAGE 2C CONSTRUCTION

SHEET

E

FILE NAME : S:\FinalDesign\20\10330271_L\Roads\cds\026413_s2c.dgn


PLOT DATE : 30-SEP-2019 02:55

PLOT BY : MSCD15

PLOT NAME : 026413_s2c

PLOT SCALE : 100:1

WISDOT/CADDs SHEET 42

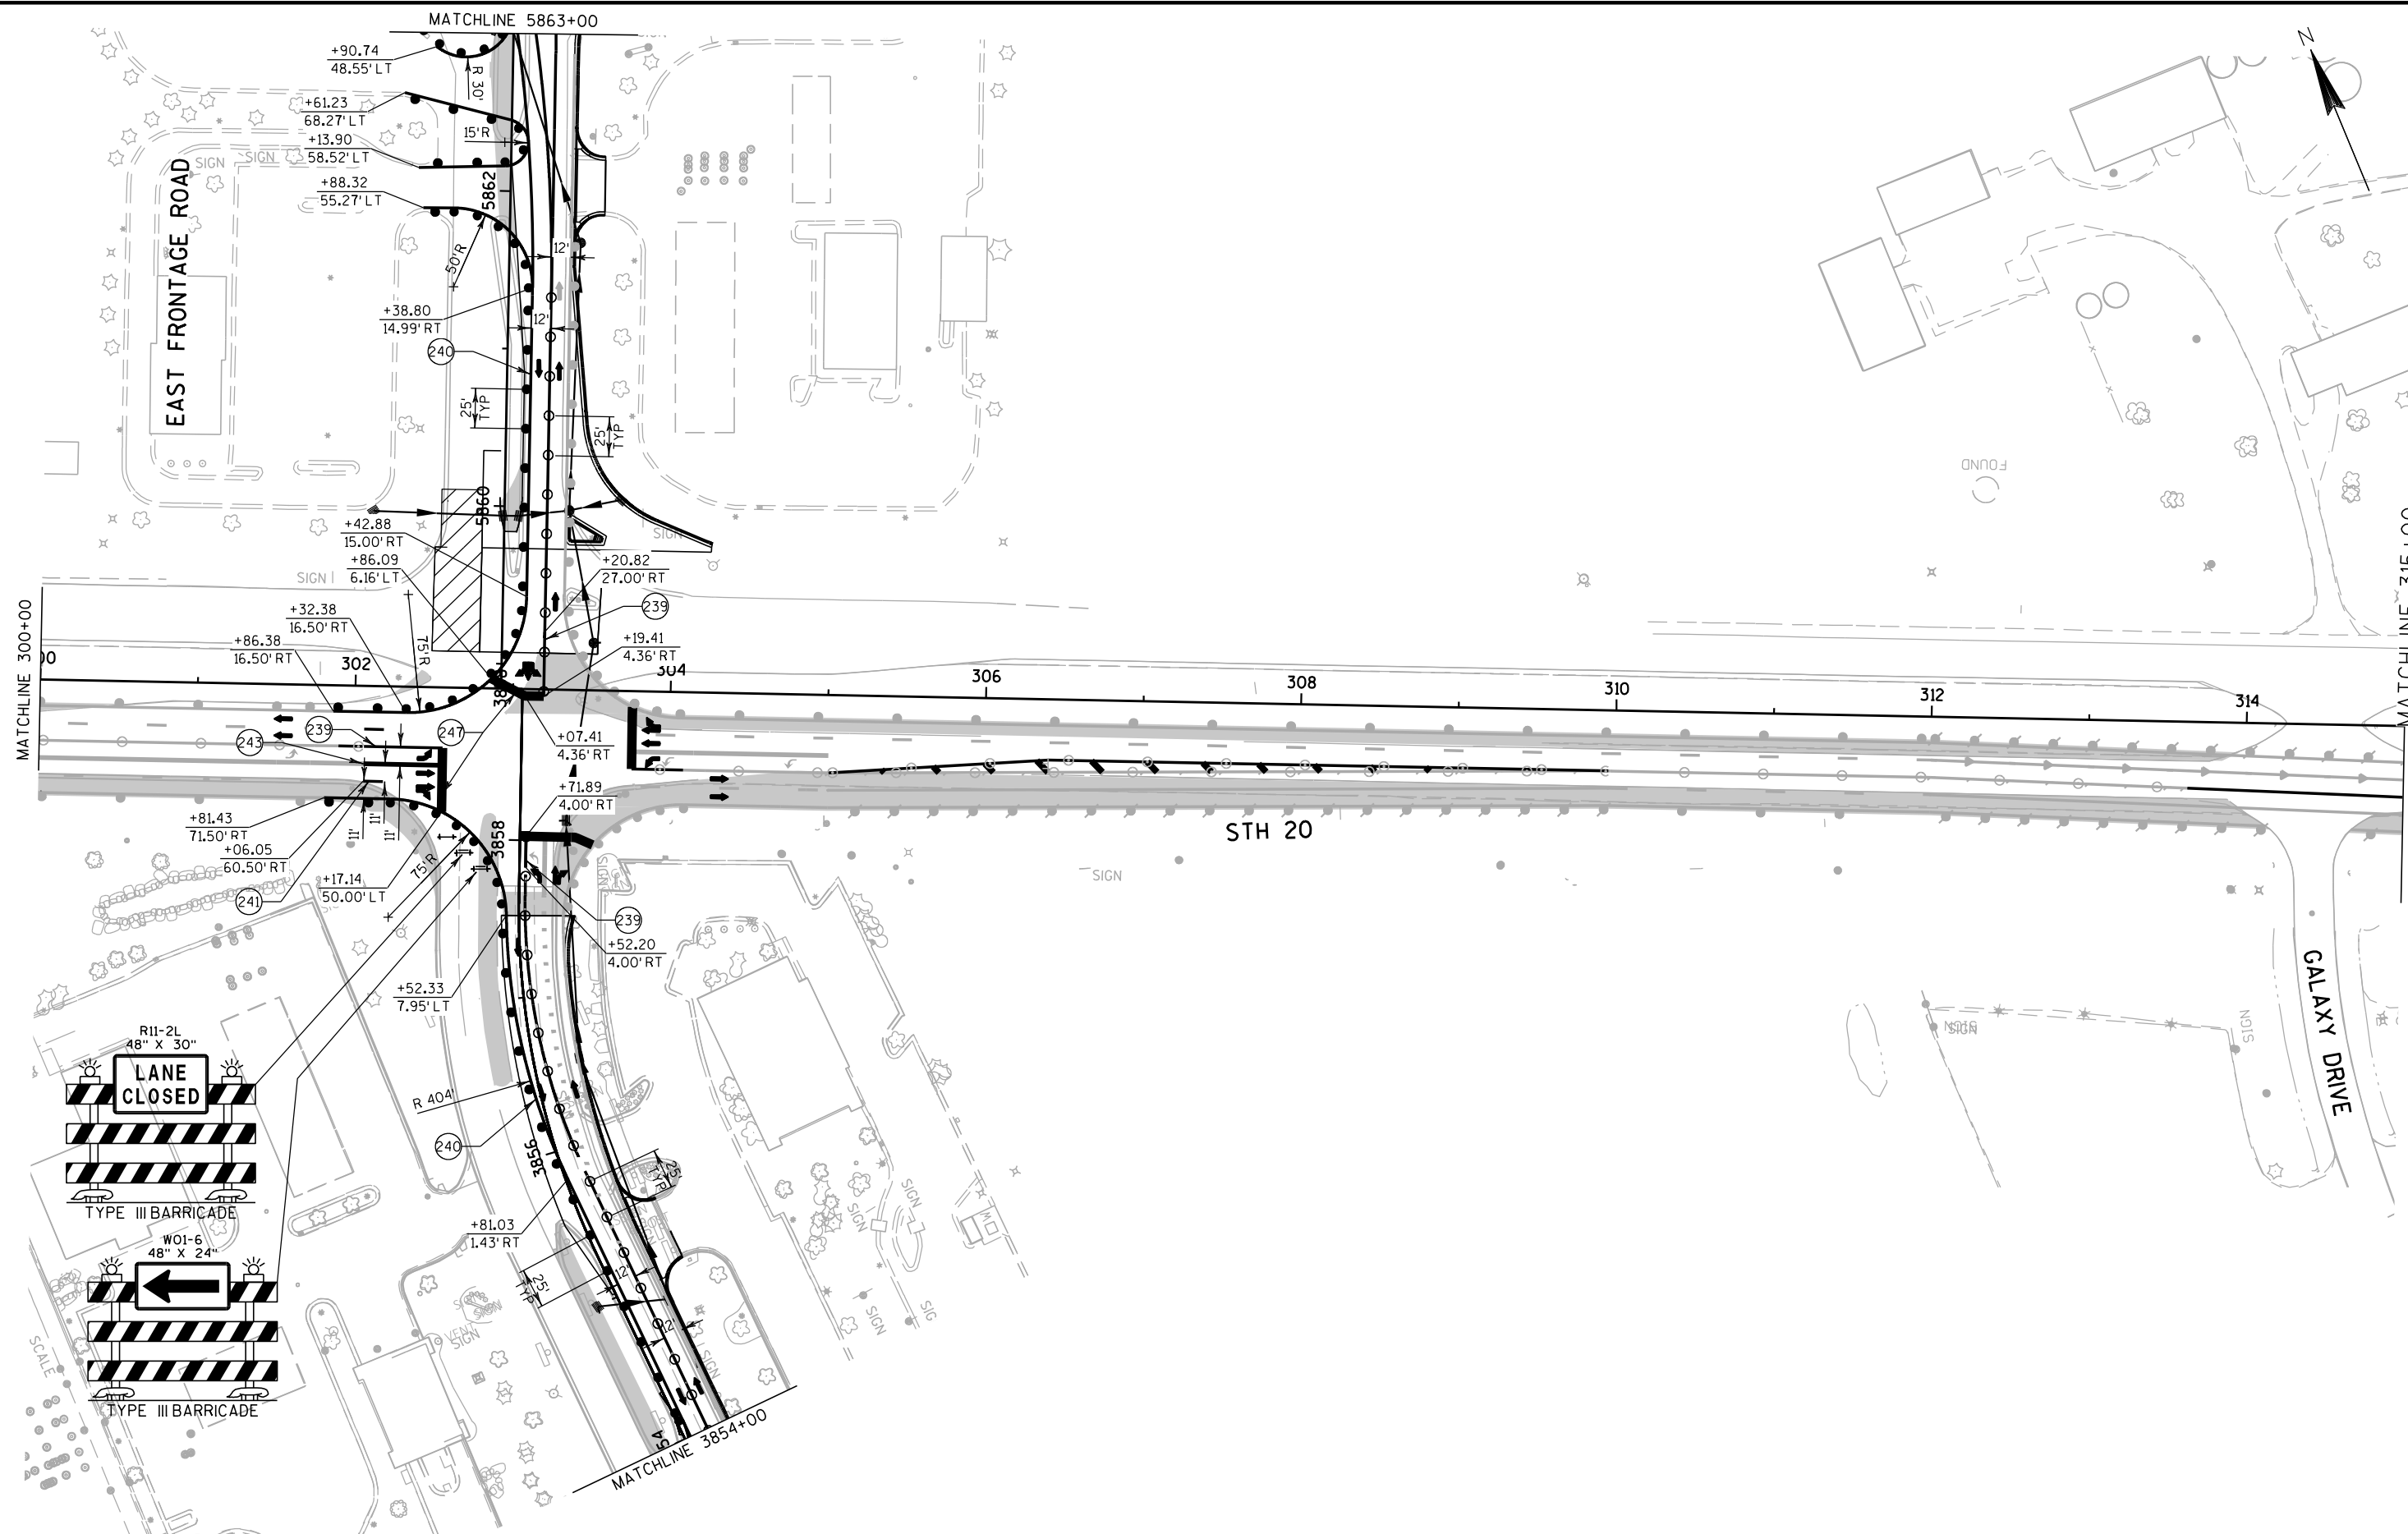

PROJECT NO:1033-02-71/76

HWY: IH 94/STH 20

COUNTY: RACINE

STAGE 2C CONSTRUCTION

SHEET

E

FILE NAME : S:\FinalDesign\20\10330271_L\Roads\cds\026414_s2c.dgn


PLOT DATE : 30-SEP-2019 02:56

PLOT BY : MSCD15

PLOT NAME : 026414_s2c

PLOT SCALE : 100:1

WISDOT/CADDs SHEET 42

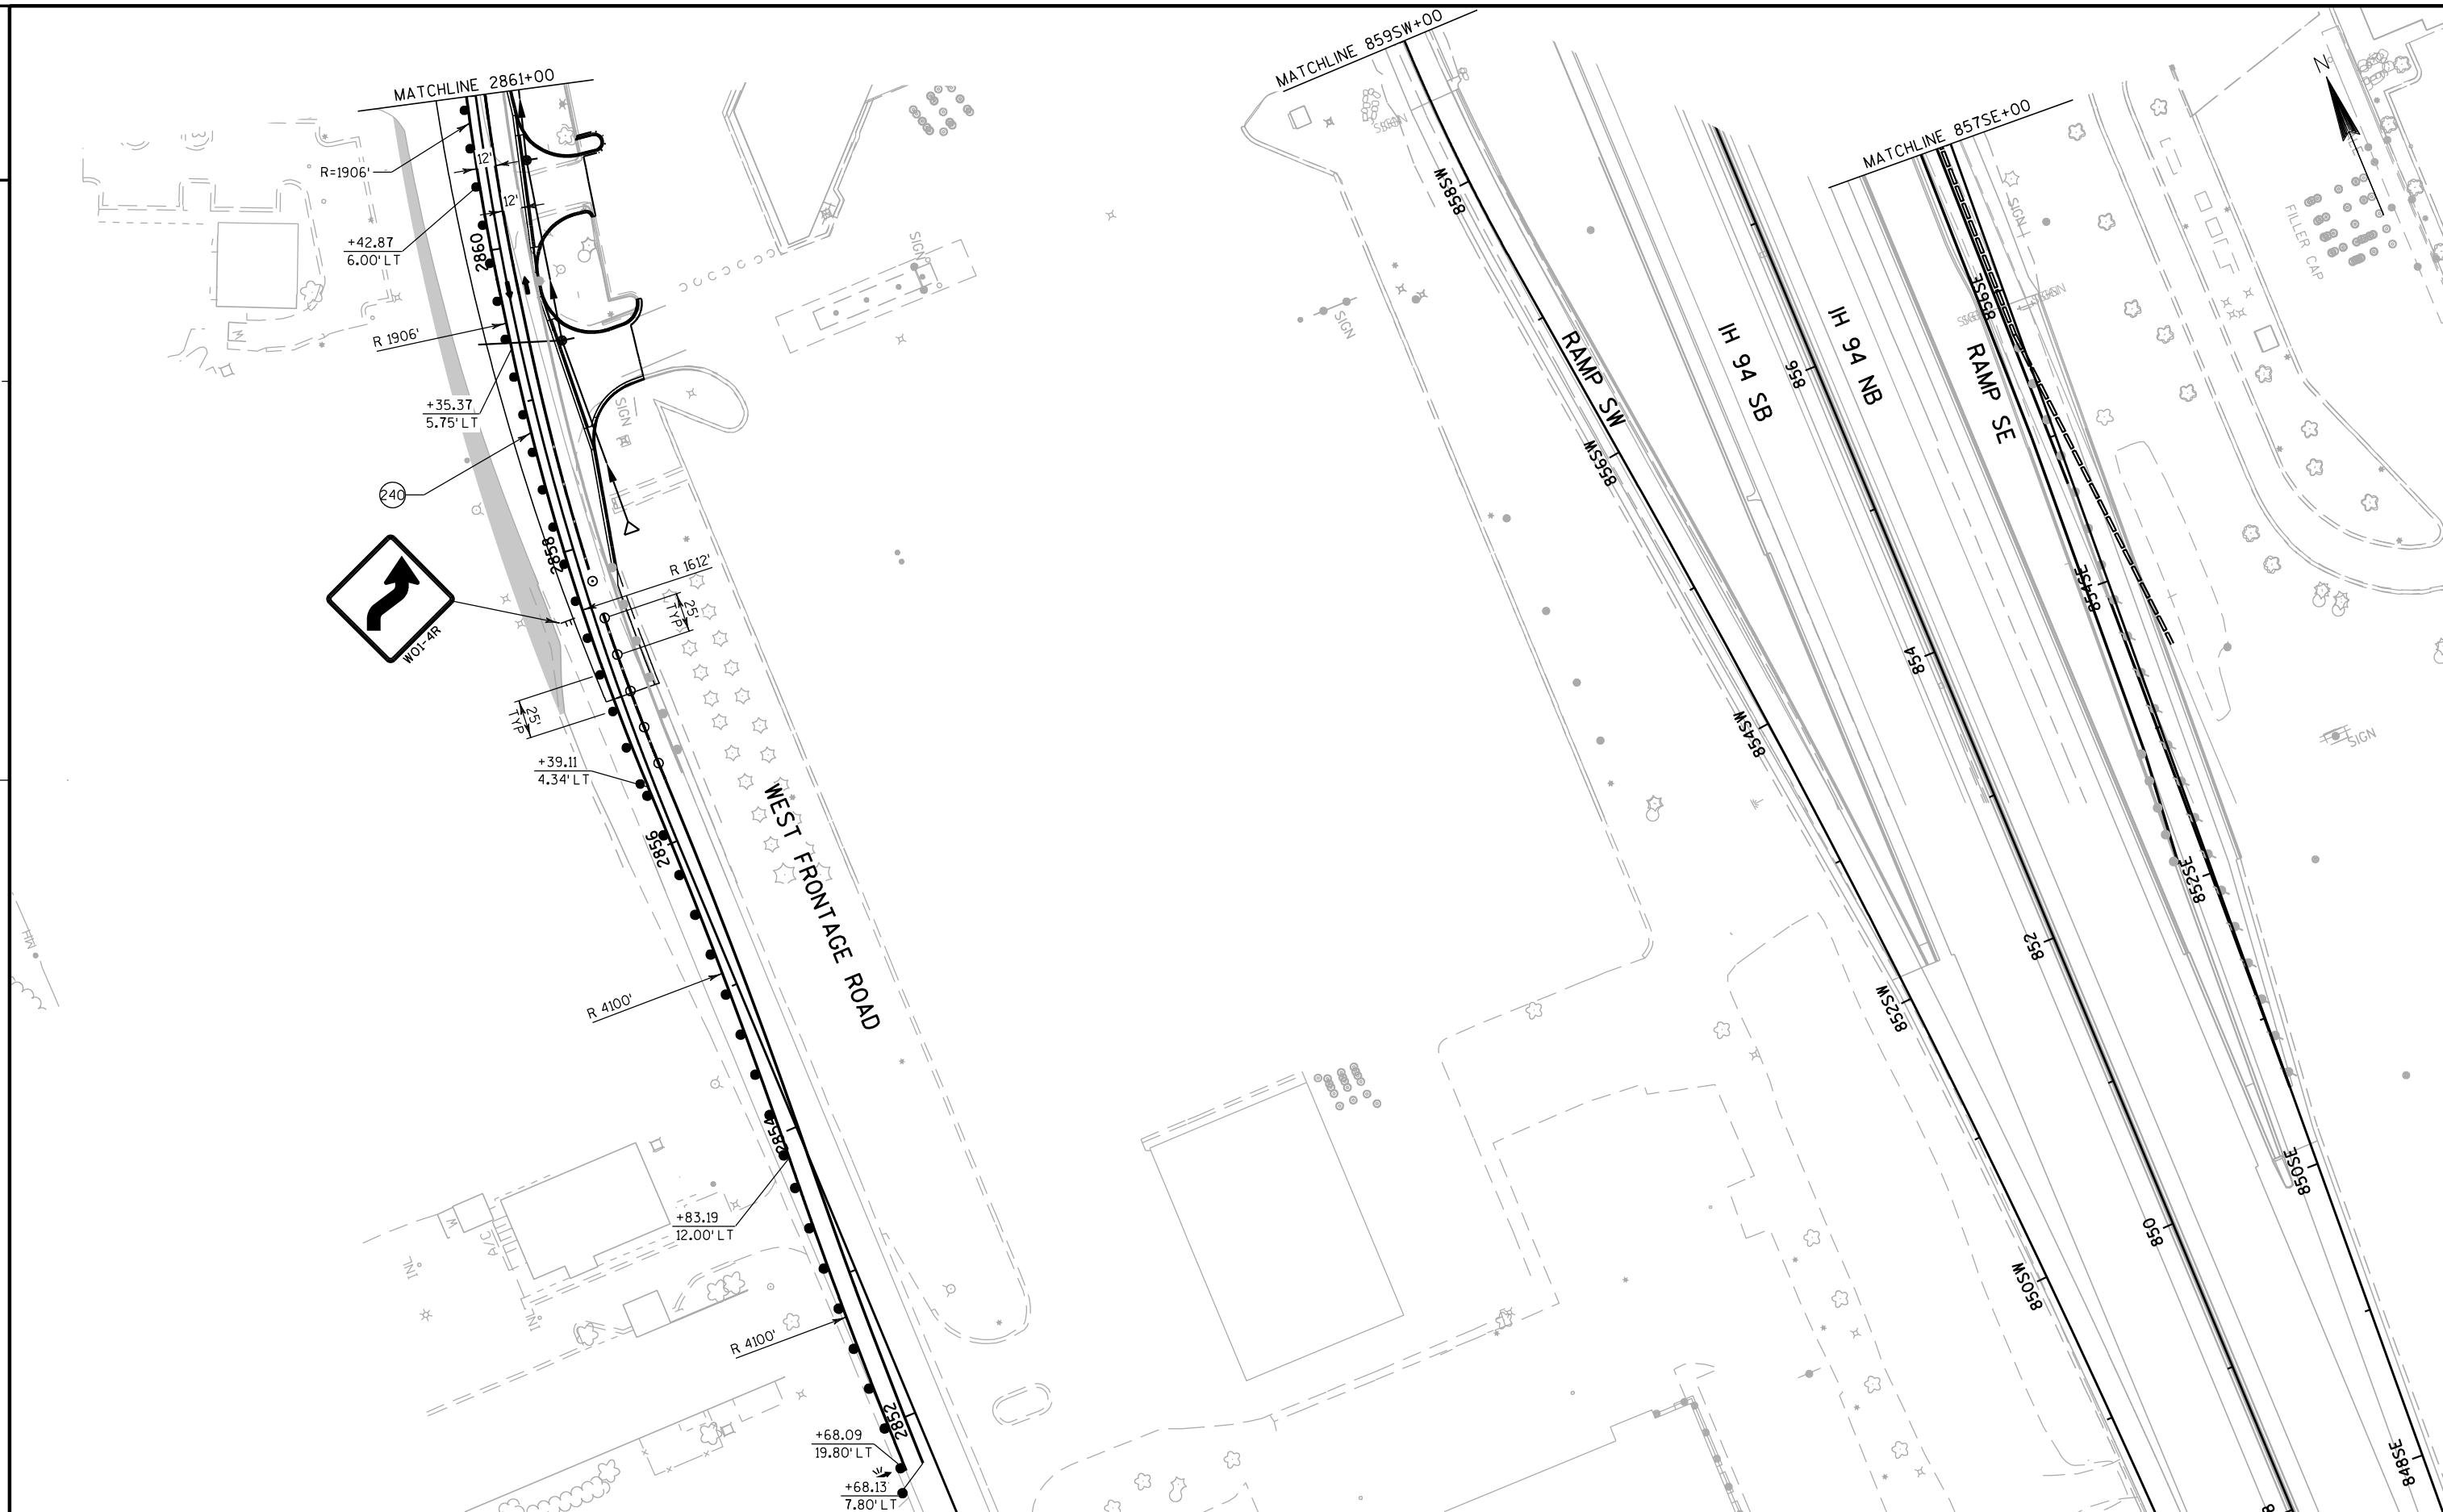

PROJECT NO:1033-02-71/76

HWY: IH 94/STH 20

COUNTY: RACINE

STAGE 2C CONSTRUCTION

SHEET


E




+09.78
8.00' LT
+09.78
20.00' LT

R=800'

+29.38
4.15' LT

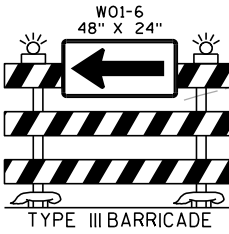

TYPE III BARRICADE

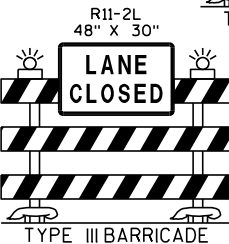

TYPE III BARRICADE

WEST FRONTAGE ROAD

R 888'

ROAD MATCHLINE 4868+00

RAMP IN MN

IH 94 SB

IH 94 NB

RAMP NE



EAST FRONTAGE ROAD

MATCHLINE 868NW+00

MATCHLINE 866NE+00

2

2

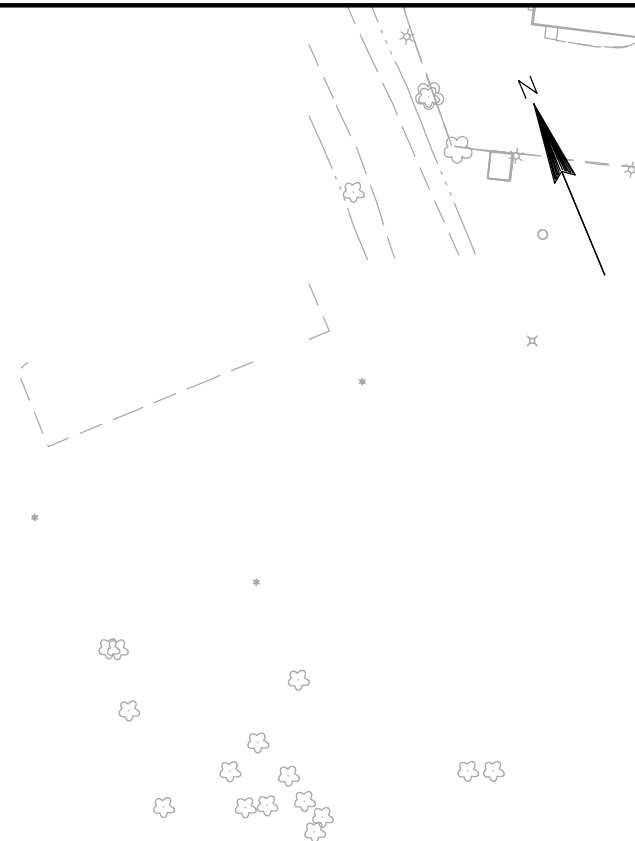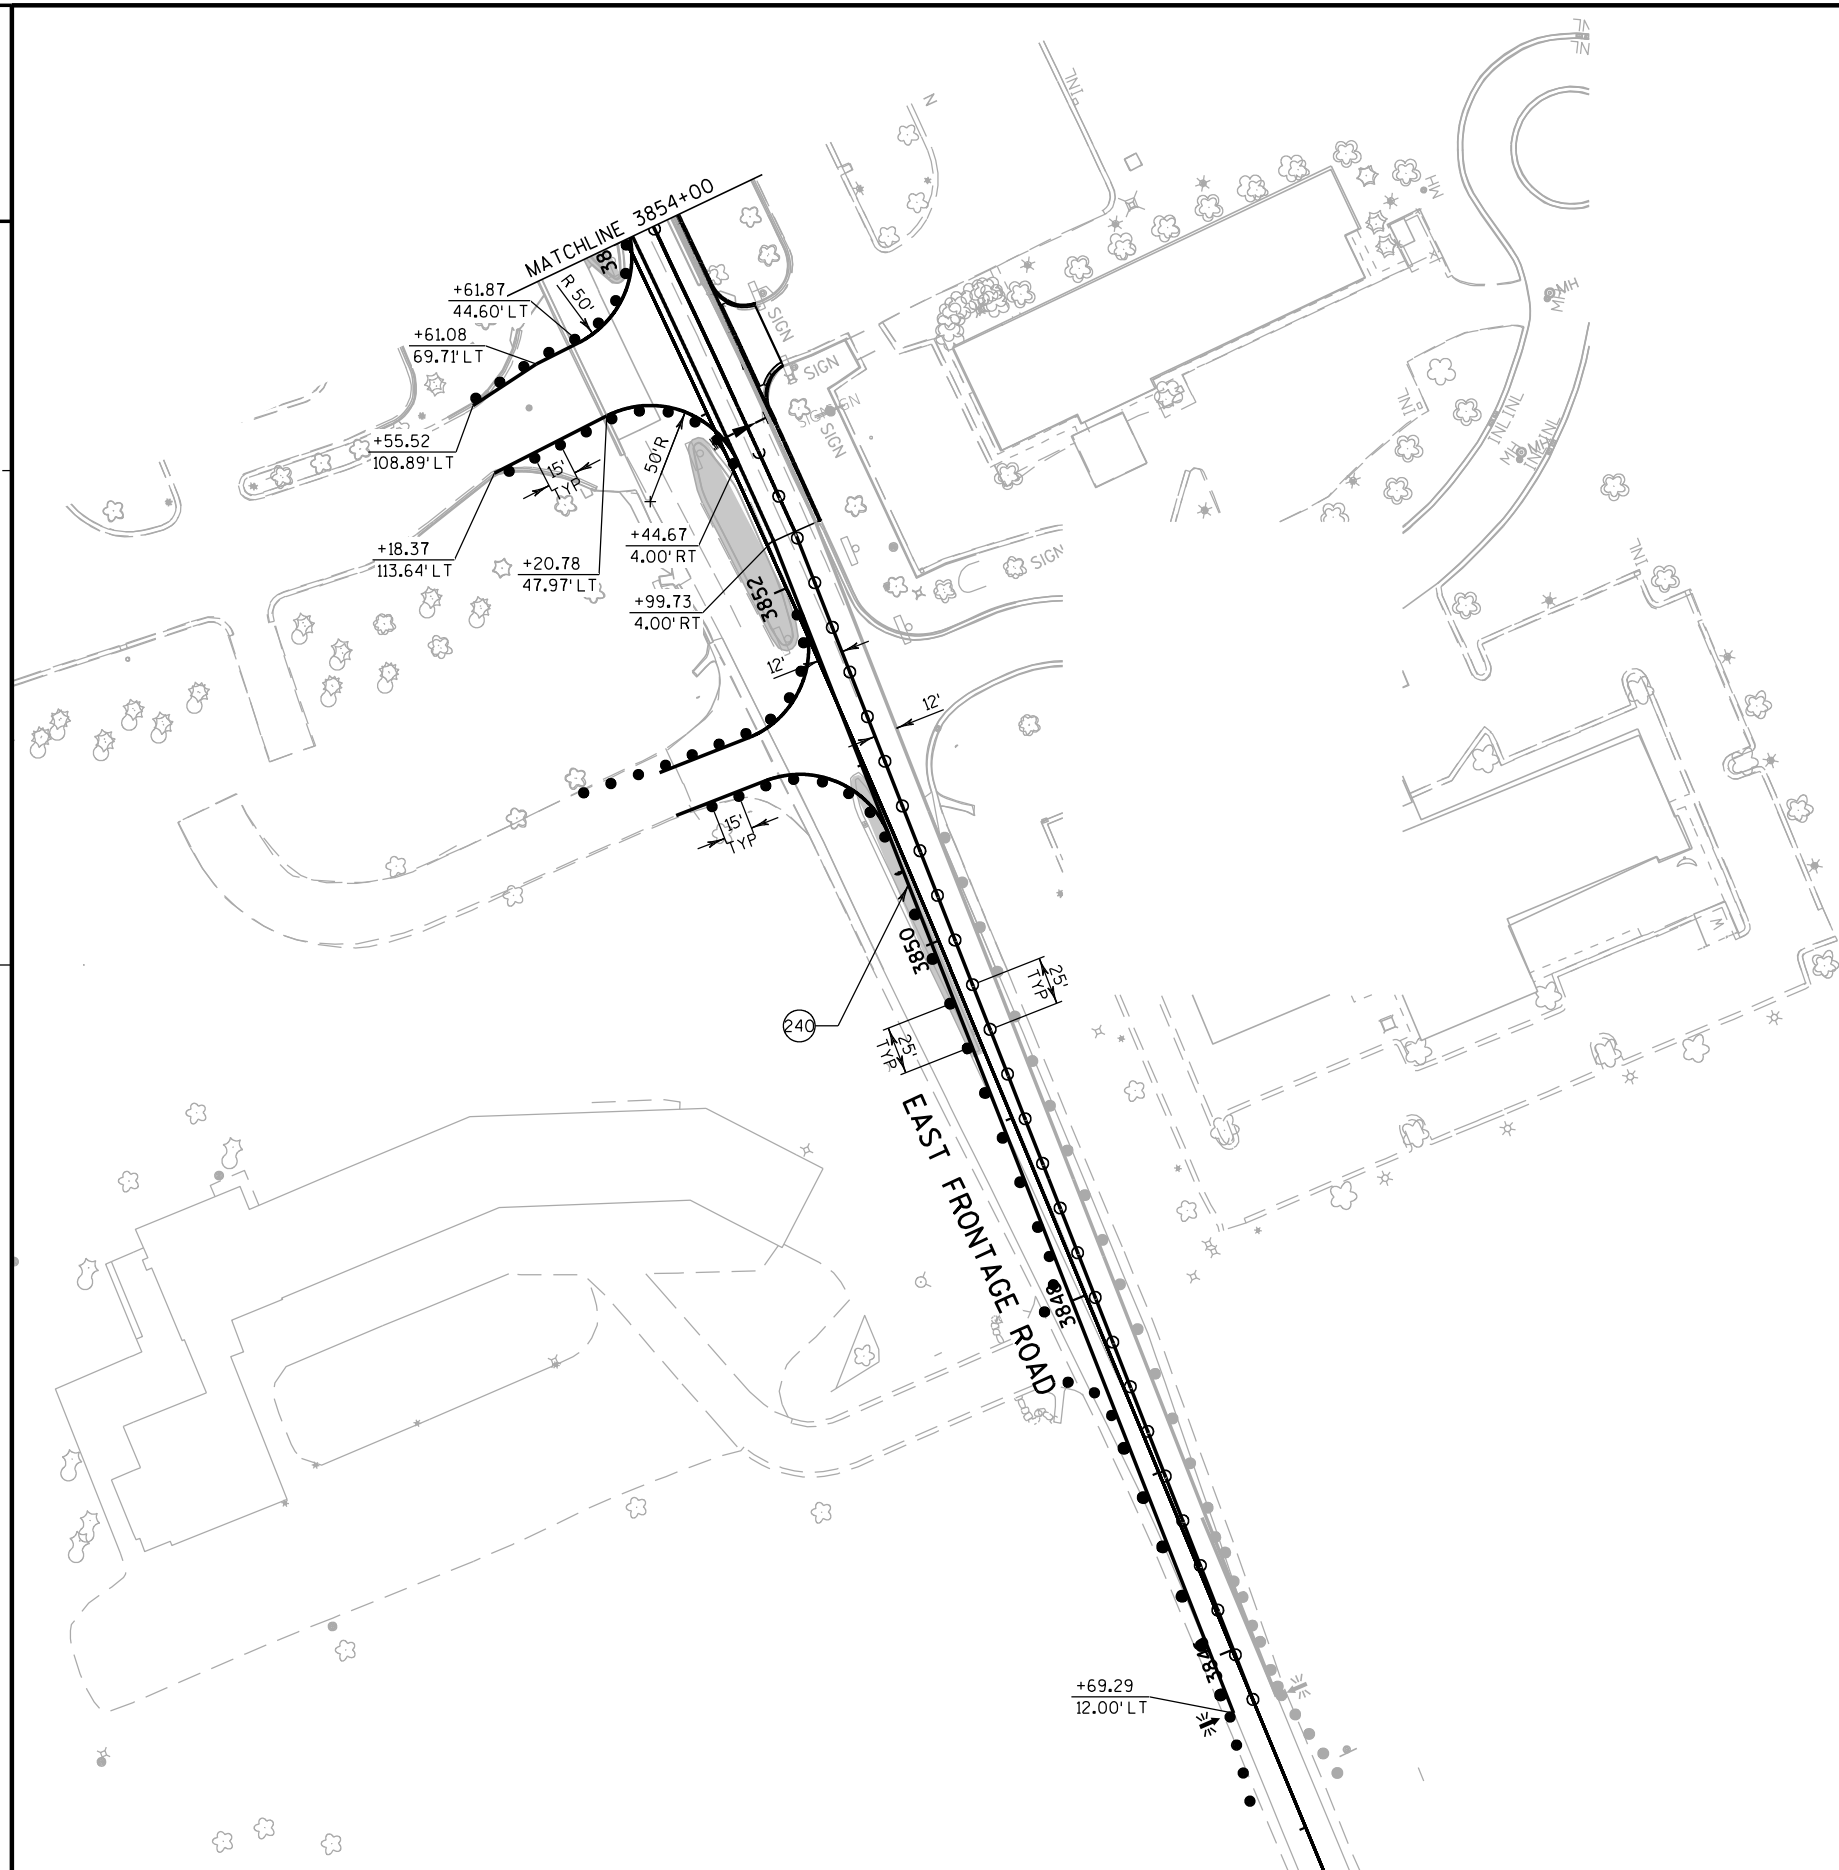

PROJECT NO: 1033-02-71/76

HWY: IH 94/STH 20

COUNTY: RACINE

STAGE 2C CONSTRUCTION

SHEET

E

FILE NAME : S:\FinalDesign\20\10330271_L\Roads\cds\026420_s2c.dgn


PLOT DATE : 30-SEP-2019 02:56

PLOT BY : MSCD1S

PLOT NAME : 026420_s2c

PLOT SCALE : 100:1

WISDOT/CADDS SHEET 42

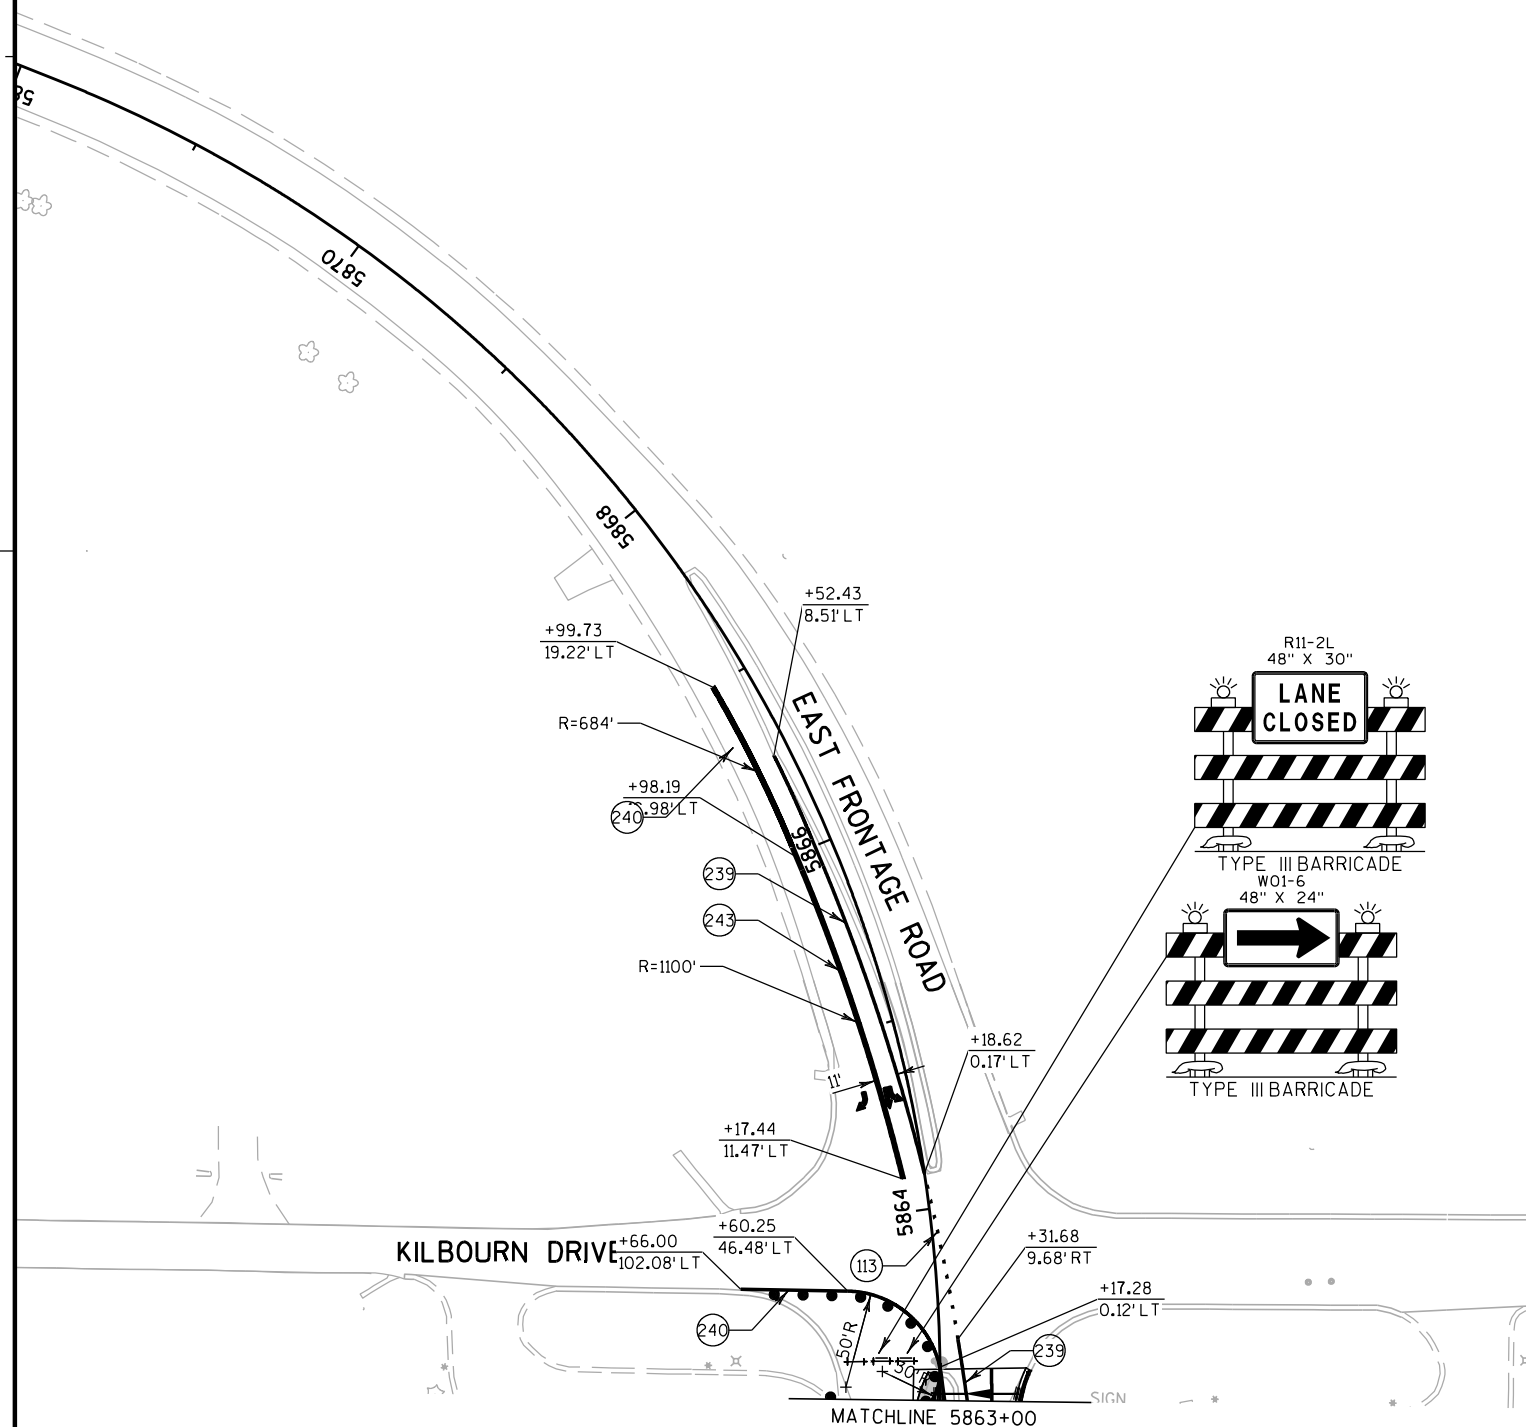

PROJECT NO:1033-02-71/76

HWY: IH 94/STH 20

COUNTY: RACINE


STAGE 2C CONSTRUCTION

SHEET

E

2

2

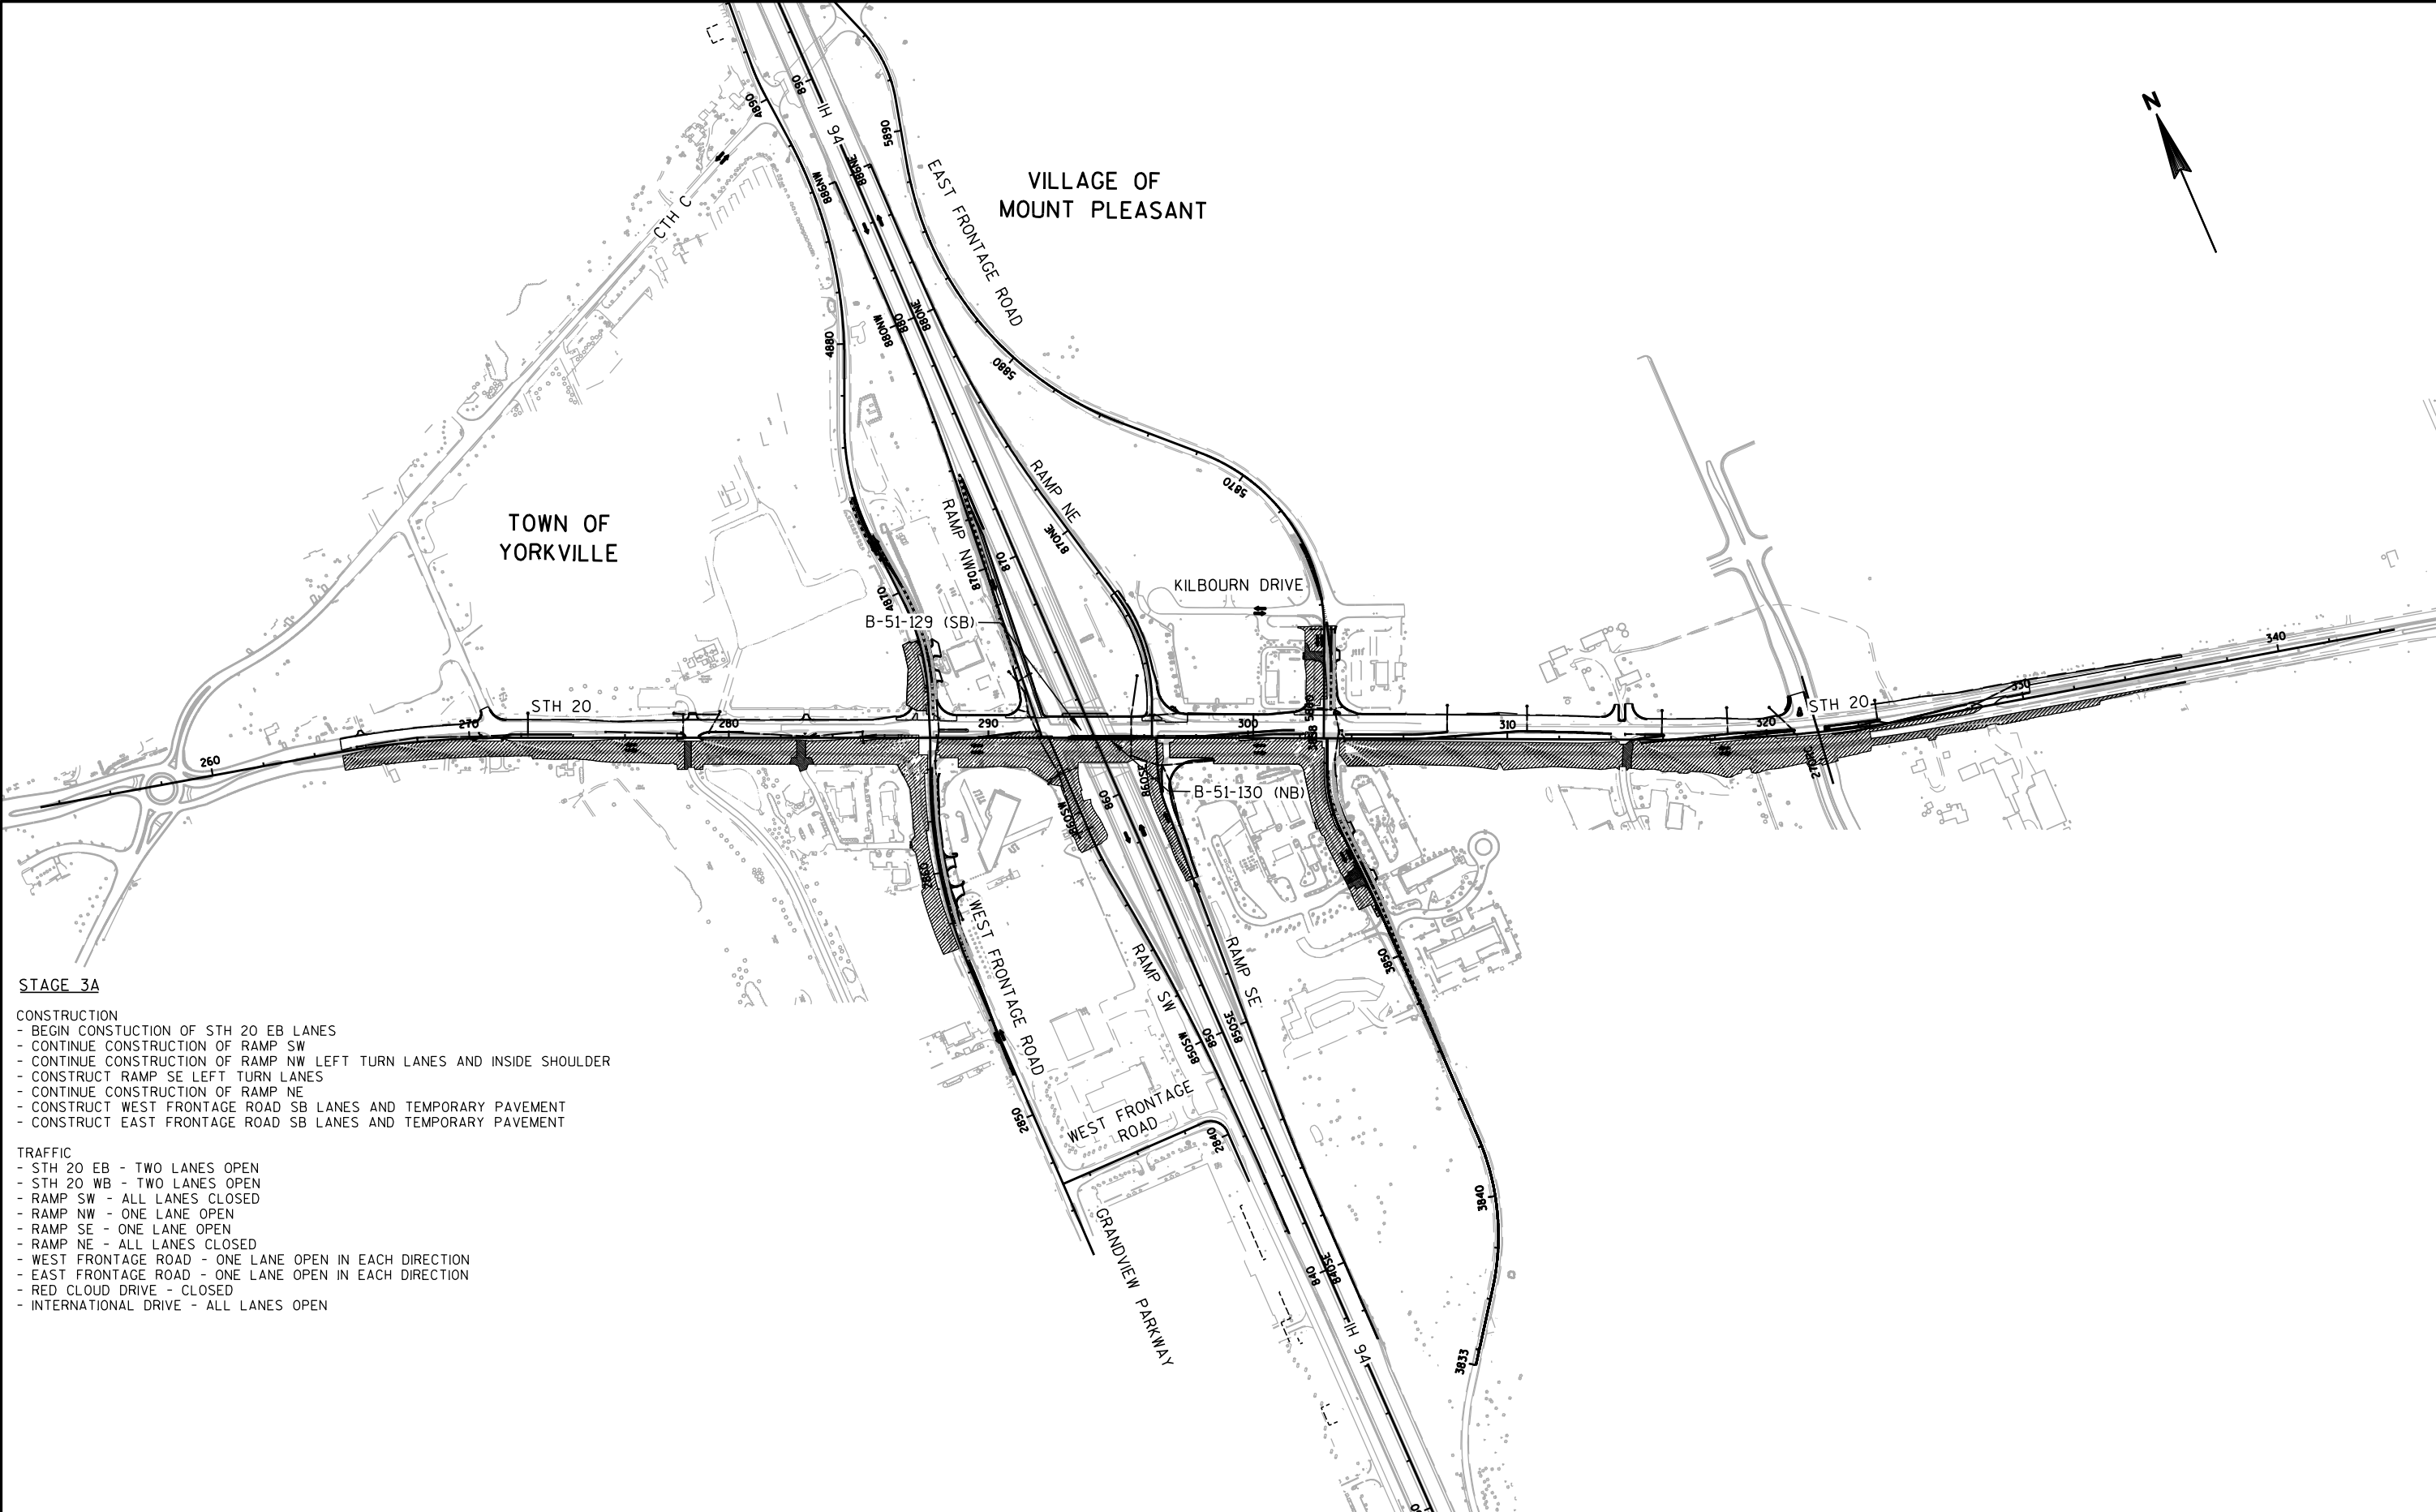

STAGE 3A

CONSTRUCTION

- BEGIN CONSTRUCTION OF STH 20 EB LANES
- CONTINUE CONSTRUCTION OF RAMP SW
- CONTINUE CONSTRUCTION OF RAMP NW LEFT TURN LANES AND INSIDE SHOULDER
- CONSTRUCT RAMP SE LEFT TURN LANES
- CONTINUE CONSTRUCTION OF RAMP NE
- CONSTRUCT WEST FRONTAGE ROAD SB LANES AND TEMPORARY PAVEMENT
- CONSTRUCT EAST FRONTAGE ROAD SB LANES AND TEMPORARY PAVEMENT

TRAFFIC

- STH 20 EB - TWO LANES OPEN
- STH 20 WB - TWO LANES OPEN
- RAMP SW - ALL LANES CLOSED
- RAMP NW - ONE LANE OPEN
- RAMP SE - ONE LANE OPEN
- RAMP NE - ALL LANES CLOSED
- WEST FRONTAGE ROAD - ONE LANE OPEN IN EACH DIRECTION
- EAST FRONTAGE ROAD - ONE LANE OPEN IN EACH DIRECTION
- RED CLOUD DRIVE - CLOSED
- INTERNATIONAL DRIVE - ALL LANES OPEN

PROJECT NO: 1033-02-71/76


HWY: IH 94/STH 20

COUNTY: RACINE


STAGE CONSTRUCTION: OVERVIEW - STAGE 3A


SHEET

E

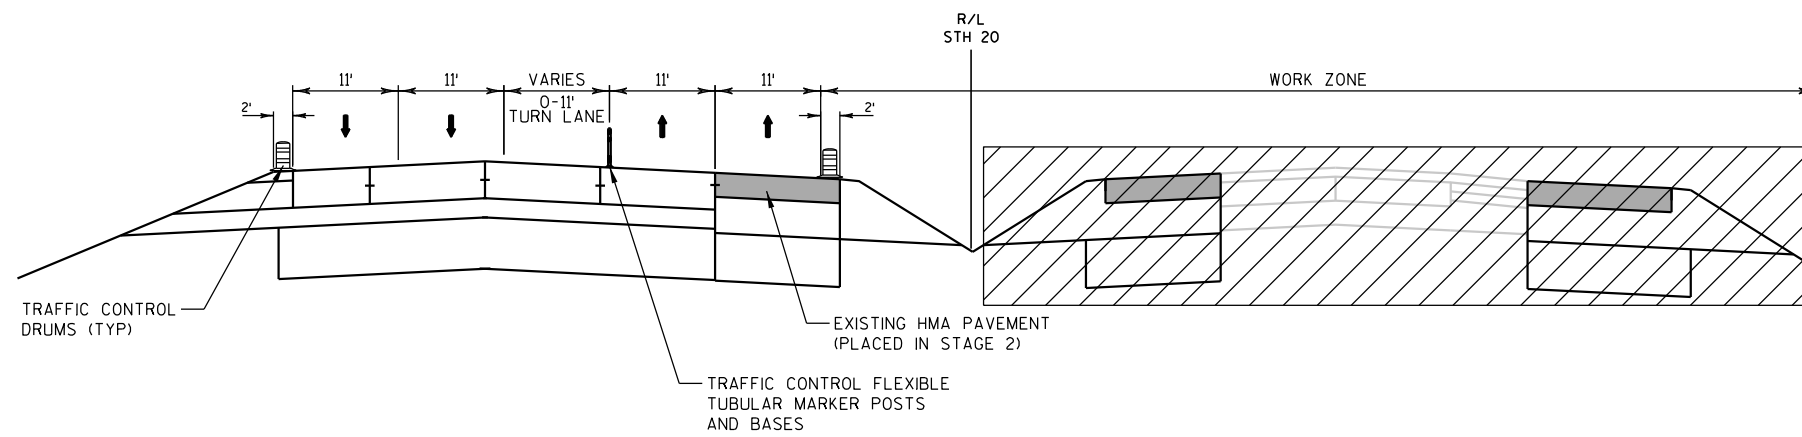

STAGE 3 TYPICAL SECTION
STH 20
LOOKING EAST

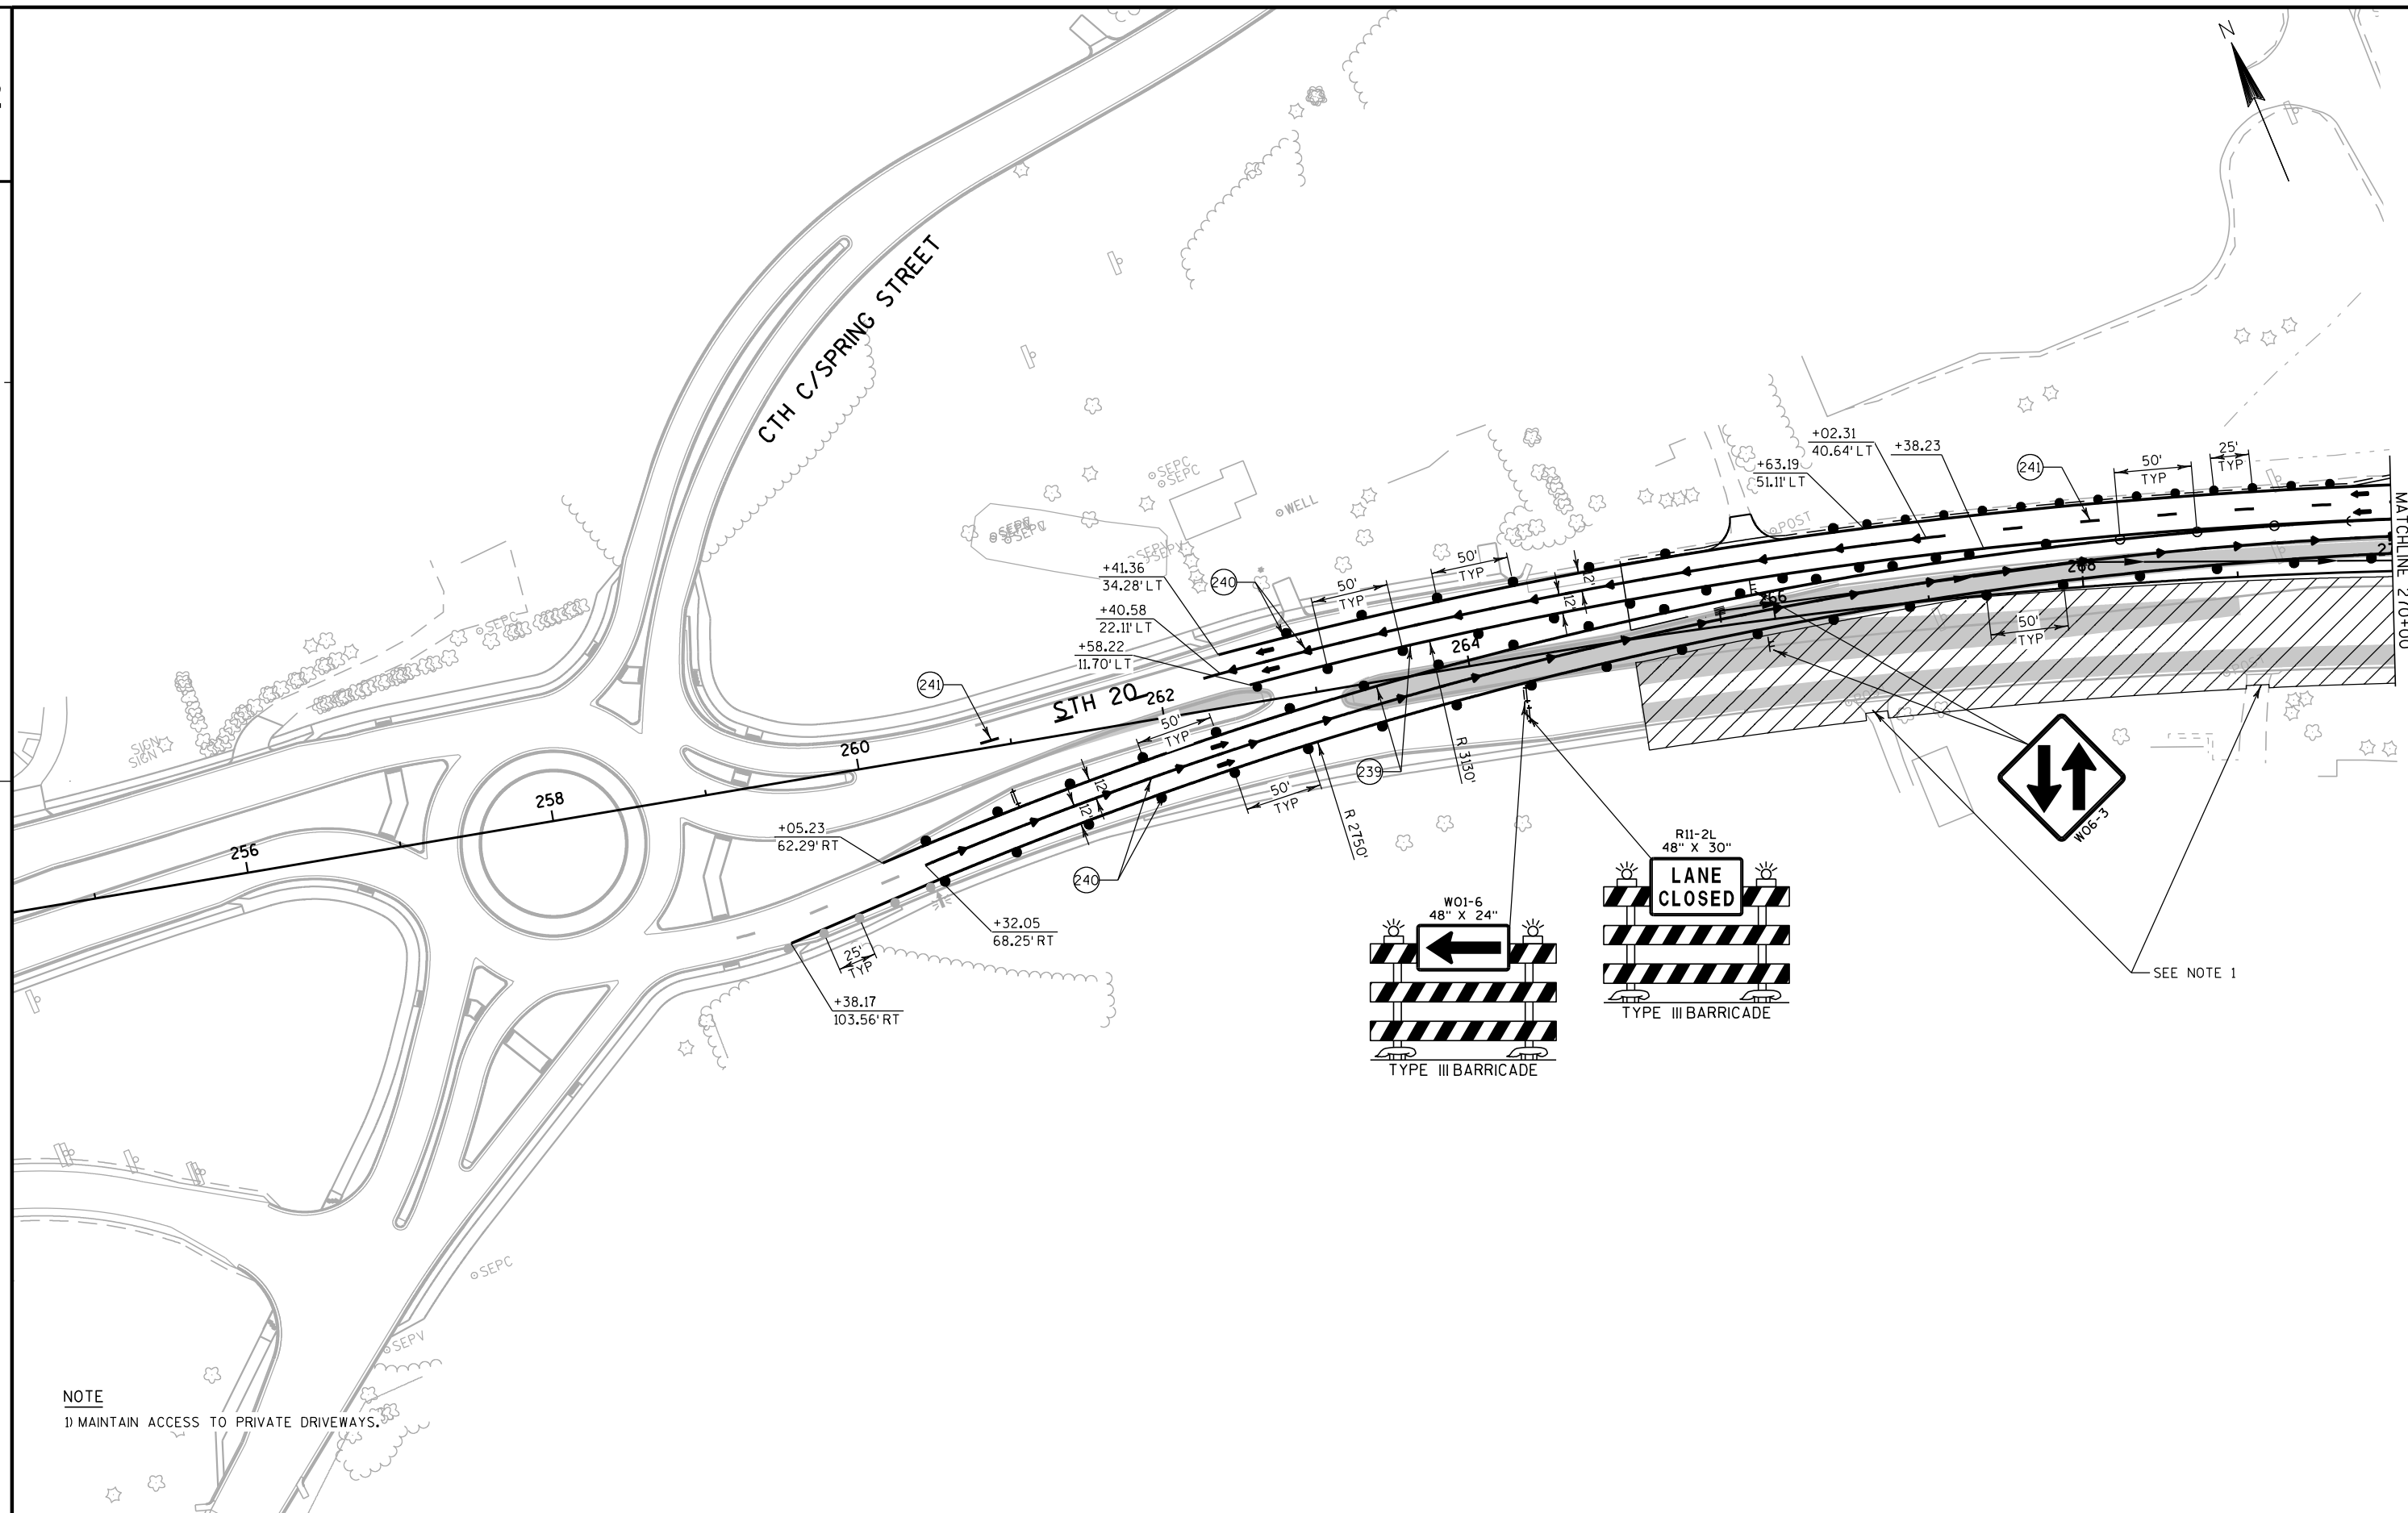

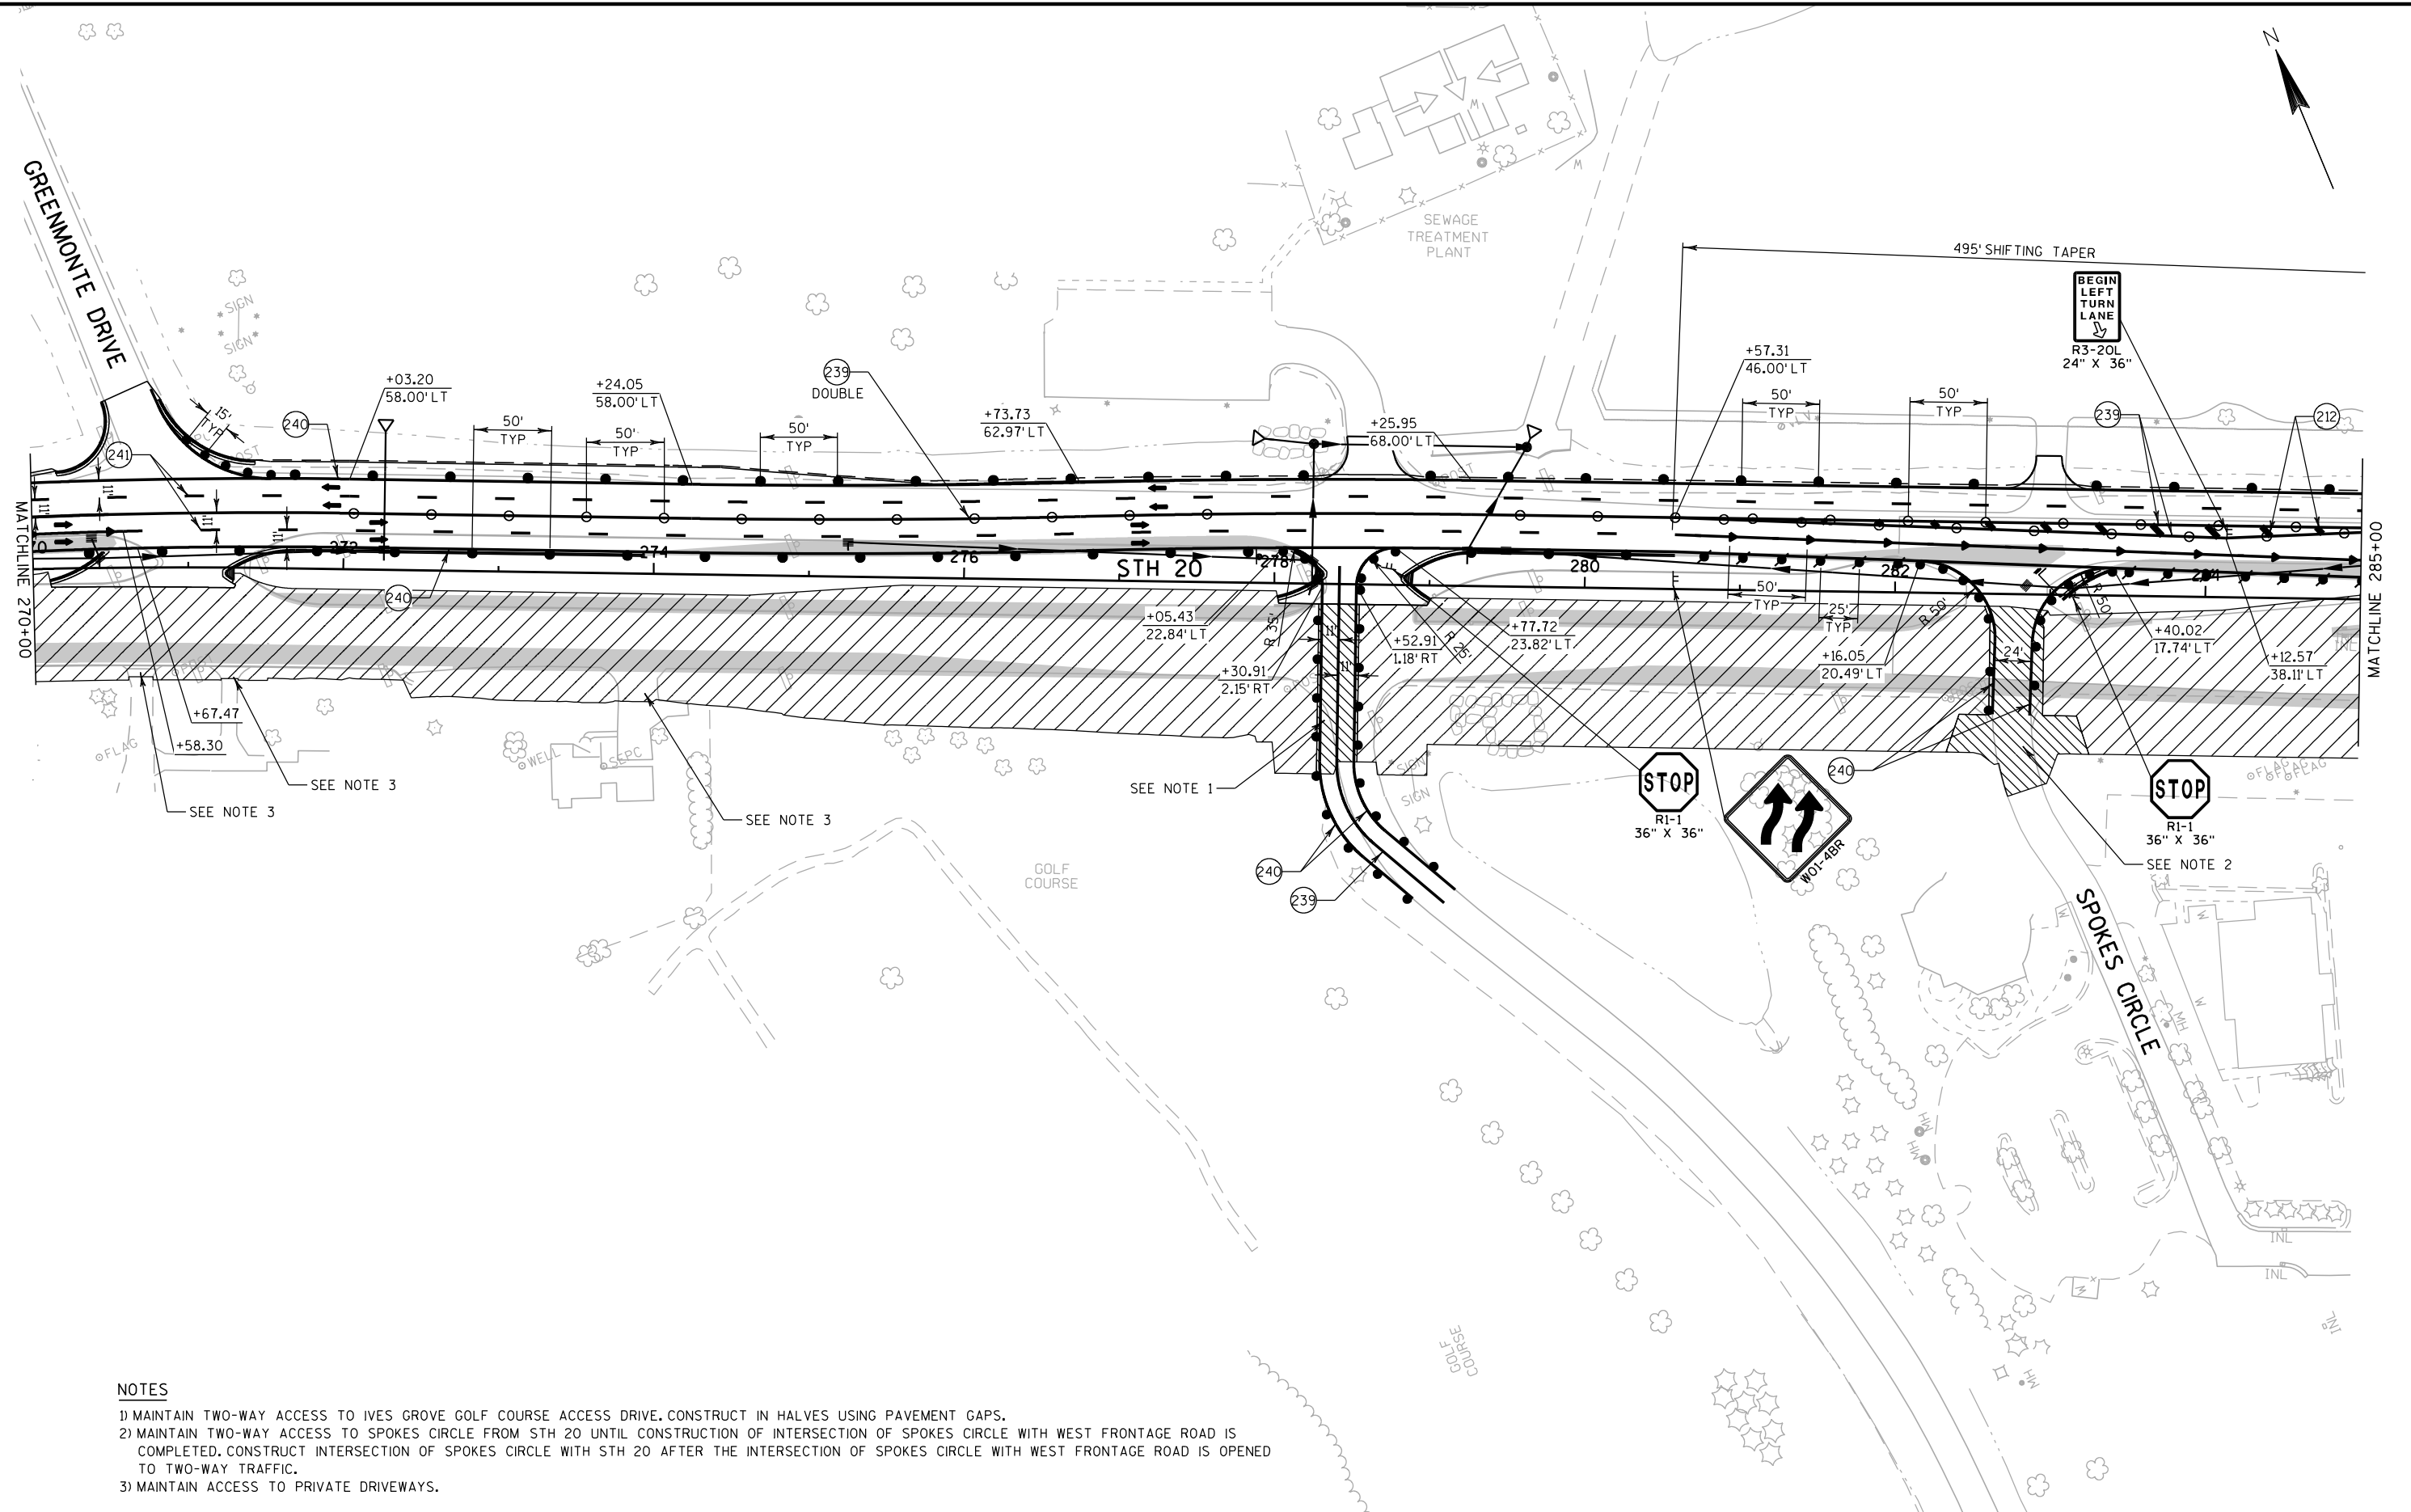

NOTES

- 1) MAINTAIN TWO-WAY ACCESS TO IVES GROVE GOLF COURSE ACCESS DRIVE. CONSTRUCT IN HALVES USING PAVEMENT GAPS.
- 2) MAINTAIN TWO-WAY ACCESS TO SPOKES CIRCLE FROM STH 20 UNTIL CONSTRUCTION OF INTERSECTION OF SPOKES CIRCLE WITH WEST FRONTAGE ROAD IS COMPLETED. CONSTRUCT INTERSECTION OF SPOKES CIRCLE WITH STH 20 AFTER THE INTERSECTION OF SPOKES CIRCLE WITH WEST FRONTAGE ROAD IS OPENED TO TWO-WAY TRAFFIC.
- 3) MAINTAIN ACCESS TO PRIVATE DRIVEWAYS.

PROJECT NO:1033-02-71/76


HWY: IH 94/STH 20


COUNTY: RACINE

STAGE 3A CONSTRUCTION

SHEET


E

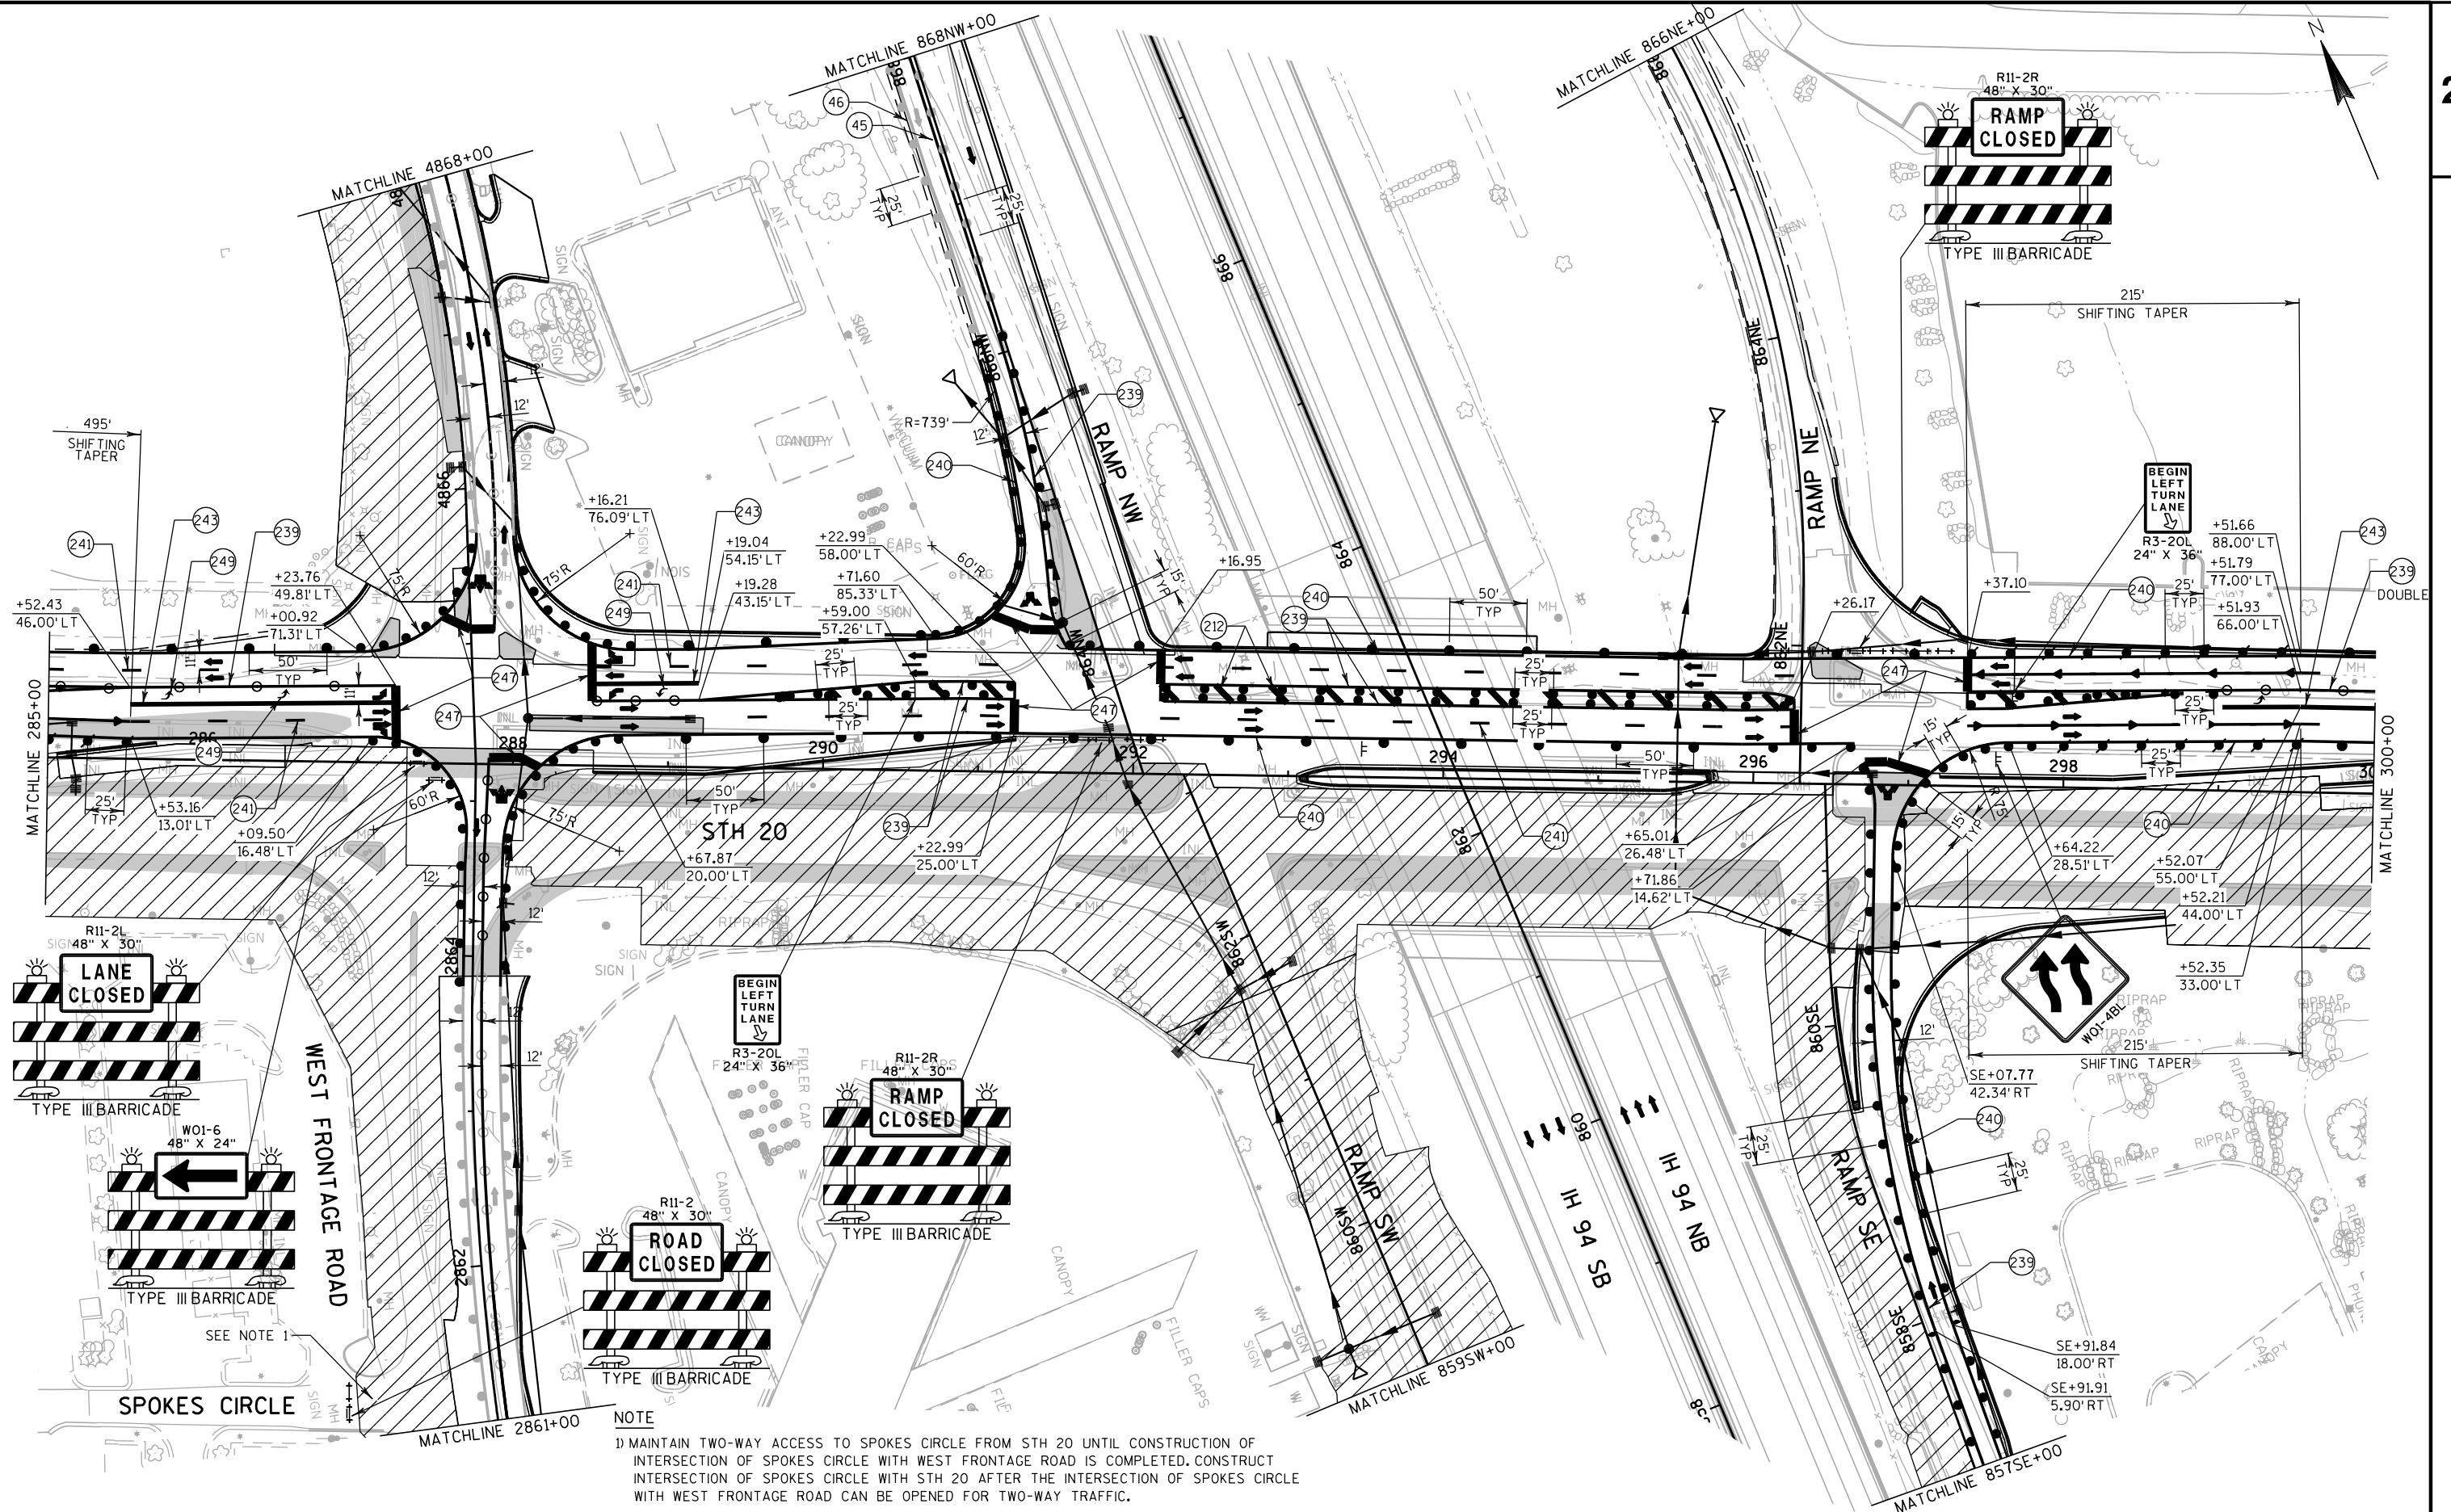

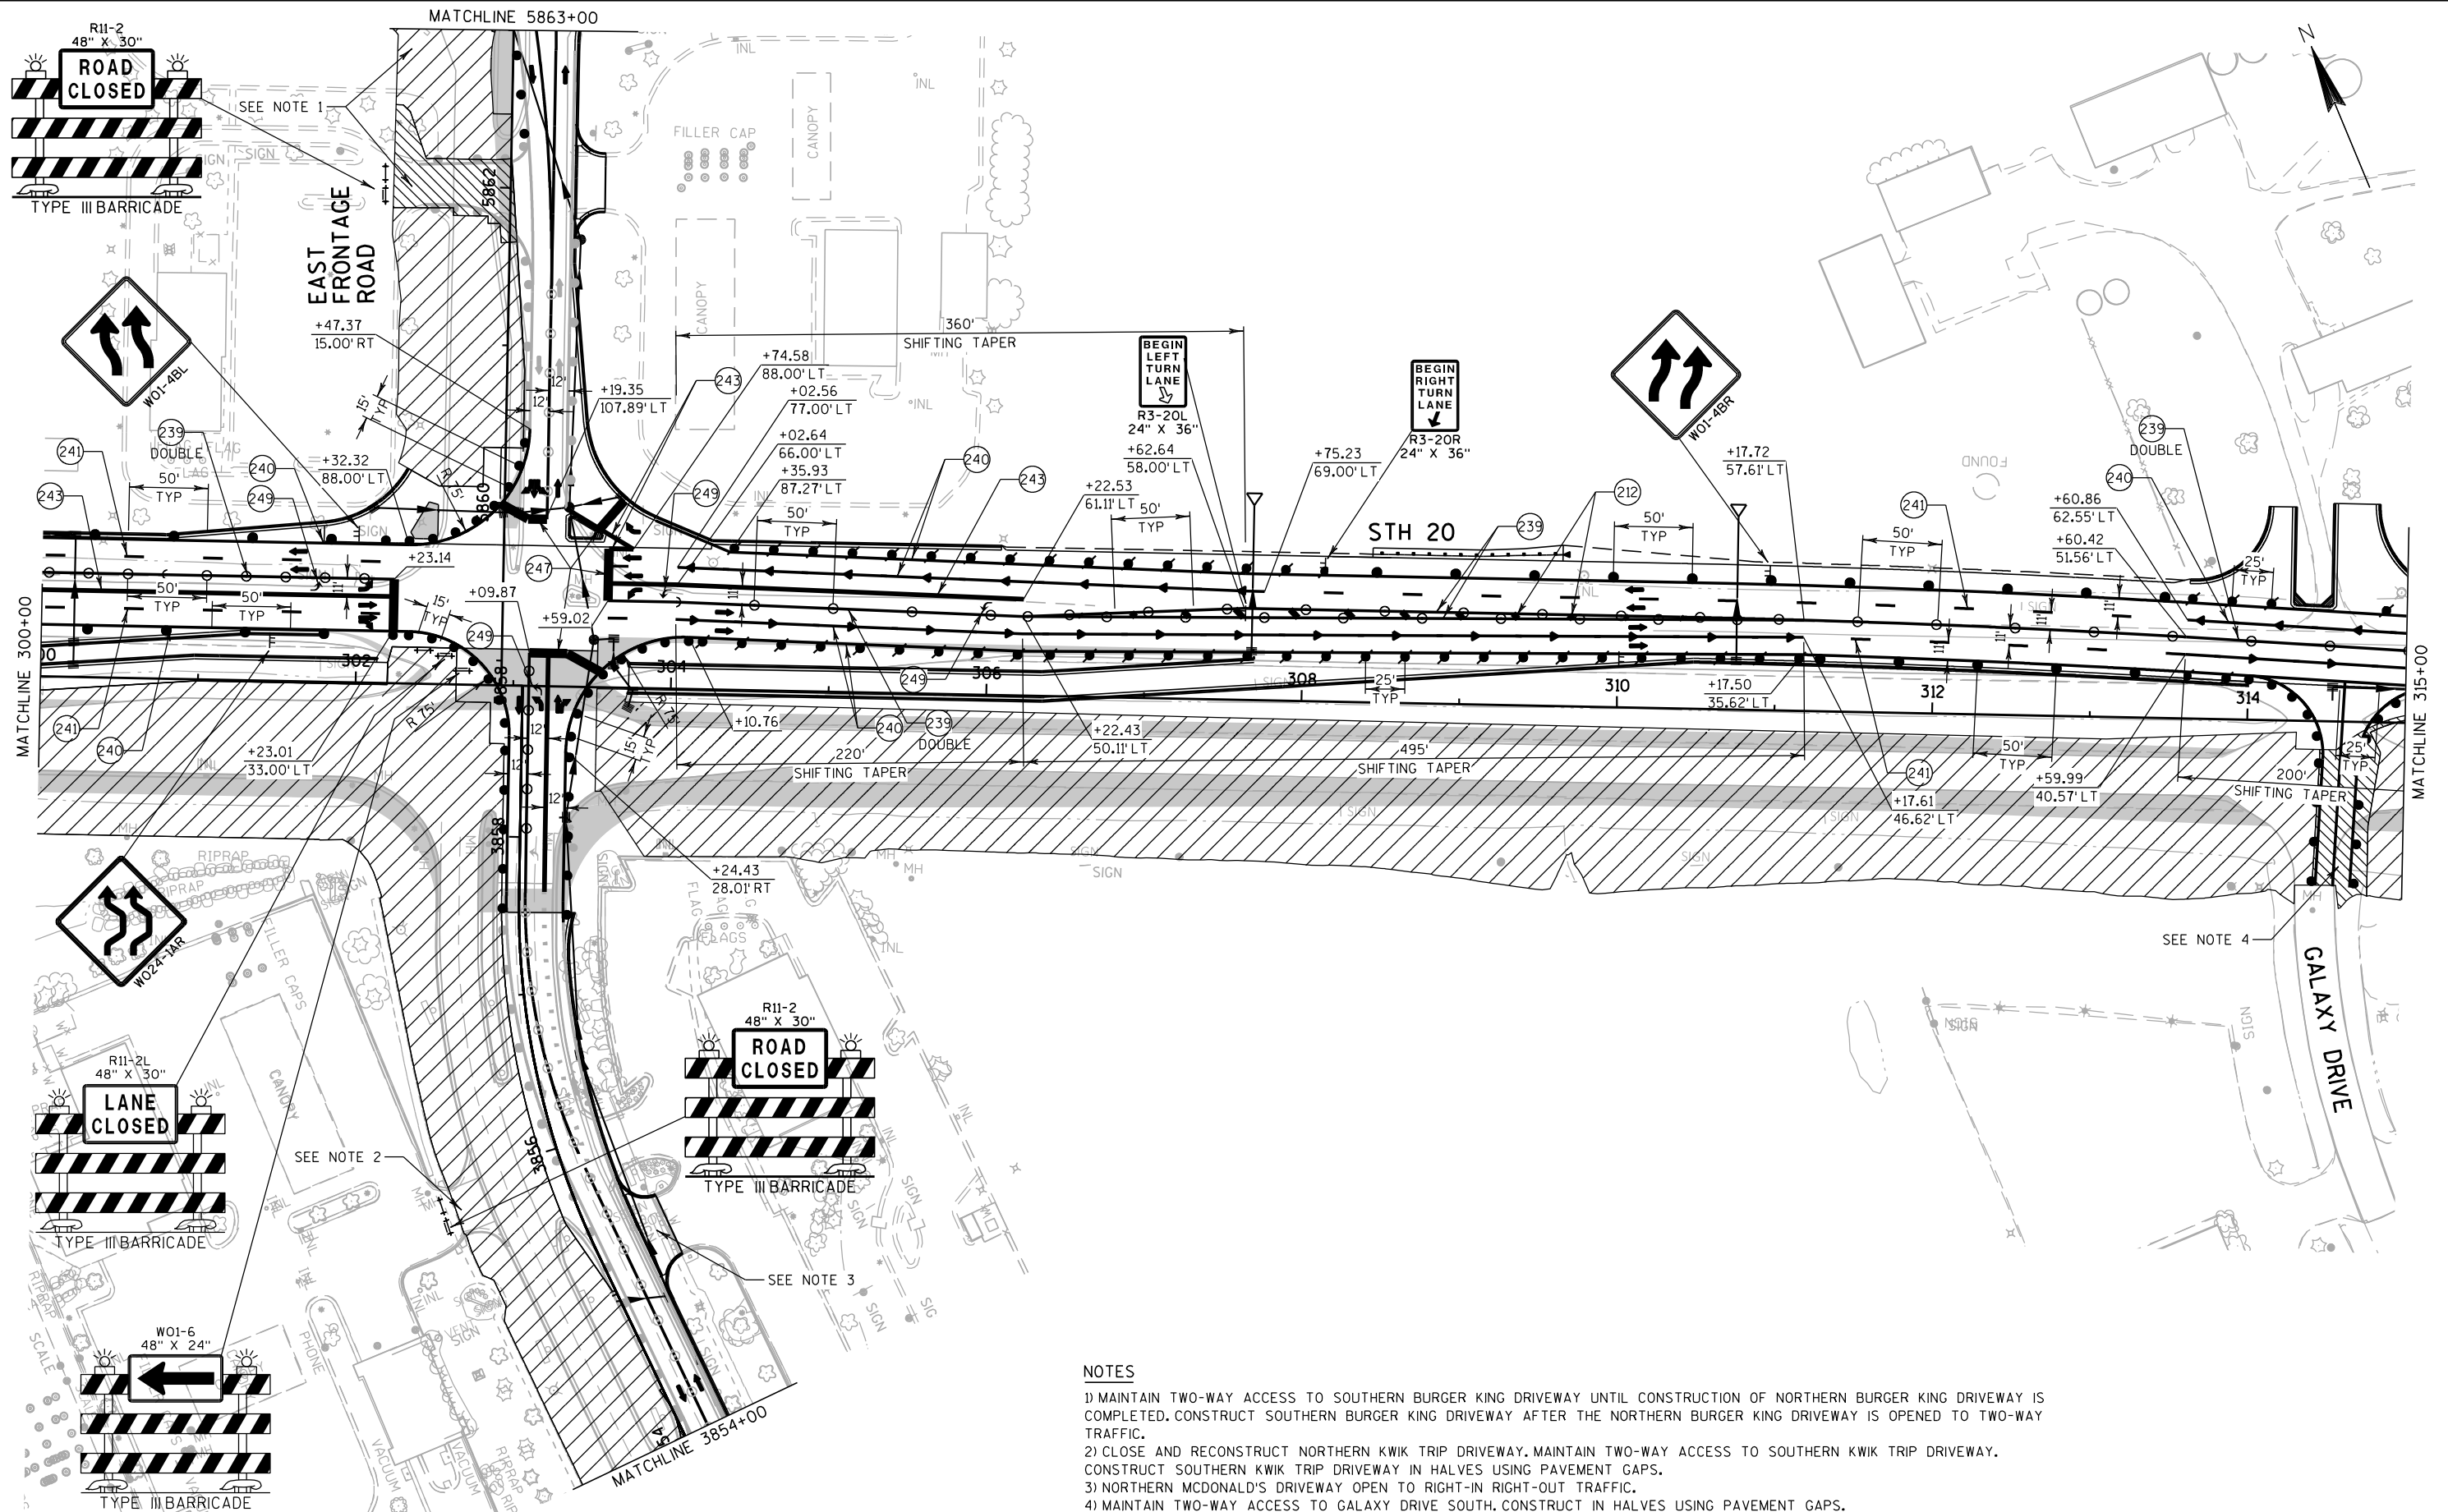

NOTES

- 1) MAINTAIN TWO-WAY ACCESS TO SOUTHERN BURGER KING DRIVEWAY UNTIL CONSTRUCTION OF NORTHERN BURGER KING DRIVEWAY IS COMPLETED. CONSTRUCT SOUTHERN BURGER KING DRIVEWAY AFTER THE NORTHERN BURGER KING DRIVEWAY IS OPENED TO TWO-WAY TRAFFIC.
- 2) CLOSE AND RECONSTRUCT NORTHERN KWIK TRIP DRIVEWAY. MAINTAIN TWO-WAY ACCESS TO SOUTHERN KWIK TRIP DRIVEWAY. CONSTRUCT SOUTHERN KWIK TRIP DRIVEWAY IN HALVES USING PAVEMENT GAPS.
- 3) NORTHERN MCDONALD'S DRIVEWAY OPEN TO RIGHT-IN RIGHT-OUT TRAFFIC.
- 4) MAINTAIN TWO-WAY ACCESS TO GALAXY DRIVE SOUTH. CONSTRUCT IN HALVES USING PAVEMENT GAPS.

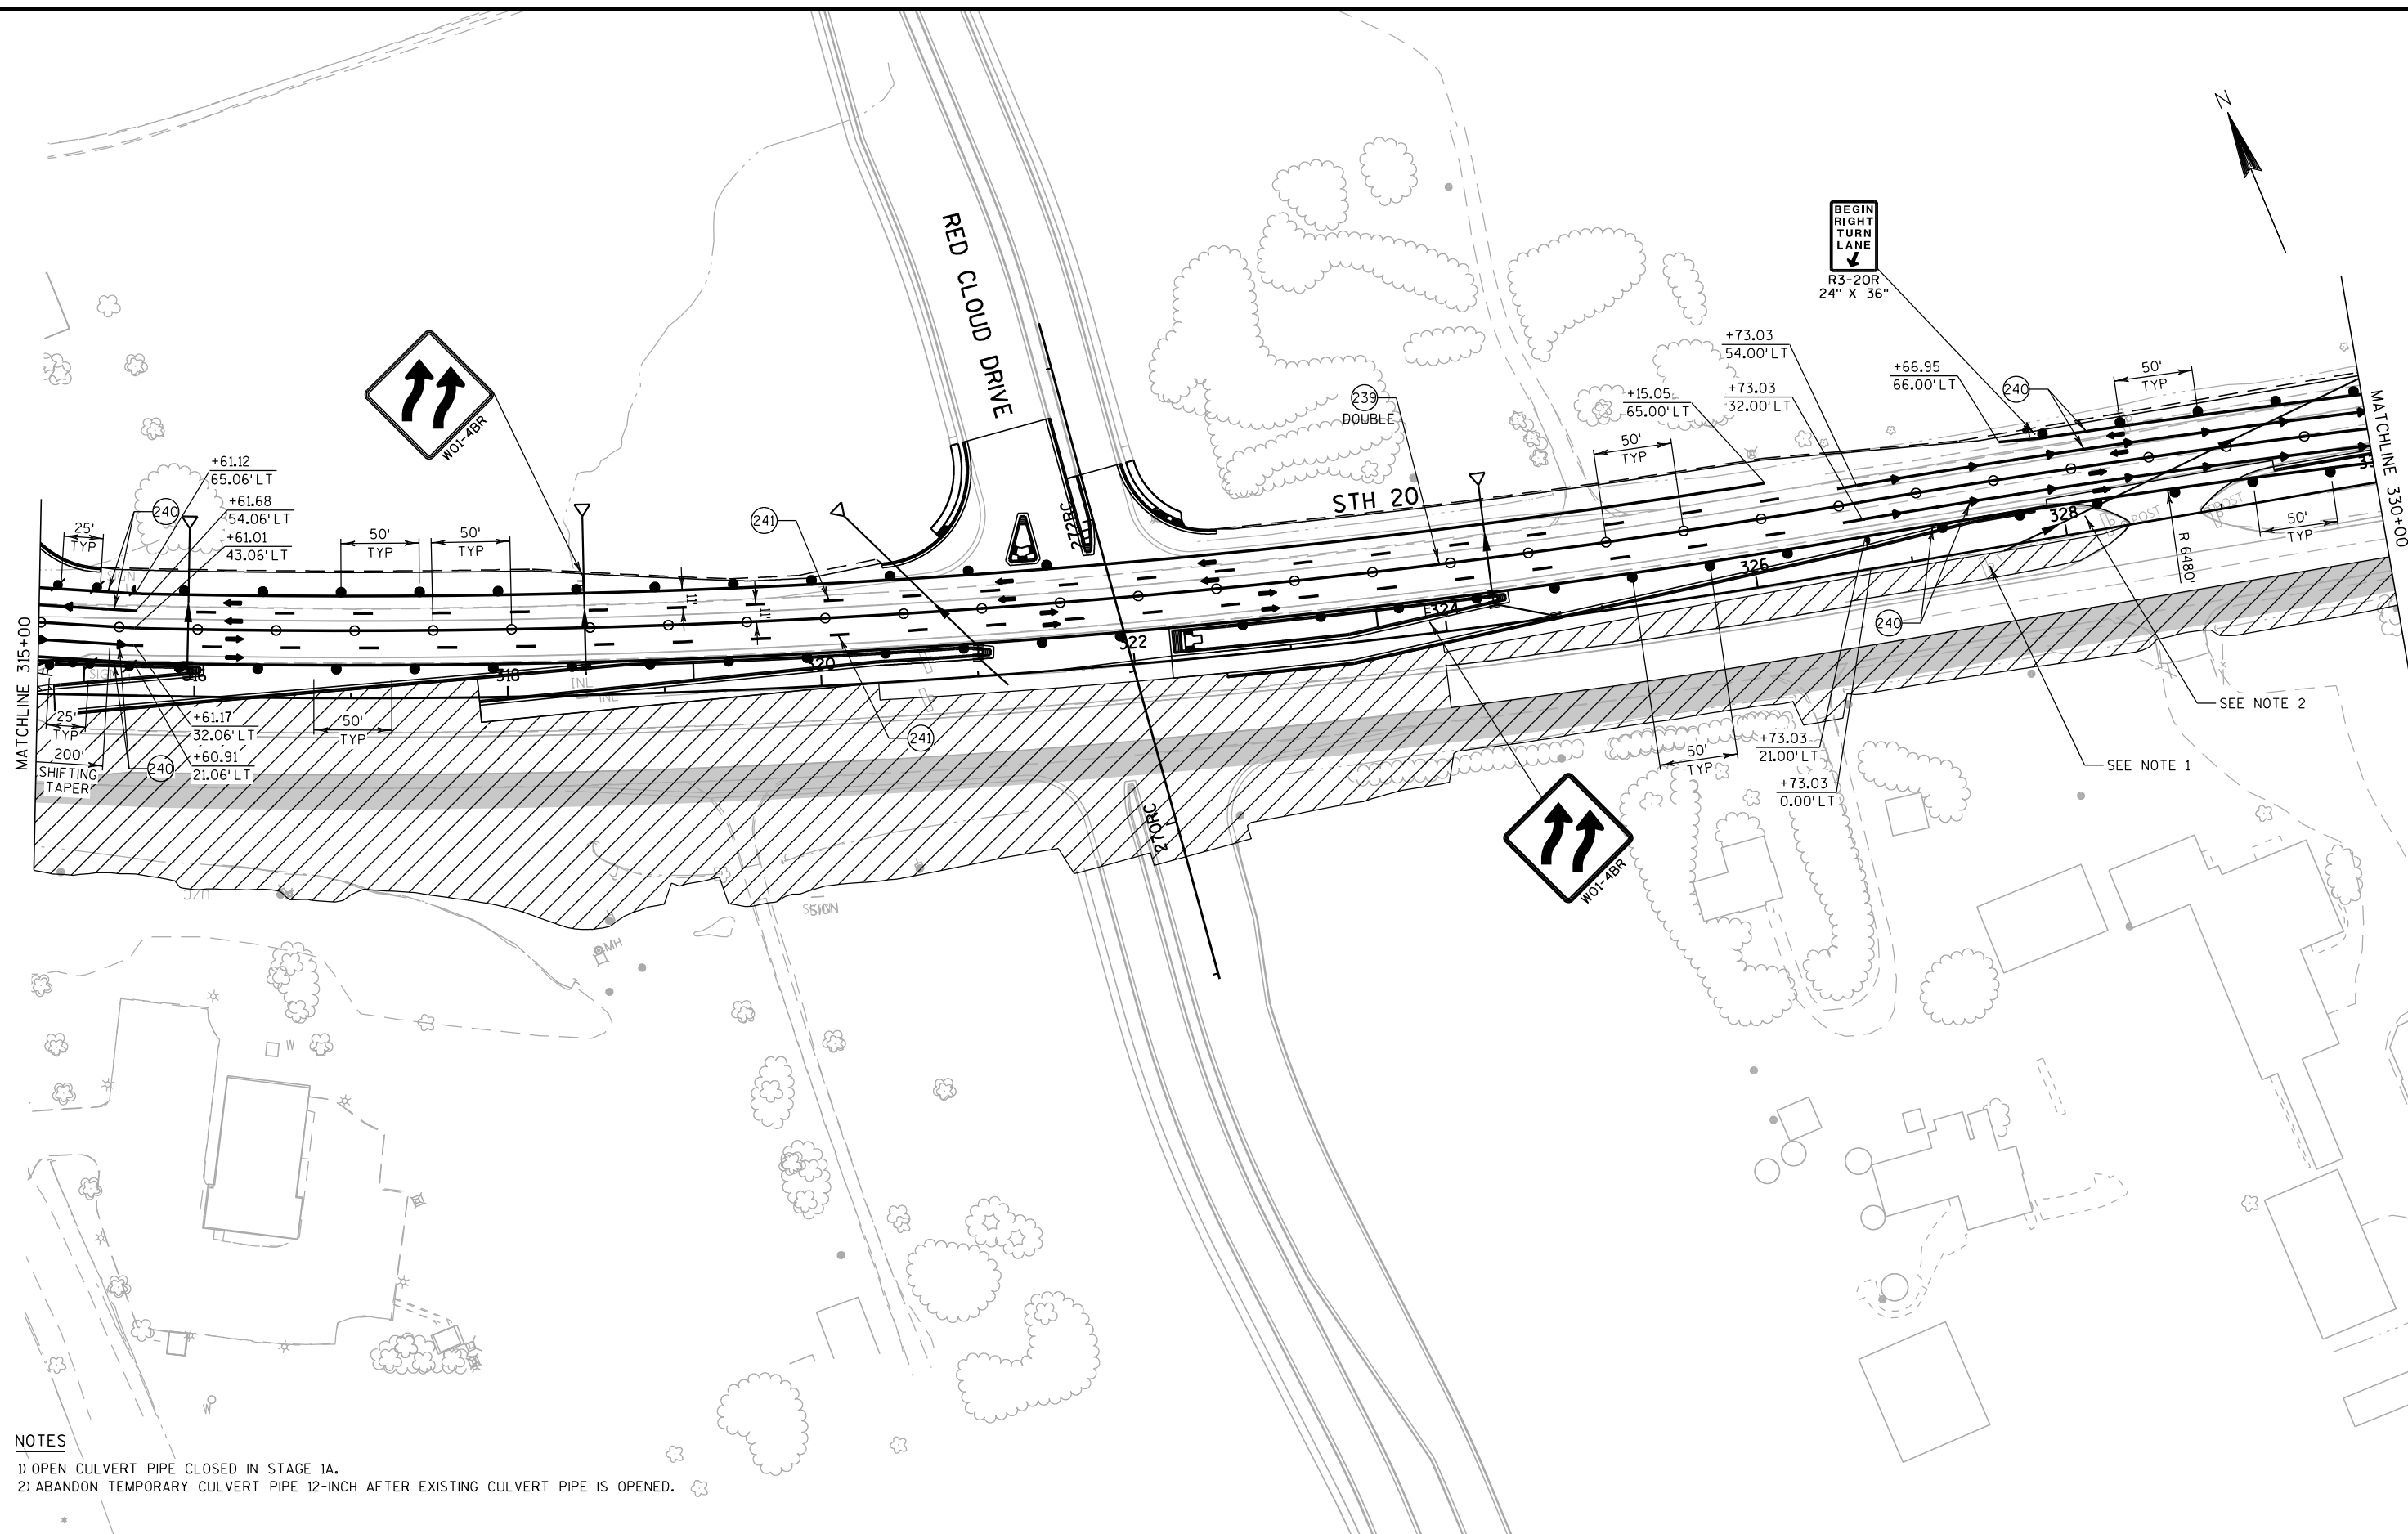

NOTES

- 1) OPEN CULVERT PIPE CLOSED IN STAGE 1A.
- 2) ABANDON TEMPORARY CULVERT PIPE 12-INCH AFTER EXISTING CULVERT PIPE IS OPENED.

PROJECT NO:1033-02-71/76

HWY: IH 94/STH 20

COUNTY: RACINE

STAGE 3A CONSTRUCTION

SHEET

E

FILE NAME : S:\FinalDesign\20\10330271_L\Roads\cds\026515_s3a.dgn


PLOT DATE : 30-SEP-2019 18:46

PLOT BY : MSCD15


PLOT NAME : 026515_s3a


PLOT SCALE : 100:1


WISDOT/CADDs SHEET 42

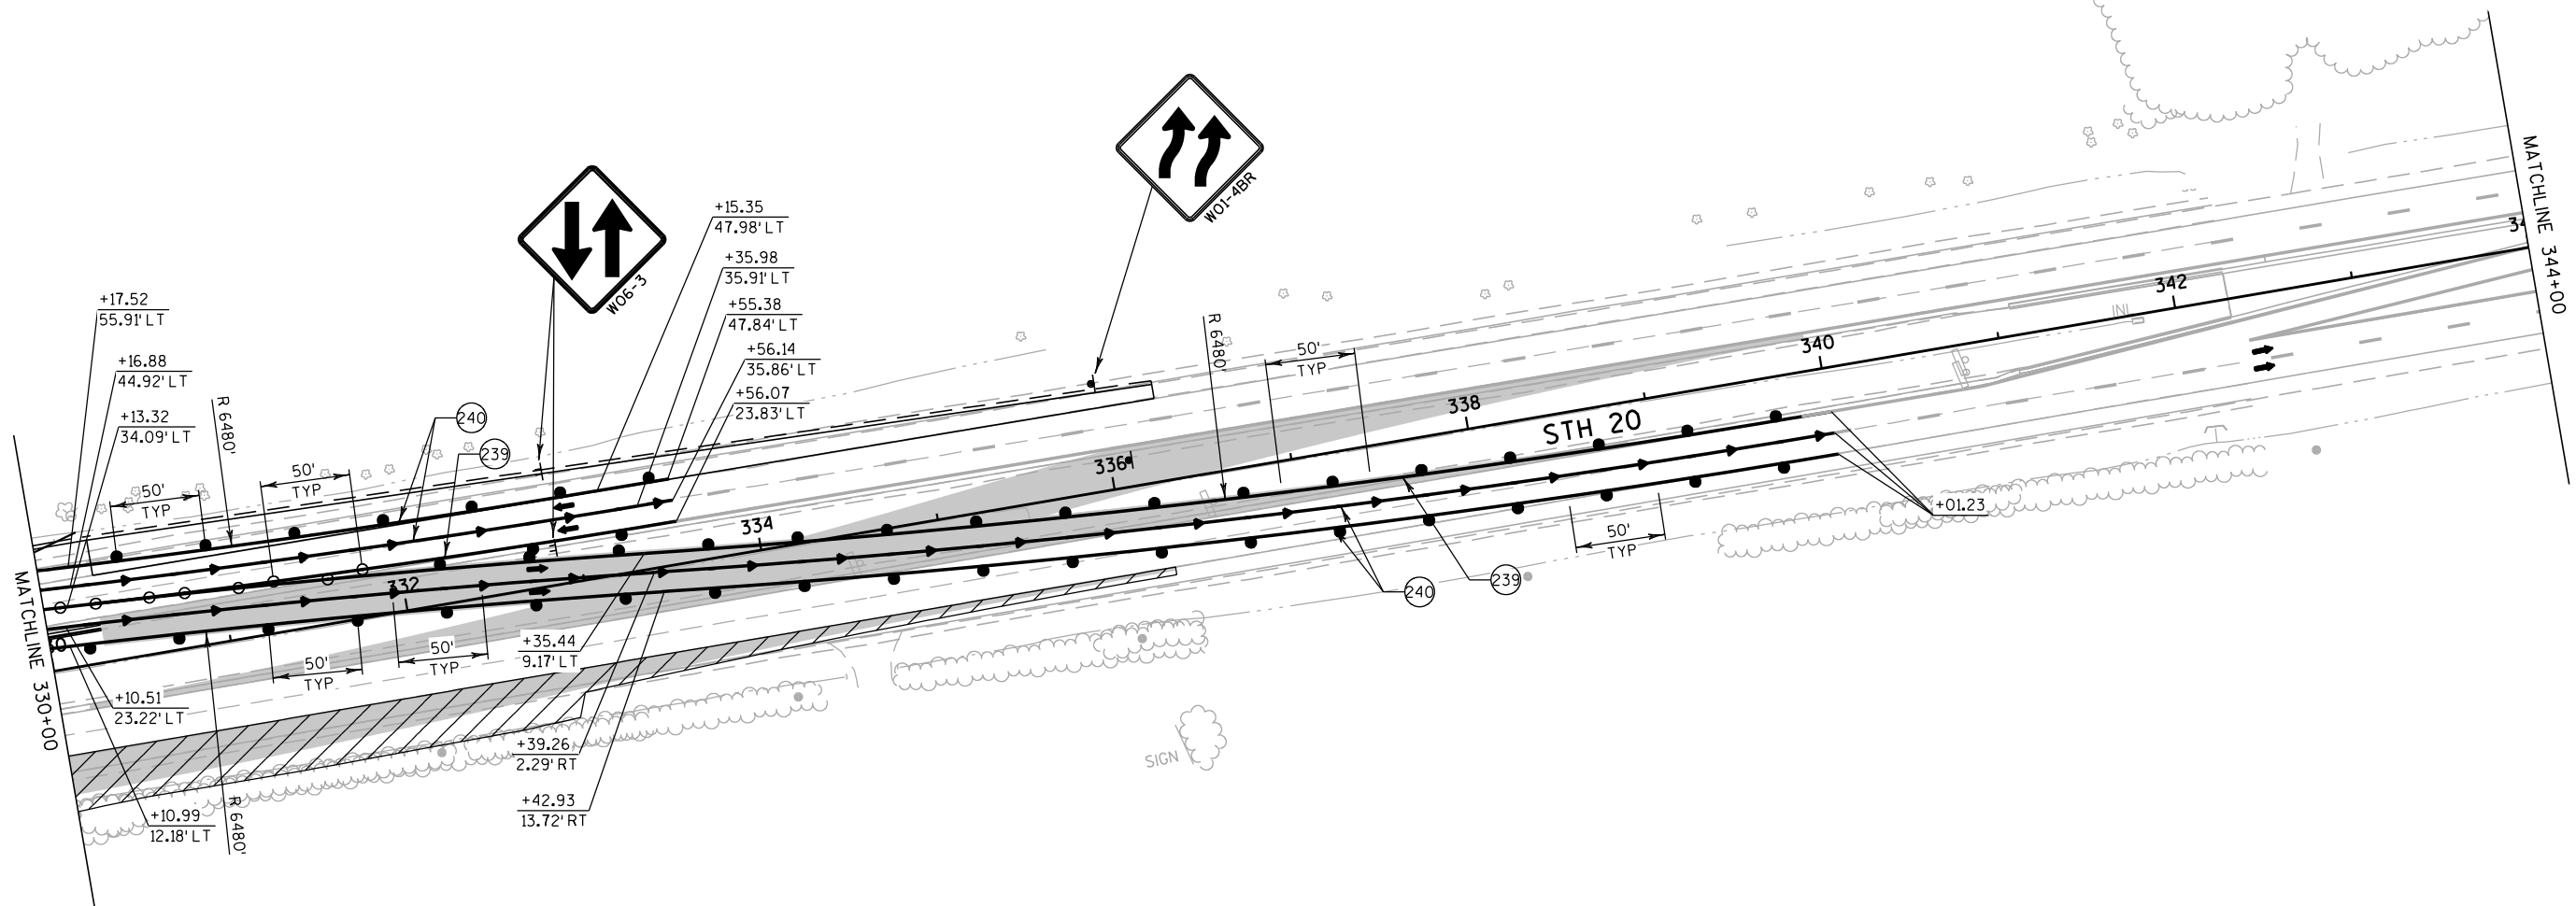



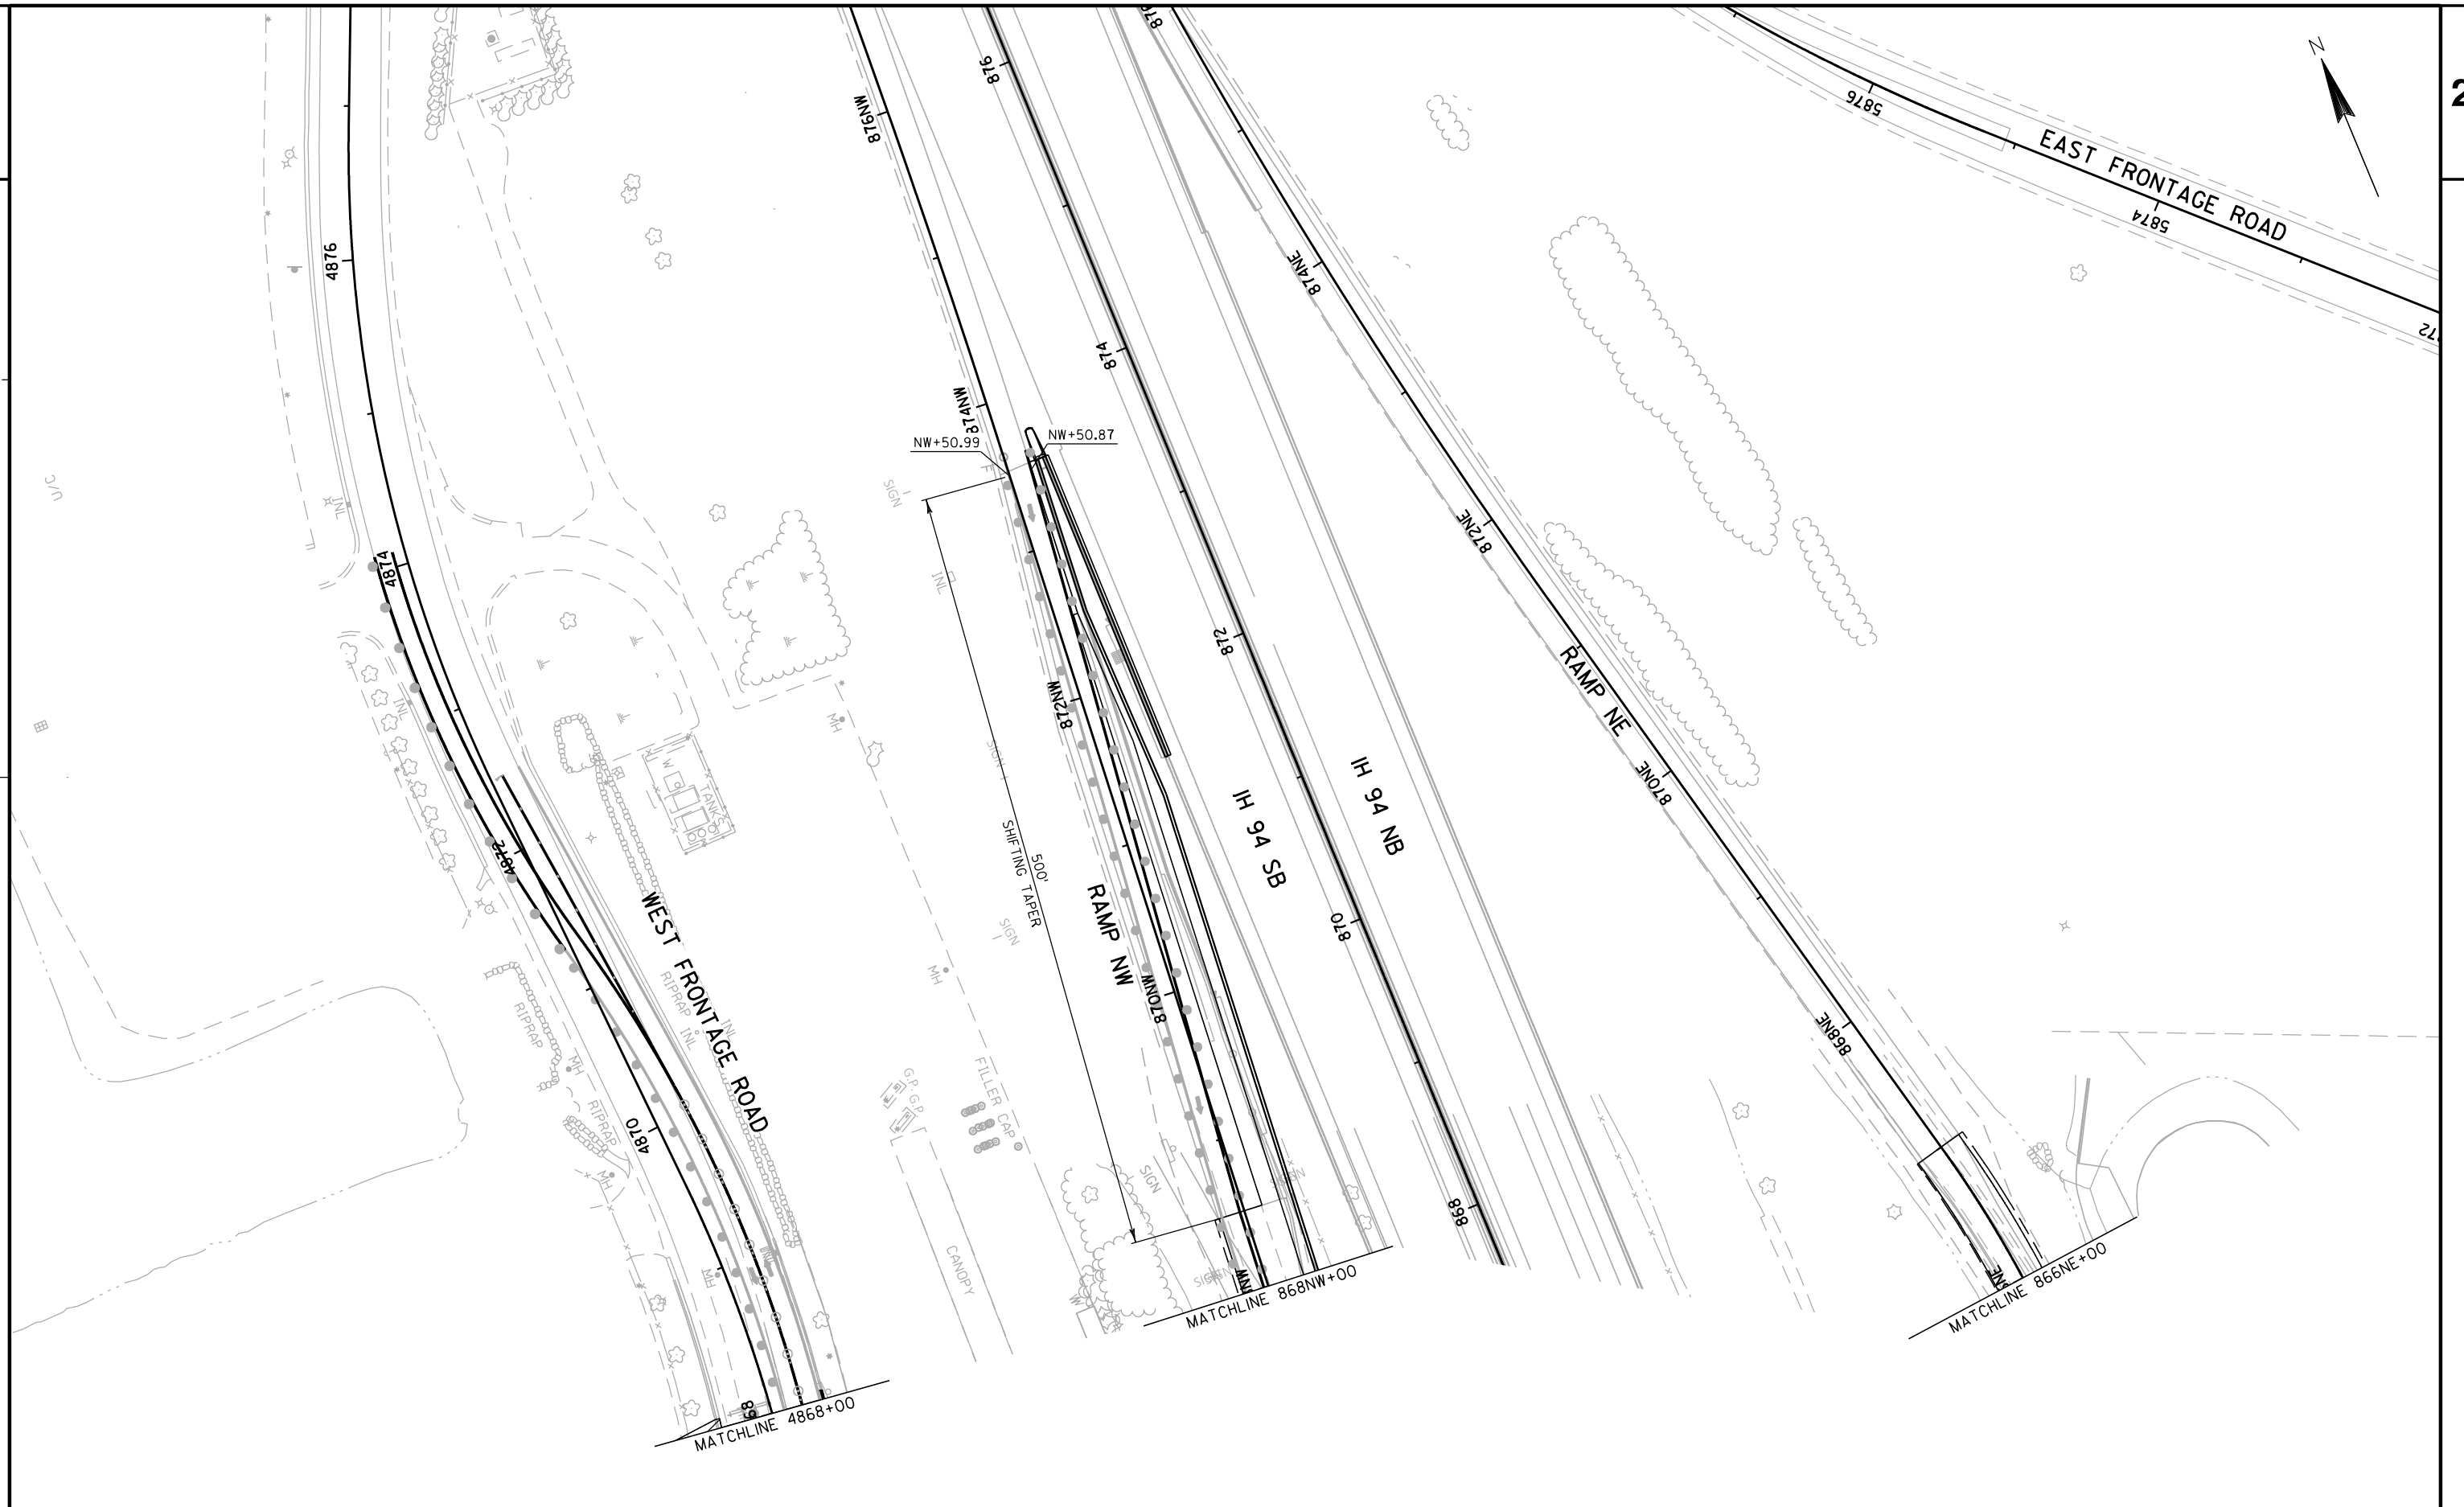

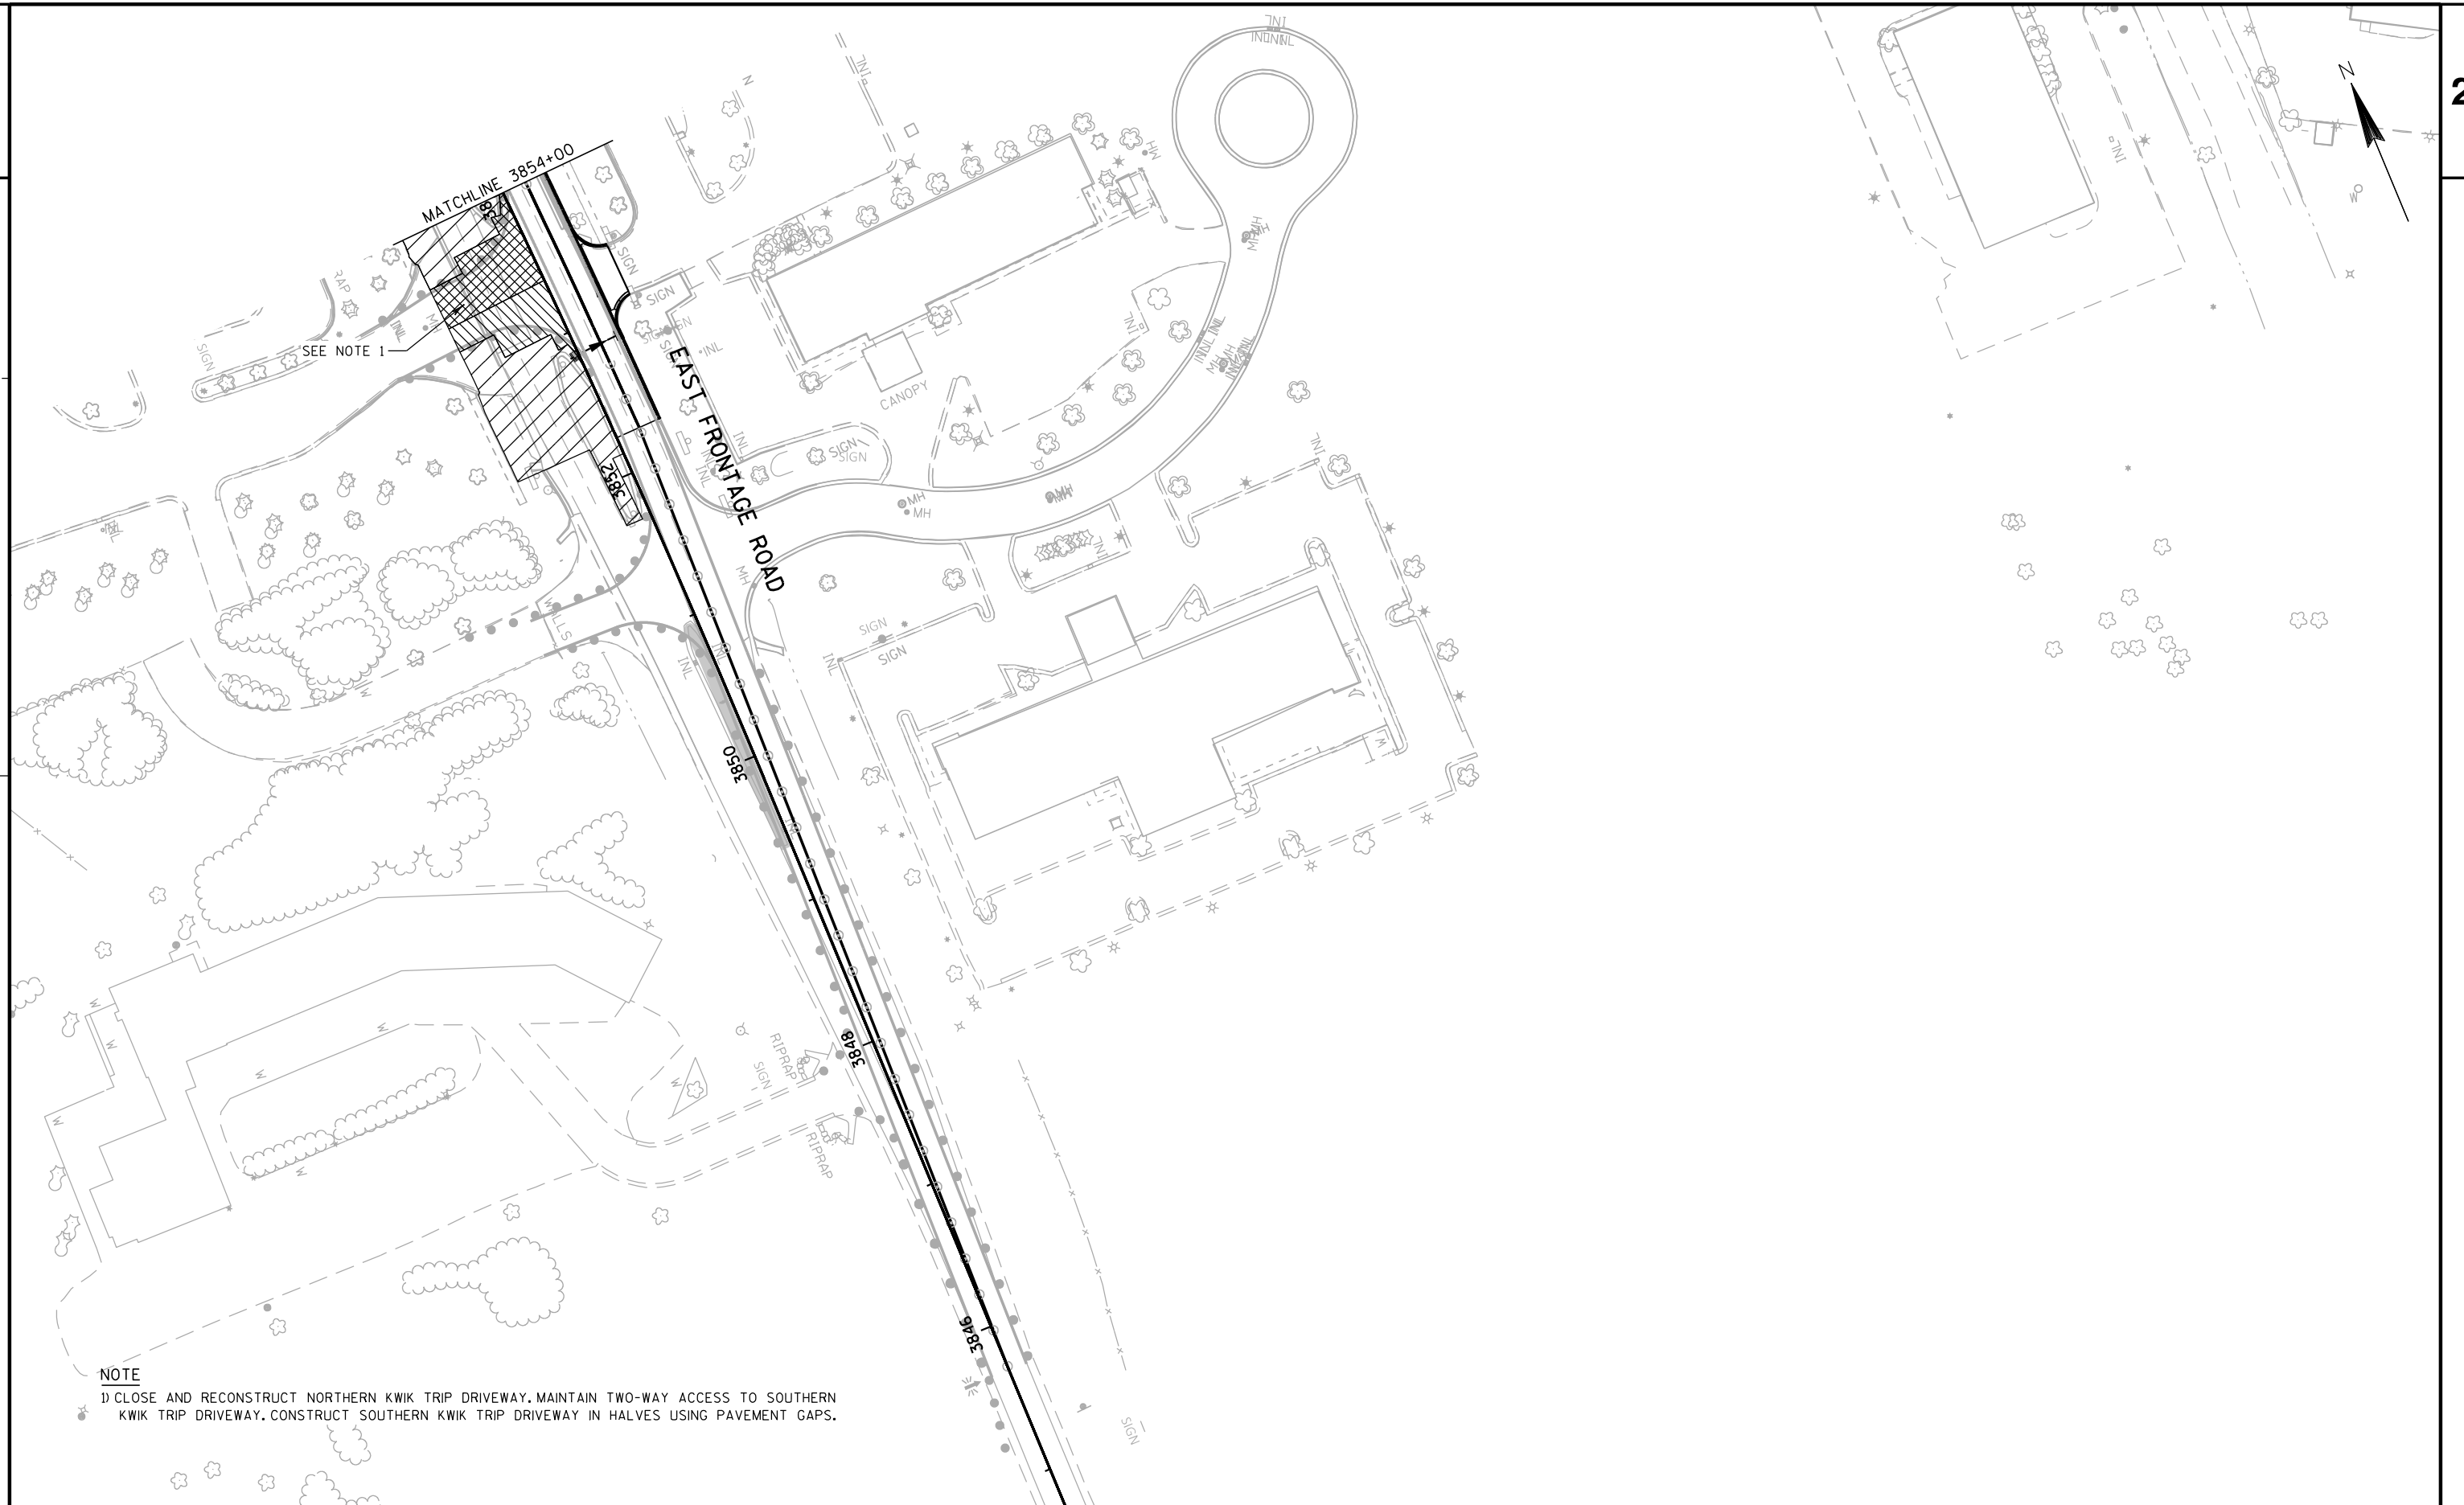

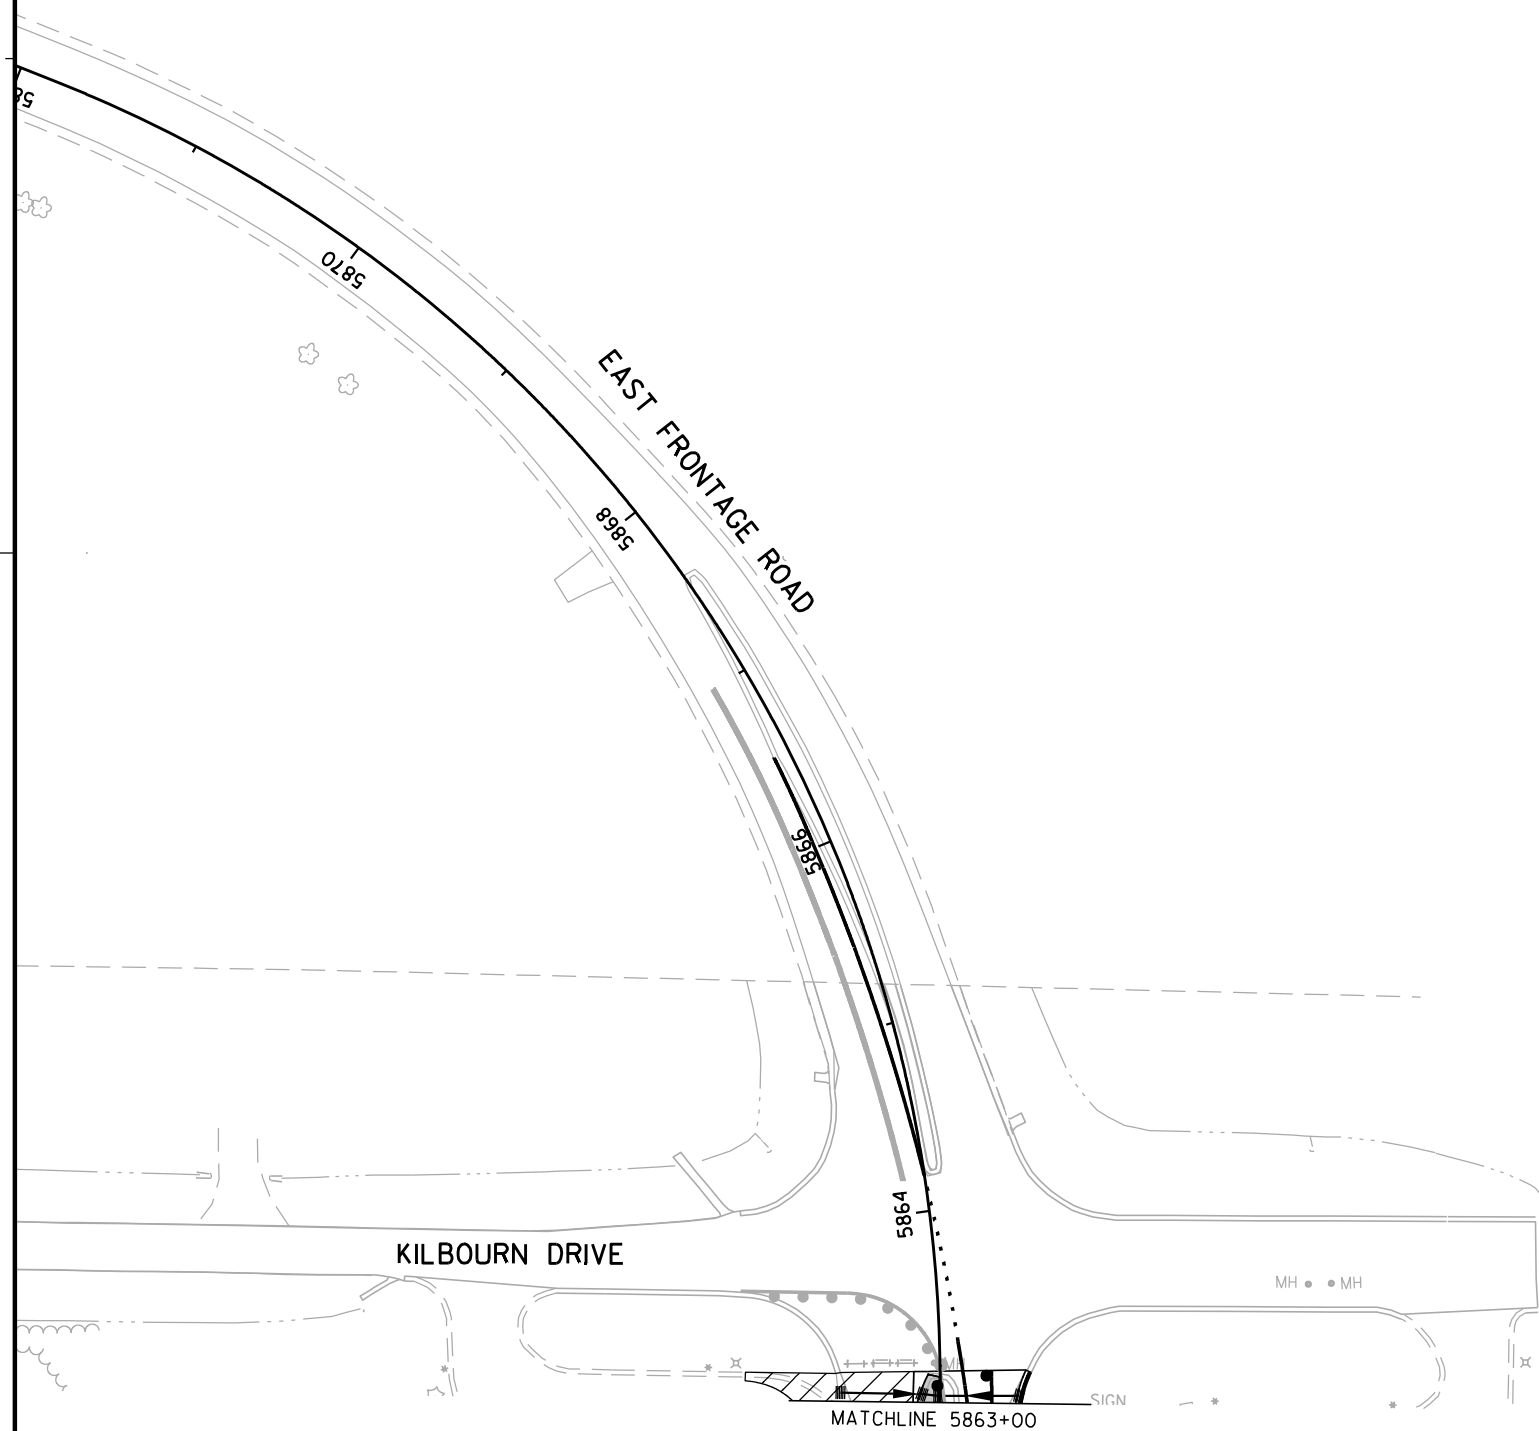

PROJECT NO:1033-02-71/76


HWY: IH 94/STH 20

COUNTY: RACINE

STAGE 3A CONSTRUCTION

SHEET

E

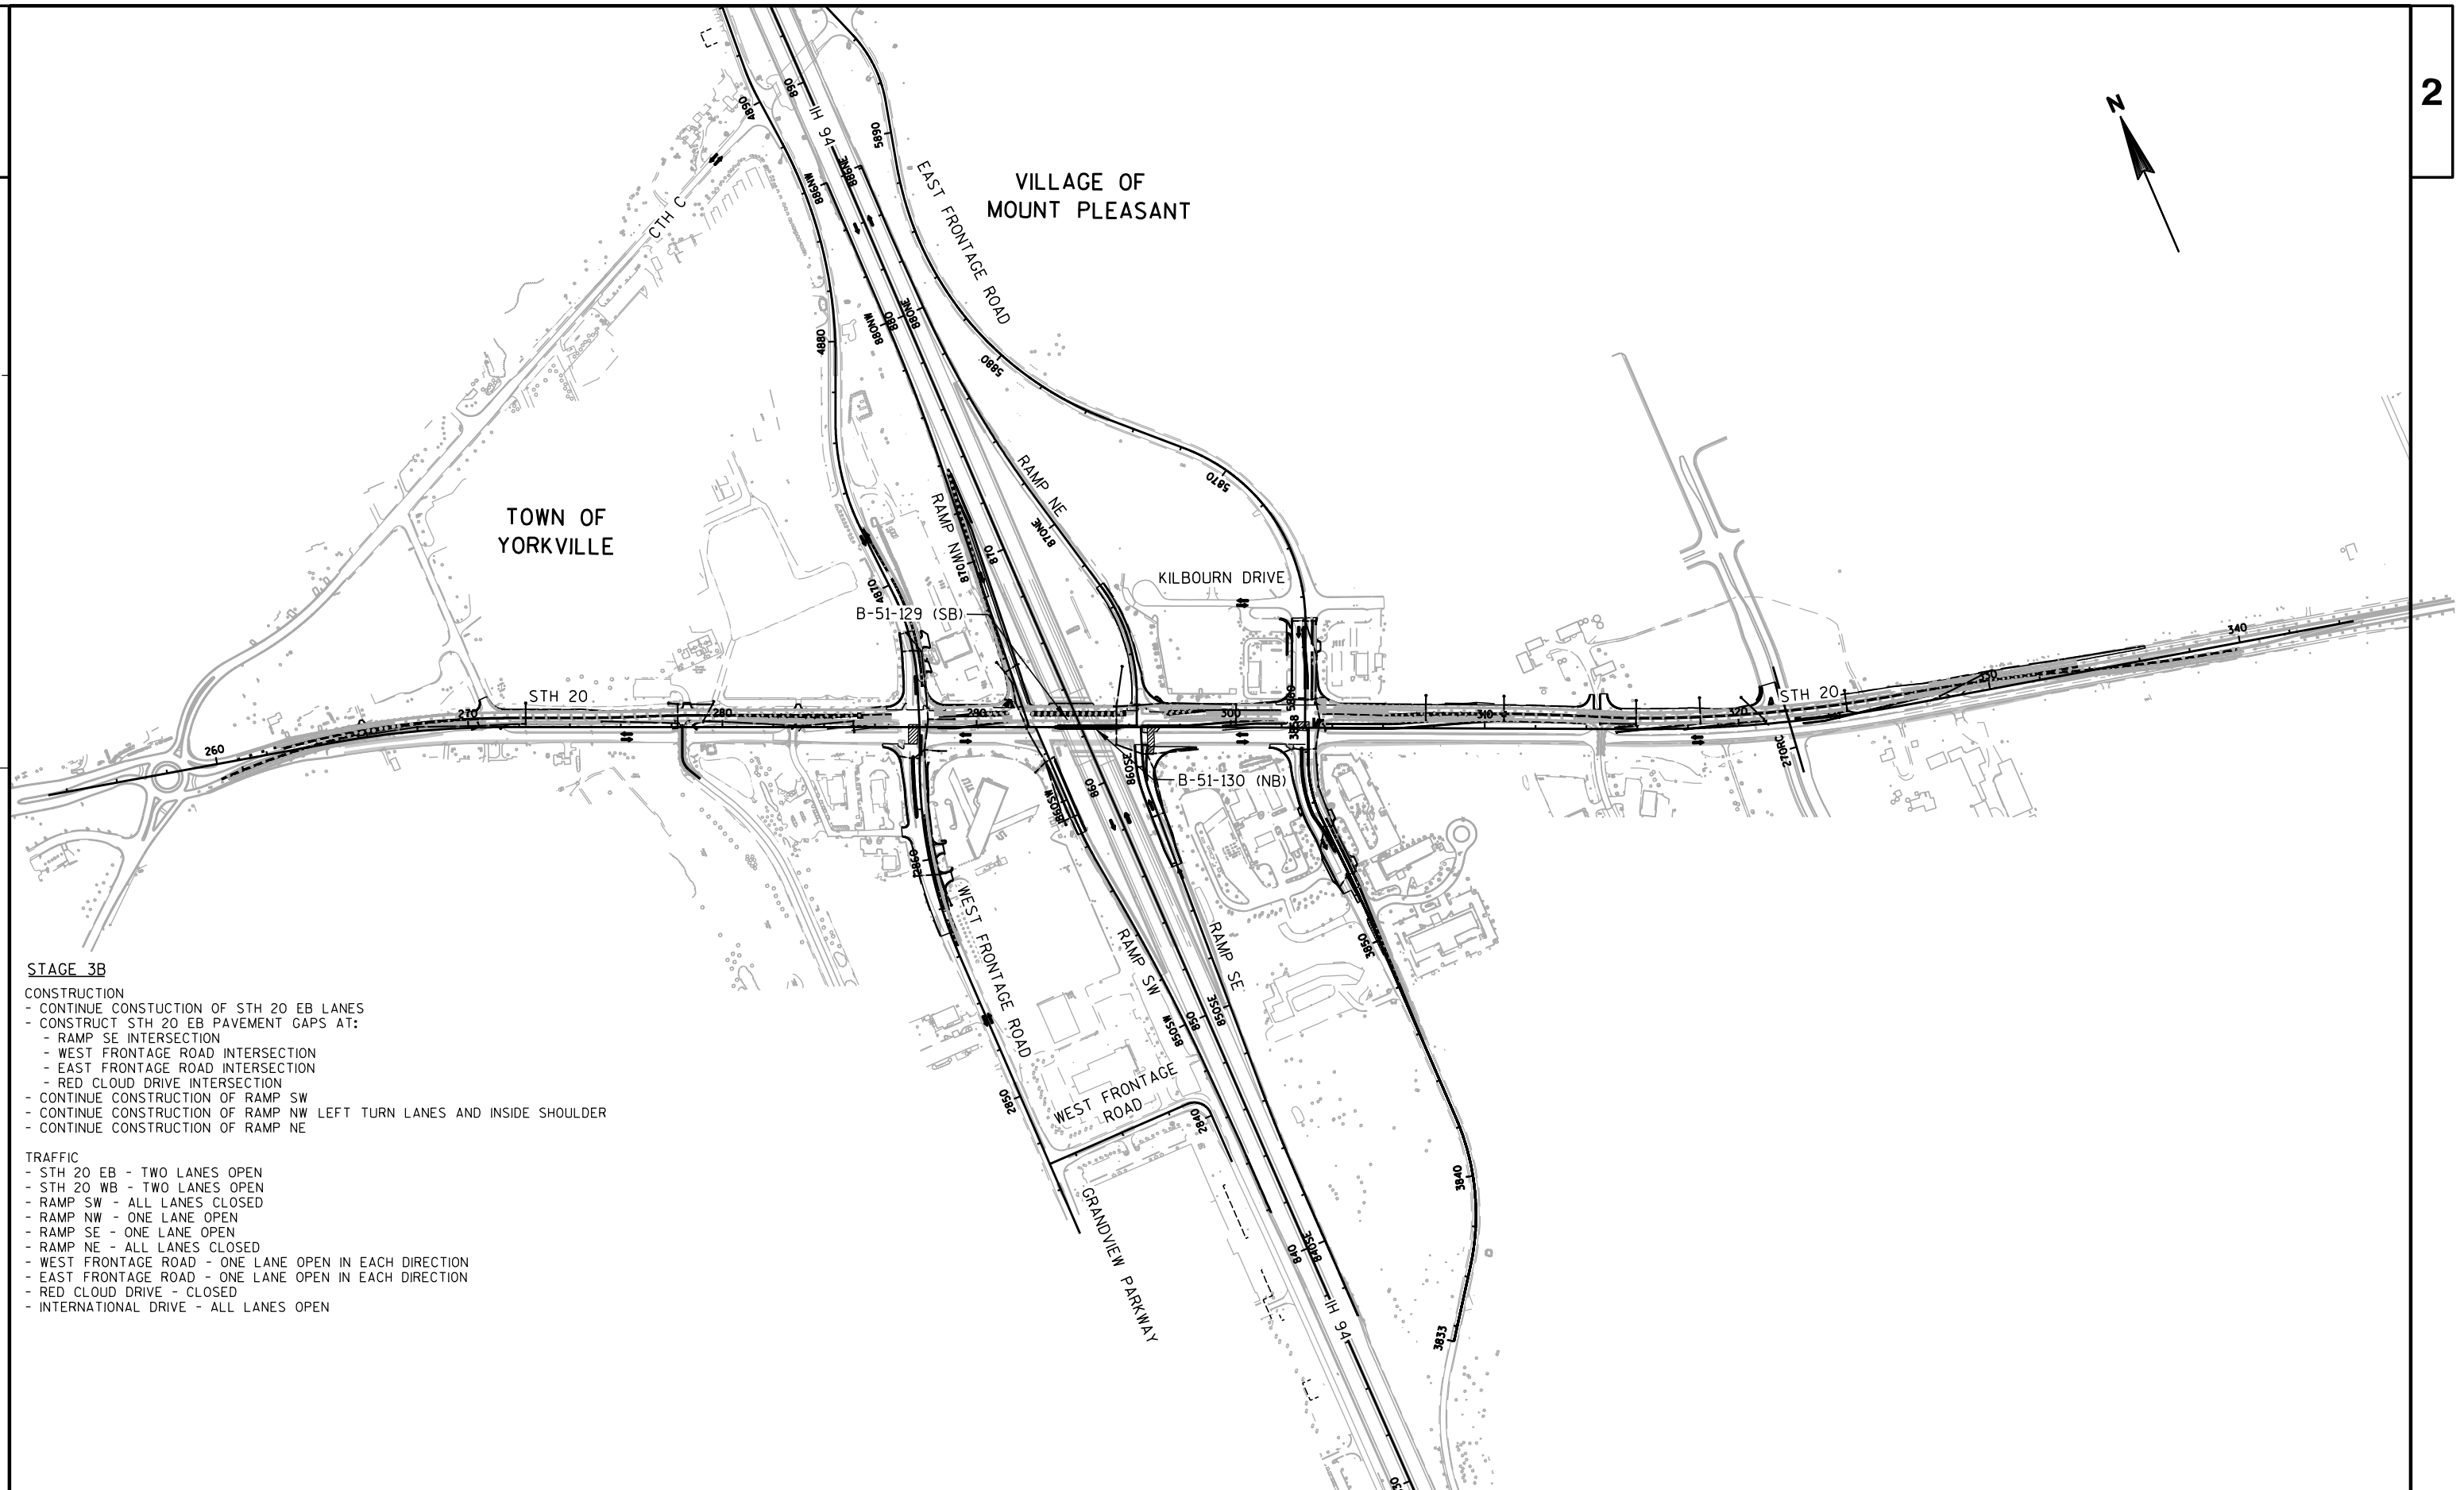**STAGE 3B**

- CONSTRUCTION
- CONTINUE CONSTRUCTION OF STH 20 EB LANES
 - CONSTRUCT STH 20 EB PAVEMENT GAPS AT:
 - RAMP SE INTERSECTION
 - WEST FRONTAGE ROAD INTERSECTION
 - EAST FRONTAGE ROAD INTERSECTION
 - RED CLOUD DRIVE INTERSECTION
 - CONTINUE CONSTRUCTION OF RAMP SW
 - CONTINUE CONSTRUCTION OF RAMP NW LEFT TURN LANES AND INSIDE SHOULDER
 - CONTINUE CONSTRUCTION OF RAMP NE

- TRAFFIC
- STH 20 EB - TWO LANES OPEN
 - STH 20 WB - TWO LANES OPEN
 - RAMP SW - ALL LANES CLOSED
 - RAMP NW - ONE LANE OPEN
 - RAMP SE - ONE LANE OPEN
 - RAMP NE - ALL LANES CLOSED
 - WEST FRONTAGE ROAD - ONE LANE OPEN IN EACH DIRECTION
 - EAST FRONTAGE ROAD - ONE LANE OPEN IN EACH DIRECTION
 - RED CLOUD DRIVE - CLOSED
 - INTERNATIONAL DRIVE - ALL LANES OPEN

PROJECT NO:1033-02-71/76


HWY: IH 94/STH 20

COUNTY: RACINE

STAGE CONSTRUCTION: OVERVIEW - STAGE 3B

SHEET

E

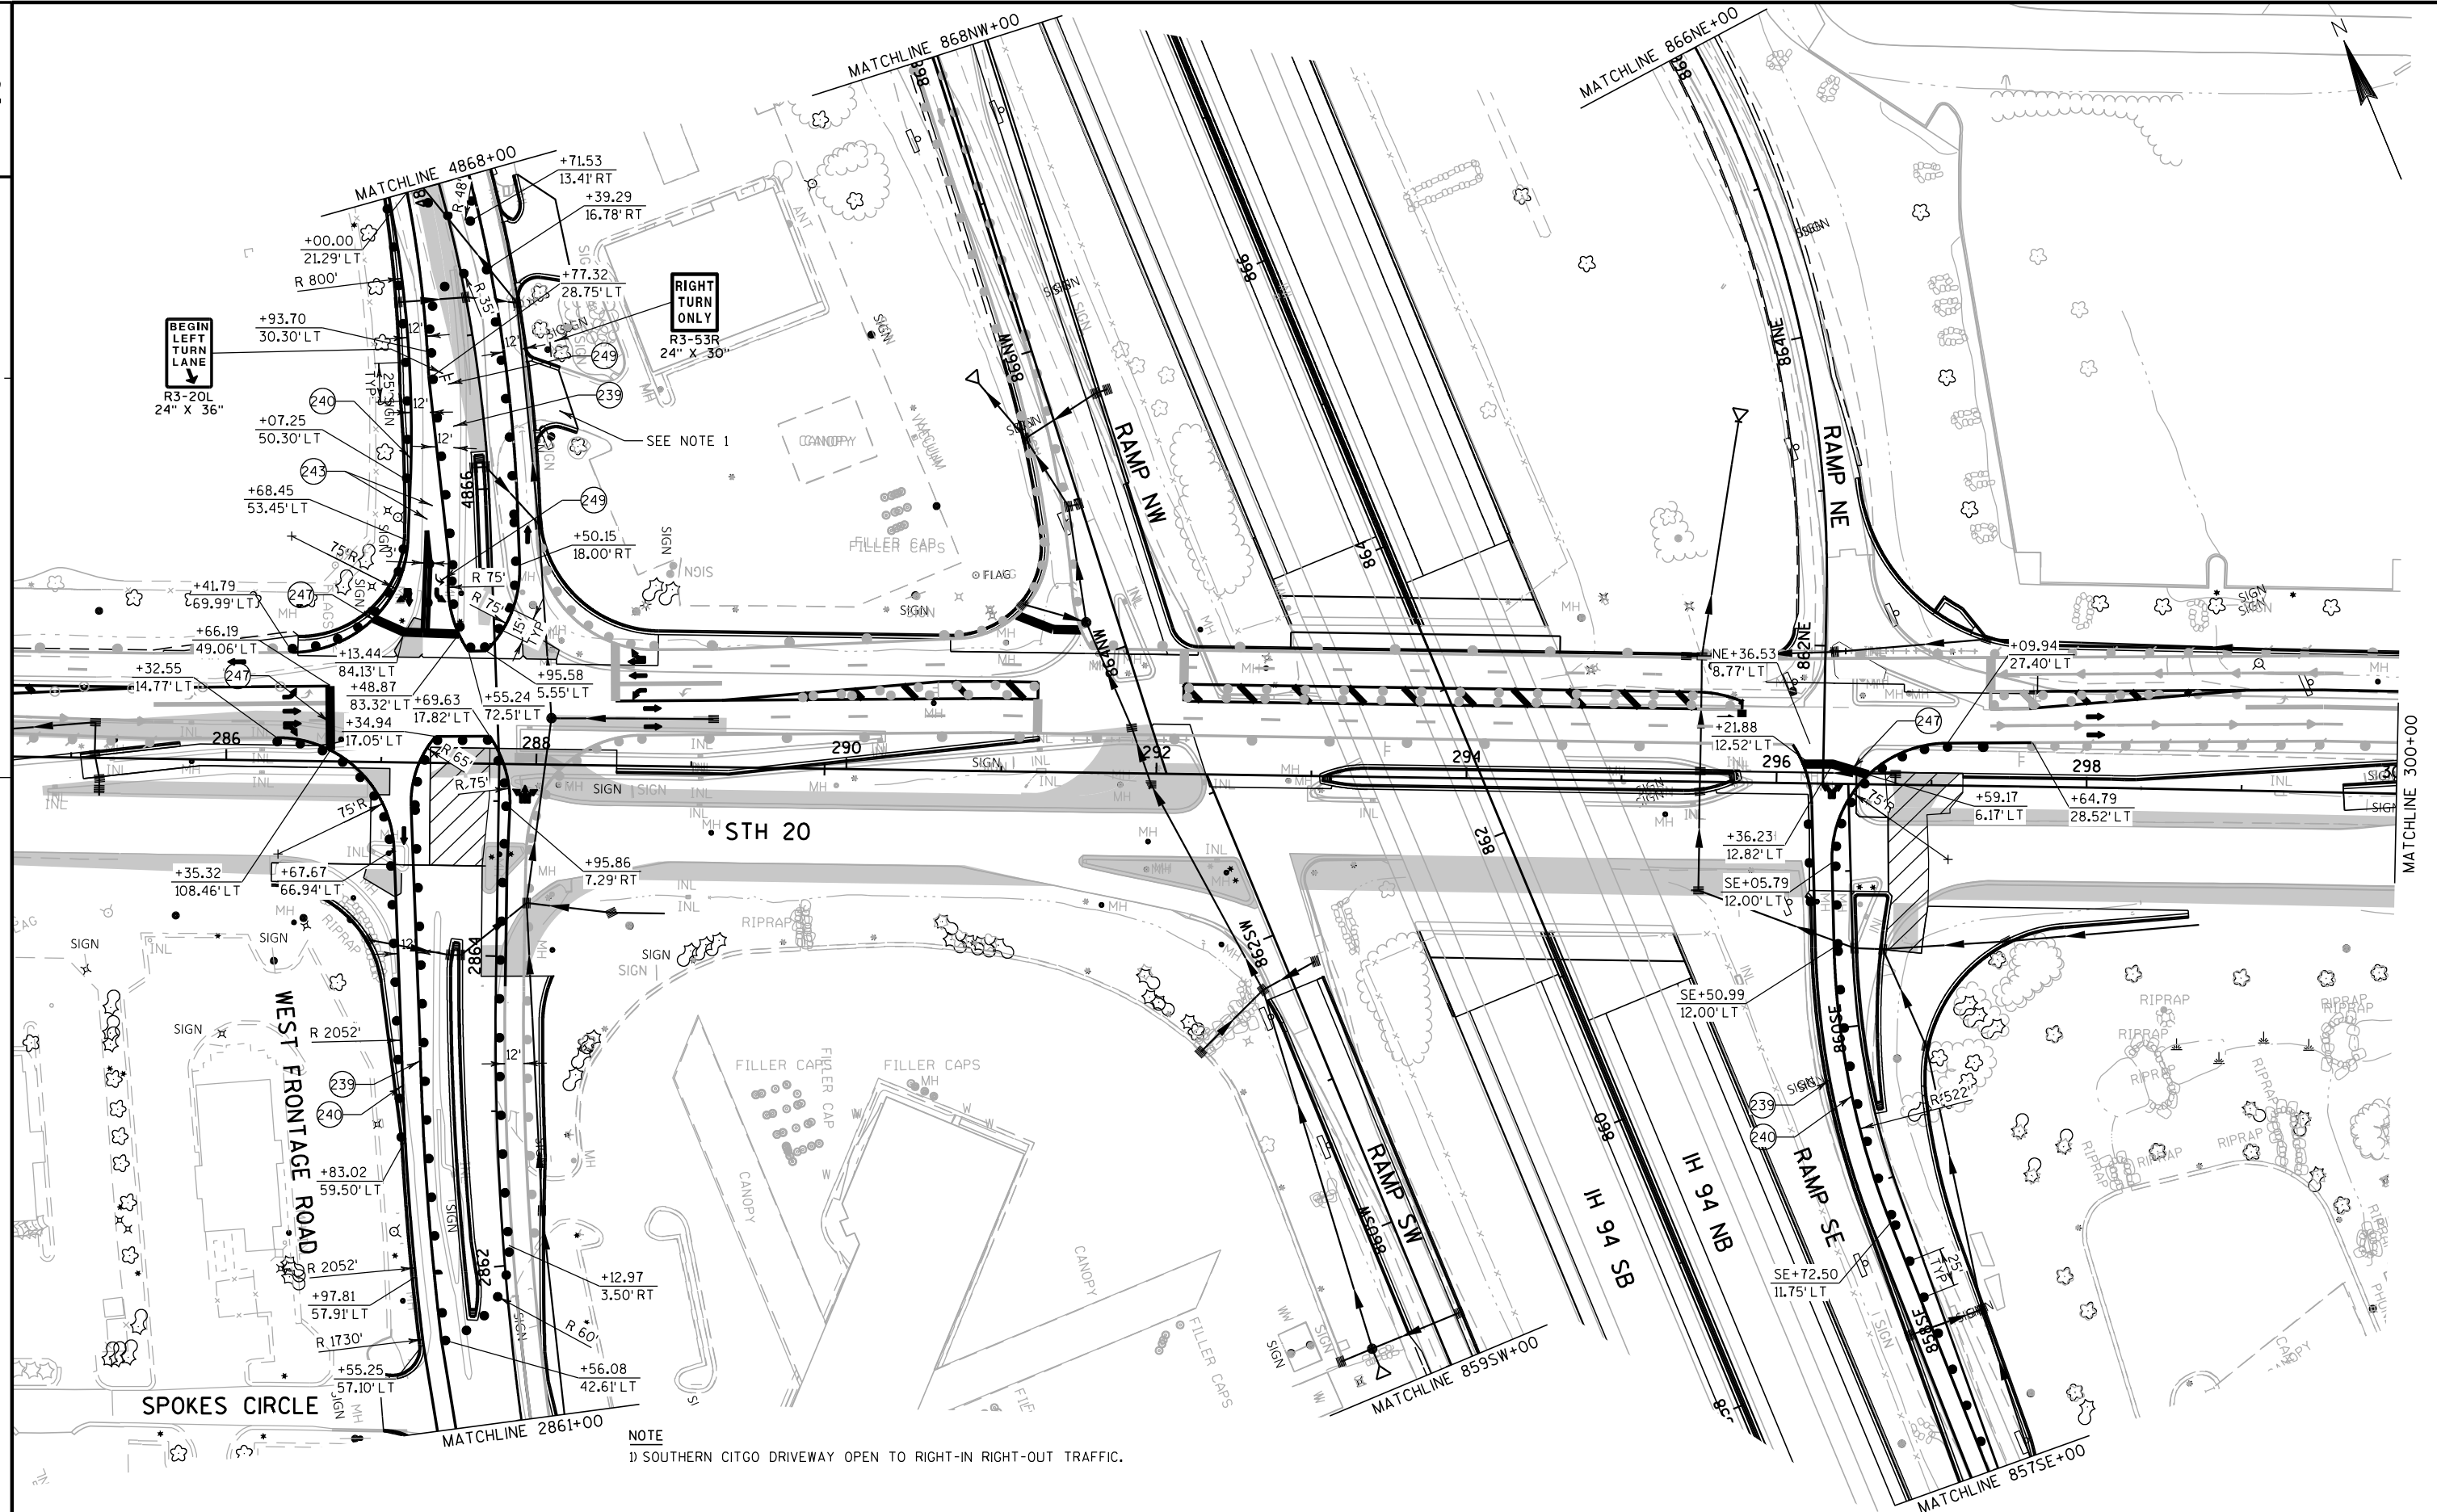

PROJECT NO:1033-02-71/76

HWY: IH 94/STH 20

COUNTY: RACINE

STAGE 3B CONSTRUCTION

SHEET

E

FILE NAME : S:\FinalDesign\20\10330271_L\Roads\cds\026613_s3b.dgn


PLOT DATE : 30-SEP-2019 02:58

PLOT BY : MSCD15

PLOT NAME : 026613_s3b

PLOT SCALE : 100:1

WISDOT/CADDs SHEET 42

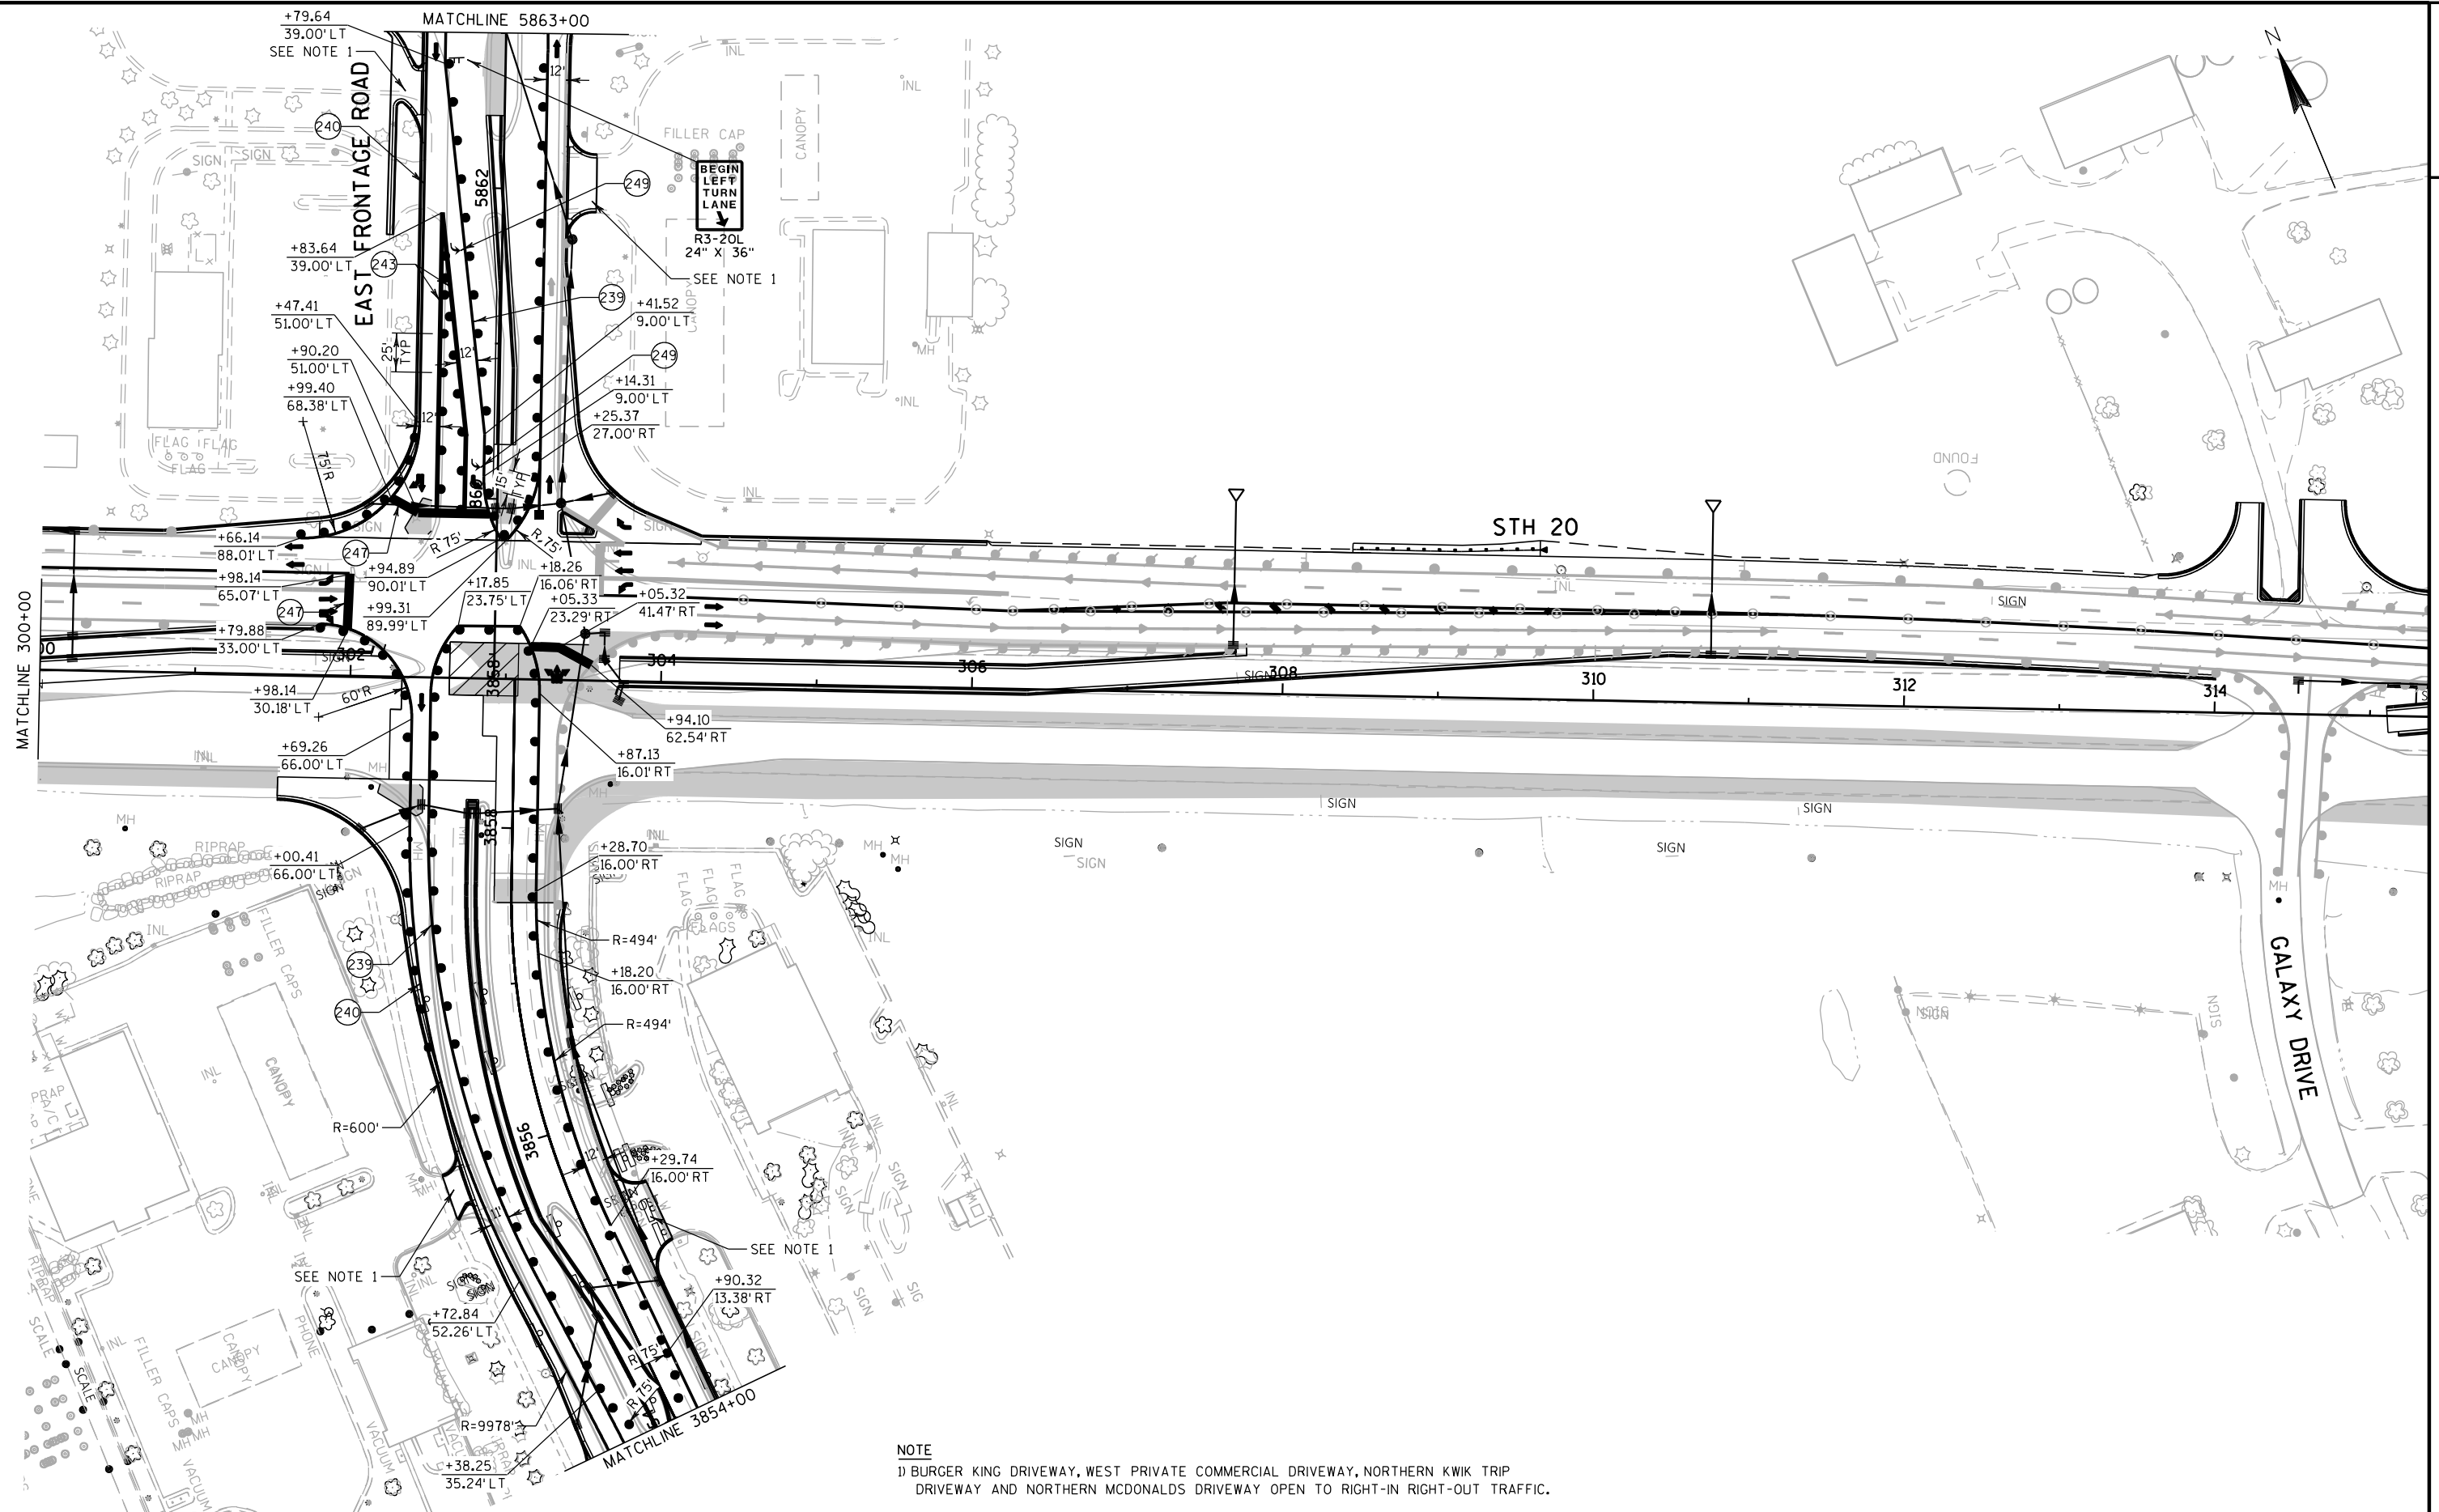

PROJECT NO:1033-02-71/76

HWY: IH 94/STH 20

COUNTY: RACINE

STAGE 3B CONSTRUCTION

SHEET

E



PROJECT NO: 1033-02-71/76


HWY: IH 94/STH 20


COUNTY: RACINE


STAGE 3B CONSTRUCTION

SHEET

E

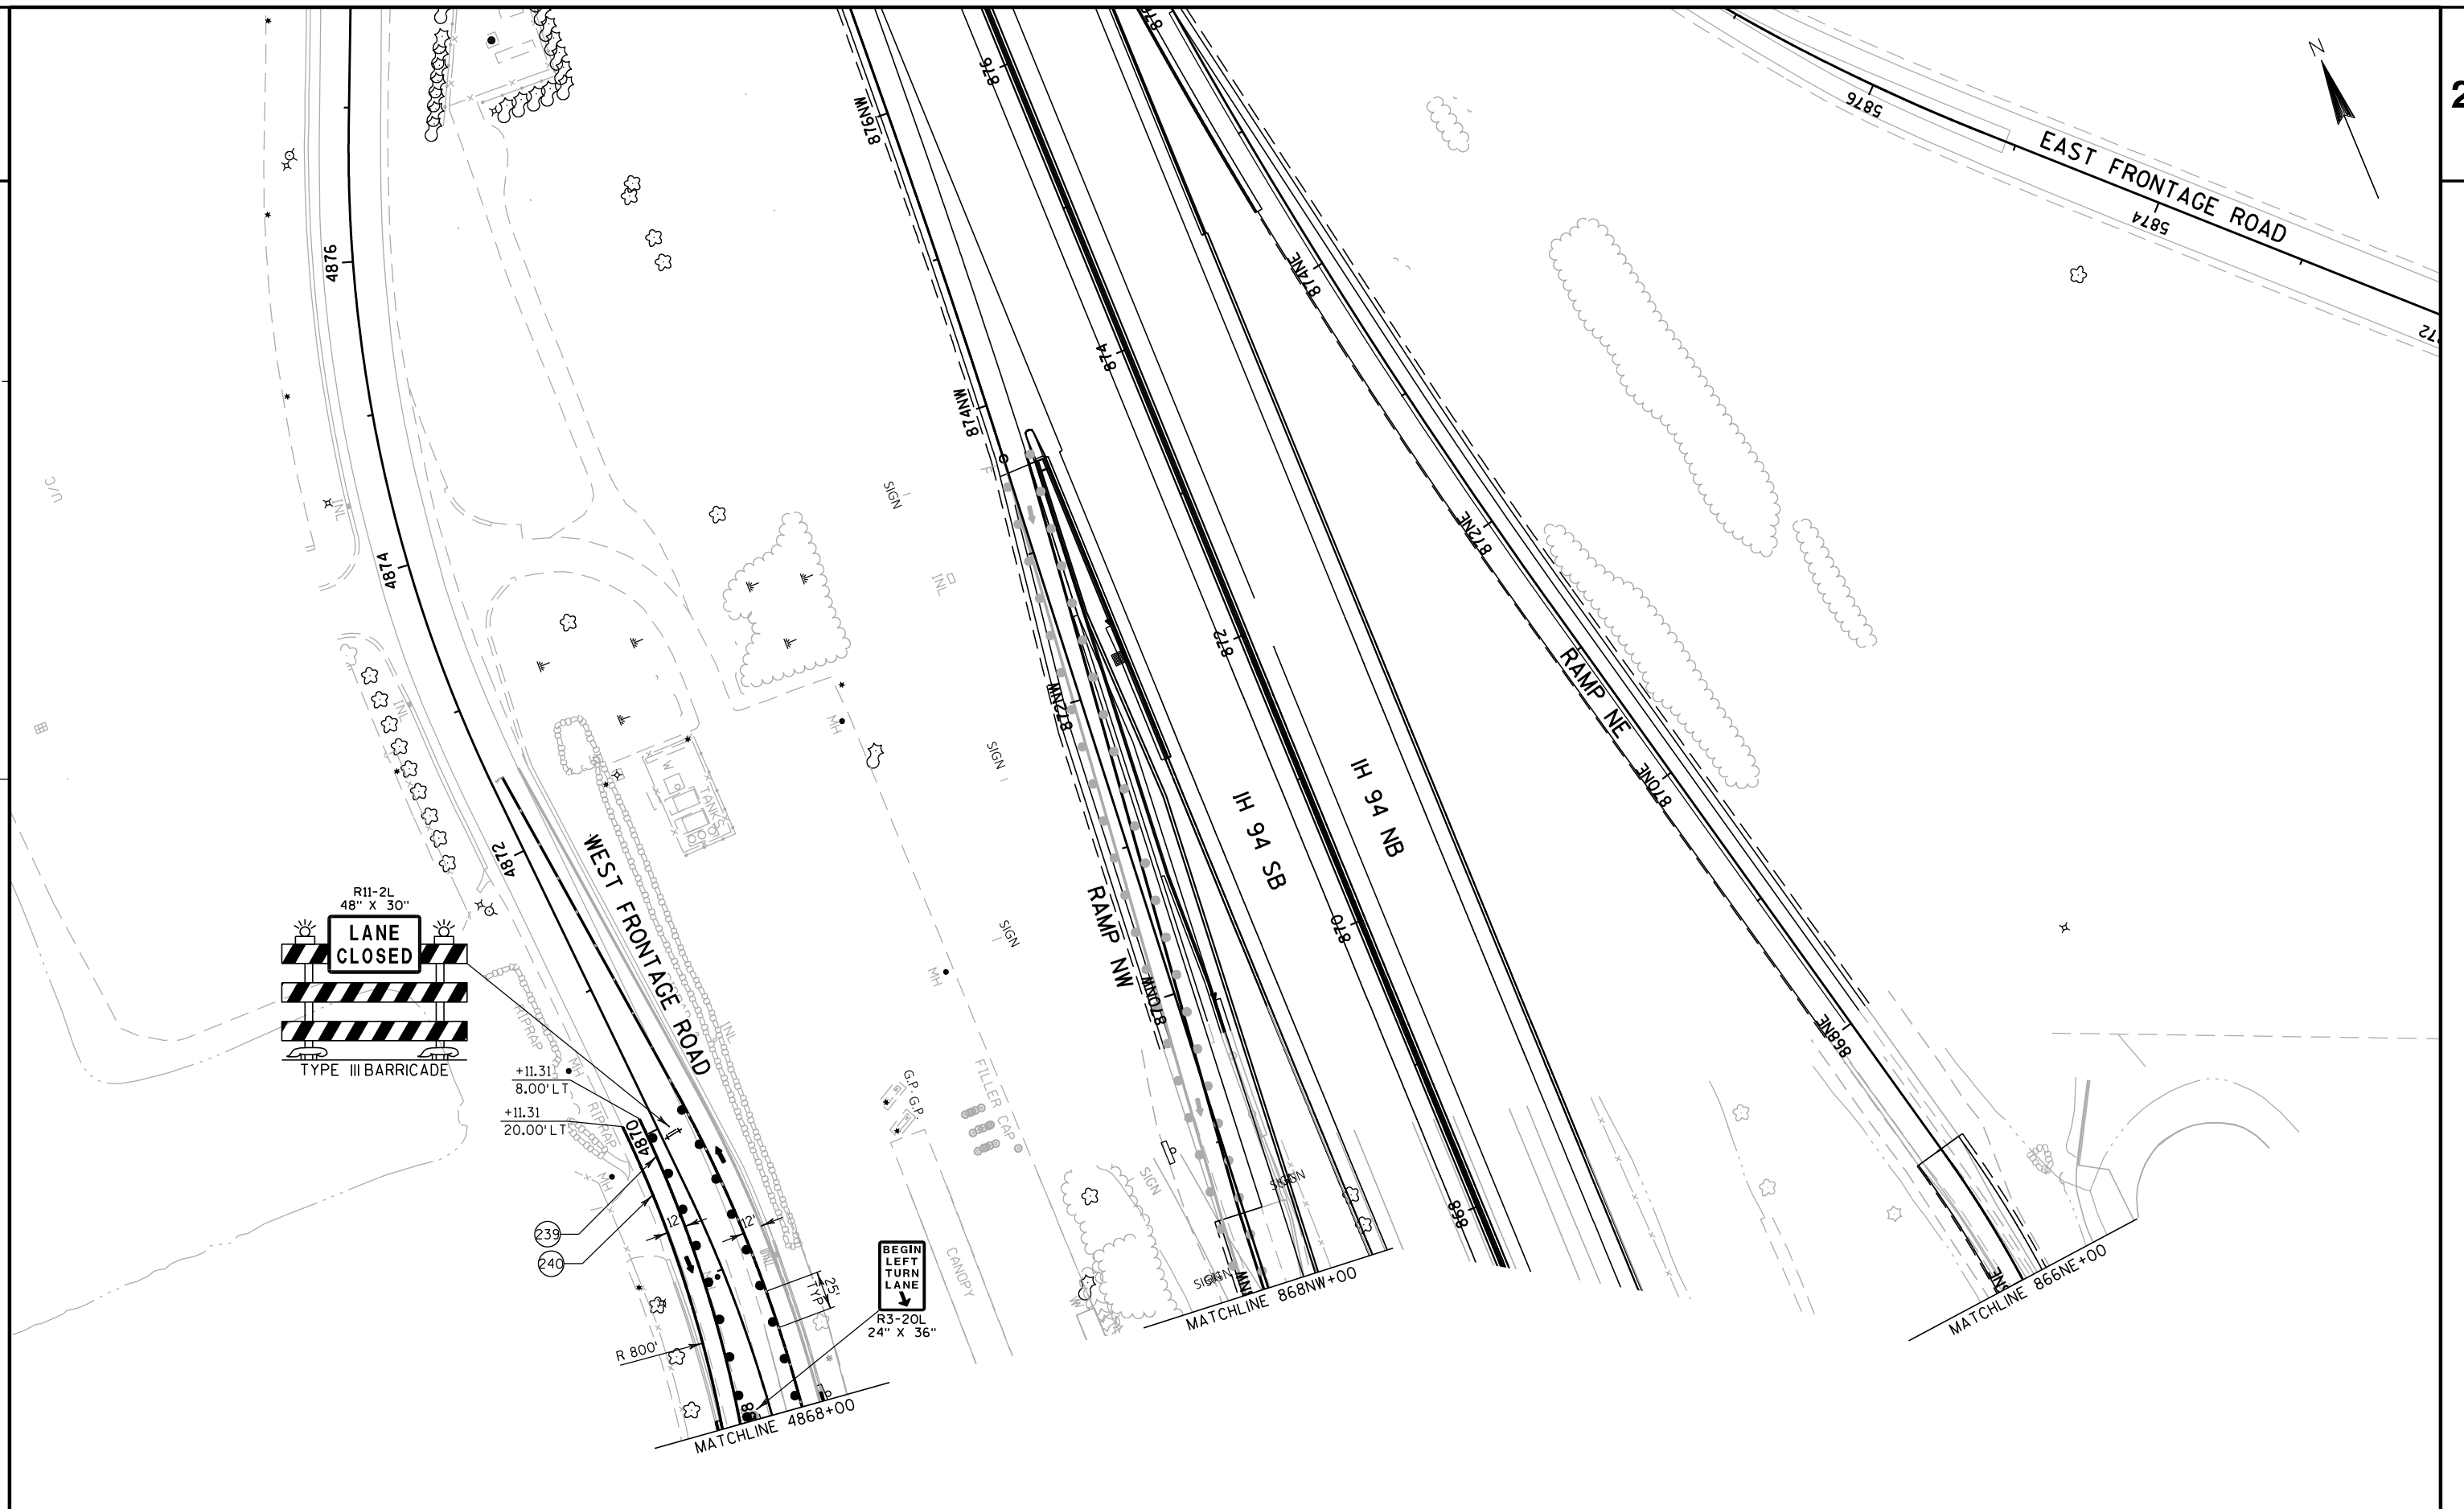

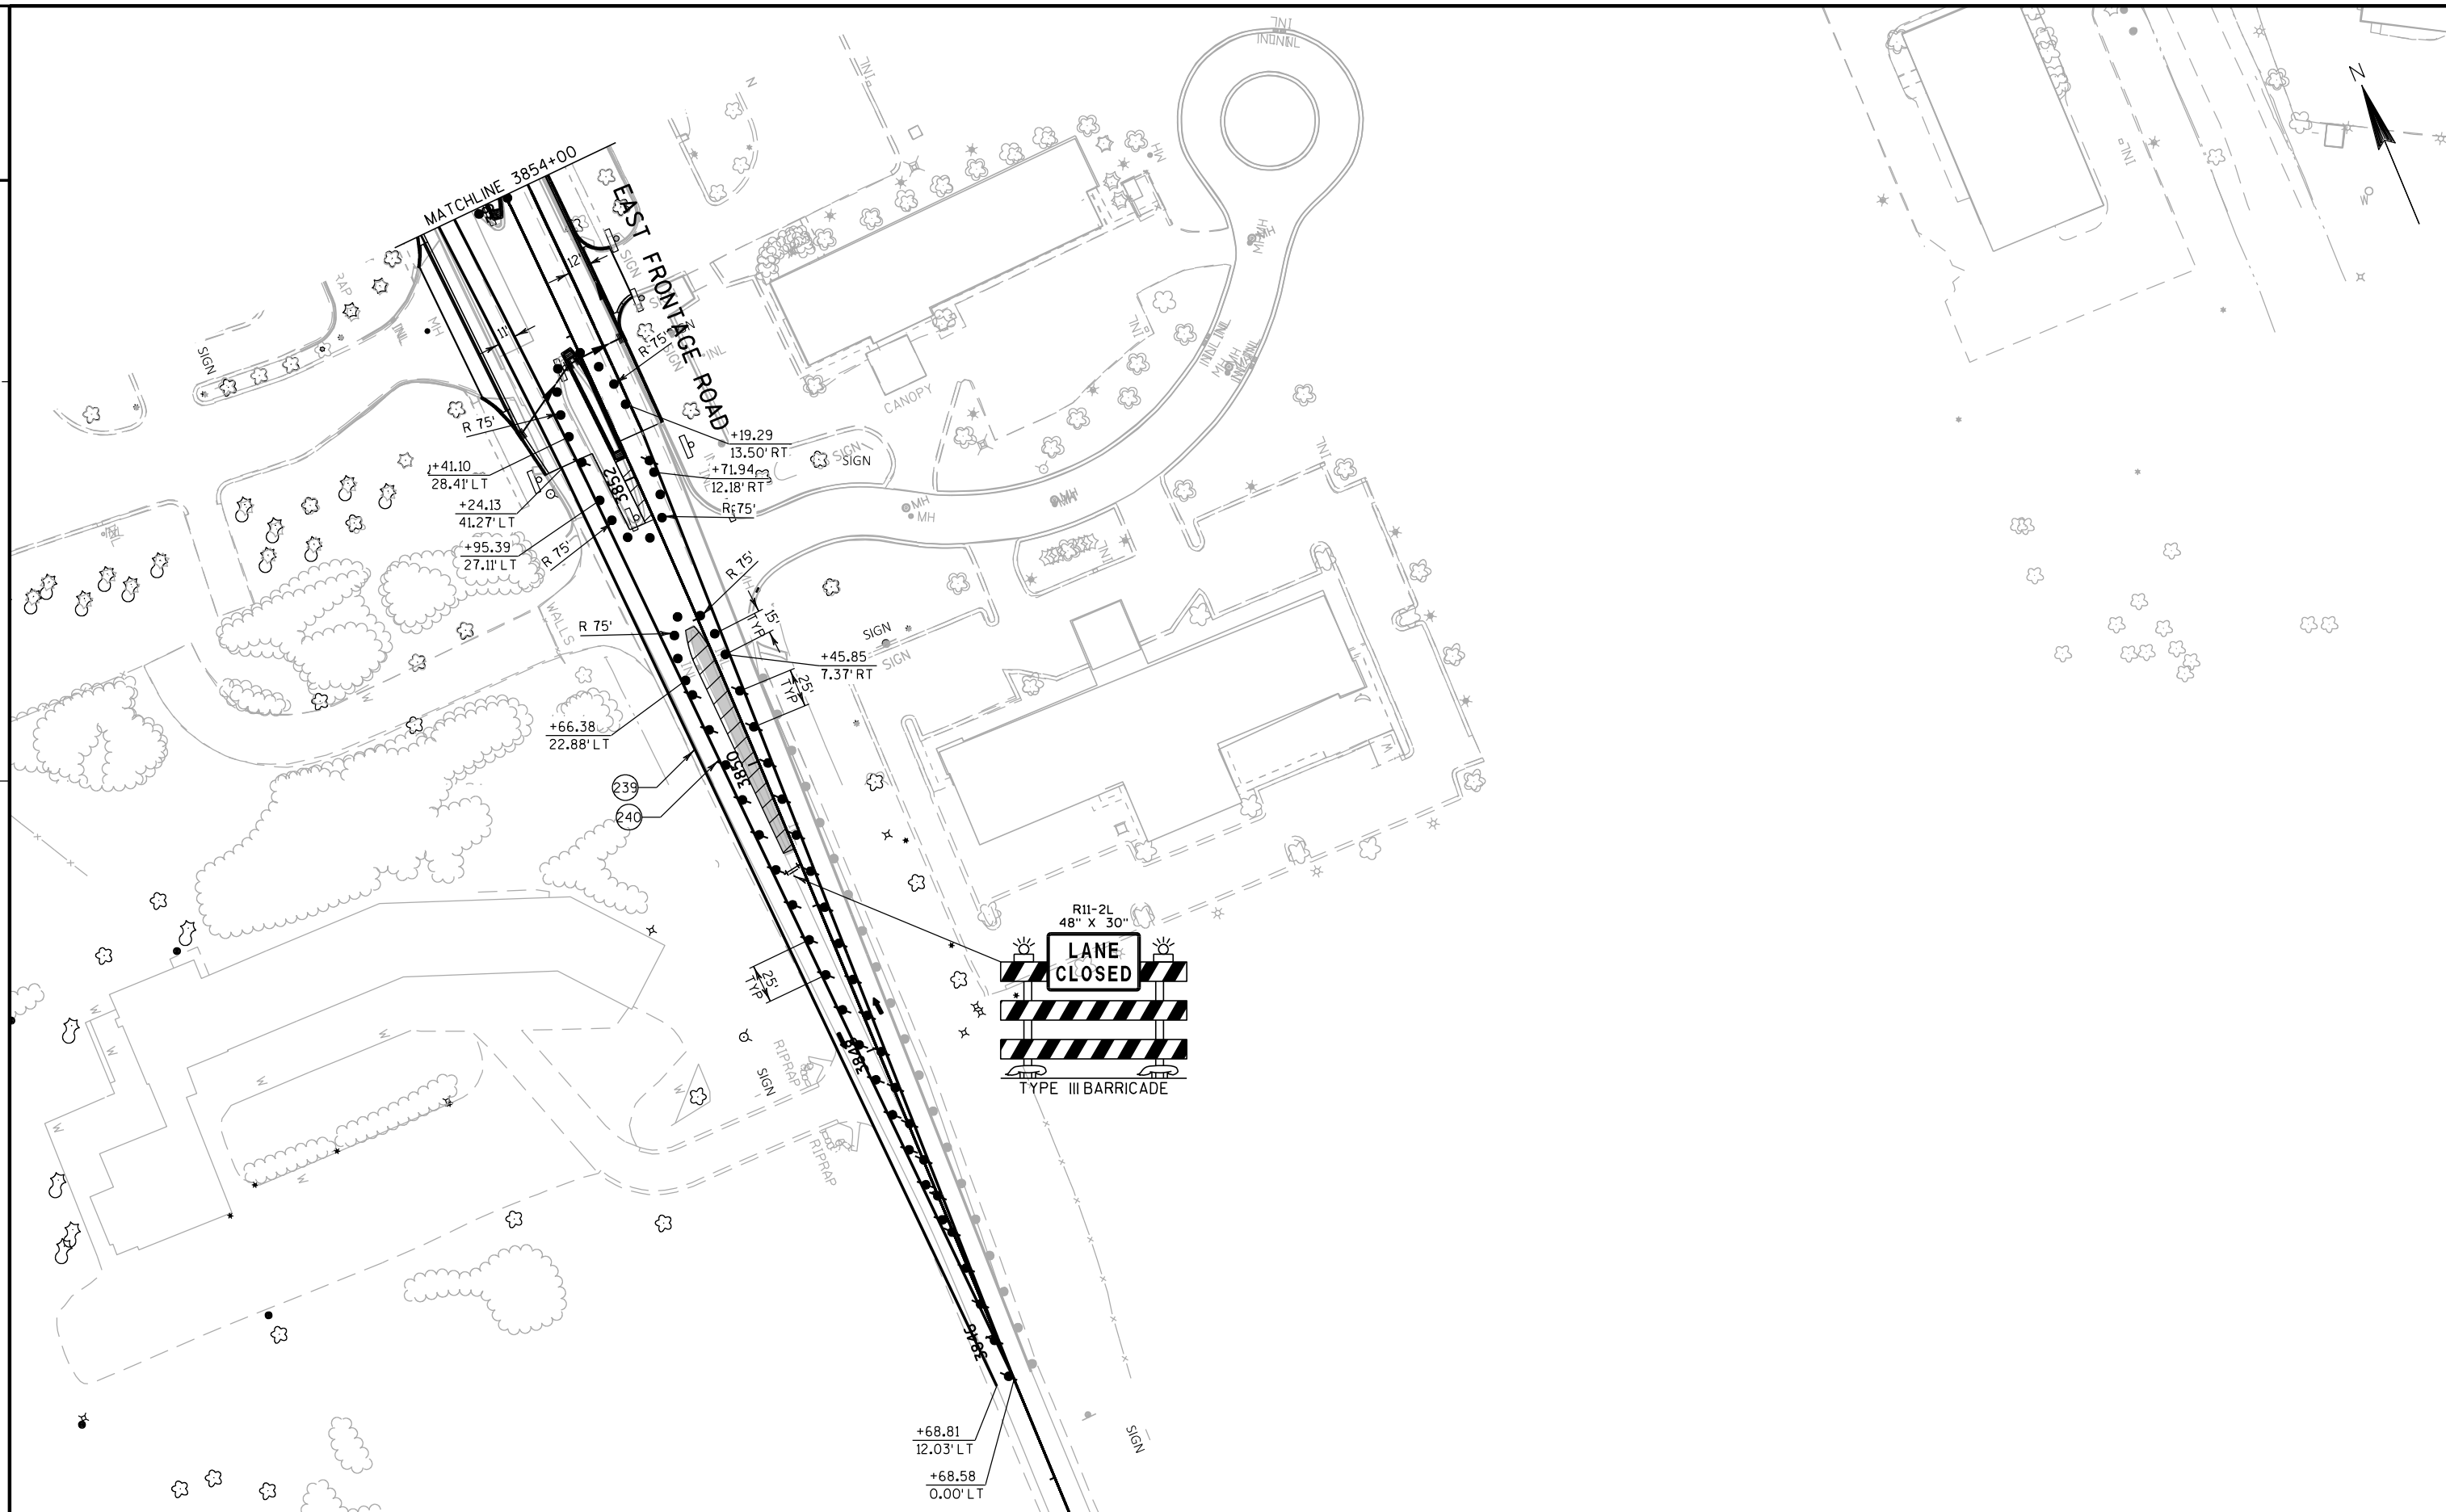

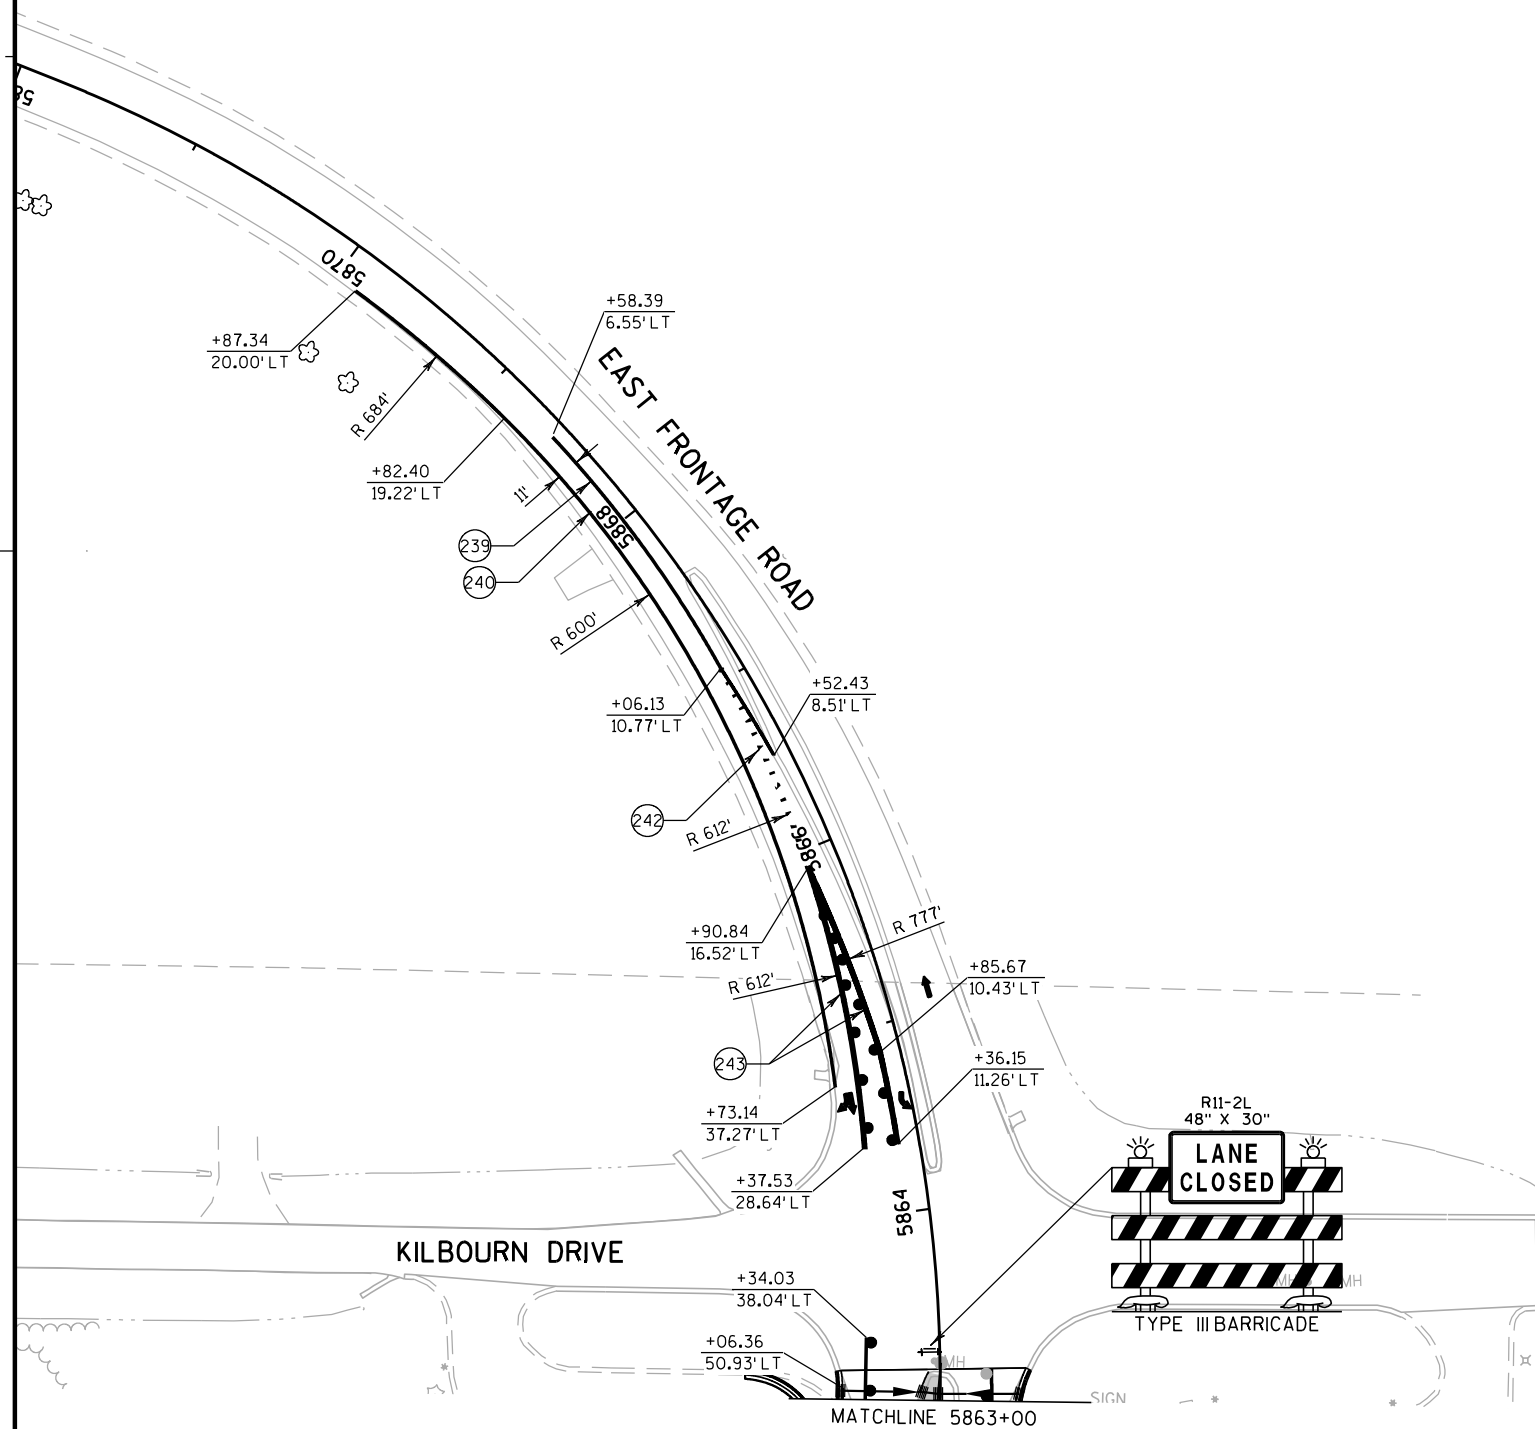

PROJECT NO:1033-02-71/76


HWY: IH 94/STH 20

COUNTY: RACINE

STAGE 3B CONSTRUCTION

SHEET


E

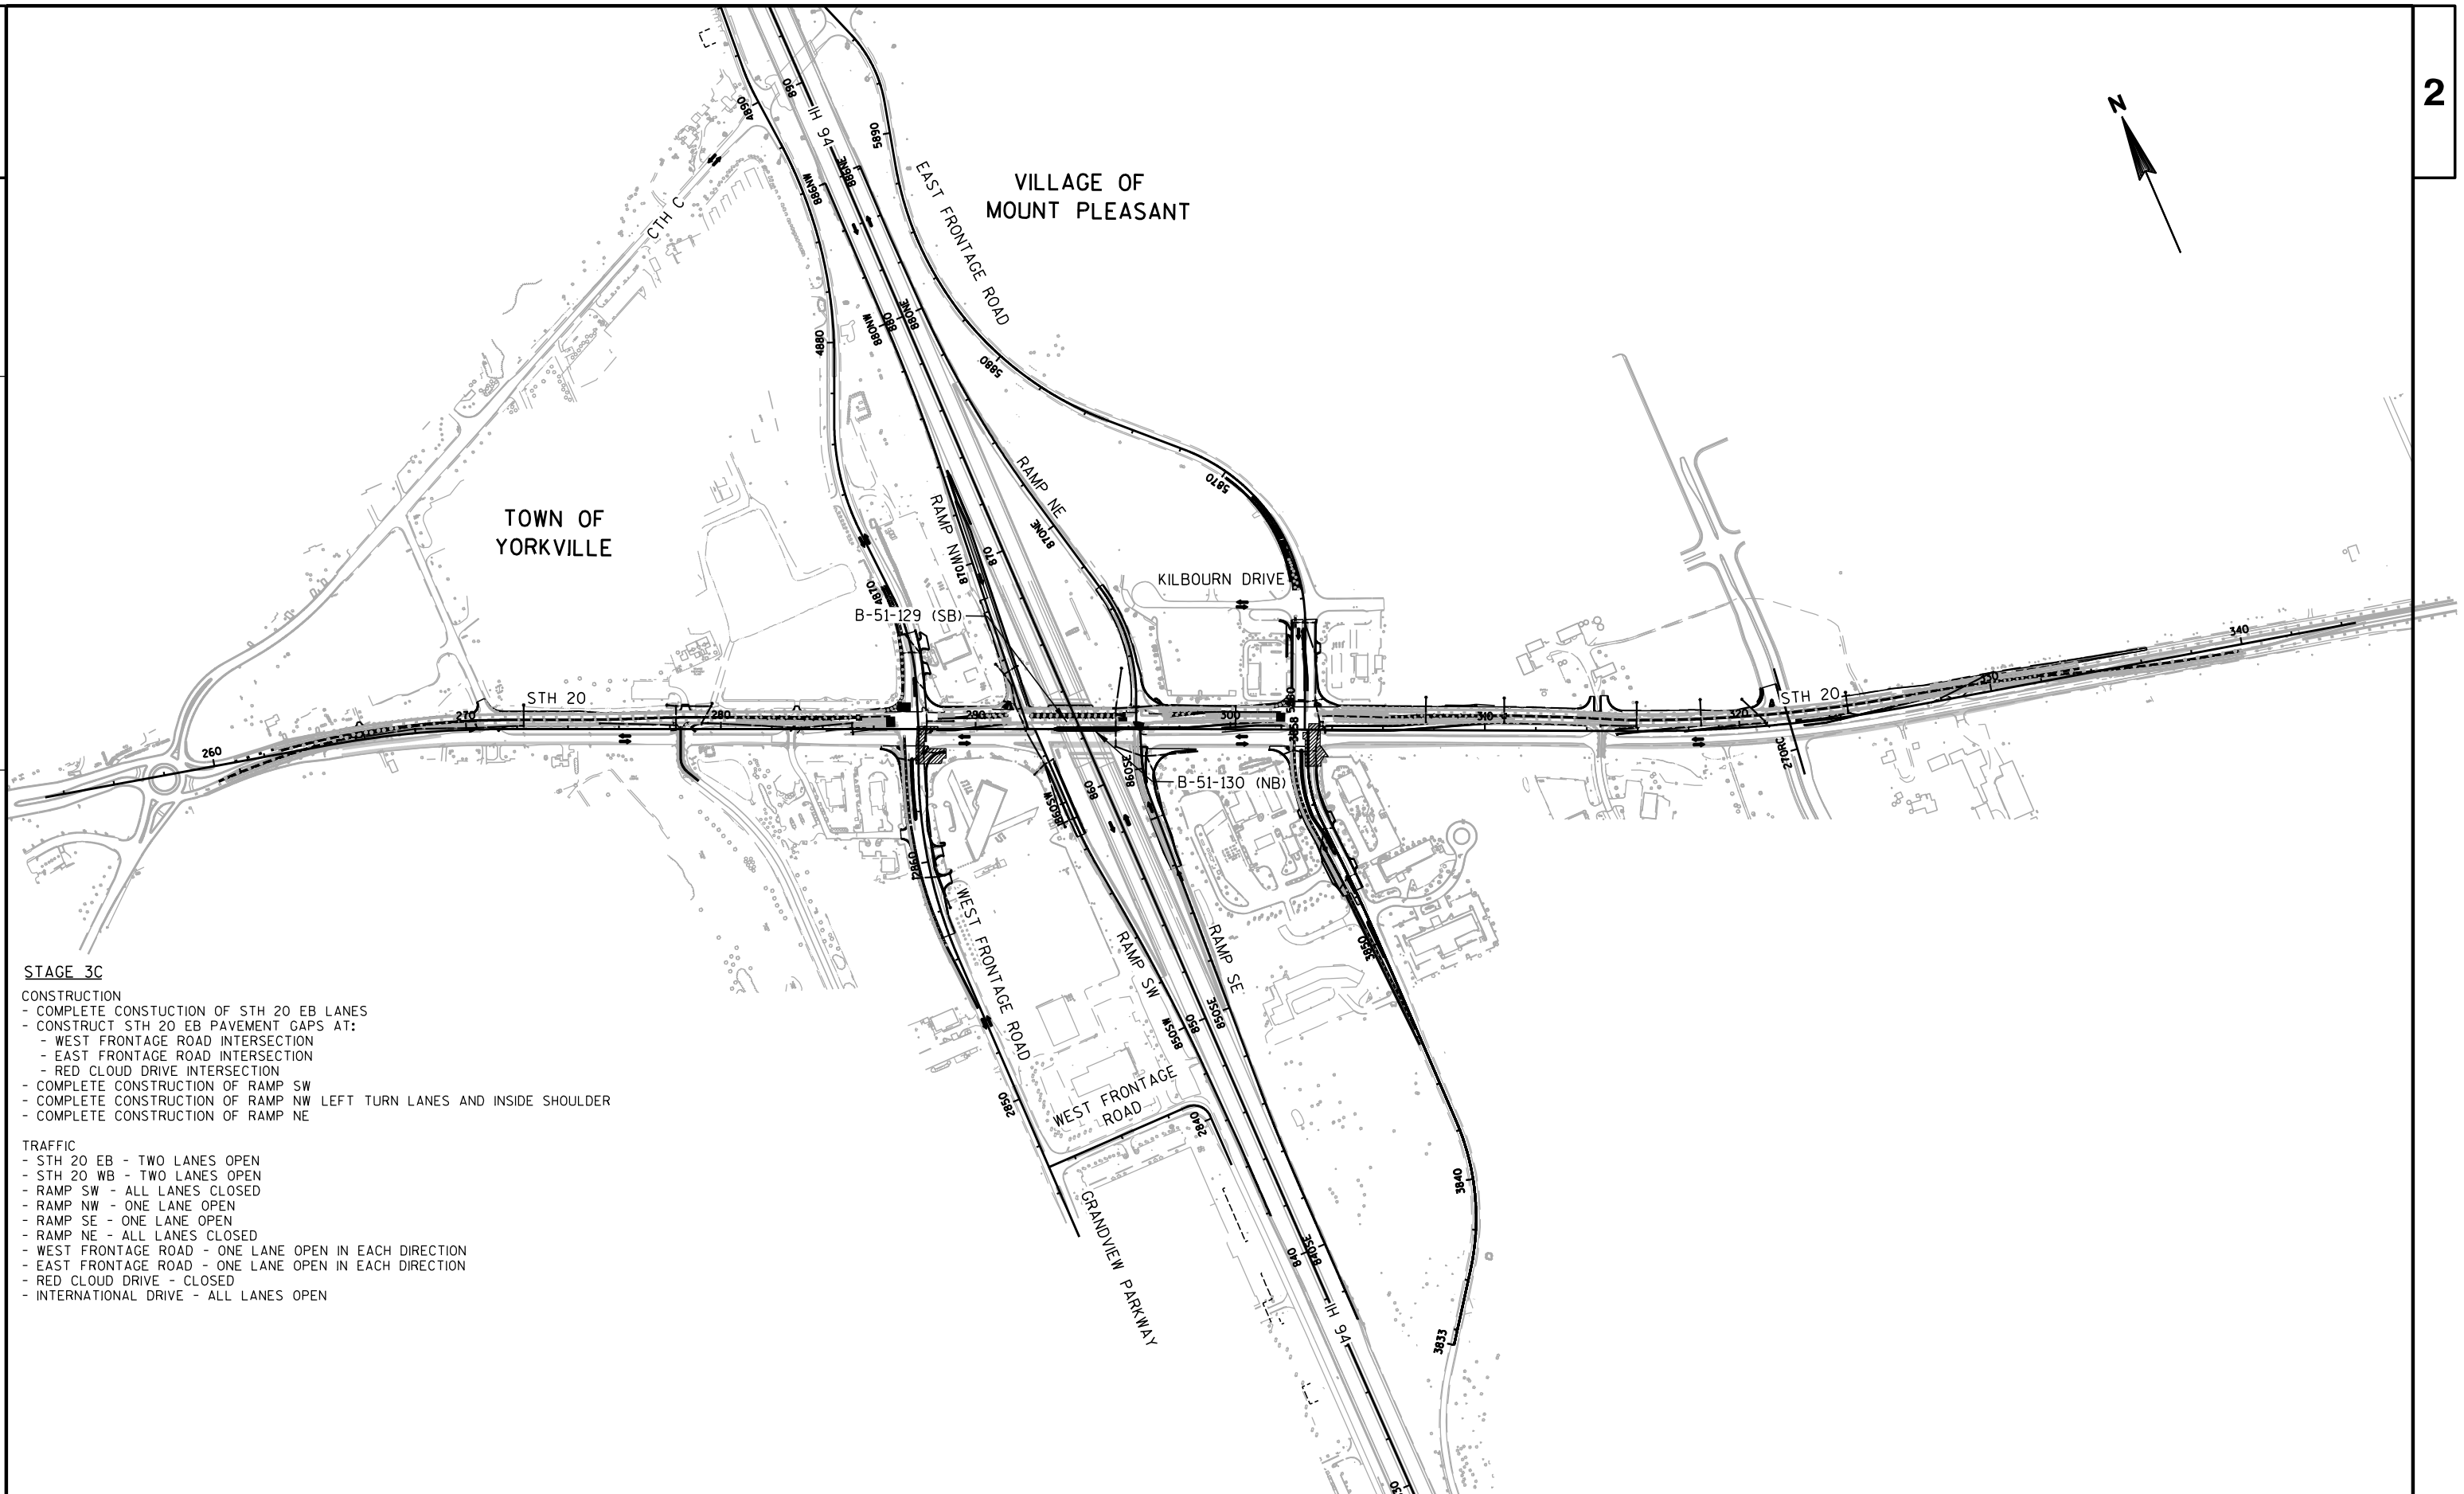**STAGE 3C****CONSTRUCTION**

- COMPLETE CONSTRUCTION OF STH 20 EB LANES
- CONSTRUCT STH 20 EB PAVEMENT GAPS AT:
 - WEST FRONTAGE ROAD INTERSECTION
 - EAST FRONTAGE ROAD INTERSECTION
 - RED CLOUD DRIVE INTERSECTION
- COMPLETE CONSTRUCTION OF RAMP SW
- COMPLETE CONSTRUCTION OF RAMP NW LEFT TURN LANES AND INSIDE SHOULDER
- COMPLETE CONSTRUCTION OF RAMP NE

TRAFFIC

- STH 20 EB - TWO LANES OPEN
- STH 20 WB - TWO LANES OPEN
- RAMP SW - ALL LANES CLOSED
- RAMP NW - ONE LANE OPEN
- RAMP SE - ONE LANE OPEN
- RAMP NE - ALL LANES CLOSED
- WEST FRONTAGE ROAD - ONE LANE OPEN IN EACH DIRECTION
- EAST FRONTAGE ROAD - ONE LANE OPEN IN EACH DIRECTION
- RED CLOUD DRIVE - CLOSED
- INTERNATIONAL DRIVE - ALL LANES OPEN

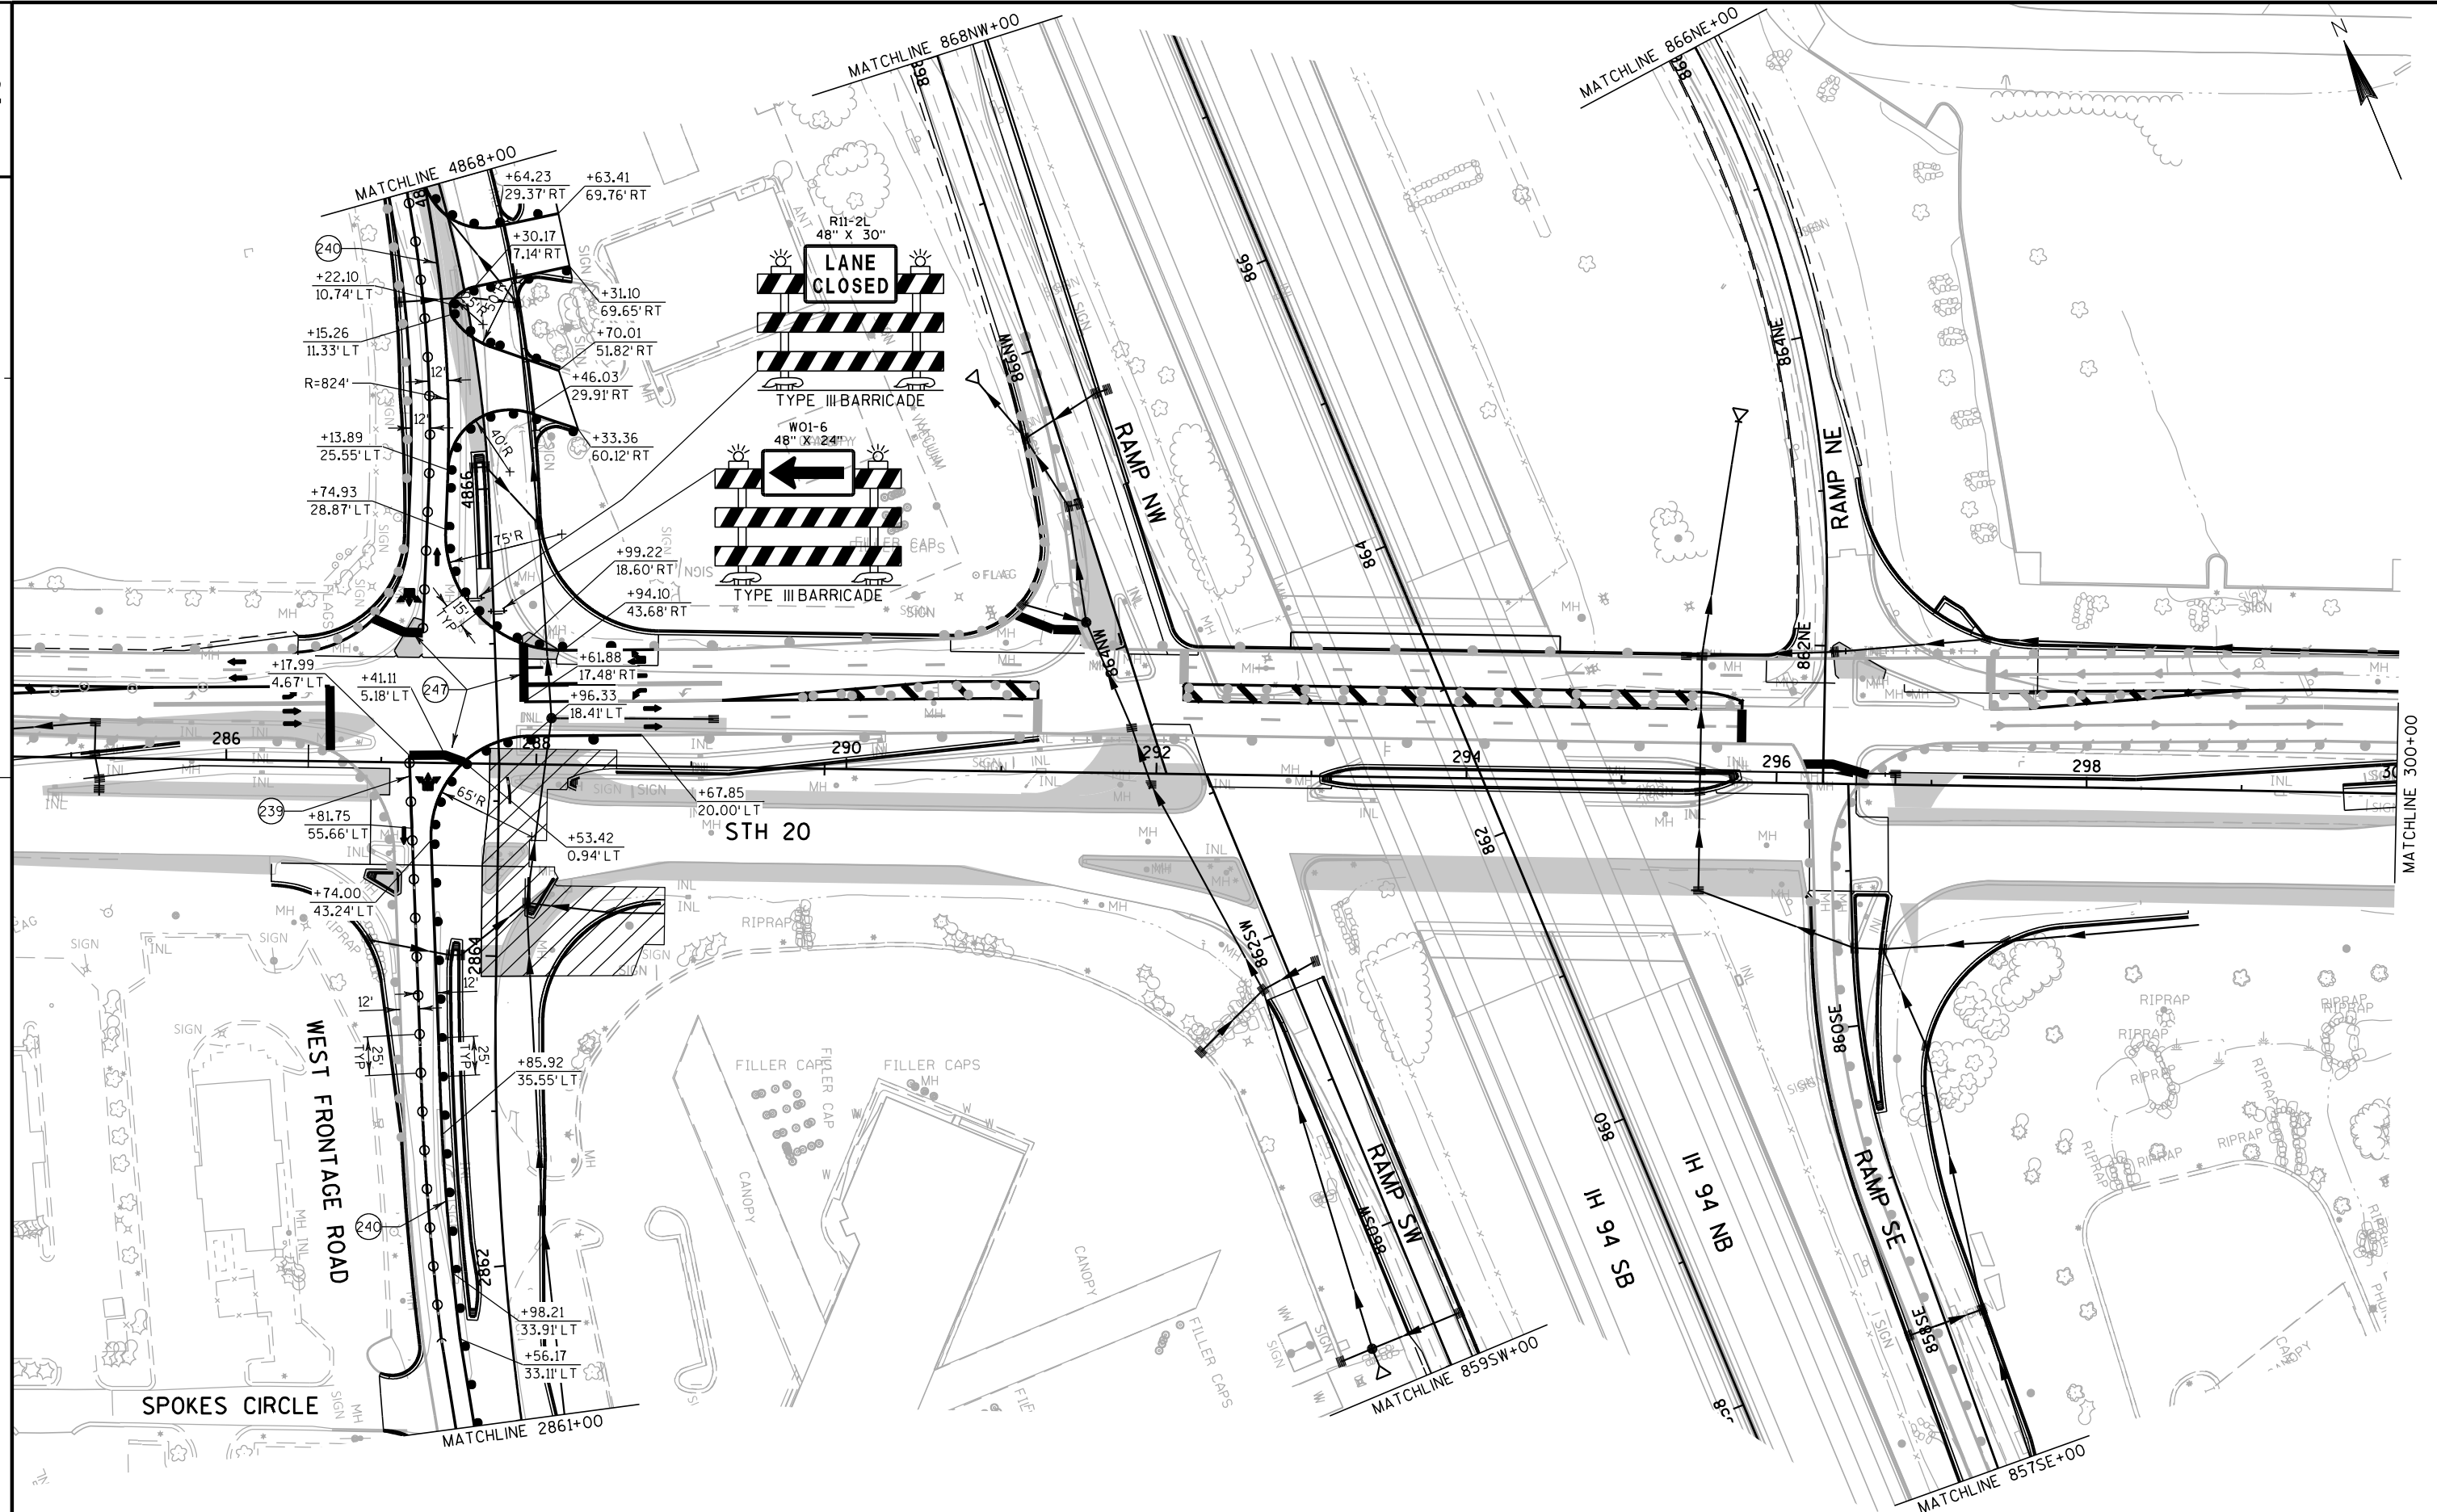

PROJECT NO:1033-02-71/76

HWY: IH 94/STH 20

COUNTY: RACINE

STAGE 3C CONSTRUCTION

SHEET

E

FILE NAME : S:\FinalDesign\20\10330271_L\Roads\cds\026713_s3c.dgn


PLOT DATE : 30-SEP-2019 02:59


PLOT BY : MSCD15

PLOT NAME : 026713_s3c

PLOT SCALE : 100:1

WISDOT/CADDs SHEET 42

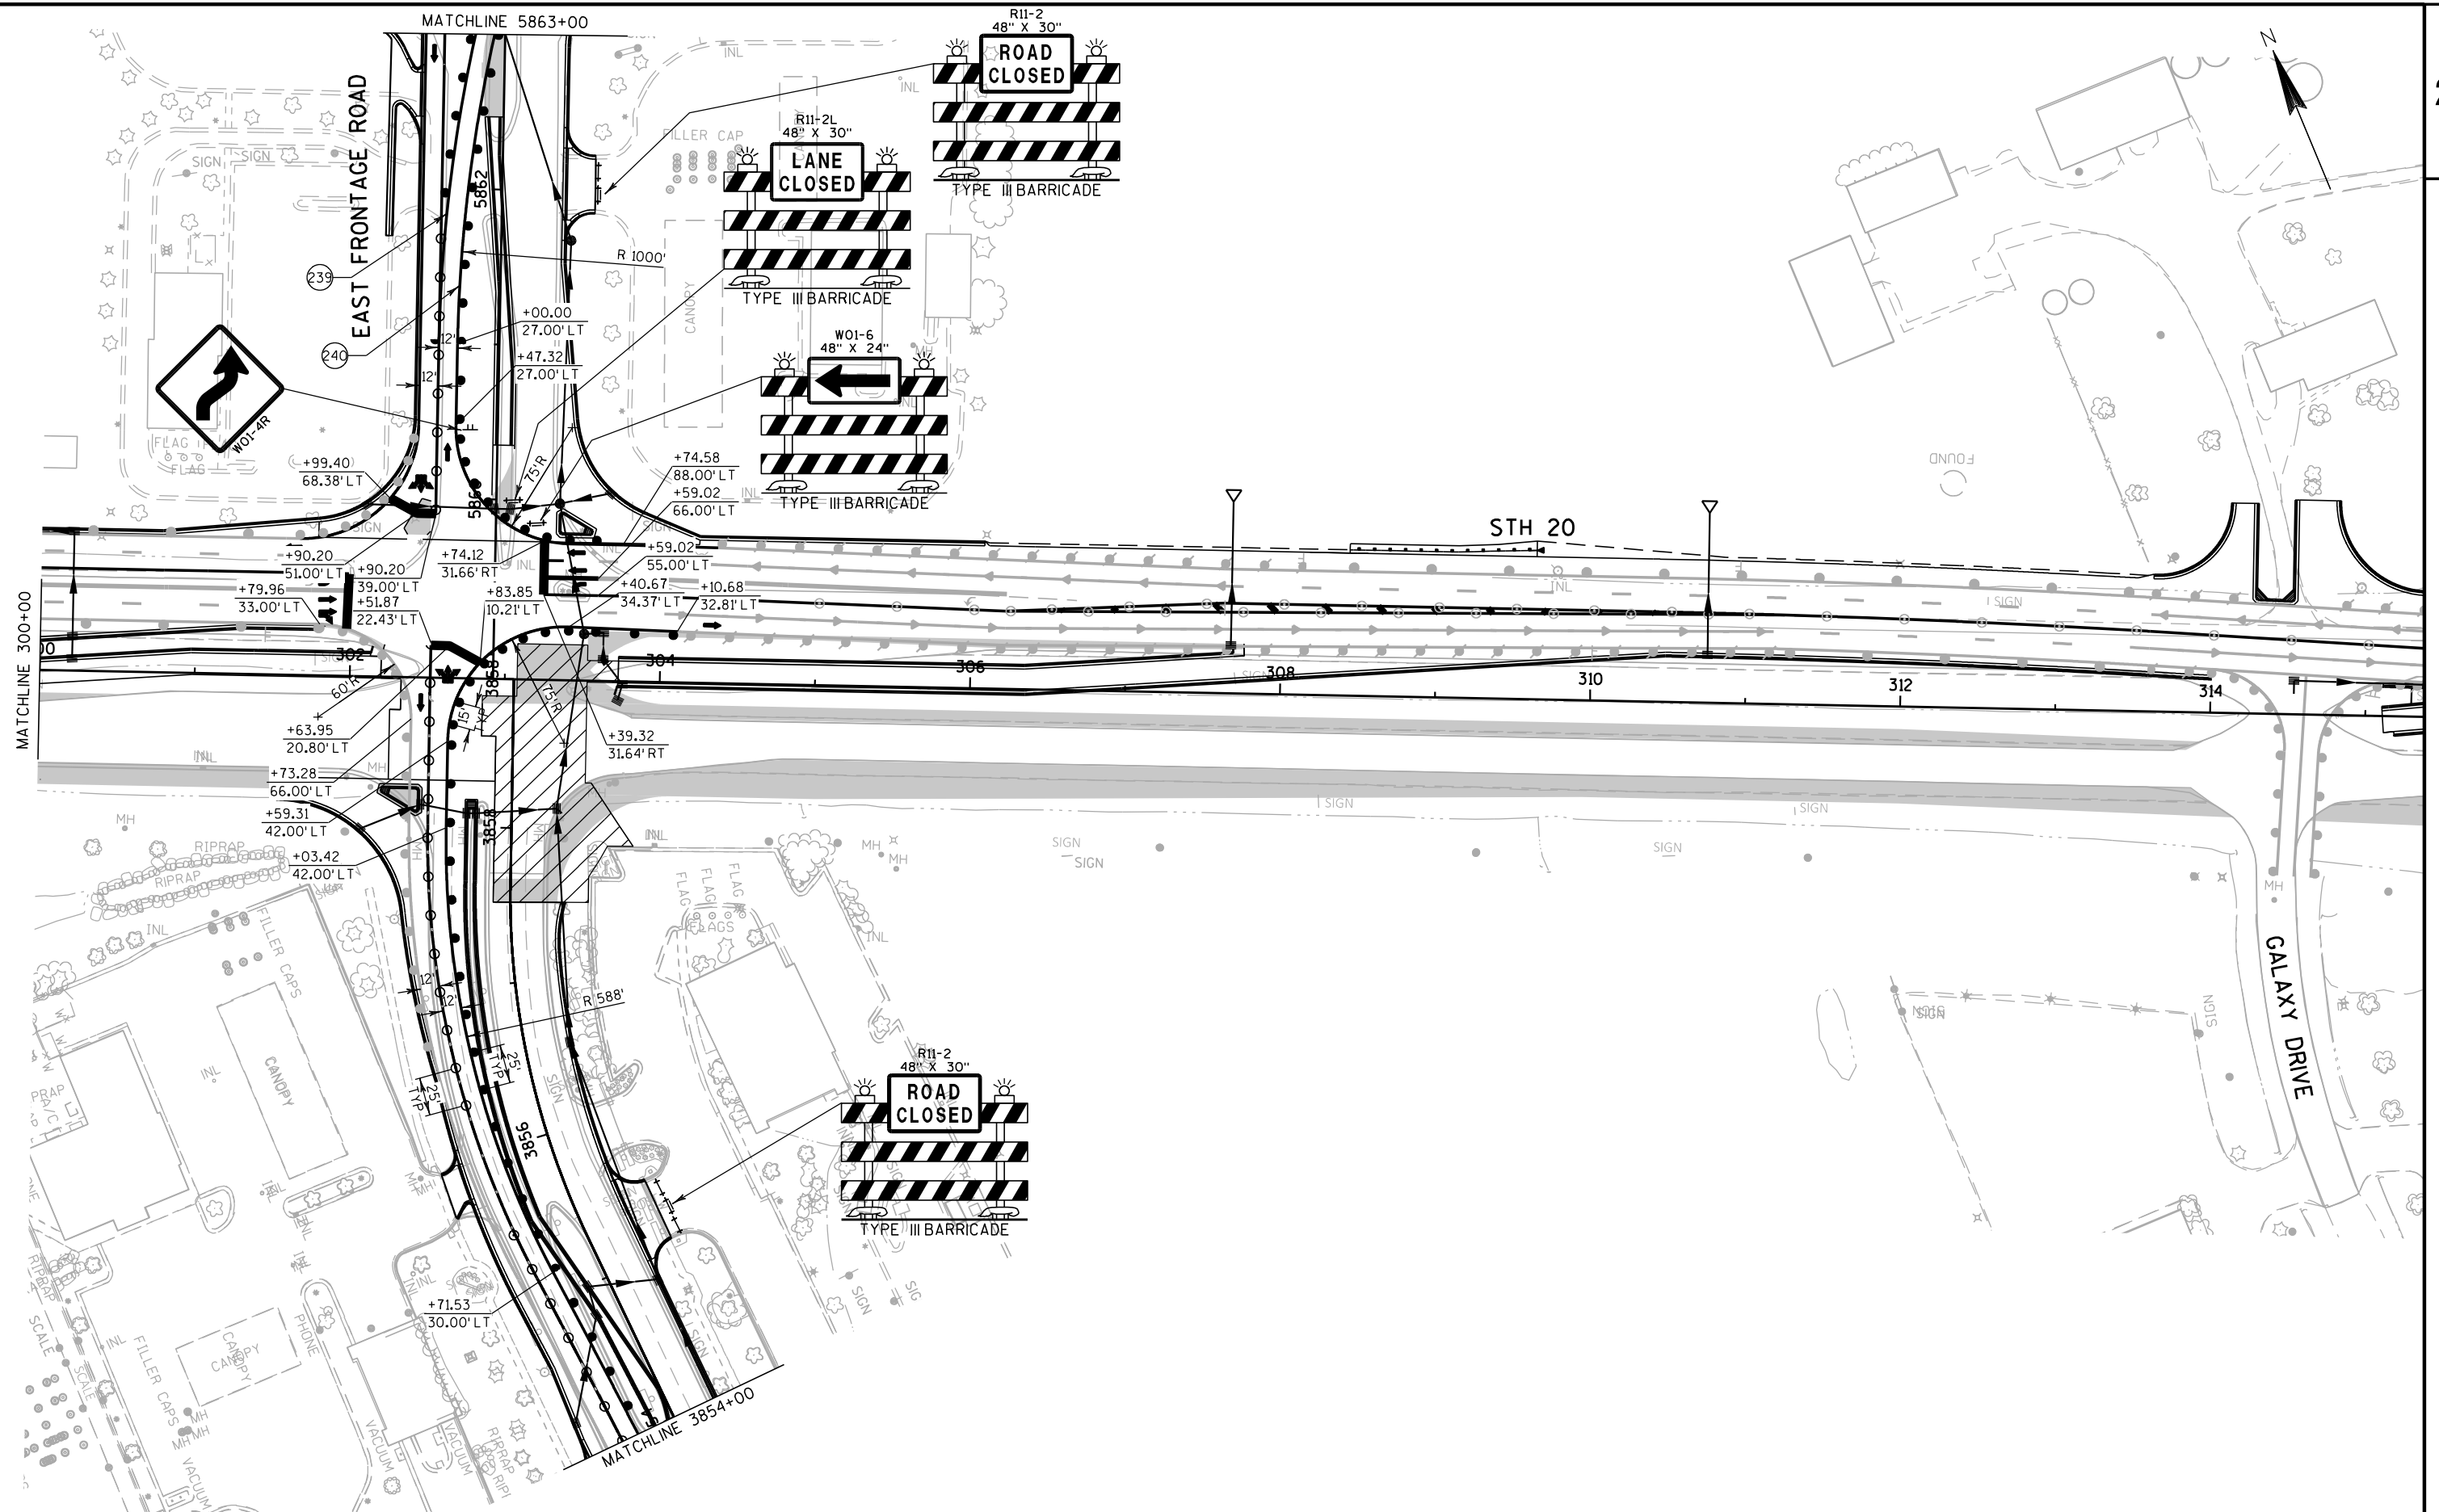

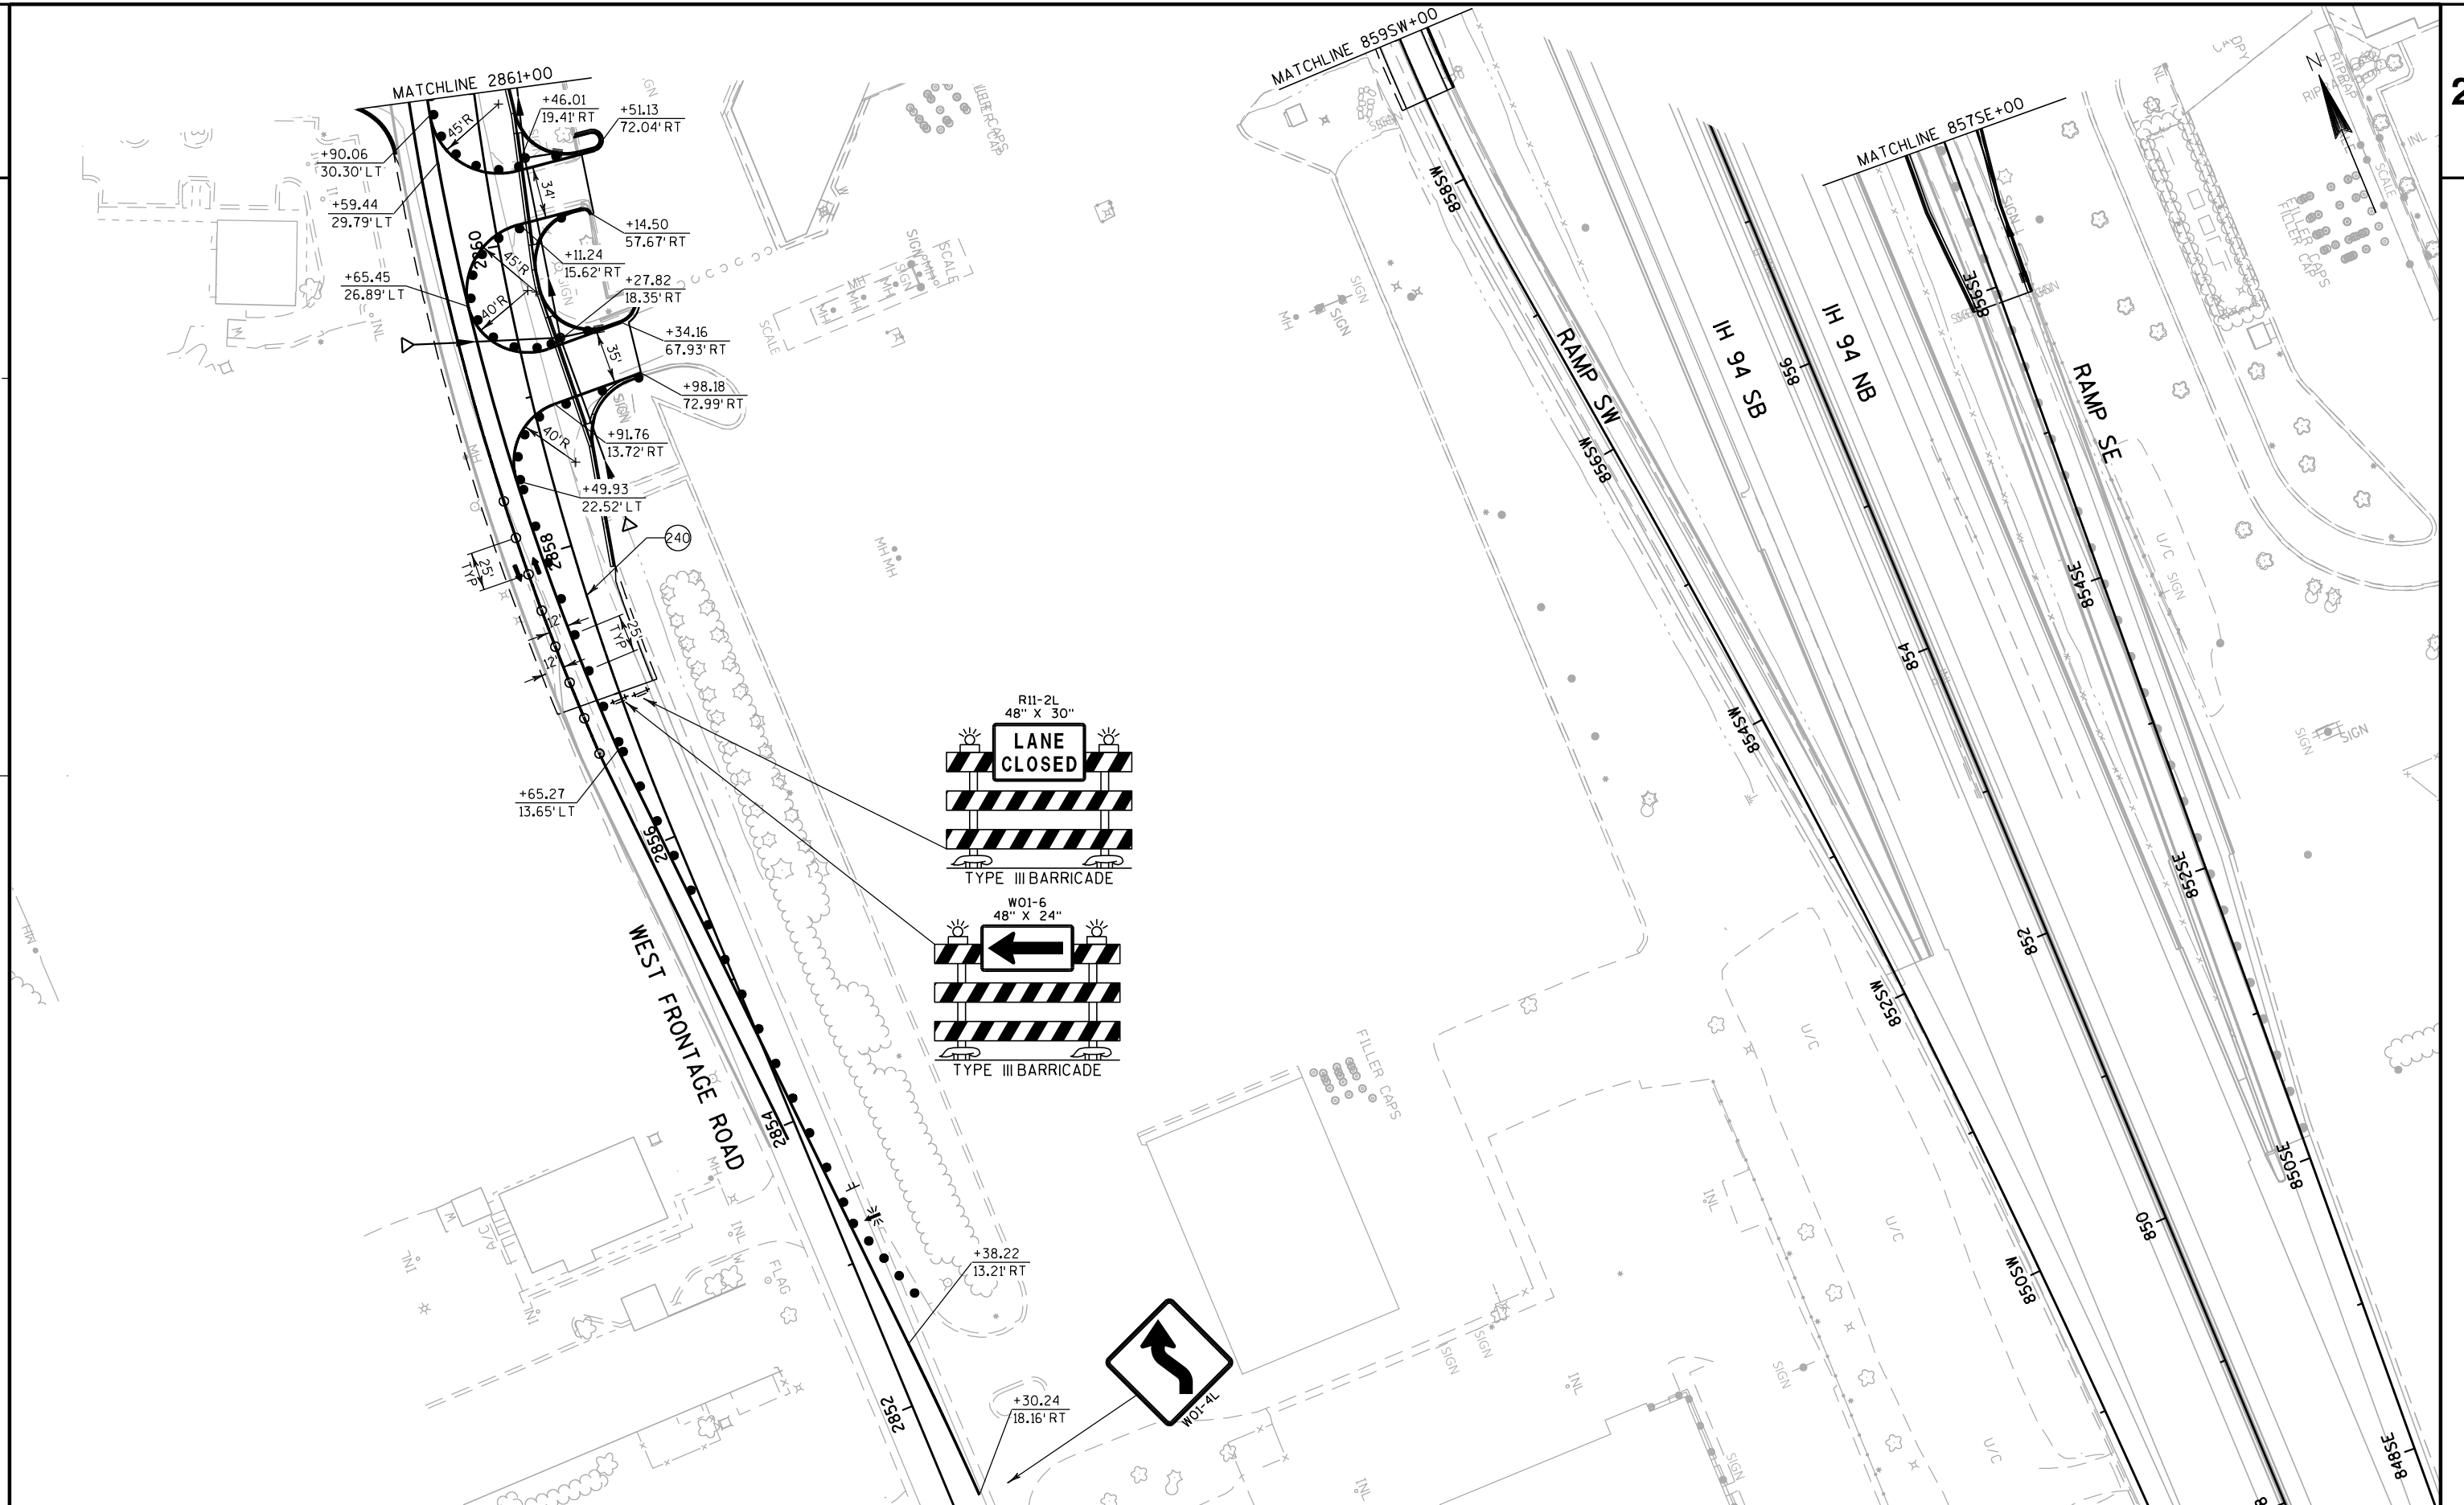

PROJECT NO:1033-02-71/76

HWY: IH 94/STH 20

COUNTY: RACINE


STAGE 3C CONSTRUCTION

SHEET

E

2

2

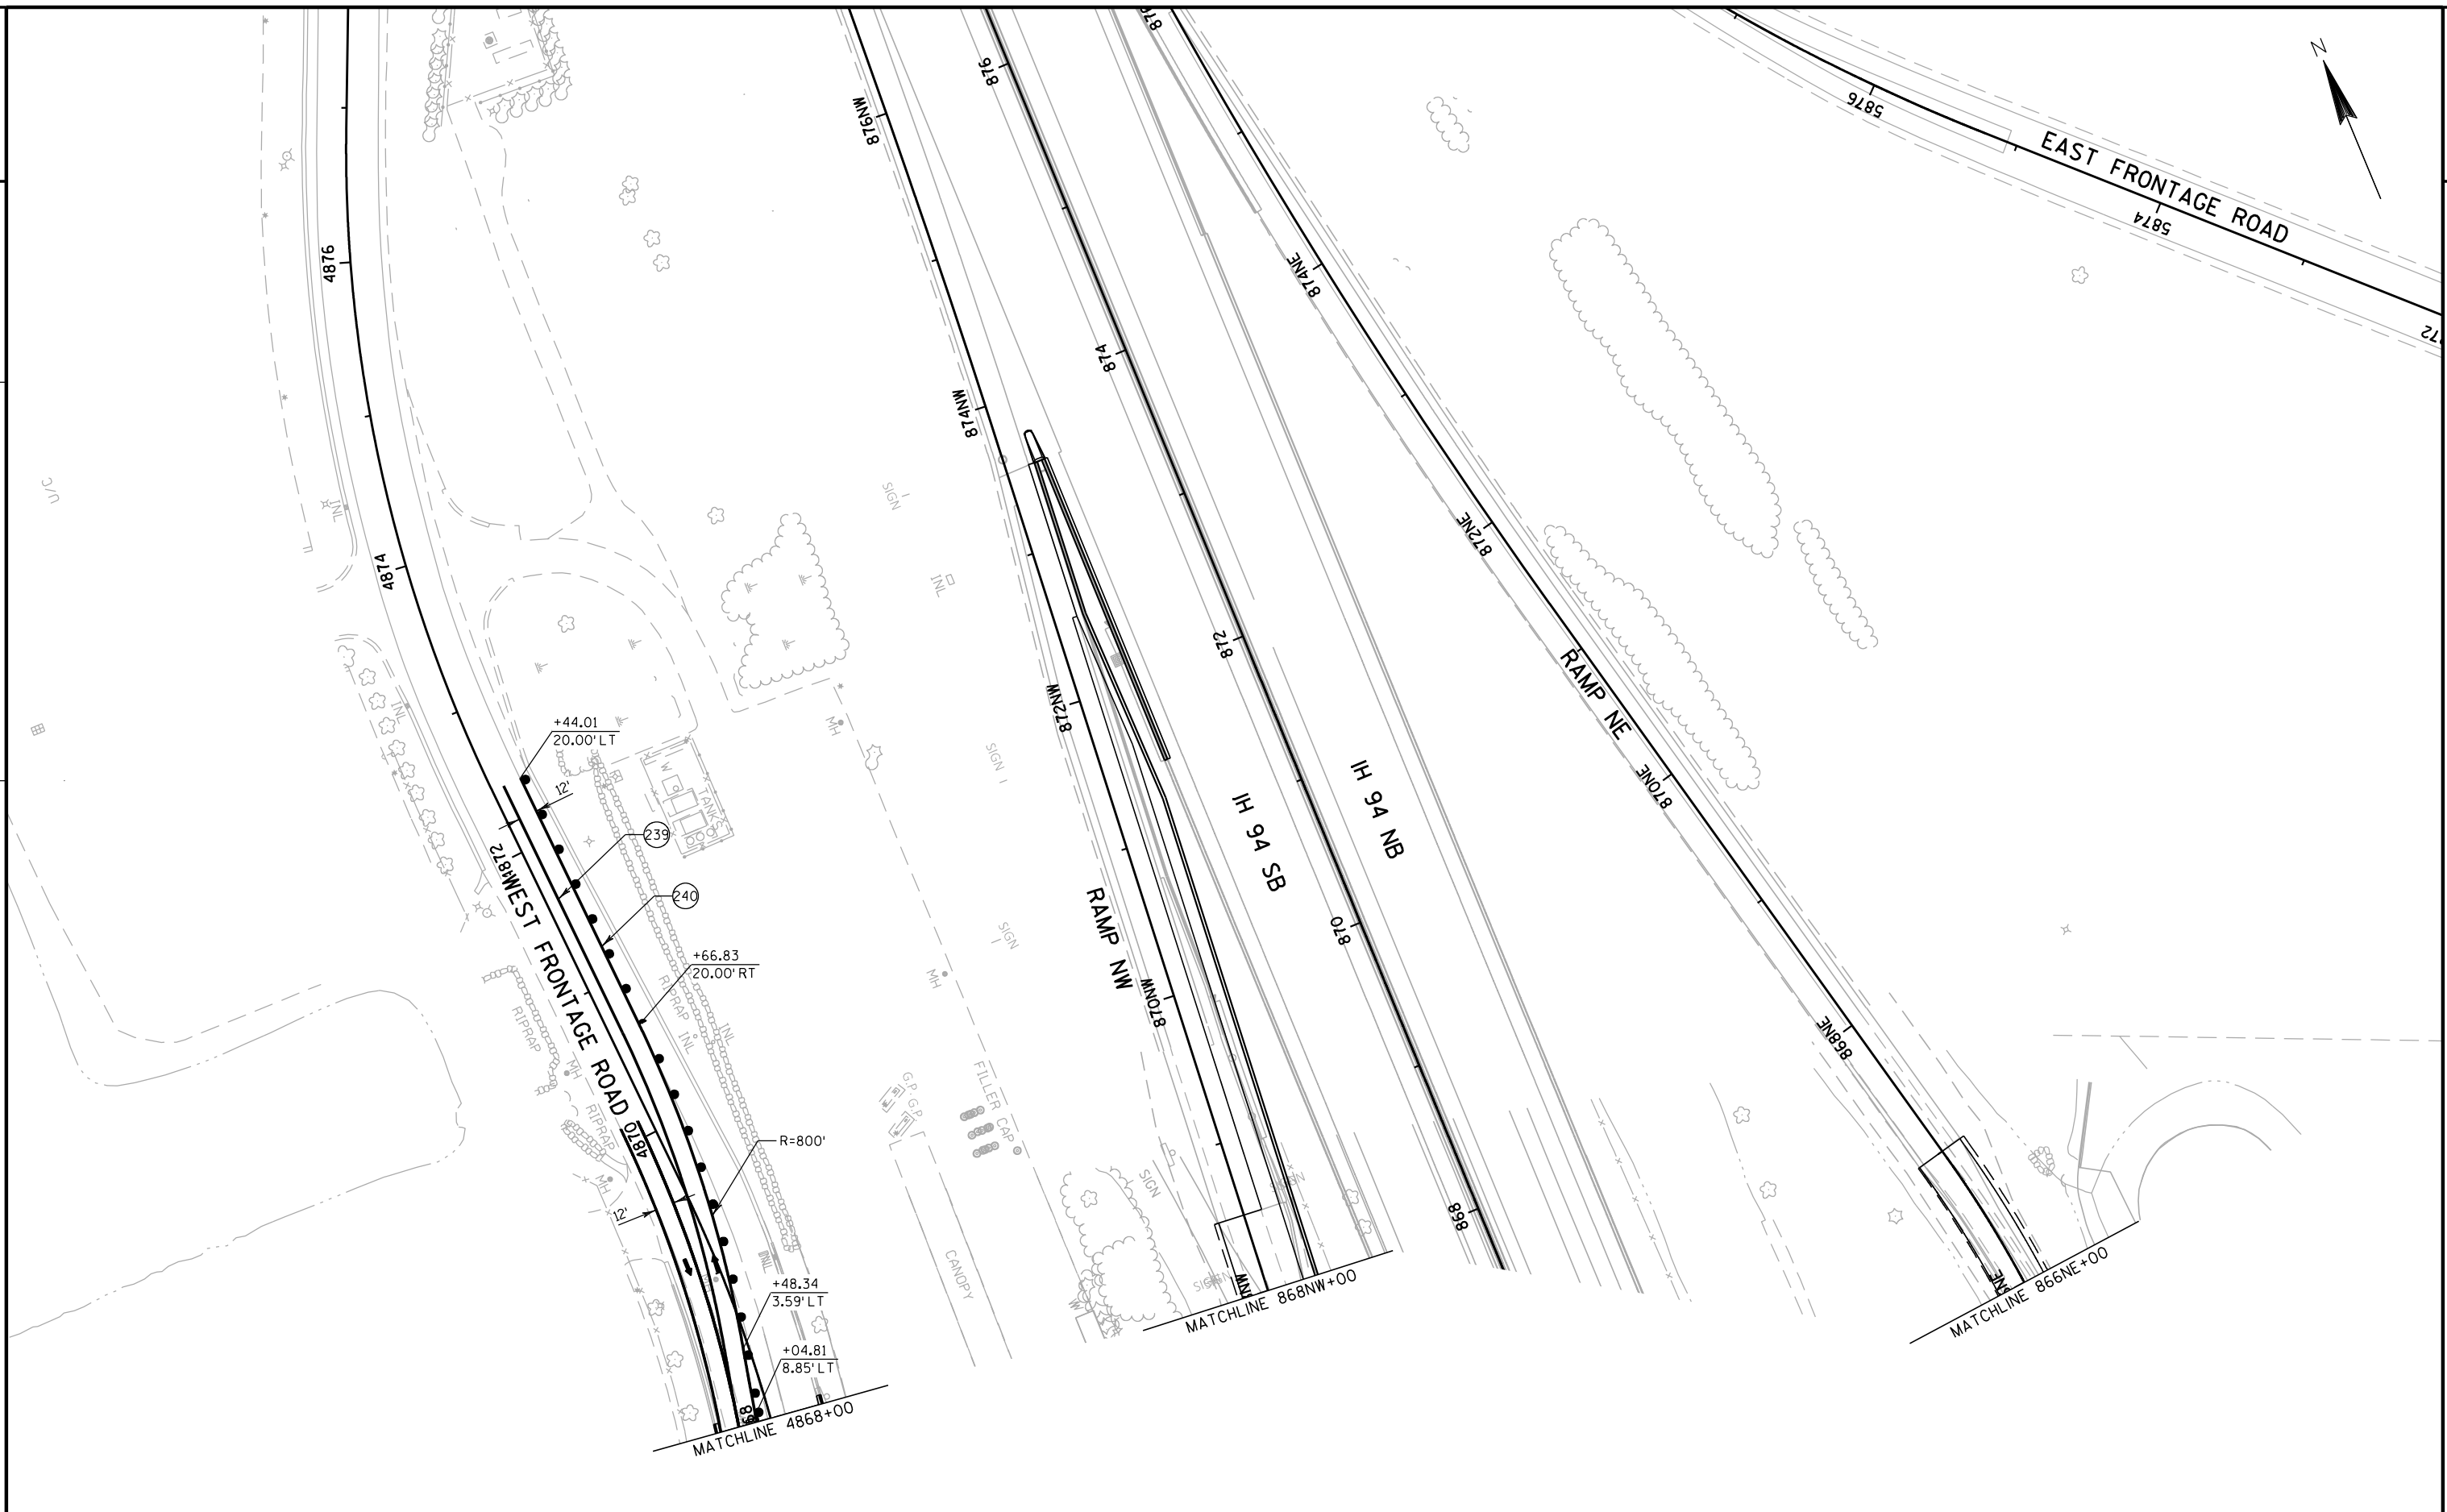

PROJECT NO:1033-02-71/76

HWY: IH 94/STH 20

COUNTY: RACINE

STAGE 3C CONSTRUCTION

SHEET

E

FILE NAME : S:\FinalDesign\20\10330271_L\Roads\cds\026719_s3c.dgn


PLOT DATE : 30-SEP-2019 02:59

PLOT BY : MSCD1S

PLOT NAME : 026719_s3c


PLOT SCALE : 100:1

WISDOT/CADDS SHEET 42

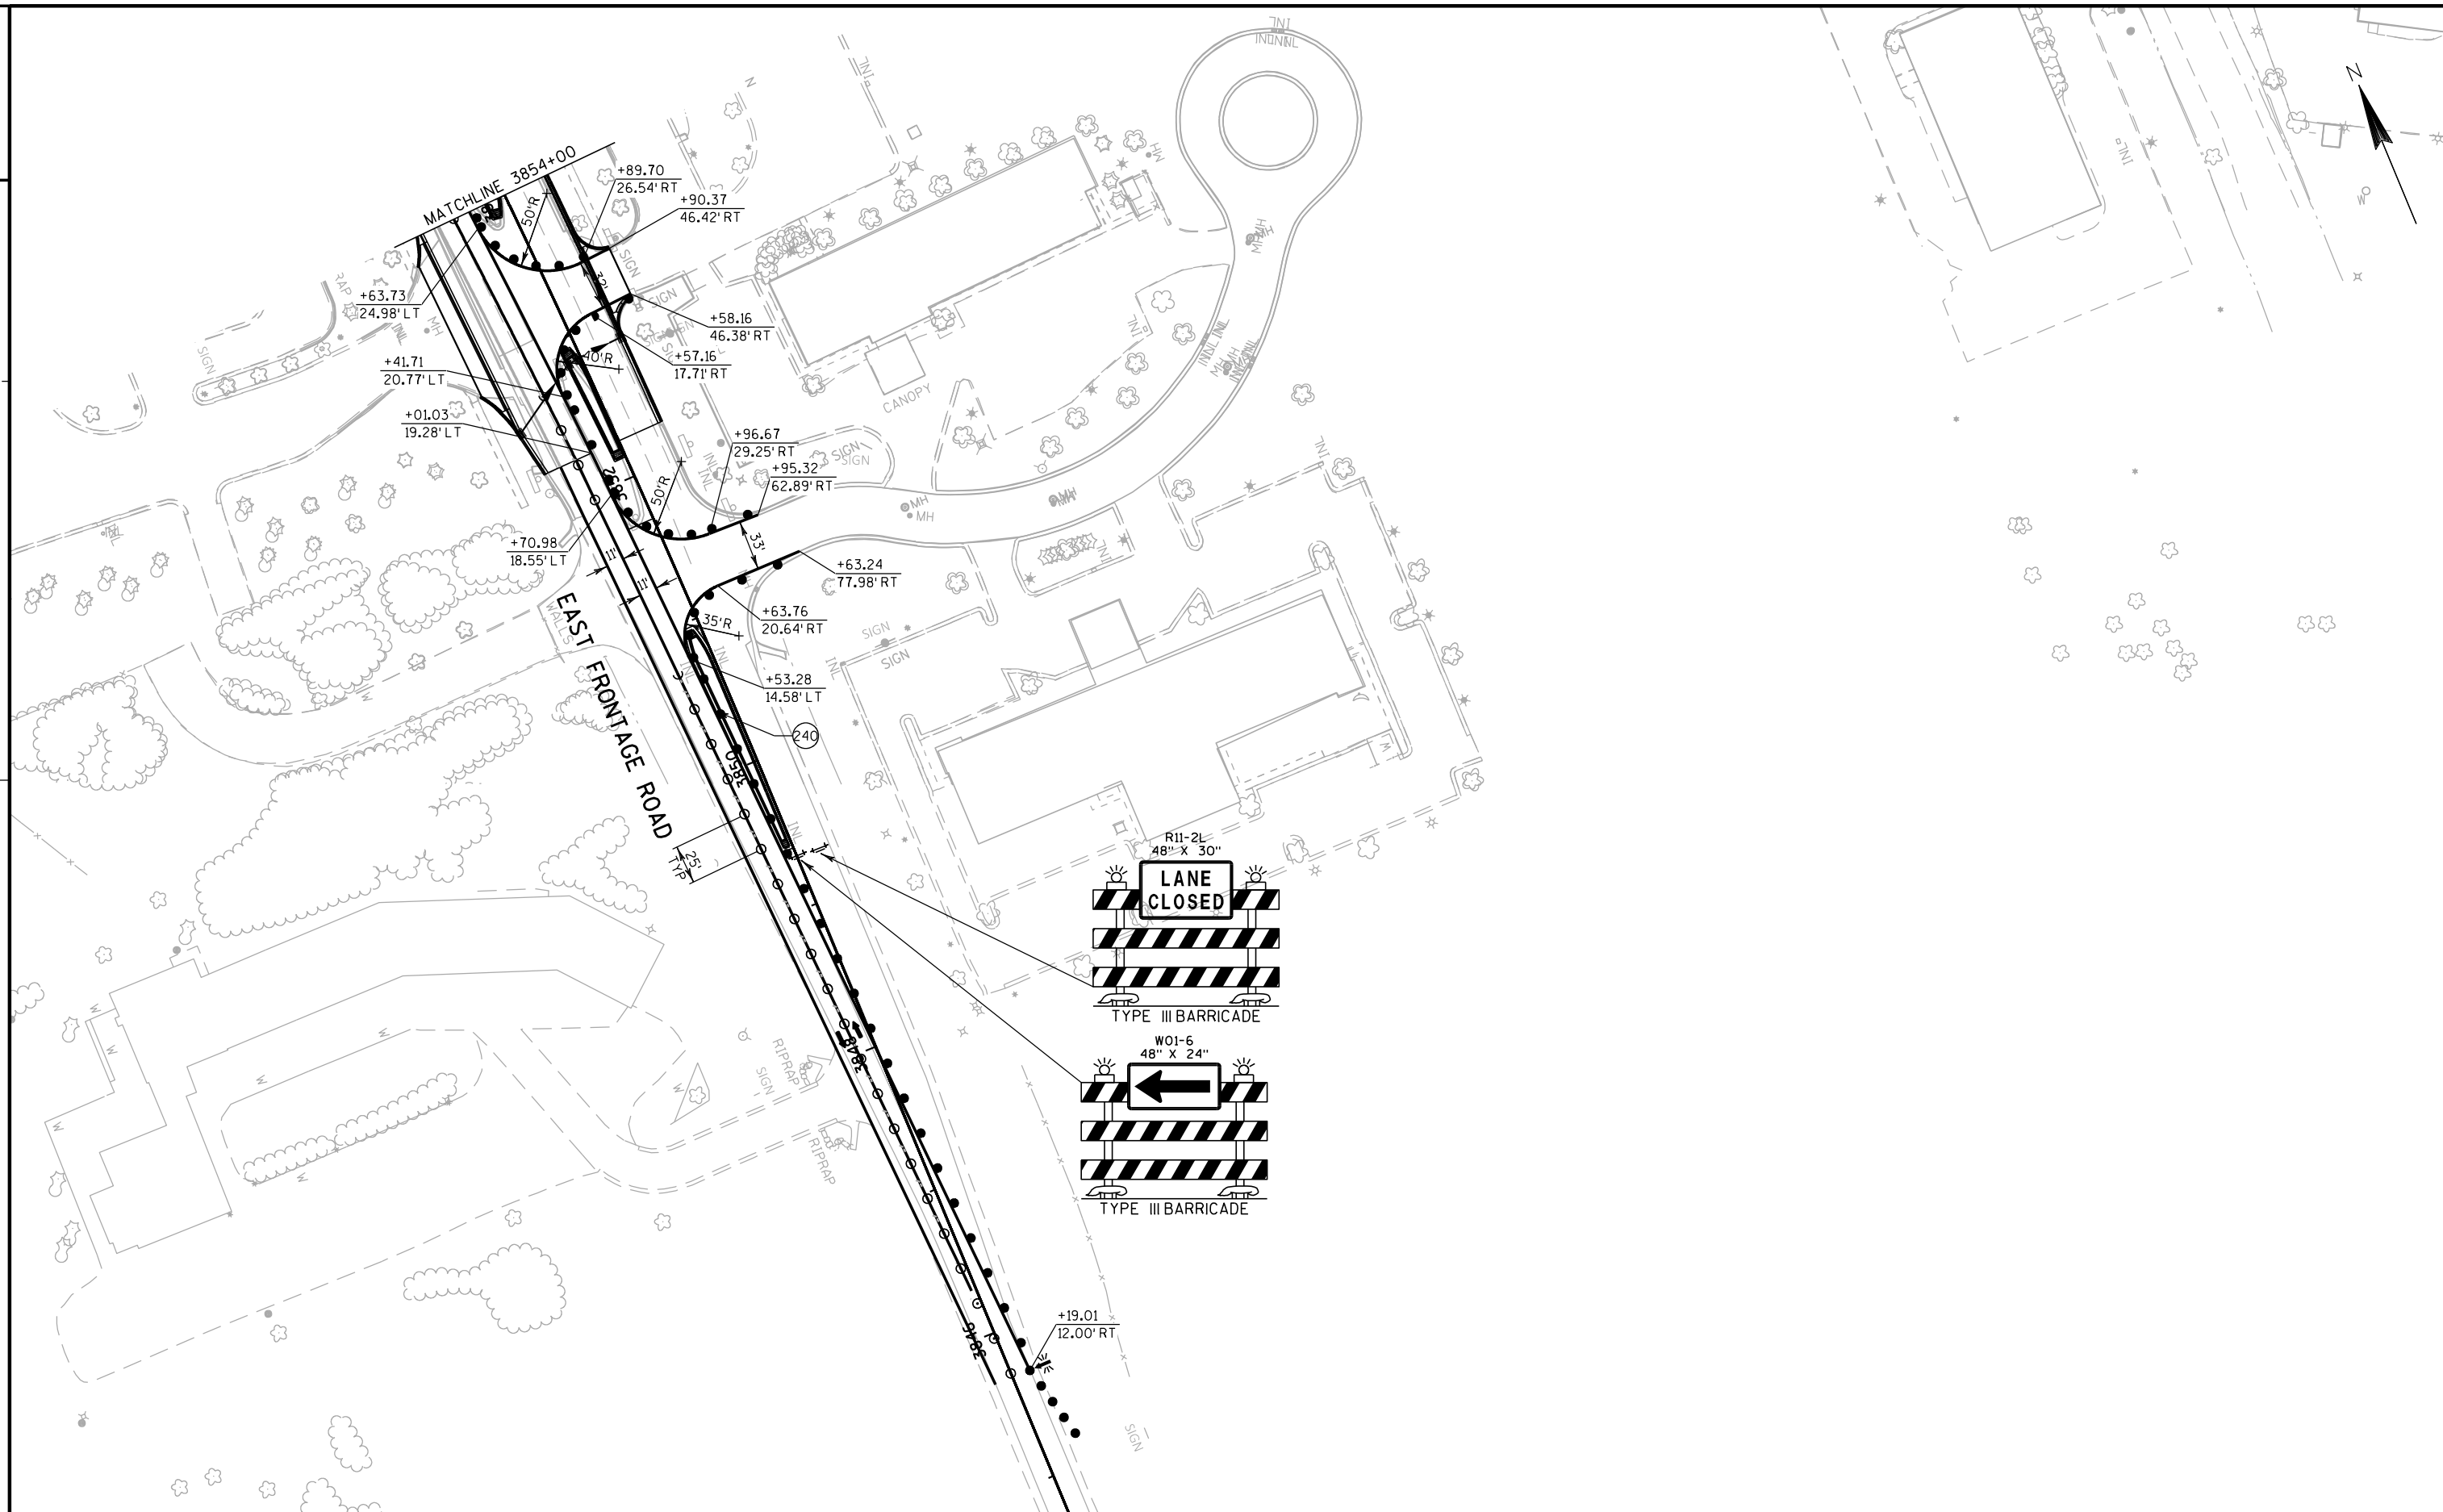

2

2

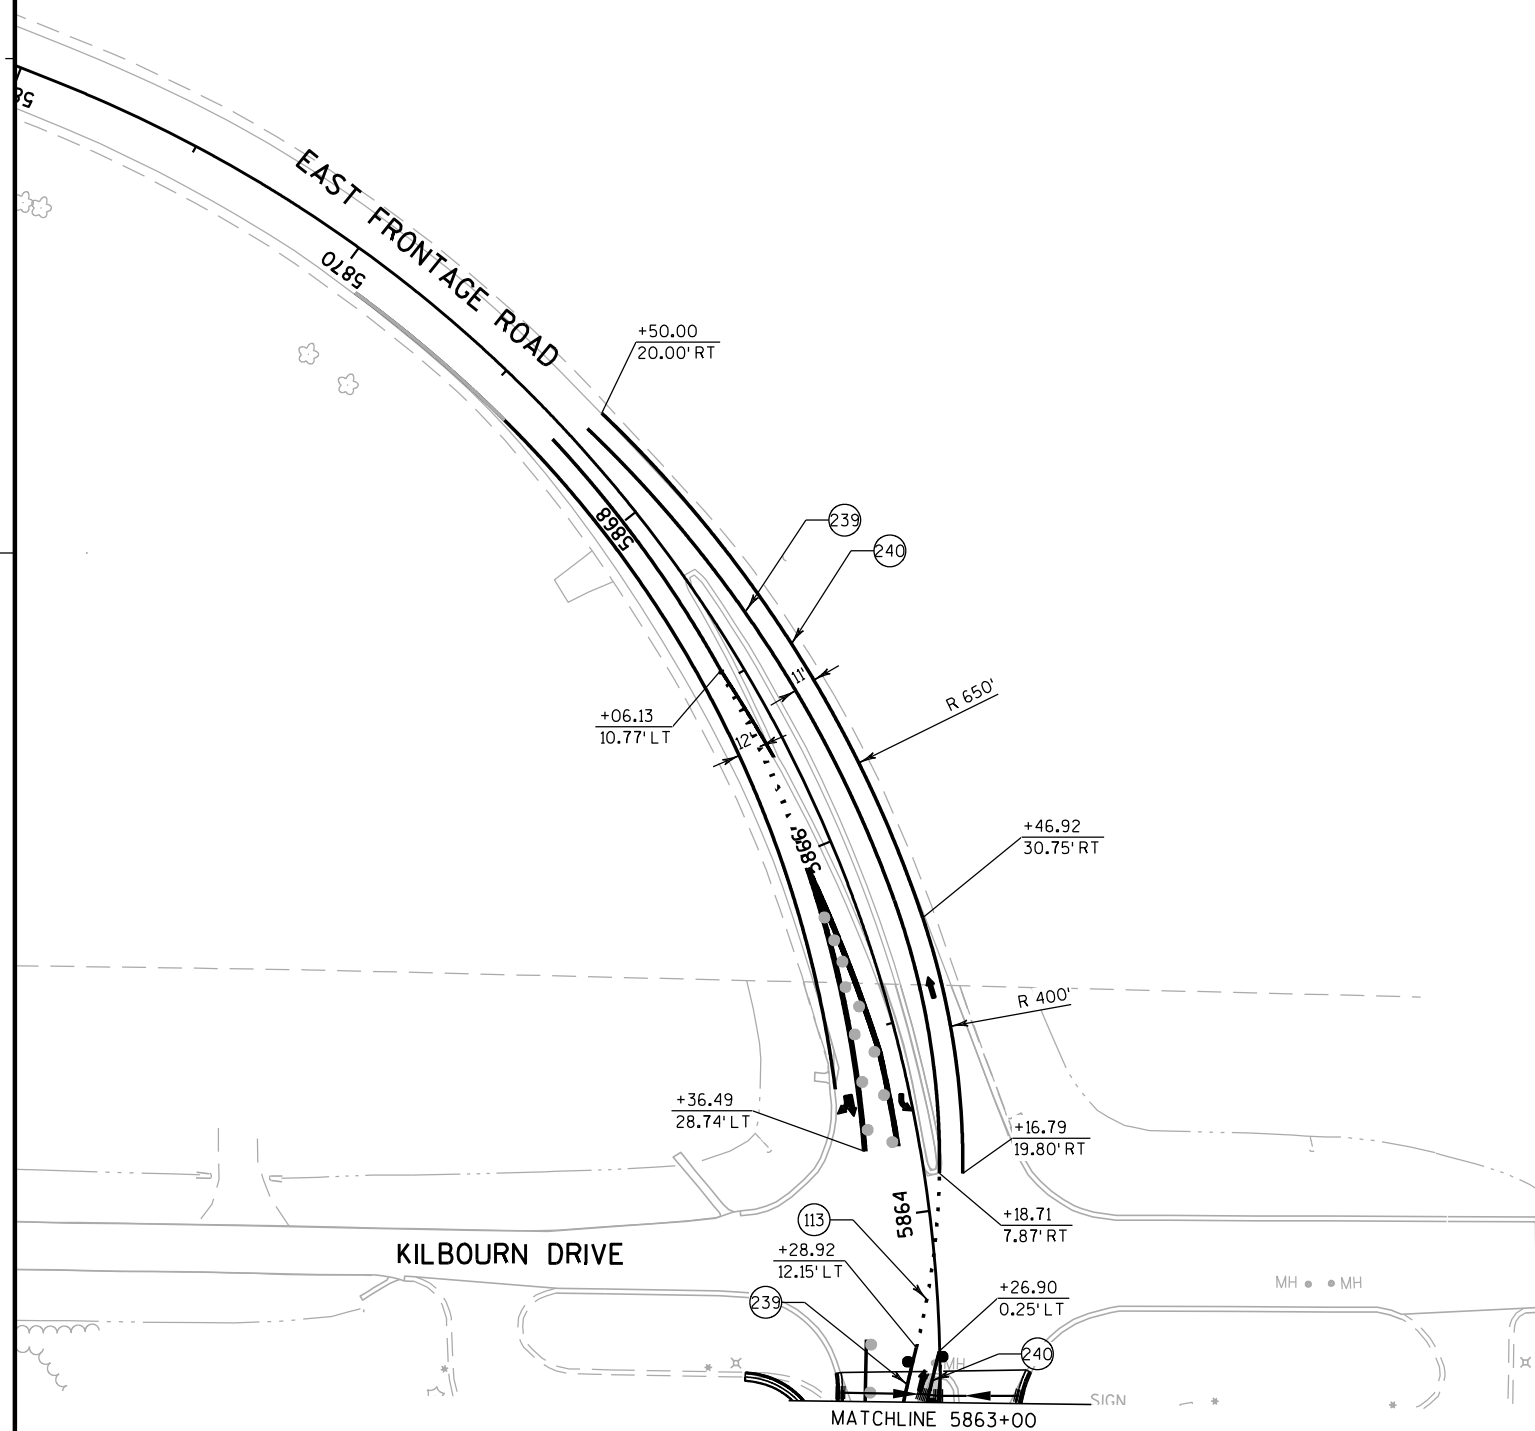

PROJECT NO: 1033-02-71/76

HWY: IH 94/STH 20

COUNTY: RACINE

STAGE 3C CONSTRUCTION

SHEET

E

FILE NAME : S:\FinalDesign\20\10330271_L\Roads\cds\026721_s3c.dgn


PLOT DATE : 30-SEP-2019 02:59

PLOT BY : MSCD1S

PLOT NAME : 026721_s3c

PLOT SCALE : 100:1

WISDOT/CADDS SHEET 42

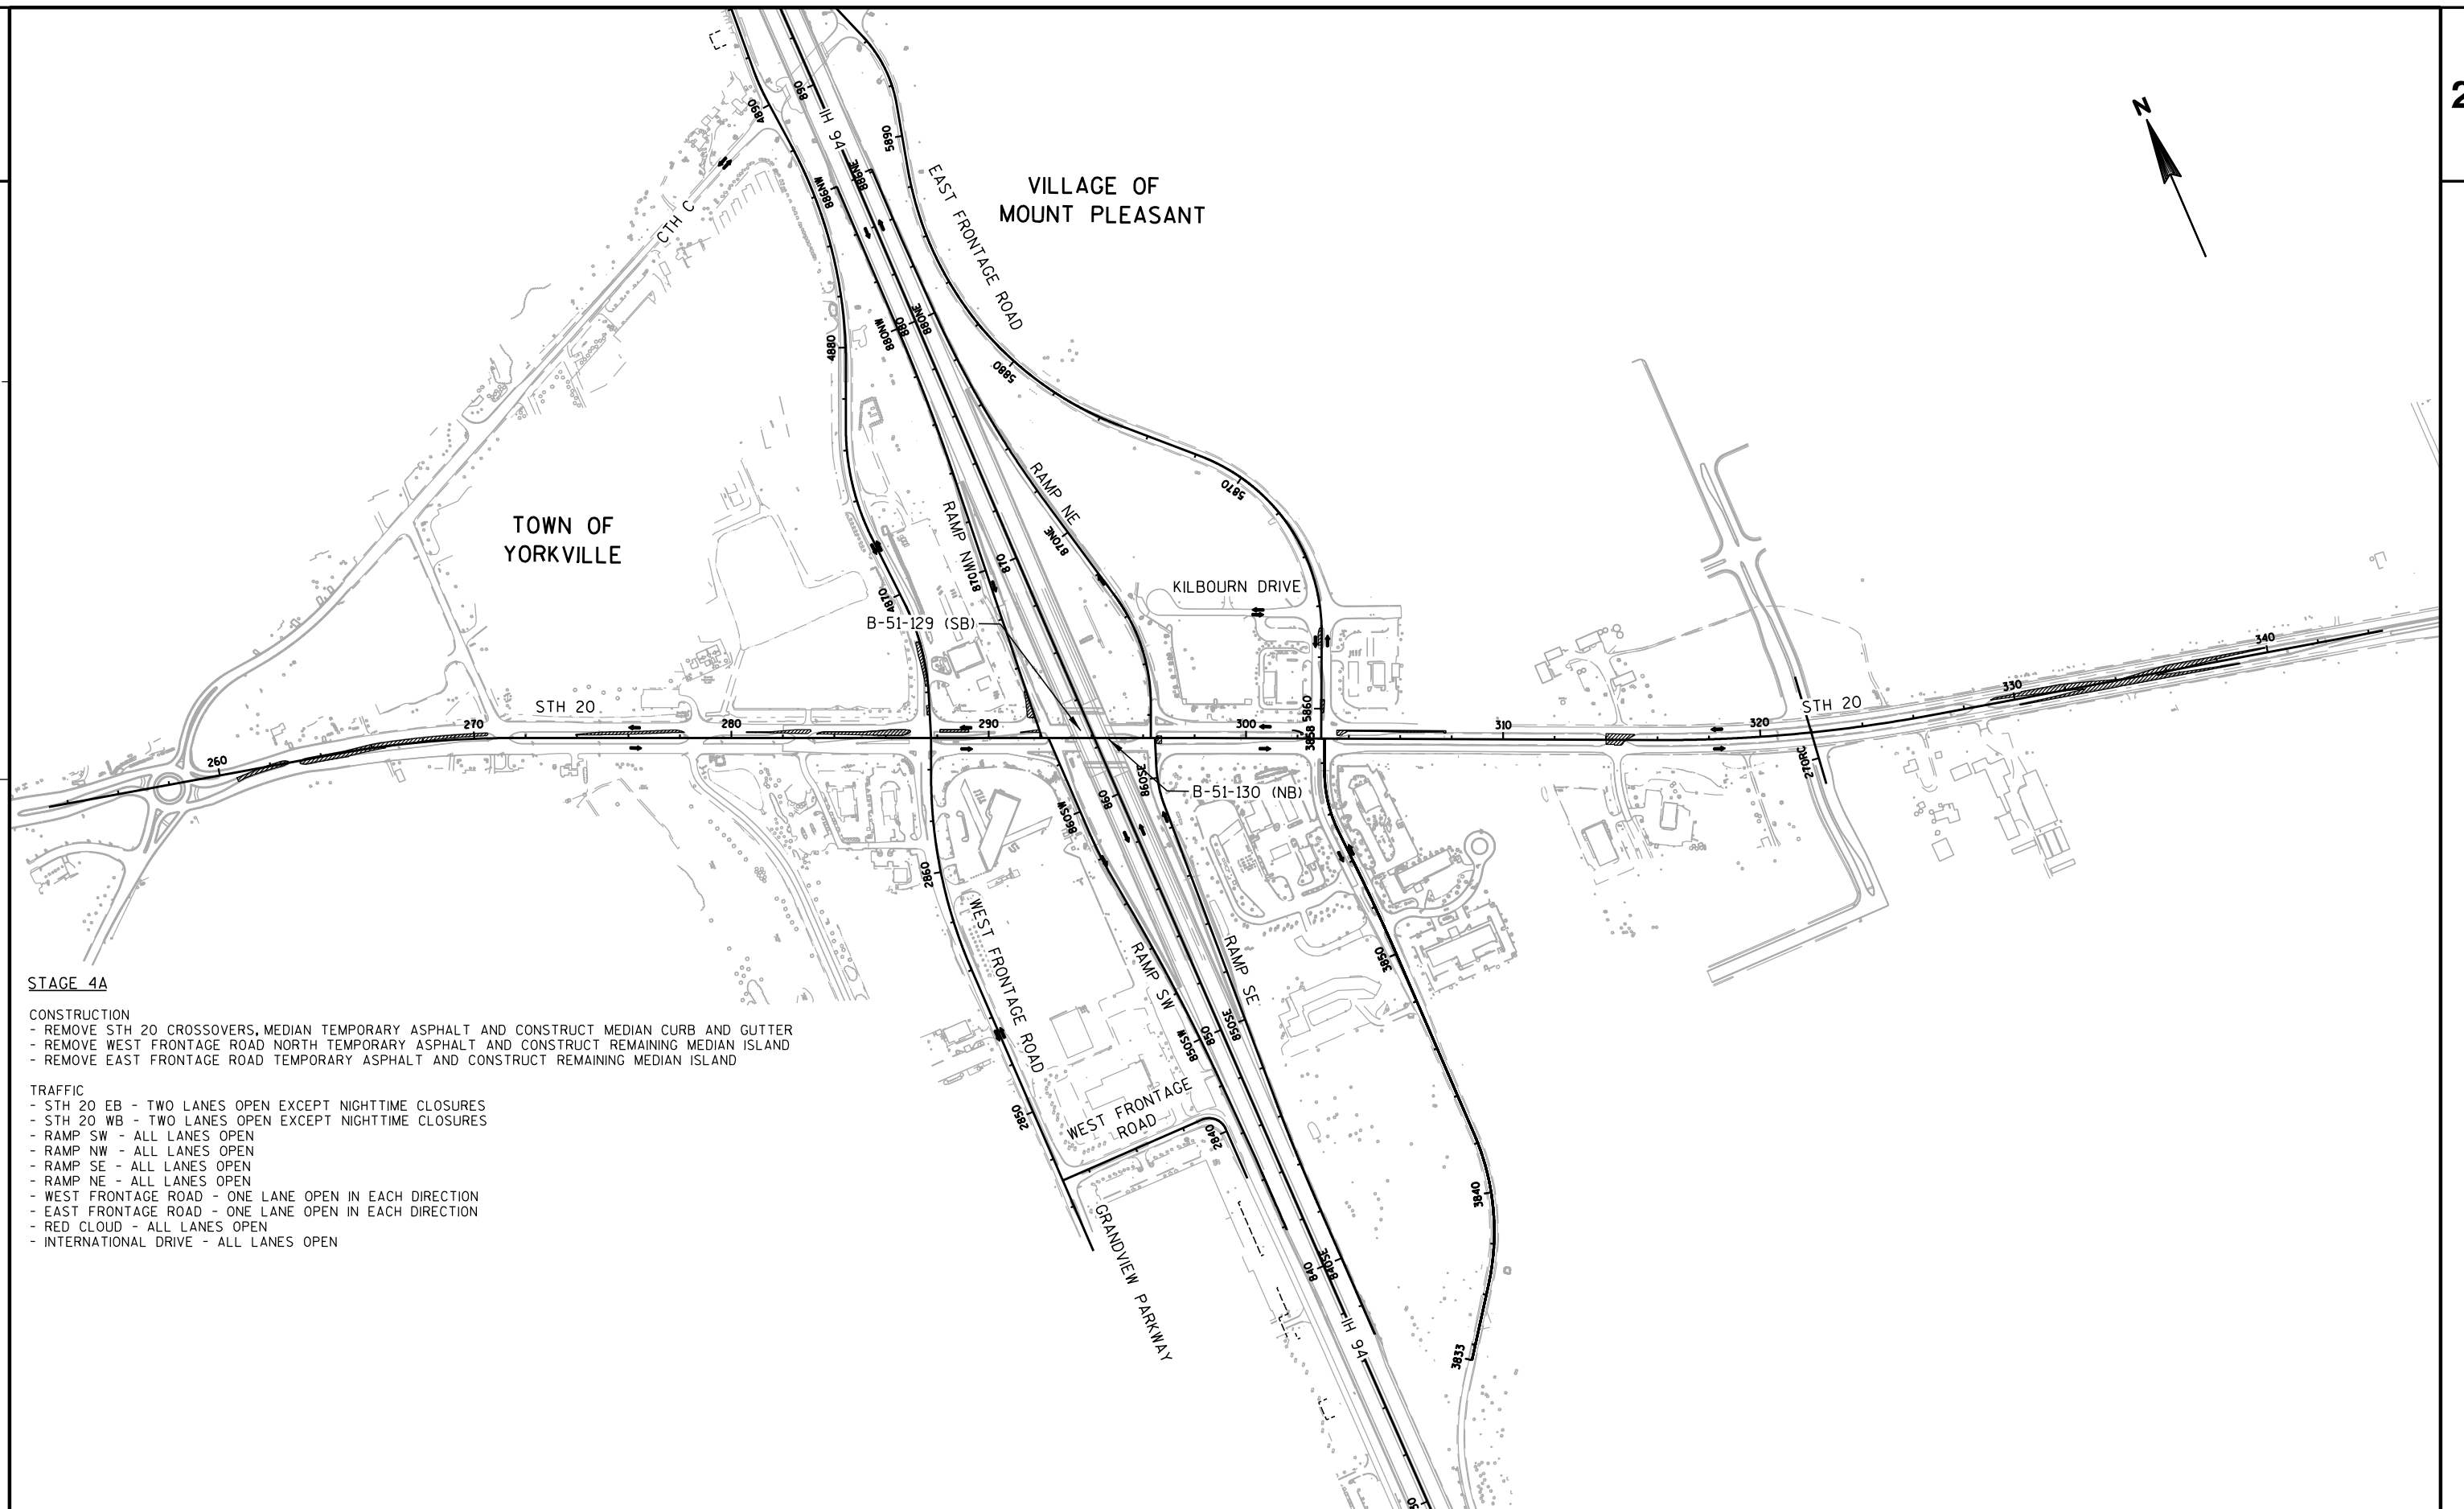
**STAGE 4A**

CONSTRUCTION


- REMOVE STH 20 CROSSOVERS, MEDIAN TEMPORARY ASPHALT AND CONSTRUCT MEDIAN CURB AND GUTTER
- REMOVE WEST FRONTAGE ROAD NORTH TEMPORARY ASPHALT AND CONSTRUCT REMAINING MEDIAN ISLAND
- REMOVE EAST FRONTAGE ROAD TEMPORARY ASPHALT AND CONSTRUCT REMAINING MEDIAN ISLAND

TRAFFIC

- STH 20 EB - TWO LANES OPEN EXCEPT NIGHTTIME CLOSURES
- STH 20 WB - TWO LANES OPEN EXCEPT NIGHTTIME CLOSURES
- RAMP SW - ALL LANES OPEN
- RAMP NW - ALL LANES OPEN
- RAMP SE - ALL LANES OPEN
- RAMP NE - ALL LANES OPEN
- WEST FRONTAGE ROAD - ONE LANE OPEN IN EACH DIRECTION
- EAST FRONTAGE ROAD - ONE LANE OPEN IN EACH DIRECTION
- RED CLOUD - ALL LANES OPEN
- INTERNATIONAL DRIVE - ALL LANES OPEN

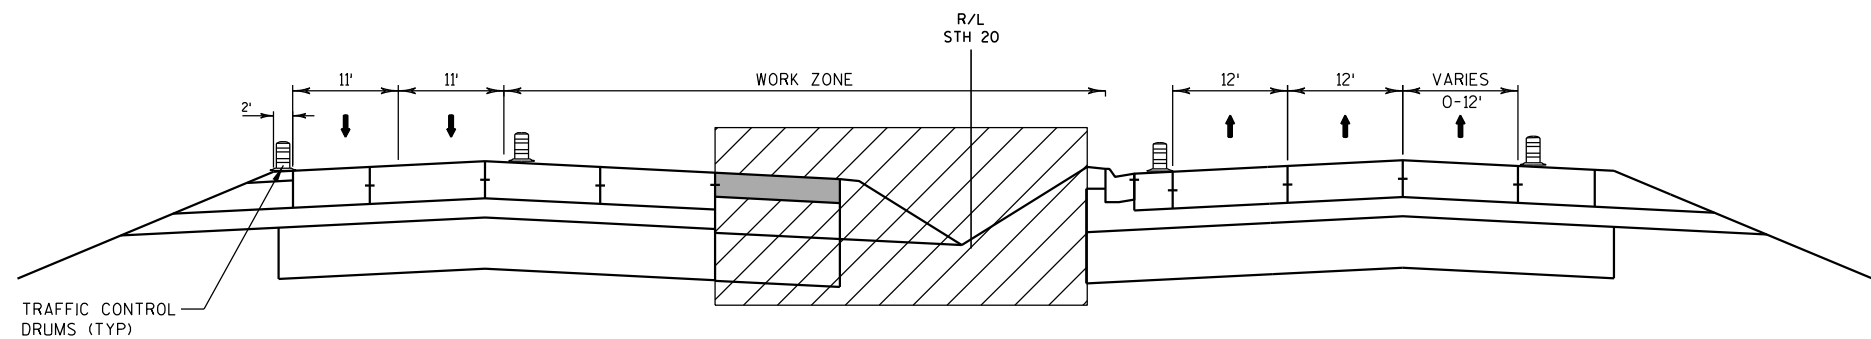

STAGE 4A TYPICAL SECTION
STH 20
LOOKING EAST

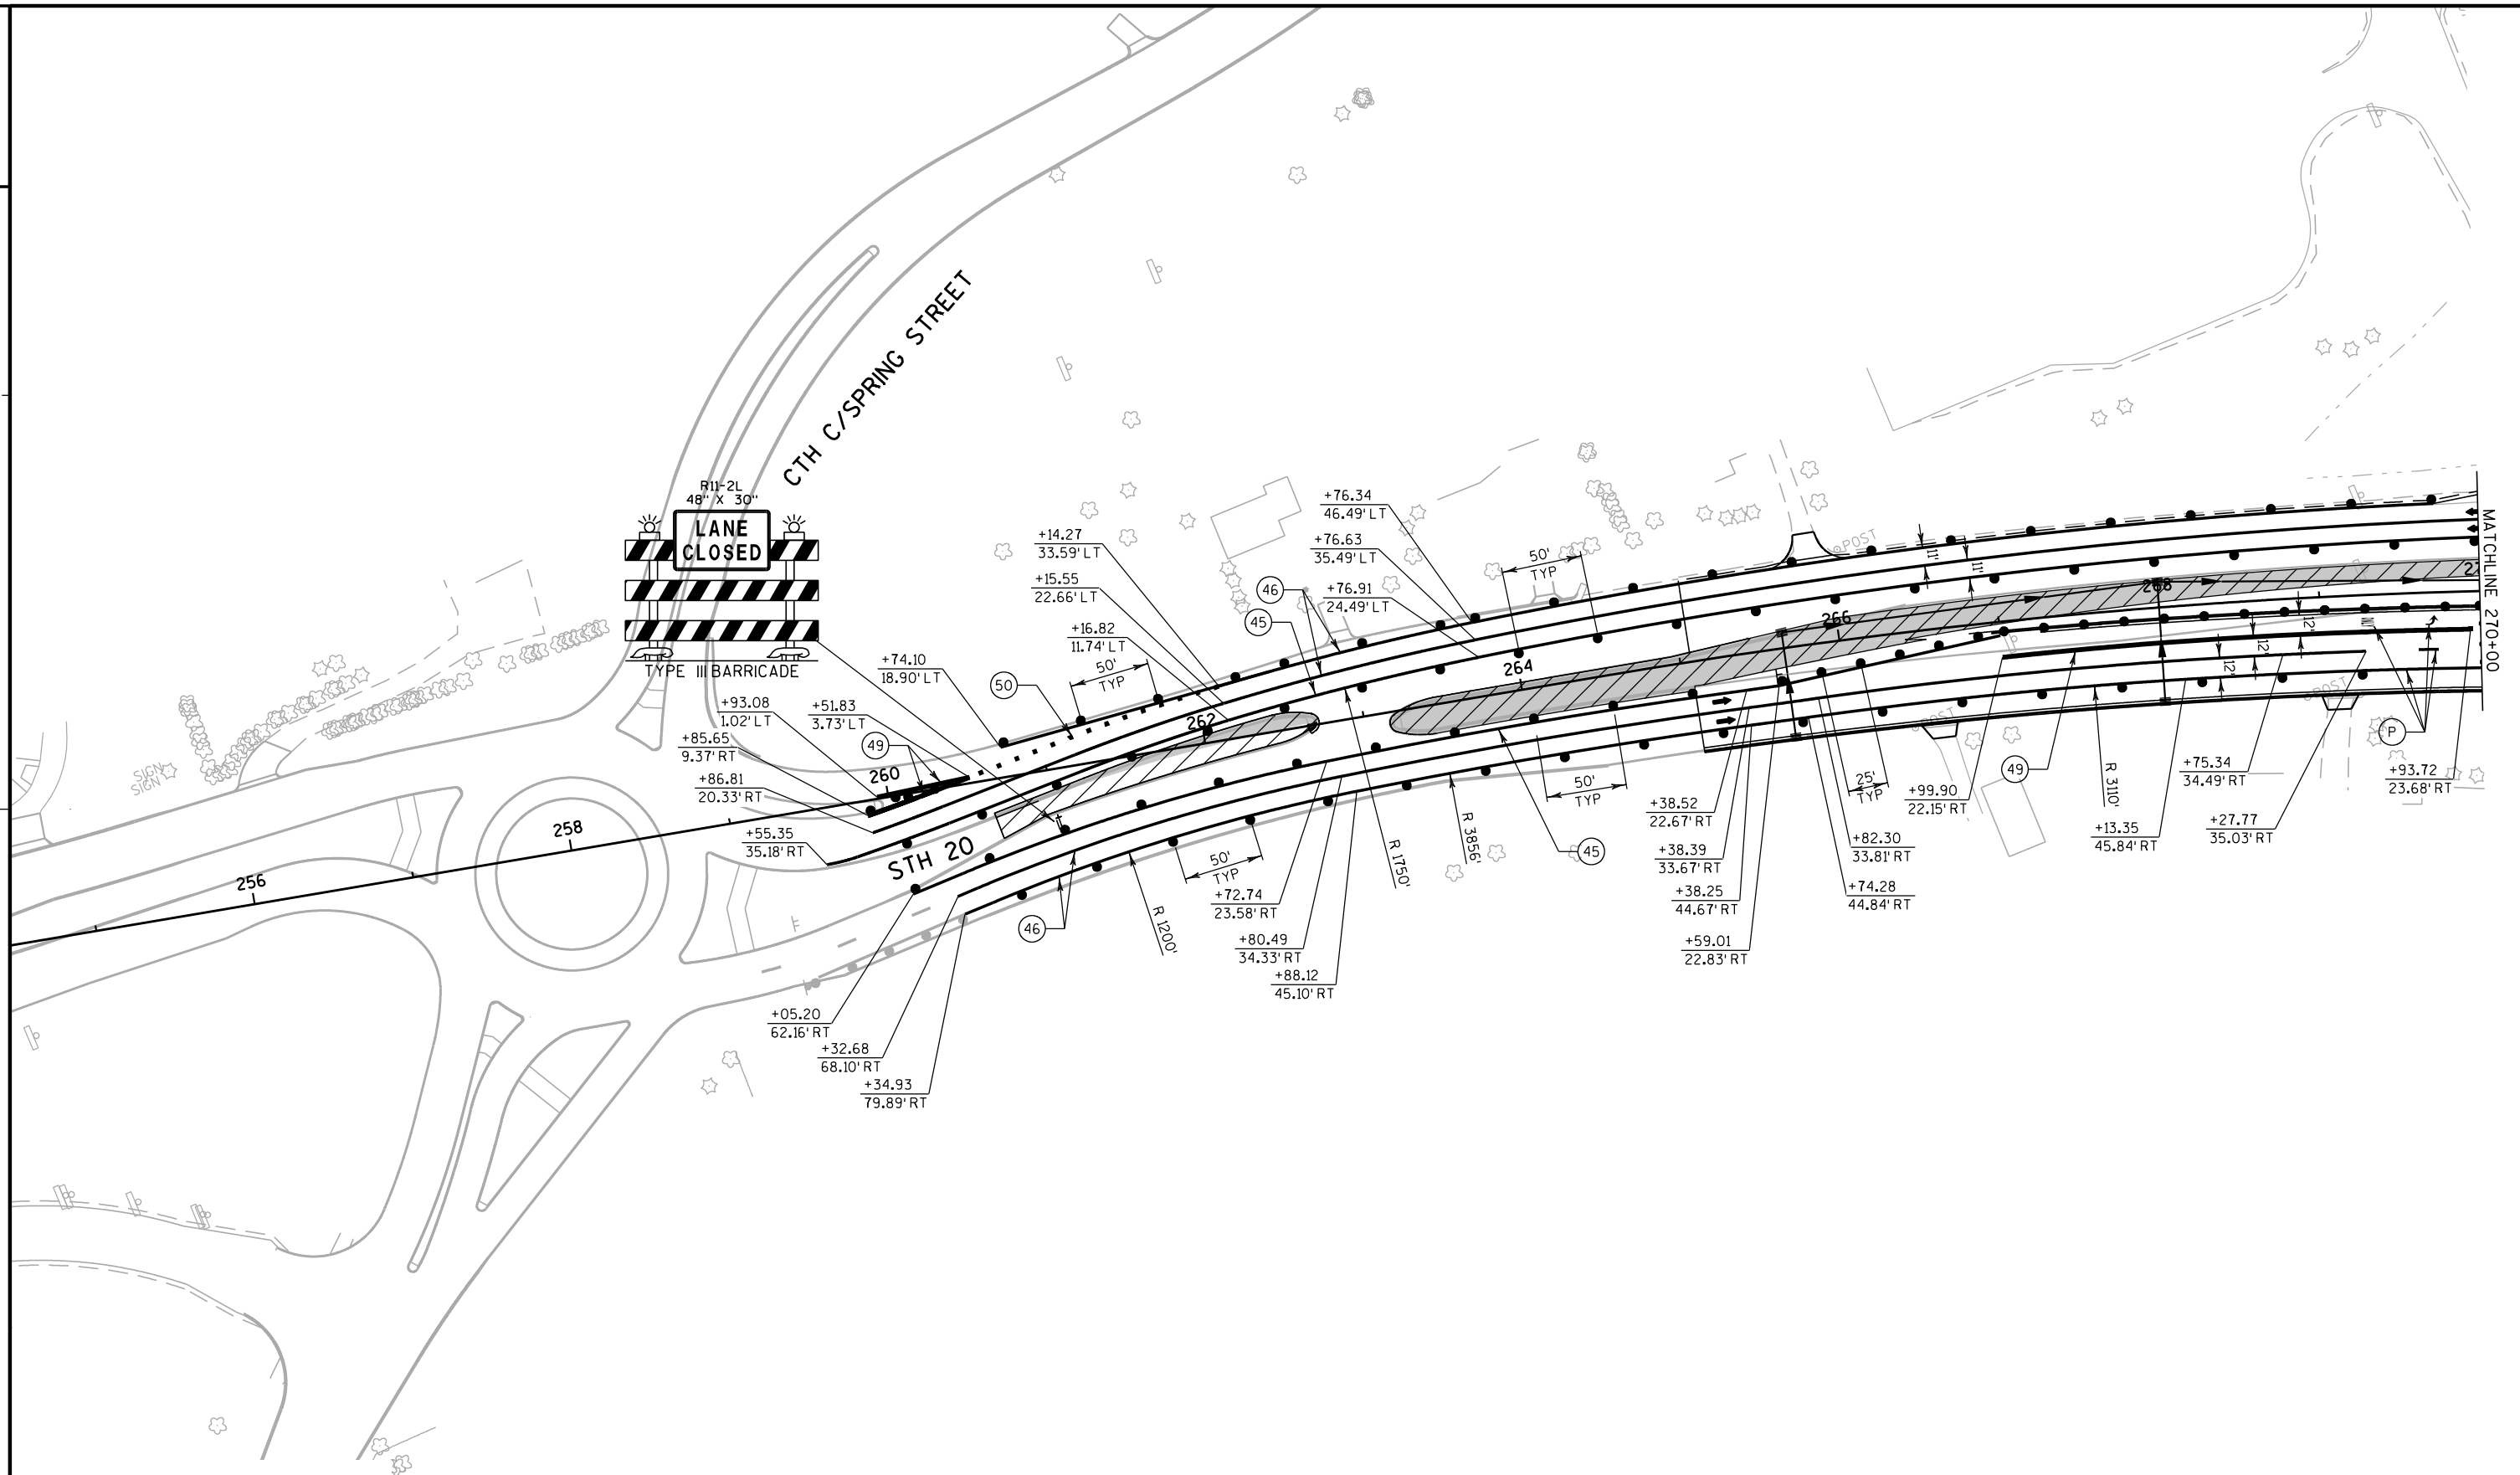

NOTE

UTILIZE SINGLE LANE OFF PEAK 9AM - 3PM
CLOSURES AS DIRECTED BY THE ENGINEER TO
RESTORE CROSSOVER AREAS

PROJECT NO: 1033-02-71/76

HWY: IH 94/STH 20

COUNTY: RACINE

STAGE 4A CONSTRUCTION

SHEET

E

FILE NAME : S:\FinalDesign\20\10330271_L\Roads\cds\026811.s4a.dgn


PLOT DATE : 30-SEP-2019 18:47

PLOT BY : MSCD15


PLOT NAME : 026811.s4a

PLOT SCALE : 100:1

WISDOT/CADDs SHEET 42

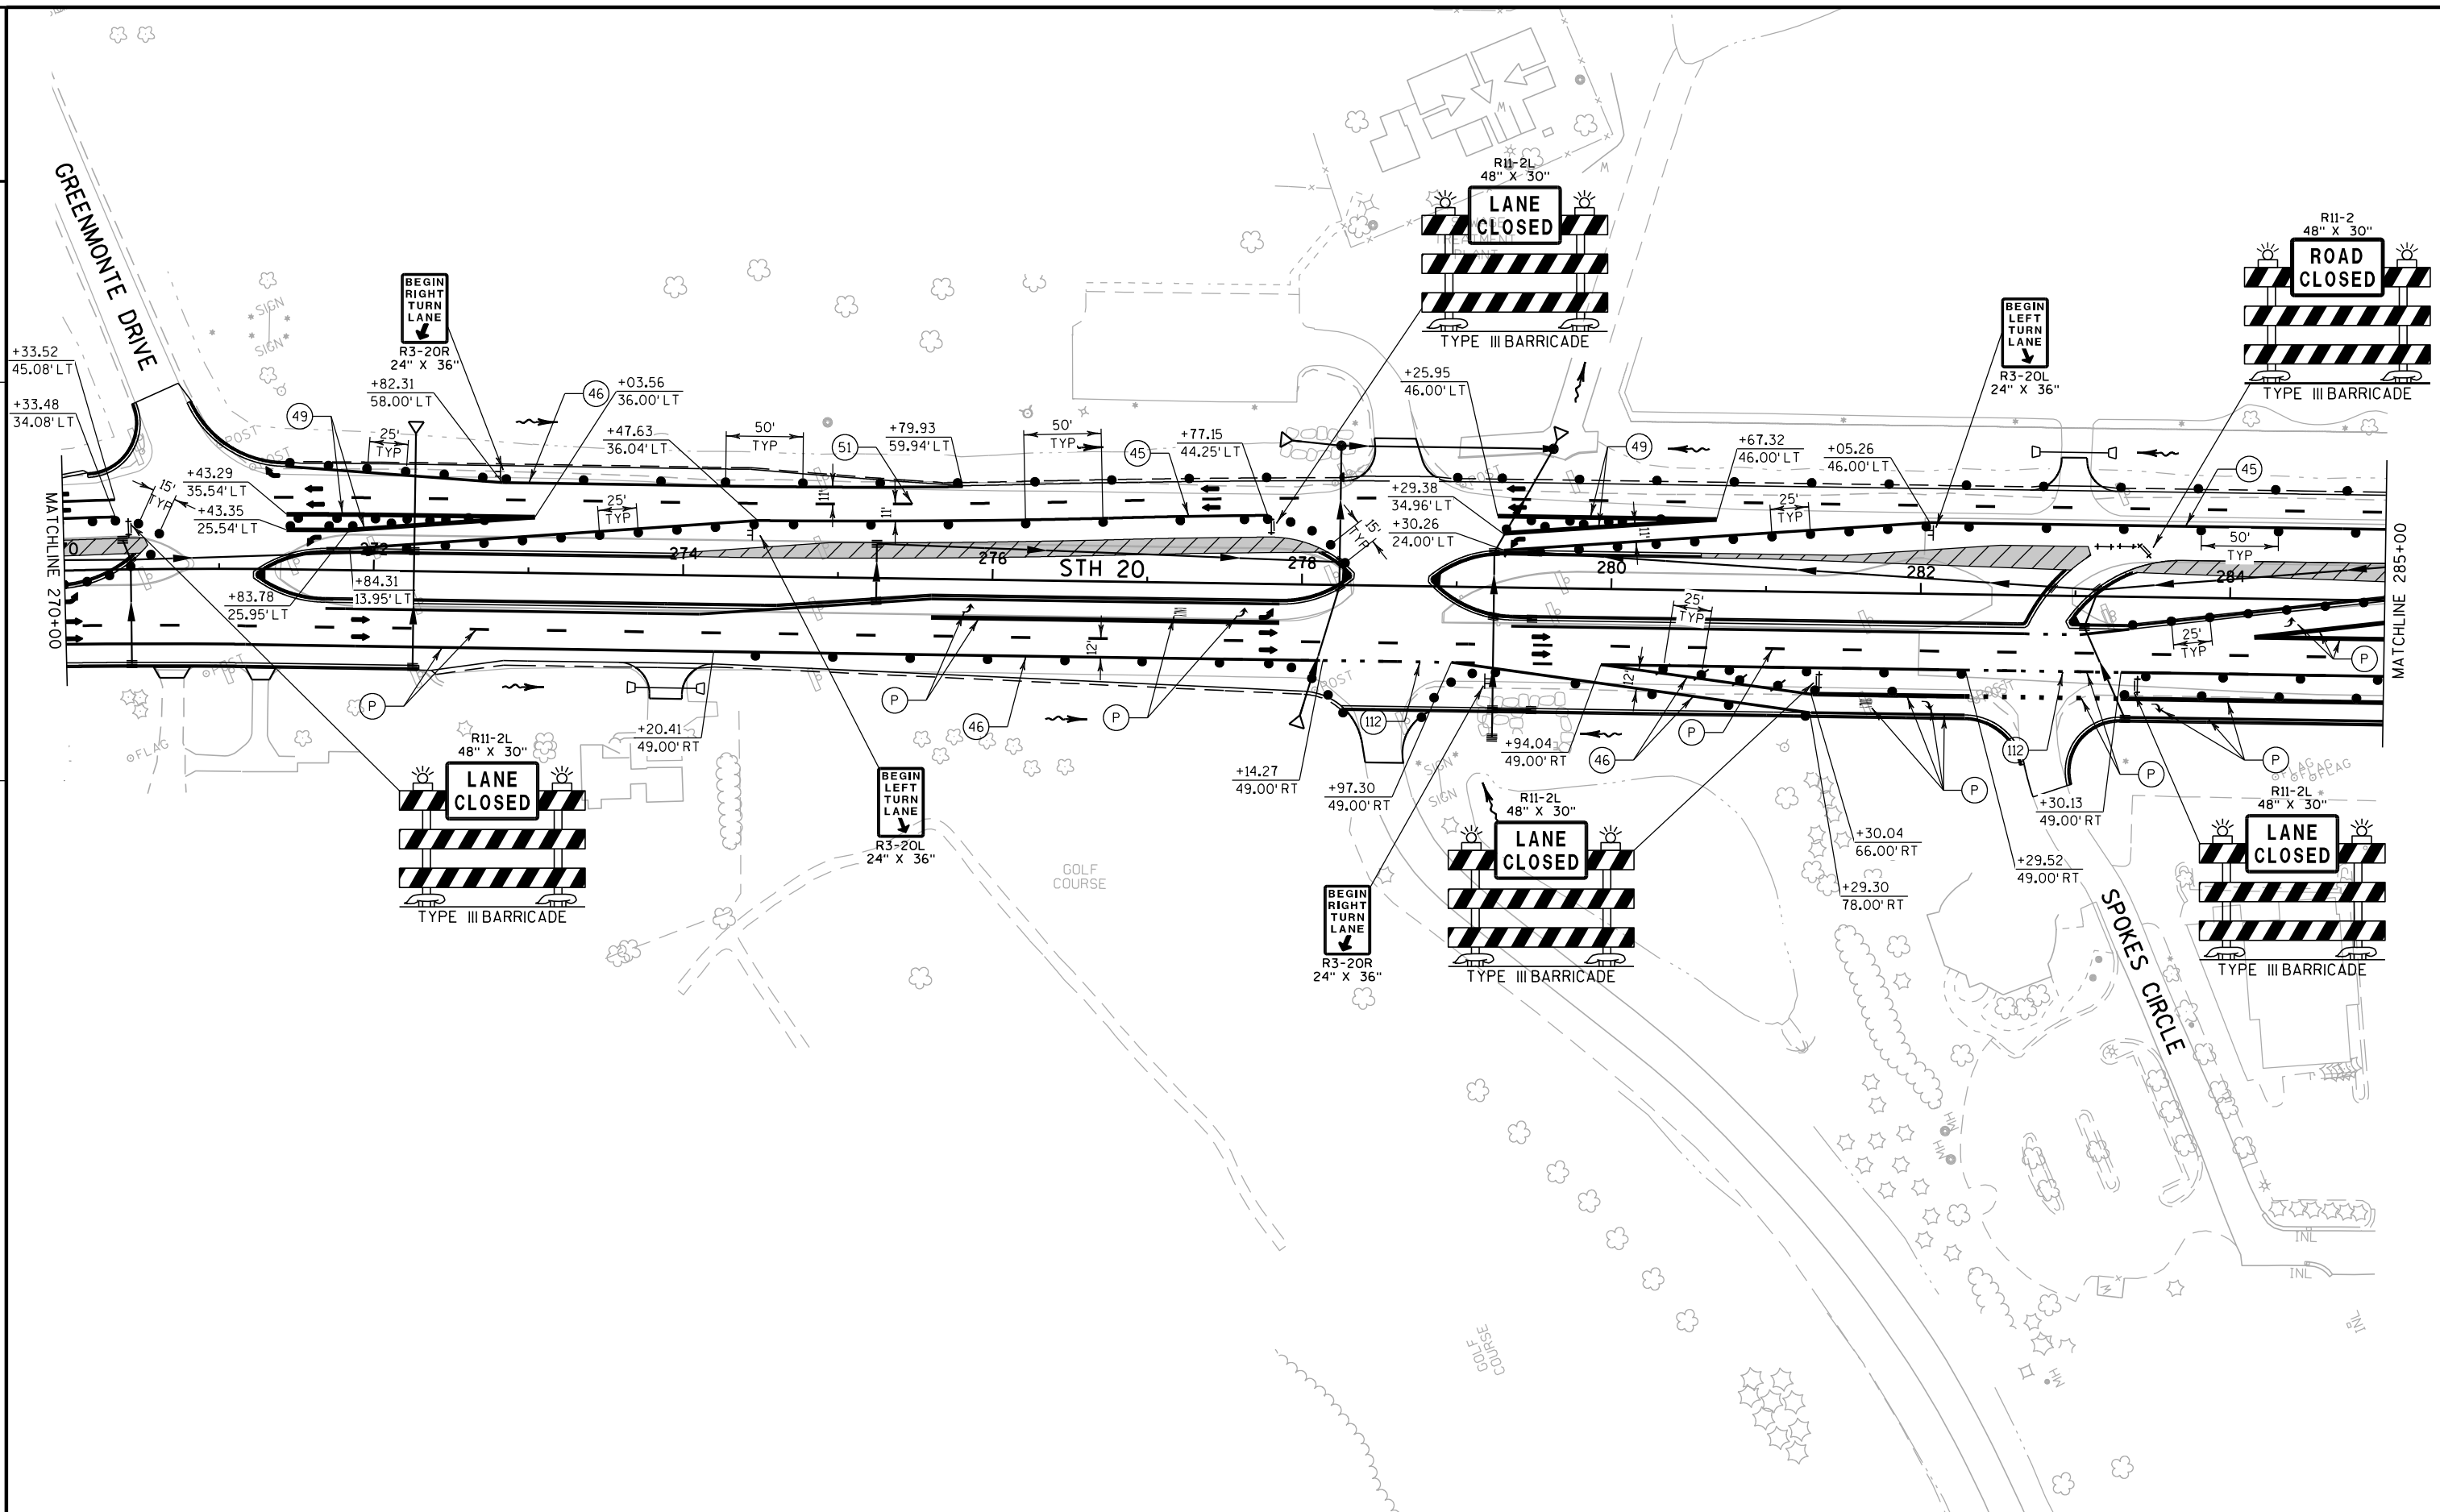



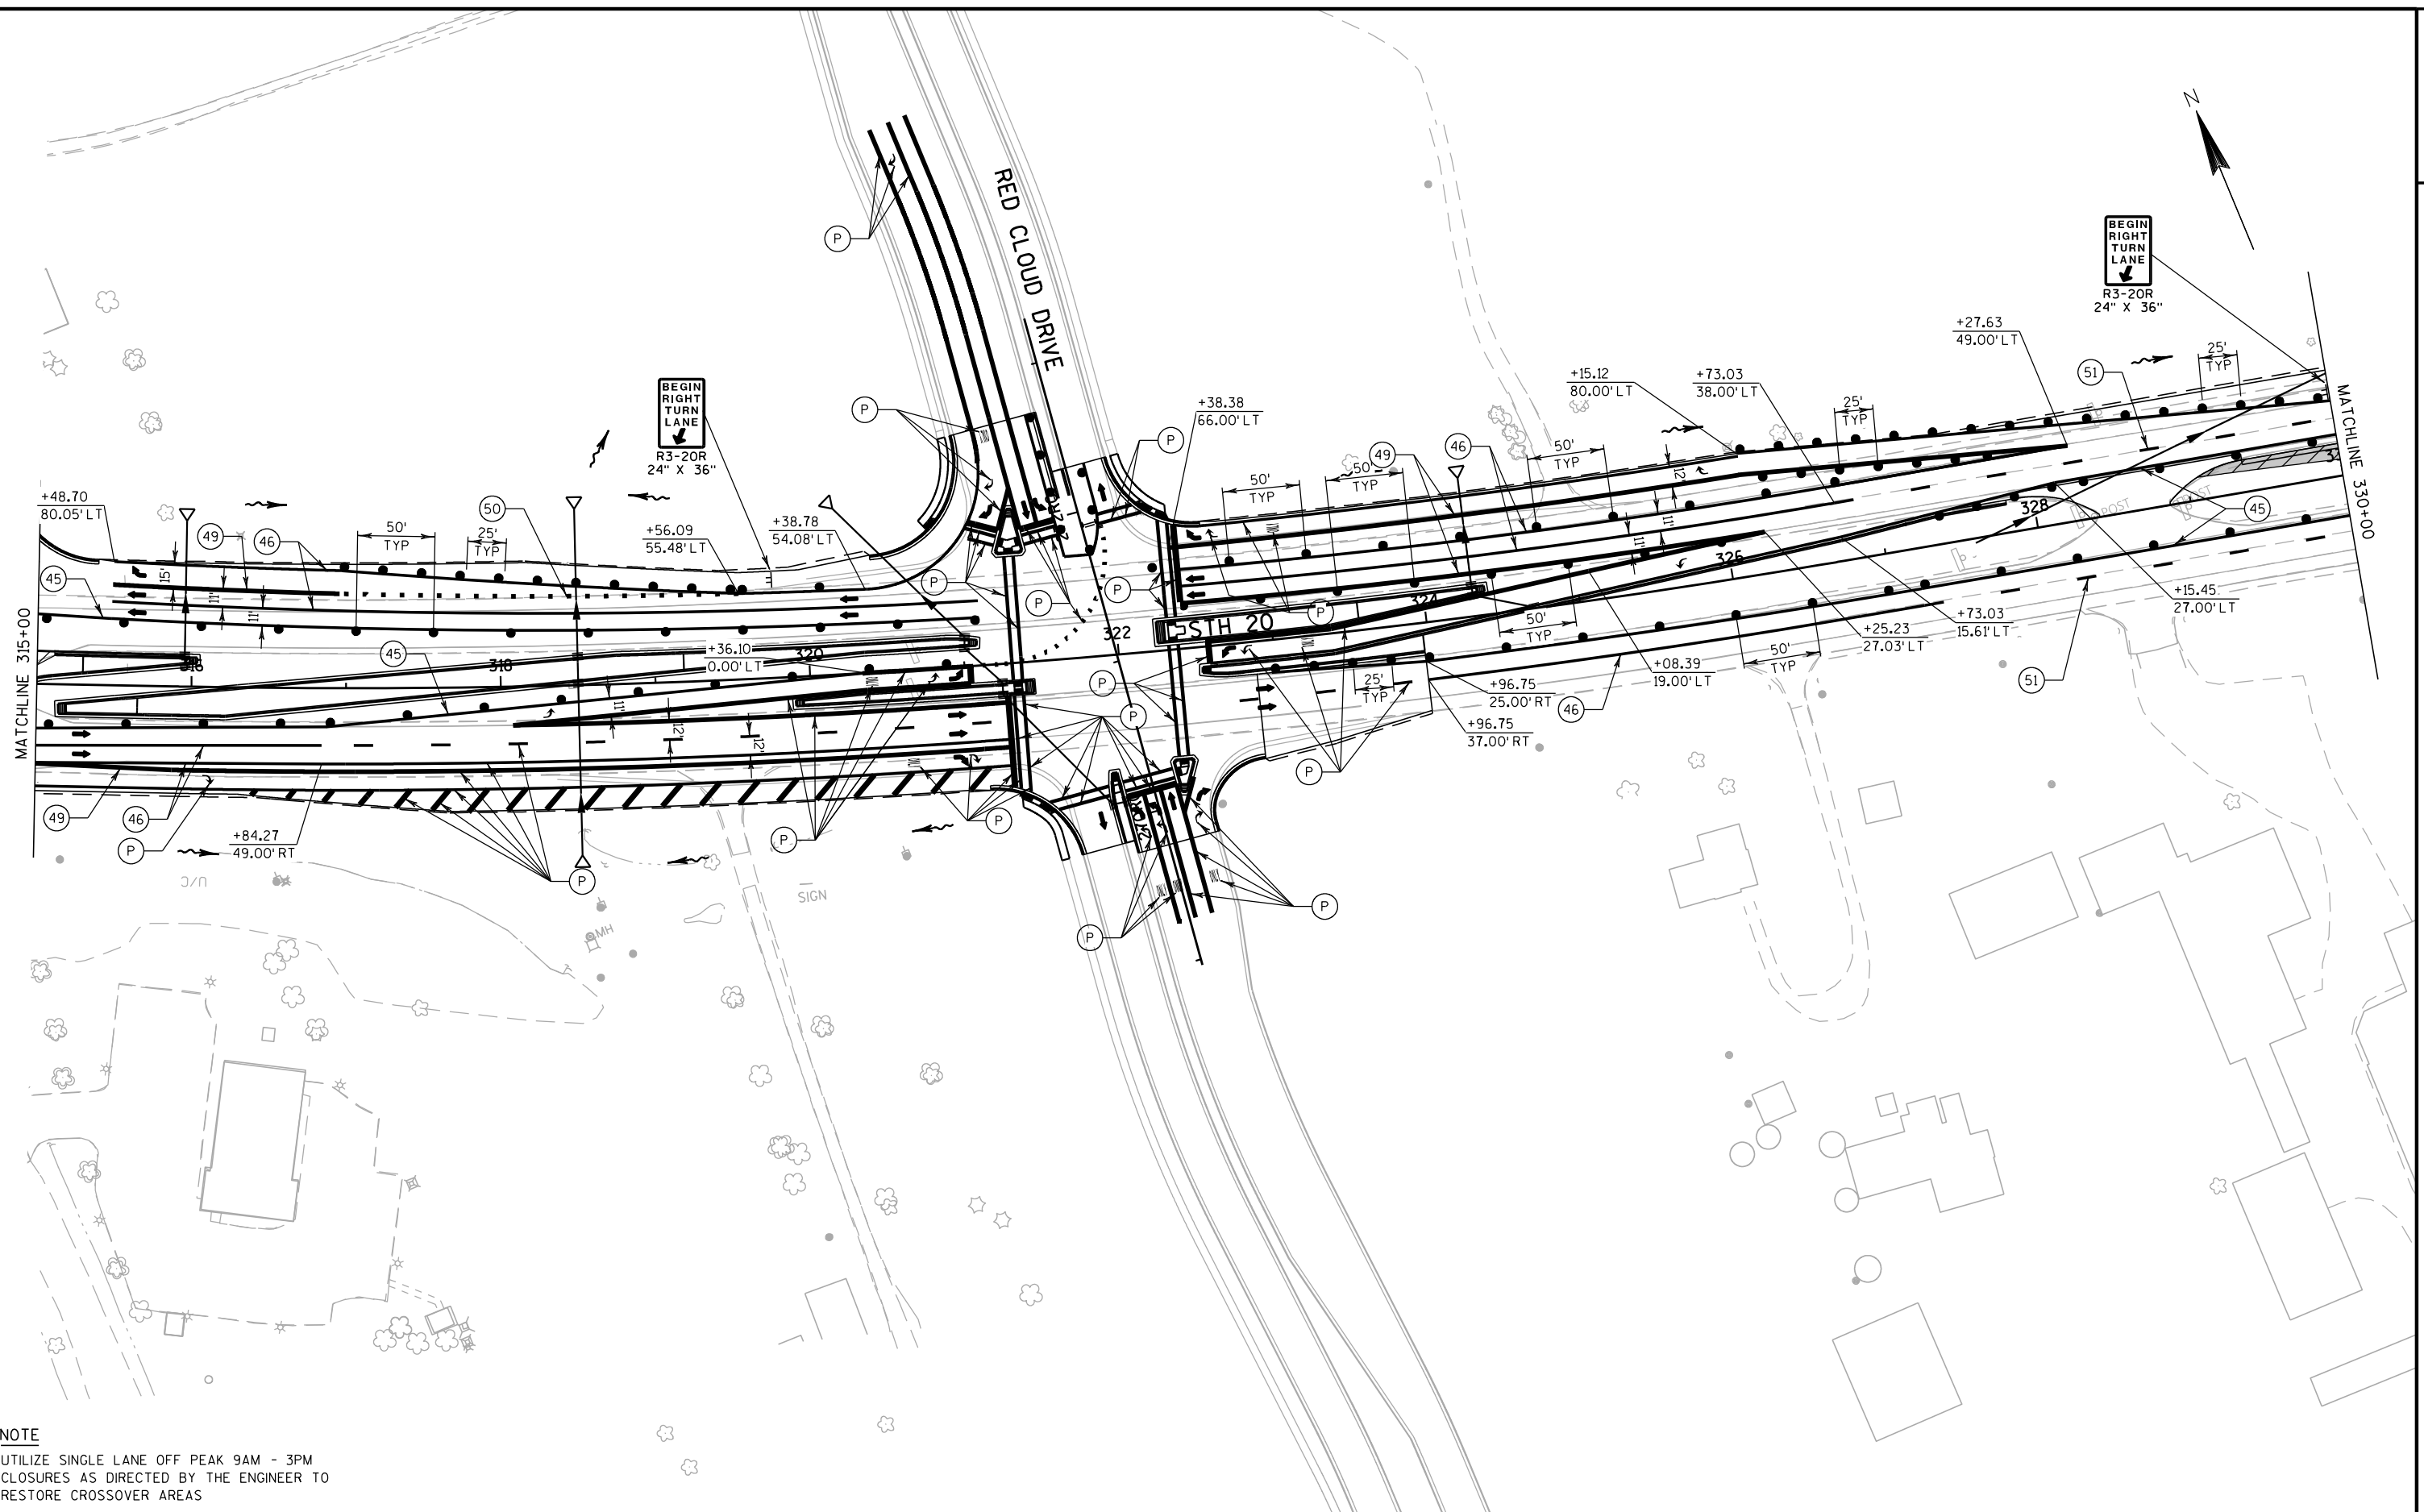

NOTE

UTILIZE SINGLE LANE OFF PEAK 9AM - 3PM
CLOSURES AS DIRECTED BY THE ENGINEER TO
RESTORE CROSSOVER AREAS

PROJECT NO:1033-02-71/76

HWY: IH 94/STH 20

COUNTY: RACINE

STAGE 4A CONSTRUCTION

SHEET

E

FILE NAME : S:\FinalDesign\20\10330271_L\Roads\cds\026815_s4a.dgn


PLOT DATE : 30-SEP-2019 18:47

PLOT BY : MSCD15

PLOT NAME : 026815_s4a

PLOT SCALE : 100:1

WISDOT/CADDs SHEET 42

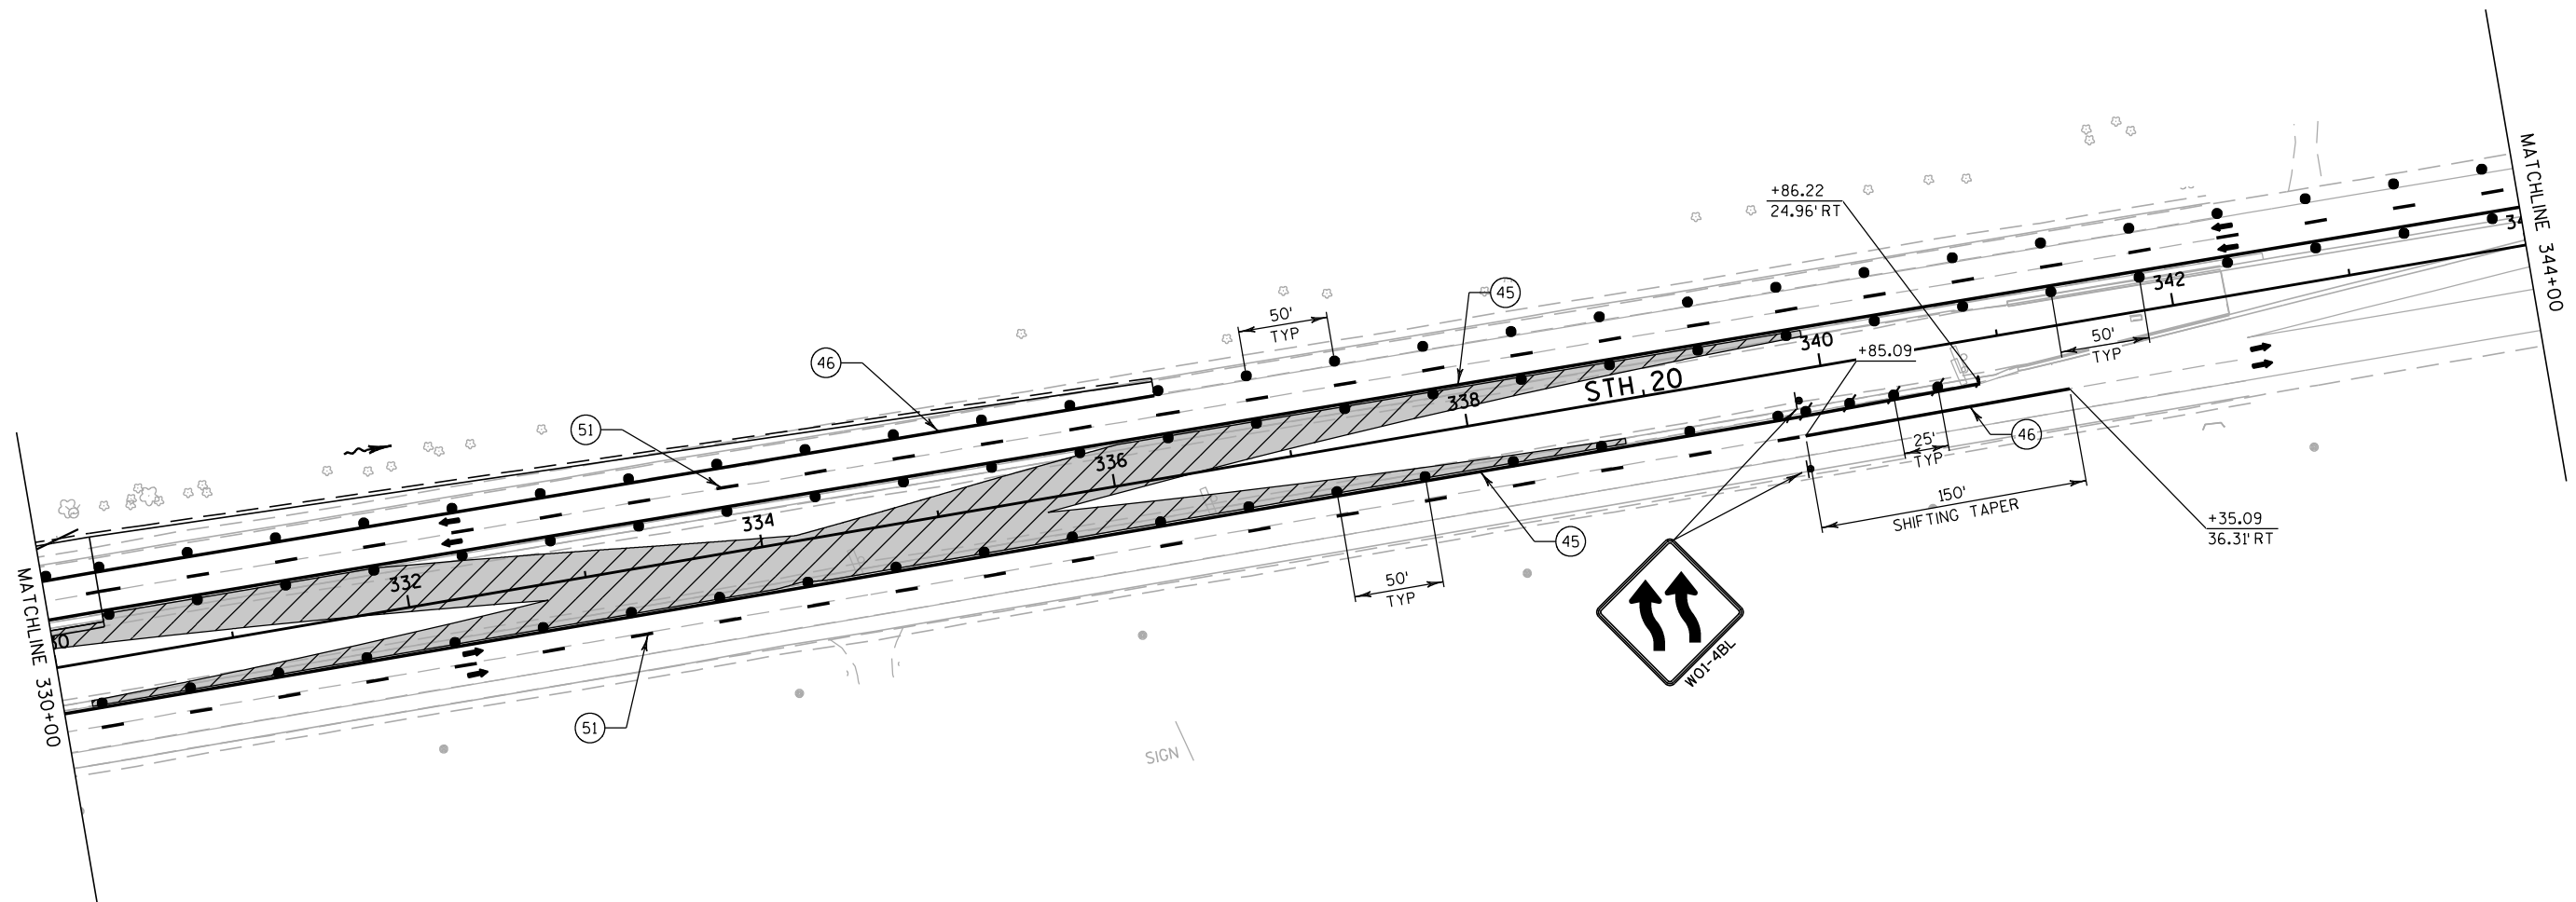

NOTE

UTILIZE SINGLE LANE OFF PEAK 9AM - 3PM
CLOSURES AS DIRECTED BY THE ENGINEER TO
RESTORE CROSSOVER AREAS

PROJECT NO:1033-02-71/76

HWY: IH 94/STH 20

COUNTY: RACINE

STAGE 4A CONSTRUCTION

SHEET

E

FILE NAME : S:\FinalDesign\20\10330271\L\Roads\cds\026816_s4a.dgn

PLOT DATE : 30-SEP-2019 18:48

PLOT BY : MSCD15


PLOT NAME : 026816_s4a

PLOT SCALE : 100:1

WISDOT/CADDs SHEET 42

2

2

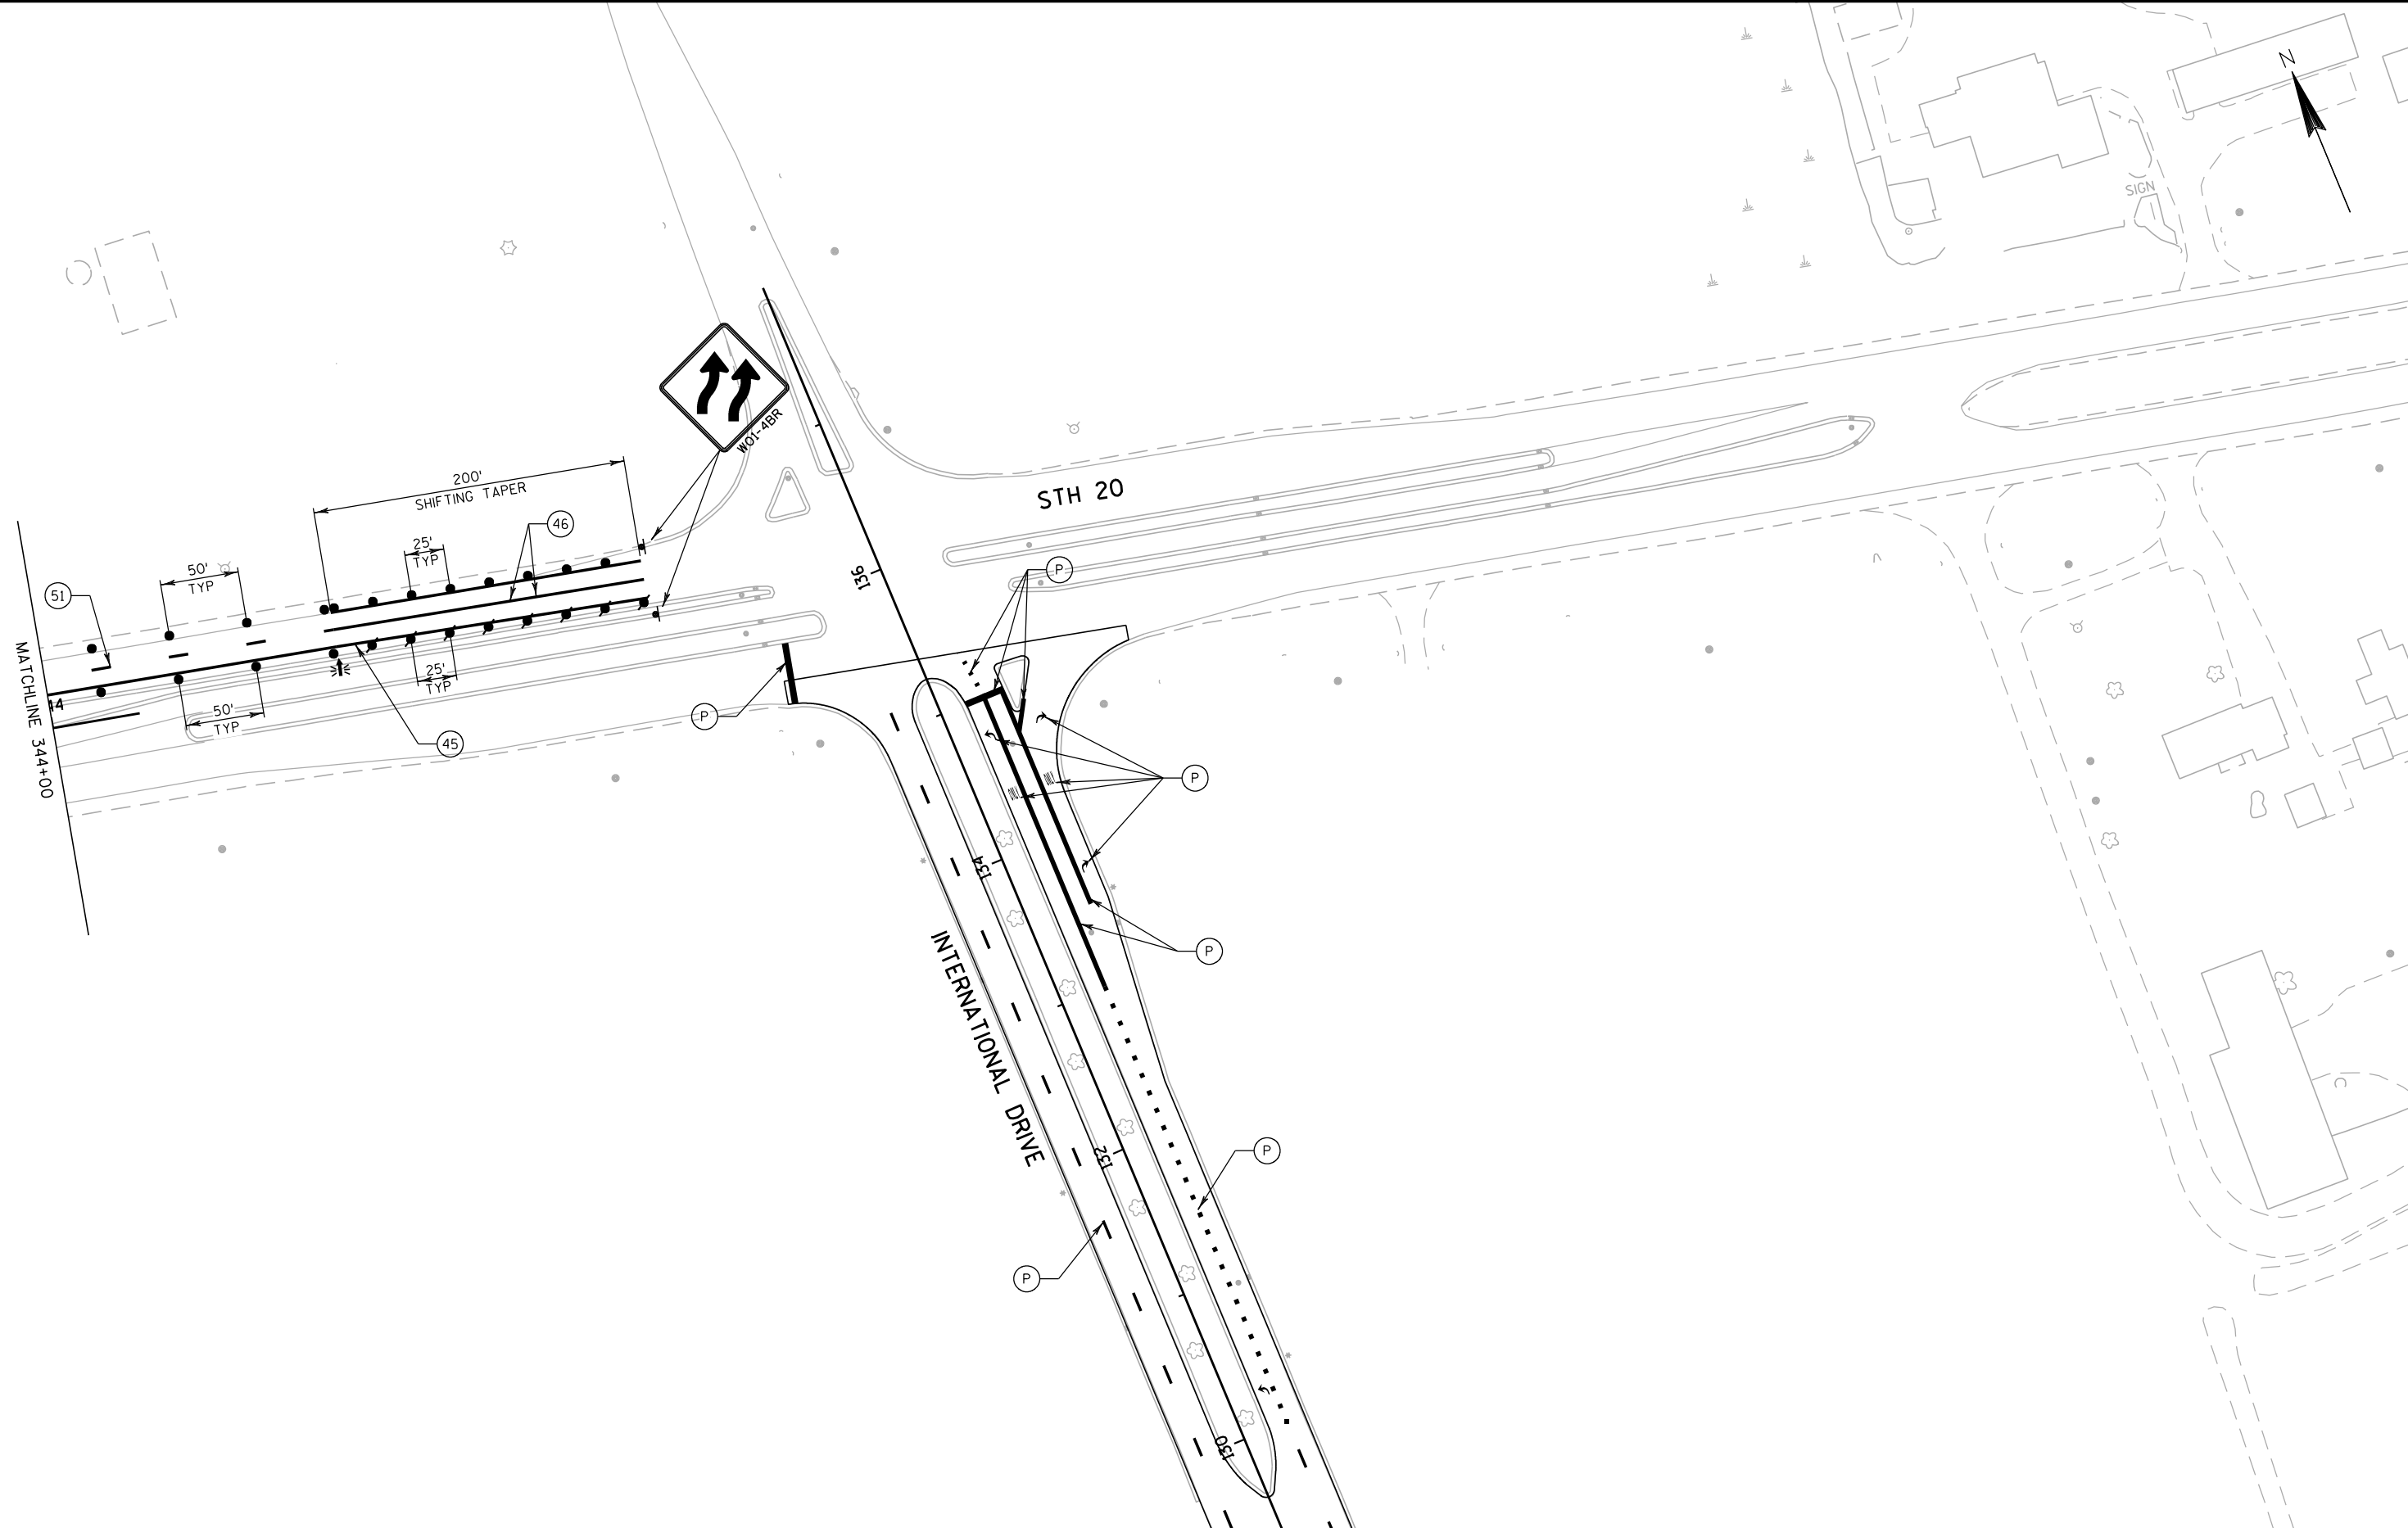

PROJECT NO:1033-02-71/76

HWY: IH 94/STH 20

COUNTY: RACINE

STAGE 4A CONSTRUCTION

SHEET

E

FILE NAME : S:\FinalDesign\20\10330271_L\Roads\cds\026817_s4a.dgn PLOT DATE : 30-SEP-2019 18:00


PLOT DATE : 30-SEP-2019 18:48 PLOT BY : MSCD1S


PLOT BY : MSCD1S


PLOT NAME : 026817_s4a PLOT SCALE : 100:1

PLOT SCALE : 100:1

WISDOT/CADDS SHEET 42

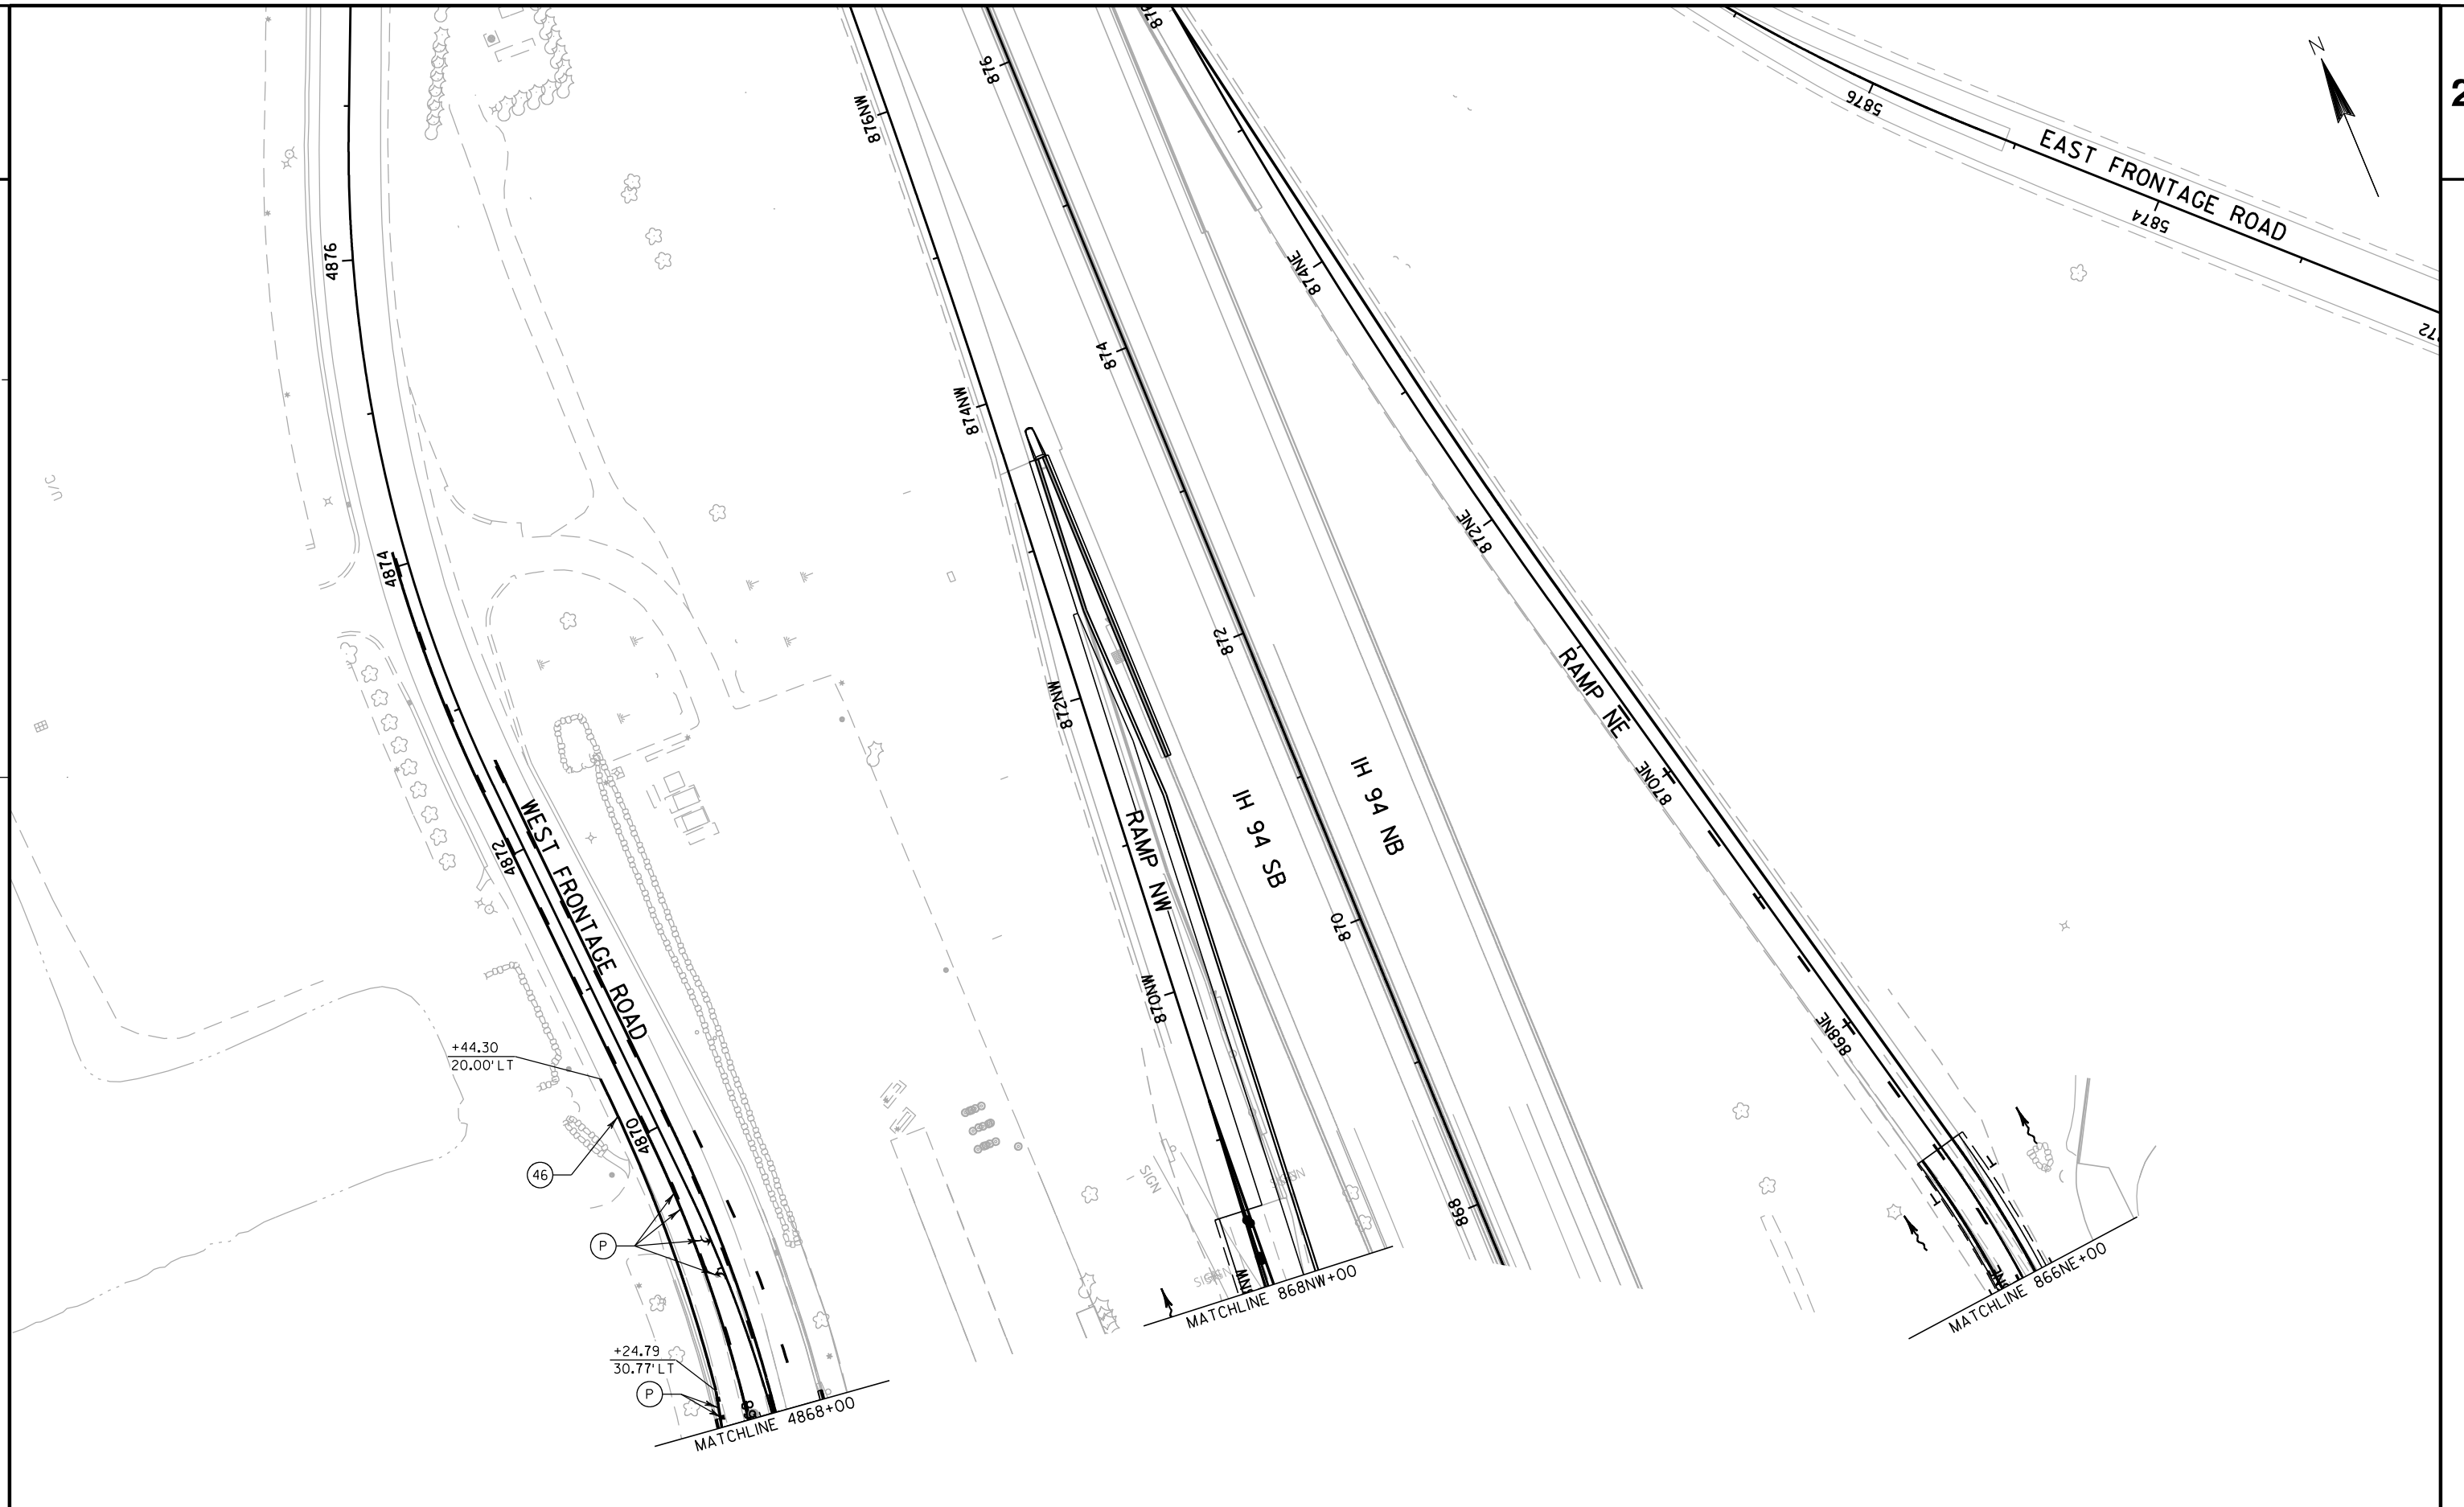


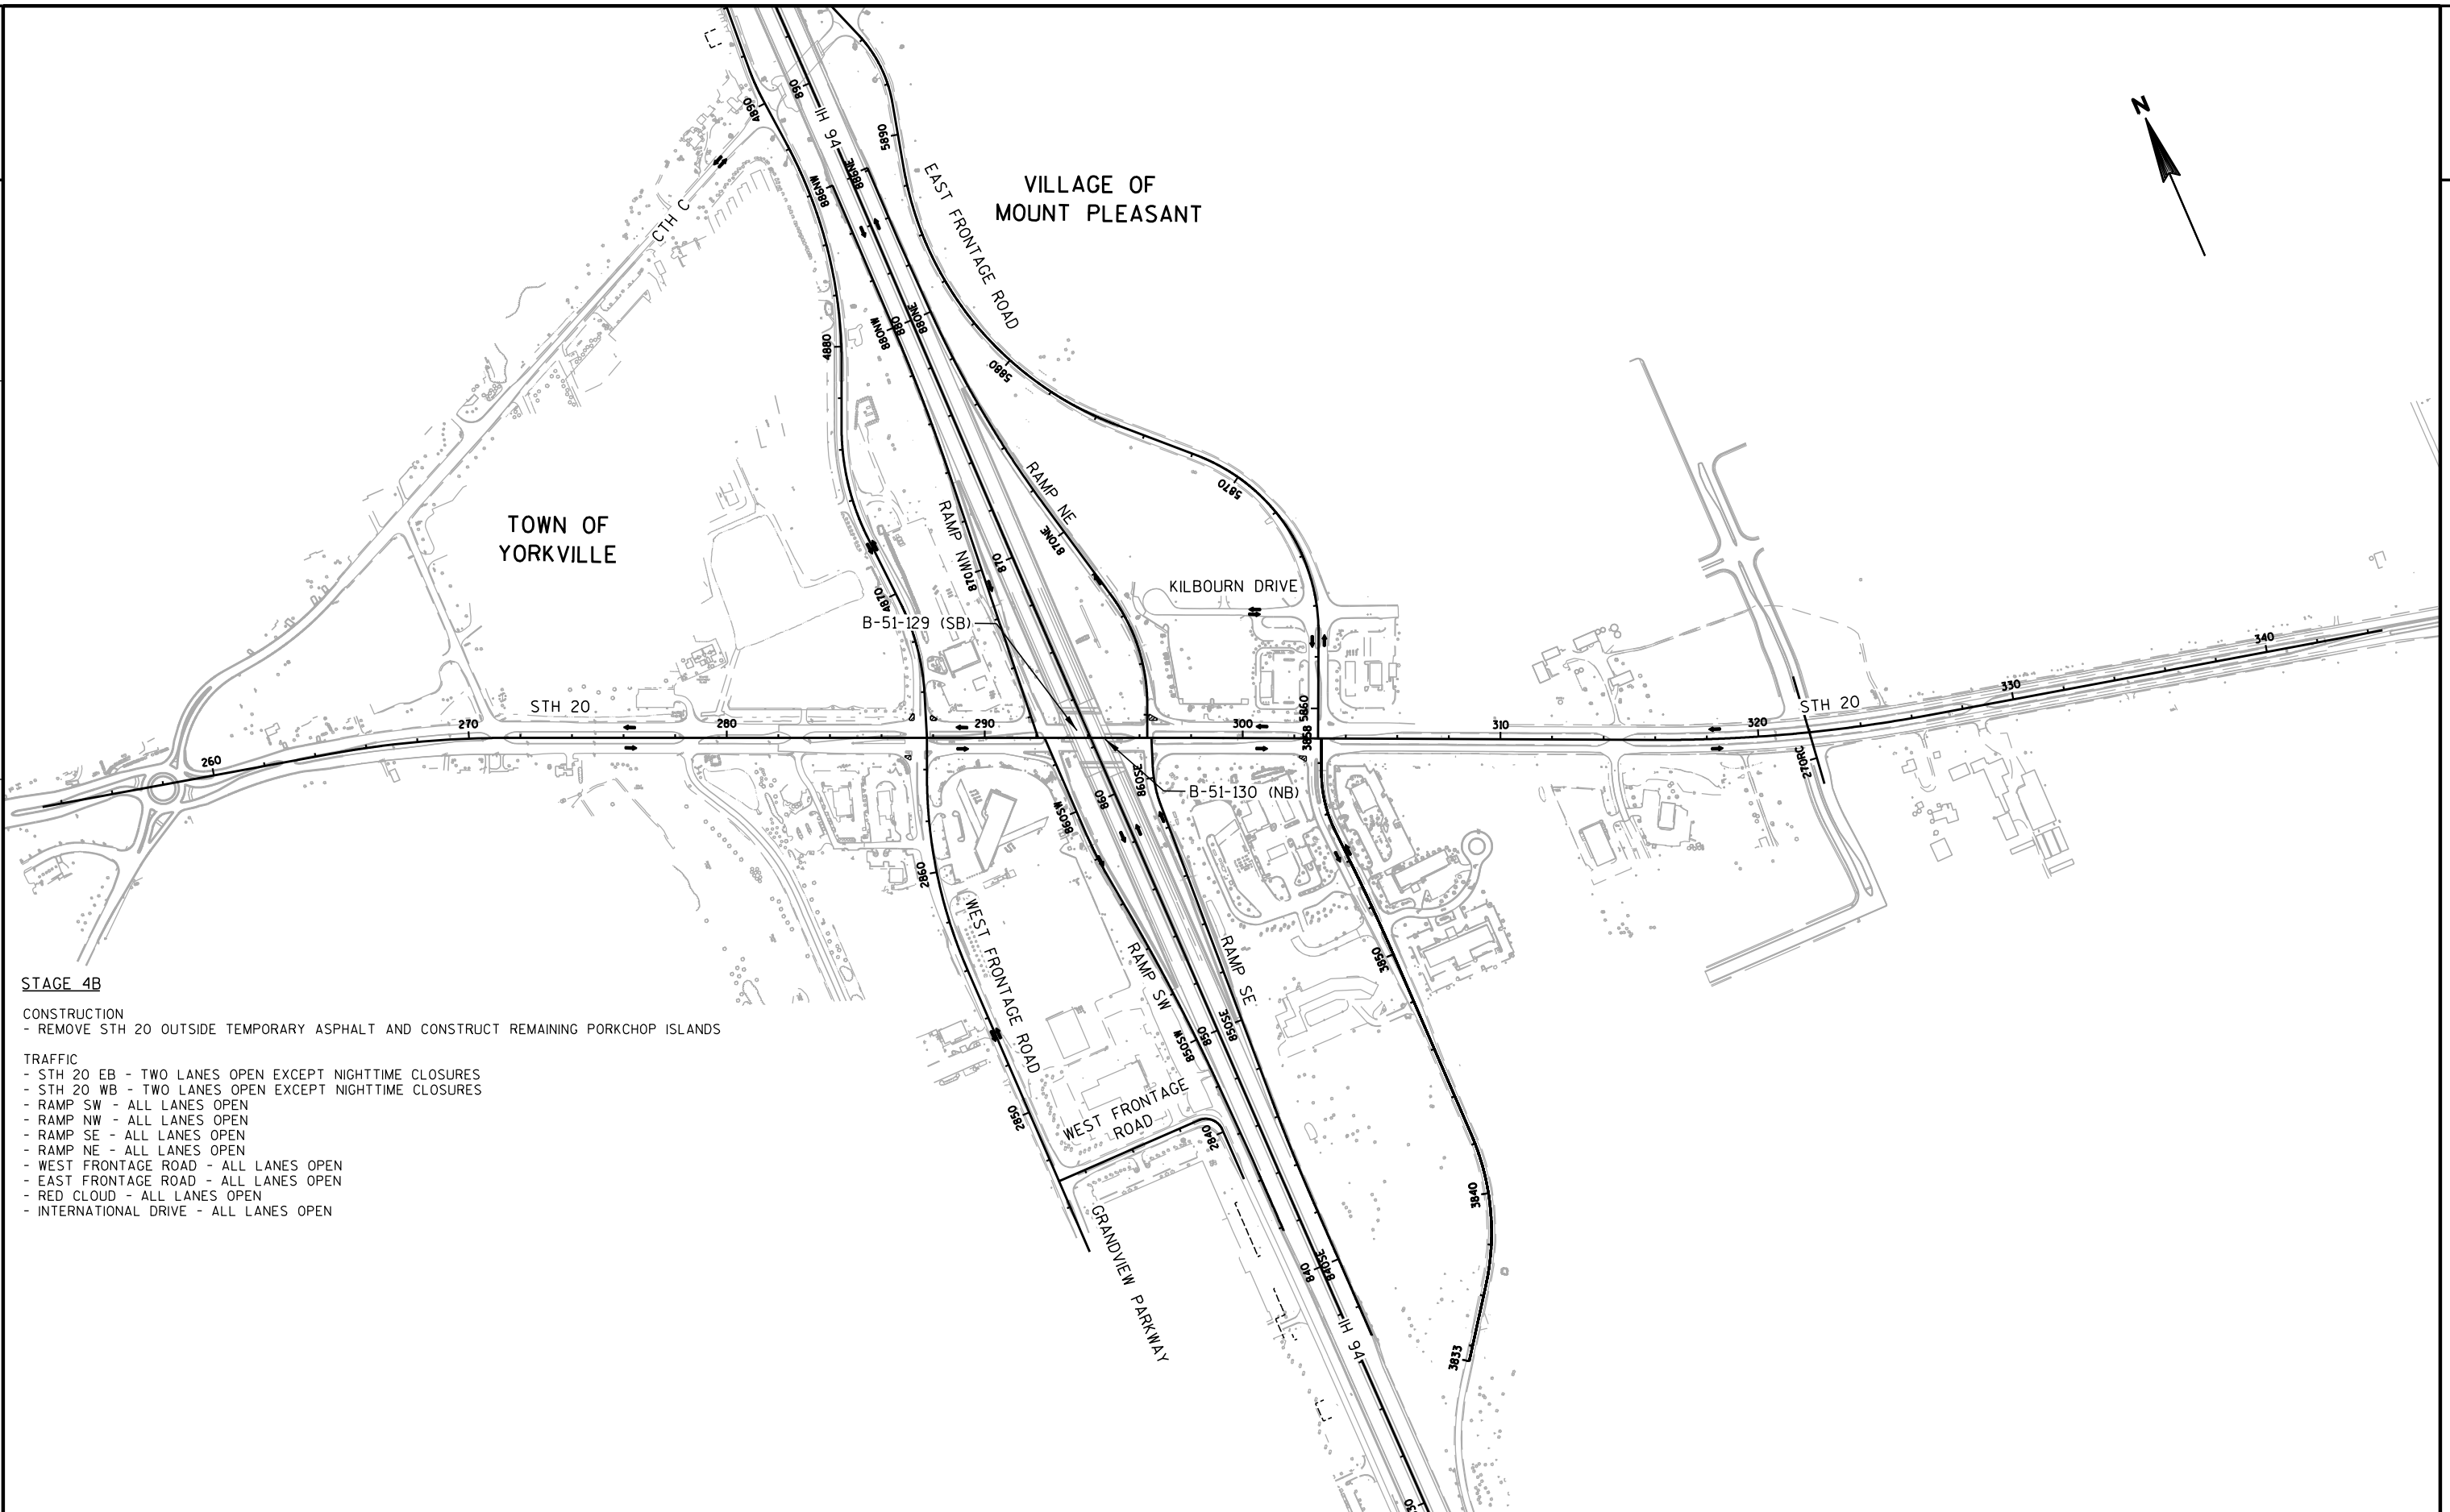

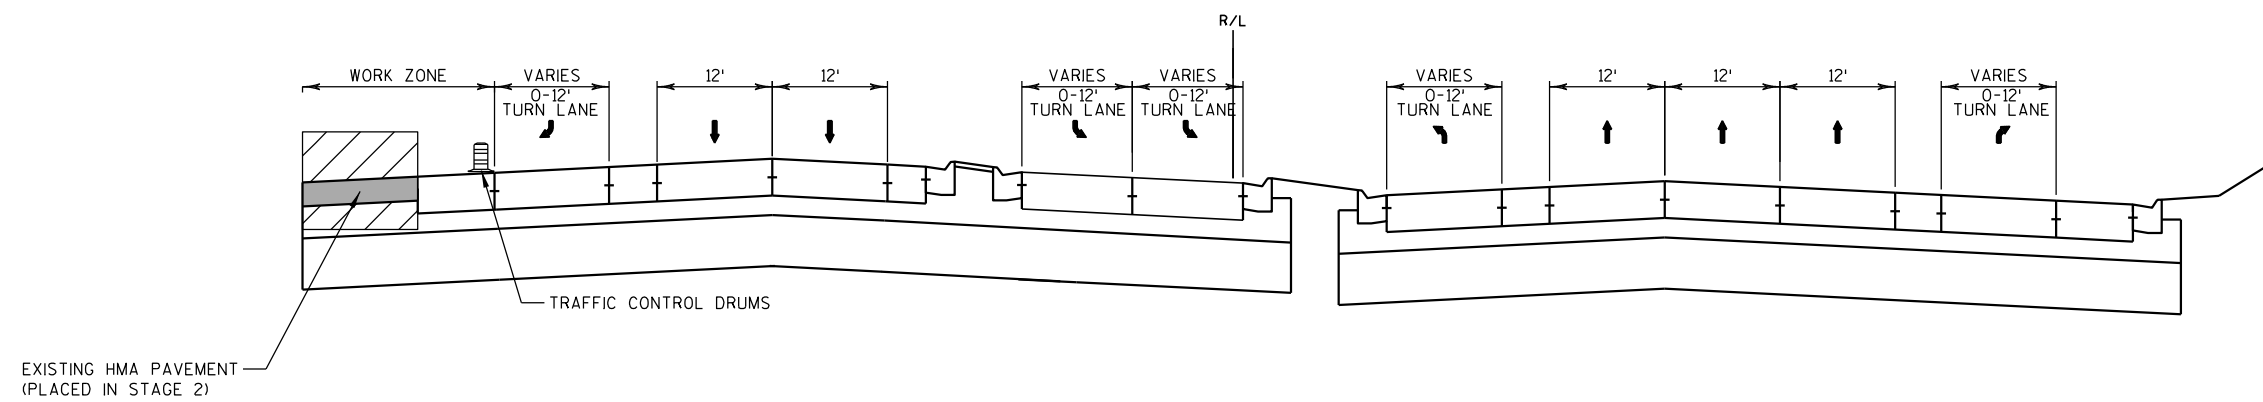

STAGE 4A TYPICAL SECTION

STH 20
LOOKING EAST

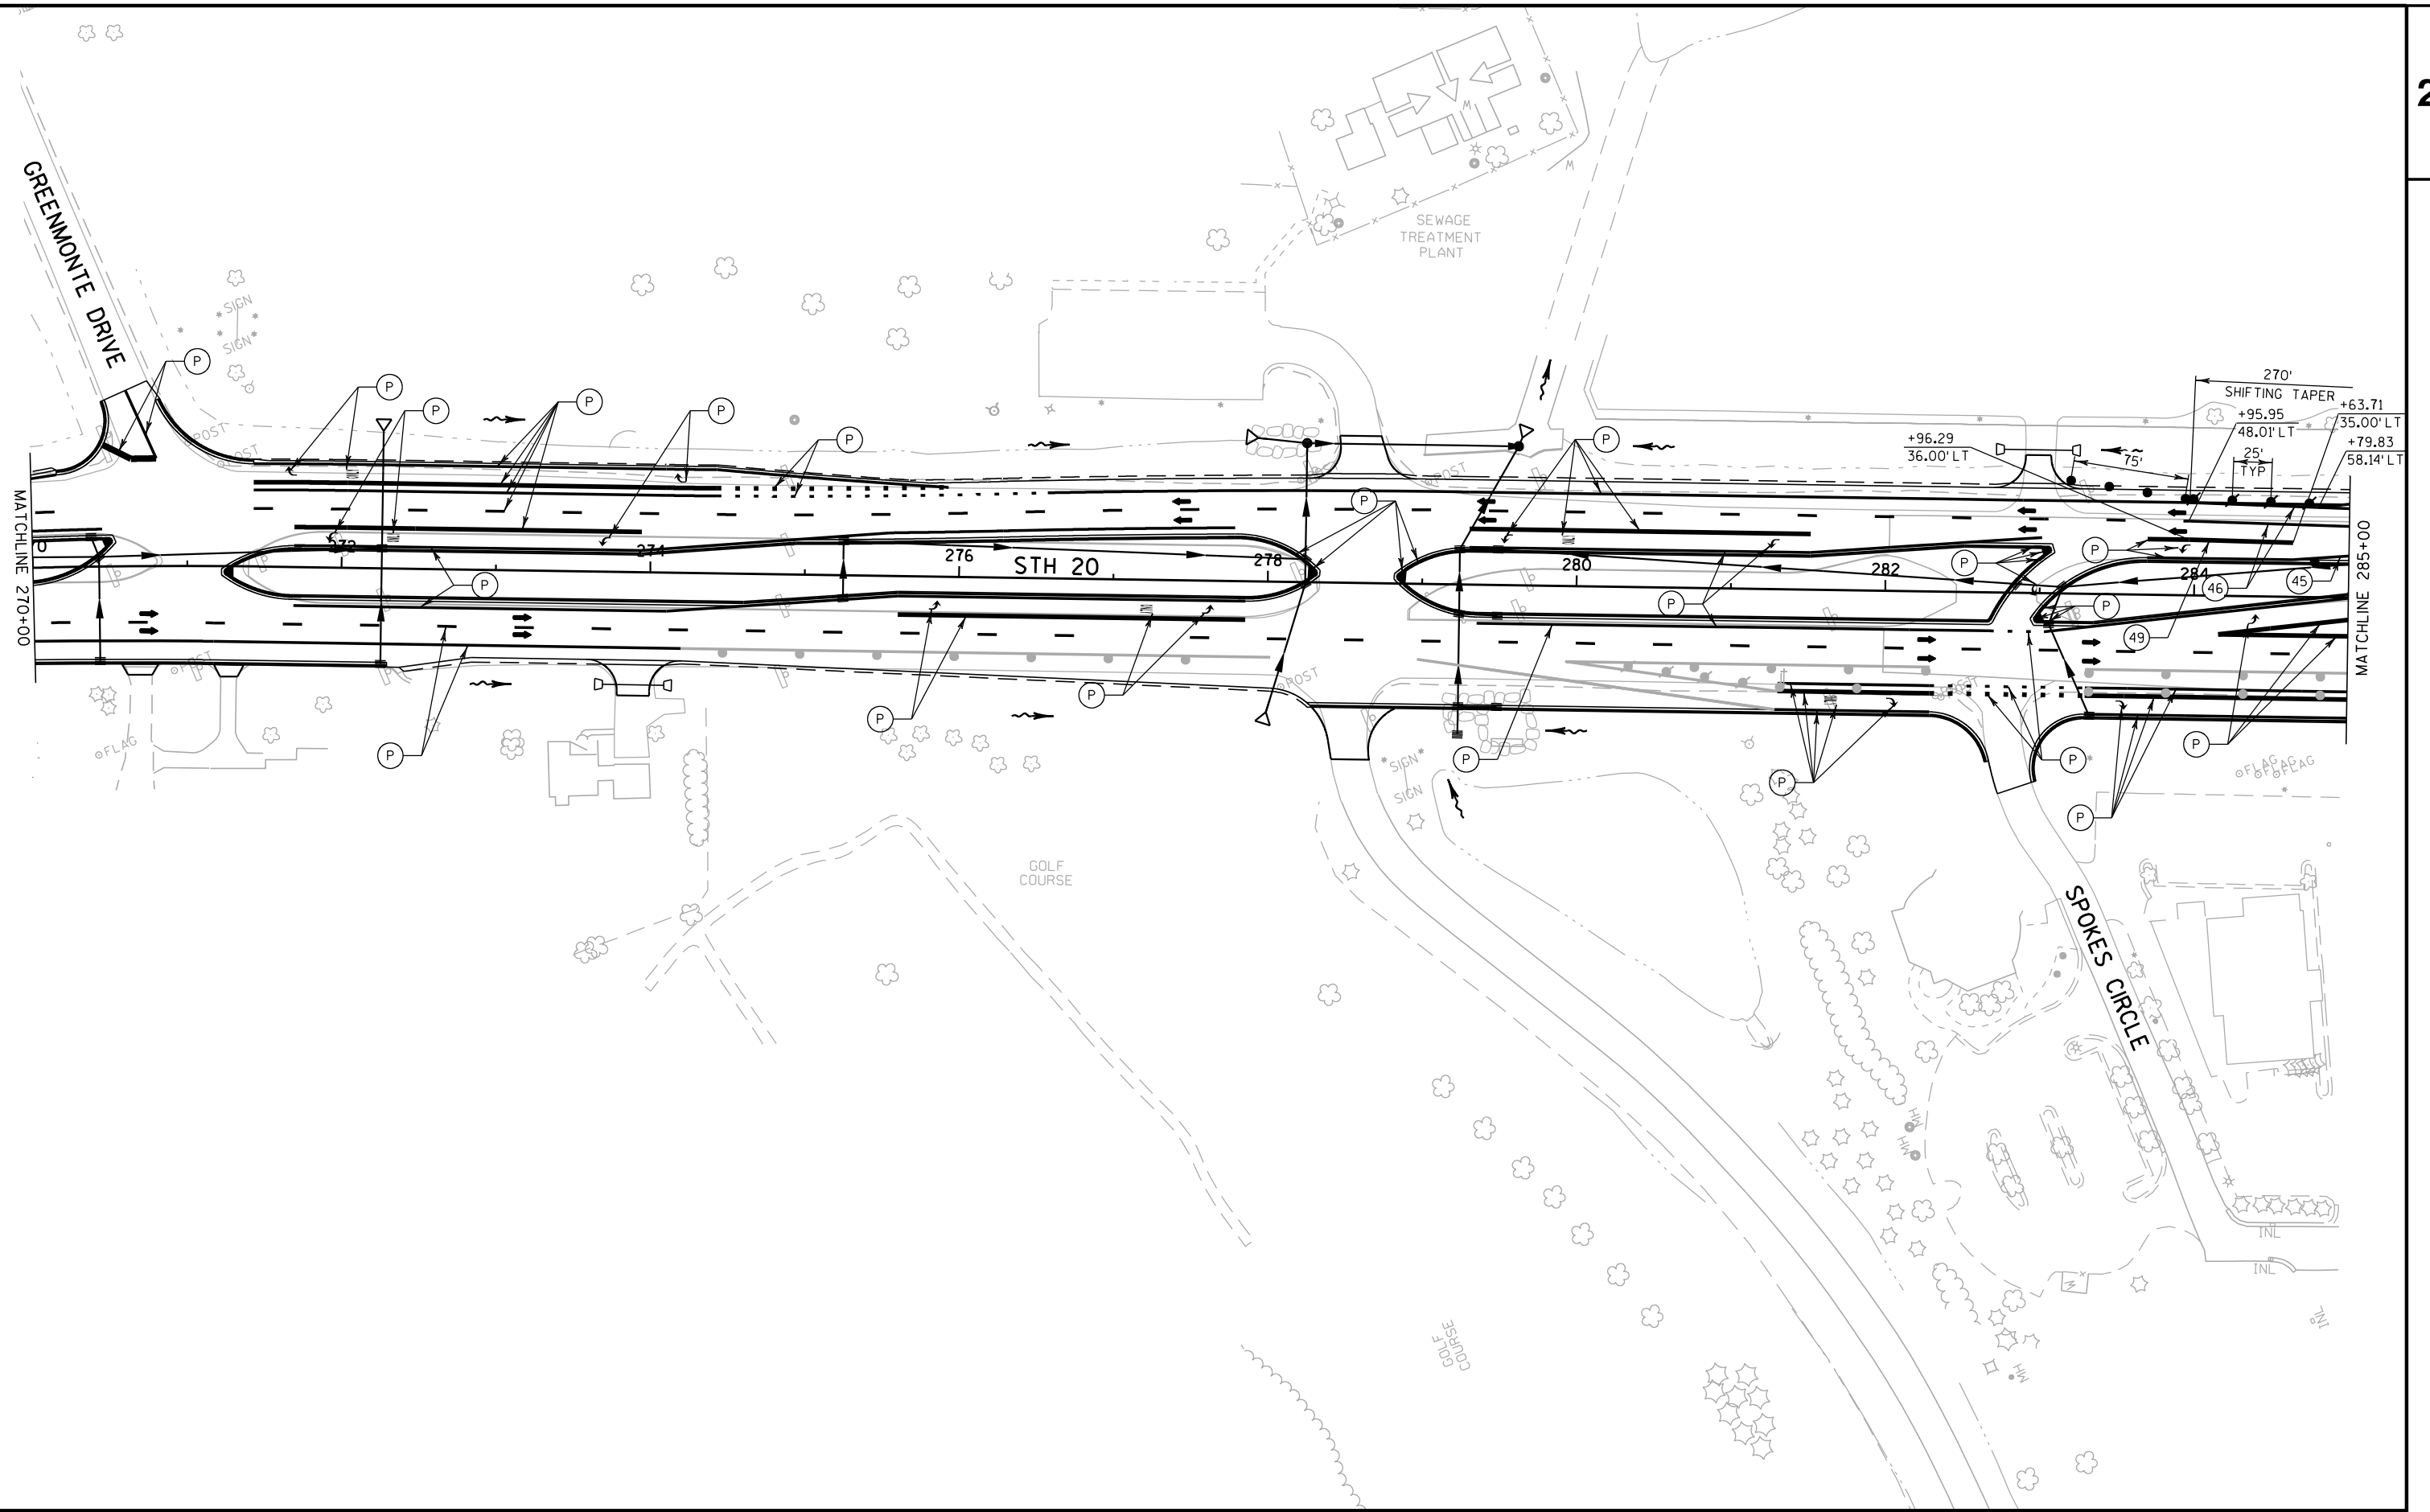

PROJECT NO:1033-02-71/76

HWY: IH 94/STH 20

COUNTY: RACINE

STAGE 4B CONSTRUCTION

SHEET

E

FILE NAME : S:\FinalDesign\20\10330271_L\Roads\cds\026912.s4b.dgn

PLOT DATE : 01-OCT-2019 10:58

PLOT BY : mscd1s


PLOT NAME : 026912.s4b

PLOT SCALE : 100:1


WISDOT/CADDs SHEET 42

2

2

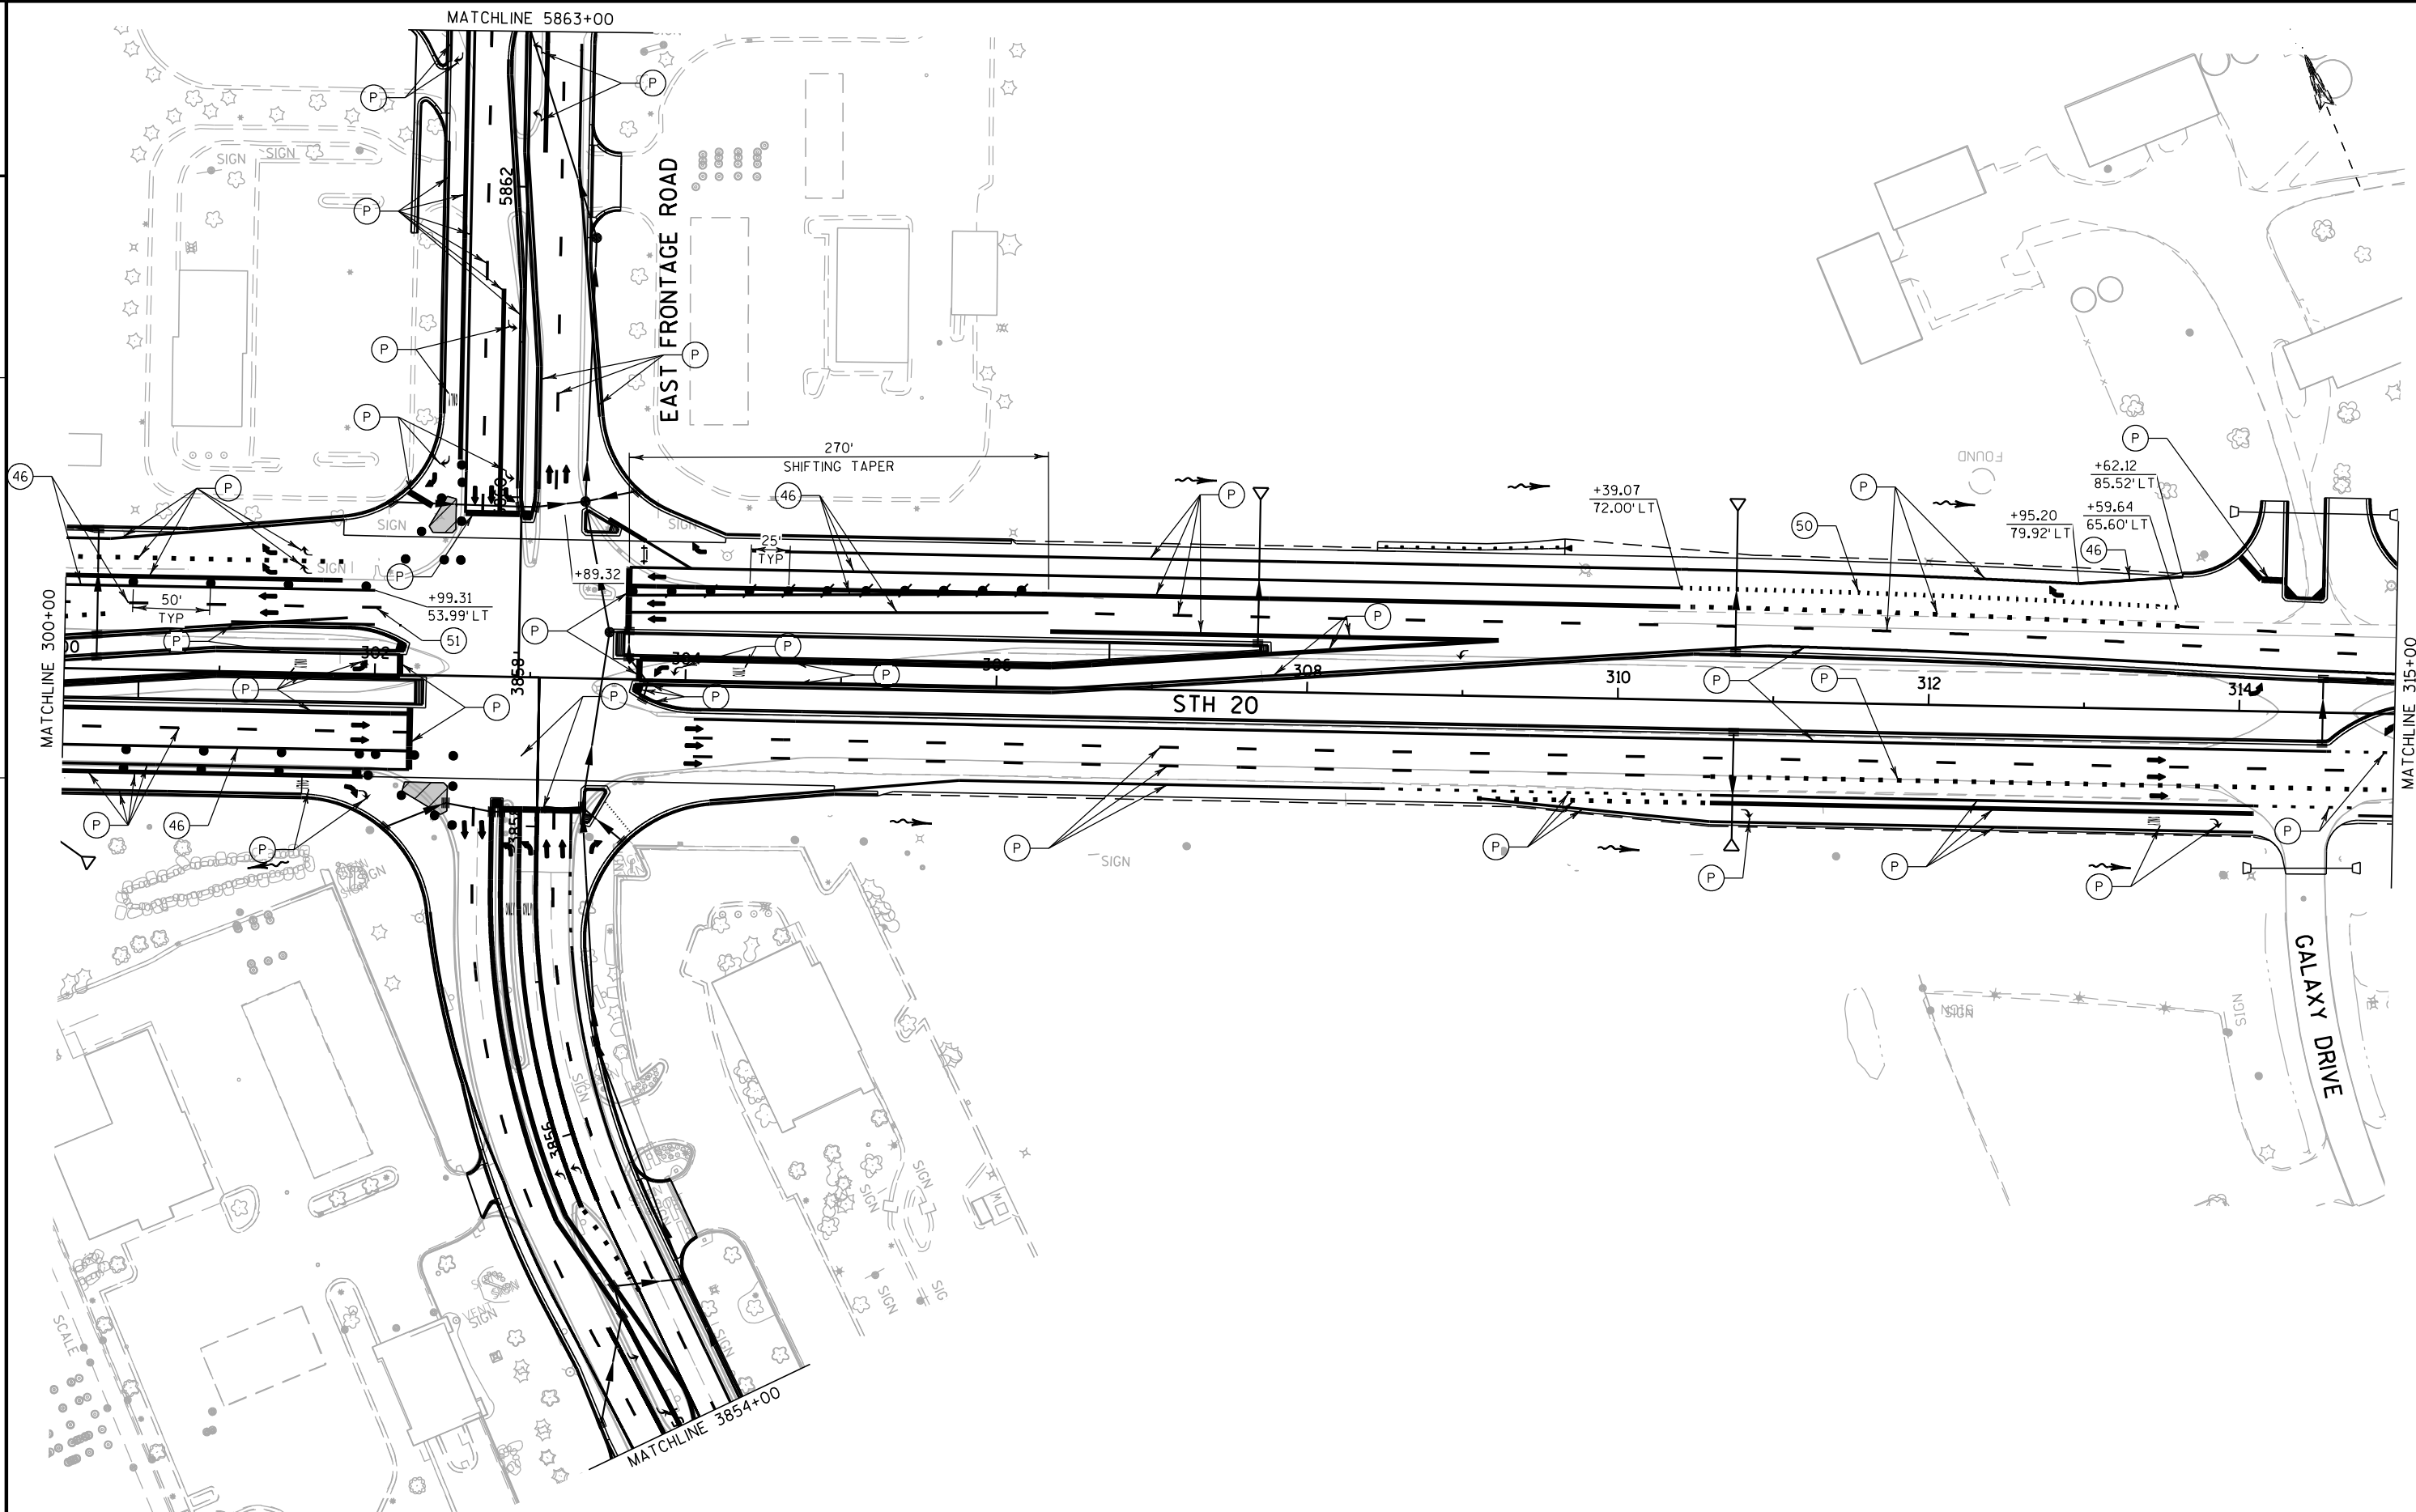

PROJECT NO:1033-02-71/76	HWY:IH 94/STH 20	COUNTY:RACINE	STAGE 4B CONSTRUCTION	SHEET	E
--------------------------	------------------	---------------	-----------------------	-------	---

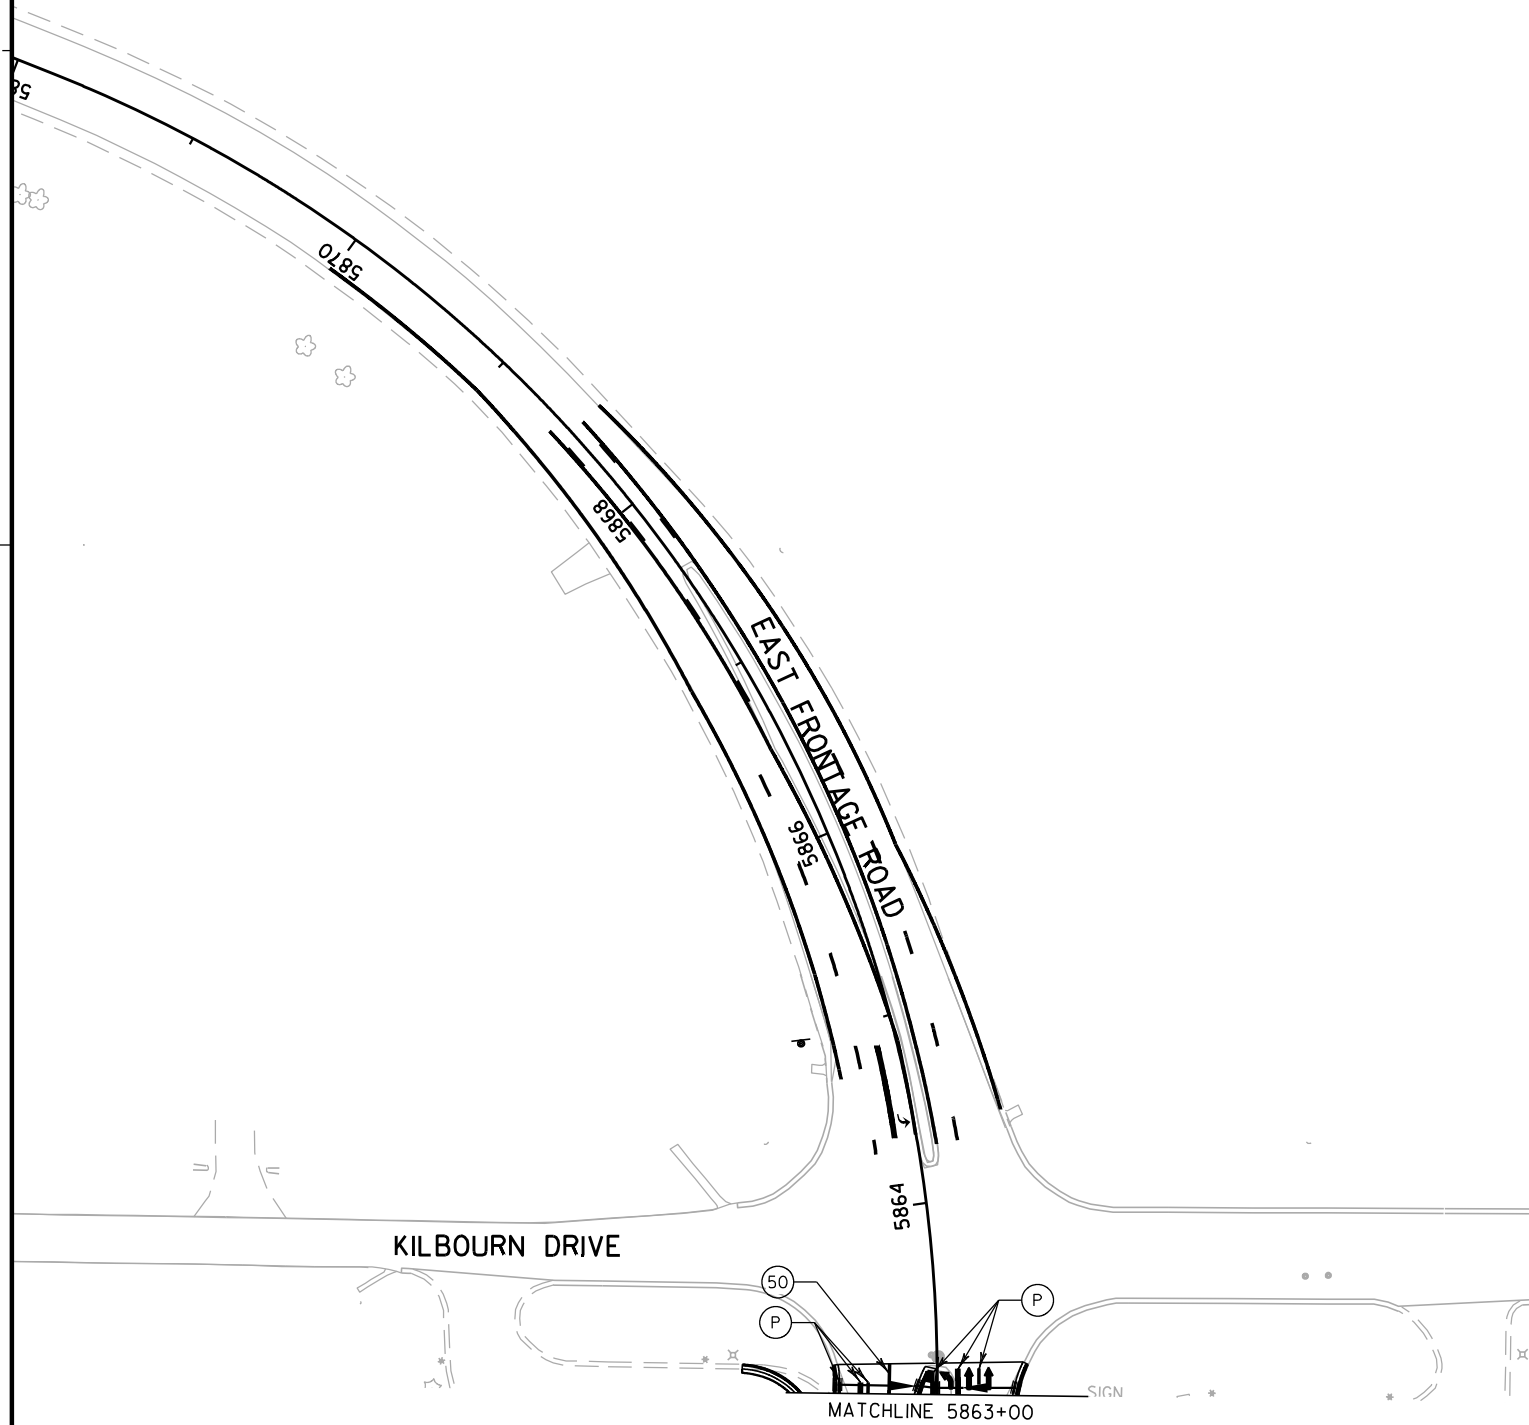

PROJECT NO:1033-02-71/76

HWY: IH 94/STH 20

COUNTY: RACINE

STAGE 4B CONSTRUCTION

SHEET

E