

PROJECT ID:
WITH:

MONROE

COUNTY:

MONROE

ORDER OF SHEETS

Section No.	1	Title
Section No.	2	Typical Sections and Details
Section No.	3	Estimate of Quantities
Section No.	3	Miscellaneous Quantities
Section No.	4	Right of Way Plat
Section No.	5	Plan and Profile
Section No.	6	Standard Detail Drawings
Section No.	7	Sign Plates
Section No.	8	Structure Plans
Section No.	9	Computer Earthwork Data
Section No.	9	Cross Sections

TOTAL SHEETS =



DESIGN DESIGNATION	1017-01-03			
	IH 90	IH 94	IH 90/94	
A.A.D.T. 2024	= 16,300	28,200	37,900	
A.A.D.T. 2044	= 19,300	36,000	44,100	
D.H.V.	=	DHVVALUE	DHVVALUE	
D.D.	= 50/50	50/50	50/50	
T.	= 24.9	TVALUE	30.9	
DESIGN SPEED	= 70	70	70	
ESALS	=	ESALSVALUE	ESALSVALUE	

CONVENTIONAL SYMBOLS

PLAN

CORPORATE LIMITS	
PROPERTY LINE	
LOT LINE	
LIMITED HIGHWAY EASEMENT	
EXISTING RIGHT OF WAY	
PROPOSED OR NEW R/W LINE	
SLOPE INTERCEPT	
REFERENCE LINE	
EXISTING CULVERT	
PROPOSED CULVERT (Box or Pipe)	
COMBUSTIBLE FLUIDS	
MARSH AREA	
WOODED OR SHRUB AREA	

PROFILE

GRADE LINE	
ORIGINAL GROUND	
MARSH OR ROCK PROFILE (To be noted as such)	
SPECIAL DITCH	
GRADE ELEVATION	
CULVERT (Profile View)	
UTILITIES	
ELECTRIC	
FIBER OPTIC	
GAS	
SANITARY SEWER	
STORM SEWER	
TELEPHONE	
WATER	
UTILITY PEDESTAL	
POWER POLE	
TELEPHONE POLE	

STATE OF WISCONSIN
DEPARTMENT OF TRANSPORTATION

PLAN OF PROPOSED IMPROVEMENT

TOMAH-CAMP DOUGLAS,EB

USH 12 TO CTH C

IH 90


MONROE

STATE PROJECT NUMBER
1017-01-73

BEGIN IH 94
CONSTRUCTION
STA 2945+75

BEGIN PROJECT
BEGIN IH 90
CONSTRUCTION
STA 2329+80B

END PROJECT
STA 3671+50

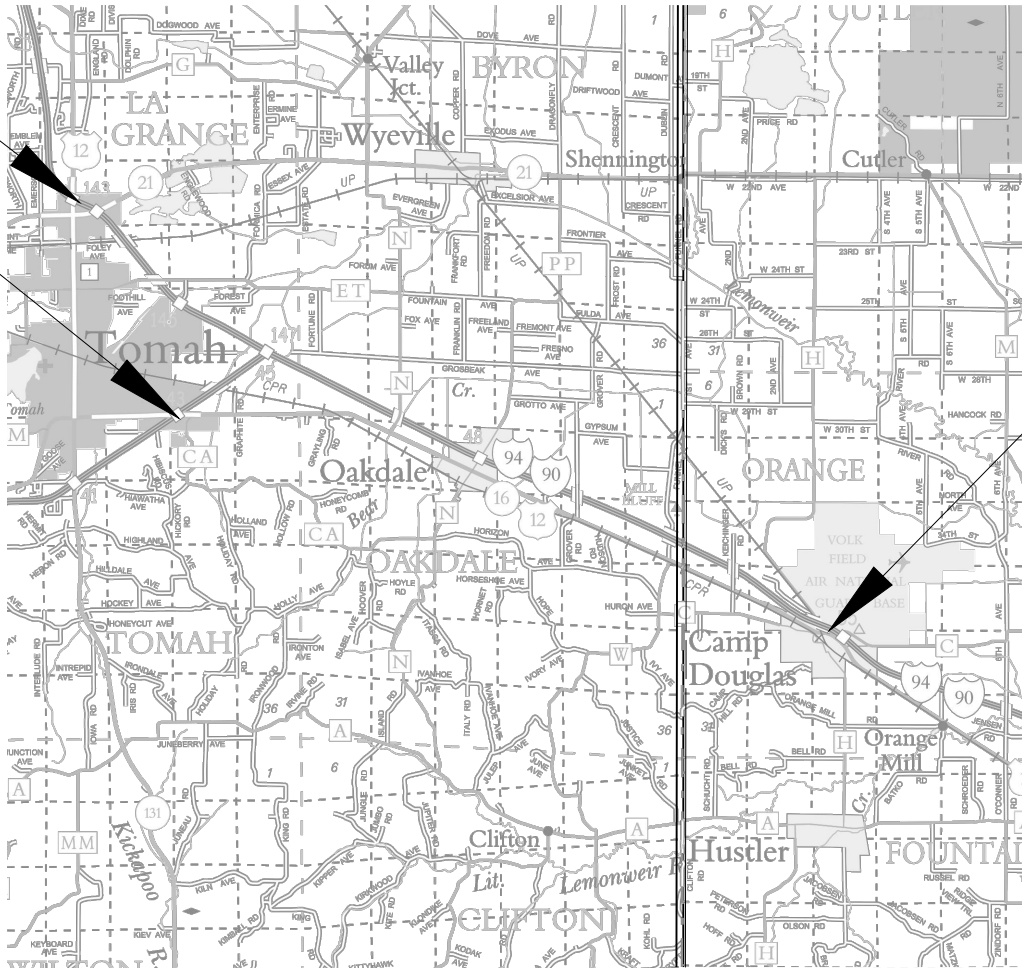

LAYOUT
SCALE 0 3 MI

TOTAL NET LENGTH OF CENTERLINE =

HORIZONTAL POSITIONS SHOWN ON THIS PLAN ARE WISCONSIN
COORDINATE REFERENCE SYSTEM (WISCRS), MONROE COUNTY,
NAD83 (2012), IN U.S. SURVEY FEET. POSITIONS SHOWN ARE GRID
COORDINATES, GRID BEARINGS, AND GRID DISTANCES. GRID DISTANCES
ARE THE SAME AS GROUND DISTANCES. ELEVATIONS ARE REFERENCED
TO NAVD 88 (2012). GPS DERIVED ELEVATIONS ARE BASED ON GEOID 12A.

STATE PROJECT

FEDERAL PROJECT

PROJECT

CONTRACT

1017-01-73

STATE OF WISCONSIN
DEPARTMENT OF TRANSPORTATION

PREPARED BY


Surveyor	WISDOT
Designer	MIKE GREINER
Project Manager	BRIAN MEYER
Regional Examiner	MIKE RUD
Regional Supervisor	JIM SAVOLDELLI

APPROVED FOR THE DEPARTMENT


DATE: _____ (Signature)

E


NOTE:
IH 90 E.B. (B LINE)

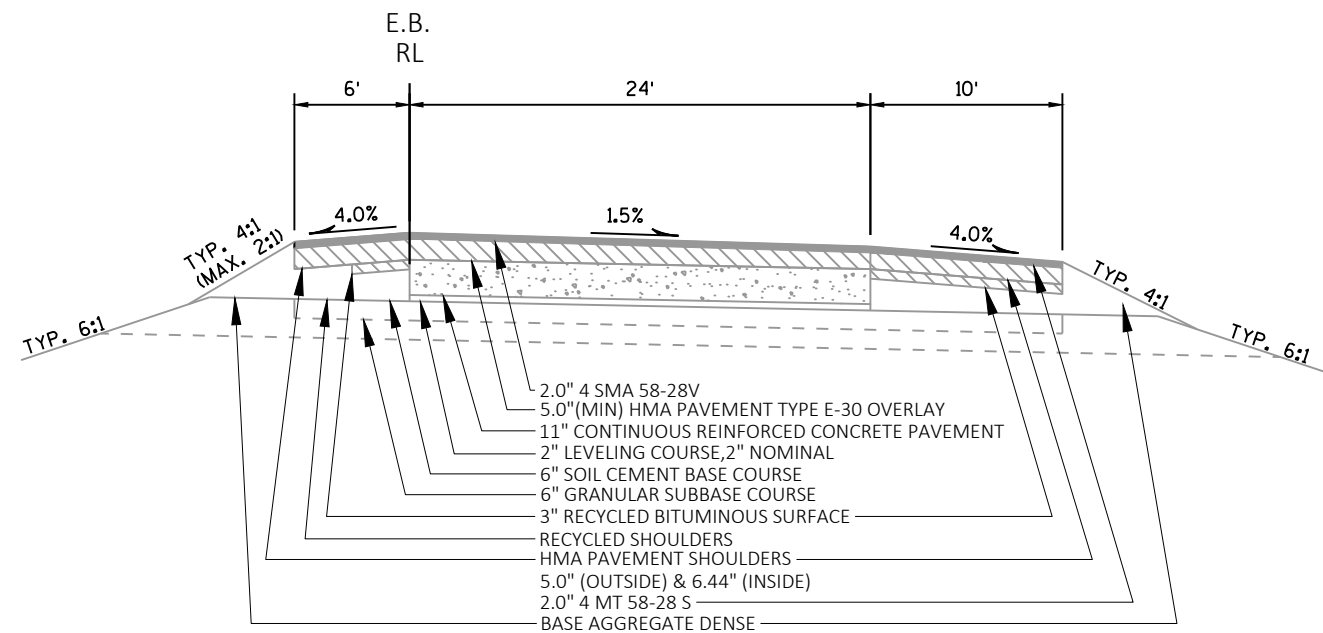


EXISTING TYPICAL SECTION
IH 90 STA 2329+80B-2420+00B
IH 94 STA 2945+75-3145+60
IH 90/94 STA 3147+19-3671+50

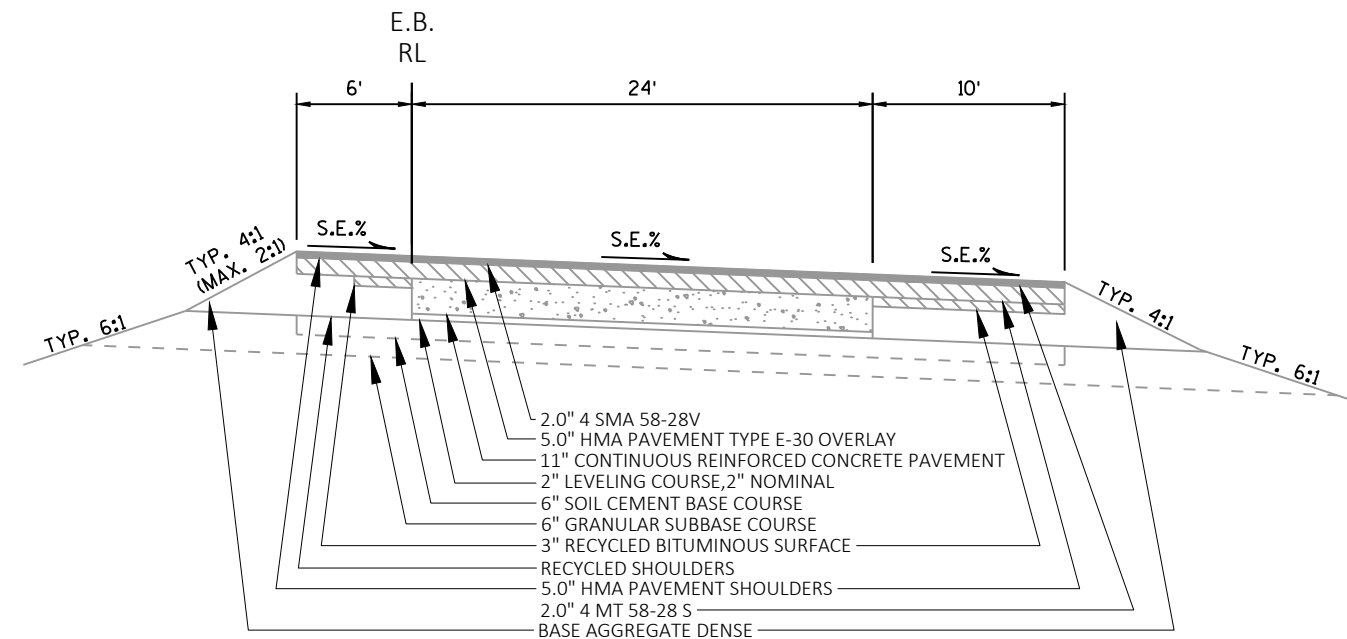


EXISTING TYPICAL SUPERELEVATION SECTION
IH 90, IH 94 & IH 90/94

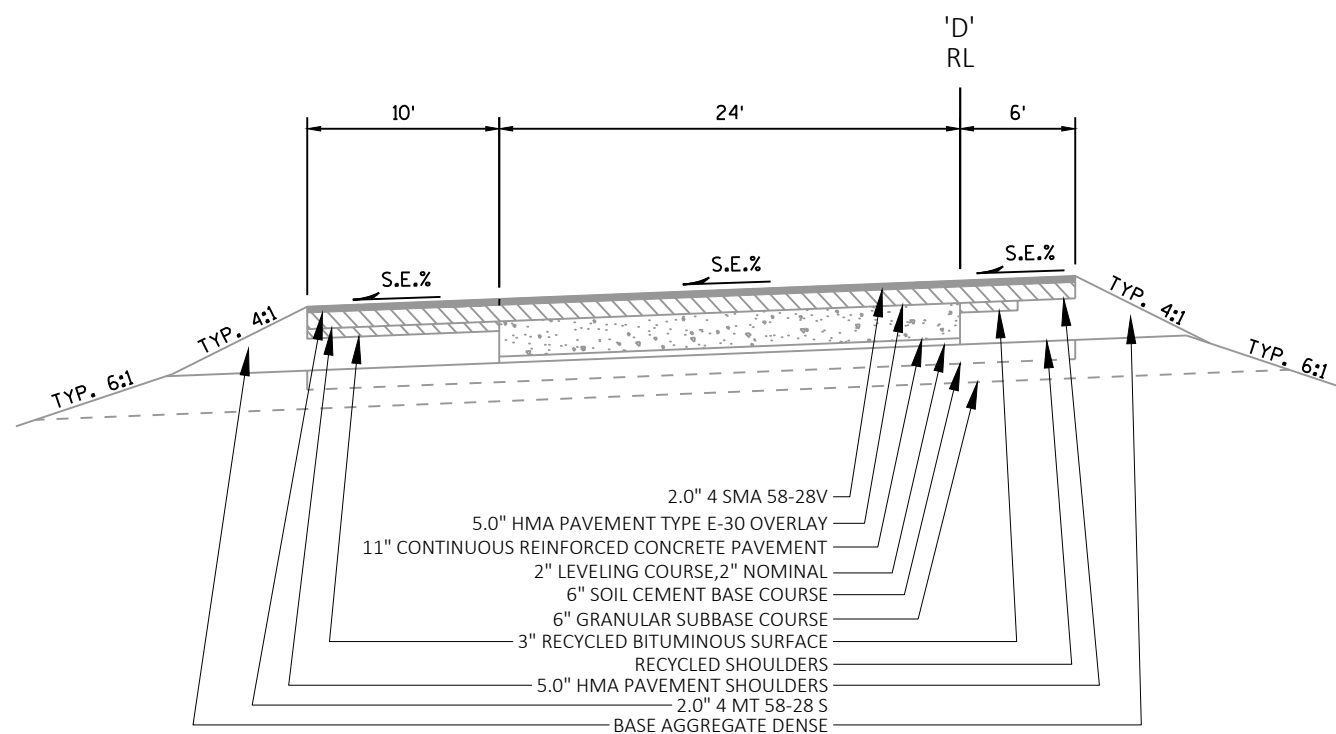


EXISTING TYPICAL RAMP SECTION
EB IH 90 TO WB IH 94
STA 3145+85D-3161+92D

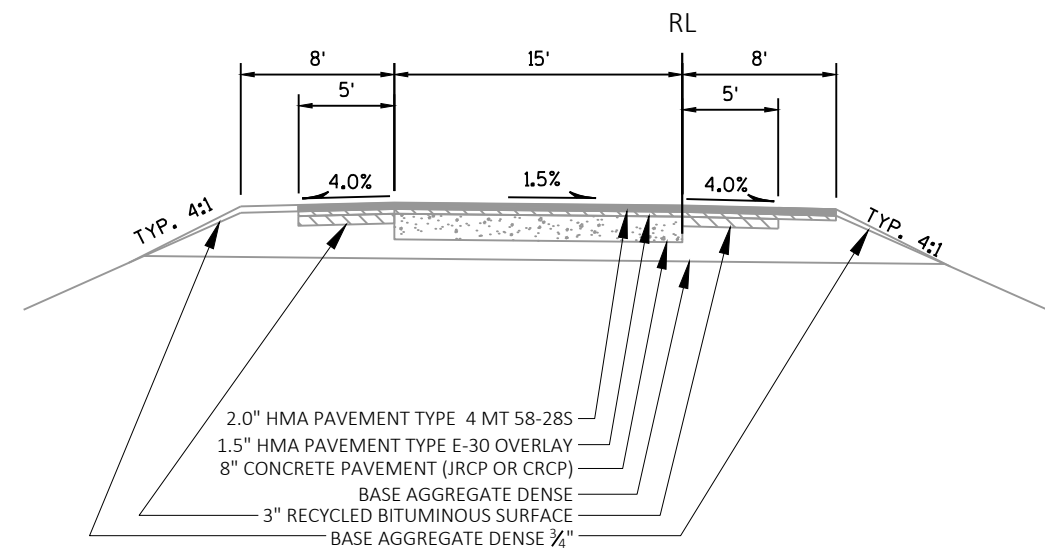


EXISTING TYPICAL RAMP SECTION
EB IH94 & USH 12 INTERCHANGE
EB IH90/94 & CTH PP INTERCHANGE
EB IH 90/94 EXIT RAMP TO CTH C
EB IH 90 & USH 12 INTERCHANGE

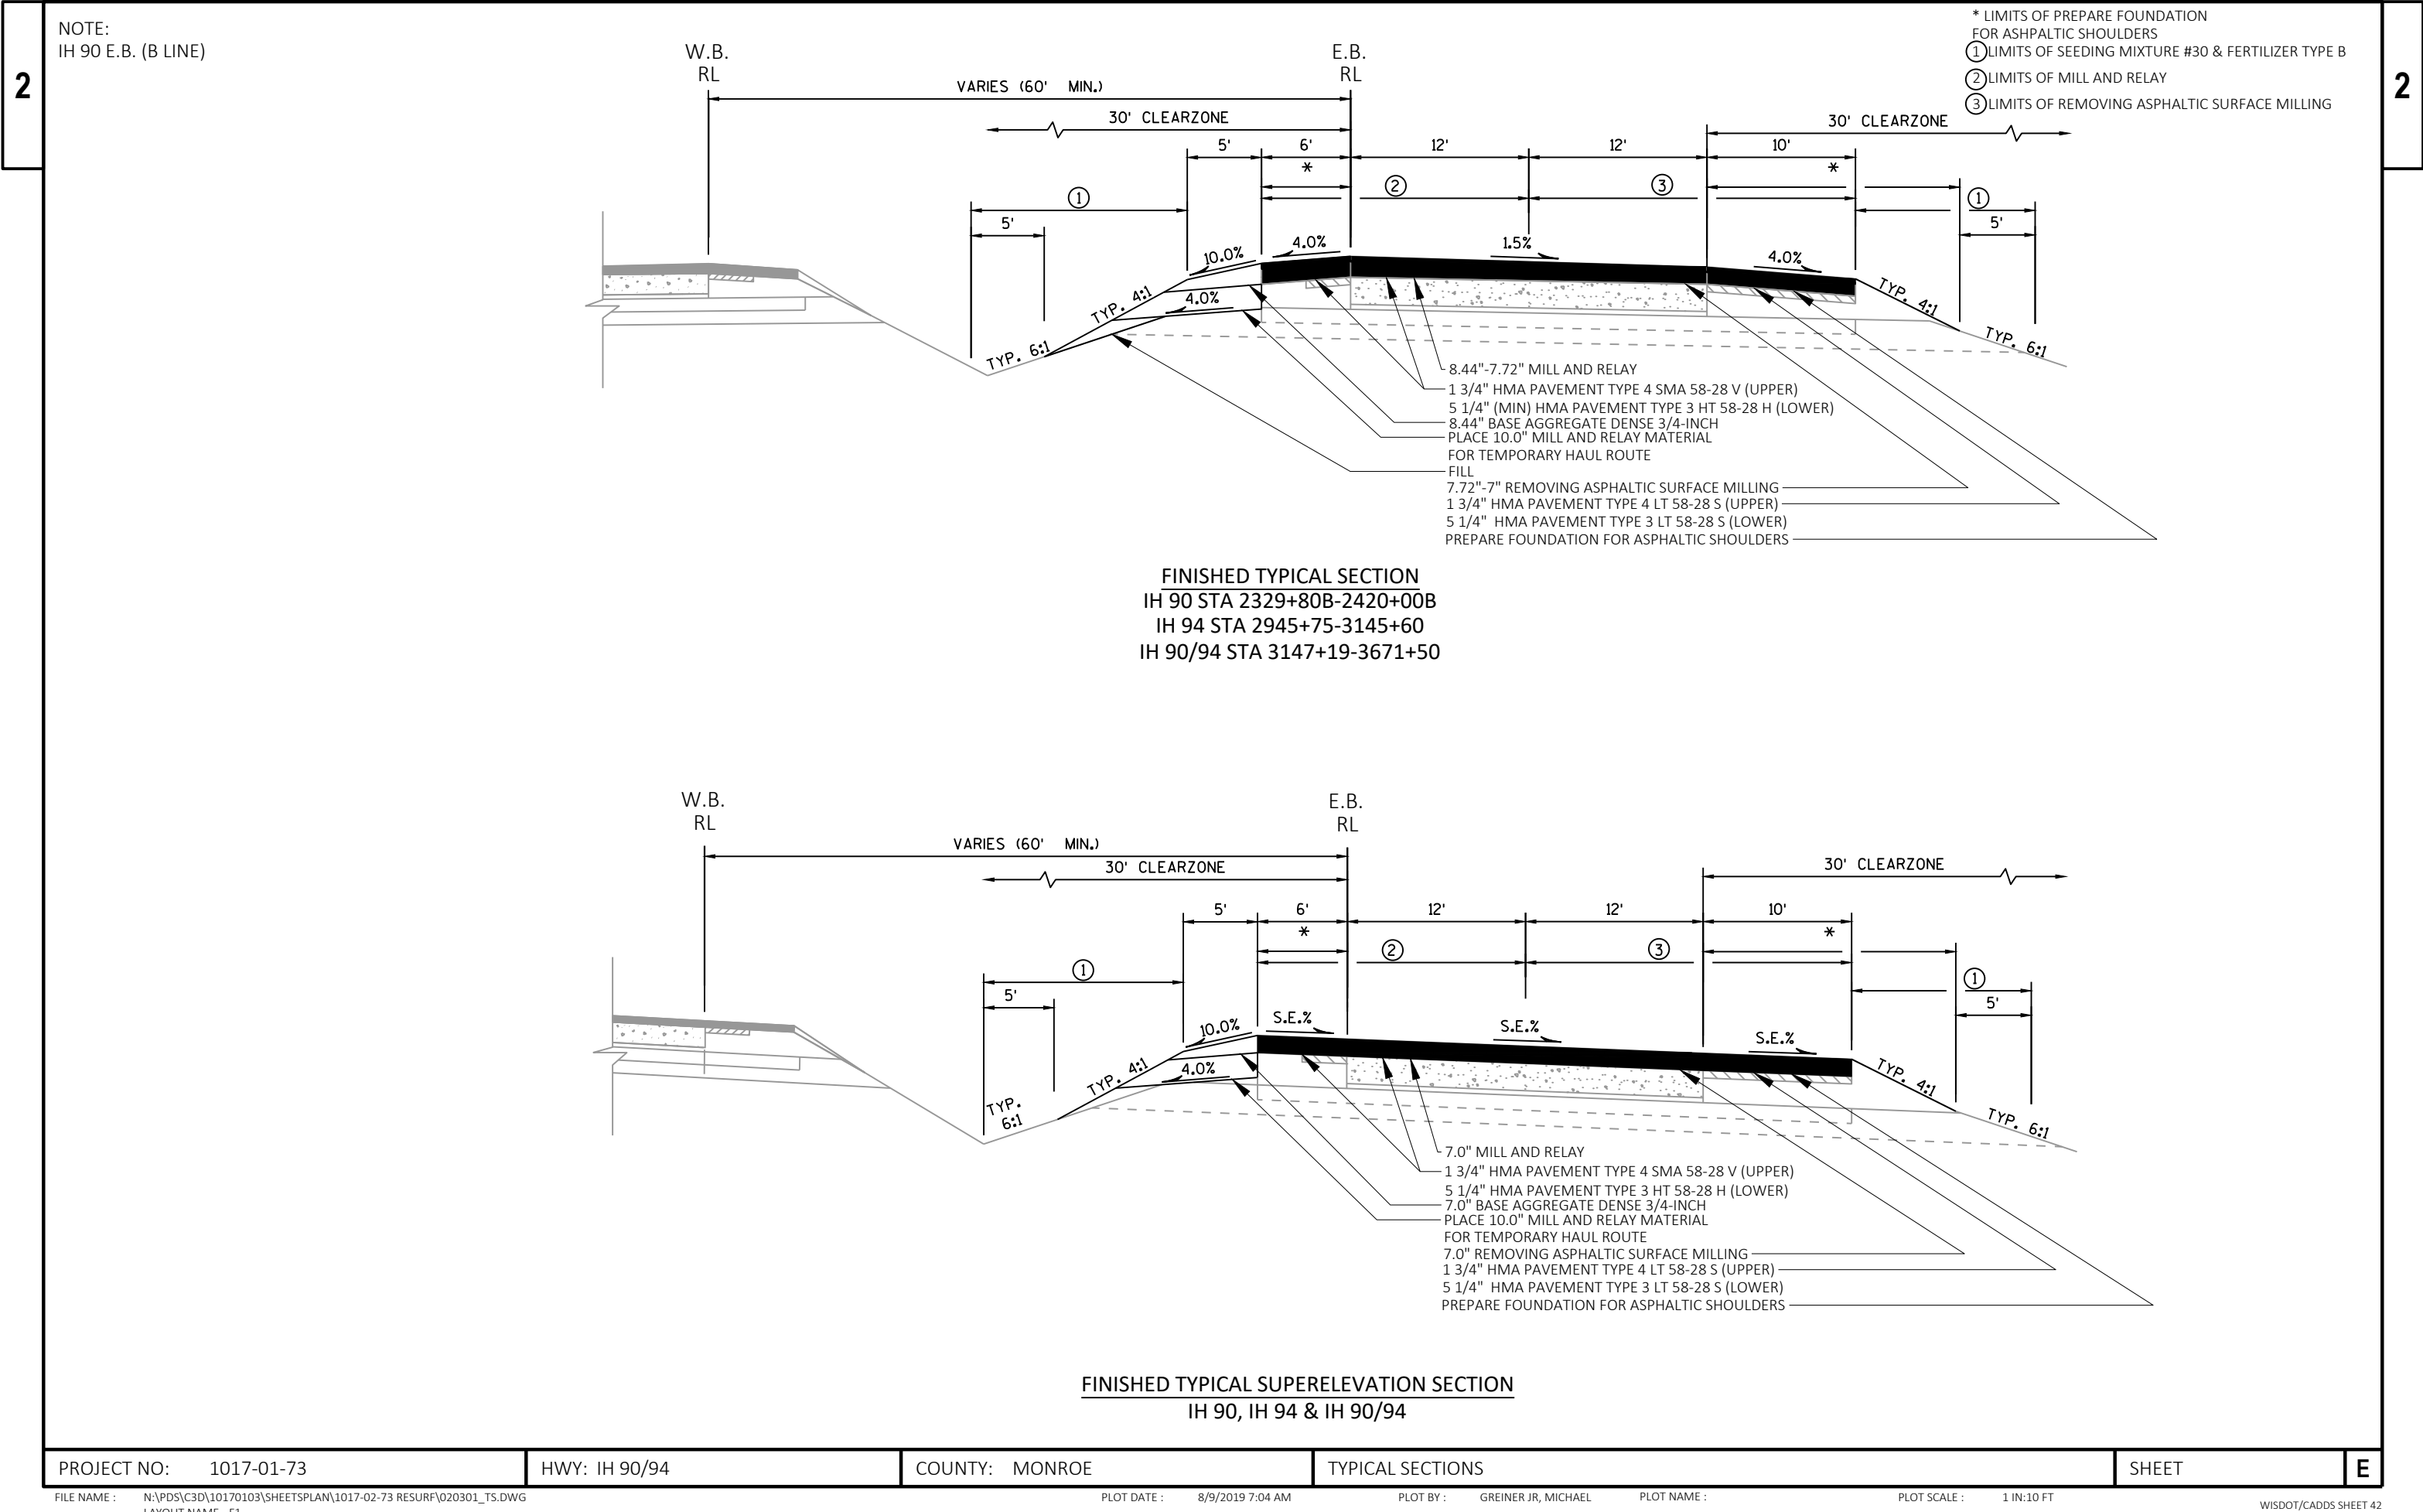

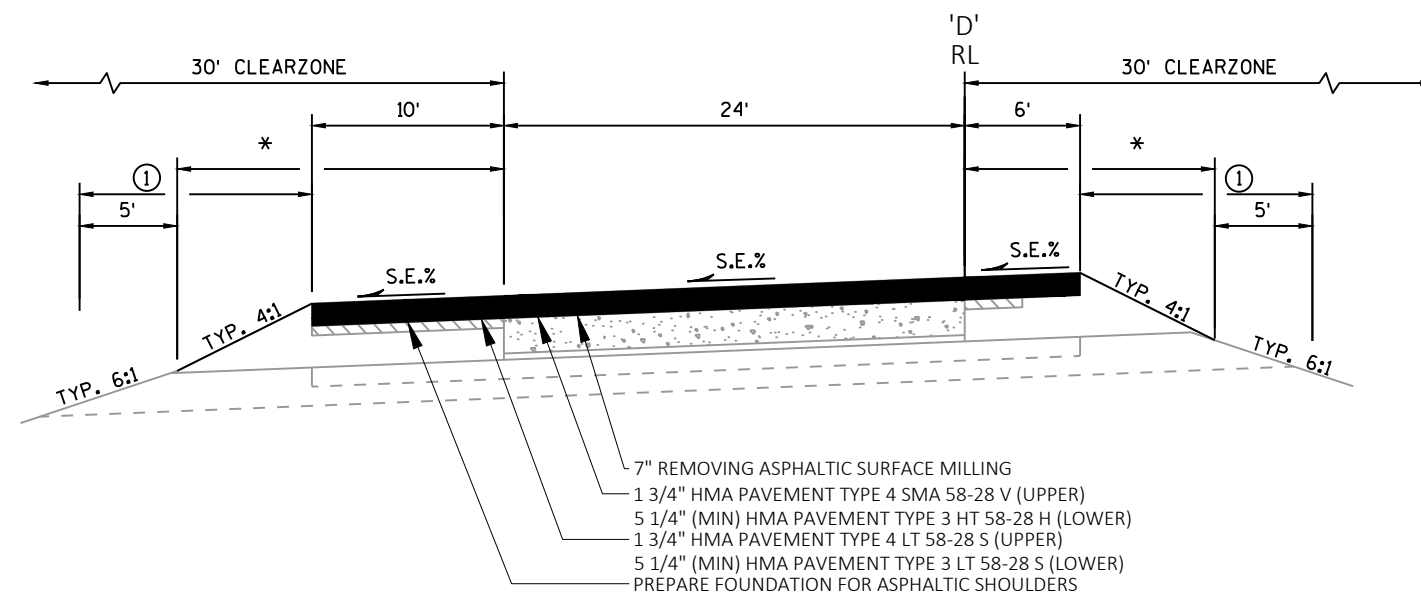


FINISHED TYPICAL RAMP SECTION
EB IH 90 TO WB IH 94
STA 3145+85D-3161+92D

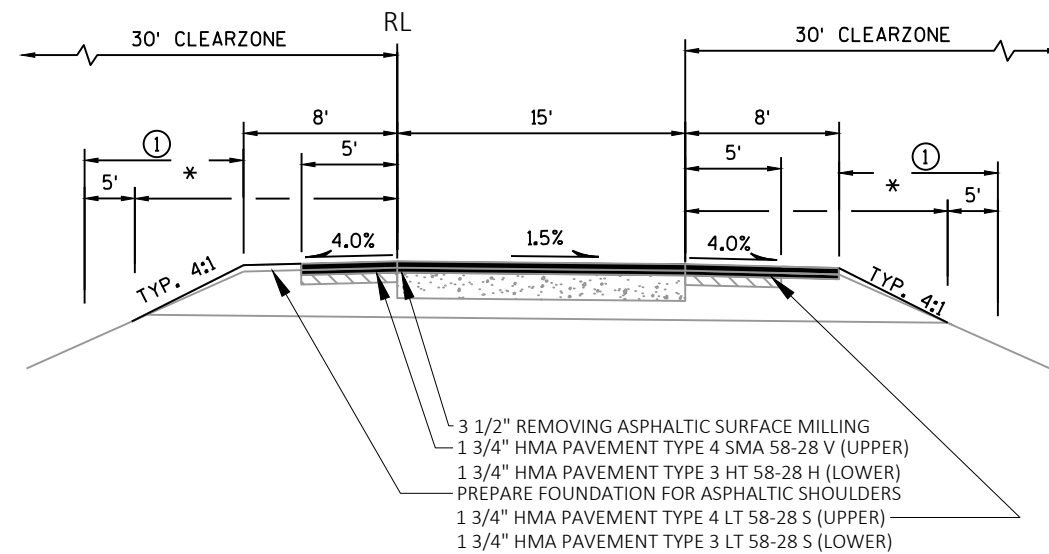

FINISHED TYPICAL RAMP SECTION
EB IH94 & USH 12 INTERCHANGE
EB IH90/94 & CTH PP INTERCHANGE
EB IH 90/94 EXIT RAMP TO CTH C
EB IH 90 & USH 12 INTERCHANGE

* LIMITS OF PREPARE FOUNDATION
 FOR ASPHALTIC SHOULDERS
 ① LIMITS OF SEEDING MIXTURE #30 & FERTILIZER TYPE B

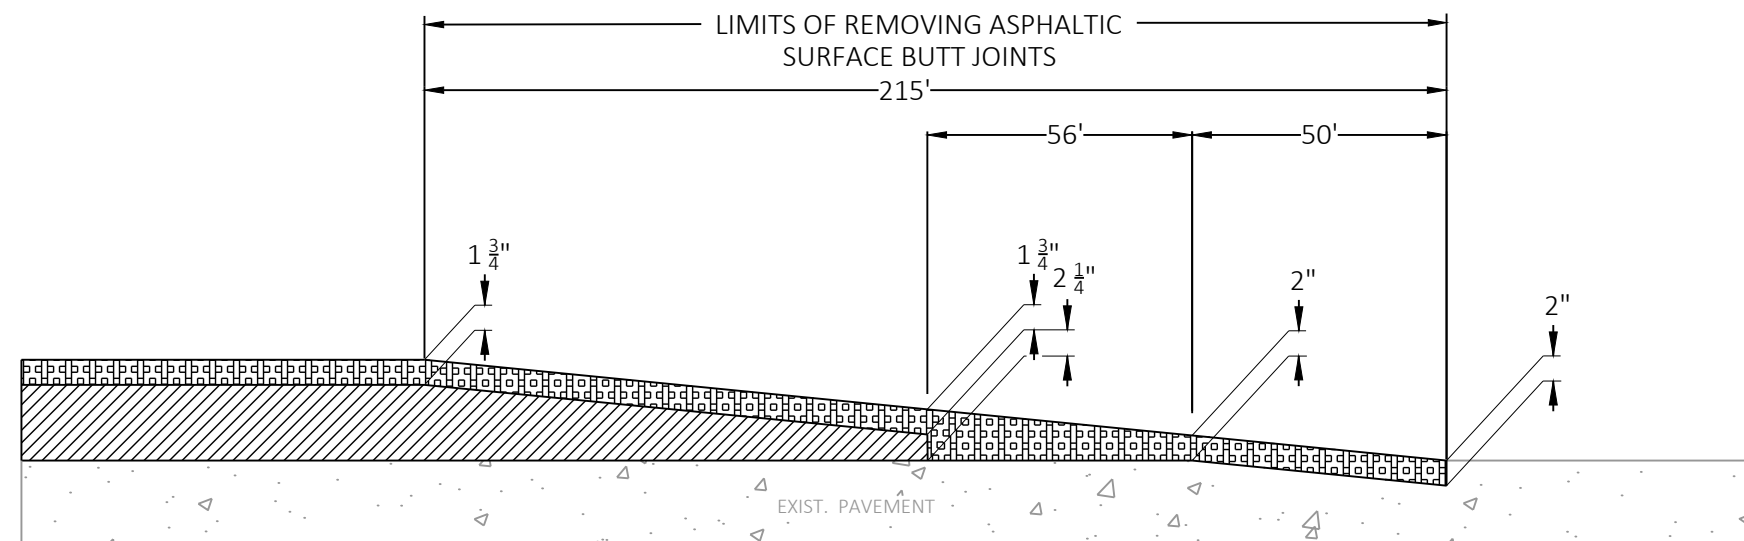



1 3/4-INCH HMA PAVEMENT 4 SMA 58-28 V




5 1/4" HMA PAVEMENT 3 HT 58-28 H

END JOINT TRANSITION


EASTBOUND
STA.

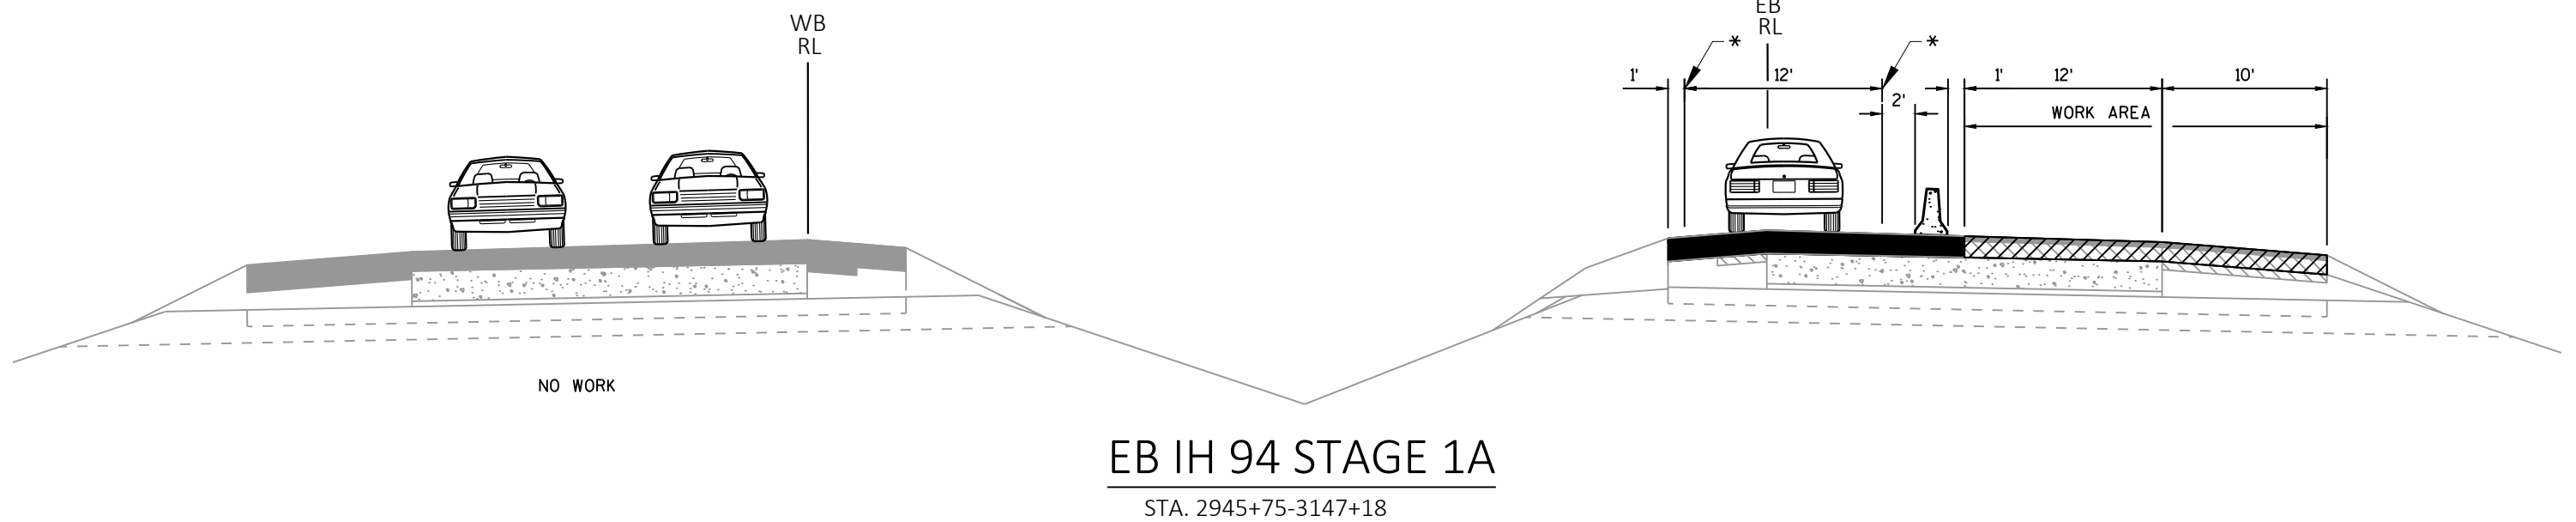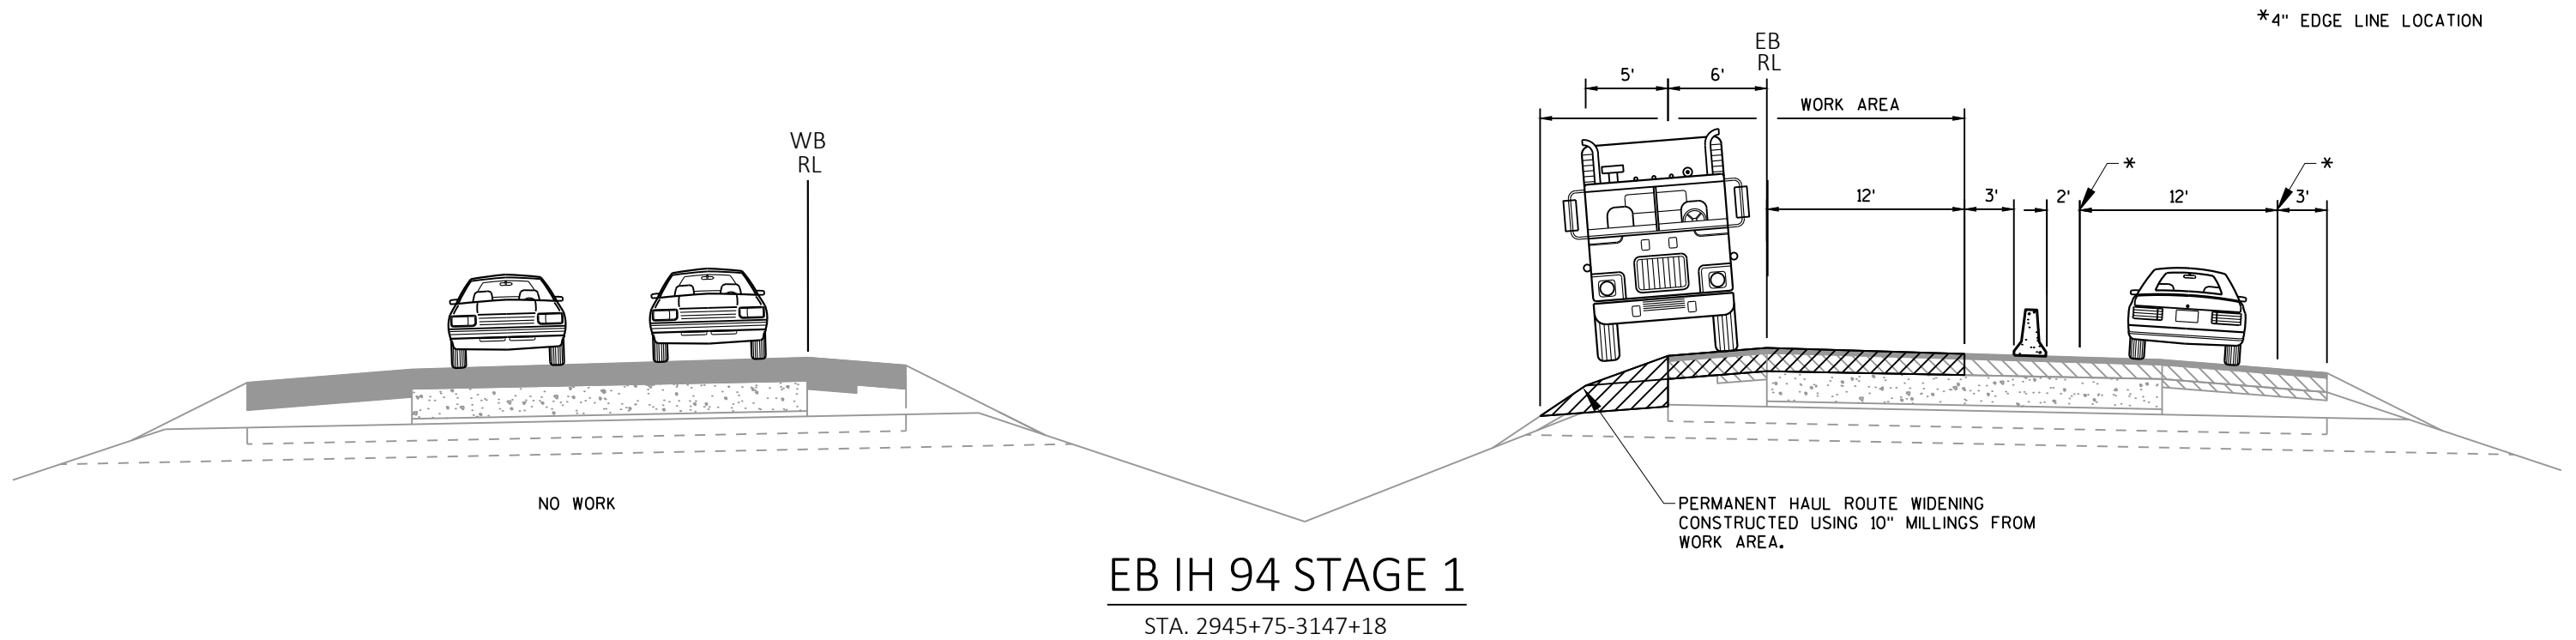

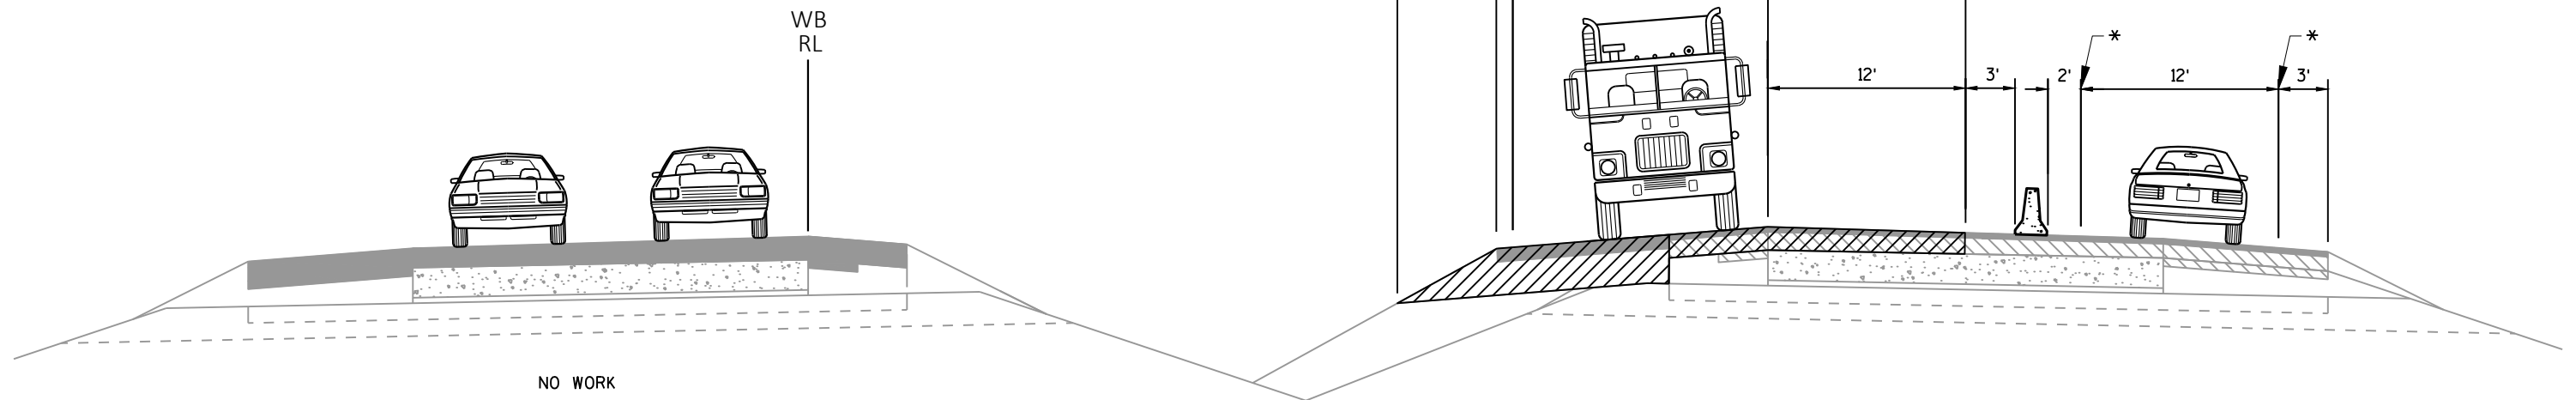



EB IH 90/94 STAGE 3

STA. 3147+18-3213+50

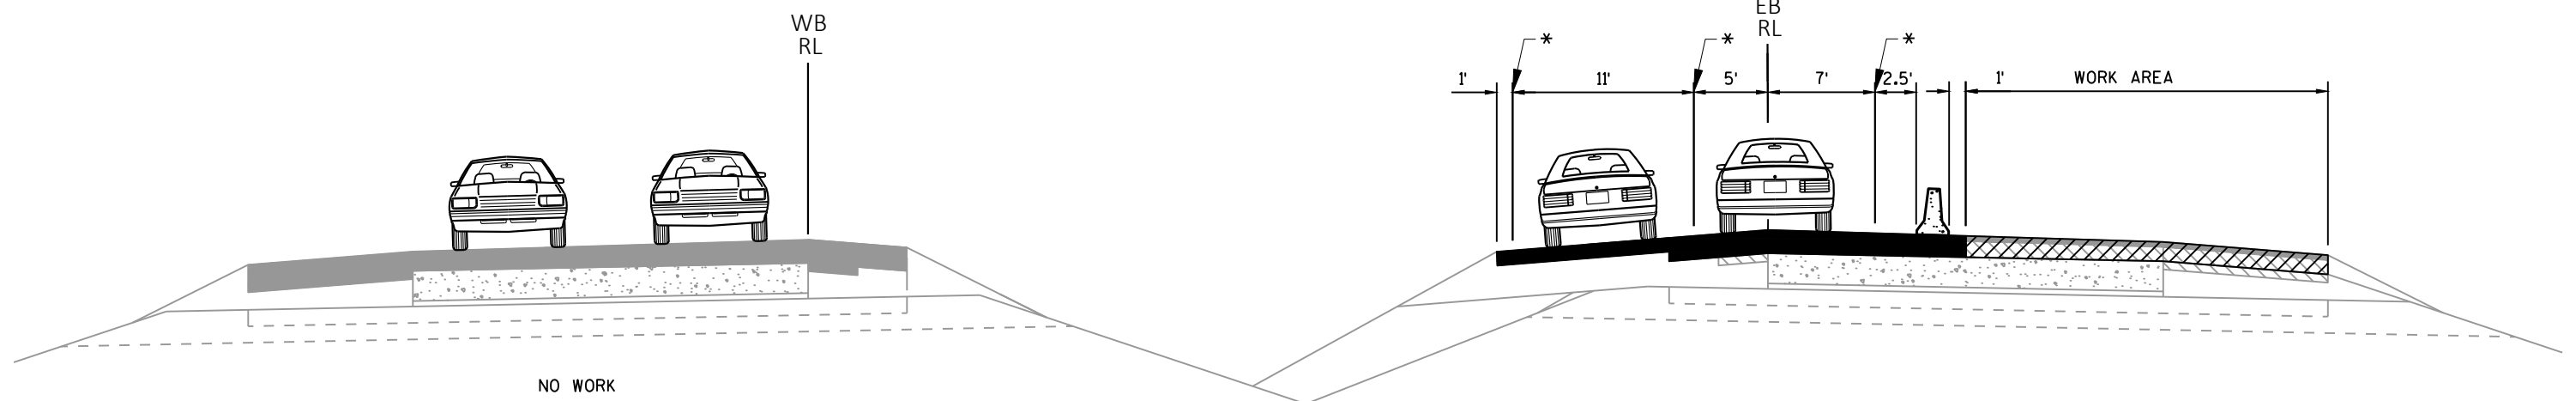



EB IH 90/94 STAGE 3A

STA. 3147+18-3213+50

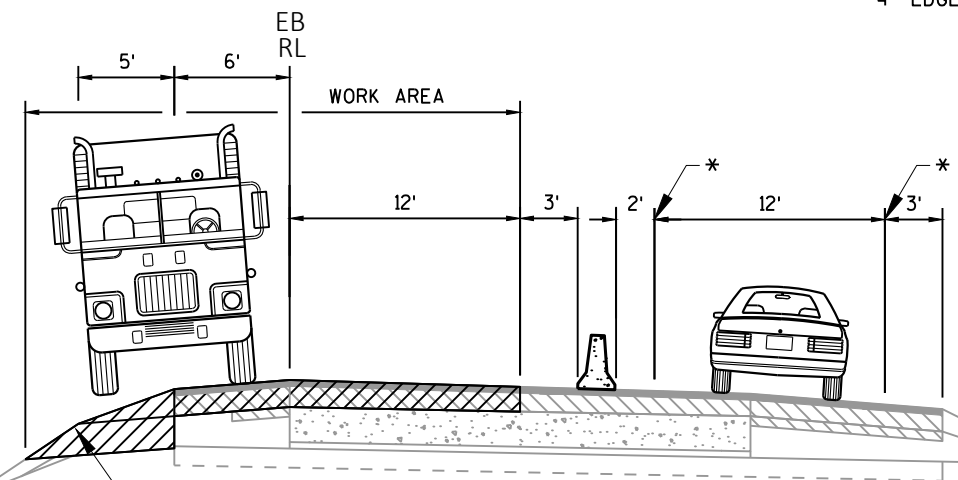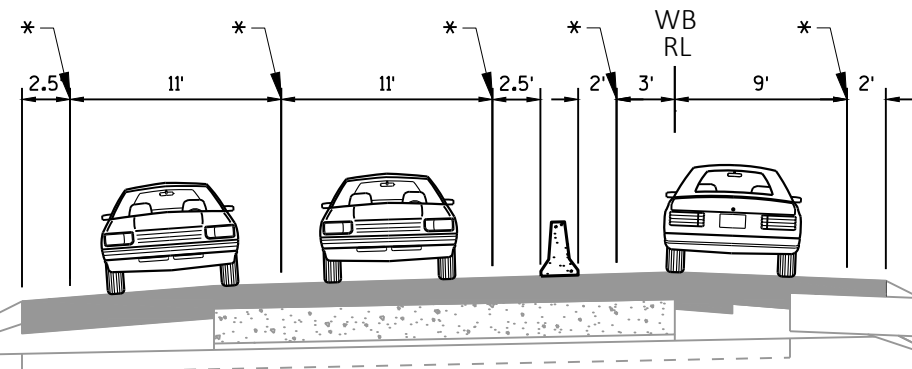



EB IH 90/94 STAGE 4



STA. 3213+50-3625+00

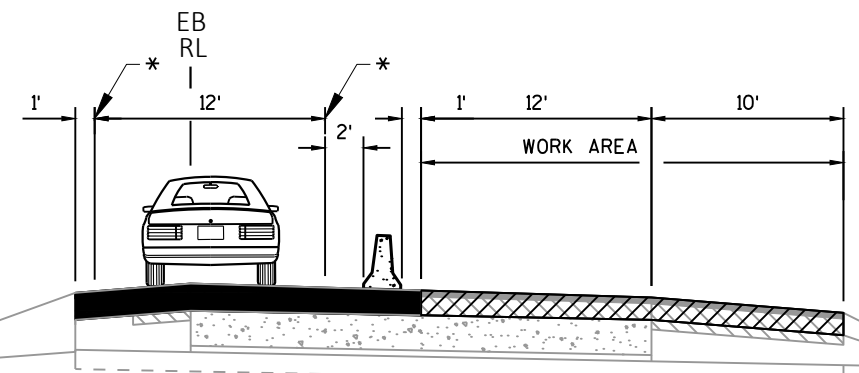
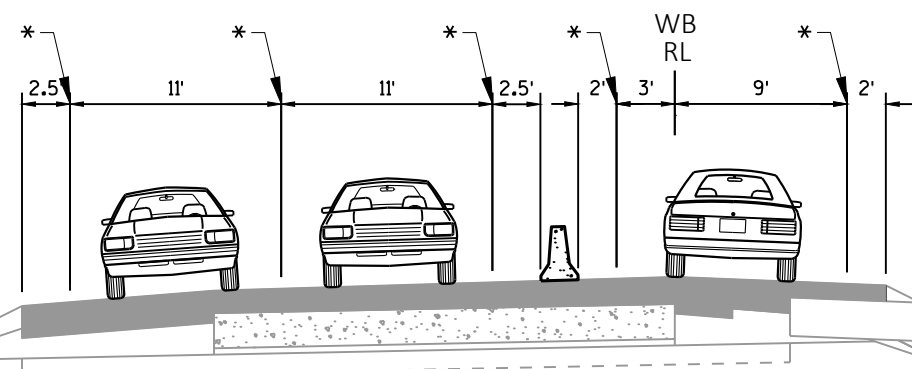




EB IH 90/94 STAGE 4A

STA. 3213+50-3625+00

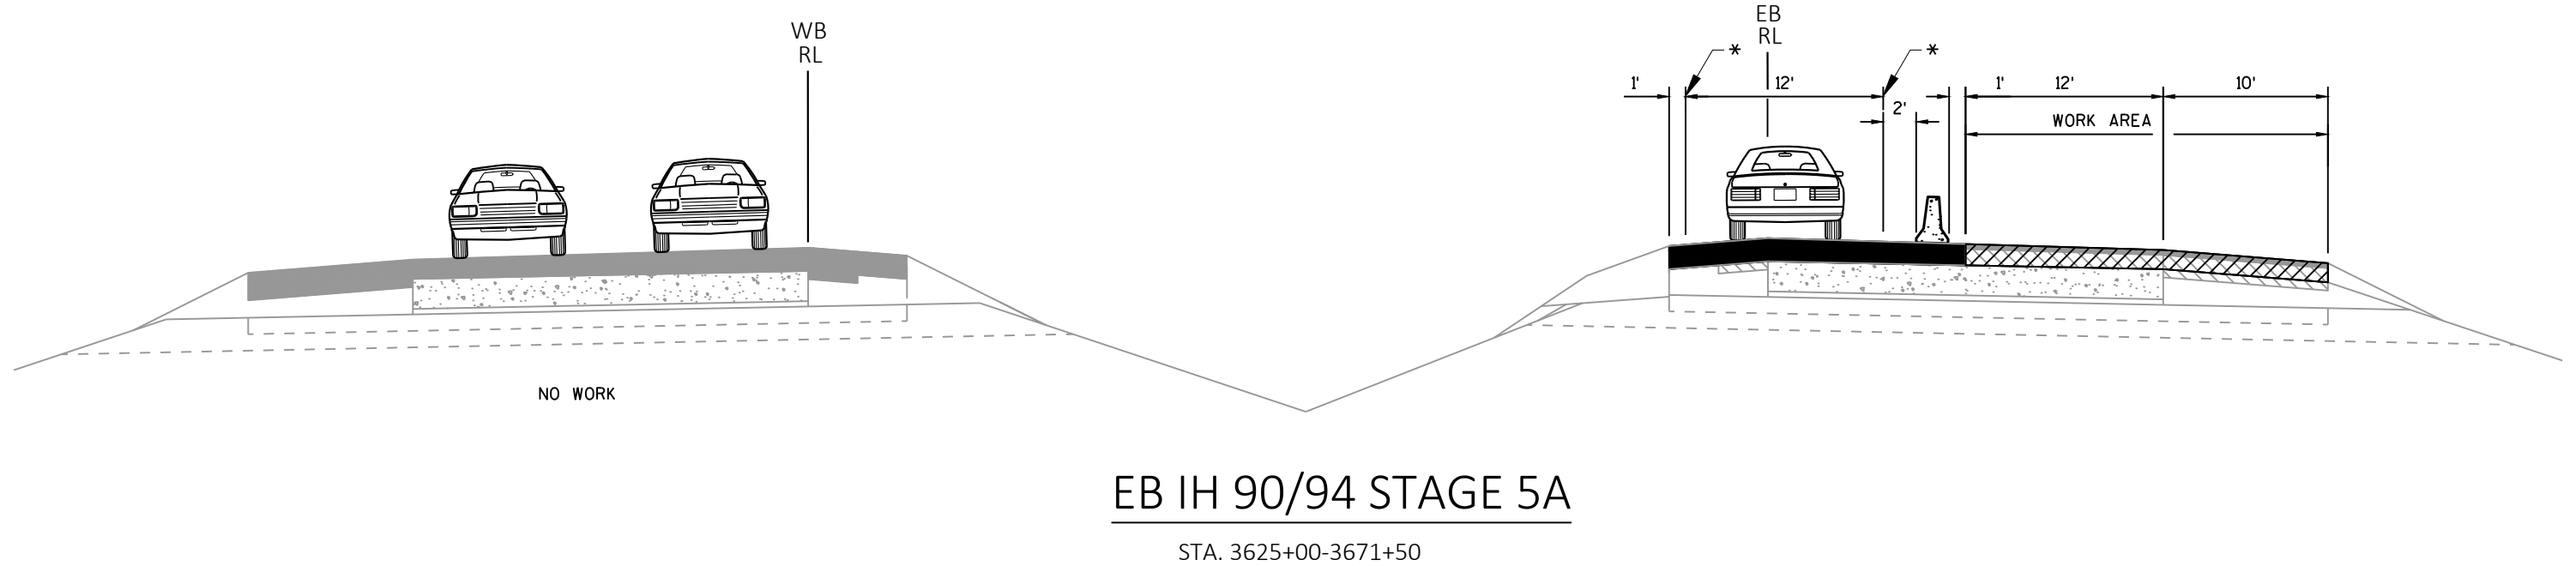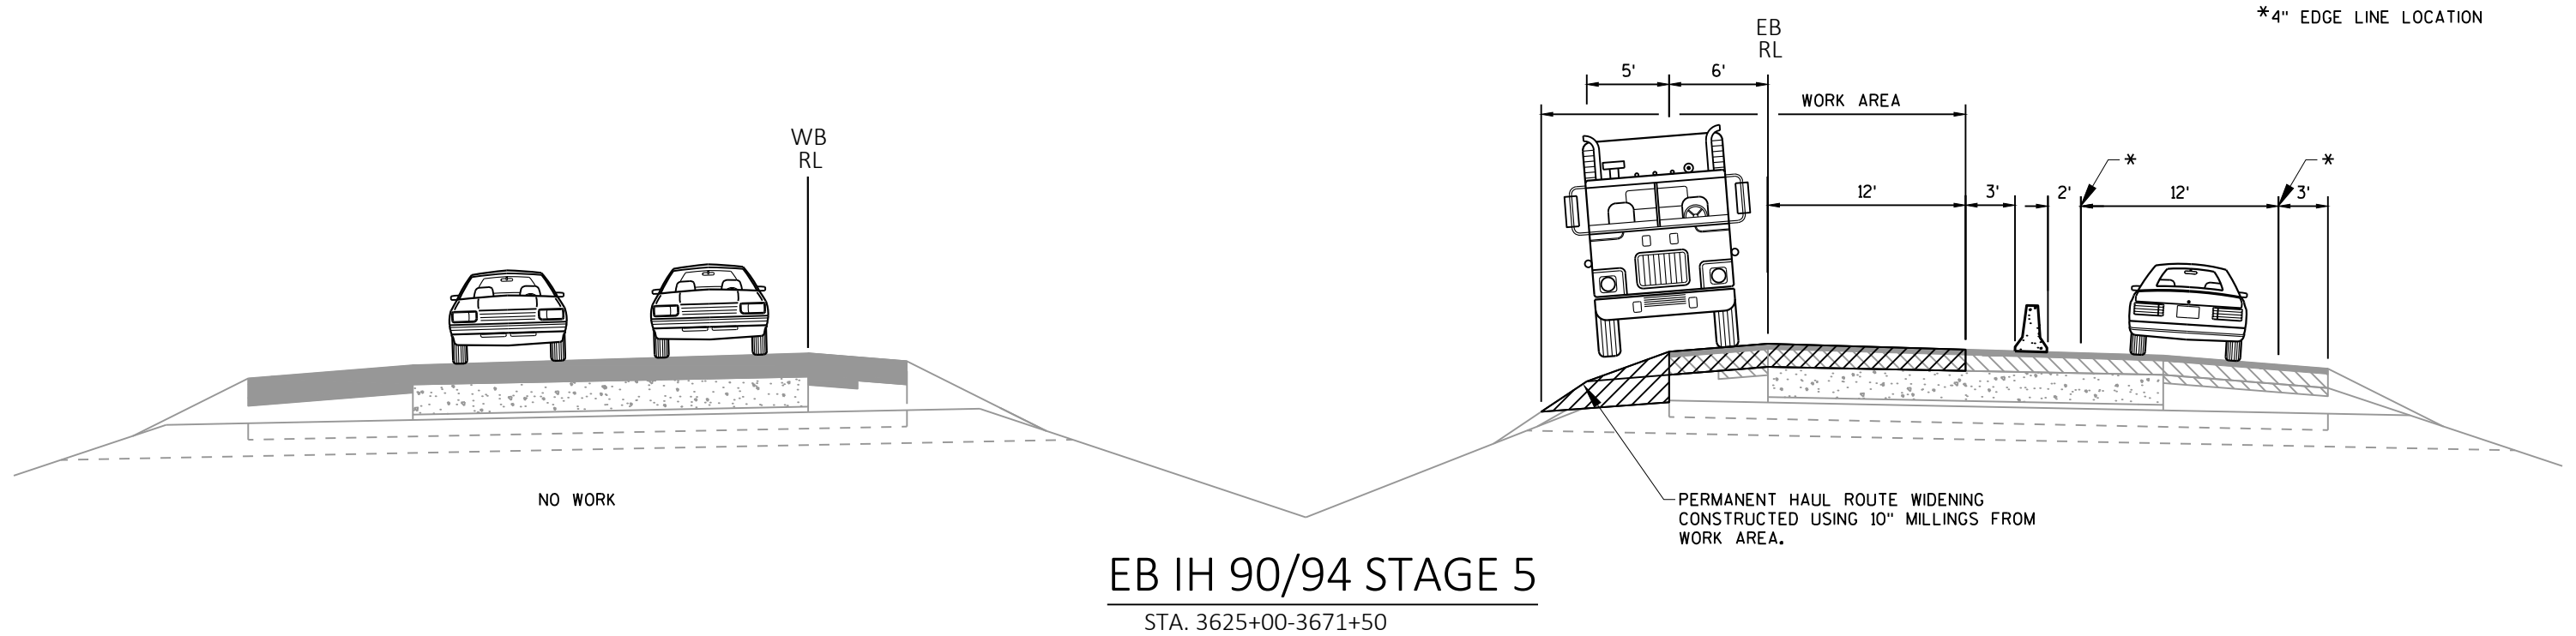


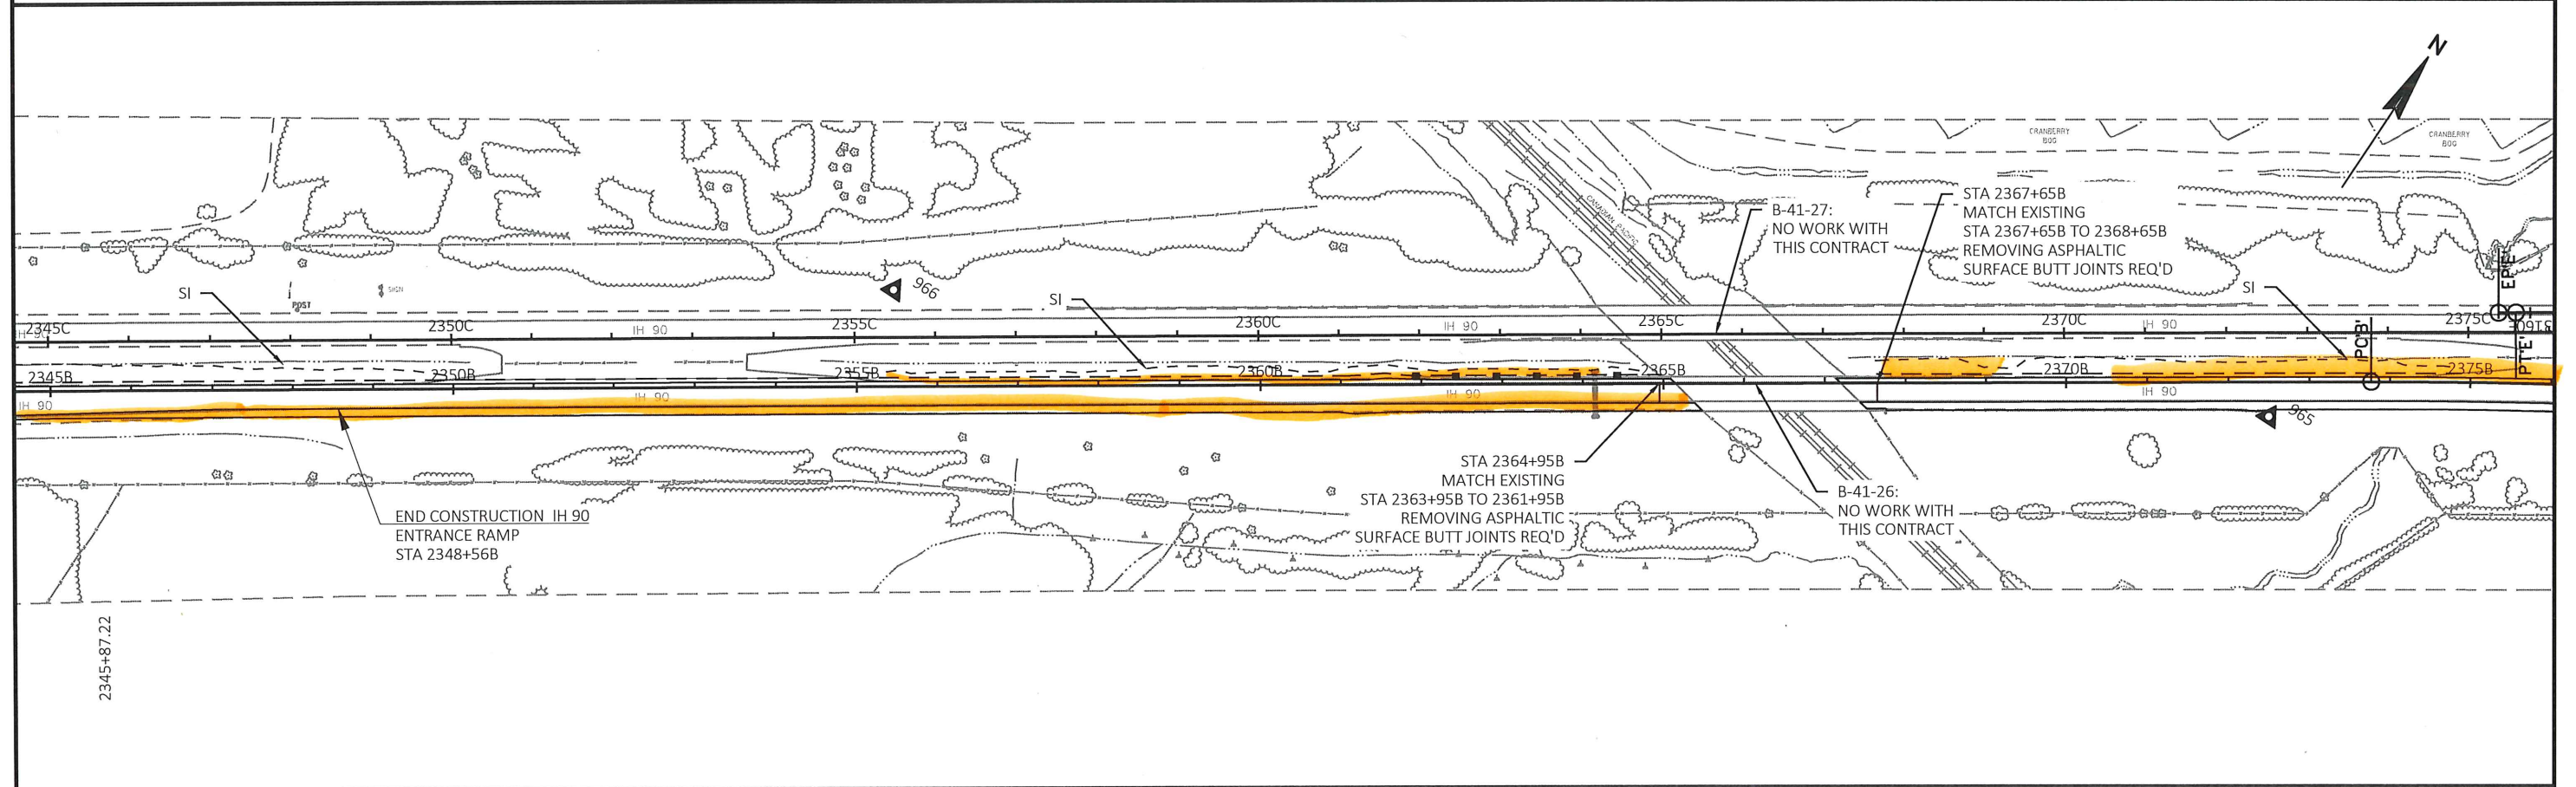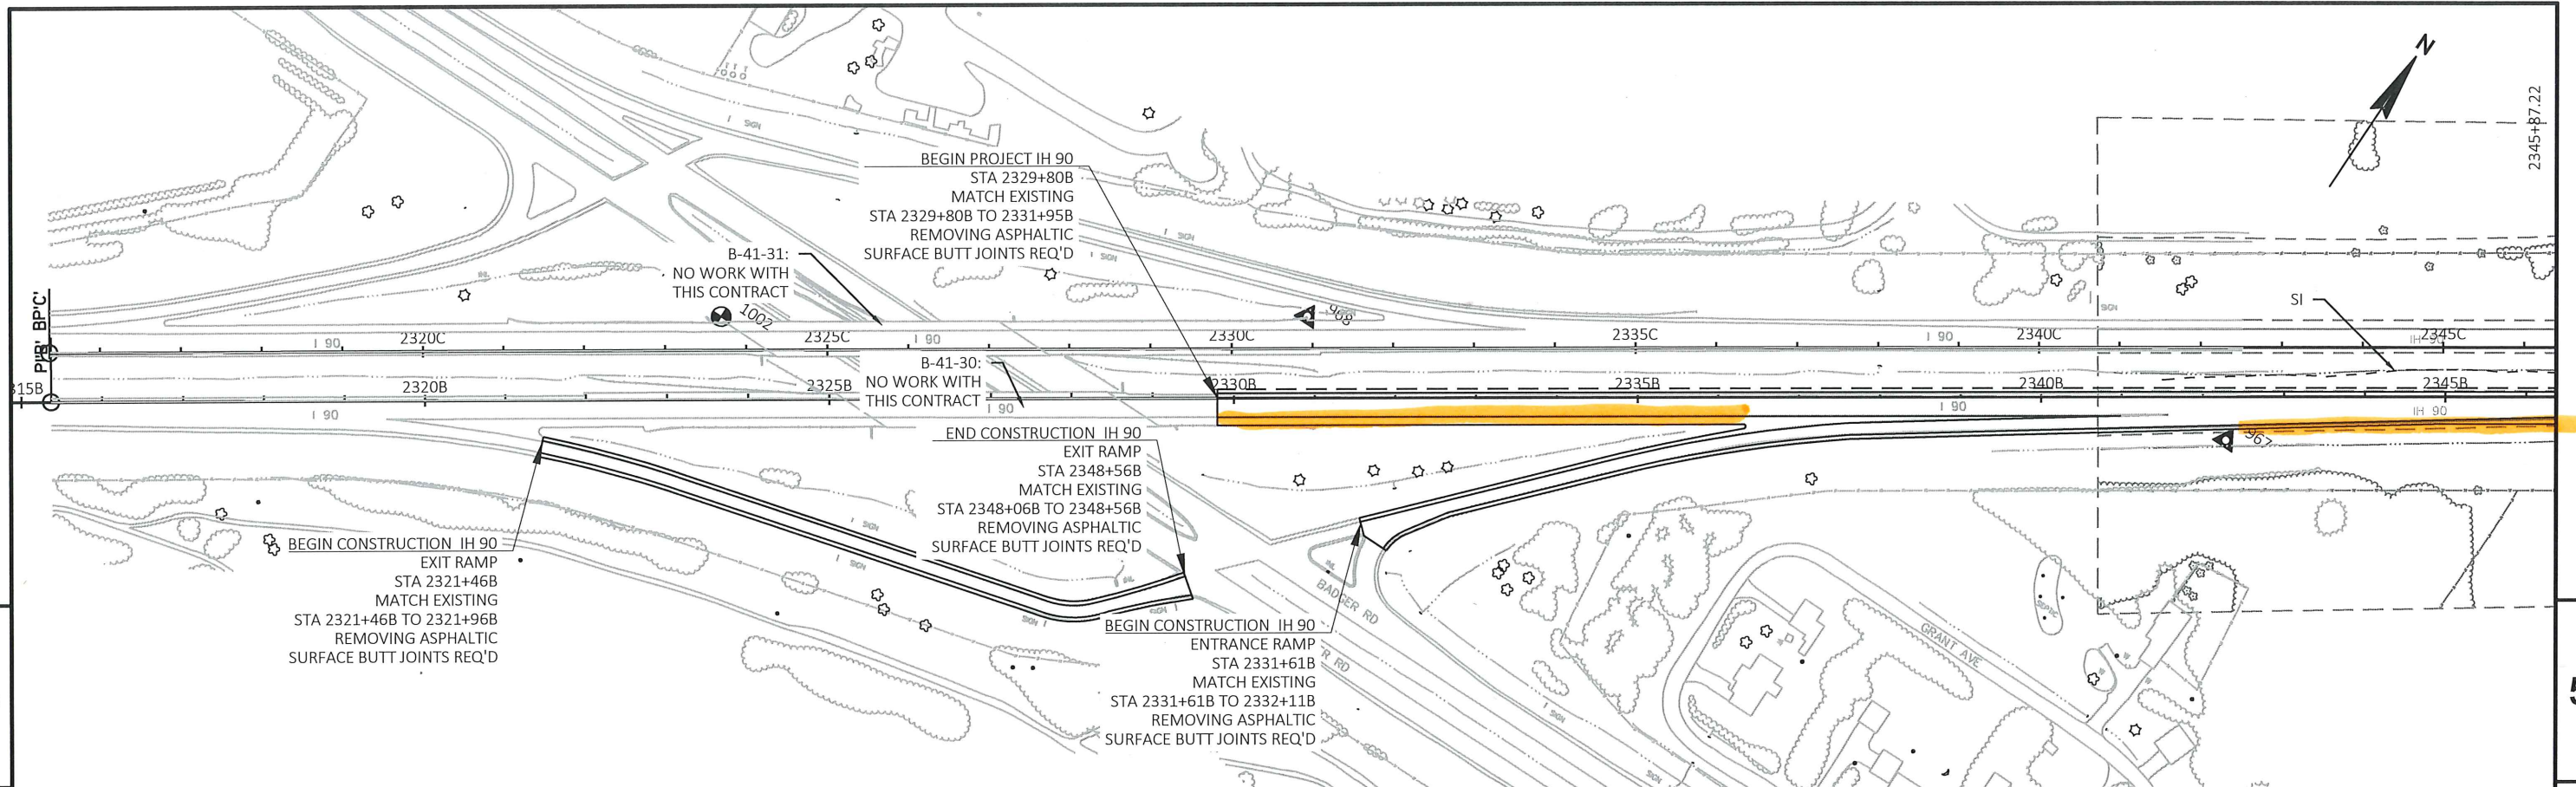

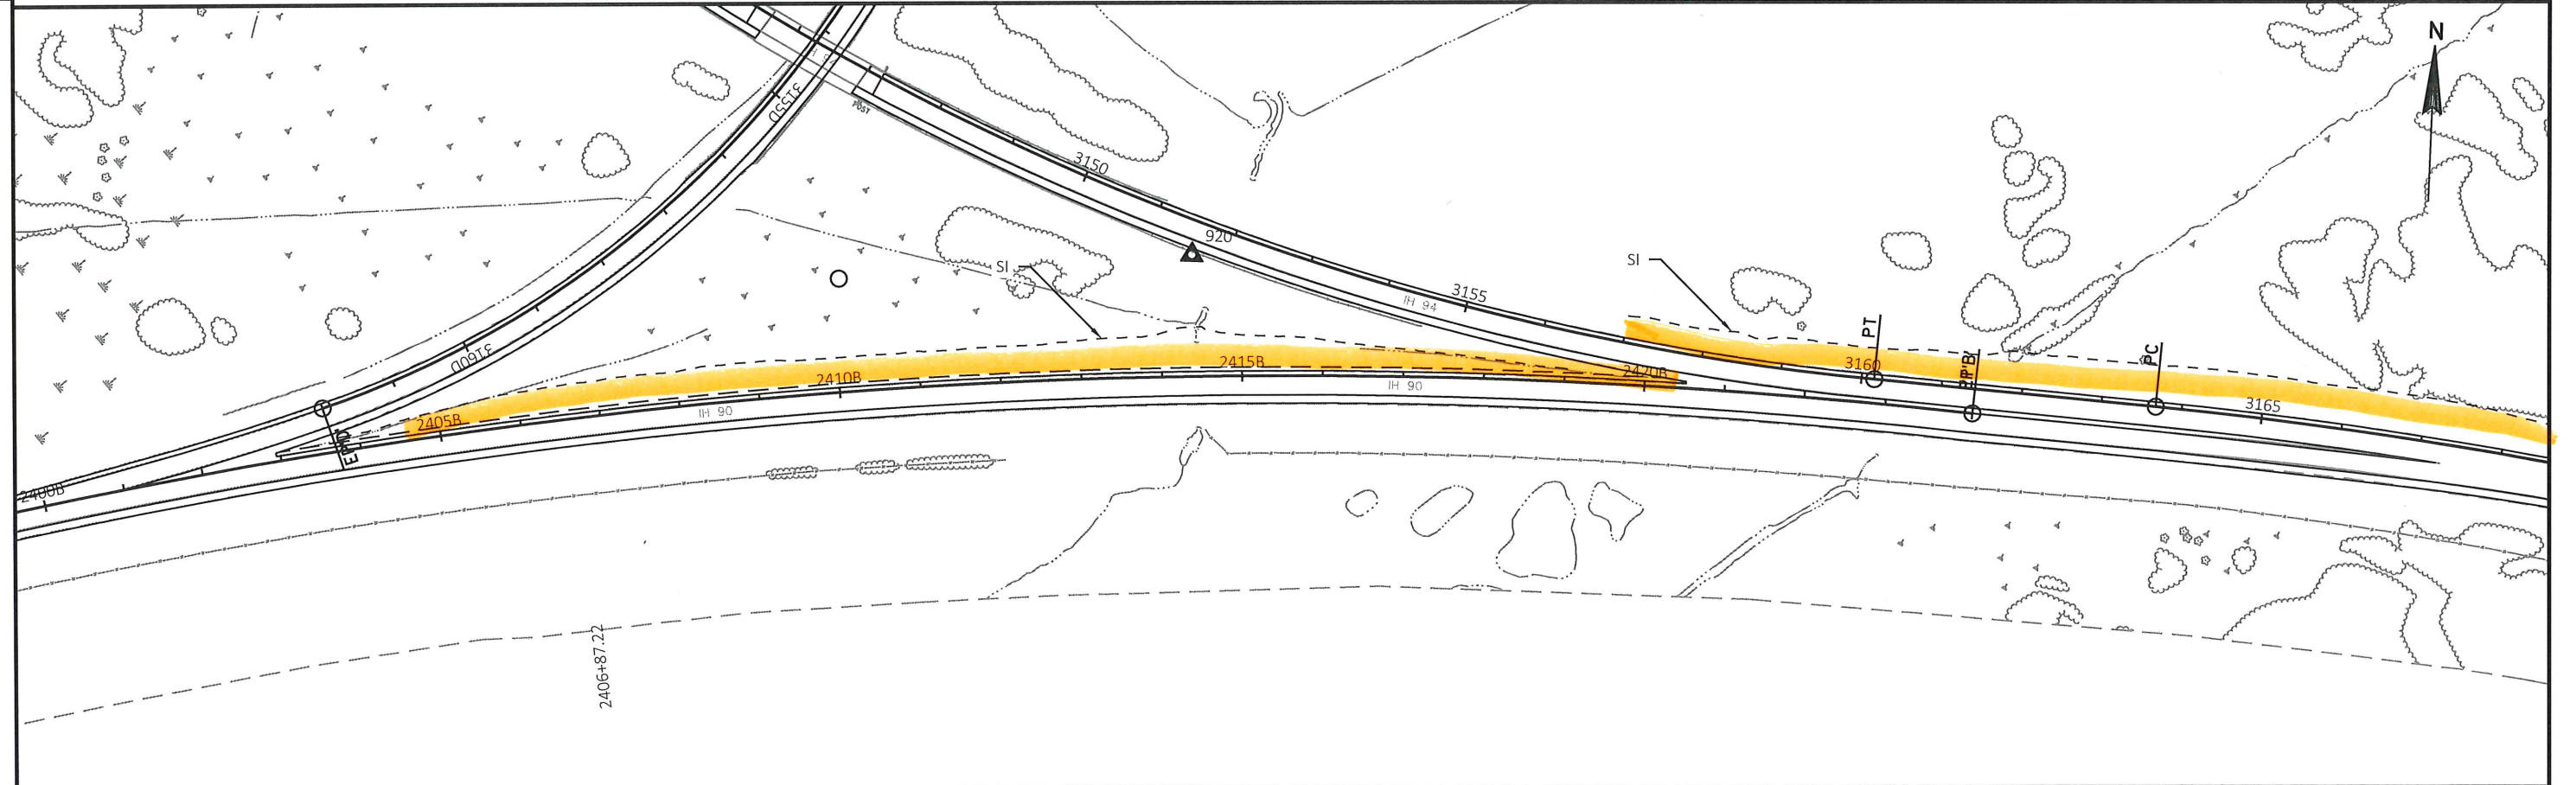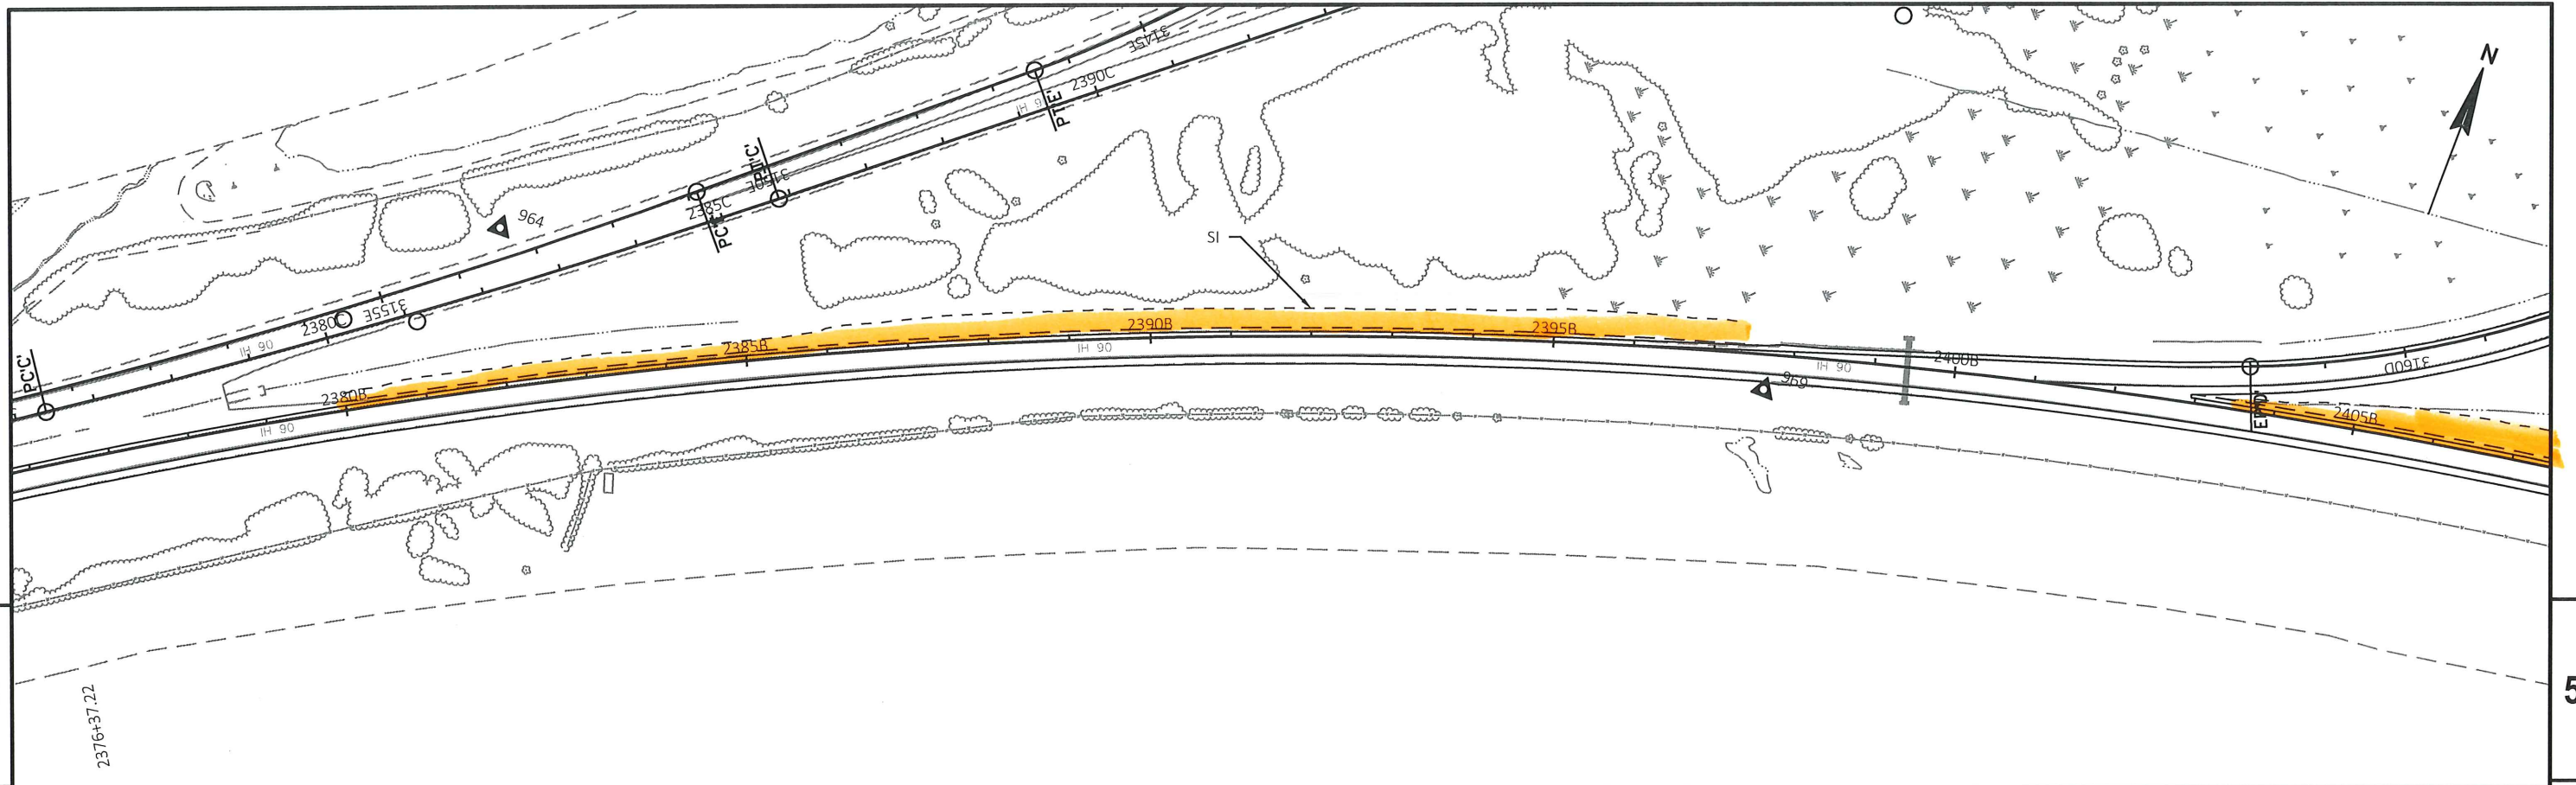

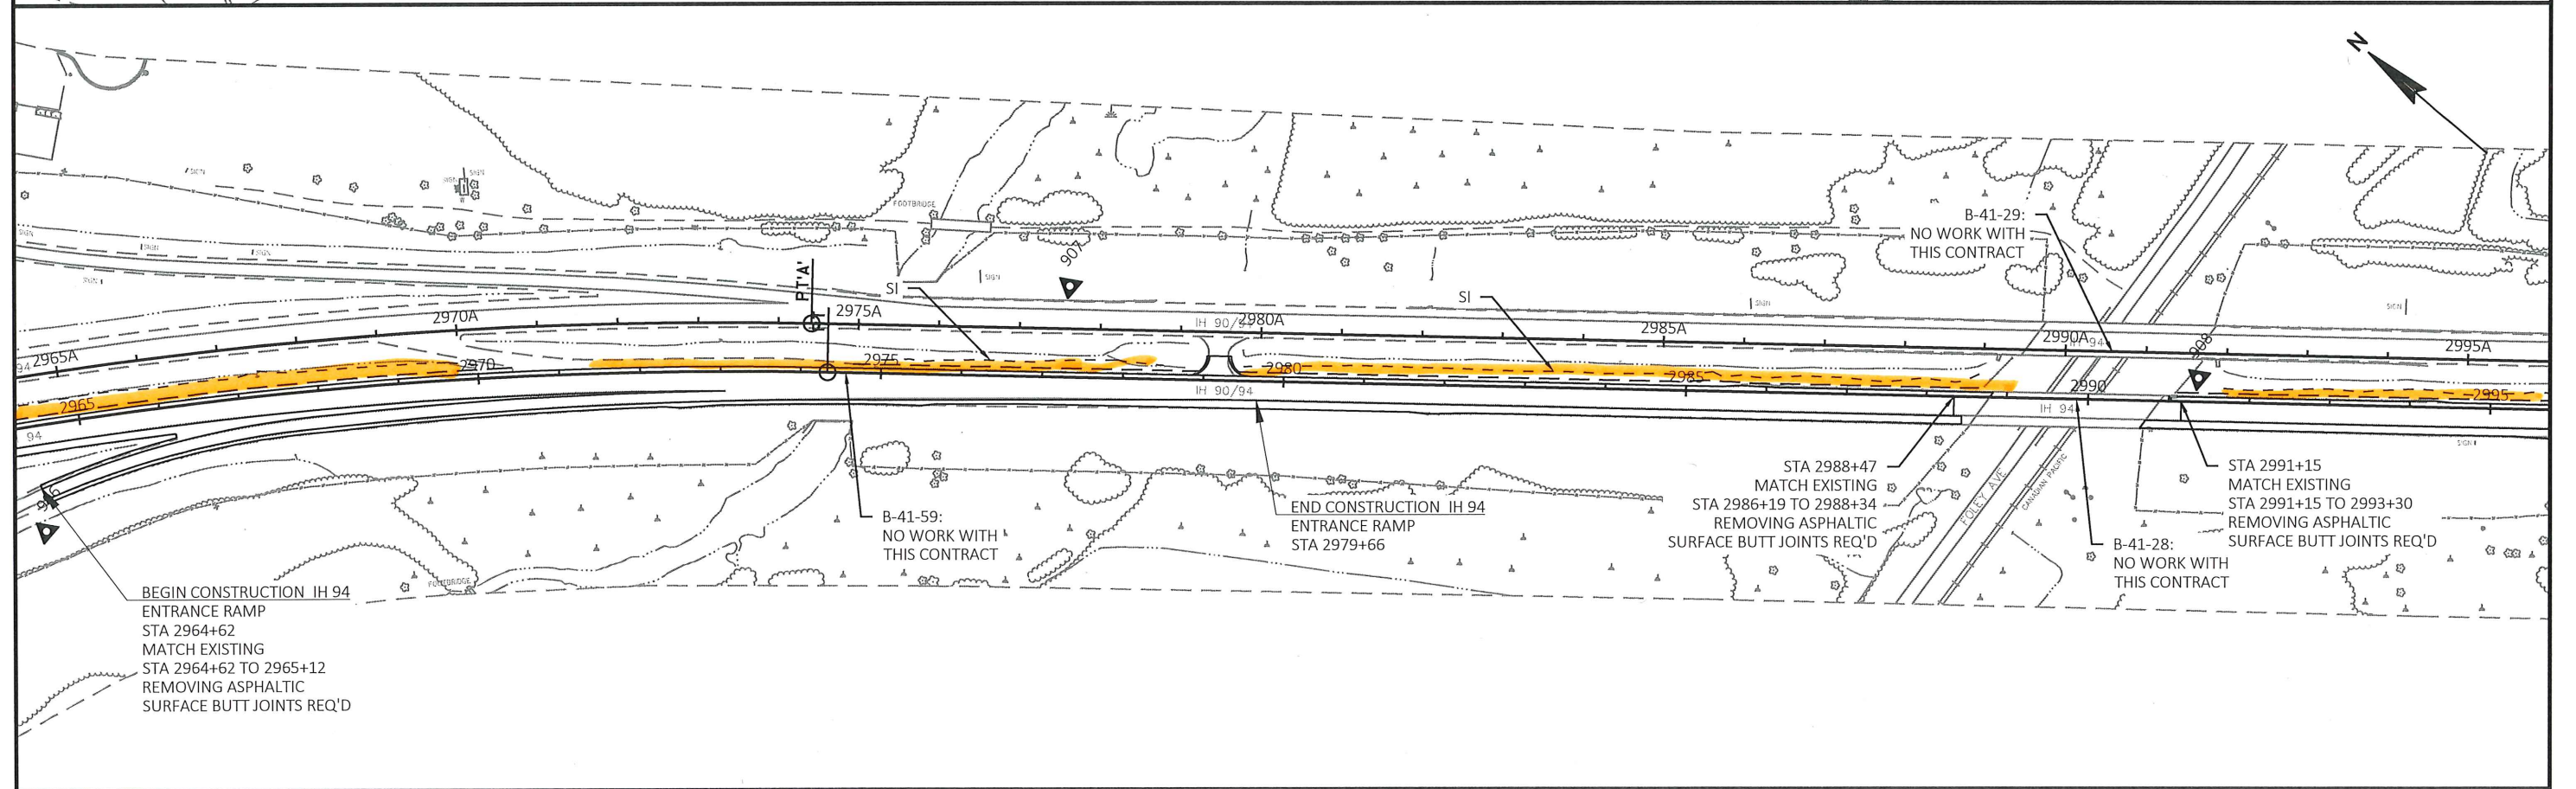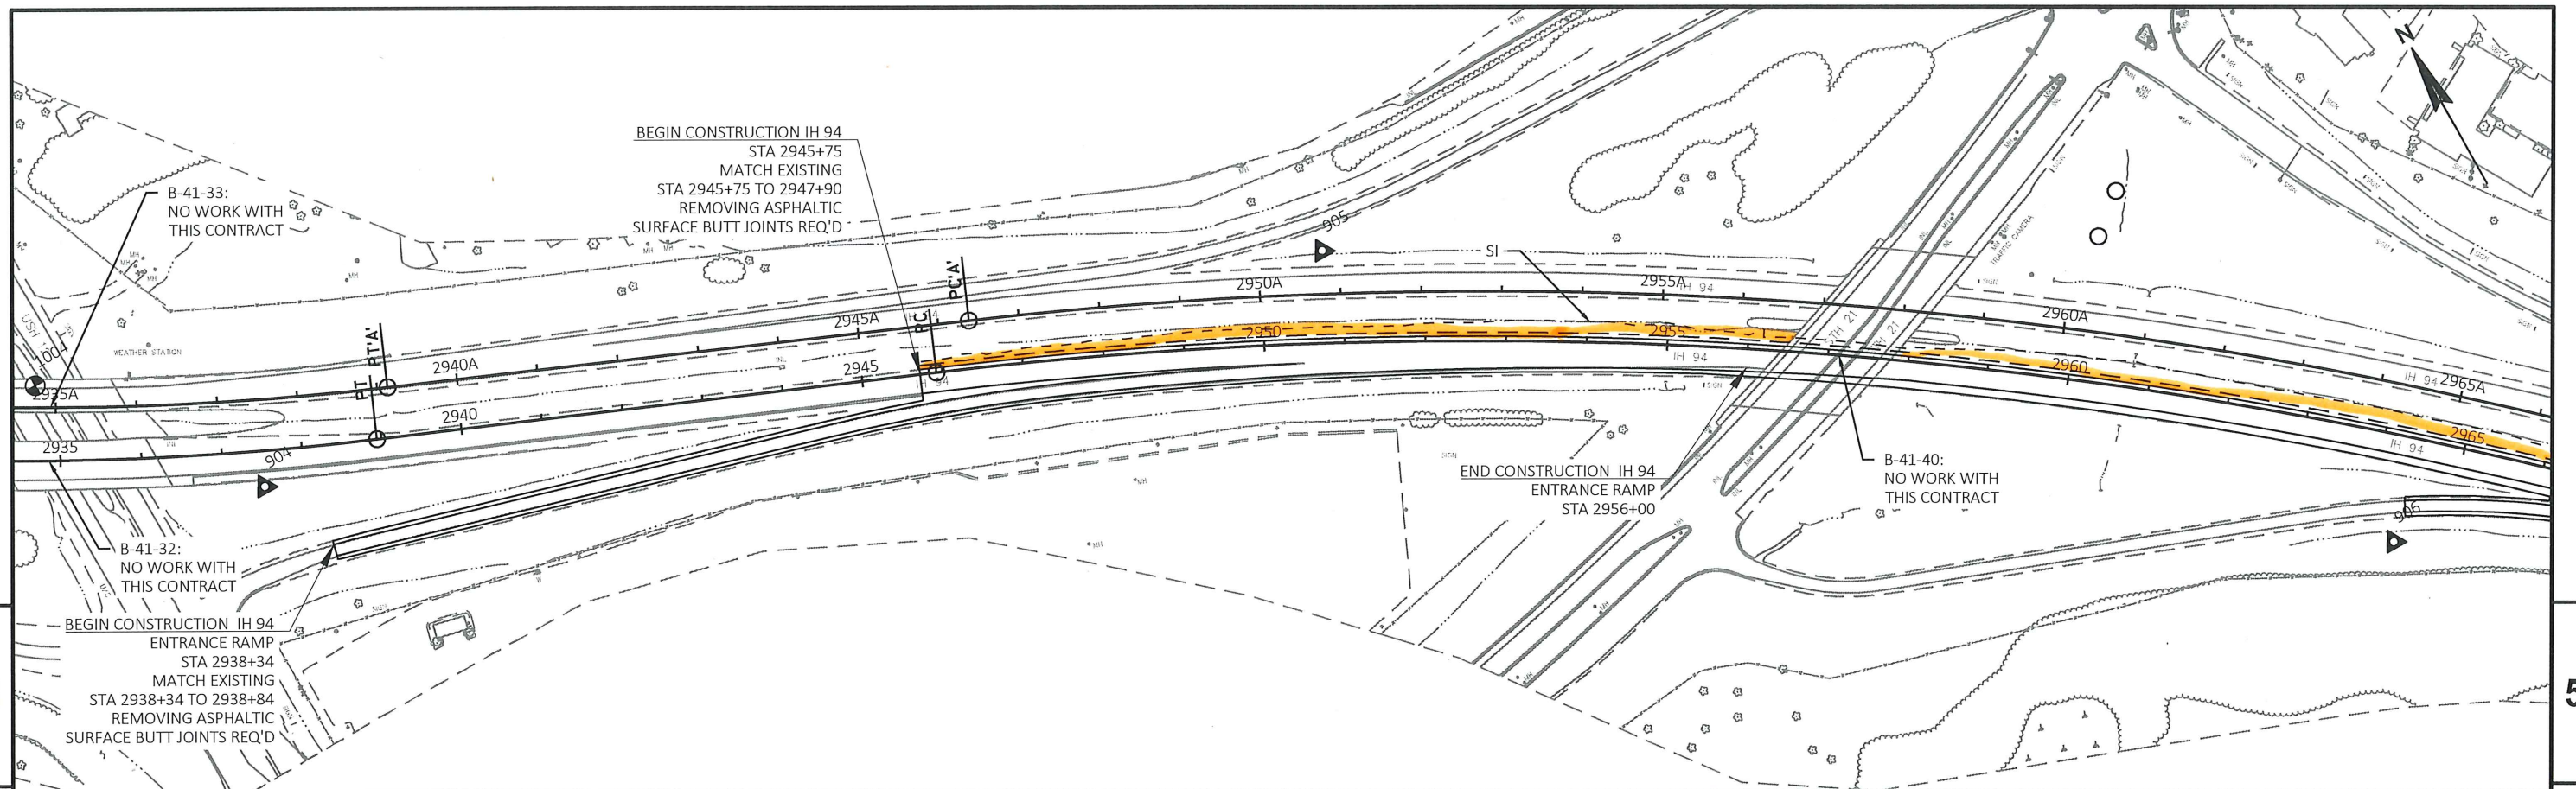


PROJECT NO: 1017-01-73	HWY: IH 94	COUNTY: MONROE	PLAN	SHEET	E
------------------------	------------	----------------	------	-------	---

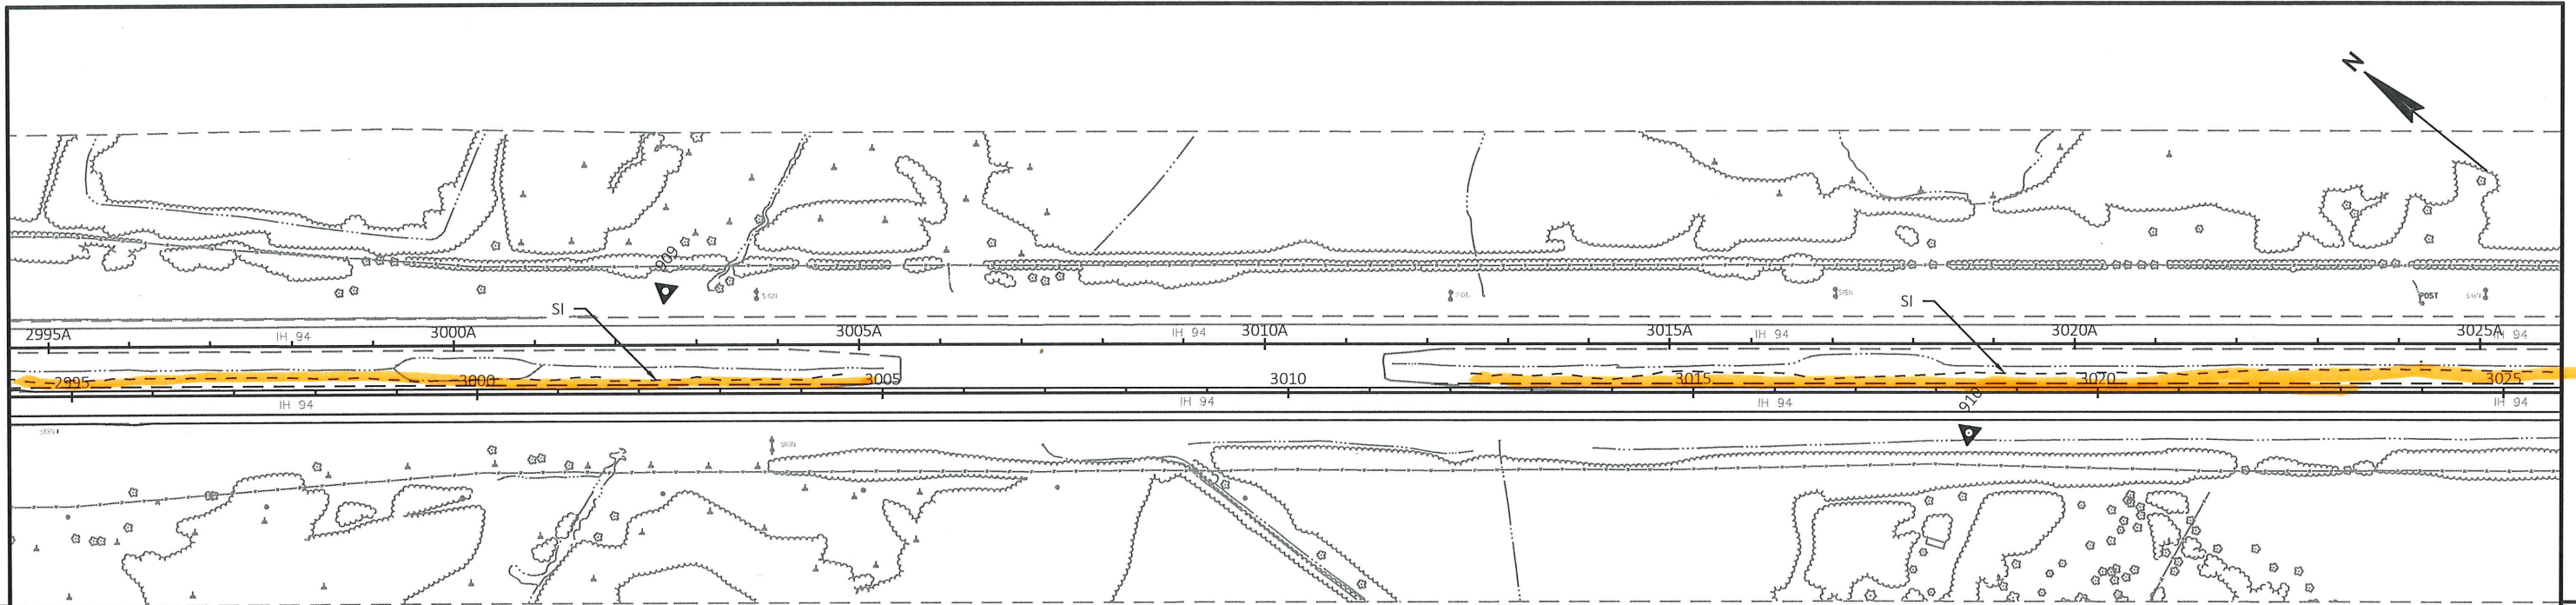


5


5

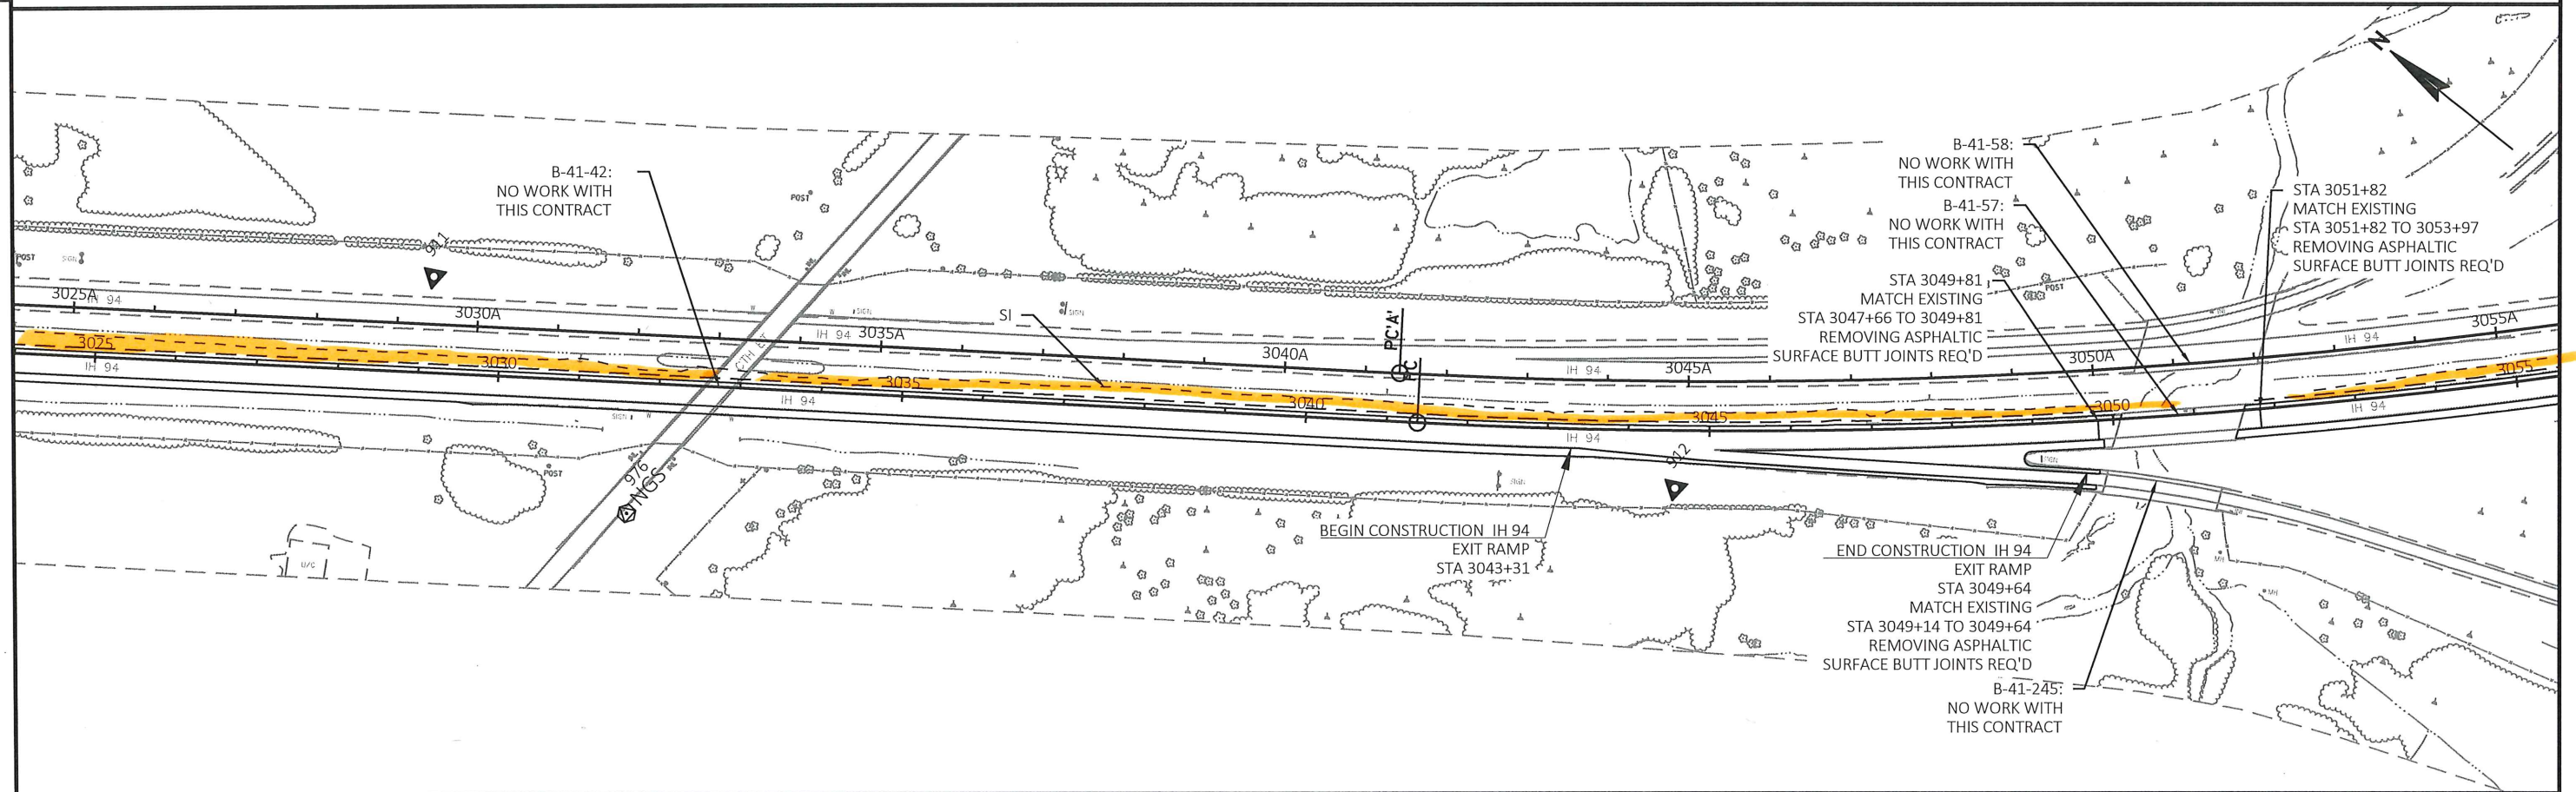

PROJECT NO: 1017-01-73	HWY: IH 94	COUNTY: MONROE	PLAN	SHEET	E
------------------------	------------	----------------	------	-------	---

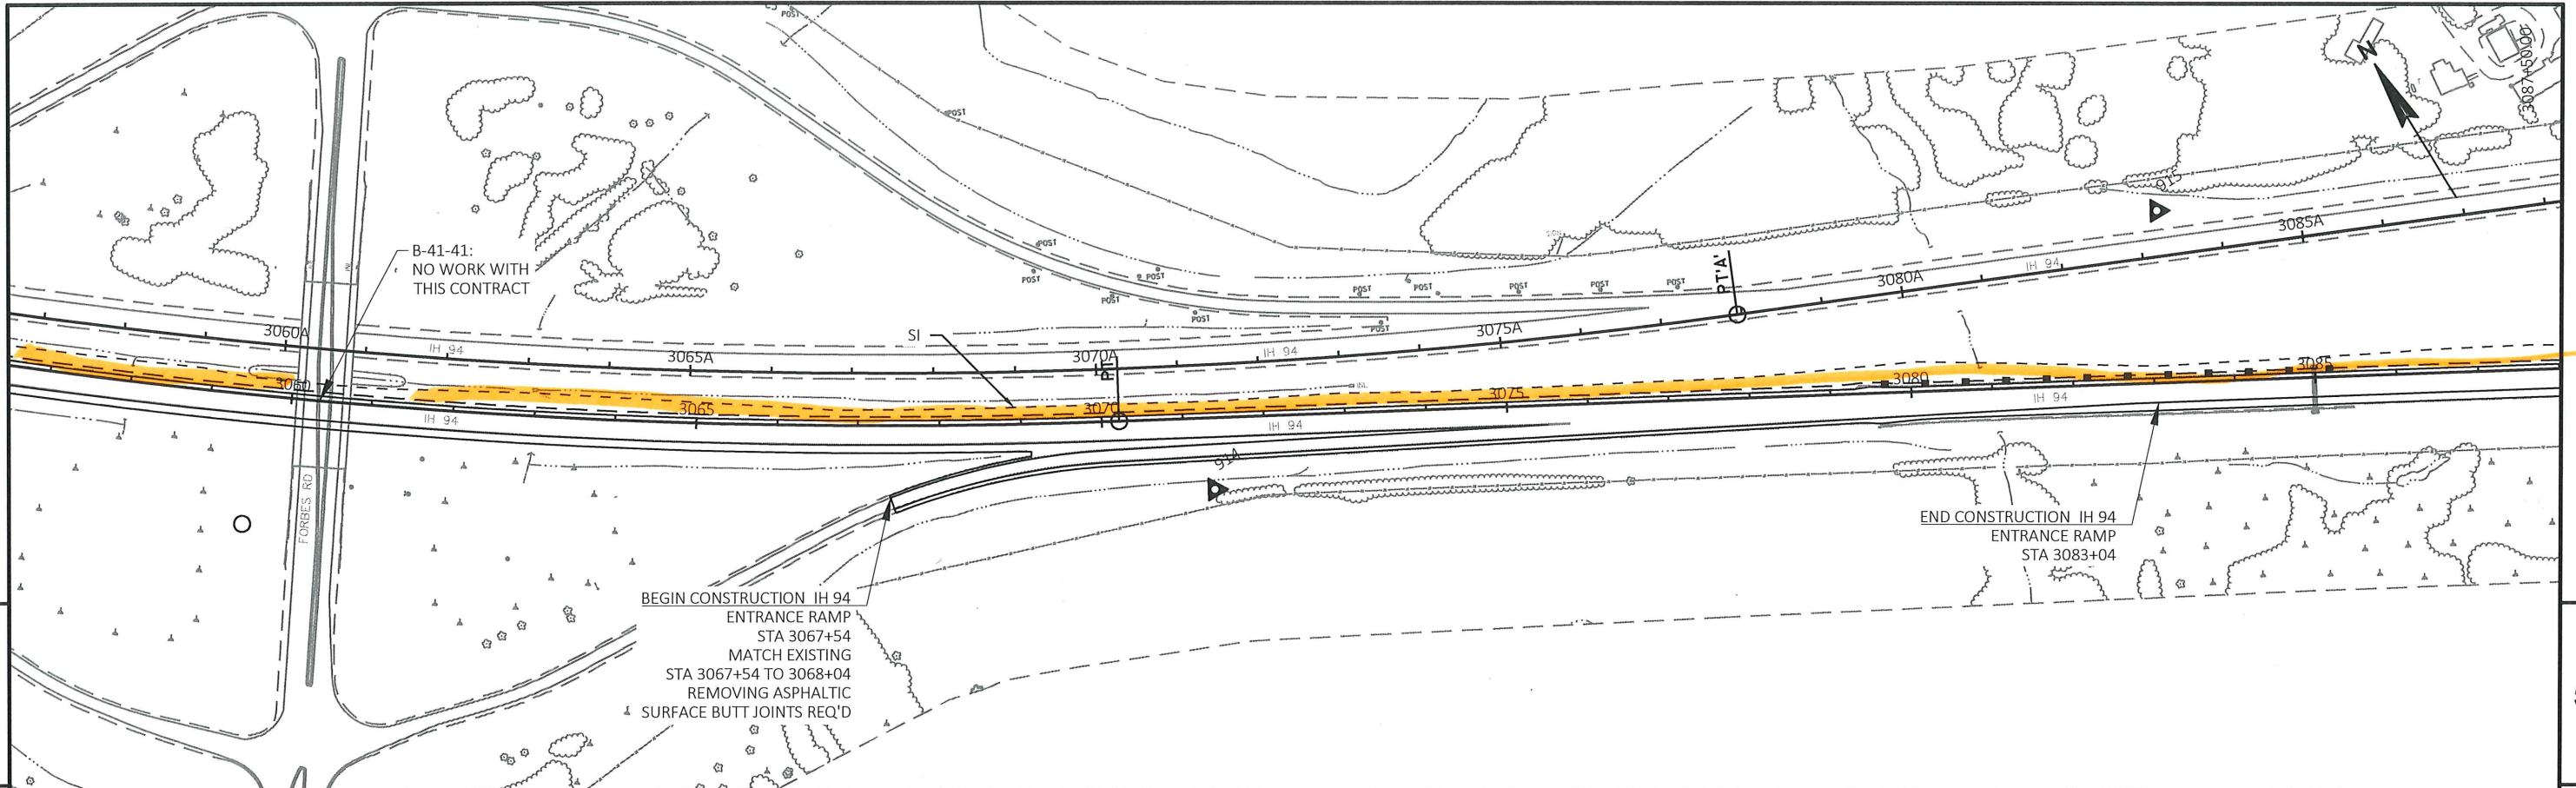


PROJECT NO: 1017-01-73	HWY: IH 94	COUNTY: MONROE	PLAN	SHEET	E
------------------------	------------	----------------	------	-------	---

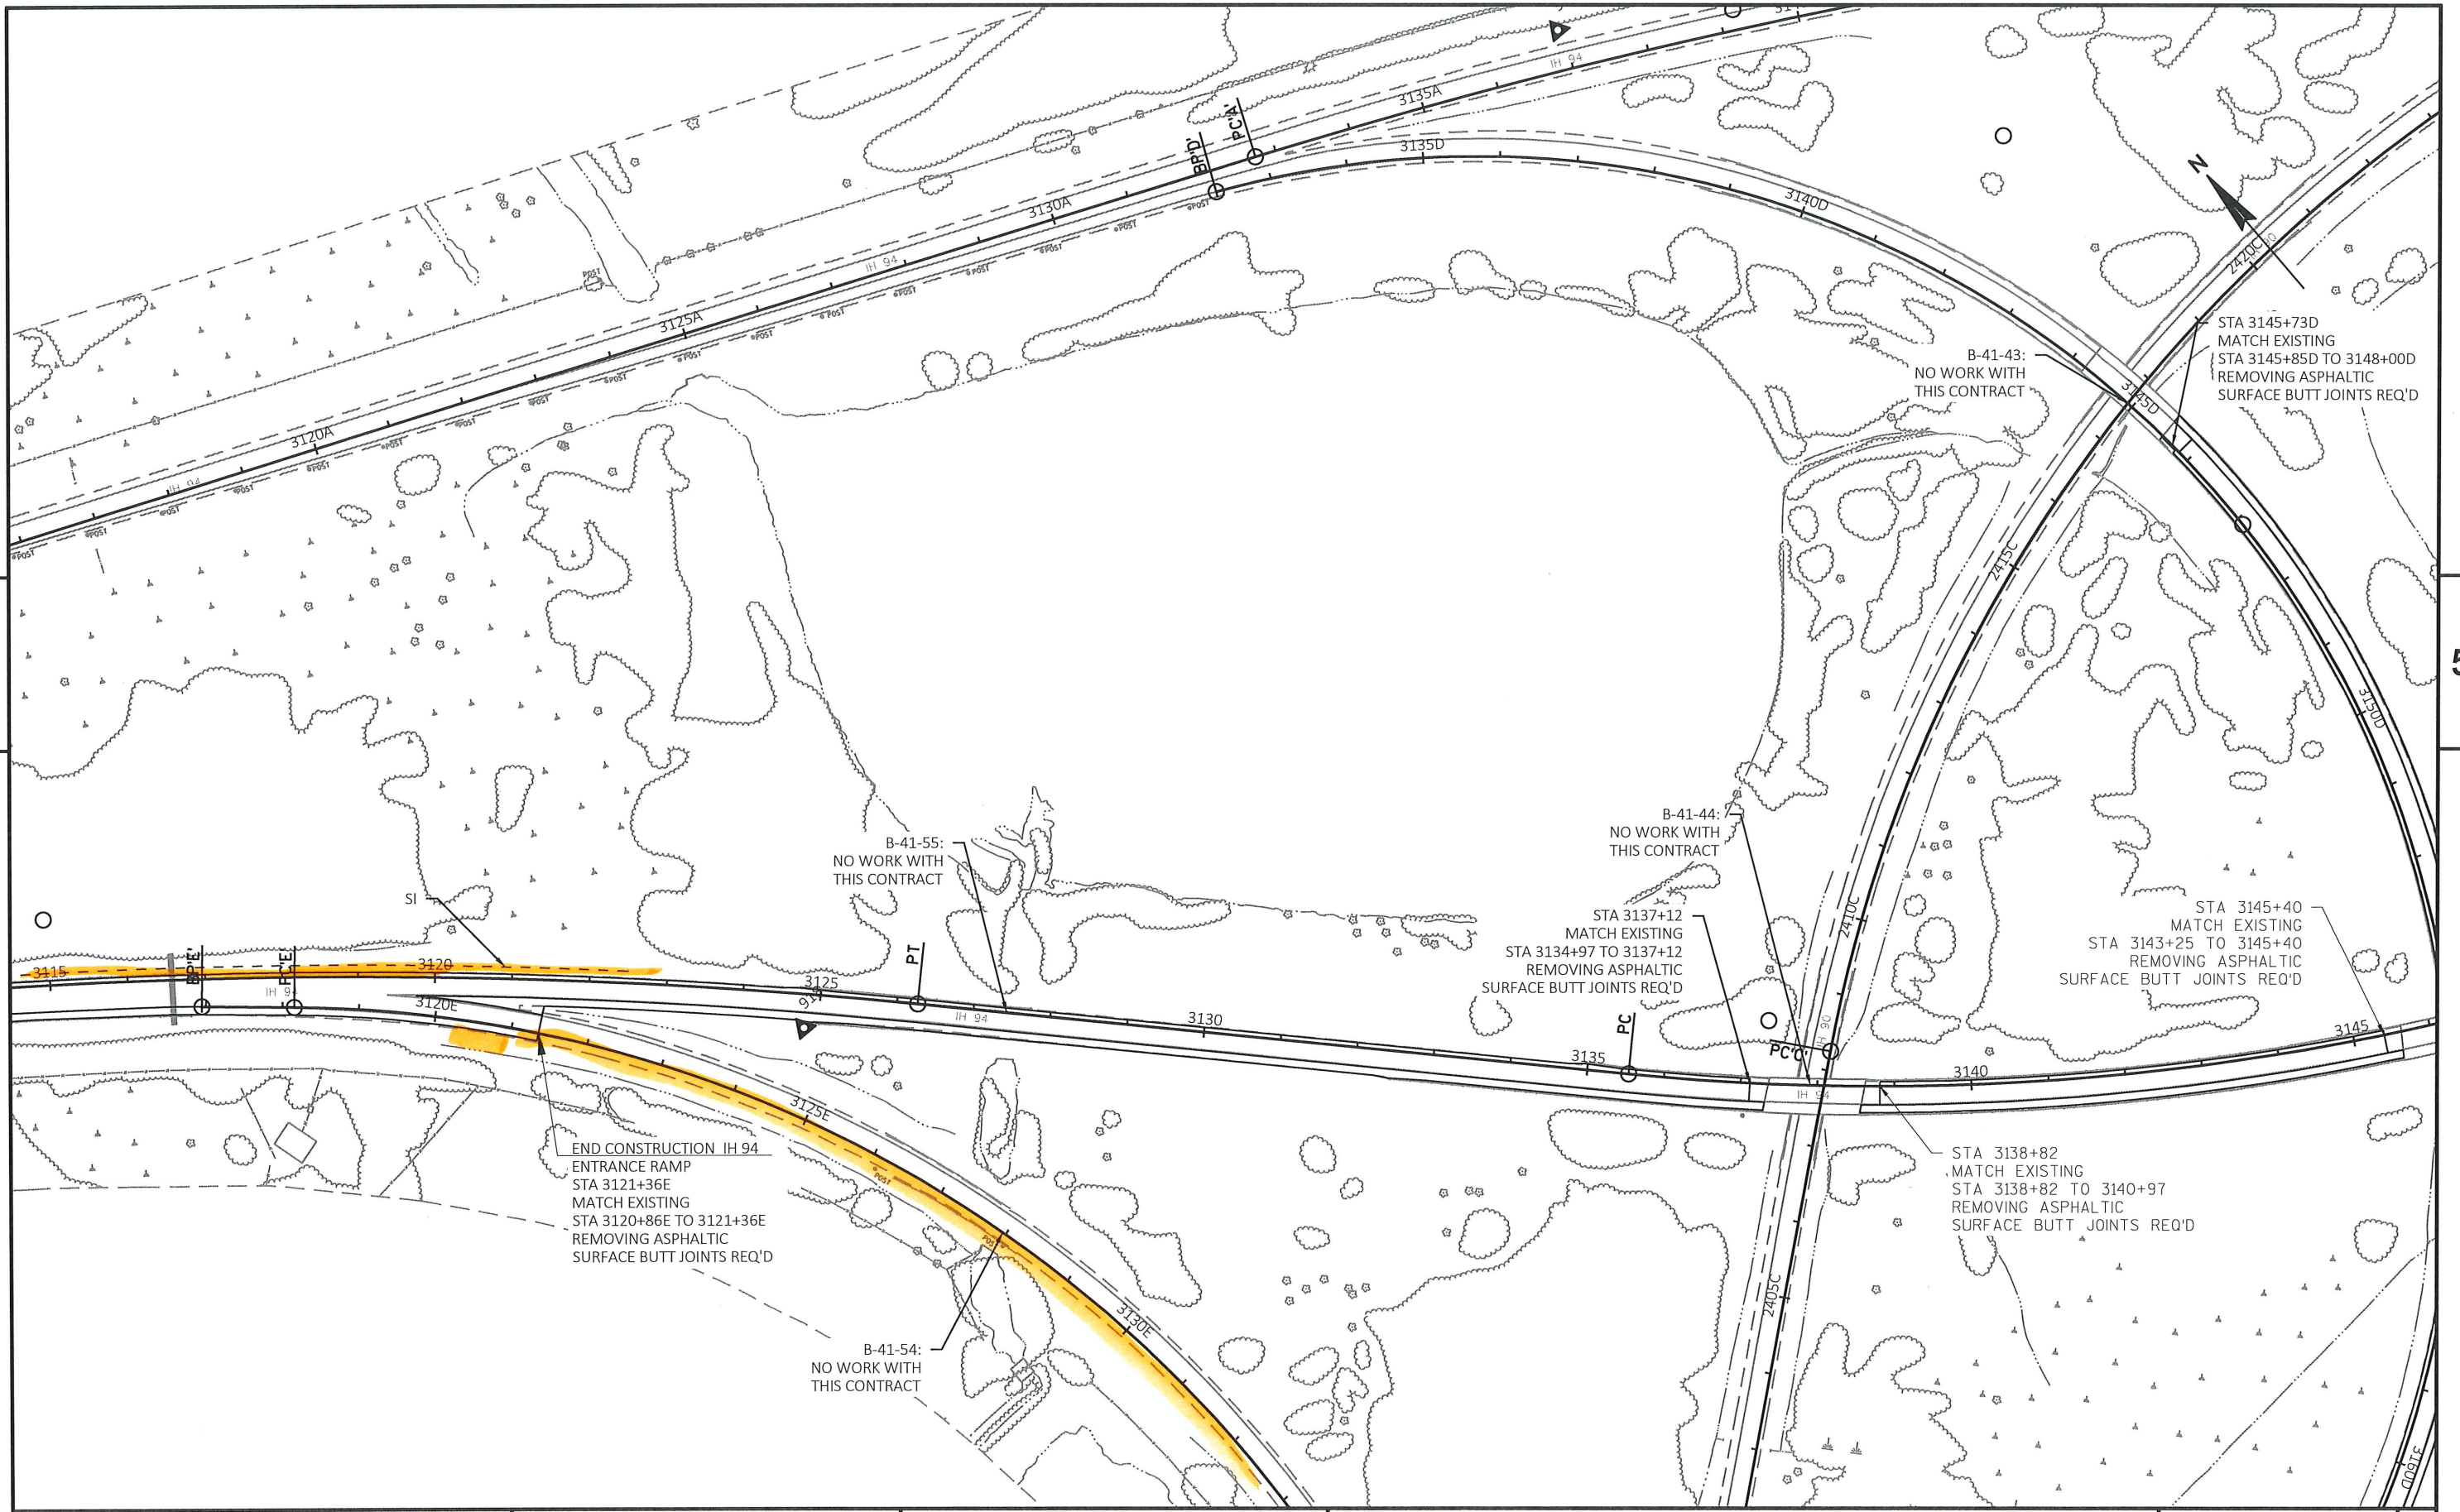

5


5



PROJECT NO: 1017-01-73	HWY: IH 94	COUNTY: MONROE	PLAN	SHEET	E
------------------------	------------	----------------	------	-------	---

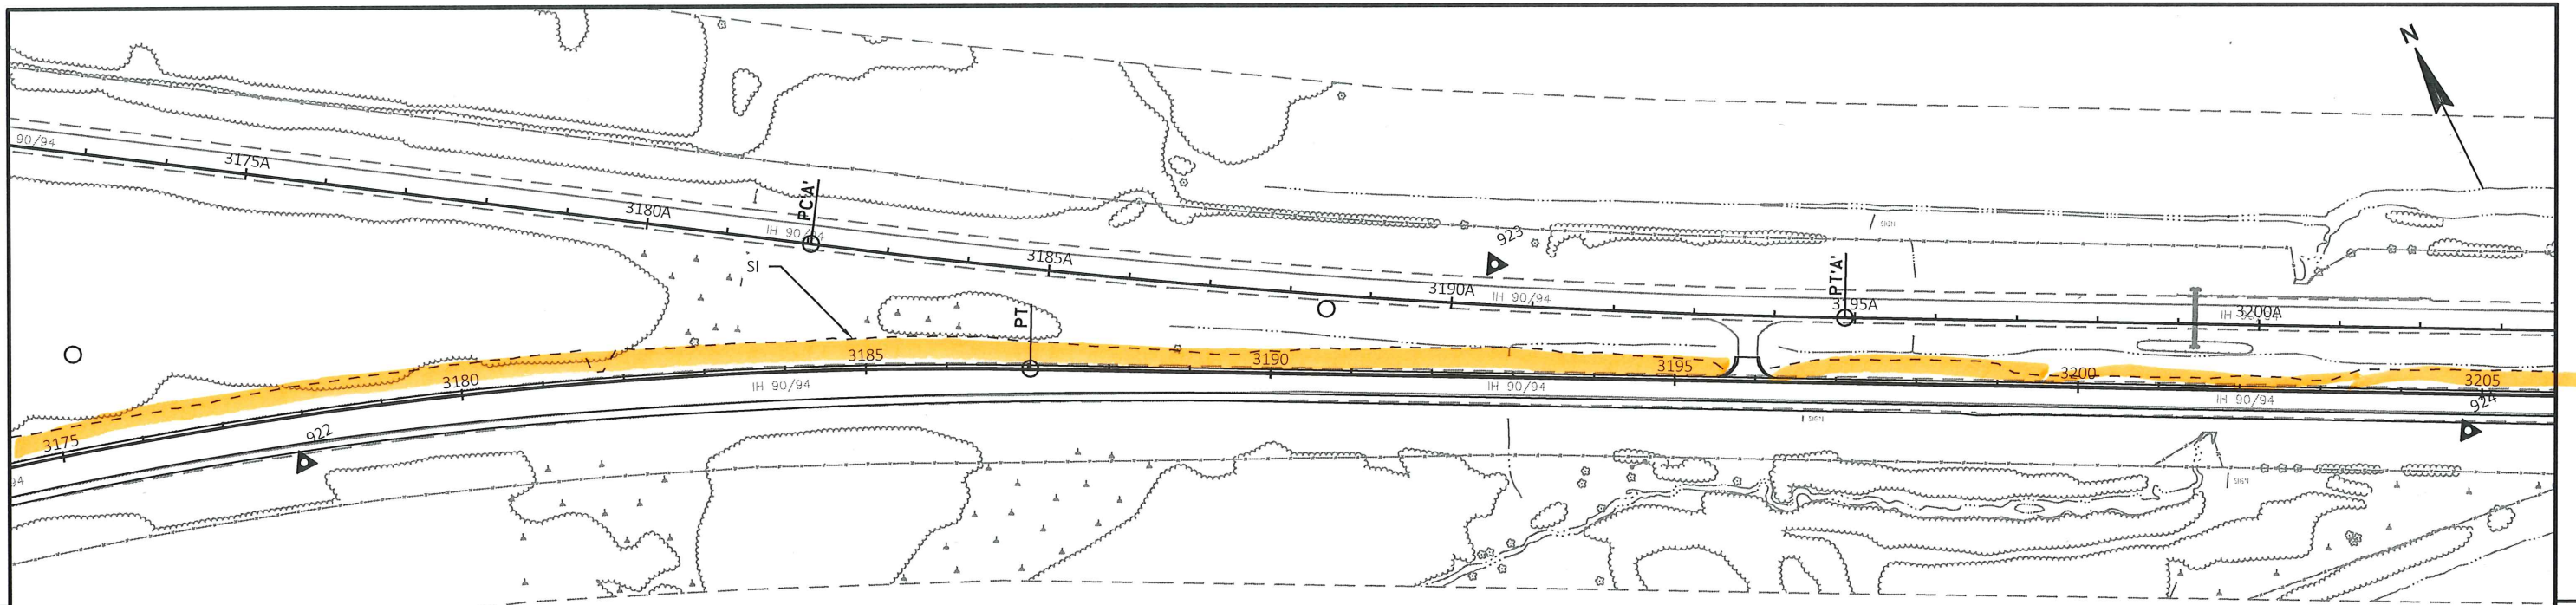


5

5

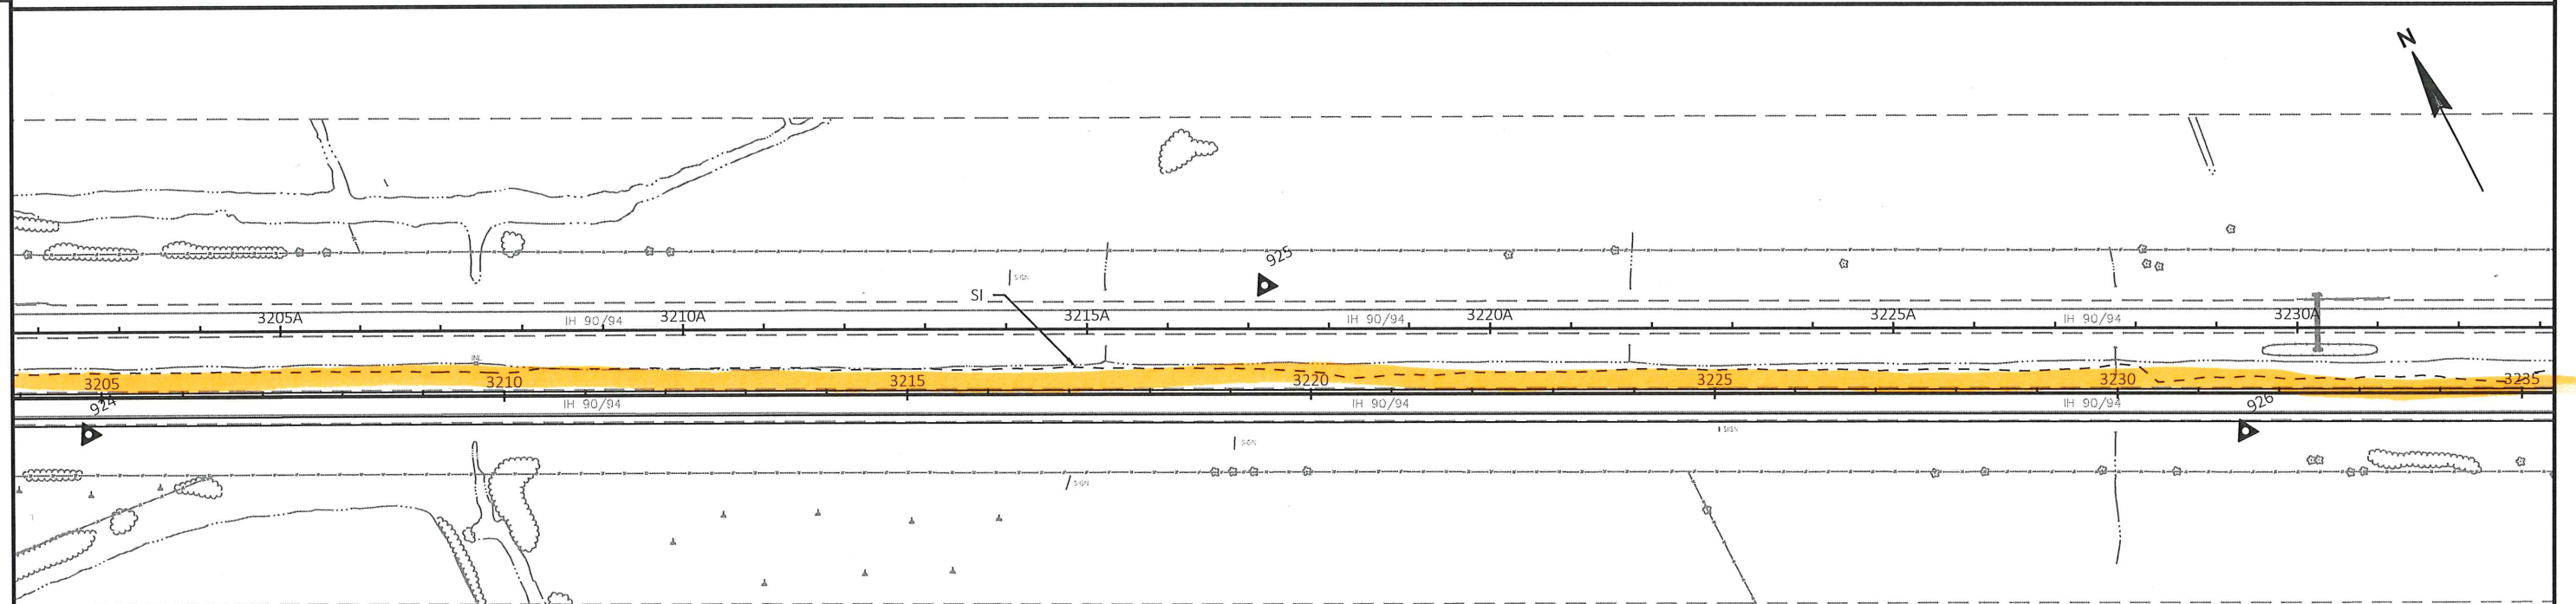


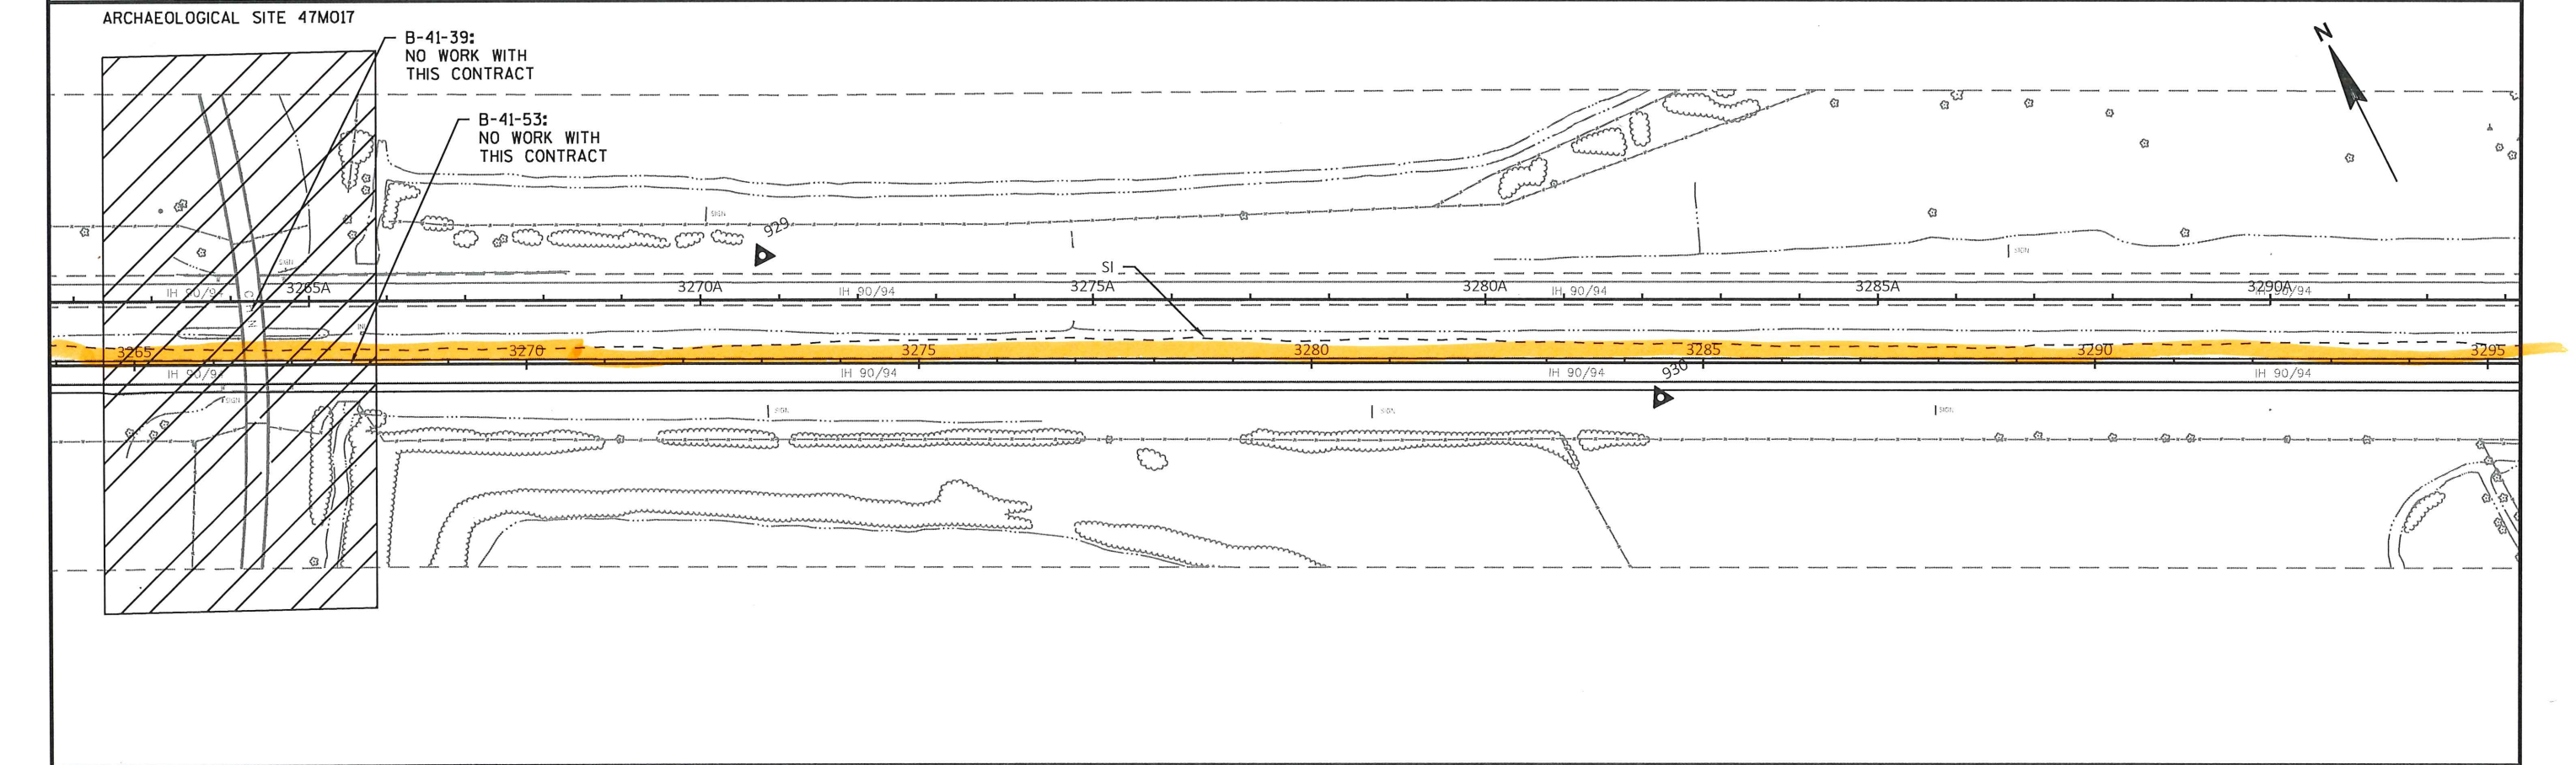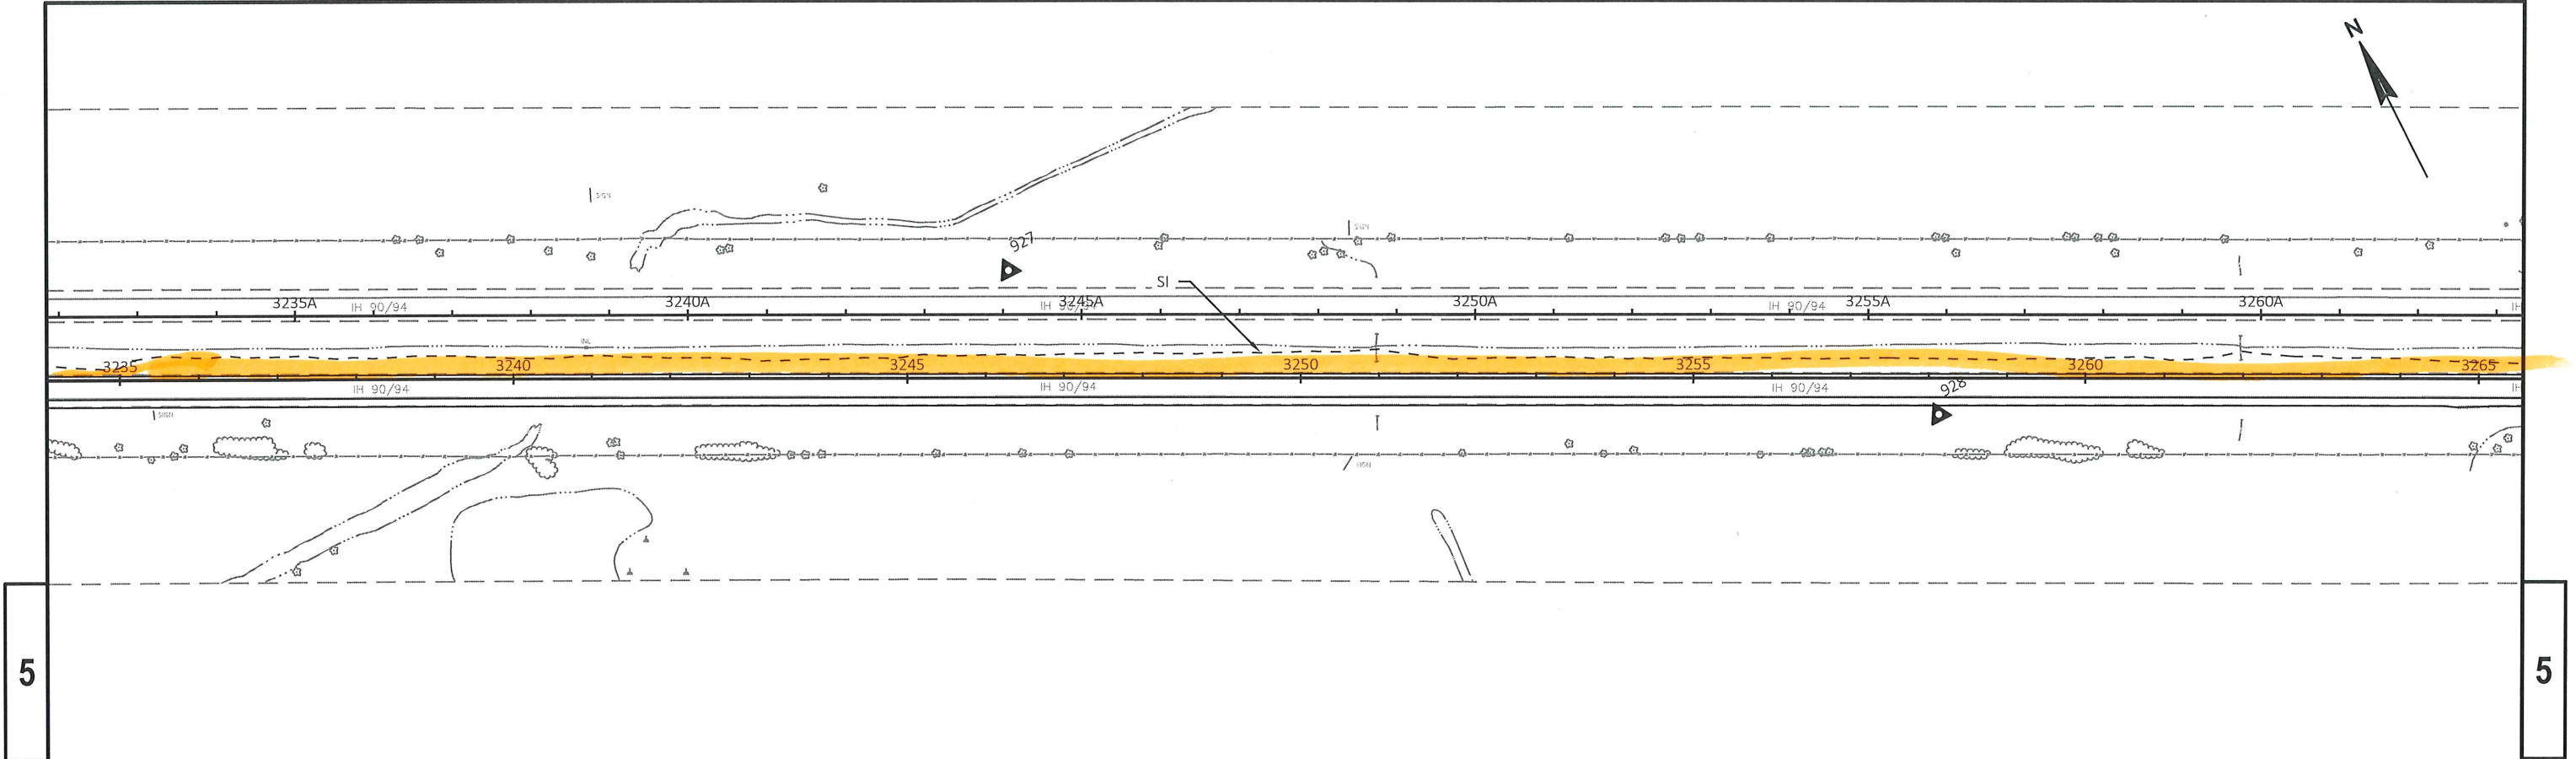

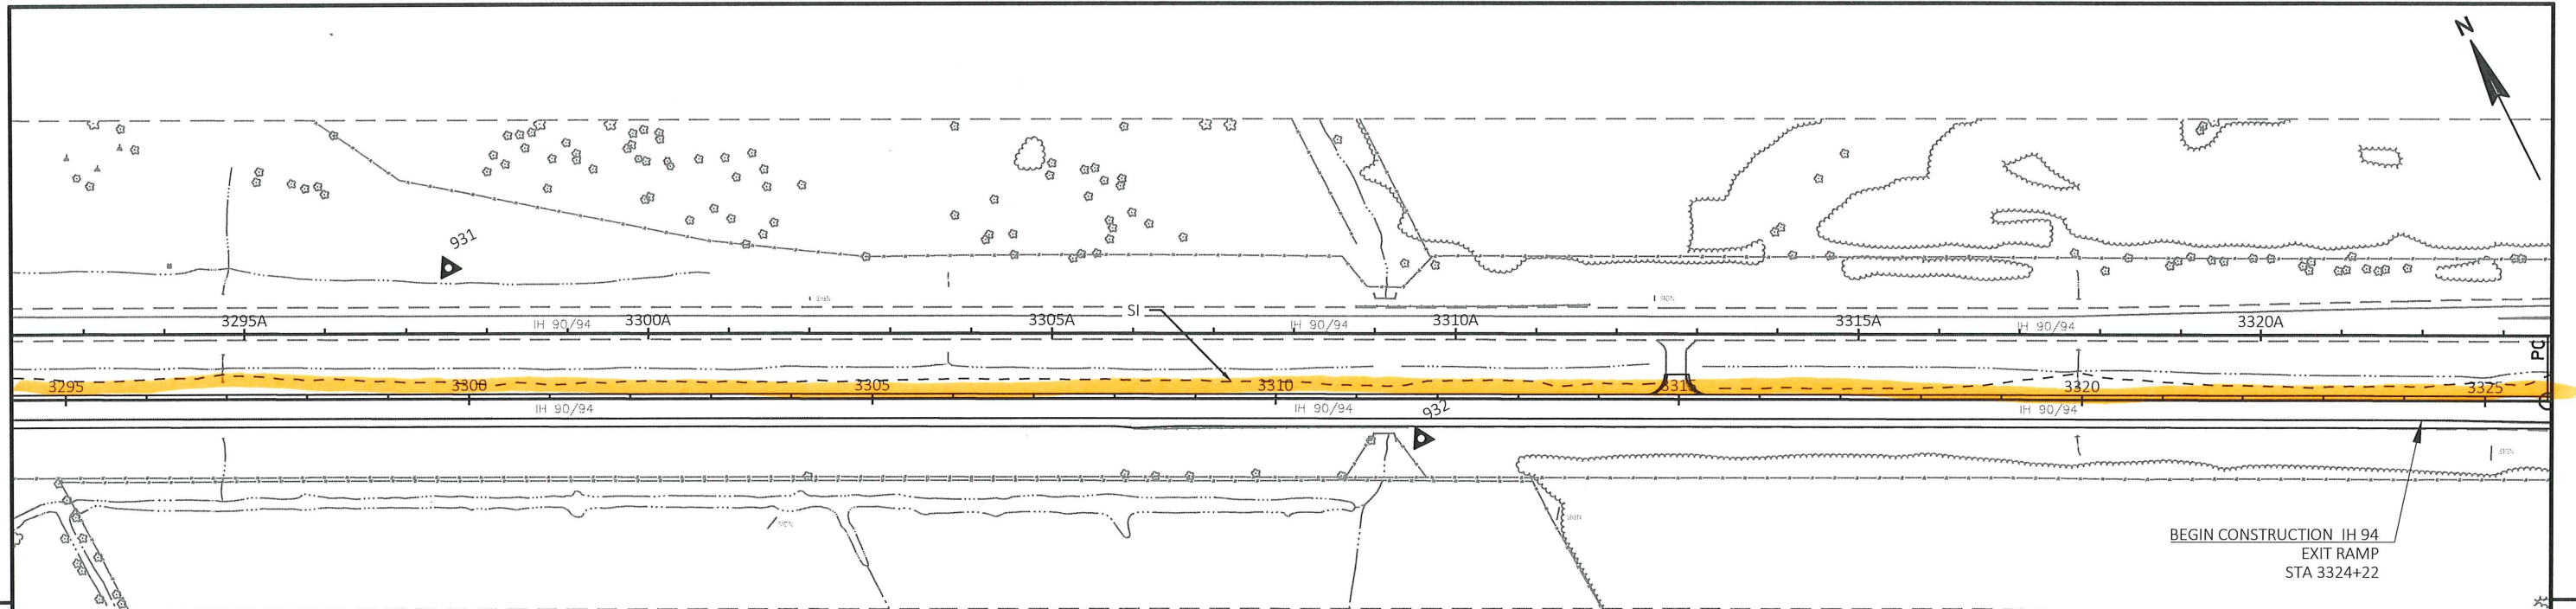

5

5

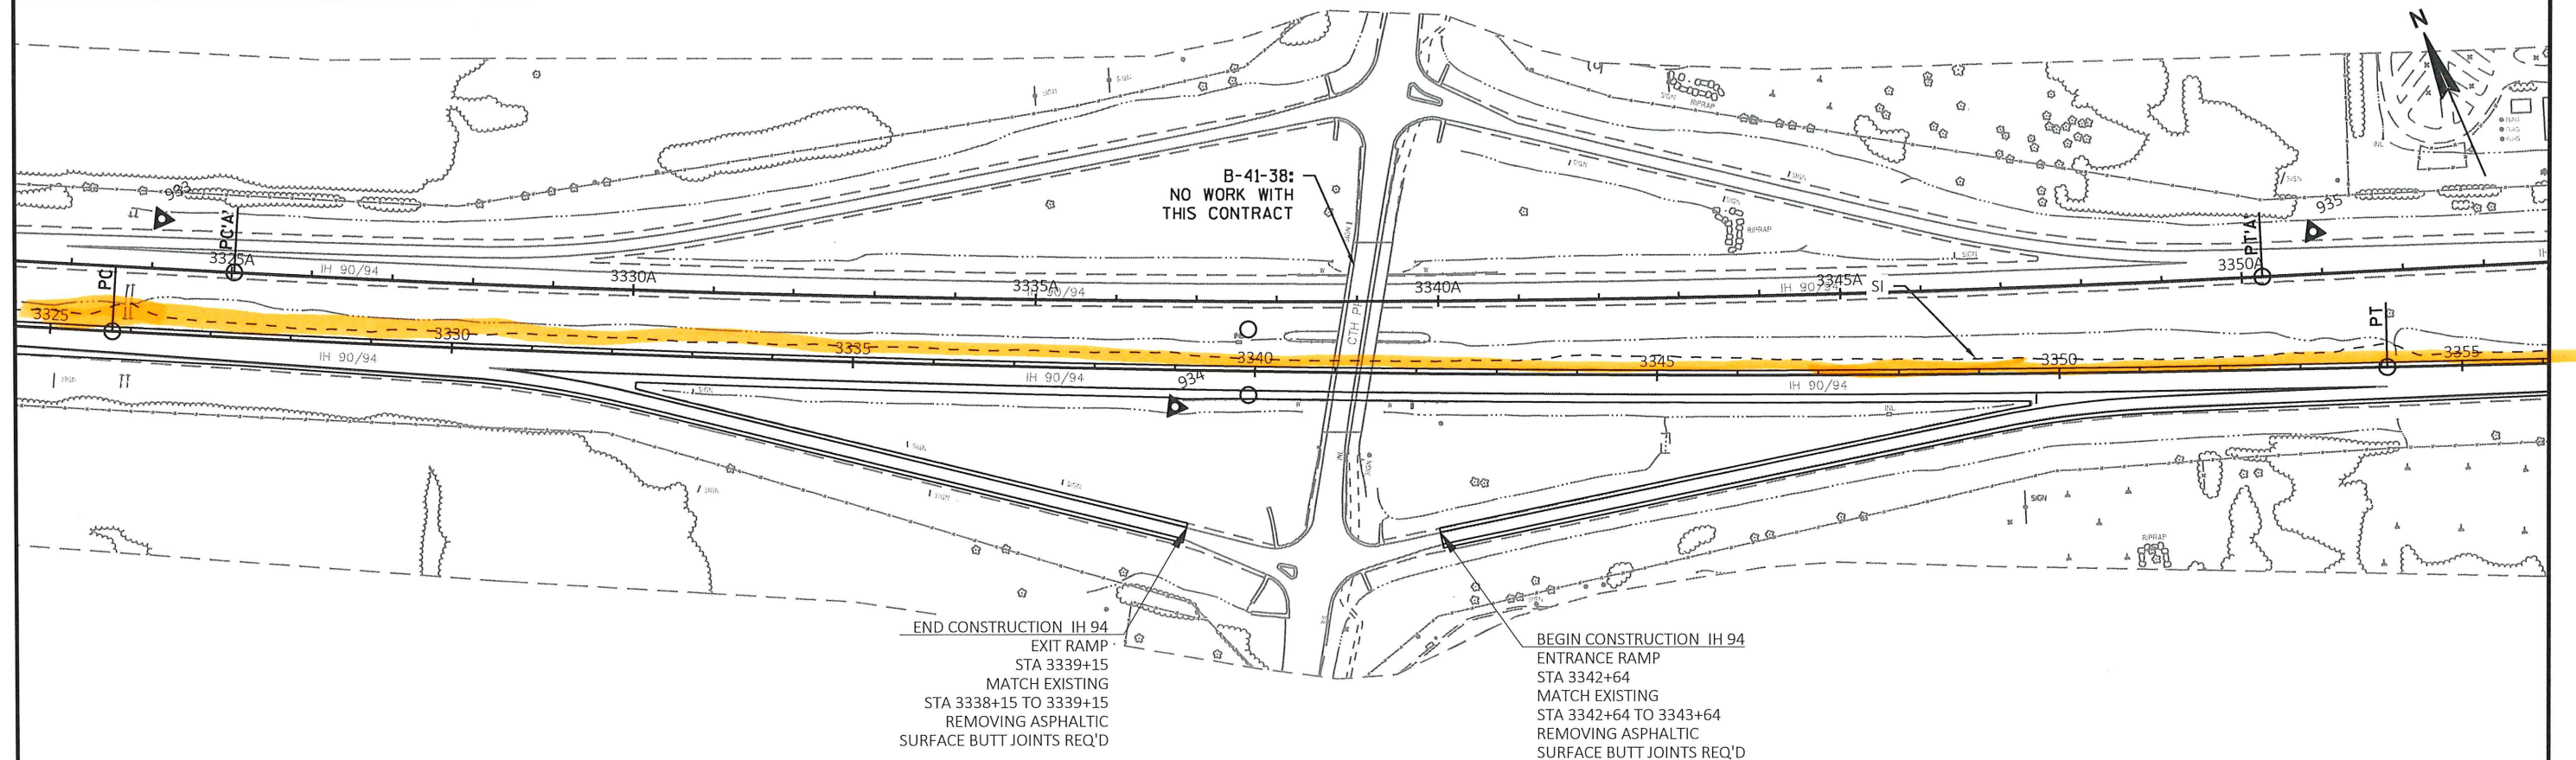

PROJECT NO: 1017-01-73

HWY: IH 90/94

COUNTY: MONROE

PLAN

SHEET

E

FILE NAME: N:\PDS\C3D\10170103\SHEETPLAN\1017-02-73 RESURF\050203_PN.DWG
LAYOUT NAME: Sheet - (7)


PLOT DATE: 8/7/2019 3:11 PM

PLOT BY: GREINER JR, MICHAEL

PLOT NAME:


PLOT SCALE: 1 IN:200 FT

WISDOT/CADDs SHEET 44

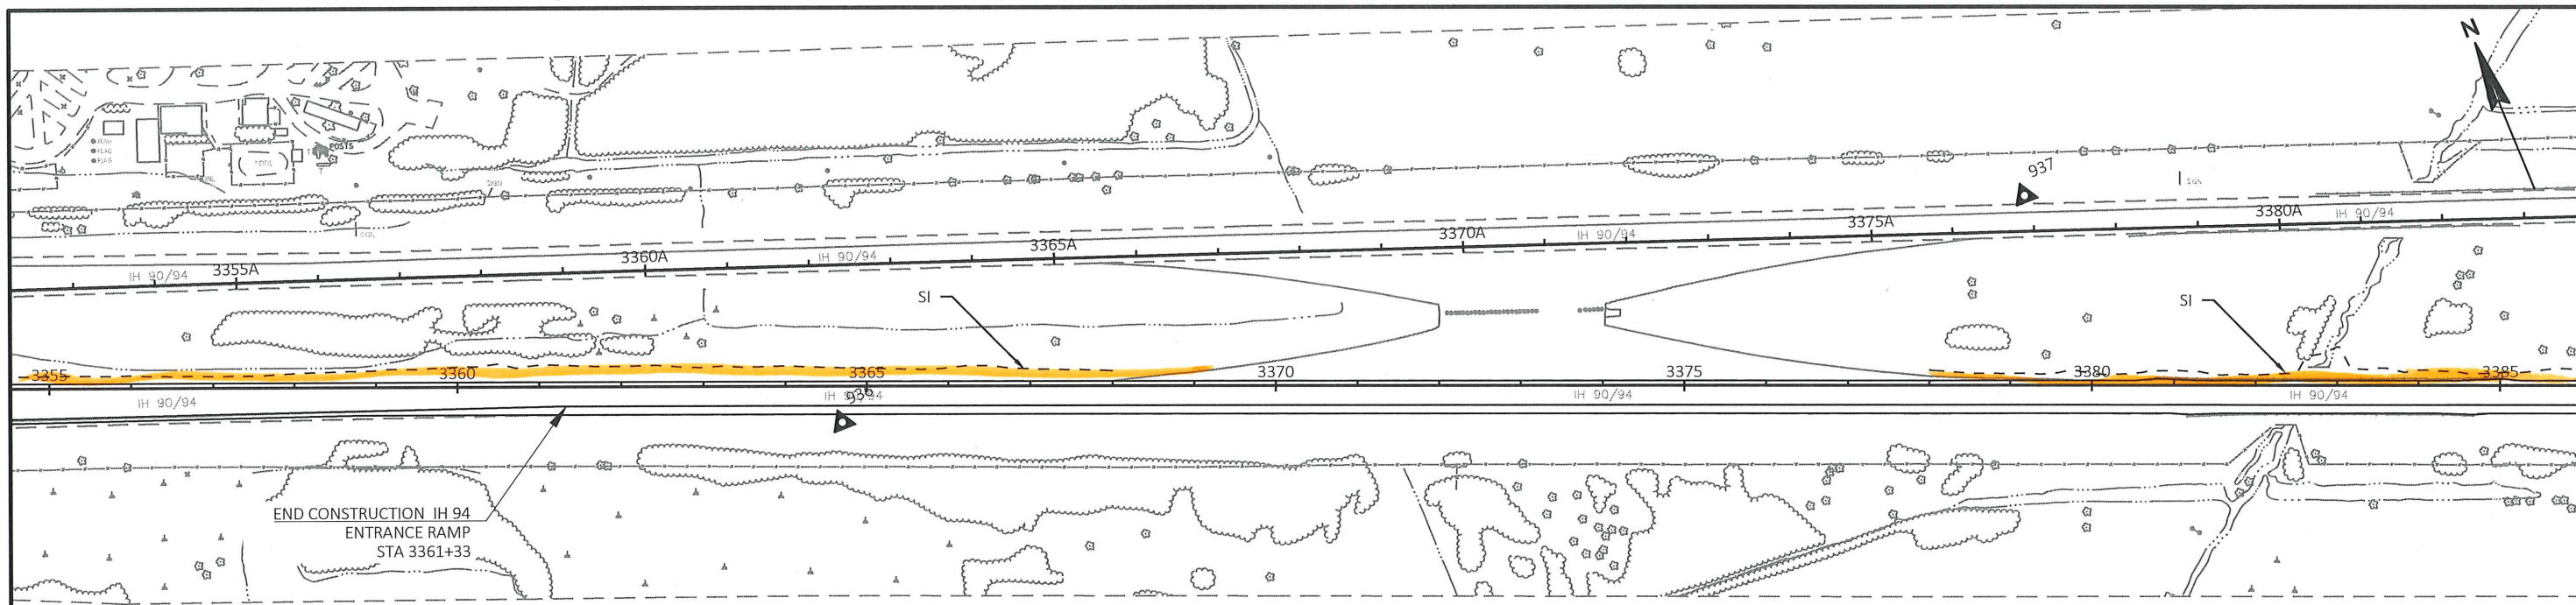


5

5

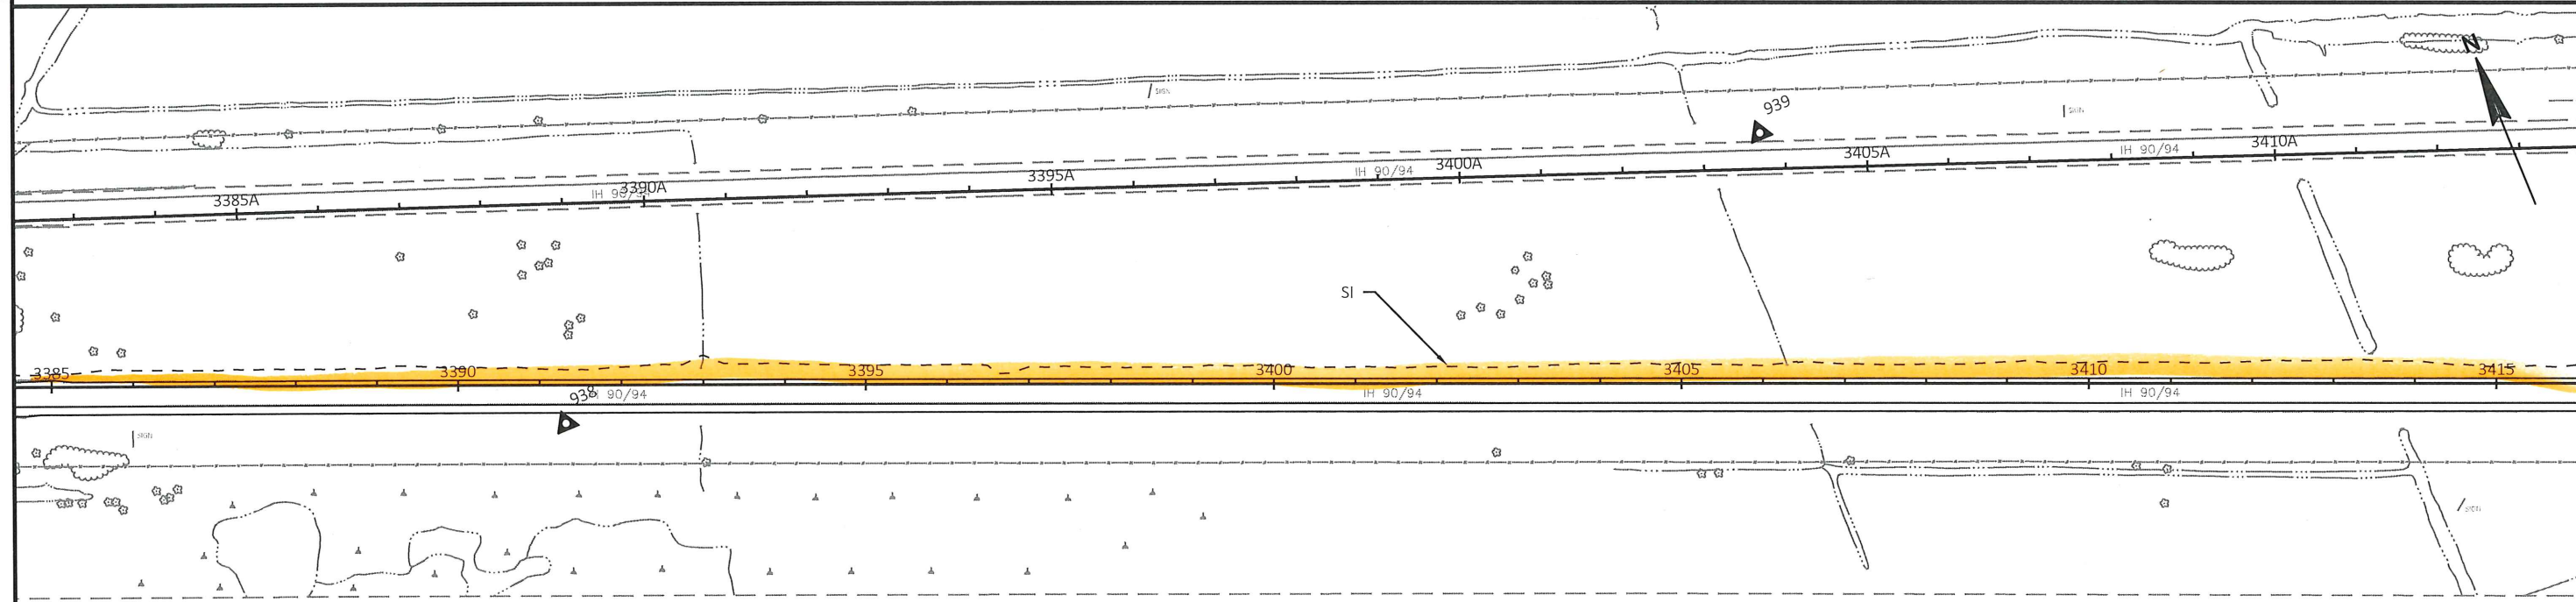


PROJECT NO: 1017-01-73	HWY: IH 90/94	COUNTY: MONROE	PLAN	SHEET	E
------------------------	---------------	----------------	------	-------	---

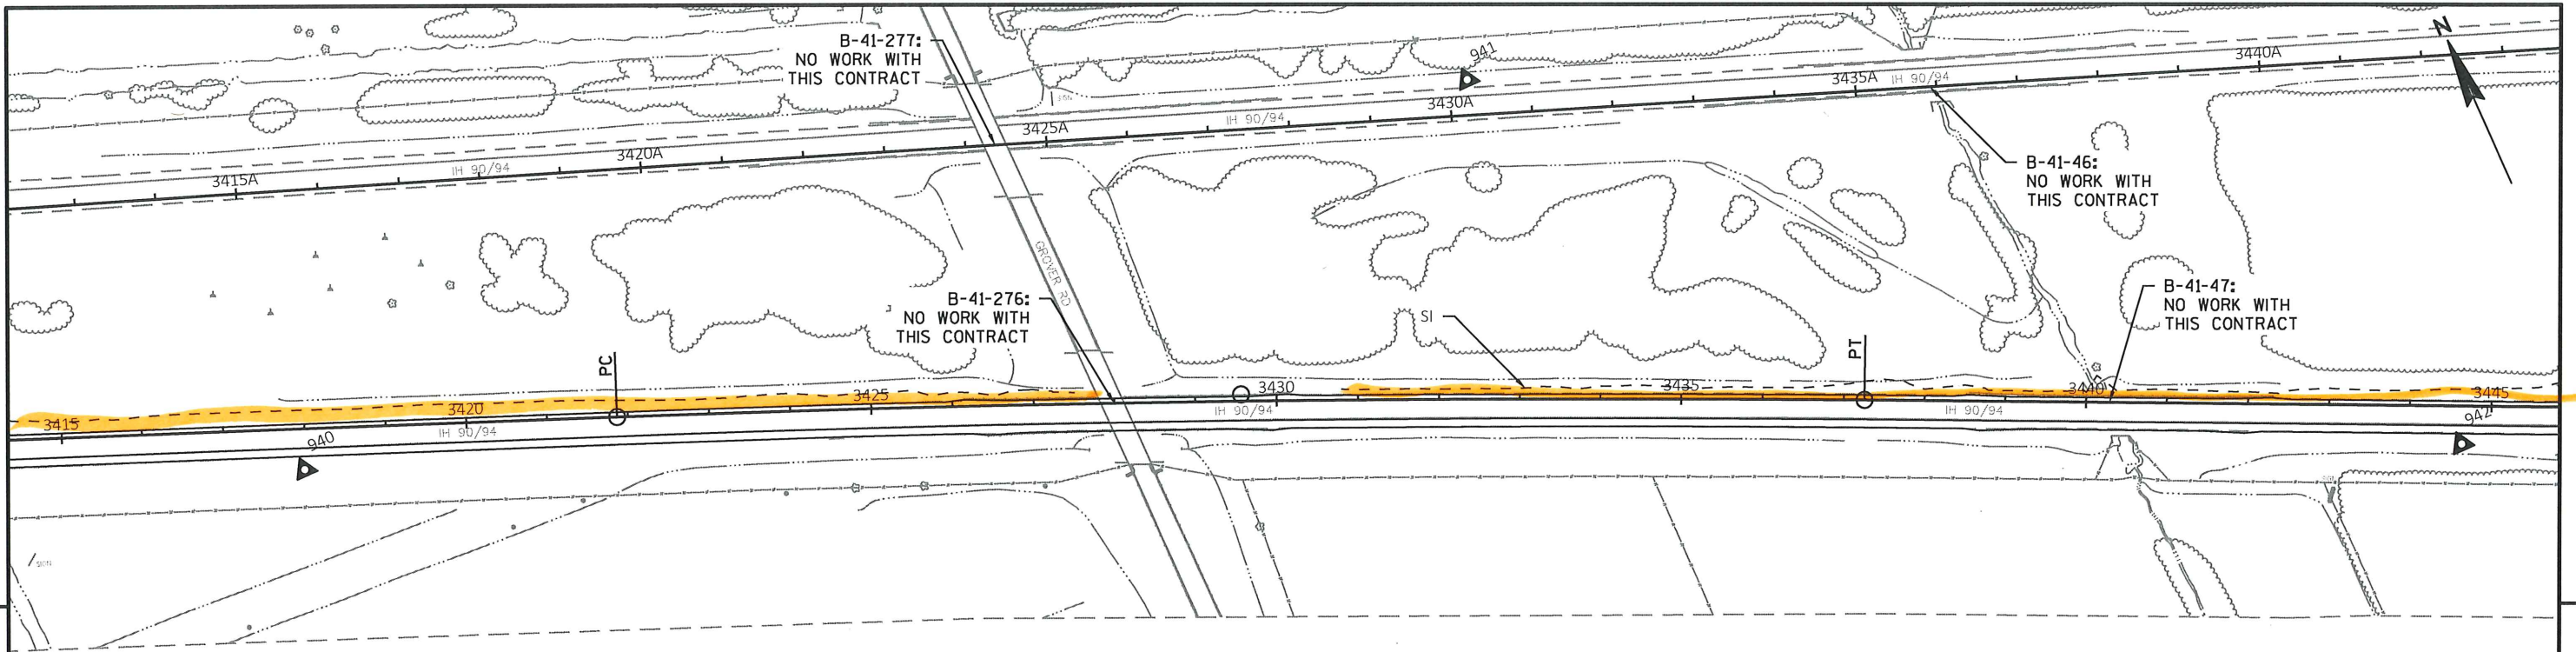


5

5

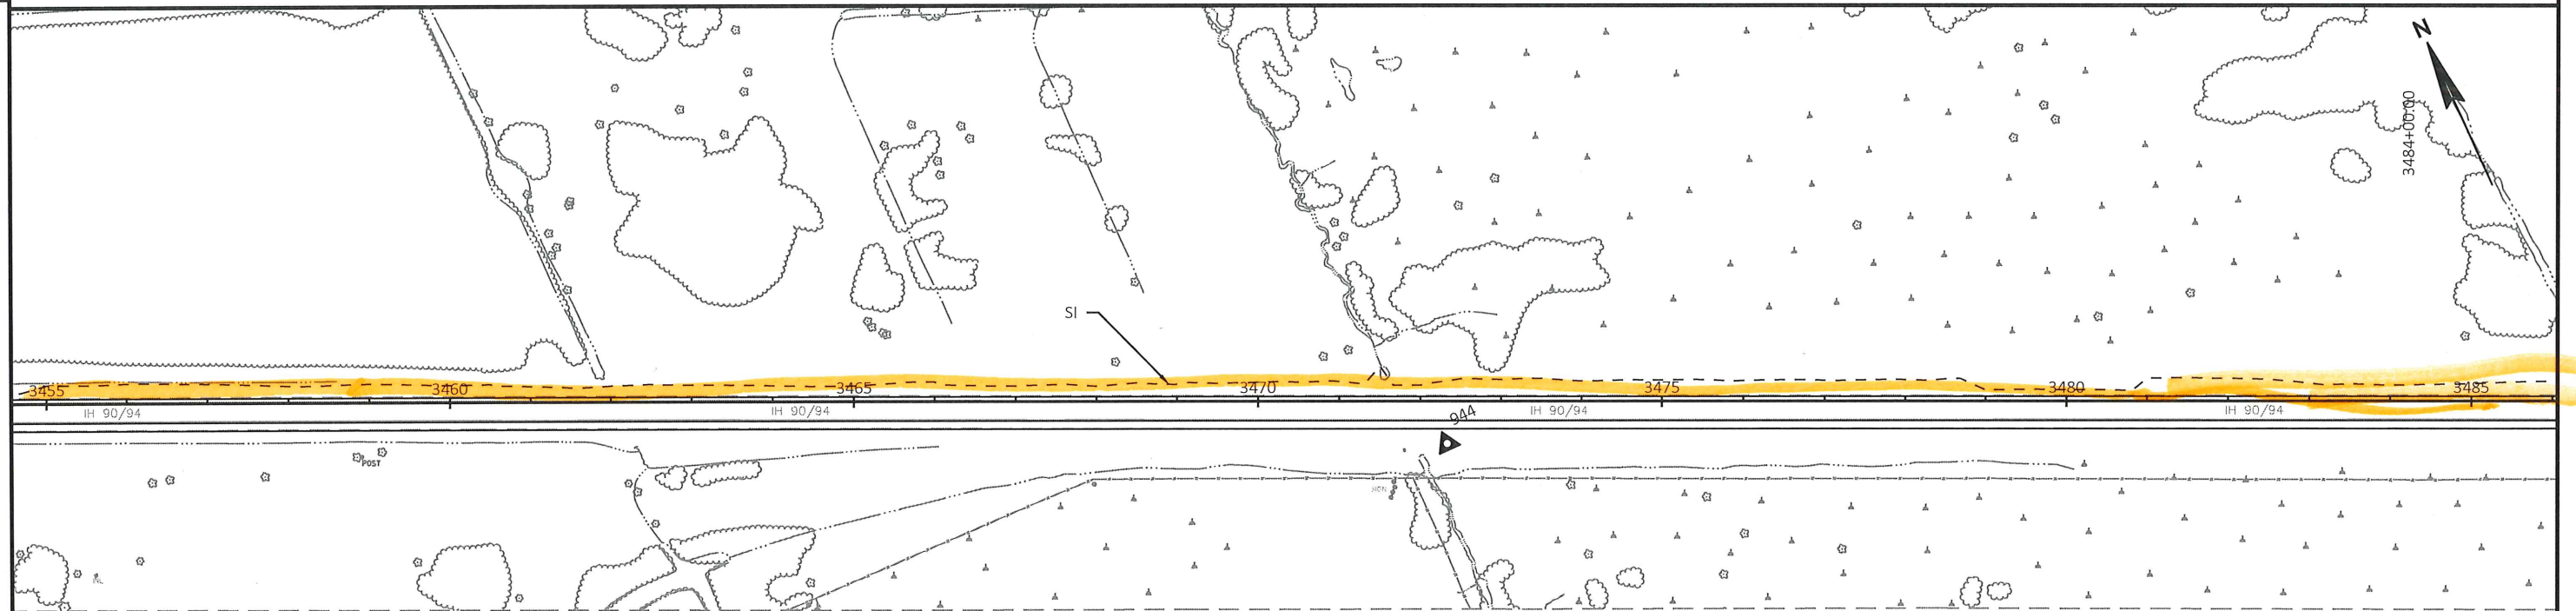


PROJECT NO: 1017-01-73	HWY: IH 90/94	COUNTY: MONROE	PLAN	SHEET	E
------------------------	---------------	----------------	------	-------	---

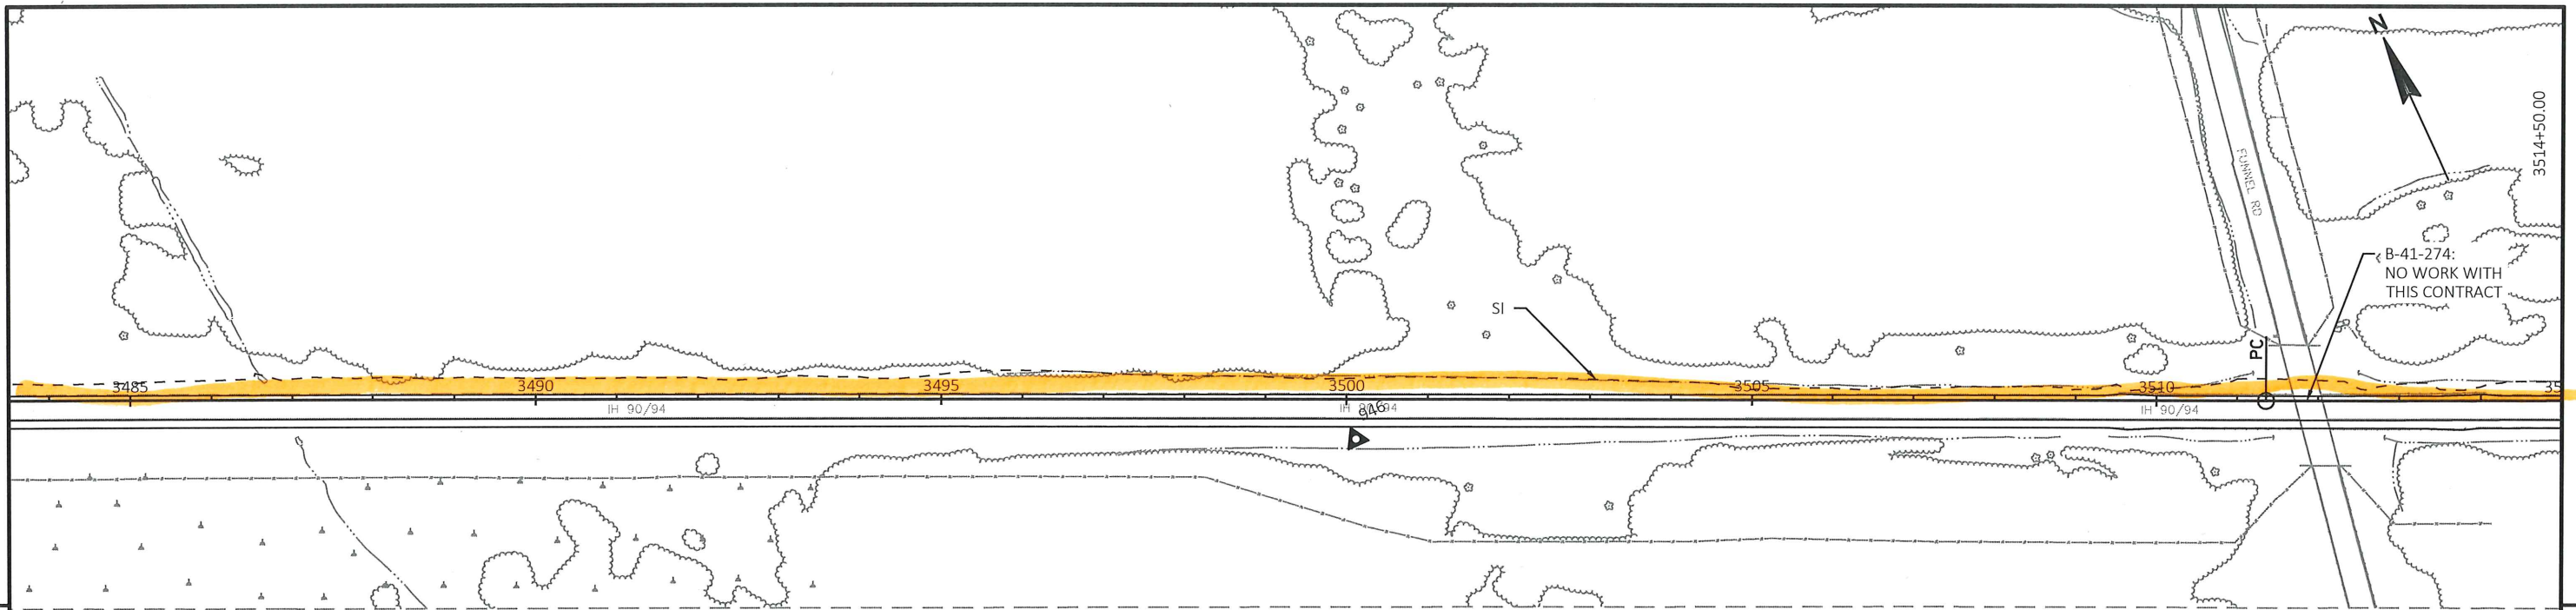


5

5

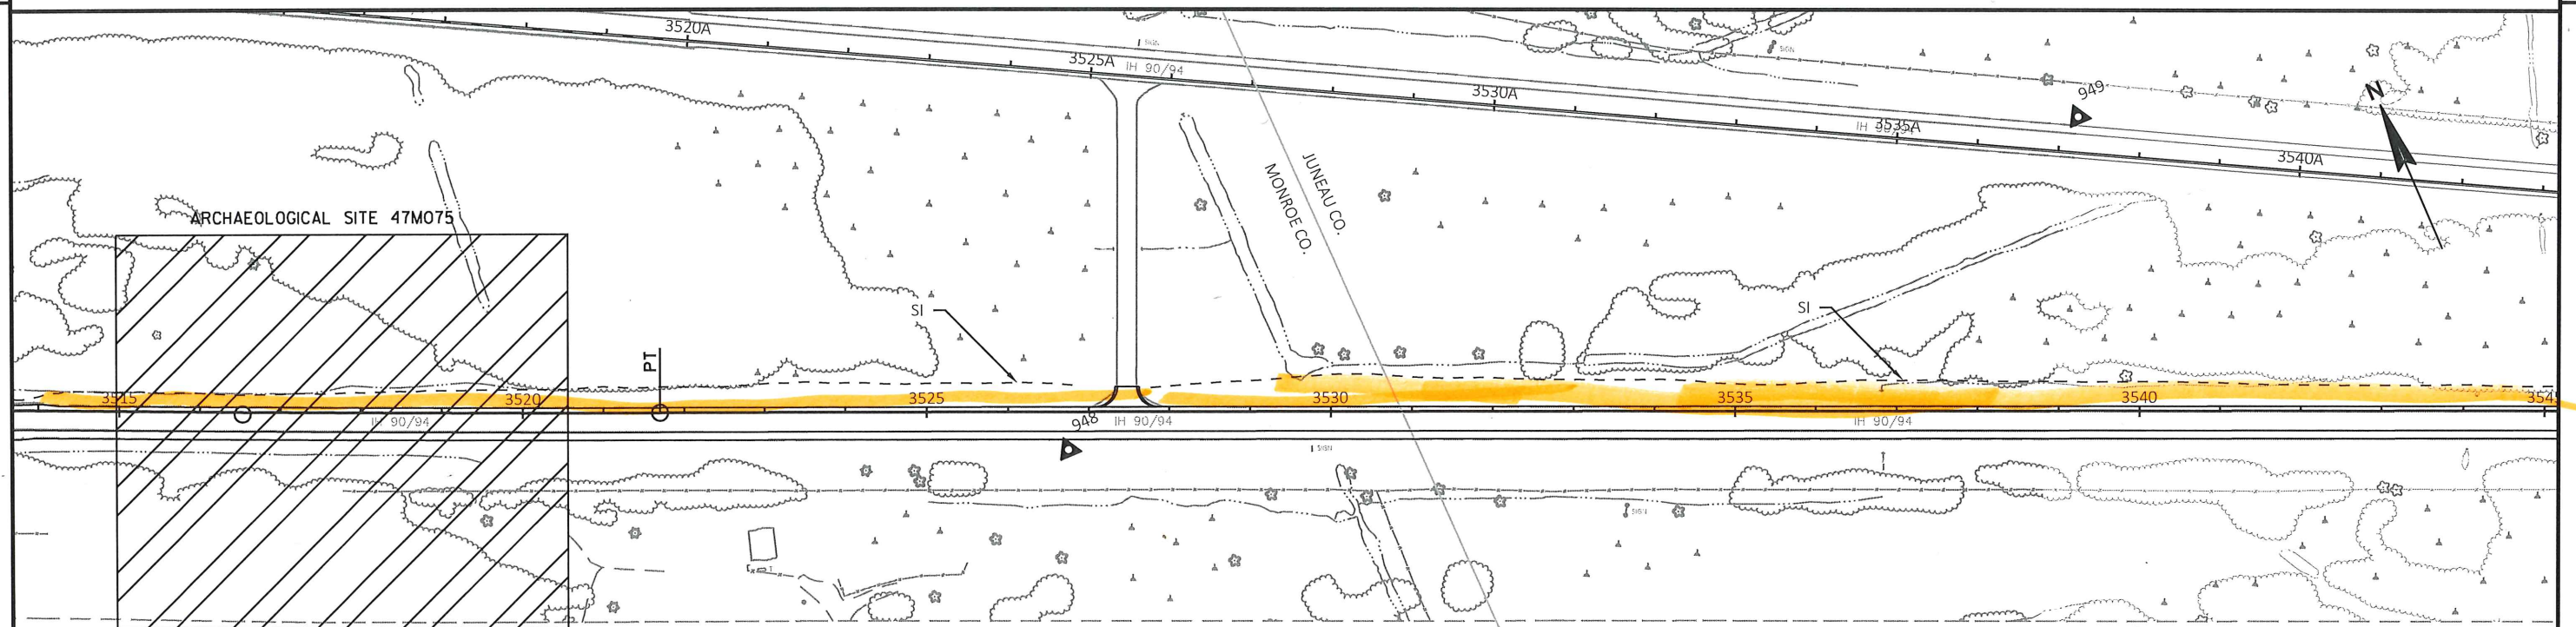


PROJECT NO: 1017-01-73	HWY: IH 90/94	COUNTY: MONROE	PLAN	SHEET	E
------------------------	---------------	----------------	------	-------	---

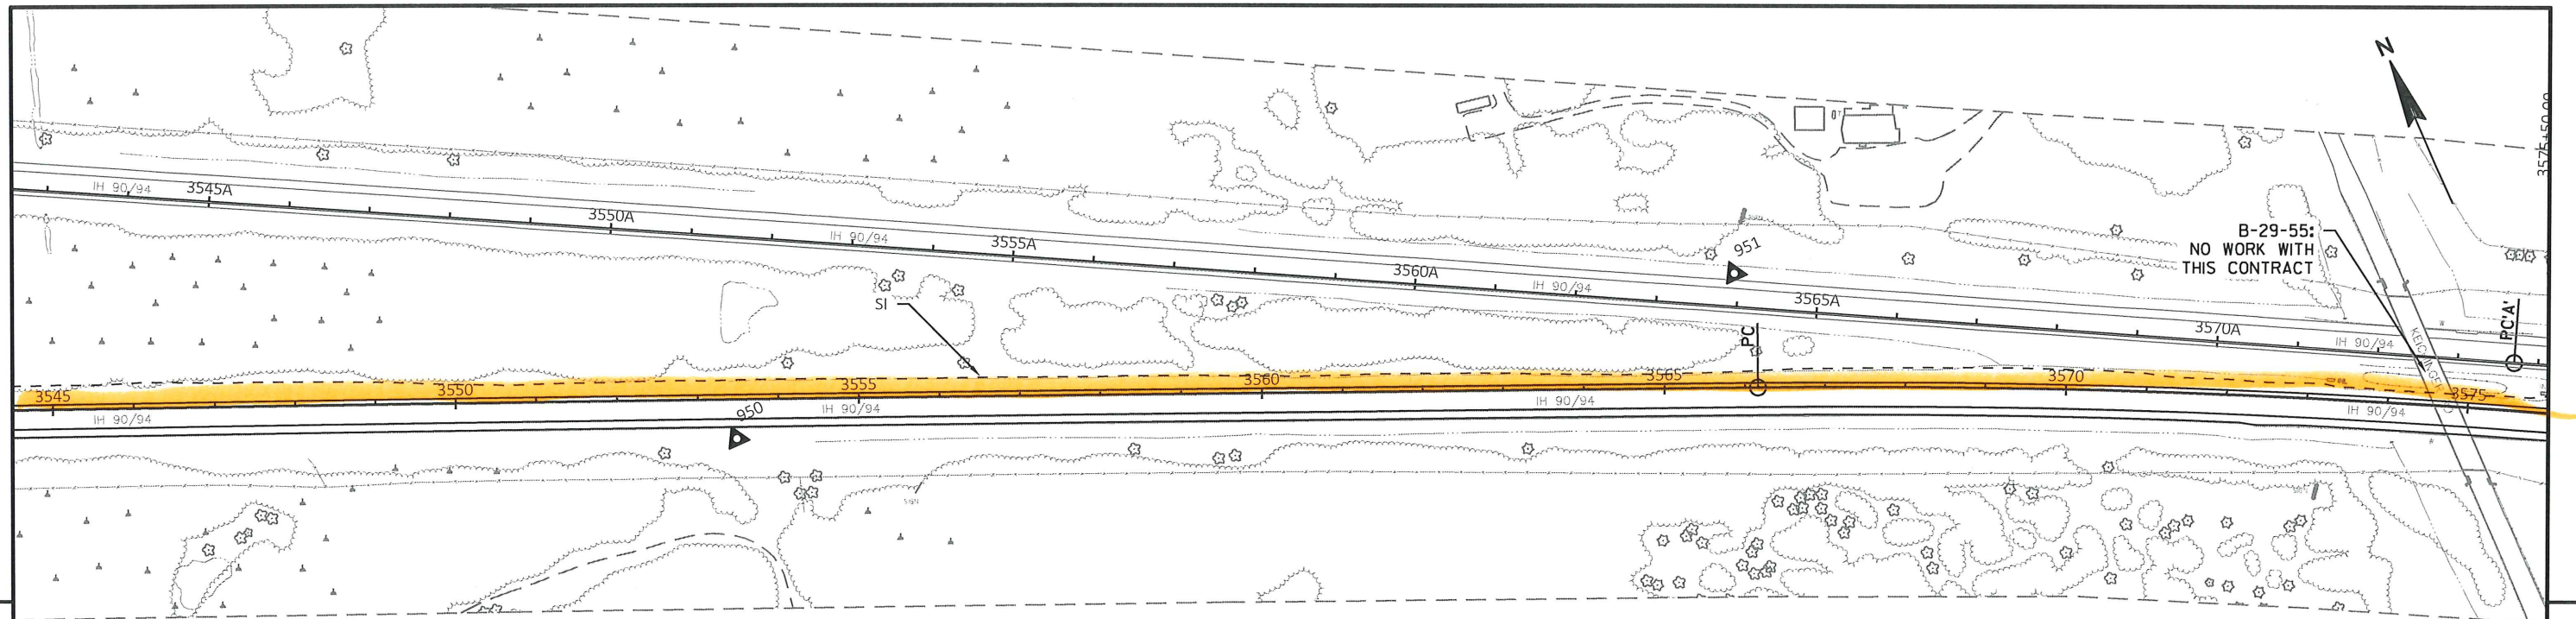


5

5

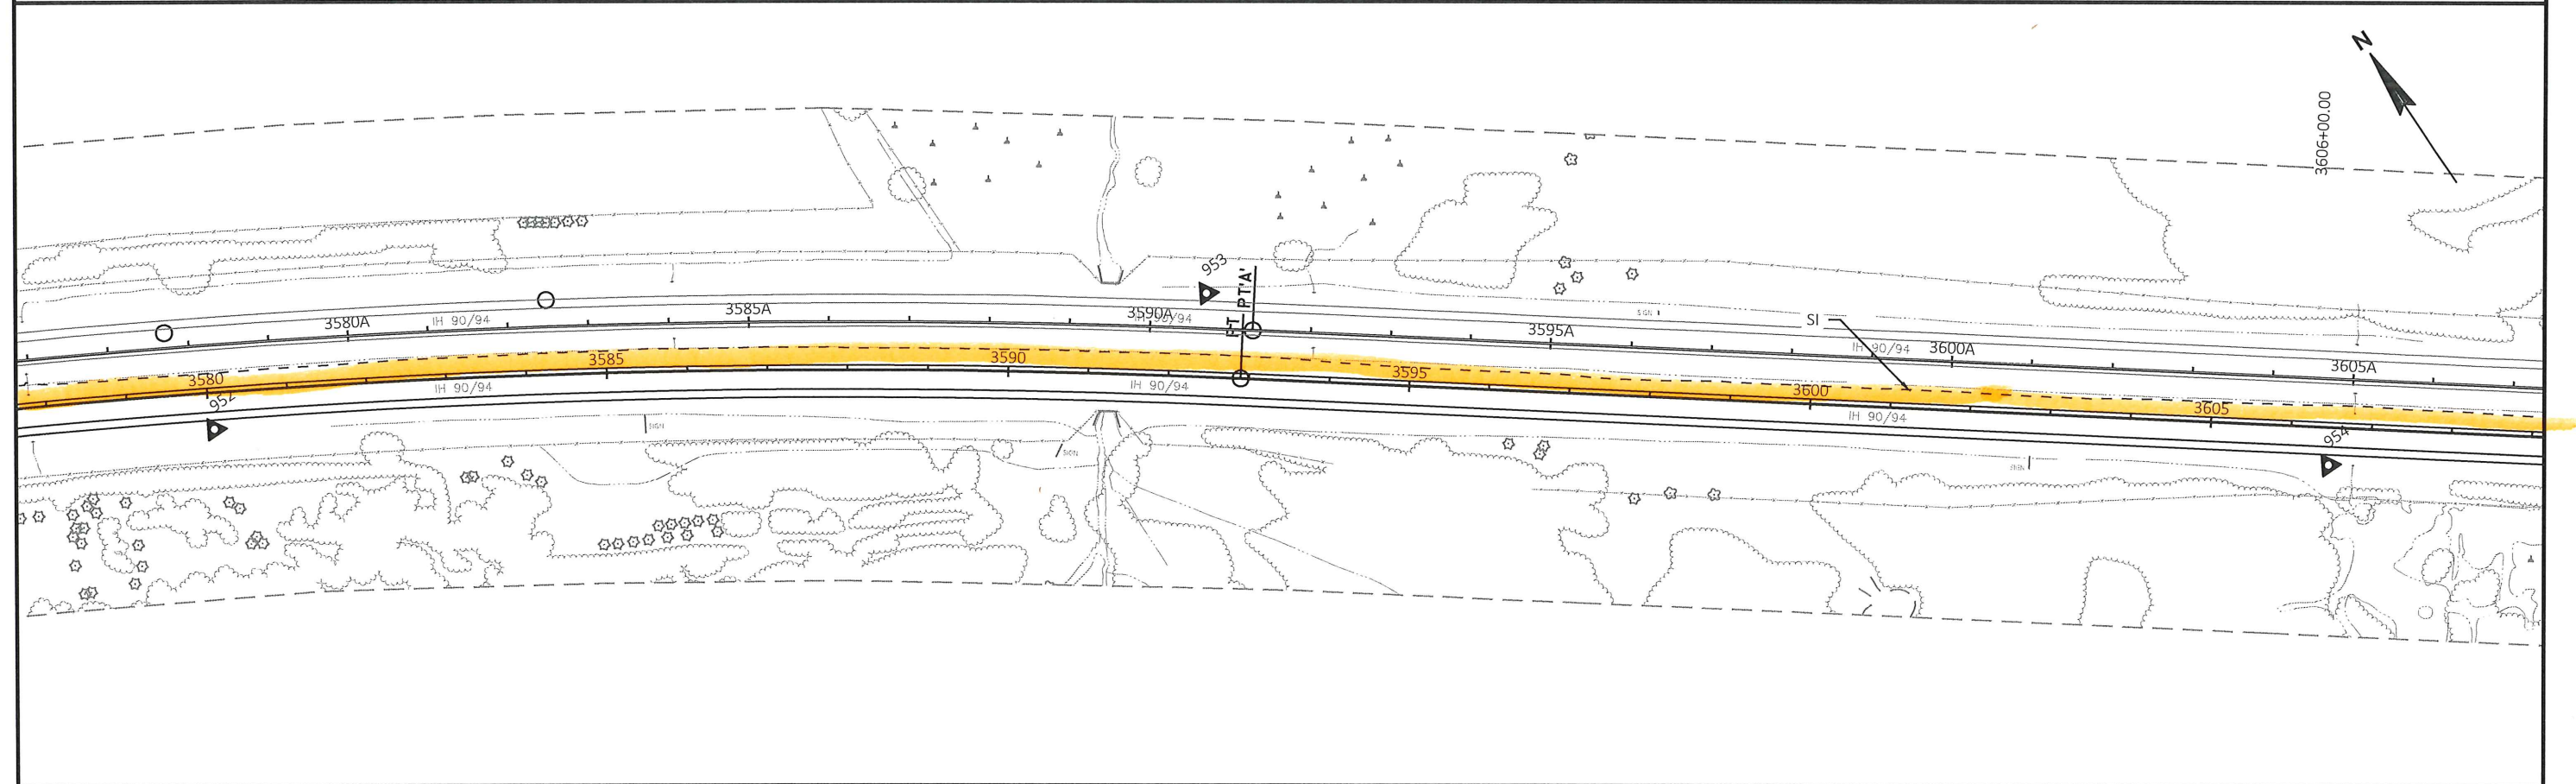



PROJECT NO: 1017-01-73	HWY: IH 90/94	COUNTY: MONROE	PLAN	SHEET	E
------------------------	---------------	----------------	------	-------	---

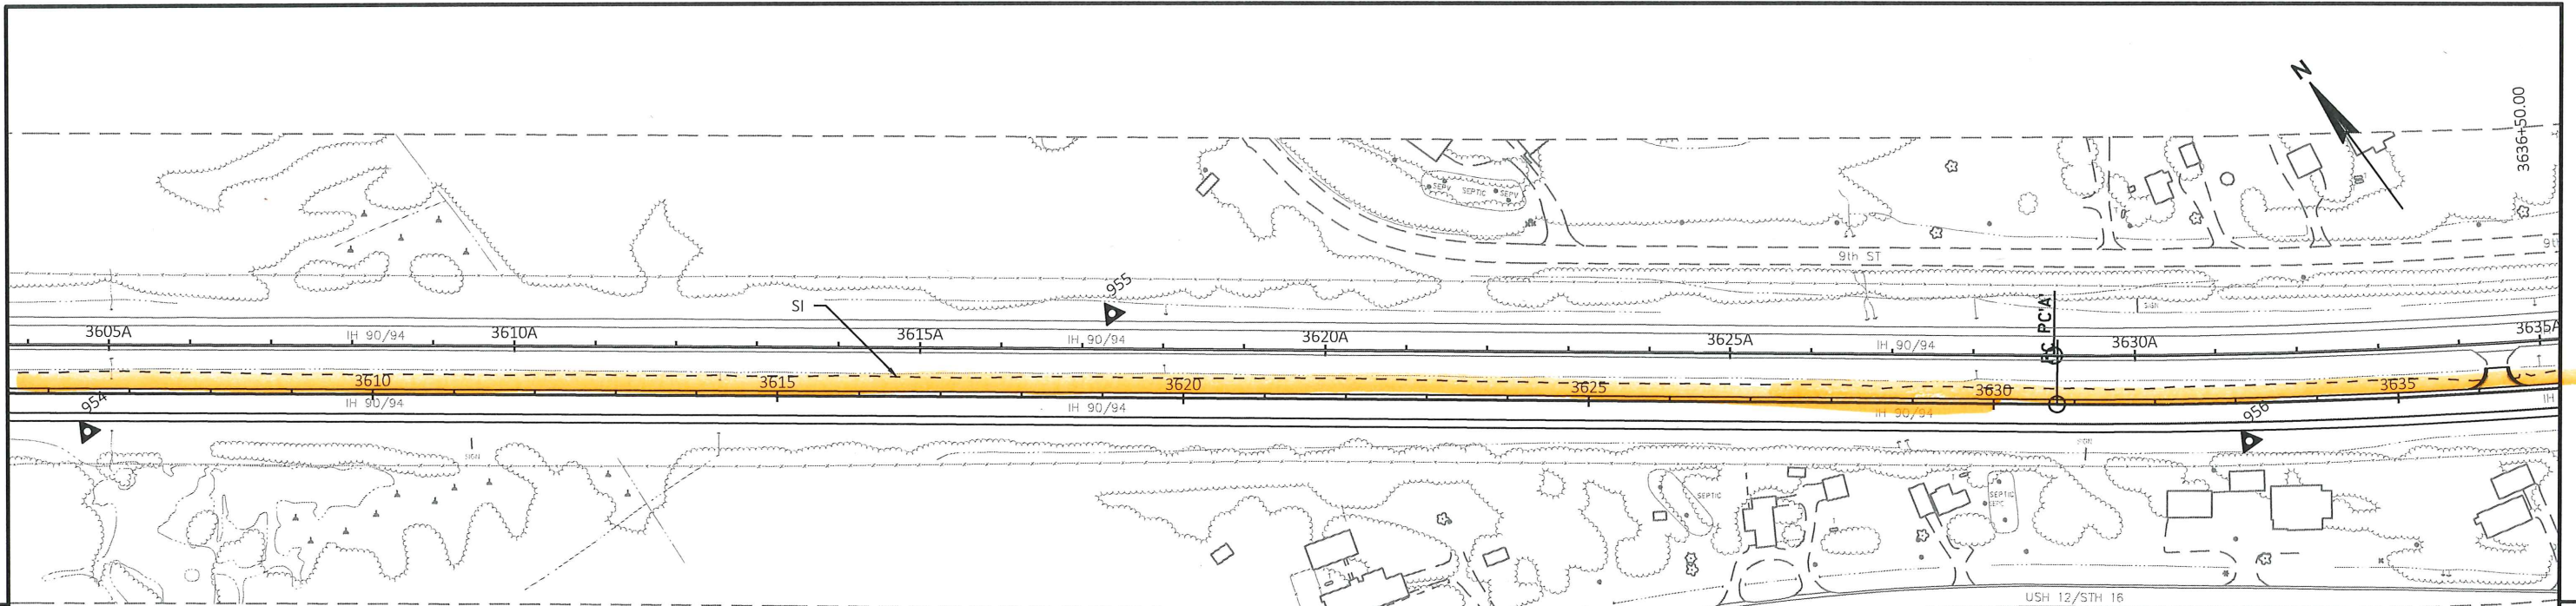


5


5

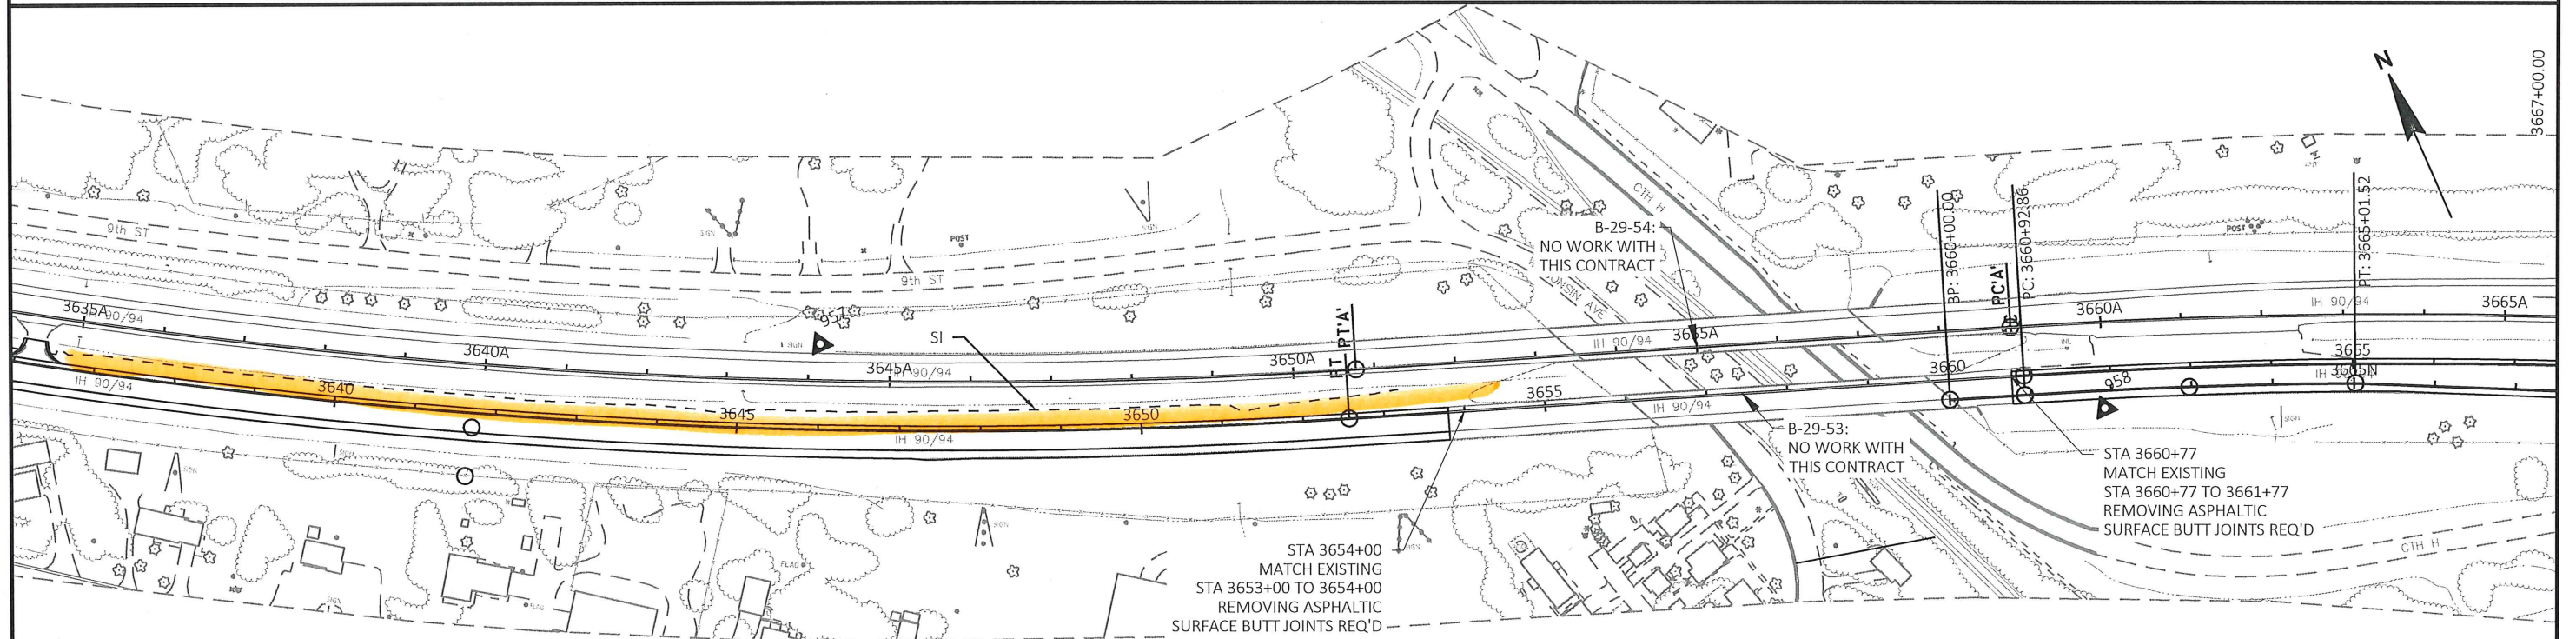

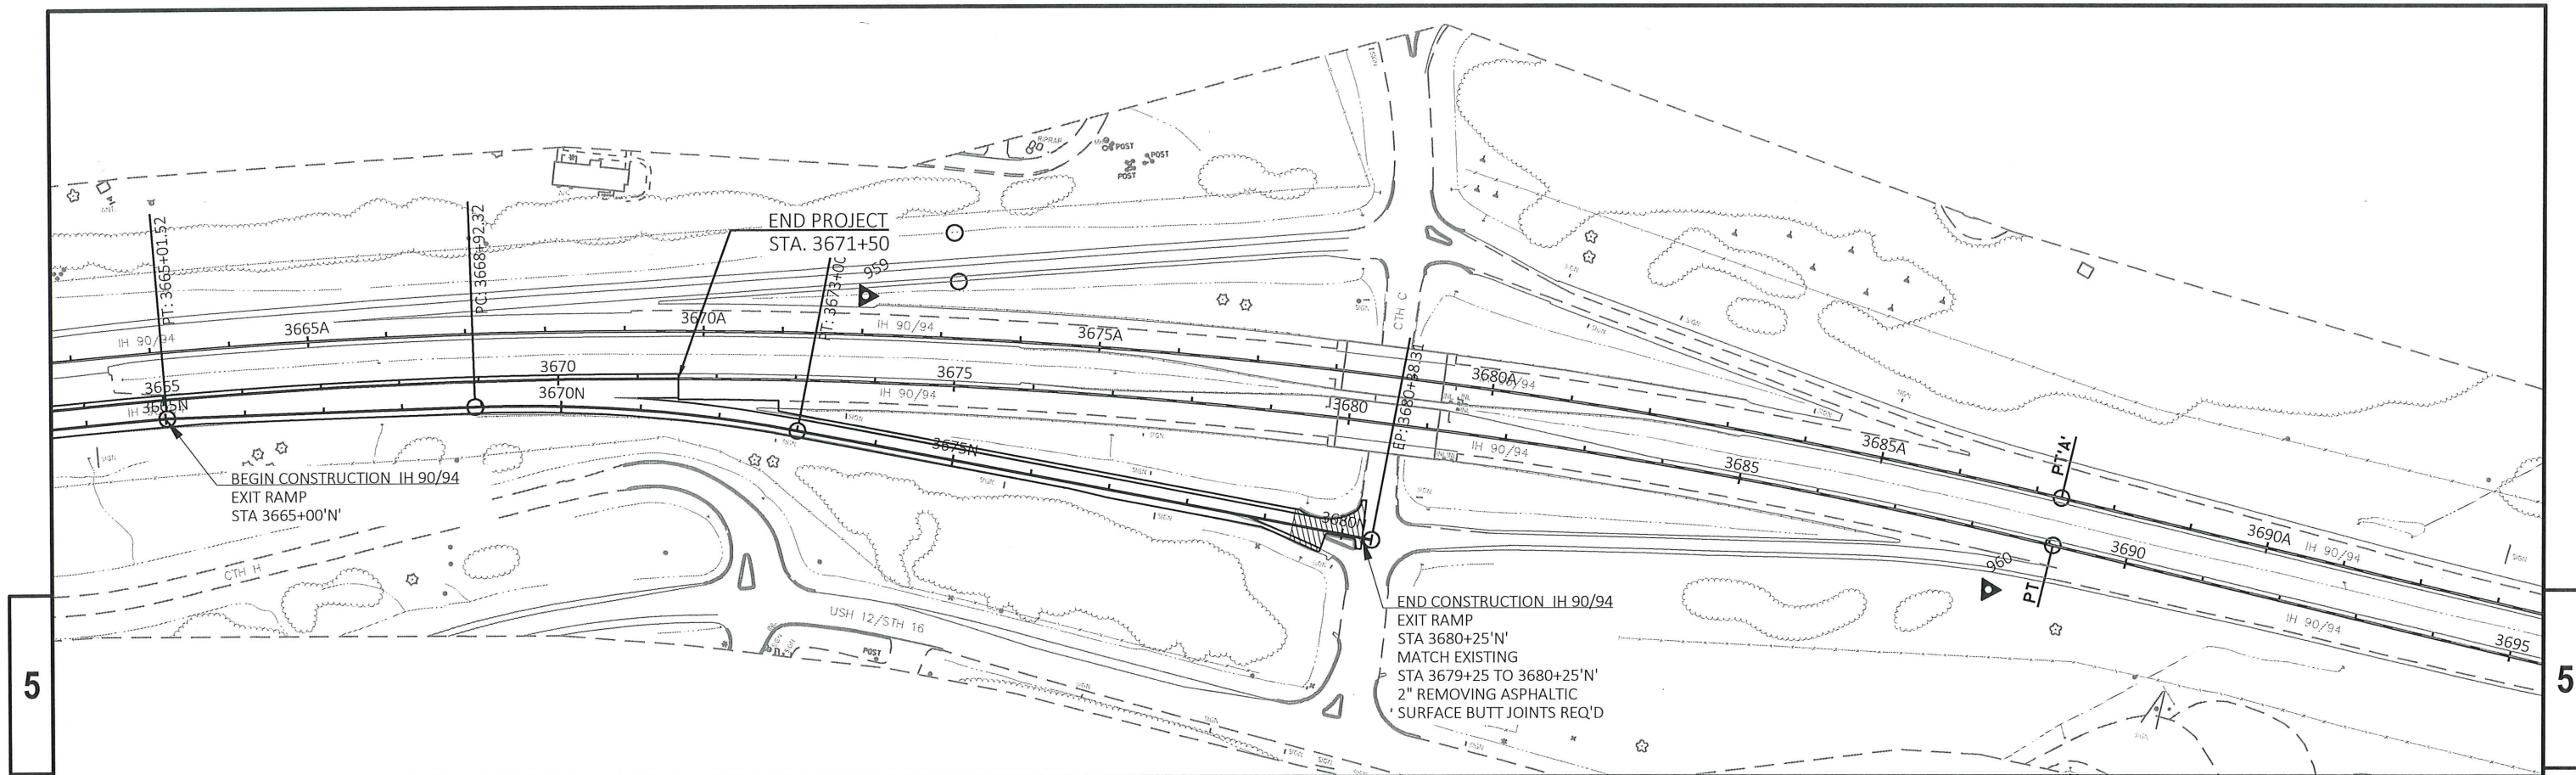

PROJECT NO: 1017-01-73	HWY: IH 90/94	COUNTY: MONROE	PLAN	SHEET	E
------------------------	---------------	----------------	------	-------	---

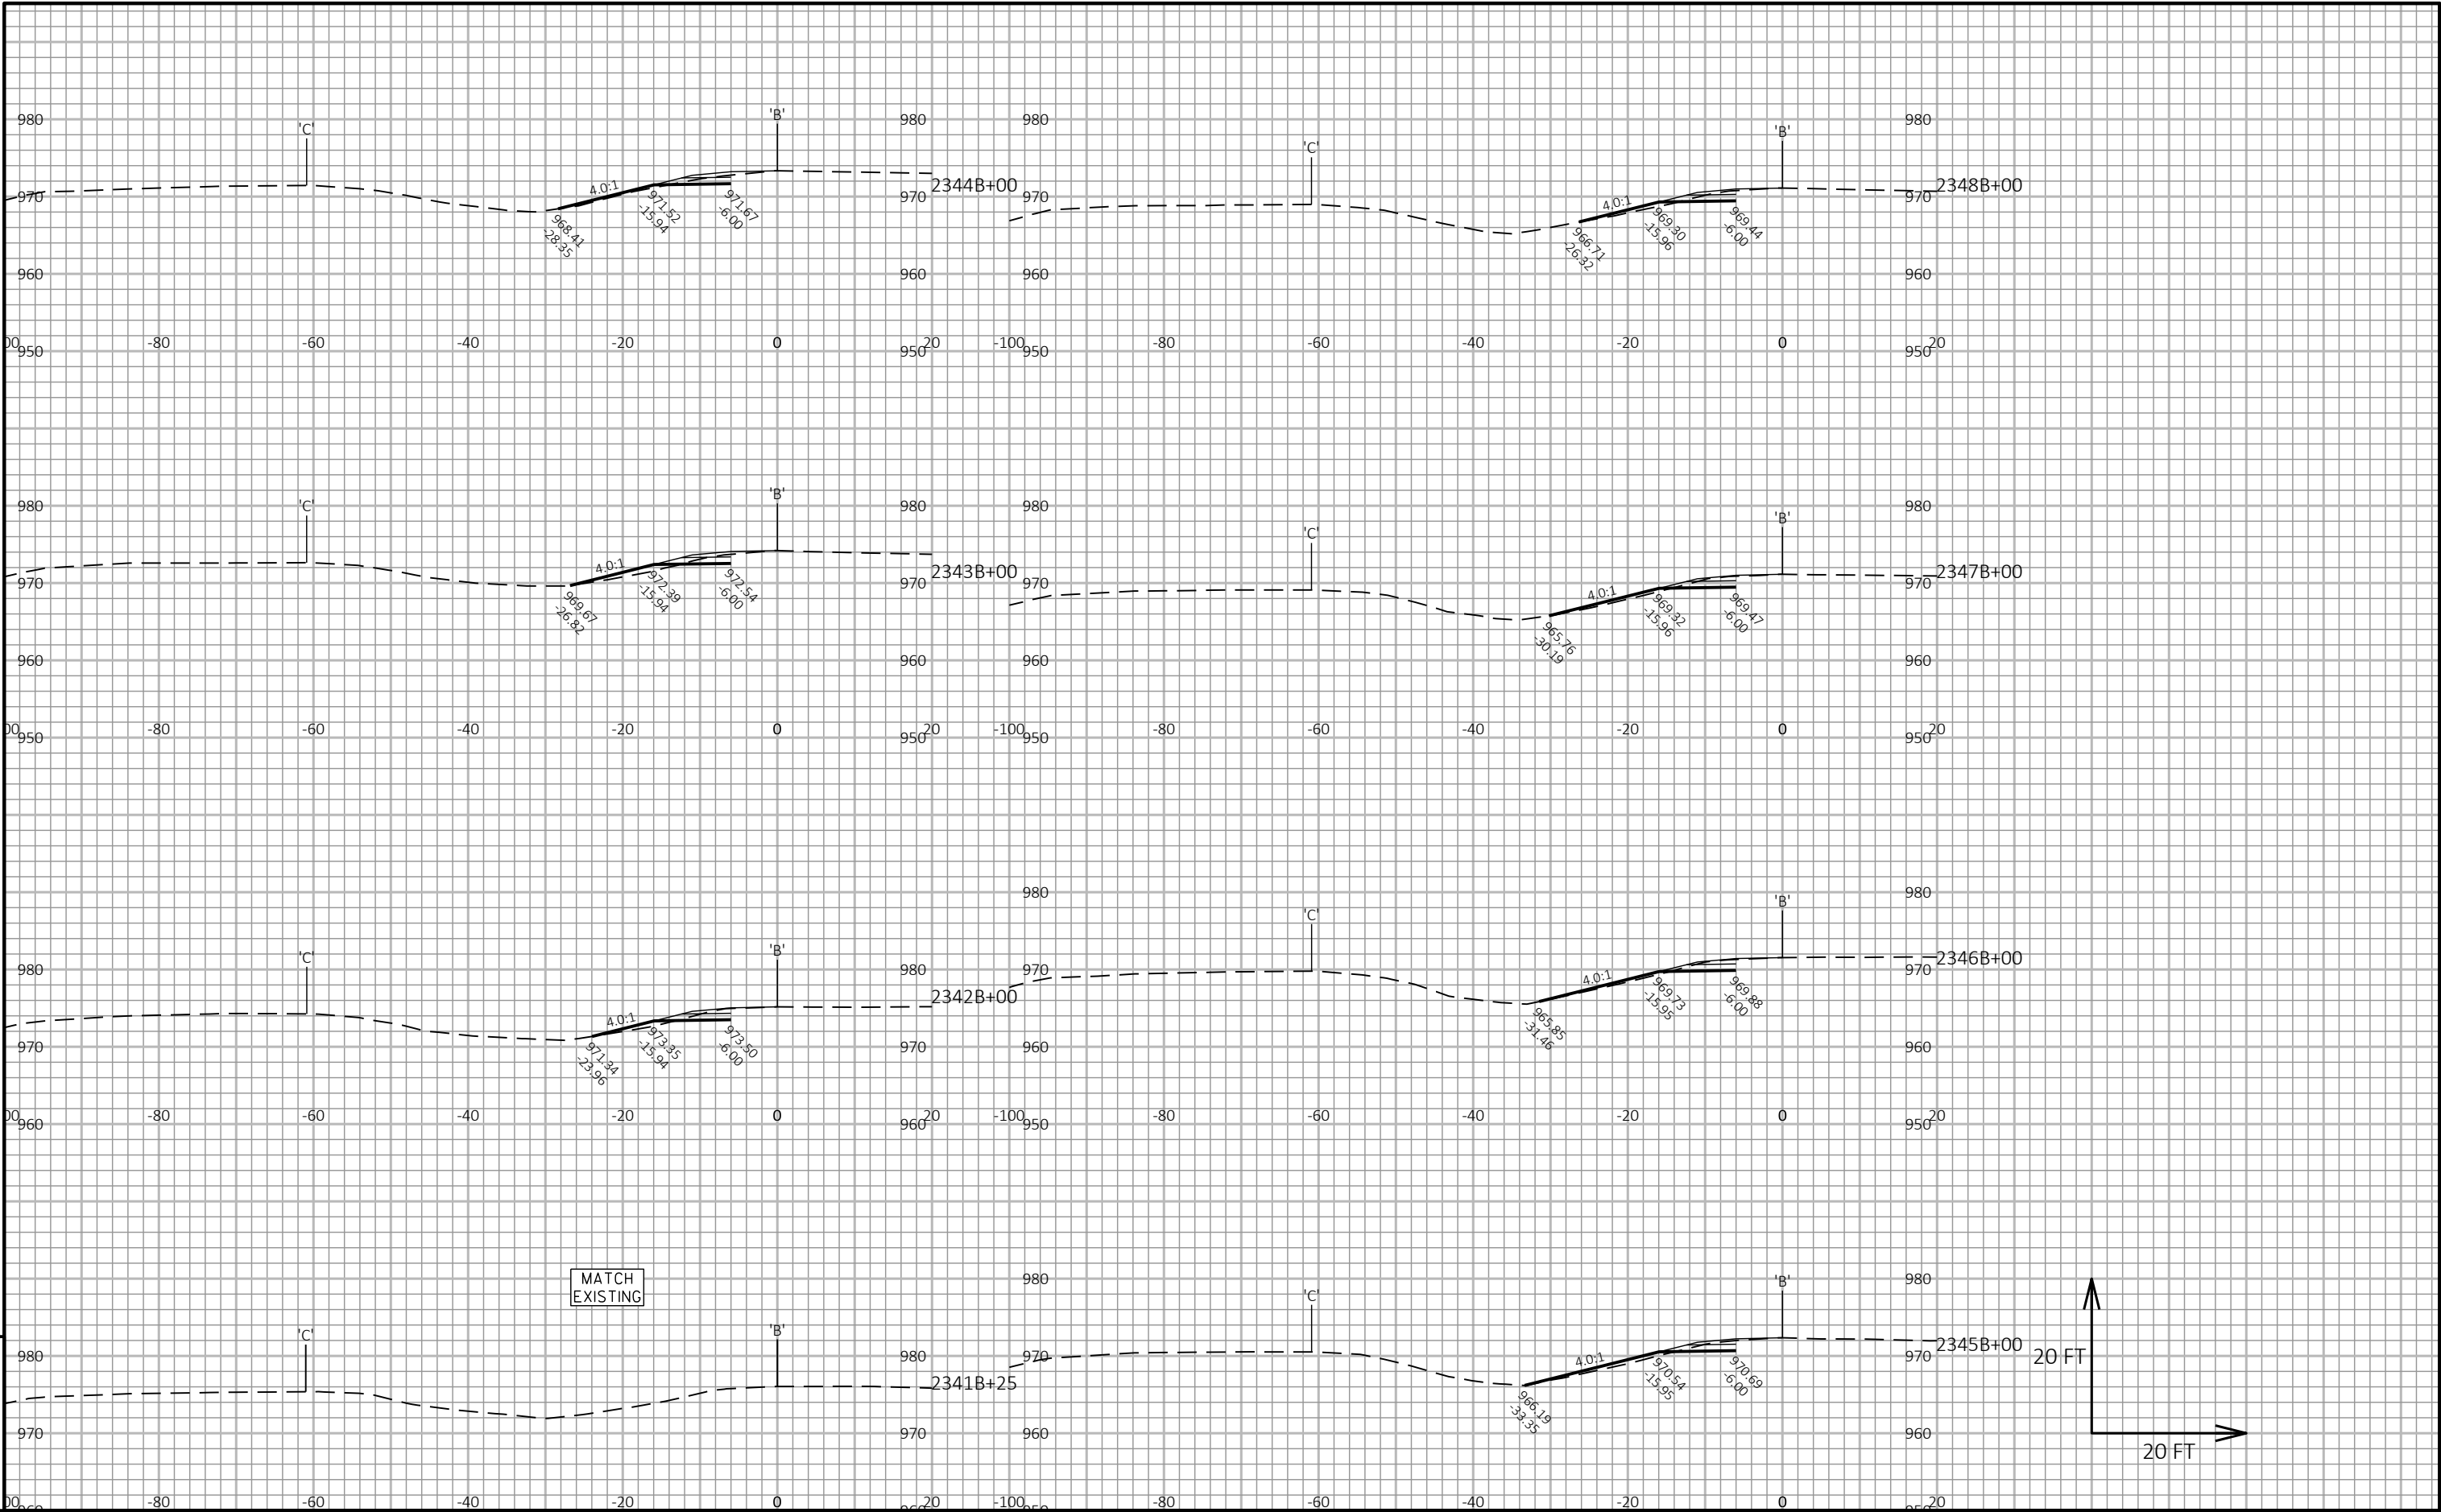


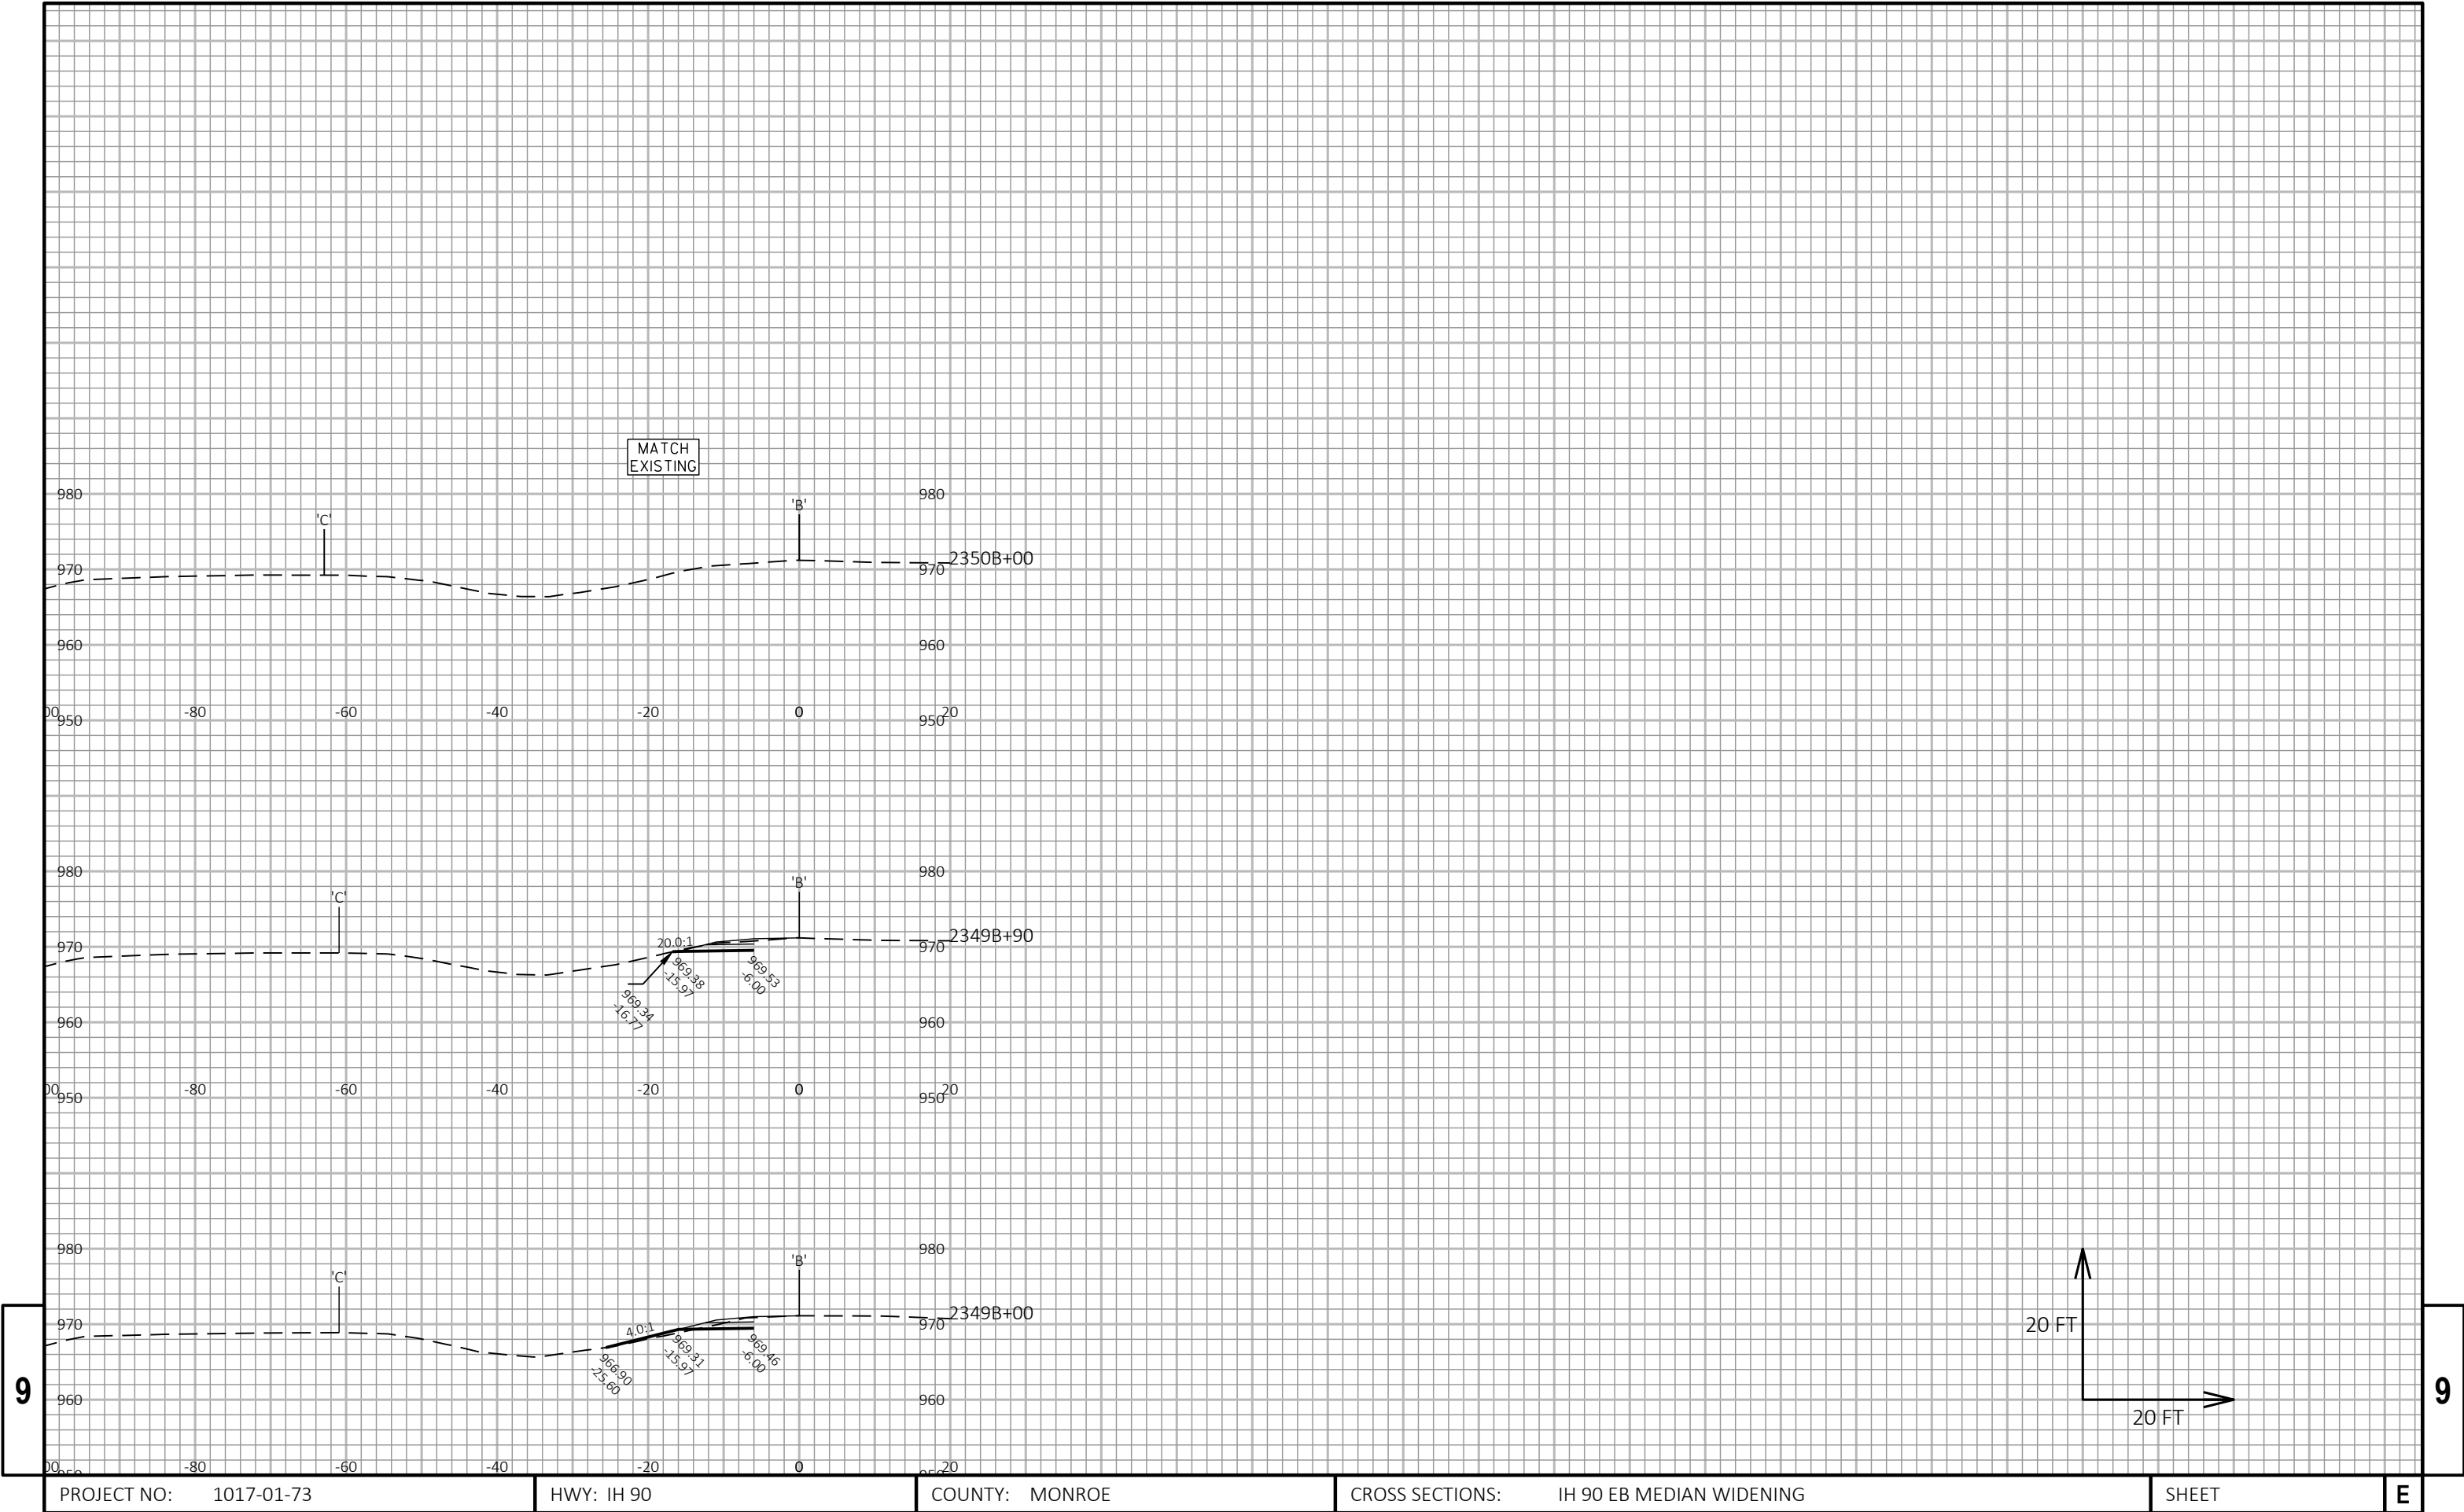

9

9


PROJECT NO: 1017-01-73	HWY: IH 90	COUNTY: MONROE	CROSS SECTIONS: IH 90 EB MEDIAN WIDENING	SHEET E
------------------------	------------	----------------	--	---------

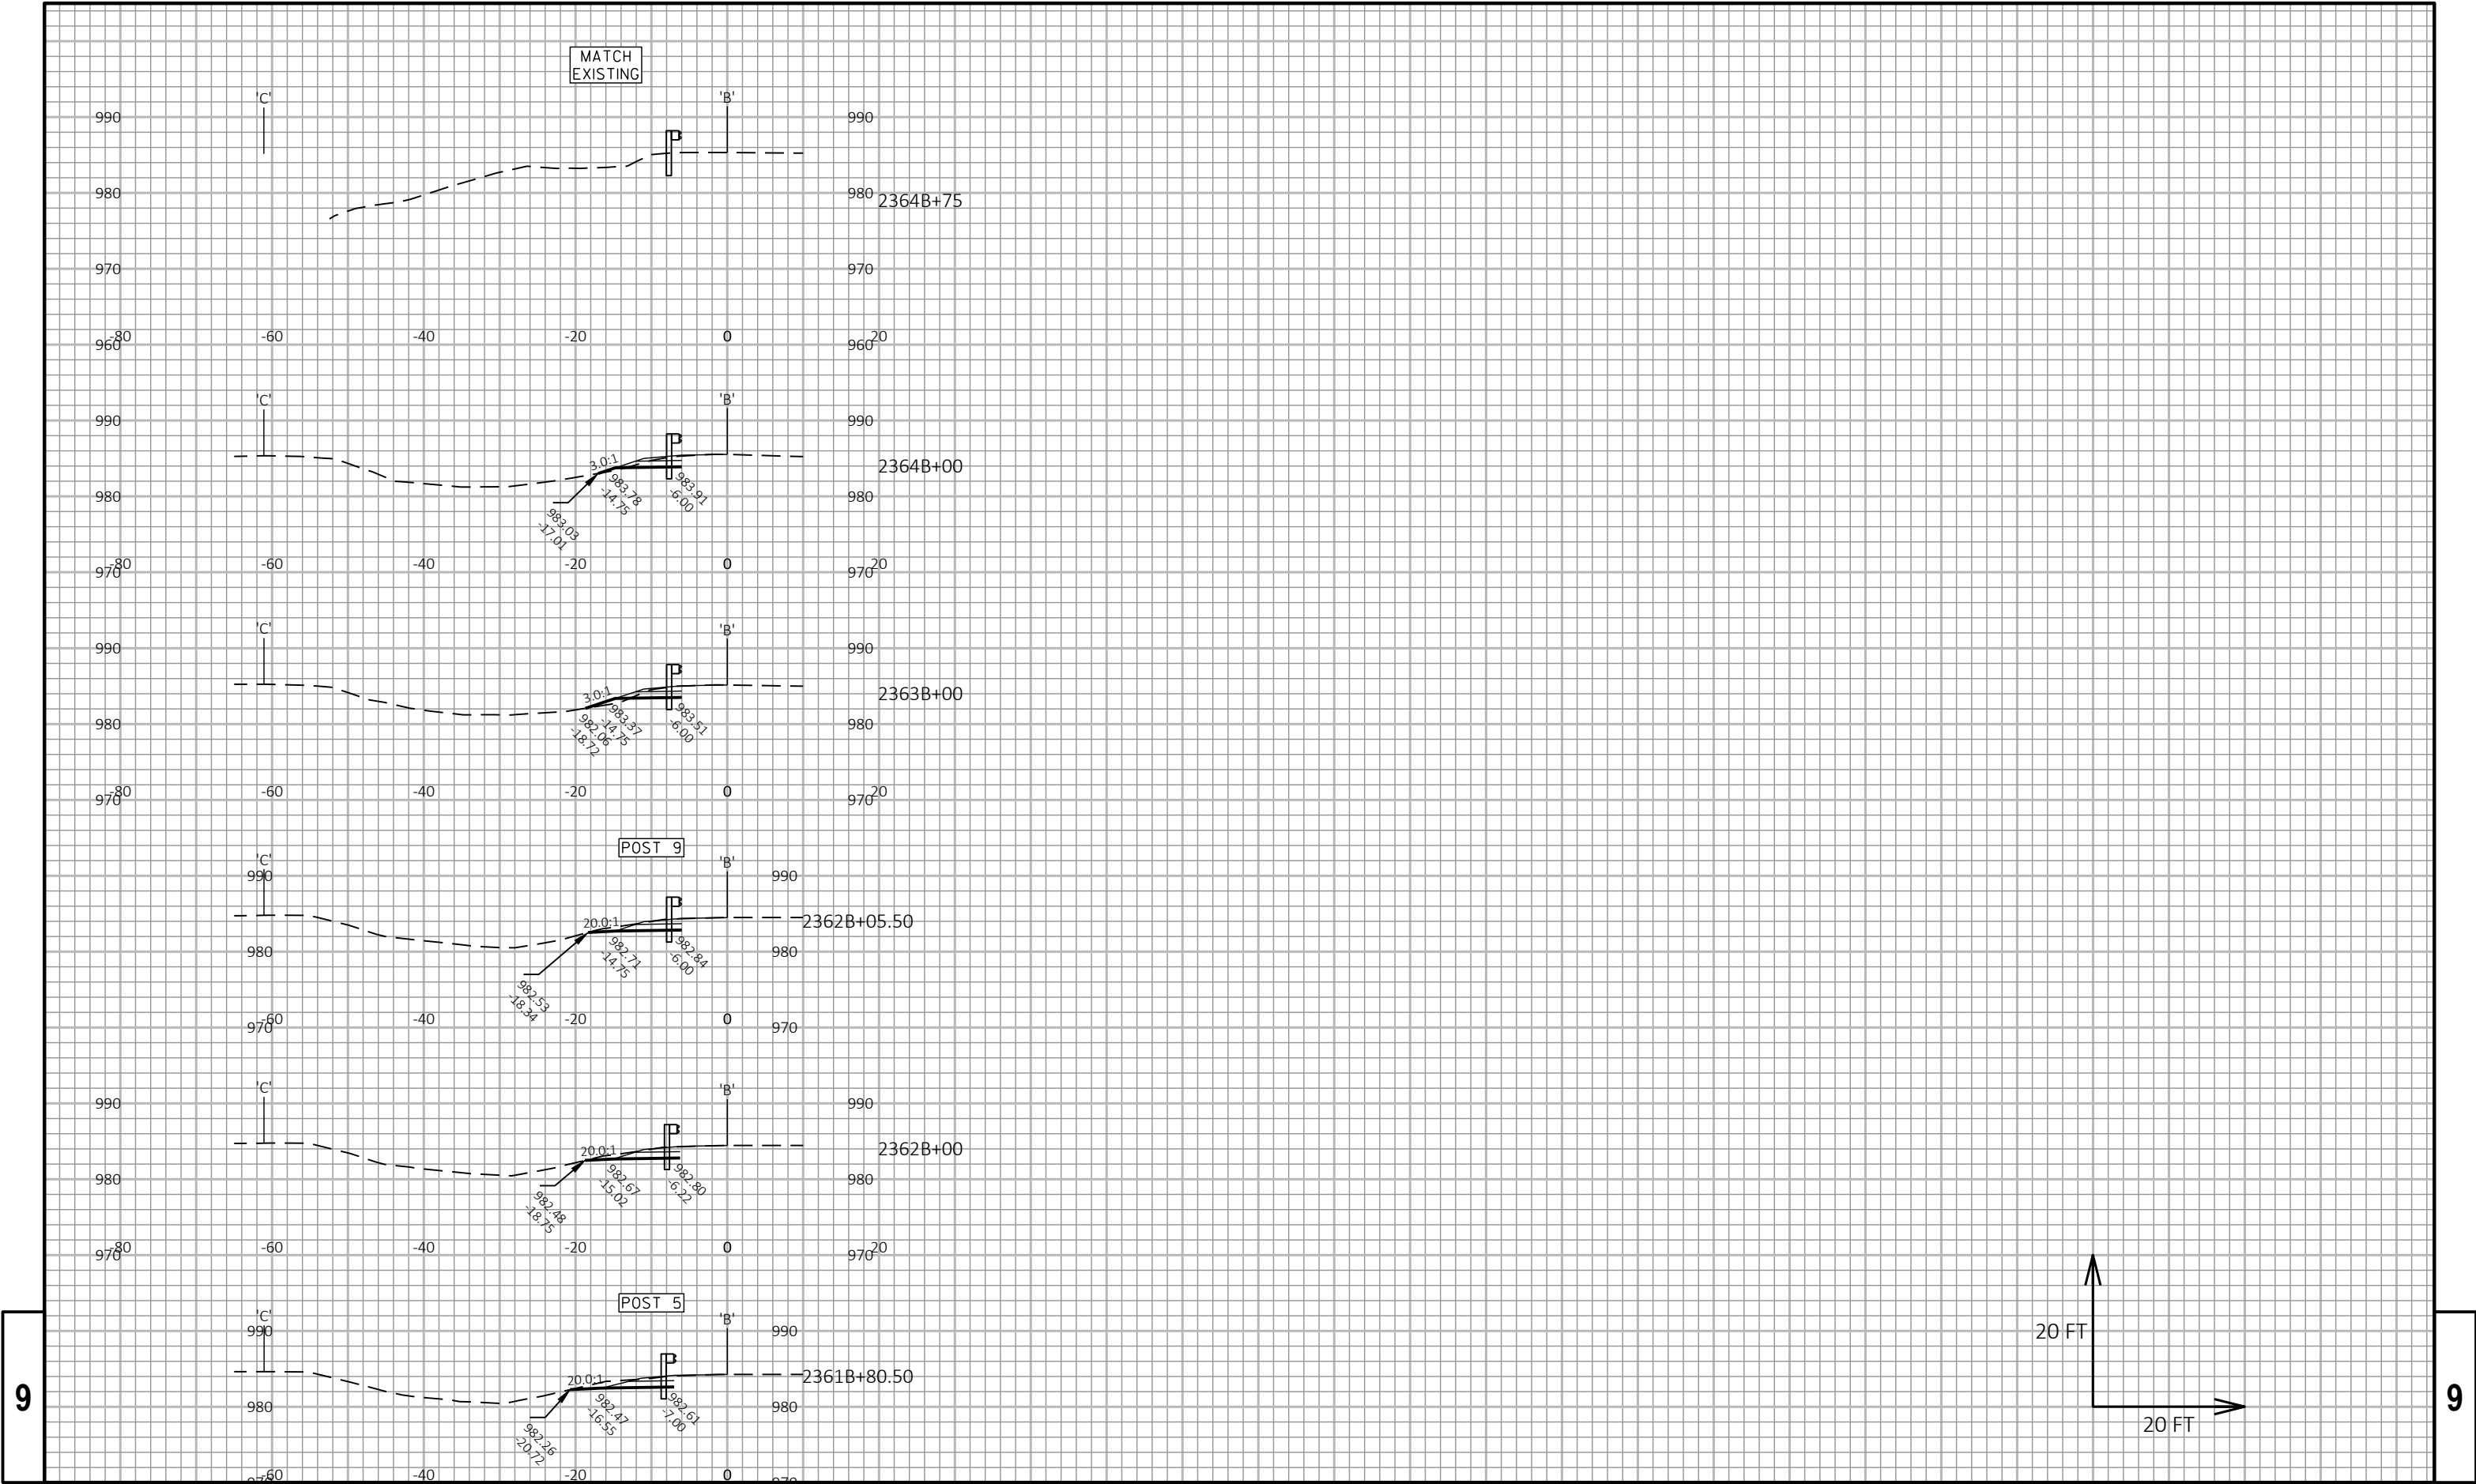


9


9

PROJECT NO: 1017-01-73	HWY: IH 90	COUNTY: MONROE	CROSS SECTIONS: IH 90 EB MEDIAN WIDENING	SHEET	E
------------------------	------------	----------------	--	-------	---

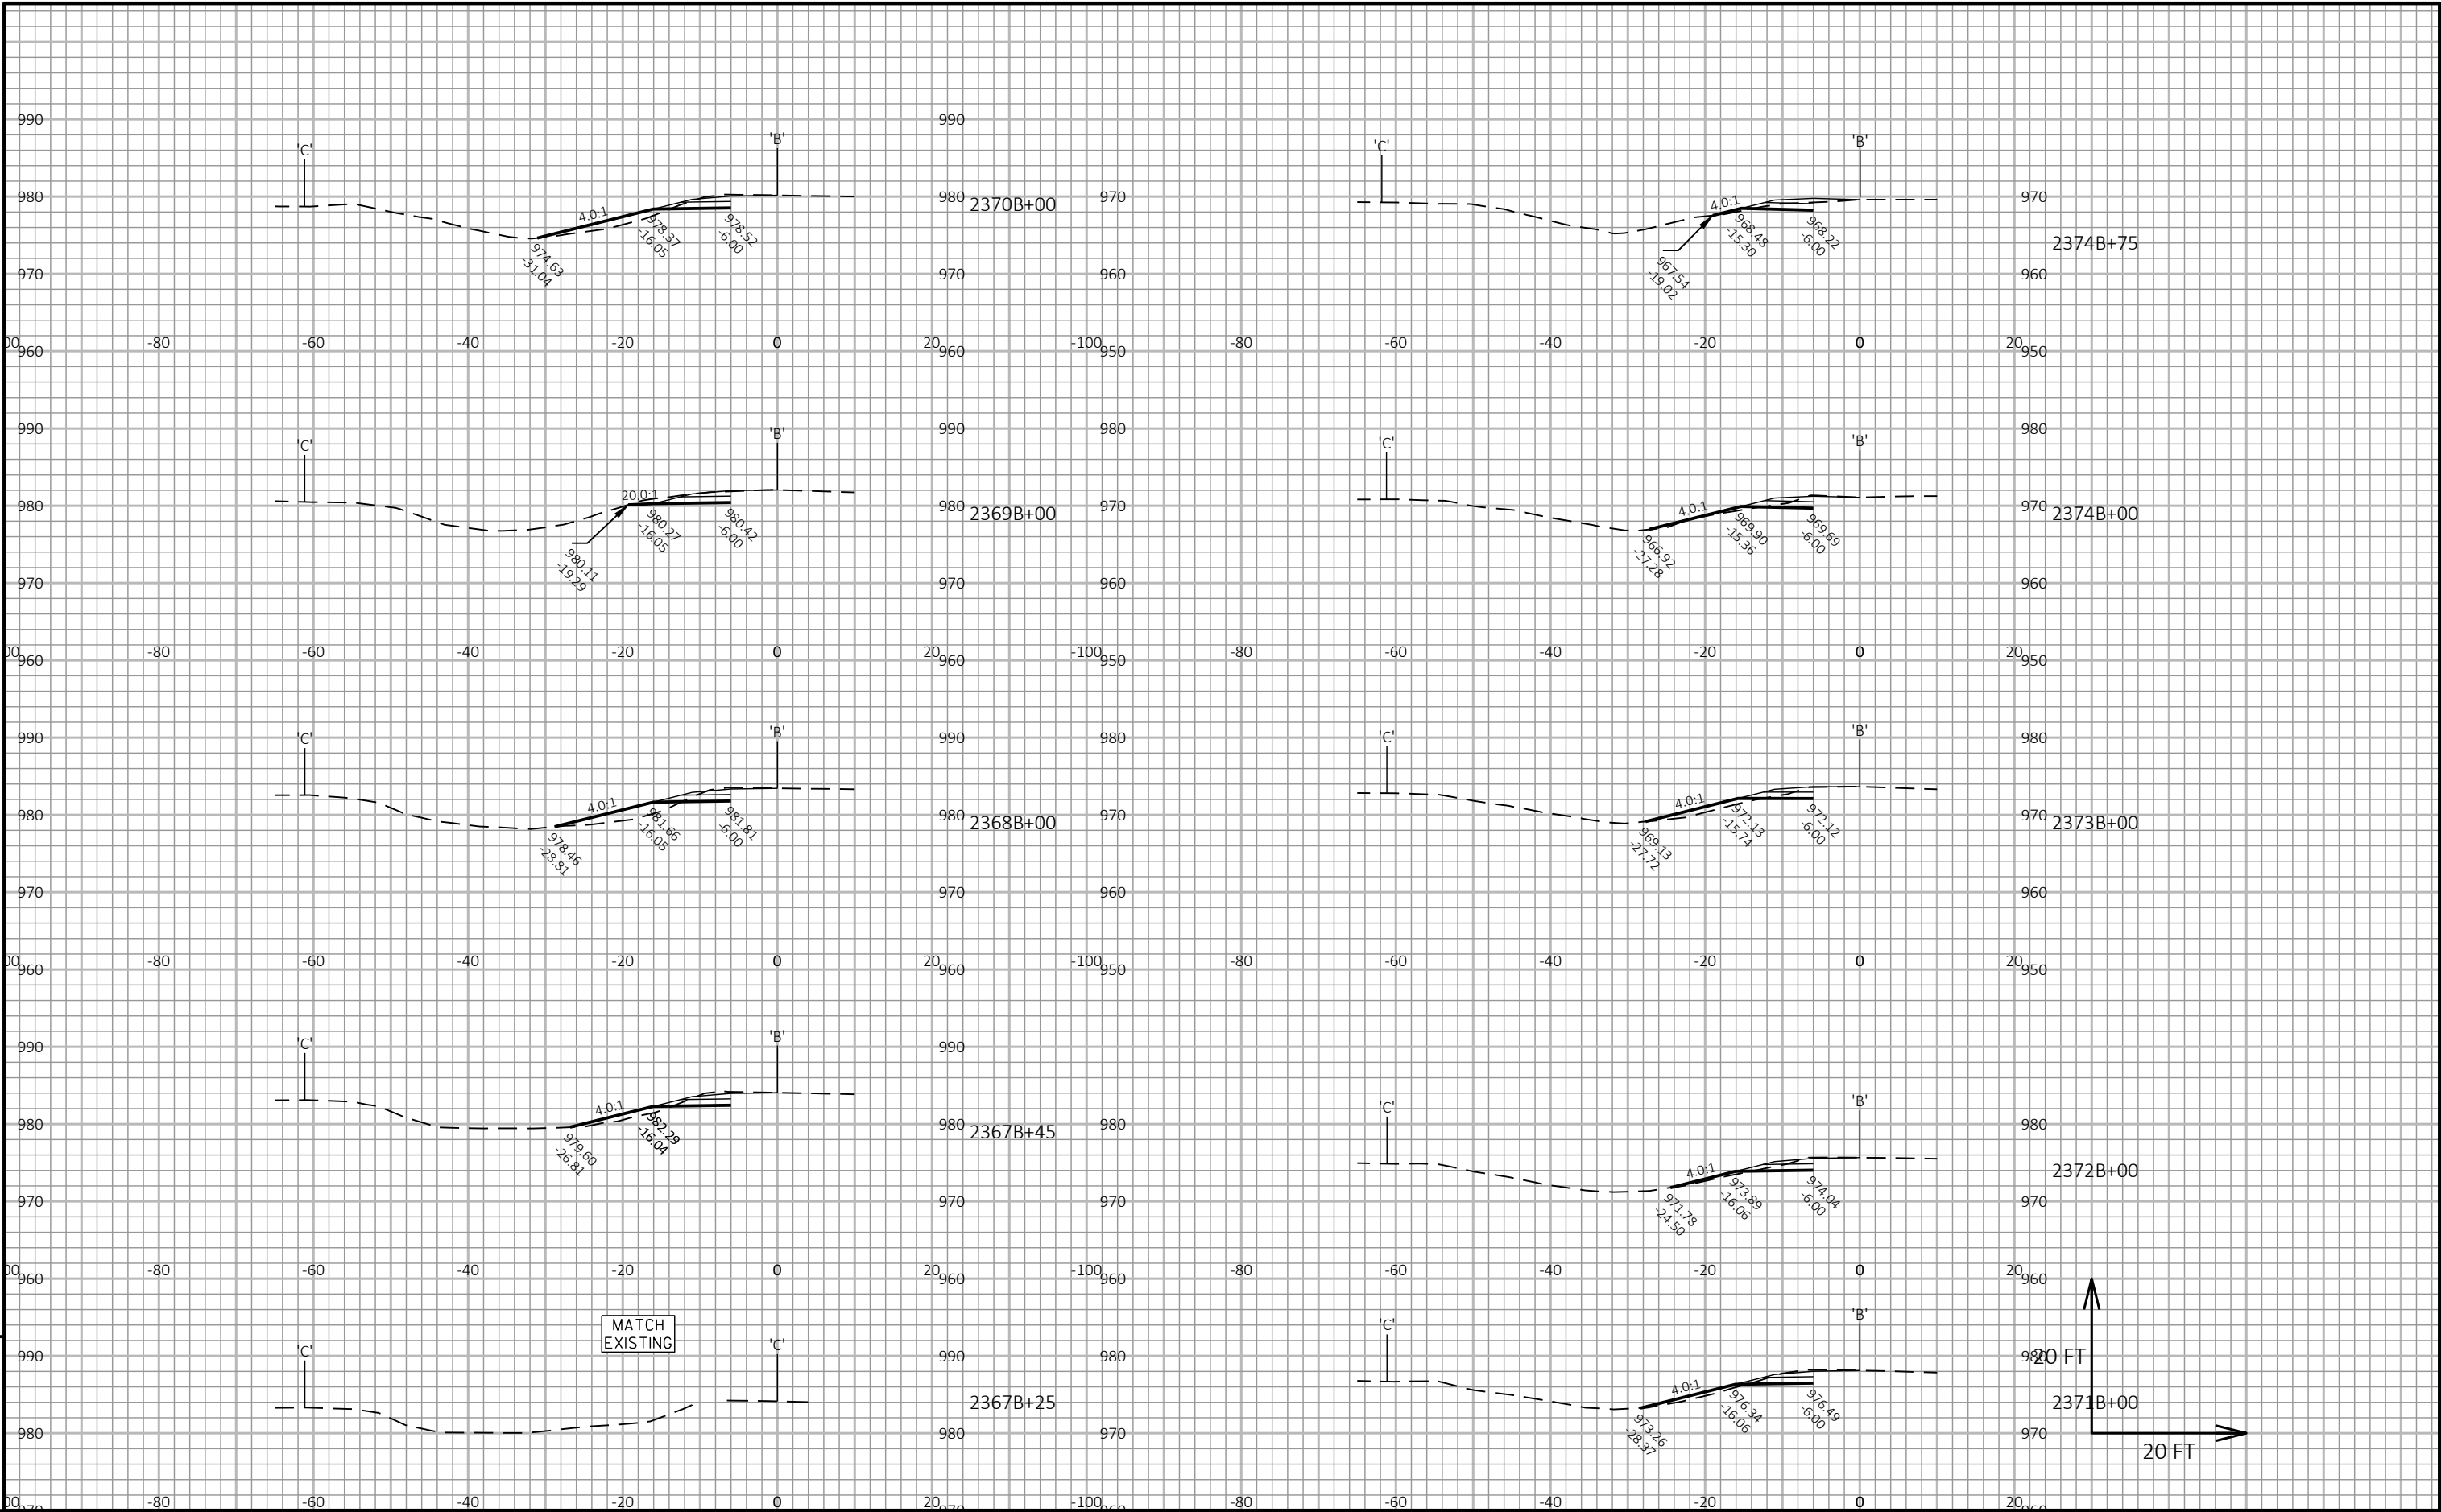

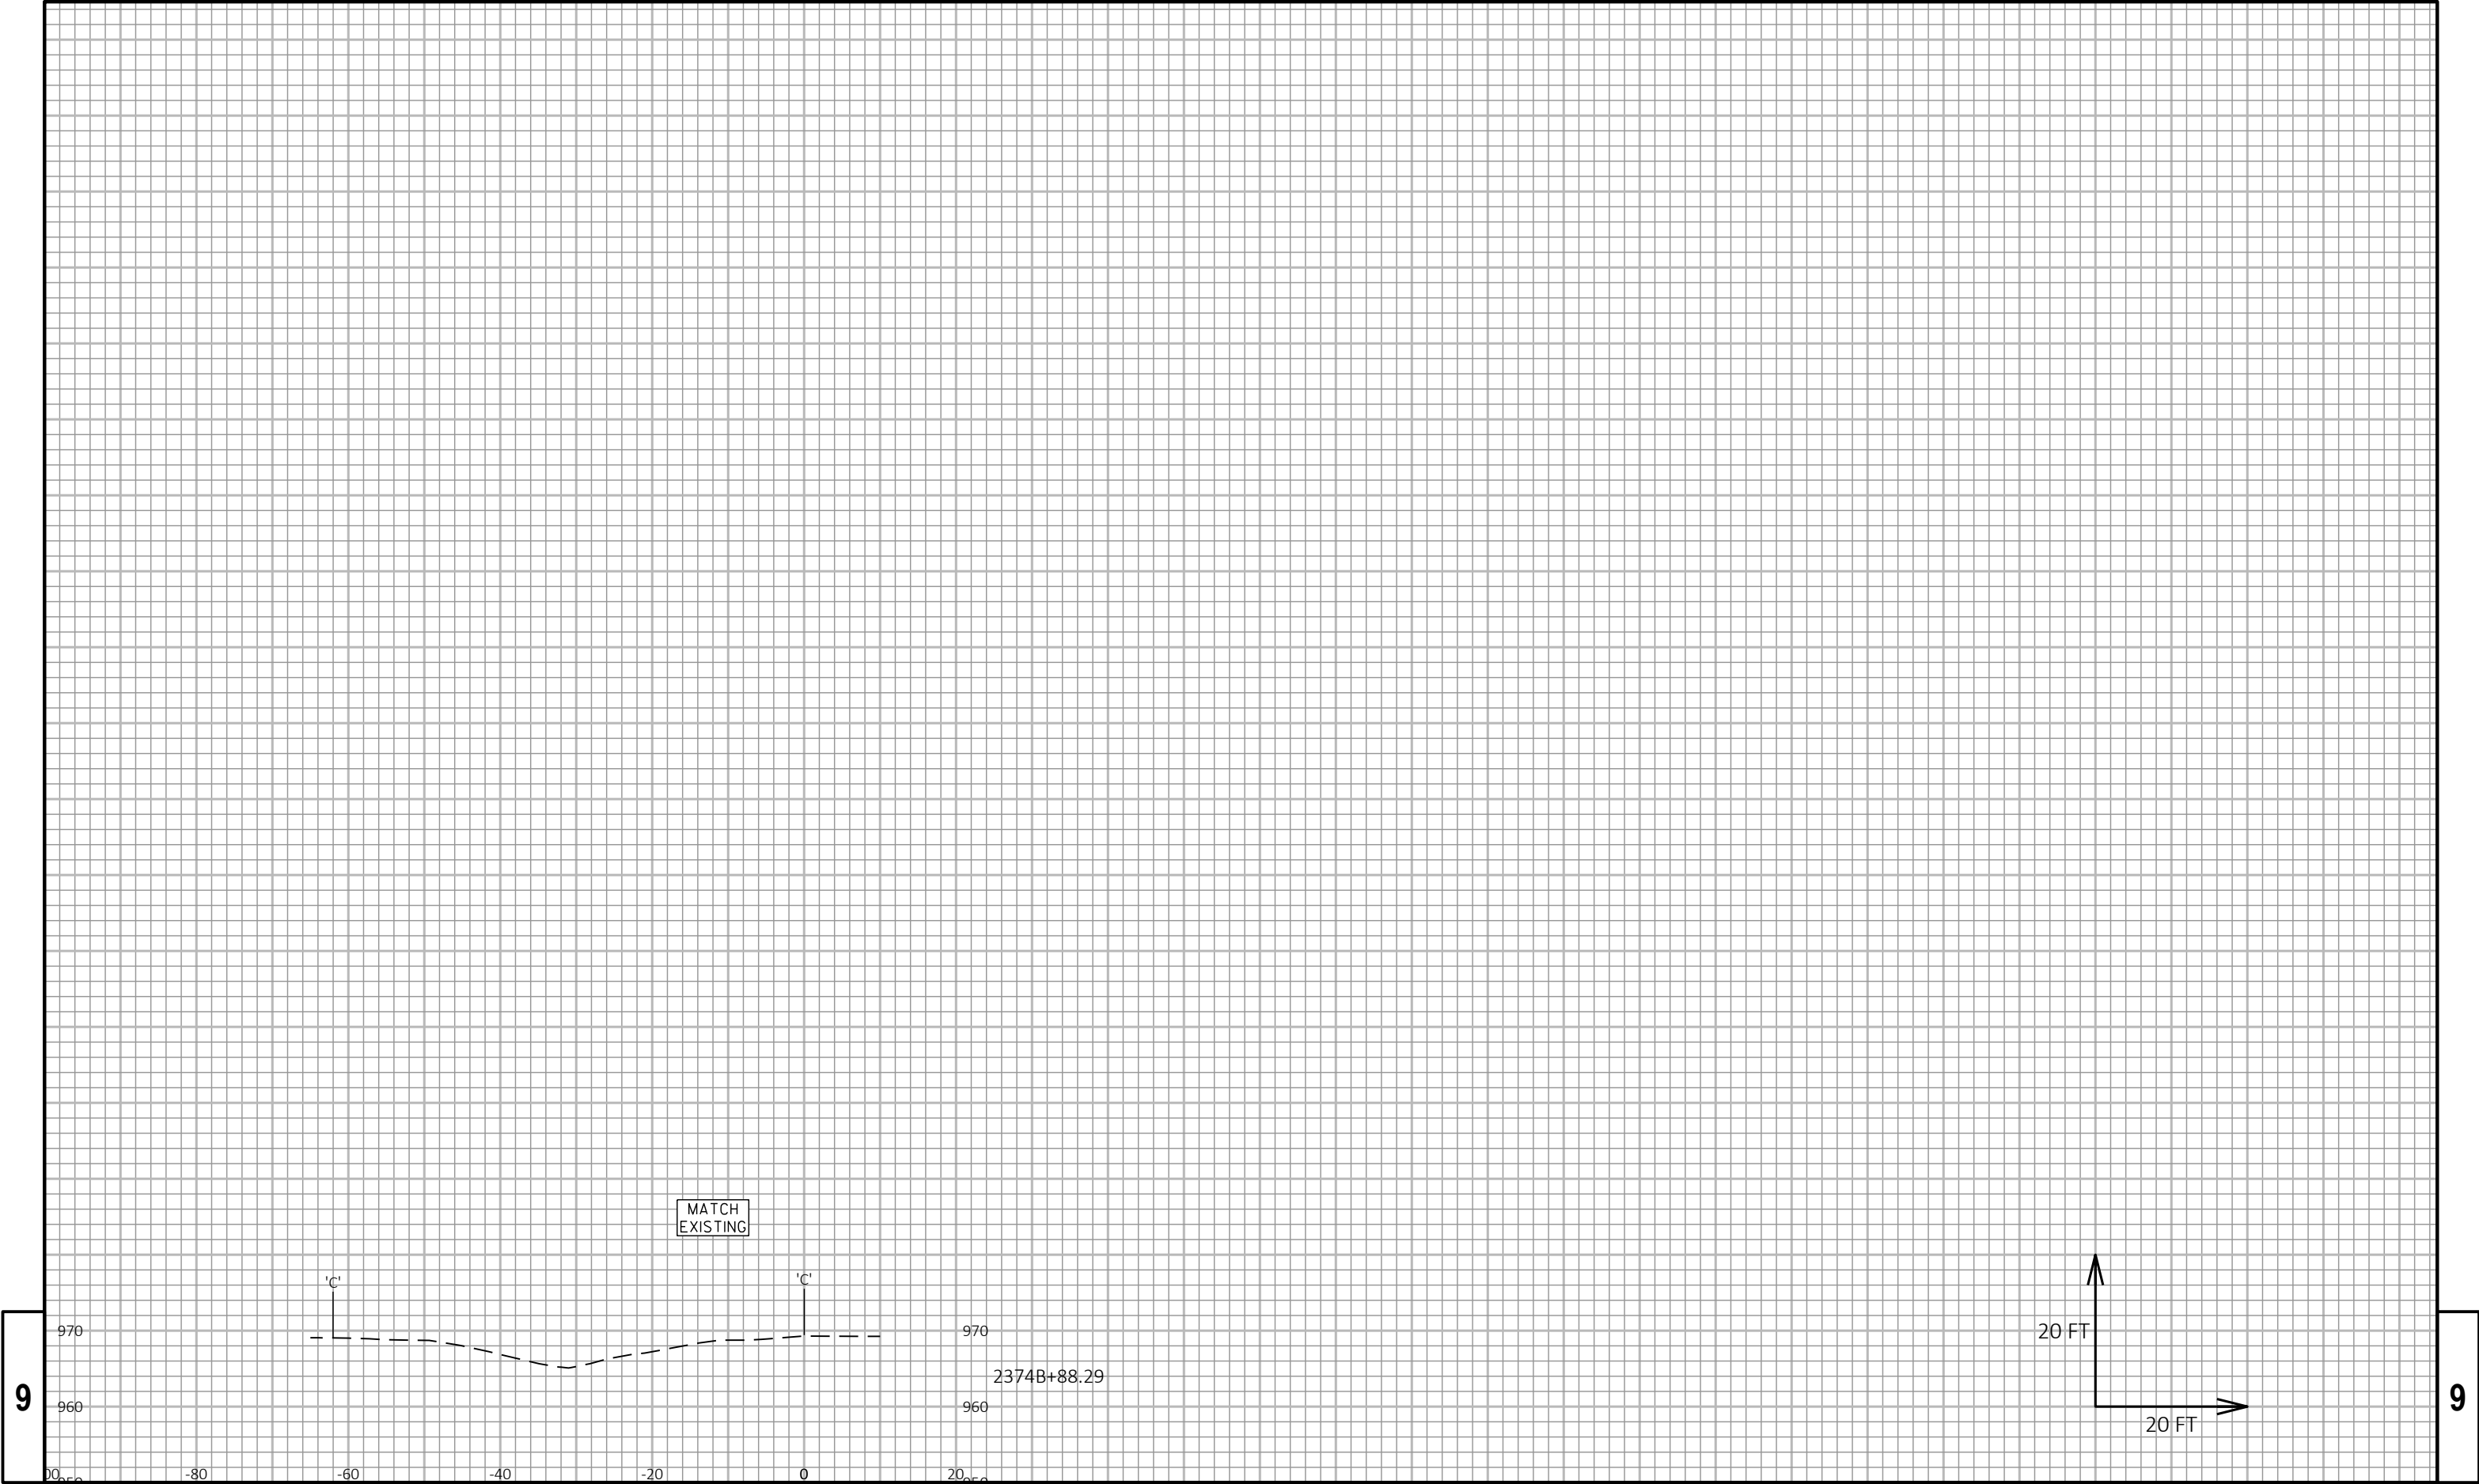


PROJECT NO: 1017-01-73	HWY: IH 90	COUNTY: MONROE	CROSS SECTIONS: IH 90 EB MEDIAN WIDENING	SHEET E
------------------------	------------	----------------	--	---------

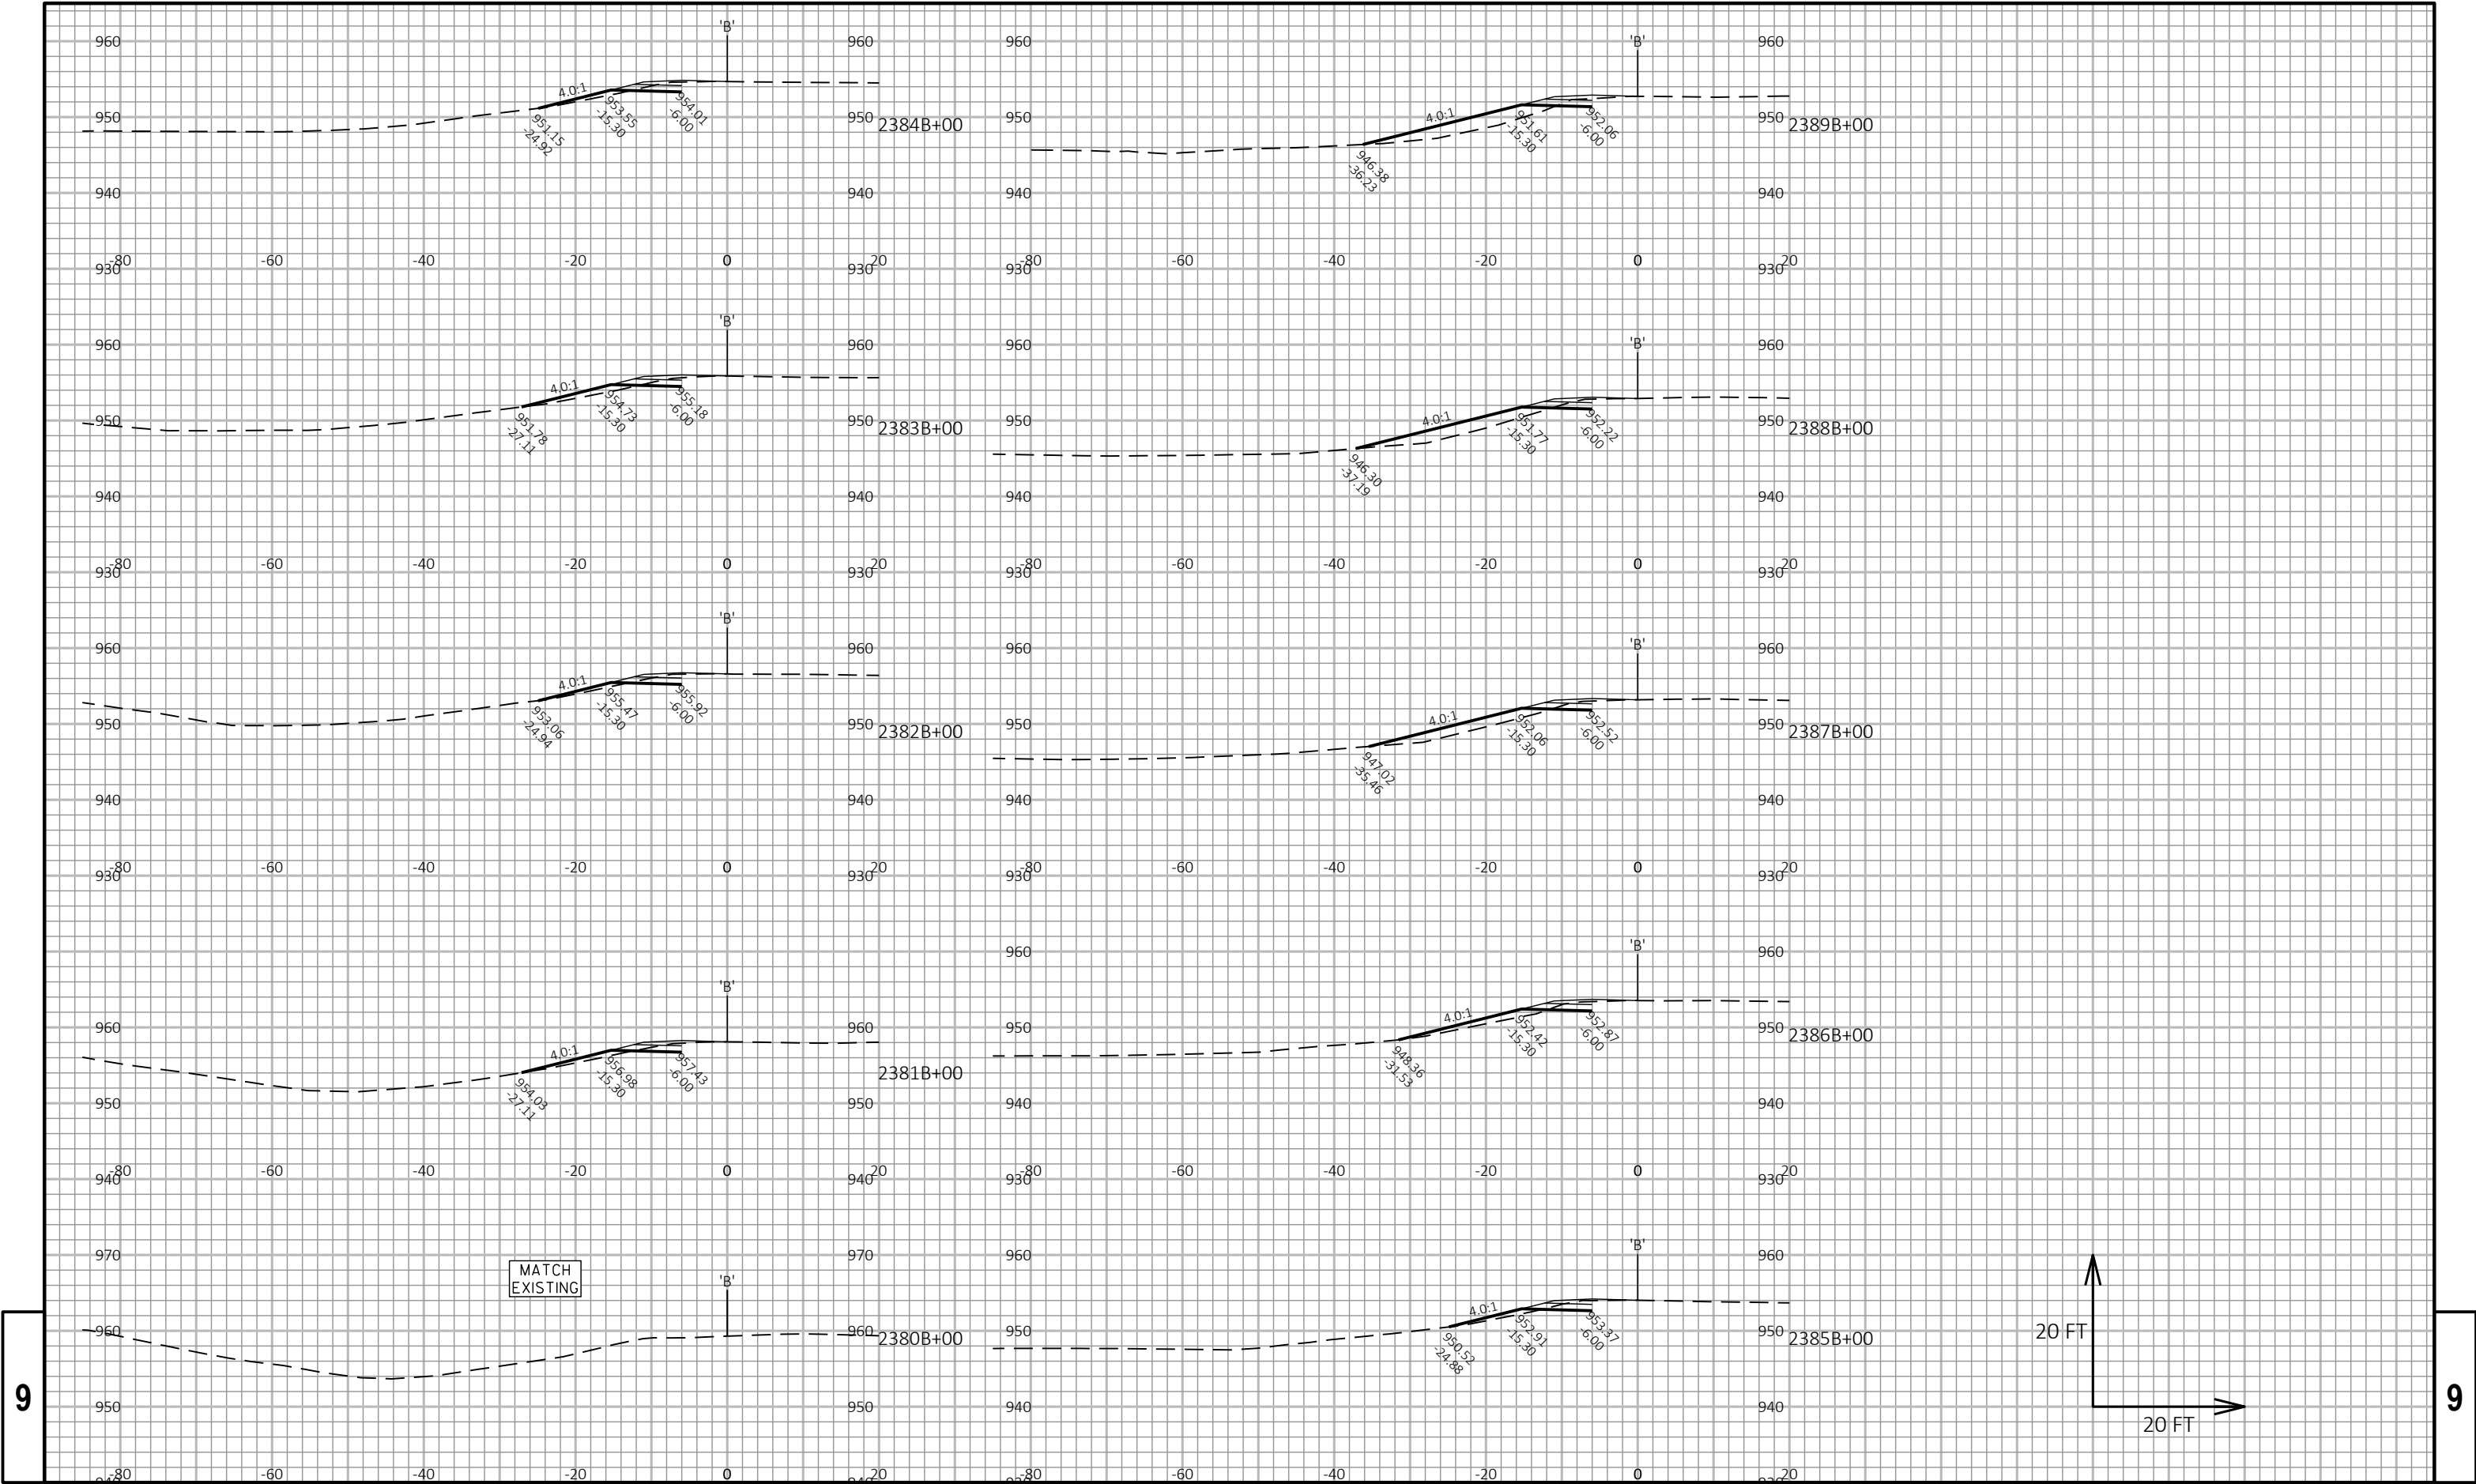

9

9


PROJECT NO: 1017-01-73	HWY: IH 90	COUNTY: MONROE	CROSS SECTIONS: IH 90 EB MEDIAN WIDENING	SHEET	E
------------------------	------------	----------------	--	-------	---

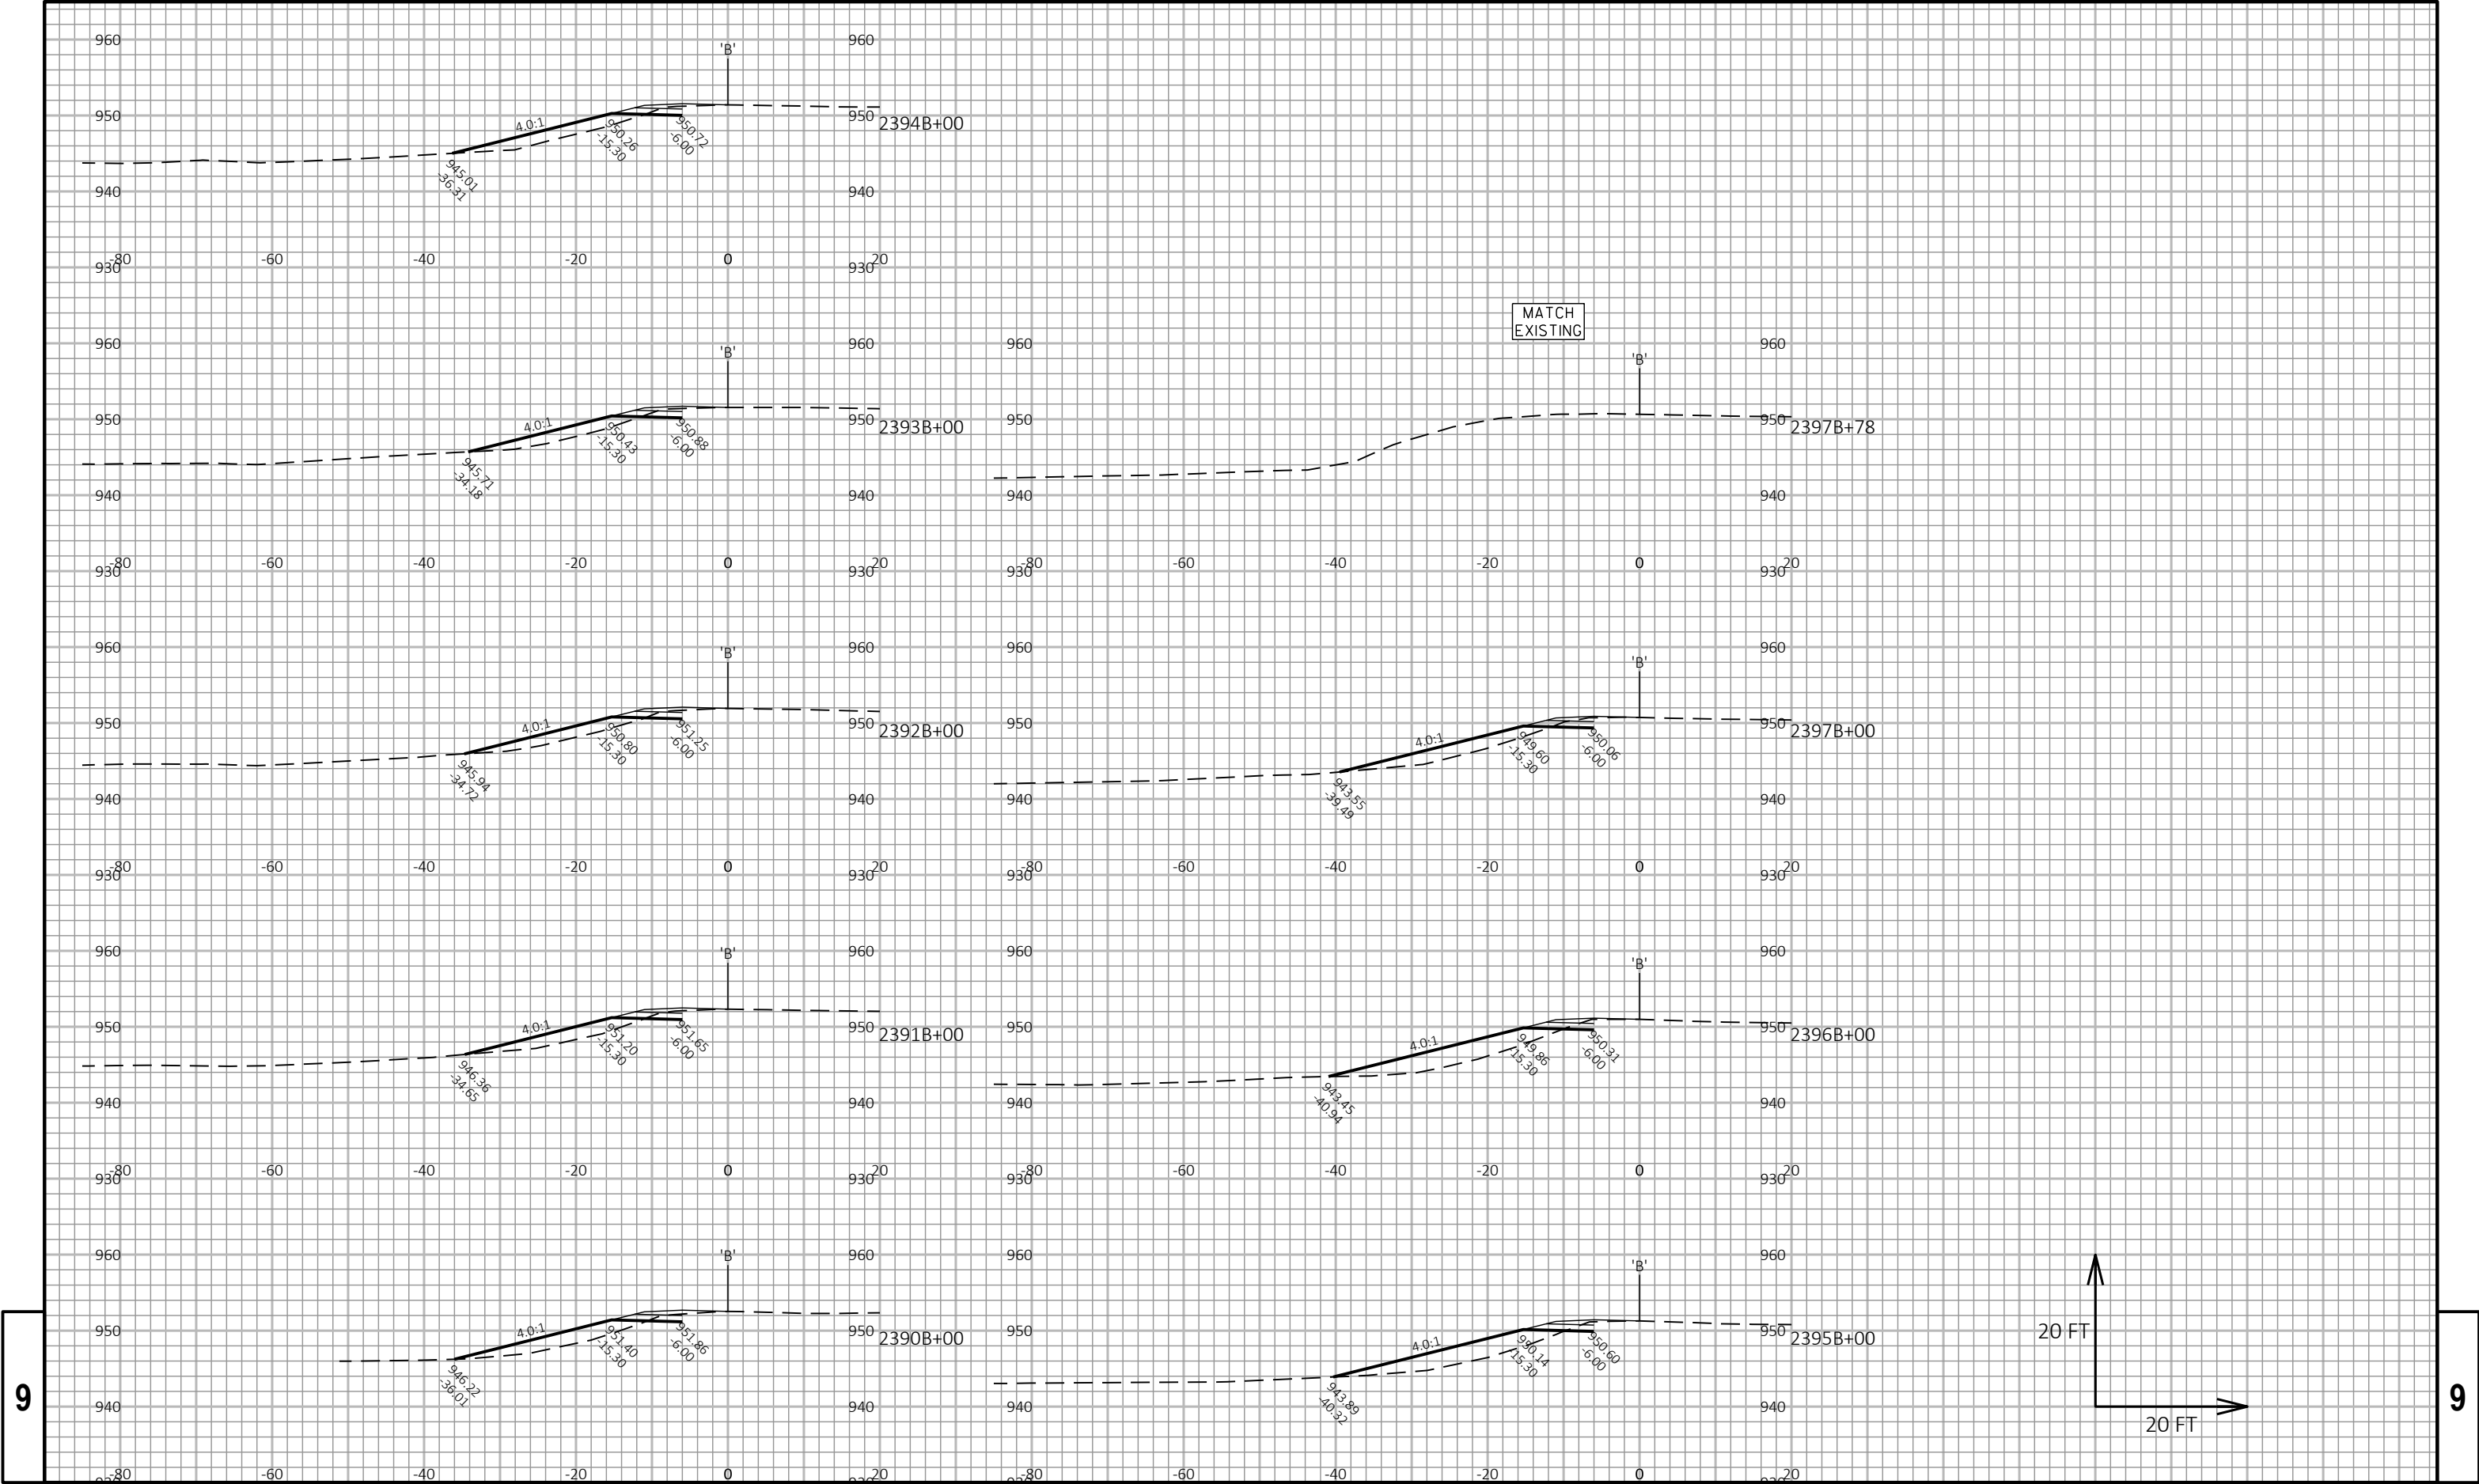



9


9

PROJECT NO: 1017-01-73	HWY: IH 90	COUNTY: MONROE	CROSS SECTIONS: IH 90 EB MEDIAN WIDENING	SHEET E
------------------------	------------	----------------	--	---------

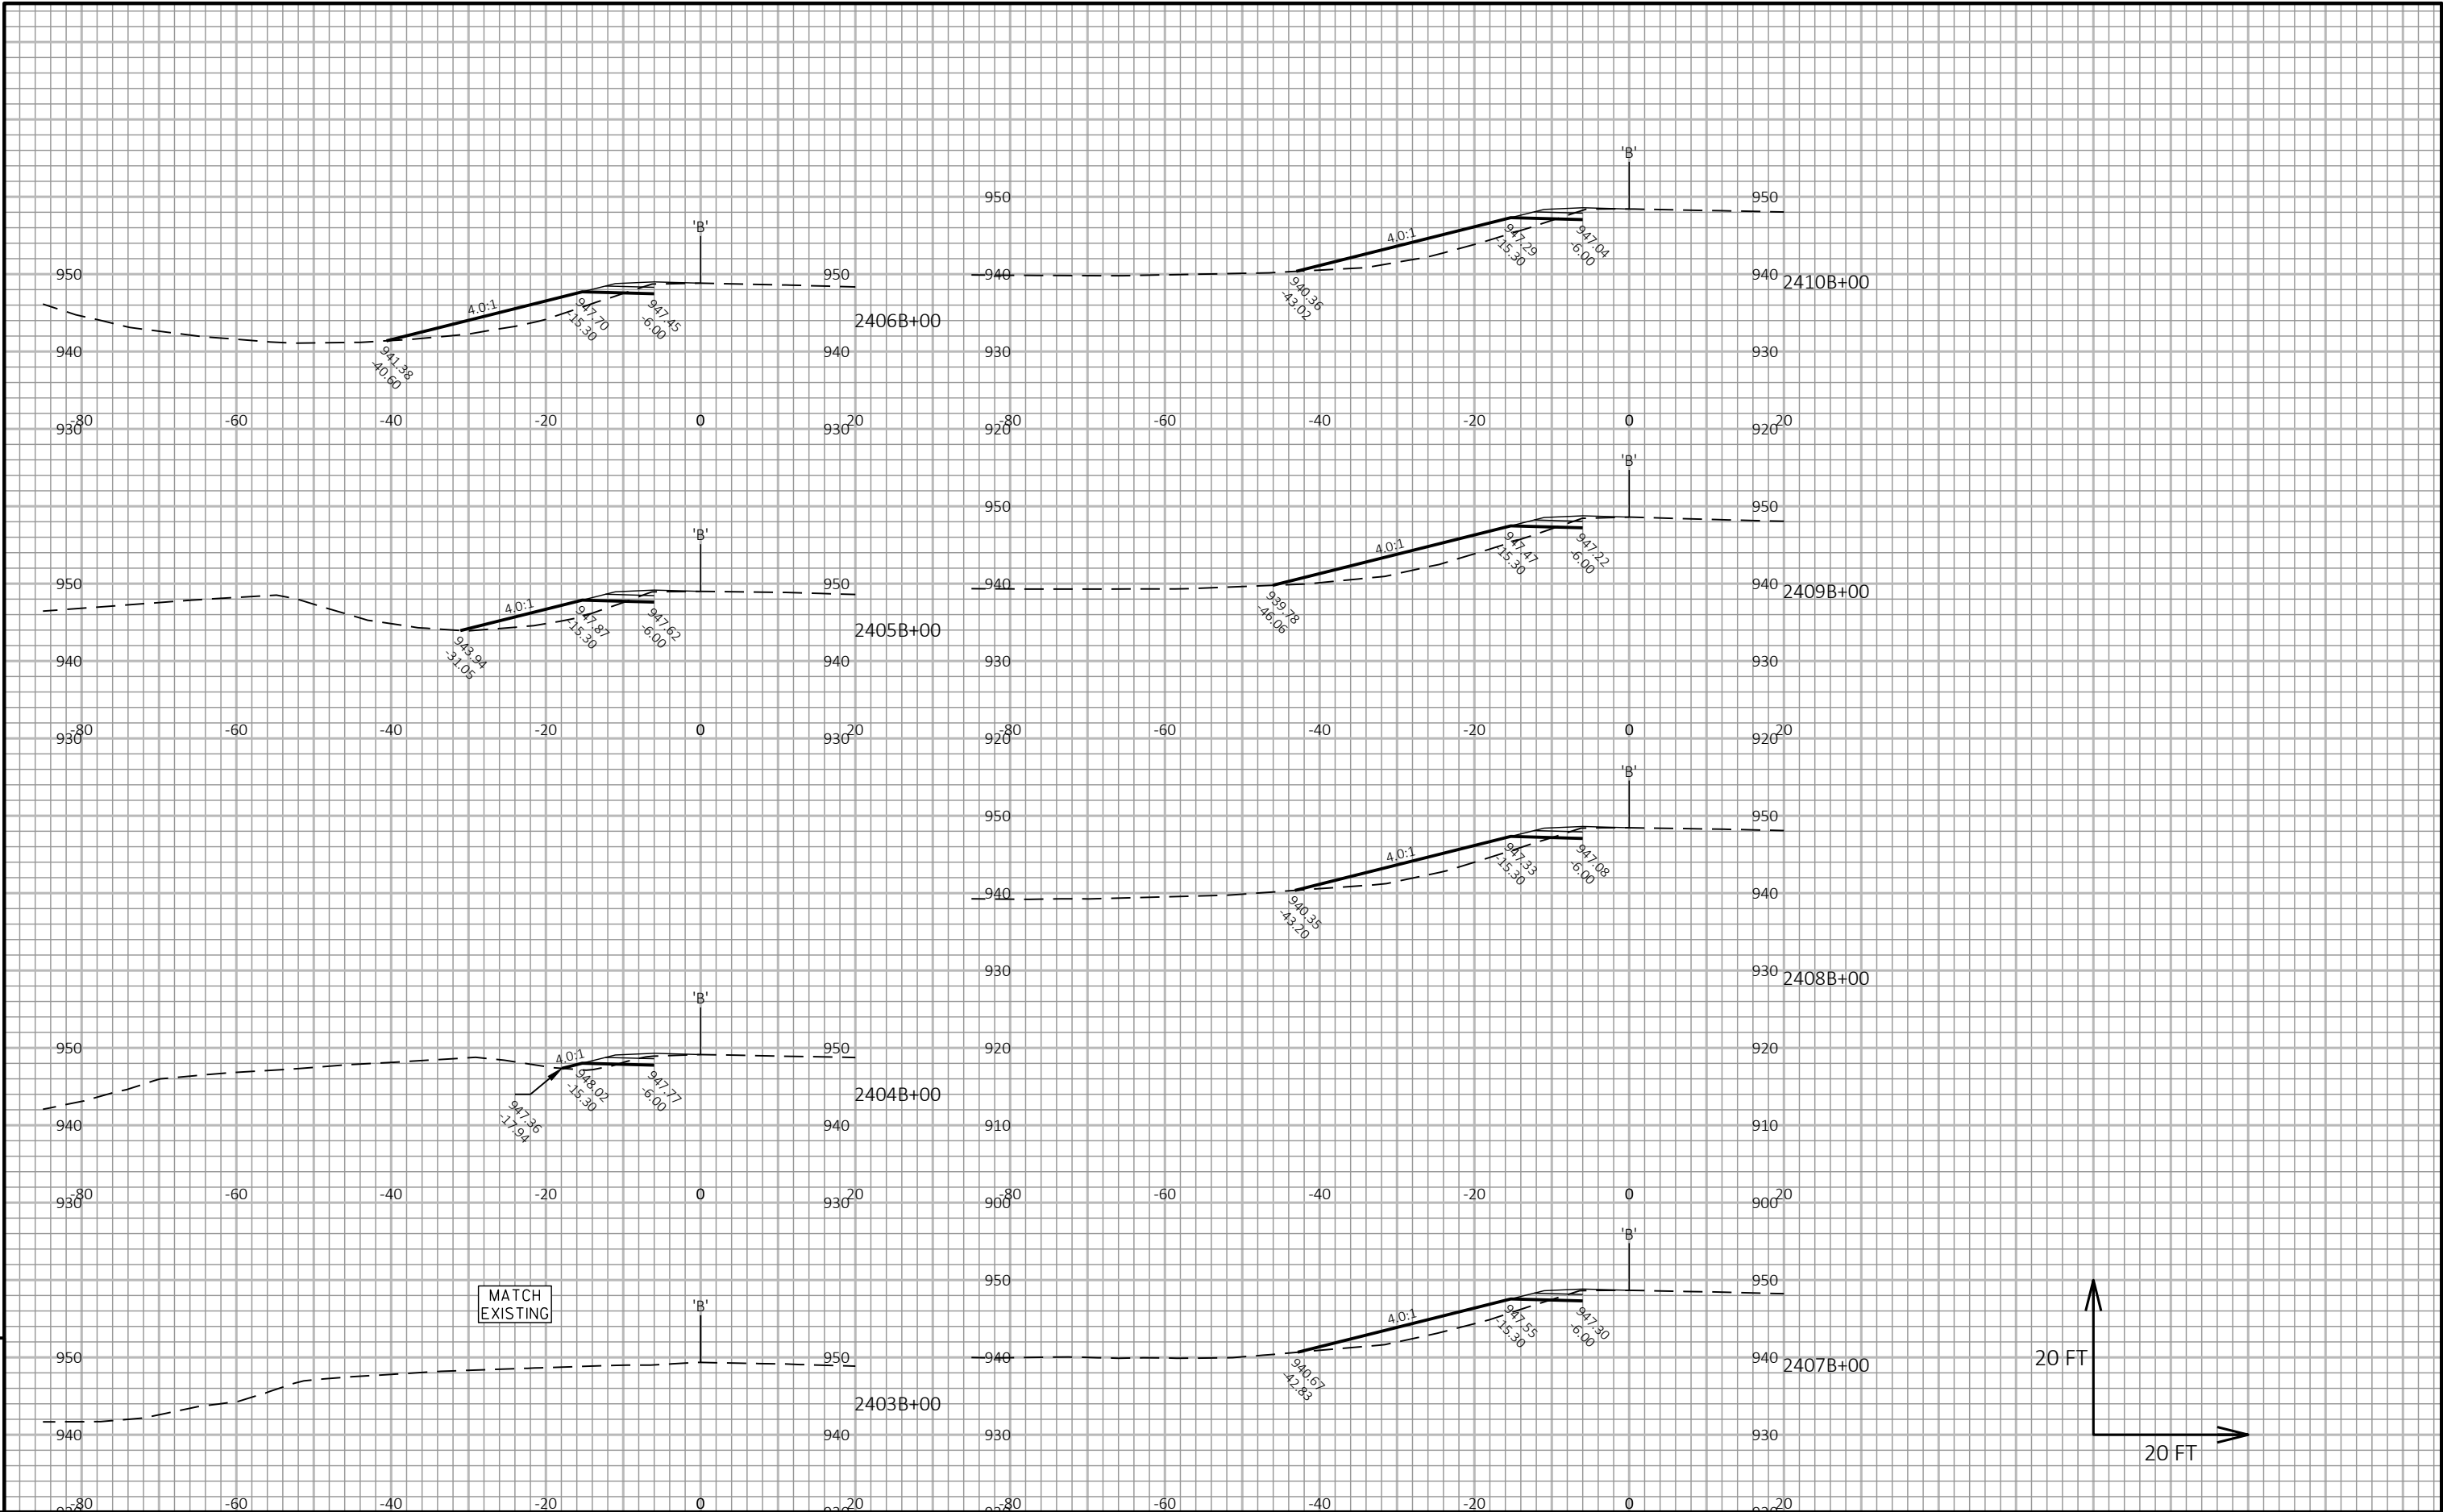

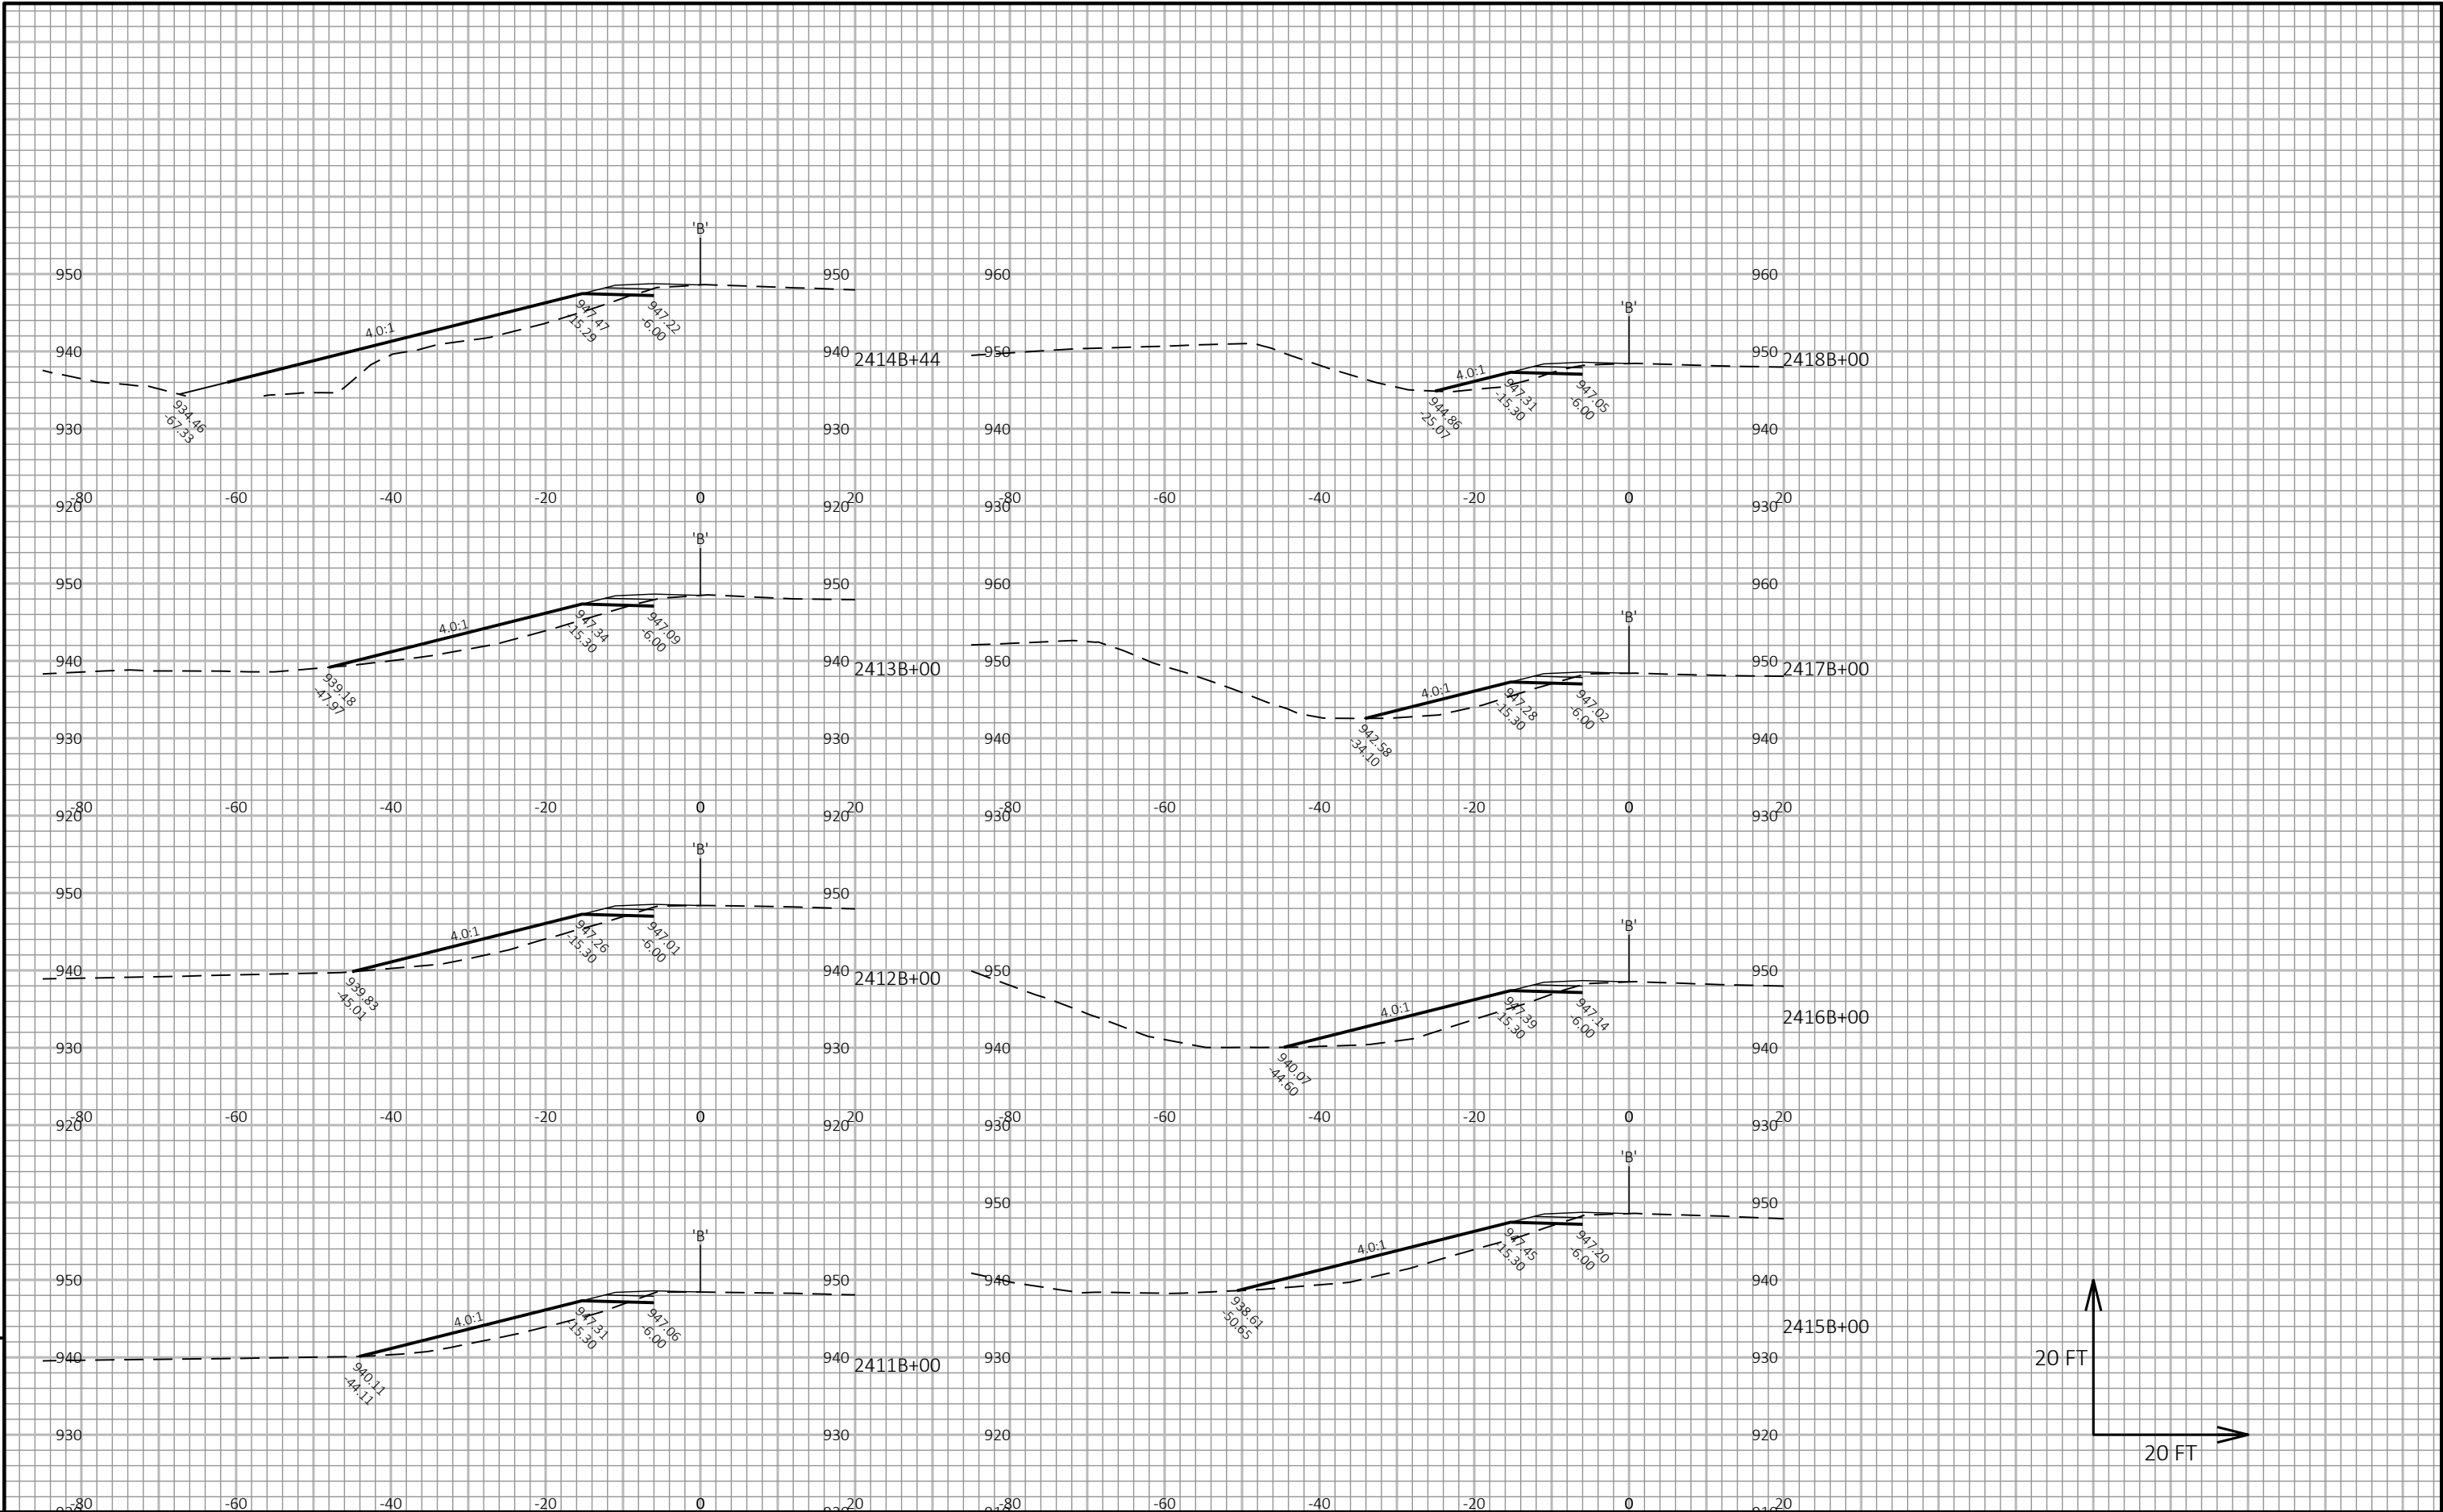

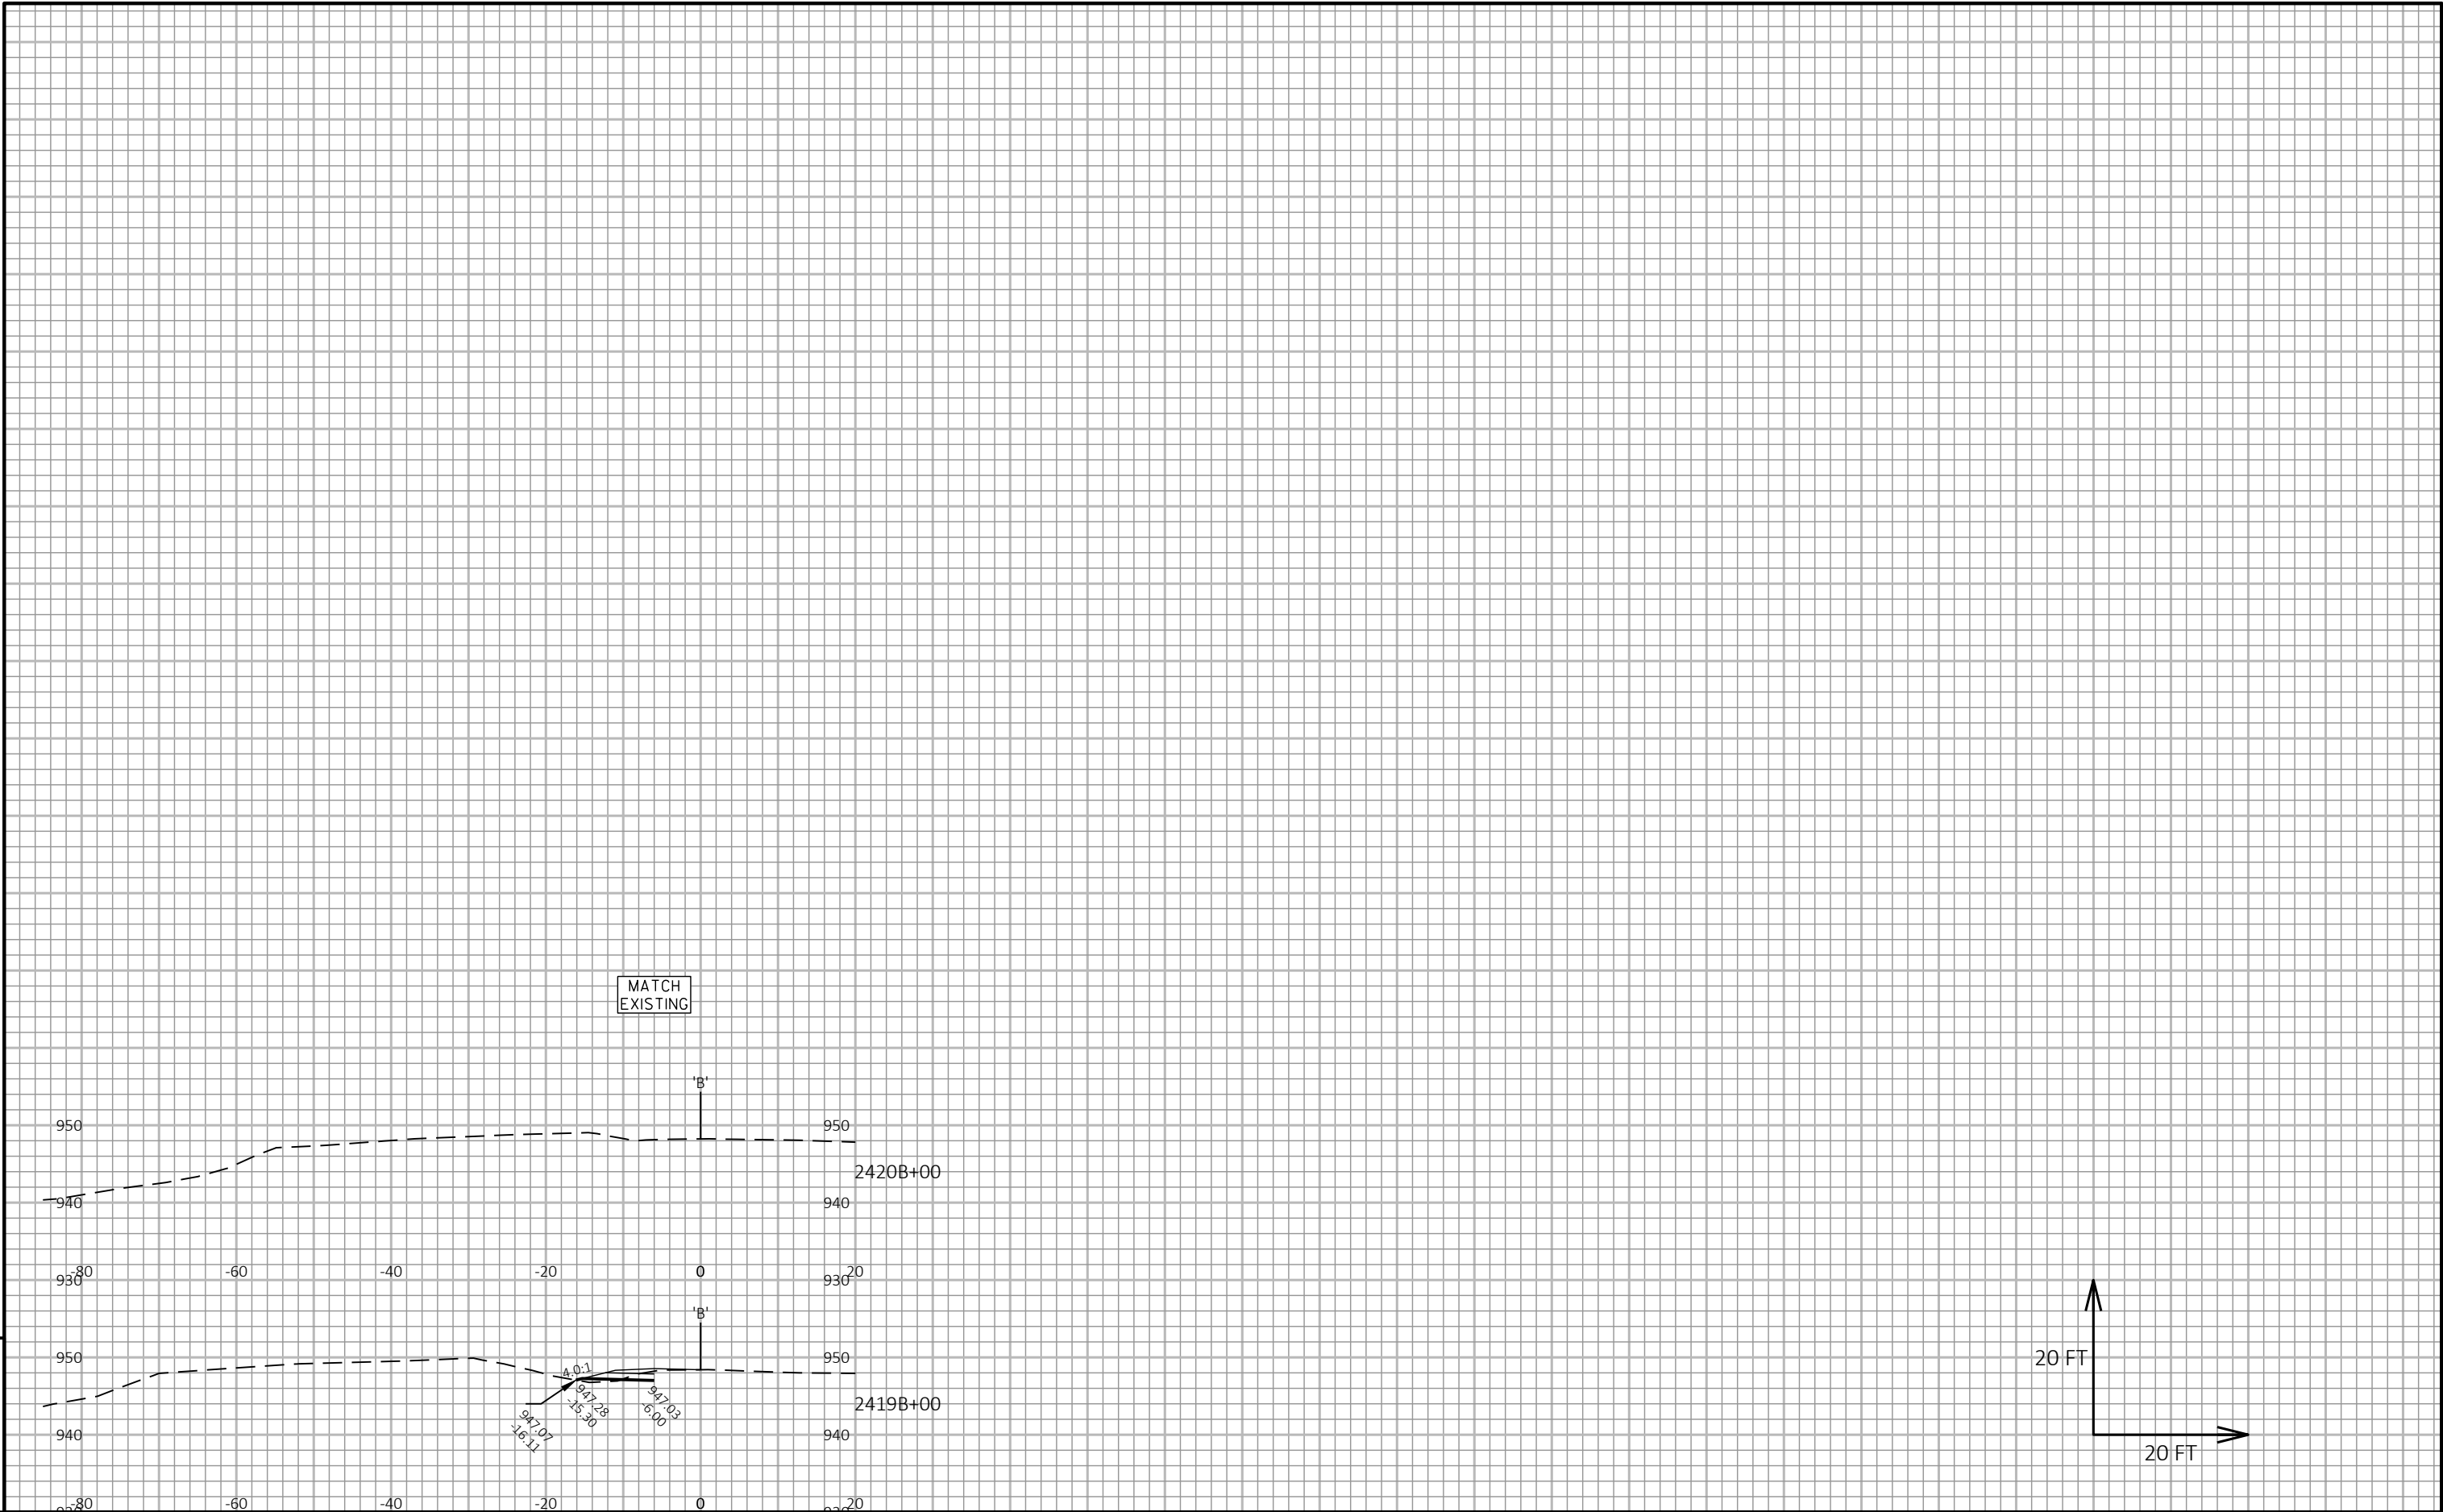

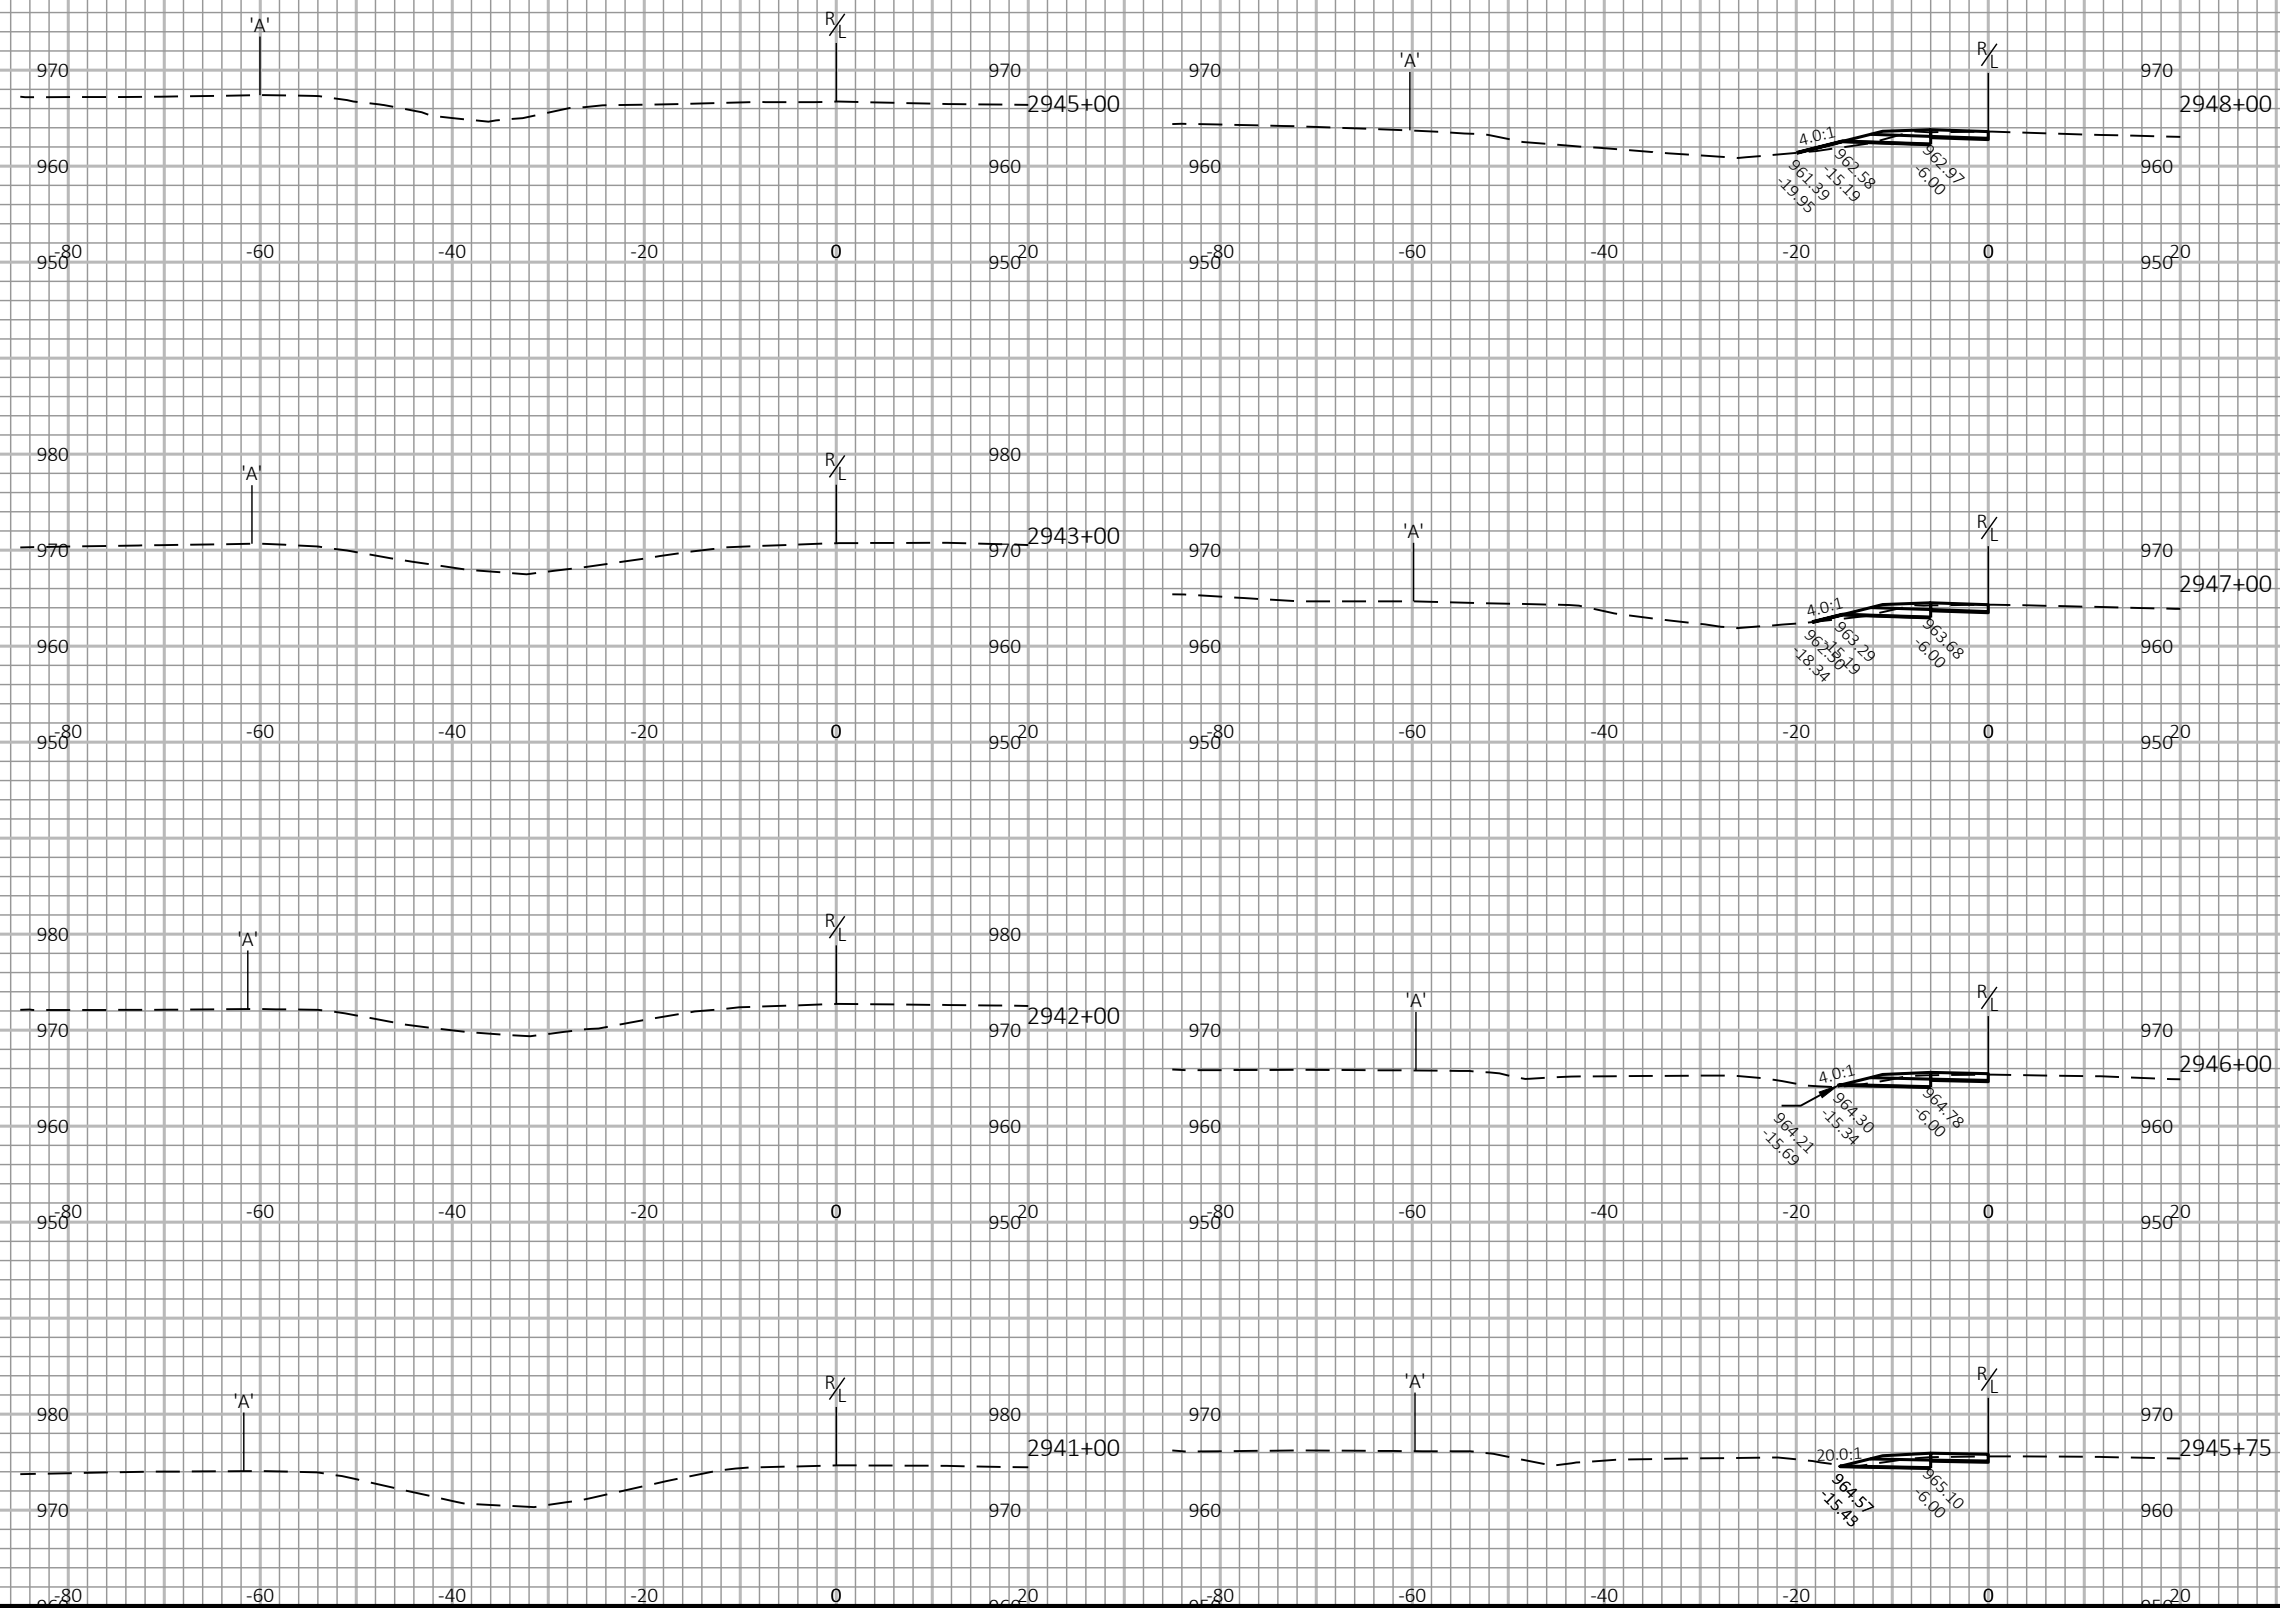

PROJECT NO:	1017-01-73
-------------	------------

HWY: IH 90

COUNTY: MONROE

CROSS SECTIONS: IH 94 EB MEDIAN WIDENING

SHEET

1

FILE NAME : N:\PDS\C3D\10170103\SHEETSPLAN\1017-02-73 RESURF\MEDIAN WIDENING WORKING FILES\090220_XS.DWG
LAYOUT NAME - 1




PLOT DATE : 8/8/2019 7:02 AM


PLOT BY : GREINER JR, MICHAEL


PLOT NAME :


PLOT SCALE : 1 IN:20 FT HORZ. / 1 IN:20 FT VERT.









WISDOT/CADDS SHEET 49

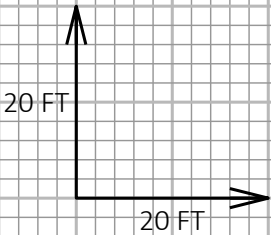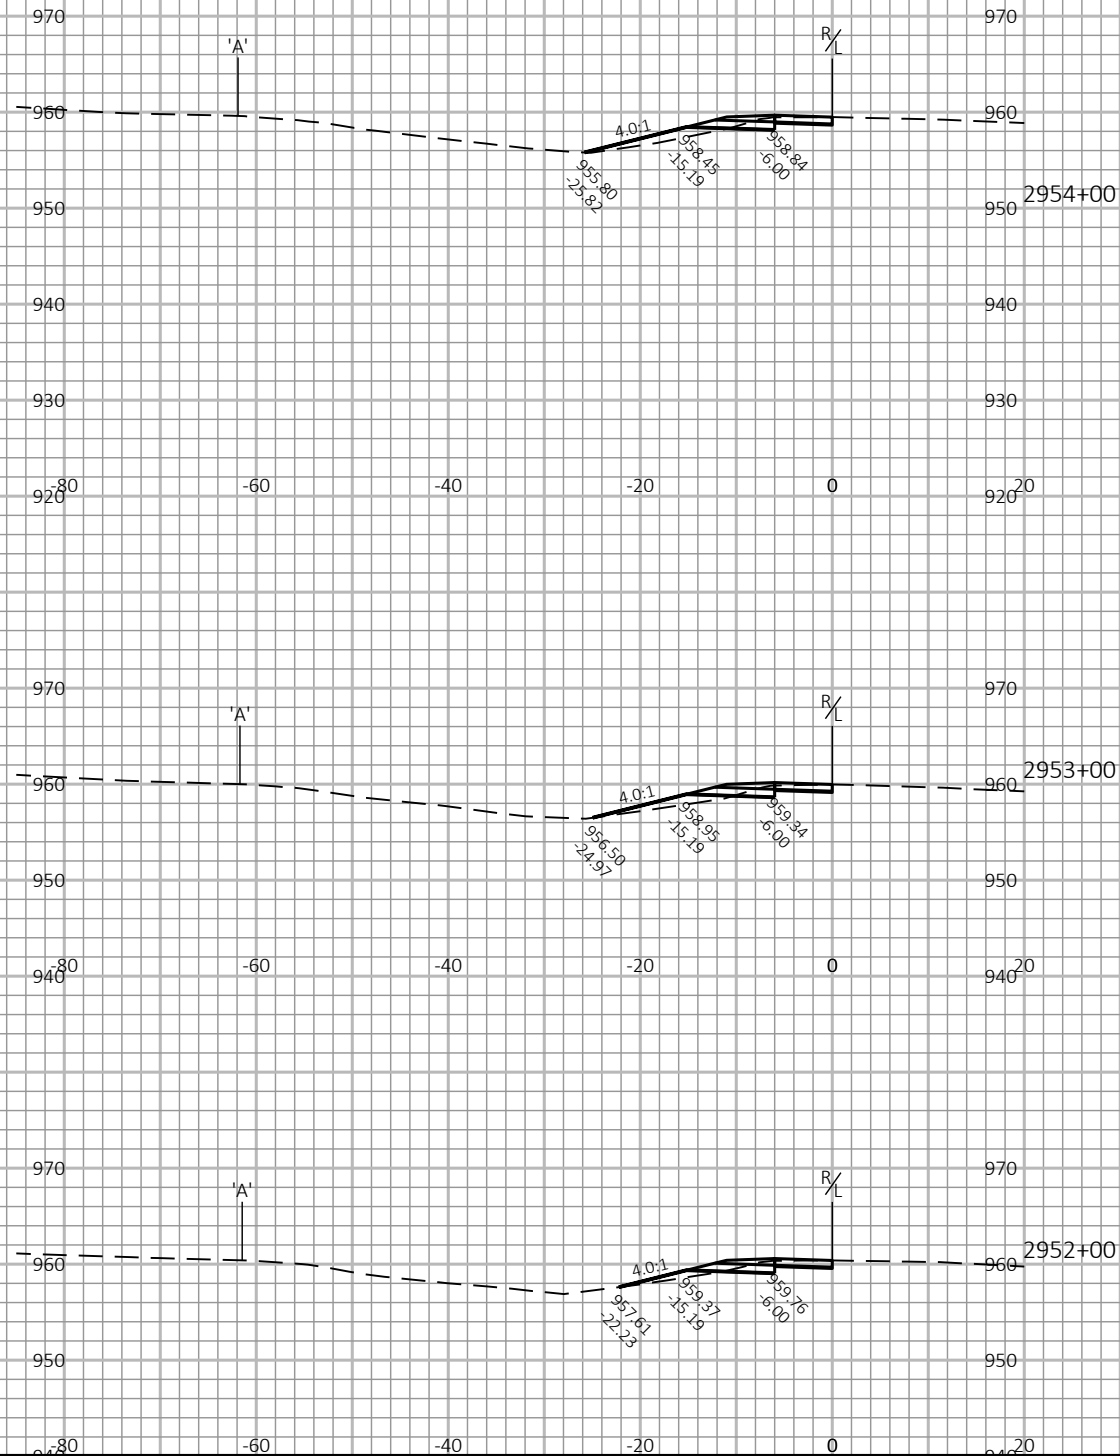
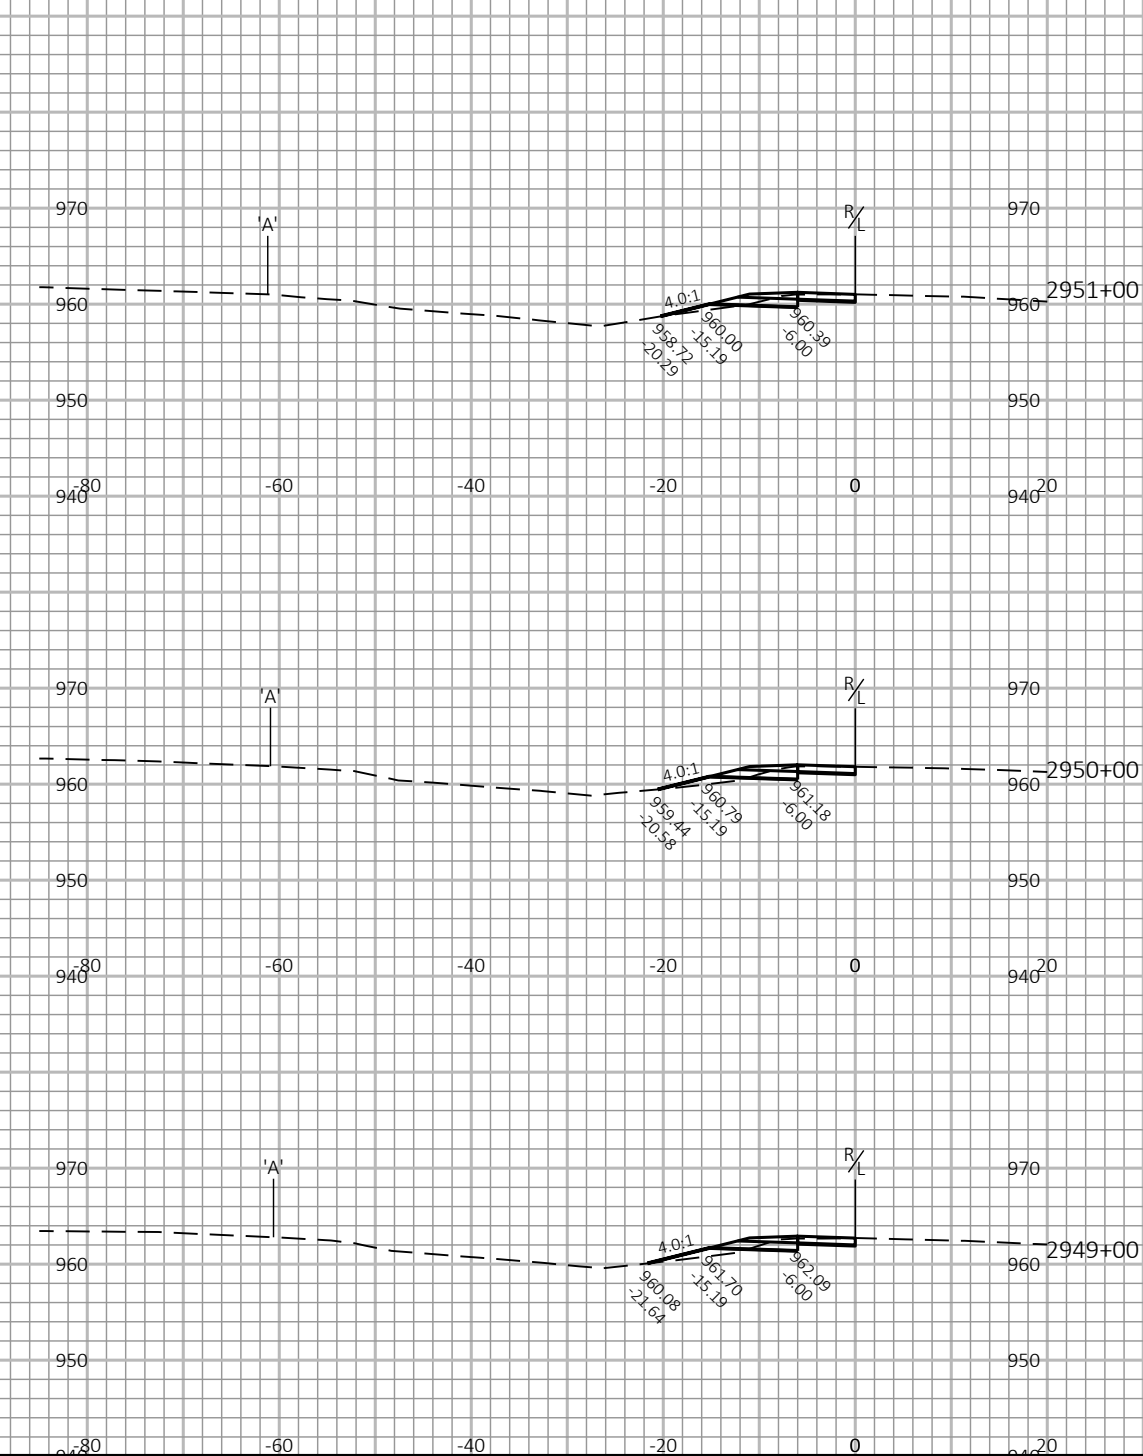


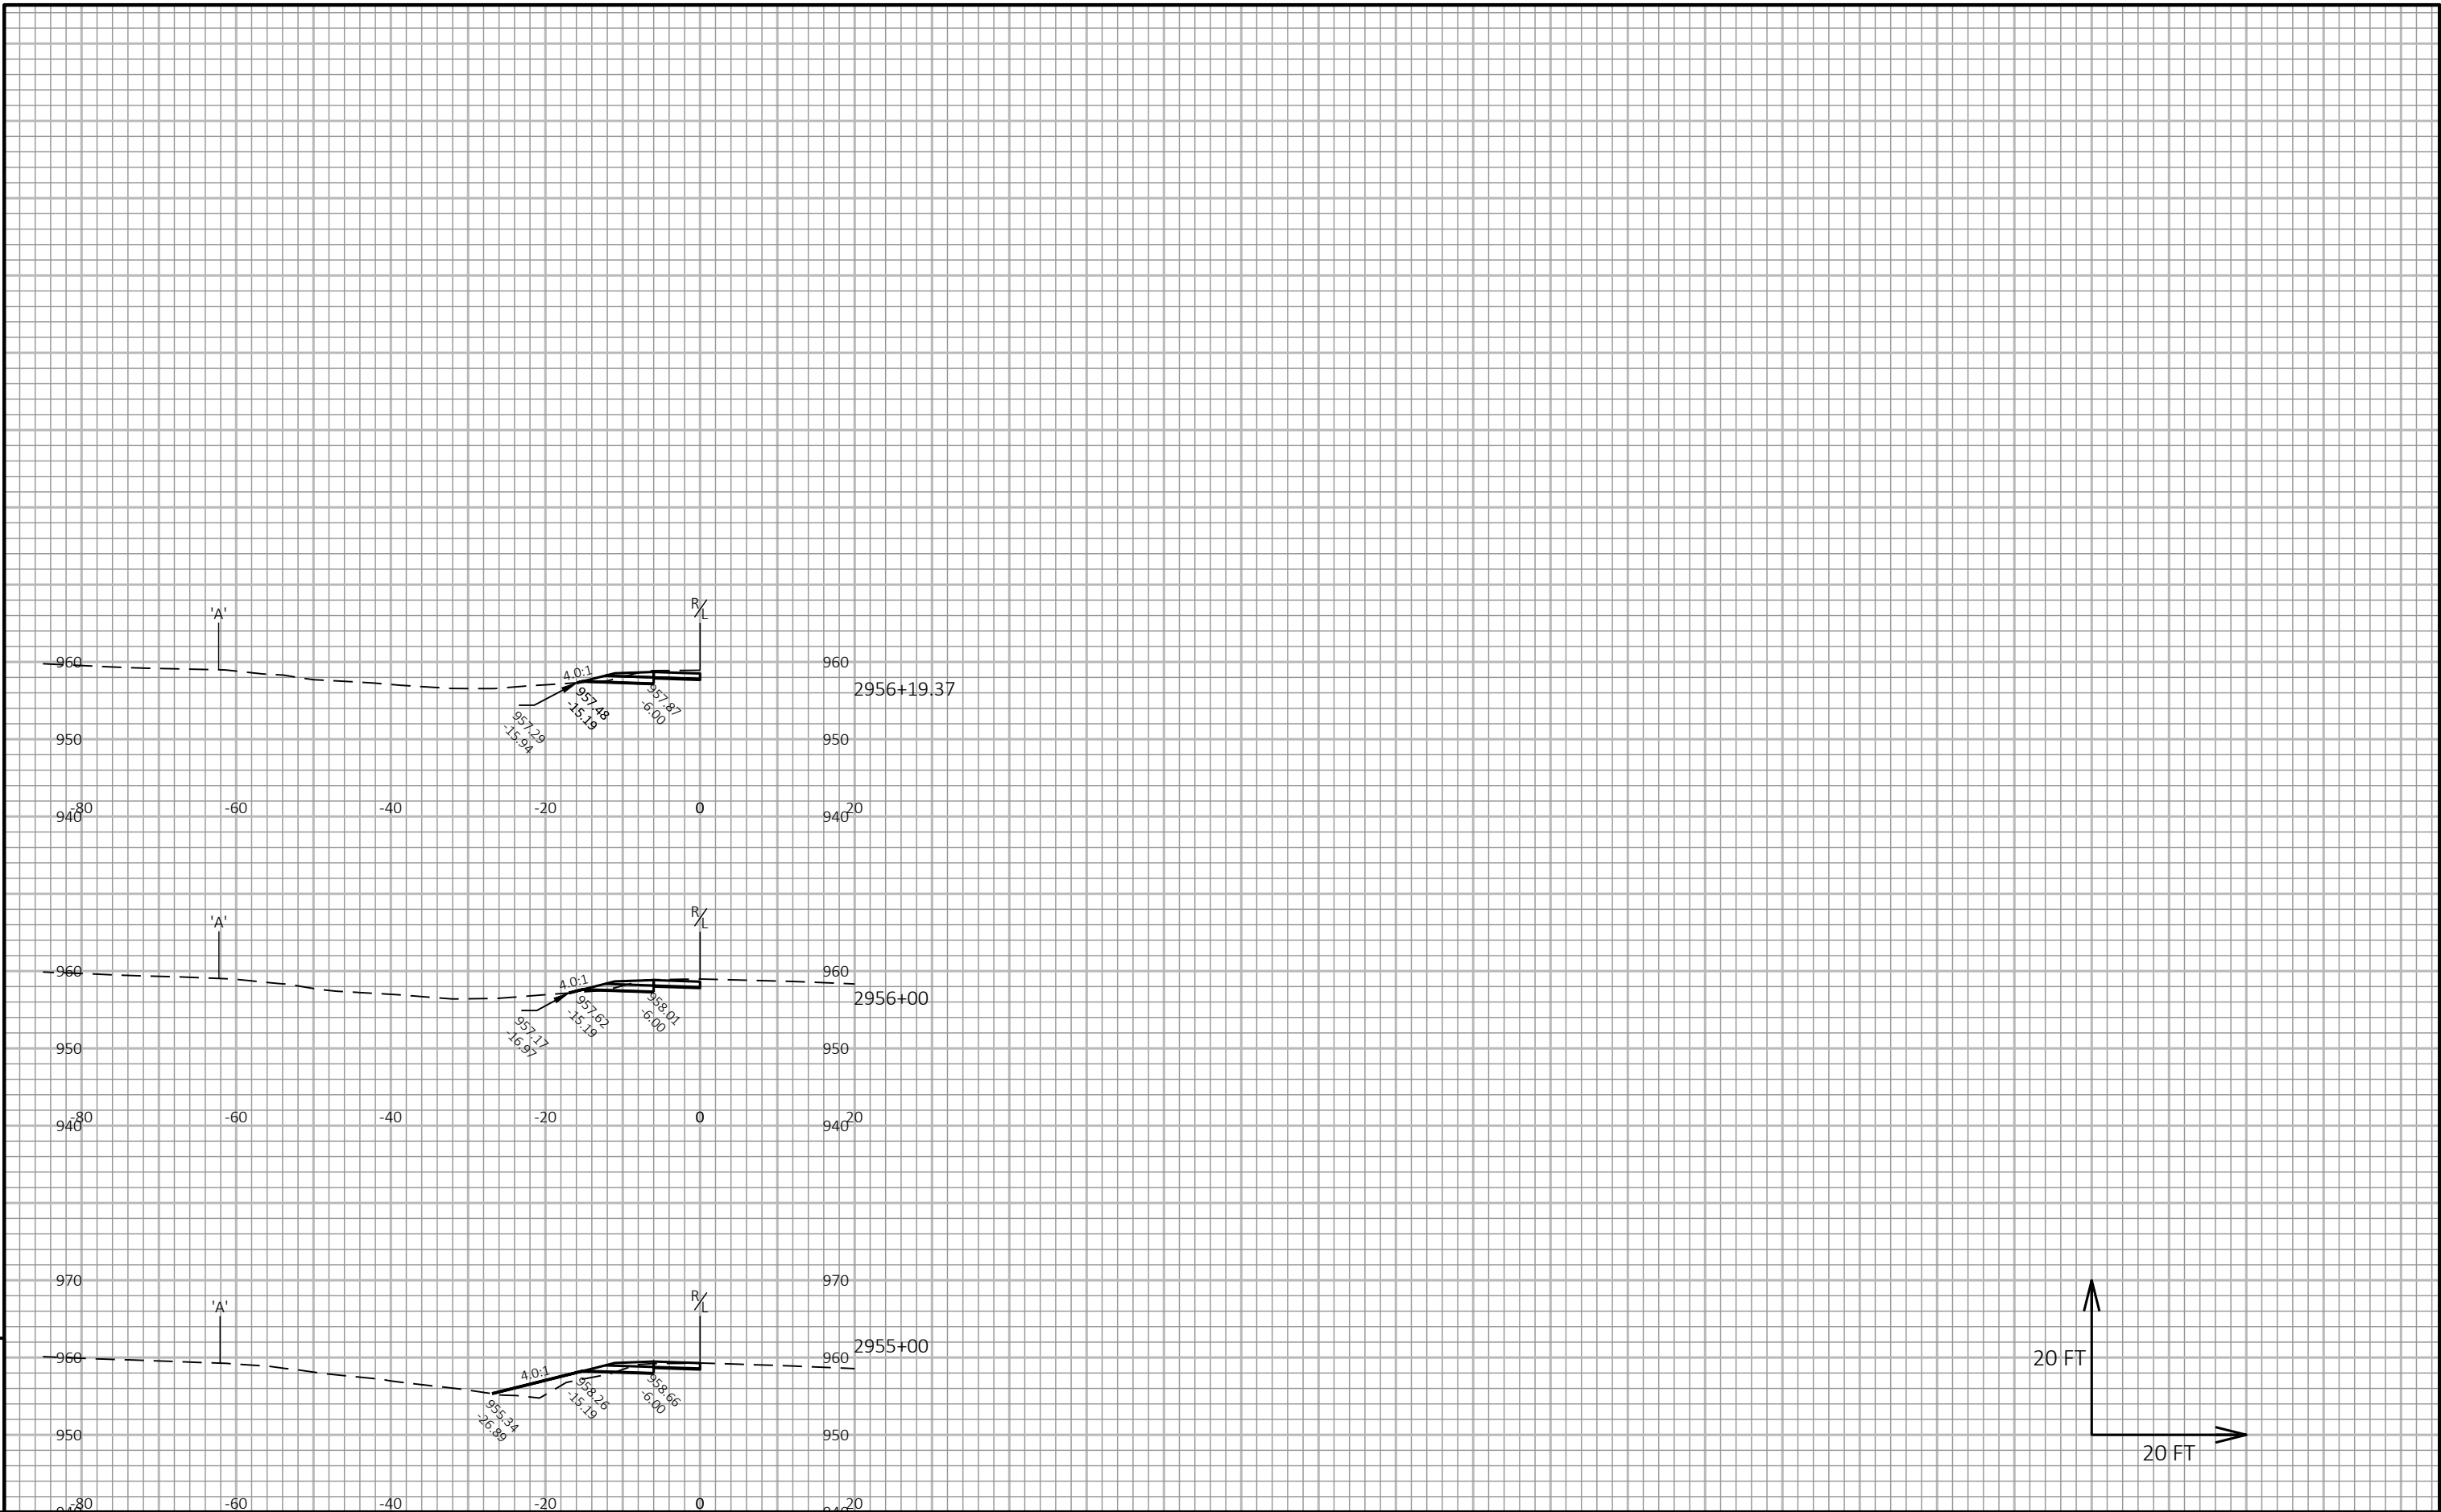




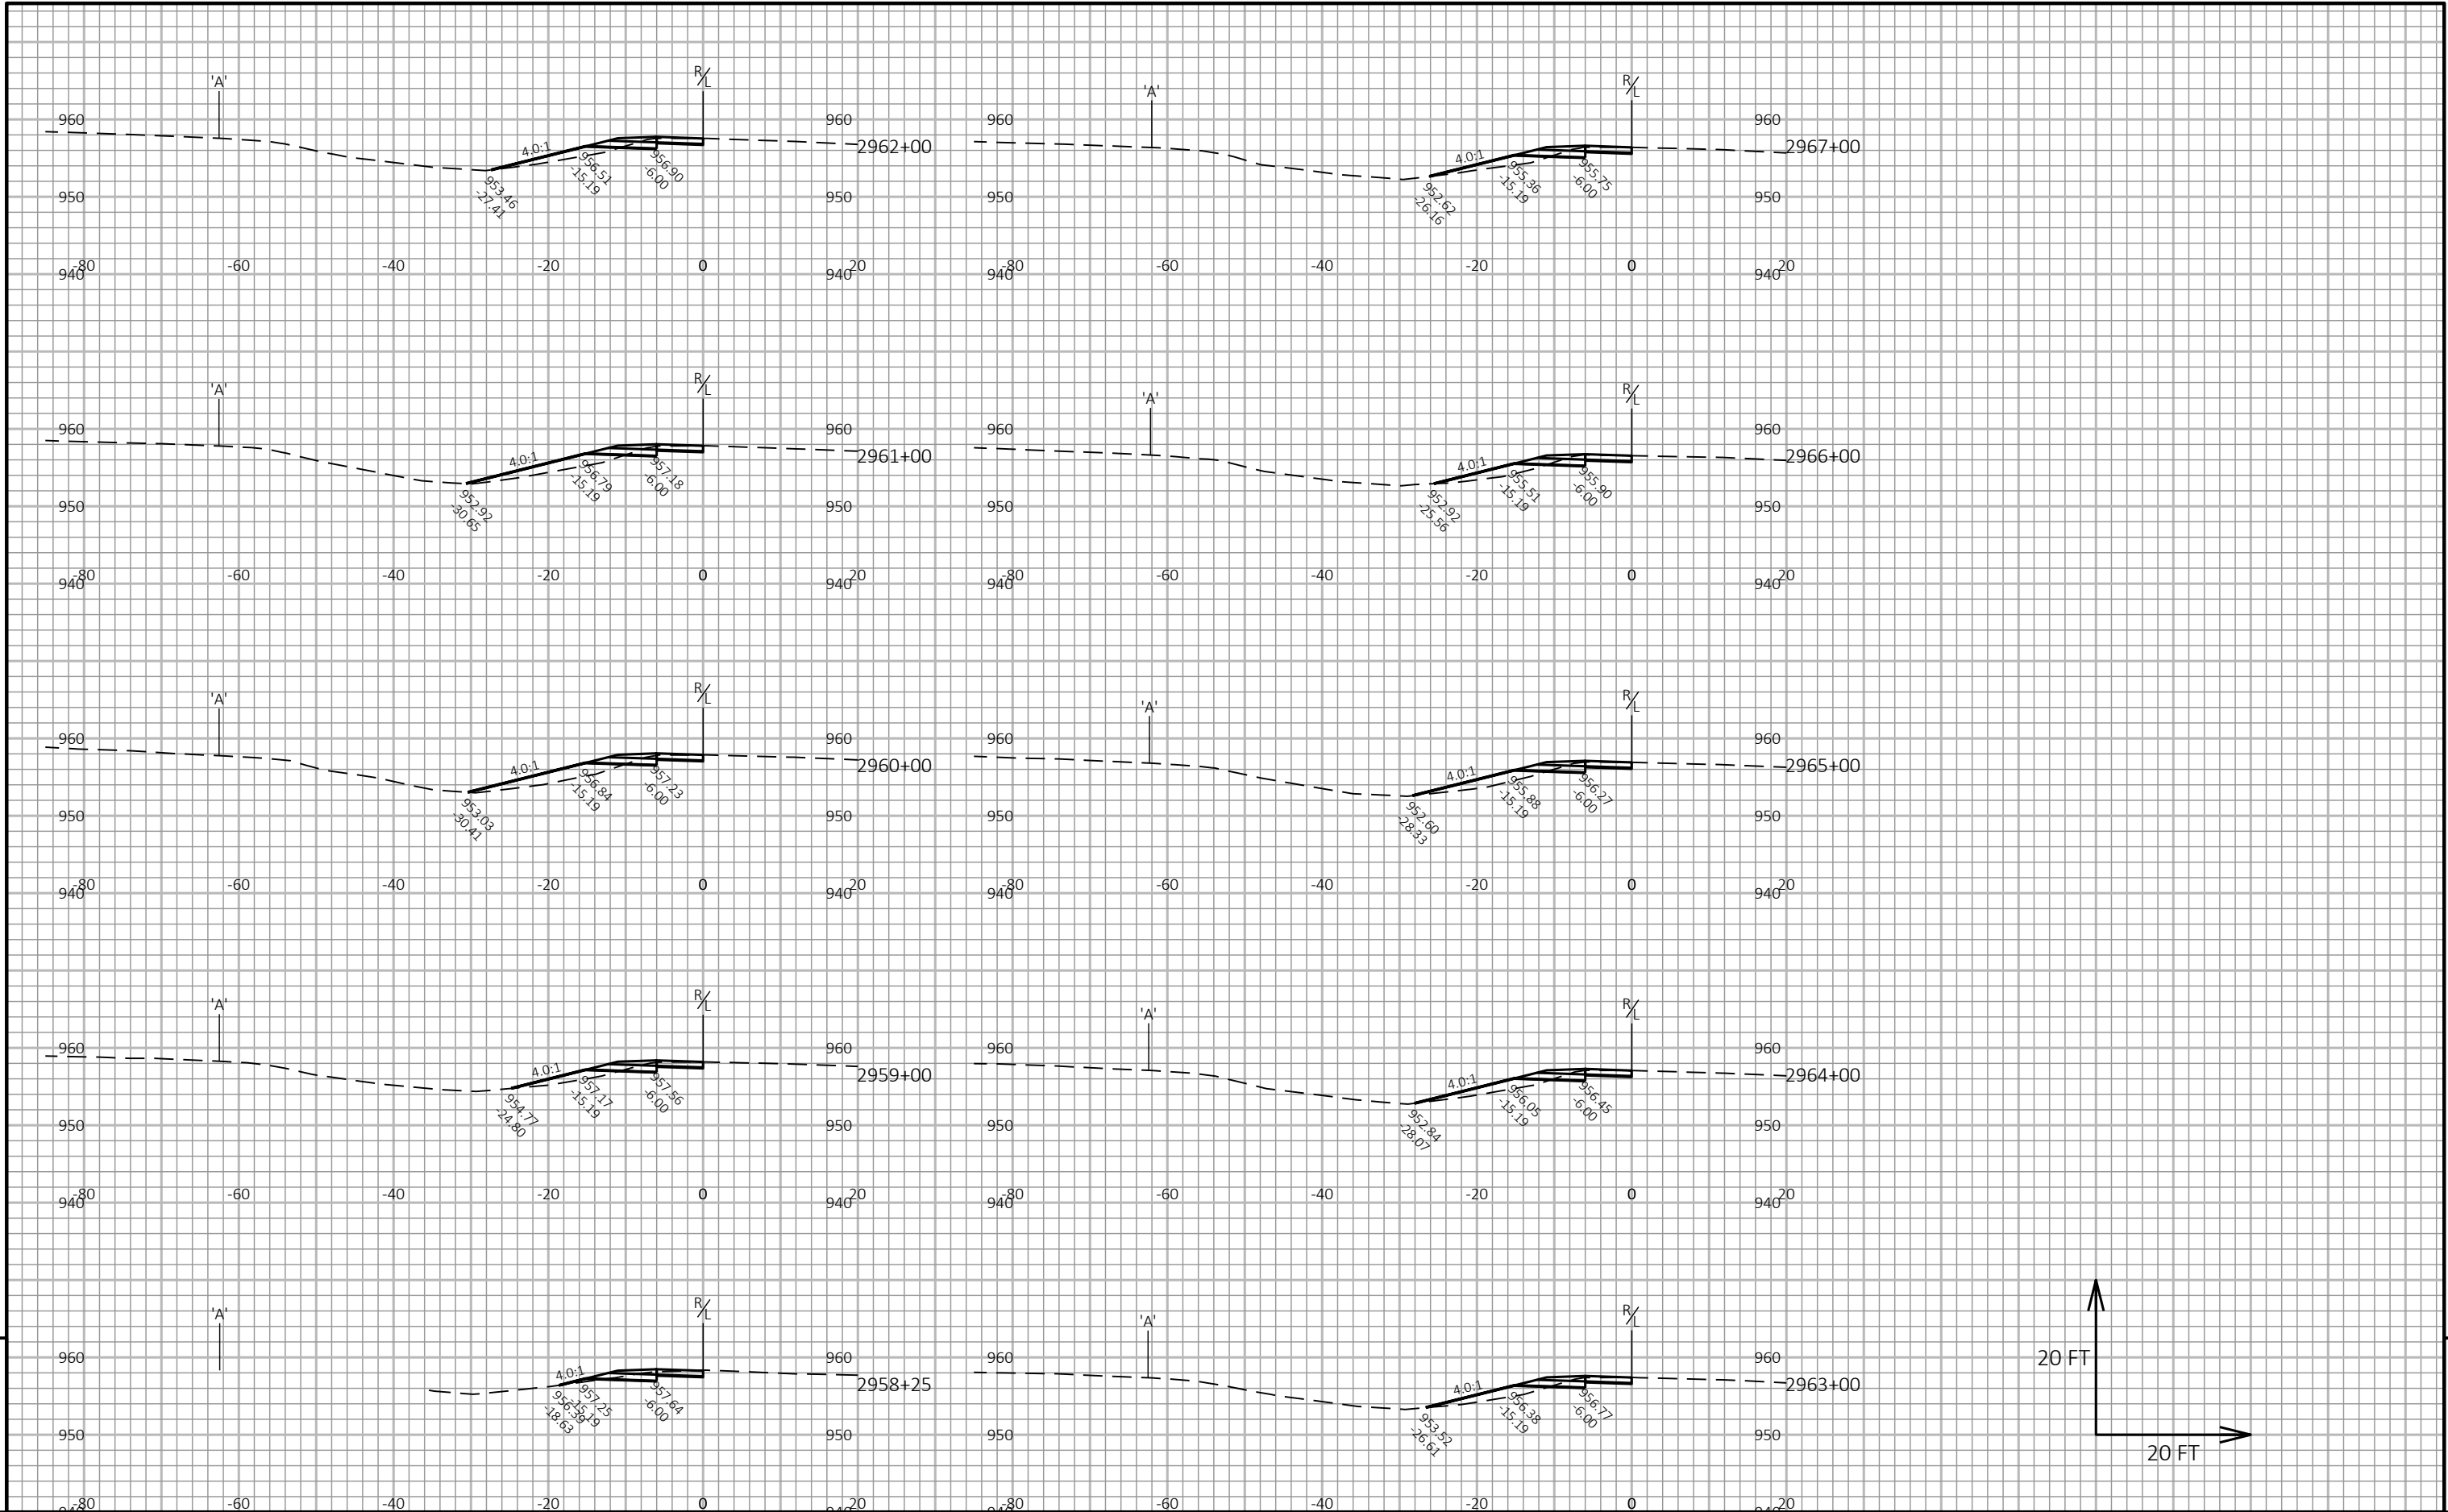


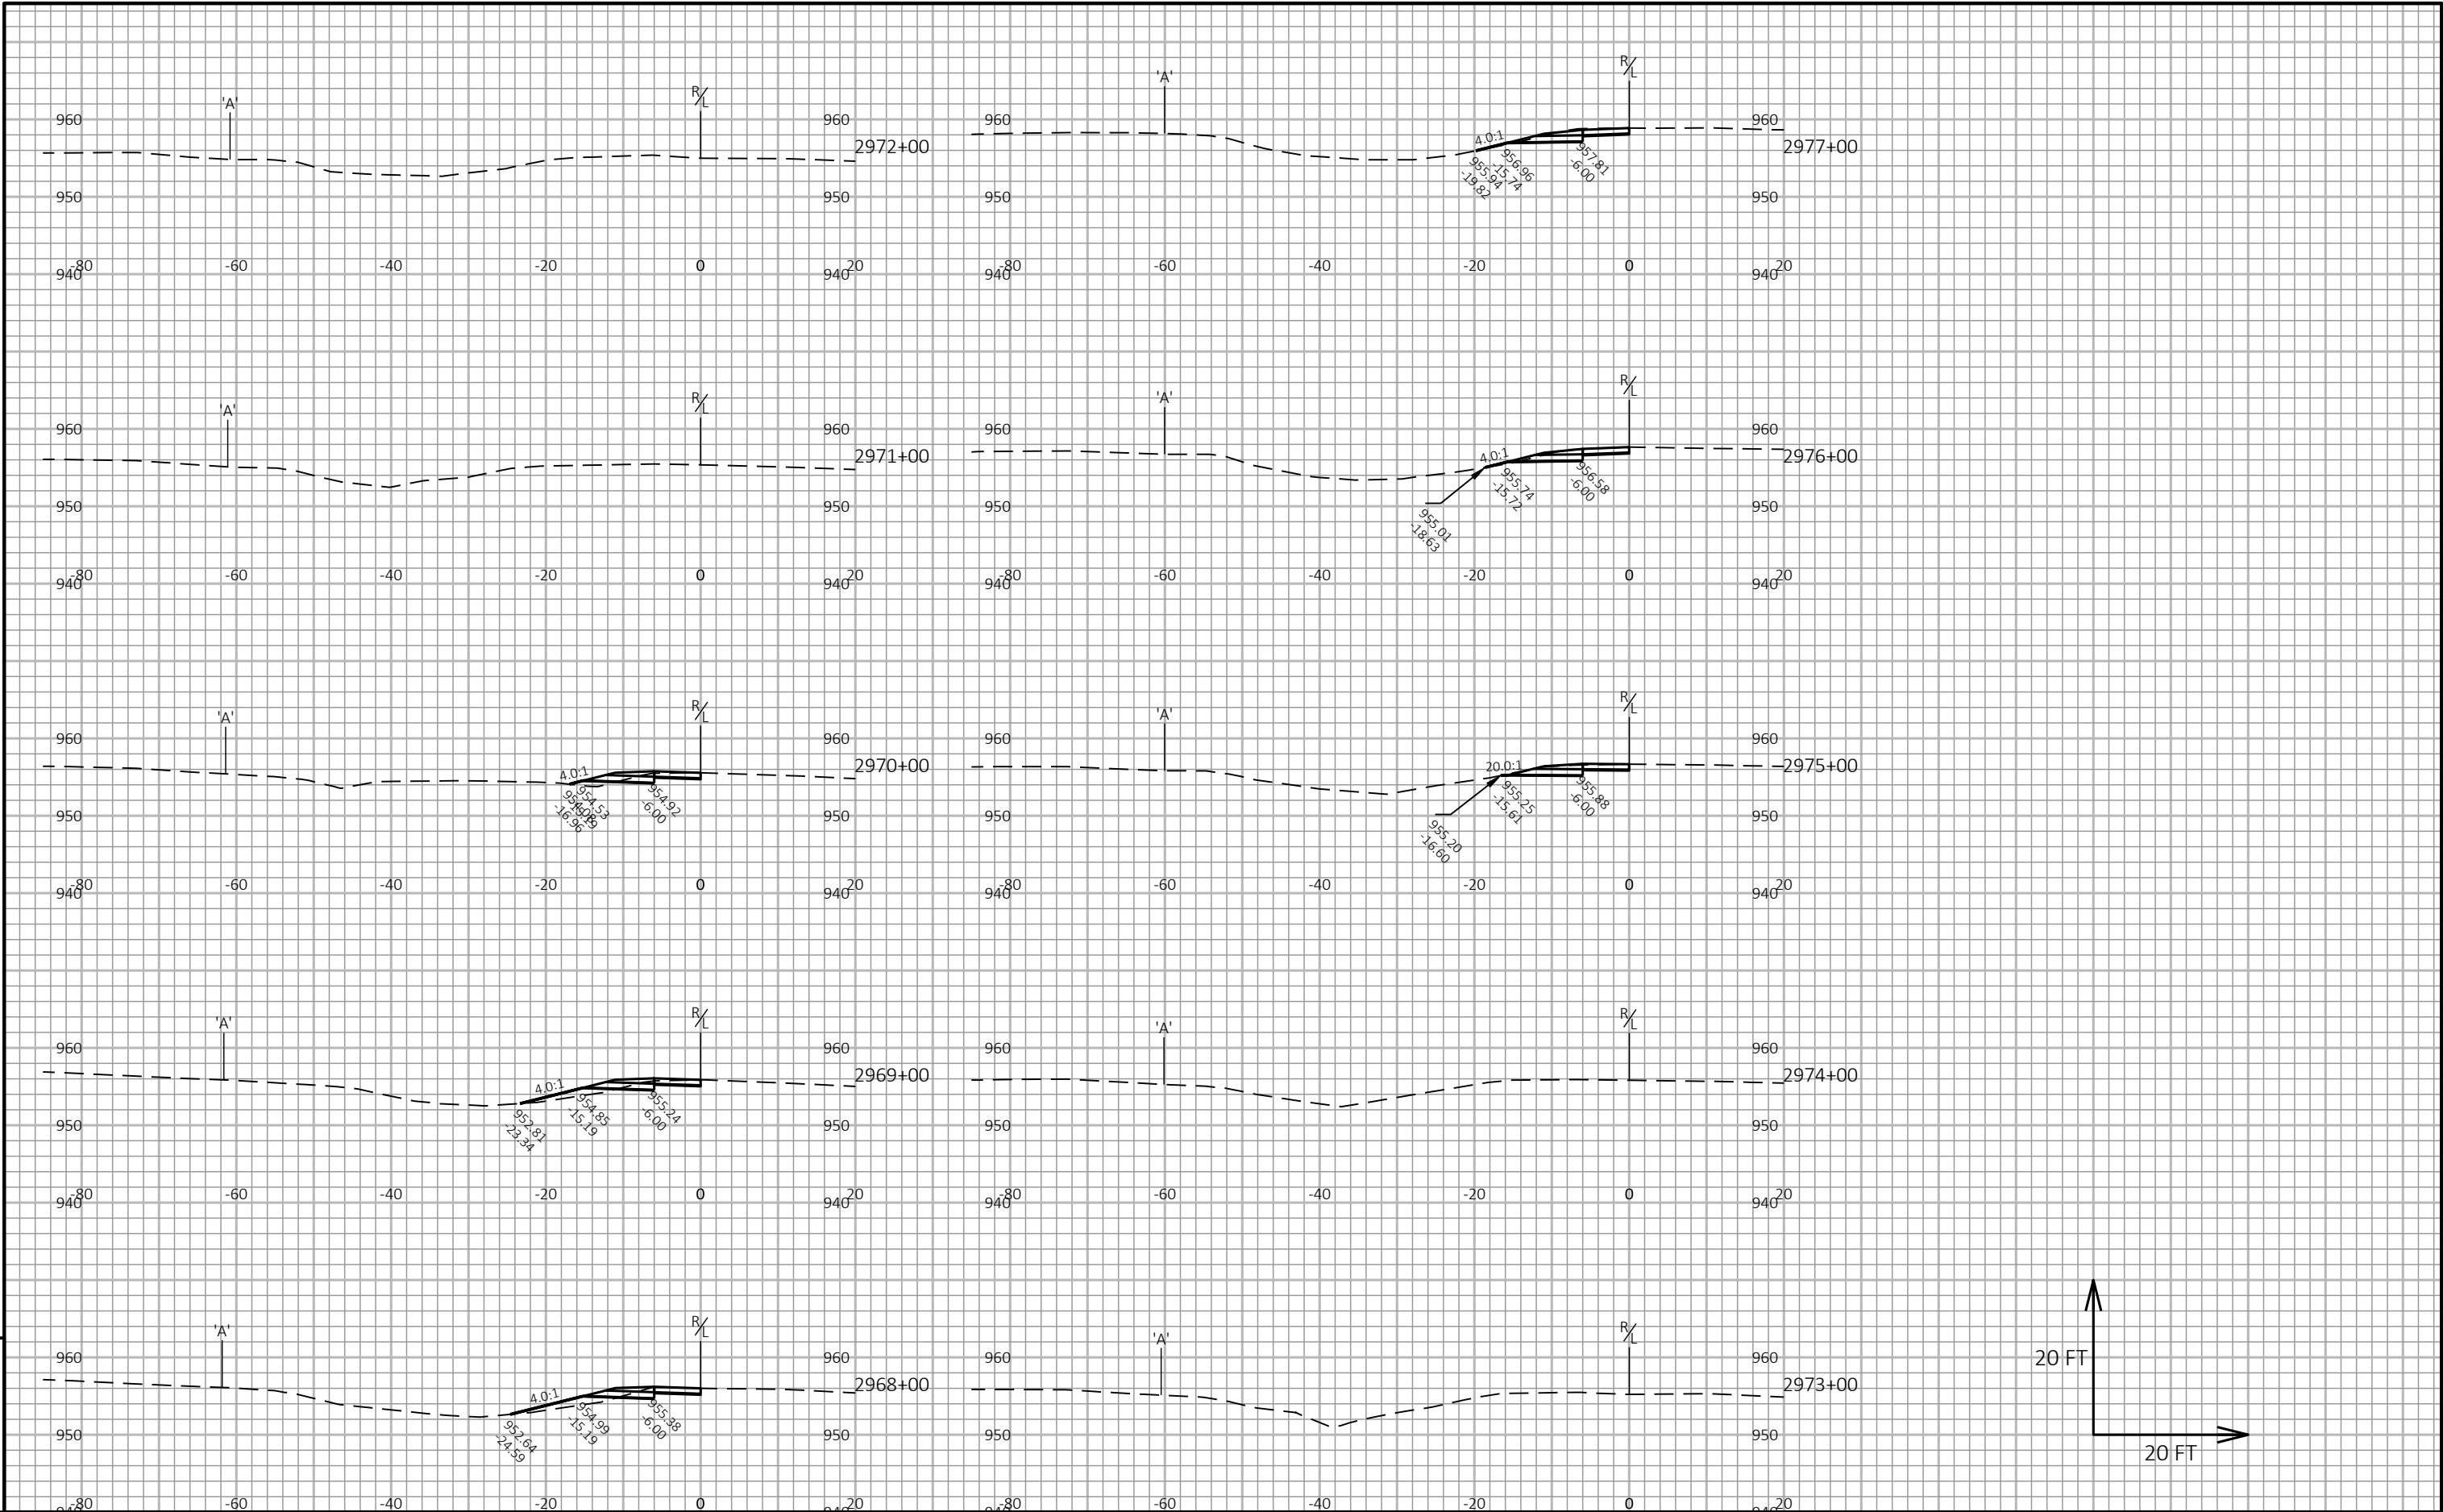


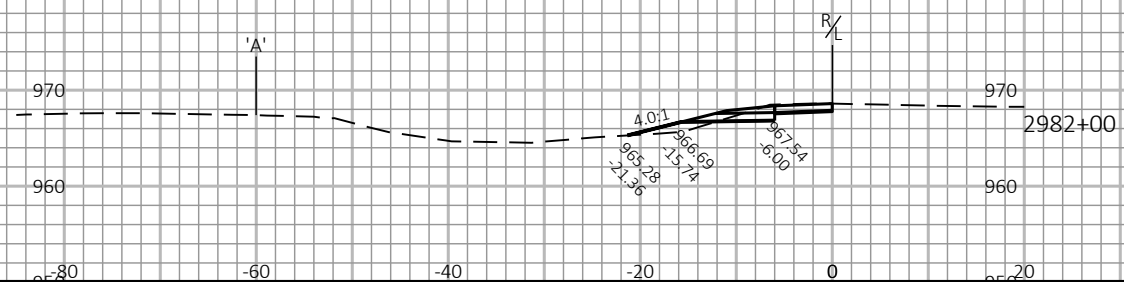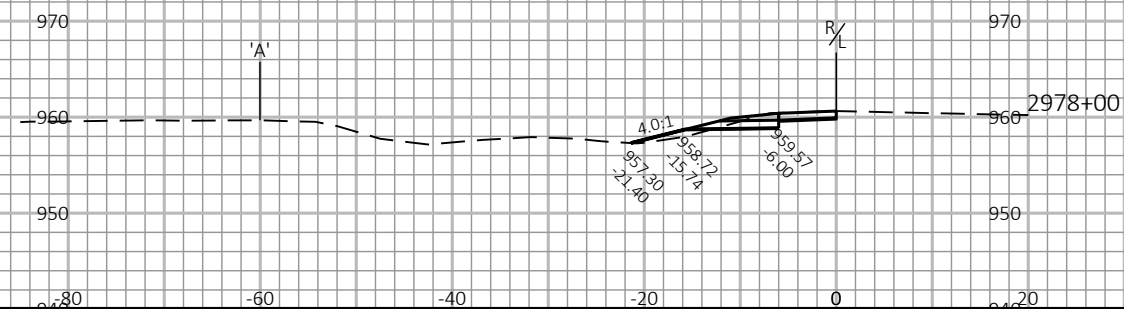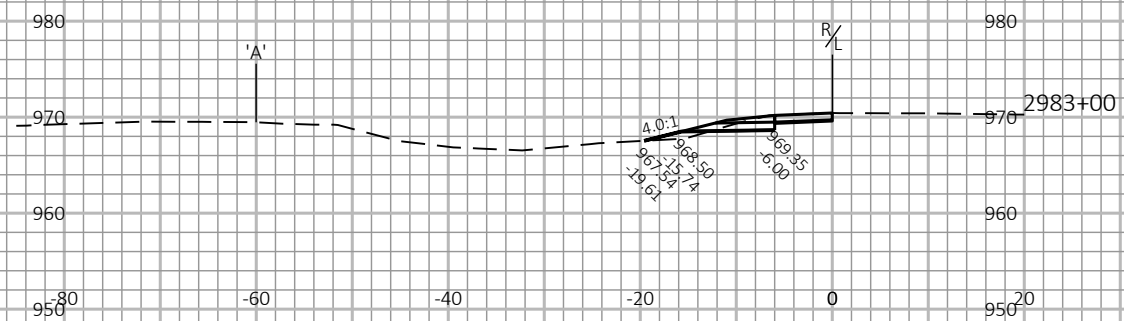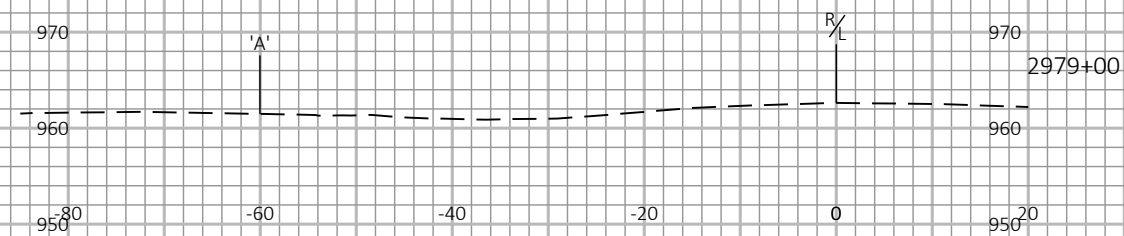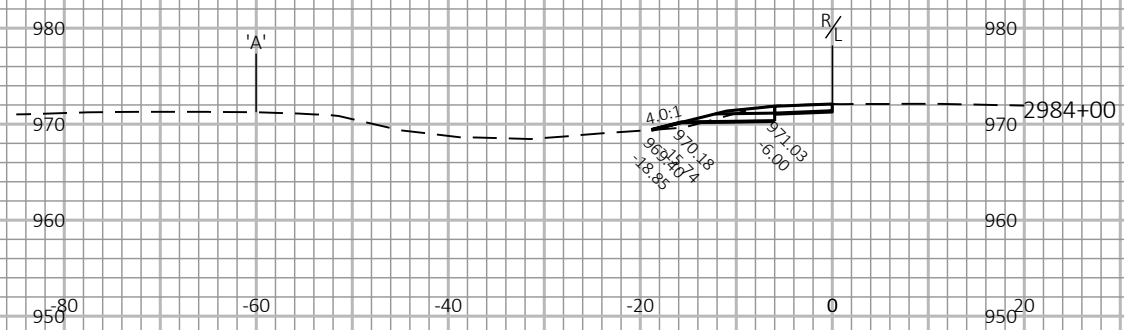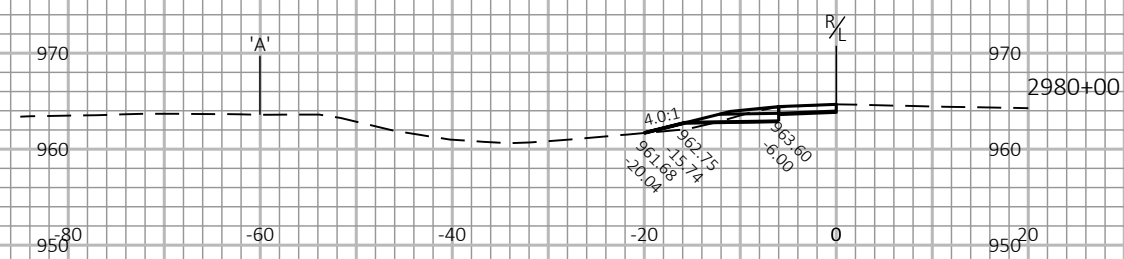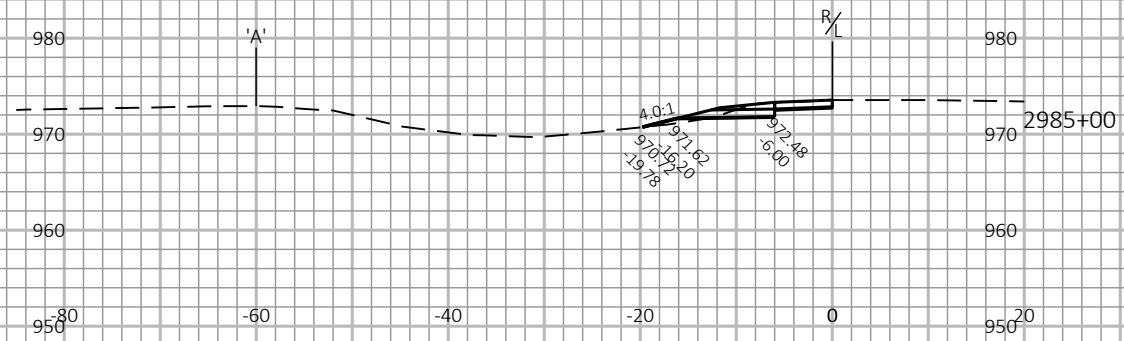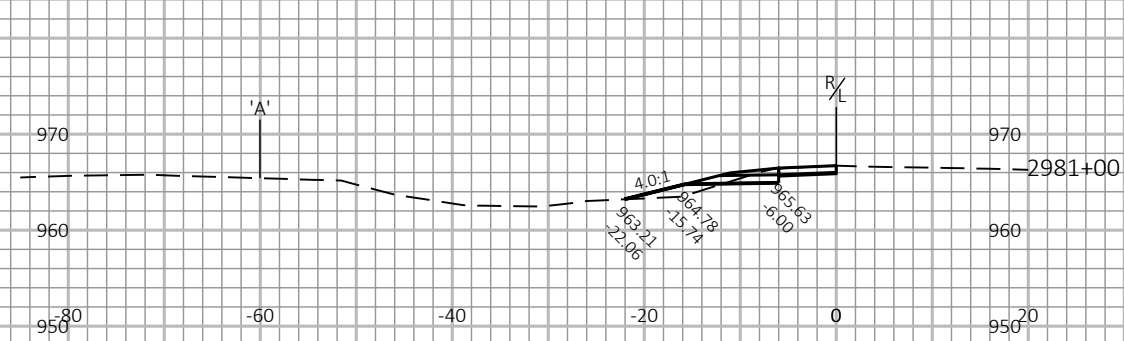


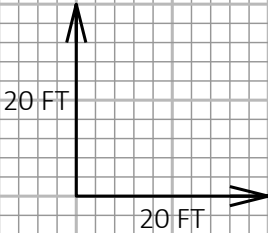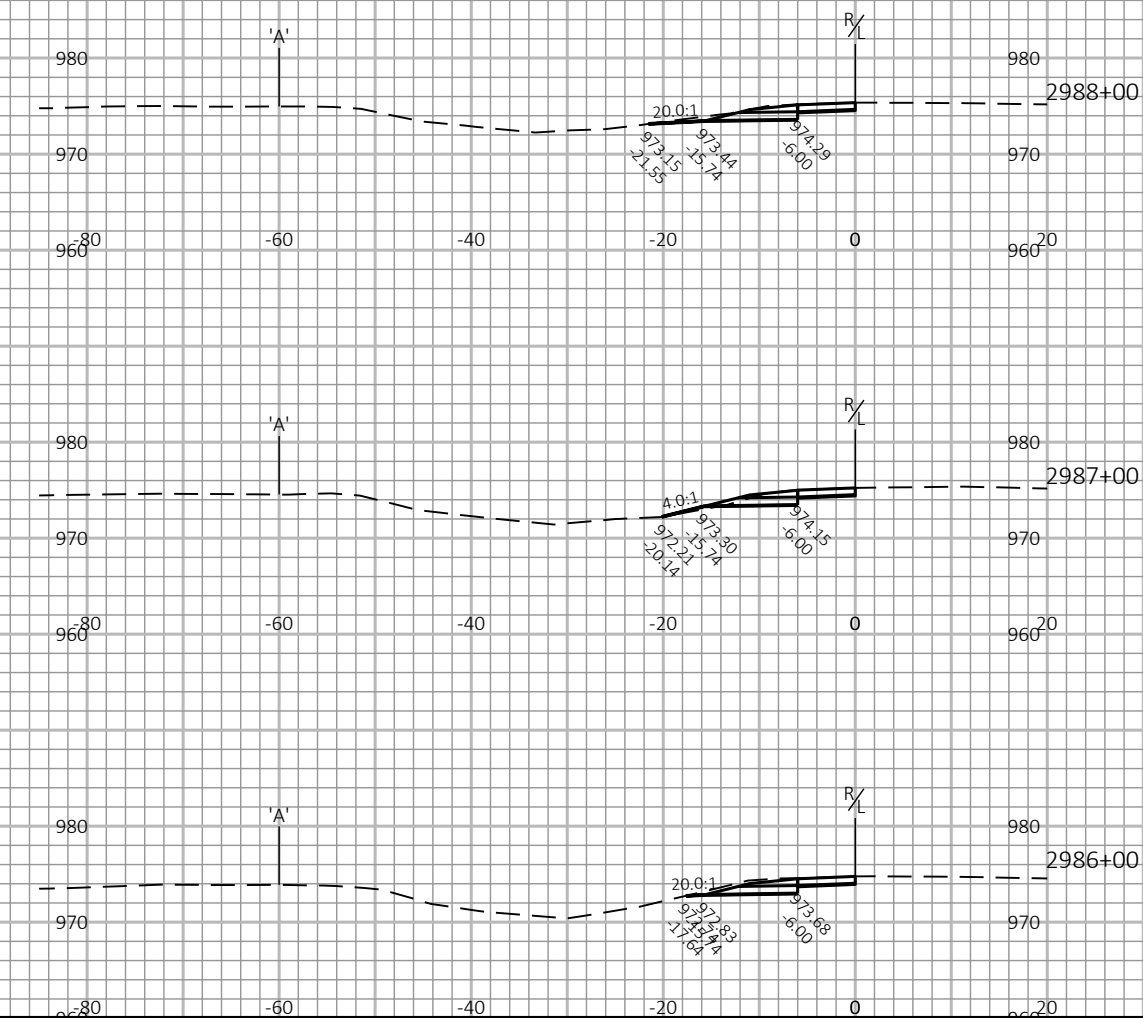

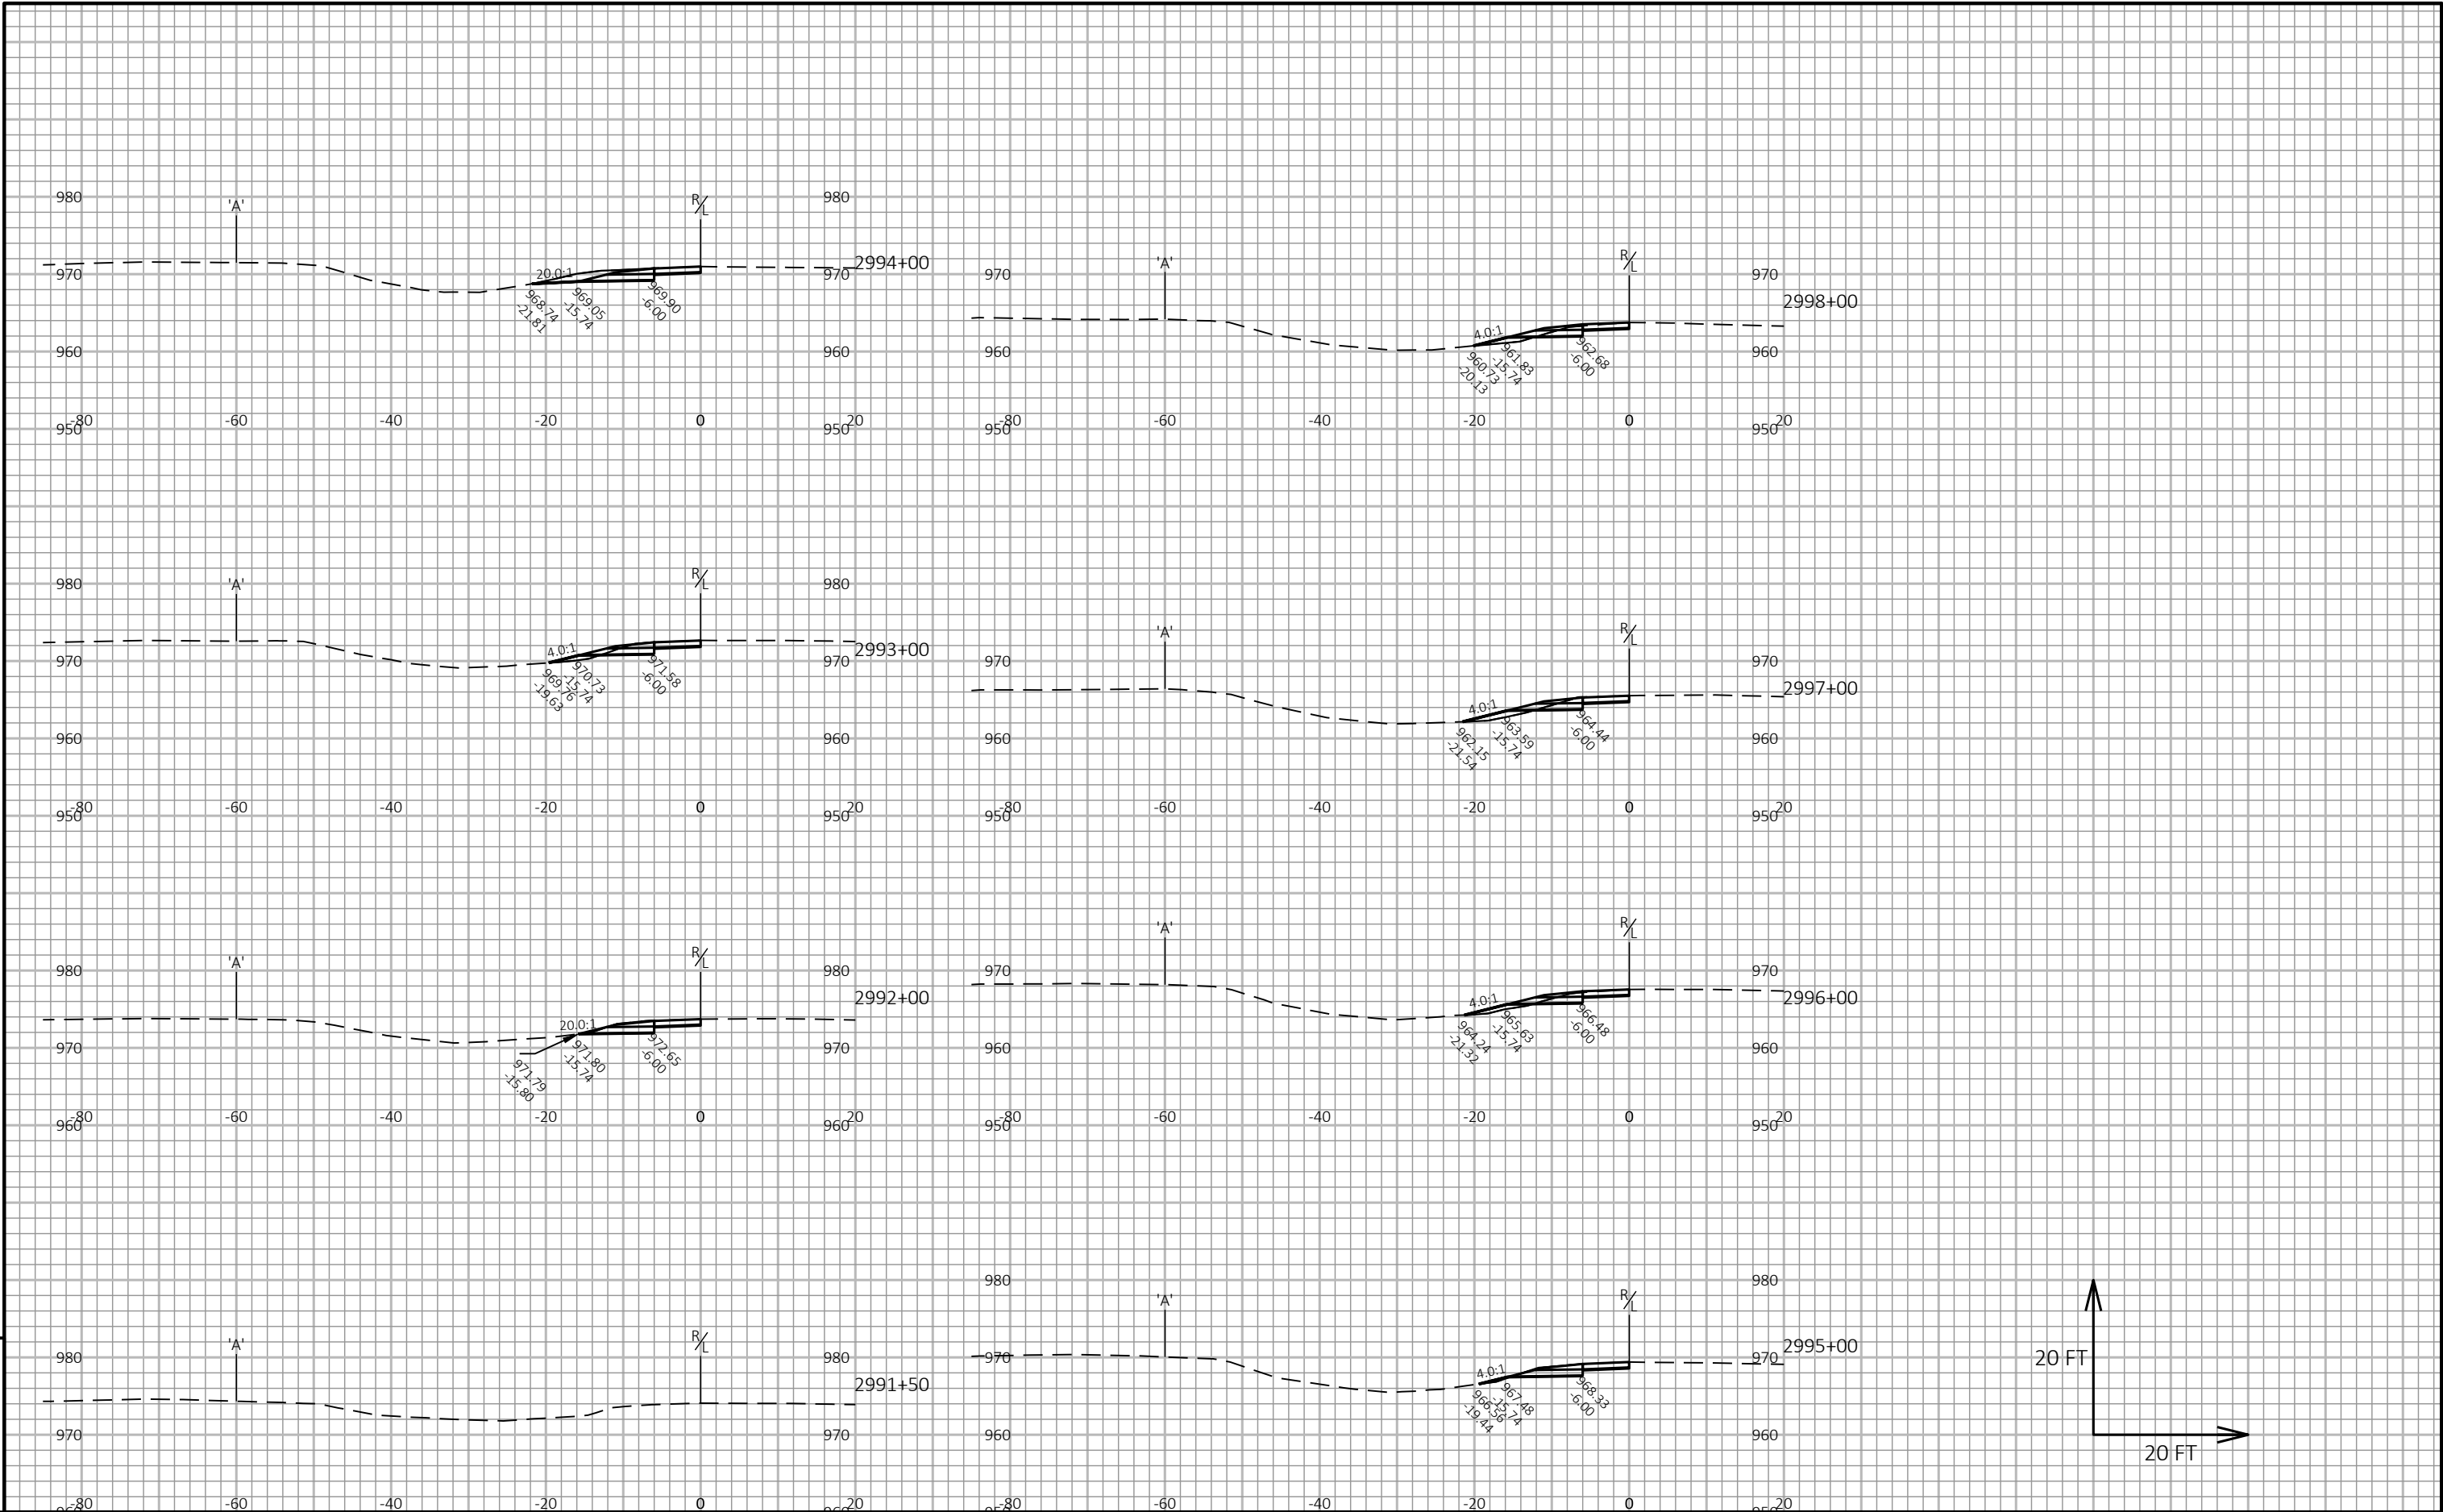






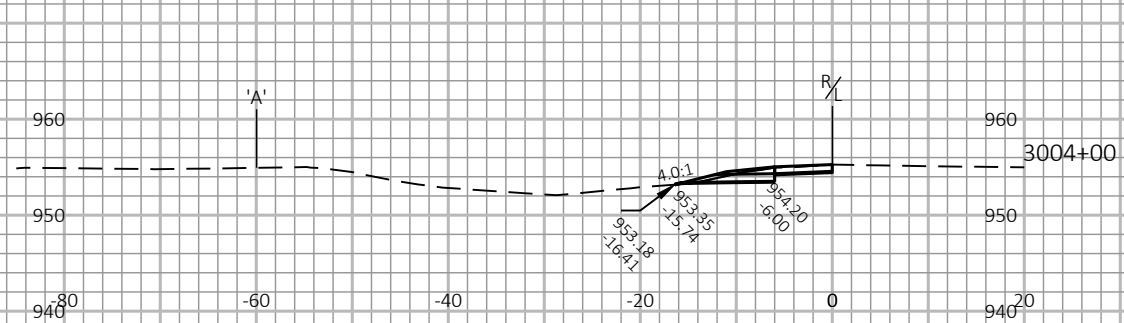
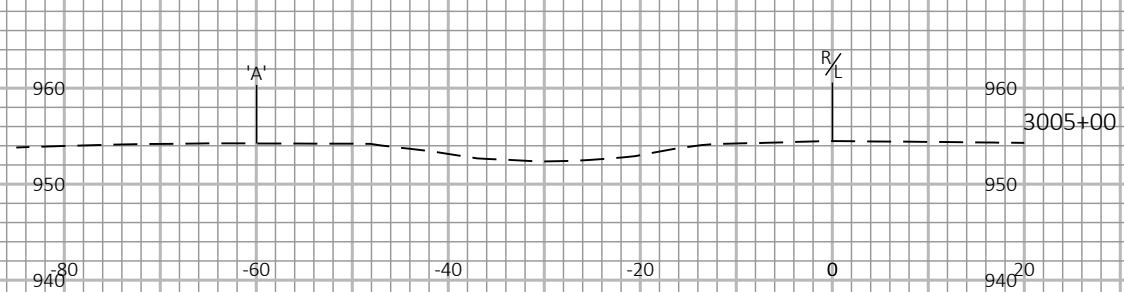
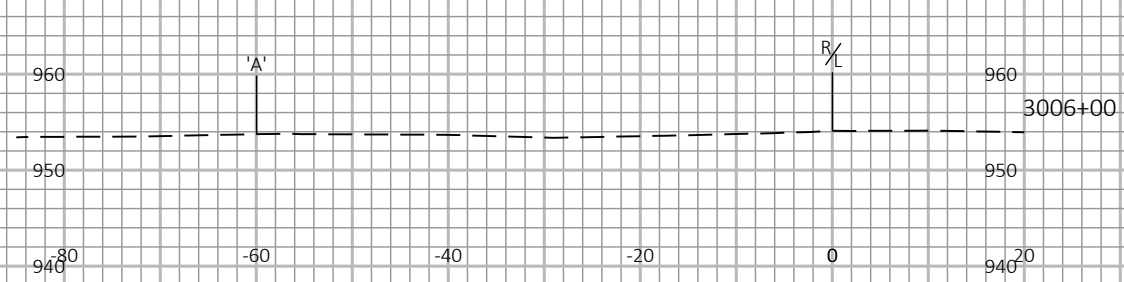


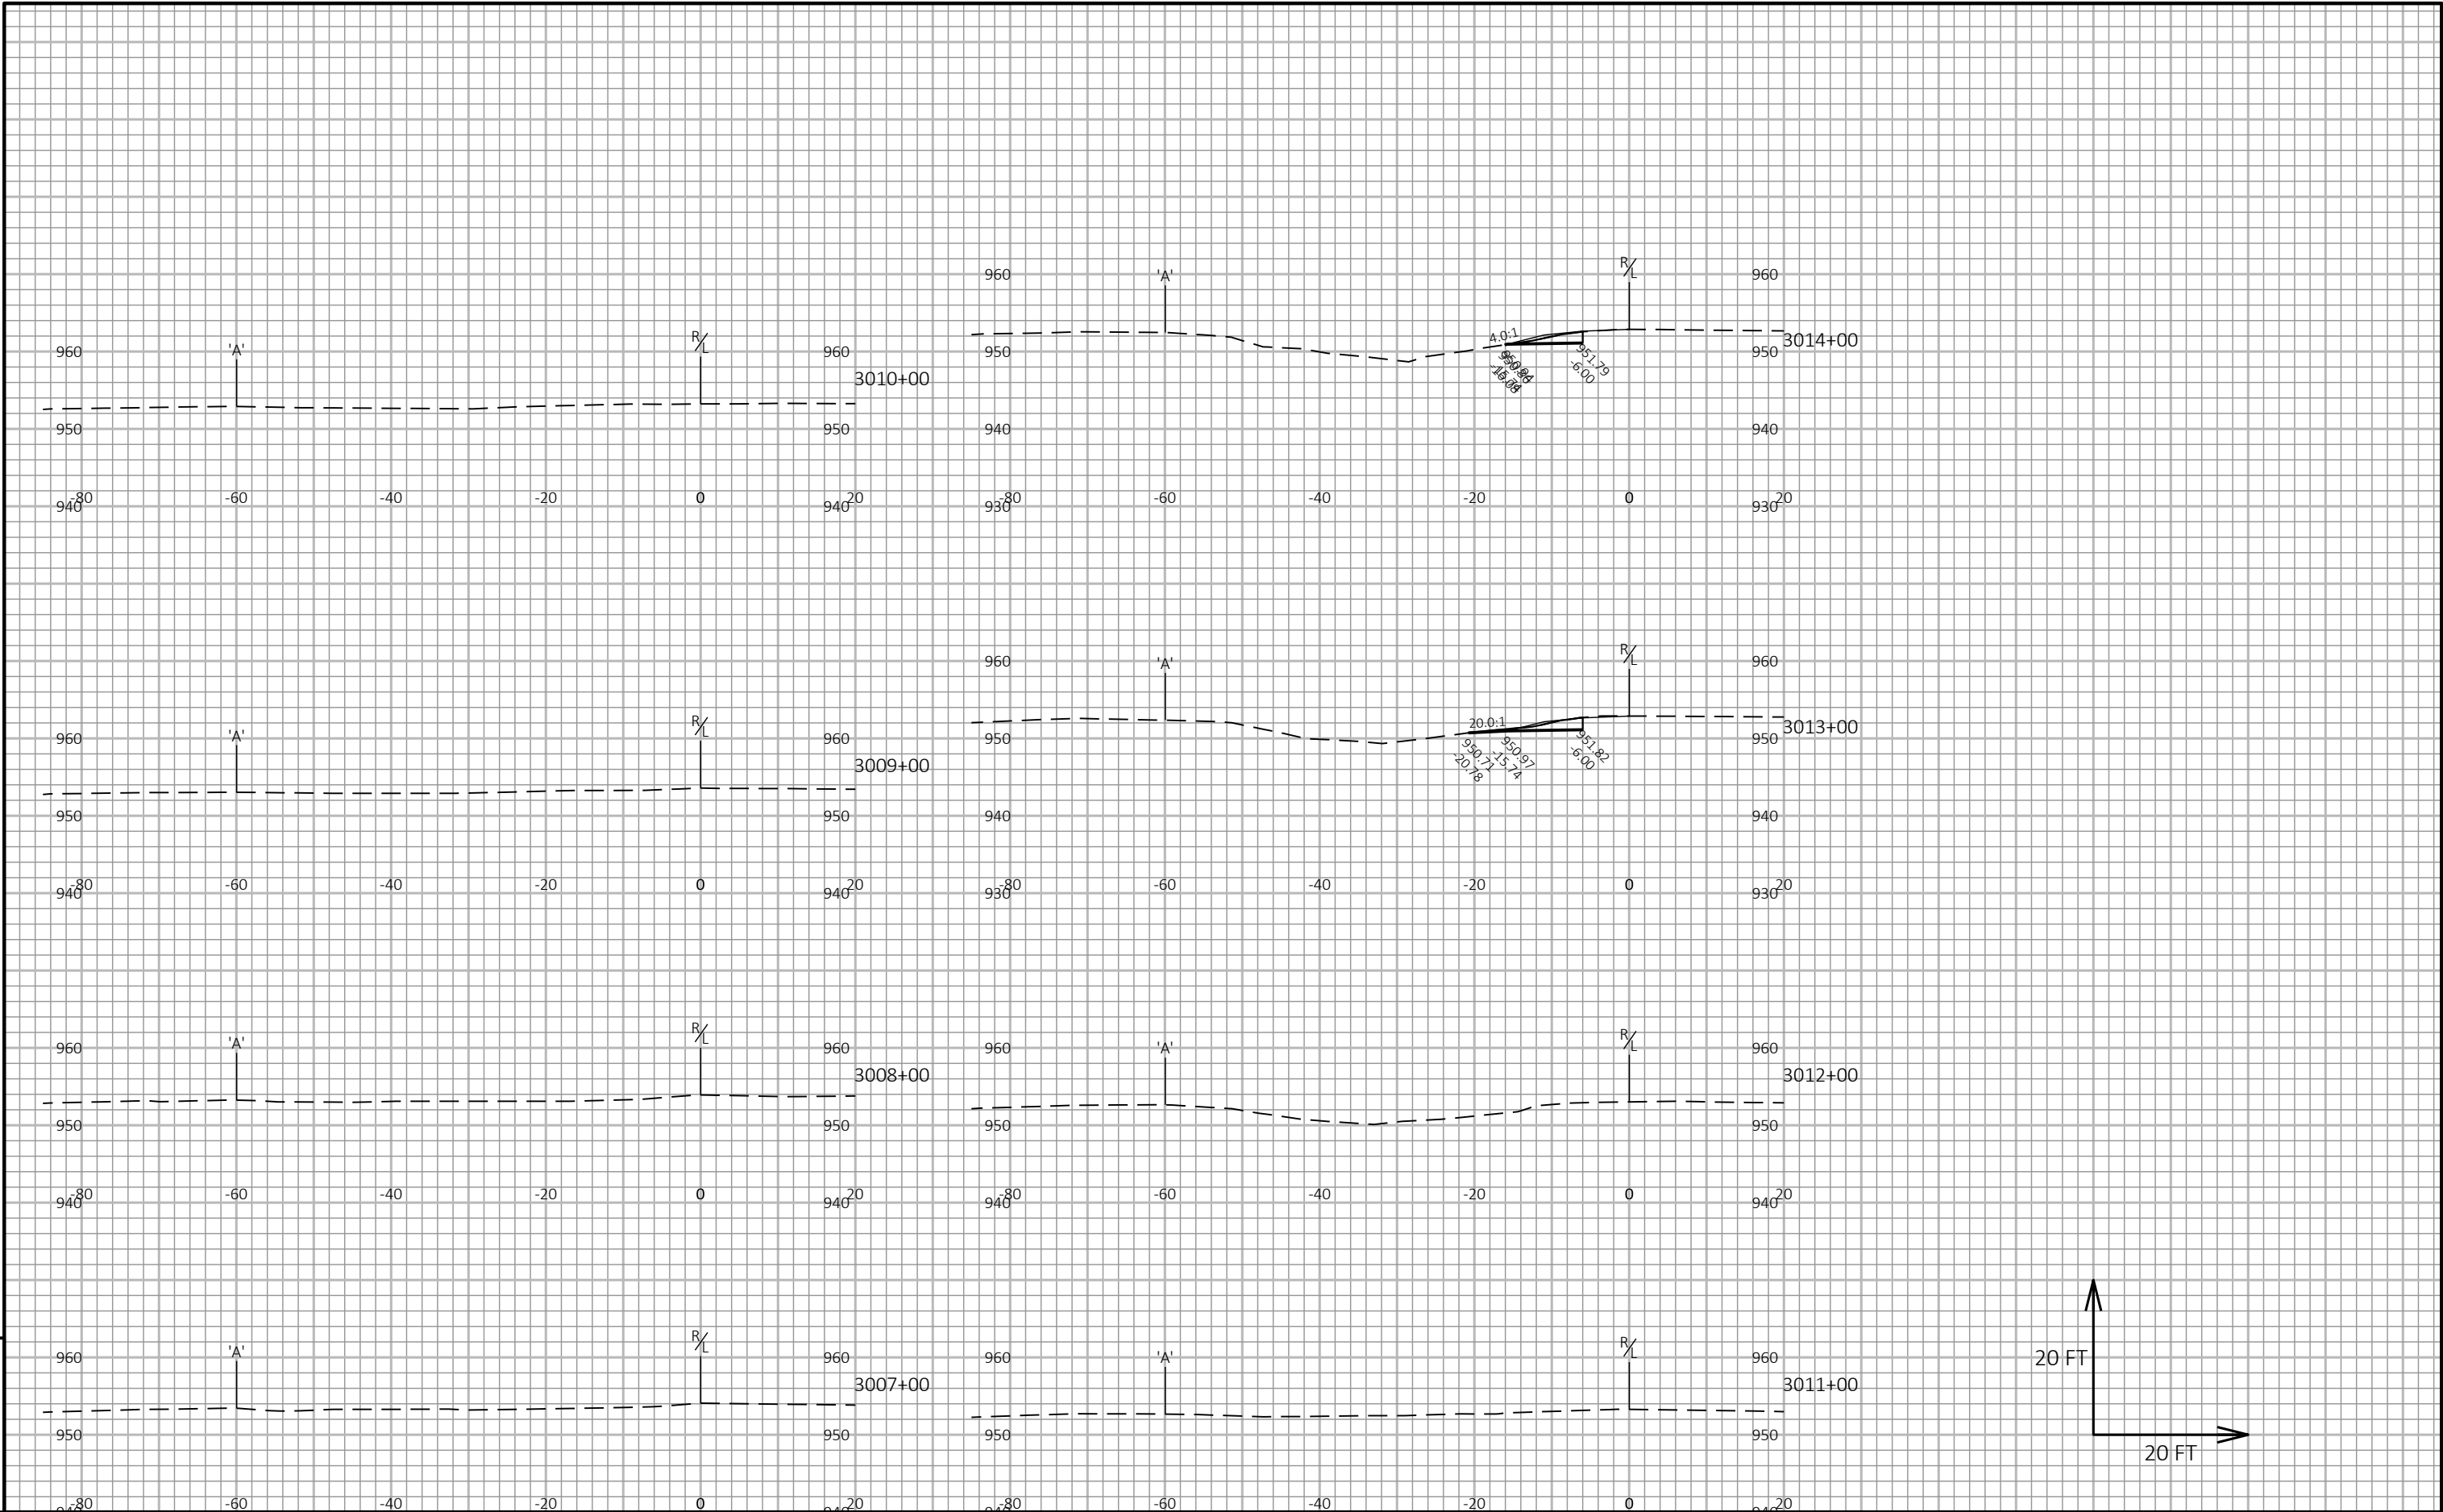

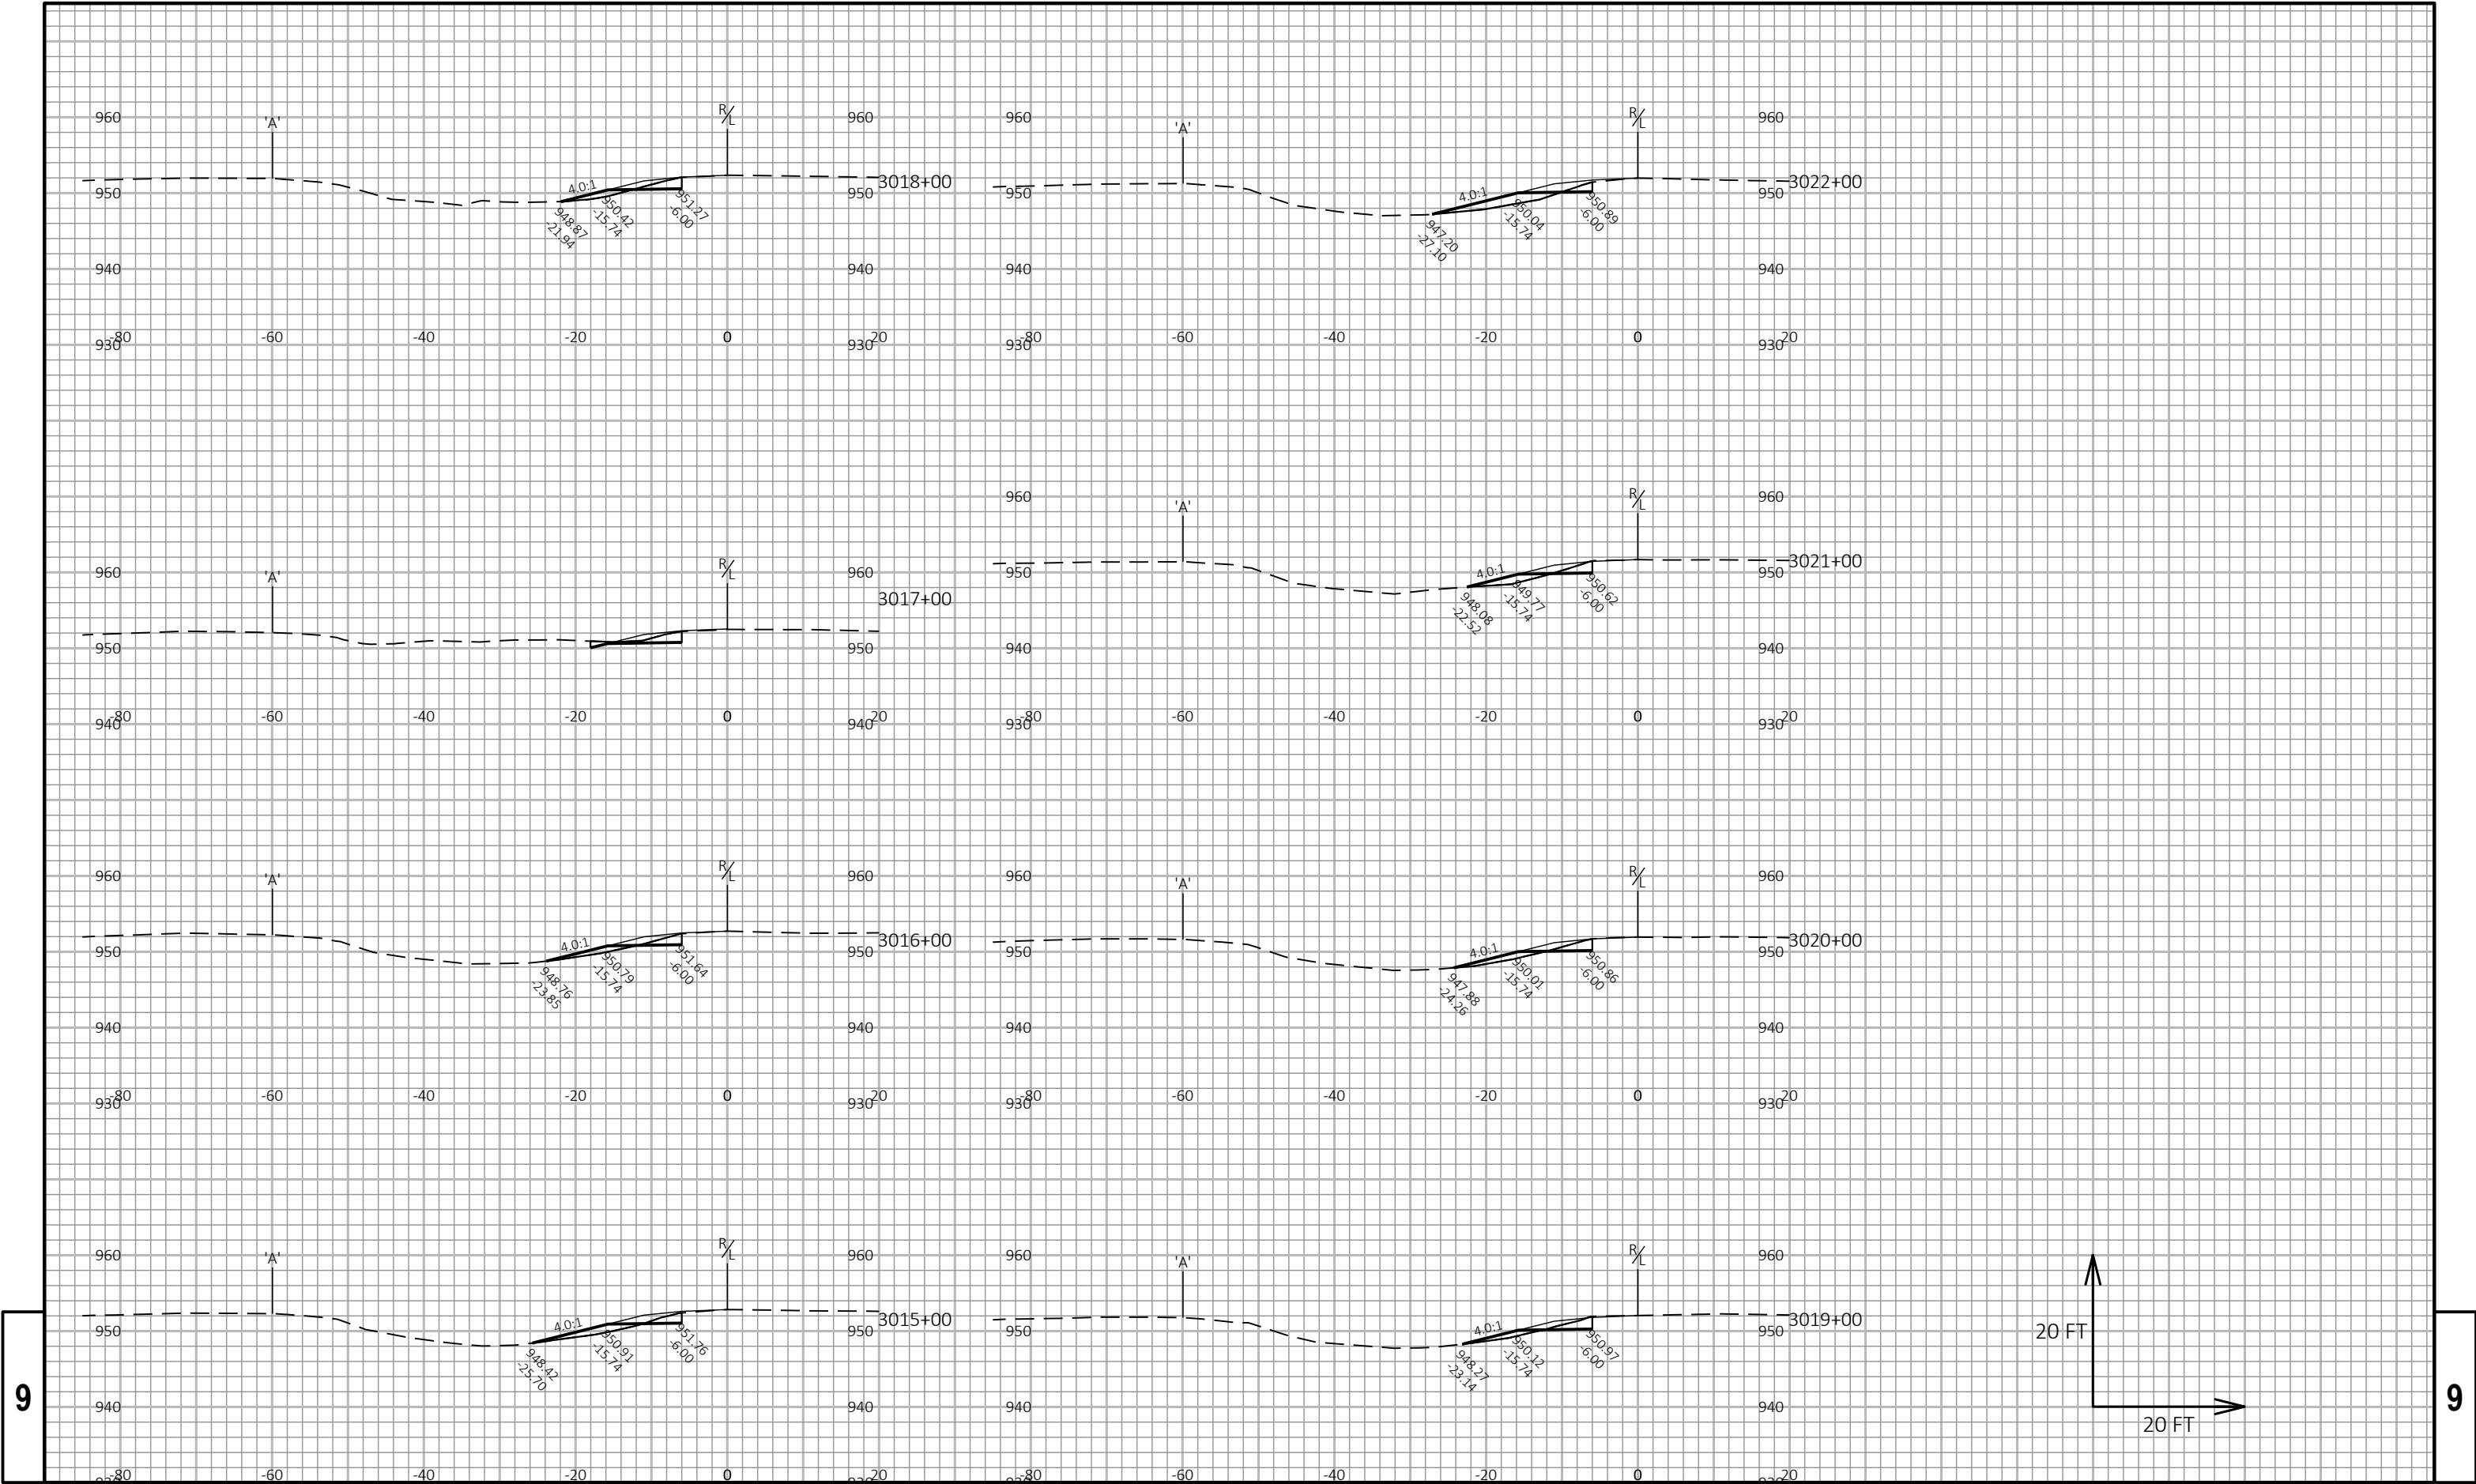

9

9

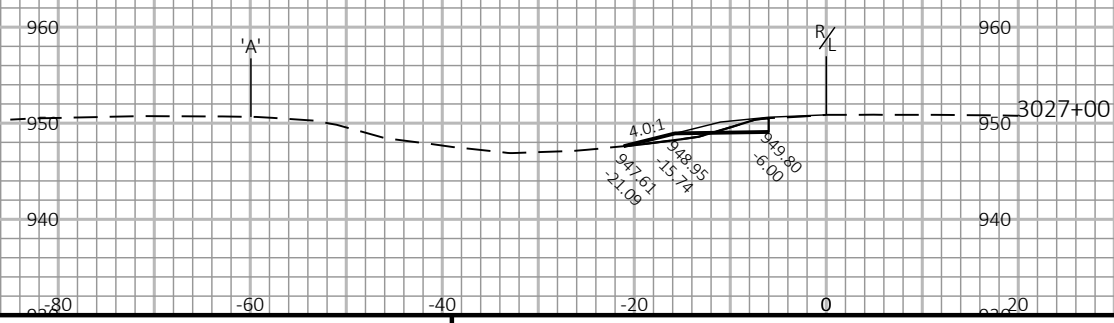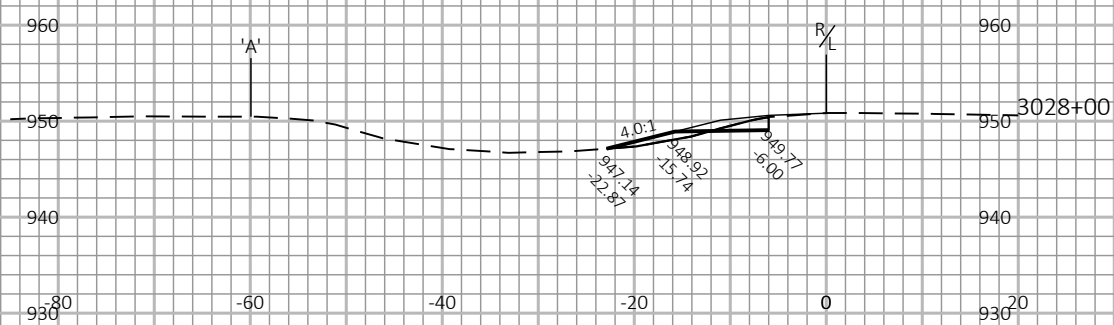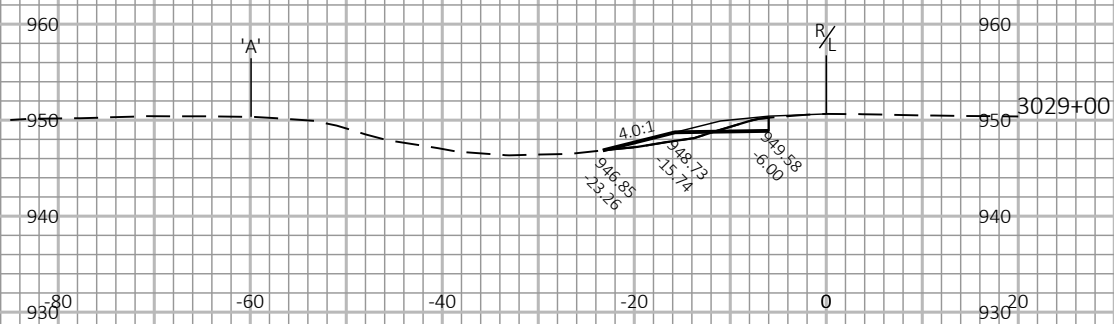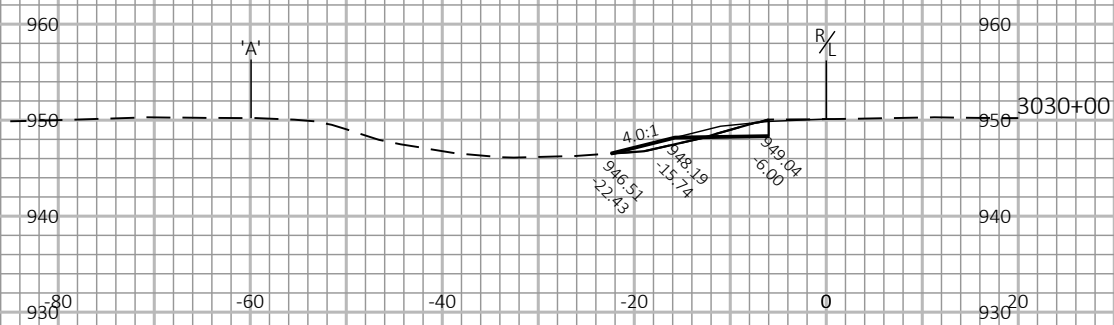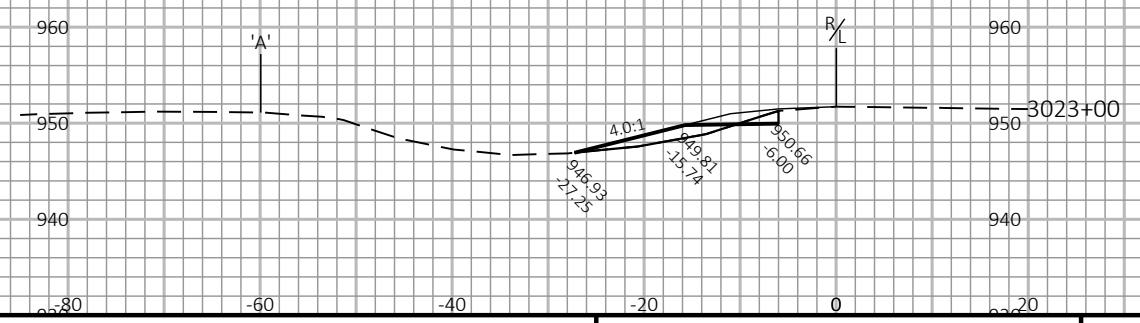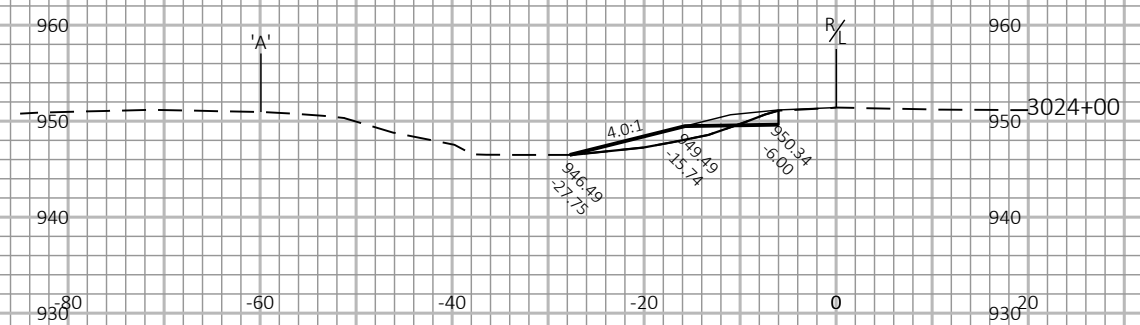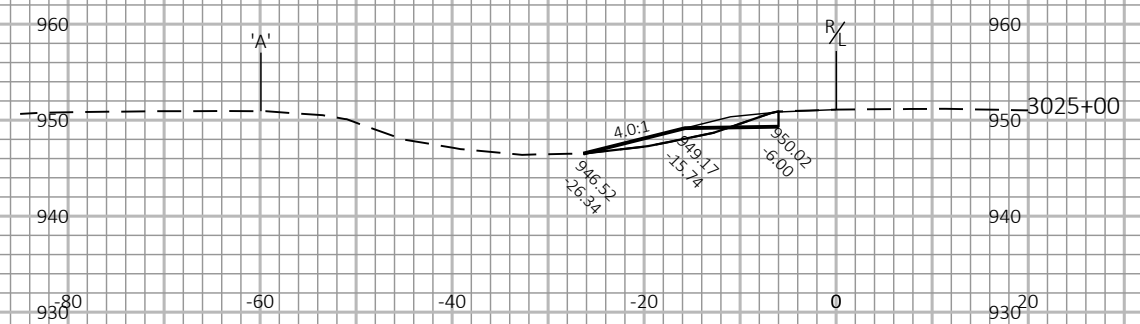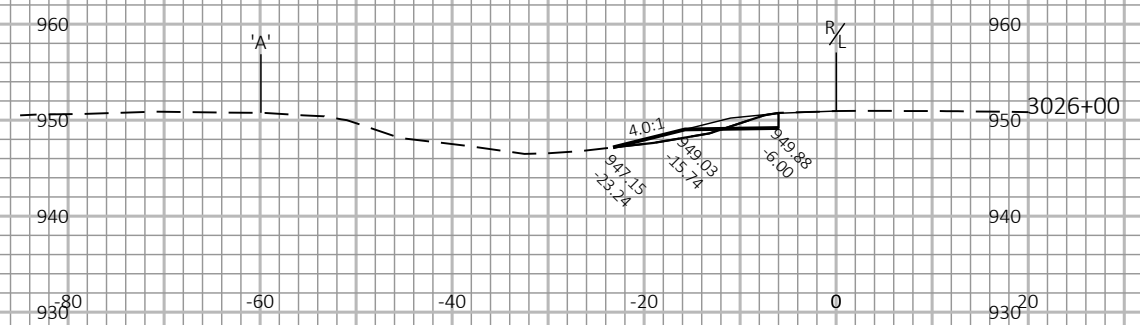

PROJECT NO:	1017-01-73
-------------	------------

HWY: IH 90

COUNTY: MONROE

CROSS SECTIONS: IH 94 EB MEDIAN WIDENING

SHEET

1

FILE NAME : N:\PDS\C3D\10170103\SHEETSPLAN\1017-02-73 RESURF\MEDIAN WIDENING WORKING FILES\090224_XS.DWG
LAYOUT NAME - 5

LAYOUT NAME - 5

PLOT DATE : 8/8/2019 7:21 AM


PLOT BY : GREINER JR, MICHAEL

PLOT NAME :

PLOT SCALE : 1 IN:20 FT HORZ. / 1 IN:20 FT VERT.


WISDOT/CADDS SHEET 49


9

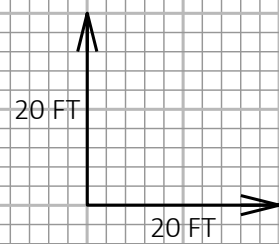



9


PROJECT NO: 1017-01-73	HWY: IH 90	COUNTY: MONROE	CROSS SECTIONS: IH 94 EB MEDIAN WIDENING	SHEET	E
------------------------	------------	----------------	--	-------	---

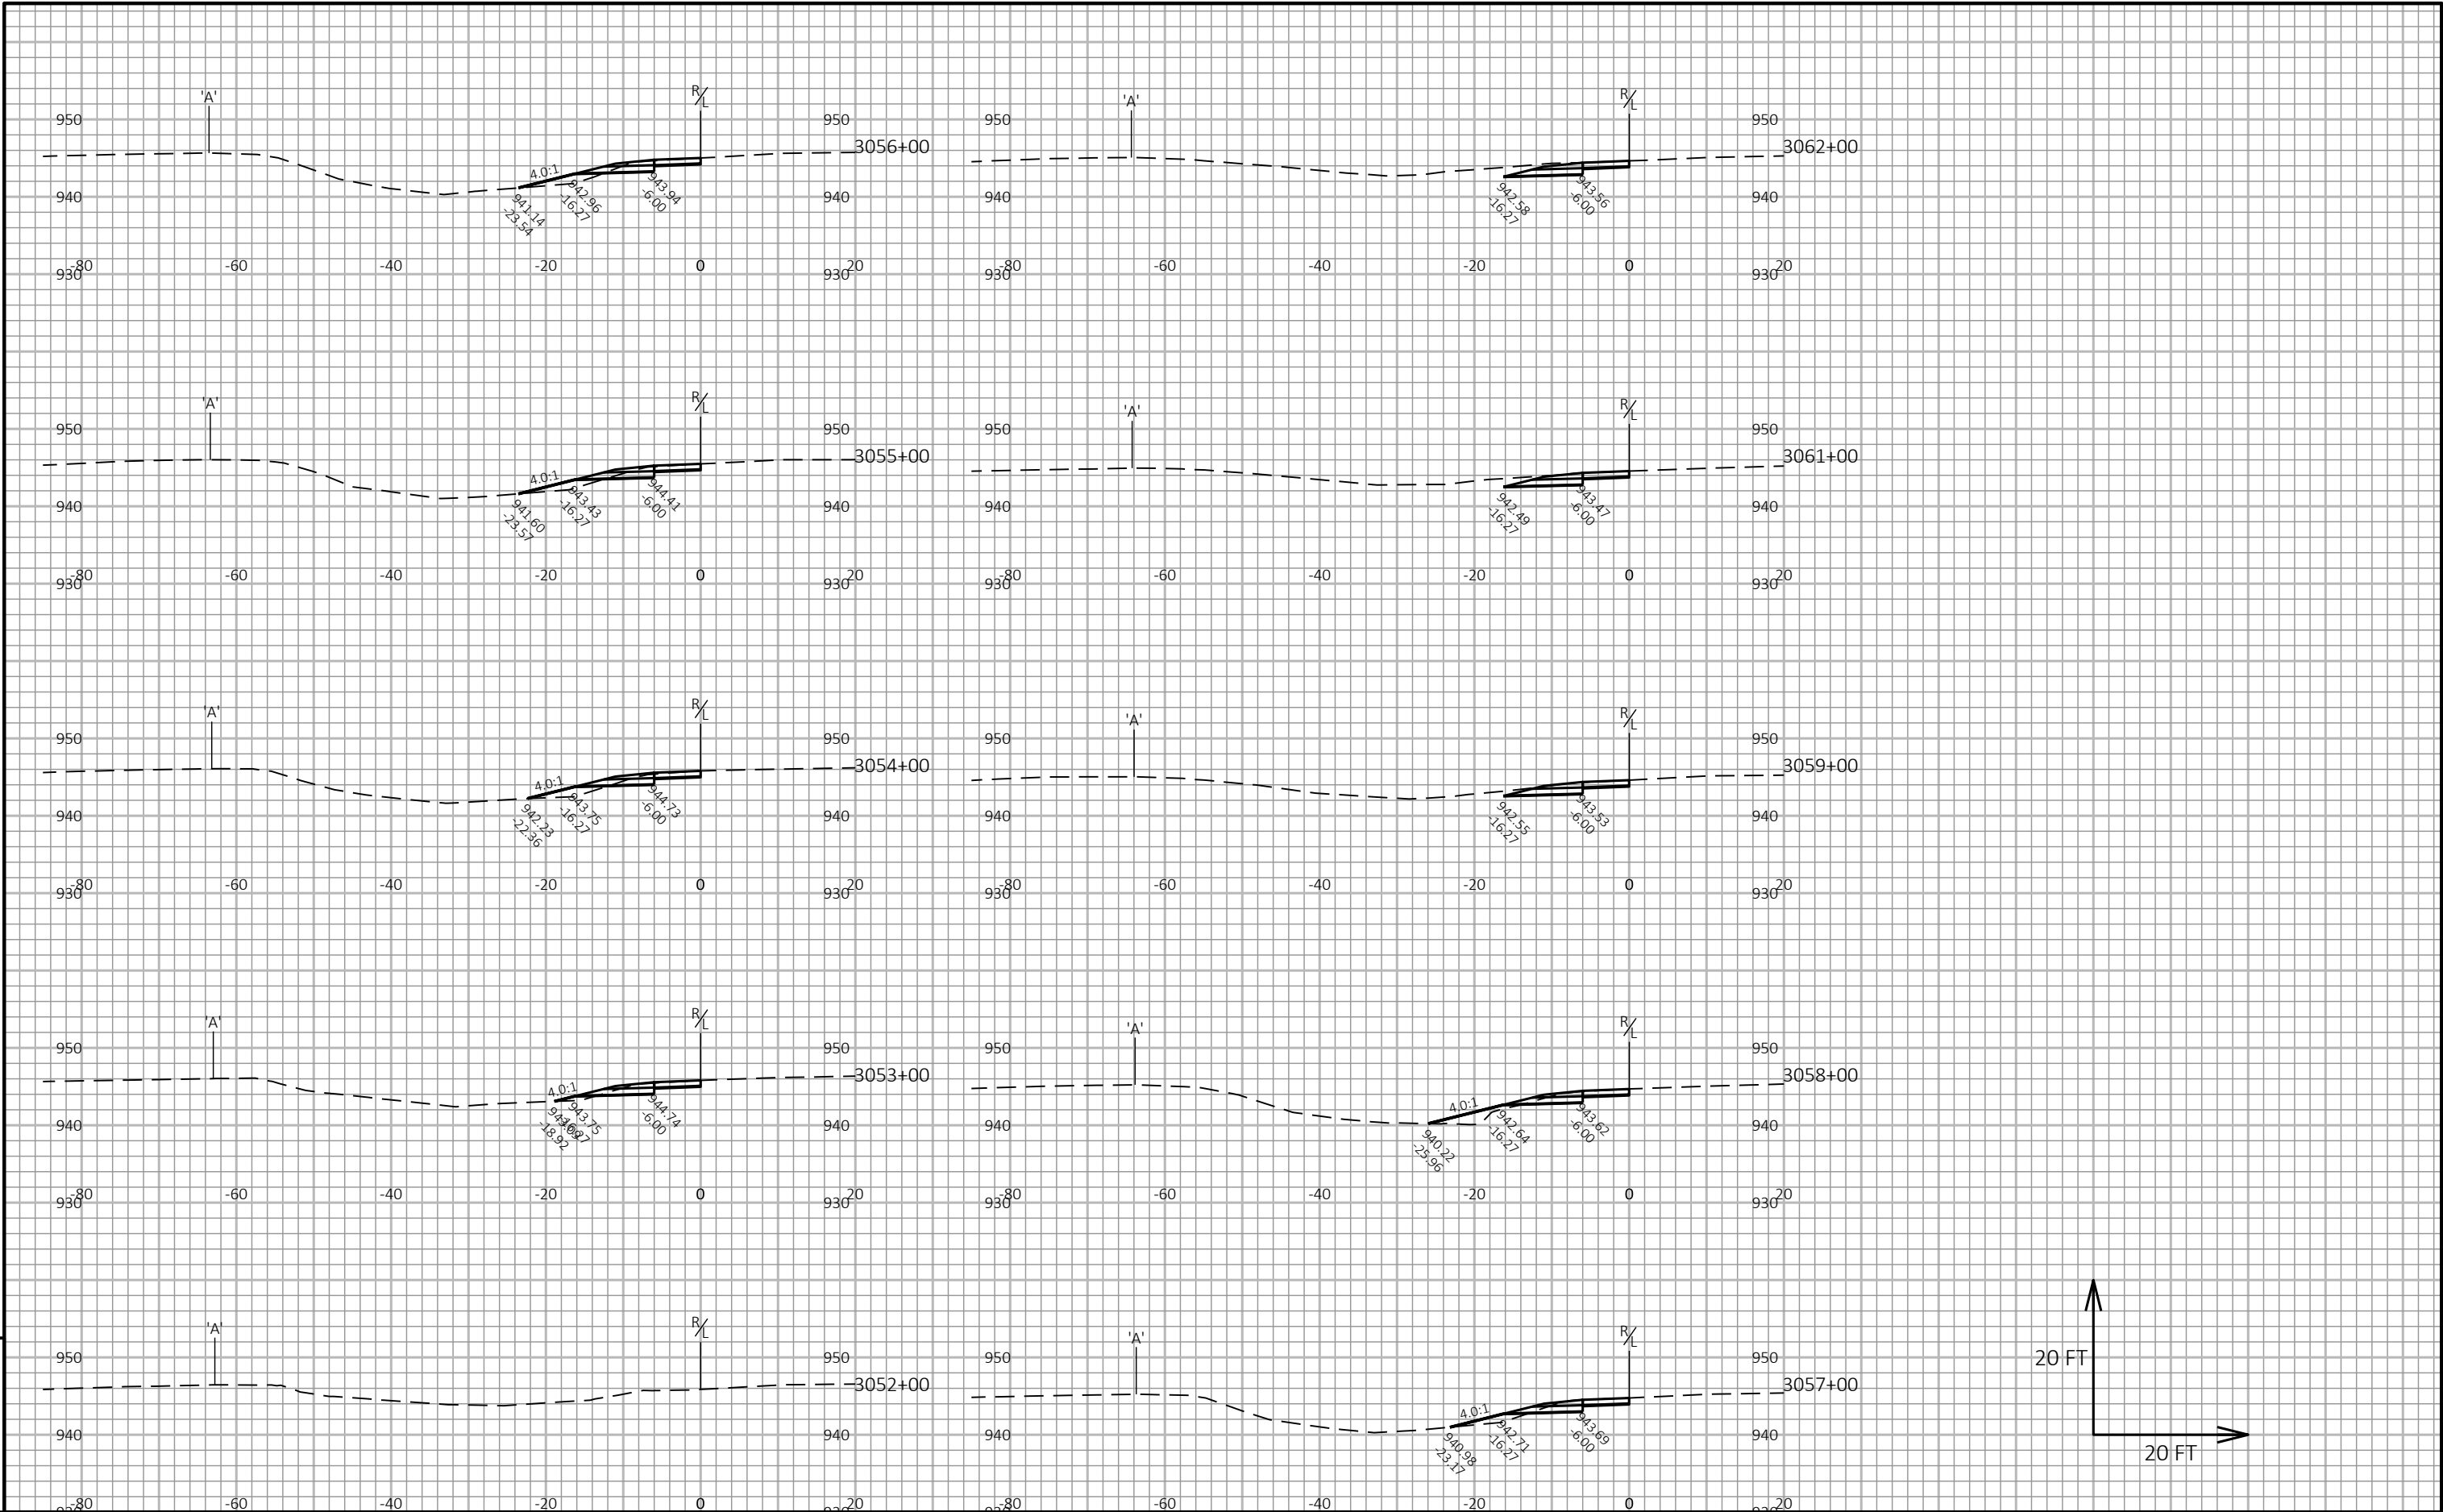


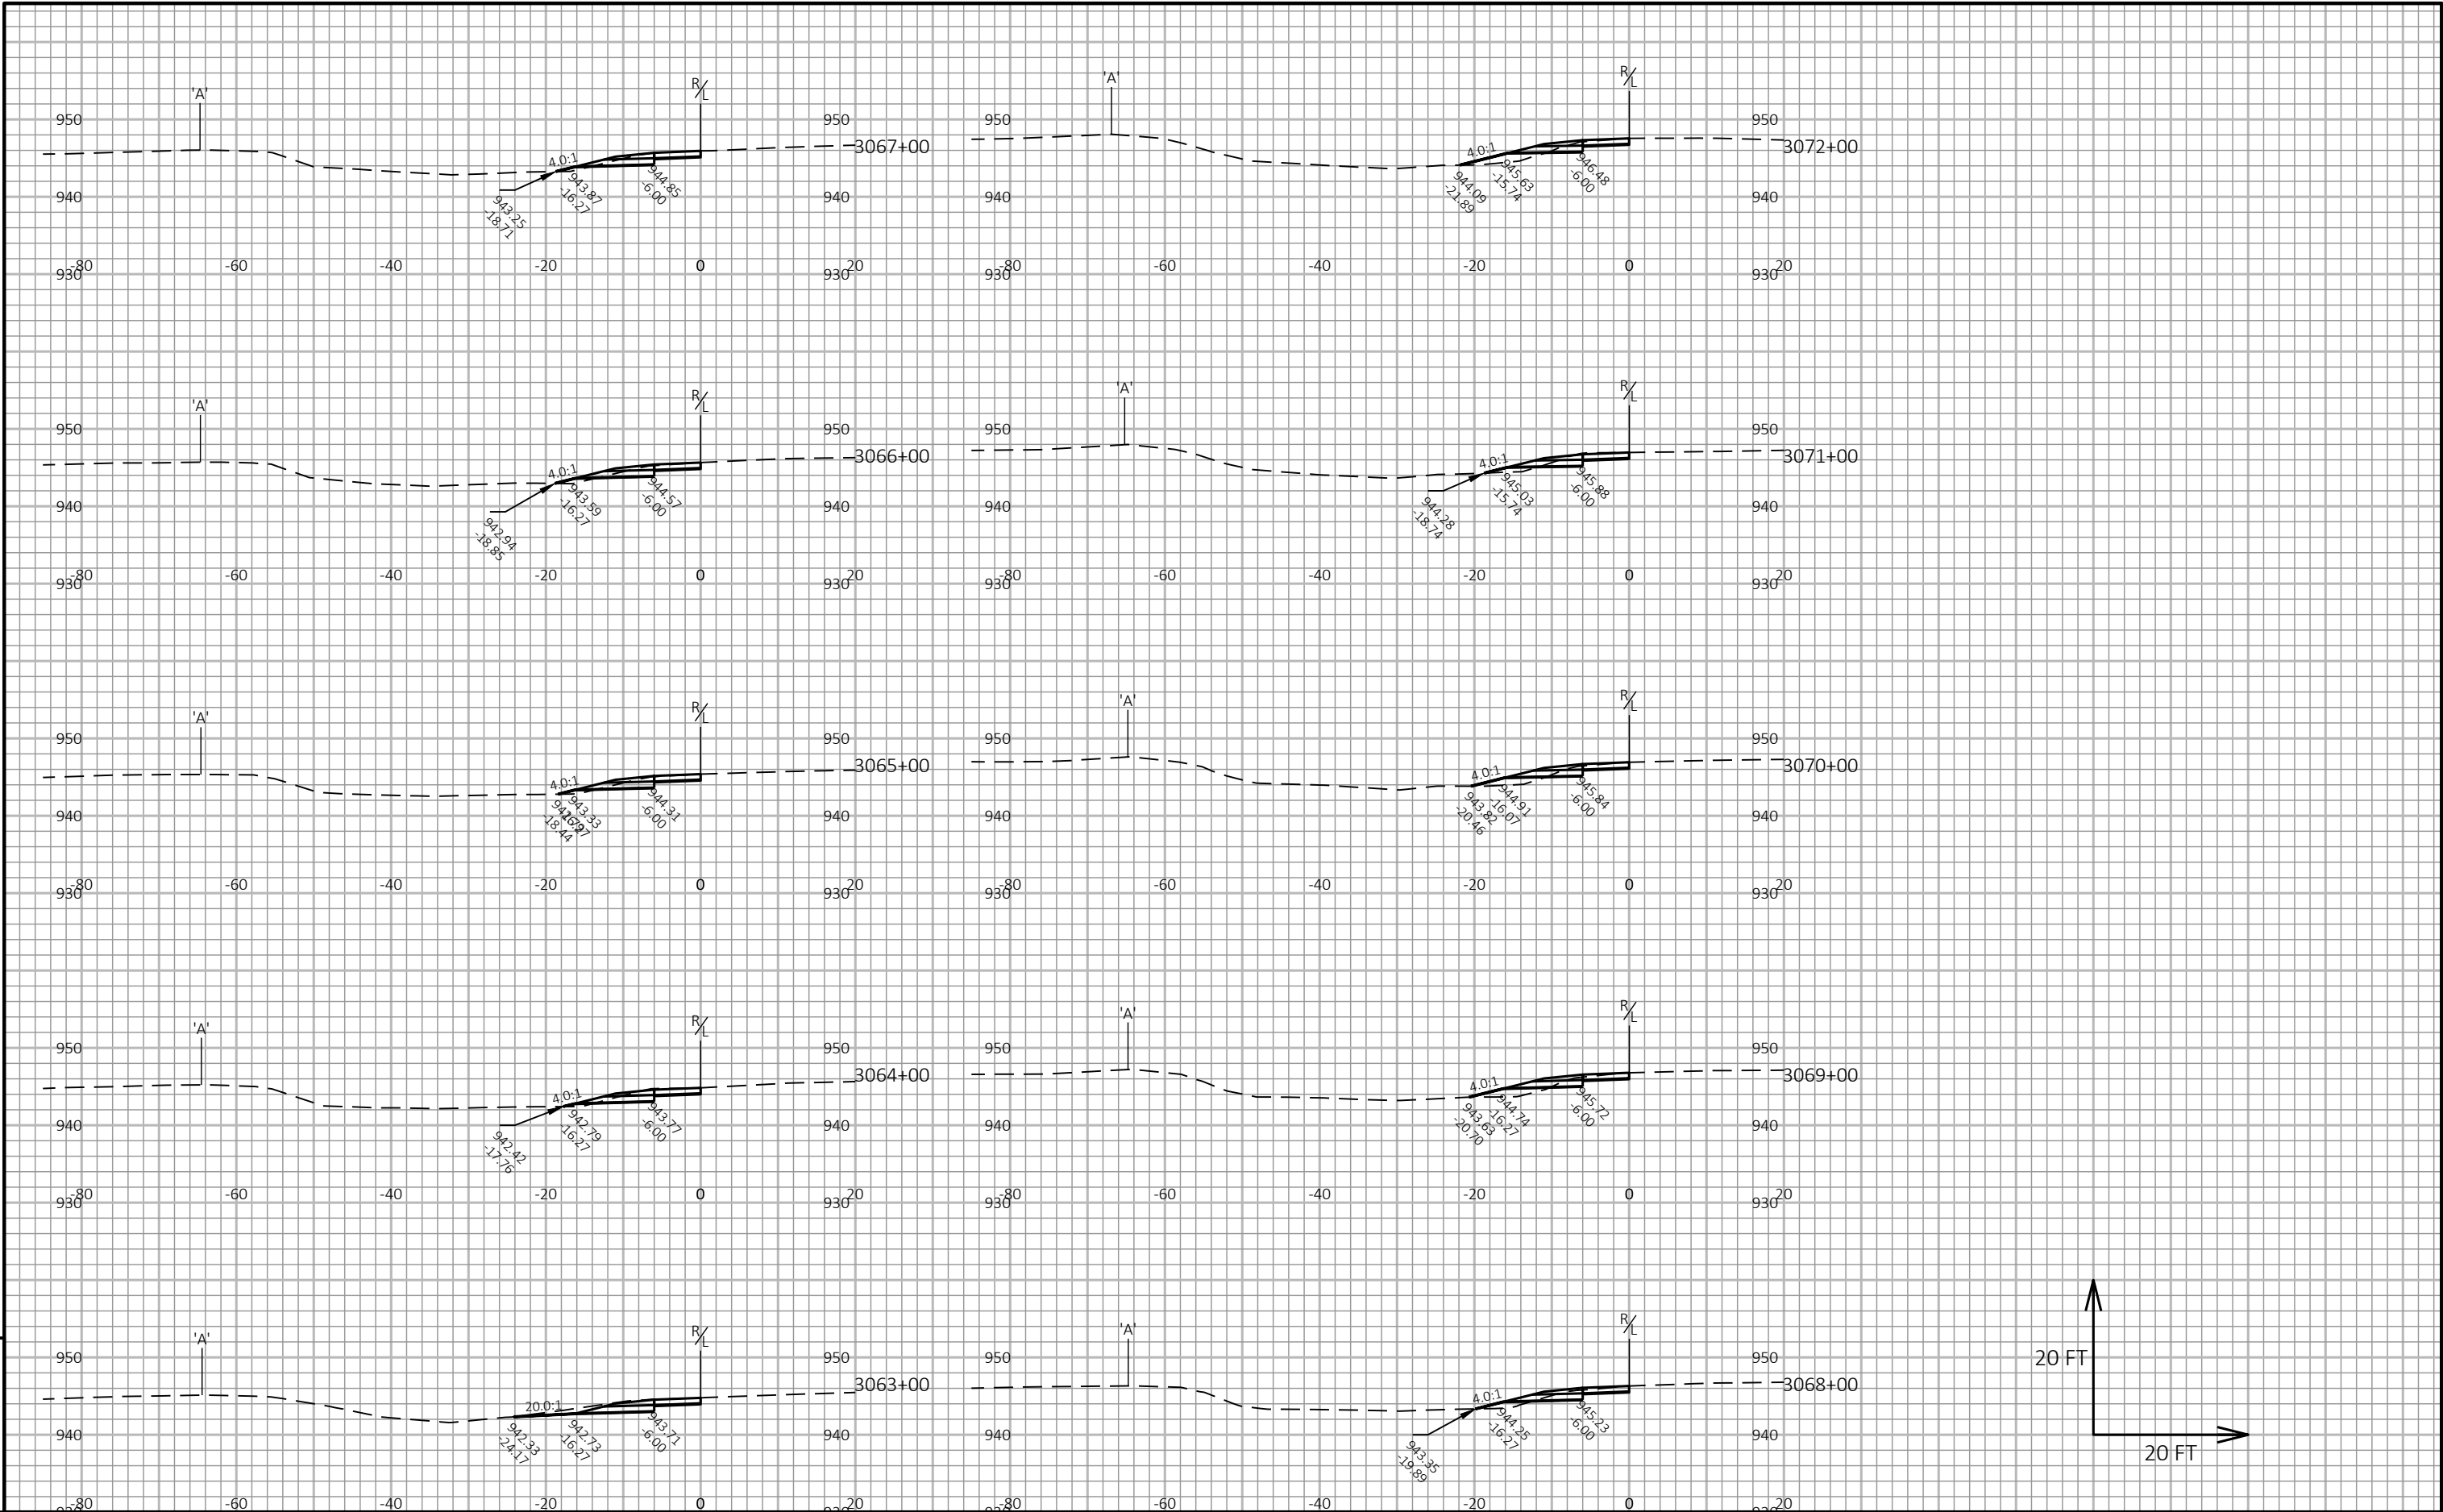


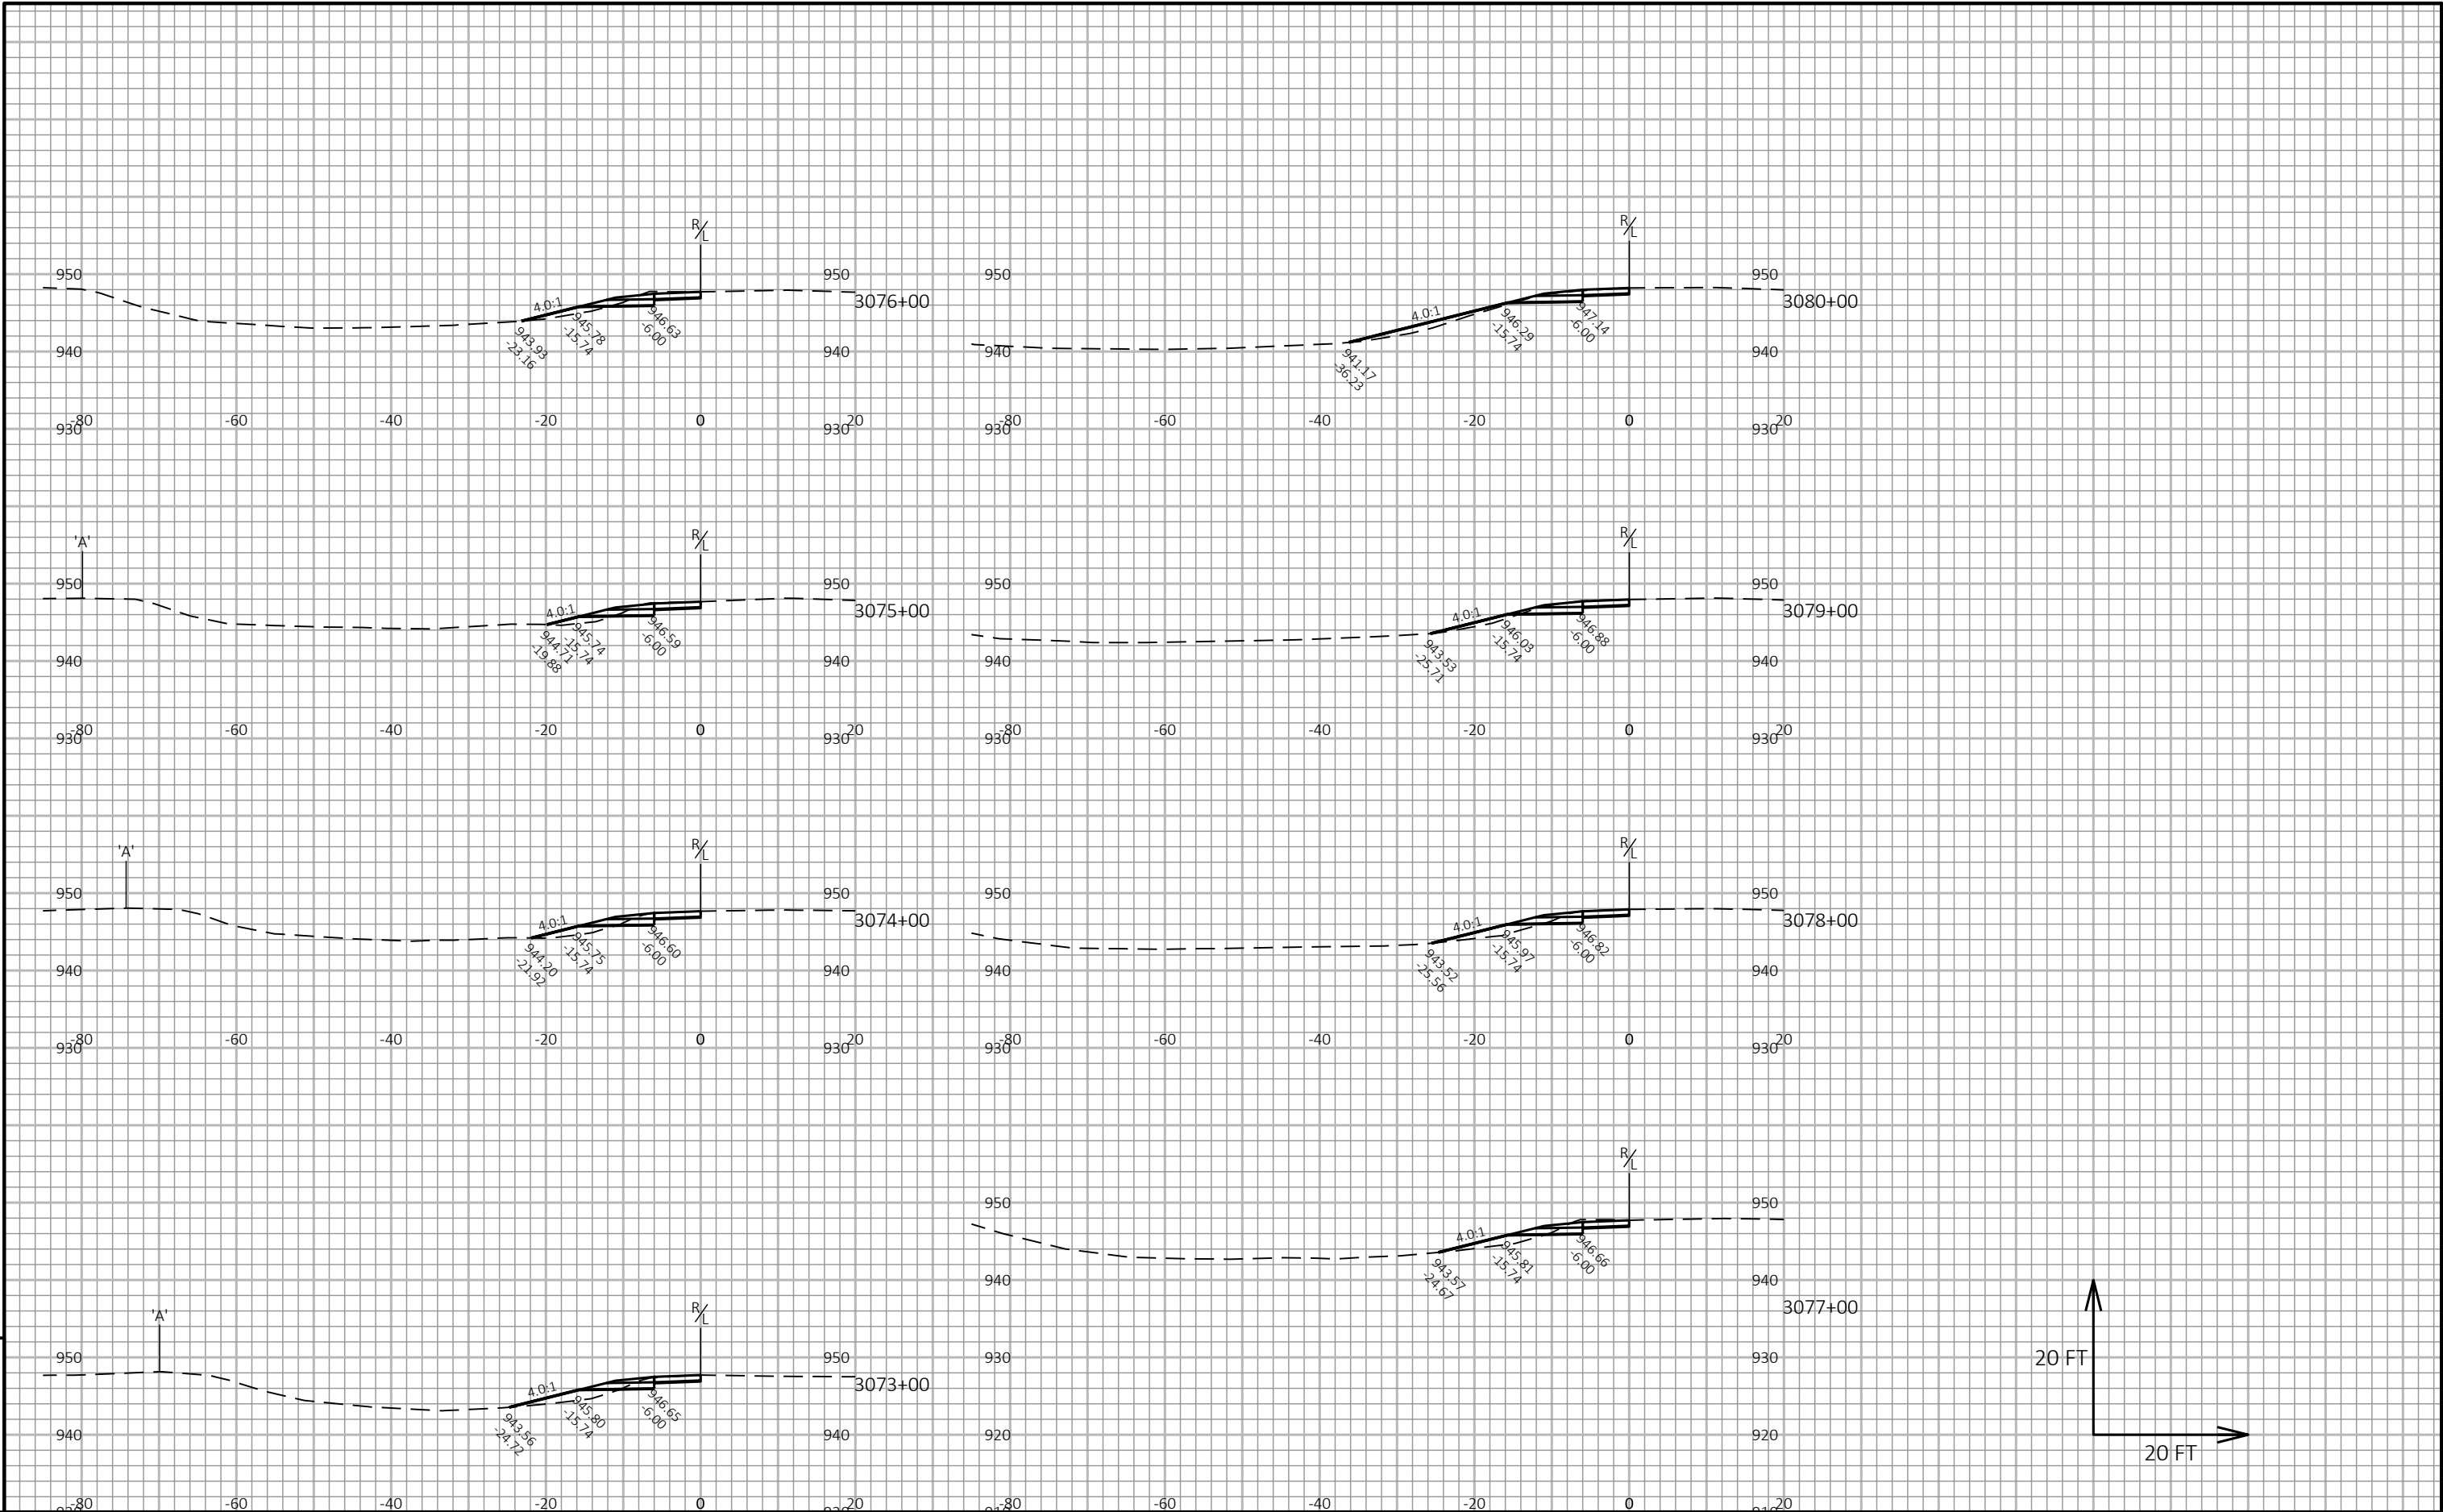







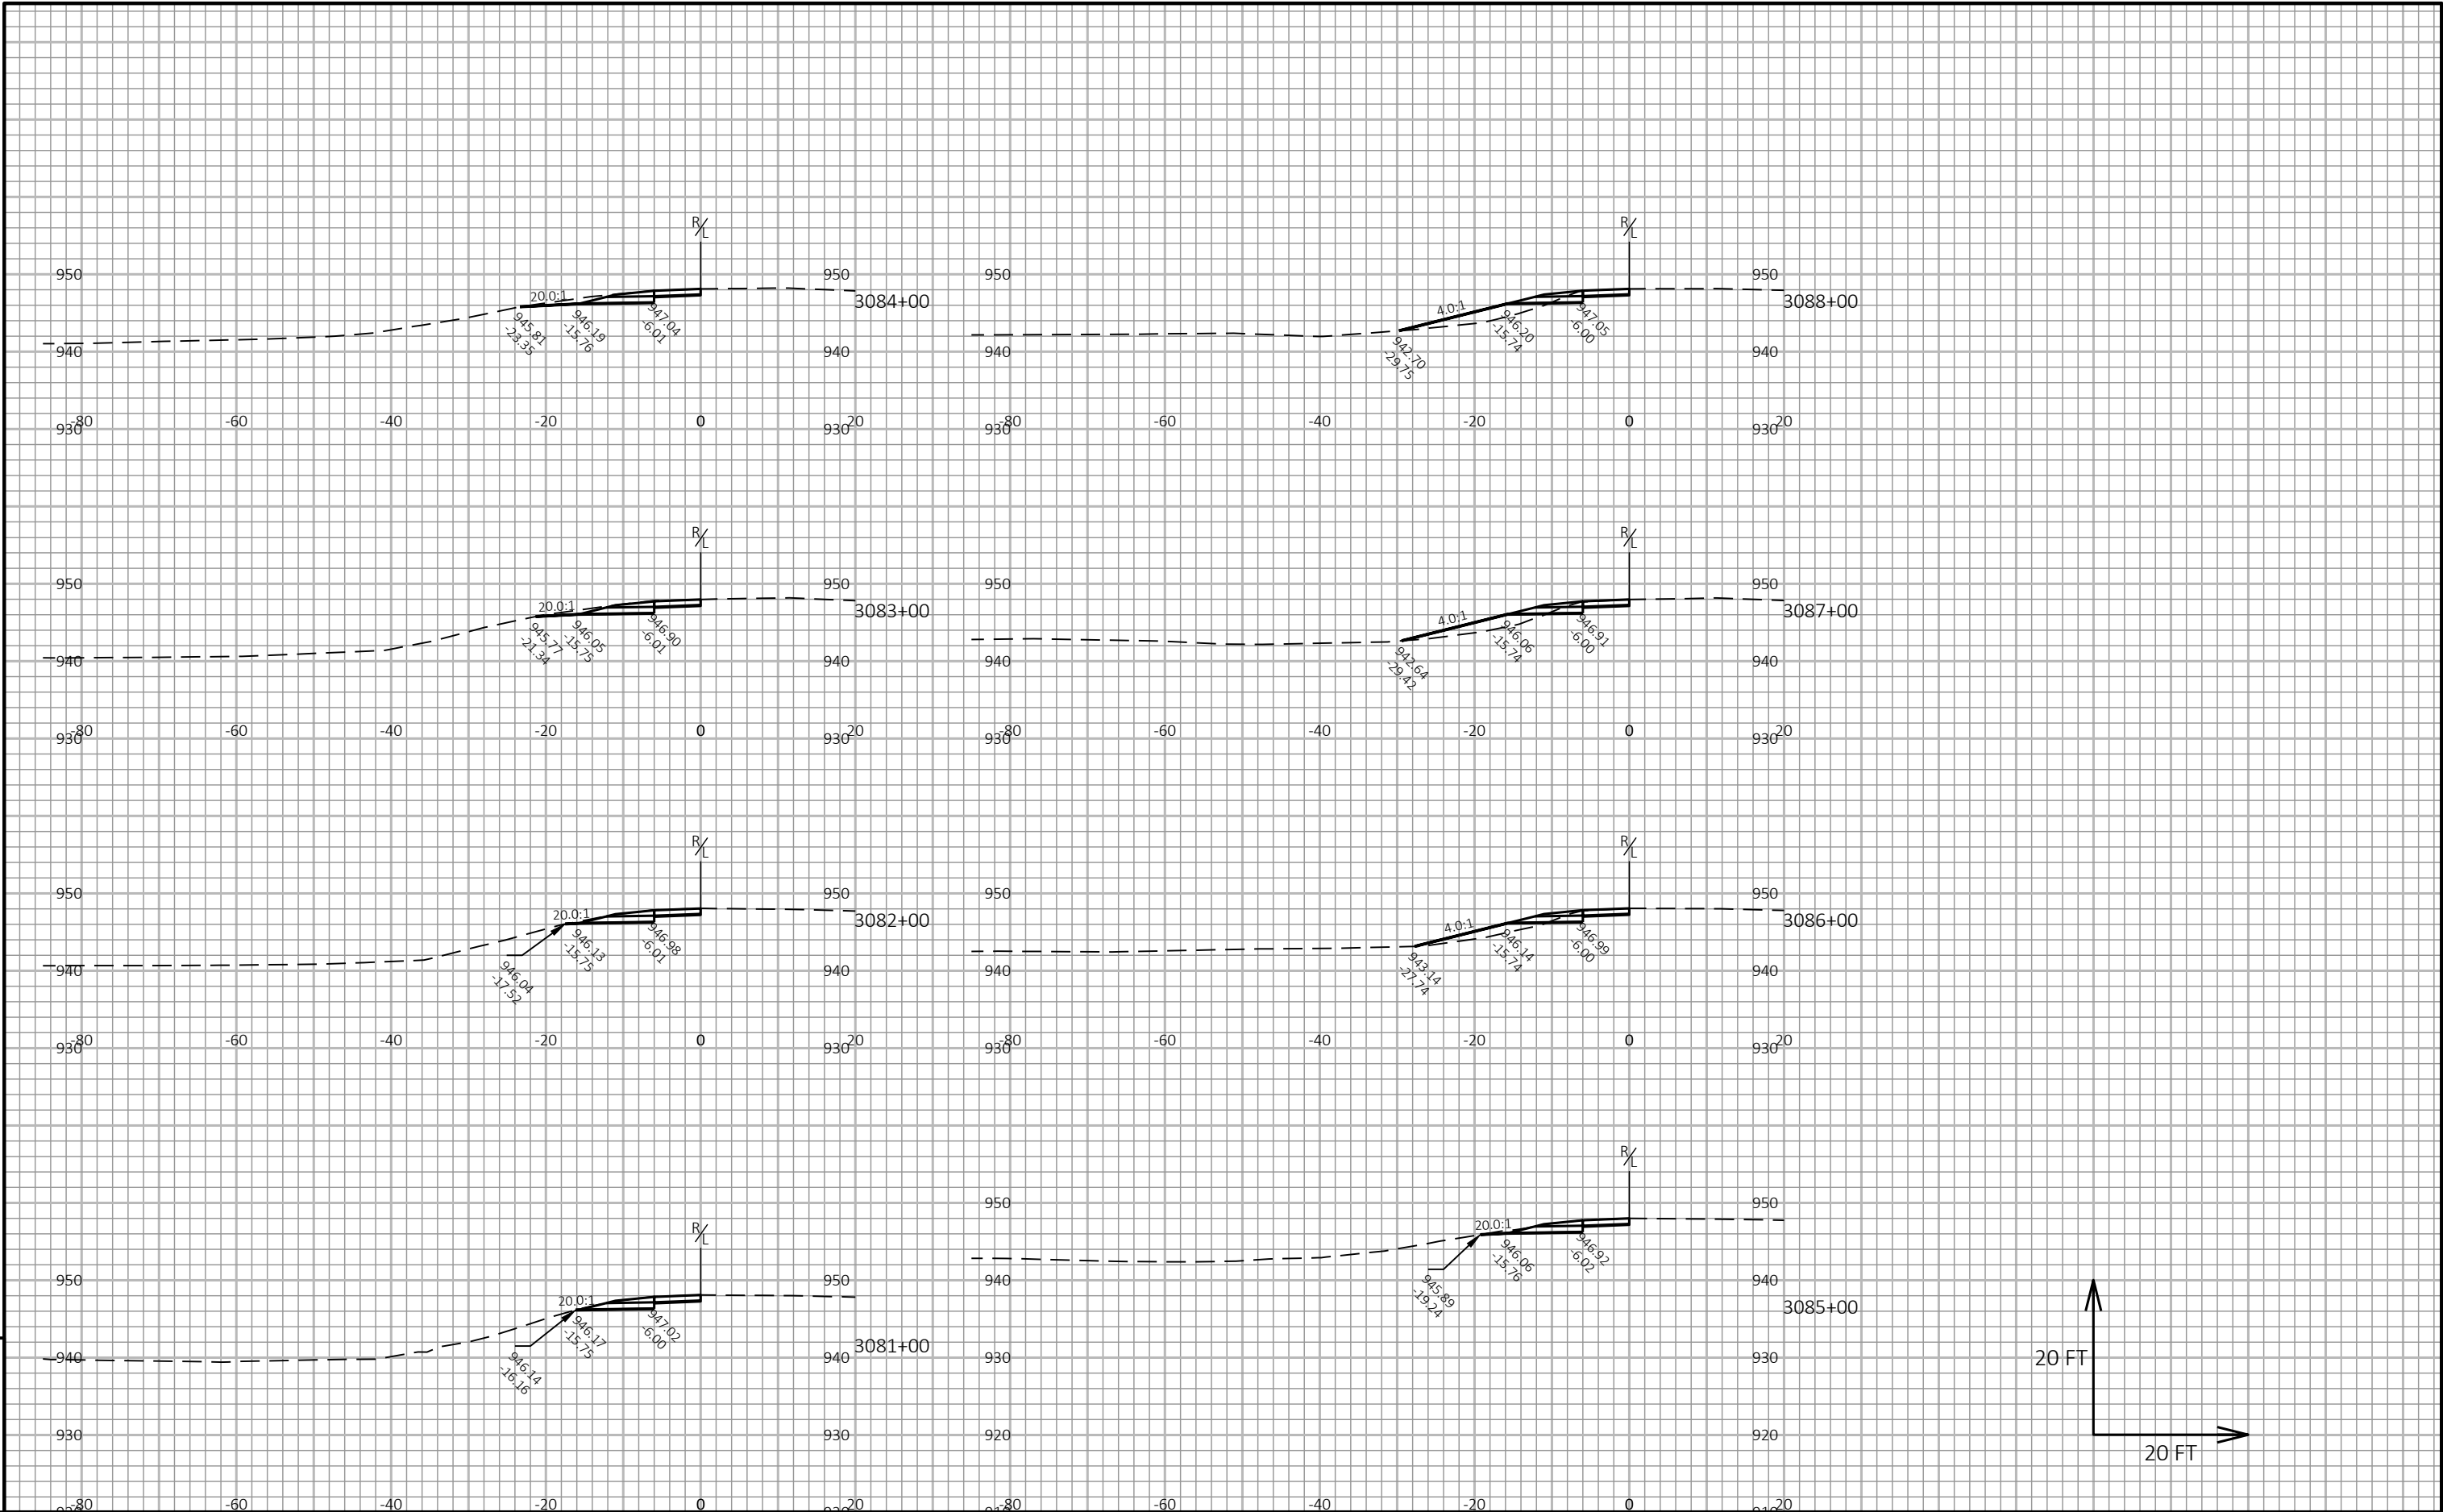


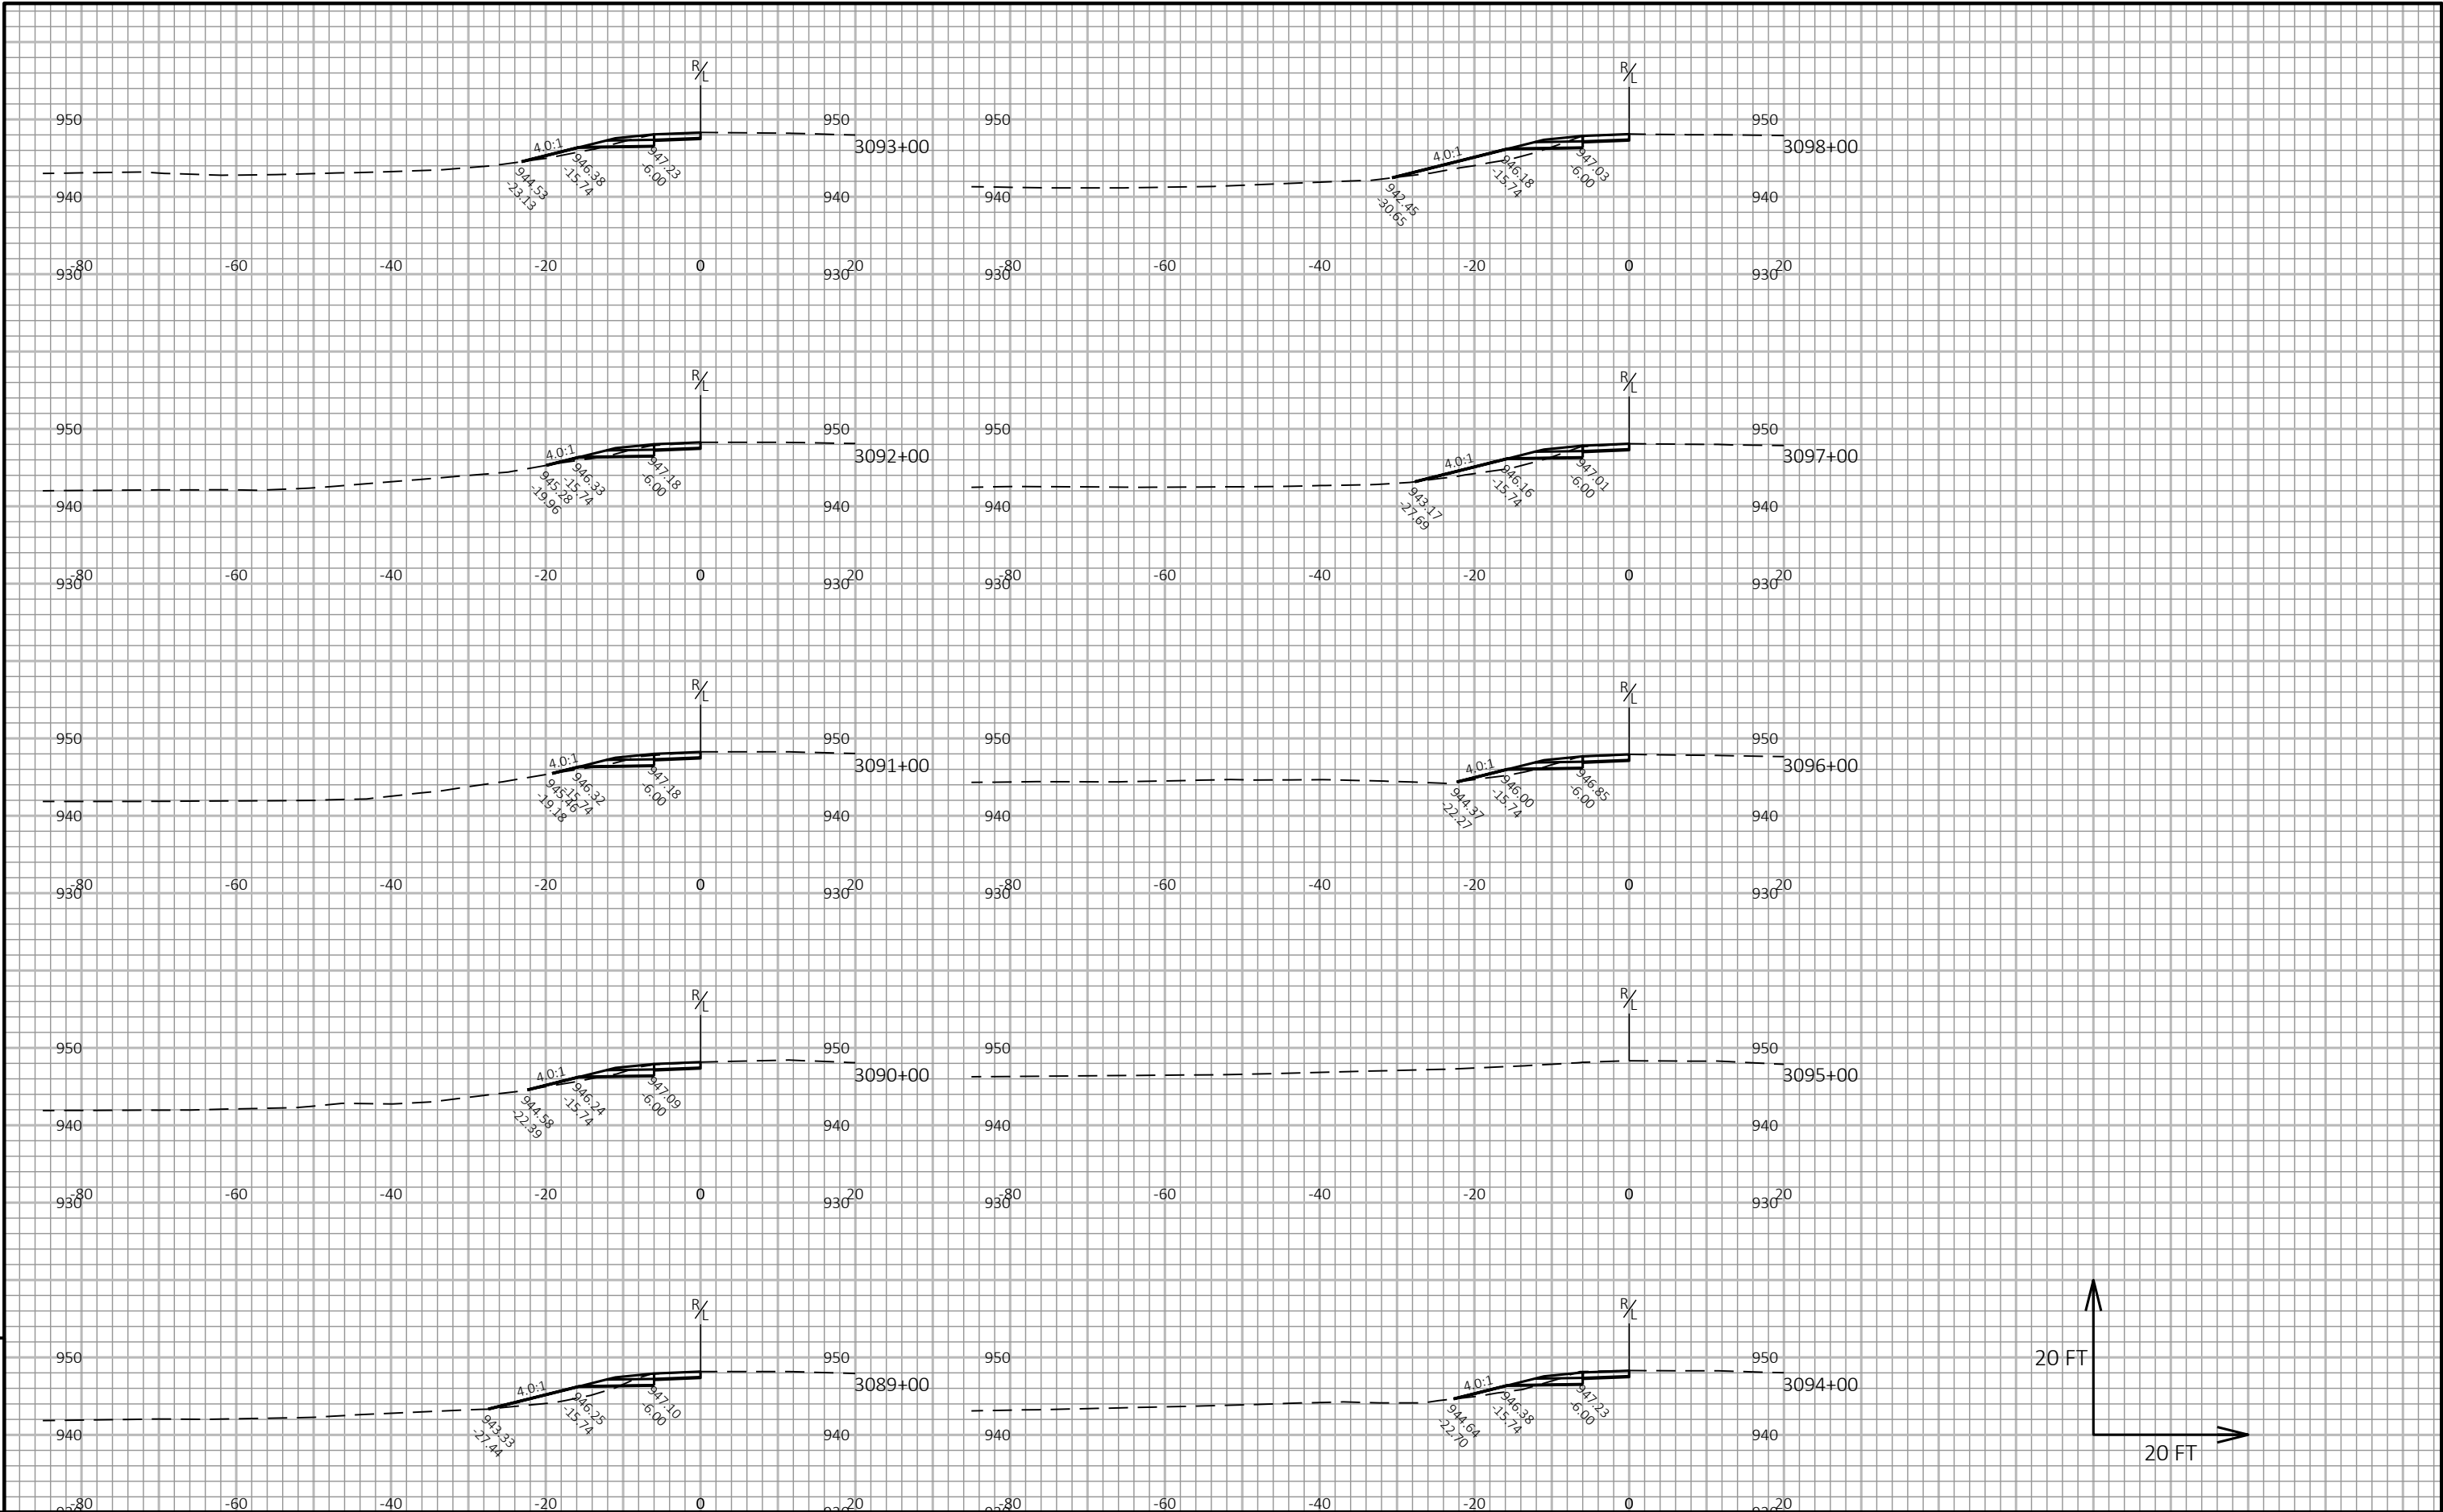








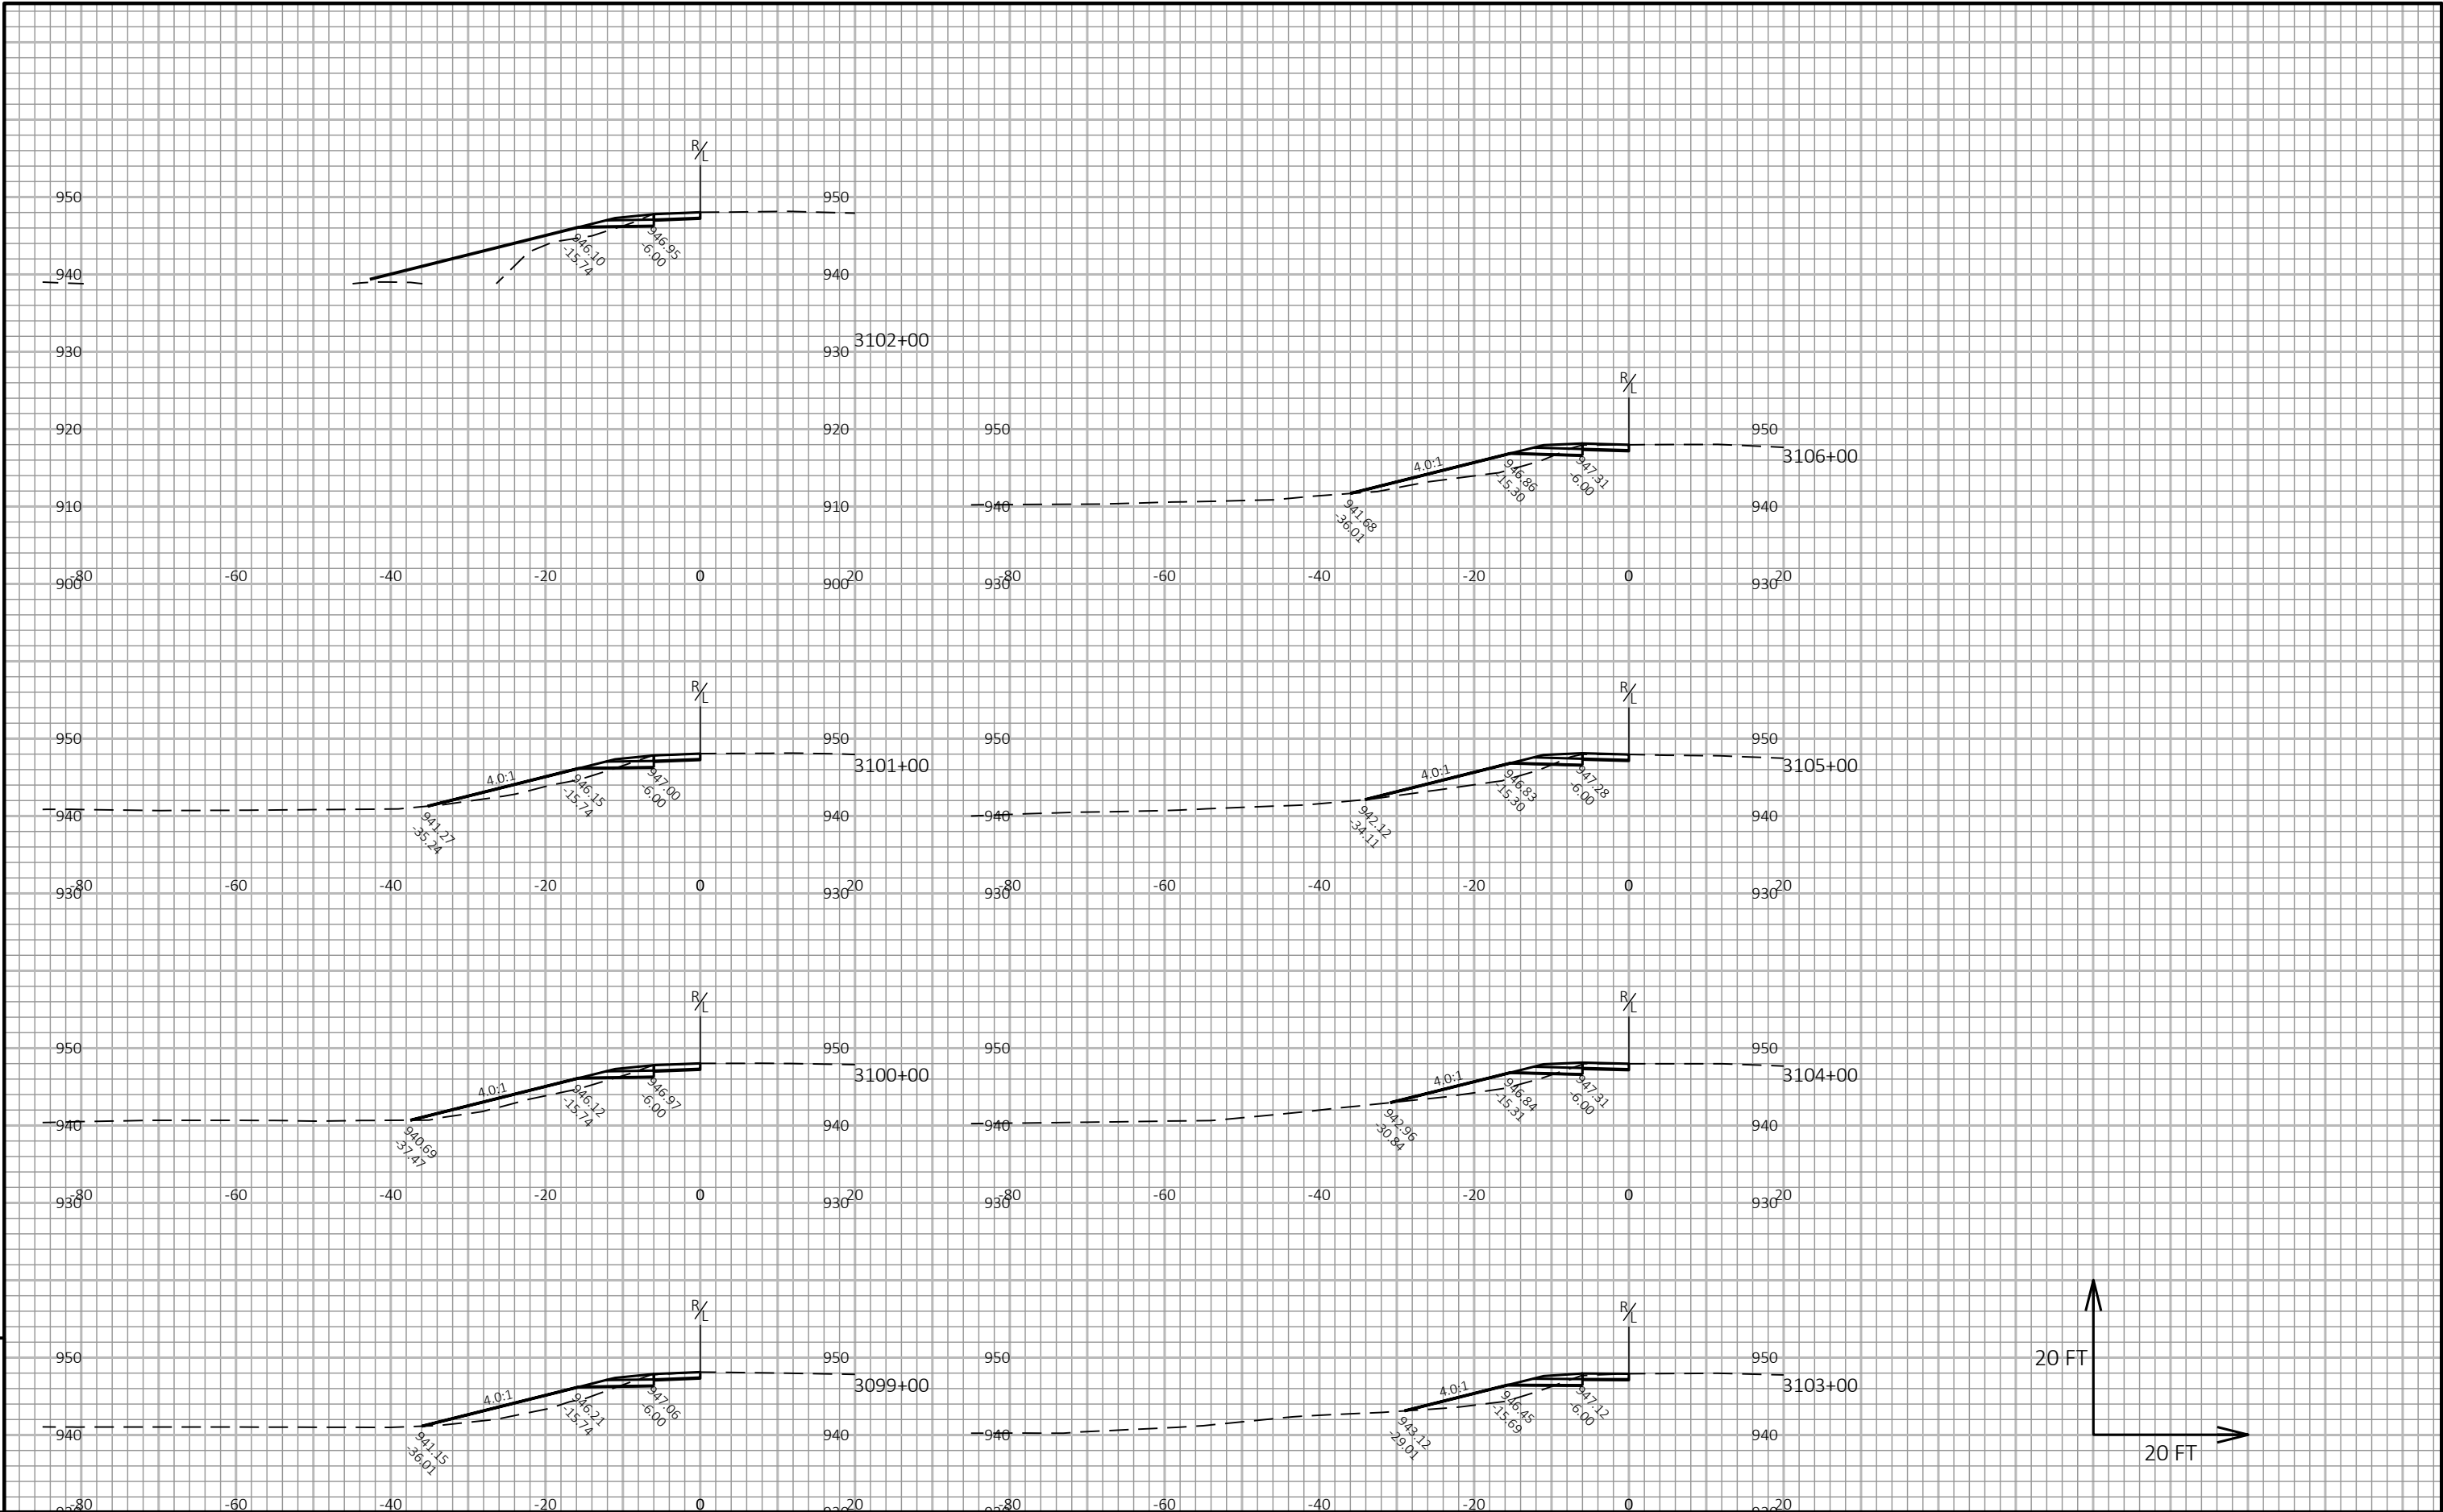


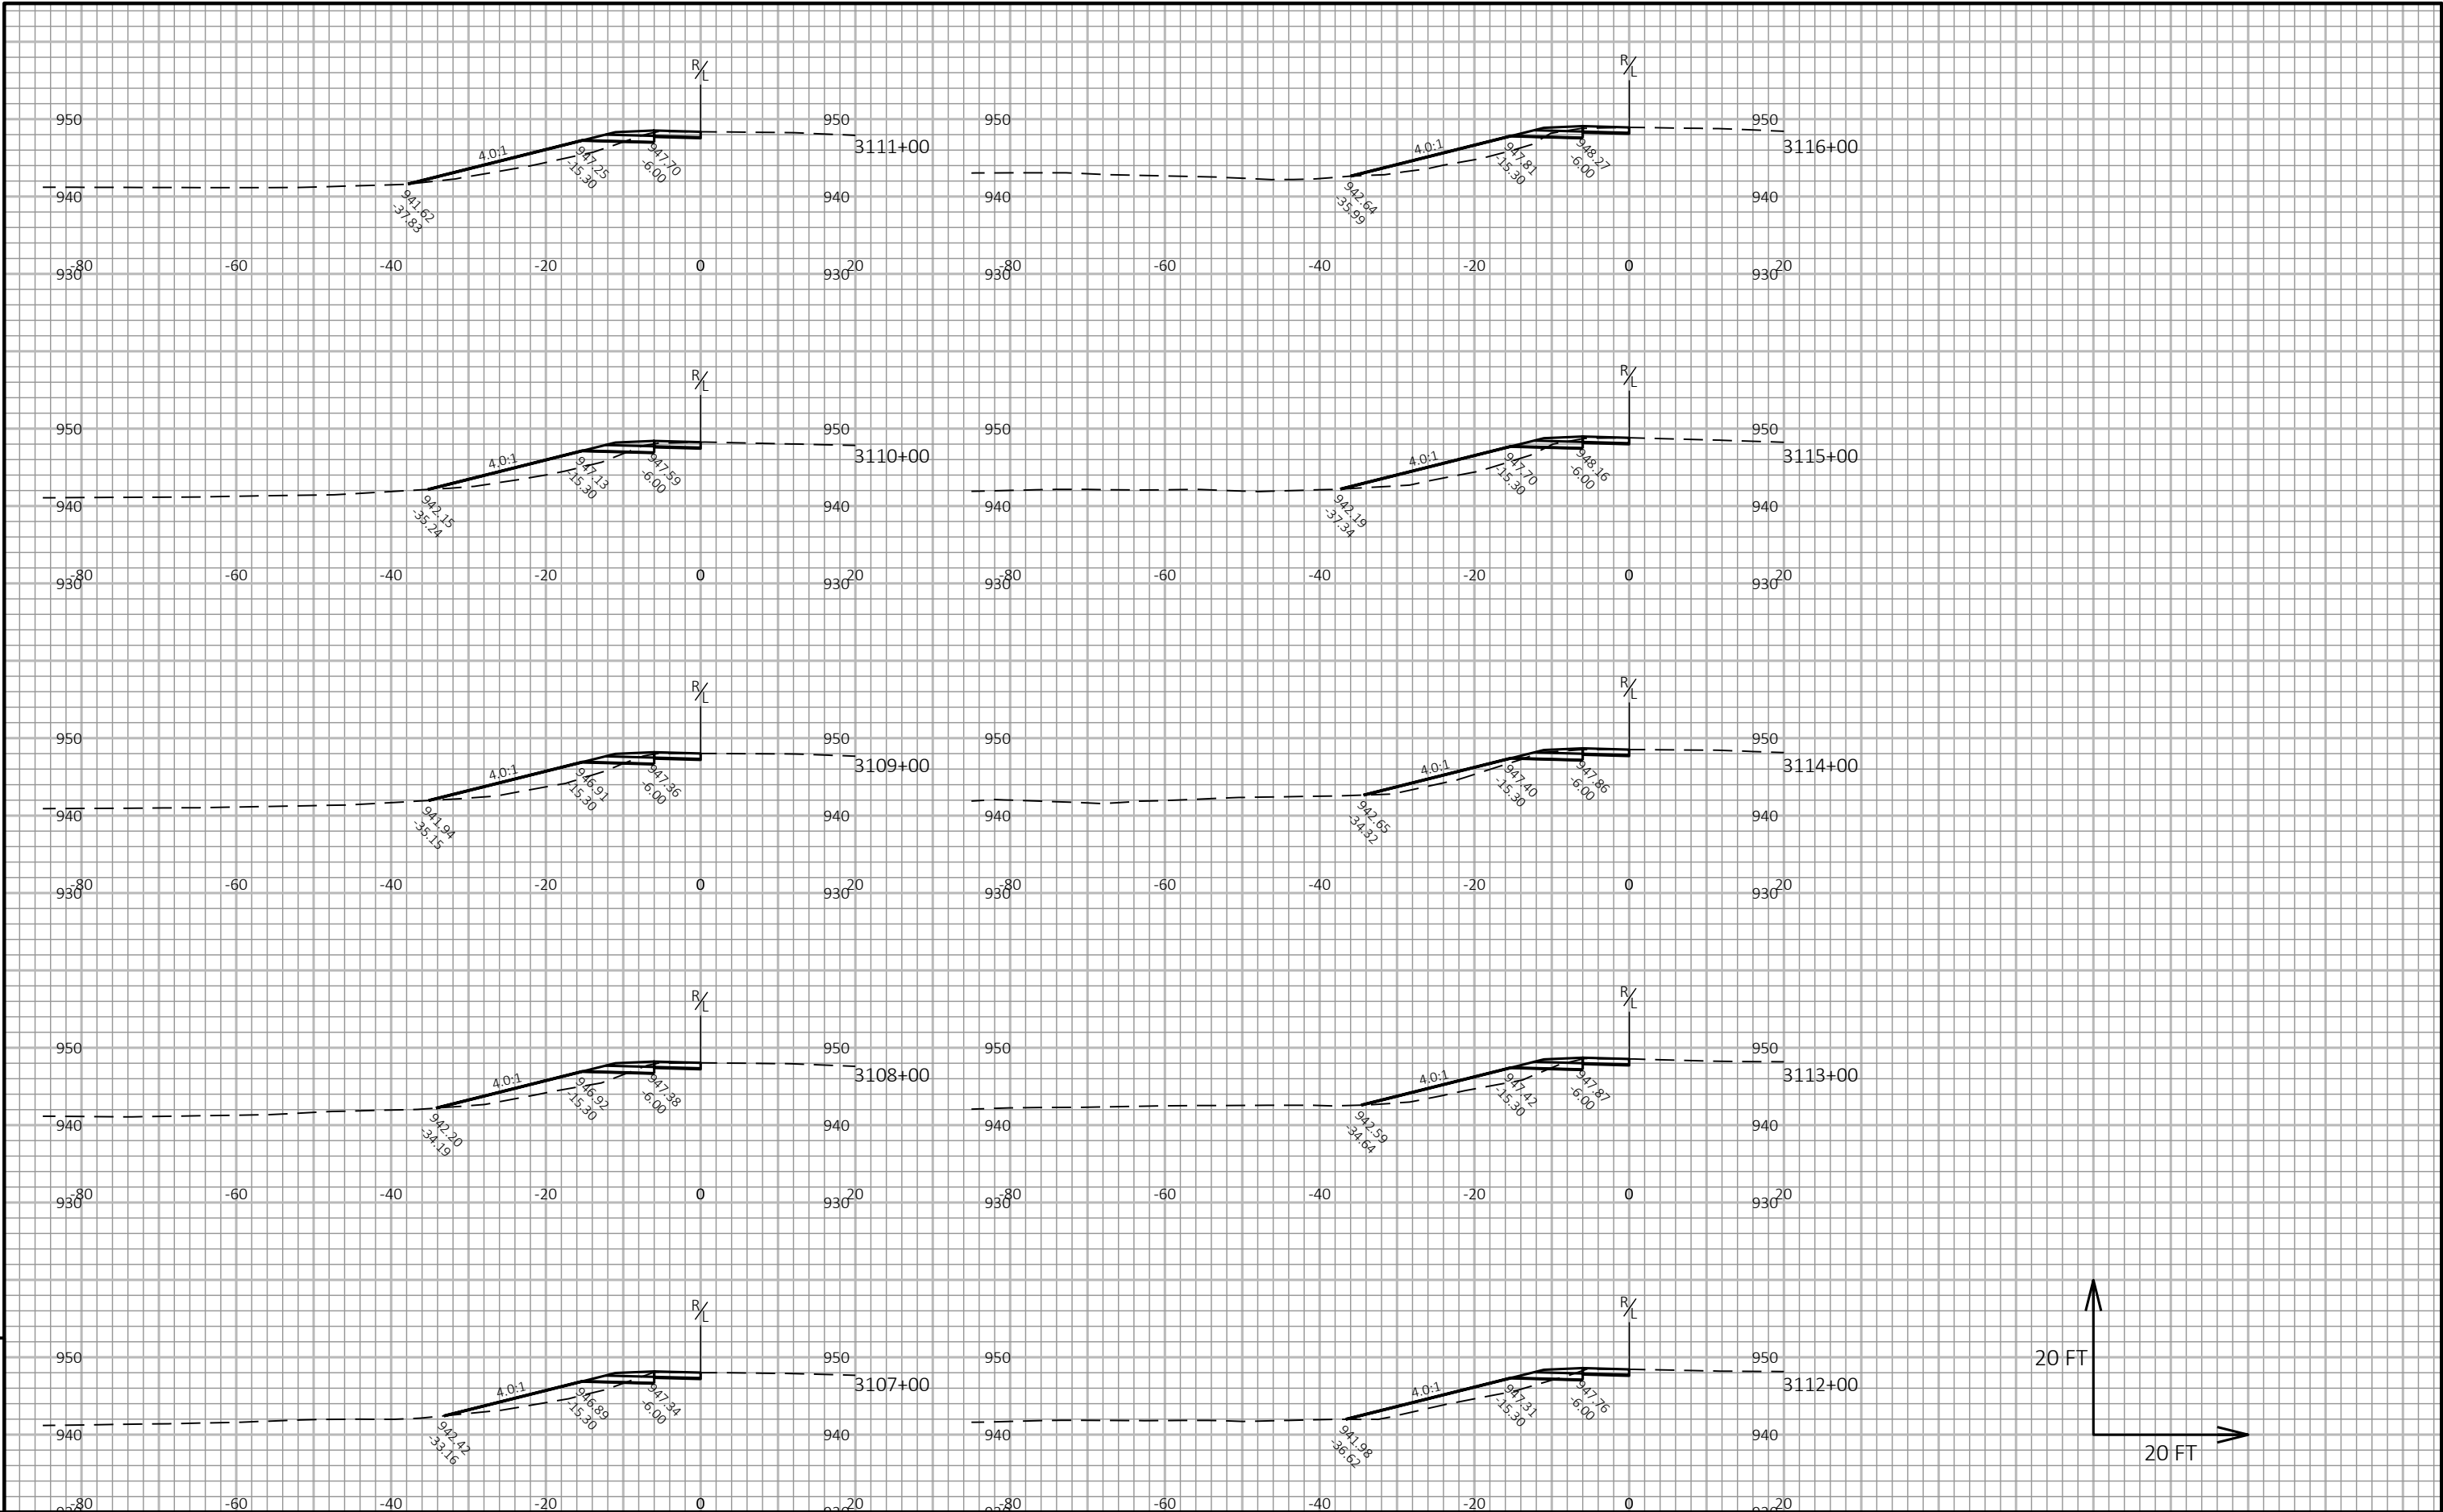

9

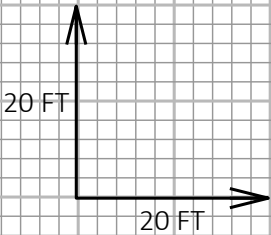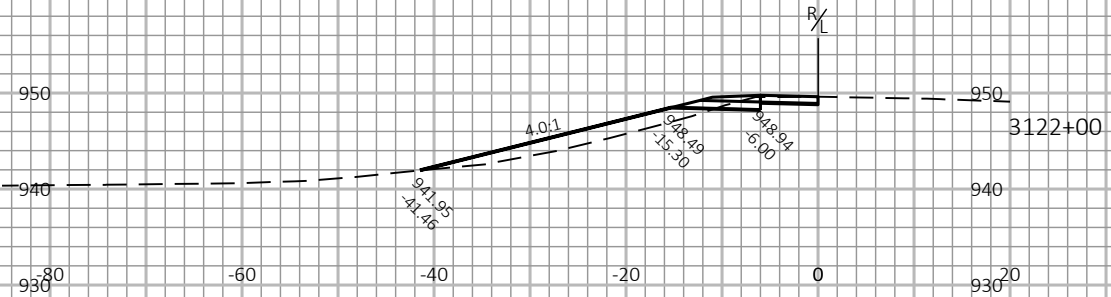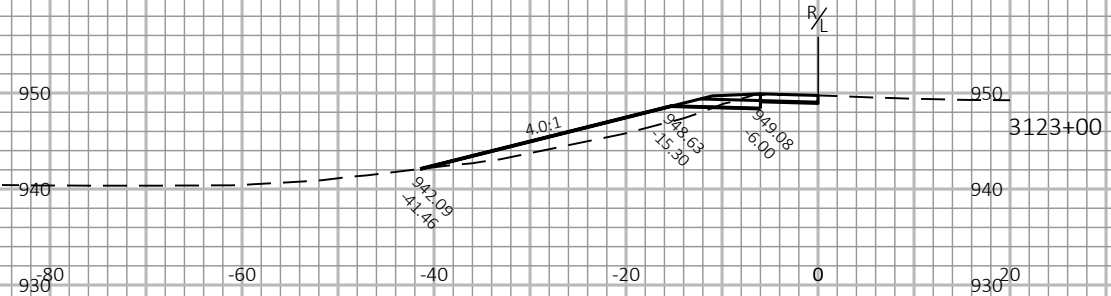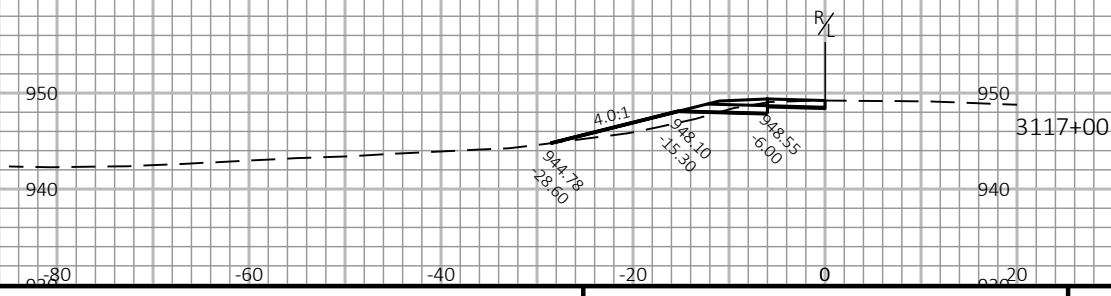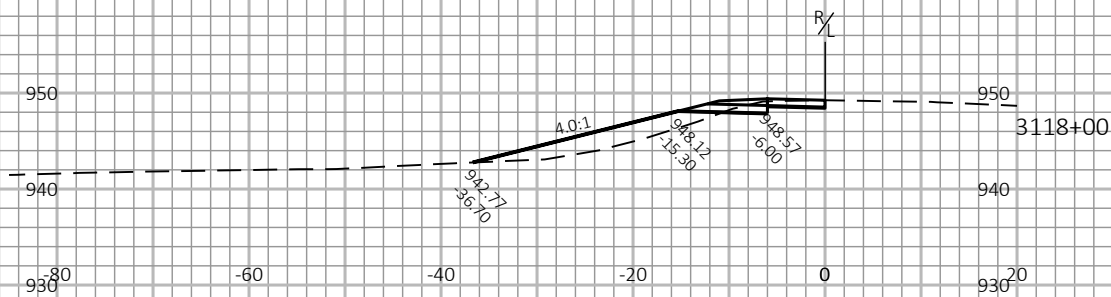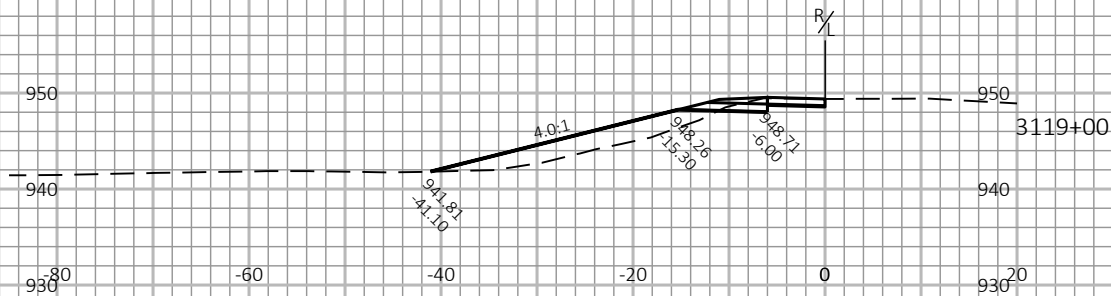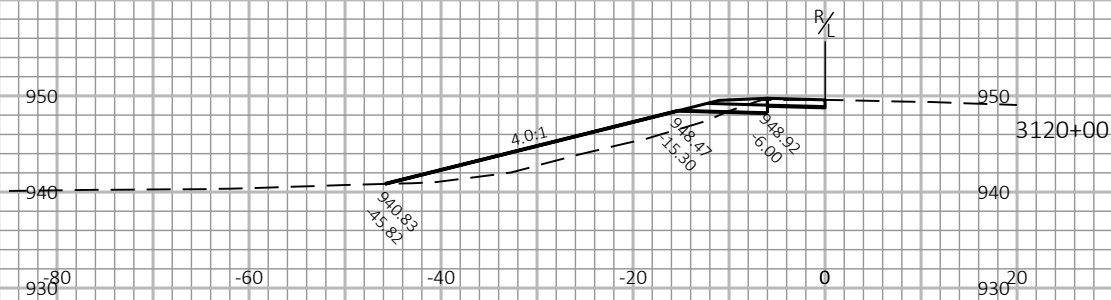

9

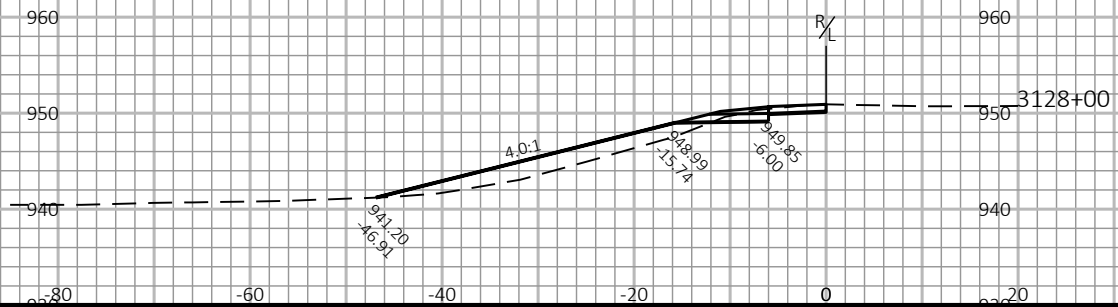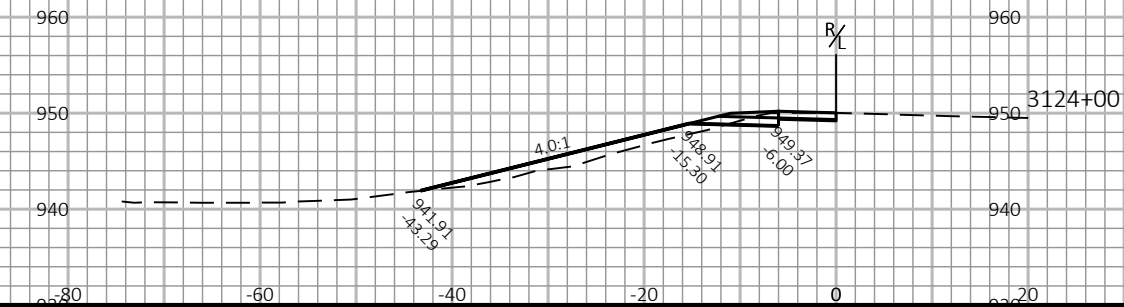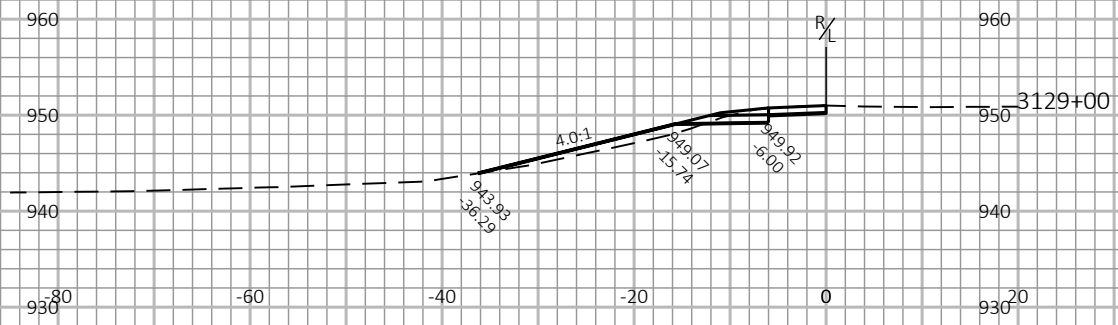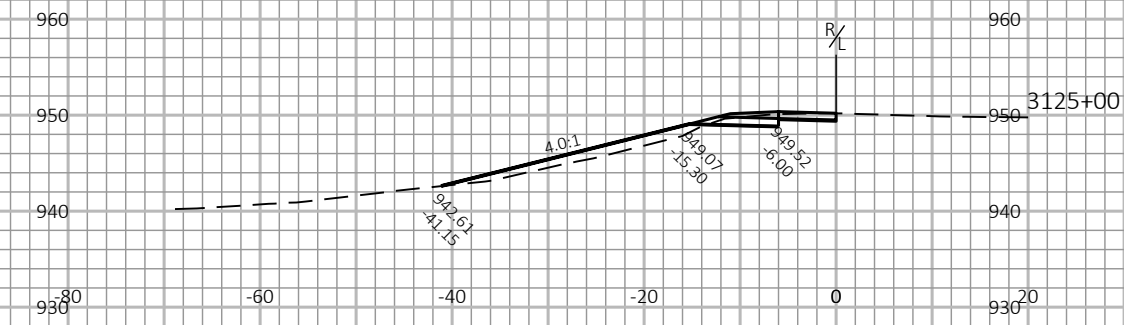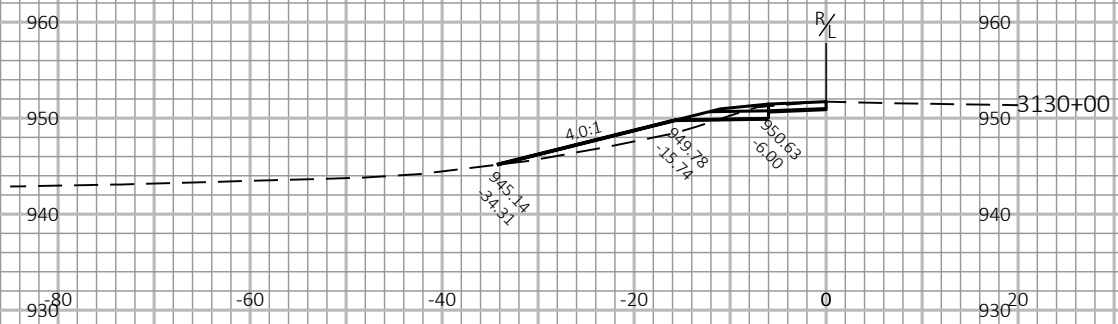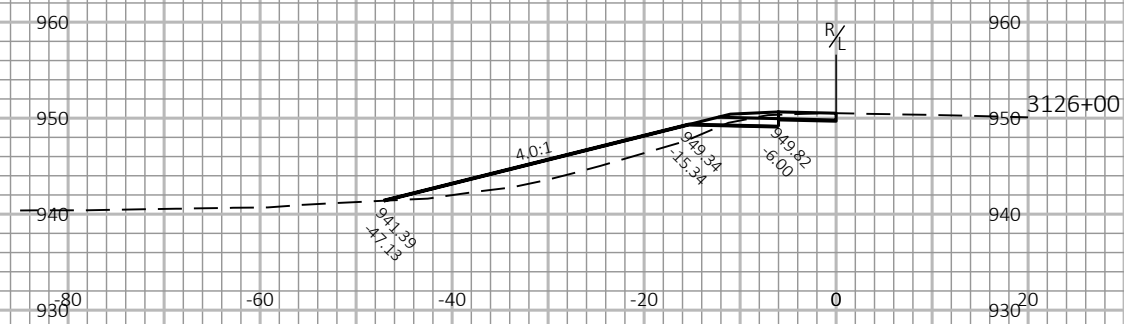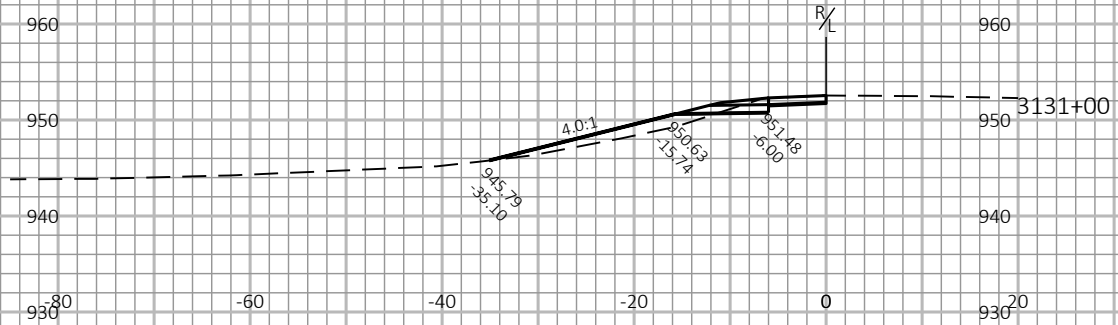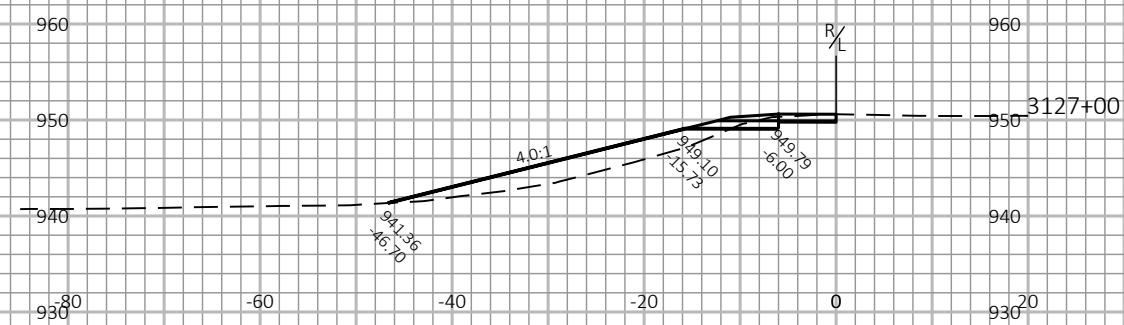

A coordinate plane with a grid. The x-axis and y-axis are labeled "20 FT" at the end of the first grid line from the origin.

PROJECT NO:	1017-01-73
-------------	------------

HWY: IH 90

COUNTY: MONROE

CROSS SECTIONS: IH 94 EB MEDIAN WIDENING

SHEET

I

FILE NAME : N:\PDS\C3D\10170103\SHEETSPLAN\1017-02-73 RESURF\MEDIAN WIDENING WORKING FILES\090226_XS.DWG
LAYOUT NAME - 9


PLOT DATE : 8/8/2019 11:13 AM

PLOT BY : GREINER JR, MICHAEL

PLOT NAME :

PLOT SCALE : 1 IN:20 FT HORZ. / 1 IN:20 FT VERT.

WISDOT/CADDS SHEET 49

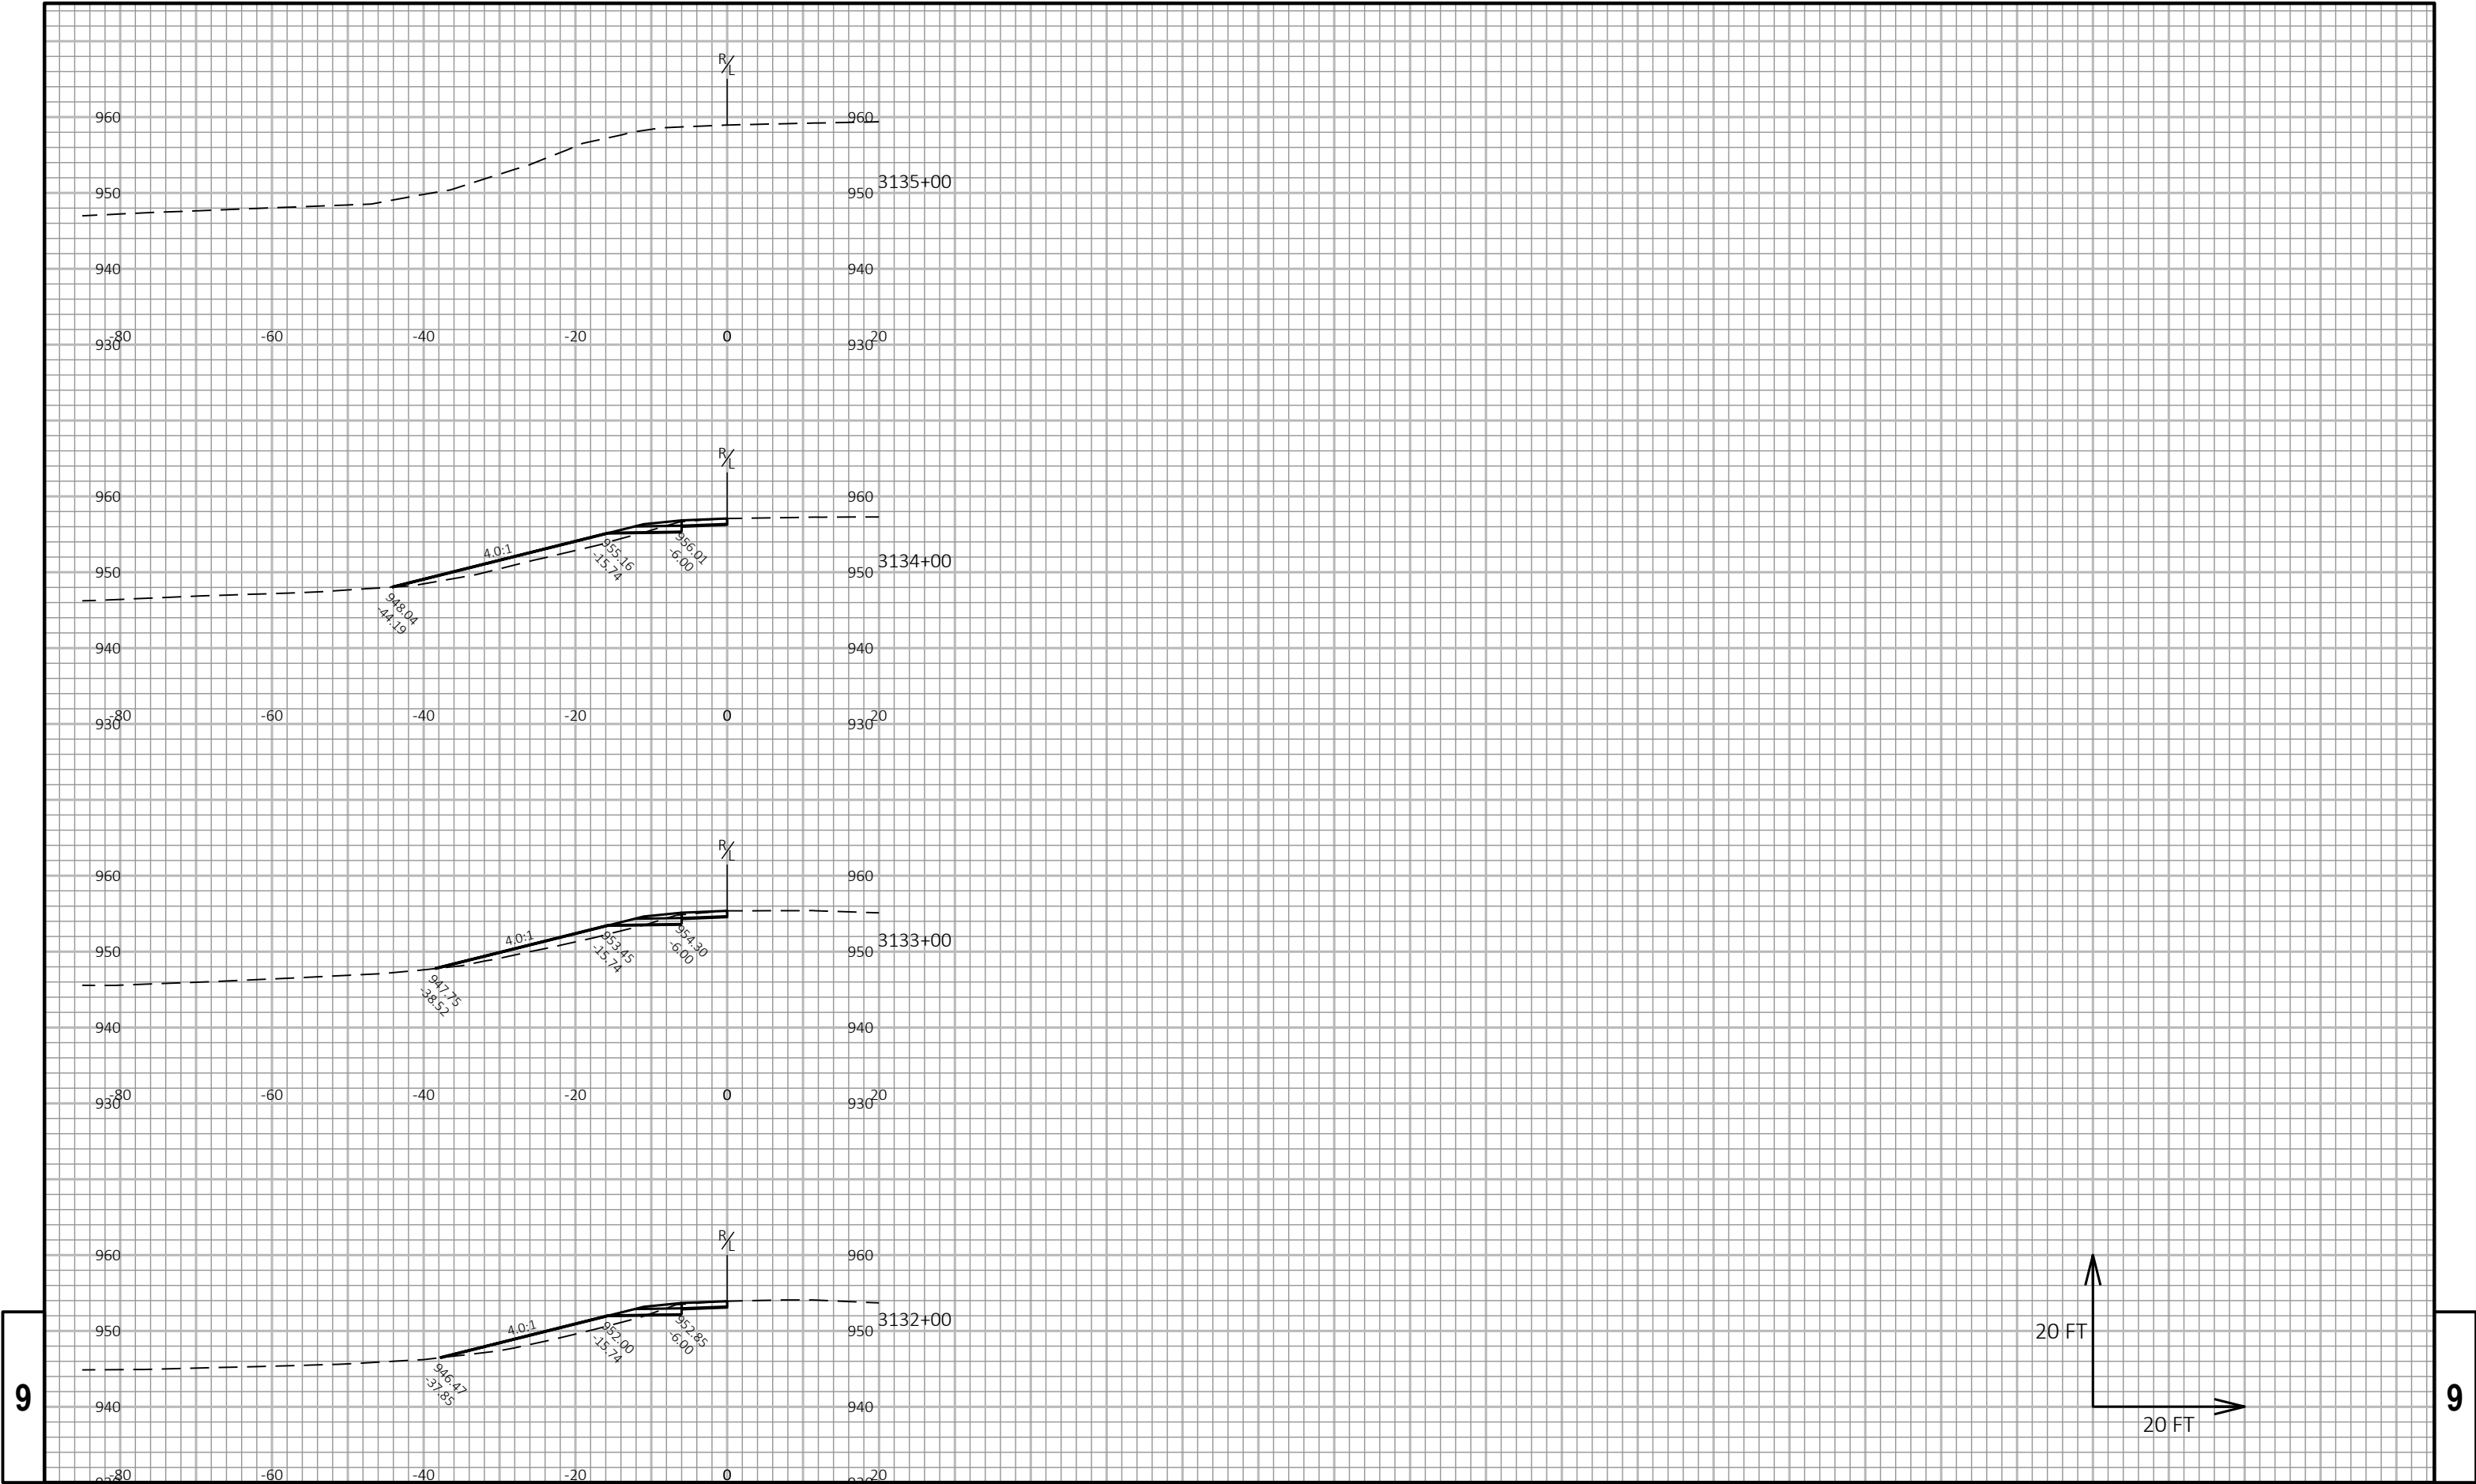


9


9

PROJECT NO: 1017-01-73	HWY: IH 90	COUNTY: MONROE	CROSS SECTIONS: IH 94 EB MEDIAN WIDENING	SHEET E
------------------------	------------	----------------	--	---------

9

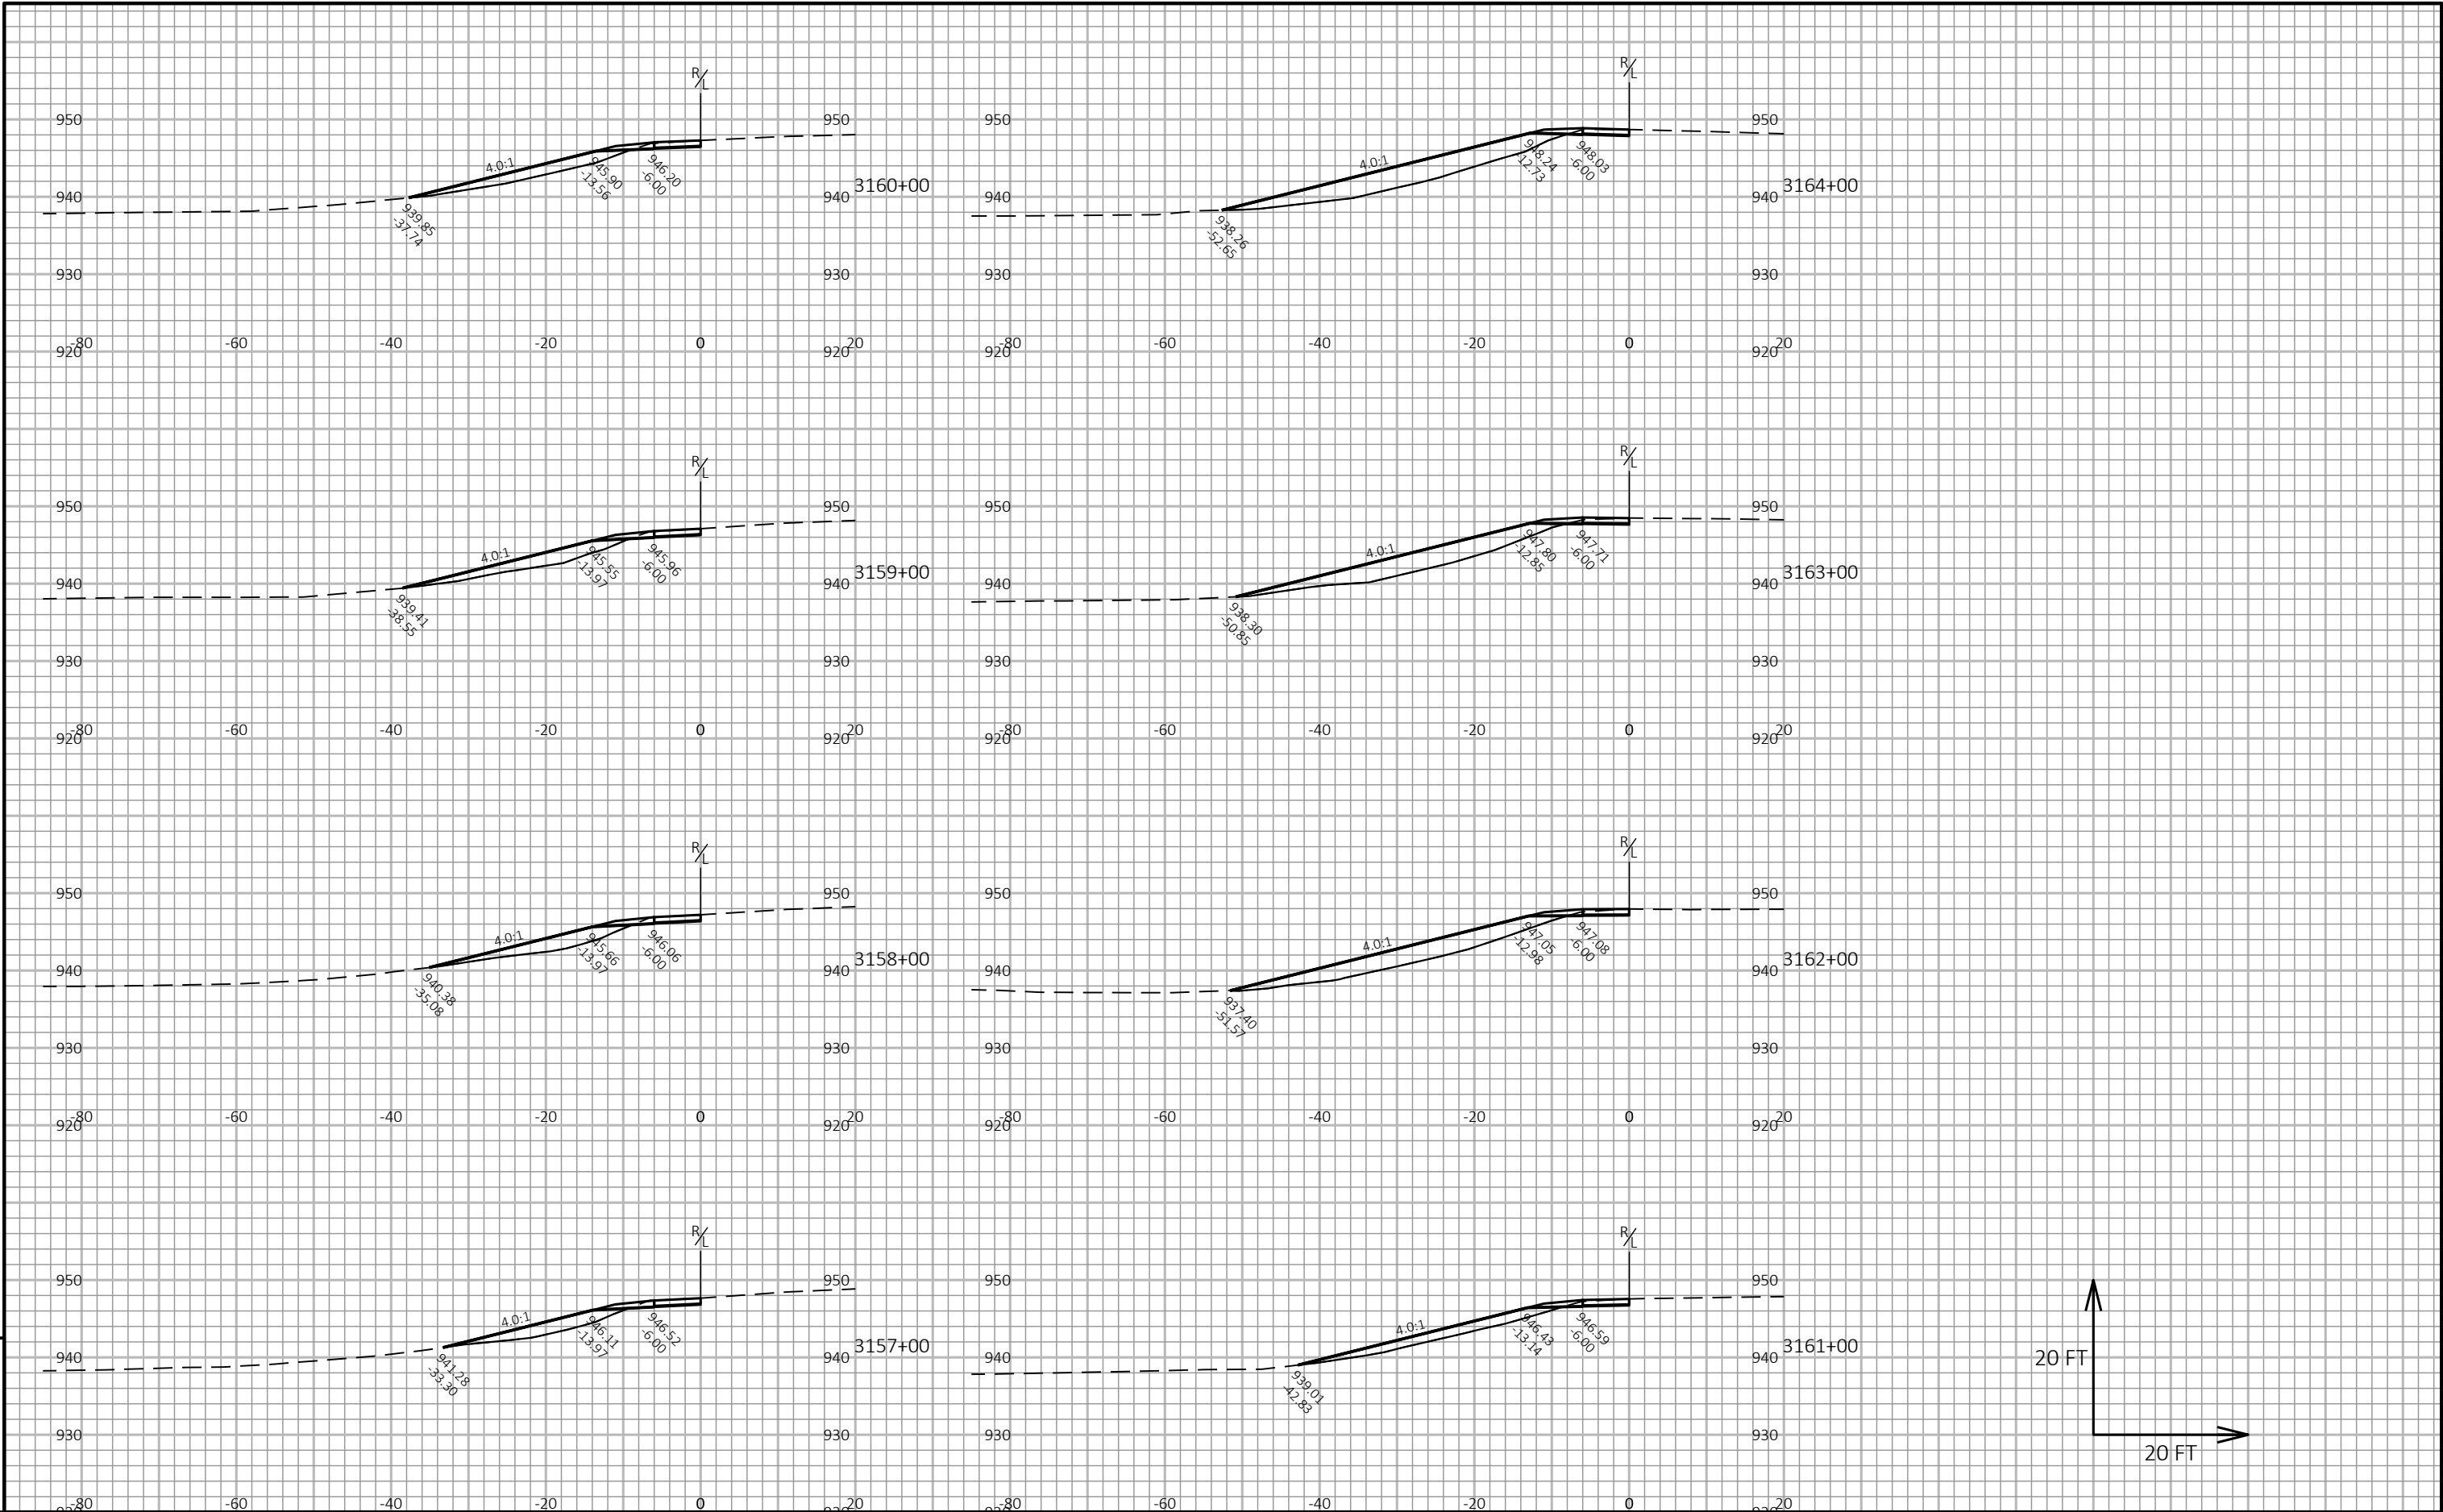



9

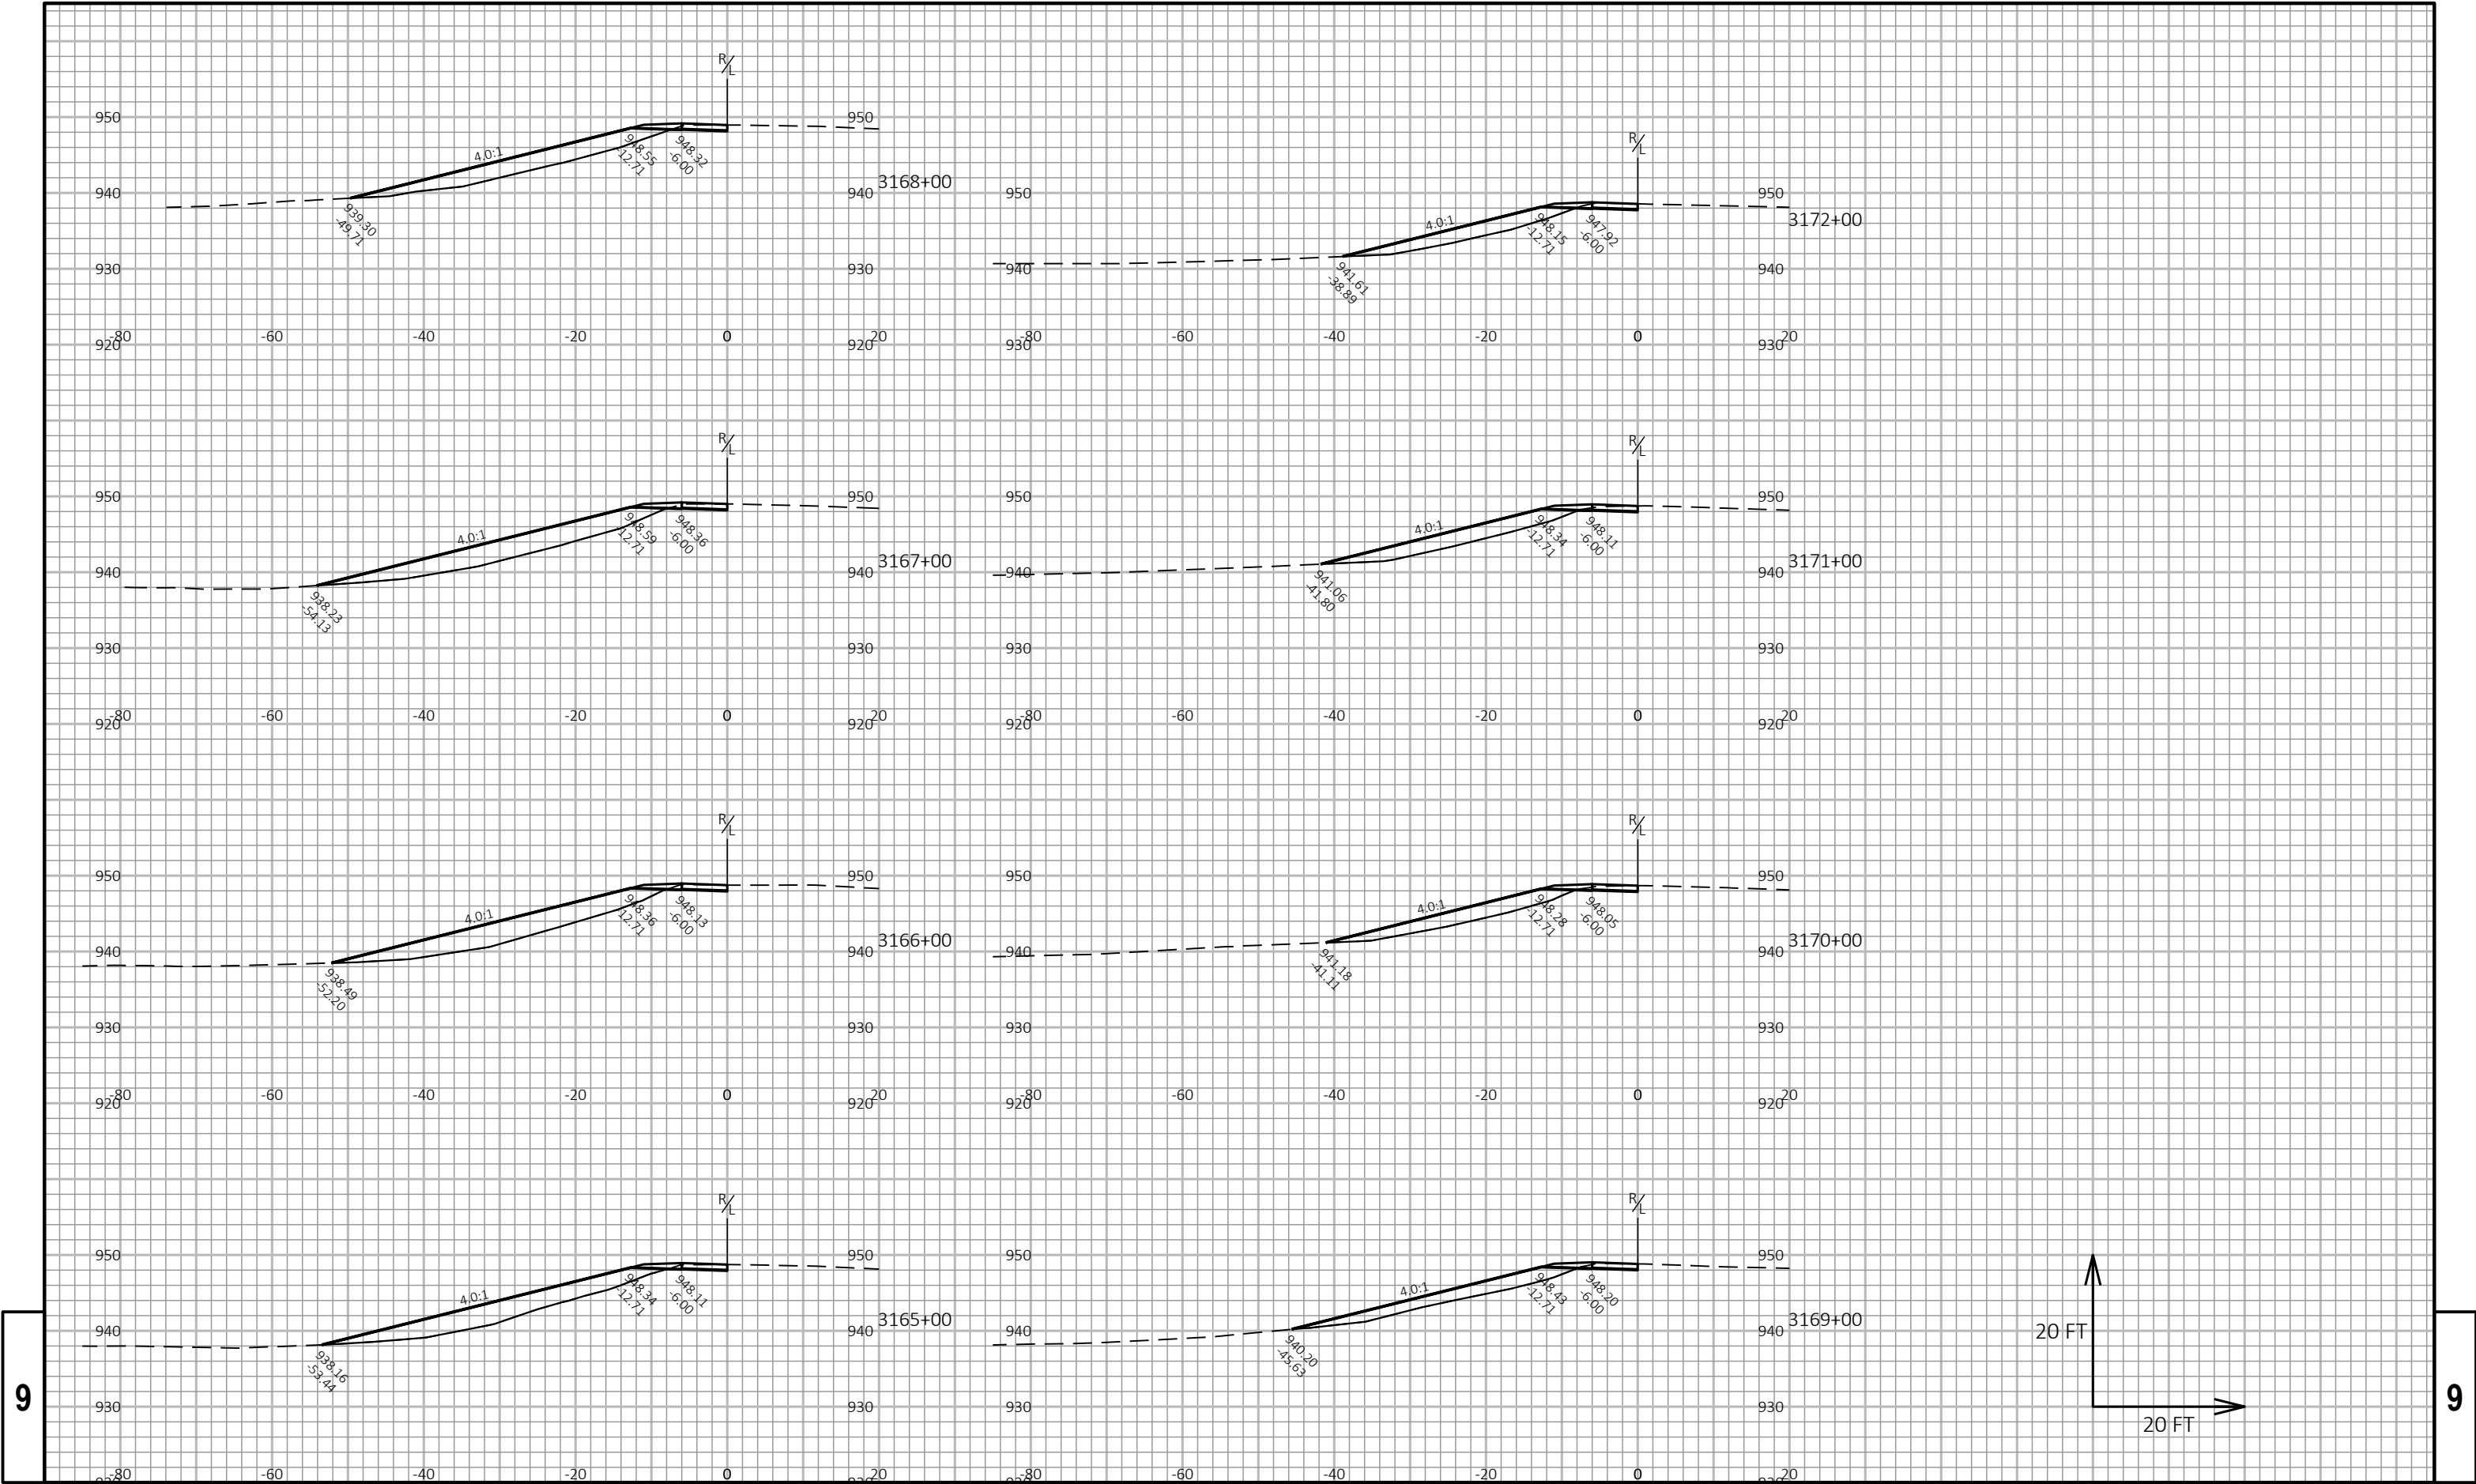

9

9

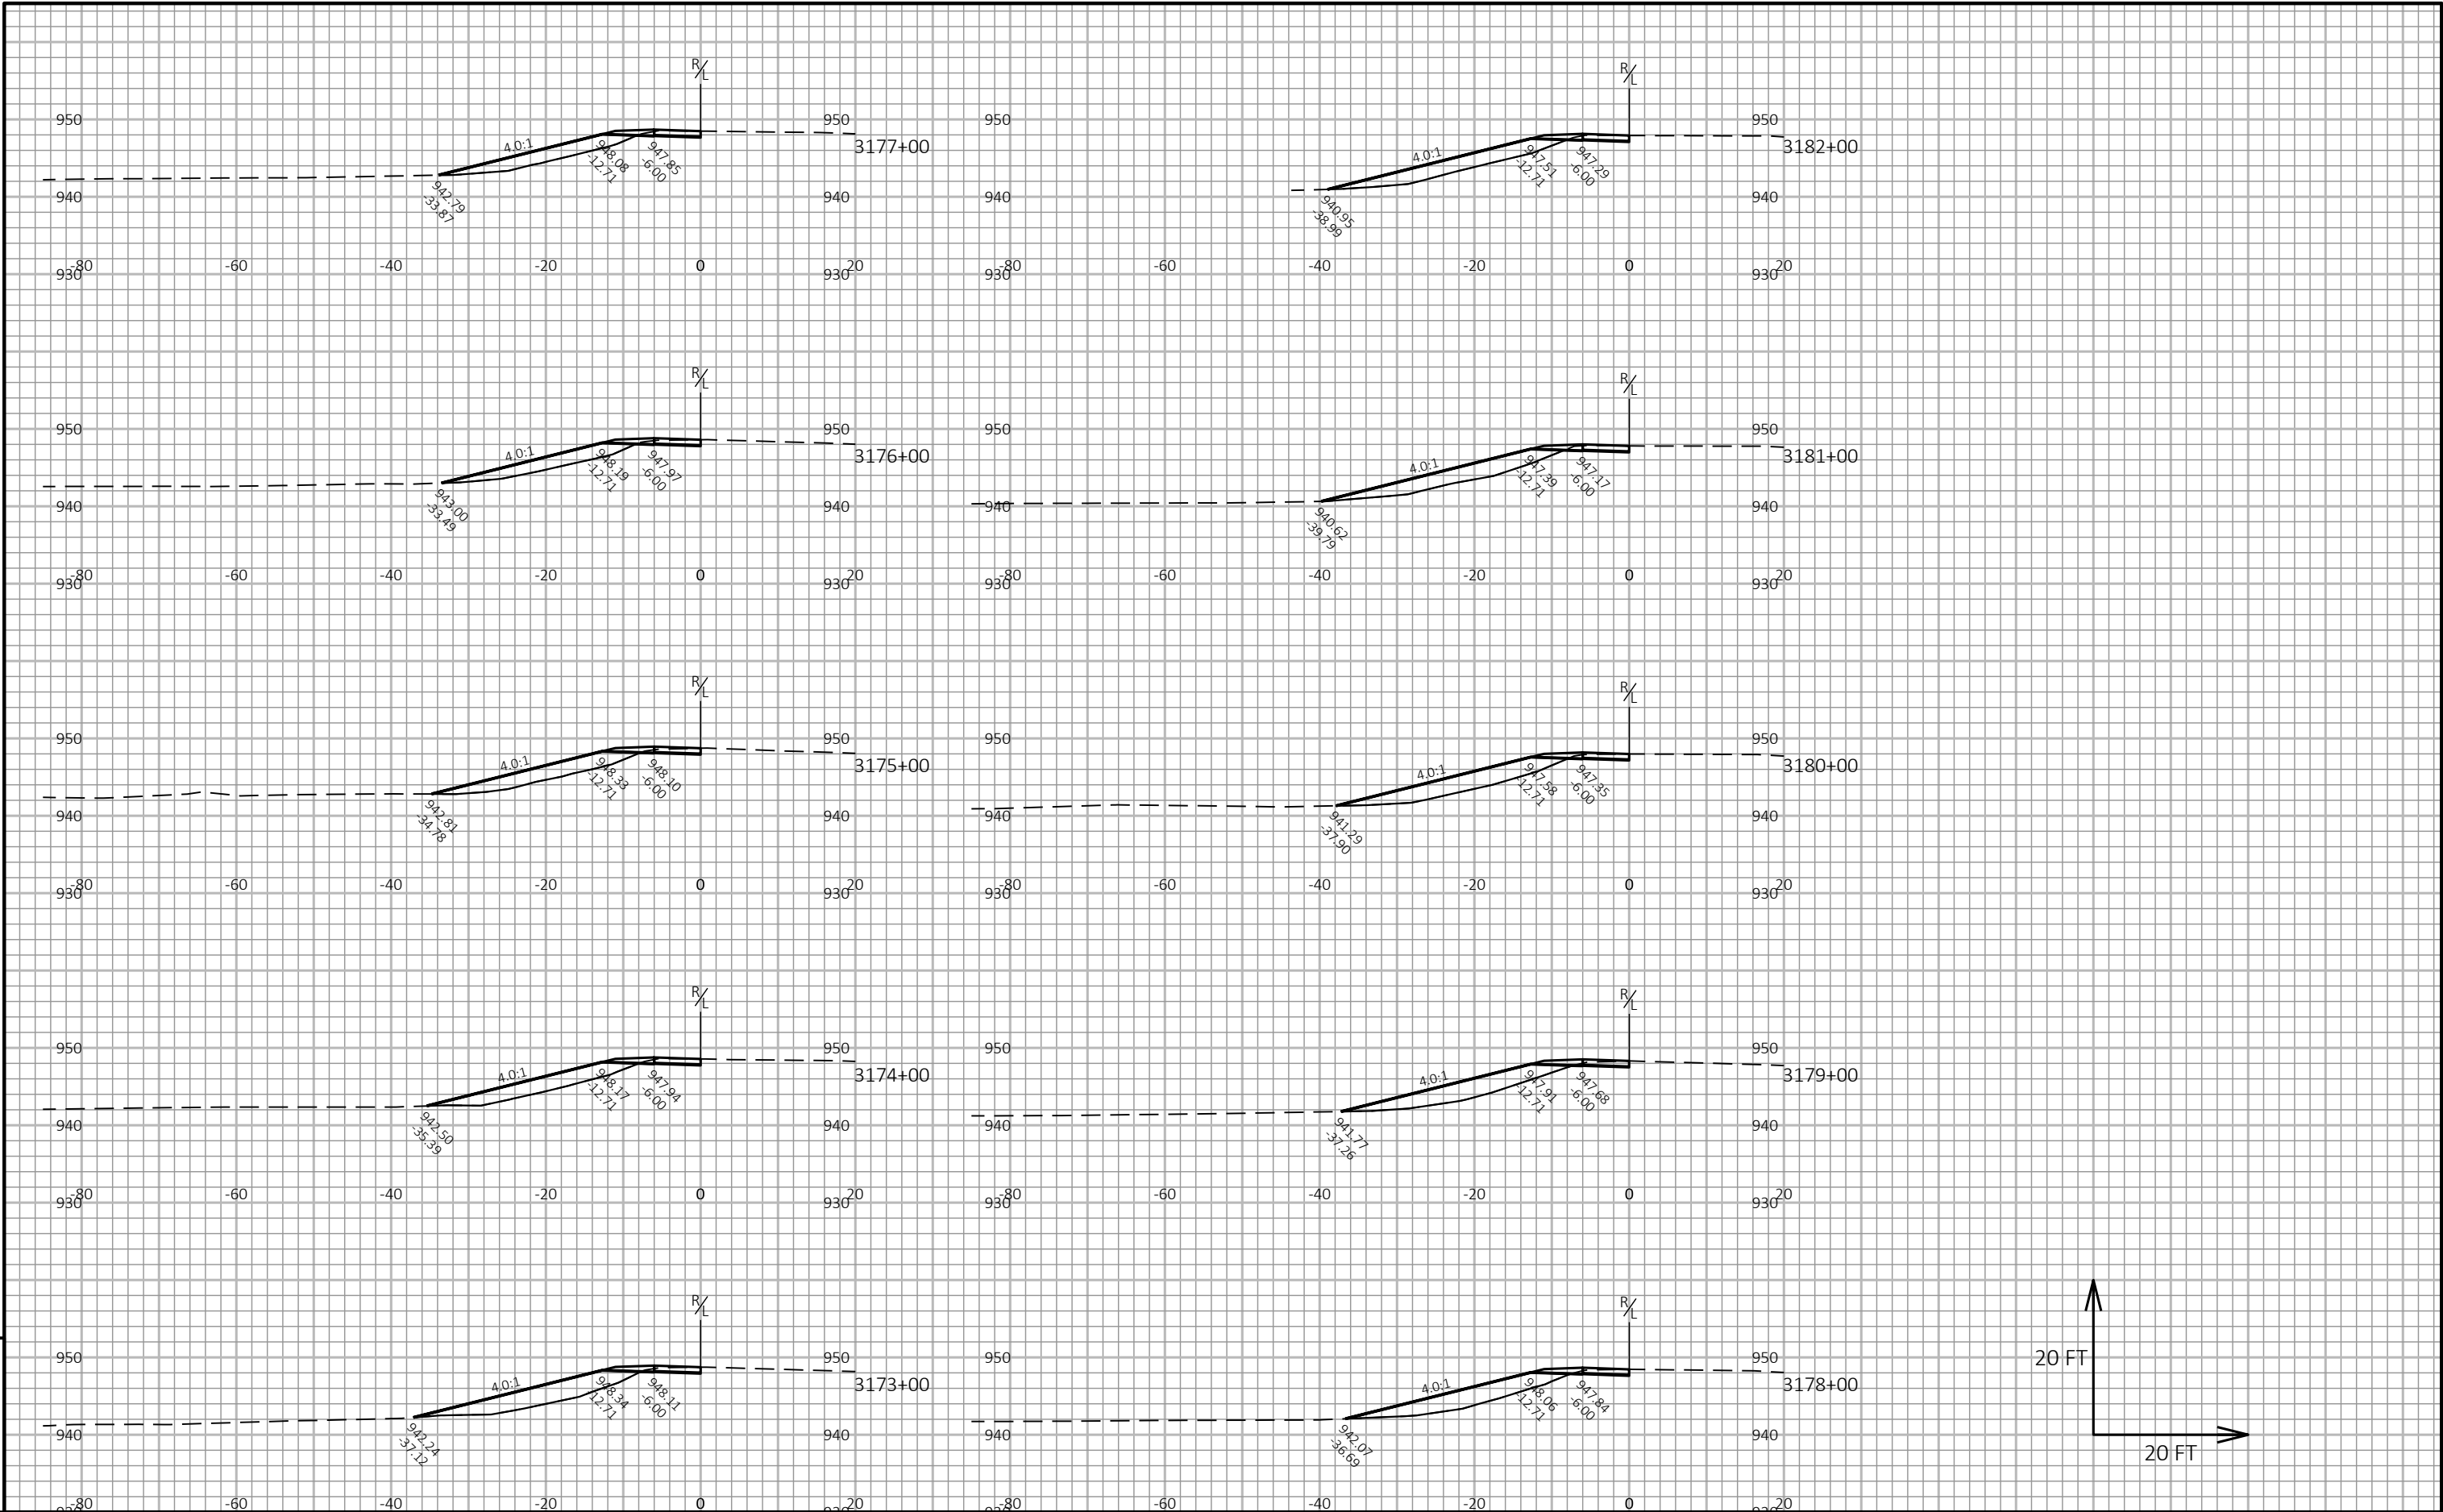

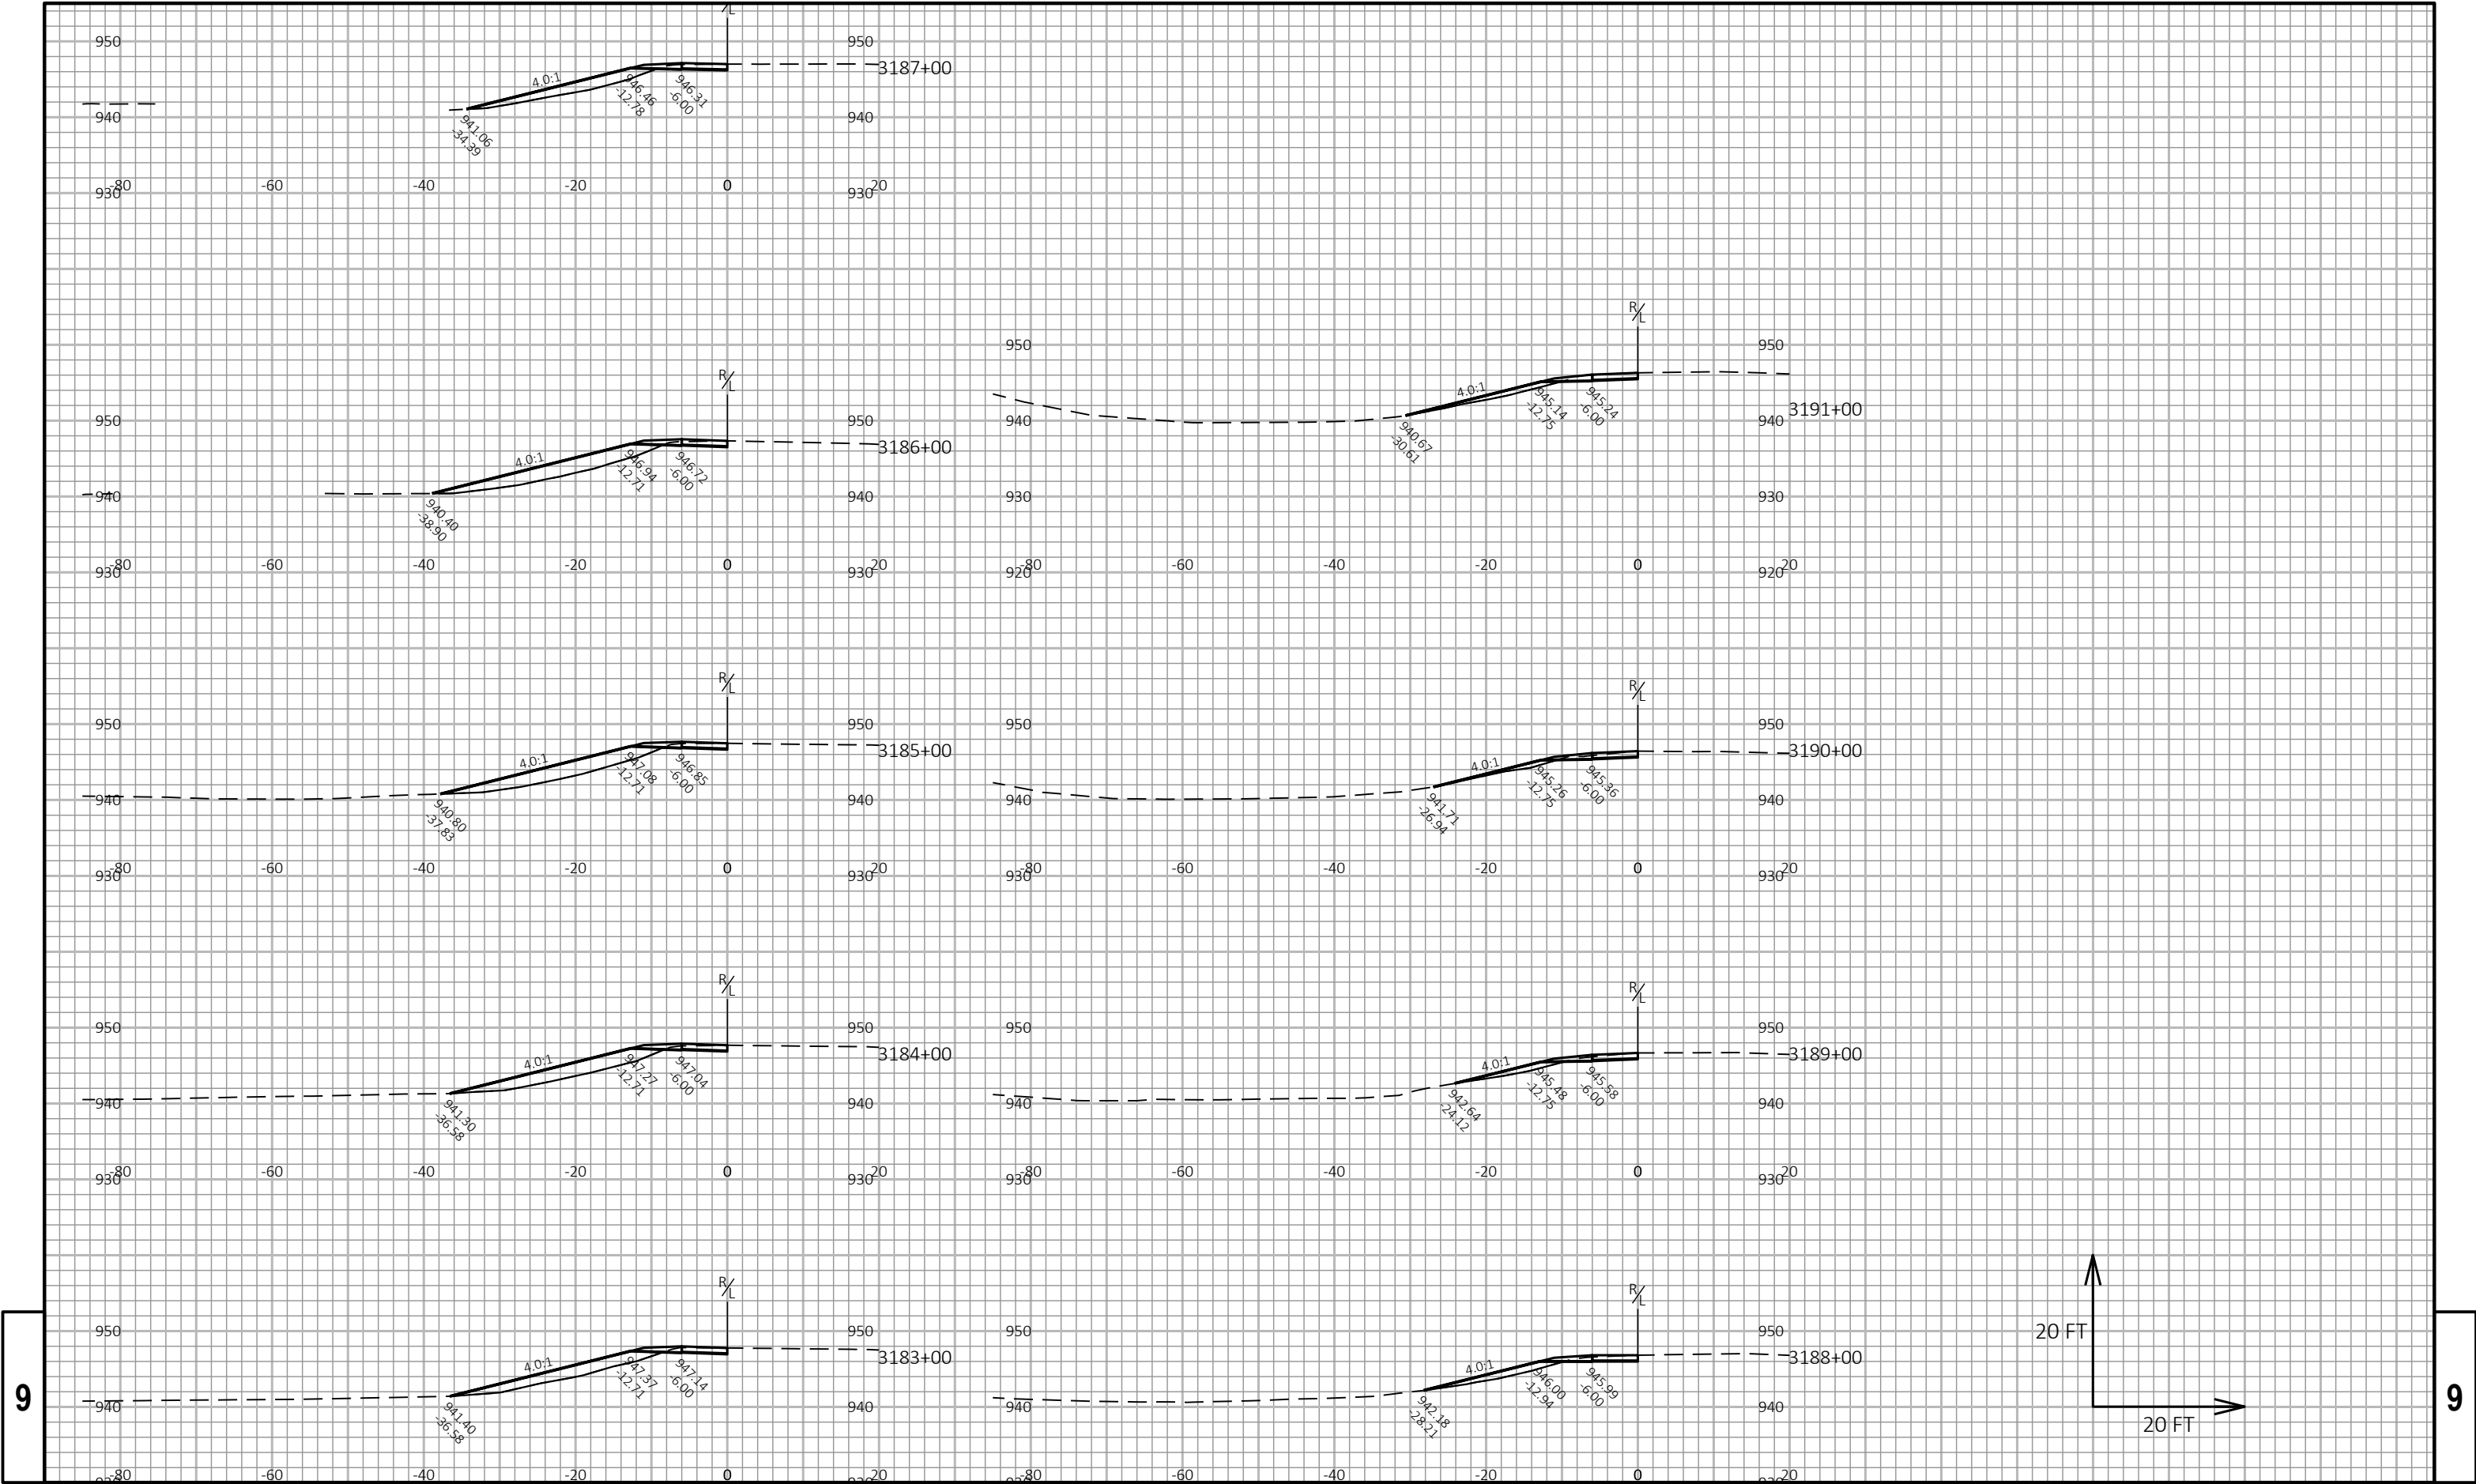

9

9

PROJECT NO: 1017-01-73

HWY: IH 90

COUNTY: MONROE

CROSS SECTIONS: IH 90/94 EB MEDIAN WIDENING

SHEET

E

FILE NAME : N:\PDS\C3D\10170103\SHEETSPLAN\1017-02-73 RESURF\MEDIAN WIDENING WORKING FILES\090228_XS.DWG
LAYOUT NAME - 4


PLOT DATE : 8/8/2019 11:25 AM

PLOT BY : GREINER JR, MICHAEL


PLOT NAME :

PLOT SCALE : 1 IN:20 FT HORZ. / 1 IN:20 FT VERT.

WISDOT/CADDs SHEET 49


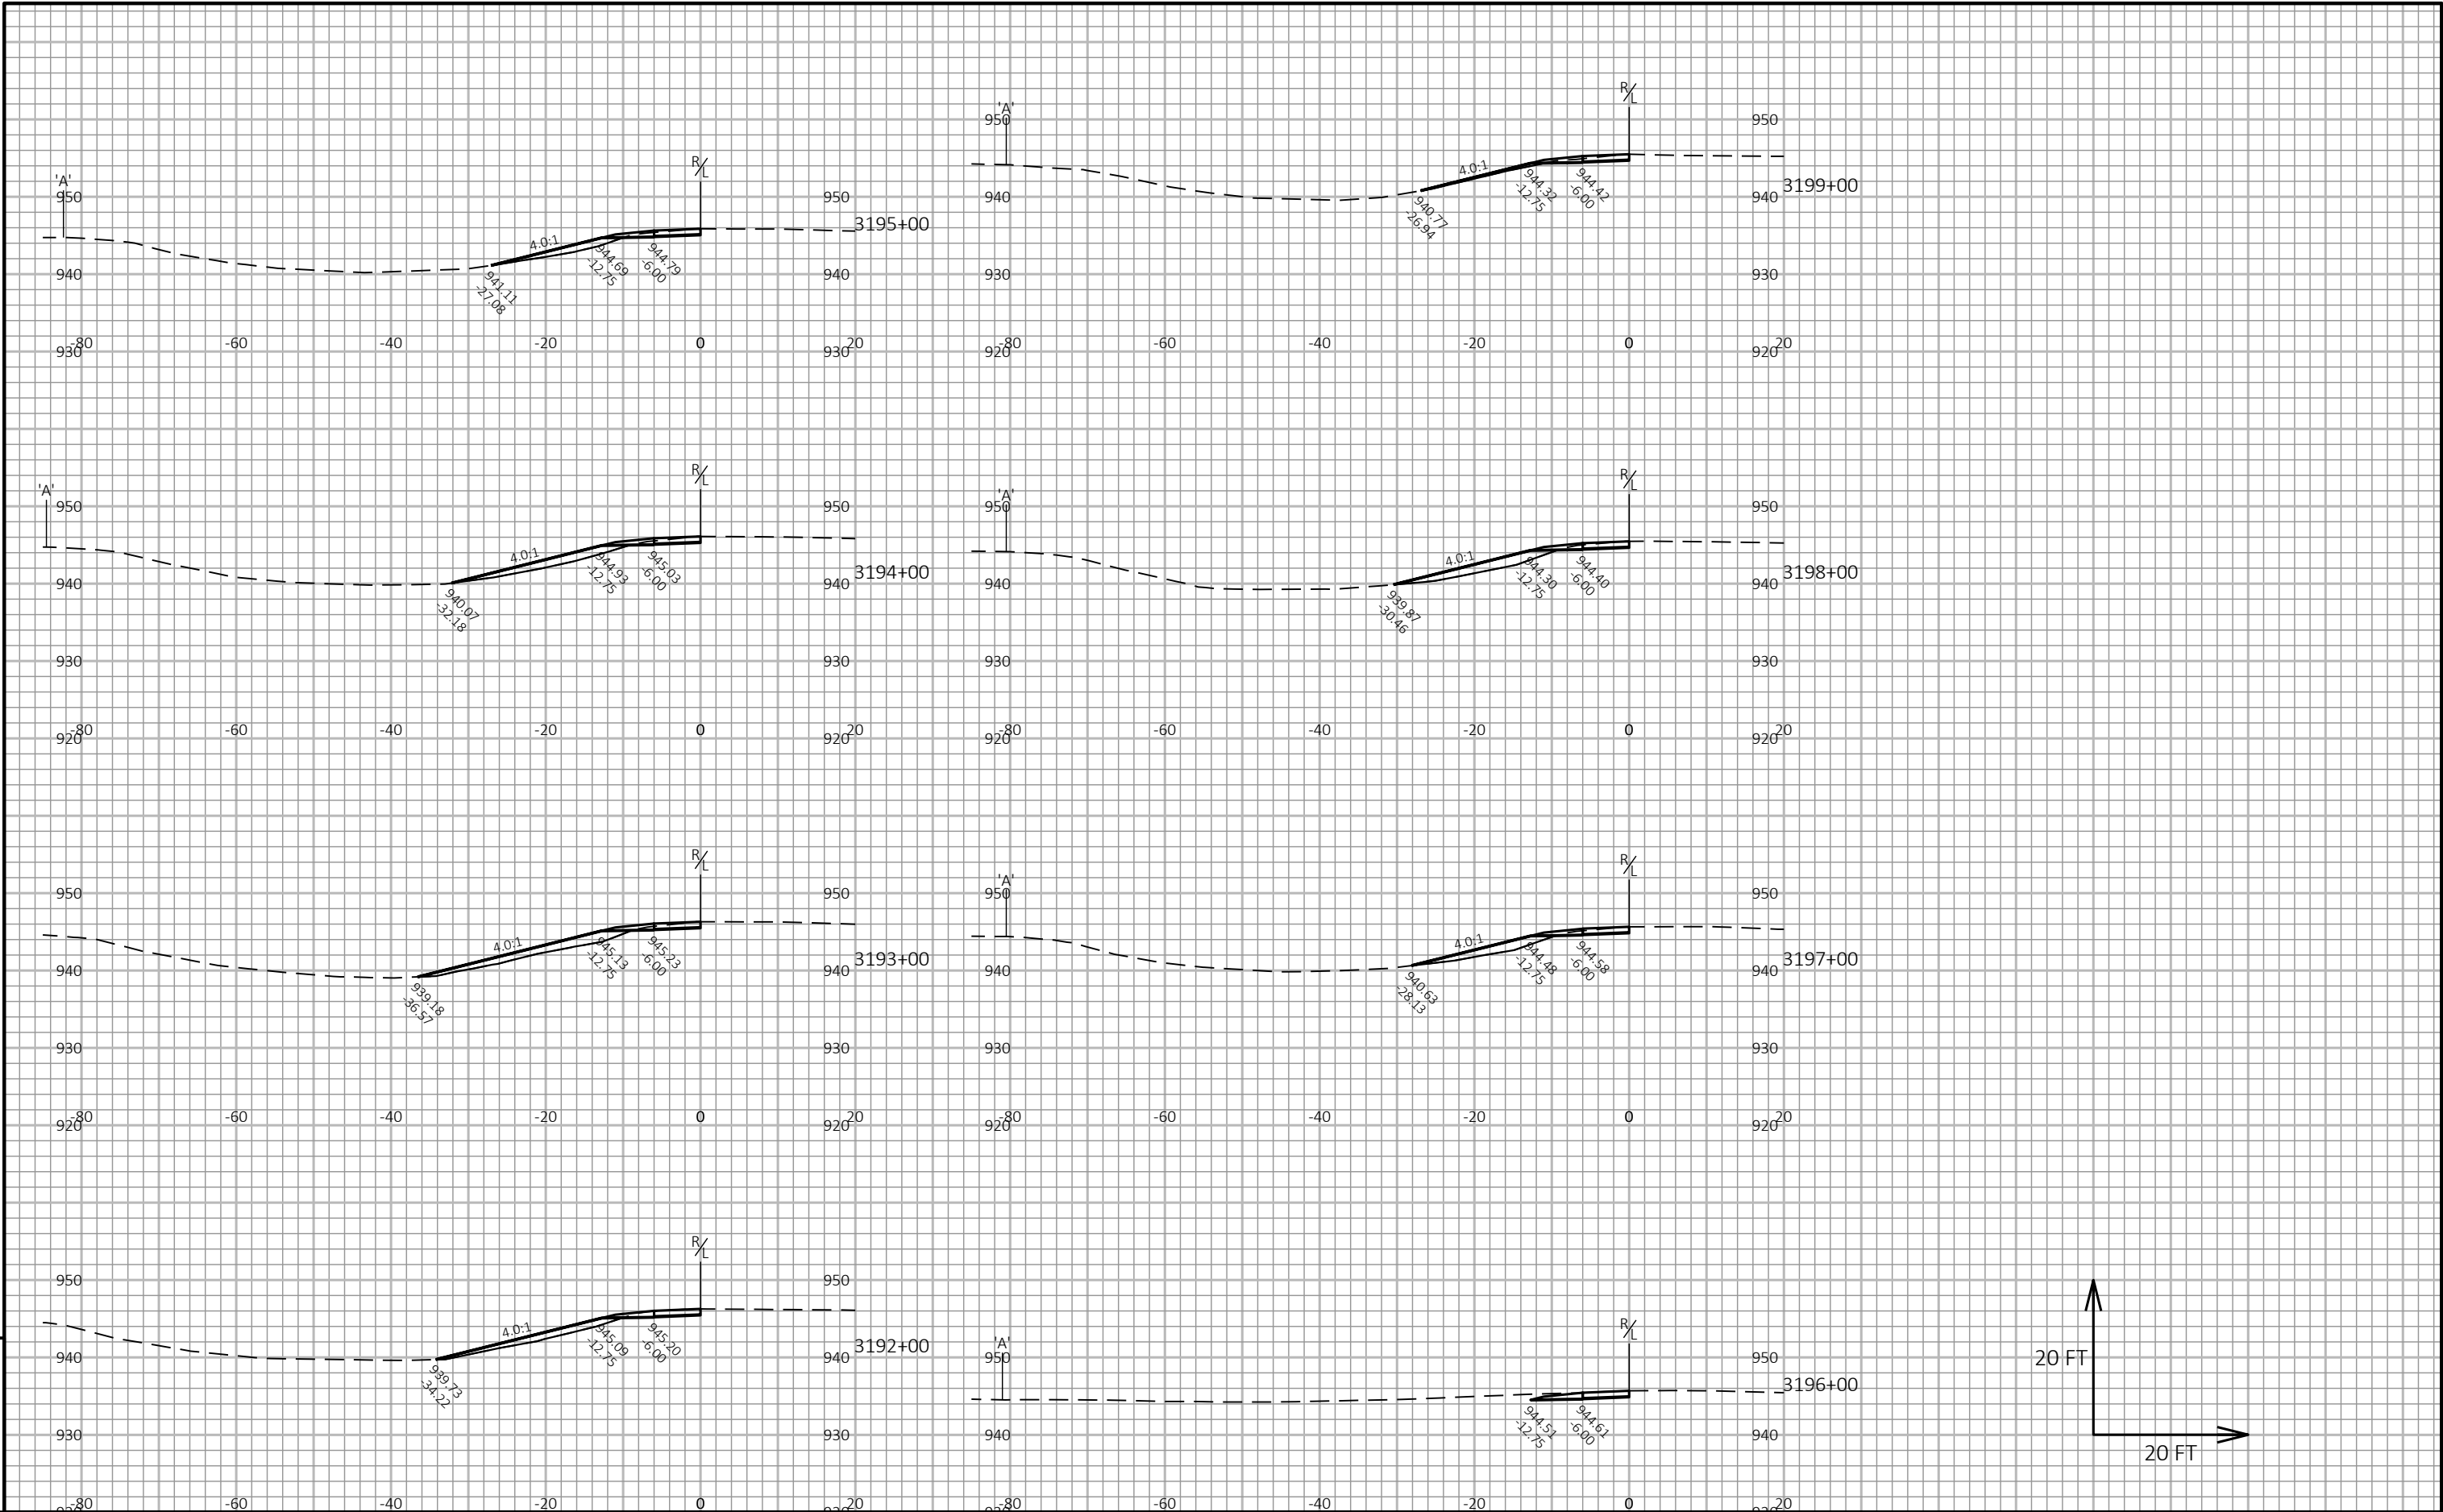


9

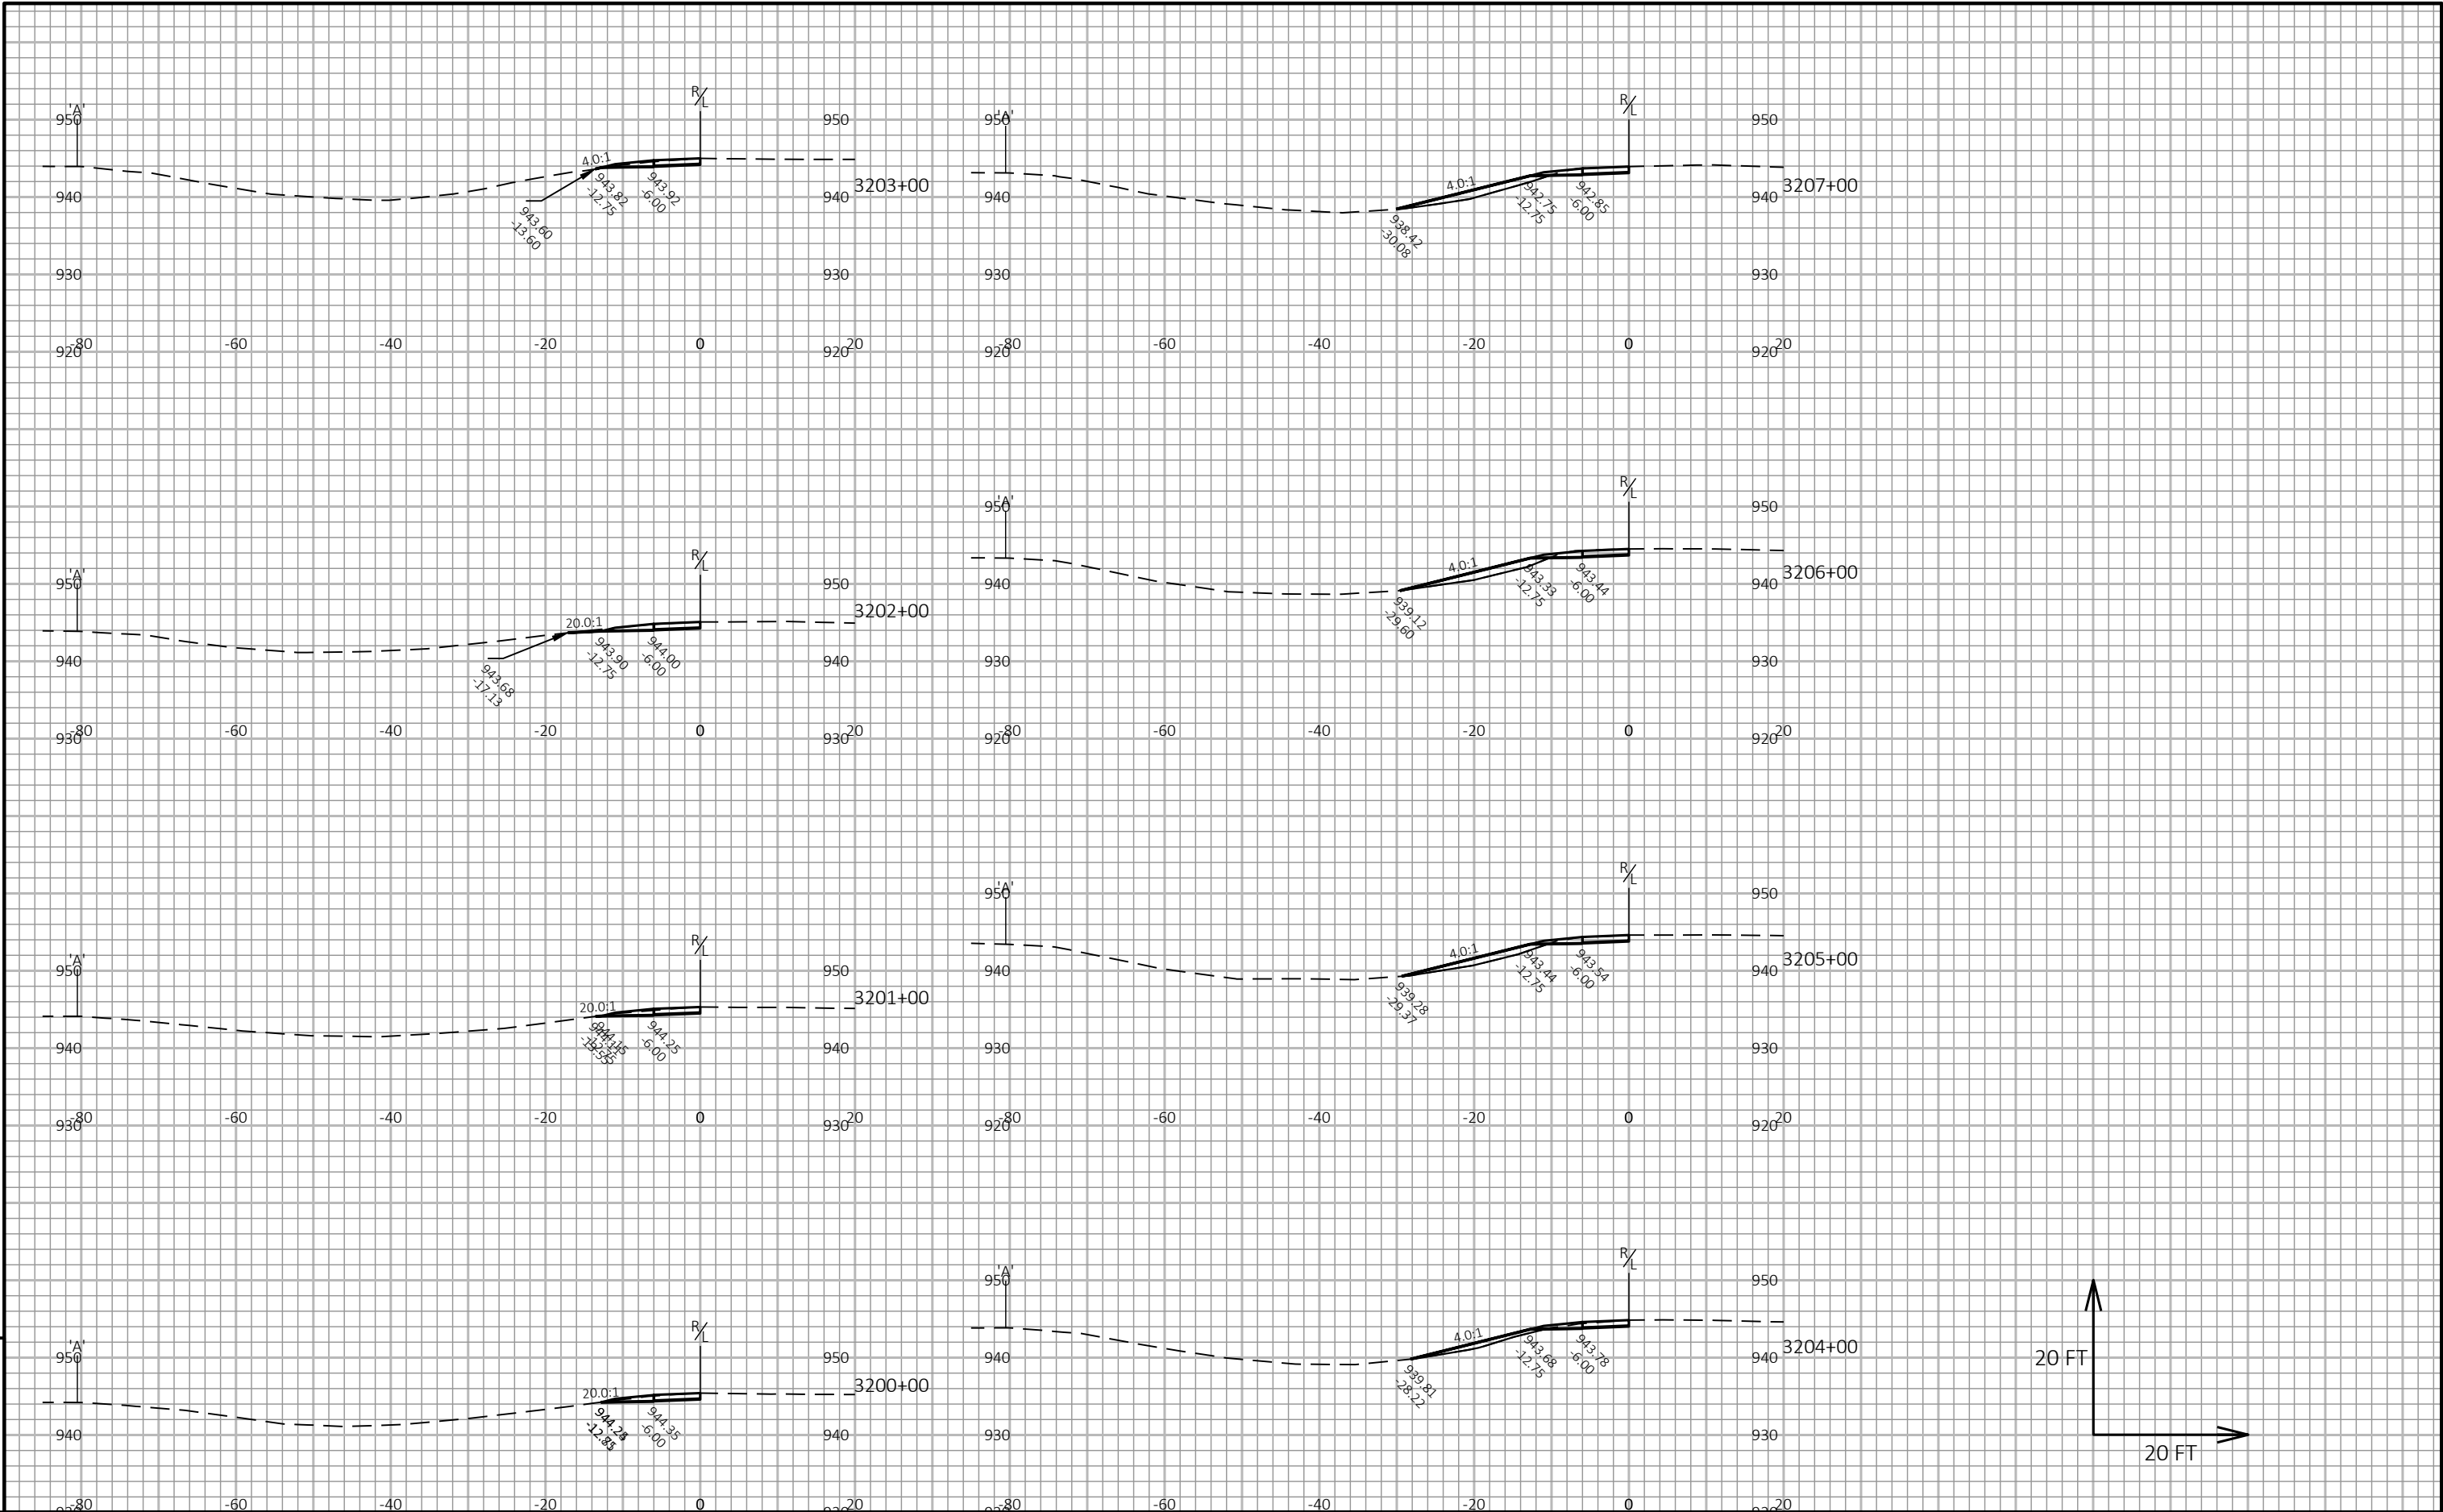


9

9

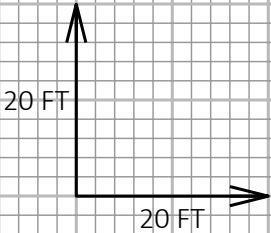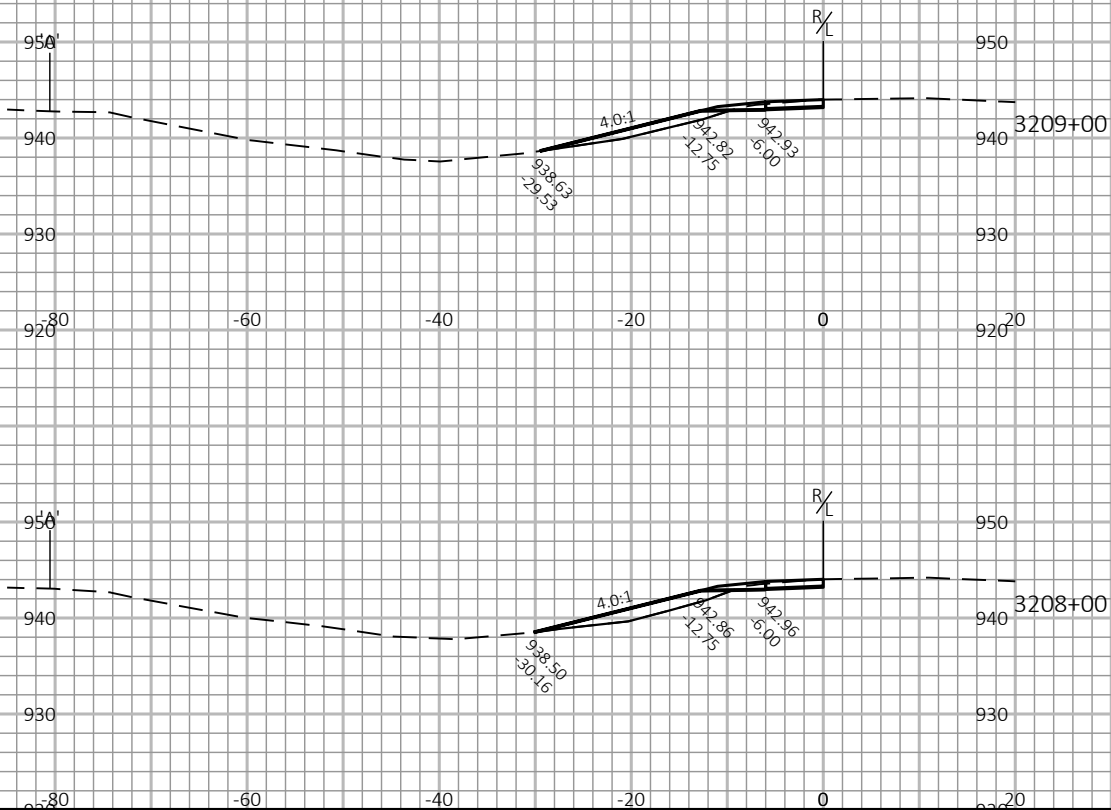


9

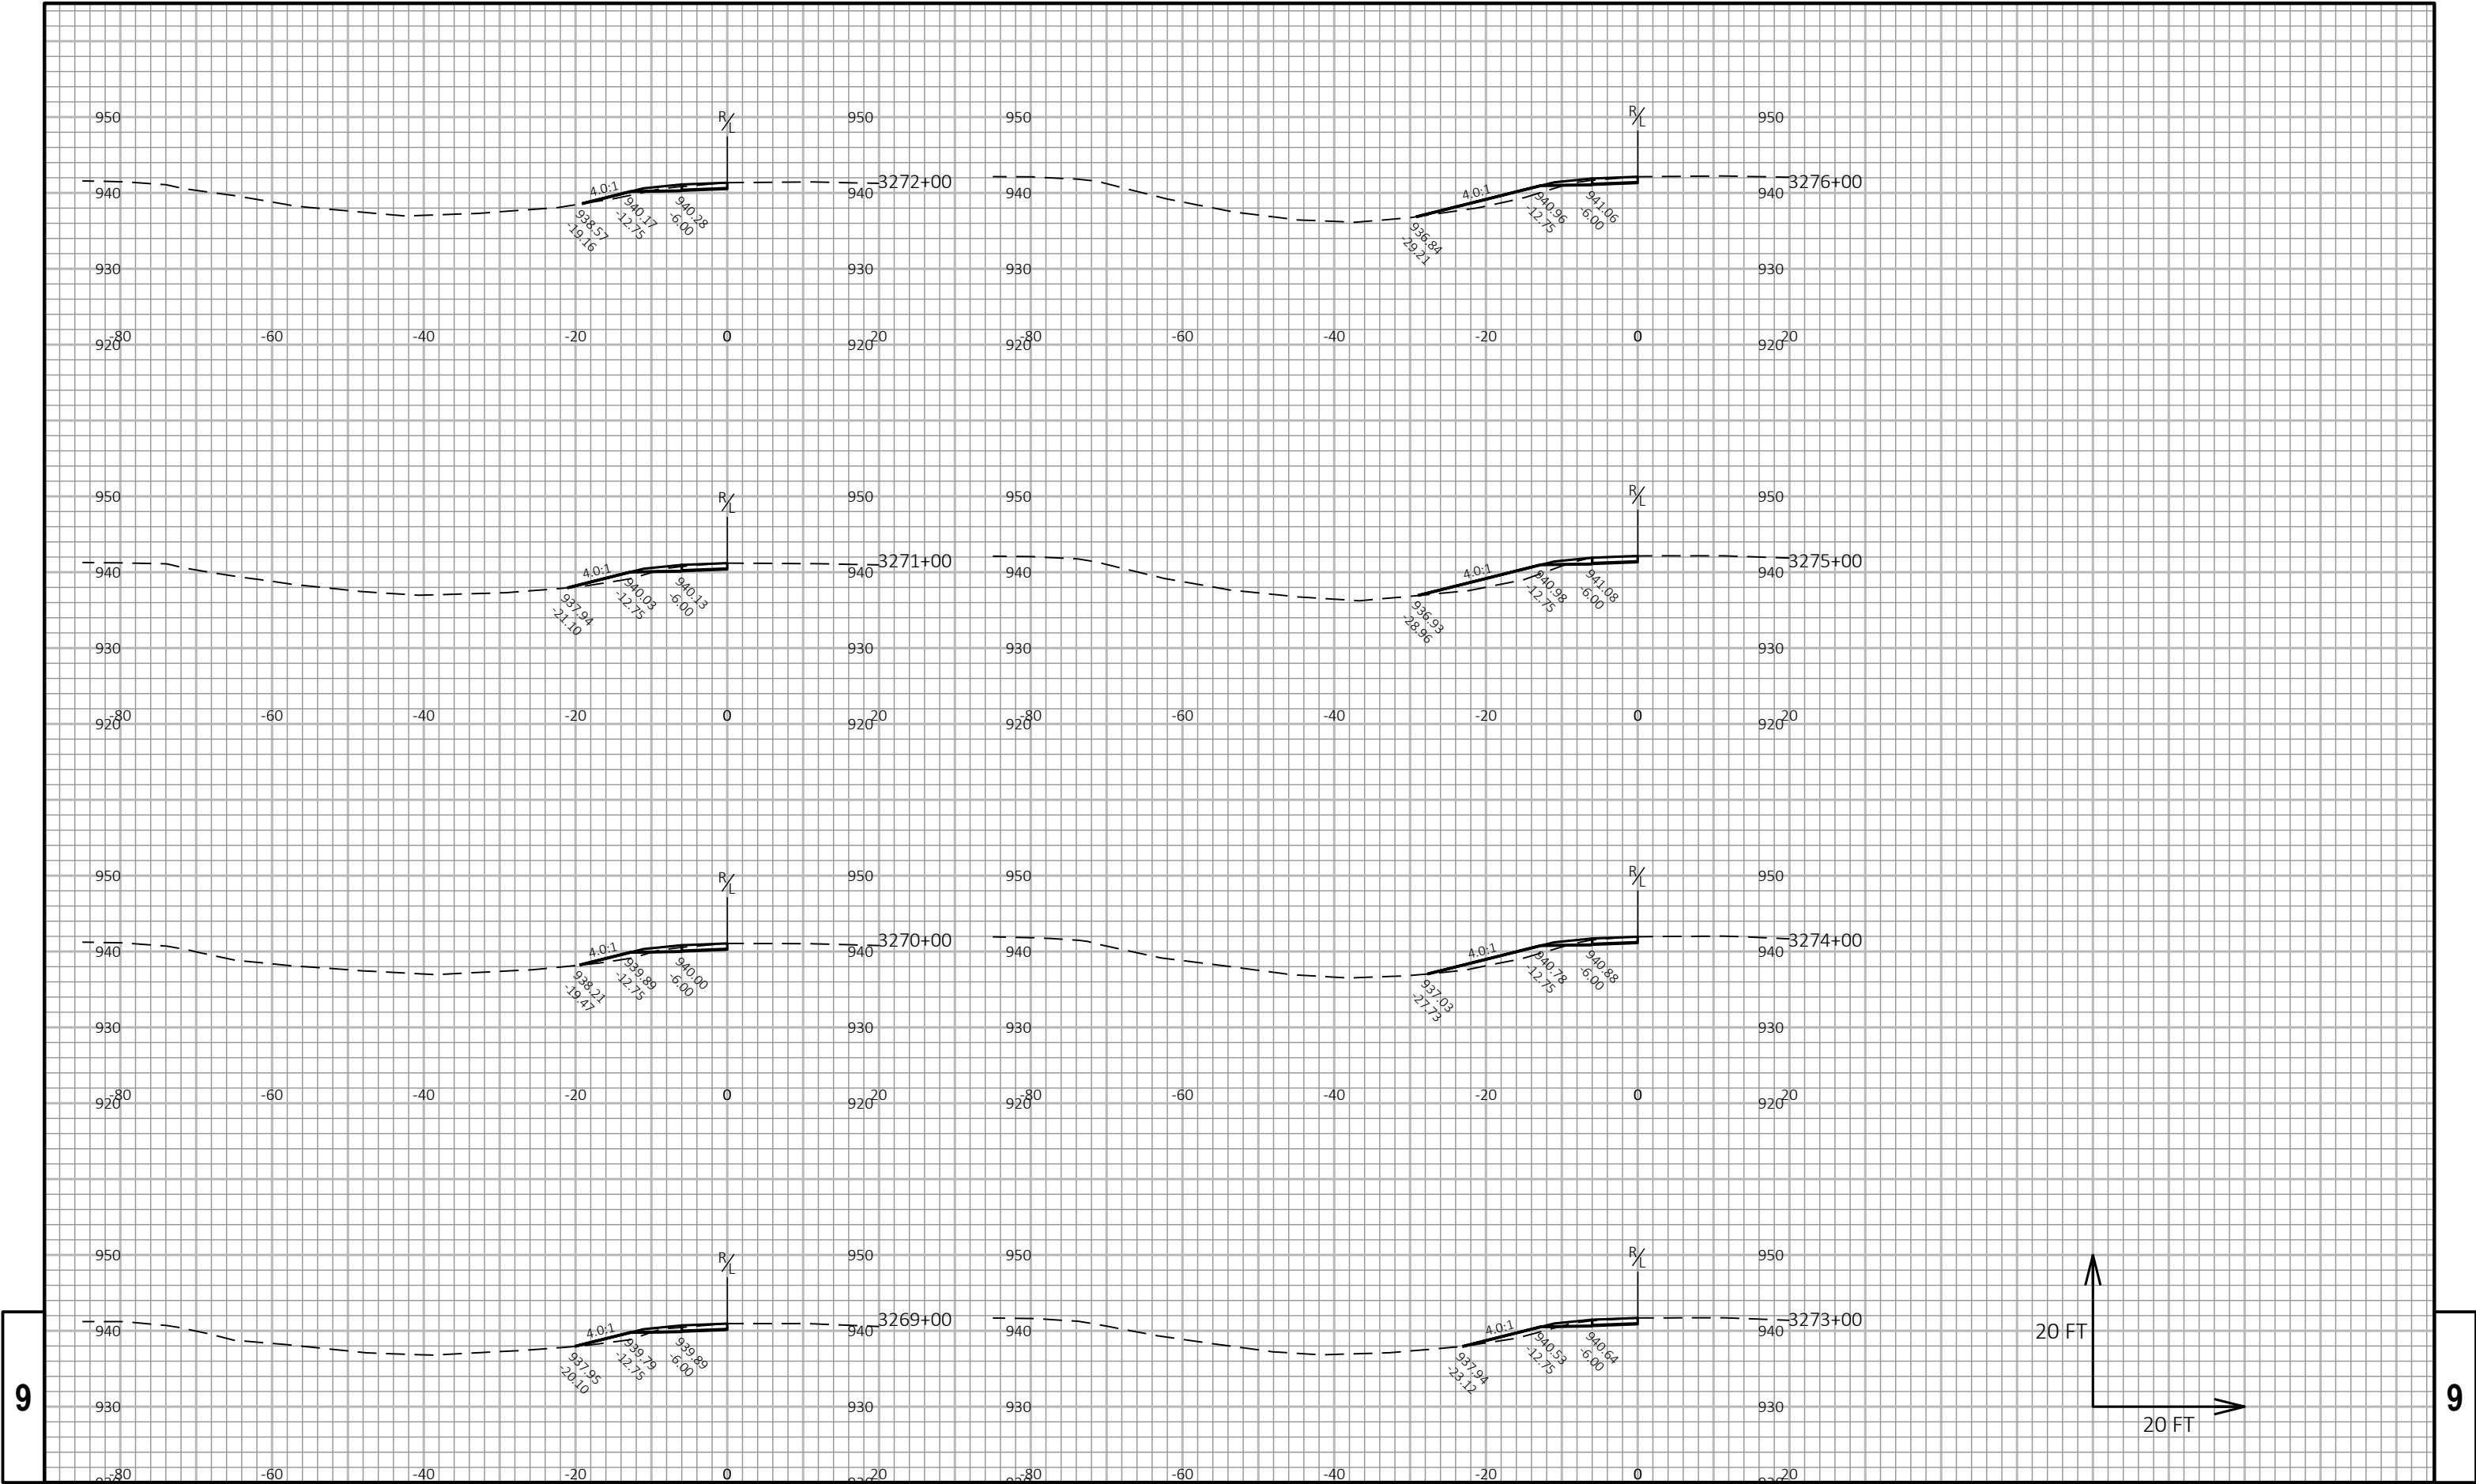

9

9

PROJECT NO: 1017-01-73	HWY: IH 90	COUNTY: MONROE	CROSS SECTIONS: IH 90/94 EB MEDIAN WIDENING	SHEET	E
------------------------	------------	----------------	---	-------	---

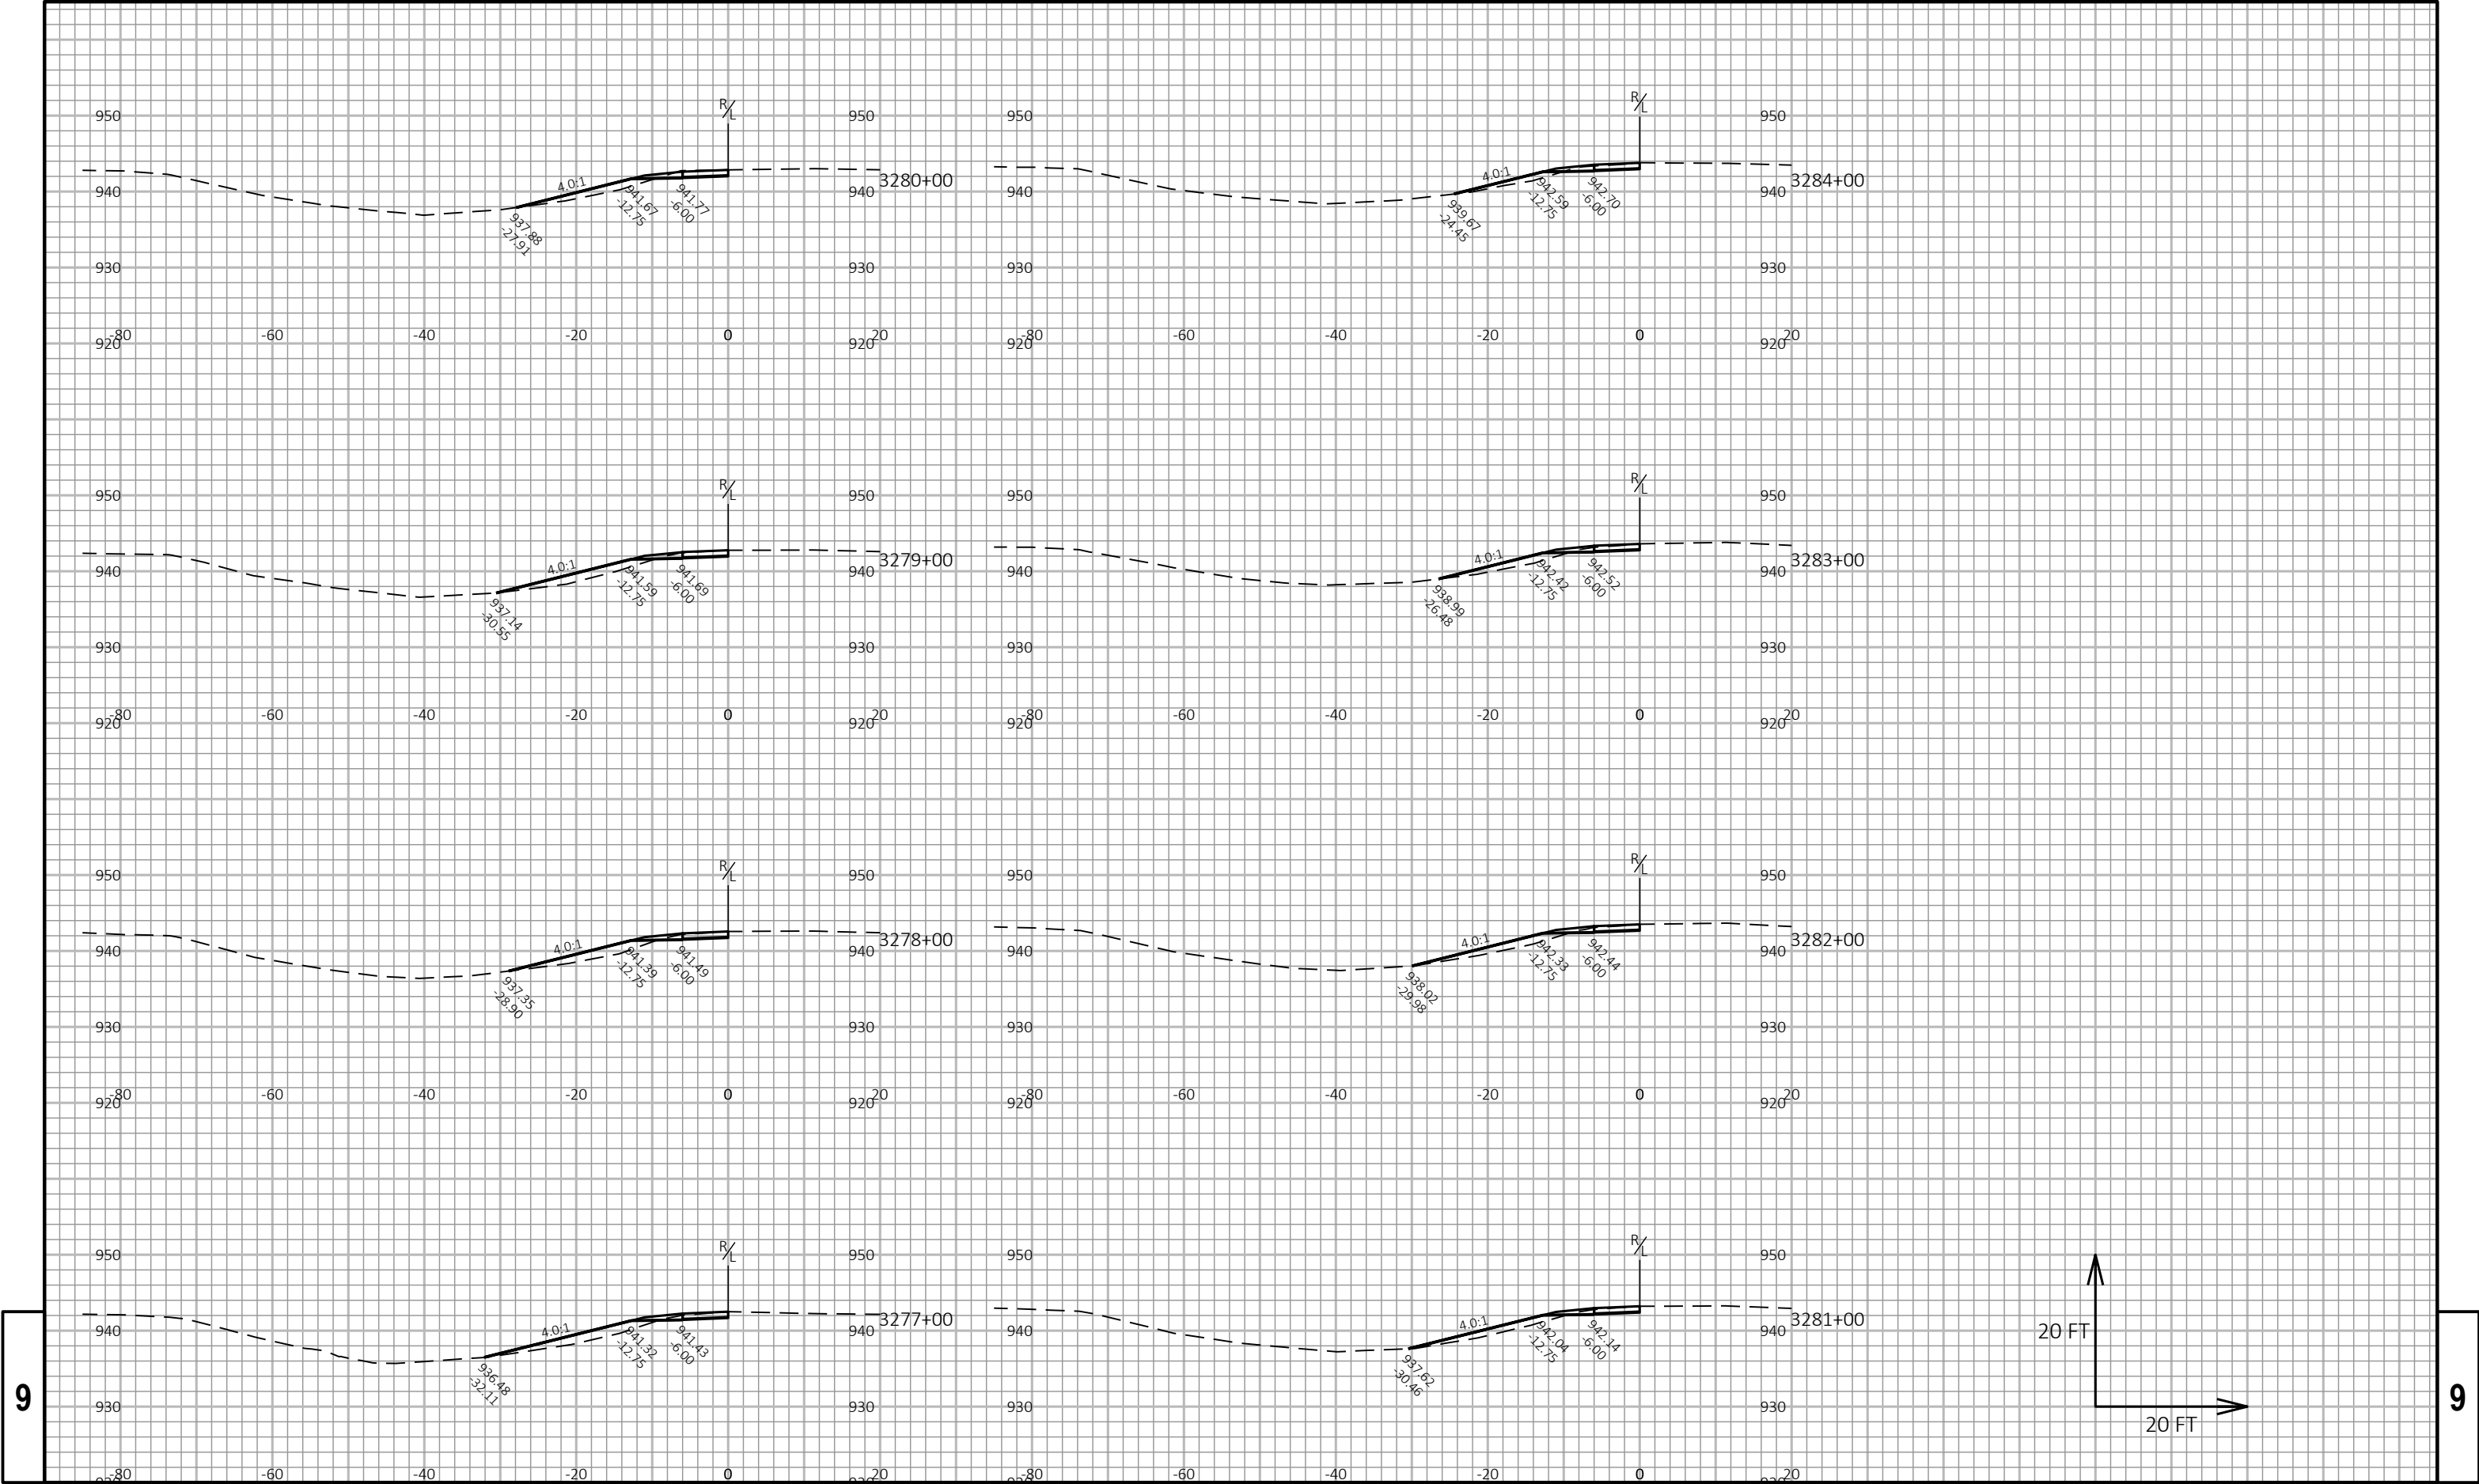

9

9

PROJECT NO: 1017-01-73

HWY: IH 90

COUNTY: MONROE

CROSS SECTIONS: IH 90/94 EB MEDIAN WIDENING

SHEET

E

FILE NAME : N:\PDS\C3D\10170103\SHEETSPLAN\1017-02-73 RESURF\MEDIAN WIDENING WORKING FILES\090230_XS.DWG
LAYOUT NAME - 2


PLOT DATE : 8/8/2019 12:51 PM

PLOT BY : GREINER JR, MICHAEL

PLOT NAME :


PLOT SCALE : 1 IN:20 FT HORZ. / 1 IN:20 FT VERT.


WISDOT/CADDs SHEET 49

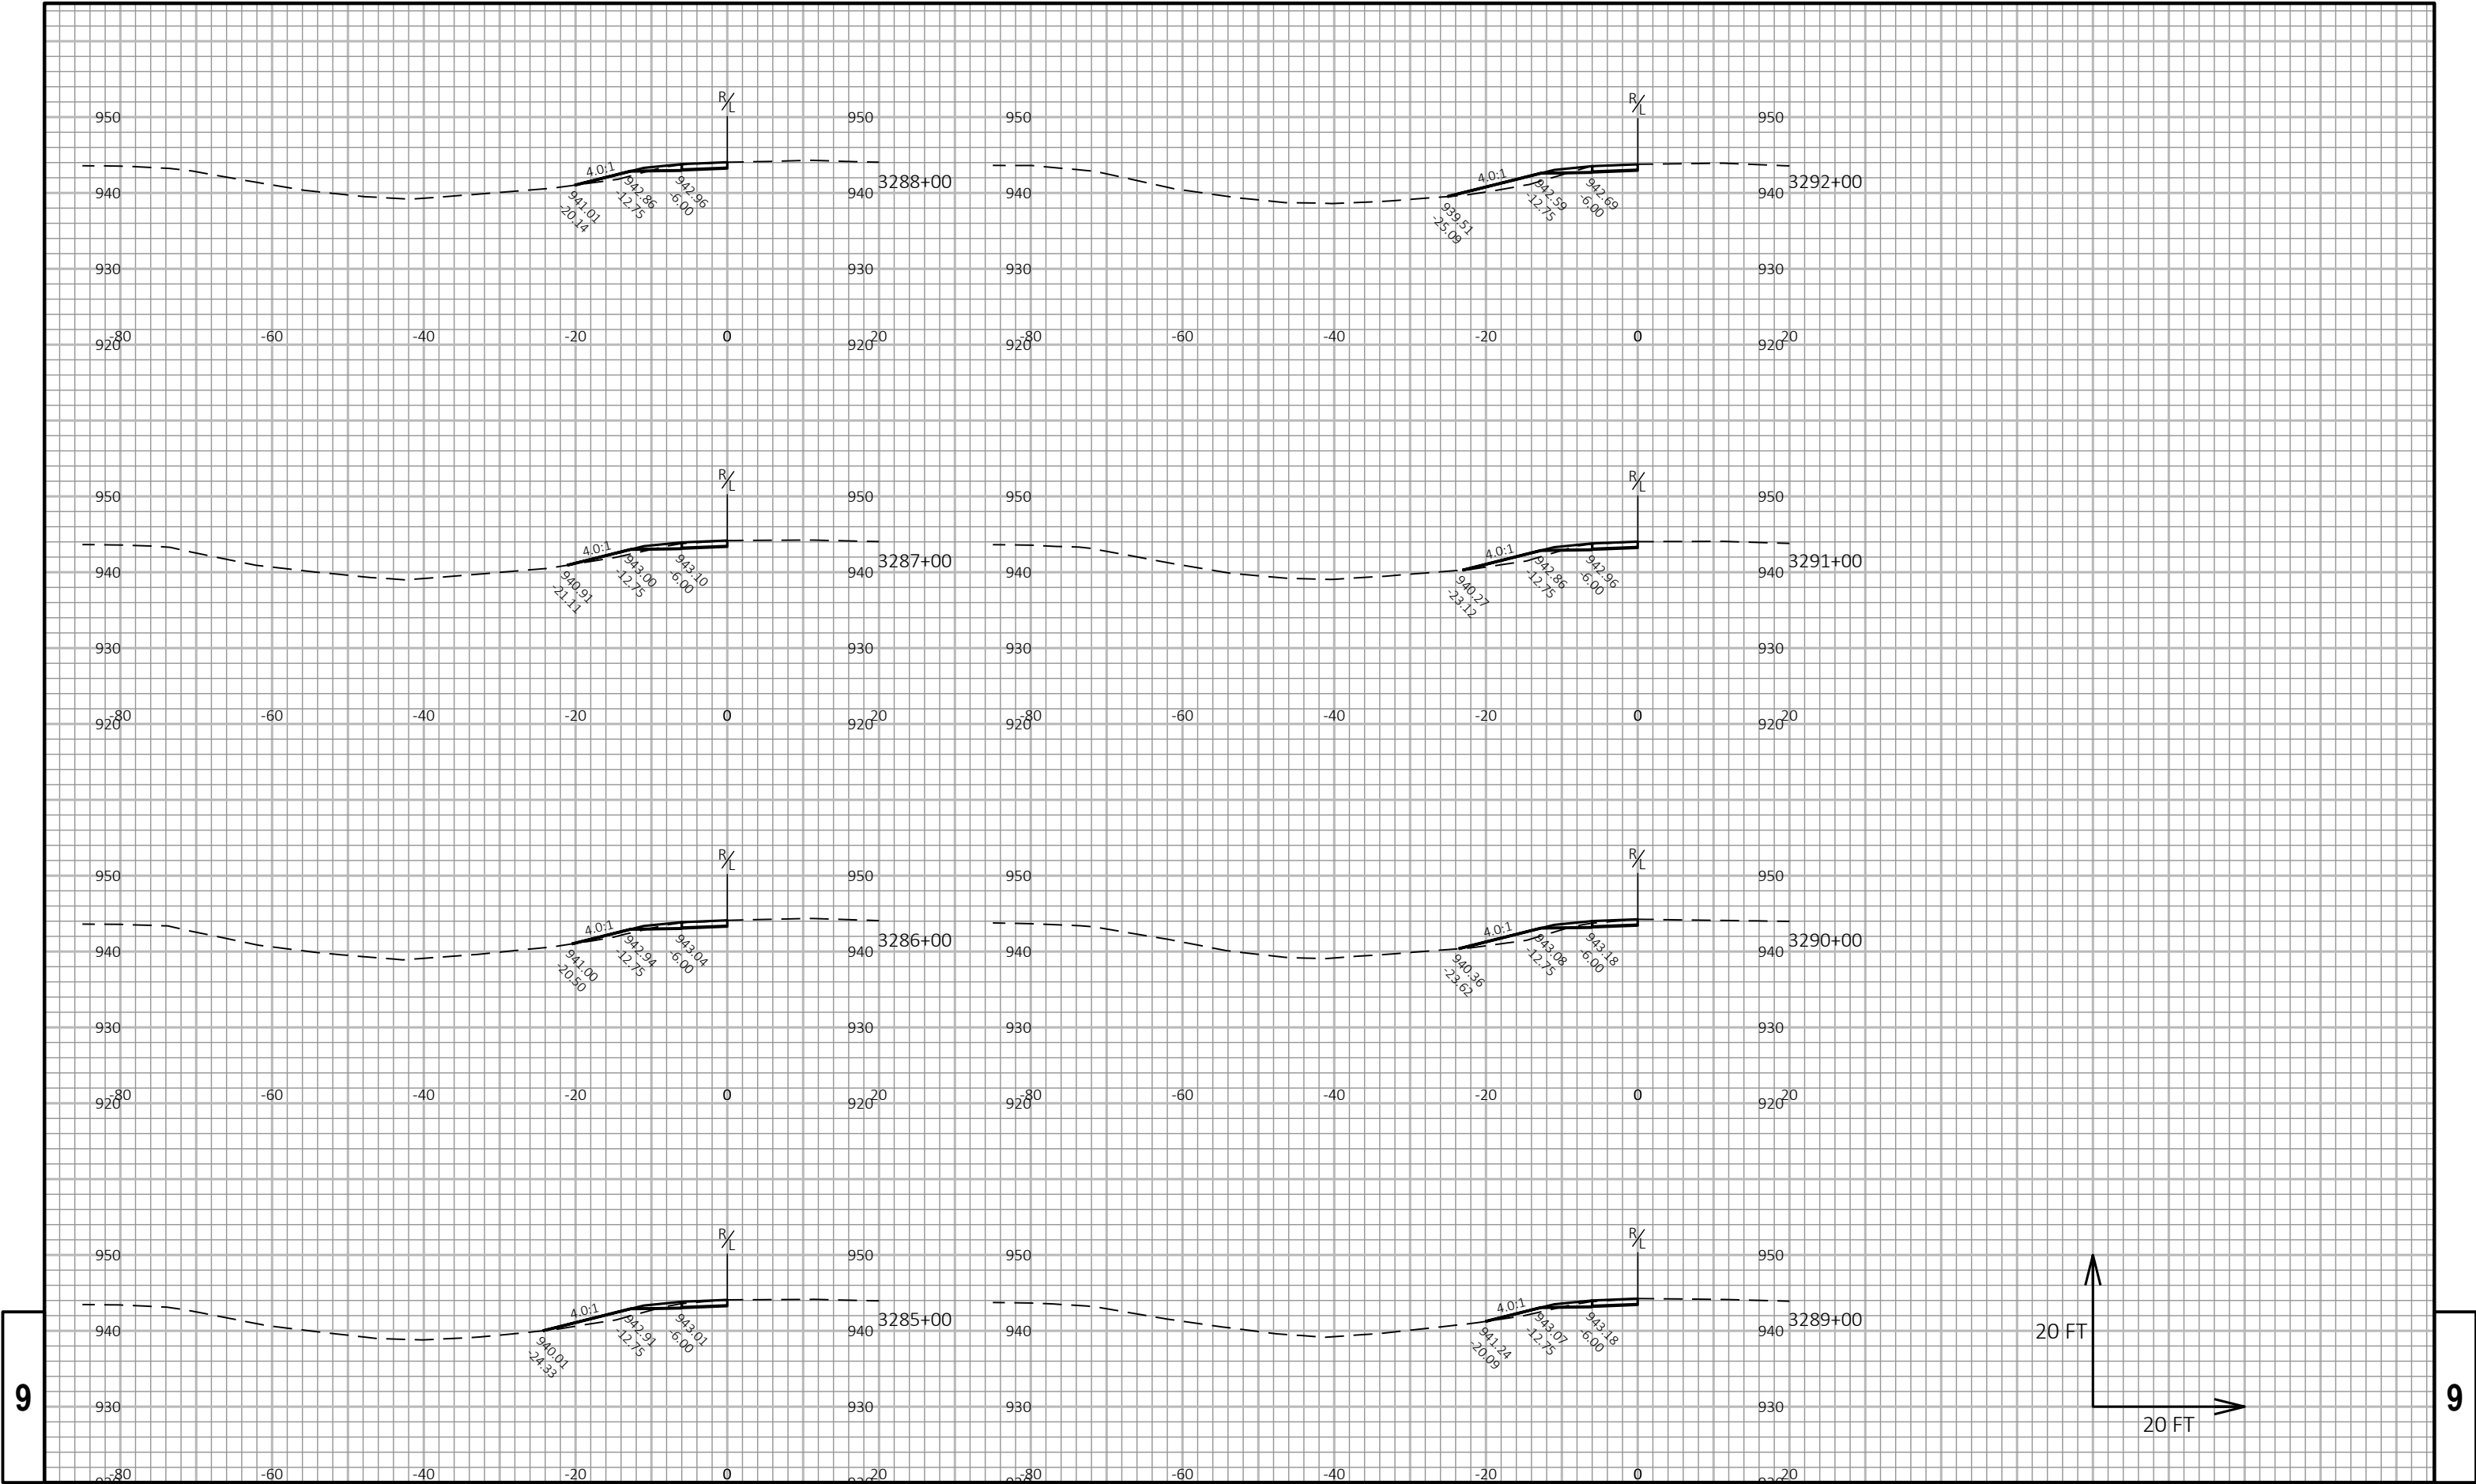


9

9

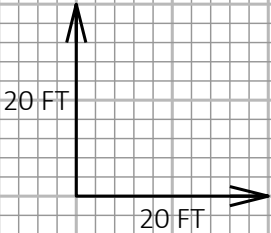


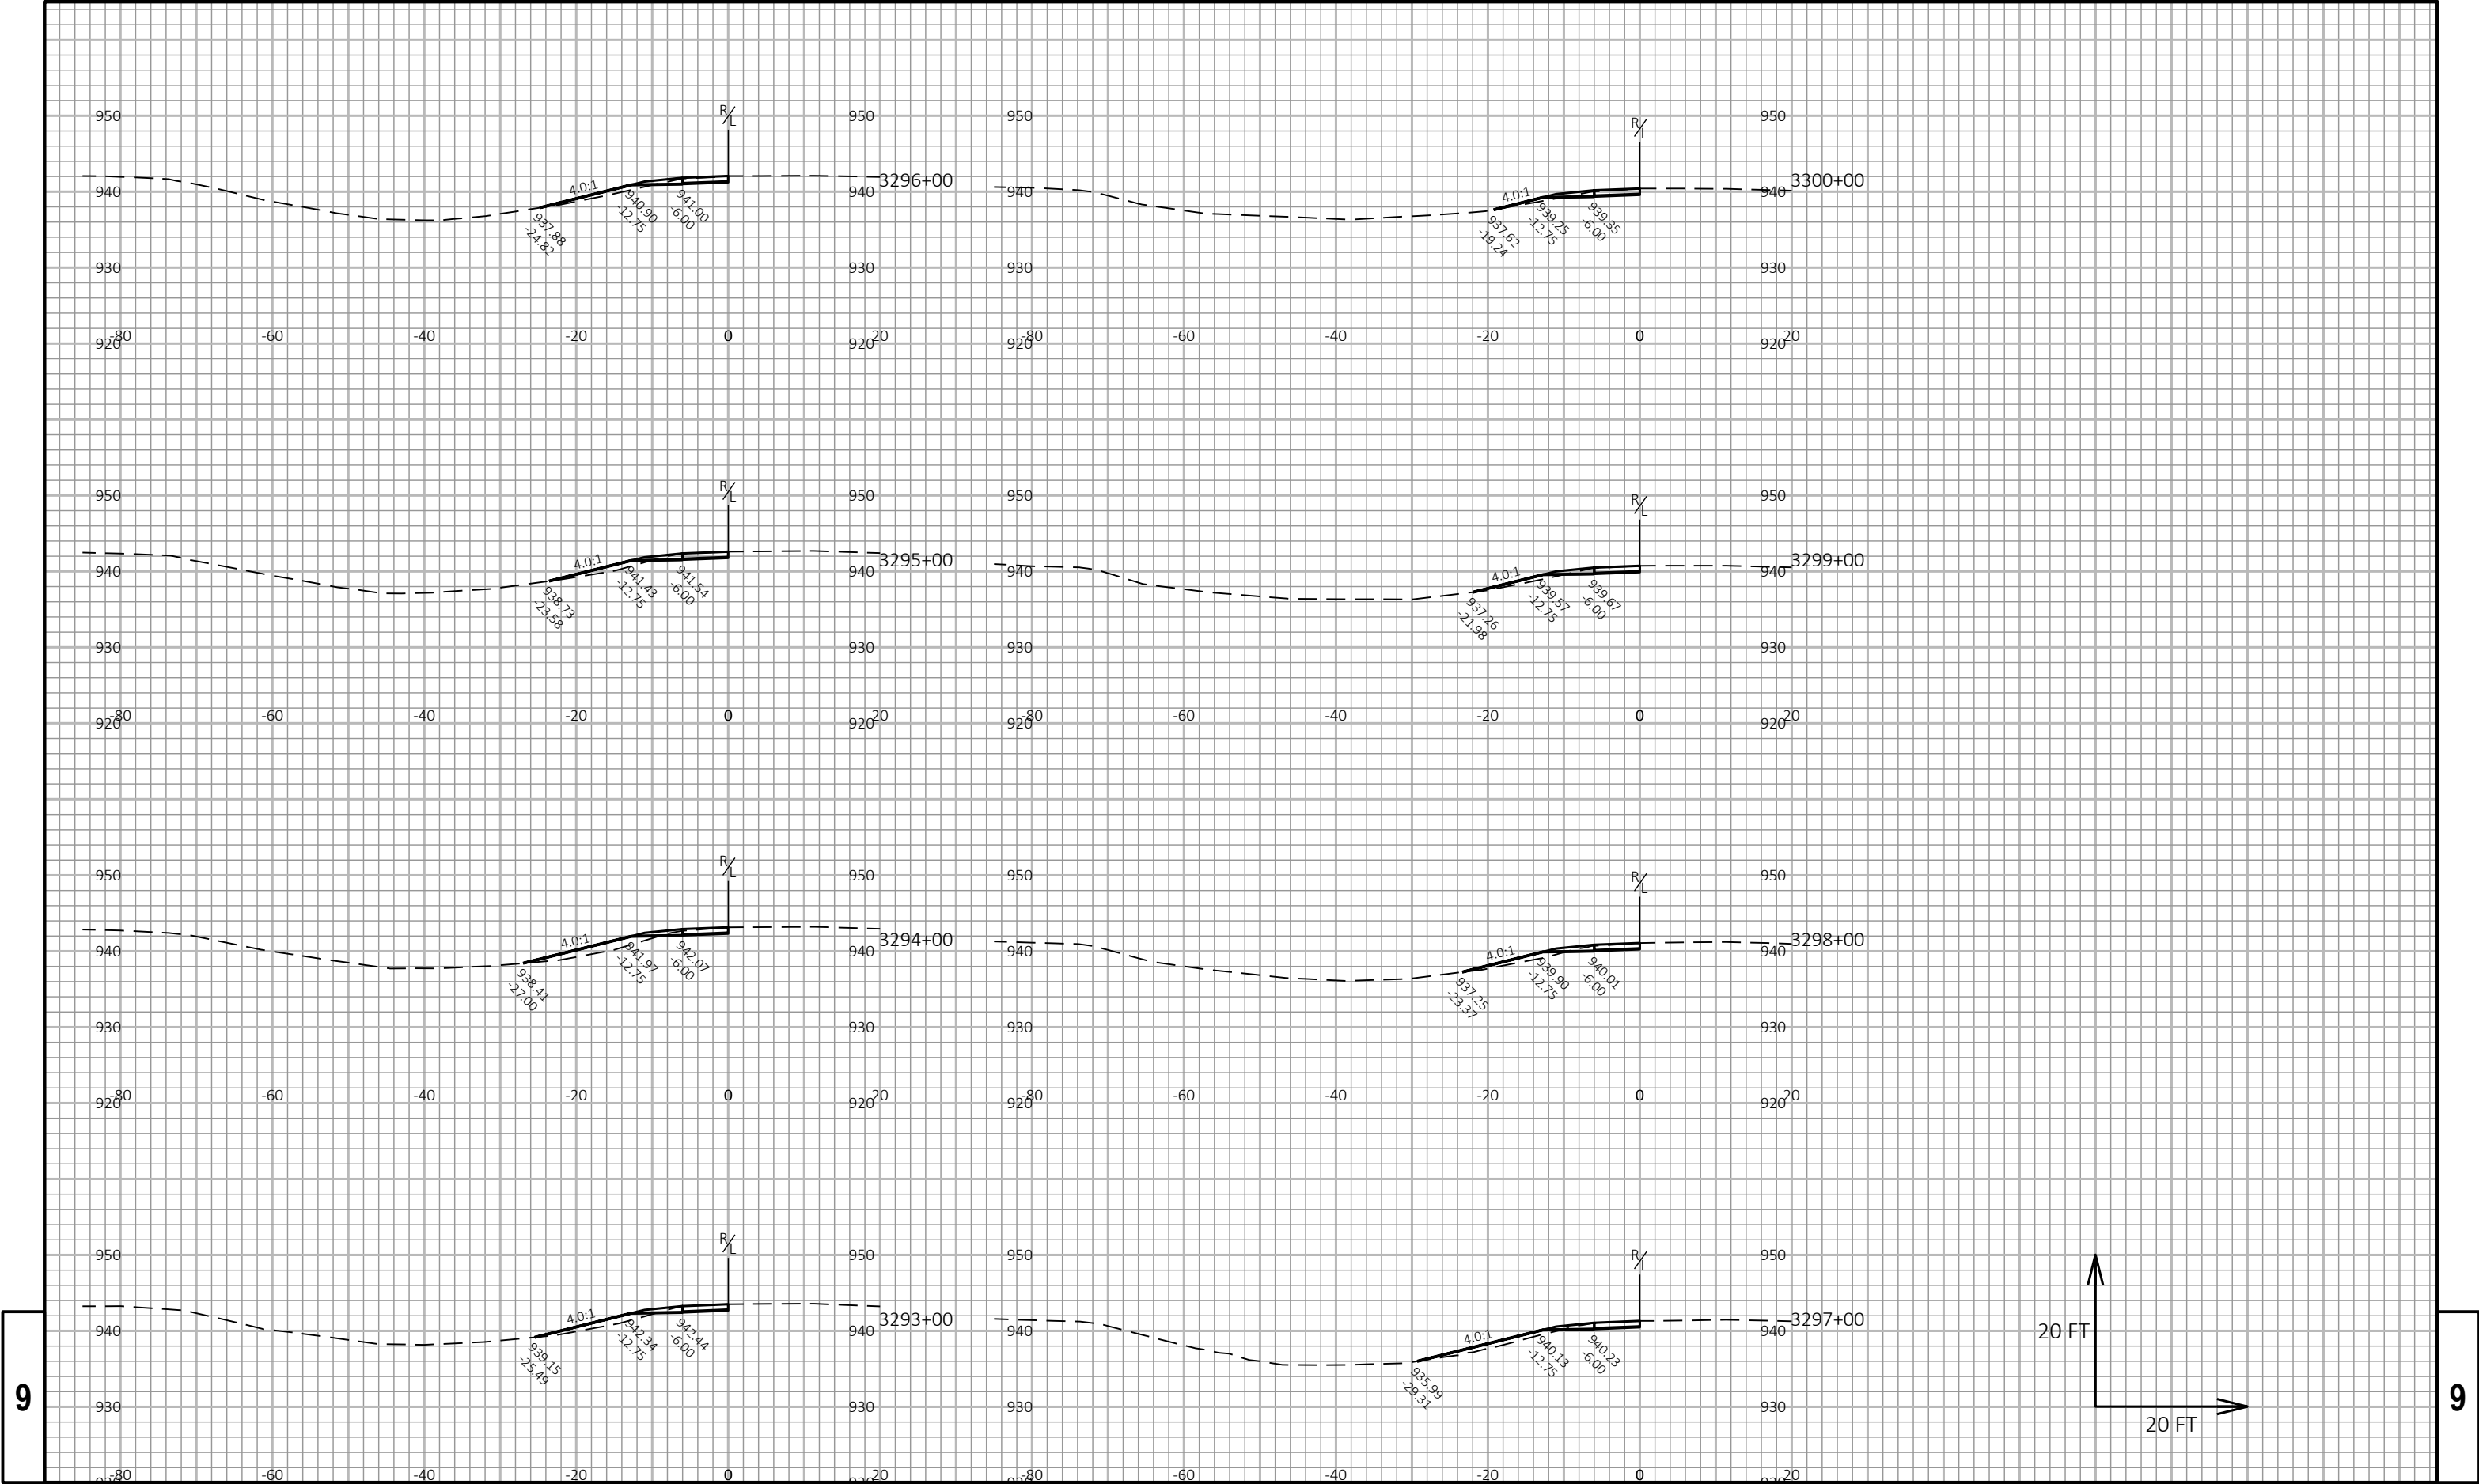


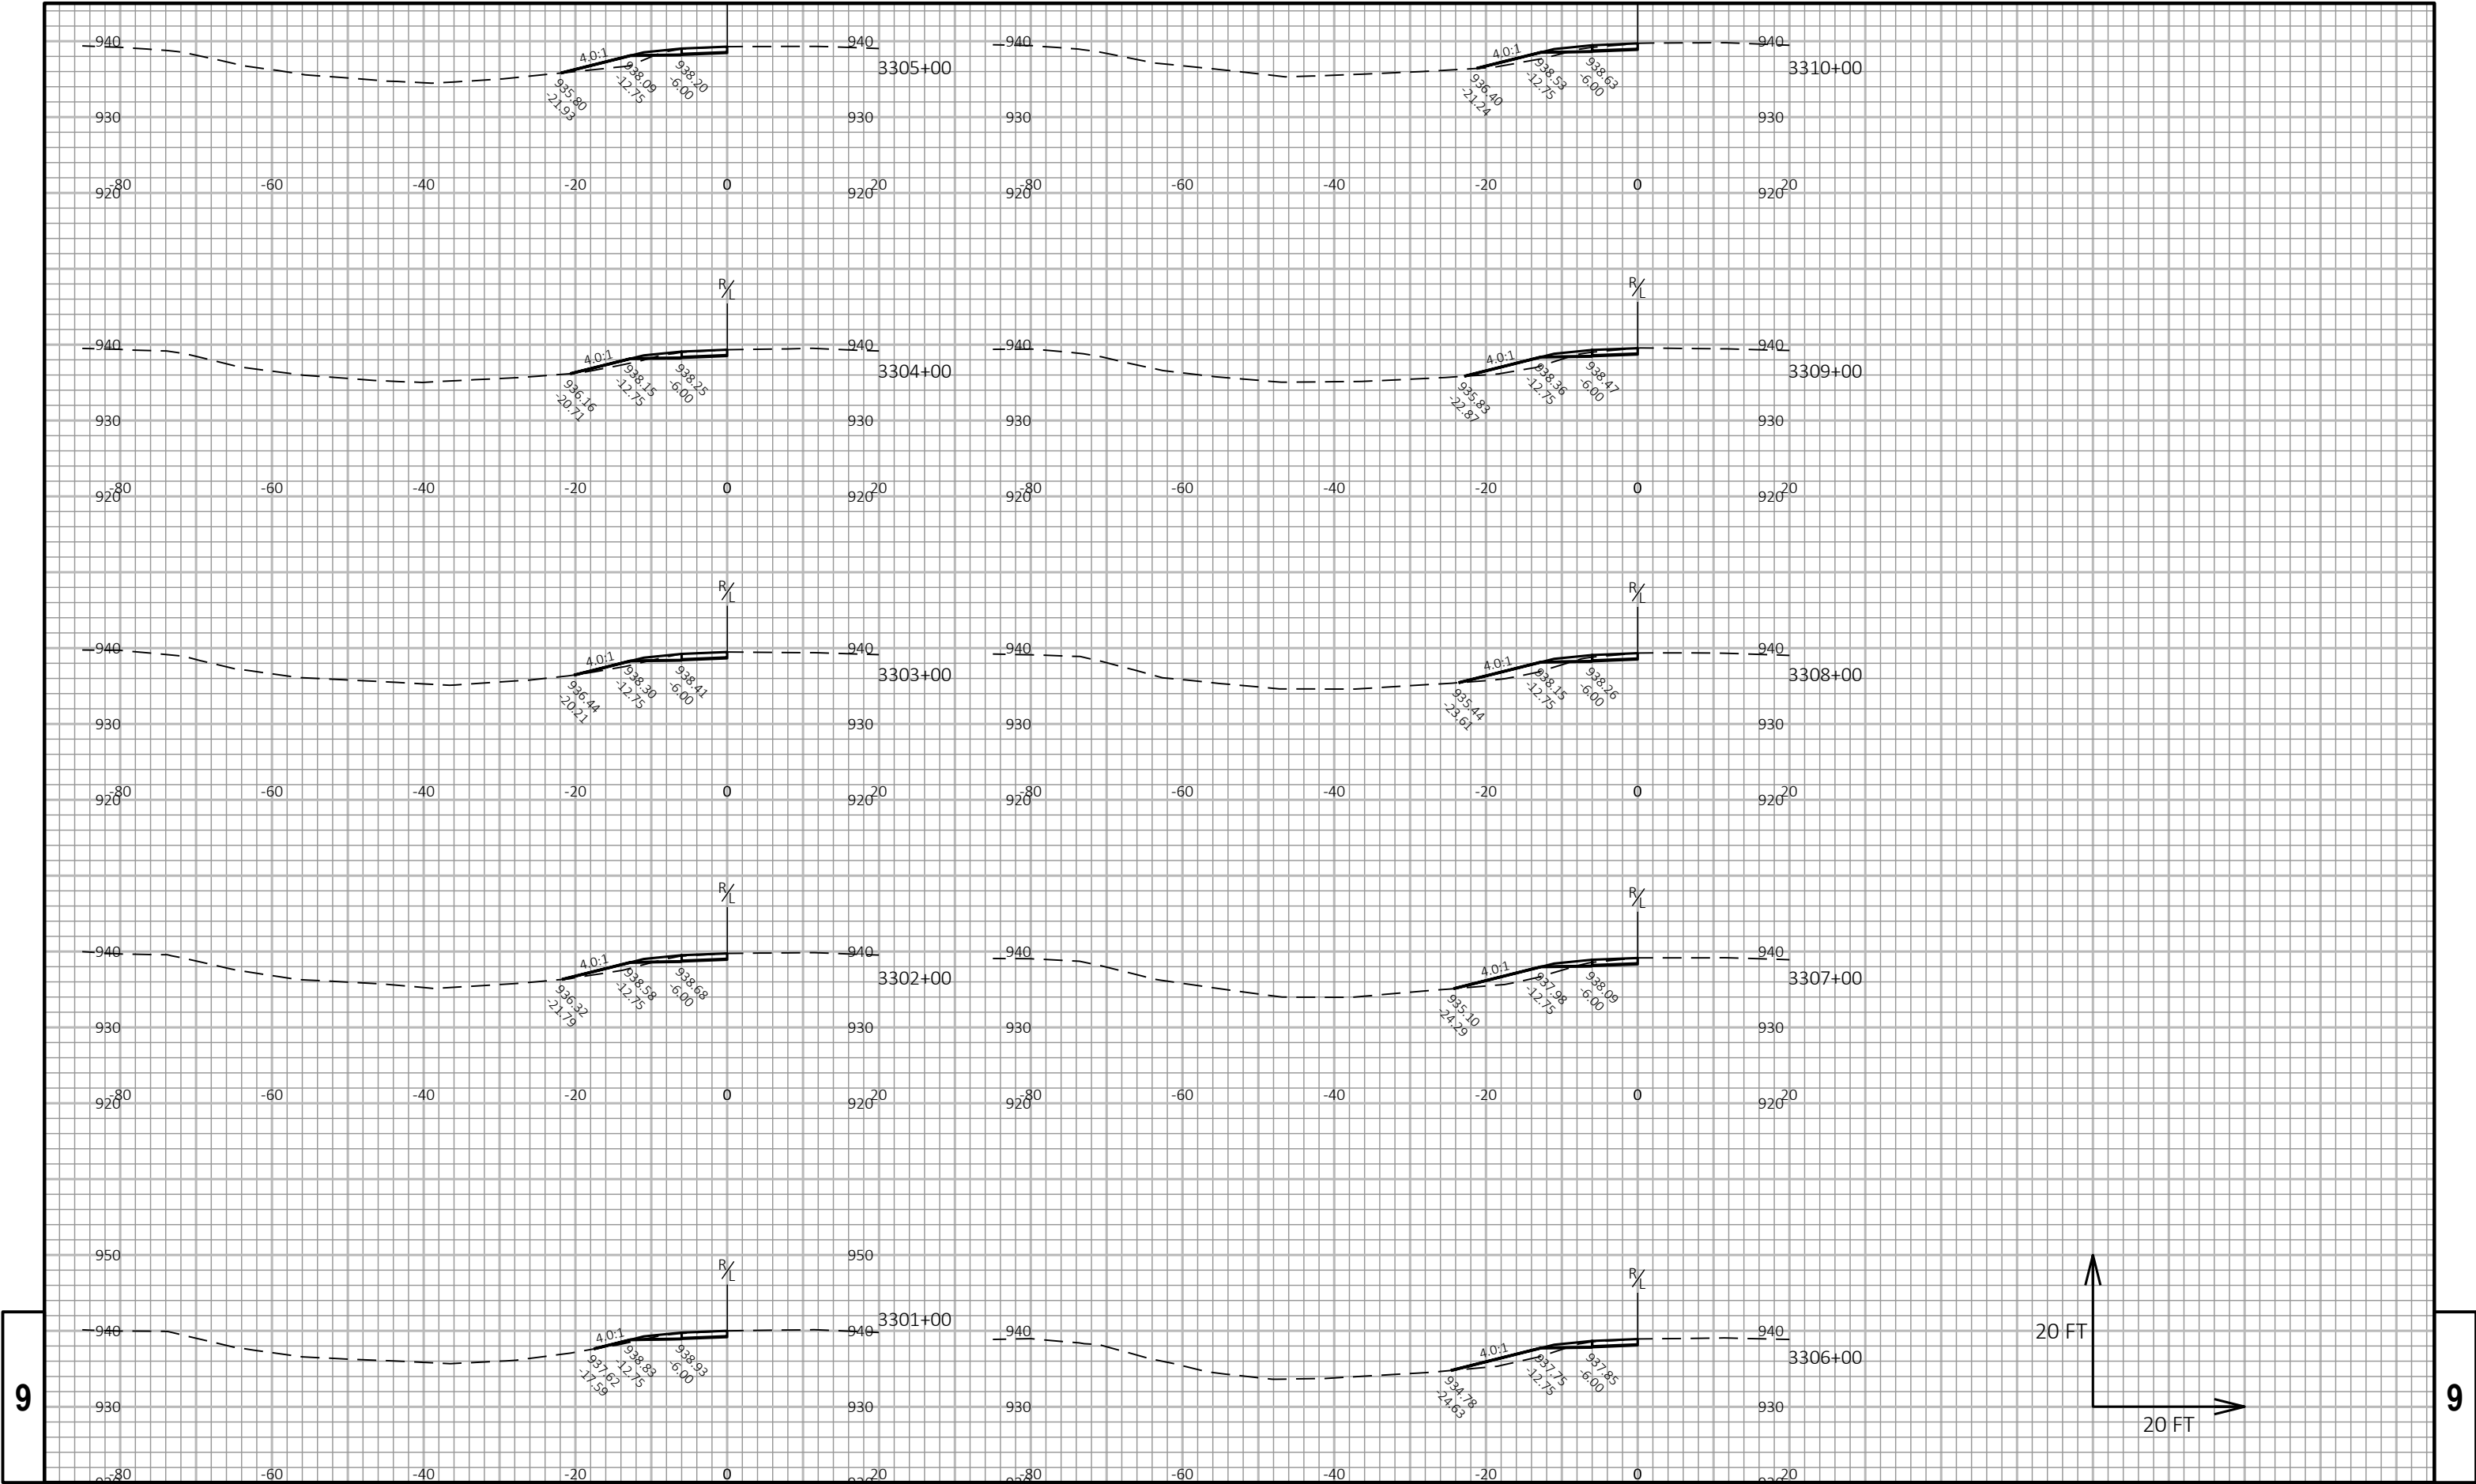

9


9

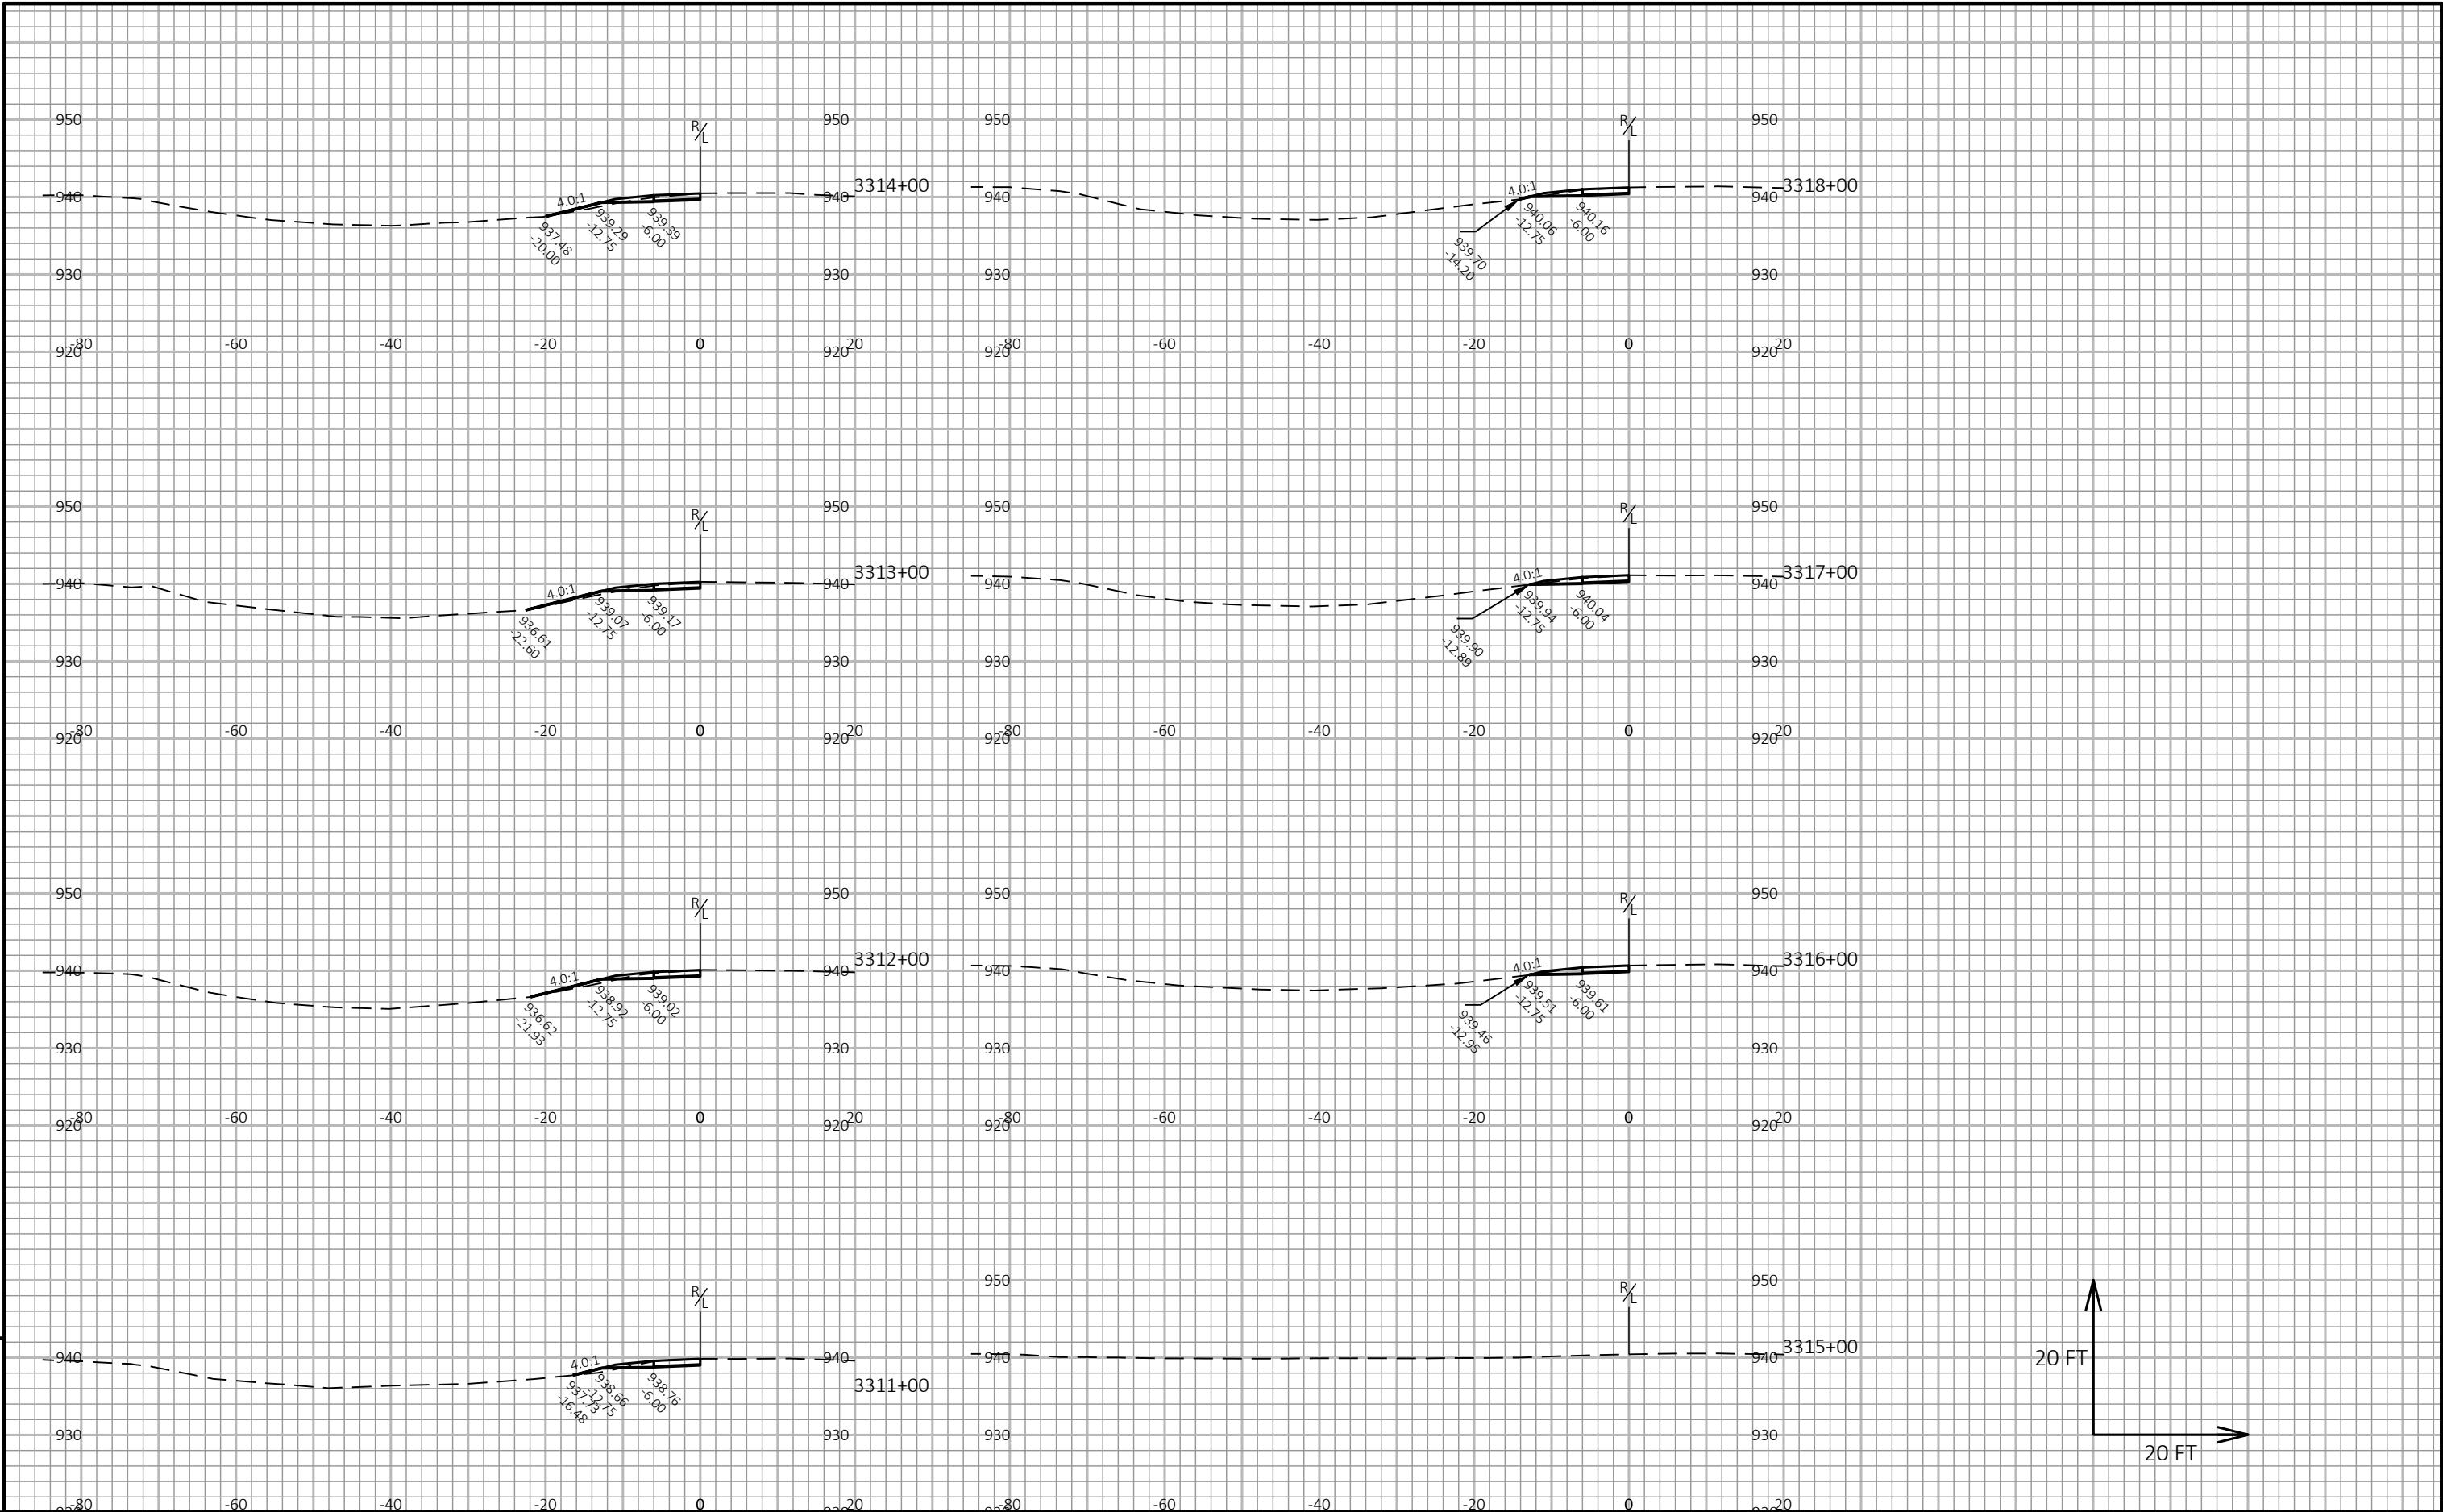

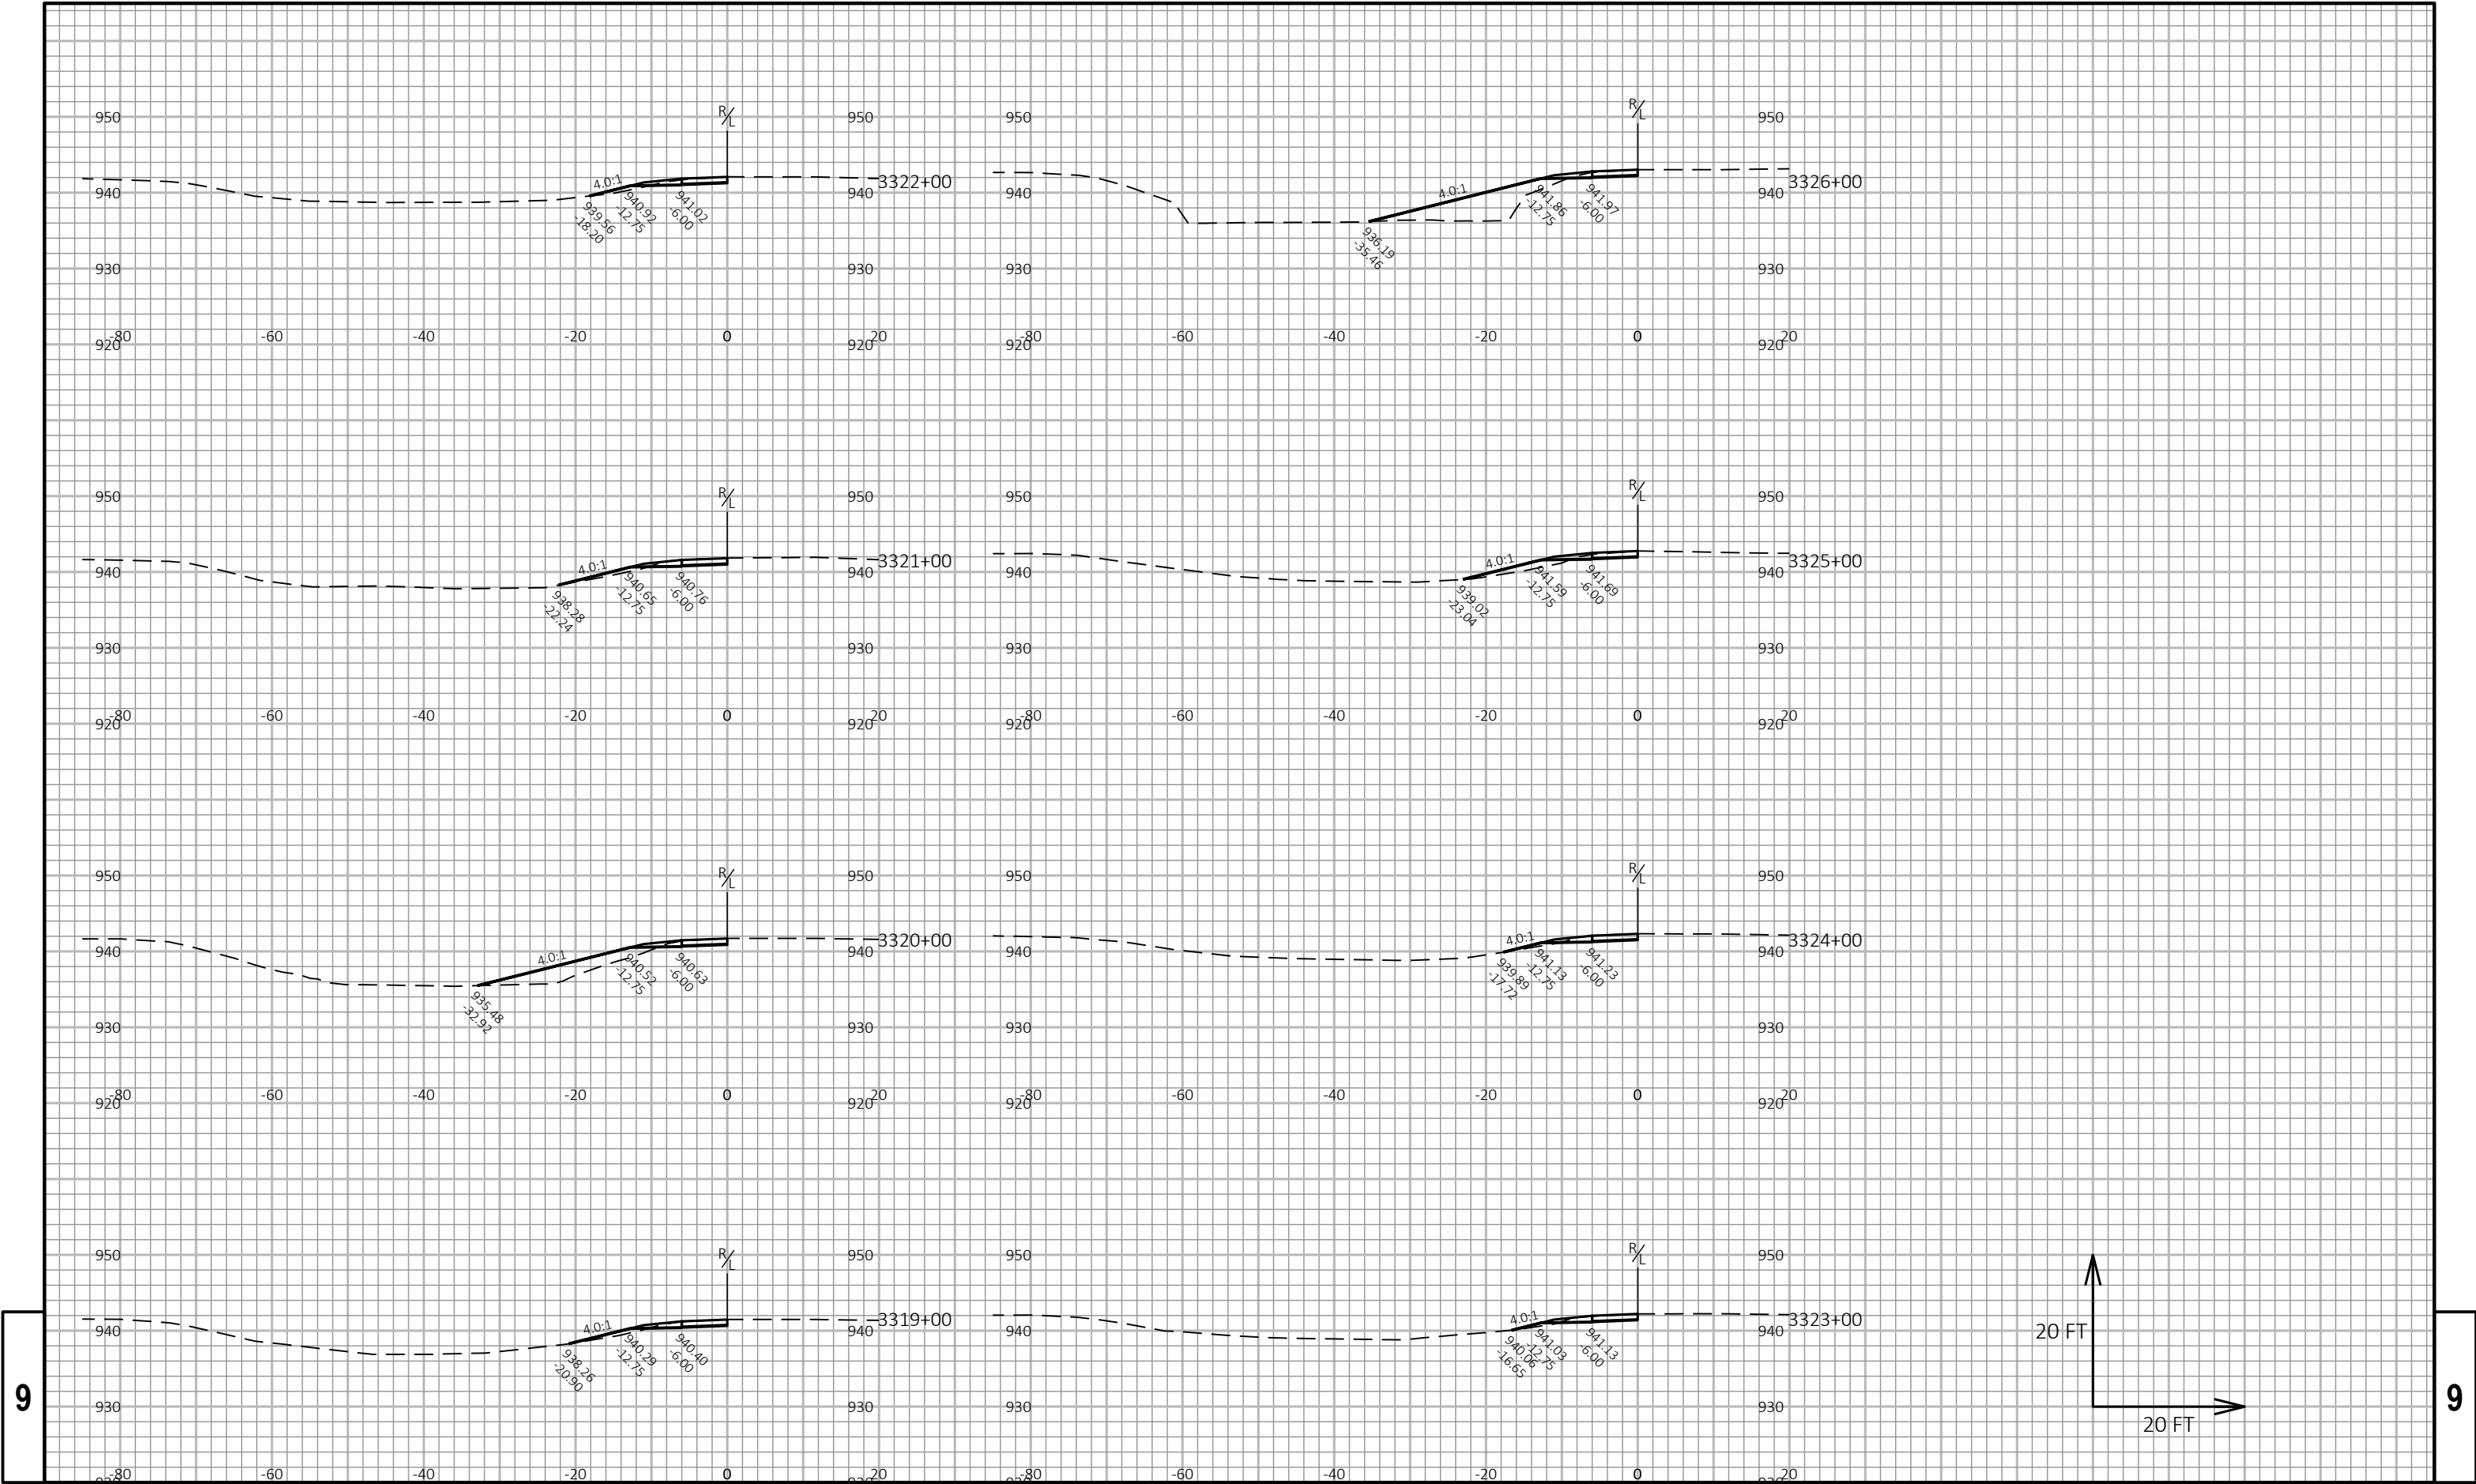



9


9

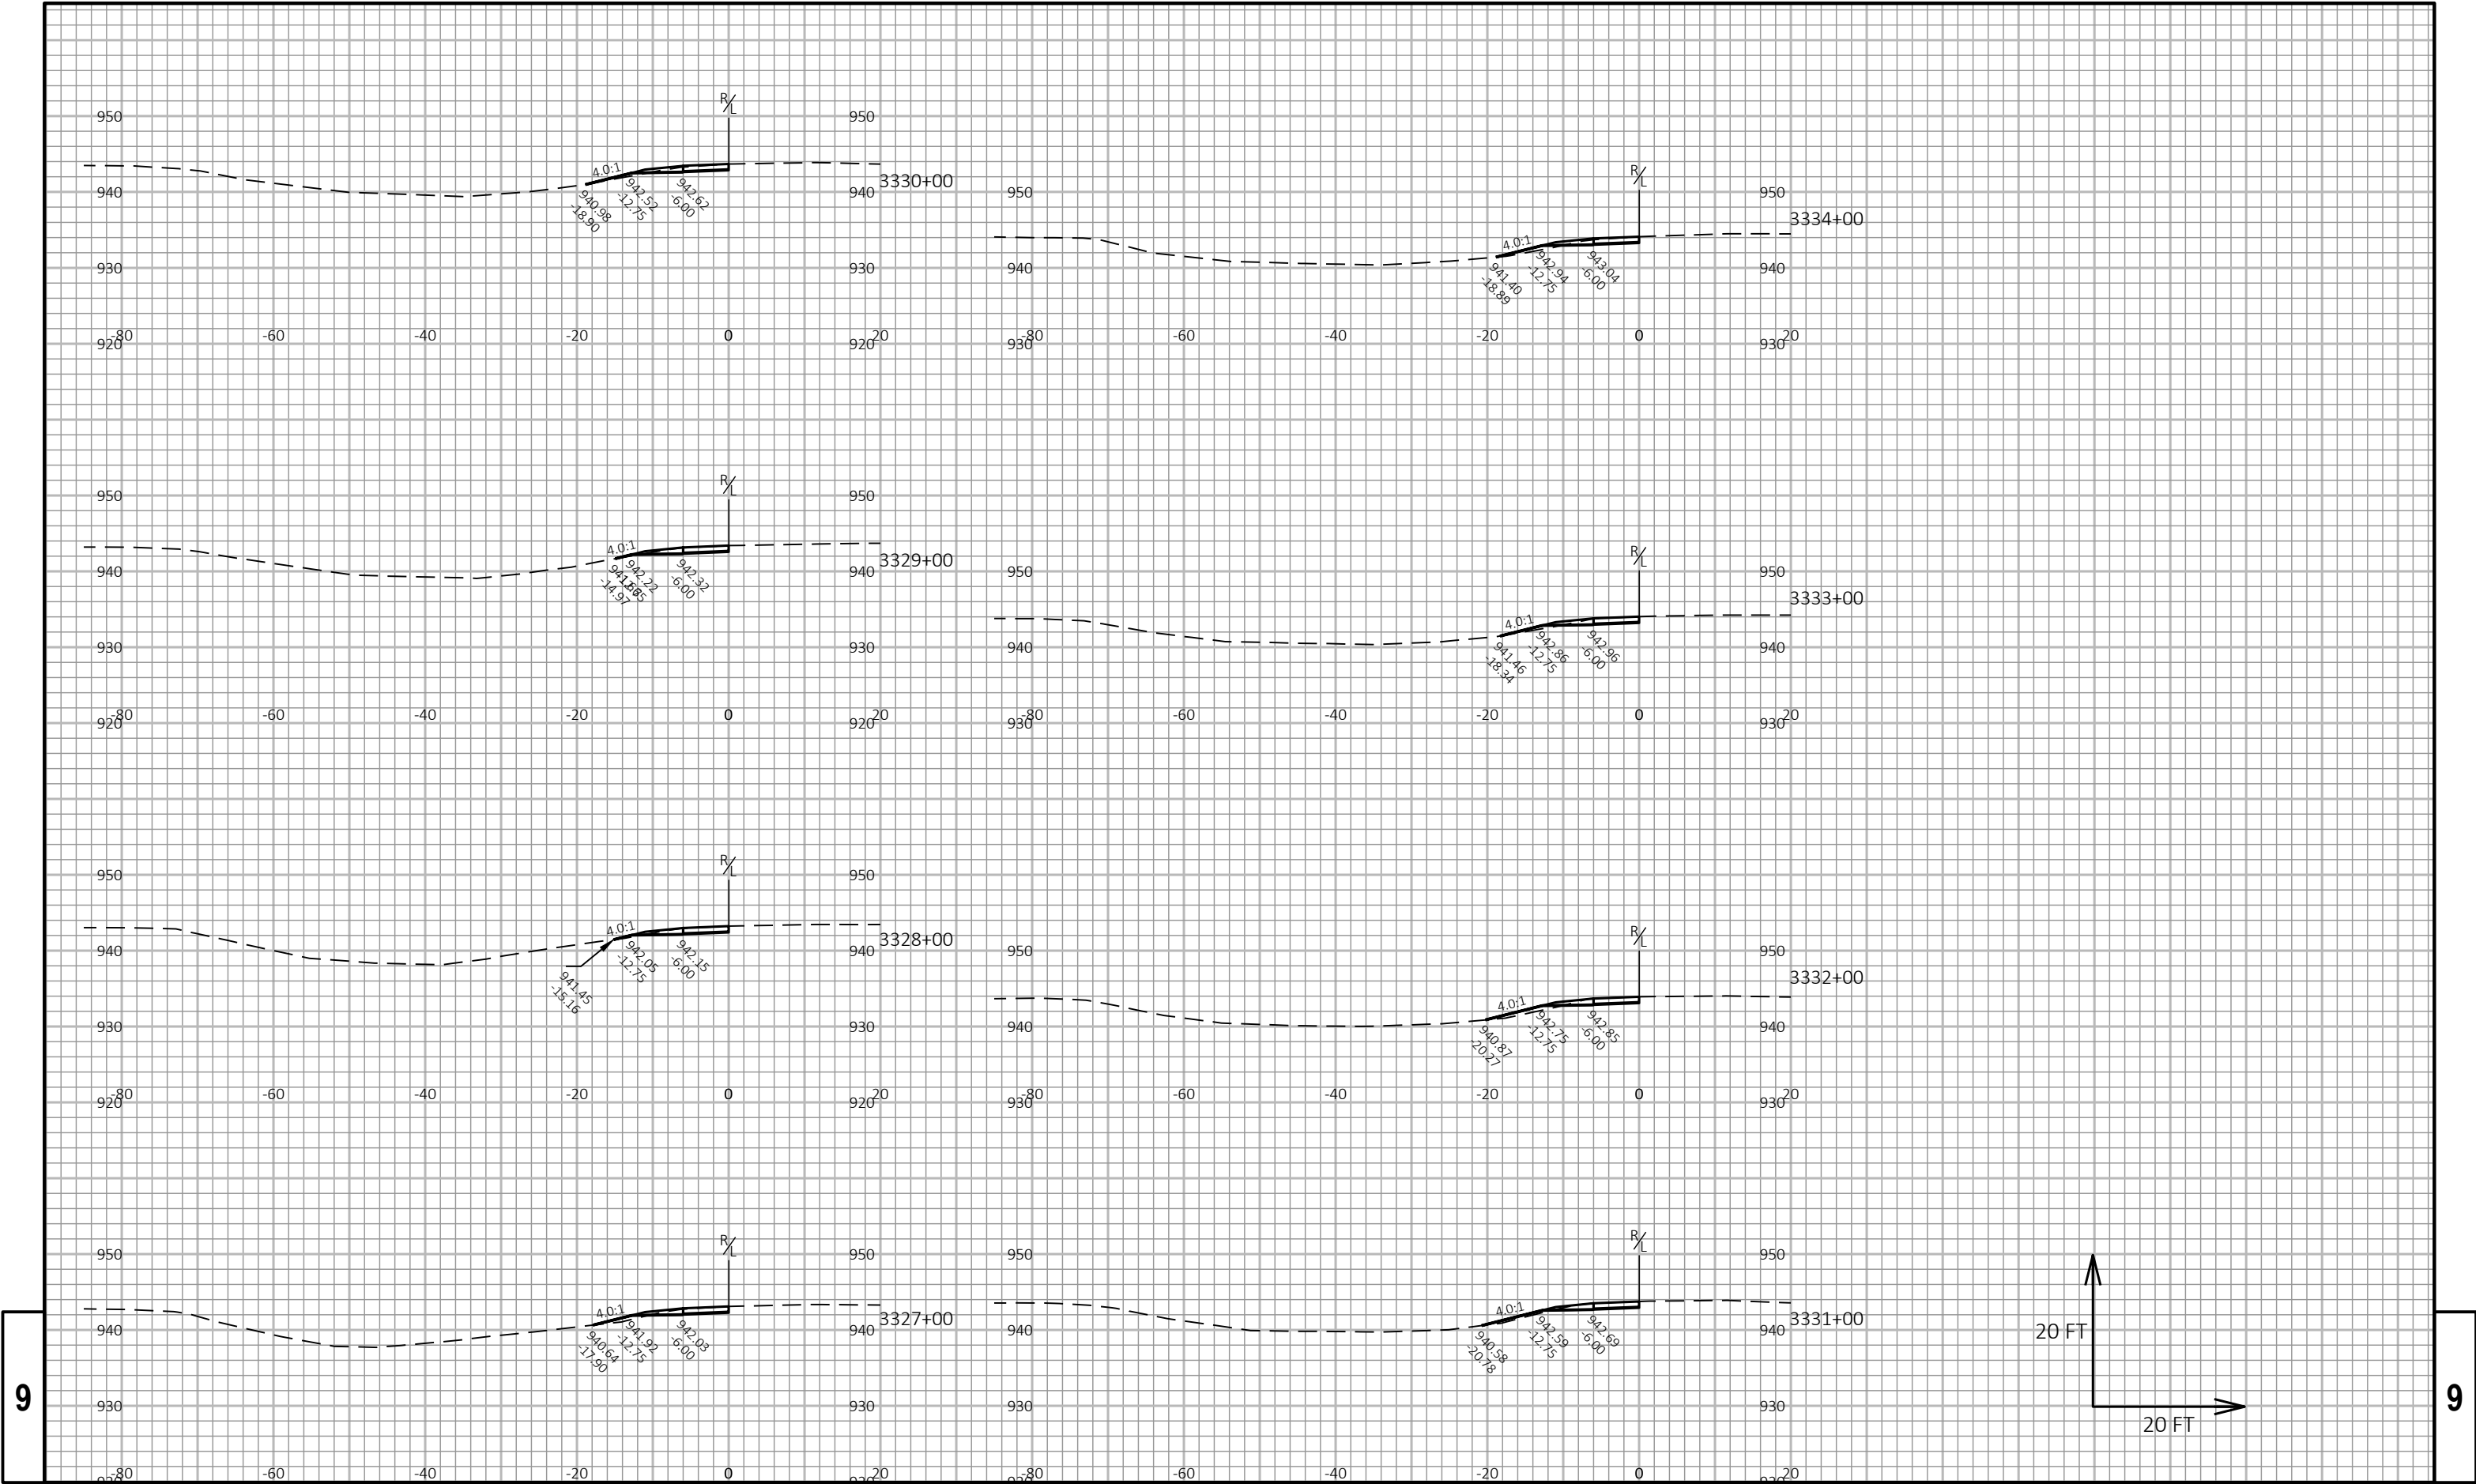

9

9

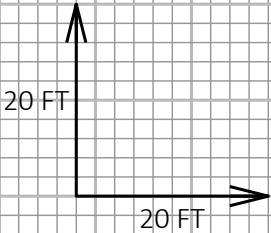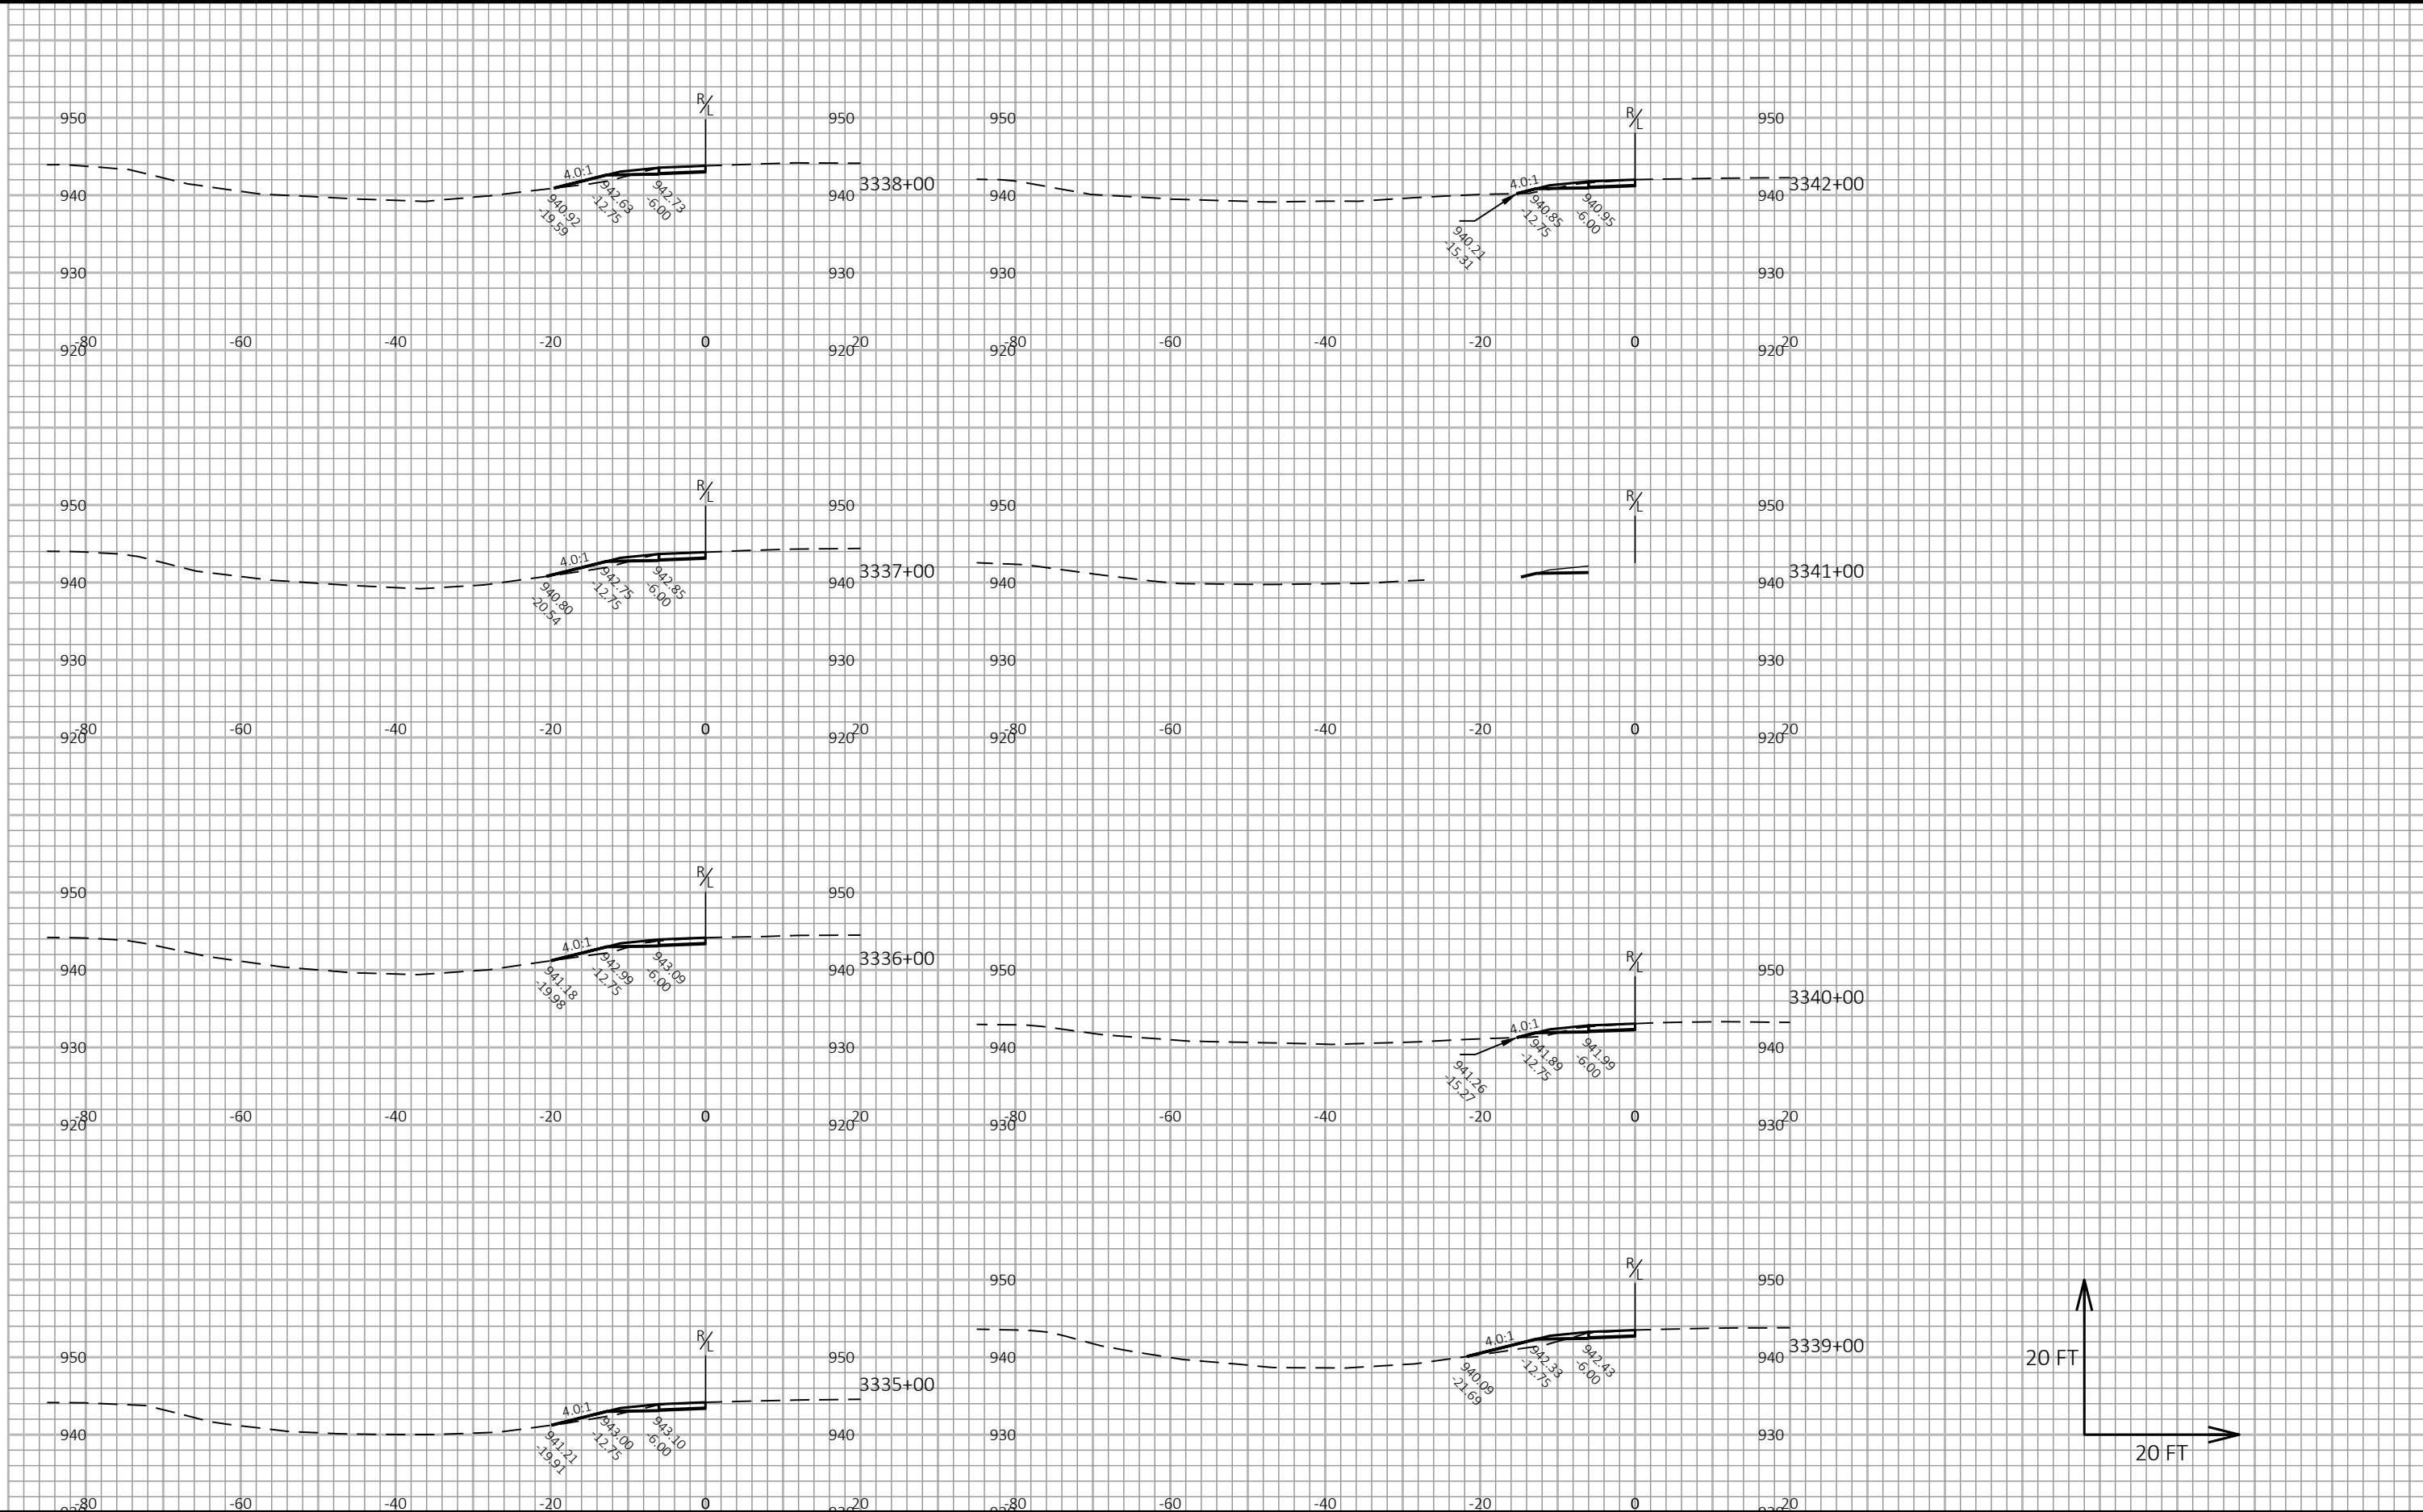

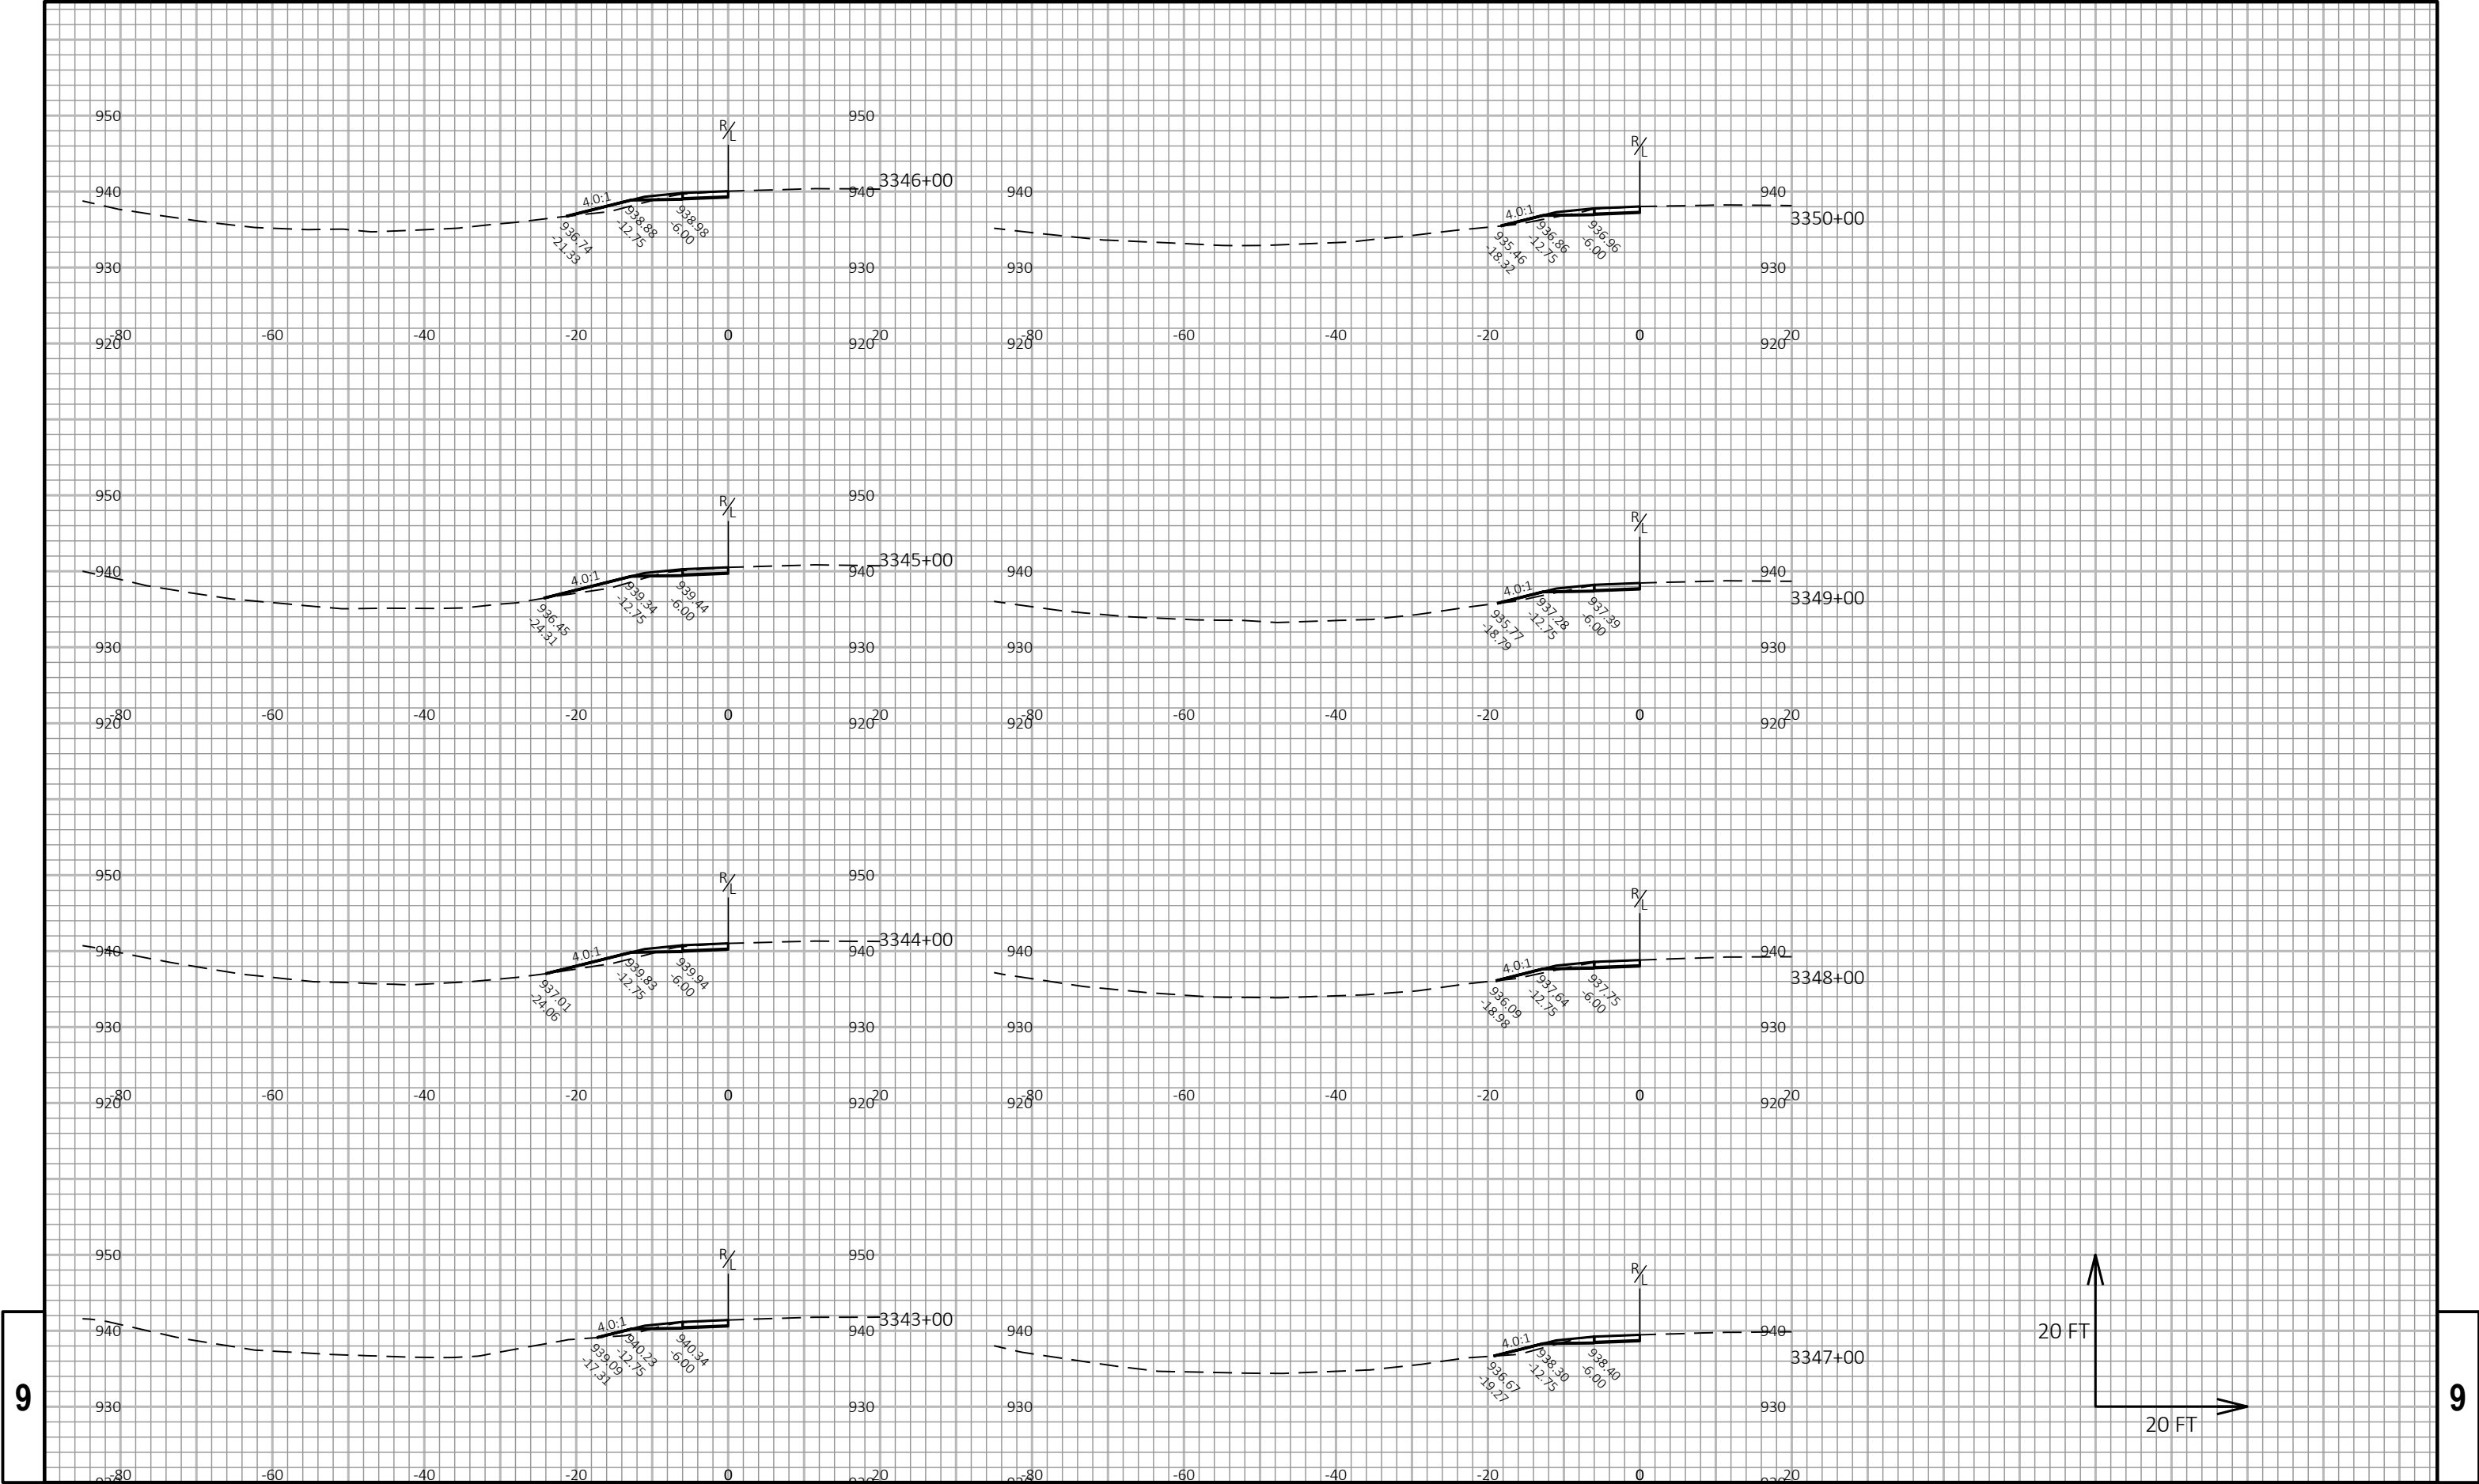

9

9

PROJECT NO: 1017-01-73

HWY: IH 90

COUNTY: MONROE

CROSS SECTIONS: IH 90/94 EB MEDIAN WIDENING

SHEET

E

FILE NAME : N:\PDS\C3D\10170103\SHEETSPLAN\1017-02-73 RESURF\MEDIAN WIDENING WORKING FILES\090230_XS.DWG
LAYOUT NAME - 10


PLOT DATE : 8/8/2019 12:52 PM


PLOT BY : GREINER JR, MICHAEL

PLOT NAME :

PLOT SCALE : 1 IN:20 FT HORZ. / 1 IN:20 FT VERT.


WISDOT/CADDs SHEET 49

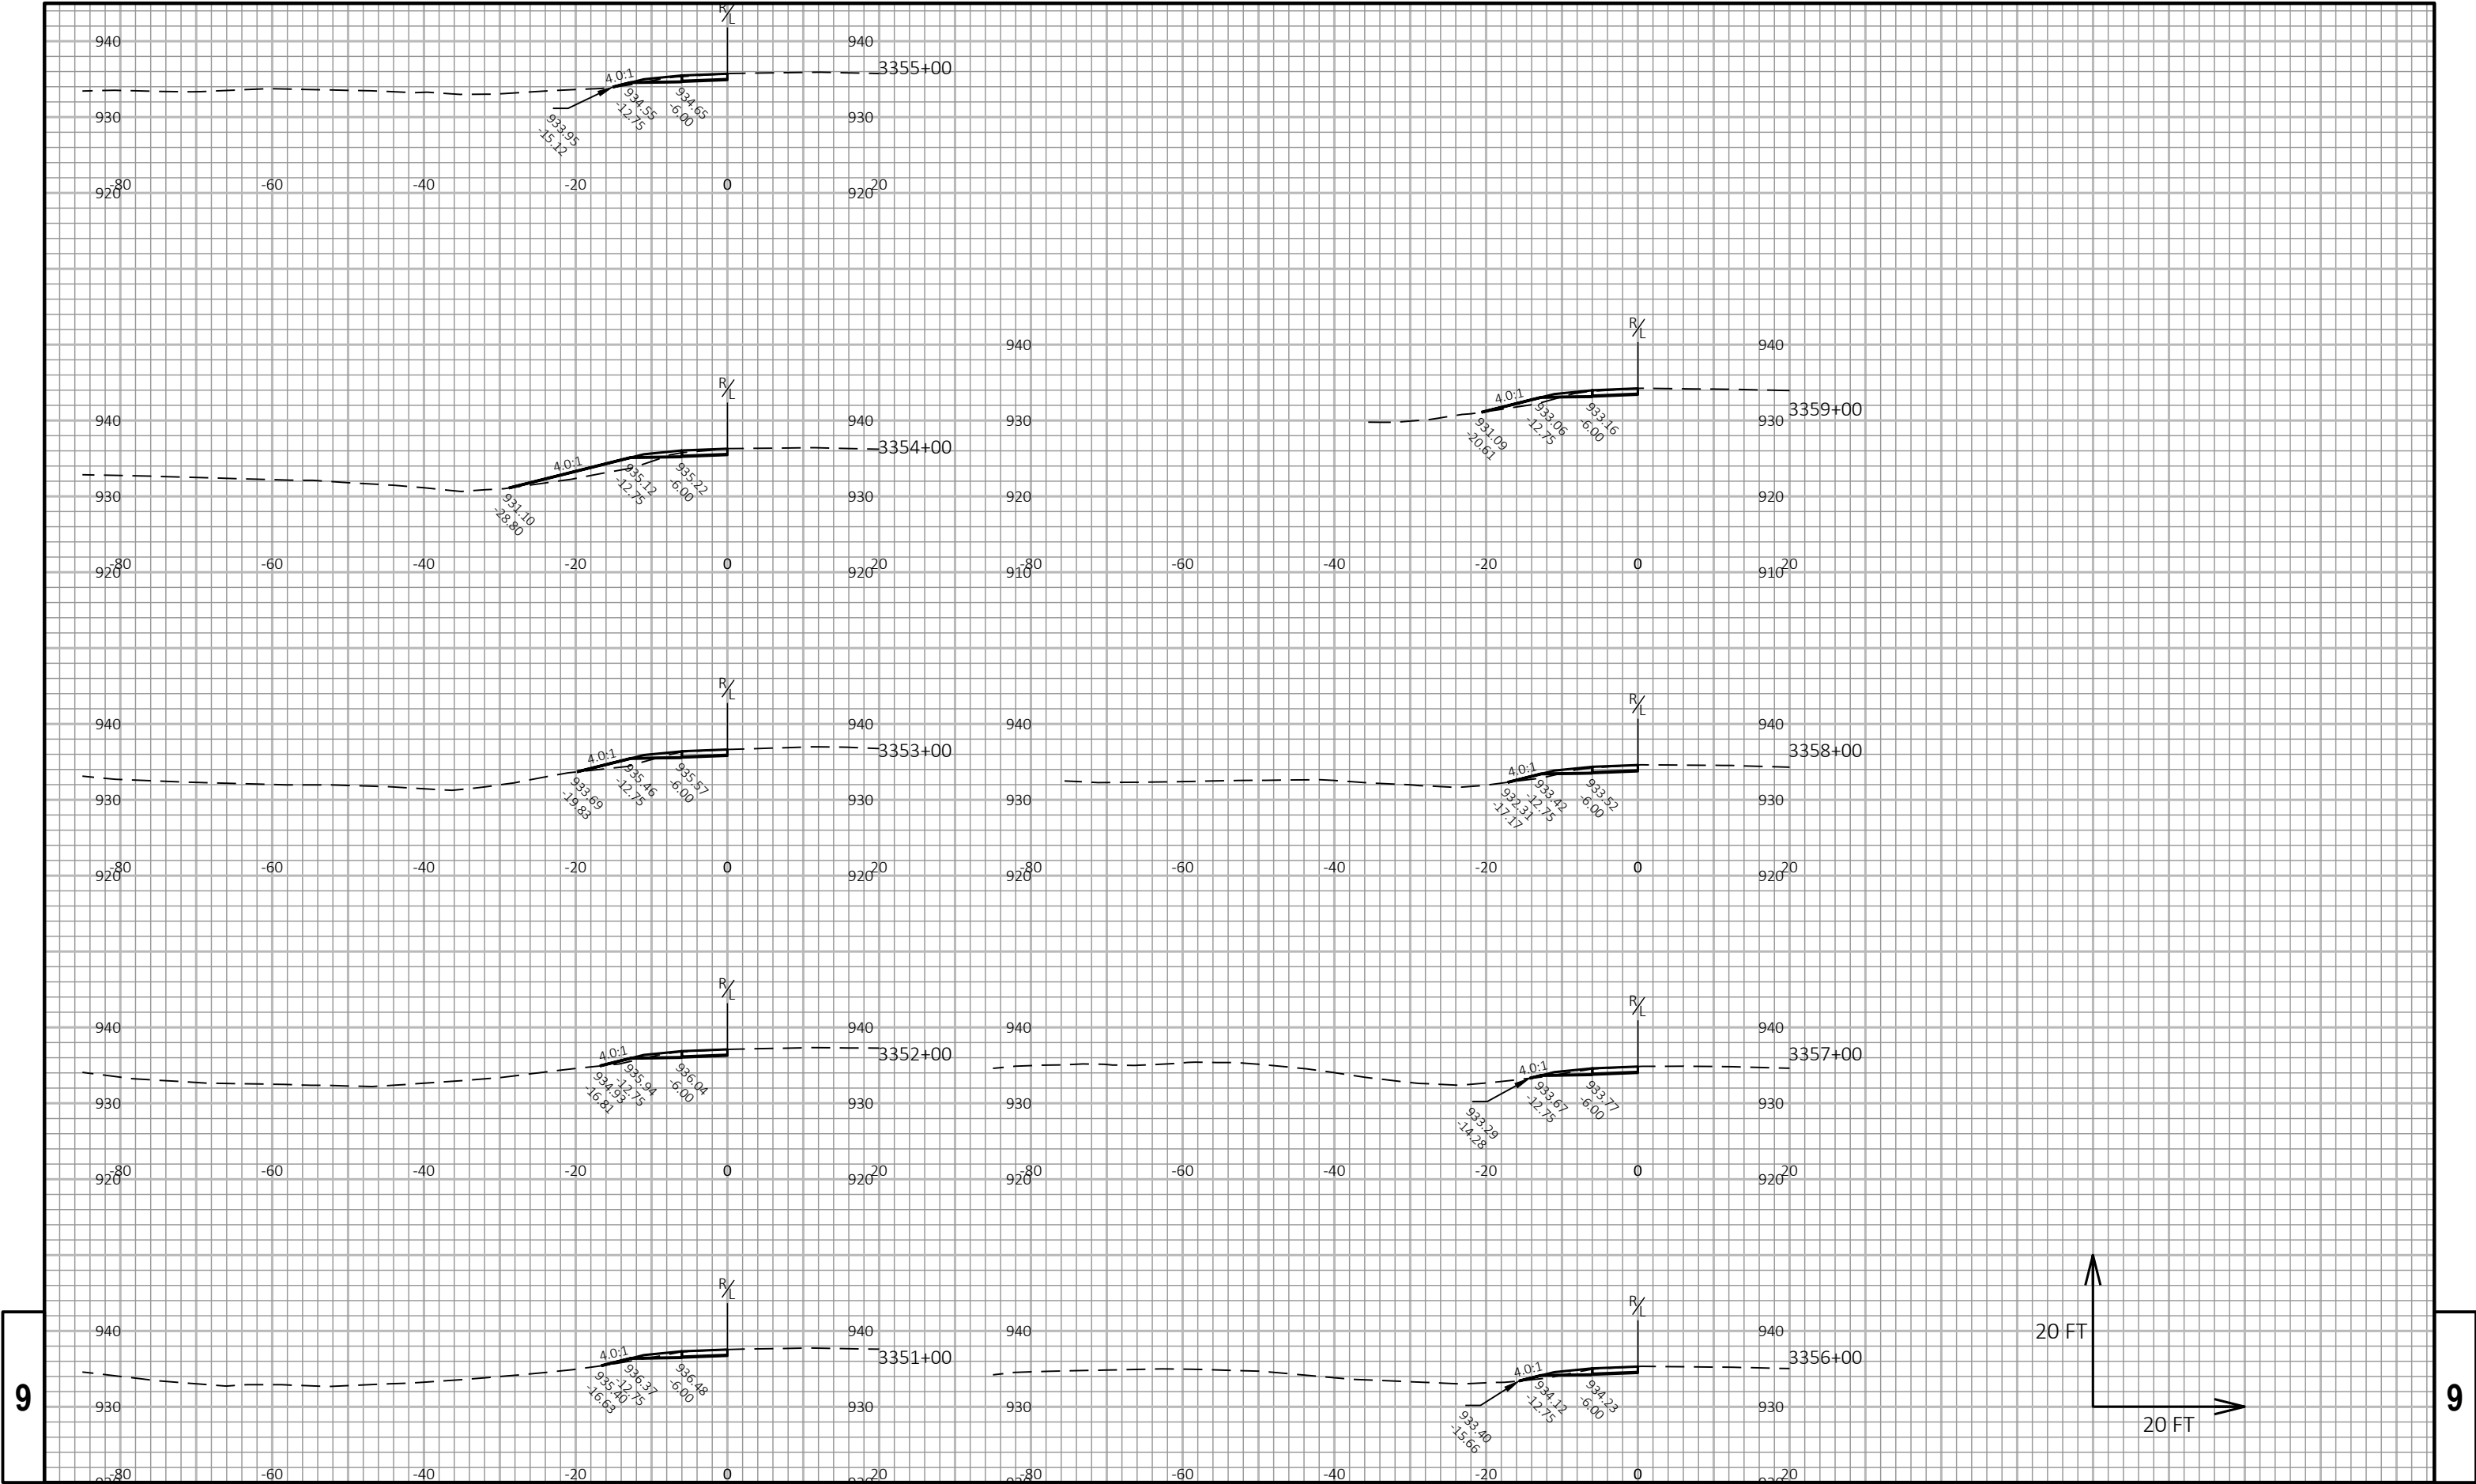

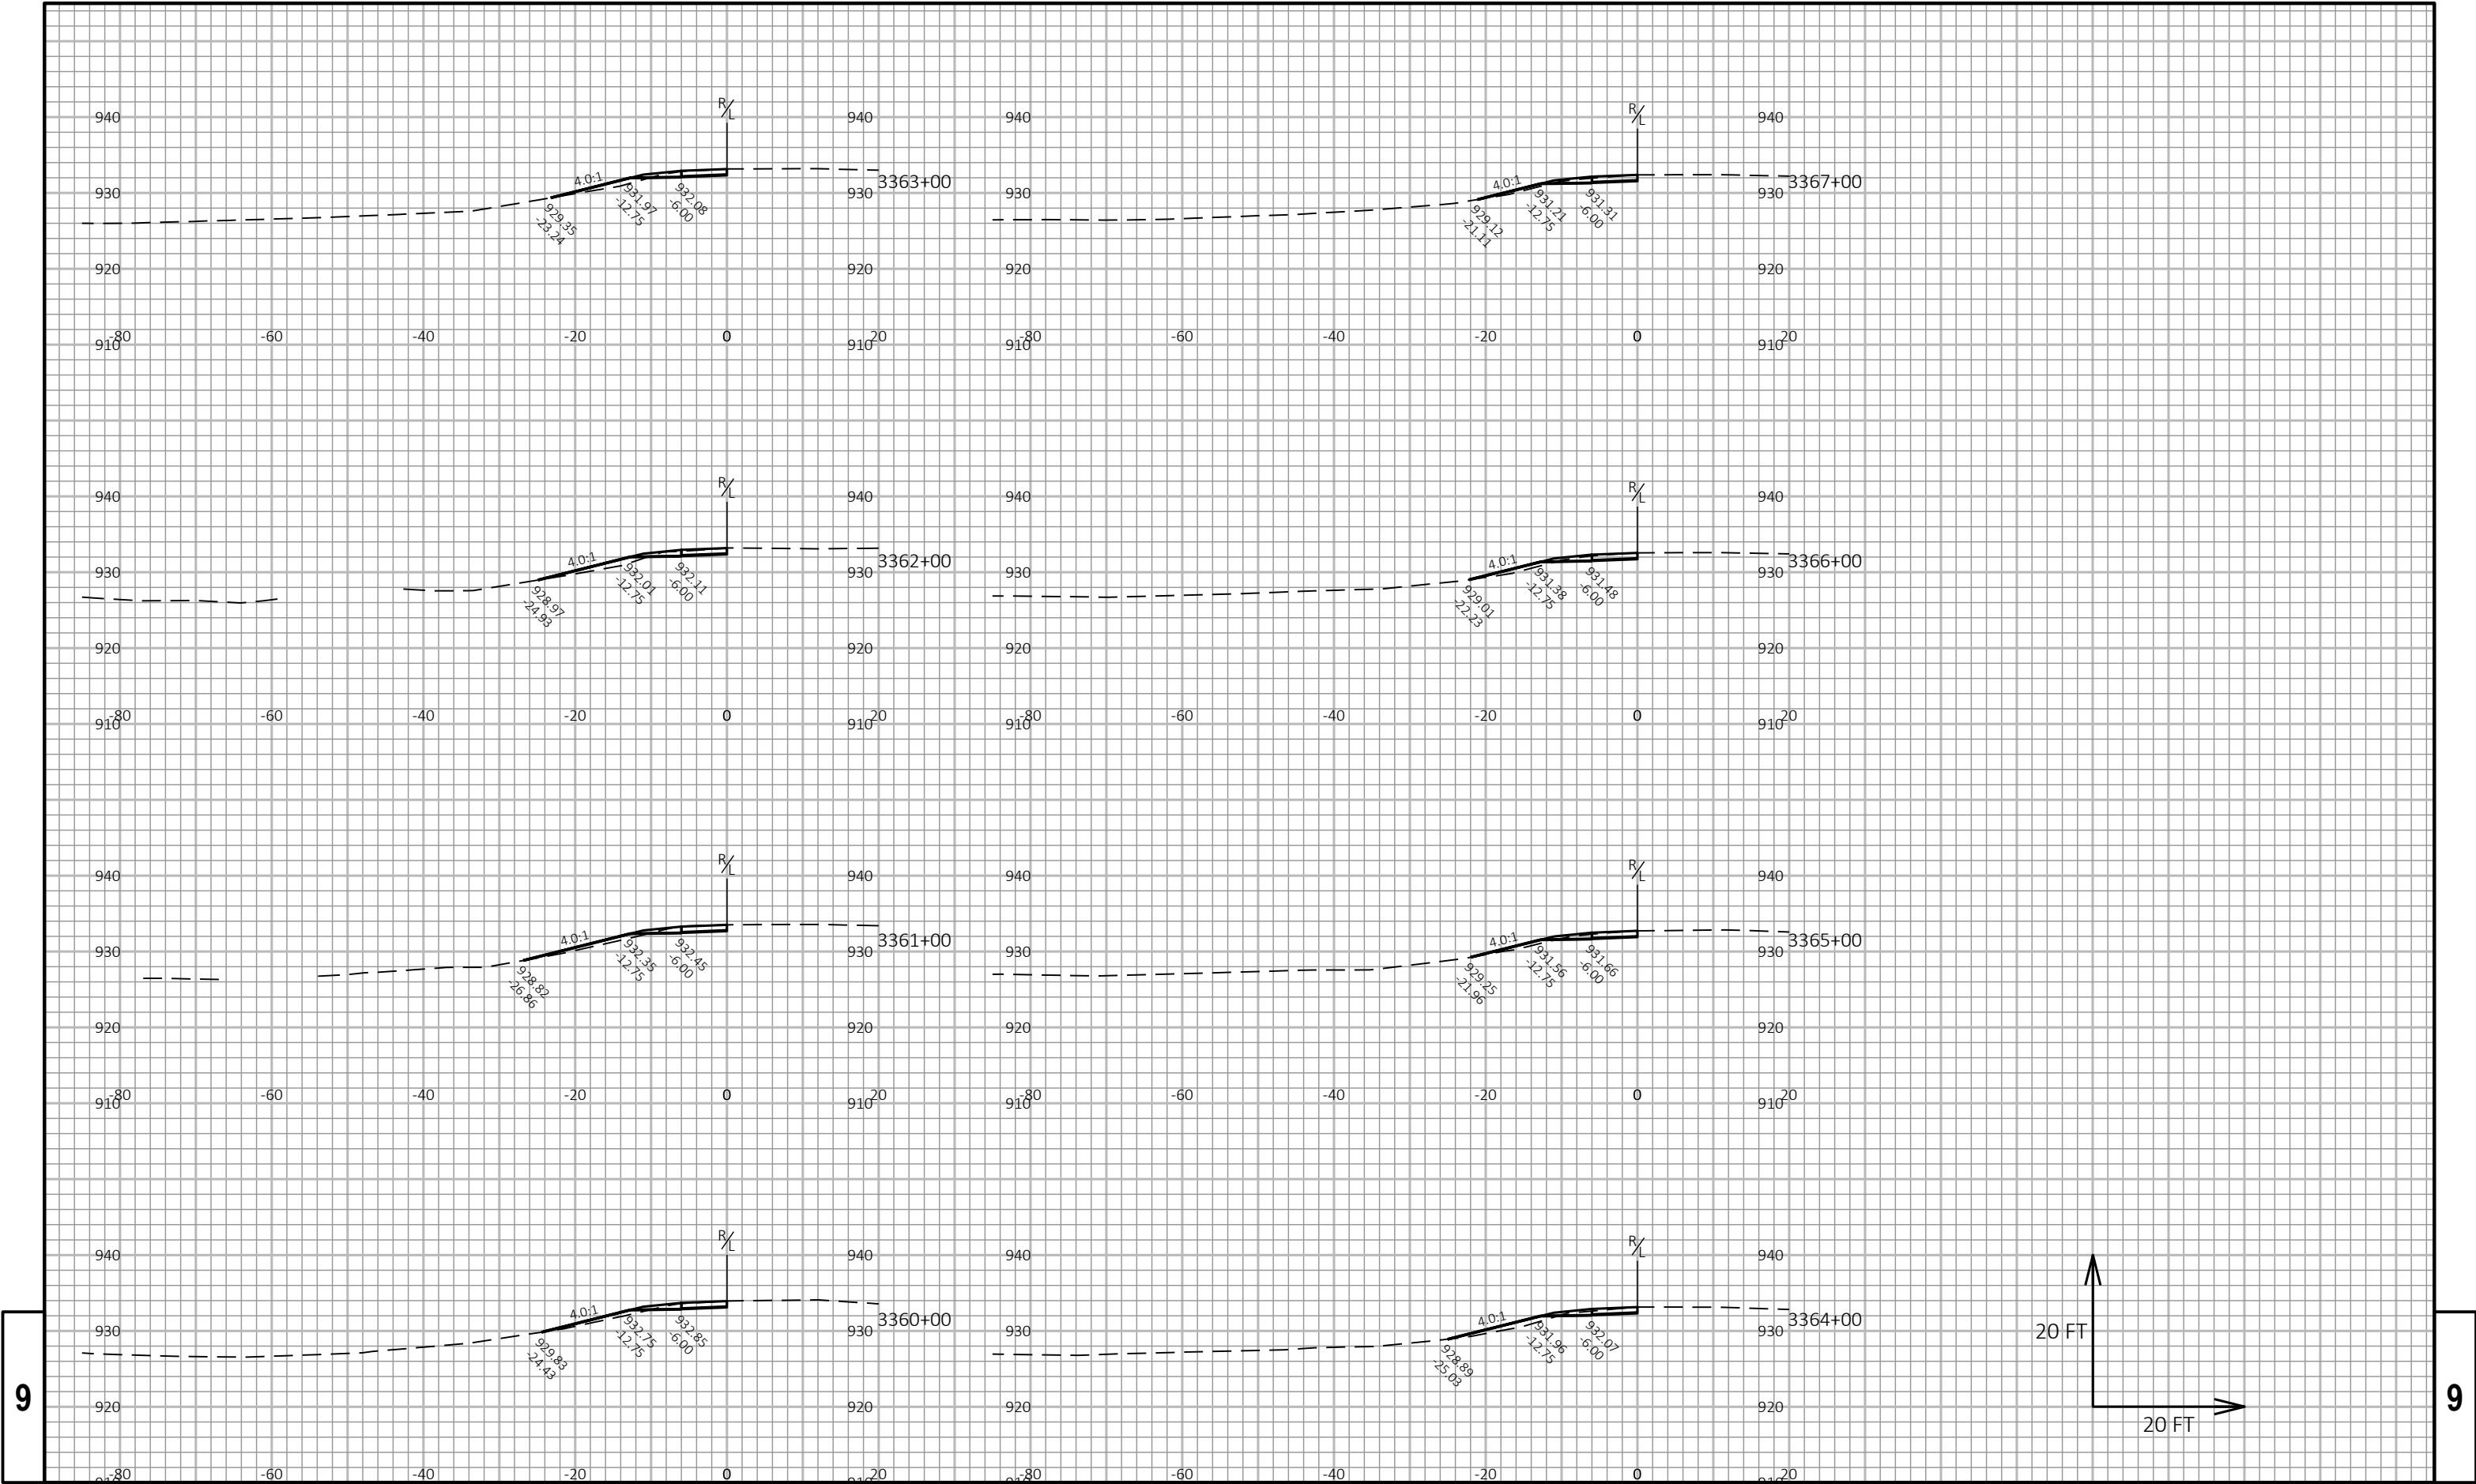

9

9

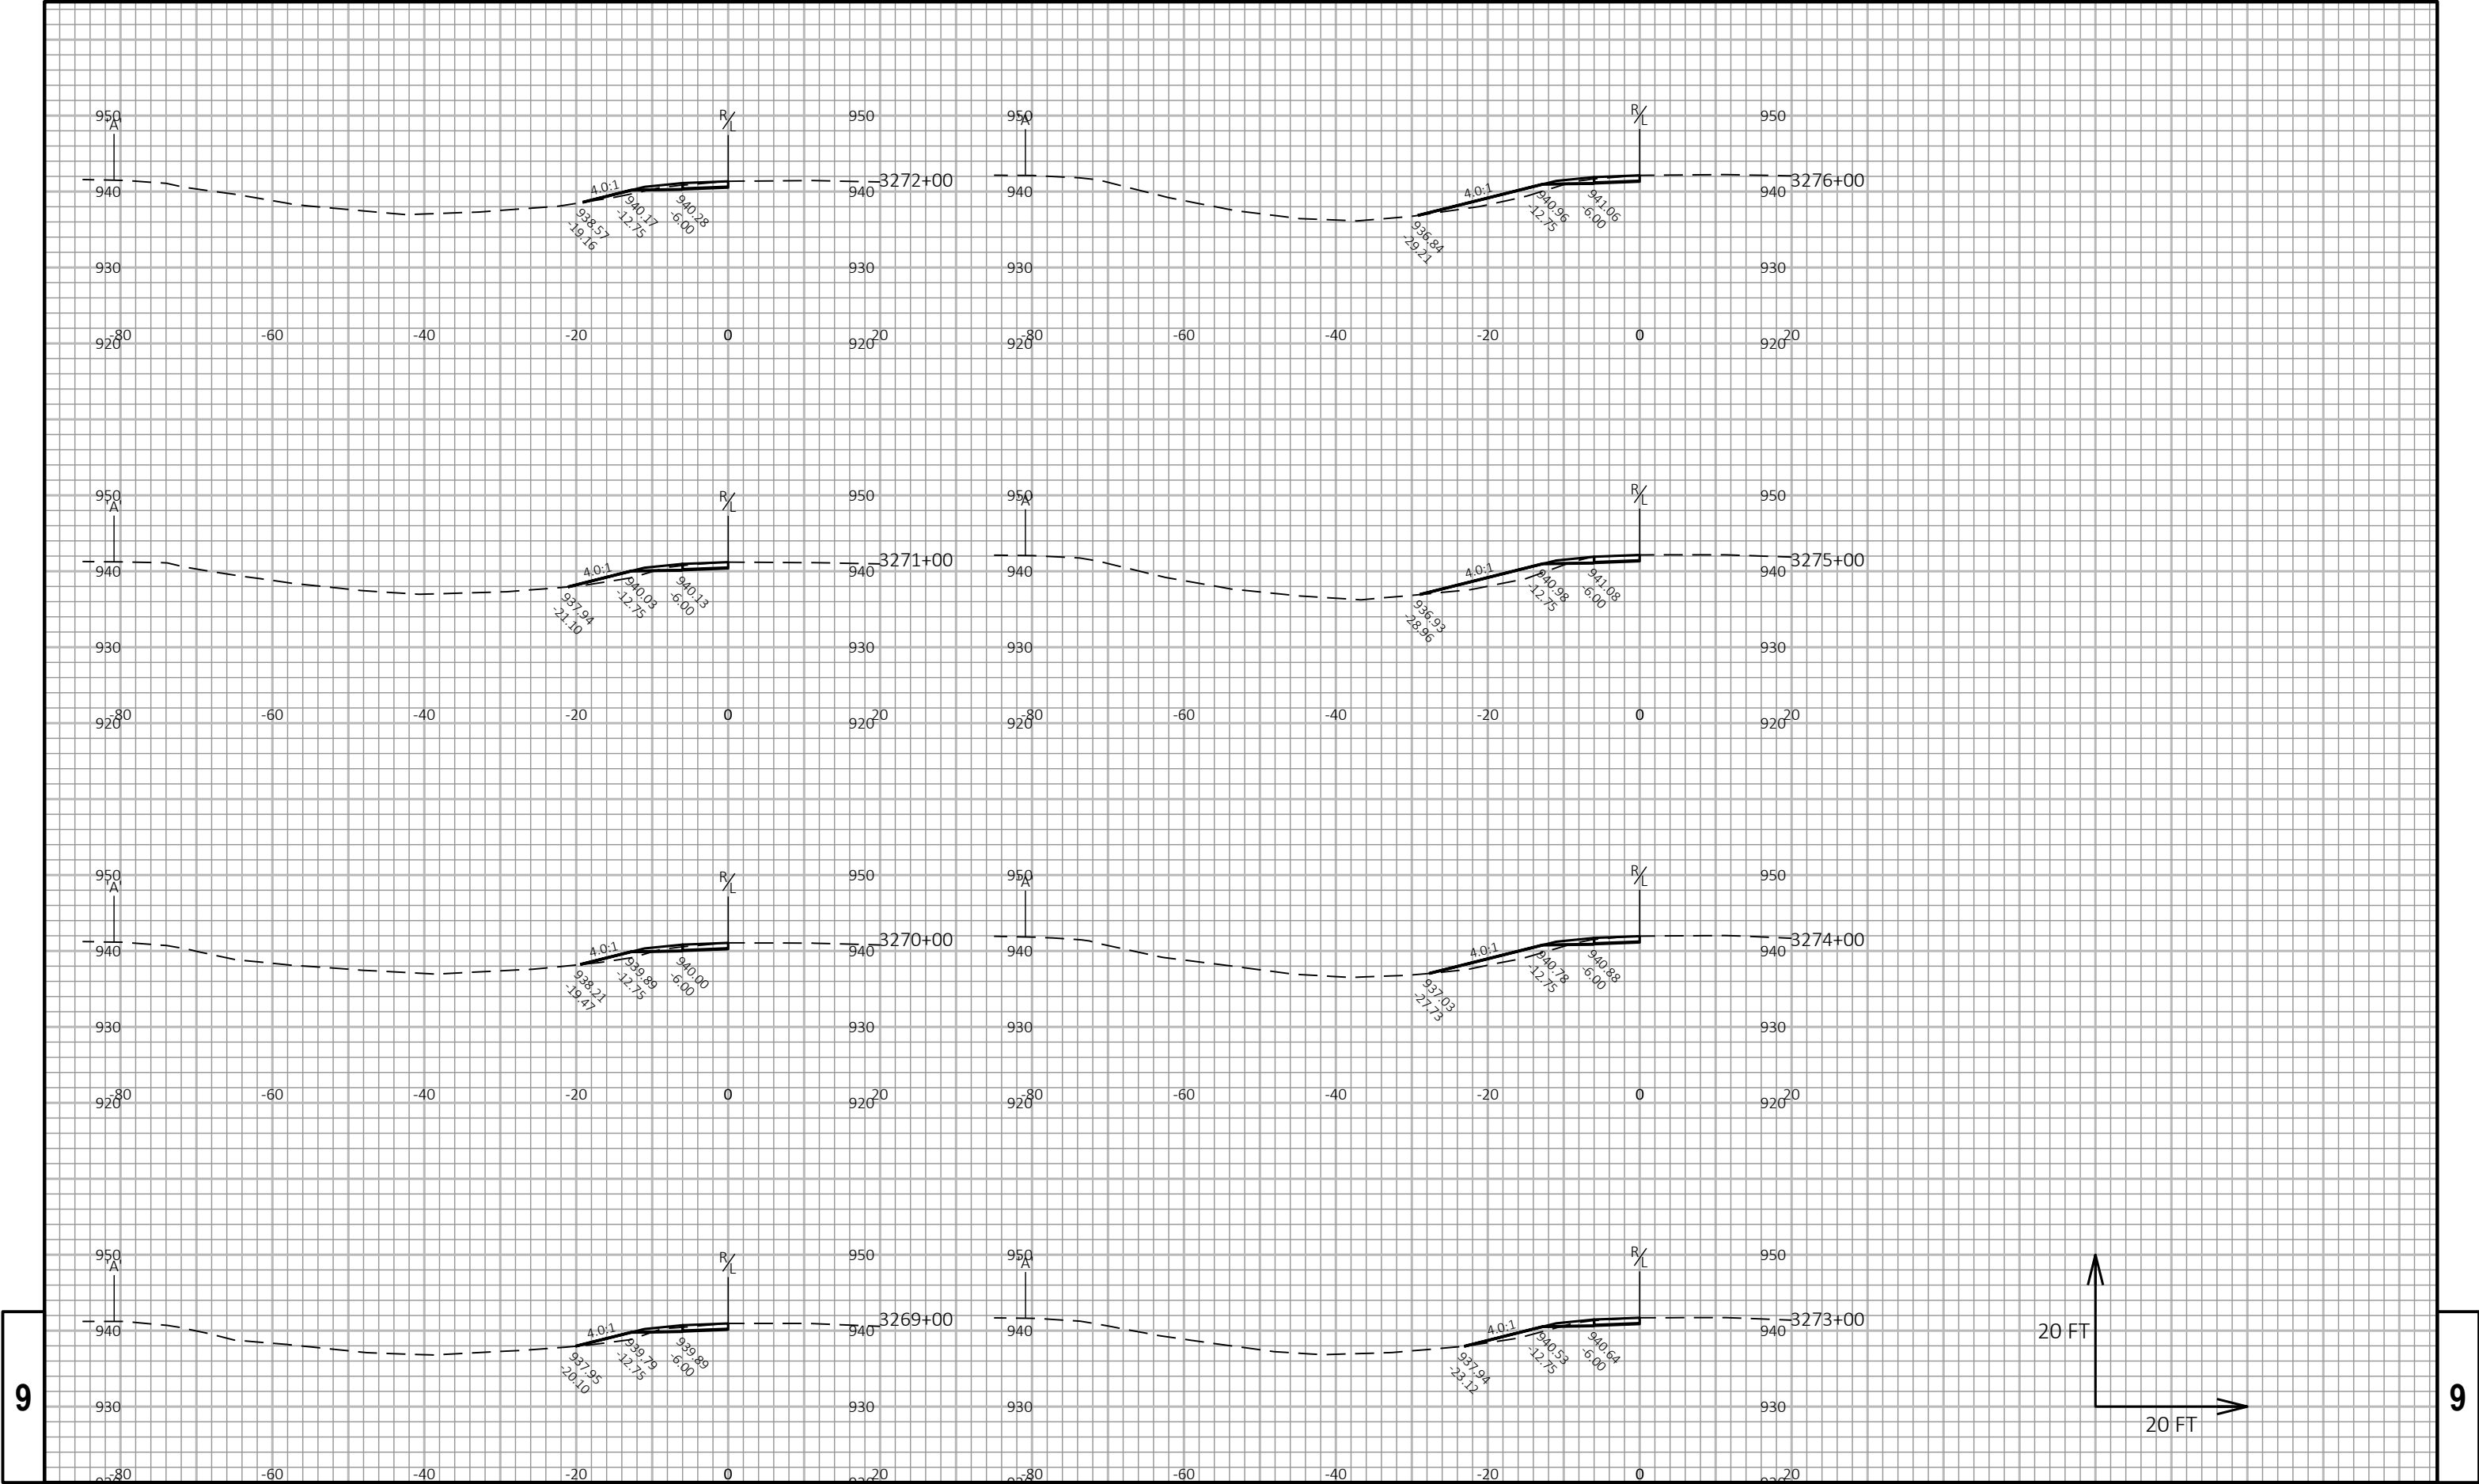

9

9

PROJECT NO: 1017-01-73

HWY: IH 90

COUNTY: MONROE

CROSS SECTIONS: IH 90/94 EB MEDIAN WIDENING

SHEET

E

FILE NAME : N:\PDS\C3D\10170103\SHEETSPLAN\1017-02-73 RESURF\MEDIAN WIDENING WORKING FILES\090232_XS.DWG
LAYOUT NAME - 1


PLOT DATE : 8/8/2019 1:03 PM

PLOT BY : GREINER JR, MICHAEL

PLOT NAME :


PLOT SCALE : 1 IN:20 FT HORZ. / 1 IN:20 FT VERT.


WISDOT/CADDs SHEET 49

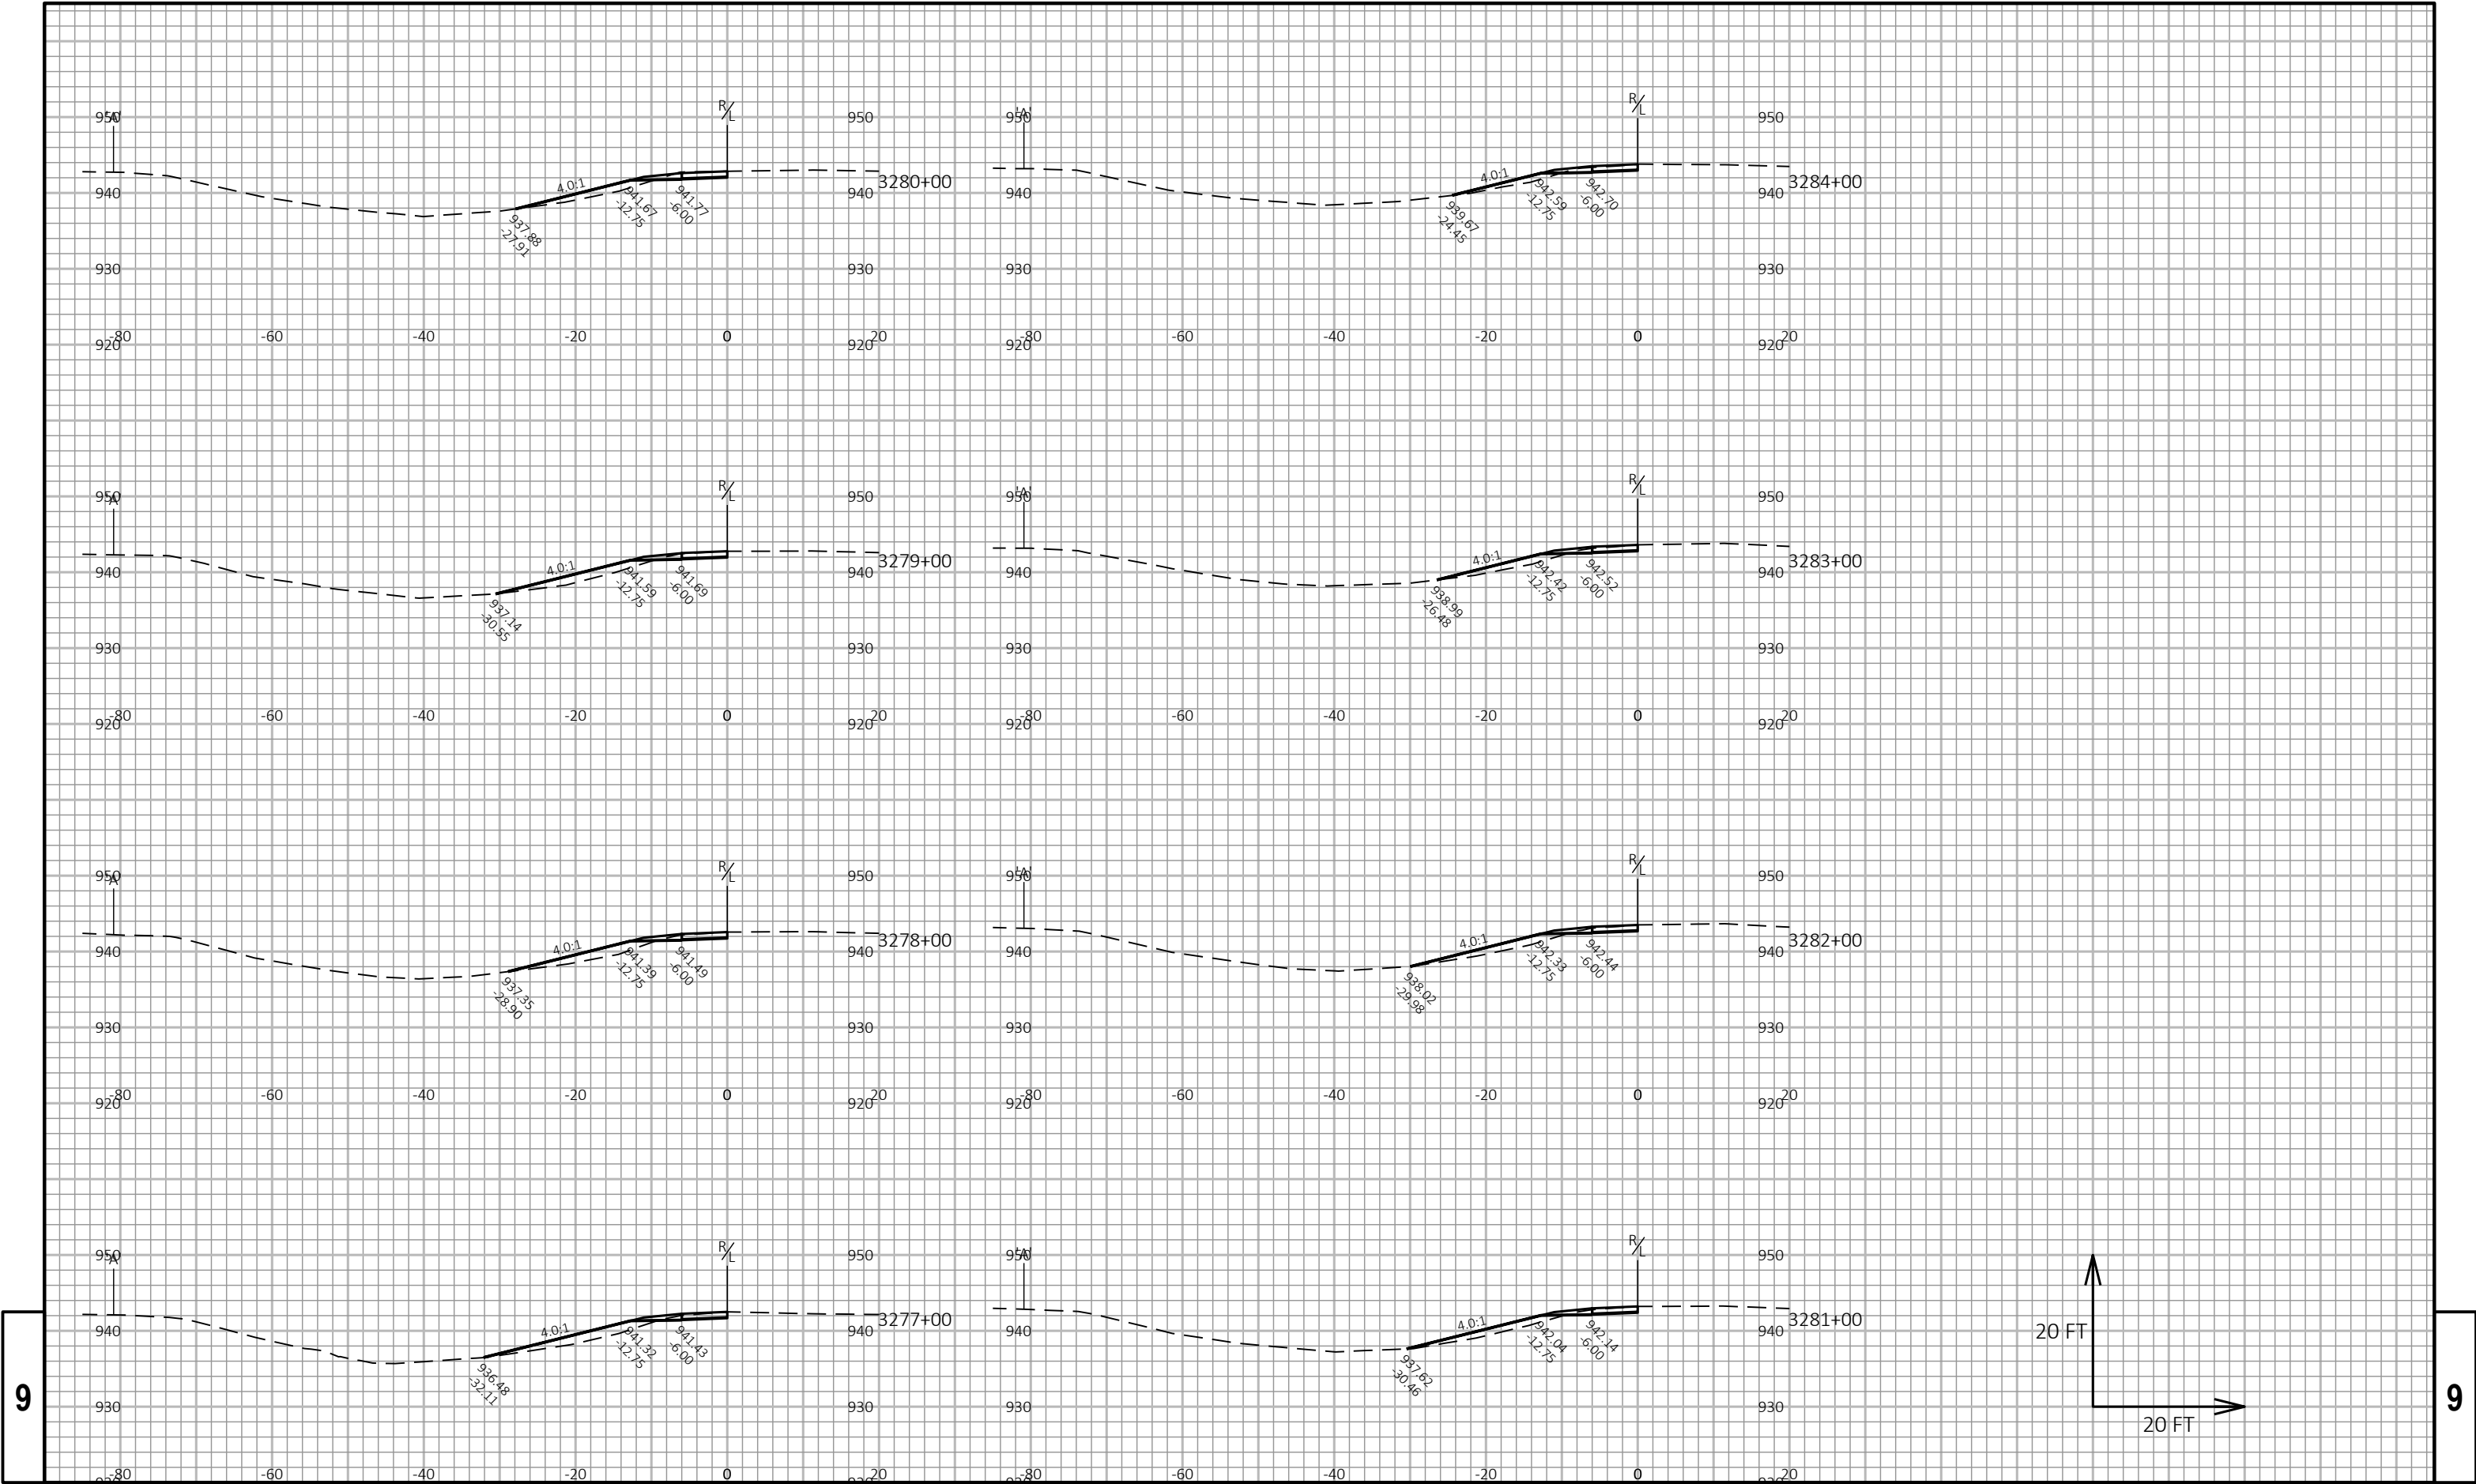

9

9

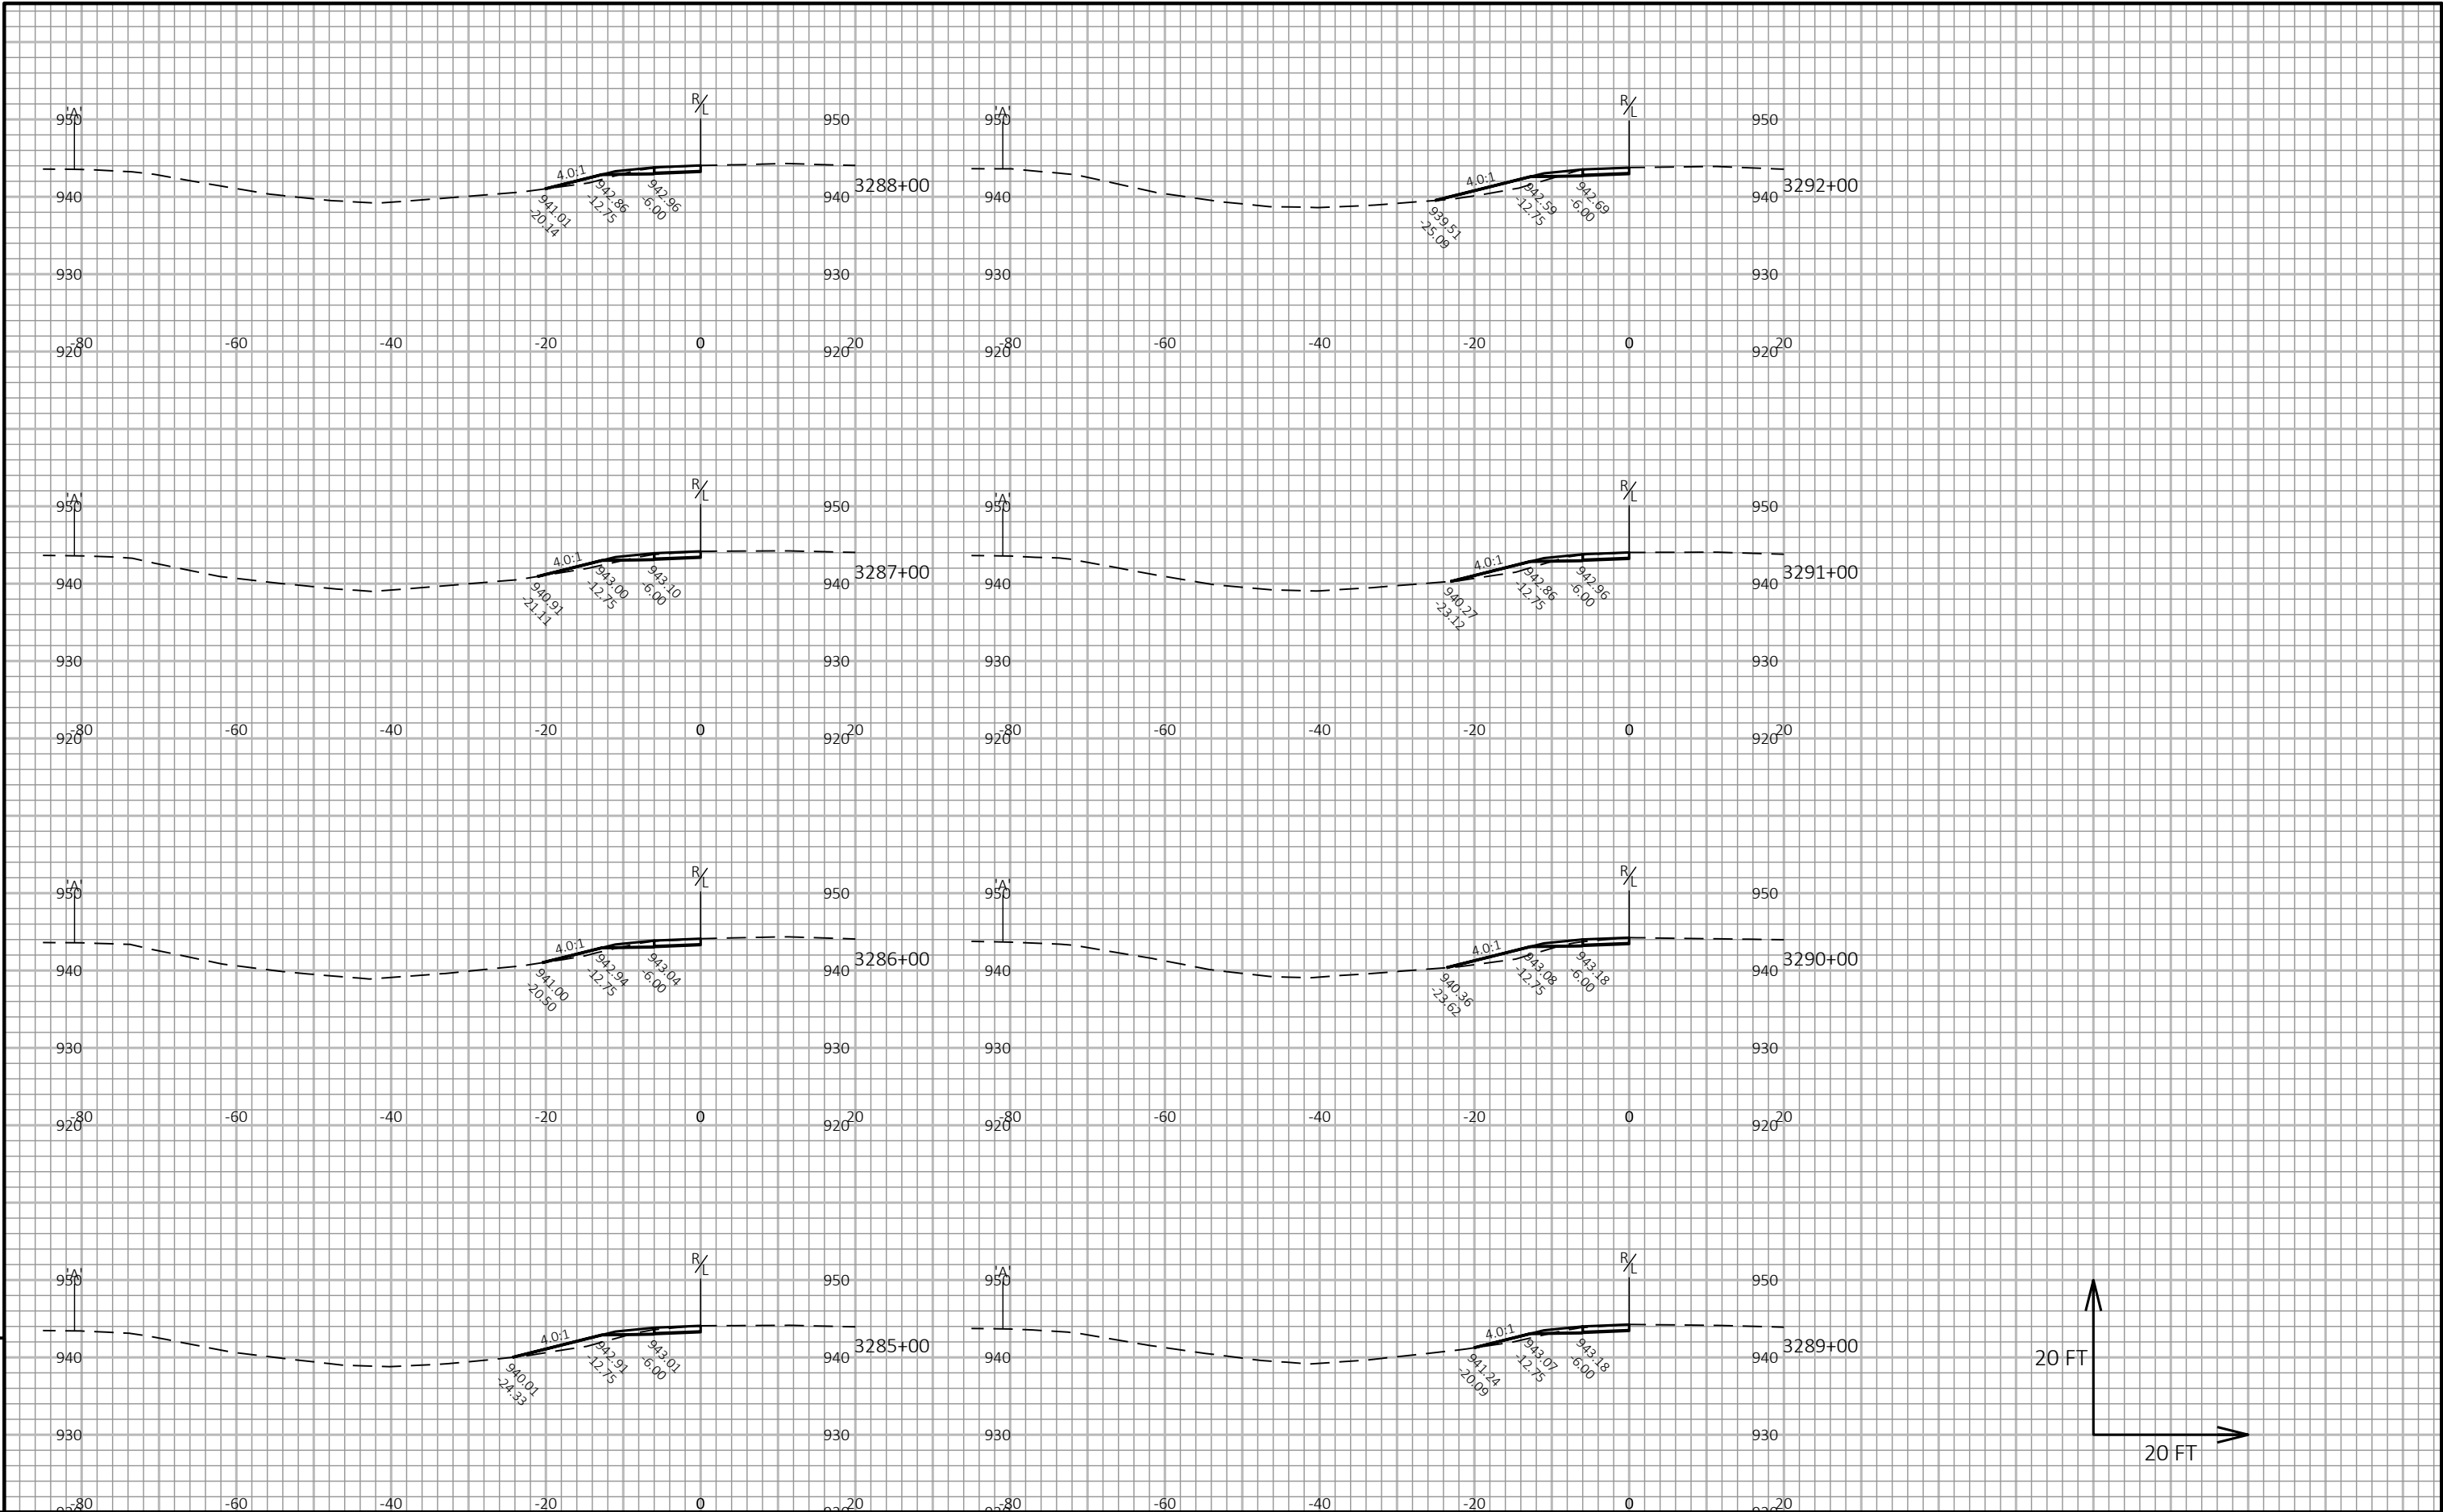

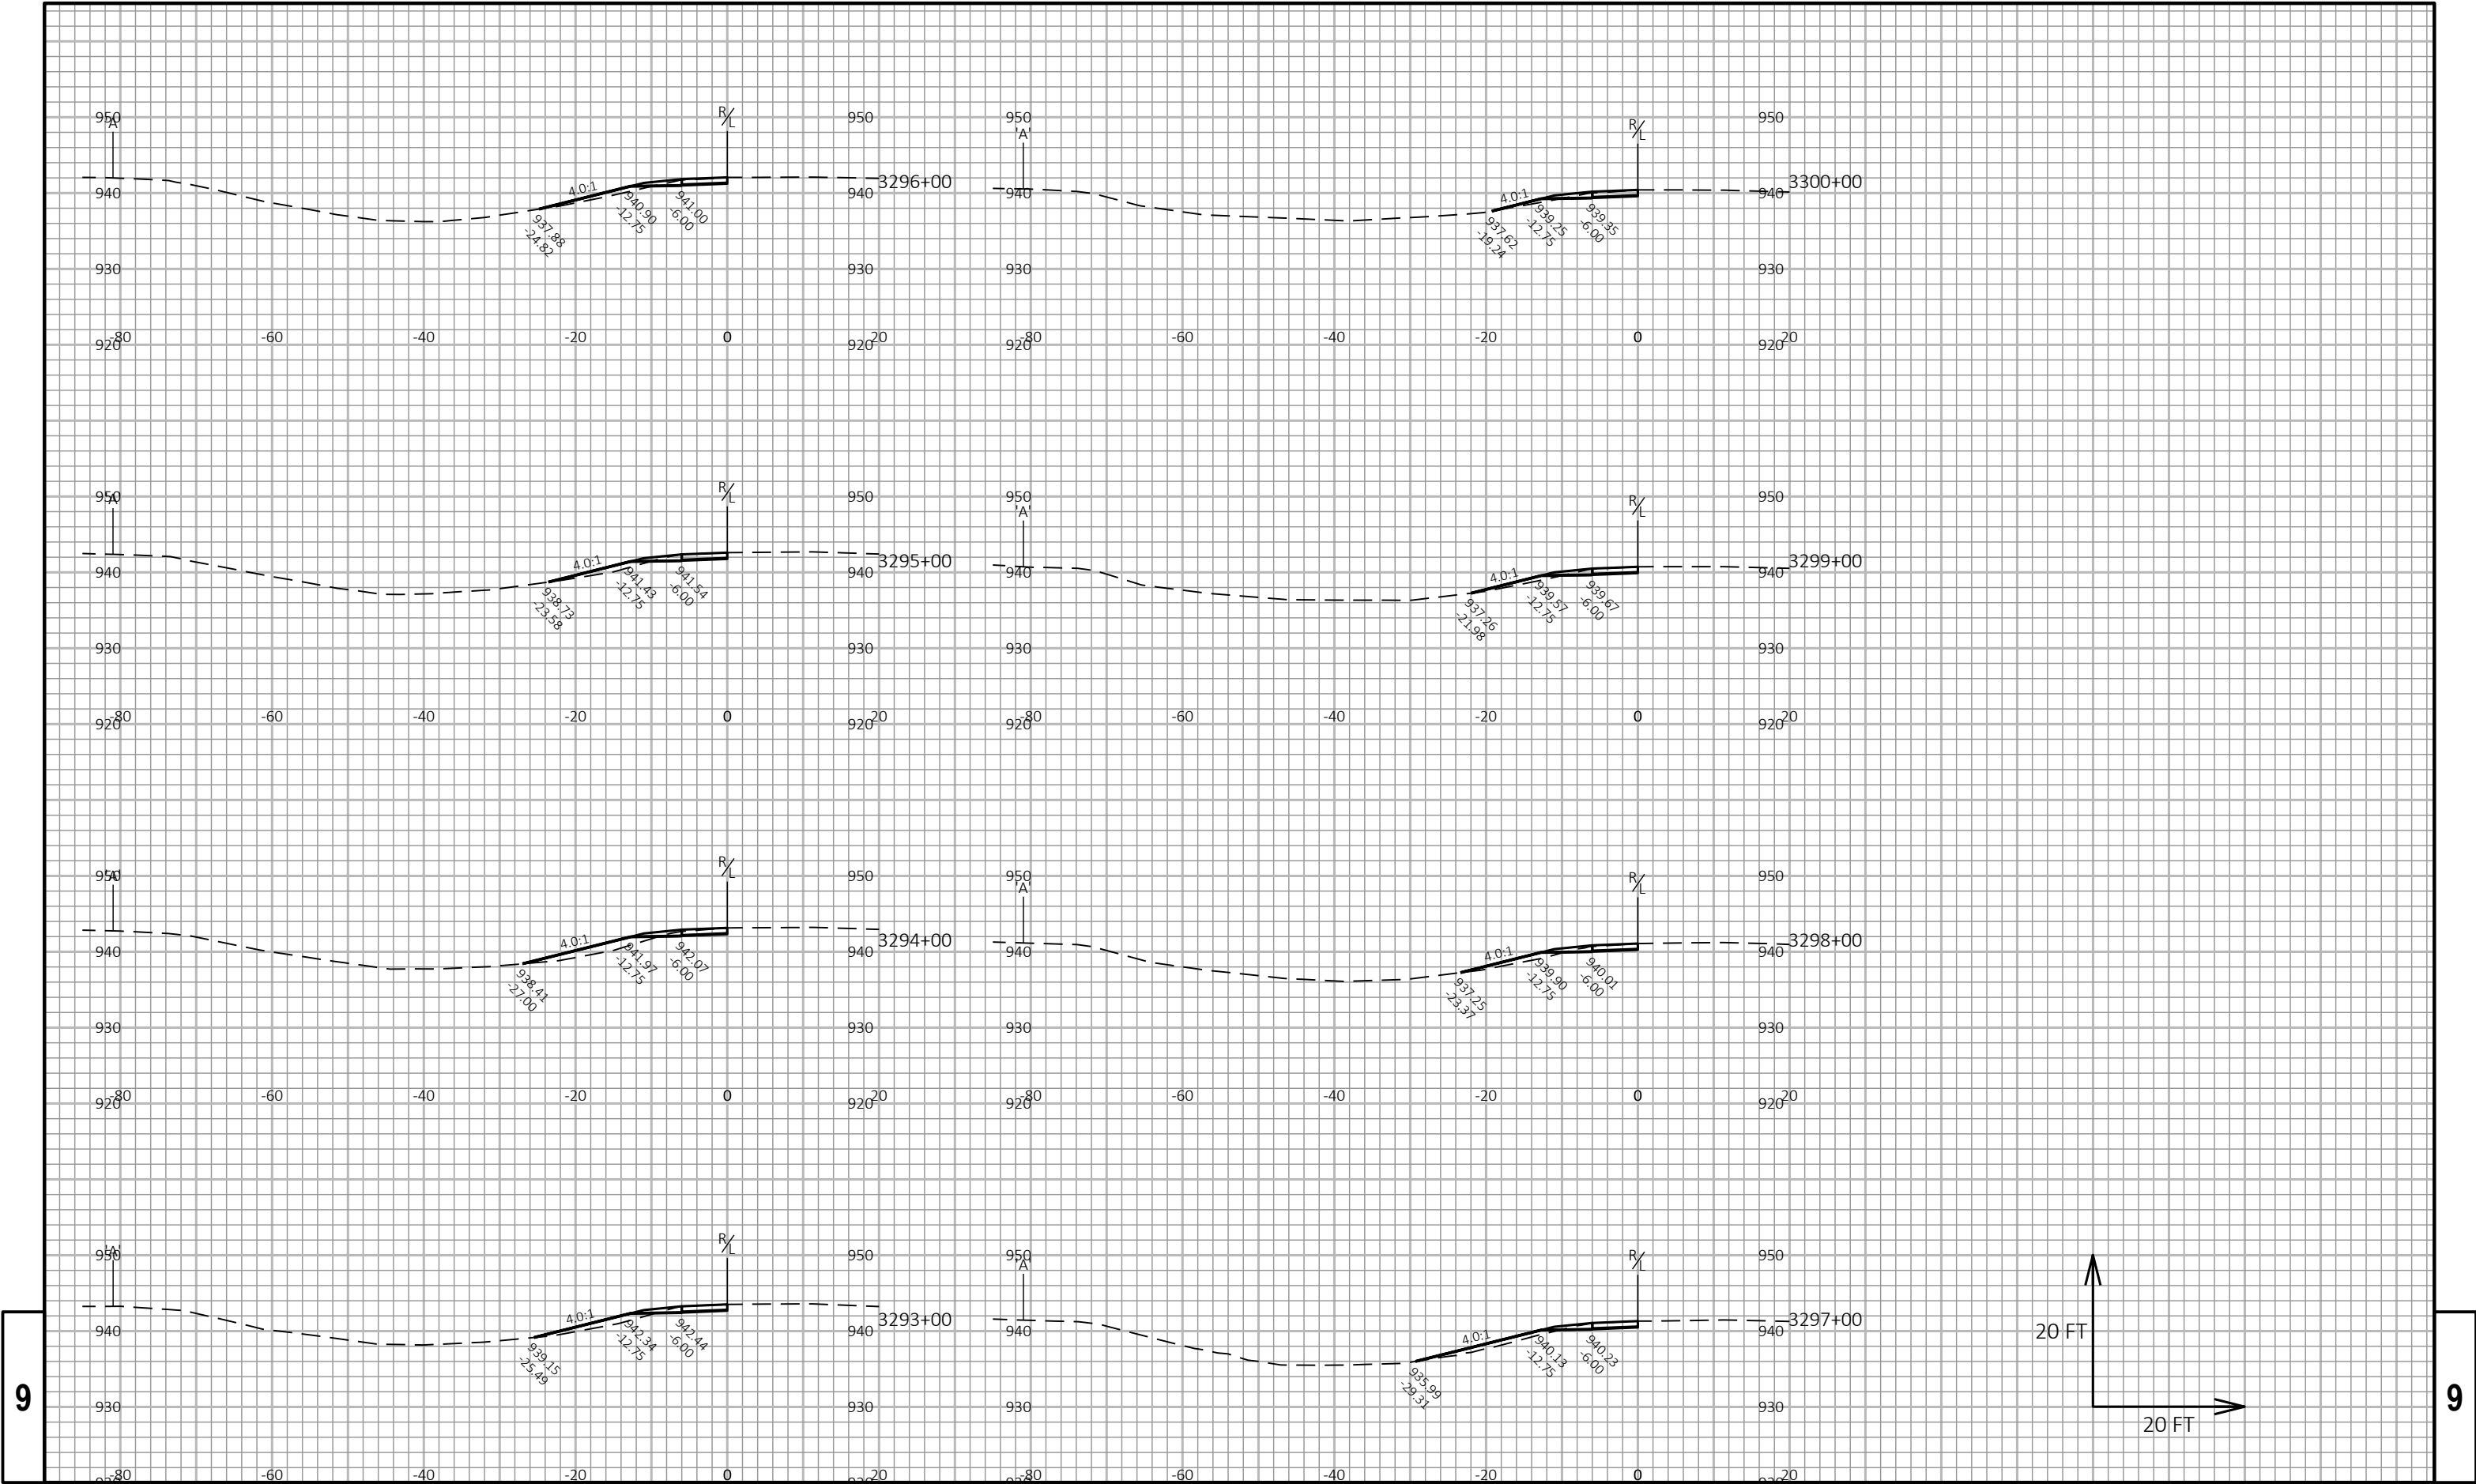

9

9

PROJECT NO: 1017-01-73

HWY: IH 90

COUNTY: MONROE

CROSS SECTIONS: IH 90/94 EB MEDIAN WIDENING

SHEET

E

FILE NAME : N:\PDS\C3D\10170103\SHEETSPLAN\1017-02-73 RESURF\MEDIAN WIDENING WORKING FILES\090232_XS.DWG
LAYOUT NAME - 4


PLOT DATE : 8/8/2019 1:03 PM



PLOT BY : GREINER JR, MICHAEL


PLOT NAME :

PLOT SCALE : 1 IN:20 FT HORZ. / 1 IN:20 FT VERT.

WISDOT/CADDs SHEET 49

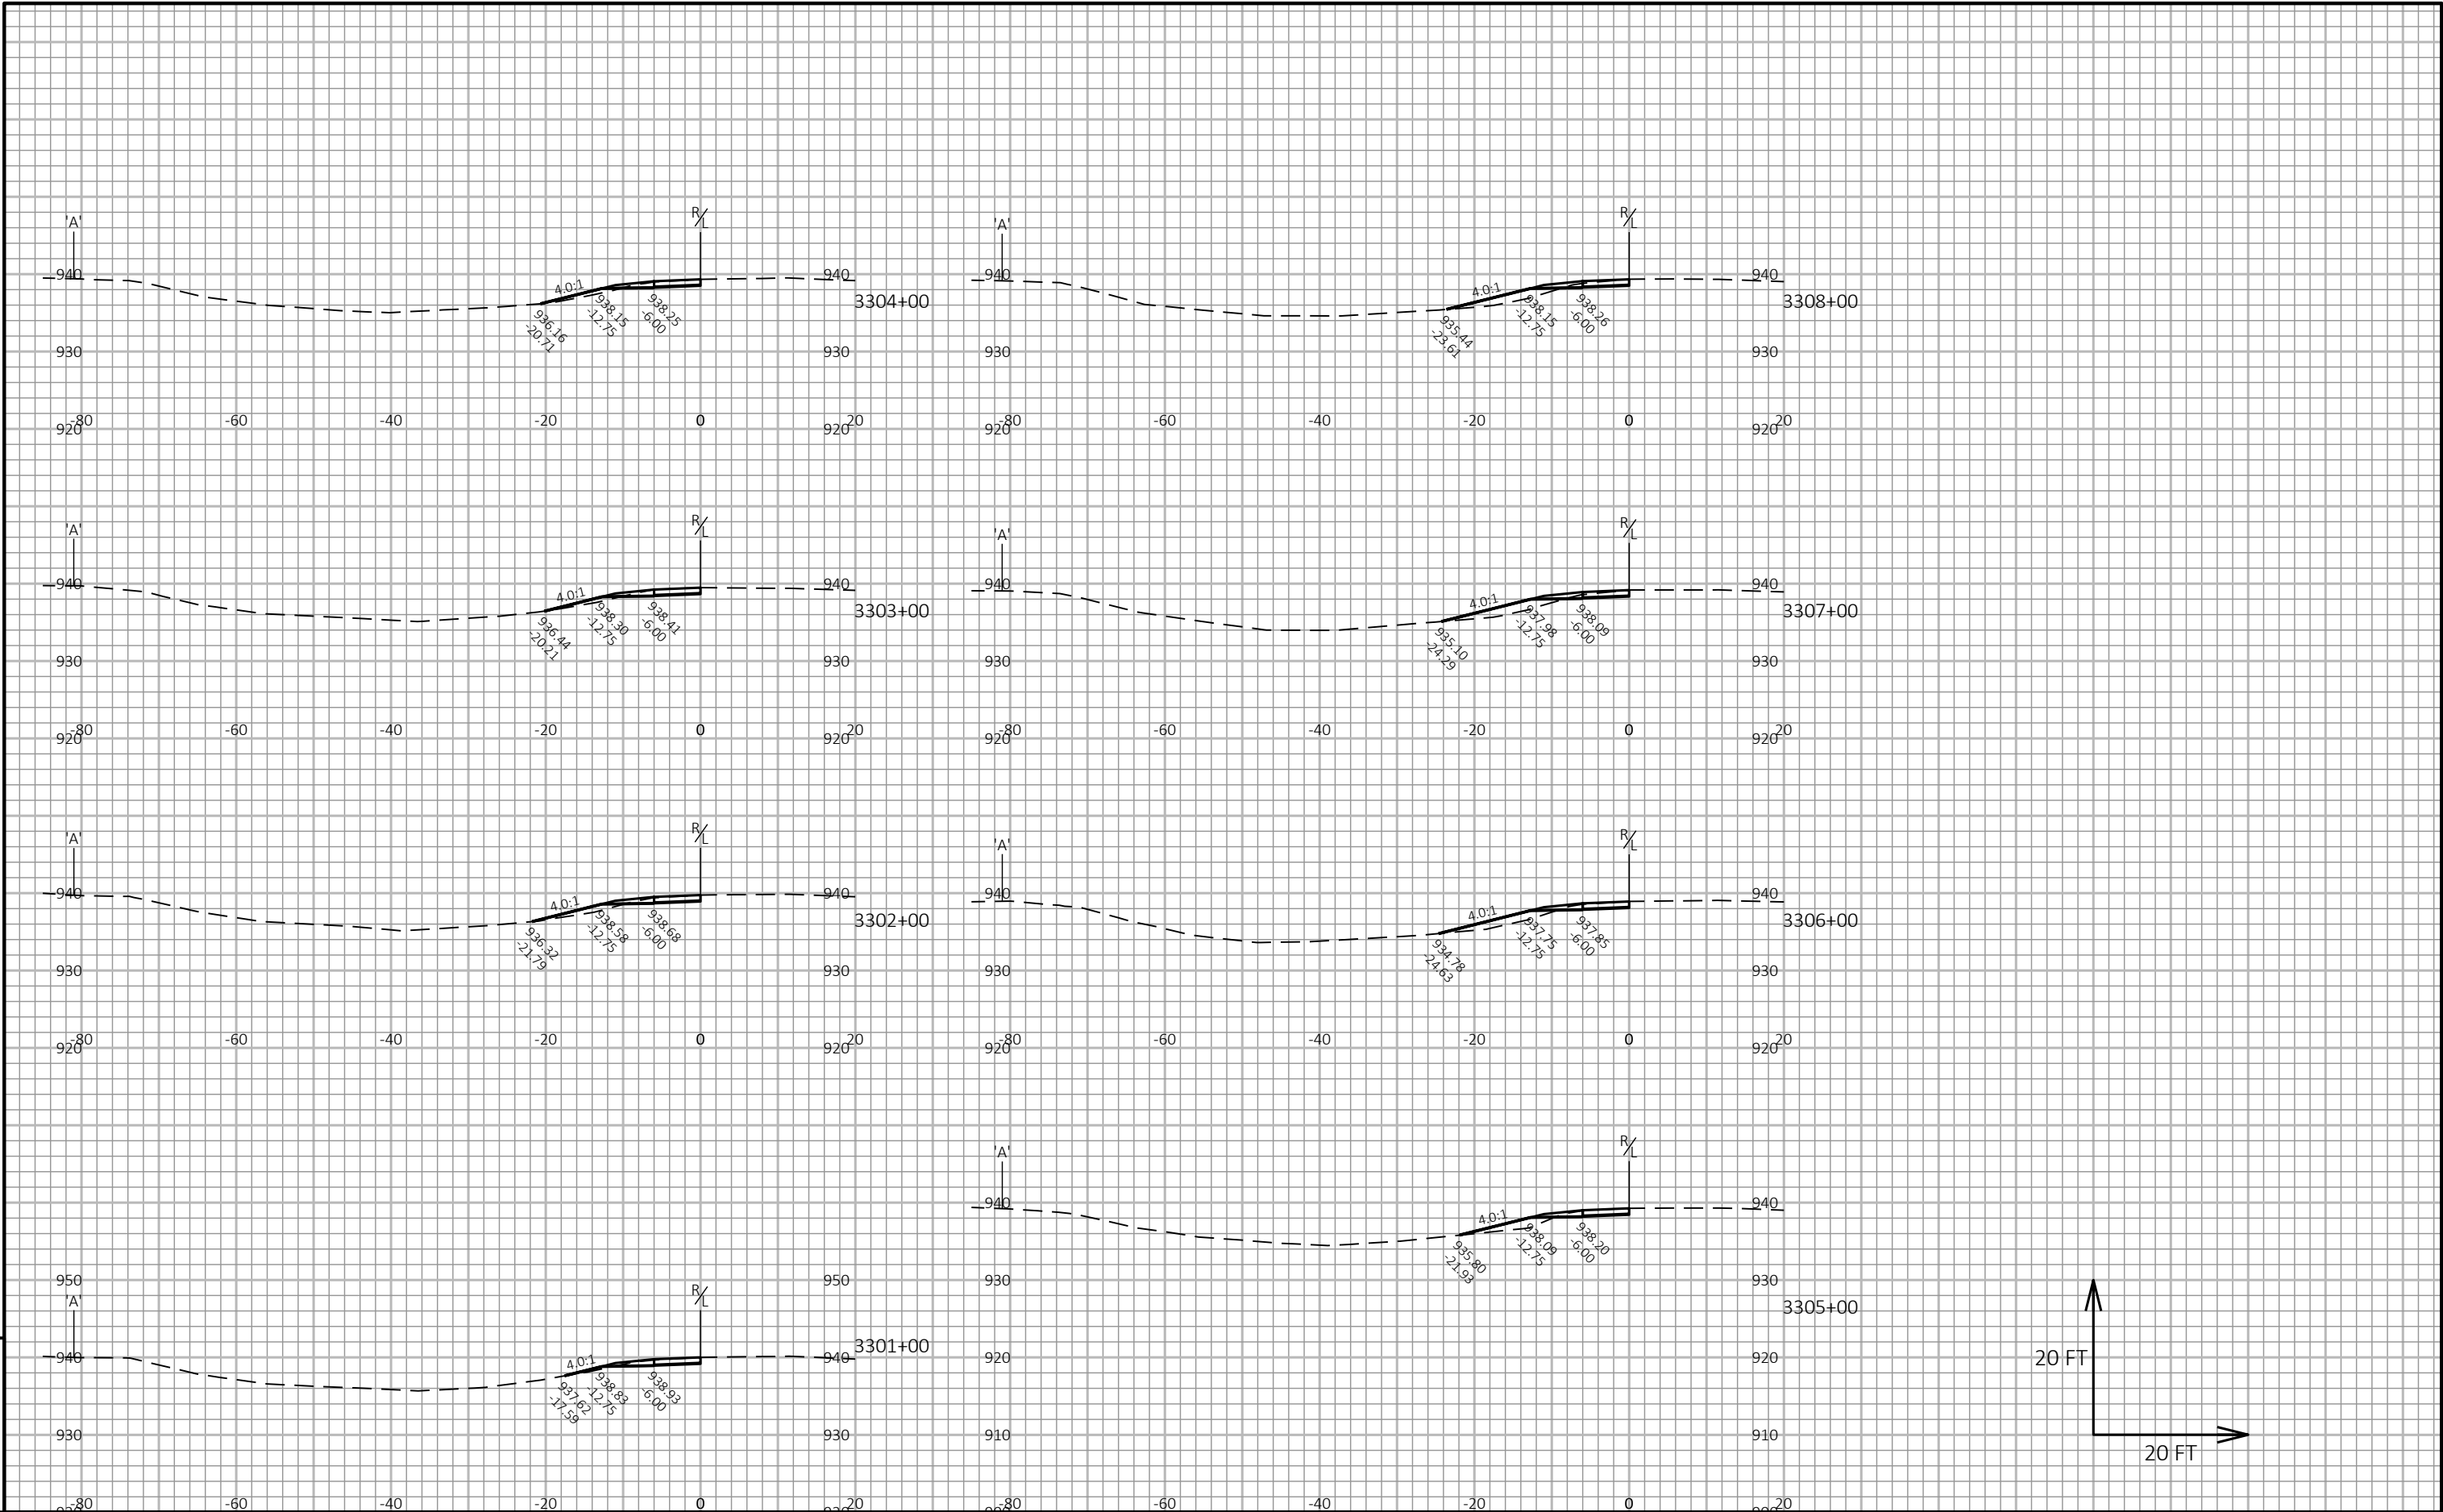


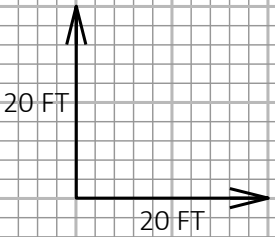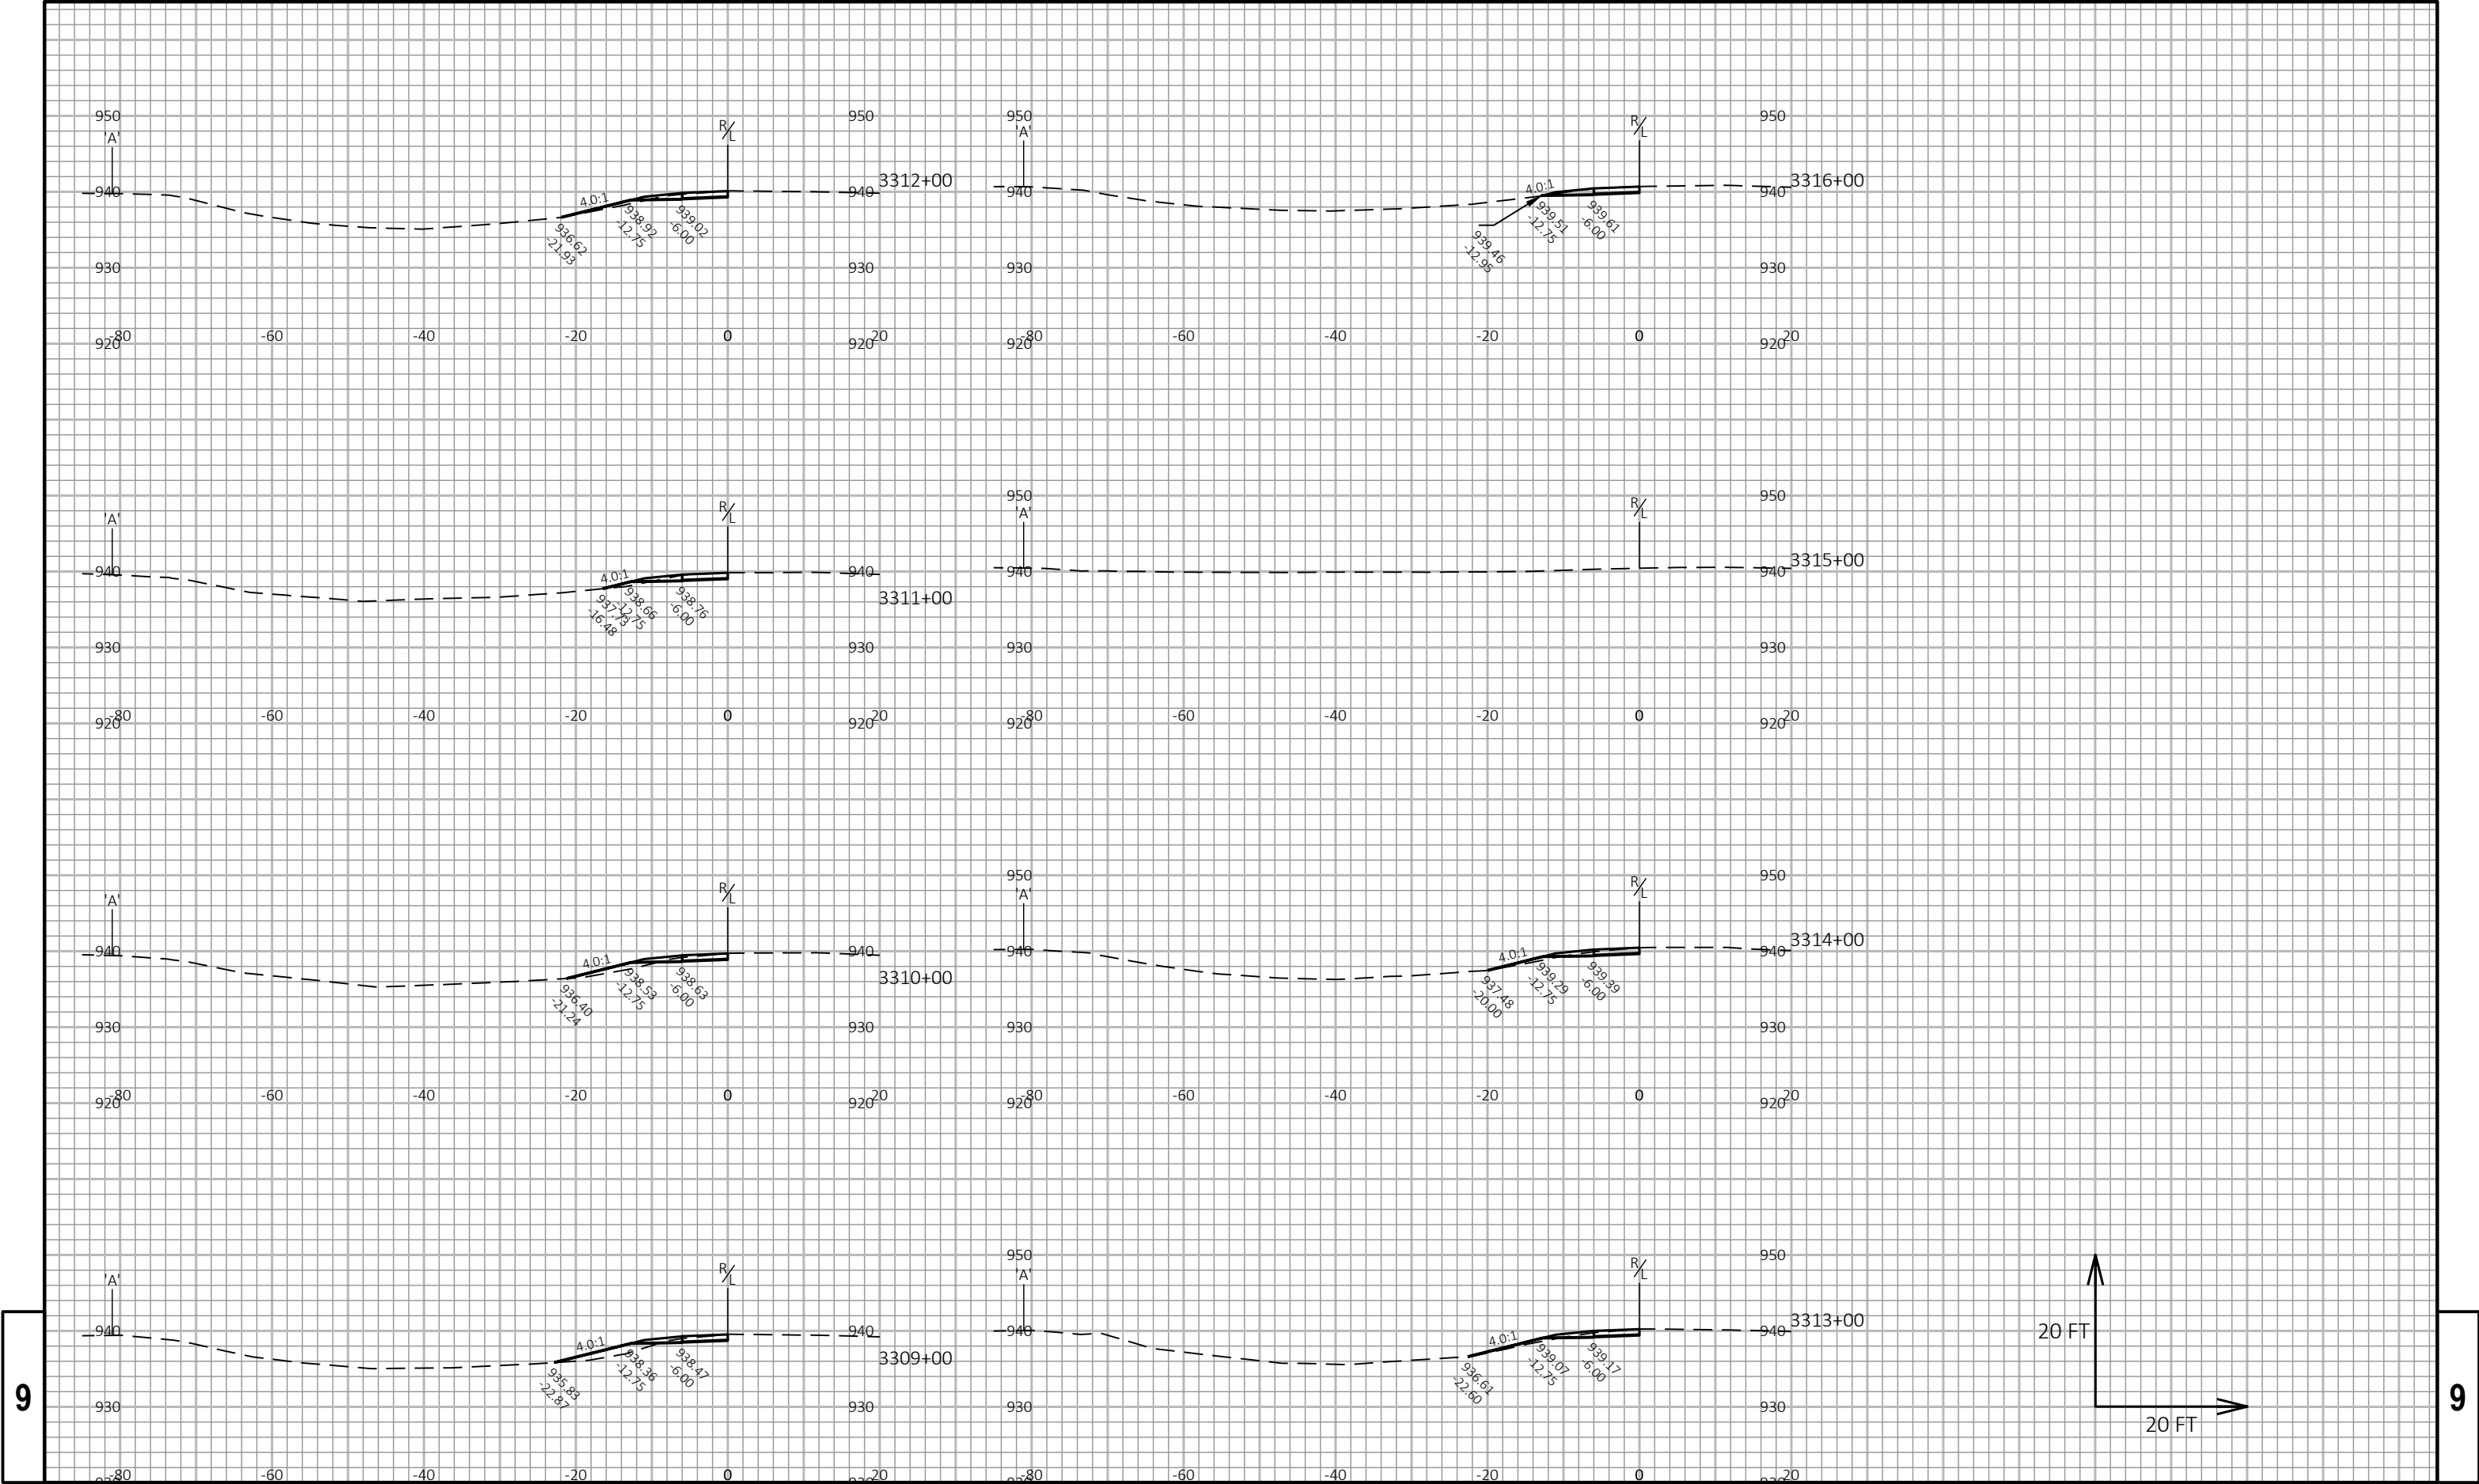

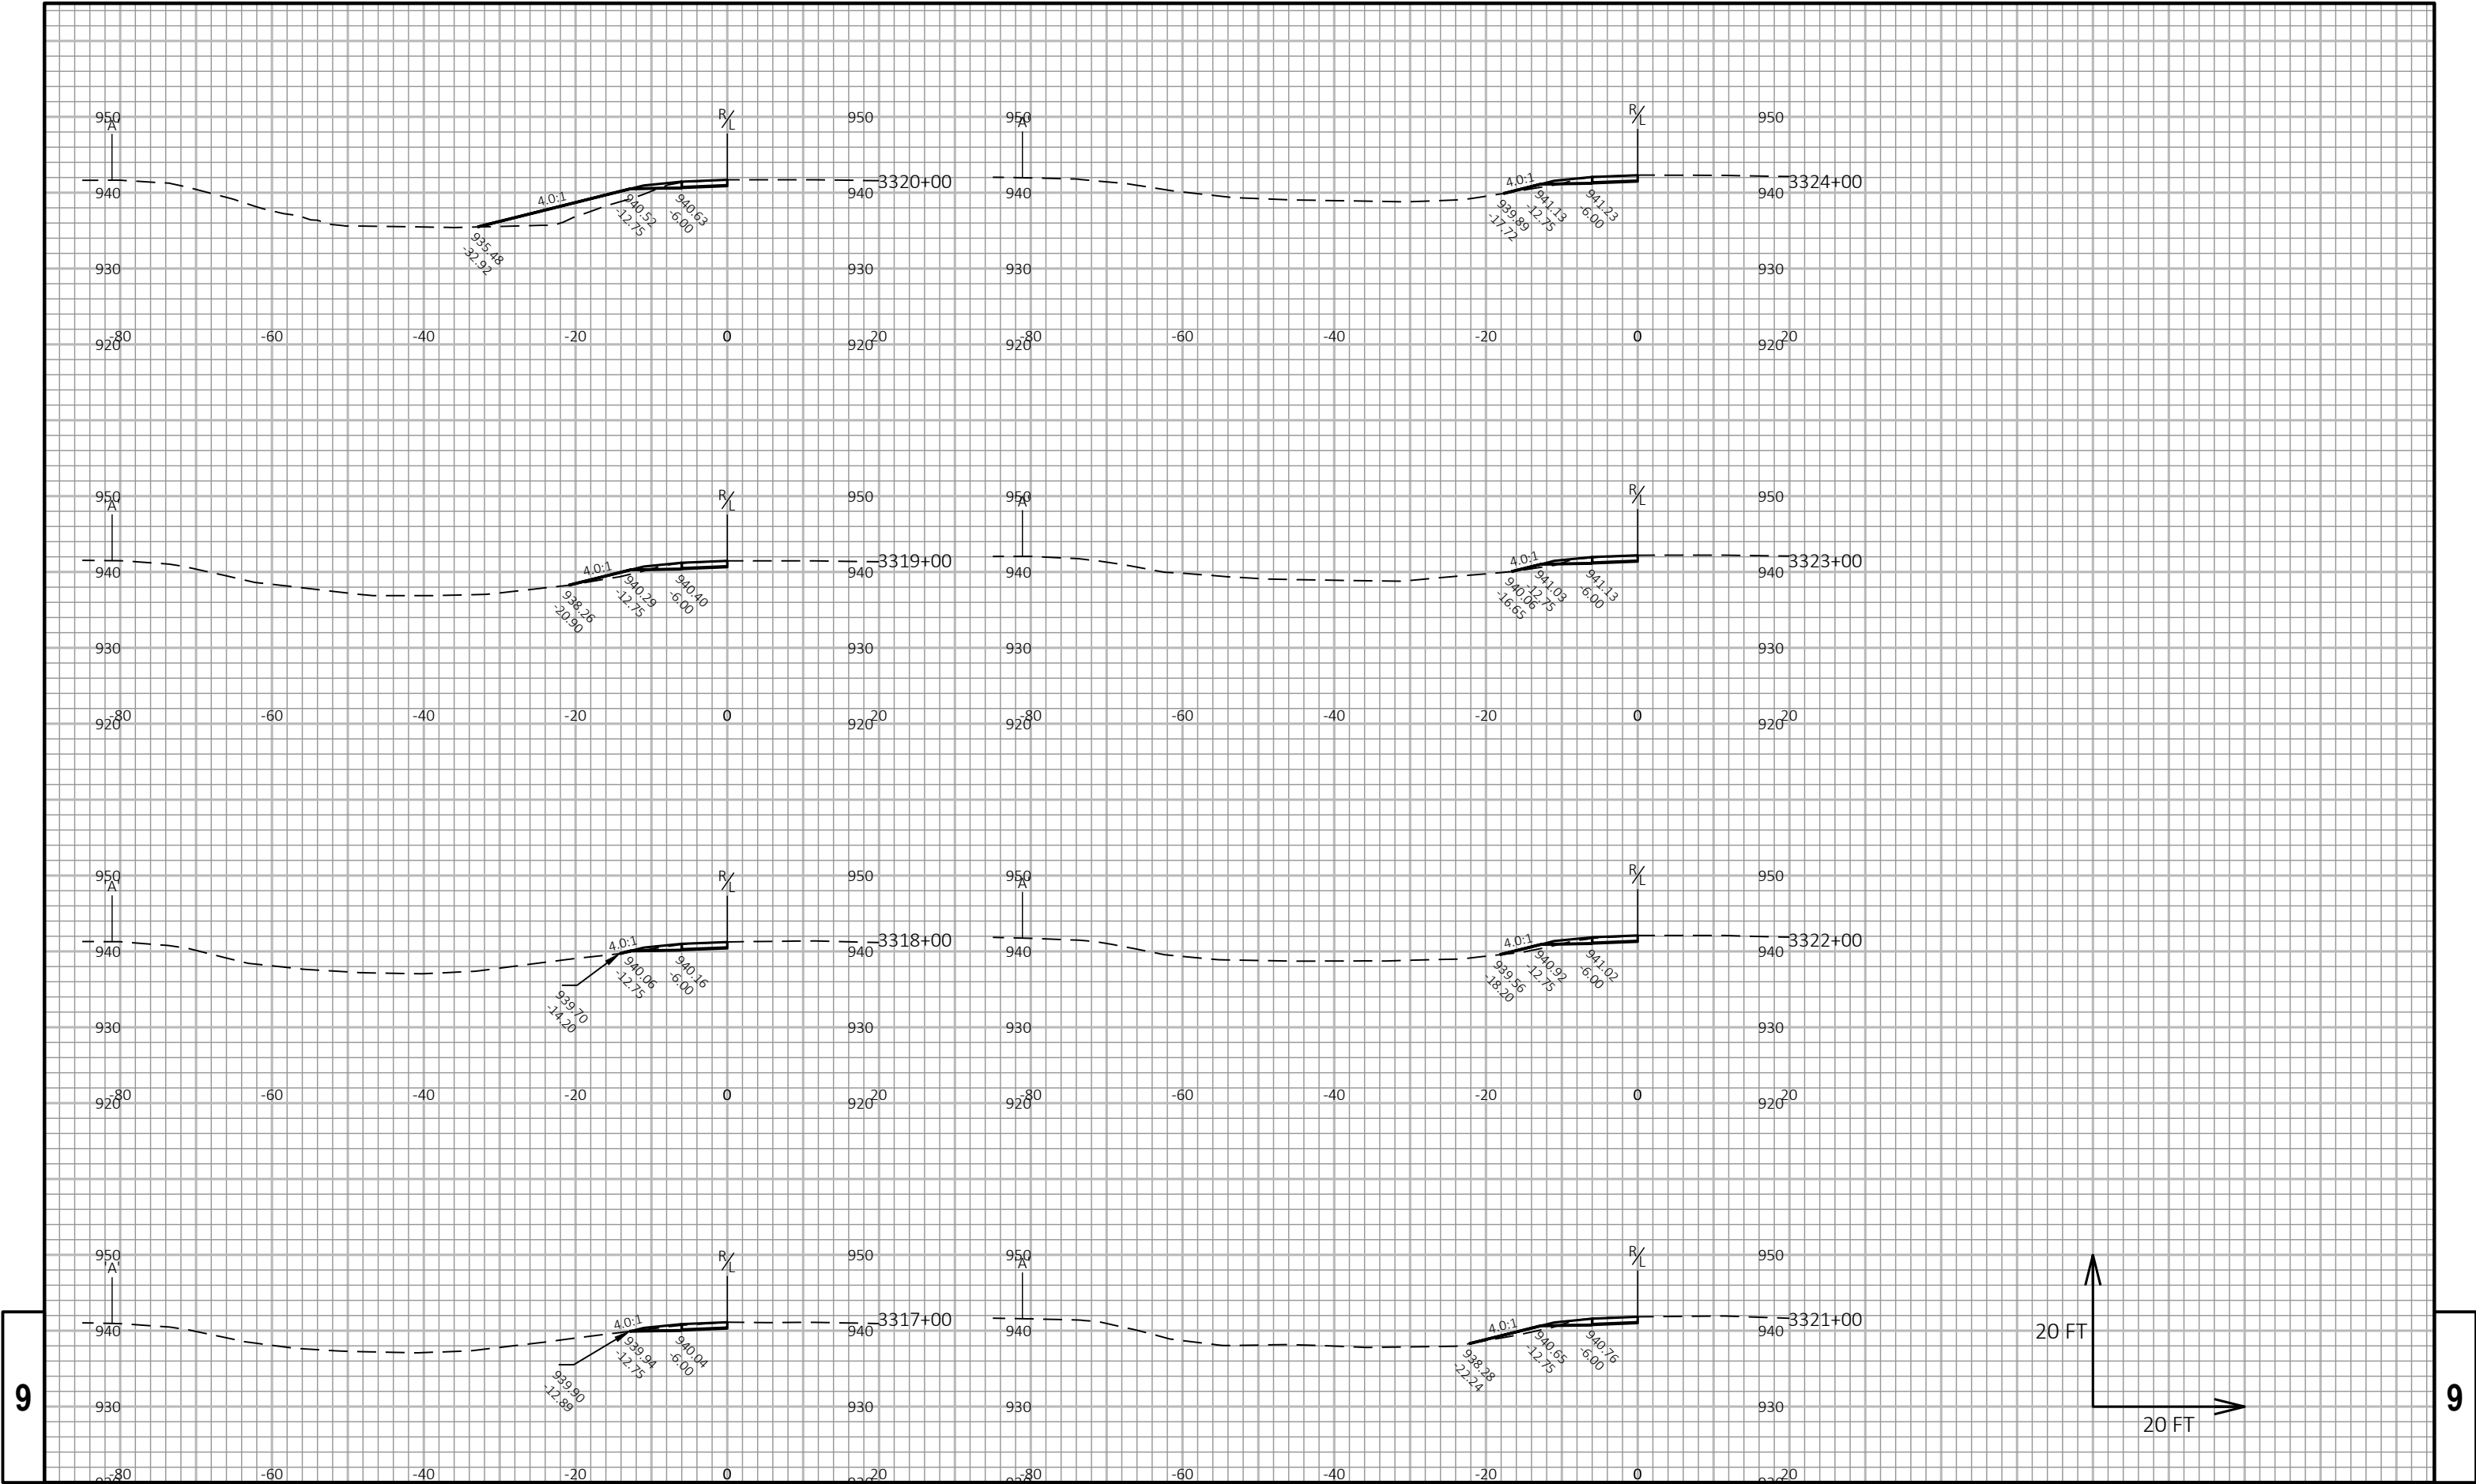

9

9


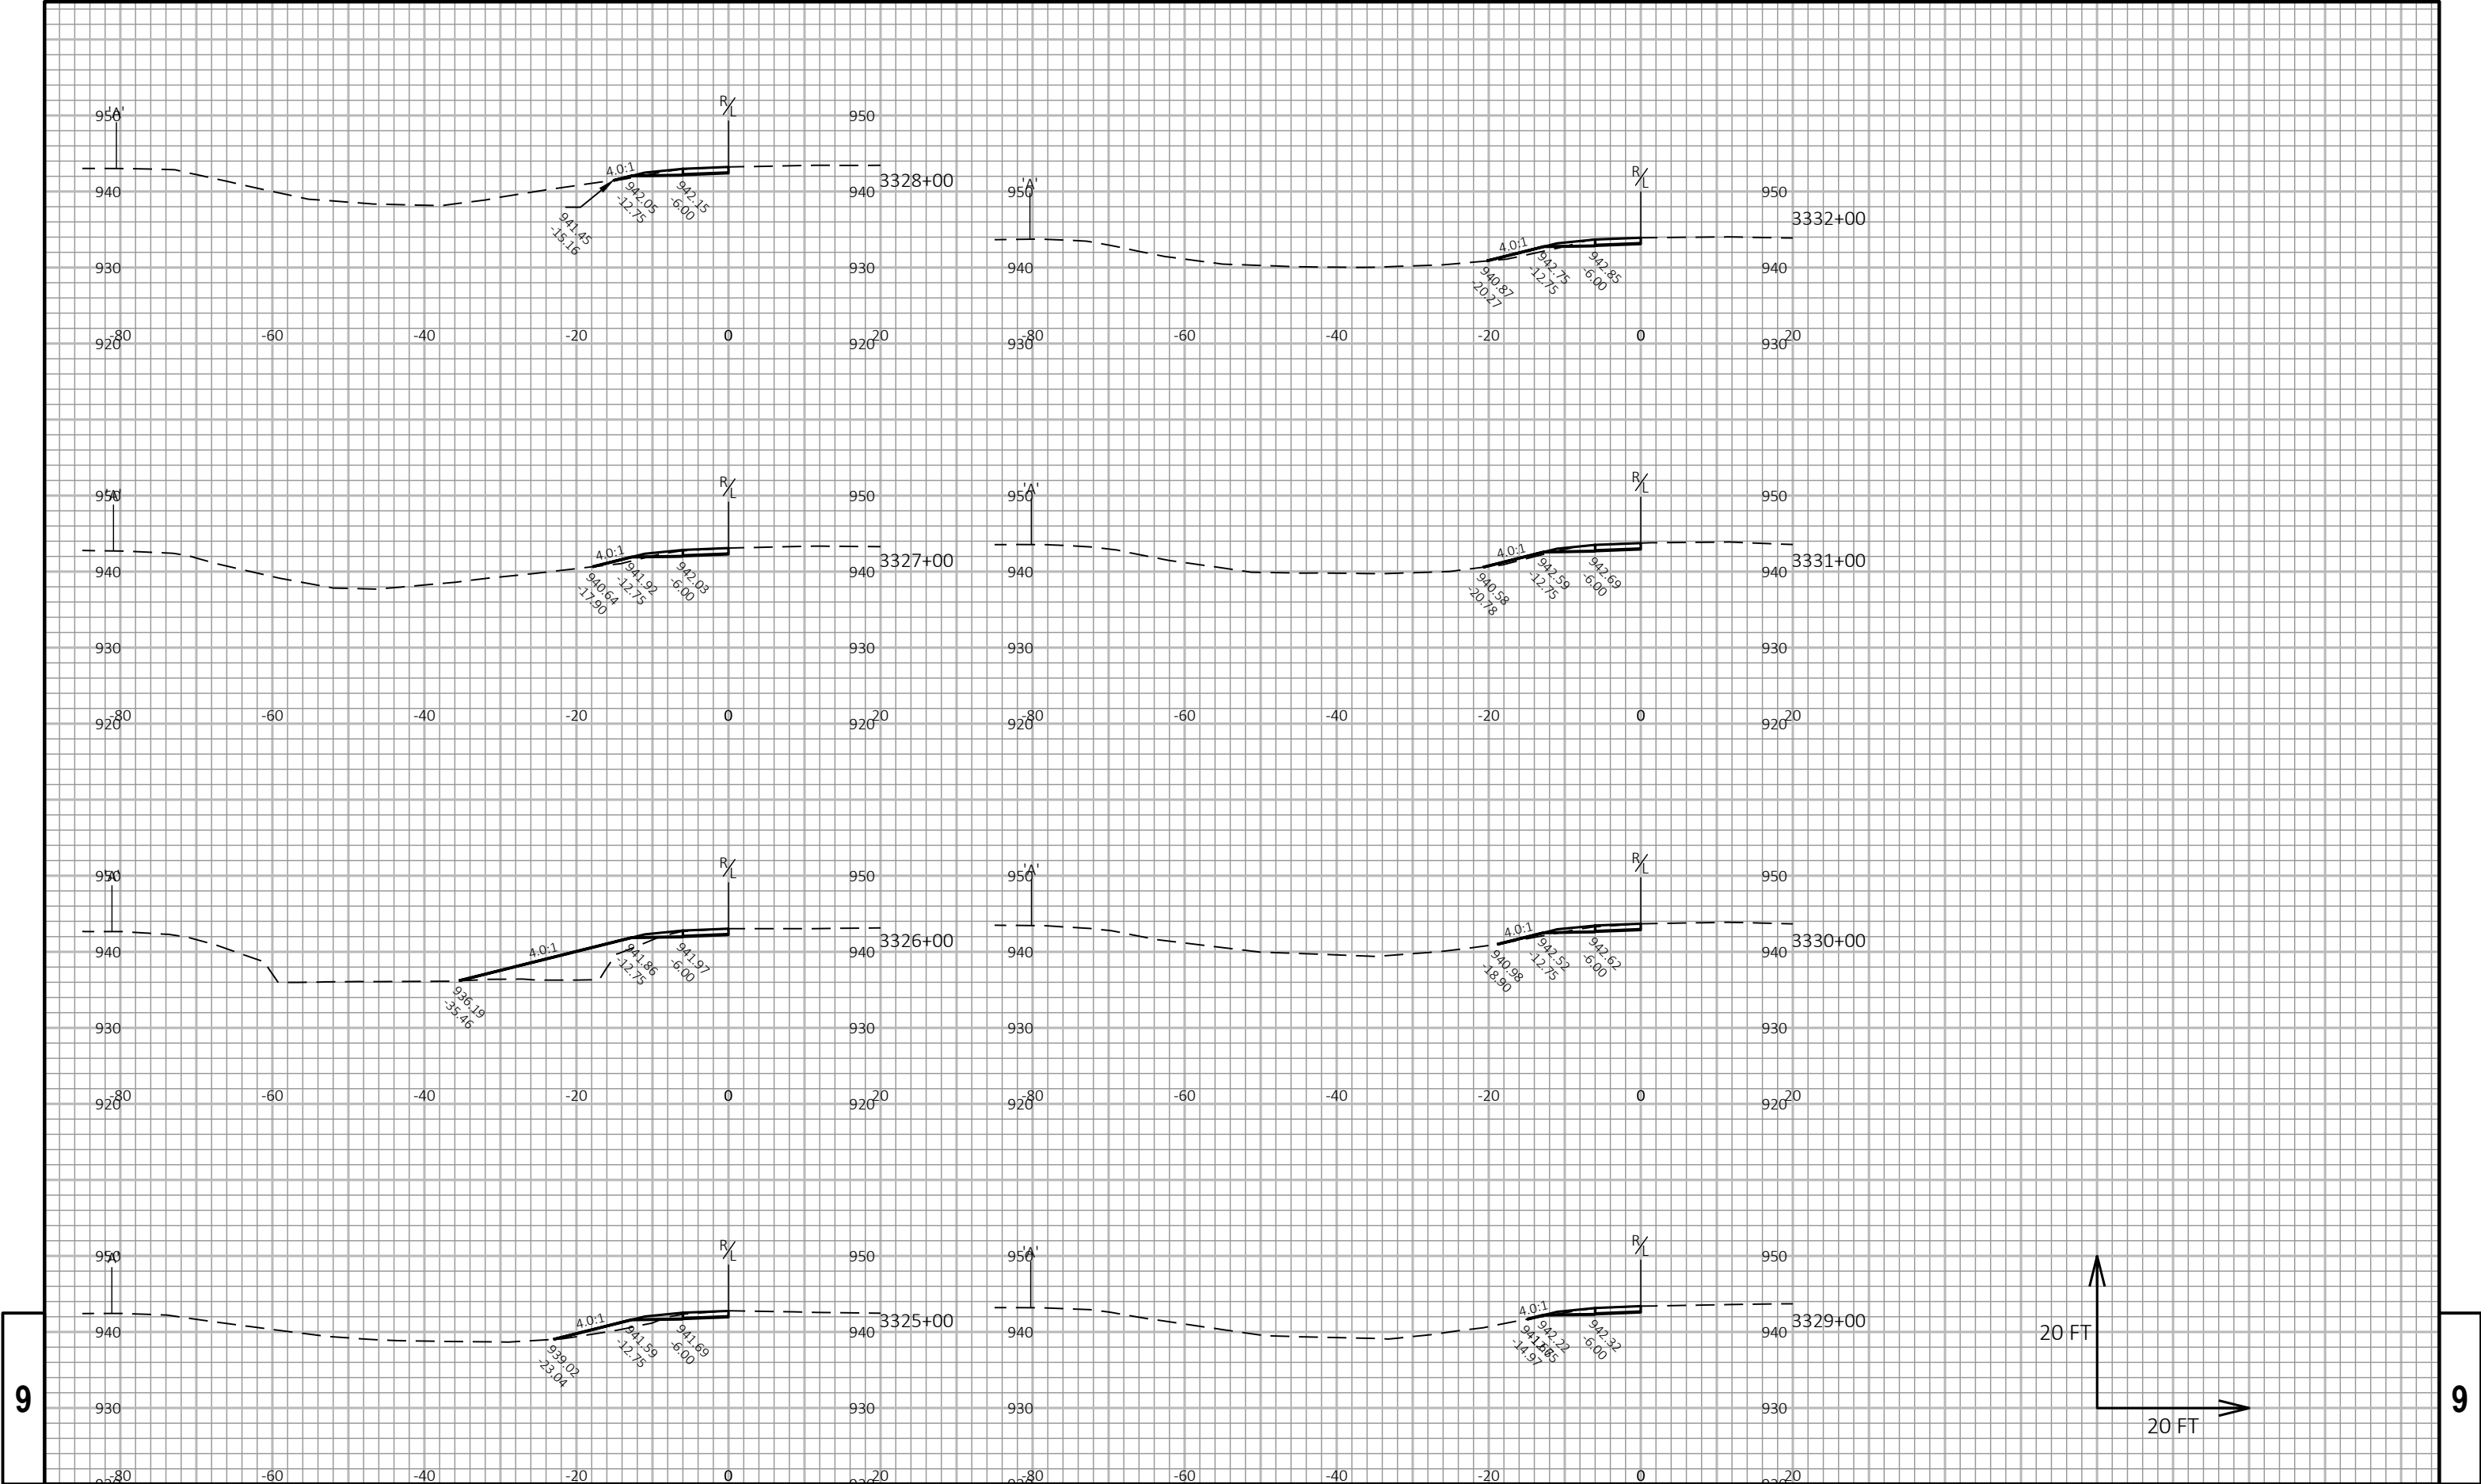


9


9

PROJECT NO: 1017-01-73	HWY: IH 90	COUNTY: MONROE	CROSS SECTIONS: IH 90/94 EB MEDIAN WIDENING	SHEET E
------------------------	------------	----------------	---	---------

9

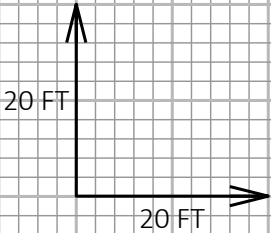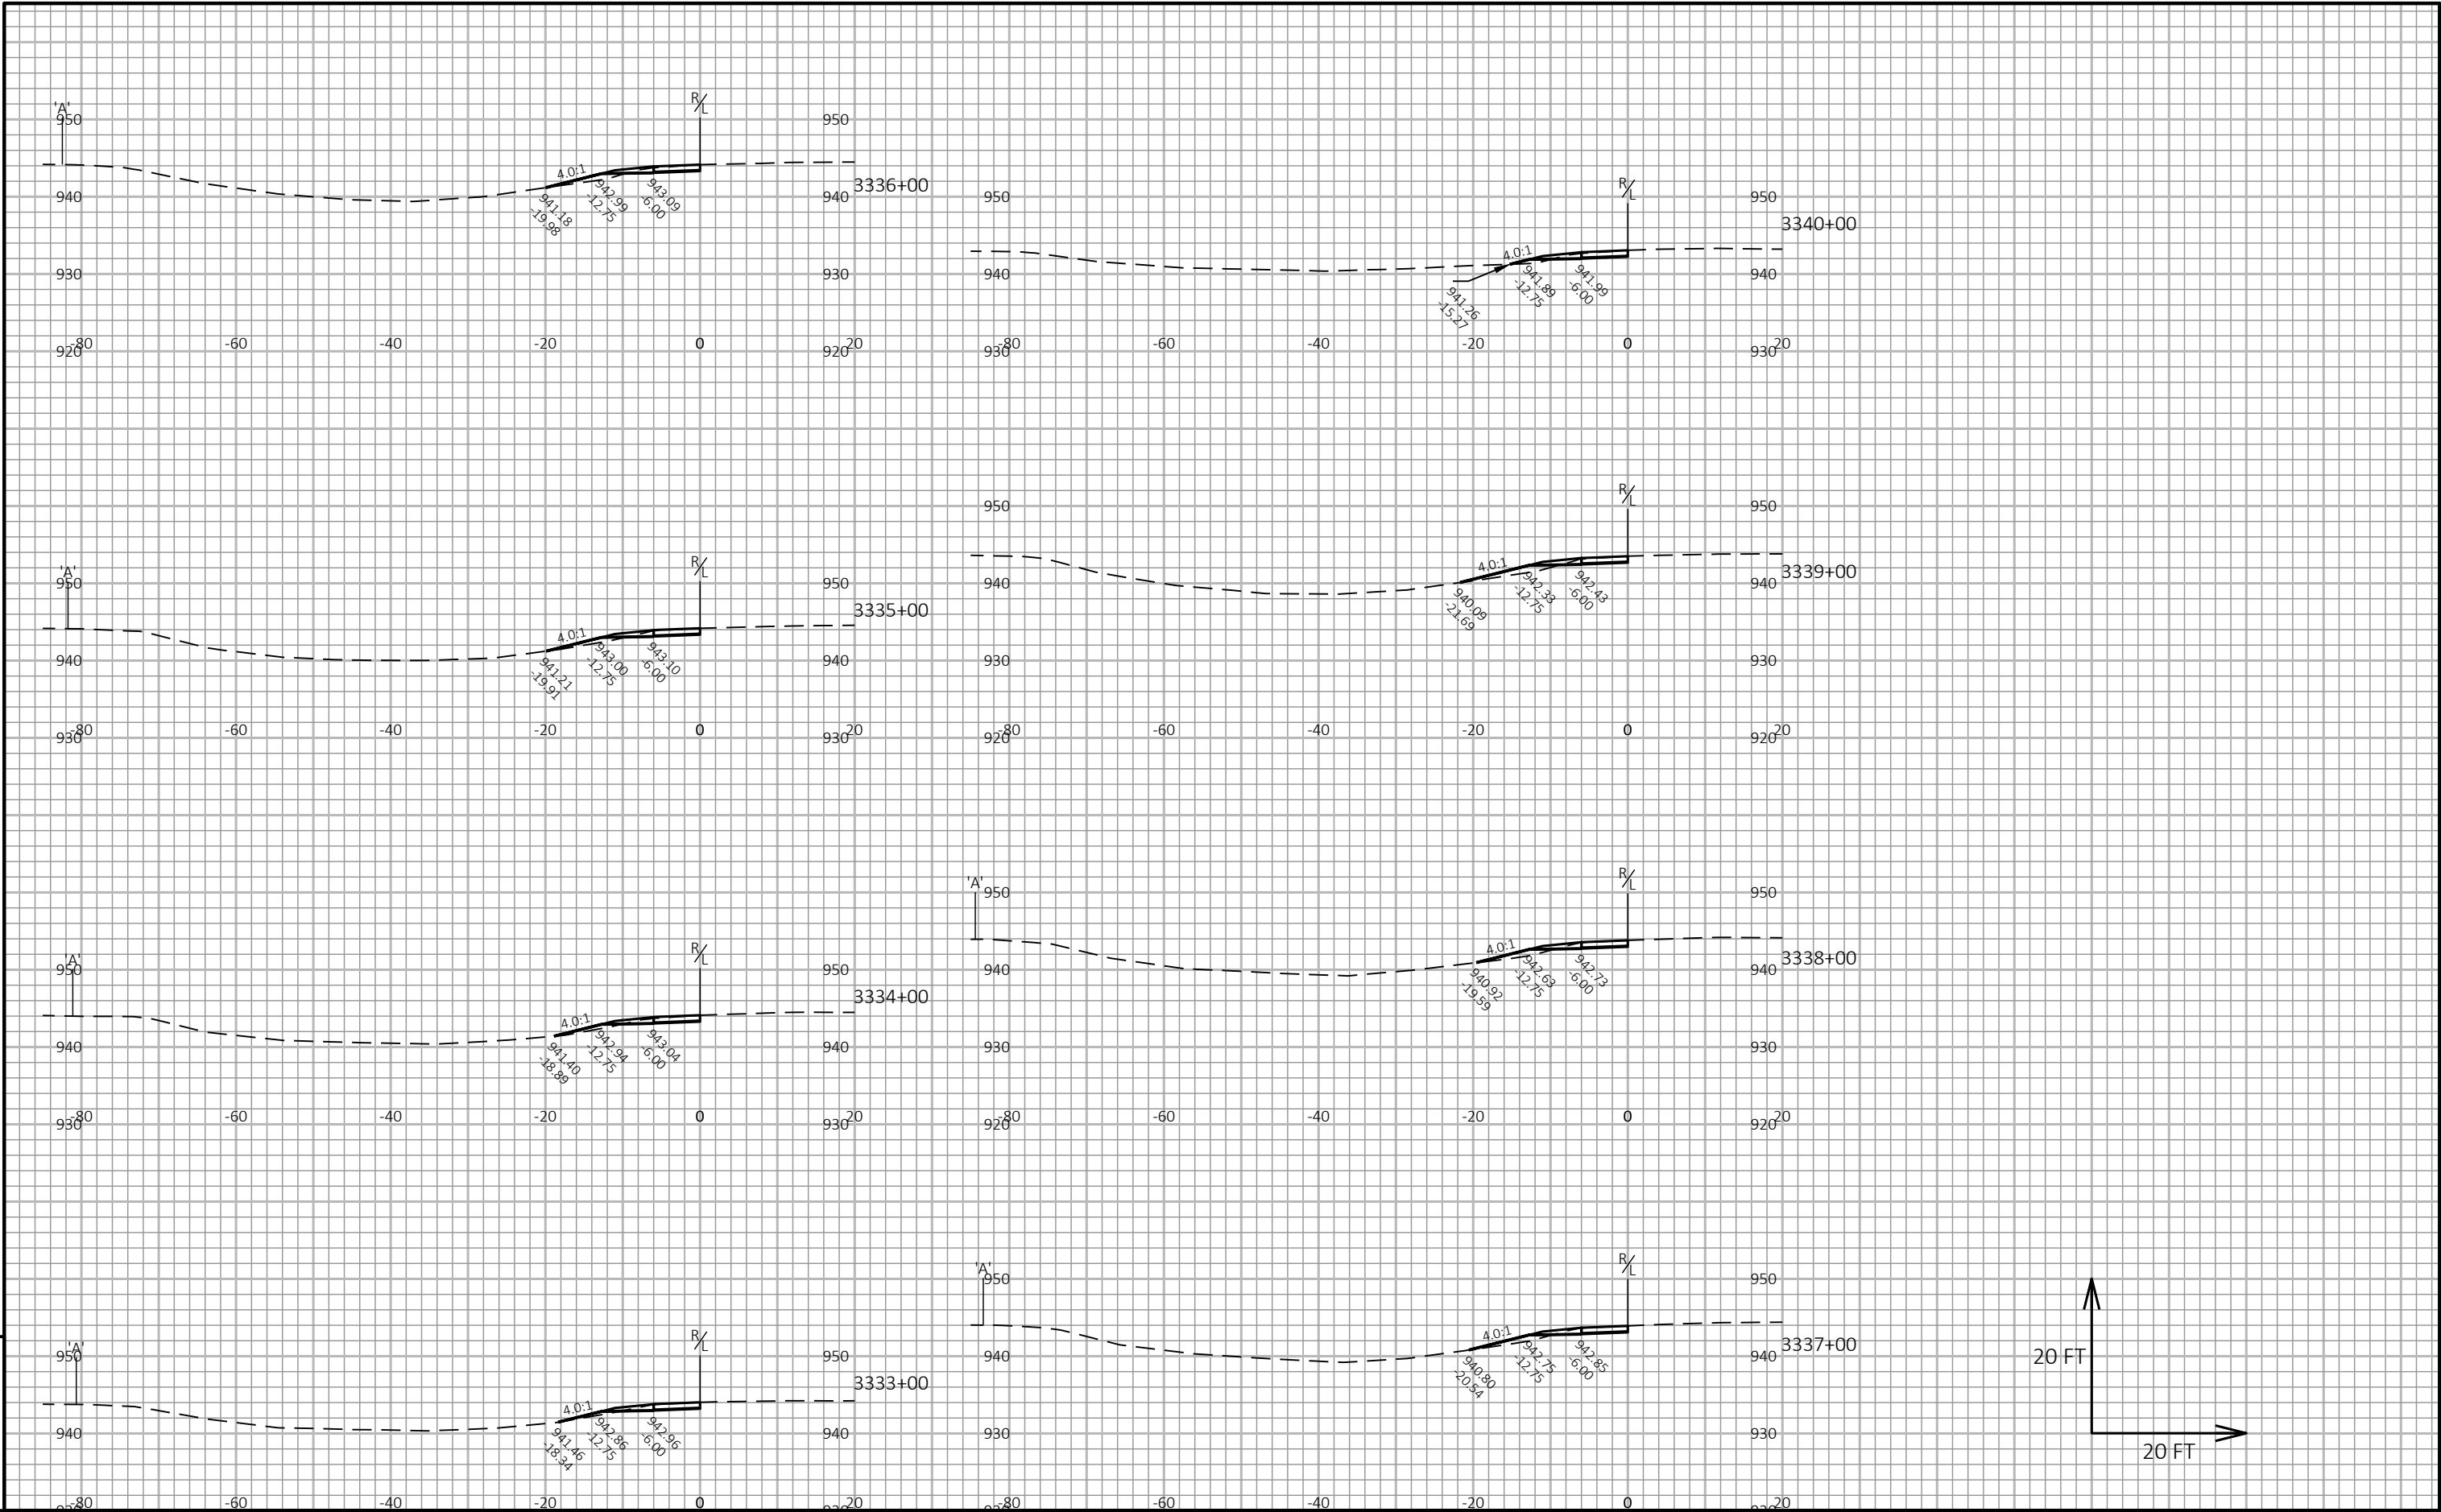










9

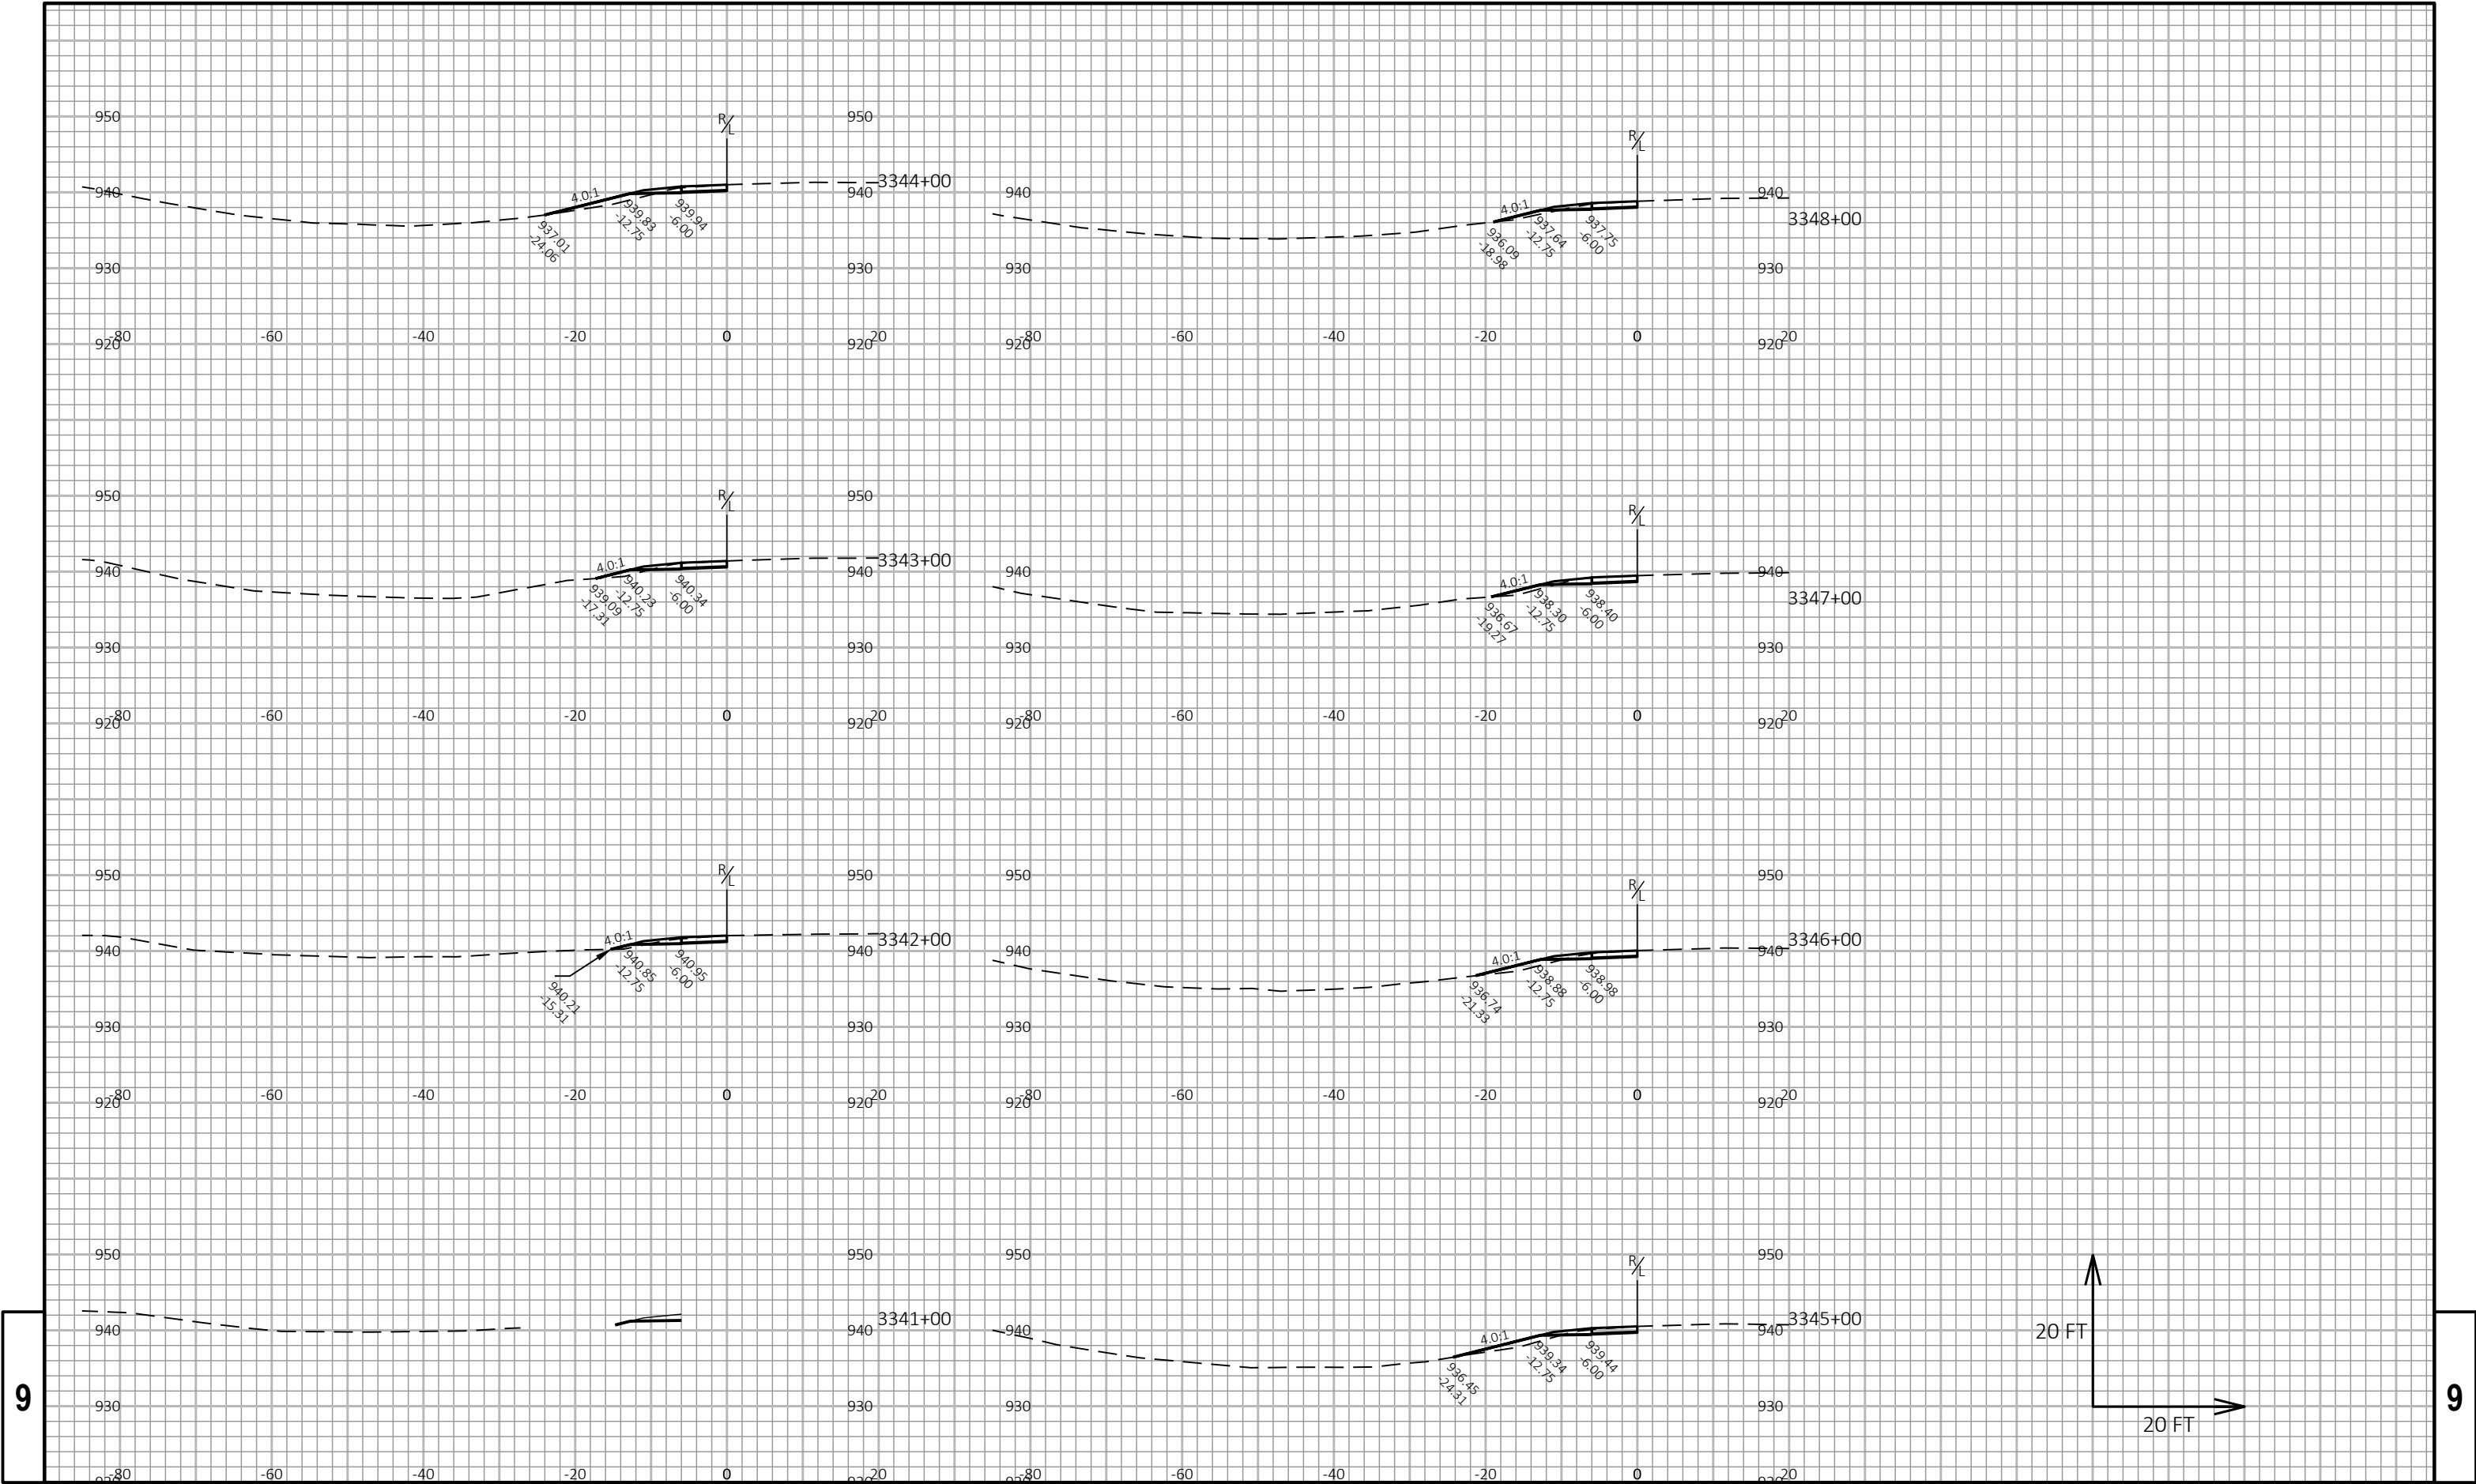

9

9

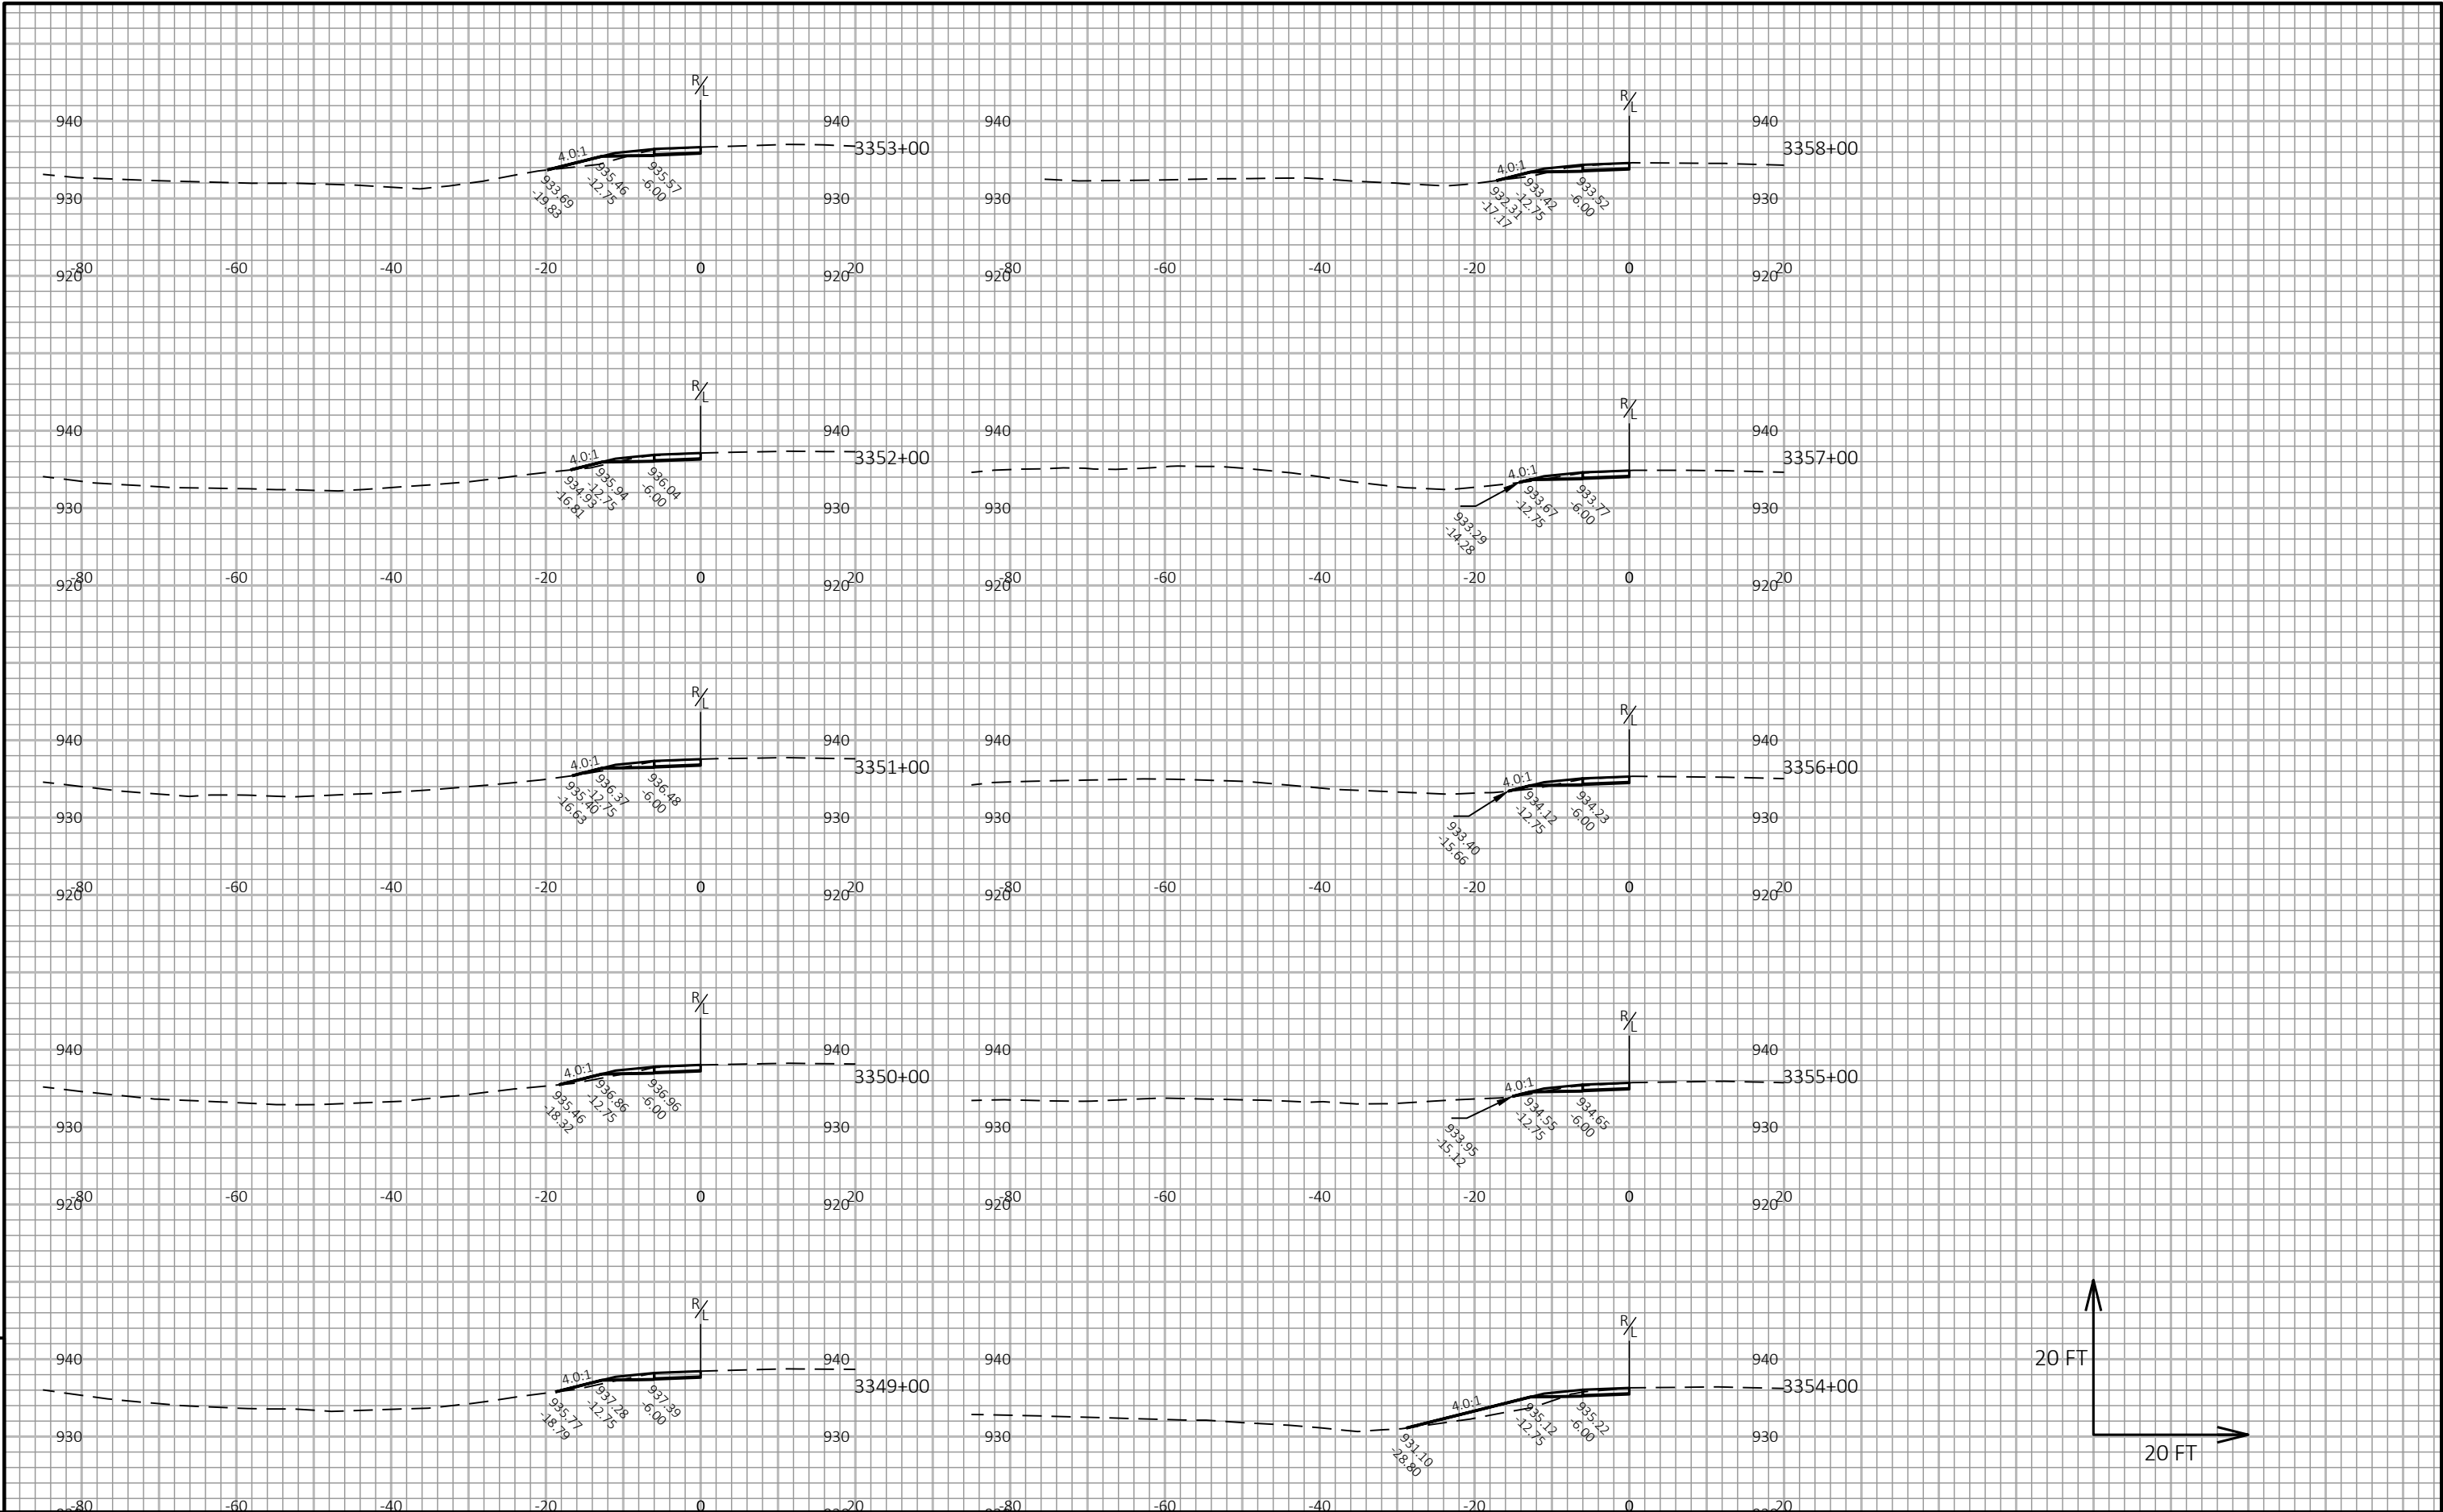

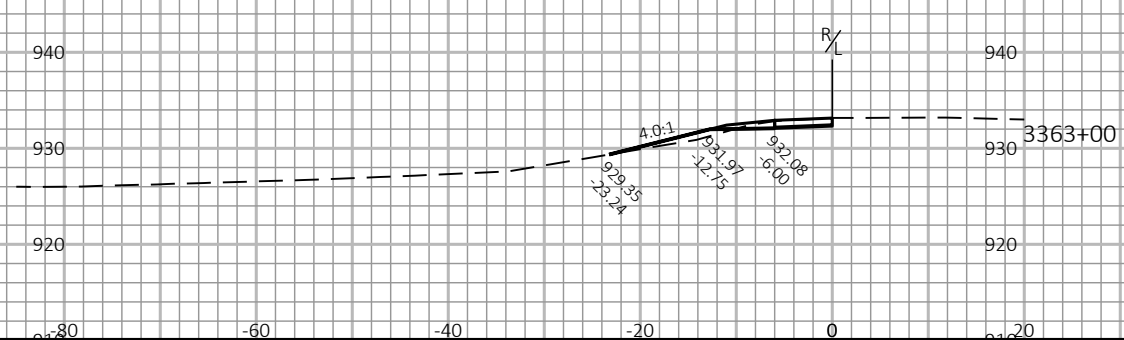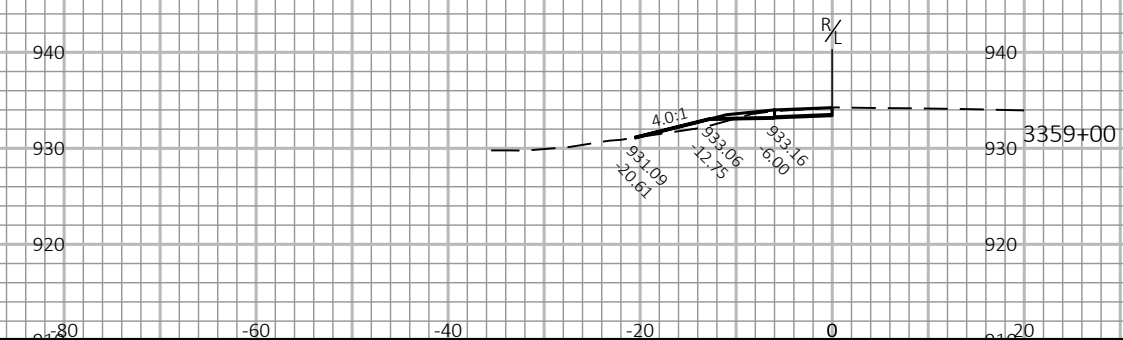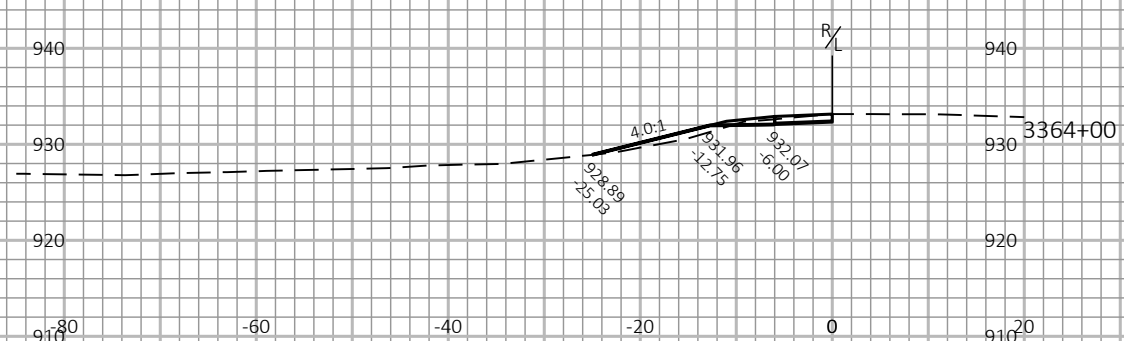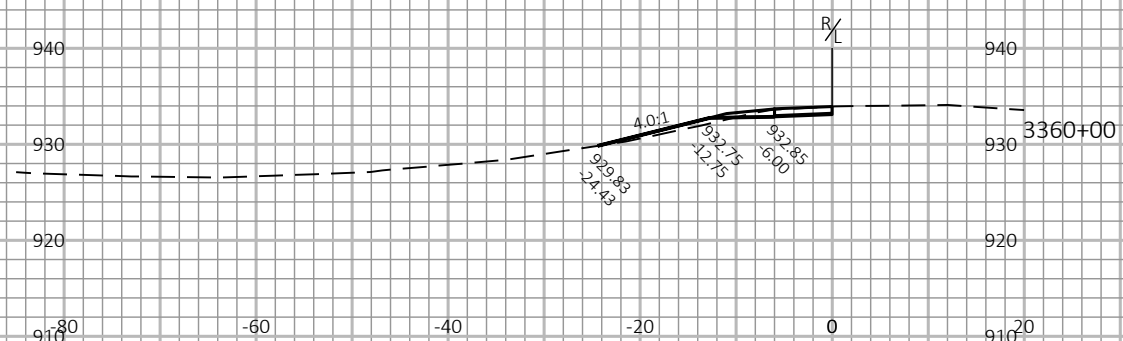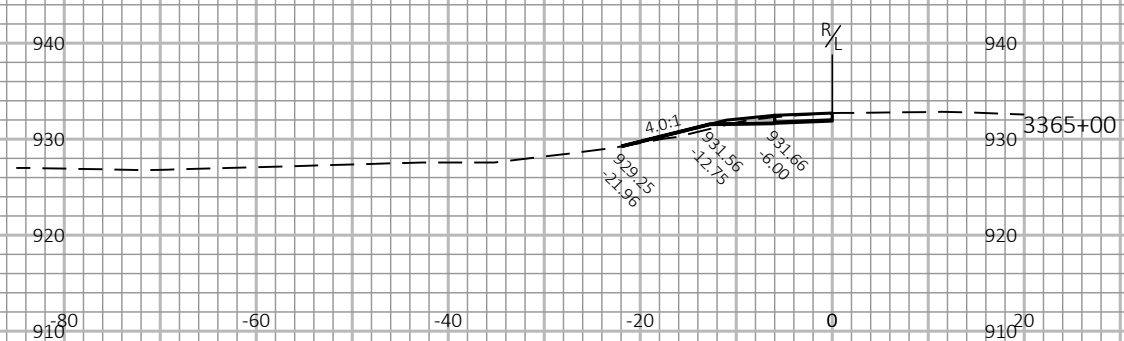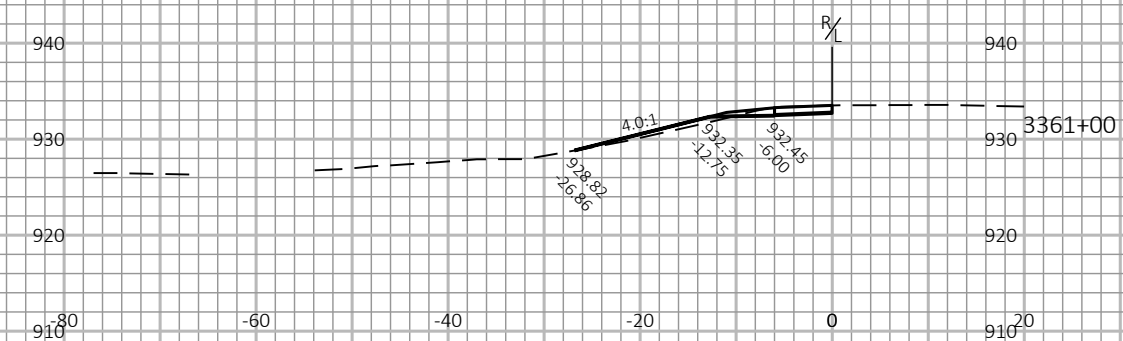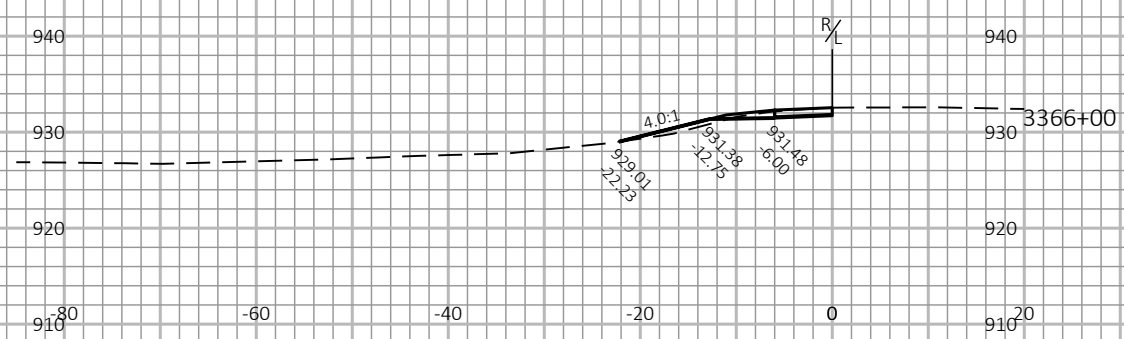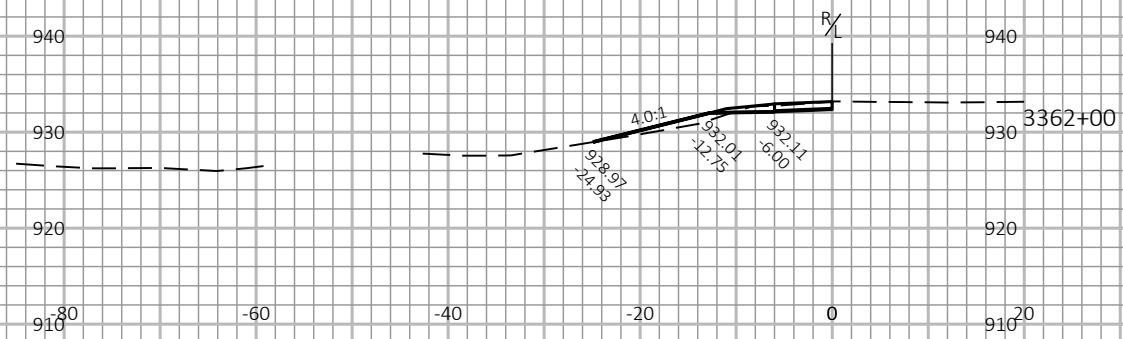

9

9

PROJECT NO:	1017-01-73
-------------	------------

HWY: IH 90

COUNTY: MONROE

CROSS SECTIONS: IH 90/94 EB MEDIAN WIDENING

SHEET

E

FILE NAME : N:\PDS\C3D\10170103\SHEETSPLAN\1017-02-73 RESURF\MEDIAN WIDENING WORKING FILES\090232_XS.DWG
LAYOUT NAME - 12


PLOT DATE : 8/8/2019 1:04 PM

PLOT BY : GREINER JR, MICHAEL

PLOT NAME :

PLOT SCALE : 1 IN:20 FT HORZ. / 1 IN:20 FT VERT.




WISDOT/CADDS SHEET 49

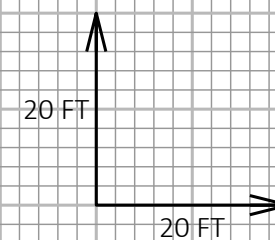


9

9

9

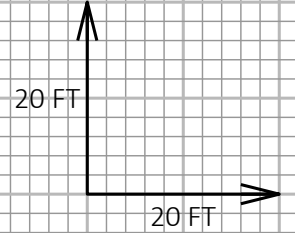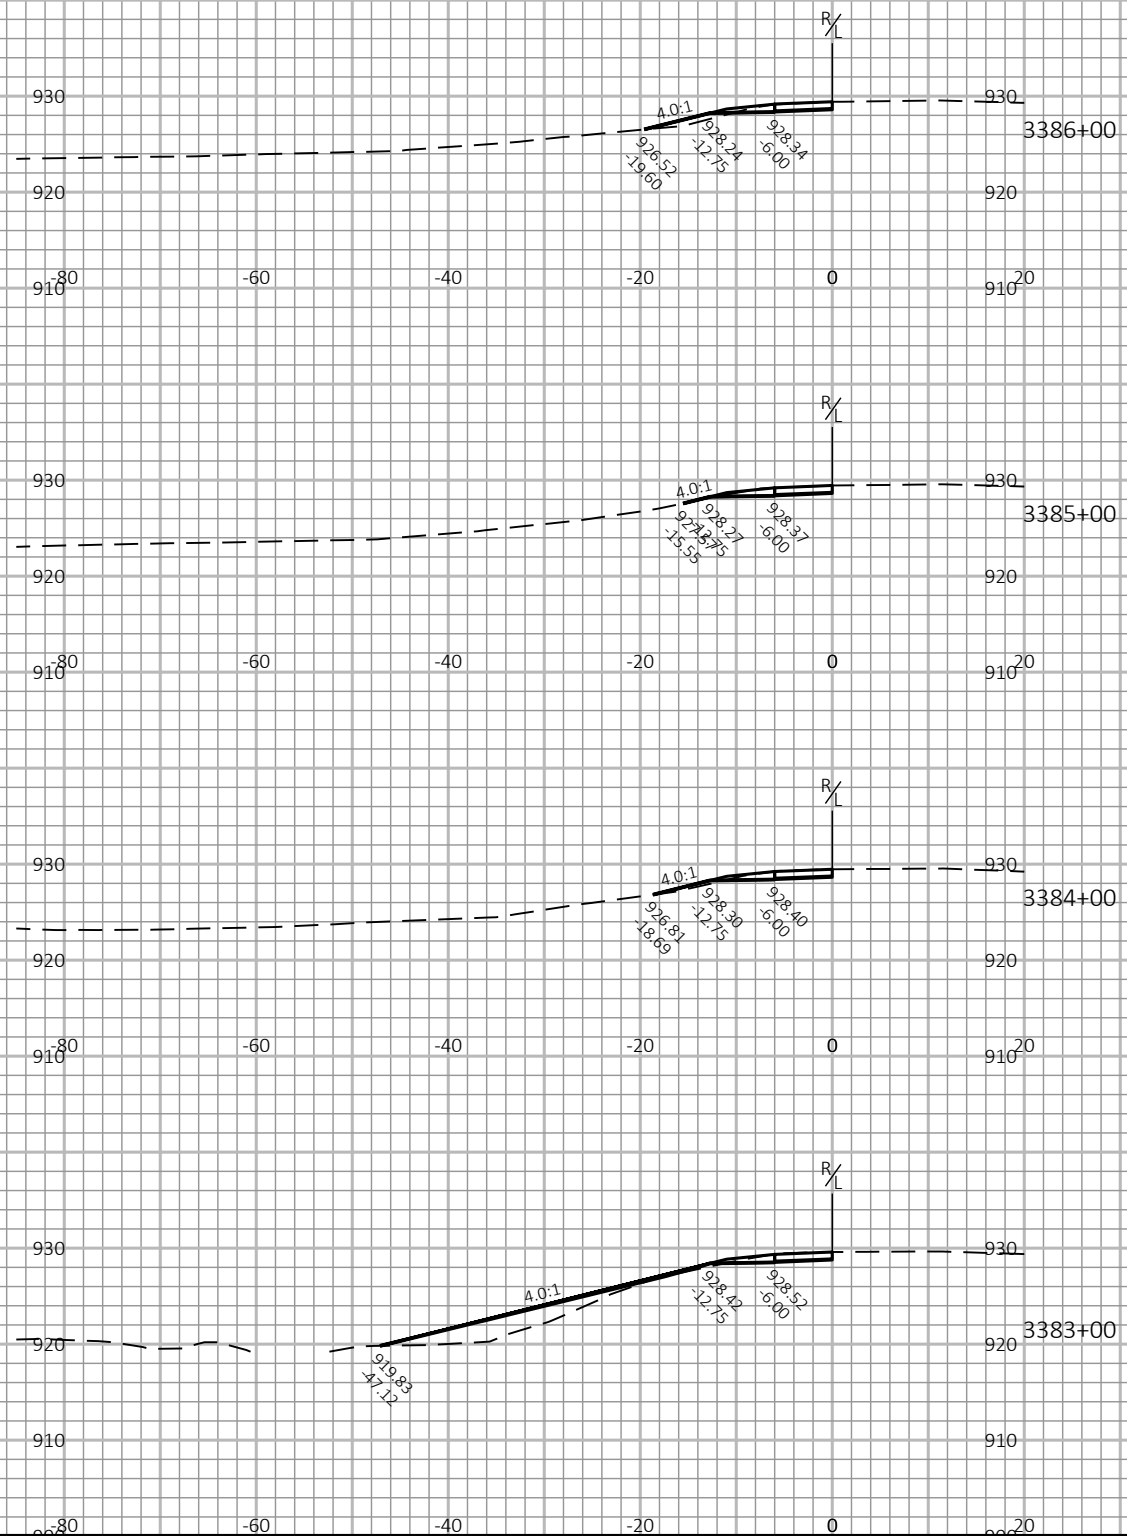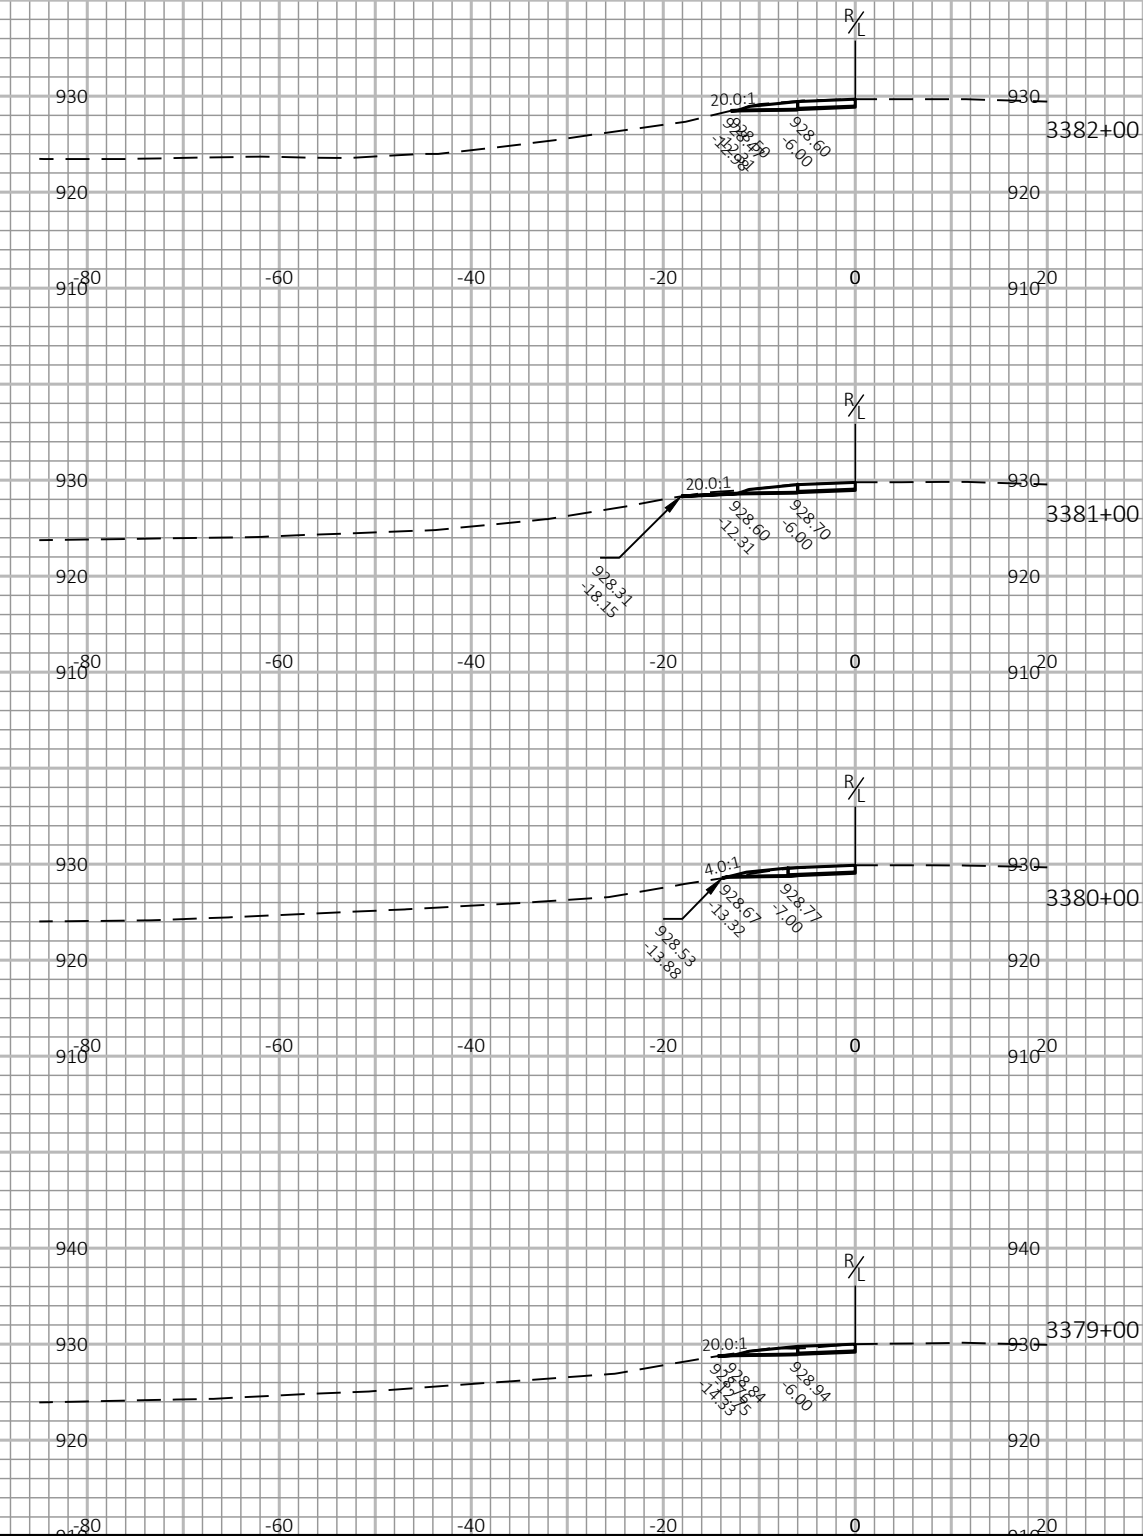

9

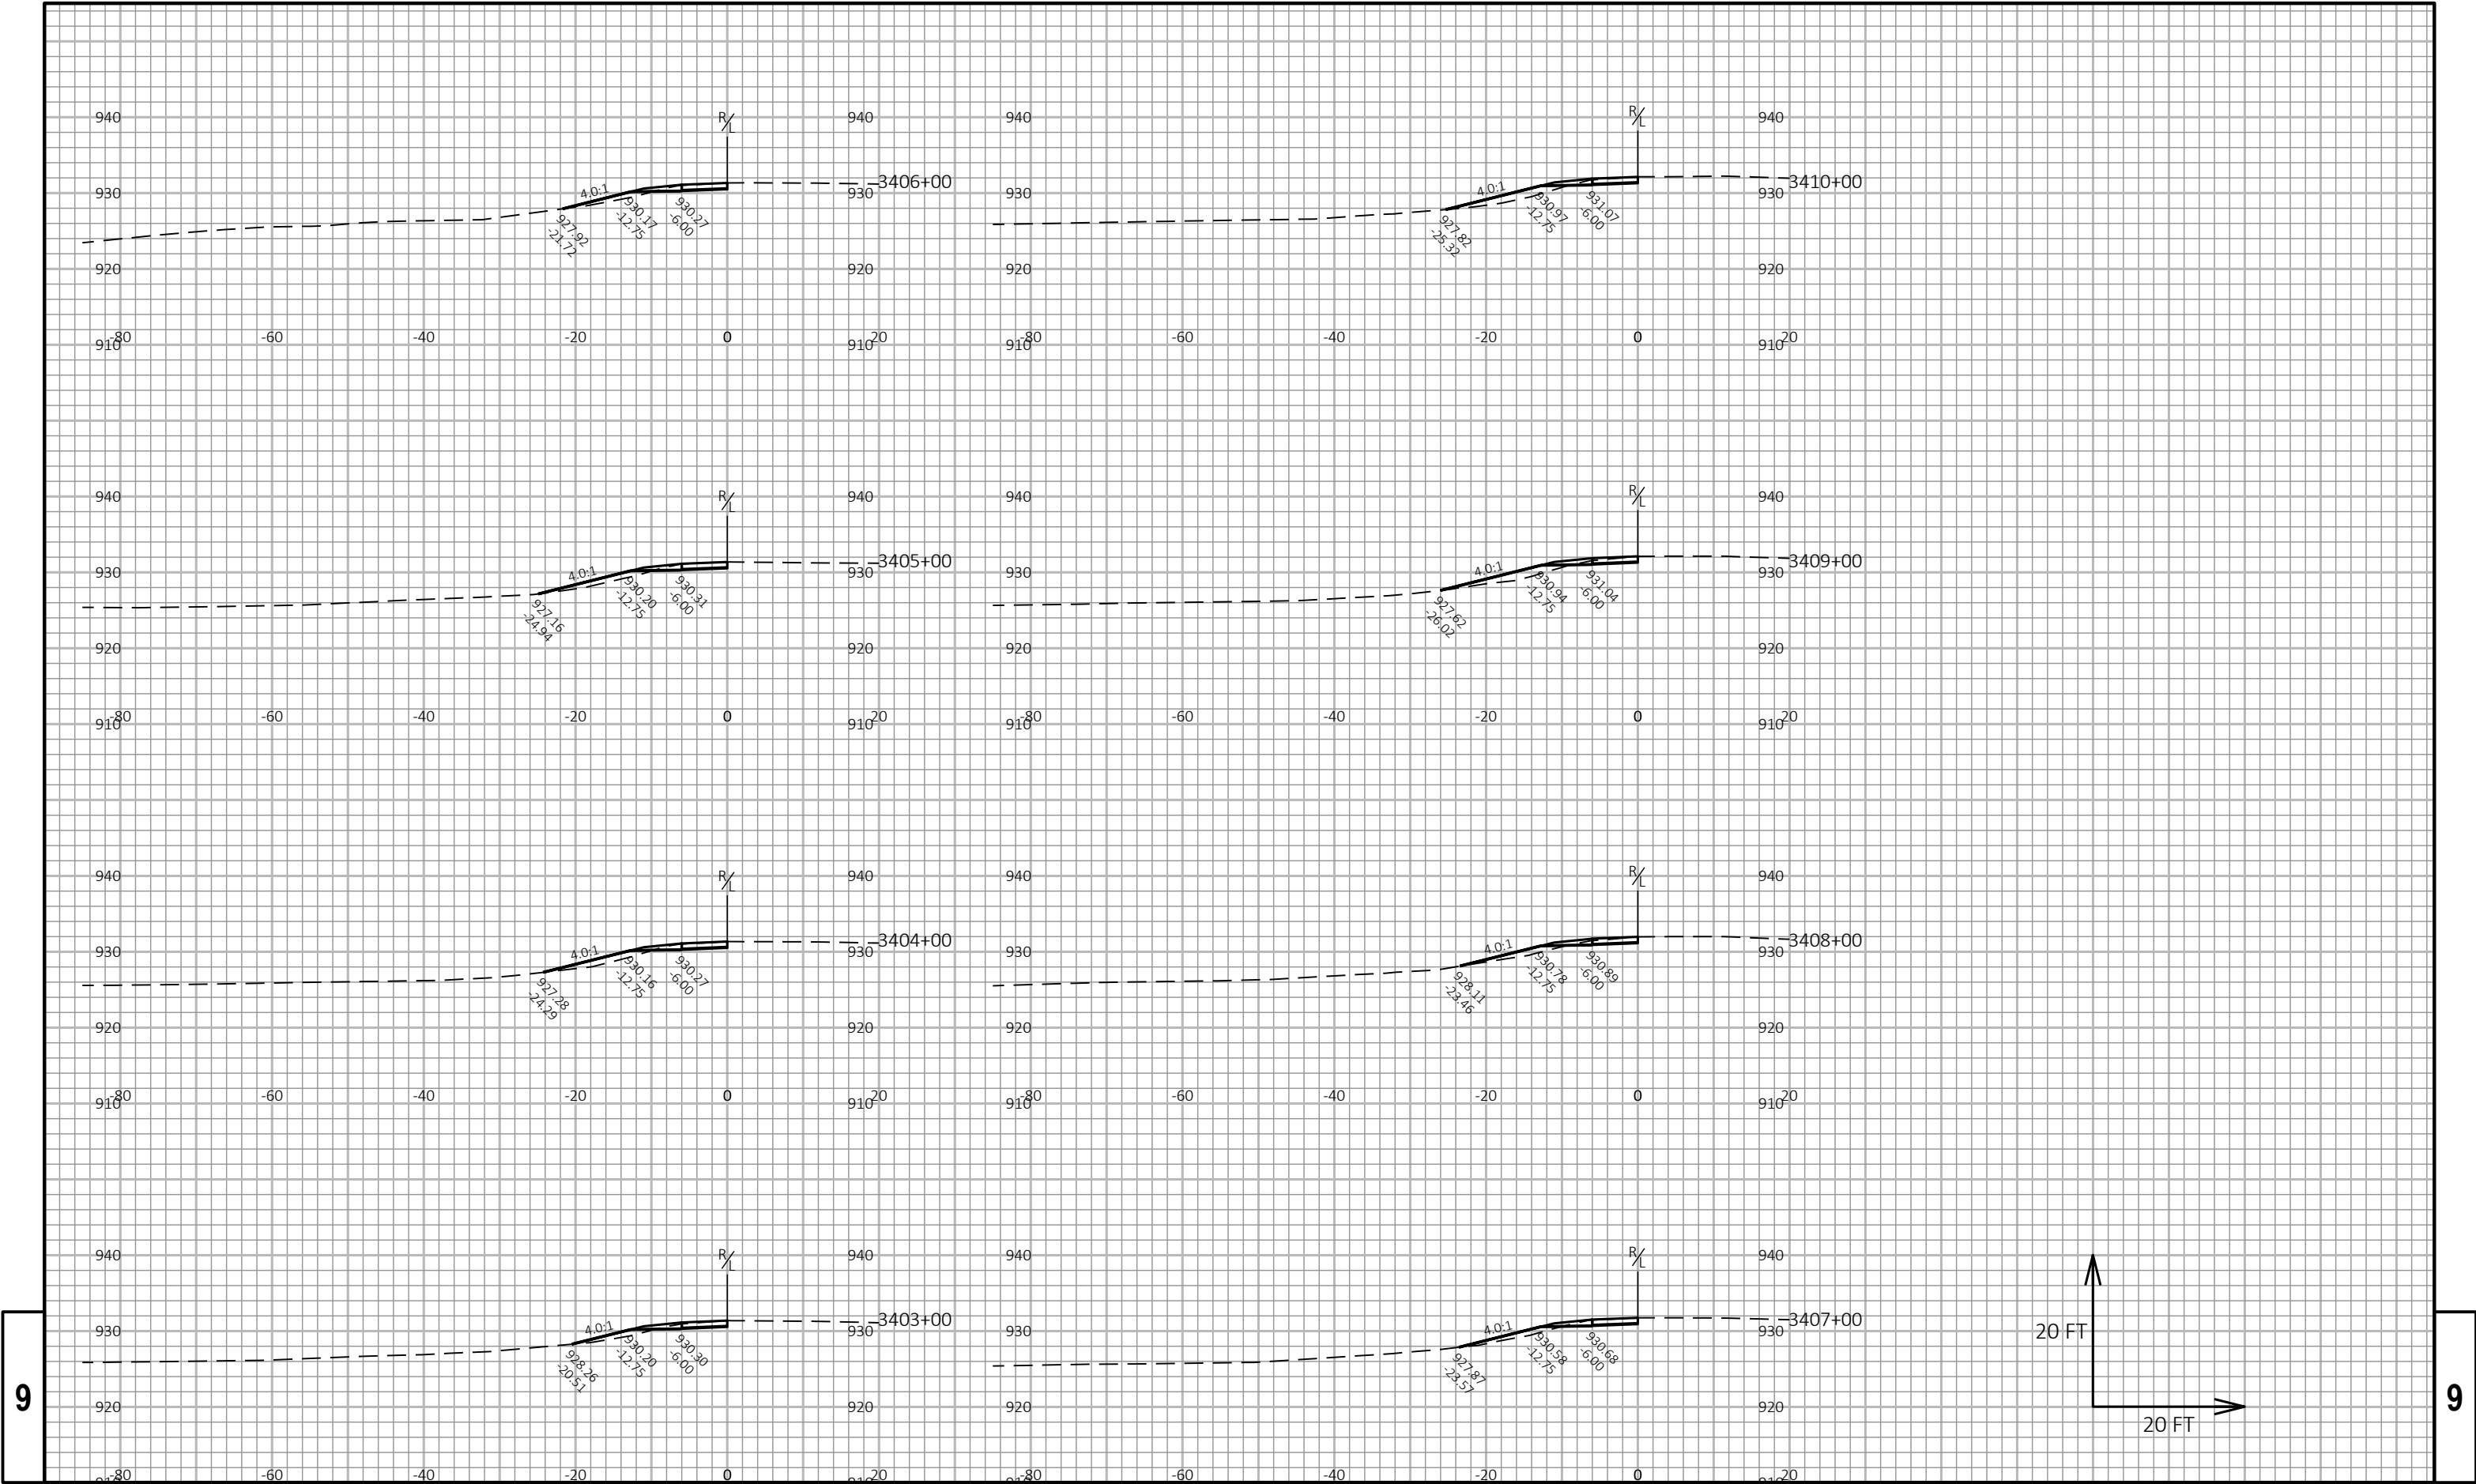

9

9

PROJECT NO: 1017-01-73

HWY: IH 90

COUNTY: MONROE

CROSS SECTIONS: IH 90/94 EB MEDIAN WIDENING

SHEET

E

FILE NAME : N:\PDS\C3D\10170103\SHEETSPLAN\1017-02-73 RESURF\MEDIAN WIDENING WORKING FILES\090234_XS.DWG
LAYOUT NAME - 4


PLOT DATE : 8/8/2019 1:17 PM


PLOT BY : GREINER JR, MICHAEL

PLOT NAME :

PLOT SCALE : 1 IN:20 FT HORZ. / 1 IN:20 FT VERT.


WISDOT/CADDs SHEET 49

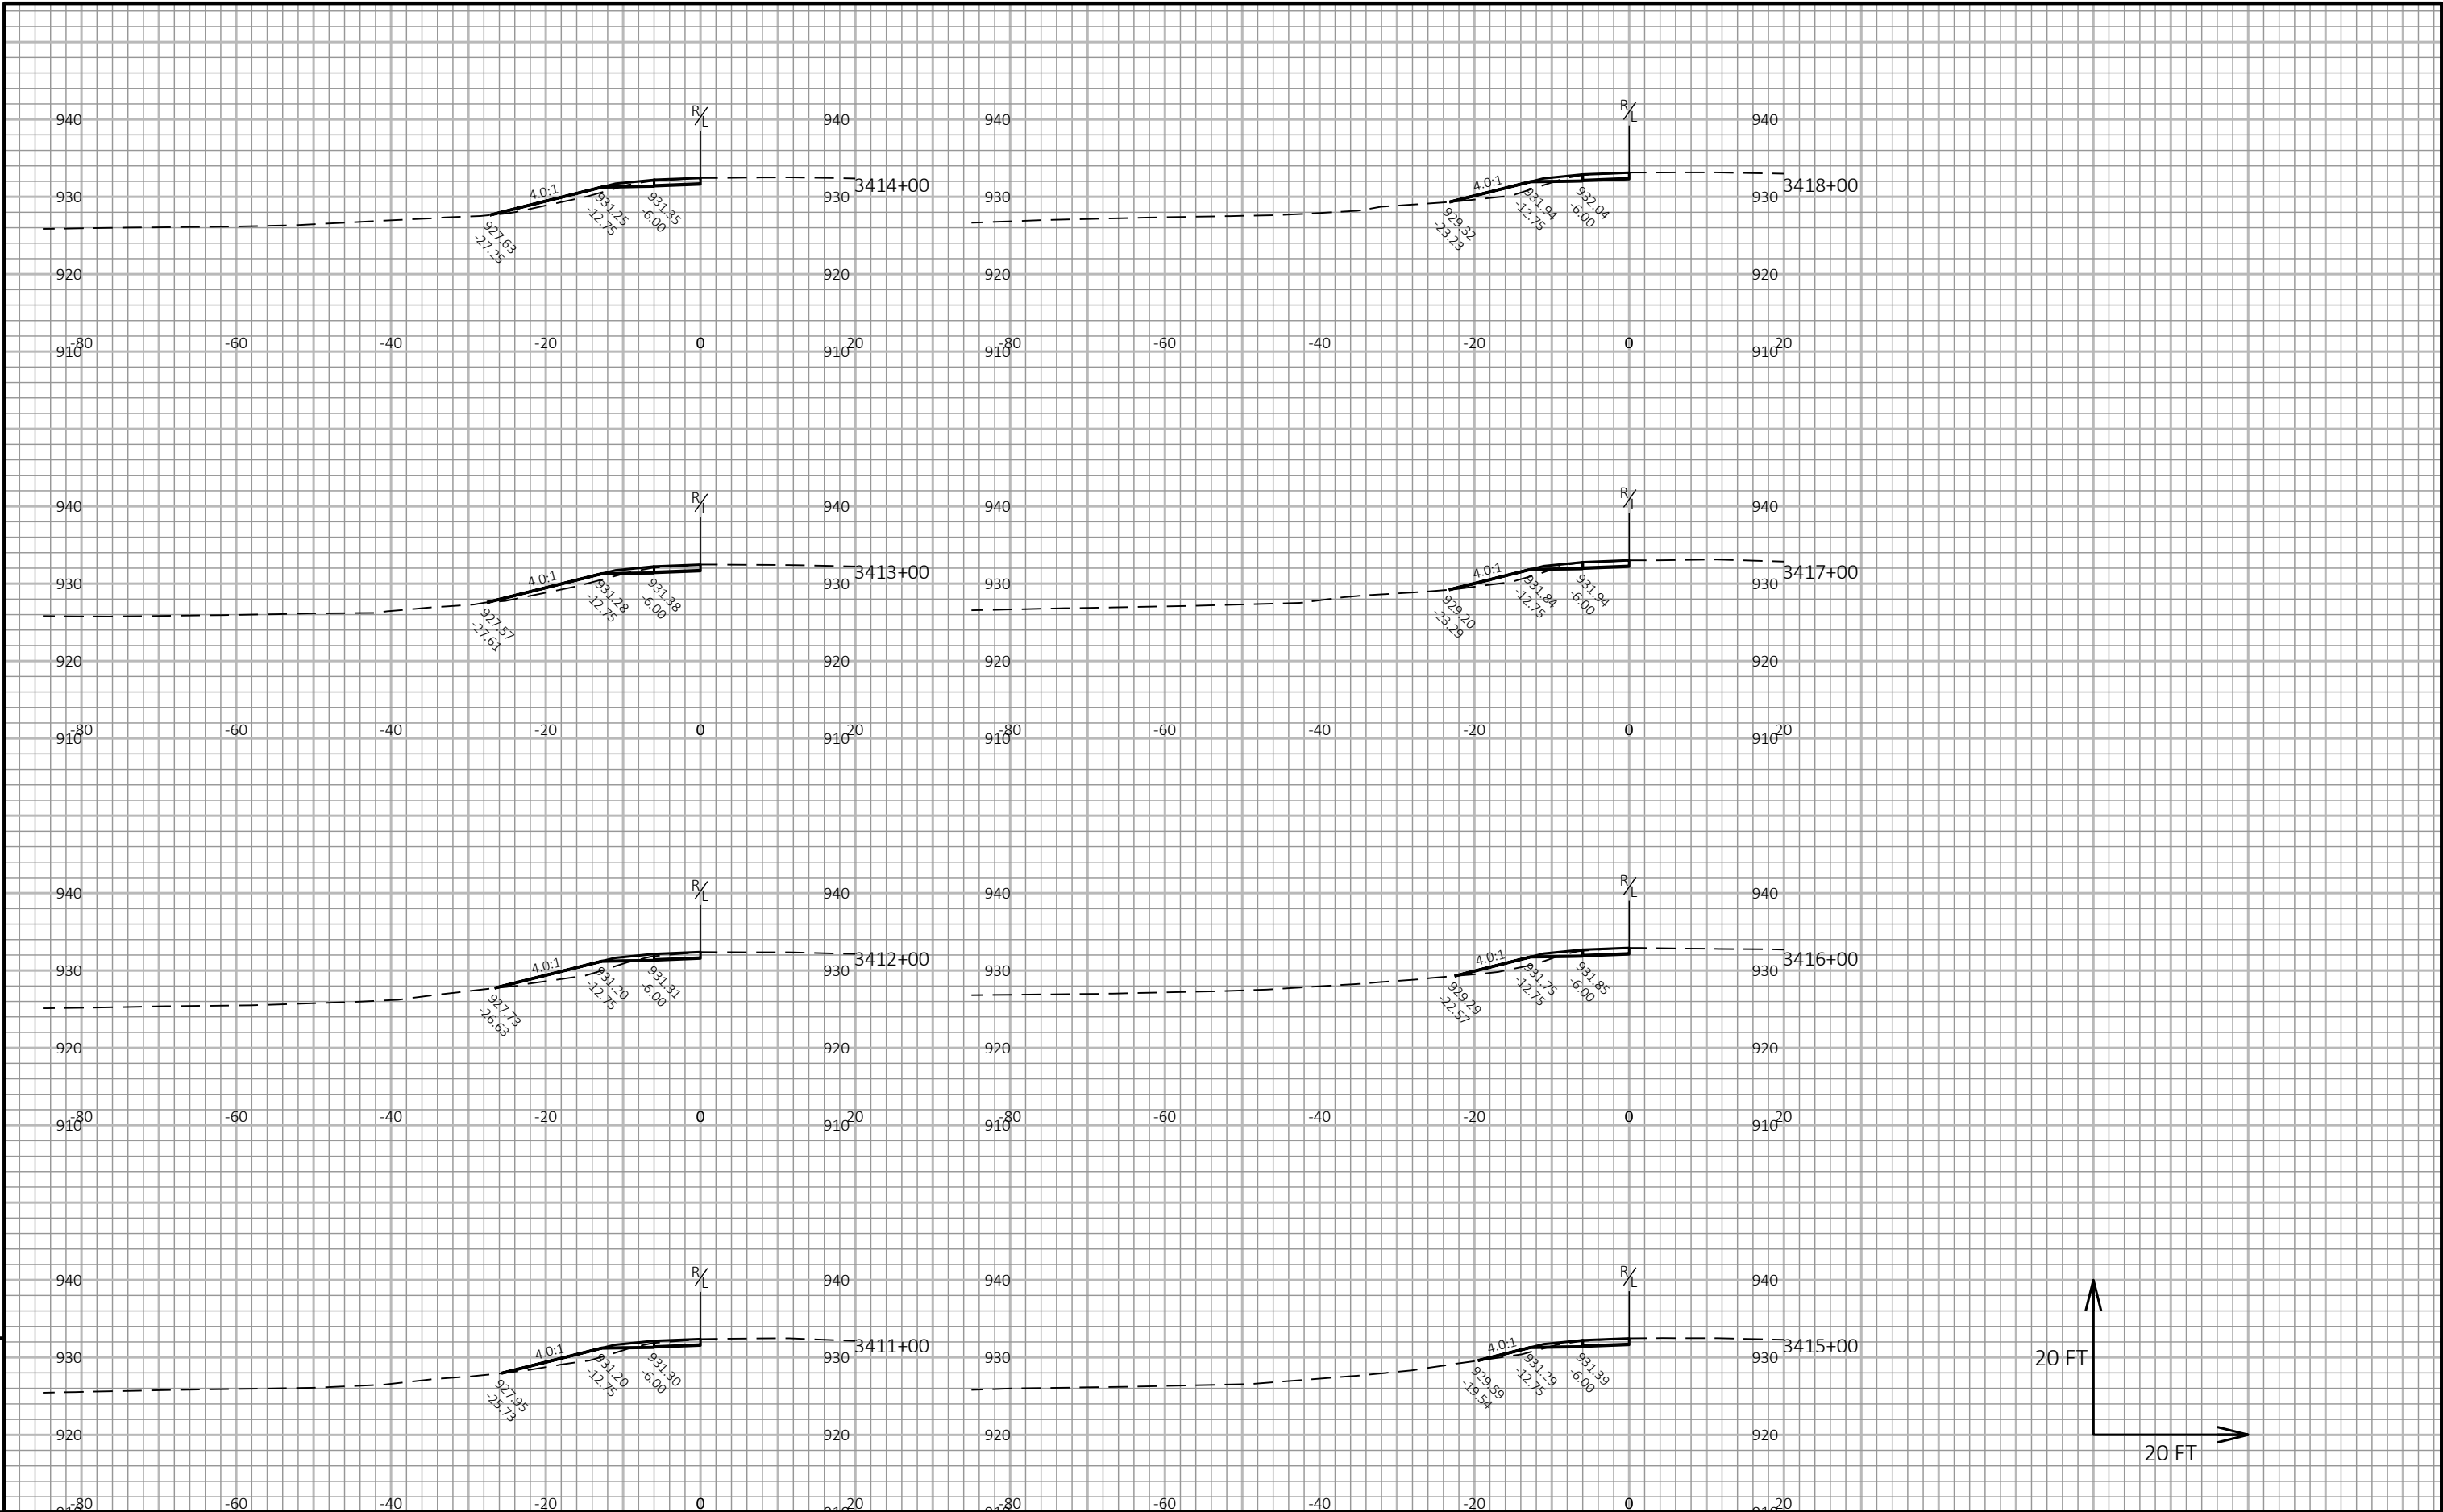


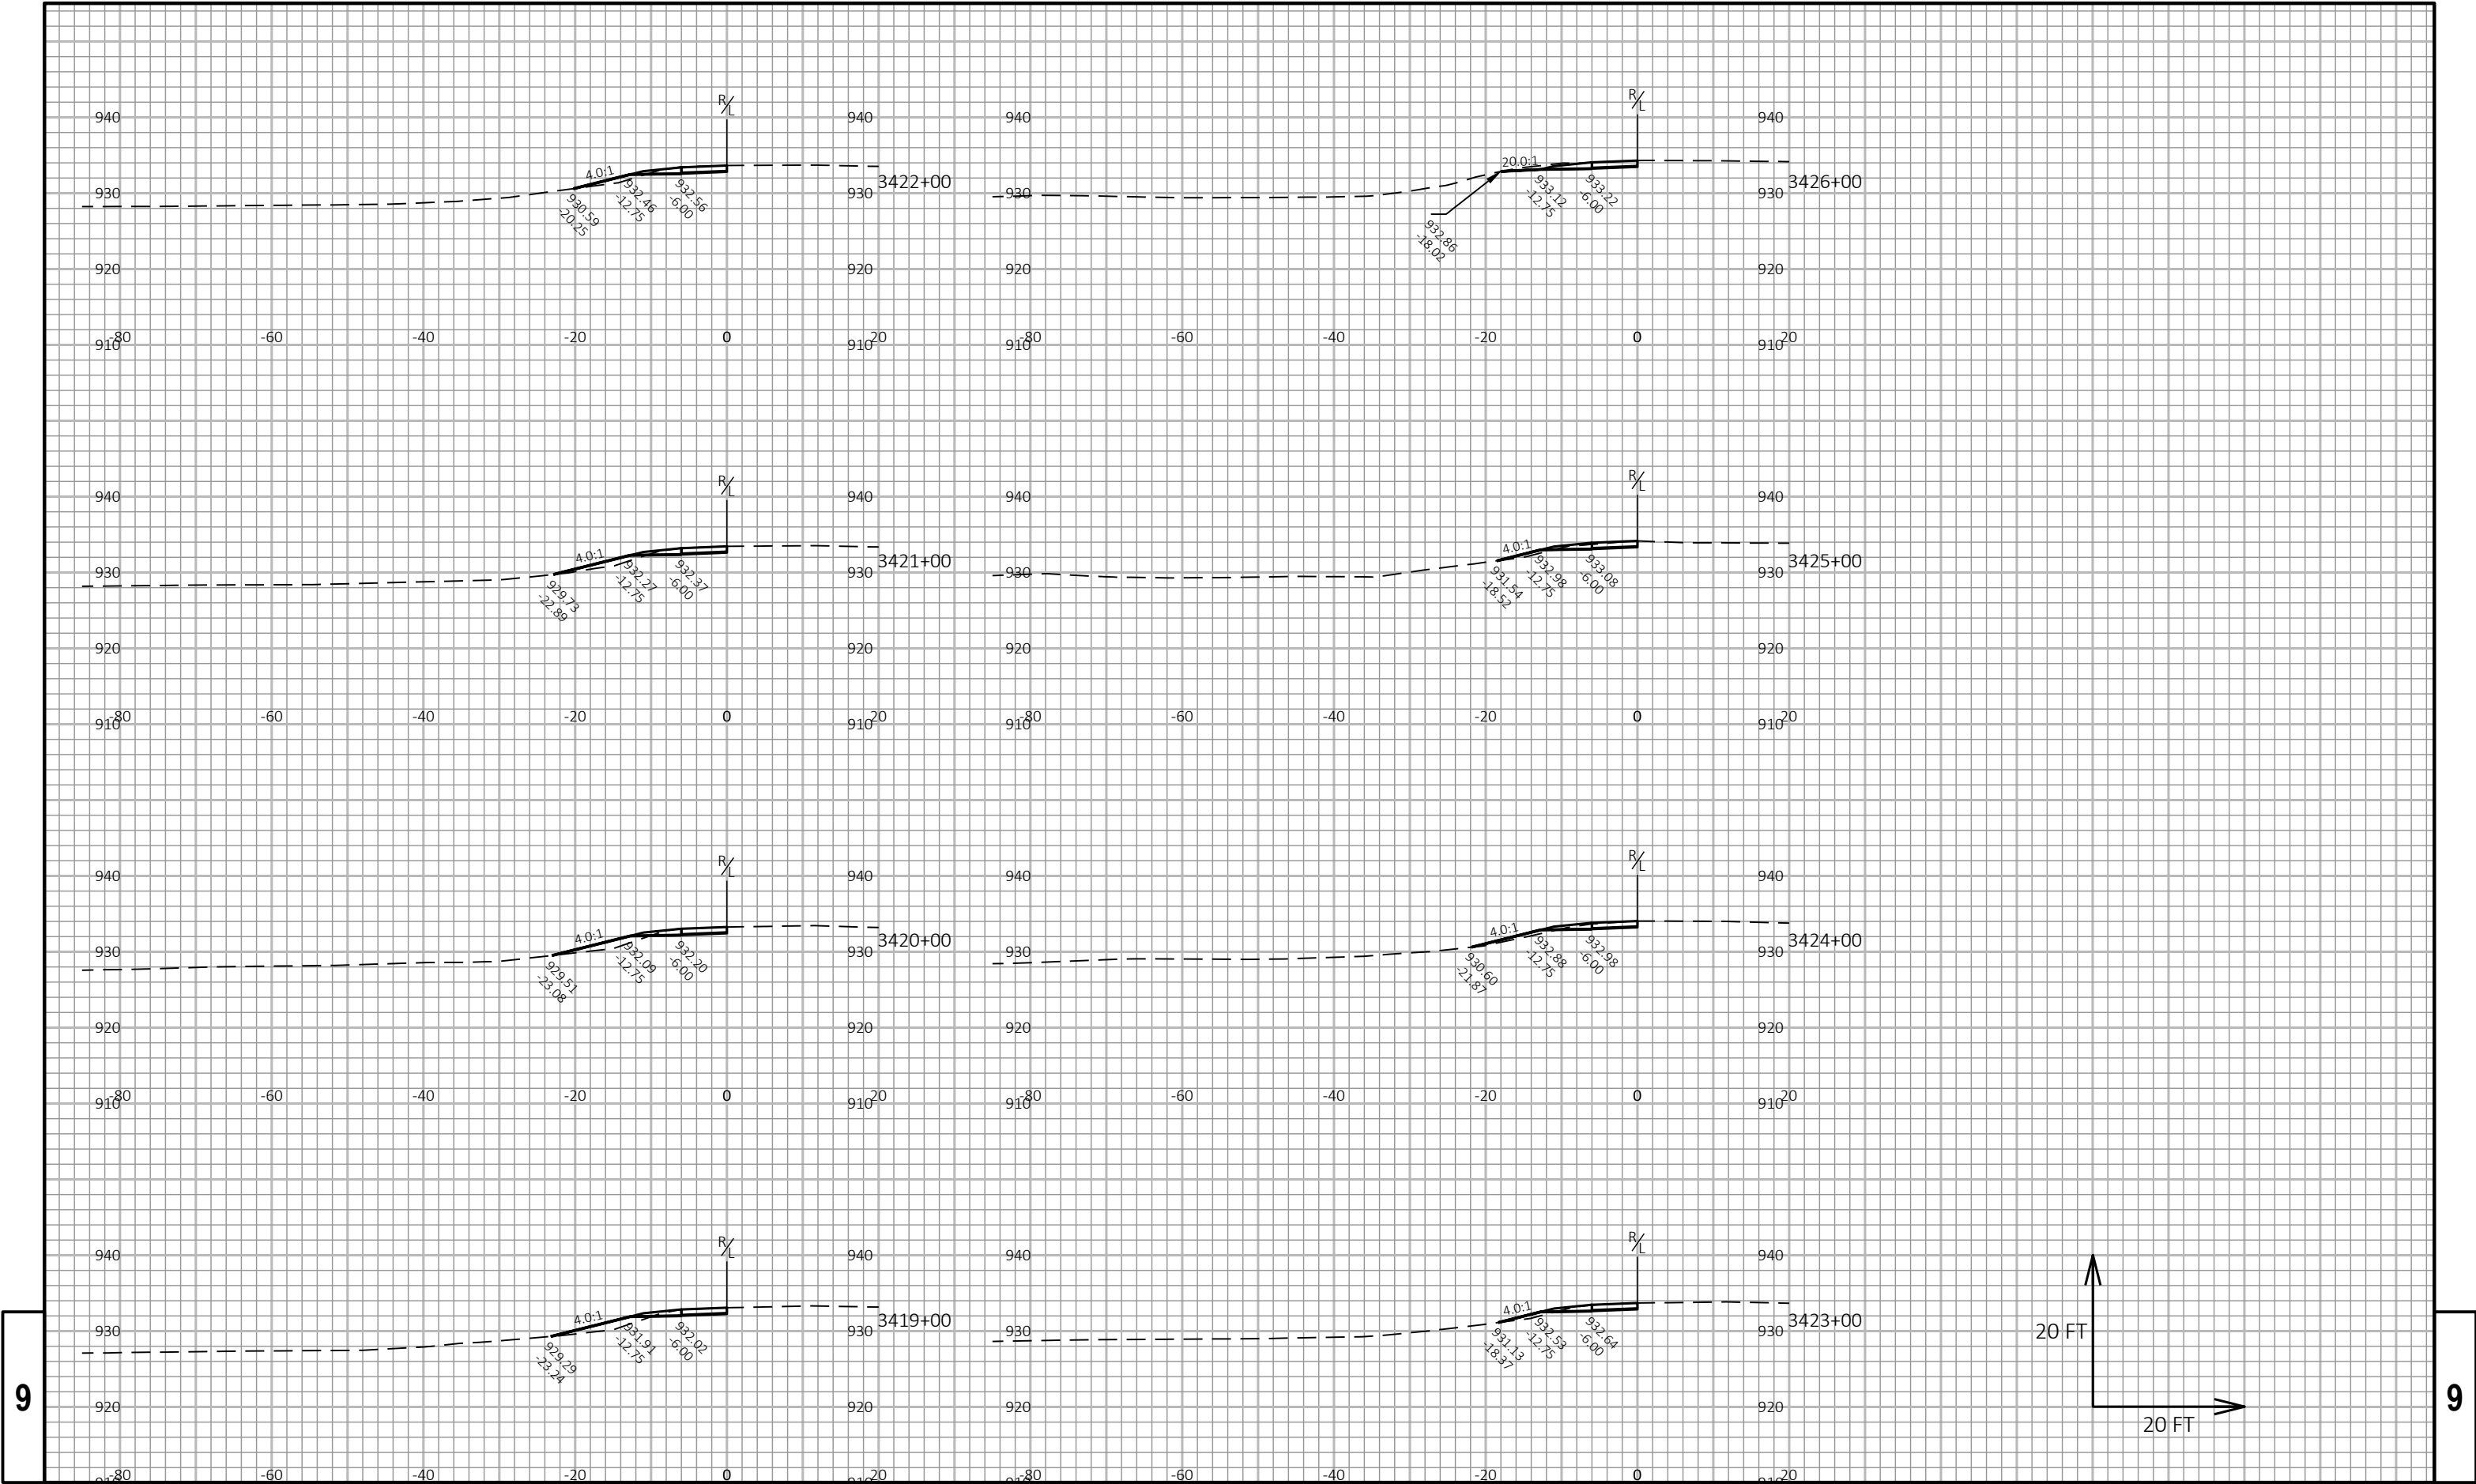


9

9

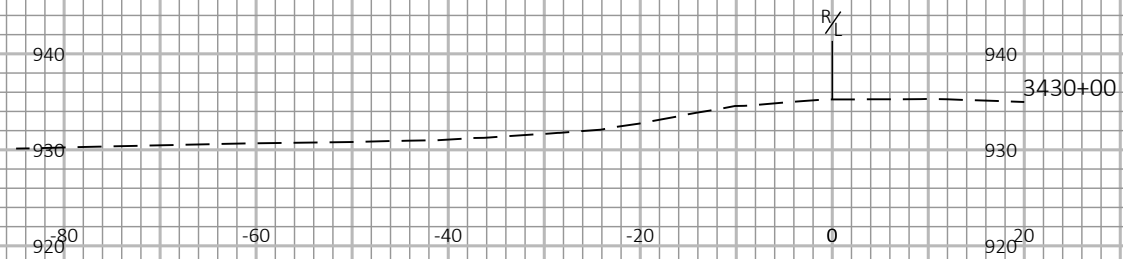


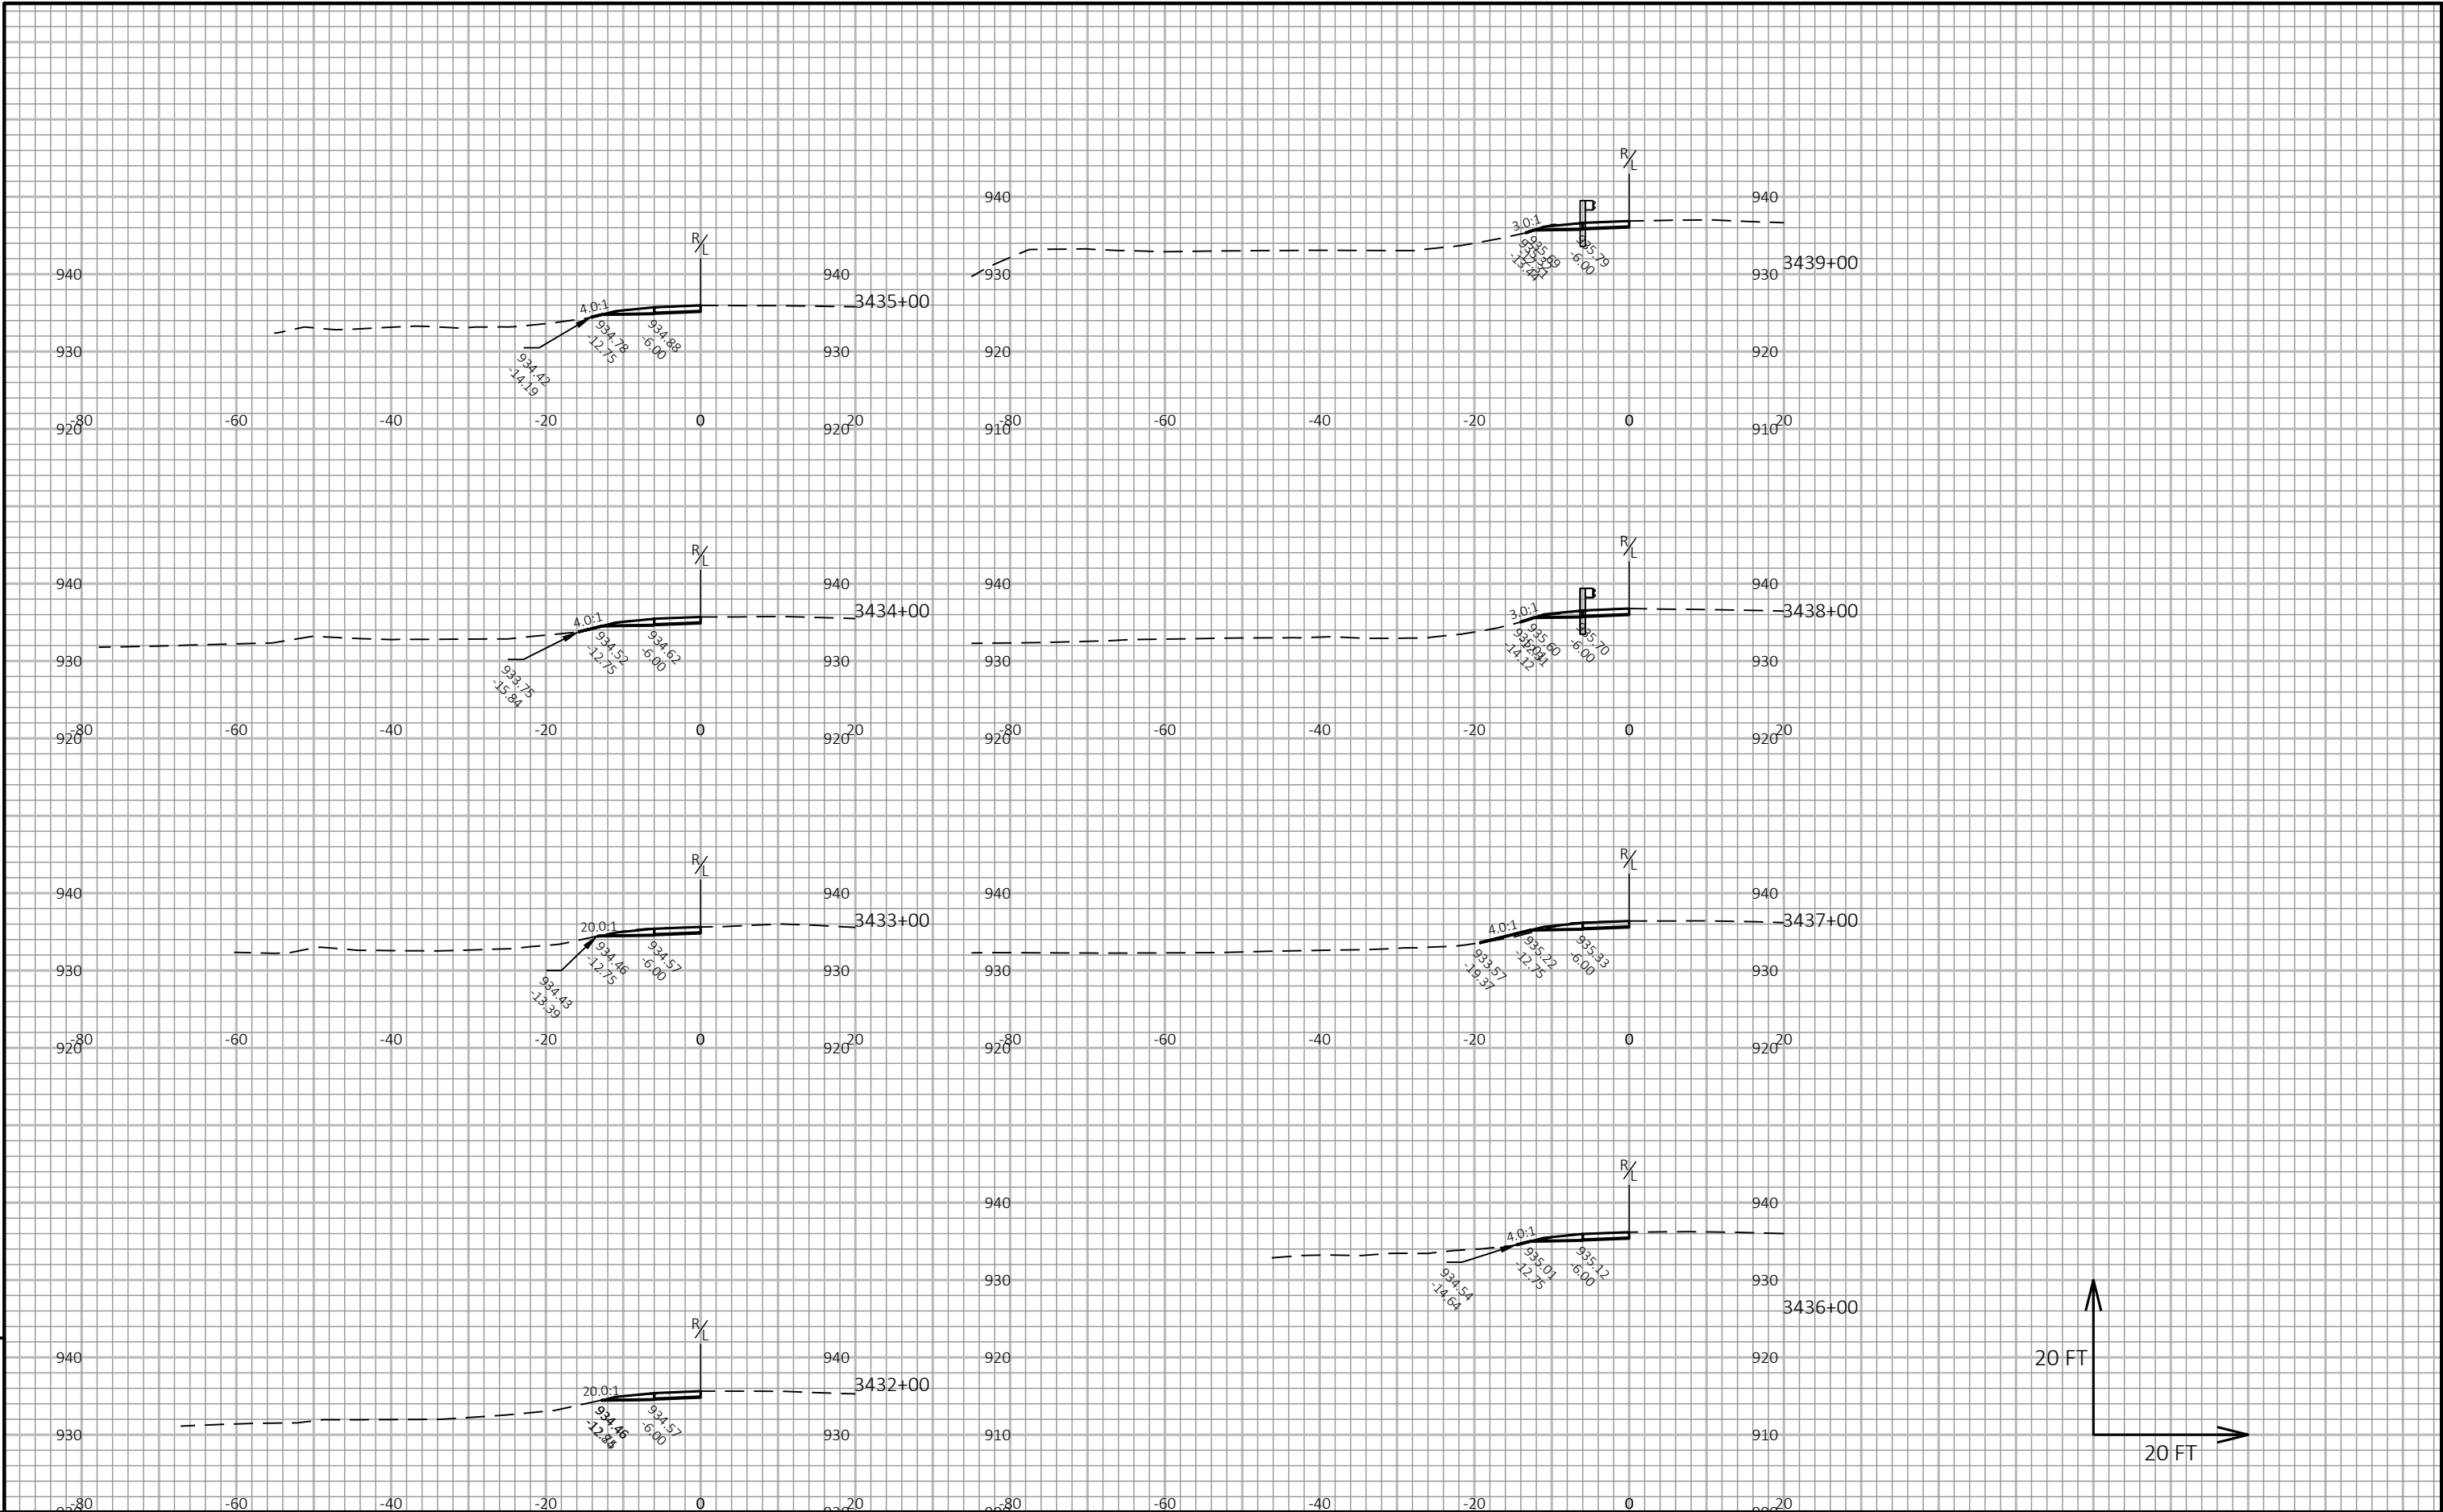


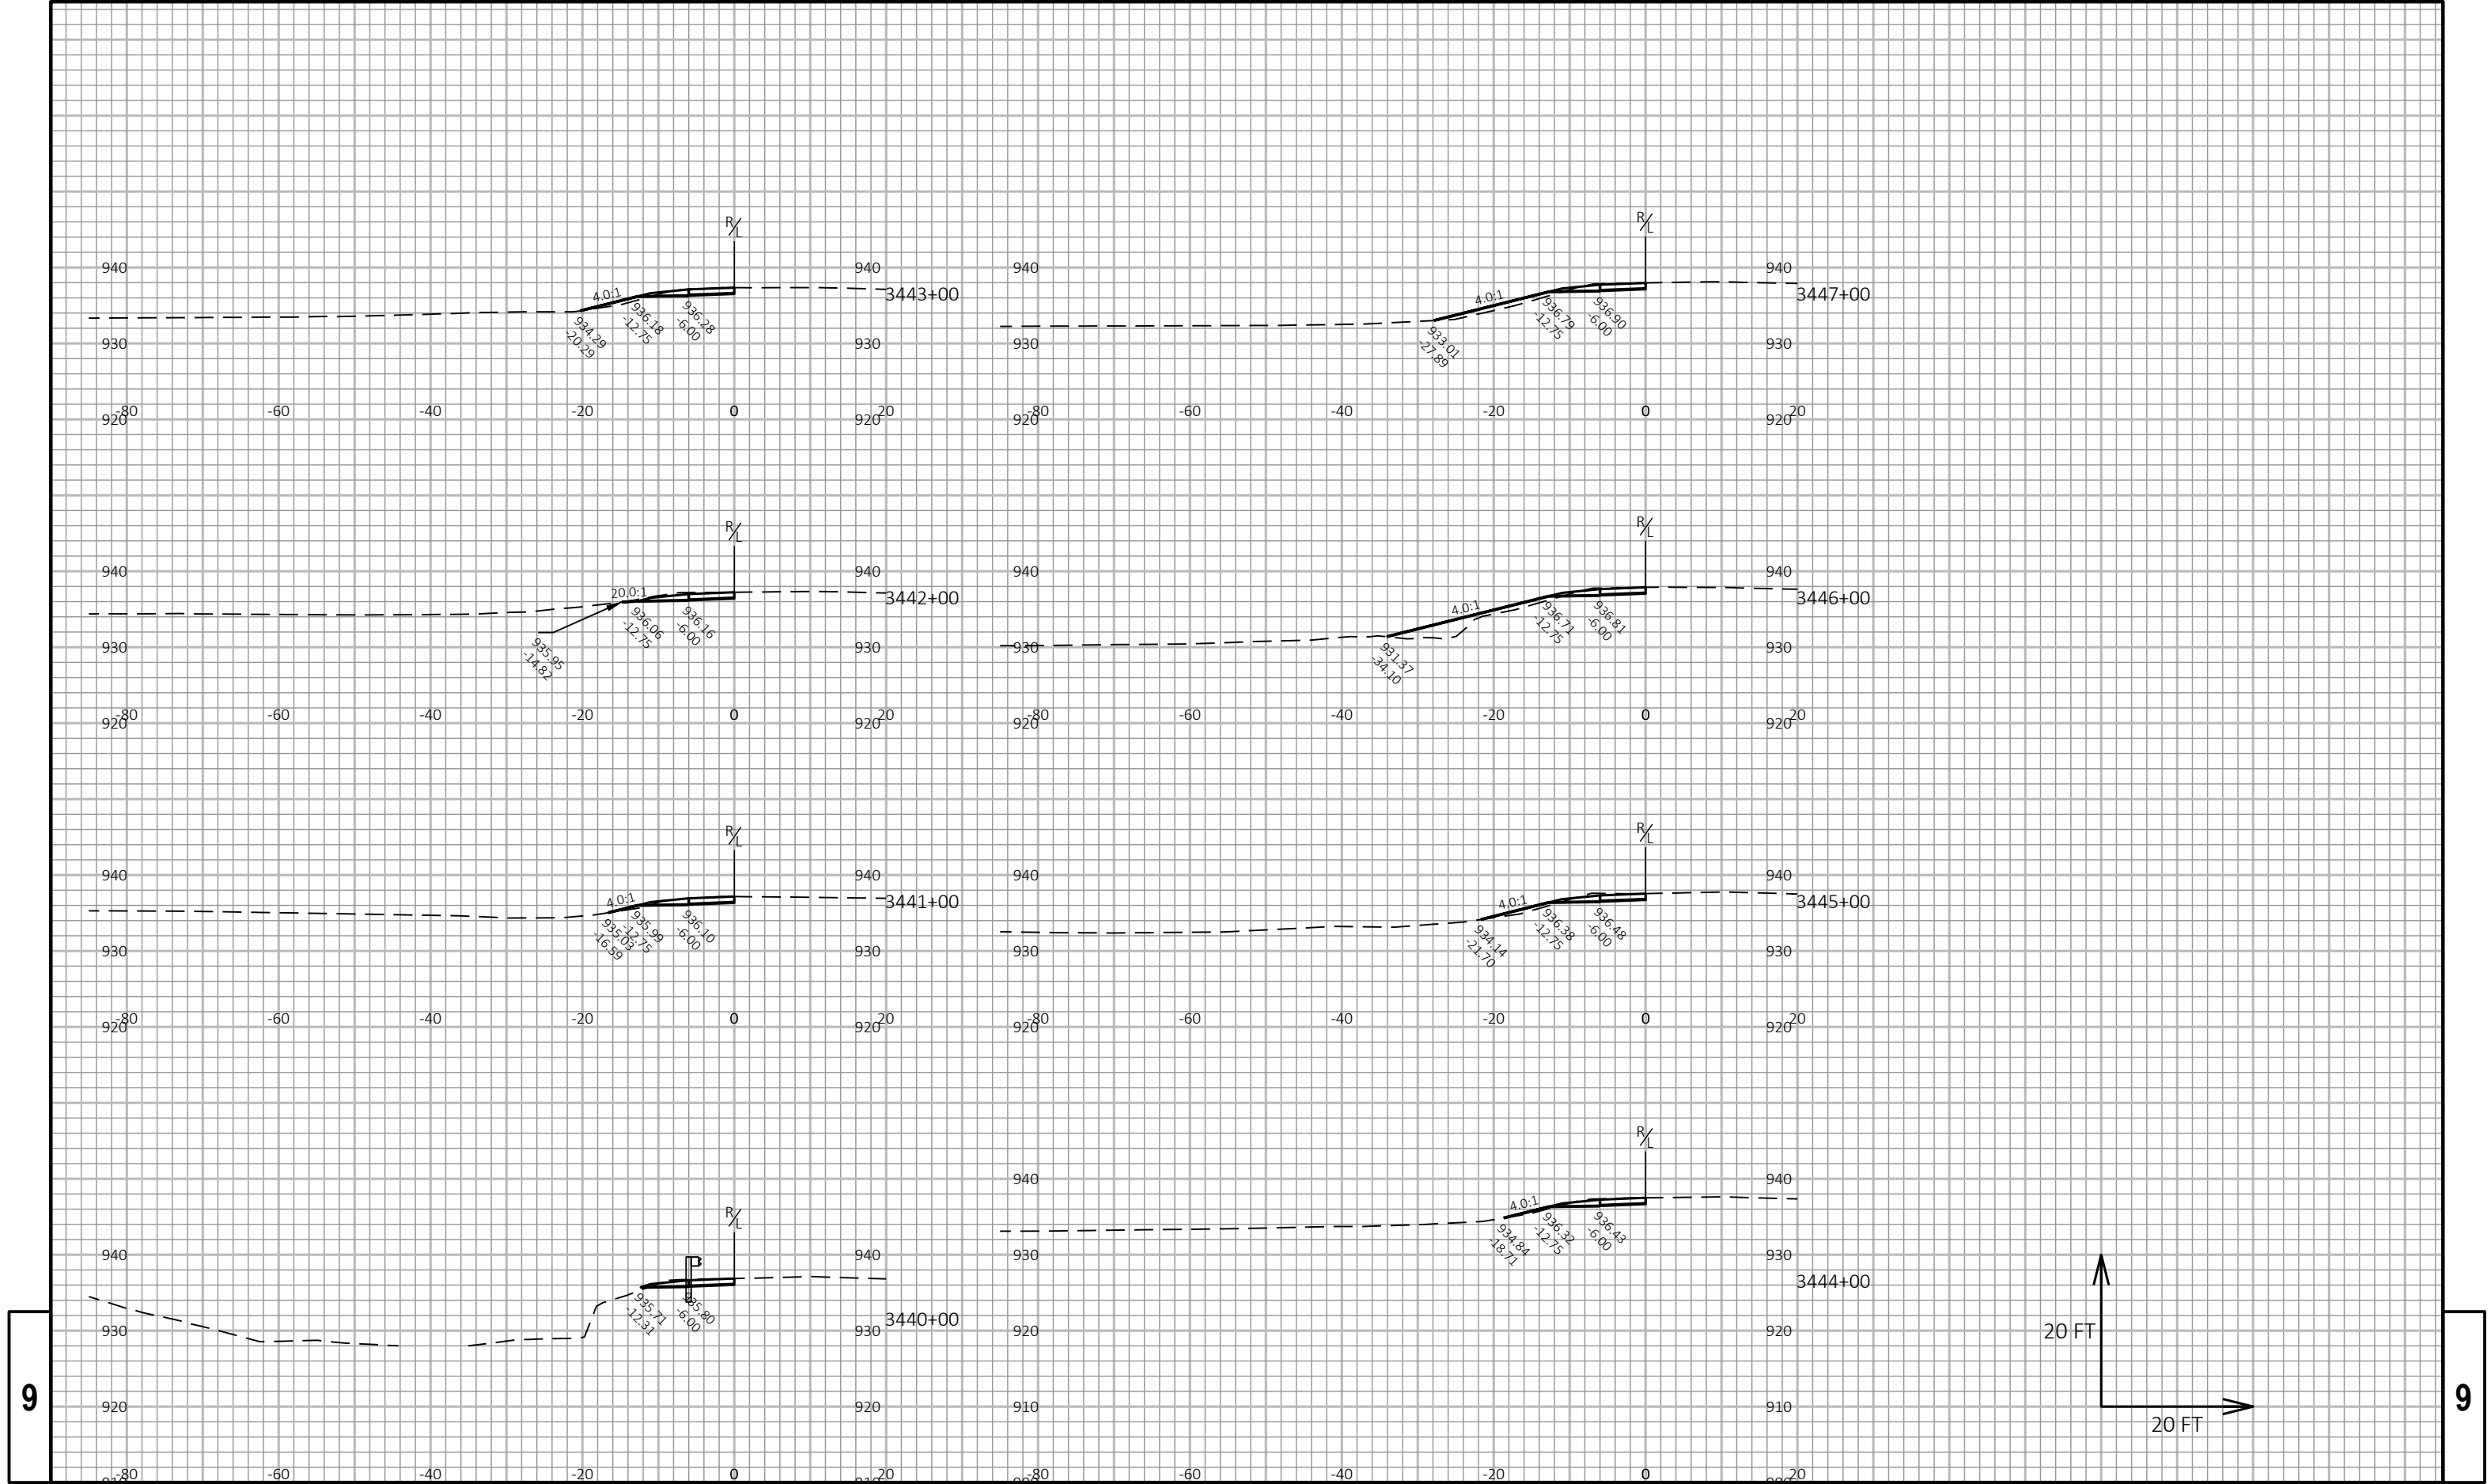


9

9

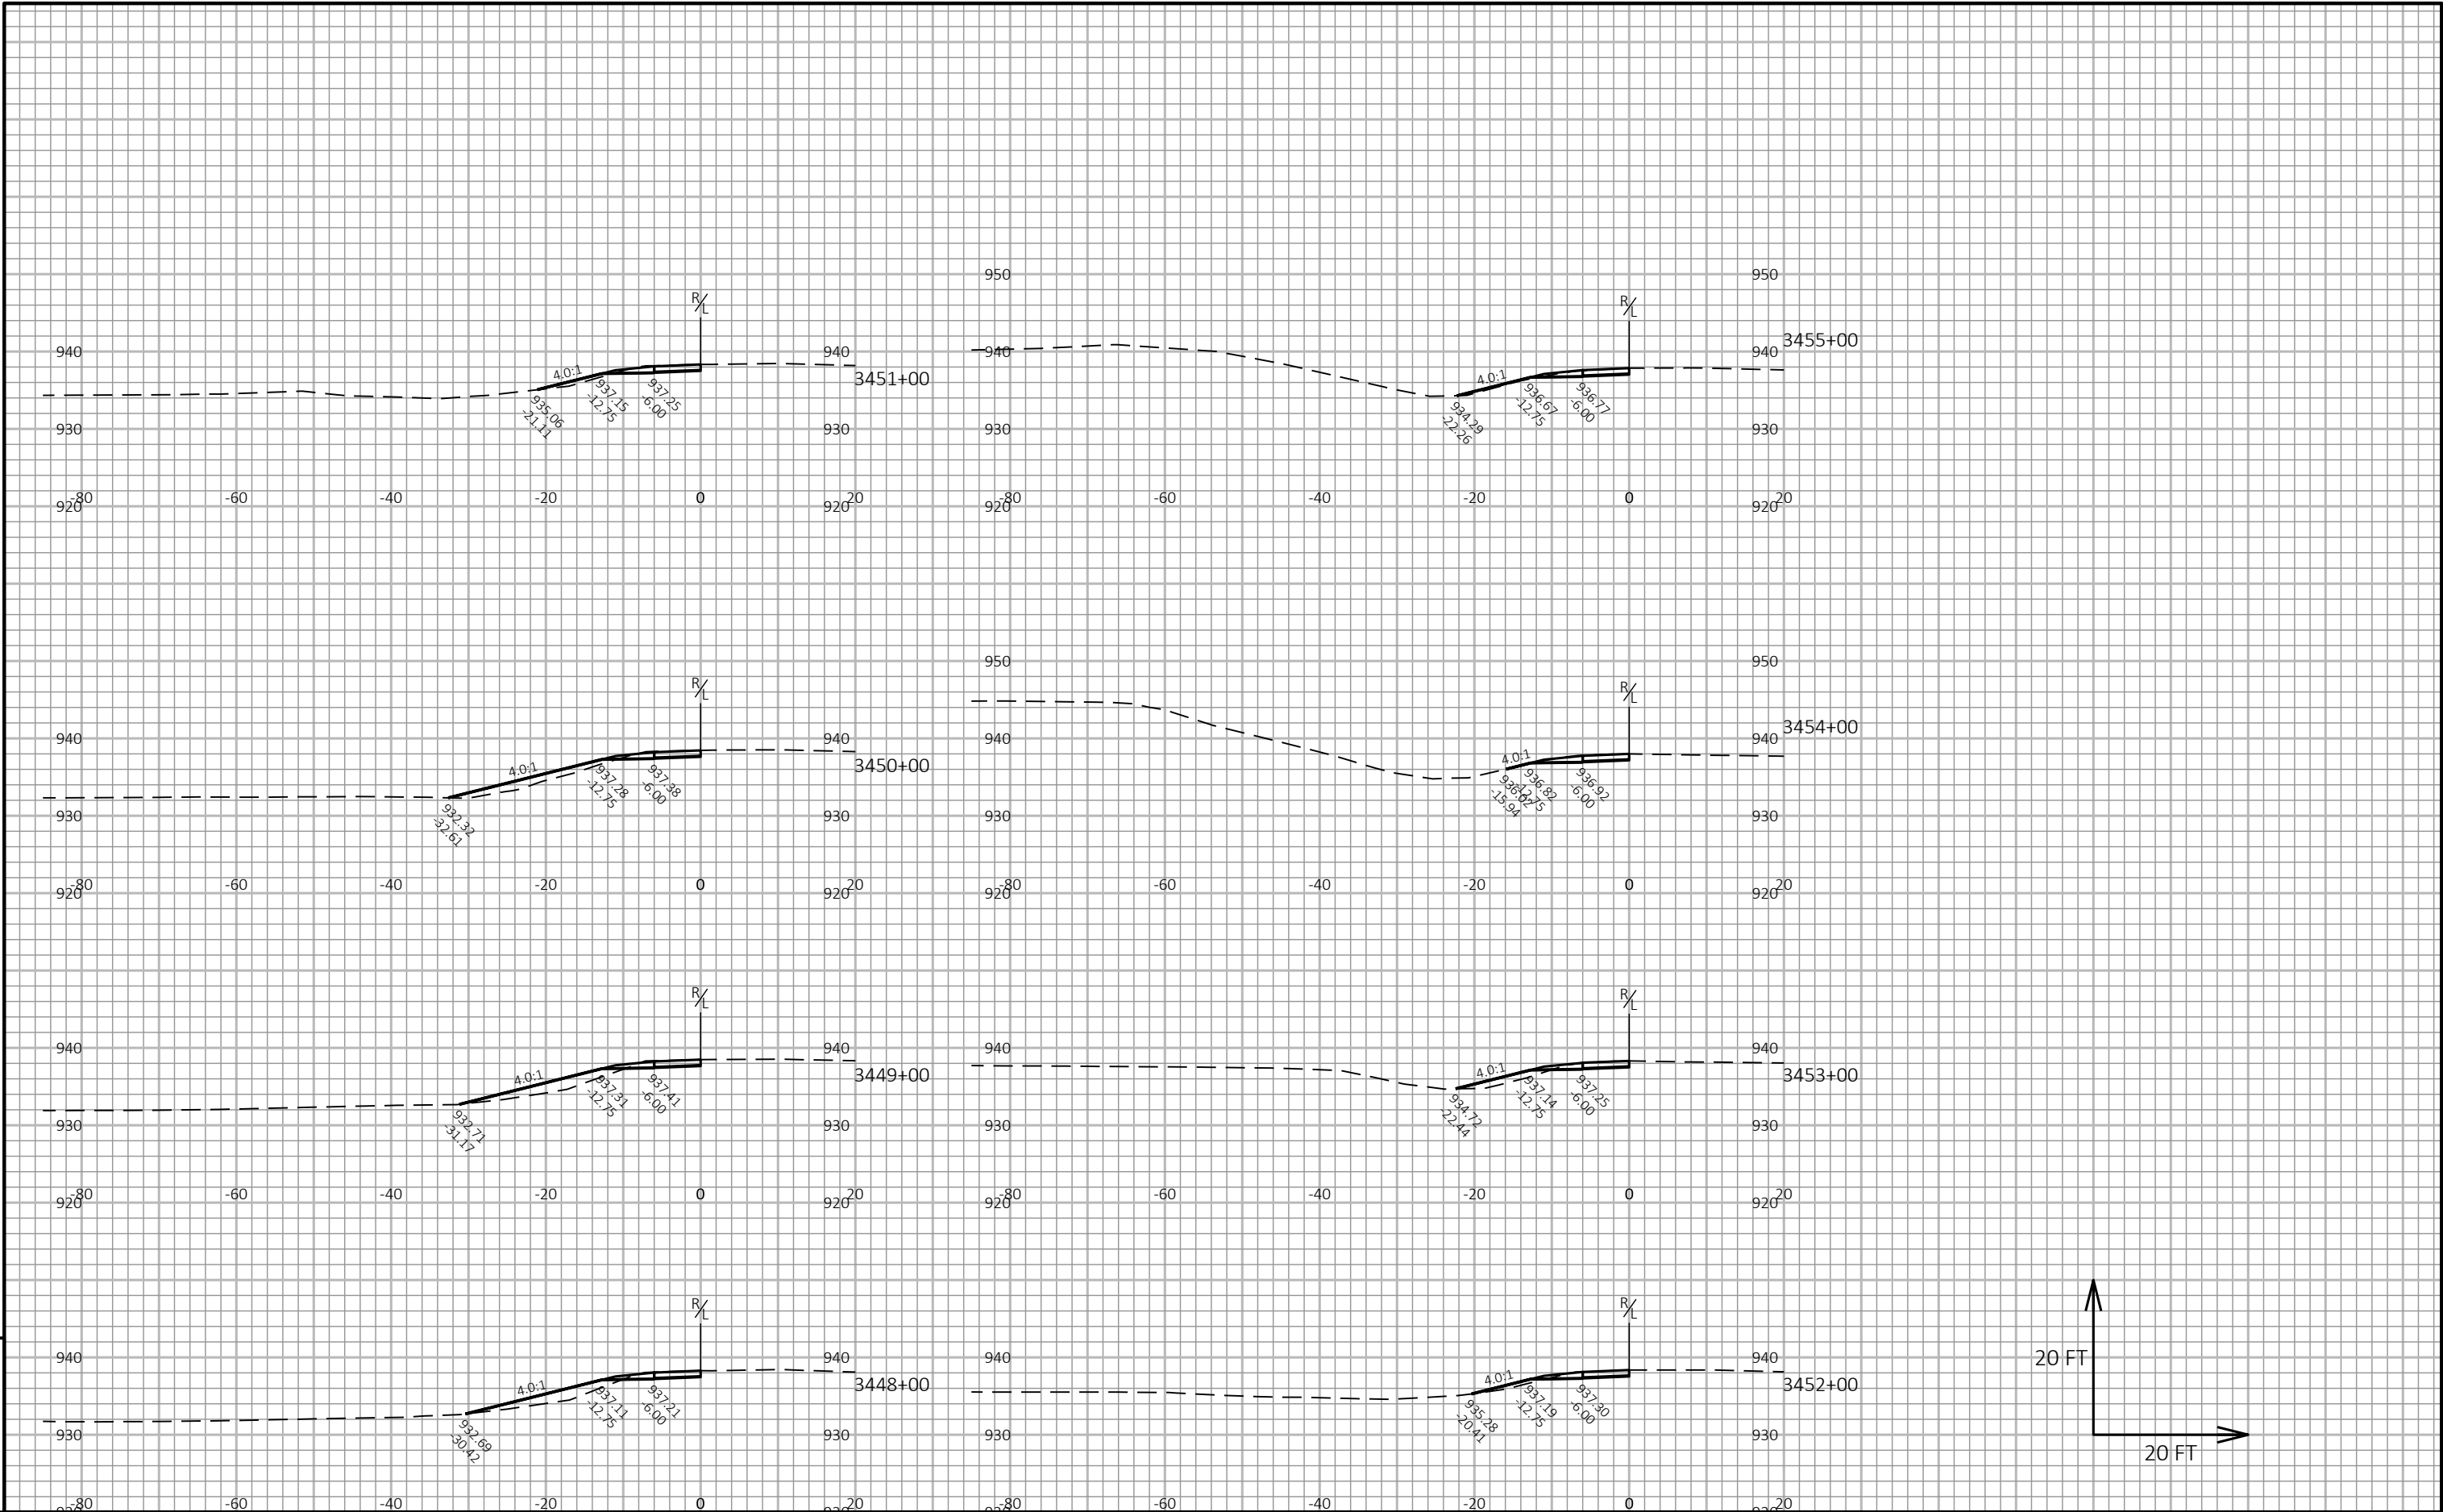


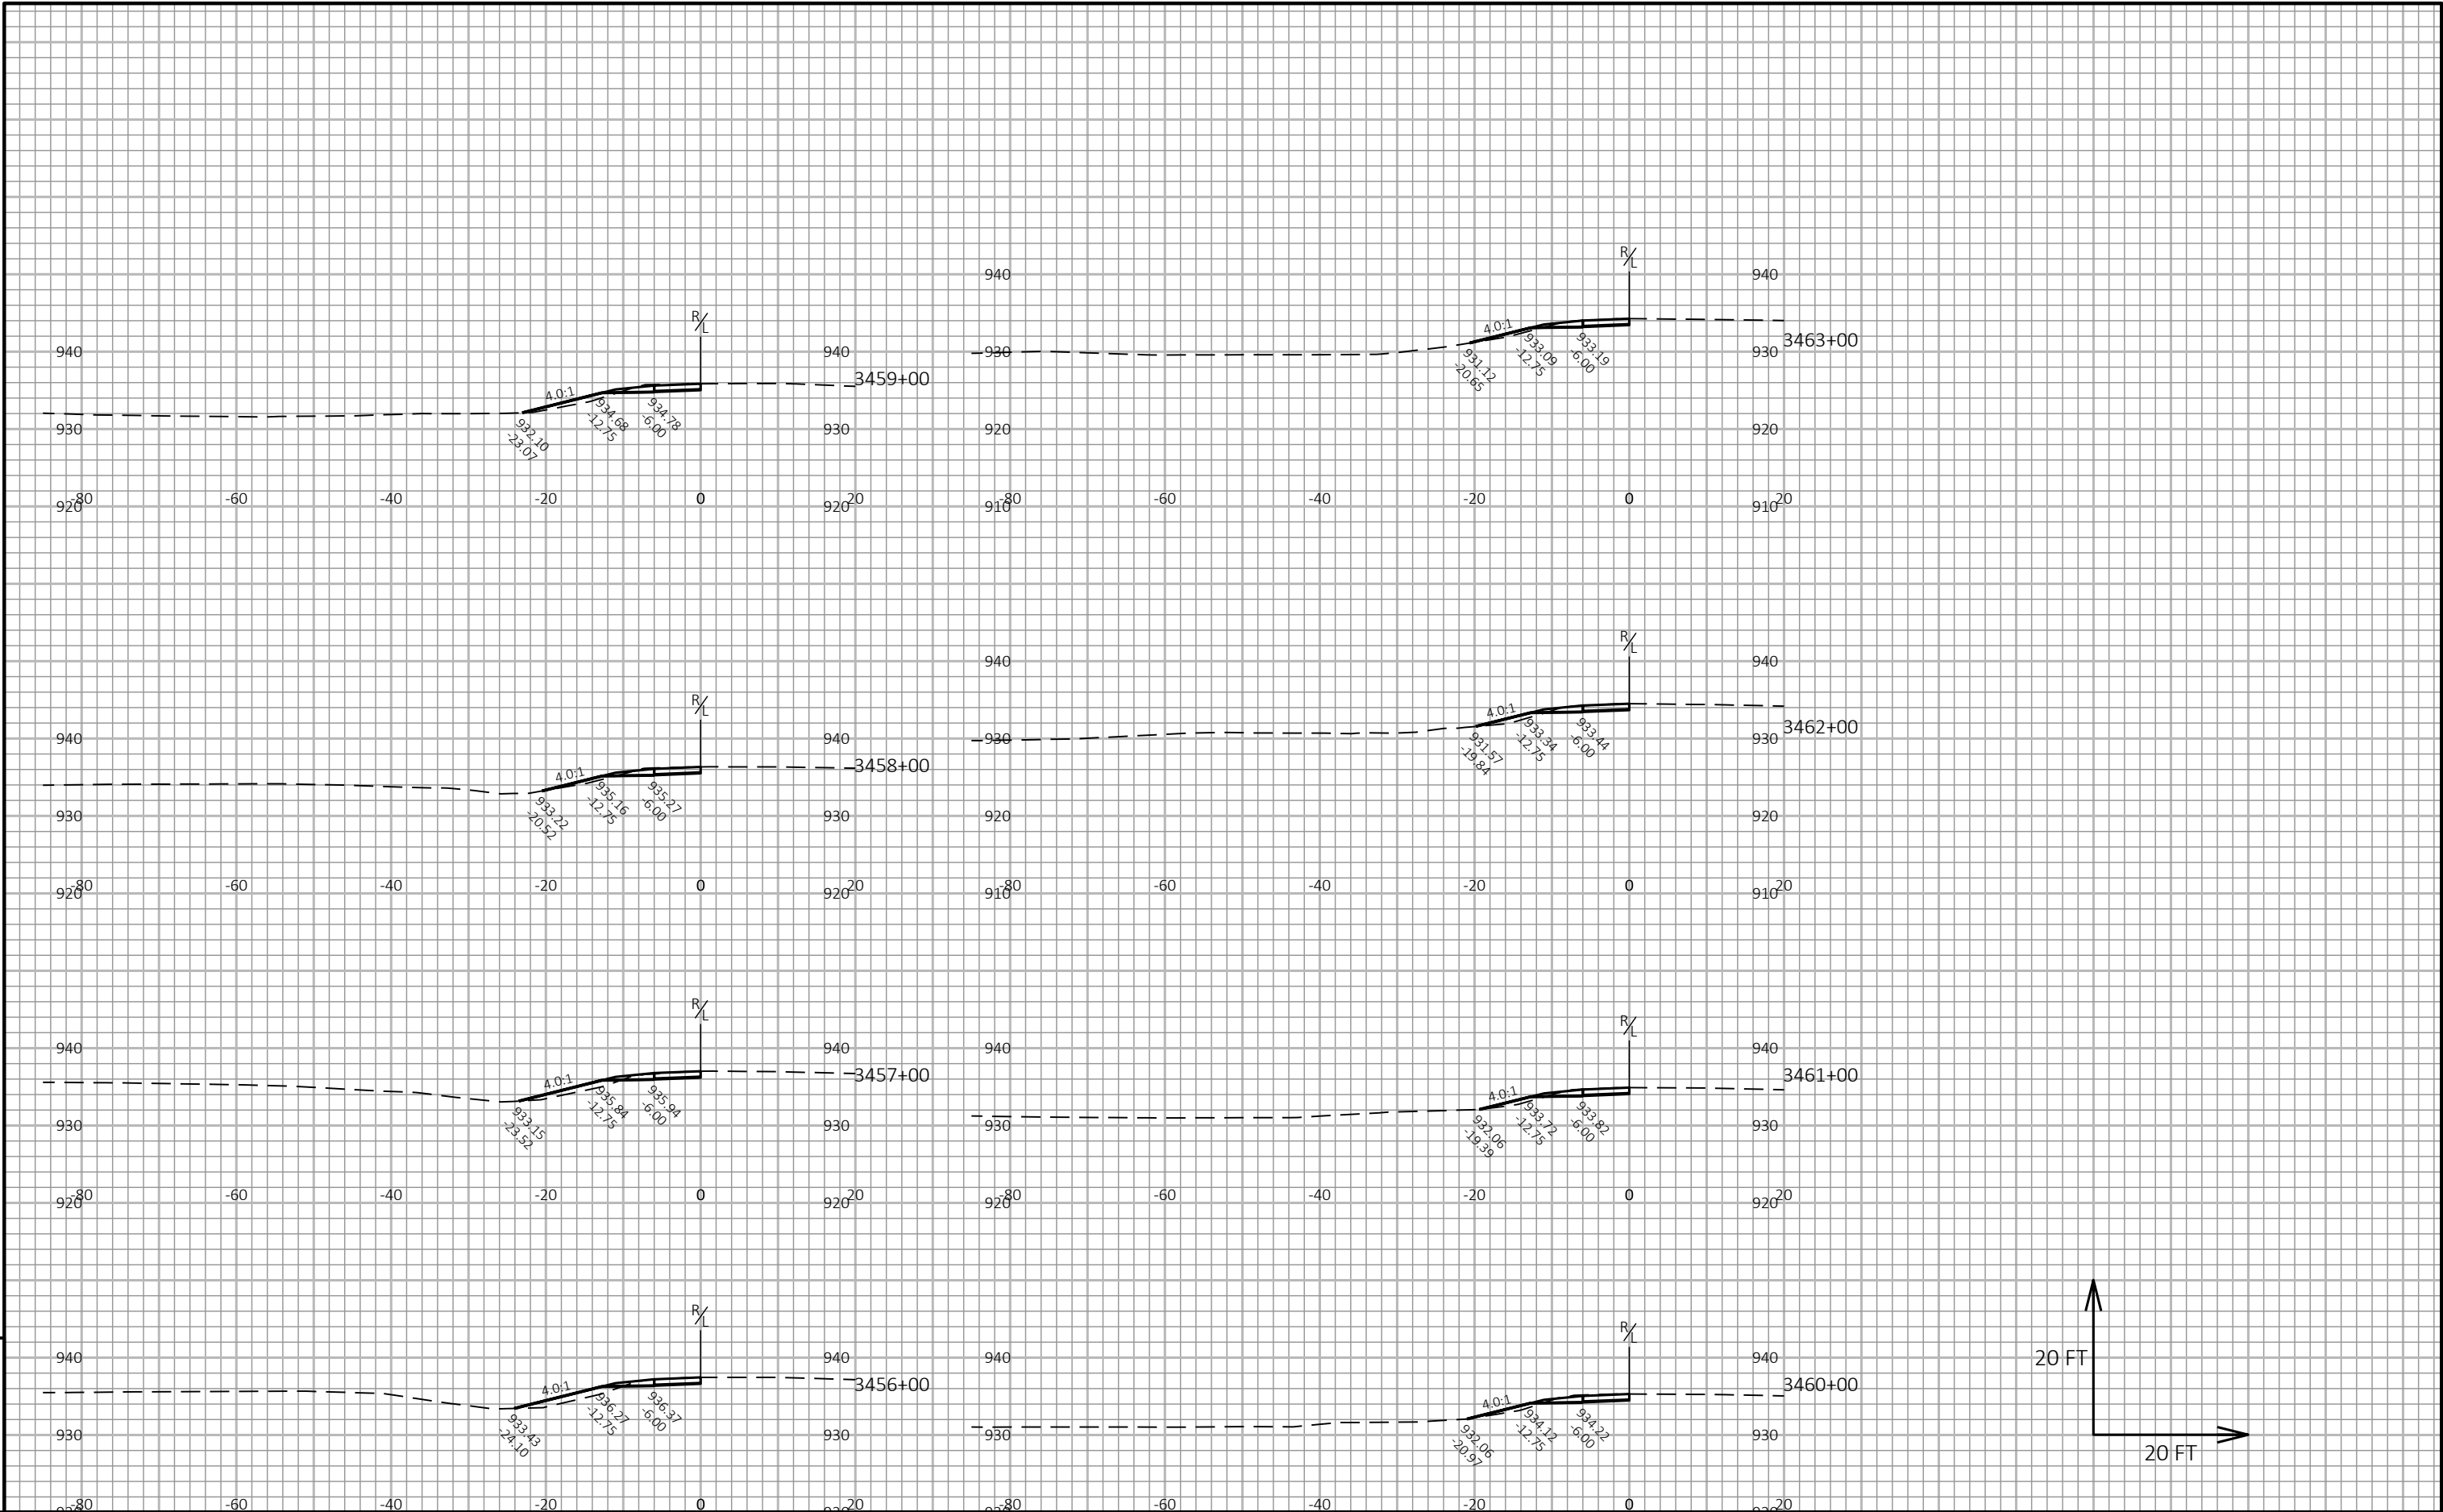

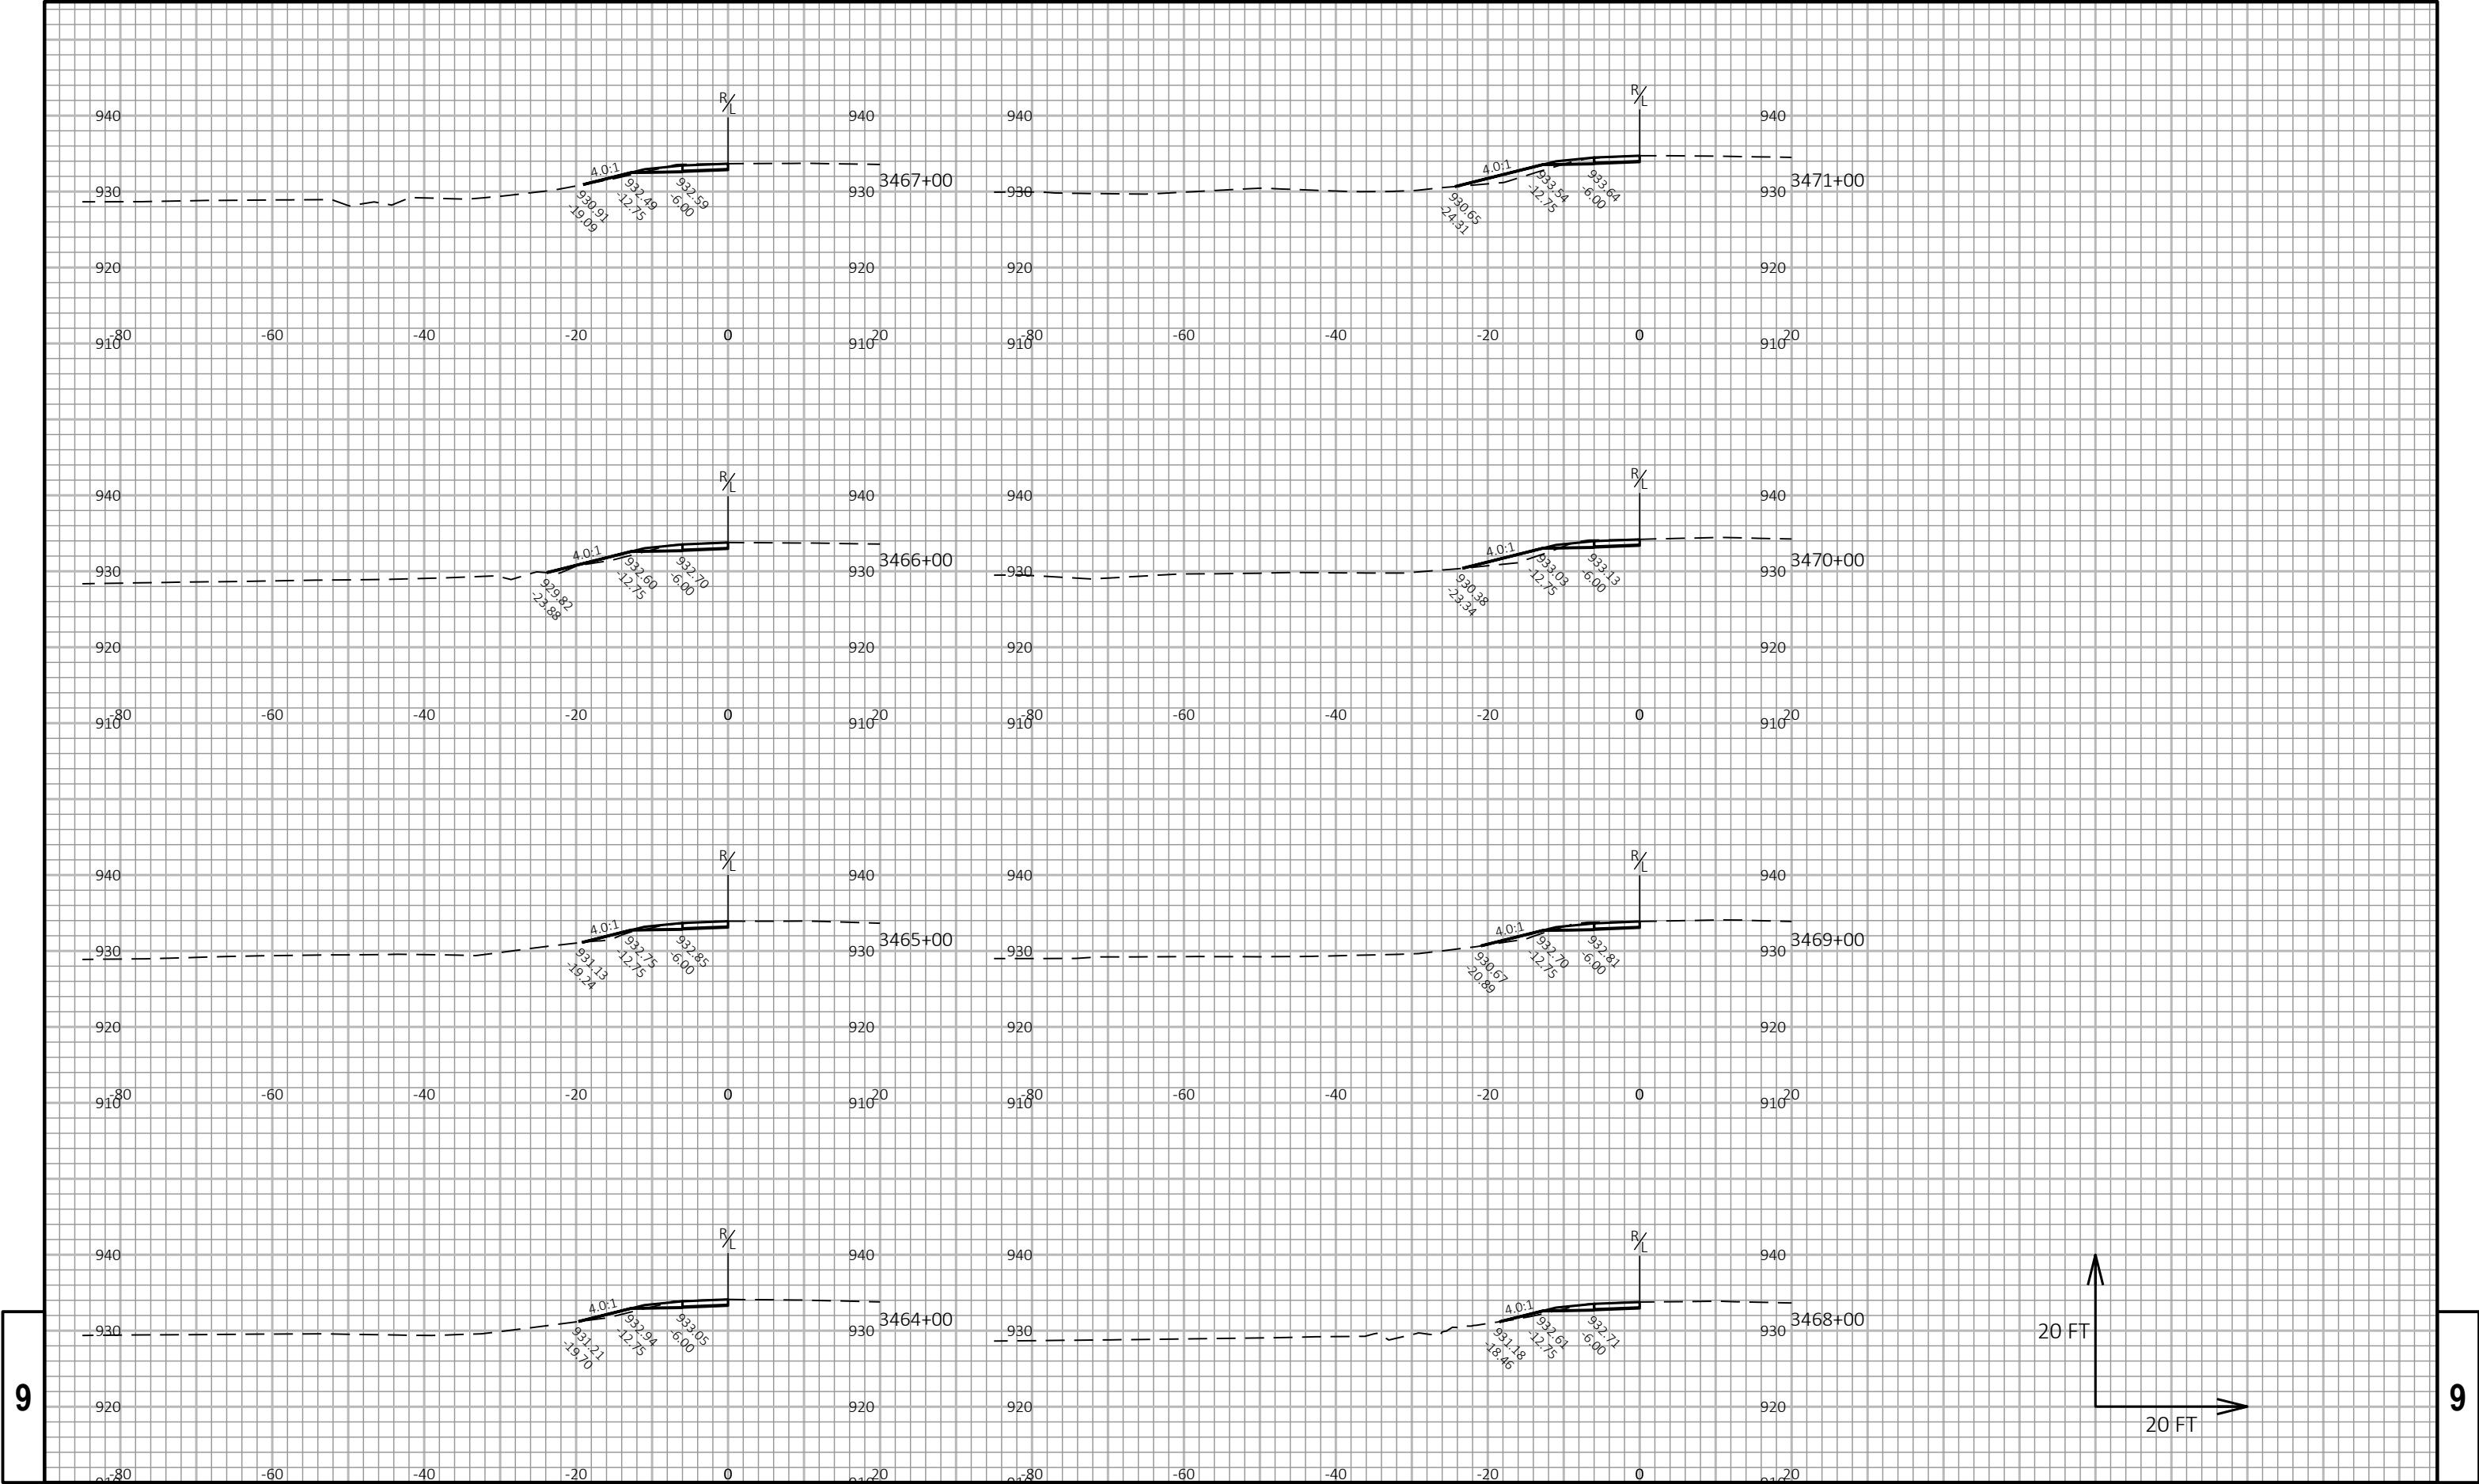

9



9

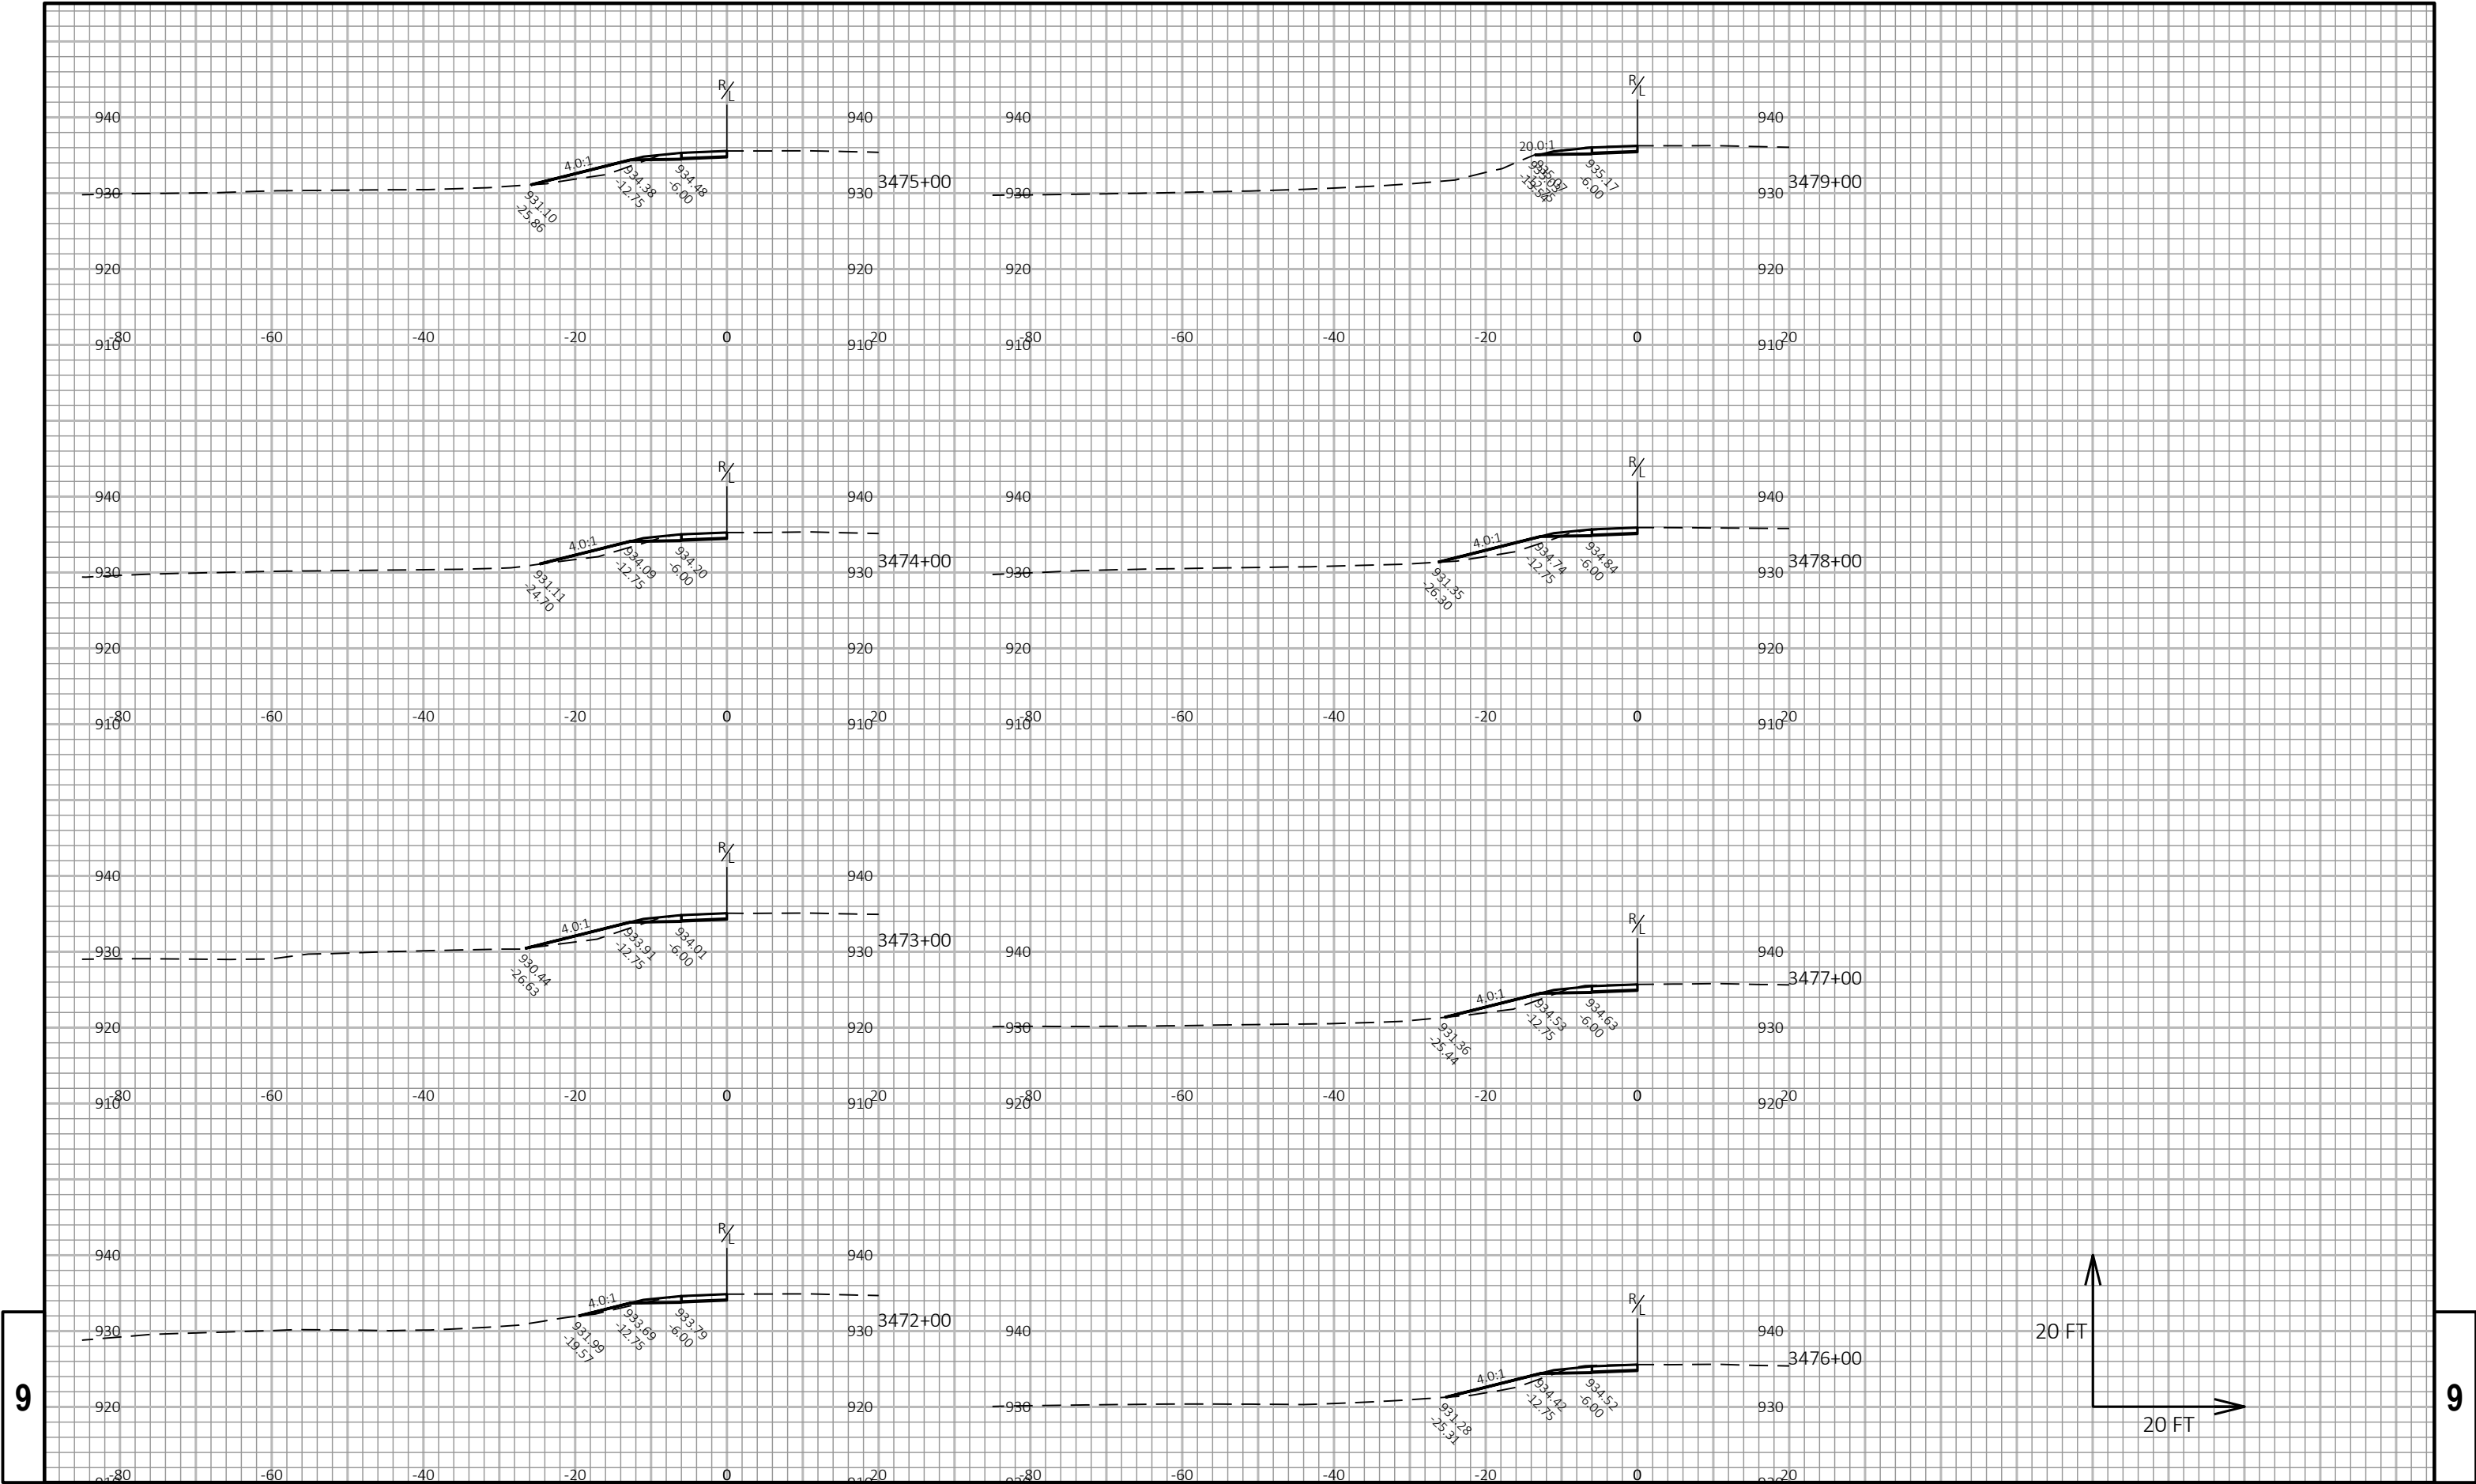

9




9

9

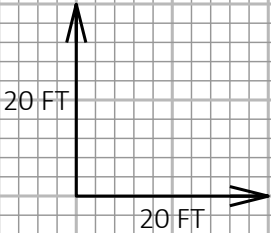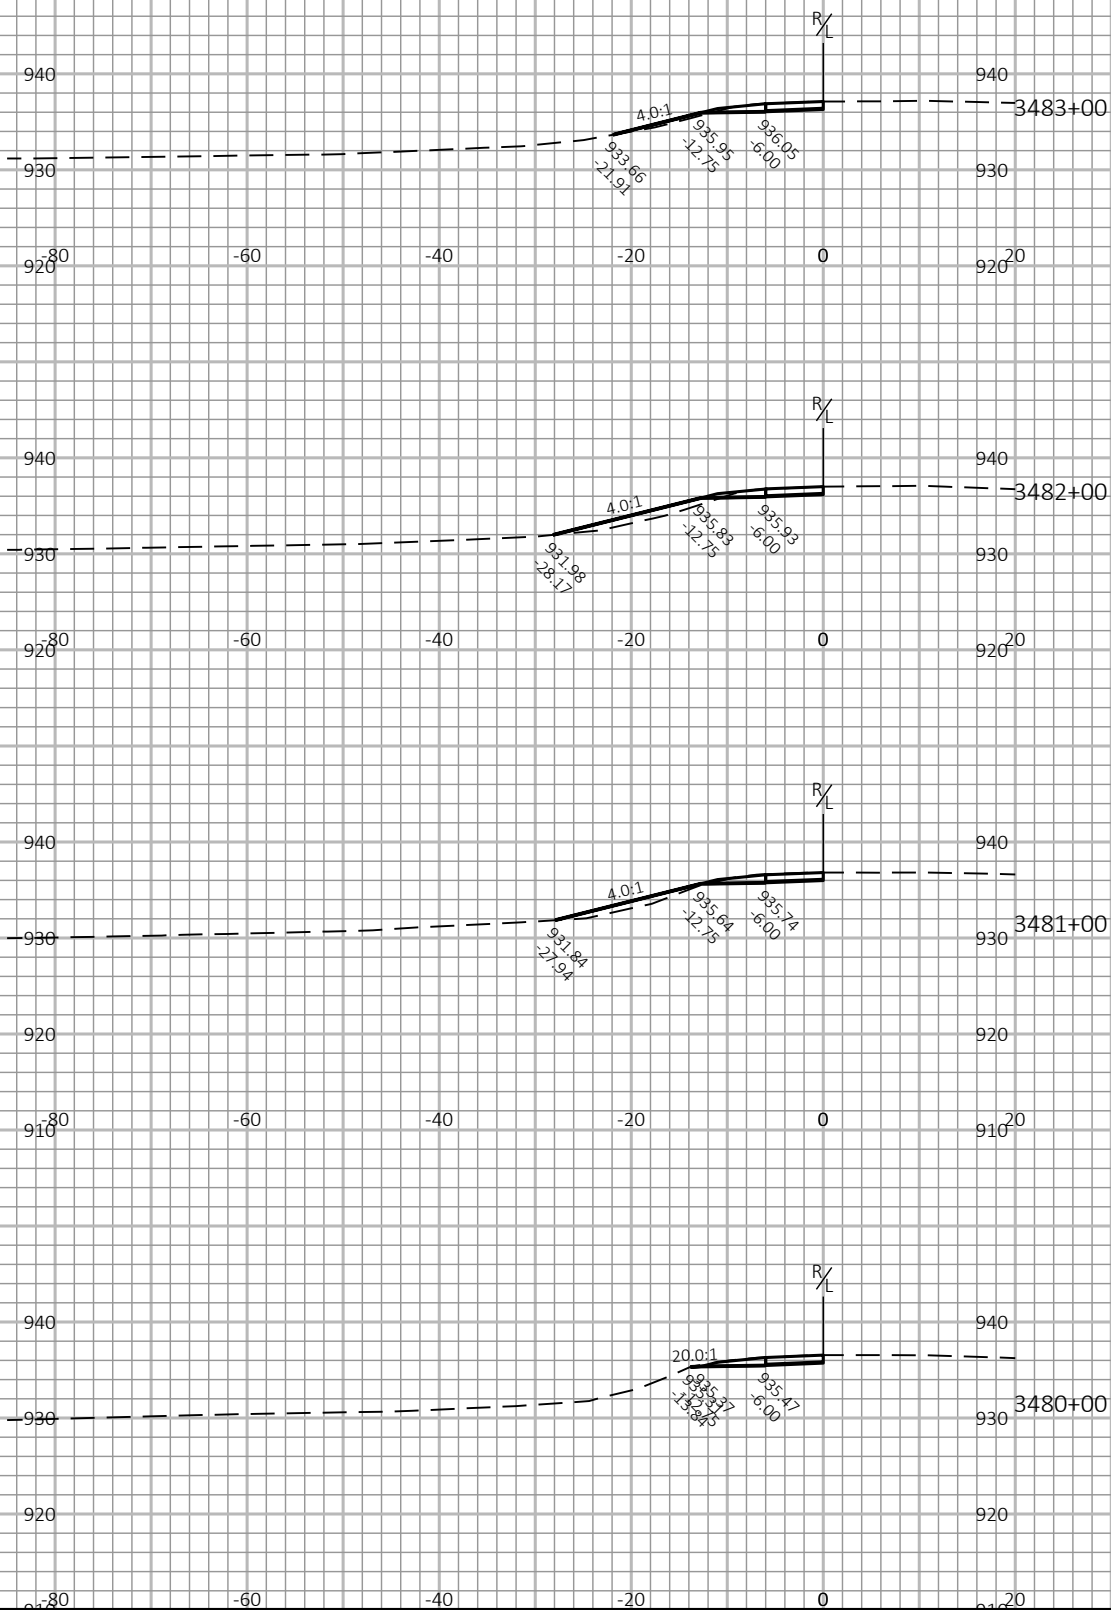


9

9

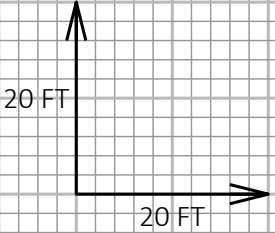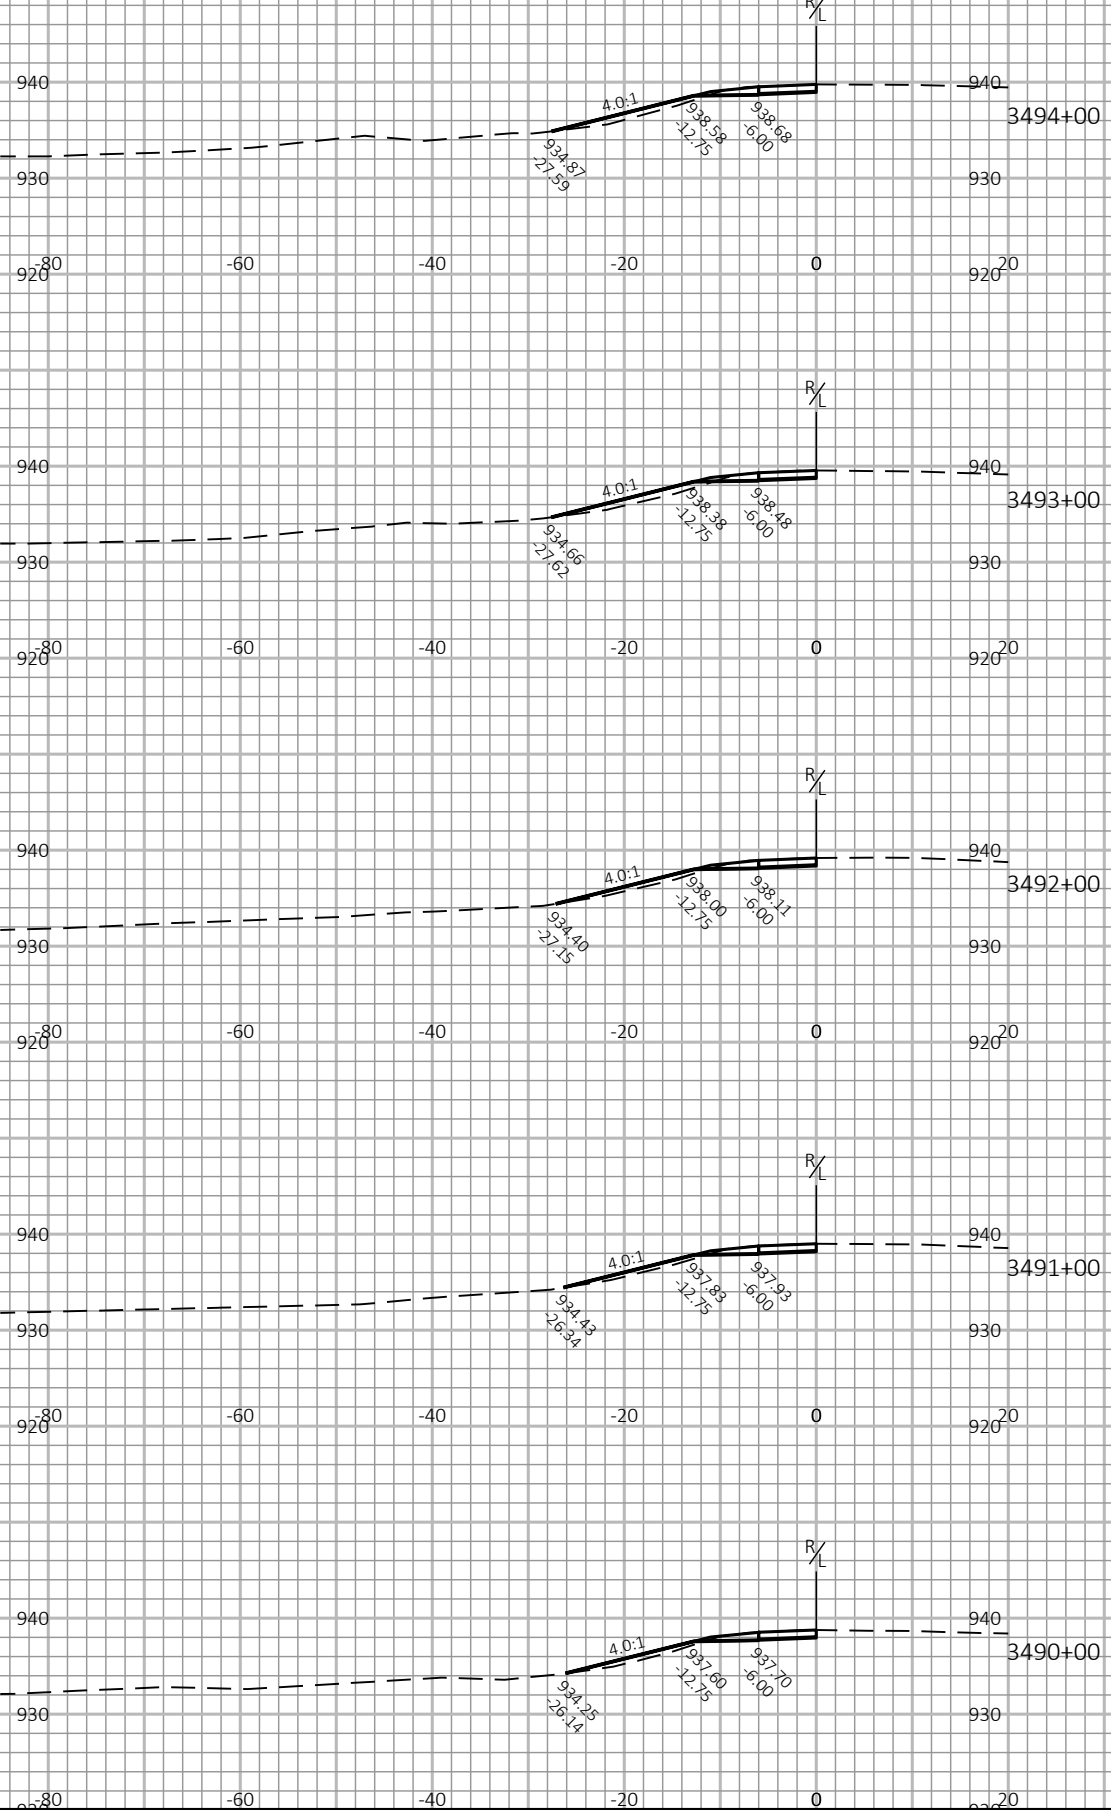
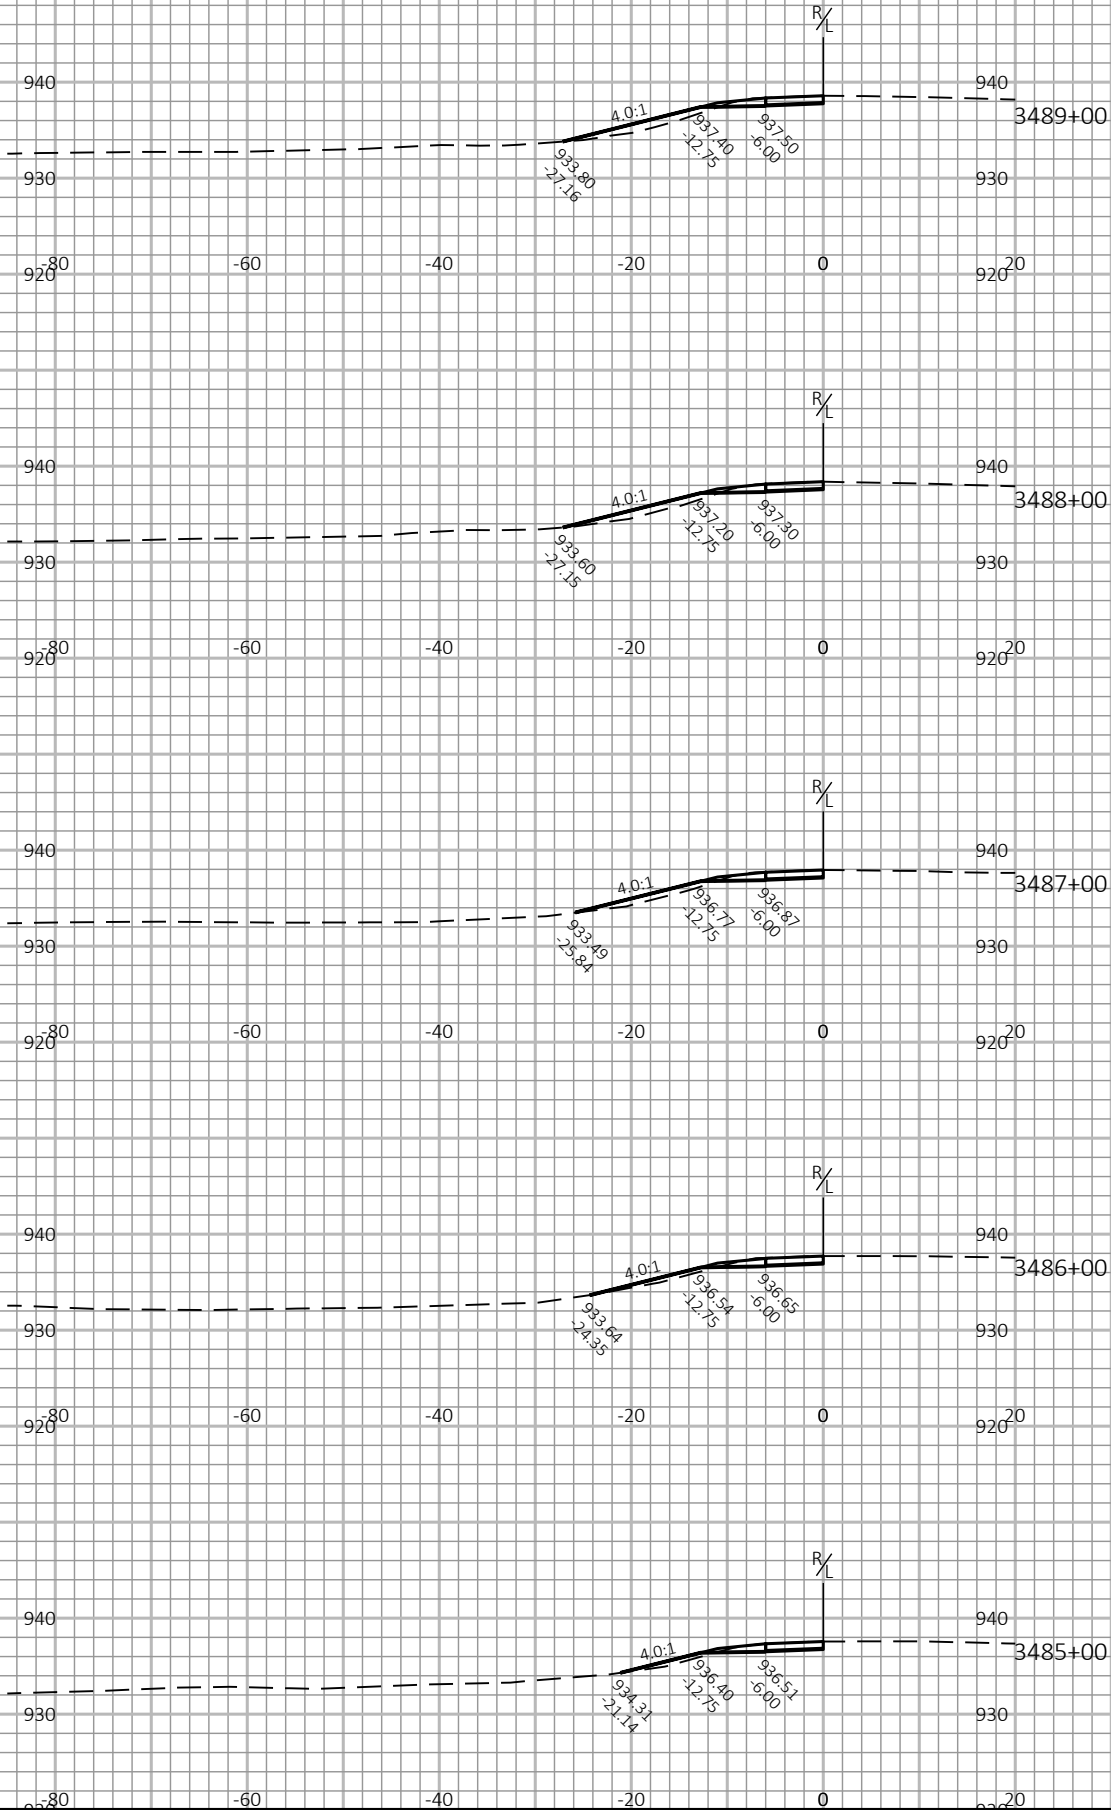


9

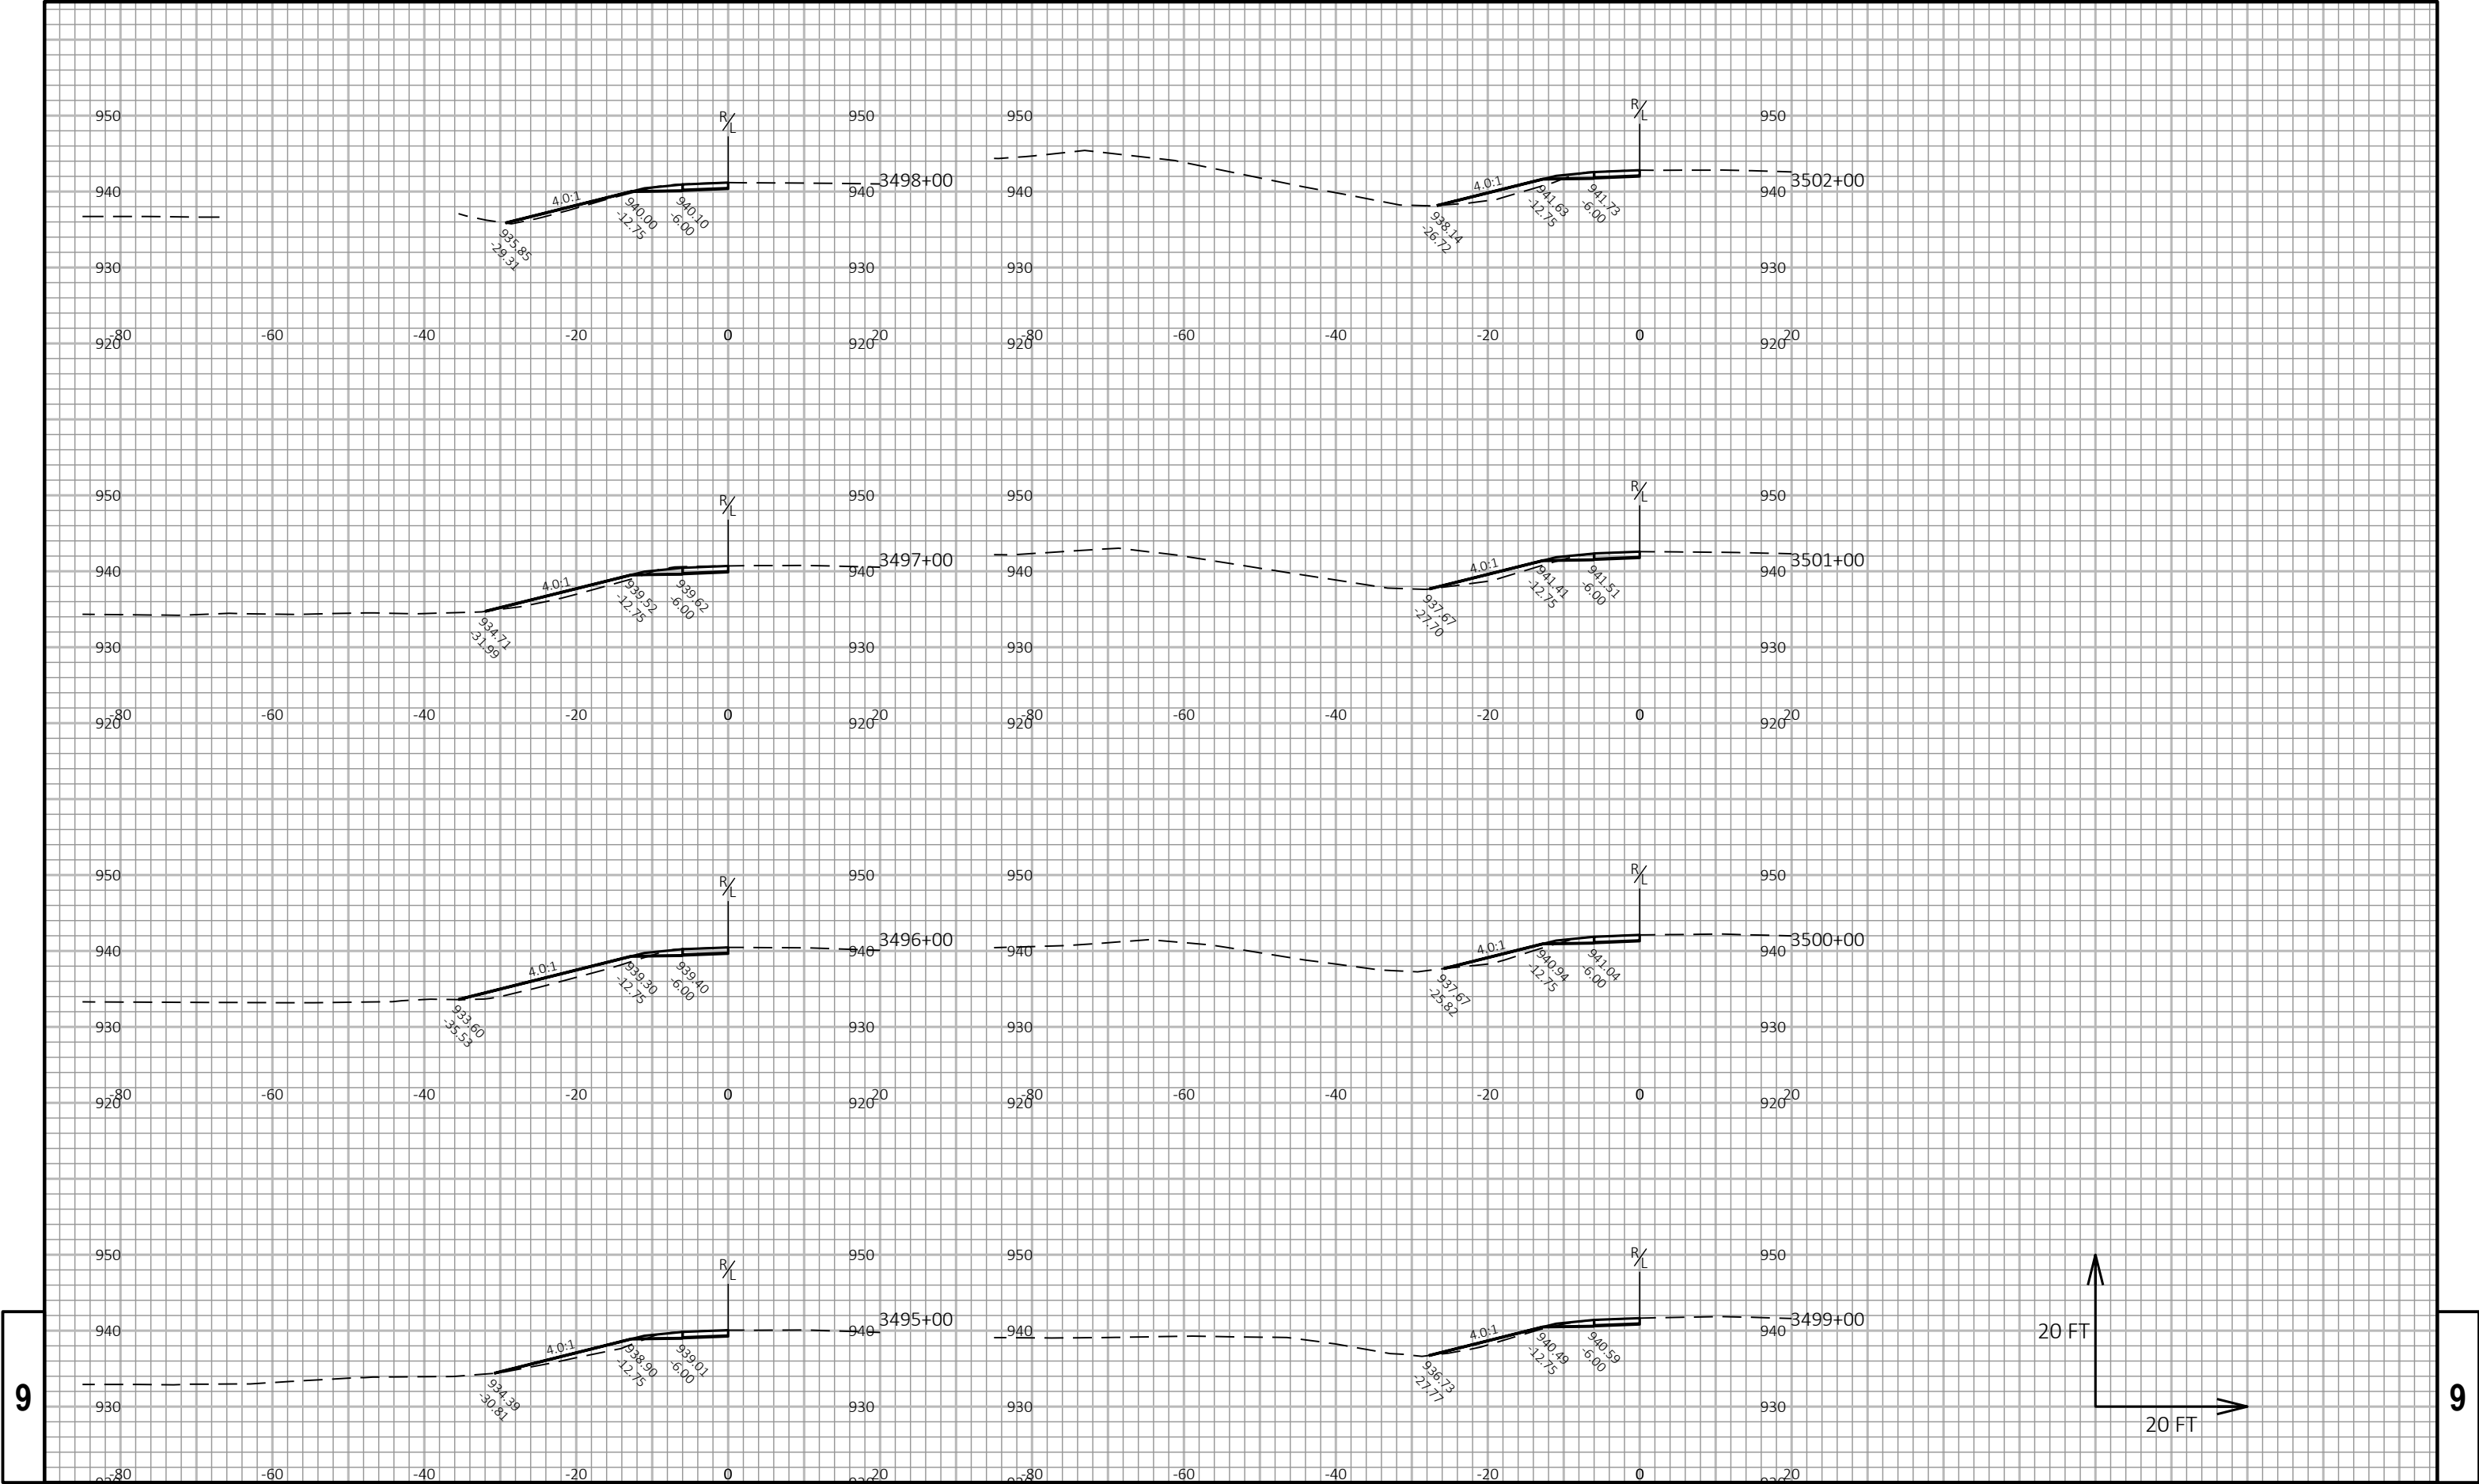


9

9

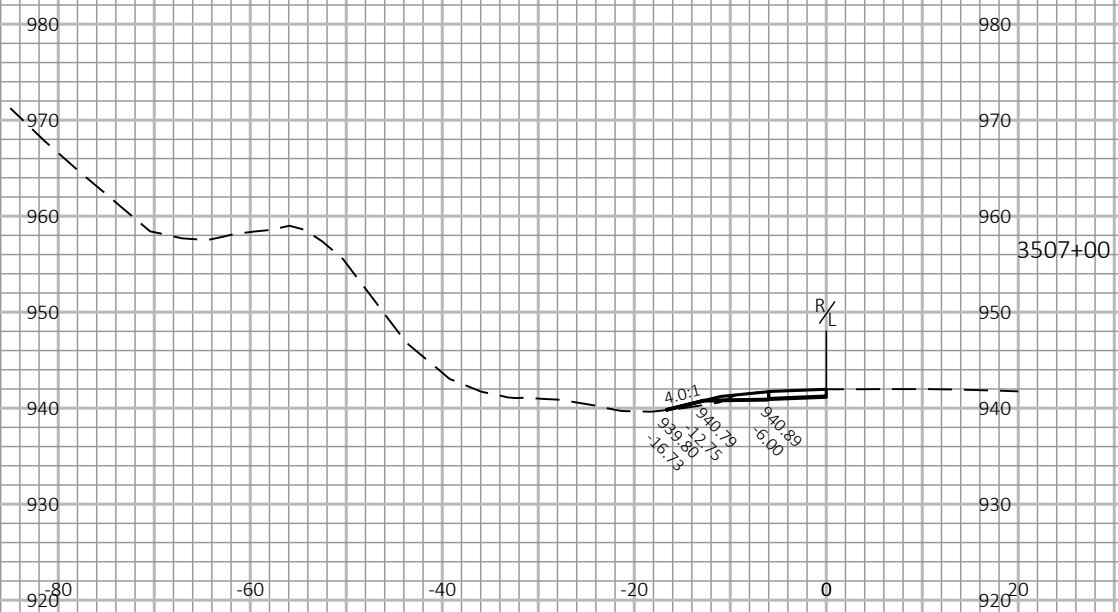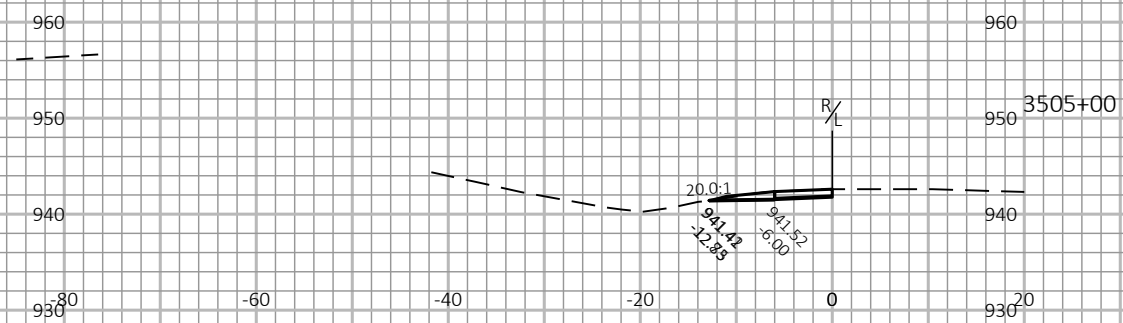

PROJECT NO:	1017-01-73
-------------	------------


FILE NAME : N:\PDS\C3D\10170103\SHEETSPLAN\1017-02-73 RESURF\MEDIAN WIDENING WORKING FILES\090238_XS.DWG
LAYOUT NAME - 3

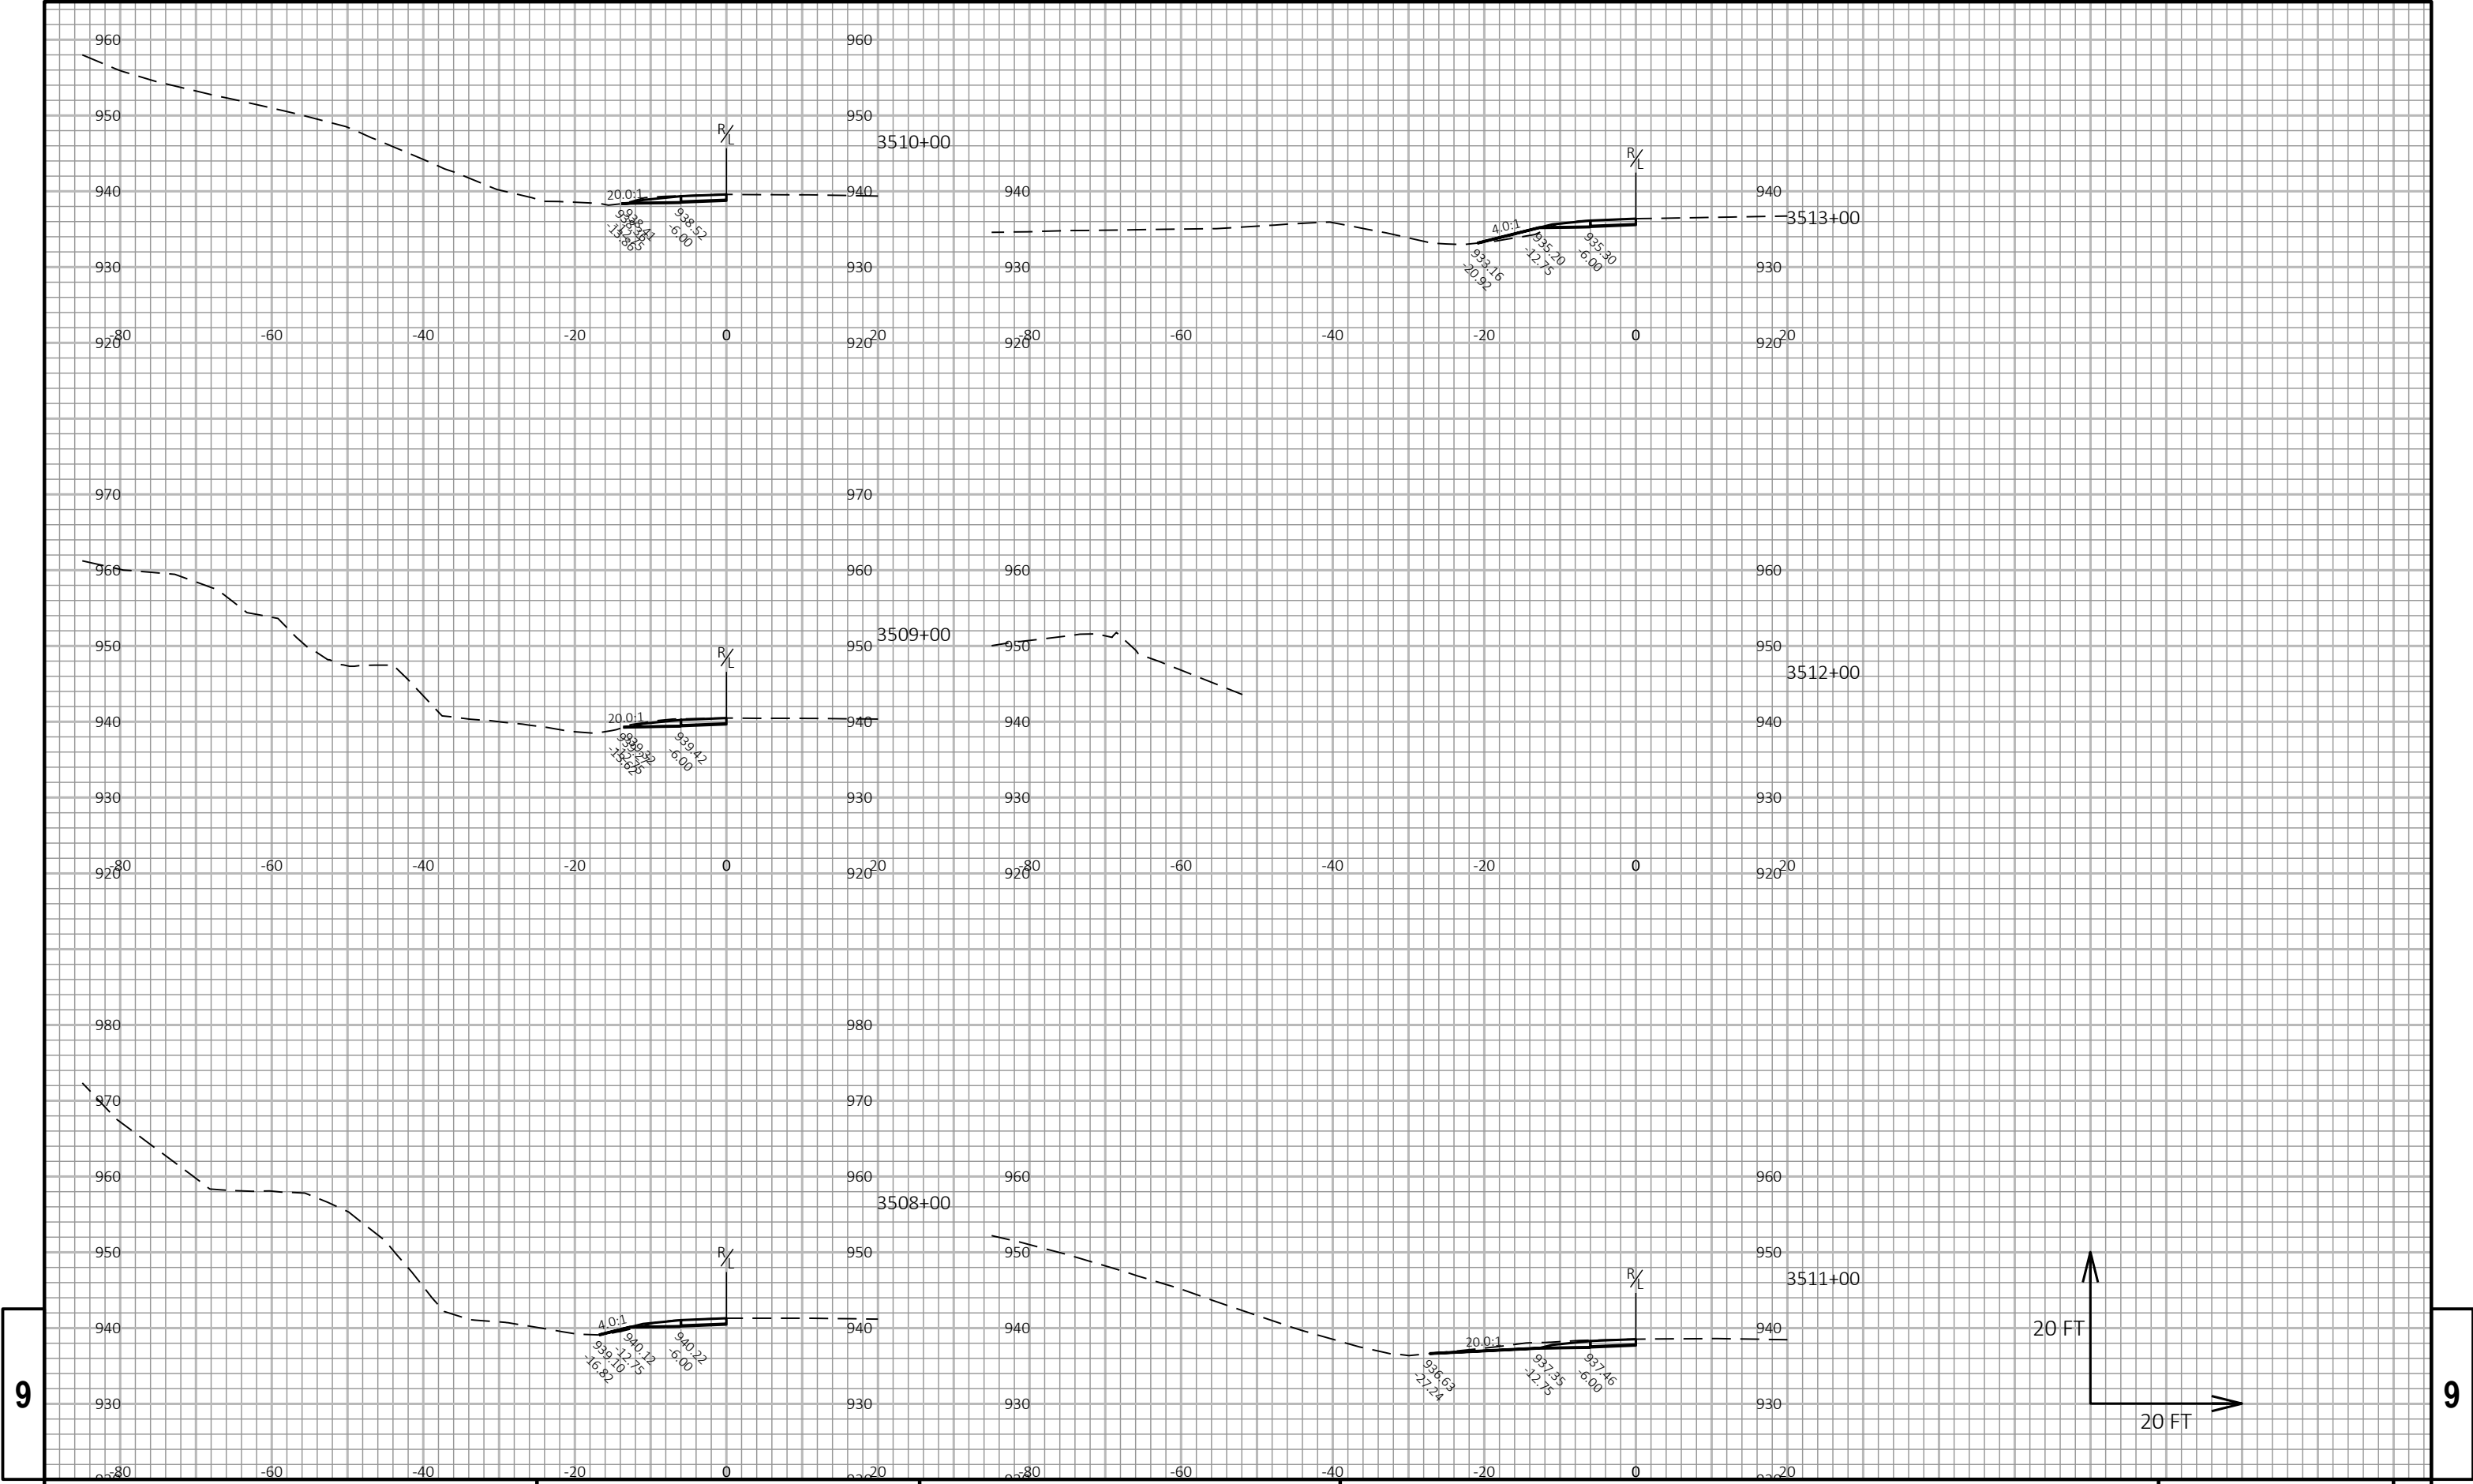


9

9


9

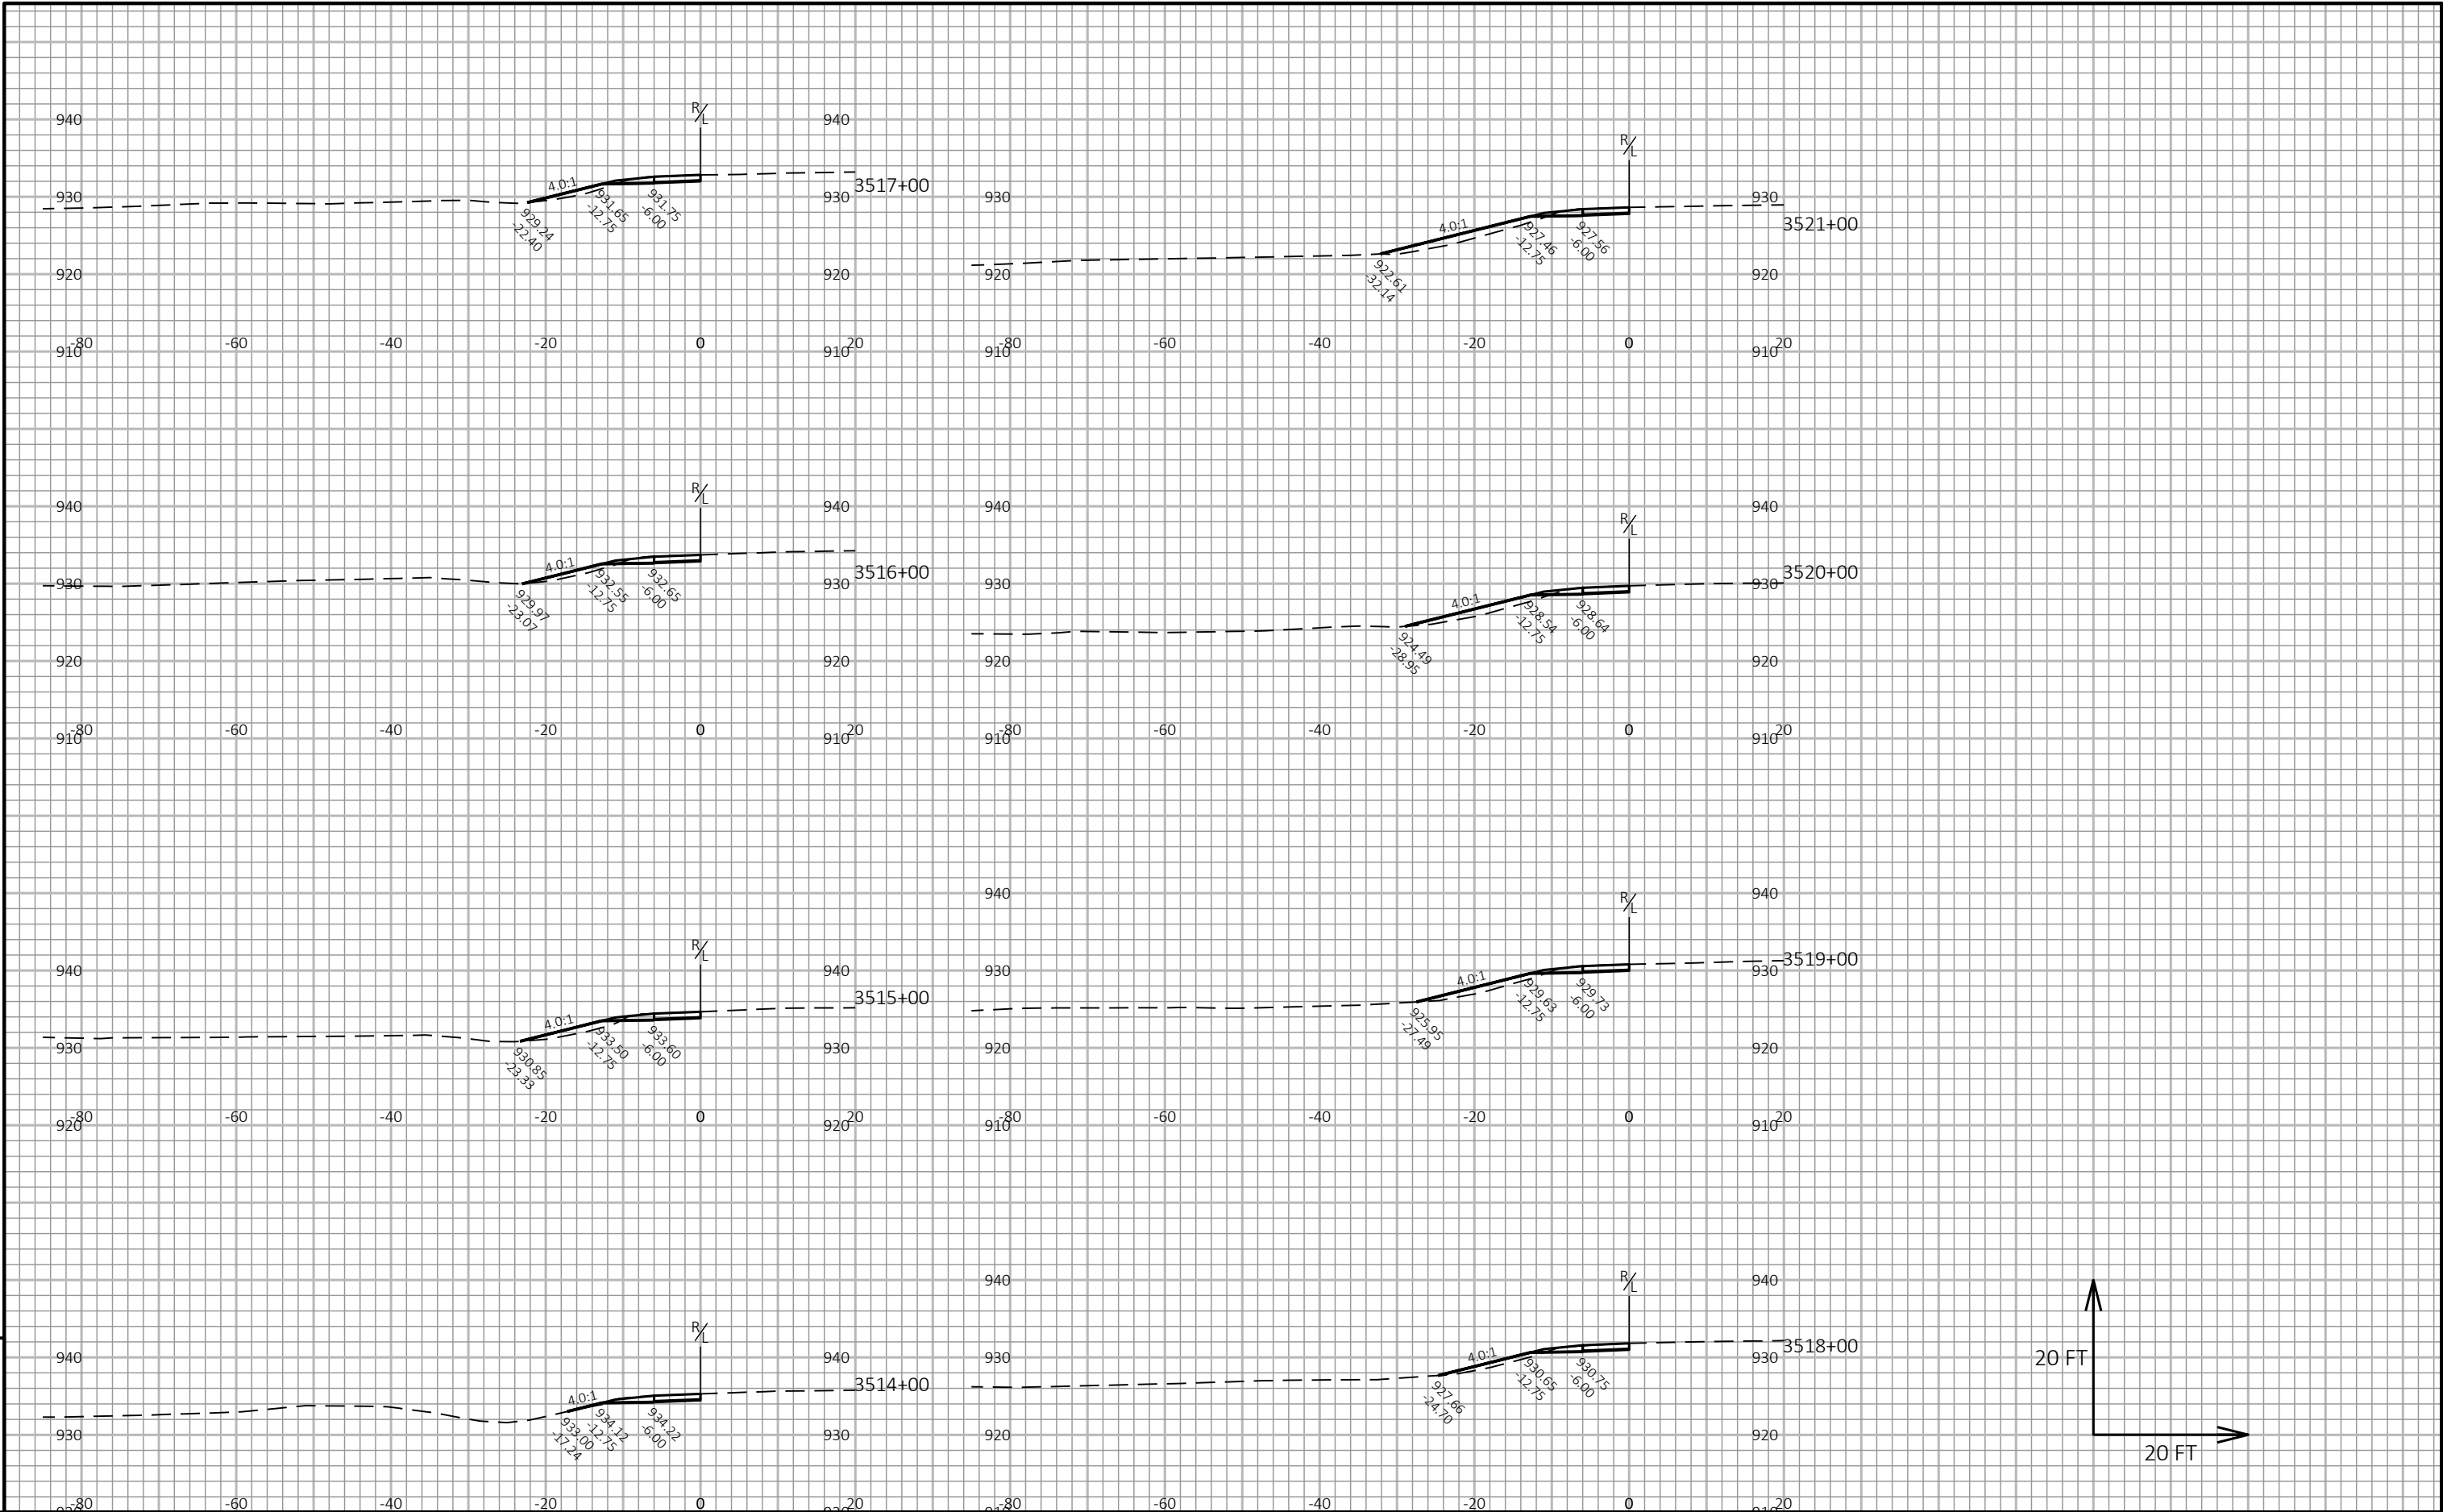

9


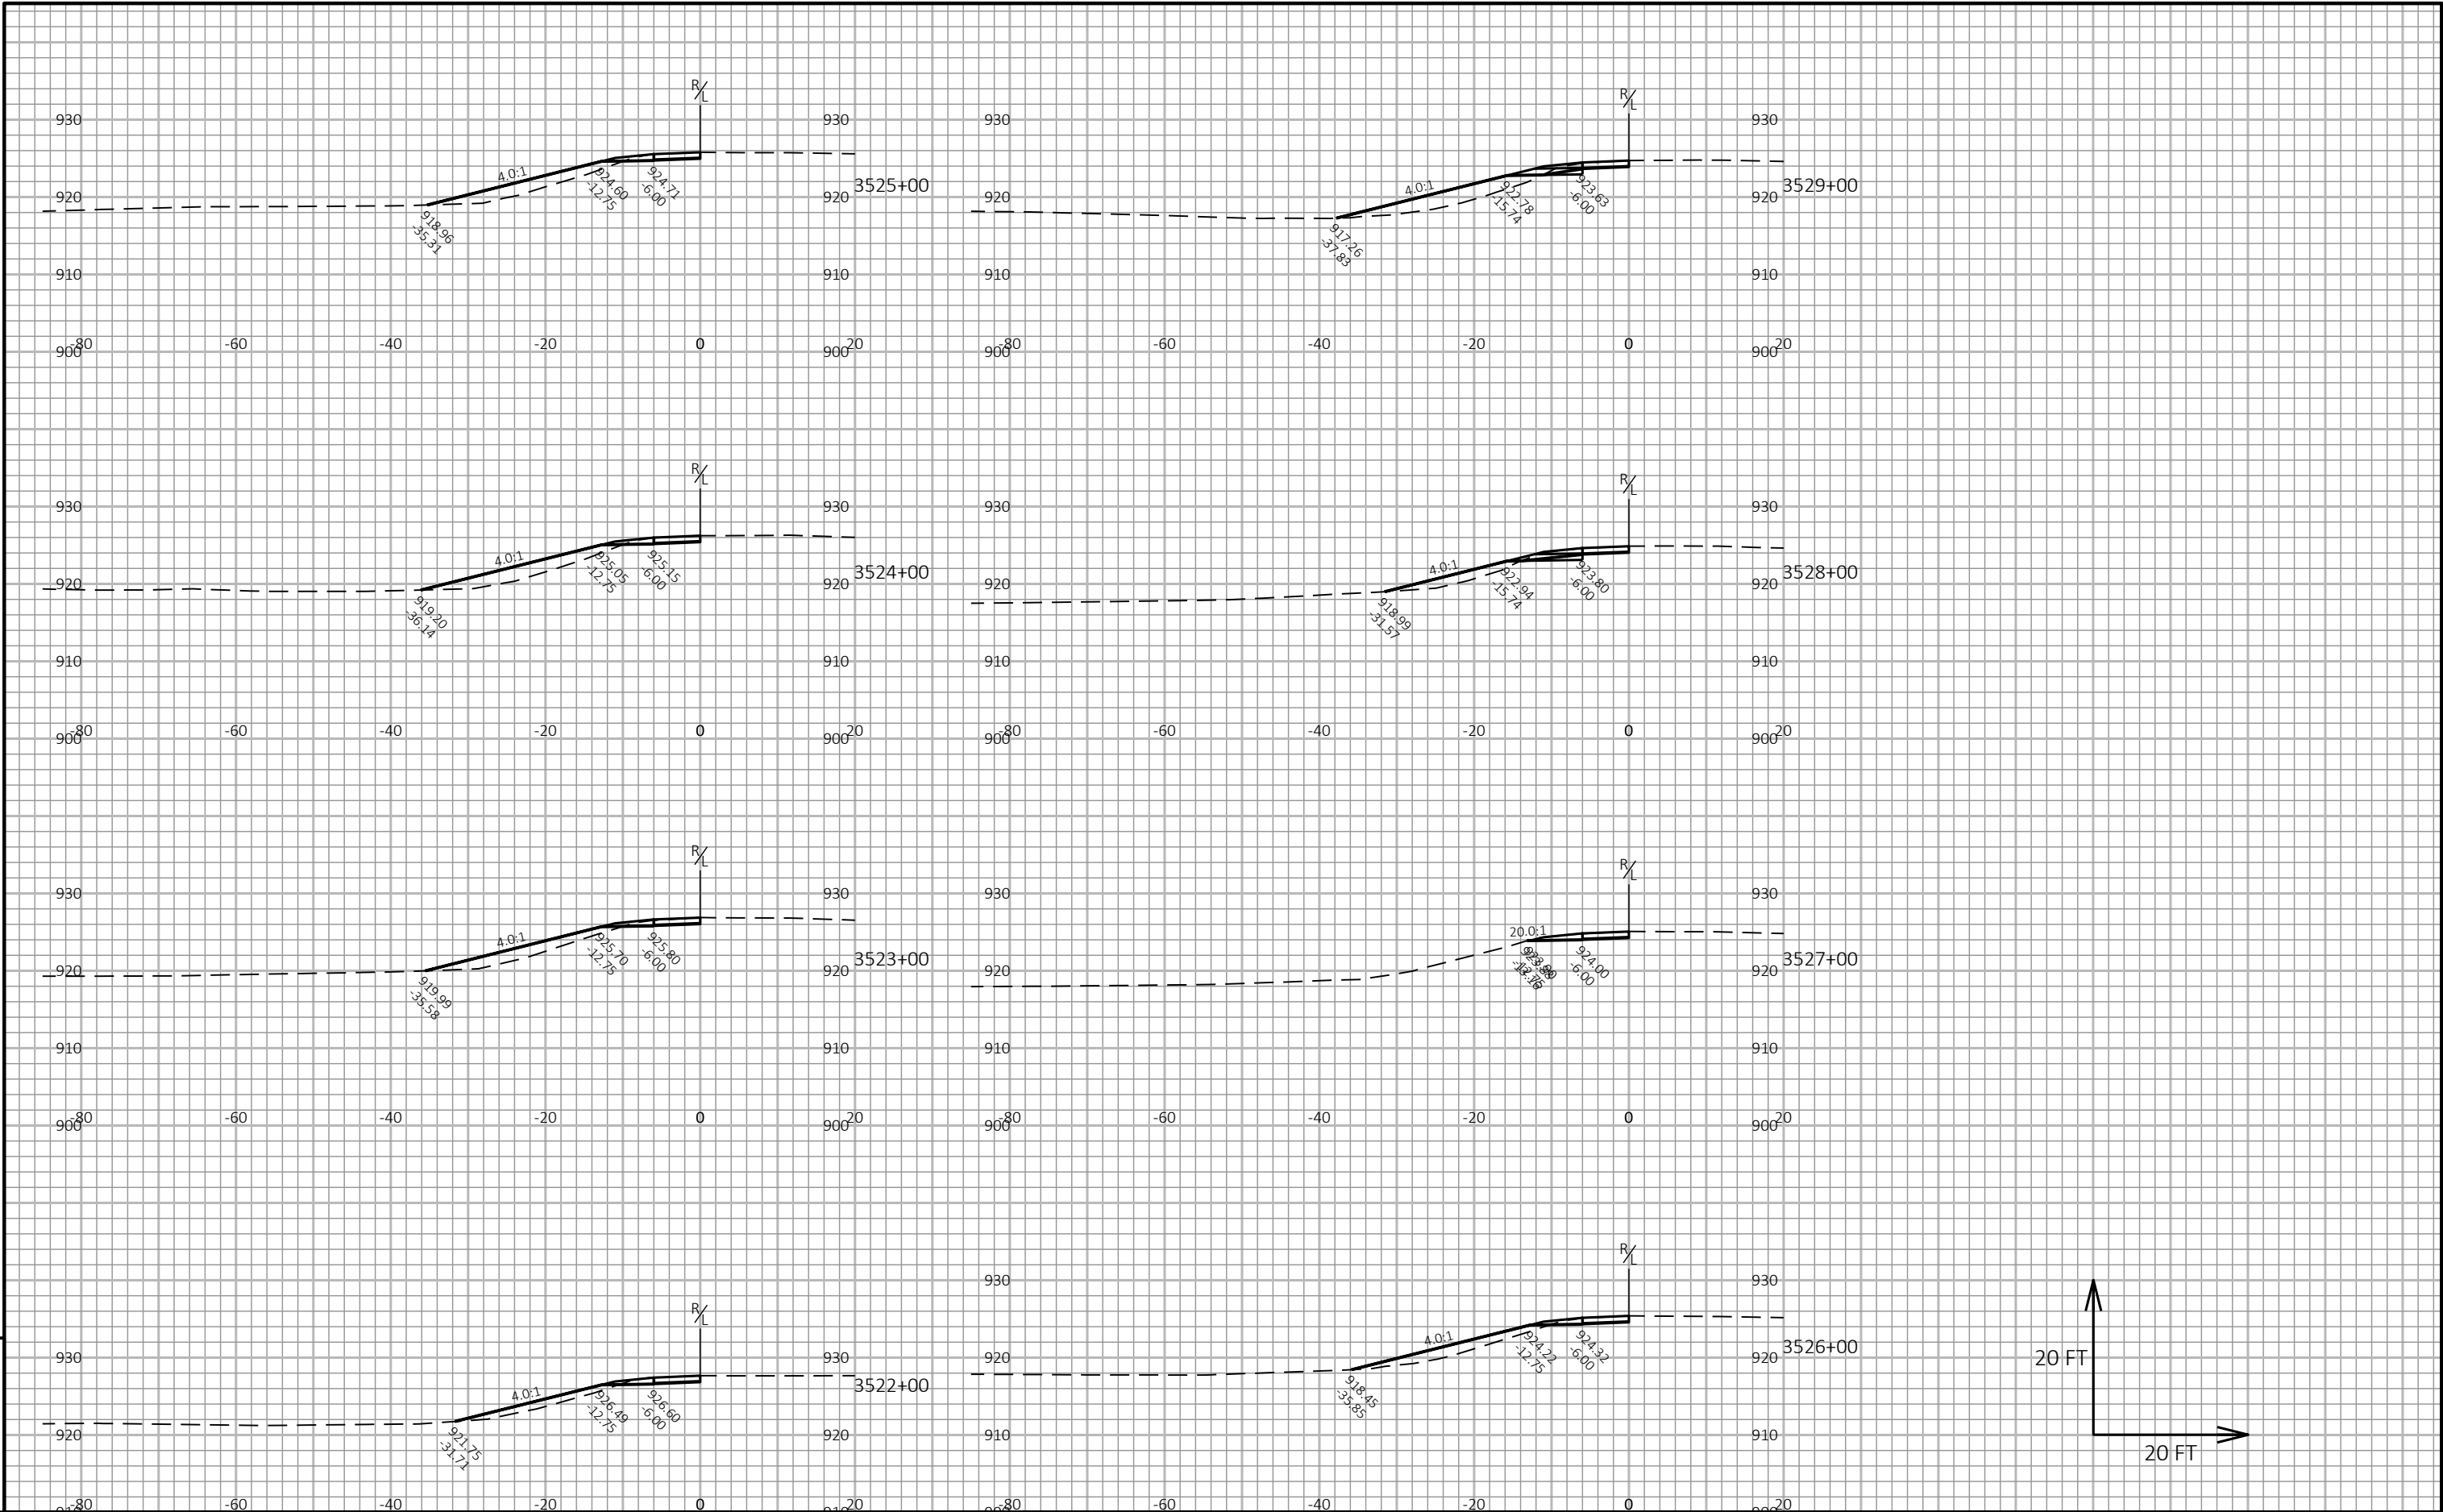


9

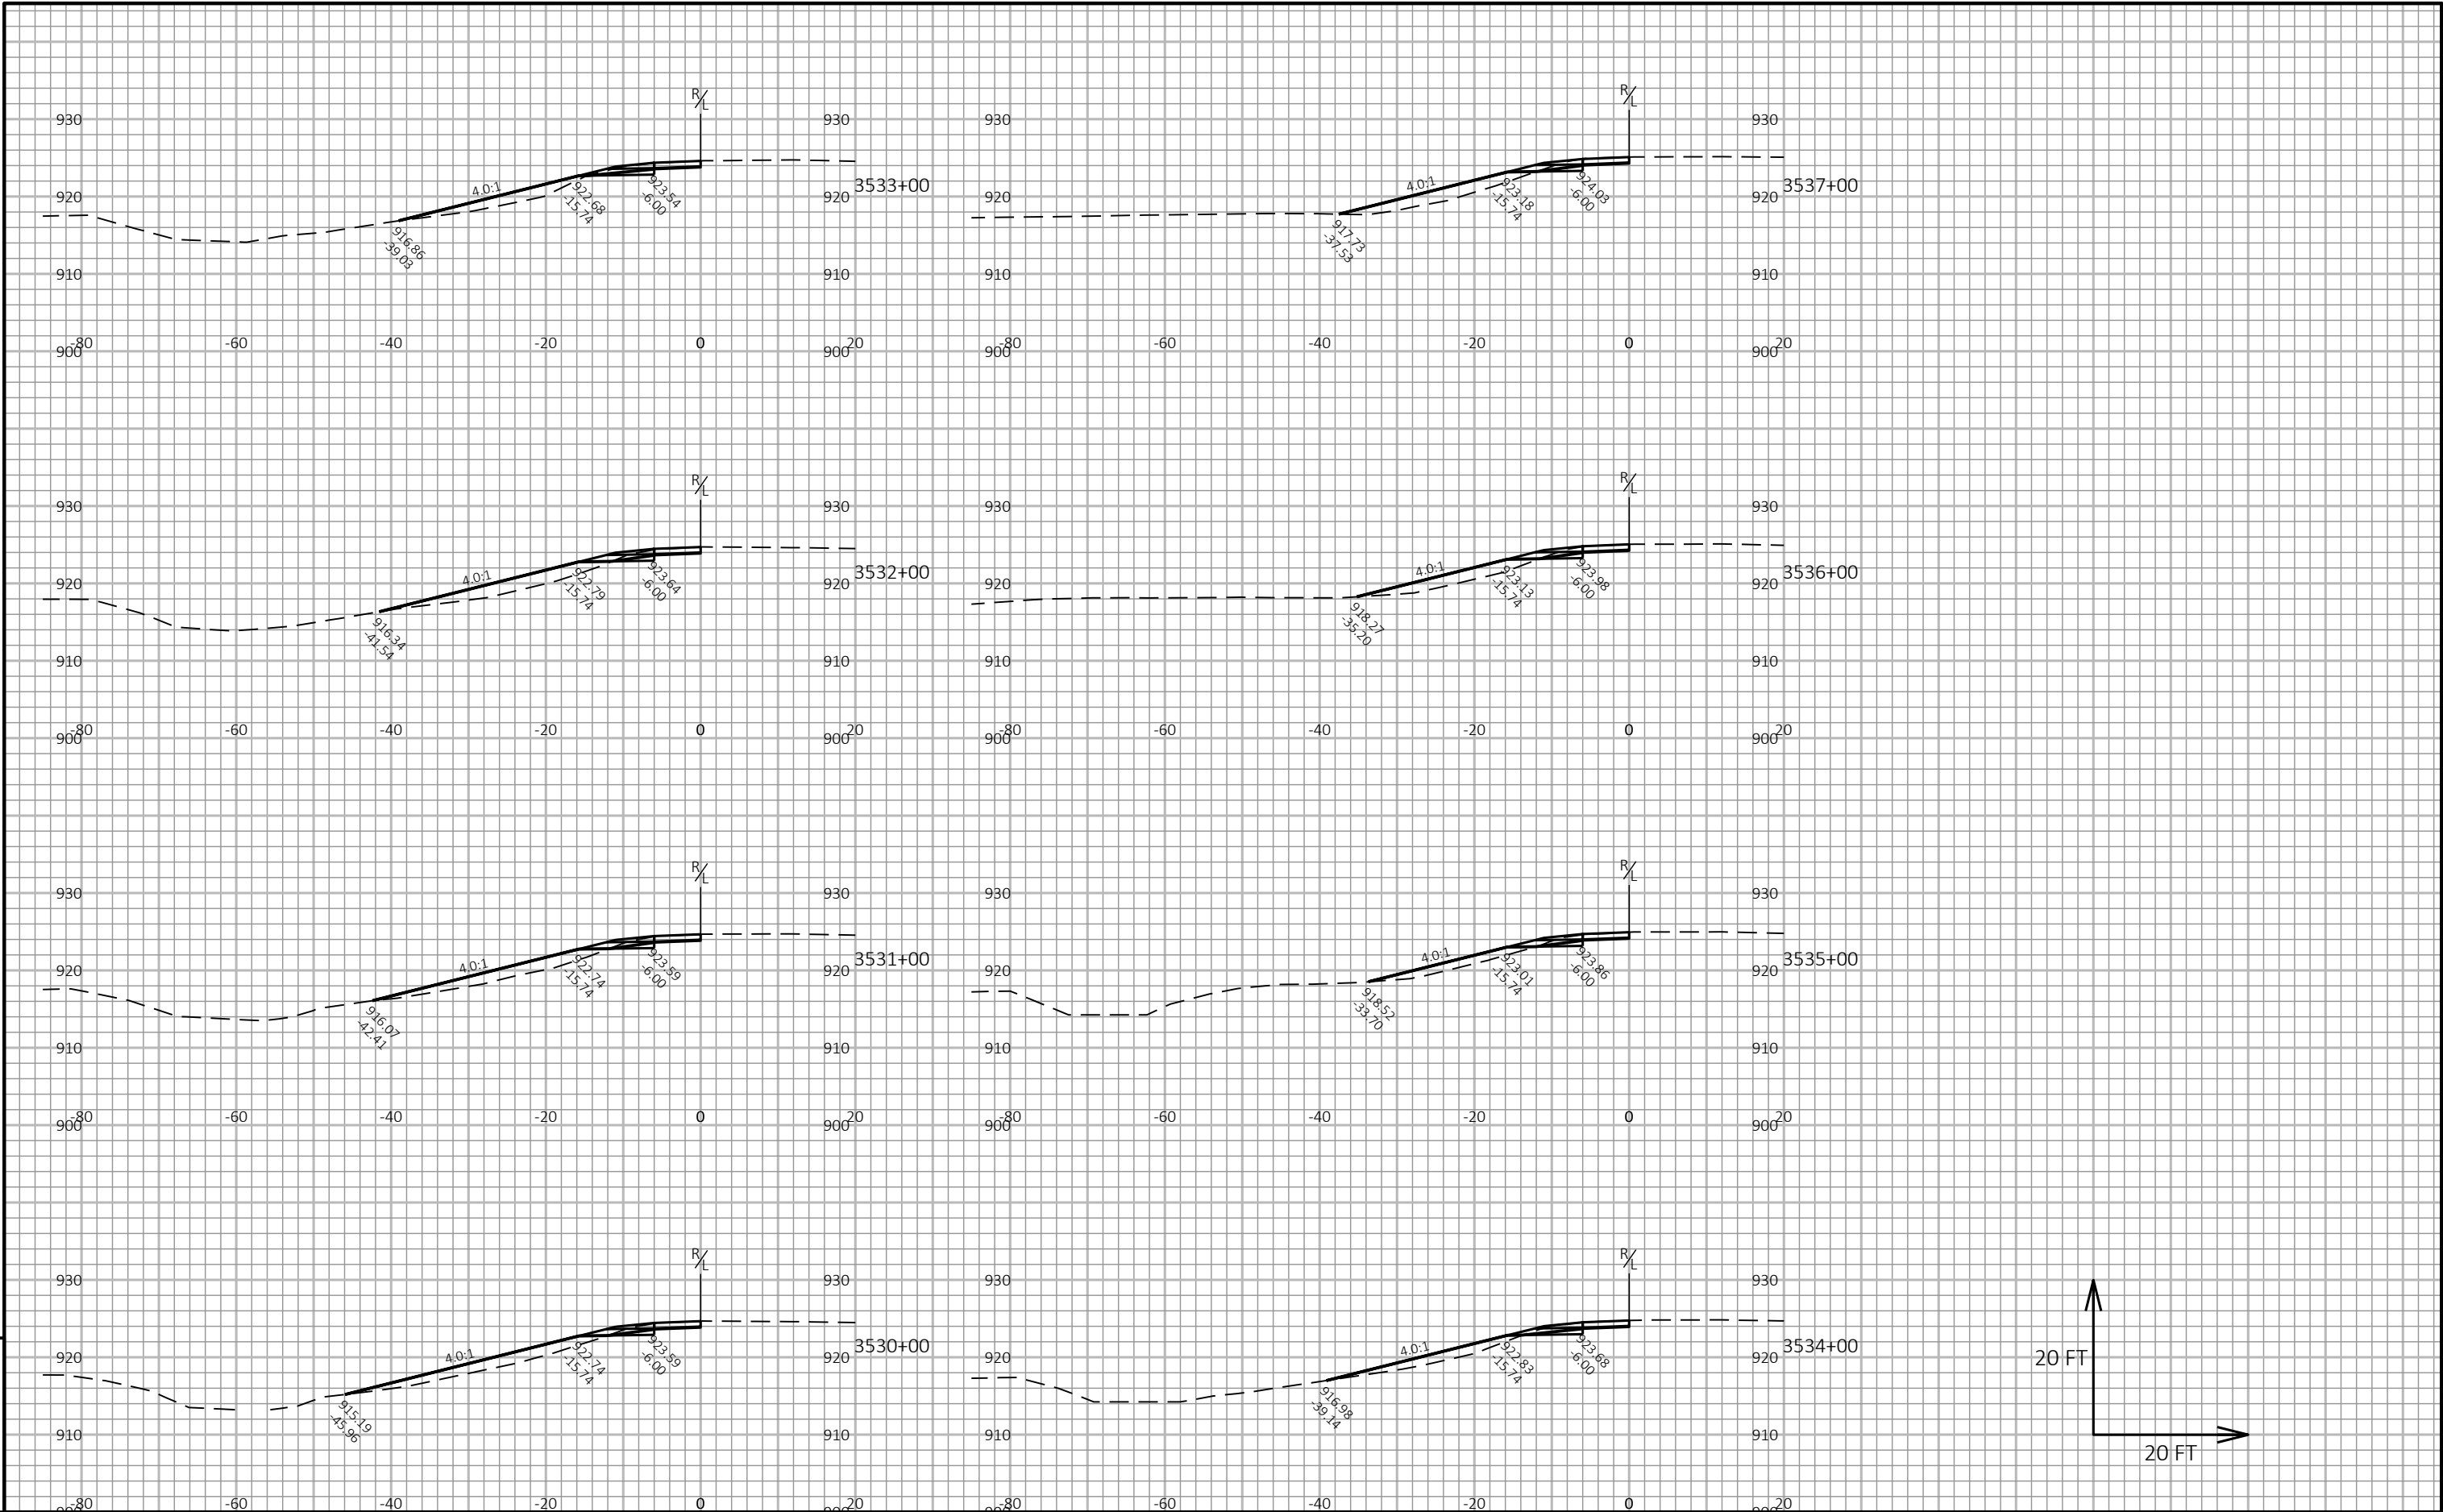



9


9

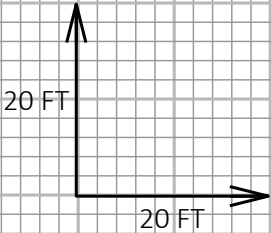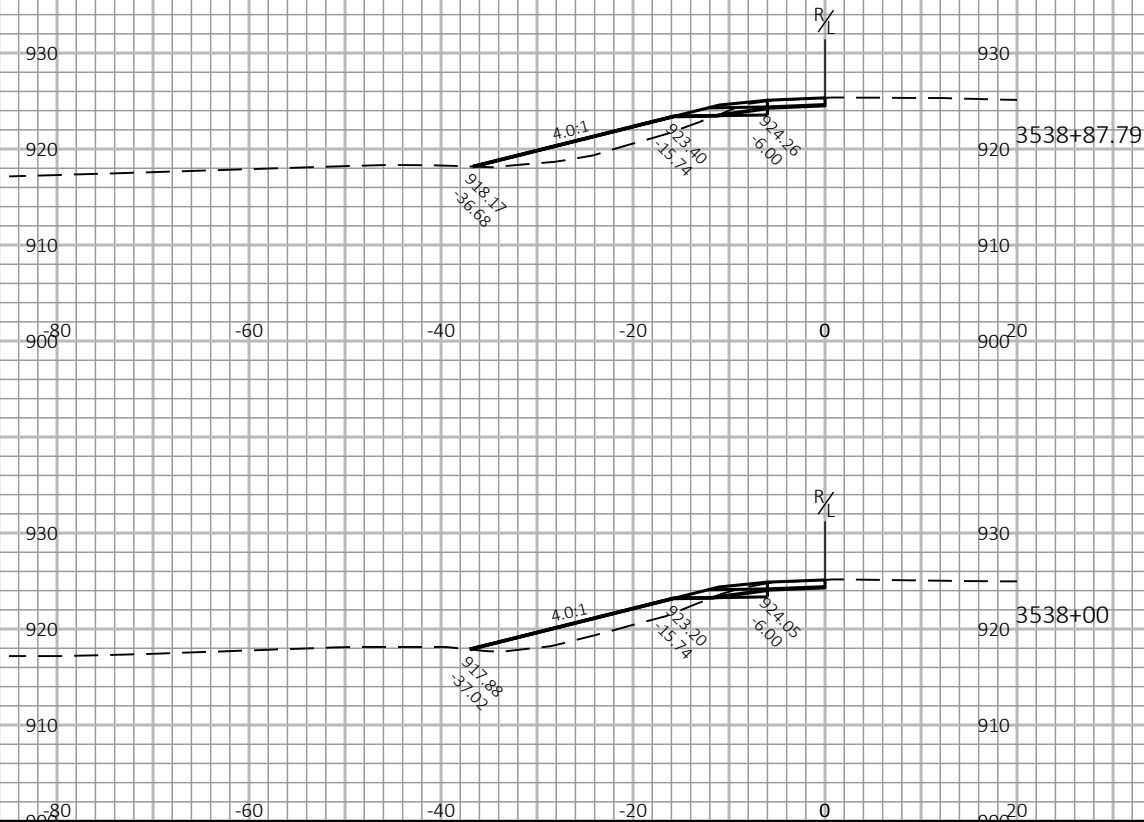

9

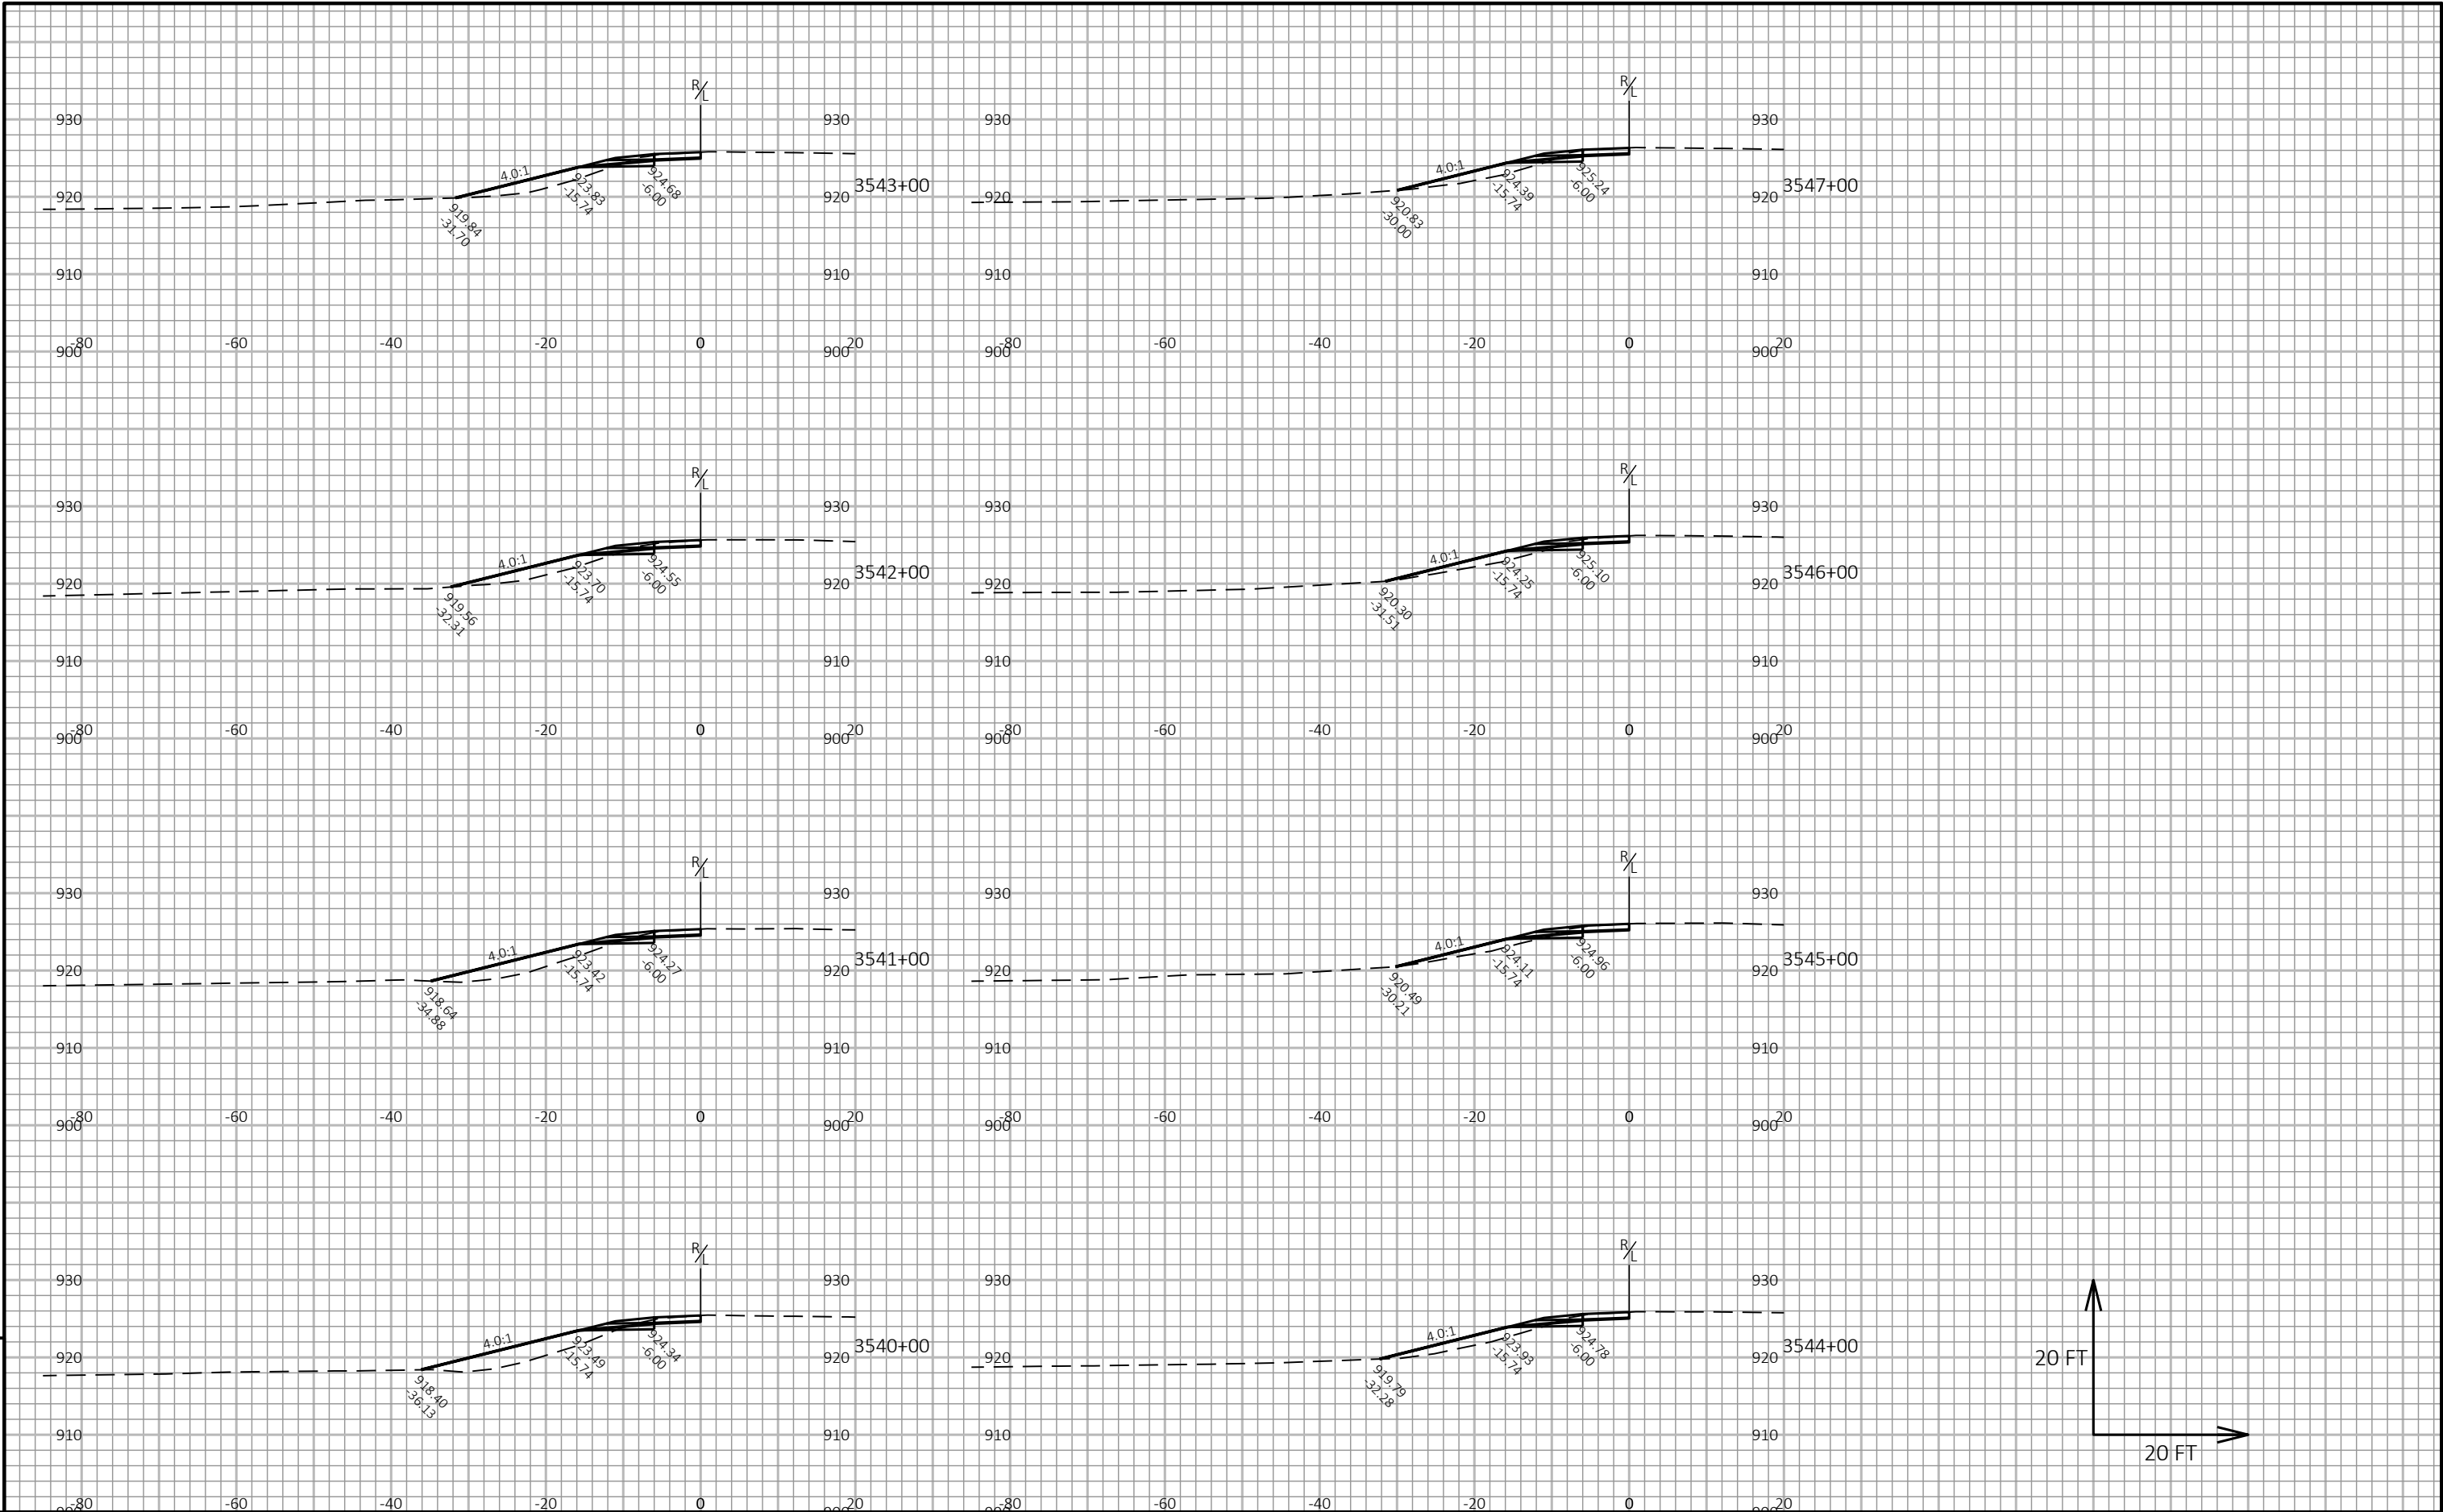


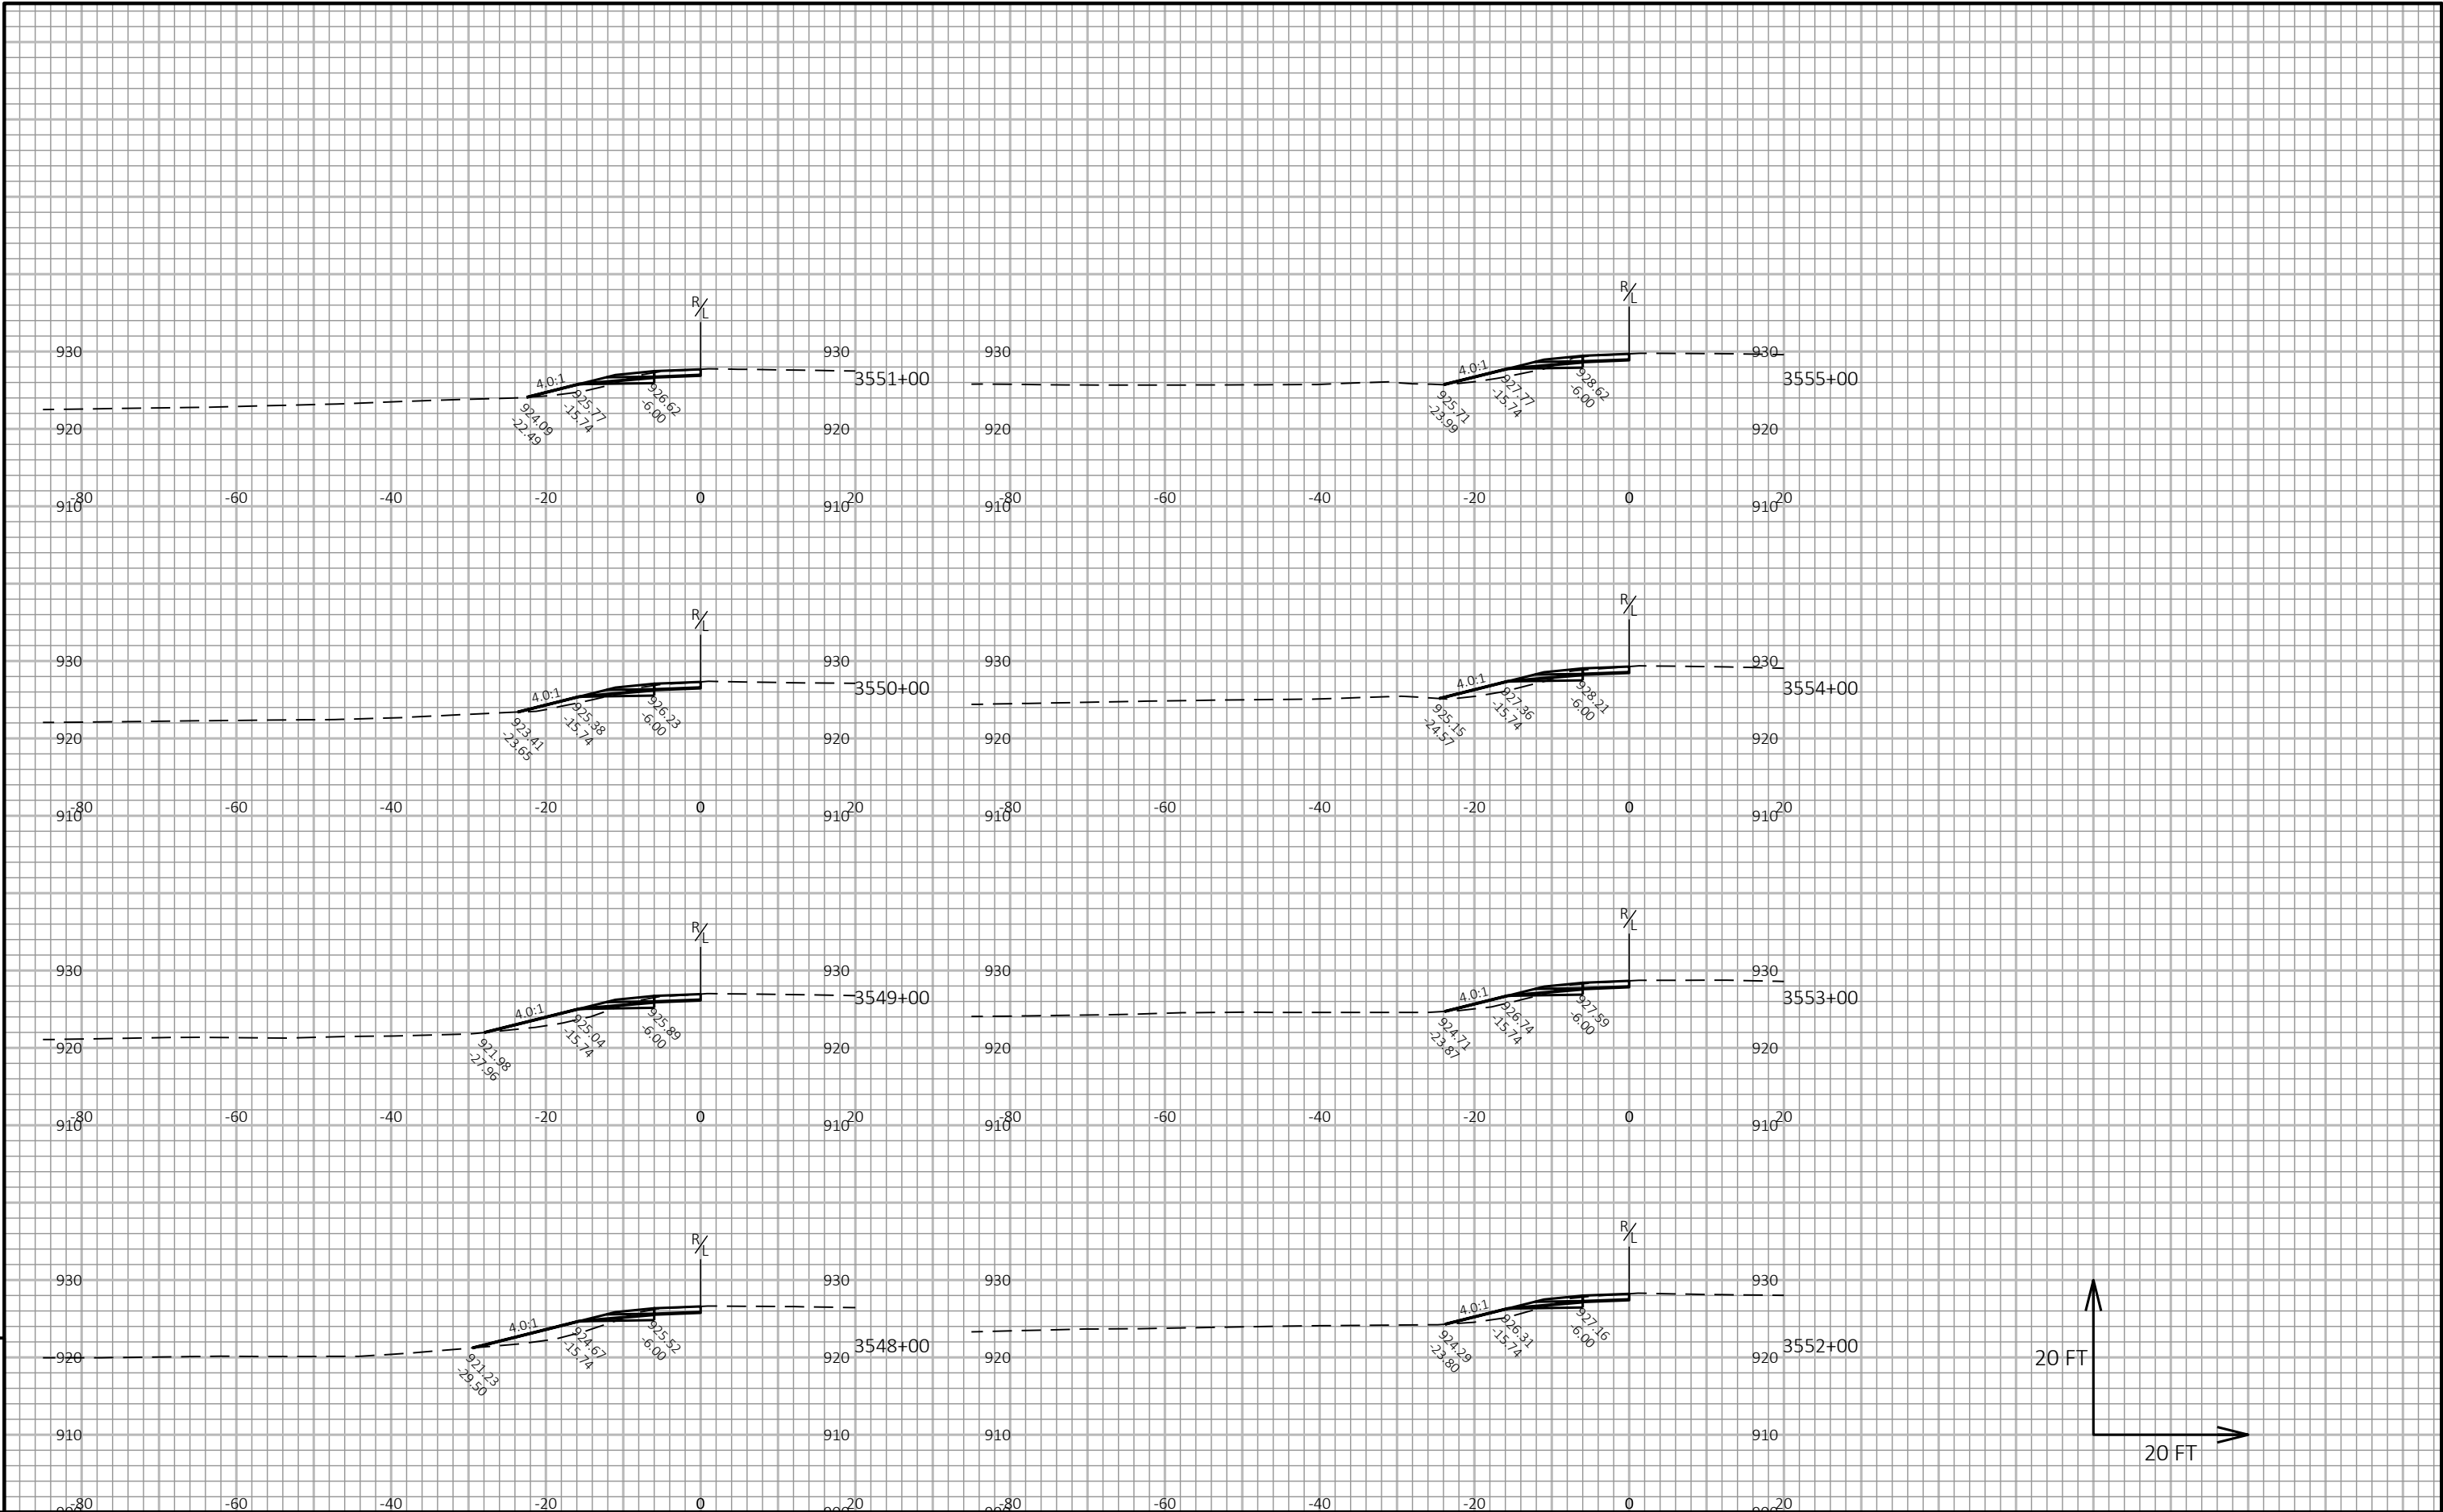

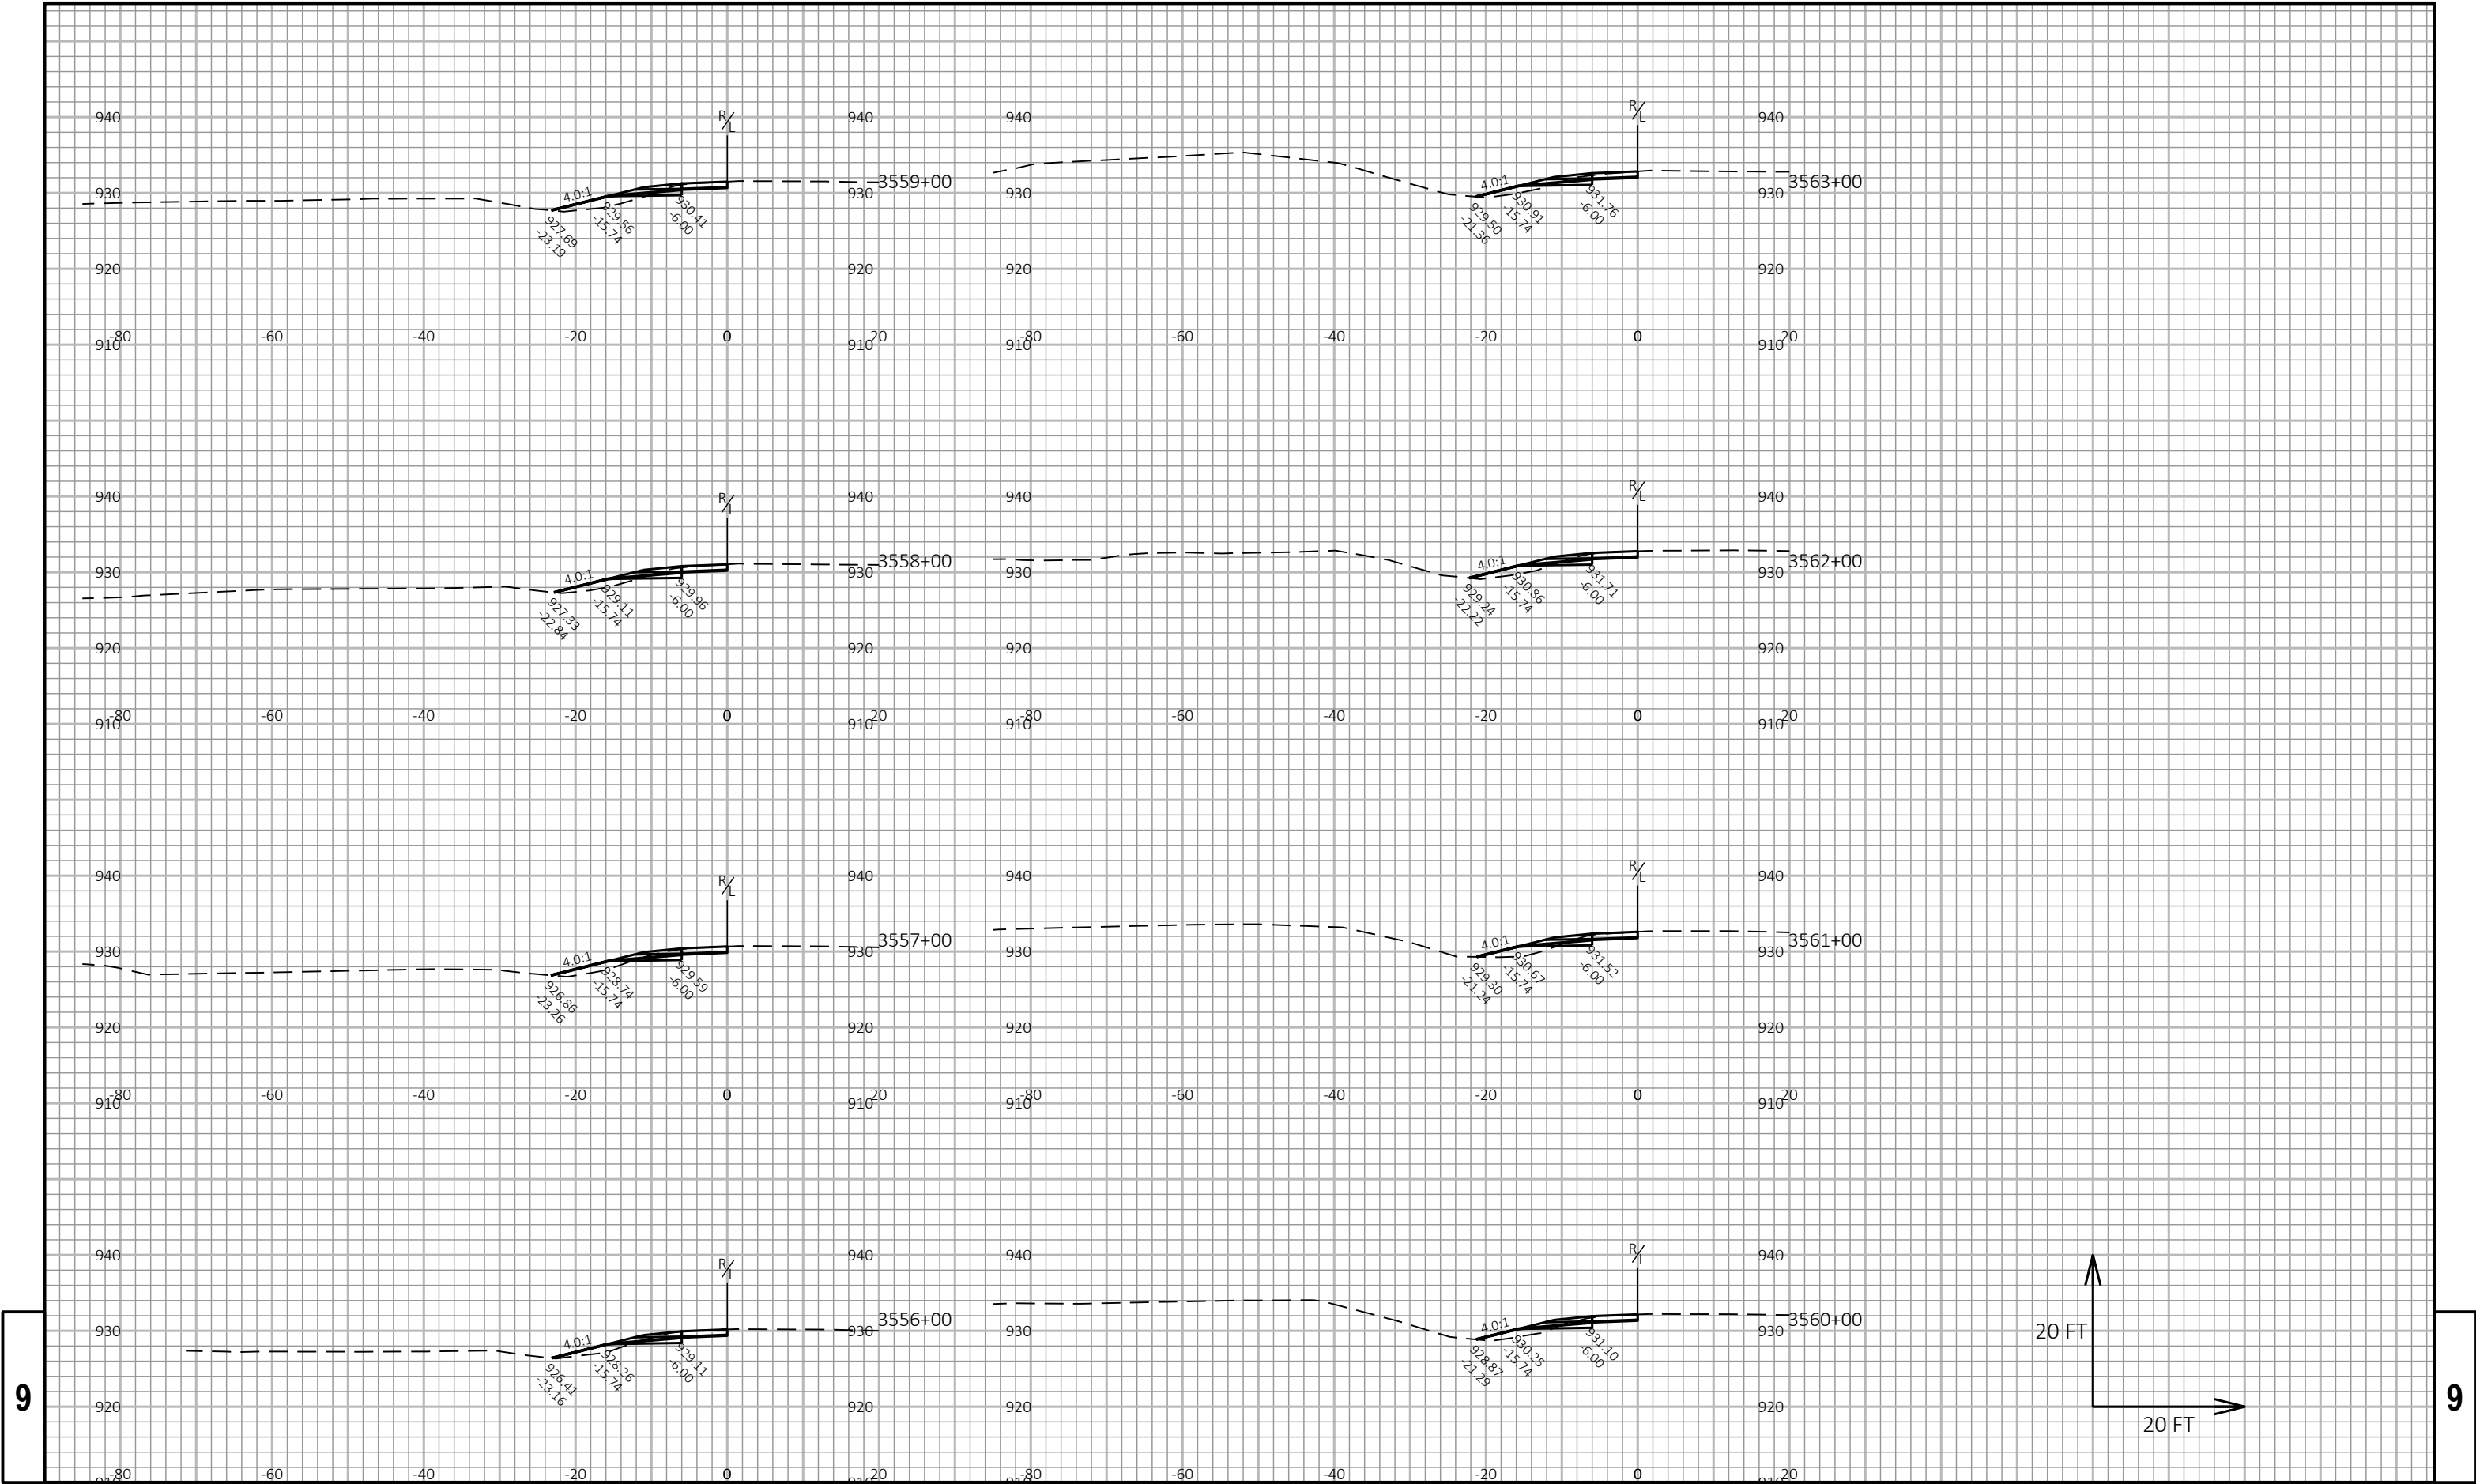


9


9

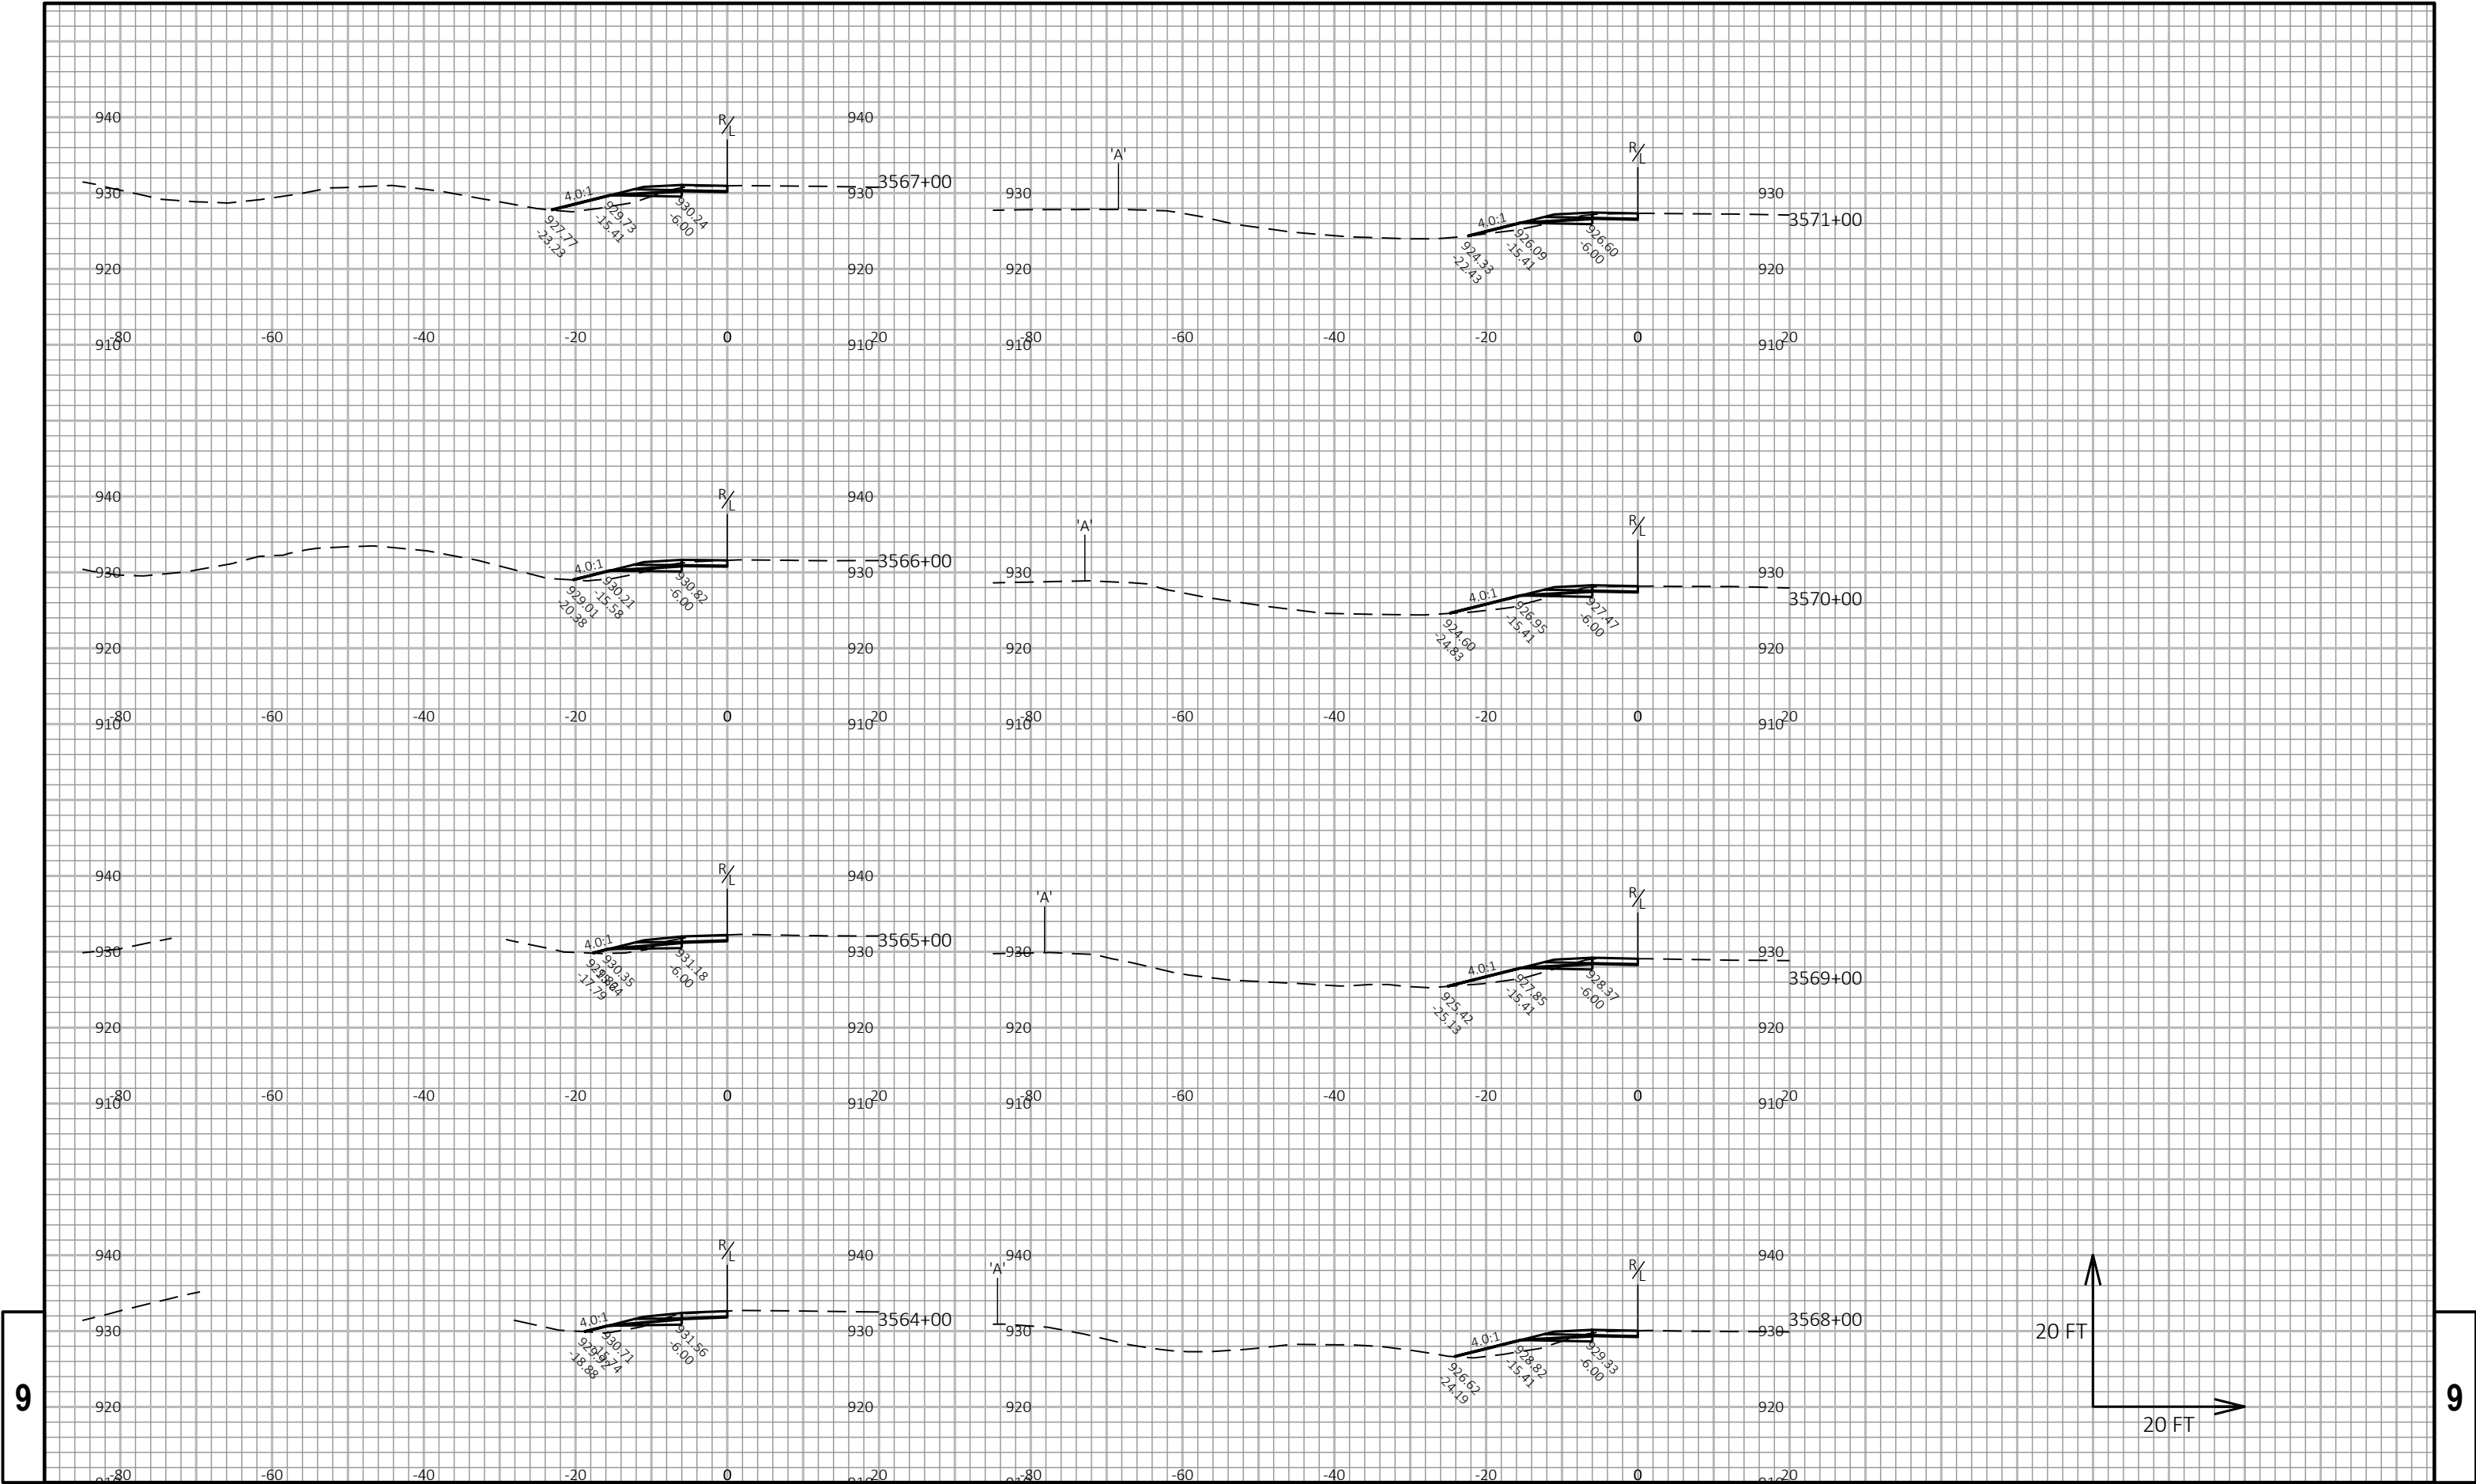



9

9

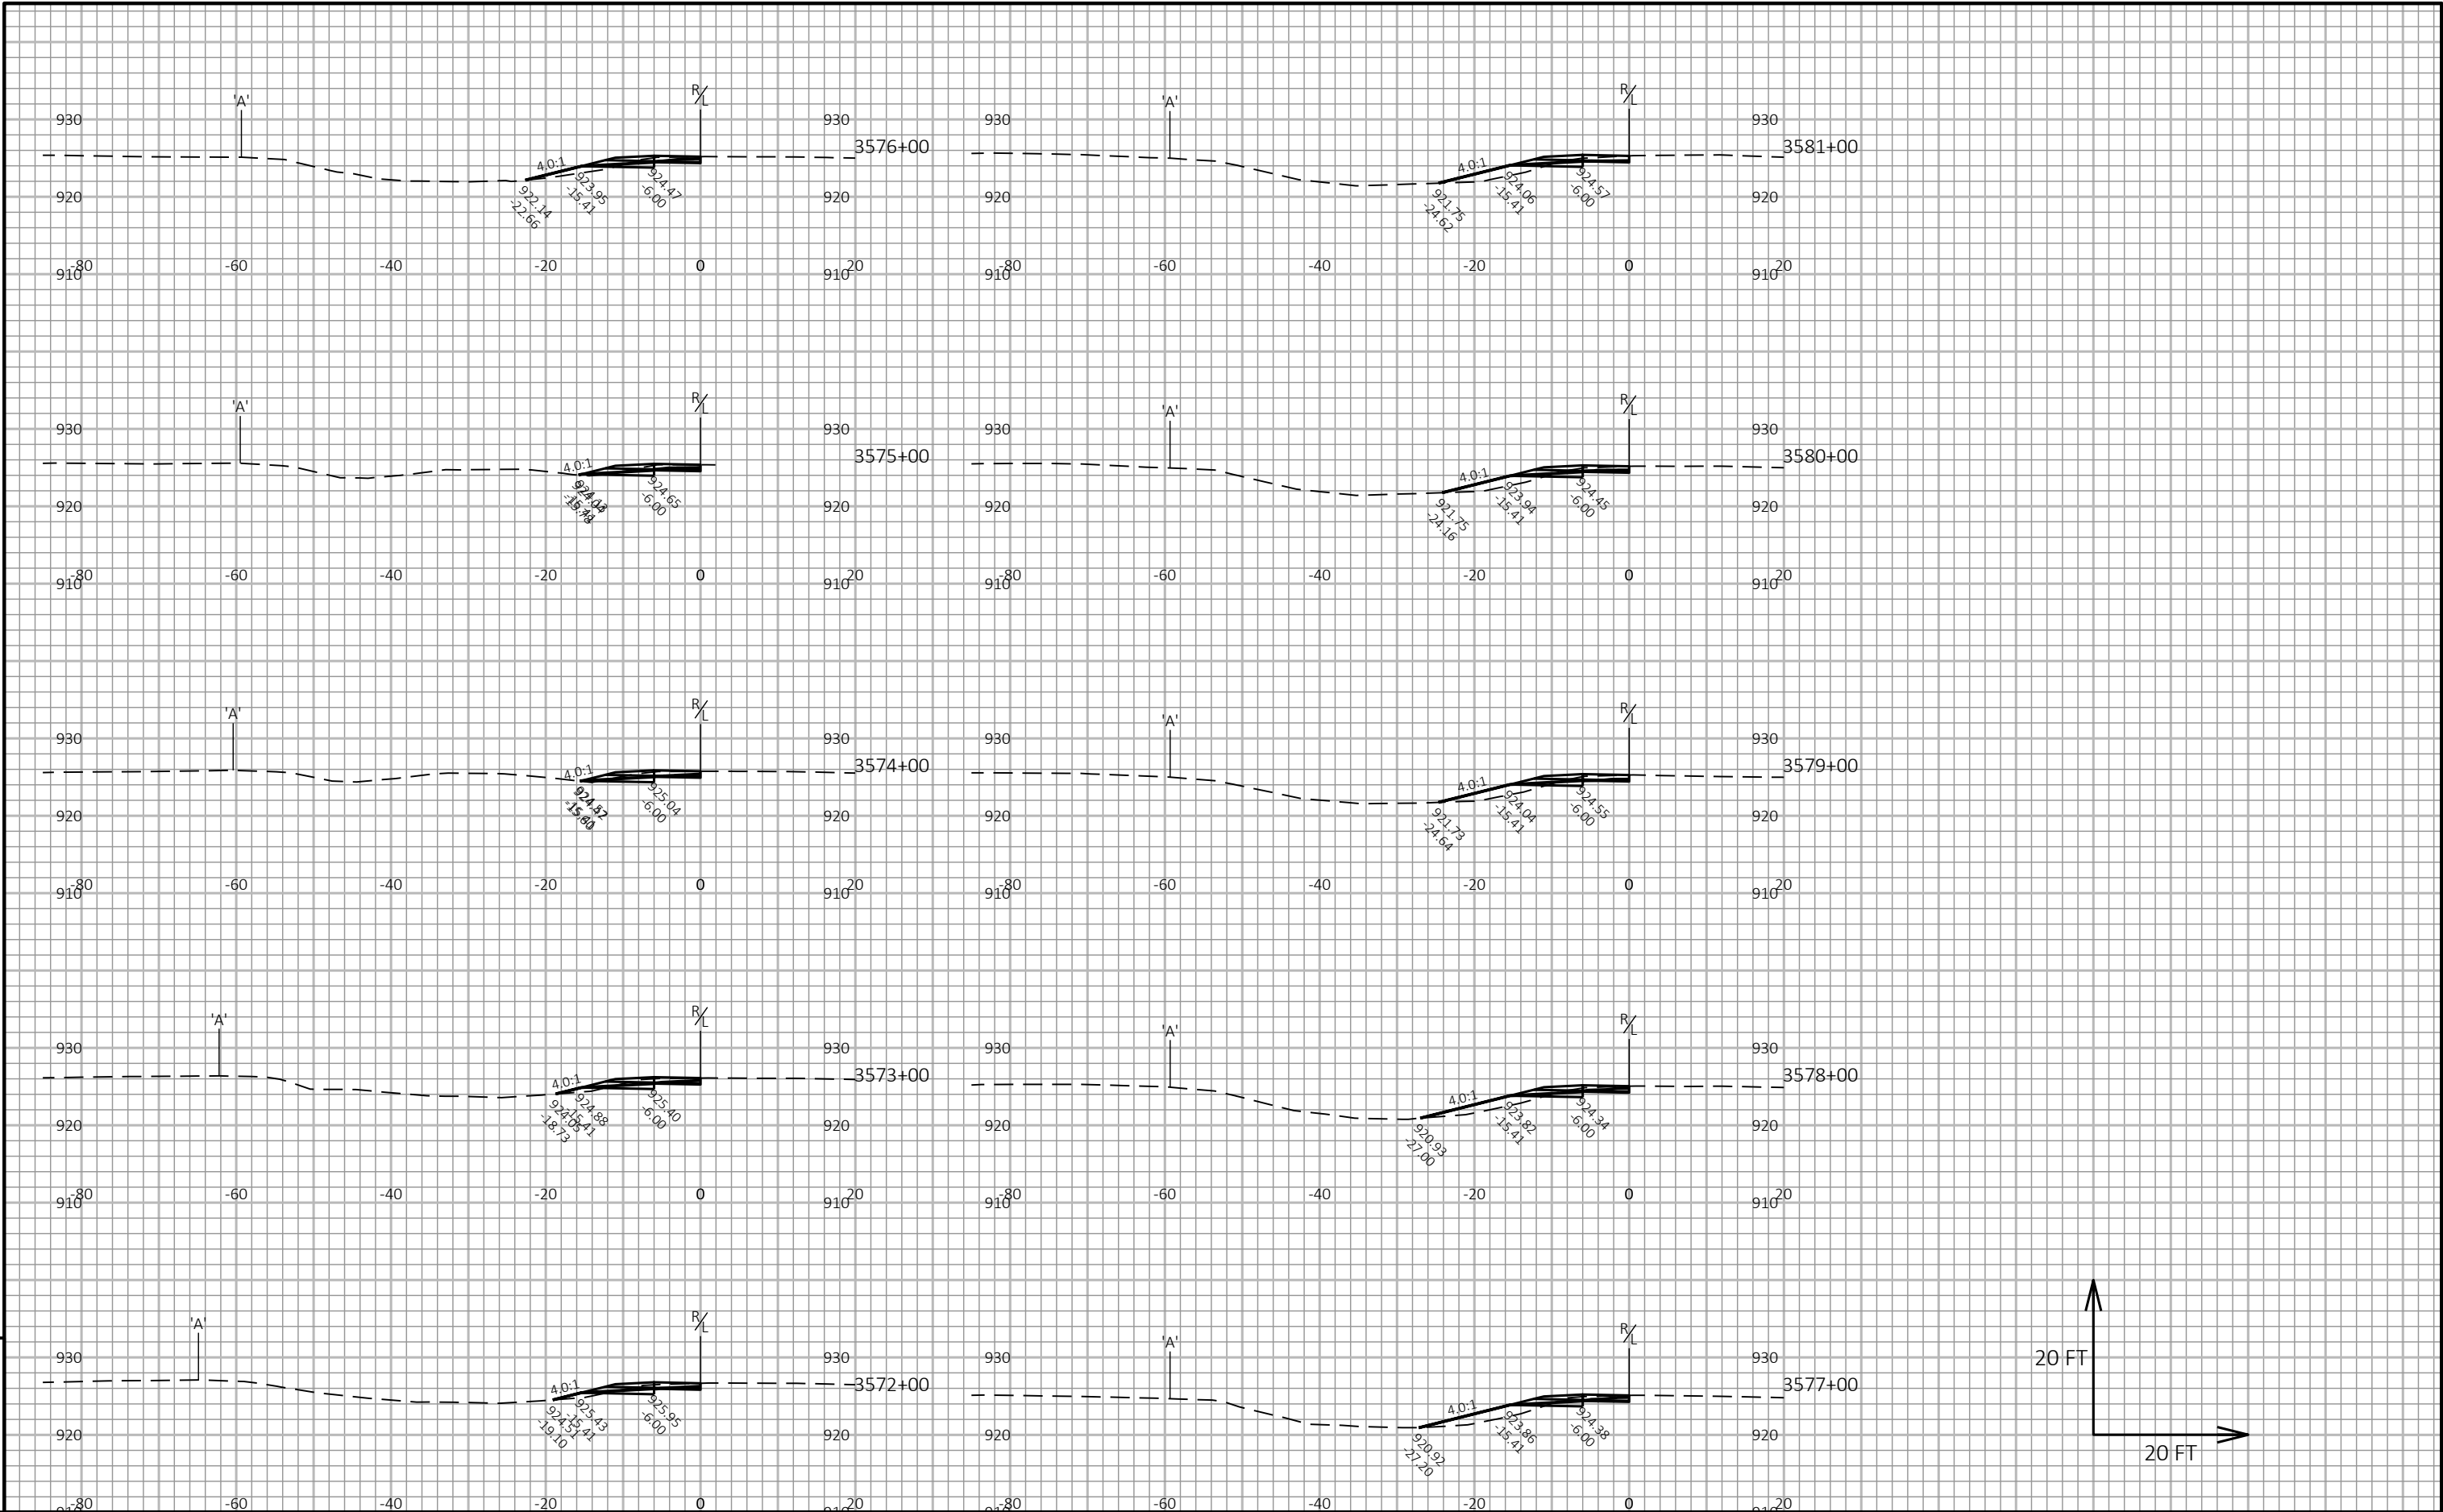

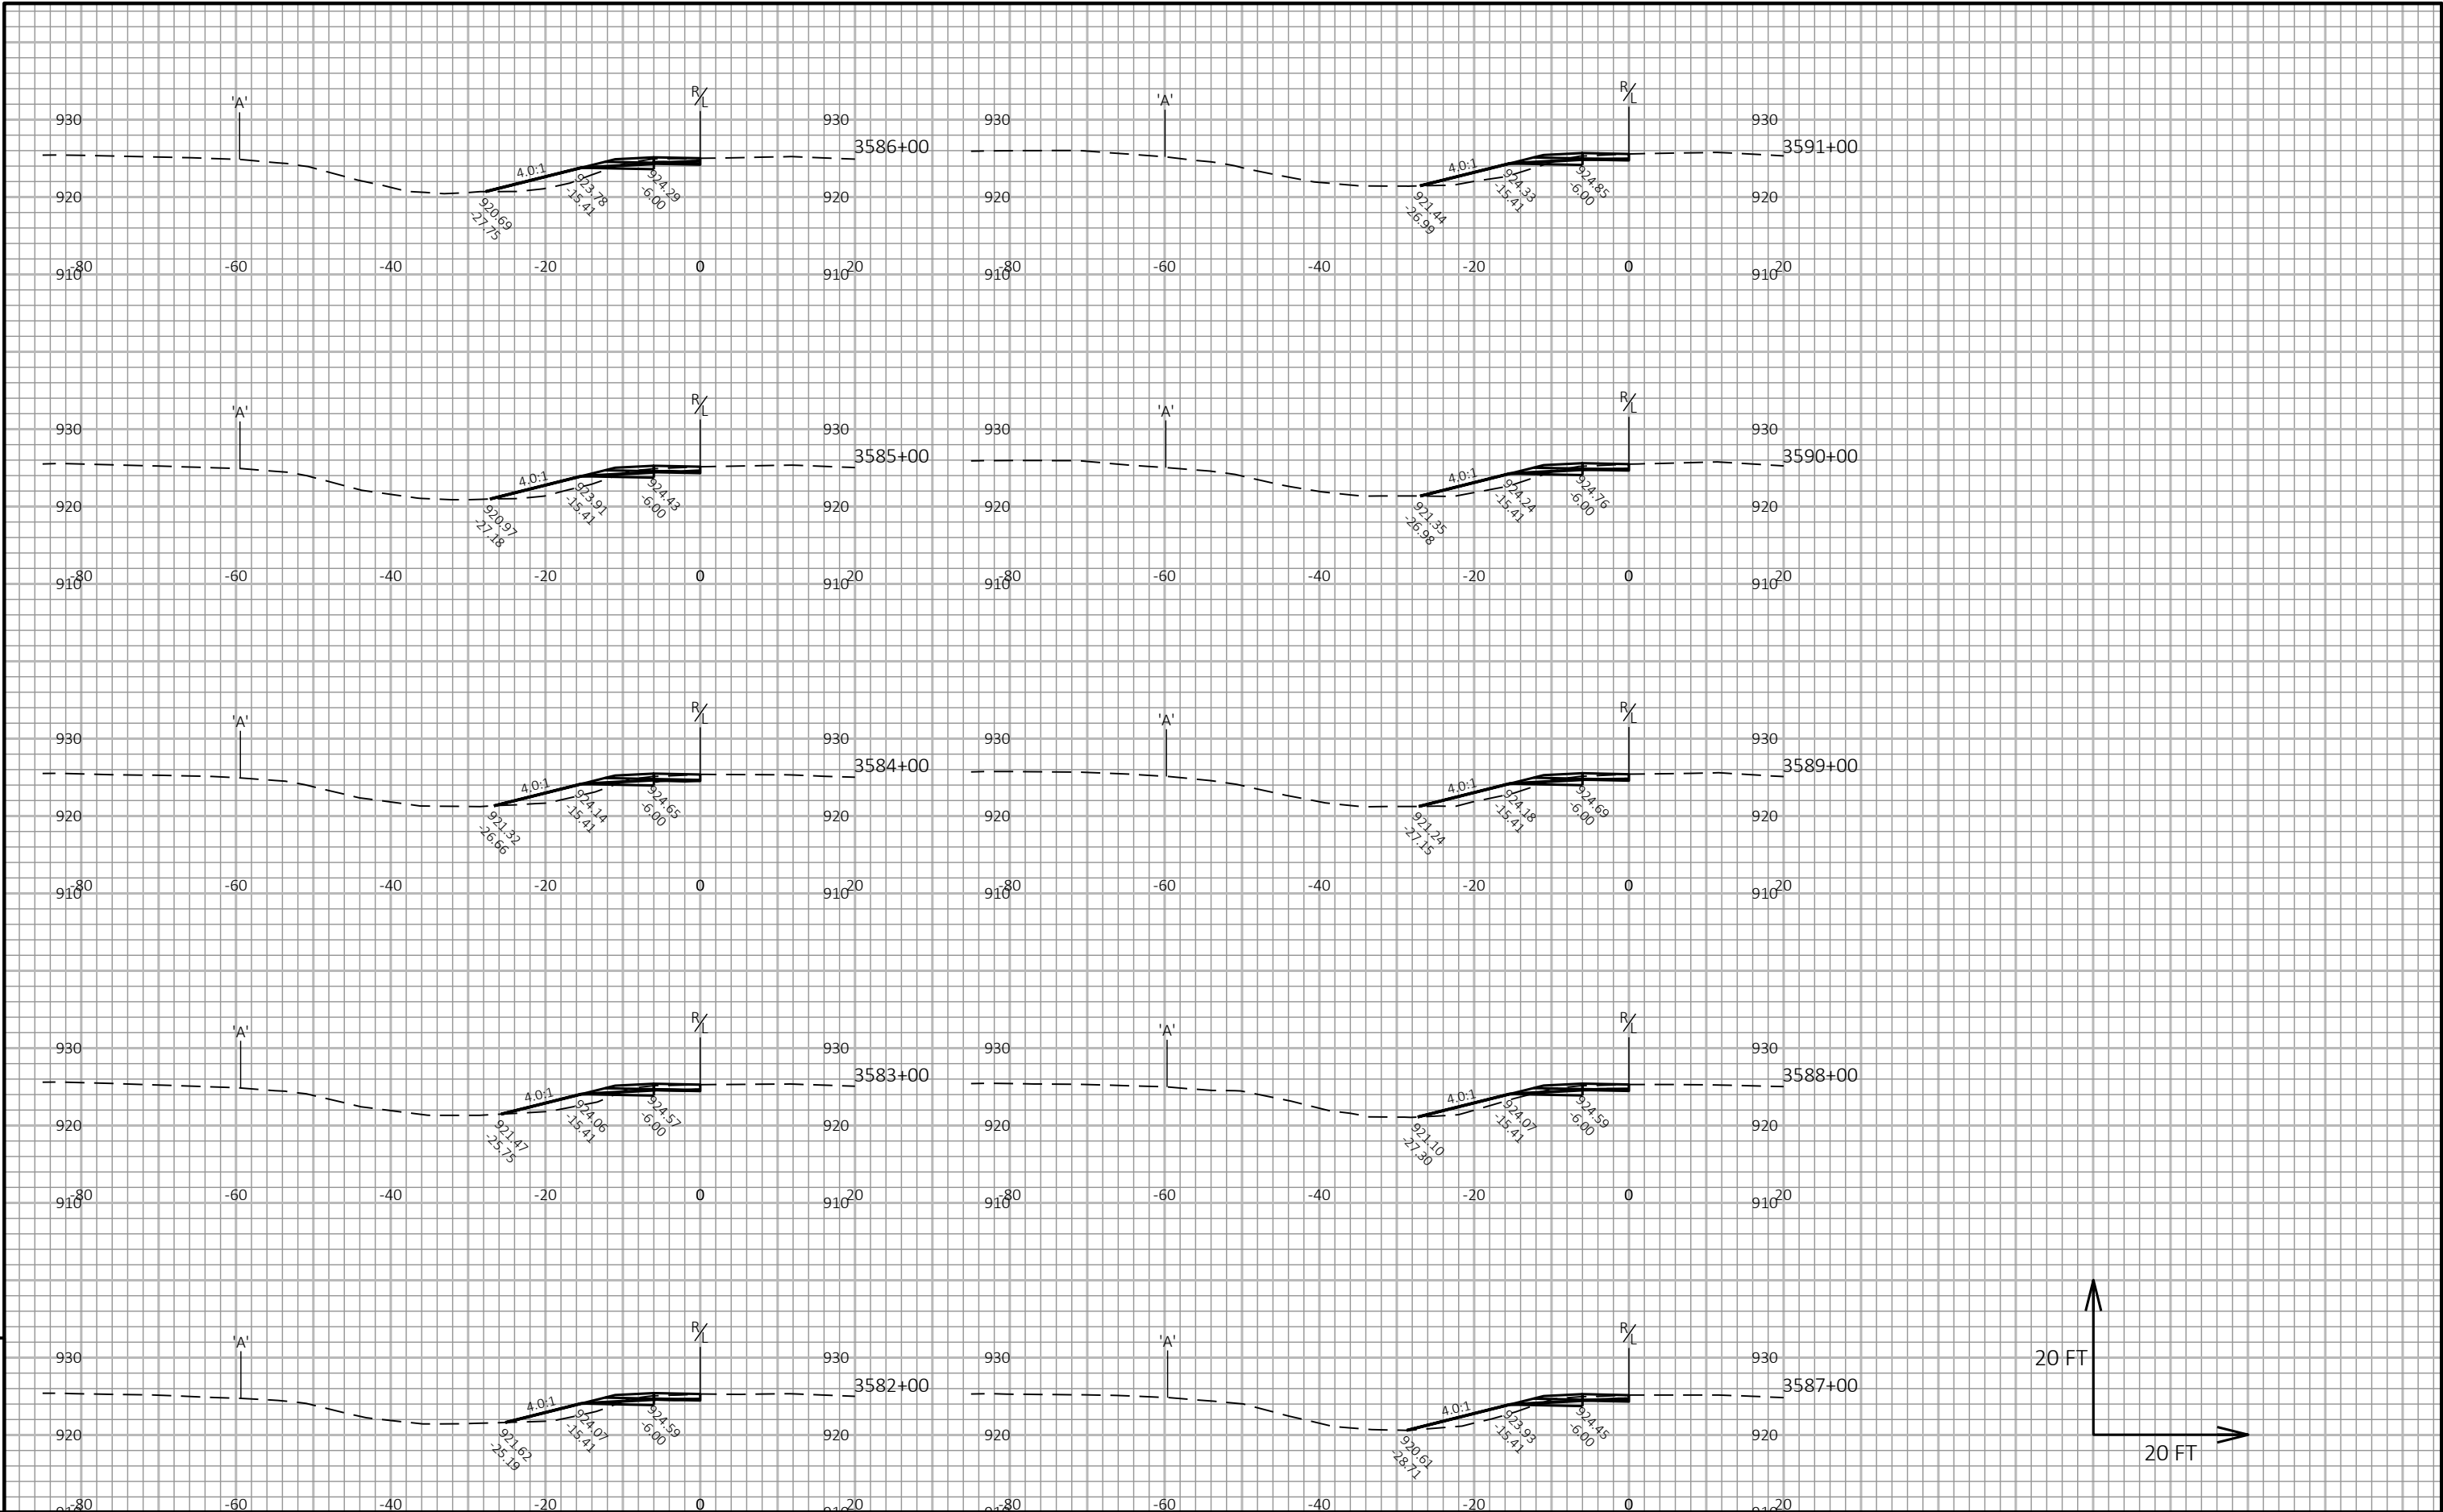


9

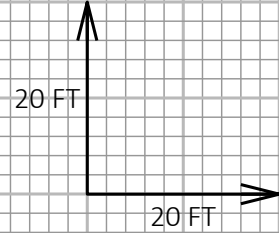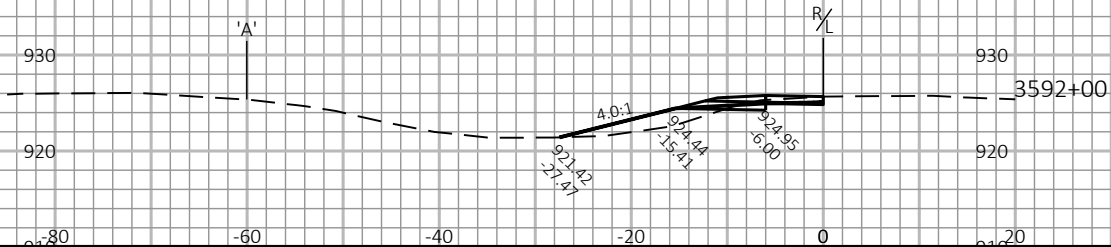

9

PROJECT NO: 1017-01-73	HWY: IH 90	COUNTY: MONROE	CROSS SECTIONS: IH 90/94 EB MEDIAN WIDENING	SHEET E
------------------------	------------	----------------	---	---------

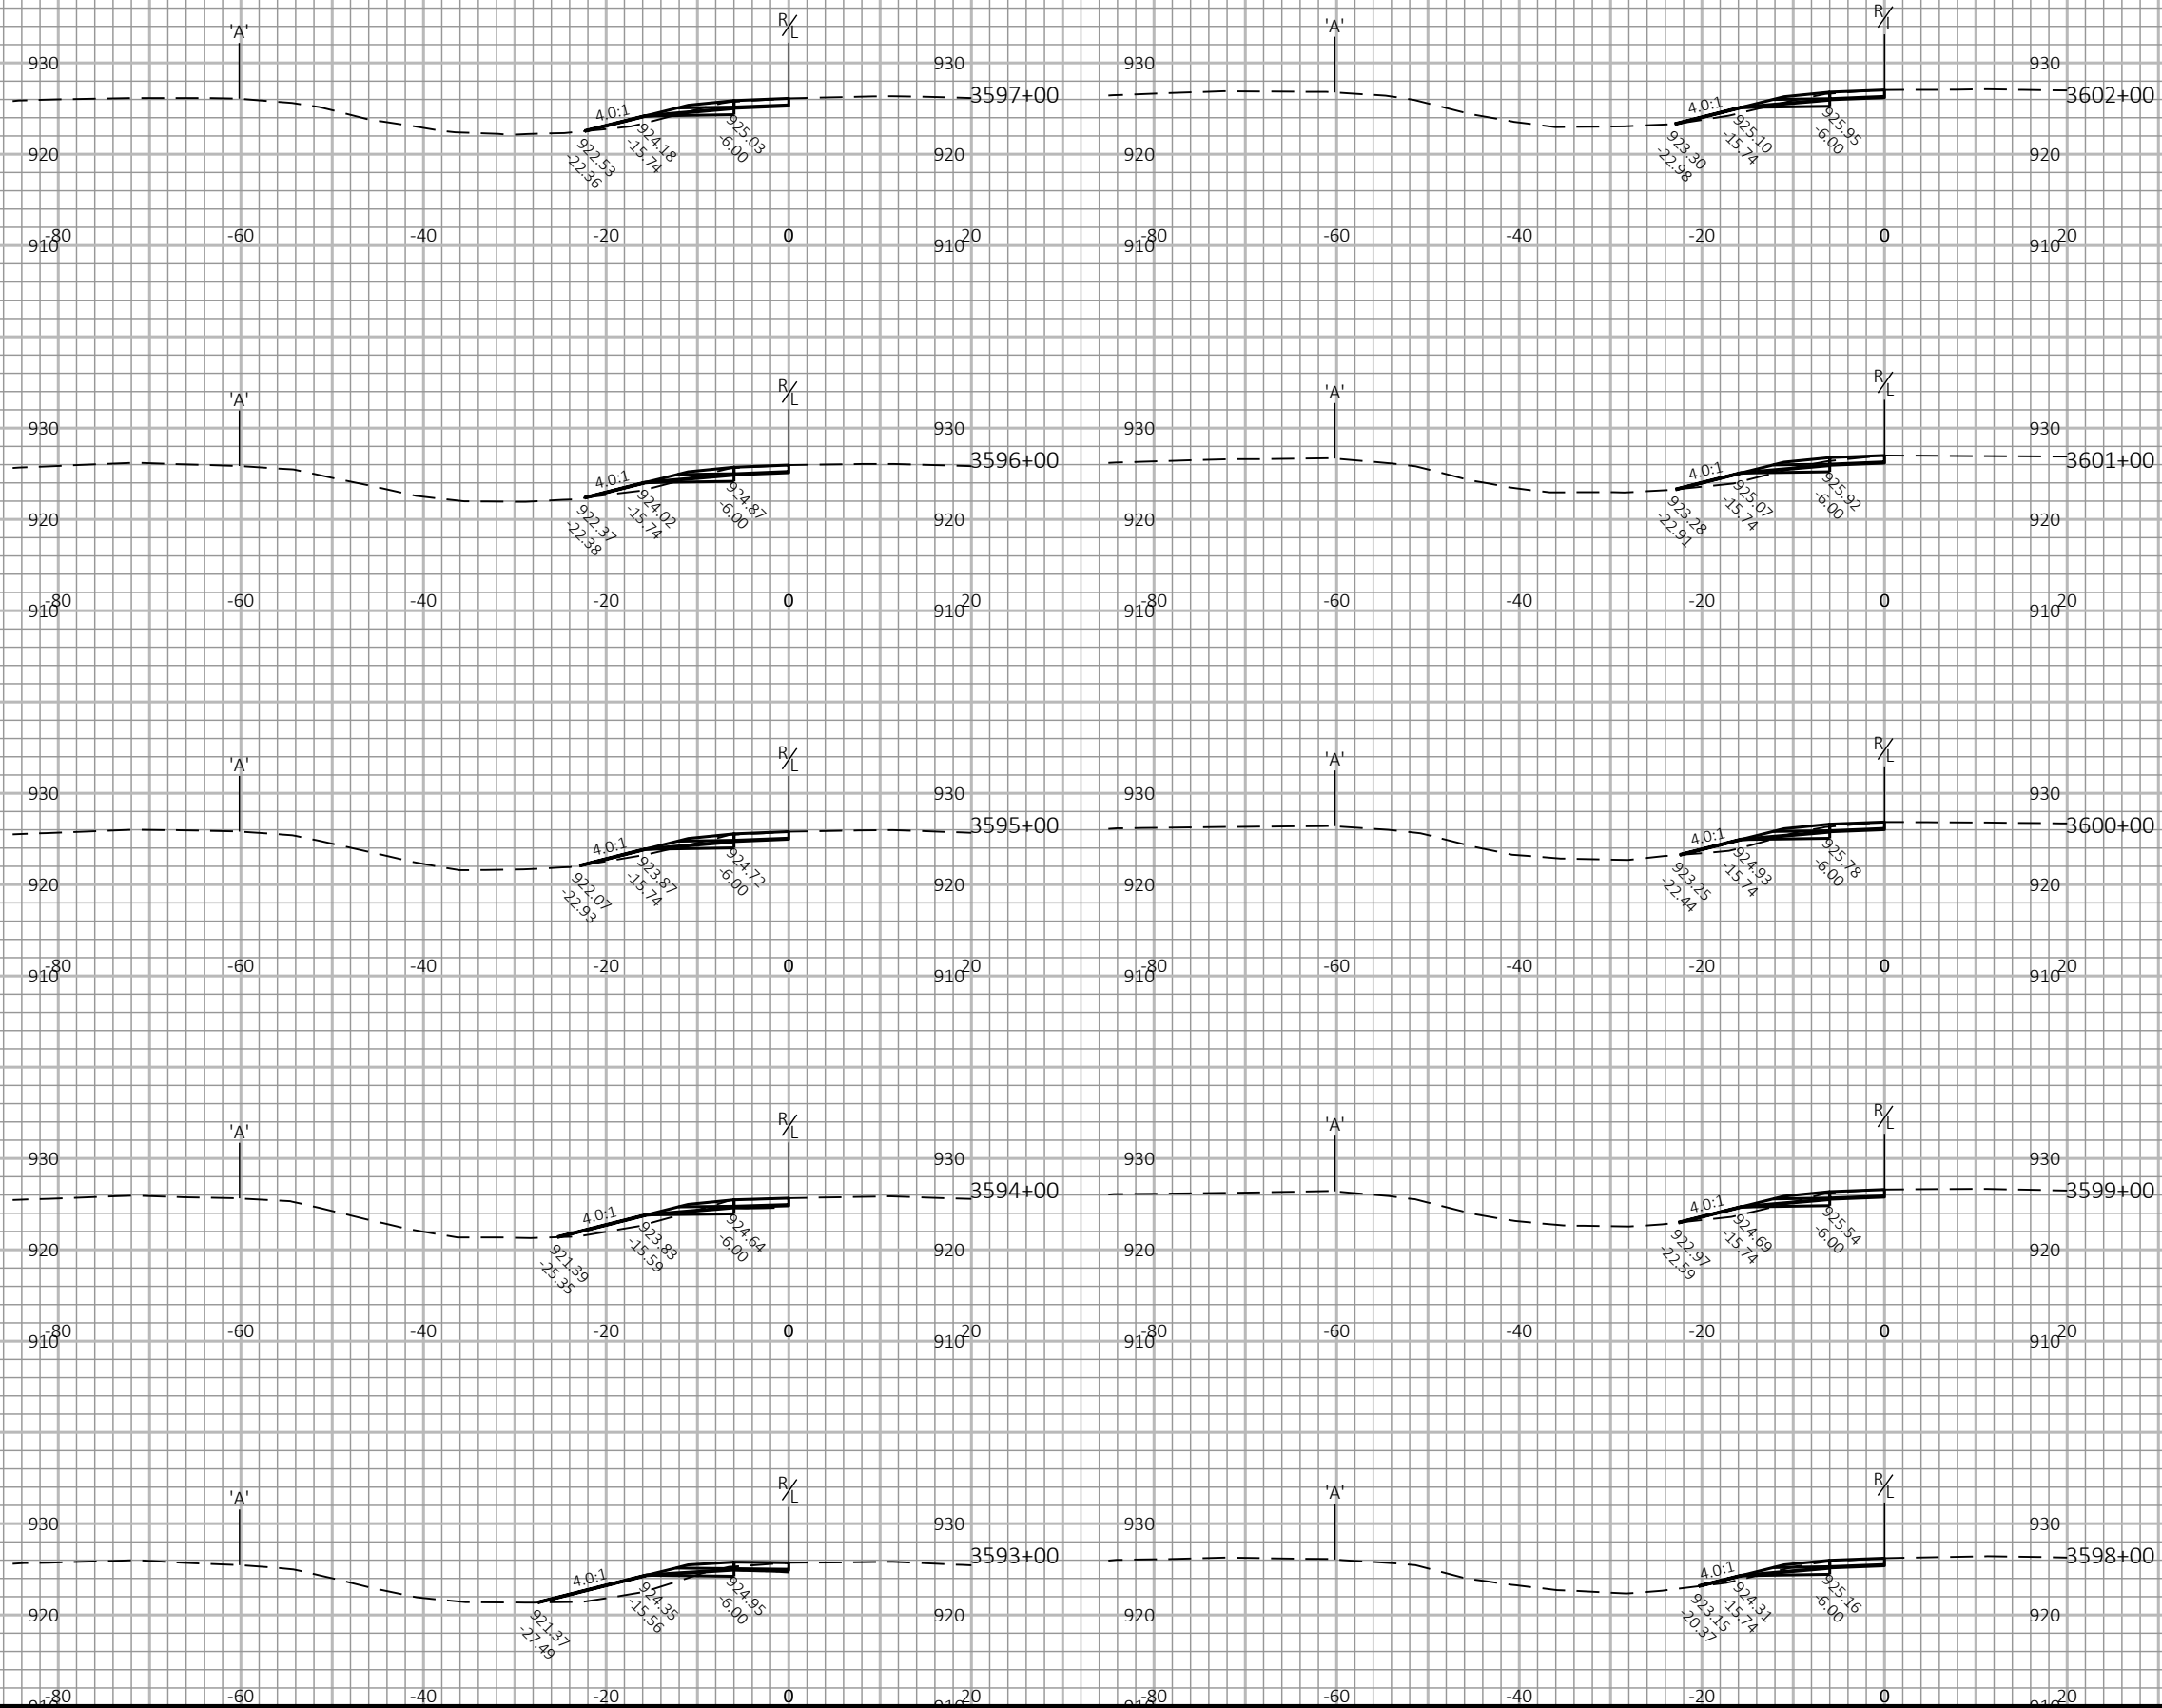

PROJECT NO:	1017-01-73
-------------	------------

HWY: IH 90

COUNTY: MONROE

CROSS SECTIONS: IH 90/94 EB MEDIAN WIDENING

SHEET

1

FILE NAME : N:\PDS\C3D\10170103\SHEETSPLAN\1017-02-73 RESURF\MEDIAN WIDENING WORKING FILES\090242_XS.DWG
LAYOUT NAME - 1


PLOT DATE : 8/8/2019 3:13 PM


PLOT BY : GREINER JR, MICHAEL

PLOT NAME :

PLOT SCALE : 1 IN:20 FT HORZ. / 1 IN:20 FT VERT.








WISDOT/CADDS SHEET 49

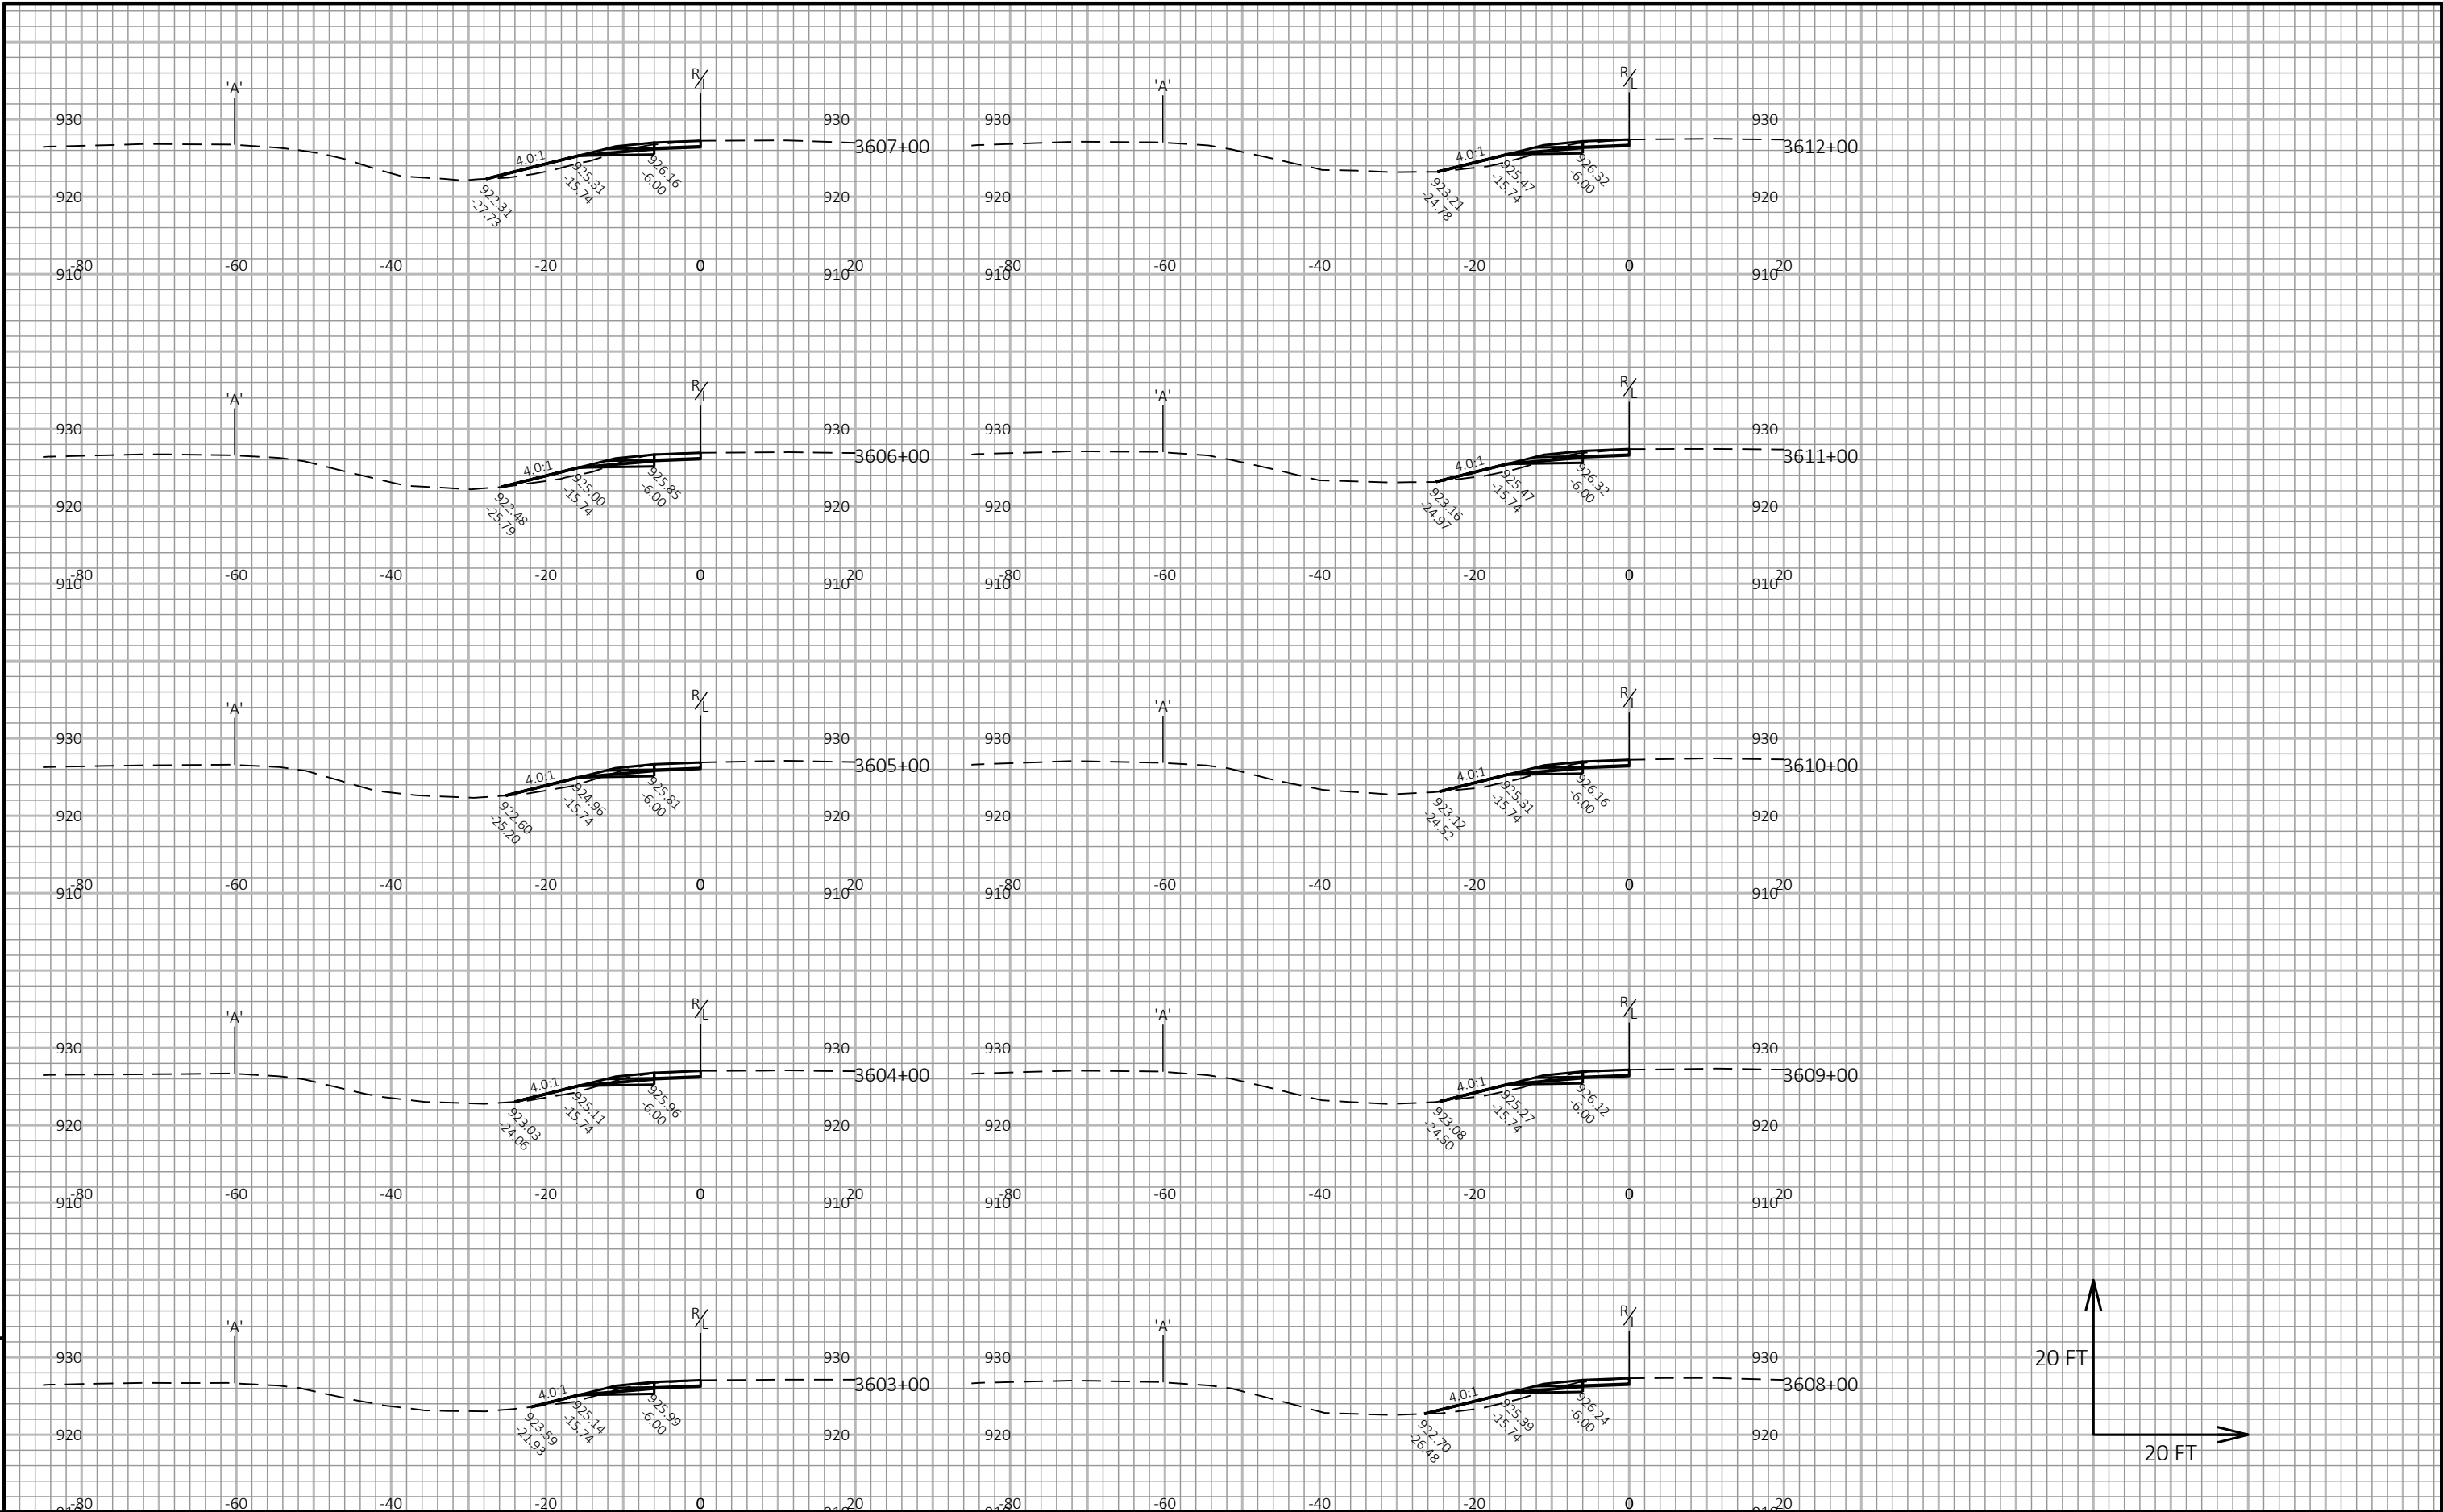

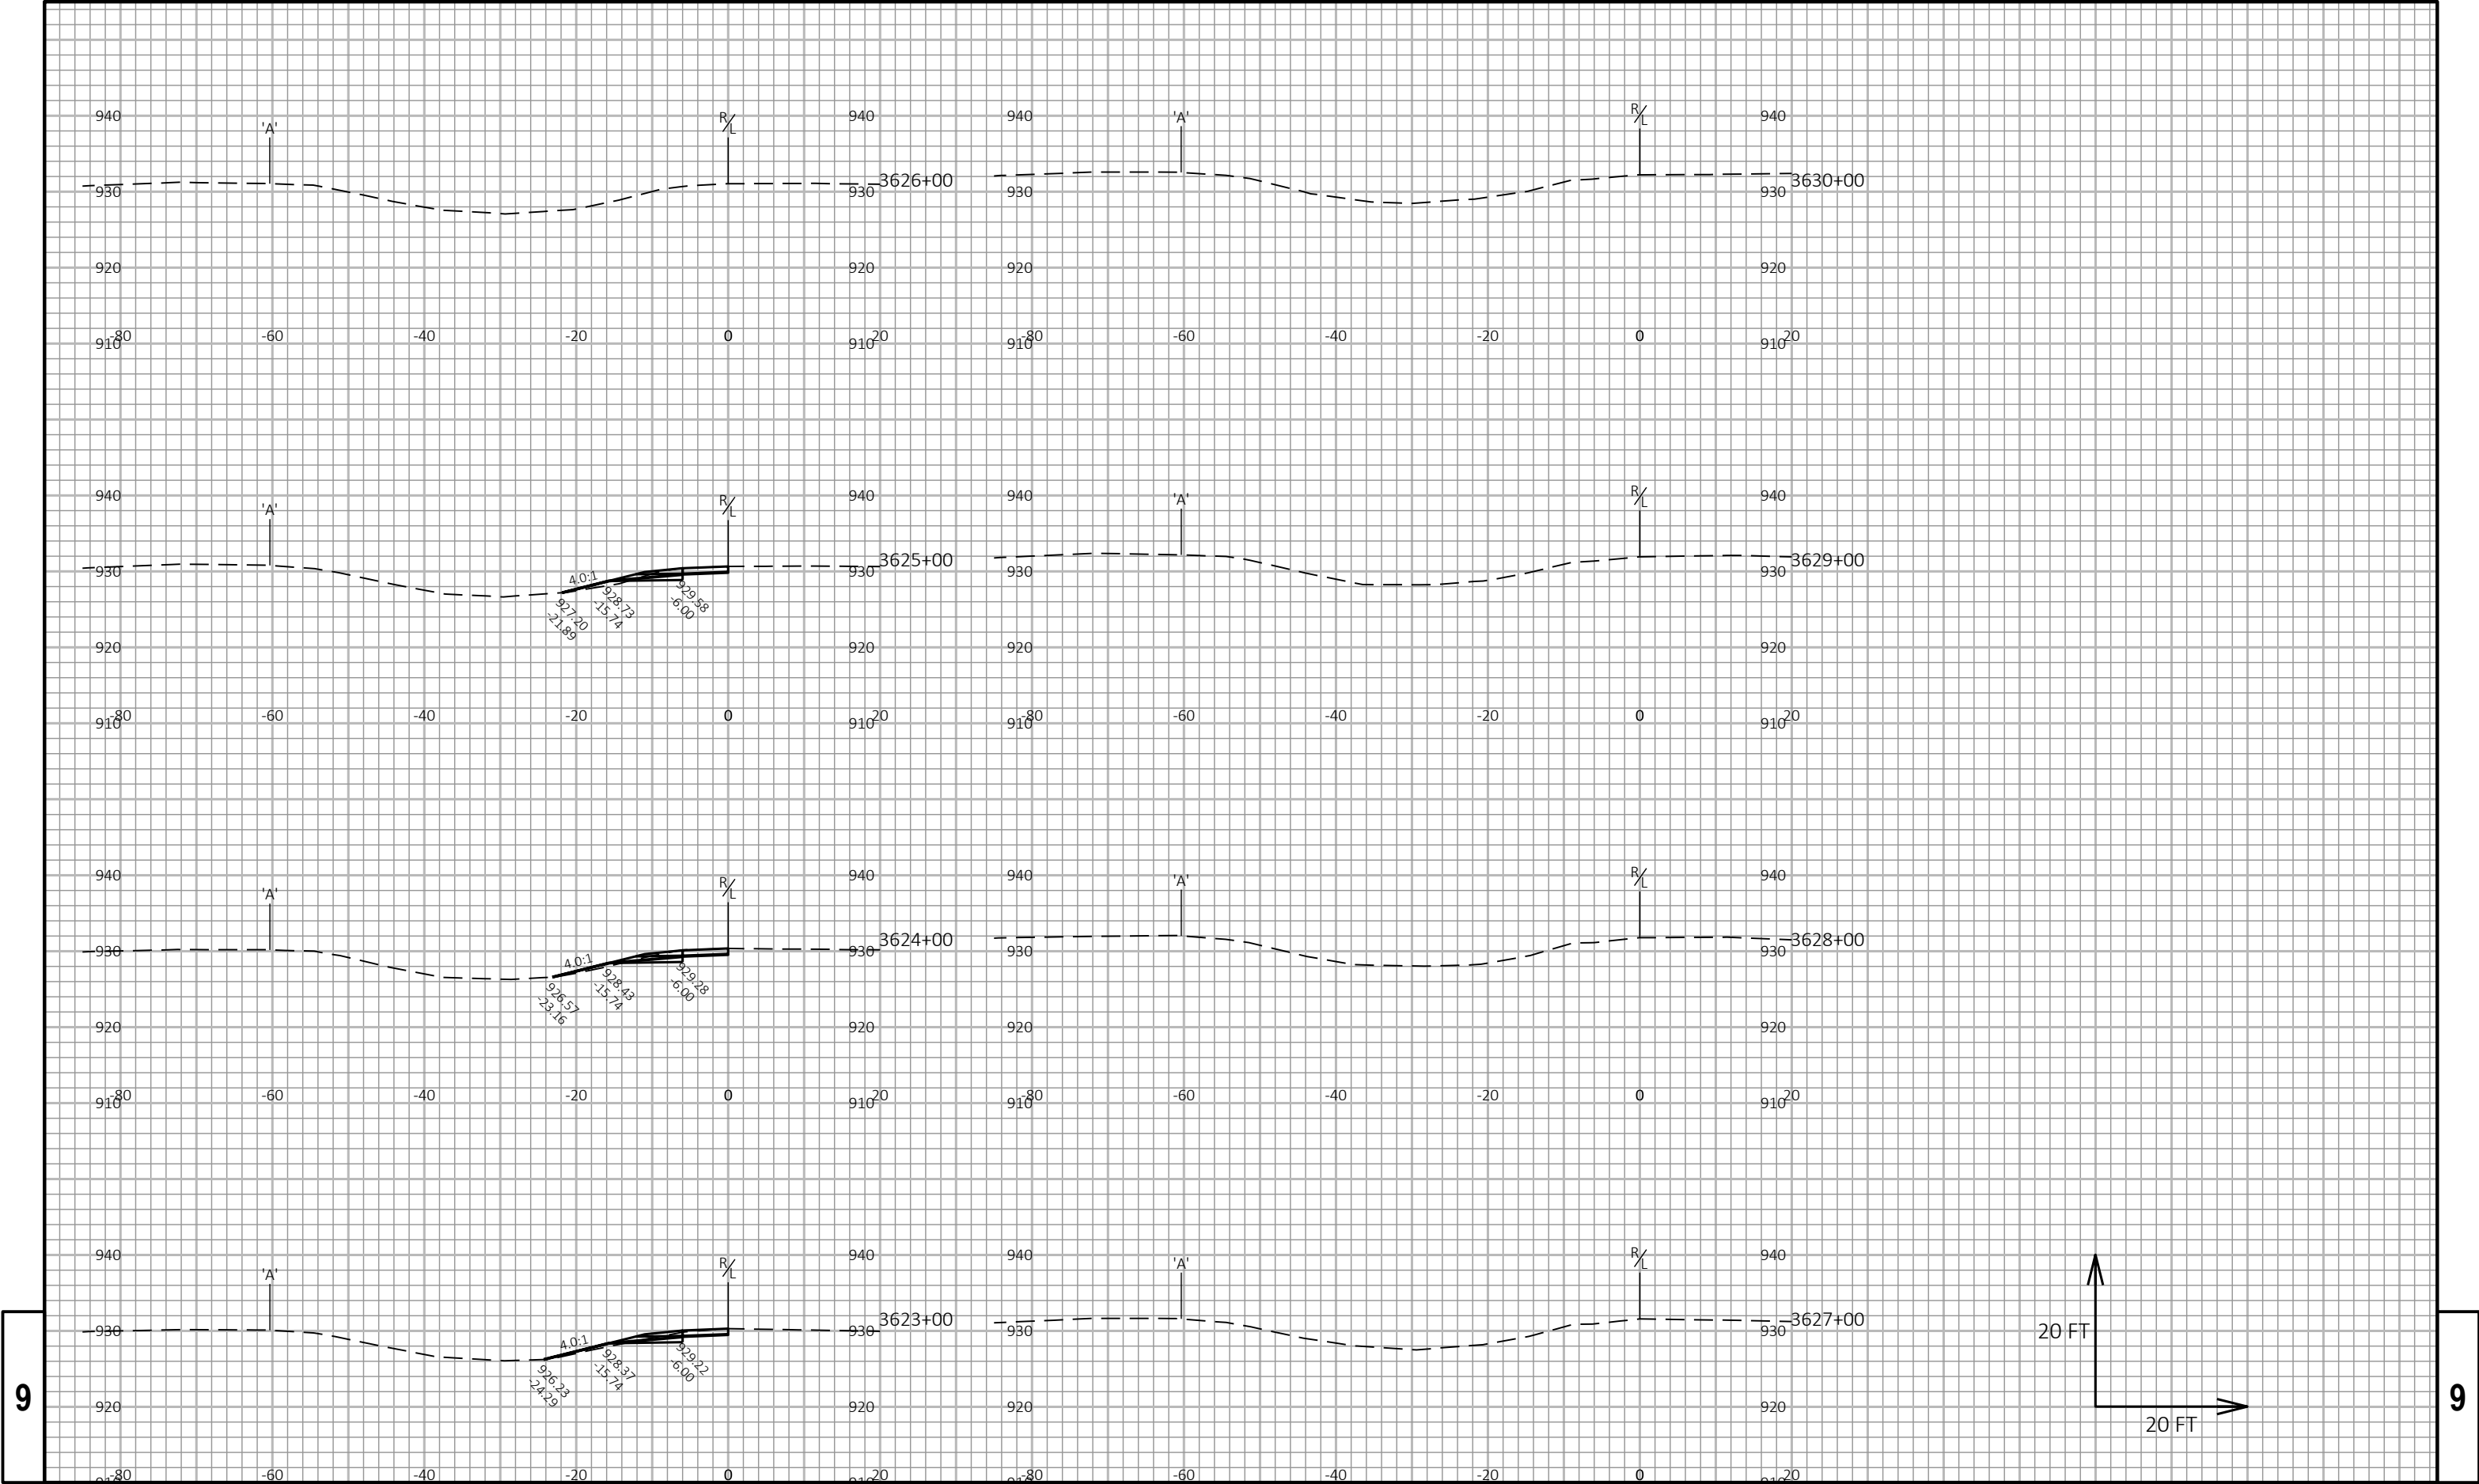

9

9

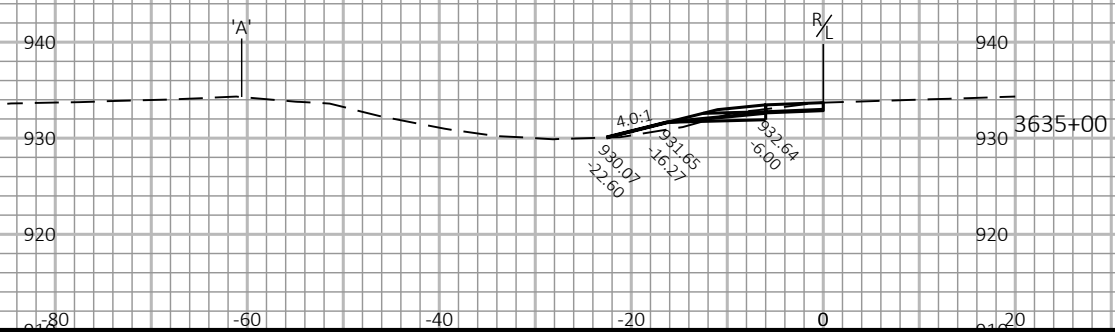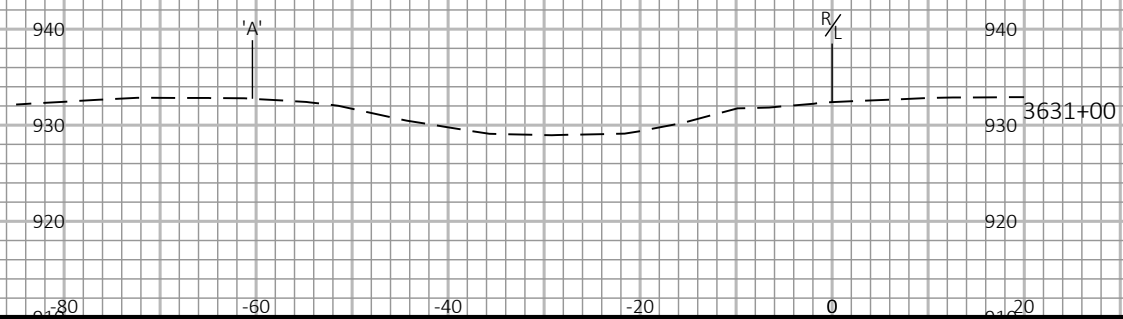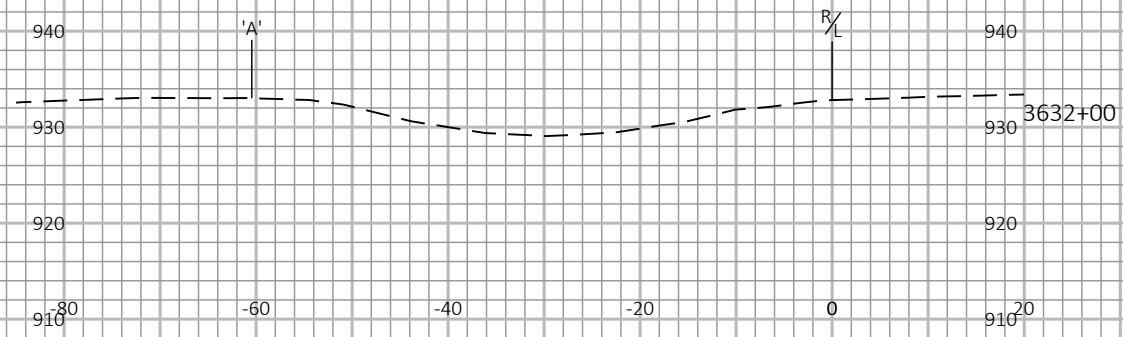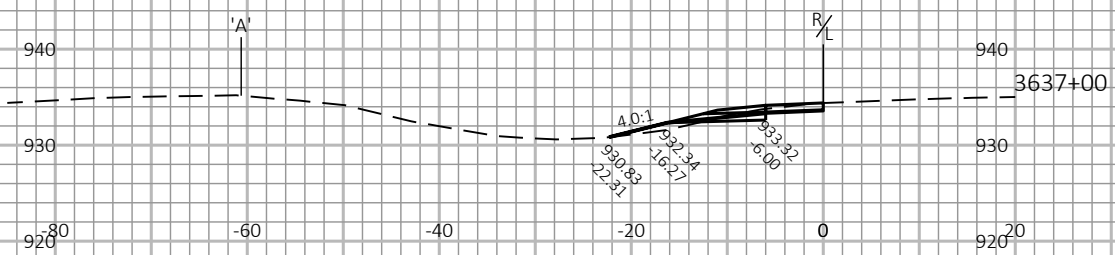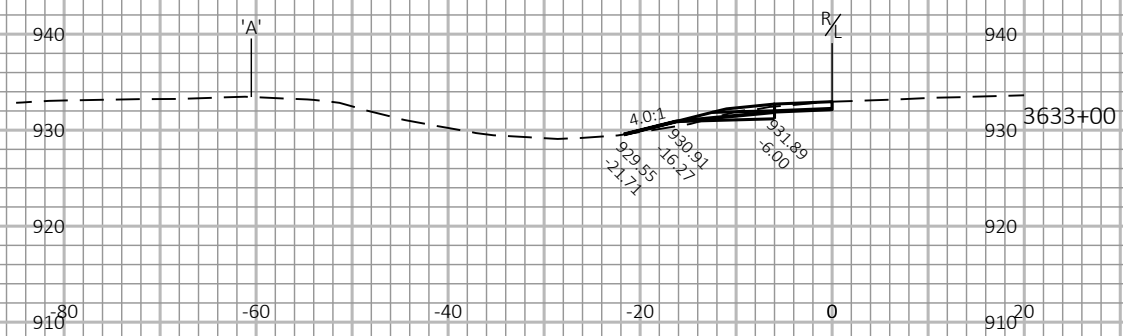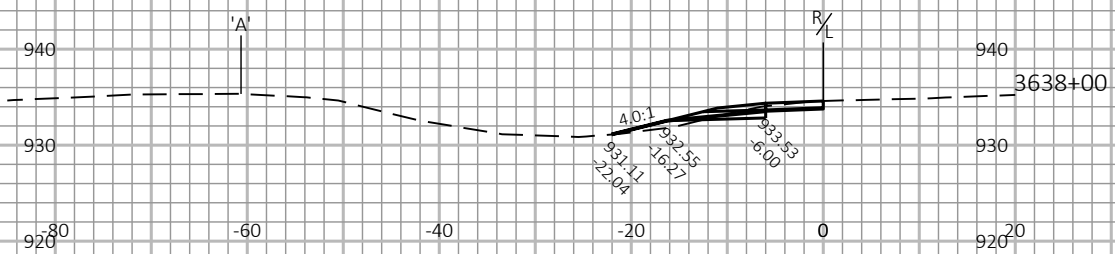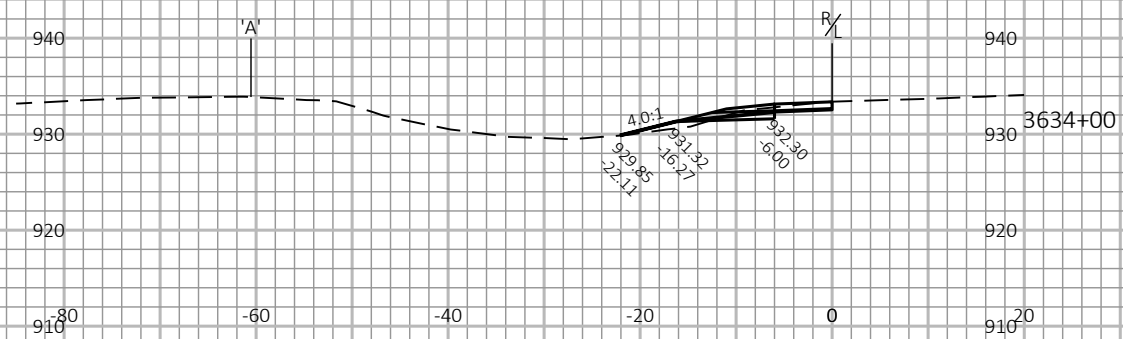

9

9

PROJECT NO:	1017-01-73
-------------	------------

HWY: IH 90

COUNTY: MONROE

CROSS SECTIONS: IH 90/94 EB MEDIAN WIDENING

SHEET

E

FILE NAME : N:\PDS\C3D\10170103\SHEETSPLAN\1017-02-73 RESURF\MEDIAN WIDENING WORKING FILES\090242_XS.DWG
LAYOUT NAME - 5

PLOT DATE : 8/8/2019 3:13 PM




PLOT BY : GREINER JR, MICHAEL

PLOT NAME :

PLOT SCALE : 1 IN:20 FT HORZ. / 1 IN:20 FT VERT.

WISDOT/CADDS SHEET 49

9

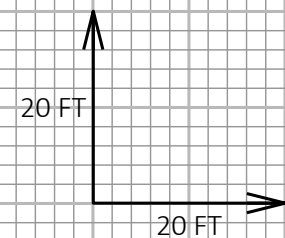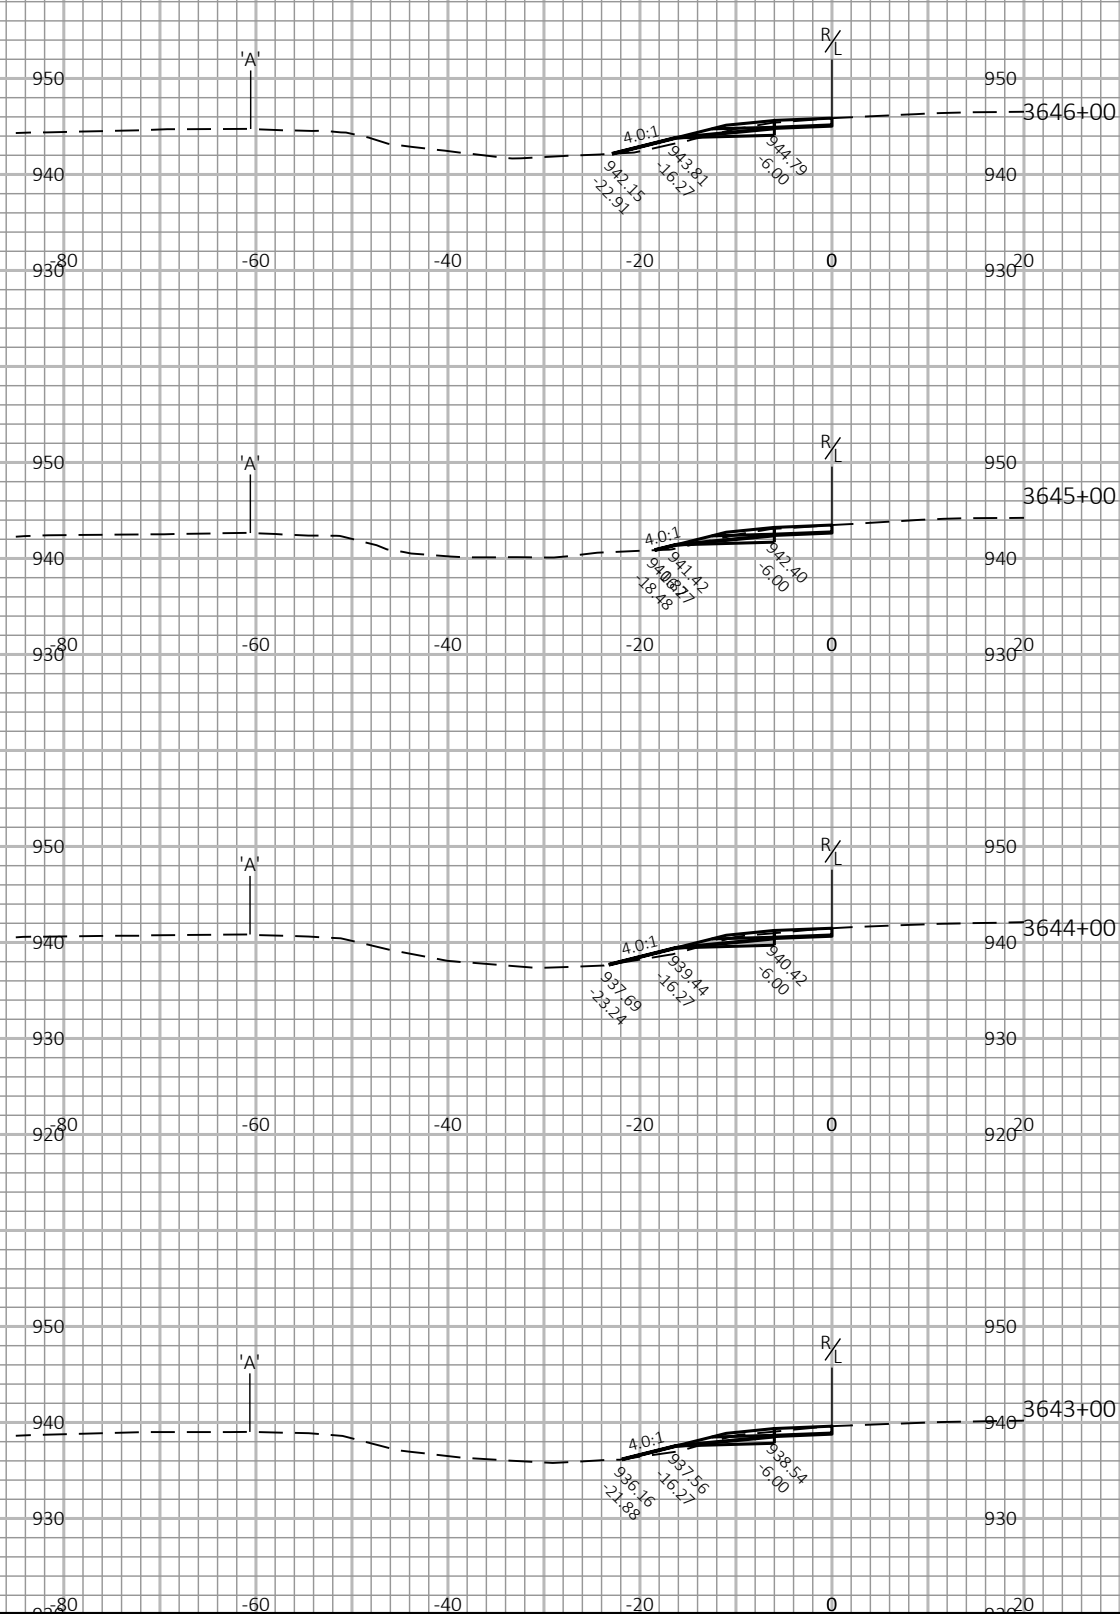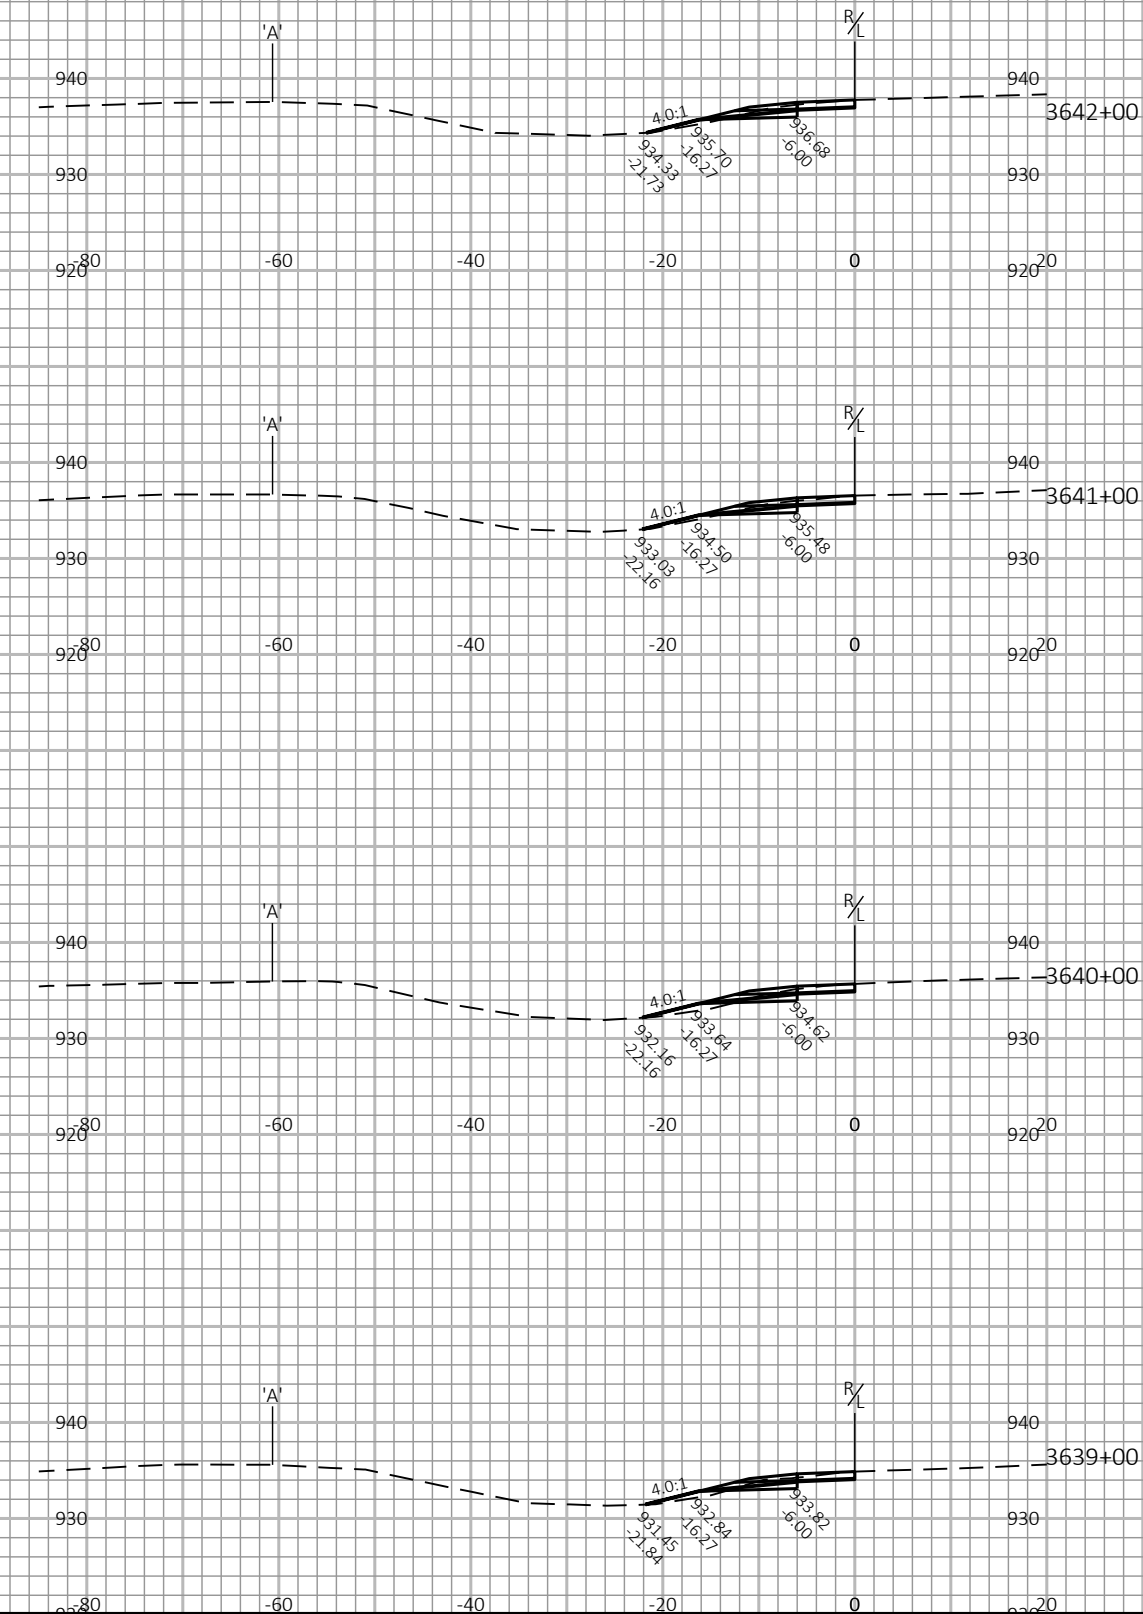

9

