

PROJECT ID: 1070-04-75
WITH: N/A

COUNTY: LA CROSSE

ORDER OF SHEETS

Section No.	1	Title
Section No.	2	Typical Sections and Details
Section No.	3	Estimate of Quantities
Section No.	3	Miscellaneous Quantities
Section No.	4	Right of Way Plat
Section No.	5	Plan and Profile
Section No.	6	Standard Detail Drawings
Section No.	7	Sign Plates
Section No.	8	Structure Plans
Section No.	9	Computer Earthwork Data
Section No.	9	Cross Sections

TOTAL SHEETS =



DESIGN DESIGNATION

A.A.D.T.	2020	=	41100
A.A.D.T.	2030	=	46100
D.H.V.		=	4702
D.D.		=	60/40
T.		=	7.6%
DESIGN SPEED		=	VARIES
ESALS		=	7,300,000

CONVENTIONAL SYMBOLS

PLAN

CORPORATE LIMITS	
PROPERTY LINE	
LOT LINE	
LIMITED HIGHWAY EASEMENT	
EXISTING RIGHT OF WAY	
PROPOSED OR NEW R/W LINE	
SLOPE INTERCEPT	
REFERENCE LINE	
EXISTING CULVERT	
PROPOSED CULVERT (Box or Pipe)	
COMBUSTIBLE FLUIDS	
MARSH AREA	
WOODED OR SHRUB AREA	

PROFILE


GRADE LINE	
ORIGINAL GROUND	
MARSH OR ROCK PROFILE (To be noted as such)	
SPECIAL DITCH	

GRADE ELEVATION

CULVERT (Profile View)


UTILITIES

ELECTRIC	
FIBER OPTIC	
GAS	
SANITARY SEWER	
STORM SEWER	
TELEPHONE	
WATER	
UTILITY PEDESTAL	
POWER POLE	
TELEPHONE POLE	

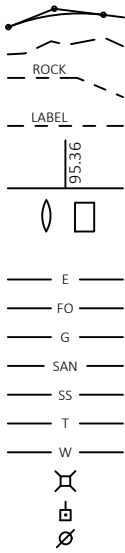

NET EXCEPTION TO CL LENGTH
STA 55+25NB - STA 63+50NB

STATE PROJECT NUMBER
1070-04-75

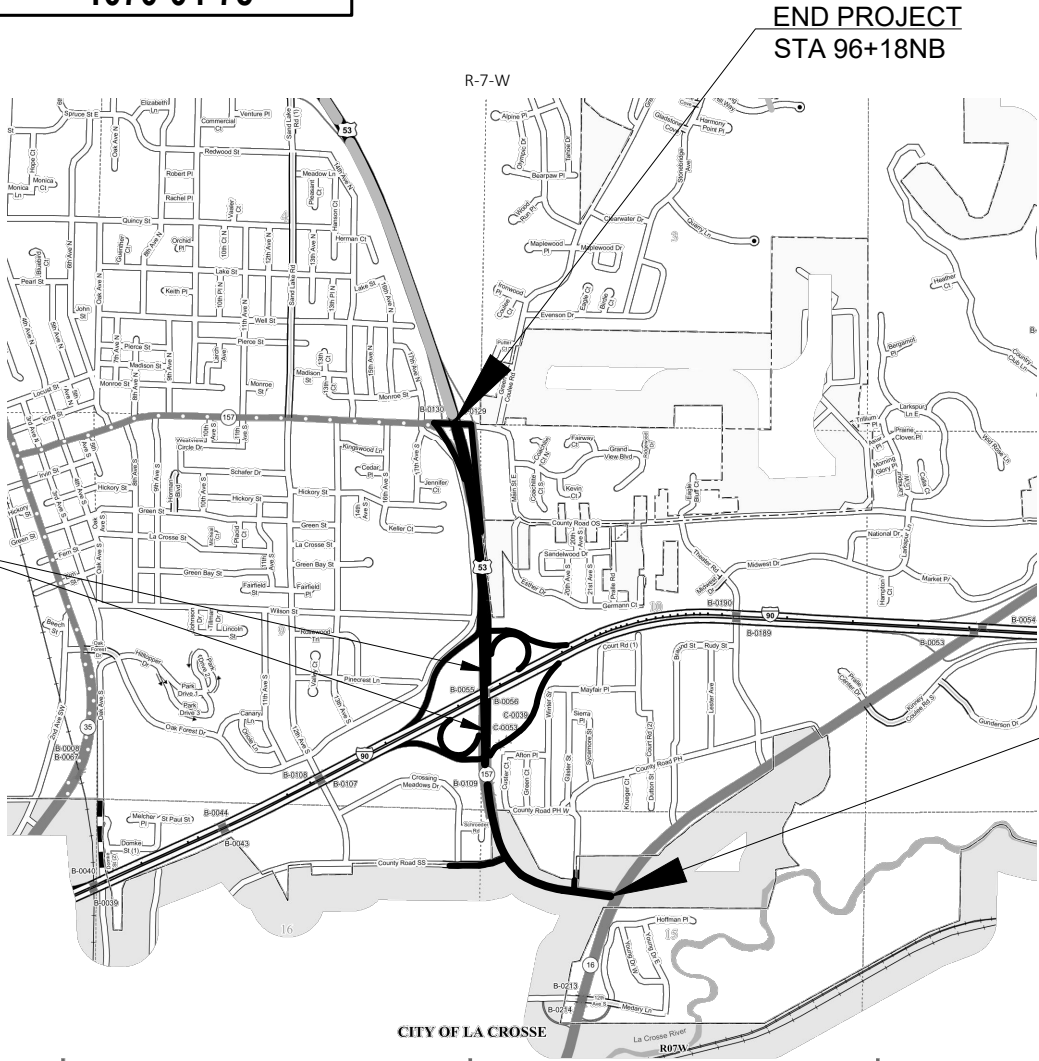

LAYOUT
SCALE 0 0.5 MI

TOTAL NET LENGTH OF CENTERLINE = 1.289 MI

HORIZONTAL POSITIONS SHOWN ON THIS PLAN ARE WISCONSIN COUNTY COORDINATES, LA CROSSE COUNTY, NAD83 (2011), IN U.S. SURVEY FEET. VALUES ARE GRID COORDINATES, GRID BEARINGS, AND GRID DISTANCES. GRID DISTANCES MAY BE USED AS GROUND DISTANCES.

STATE PROJECT

1070-04-75

FEDERAL PROJECT

PROJECT

CONTRACT

STATE OF WISCONSIN
DEPARTMENT OF TRANSPORTATION

PREPARED BY

Surveyor	WisDOT
Designer	ALEIGHA BURG
Project Manager	TODD WALDO
Regional Examiner	SW REGION
Regional Supervisor	REINY YAHNKE

APPROVED FOR THE DEPARTMENT

DATE: _____ (Signature)

E

GENERAL NOTES

THERE ARE UTILITY FACILITIES WITHIN THE PROJECT AREA THAT ARE NOT SHOWN ON THE PLANS. THE CONTRACTOR SHALL COORDINATE HIS CONSTRUCTION ACTIVITIES WITH A CALL TO DIGGERS HOTLINE AND/OR A DIRECT CALL TO THE UTILITIES THAT HAVE FACILITIES IN THE AREA. NOT ALL UTILITIES ARE MEMBERS OF DIGGERS HOTLINE.

THE ENGINEER SHALL ADJUST THE LOCATIONS OF ITEMS UNDER THIS CONTRACT TO AVOID CONFLICT WITH THE EXISTING UTILITY FACILITIES.

PRIOR TO THE PLACEMENT OF STEEL PLATE BEAM GUARD OR MGS GUARDRAIL, THE SHOULDERS SHALL BE IN PLACE, SHAPED AND COMPACTED UNLESS SHOWN OTHERWISE.

THE CONTRACTOR'S PAVING OPERATIONS SHALL BE CONSISTENT WITH THE PLAN TYPICAL SECTIONS AND CONSTRUCTED TO PREVENT HMA LONGITUDINAL JOINTS FROM BEING LOCATED WITHIN A DRIVING, TURNING, BIKE OR PARKING LANE.

HMA PAVEMENT WEIGHT CALCULATIONS ARE BASED ON 112 LB/SY/IN.

PLACE 1.75" HMA PAVEMENT IN ONE LAYER. HMA PAVEMENT GREATER THAN 1.75" PLACE IN MULTIPLE LIFTS.

CONTRACTOR WILL BE RESPONSIBLE FOR RESHAPING AND SEEDING ANY PREVIOUSLY GRASSED AREAS WHICH ARE DISTURBED BY HIS OPERATION OUTSIDE OF THE NORMAL CONSTRUCTION LIMITS.

DESIGN CONTACTS

TODD WALDO
PROJECT MANAGER
WISDOT SW REGION
3550 MORMON COULEE ROAD
LA CROSSE, WI 54601
PHONE: 608-785-9462
EMAIL: Todd.Waldo@dot.wi.gov

ALEIGHA BURG
PROJECT DESIGNER
WISDOT SW REGION
3550 MORMON COULEE ROAD
LA CROSSE, WI 54601
PHONE:608-317-9083
EMAIL: Aleigha.Burg@dot.wigov

ENVIRONMENTAL CONTACT

KAREN KALVELAGE
ENVIRONMENTAL ANALYSIS & REVIEW SPECIALIST
WISCONSIN DEPT. OF NATURAL RESOURCES
SOUTH CENTRAL REGION
3550 MORMON COULEE RD
LA CROSSE, WI 54601
PHONE: 608-785-9115
Email: karen.Kalvelage@wisconsin.gov

UTILITY CONTACTS

CENTURY LINK, COMMUNICATION LINE
CONTACT
ADDRESS
CITY, STATE ZIP
PHONE:
MOBILE:

CITY OF LA CROSSE - SEWER
CONTACT
ADDRESS
CITY, STATE ZIP
PHONE:
MOBILE:

CITY OF ONALASKA - SEWER
CONTACT
ADDRESS
CITY, STATE ZIP
PHONE:
MOBILE:

LA CROSSE WATER UTILITY - WATER
CONTACT
ADDRESS
CITY, STATE ZIP
PHONE:
MOBILE:

WISCONSIN INDEPENDENT NETWORK, LLC -
COMMUNICATION LINE
CONTACT
ADDRESS
CITY, STATE ZIP
PHONE:
MOBILE:

XCEL ENERGY - ELECTRICITY
CONTACT
ADDRESS
CITY, STATE ZIP
PHONE:
MOBILE:

CHARTER COMMUNICATIONS -
COMMUNICATION LINE
CONTACT
ADDRESS
CITY, STATE ZIP
PHONE:
MOBILE:

CITY OF ONALASKA - ROAD FACILITY
CONTACT
ADDRESS
CITY, STATE ZIP
PHONE:
MOBILE:

CITY OF ONALASKA - WATER
CONTACT
ADDRESS
CITY, STATE ZIP
PHONE:
MOBILE:


WISCONSIN DEPARTMENT OF
TRANSPORTATION - ELECTRICITY
CONTACT
ADDRESS
CITY, STATE ZIP
PHONE:
MOBILE:

XCEL ENERGY - ELECTRICITY-TRANSMISSION
CONTACT
ADDRESS
CITY, STATE ZIP
PHONE:
MOBILE:



XCEL ENERGY - GAS/PETROLEUM
CONTACT
ADDRESS
CITY, STATE ZIP
PHONE:
MOBILE:



Dial  or (800)242-8511
www.DiggersHotline.com

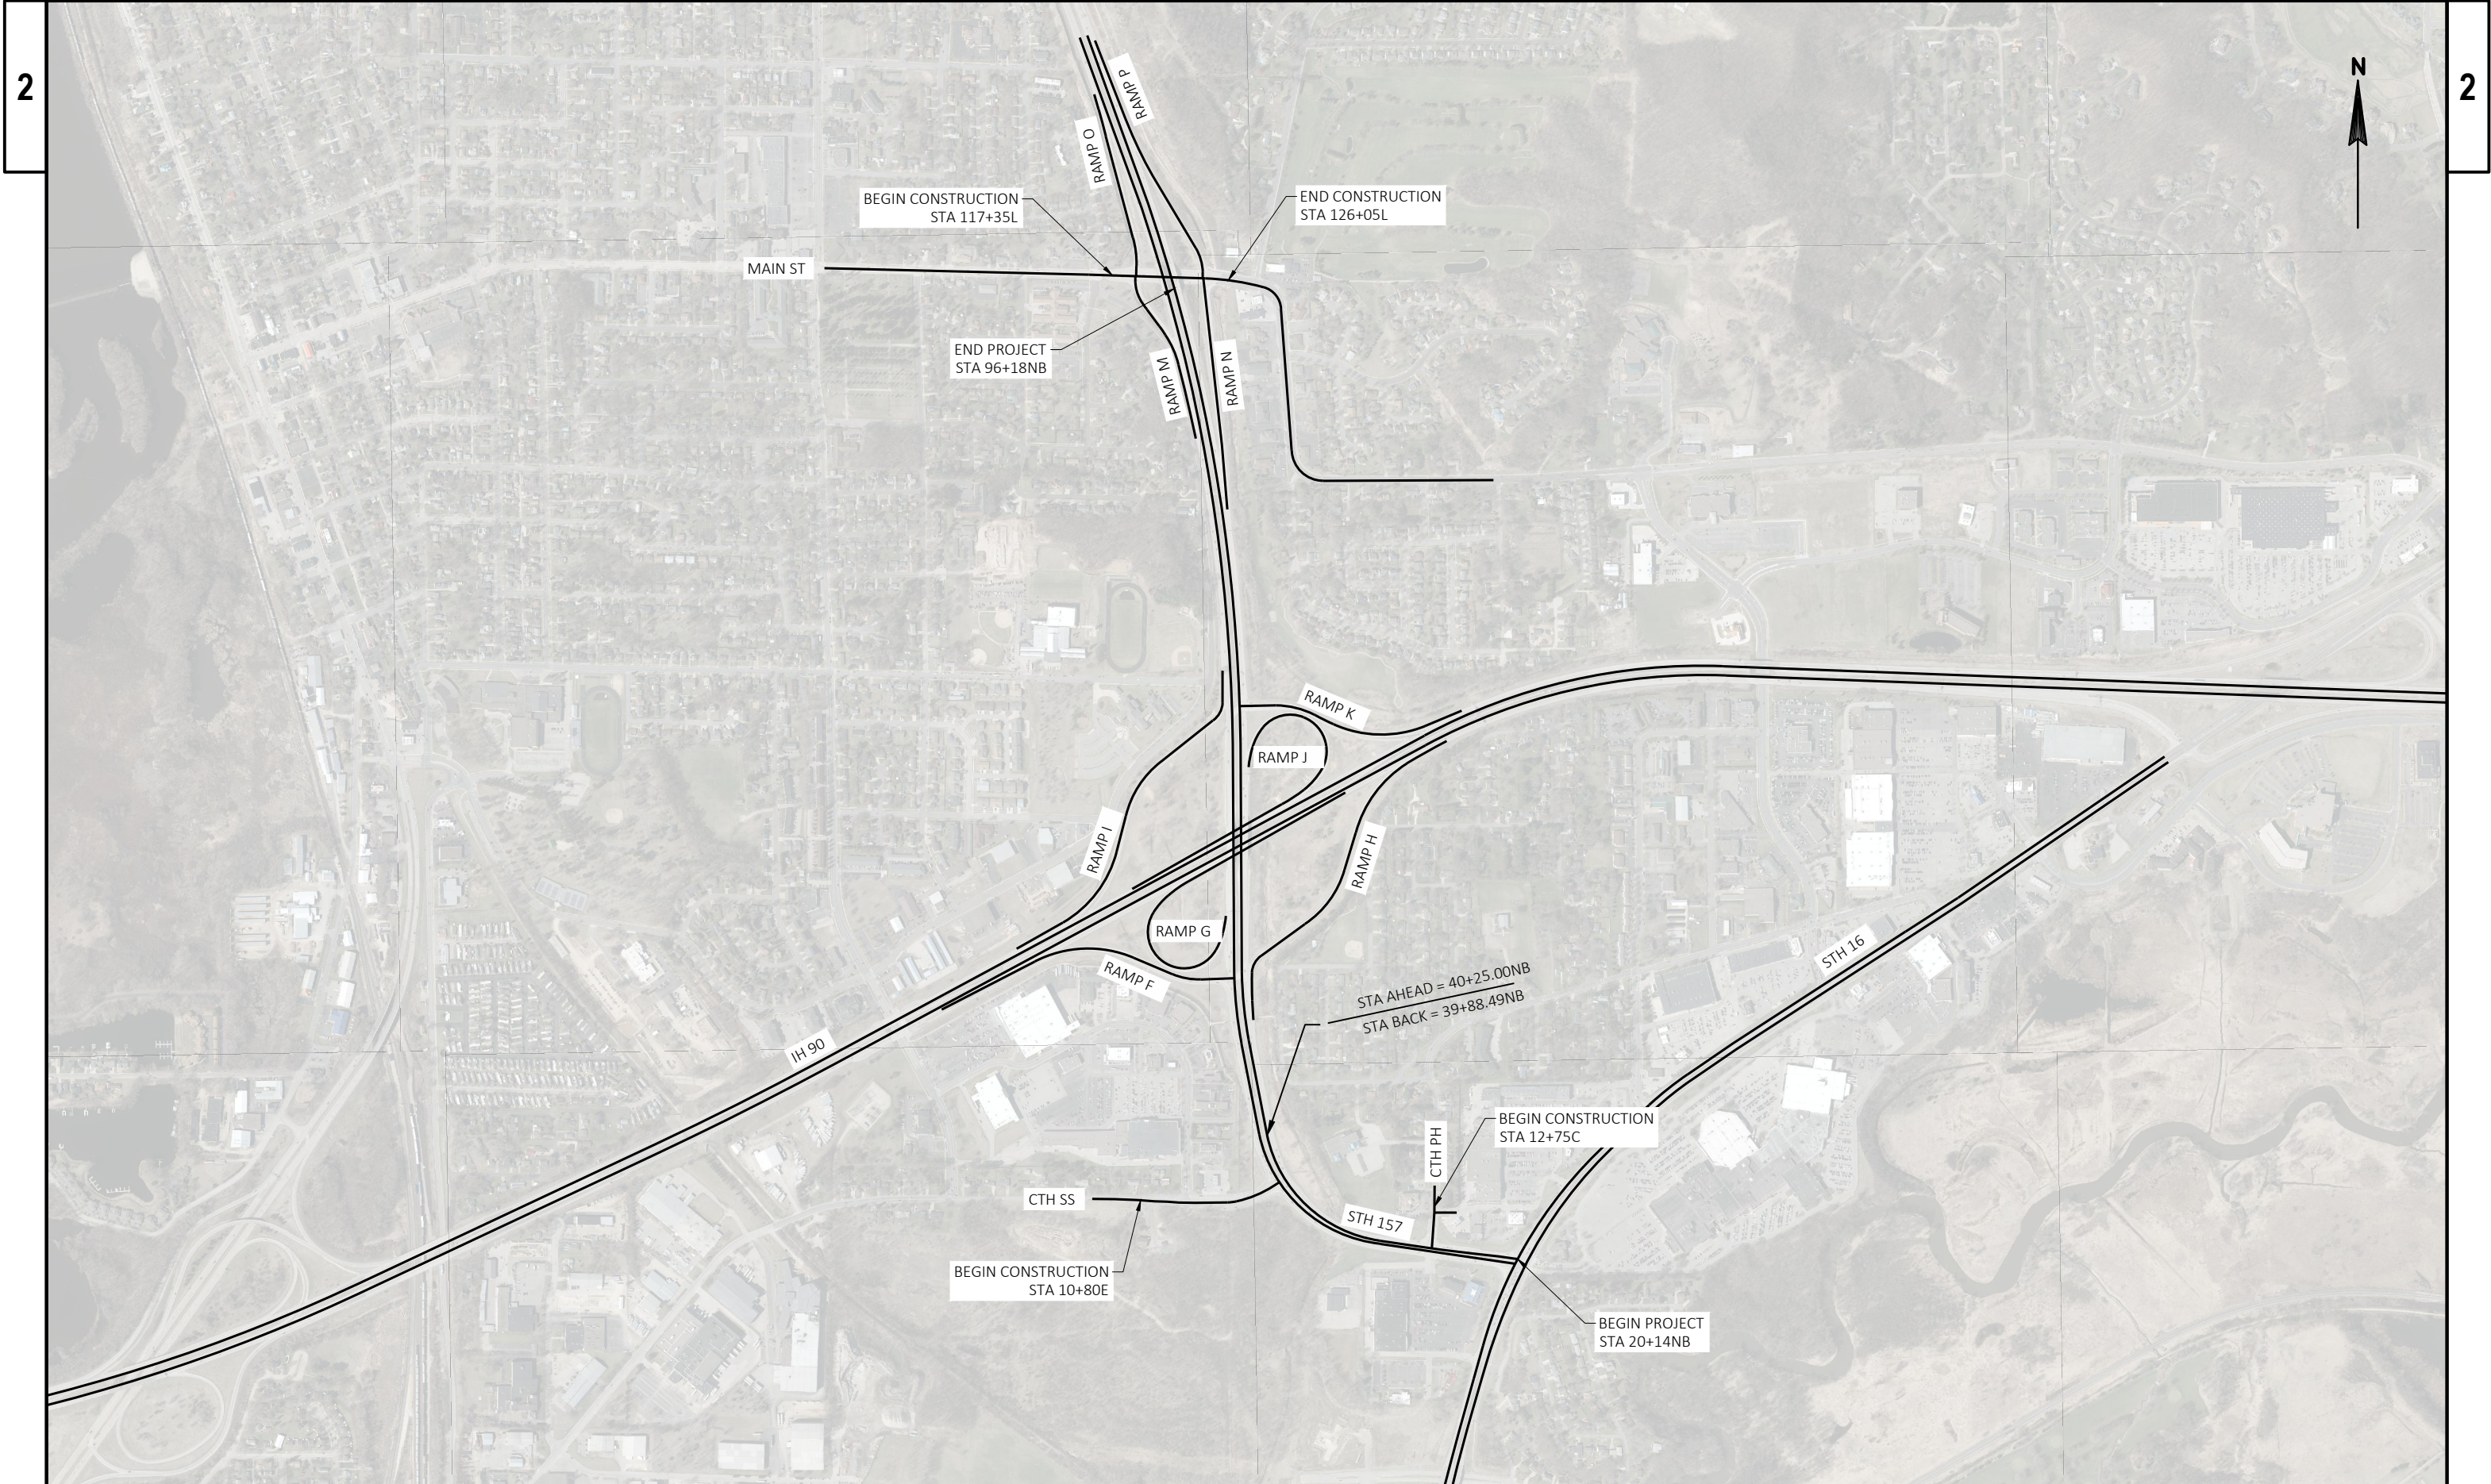


PROJECT NO: 1070-04-75	HWY: IH 90	COUNTY: LA CROSSE	PROJECT OVERVIEW	SHEET	E
------------------------	------------	-------------------	------------------	-------	---

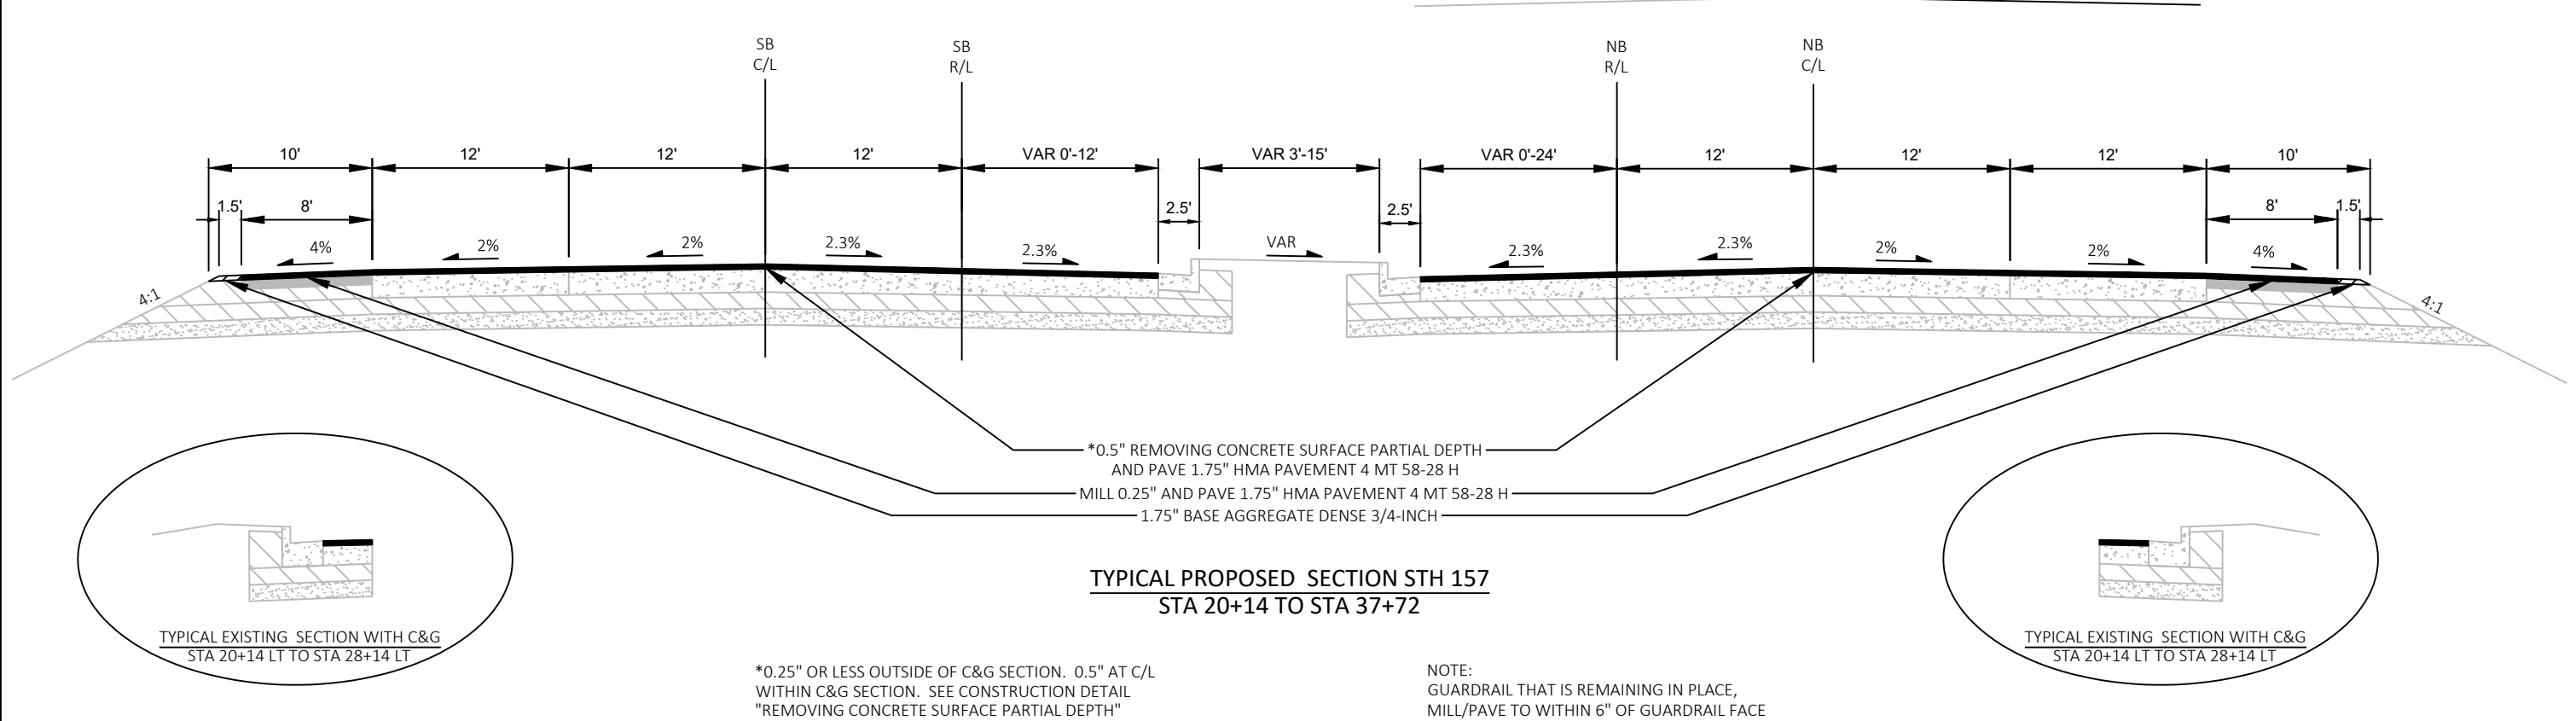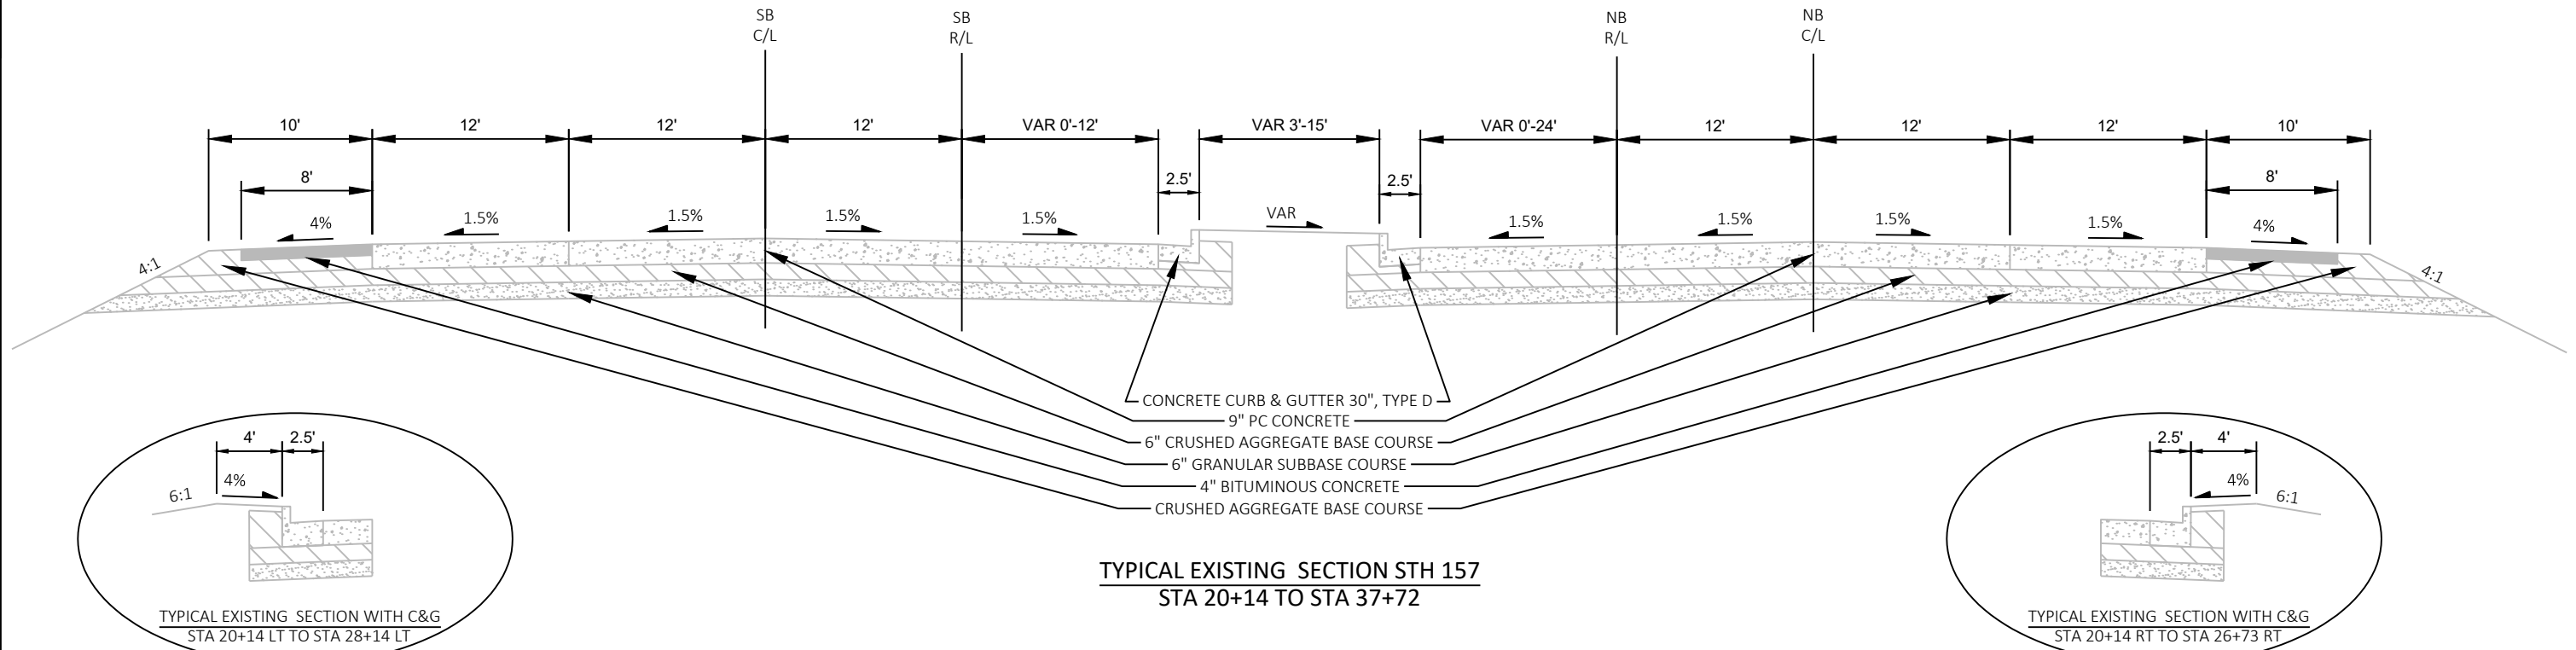


*0.25" OR LESS OUTSIDE OF C&G SECTION. 0.5" AT C/L
WITHIN C&G SECTION. SEE CONSTRUCTION DETAIL
"REMOVING CONCRETE SURFACE PARTIAL DEPTH"

NOTE:
GUARDRAIL THAT IS REMAINING IN PLACE,
MILL/PAVE TO WITHIN 6" OF GUARDRAIL FACE

SUPERELEVATION RANGES FROM 1.5% TO 4%

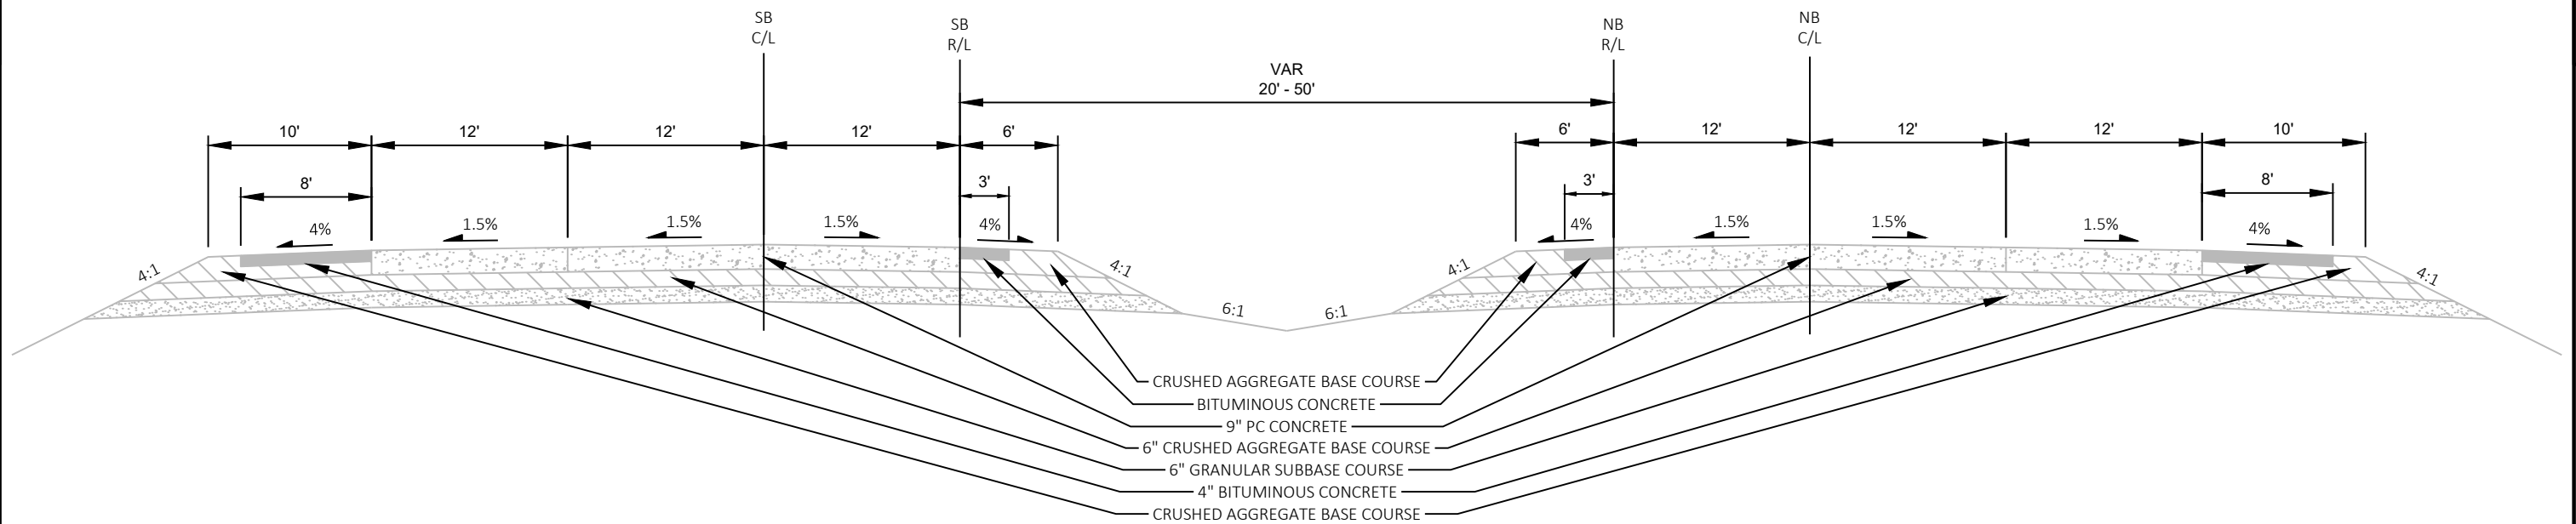

TYPICAL EXISTING SECTION STH 157
STA 37+72 TO STA 96+44

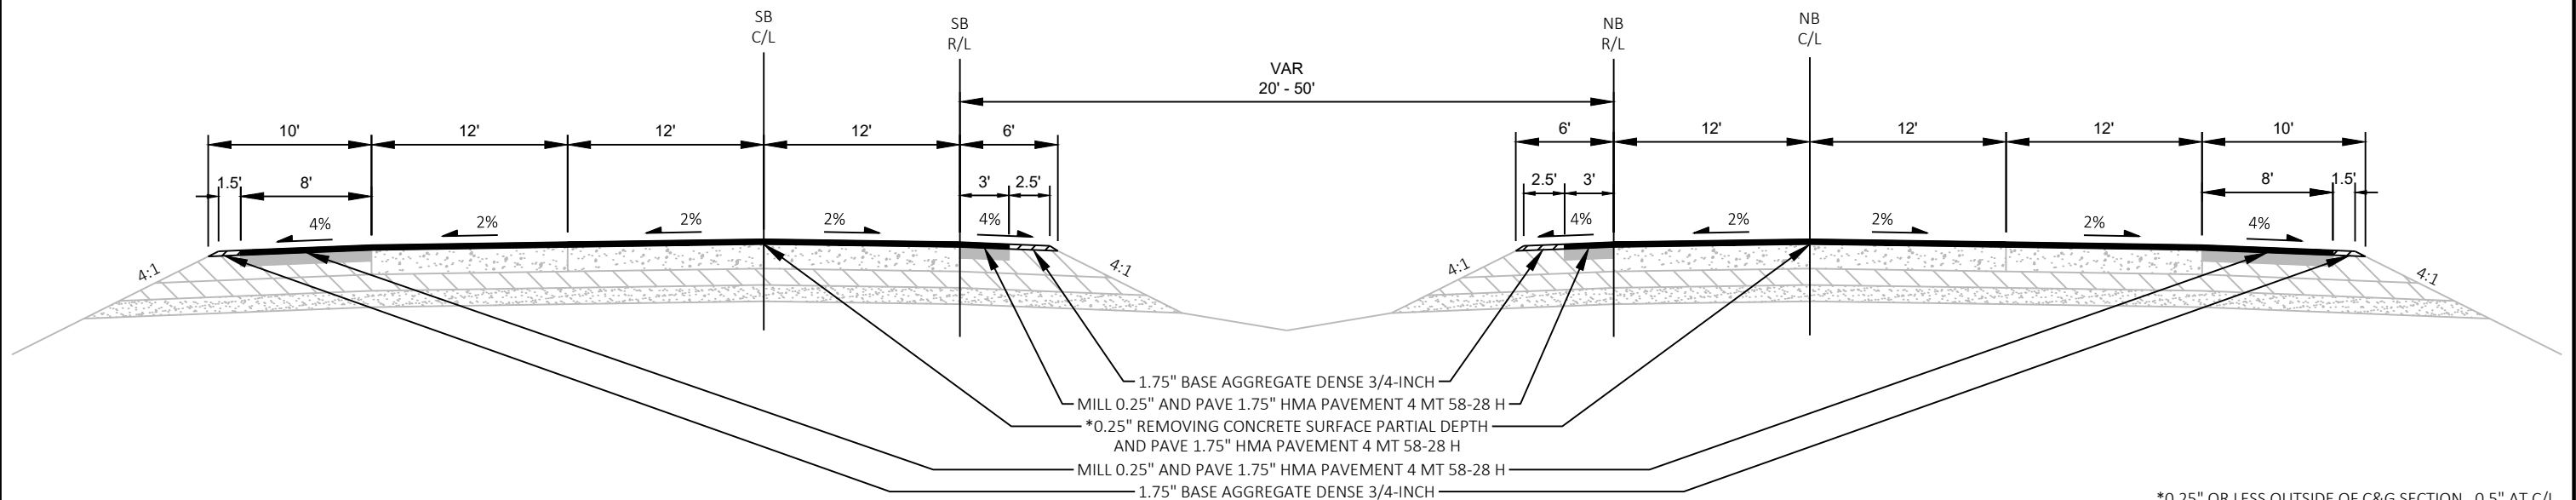

TYPICAL PROPOSED SECTION STH 157
STA 37+72 TO STA 96+44

*0.25" OR LESS OUTSIDE OF C&G SECTION. 0.5" AT C/L
WITHIN C&G SECTION. SEE CONSTRUCTION DETAIL
"REMOVING CONCRETE SURFACE PARTIAL DEPTH"

NOTE:
GUARDRAIL THAT IS REMAINING IN PLACE,
MILL/PAVE TO WITHIN 6" OF GUARDRAIL FACE

SUPERELEVATION RANGES FROM 1.5% TO 4%

PROJECT NO: 1070-04-75

HWY: IH 90

COUNTY: LA CROSSE

TYPICAL SECTIONS

SHEET

E

FILE NAME : \\LAXRTOPLPPI01\N3PUBLIC\PDS\C3D\10700405\SHEETSP\LAN\020301_TS.DWG
LAYOUT NAME - 020302_ts


PLOT DATE : 6/26/2018 3:14 PM

PLOT BY : BURG, ALEIGHA J


PLOT NAME :

PLOT SCALE : 1 IN:10 FT


WISDOT/CADDs SHEET 42

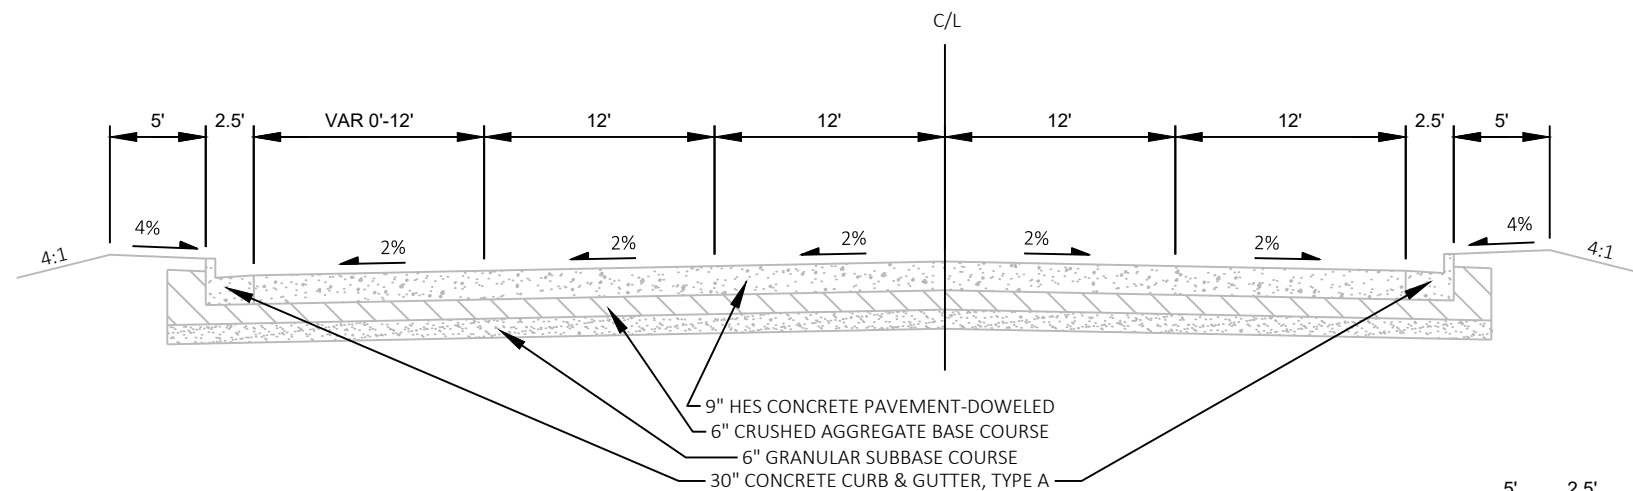


TYPICAL EXISTING SECTION CTH PH
STA 10+36C TO STA 11+12C

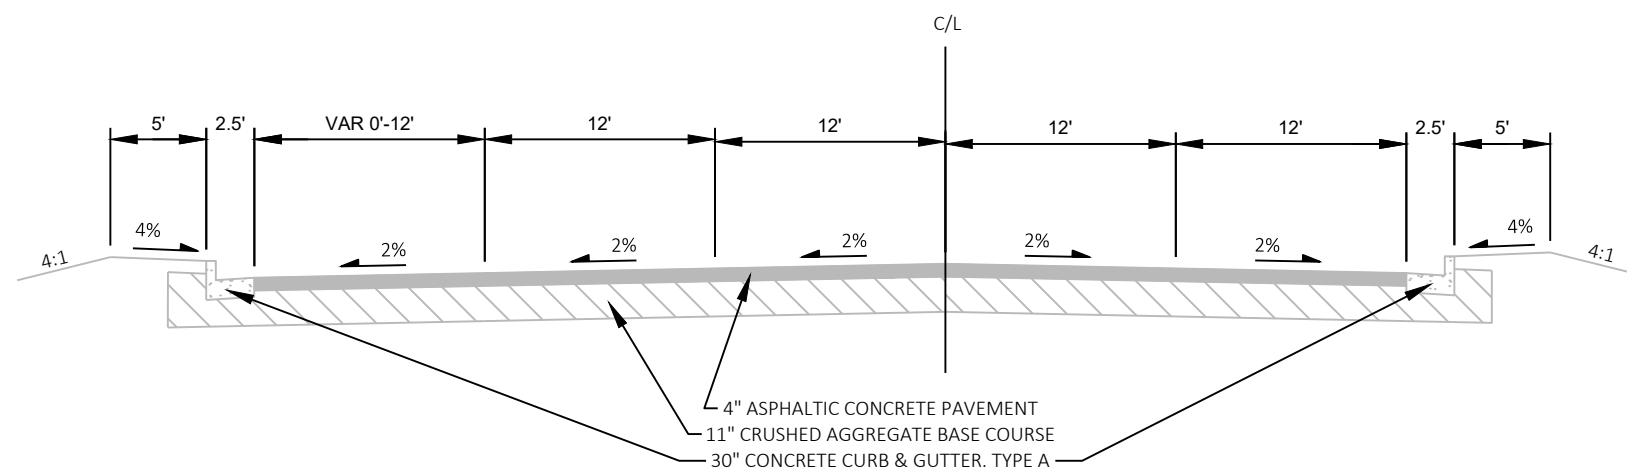


TYPICAL EXISTING SECTION CTH PH
STA 11+12C TO STA 12+75C

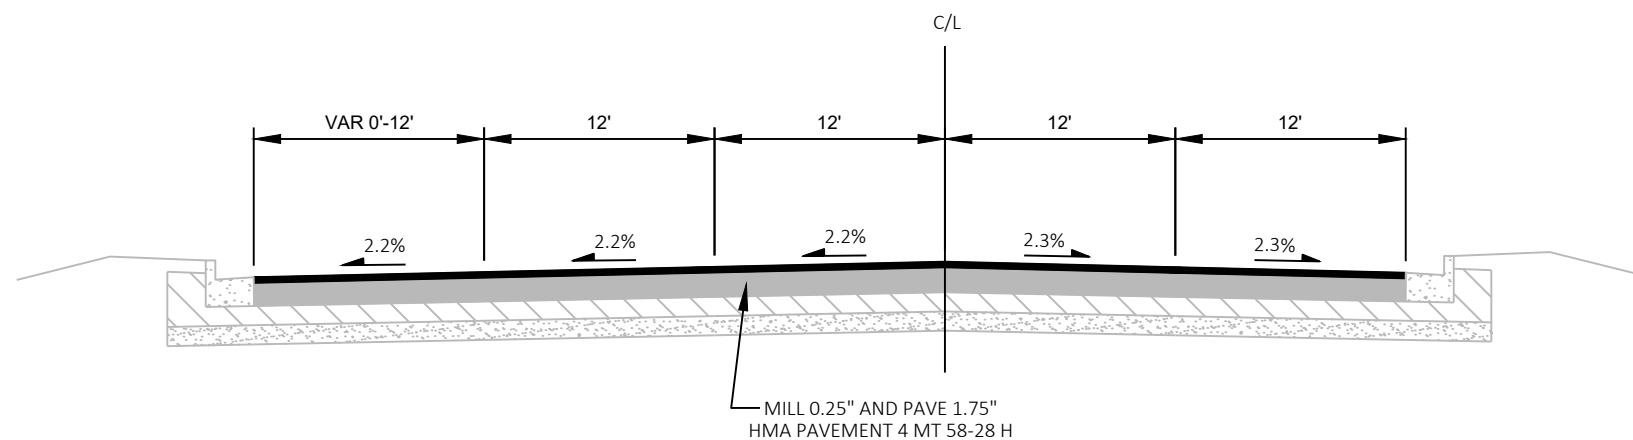


TYPICAL PROPOSED SECTION CTH PH
STA 10+36C TO STA 11+12C

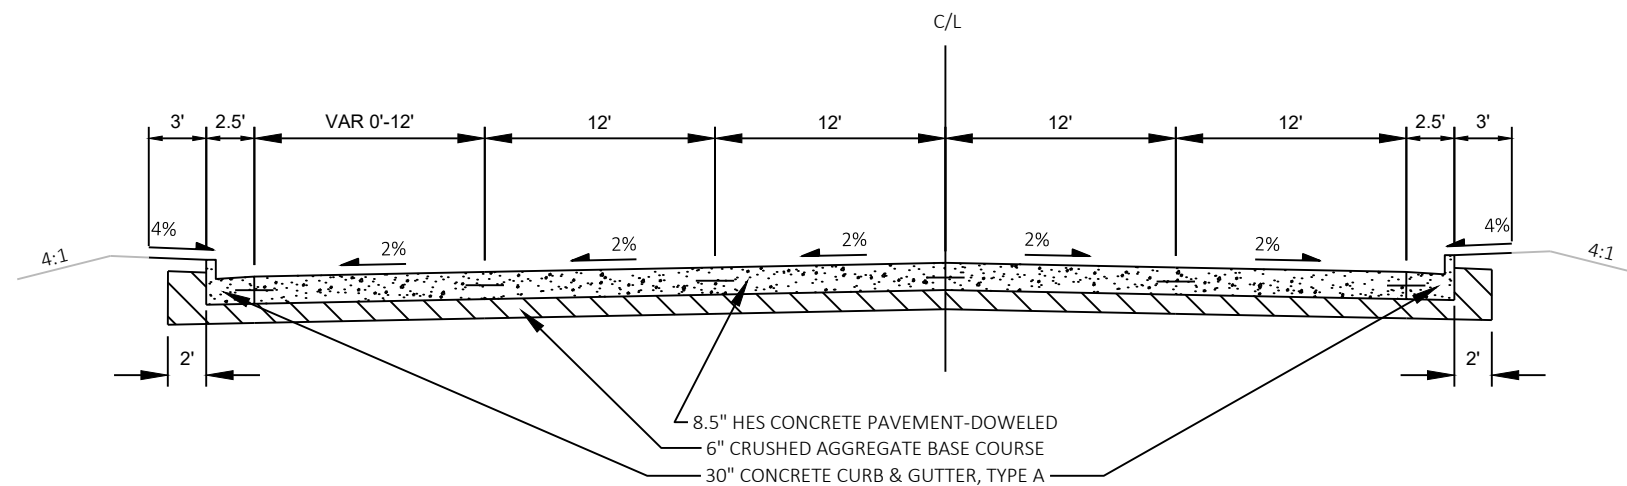





TYPICAL PROPOSED SECTION CTH PH
STA 11+12C TO STA 12+75C

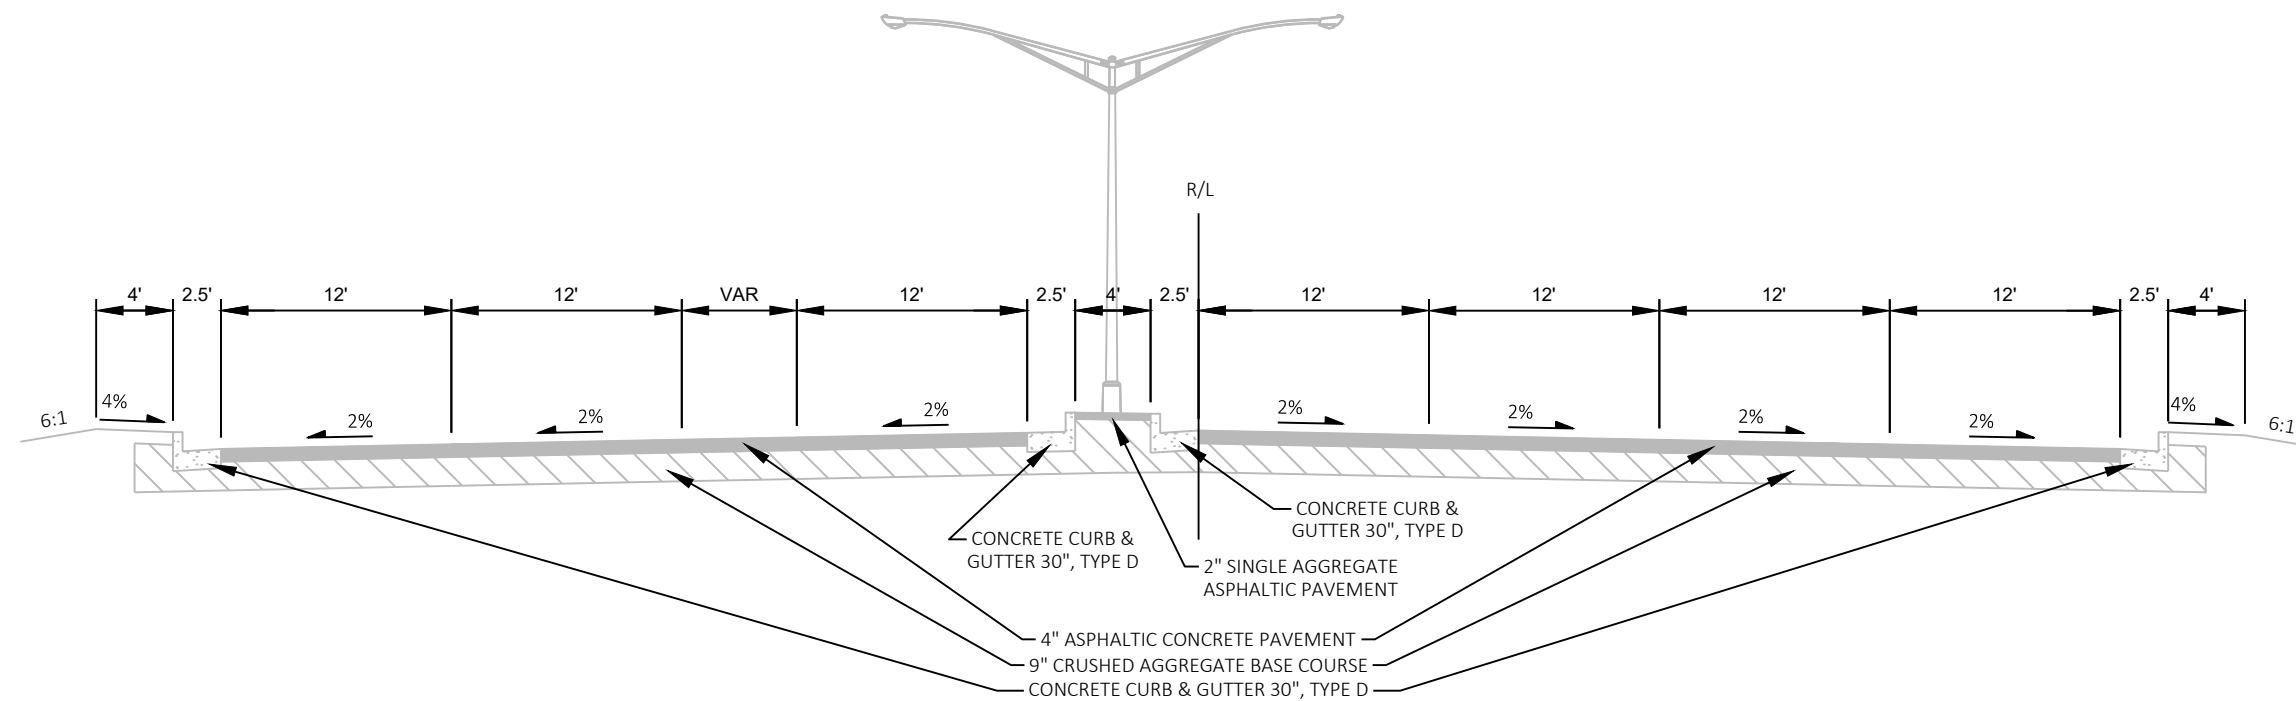


TYPICAL EXISTING SECTION CTH SS
STA 10+80E TO STA 19+76E

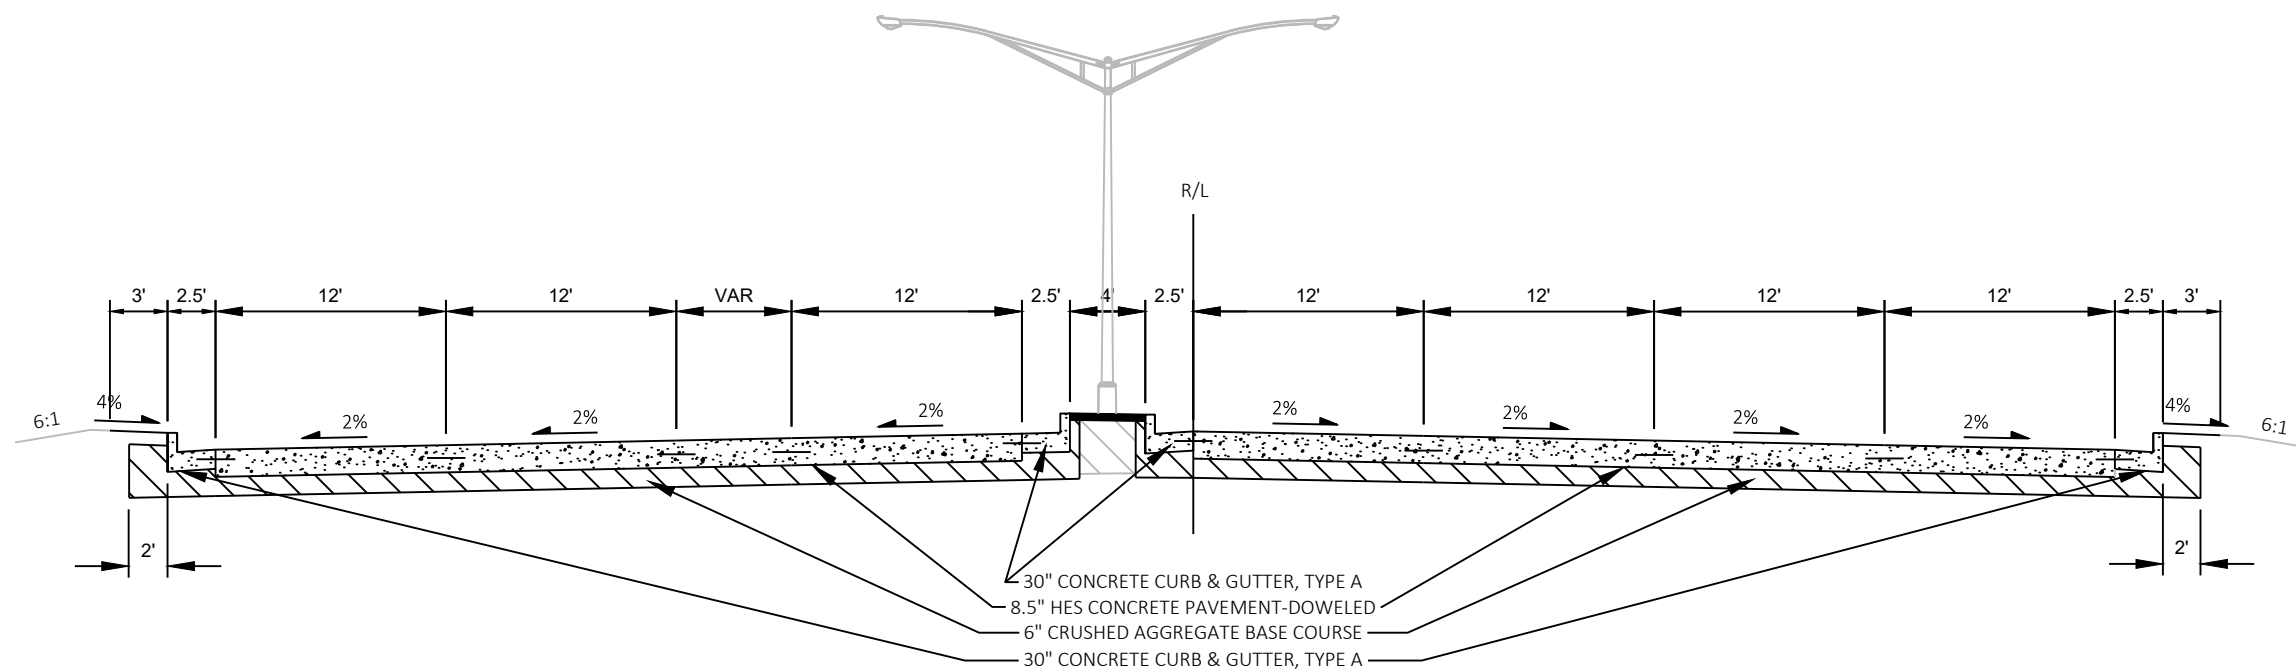


TYPICAL PROPOSED SECTION CTH SS
STA 10+80E TO STA 19+76E

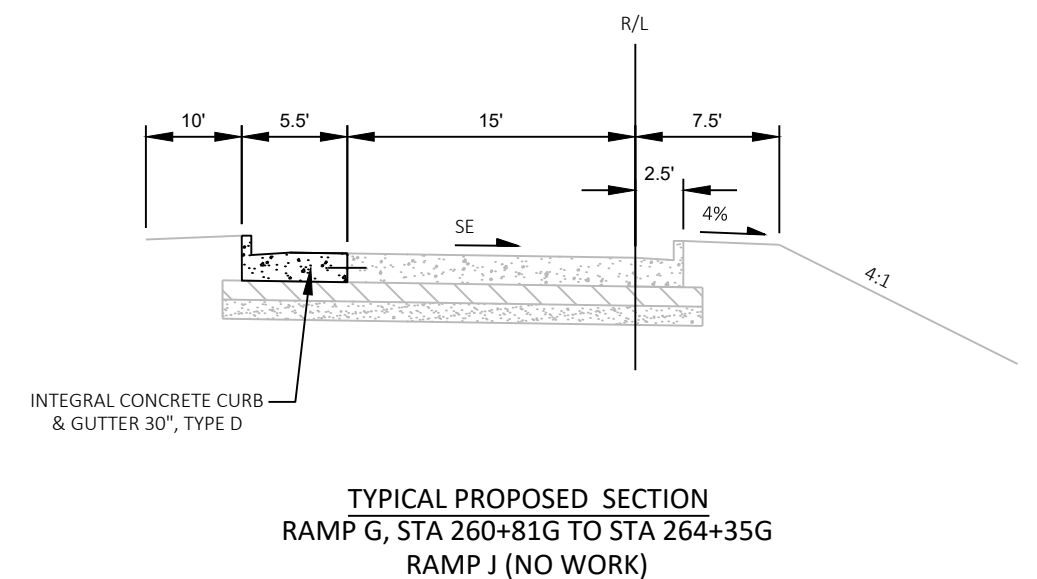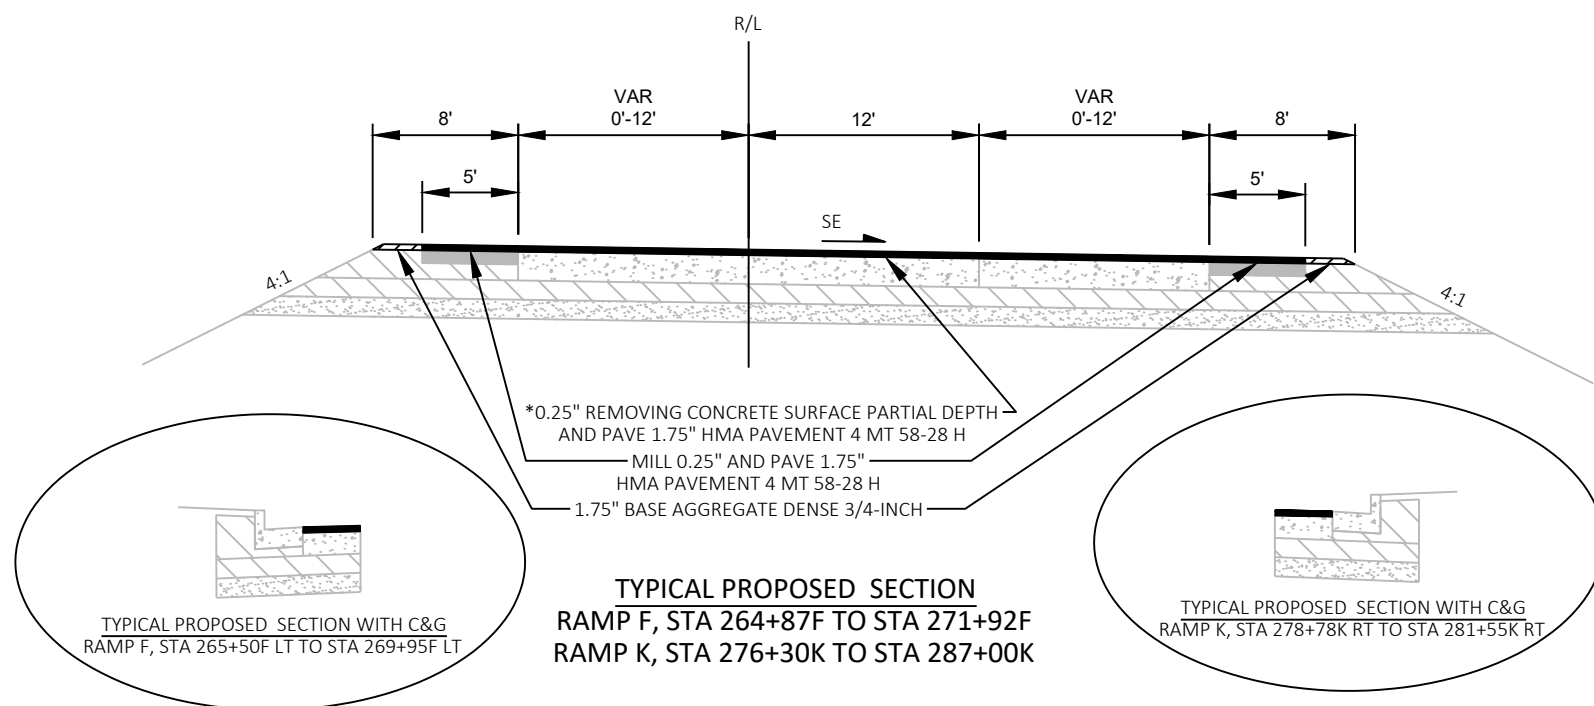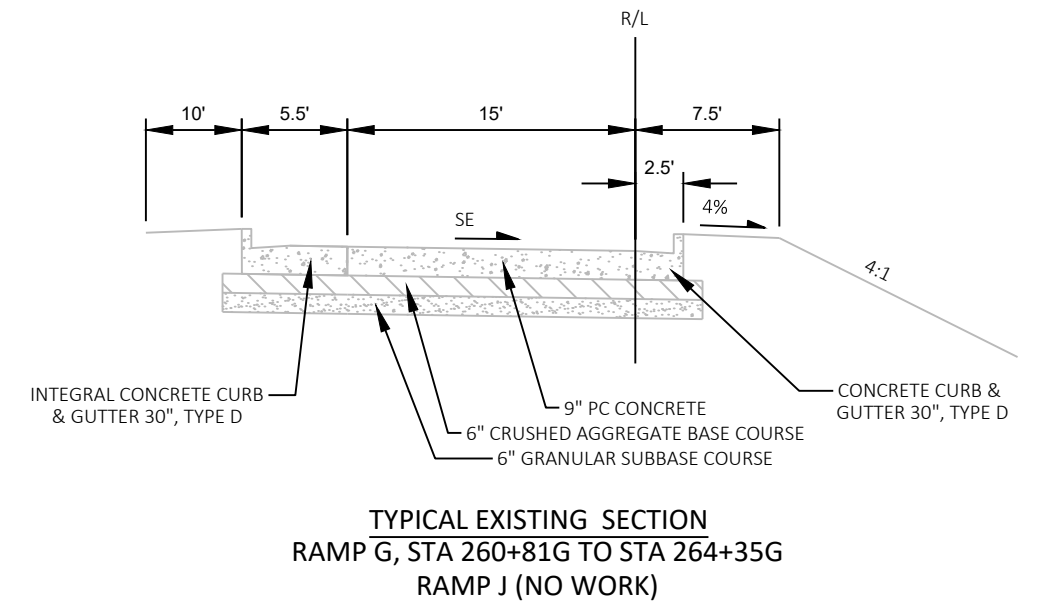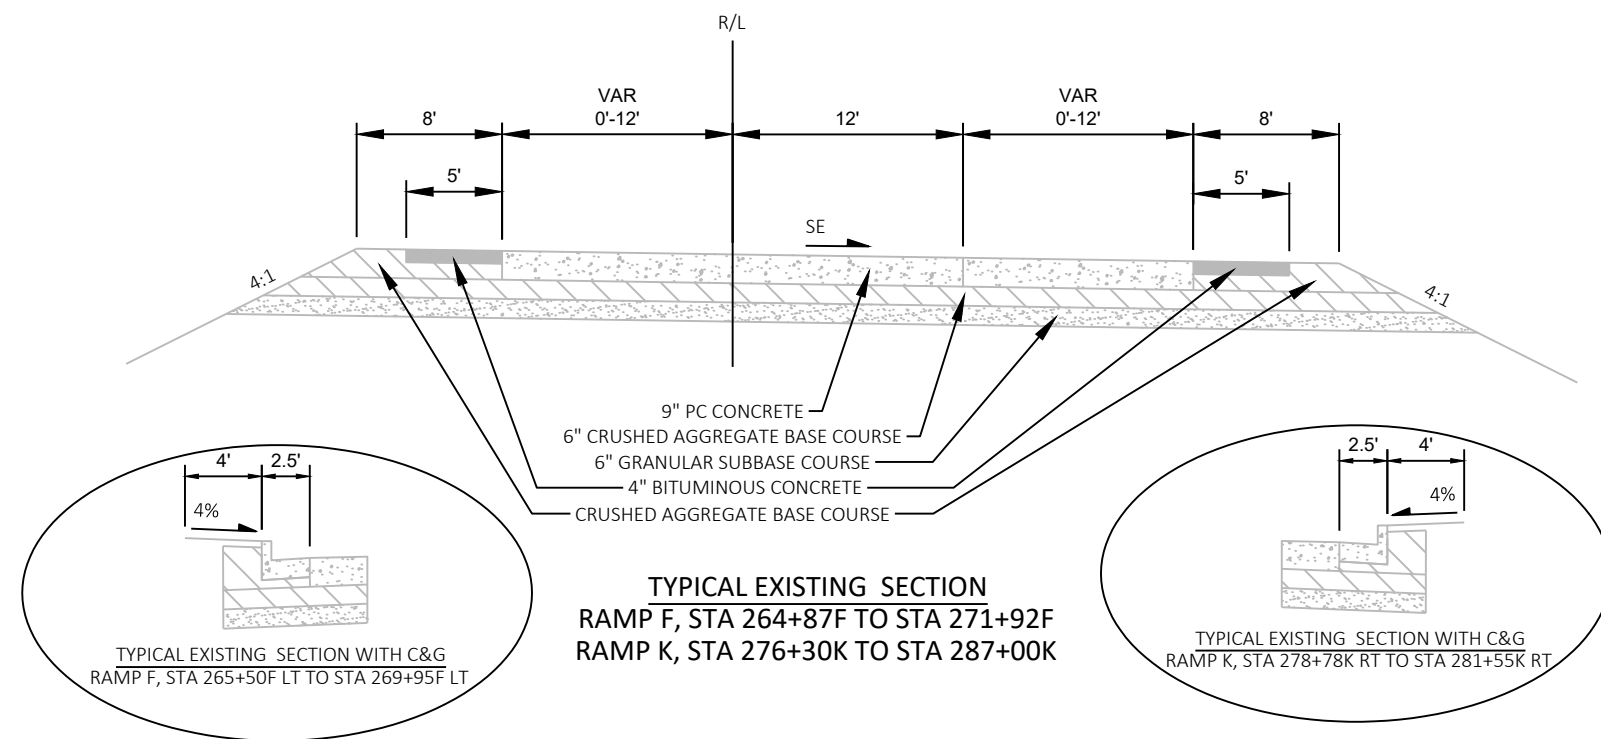


*0.25" OR LESS OUTSIDE OF C&G SECTION. 0.5" AT R/L
WITHIN C&G SECTION. SEE CONSTRUCTION DETAIL
"REMOVING CONCRETE SURFACE PARTIAL DEPTH"

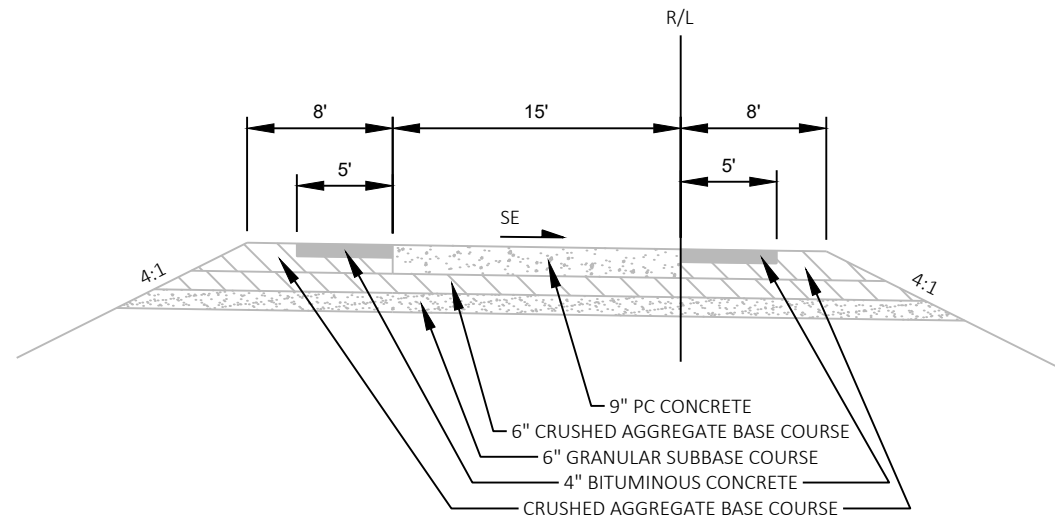

TYPICAL EXISTING SECTION
RAMP I, STA 274+12I TO STA 279+50I
RAMP H, STA 269+30H TO STA 273+55H

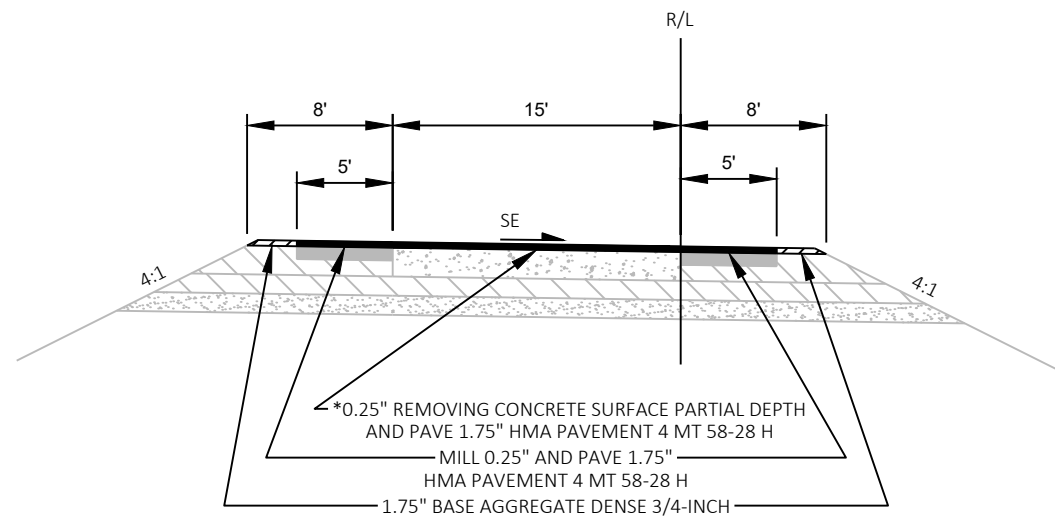


TYPICAL PROPOSED SECTION
RAMP I, STA 274+12I TO STA 279+50I
RAMP H, STA 269+30H TO STA 273+55H

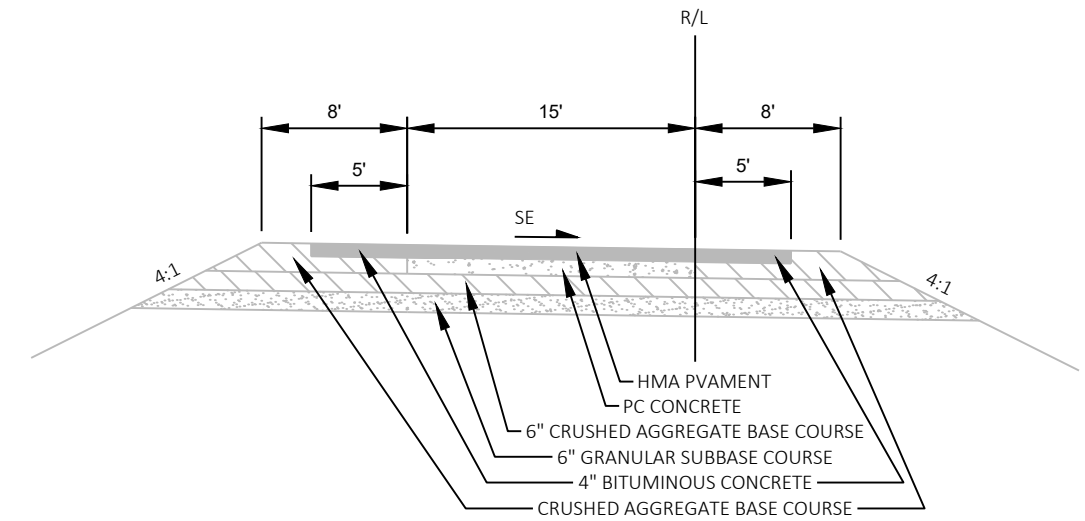


TYPICAL EXISTING SECTION
RAMP I, STA 263+00I TO STA 274+12I
RAMP H, 273+55H TO STA 285+30H

NOTE: PAVEMENT
STRUCTURE UNKNOWN

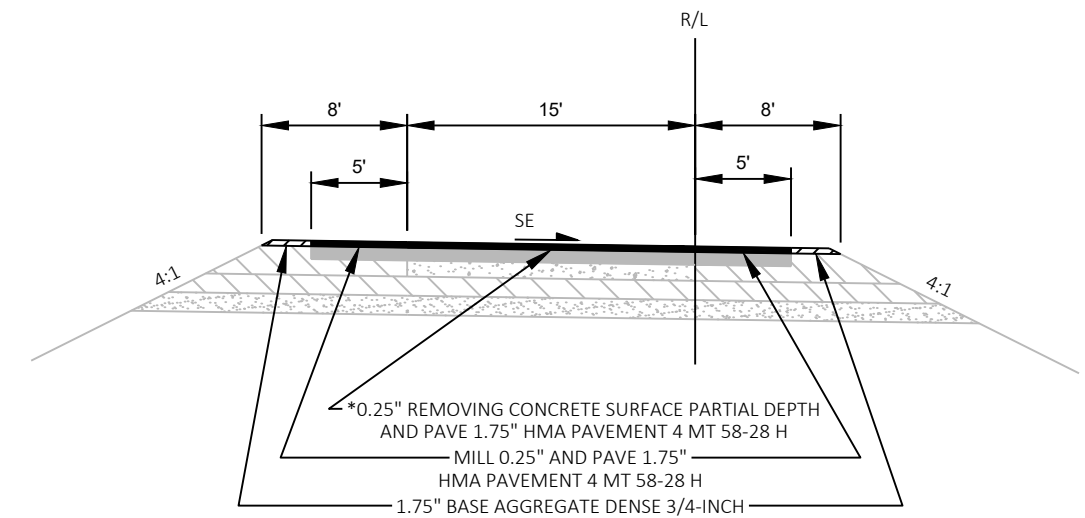


TYPICAL PROPOSED SECTION
RAMP I, STA 263+00I TO STA 274+12I
RAMP H, 273+55H TO STA 285+30H

*0.25" OR LESS OUTSIDE OF C&G SECTION. 0.5" AT R/L
 WITHIN C&G SECTION. SEE CONSTRUCTION DETAIL
 "REMOVING CONCRETE SURFACE PARTIAL DEPTH"

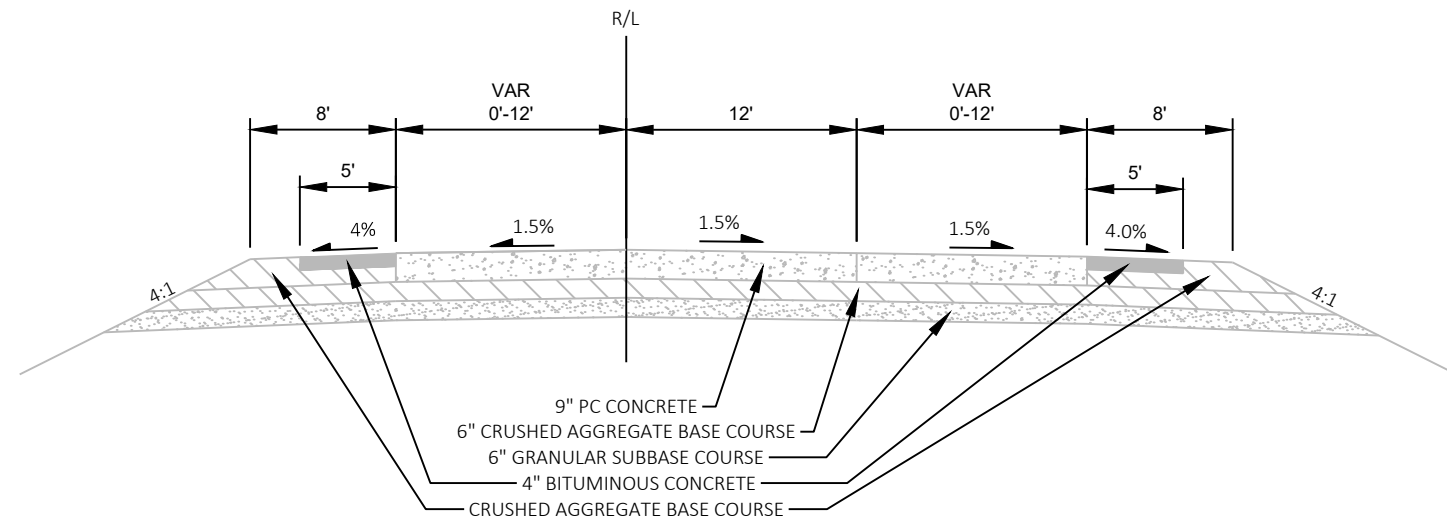


TYPICAL EXISTING SECTION
RAMP N, STA 81+50N TO STA 96+33N

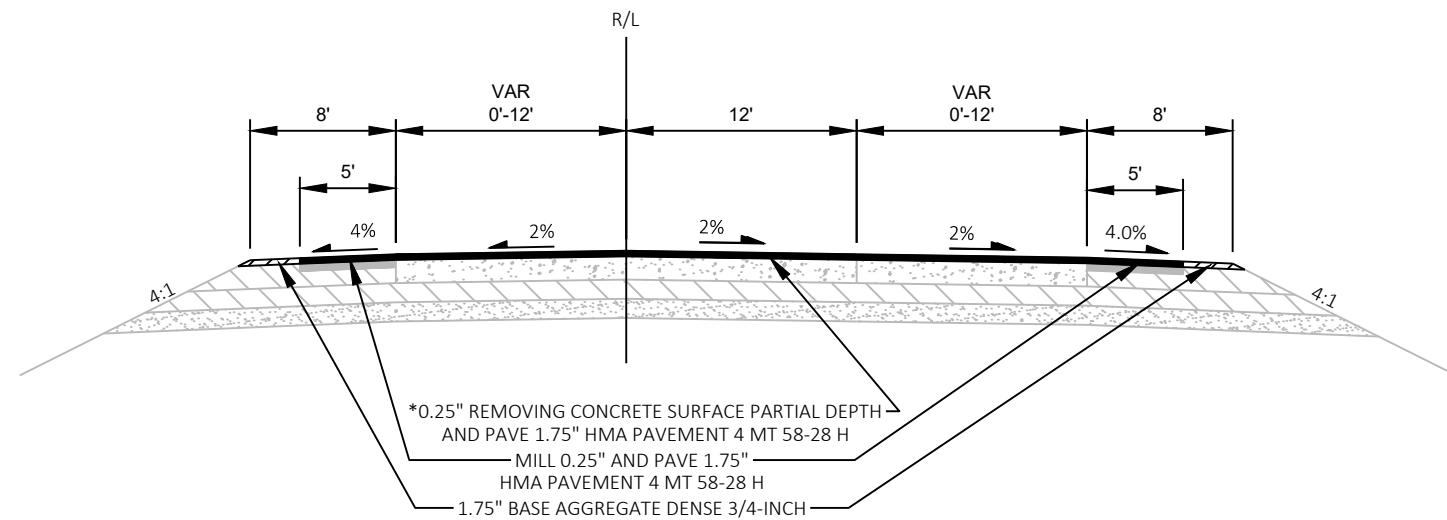


TYPICAL PROPOSED SECTION
RAMP N, STA 81+50N TO STA 96+33N



*0.25" OR LESS OUTSIDE OF C&G SECTION. 0.5" AT R/L
WITHIN C&G SECTION. SEE CONSTRUCTION DETAIL
"REMOVING CONCRETE SURFACE PARTIAL DEPTH"

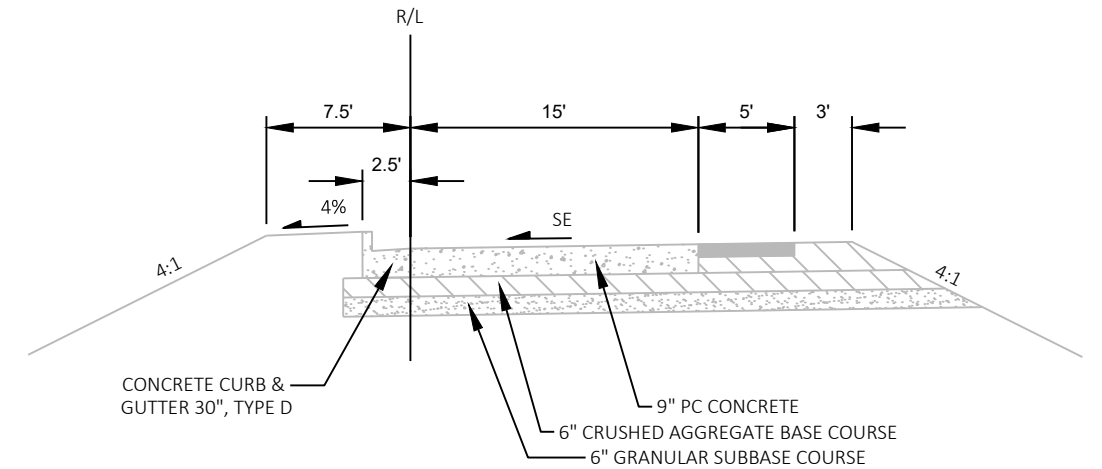

TYPICAL EXISTING SECTION
RAMP M, STA 86+50M TO STA 97+58M

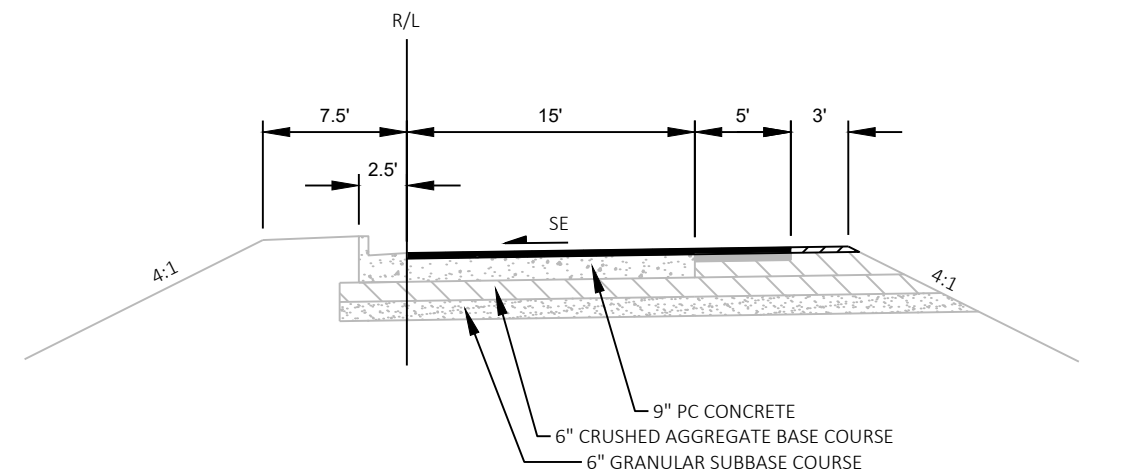

TYPICAL EXISTING SECTION
RAMP M, STA 86+50M TO STA 97+58M

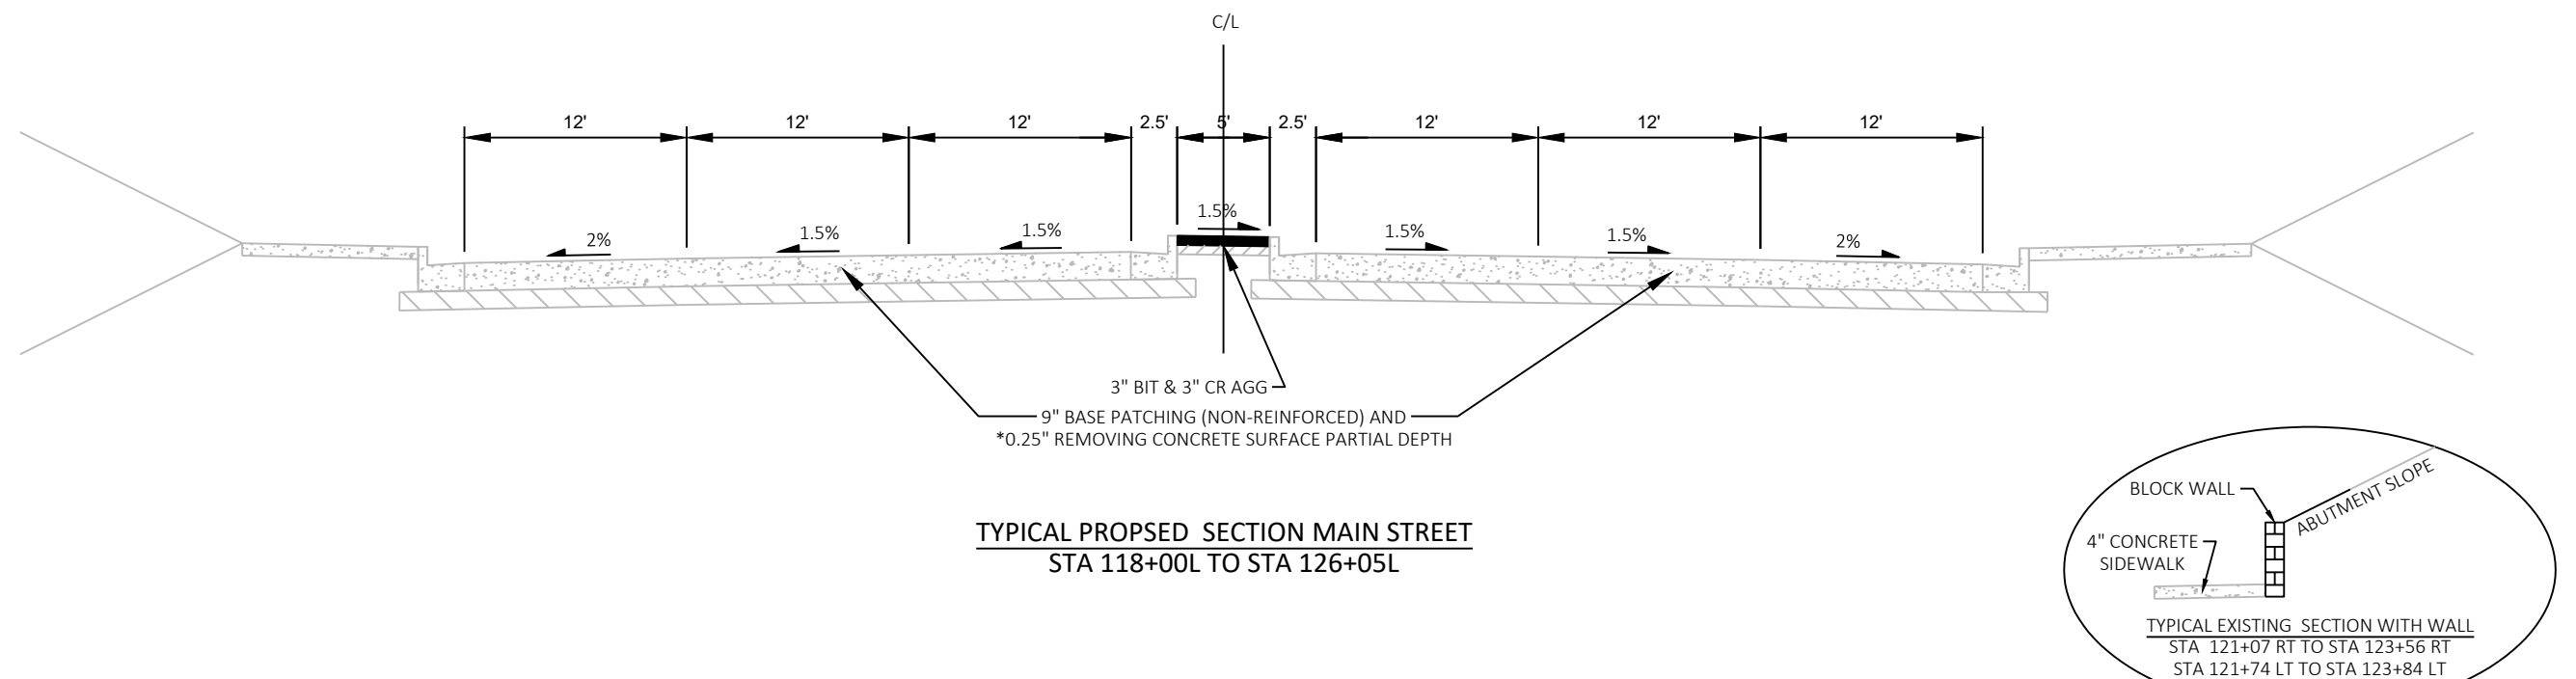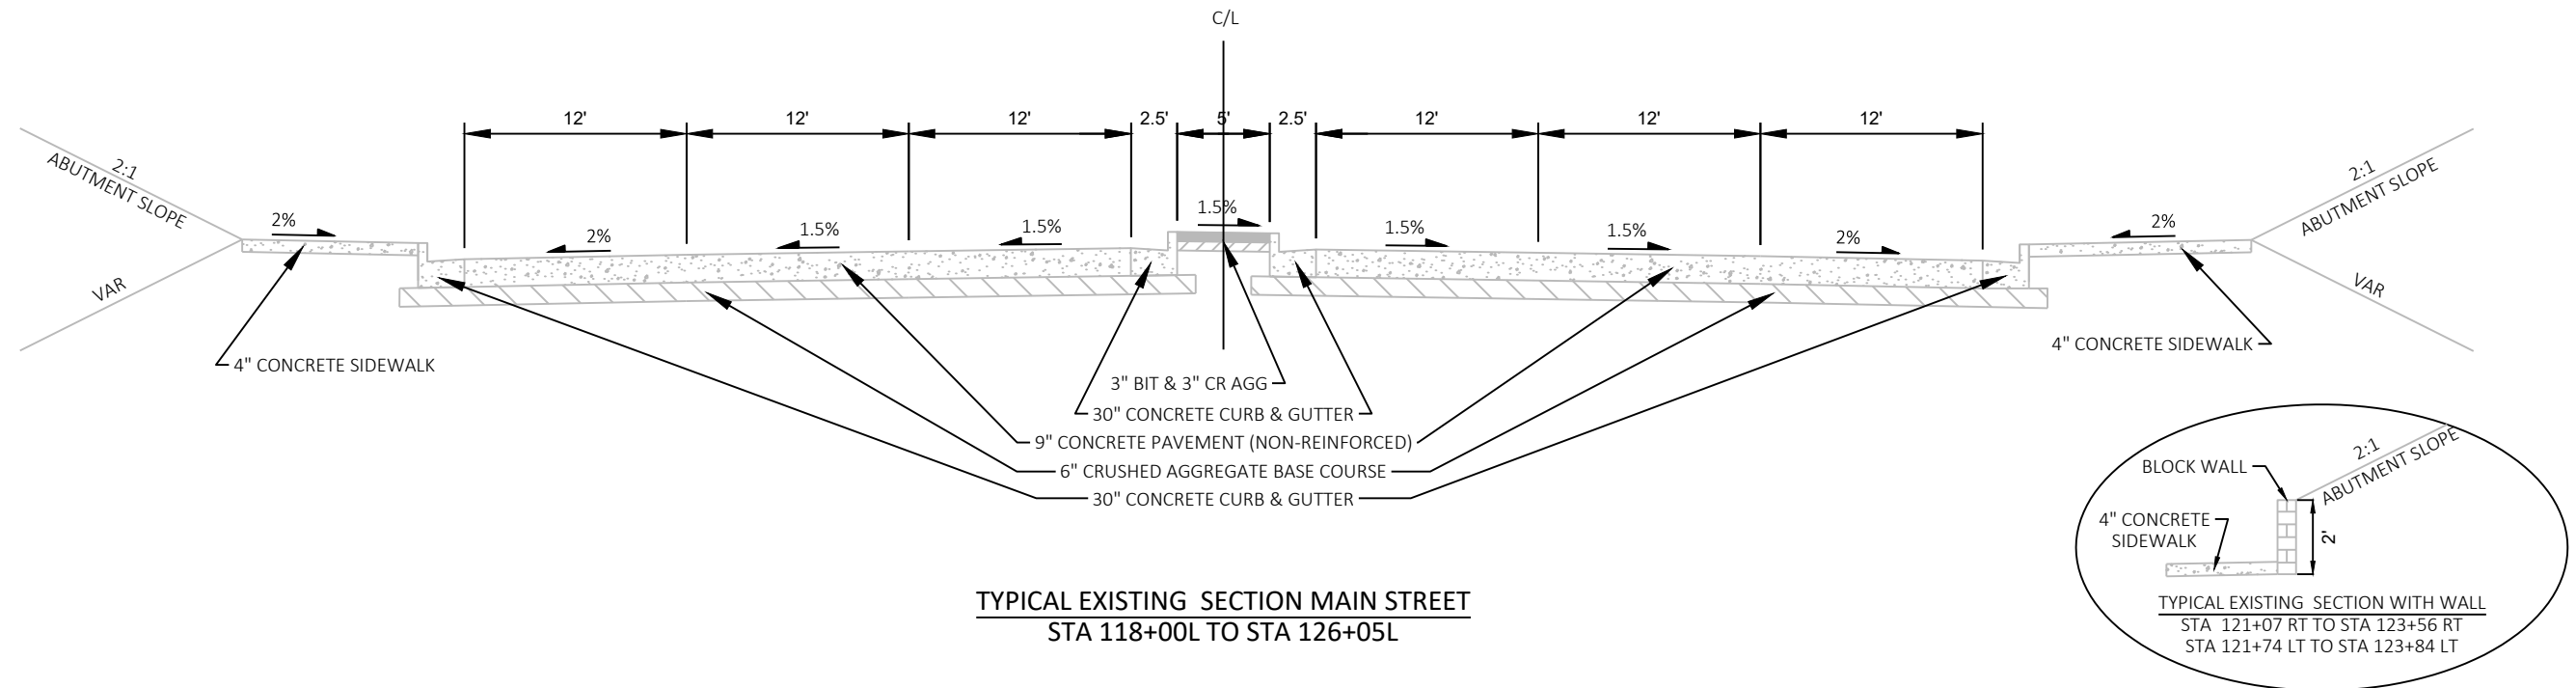

*0.25" OR LESS OUTSIDE OF C&G SECTION. SEE
CONSTRUCTION DETAIL "REMOVING CONCRETE
SURFACE PARTIAL DEPTH"

NOTE: SEE CONSTRUCTION
DETAIL 'WALL MODULAR
BLOCK GRAVITY' FOR
ADDITIONAL INFORMATION

PROJECT NO: 1070-04-75





HWY: IH 90




COUNTY: LA CROSSE

PLAN: TYPICAL SECTIONS

SHEET


E

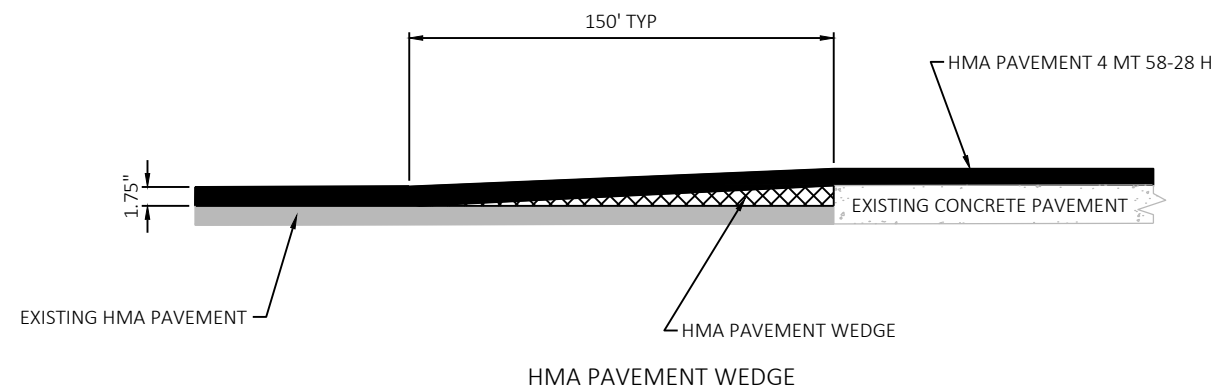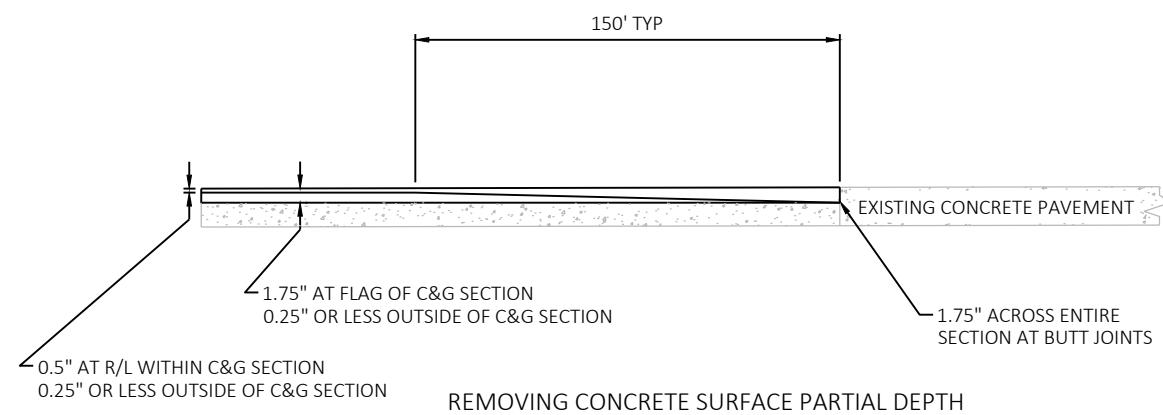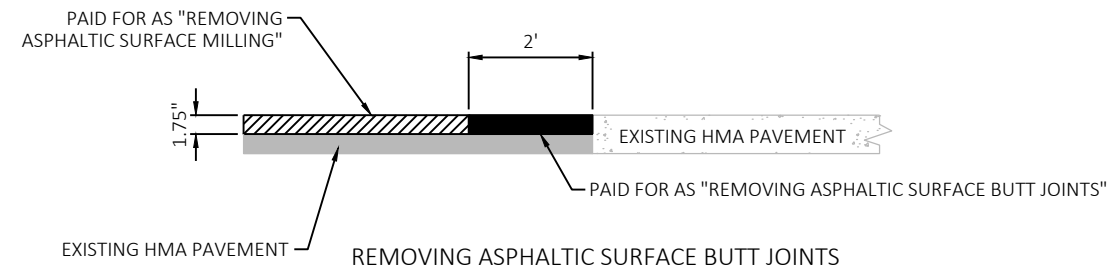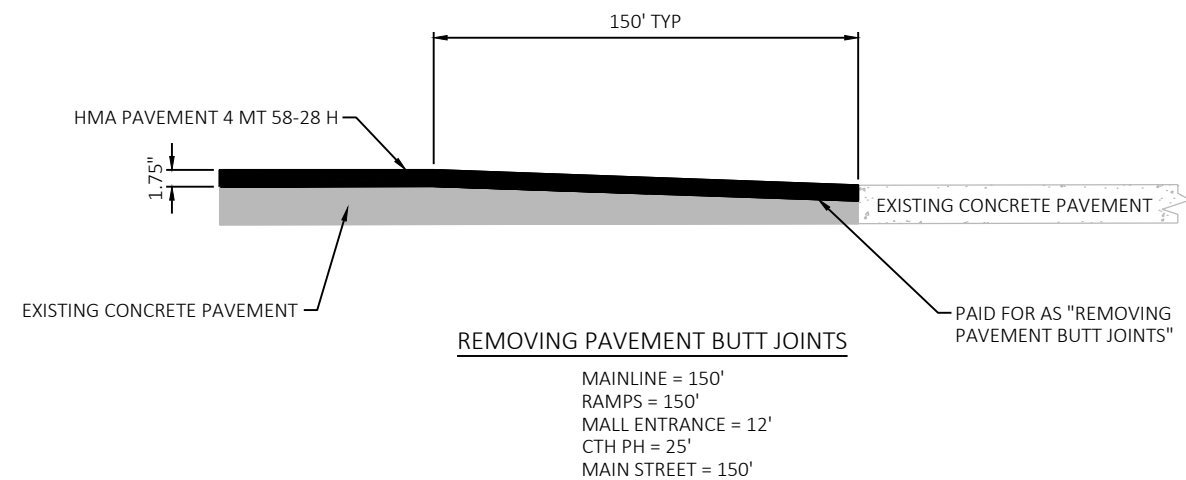

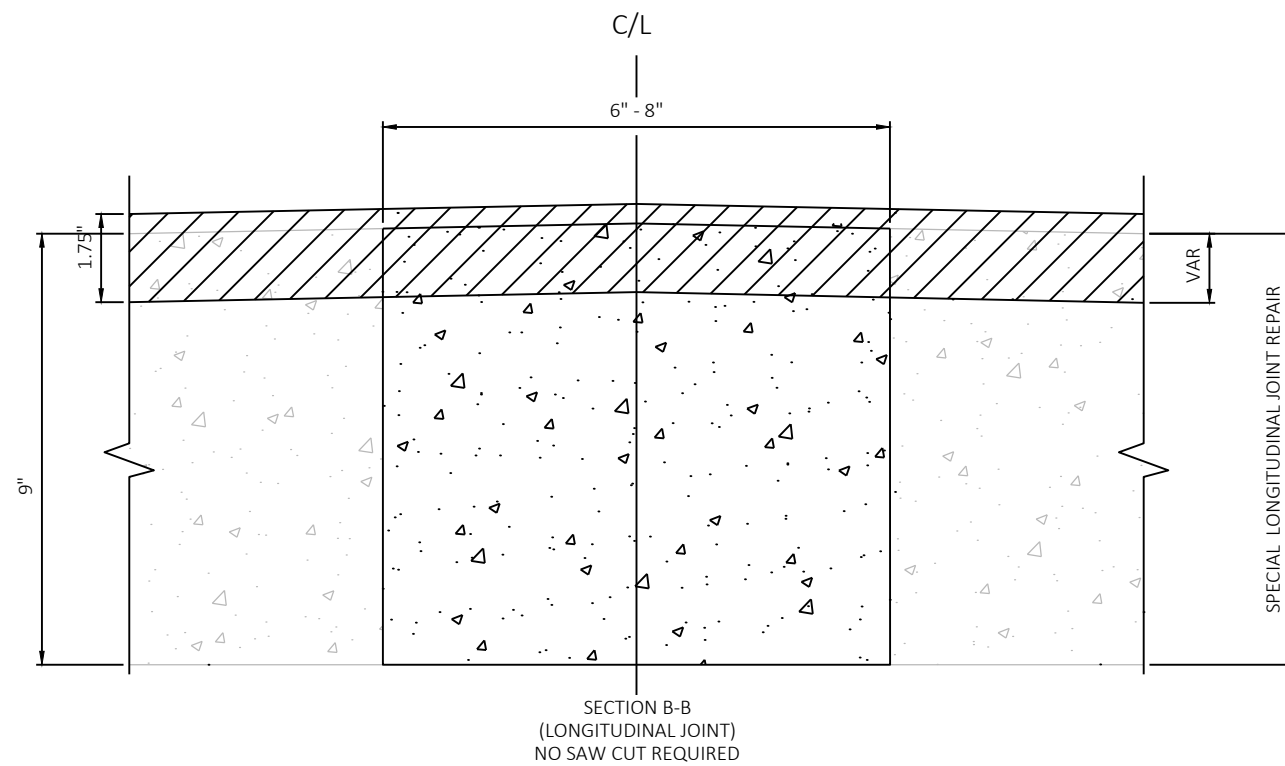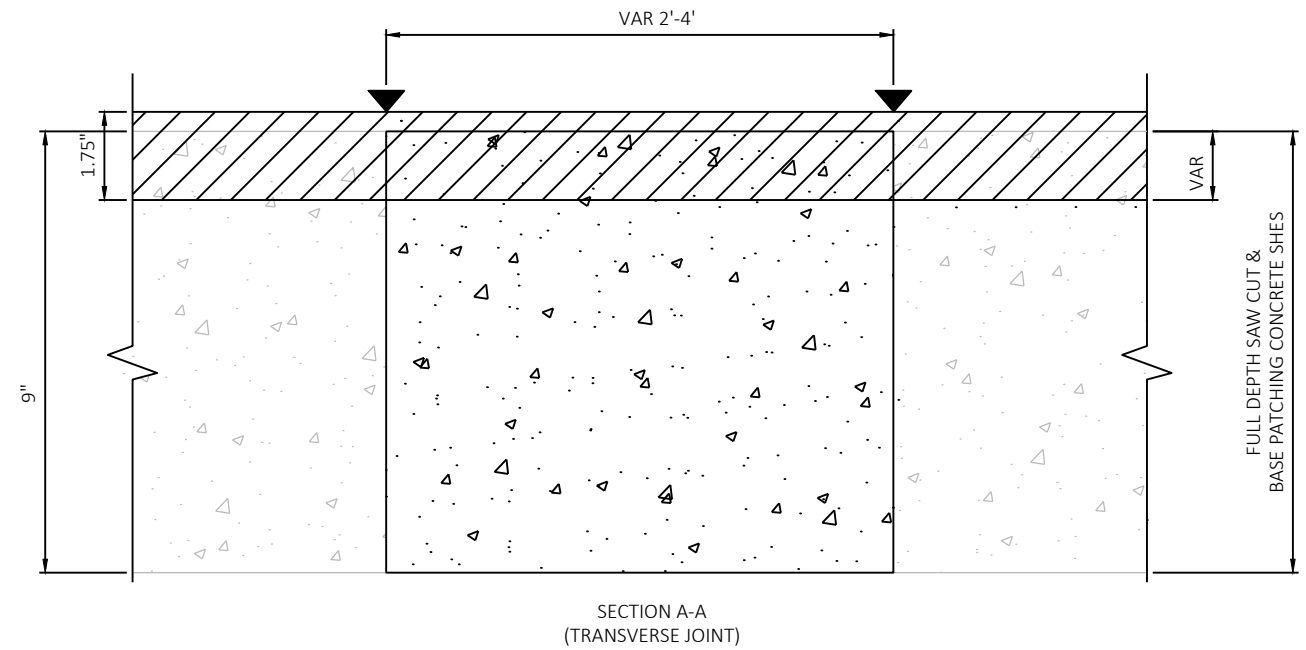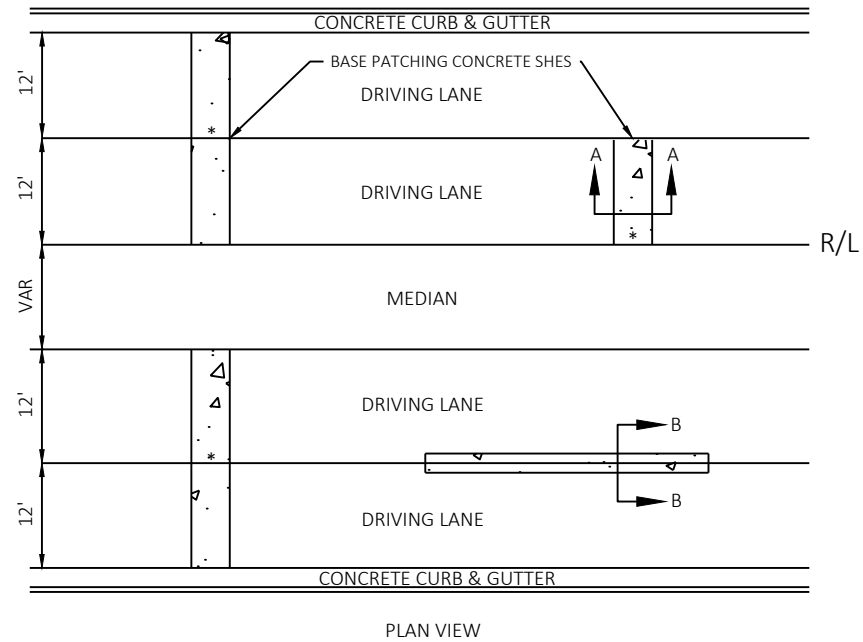


- REMOVING CONCRETE SURFACE
PARTIAL DEPTH AND REPLACE WITH
HMA PAVEMENT 4 MT 58-28 H
- HMA PAVEMENT 4 MT 58-28 H
- BASE PATCHING CONCRETE SHES OR
SPECIAL LONGITUDINAL JOINT REPAIR
- EXISTING CONCRETE PAVEMENT
- FULL DEPTH SAW CUT
- HAND-TOOLED JOINT - 3" DEPTH


BASE PATCHING CONCRETE

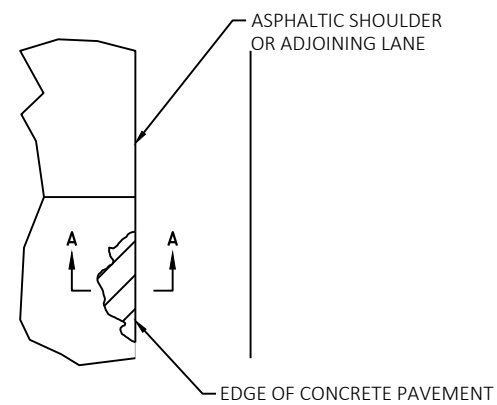

PLAN VIEW

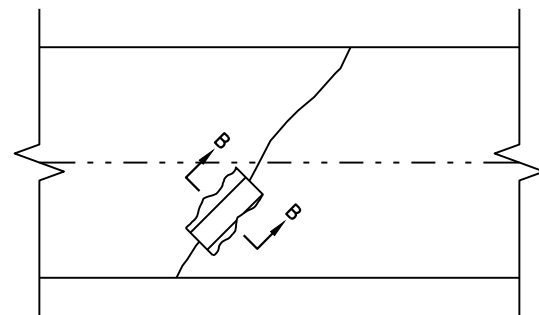


PLAN VIEW

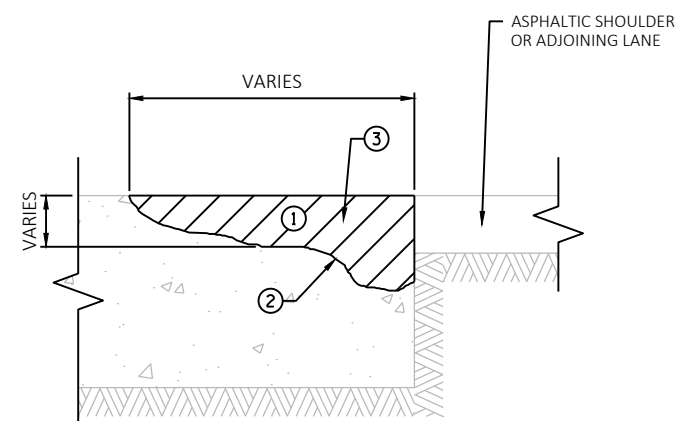

SECTION A-A

- ① REMOVE ALL UNSOUND AND DETERIORATED MATERIAL
- ② BLOW OUT REPAIR AREAS WITH 80 PSI MINIMUM COMPRESSED AIR
AND APPLY TACK COAT
- ③ ASPHALTIC SURFACE INCIDENTAL TO ITEM


EDGE REPAIR

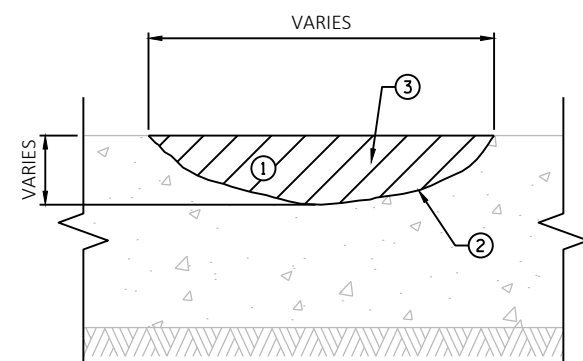

SECTION B-B

- ① REMOVE ALL UNSOUND AND DETERIORATED MATERIAL
- ② BLOW OUT REPAIR AREAS WITH 80 PSI MINIMUM COMPRESSED AIR
AND APPLY TACK COAT
- ③ ASPHALTIC SURFACE INCIDENTAL TO ITEM

CRACK/JOINT REPAIR

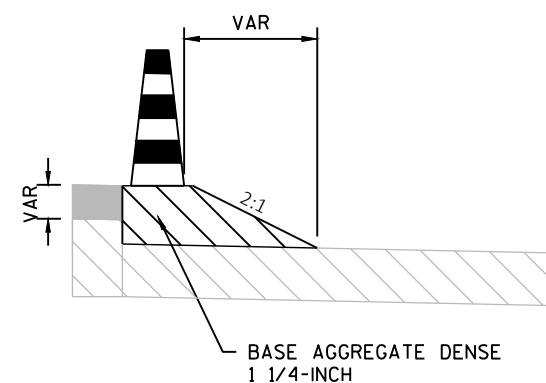CONCRETE JOINT AND CRACK CLEANINGINTERIM TRAFFIC CONTROL CONDITION


OVERHEAD SIGN SUPPORT (S-32-69)

OVERHEAD SIGN SUPPORT (S-XX-XX)

PROJECT NO: 1070-04-75	HWY: IH 90	COUNTY: LA CROSSE	CONSTRUCTION DETAILS	SHEET	E
------------------------	------------	-------------------	----------------------	-------	---

WALL MODULAR BLOCK GRAVITY

PROJECT NO: 1070-04-75	HWY: IH 90	COUNTY: LA CROSSE	CONSTRUCTION DETAILS	SHEET	E
------------------------	------------	-------------------	----------------------	-------	---

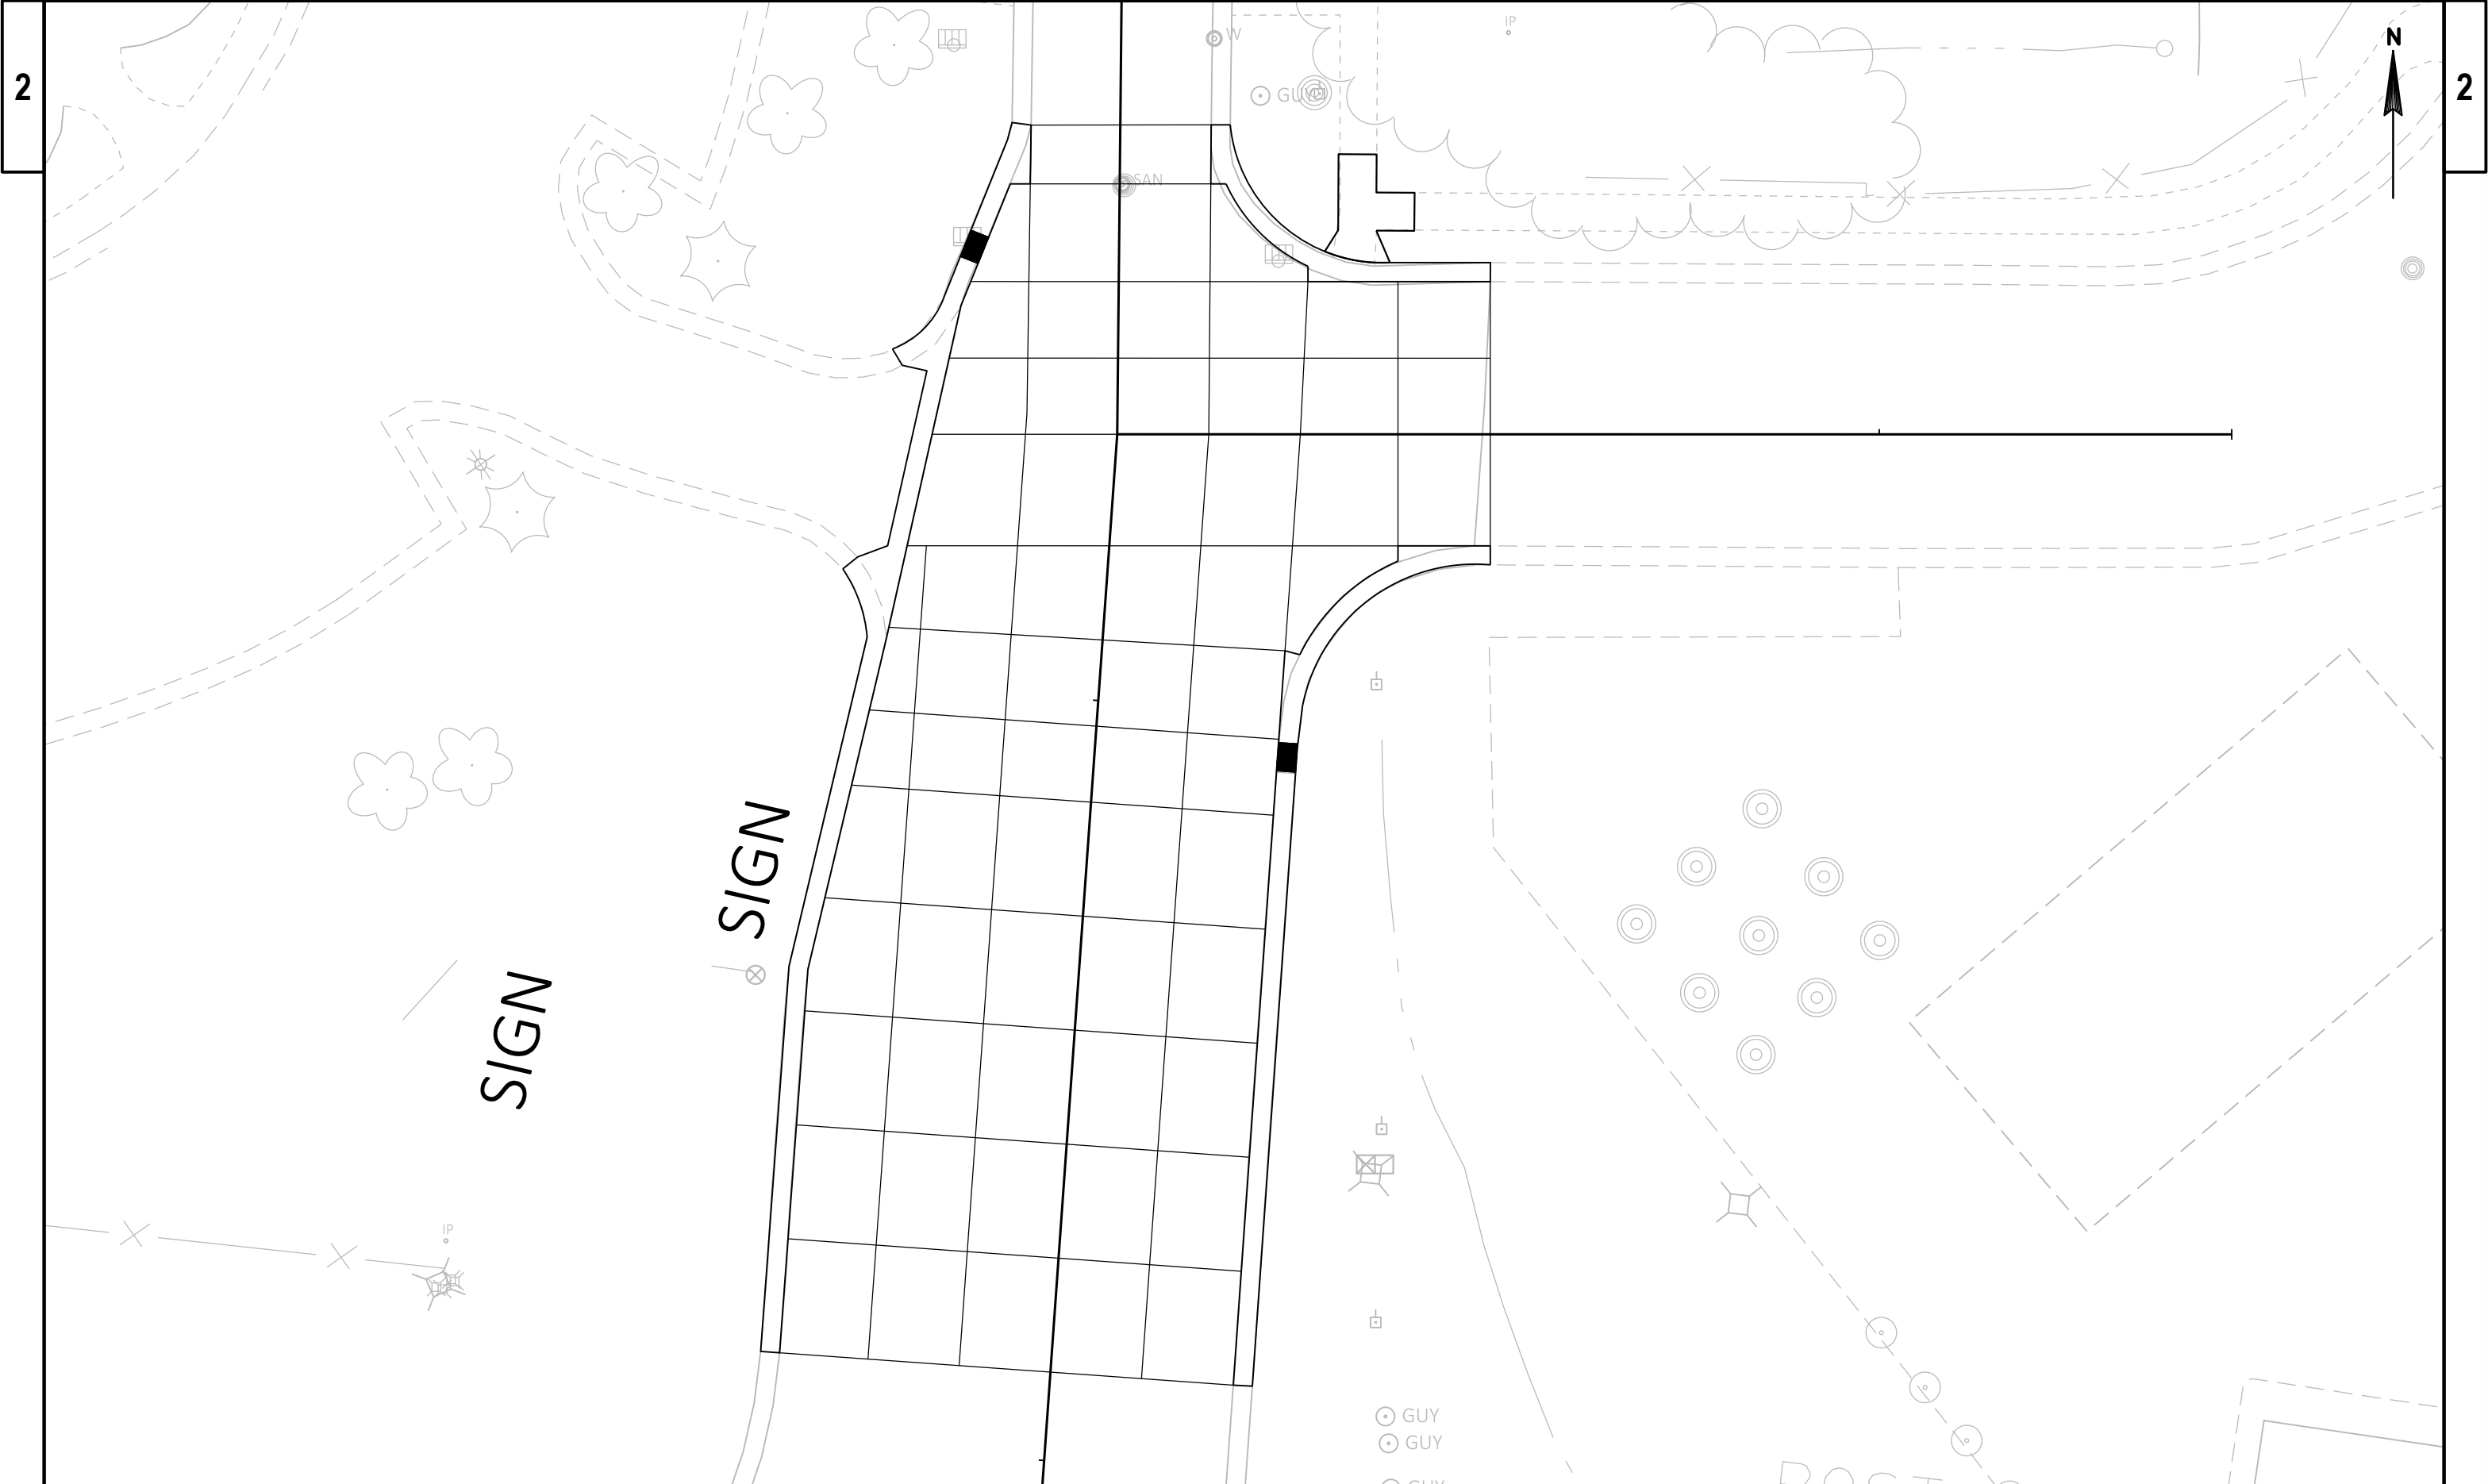

PROJECT NO: 1070-04-75	HWY: IH 90	COUNTY: LA CROSSE	JOINT DETAILS	SHEET	E
------------------------	------------	-------------------	---------------	-------	---



2

2

PROJECT NO: 1070-04-75	HWY: IH 90	COUNTY: LA CROSSE	JOINT DETAILS	SHEET	E
------------------------	------------	-------------------	---------------	-------	---

2

2



FILLER
CAPS

PHONE

SIGN

CANOPY

SIGN

-SIGN
PROP
8

1 SIGN

MH

MH

LOW

 SANOFI

OLD CTH 99 SS

OLD CTH "SS

PROJECT NO:	1070-04-75
-------------	------------

HWY: IH 90

COUNTY: LA CROSSE

JOINT DETAILS

SHEET

1

FILE NAME : \\LAXRTOPFLPPI01\N3PUBLIC\PDS\C3D\10700405\SHEETSP\LAN\021301_JD.DWG
LAYOUT NAME - 021303_jd


PLOT DATE : 6/26/2018 3:18 PM

PLOT BY : BURG, ALEIGHA J

PLOT NAME :


PLOT SCALE : 1 IN:40 FT

WISDOT/CADDS SHEET 42

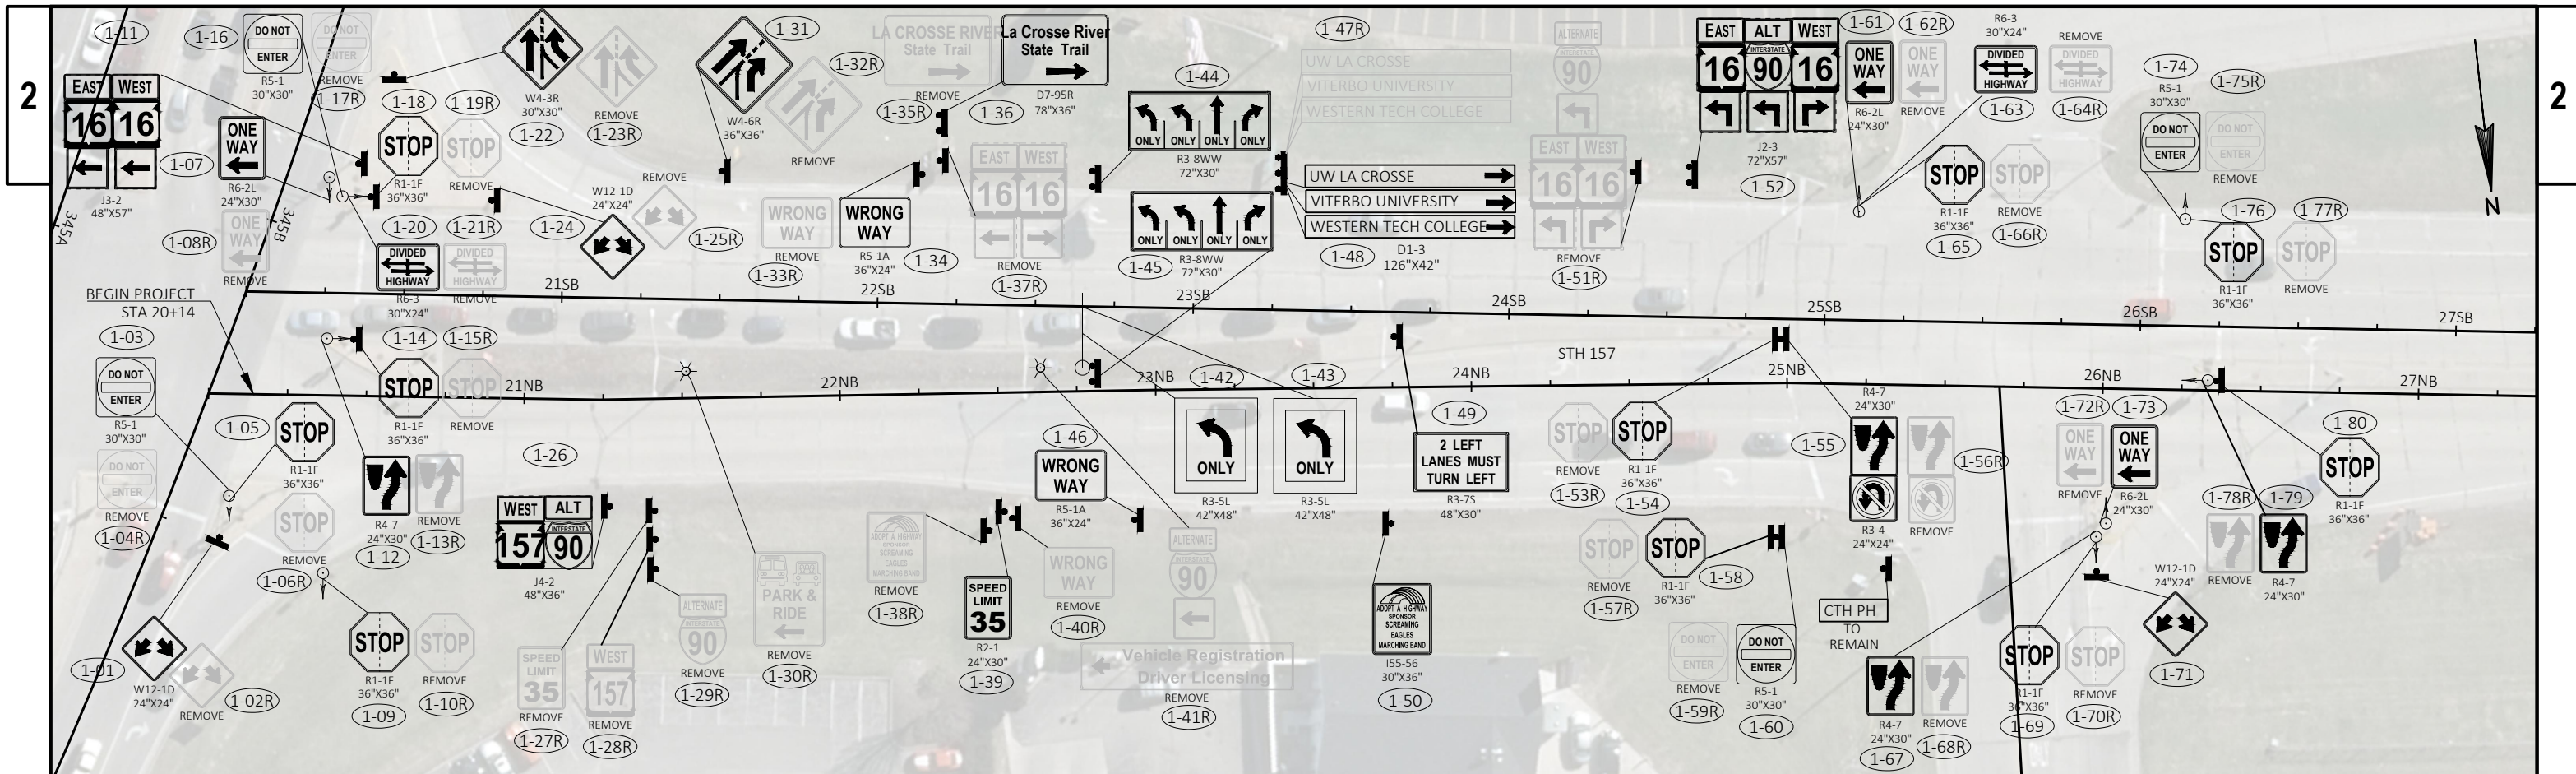


PROJECT NO: 1070-04-75	HWY: IH 90	COUNTY: LA CROSSE	PERMANENT SIGNING	SHEET	E
------------------------	------------	-------------------	-------------------	-------	---



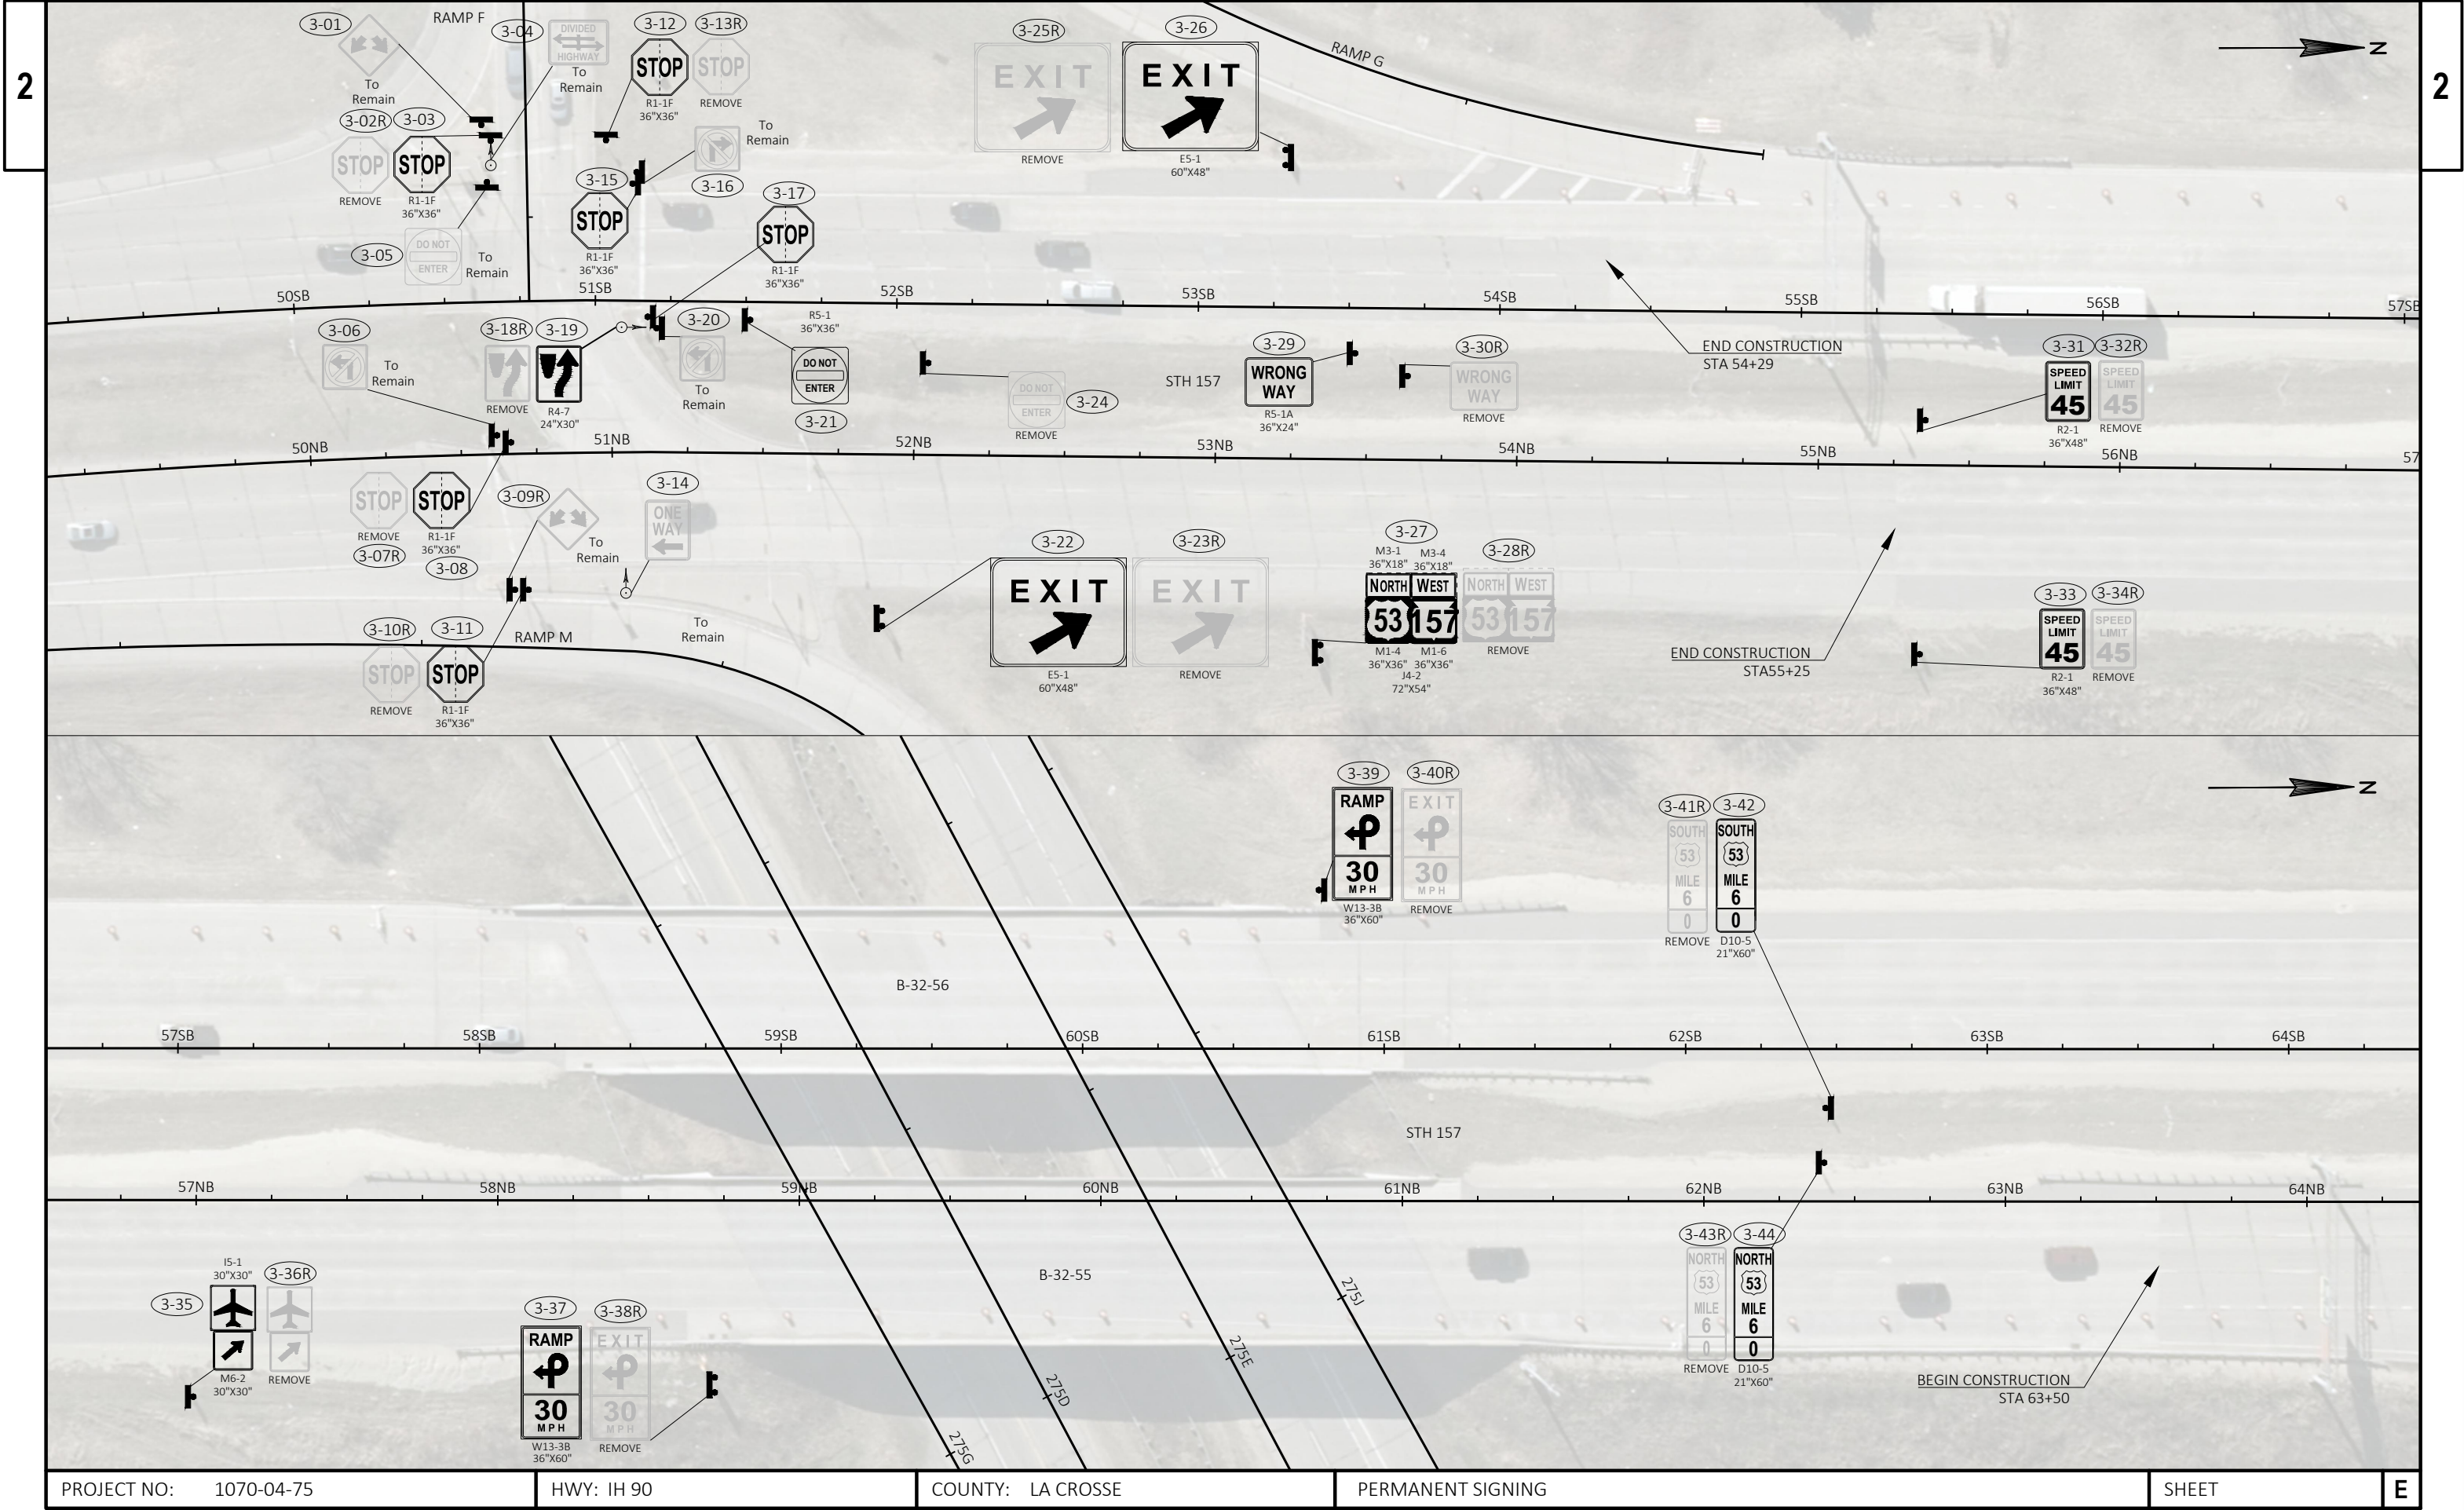


PROJECT NO: 1070-04-75	HWY: IH 90	COUNTY: LA CROSSE	PERMANENT SIGNING	SHEET	E
------------------------	------------	-------------------	-------------------	-------	---

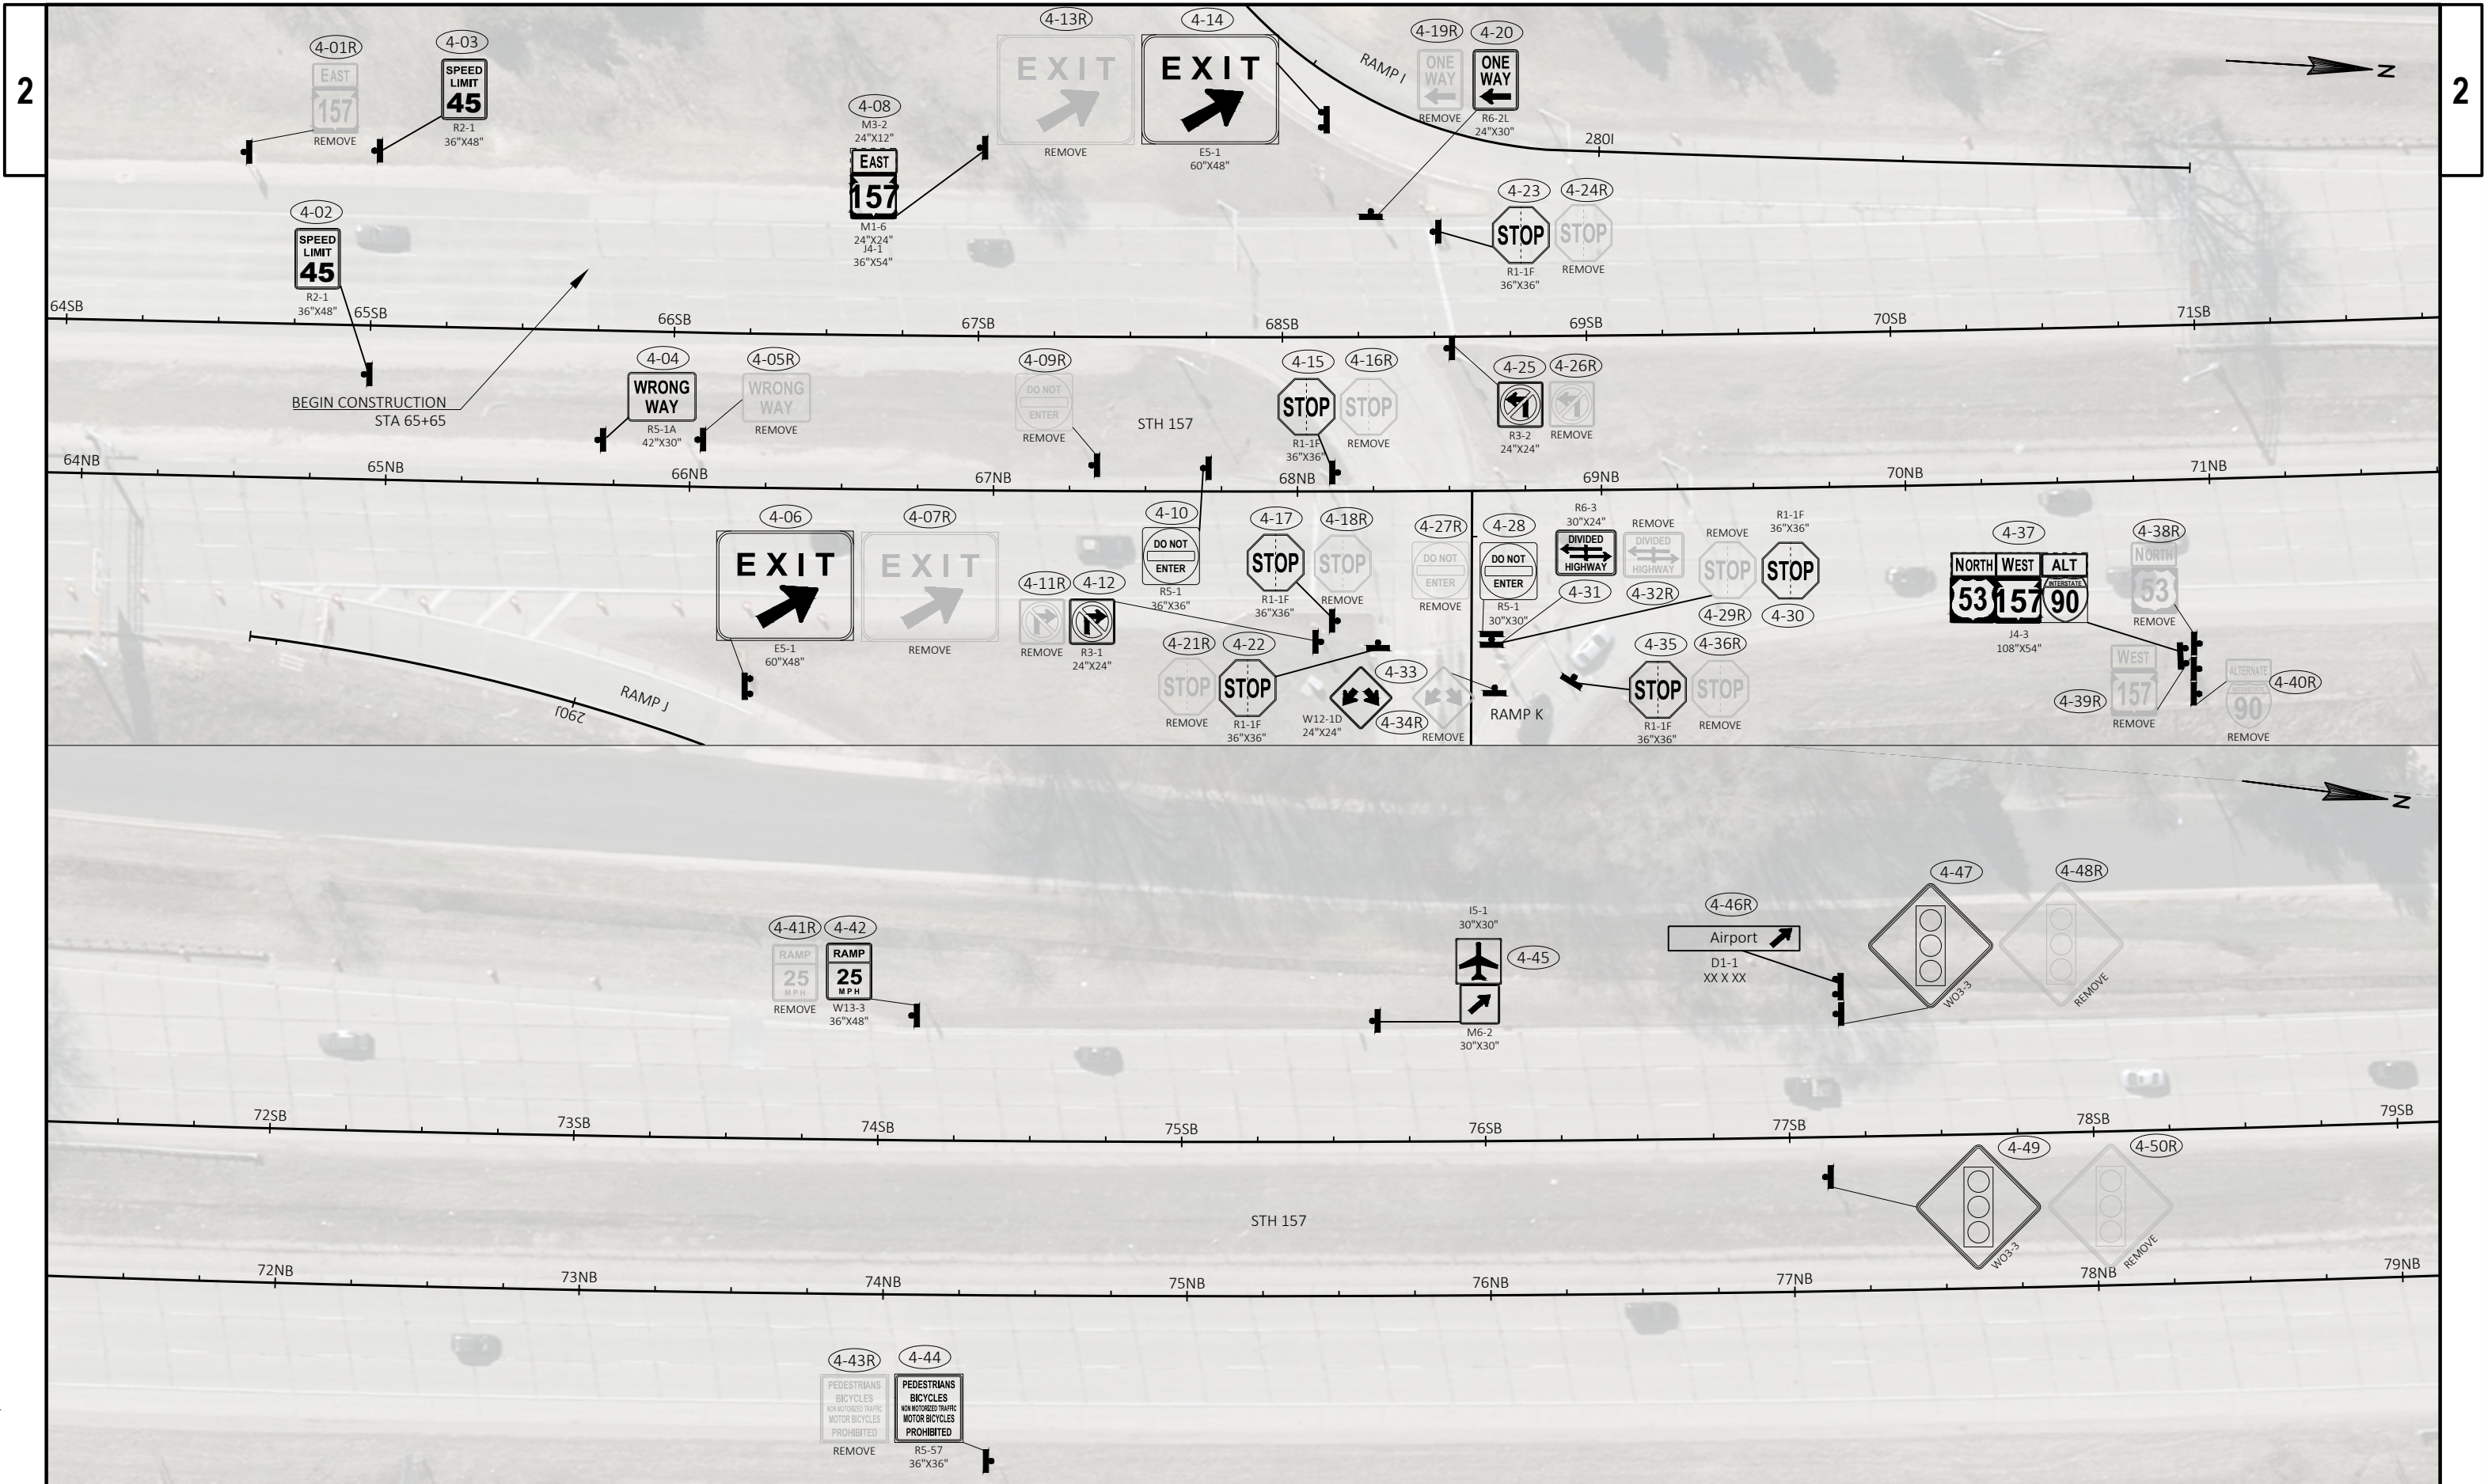





PROJECT NO: 1070-04-75	HWY: IH 90	COUNTY: LA CROSSE	PERMANENT SIGNING	SHEET	E
------------------------	------------	-------------------	-------------------	-------	---

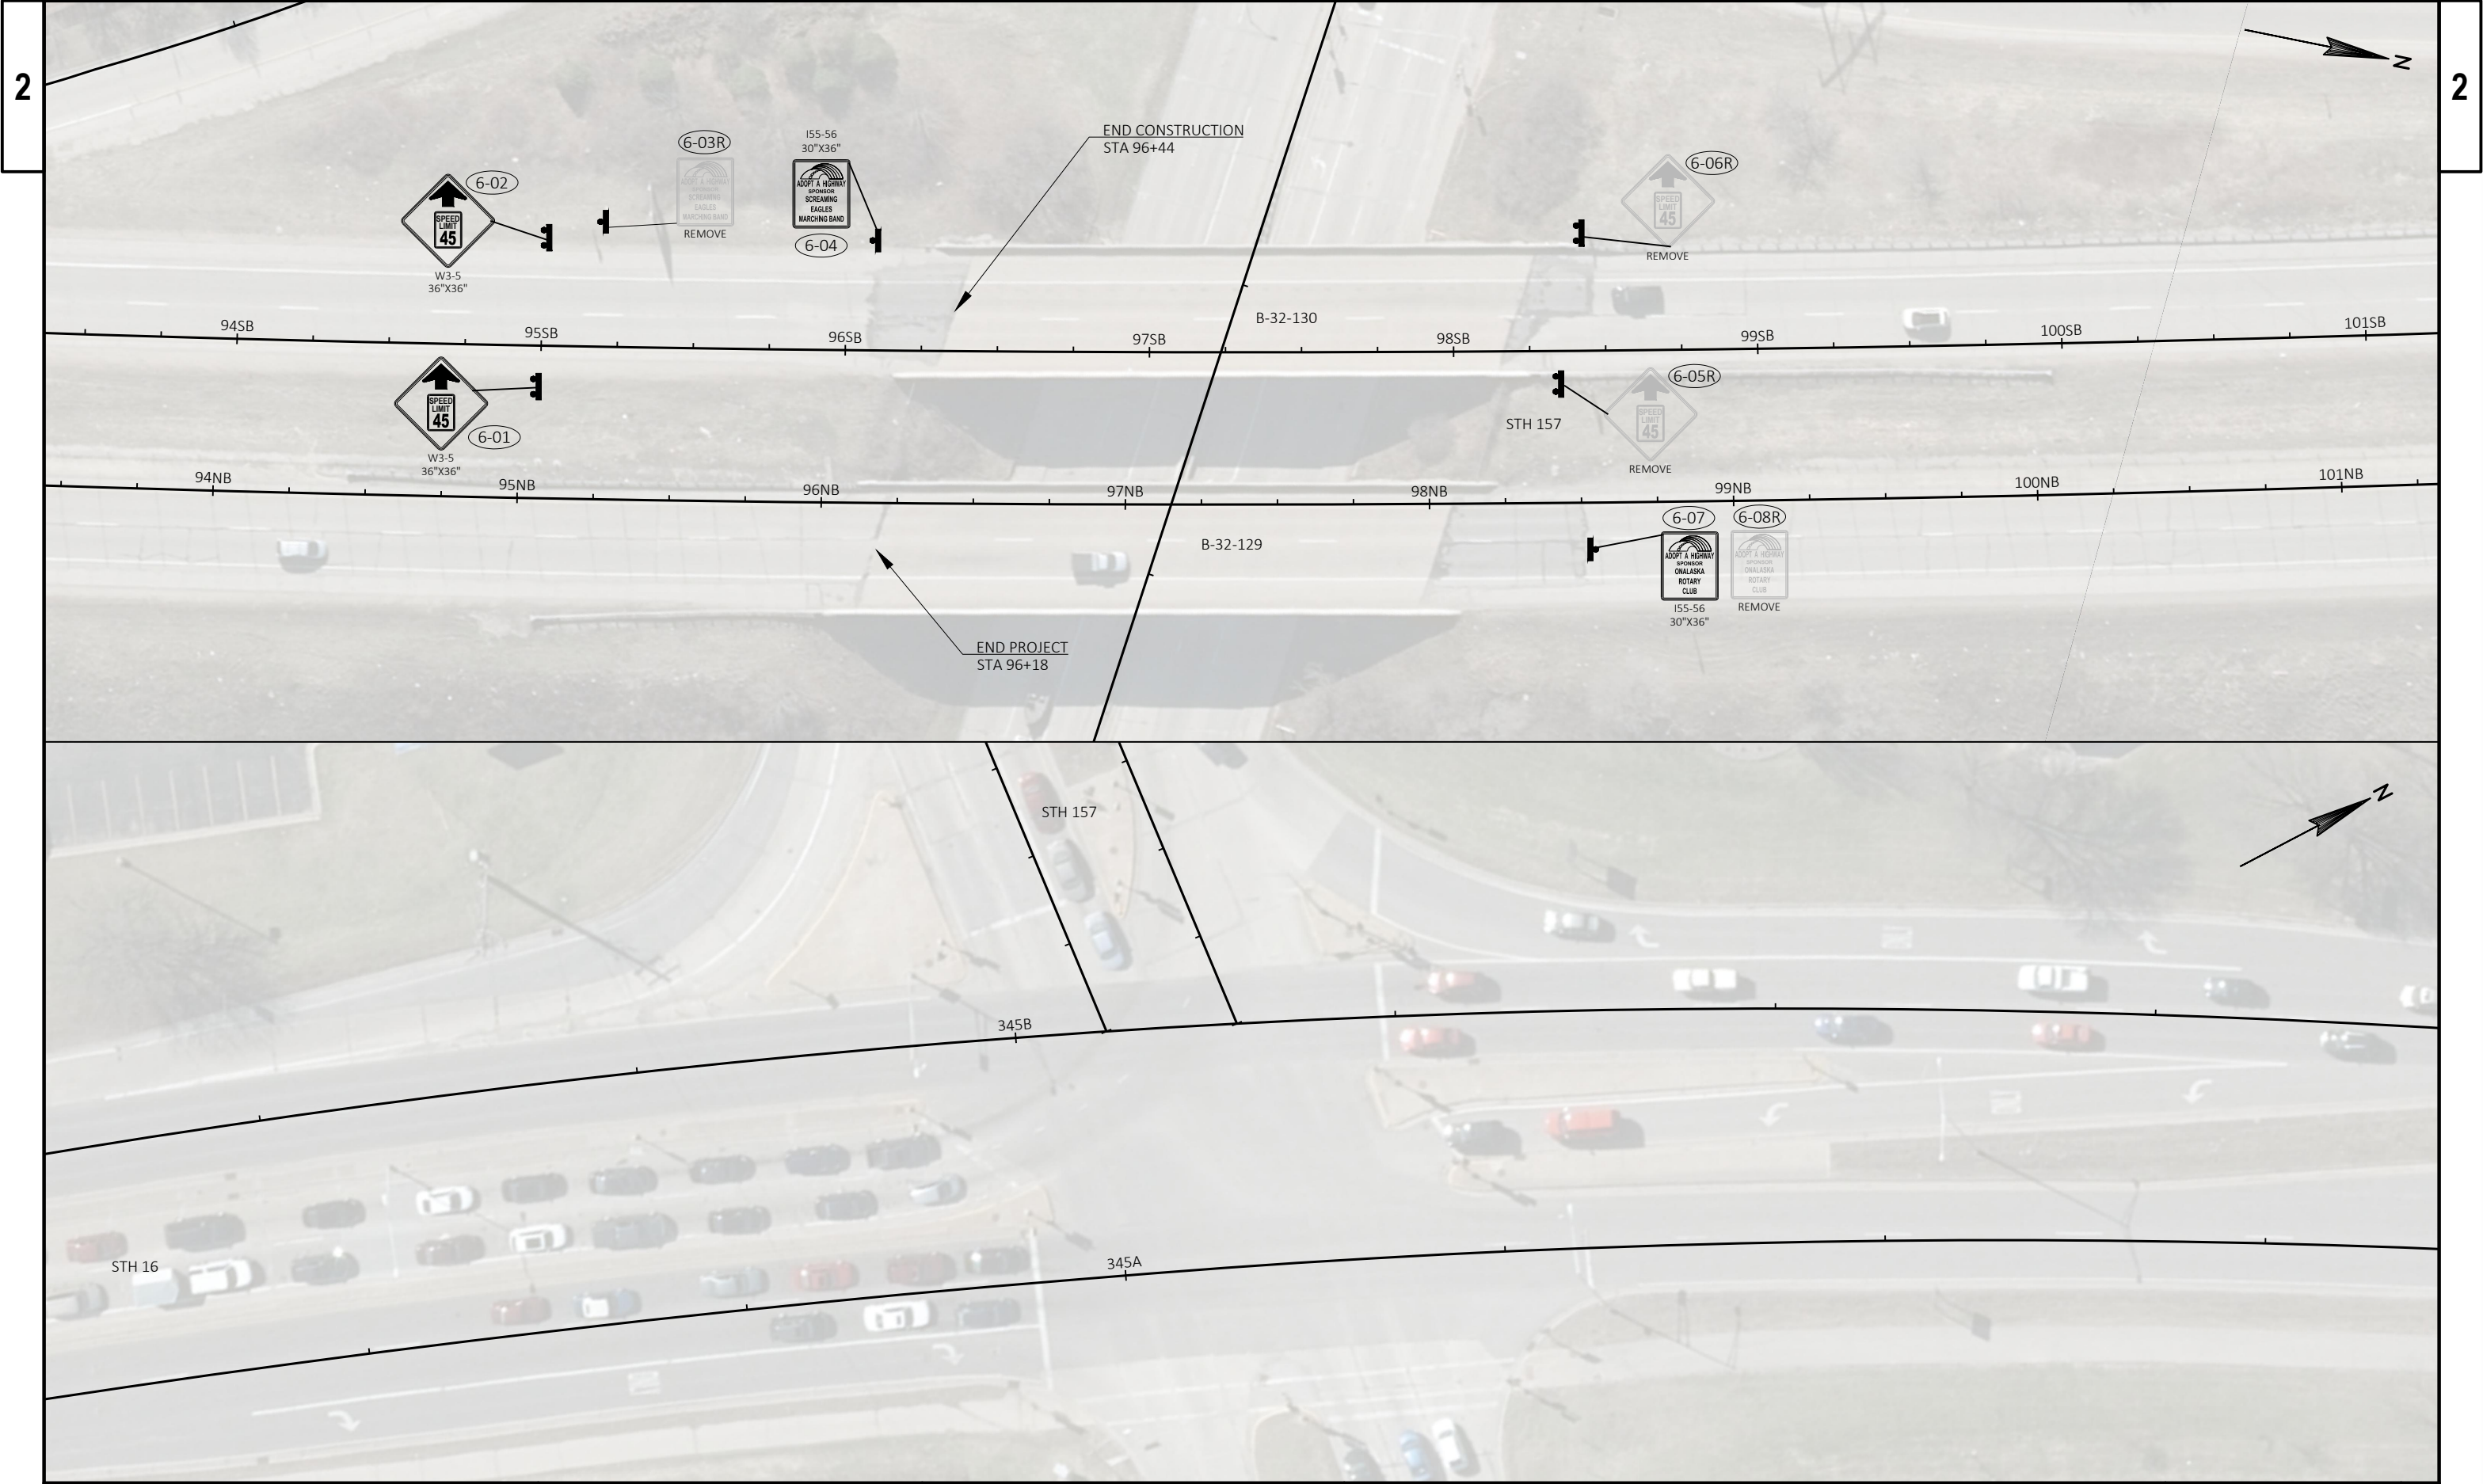


PROJECT NO: 1070-04-75	HWY: IH 90	COUNTY: LA CROSSE	PERMANENT SIGNING	SHEET	E
------------------------	------------	-------------------	-------------------	-------	---

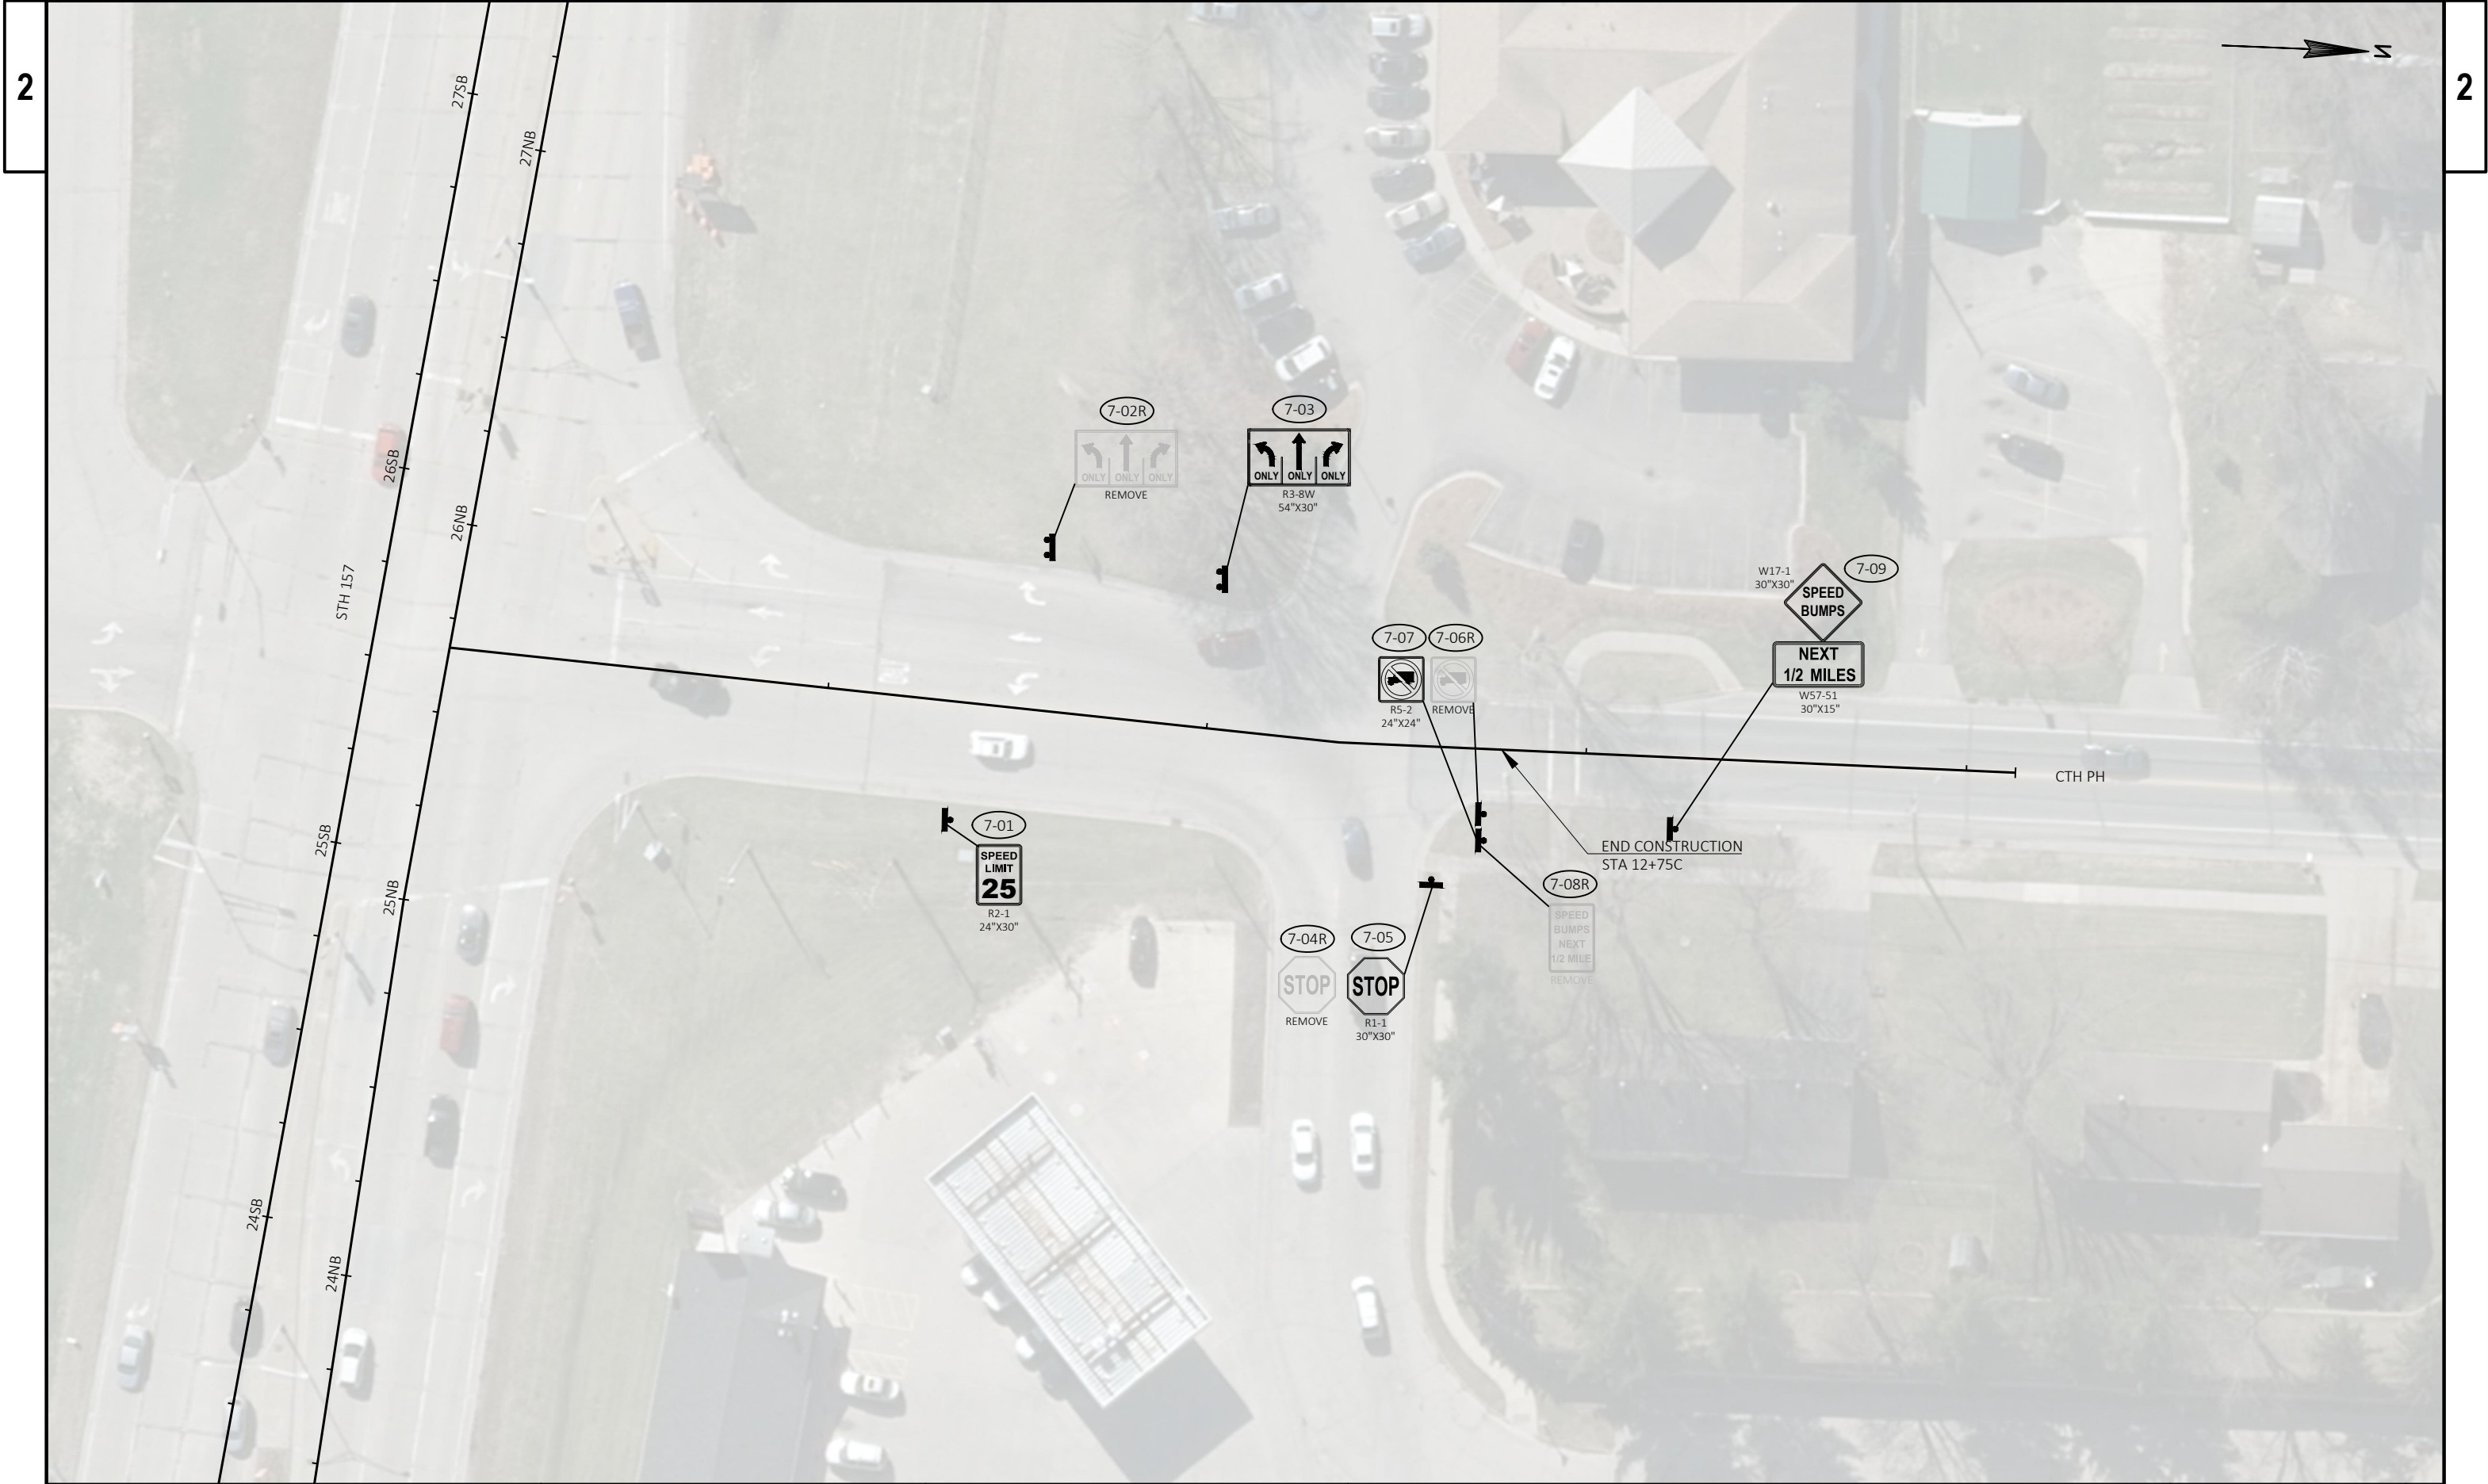

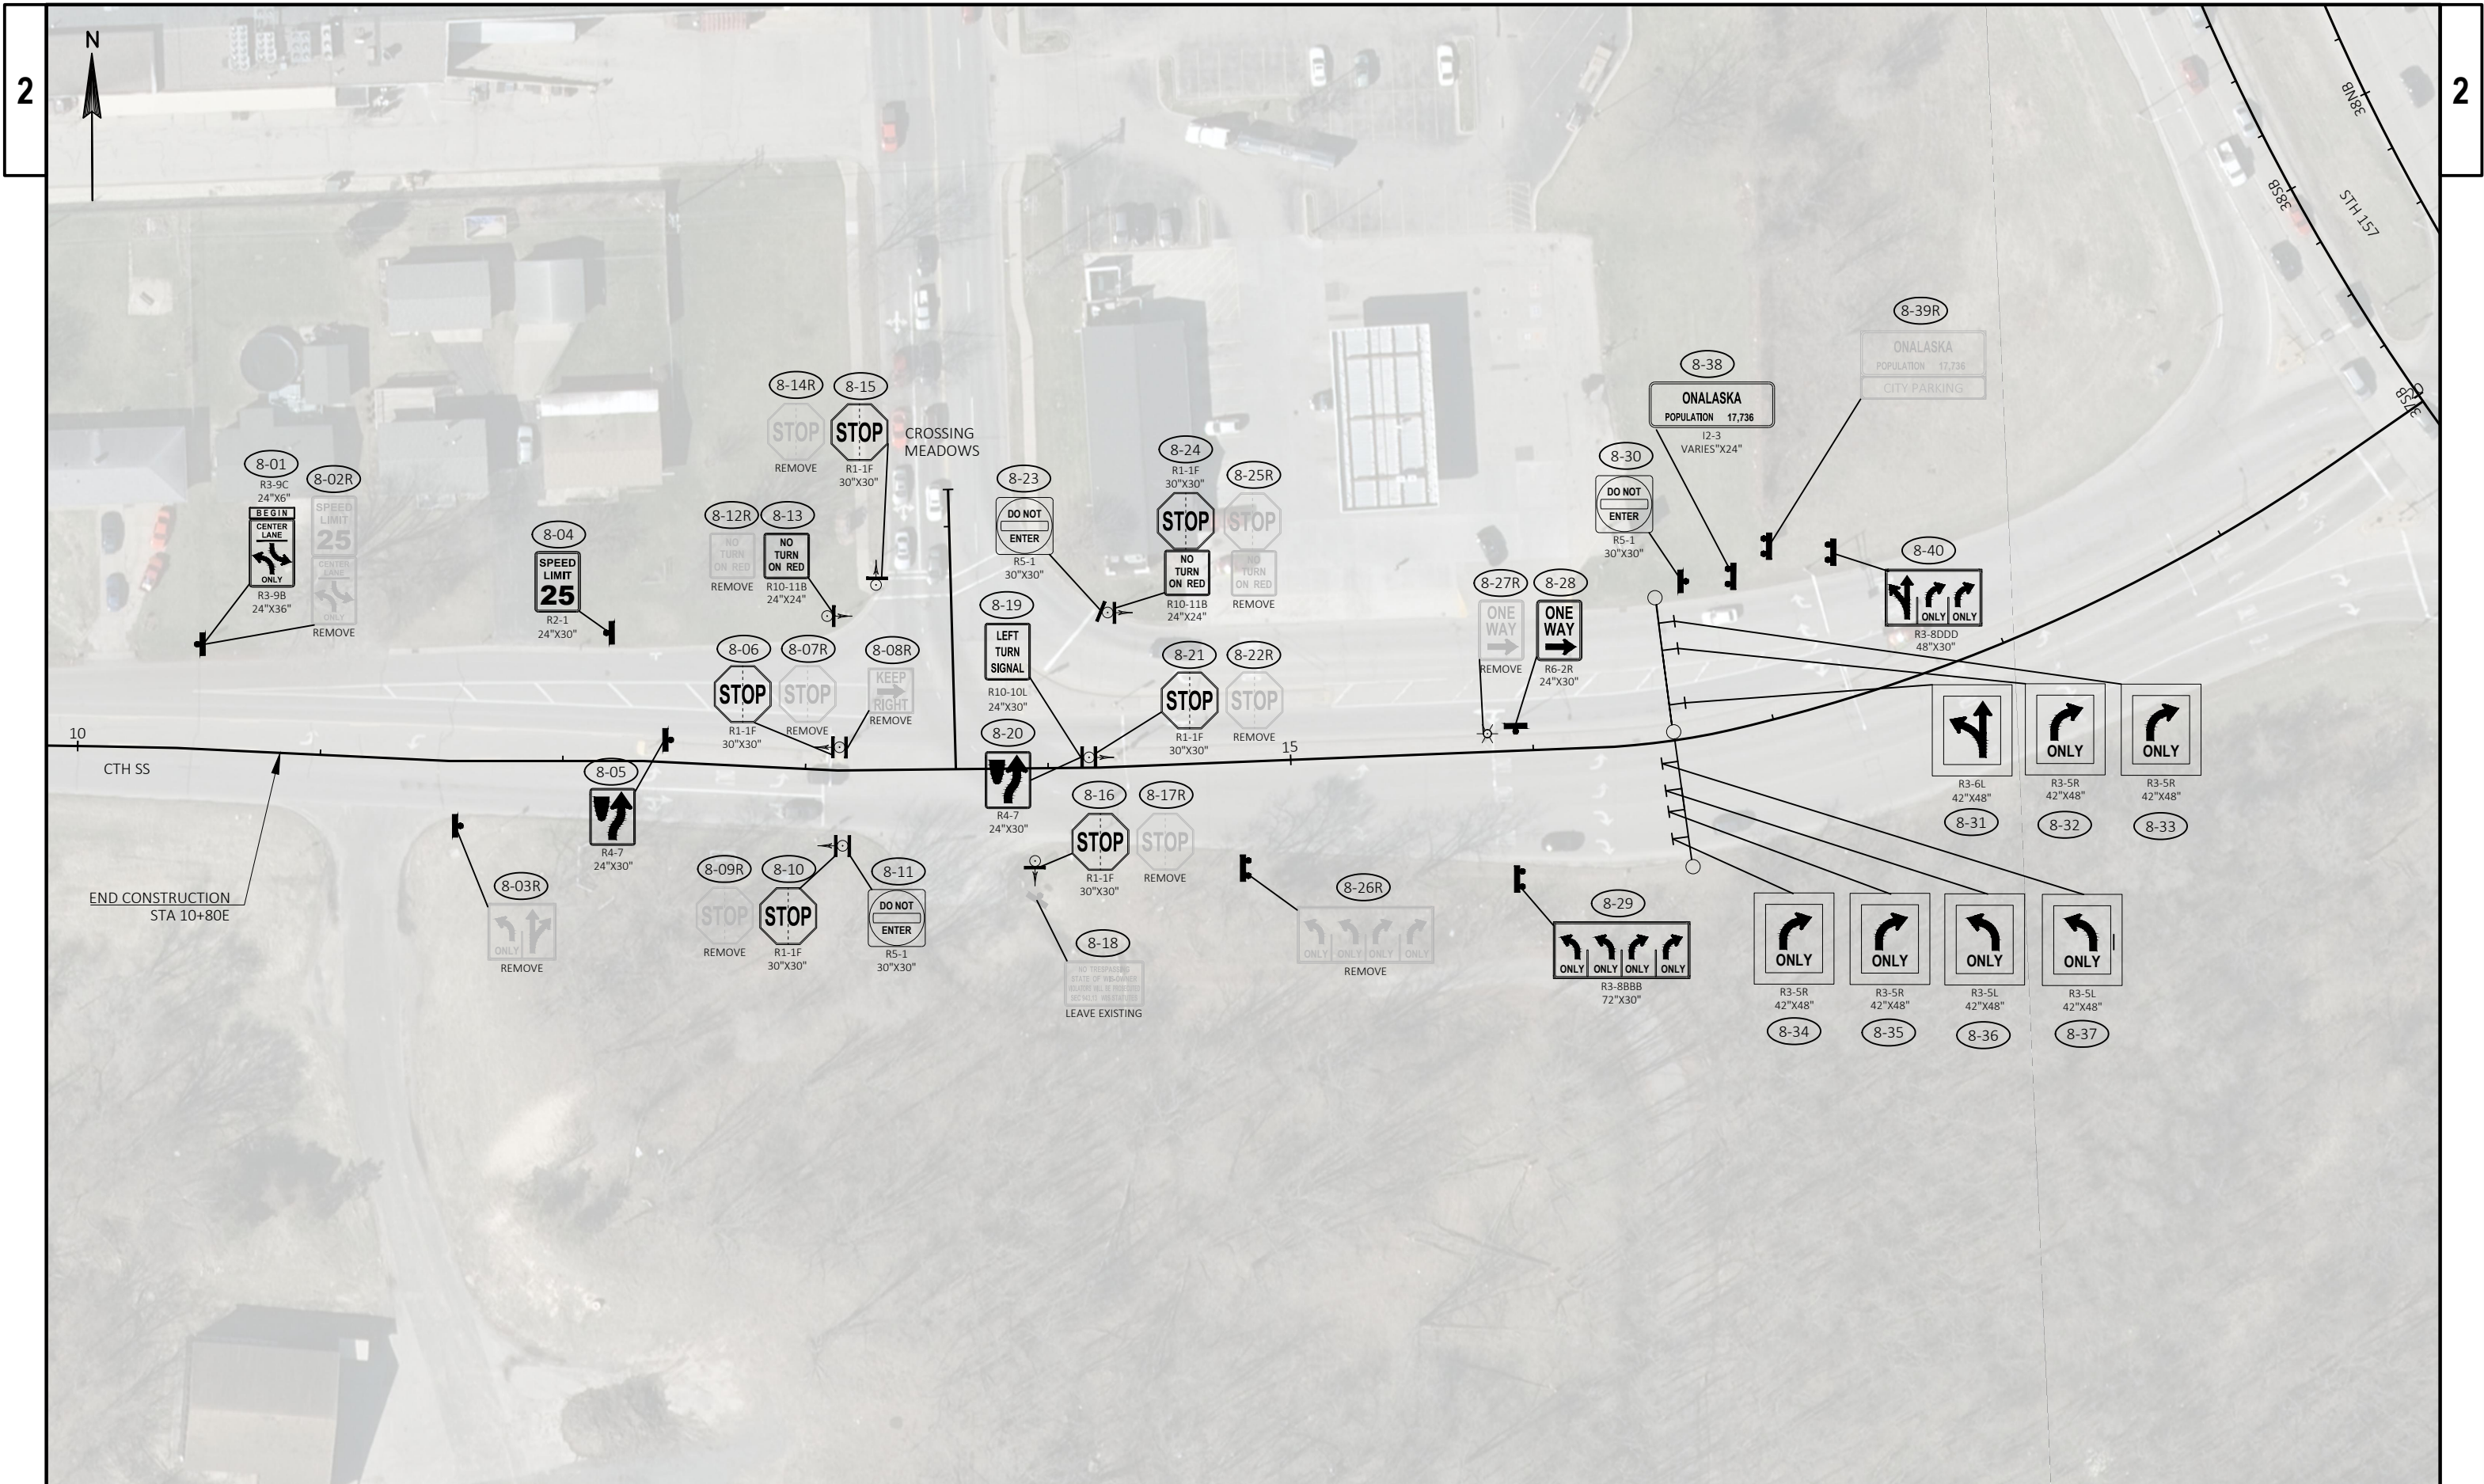



PROJECT NO: 1070-04-75	HWY: IH 90	COUNTY: LA CROSSE	PERMANENT SIGNING	SHEET	E
------------------------	------------	-------------------	-------------------	-------	---

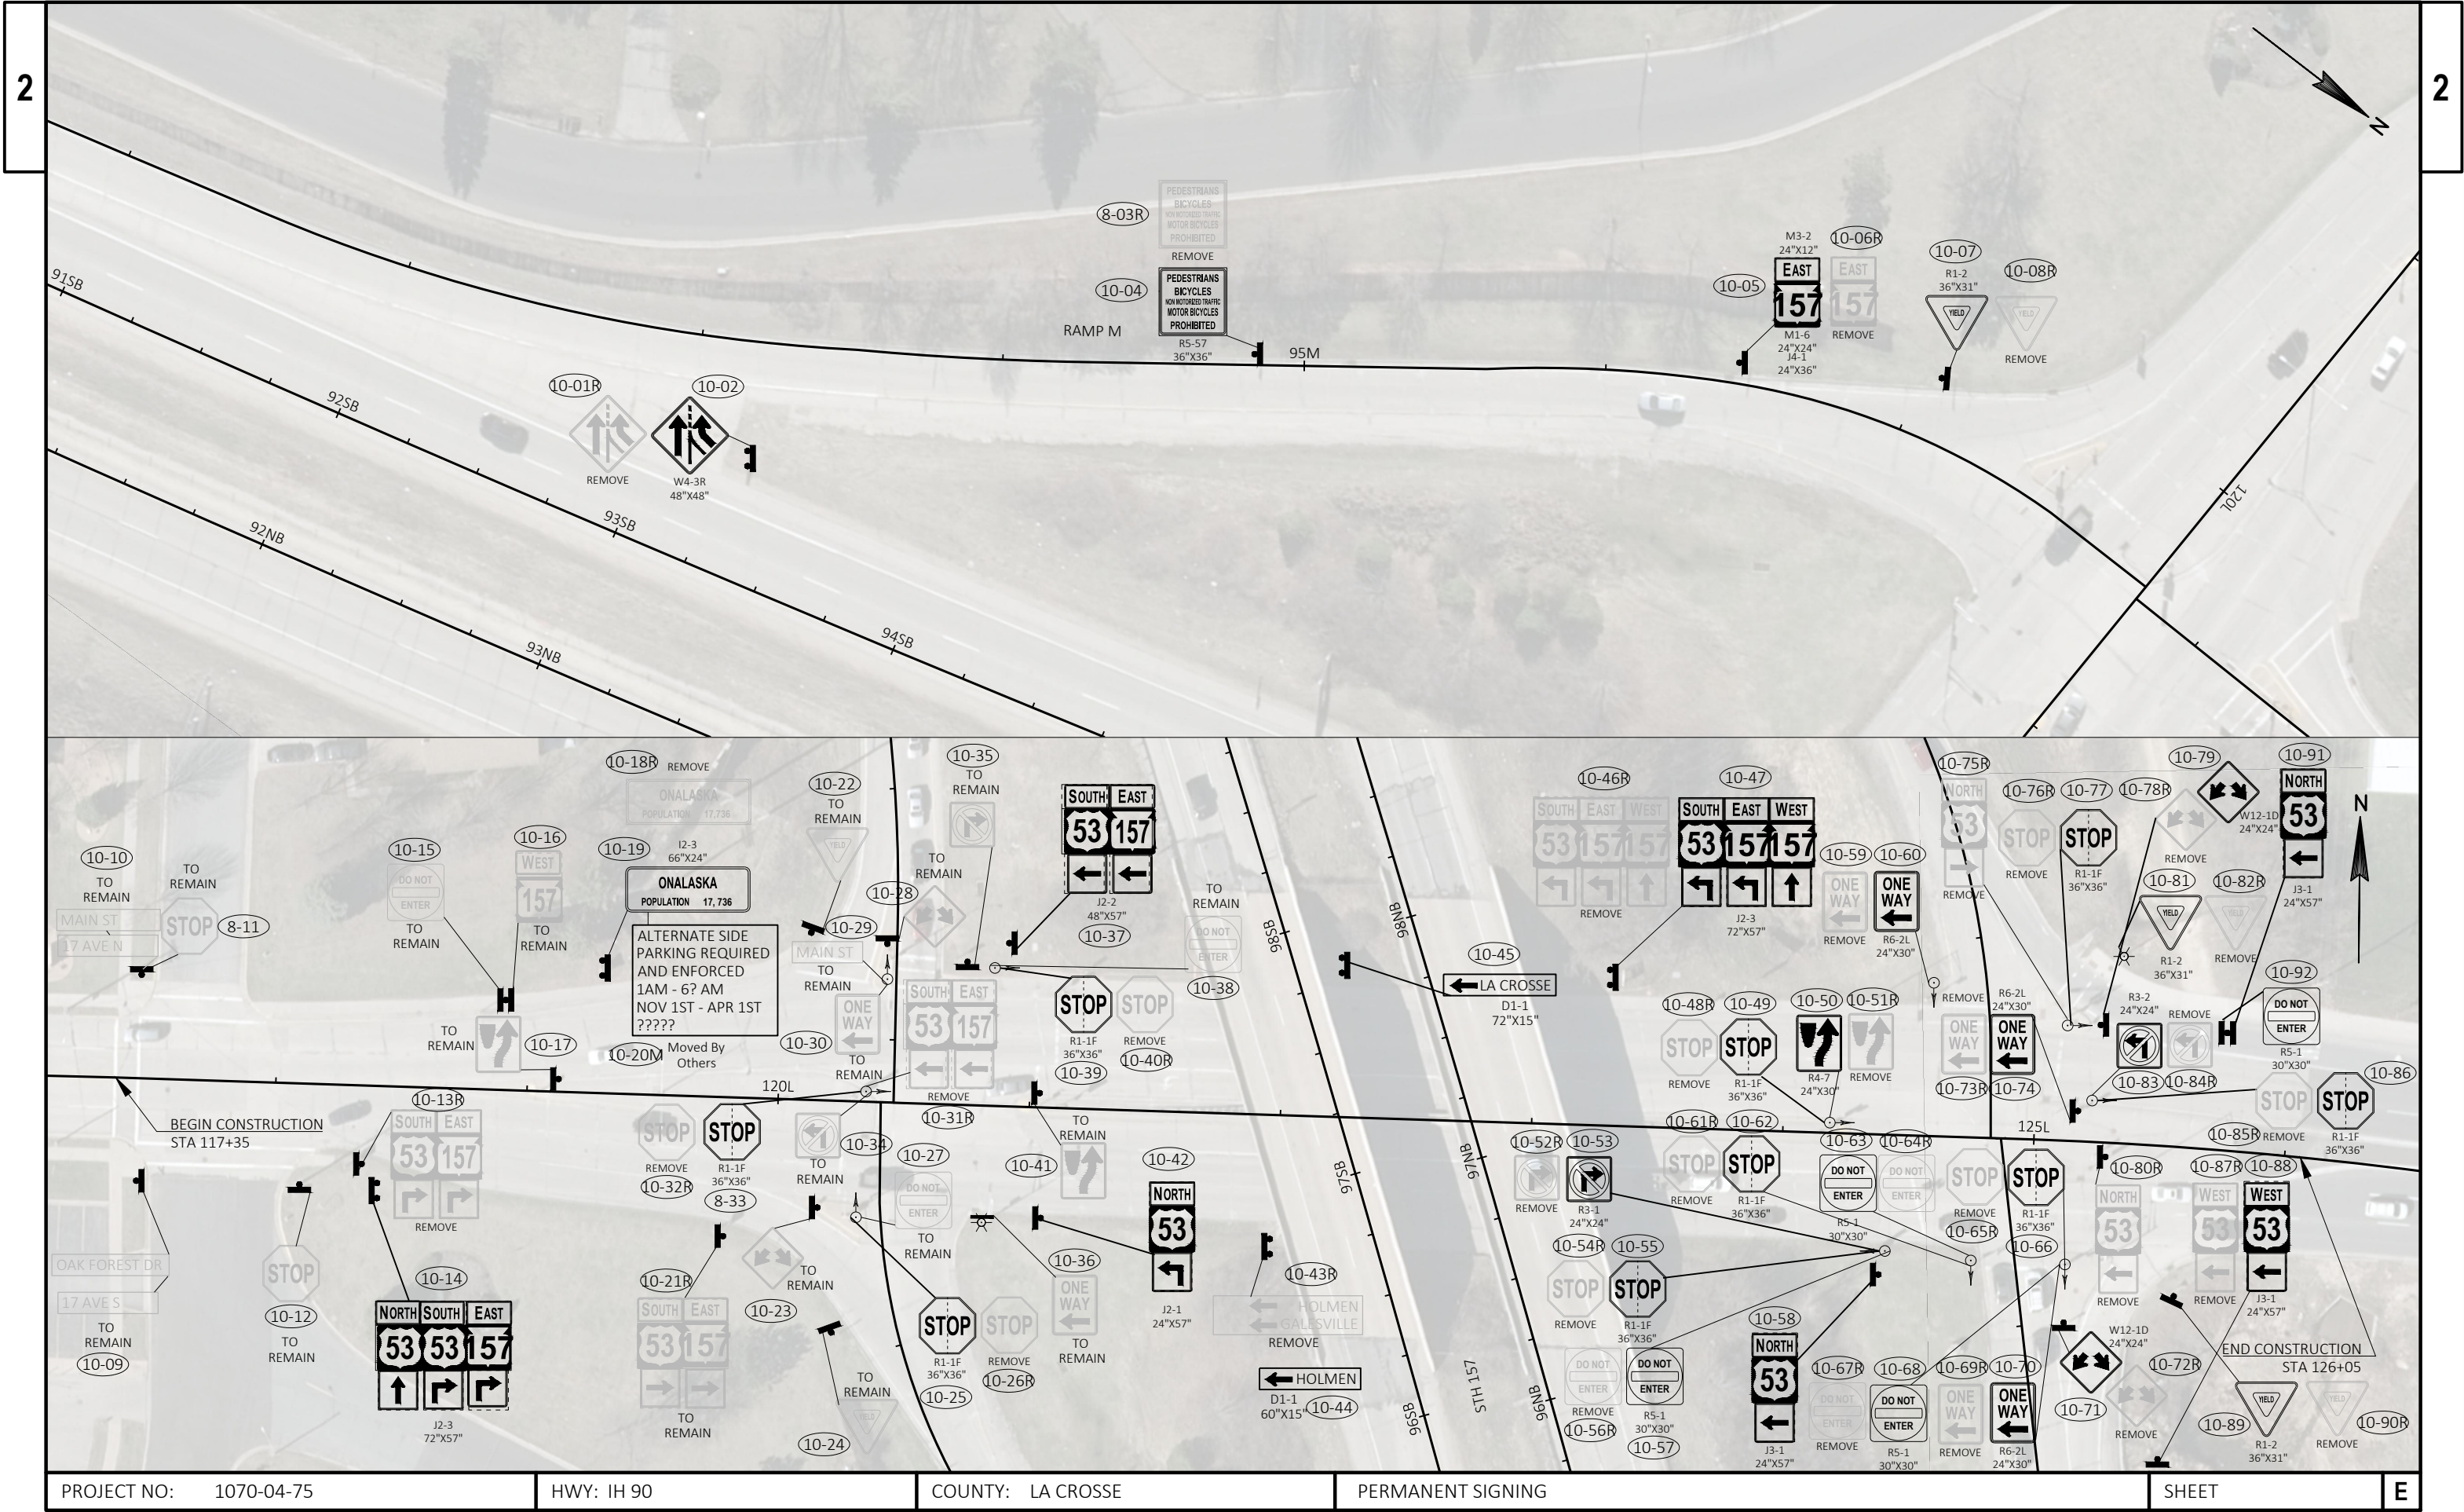



CONSTRUCTION NOTES:

1. FINAL LOCATION OF WOOD POLES, SIGNAL HEADS, AND TEMPORARY CABINET SHALL BE AS DIRECTED BY THE ENGINEER. USE CAUTION WHEN LOCATING OWOD POLES WITH THE STAKING INFORMATION.
2. GUYING OF POLES IS REQUIRED AND LOCATIONS SHALL BE APPROVED BY THE ENGINEER. MULTIPLE ADJUSTMENTS MAY BE REQUIRED AND ARE CONSIDERED INCIDENTAL TO THE TEMPORARY TRAFFIC SIGNAL BID ITEM.
3. THE LOCATIONS OF EXISTING AND PROPOSED UTILITY INSTALLATIONS ARE APPROXIMATE. THERE MAY BE OTHER UTILITY INSTALLATIONS WITHIN THE PROJECT AREA THAT ARE NOT SHOWN.
4. MAINTAIN PROPER SIGNAL HEAD LOCATIONS THROUGH EACH CONSTRUCTION STAGE. ADJUSTMENTS MAY BE REQUIRED IN EACH STAGE AND ARE CONSIDERED INCIDENTAL TO THE TEMPORARY TRAFFIC SIGNAL BID ITEM.
 - 4.1. FOR THRU INDICATIONS WITH ONE RECEIVING LANE, MOUNT ONE SIGNAL HEAD DIRECTLY ABOVE RECEIVING LANE AND THE OTHER SIGNAL HEAD 8' TO THE RIGHT.
 - 4.2. FOR LEFT-TURN INDICATIONS, MOUNT ONE SIGNAL HEAD DIRECTLY IN FRONT OF TURNING LANE. IF SUPPLEMENTARY HEADS ARE SHOWN, MOUNT SIGNAL HEAD 8' TO THE LEFT.
5. ALL EXISTING SIGNAL HEADS SHALL BE REMOVED OR TURNED PRIOR TO TURNING ON TEMPORARY SIGNALS.

LEGEND

- OH — OVERHEAD SIGNAL CABLE
● CLASS 4 WOOD POLE
— LUMINAIRE & ARM
→ SIGNAL HEAD
⊗ ⊙ ⊕ ⊖ TRAFFIC SIGNAL HEAD

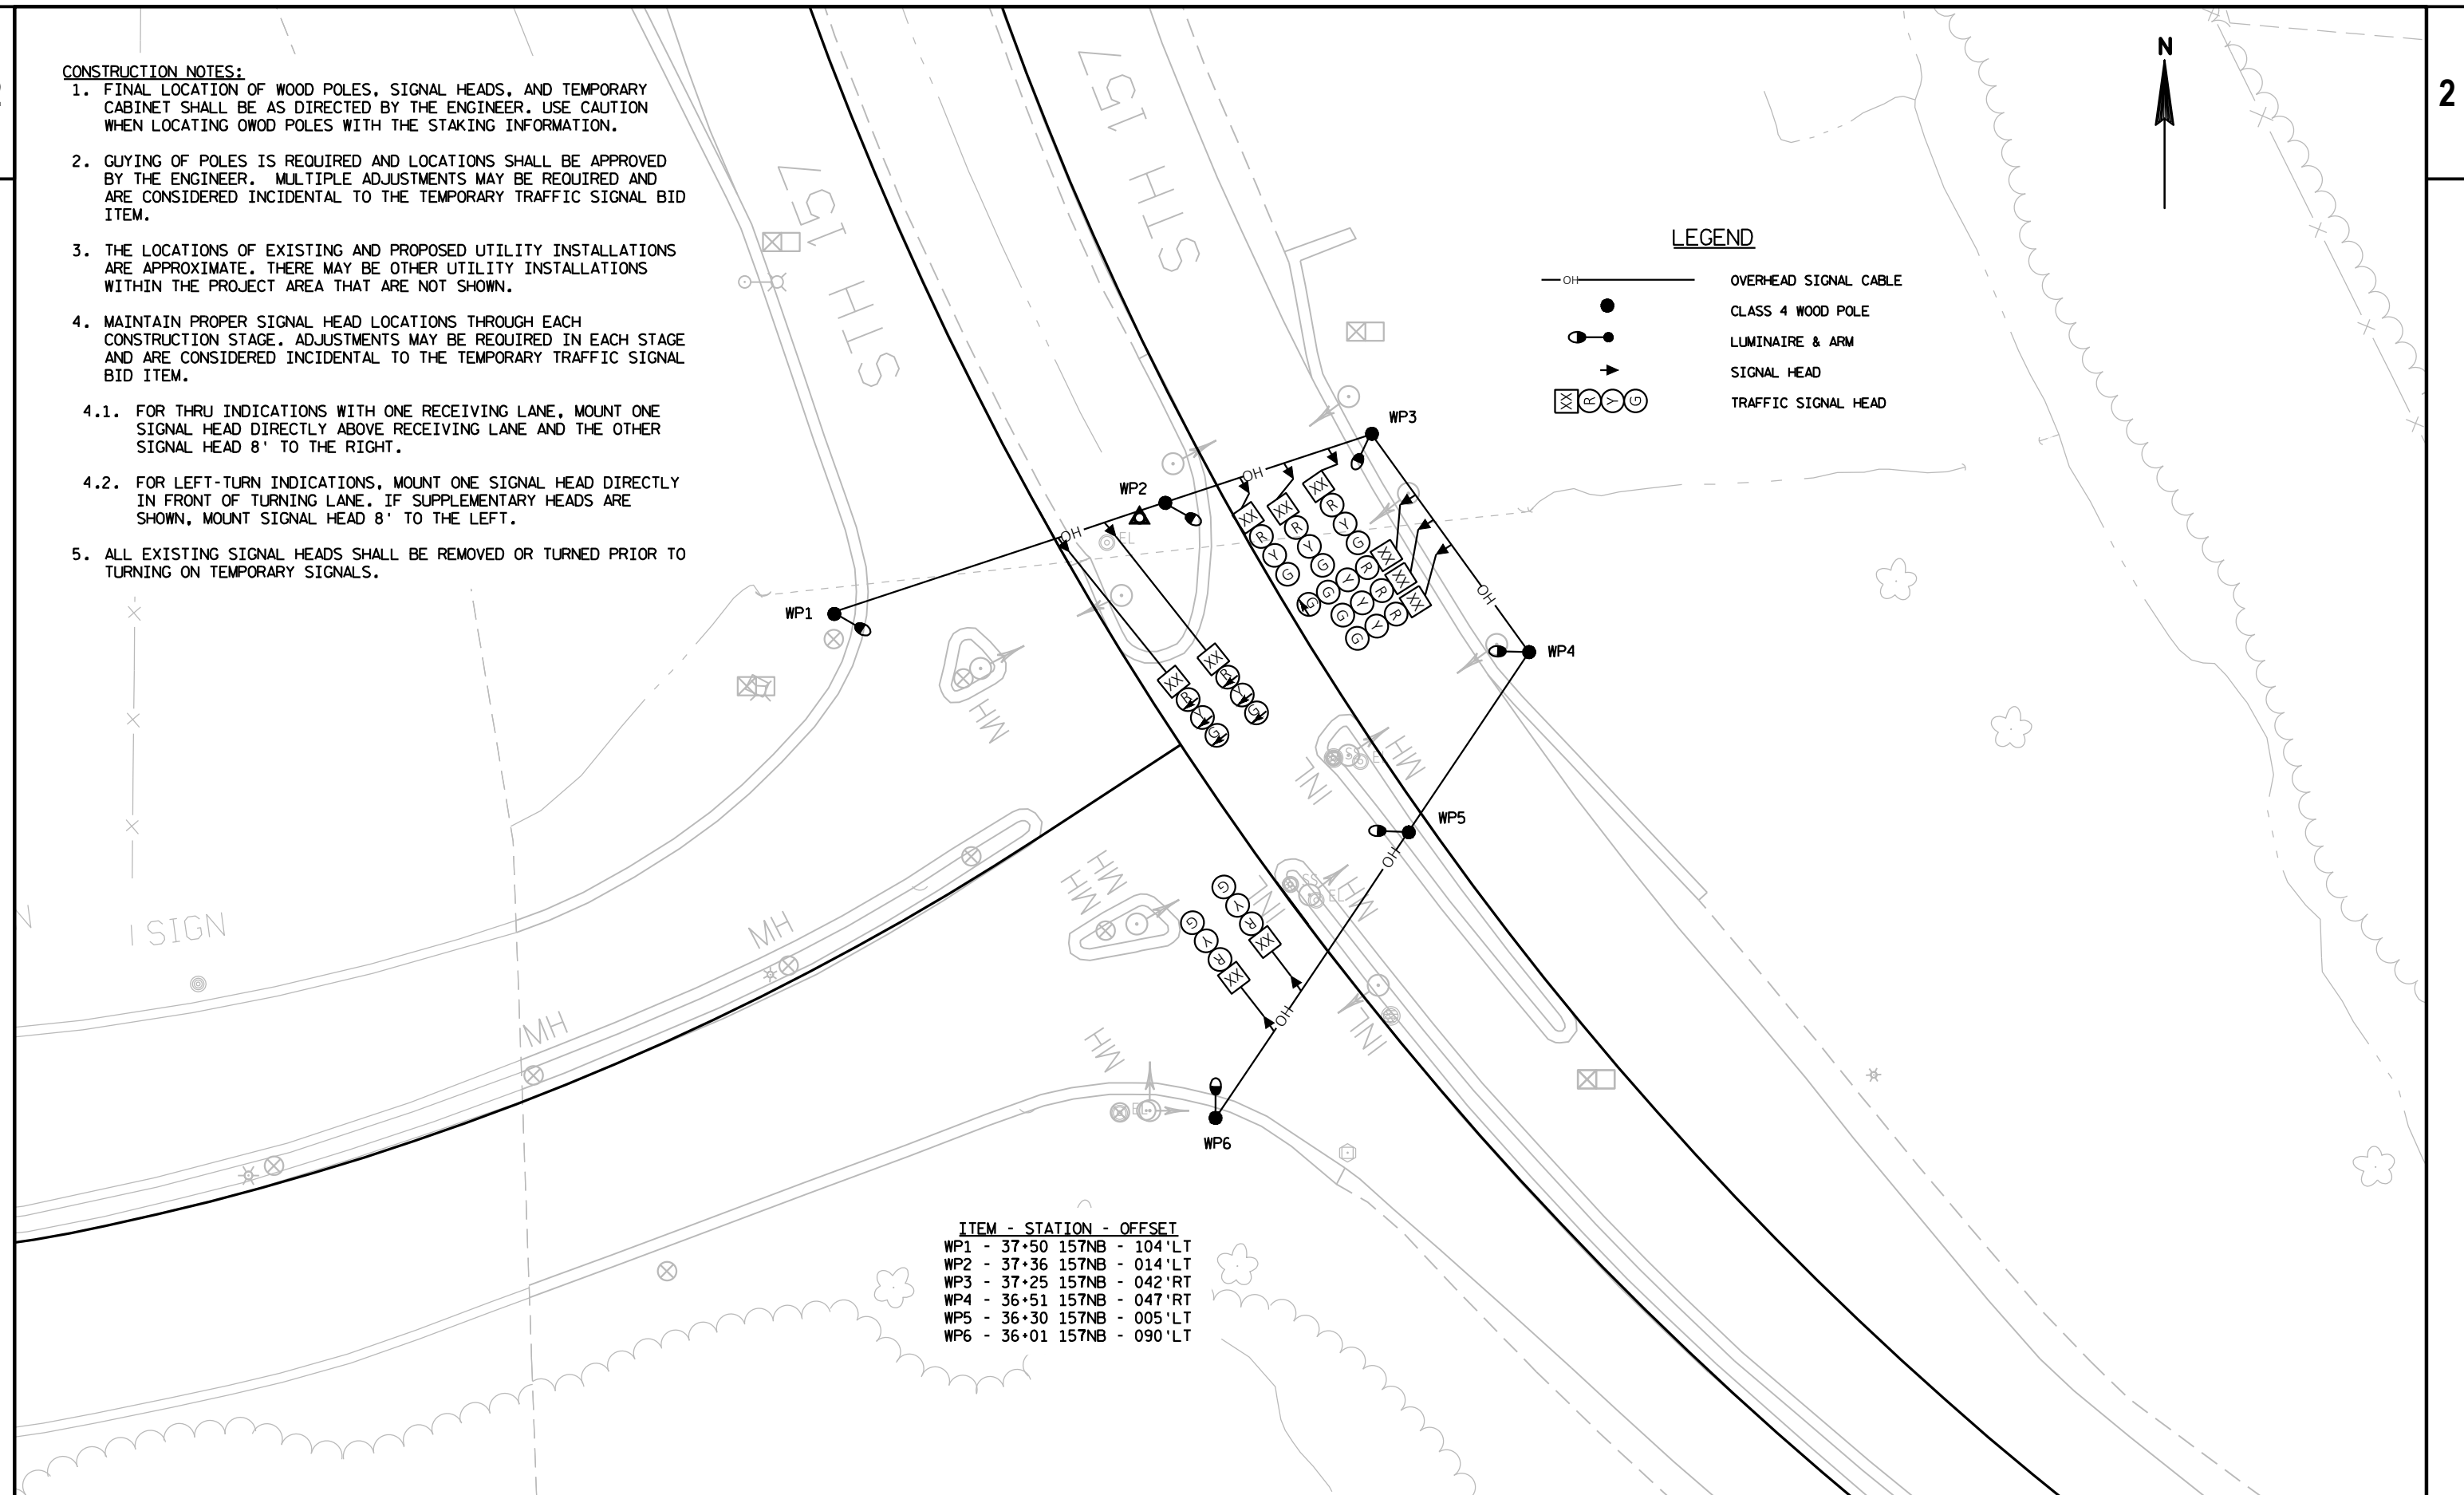

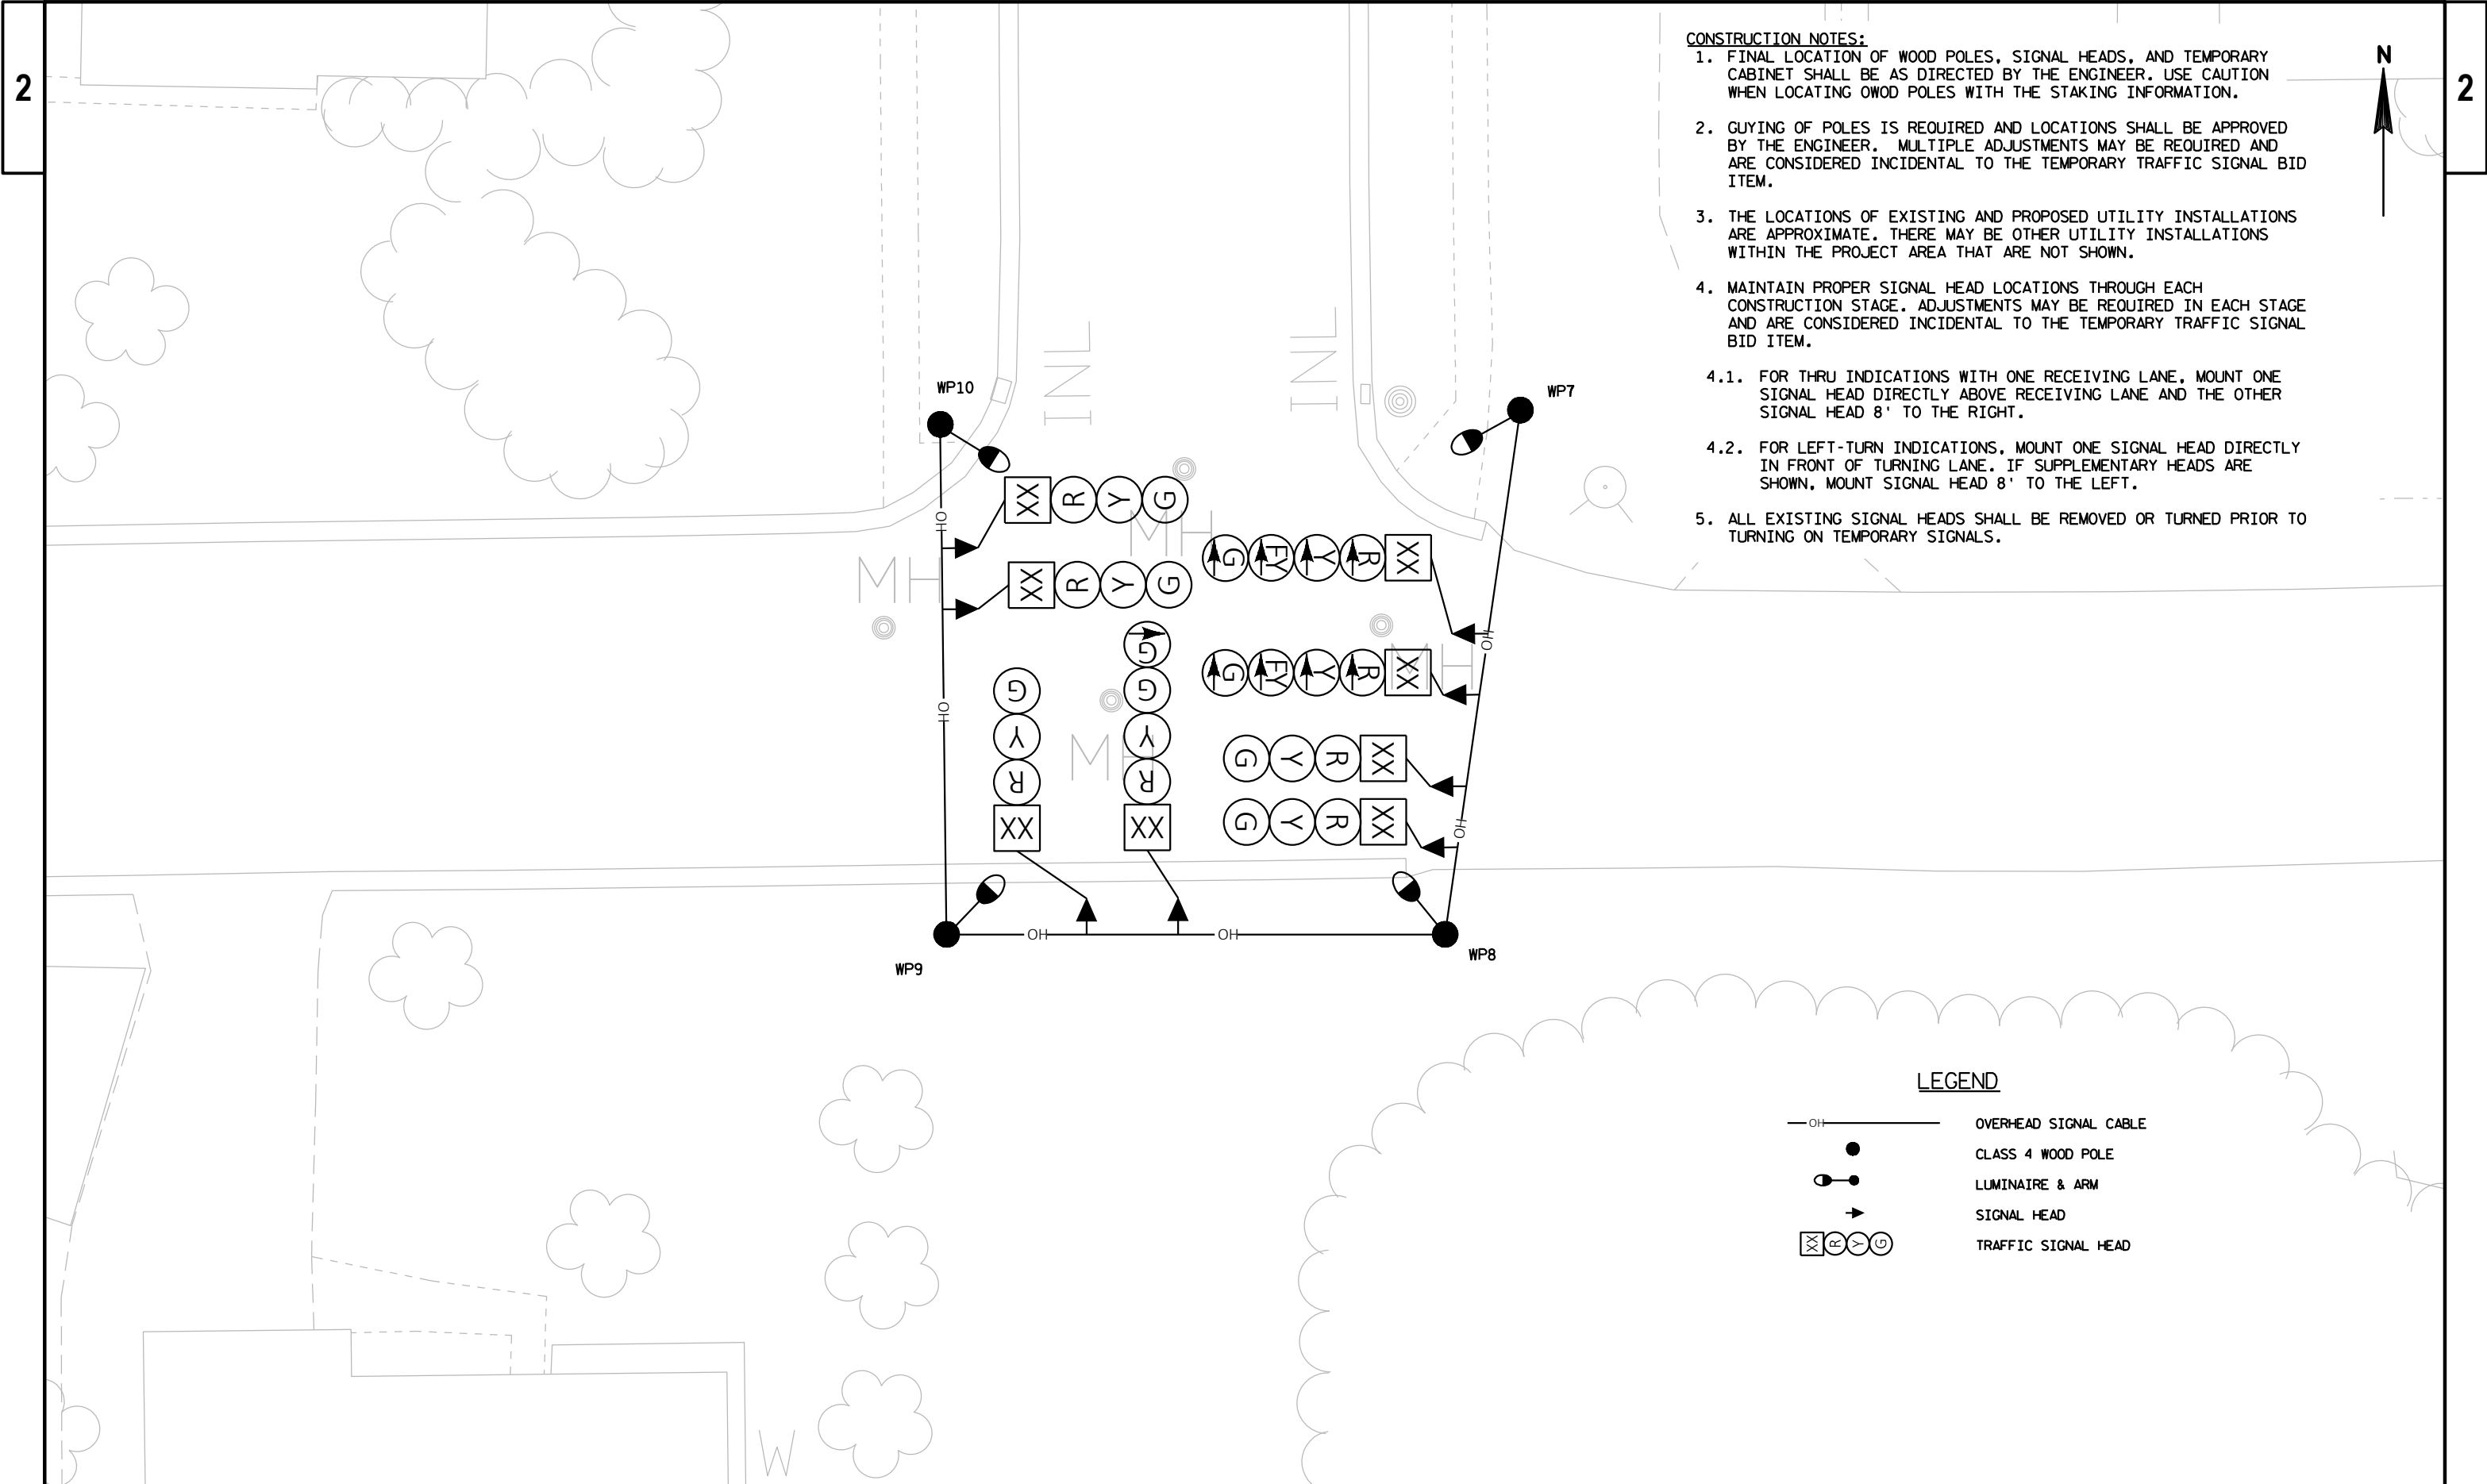


- CONSTRUCTION NOTES:**
1. FINAL LOCATION OF WOOD POLES, SIGNAL HEADS, AND TEMPORARY CABINET SHALL BE AS DIRECTED BY THE ENGINEER. USE CAUTION WHEN LOCATING OWOD POLES WITH THE STAKING INFORMATION.
 2. GUYING OF POLES IS REQUIRED AND LOCATIONS SHALL BE APPROVED BY THE ENGINEER. MULTIPLE ADJUSTMENTS MAY BE REQUIRED AND ARE CONSIDERED INCIDENTAL TO THE TEMPORARY TRAFFIC SIGNAL BID ITEM.
 3. THE LOCATIONS OF EXISTING AND PROPOSED UTILITY INSTALLATIONS ARE APPROXIMATE. THERE MAY BE OTHER UTILITY INSTALLATIONS WITHIN THE PROJECT AREA THAT ARE NOT SHOWN.
 4. MAINTAIN PROPER SIGNAL HEAD LOCATIONS THROUGH EACH CONSTRUCTION STAGE. ADJUSTMENTS MAY BE REQUIRED IN EACH STAGE AND ARE CONSIDERED INCIDENTAL TO THE TEMPORARY TRAFFIC SIGNAL BID ITEM.
 - 4.1. FOR THRU INDICATIONS WITH ONE RECEIVING LANE, MOUNT ONE SIGNAL HEAD DIRECTLY ABOVE RECEIVING LANE AND THE OTHER SIGNAL HEAD 8' TO THE RIGHT.
 - 4.2. FOR LEFT-TURN INDICATIONS, MOUNT ONE SIGNAL HEAD DIRECTLY IN FRONT OF TURNING LANE. IF SUPPLEMENTARY HEADS ARE SHOWN, MOUNT SIGNAL HEAD 8' TO THE LEFT.
 5. ALL EXISTING SIGNAL HEADS SHALL BE REMOVED OR TURNED PRIOR TO TURNING ON TEMPORARY SIGNALS.

LEGEND


- | | |
|---------|-----------------------|
| — OH — | OVERHEAD SIGNAL CABLE |
| ● | CLASS 4 WOOD POLE |
| ⬤ | LUMINAIRE & ARM |
| ➔ | SIGNAL HEAD |
| ⊠ ⊡ ⊢ ⊣ | TRAFFIC SIGNAL HEAD |

CONSTRUCTION NOTES:


1. FINAL LOCATION OF WOOD POLES, SIGNAL HEADS, AND TEMPORARY CABINET SHALL BE AS DIRECTED BY THE ENGINEER. USE CAUTION WHEN LOCATING OWOD POLES WITH THE STAKING INFORMATION.
2. GUYING OF POLES IS REQUIRED AND LOCATIONS SHALL BE APPROVED BY THE ENGINEER. MULTIPLE ADJUSTMENTS MAY BE REQUIRED AND ARE CONSIDERED INCIDENTAL TO THE TEMPORARY TRAFFIC SIGNAL BID ITEM.
3. THE LOCATIONS OF EXISTING AND PROPOSED UTILITY INSTALLATIONS ARE APPROXIMATE. THERE MAY BE OTHER UTILITY INSTALLATIONS WITHIN THE PROJECT AREA THAT ARE NOT SHOWN.
4. MAINTAIN PROPER SIGNAL HEAD LOCATIONS THROUGH EACH CONSTRUCTION STAGE. ADJUSTMENTS MAY BE REQUIRED IN EACH STAGE AND ARE CONSIDERED INCIDENTAL TO THE TEMPORARY TRAFFIC SIGNAL BID ITEM.
 - 4.1. FOR THRU INDICATIONS WITH ONE RECEIVING LANE, MOUNT ONE SIGNAL HEAD DIRECTLY ABOVE RECEIVING LANE AND THE OTHER SIGNAL HEAD 8' TO THE RIGHT.
 - 4.2. FOR LEFT-TURN INDICATIONS, MOUNT ONE SIGNAL HEAD DIRECTLY IN FRONT OF TURNING LANE. IF SUPPLEMENTARY HEADS ARE SHOWN, MOUNT SIGNAL HEAD 8' TO THE LEFT.
5. ALL EXISTING SIGNAL HEADS SHALL BE REMOVED OR TURNED PRIOR TO TURNING ON TEMPORARY SIGNALS.

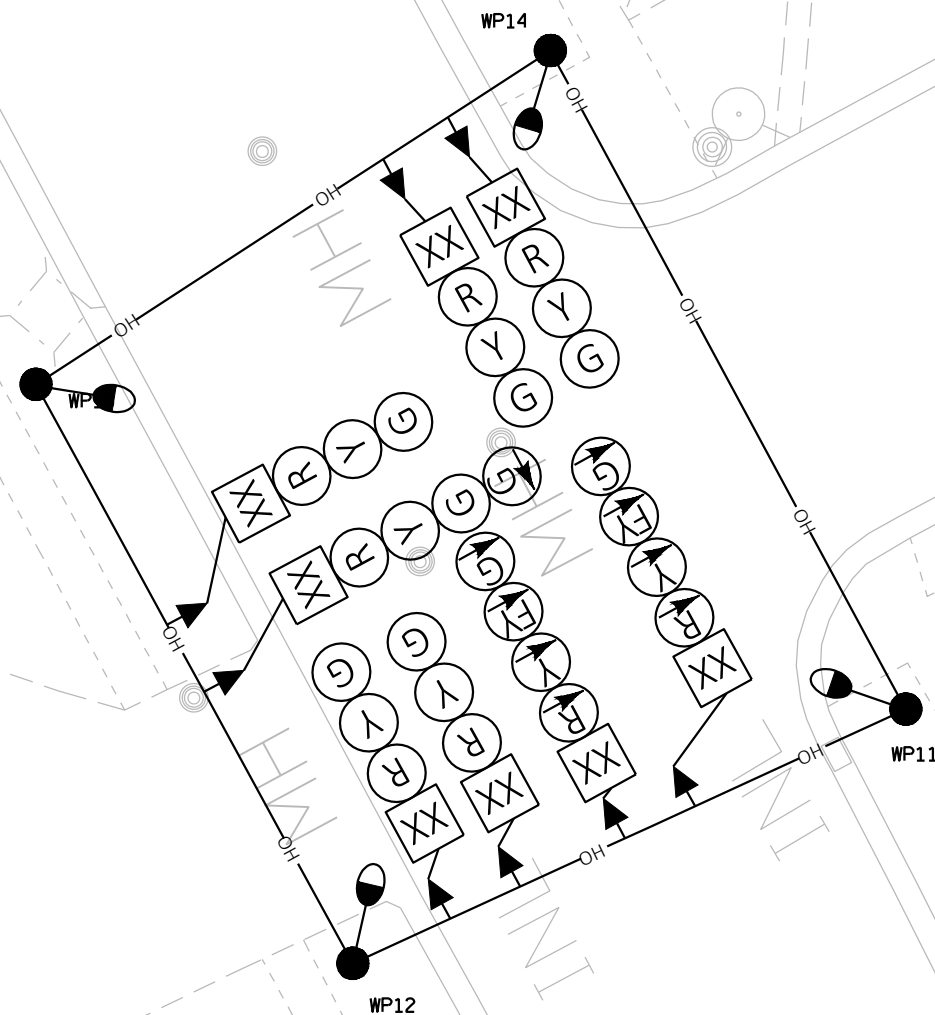
**LEGEND**

— OH —	OVERHEAD SIGNAL CABLE
●	CLASS 4 WOOD POLE
○	LUMINAIRE & ARM
→	SIGNAL HEAD
⊗ ⊗ ⊗ ⊗	TRAFFIC SIGNAL HEAD

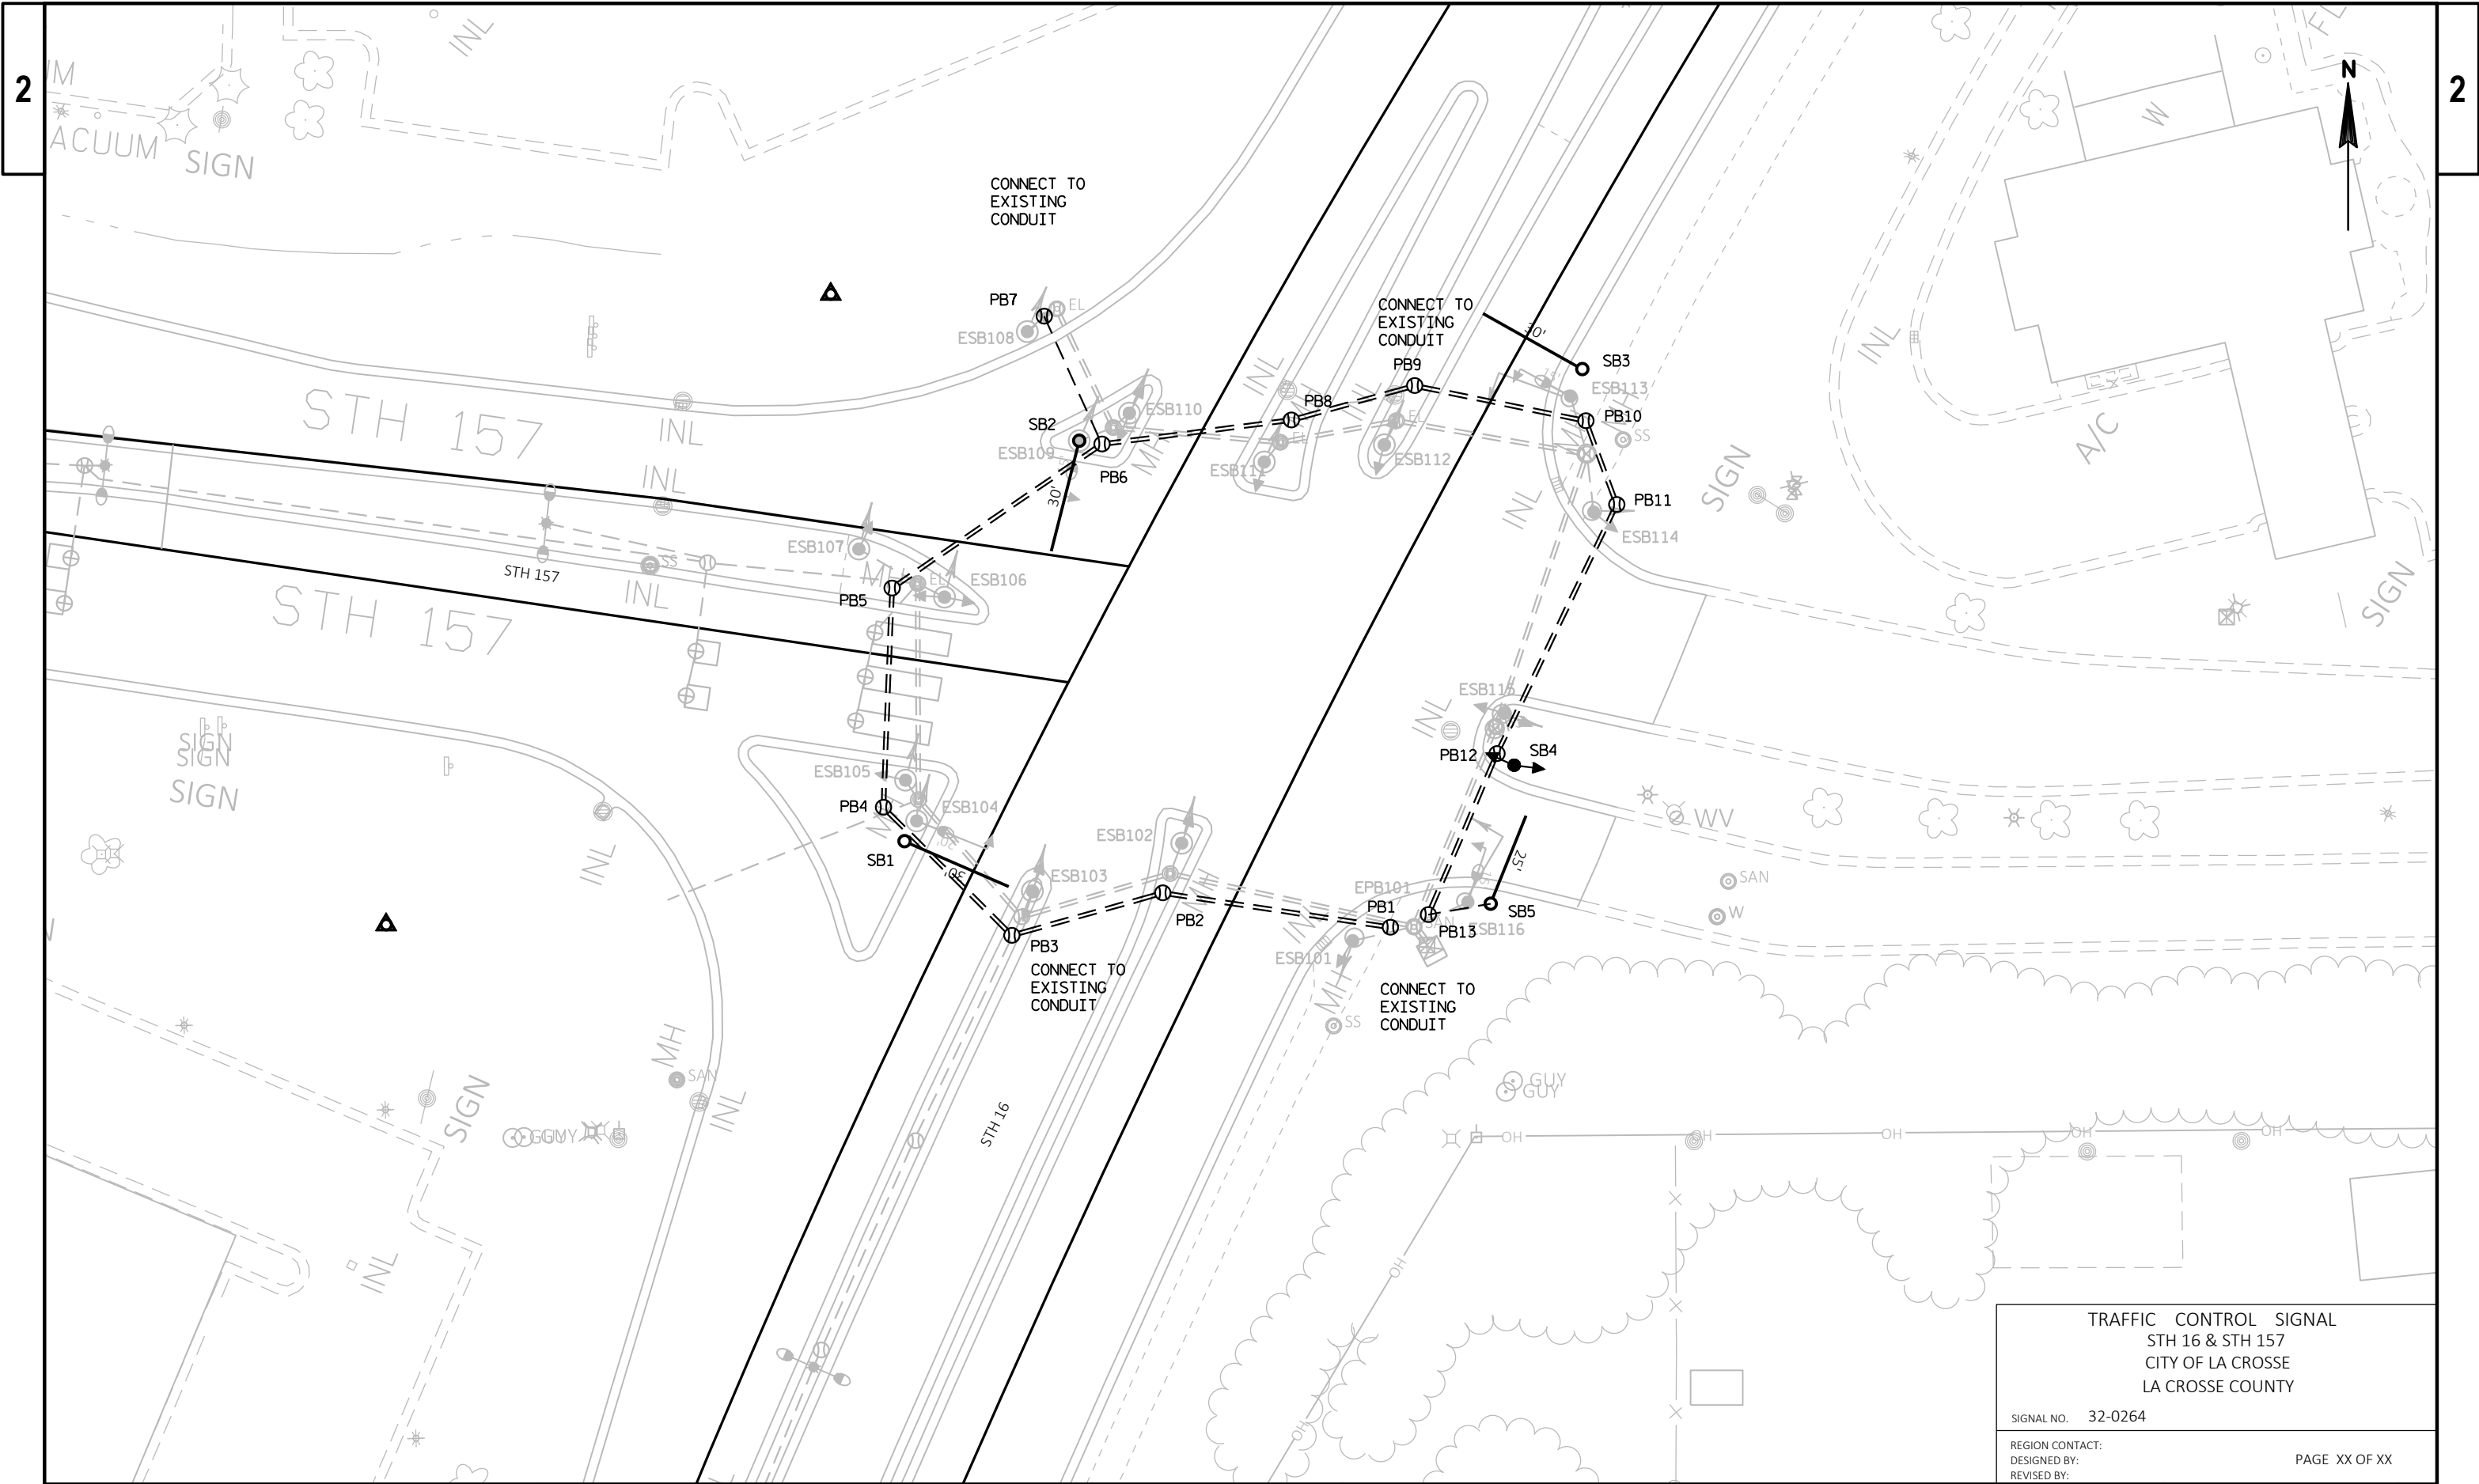

TRAFFIC CONTROL SIGNAL STH 16 & STH 157 CITY OF LA CROSSE LA CROSSE COUNTY	
SIGNAL NO.	32-0264
REGION CONTACT: DESIGNED BY: REVISED BY:	PAGE XX OF XX

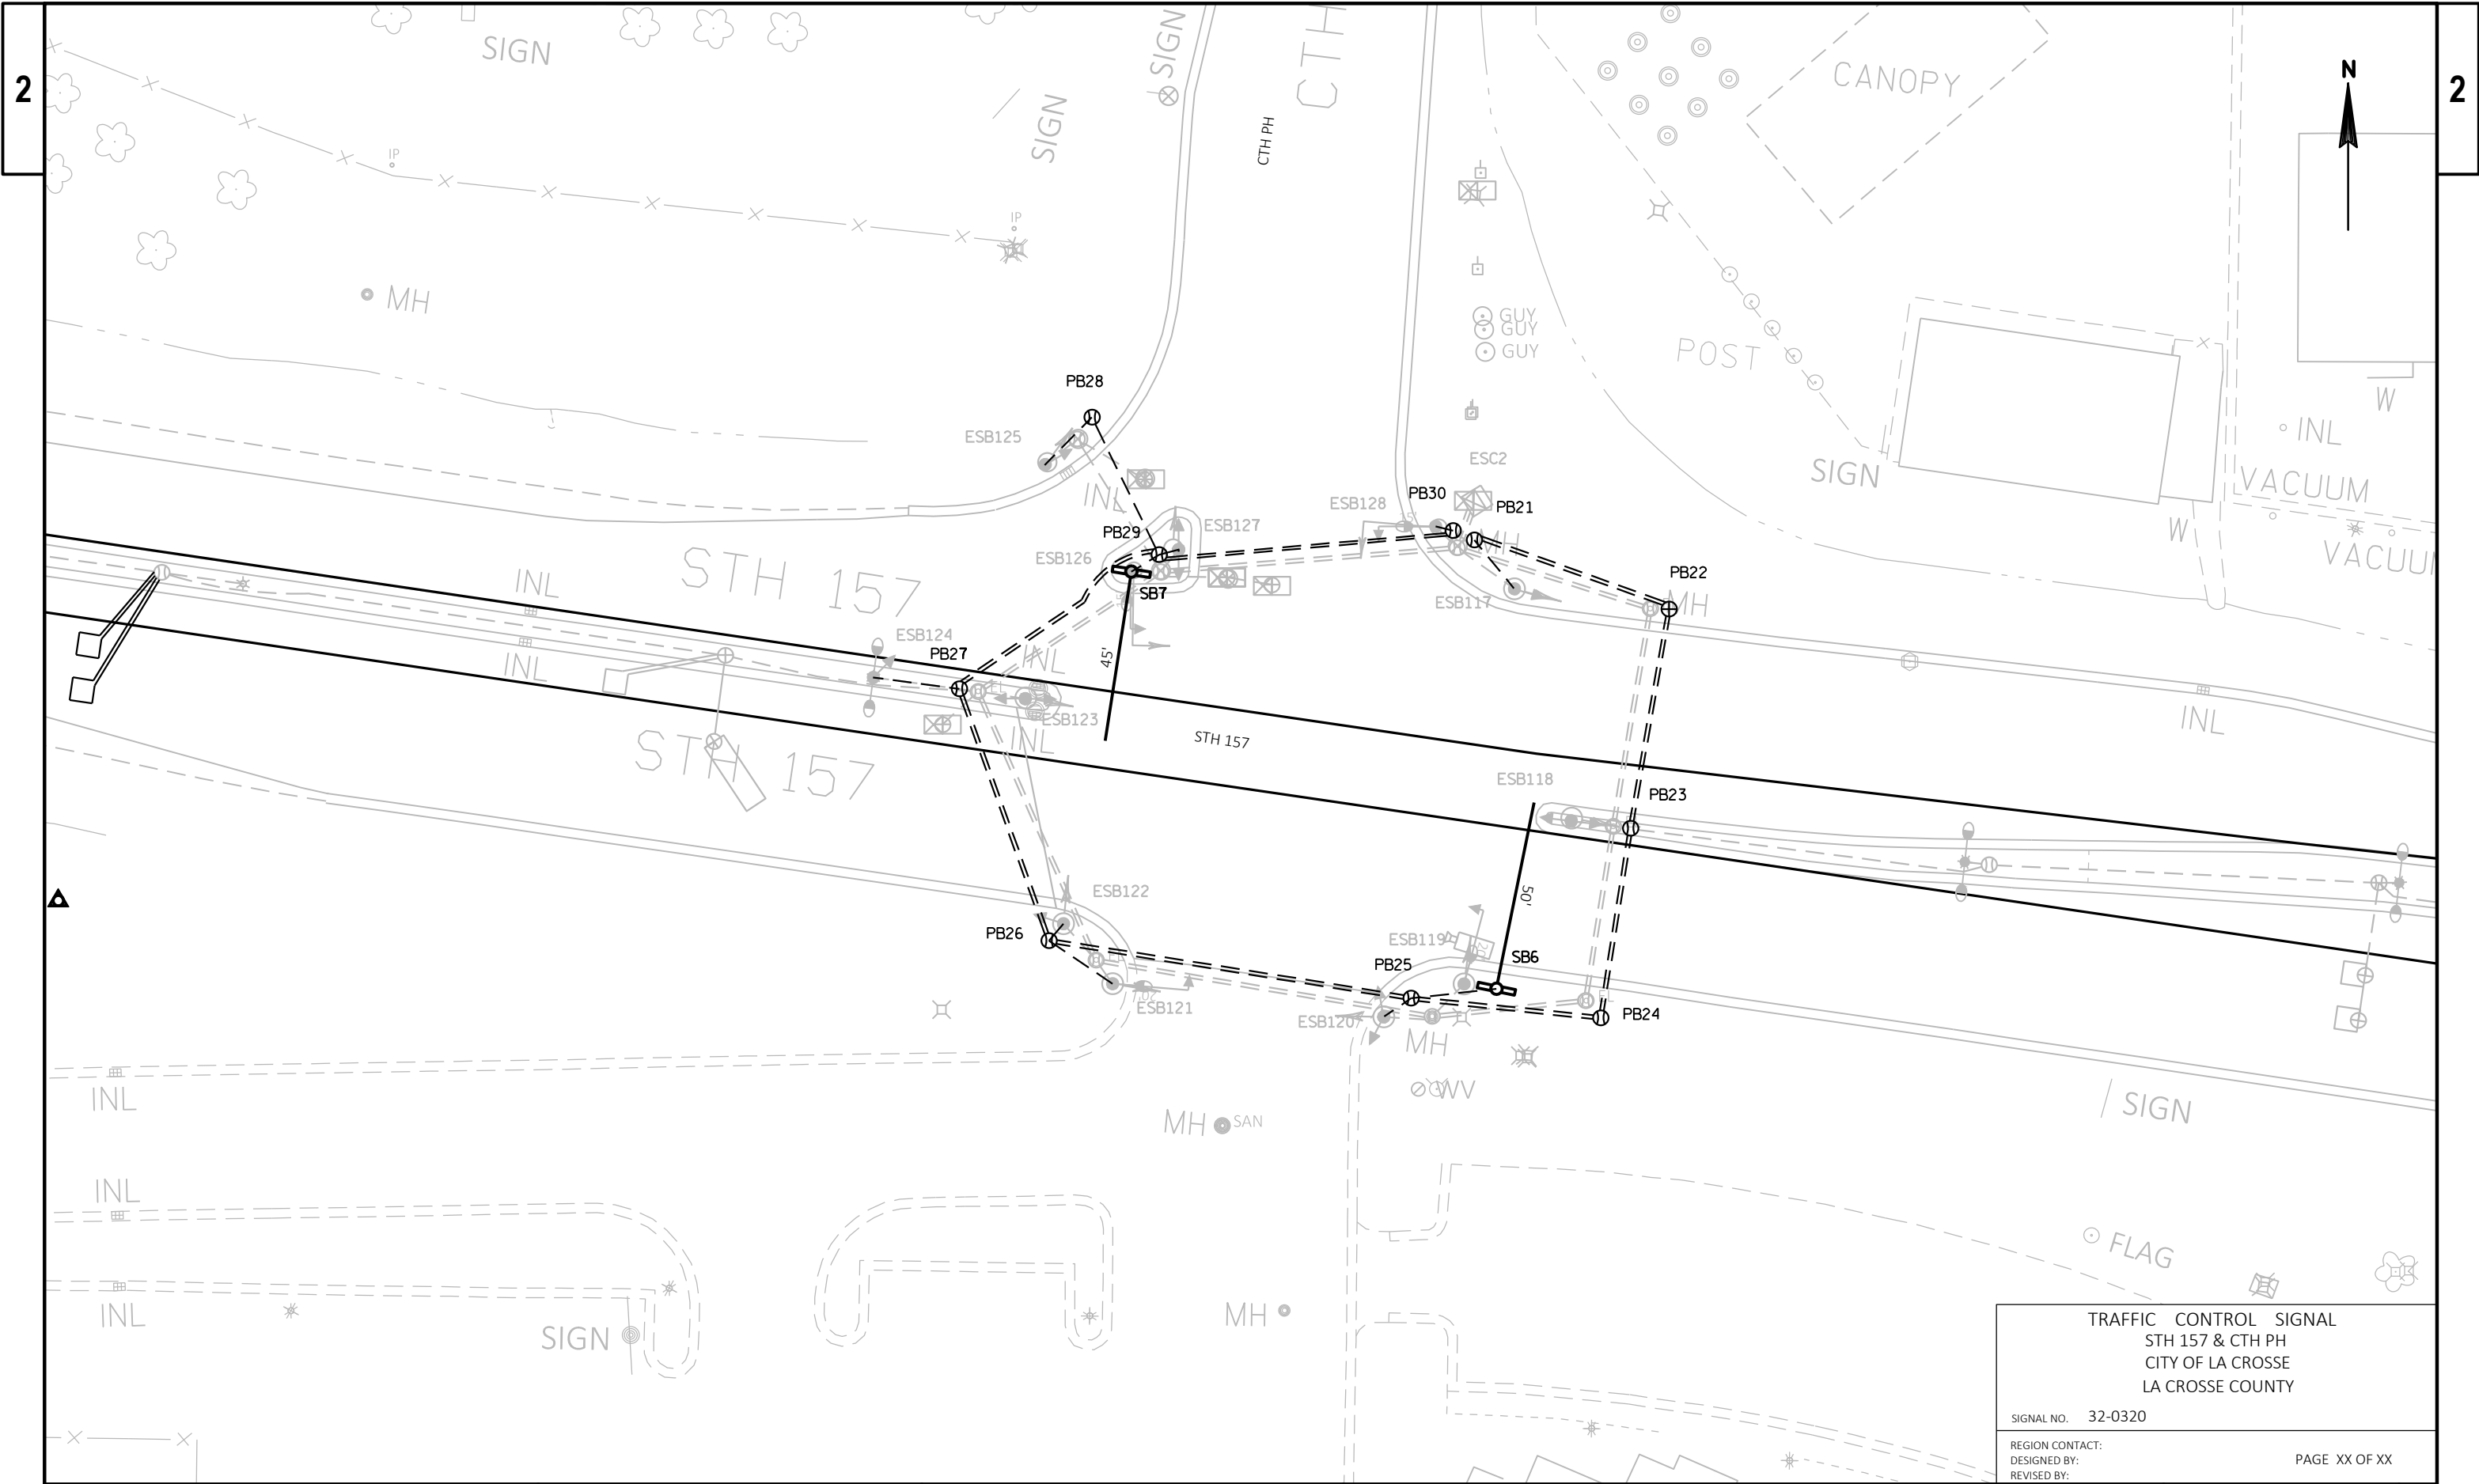


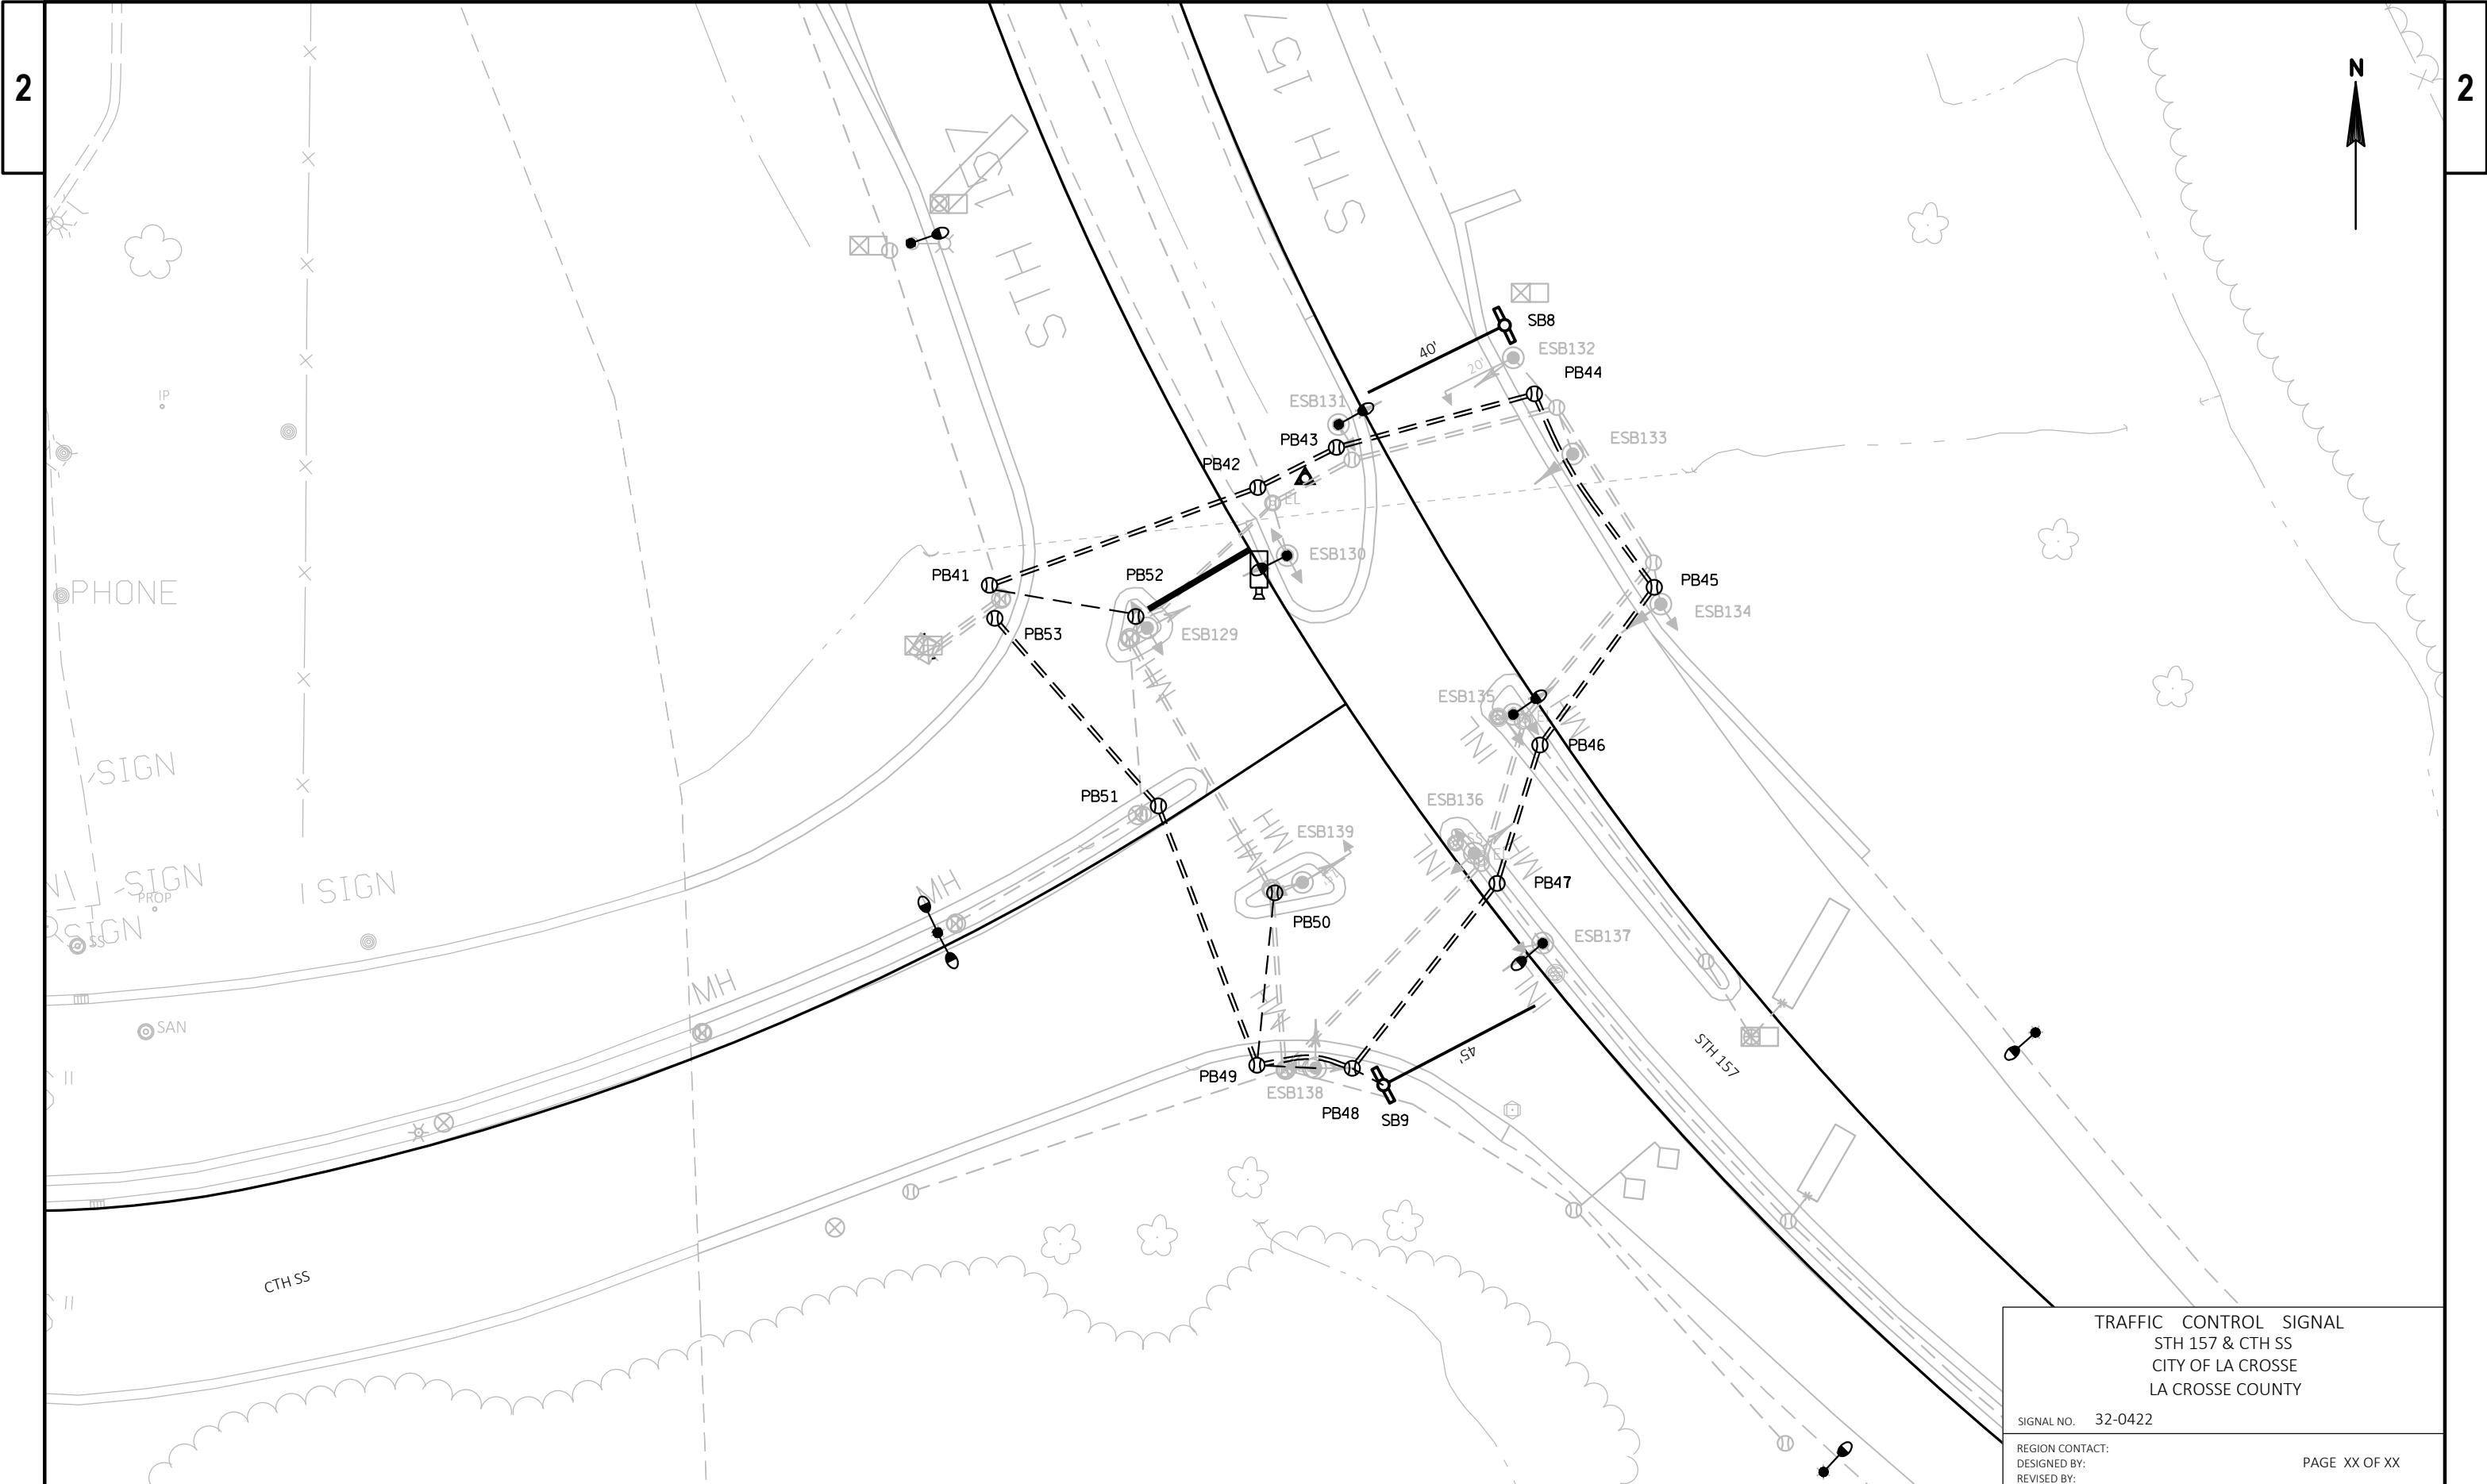

TRAFFIC CONTROL SIGNAL STH 157 & CTH SS CITY OF LA CROSSE LA CROSSE COUNTY	
SIGNAL NO.	32-0422
REGION CONTACT:	
DESIGNED BY:	PAGE XX OF XX
REVISED BY:	


2

2 |

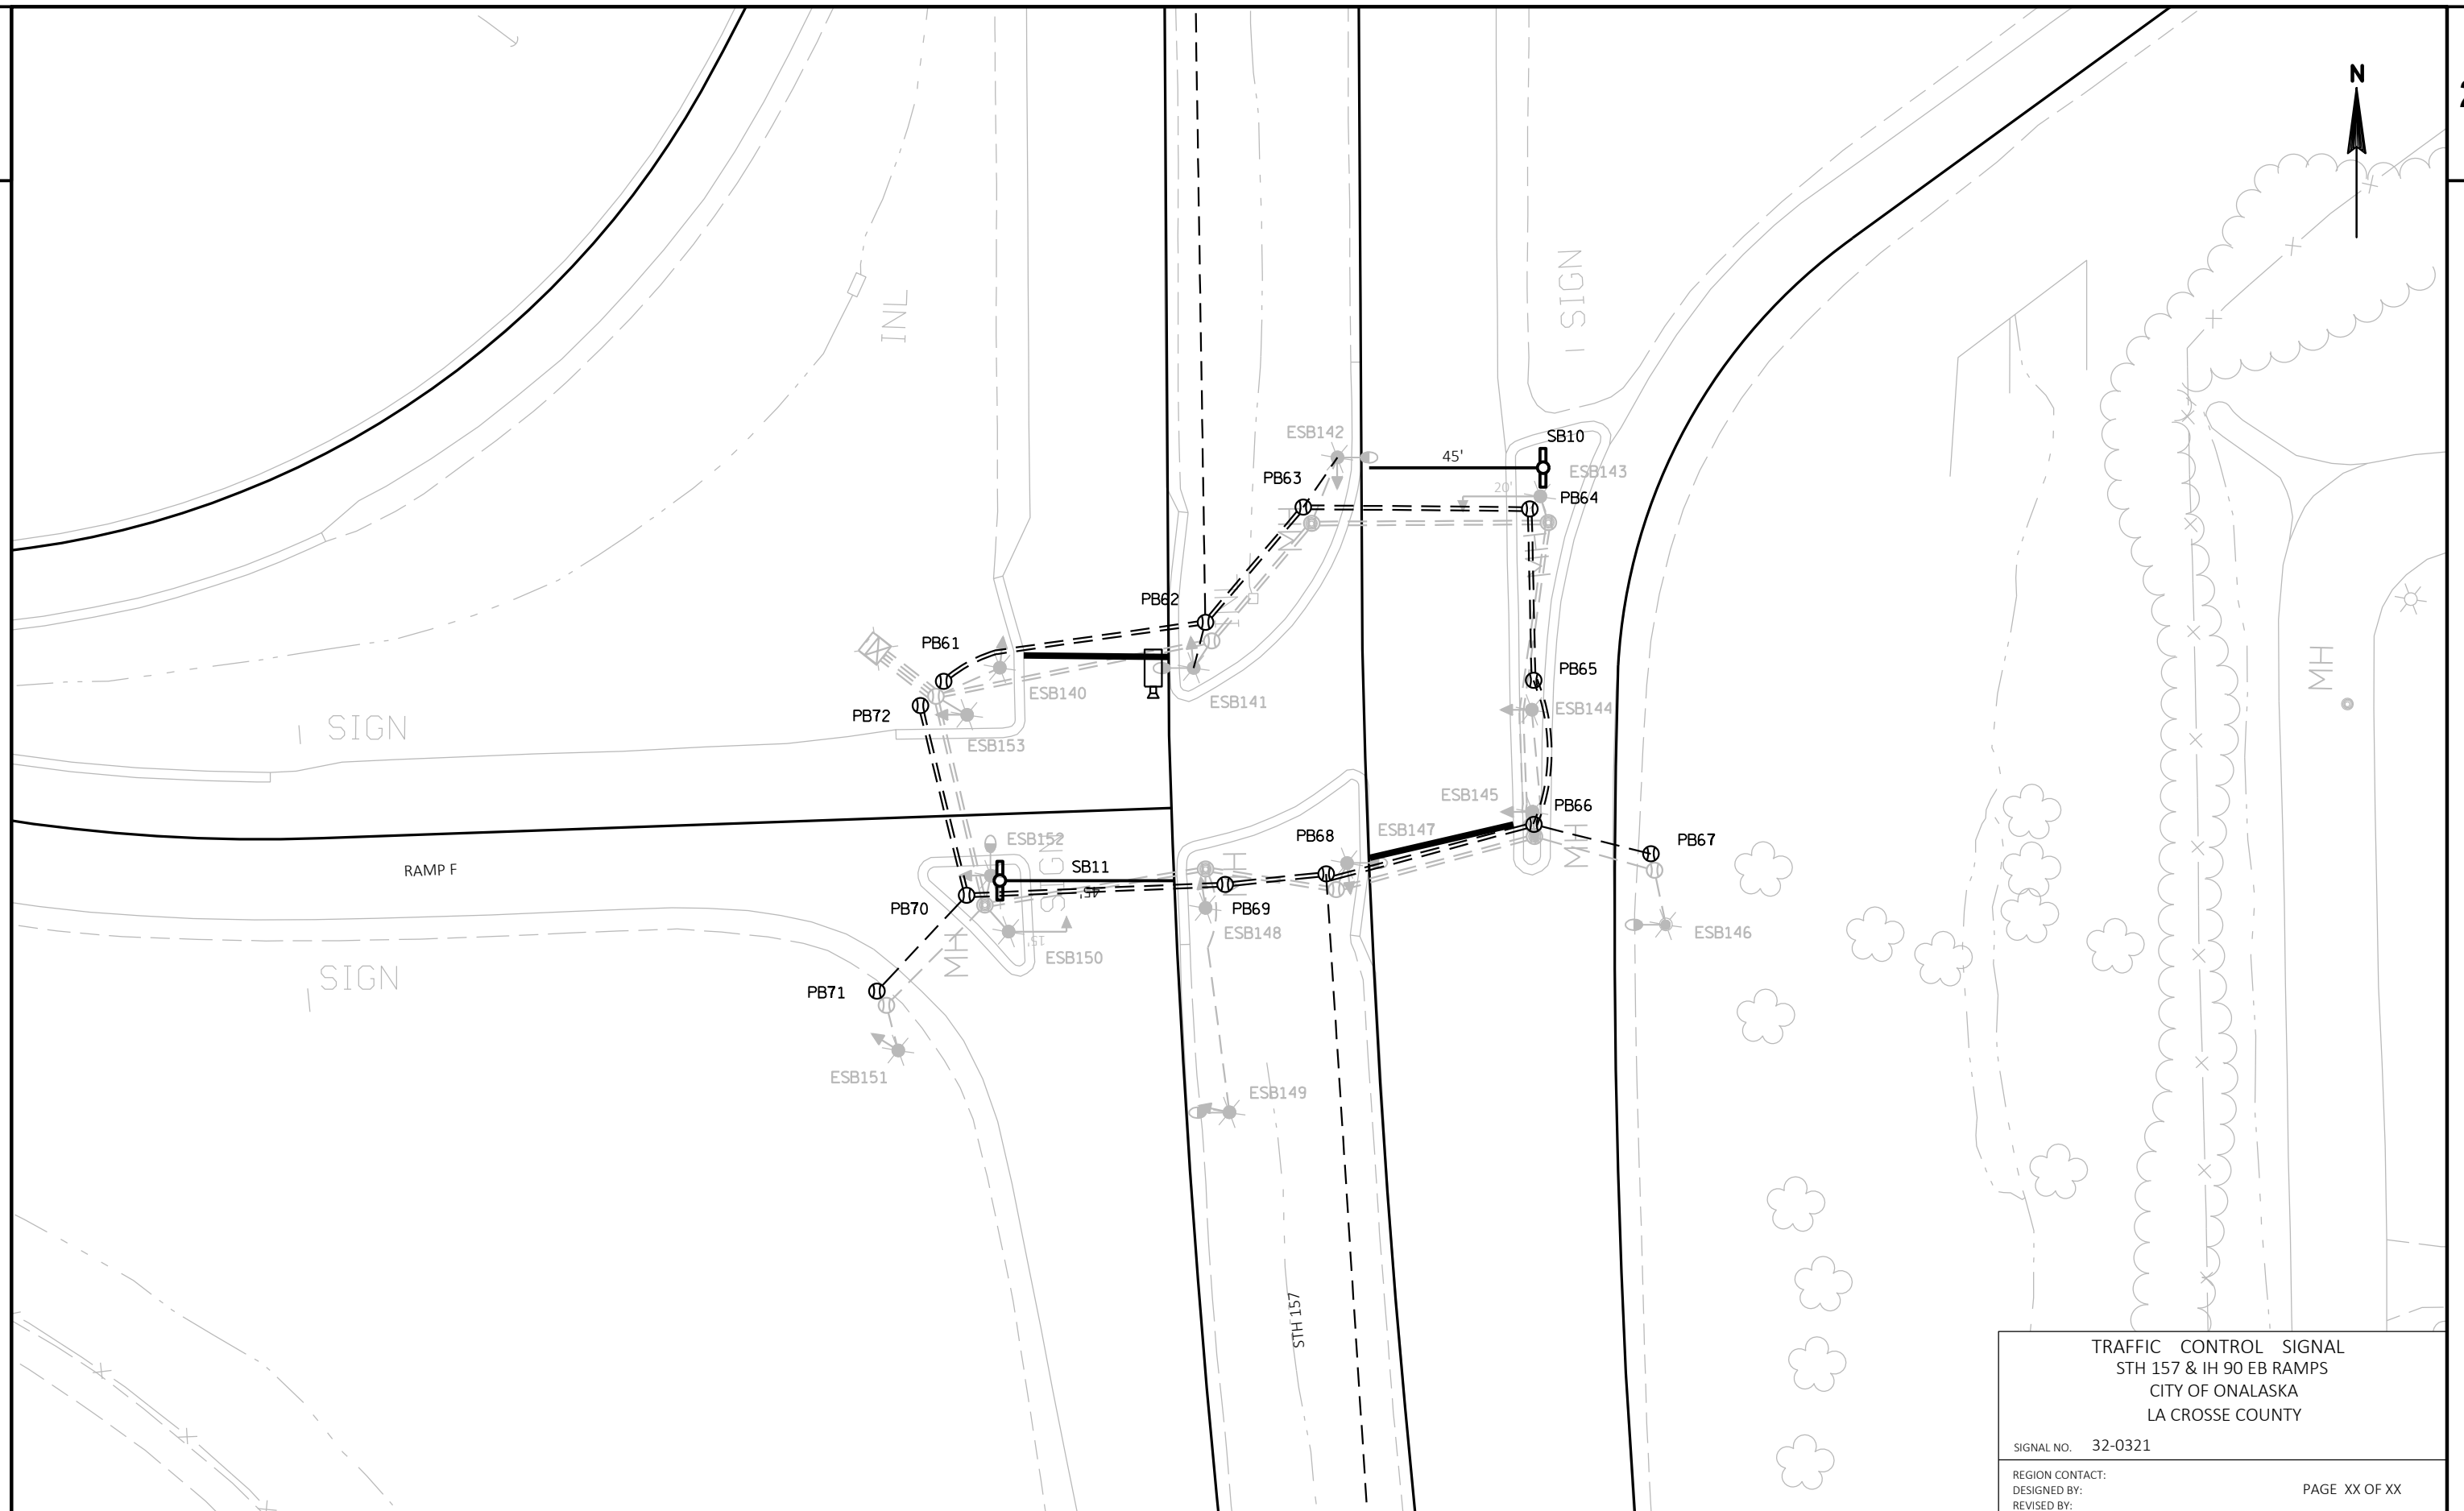

PROJECT NO: 1070-04-75	HWY: IH 90	COUNTY: LA CROSSE	TRAFFIC SIGNAL PLAN	SHEET	E
------------------------	------------	-------------------	---------------------	-------	----------

FILE NAME :	\\LAXRTOPLFLPPI01\N3PUBLIC\PD5\C3D\10700405\SHEETS\PLAN\024201_SP.DWG	PLOT DATE :	6/29/2018 9:54 AM	PLOT BY :	WEBB, COLLIN J	PLOT NAME :		PLOT SCALE :	1 IN=40 FT	WISDOT/CADDs SHEET 42
-------------	---	-------------	-------------------	-----------	----------------	-------------	--	--------------	------------	-----------------------

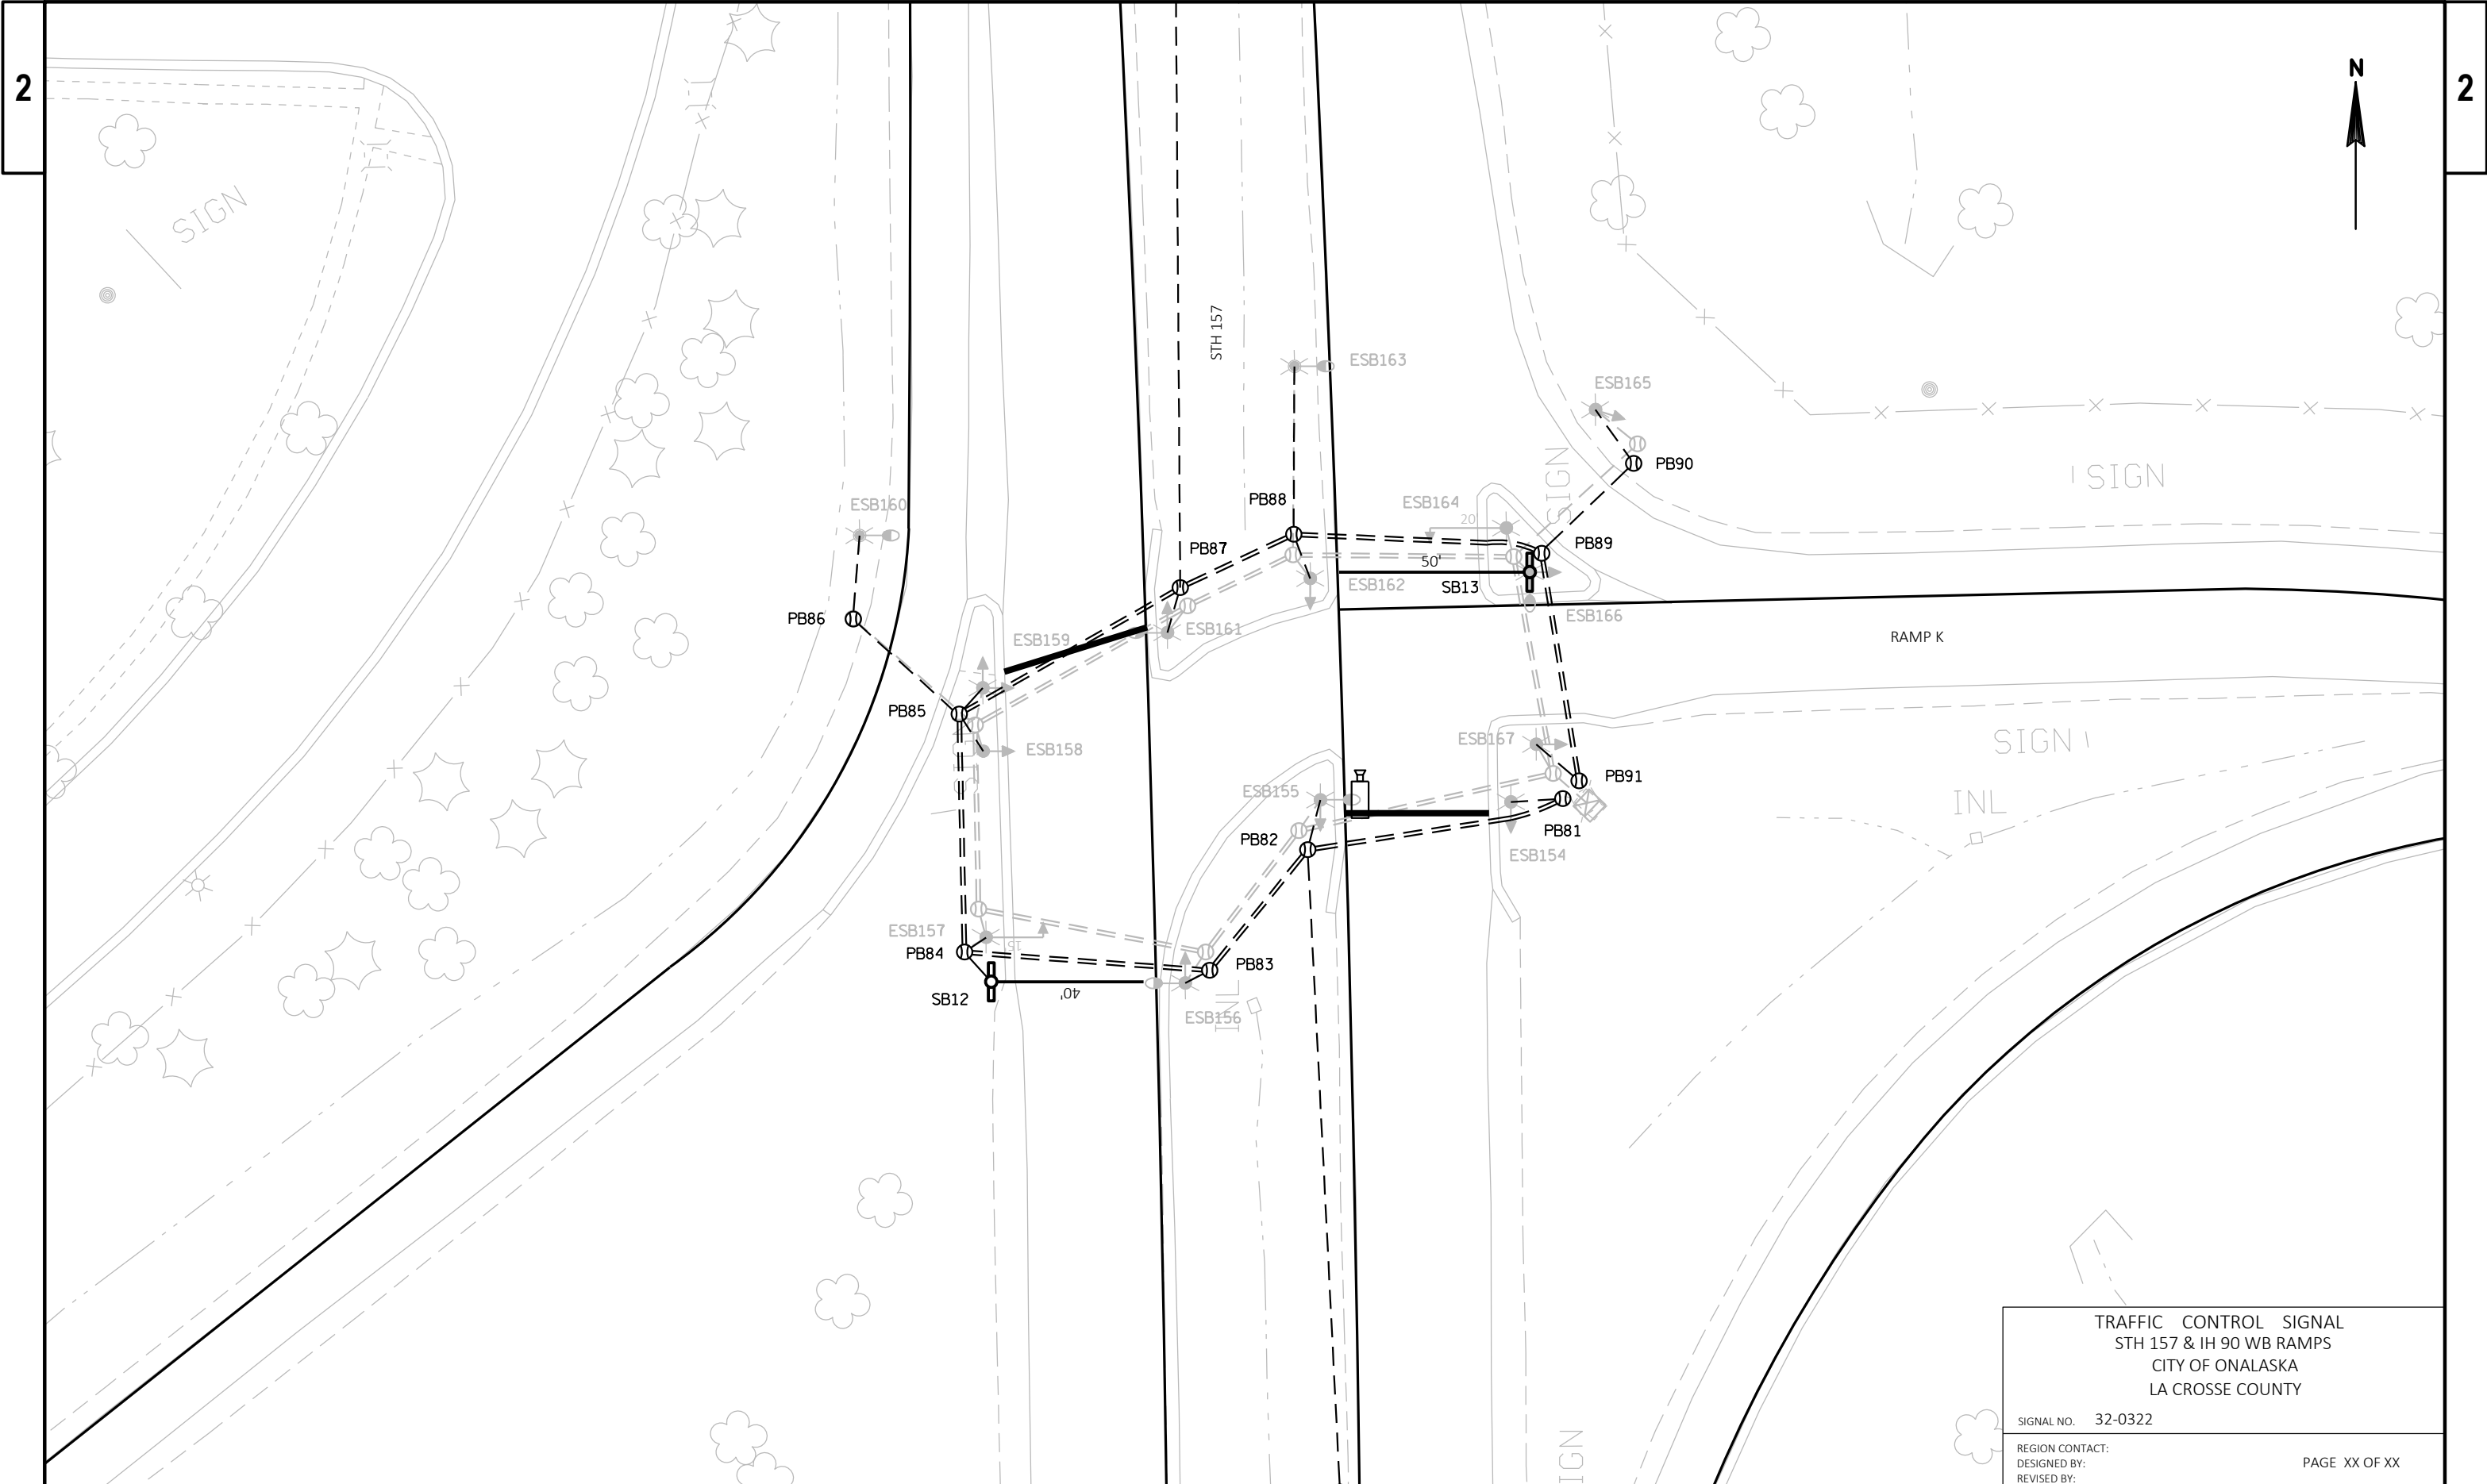

TRAFFIC CONTROL SIGNAL STH 157 & IH 90 WB RAMP CITY OF ONALASKA LA CROSSE COUNTY	
SIGNAL NO.	32-0322
REGION CONTACT:	PAGE XX OF XX
DESIGNED BY:	
REVISED BY:	

2

2



PROJECT NO:	1070-04-75
-------------	------------

HWY: IH 90

COUNTY: LA CROSSE

TRAFFIC SIGNAL PLAN

SHEET

E

FILE NAME : \\LAXRTOPLPPI01\N3PUBLIC\PDS\C3D\10700405\SHEETSPLAN\024201_SP.DWG
LAYOUT NAME - 024206 sp

PLOT DATE : 6/29/2018 6:26 AM

PLOT BY : BURG, ALEIGHA J


PLOT NAME :


PLOT SCALE : 1 IN:40 FT

WISDOT/CADDS SHEET 42



PROJECT NO: 1070-04-75	HWY: IH 90	COUNTY: LA CROSSE	STAGE CONSTRUCTION (STAGE 1, STH 157)	SHEET	E
------------------------	------------	-------------------	---------------------------------------	-------	---

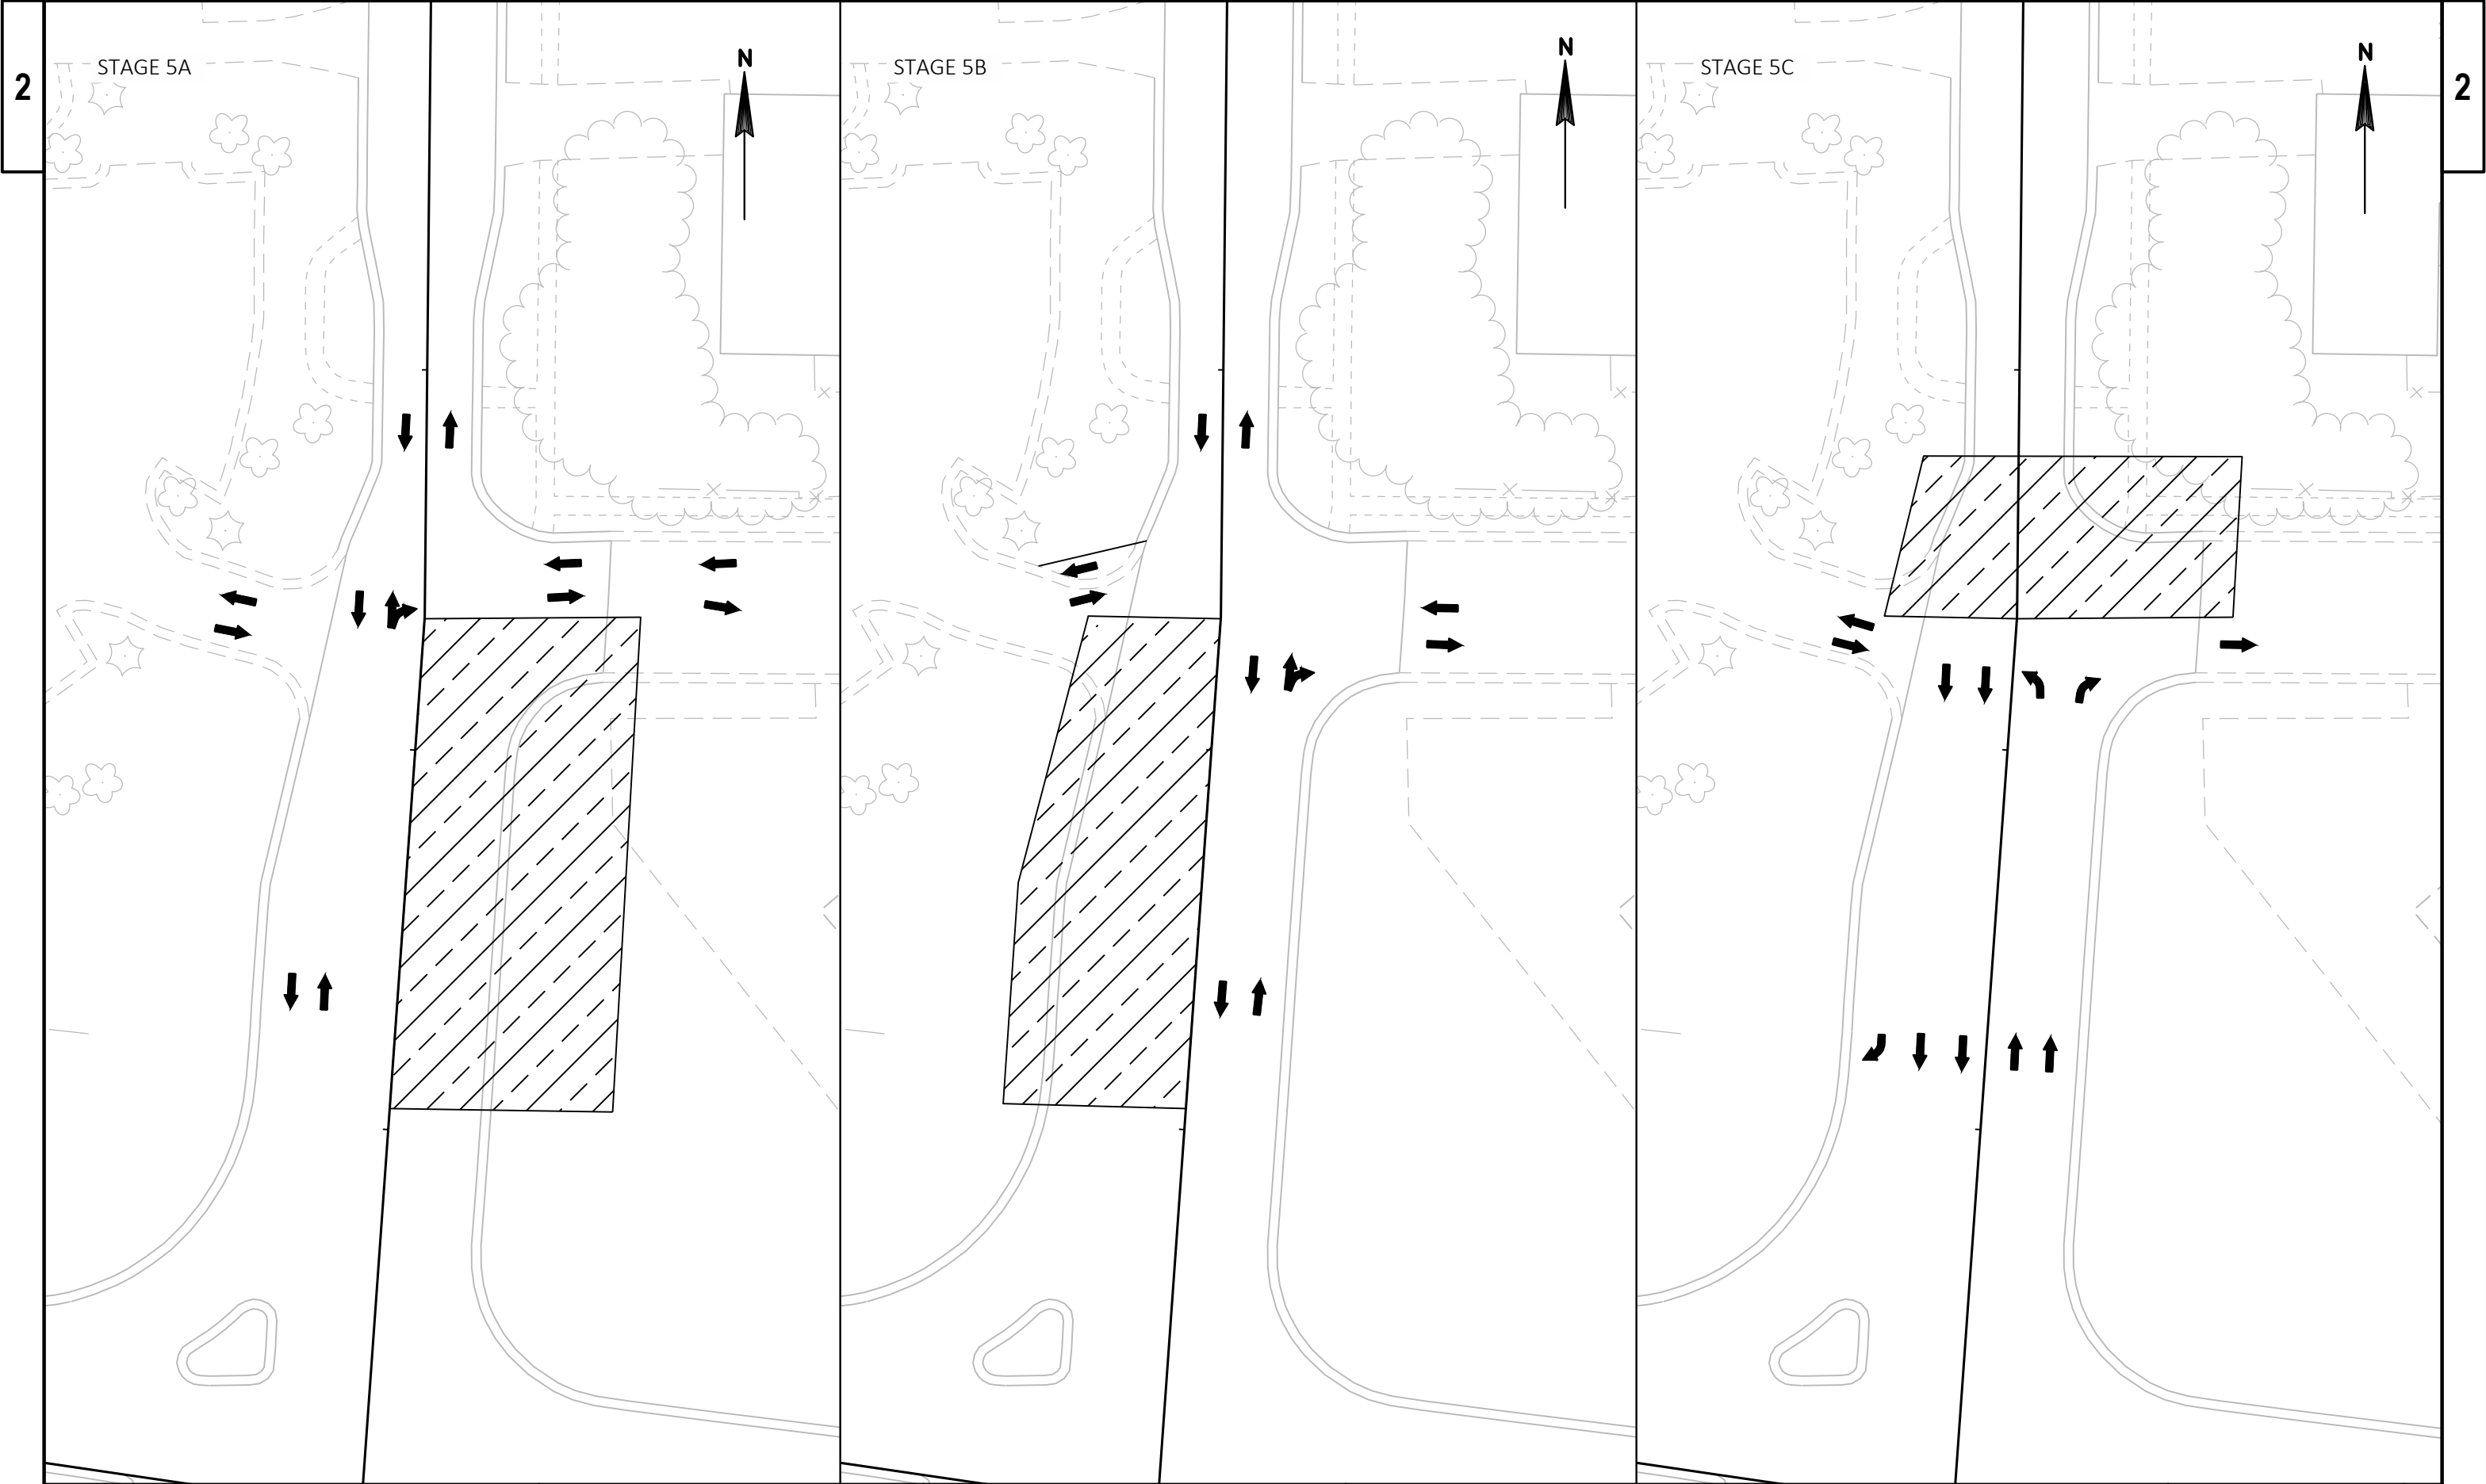

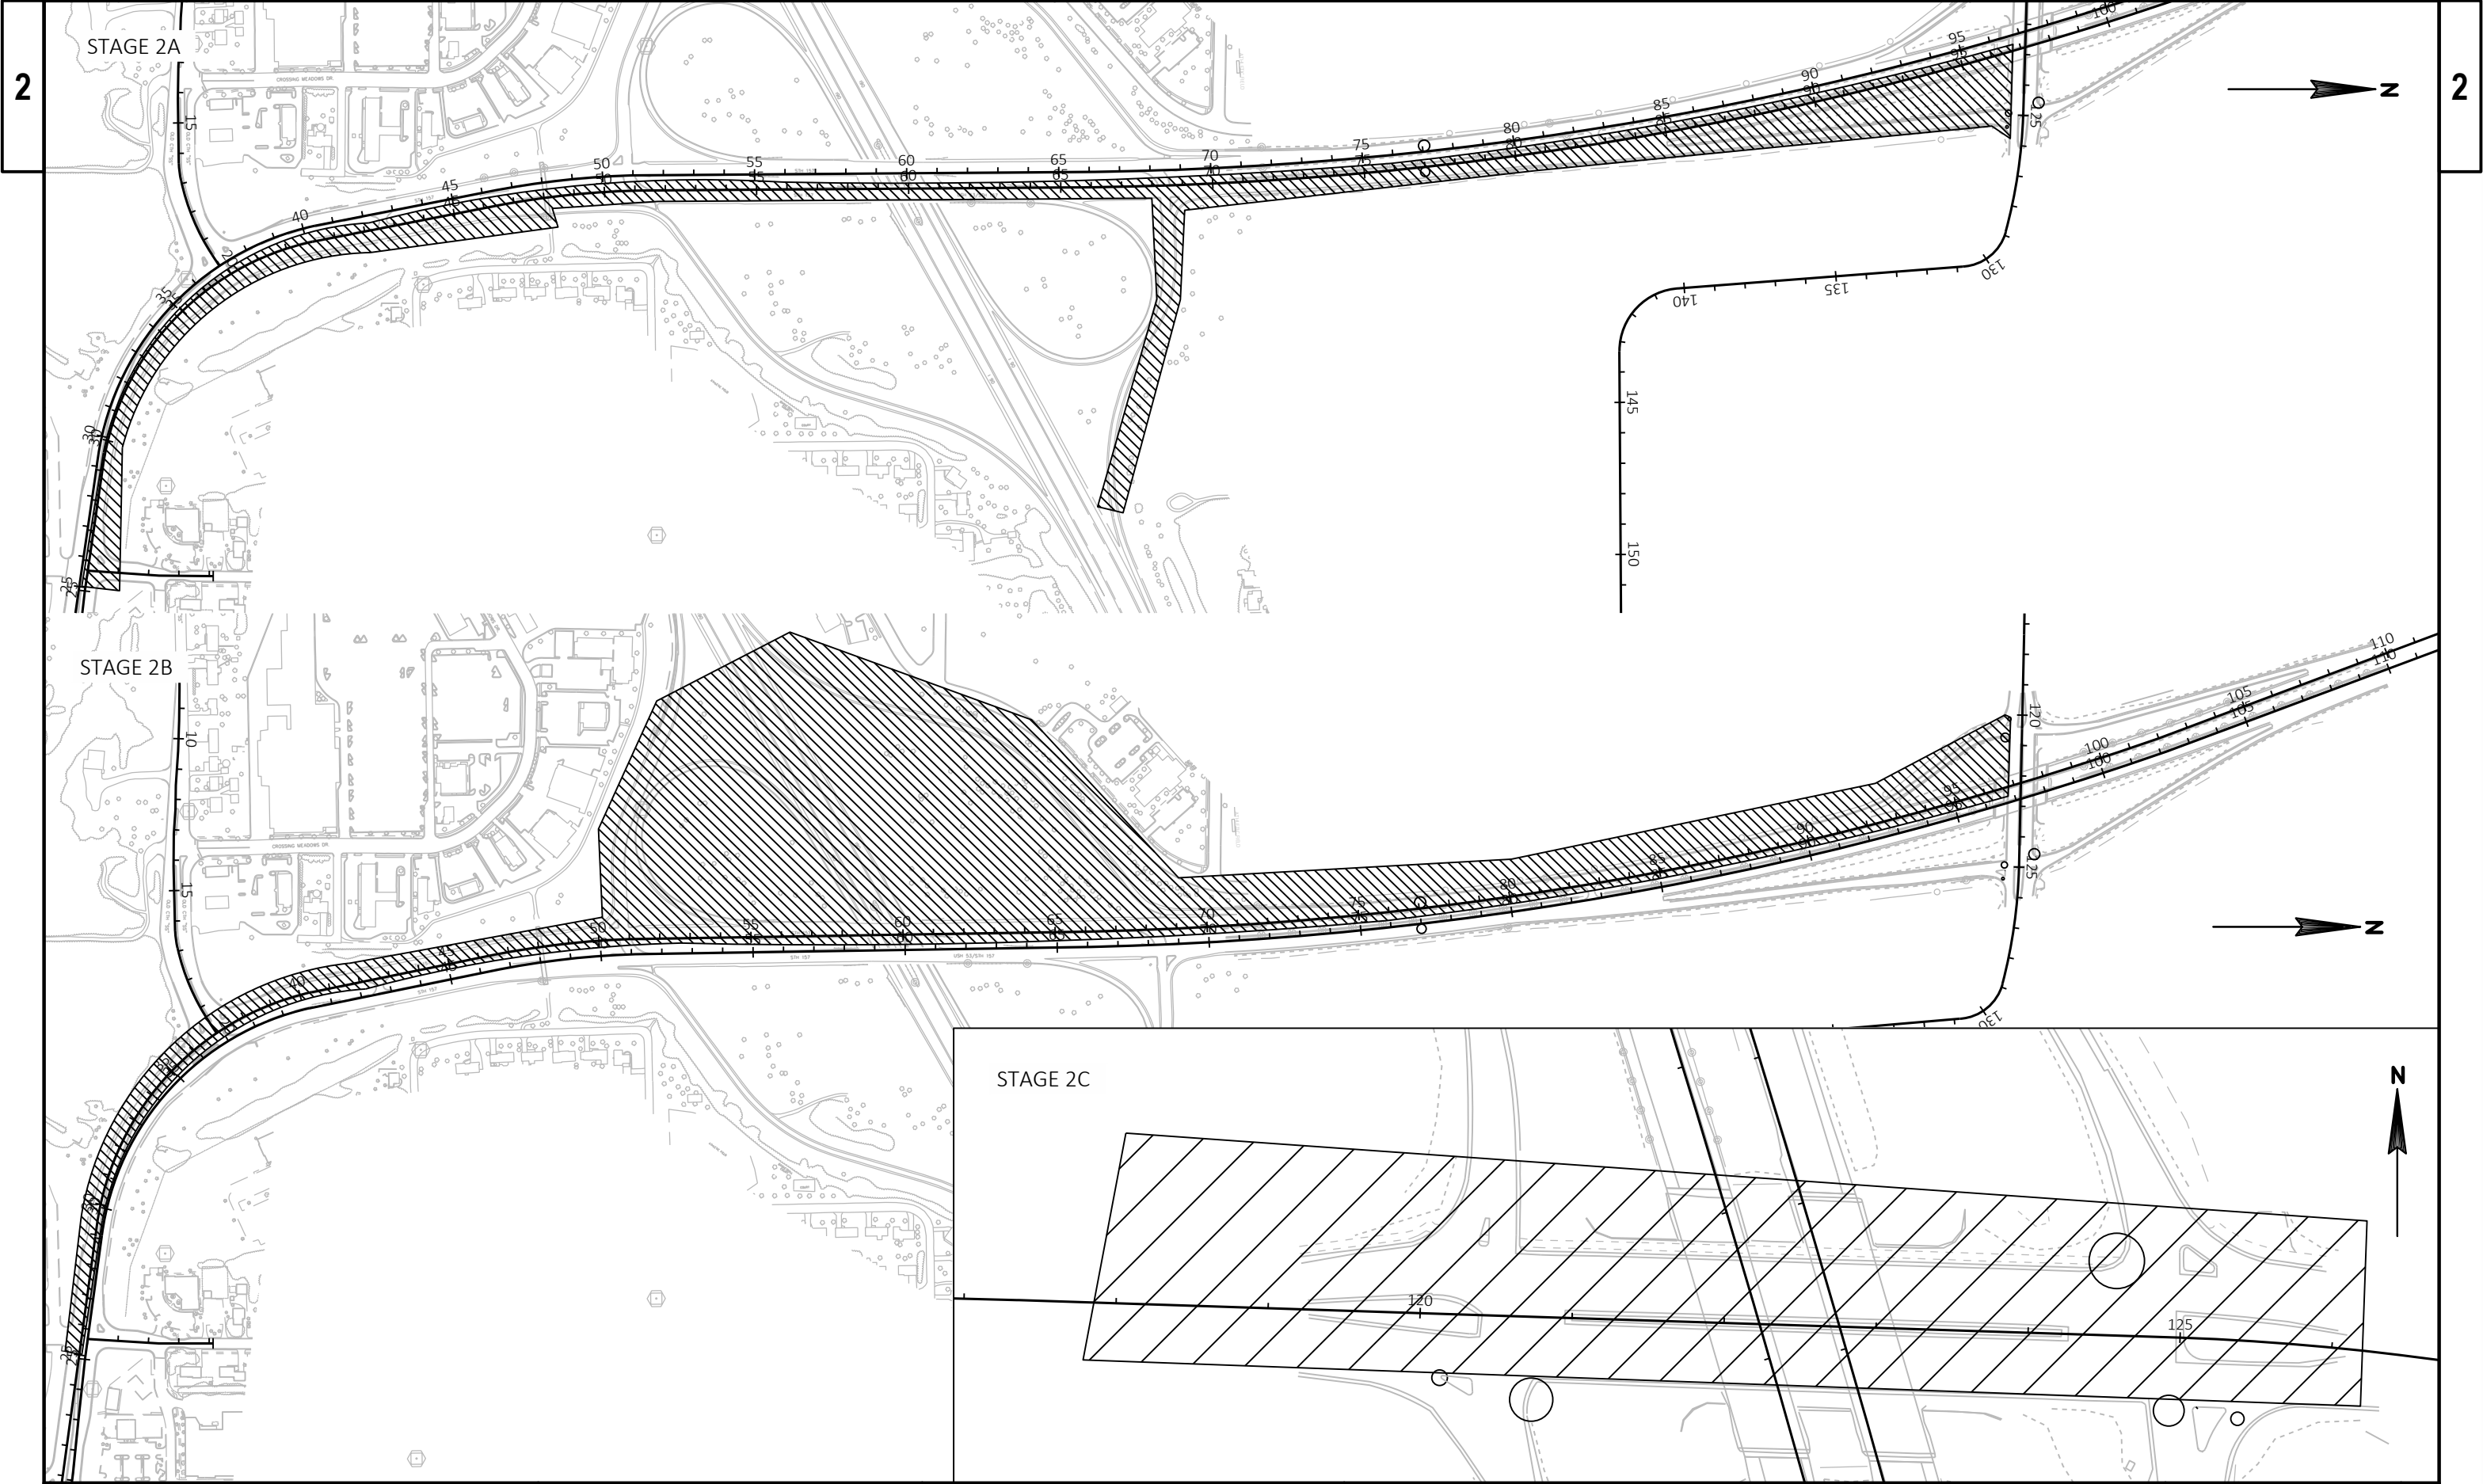

PROJECT NO: 1070-04-75	HWY: IH 90	COUNTY: LA CROSSE	STAGE CONSTRUCTION (STAGE 2, STH 157)	SHEET	E
------------------------	------------	-------------------	---------------------------------------	-------	---

STAGE 6C-2

OLD

15

OLD

[illegible]

E

WISDOT/CADDS SHEET 42

STATE OF WISCONSIN

DEPARTMENT OF TRANSPORTATION

TRANSPORTATION PROJECT PLAT TITLE SHEET

1070-04-25

LA CROSSE - SPARTA

STH 157 INTERCHANGE

IH 90

LA CROSSE COUNTY



CONVENTIONAL SYMBOLS

SECTION LINE	---	SECTION CORNER SYMBOL		R/W MONUMENT (TO BE SET)	•
QUARTER LINE	----	SECTION CORNER MONUMENT		NON-MONUMENTED R/W POINT	o
SIXTEENTH LINE	-----	GEODETIC SURVEY MONUMENT		FOUND IRON PIN (1-INCH UNLESS NOTED)	IP •
NEW REFERENCE LINE	-----	SIXTEENTH CORNER MONUMENT		OFF-PREMISE SIGN	
NEW R/W LINE	-----	SIGN			
EXISTING R/W OR HE LINE	-----				
PROPERTY LINE	-----				
LOT, TIE & OTHER MINOR LINES	-----				
SLOPE INTERCEPT	-----				
CORPORATE LIMITS	-----				
UNDERGROUND FACILITY (COMMUNICATIONS, ELECTRIC, ETC)	-----				
NEW R/W (FEE OR HE) (HATCHING VARIES BY OWNER)	-----				
TEMPORARY LIMITED EASEMENT AREA	-----				
EASEMENT AREA (PERMANENT LIMITED OR RESTRICTED DEVELOPMENT)	-----				
TRANSMISSION STRUCTURES	-----				
BUILDING	-----				
BRIDGE	-----				

CONVENTIONAL ABBREVIATIONS


ACCESS RIGHTS	AR	POINT OF INTERSECTION	PI
ACRES	AC	PROPERTY LINE	PL
AHEAD	AH	RECORDED AS	(100')
ALUMINUM	ALUM	REEL / IMAGE	R/I
AND OTHERS	ET AL	REFERENCE LINE	R/L
BACK	BK	REMAINING	REM
BLOCK	BLK	RESTICTIVE DEVELOPMENT	RDE
CENTERLINE	C/L	EASEMENT	
CERTIFIED SURVEY MAP	CSM	RIGHT	RT
CONCRETE	CONC	RIGHT OF WAY	R/W
COUNTY	CO	SECTION	SEC
COUNTY TRUNK HIGHWAY	CTH	SEPTIC VENT	SEPV
DISTANCE	DIST	SQUARE FEET	SF
CORNER	COR	STATE TRUNK HIGHWAY	STH
DOCUMENT NUMBER	DOC	STATION	STA
EASEMENT	EASE	TELEPHONE PEDESTAL	TP
EXISTING	EX	TEMPORARY LIMITED EASEMENT	TLE
GAS VALVE	GV	TRANSPORTATION PROJECT	TPP
GRID NORTH	GN	PLAT	
HIGHWAY EASEMENT	HE	UNITED STATES HIGHWAY	USH
IDENTIFICATION	ID	VOLUME	V
LAND CONTRACT	LC		
LEFT	LT		
MONUMENT	MON		
NATIONAL GEODETIC SURVEY	NGS		
NUMBER	NO		
OUTLOT	OL		
PAGE	P		
POINT OF TANGENCY	PT		
PERMANENT LIMITED EASEMENT	PLE		
POINT OF BEGINNING	PB		
POINT OF ENDING	EP		
POINT OF CURVATURE	PC		
POINT OF COMPOUND CURVE	PCC		

CURVE DATA

LONG CHORD	LCH
LONG CHORD BEARING	LCB
RADIUS	R
DEGREE OF CURVE	D
CENTRAL ANGLE	Δ/DELTA
LENGTH OF CURVE	L
TANGENT	T
DIRECTION AHEAD	DA
DIRECTION BACK	DB

CONVENTIONAL UTILITY SYMBOLS

---	WATER
---	GAS
---	TELEPHONE
---	OVERHEAD
---	TRANSMISSION LINES
---	ELECTRIC
---	CABLE TELEVISION
---	FIBER OPTIC
---	SANITARY SEWER
---	STORM SEWER

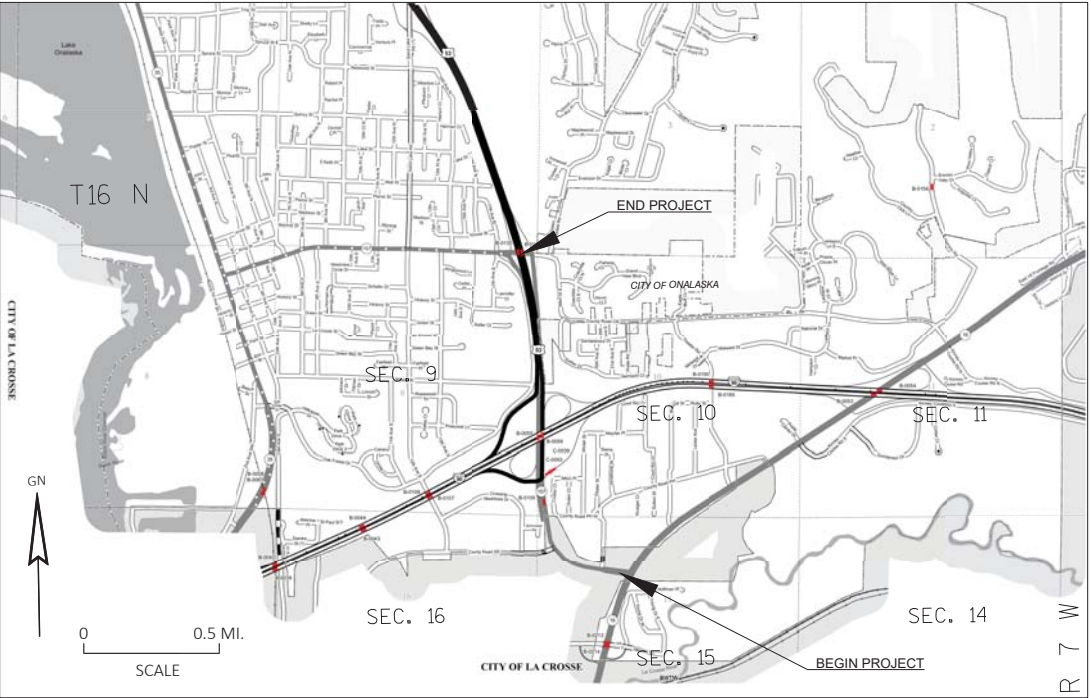

THE NOTES, CONVENTIONAL SIGNS, AND ABBREVIATIONS ARE ASSOCIATED WITH EACH TRANSPORTATION PROJECT PLAT FOR PROJECT 1070-04-25

NOTES:

POSITIONS SHOWN ON THIS PLAT ARE WISCONSIN COUNTY COORDINATES, LA CROSSE COUNTY, NAD83(2011), IN U.S. SURVEY FEET. VALUES ARE GRID COORDINATES, GRID BEARINGS, AND GRID DISTANCES. GRID DISTANCES MAY BE USED AS GROUND DISTANCES.

ALL NEW RIGHT-OF-WAY MONUMENTS WILL BE TYPE 2 (TYPICALLY 3/4" X 24" IRON REBARS), UNLESS OTHERWISE NOTED, AND WILL BE PLACED PRIOR TO THE COMPLETION OF THE PROJECT.

ALL RIGHT-OF-WAY LINES DEPICTED IN THE NON-ACQUISITION AREAS ARE INTENDED TO RE-ESTABLISH EXISTING RIGHT-OF-WAY LINES AS DETERMINED FROM PREVIOUS PROJECTS, OTHER RECORDED DOCUMENTS, OR FROM CENTERLINE OF EXISTING PAVEMENTS.

RIGHT-OF-WAY BOUNDARIES ARE DEFINED WITH COURSES OF THE PERIMETER OF THE HIGHWAY LANDS REFERENCED TO THE U.S. PUBLIC LAND SURVEY SYSTEM OR OTHER "SURVEYS" OF PUBLIC RECORD.

DIMENSIONING FOR THE NEW RIGHT-OF-WAY IS MEASURED ALONG AND PERPENDICULAR TO THE NEW REFERENCE LINES.

A TEMPORARY LIMITED EASEMENT (TLE) IS A RIGHT FOR CONSTRUCTION PURPOSES, AS DEFINED HEREIN, INCLUDING THE RIGHT TO OPERATE NECESSARY EQUIPMENT THEREON, THE RIGHT OF INGRESS AND EGRESS, AS LONG AS REQUIRED FOR SUCH PUBLIC PURPOSE, INCLUDING THE RIGHT TO PRESERVE, PROTECT, REMOVE, OR PLANT THEREON ANY VEGETATION THAT THE HIGHWAY AUTHORITIES MAY DEEM DESIRABLE. ALL (TLEs) ON THIS PLAT EXPIRE AT THE COMPLETION OF THE CONSTRUCTION PROJECT FOR WHICH THIS INSTRUMENT IS GIVEN.

A PERMANENT LIMITED EASEMENT (PLE) IS A RIGHT FOR CONSTRUCTION AND MAINTENANCE PURPOSES, AS DEFINED HEREIN, INCLUDING THE RIGHT TO OPERATE NECESSARY EQUIPMENT THEREON AND THE RIGHT OF INGRESS AND EGRESS, AS LONG AS REQUIRED FOR SUCH PUBLIC PURPOSE, INCLUDING THE RIGHT TO PRESERVE, PROTECT, REMOVE, OR PLANT THEREON ANY VEGETATION THAT THE HIGHWAY AUTHORITIES MAY DEEM DESIRABLE, BUT WITHOUT PREJUDICE TO THE OWNER'S RIGHTS TO MAKE OR CONSTRUCT IMPROVEMENTS ON SAID LANDS OR TO FLATTEN THE SLOPES, PROVIDING SAID ACTIVITIES WILL NOT IMPAIR OR OTHERWISE ADVERSELY AFFECT THE HIGHWAY FACILITIES.

PROPERTY LINES SHOWN ON THIS PLAT ARE DRAWN FROM DATA DERIVED FROM MAPS AND DOCUMENTS OF PUBLIC RECORD AND/OR EXISTING OCCUPATIONAL LINES. THIS PLAT MAY NOT BE A TRUE REPRESENTATION OF EXISTING PROPERTY LINES, EXCLUDING RIGHT-OF-WAY, AND SHOULD NOT BE USED AS A SUBSTITUTE FOR AN ACCURATE FIELD SURVEY.

FOR THE LATEST ACCESS/DRIVEWAY INFORMATION, CONTACT THE PLANNING UNIT OF THE WISCONSIN DEPARTMENT OF TRANSPORTATION OFFICE IN LA CROSSE

PARCEL IDENTIFICATION NUMBERS MAY NOT POINT TO ALL AREAS OF ACQUISITION, AS NOTED ON THE SCHEDULE OF LANDS & INTERESTS REQUIRED.

TRANSPORTATION PROJECT PLAT NO: 1070-04-25 - 4.01

PART OF THE NORTHEAST QUARTER OF THE NORTHWEST QUARTER OF SECTION 15, TOWNSHIP 16 NORTH, RANGE 7 WEST, CITY OF LA CROSSE, LA CROSSE COUNTY, WISCONSIN.

RELOCATION ORDER IH 90, LA CROSSE - SPARTA STH 157 INTERCHANGE, LA CROSSE COUNTY

TO PROPERLY ESTABLISH, LAY OUT, WIDEN, ENLARGE, EXTEND, CONSTRUCT, RECONSTRUCT, IMPROVE, OR MAINTAIN A PORTION OF THE HIGHWAY DESIGNATED ABOVE, THE STATE OF WISCONSIN DEPARTMENT OF TRANSPORTATION DEEMS IT NECESSARY TO RELOCATE OR CHANGE SAID HIGHWAY AND ACQUIRE CERTAIN LANDS AND INTERESTS OR RIGHTS IN LANDS FOR THE ABOVE PROJECT.

TO EFFECT THIS CHANGE, PURSUANT TO AUTHORITY GRANTED UNDER SECTION 84.02 (3), 84.09, AND 84.30, WISCONSIN STATUTES, THE DEPARTMENT OF TRANSPORTATION HEREBY ORDERS THAT:

1. THAT PORTION OF SAID HIGHWAY AS SHOWN ON THIS PLAT IS LAID OUT AND ESTABLISHED TO THE LINES AND WIDTHS AS SO SHOWN FOR THE ABOVE PROJECT. 2. THE LANDS OR INTERESTS OR RIGHTS IN LANDS AS SHOWN ON THIS PLAT ARE REQUIRED BY THE DEPARTMENT FOR THE ABOVE PROJECT AND SHALL BE ACQUIRED IN THE NAME OF THE STATE OF WISCONSIN, PURSUANT TO THE PROVISIONS OF SECTION 84.09 (1) OR (2), WISCONSIN STATUTES.

EXISTING ACCESS CONTROL ALONG STH 16 HAS BEEN ESTABLISHED FROM PLAT OF RIGHT OF WAY PROJECT T 018-1(16) AND ACCESS POINT Doc V.635-P.857

EXISTING HIGHWAY RIGHT-OF-WAY SHOWN HEREIN IS BASED ON THE FOLLOWING POINTS OF REFERENCE: PREVIOUS PROJECT T 018-1(16) AND DJ-5513. HOLIDAY HEIGHTS ADDITION, SISBRO ADDITION, CSM# 119 Doc.897641; PLAT OF SURVEYS: CL-1854, CL-1855, CO-393, CL-1779, CO-772


FOR ADDITIONAL INFORMATION REFER TO THE TITLE SHEET, RECORDED IN THE OFFICE OF THE REGISTER OF DEEDS, IN LA CROSSE COUNTY, AS SHEET 2 OF 2 OF THIS DOCUMENT.

UTILITY INTERESTS REQUIRED

UTILITY NUMBER	OWNER (S)	INTEREST REQUIRED
100	Xcel Energy (Northern States Power Co.) (Elec)	RELEASE OF RIGHTS
101	City of La Crosse (Water, Sewer)	RELEASE OF RIGHTS

EASEMENT TABLE

OWNER	RECORDING INFORMATION	LOCATED IN R/W PARCEL #
Northern States Power Company	V.625, PG591 Doc#894090	1
CITY LA CROSSE	V. 648, PG 220-245	1

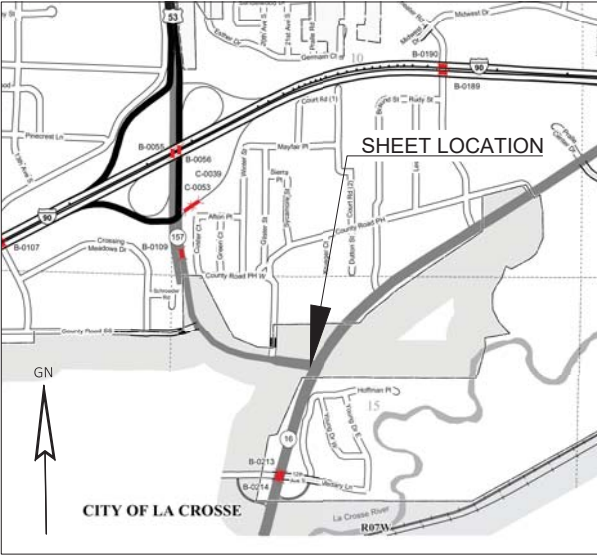

0 0.5 MI.
SCALE

STH 16 R/L CURVE DATA

PI STA = 189+21.40
Y = 151800.569
X = 458027.819
DELTA = 43°24'59"
LCH=2119.416
LCB=N33° 55' 14.11"E
D = 1°59'59"
T = 1140.60'
L = 2170.99'
R = 2865.00'
PC STA = 177+80.80
PT STA = 199+51.79

COORDINATE TABLE - TLE POINTS (STH 16 R/L)				
PT.#	STATION	OFFSET	Y	X
400	186+12.80	136.798' RT	151396.1'	458197.1'
401	186+46.13	231.303' RT	151377.3'	458294.8'
402	186+60.30	256.622' RT	151376.1'	458323.2'
403	186+33.97	268.803' RT	151349.2'	458322.0'
404	185+92.00	198.309' RT	151349.5'	458241.7'
405	185+76.47	140.941' RT	151363.8'	458184.2'

COORDINATE TABLE - R/W POINTS (STH 16)				
PT.#	STATION	OFFSET	Y	X
233	190+25.03	120.029' RT	151735.3360'	458397.2240'
301	188+00.00	120.000' RT	151558.4490'	458274.0433'
300	187+00.00	125.000' RT	151474.2986'	458228.1531'
238	186+76.05	128.562' RT	151452.7470'	458219.6590'
236	184+72.24	150.345' RT	151271.4670'	458147.6270'
303	183+99.29	0.000'	151271.5216'	457981.3559'
103	183+72.19	60.678' LT	151271.5430'	457914.7840'
302	186+98.43	60.000' LT	151567.0800'	458068.0937'
251	189+48.93	59.937' LT	151781.2930'	458207.6440'
304	189+73.12	0.000'	151766.0433'	458270.5525'


COORDINATE TABLE - FOUND SURVEY MONUMENTS				
PT.#	Y	X		
103	151271.5430'	457914.7840'		
233	151735.3360'	458397.2240'		
234	151431.5940'	458465.7540'		
235	151404.6300'	458429.6020'		
236	151271.4670'	458147.6270'		
237	151412.7320'	458249.5710'		
238	151452.7470'	458219.6590'		
239	151471.6250'	458229.2050'		
244	151329.7770'	457860.1630'		
245	151348.5650'	457758.7310'		
251	151781.2930'	458207.6440'		

NOTE: ALL FOUND SURVEY MONUMENTS ARE TYPE 2 IRON BARS AS SURVEYED BY THE WISCONSIN DEPT. OF TRANSPORTATION.

SCHEDULE OF LANDS & INTERESTS REQUIRED

PARCEL NUMBER	OWNER (S)	INTEREST REQUIRED	R/W ACRES REQUIRED			T.L.E. ACRES	P.L.E. ACRES
			NEW	EXISTING	TOTAL		
1	PR VALLEY VIEW LIMITED PARTNERSHIP INC.	T.L.E.	--	--	--	0.10	--

NOTE: OWNER'S NAMES ARE SHOWN FOR REFERENCE PURPOSES ONLY AND ARE SUBJECT TO CHANGE PRIOR TO THE TRANSFER OF LAND INTERESTS TO THE DEPARTMENT.

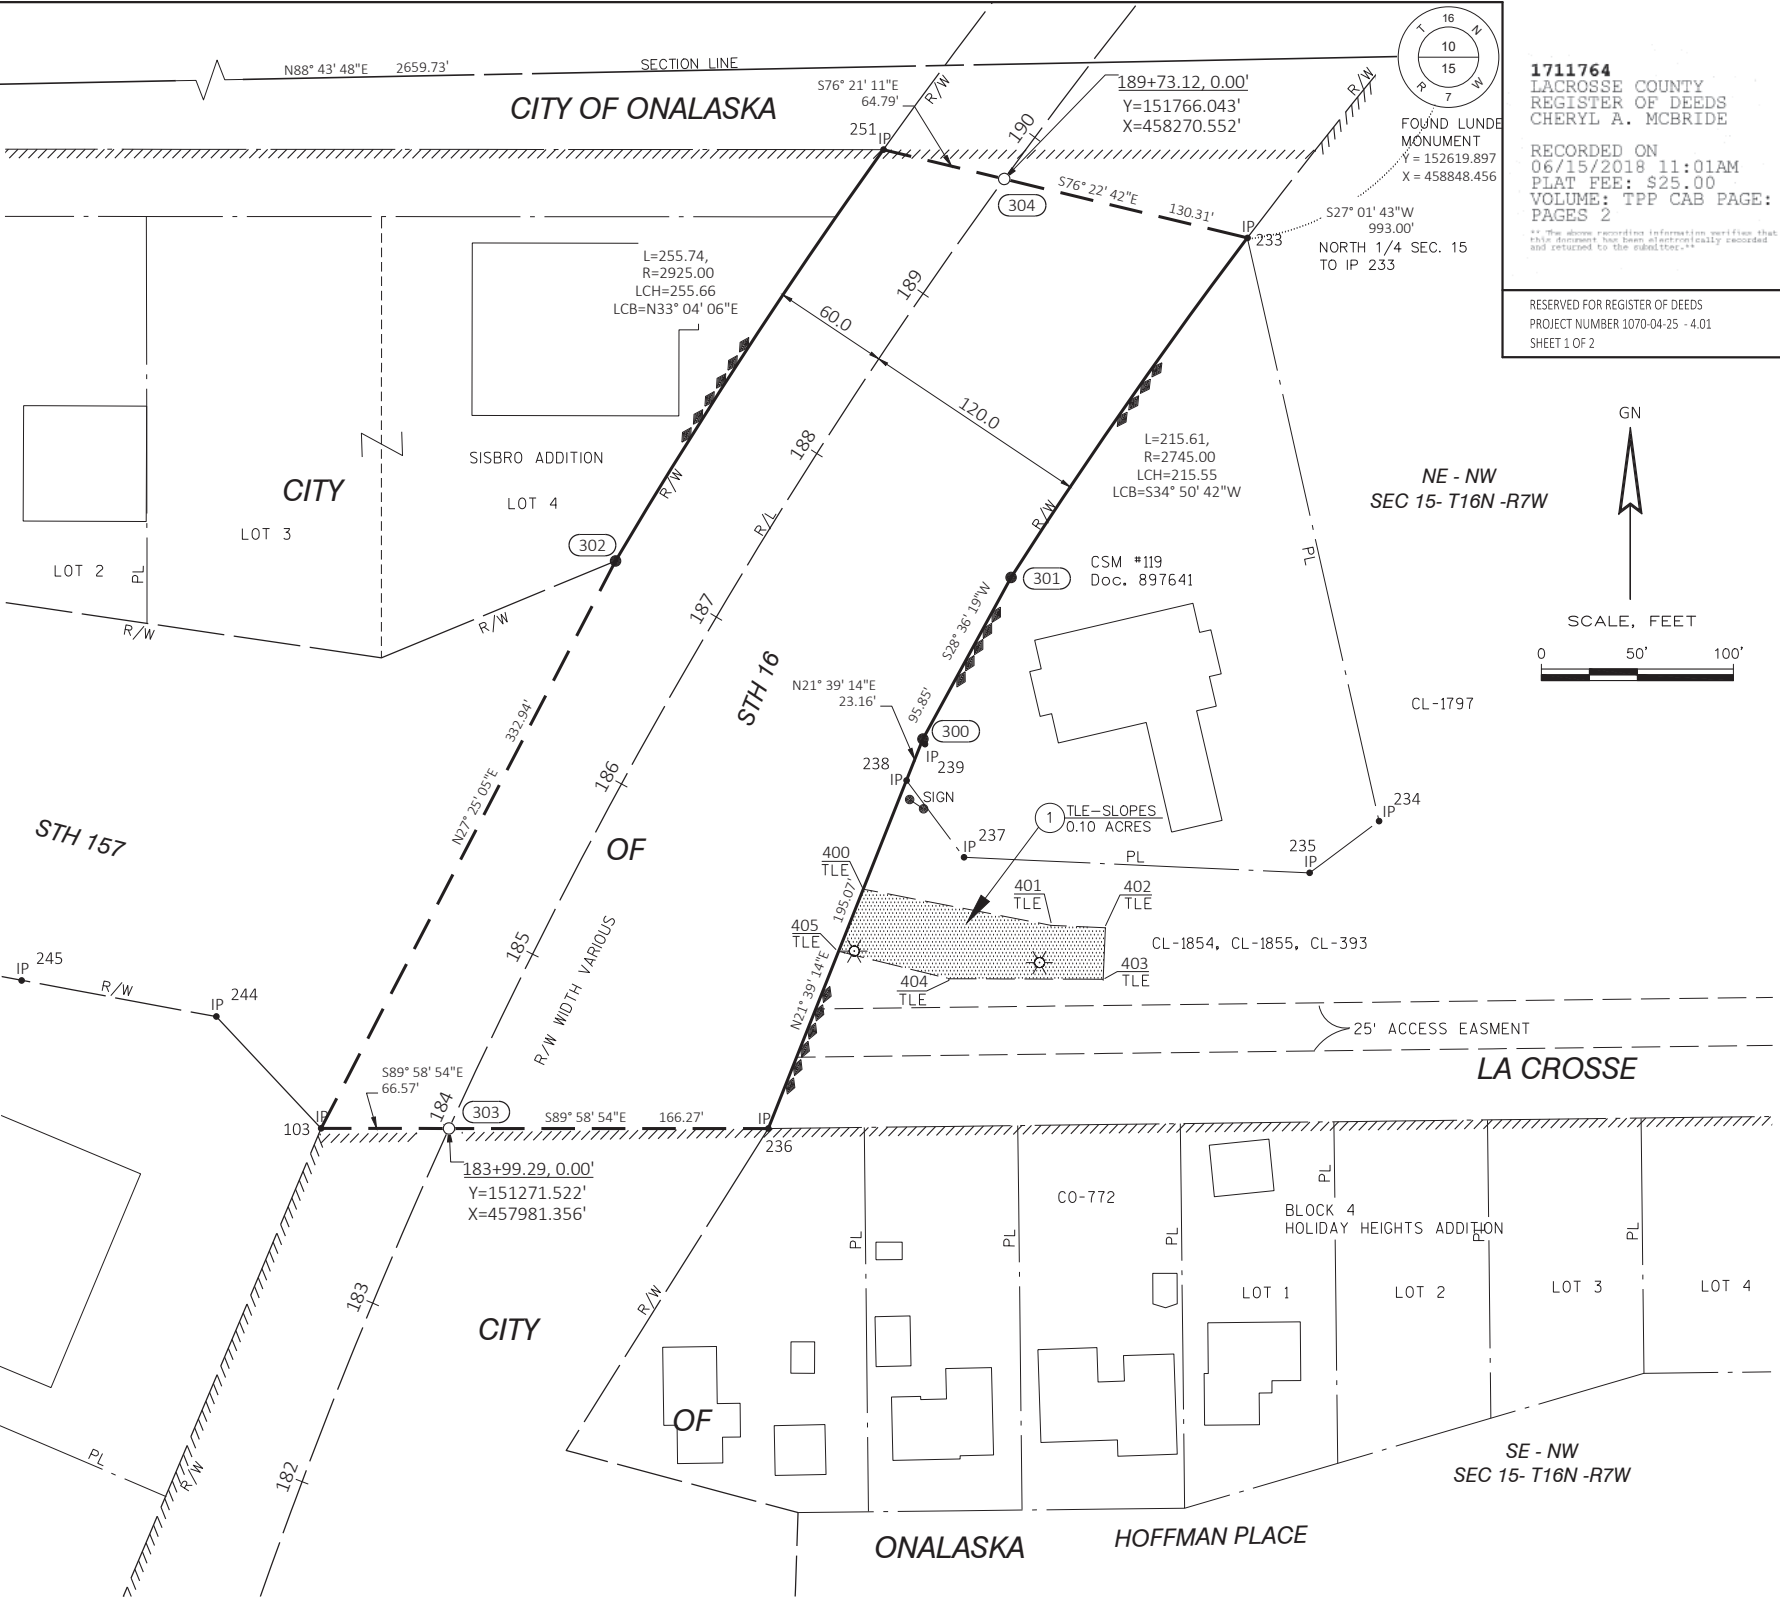

1711764
LACROSSE COUNTY
REGISTER OF DEEDS
CHERYL A. MCBRIDE

RECORDED ON
06/15/2018 11:01AM
PLAT FEE: \$25.00
VOLUME: TPP CAB PAGE: 88B
PAGES 2

** The above recording information verifies that this document has been electronically recorded and returned to the submitter. **

RESERVED FOR REGISTER OF DEEDS
PROJECT NUMBER 1070-04-25 - 4.01
SHEET 1 OF 2

NE - NW
SEC 15- T16N -R7W

SCALE, FEET
0 50' 100'

LA CROSSE

SE - NW
SEC 15- T16N -R7W

STATE OF WISCONSIN DEPARTMENT OF TRANSPORTATION

I, JOERG FELDBINDER, PROFESSIONAL LAND SURVEYOR, HEREBY CERTIFY THAT IN FULL COMPLIANCE WITH THE PROVISIONS OF SECTION 84.095 OF THE WISCONSIN STATUTES AND UNDER THE DIRECTION OF THE DEPARTMENT OF TRANSPORTATION, I HAVE MAPPED THIS TRANSPORTATION PROJECT PLAT AND SUCH PLAT CORRECTLY REPRESENTS ALL EXTERIOR BOUNDARIES OF THE SURVEYED LAND.

SIGNATURE: *Joerg Feldbinder* DATE: 6/11/2018

PRINT NAME: JOERG FELDBINDER

REGISTRATION NUMBER: S-2991

THIS PLAT AND RELOCATION ORDER ARE APPROVED FOR THE WISCONSIN DEPARTMENT OF TRANSPORTATION SOUTH-WEST REGION

SIGNATURE: *Cory Schlager* DATE: 6/11/2018

PRINT NAME: CORY SCHLAGEL



TRANSPORTATION PROJECT PLAT NO: 1070-04-25 - 4.02

PART OF LOT 1 OF BLOCK 1 OF PRALLE'S ADDITION LOCATED IN THE NORTHEAST QUARTER OF THE NORTHEAST QUARTER OF SECTION 16, TOWNSHIP 16 NORTH, RANGE 7 WEST, CITY OF ONALASKA, LA CROSSE COUNTY, WISCONSIN.

RELOCATION ORDER IH 90, LA CROSSE - SPARTA STH 157 INTERCHANGE, LA CROSSE COUNTY

TO PROPERLY ESTABLISH, LAY OUT, WIDEN, ENLARGE, EXTEND, CONSTRUCT, RECONSTRUCT, IMPROVE, OR MAINTAIN A PORTION OF THE HIGHWAY DESIGNATED ABOVE, THE STATE OF WISCONSIN DEPARTMENT OF TRANSPORTATION DEEMS IT NECESSARY TO RELOCATE OR CHANGE SAID HIGHWAY AND ACQUIRE CERTAIN LANDS AND INTERESTS OR RIGHTS IN LANDS FOR THE ABOVE PROJECT.


TO EFFECT THIS CHANGE, PURSUANT TO AUTHORITY GRANTED UNDER SECTION 84.02 (3), 84.09, AND 84.30, WISCONSIN STATUTES, THE DEPARTMENT OF TRANSPORTATION HEREBY ORDERS THAT:

1. THAT PORTION OF SAID HIGHWAY AS SHOWN ON THIS PLAT IS LAID OUT AND ESTABLISHED TO THE LINES AND WIDTHS AS SO SHOWN FOR THE ABOVE PROJECT. 2. THE LANDS OR INTERESTS OR RIGHTS IN LANDS AS SHOWN ON THIS PLAT ARE REQUIRED BY THE DEPARTMENT FOR THE ABOVE PROJECT AND SHALL BE ACQUIRED IN THE NAME OF THE STATE OF WISCONSIN, PURSUANT TO THE PROVISIONS OF SECTION 84.09 (1) OR (2), WISCONSIN STATUTES.

EXISTING ACCESS CONTROL ALONG STH 157 HAS BEEN ESTABLISHED FROM PLAT OF RIGHT OF WAY PROJECT T 1070-01-21



EXISTING HIGHWAY RIGHT-OF-WAY SHOWN HEREIN IS BASED ON THE FOLLOWING POINTS OF REFERENCE: PREVIOUS PROJECT 1070-01-21, PRALLES ADDITION, CROSSING MEADOWS ADDITION, CO-377, CO-155, CO-377, CO-376, CO-384, CO-1166 AND VACATION RESOLUTION NO. 22-90 VOL. 881 PAGE 515

FOR ADDITIONAL INFORMATION REFER TO THE TITLE SHEET, RECORDED IN THE OFFICE OF THE REGISTER OF DEEDS, IN LA CROSSE COUNTY, AS SHEET 2 OF 2 OF DOCUMENT #1711764 AND FILED IN VOLUME TPP CAB PAGE 88B.

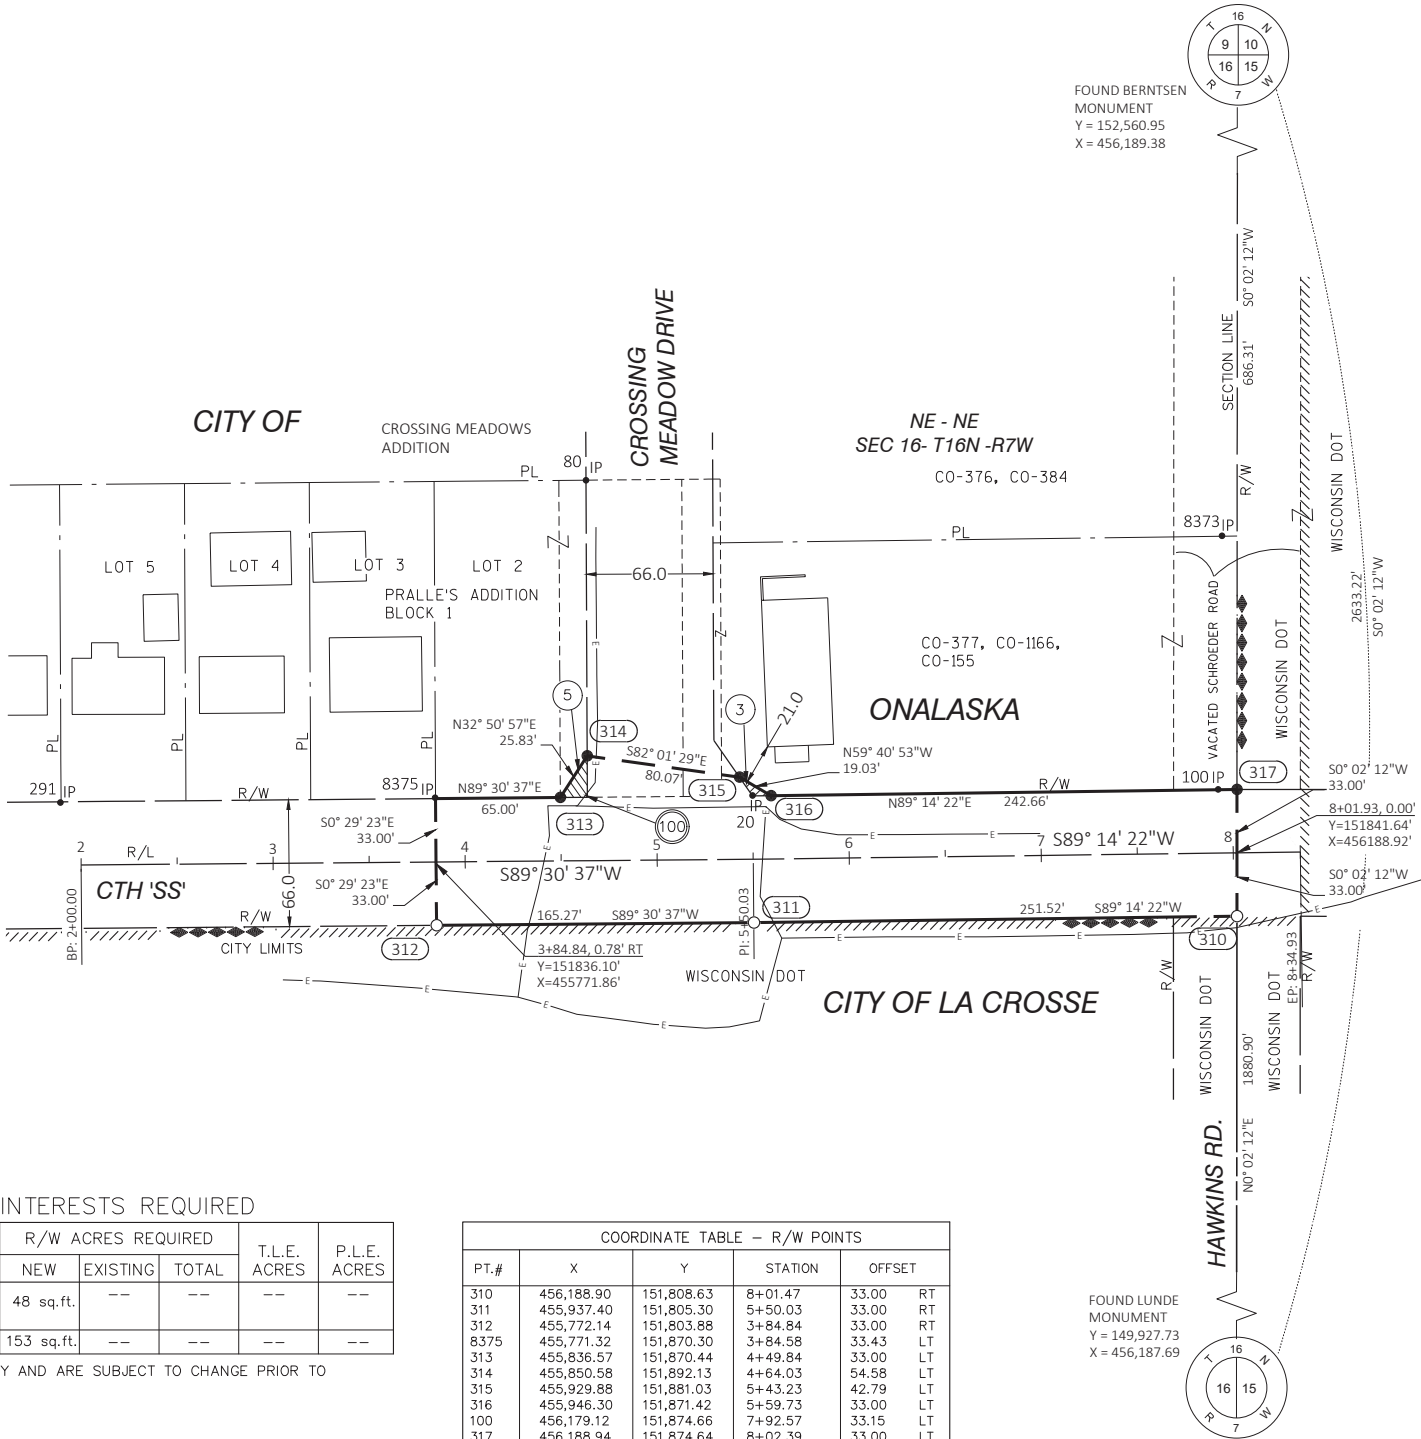

1712405
LACROSSE COUNTY
REGISTER OF DEEDS
CHERYL A. MCBRIDE
RECORDED ON
06/28/2018 01:56PM
PLAT FEE: \$25.00
VOLUME: TPP CAB PAGE: 89A
PAGES 1
+ The above recording information verifies that this document has been electronically recorded and returned to the submitter.

RESERVED FOR REGISTER OF DEEDS
PROJECT NUMBER 1070-04-25 - 4.02

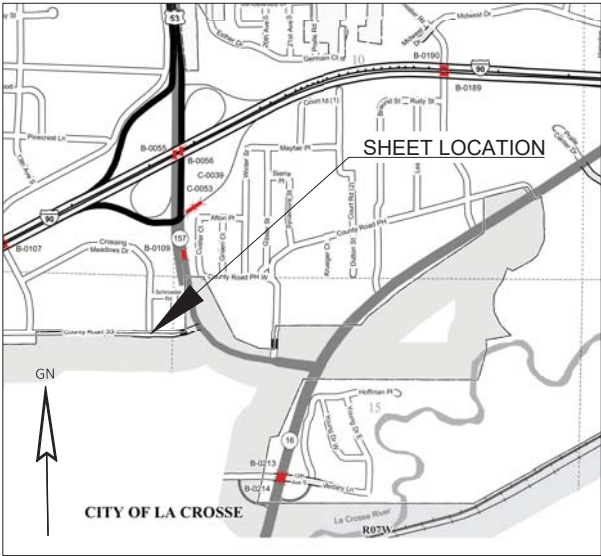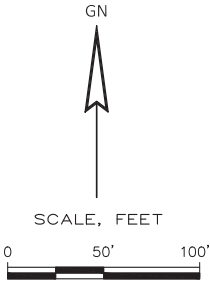

SCHEDULE OF LANDS & INTERESTS REQUIRED

PARCEL NUMBER	OWNER (S)	INTEREST REQUIRED	R/W ACRES REQUIRED			T.L.E. ACRES	P.L.E. ACRES
			NEW	EXISTING	TOTAL		
3	KT REAL ESTATE HOLDINGS, LLC, A DELAWARE LIMITED LIABILITY COMPANY	FEE	48 sq.ft.	--	--	--	--
5	ACRE FIVE, LLC	FEE	153 sq.ft.	--	--	--	--

NOTE: OWNER'S NAMES ARE SHOWN FOR REFERENCE PURPOSES ONLY AND ARE SUBJECT TO CHANGE PRIOR TO THE TRANSFER OF LAND INTERESTS TO THE DEPARTMENT.

UTILITY INTERESTS REQUIRED

UTILITY NUMBER	OWNER (S)	INTEREST REQUIRED
100	Xcel Energy (Northern States Power Co.) (Elec)	RELEASE OF RIGHTS

EASEMENT TABLE

OWNER	RECORDING INFORMATION	LOCATED IN R/W PARCEL #
Northern States Power Company	V.238, PG347 Doc#574239	5

COORDINATE TABLE - R/W POINTS				
PT.#	X	Y	STATION	OFFSET
310	456,188.90	151,808.63	8+01.47	33.00 RT
311	455,937.40	151,805.30	5+50.03	33.00 RT
312	455,772.14	151,803.88	3+84.84	33.00 RT
8375	455,771.32	151,870.30	3+84.58	33.43 LT
313	455,836.57	151,870.44	4+49.84	33.00 LT
314	455,850.58	151,892.13	4+64.03	54.58 LT
315	455,929.88	151,881.03	5+43.23	42.79 LT
316	455,946.30	151,871.42	5+59.73	33.00 LT
100	456,179.12	151,874.66	7+92.57	33.15 LT
317	456,188.94	151,874.64	8+02.39	33.00 LT

COORDINATE TABLE - FOUND SURVEY MONUMENTS				
PT.#	X	Y		
20	455,936.73	151,871.31		
80	455,849.96	152,035.72		
291	455,576.22	151,867.83		
8373	456,181.06	152,006.53		


NOTE: ALL FOUND SURVEY MONUMENTS ARE TYPE 2 IRON BARS AS SURVEYED BY THE WISCONSIN DEPT. OF TRANSPORTATION.



STATE OF WISCONSIN DEPARTMENT OF TRANSPORTATION

I, JOERG FELDBINDER, PROFESSIONAL LAND SURVEYOR, HEREBY CERTIFY THAT IN FULL COMPLIANCE WITH THE PROVISIONS OF SECTION 84.095 OF THE WISCONSIN STATUTES AND UNDER THE DIRECTION OF THE DEPARTMENT OF TRANSPORTATION, I HAVE MAPPED THIS TRANSPORTATION PROJECT PLAT AND SUCH PLAT CORRECTLY REPRESENTS ALL EXTERIOR BOUNDARIES OF THE SURVEYED LAND.





SIGNATURE: *Joerg Feldbinder* DATE: 6/26/2018
PRINT NAME: JOERG FELDBINDER
REGISTRATION NUMBER: S-2991
THIS PLAT AND RELOCATION ORDER ARE APPROVED FOR THE WISCONSIN DEPARTMENT OF TRANSPORTATION SOUTH-WEST REGION
SIGNATURE: *Cory Schlager* DATE: 6/26/2018
PRINT NAME: CORY SCHLAGEL

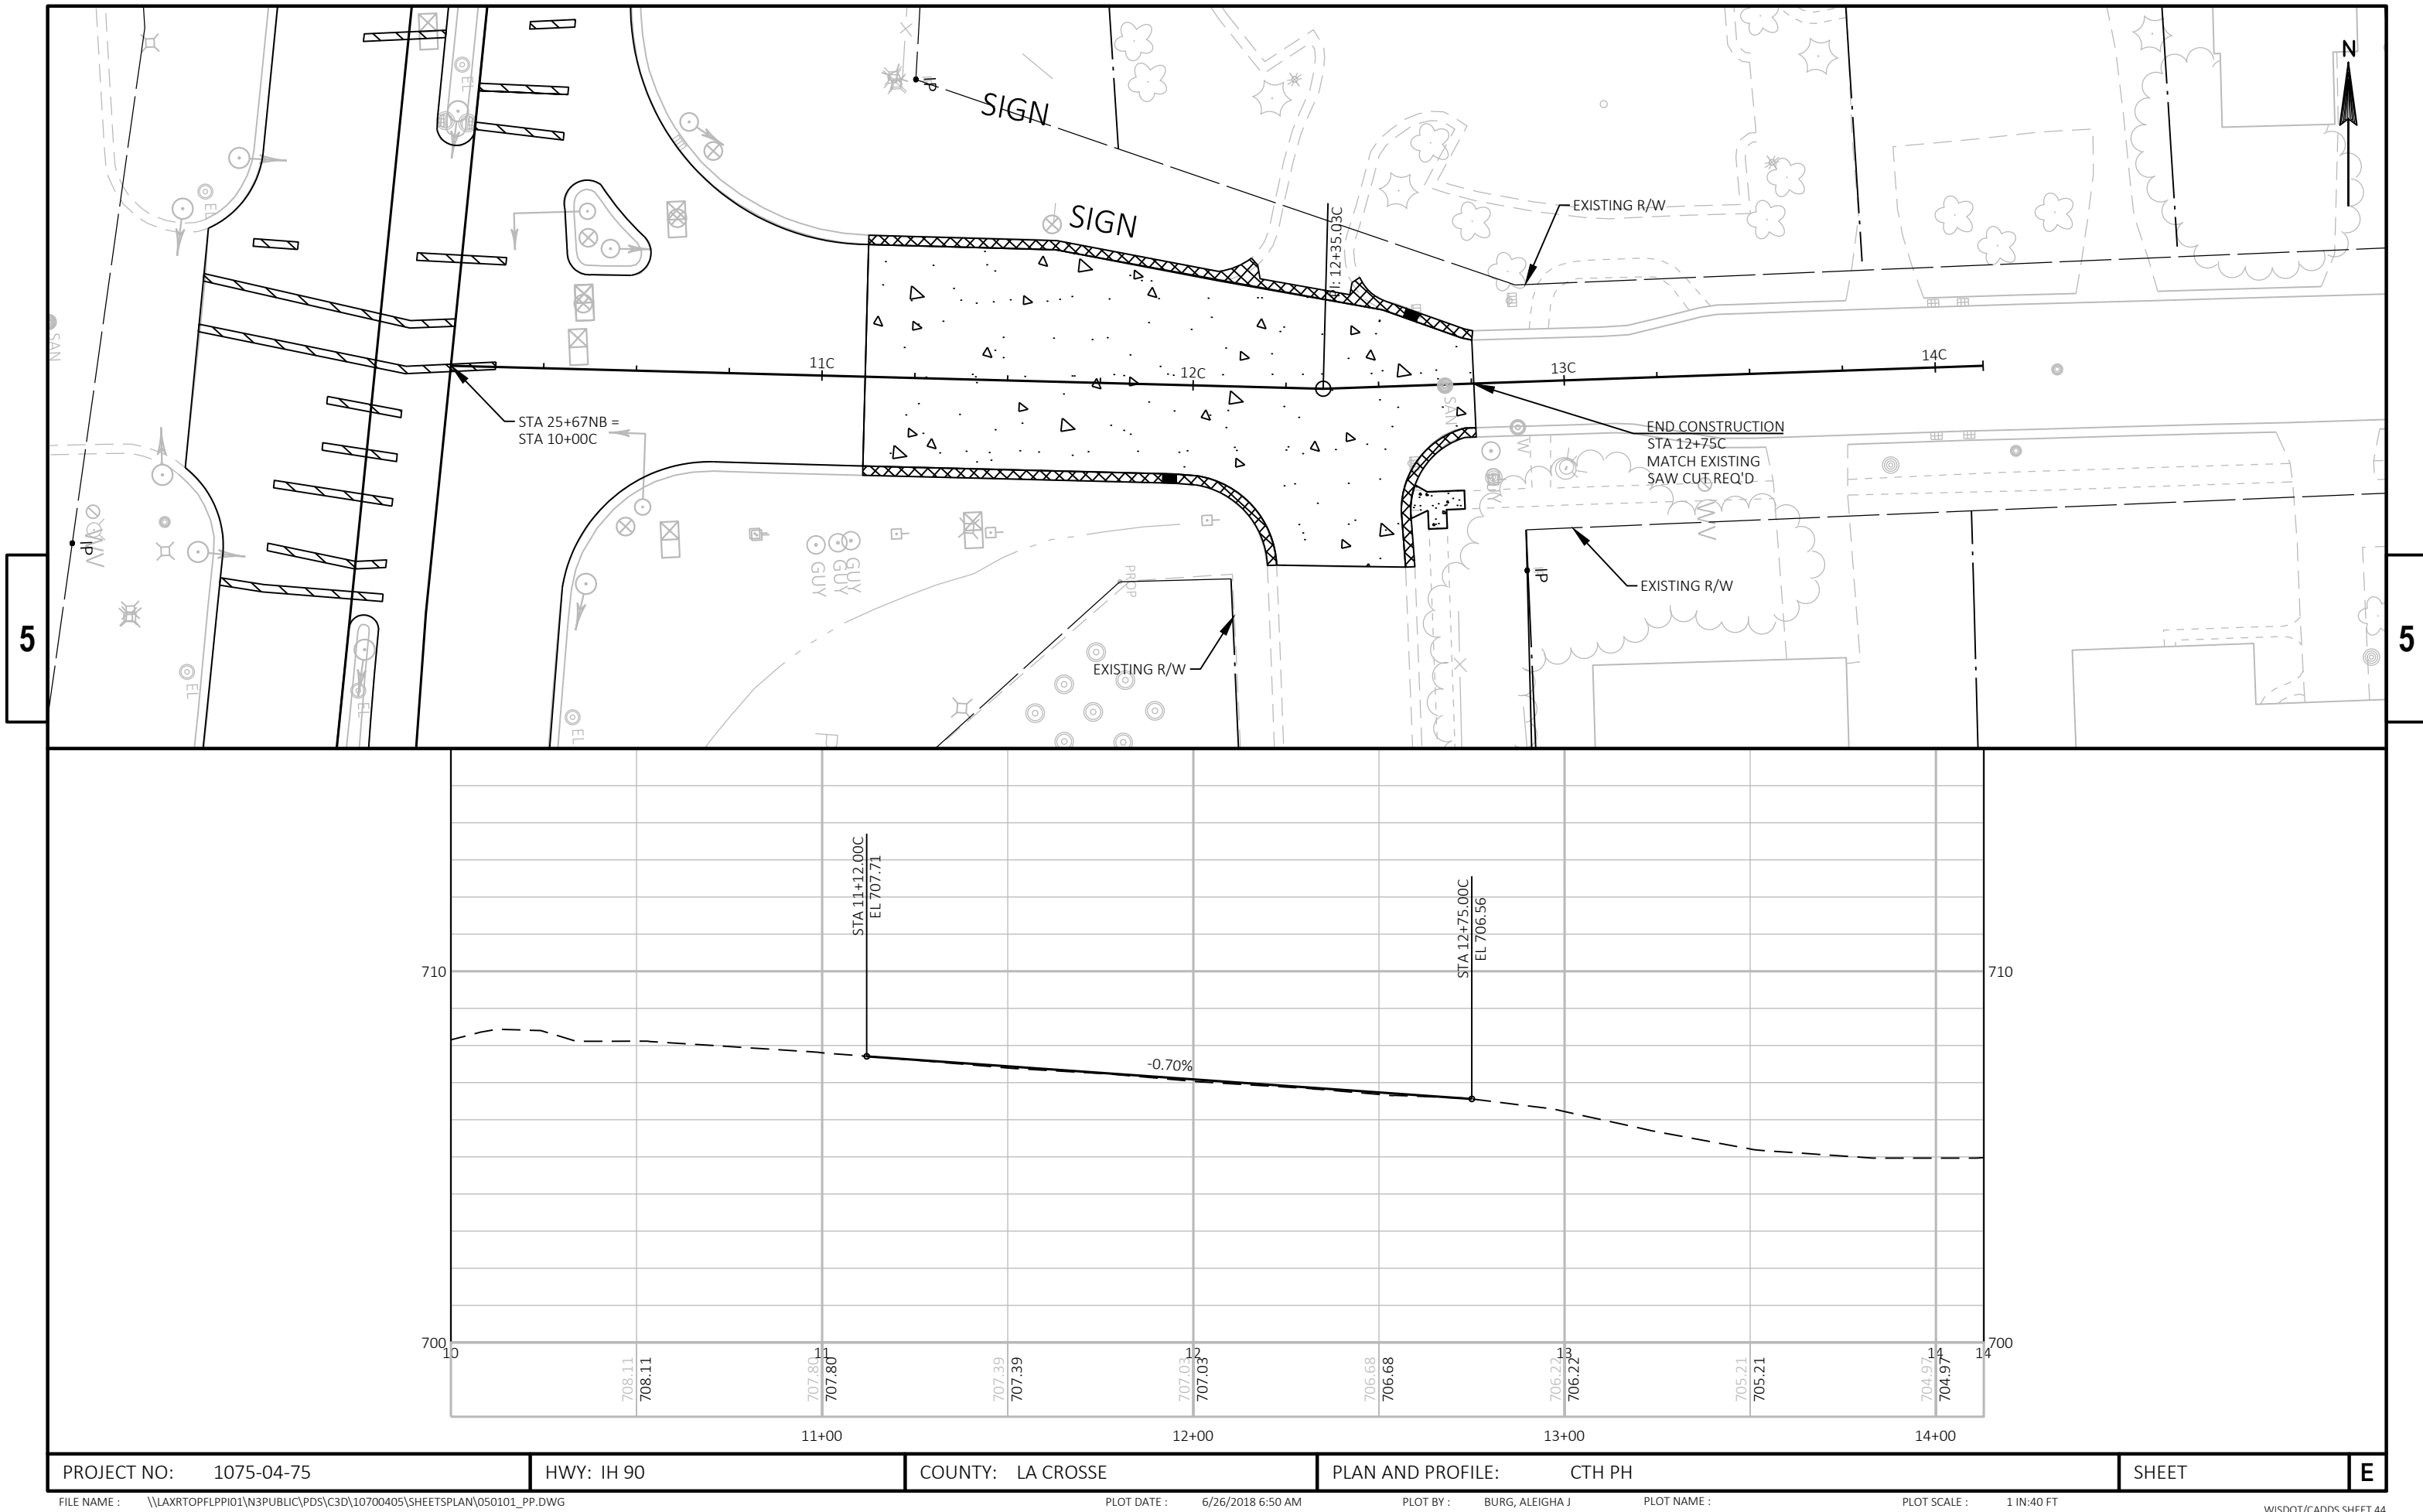


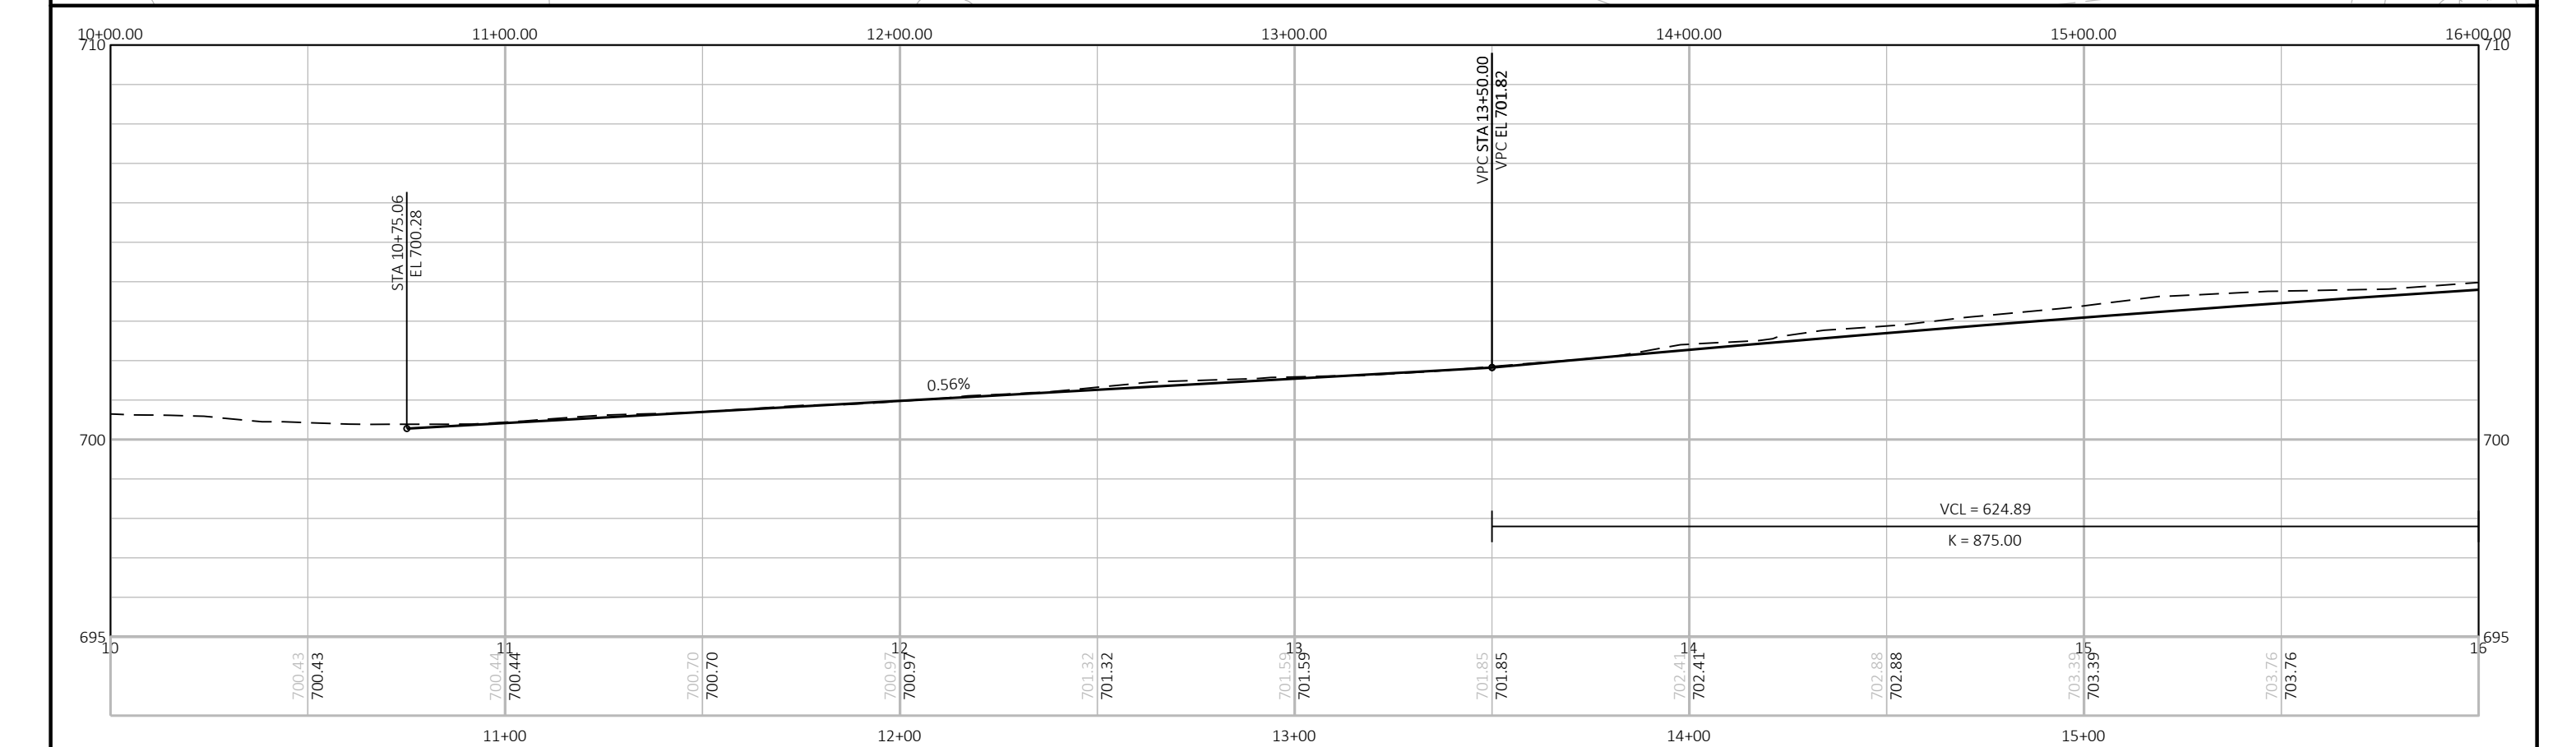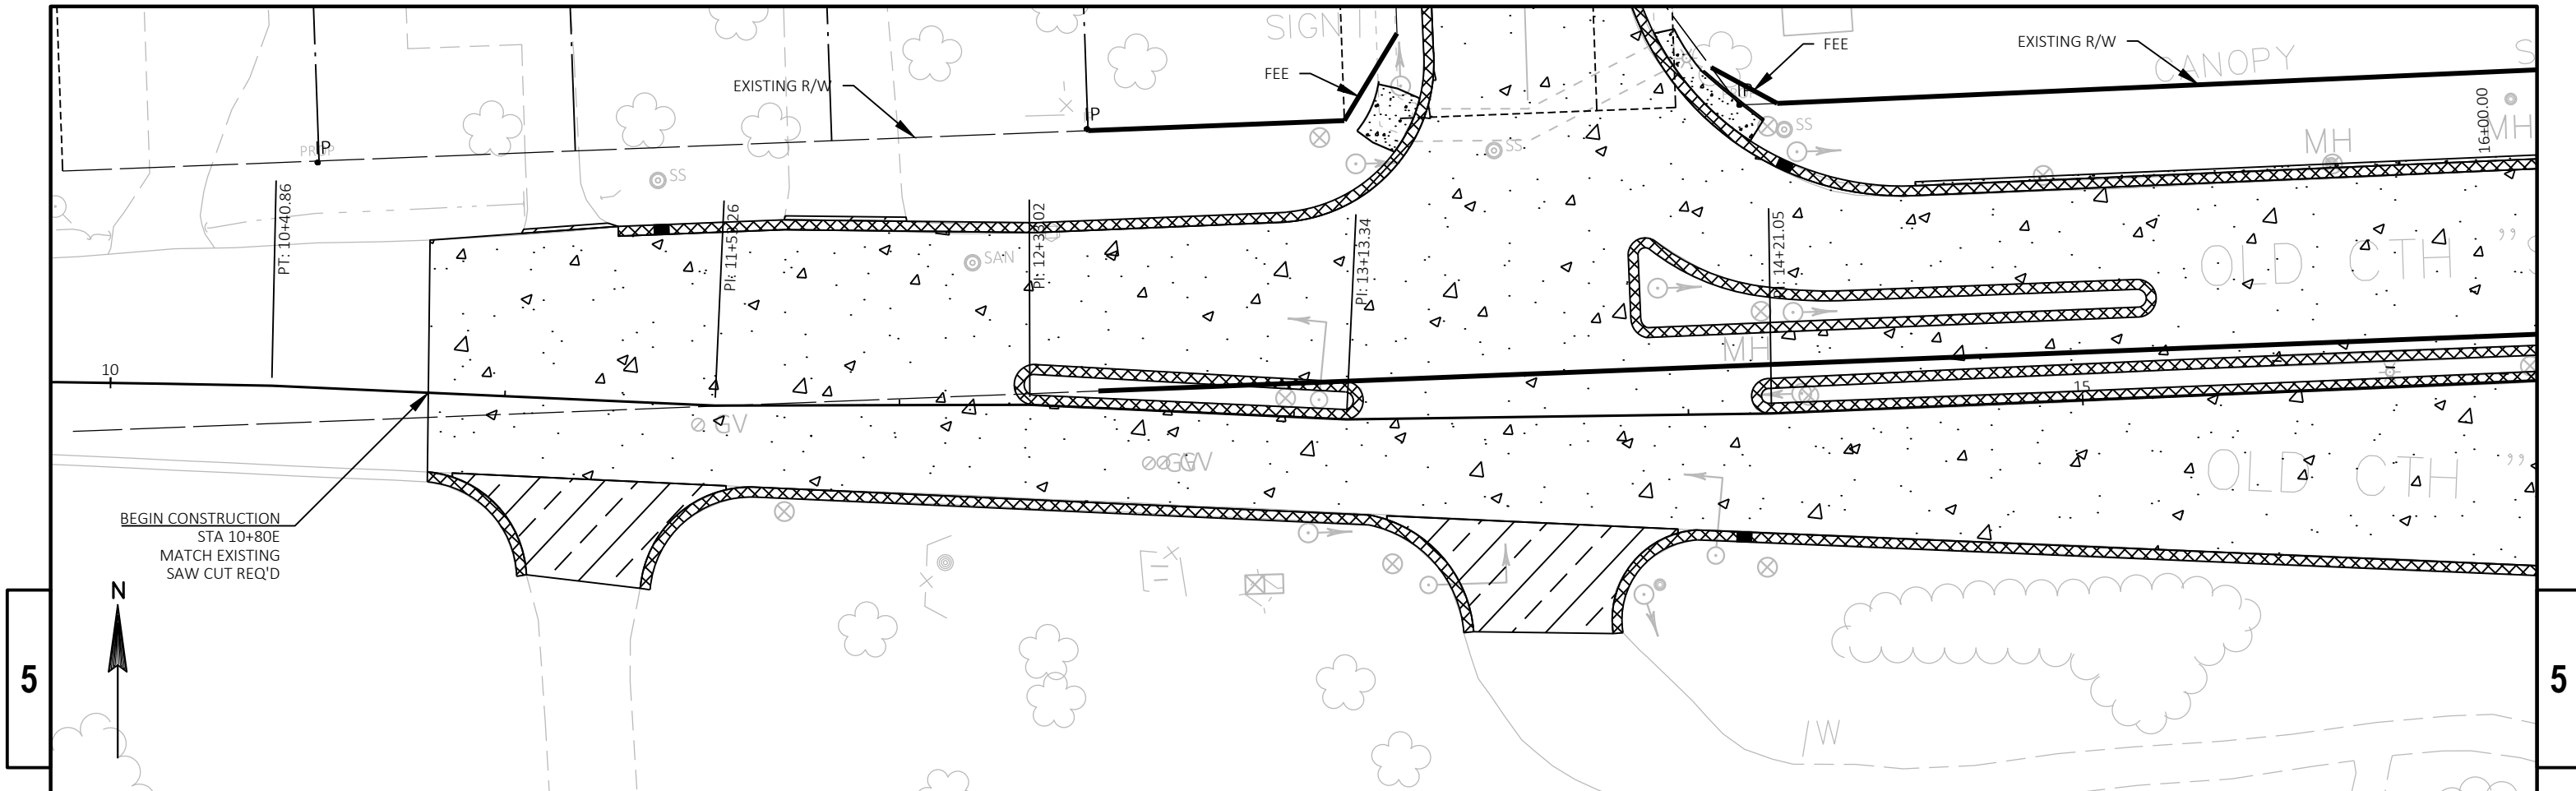


PROJECT NO: 1075-04-75	HWY: IH 90	COUNTY: LA CROSSE	PLAN AND PROFILE: CTH SS	SHEET	E
------------------------	------------	-------------------	--------------------------	-------	---

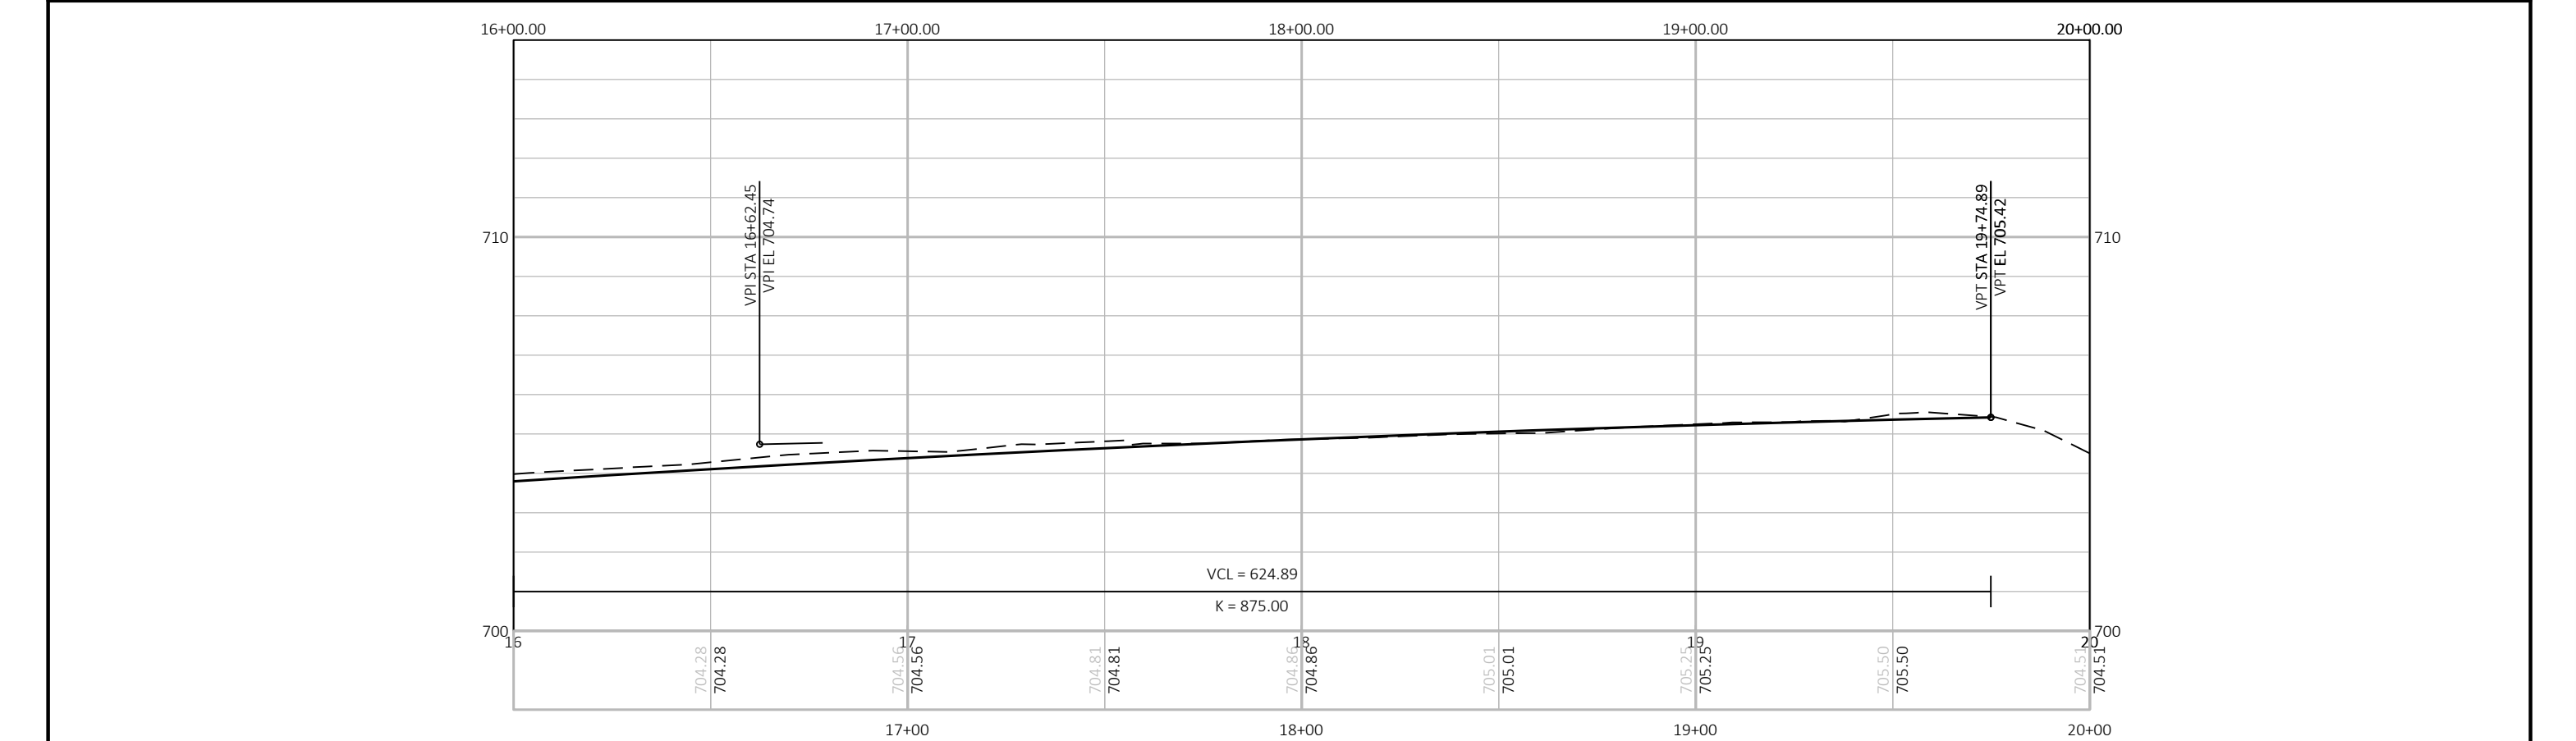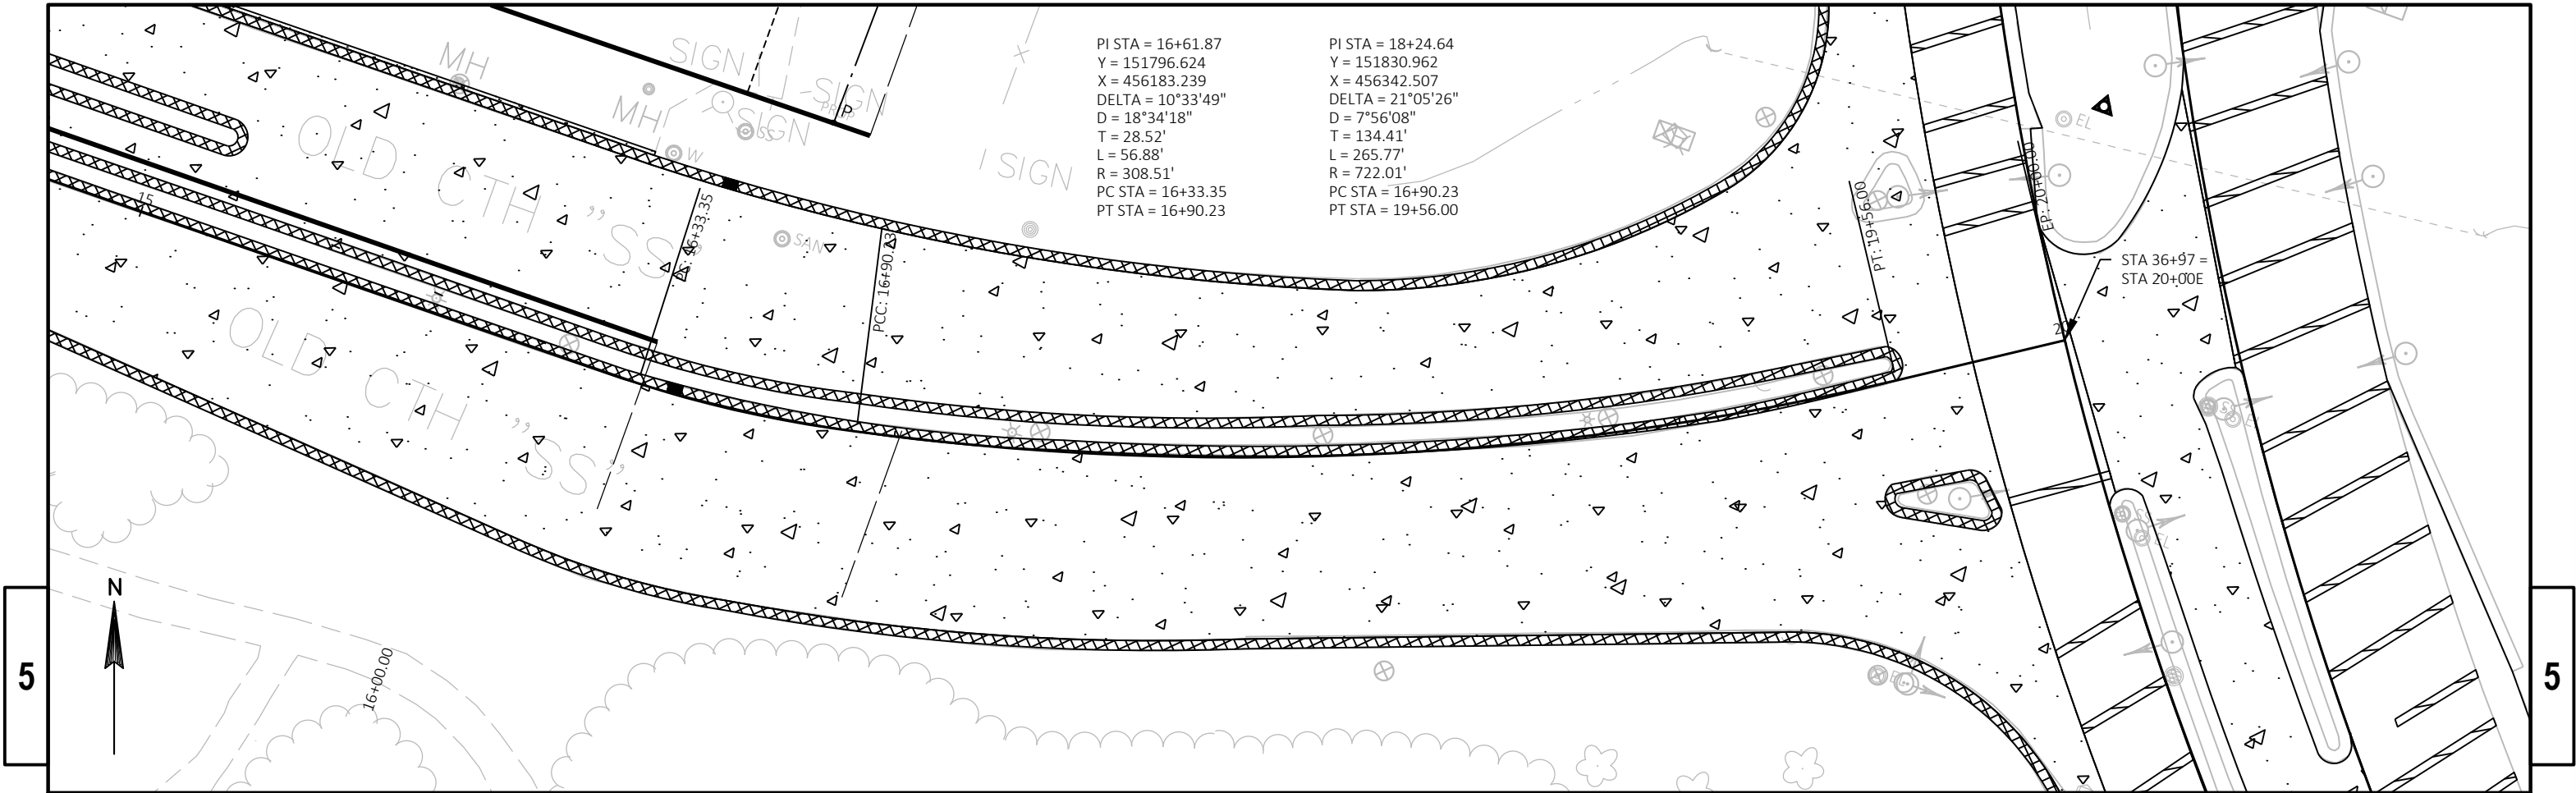

PROJECT NO: 1075-04-75	HWY: IH 90	COUNTY: LA CROSSE	PLAN AND PROFILE: CTH SS	SHEET	E
------------------------	------------	-------------------	--------------------------	-------	---

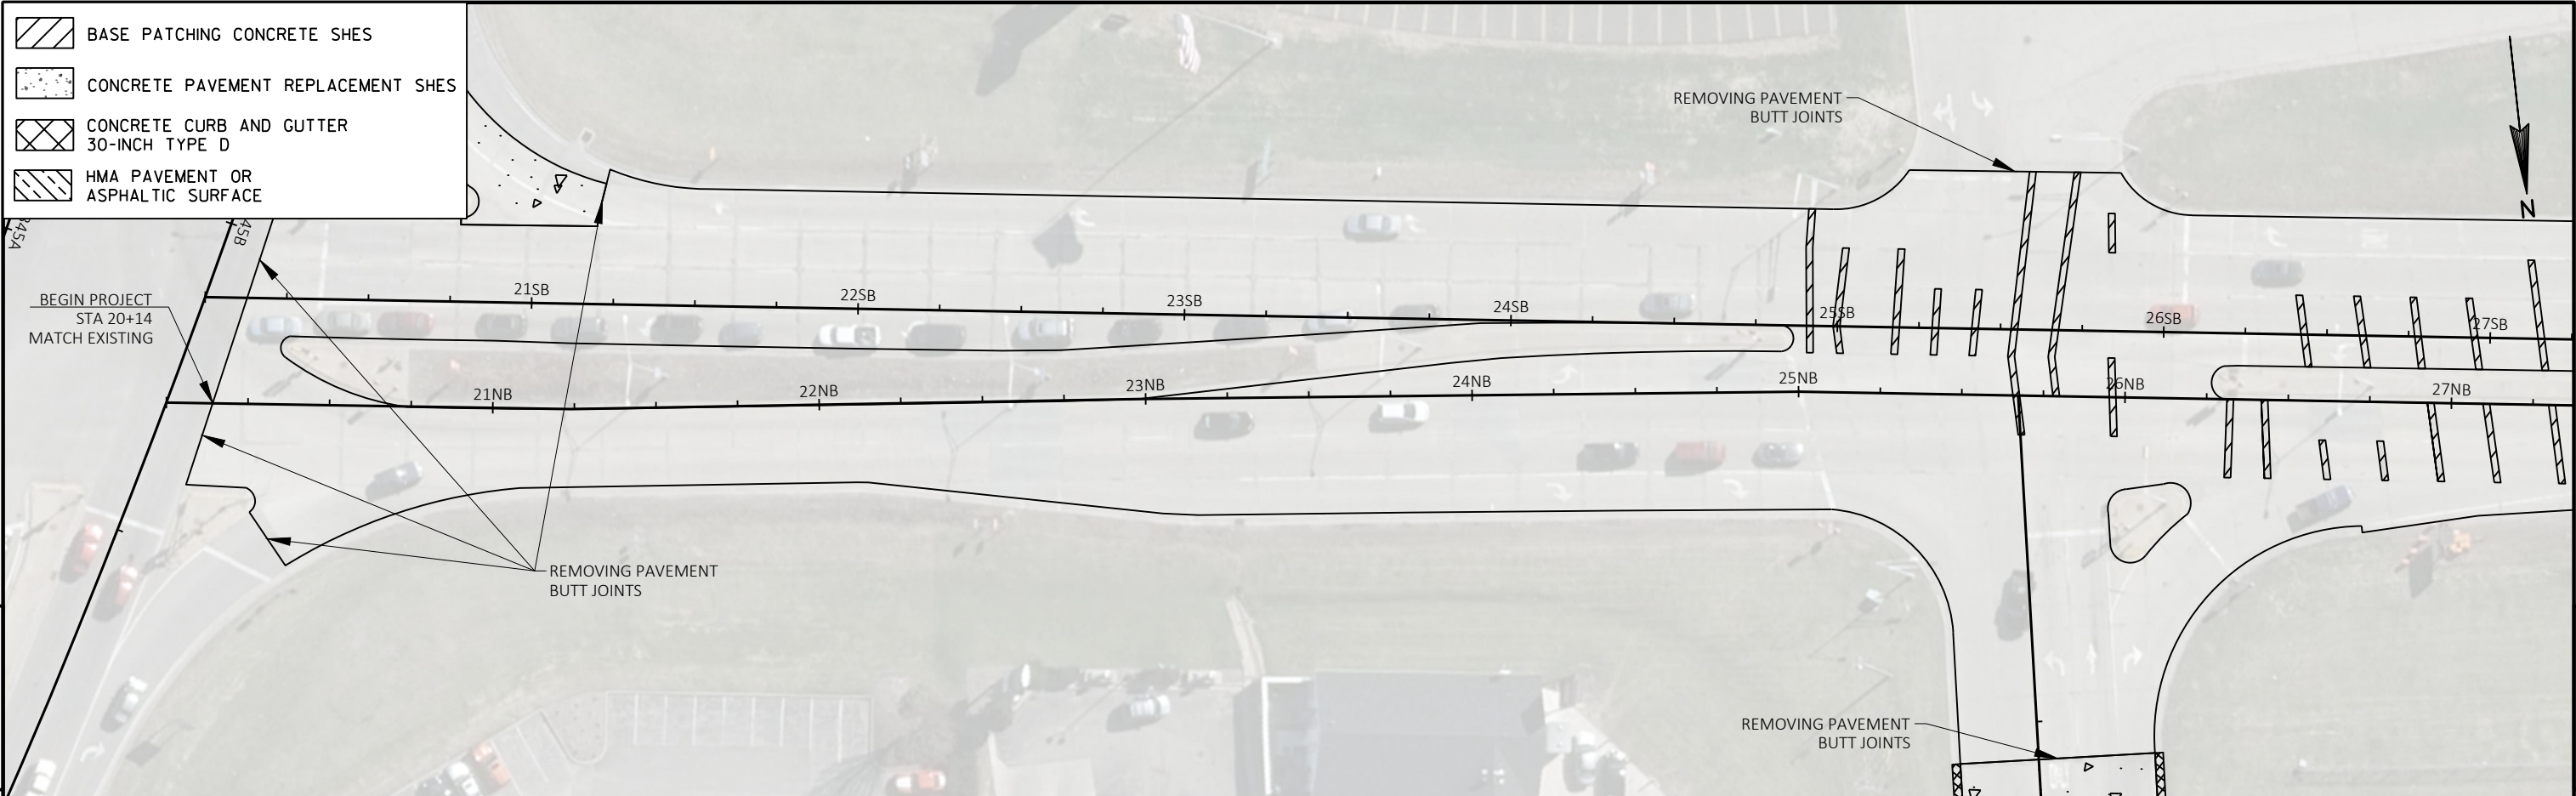



PROJECT NO: 1070-04-75	HWY: IH 90	COUNTY: LA CROSSE	PLAN SHEETS	SHEET	E
------------------------	------------	-------------------	-------------	-------	---

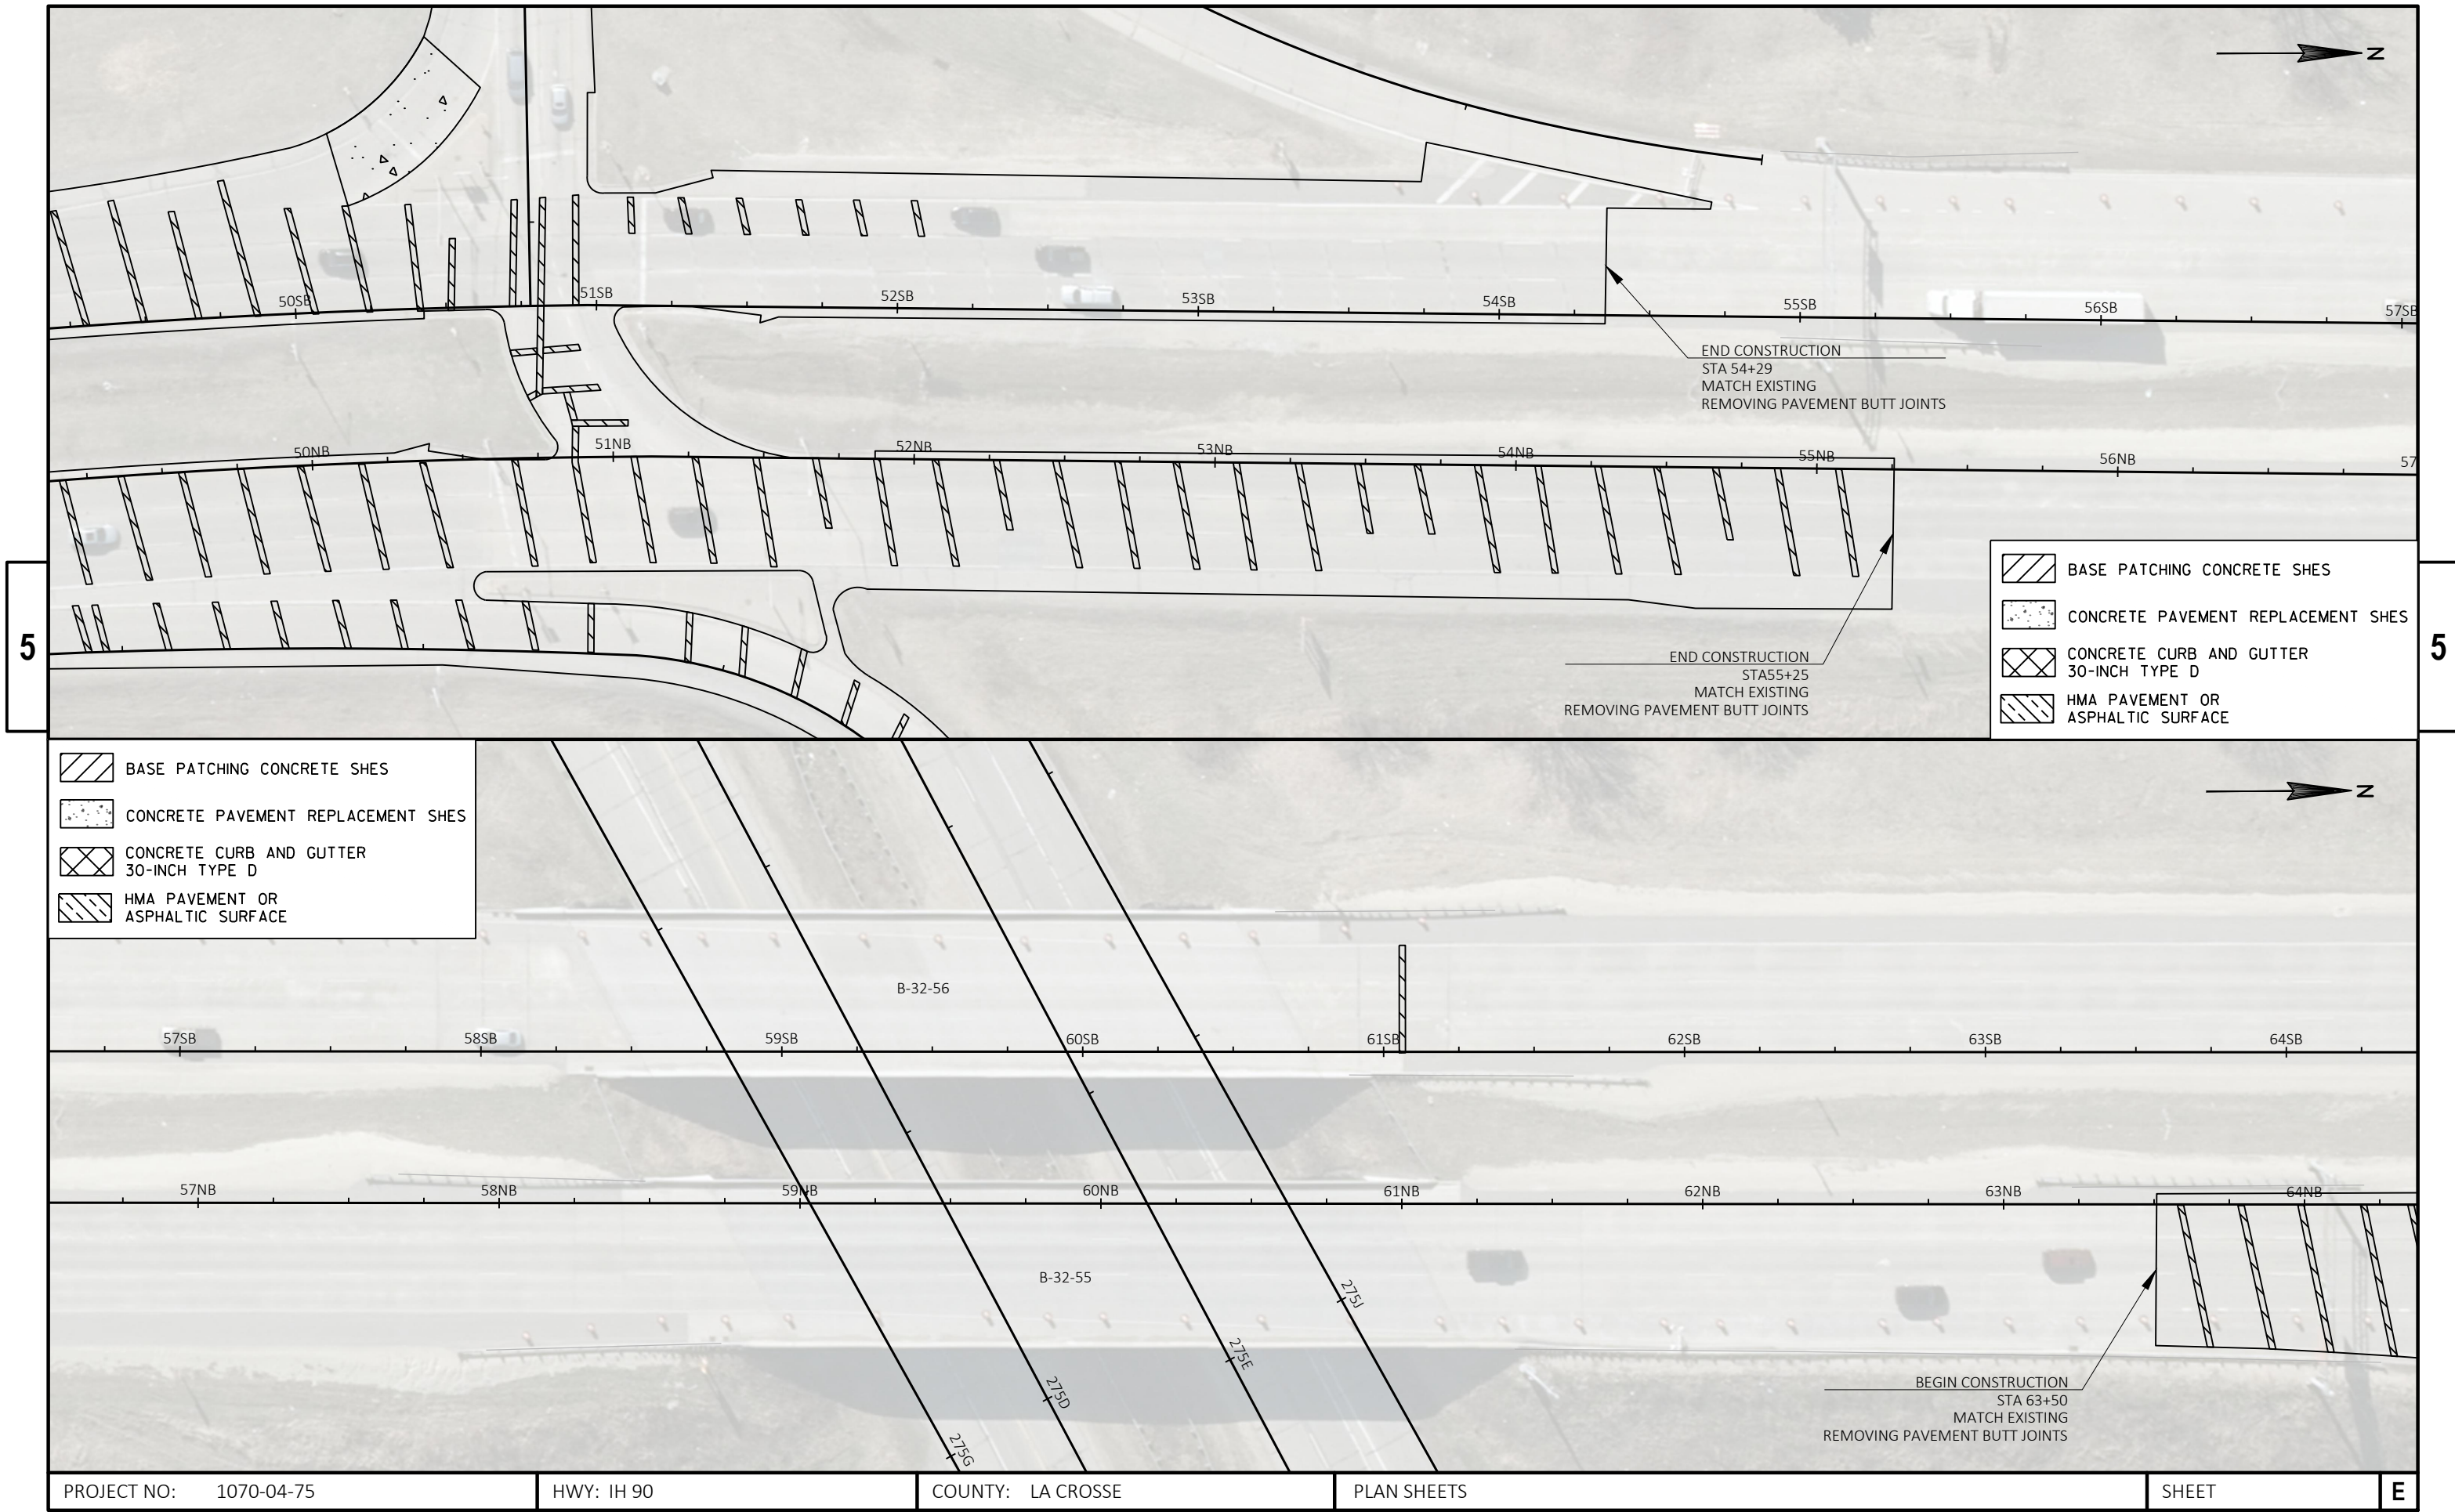



PROJECT NO: 1070-04-75	HWY: IH 90	COUNTY: LA CROSSE	PLAN SHEETS	SHEET	E
------------------------	------------	-------------------	-------------	-------	---



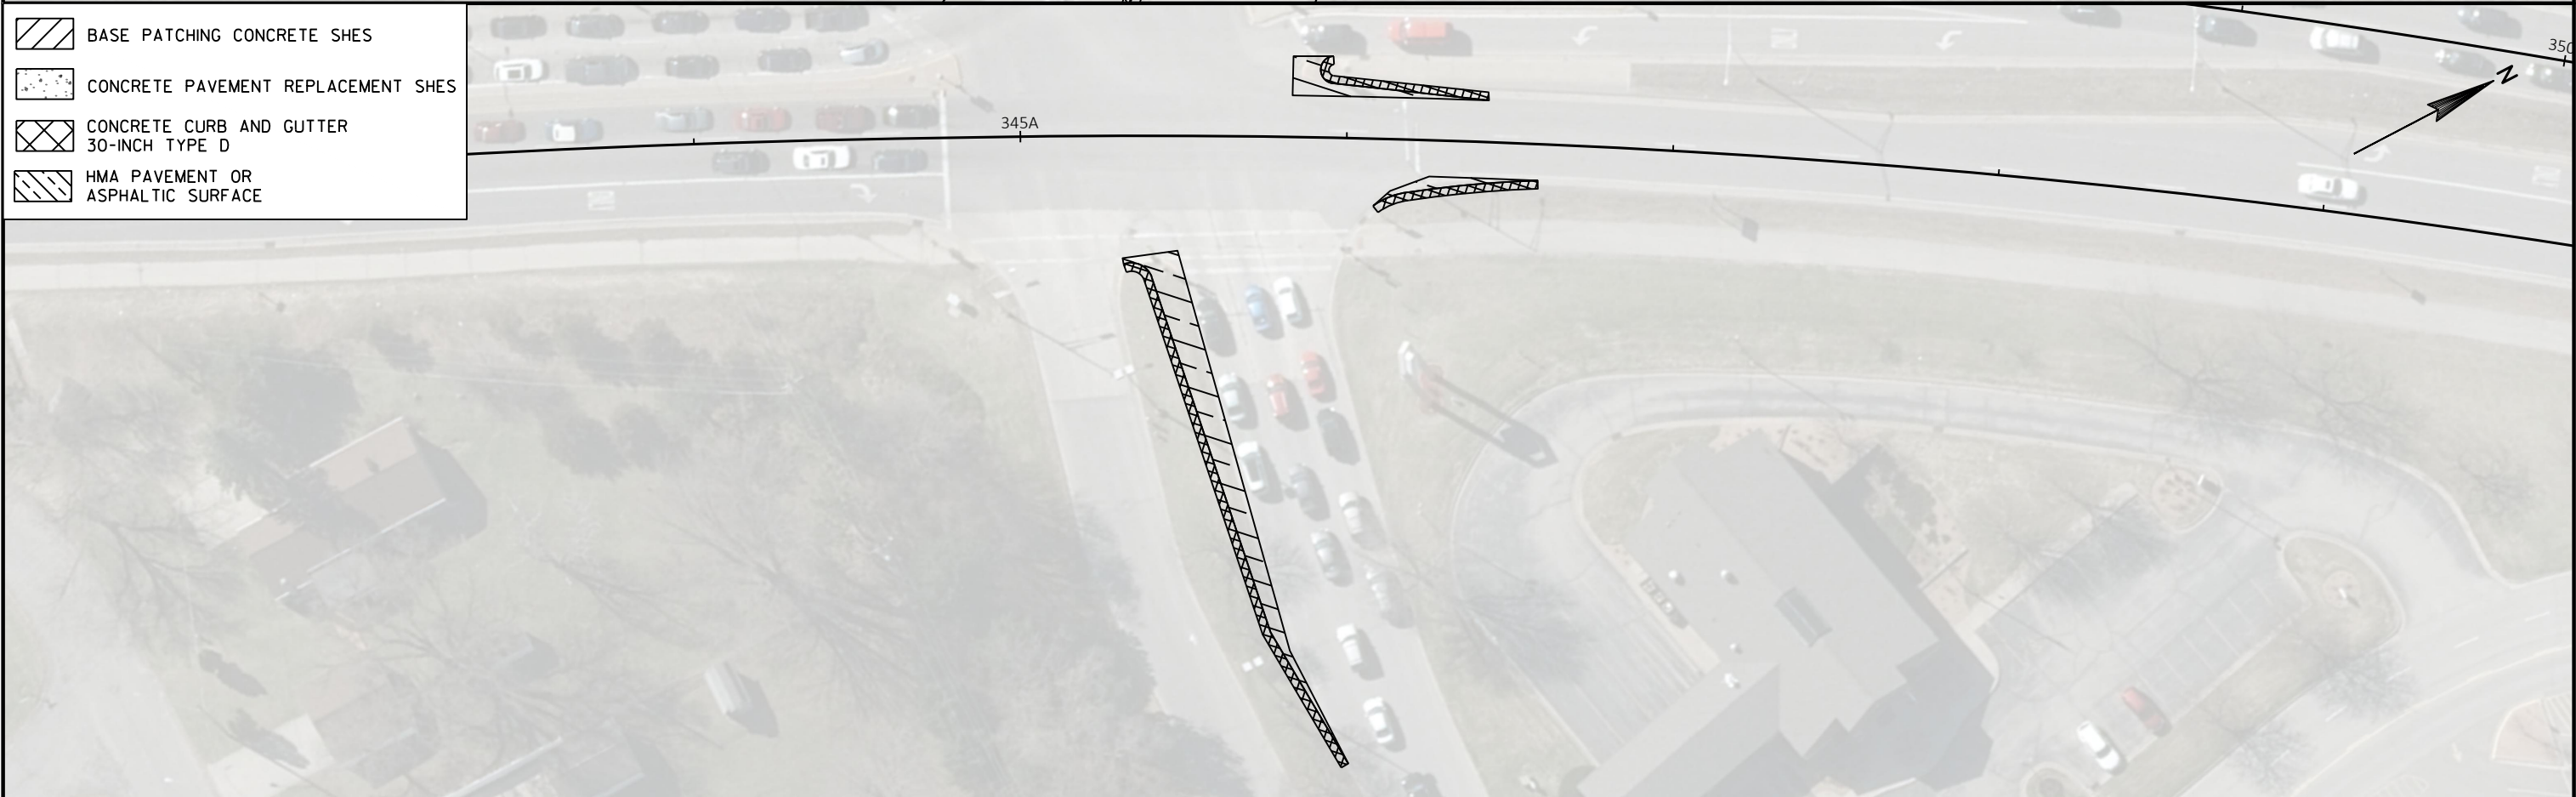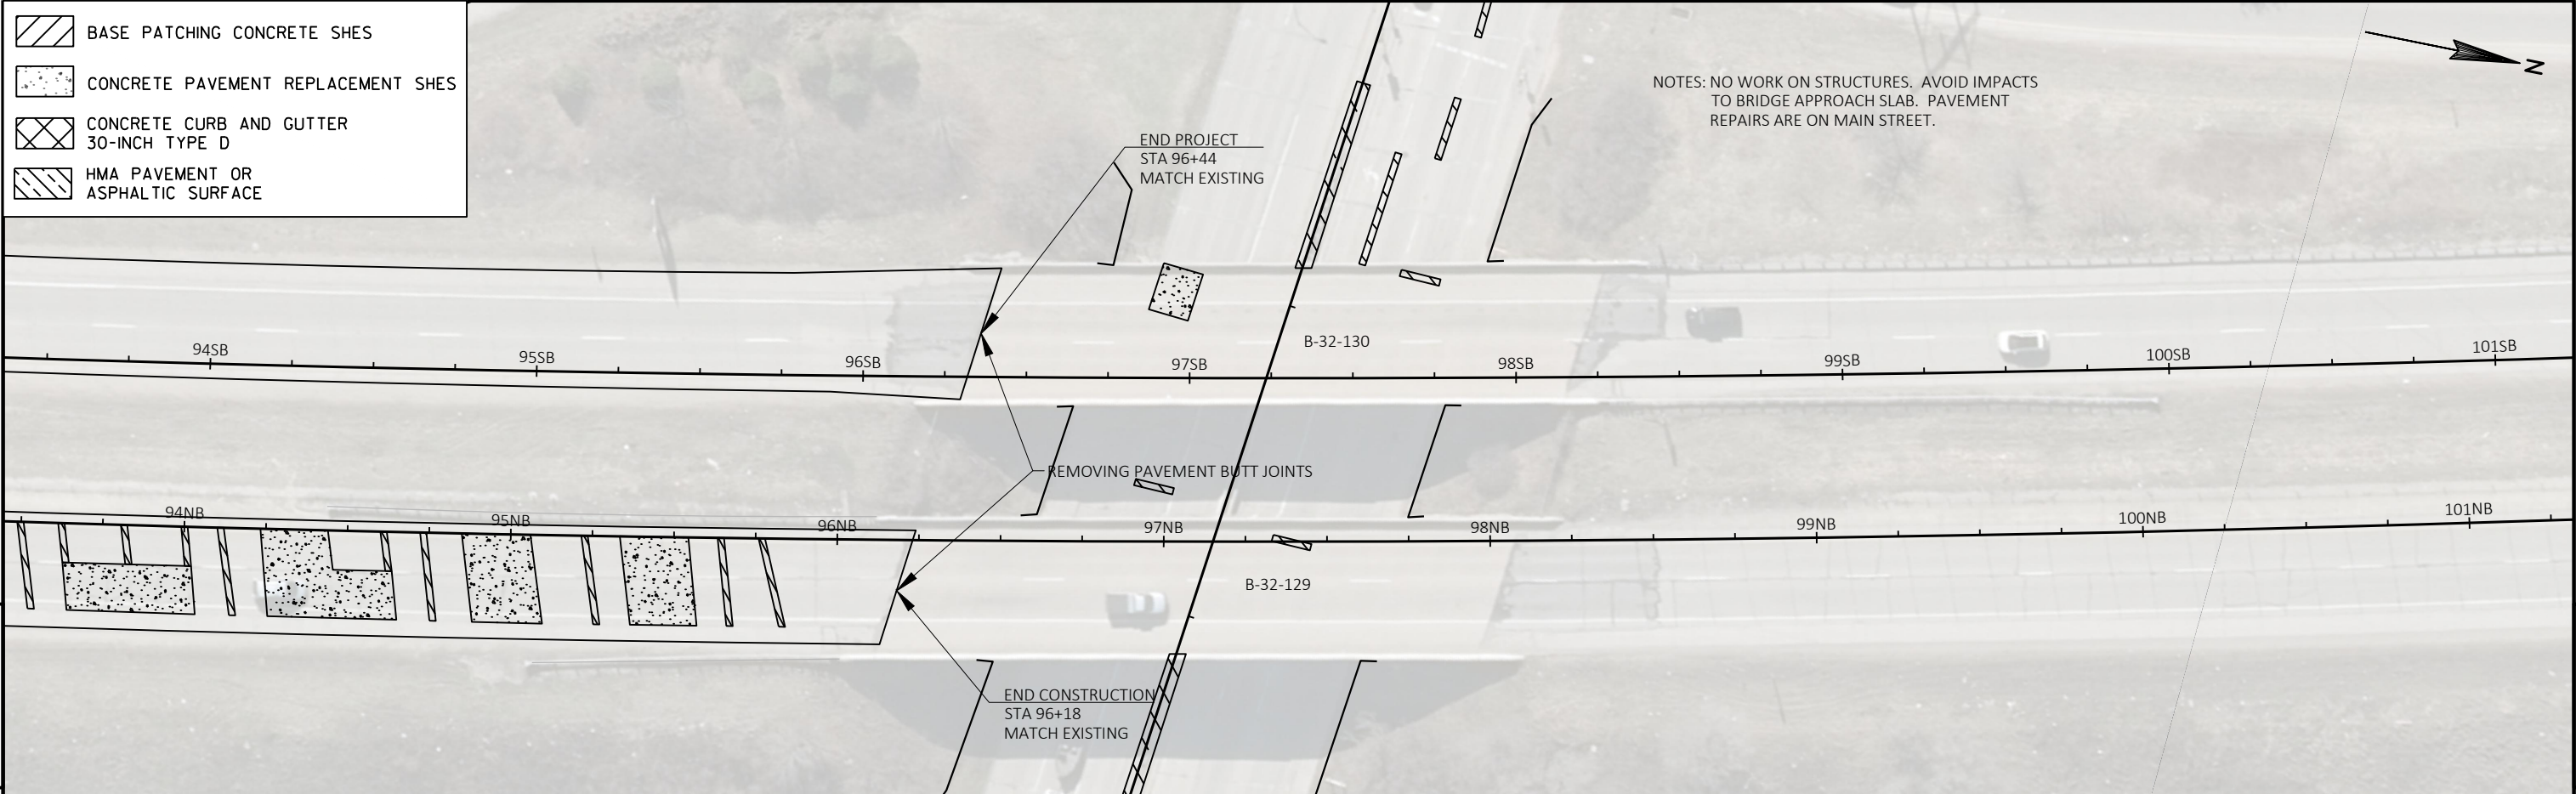

PROJECT NO: 1070-04-75	HWY: IH 90	COUNTY: LA CROSSE	PLAN SHEETS	SHEET	E
------------------------	------------	-------------------	-------------	-------	---

BASE PATCHING CONCRETE SHES

CONCRETE PAVEMENT REPLACEMENT SHES

CONCRETE CURB AND GUTTER
30-INCH TYPE D

HMA PAVEMENT OR
ASPHALTIC SURFACE





PROJECT NO:	HWY:	COUNTY:		SHEET	E
-------------	------	---------	--	-------	---




PROJECT NO:	HWY:	COUNTY:		SHEET	E
-------------	------	---------	--	-------	---

BASE PATCHING CONCRETE SHES

CONCRETE PAVEMENT REPLACEMENT SHES

CONCRETE CURB AND GUTTER
30-INCH TYPE D

HMA PAVEMENT OR
ASPHALTIC SURFACE

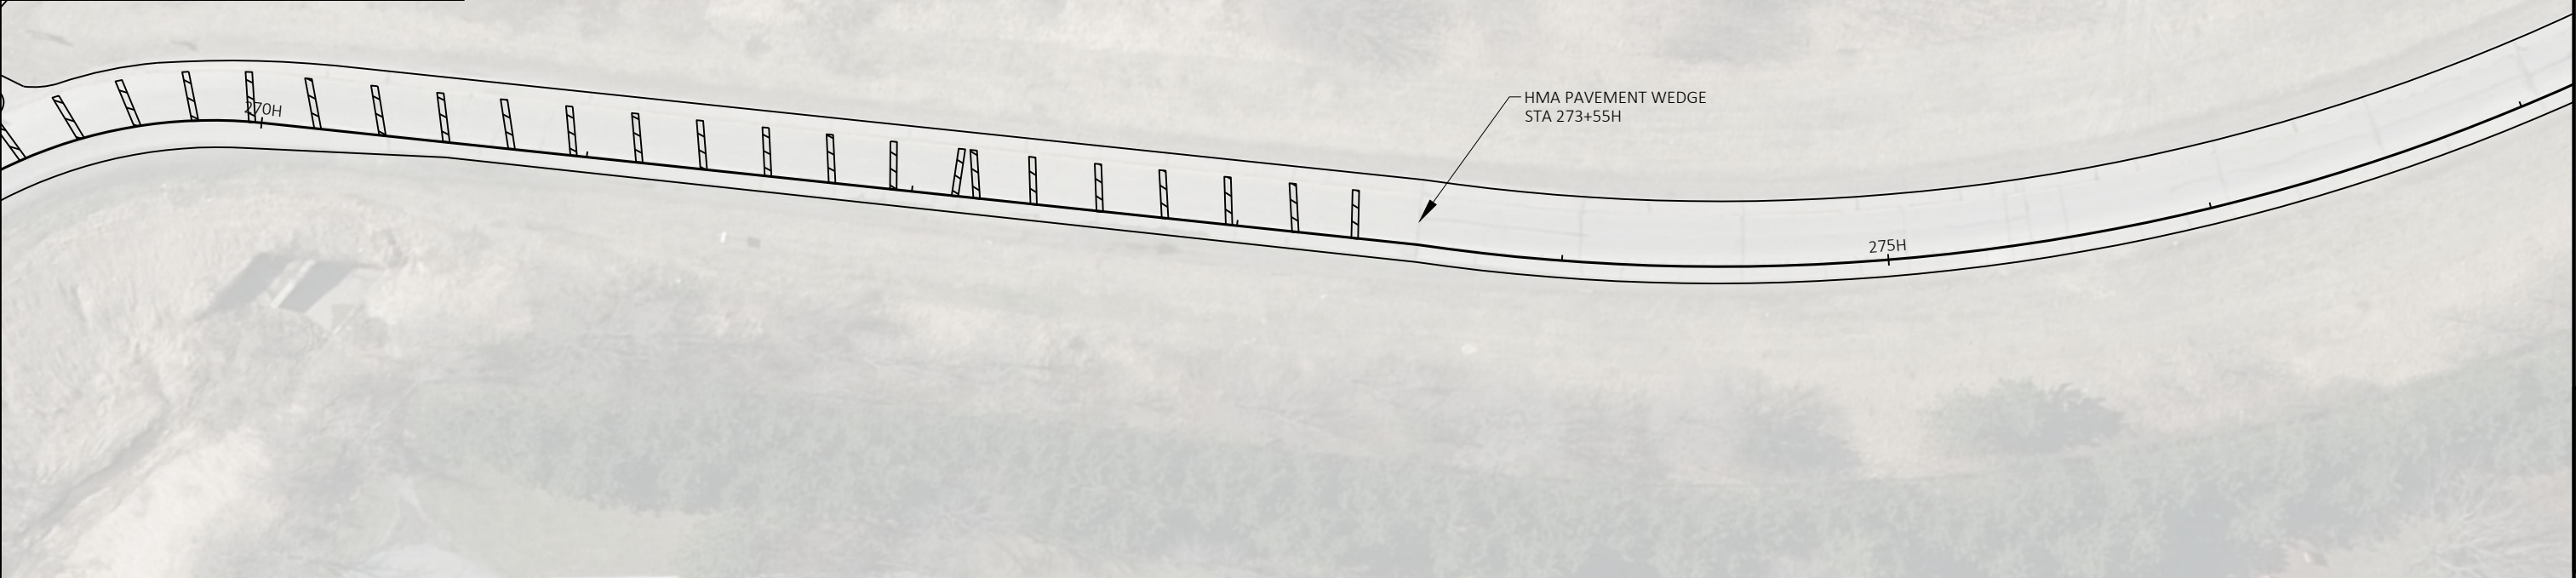

BASE PATCHING CONCRETE SHES

CONCRETE PAVEMENT REPLACEMENT SHES

CONCRETE CURB AND GUTTER
30-INCH TYPE D

HMA PAVEMENT OR
ASPHALTIC SURFACE




PROJECT NO: 1070-04-75	HWY: IH 90	COUNTY: LA CROSSE	PLAN SHEETS	SHEET	E
------------------------	------------	-------------------	-------------	-------	---

BASE PATCHING CONCRETE SHES

CONCRETE PAVEMENT REPLACEMENT SHES

CONCRETE CURB AND GUTTER
30-INCH TYPE D

HMA PAVEMENT OR
ASPHALTIC SURFACE

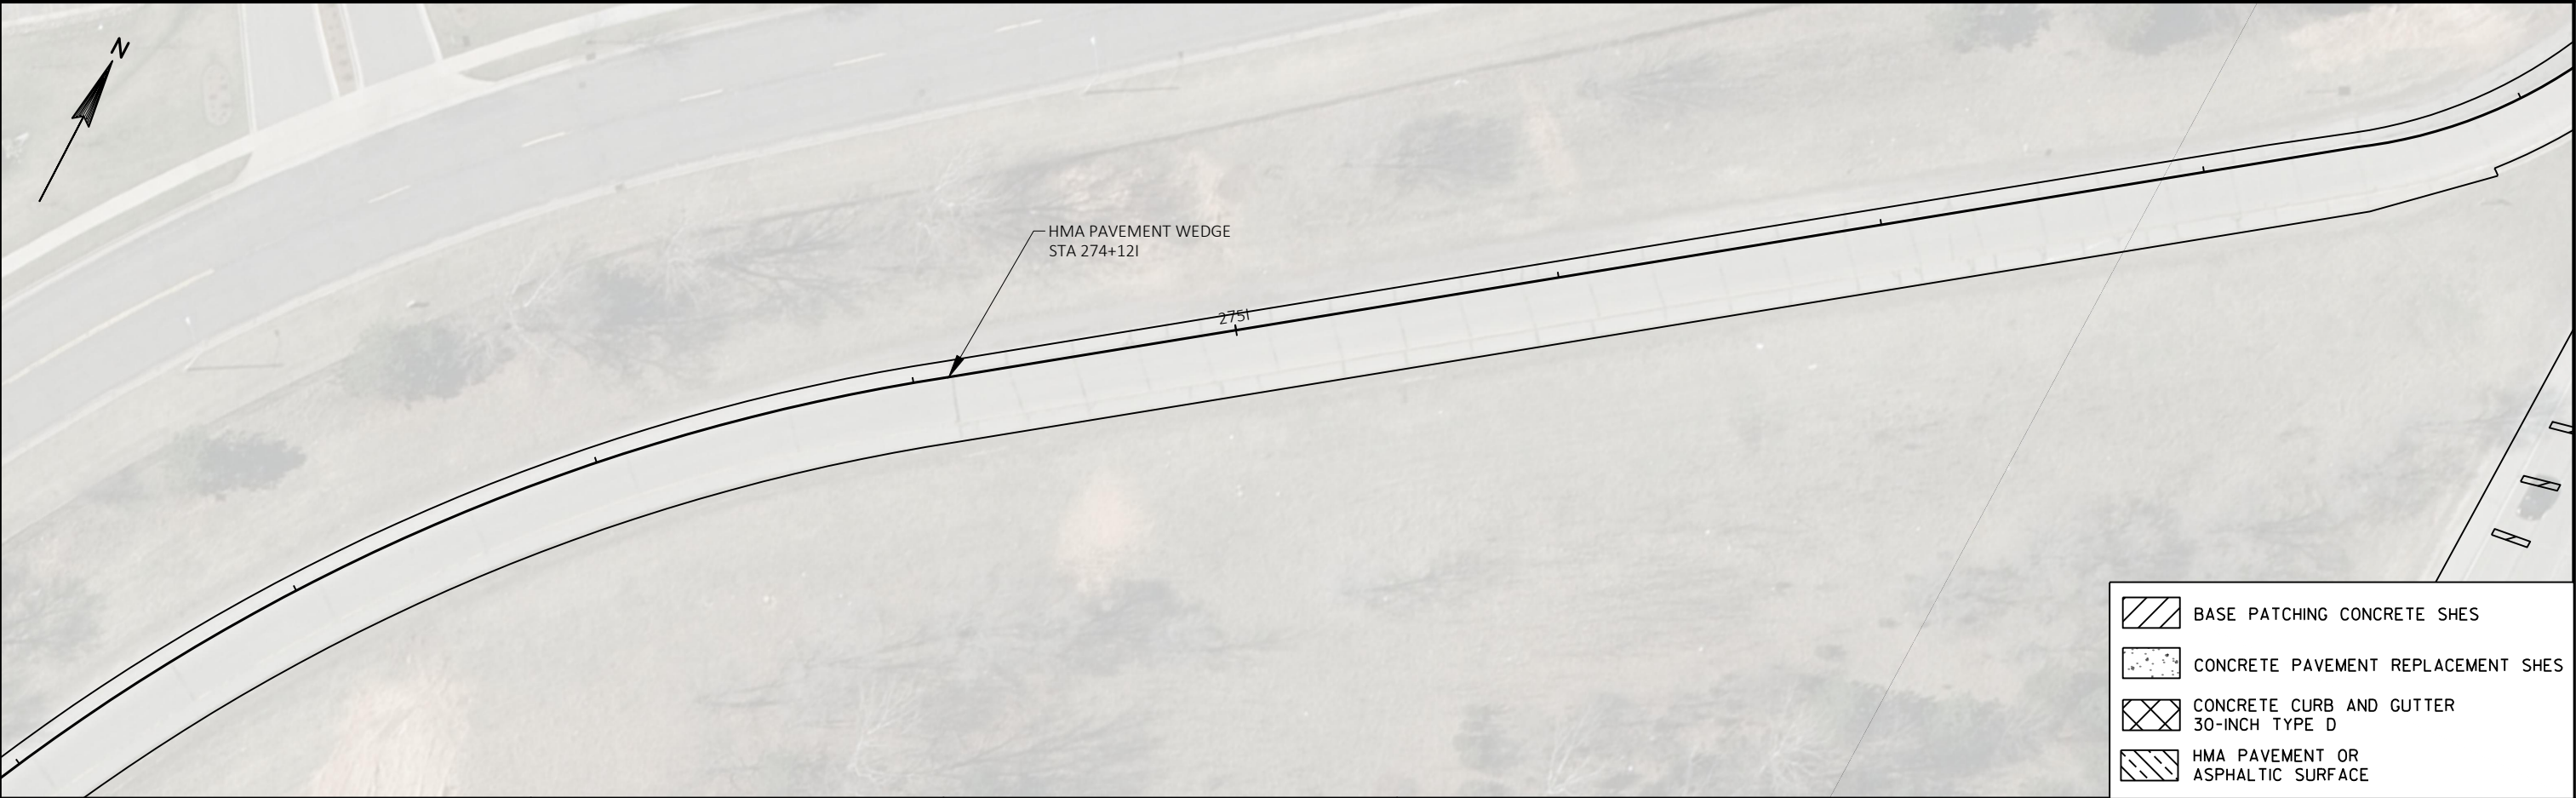


BASE PATCHING CONCRETE SHES

CONCRETE PAVEMENT REPLACEMENT SHES


CONCRETE CURB AND GUTTER
30-INCH TYPE D

HMA PAVEMENT OR
ASPHALTIC SURFACE



PROJECT NO: 1070-04-75	HWY: IH 90	COUNTY: LA CROSSE	PLAN SHEETS	SHEET	E
------------------------	------------	-------------------	-------------	-------	---

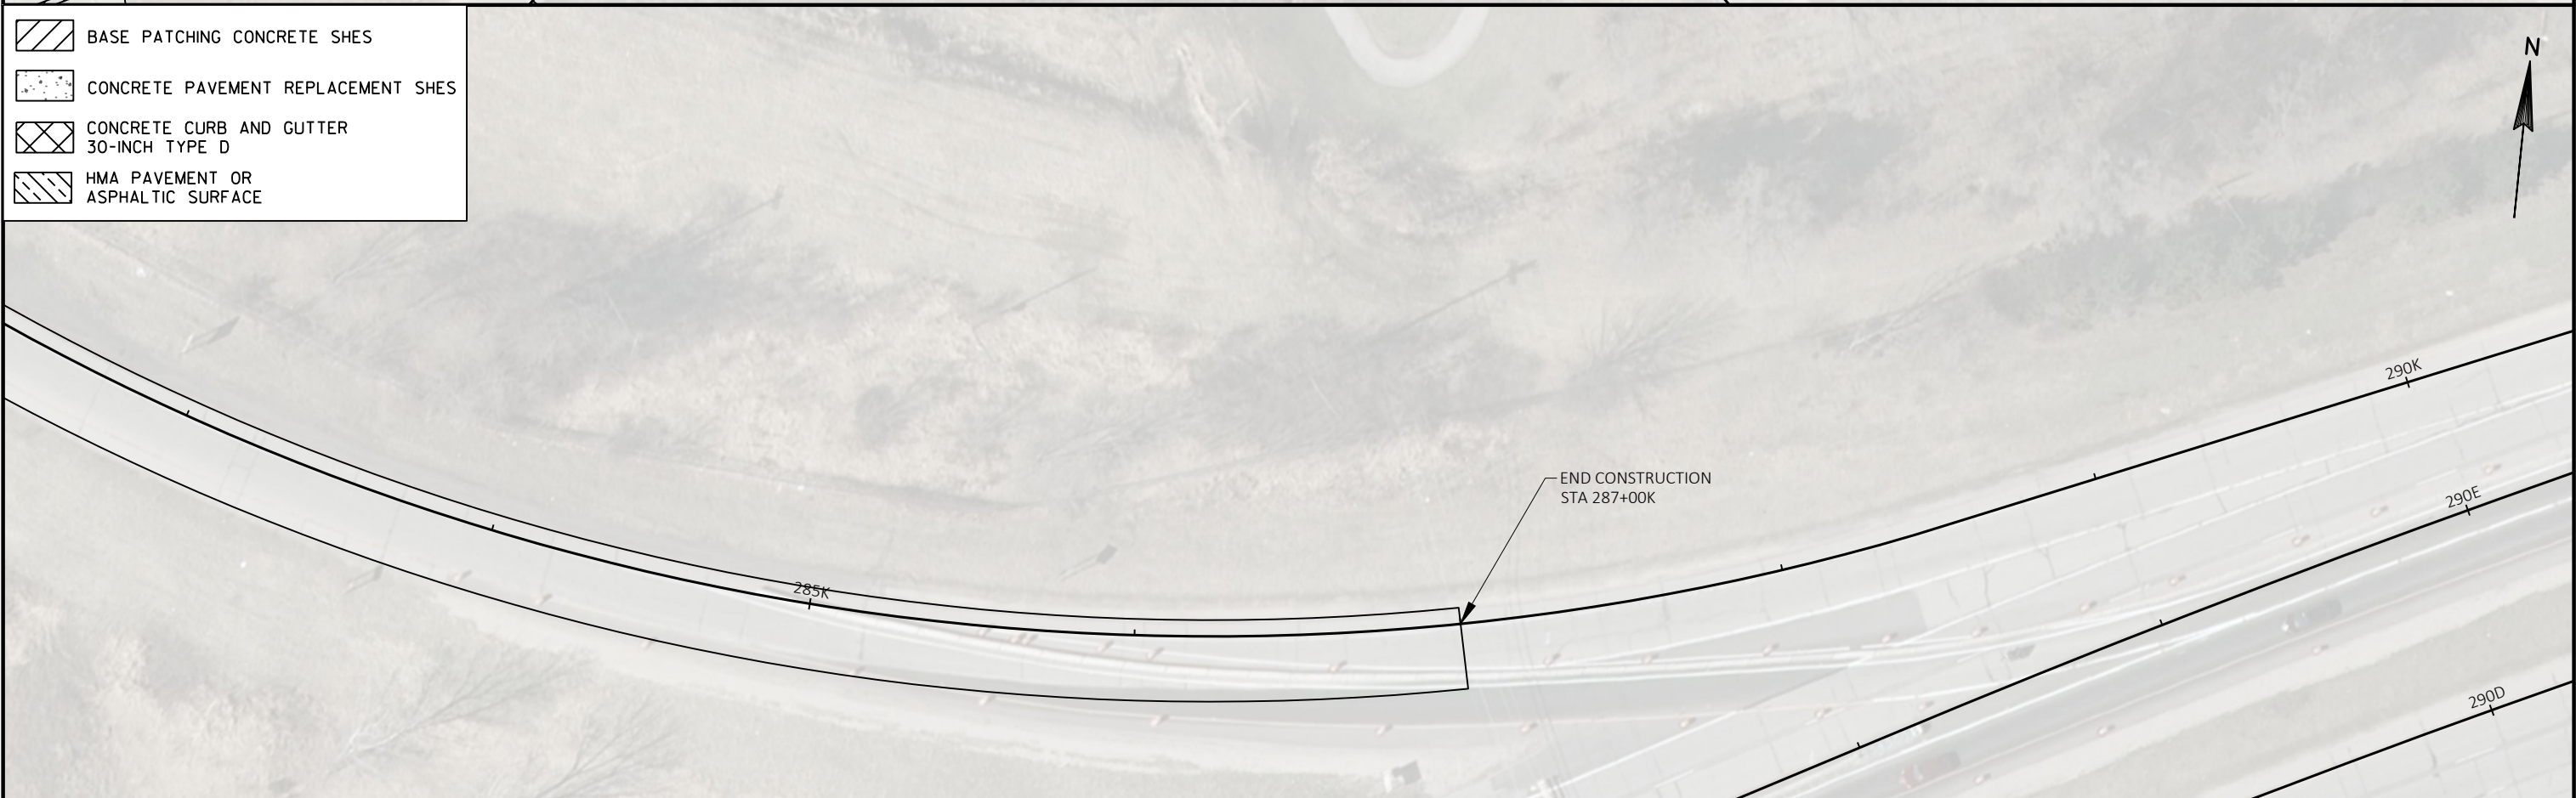

PROJECT NO: 1070-04-75	HWY: IH 90	COUNTY: LA CROSSE	PLAN SHEETS	SHEET	E
------------------------	------------	-------------------	-------------	-------	---



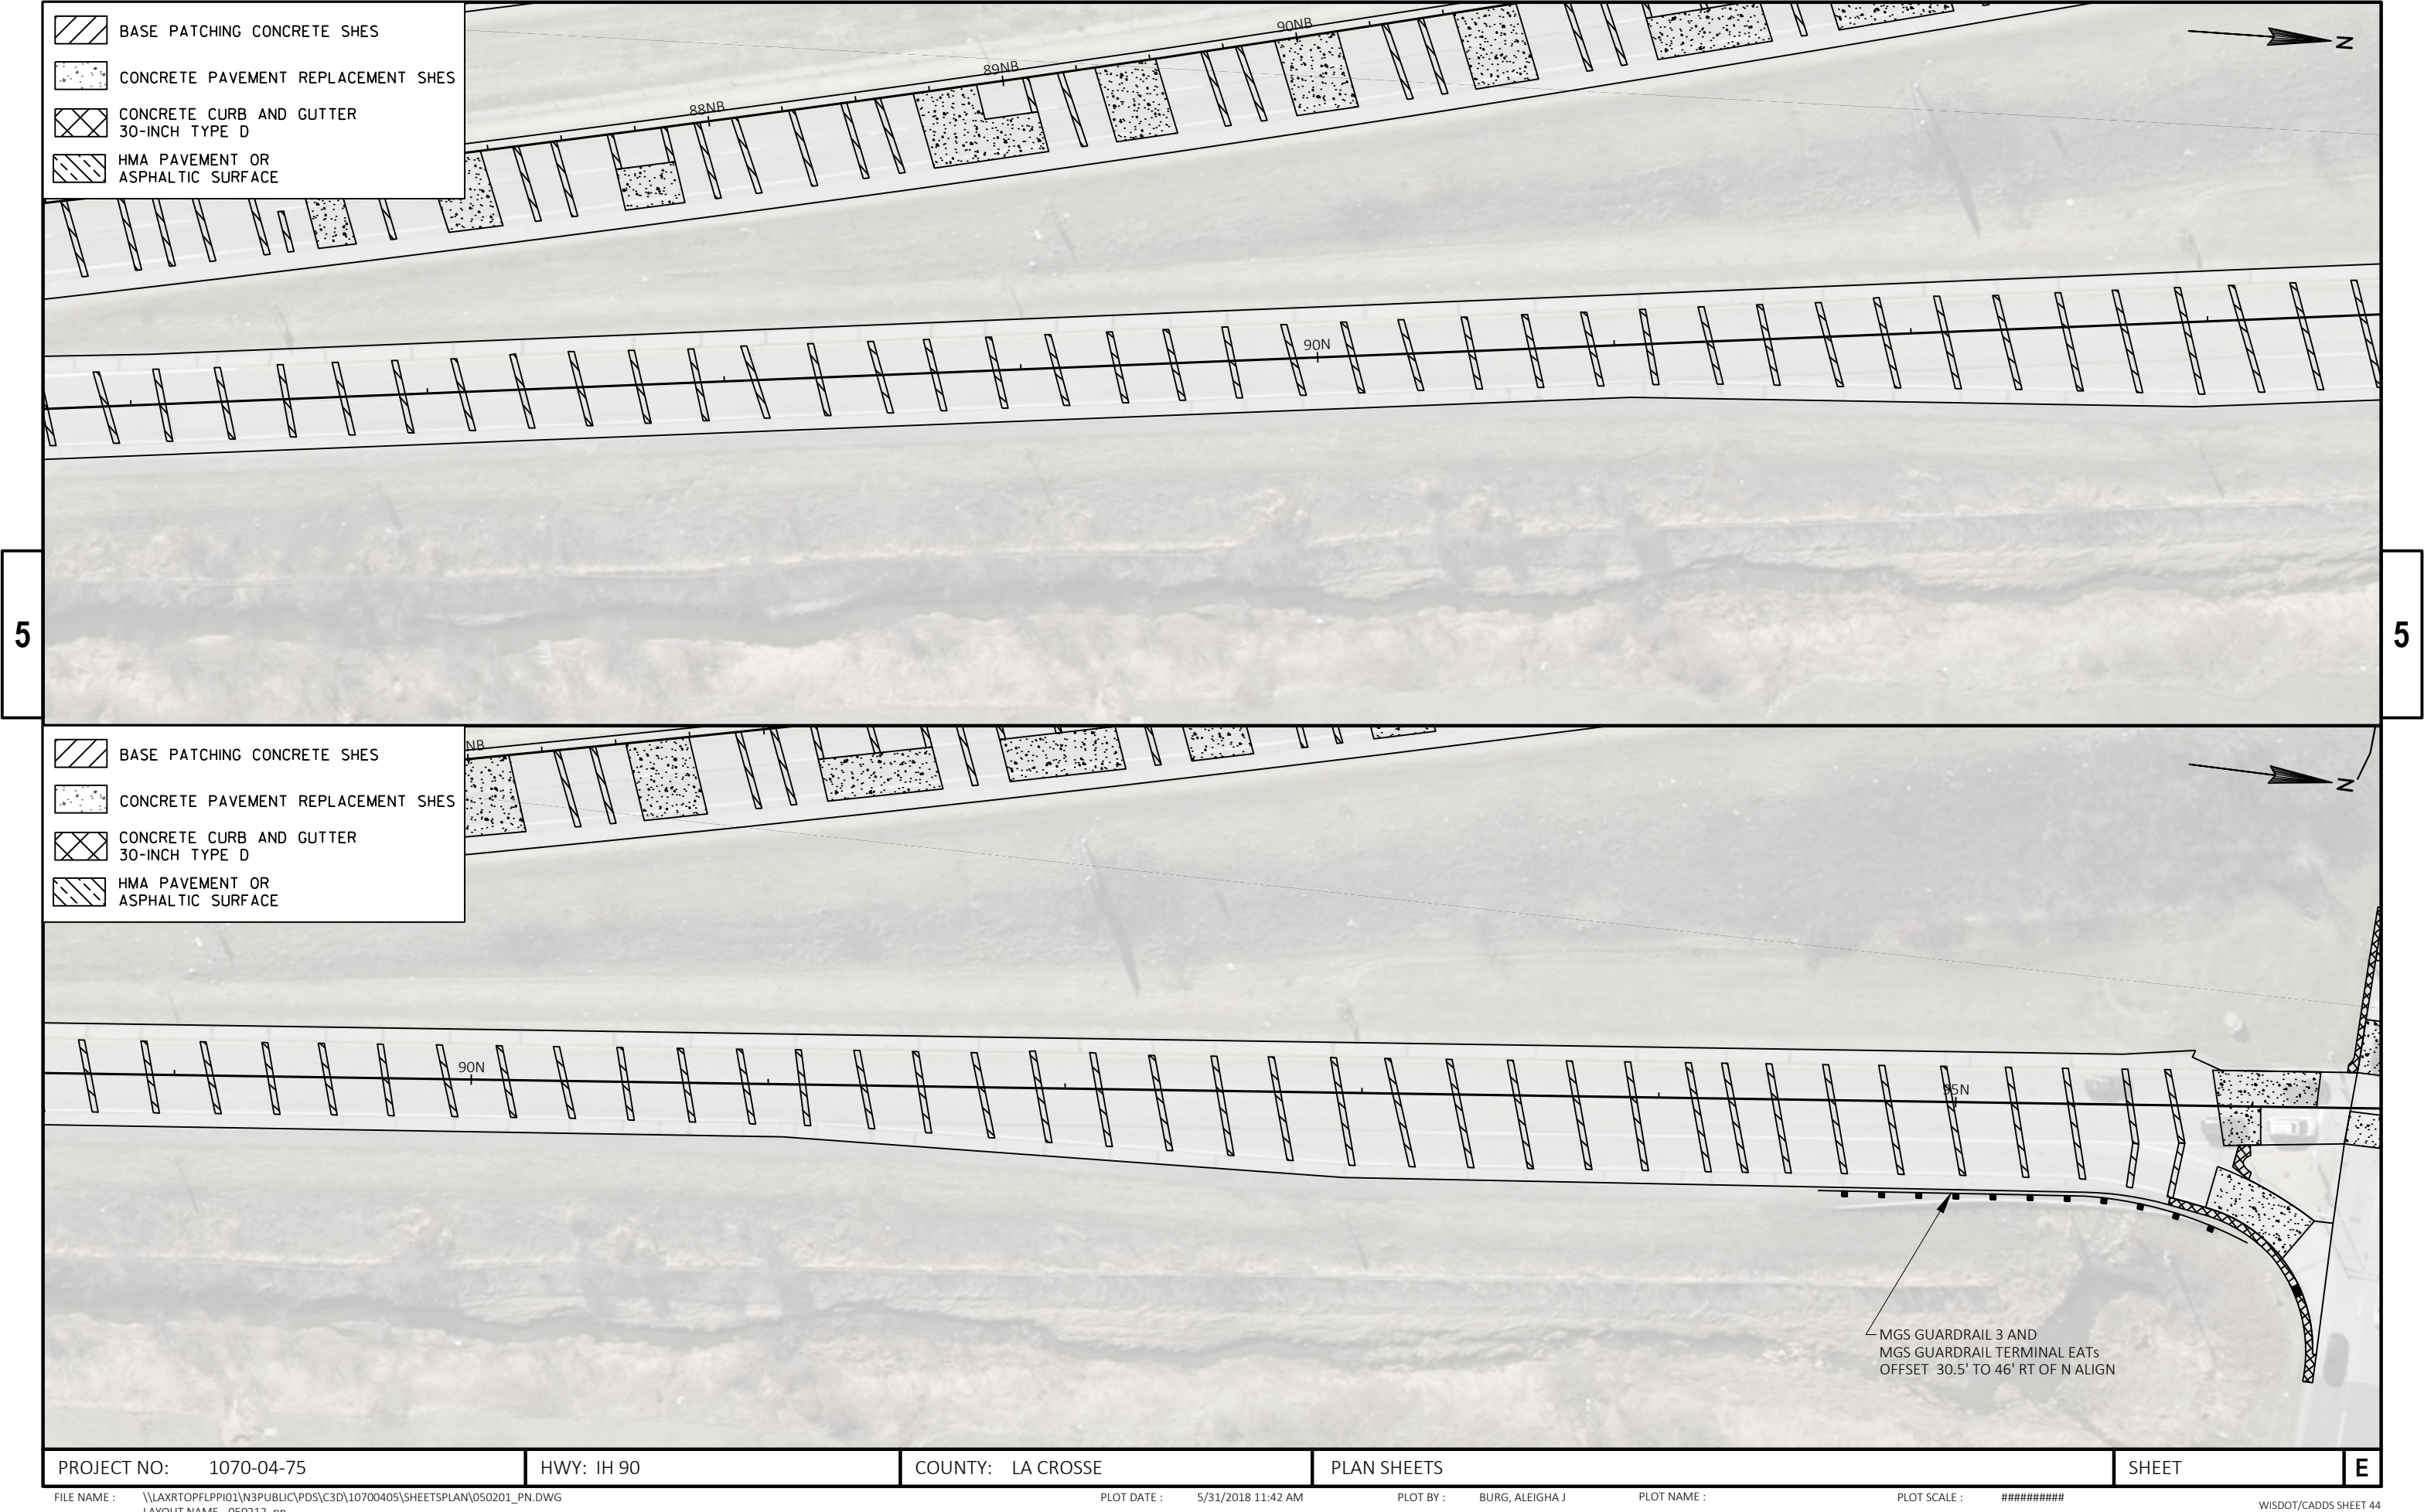


7

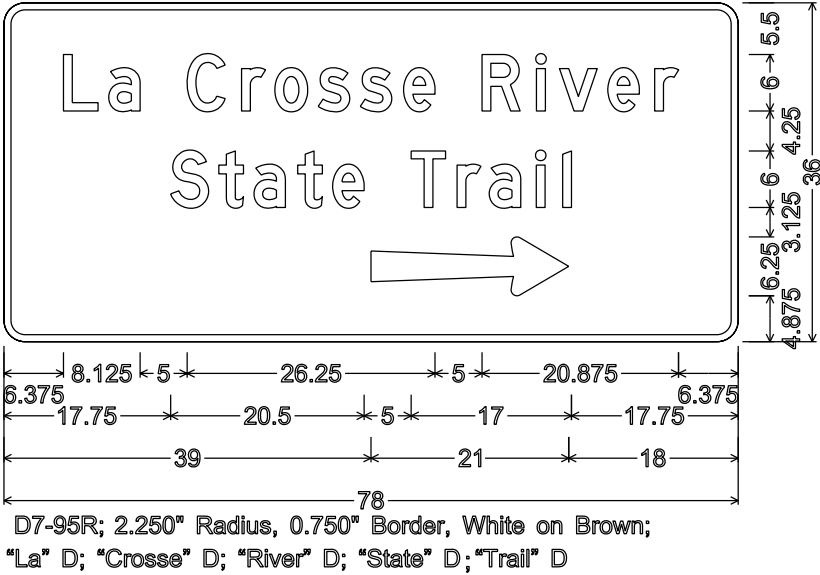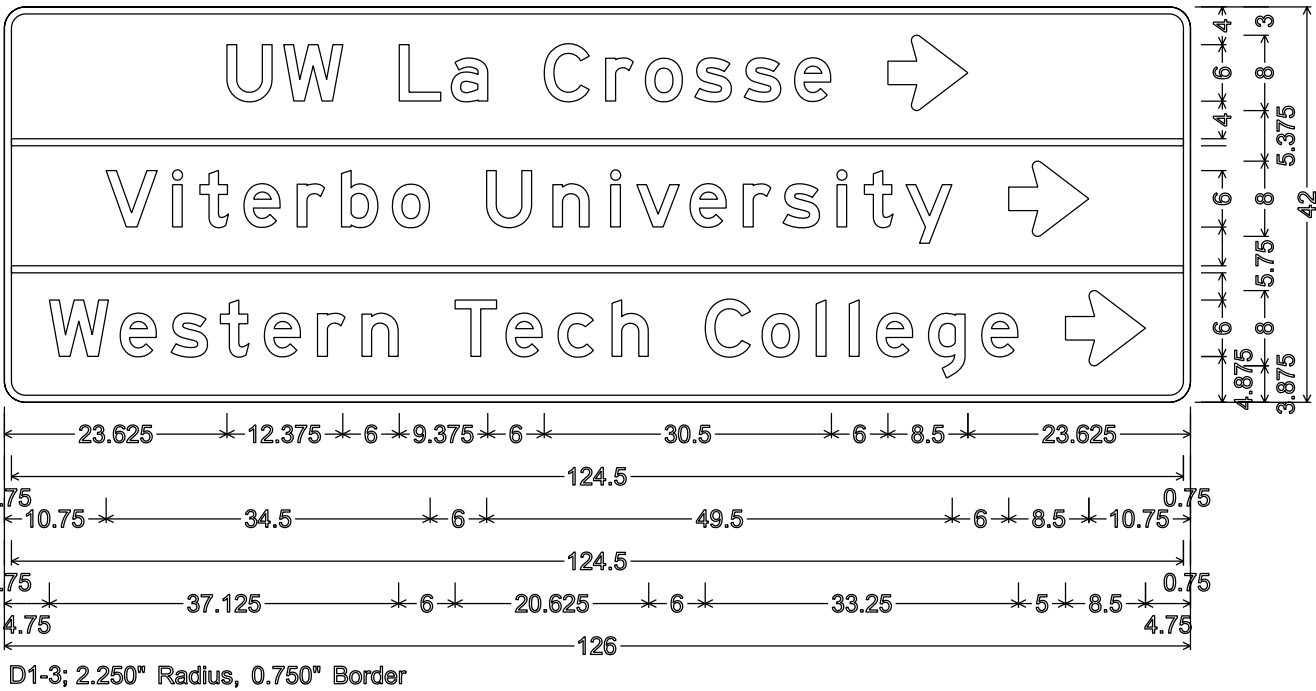

NOTES


- 1. All Signs Type II - Type H Reflective
- 2. Color:
Background - Green except as noted
Message - White
- 3. Message Series - E except as noted

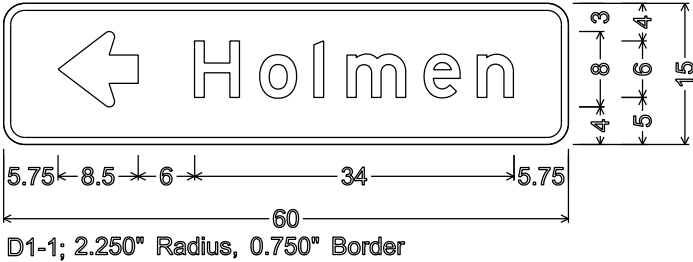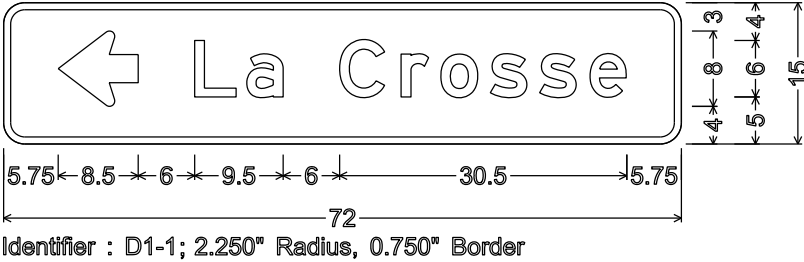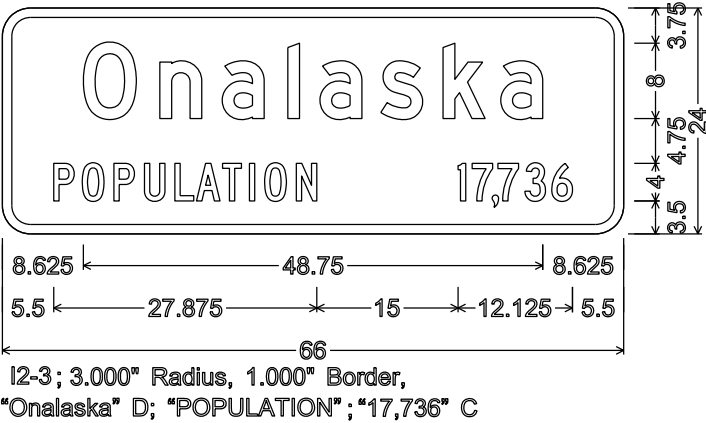

7

NOTES

1. All Signs Type II - Type F Reflective
2. Color:
Background - Yellow
Message - Black
3. Message Series - D

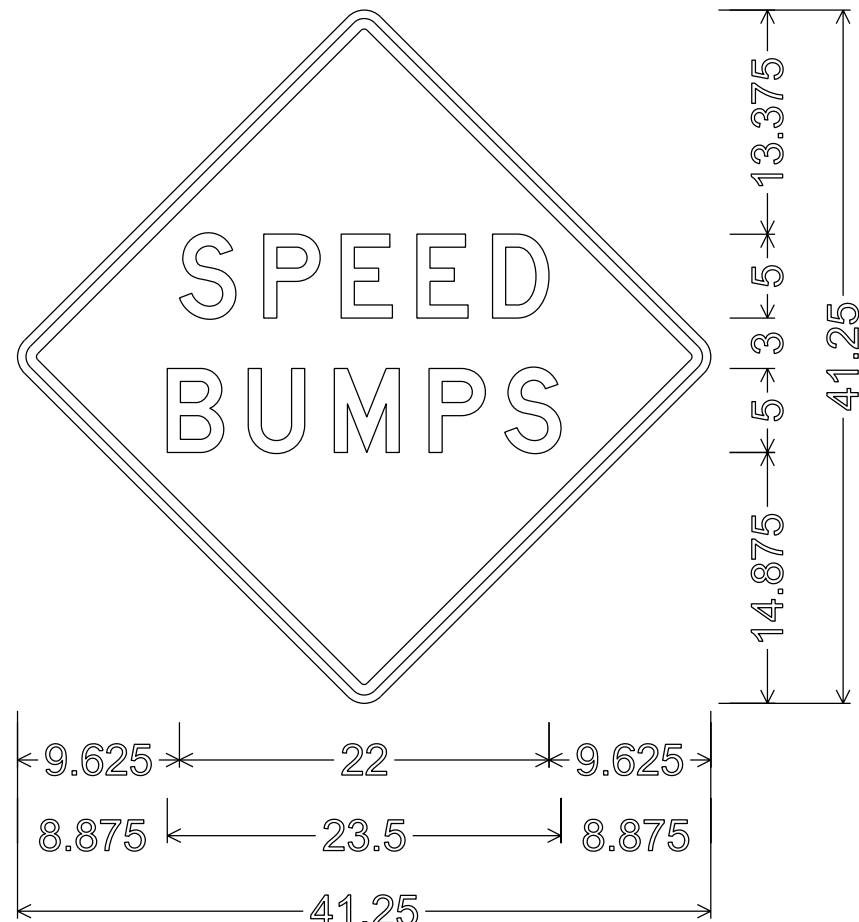

30.000" across sides 1.375" Radius, 0.625" Border, 0.500" Indent