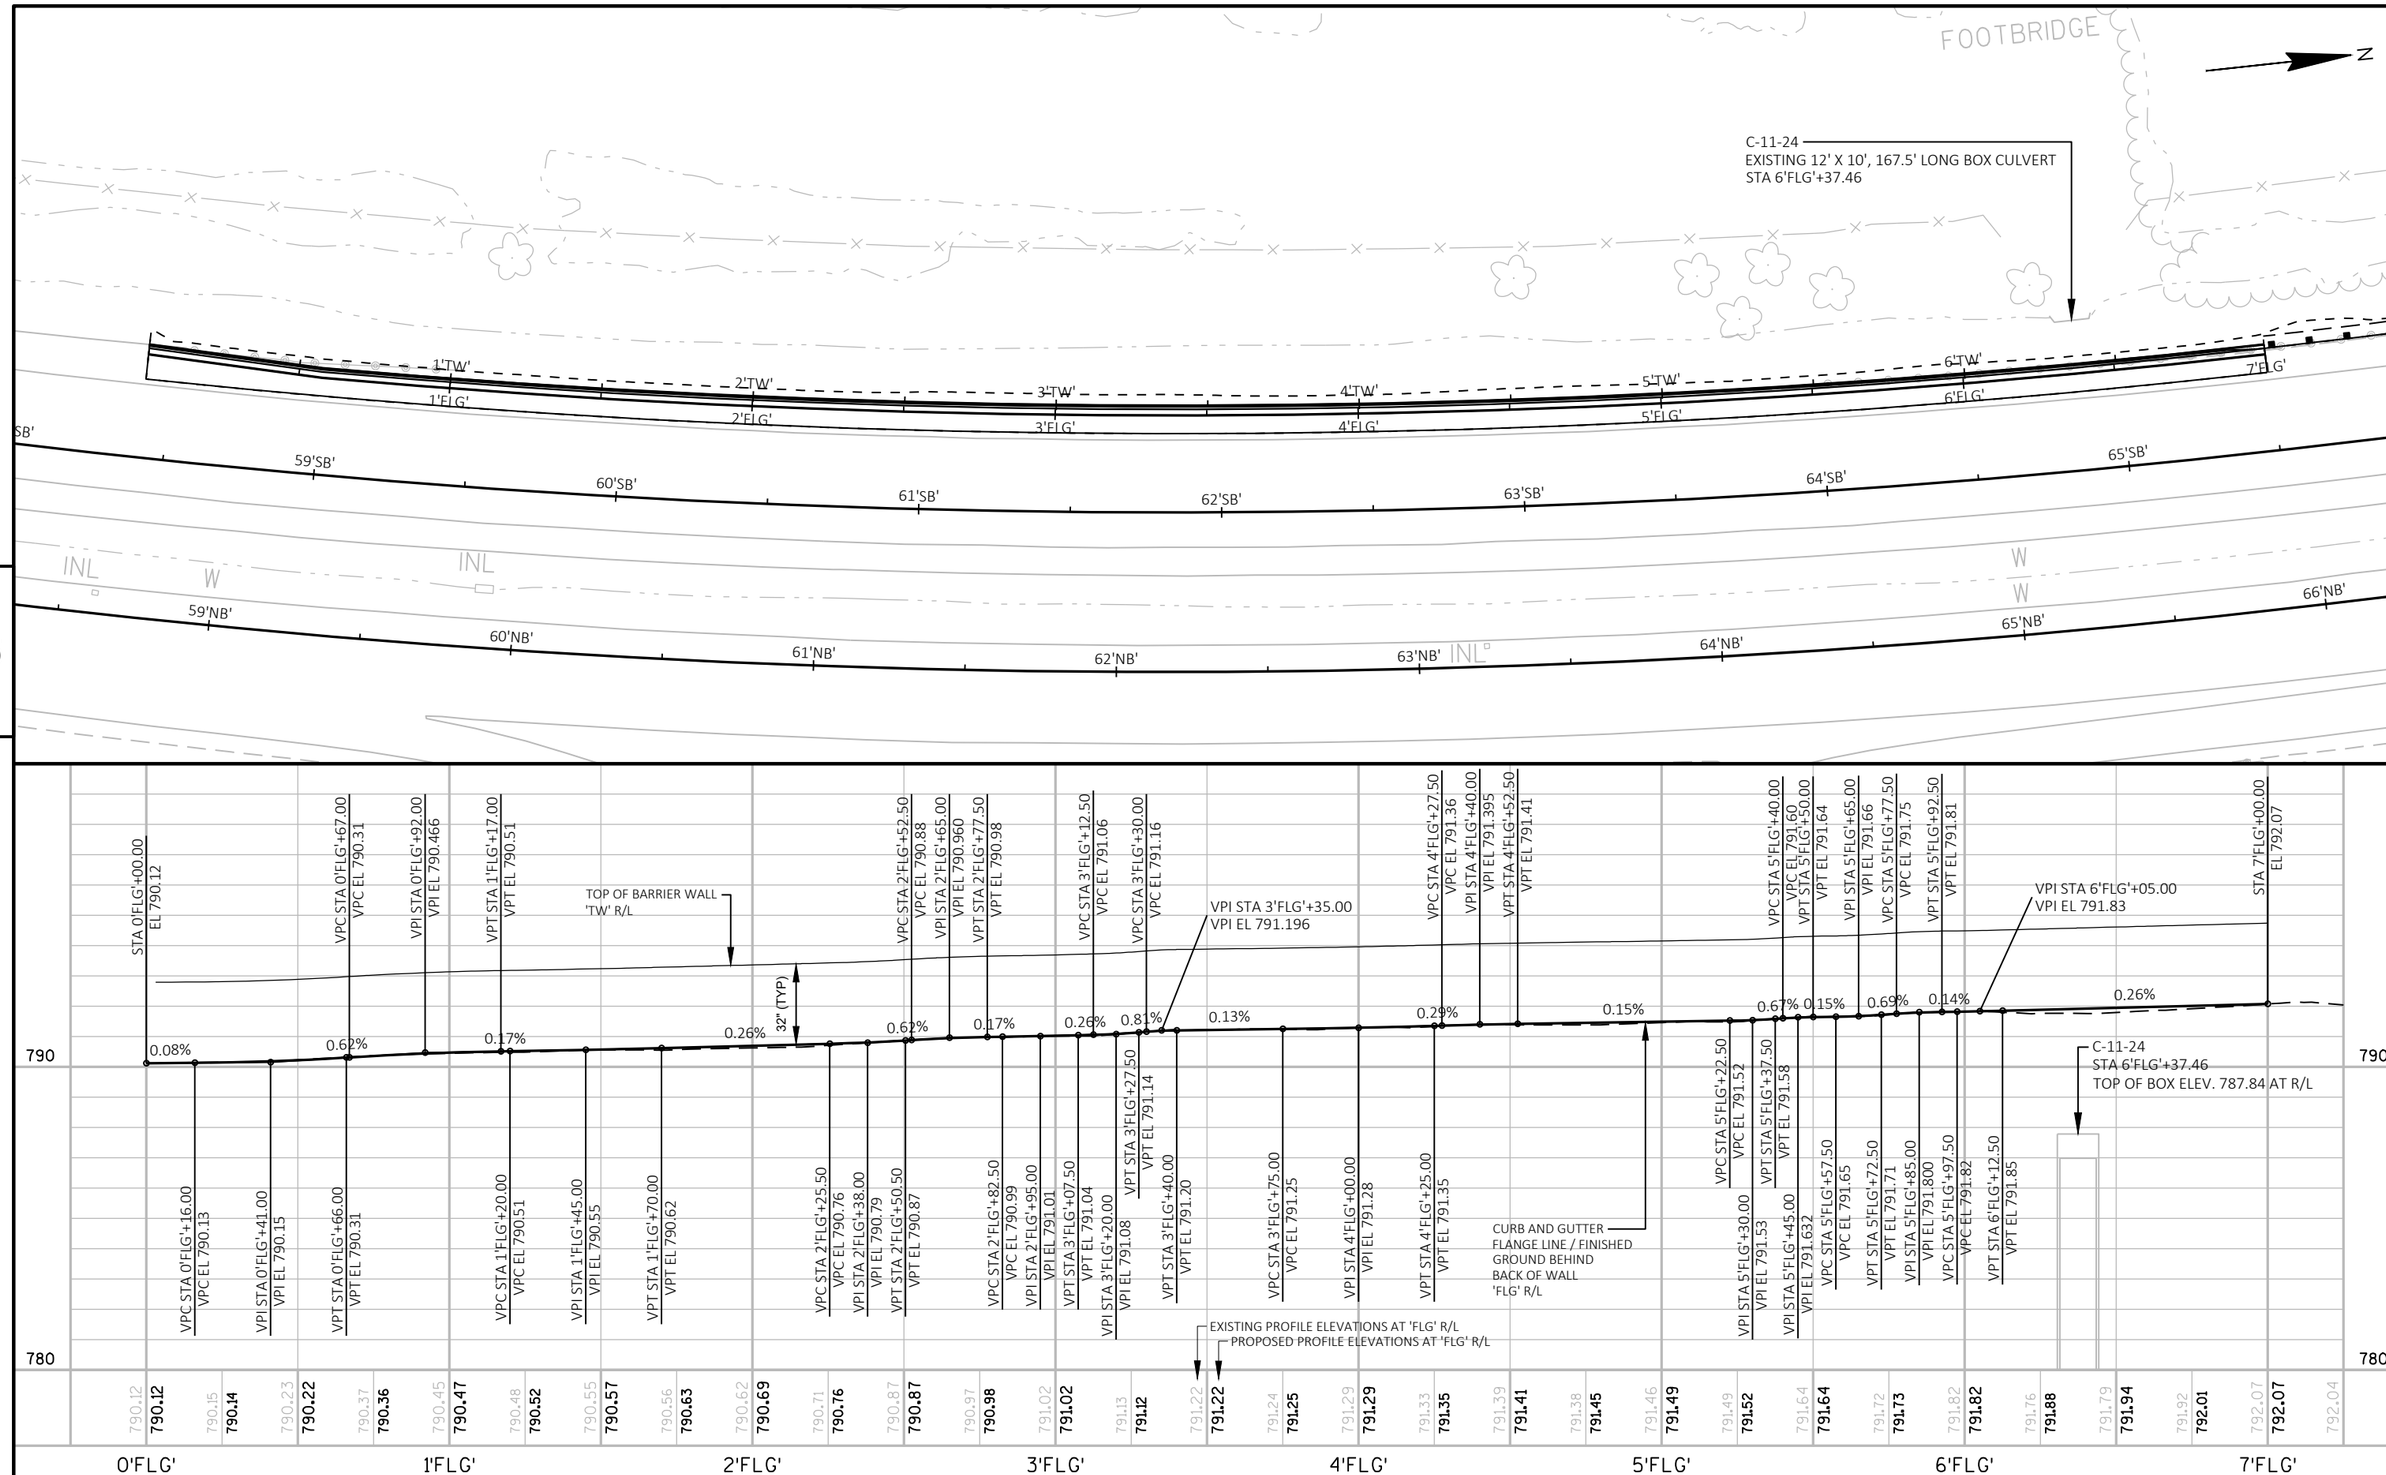

PROJECT NO: 1161-00-36	HWY: IH 39 SB	COUNTY: COLUMBIA	PLAN AND PROFILE: IH 39 SB - BARRIER WALL	SHEET	E

FILE NAME : N:\PDS\C3D\09110818\SHEETSOTHER\050102-PP.DWG
LAYOUT NAME - 050102-ppA
PLOT DATE : 2/22/2019 10:30 AM
PLOT BY : RINZEL, JAMES M
PLOT NAME :
PLOT SCALE : 1 IN:50 FT