


PROJECT ID:
WITH: 3030-02-72

COUNTY:
DODGE COUNTY

ORDER OF SHEETS

Section No.	1	Title
Section No.	2	Typical Sections and Details
Section No.	3	Estimate of Quantities
Section No.	3	Miscellaneous Quantities
Section No.	4	Right of Way Plat
Section No.	5	Plan and Profile
Section No.	6	Standard Detail Drawings
Section No.	7	Sign Plates
Section No.	8	Structure Plans
Section No.	9	Computer Earthwork Data
Section No.	9	Cross Sections

TOTAL SHEETS =

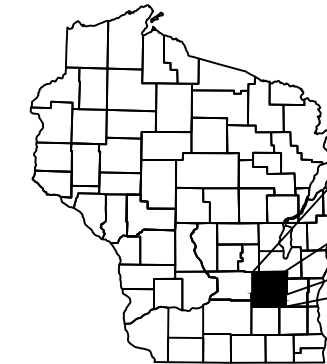

DESIGN DESIGNATION	3030-02-02
A.A.D.T.	2022 = 4700
A.A.D.T.	2042 = ***N/A***
D.H.V.	=
D.D.	=
T.	= 11.5%
DESIGN SPEED	= 60 MPH
ESALS	=

CONVENTIONAL SYMBOLS

PLAN	
CORPORATE LIMITS	
PROPERTY LINE	
LOT LINE	
LIMITED HIGHWAY EASEMENT	
EXISTING RIGHT OF WAY	
PROPOSED OR NEW R/W LINE	
SLOPE INTERCEPT	
REFERENCE LINE	
EXISTING CULVERT	
PROPOSED CULVERT (Box or Pipe)	
COMBUSTIBLE FLUIDS	
MARSH AREA	
WOODED OR SHRUB AREA	

PROFILE	
GRADE LINE	
ORIGINAL GROUND	
MARSH OR ROCK PROFILE (To be noted as such)	
SPECIAL DITCH	
GRADE ELEVATION	
CULVERT (Profile View)	
UTILITIES	
ELECTRIC	
FIBER OPTIC	
GAS	
SANITARY SEWER	
STORM SEWER	
TELEPHONE	
WATER	
UTILITY PEDESTAL	
POWER POLE	
TELEPHONE POLE	

ROCK	
LABEL	
95.36	
SCALE	
2 MI	
TOTAL NET LENGTH OF CENTERLINE =	
5.26 MILES	

STATE OF WISCONSIN
DEPARTMENT OF TRANSPORTATION


PLAN OF PROPOSED IMPROVEMENT

OCONOMOWOC - MAYVILLE

WEST JCT CTH S TO RUEDEBUSCH AVE

STH 67
DODGE COUNTY

STATE PROJECT NUMBER
3030-02-72

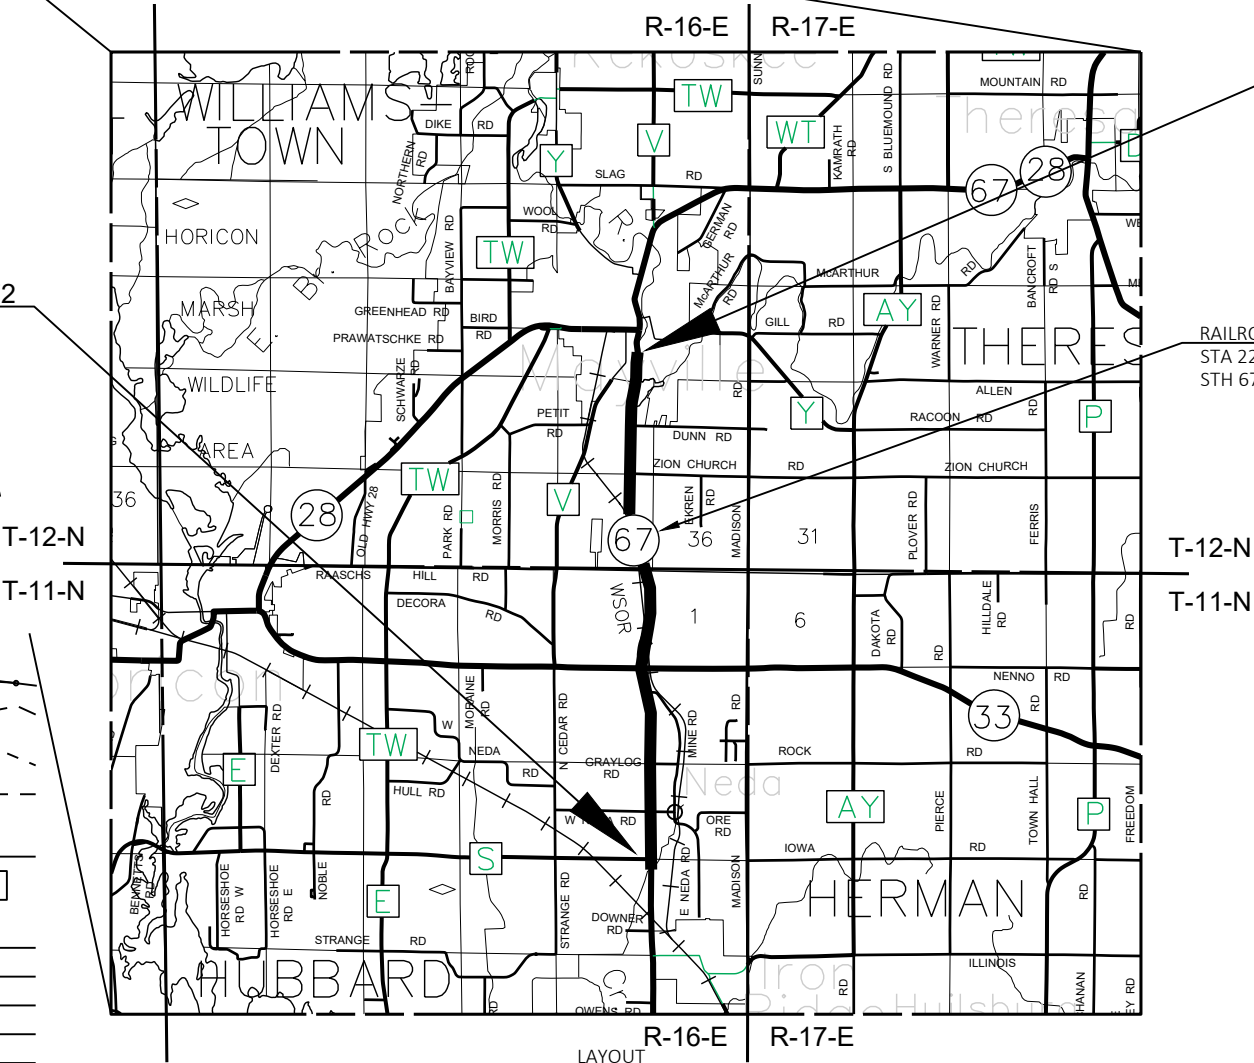

LAYOUT

TOTAL NET LENGTH OF CENTERLINE = 5.26 MILES

HORIZONTAL POSITIONS SHOWN ON THIS PLAN ARE WISCONSIN COORDINATE REFERENCE SYSTEM (WISCRS) DODGE COUNTY COUNTY, NAD83 (2011), IN U.S. SURVEY FEET. POSITIONS SHOWN ARE GRID COORDINATES, GRID BEARINGS, AND GRID DISTANCES. GRID DISTANCES ARE THE SAME AS GROUND DISTANCES. ELEVATIONS ARE REFERENCED TO NAVD 88 (2012). GPS DERIVED ELEVATIONS ARE BASED ON GEOID 12A.

STATE PROJECT	FEDERAL PROJECT	
	PROJECT	CONTRACT
3030-02-72		

30% PLAN

END PROJECT 3030-02-72
STA 377+15.2
MATCH EXISTING
CONCRETE HEADER

RAILROAD CONSTRUCTION 3030-02-54
STA 223+59
STH 67 CL & WSOR RR CL

STATE OF WISCONSIN DEPARTMENT OF TRANSPORTATION	
PREPARED BY	MSA PROFESSIONALS
Surveyor	MATTHEW KENNEY, P.E.
Designer	JEREMY HALL, P.E.
Project Manager	SOUTHWEST REGION
Regional Examiner	JAMES OETTINGER, P.E.
Regional Supervisor	
APPROVED FOR THE DEPARTMENT	
DATE:	(Signature)

E

GENERAL NOTES

- SAWCUTS , AS SHOWN ON PLANS, ARE APPROXIMATE LOCATIONS AND MAY BE ADJUSTED BY THE FIELD ENGINEER BASED ON FIELD CONDITIONS.
- APPLY TACK COAT BETWEEN HMA LIFTS AT A MINIMUM RATE OF 0.07 GAL/SY . HMA PAVEMENT WEIGHT CALCULATIONS ARE BASED ON 112 LB/SY/INCH.
- THE CONTRACTOR'S PAVING OPERATIONS SHALL BE CONSISTENT WITH THE PLAN TYPICAL SECTIONS AND CONSTRUCTED TO PREVENT HMA LONGITUDINAL JOINTS FROM BEING LOCATED WITHIN THE DRIVING, TURNING, PASSING, OR PARKING LANE.
- HMA PAVEMENT OVERLAY WILL BE PLACED IN X LAYER FOR A TOTAL DEPTH OF X-INCHES. FOR THE HMA PAVEMENT OVERLAY DEPTH OF 4-INCHES, PLACE IN TWO LAYERS OF X-INCHES EACH. APPLY TACK COAT TO EXISTING HMA SURFACE, BETWEEN NEW PAVED SURFACES, OR AS DIRECTED BY THE FIELD ENGINEER.
- EXISTING SHOULDER AGGREGATE SHALL BE INCORPORATED INTO THE NEW SHOULDERS UNLESS OTHERWISE DIRECTED BY THE FIELD ENGINEER.
- EXCAVATION BELOW SUBGRADE (EBS) IS NOT USED TO BALANCE YARDAGE AND IS NOT SHOWN ON THE CROSS SECTIONS, BUT IS MEASURED AND PAID FOR AS COMMON EXCAVATION. THE EXACT LOCATIONS FOR EBS WILL BE DETERMINED BY THE FIELD ENGINEER. USE GEOTEXTILE FABRIC AT EACH EBS LOCATION.
- DIMENSIONS GIVEN FOR THE EXISTING FEATURES SHALL BE CONSIDERED APPROXIMATE AND MEASURED IN THE FIELD FOR MATCHING PURPOSES.
- FLAGGERS SHALL BE IN SIGHT OF EACH OTHER OR IN DIRECT COMMUNICATION AT ALL TIMES. THEY SHALL BE EQUIPPED WITH STOP/SLOW PADDLES FASTENED ON SUPPORT STAFFS. WHEN THE FLAGGING OPERATION IS NOT IN EFFECT, ALL SIGNS RELATING TO THE OPERATION SHALL BE COVERED OR REMOVED AND THE FACILITY RESTORED TO NORMAL OPERATION.
- SIGN LOCATIONS ON THE PLAN ARE APPROXIMATE, AND SHALL BE ADJUSTED BY THE FIELD ENGINEER AS NEEDED TO FIT CONDITIONS.
- EROSION CONTROL ITEMS ON THE PLAN ARE APPROXIMATE AND SHALL BE ADJUSTED BY THE FIELD ENGINEER TO FIT FIELD CONDITIONS.
- THE LOCATIONS OF EXISTING AND PROPOSED UTILITY INSTALLATIONS AS SHOWN ON THE PLAN ARE APPROXIMATE. THERE MAY BE OTHER UTILITY INSTALLATIONS WITHIN THE PROJECT AREA THAT ARE NOT SHOWN.
- THE CONTRACTOR SHALL COORDINATE HIS CONSTRUCTION ACTIVITIES WITH A CALL TO DIGGERS HOTLINE AND/OR A DIRECT CALL TO THE UTILITIES THAT HAVE FACILITIES IN THE AREA. NOT ALL UTILITIES ARE MEMBERS OF DIGGERS HOTLINE.
- INSTALL EROSION CONTROL AND RESTORATION ITEMS WITHIN 48-HOURS OF GROUND DISTURBANCE ACTIVITIES.

STANDARD ABBREVIATIONS

A.A.D.T.	ANNUAL AVERAGE DAILY TRAFFIC	NOR	NORMAL
A.D.T.	AVERAGE DAILY TRAFFIC	PAV'T	PAVEMENT
AE, AEW	APRON ENDWALL	PCC	PORTLAND CEMENT CONCRETE
AGG	AGGREGATE	P.E	PRIVATE ENTRANCE
ASPH.	ASPHALTIC	P.L.	PROPERTY LINE
BM	BENCHMARK	P.L.E	PERMANENT LIMITED EASEMENT
B.F.	BACK FACE	R	RADIUS OR RANGE
CABC	CRUSHED AGGREGATE BASE COURSE	R/L	REFERENCE LINE
C.E	COMMERCIAL ENTRANCE	R.C.C.P.	REINFORCED CONCRETE CULVERT PIPE
C/L	CENTER LINE	R/W	RIGHT OF WAY
CMCP	CORRUGATED METAL CULVERT PIPE	SDD	STANDARD DETAIL DRAWING(S)
CMP	CORRUGATED METAL PIPE	SHLD.	SHOULDER(S)
CY	CUBIC YARD	S/L	SURVEY LINE
CWT	HUNDRED WEIGHT	SW	SIDEWALK
D.H.V.	DESIGN HOURLY VOLUME	T.	PERCENT TRUCKS
EL., ELEV.	ELEVATION	TEL.	TELEPHONE
ESALS	EQUIVALENT SINGLE AXLE LOADS	TEMP.	TEMPORARY
EXC.	EXCAVATION	TER.	TERRACE
F.E	FIELD ENTRANCE	T.L.E	TEMPORARY LIMITED EASEMENT
F/L, F.L.	FLOW LINE	T.O.C.	TOP OF CURB
H.S.	HIGH STRENGTH	TYP	TYPICAL
INL	INLET	U.G.	UNDERGROUND (CABLE)
INTER.	INTERSECTION	VAR	VARIABLE
JT.	JOINT	V.C.	VERTICAL CURVE
L.	LENGTH OF CURVE	V.P.C.	VERTICAL POINT OF CURVATURE
LS	LUMP SUM	V.P.I.	VERTICAL POINT OF INTERSECTION
MGAL	1000 GALLONS	V.P.T.	VERTICAL POINT OF TANGENCY
M.P.	MARKER POST	Wt.	WEIGHT

DNR LIAISON

ERIC HEGGELUND
ENVIRONMENTAL ANALYSIS & SUSTAINABILITY
WDNR - SOUTH CENTRAL REGION
3911 FISH HATCHERY ROAD
FITCHBURG, WI 53711
eric.heggelund@wisconsin.gov

DESIGN CONTACTS

JEREMY HALL, P.E. PROJECT MANAGER WSDOT SW REGION 2101 WRIGHT ST. MADISON, WI 53704 608-245-2655 jeremy.hall@dot.wi.gov	MATTHEW KENNEY, P.E. PROJECT DESIGNER WSDOT SW REGION 2101 WRIGHT ST. MADISON, WI 53704 608-246-7995 matthew.kenney@dot.wi.gov
---	--

UTILITY CONTACTS


AT&T Wisconsin - Comm Line CAROL ANASON 316 W WASHINGTON AVE MADISON, WI 53701 608-252-2385 ca2624@att.com	Charter Comm - Comm Line BRANDON STORM 2701 DANIELS ST MADISON, WI 53718 608-274-3822 brandon.storm@charter.com
City of Fort Atkinson - Airport Facility Jeffrey Woods 101 N Main St Fort Atkinson, WI 53538 (920) 563-7760 jwoods@fortatkinsonwi.net	City of Fort Atkinson - Sewer Faith Eford 101 N Main St Fort Atkinson, WI 53538 (920) 563-7760 felford@fortatkinsonwi.net
City of Fort Atkinson - Street Lighting Faith Eford 101 N Main St Fort Atkinson, WI 53538 (920) 563-7760 felford@fortatkinsonwi.net	City of Fort Atkinson - Water Faith Eford 101 N Main St Fort Atkinson, WI 53538 (920) 563-7760 felford@fortatkinsonwi.net
PaeTec Comm - Communication Line Mary Fisher 13935 Bishops Dr Brookfield, WI 53005 (262) 792-7938 Mary.B.Fisher@windstream.com	We Energies - Electricity Nicole Smullen 333 W Everett St A299 Milwaukee, WI 53203 (414) 221-5617 Nicole.Smullen@weenergygroup.com
We Energies - Gas/Petroleum Nicole Smullen A299 333 W Everett St Milwaukee, WI 53203 (414) 221-5617 Nicole.Smullen@weenergygroup.com	

ORDER OF SECTION 2 SHEETS



GENERAL NOTES
PROJECT OVERVIEW
HORIZONTAL & VERTICAL CONTROLS
TYPICAL SECTIONS
CONSTRUCTION DETAILS
EROSION CONTROL AND RESTORATION PLAN
PERMANENT SIGNING & MARKING
TRAFFIC CONTROL AND DETOUR
ALIGNMENT OVERVIEW




Dial 811 or (800)242-8511
www.DiggersHotline.com

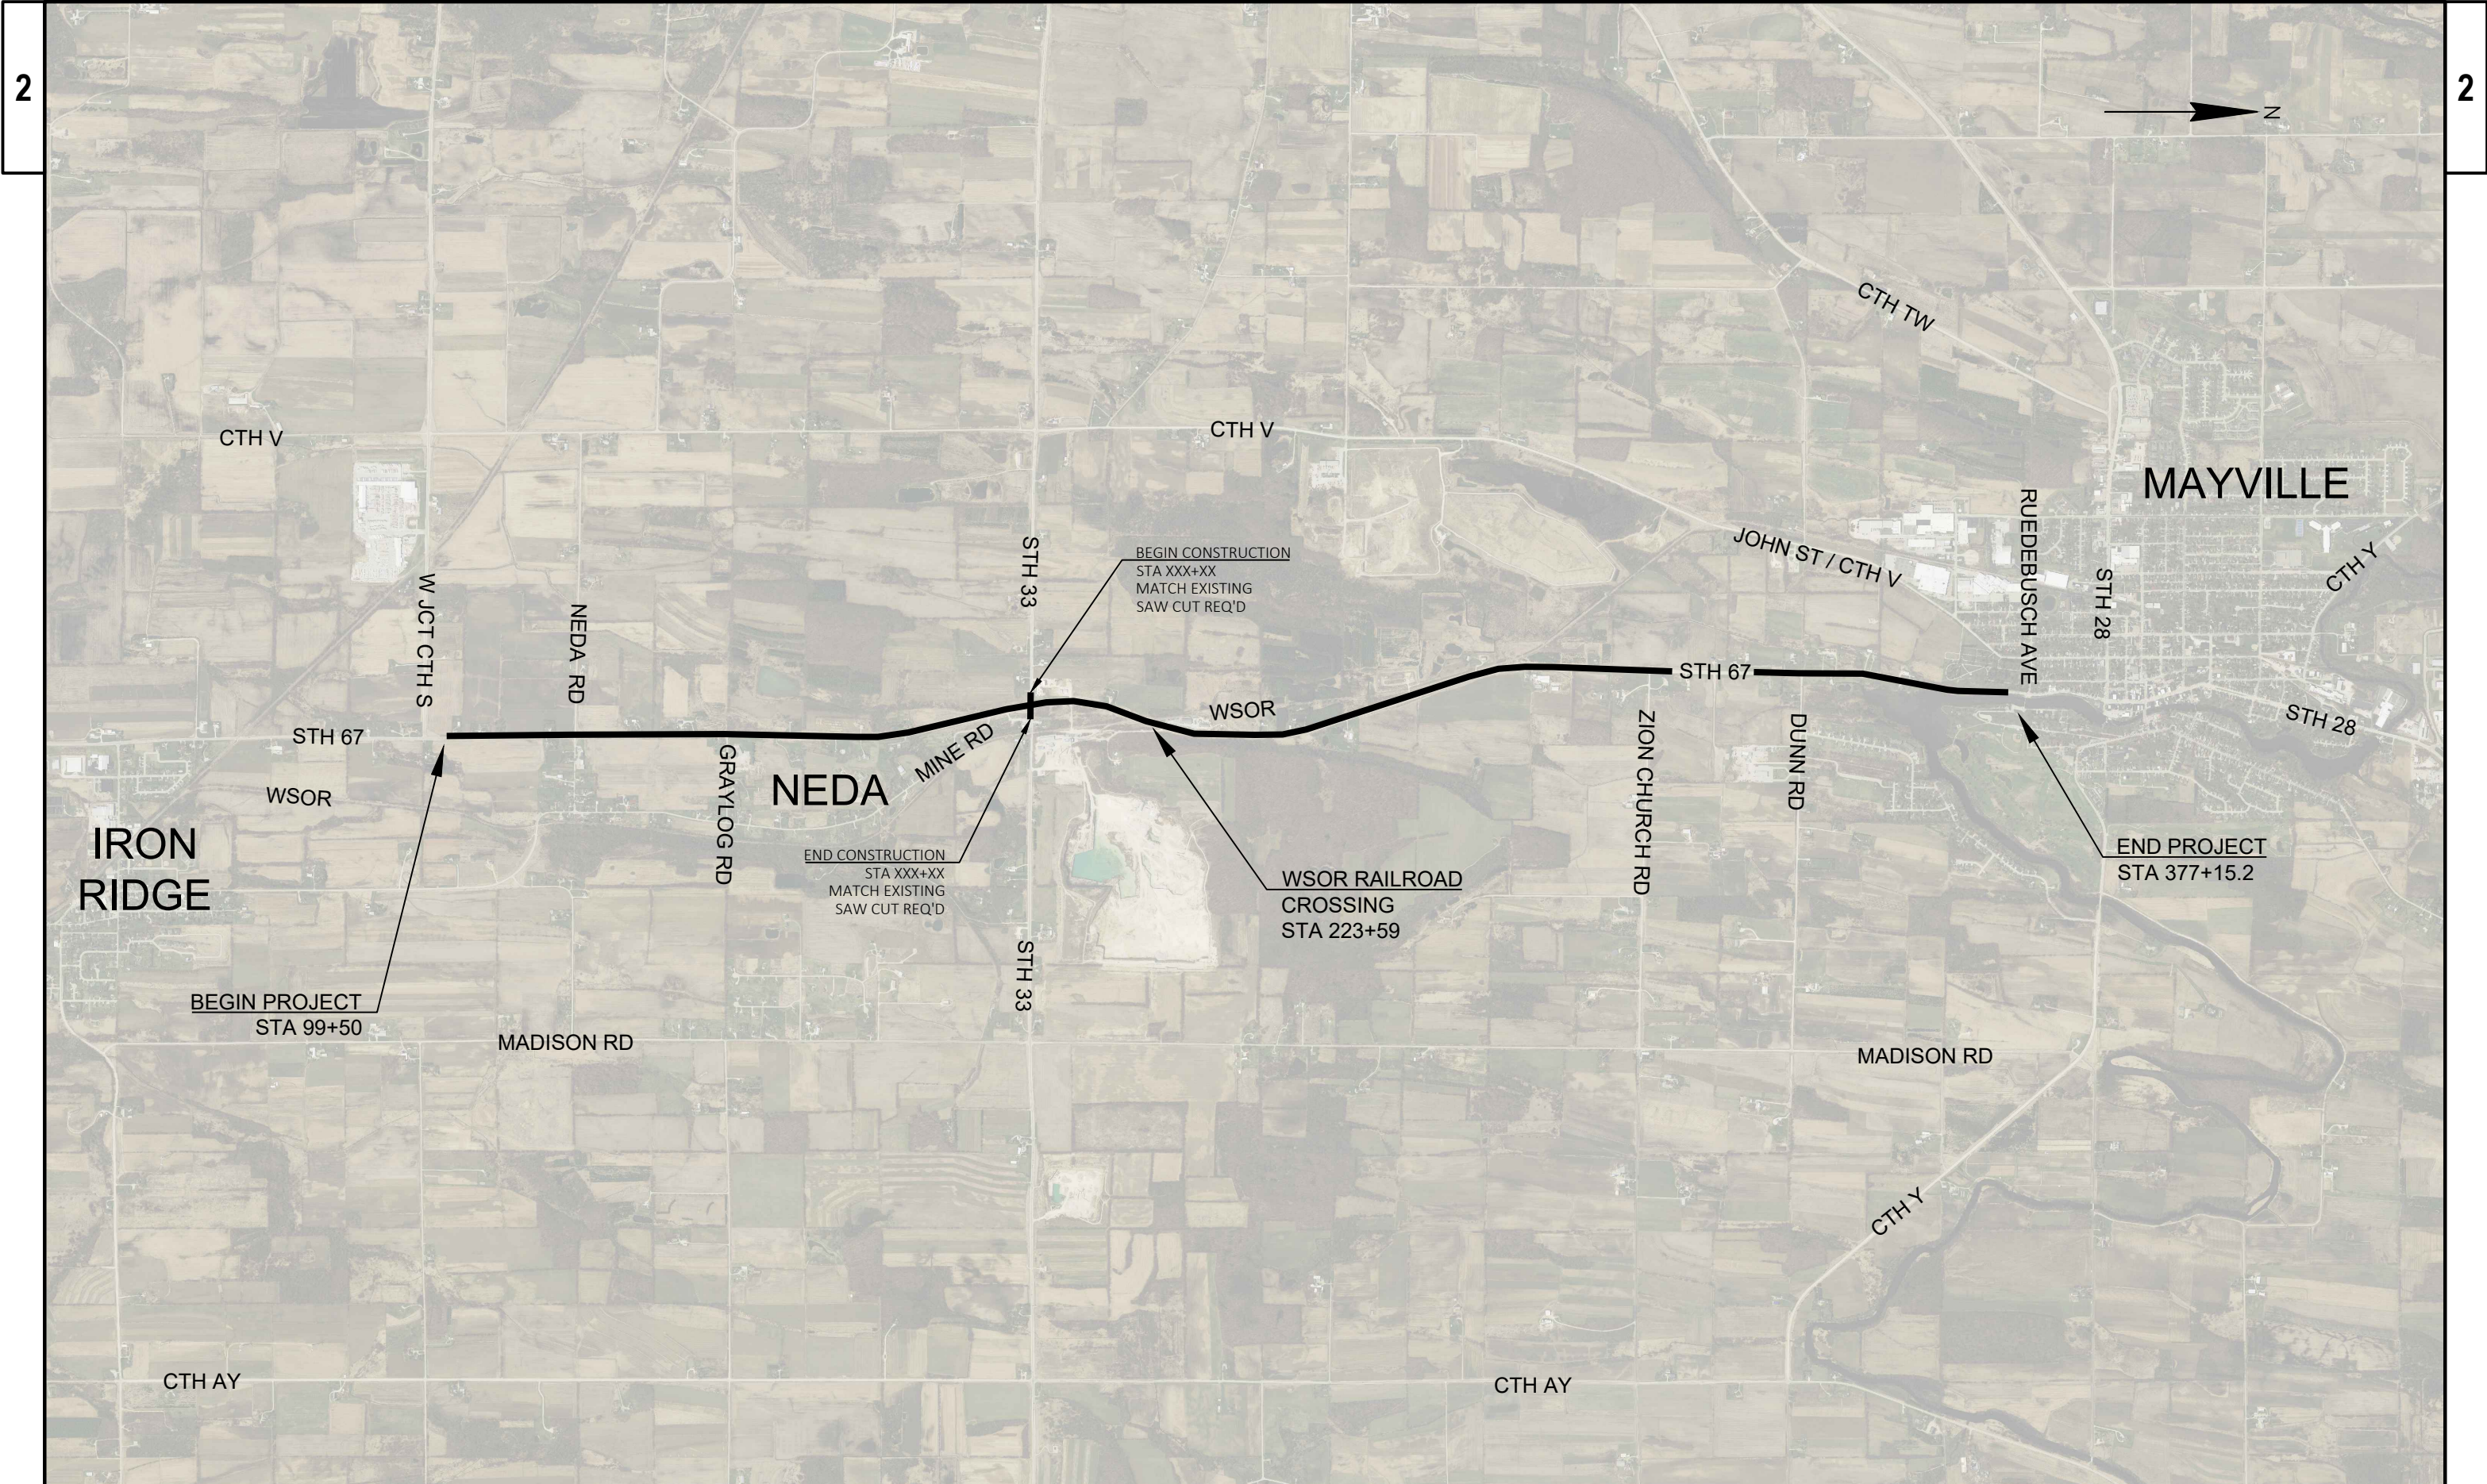


PROJECT NO: 3030-02-72	HWY: STH 67	COUNTY: DODGE COUNTY	PROJECT OVERVIEW	SHEET	E
------------------------	-------------	----------------------	------------------	-------	---

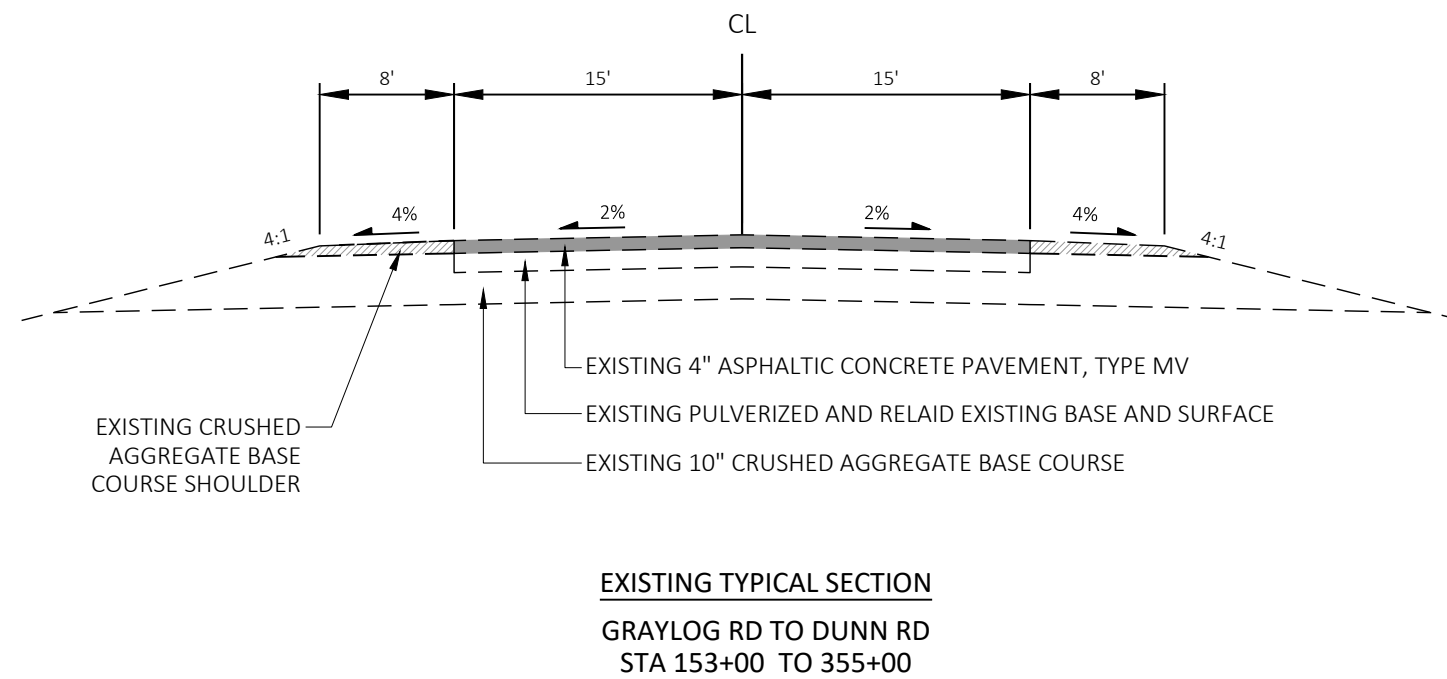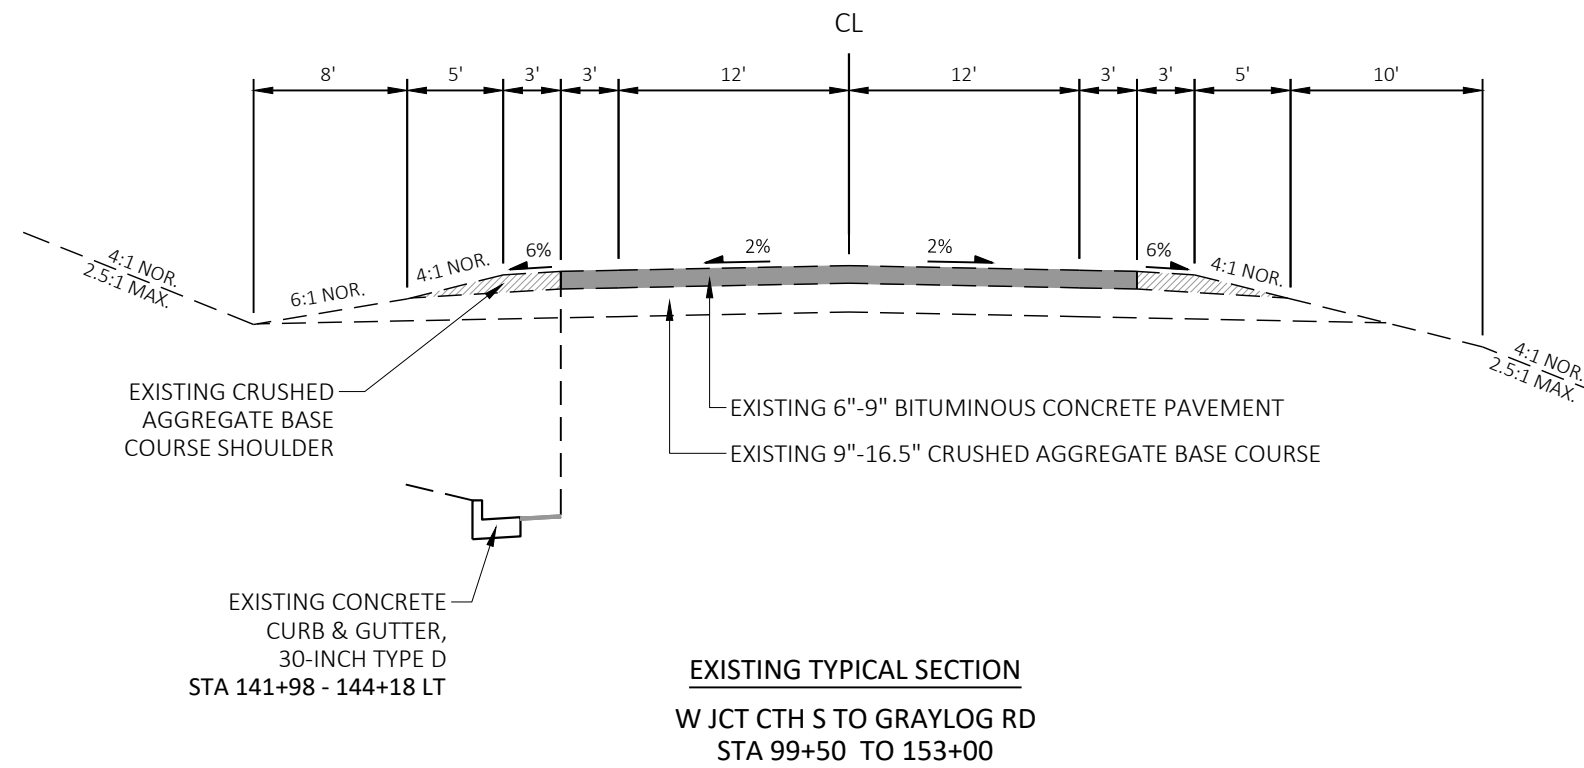


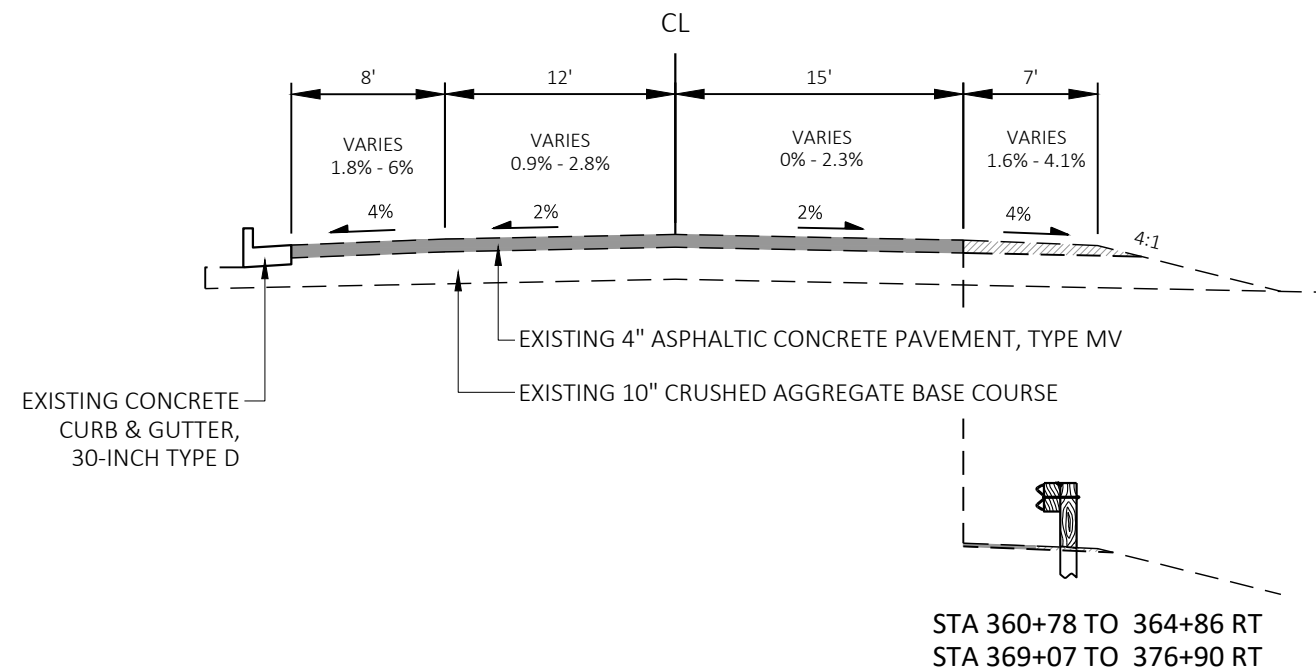


EXISTING TYPICAL SECTION
DUNN RD TO RUEDEBUSCH AVE
STA 355+00 TO 377+15(HEADER)

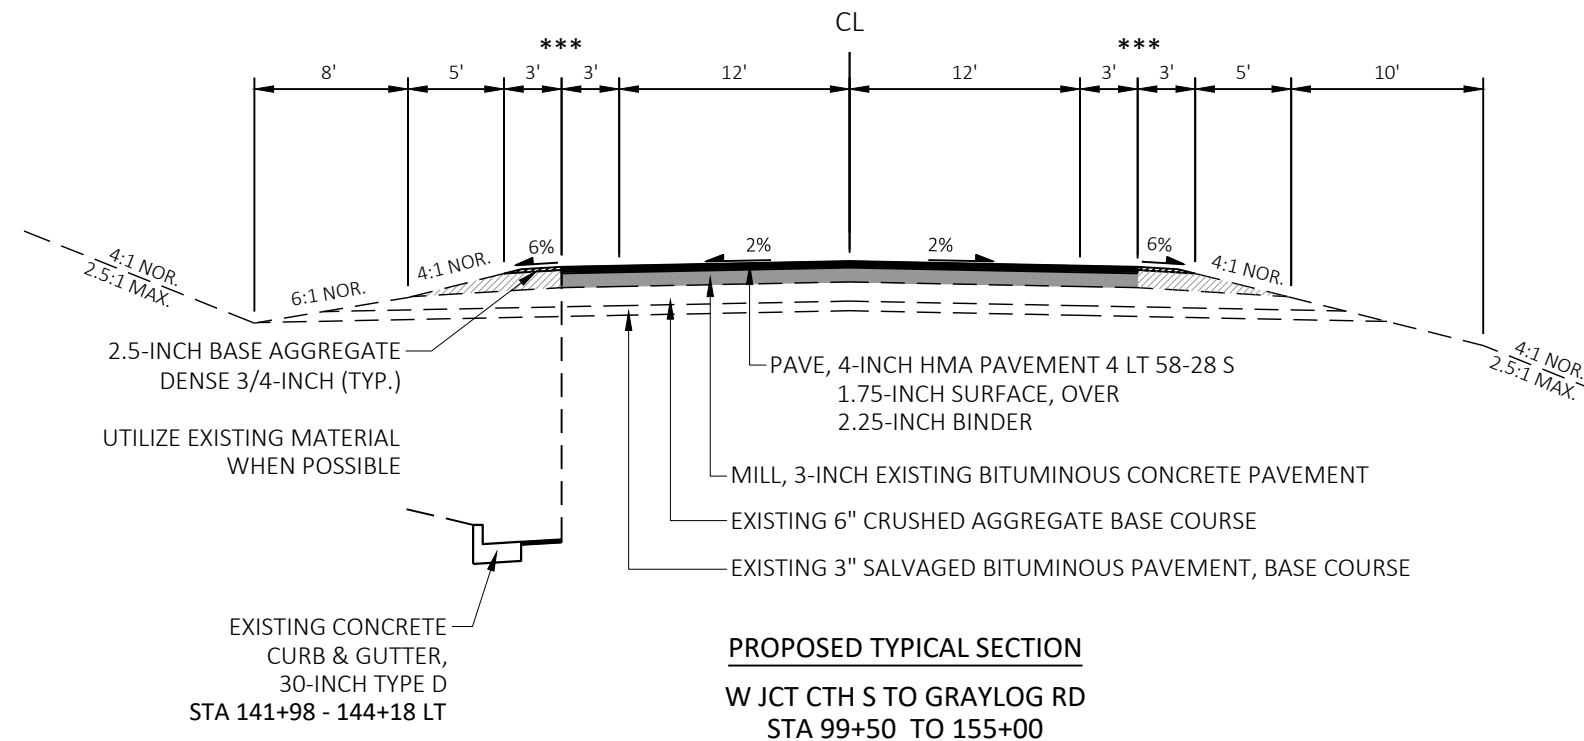


***SEE CONSTRUCTION
DETAILS FOR SIDEROAD AND
CURB AND GUTTER MATCHES.
(TYP.)


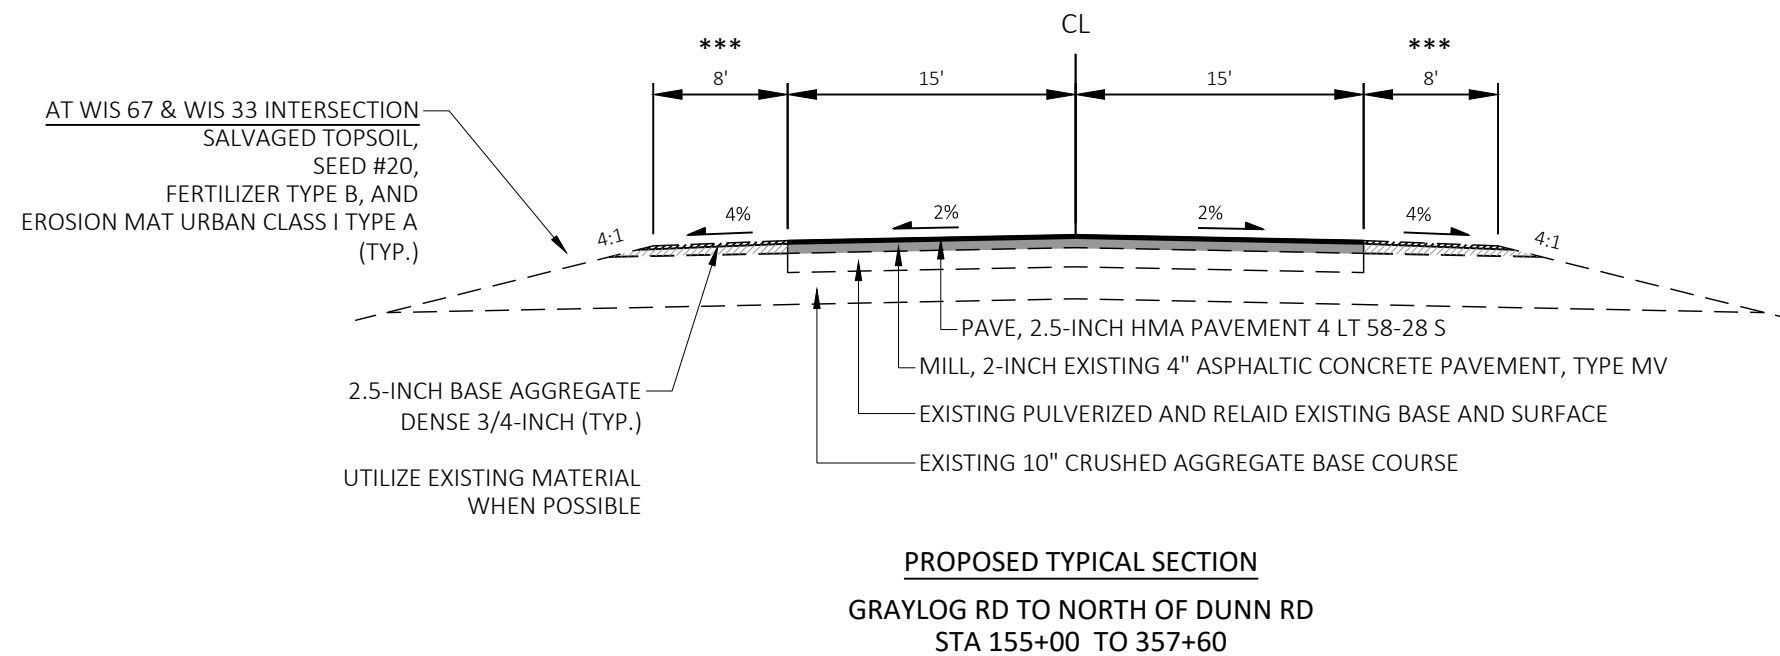


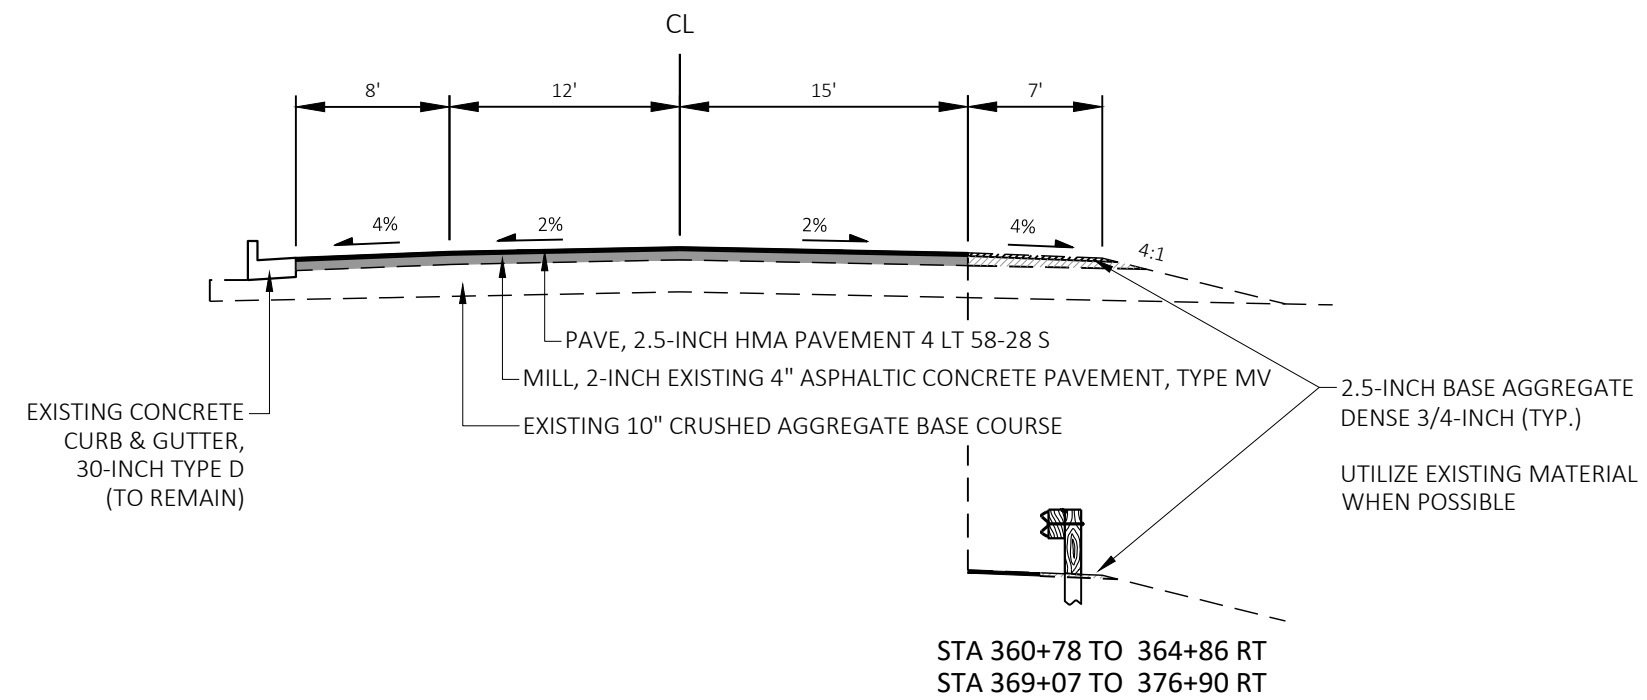

PROPOSED TYPICAL SECTION
NORTH OF DUNN RD TO RUEDEBUSCH AVE
STA 357+60 TO 377+15(HEADER)

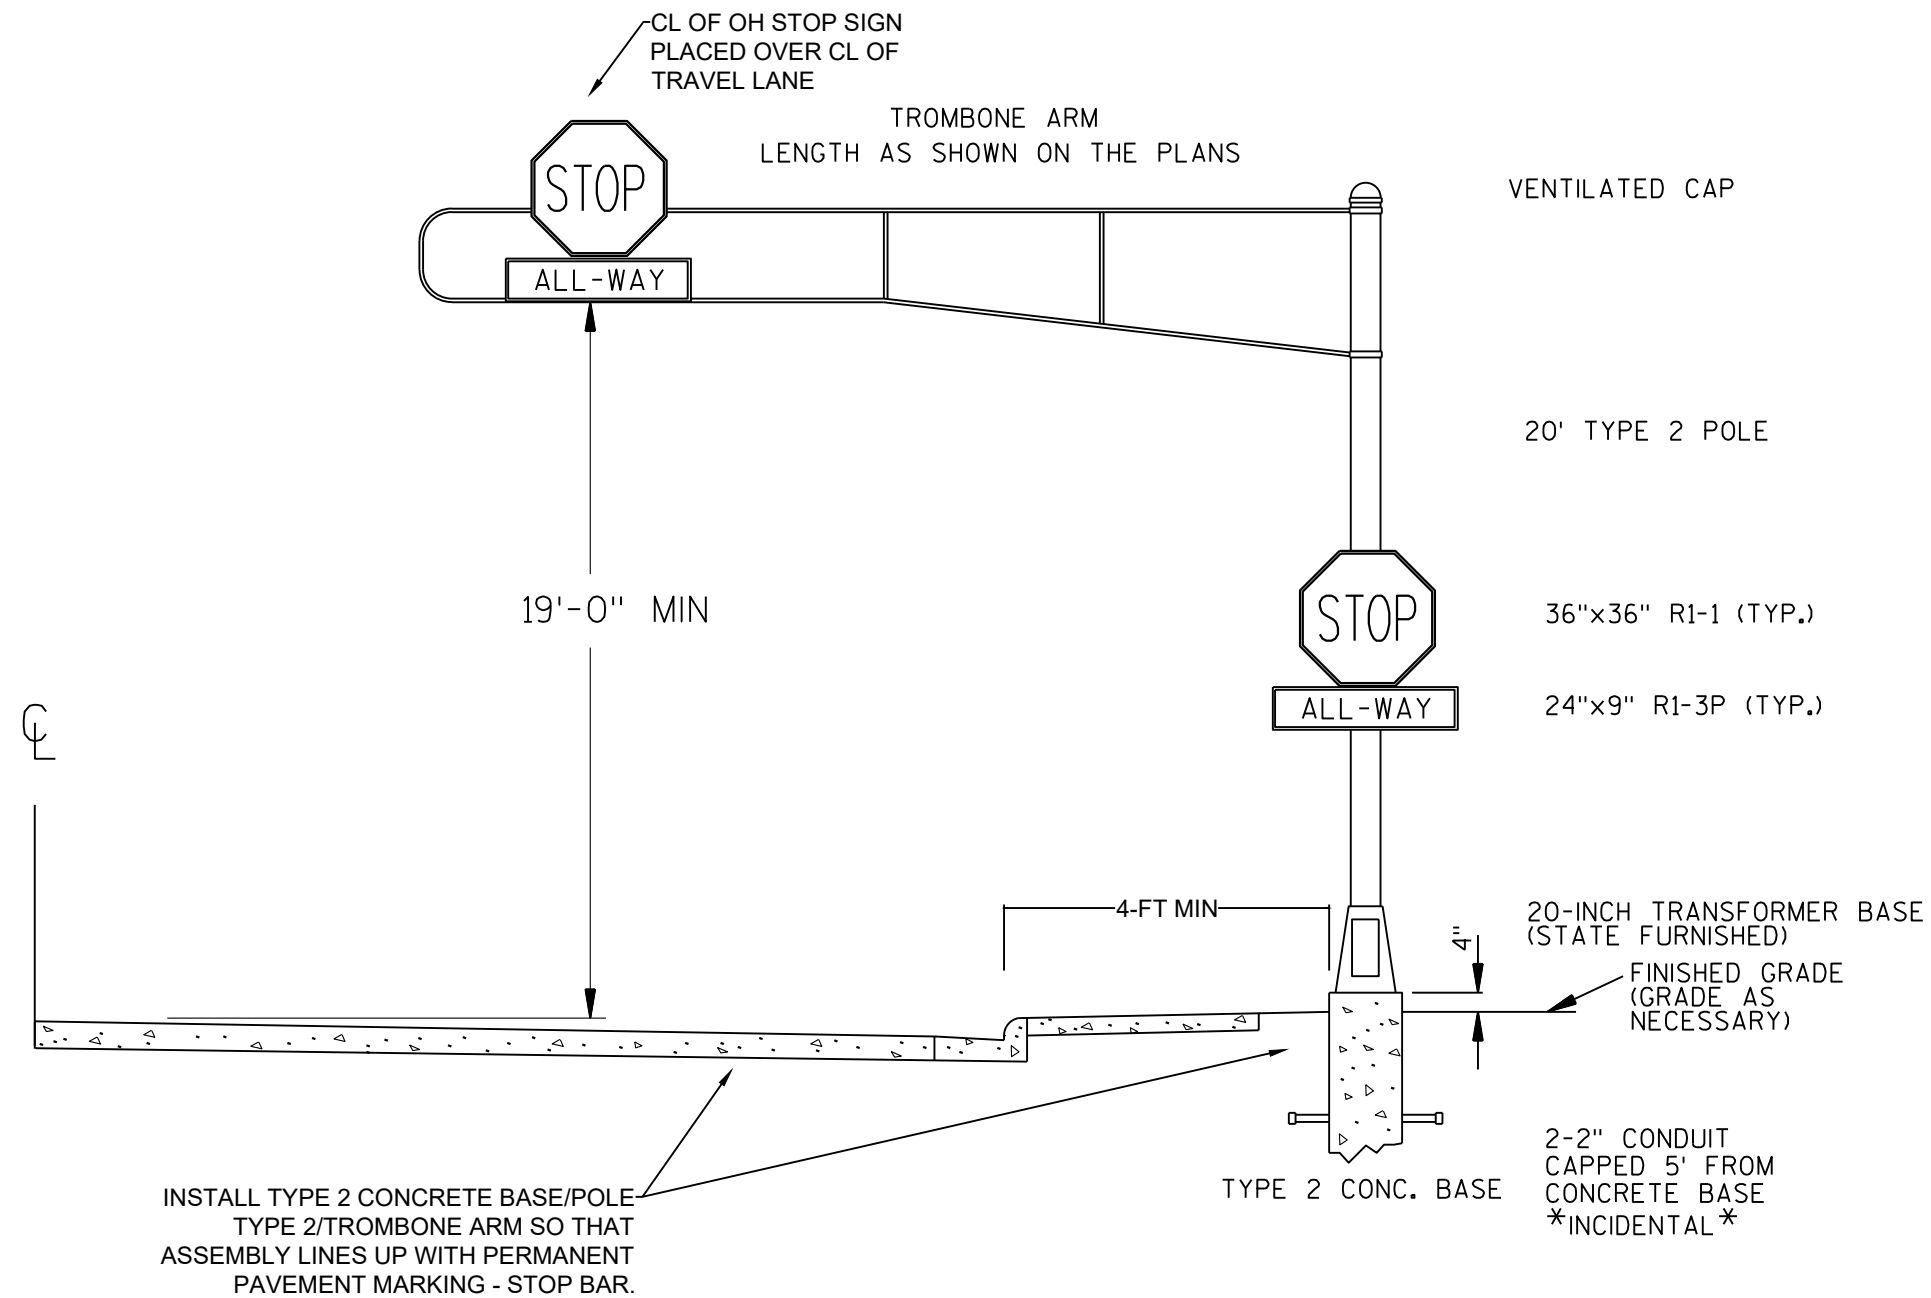

TROMBONE MOUNTING DETAIL
STH 67 & STH 33 INTERSECTION

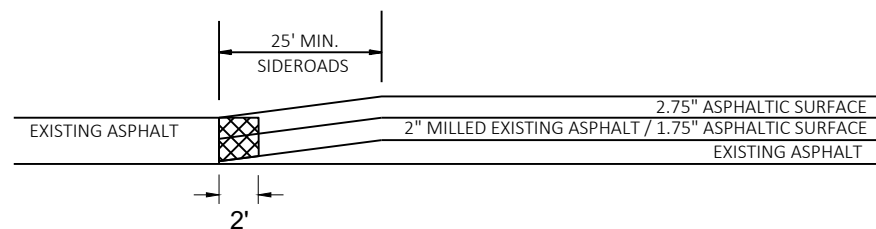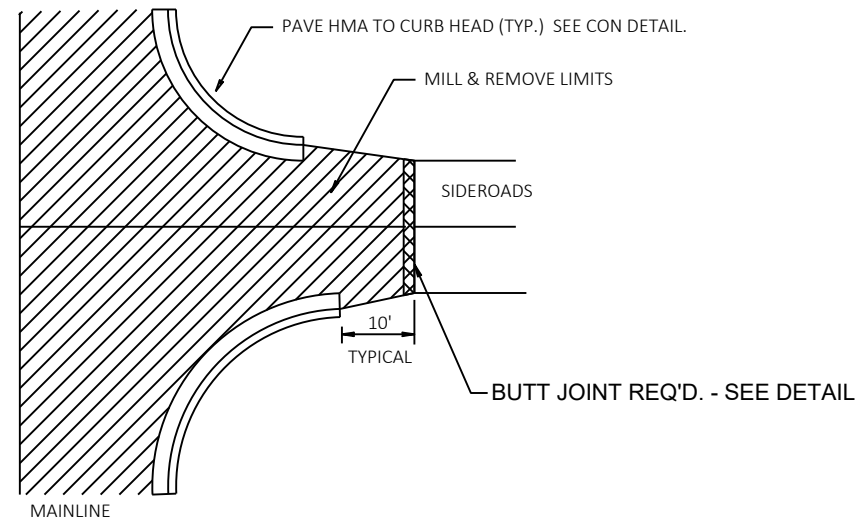

BUTT JOINT


REMOVE MATERIAL UNDER ITEM 'REMOVING ASPHALT SURFACE , BUTT JOINTS' MATERIAL SHALL NOT BE REMOVED UNDER THIS ITEM UNTIL 24 HOURS BEFORE SIDEROAD PAVING.

SIDEROAD PAVEMENT DEPTH SHALL MATCH AT MAINLINE PAVEMENT EDGE AND BE TAPERED AS SHOWN ABOVE. TAPERING INCIDENTAL TO BUTT JOINT ITEM.


NOTE: ANY SAWCUT USED WILL BE CONSIDERED INCIDENTAL TO THE ITEM "REMOVING ASPHALTIC SURFACE, BUTT JOINTS."

PROJECT BEGIN & SIDEROAD DETAIL


CURB & GUTTER TO REMAIN
NOT TO SCALE

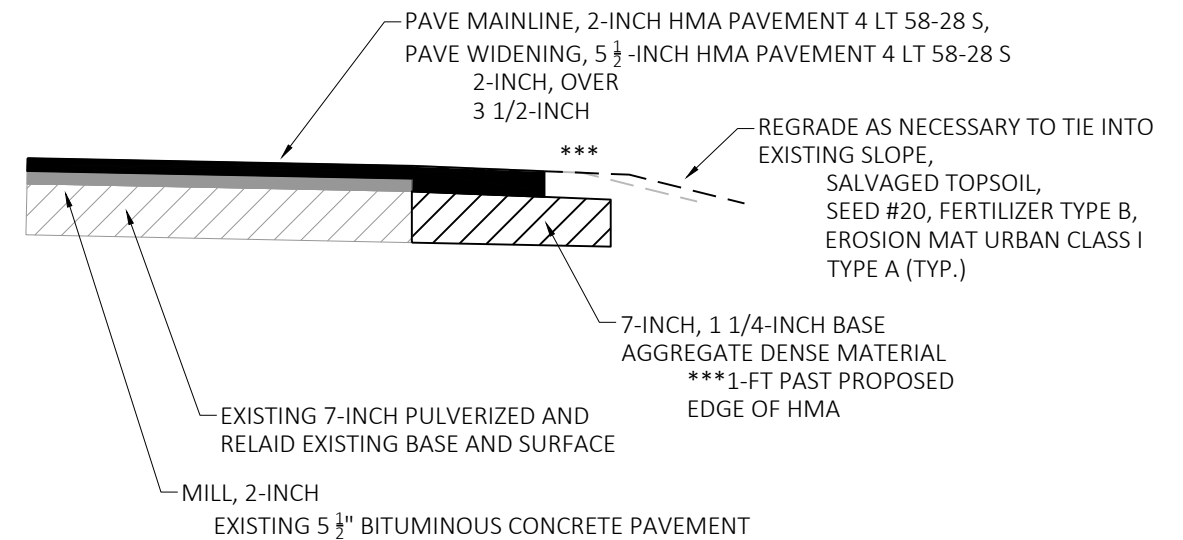

PAVEMENT WIDENING STH 67 & STH 33 INTERSECTION

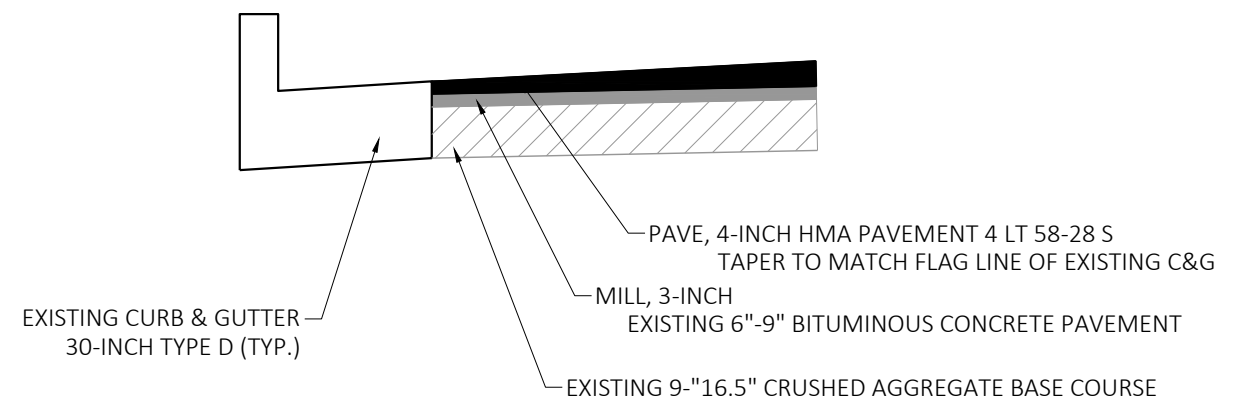


SIDEROAD HMA PAVING DETAIL AT EXISTING CURB & GUTTER

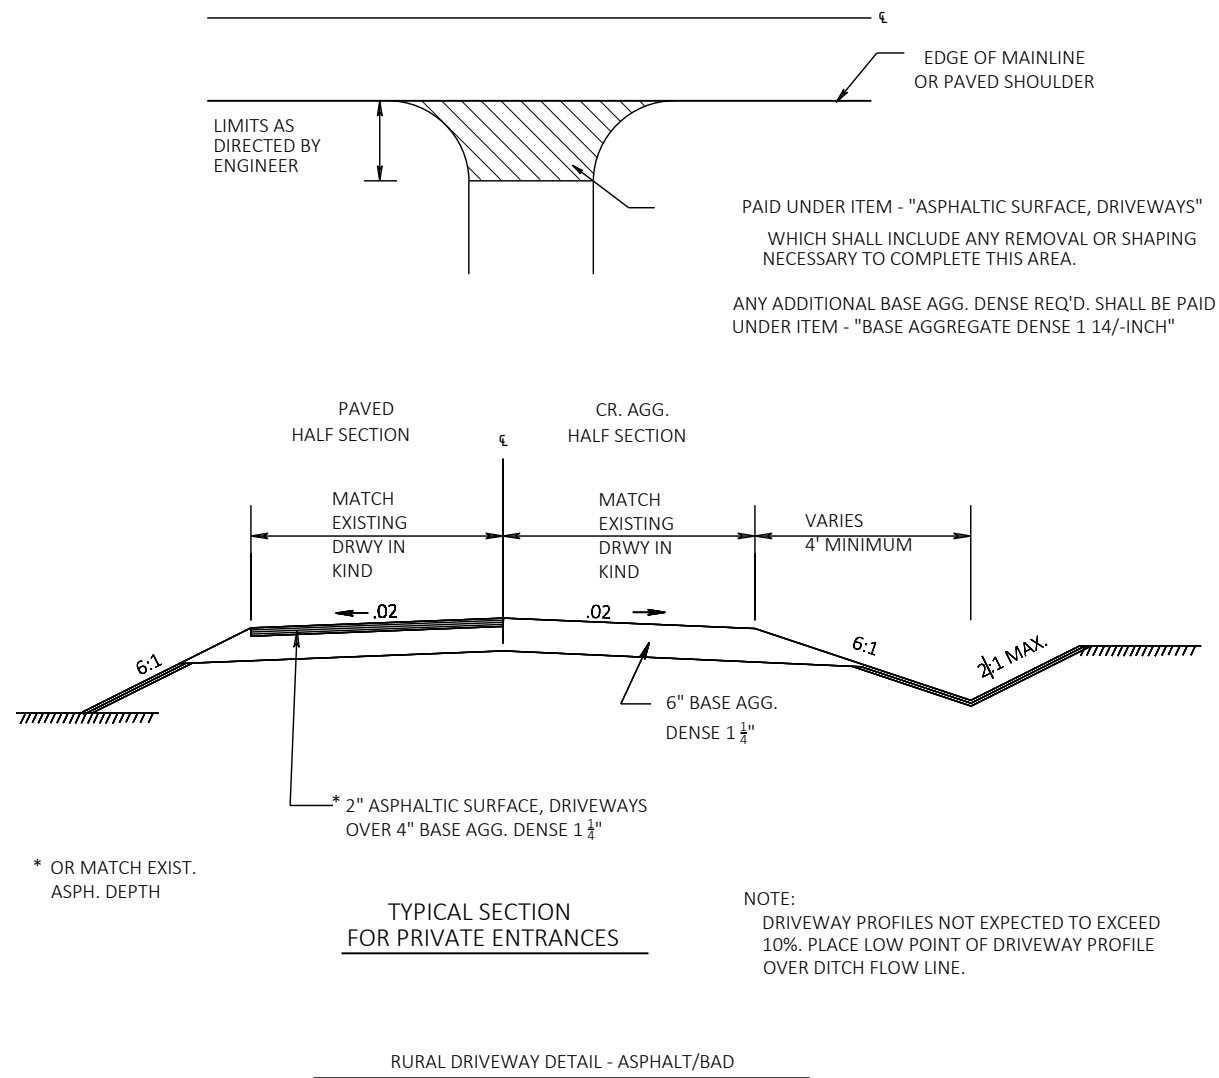

W JCT CTH S

BRIAN & JUDY OTTO
N6147 STATE ROAD 67MAMIE BUECHEL TRUST
N6173 STATE ROAD 67BEGIN CONSTRUCTION
STA 99+50
MATCH EXISTING
BUTT JOINT REQ'D
(SEE DETAIL)BEGIN TRANSITION TO
4-INCH OVERLAY SECTIONDAVID DROZD
N6100 STATE ROAD 67

REMINDER - CHECK UPDATED TYPs

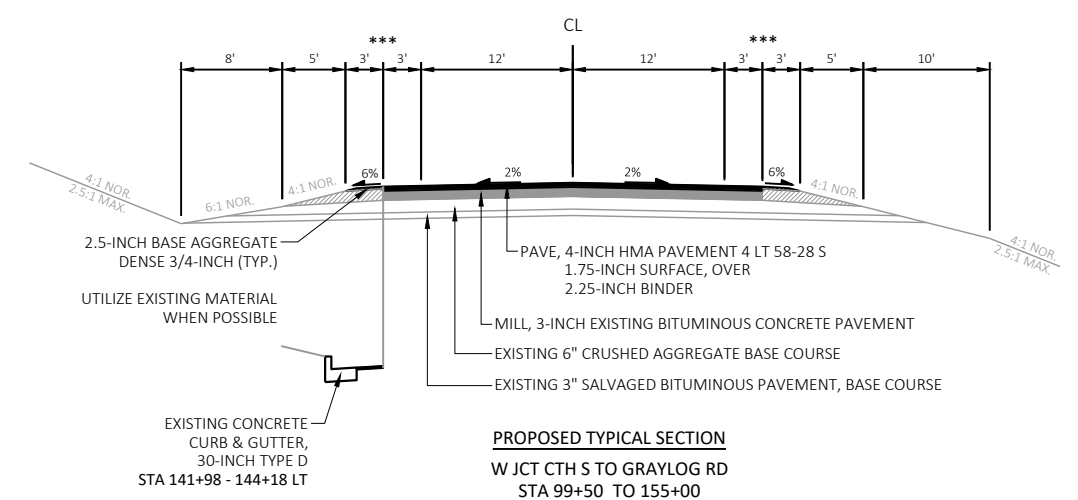

PROJECT NO: 3030-02-72

HWY: STH 67

COUNTY: DODGE COUNTY

PLAN DETAILS - STH 67

SHEET

E



PROJECT NO: 3030-02-72

HWY: STH 67

COUNTY: DODGE COUNTY


PLAN DETAILS - STH 67


SHEET

E



PROJECT NO: 3030-02-72	HWY: STH 67	COUNTY: DODGE COUNTY	PLAN DETAILS - STH 67	SHEET	E
------------------------	-------------	----------------------	-----------------------	-------	---

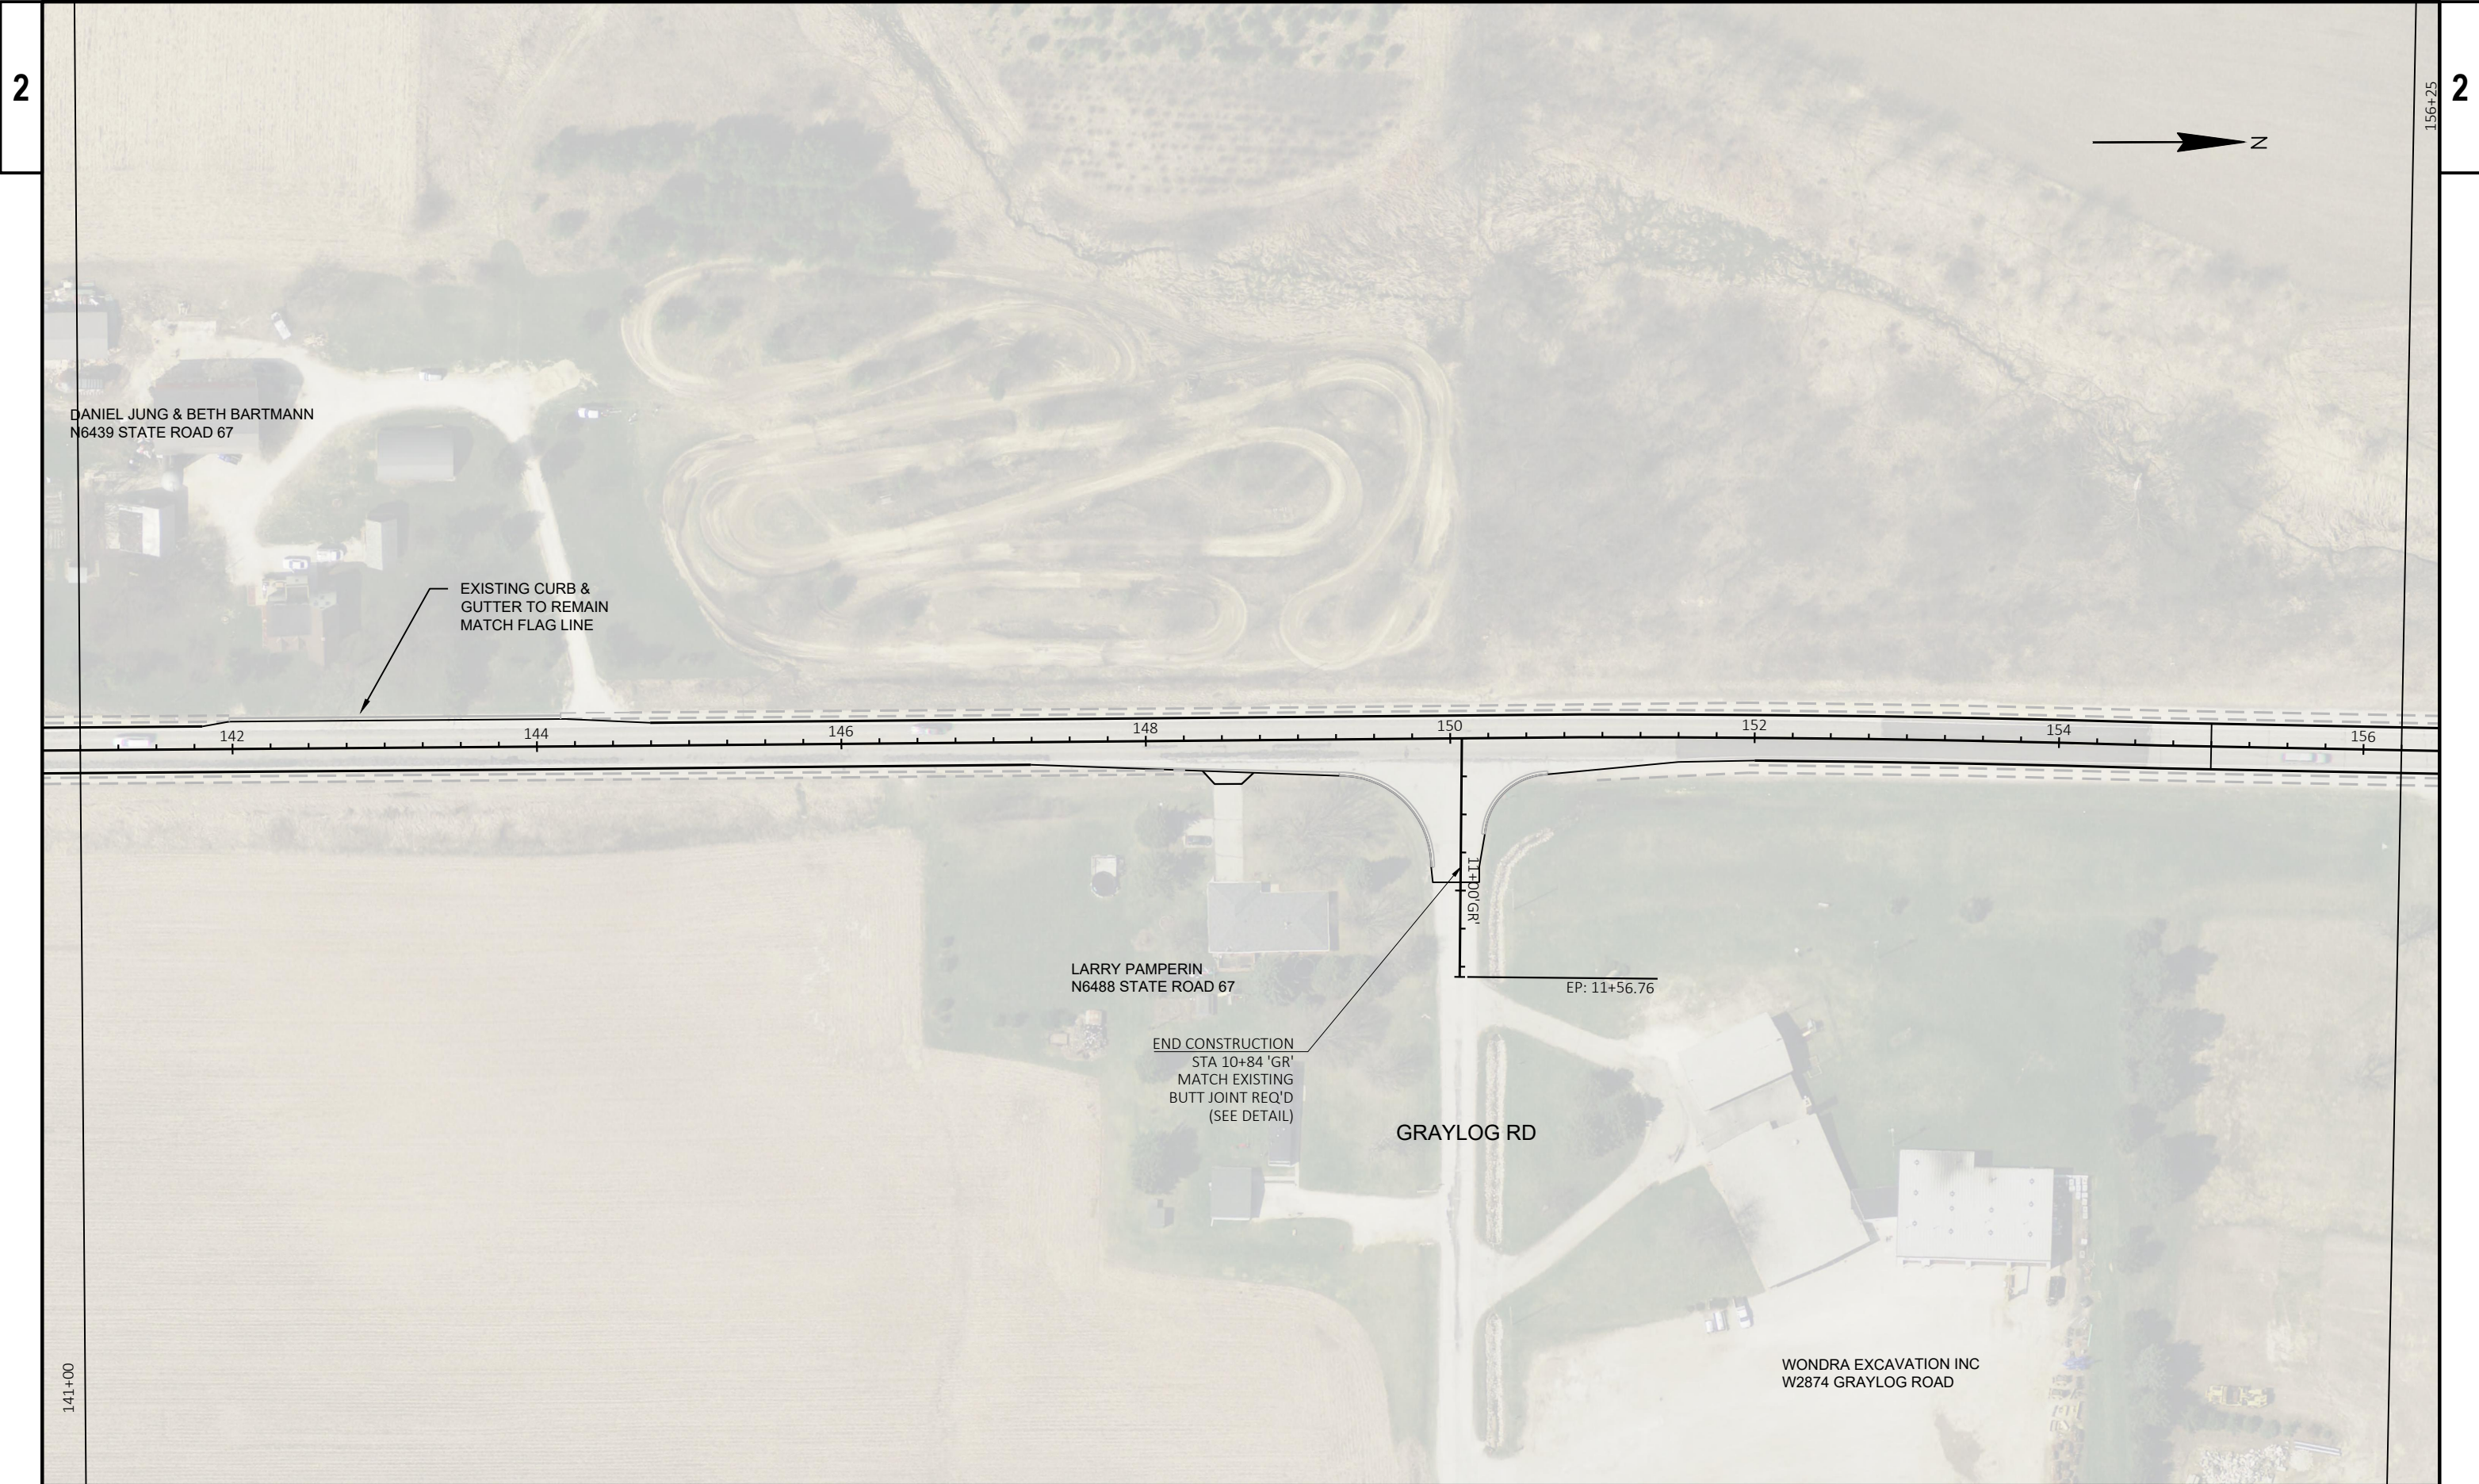

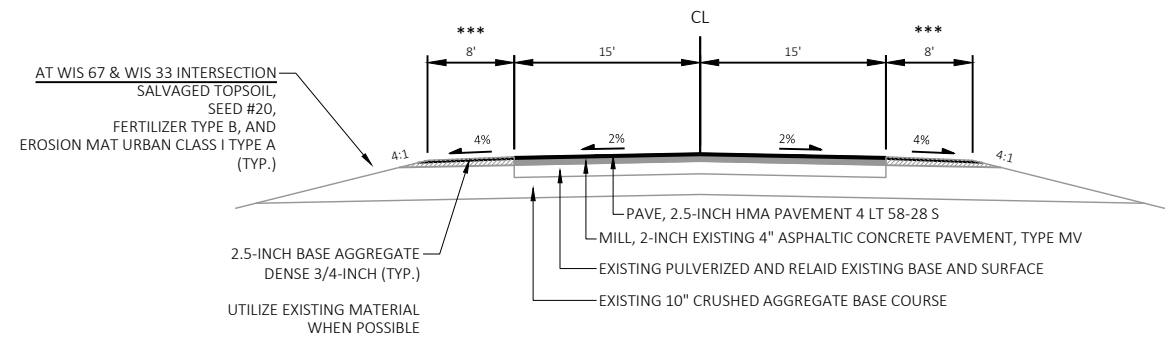

PROPOSED TYPICAL SECTION
GRAYLOG RD TO NORTH OF DUNN RD
STA 155+00 TO 357+60

REMINDER - CHECK UPDATED TYPs

6

158

160

162

164

166

168


170

156+25

DARRYL BRAUN
N6581 STATE ROAD 67

SHAWN HAGEN
N6564 STATE ROAD 67

DAVID & CHERYL FELLER
N6644 STATE ROAD 67

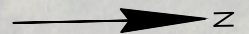

PROJECT NO: 3030-02-72

HWY: STH 67

COUNTY: DODGE COUNTY


PLAN DETAILS - STH 67

SHEET

E




PROJECT NO: 3030-02-72	HWY: STH 67	COUNTY: DODGE COUNTY	PLAN DETAILS - STH 67	SHEET	E
------------------------	-------------	----------------------	-----------------------	-------	---

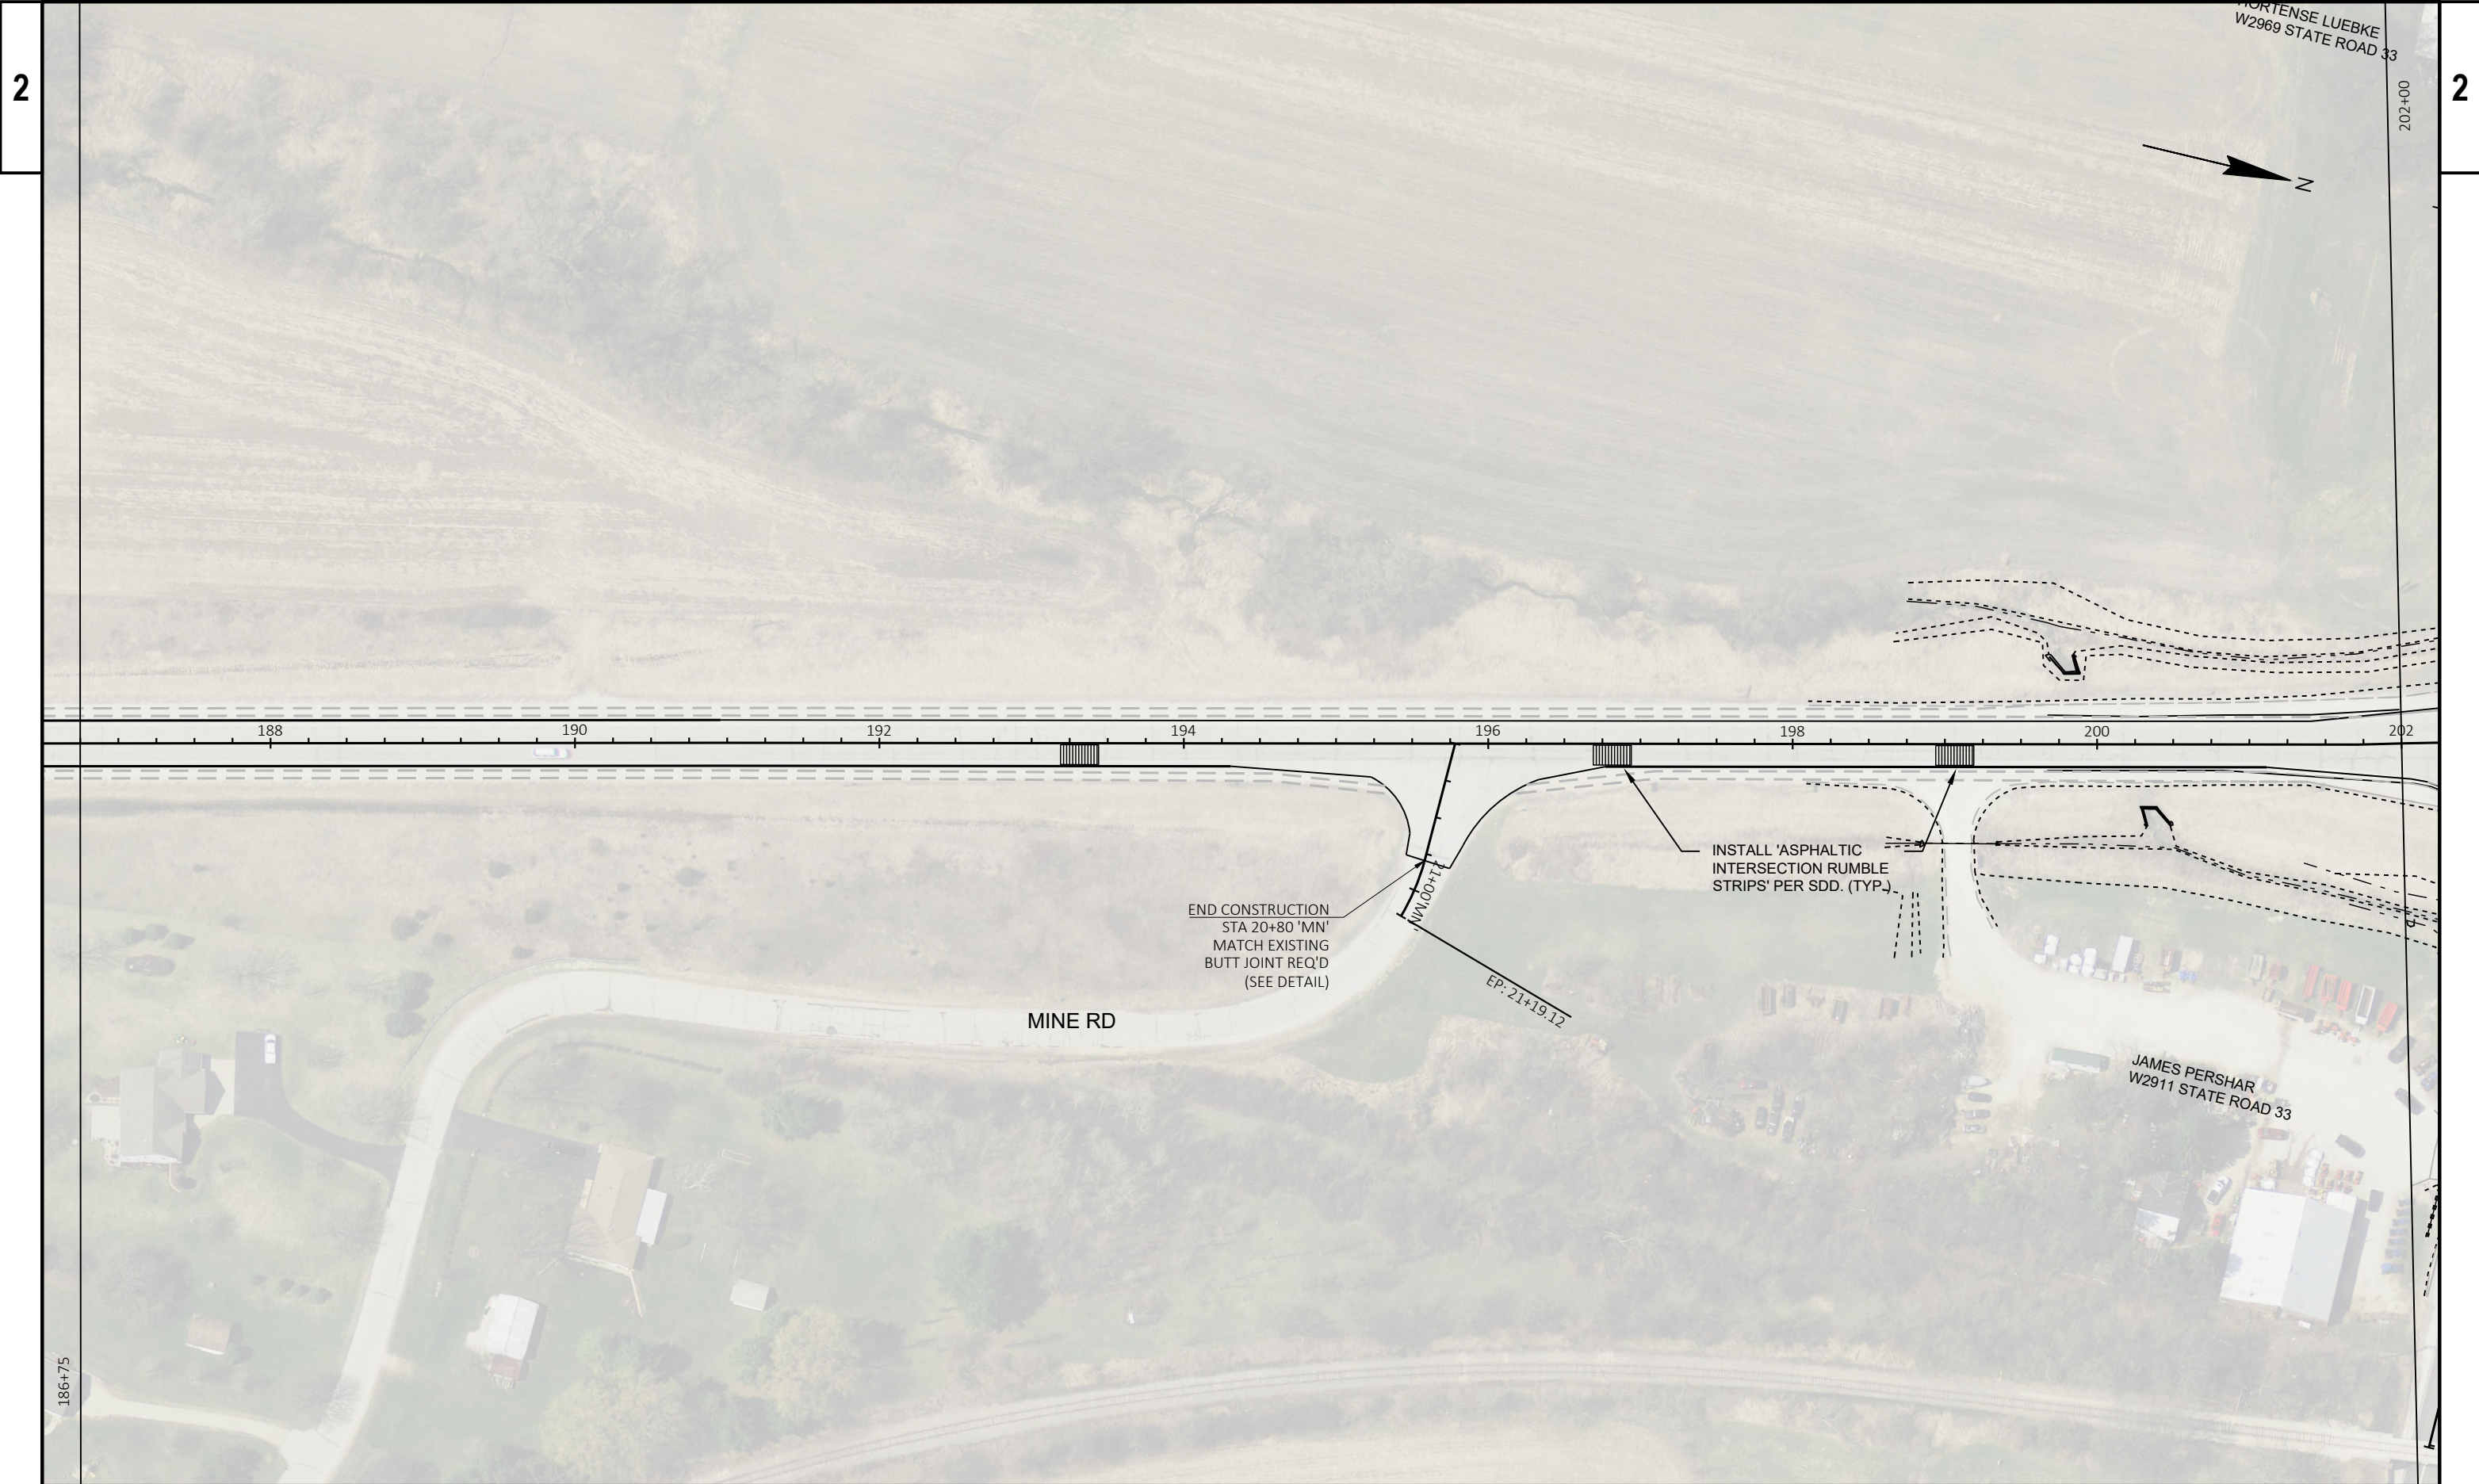

PROJECT NO: 3030-02-72	HWY: STH 67	COUNTY: DODGE COUNTY	PLAN DETAILS - STH 67	SHEET	E
------------------------	-------------	----------------------	-----------------------	-------	---

2

2

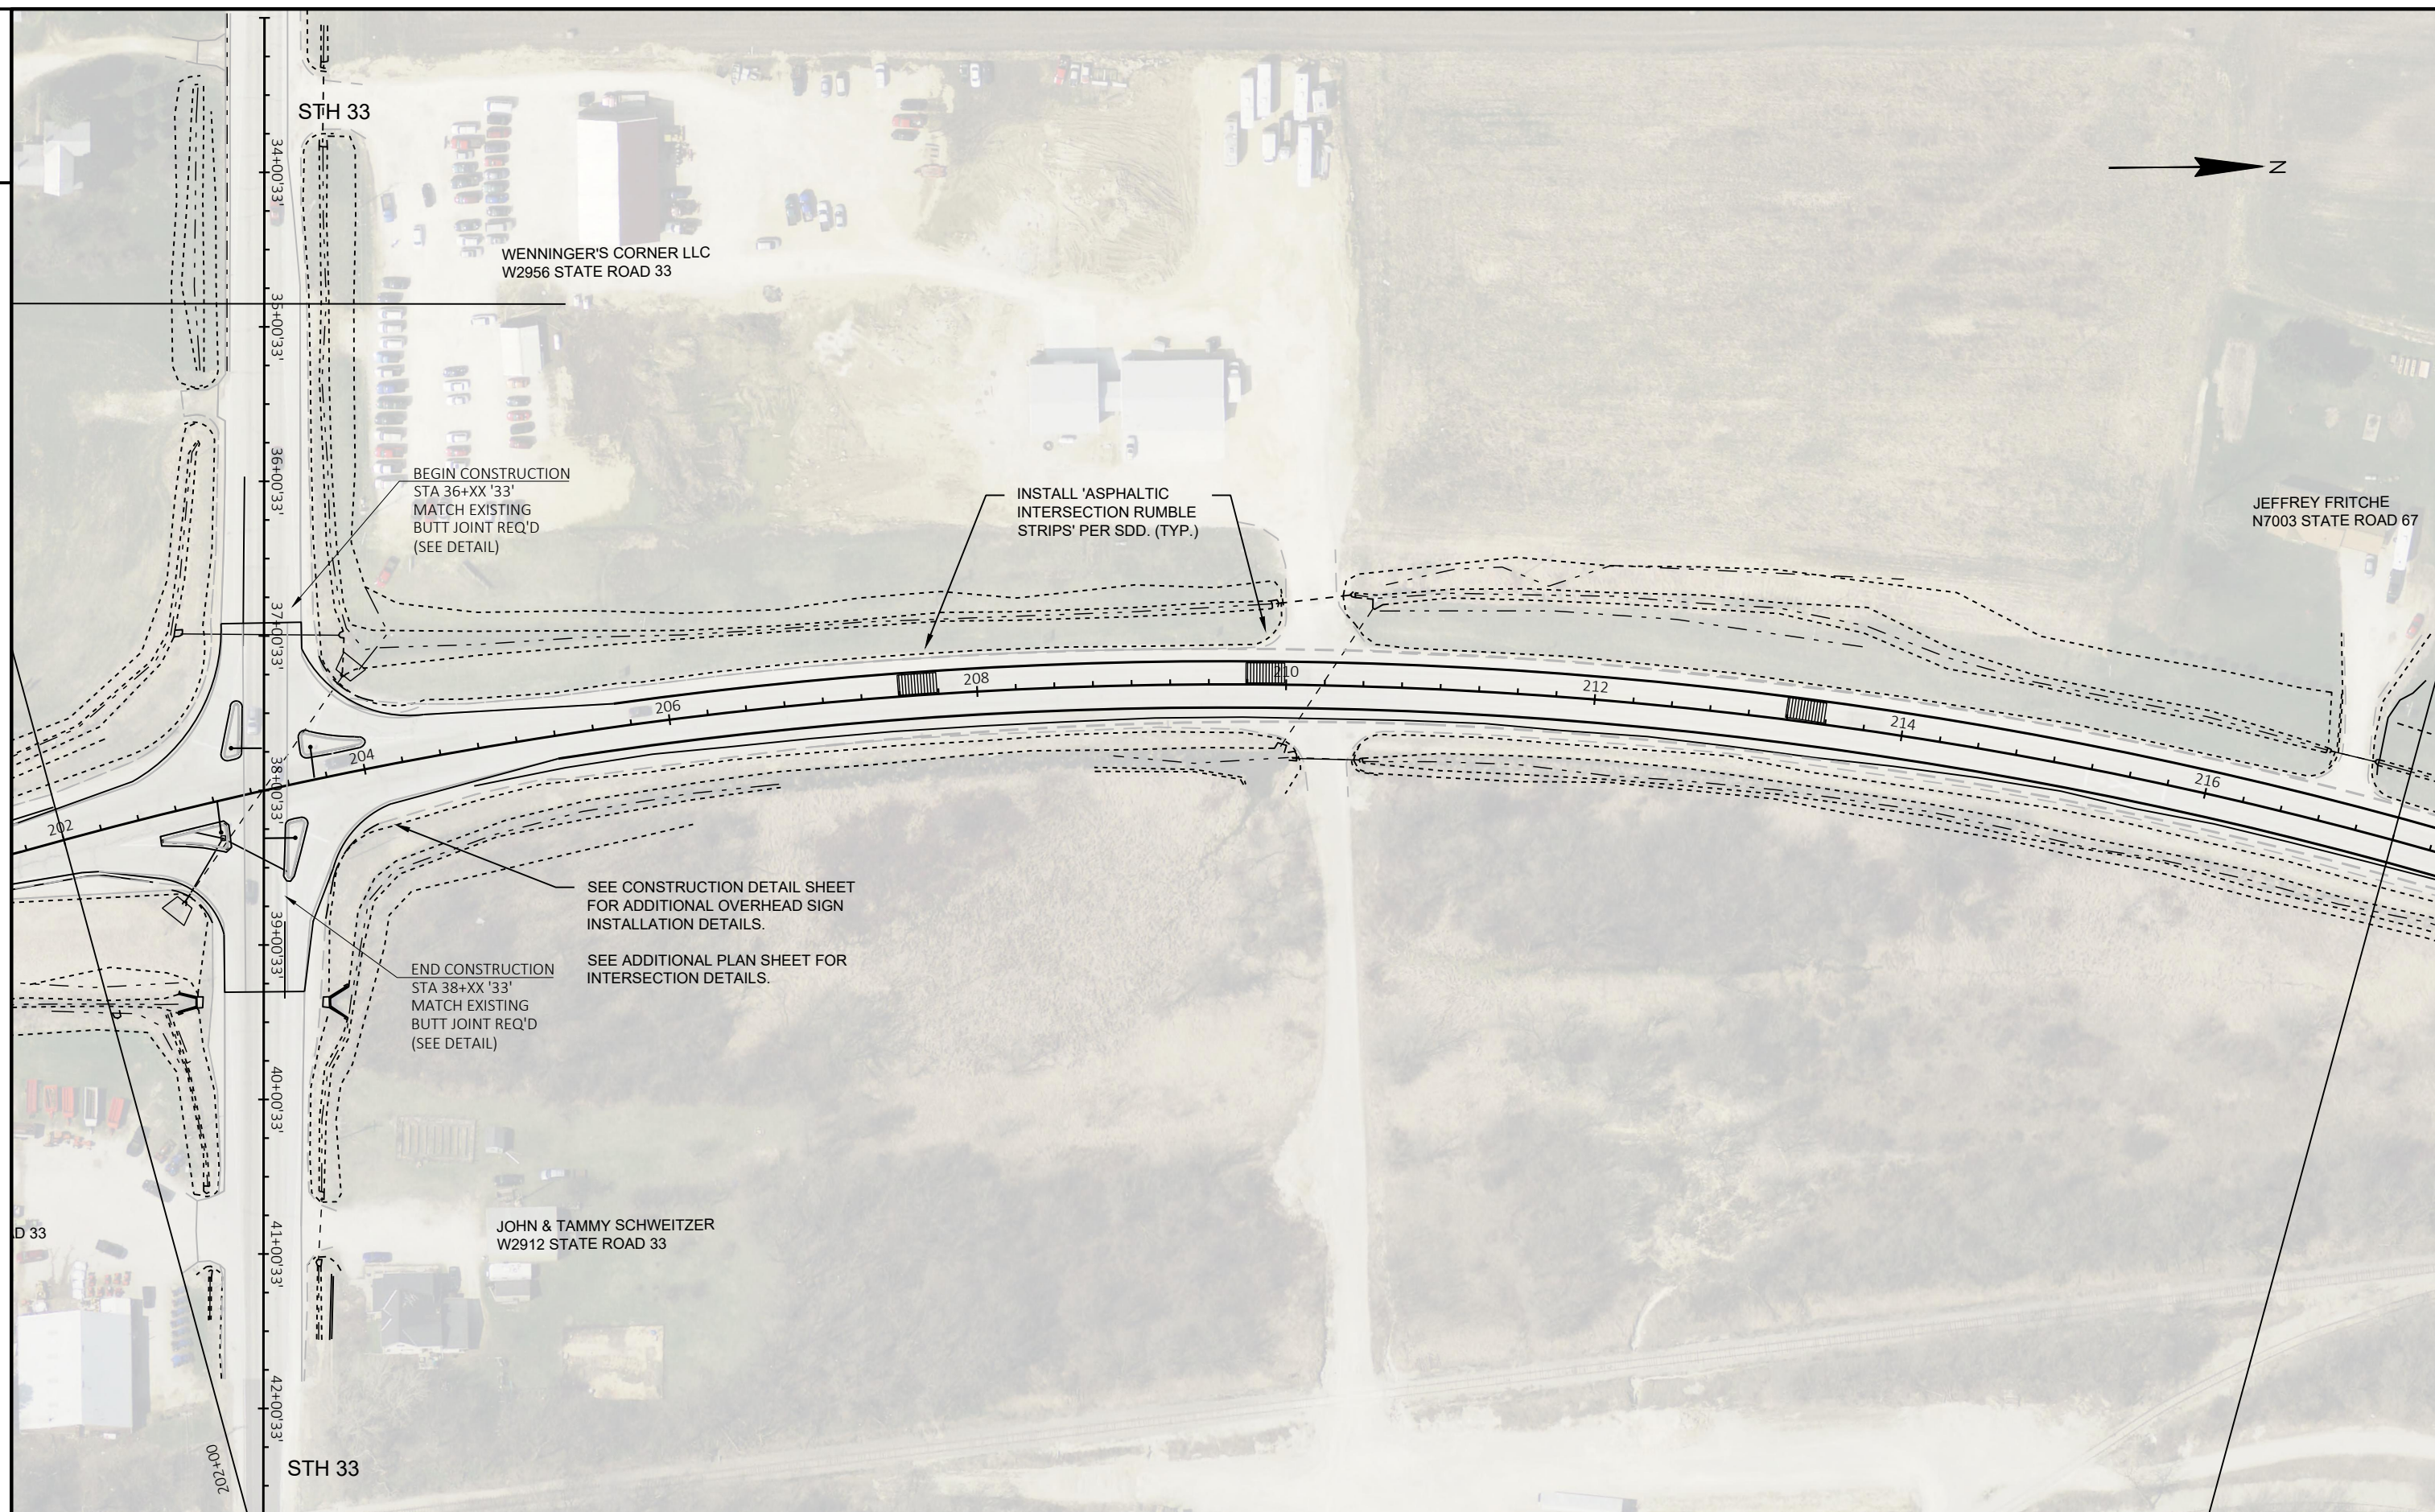

PROJECT NO:	3030-02-72
-------------	------------

HWY: STH 67

COUNTY: DODGE COUNTY

PLAN DETAILS - STH 67

SHEET

--	--

FILE NAME : N:\PDS\C3D\30300202\SHEETSP\PLAN\0212_PD - PLAN DETAILS\0212_PD.DWG
LAYOUT NAME - 021208_pd

PLOT DATE : 8/7/2019 2:42 PM

PLOT BY : KENNEY, MATTHEW D

PLOT NAME :

PLOT SCALE : 1 IN:100 FT

WISDOT/CADDS SHEET 44



PROJECT NO: 3030-02-72	HWY: STH 67	COUNTY: DODGE COUNTY	PLAN DETAILS - STH 67	SHEET	E
------------------------	-------------	----------------------	-----------------------	-------	---



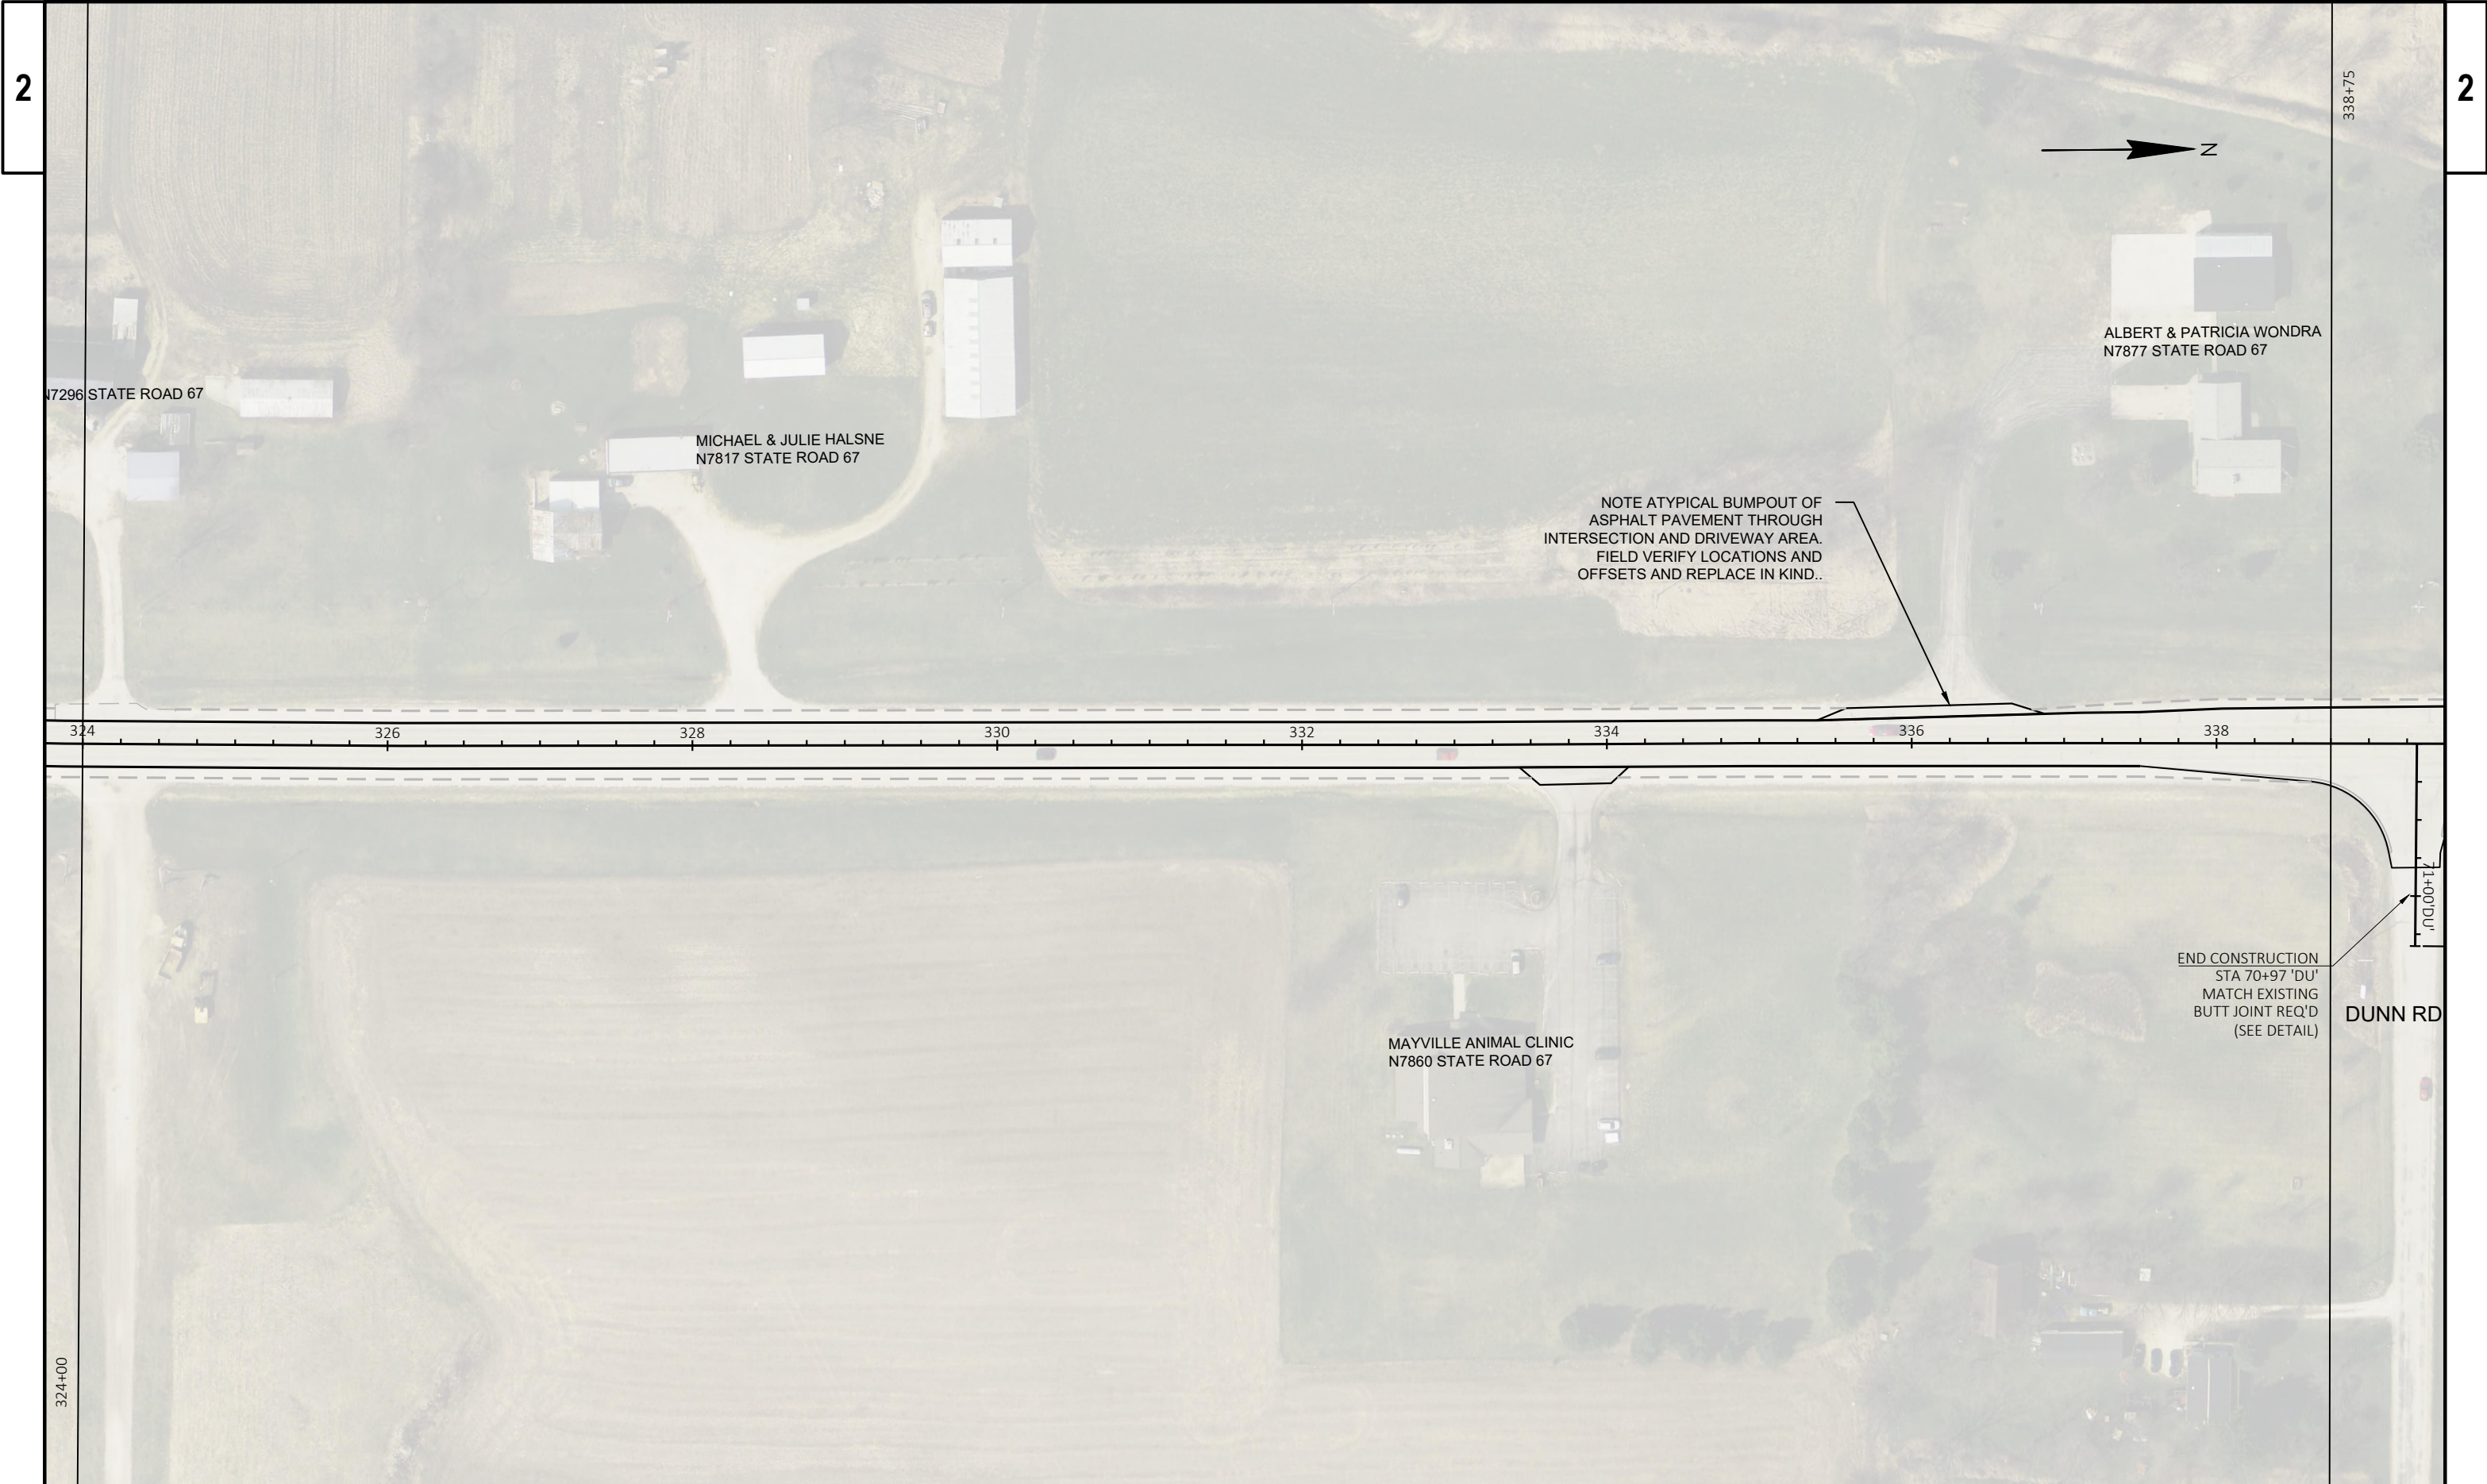

PROJECT NO: 3030-02-72	HWY: STH 67	COUNTY: DODGE COUNTY	PLAN DETAILS - STH 67	SHEET	E
------------------------	-------------	----------------------	-----------------------	-------	---

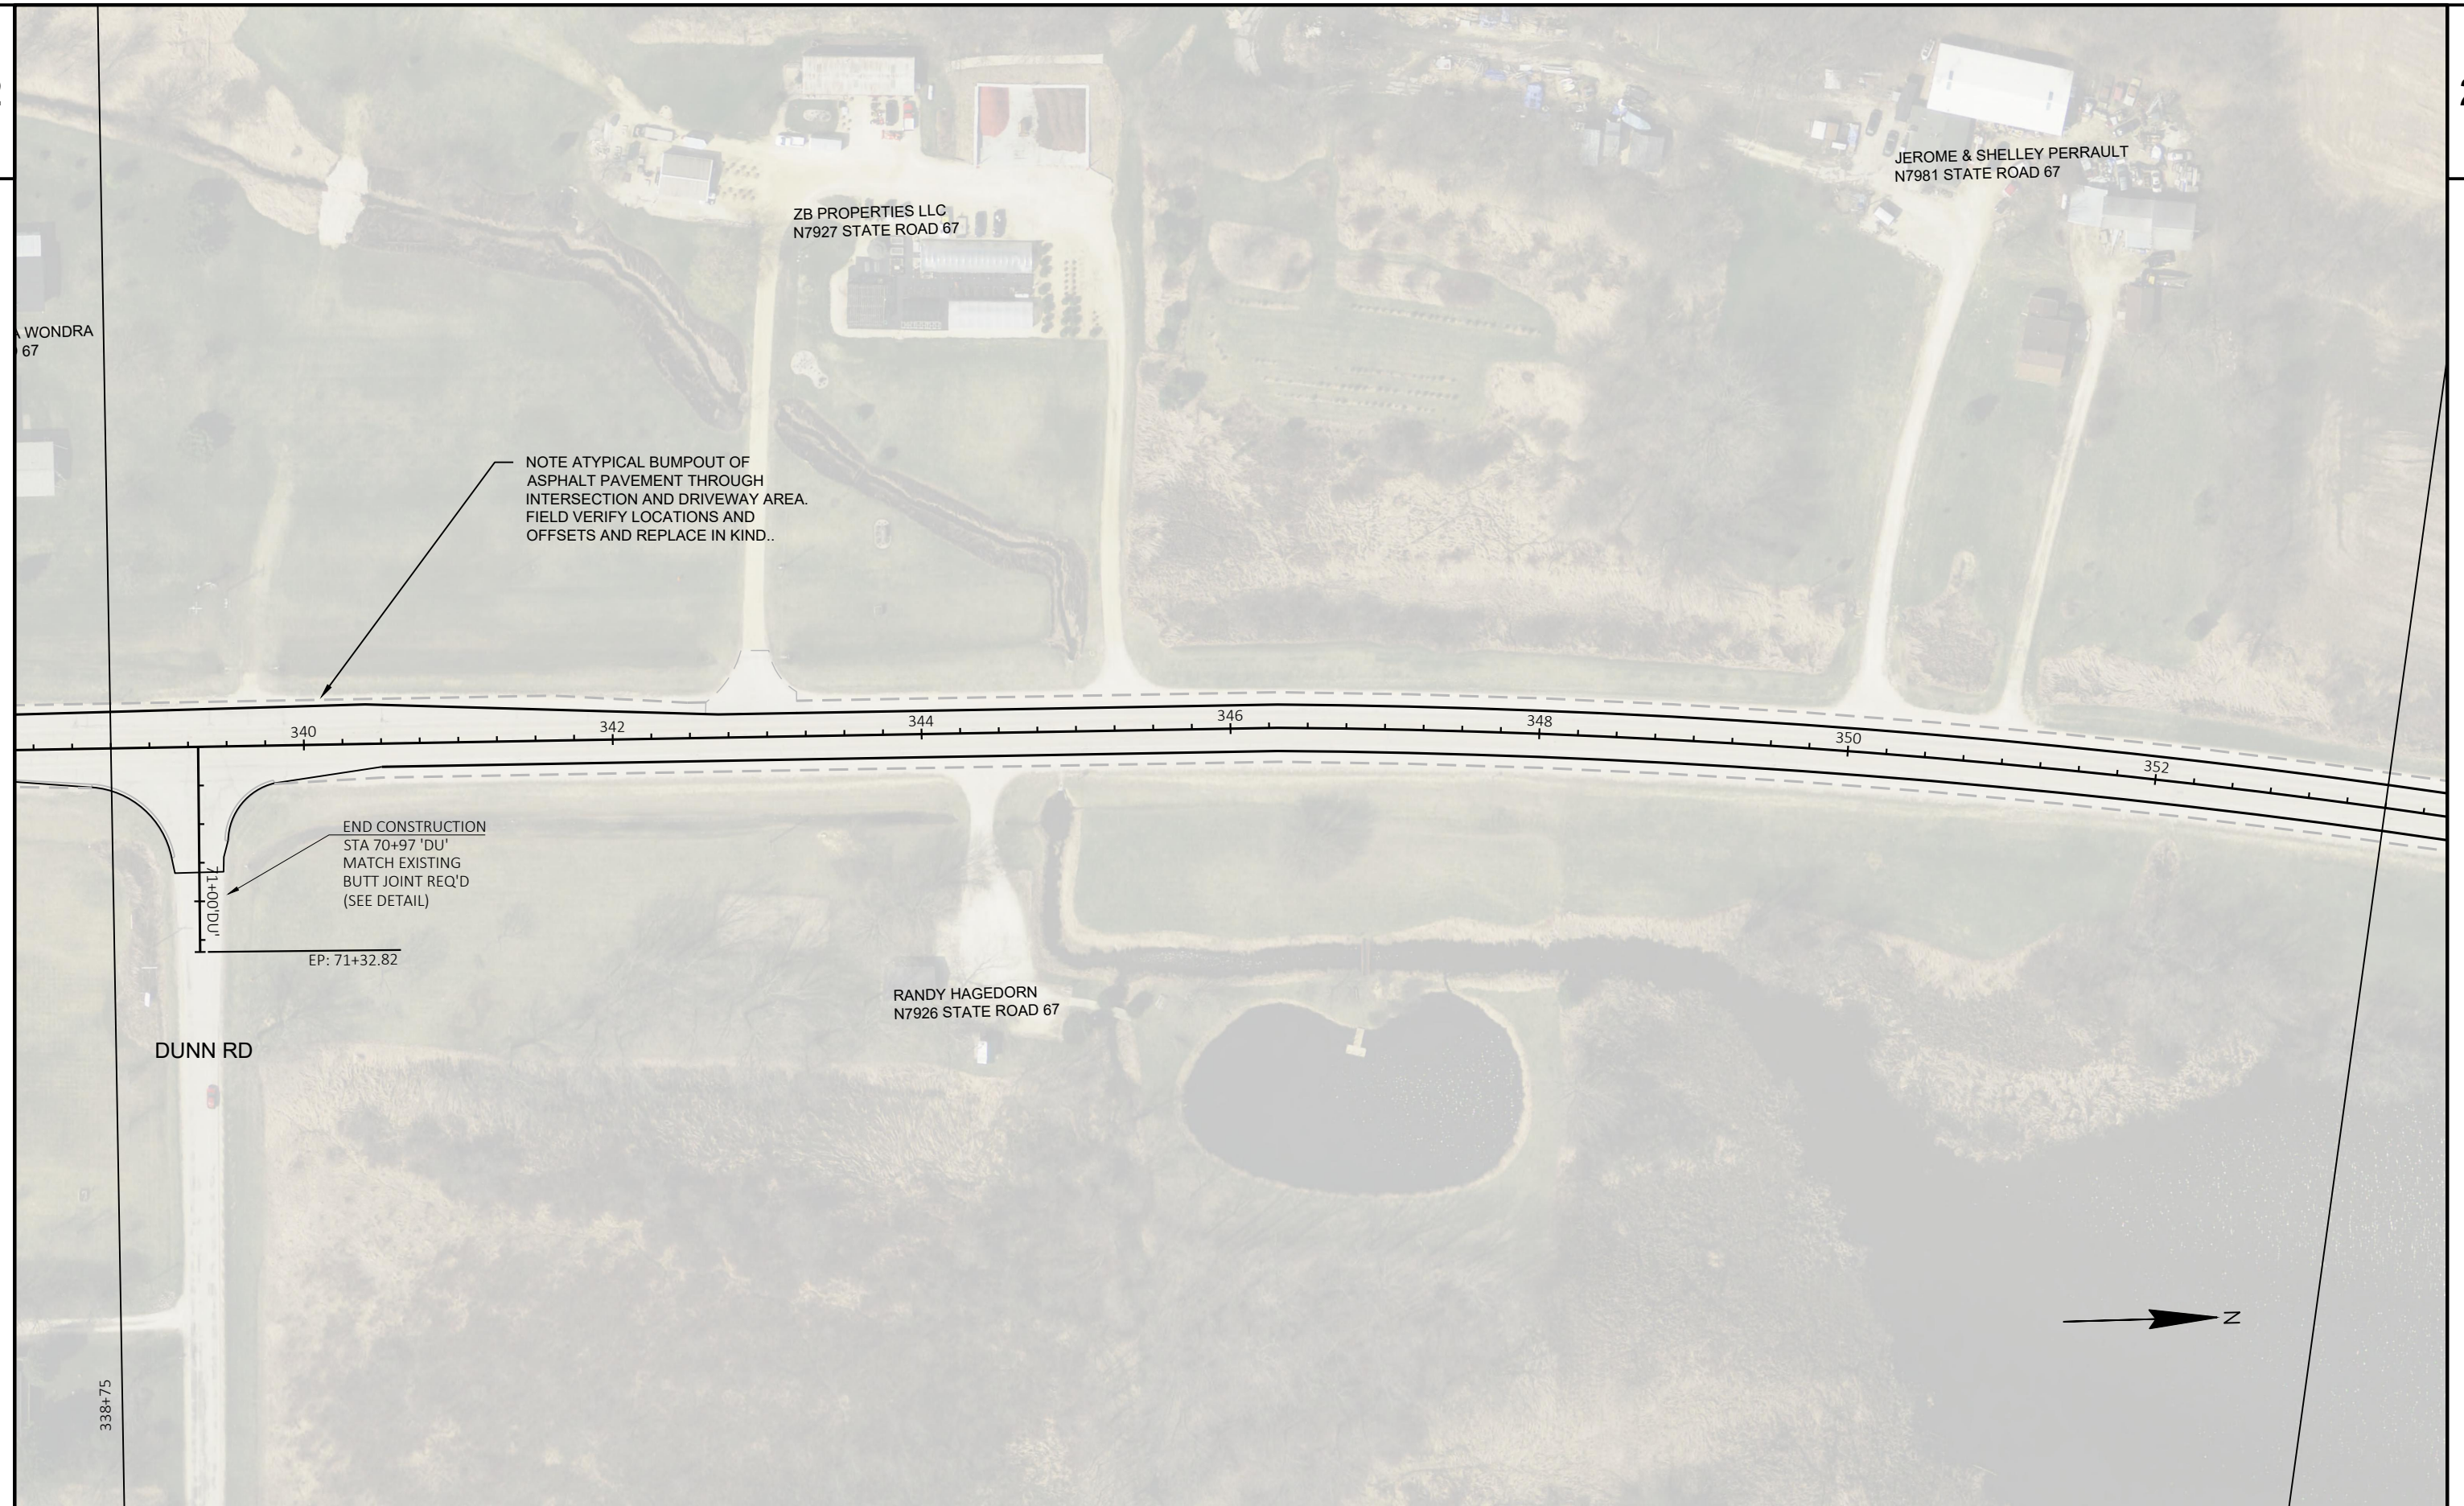

PROJECT NO: 3030-02-72

HWY: STH 67

COUNTY: DODGE COUNTY

PLAN DETAILS - STH 67

SHEET

E

TIMOTHY & MARY DESSEREAU
N8041 STATE ROAD 67

EXISTING FLUME TO REMAIN. FIELD
FIT MATCH AS DIRECTED BY THE
FIELD ENGINEER.


BEGIN EXISTING CURB & GUTTER, TO
REMAIN, TIE INTO FLAG LINE (TYP.).

GERALD & SANDRA UECKER
N8030 STATE ROAD 67

EXISTING MGS BEAM GUARD. MILL
AND PAVE NEW ASPHALTIC
PAVEMENT TO FACE OF RAIL.

ROCK RIVER

REMINDER - CHECK UPDATED TYPs

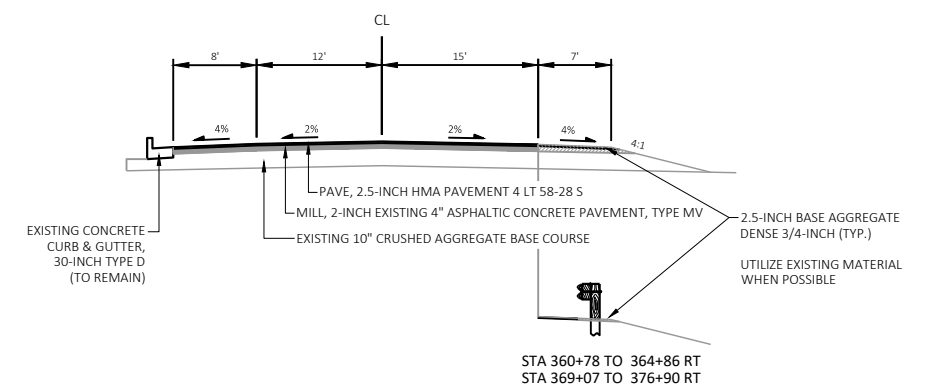

PROPOSED TYPICAL SECTION
NORTH OF DUNN RD TO RUEDEBUSCH AVE
STA 357+60 TO 377+15(HEADER)

PROJECT NO: 3030-02-72


HWY: STH 67

COUNTY: DODGE COUNTY


PLAN DETAILS - STH 67

SHEET

E

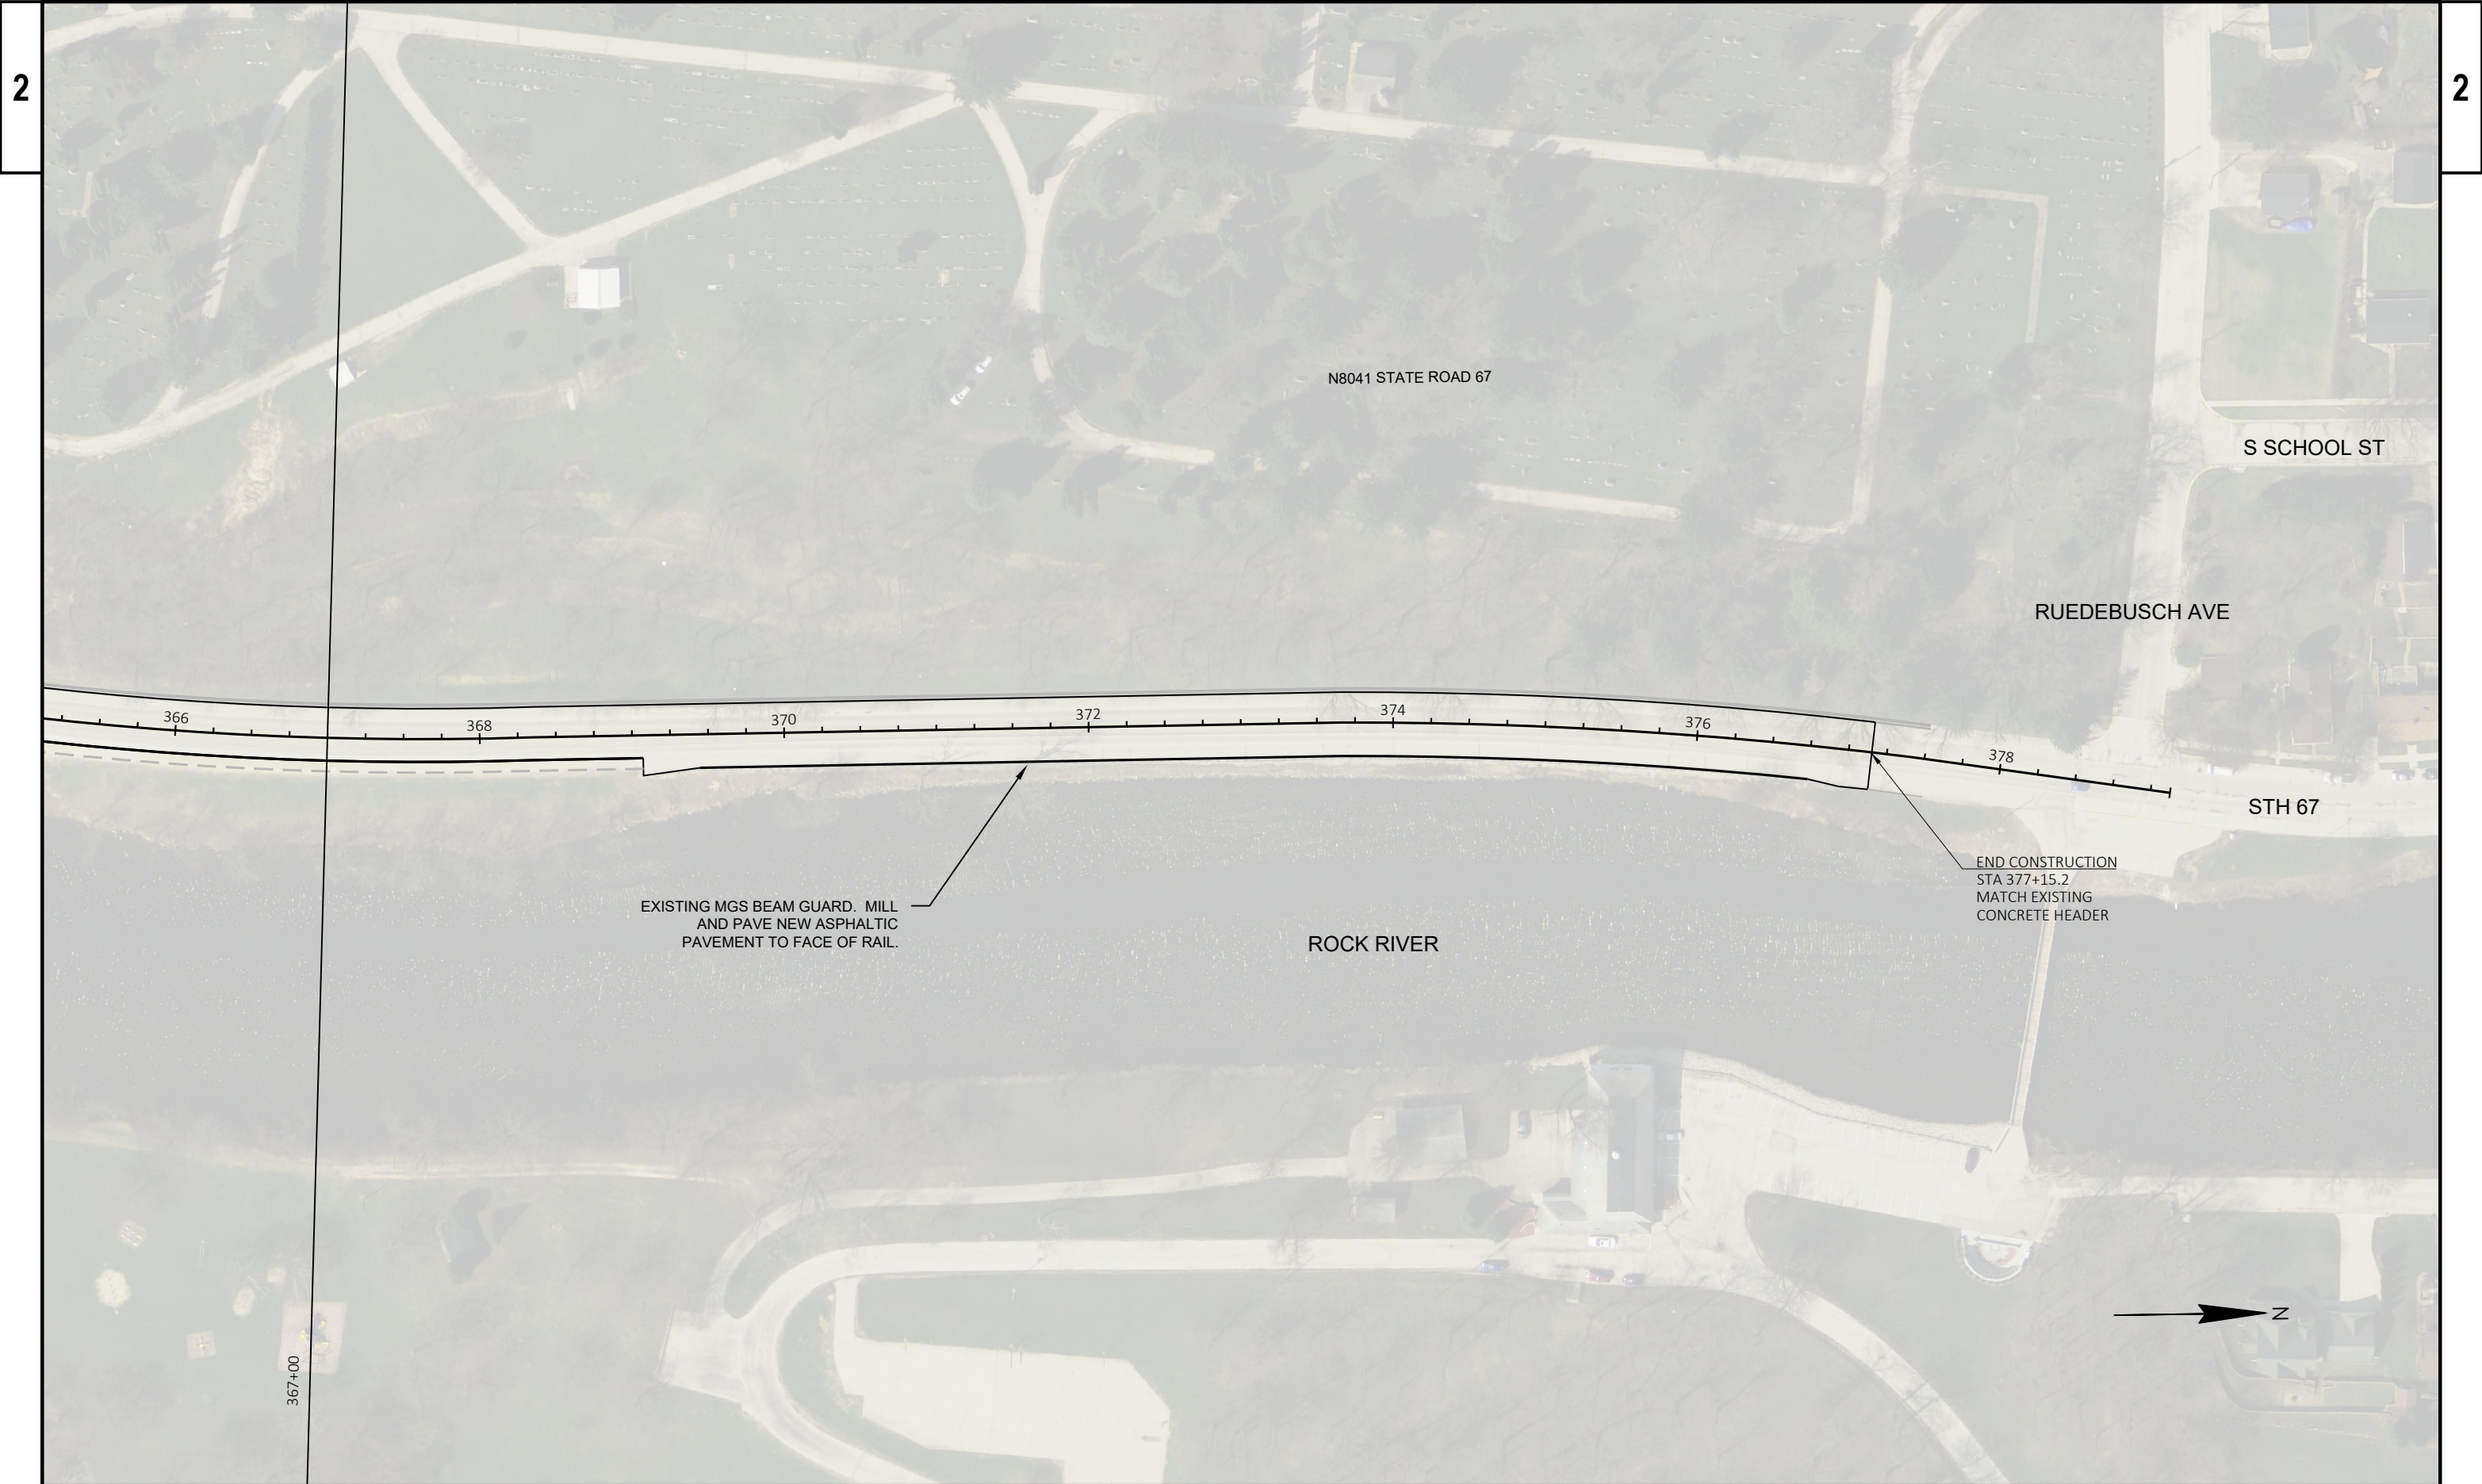

PROJECT NO: 3030-02-72	HWY: STH 67	COUNTY: DODGE COUNTY	PLAN DETAILS - STH 67	SHEET	E
------------------------	-------------	----------------------	-----------------------	-------	---

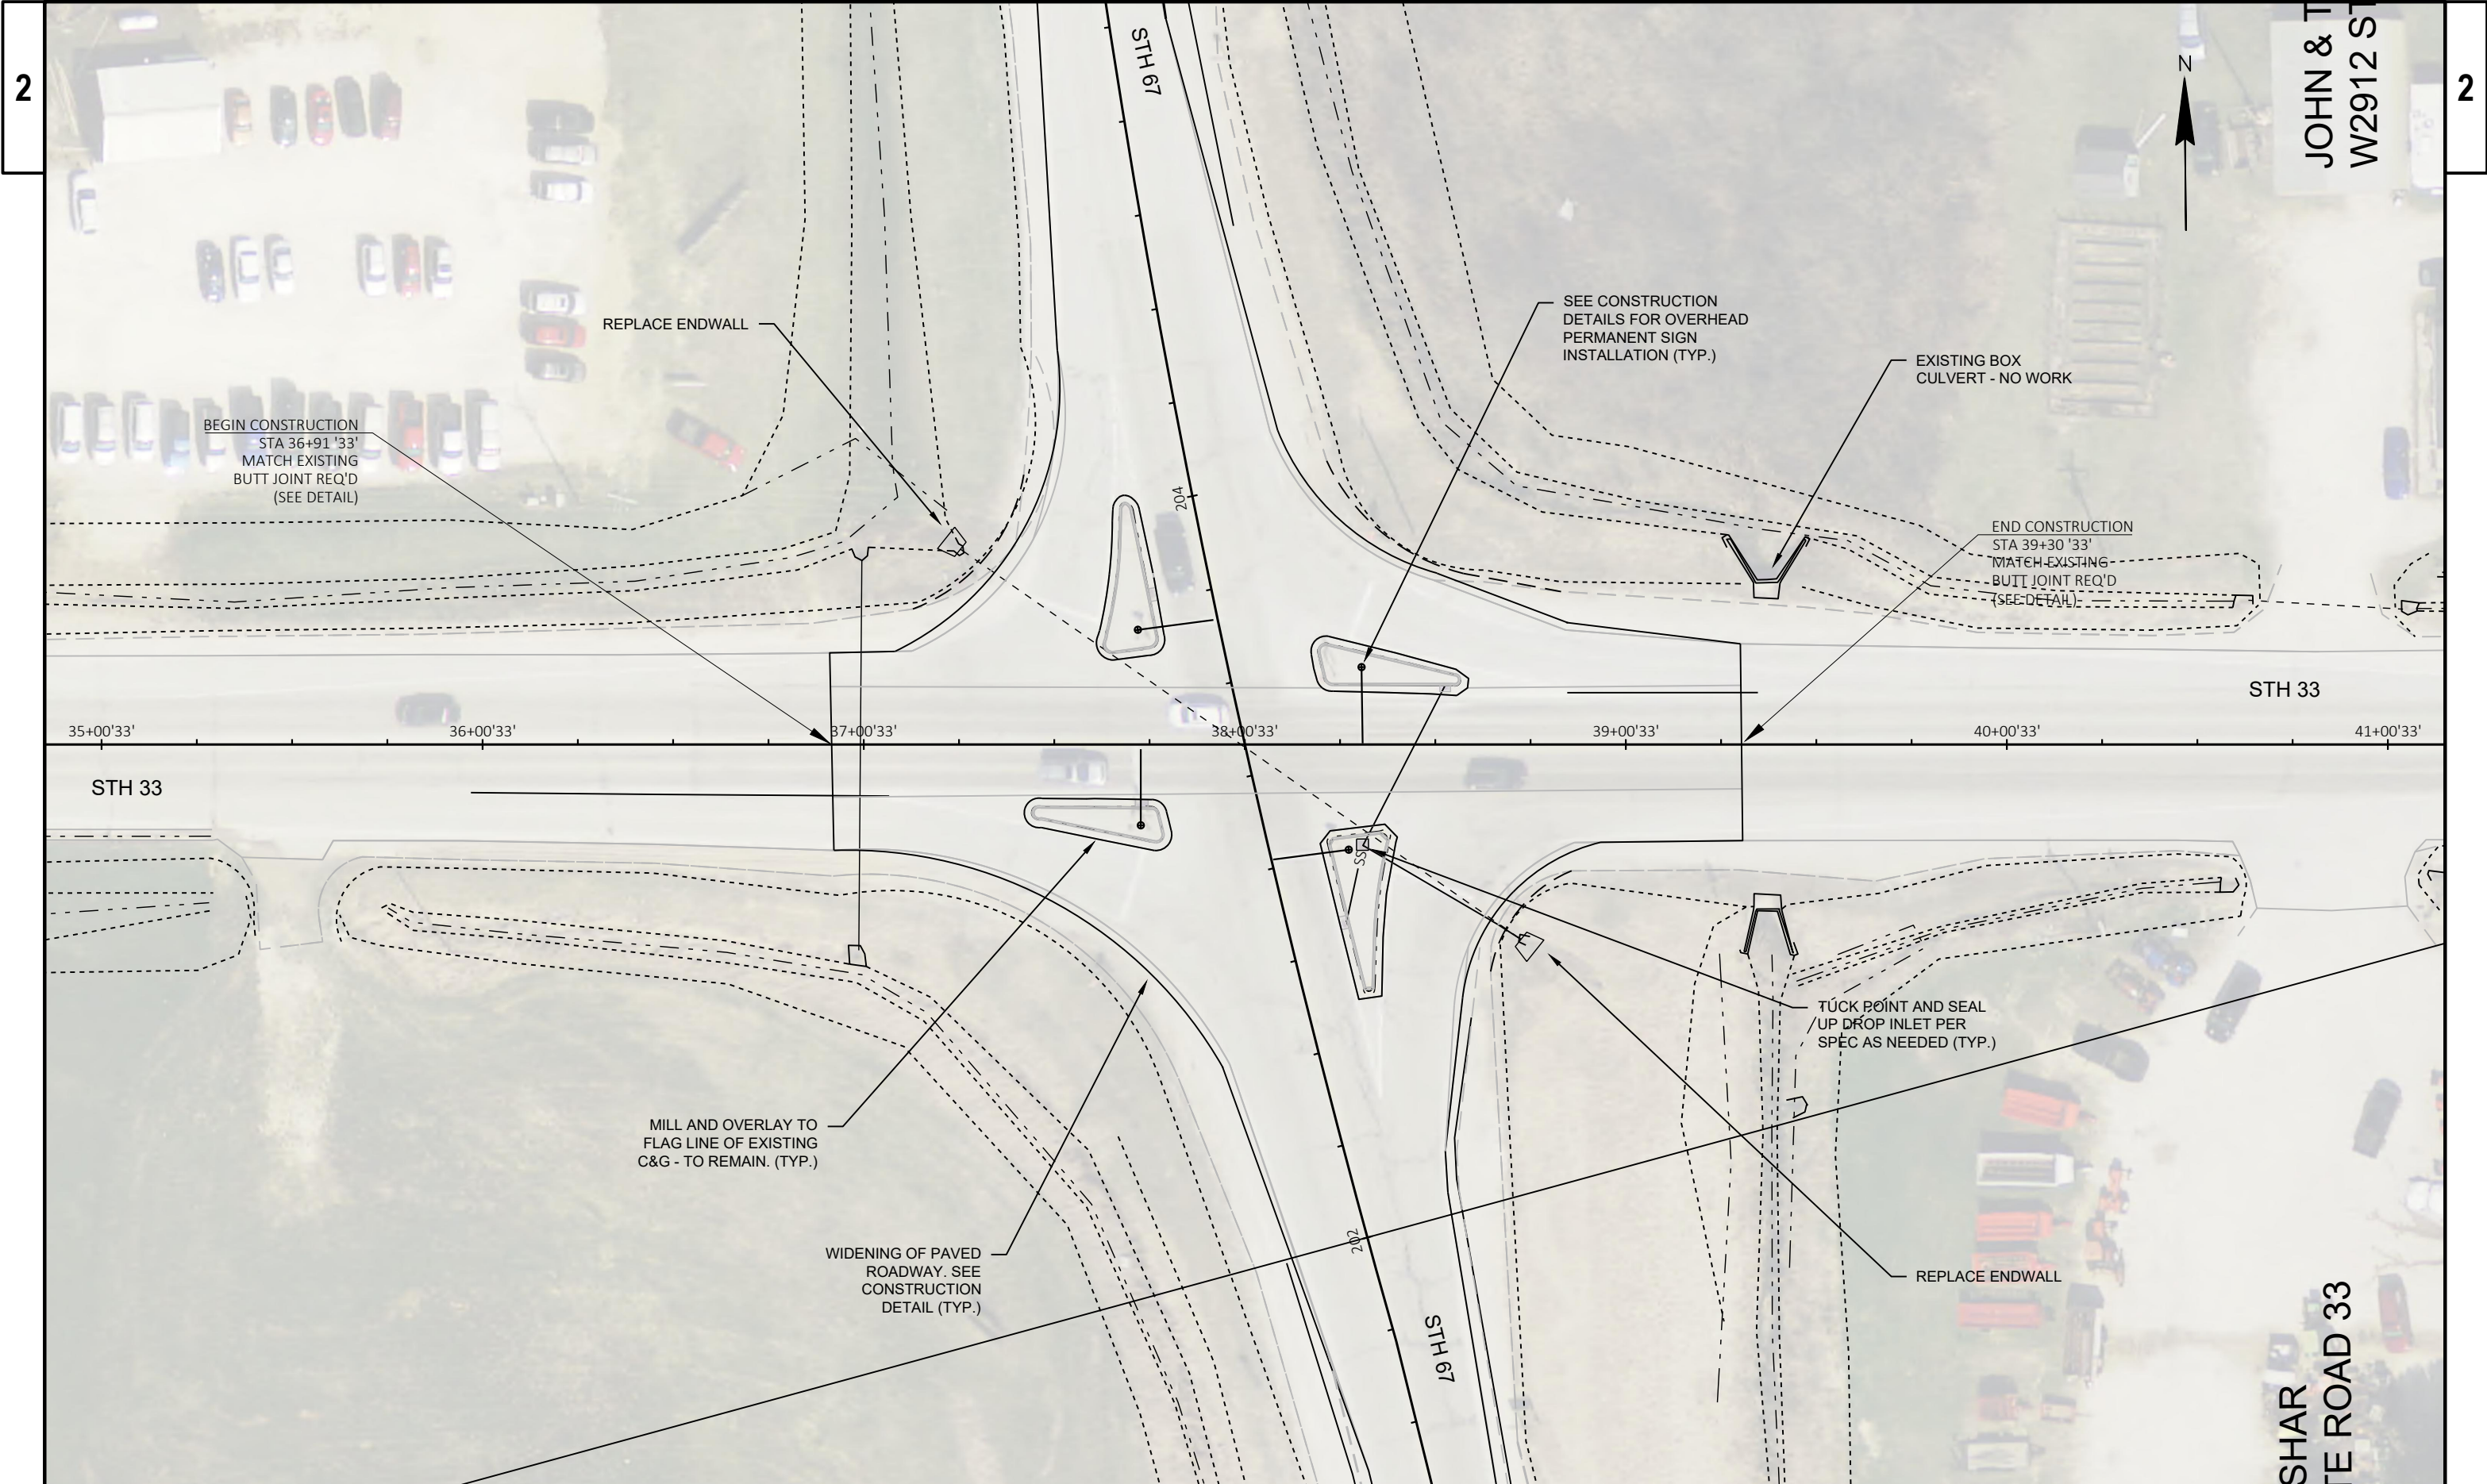


2

2

JOHN & T
W2912 ST


SHAR
TE ROAD 33

PROJECT NO: 3030-02-72	HWY: STH 67	COUNTY: DODGE COUNTY	PLAN DETAILS - STH 33	SHEET	E
------------------------	-------------	----------------------	-----------------------	-------	---

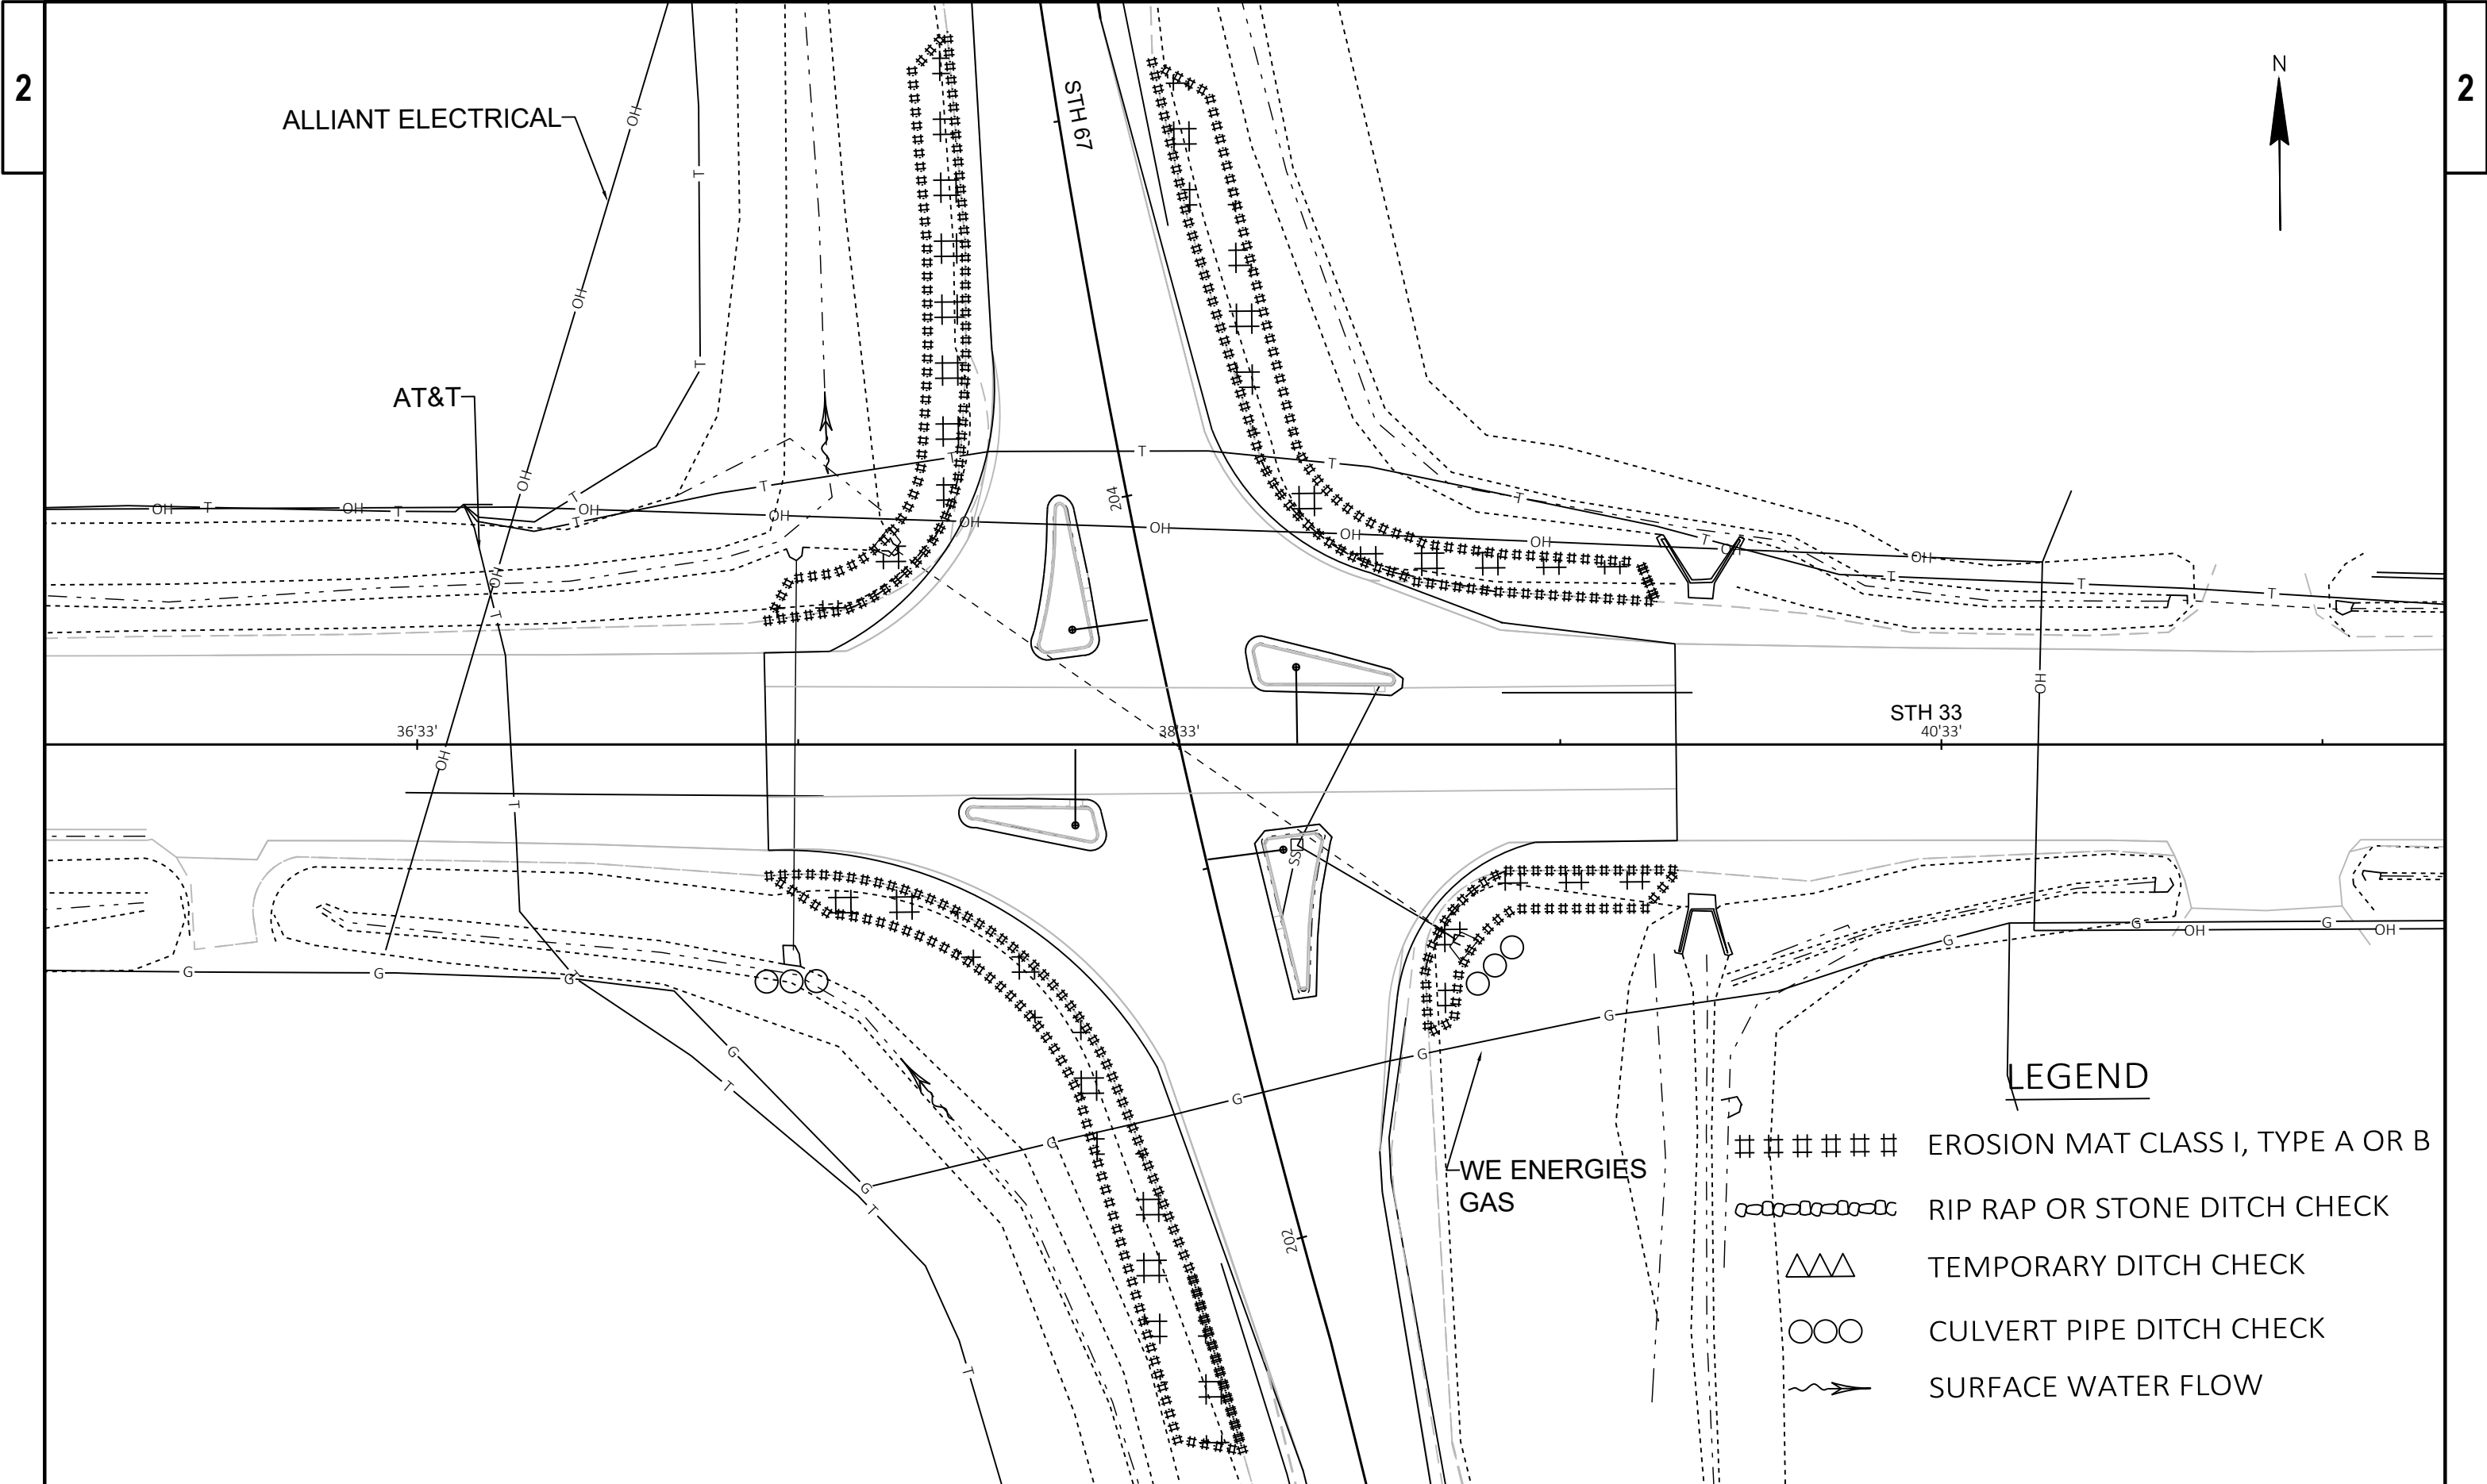

LEGEND

- ##### EROSION MAT CLASS I, TYPE A OR B
- o-o-o-o-o-o RIP RAP OR STONE DITCH CHECK
- △△△△ TEMPORARY DITCH CHECK
- o-o-o-o CULVERT PIPE DITCH CHECK
- ~> SURFACE WATER FLOW

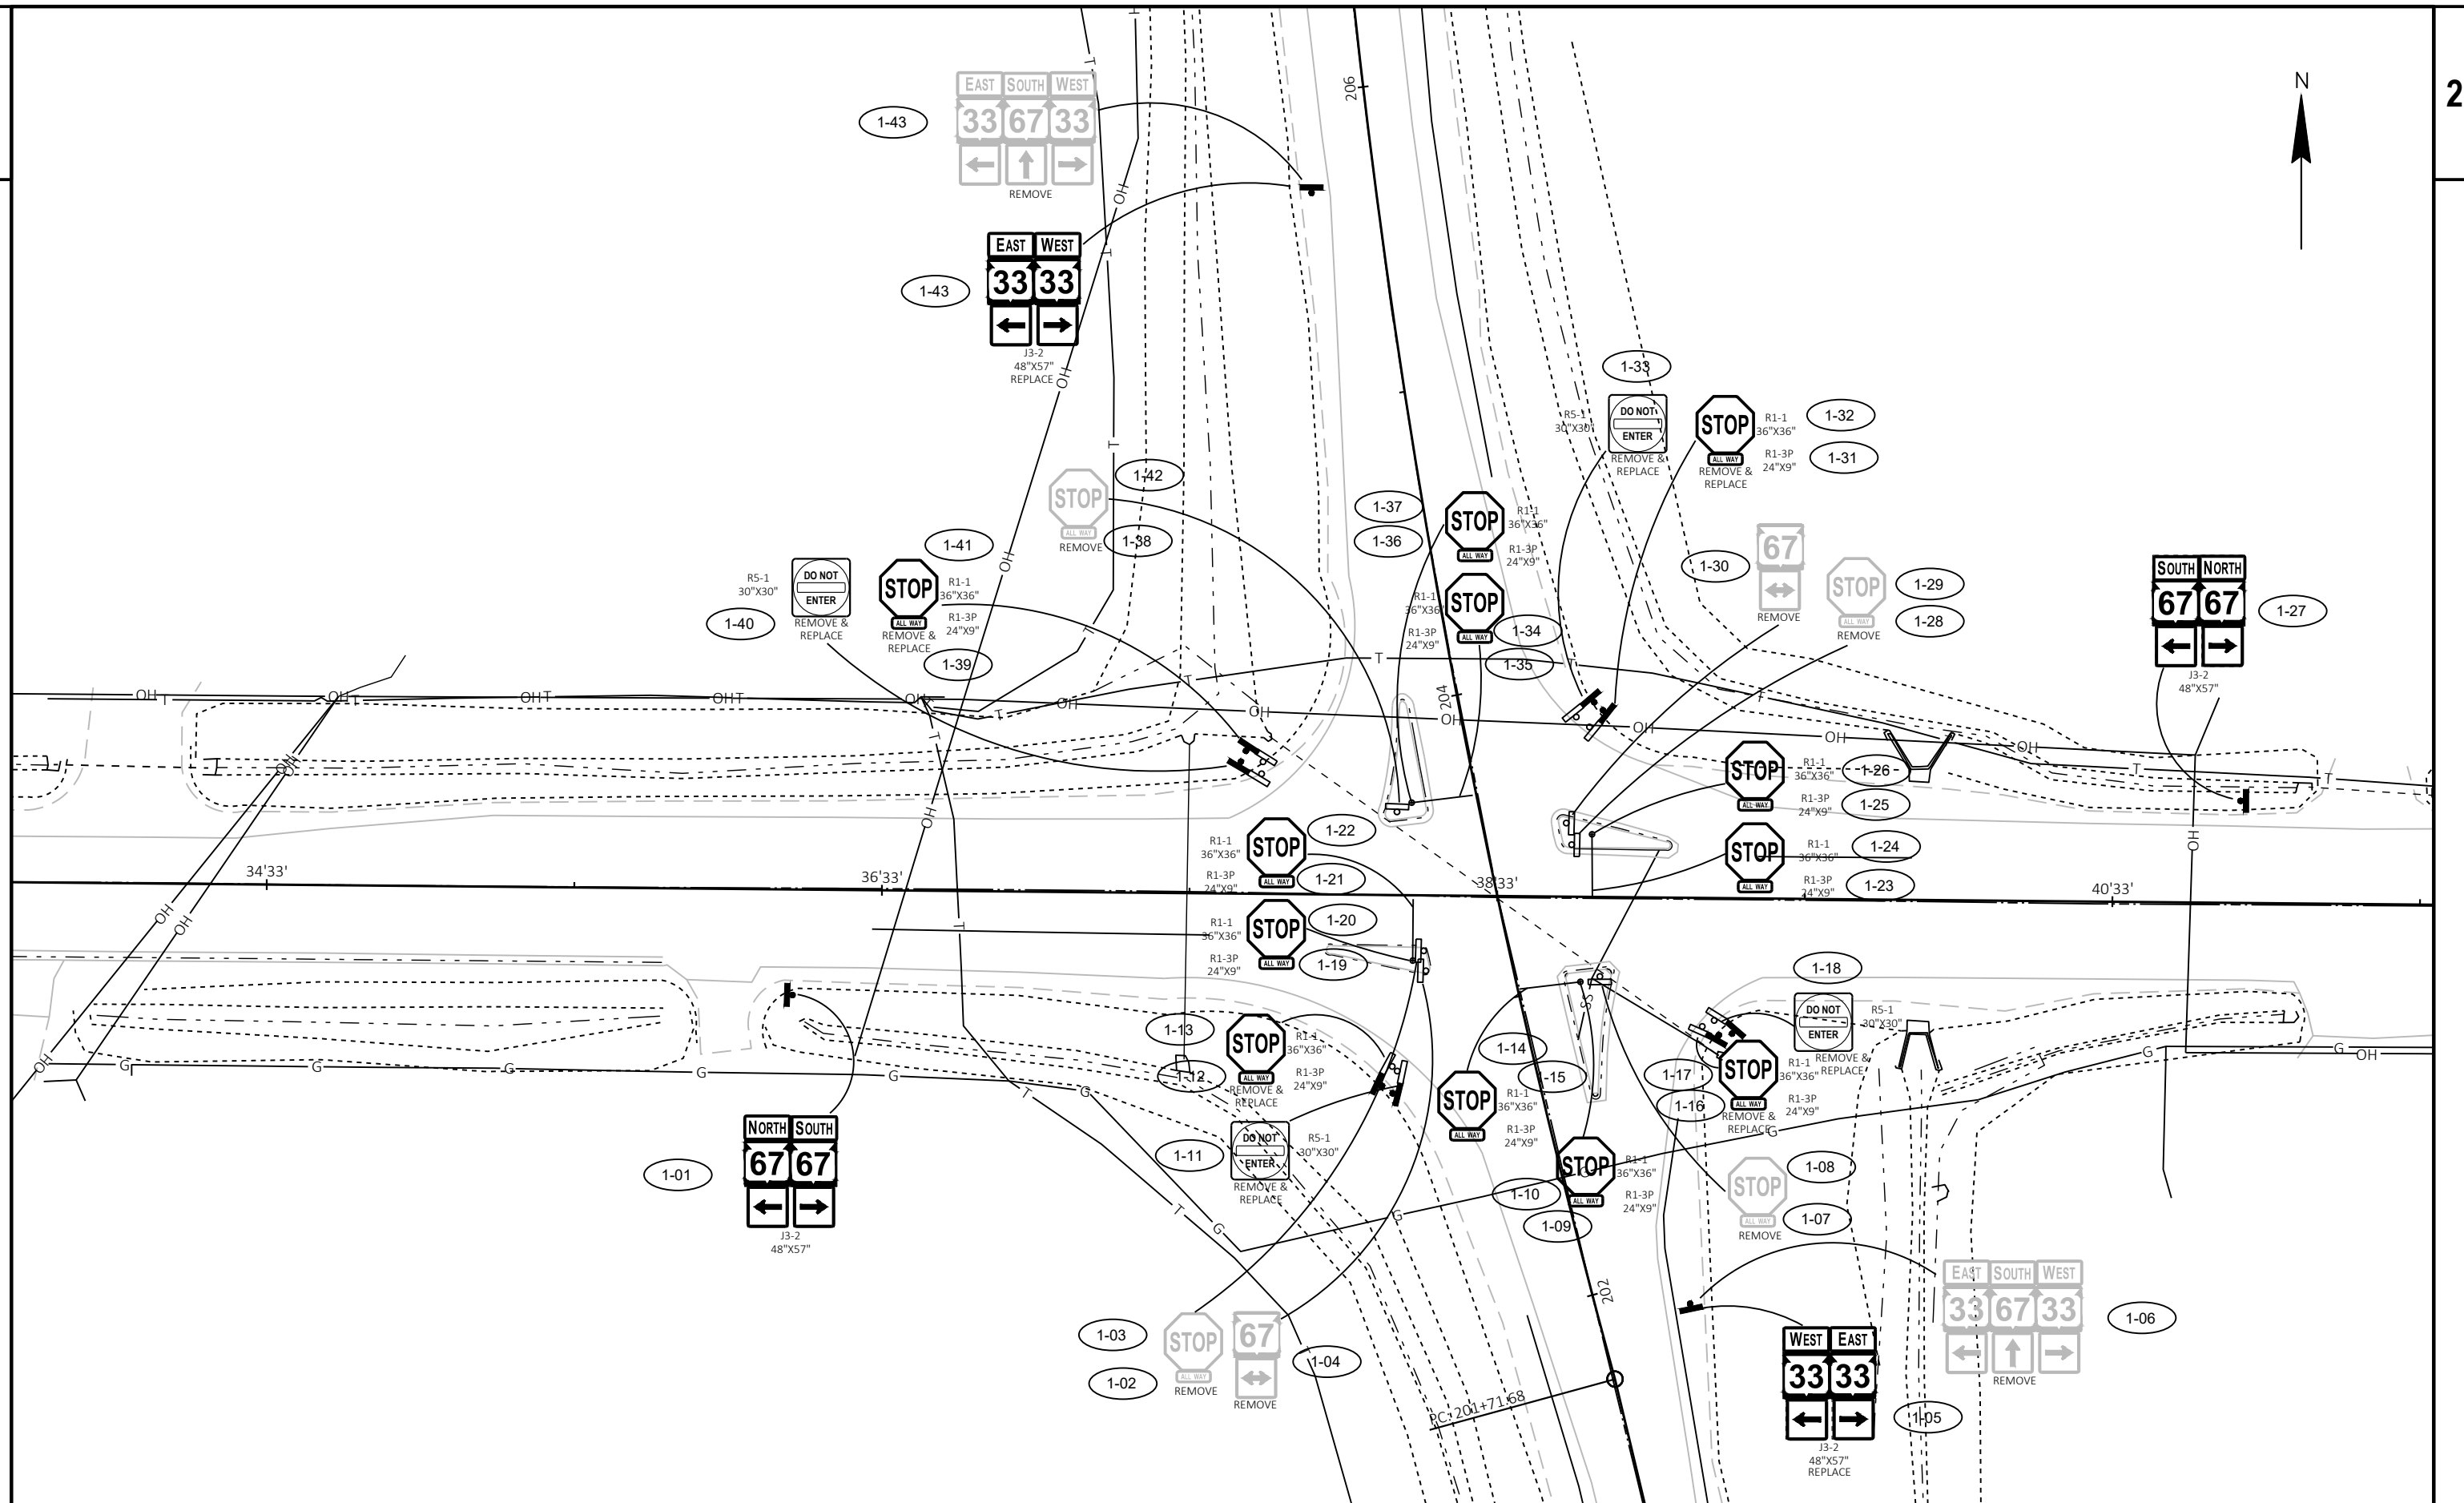

PROJECT NO: 3030-02-72


HWY: STH 67

COUNTY: DODGE


PERMANENT SIGNING

SHEET

E

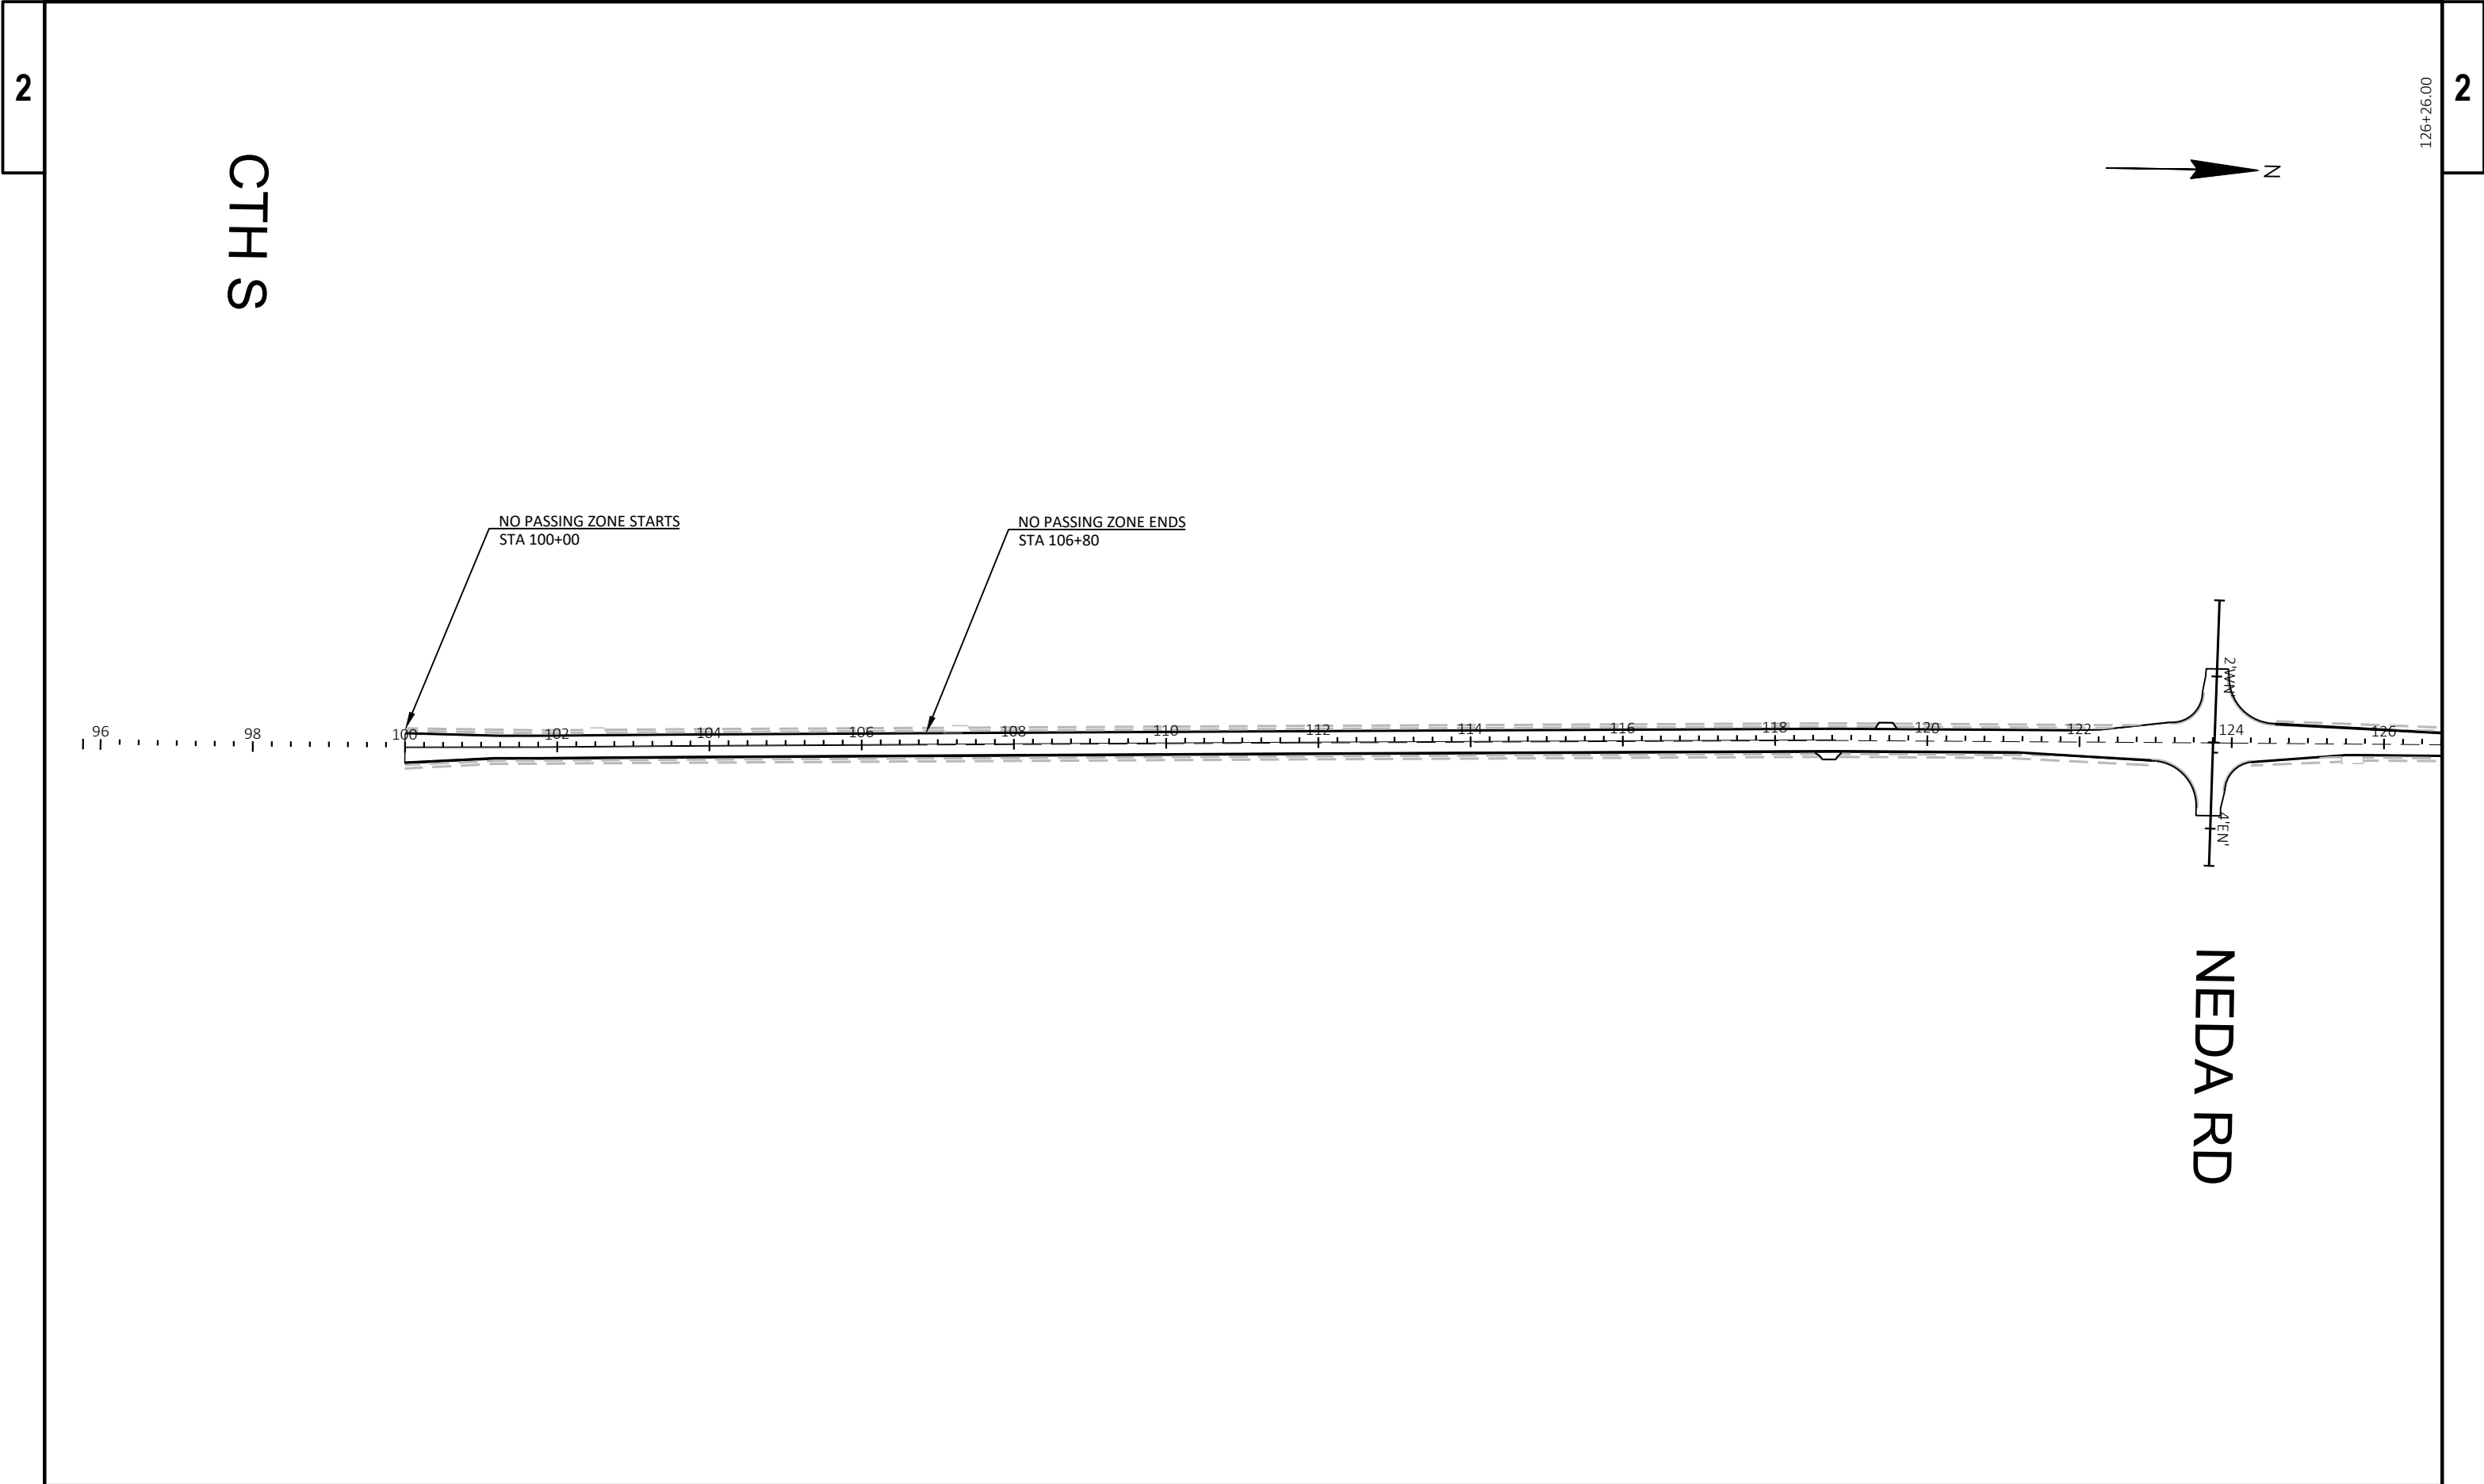


PROJECT NO: 3030-02-72	HWY: STH 67	COUNTY: DODGE COUNTY	PAVEMENT MARKING	SHEET	E
------------------------	-------------	----------------------	------------------	-------	---

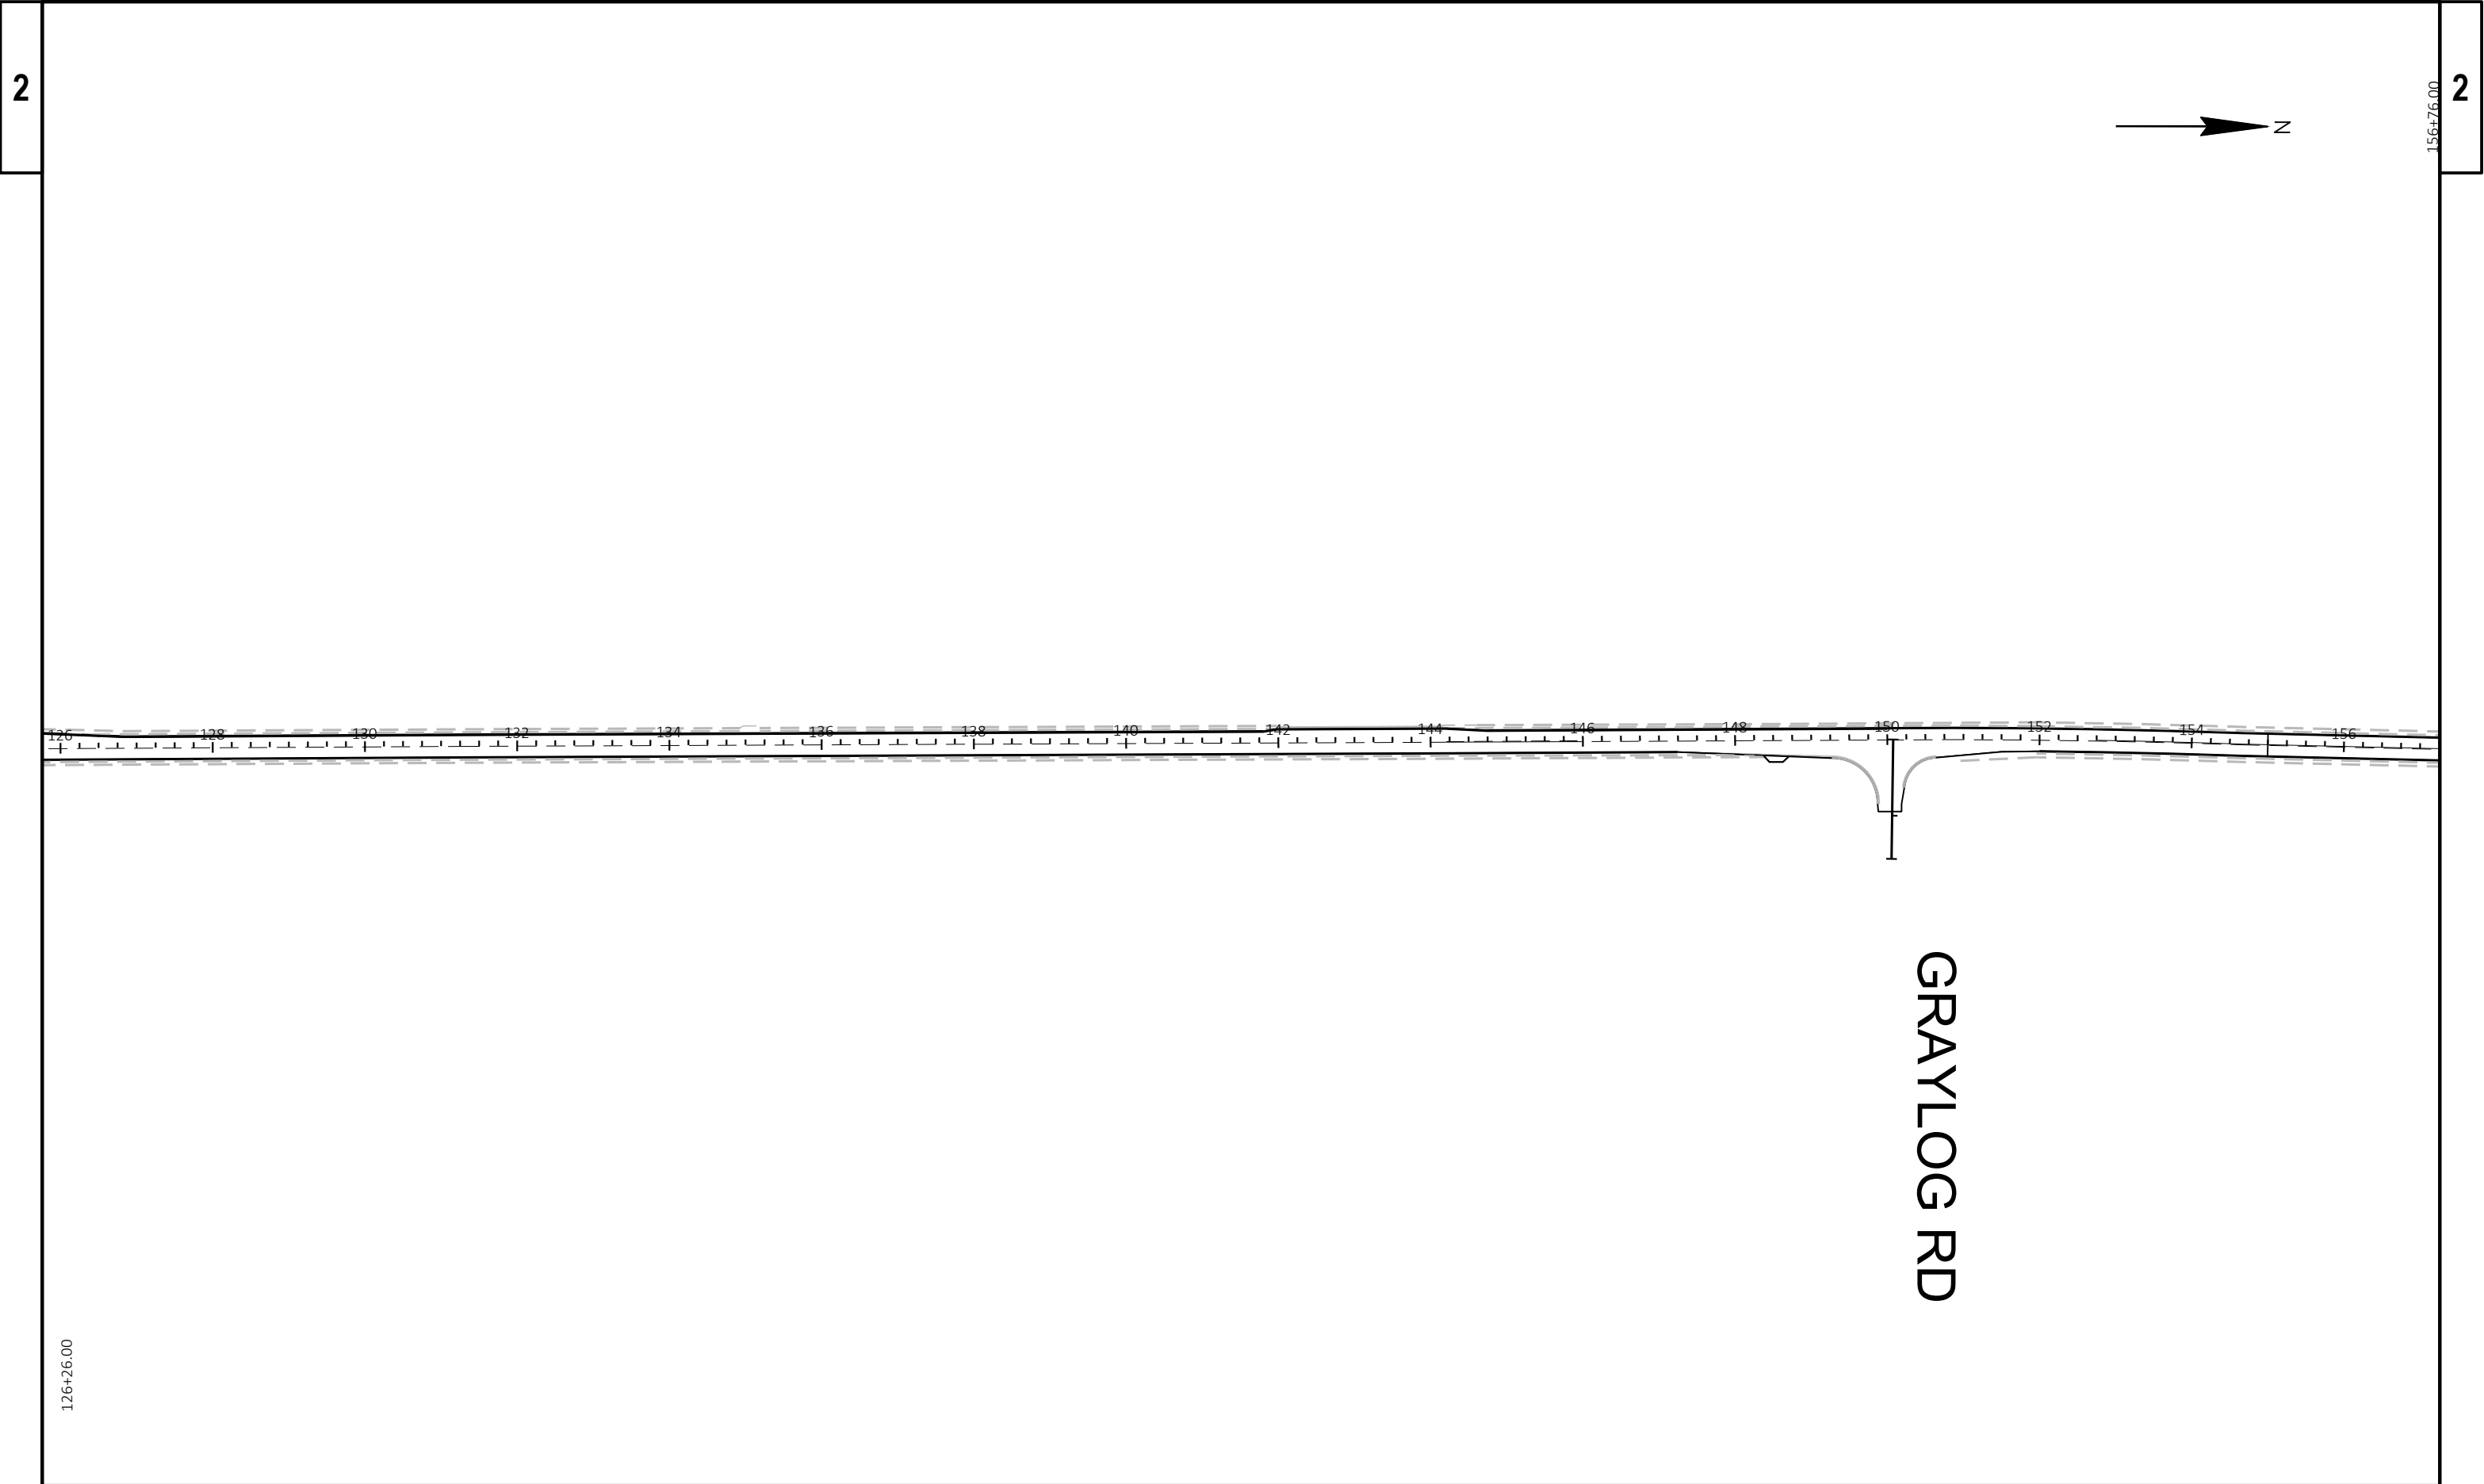


2

2


PROJECT NO: 3030-02-72	HWY: STH 67	COUNTY: DODGE COUNTY	PAVEMENT MARKING	SHEET	E
------------------------	-------------	----------------------	------------------	-------	---

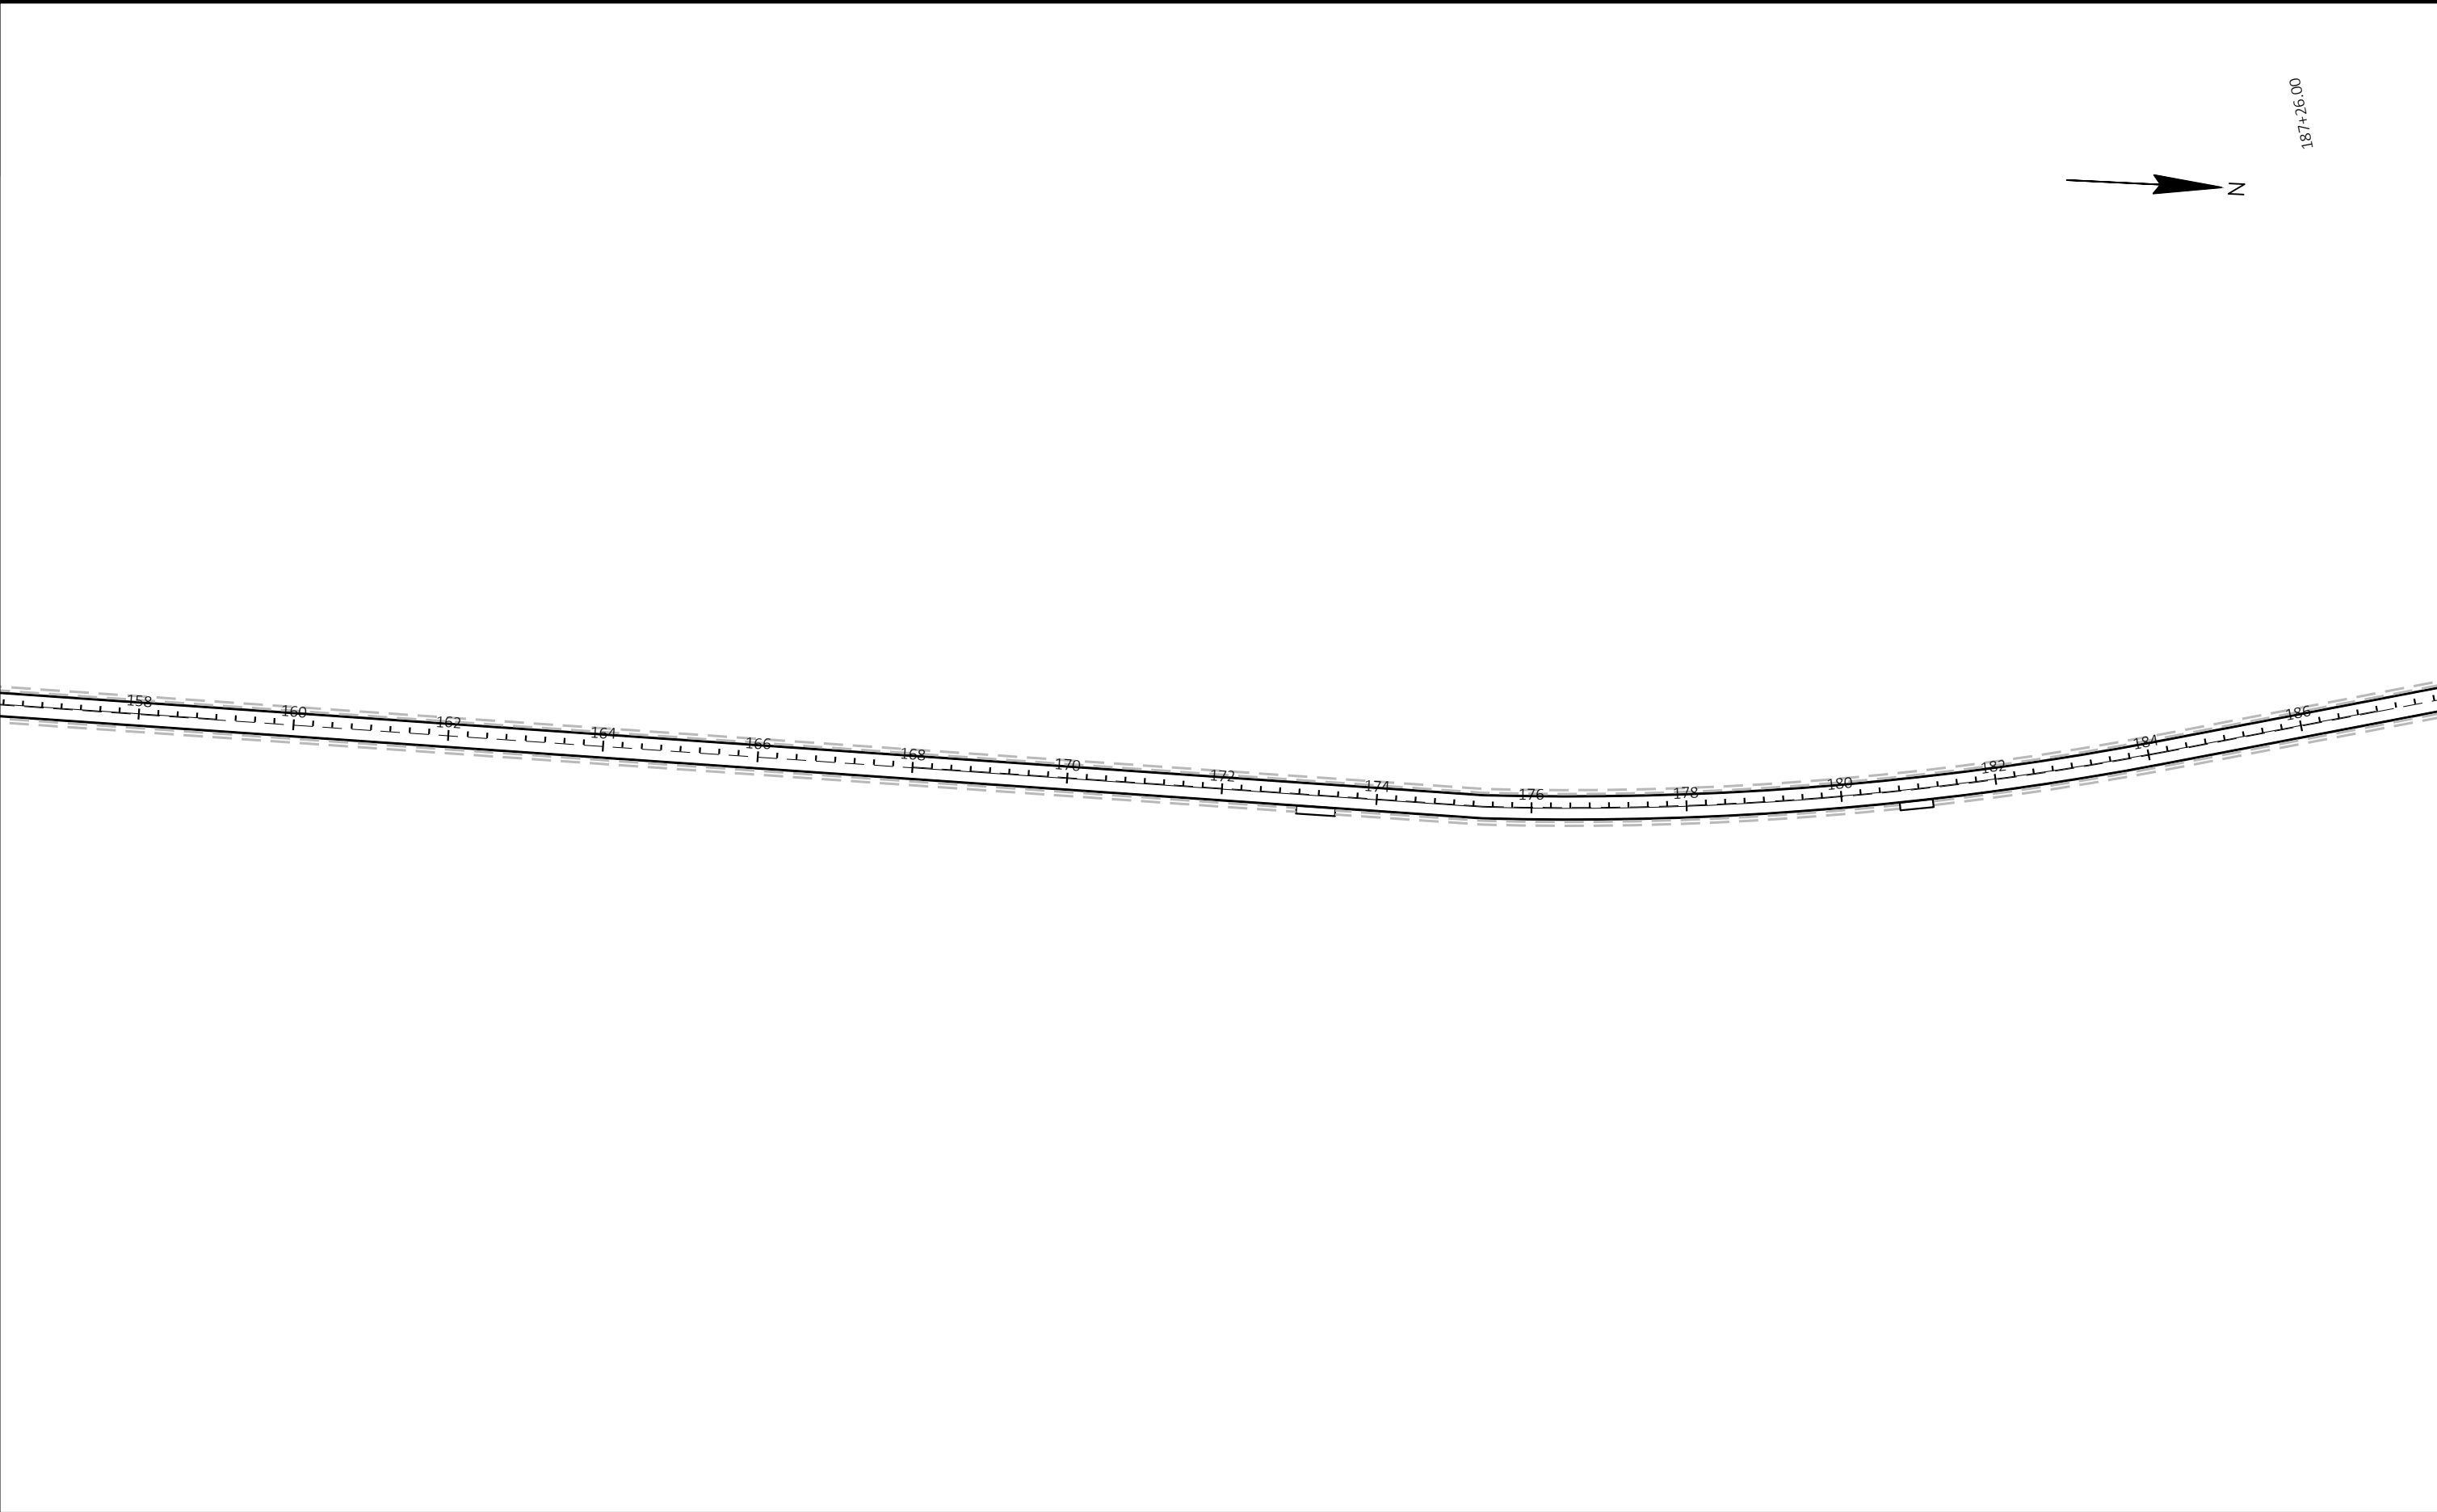


PROJECT NO: 3030-02-72	HWY: STH 67	COUNTY: DODGE COUNTY	PAVEMENT MARKING	SHEET	E
------------------------	-------------	----------------------	------------------	-------	---

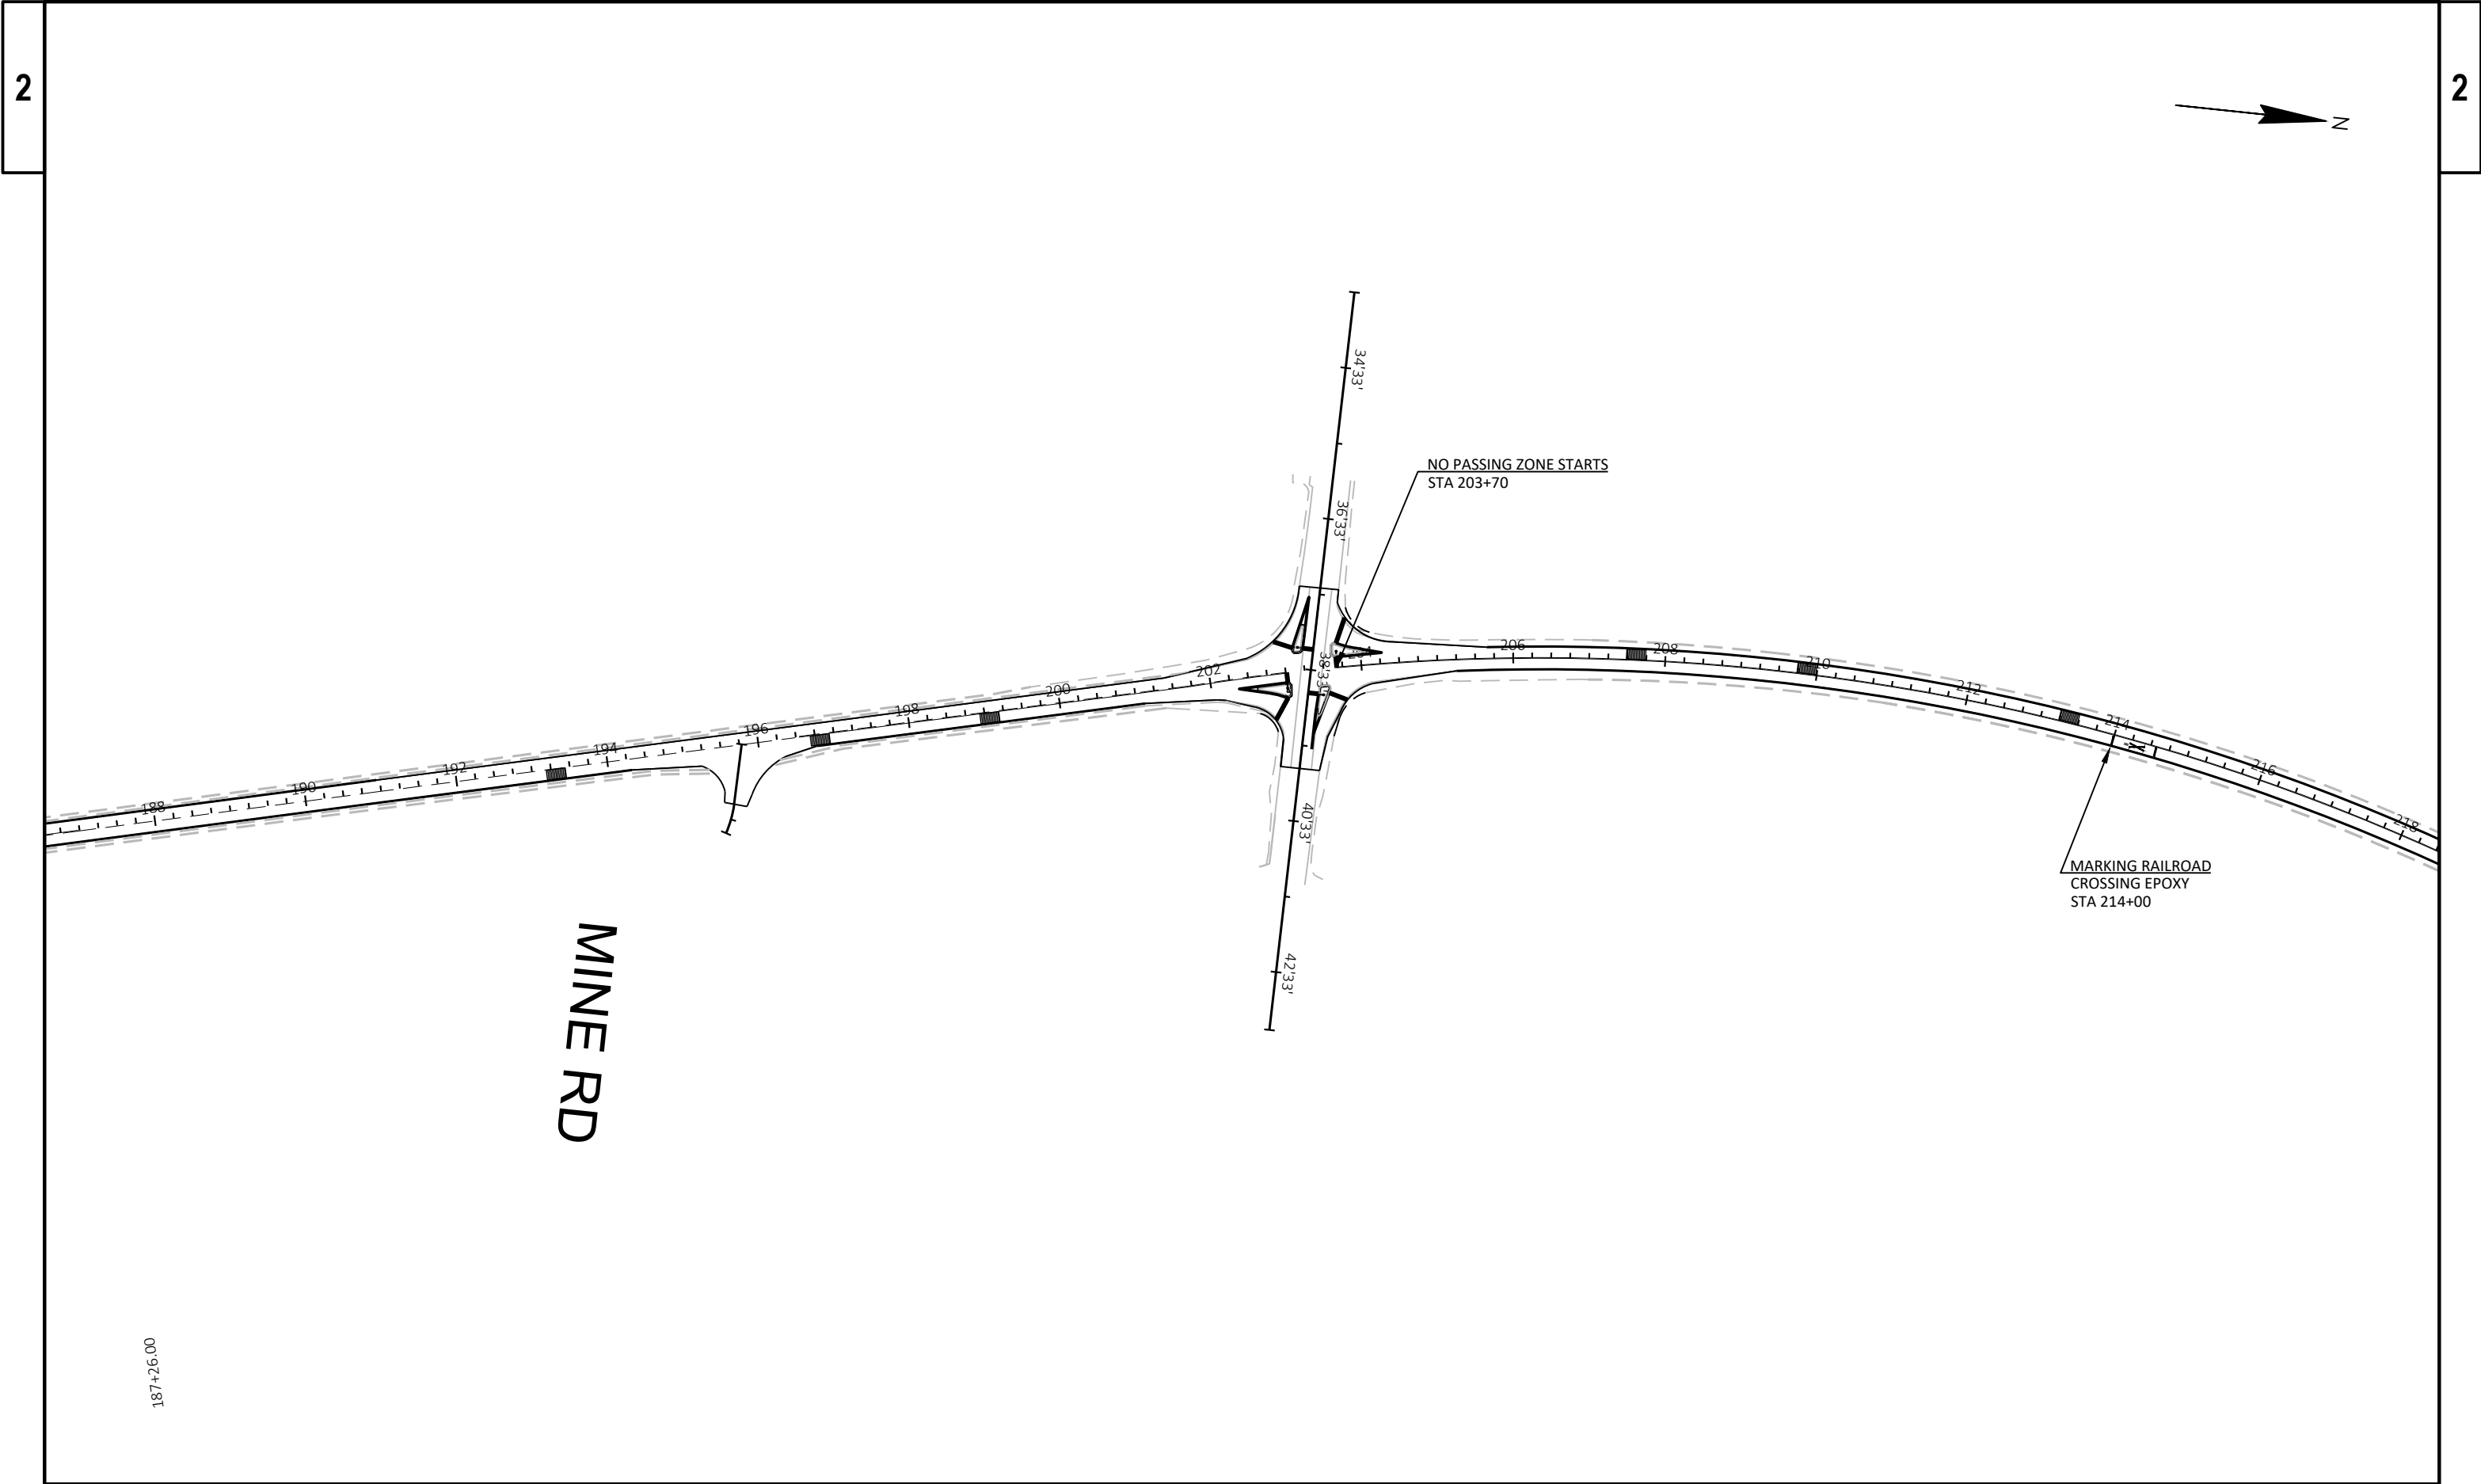


PROJECT NO: 3030-02-72	HWY: STH 67	COUNTY: DODGE COUNTY	PAVEMENT MARKING	SHEET	E
------------------------	-------------	----------------------	------------------	-------	---

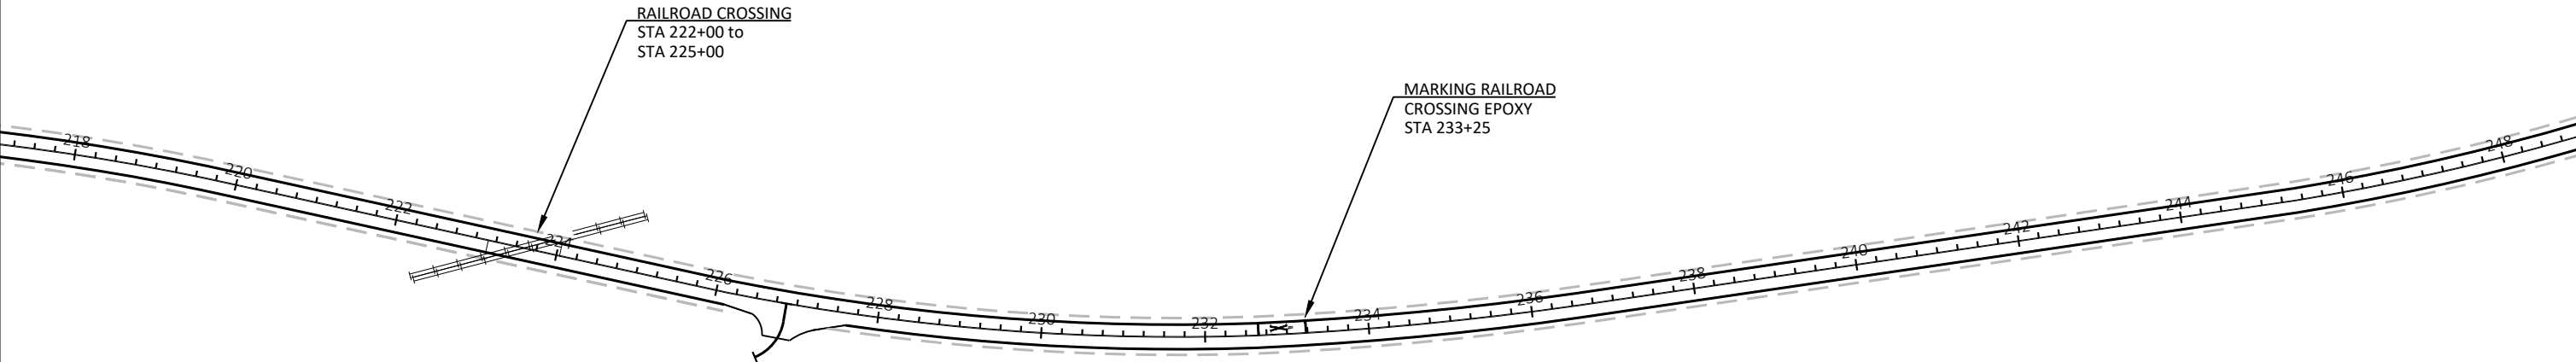

PROJECT NO: 3030-02-72	HWY: STH 67	COUNTY: DODGE COUNTY	PAVEMENT MARKING	SHEET	E
------------------------	-------------	----------------------	------------------	-------	---

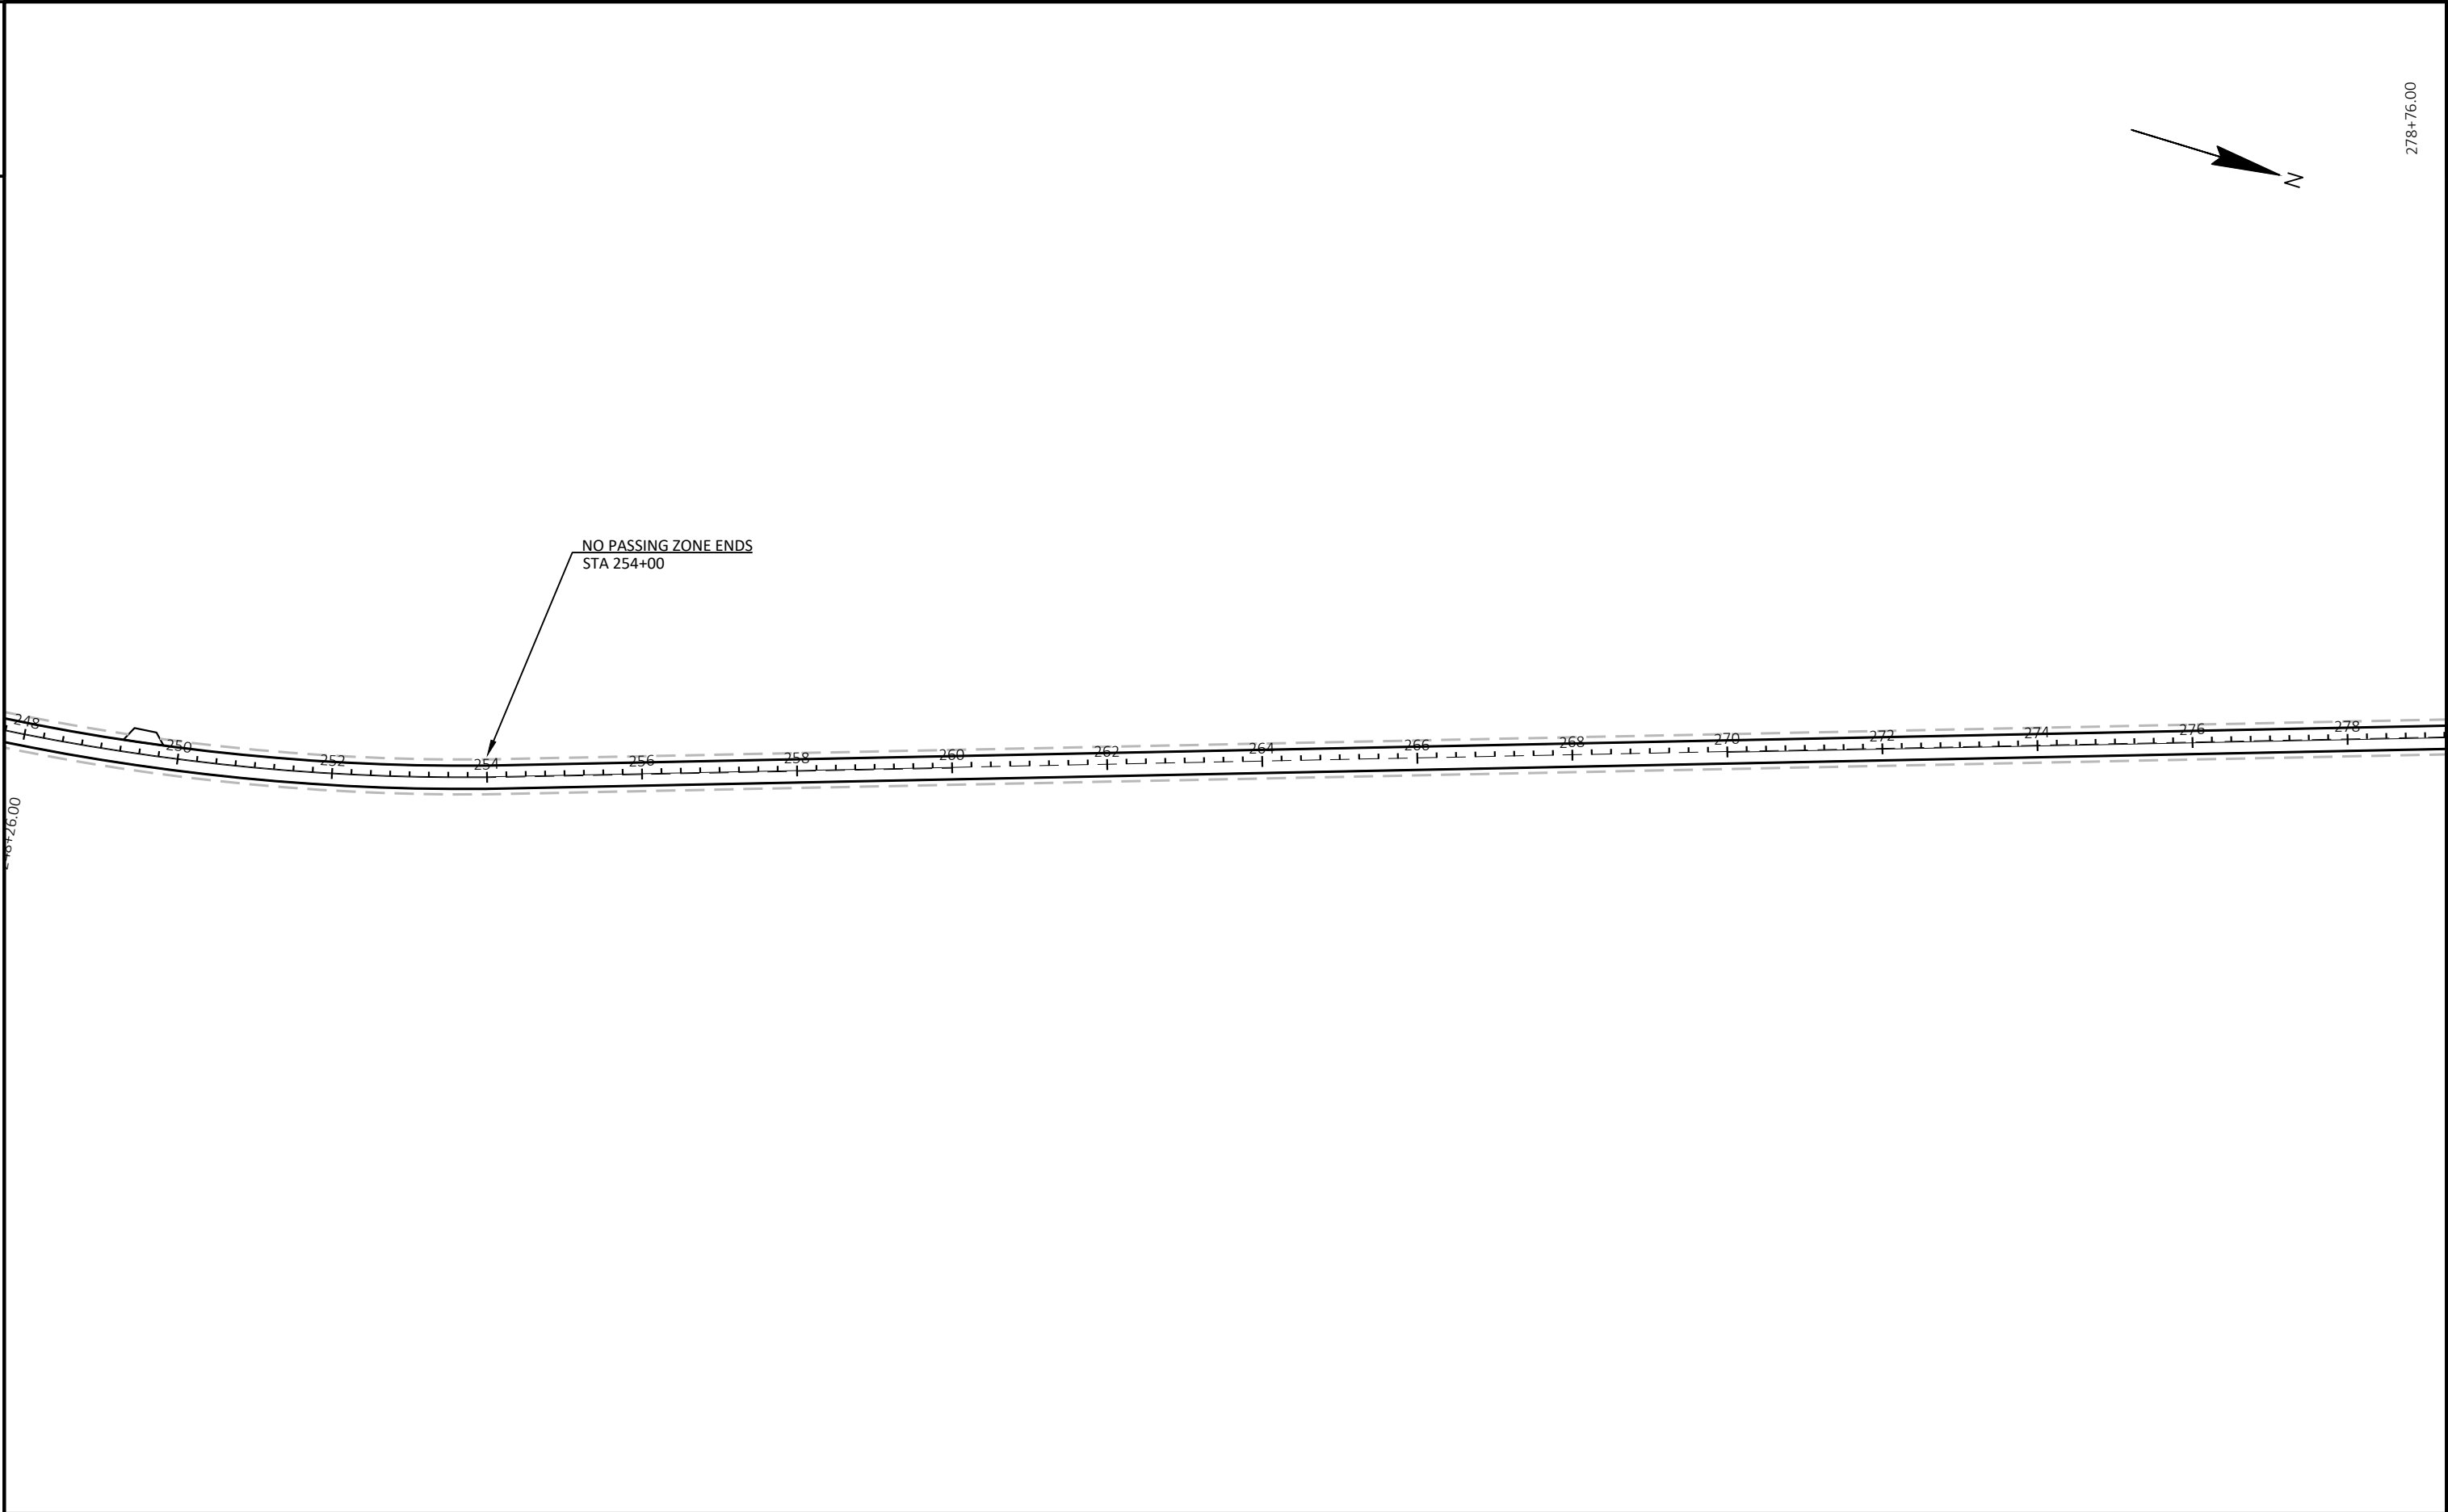


PROJECT NO: 3030-02-72	HWY: STH 67	COUNTY: DODGE COUNTY	PAVEMENT MARKING	SHEET	E
------------------------	-------------	----------------------	------------------	-------	---

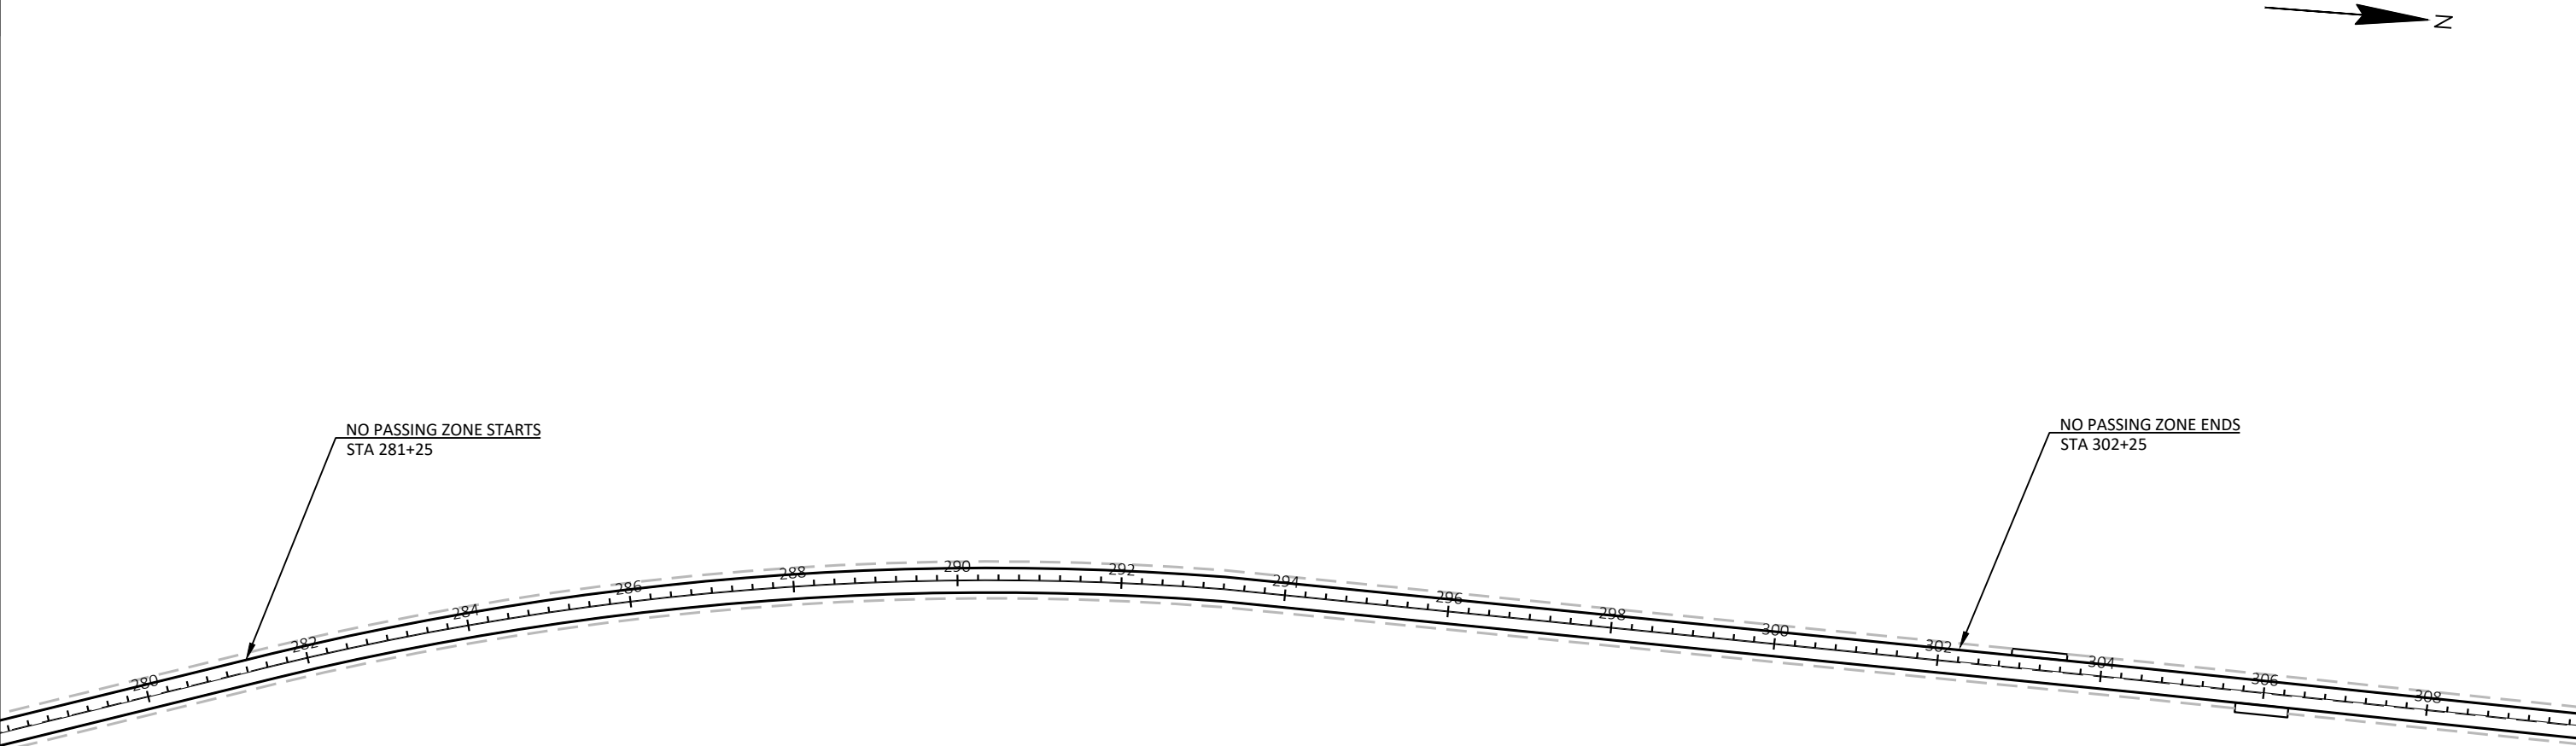


278+76.00


PROJECT NO: 3030-02-72	HWY: STH 67	COUNTY: DODGE COUNTY	PAVEMENT MARKING	SHEET	E
------------------------	-------------	----------------------	------------------	-------	---

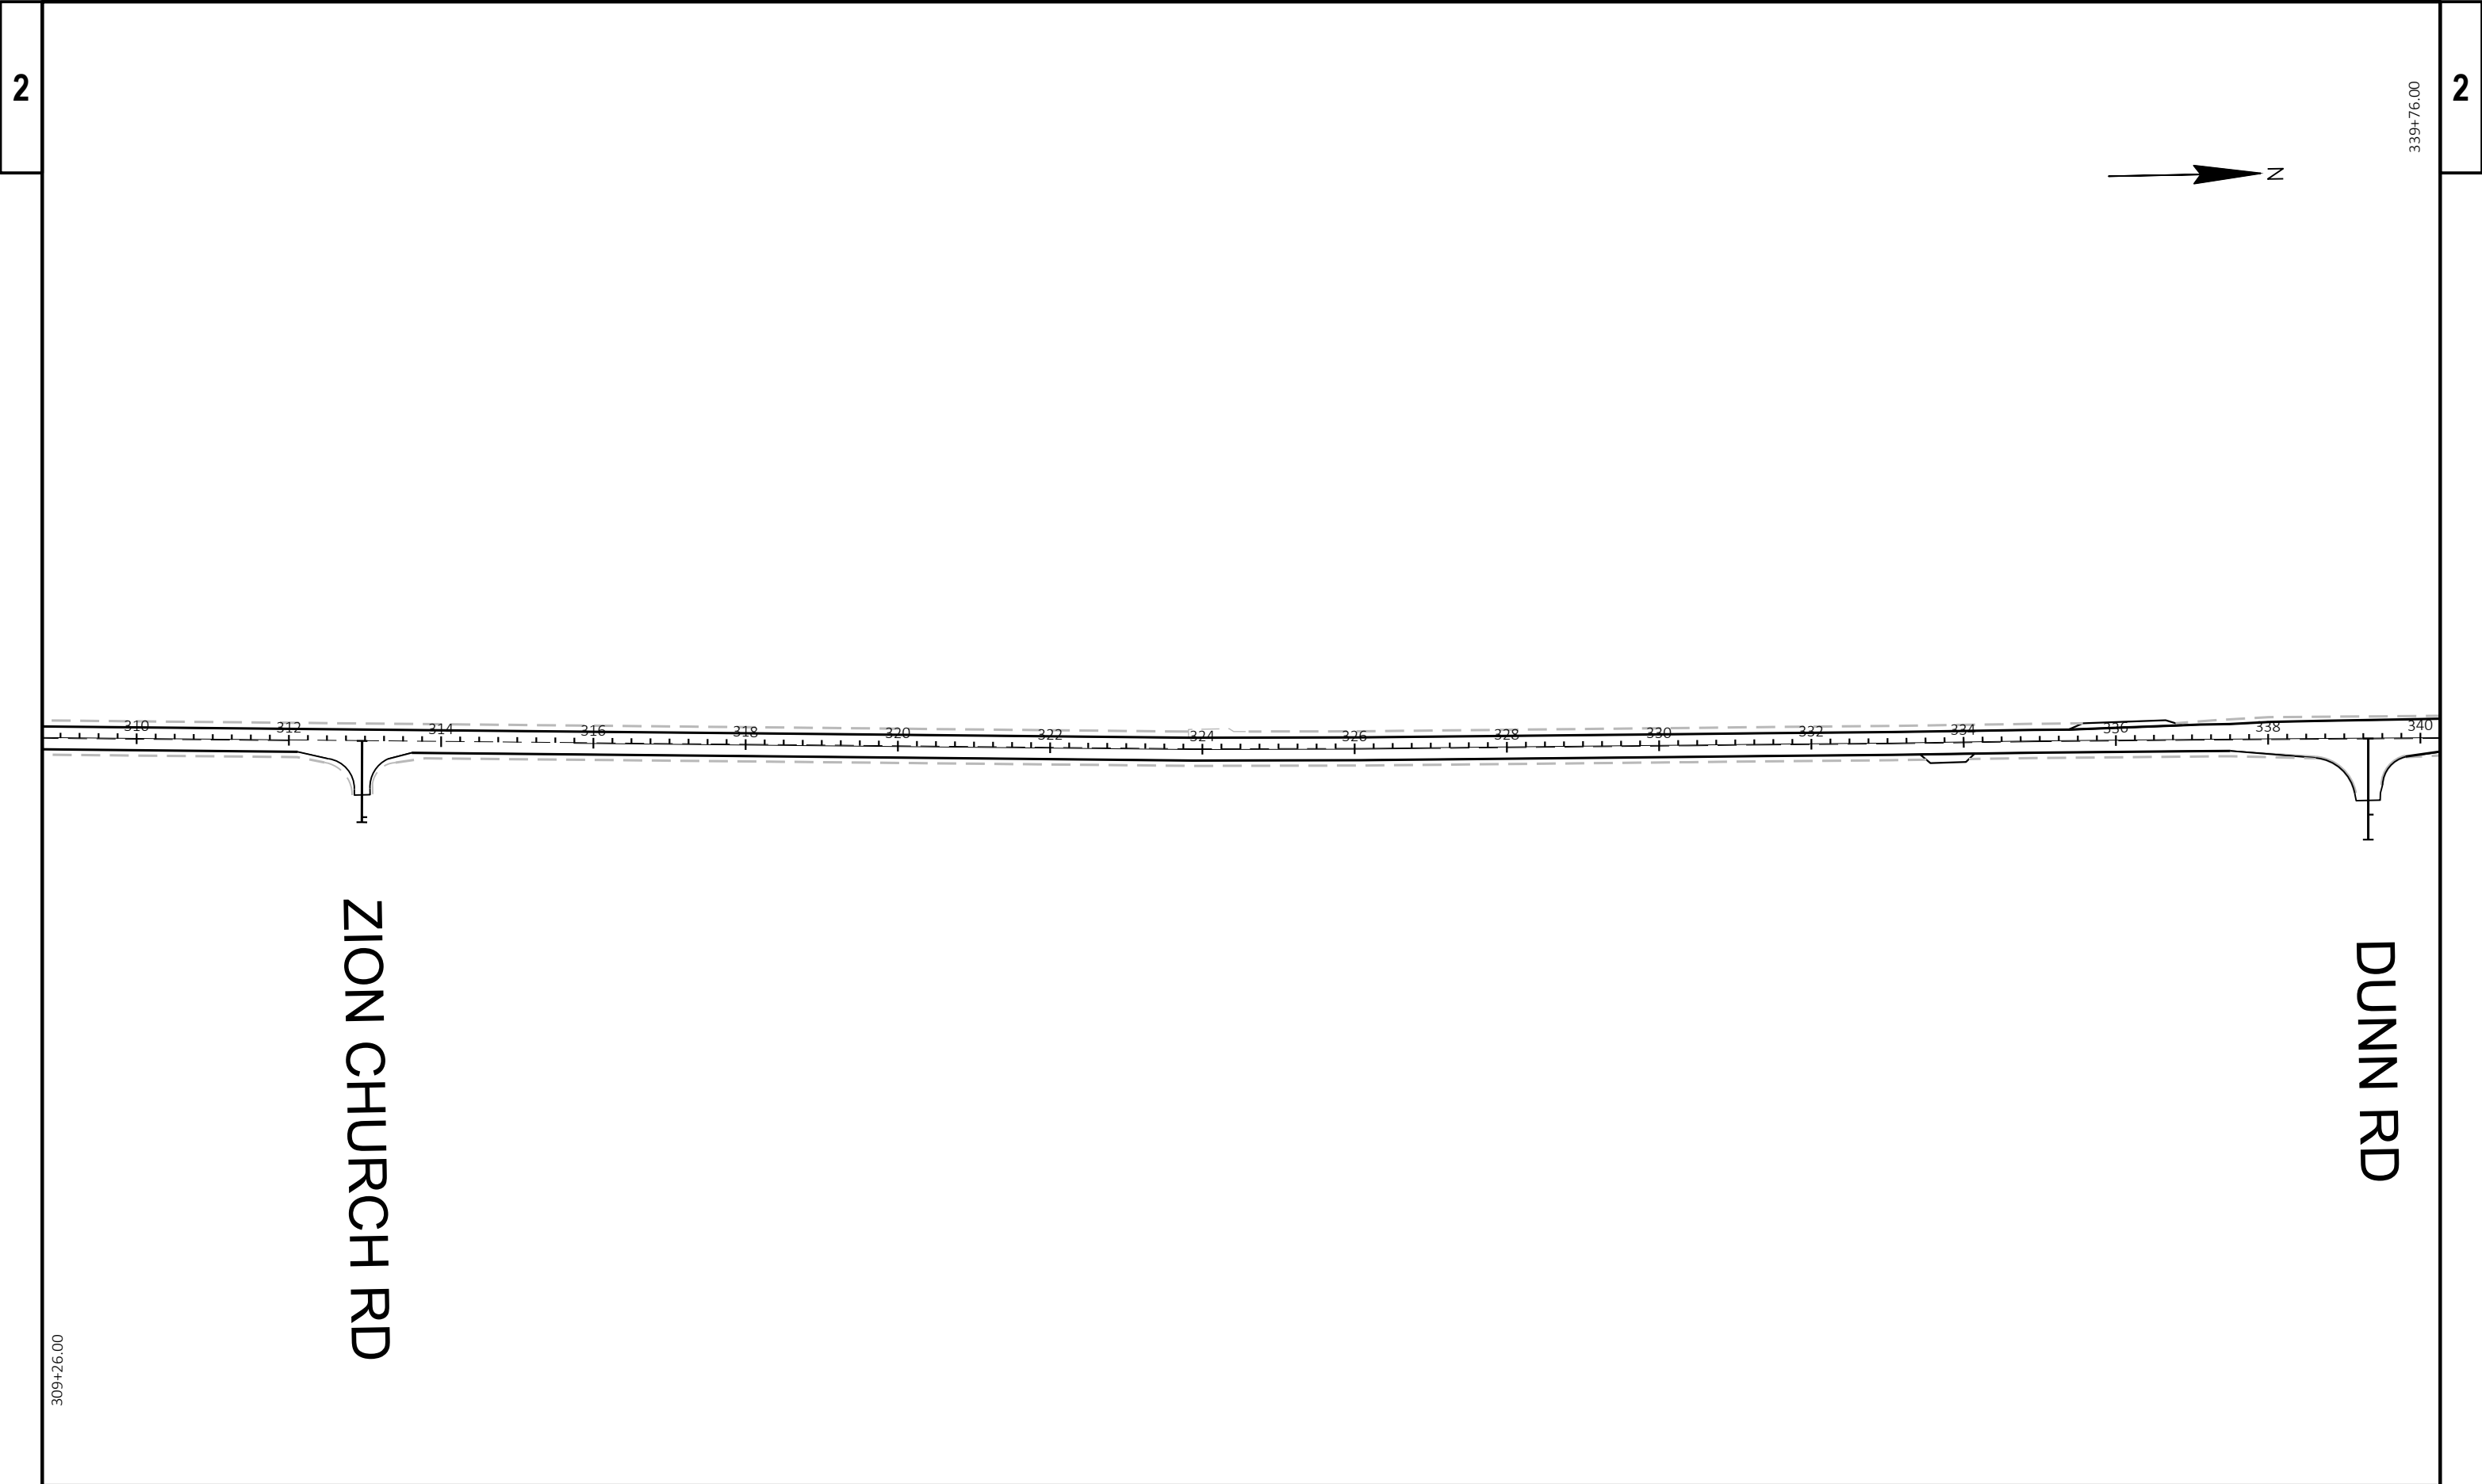

PROJECT NO: 3030-02-72	HWY: STH 67	COUNTY: DODGE COUNTY	PAVEMENT MARKING	SHEET	E
------------------------	-------------	----------------------	------------------	-------	---

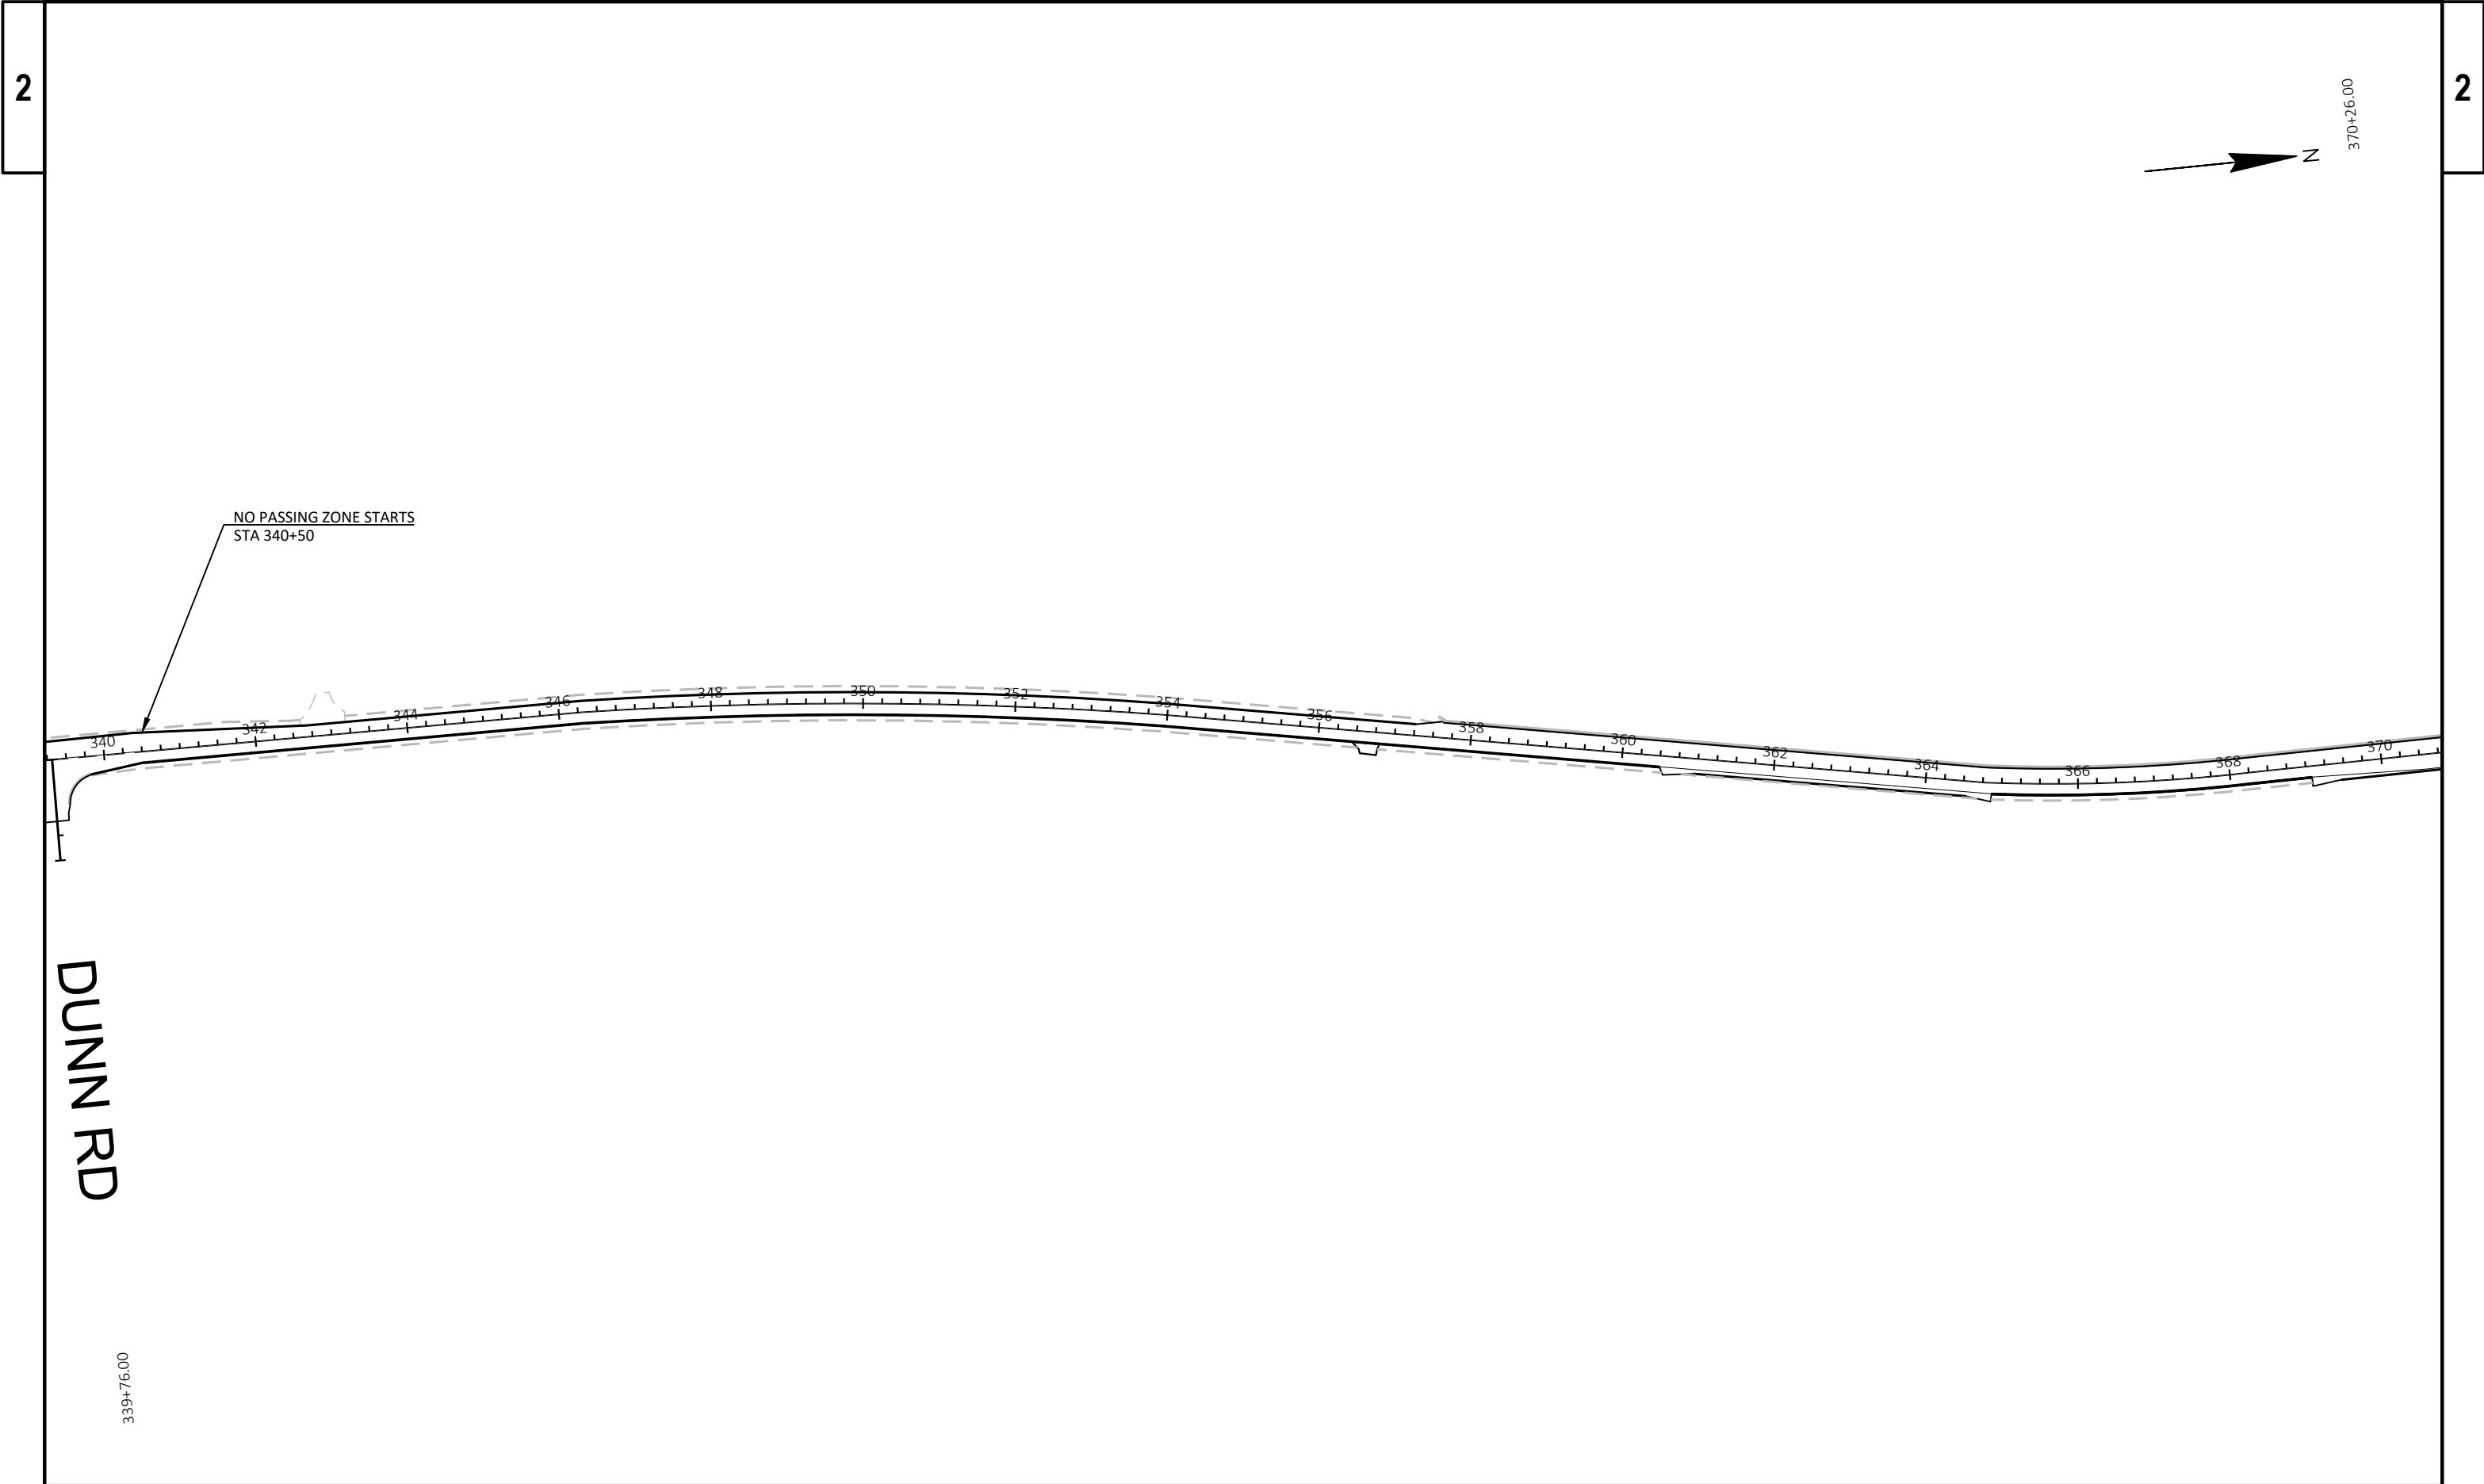

PROJECT NO: 3030-02-72	HWY: STH 67	COUNTY: DODGE COUNTY	PAVEMENT MARKING	SHEET	E
------------------------	-------------	----------------------	------------------	-------	---

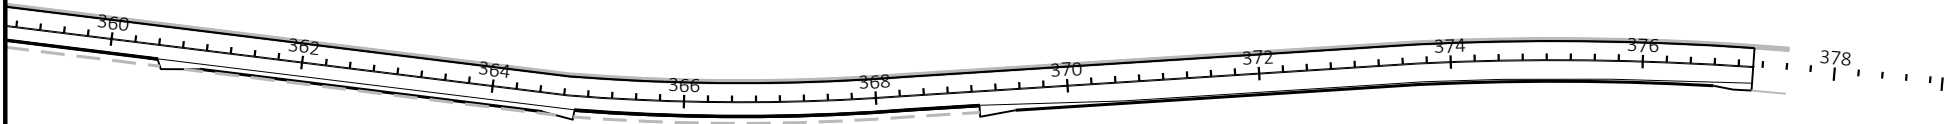

370+26.00

PROJECT NO: 3030-02-72	HWY: STH 67	COUNTY: DODGE COUNTY	PAVEMENT MARKING	SHEET	E
------------------------	-------------	----------------------	------------------	-------	---


2

NOTE:

1. SIGN NUMBERS, DX-XX, ARE FOR INFORMATIONAL PURPOSES ONLY.
2. ALL TC COVERING SIGNS TYPE I/II SHALL BE APID AS EACH CONTIGUOUS SIGN(S) CONVERGED PER LOCATION PER CYCLE NOT AS INDIVIDUAL CLUSTER. FOR EXAMPLE, DX-XX IS CONSIDERED ONE SINGLE COVER, AND DX-XX IS CONSIDERED TWO COVERS AT THE SAME LOCATION.

LEGEND

- | | | |
|---|---|--|
|  | - | DETOUR ROUTE |
|  | - | EXISTING / PROPOSED TC SIGNS |
|  | - | TC COVERING SIGNS TYPE II |
|  | - | TC BARRICADES TYPE III WITH MOUNTED TC SIGNS |
|  | - | TC DRUM / TYPE A/C LIGHT |
|  | - | PCMS MESSAGE BOARDS |
|  | - | FLAGGER |
|  | - | WORK ZONE |

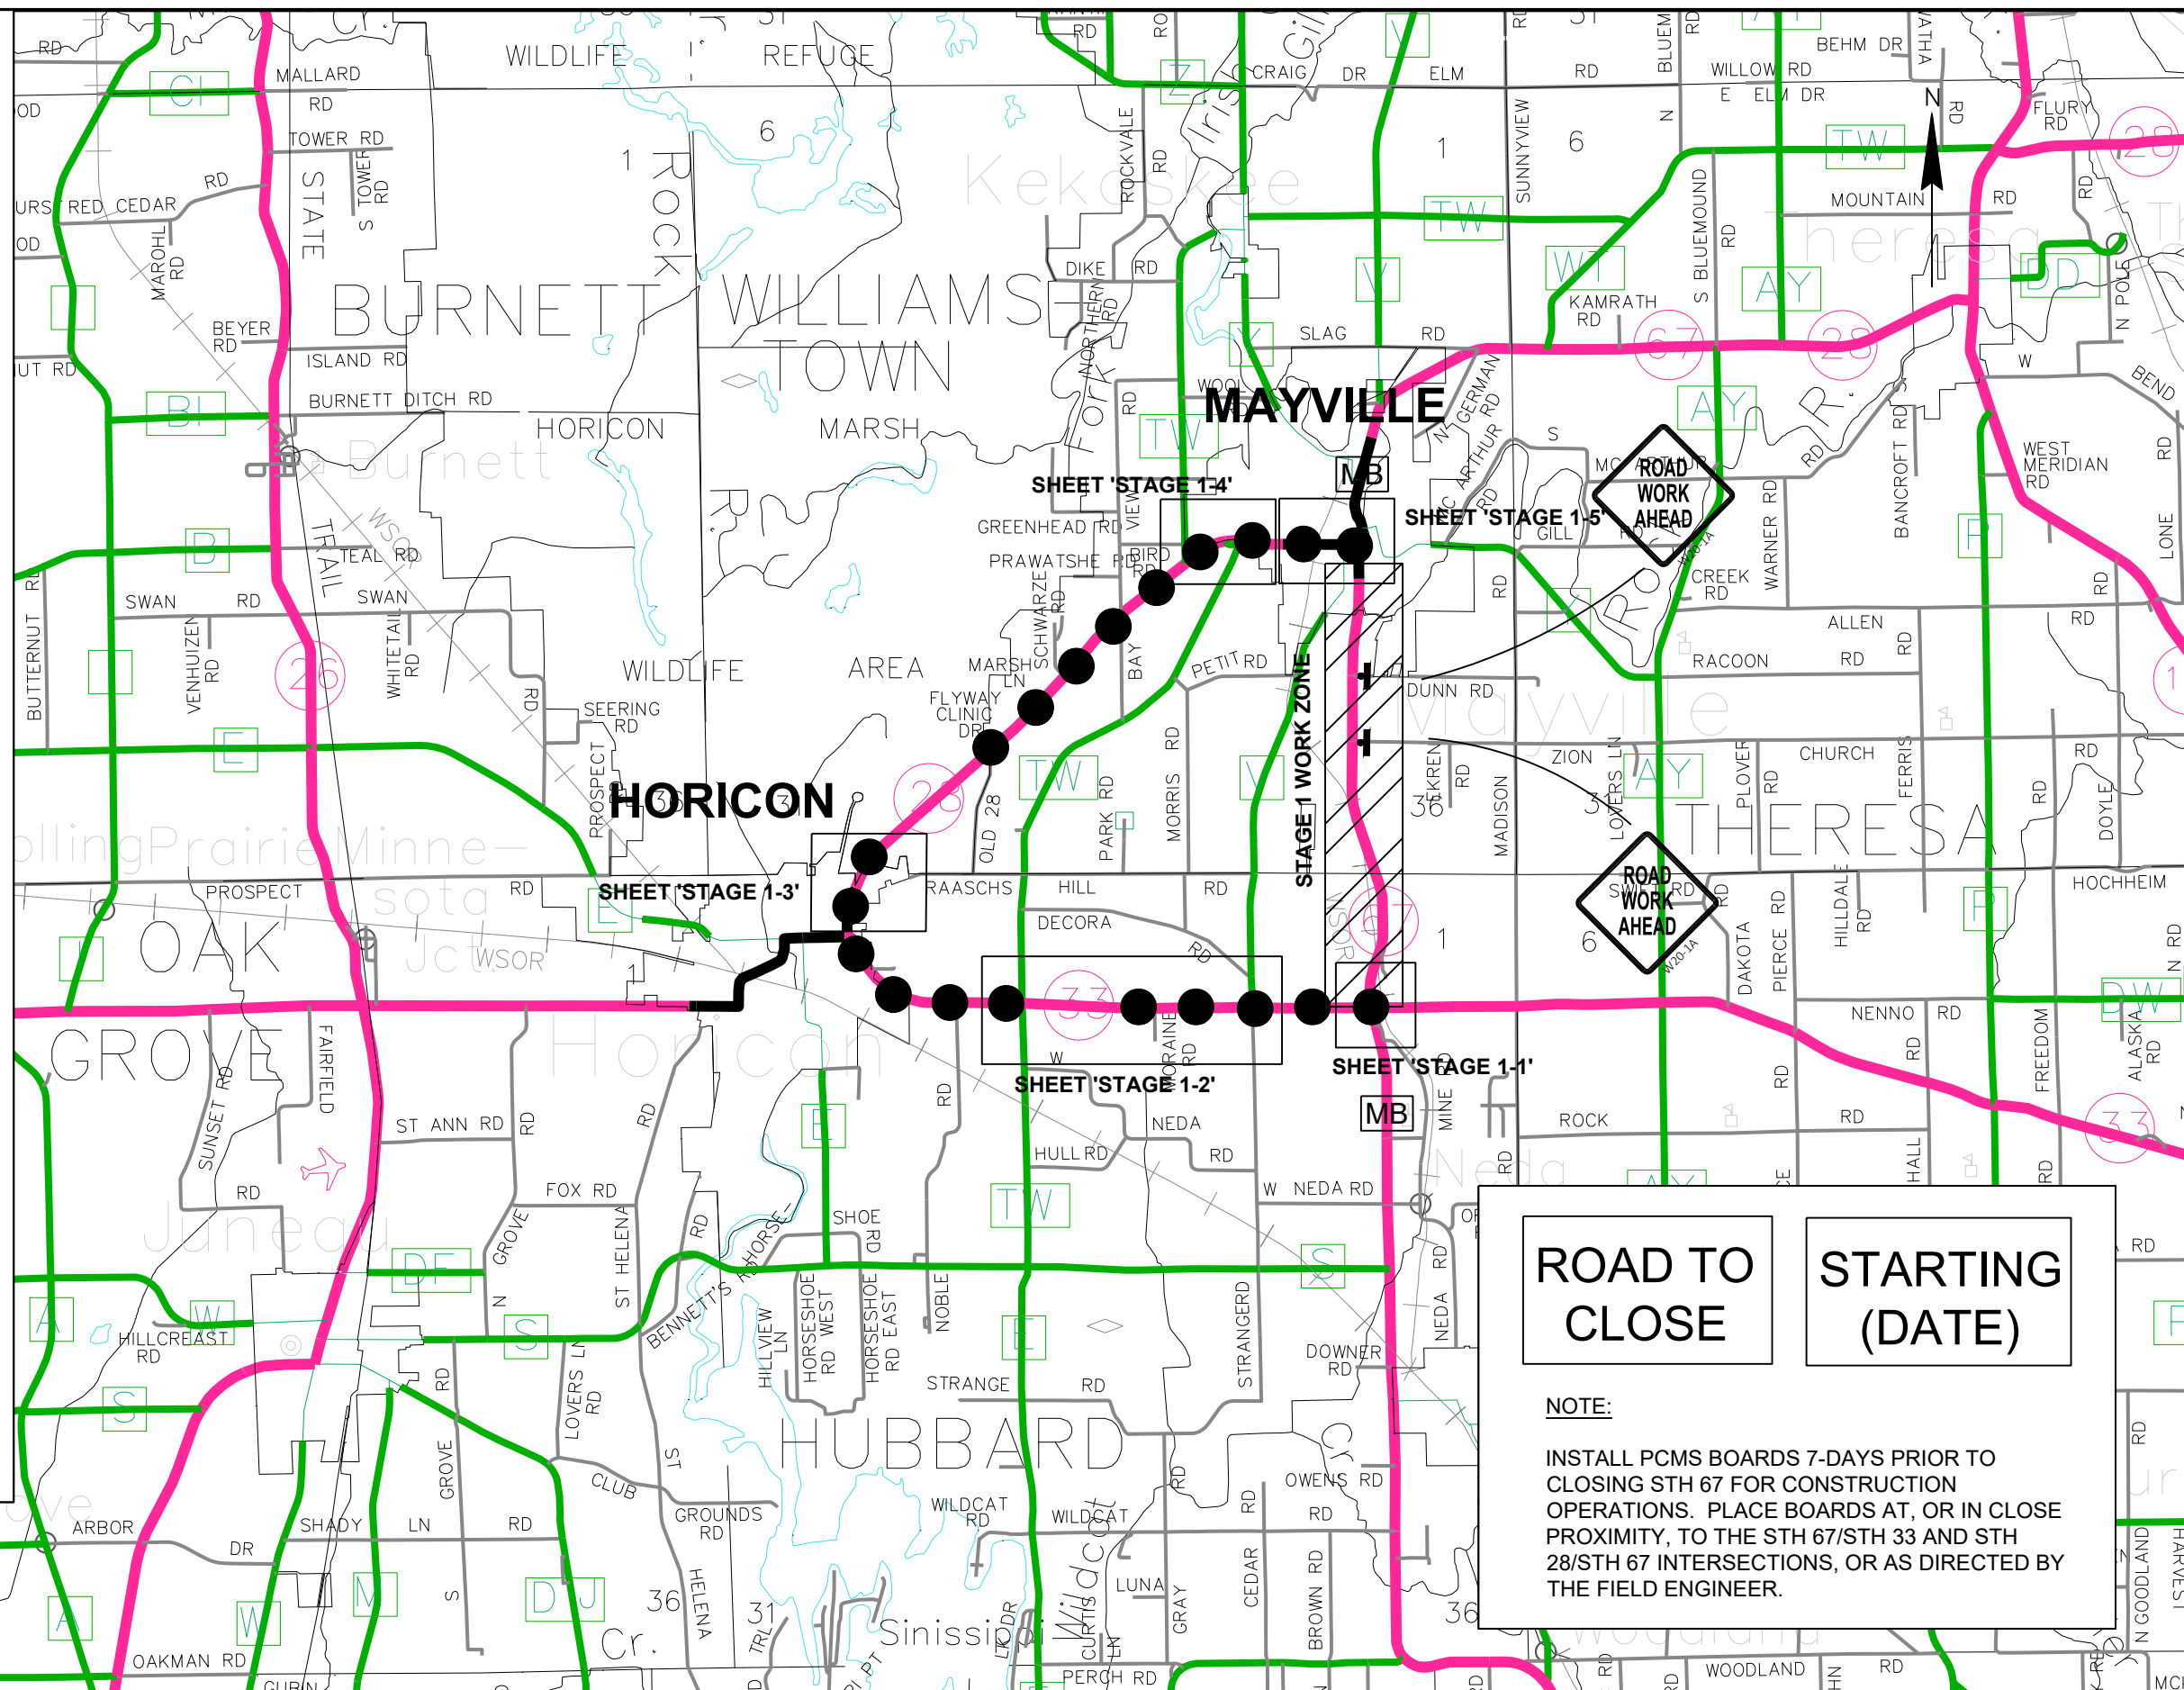

PROJECT NO: 3030-02-72

HWY: STH 67

COUNTY: DODGE COUNTY

DETOUR - STAGE 1

SHEET

E

FILE NAME : N:\PDS\C3D\30300202\SHEETSPLAN\0270_DT - DETOUR\0270_DT - DETOUR.DWG
LAYOUT NAME - 027001 dt


PLOT DATE : 7/17/2019 9:32 AM

PLOT BY : SIMON, ANDREW DAVID

PLOT NAME :

PLOT SCALE : Custom

WISDOT/CADDs SHEET 42

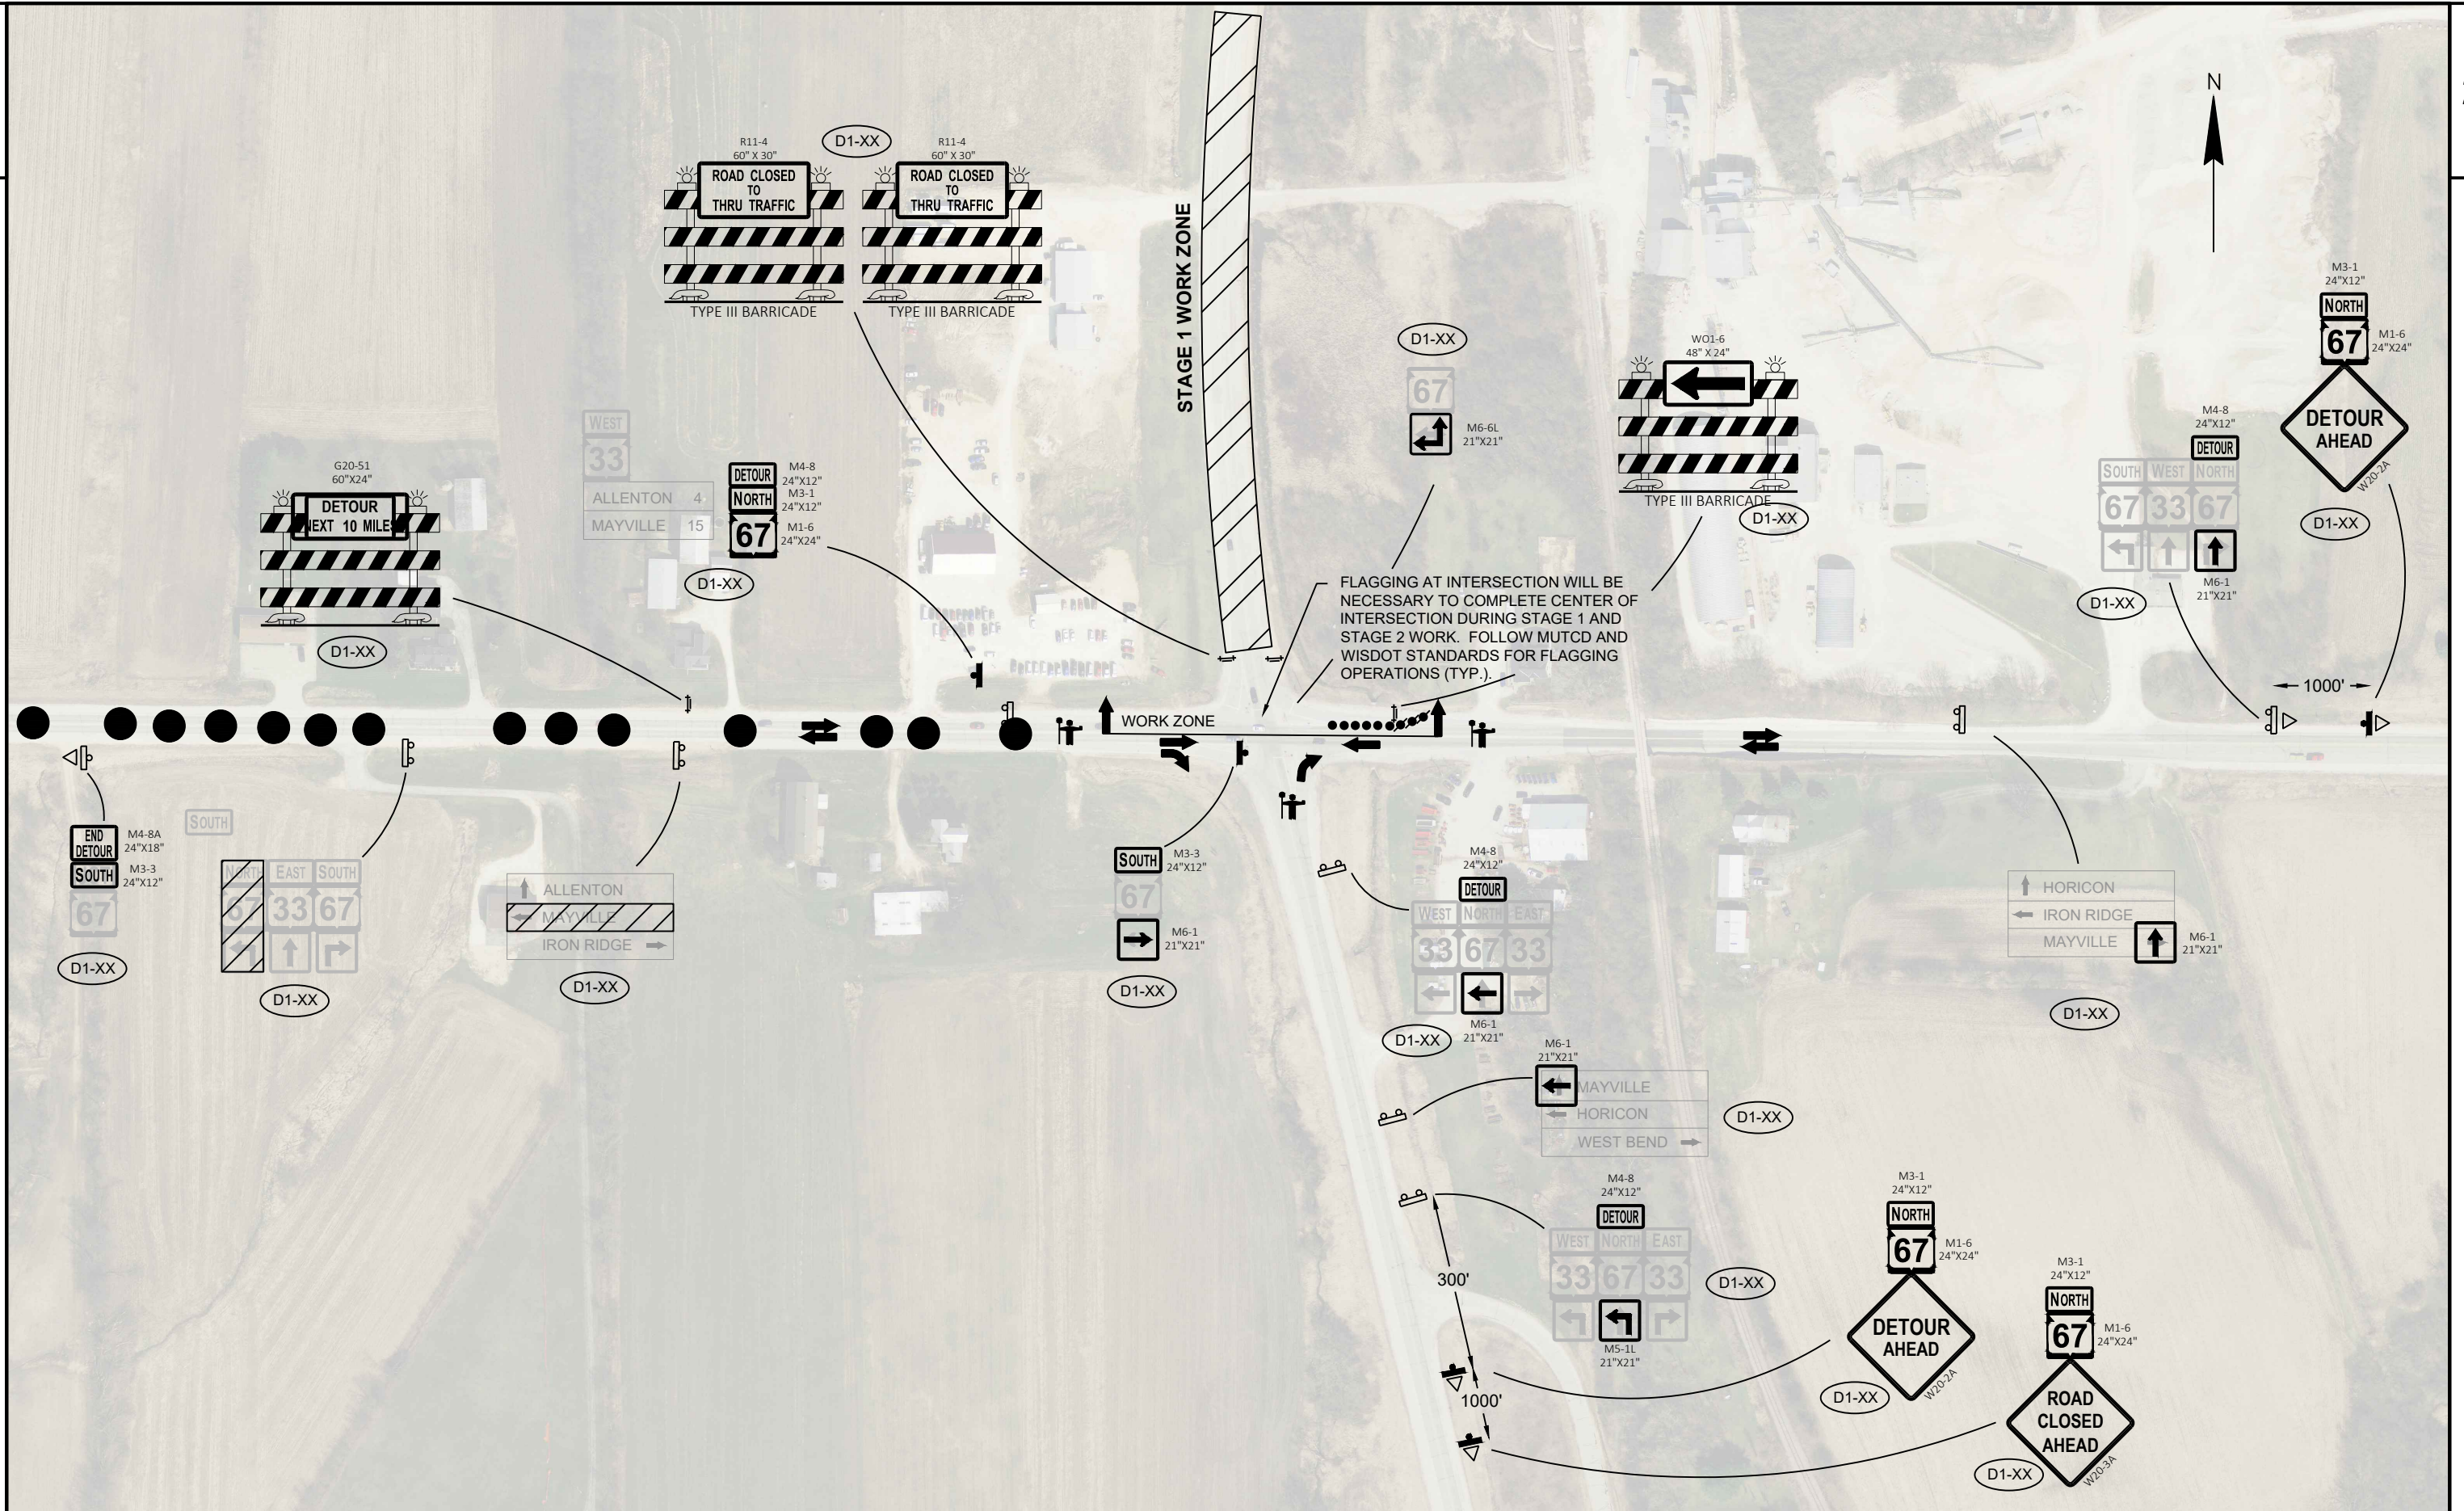

PROJECT NO: 3030-02-72

HWY: STH 67

COUNTY: DODGE COUNTY

DETOUR - STAGE 1-1

SHEET

E

FILE NAME : N:\PDS\30300202\SHEETPLAN\0270_DT - DETOUR\0270_DT - DETOUR.DWG
LAYOUT NAME - 027002_dt

PLOT DATE : 7/17/2019 9:32 AM

PLOT BY : SIMON, ANDREW DAVID


PLOT NAME :

PLOT SCALE : 1 IN:200 FT

WISDOT/CADDs SHEET 42

2

2

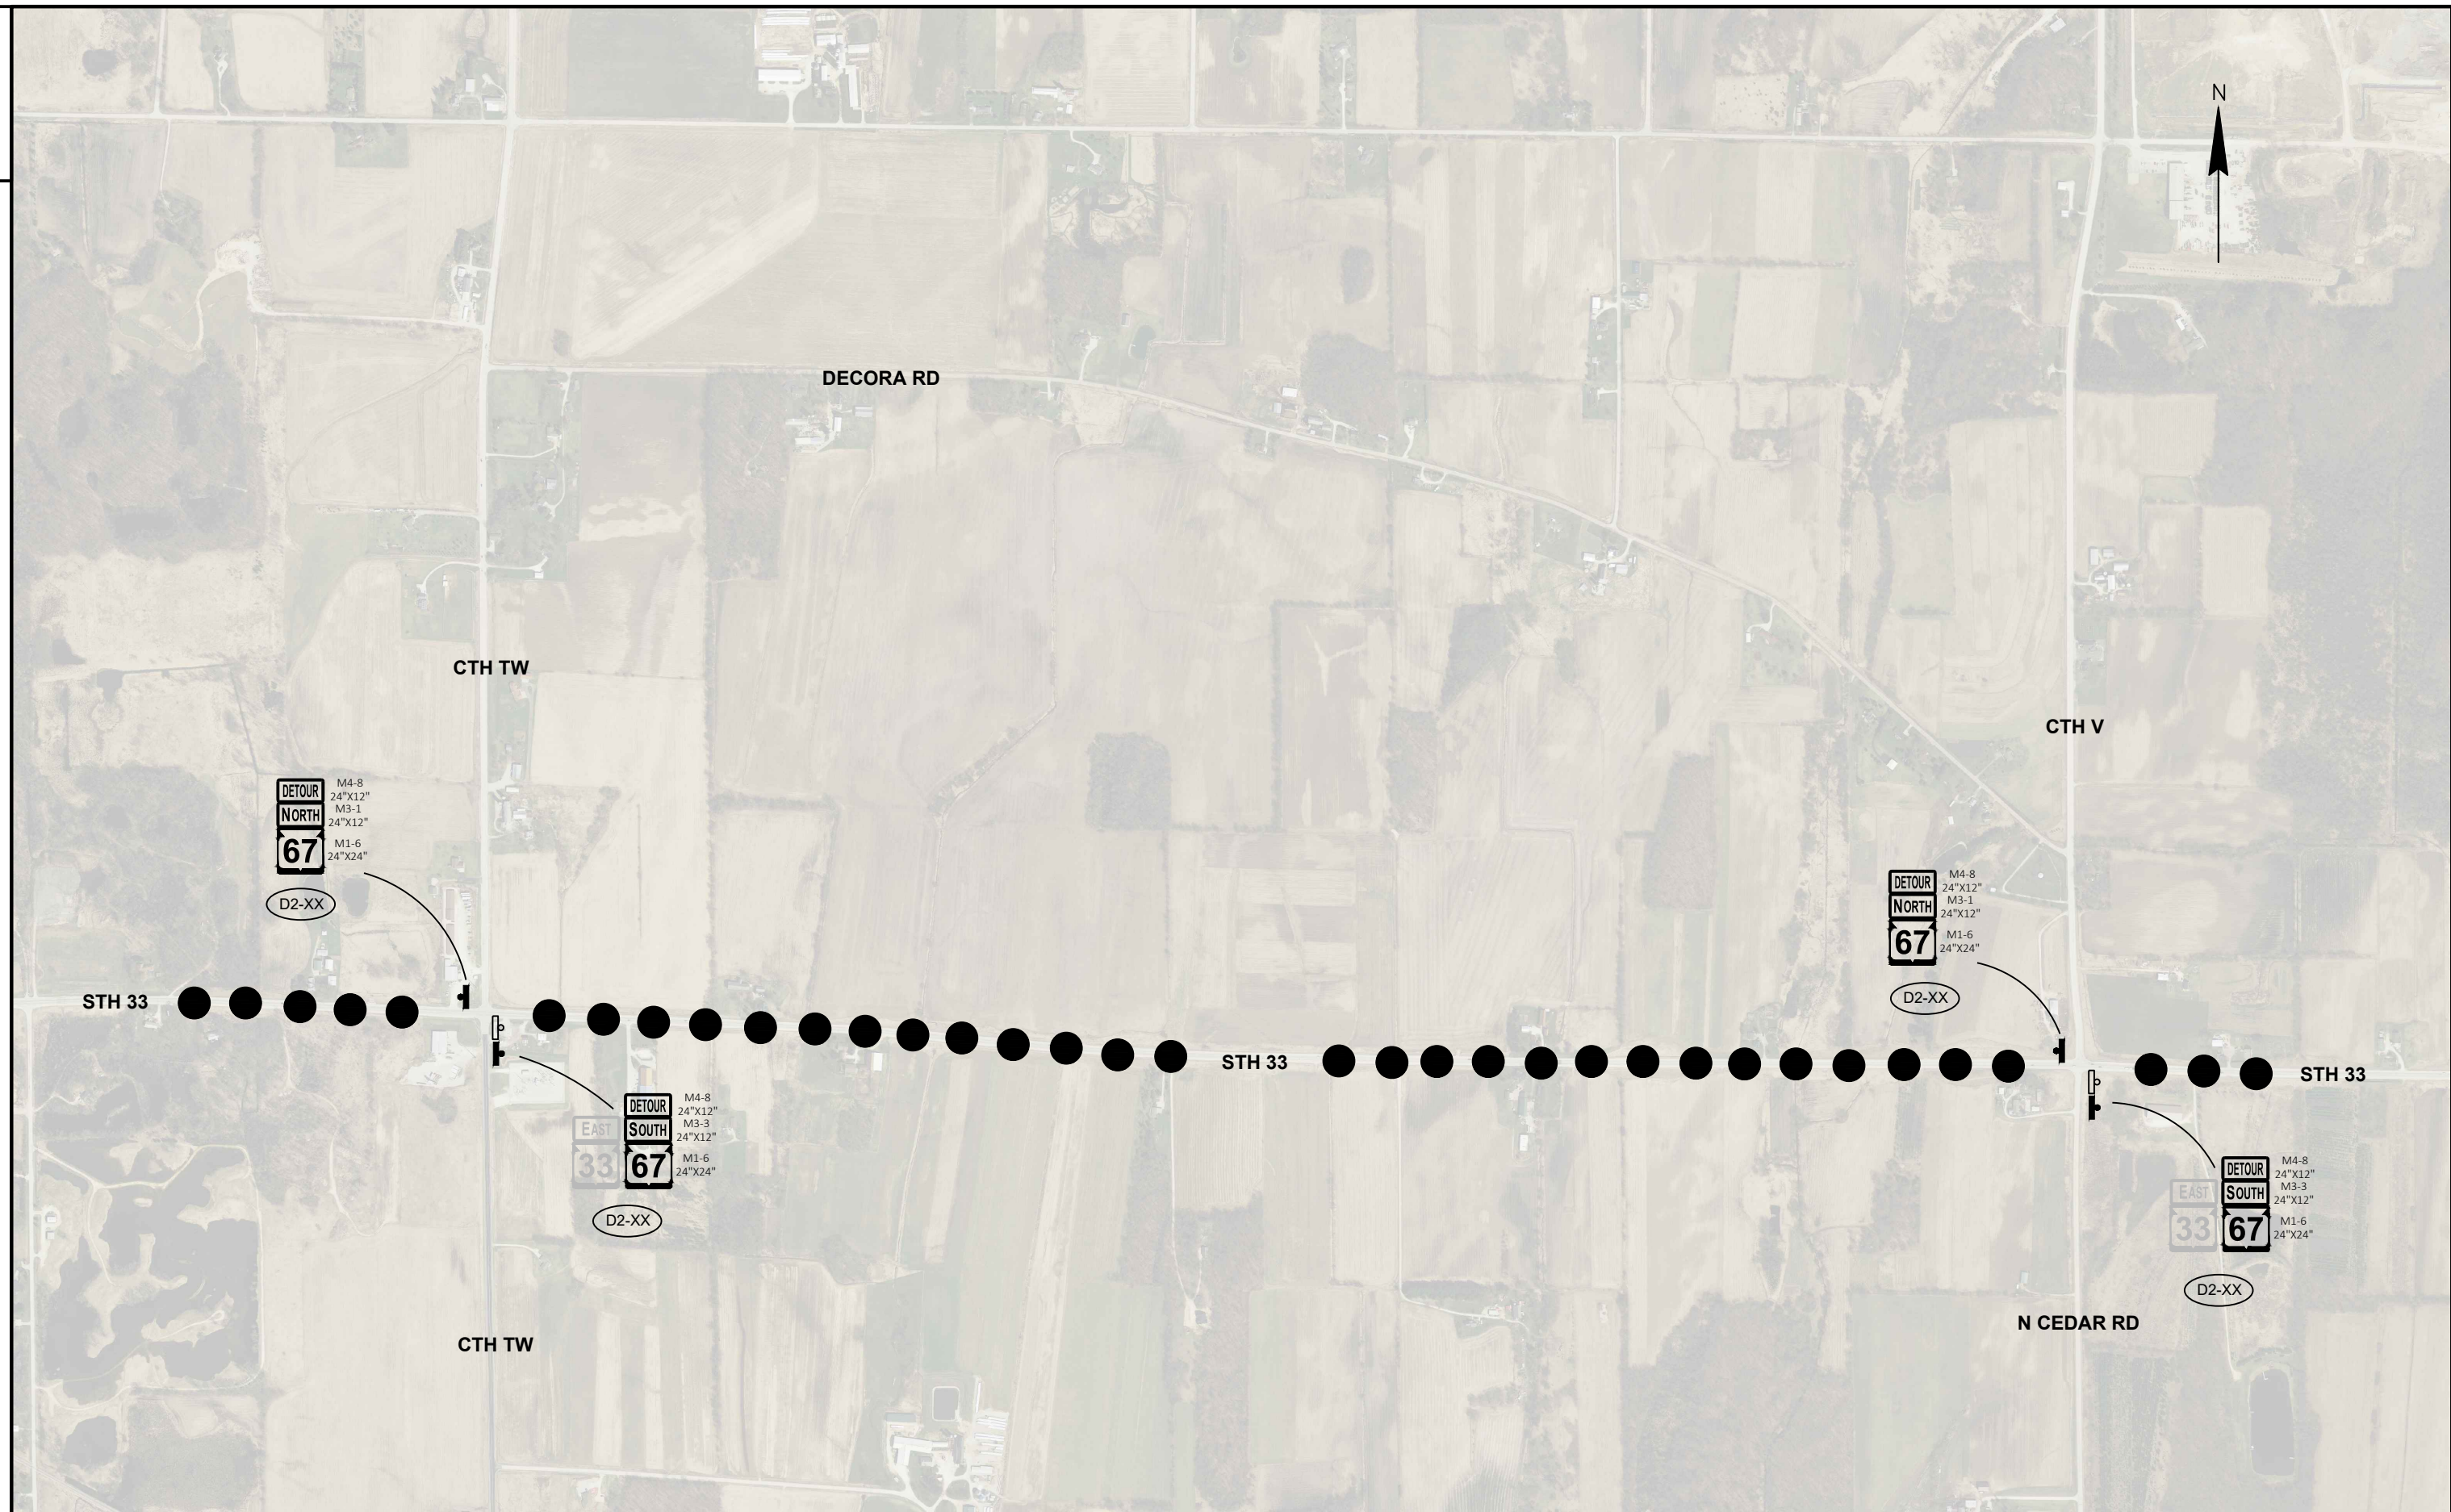

PROJECT NO:	3030-02-72
-------------	------------

HWY: STH 67

COUNTY: DODGE COUNTY

DETOUR - STAGE 1-2

SHEET

E

FILE NAME : N:\PDS\C3D\30300202\SHEETSPLAN\0270_DT - DETOUR\0270_DT - DETOUR.DWG
LAYOUT NAME - 027003_dt

PLOT DATE : 7/17/2019 9:32 AM PLOT BY : SIMON, ANDREW DAVID


PLOT BY : SIMON, ANDREW DAVID PLOT NAME :

PLOT NAME :	PLOT SCALE :	Custom
-------------	--------------	--------


PLOT SCALE : Custom WISDOT/CADD SHEET 43


WISDOT/CADDS SHEET 42




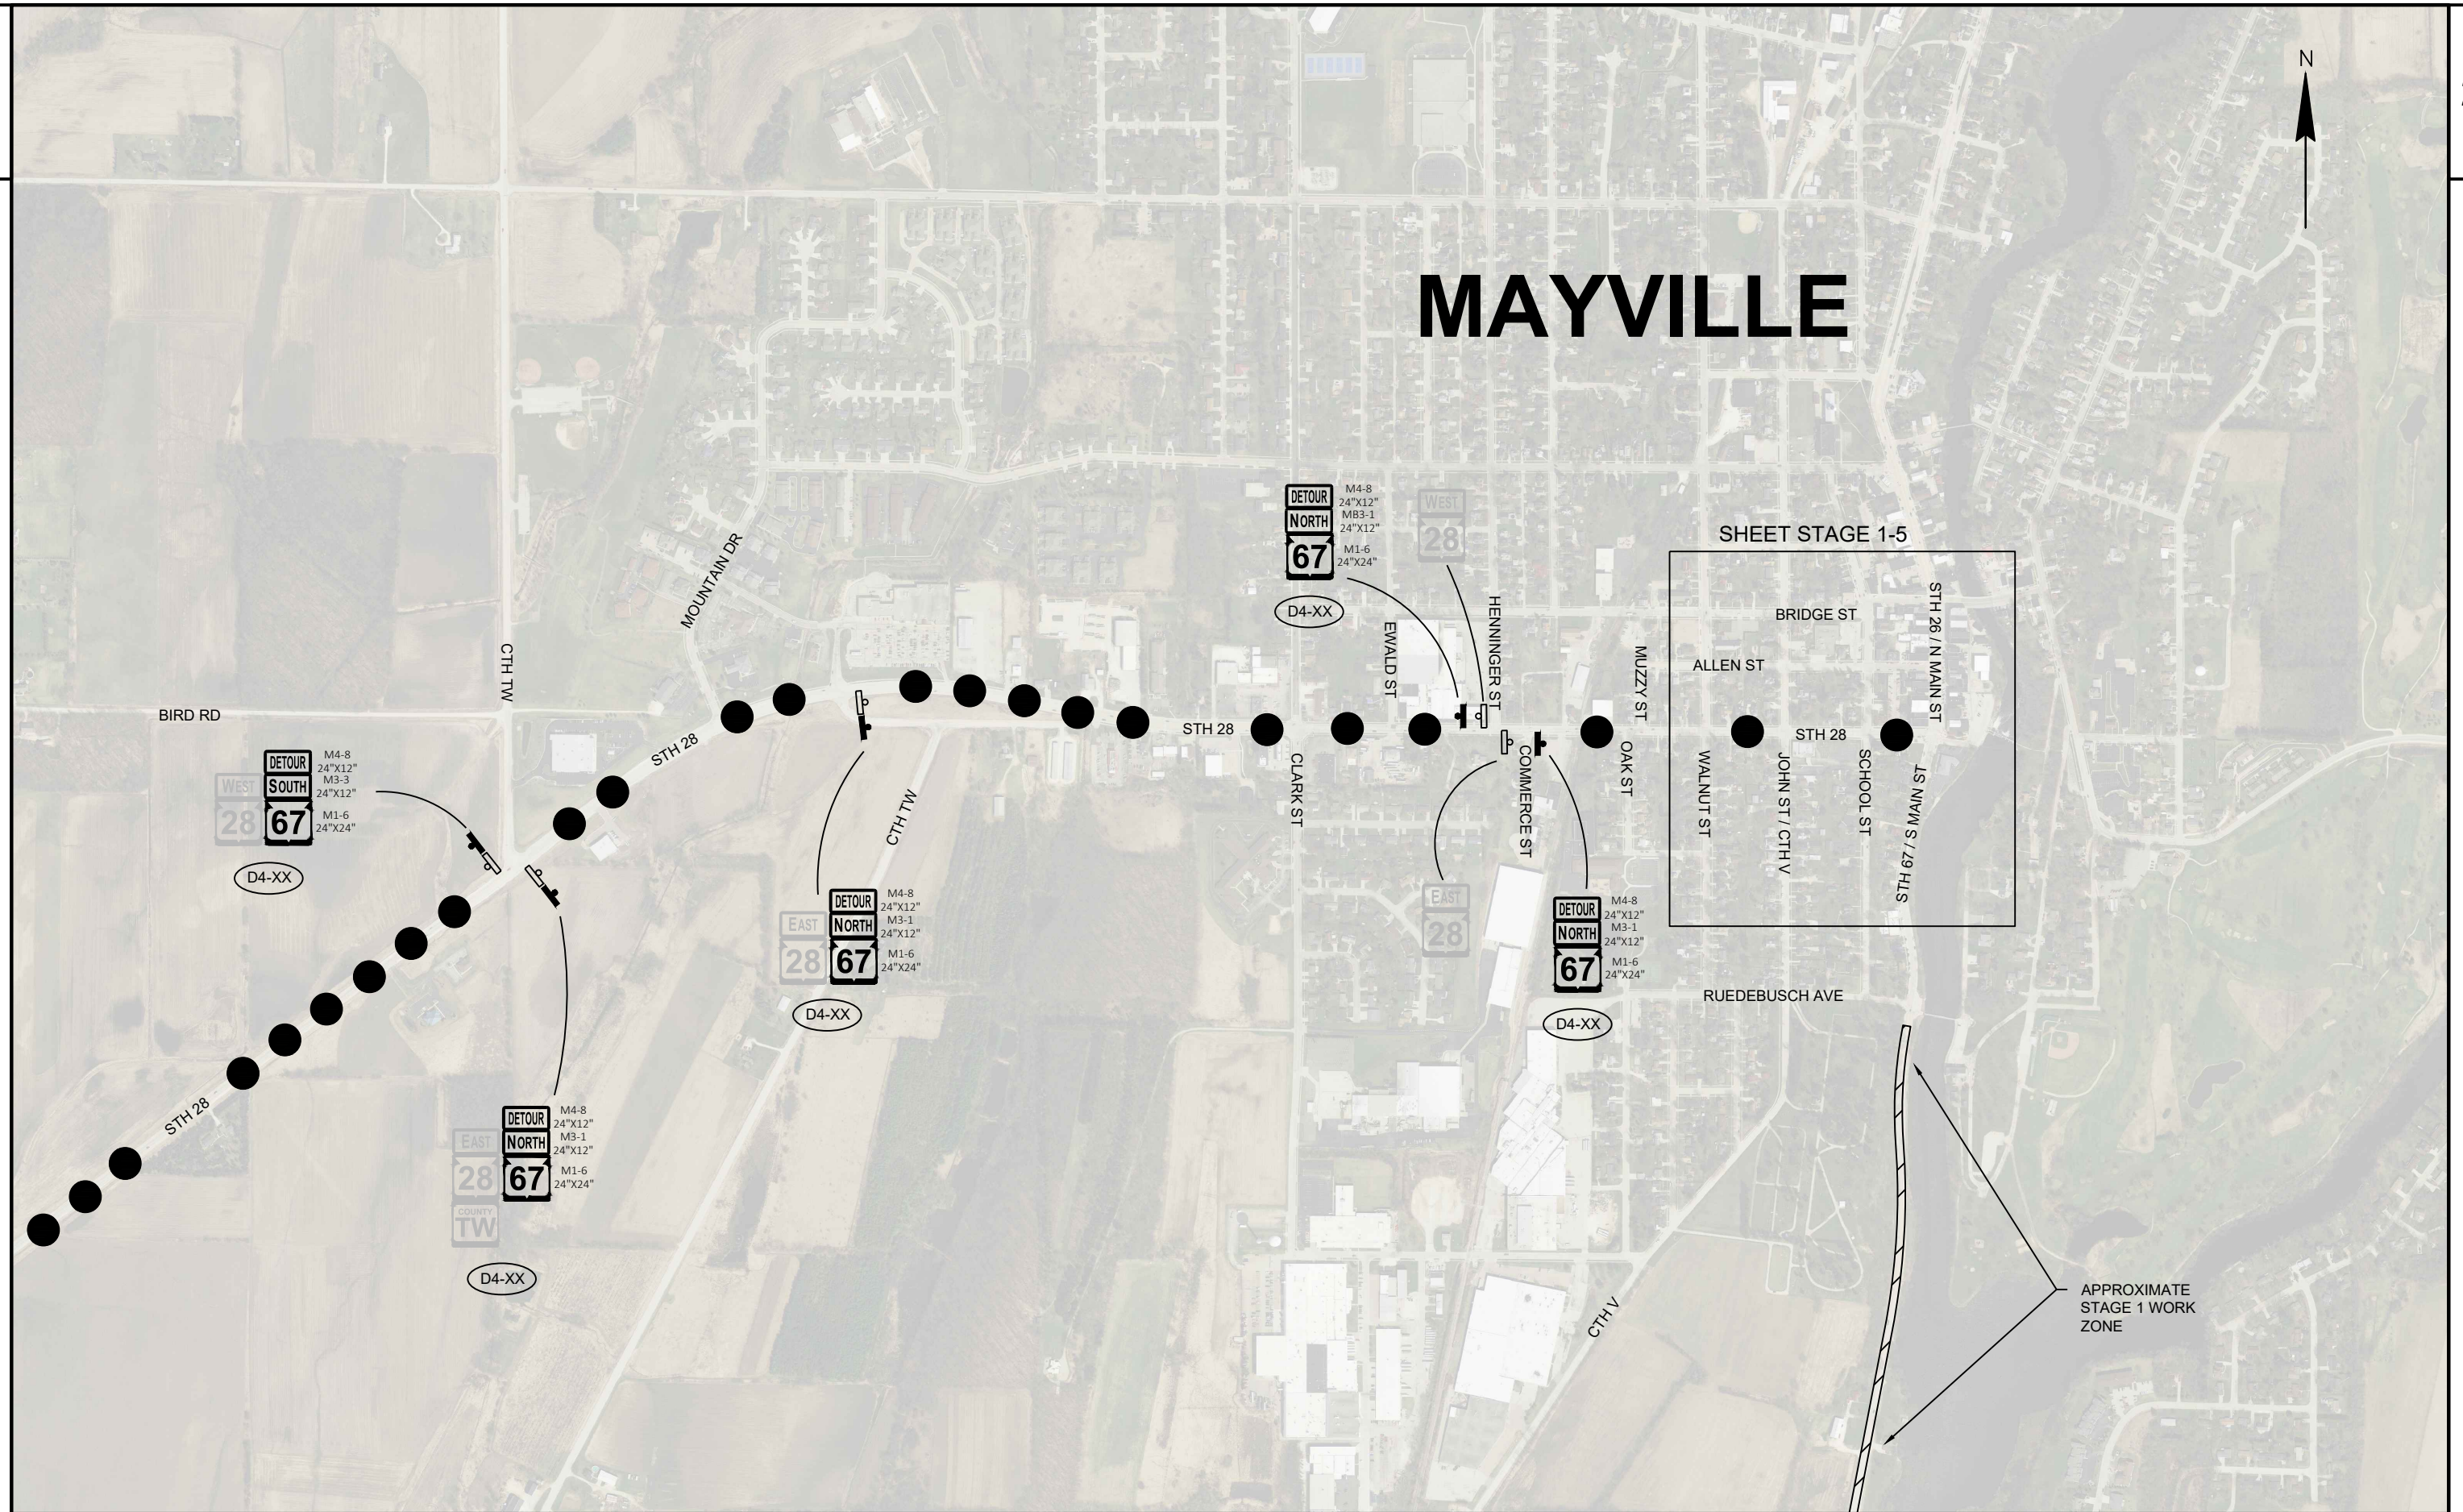



PROJECT NO: 3030-02-72	HWY: STH 67	COUNTY: DODGE COUNTY	DETOUR - STAGE 1-4	SHEET	E
------------------------	-------------	----------------------	--------------------	-------	---

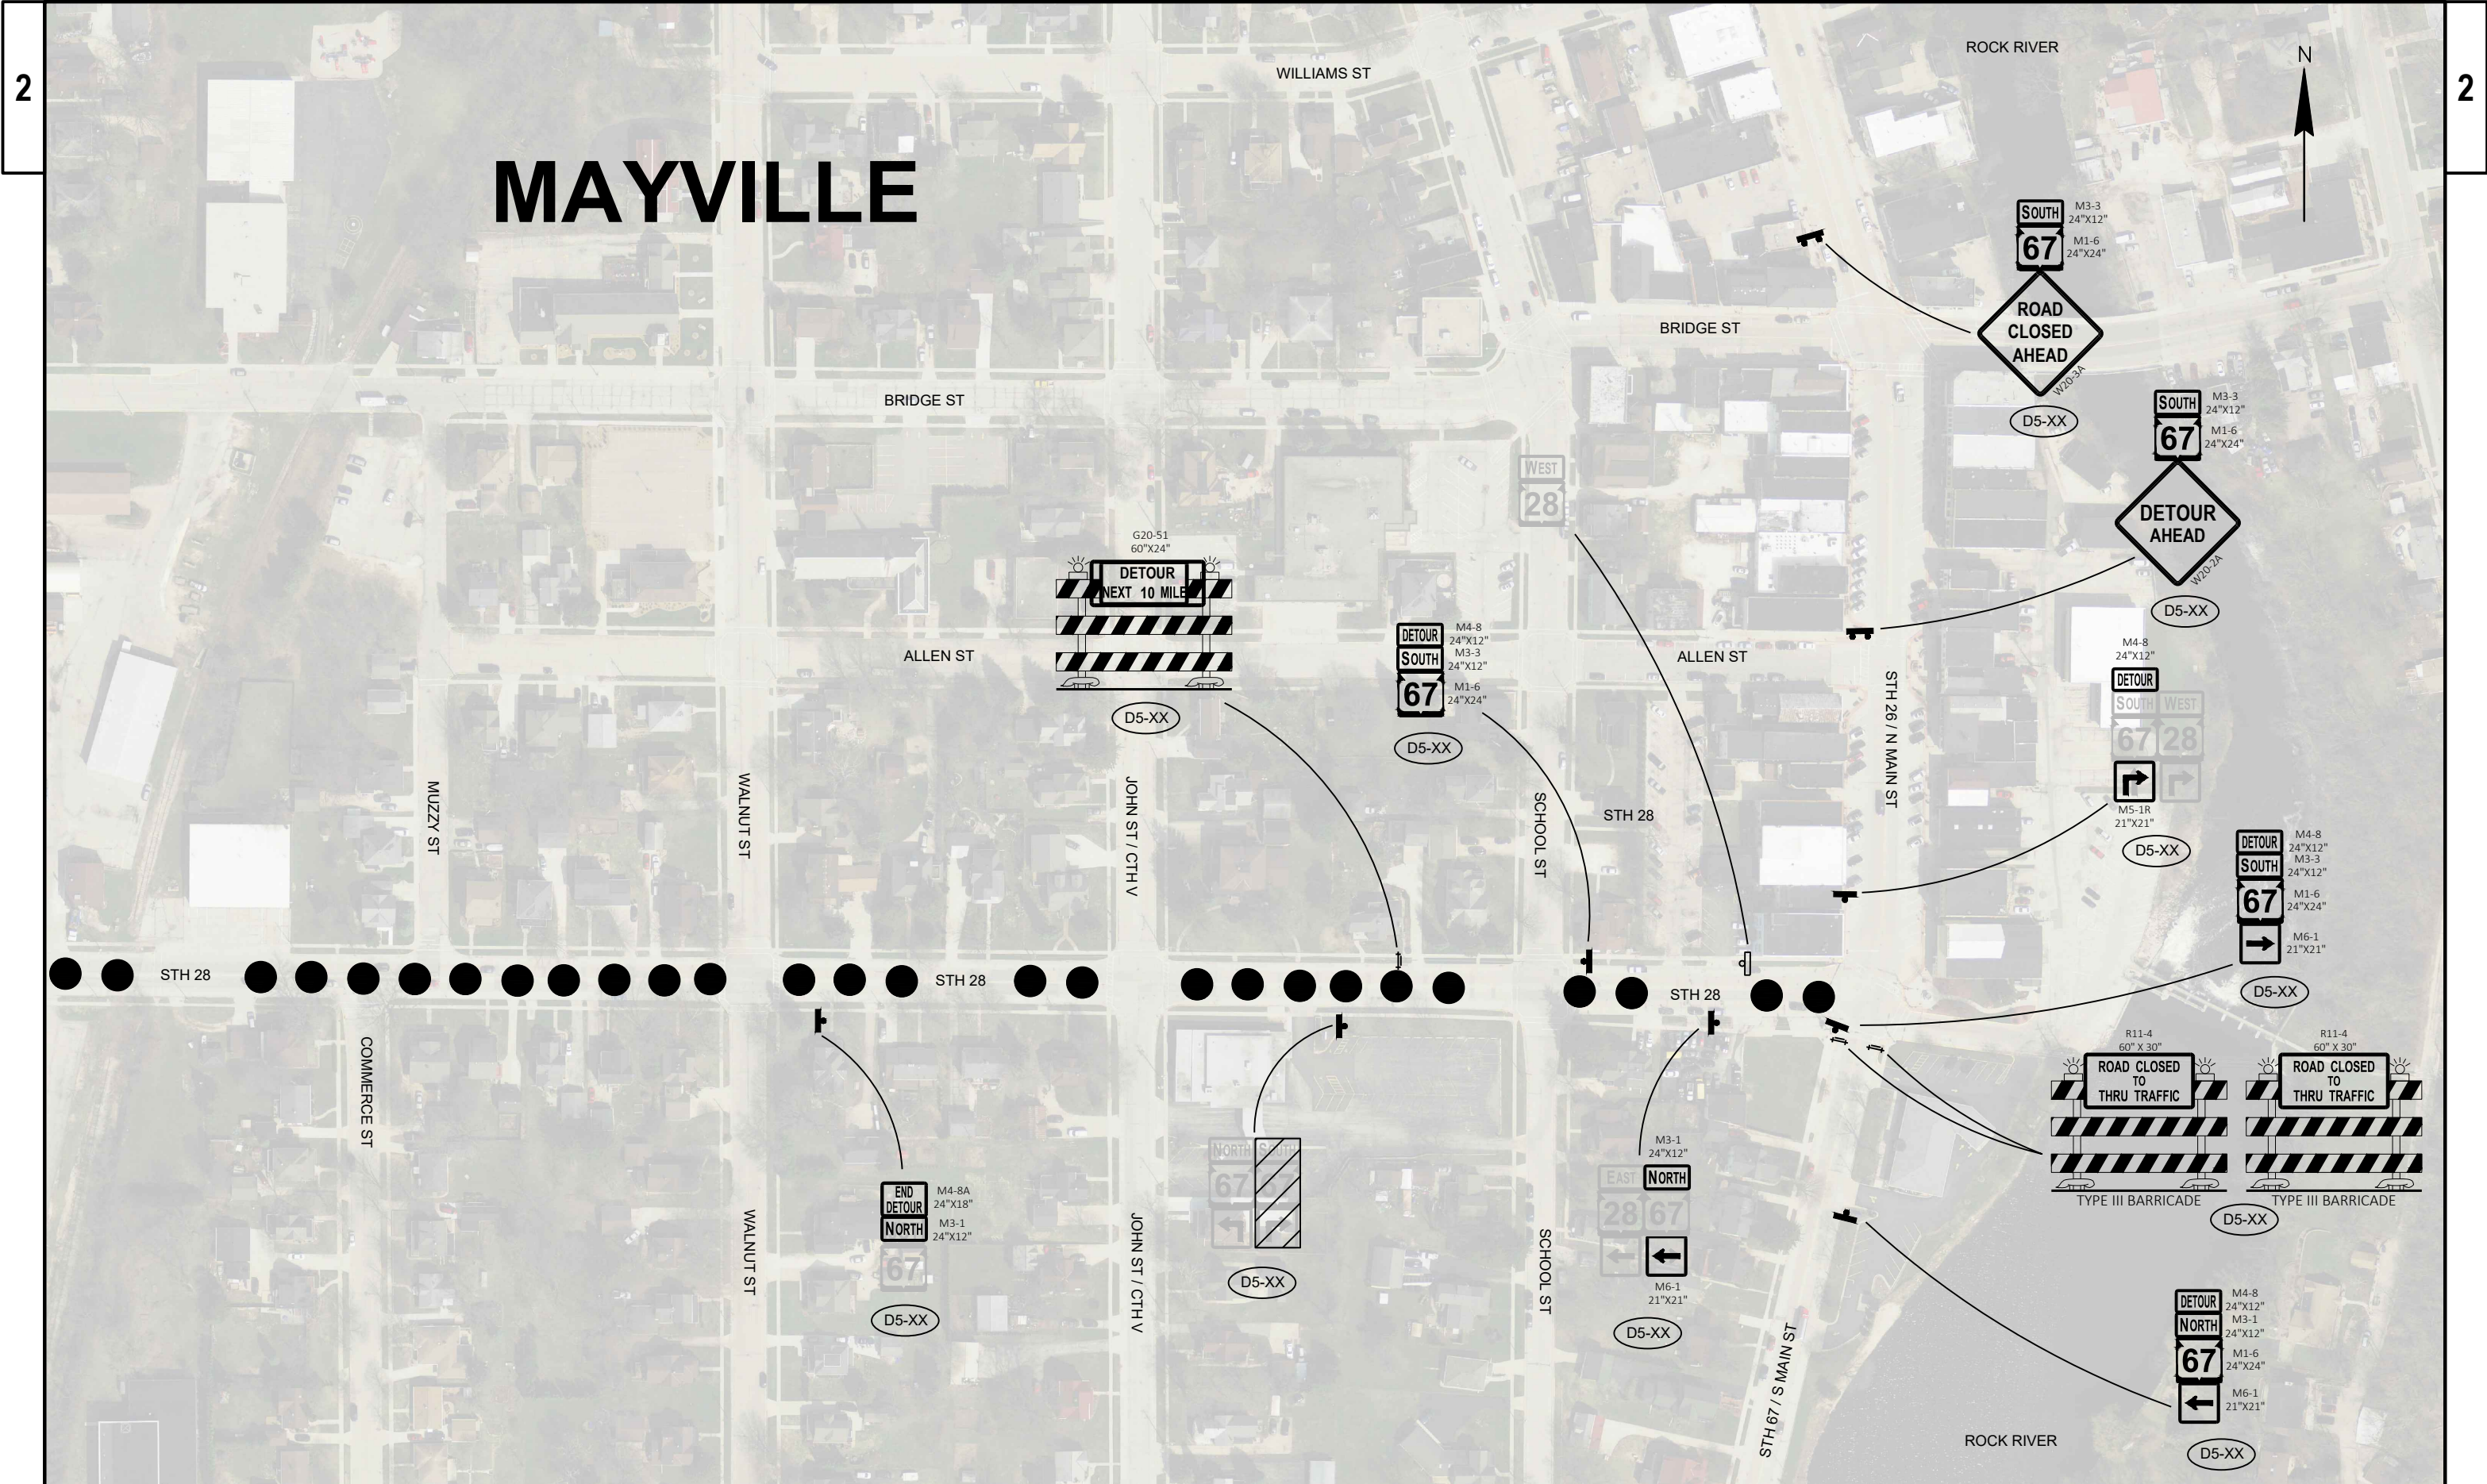


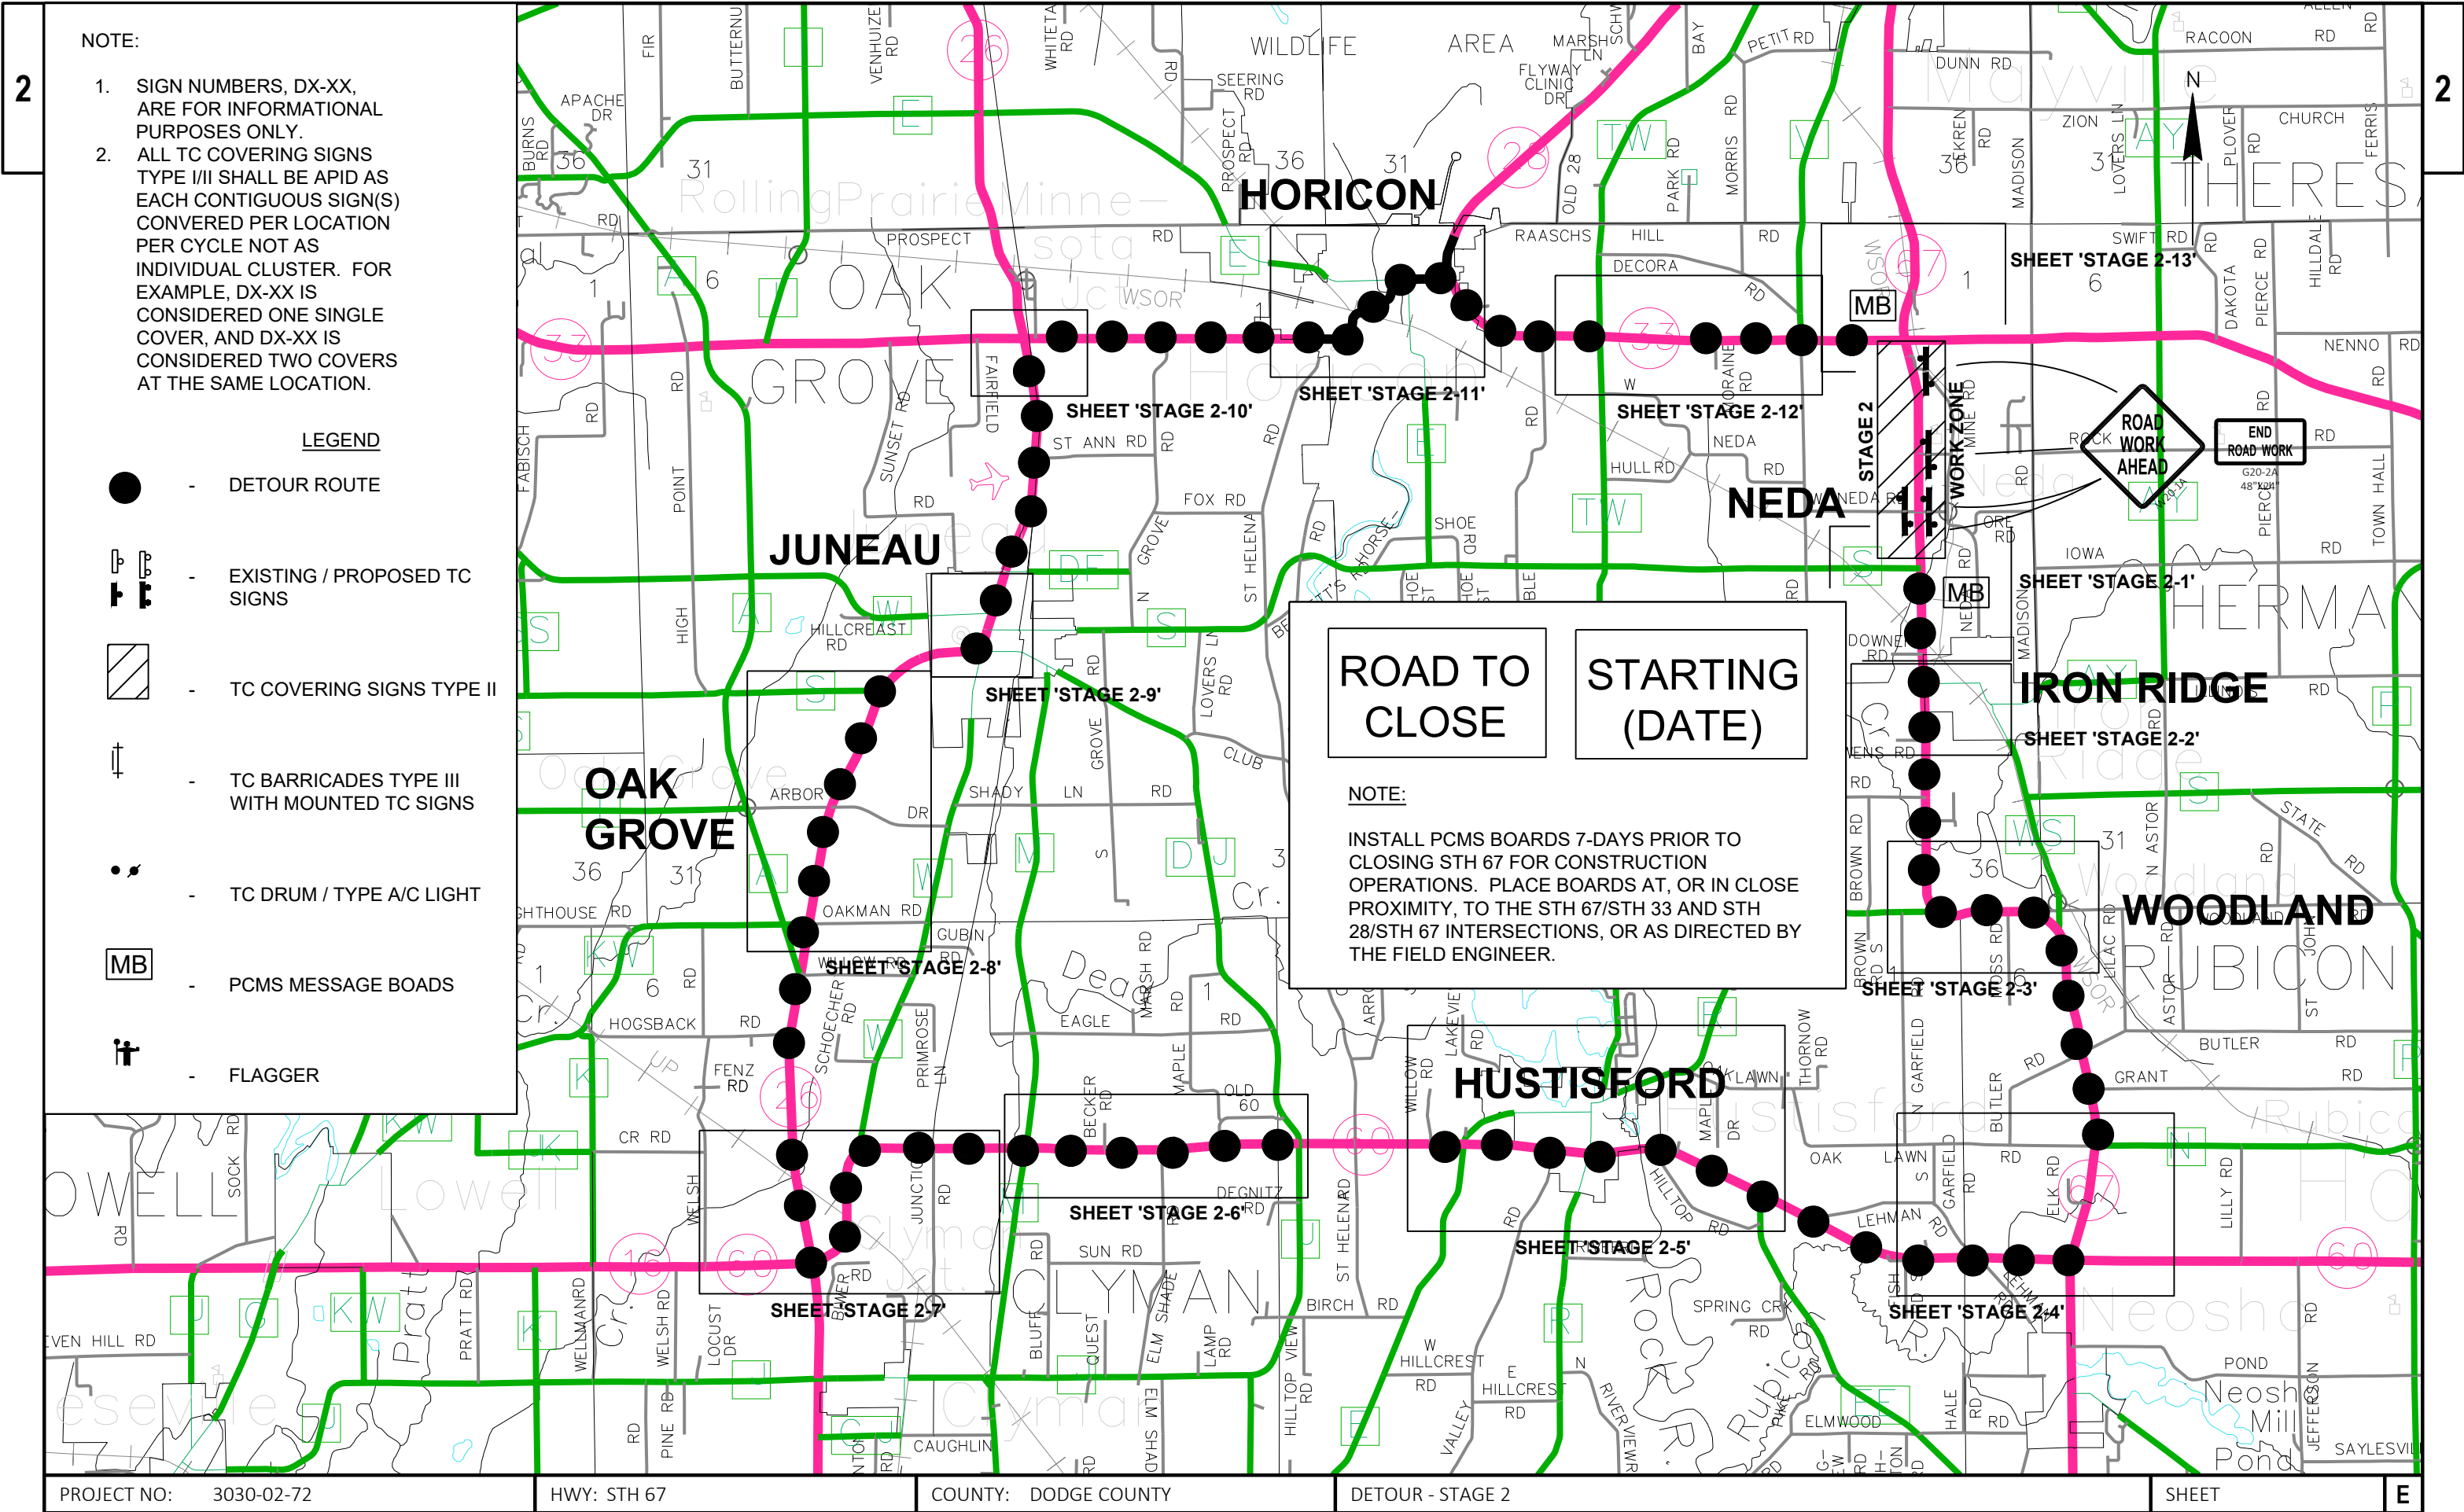


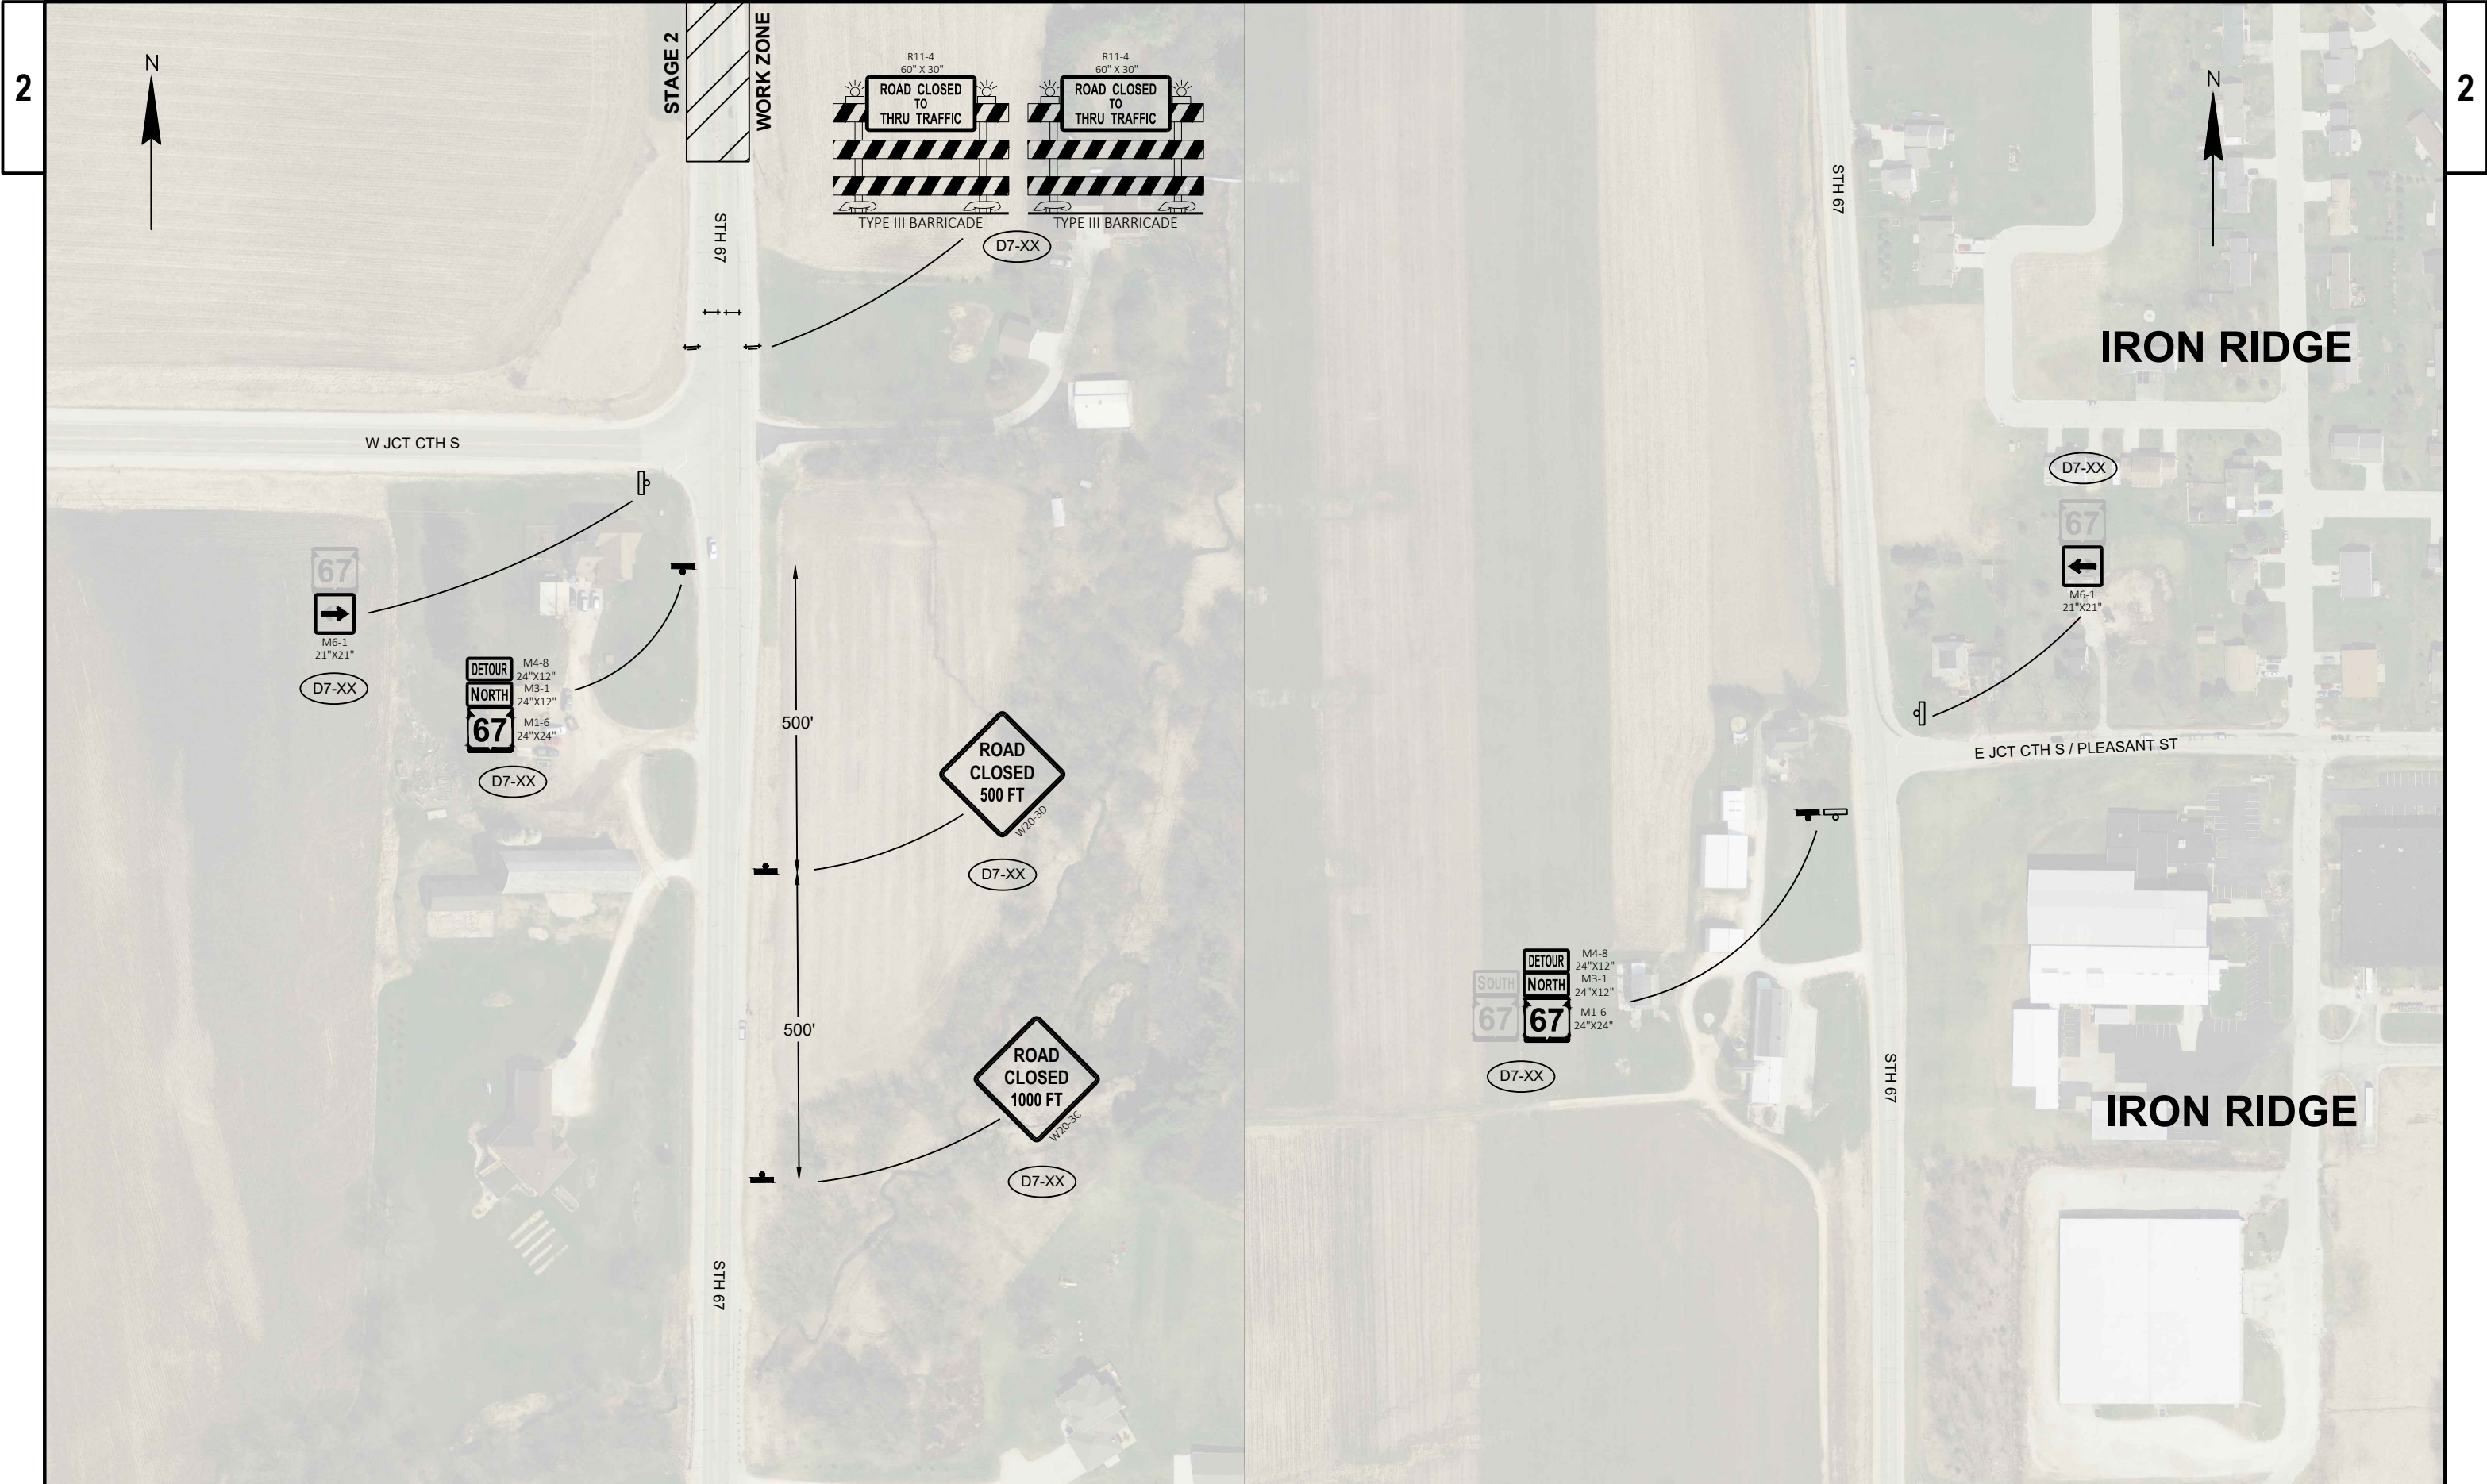


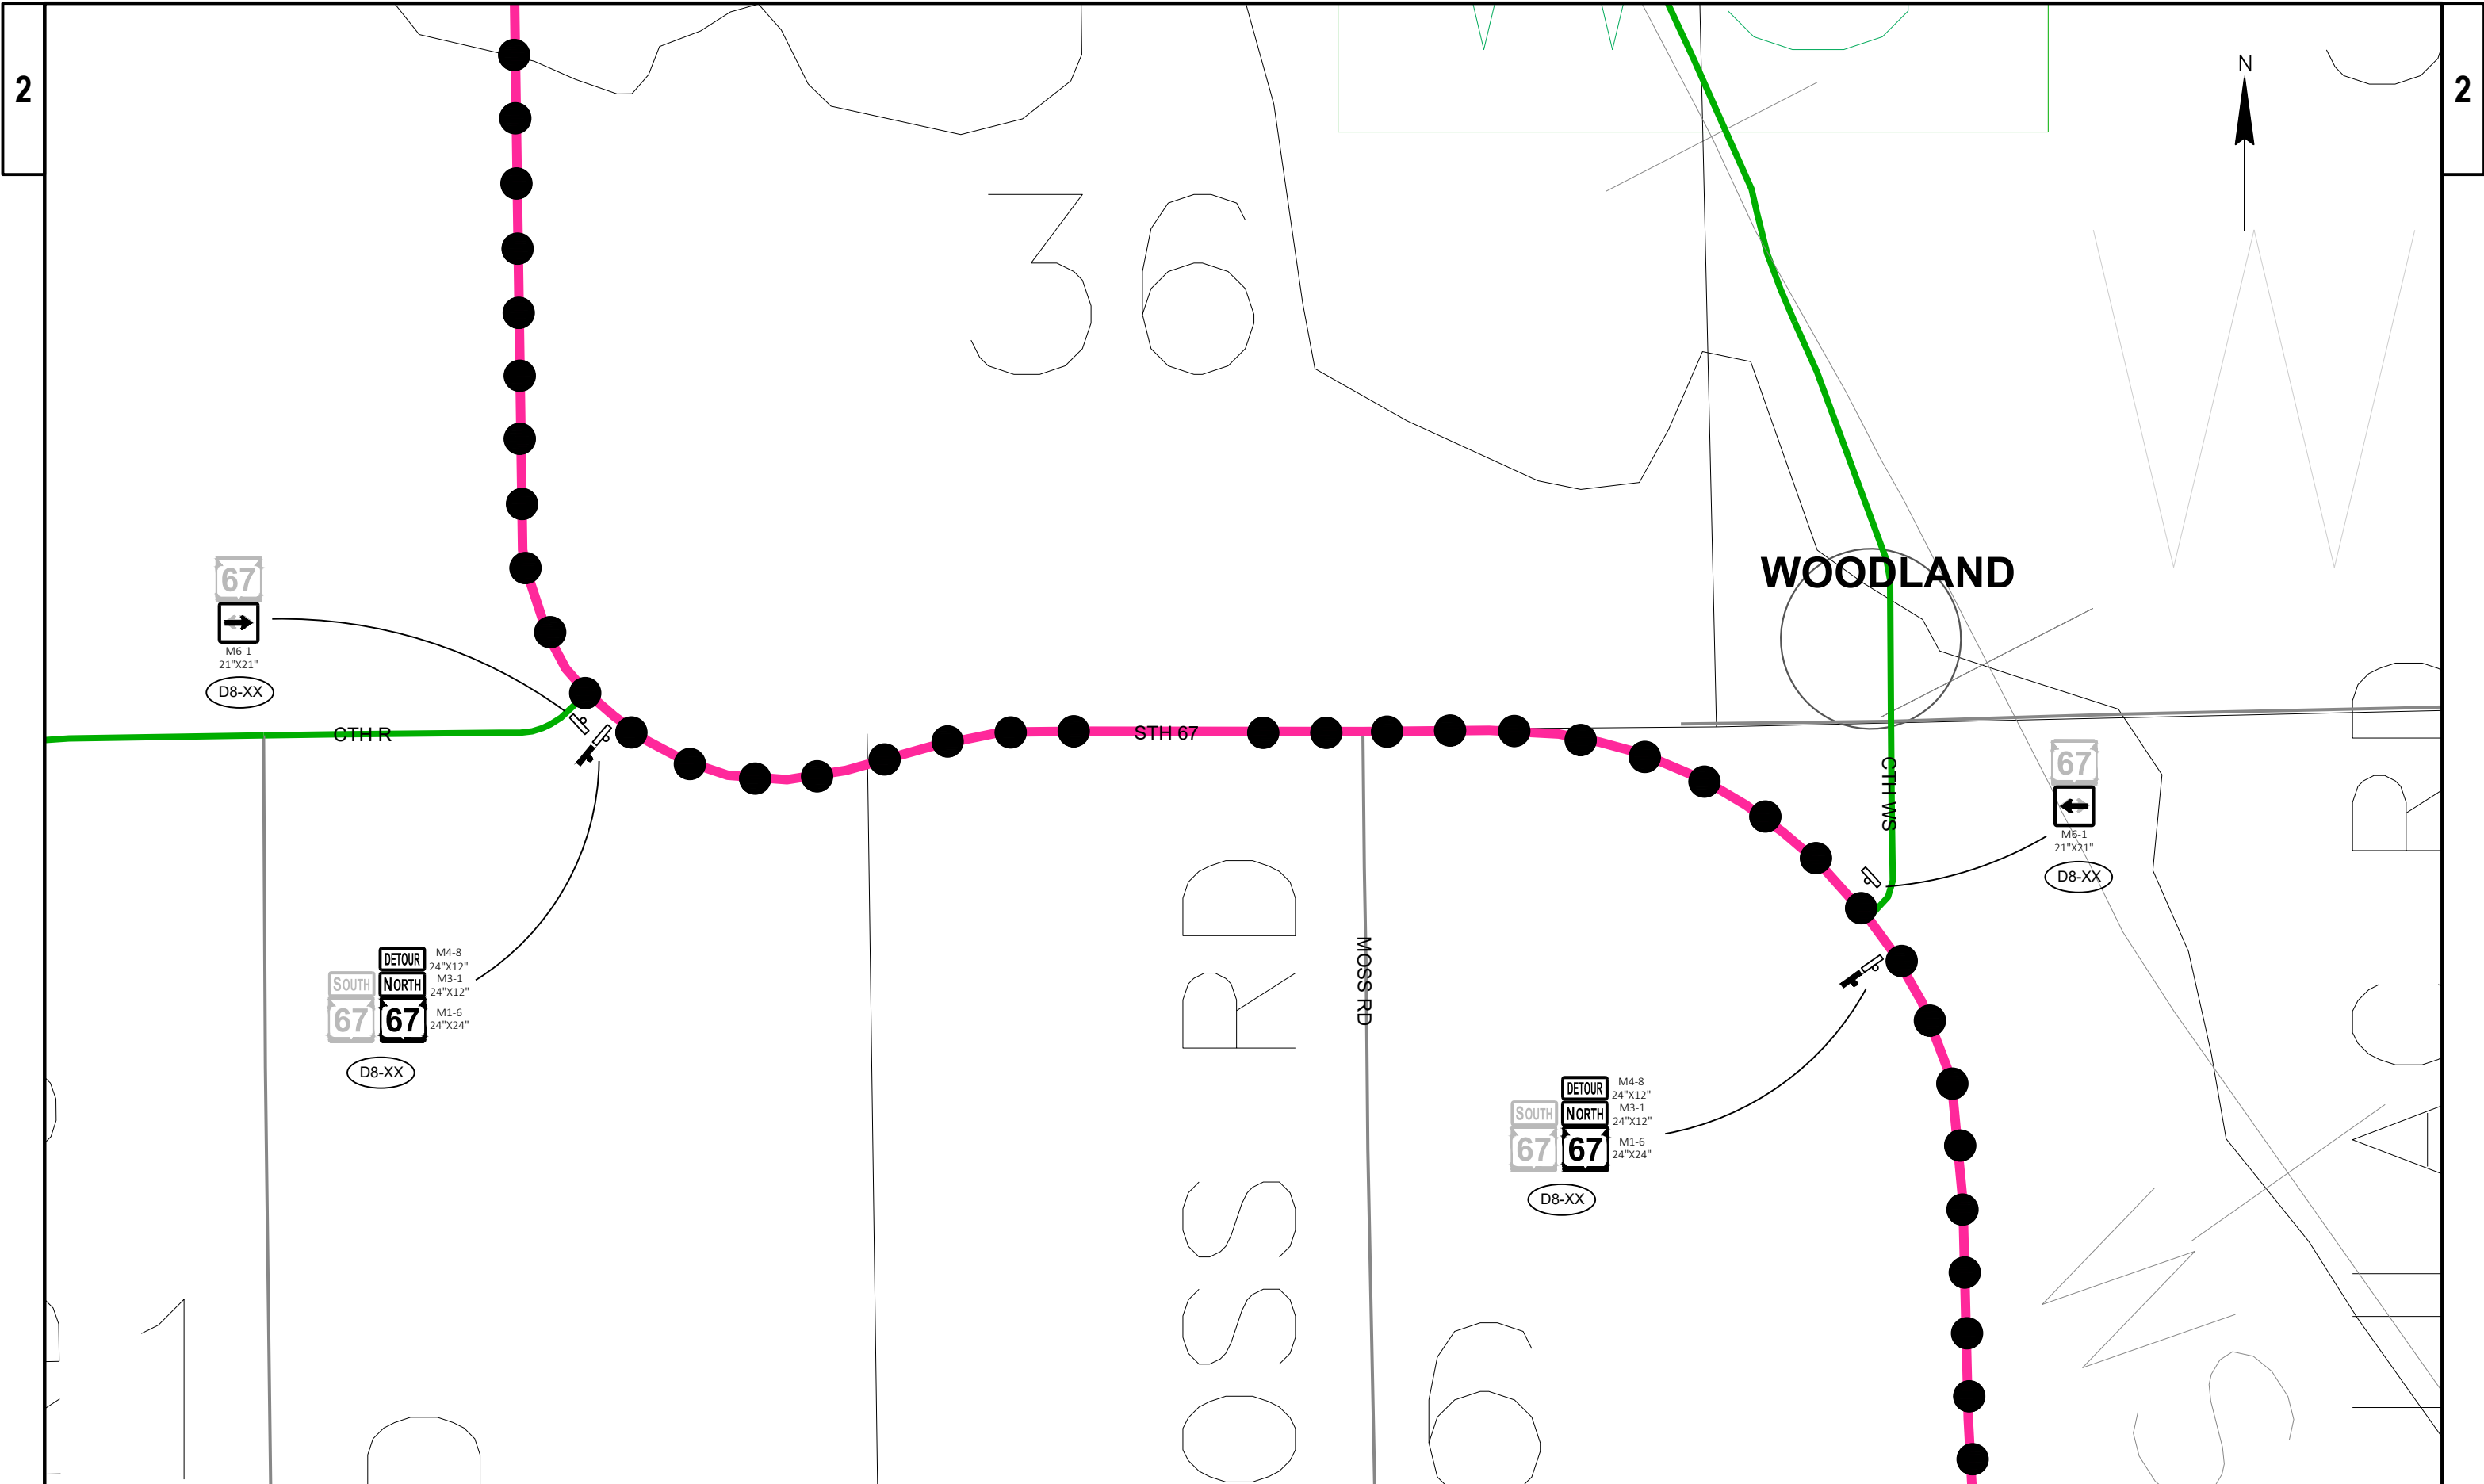


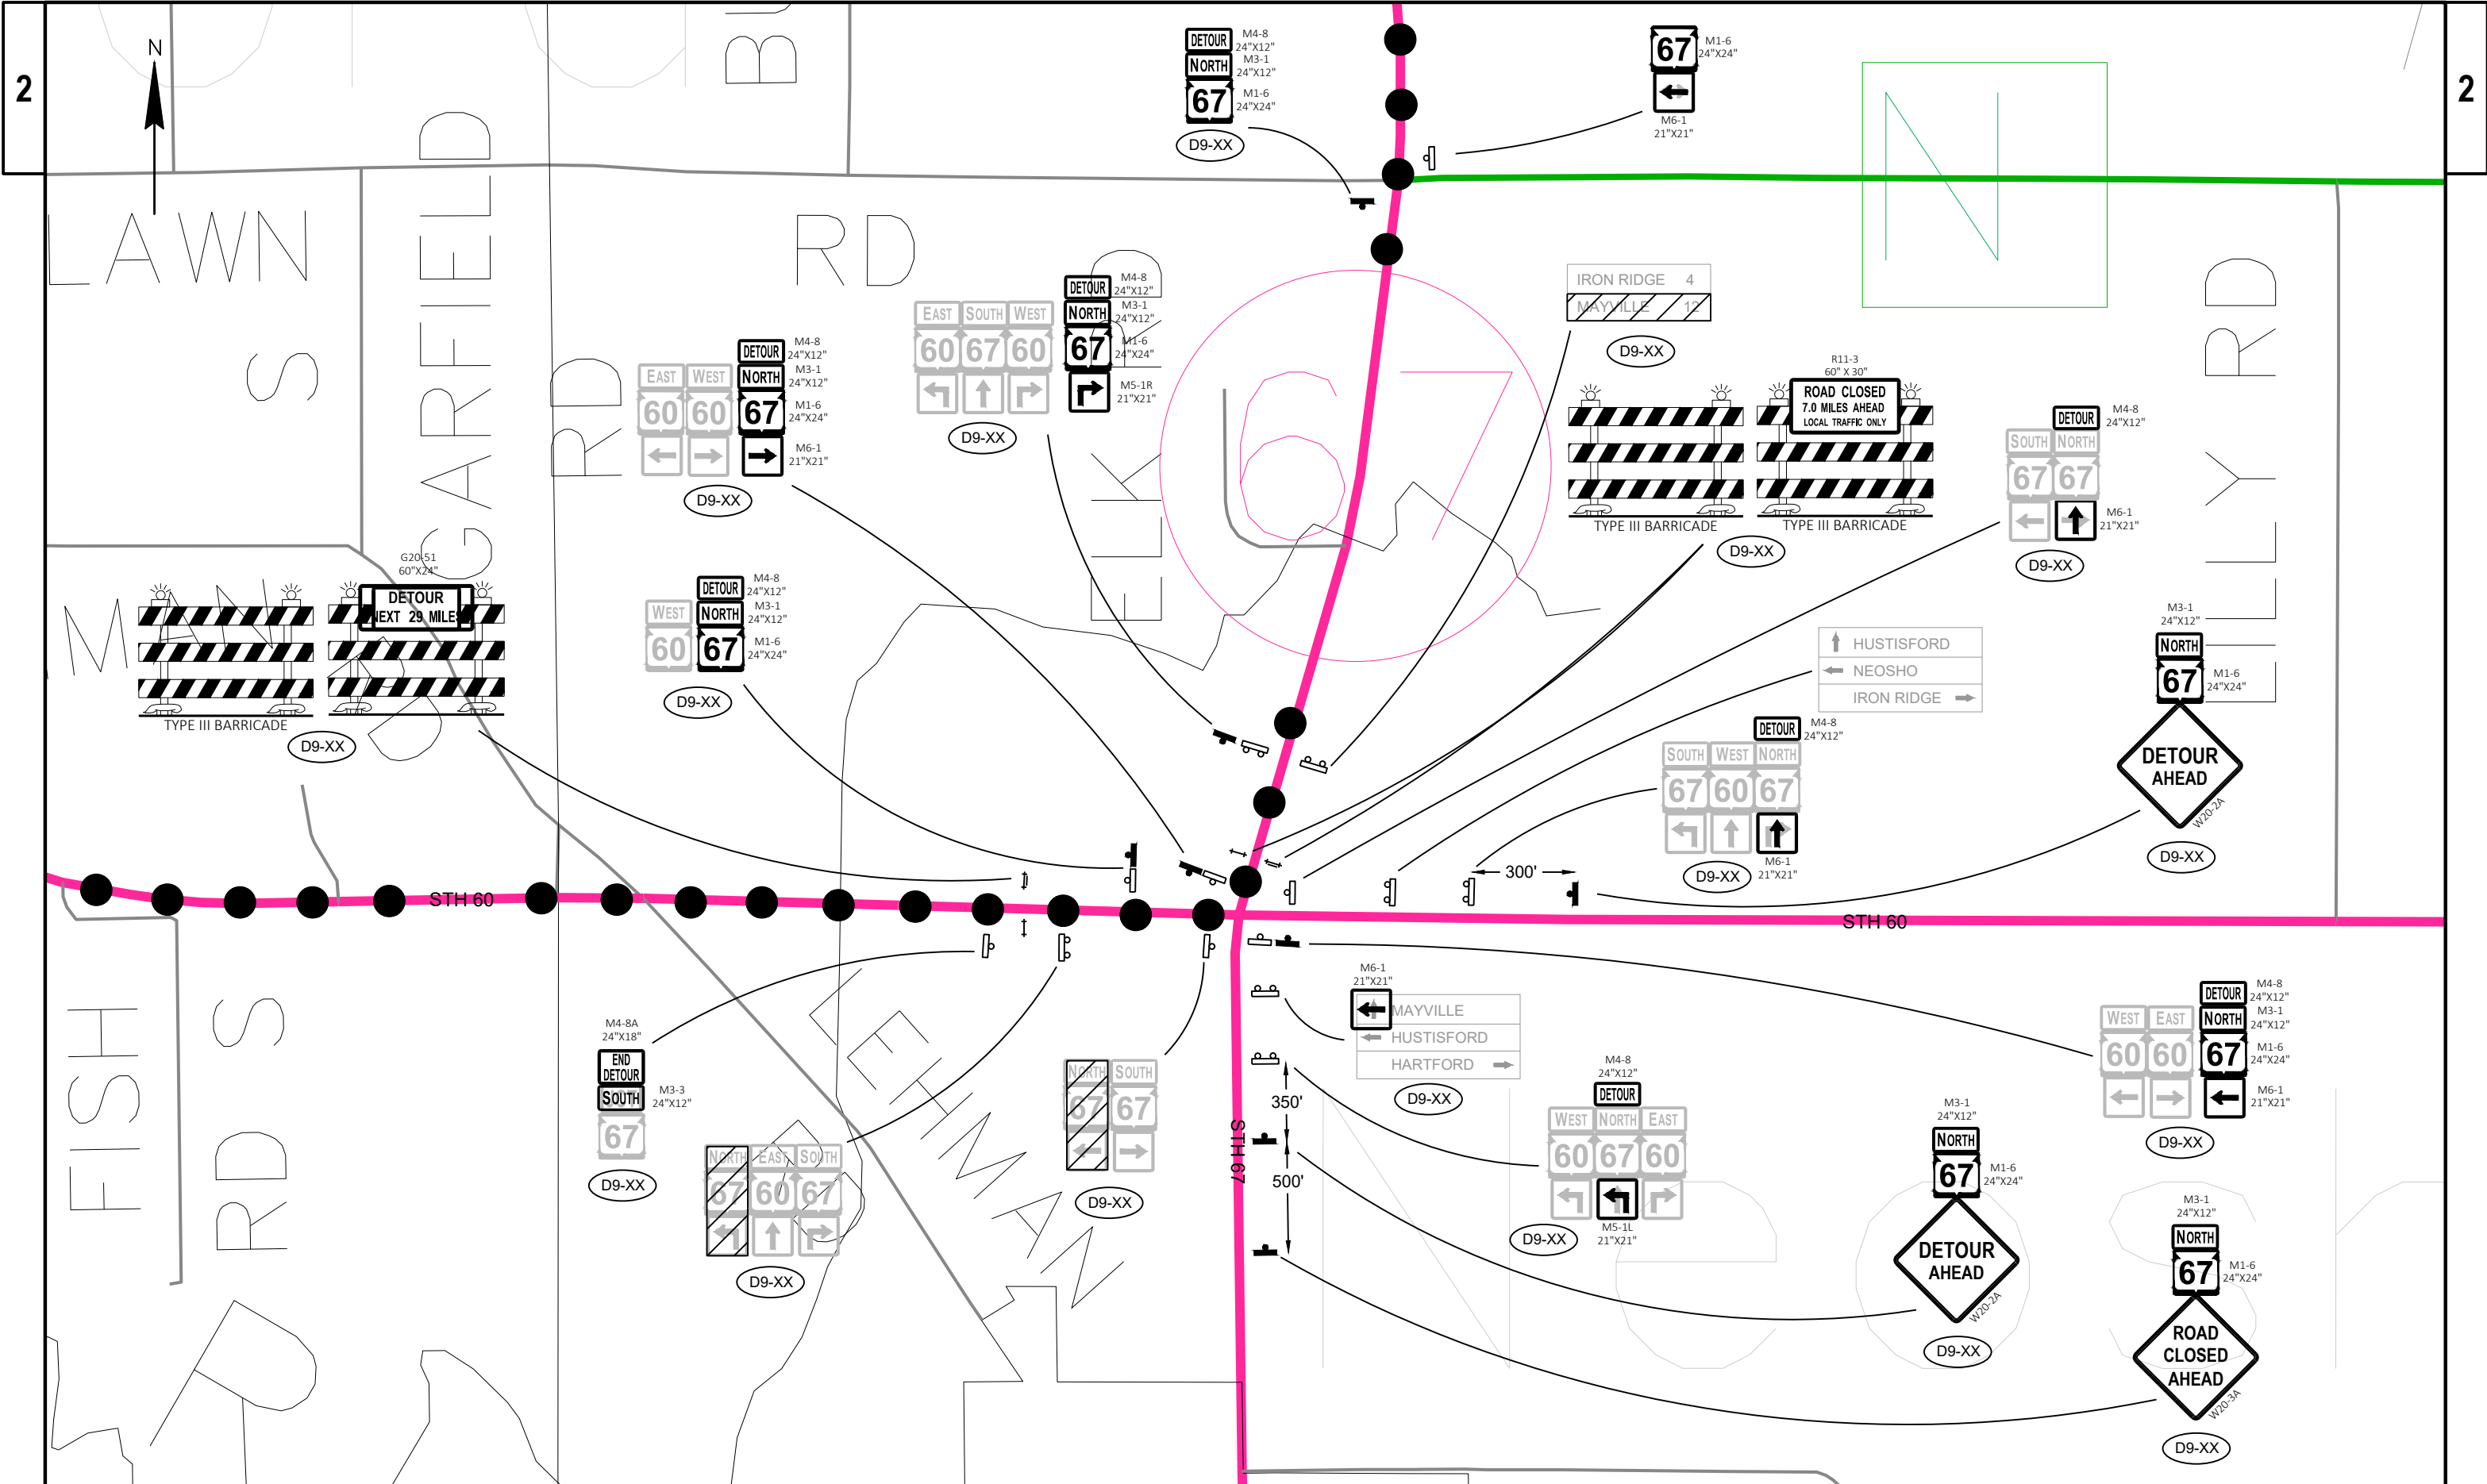


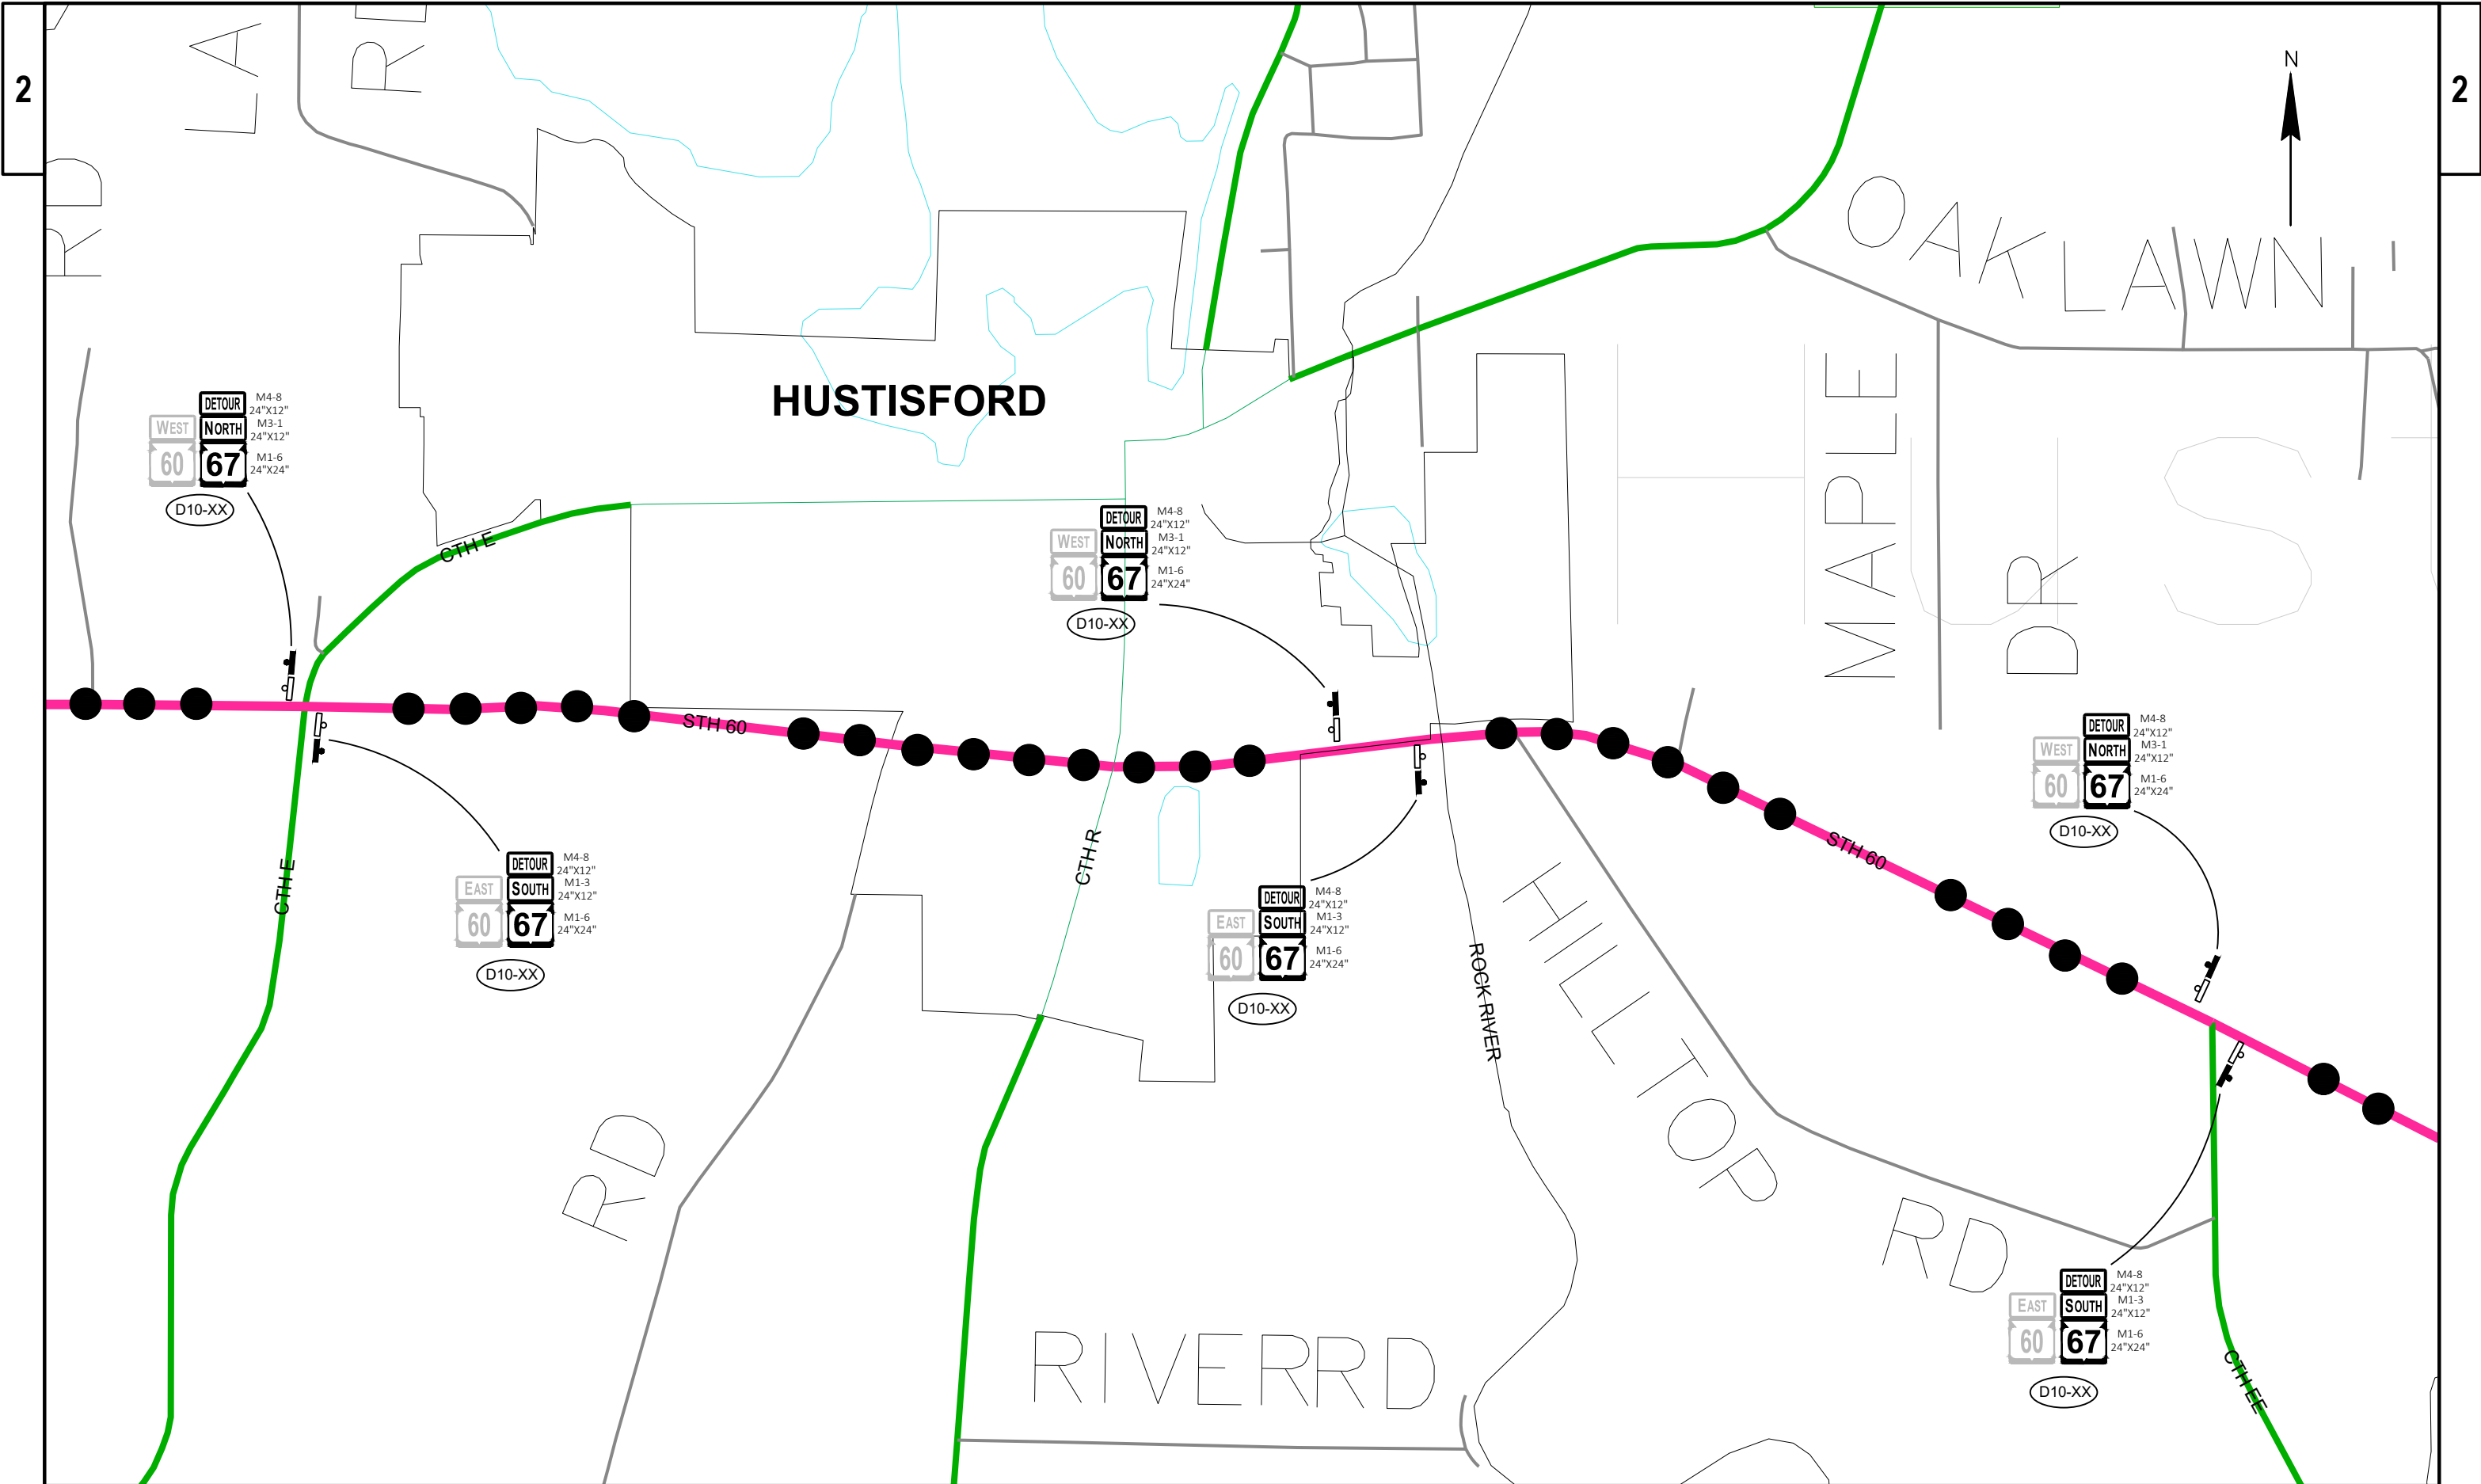


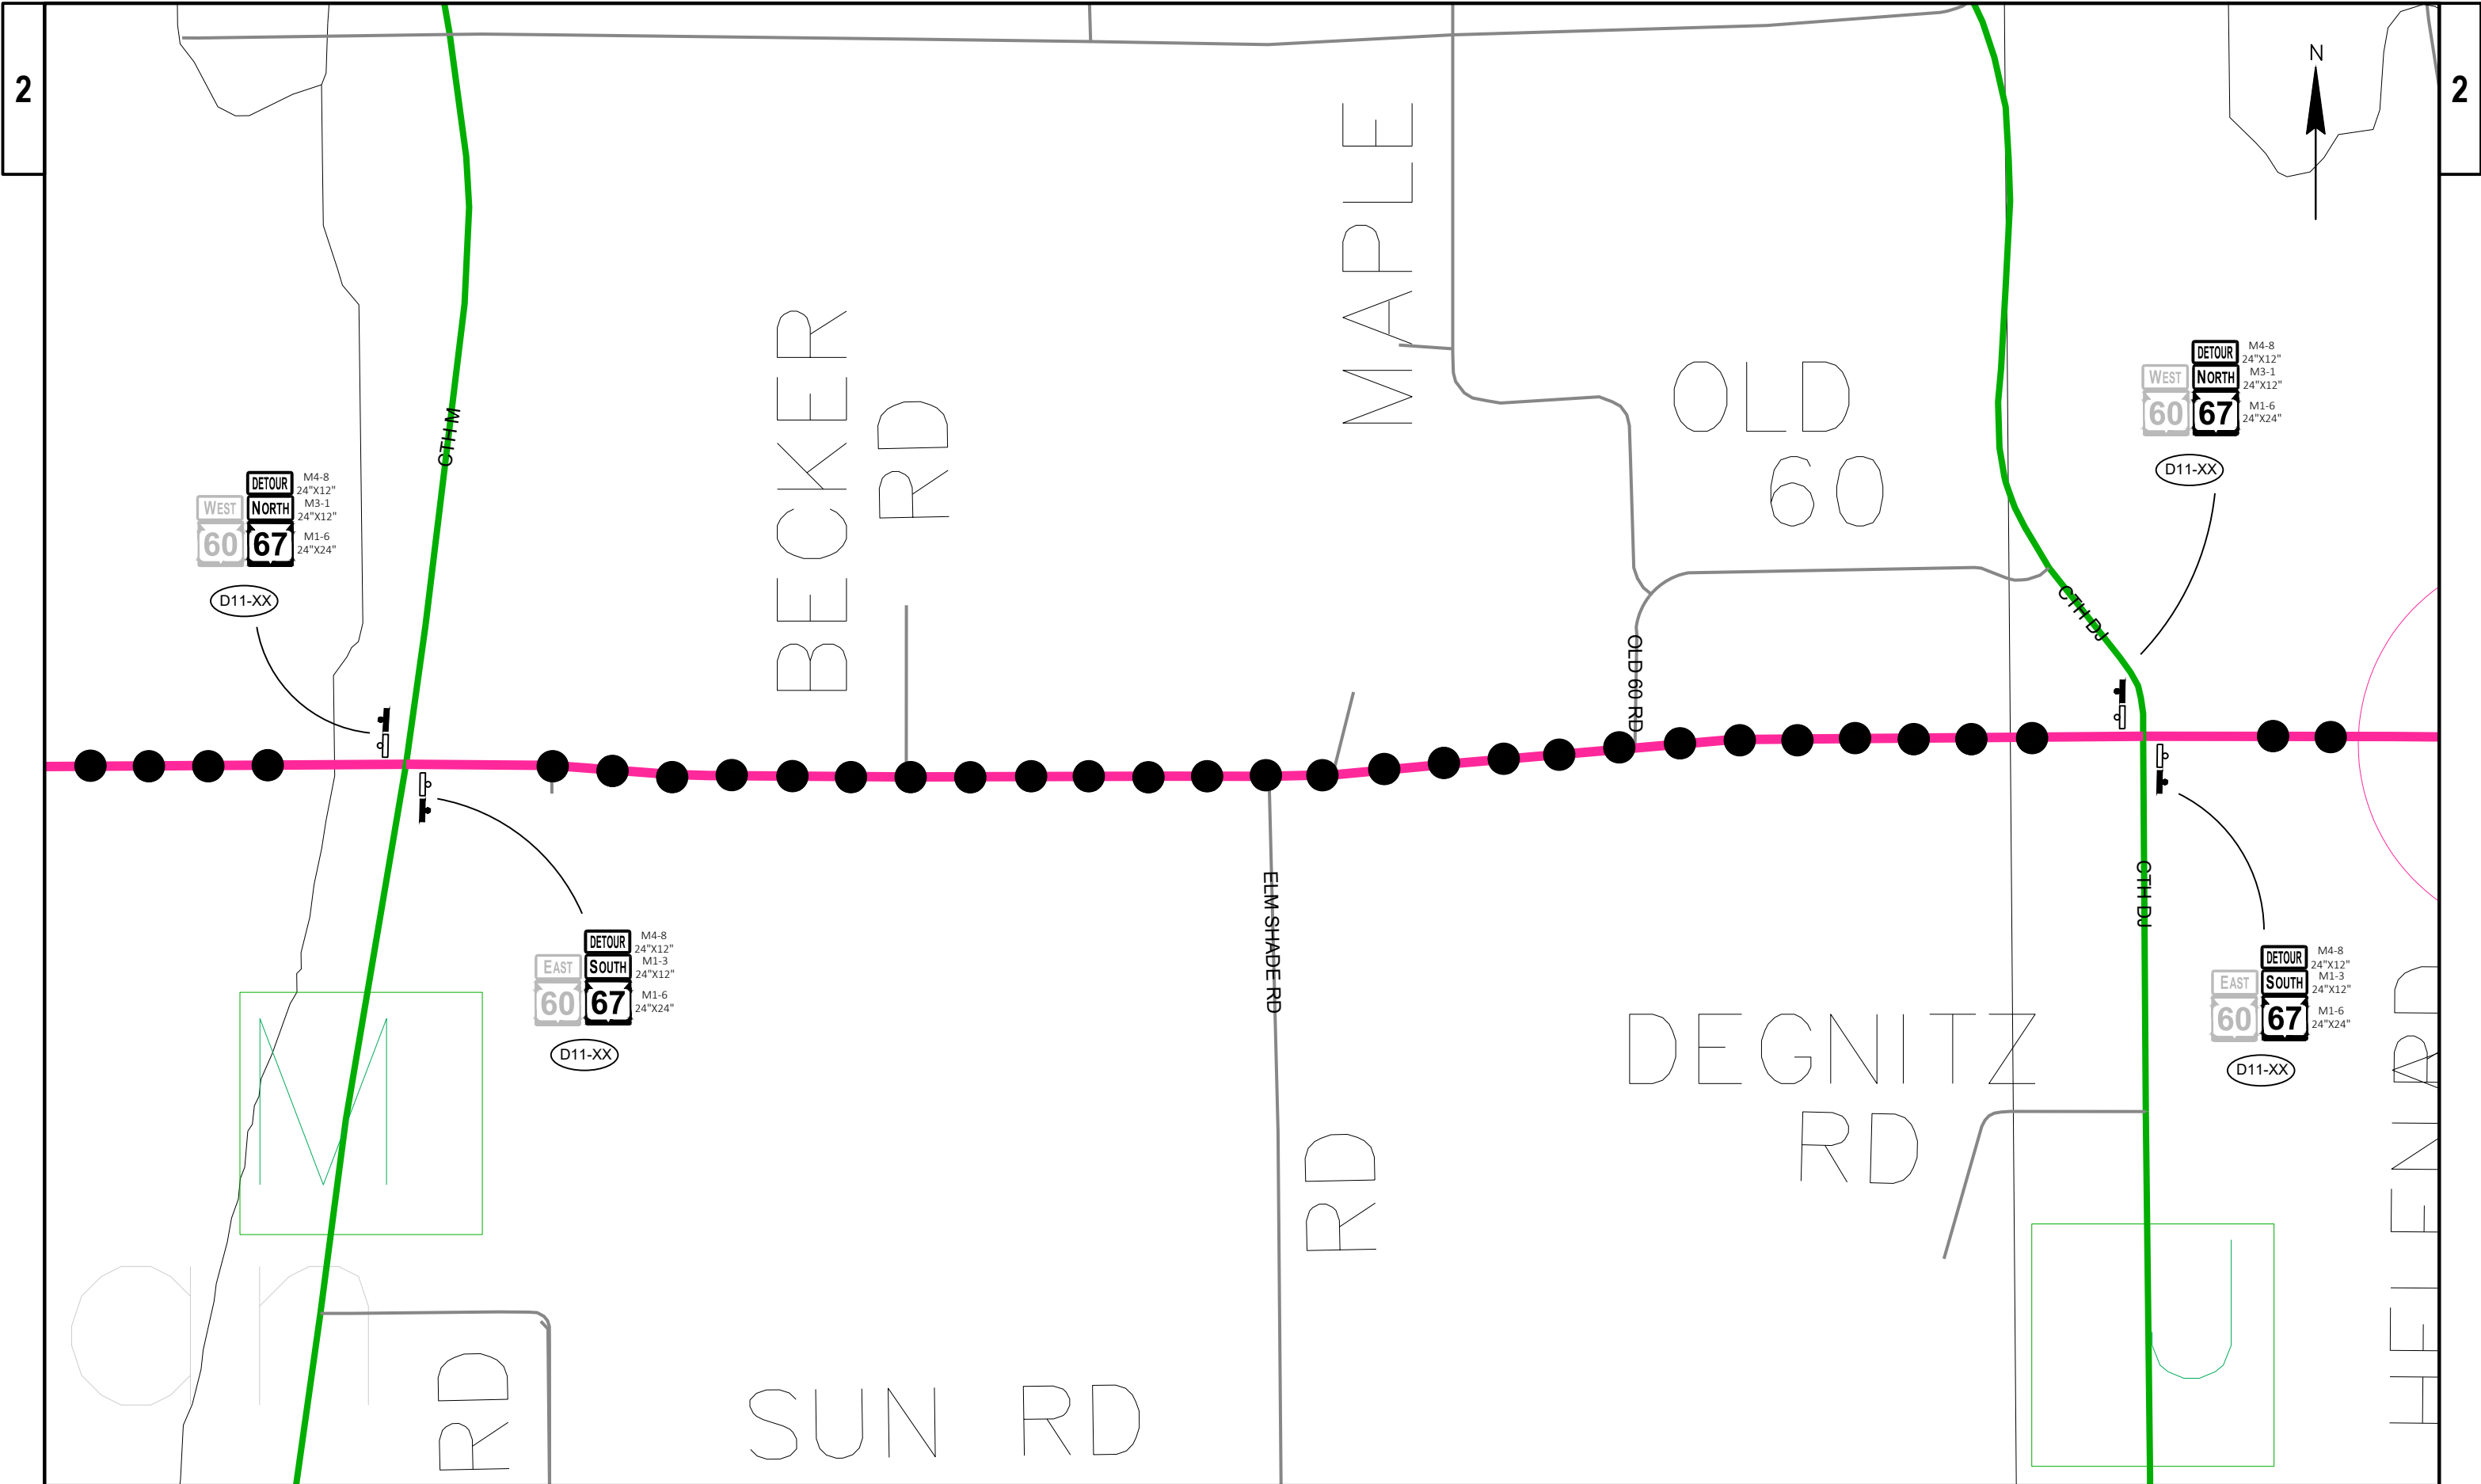


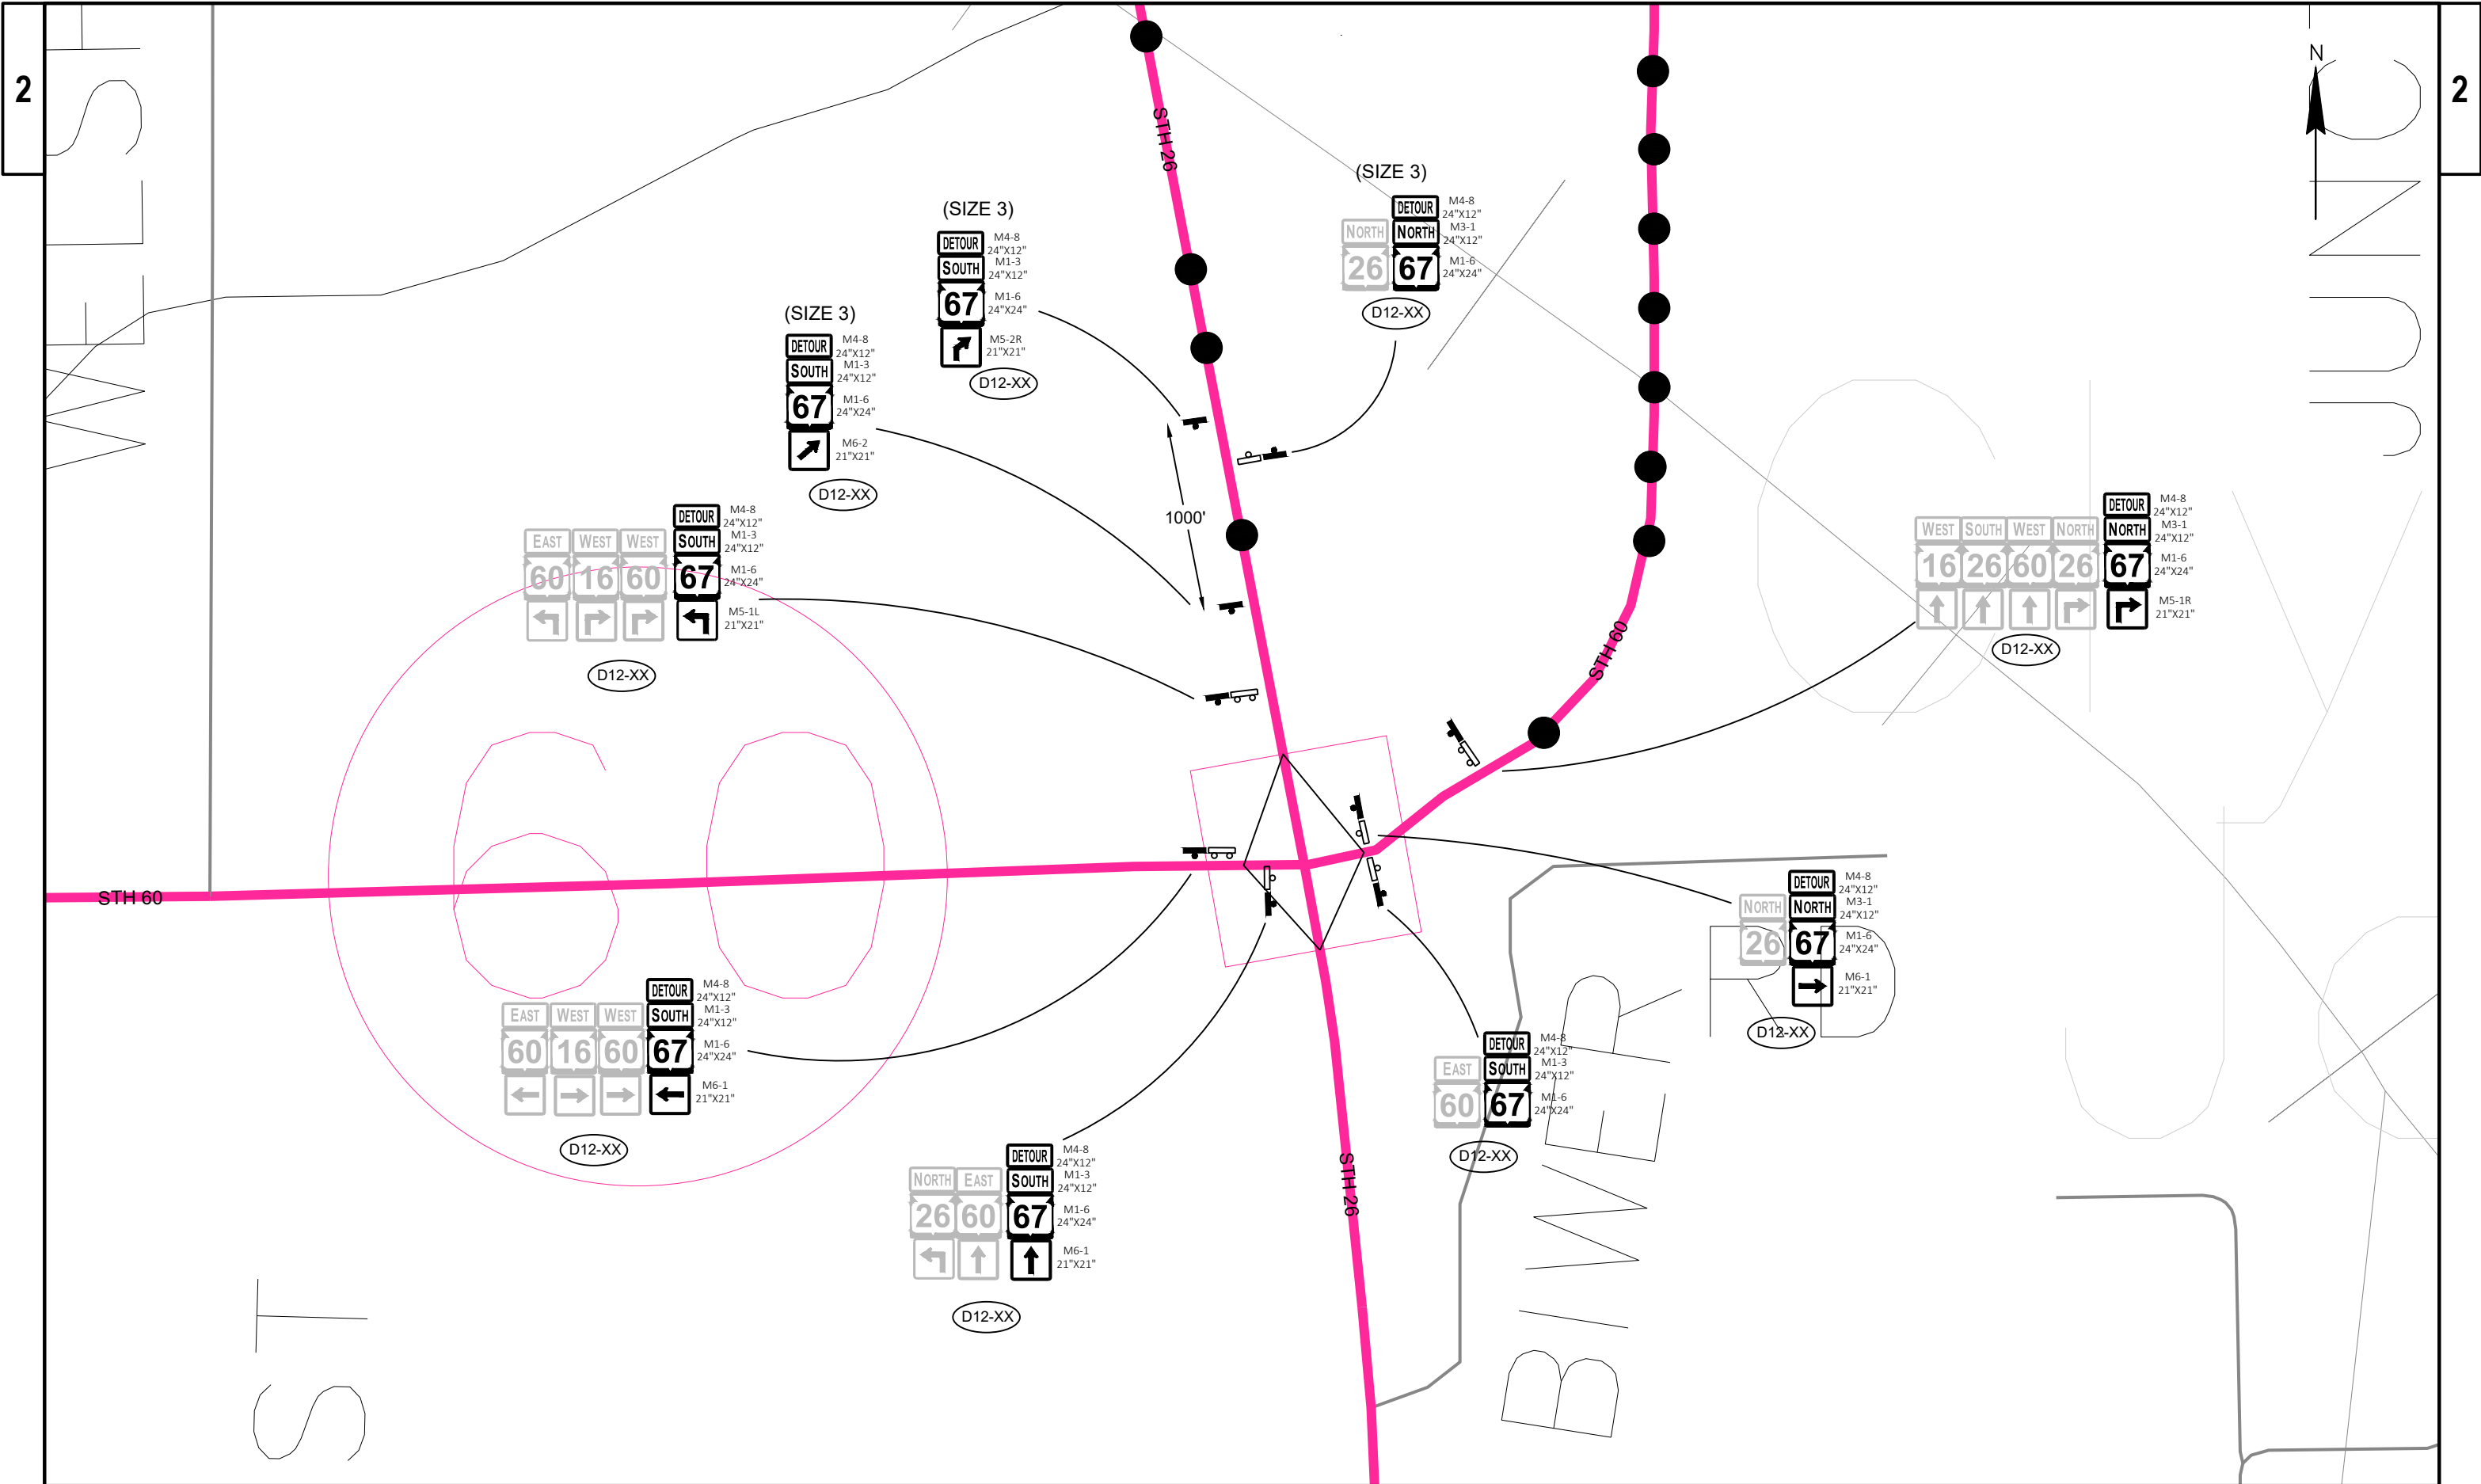


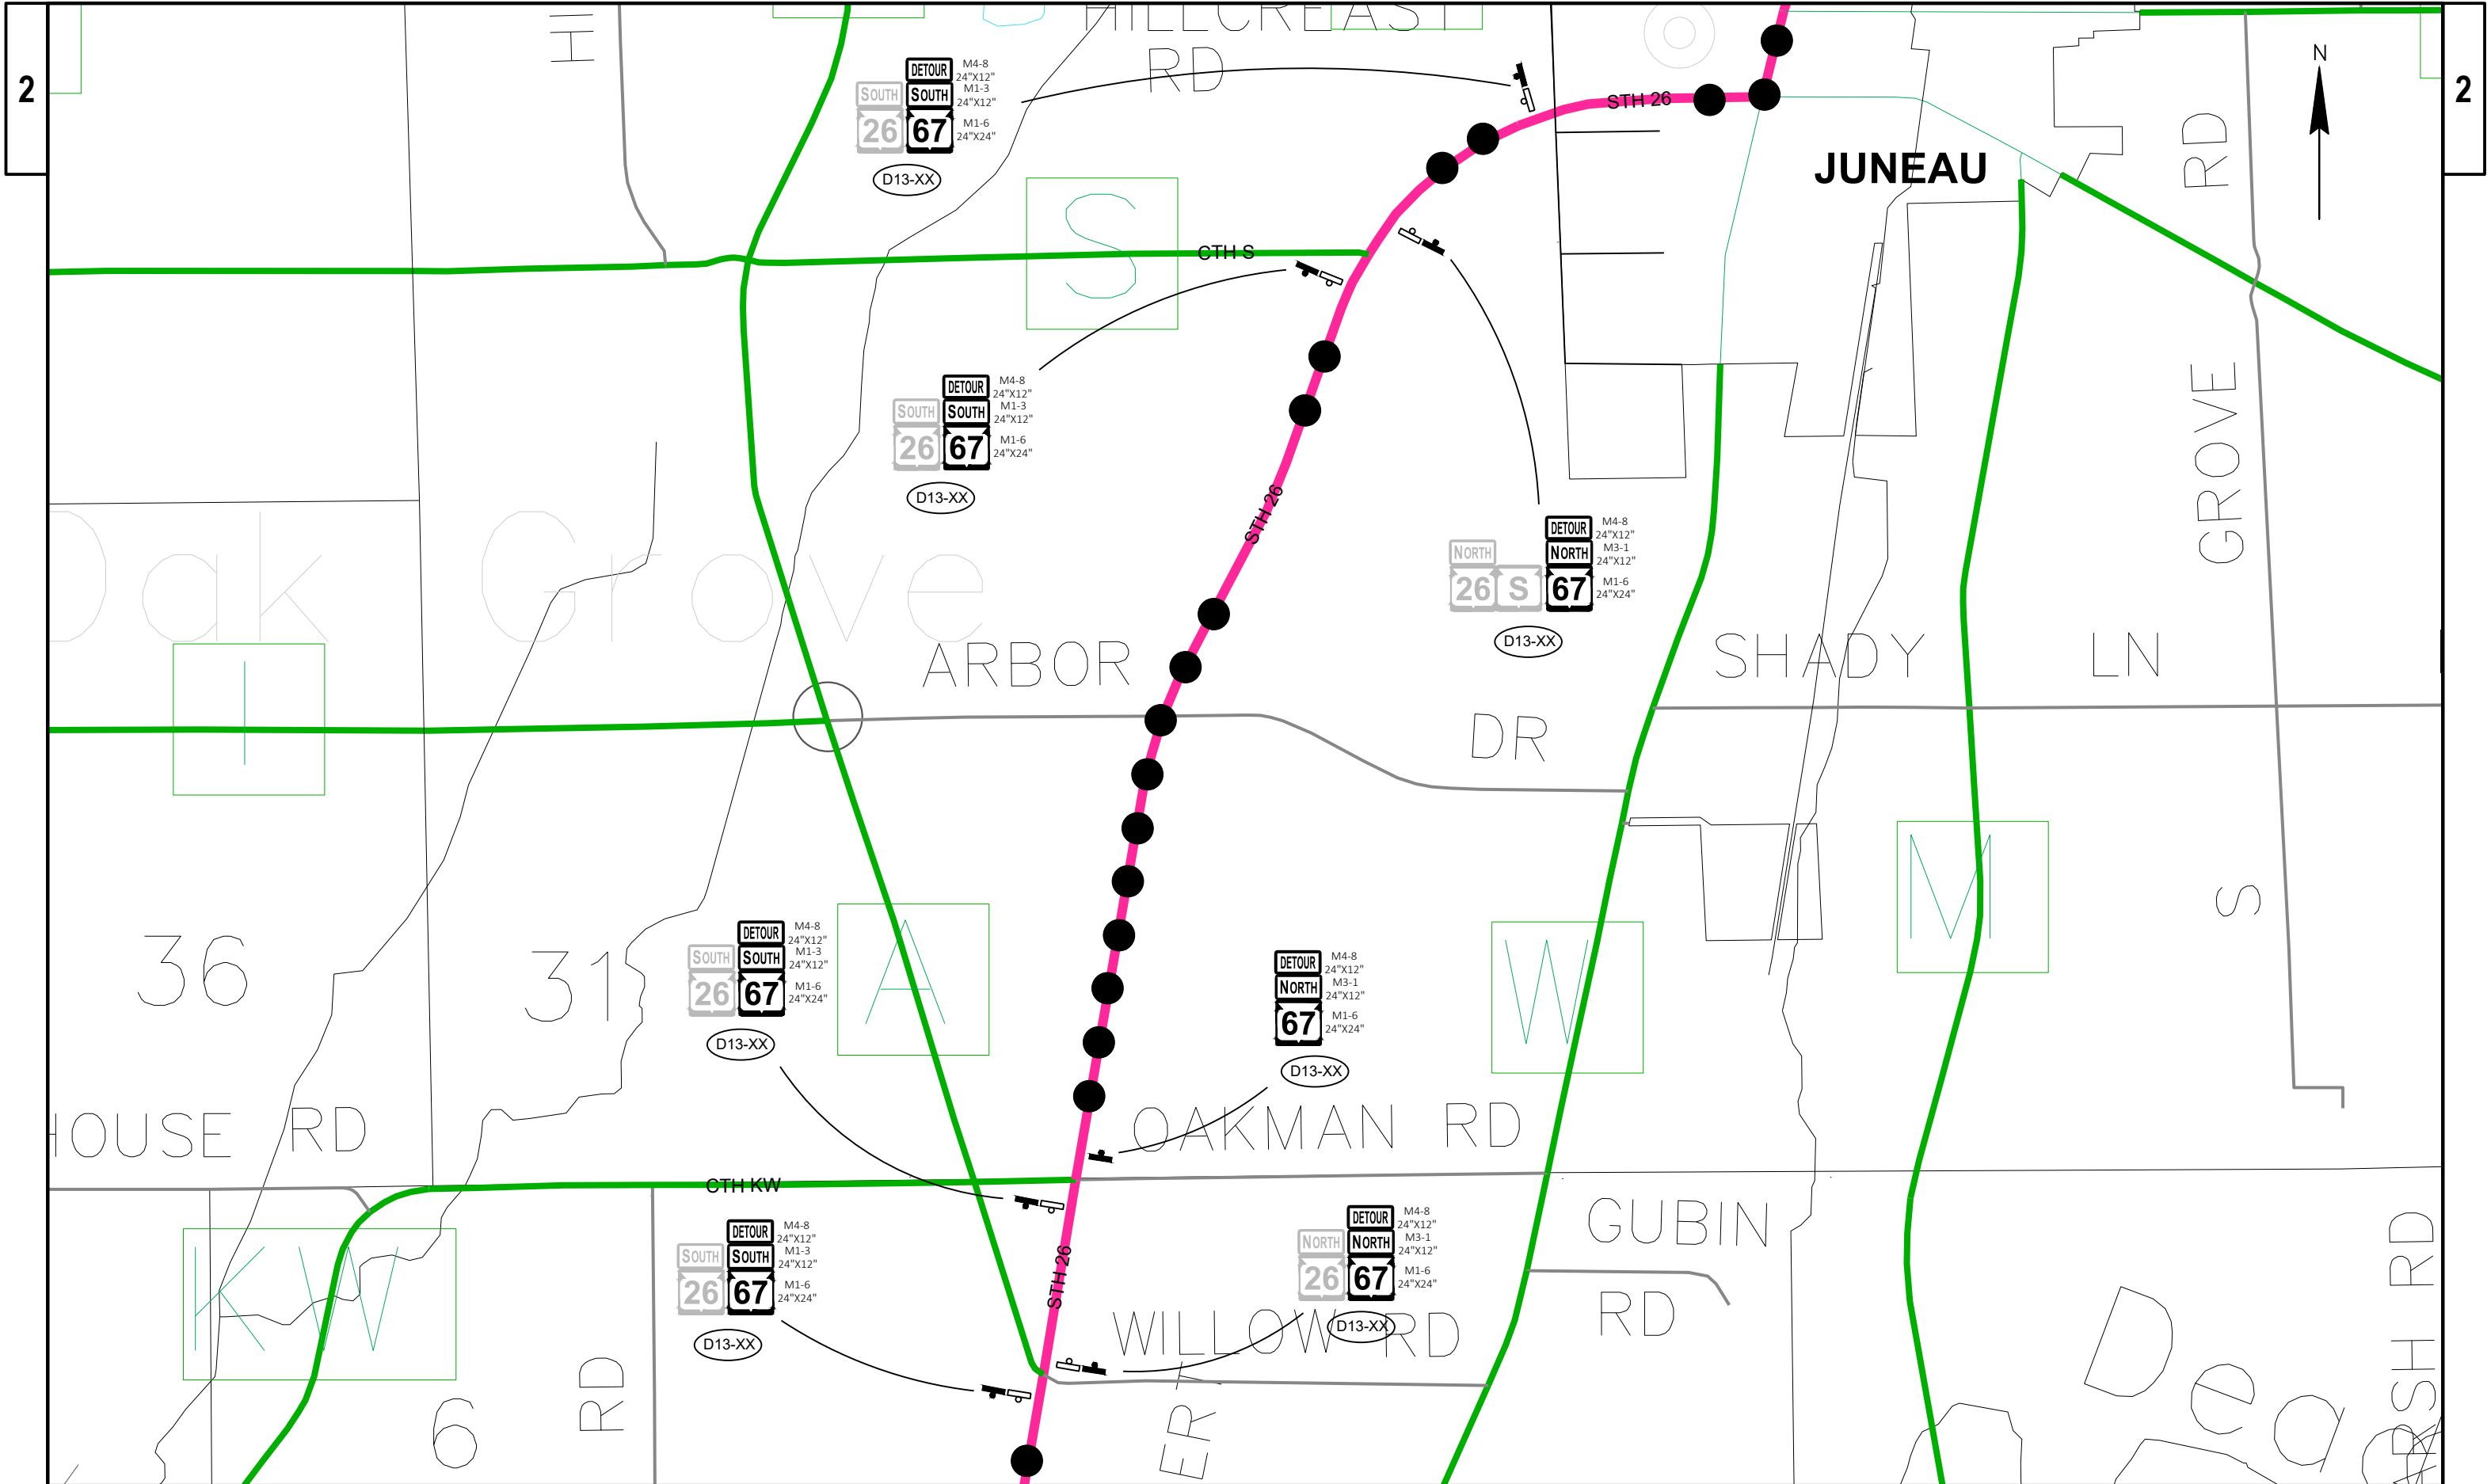


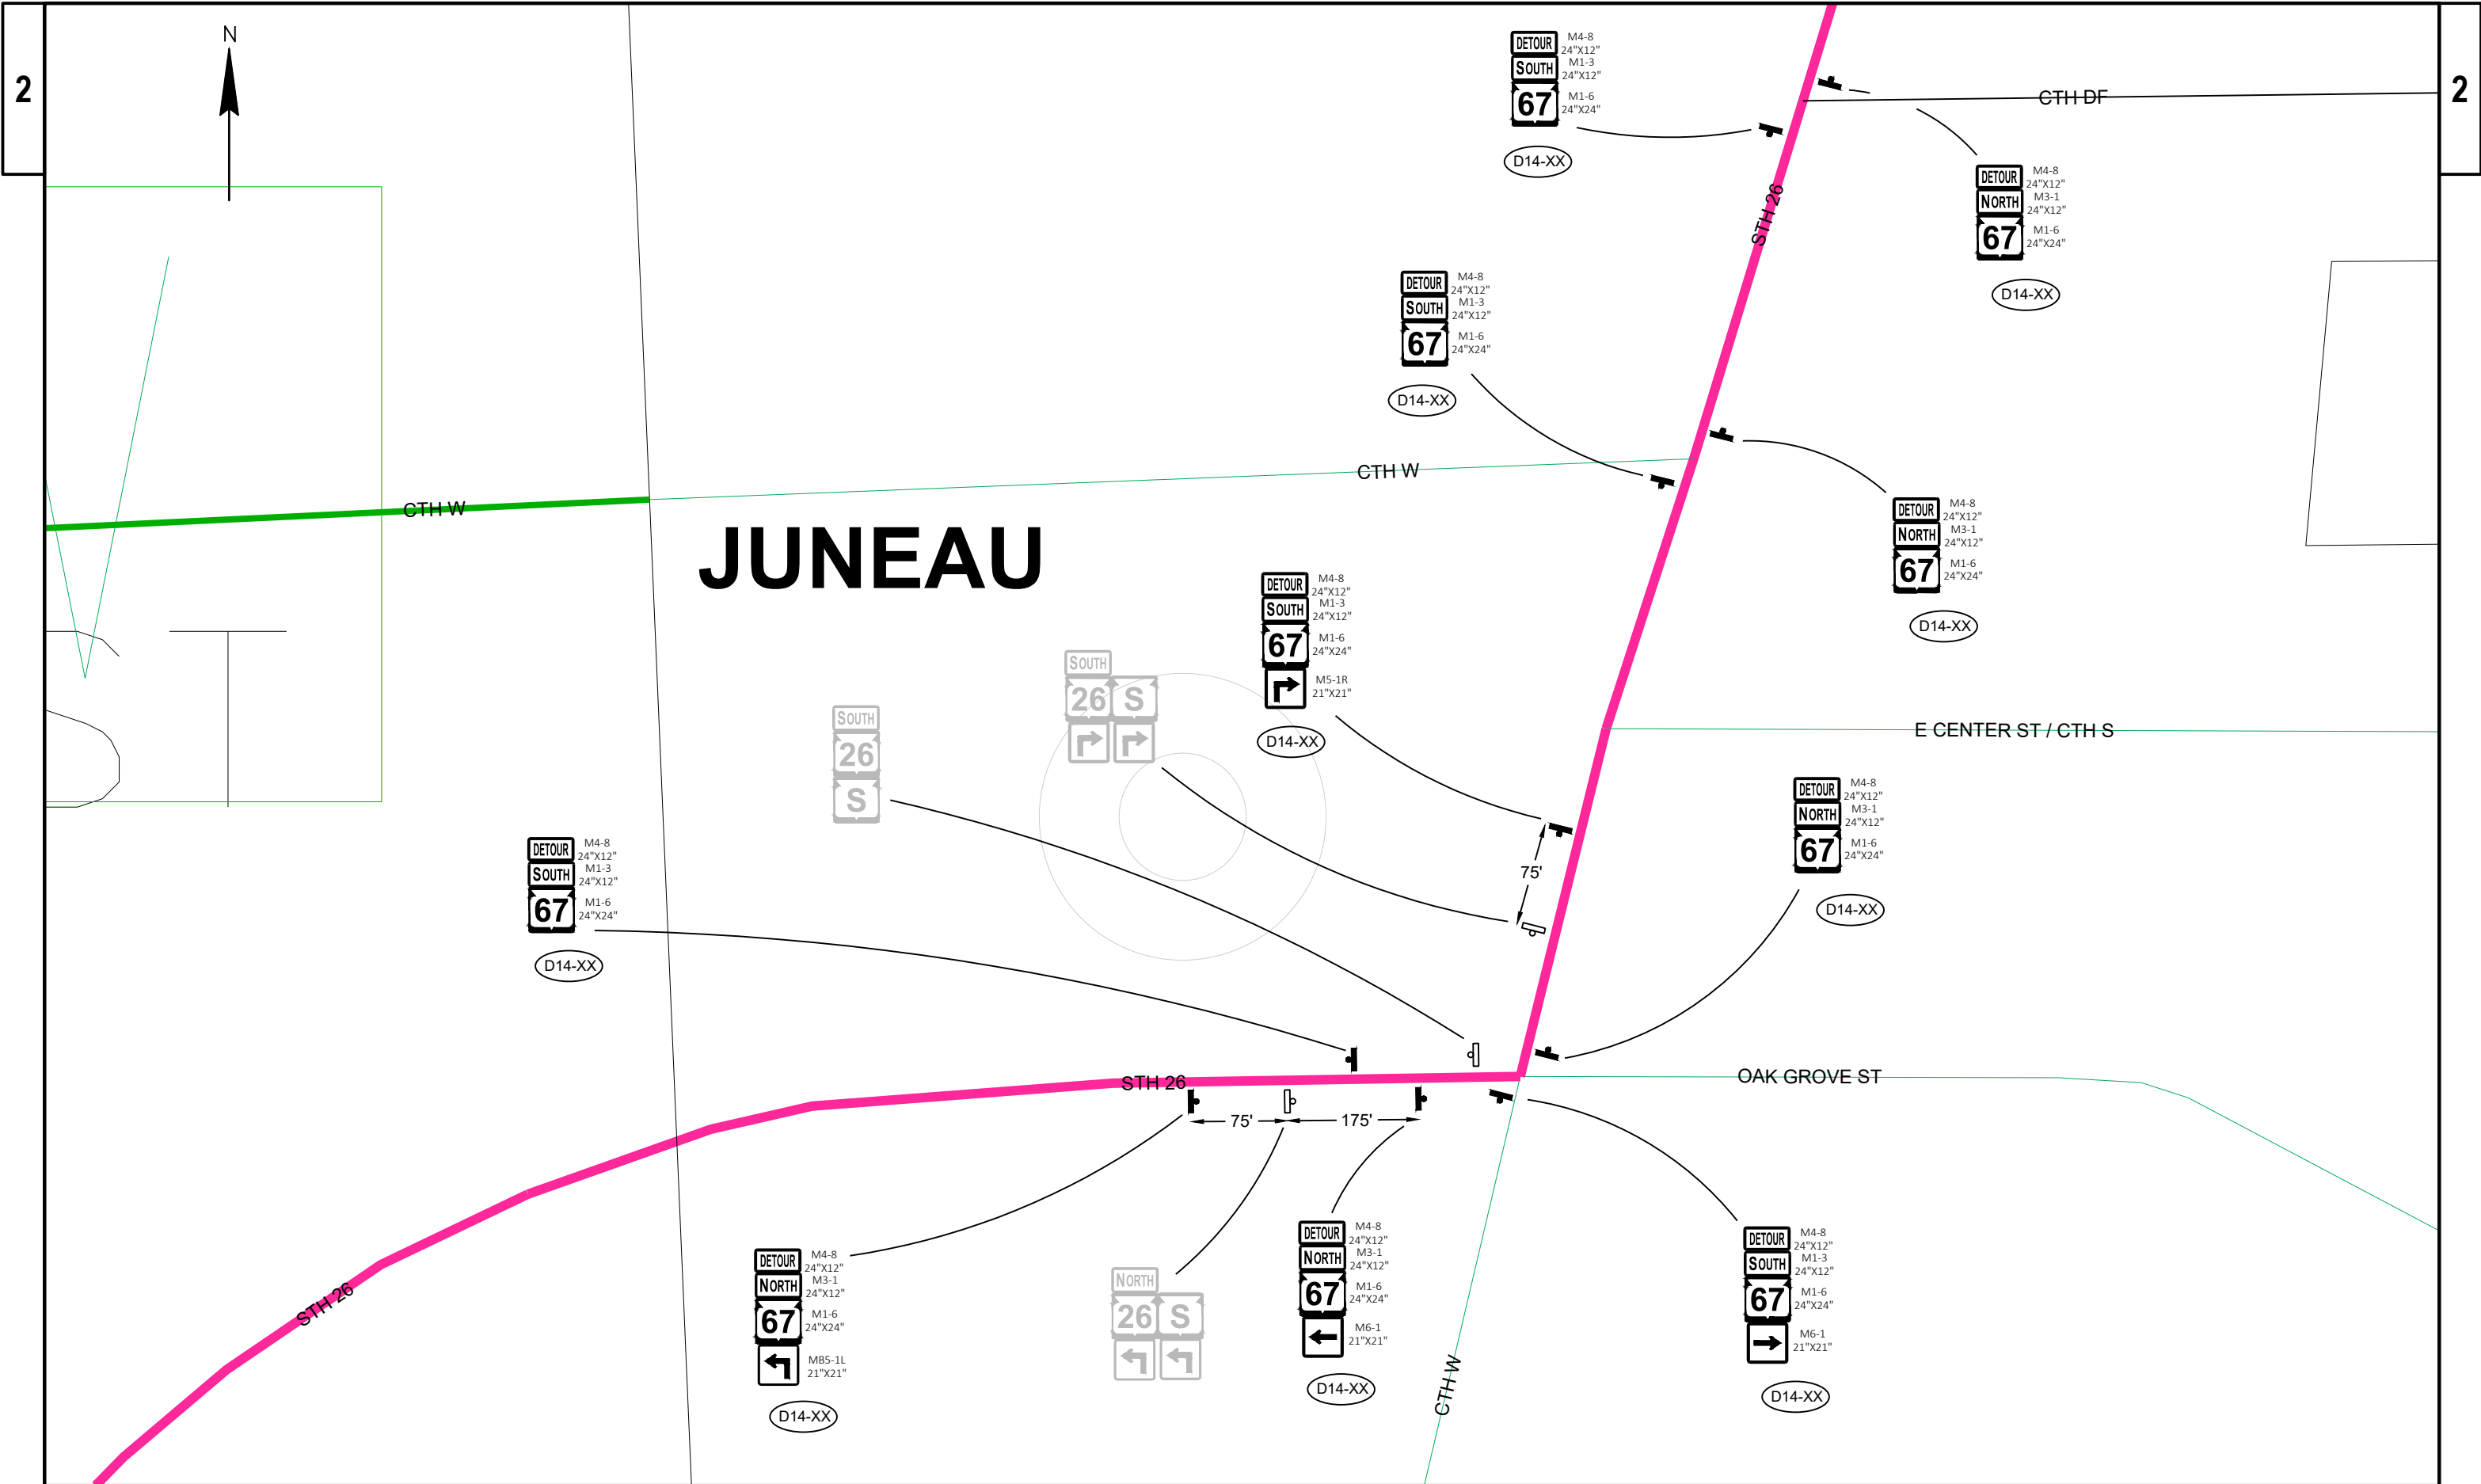

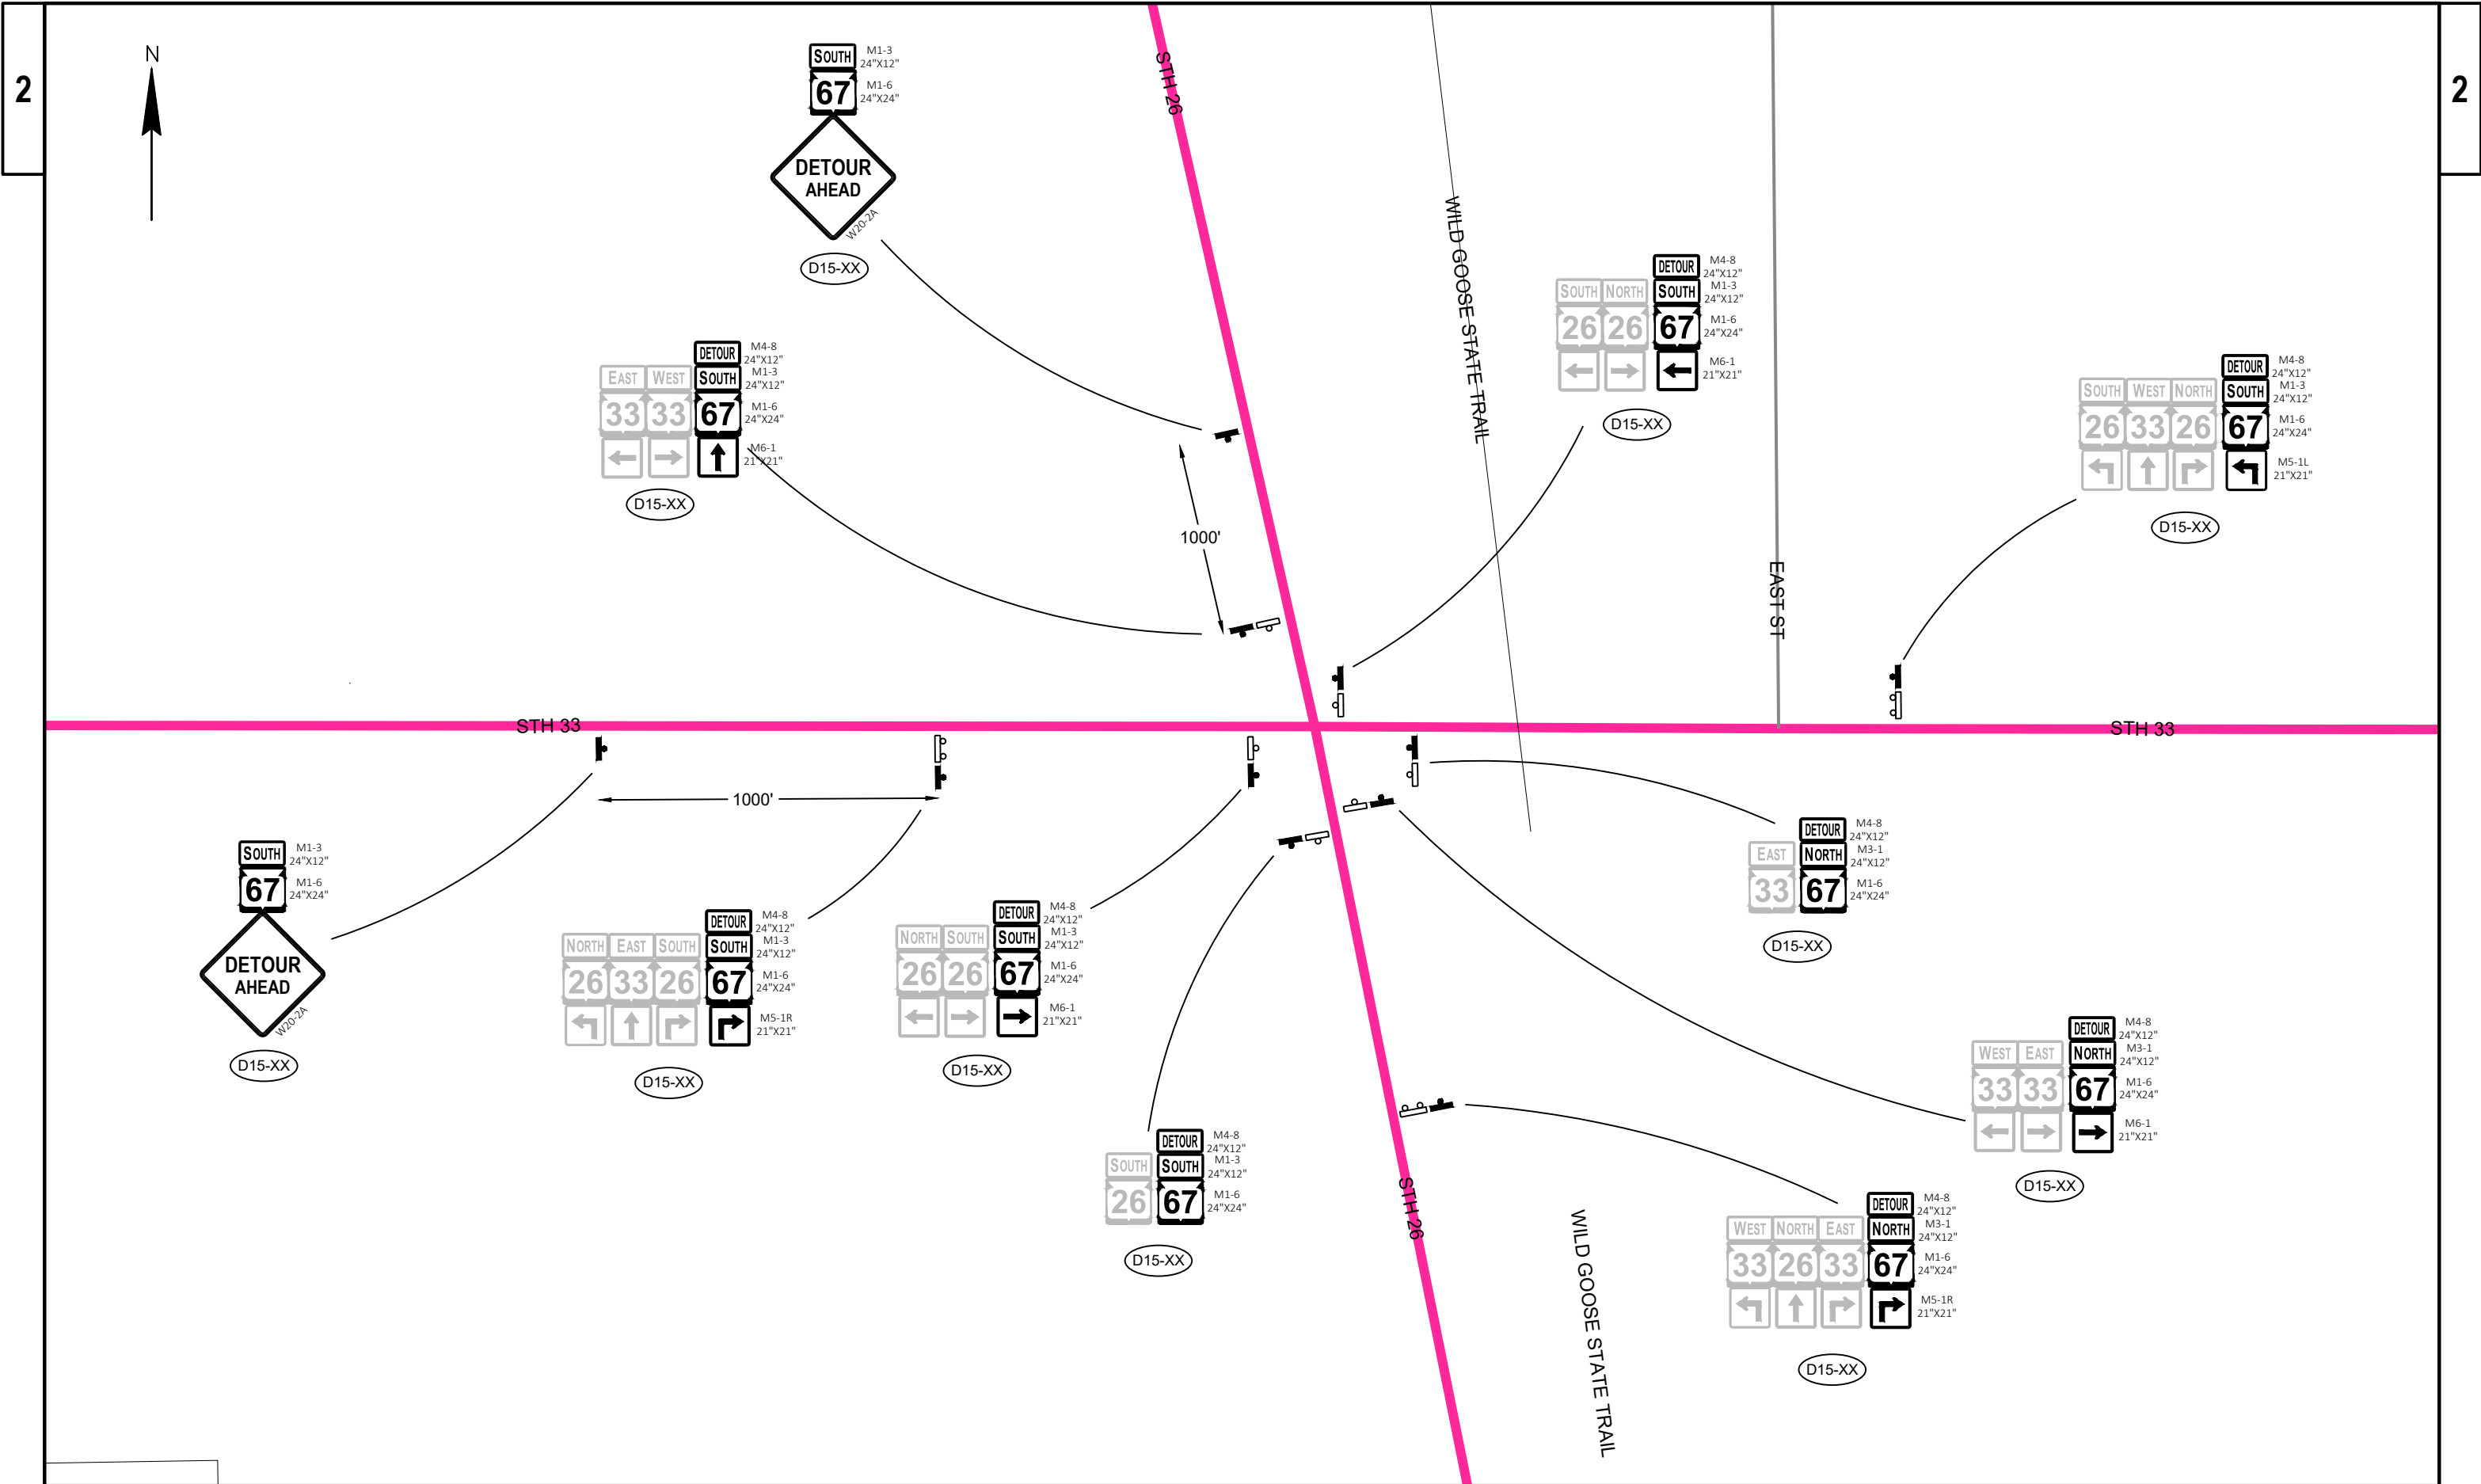

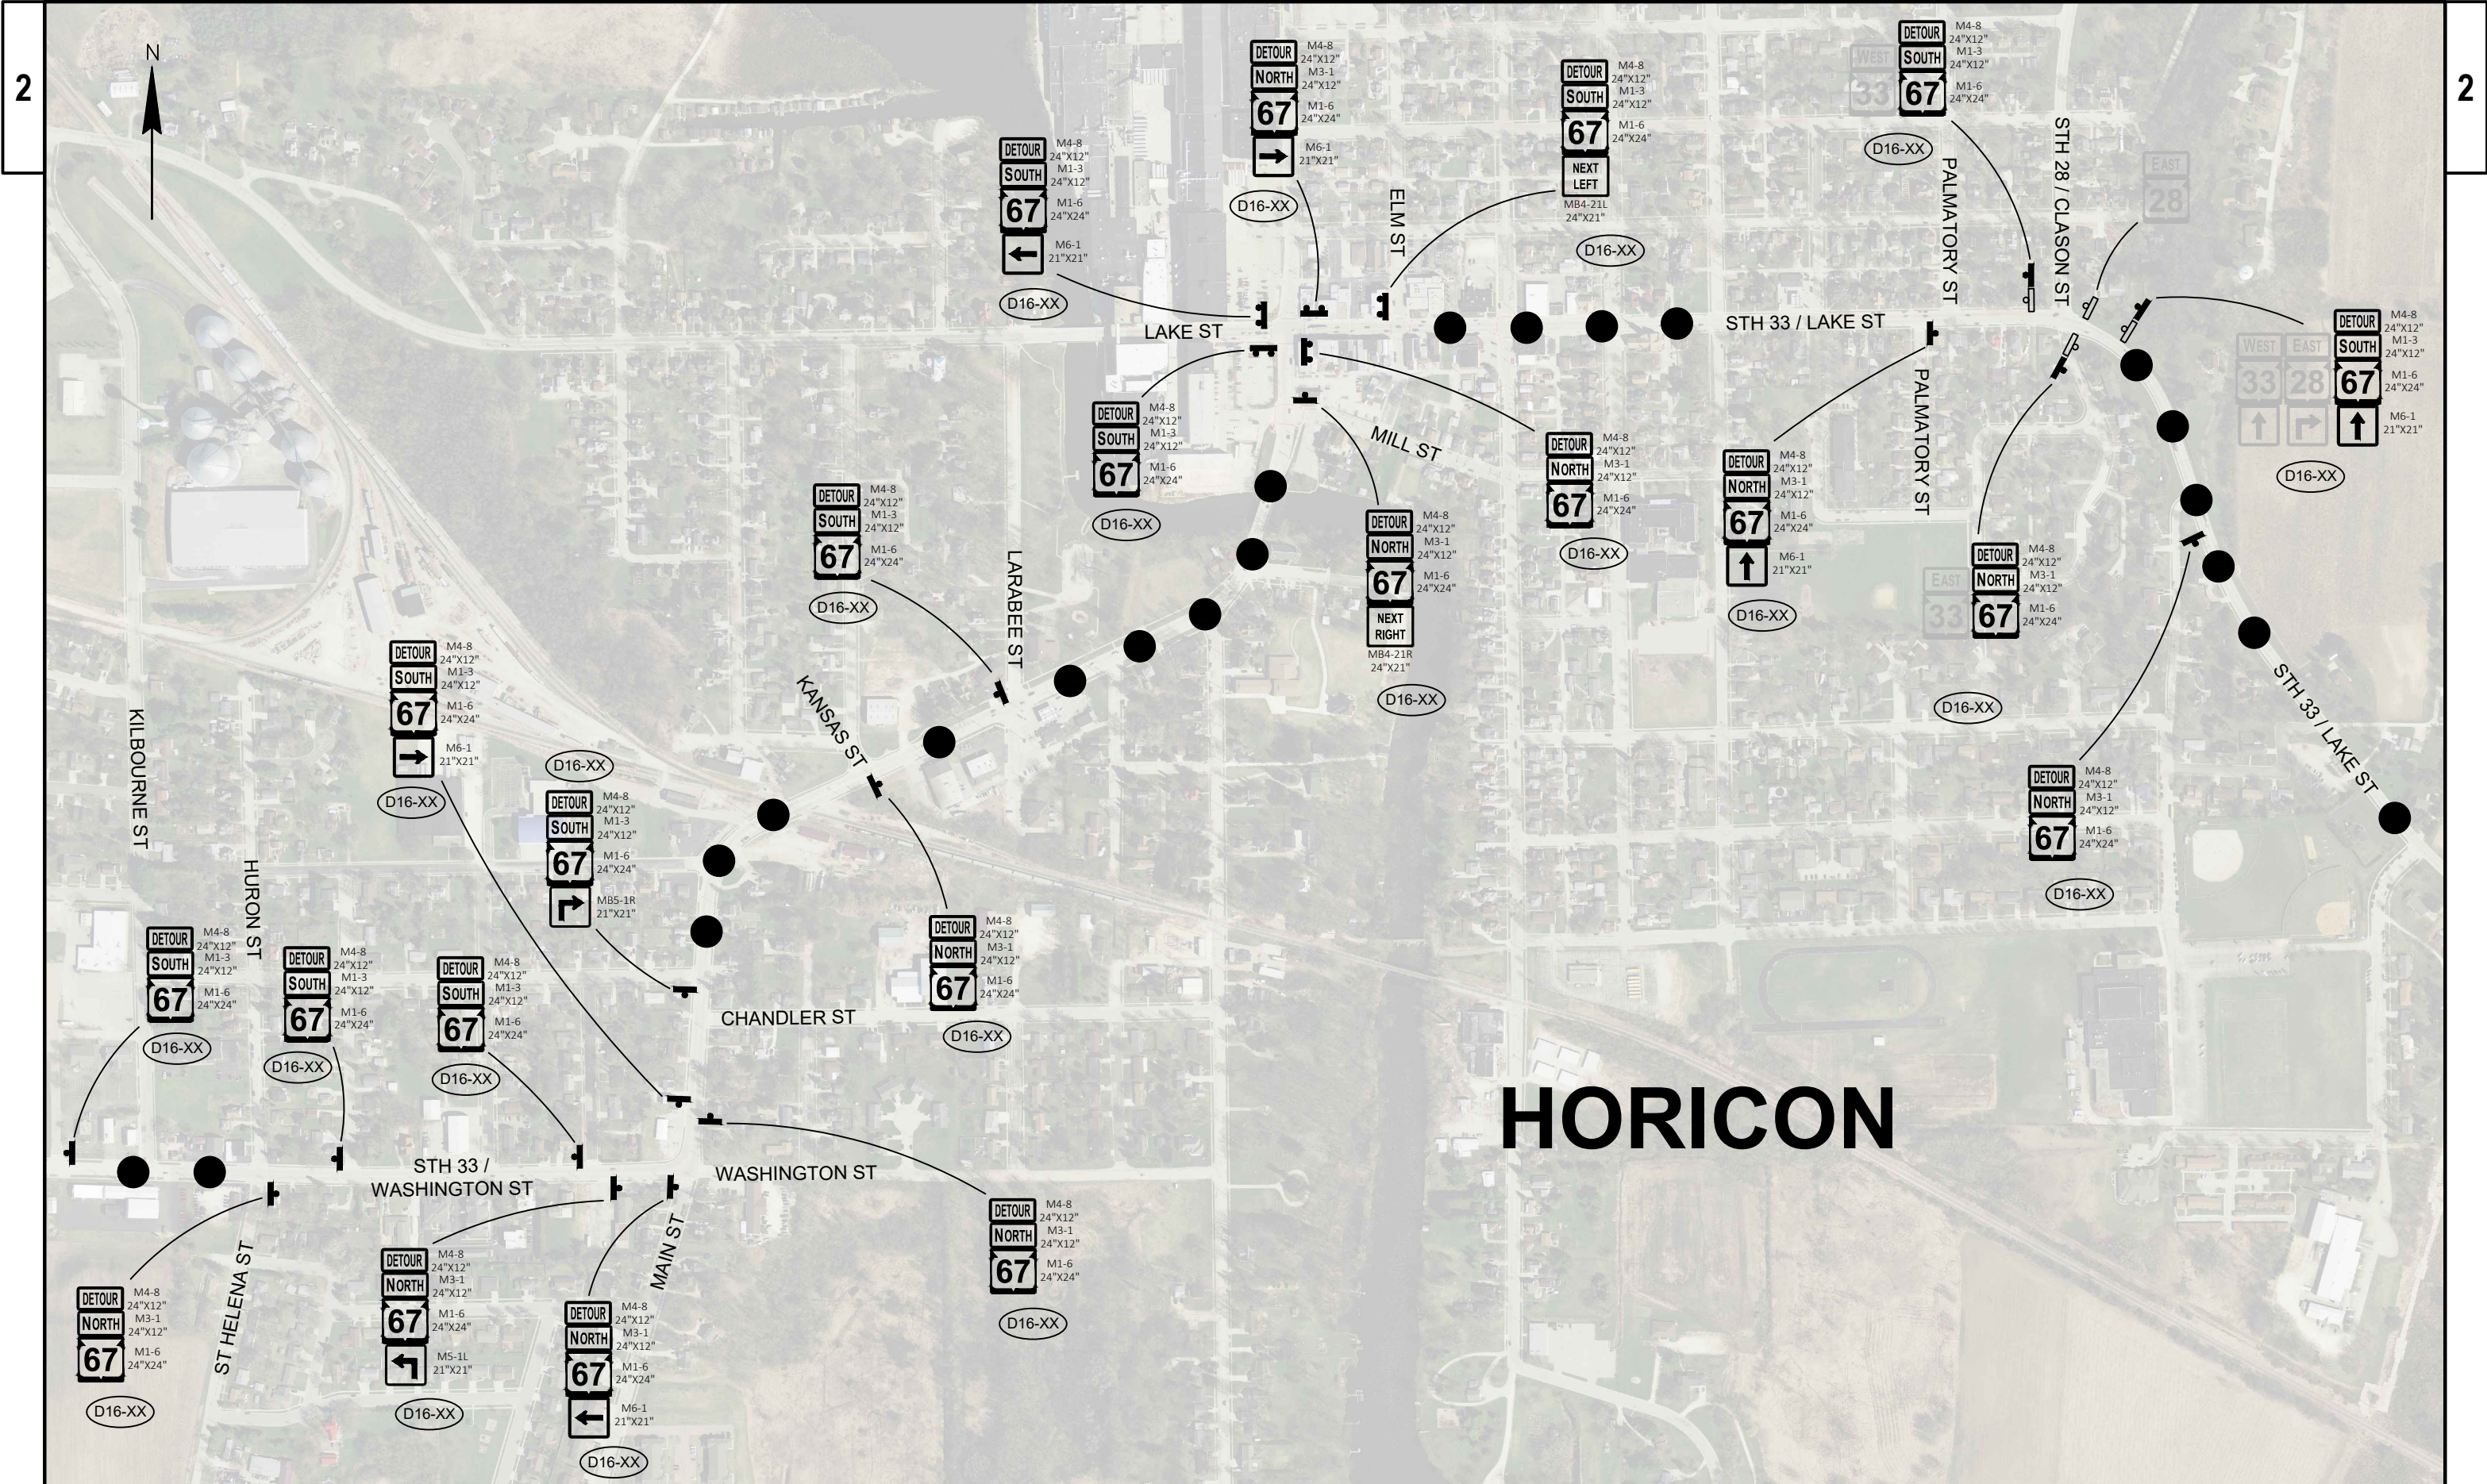

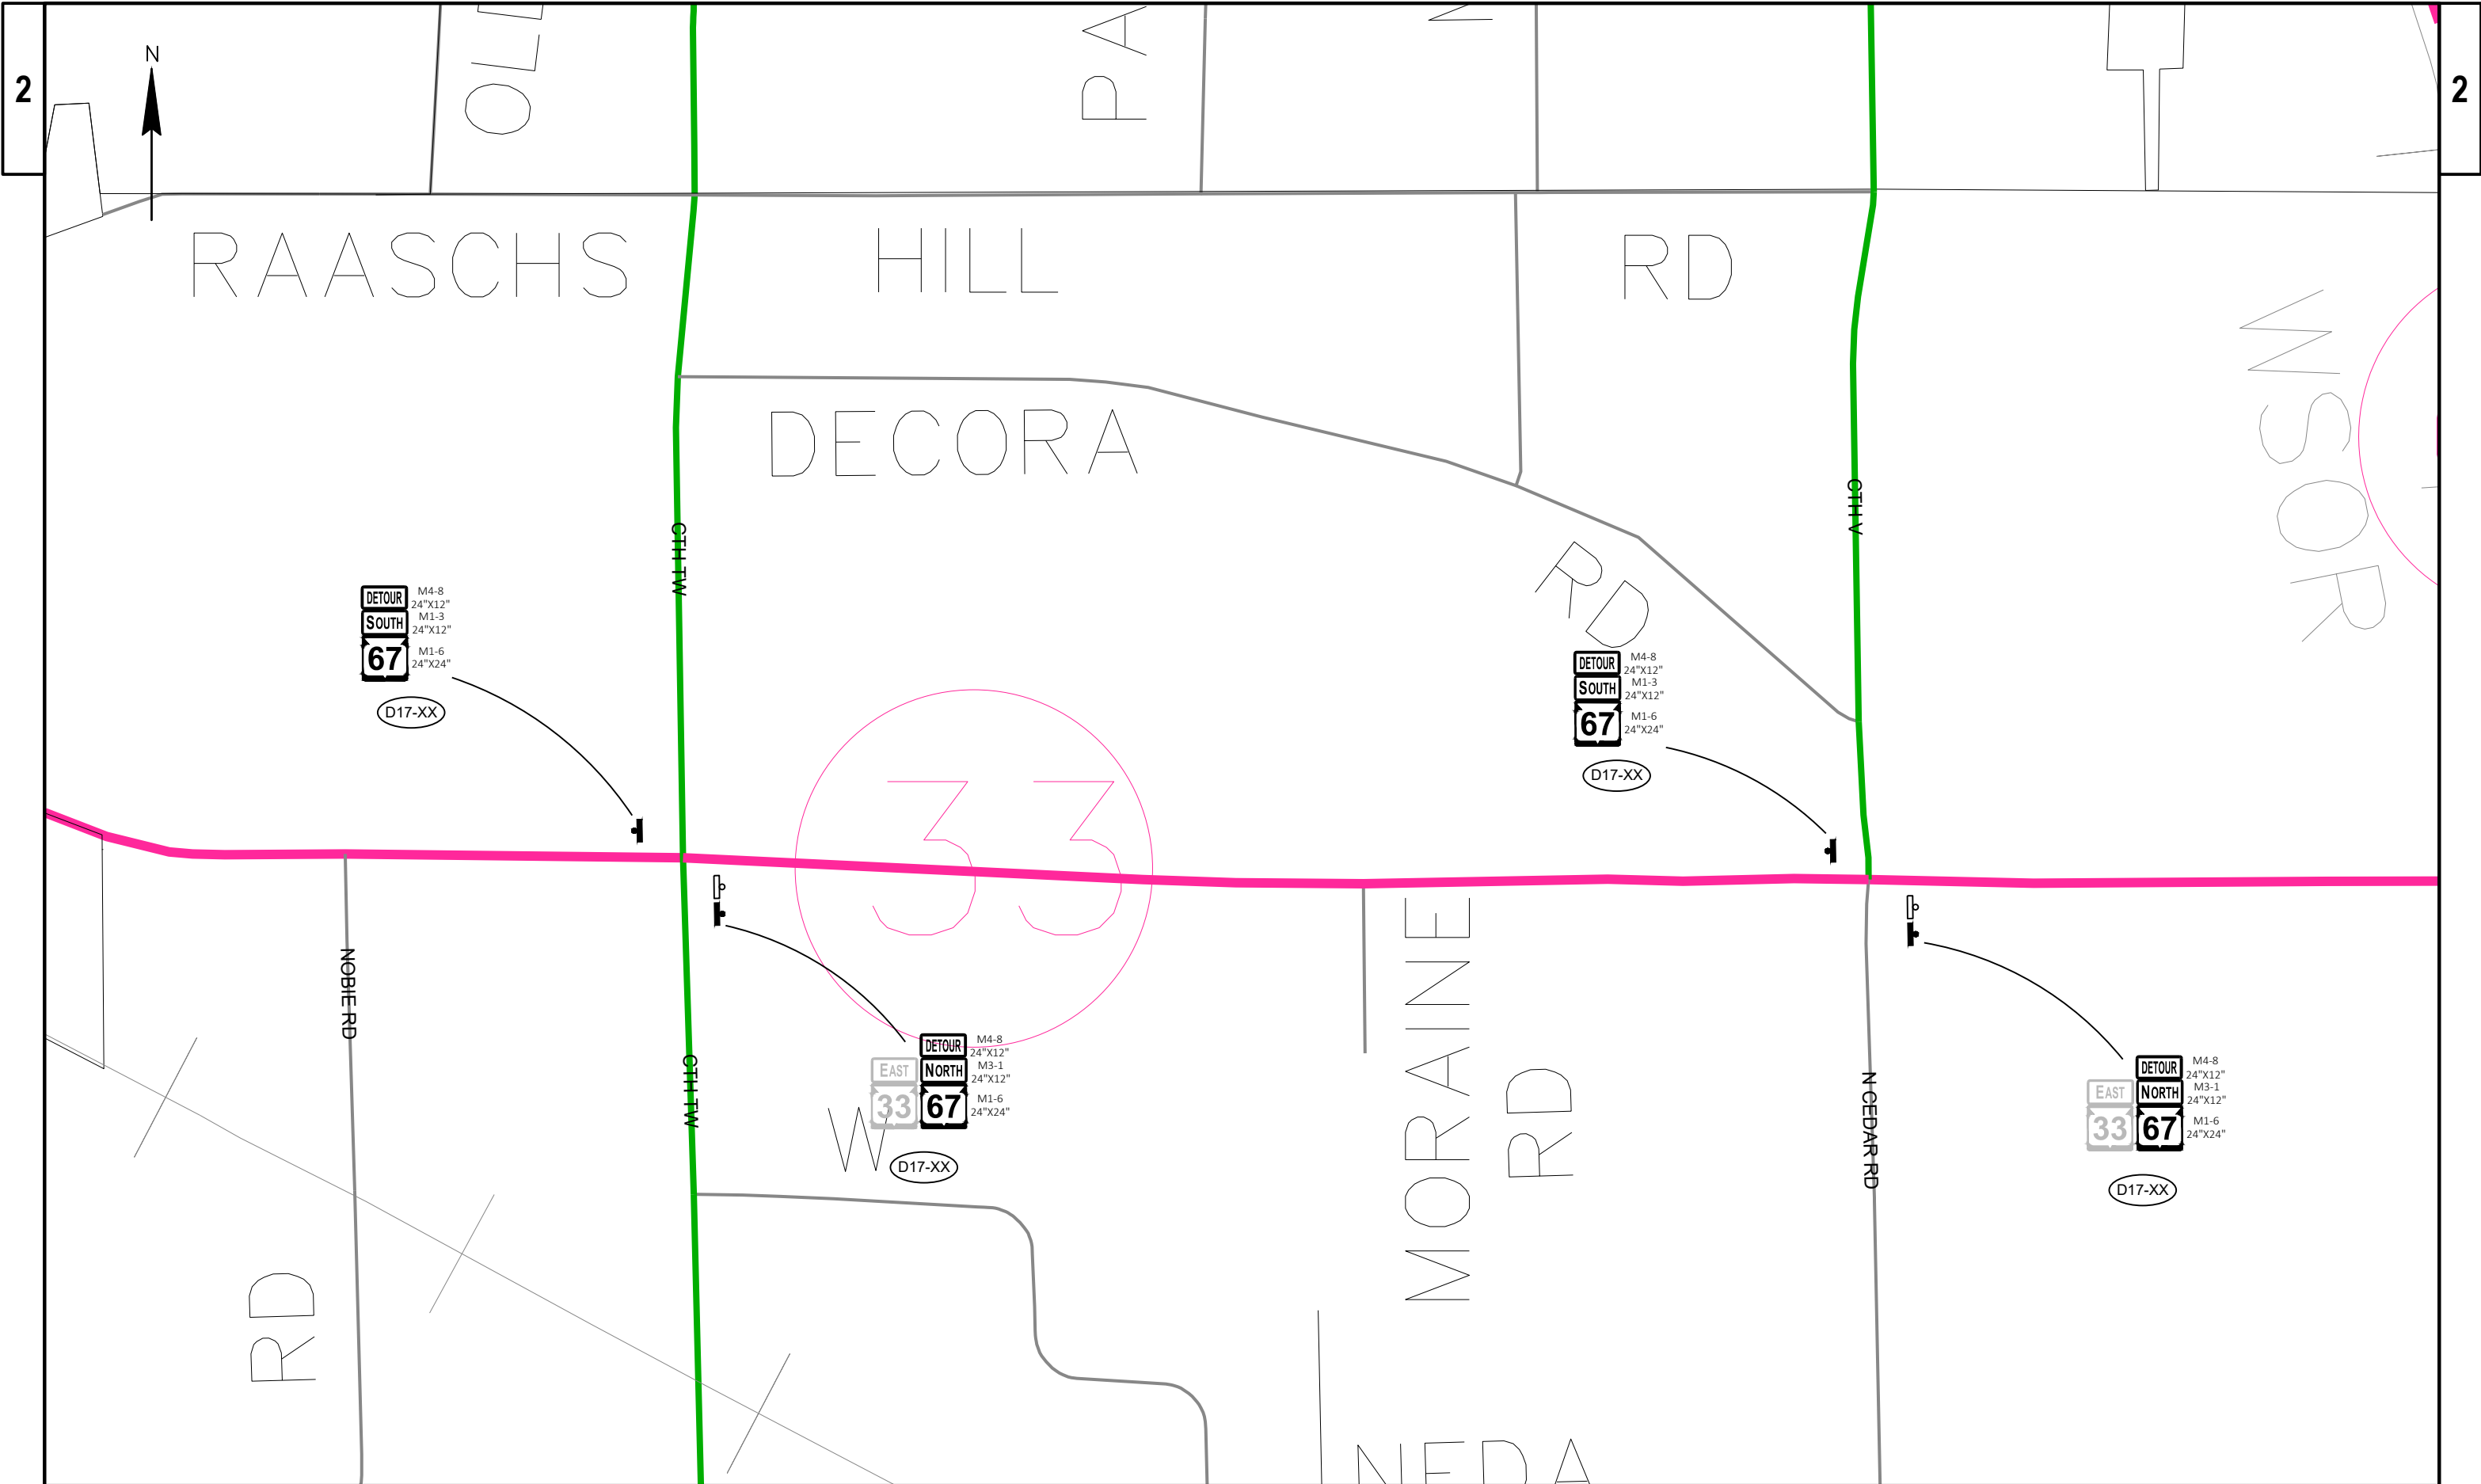

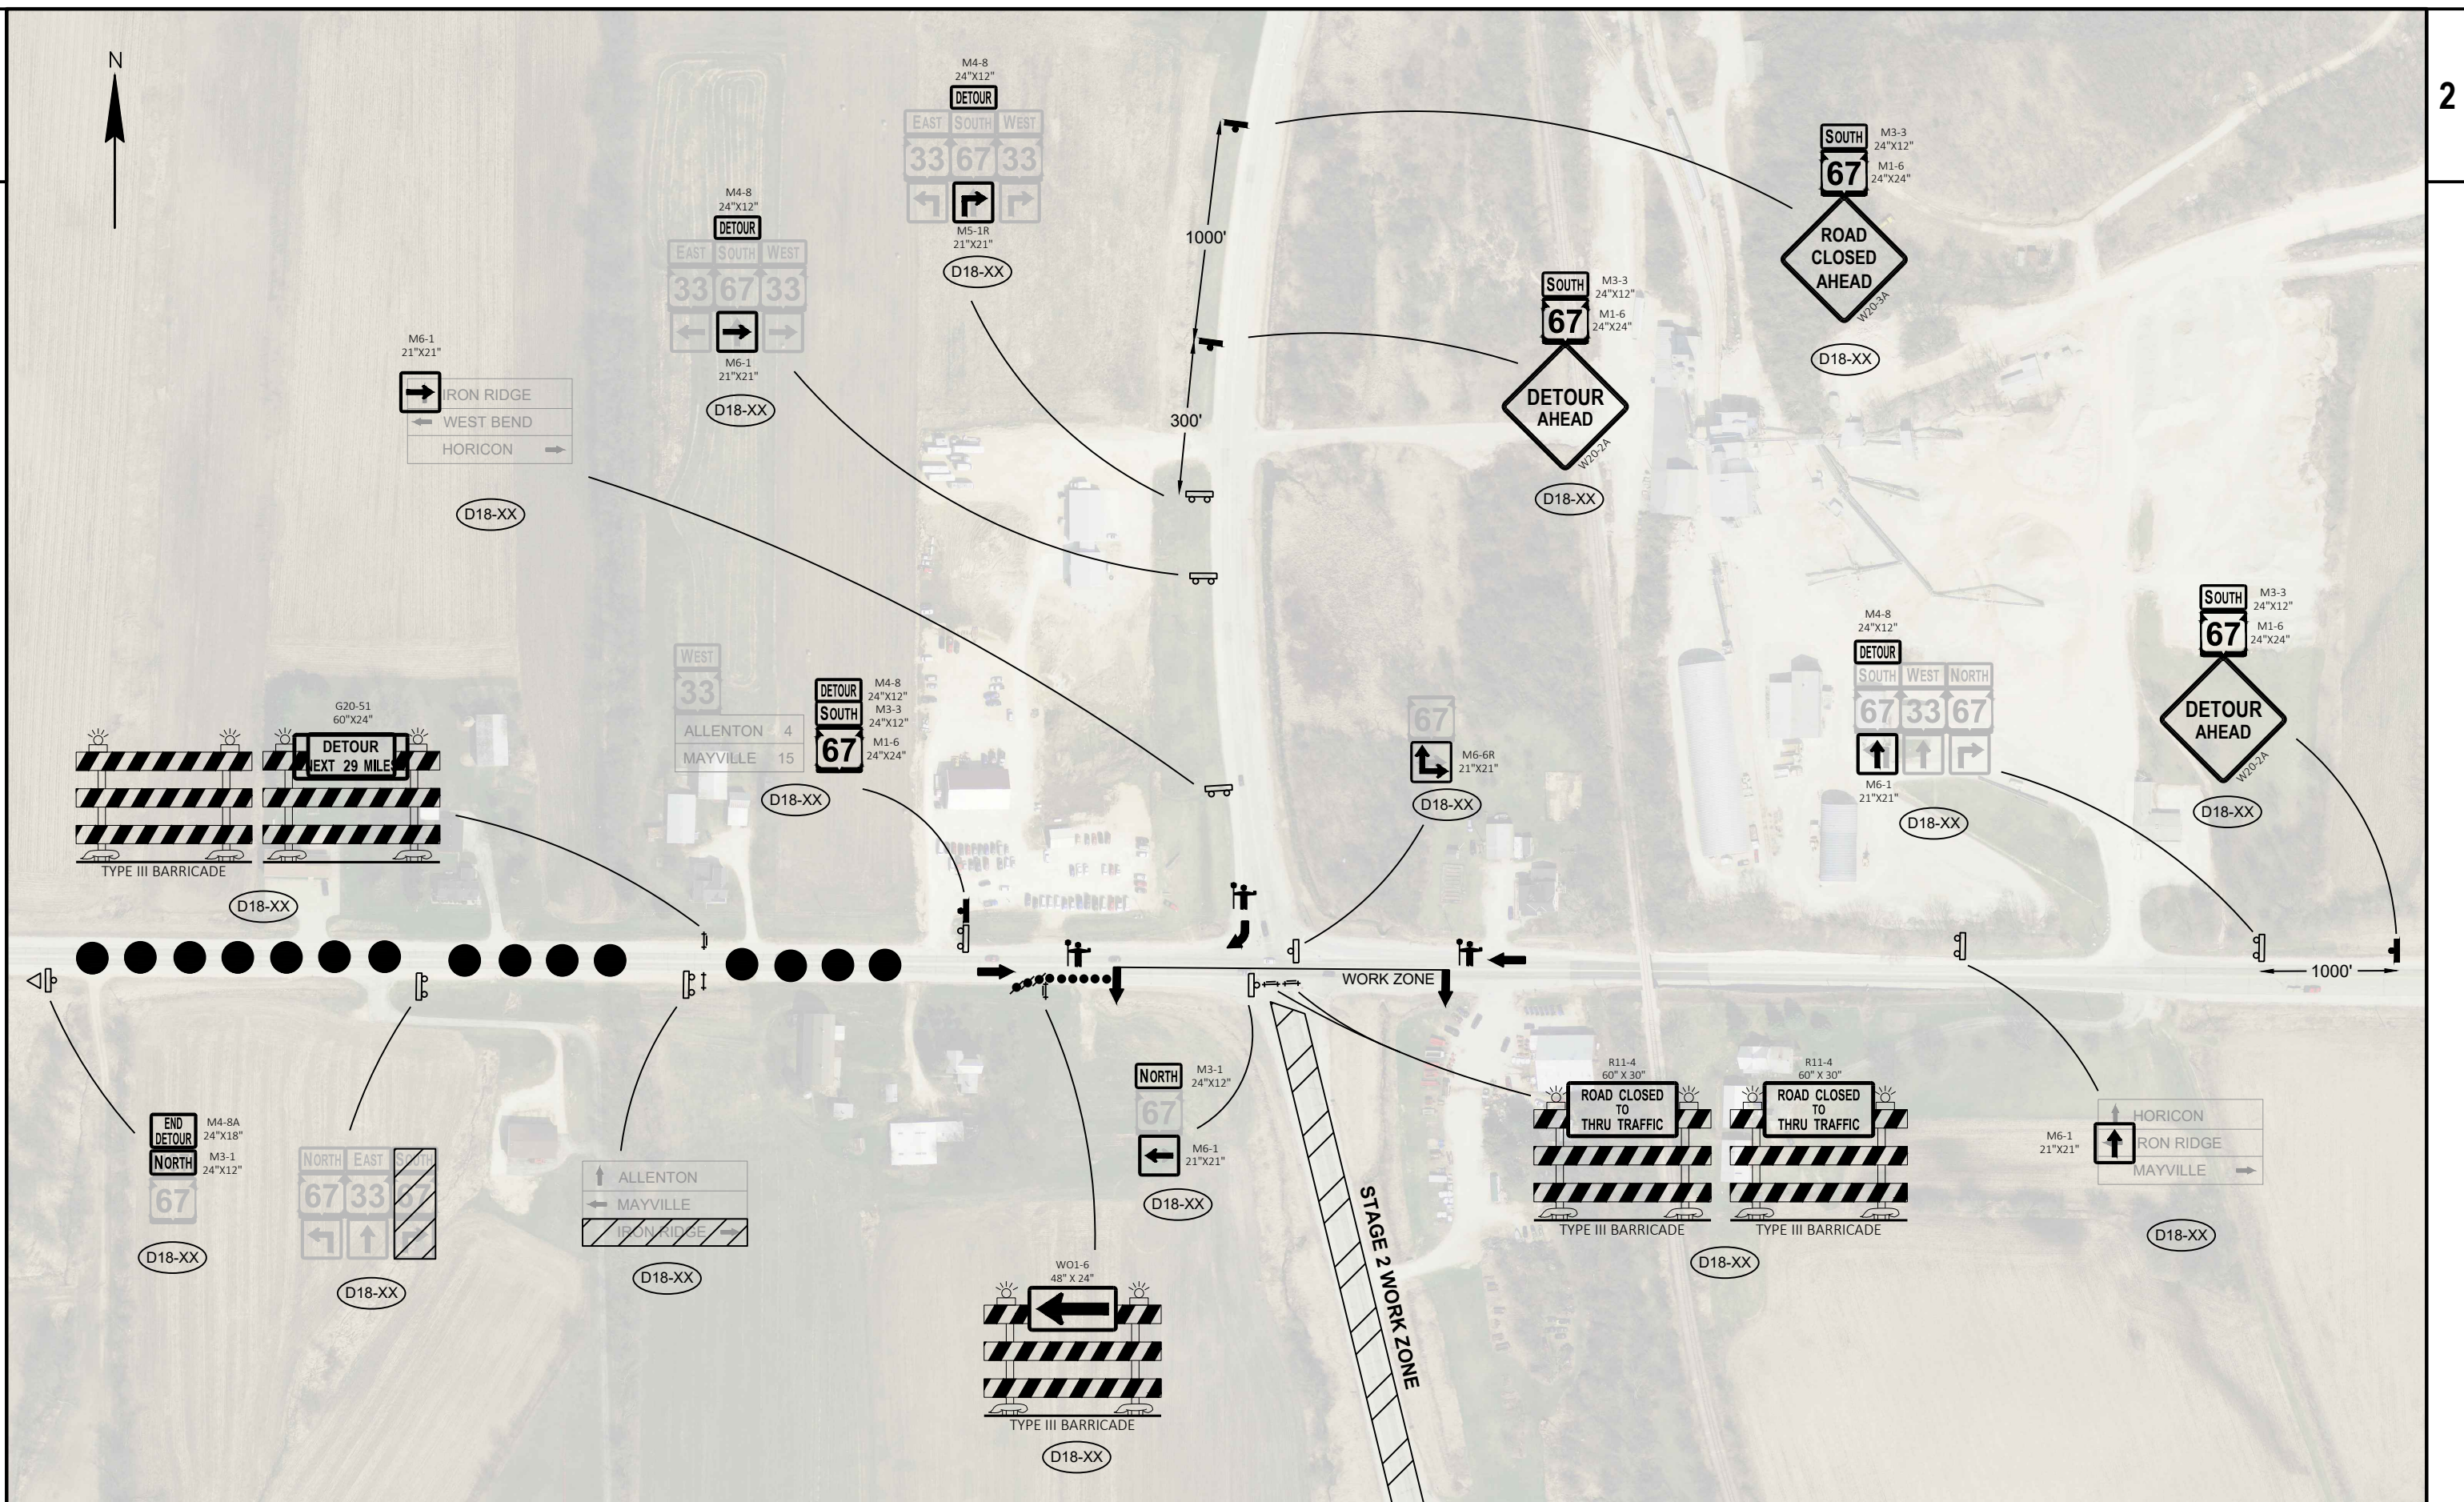

PROJECT NO: 3030-02-72

HWY: STH 67

COUNTY: DODGE COUNTY

DETOUR - STAGE 2-13

SHEET

E

FILE NAME : N:\PDS\C3D\30300202\SHEETPLAN\0270_DT - DETOUR\0270_DT - DETOUR.DWG
LAYOUT NAME - 027019_dt

PLOT DATE : 7/17/2019 9:33 AM

PLOT BY : SIMON, ANDREW DAVID

PLOT NAME :

PLOT SCALE : Custom

WISDOT/CADDs SHEET 42