


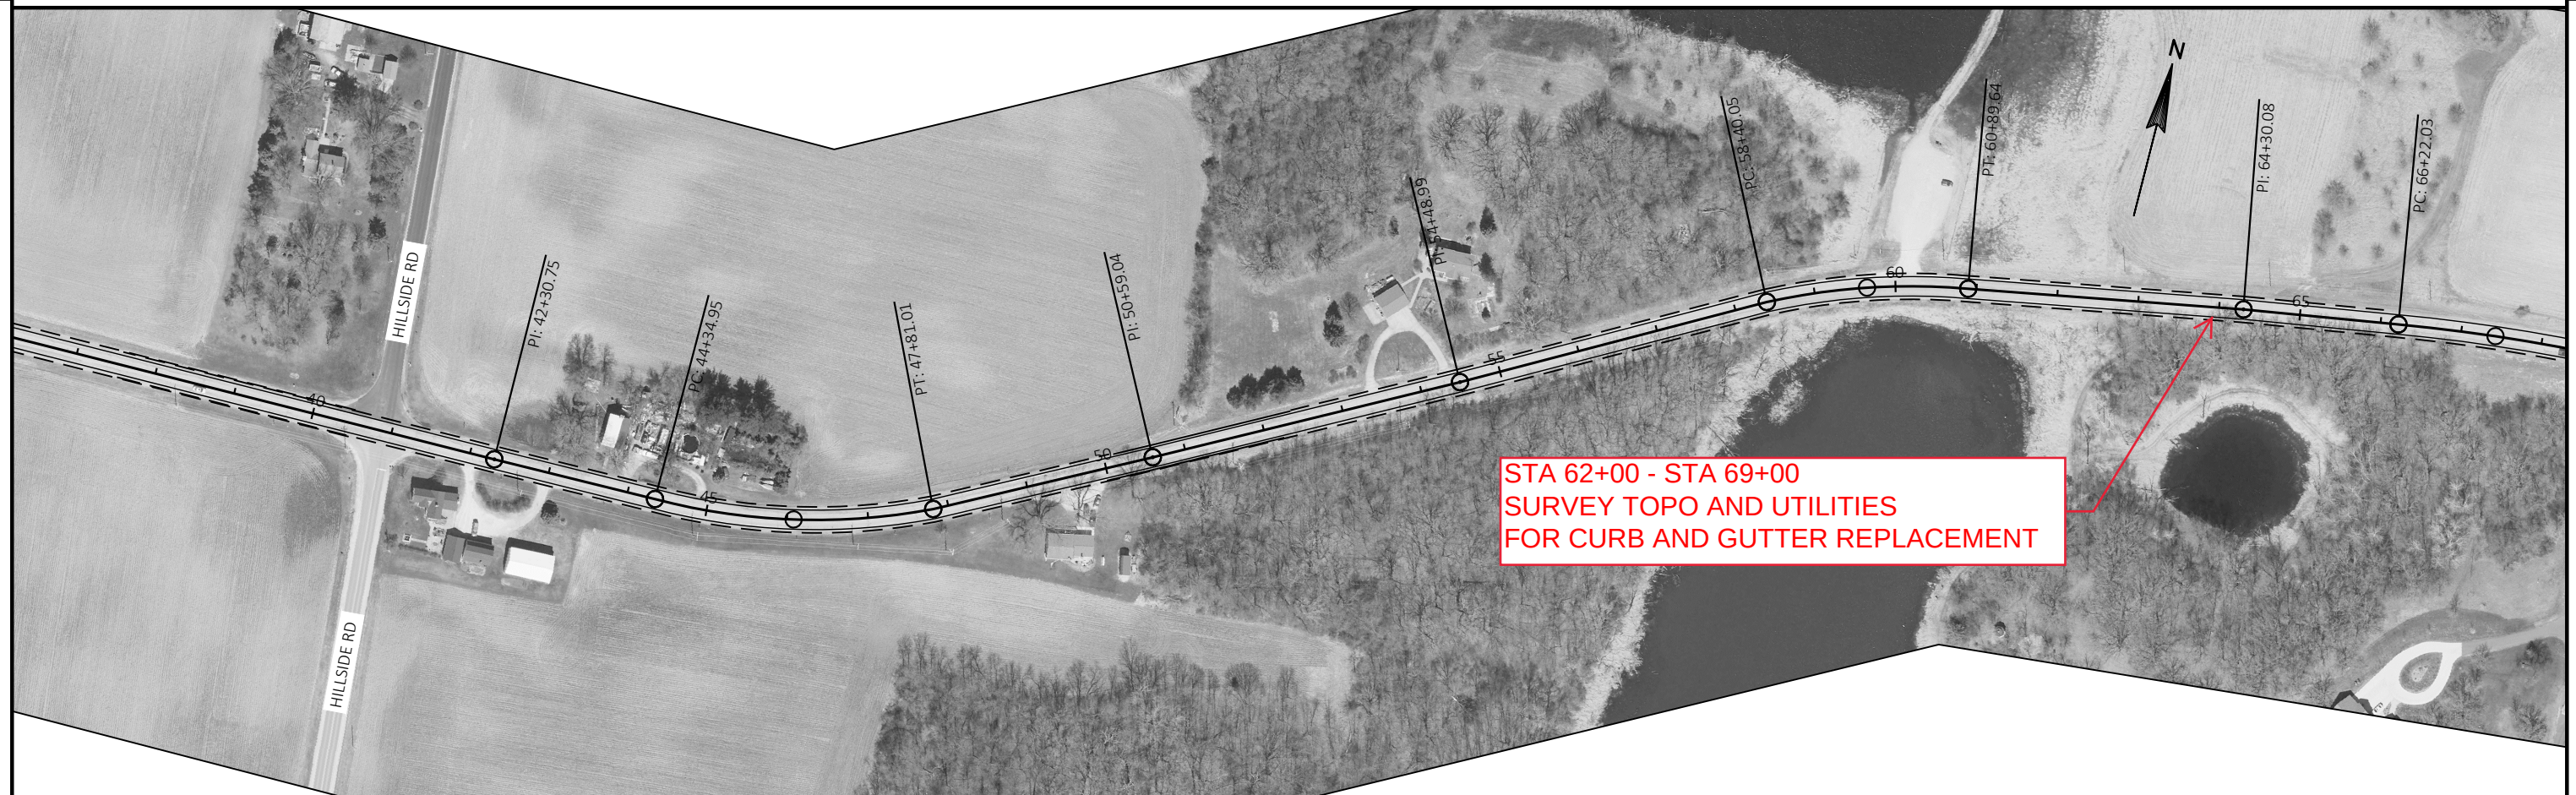

PROJECT NO: 3576-01-71	HWY: STH 106	COUNTY: JEFFERSON	PLAN	SHEET	E
------------------------	--------------	-------------------	------	-------	---




PROJECT NO: 3576-01-71	HWY: STH 106	COUNTY: JEFFERSON	PLAN	SHEET	E
------------------------	--------------	-------------------	------	-------	---



5

5

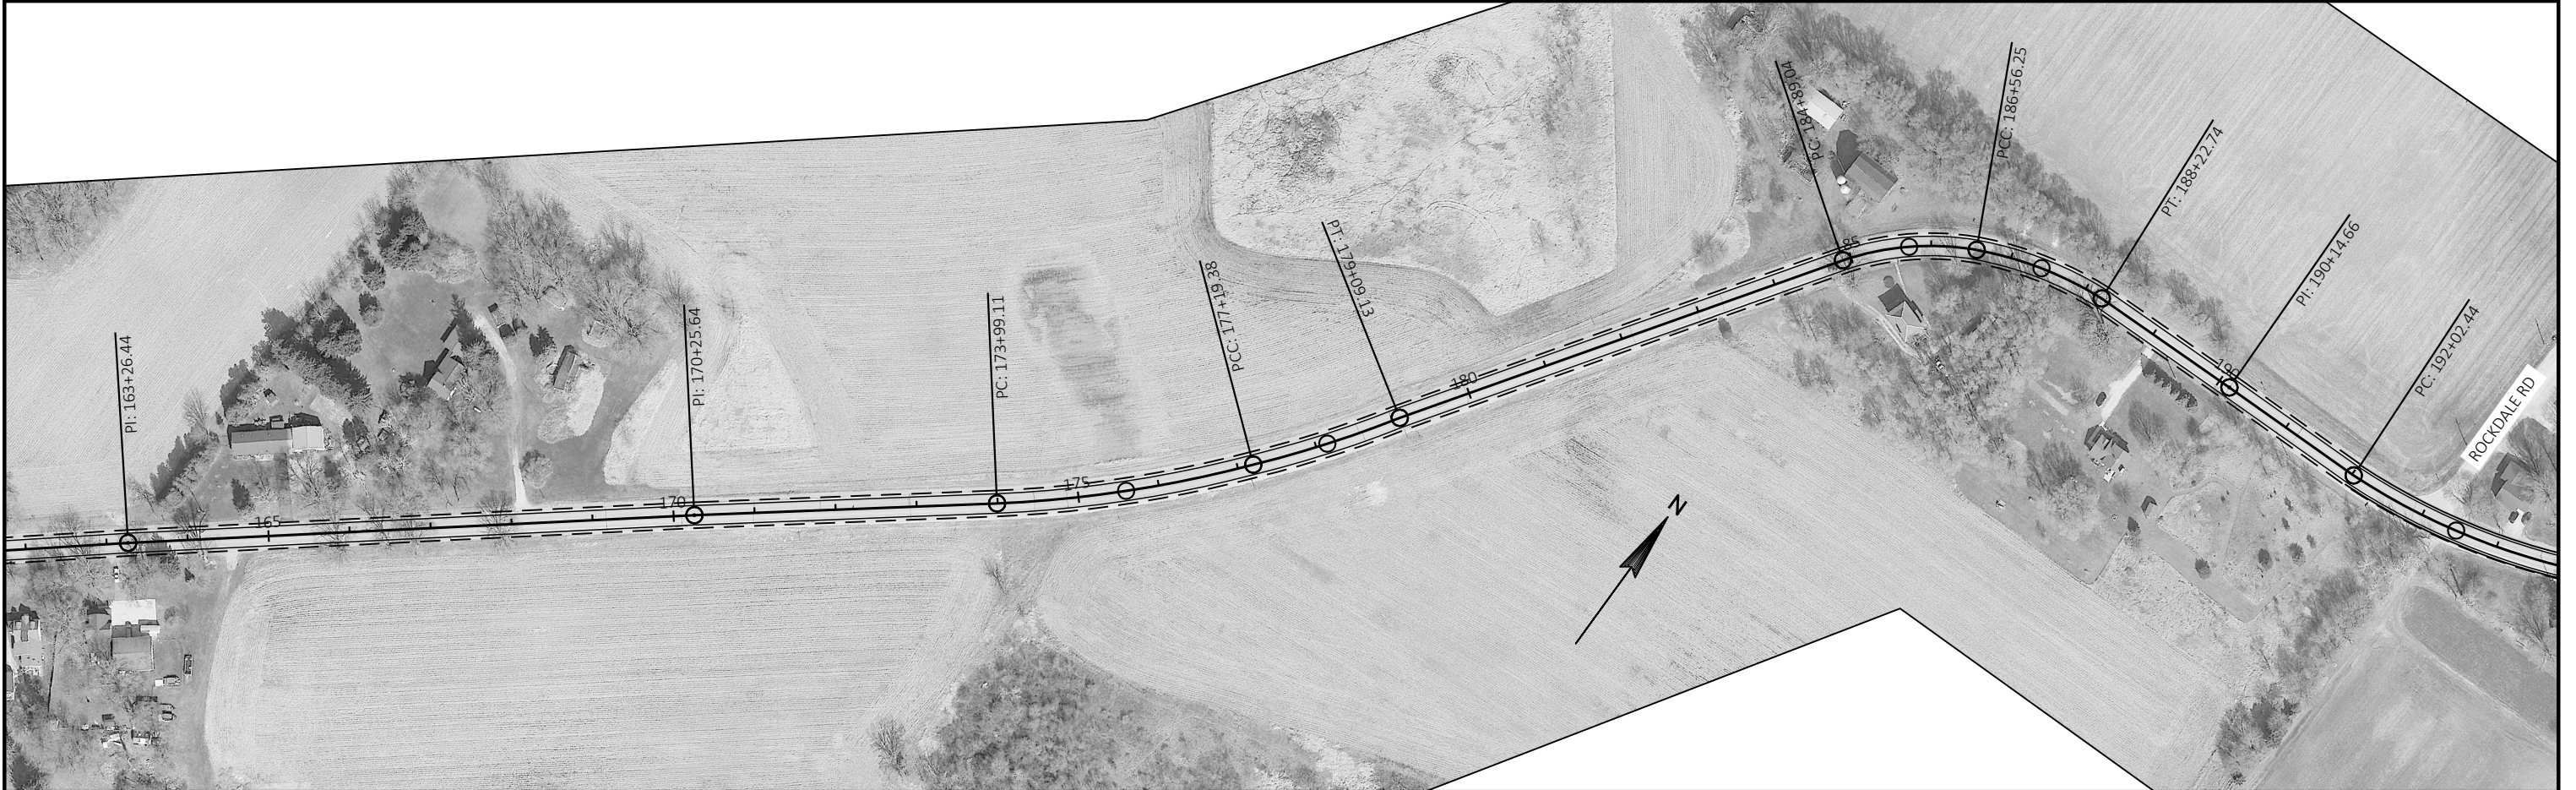

PROJECT NO: 3576-01-71	HWY: STH 106	COUNTY: JEFFERSON	PLAN	SHEET	E
------------------------	--------------	-------------------	------	-------	---


STA 200+00 - STA 208+00
SURVEY TOPO AND UTILITIES
FOR BEAMGUARD REPLACEMENT AND
CONCRETE STRUCTURE OVERLAY



PROJECT NO: 3576-01-71	HWY: STH 106	COUNTY: JEFFERSON	PLAN	SHEET	E
------------------------	--------------	-------------------	------	-------	---



PROJECT NO: 3576-01-71	HWY: STH 106	COUNTY: JEFFERSON	PLAN	SHEET	E
------------------------	--------------	-------------------	------	-------	---

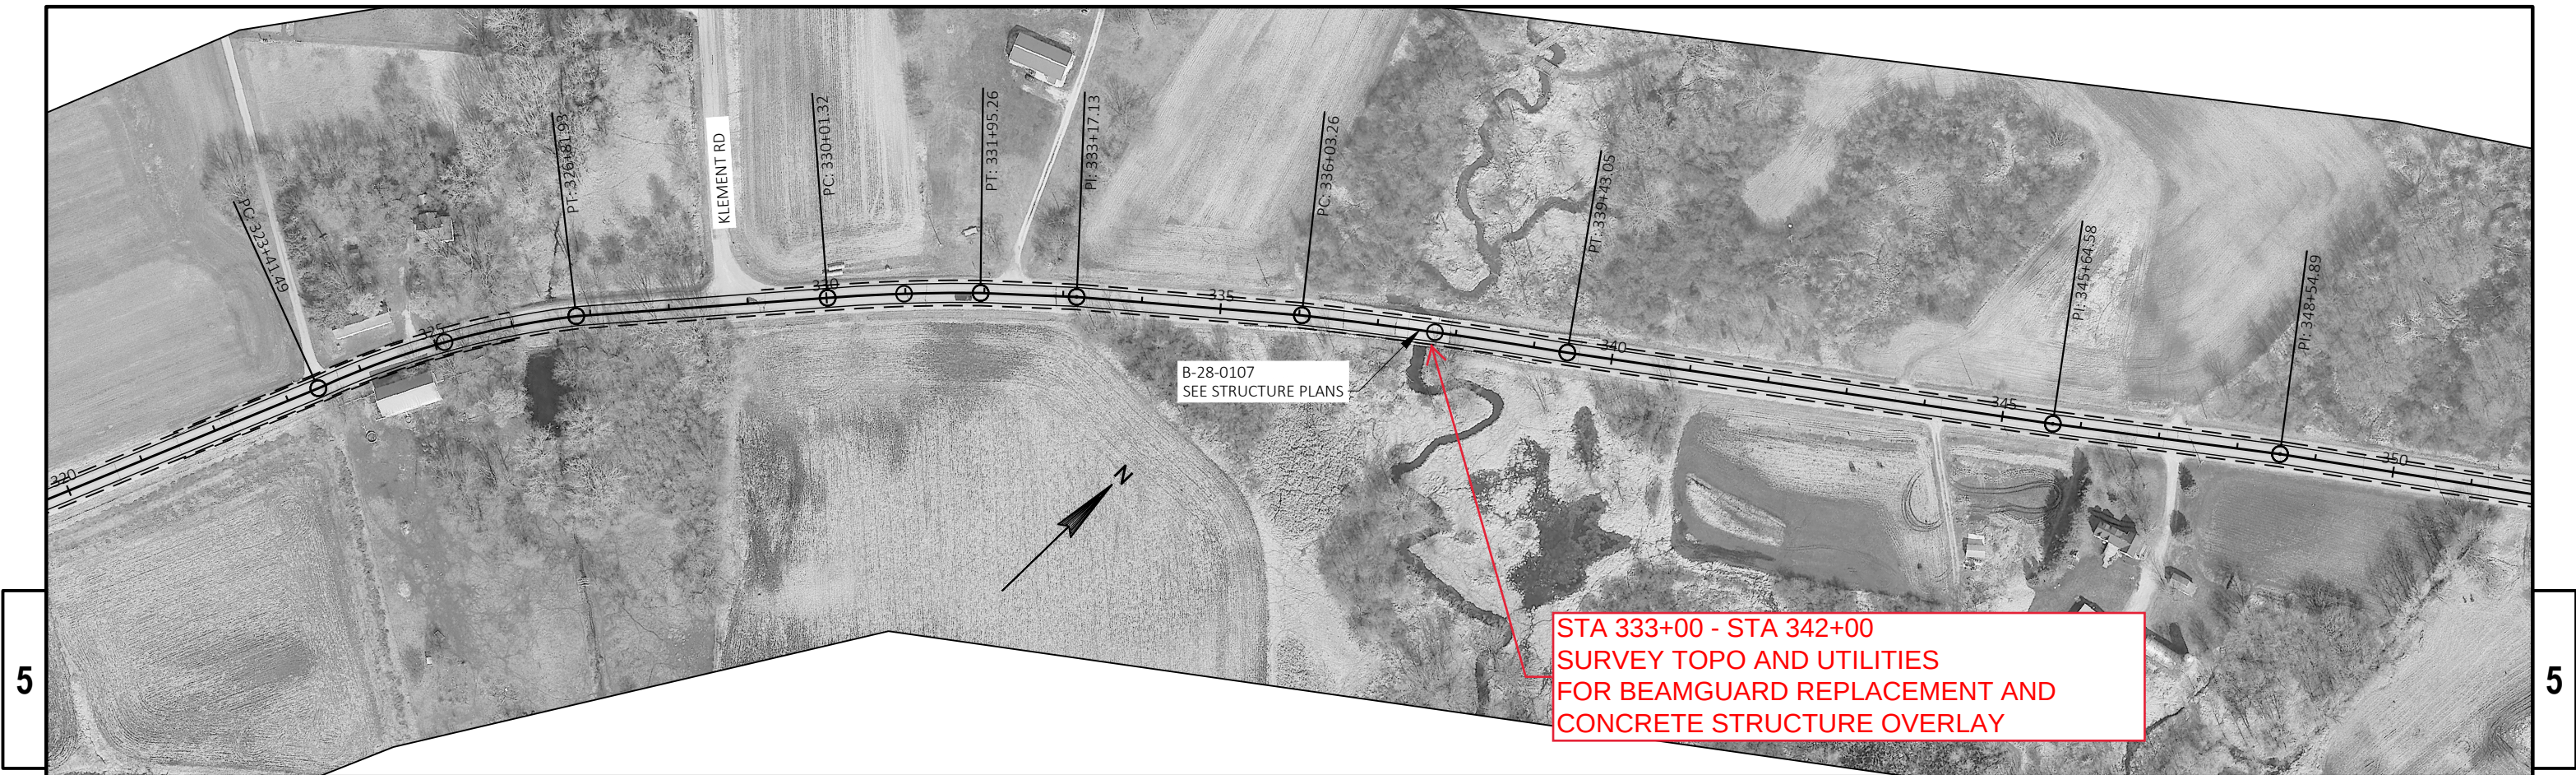



PROJECT NO: 3576-01-71	HWY: STH 106	COUNTY: JEFFERSON	PLAN	SHEET	E
------------------------	--------------	-------------------	------	-------	---

5



5



PROJECT NO: 3576-01-71	HWY: STH 106	COUNTY: JEFFERSON	PLAN	SHEET	E
------------------------	--------------	-------------------	------	-------	---





PROJECT NO: 3576-01-71	HWY: STH 106	COUNTY: JEFFERSON	PLAN	SHEET	E
------------------------	--------------	-------------------	------	-------	---

STA 579+00 - STA 610+00
SURVEY TOPO AND UTILITIES FOR BEAMGUARD AND
CULVERT WINGWALL REPLACEMENT

C-28-0011
SEE STRUCTURE PLANS

END CONSTRUCTION
STA 606+10.00'EB'
MATCH EXISTING
SAW CUT REQ'D

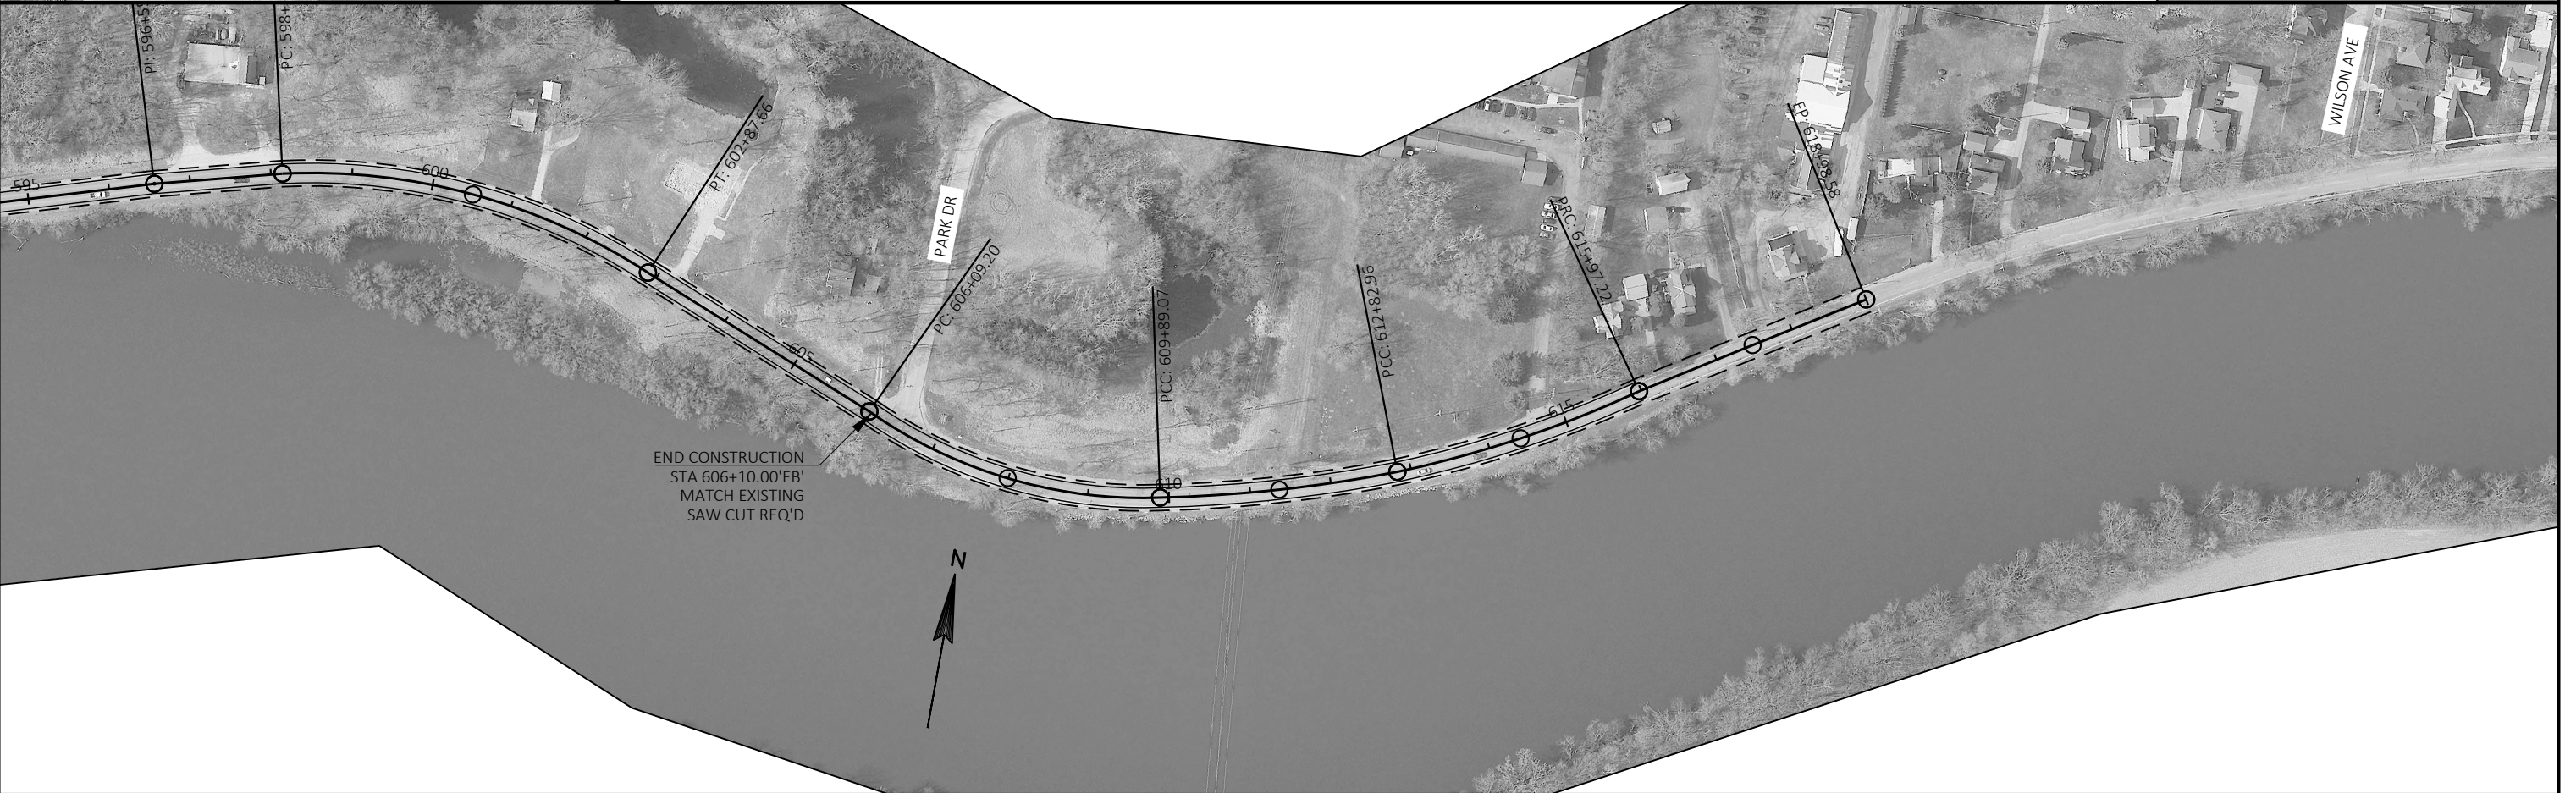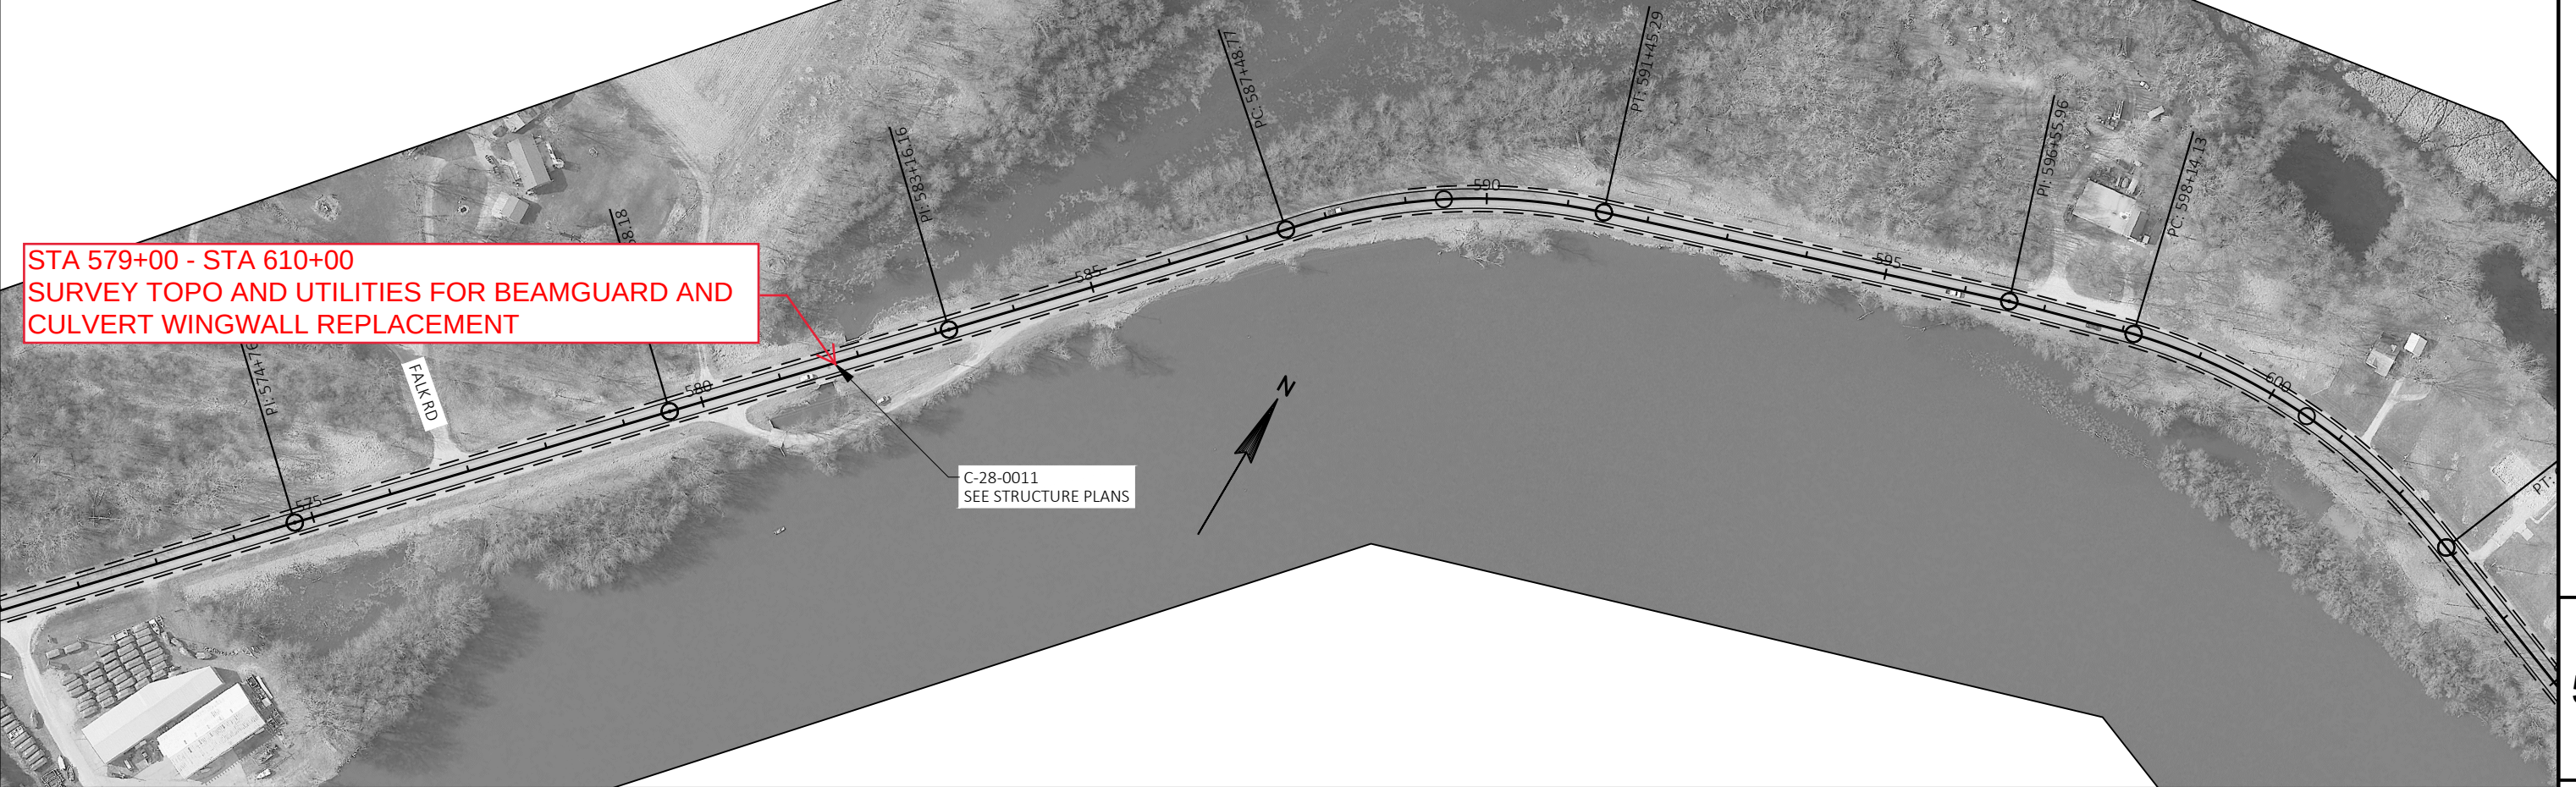

PROJECT NO: 3576-01-71	HWY: STH 106	COUNTY: JEFFERSON	PLAN	SHEET	E
------------------------	--------------	-------------------	------	-------	---