

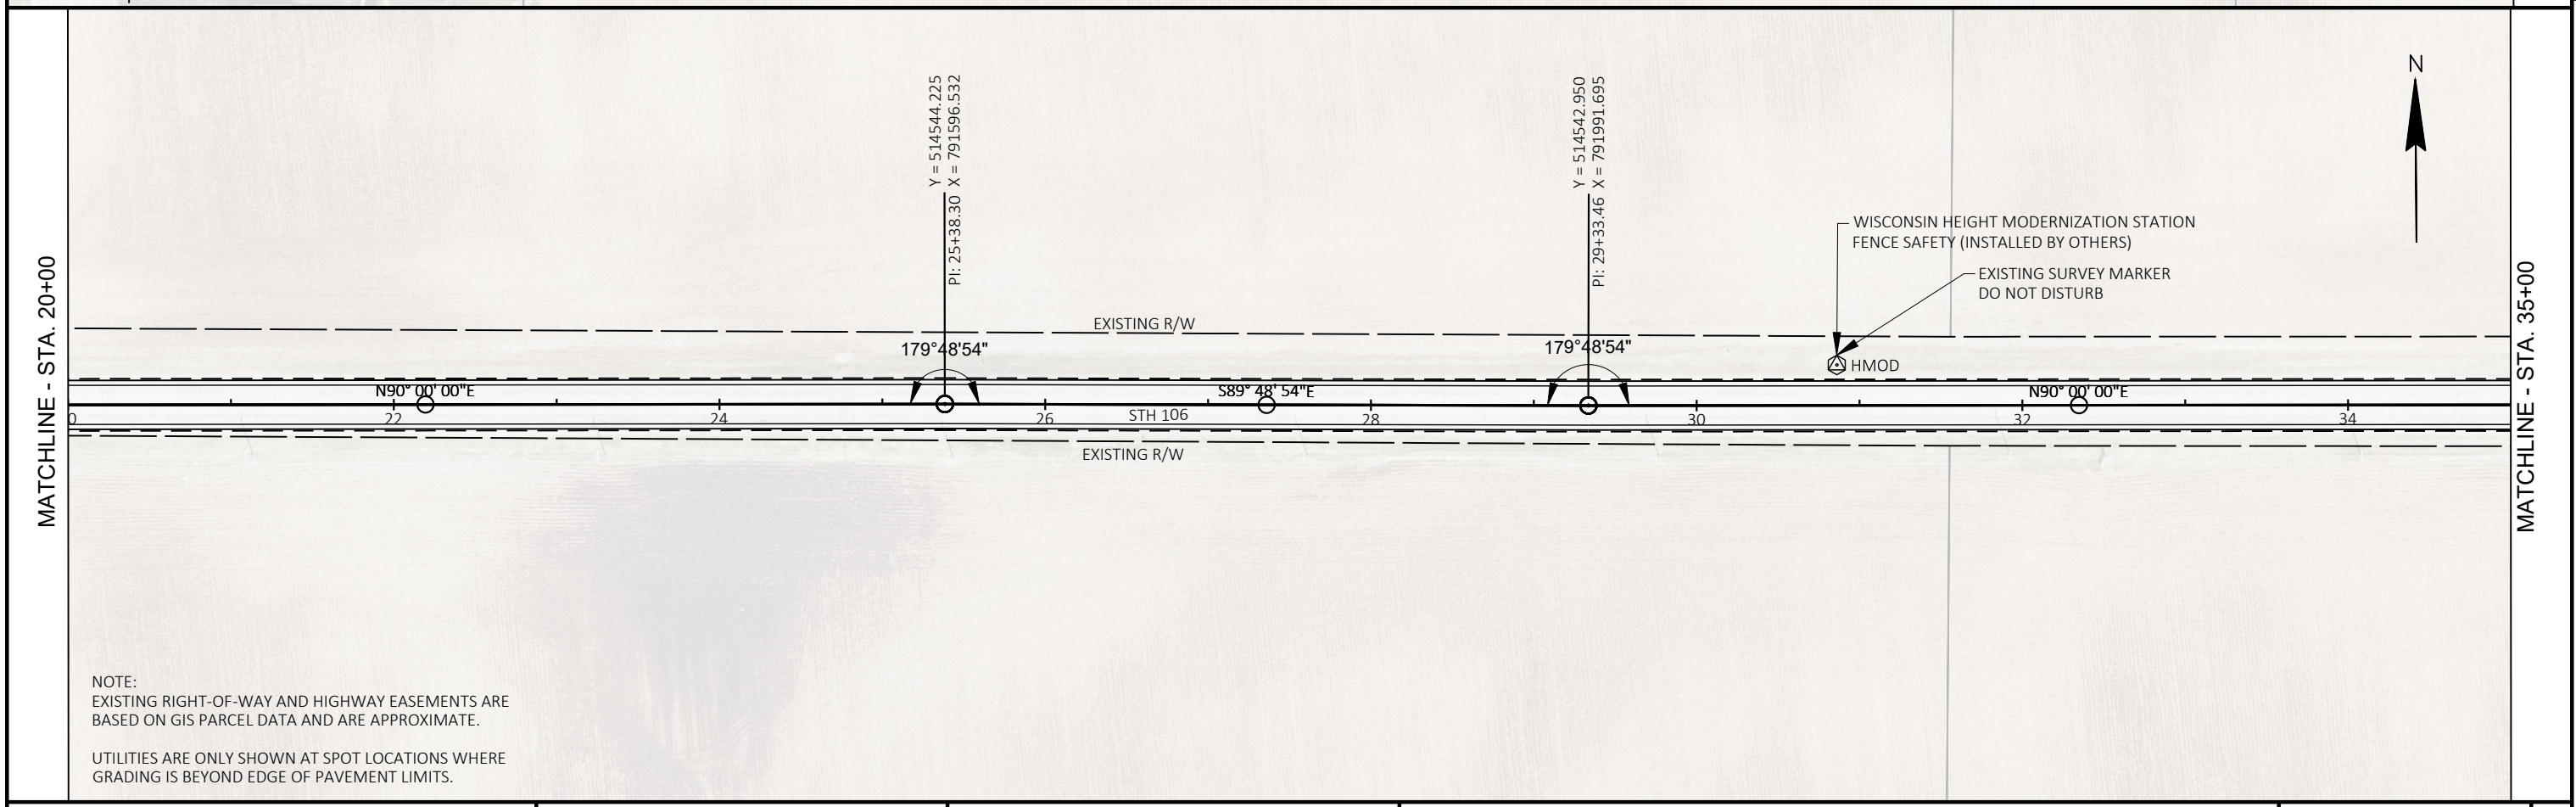
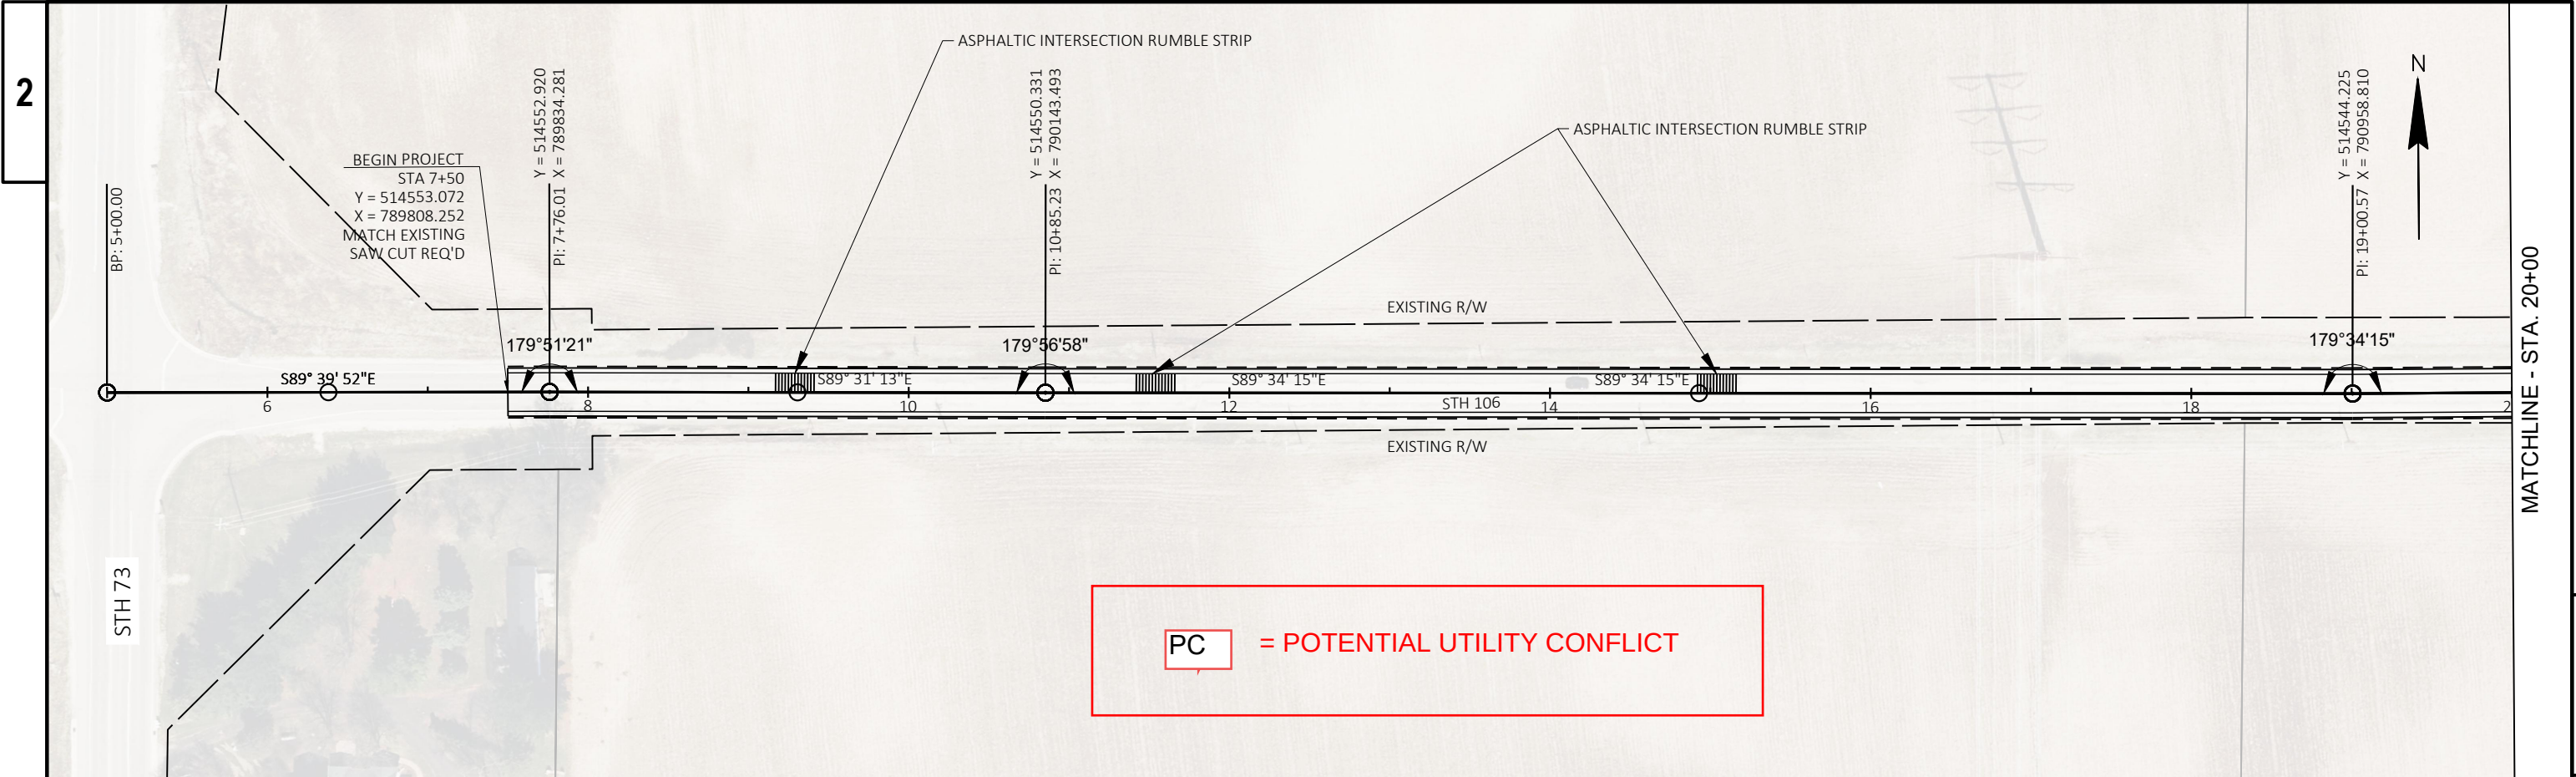


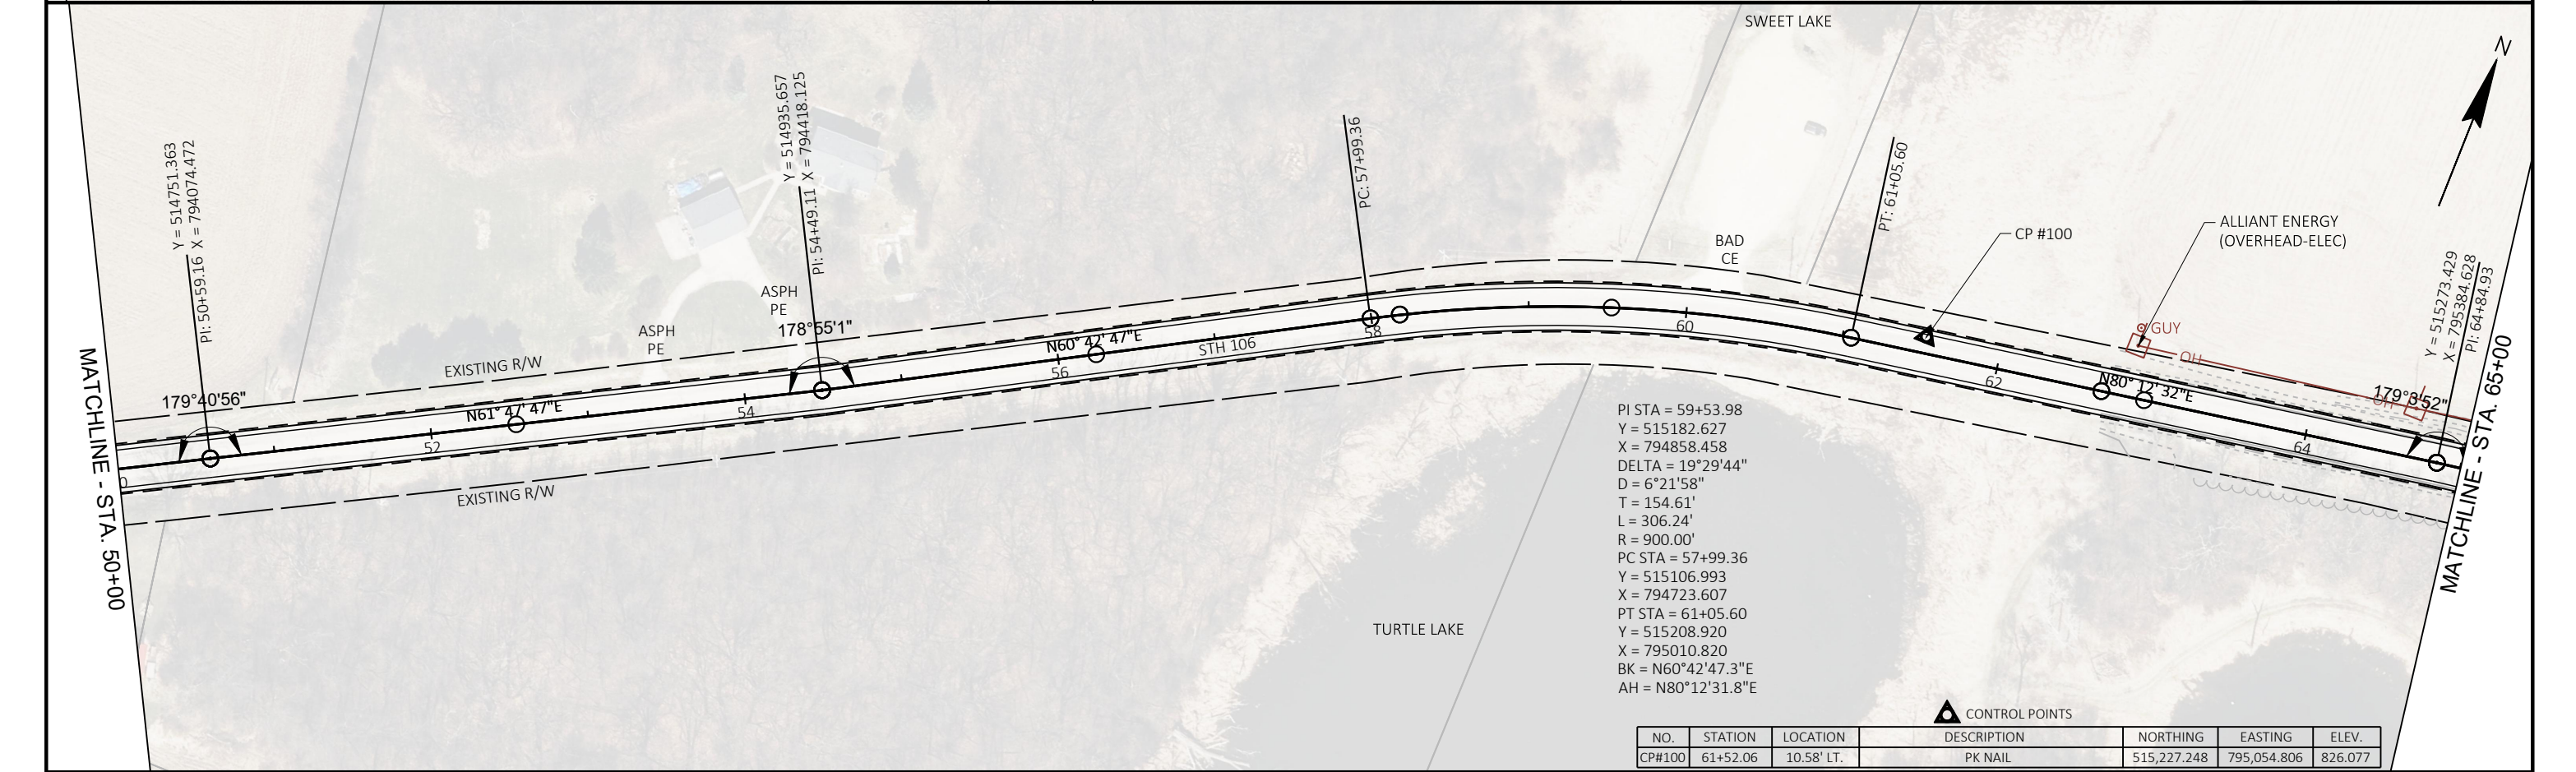


PROJECT NO: 3576-01-71	HWY: STH 106	COUNTY: JEFFERSON	09-	SHEET	E
------------------------	--------------	-------------------	-----	-------	---

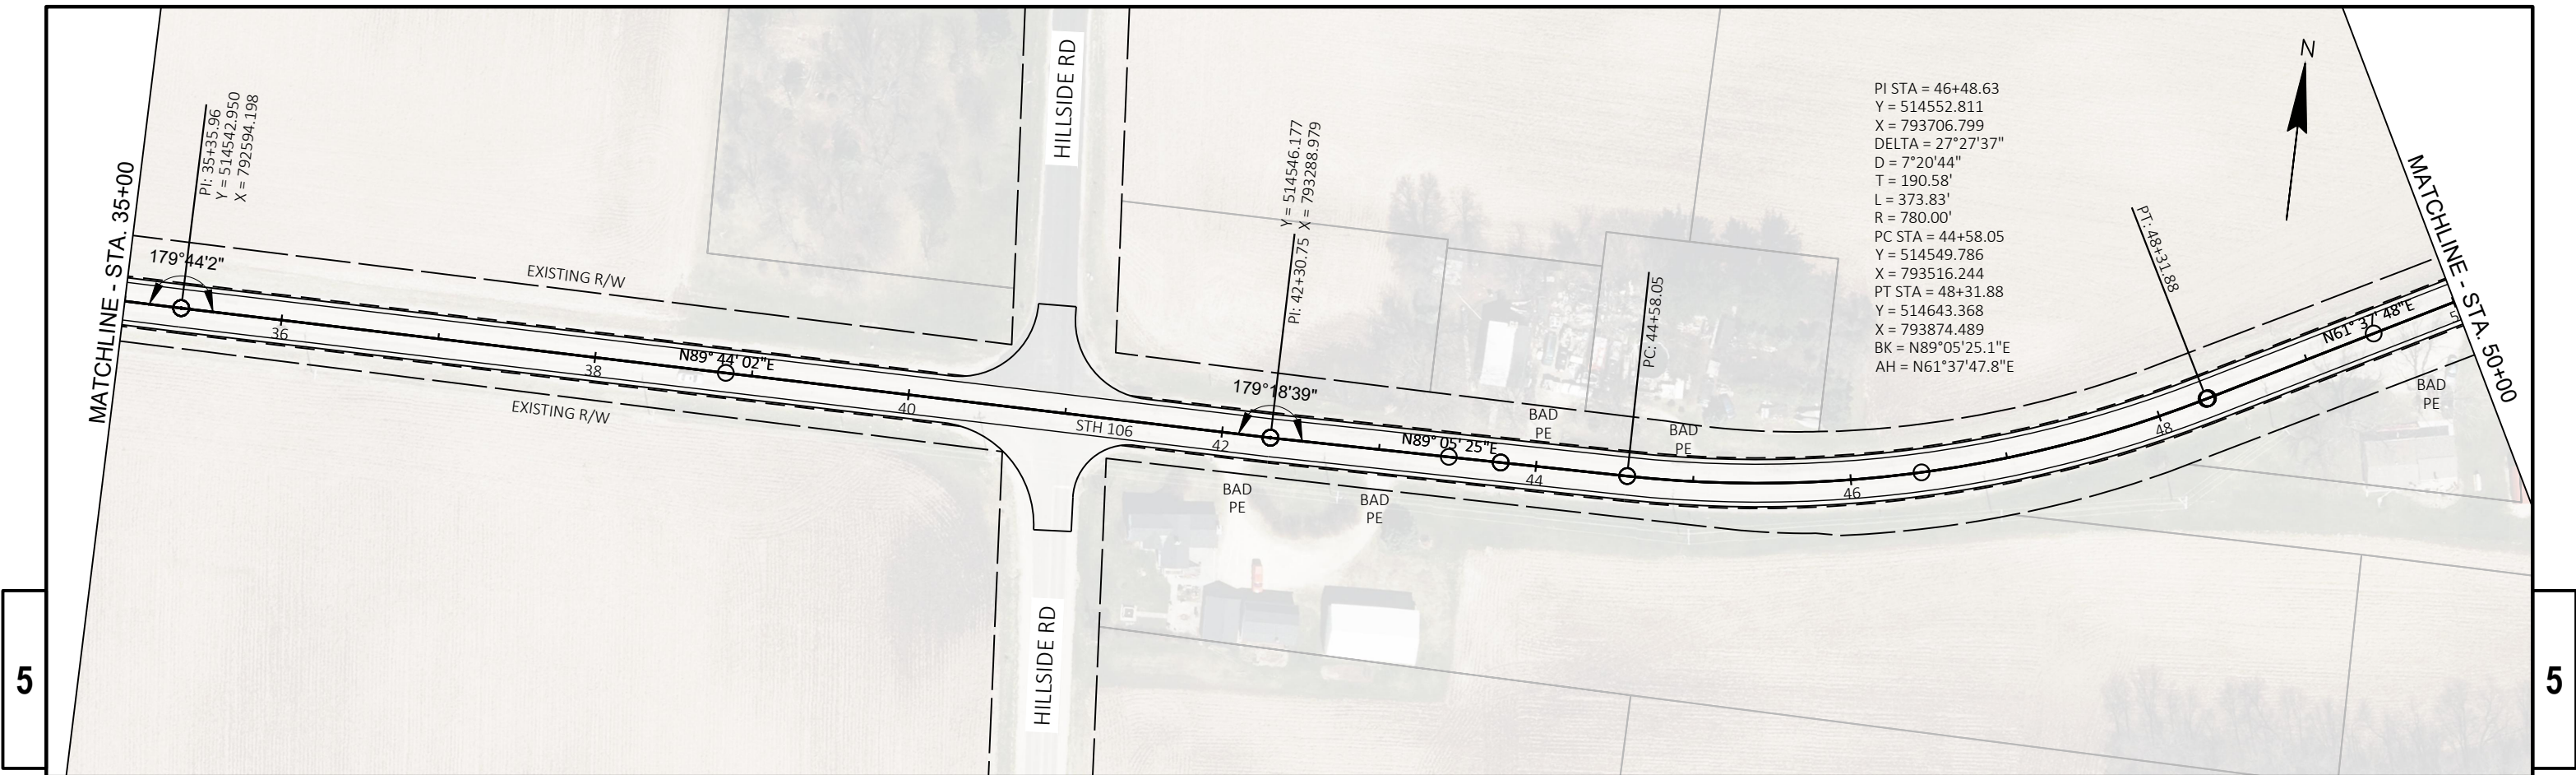


NO.	STATION	LOCATION	DESCRIPTION	NORTHING	EASTING	ELEV.
CP#100	61+52.06	10.58' LT.	PK NAIL	515,227.248	795,054.806	826.077



BENCHMARKS			
NO.	STATION	ELEV.	DESCRIPTION
536870913	68+59.00	860.946	RAIL ROAD SPIKE IN POWER POLE, TOP FLAT EDGE OF HEAD SHOT

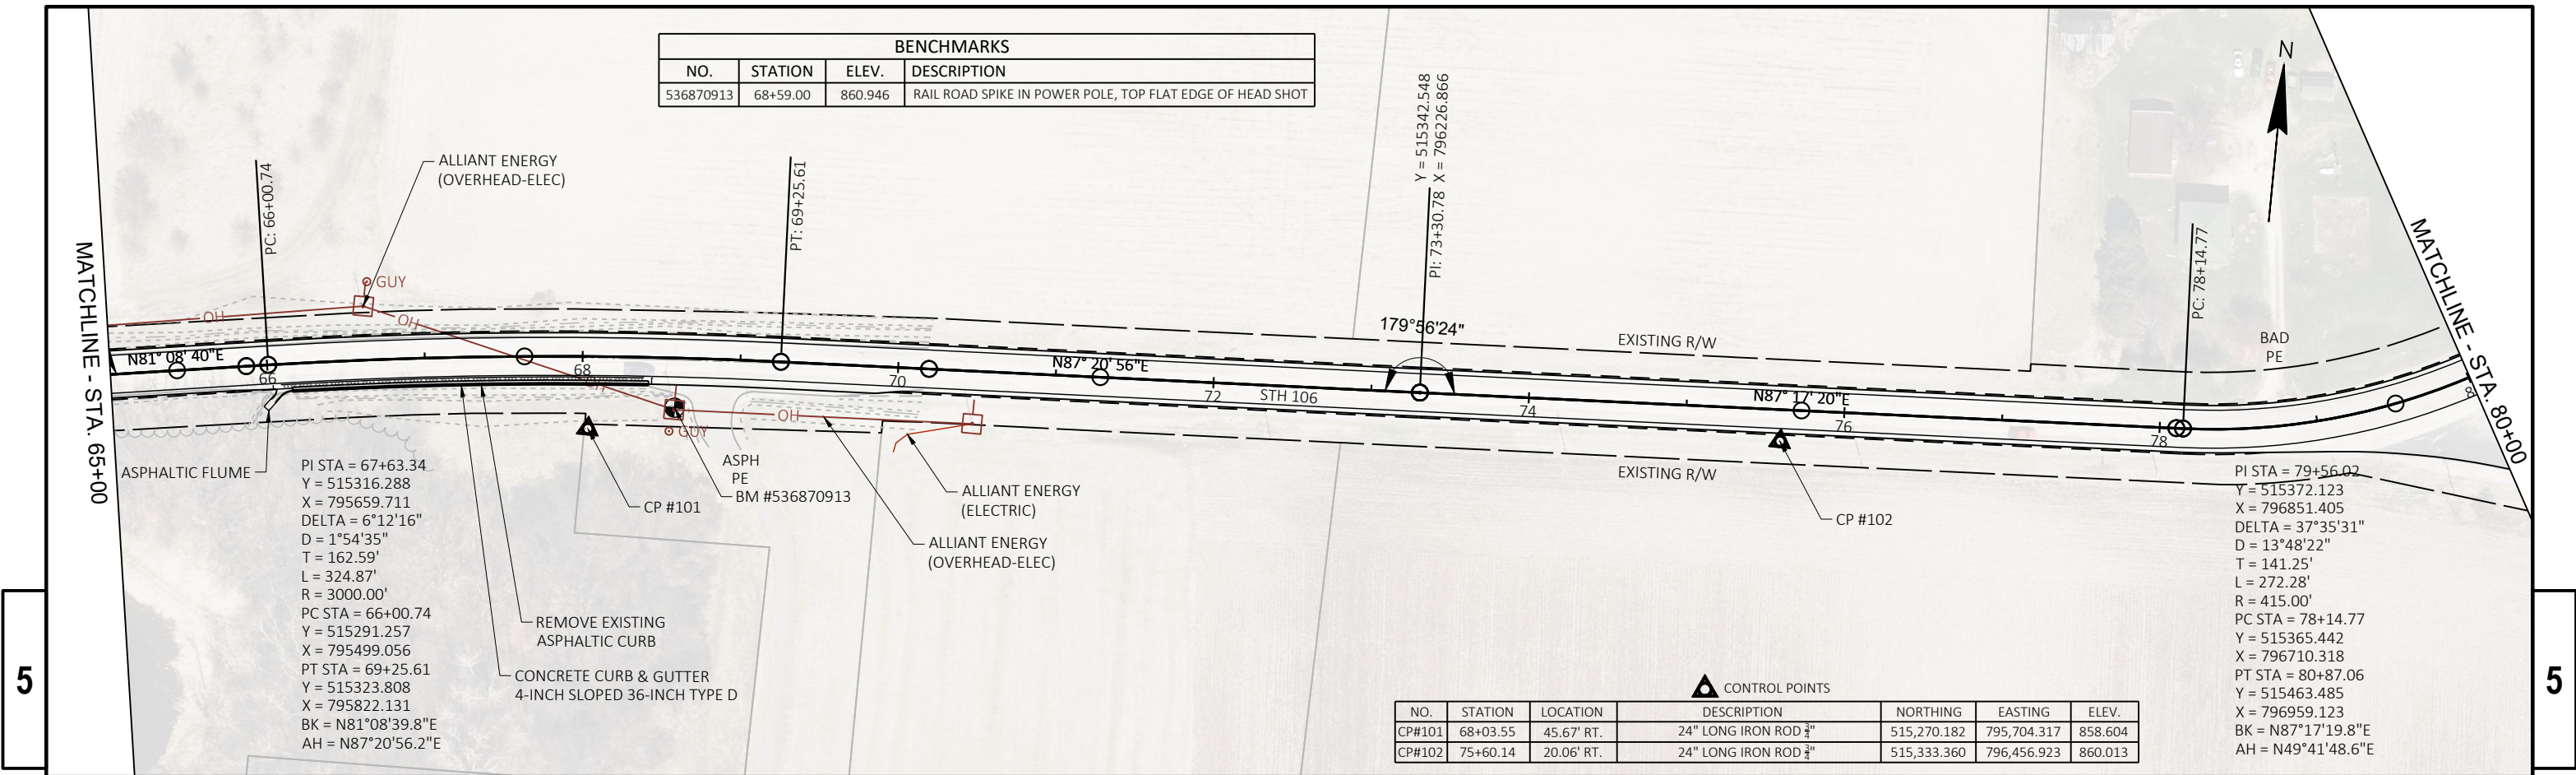



PROJECT NO:	3576-01-71	HWY:	STH 106	COUNTY:	JEFFERSON	09-	SHEET	E
-------------	------------	------	---------	---------	-----------	-----	-------	---

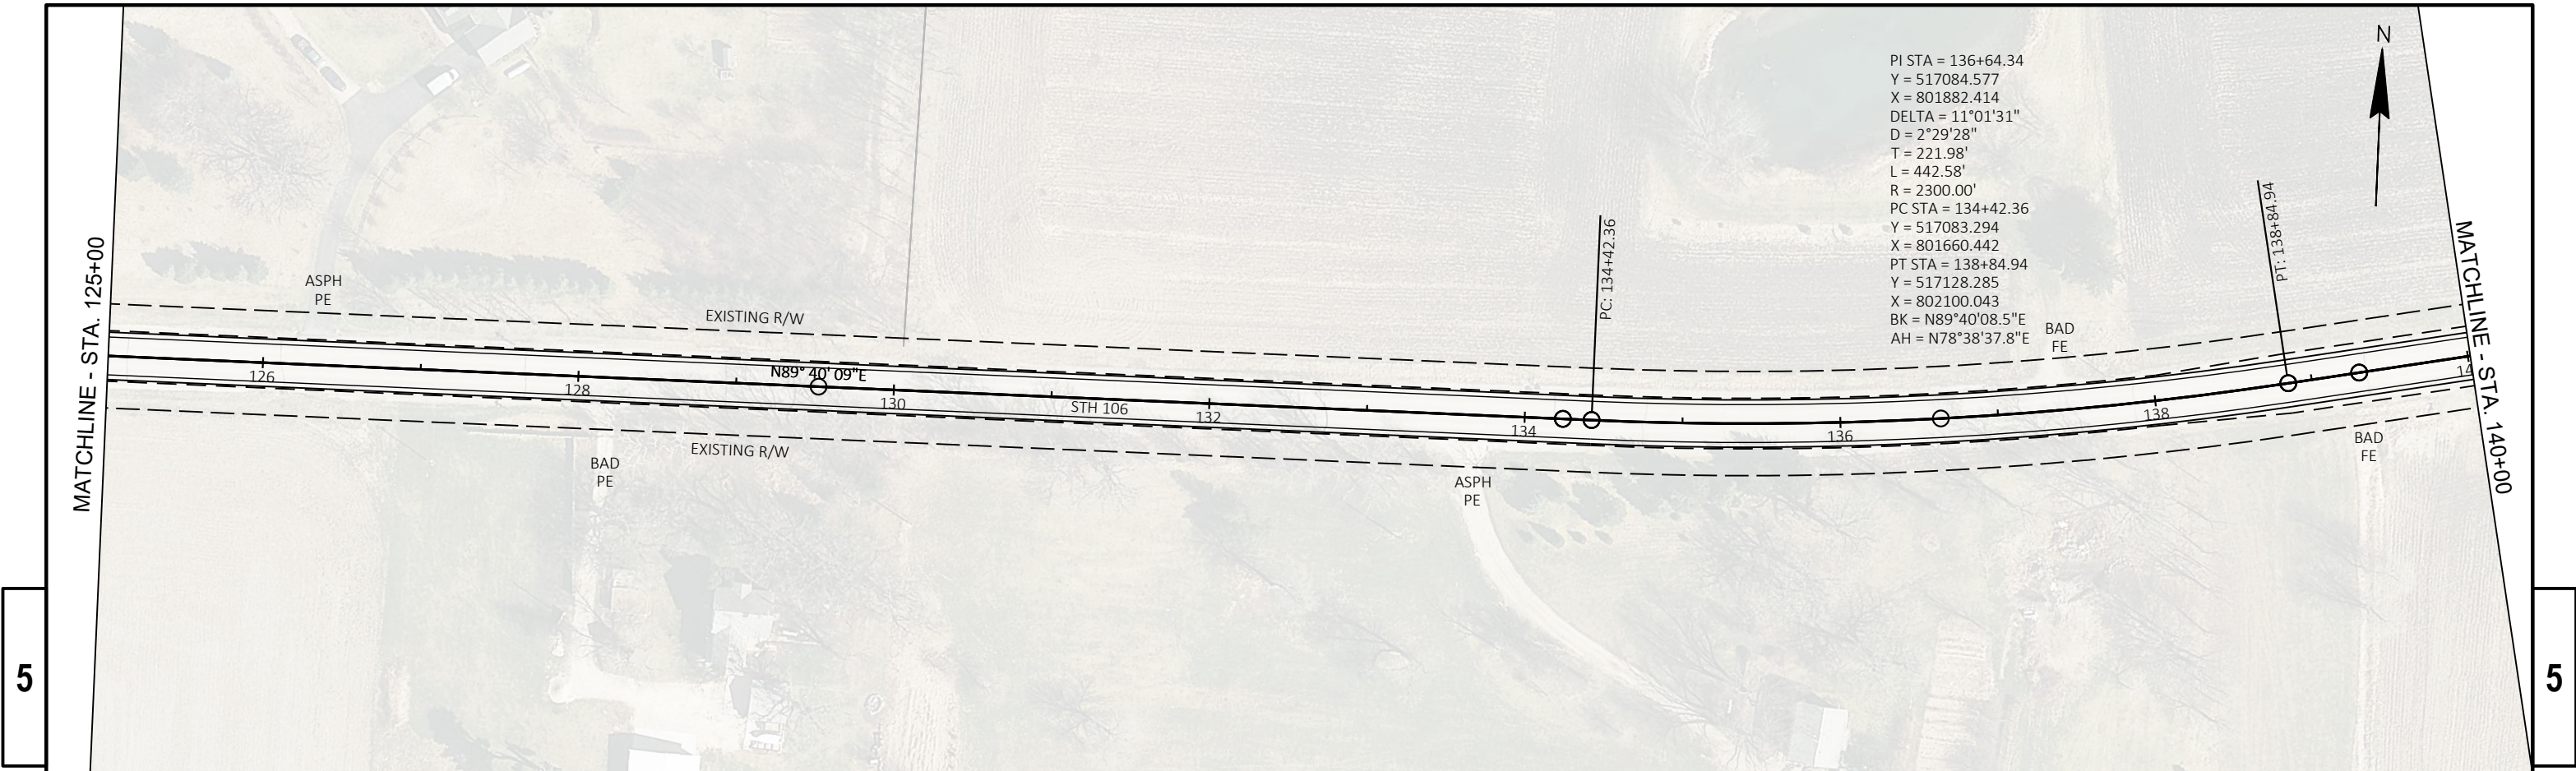




PROJECT NO:	3576-01-71	HWY: STH 106	COUNTY: JEFFERSON	09-	SHEET	E
-------------	------------	--------------	-------------------	-----	-------	---

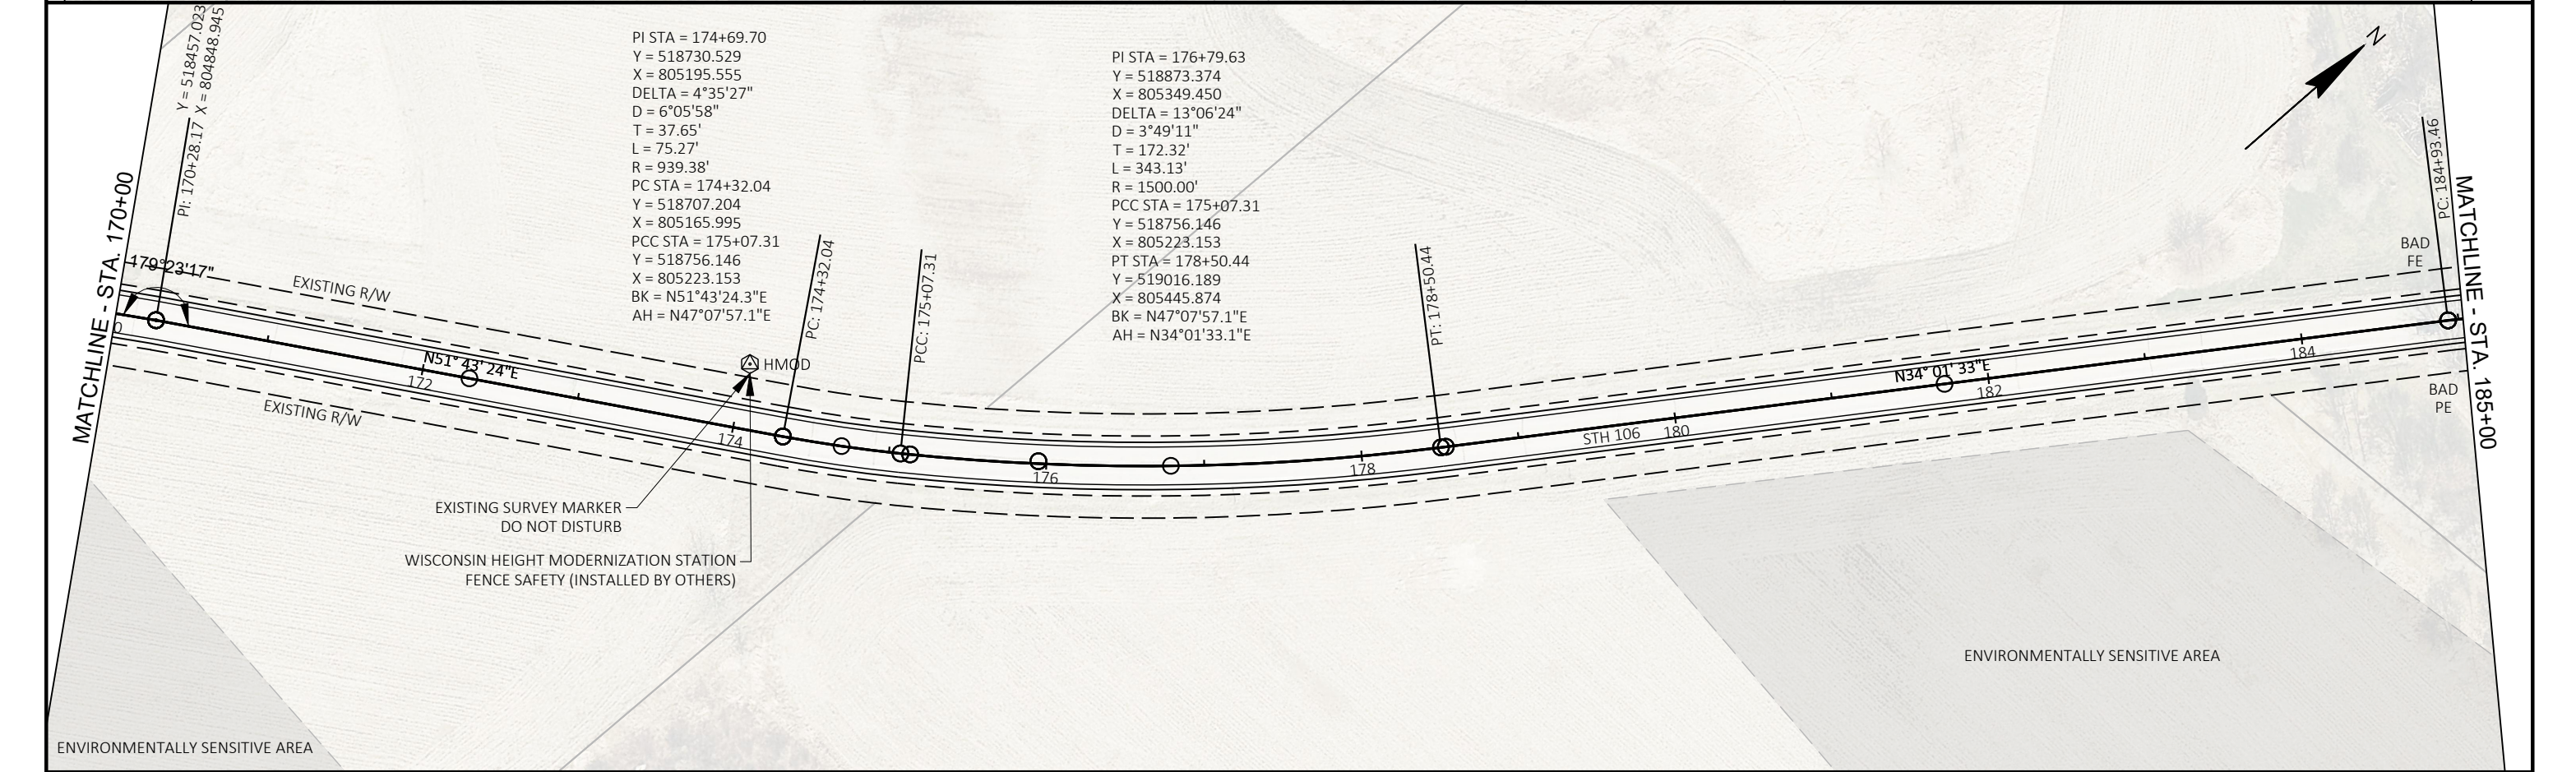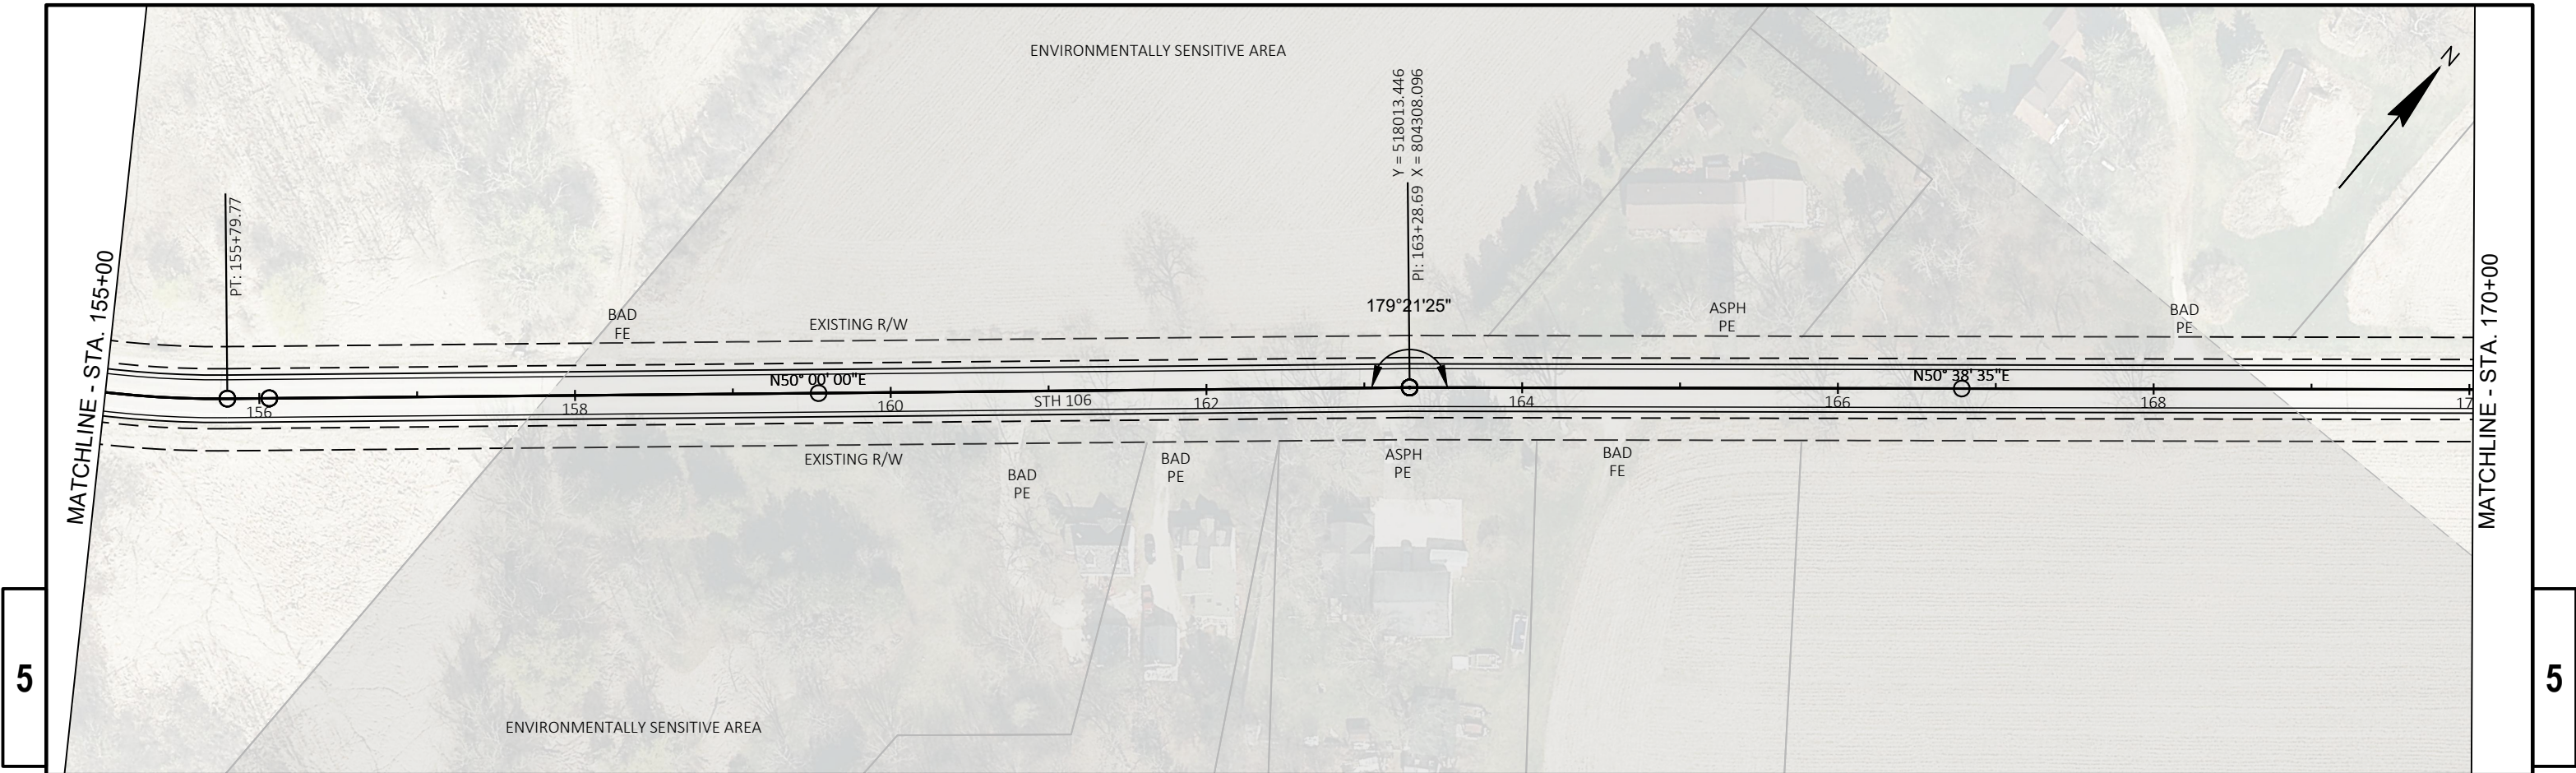



PROJECT NO: 3576-01-71	HWY: STH 106	COUNTY: JEFFERSON	09-	SHEET	E
------------------------	--------------	-------------------	-----	-------	---

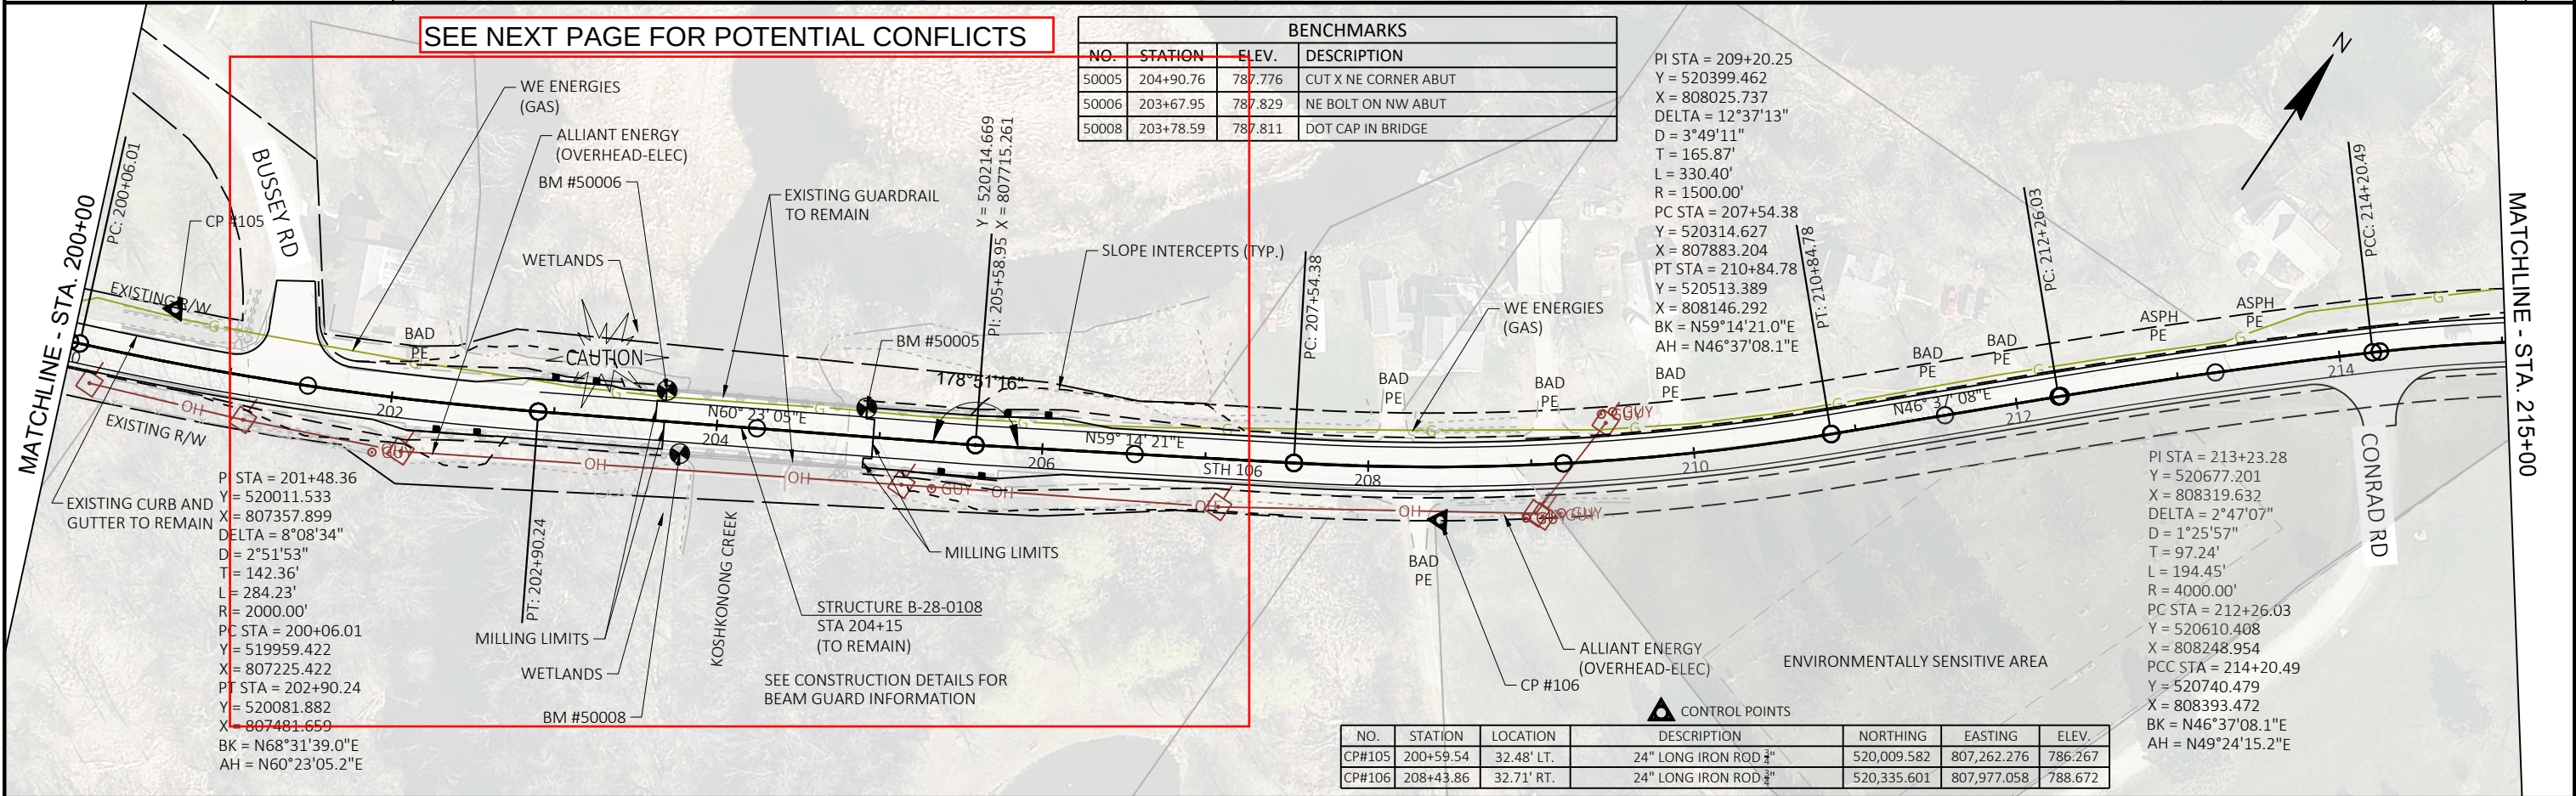
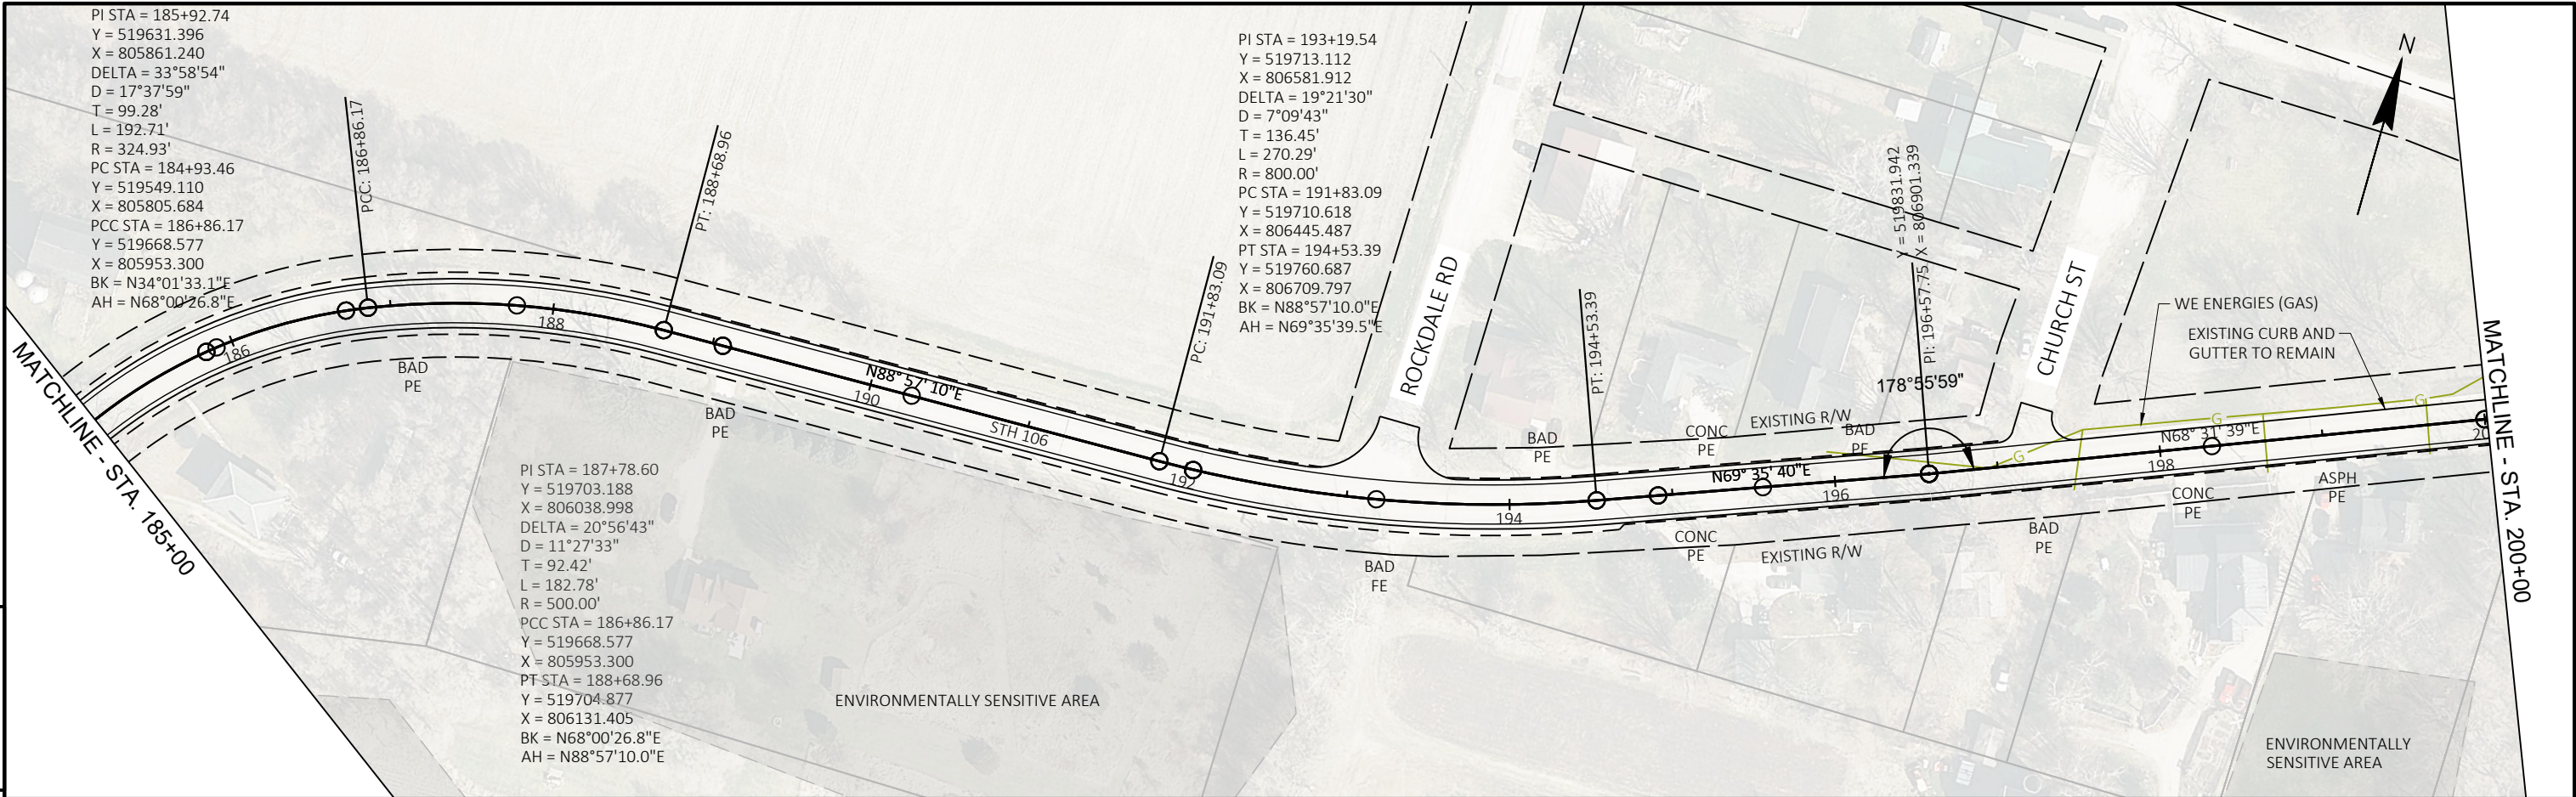


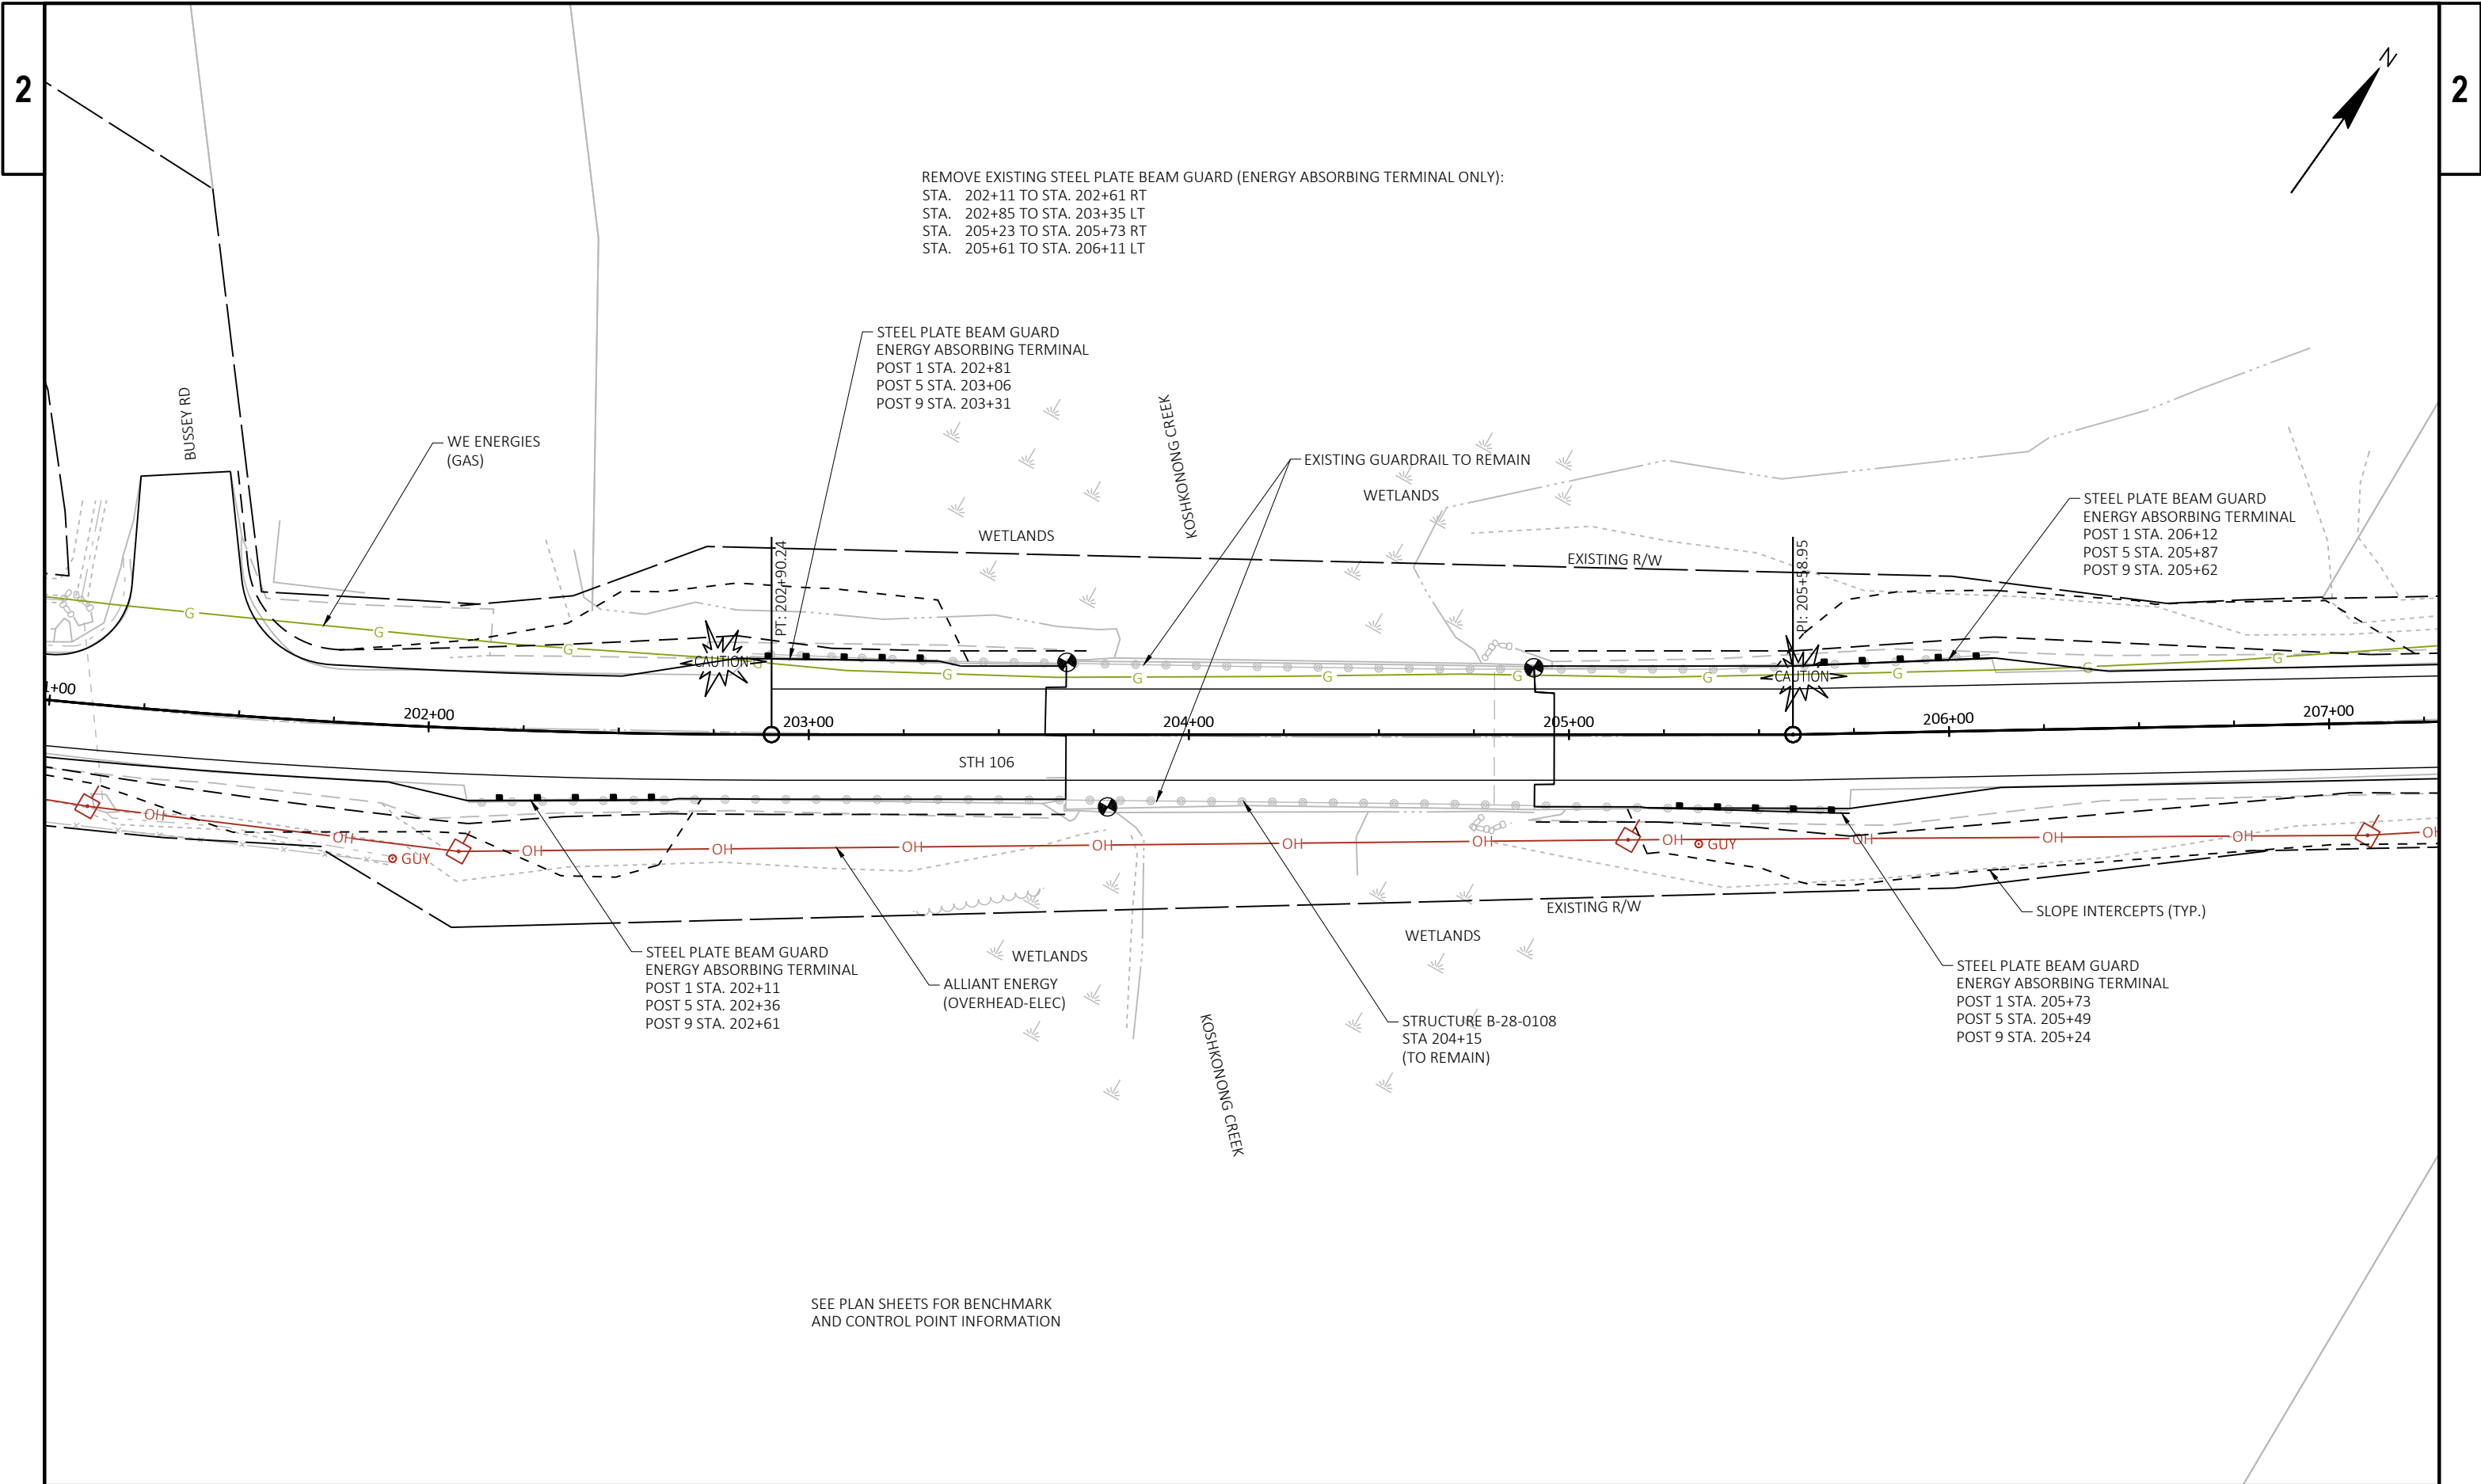

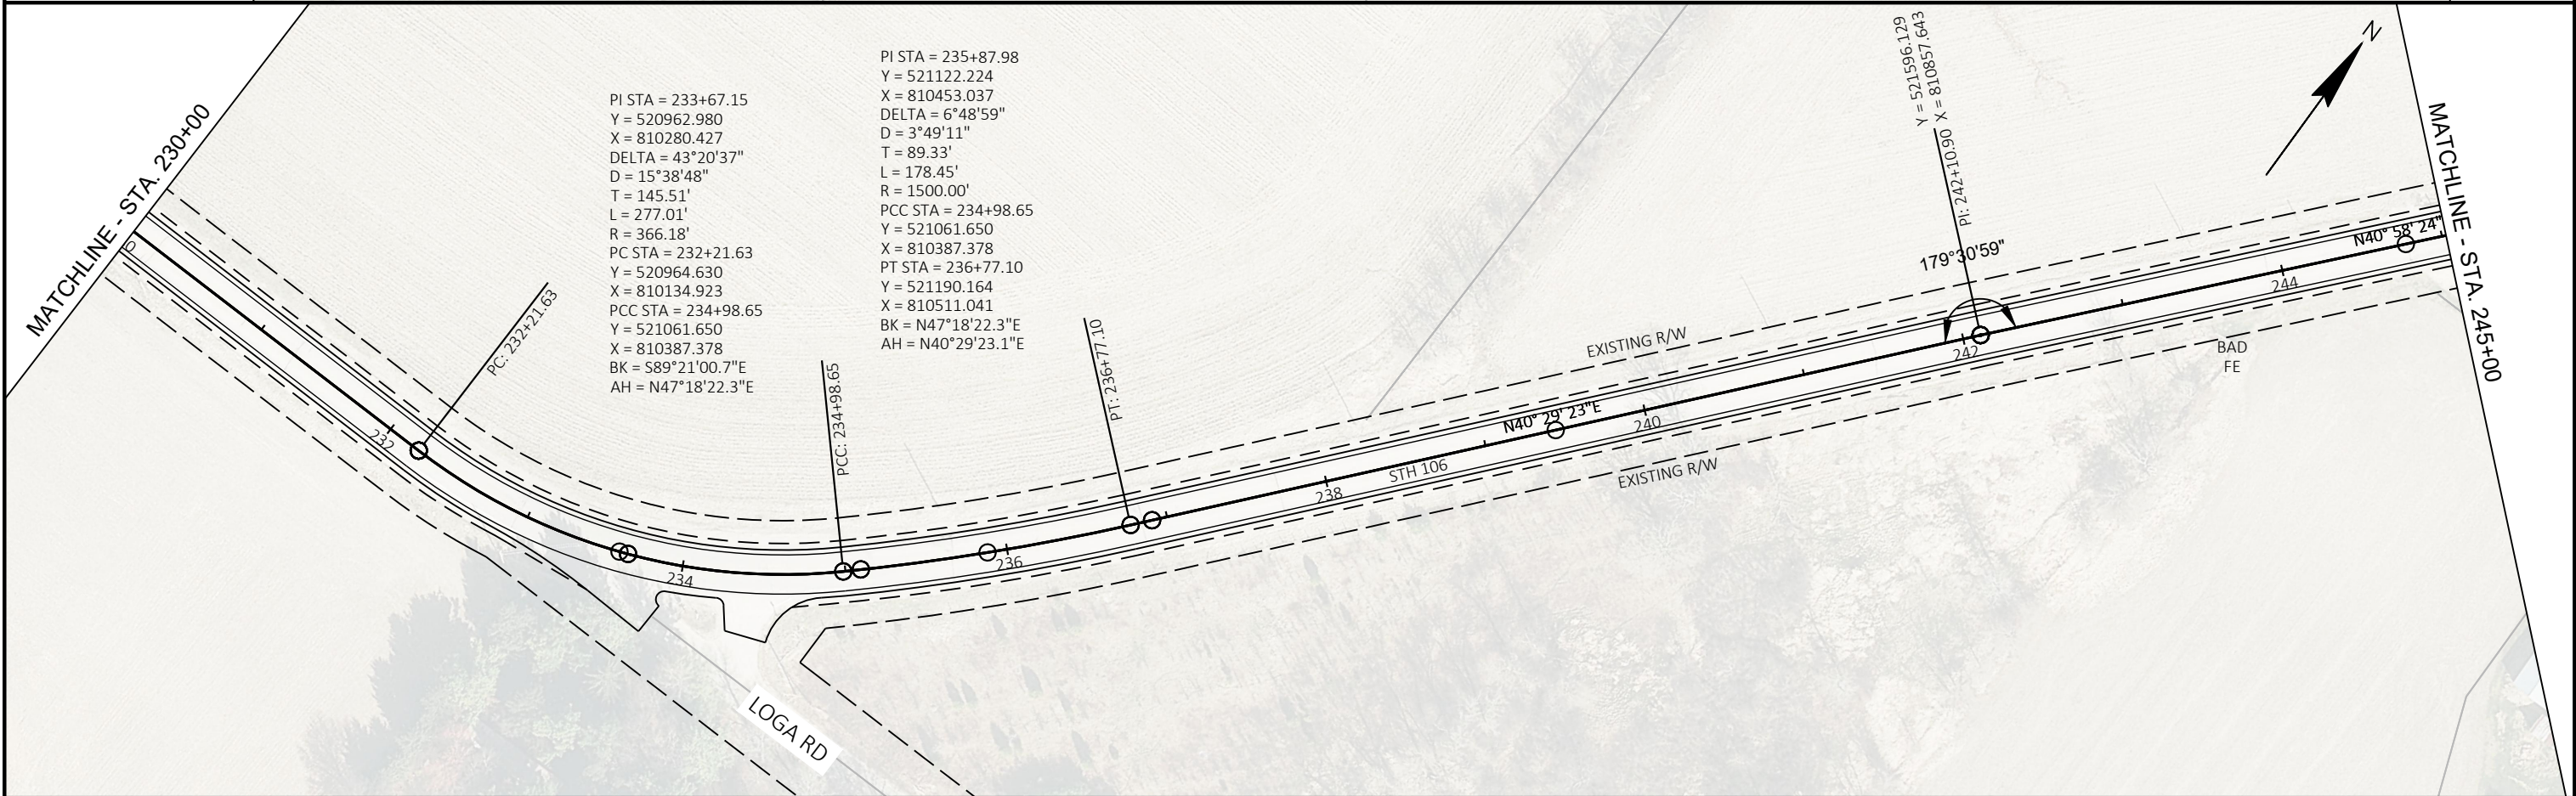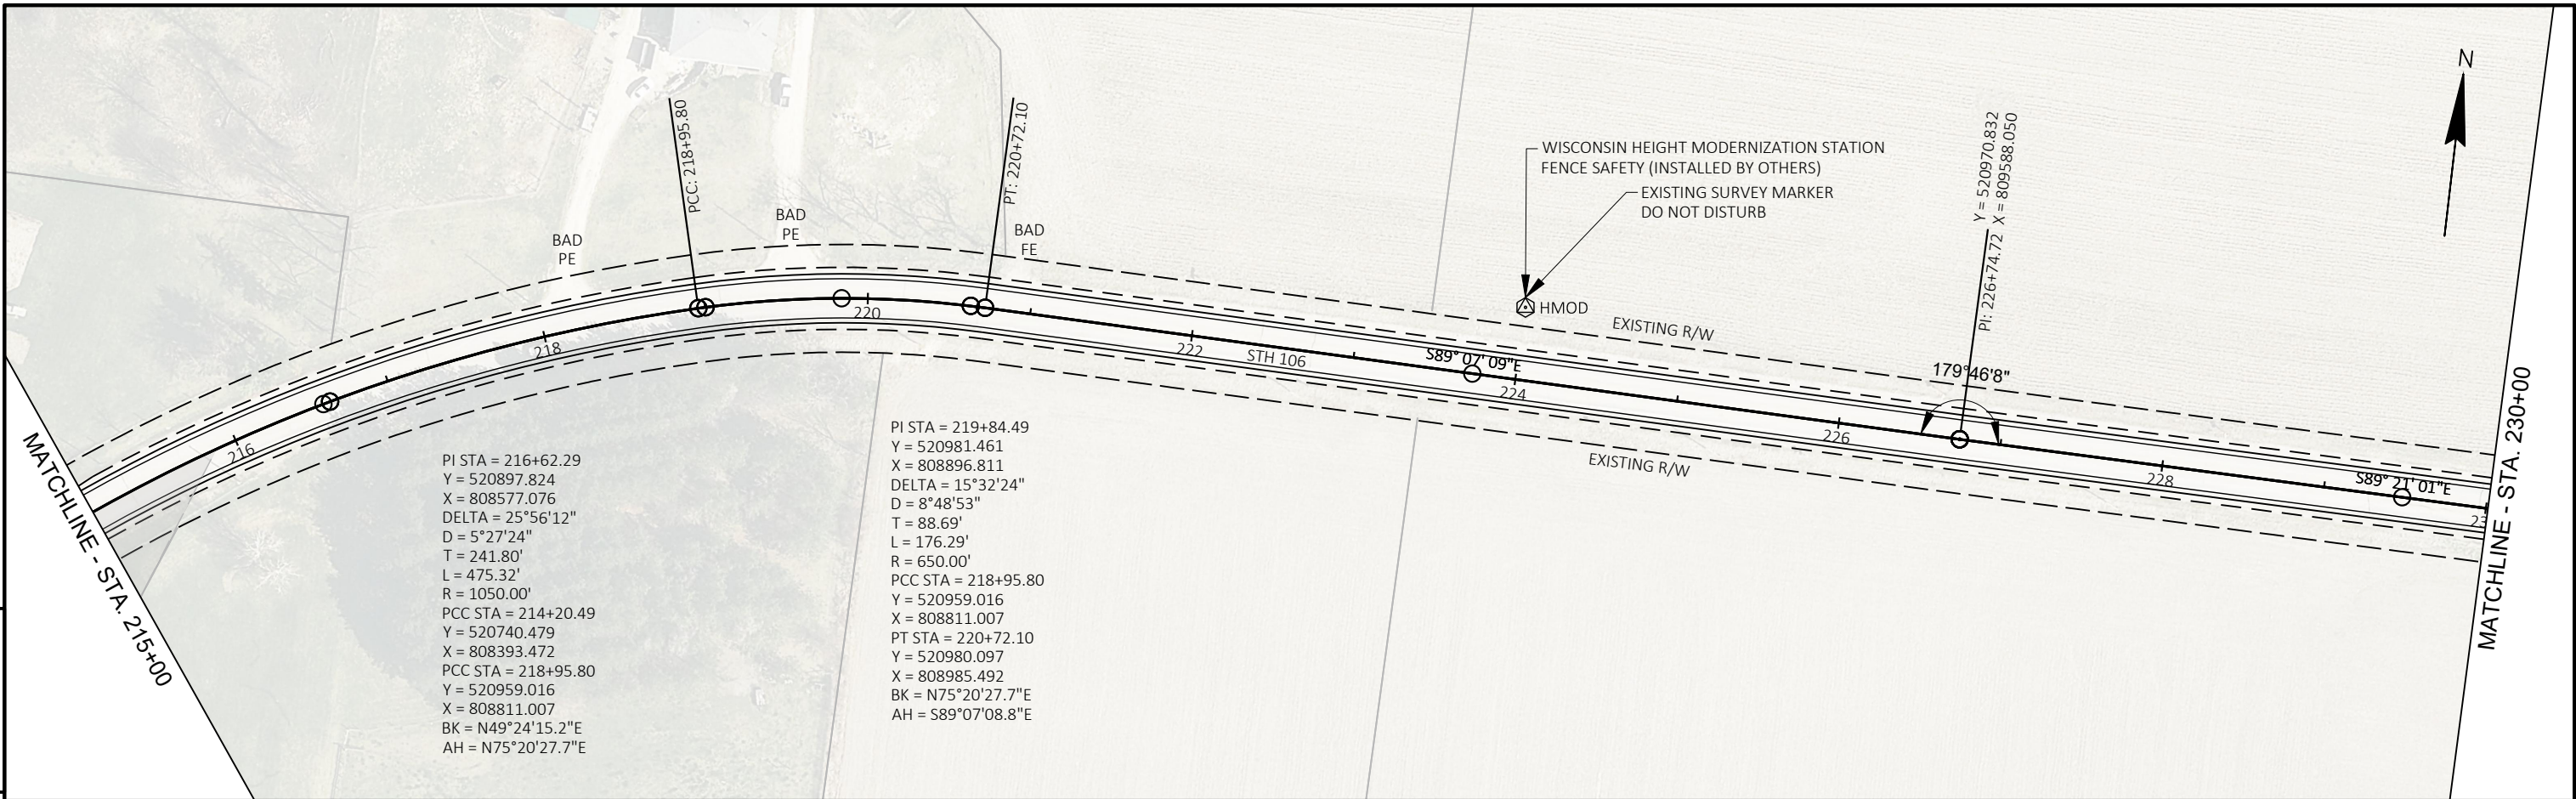



PROJECT NO:	3576-01-71	HWY: STH 106	COUNTY: JEFFERSON	09-	SHEET	E
-------------	------------	--------------	-------------------	-----	-------	---

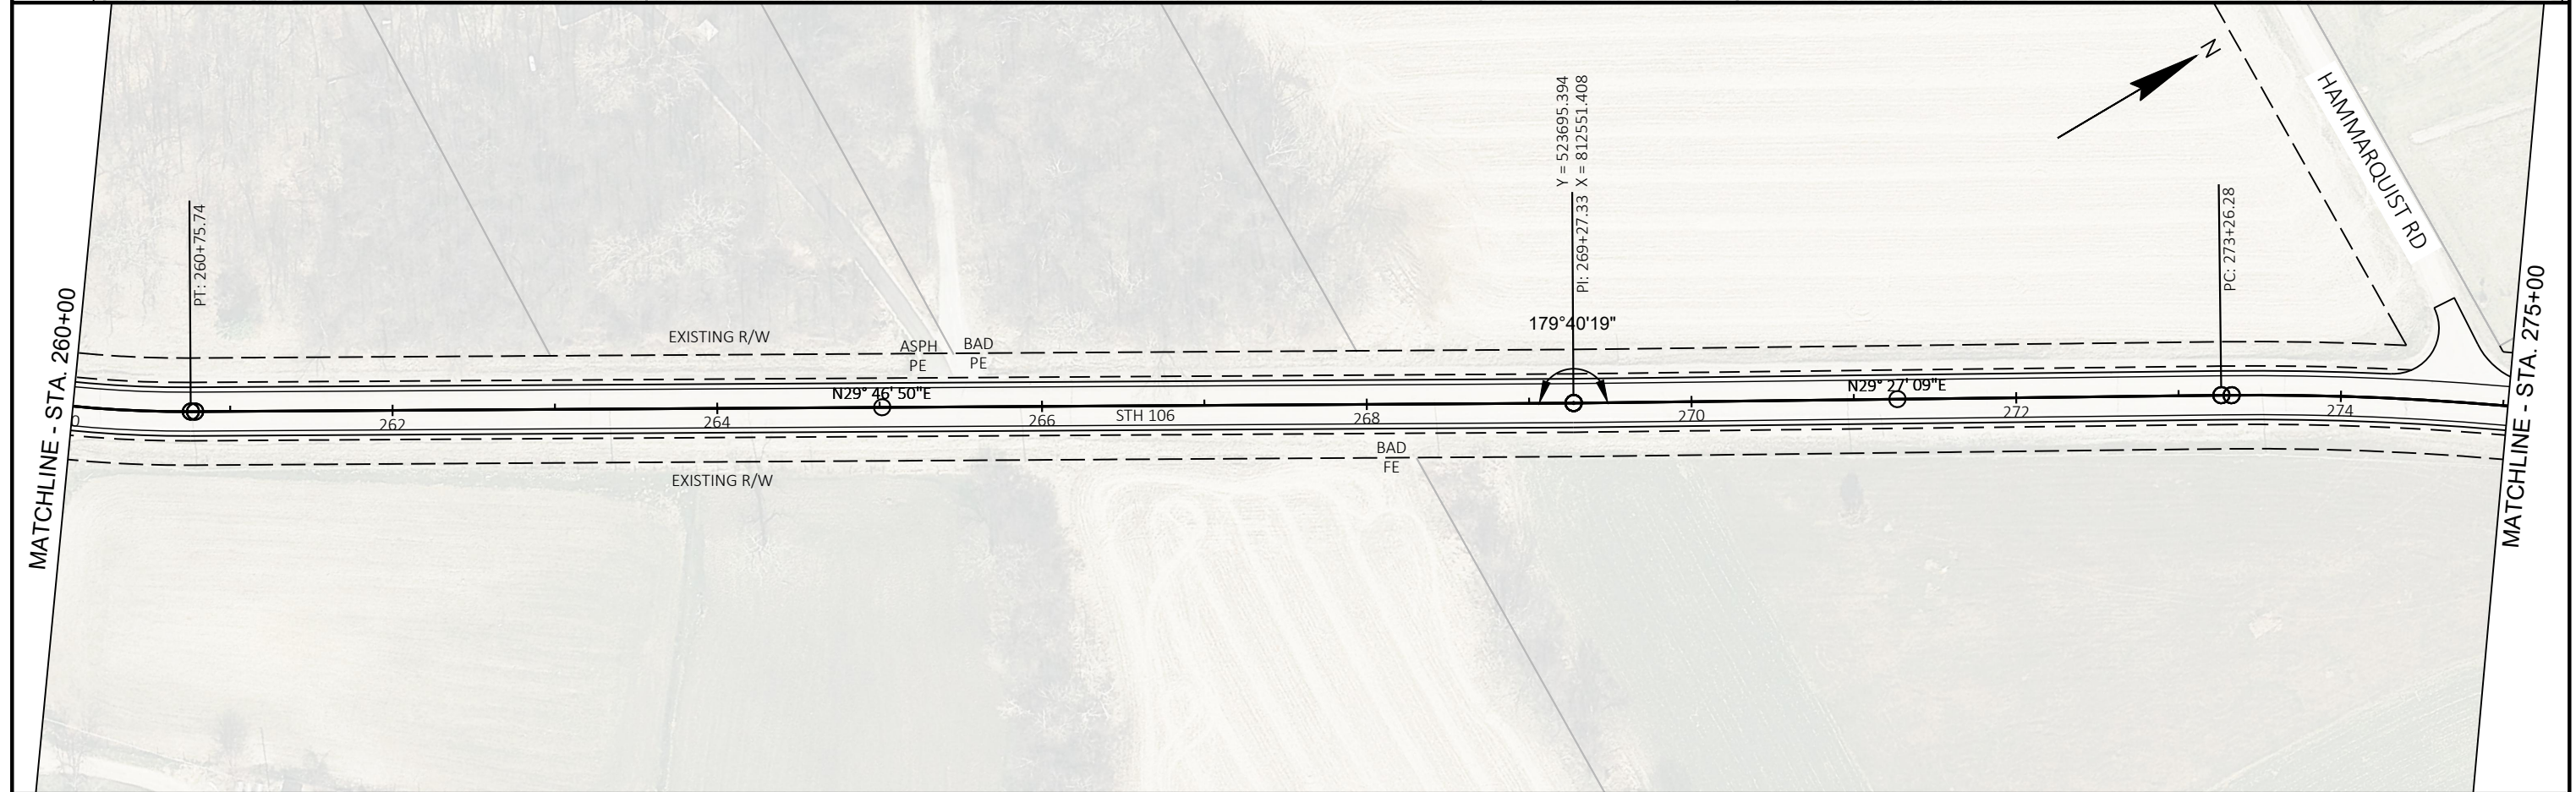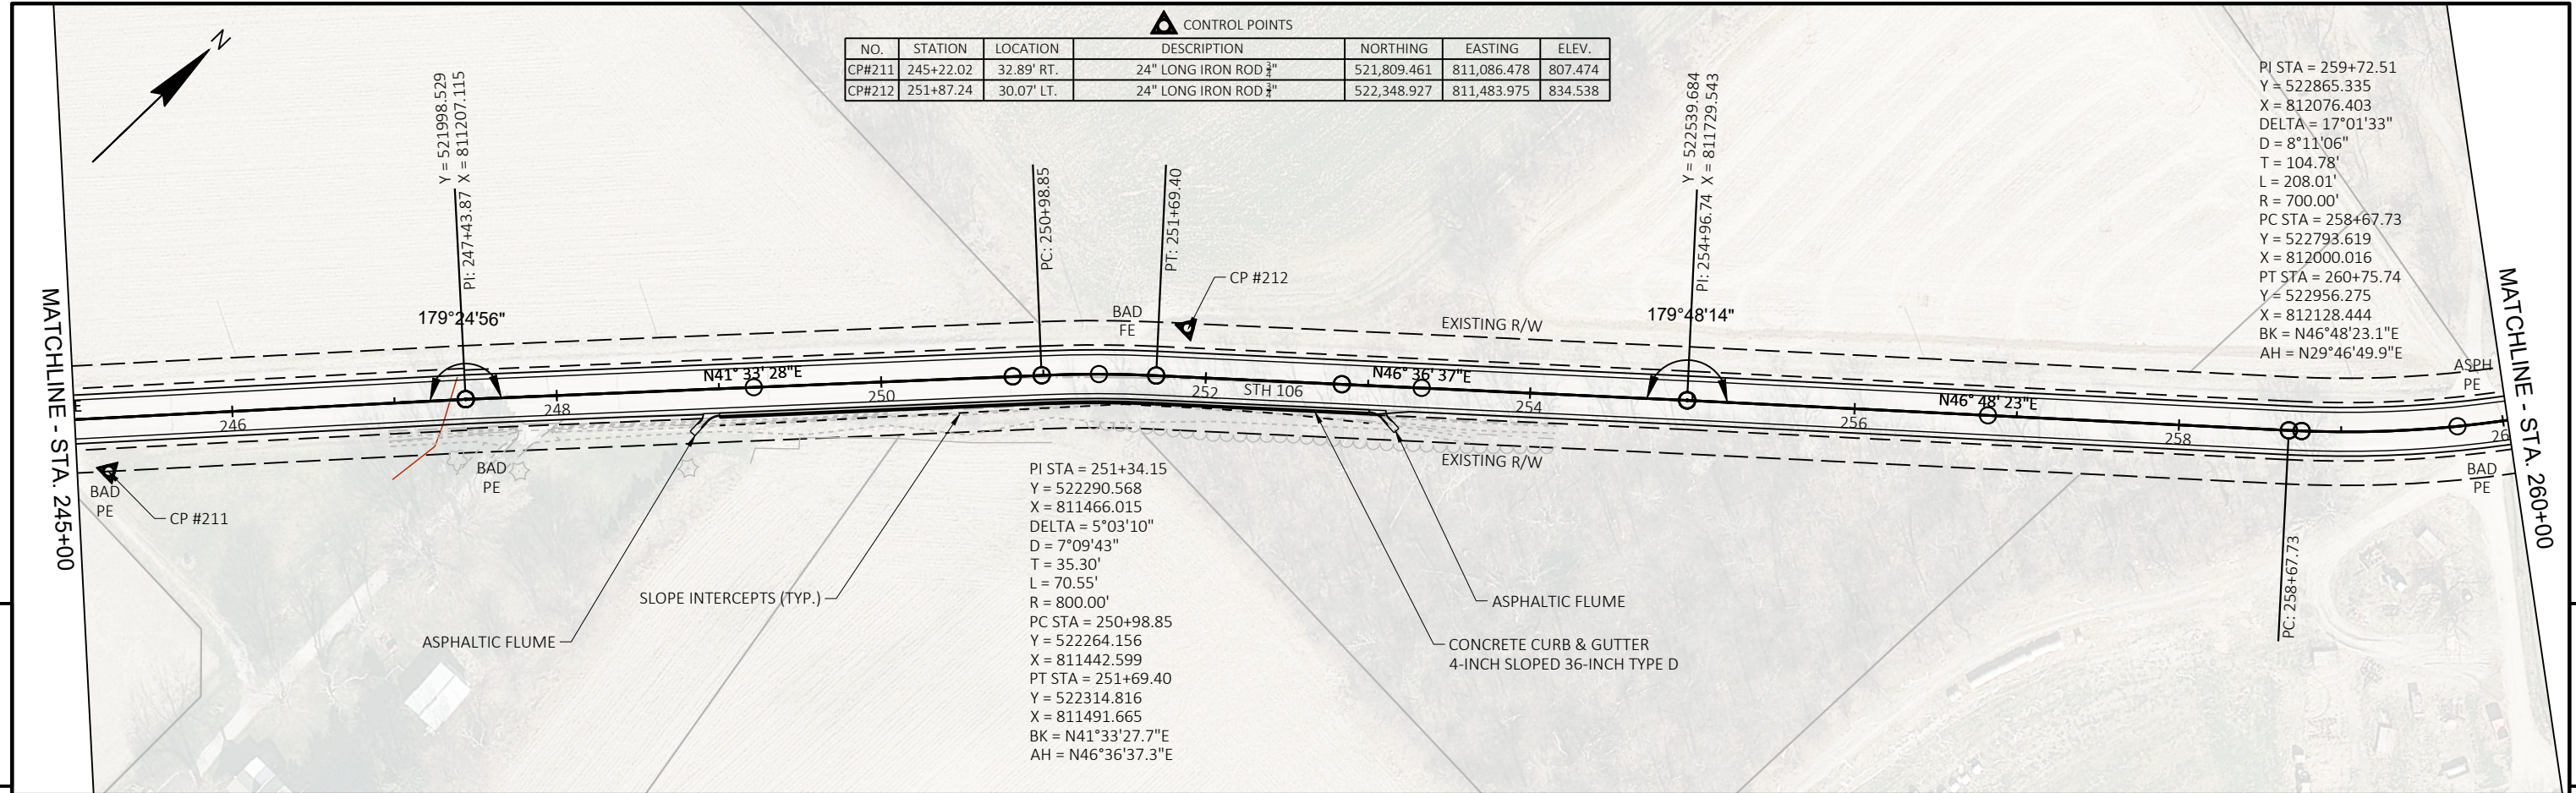

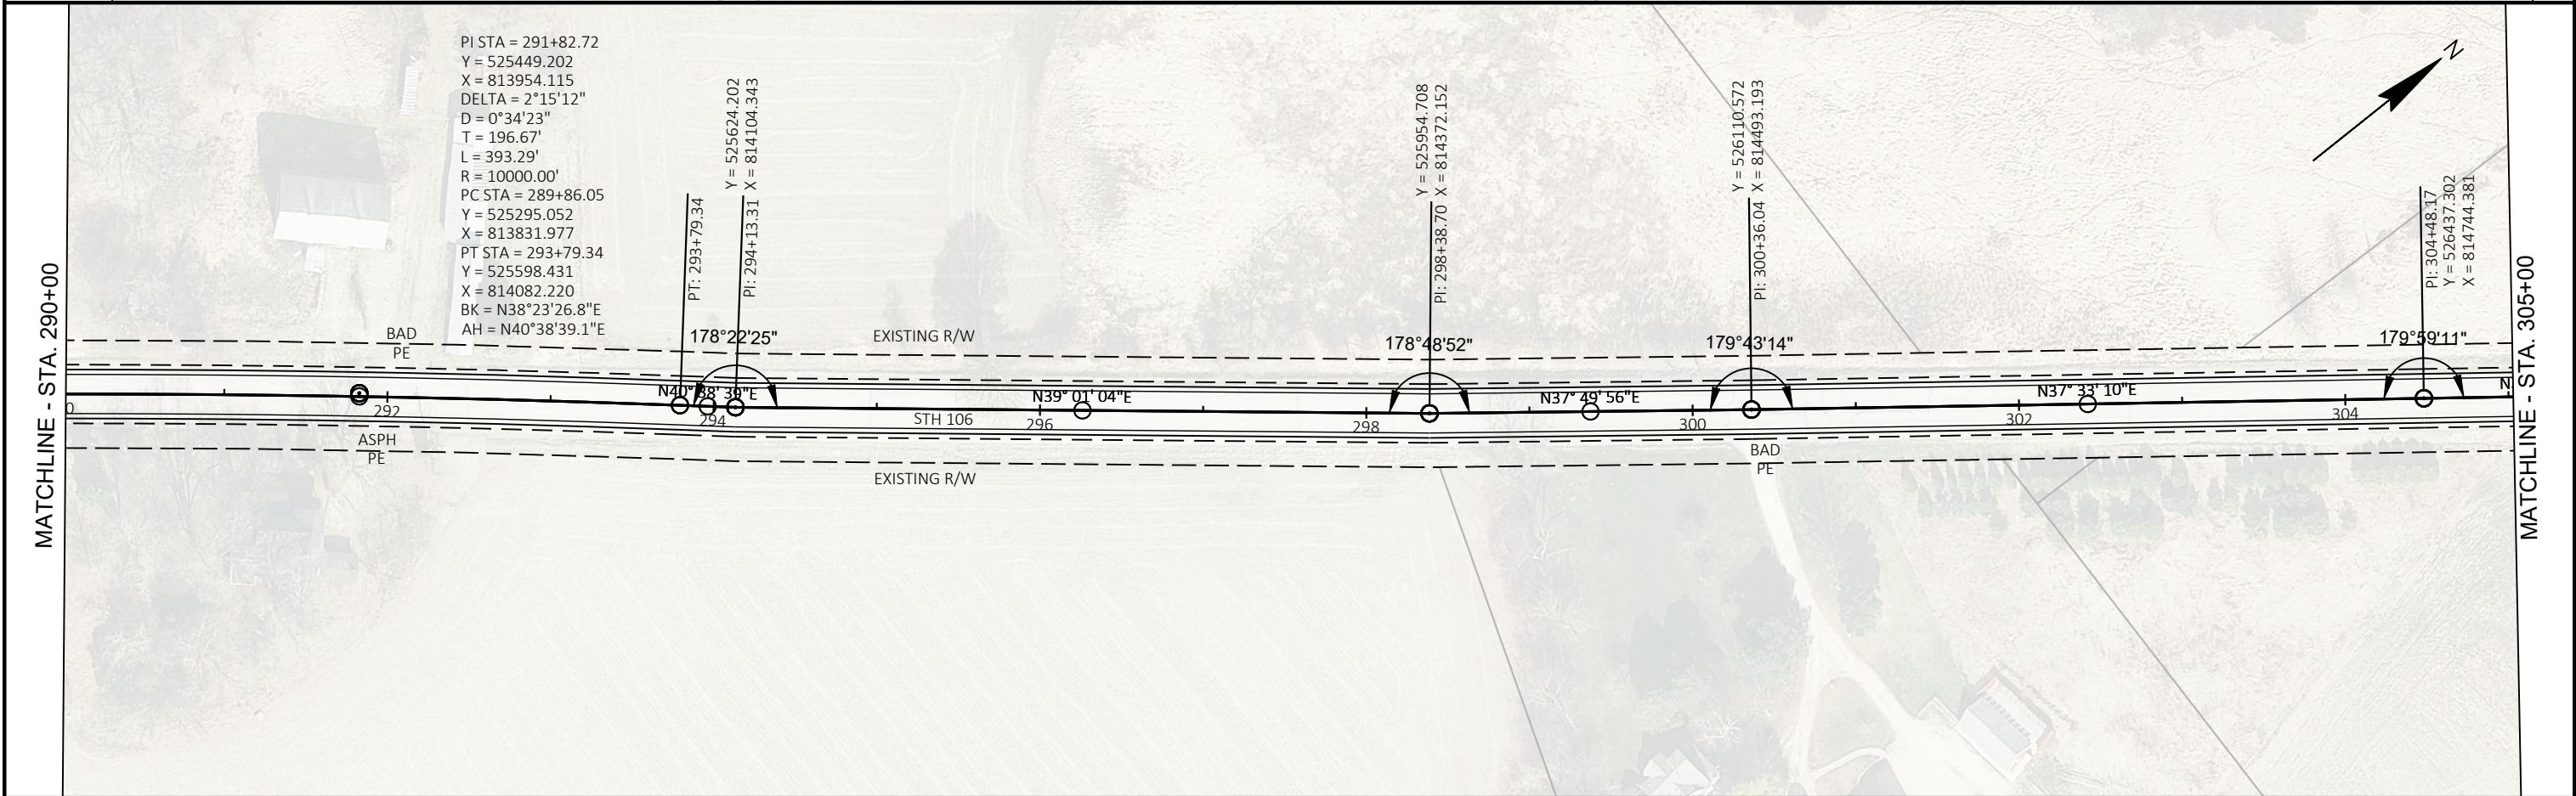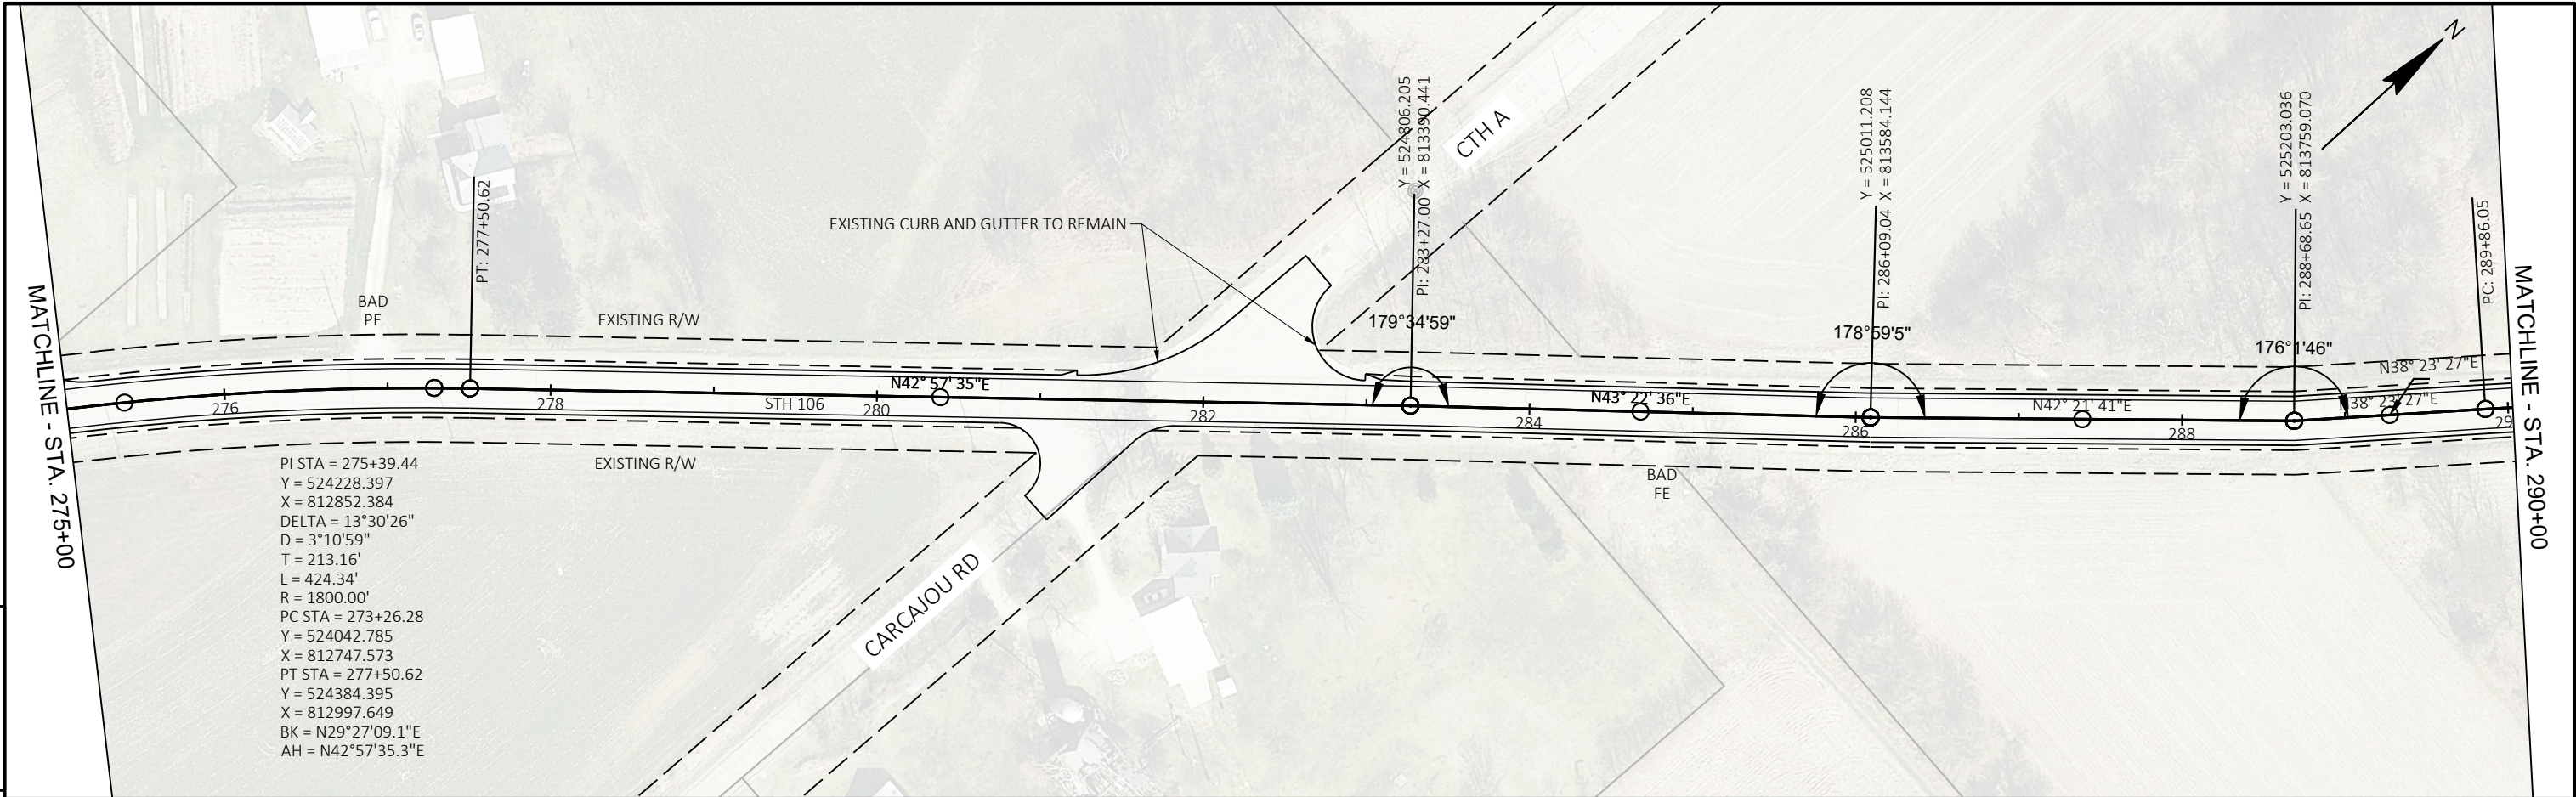

PROJECT NO: 3576-01-71	HWY: STH 106	COUNTY: JEFFERSON	09-	SHEET	E
------------------------	--------------	-------------------	-----	-------	---

SEE NEXT PAGE FOR POTENTIAL CONFLICTS

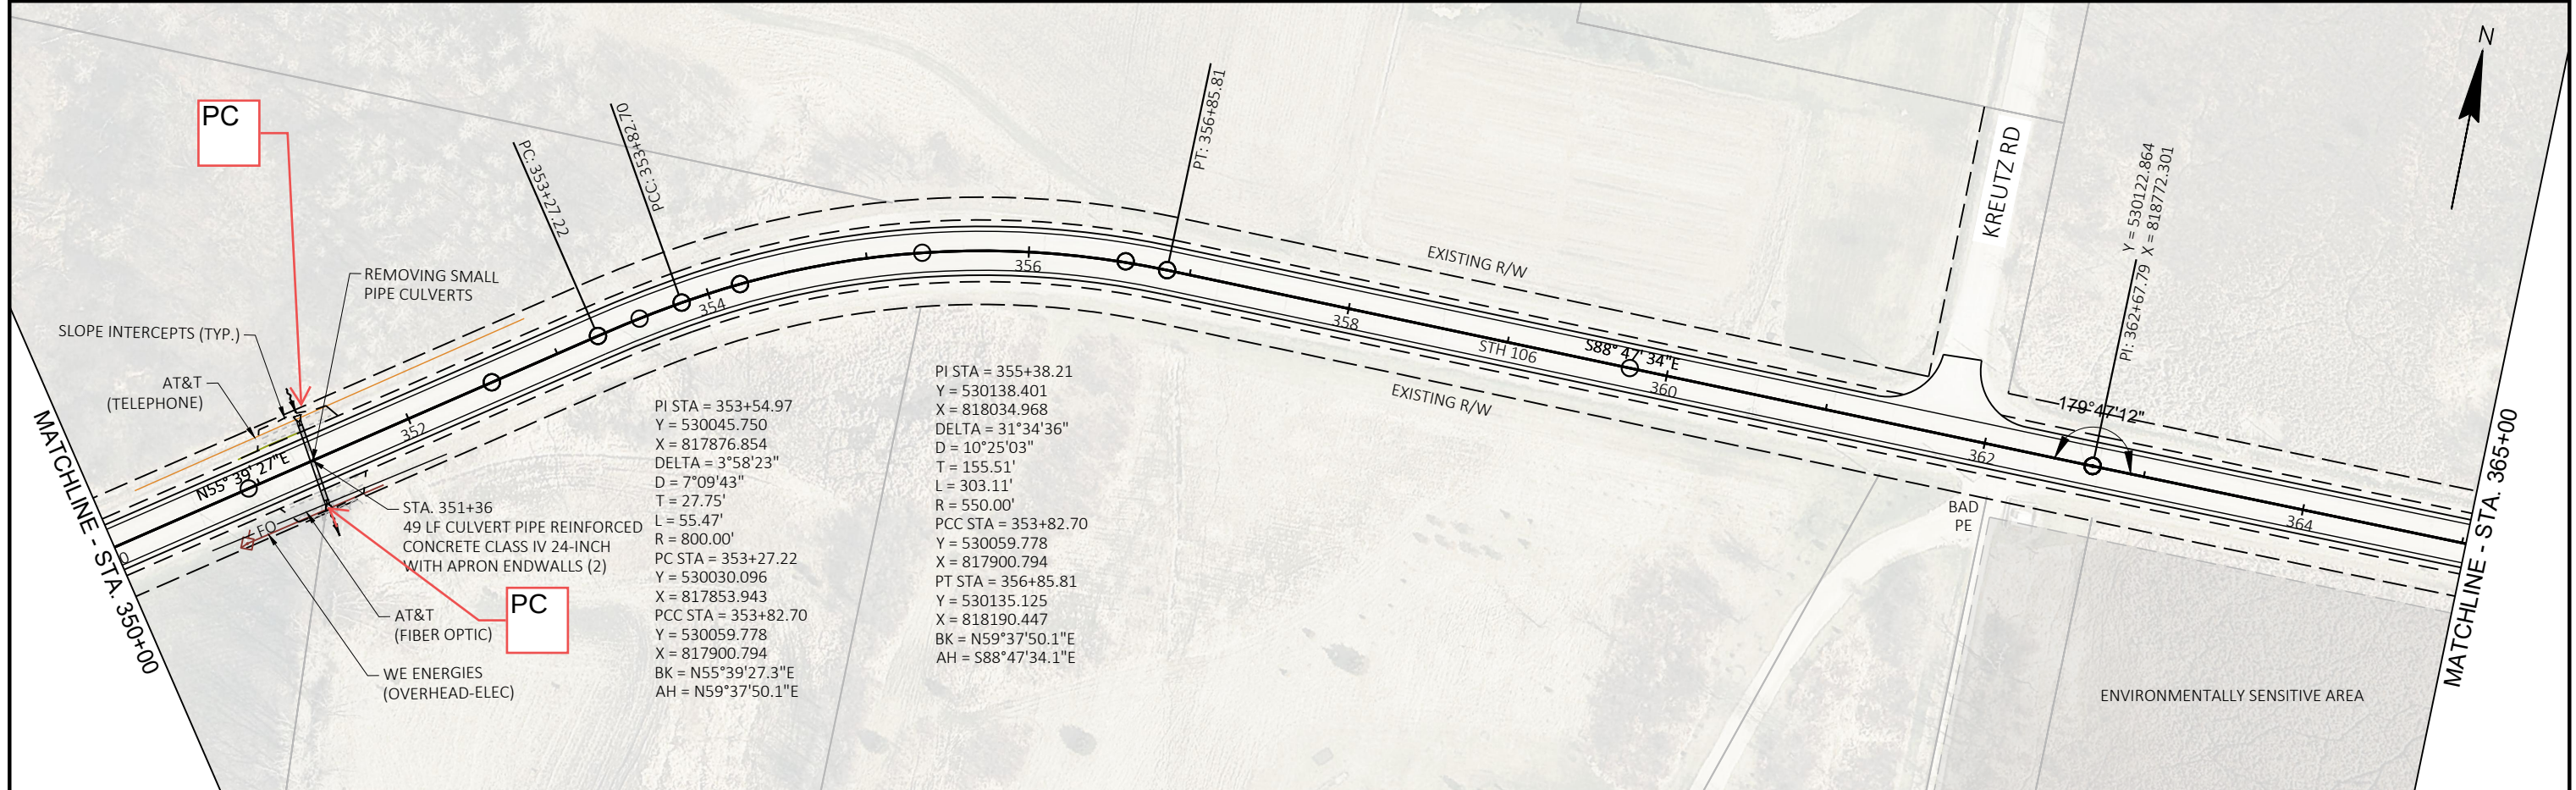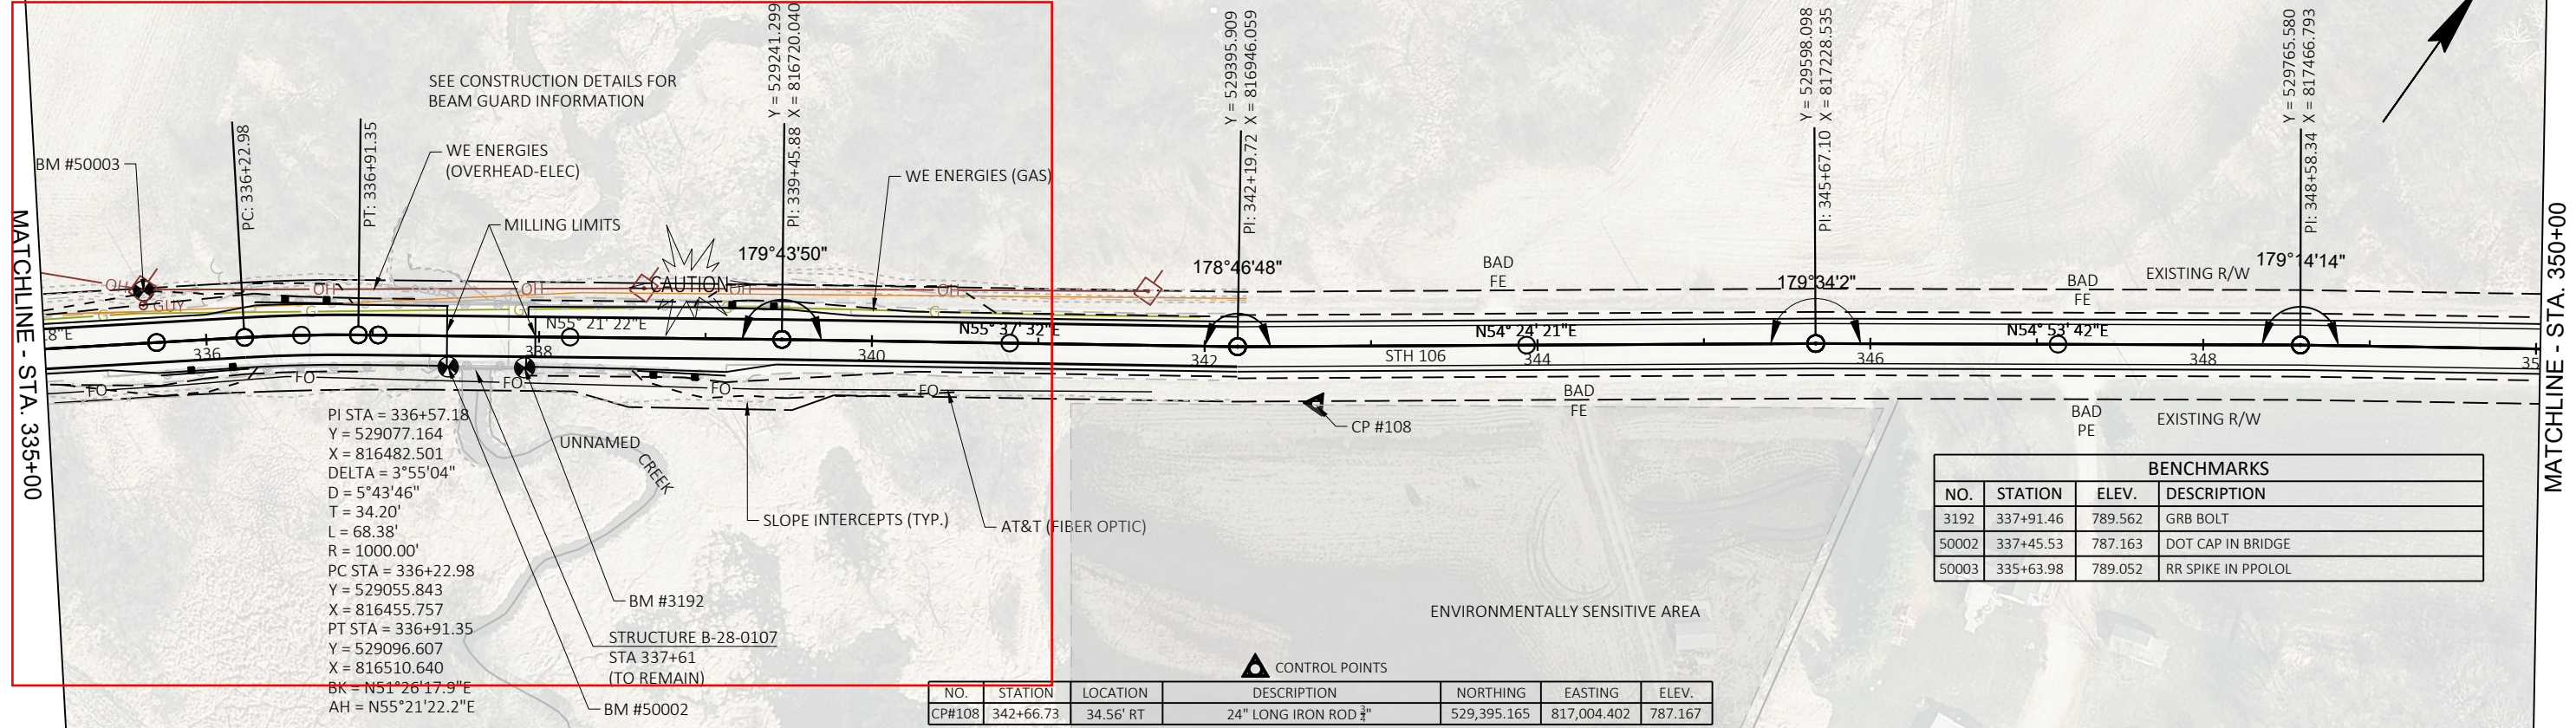

PROJECT NO: 3576-01-71

HWY: STH 106


COUNTY: JEFFERSON


09-

SHEET

E


REMOVE EXISTING STEEL PLATE BEAM GUARD (ENERGY ABSORBING TERMINAL ONLY):
STA. 335+70 TO STA. 336+20 RT
STA. 336+31 TO STA. 336+81 LT
STA. 338+62 TO STA. 339+12 RT
STA. 339+01 TO STA. 339+51 LT


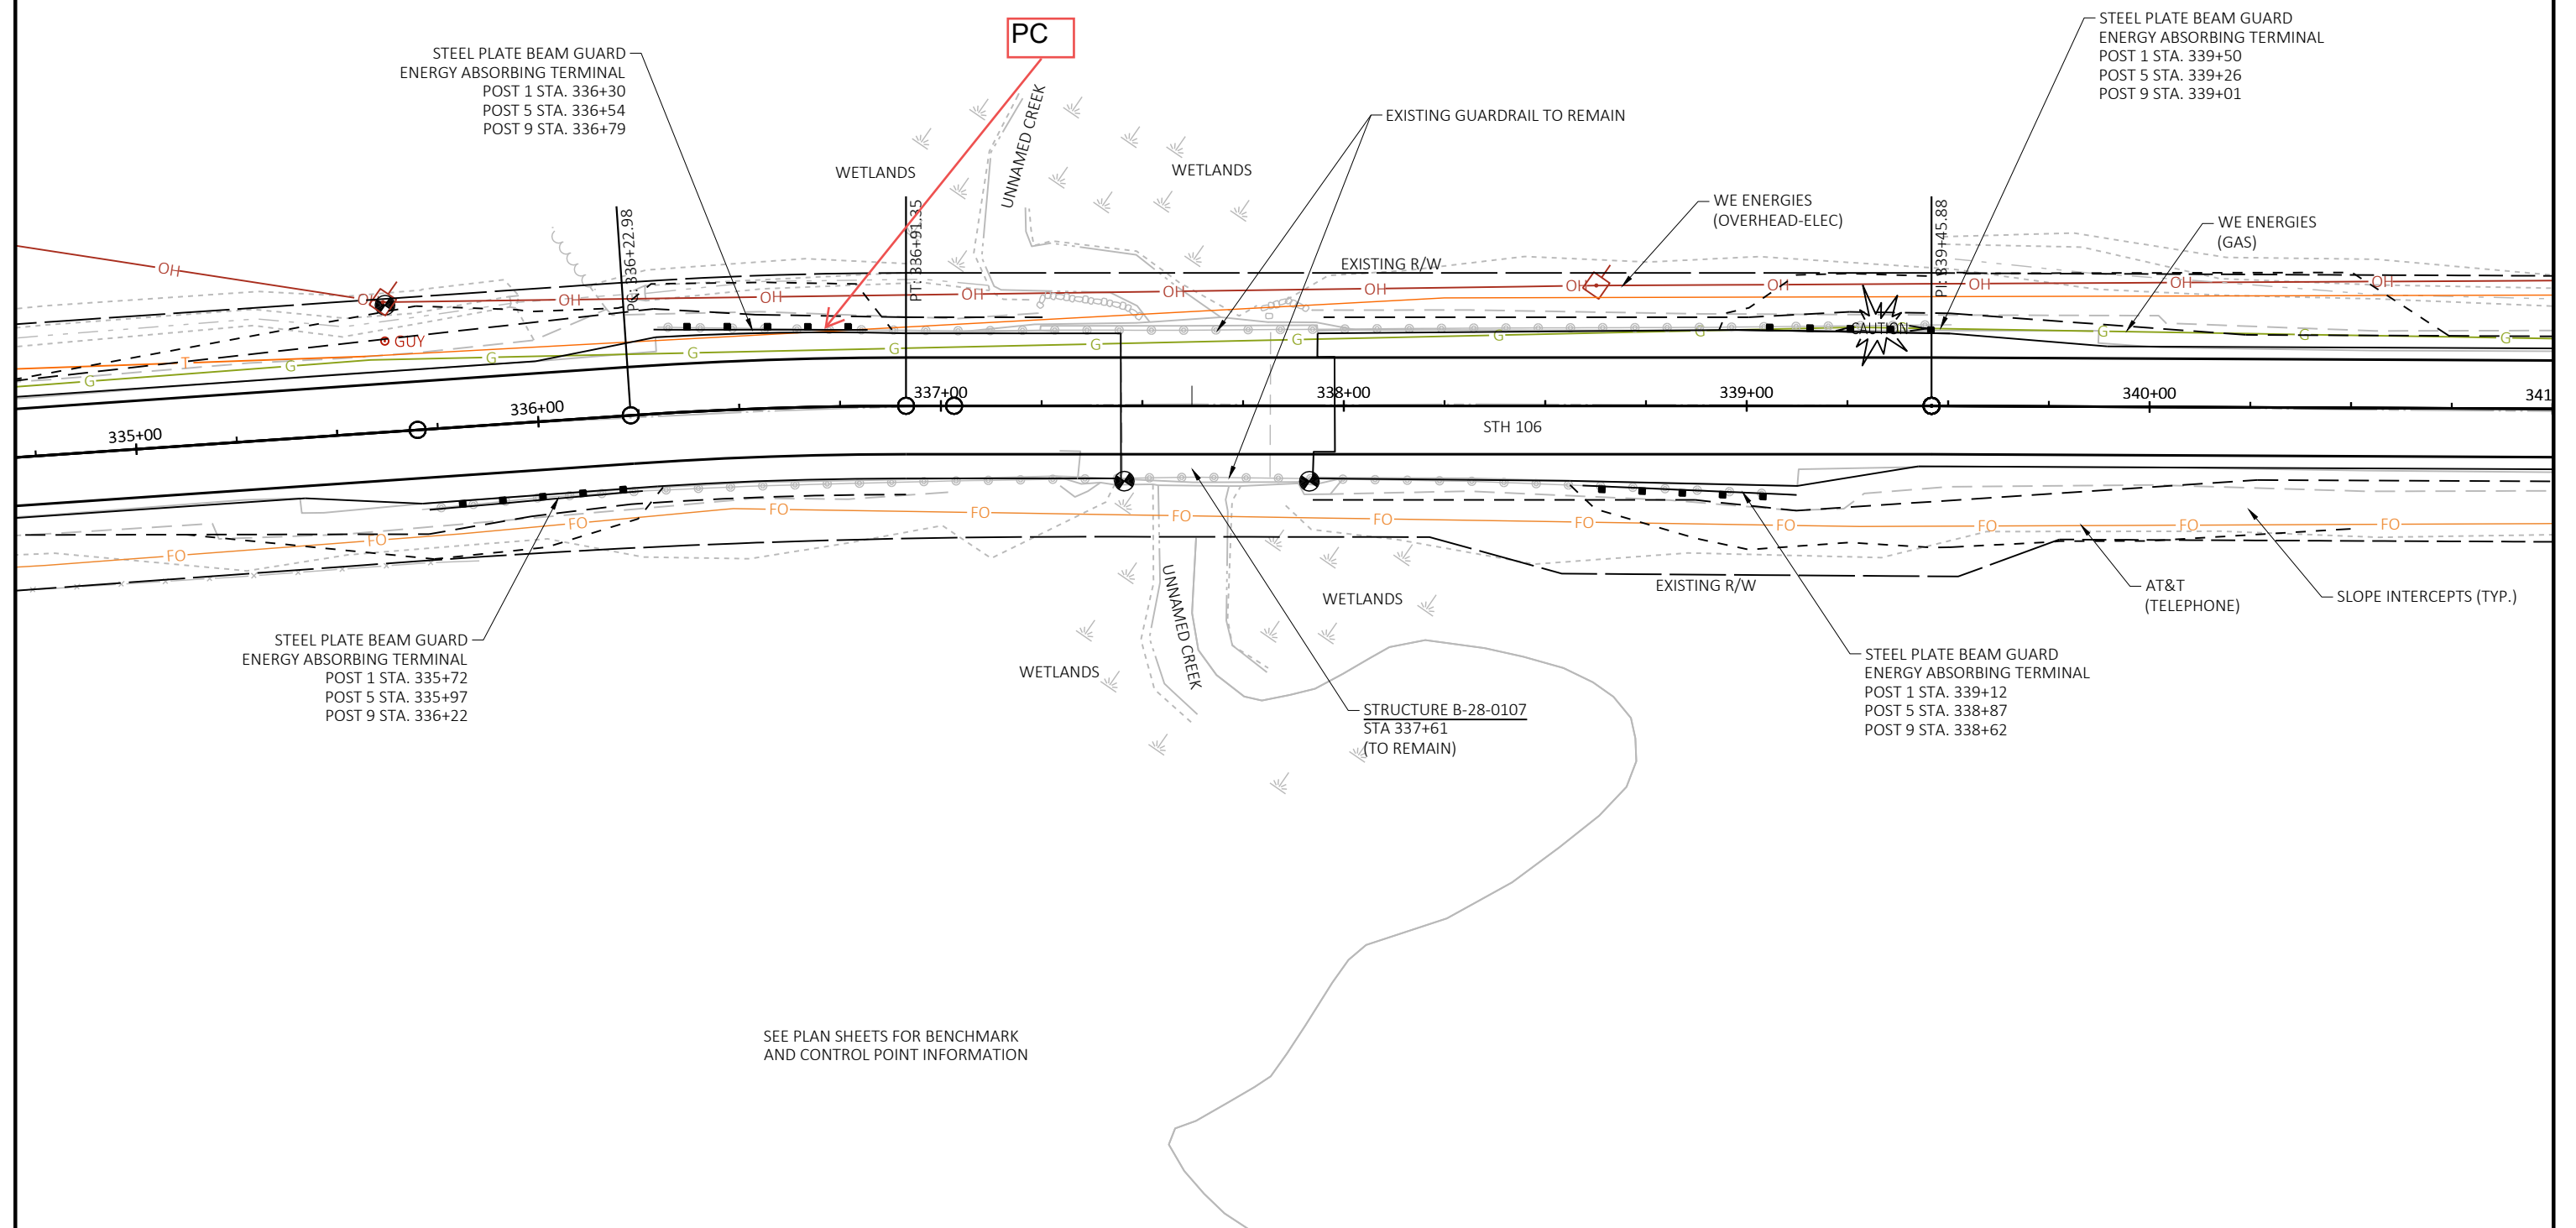


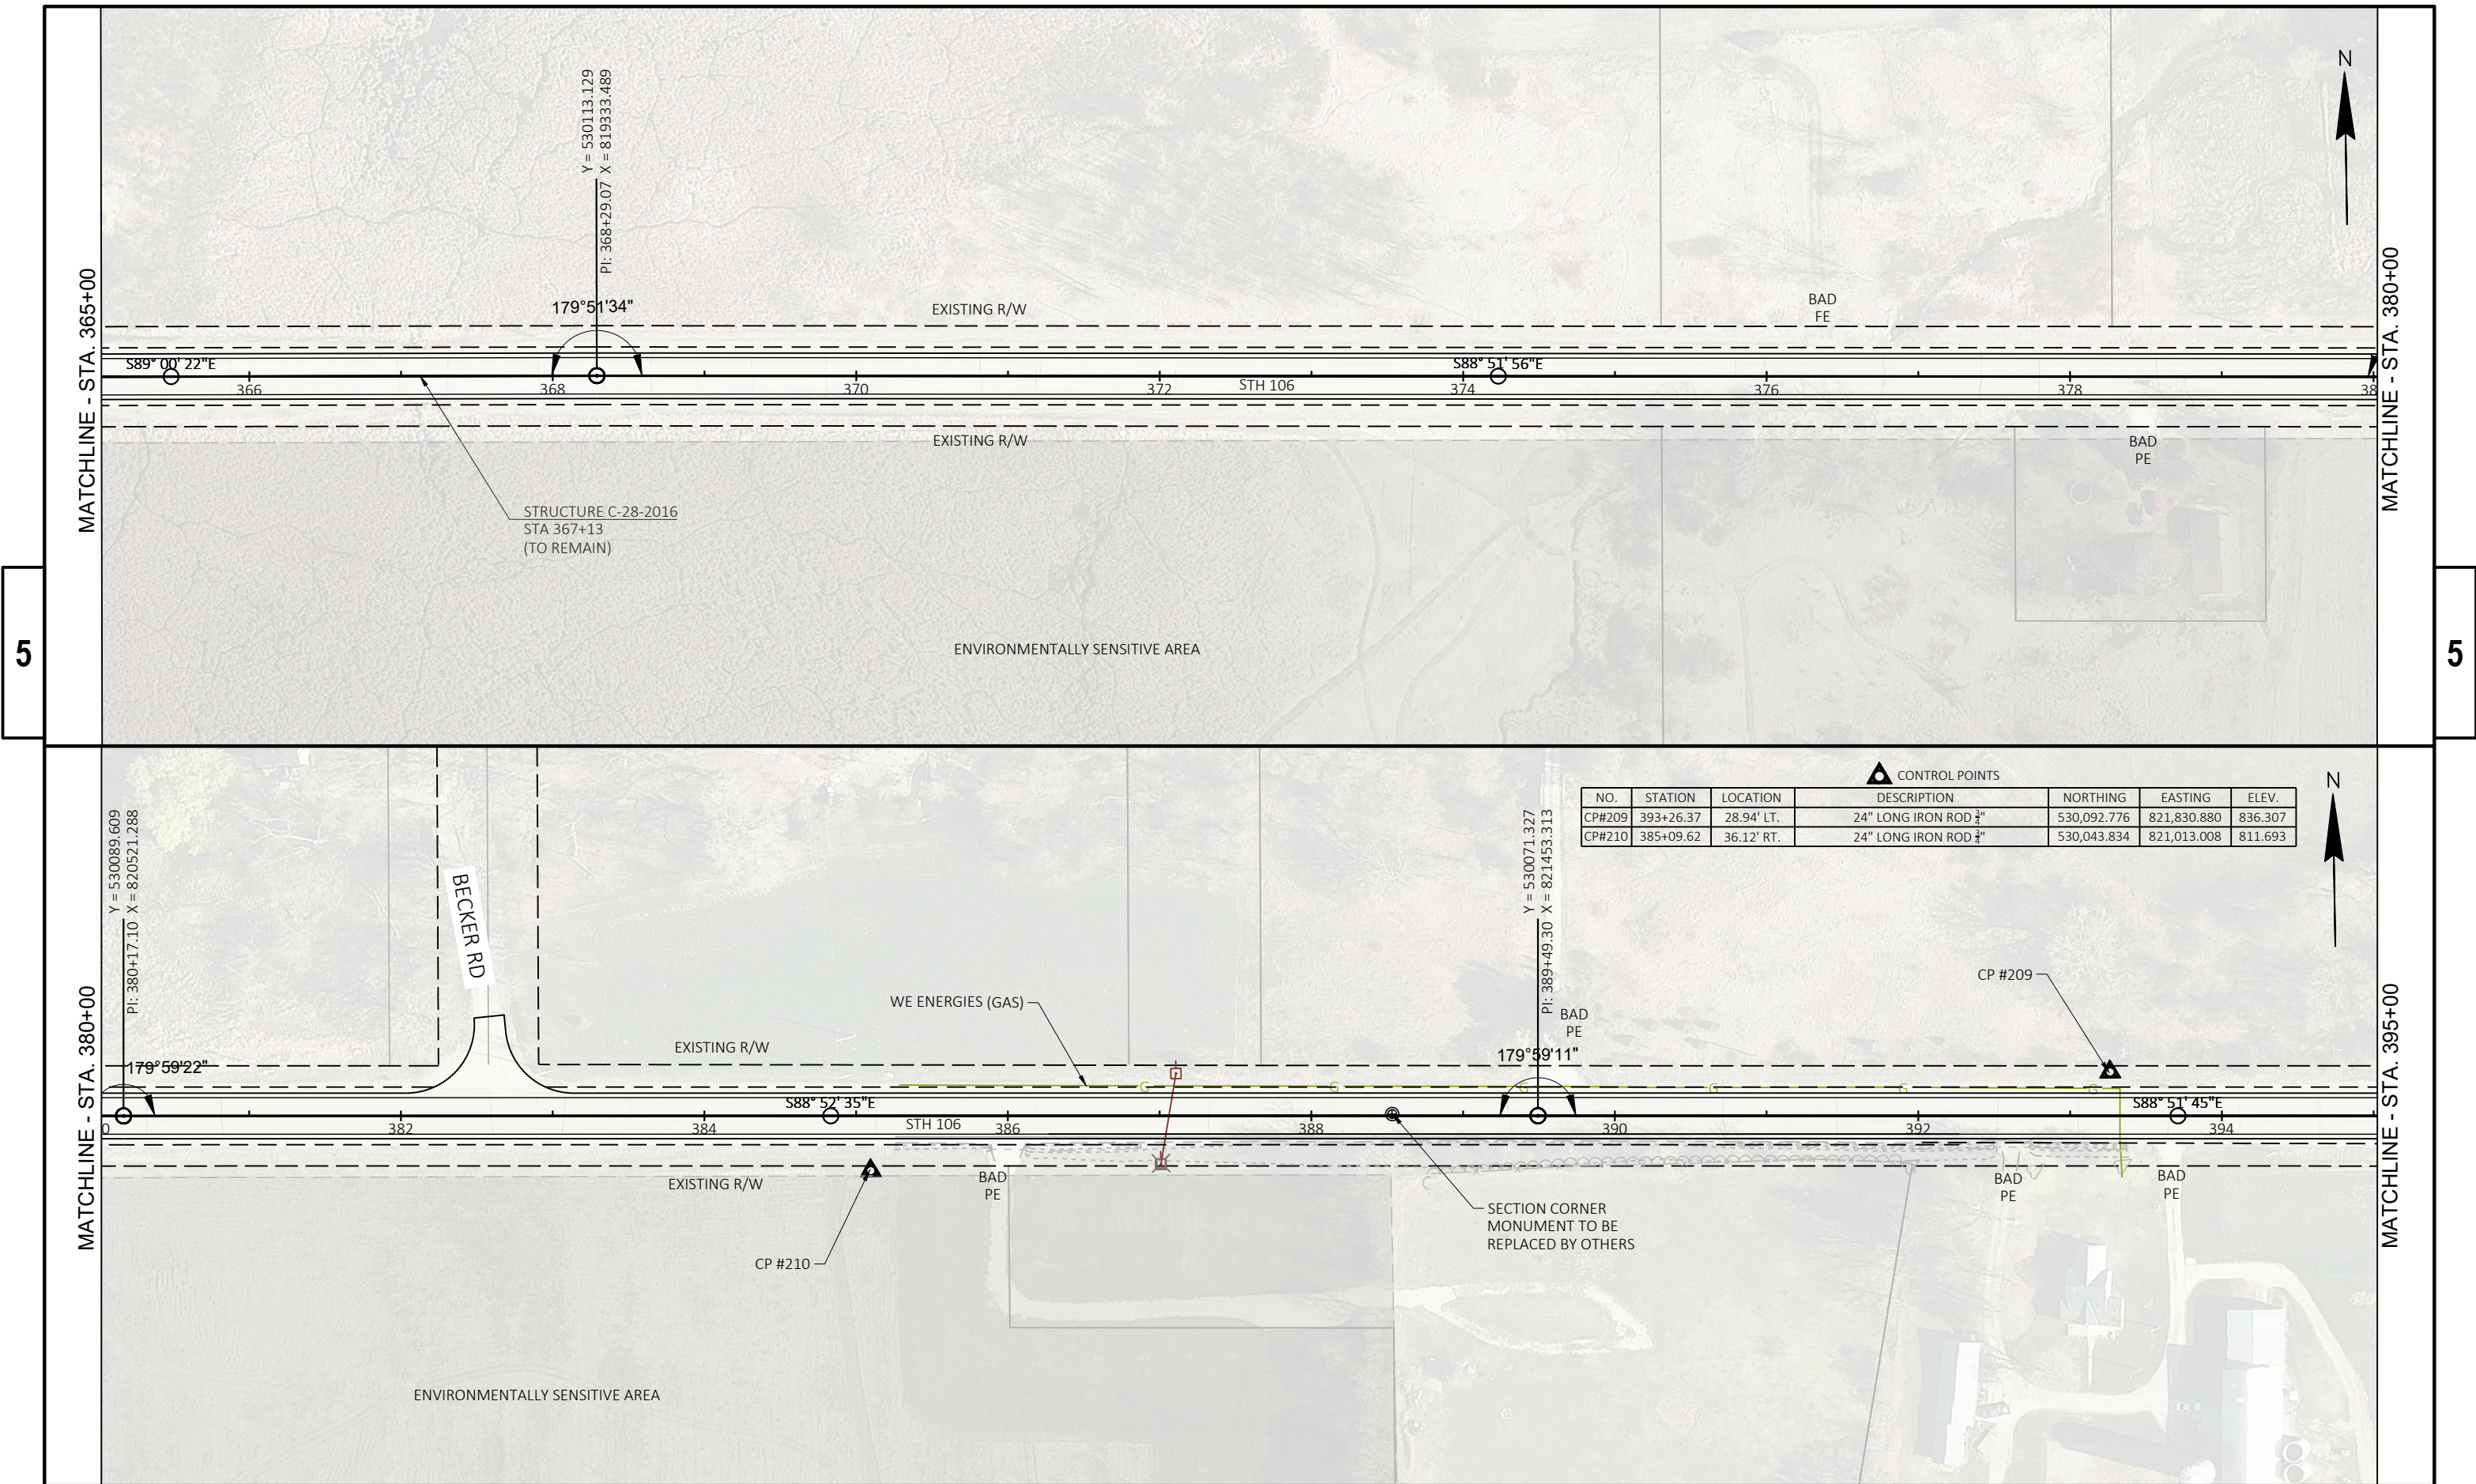



5

5


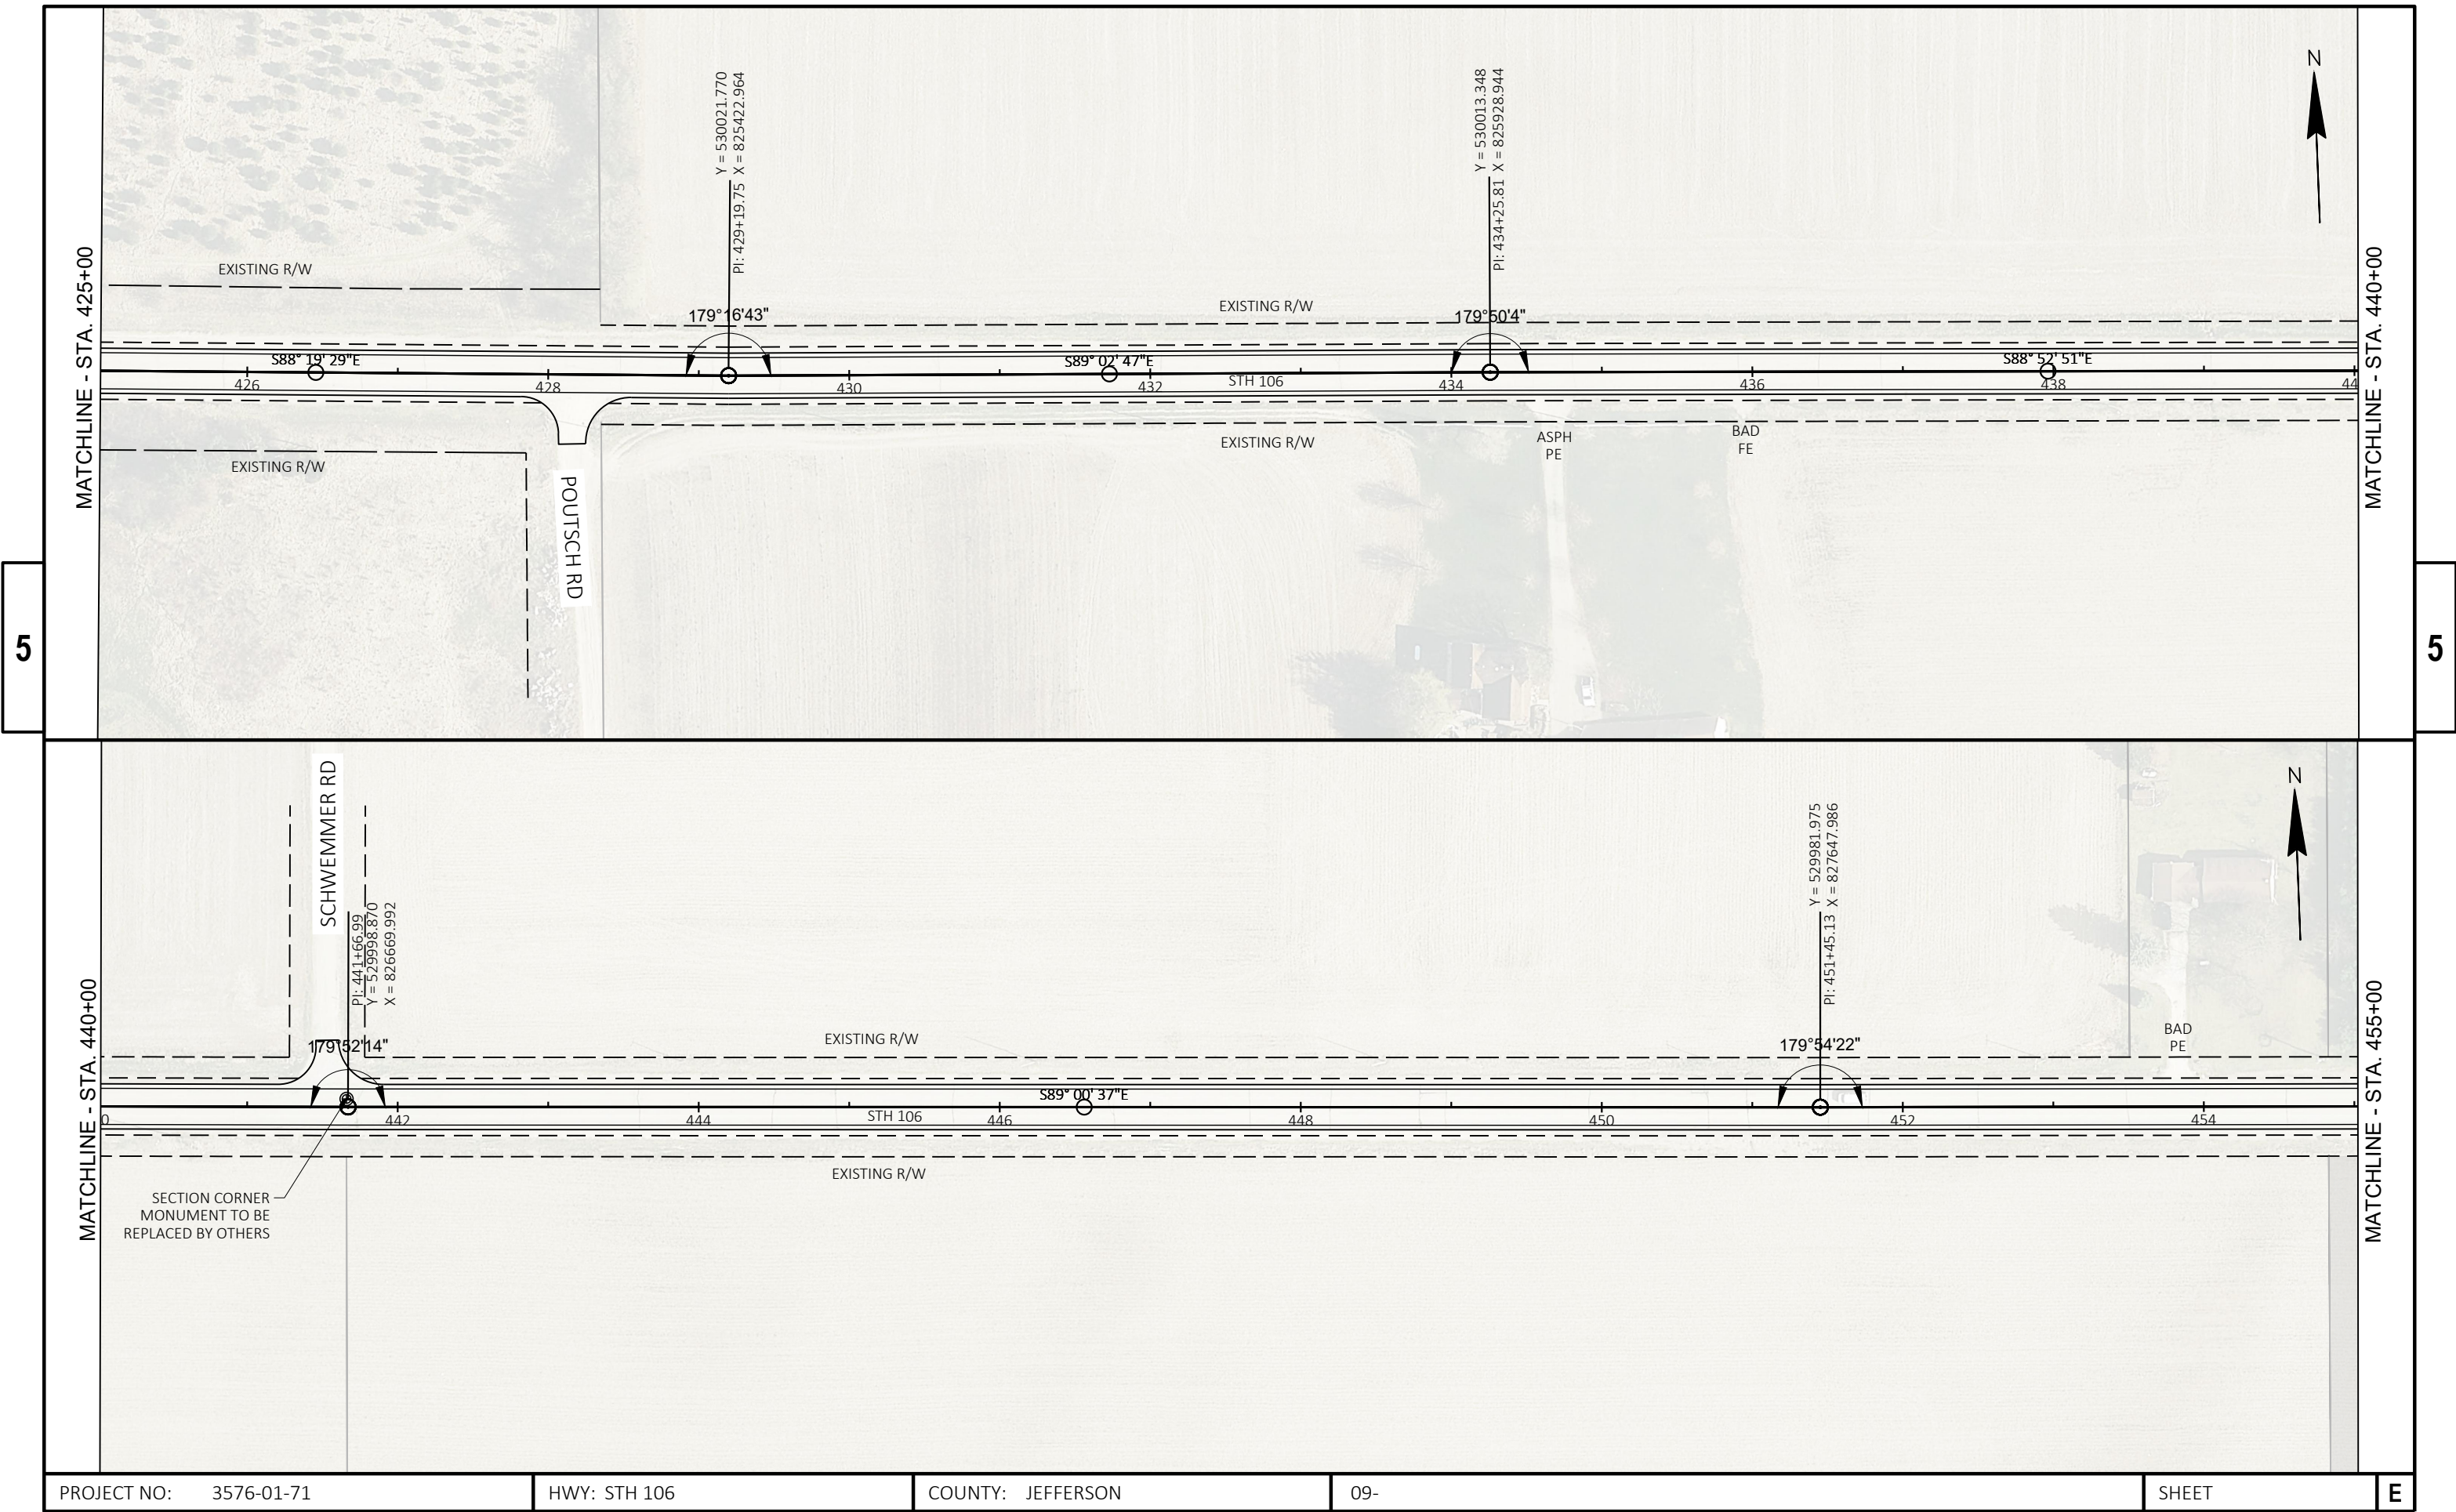


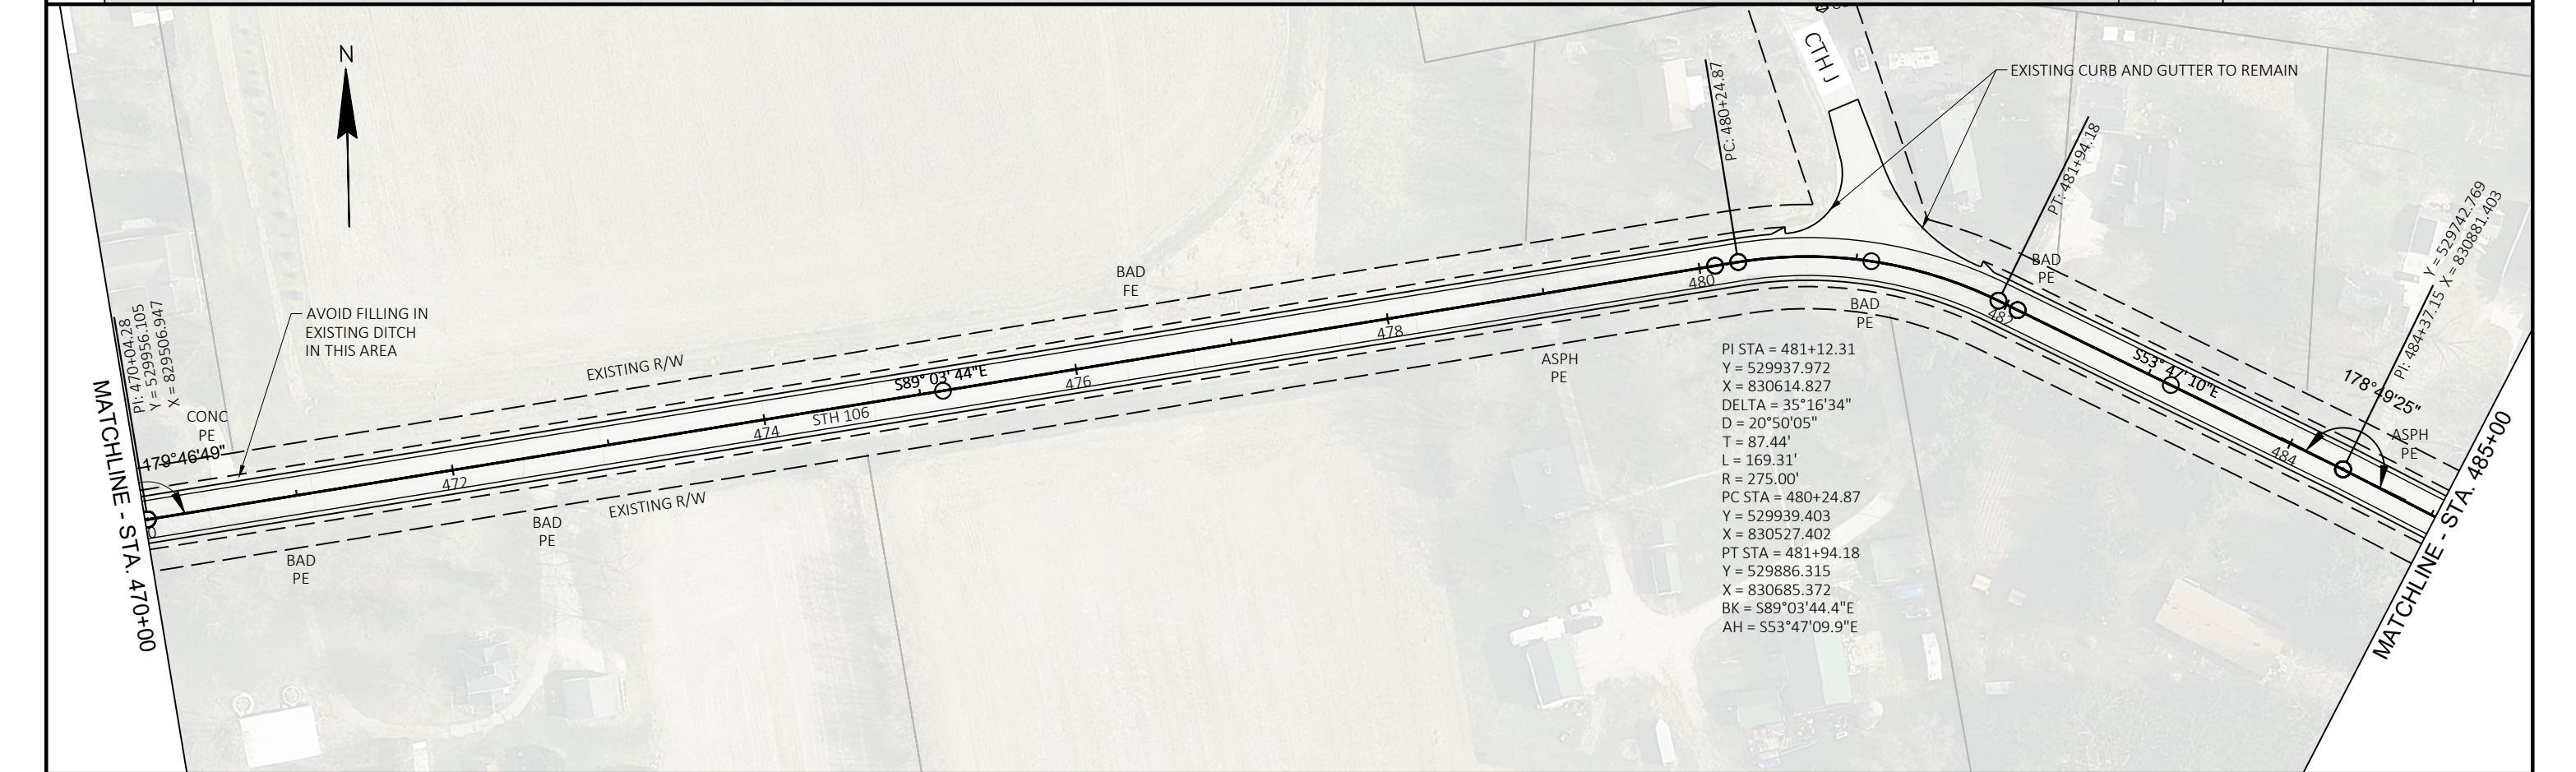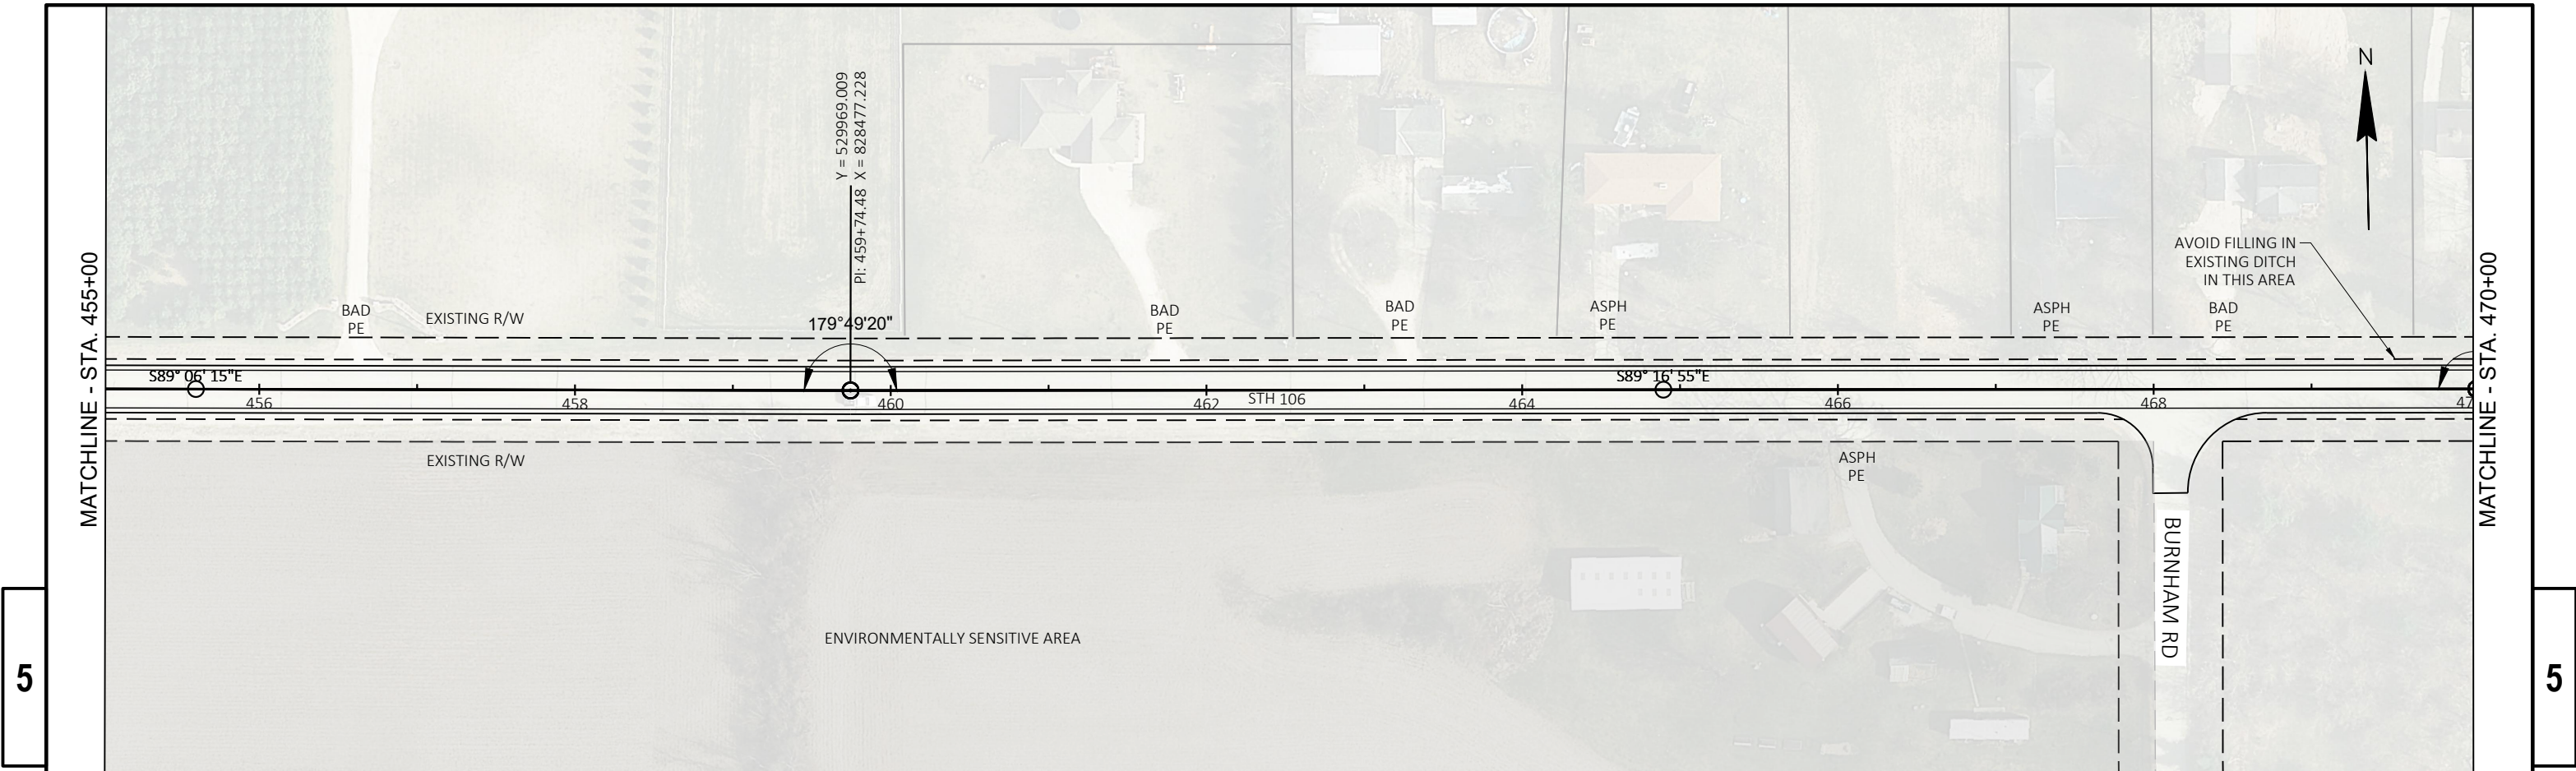



PROJECT NO:	3576-01-71	HWY: STH 106	COUNTY: JEFFERSON	09-	SHEET	E
-------------	------------	--------------	-------------------	-----	-------	---

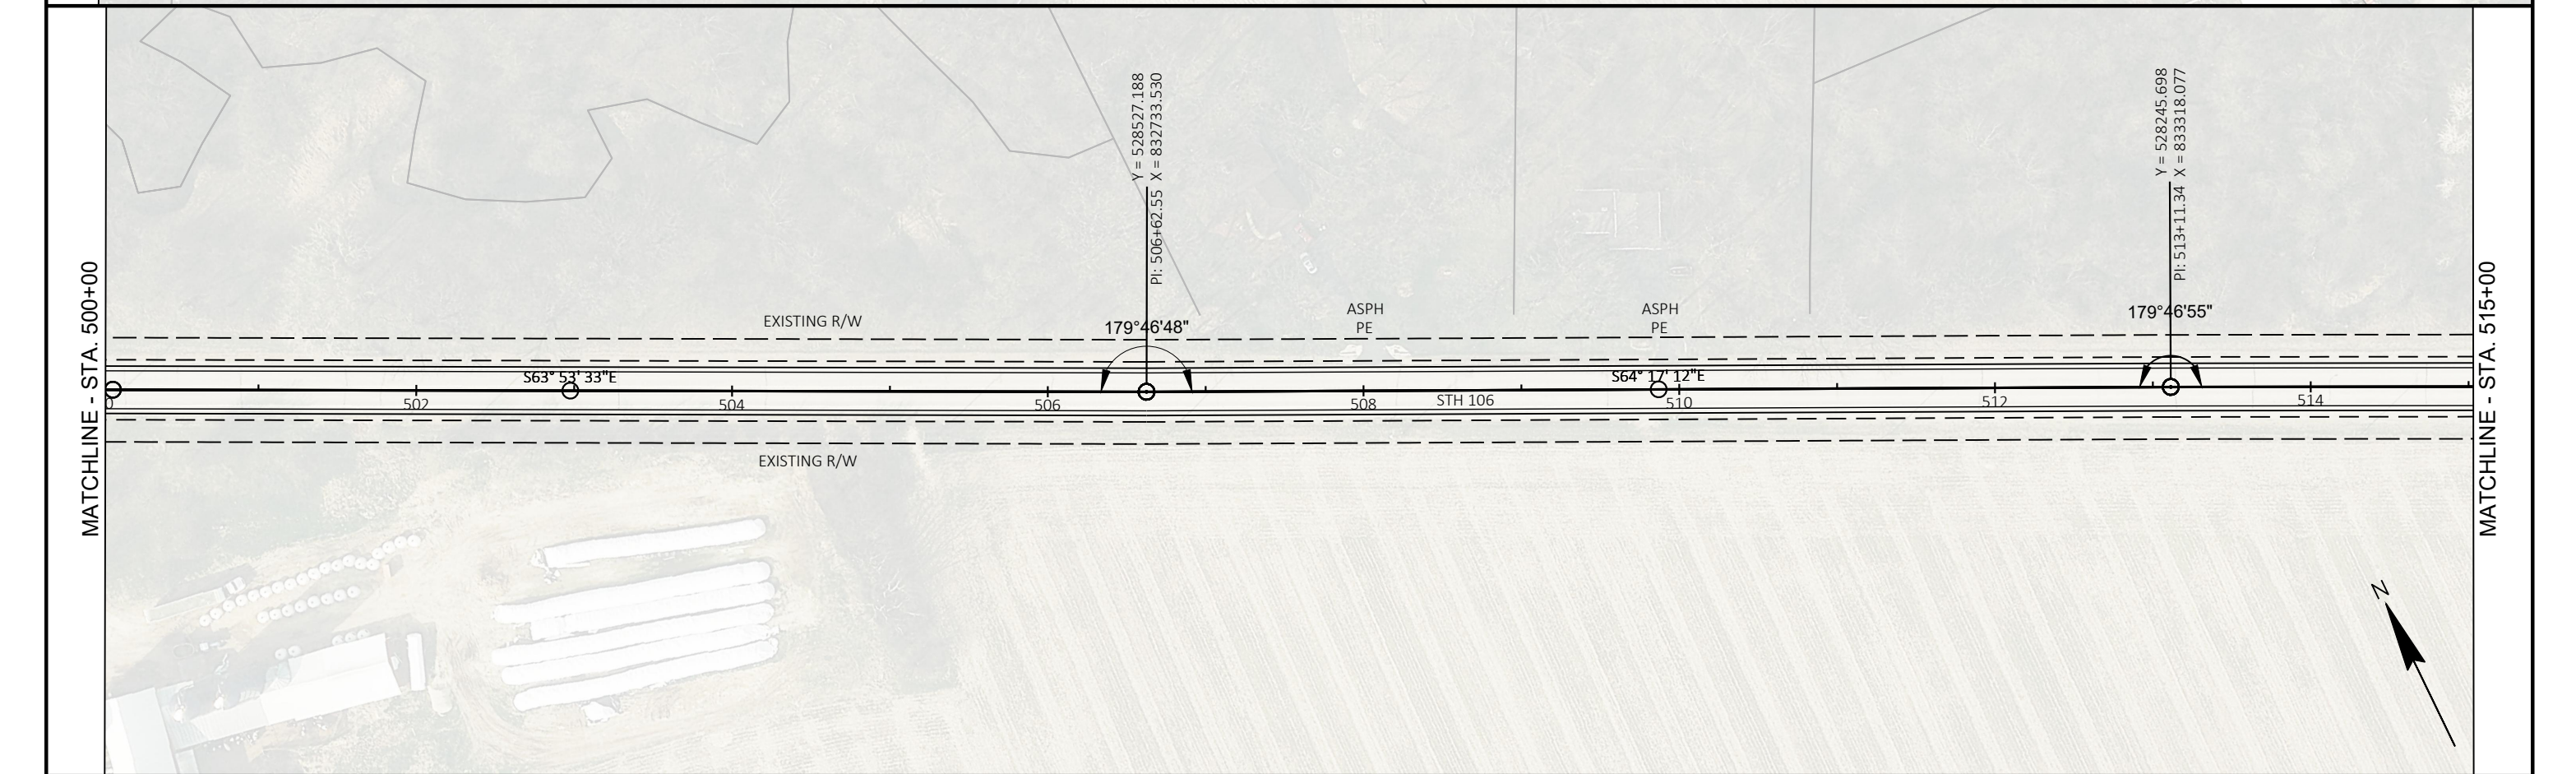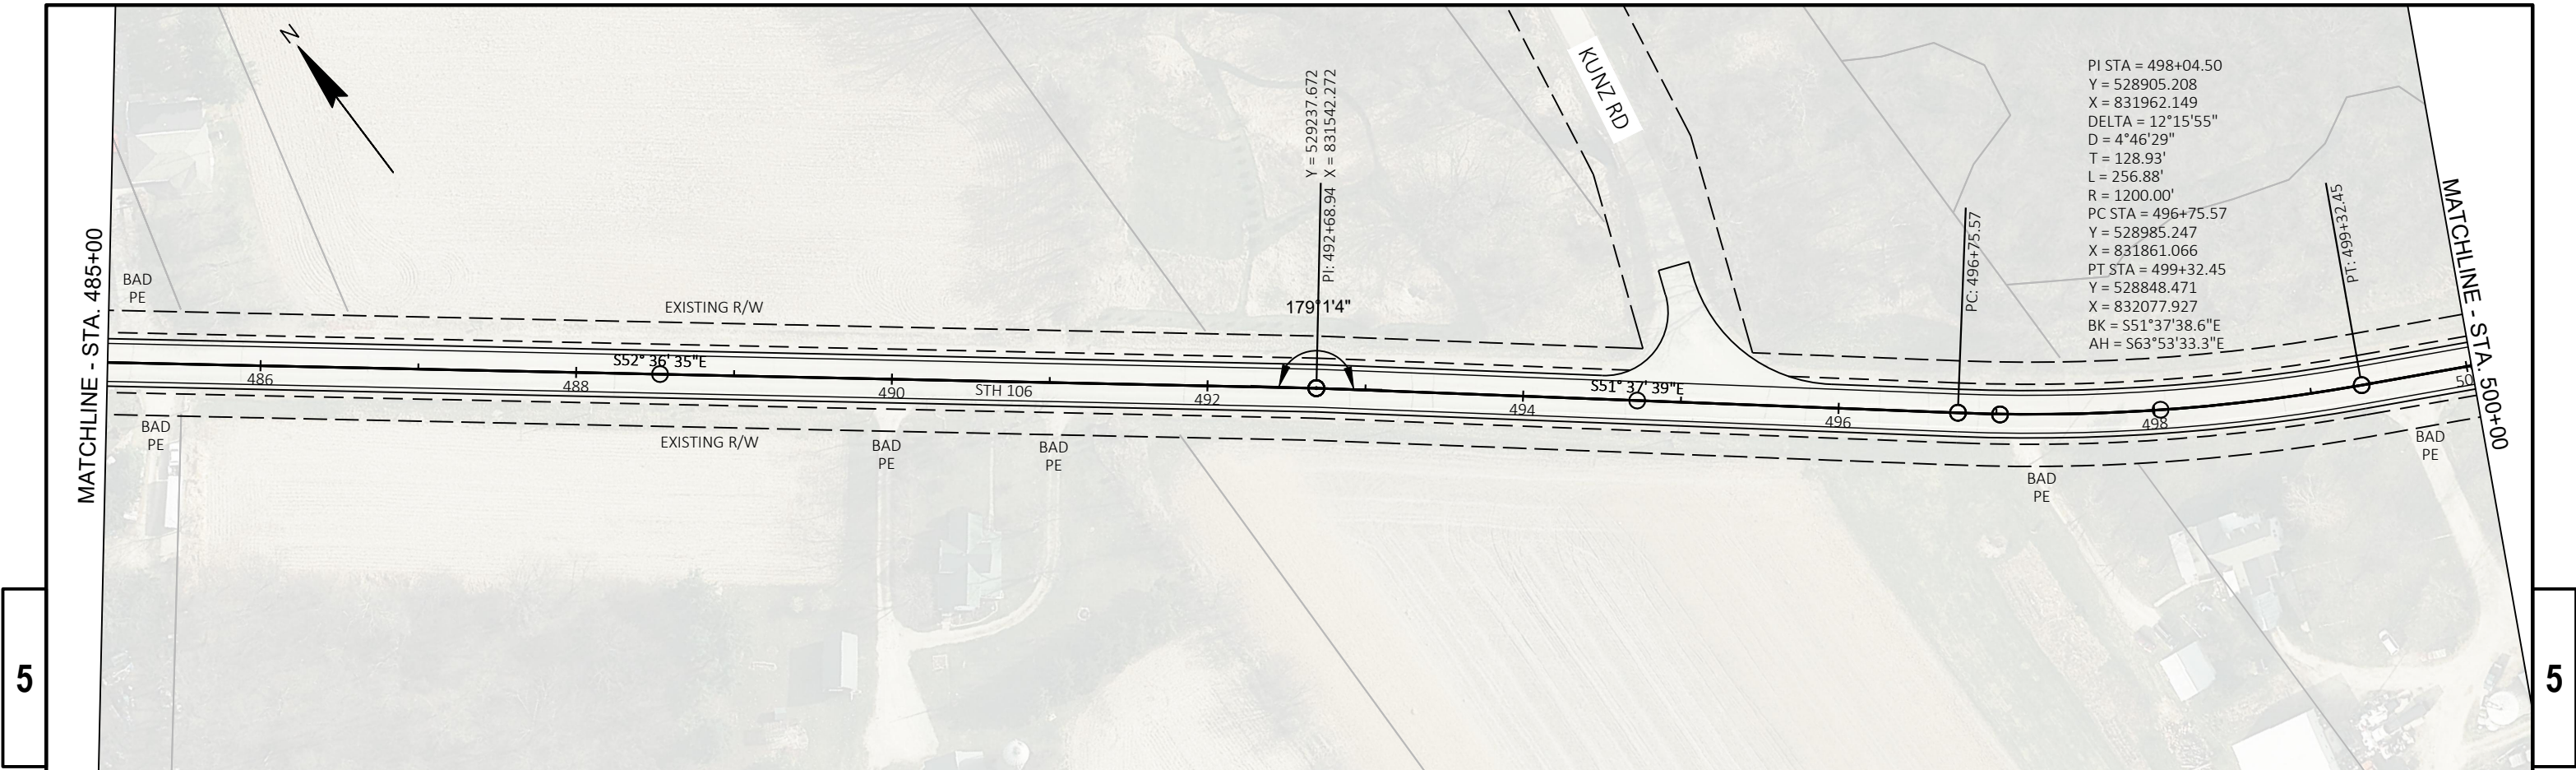


PROJECT NO: 3576-01-71	HWY: STH 106	COUNTY: JEFFERSON	09-	SHEET	E
------------------------	--------------	-------------------	-----	-------	---

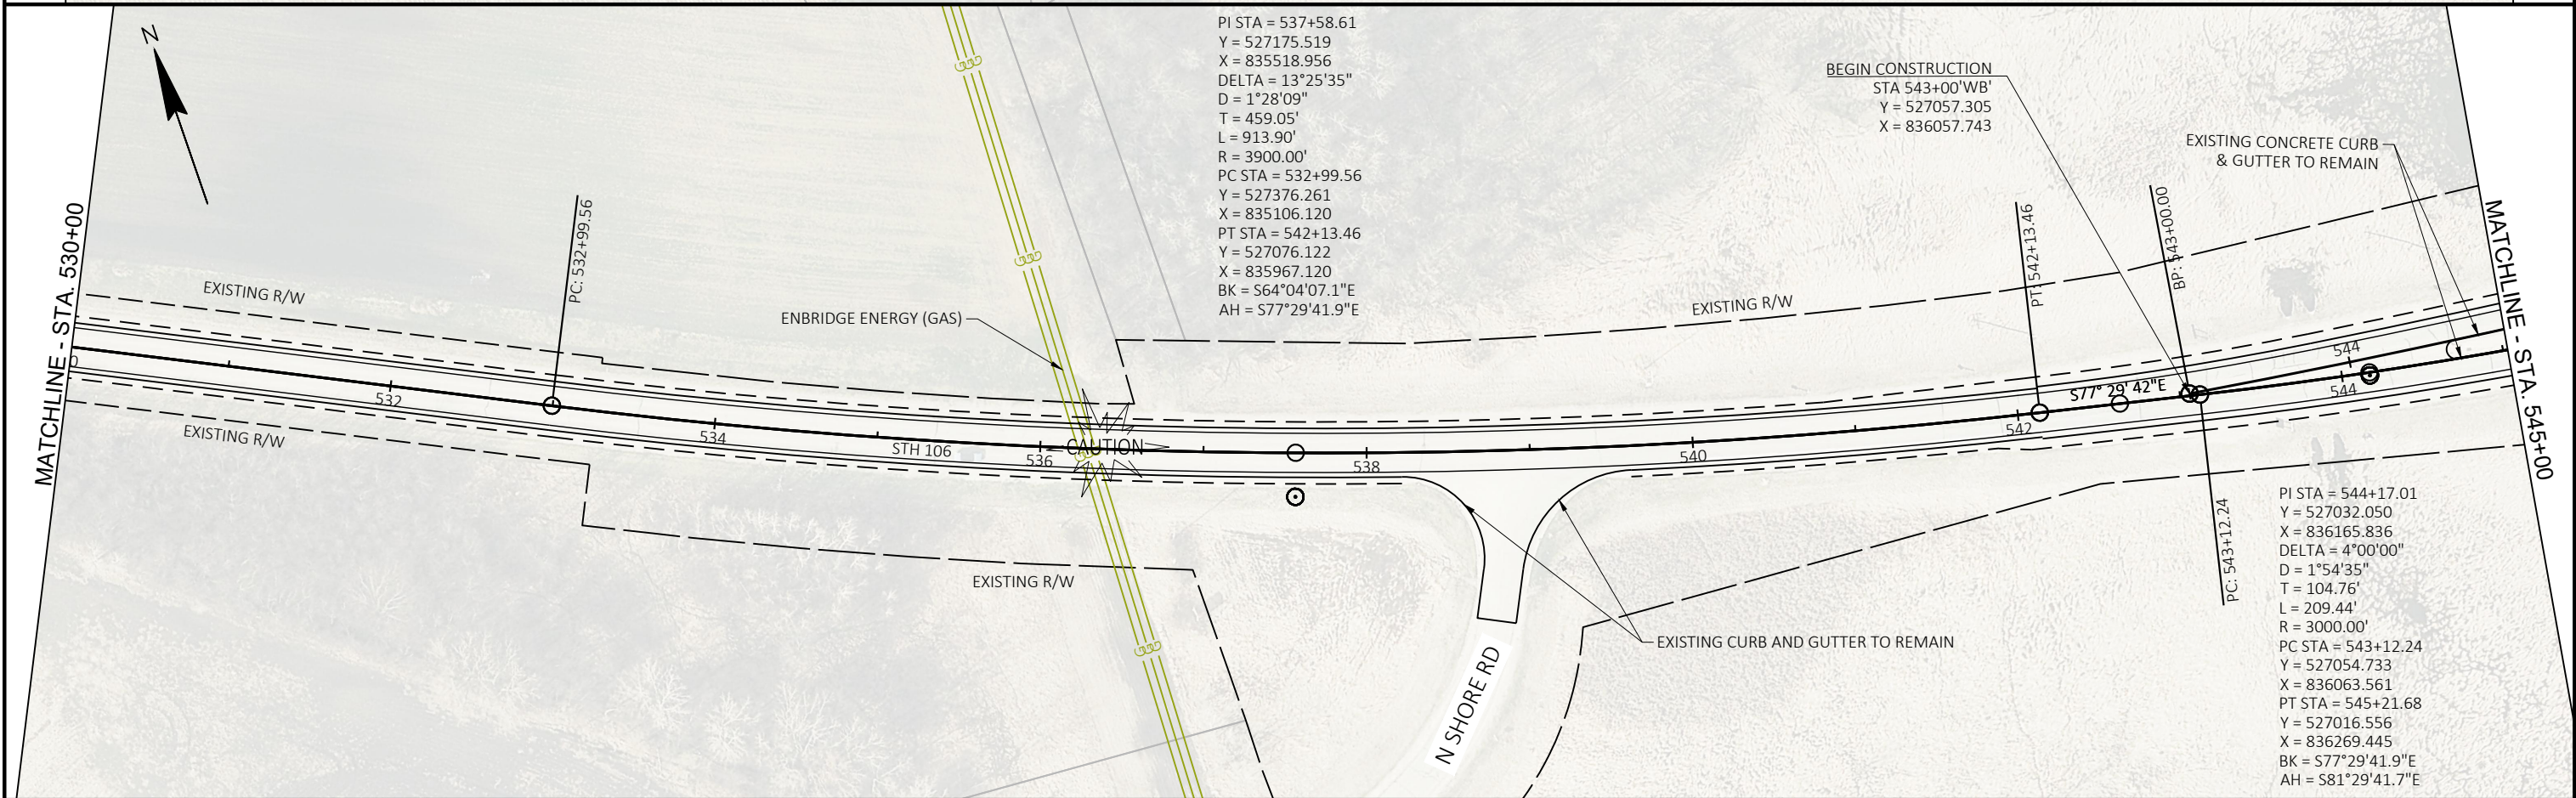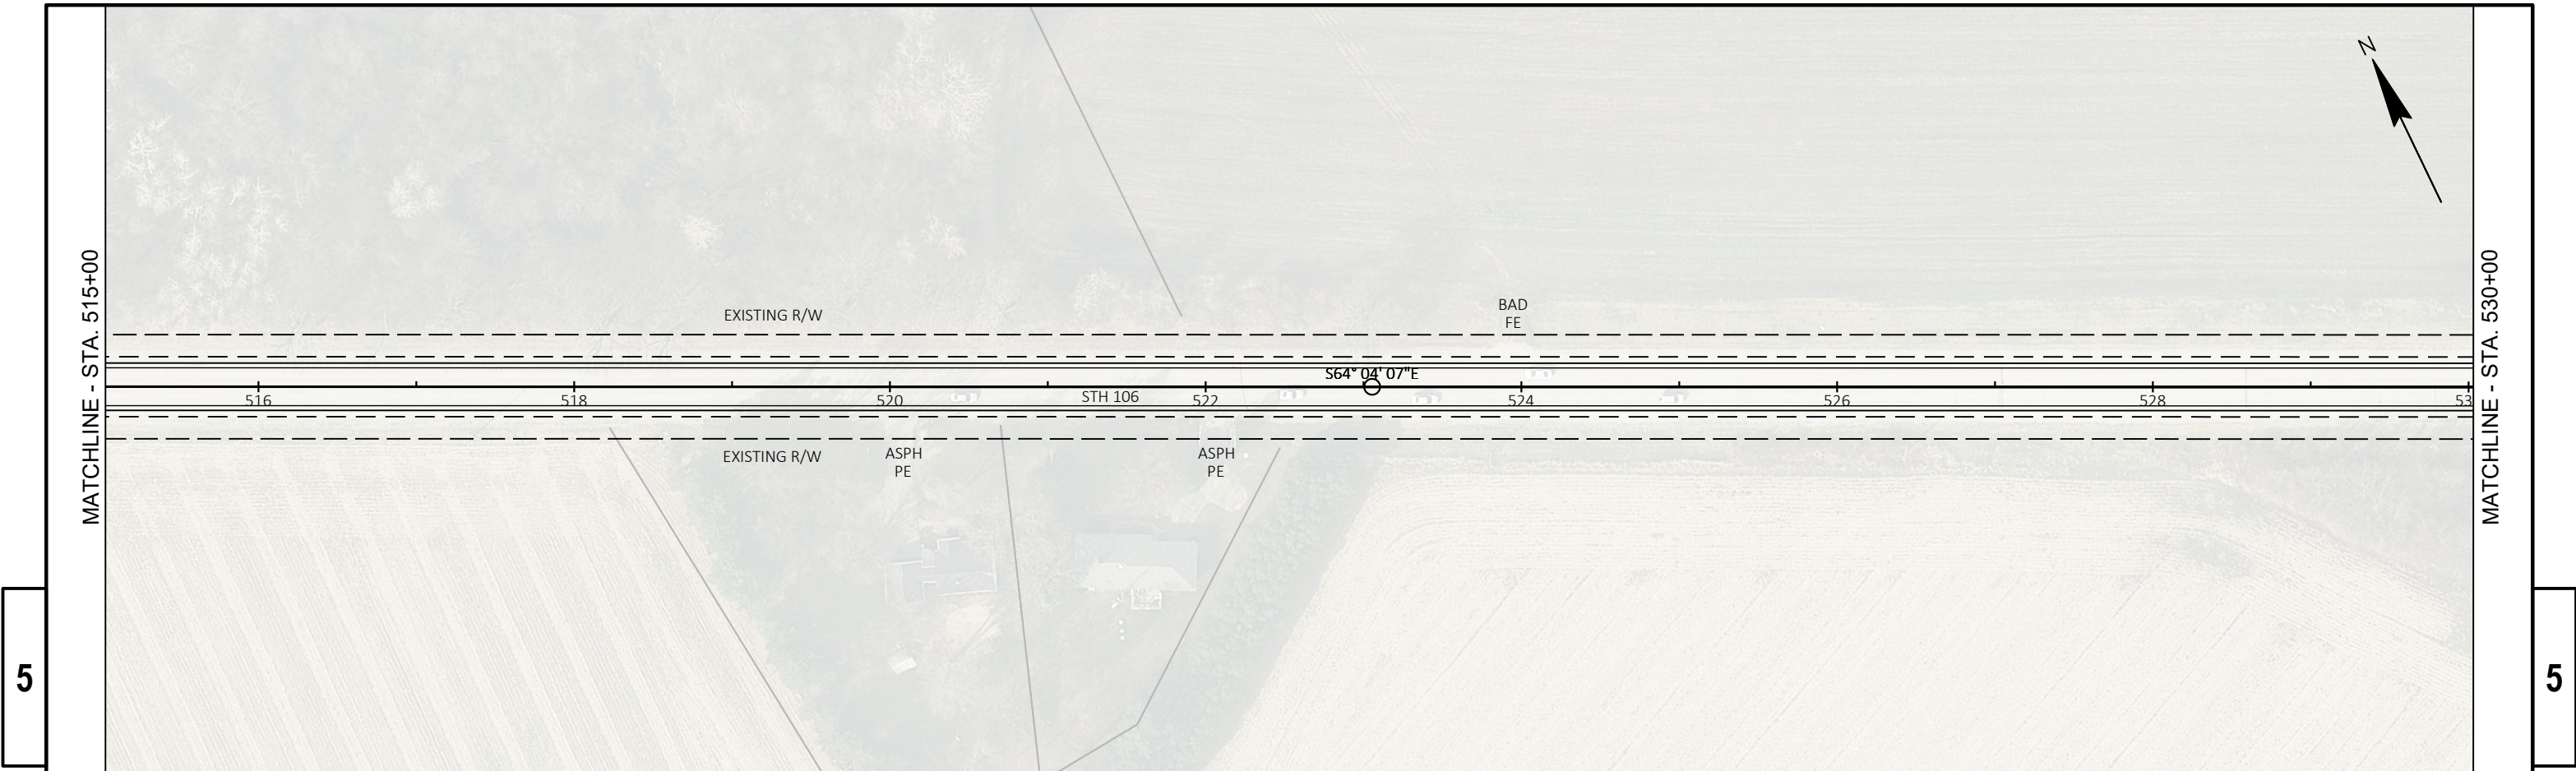


PROJECT NO: 3576-01-71	HWY: STH 106	COUNTY: JEFFERSON	09-	SHEET 5
------------------------	--------------	-------------------	-----	---------

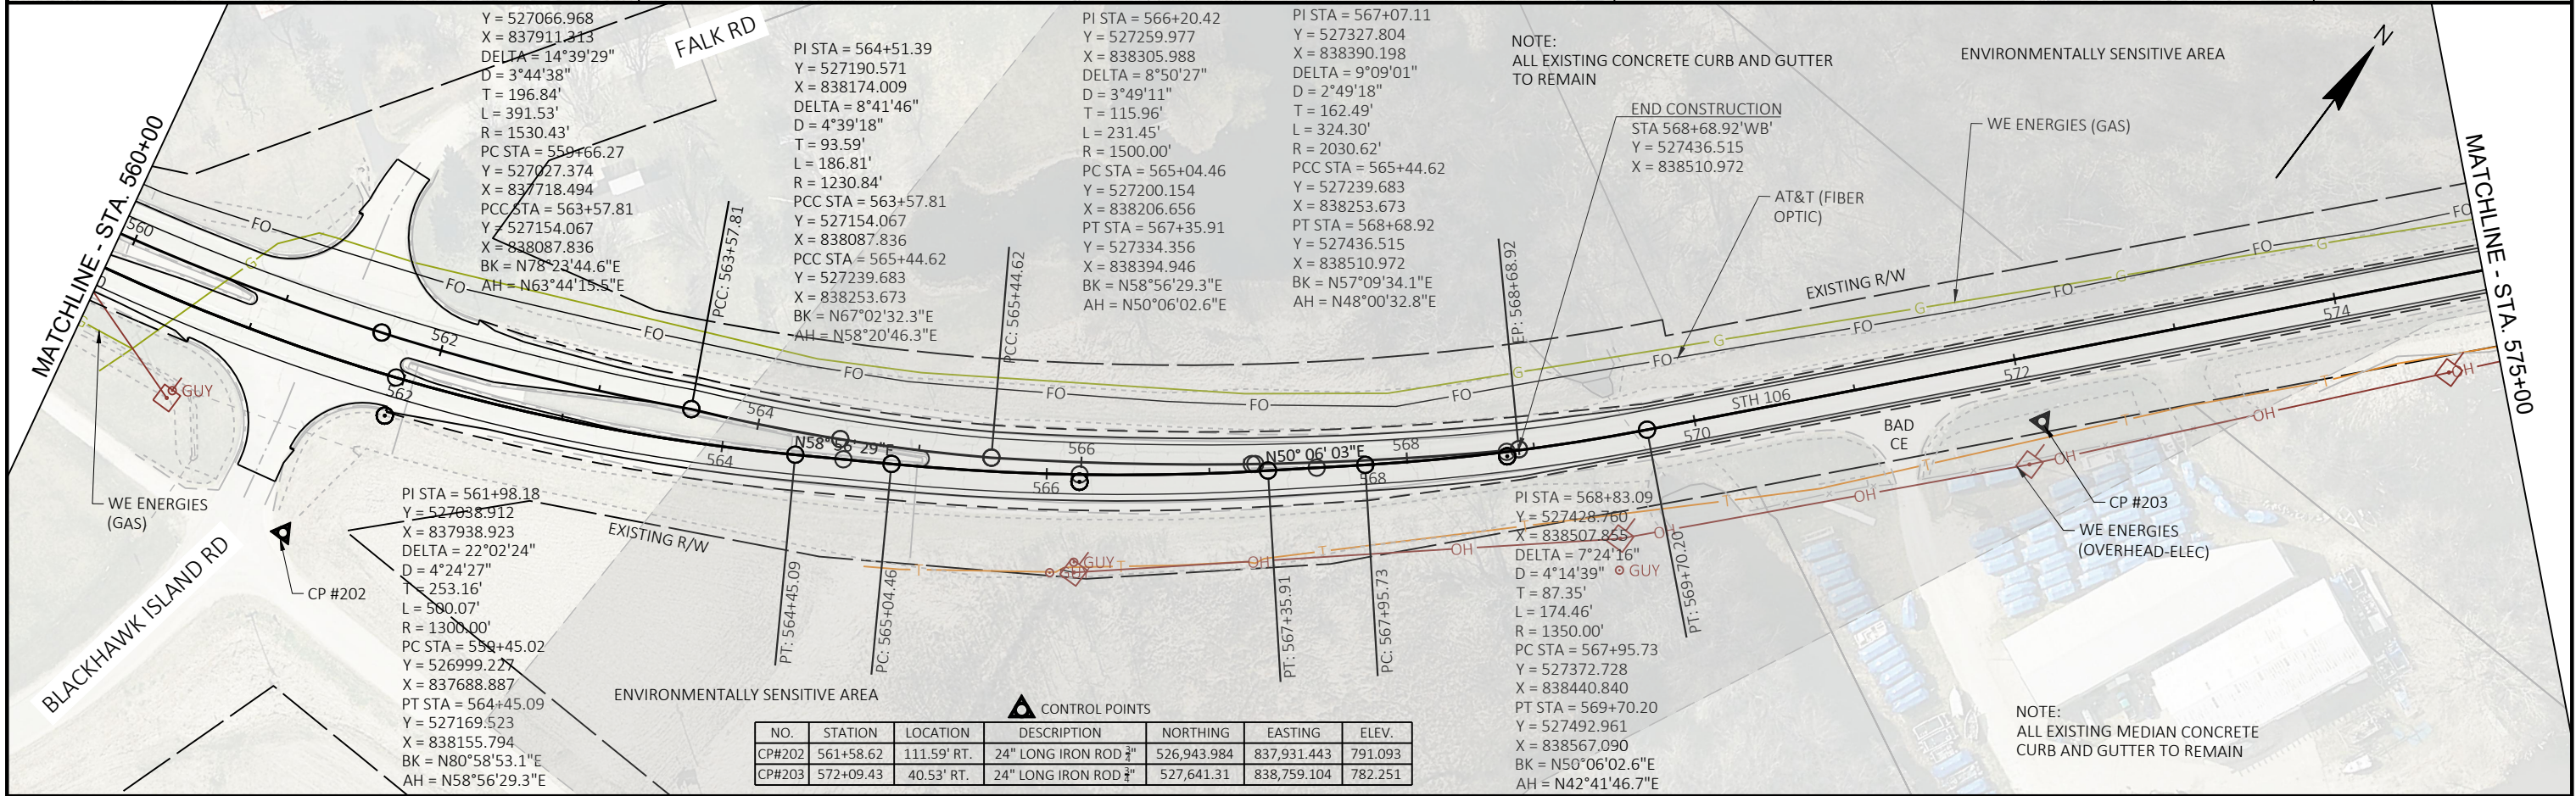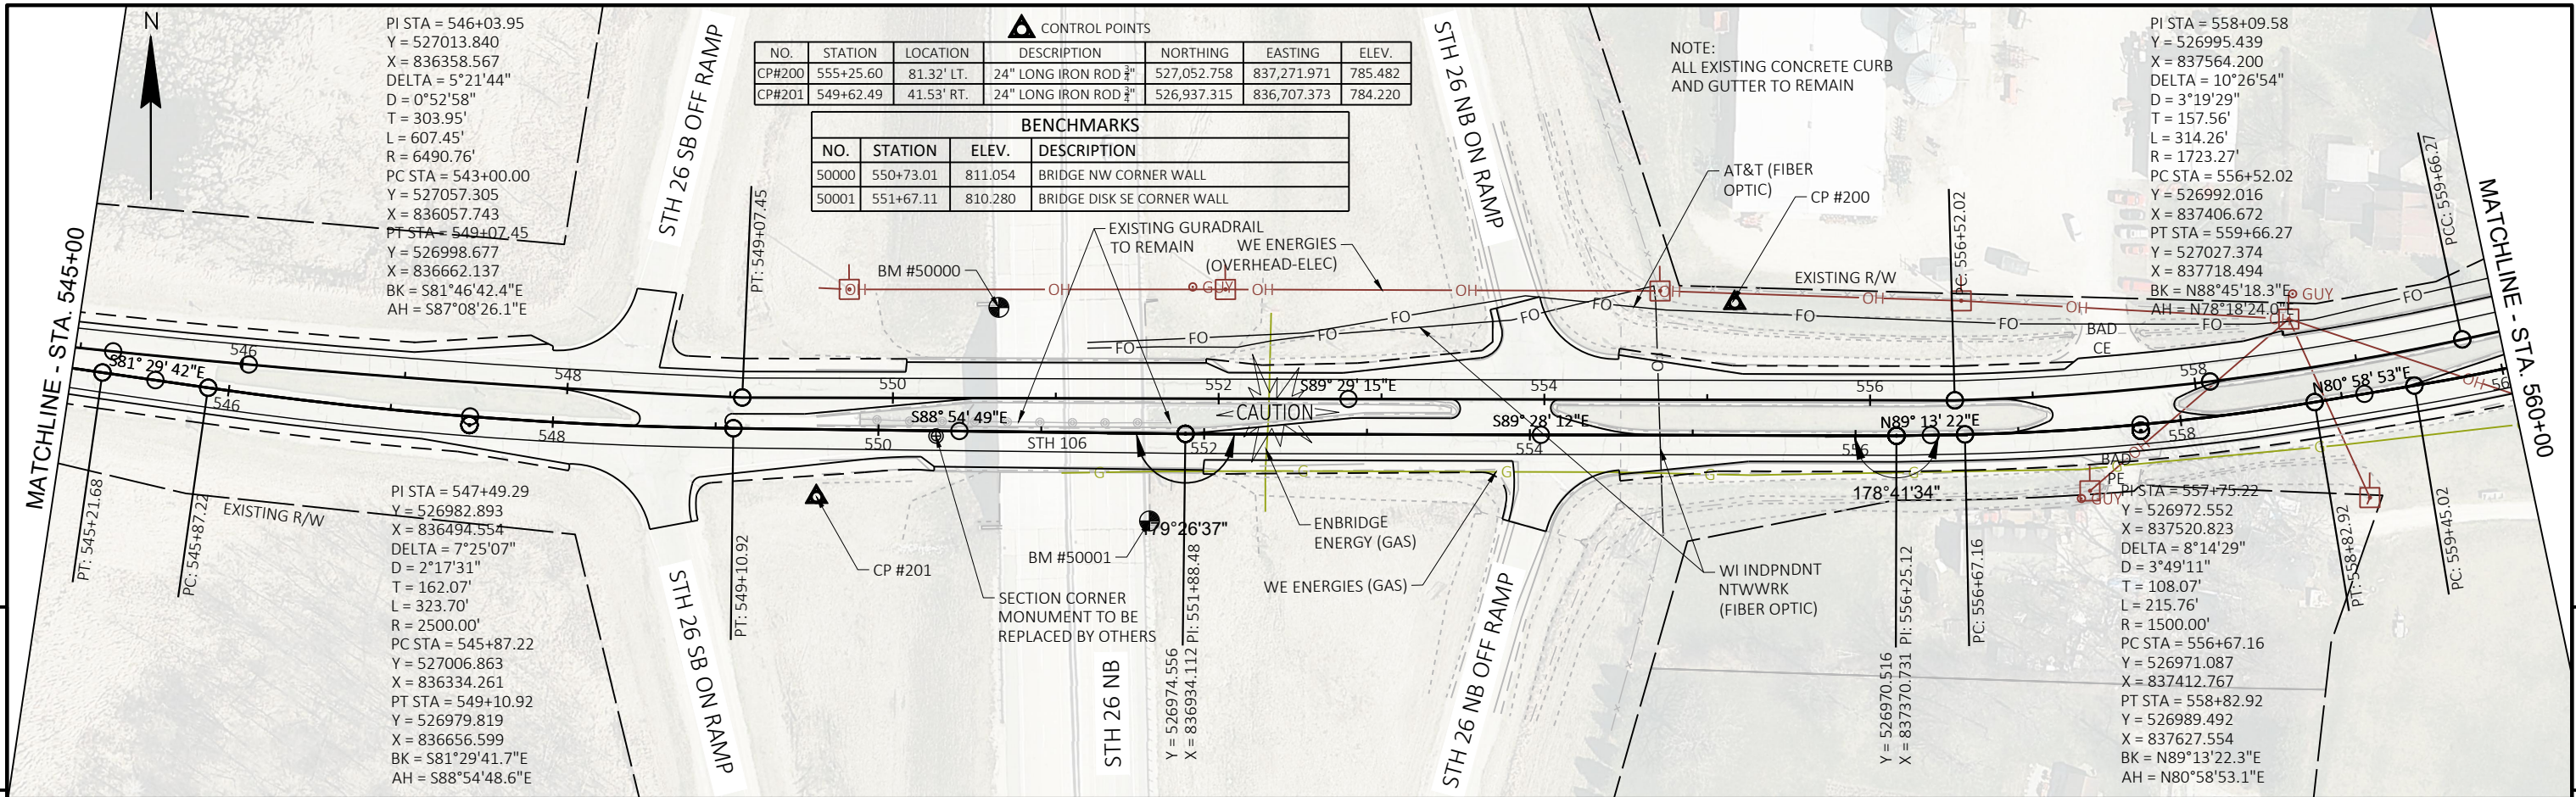

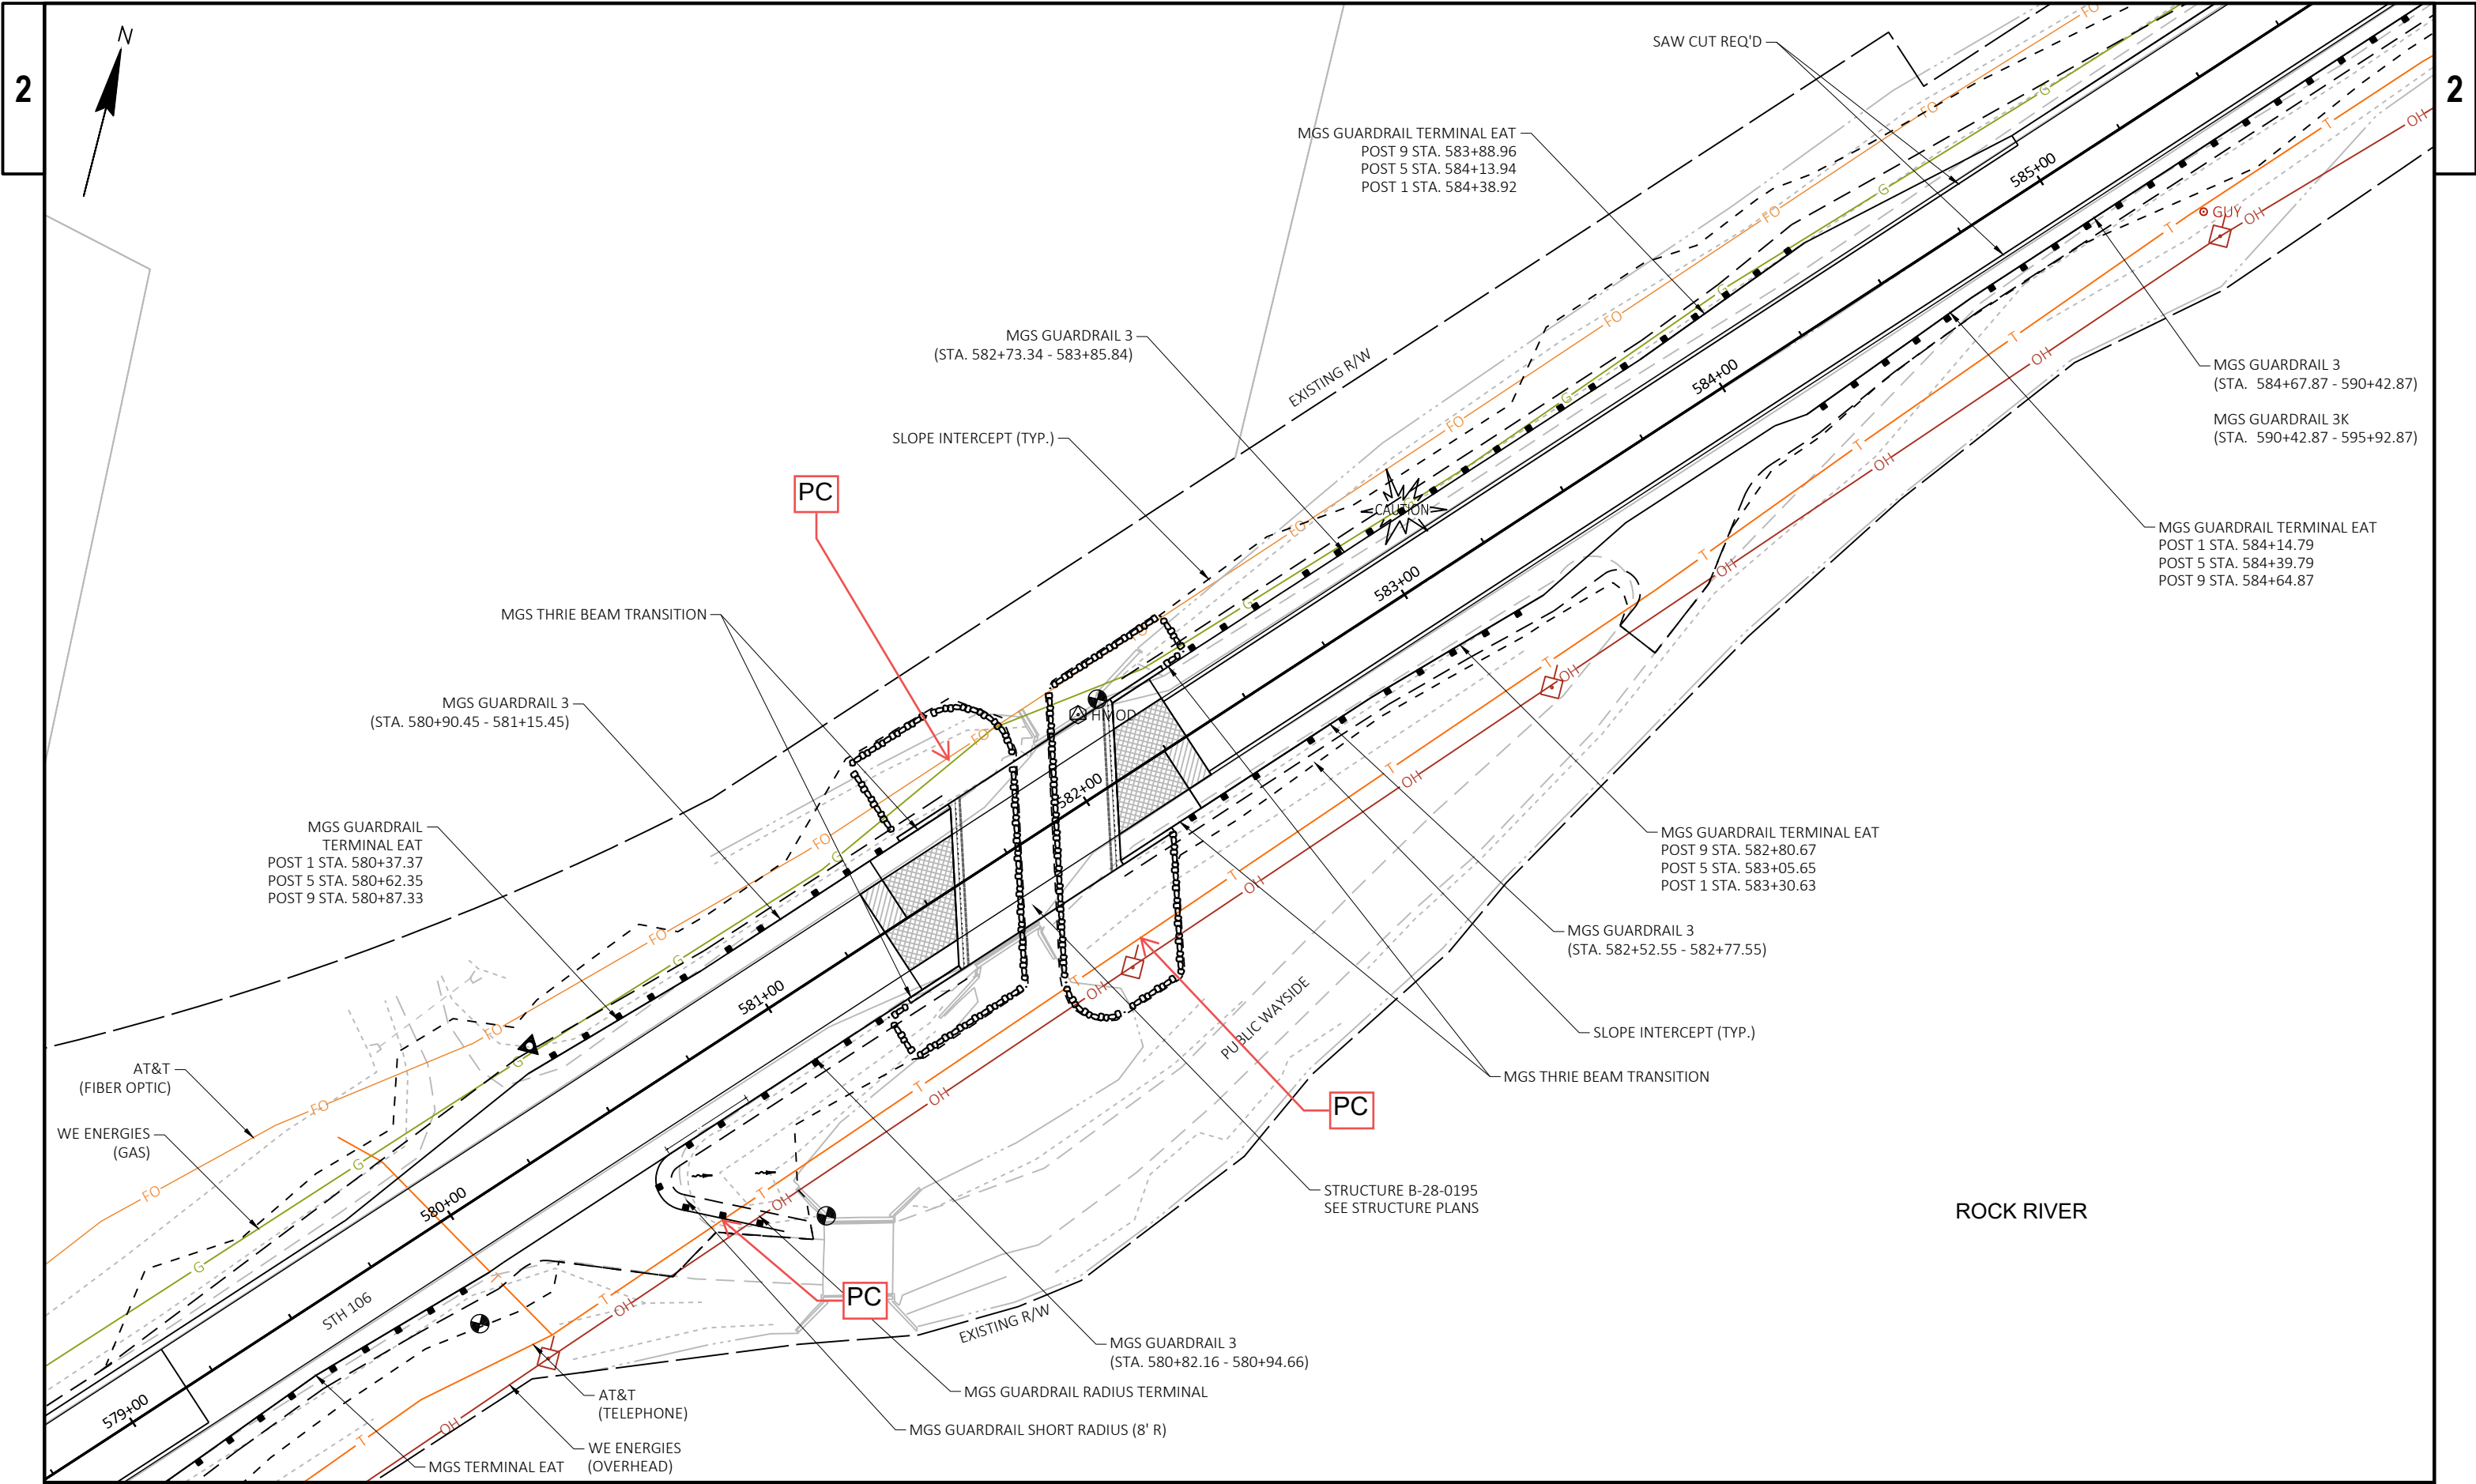

SEE NEXT PAGE FOR POTENTIAL CONFLICTS

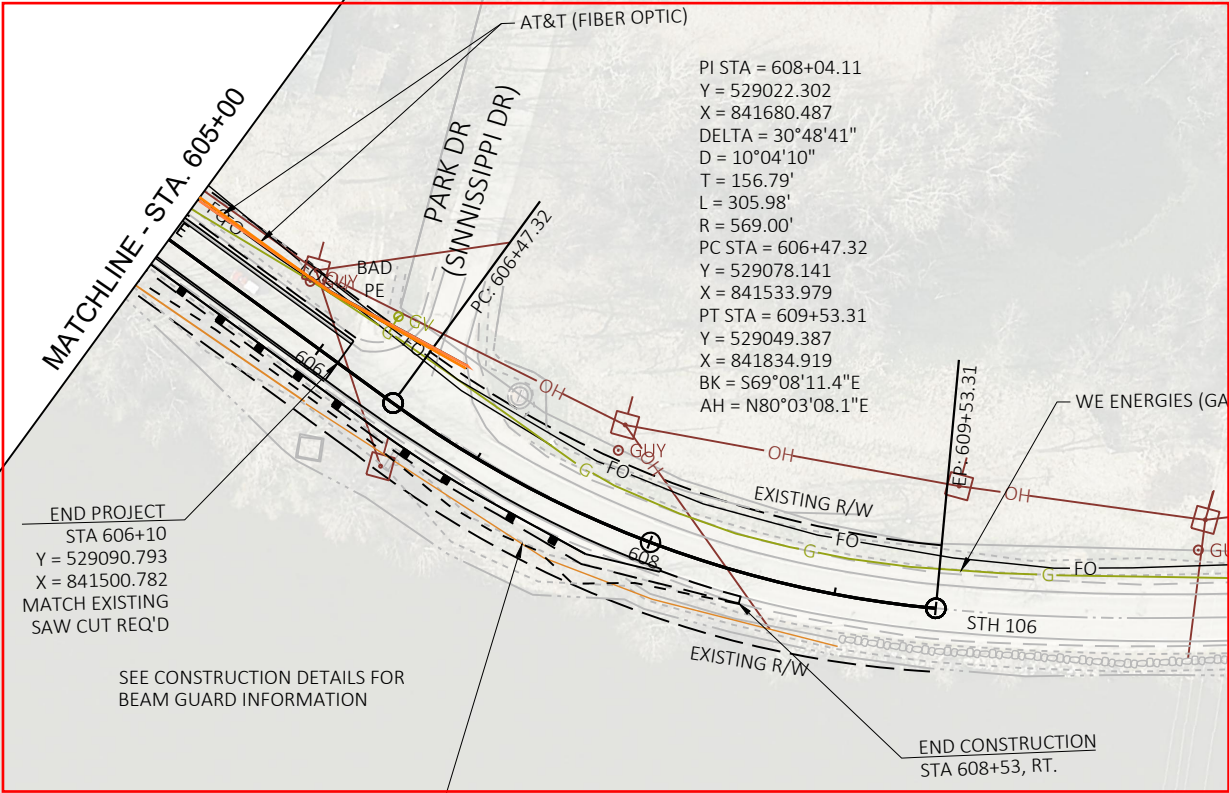

END PROJECT
STA 606+10
Y = 529090.793
X = 841500.782
MATCH EXISTING
SAW CUT REQ'D

SEE CONSTRUCTION DETAILS FOR
BEAM GUARD INFORMATION

END CONSTRUCTION
STA 608+53, RT.

SLOPE INTERCEPTS (TYP

ROCK RIVER

WE ENERGIES (GAS)


- WE ENERGIES
(OVERHEAD-ELEC)


CITY OF FT ATKINSON
(SANITARY SEWER &
WATER MAIN)


 CONTROL POINTS


NO.	STATION	LOCATION	DESCRIPTION	NORTHING	EASTING	ELEV.
CP#207	-	- LT.	24" LONG IRON ROD $\frac{3}{4}$ "	529,141.893	842,023.209	780.989
CP#208	-	- LT.	24" LONG IRON ROD $\frac{3}{4}$ "	529,379.470	842,502.774	784.923




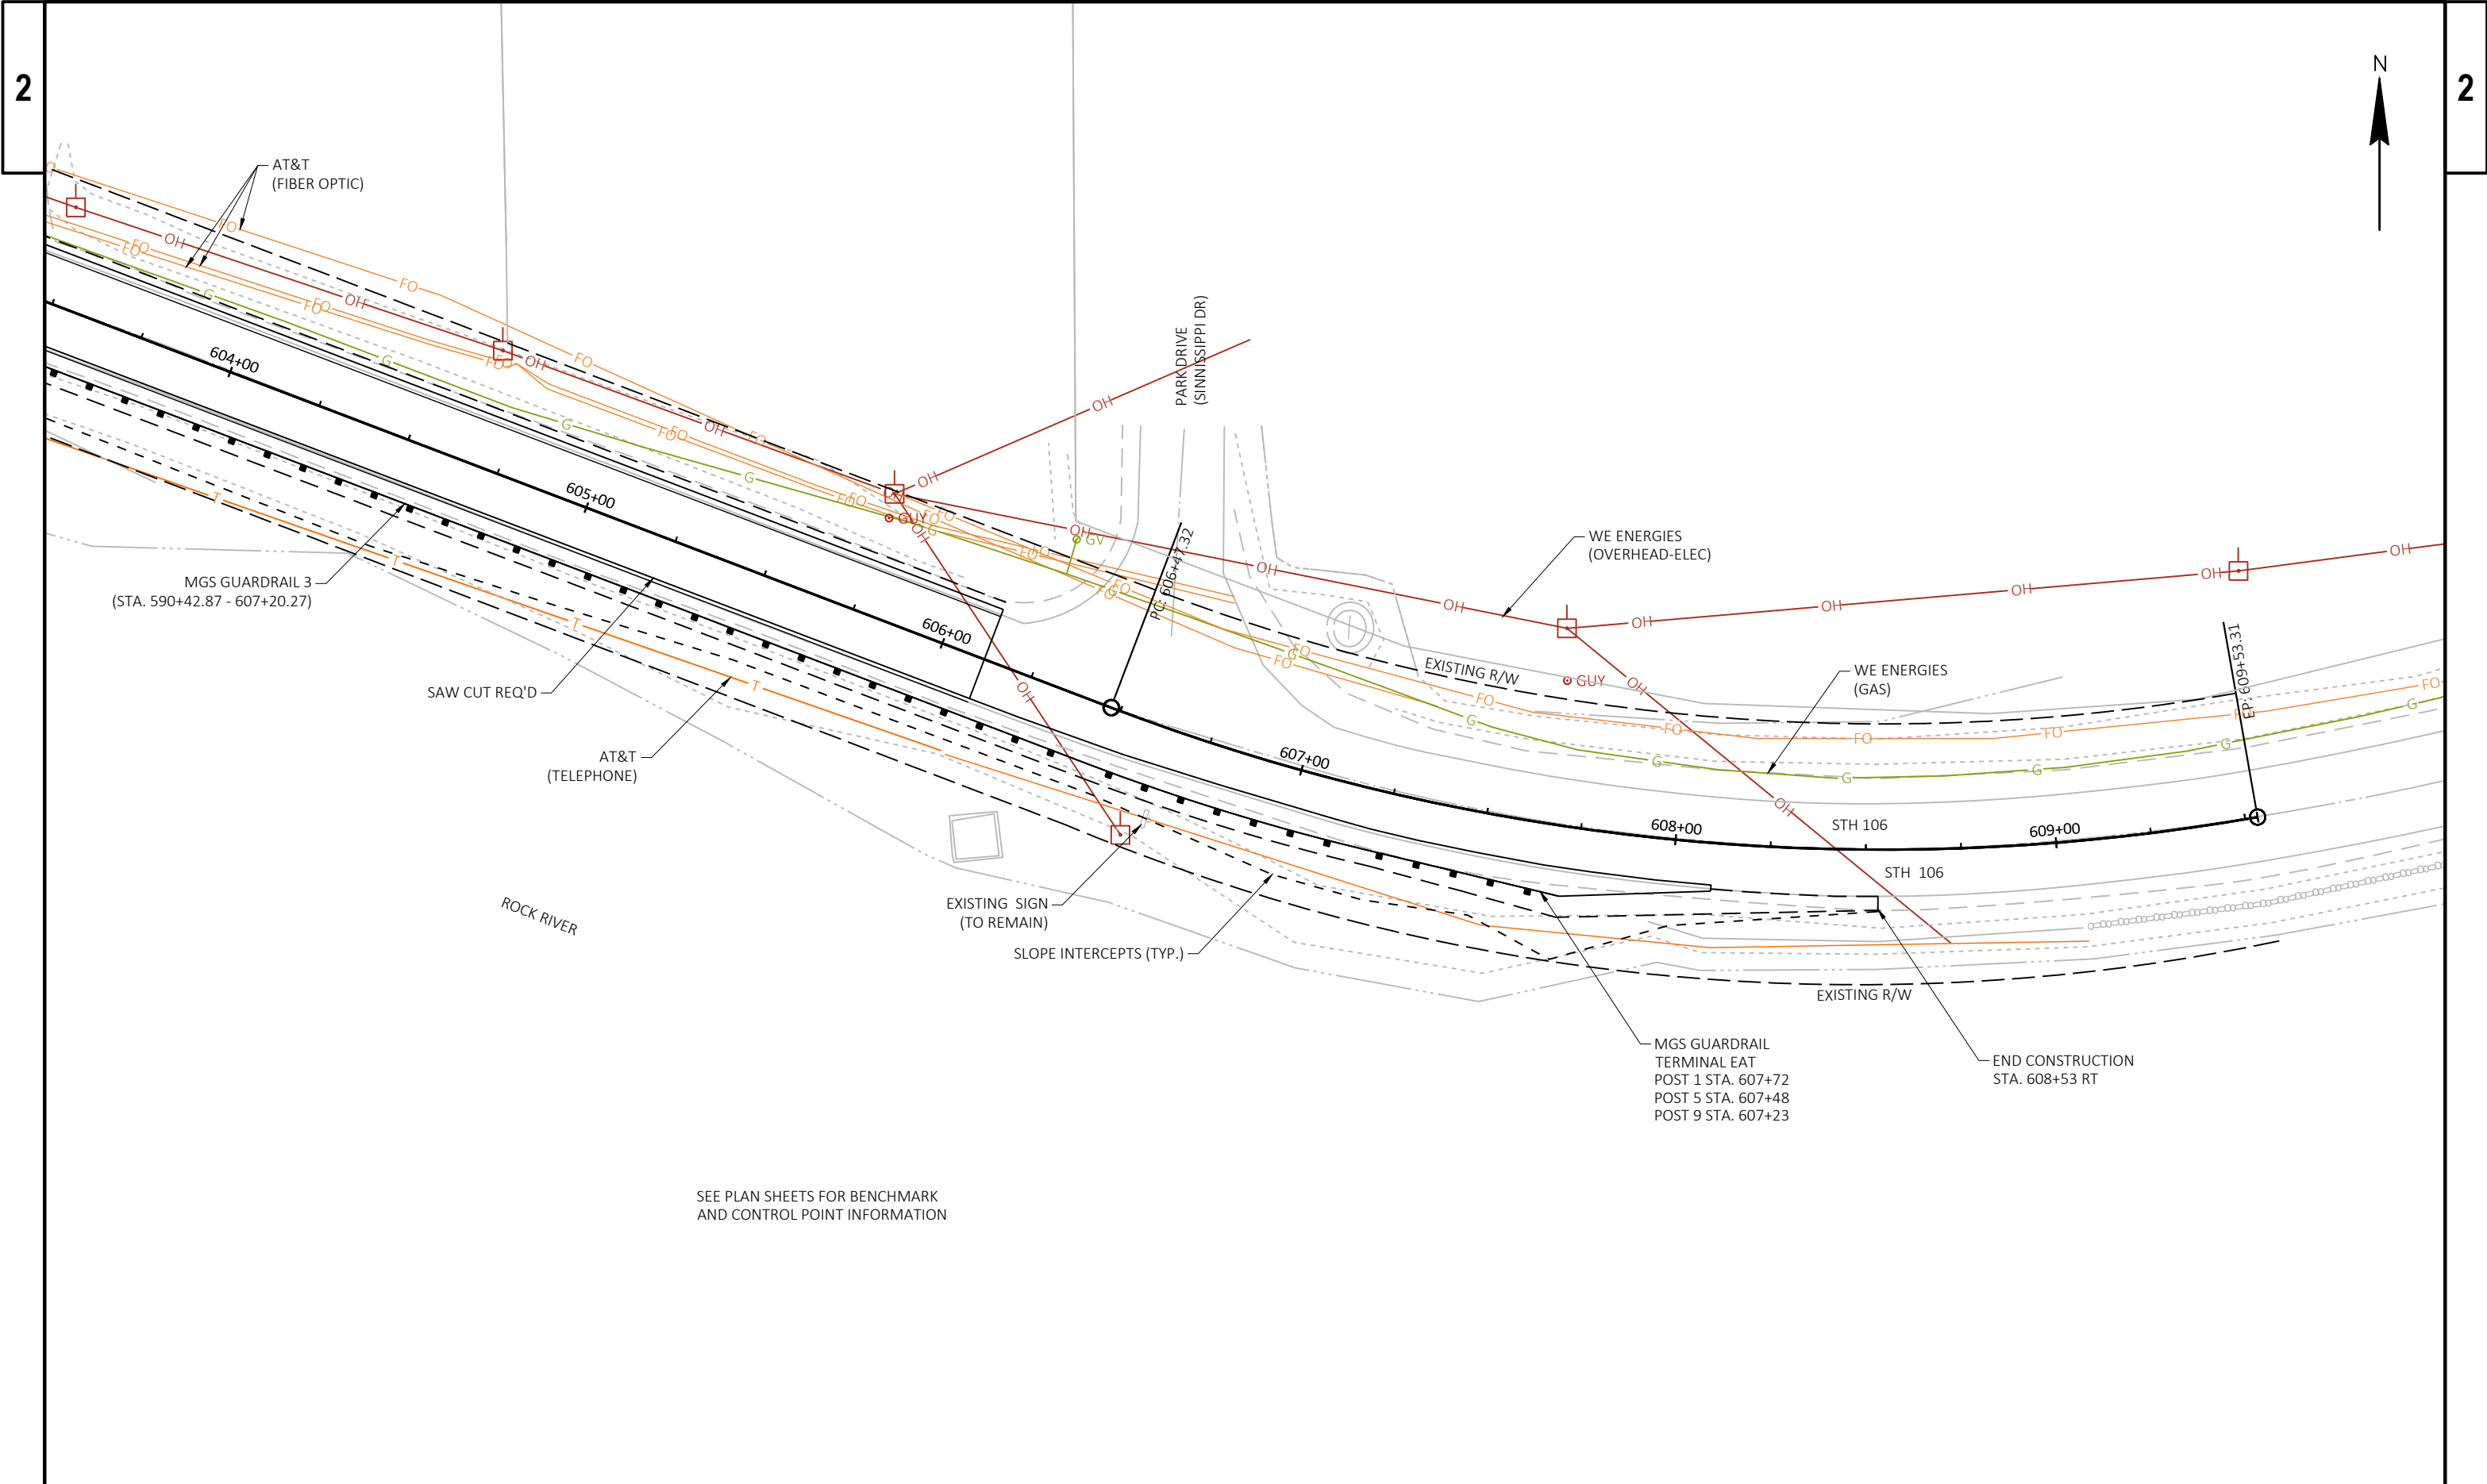

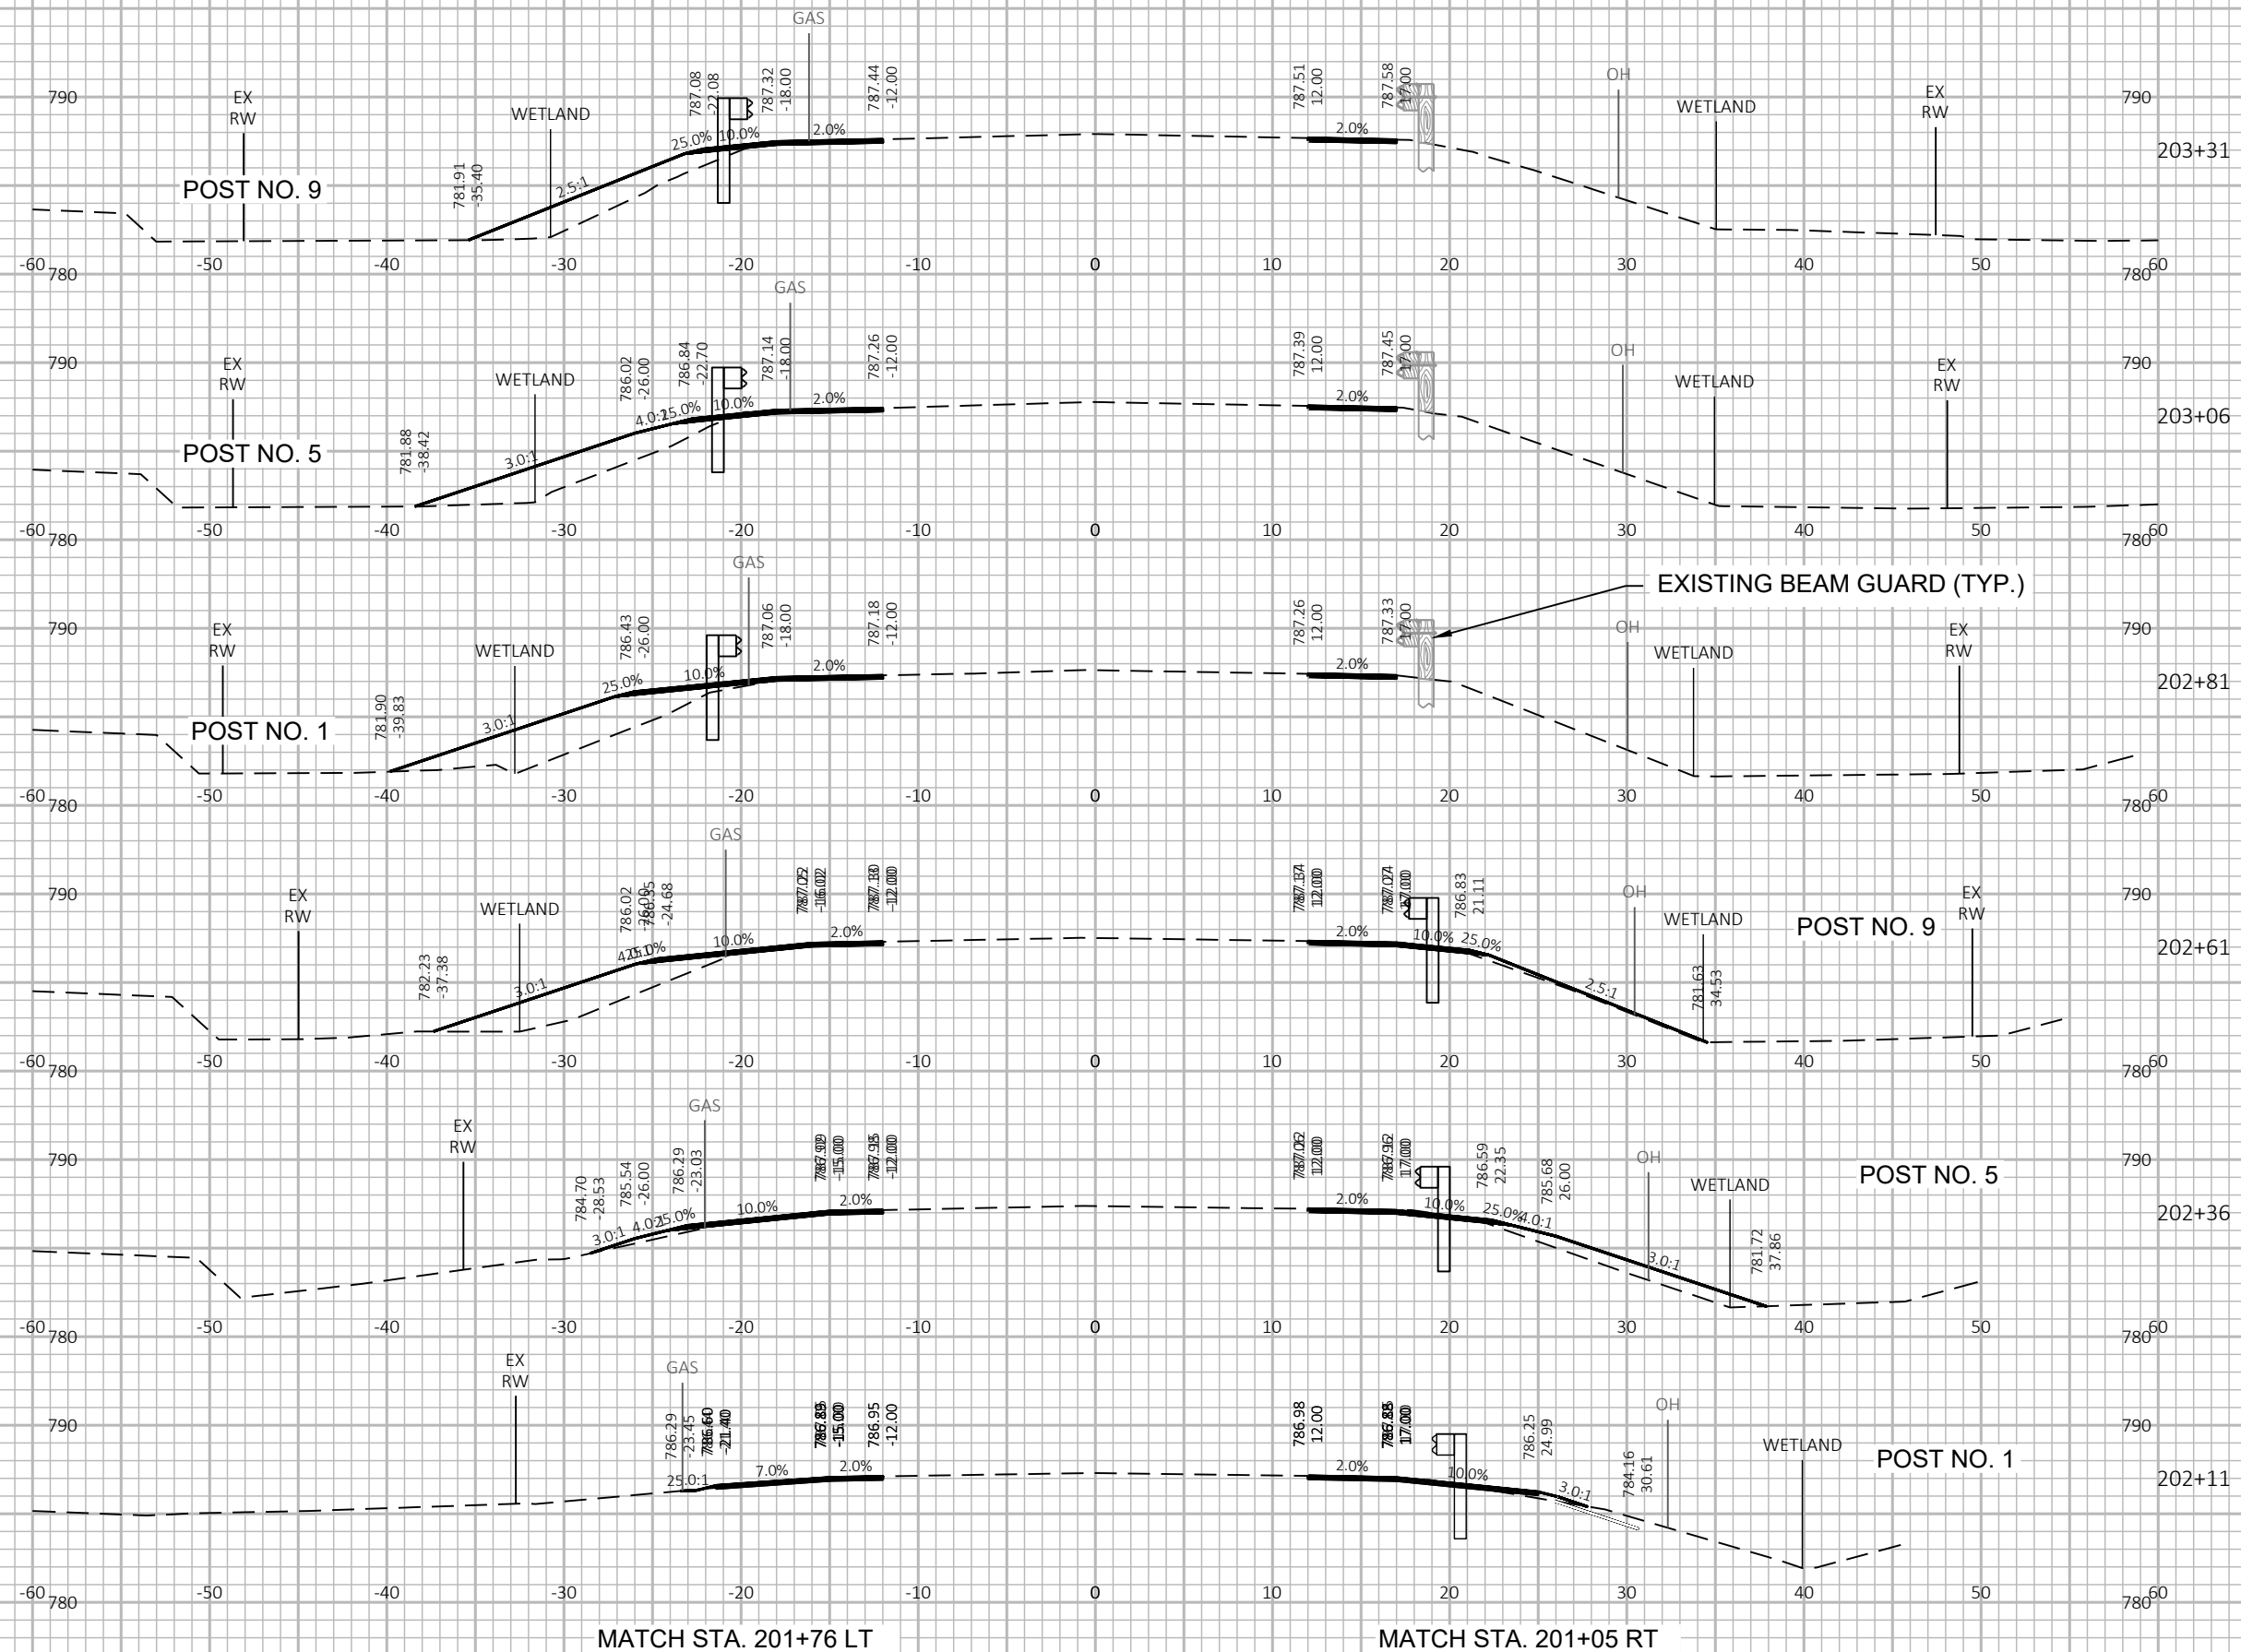

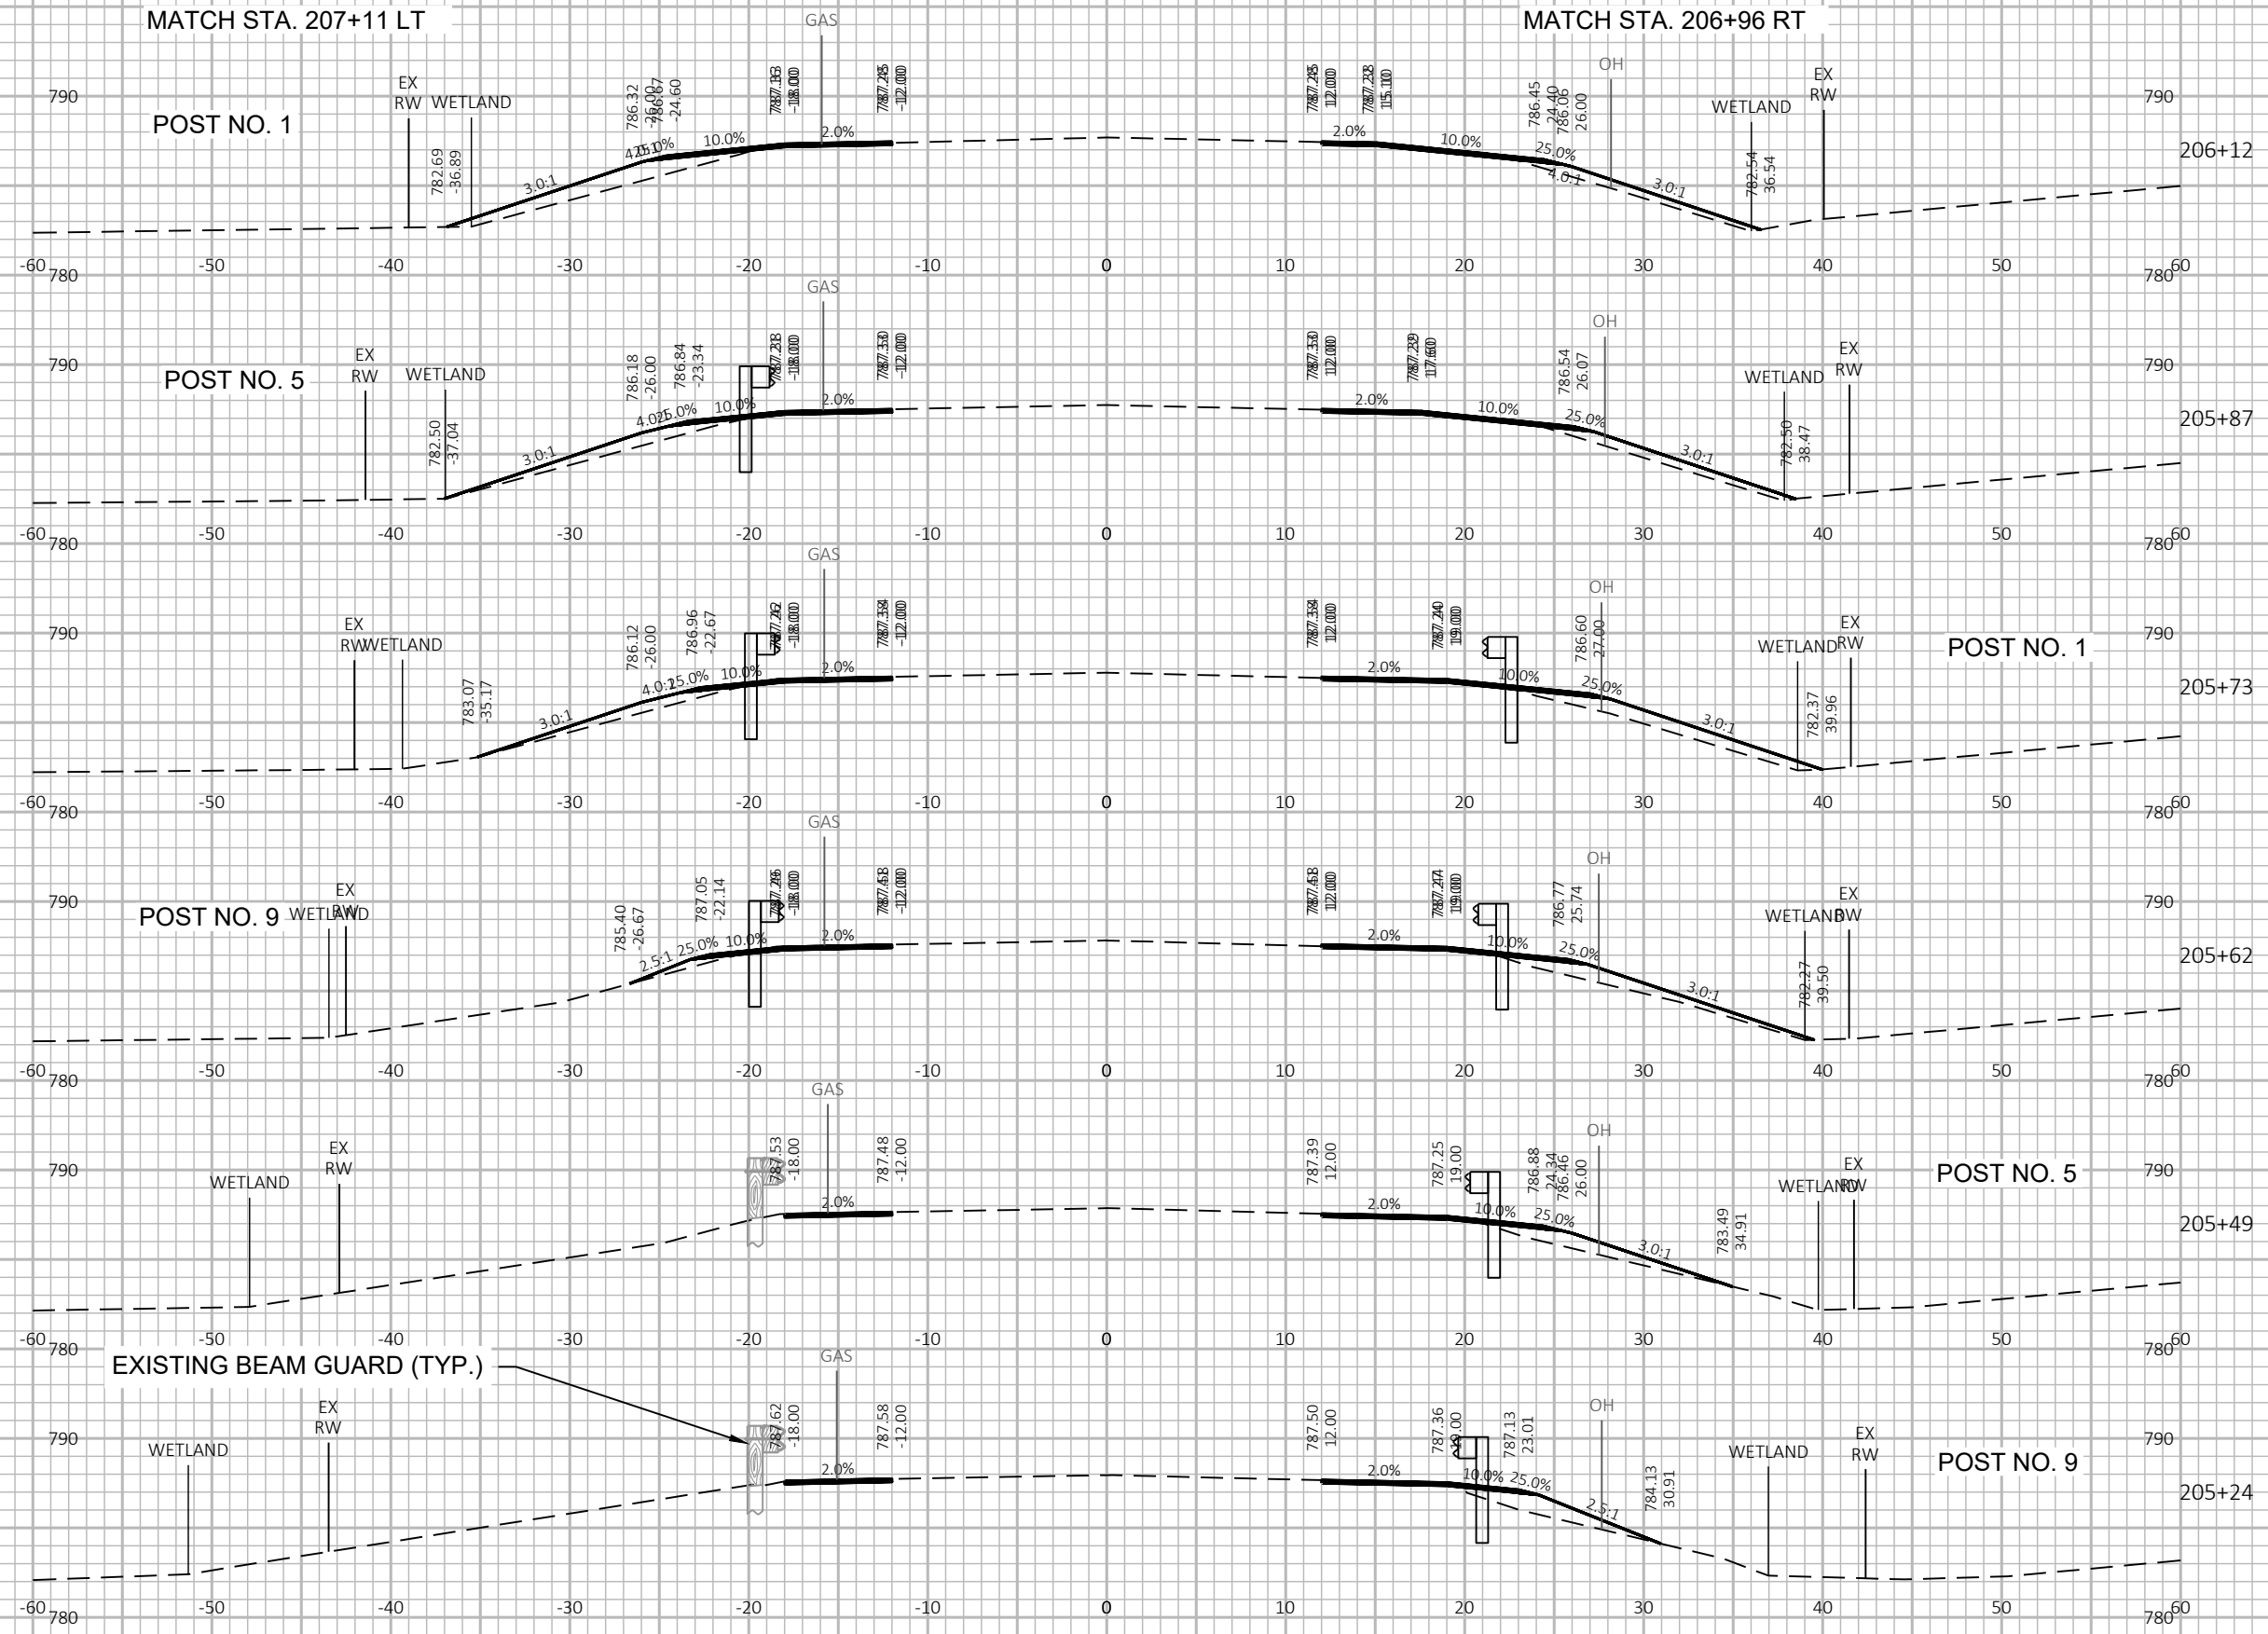

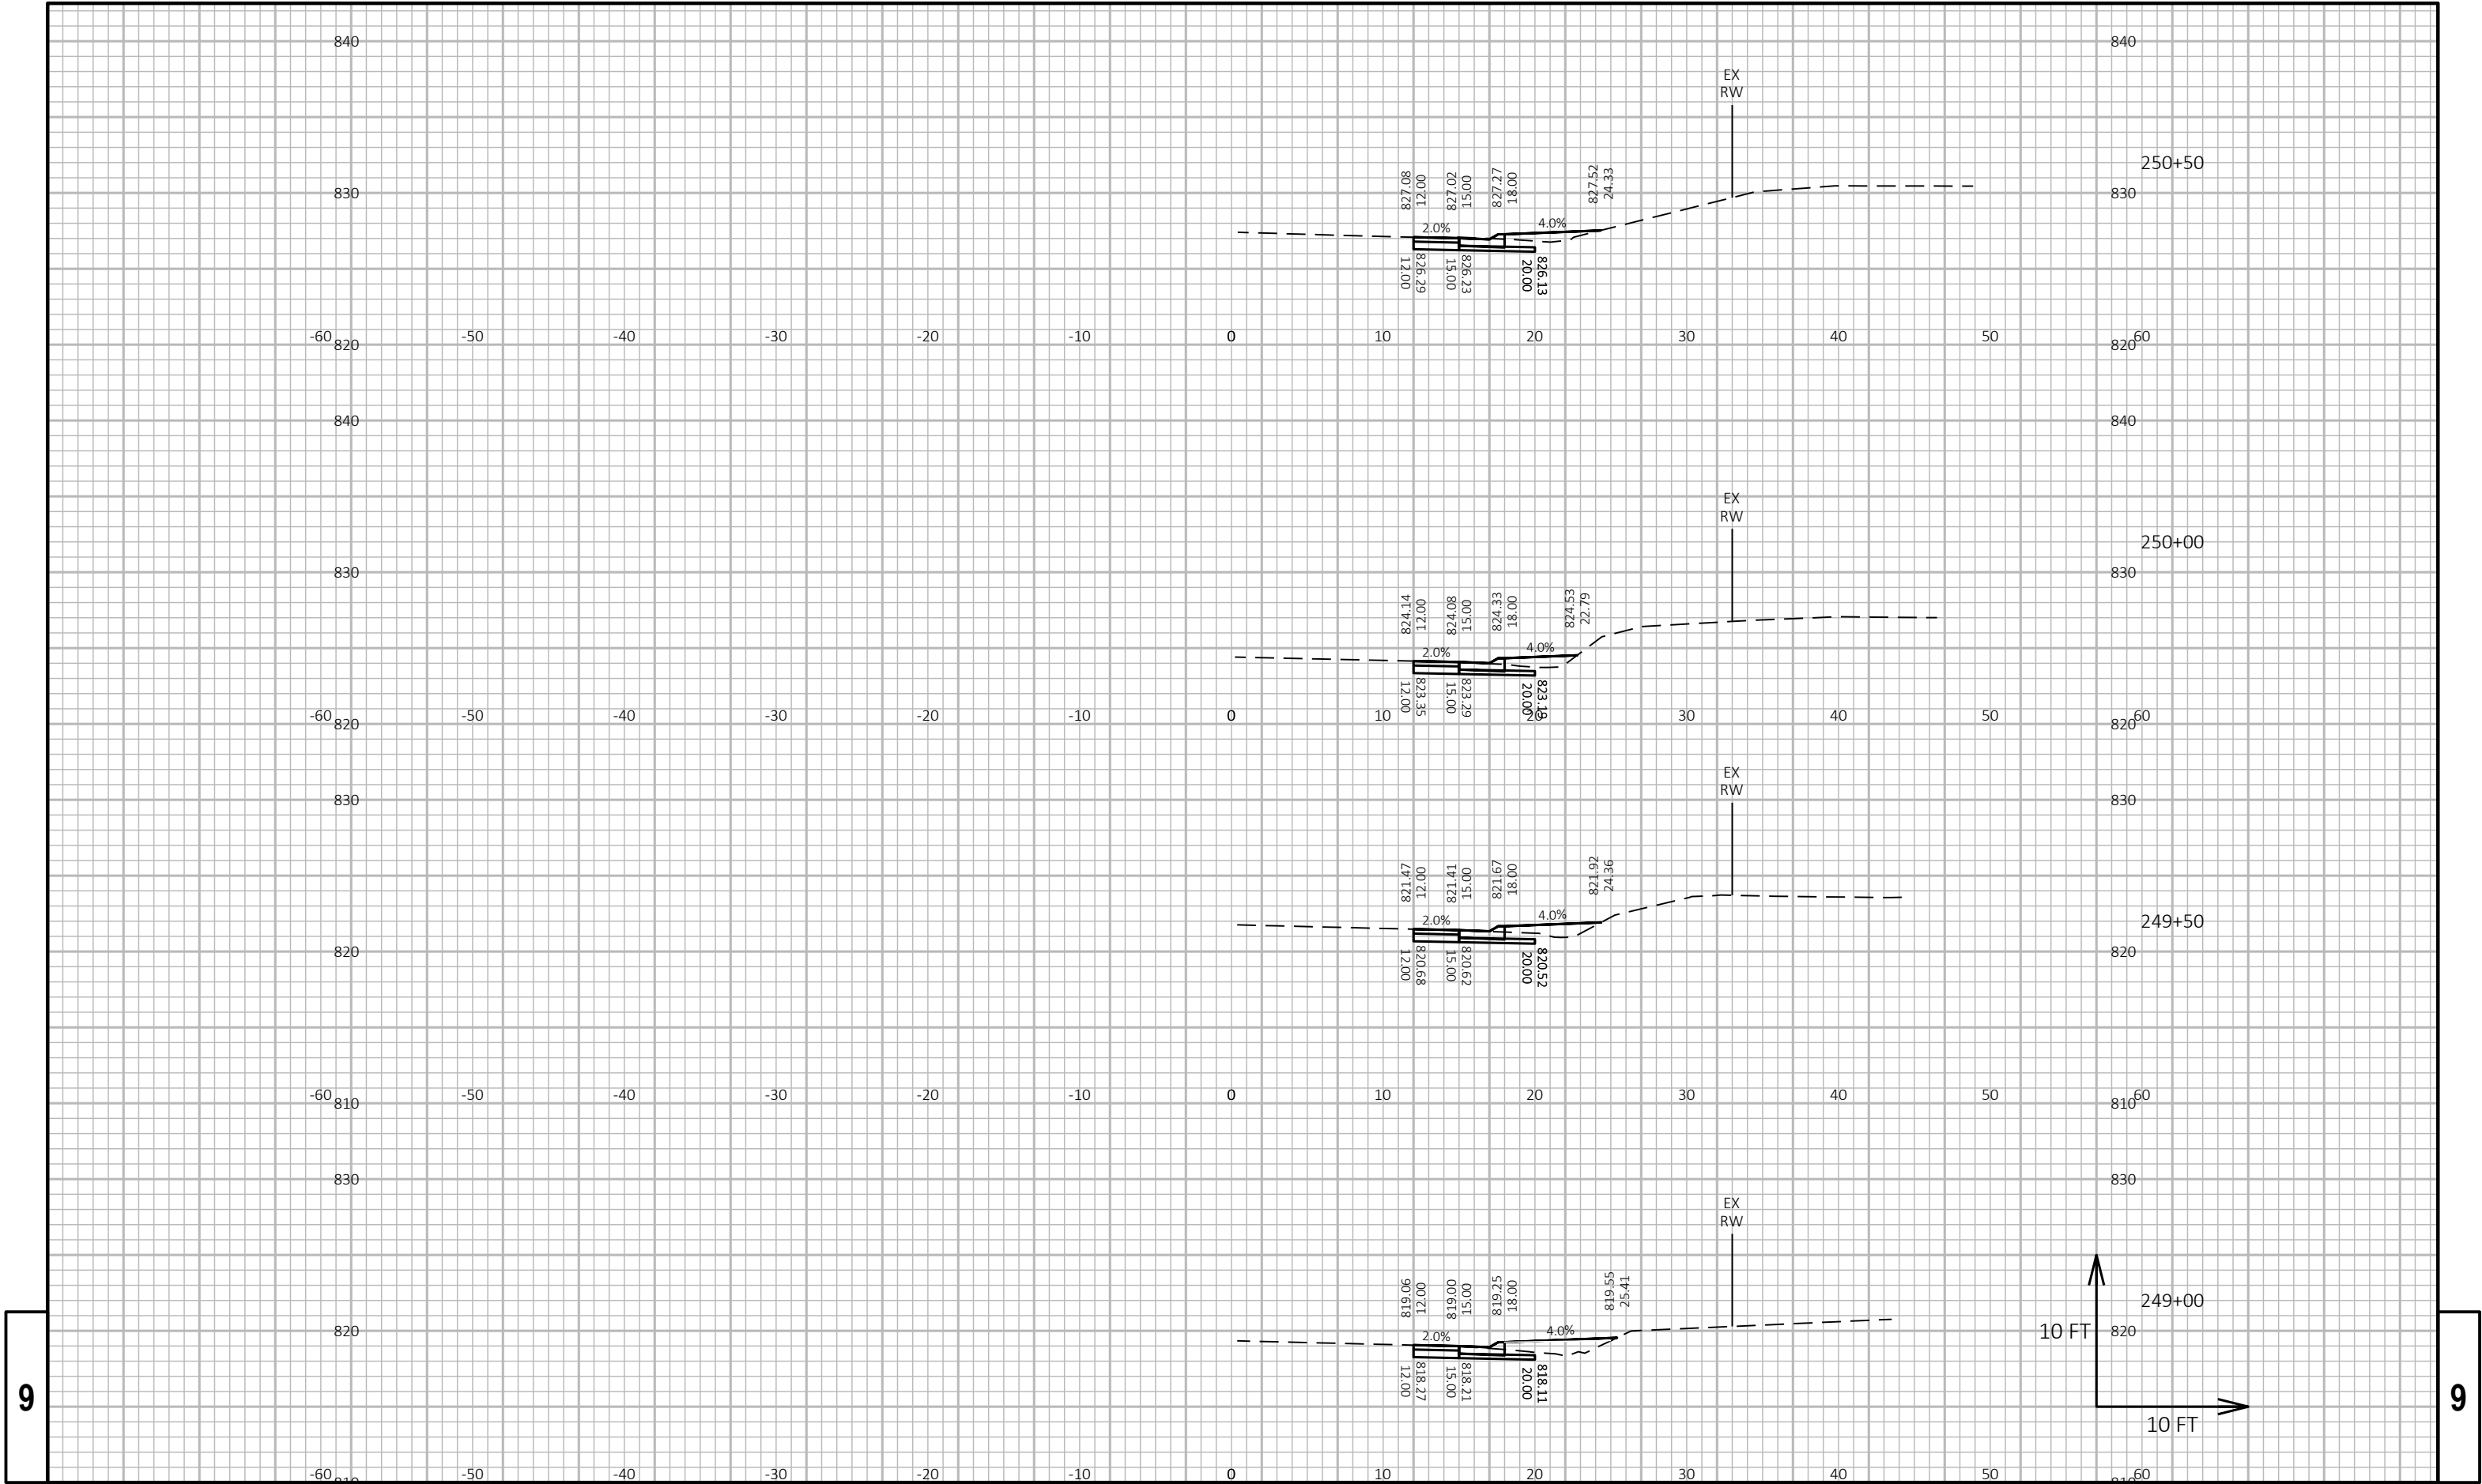

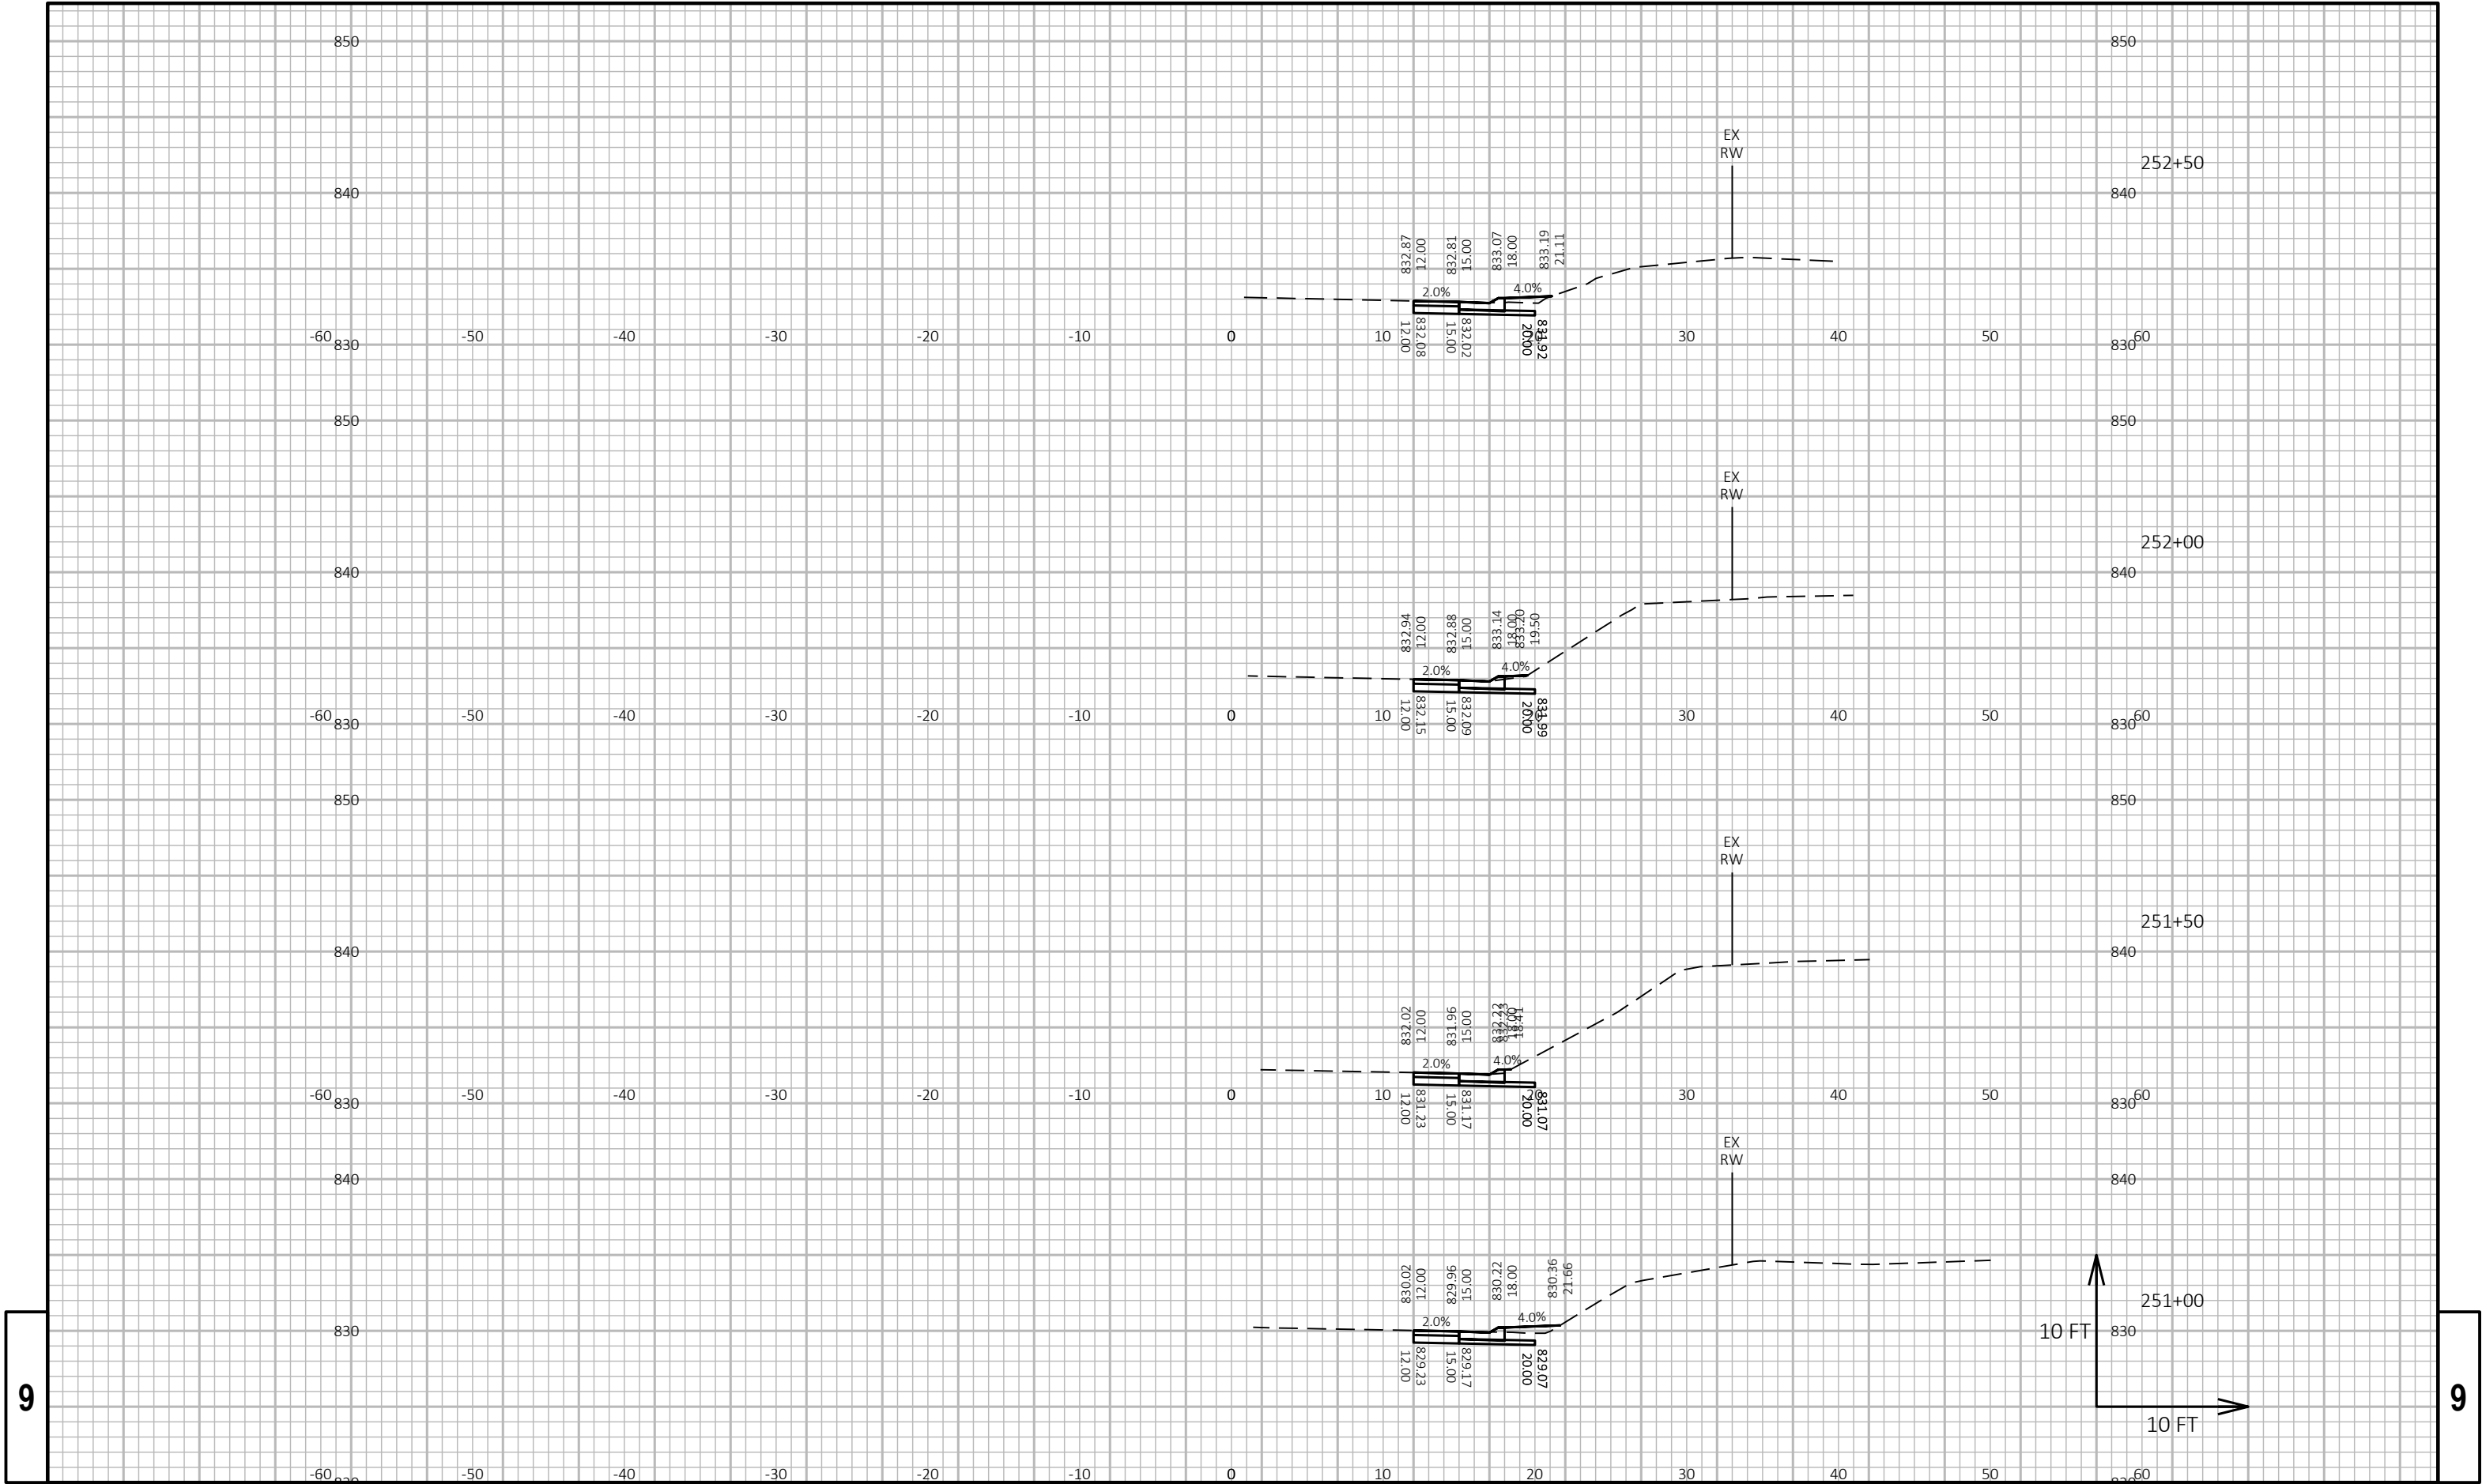

PROJECT NO: 3576-01-71


HWY: STH 106


COUNTY: JEFFERSON

CROSS SECTIONS: STH 106

SHEET

E

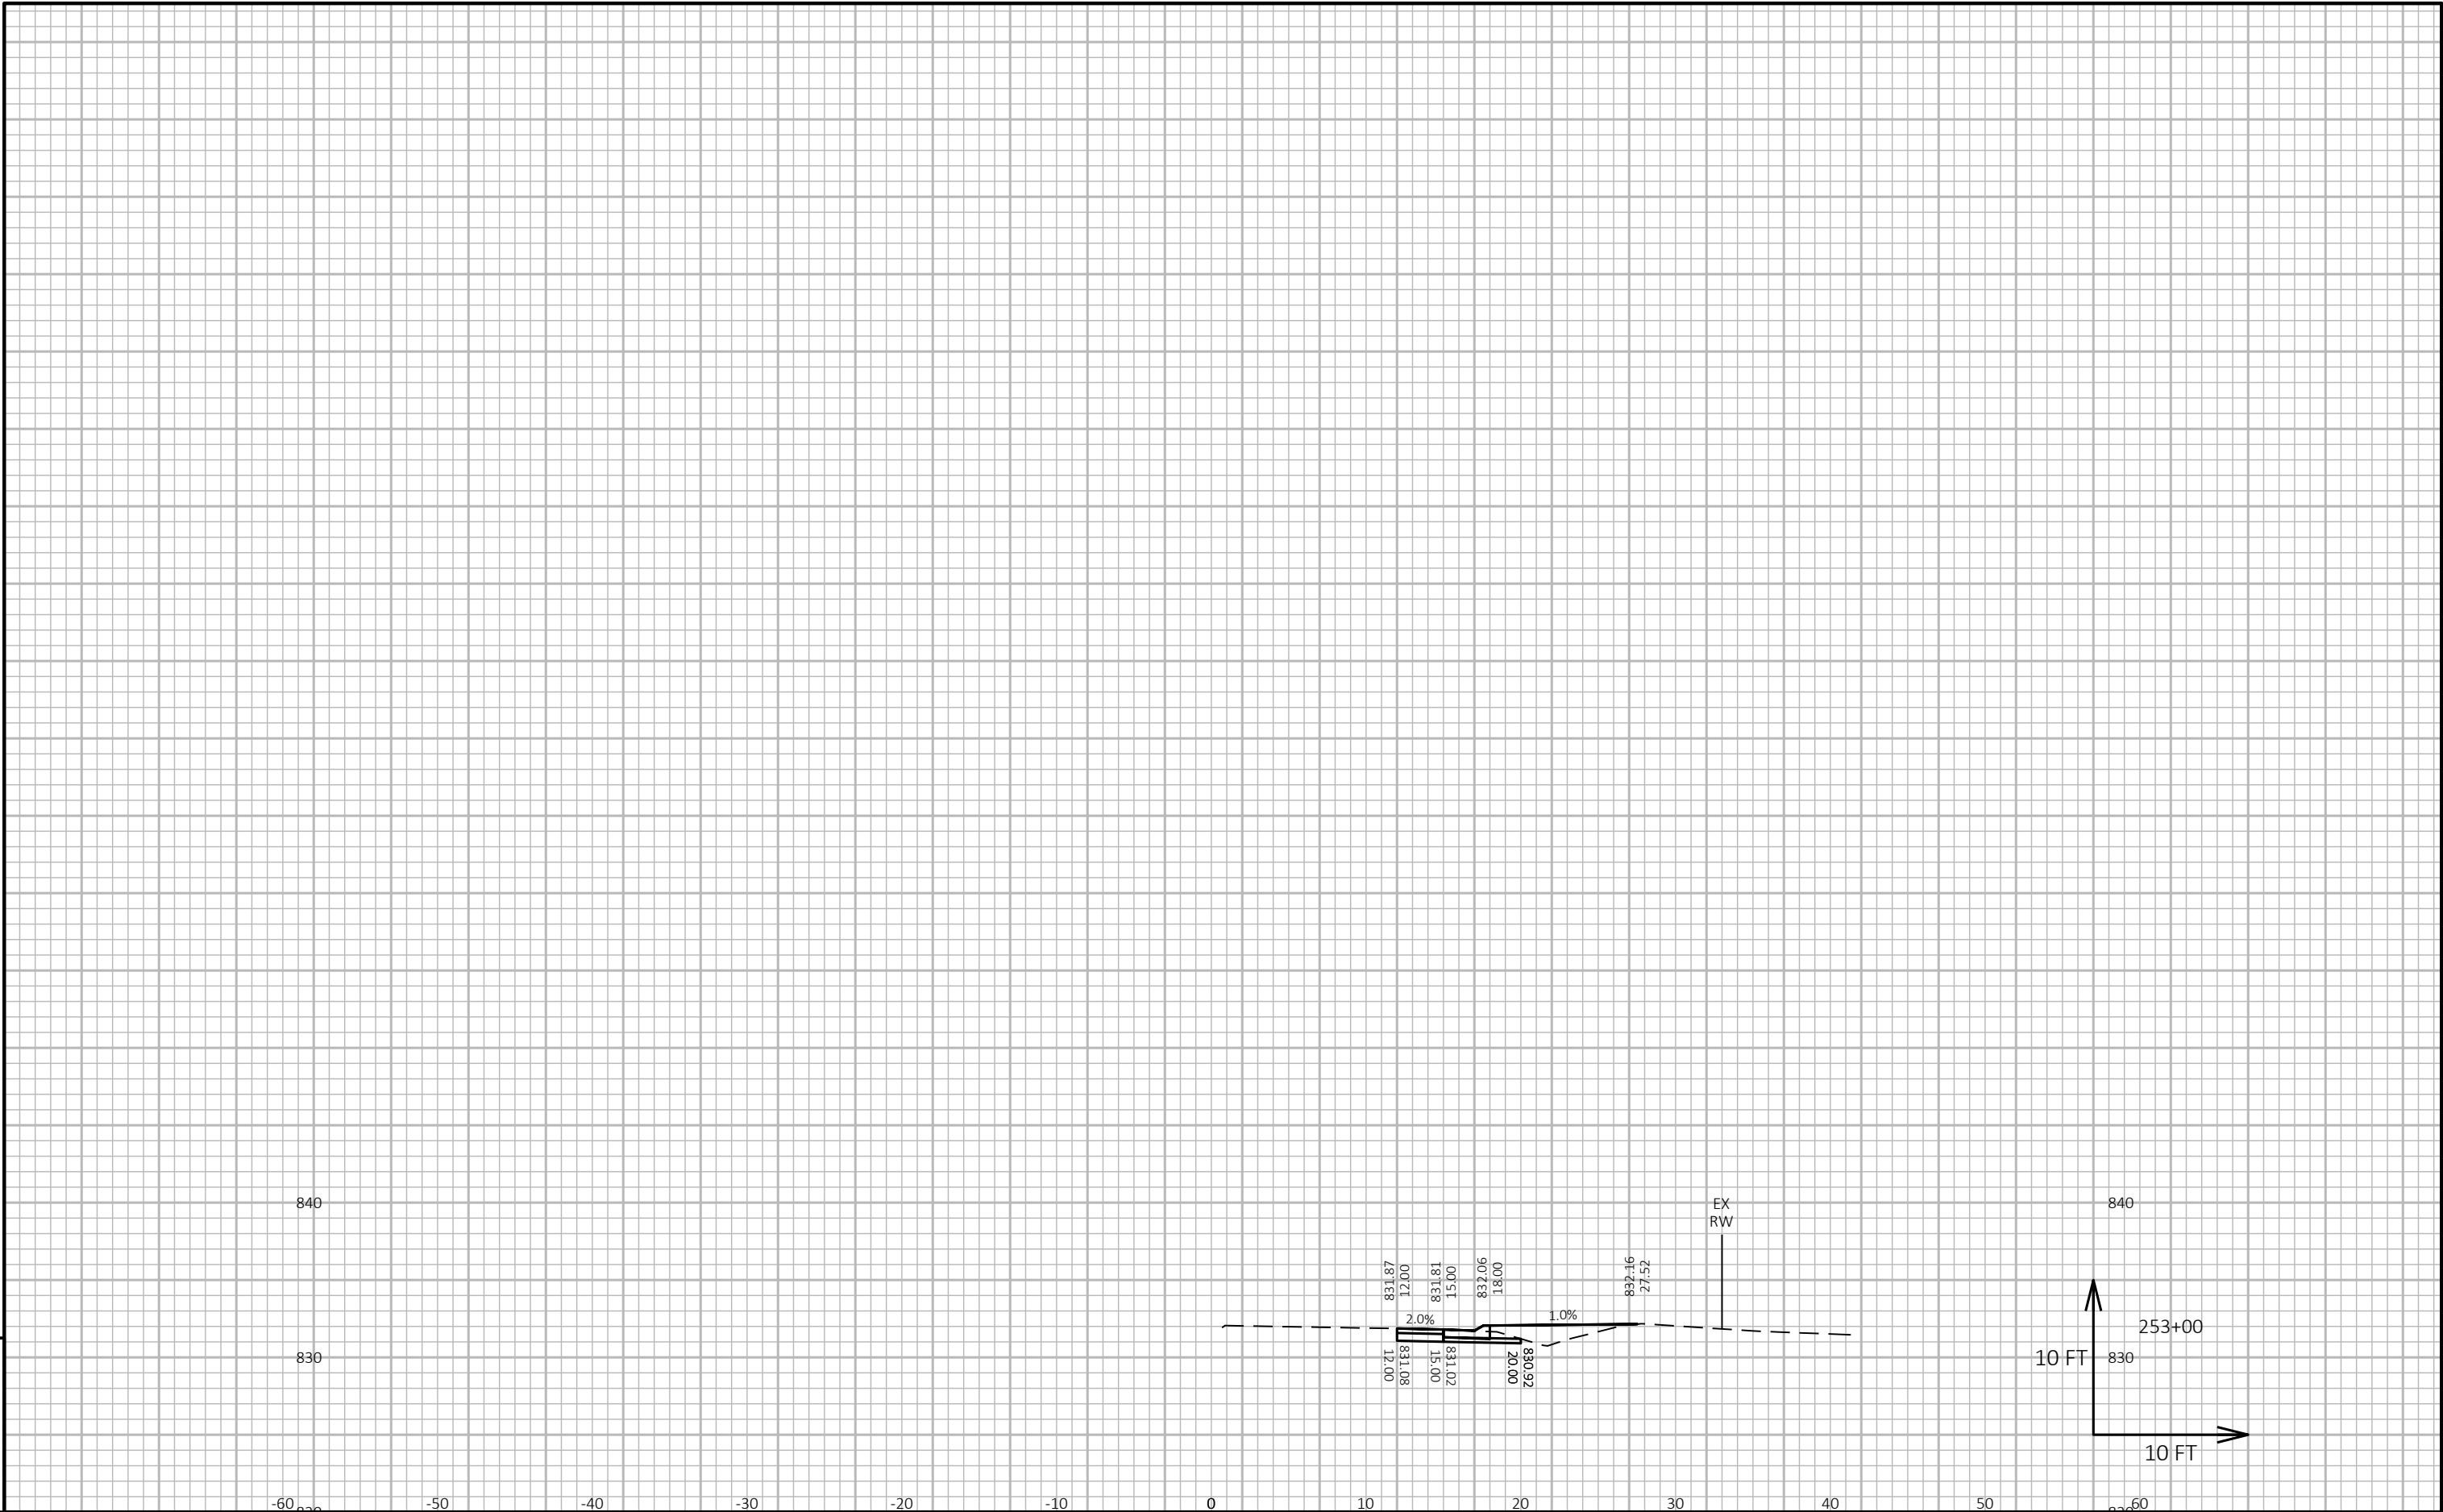

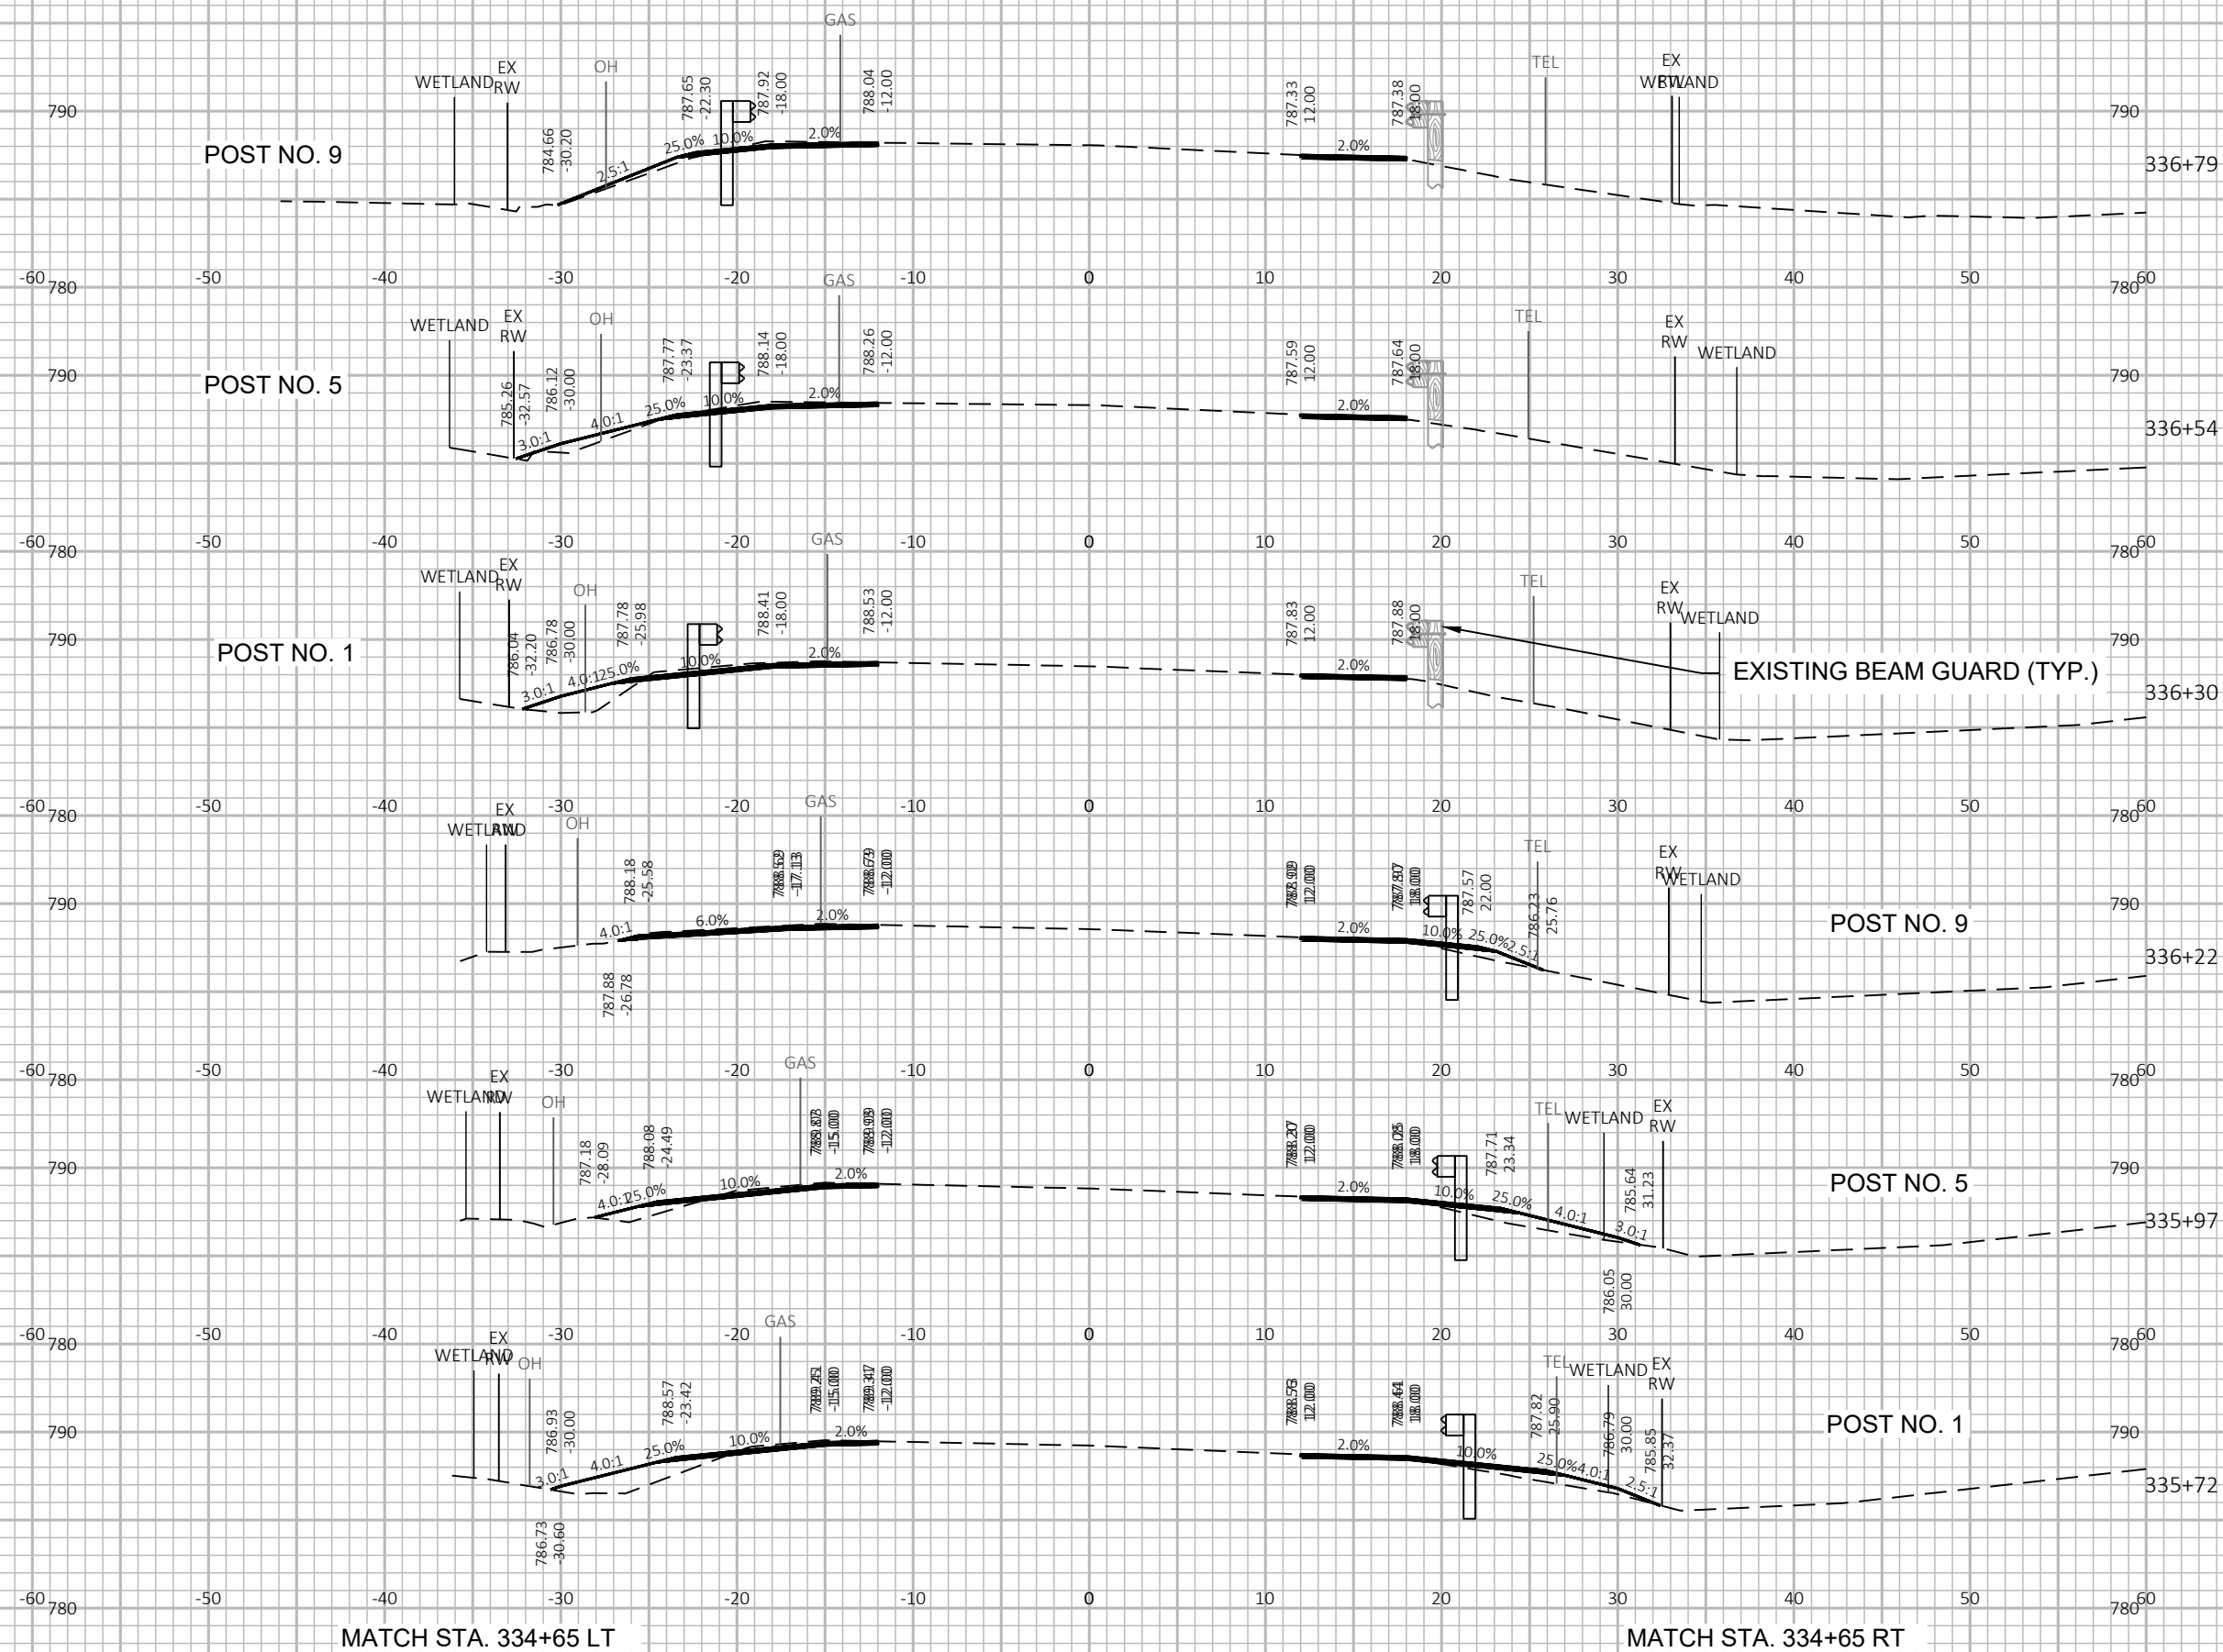

9

9

PROJECT NO: 3576-01-71

HWY: STH 106

COUNTY: JEFFERSON

CROSS SECTIONS: STH 106

SHEET

E

FILE NAME : G:\00\00093\00093513\CADD\C3D\SHEETSPLAN\090201-XS.DWG
LAYOUT NAME - 090203-XS


PLOT DATE : 6/2/2020 9:59 AM





PLOT BY : CHASE KIELER

PLOT NAME :

PLOT SCALE : 1 IN:10 FT HORZ. / 1 IN:10 FT VERT.

WISDOT/CADD SHEET 49

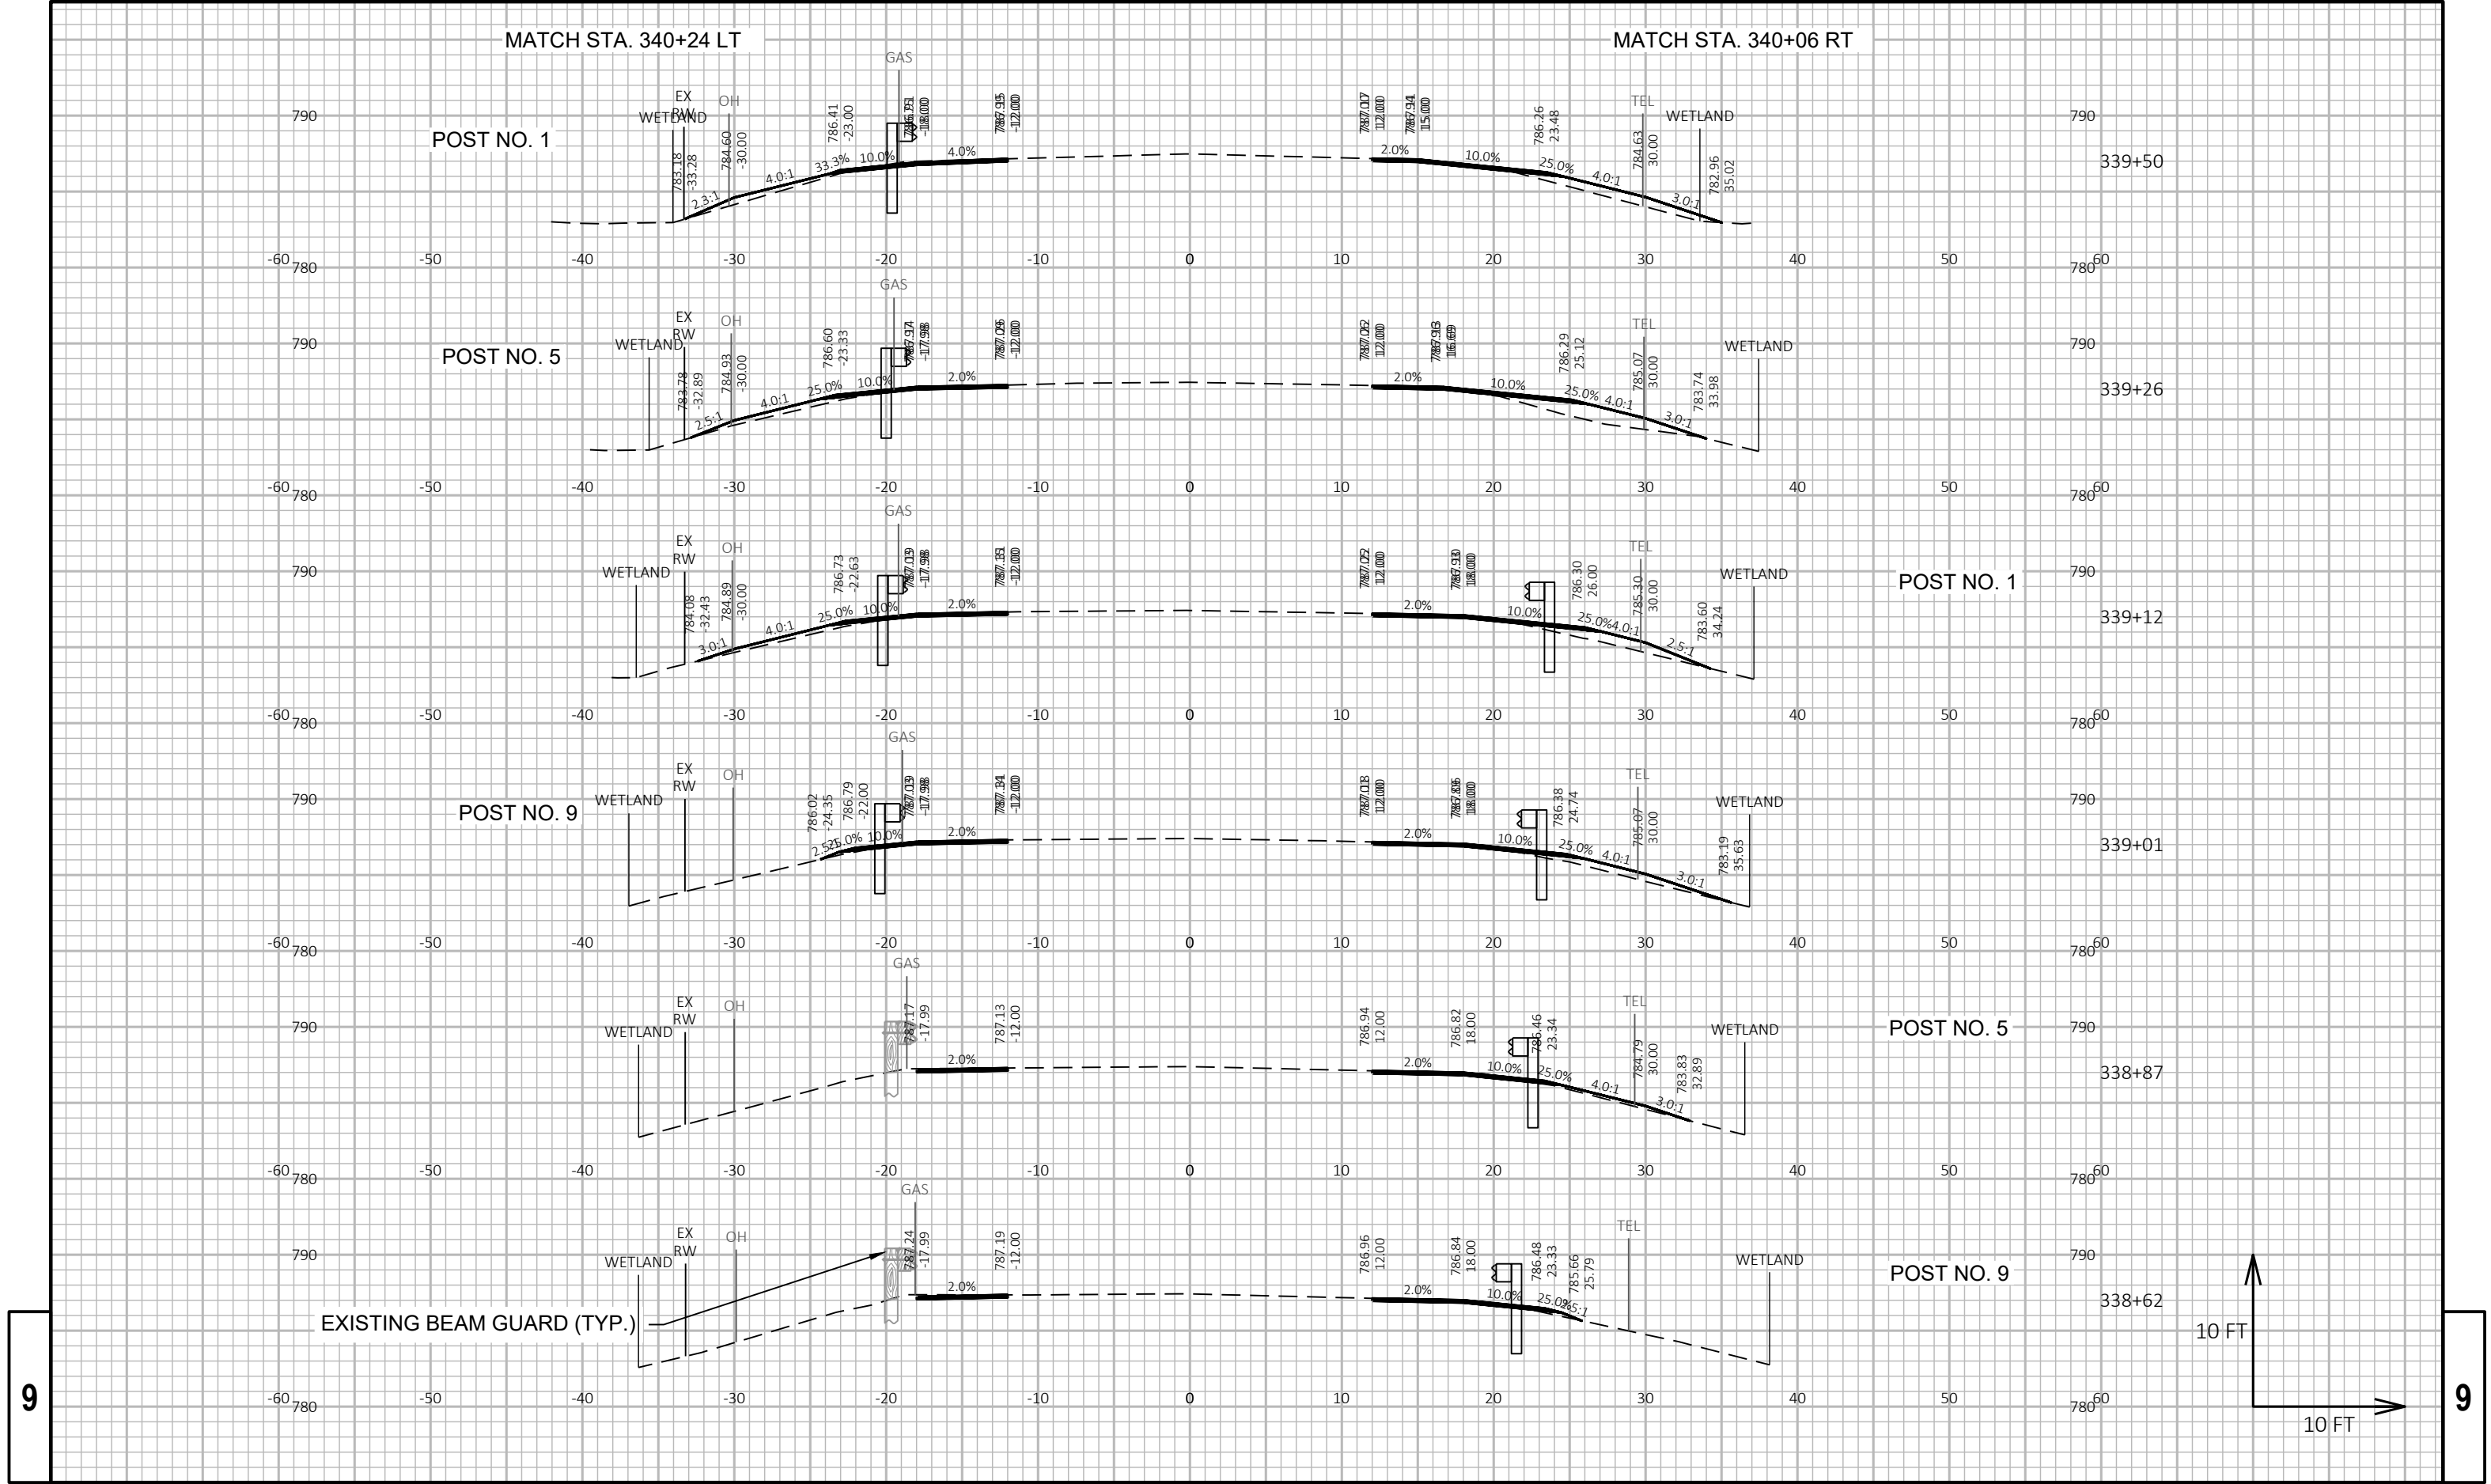

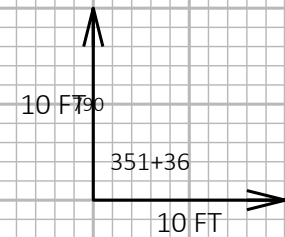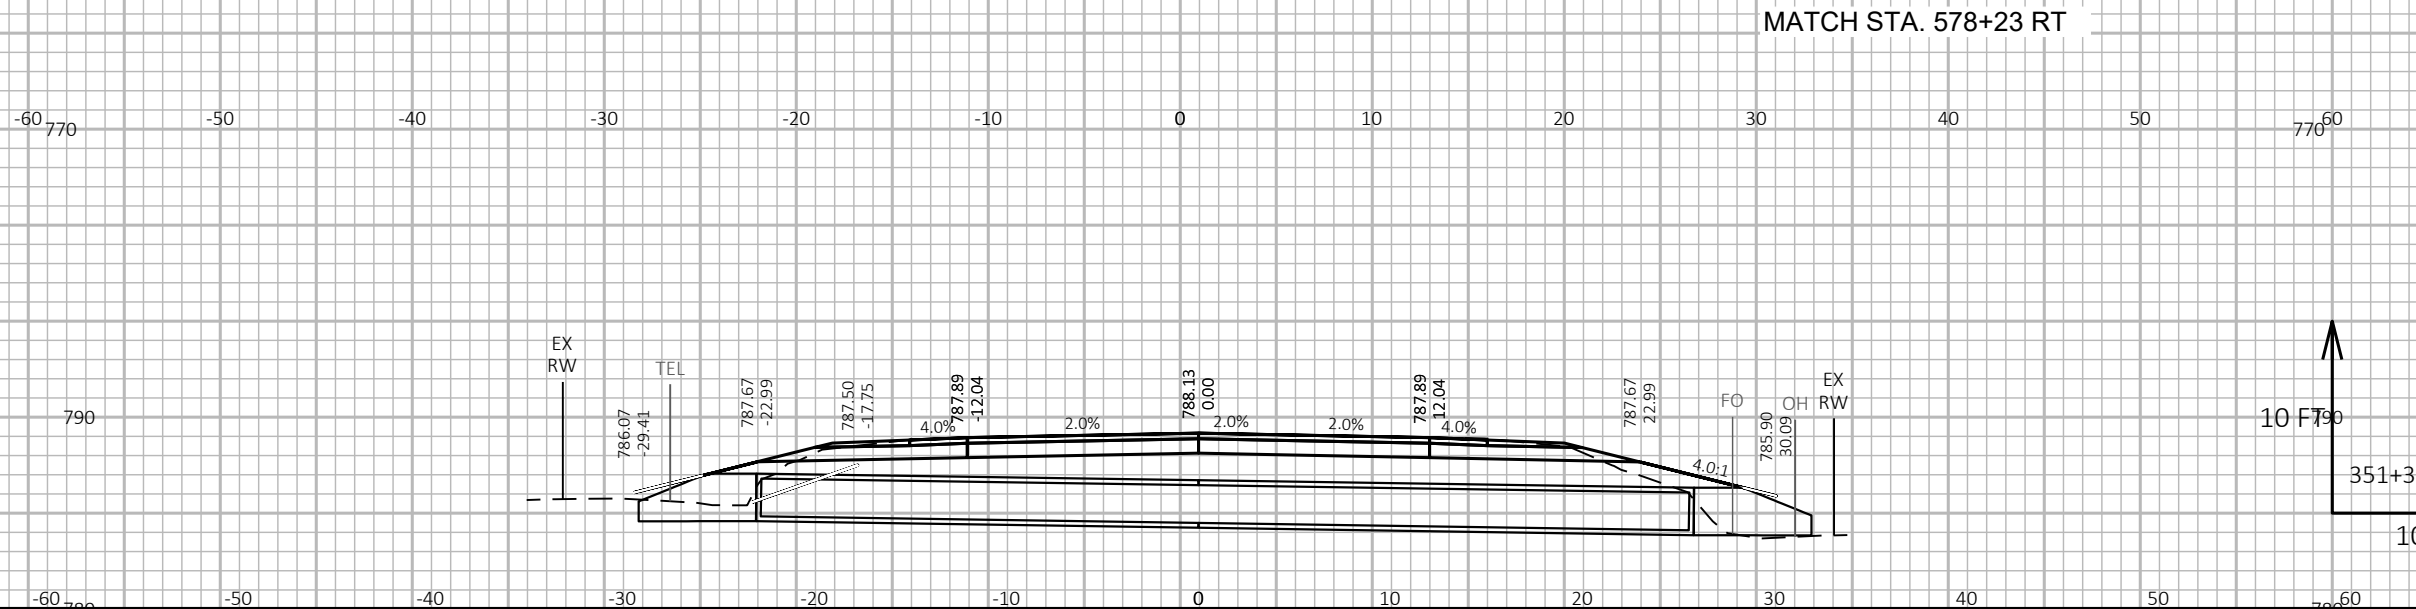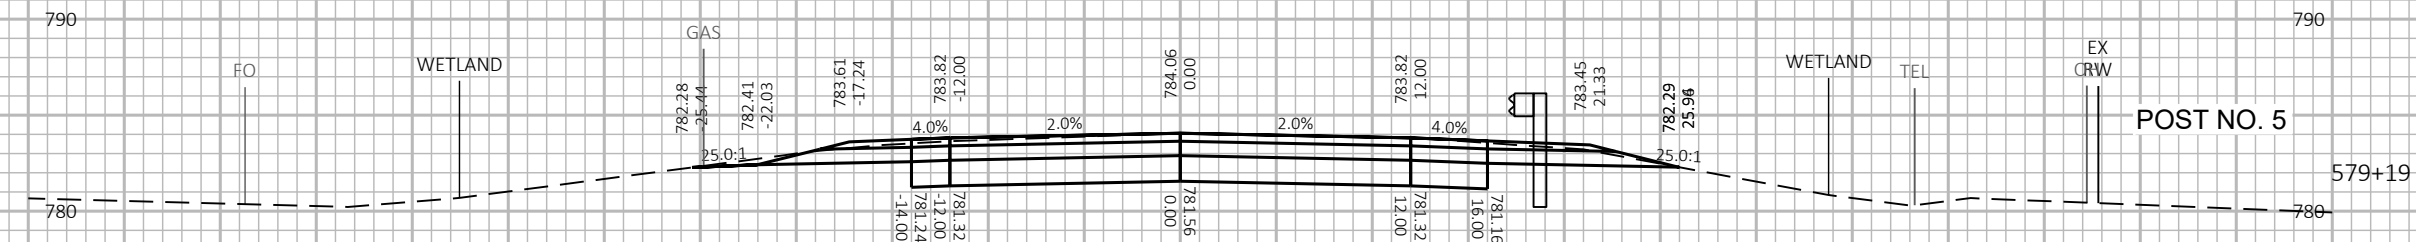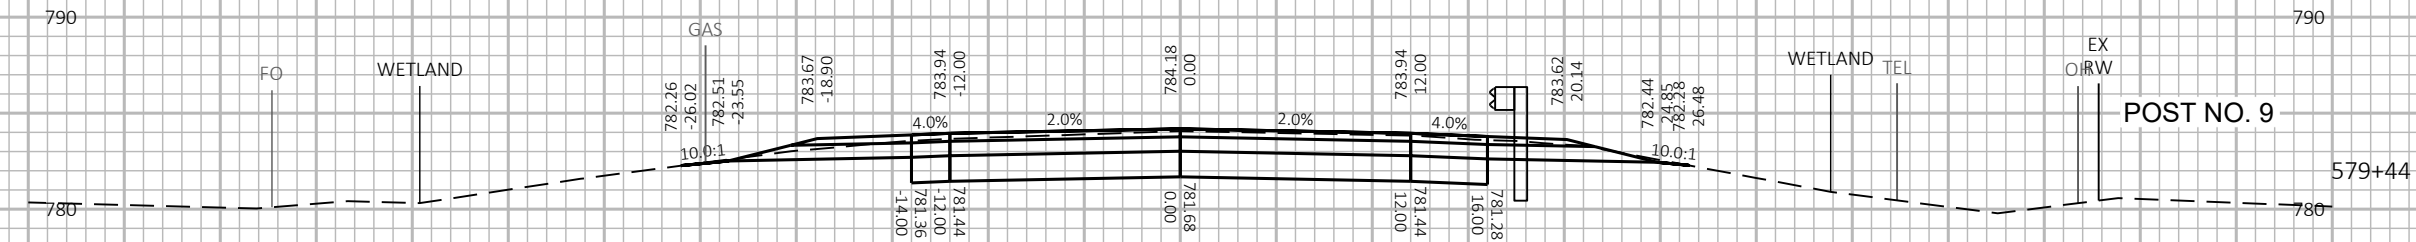

PROJECT NO: 3576-01-71




HWY: STH 106

COUNTY: JEFFERSON

CROSS SECTIONS: STH 106

SHEET

E

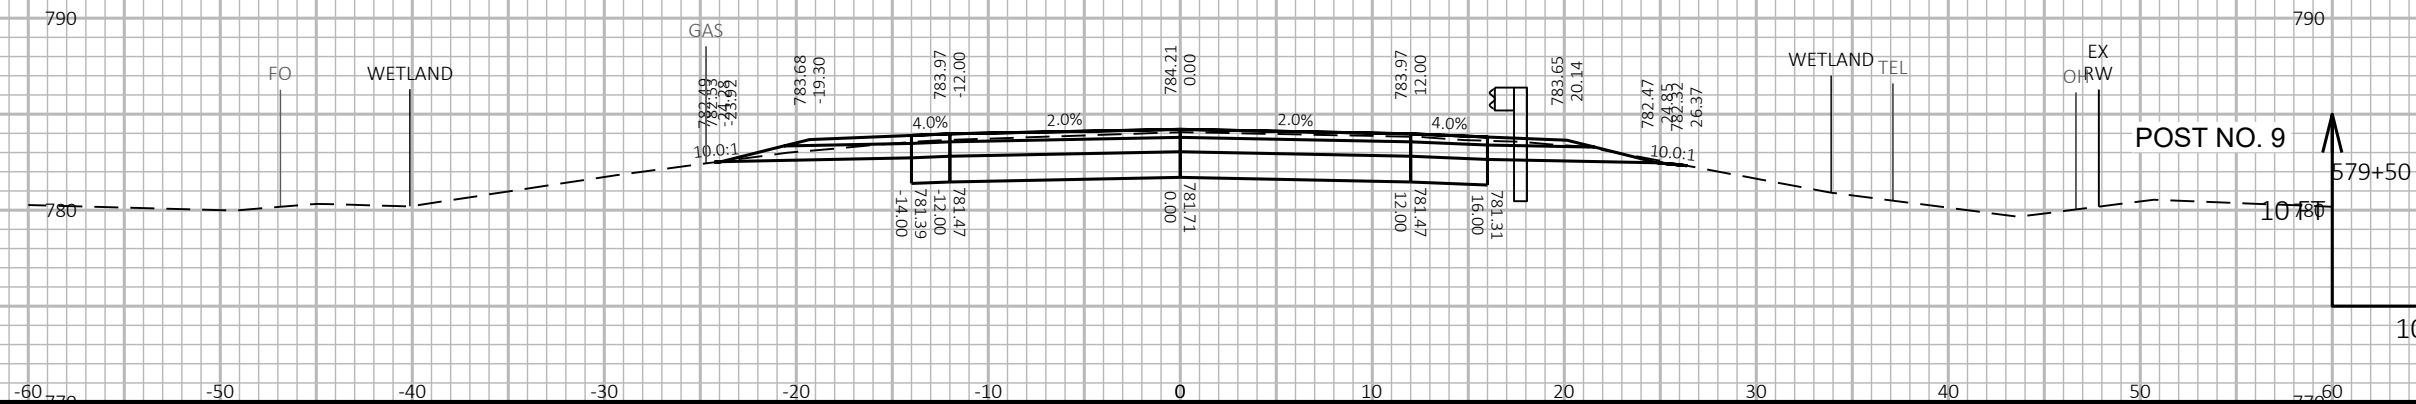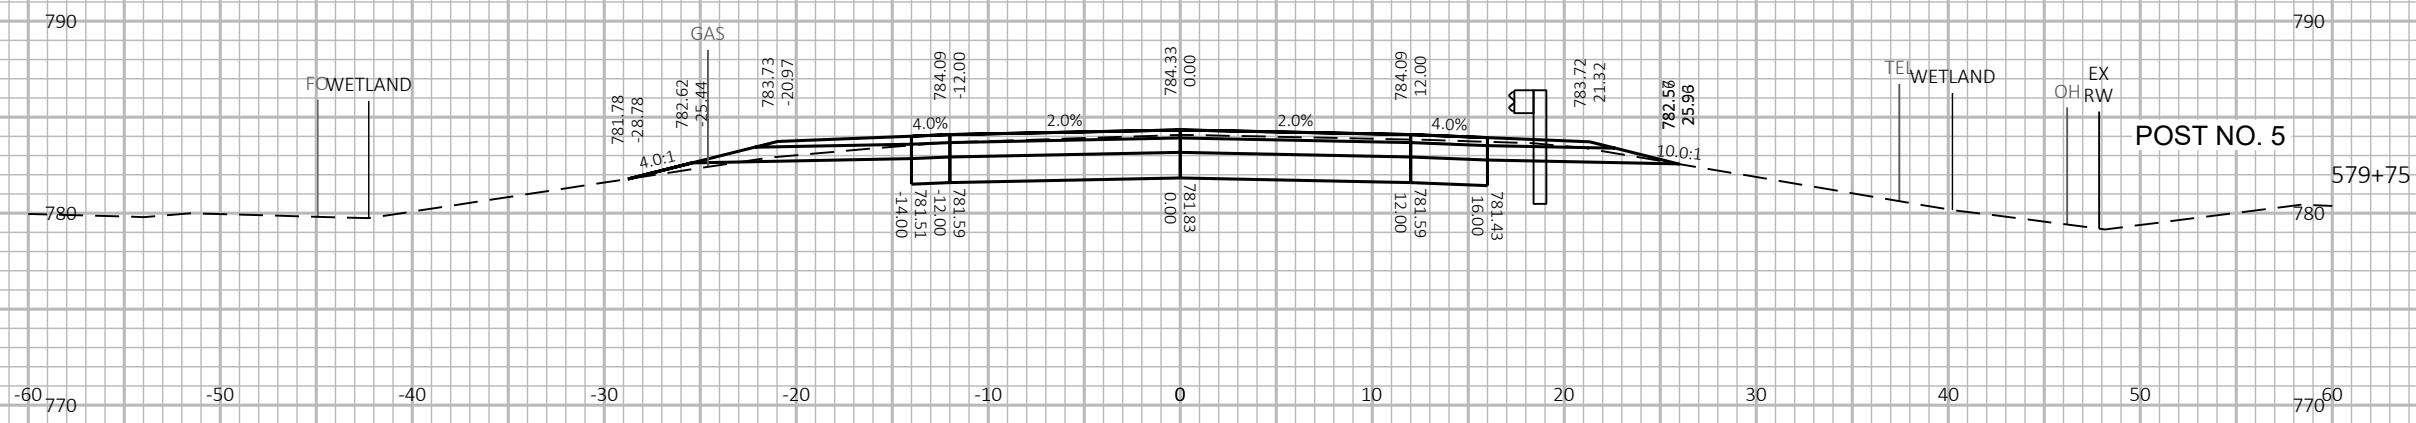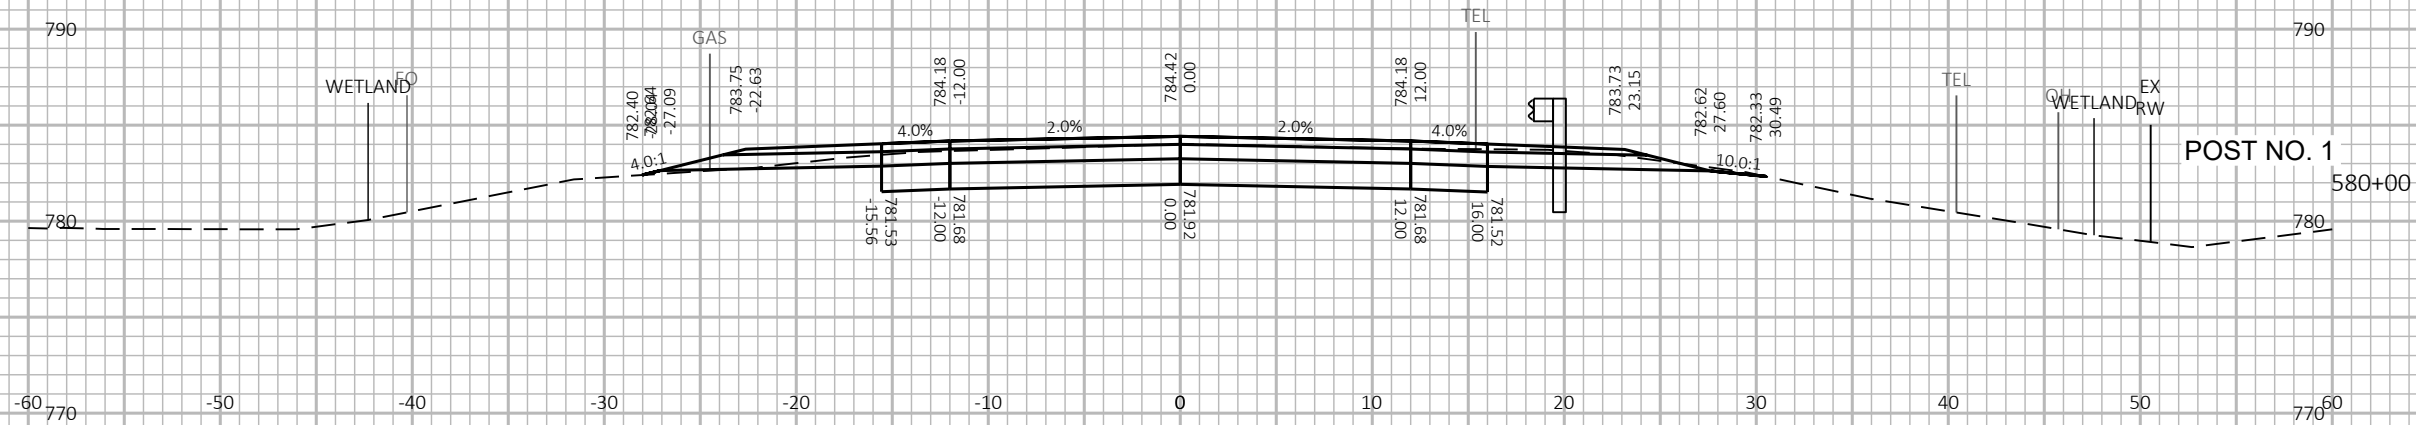

10 FT

PROJECT NO: 3576-01-71


HWY: STH 106

COUNTY: JEFFERSON

CROSS SECTIONS: STH 106

SHEET

E

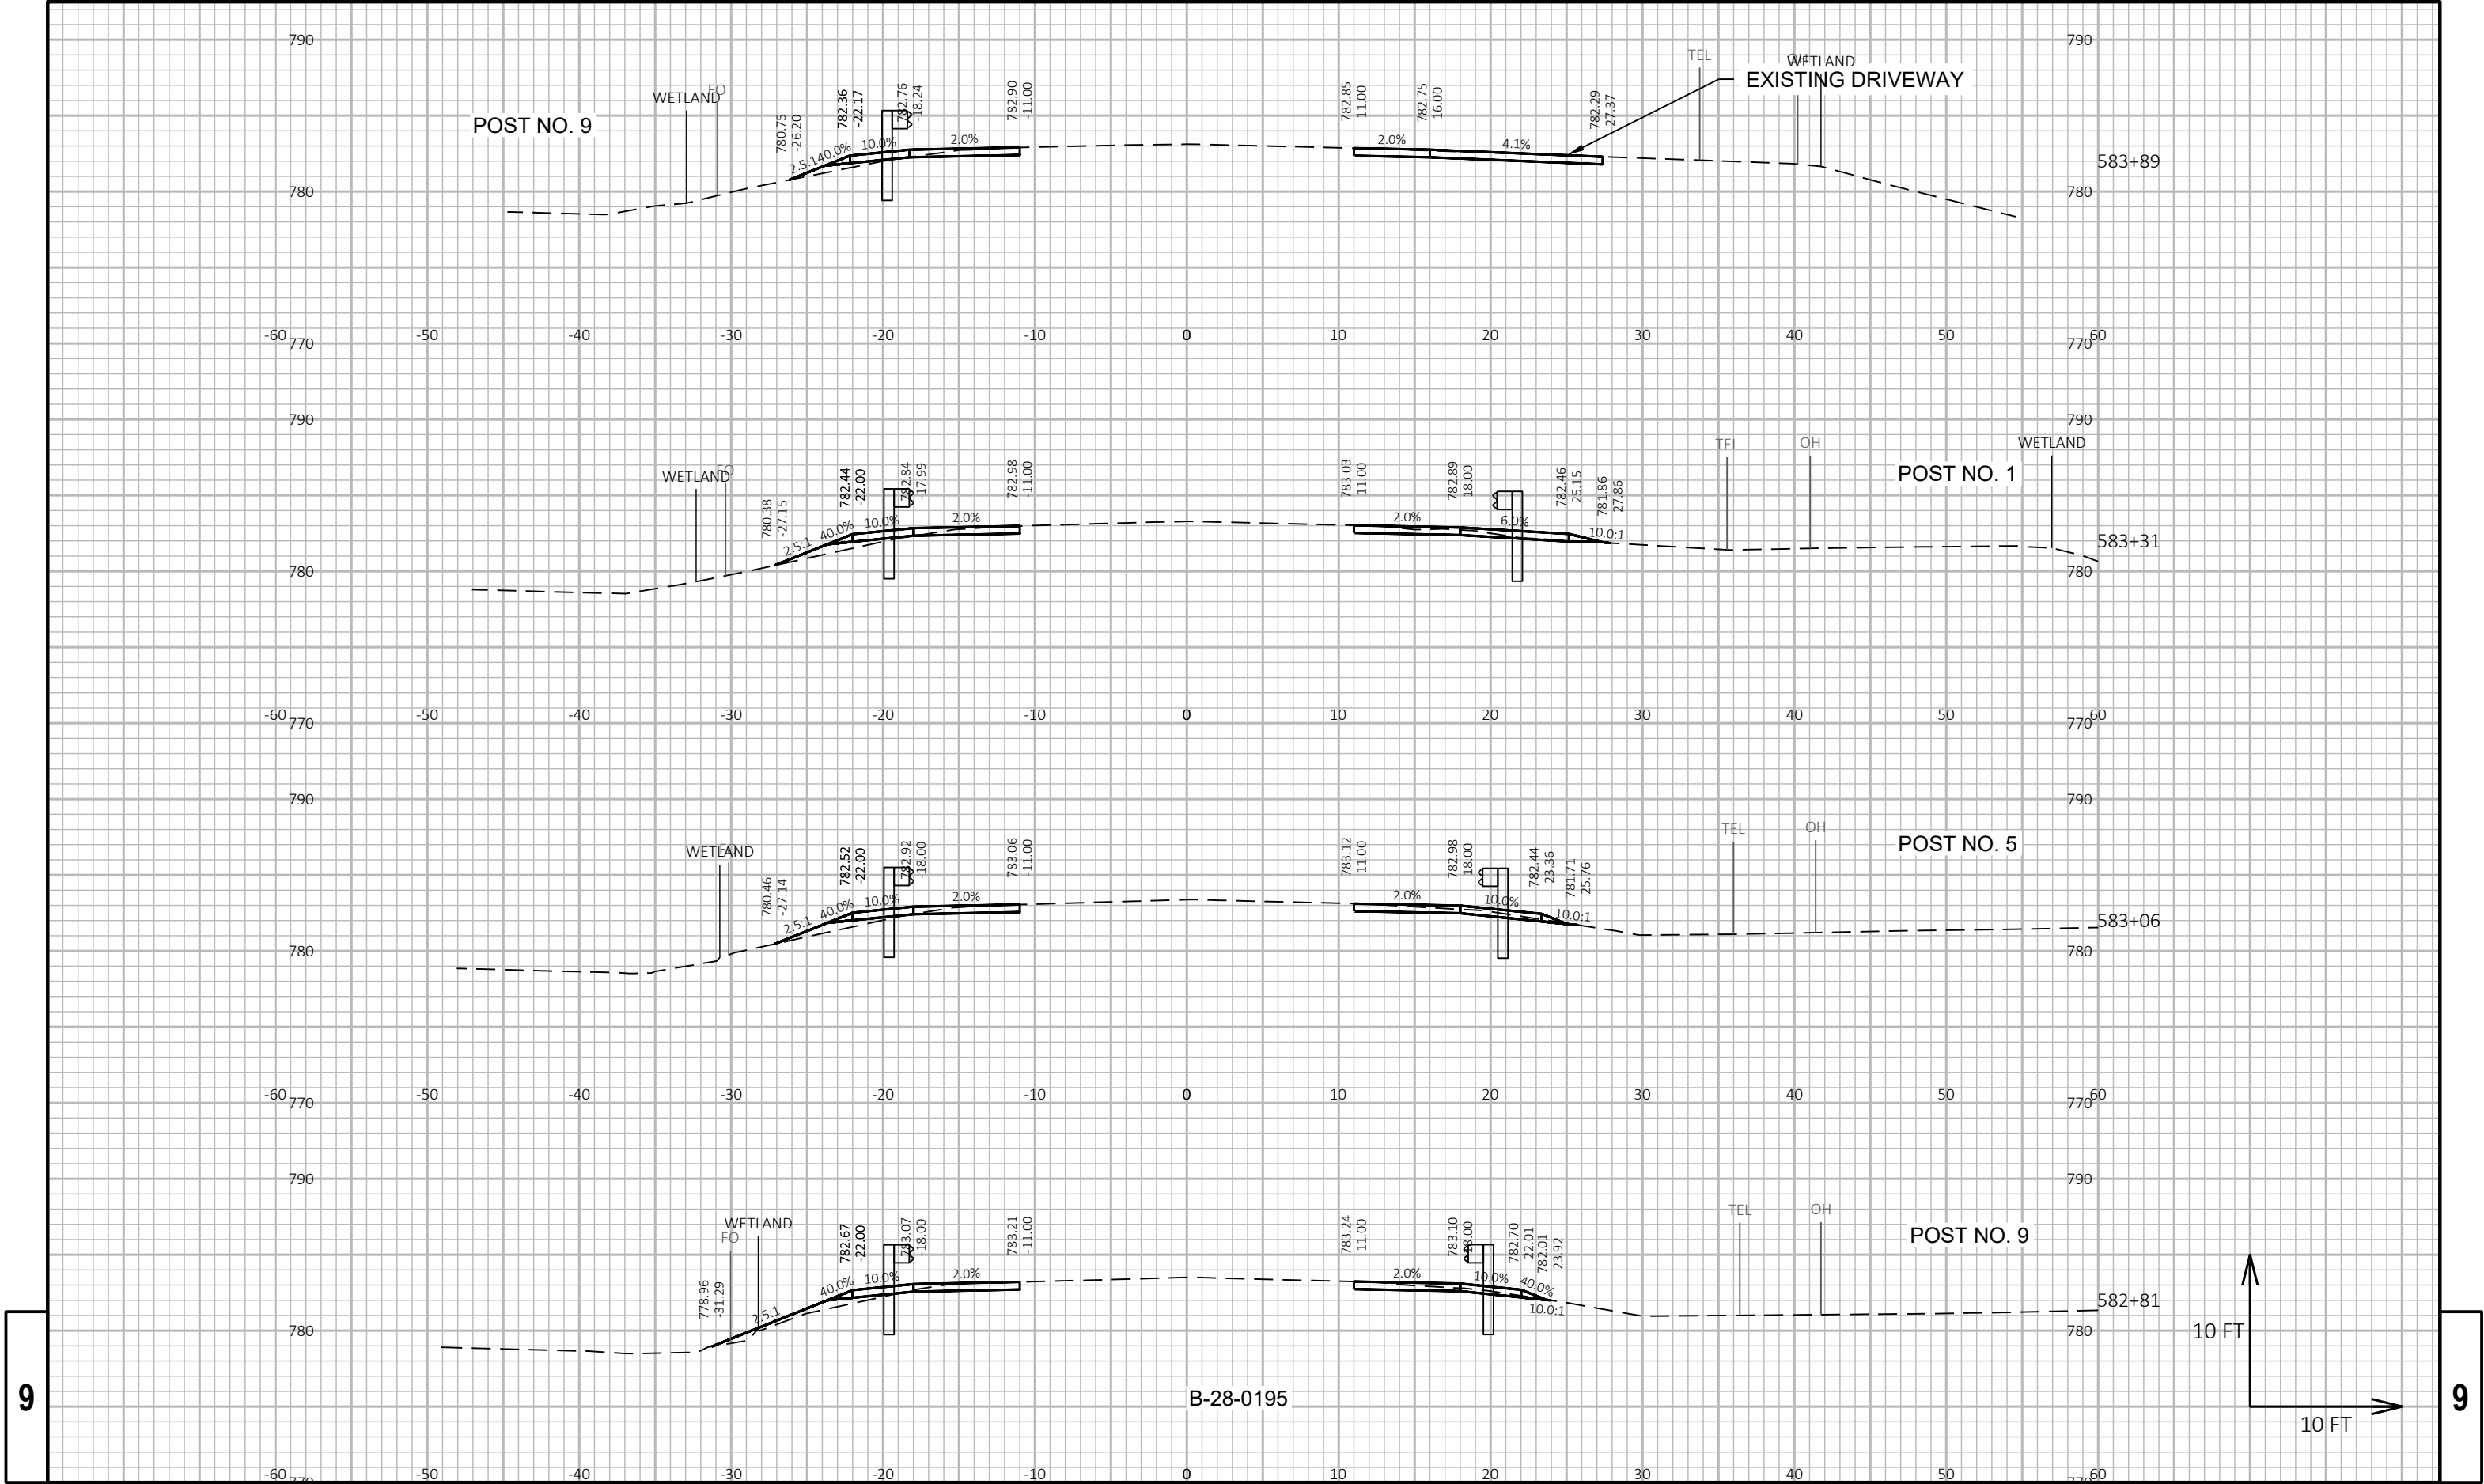

PROJECT NO: 3576-01-71

HWY: STH 106

COUNTY: JEFFERSON

CROSS SECTIONS: STH 106

SHEET

E

FILE NAME : G:\00\00093\00093513\CADD\C3D\SHEETSPLAN\090201-XS.DWG
LAYOUT NAME - 090208-xs


PLOT DATE : 6/2/2020 9:59 AM

PLOT BY : CHASE KIELER

PLOT NAME :


PLOT SCALE : 1 IN:10 FT HORIZ. / 1 IN:10 FT VERT.

WISDOT/CADDs SHEET 49

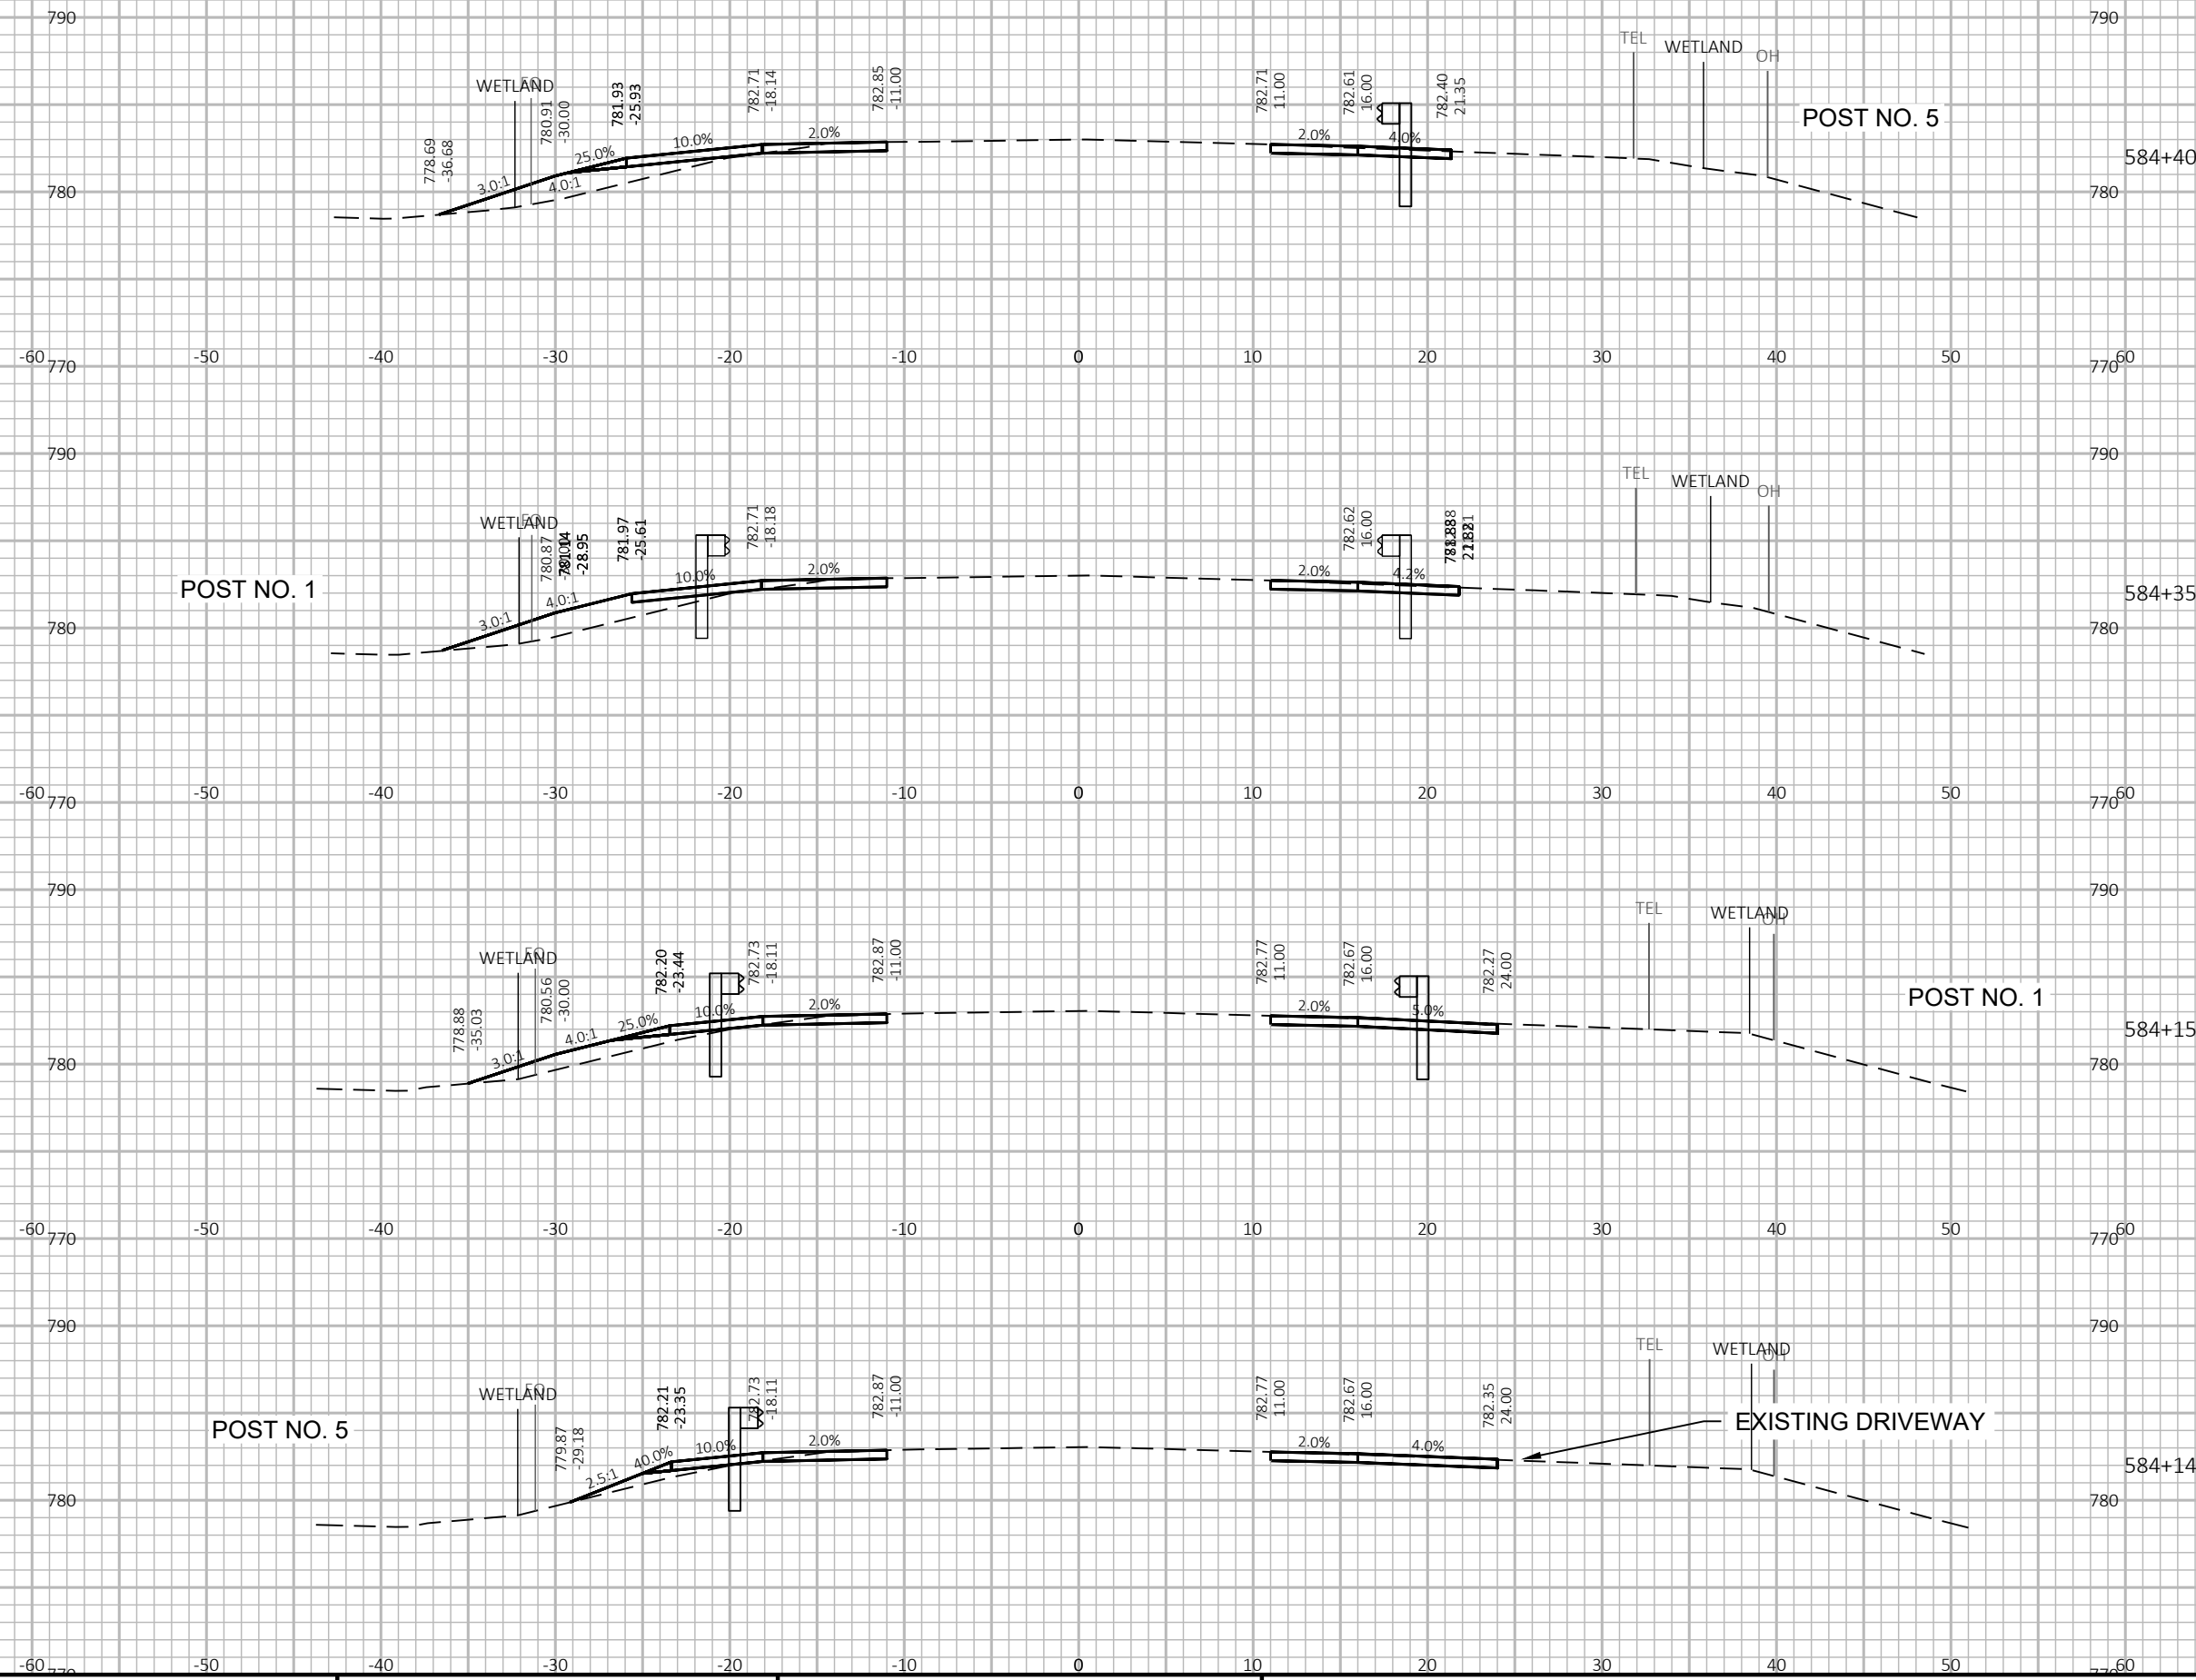

9

9

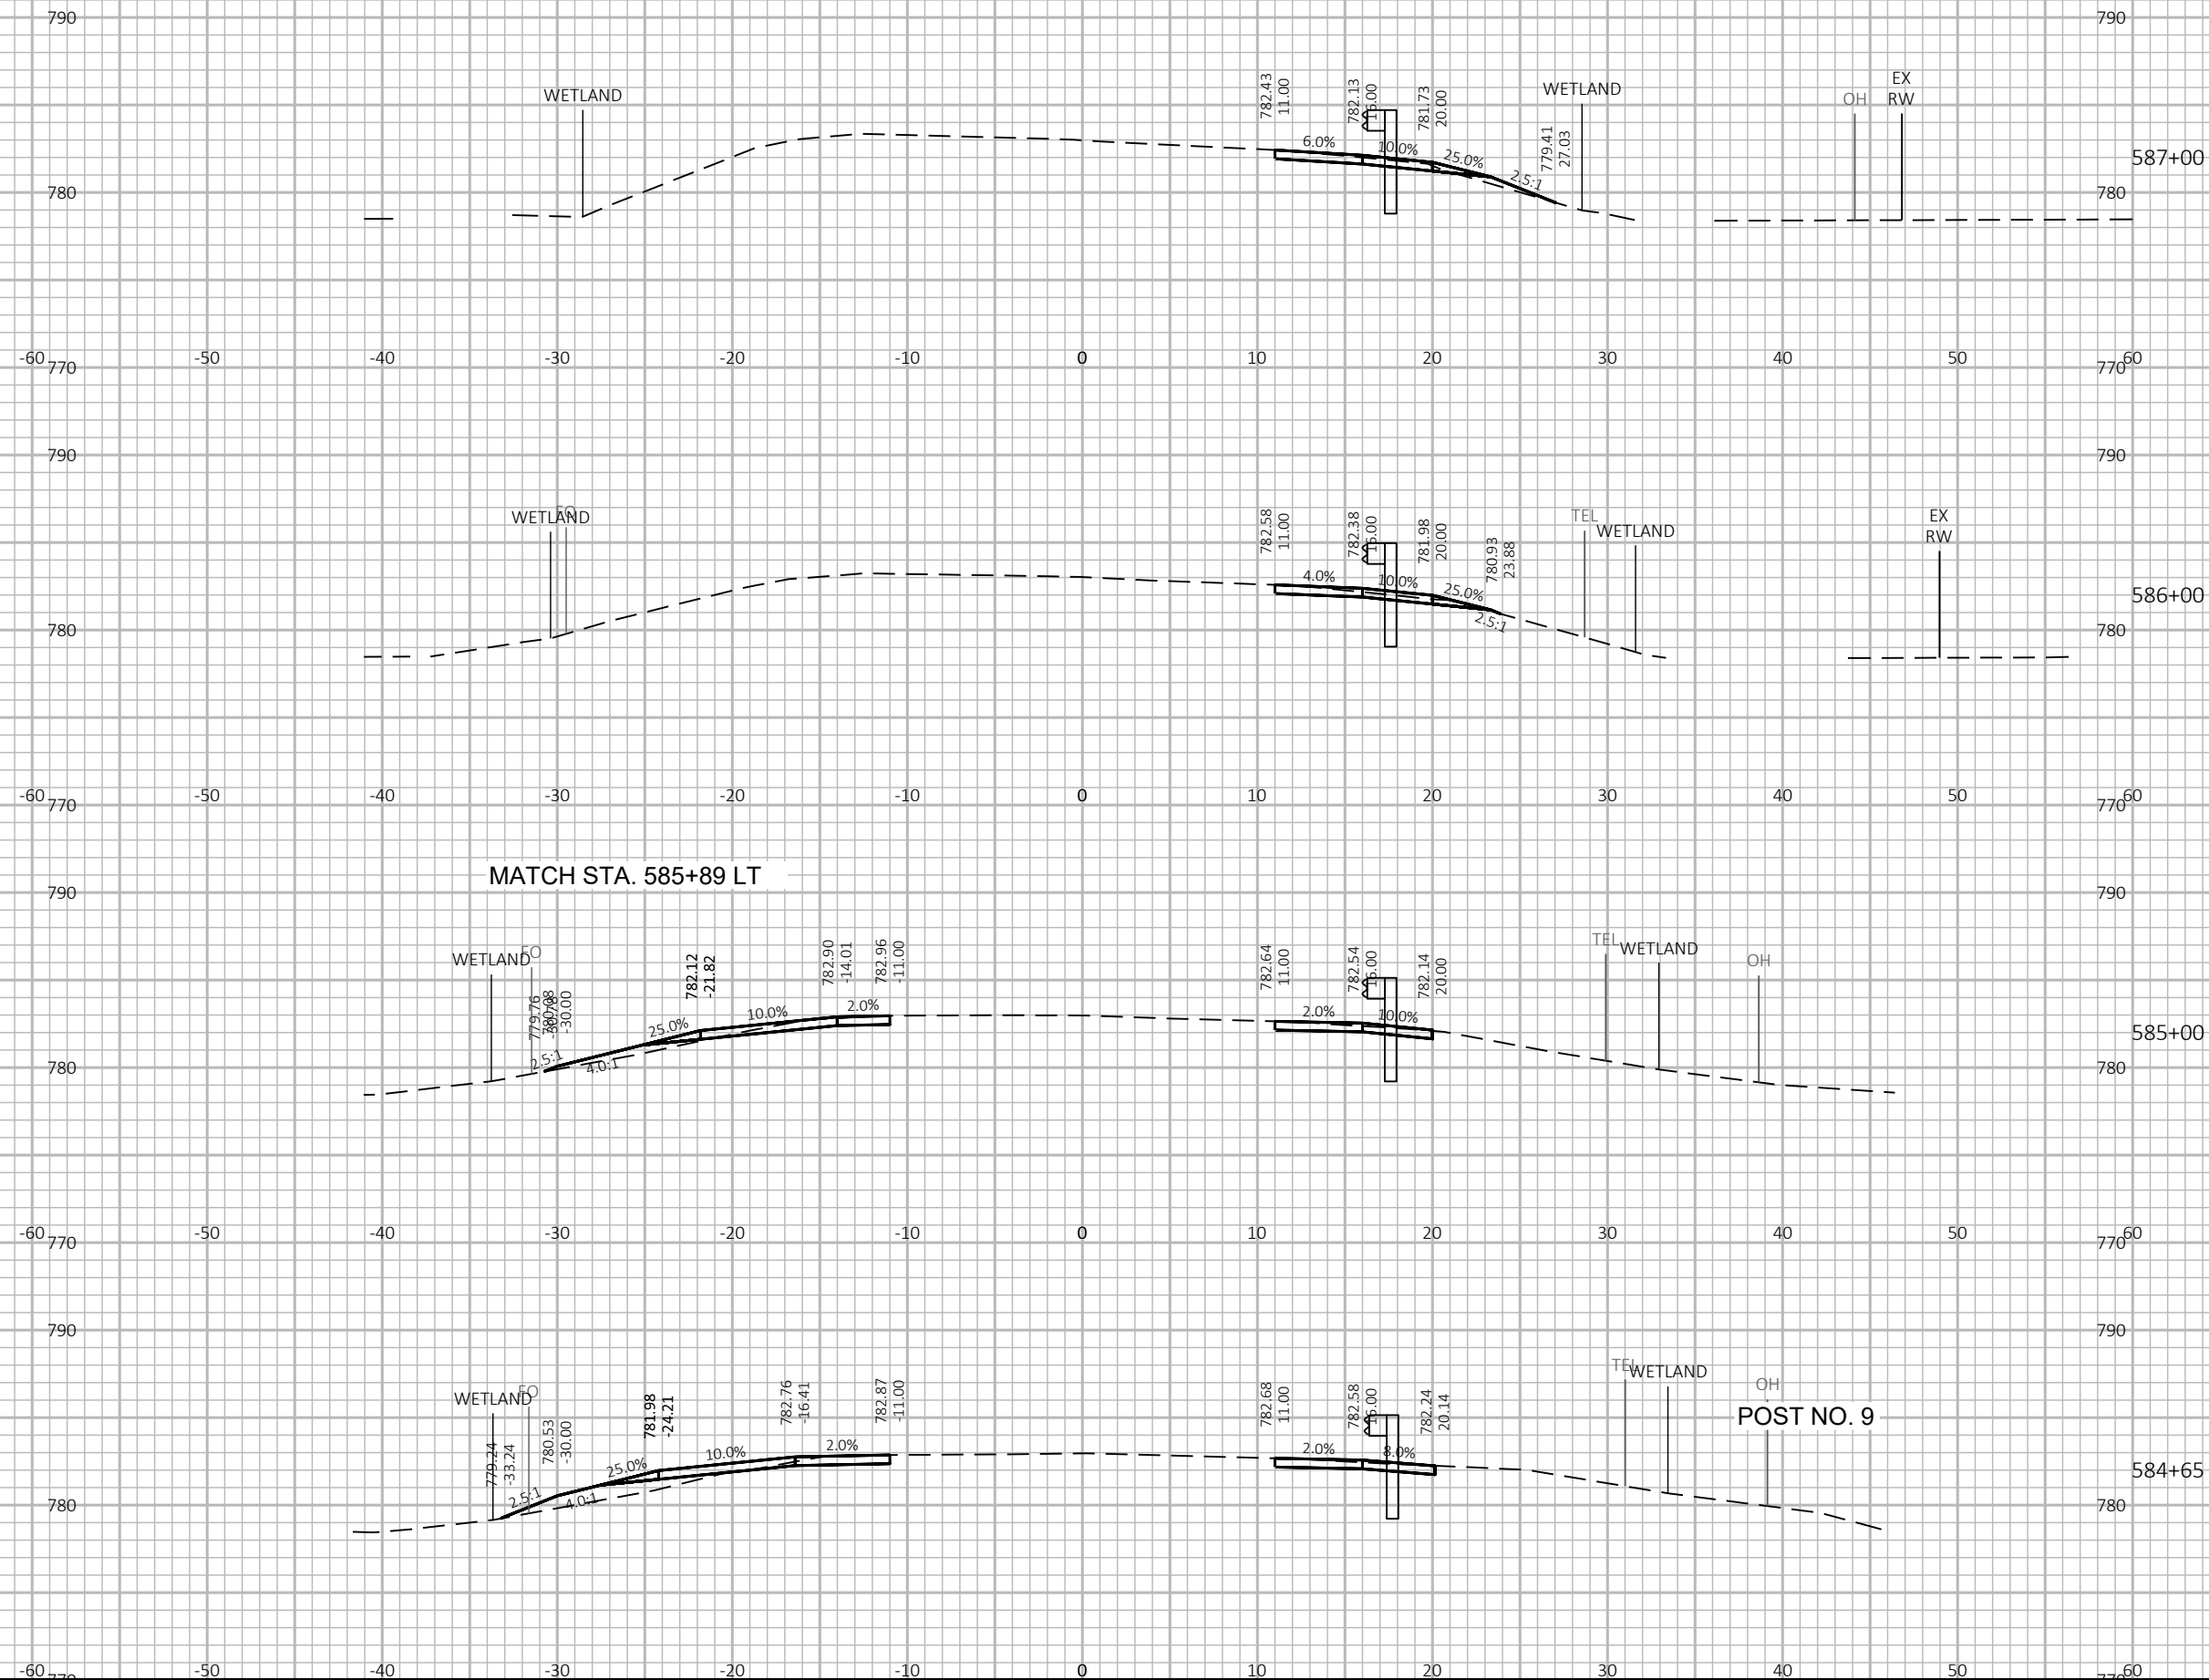

MATCH STA. 585+89 LT

POST NO. 9

PROJECT NO: 3576-01-71

HWY: STH 106

COUNTY: JEFFERSON

CROSS SECTIONS: STH 106

SHEET

E

FILE NAME : G:\00\00093\00093513\CADD\C3D\SHEETSPLAN\090201-XS.DWG
LAYOUT NAME - 090210-xs


PLOT DATE : 6/2/2020 10:00 AM

PLOT BY : CHASE KIELER

PLOT NAME :


PLOT SCALE : 1 IN:10 FT HORIZ. / 1 IN:10 FT VERT.


WISDOT/CADDs SHEET 49

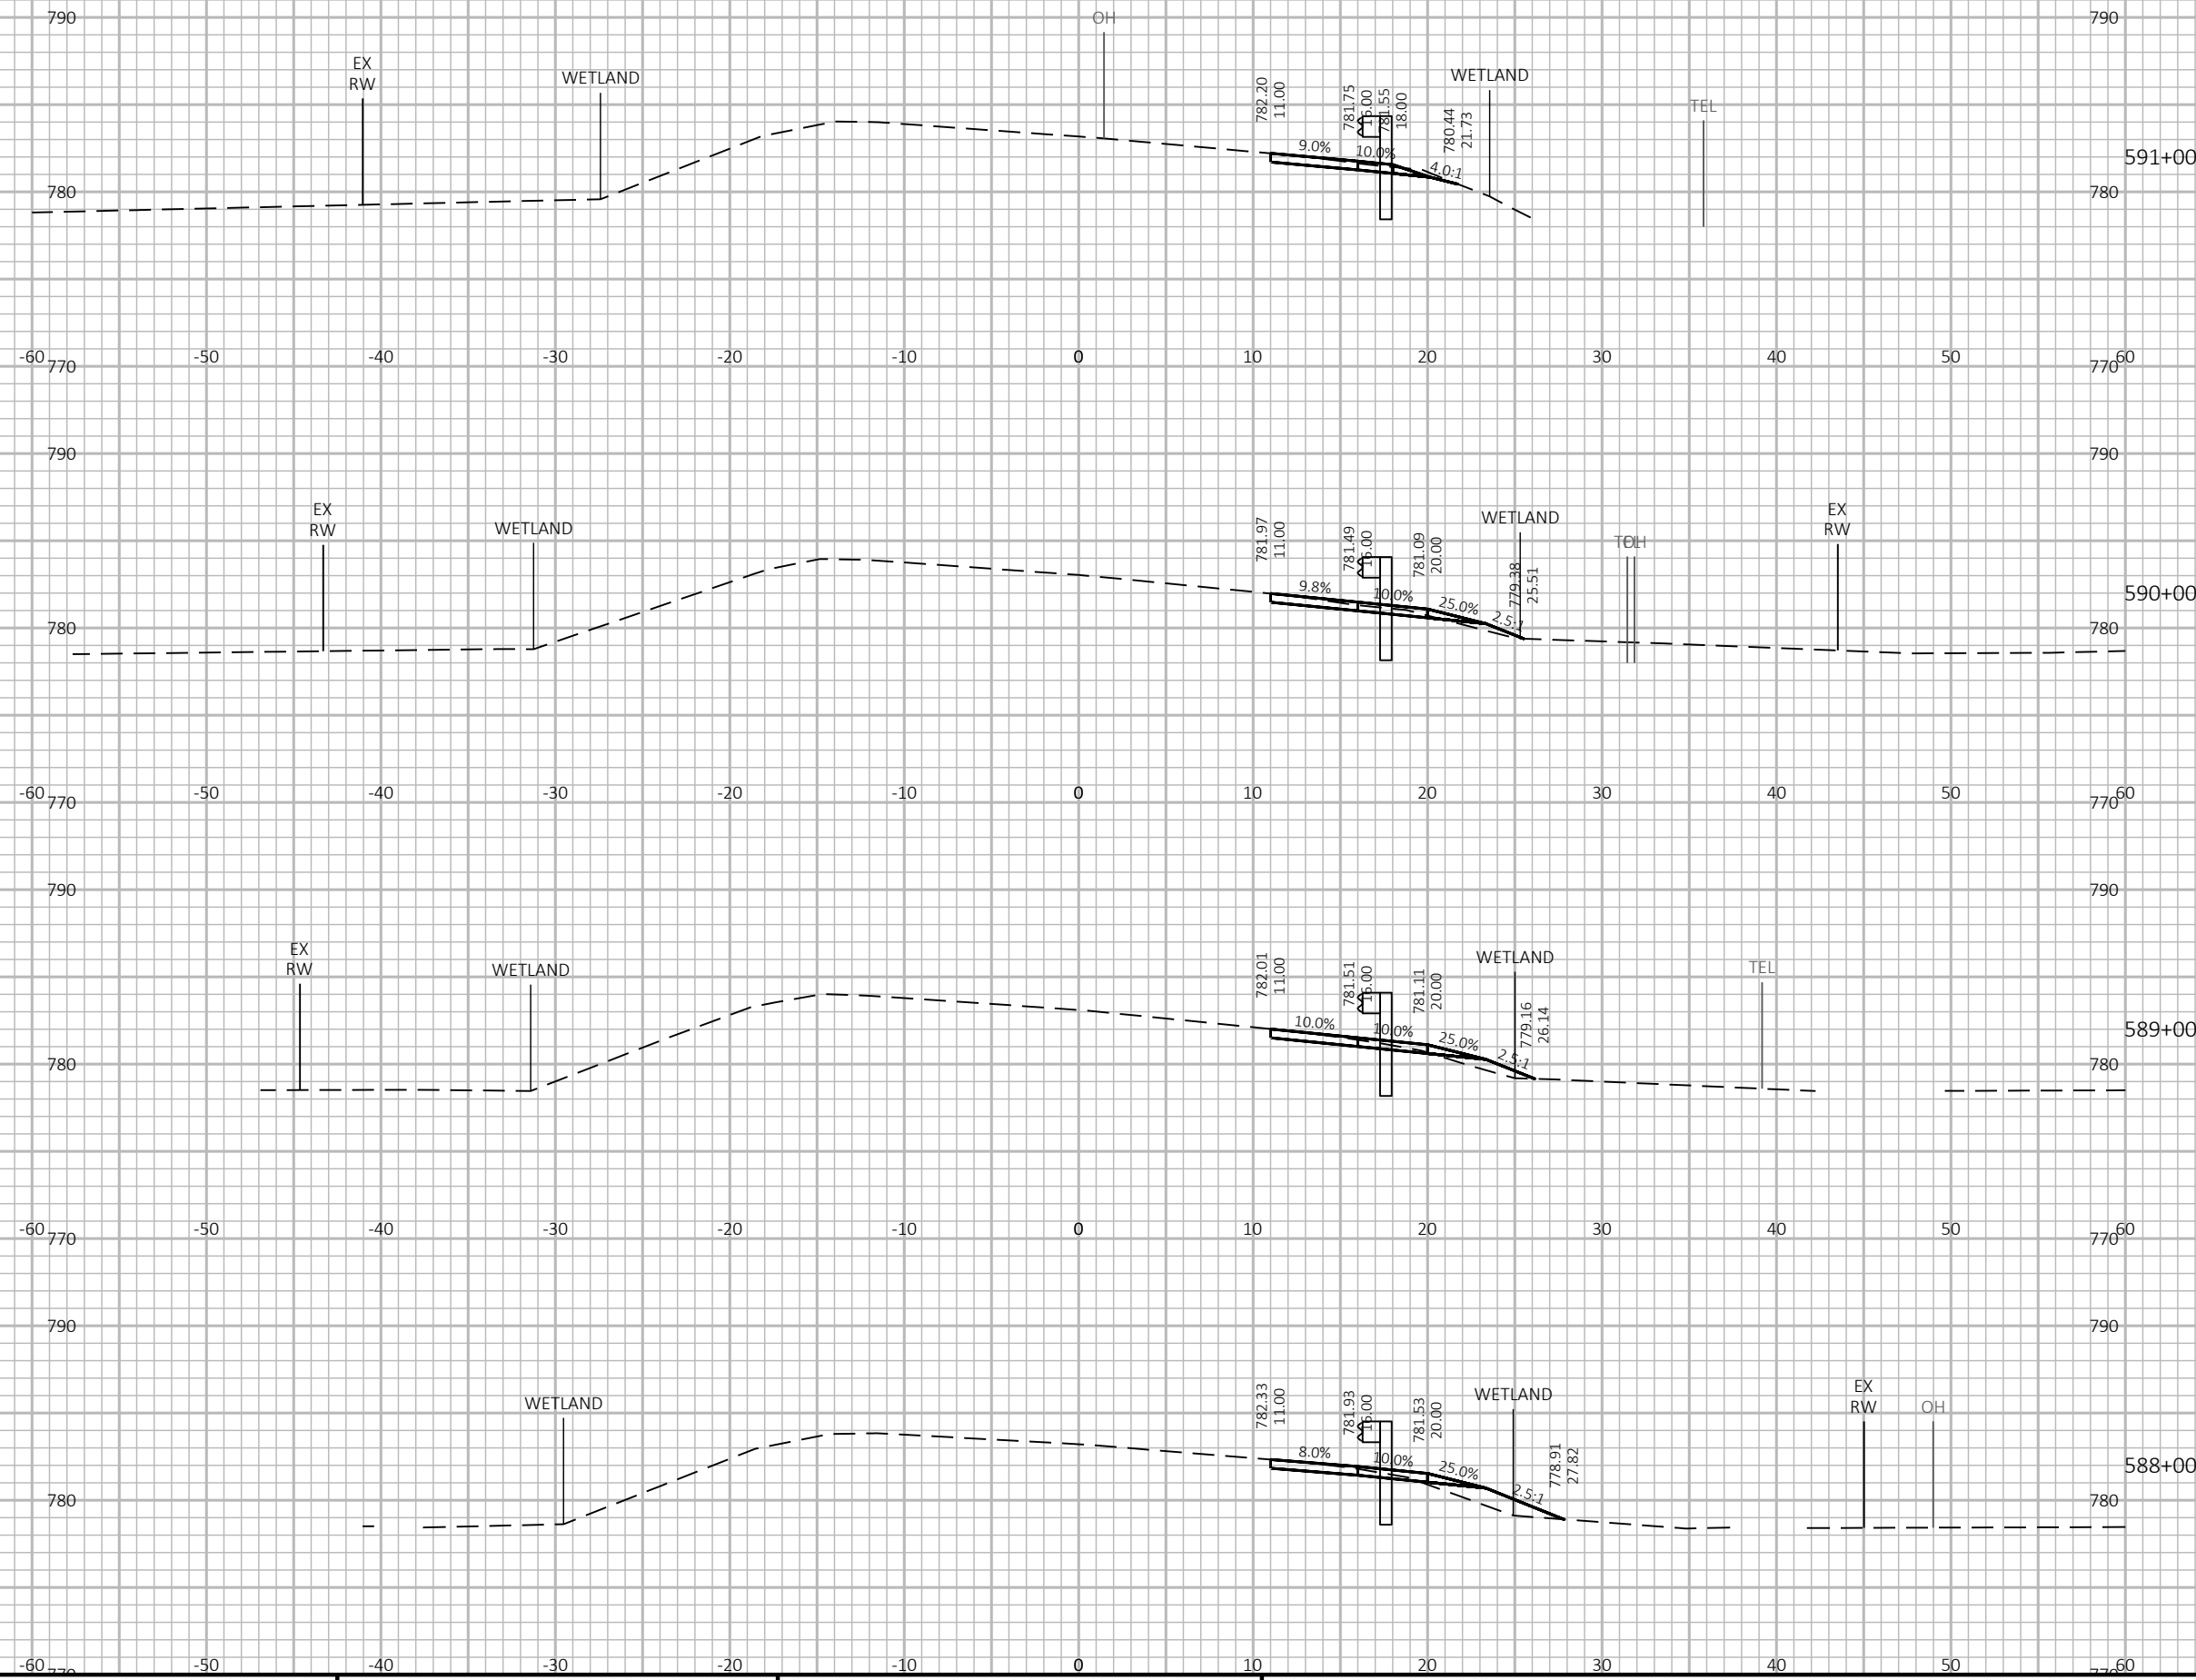






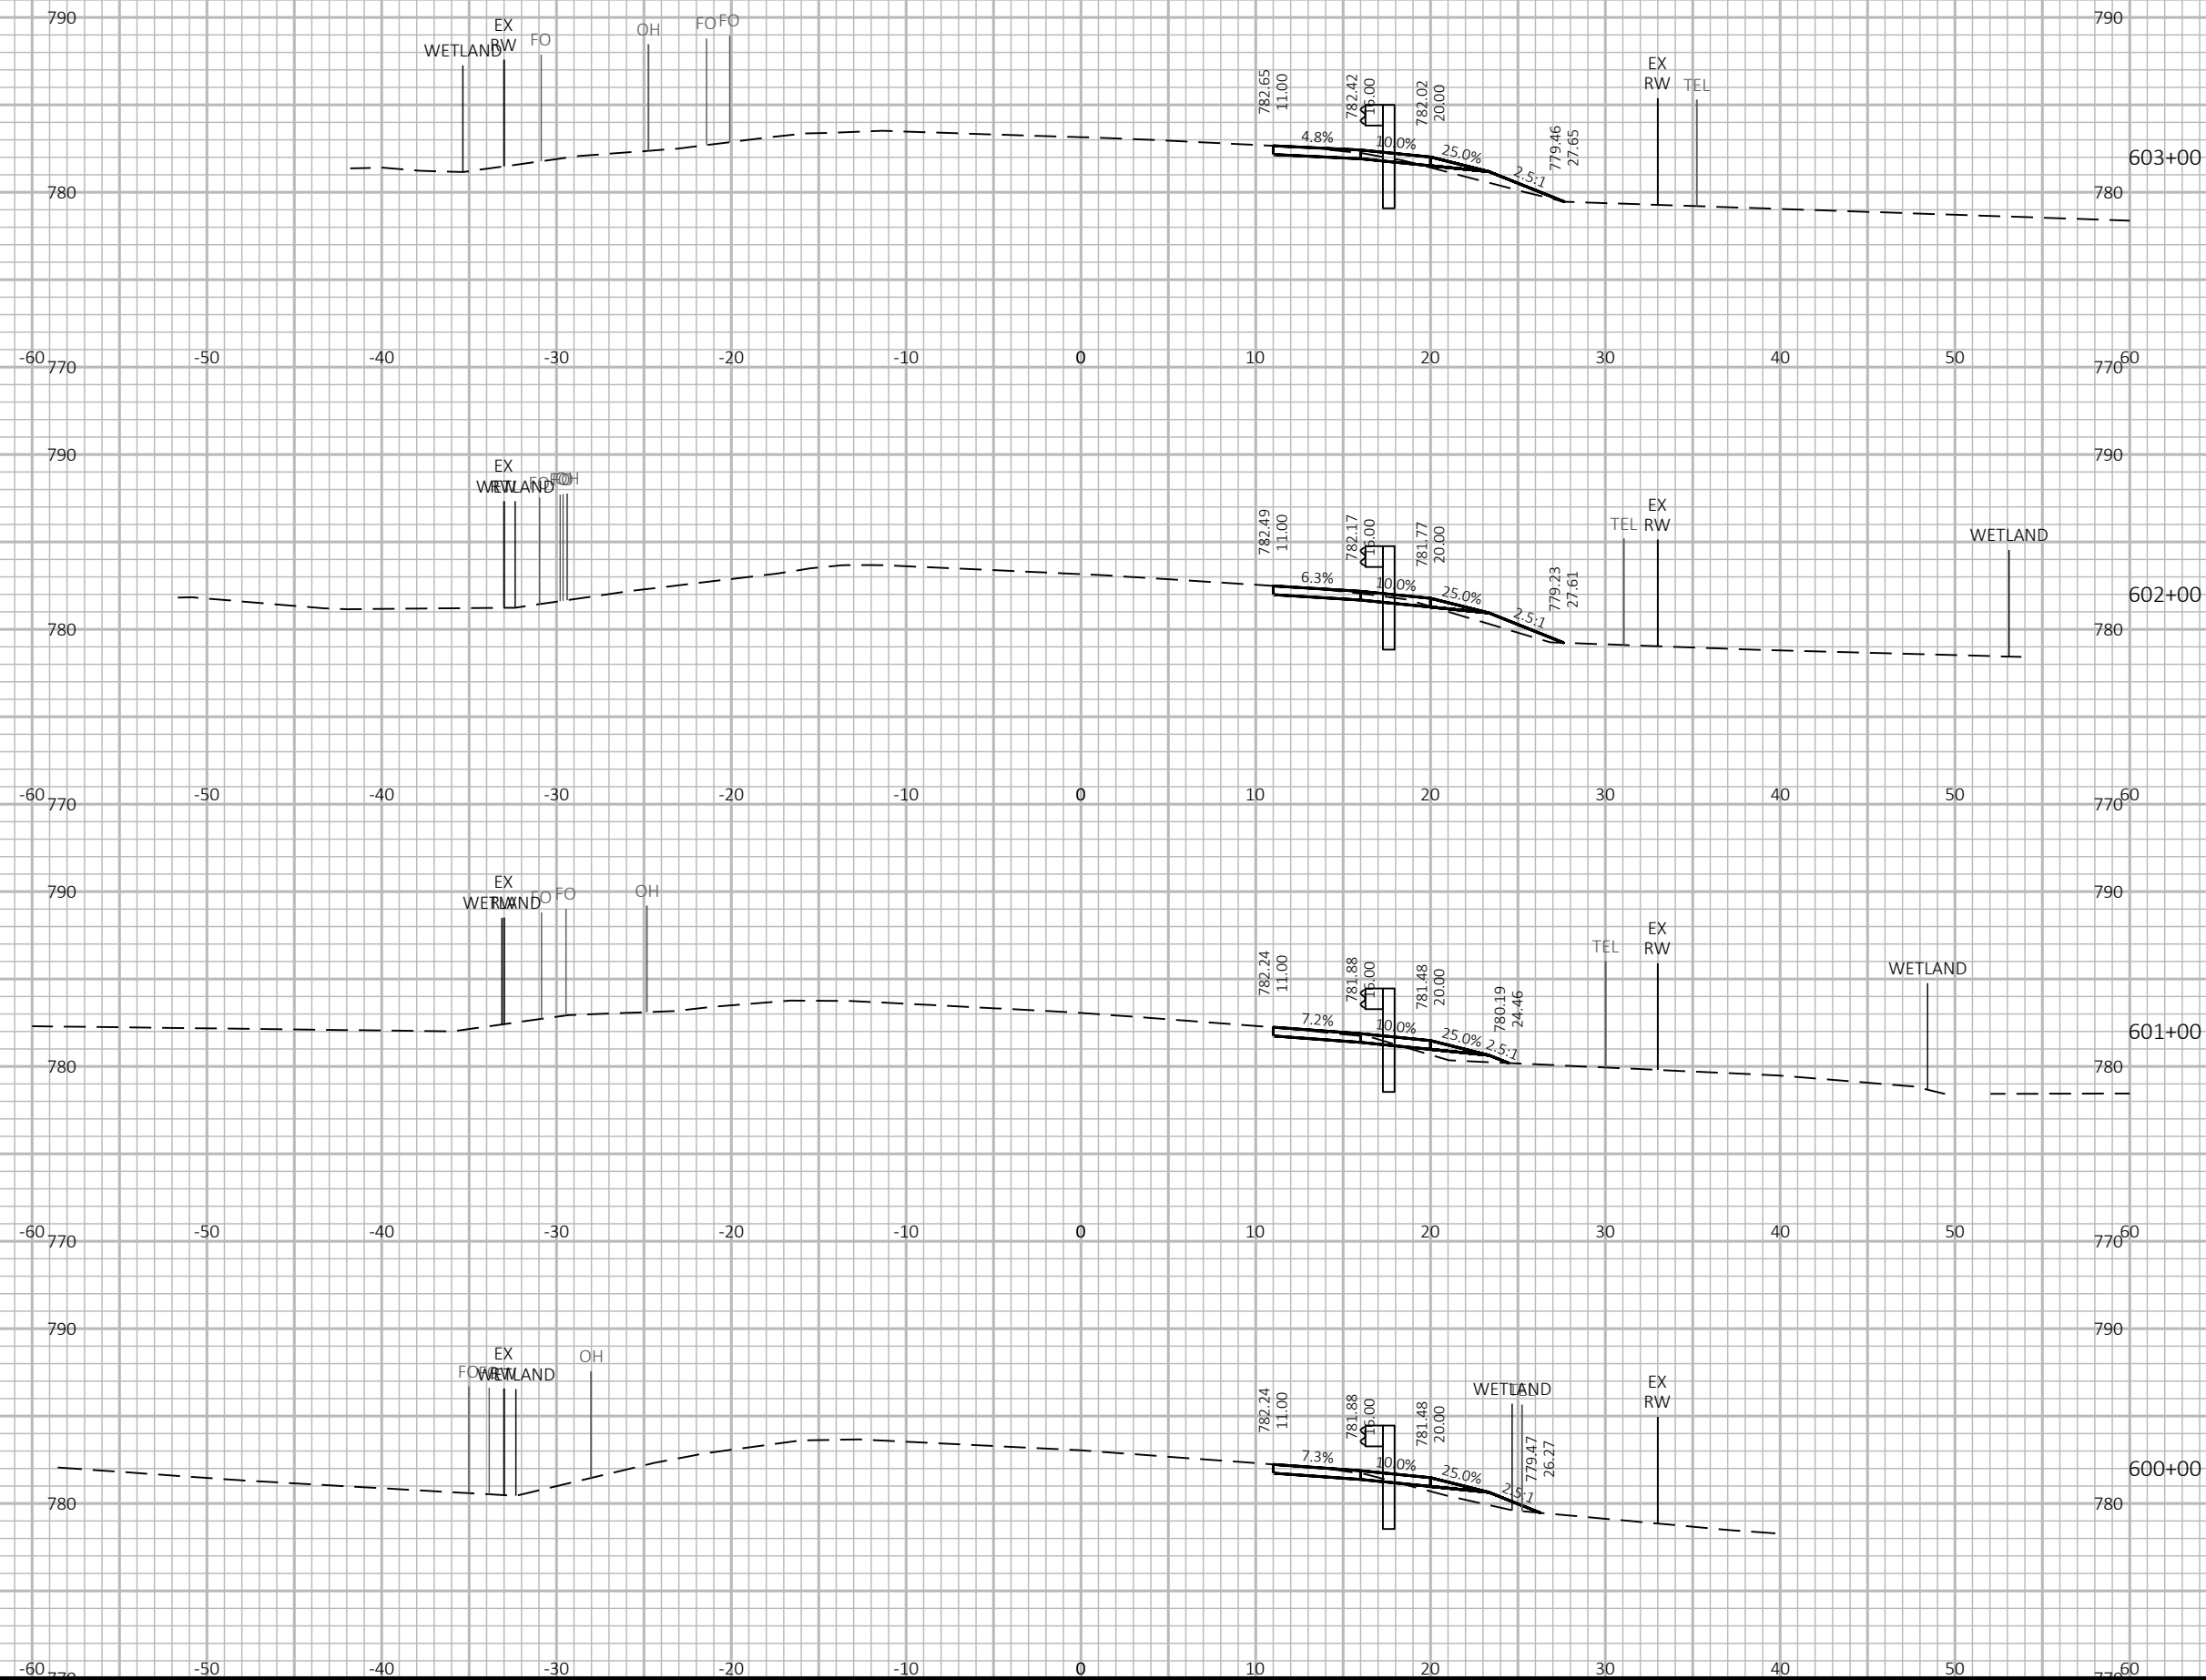

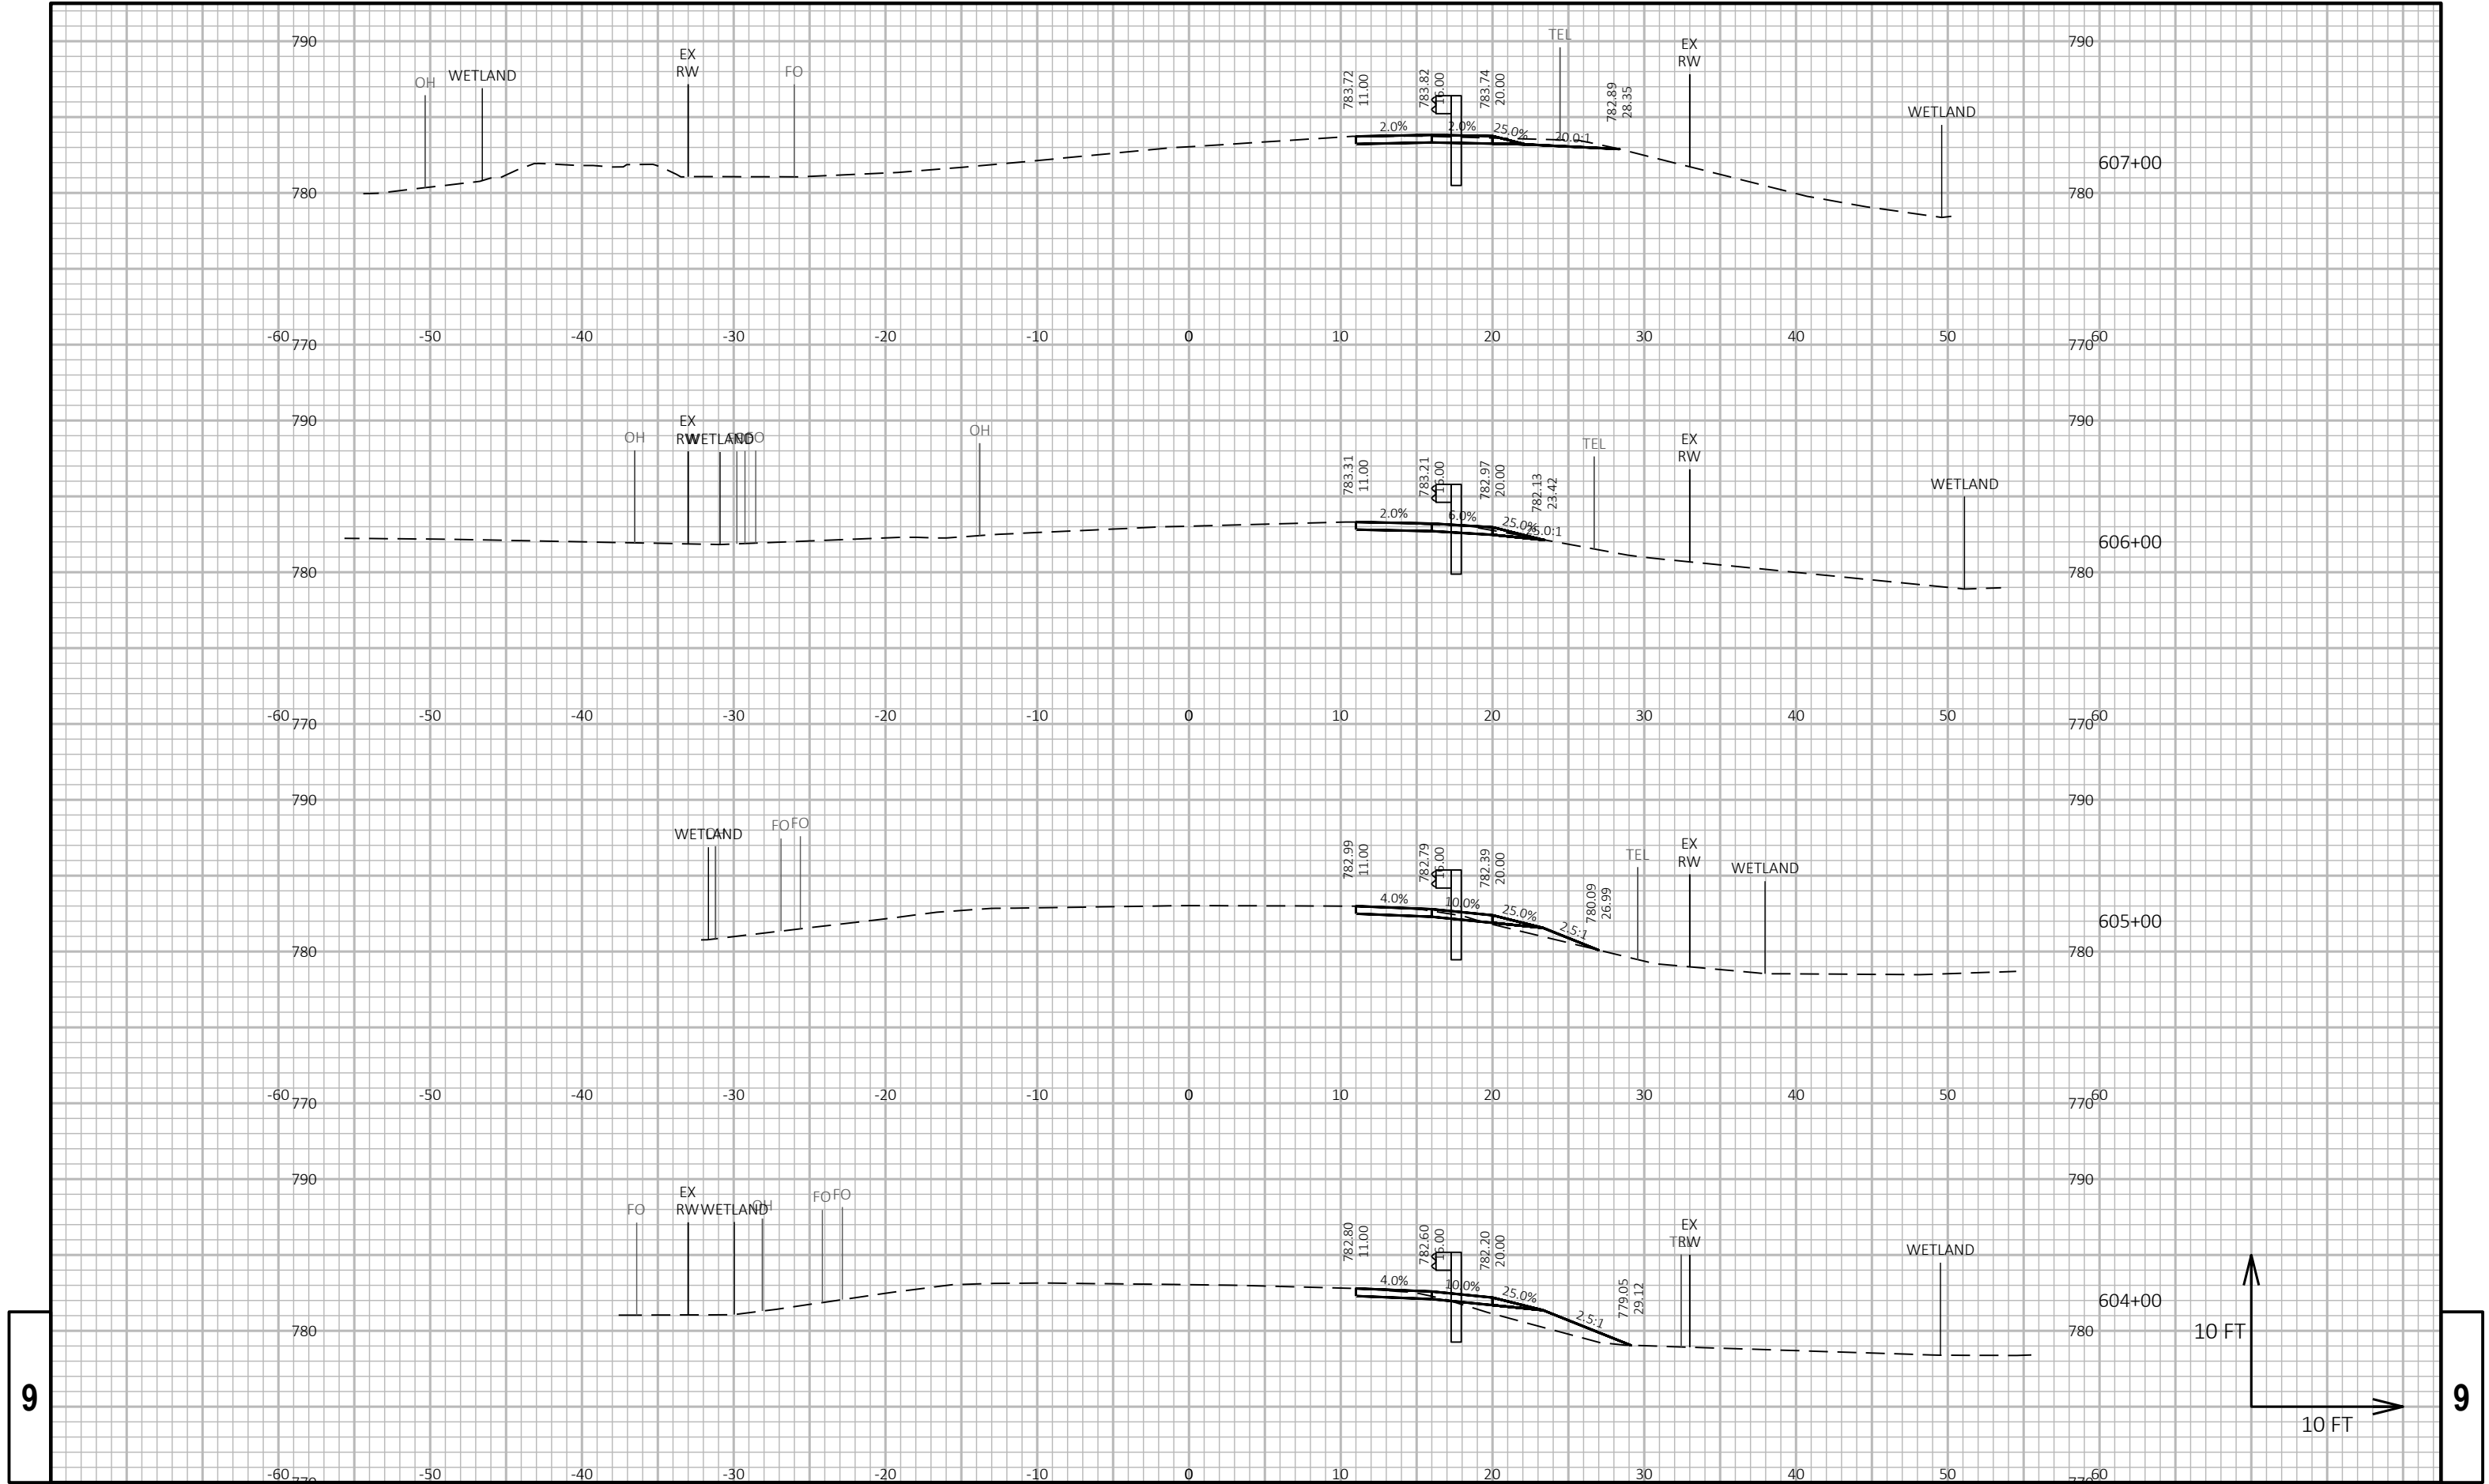

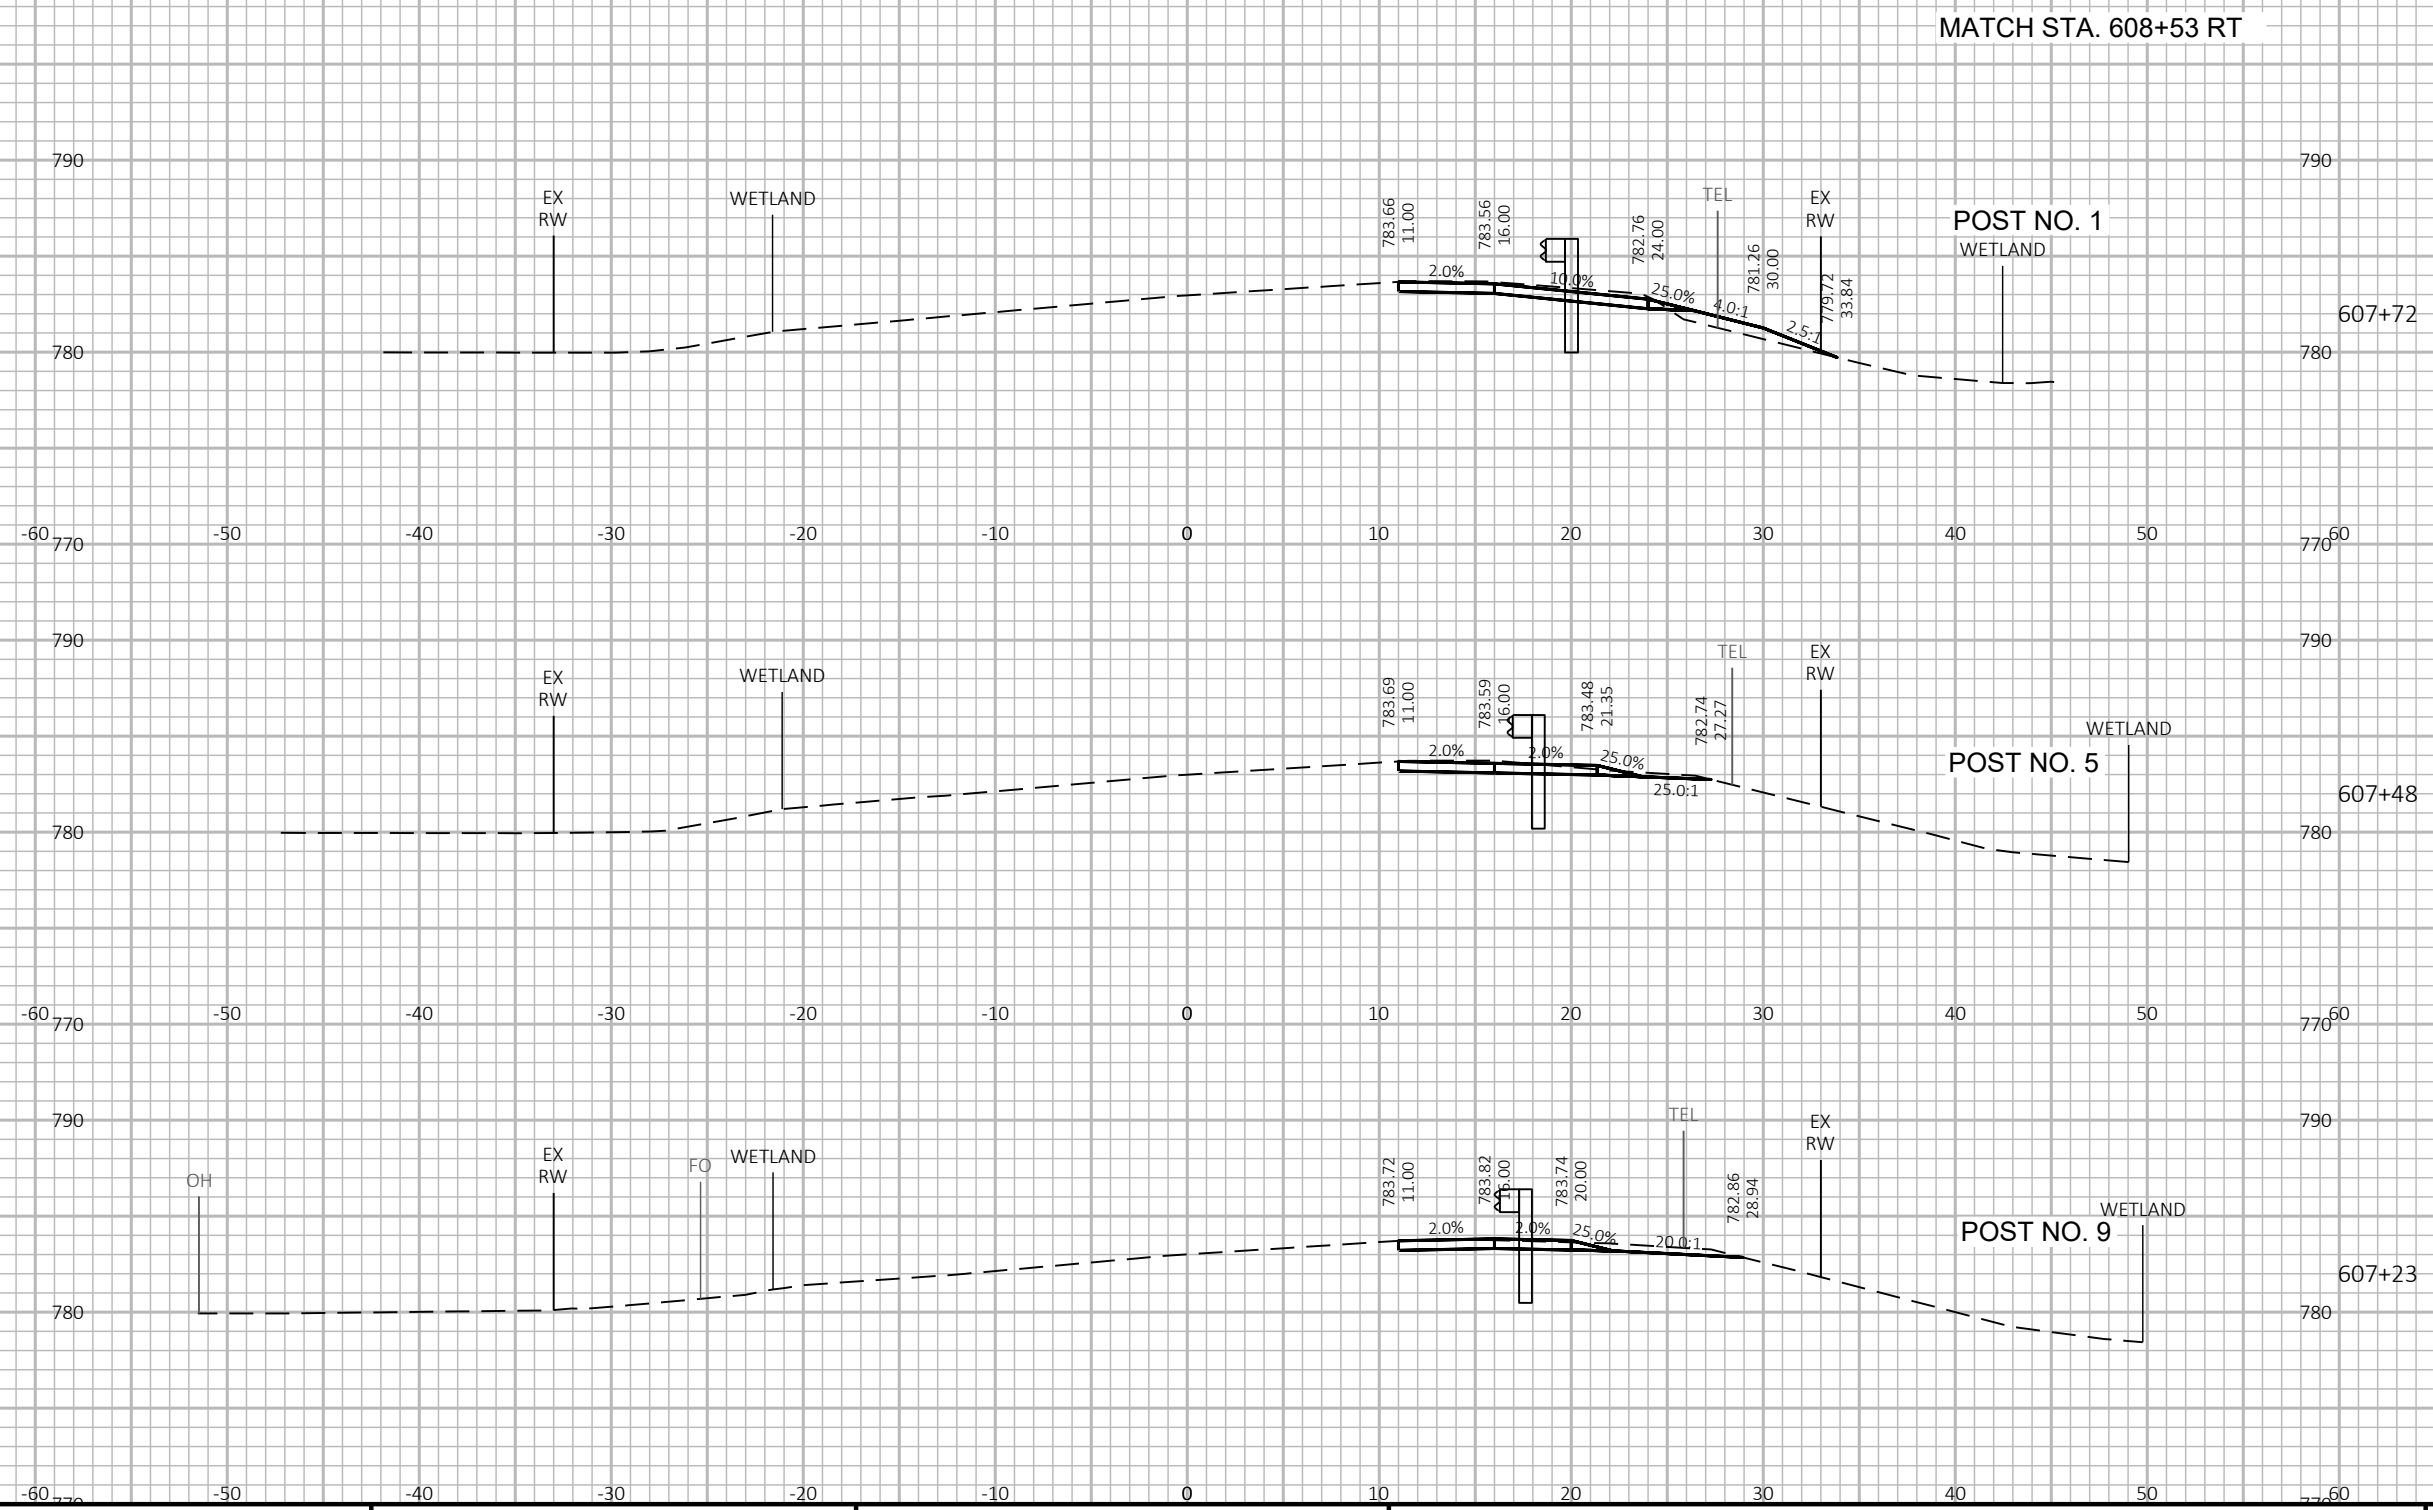

PROJECT NO: 3576-01-71

HWY: STH 106

COUNTY: JEFFERSON

CROSS SECTIONS: STH 106

SHEET

E