

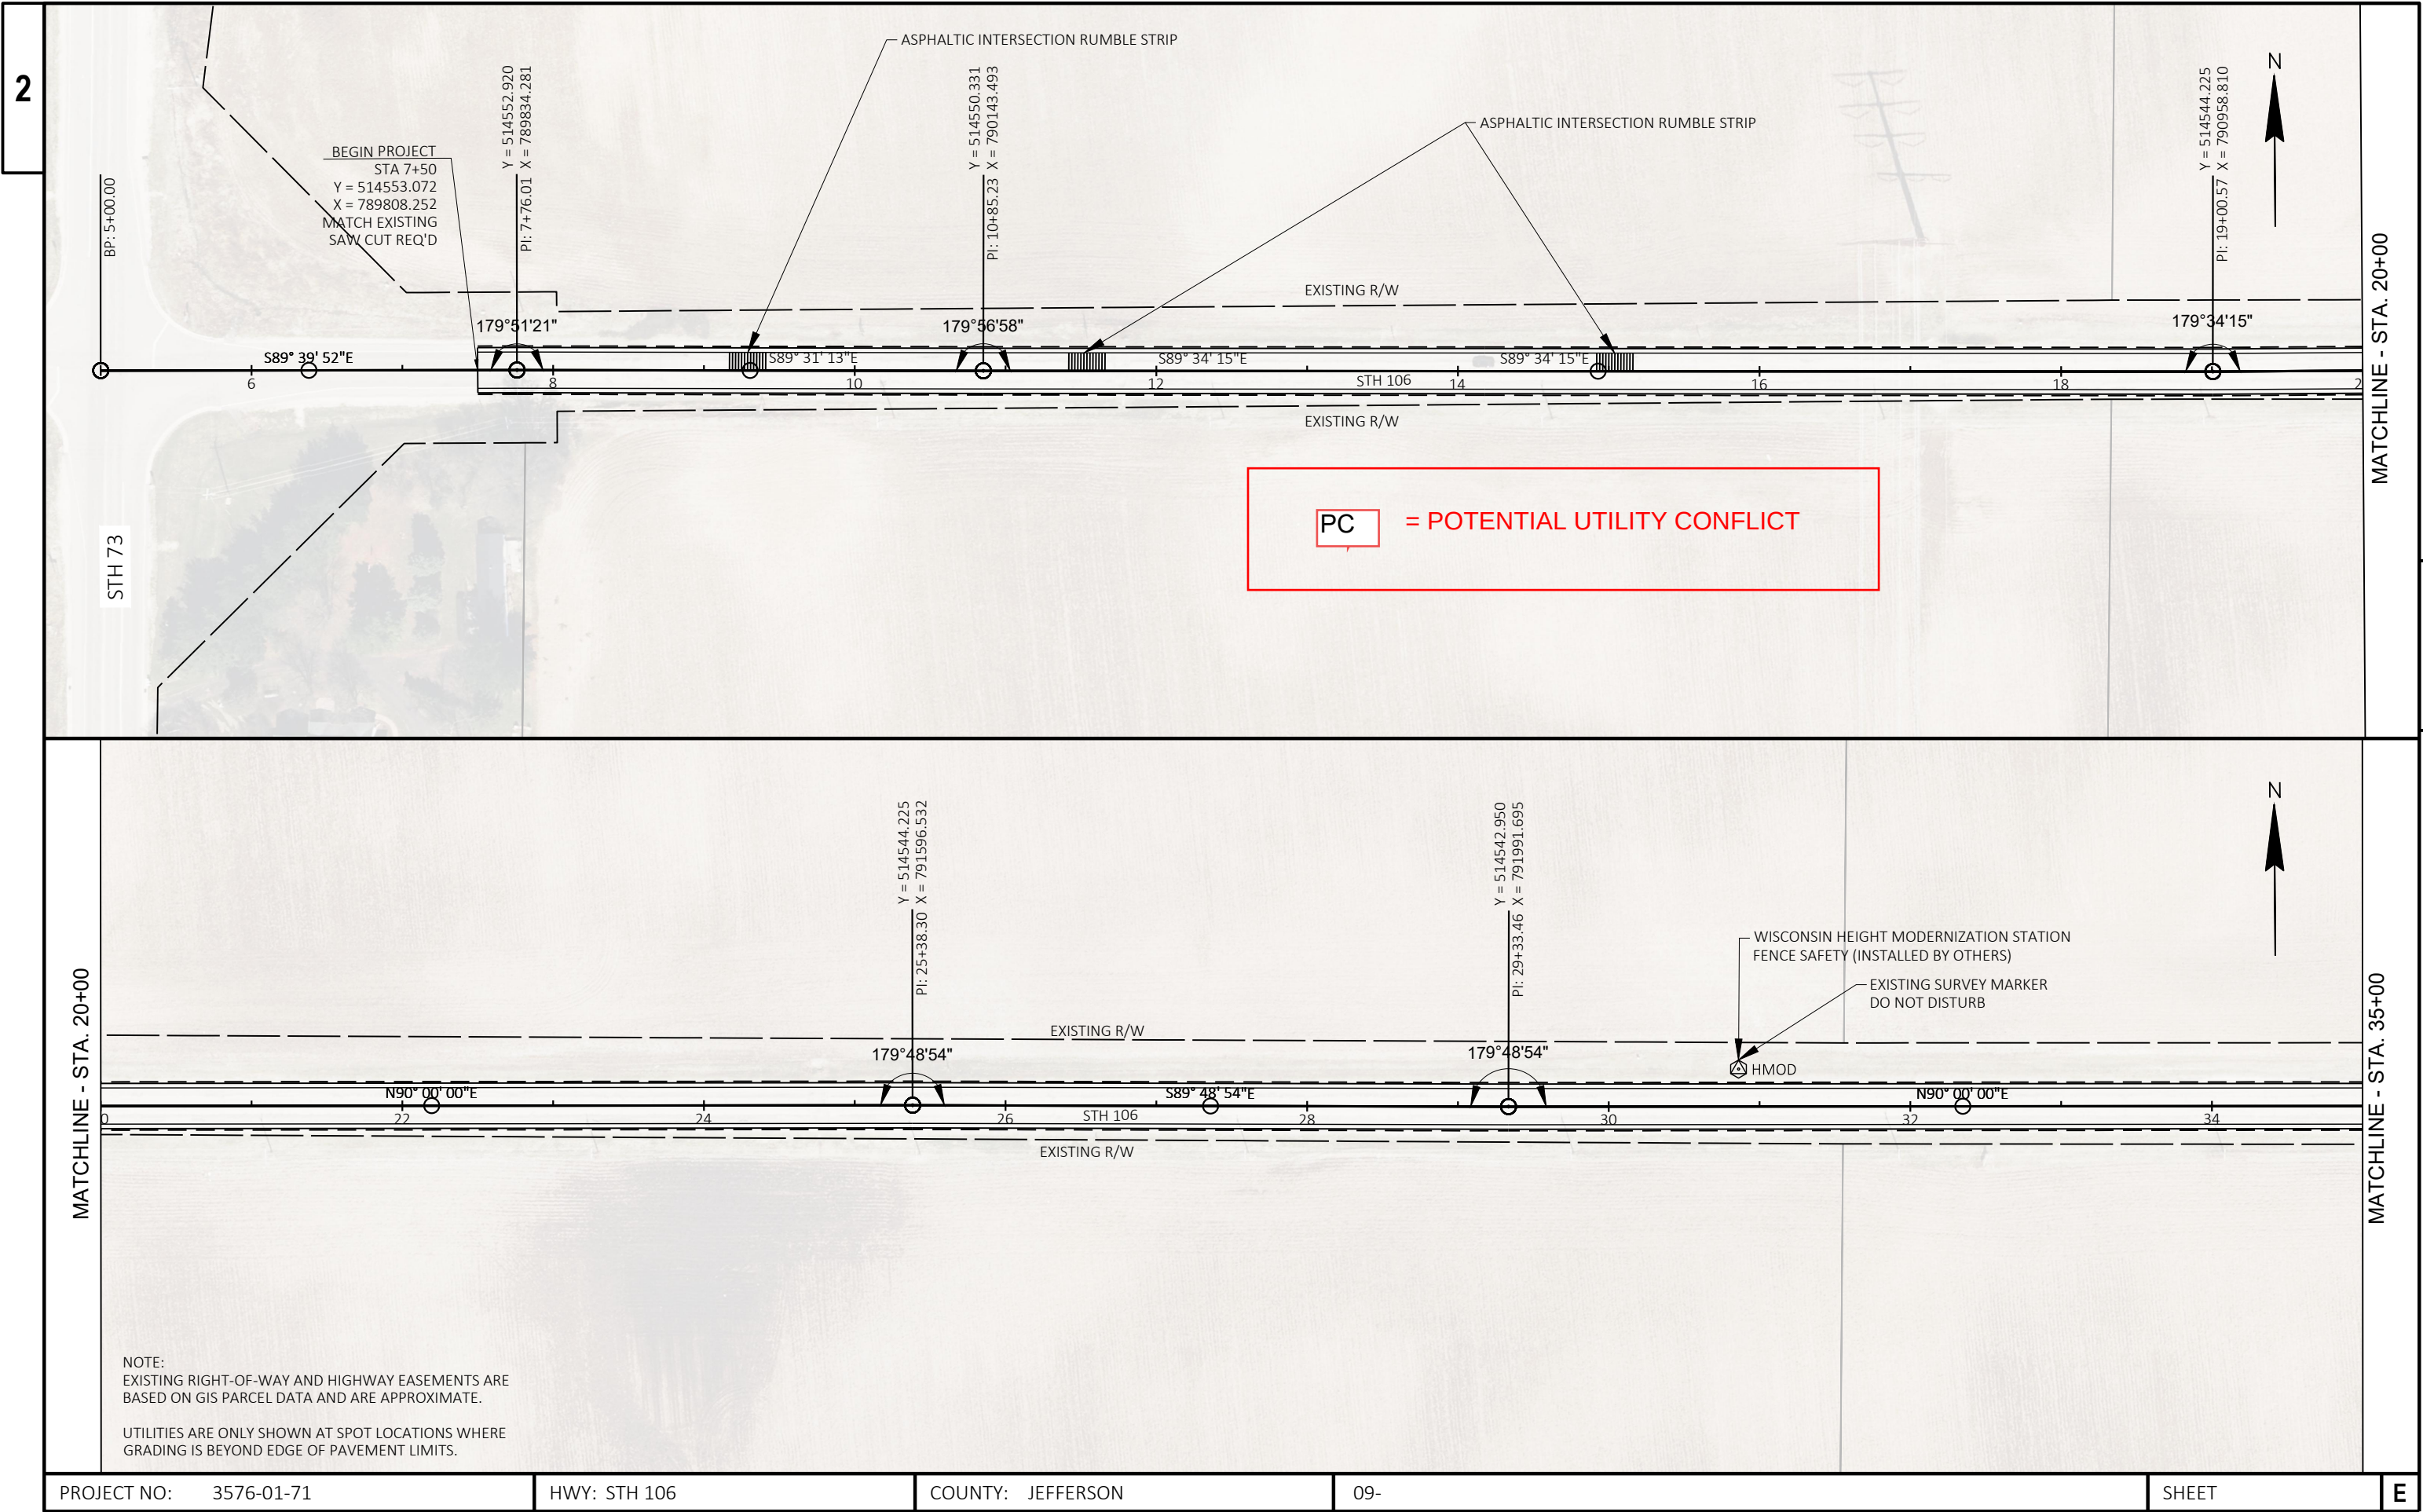


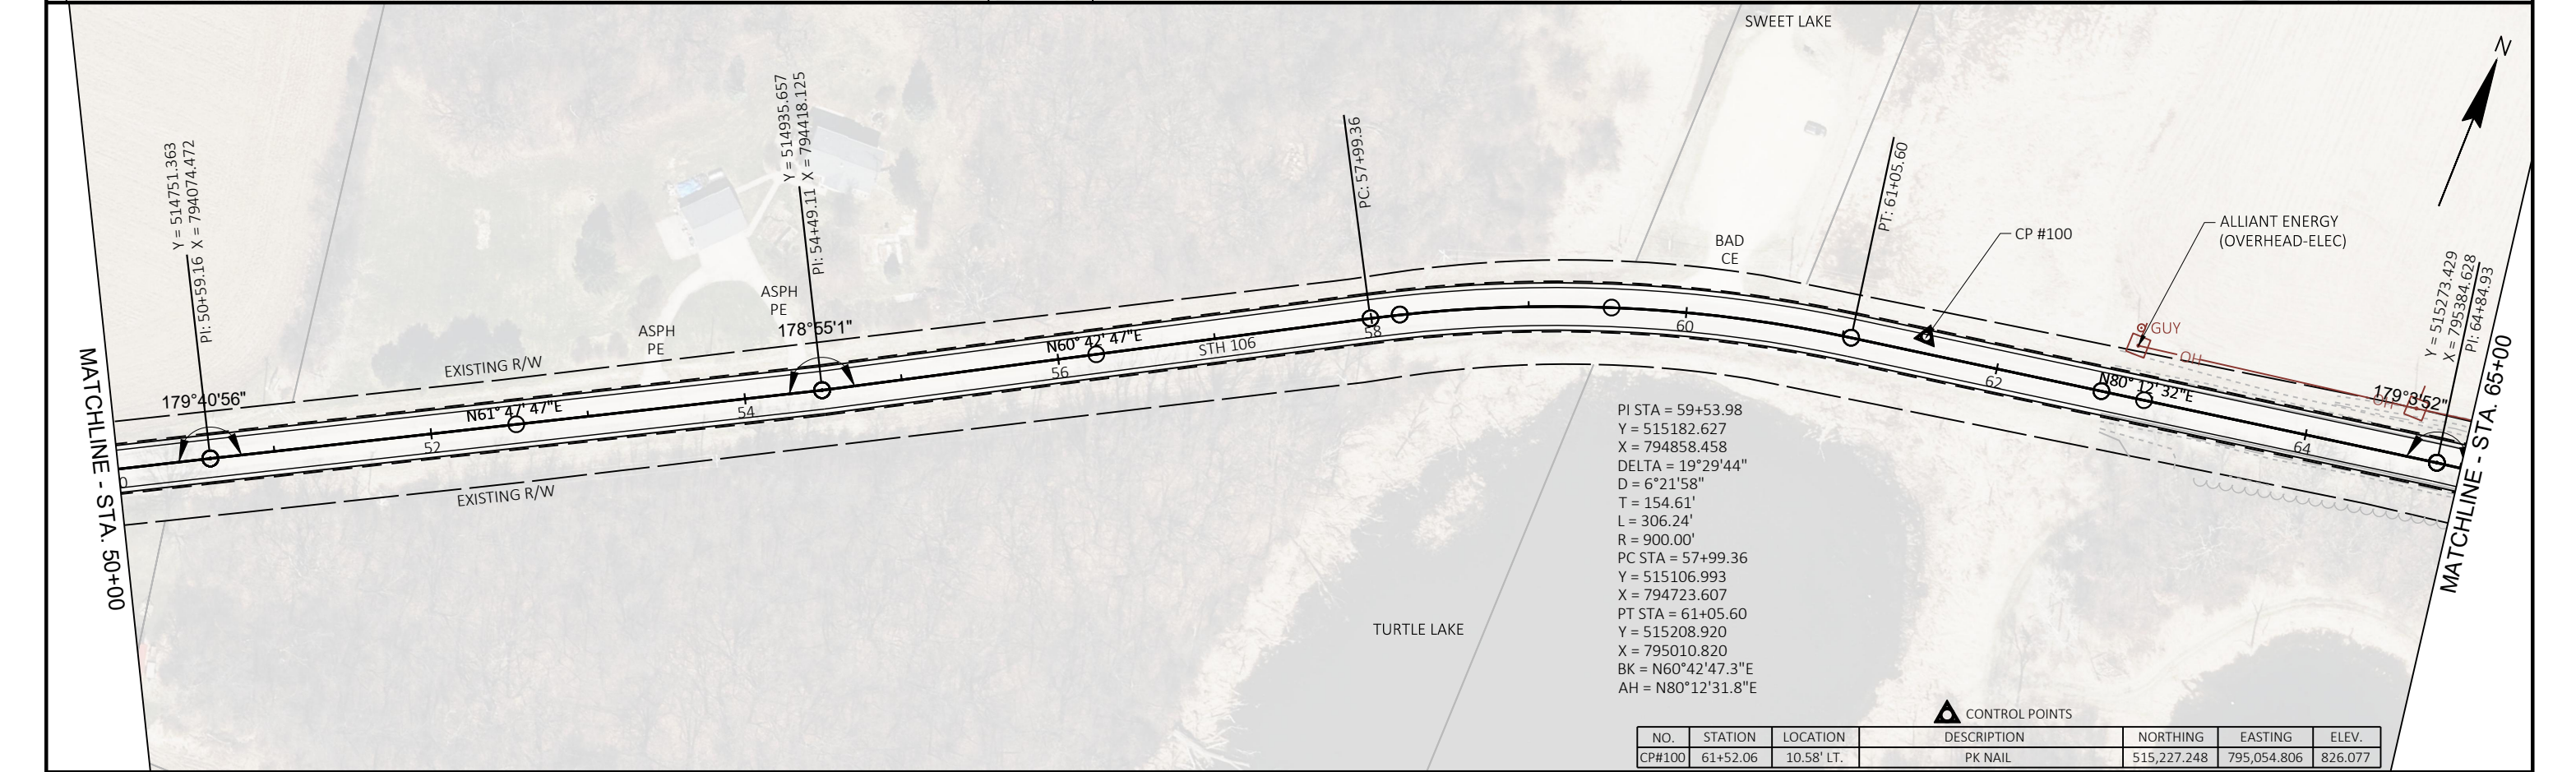

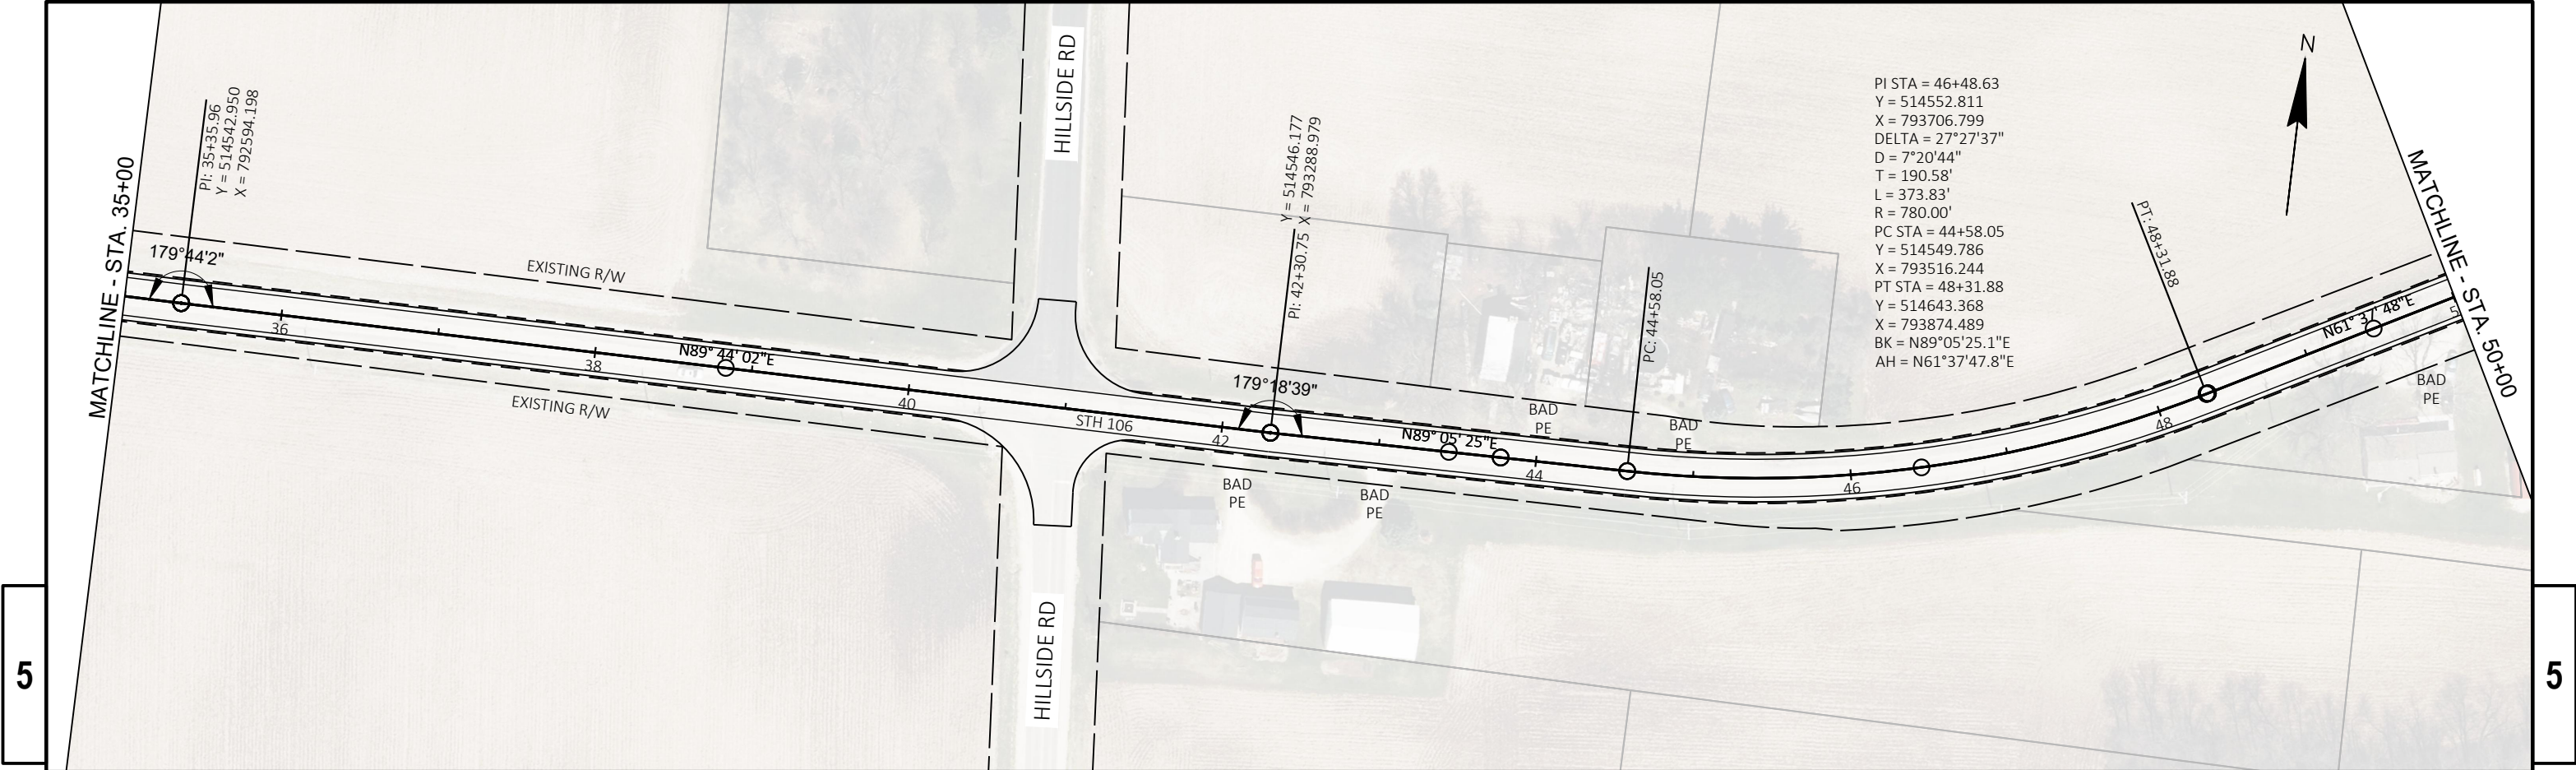

PROJECT NO: 3576-01-71		HWY: STH 106		COUNTY: JEFFERSON		09-		SHEET		E
------------------------	--	--------------	--	-------------------	--	-----	--	-------	--	---


NO.	STATION	LOCATION	DESCRIPTION	NORTHING	EASTING	ELEV.
CP#100	61+52.06	10.58' LT.	PK NAIL	515,227.248	795,054.806	826.077

▲ CONTROL POINTS


PI STA = 59+53.98
Y = 515182.627
X = 794858.458
DELTA = 19°29'44"
D = 6°21'58"
T = 154.61'
L = 306.24'
R = 900.00'
PC STA = 57+99.36
Y = 515106.993
X = 794723.607
PT STA = 61+05.60
Y = 515208.920
X = 795010.820
BK = N60°42'47.3"E
AH = N80°12'31.8"E

PI STA = 46+48.63
Y = 514552.811
X = 793706.799
DELTA = 27°27'37"
D = 7°20'44"
T = 190.58'
L = 373.83'
R = 780.00'
PC STA = 44+58.05
Y = 514549.786
X = 793516.244
PT STA = 48+31.88
Y = 514643.368
X = 793874.489
BK = N89°05'25.1"E
AH = N61°37'47.8"E



BENCHMARKS			
NO.	STATION	ELEV.	DESCRIPTION
536870913	68+59.00	860.946	RAIL ROAD SPIKE IN POWER POLE, TOP FLAT EDGE OF HEAD SHOT

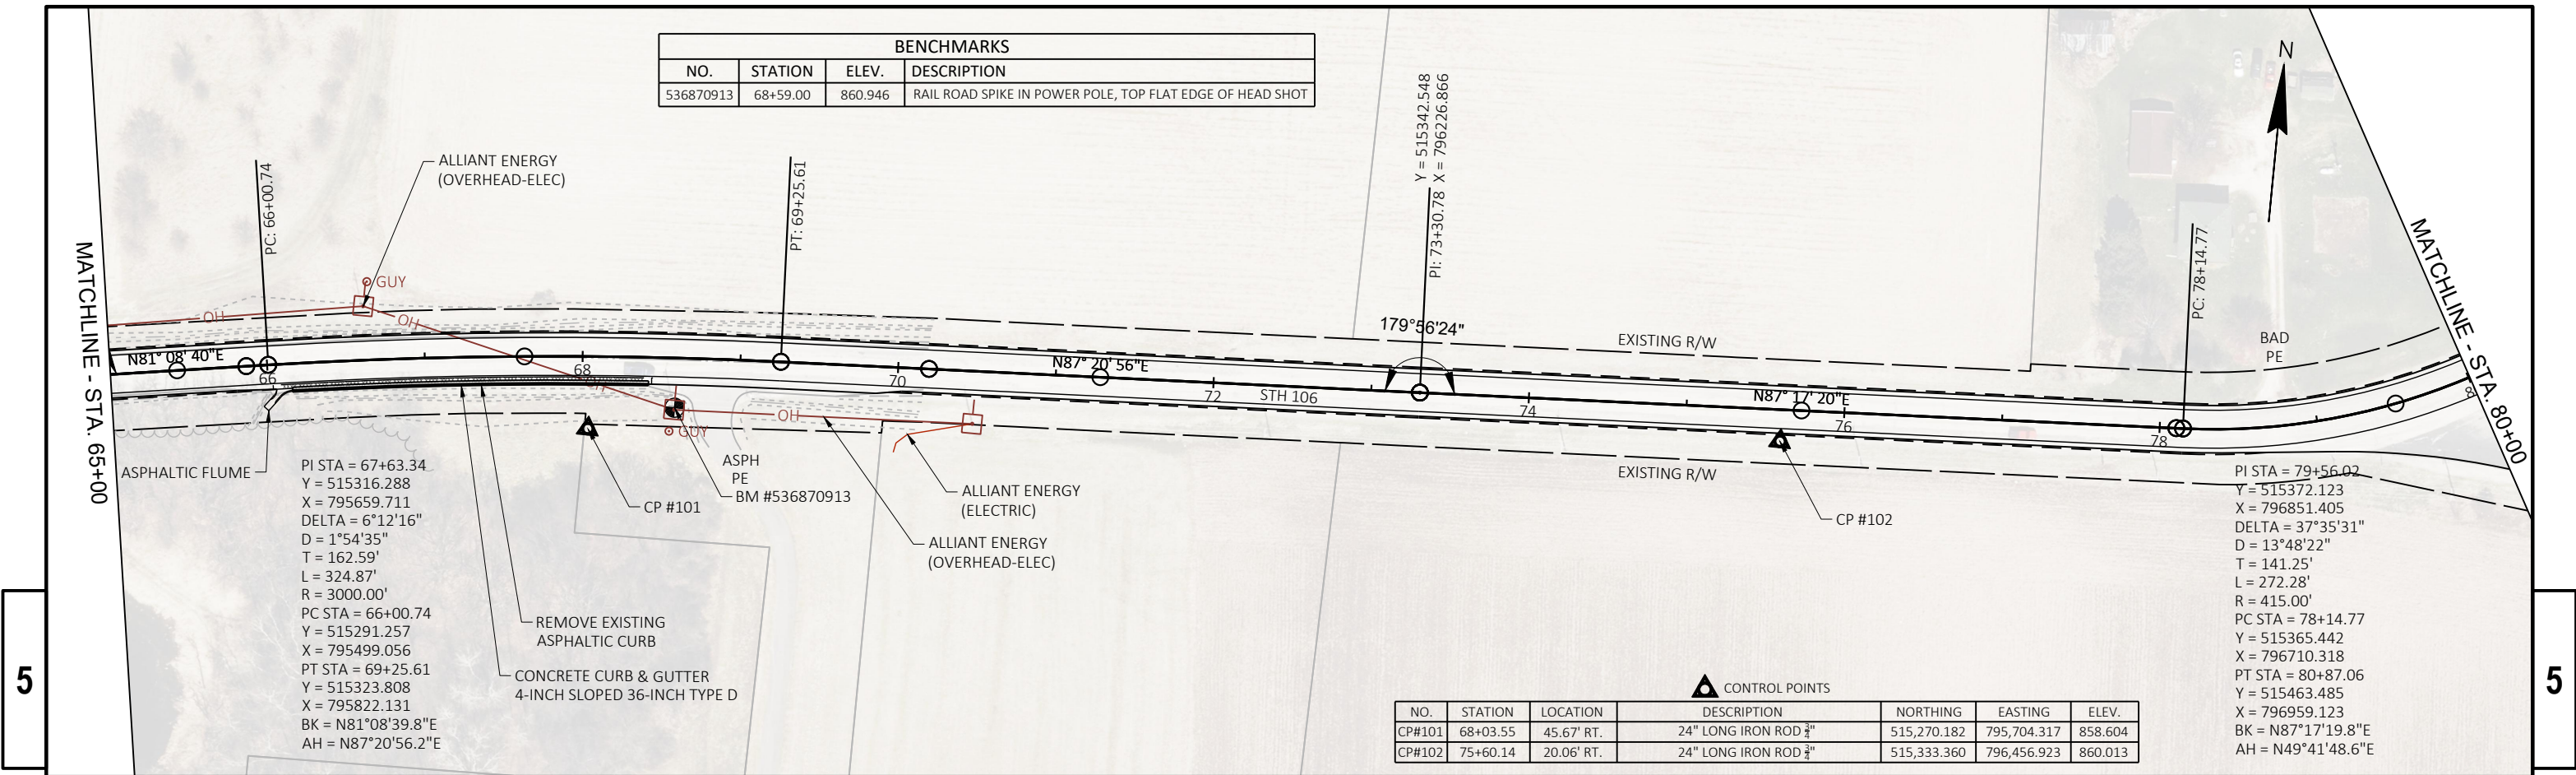



PROJECT NO:	3576-01-71	HWY:	STH 106	COUNTY:	JEFFERSON	09-	SHEET	E
-------------	------------	------	---------	---------	-----------	-----	-------	---

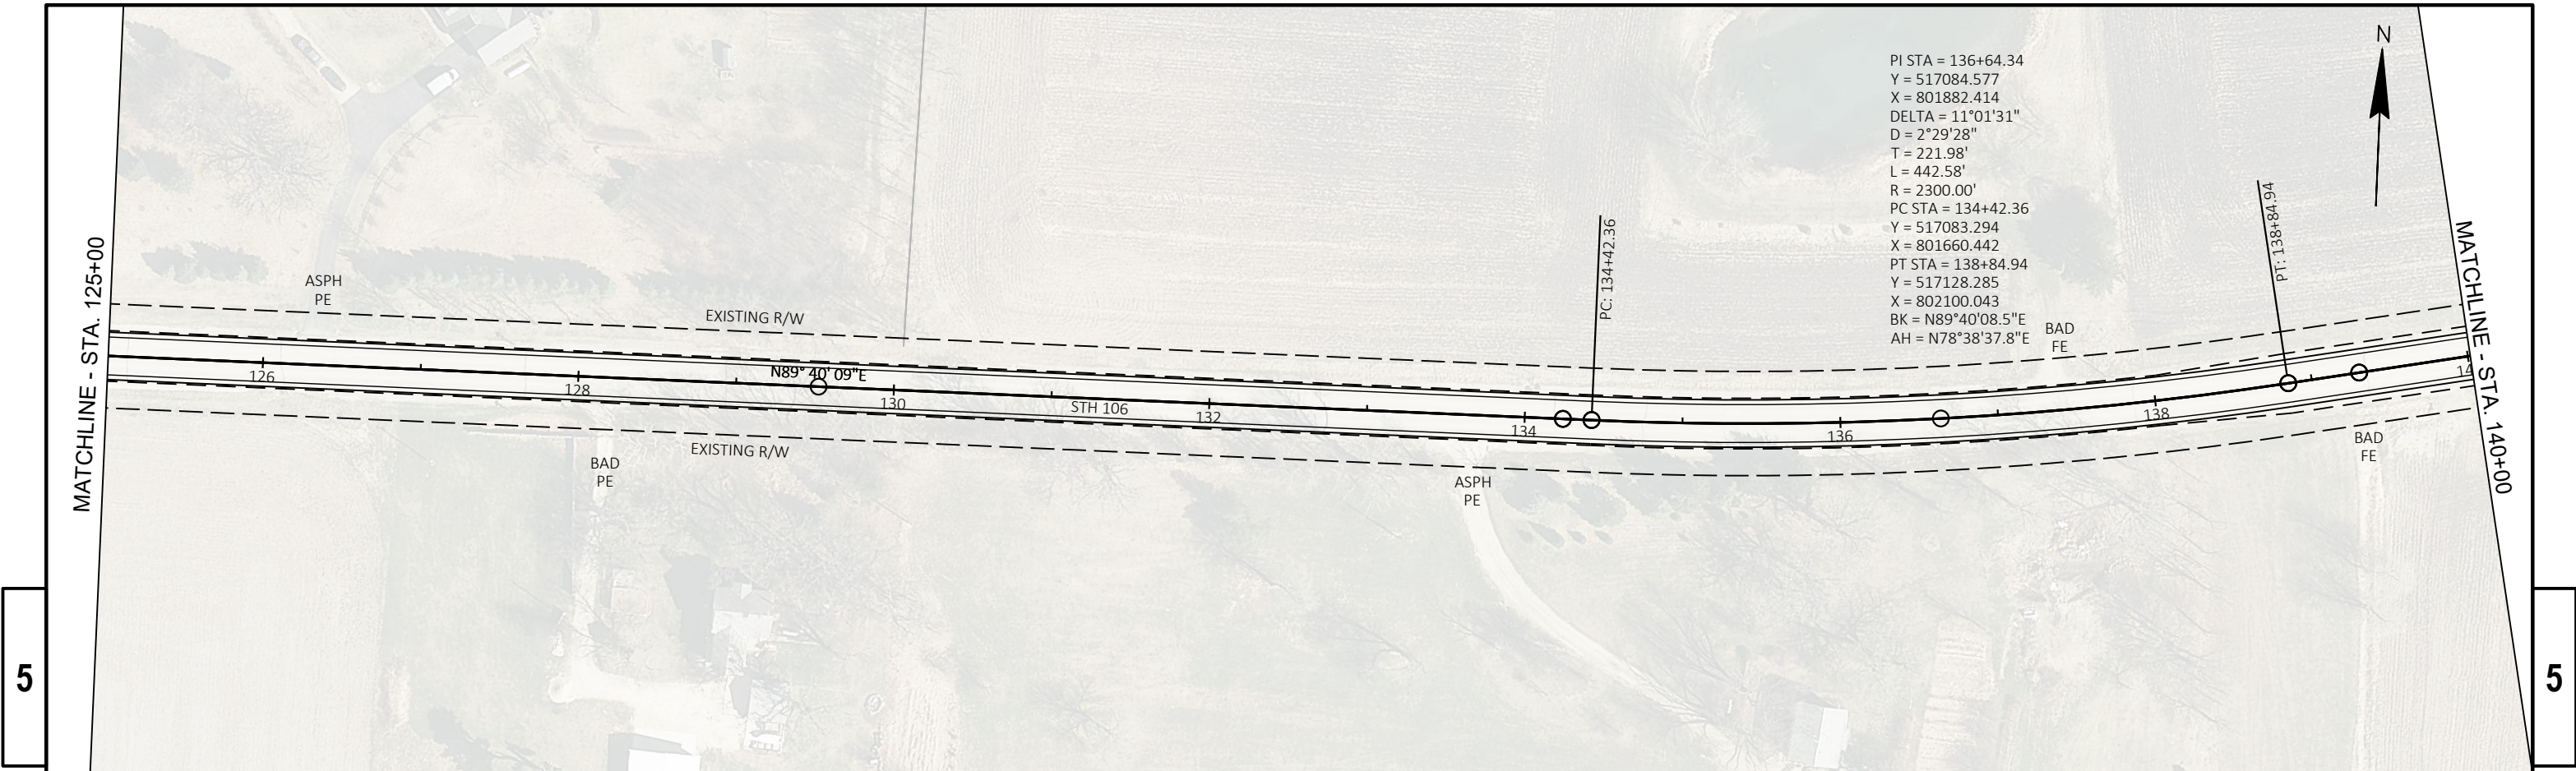

PROJECT NO: 3576-01-71	HWY: STH 106	COUNTY: JEFFERSON	09-	SHEET	E
------------------------	--------------	-------------------	-----	-------	---

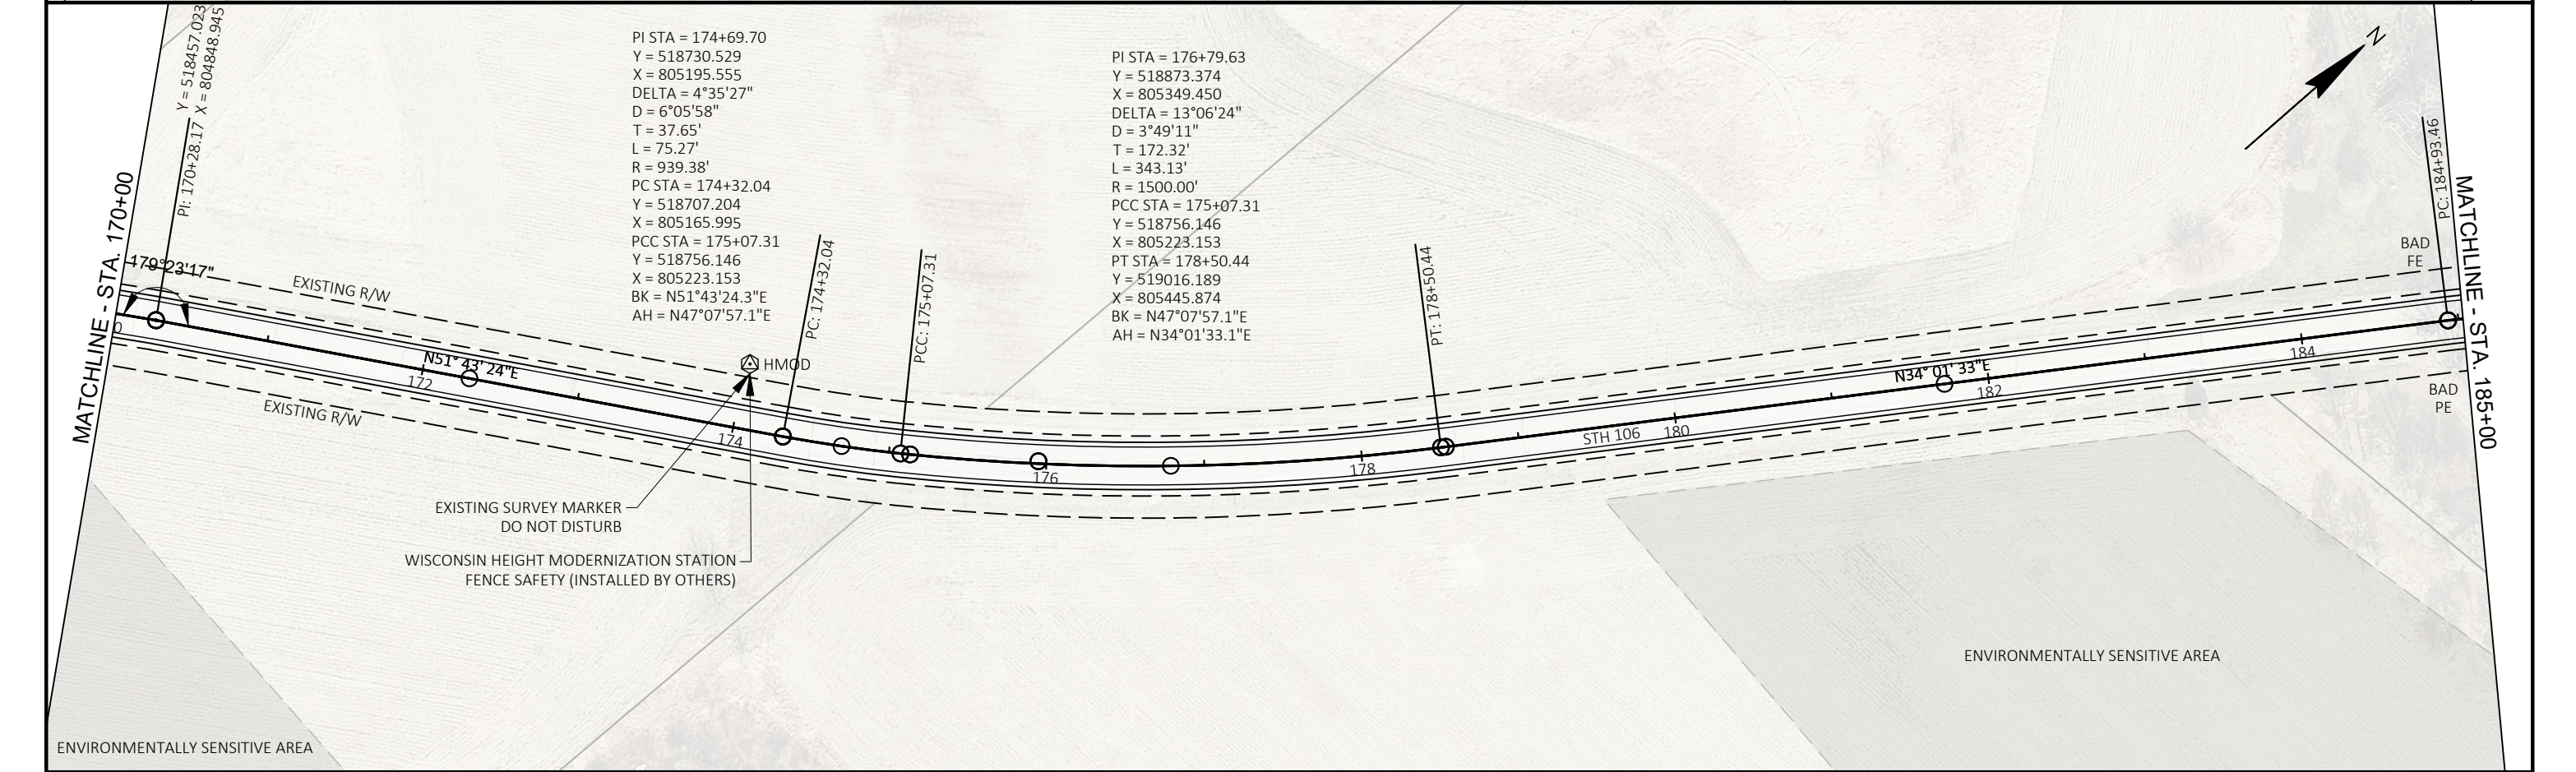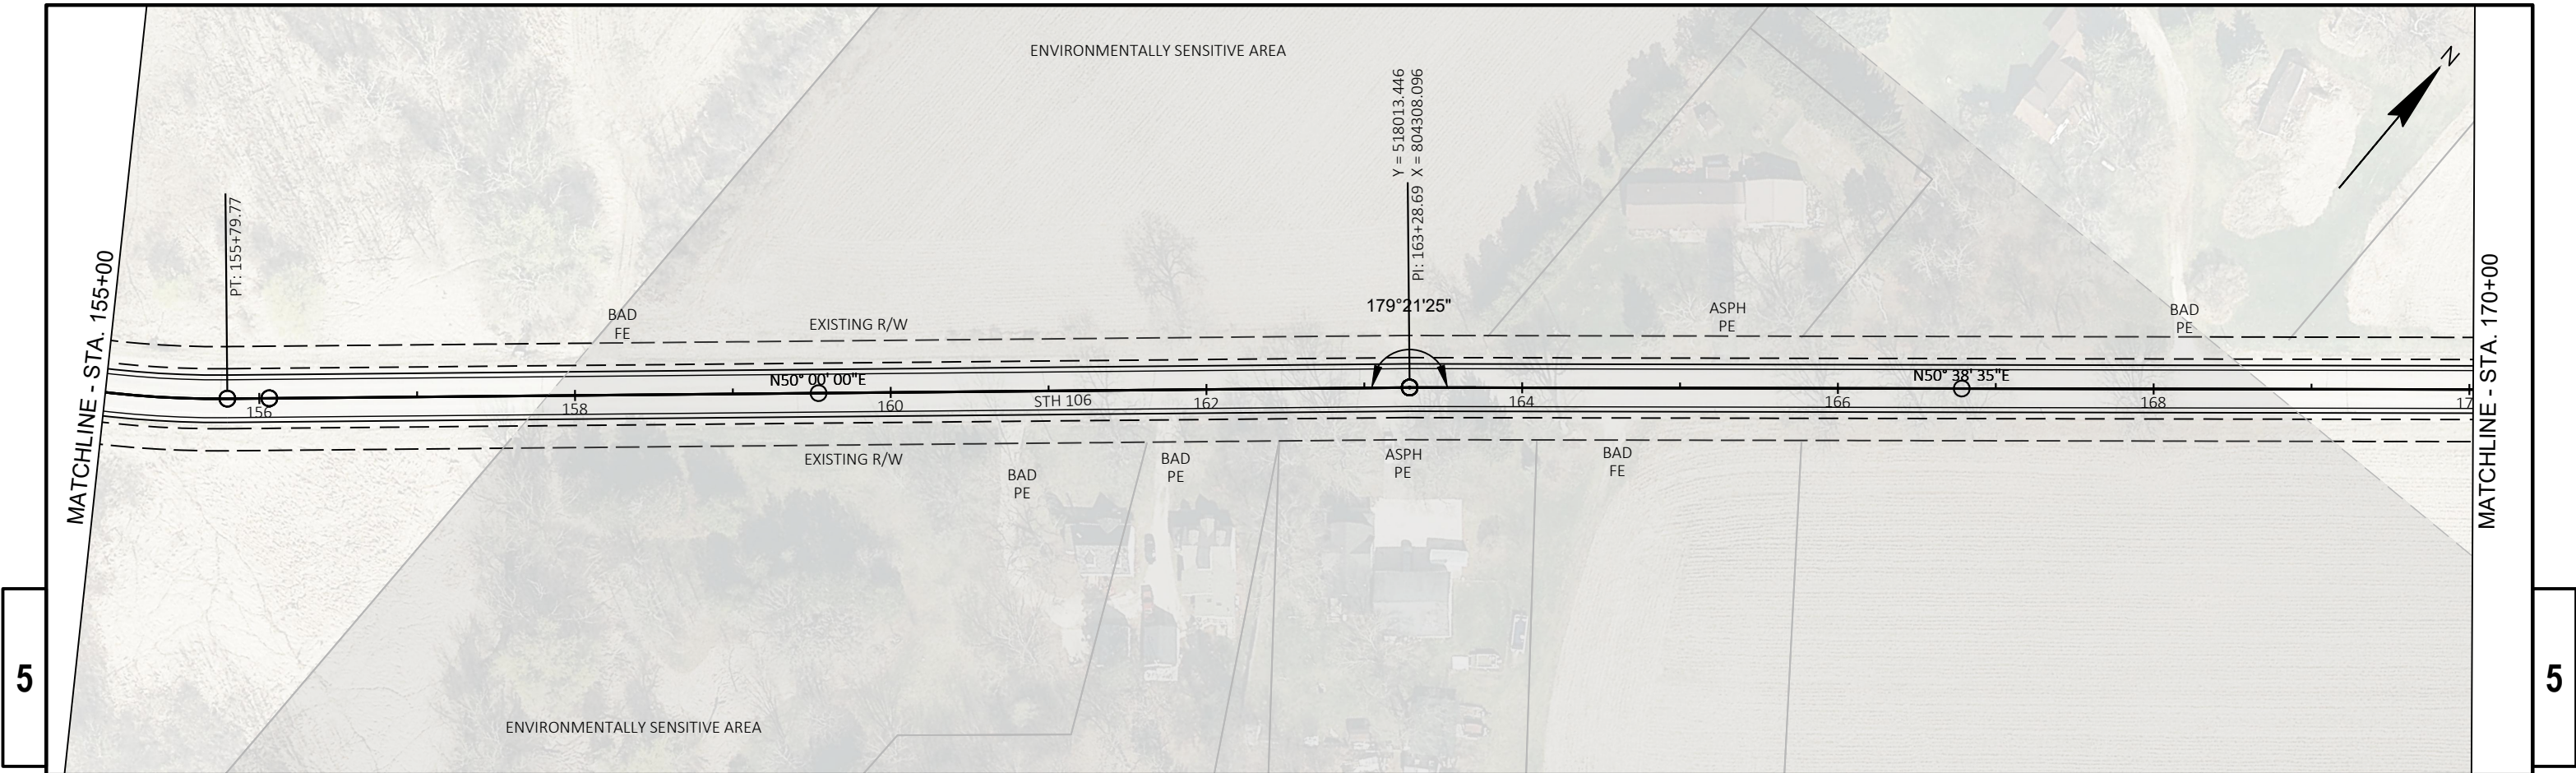




PROJECT NO: 3576-01-71	HWY: STH 106	COUNTY: JEFFERSON	09-	SHEET	E
------------------------	--------------	-------------------	-----	-------	---

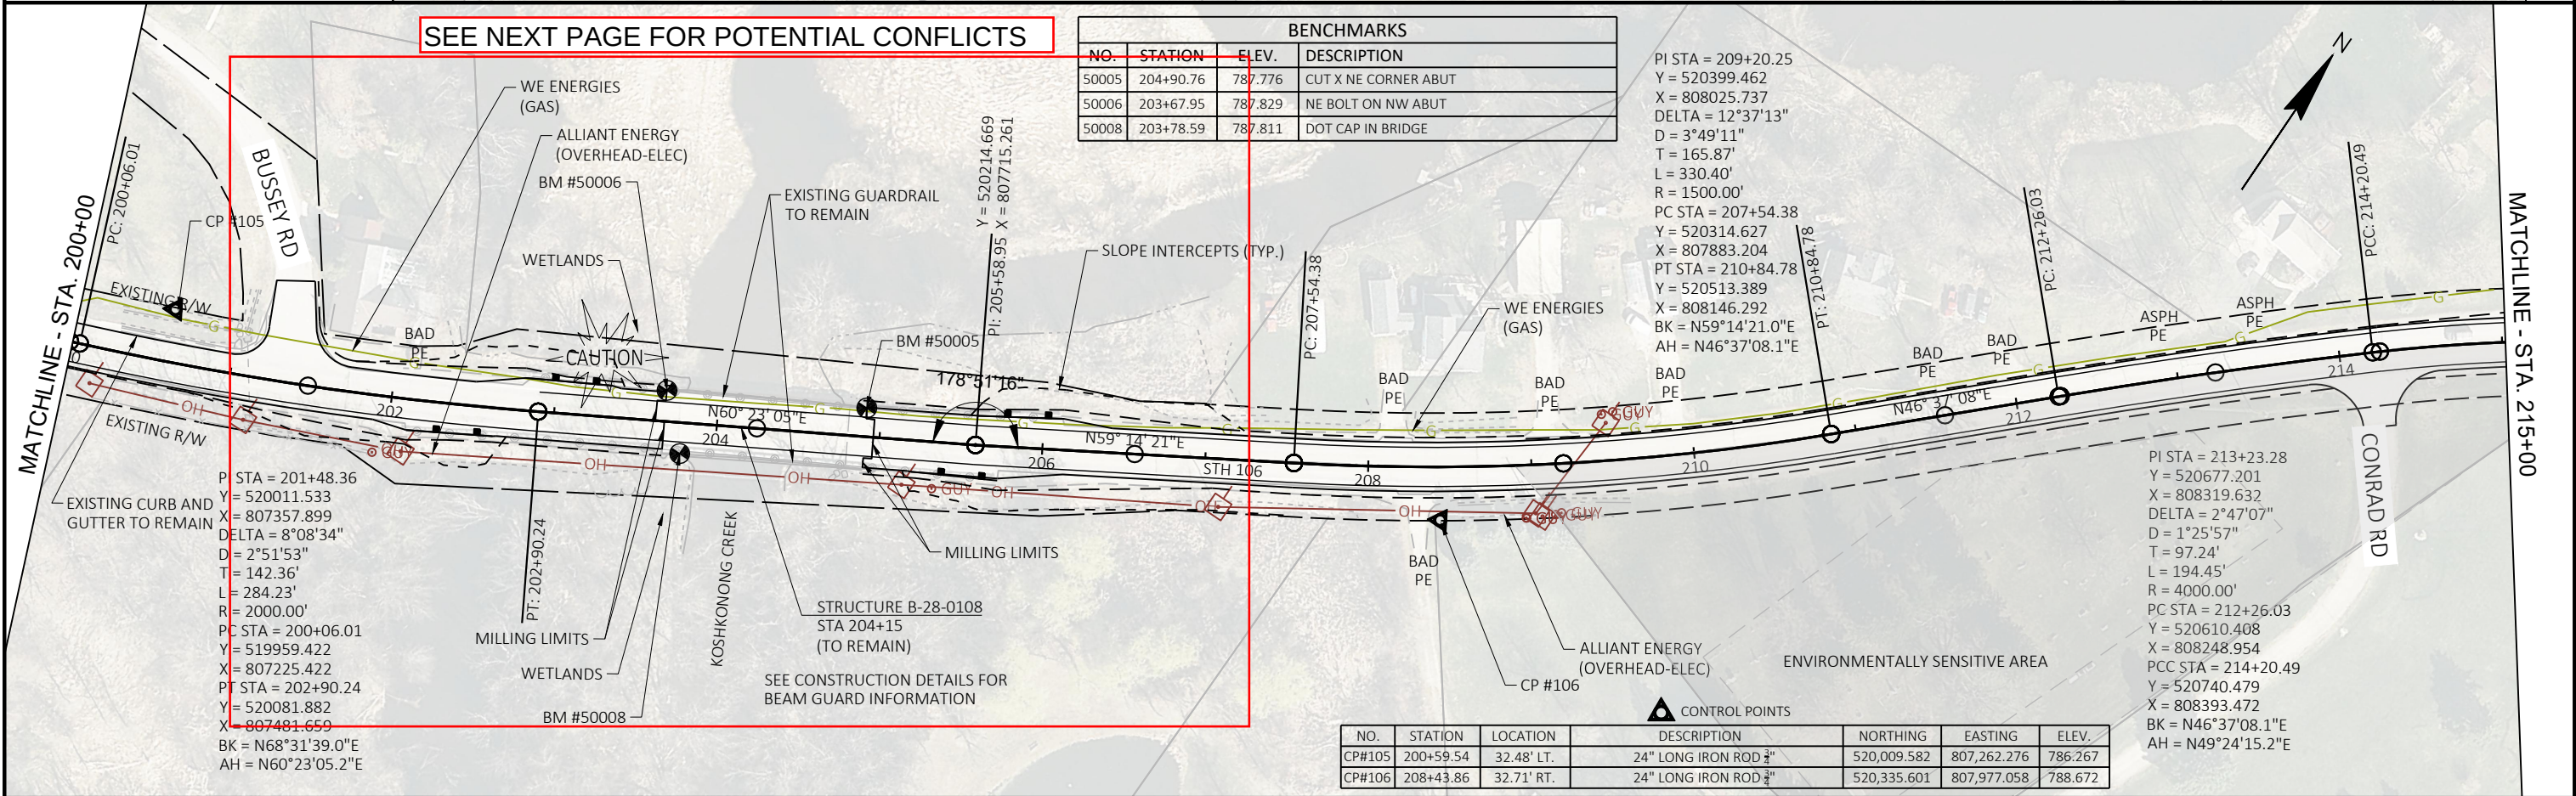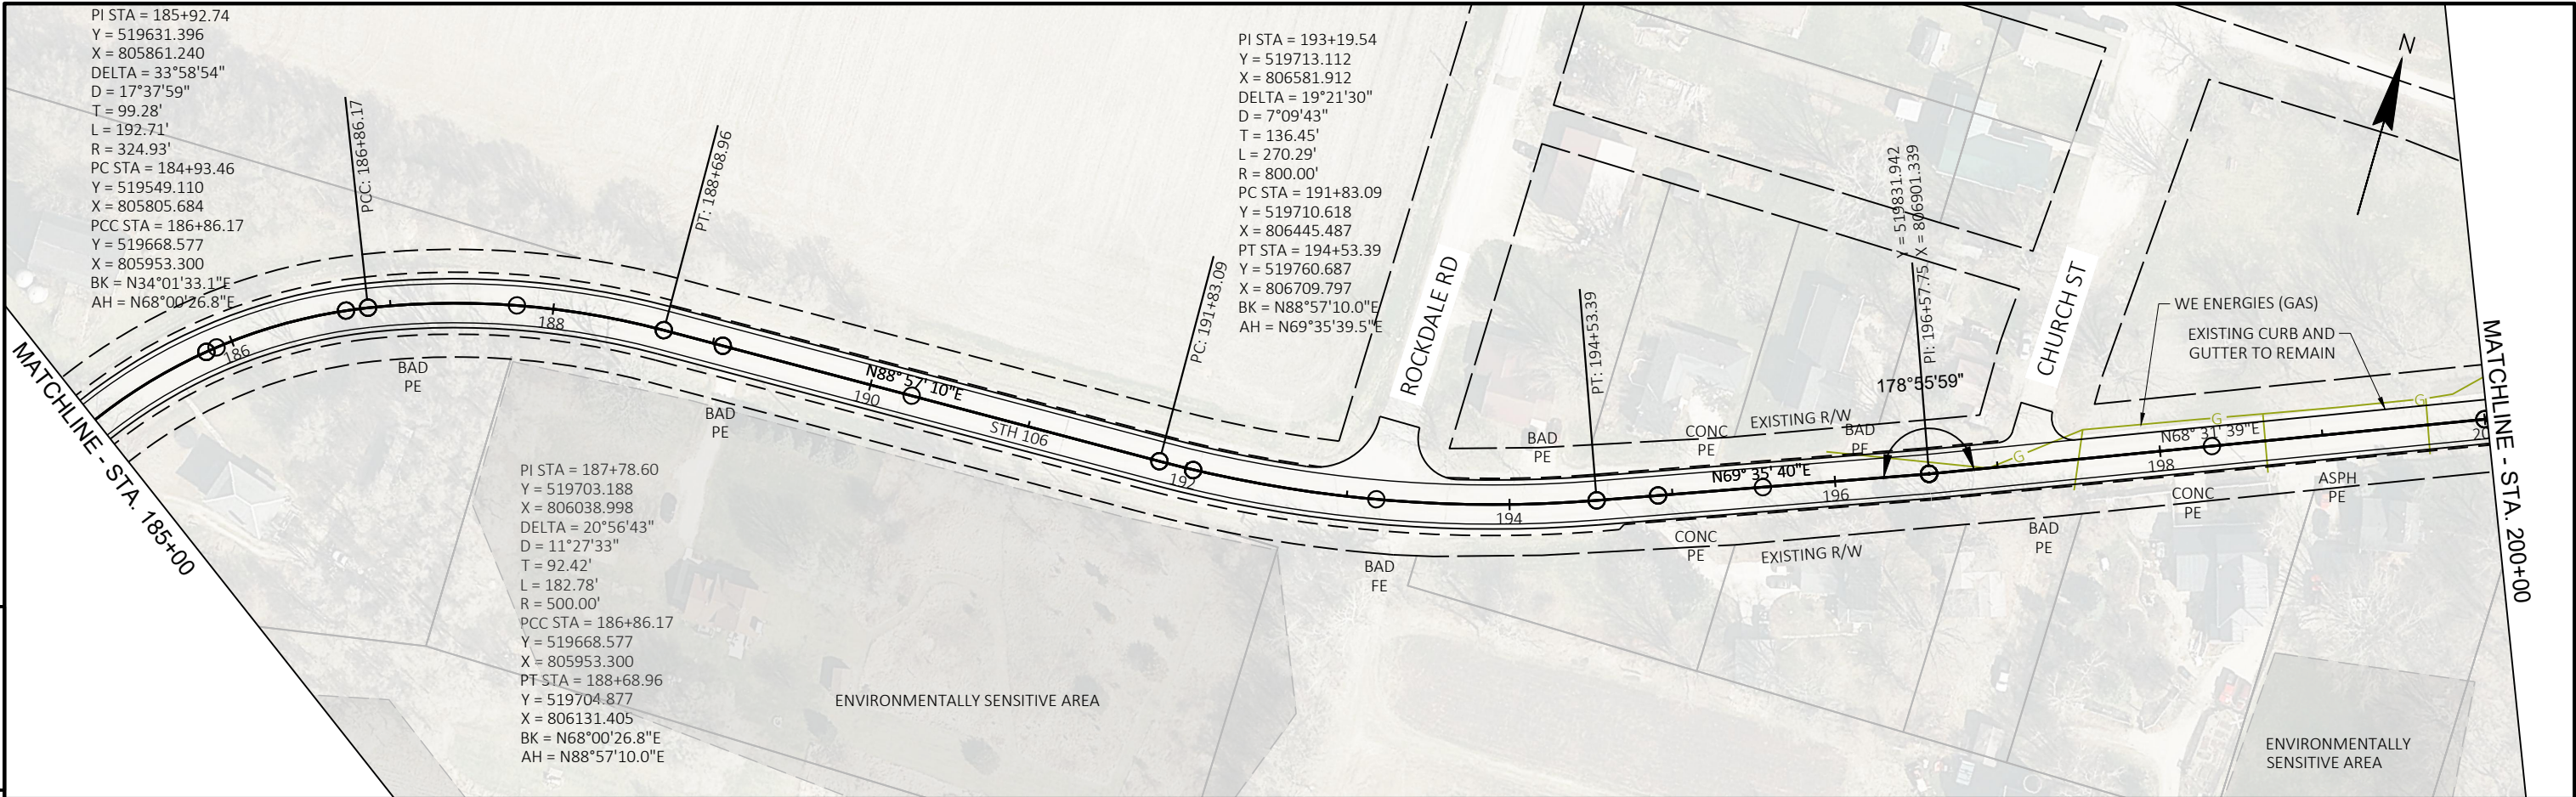



BENCHMARKS			
NO.	STATION	ELEV.	DESCRIPTION
50005	204+90.76	787.776	CUT X NE CORNER ABUT
50006	203+67.95	787.829	NE BOLT ON NW ABUT
50008	203+78.59	787.811	DOT CAP IN BRIDGE



NO.	STATION	LOCATION	DESCRIPTION	NORTHING	EASTING	ELEV.
CP#105	200+59.54	32.48' LT.	24" LONG IRON ROD 3"	520,009.582	807,262.276	786.267
CP#106	208+43.86	32.71' RT.	24" LONG IRON ROD 3"	520,335.601	807,977.058	788.672

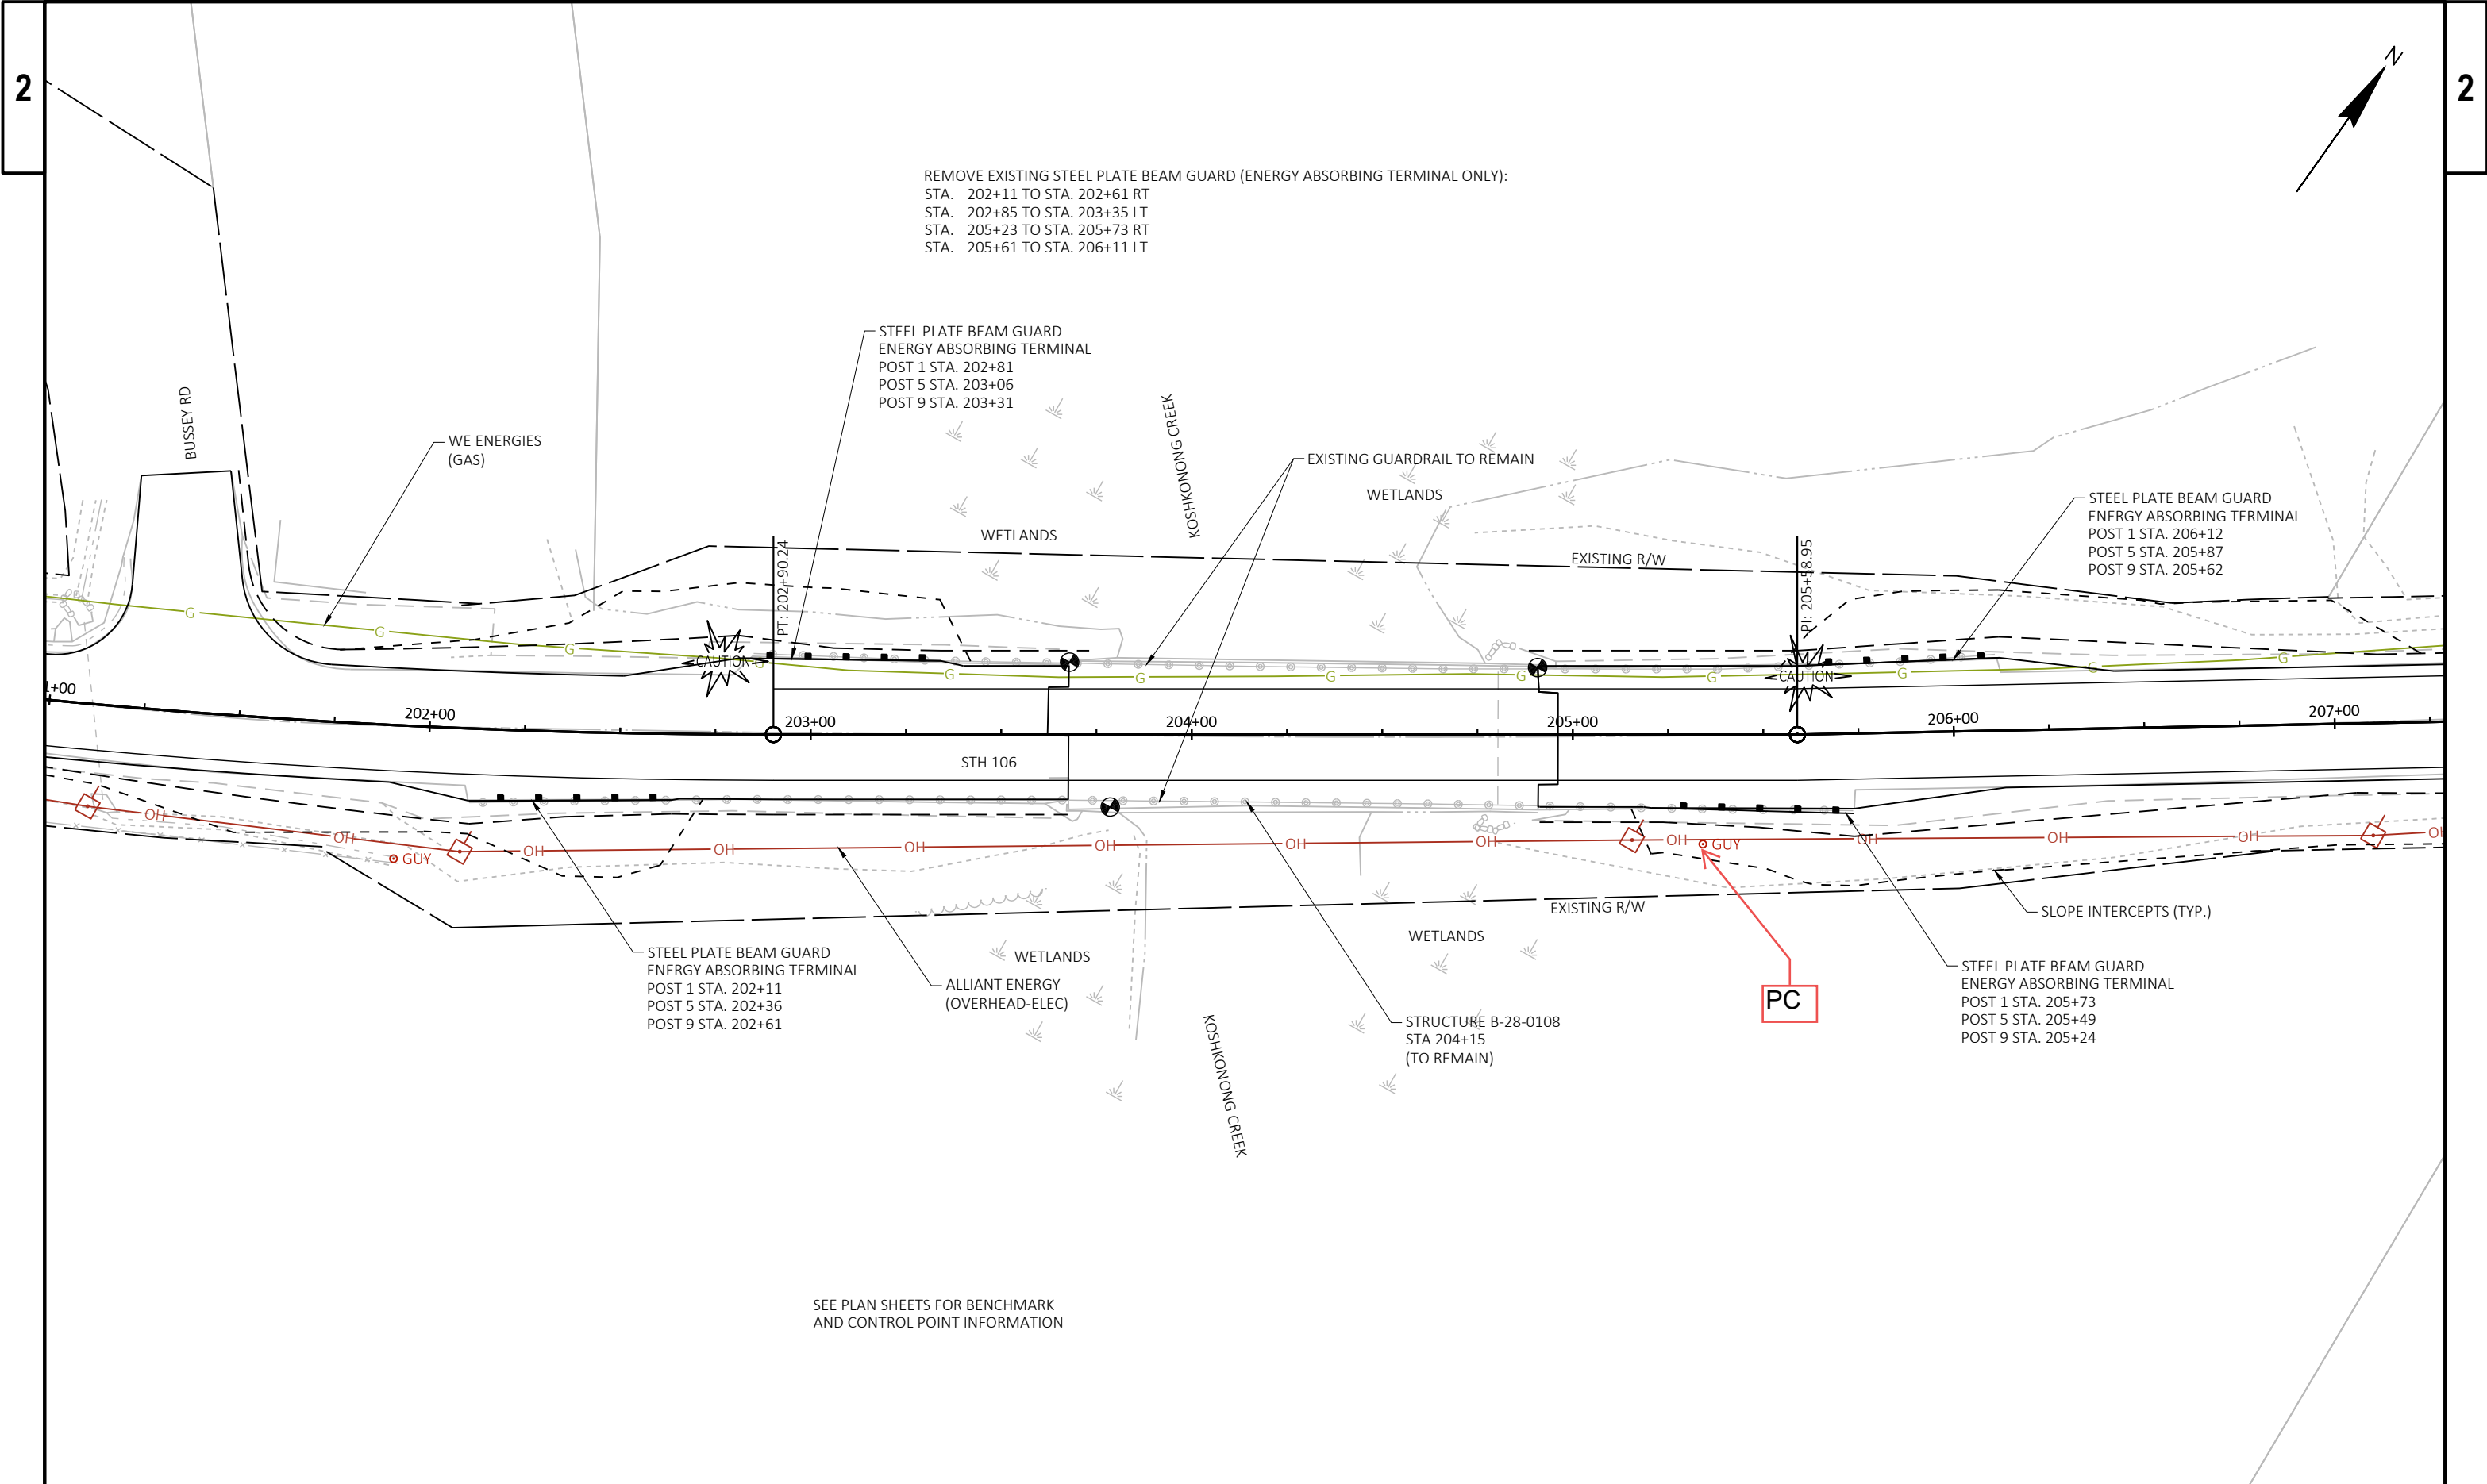

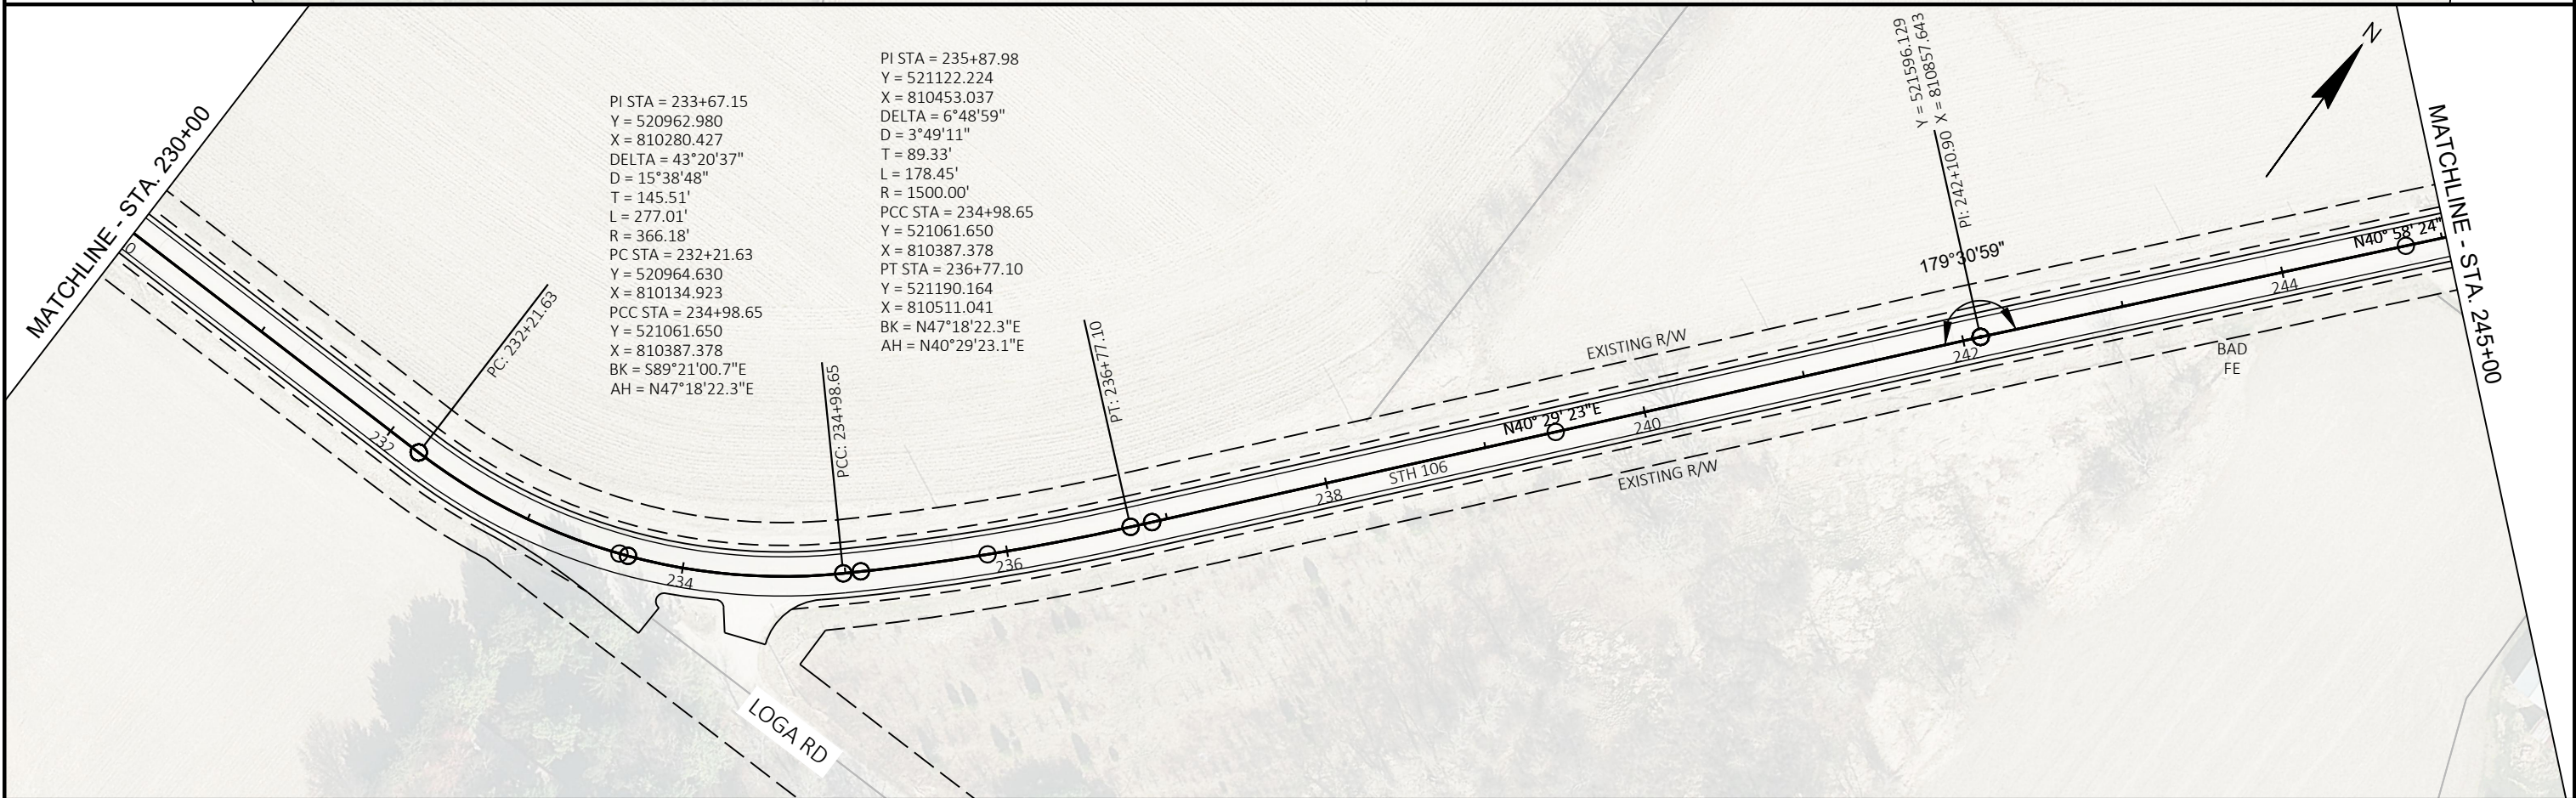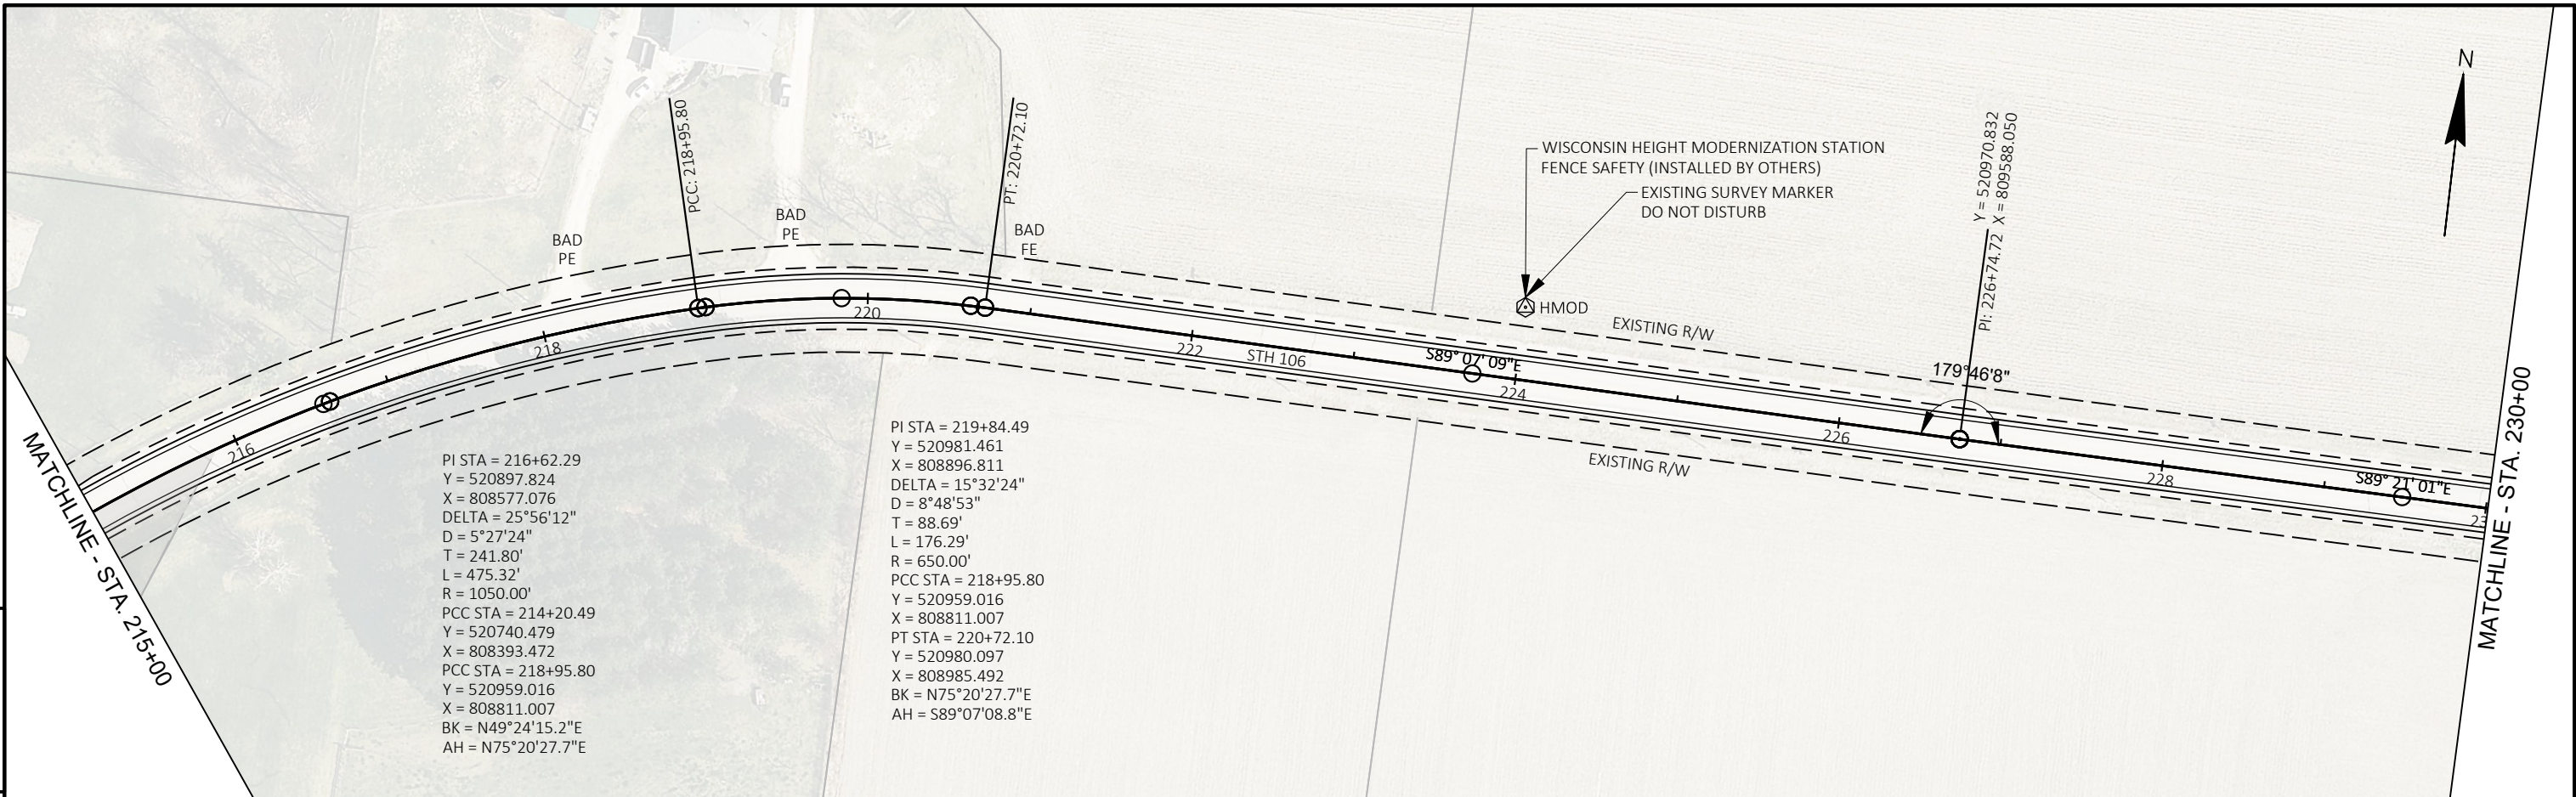



PROJECT NO:	3576-01-71	HWY: STH 106	COUNTY: JEFFERSON	09-	SHEET	E
-------------	------------	--------------	-------------------	-----	-------	---

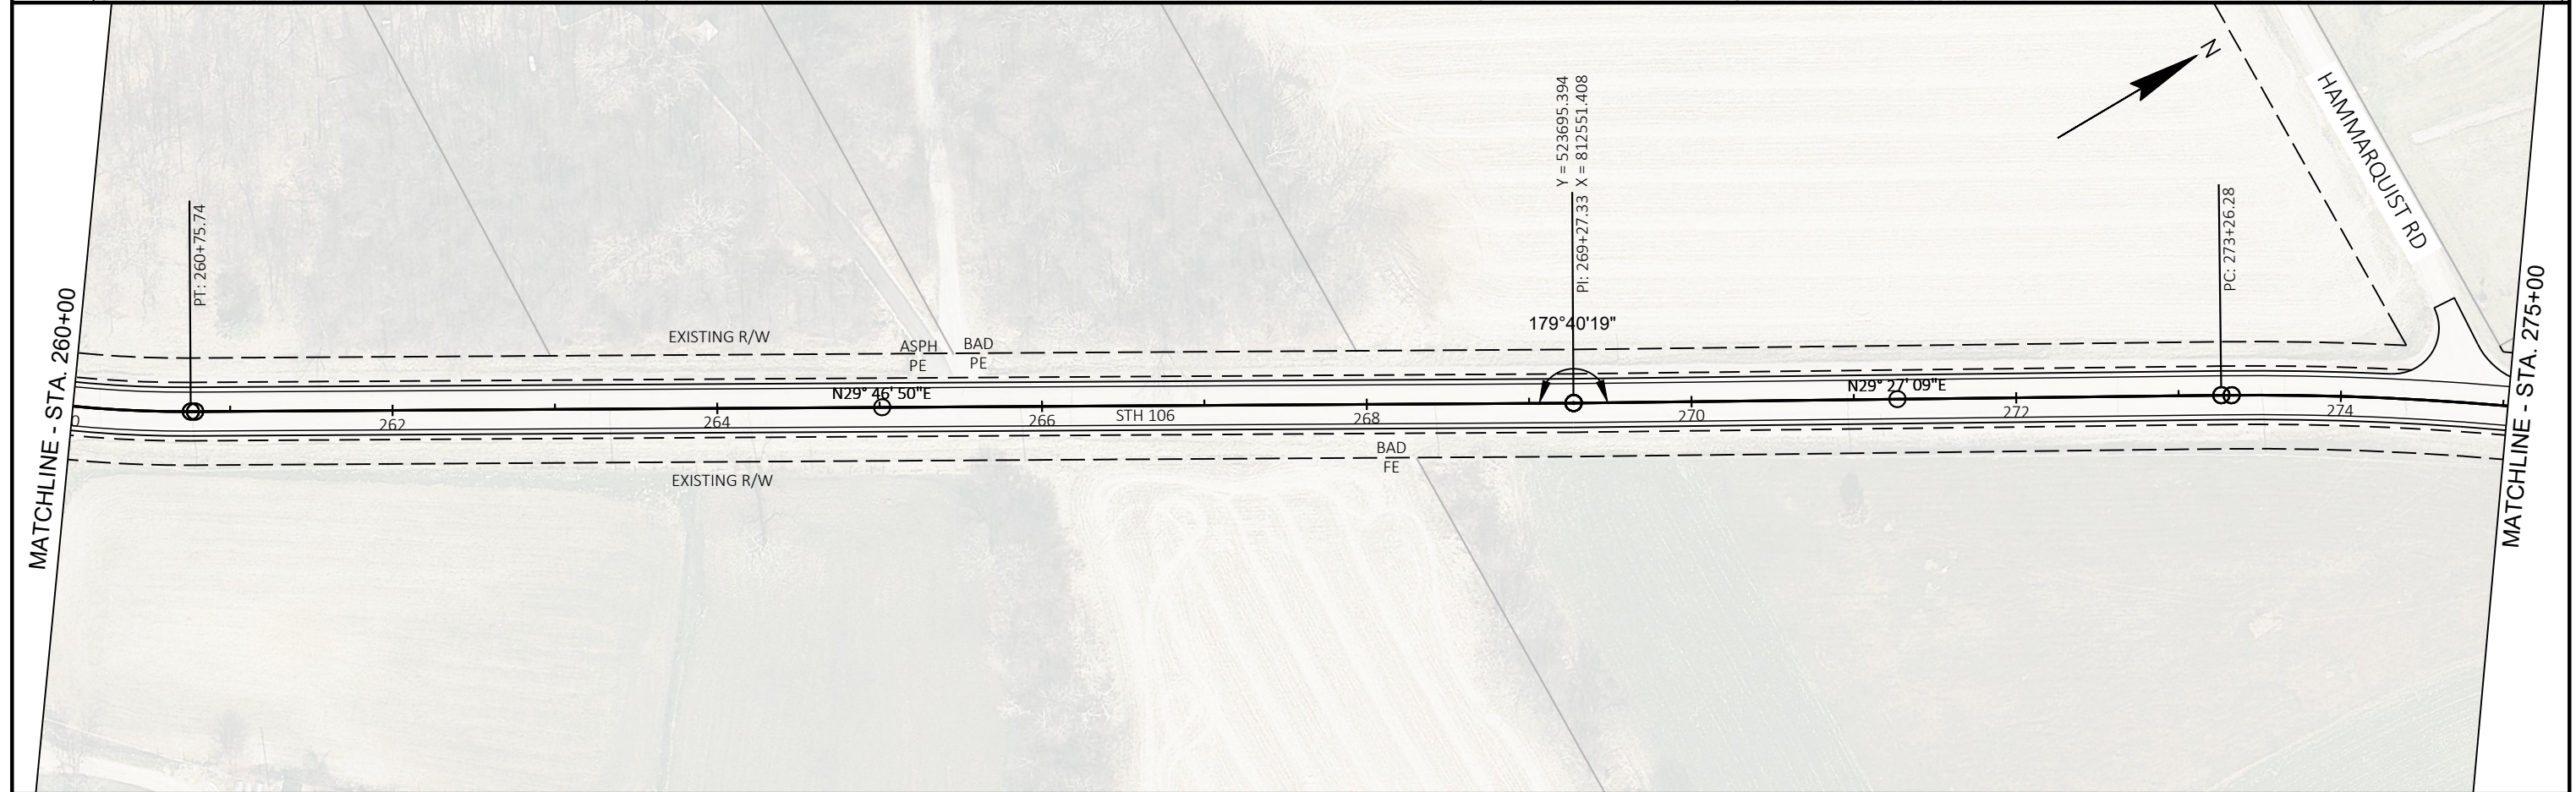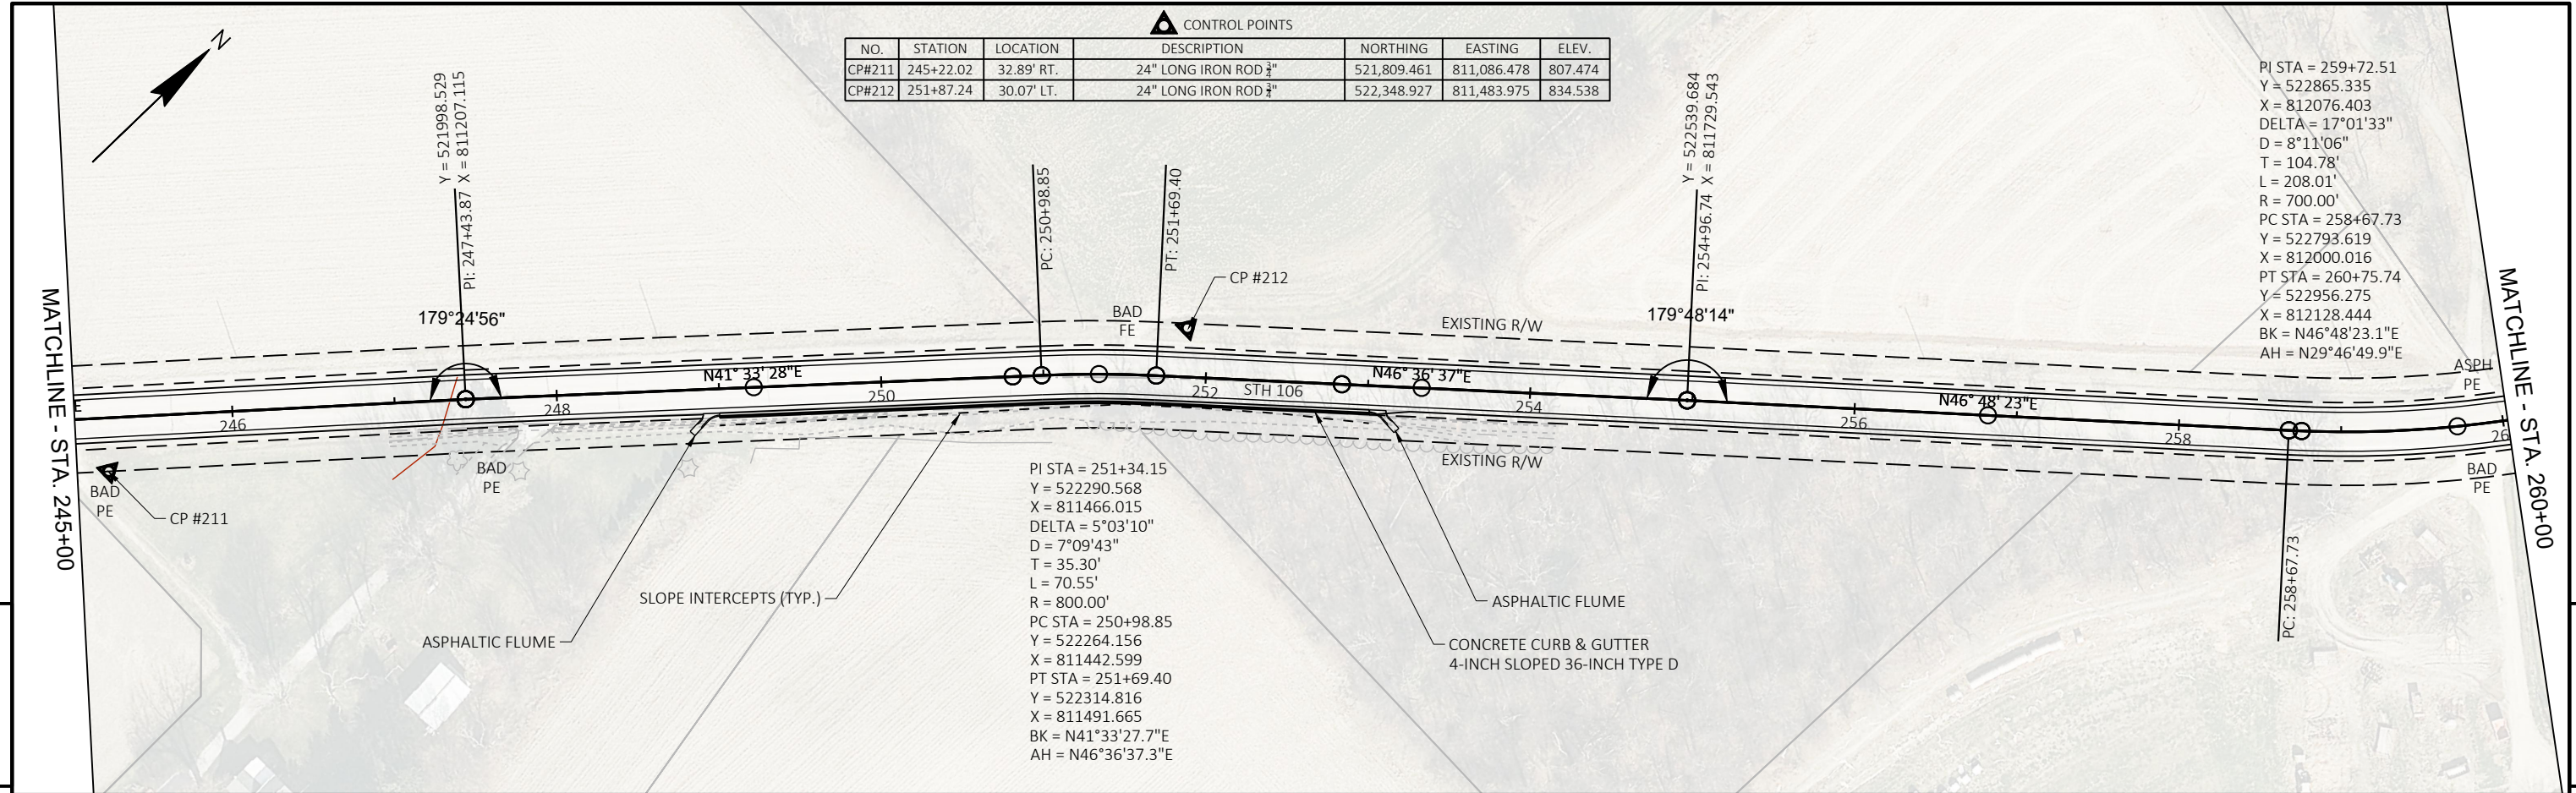

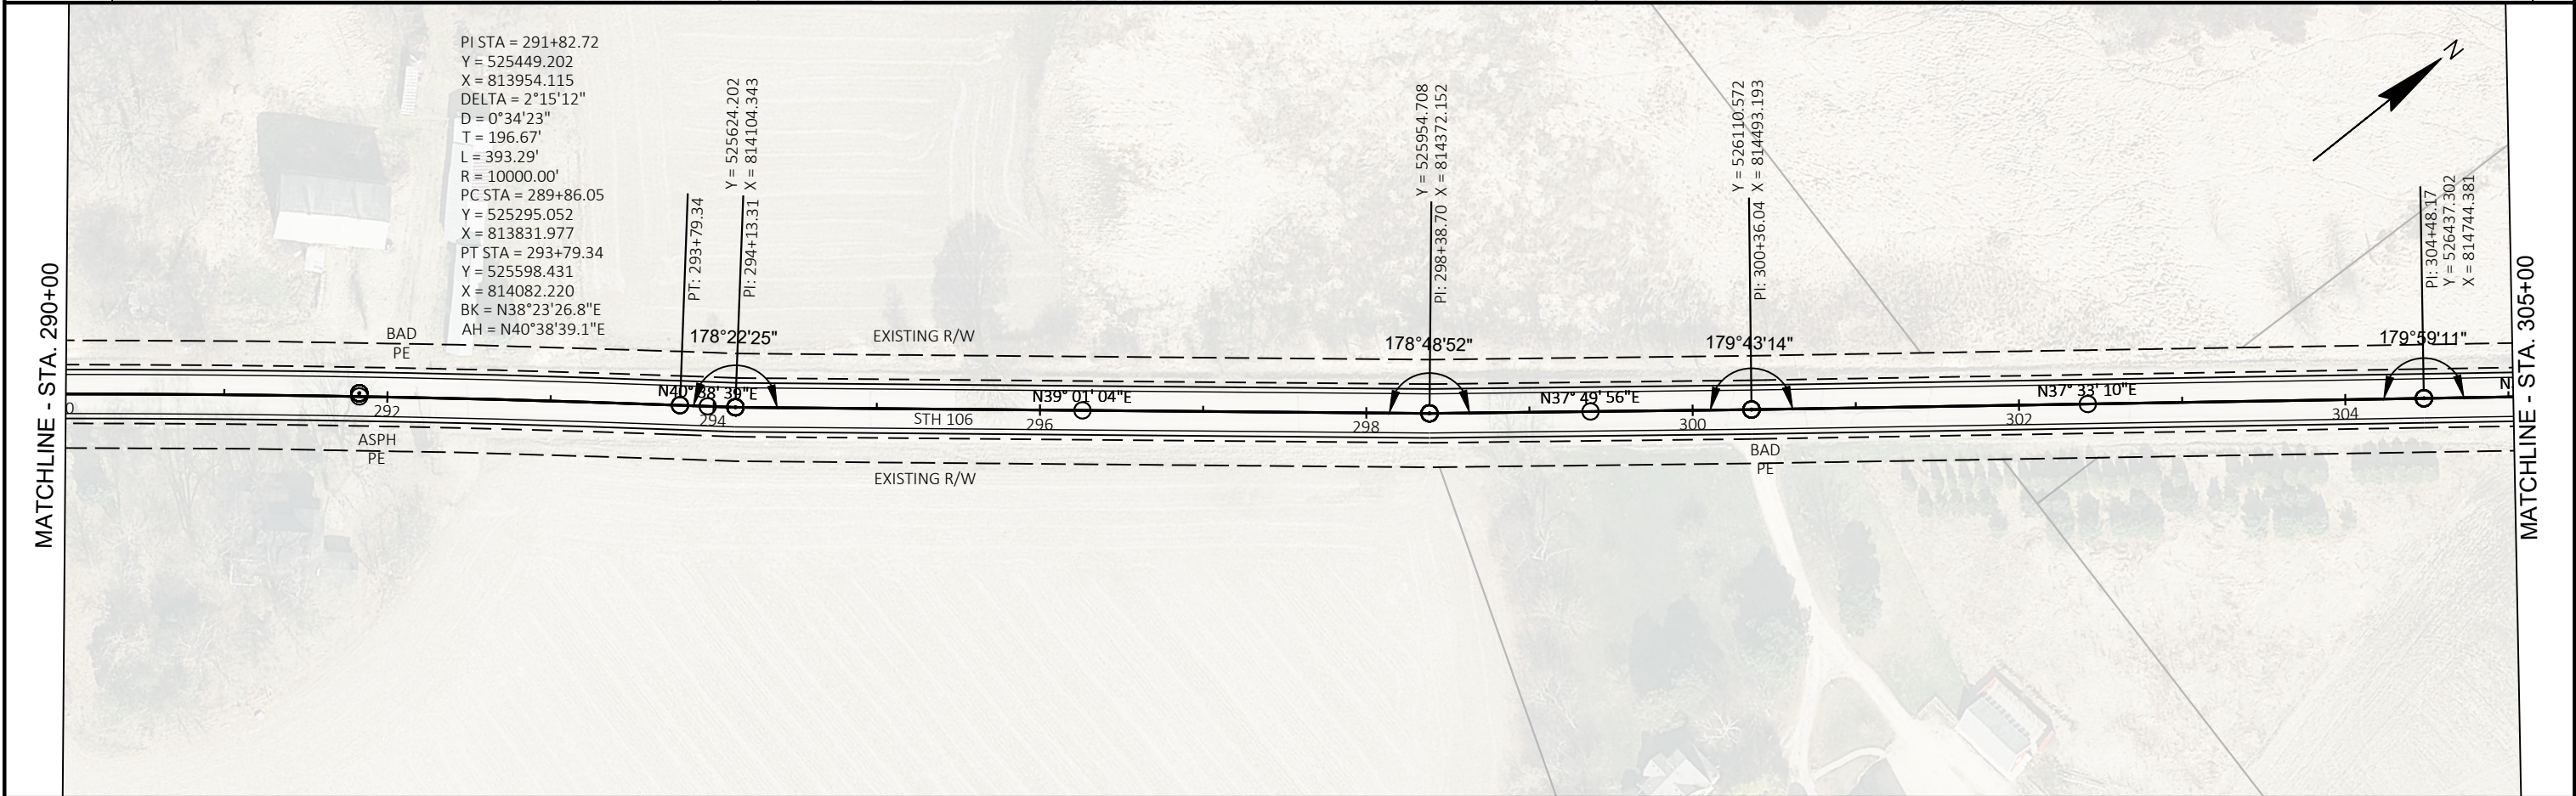
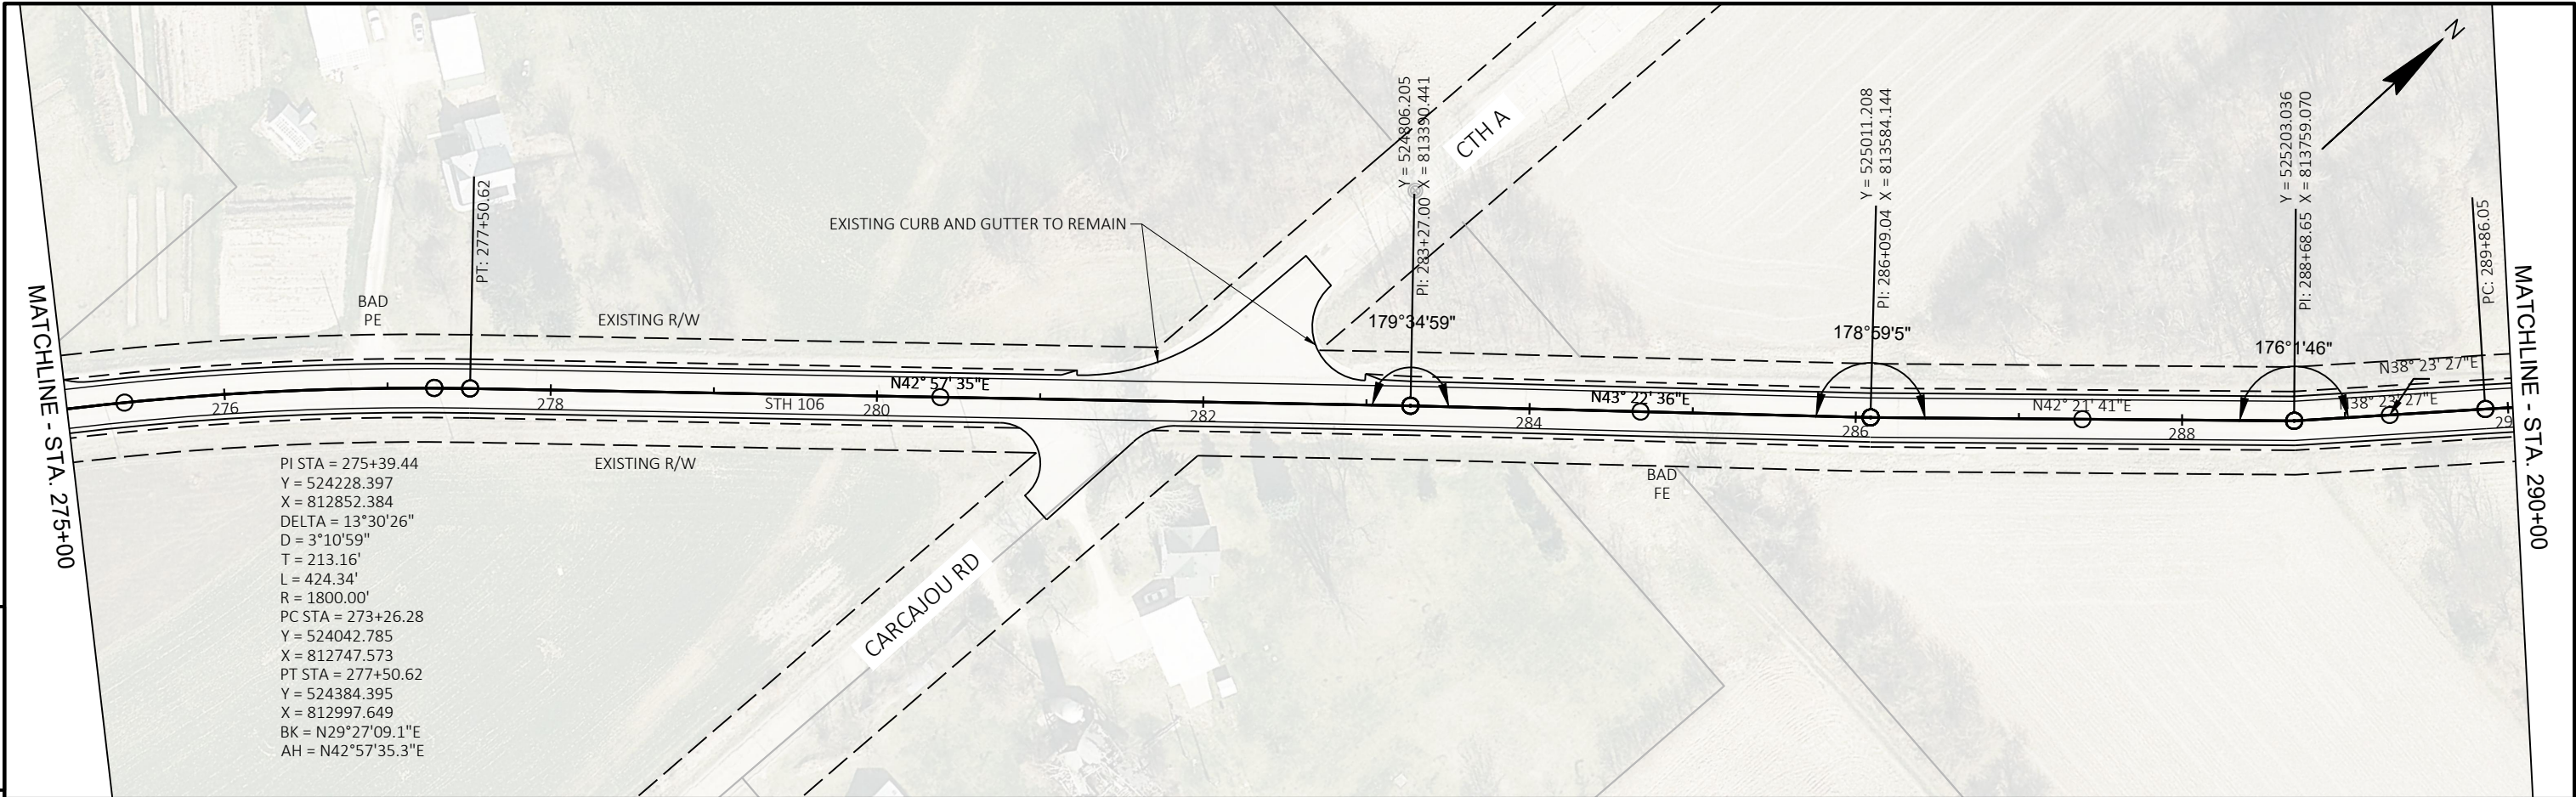


PROJECT NO: 3576-01-71	HWY: STH 106	COUNTY: JEFFERSON	09-	SHEET	E
------------------------	--------------	-------------------	-----	-------	---



SEE NEXT PAGE FOR POTENTIAL CONFLICTS

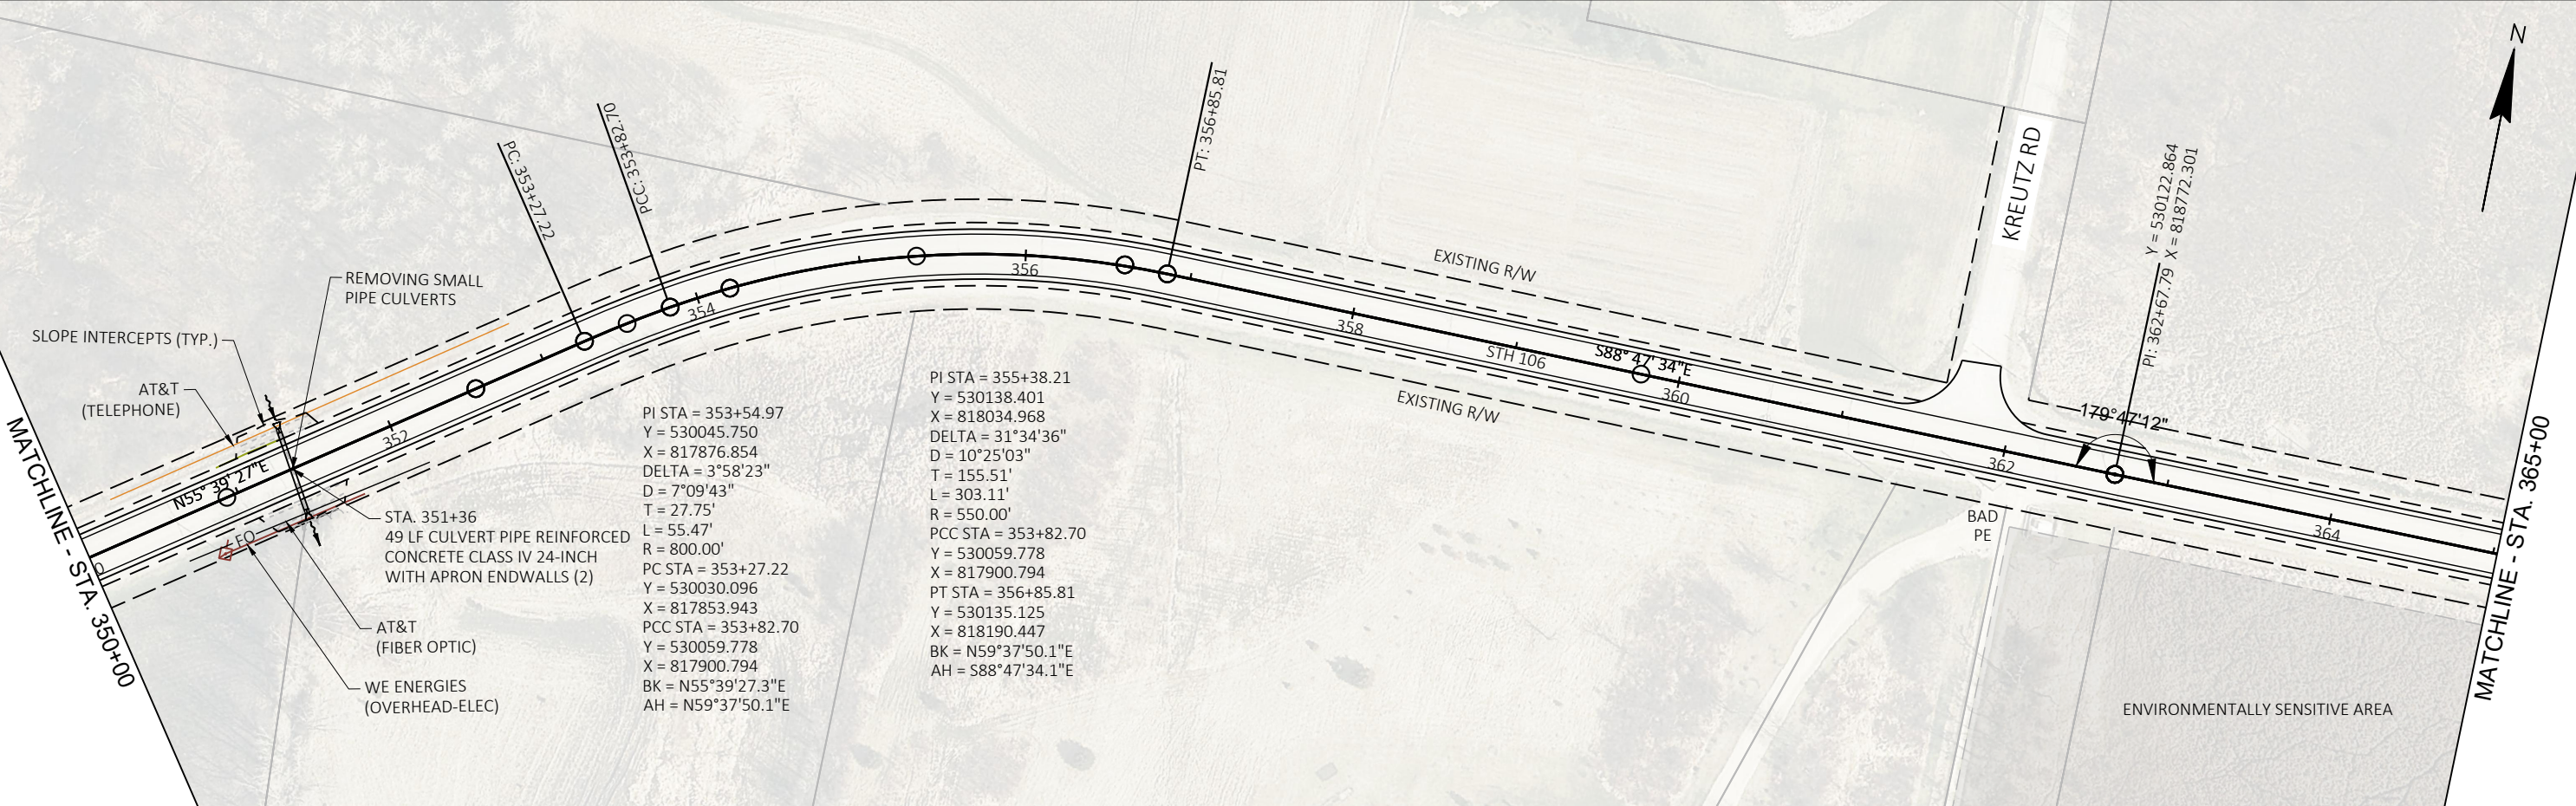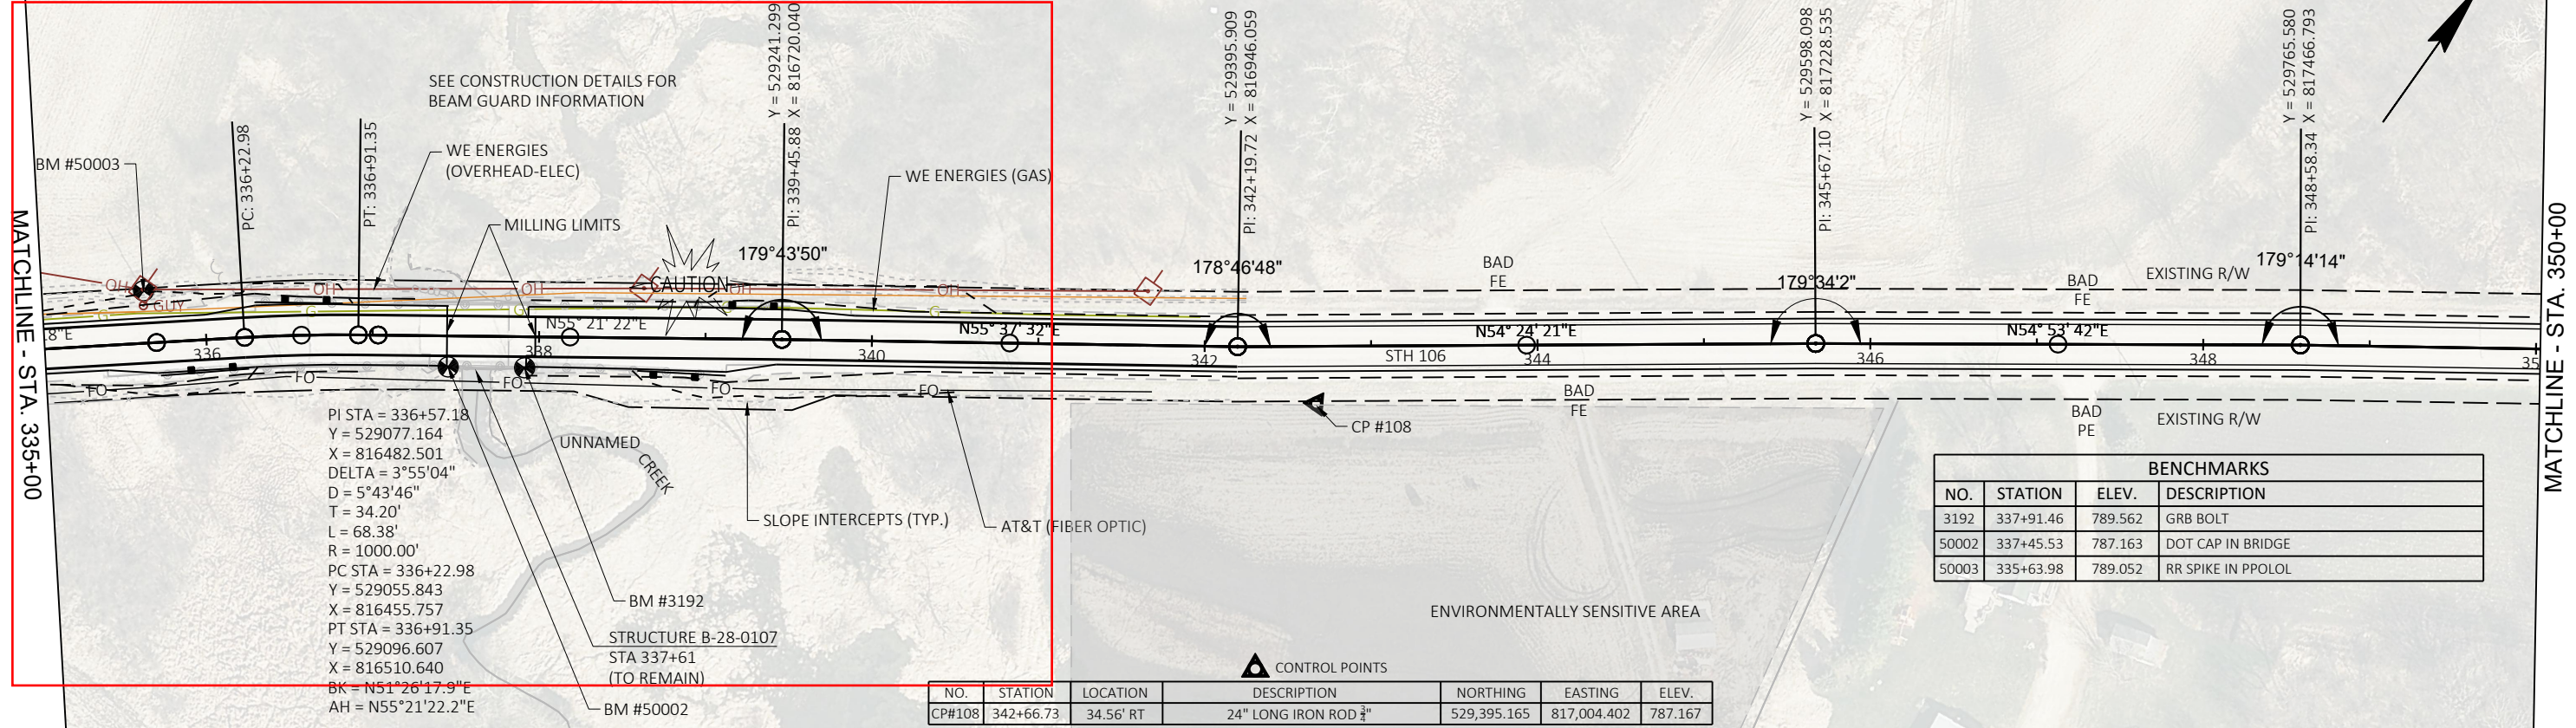




REMOVE EXISTING STEEL PLATE BEAM GUARD (ENERGY ABSORBING TERMINAL ONLY):
STA. 335+70 TO STA. 336+20 RT
STA. 336+31 TO STA. 336+81 LT
STA. 338+62 TO STA. 339+12 RT
STA. 339+01 TO STA. 339+51 LT

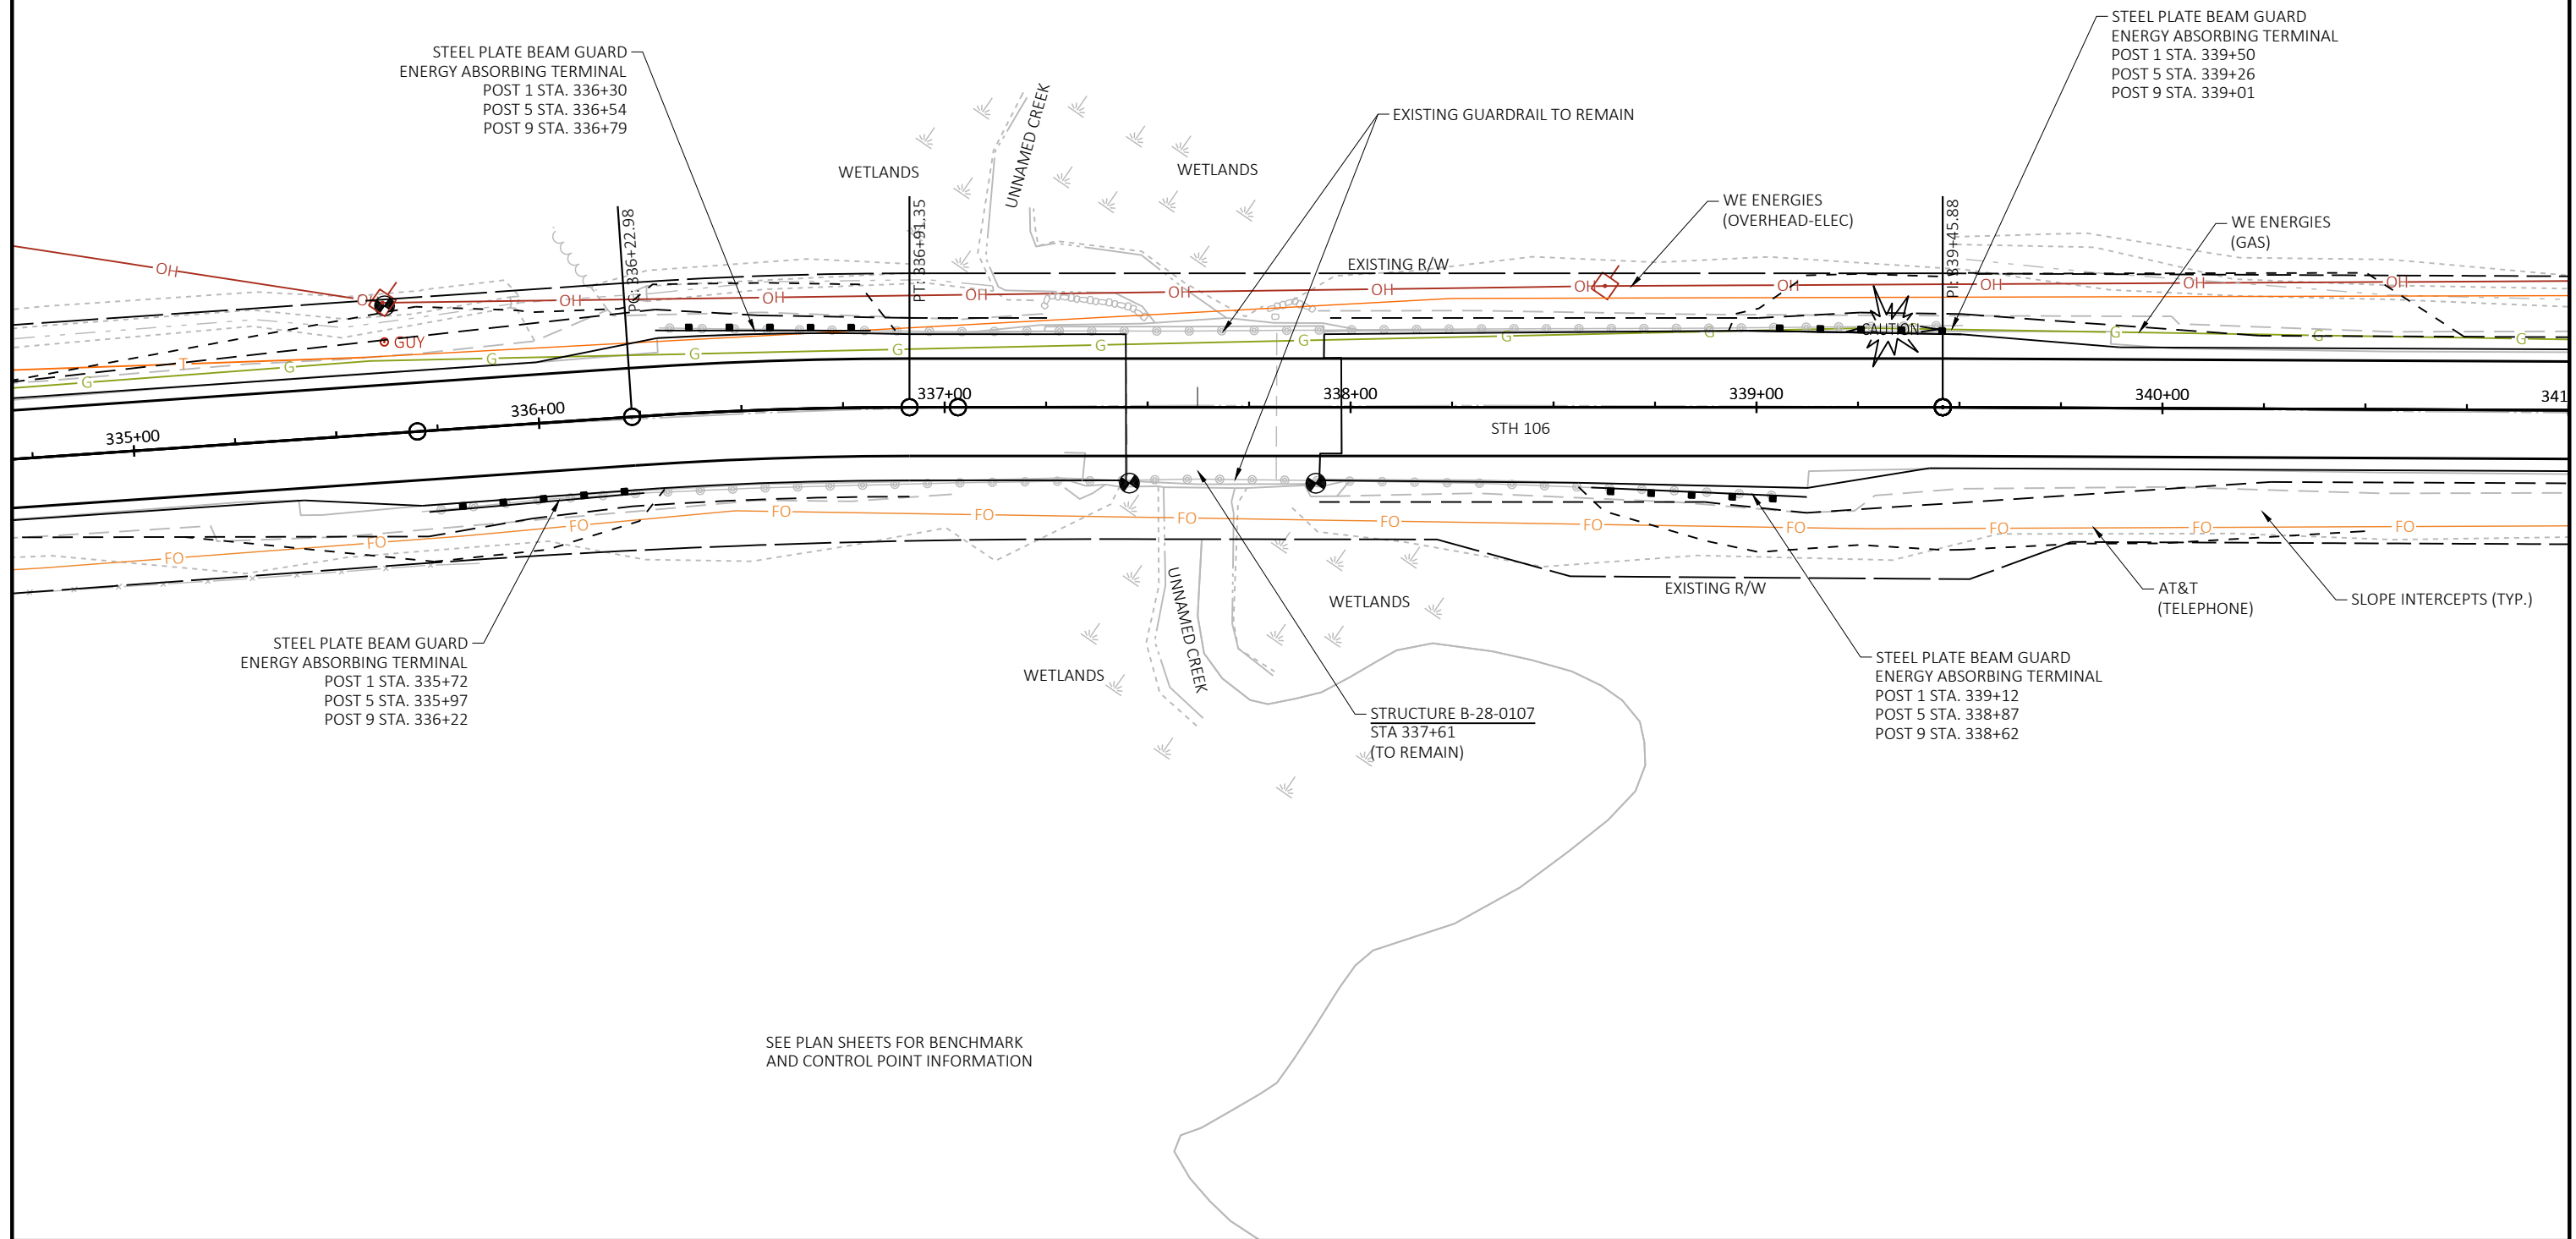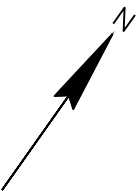

SEE PLAN SHEETS FOR BENCHMARK
AND CONTROL POINT INFORMATION

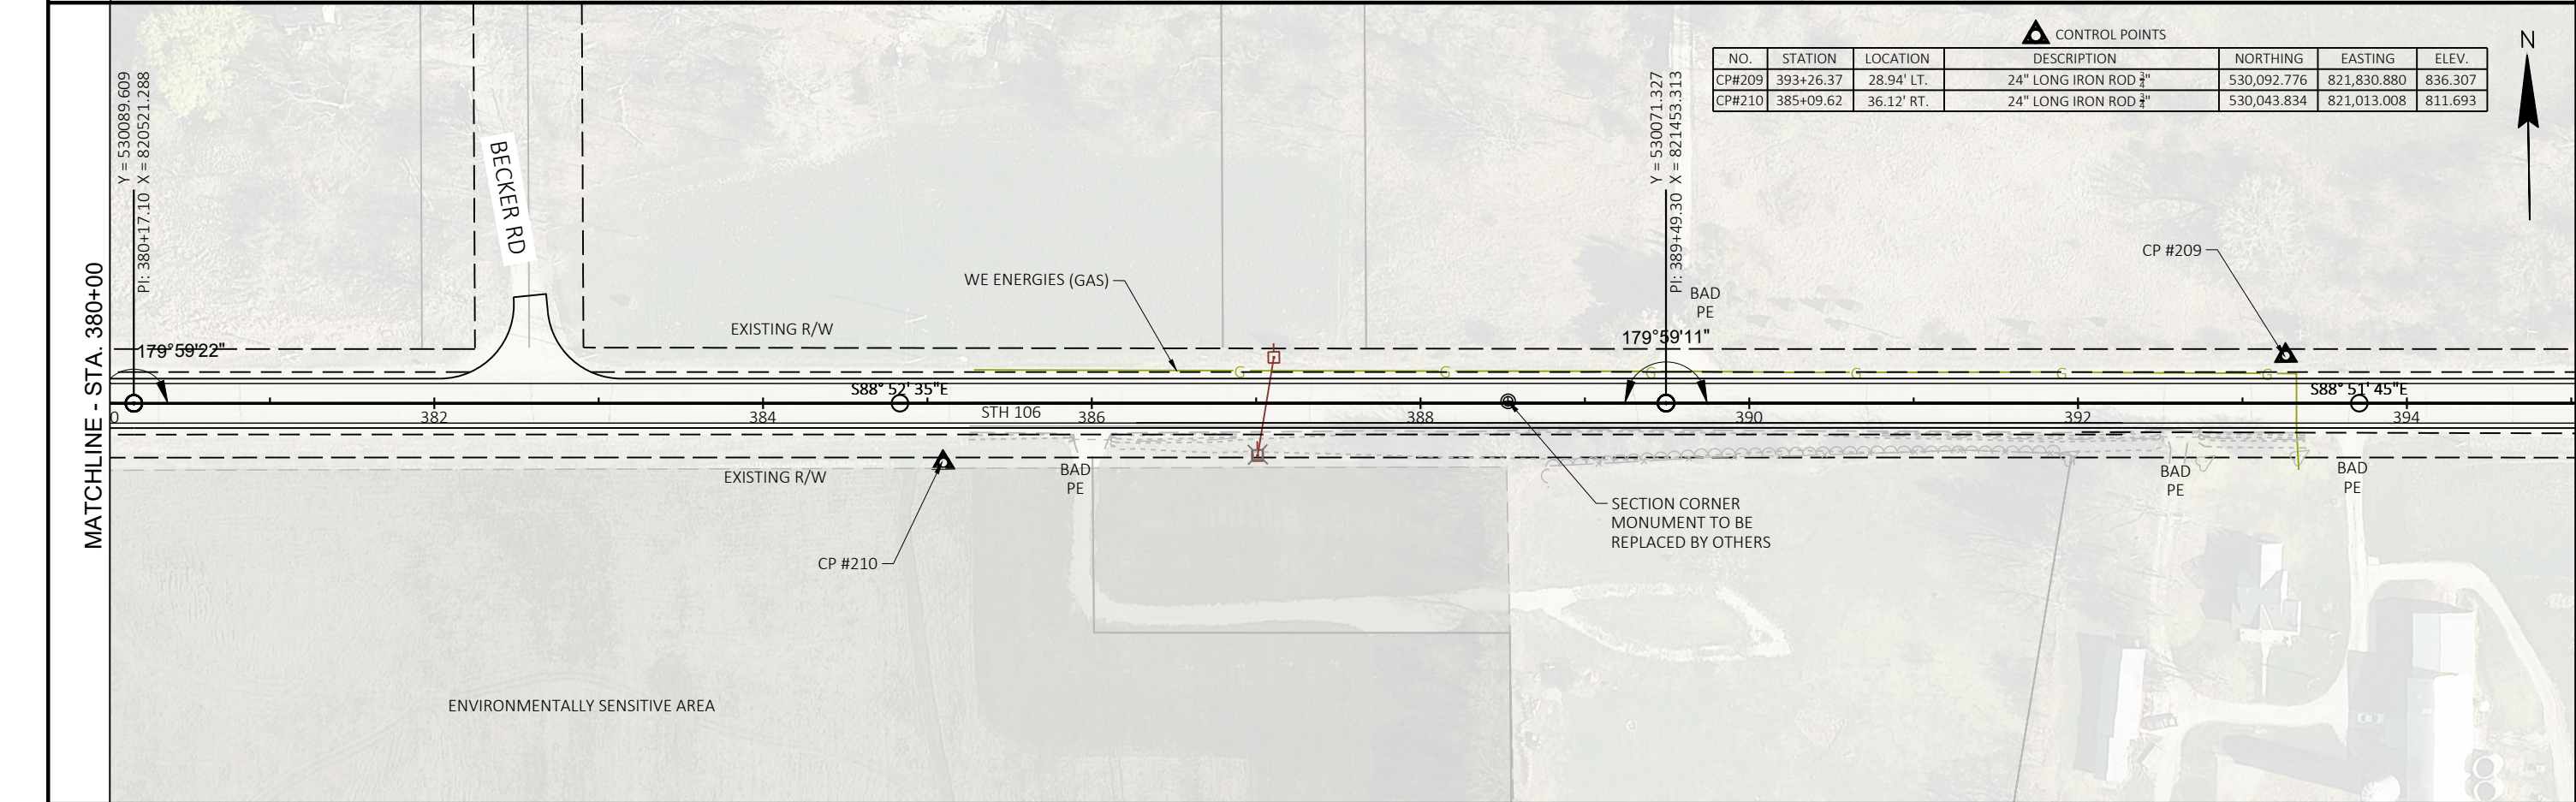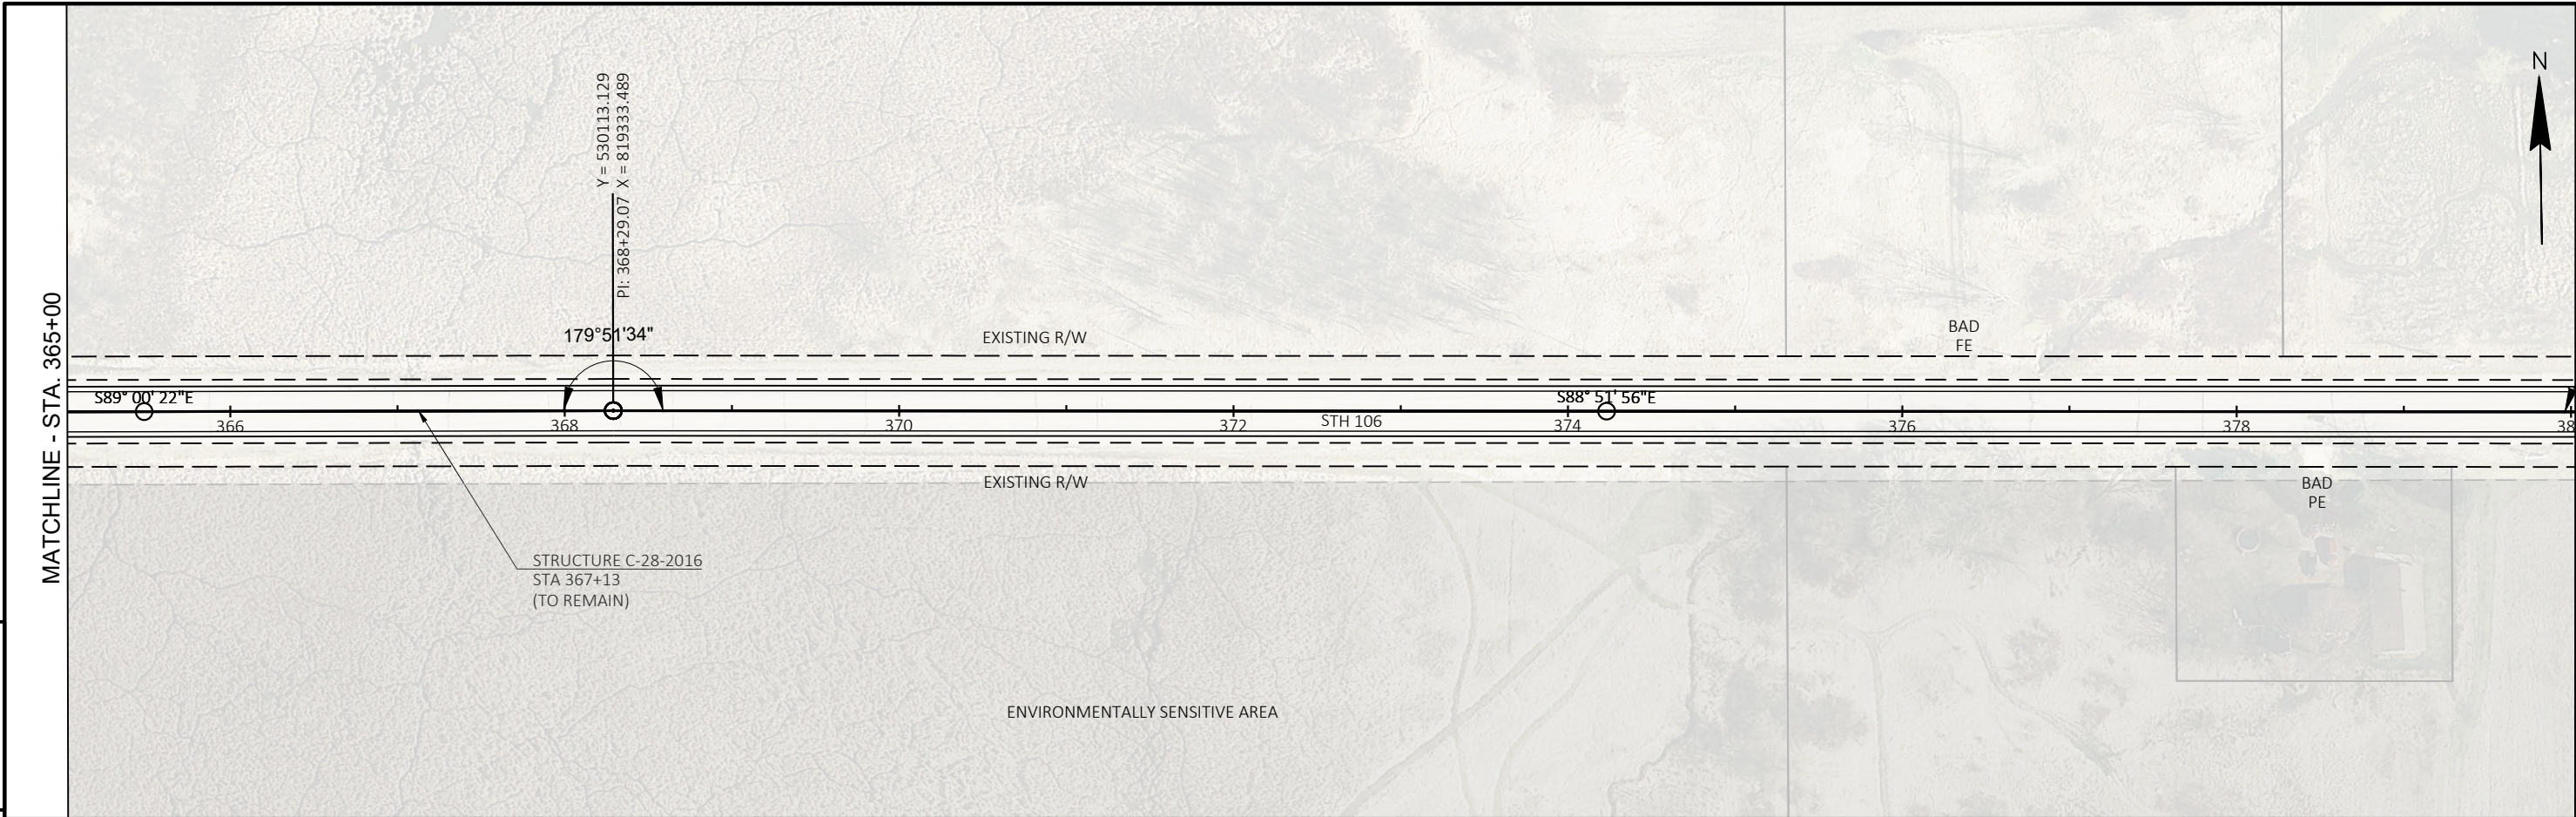


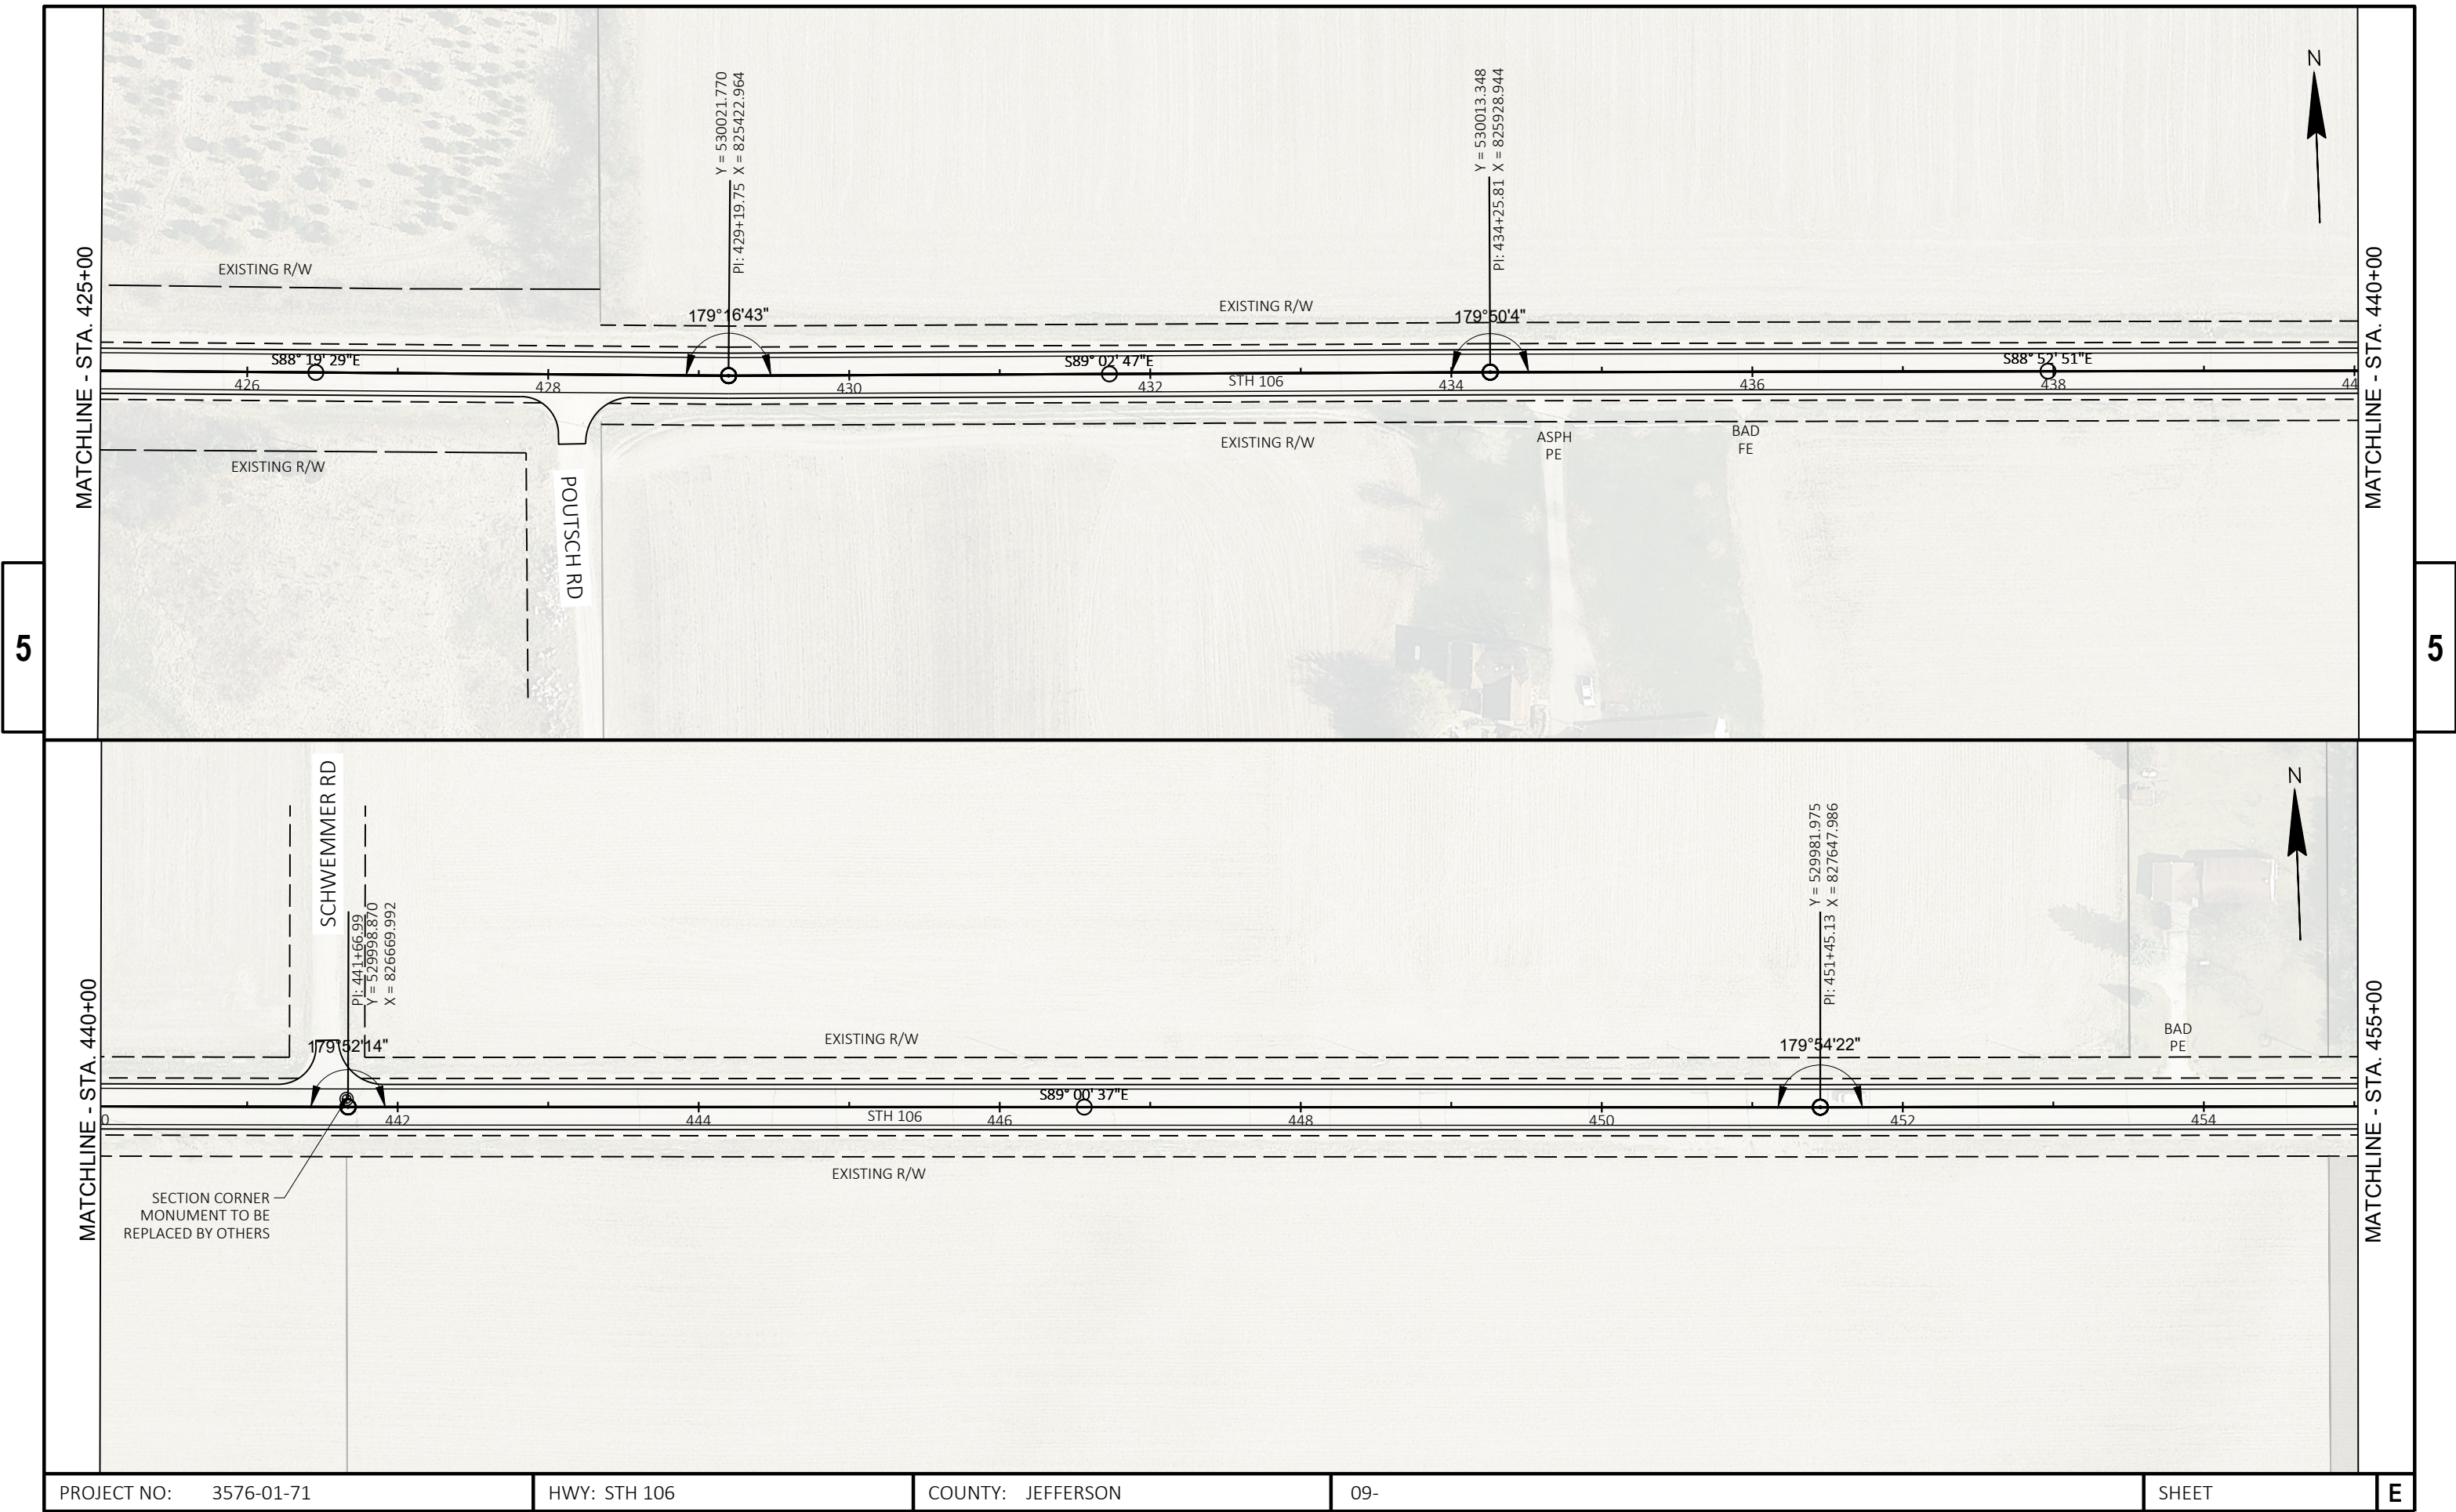


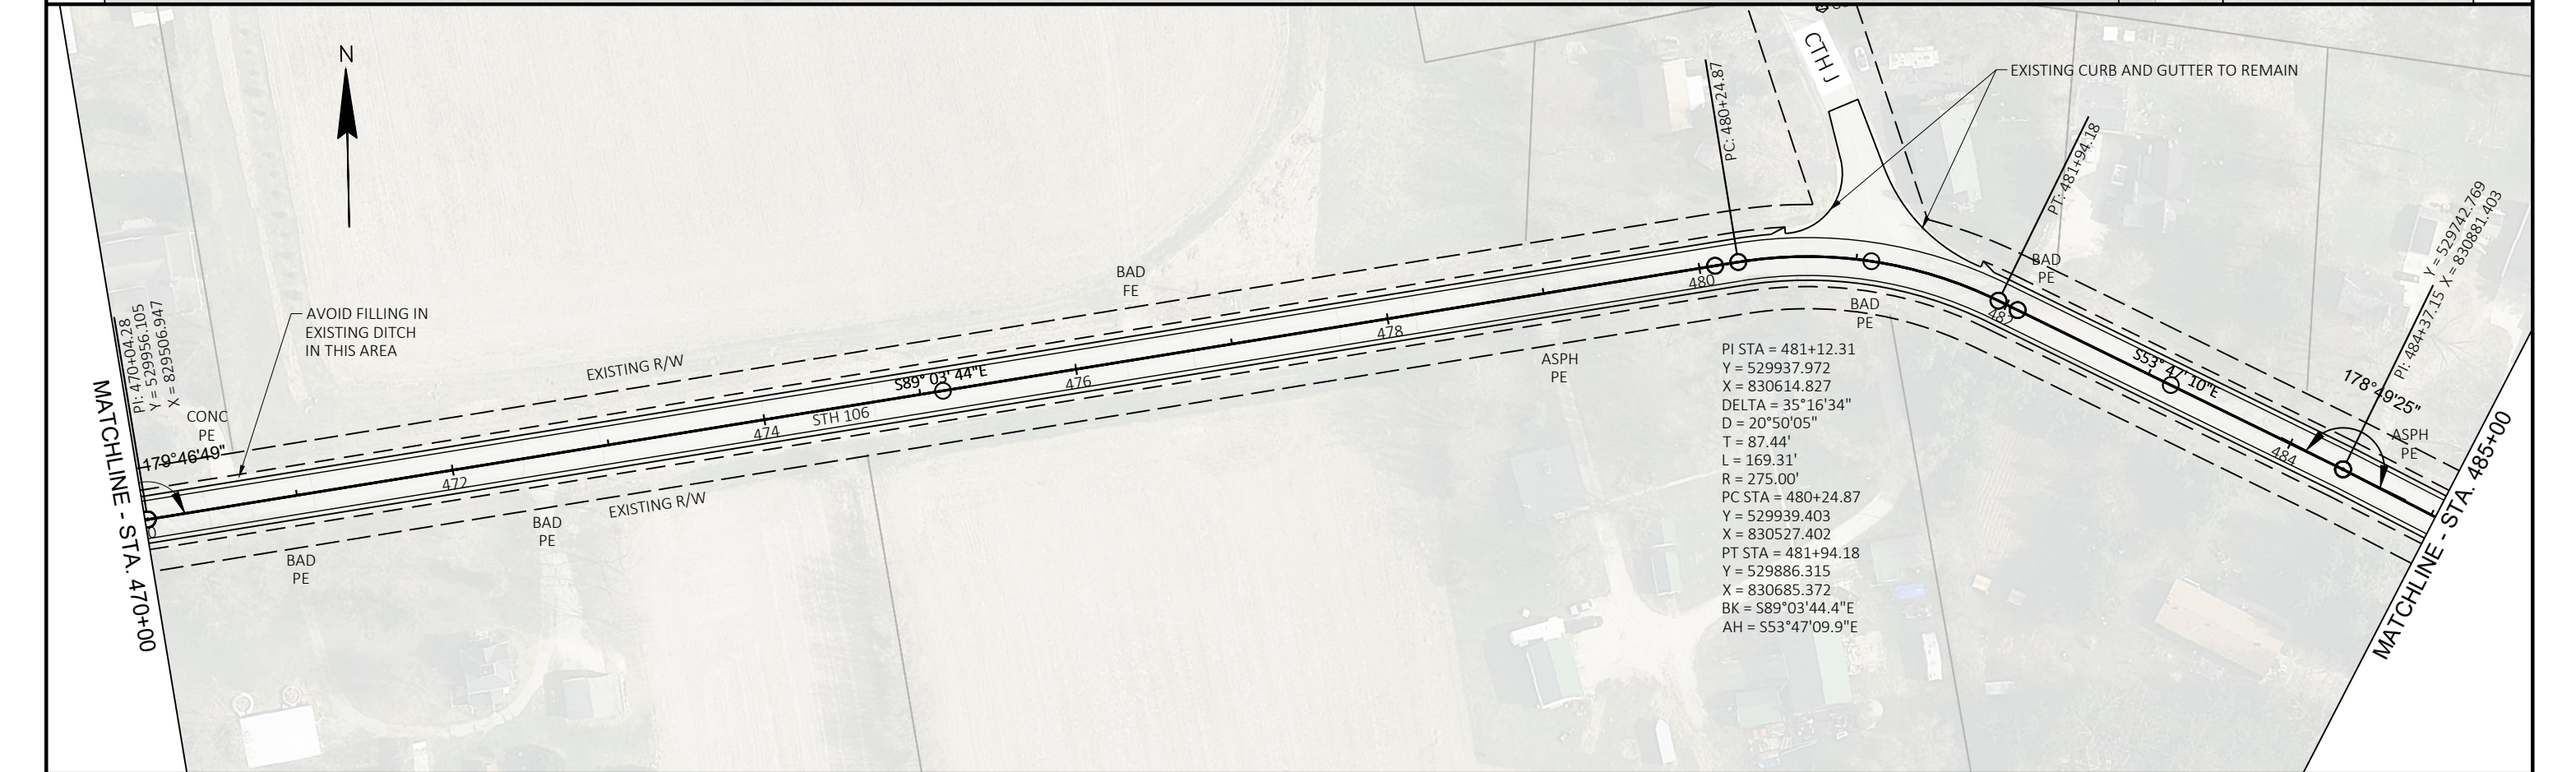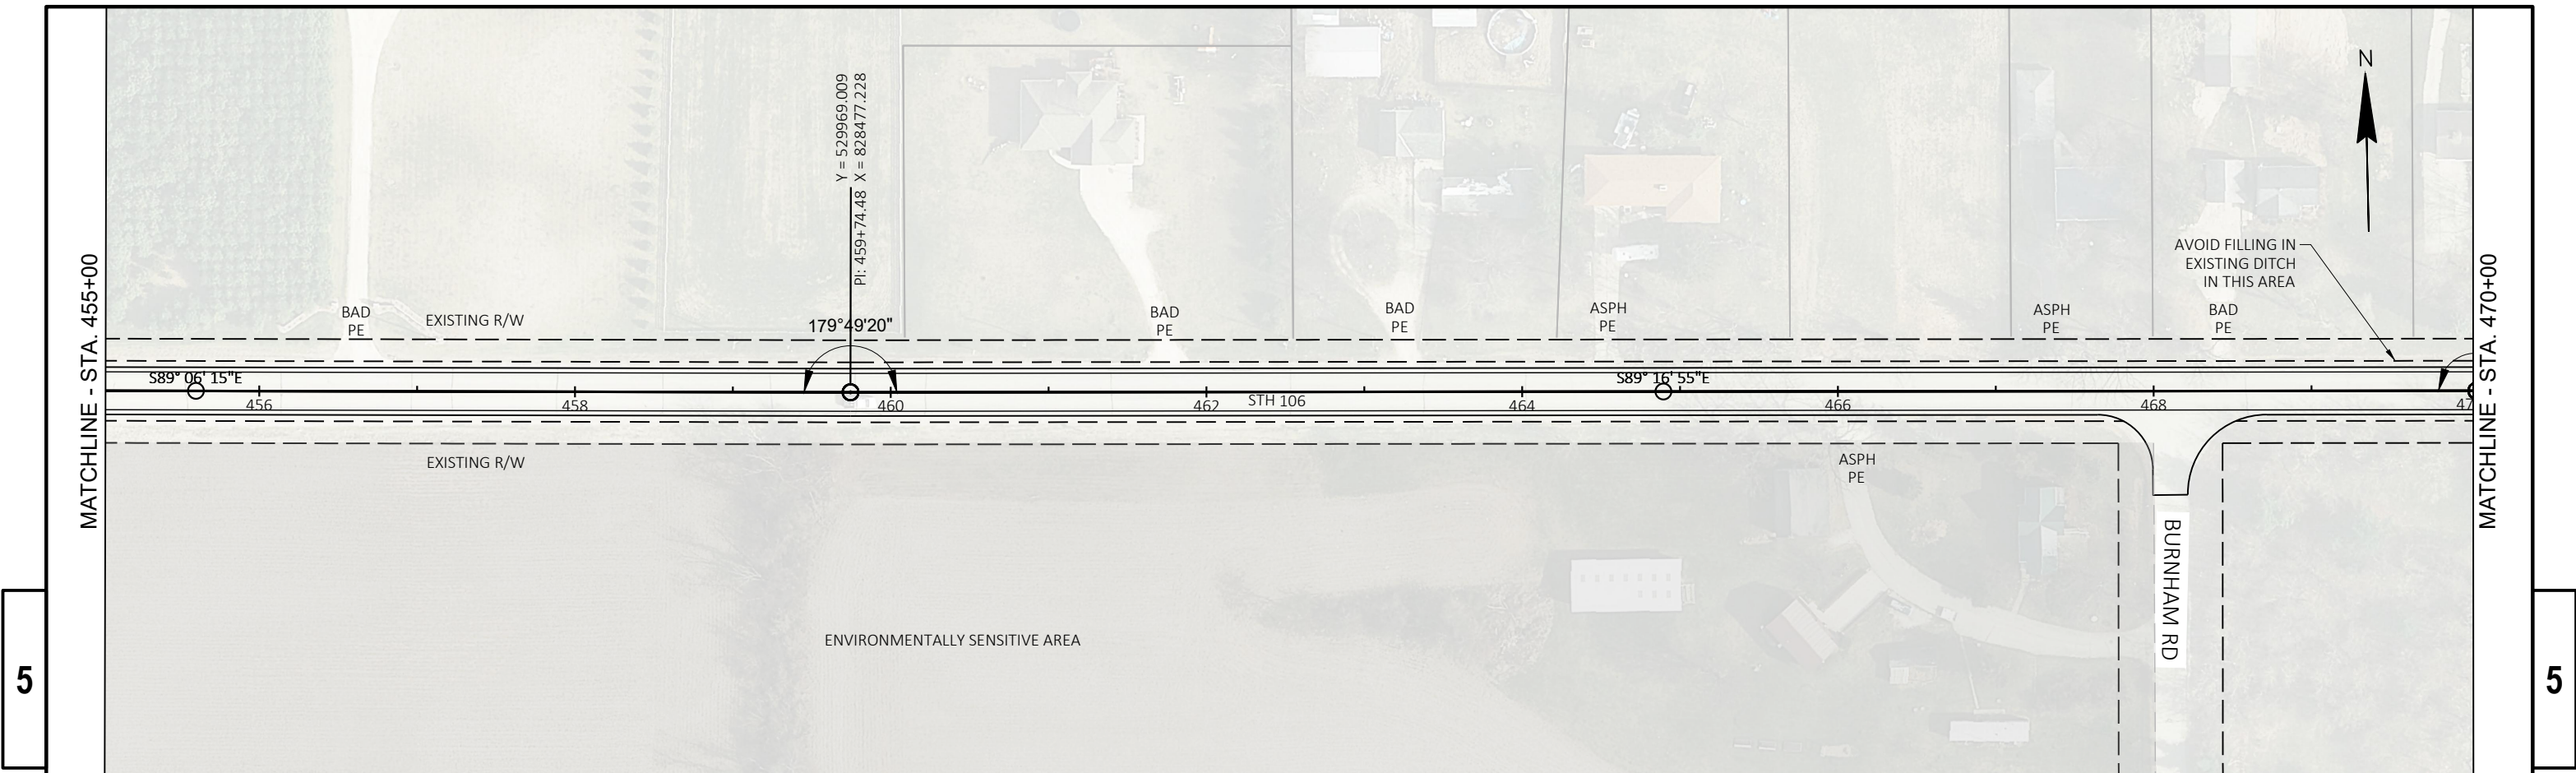



PROJECT NO: 3576-01-71	HWY: STH 106	COUNTY: JEFFERSON	09-	SHEET 5
------------------------	--------------	-------------------	-----	---------




PROJECT NO: 3576-01-71	HWY: STH 106	COUNTY: JEFFERSON	09-	SHEET	E
------------------------	--------------	-------------------	-----	-------	---

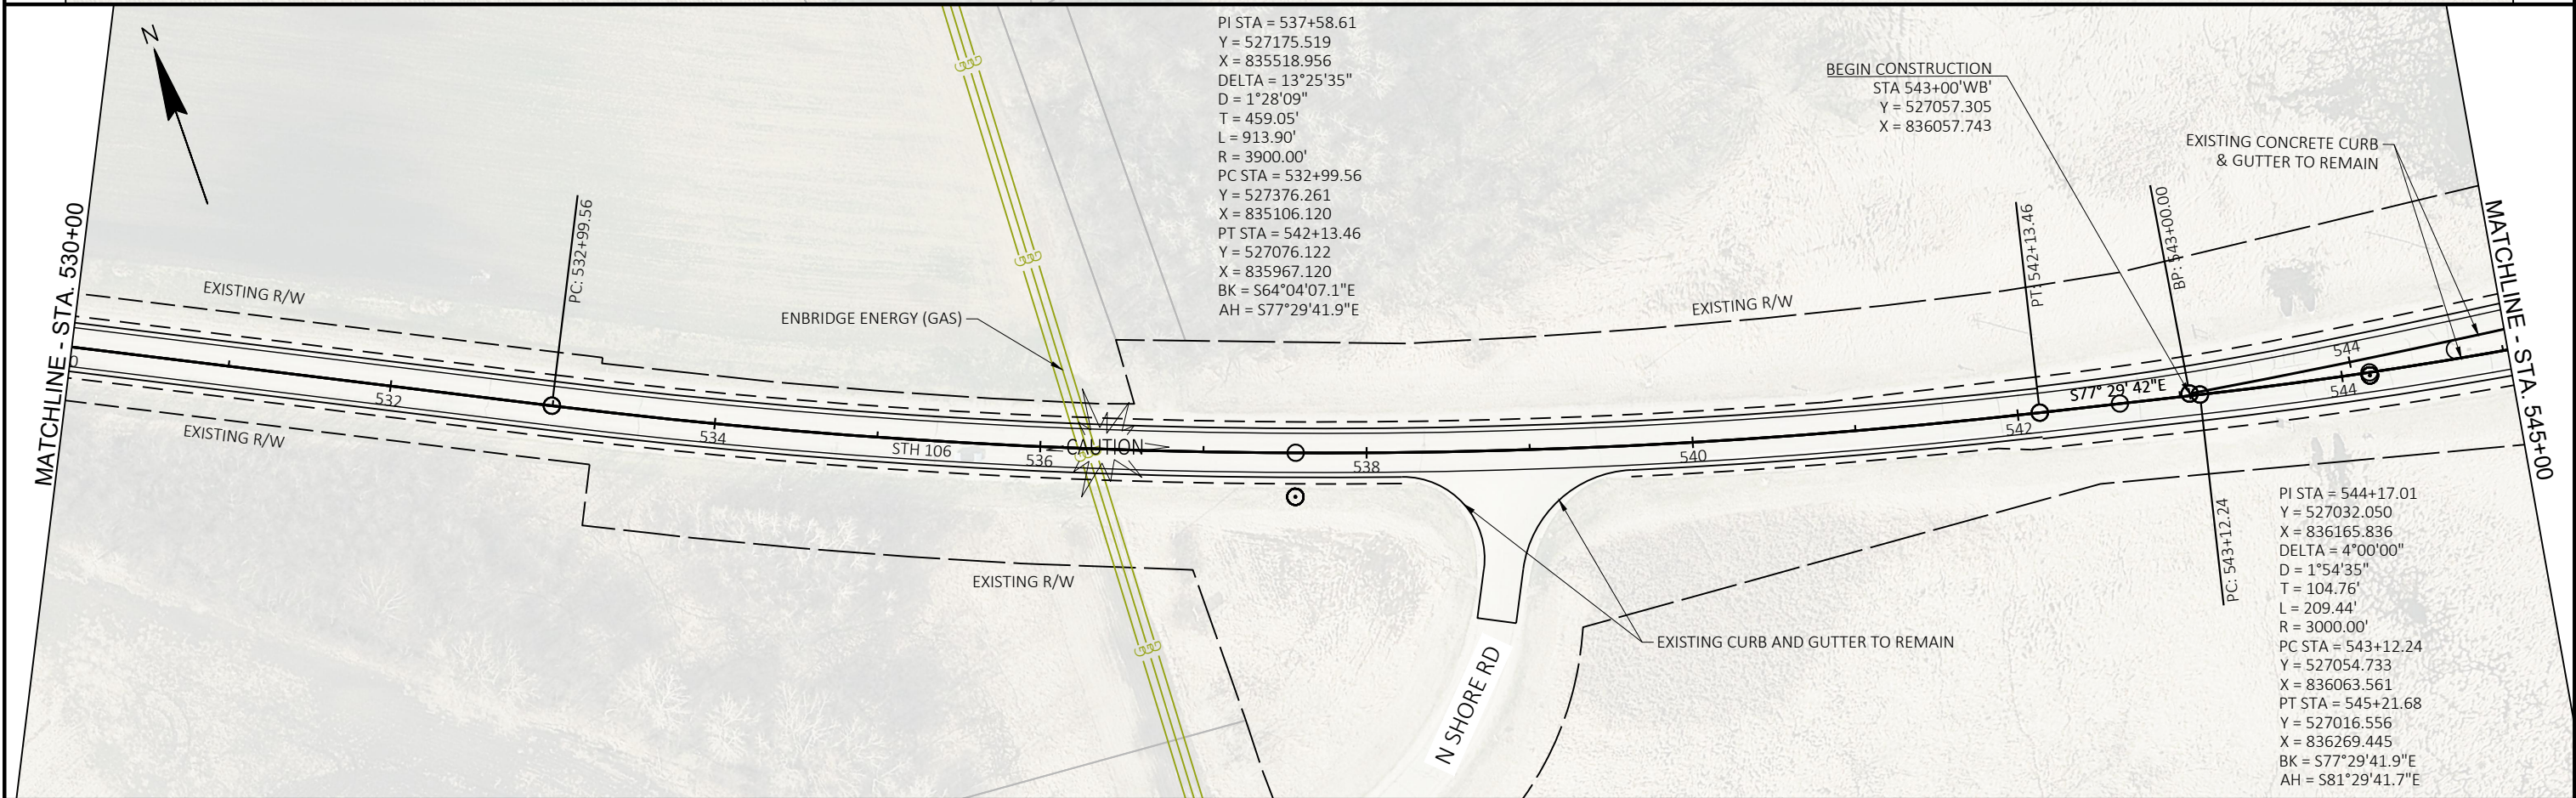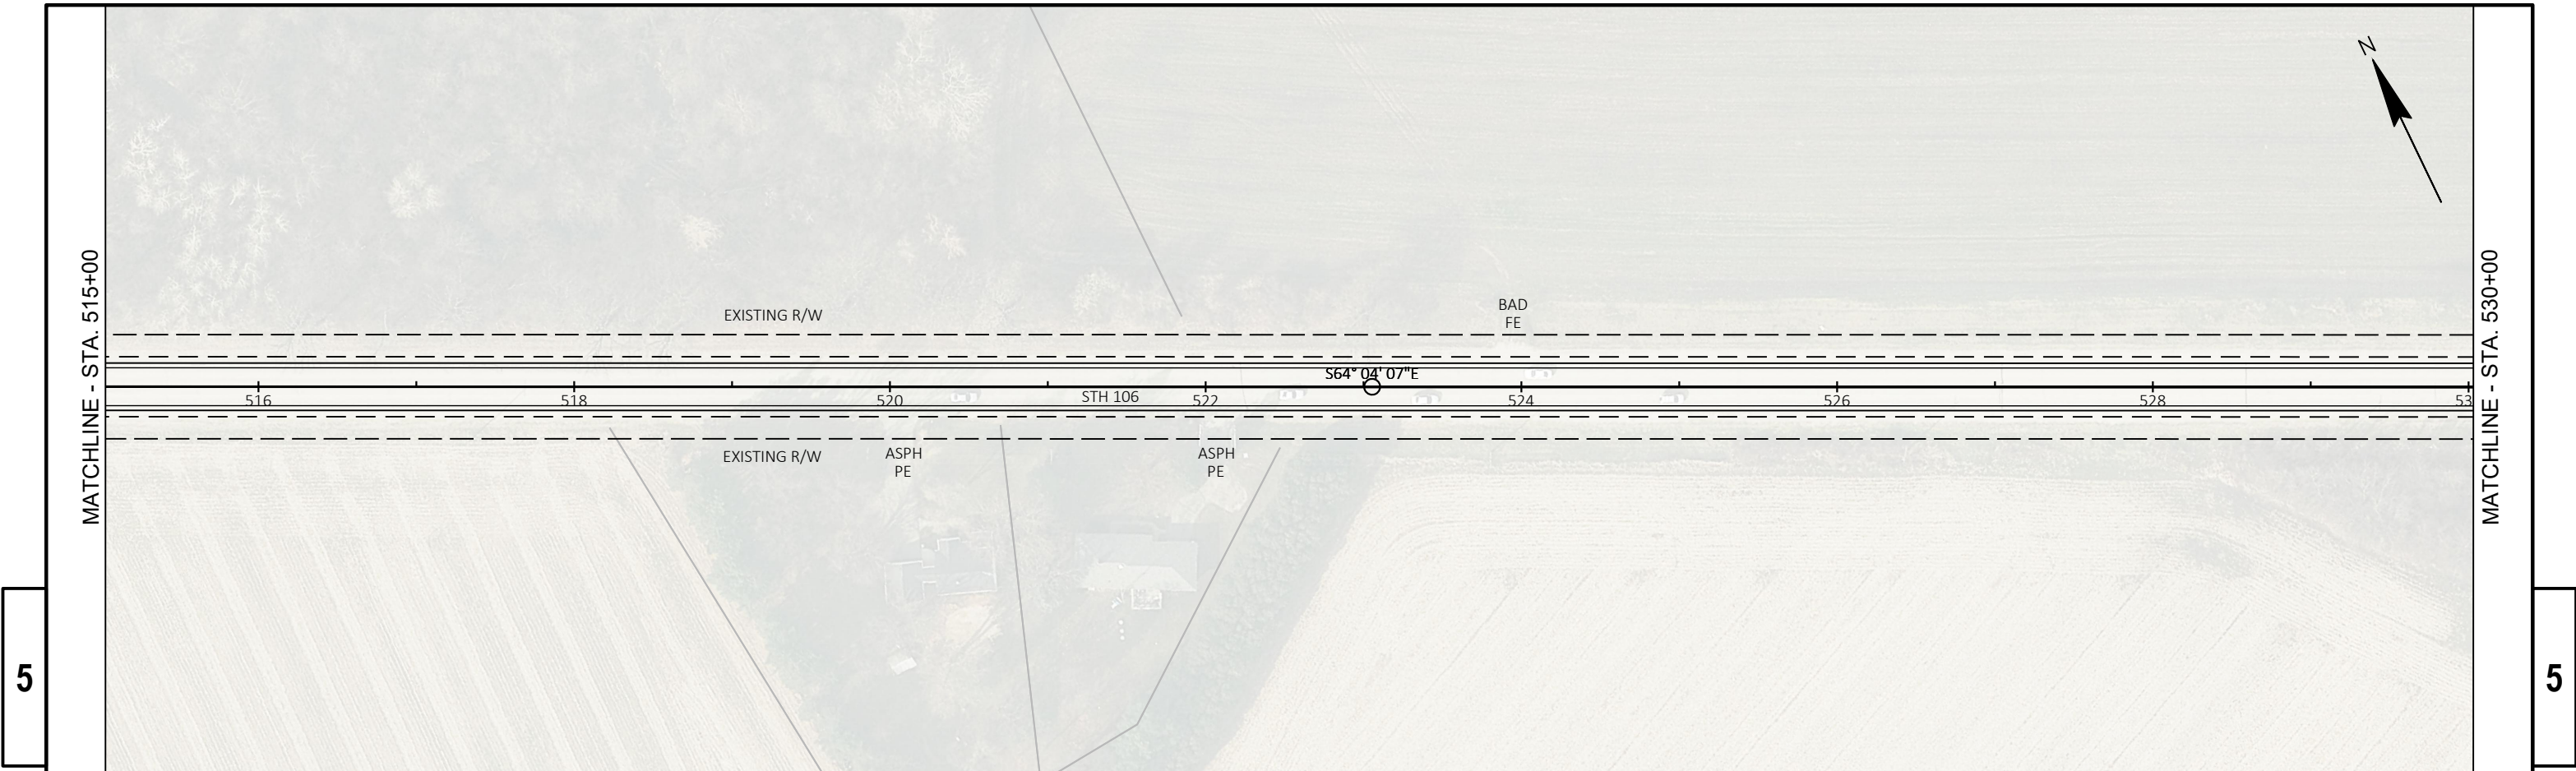


PROJECT NO: 3576-01-71	HWY: STH 106	COUNTY: JEFFERSON	09-	SHEET 5
------------------------	--------------	-------------------	-----	---------

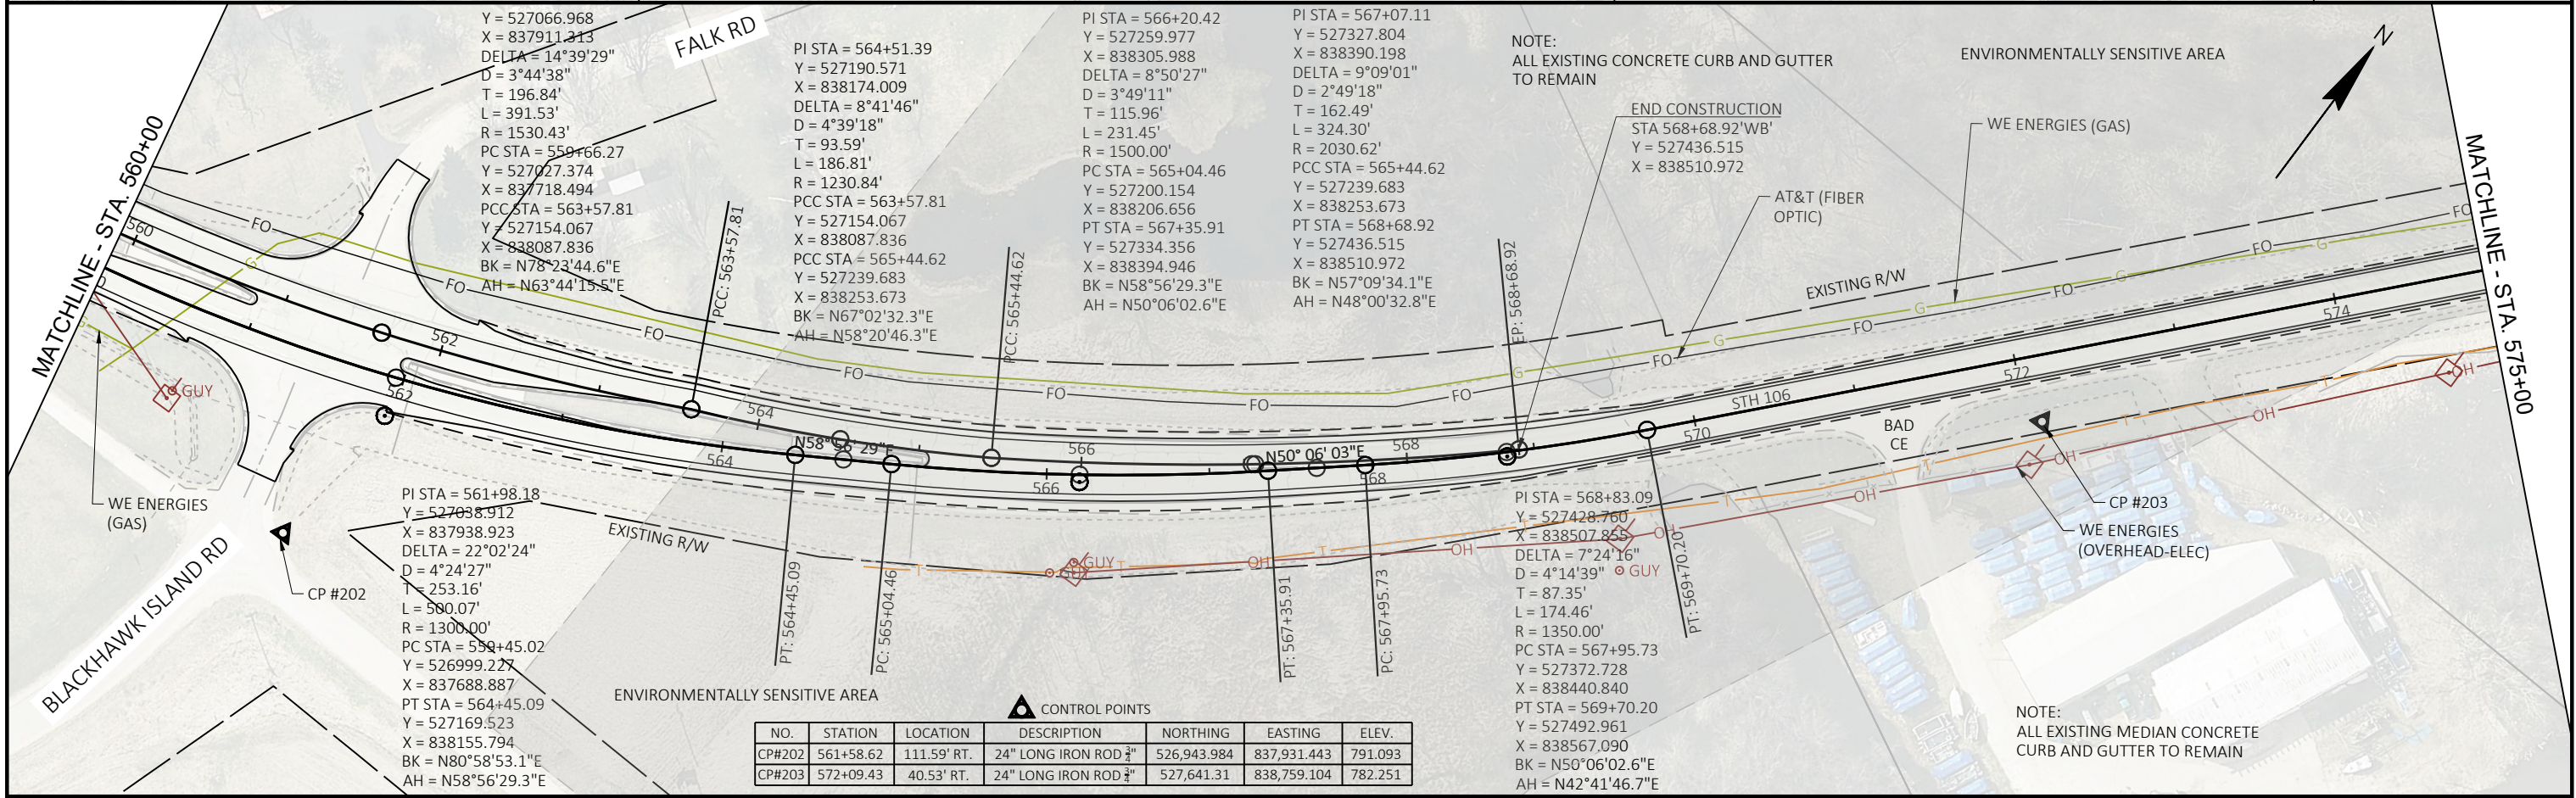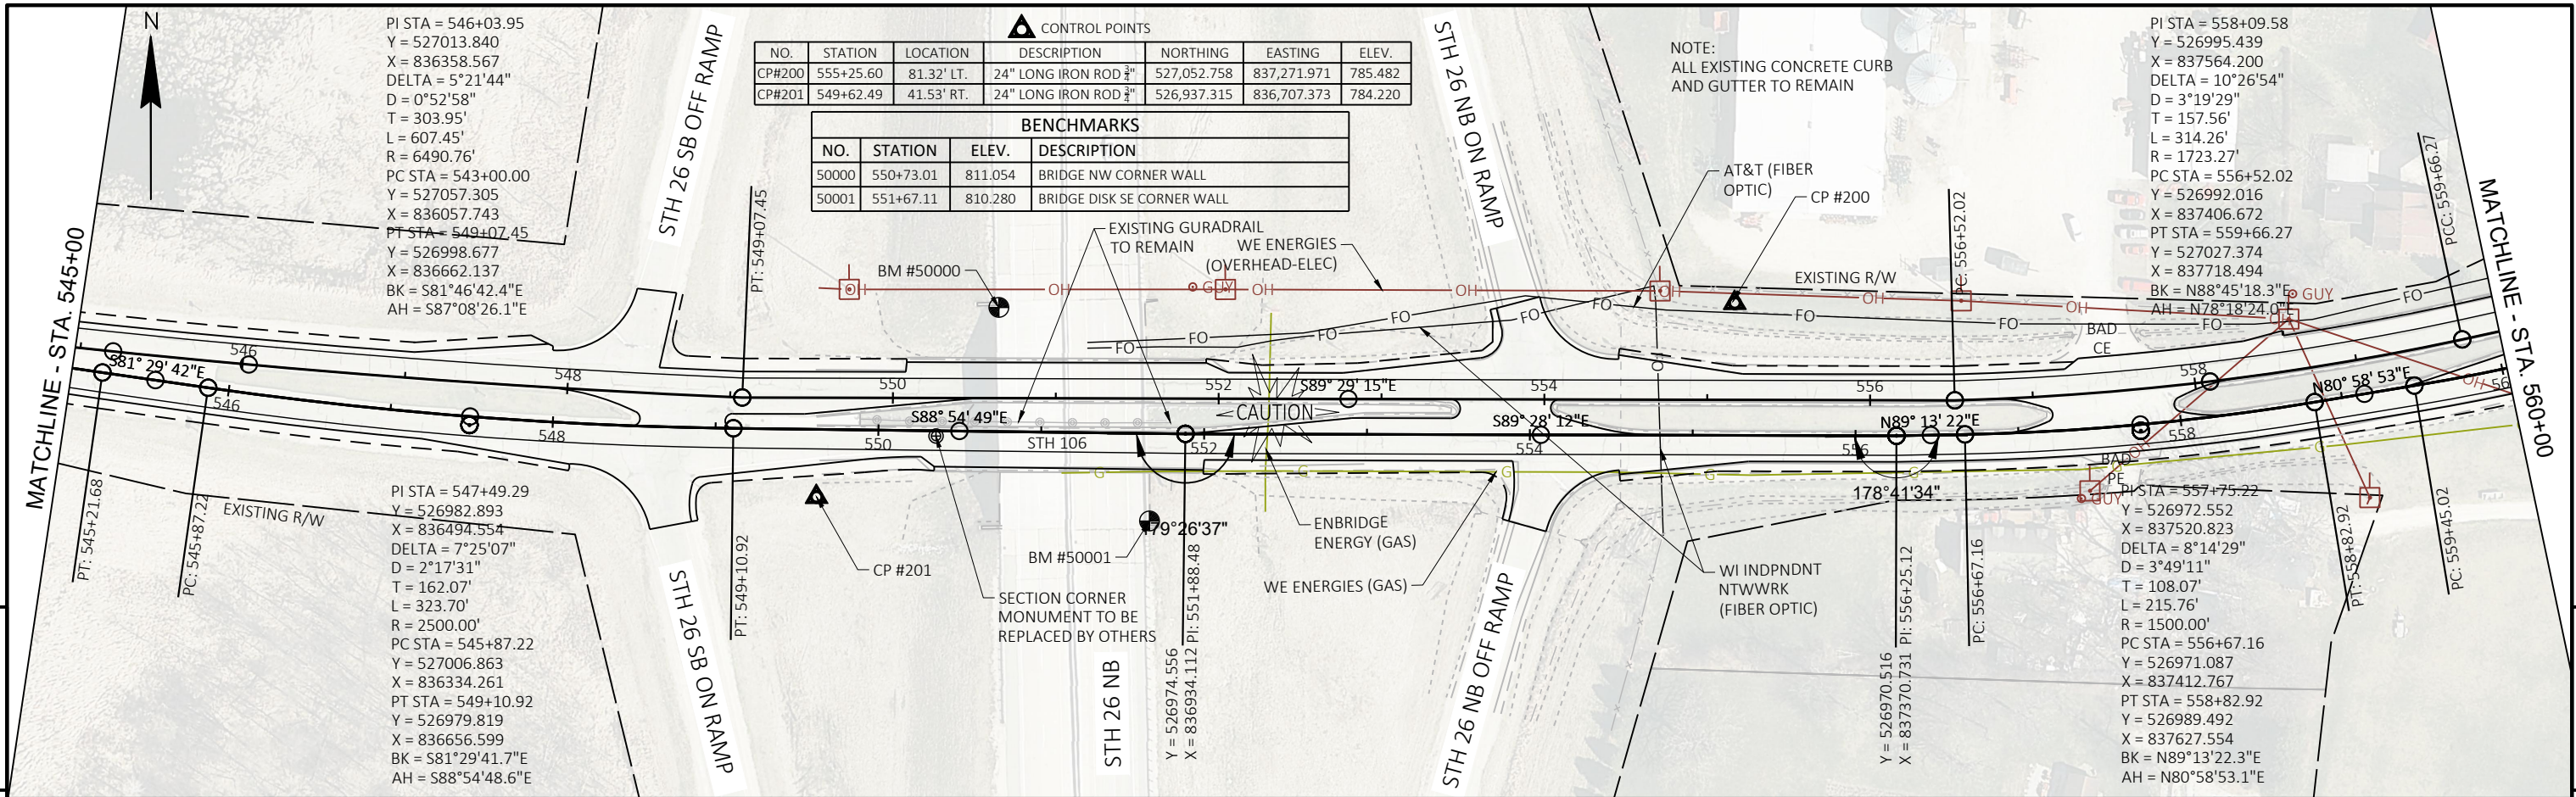

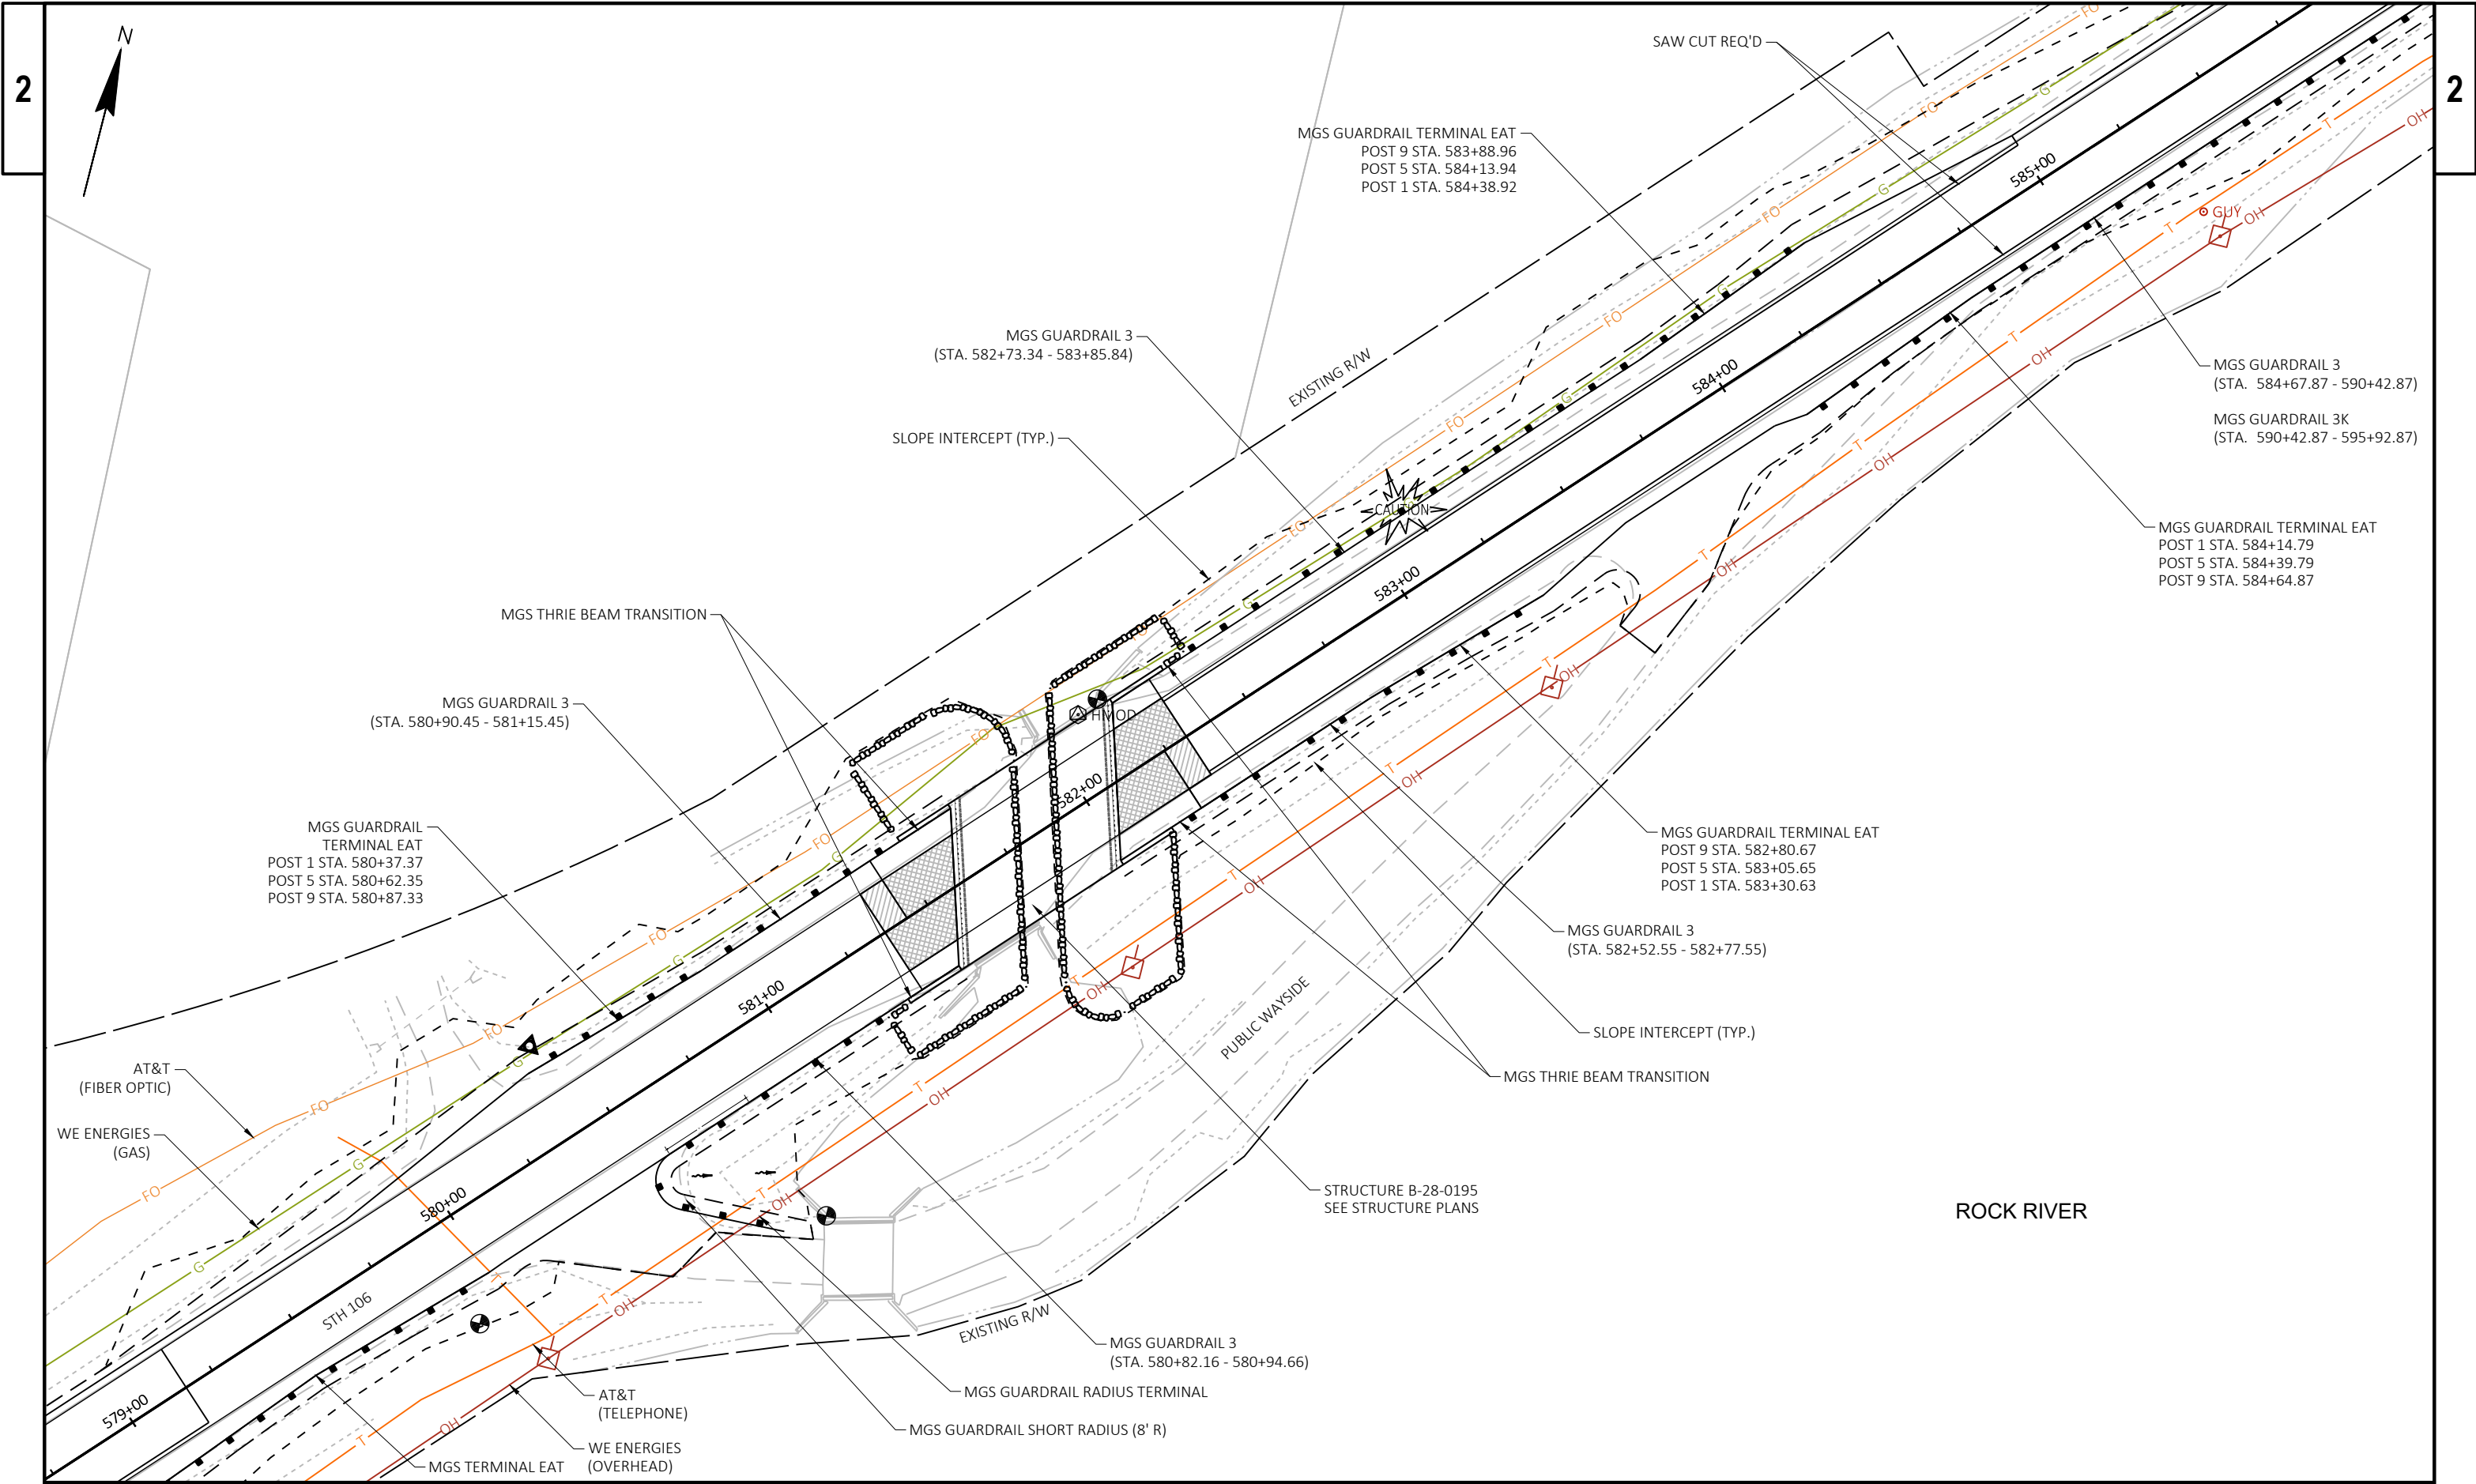

PROJECT NO: 3576-01-71	HWY: STH 106	COUNTY: JEFFERSON	09 - BEAM GUARD PLAN	SHEET	E
------------------------	--------------	-------------------	----------------------	-------	---

SEE NEXT PAGE FOR POTENTIAL CONFLICTS

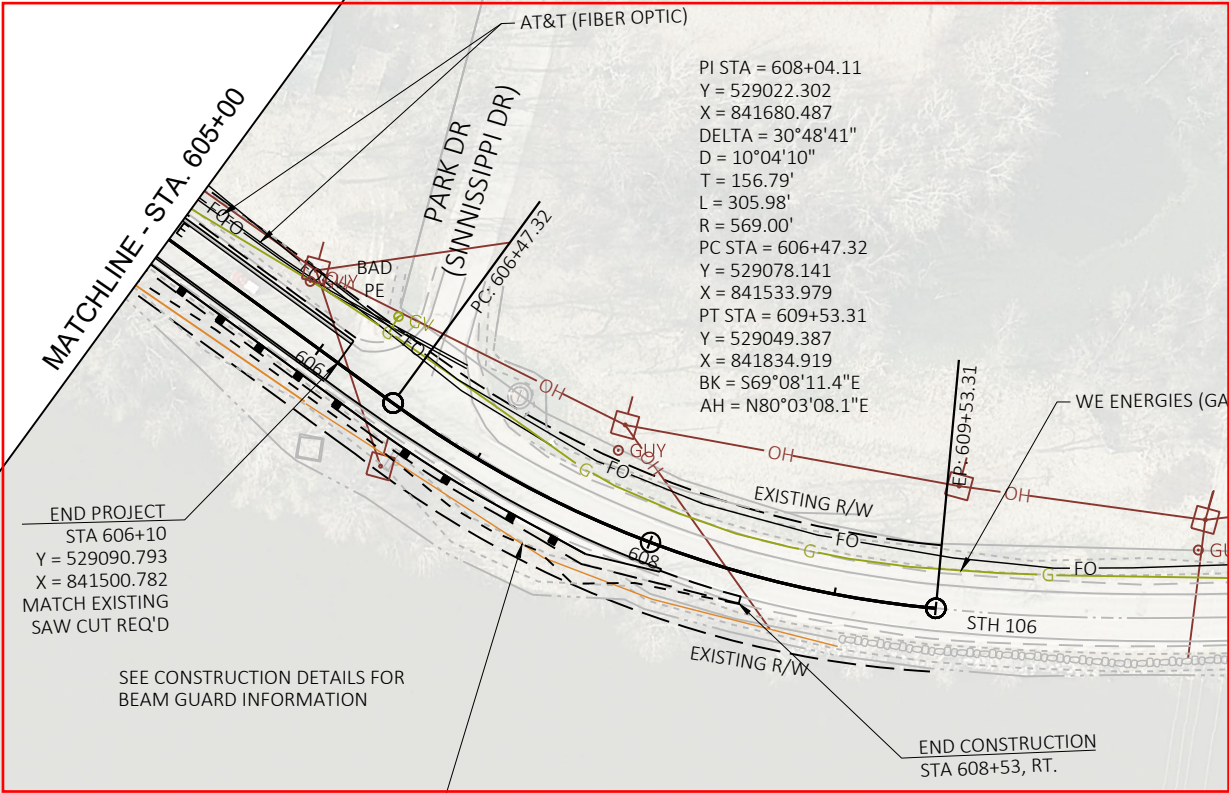

END PROJECT
STA 606+10
Y = 529090.793
X = 841500.782
MATCH EXISTING
SAW CUT REQ'D

SEE CONSTRUCTION DETAILS FOR
BEAM GUARD INFORMATION

END CONSTRUCTION
STA 608+53, RT.

SLOPE INTERCEPTS (TYP.)

ROCK RIVER

— WE ENERGIES (GAS)

WE ENERGIES
(OVERHEAD-ELEC)


CP #208


CITY OF FT ATKINSON
(SANITARY SEWER &
WATER MAIN)

 CONTROL POINTS

NO.	STATION	LOCATION	DESCRIPTION	NORTHING	EASTING	ELEV.
CP#207	-	- LT.	24" LONG IRON ROD $\frac{3}{4}$ "	529,141.893	842,023.209	780.989
CP#208	-	- LT.	24" LONG IRON ROD $\frac{3}{4}$ "	529,379.470	842,502.774	784.923



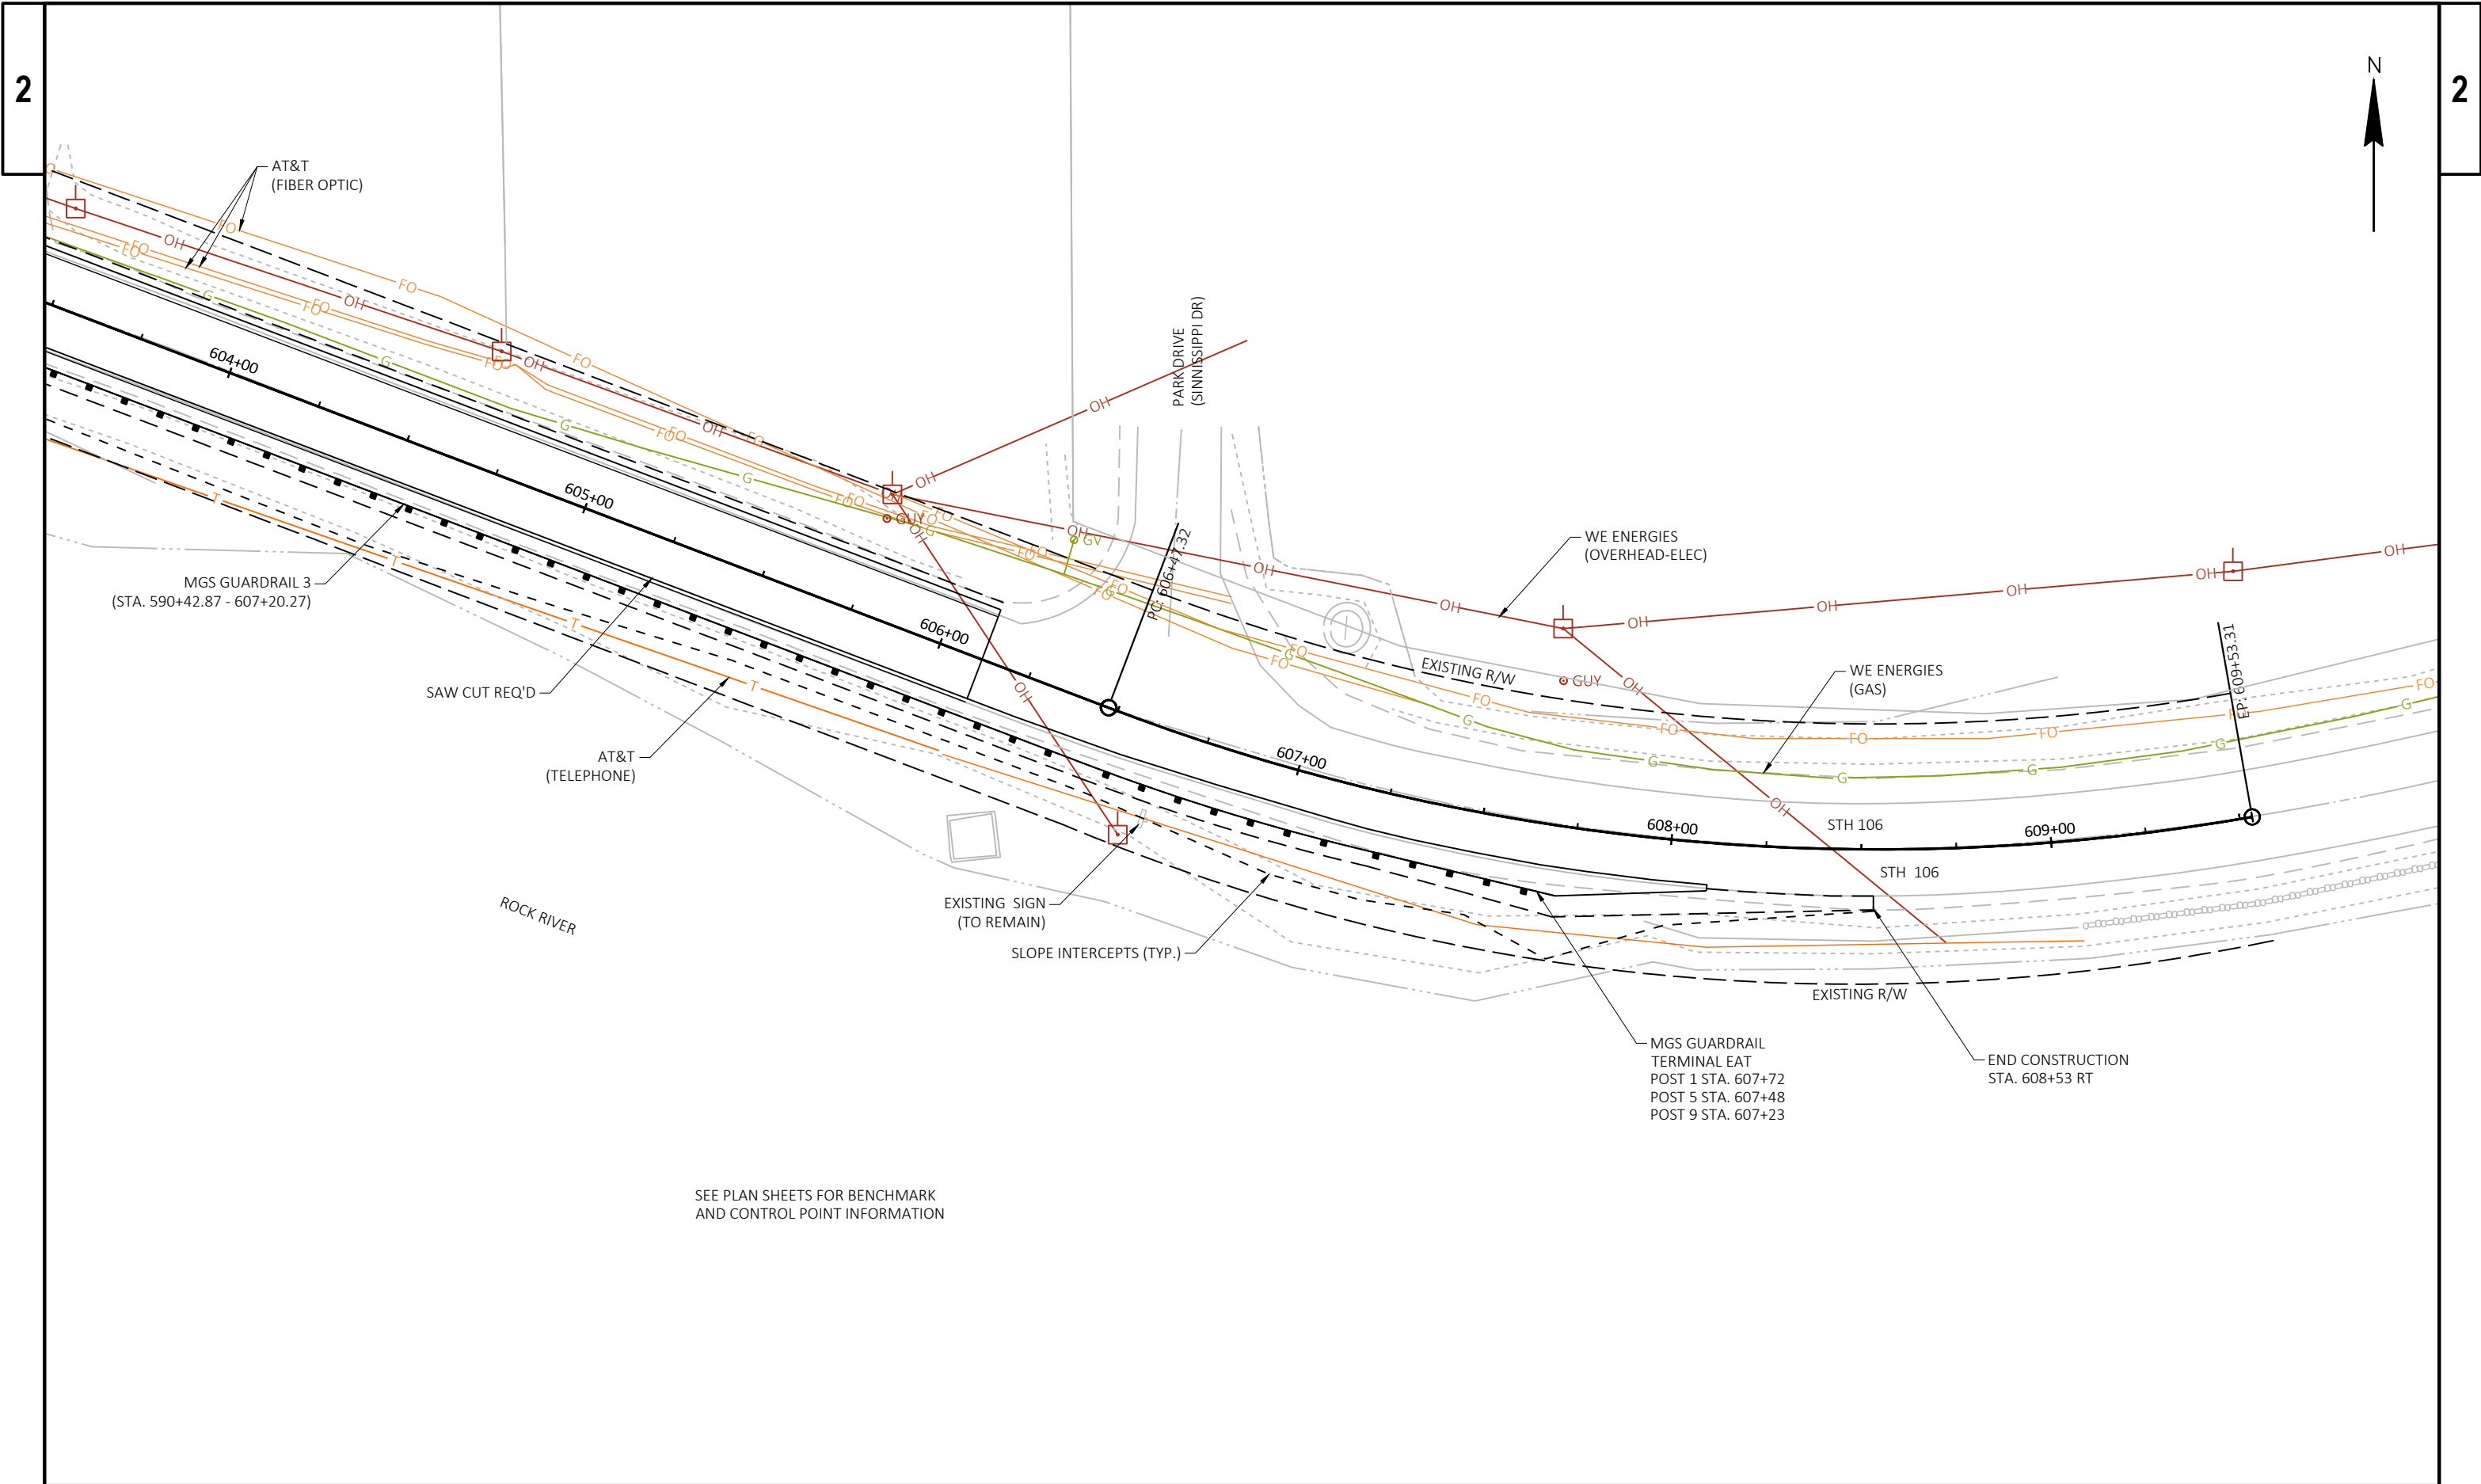

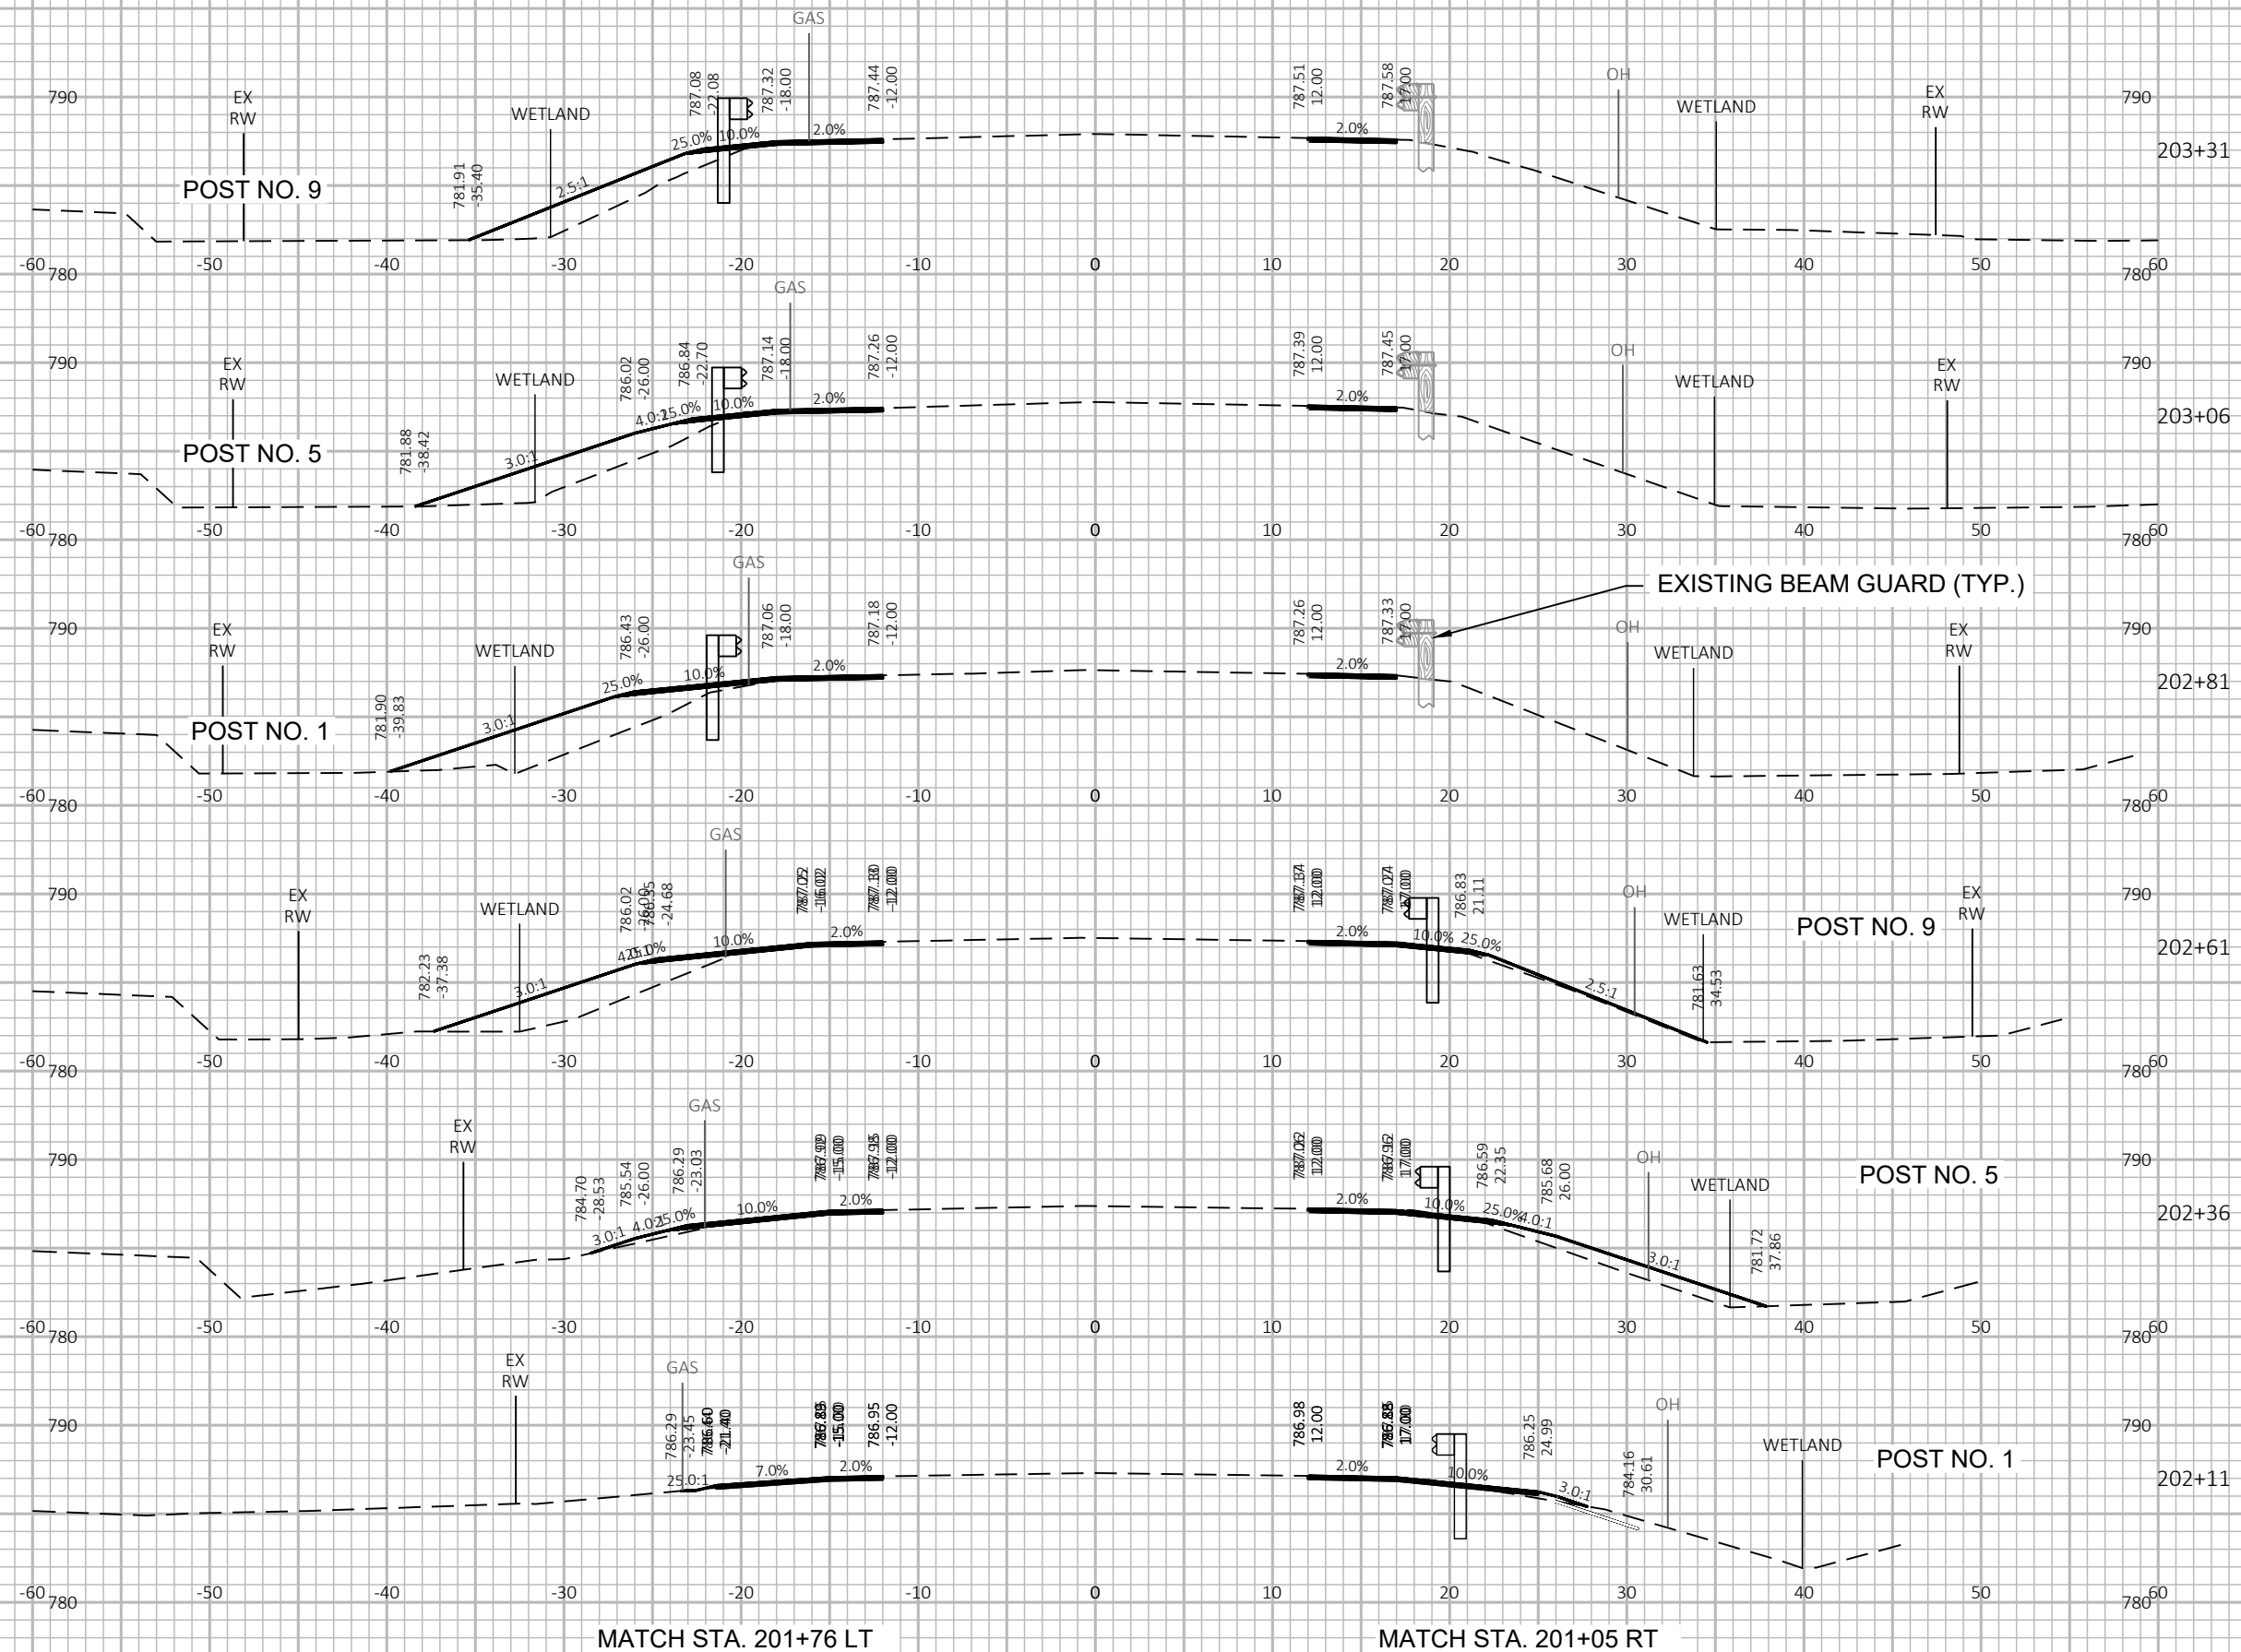

PROJECT NO: 3576-01-71

HWY: STH 106

COUNTY: JEFFERSON

CROSS SECTIONS: STH 106

SHEET

E

FILE NAME : G:\00\00093\00093513\CADD\C3D\SHEETPLAN\090201-XS.DWG
LAYOUT NAME - 090201-xs


PLOT DATE : 6/16/2020 5:13 PM

PLOT BY : CHASE KIELER

PLOT NAME :

PLOT SCALE : 1 IN:10 FT HORZ. / 1 IN:10 FT VERT.

WISDOT/CADDs SHEET 49

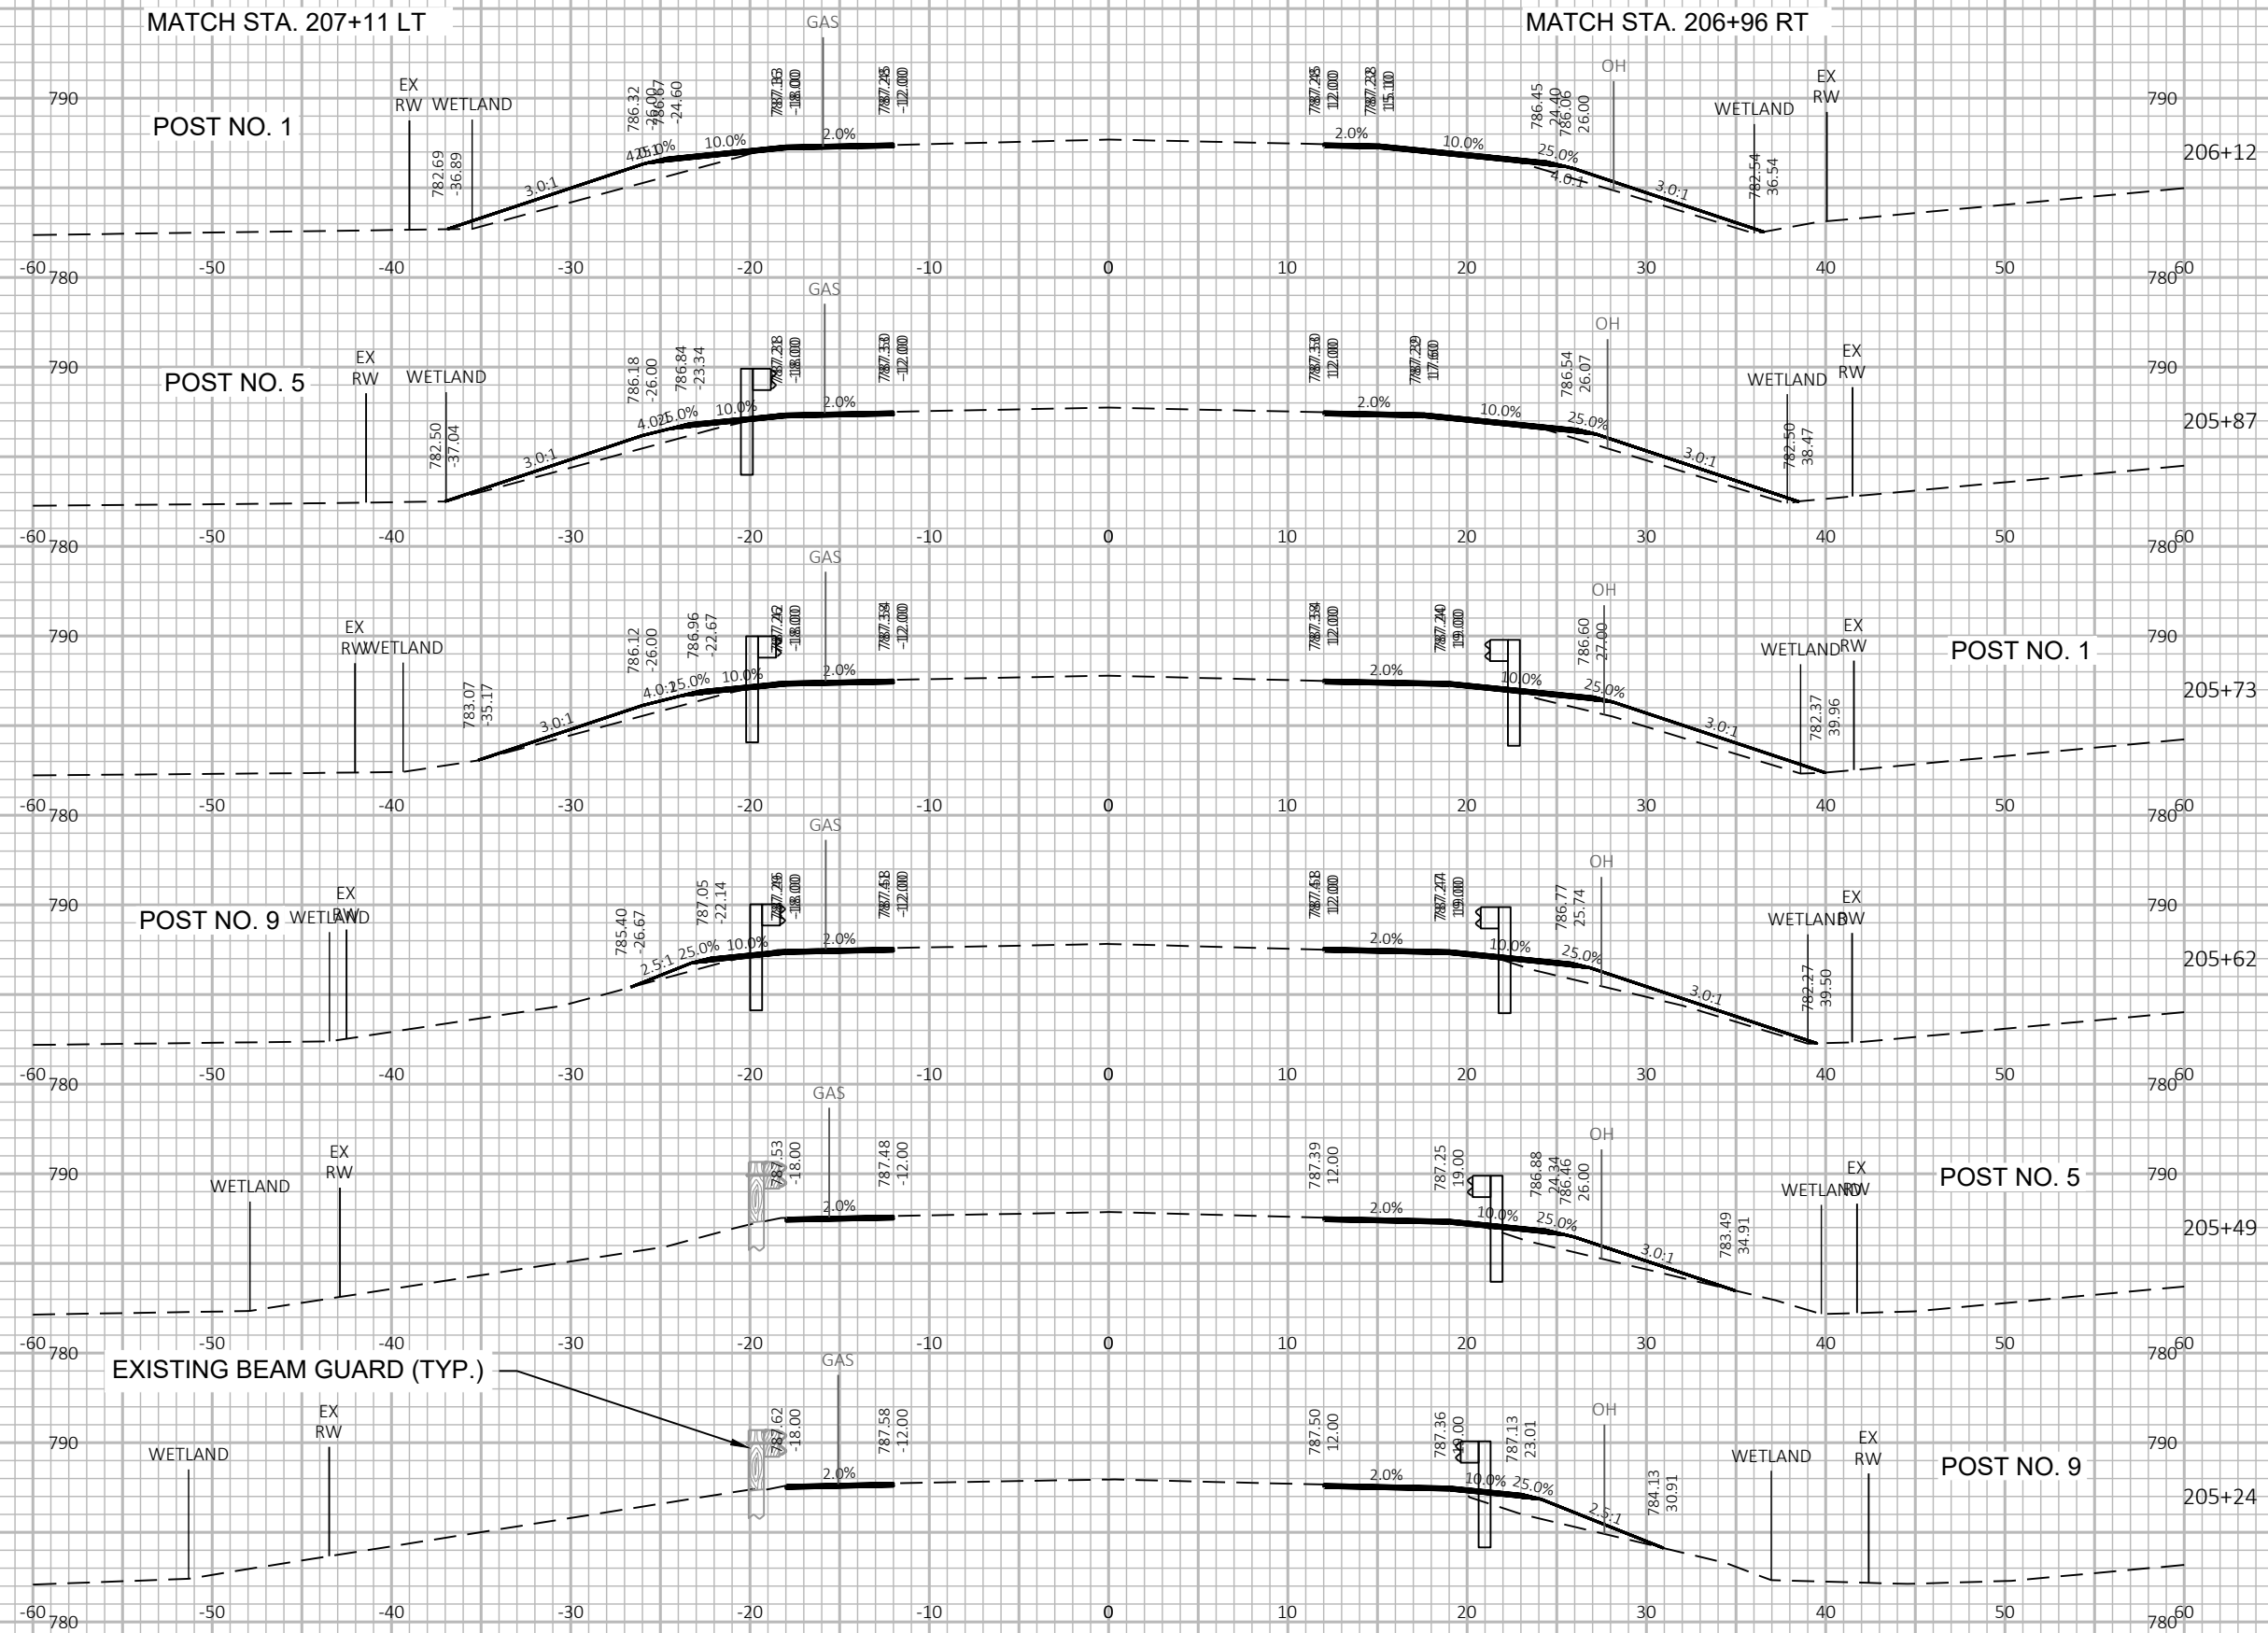

PROJECT NO: 3576-01-71


HWY: STH 106


COUNTY: JEFFERSON

CROSS SECTIONS: STH 106

SHEET


E

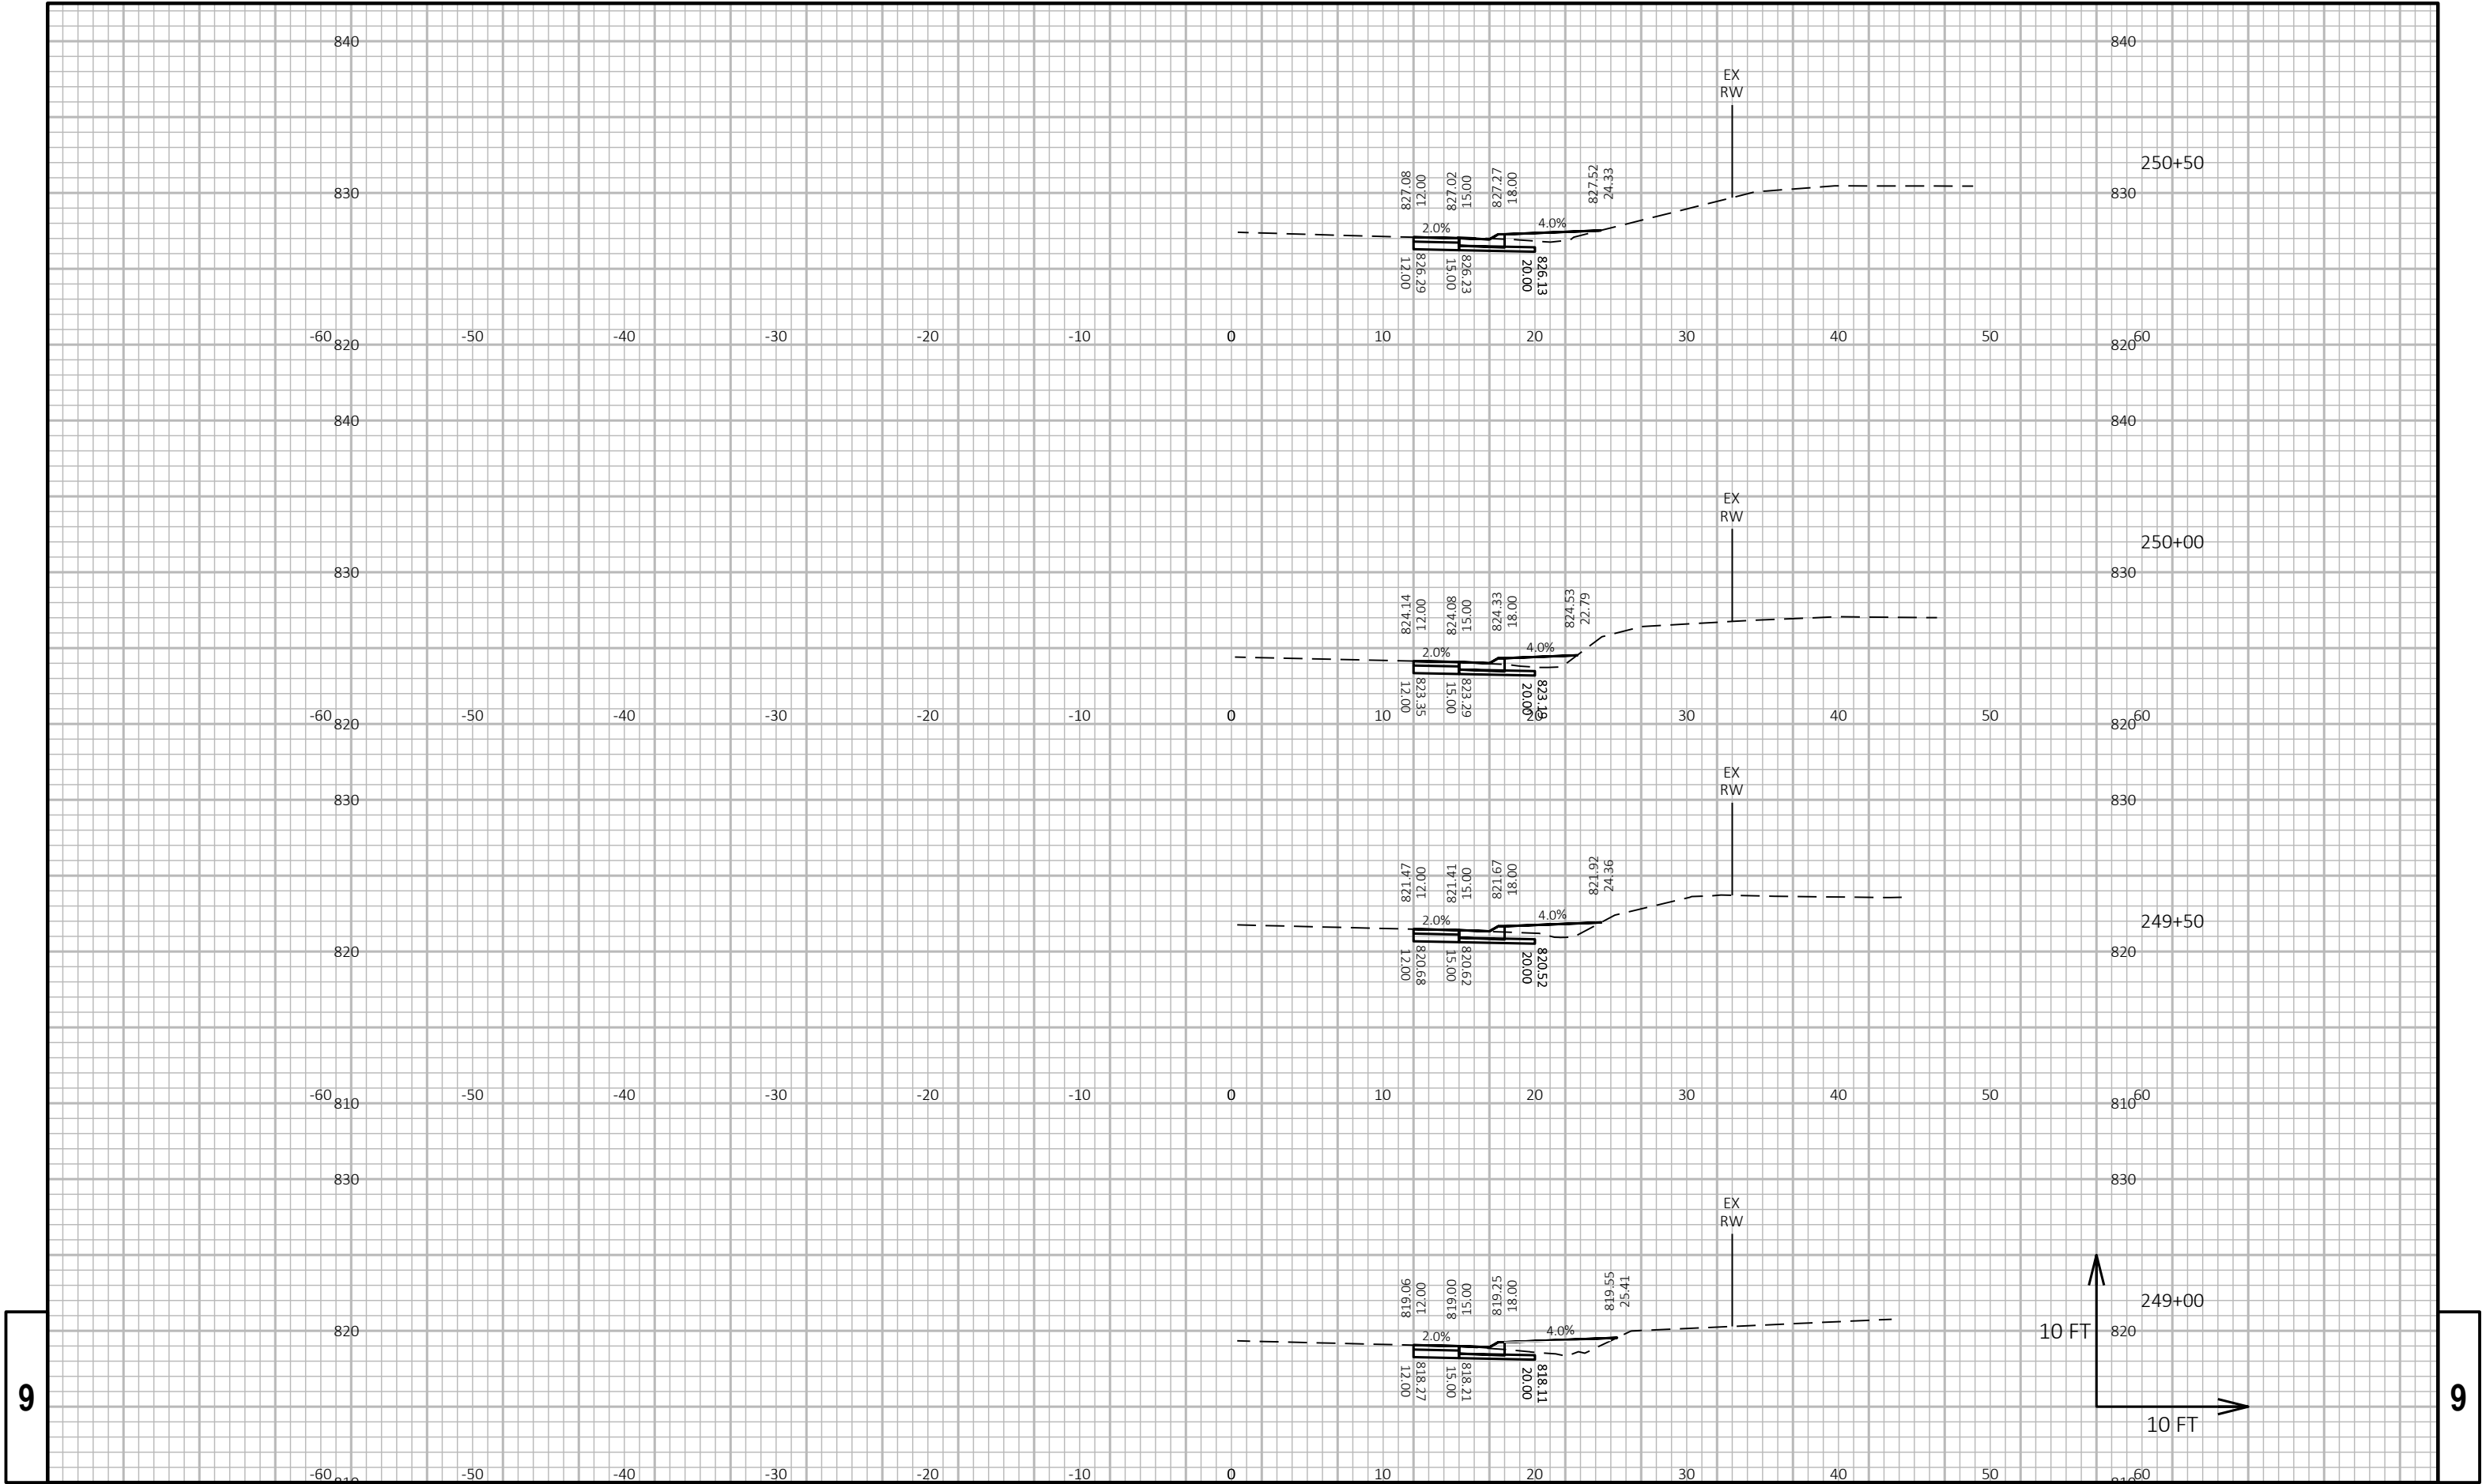


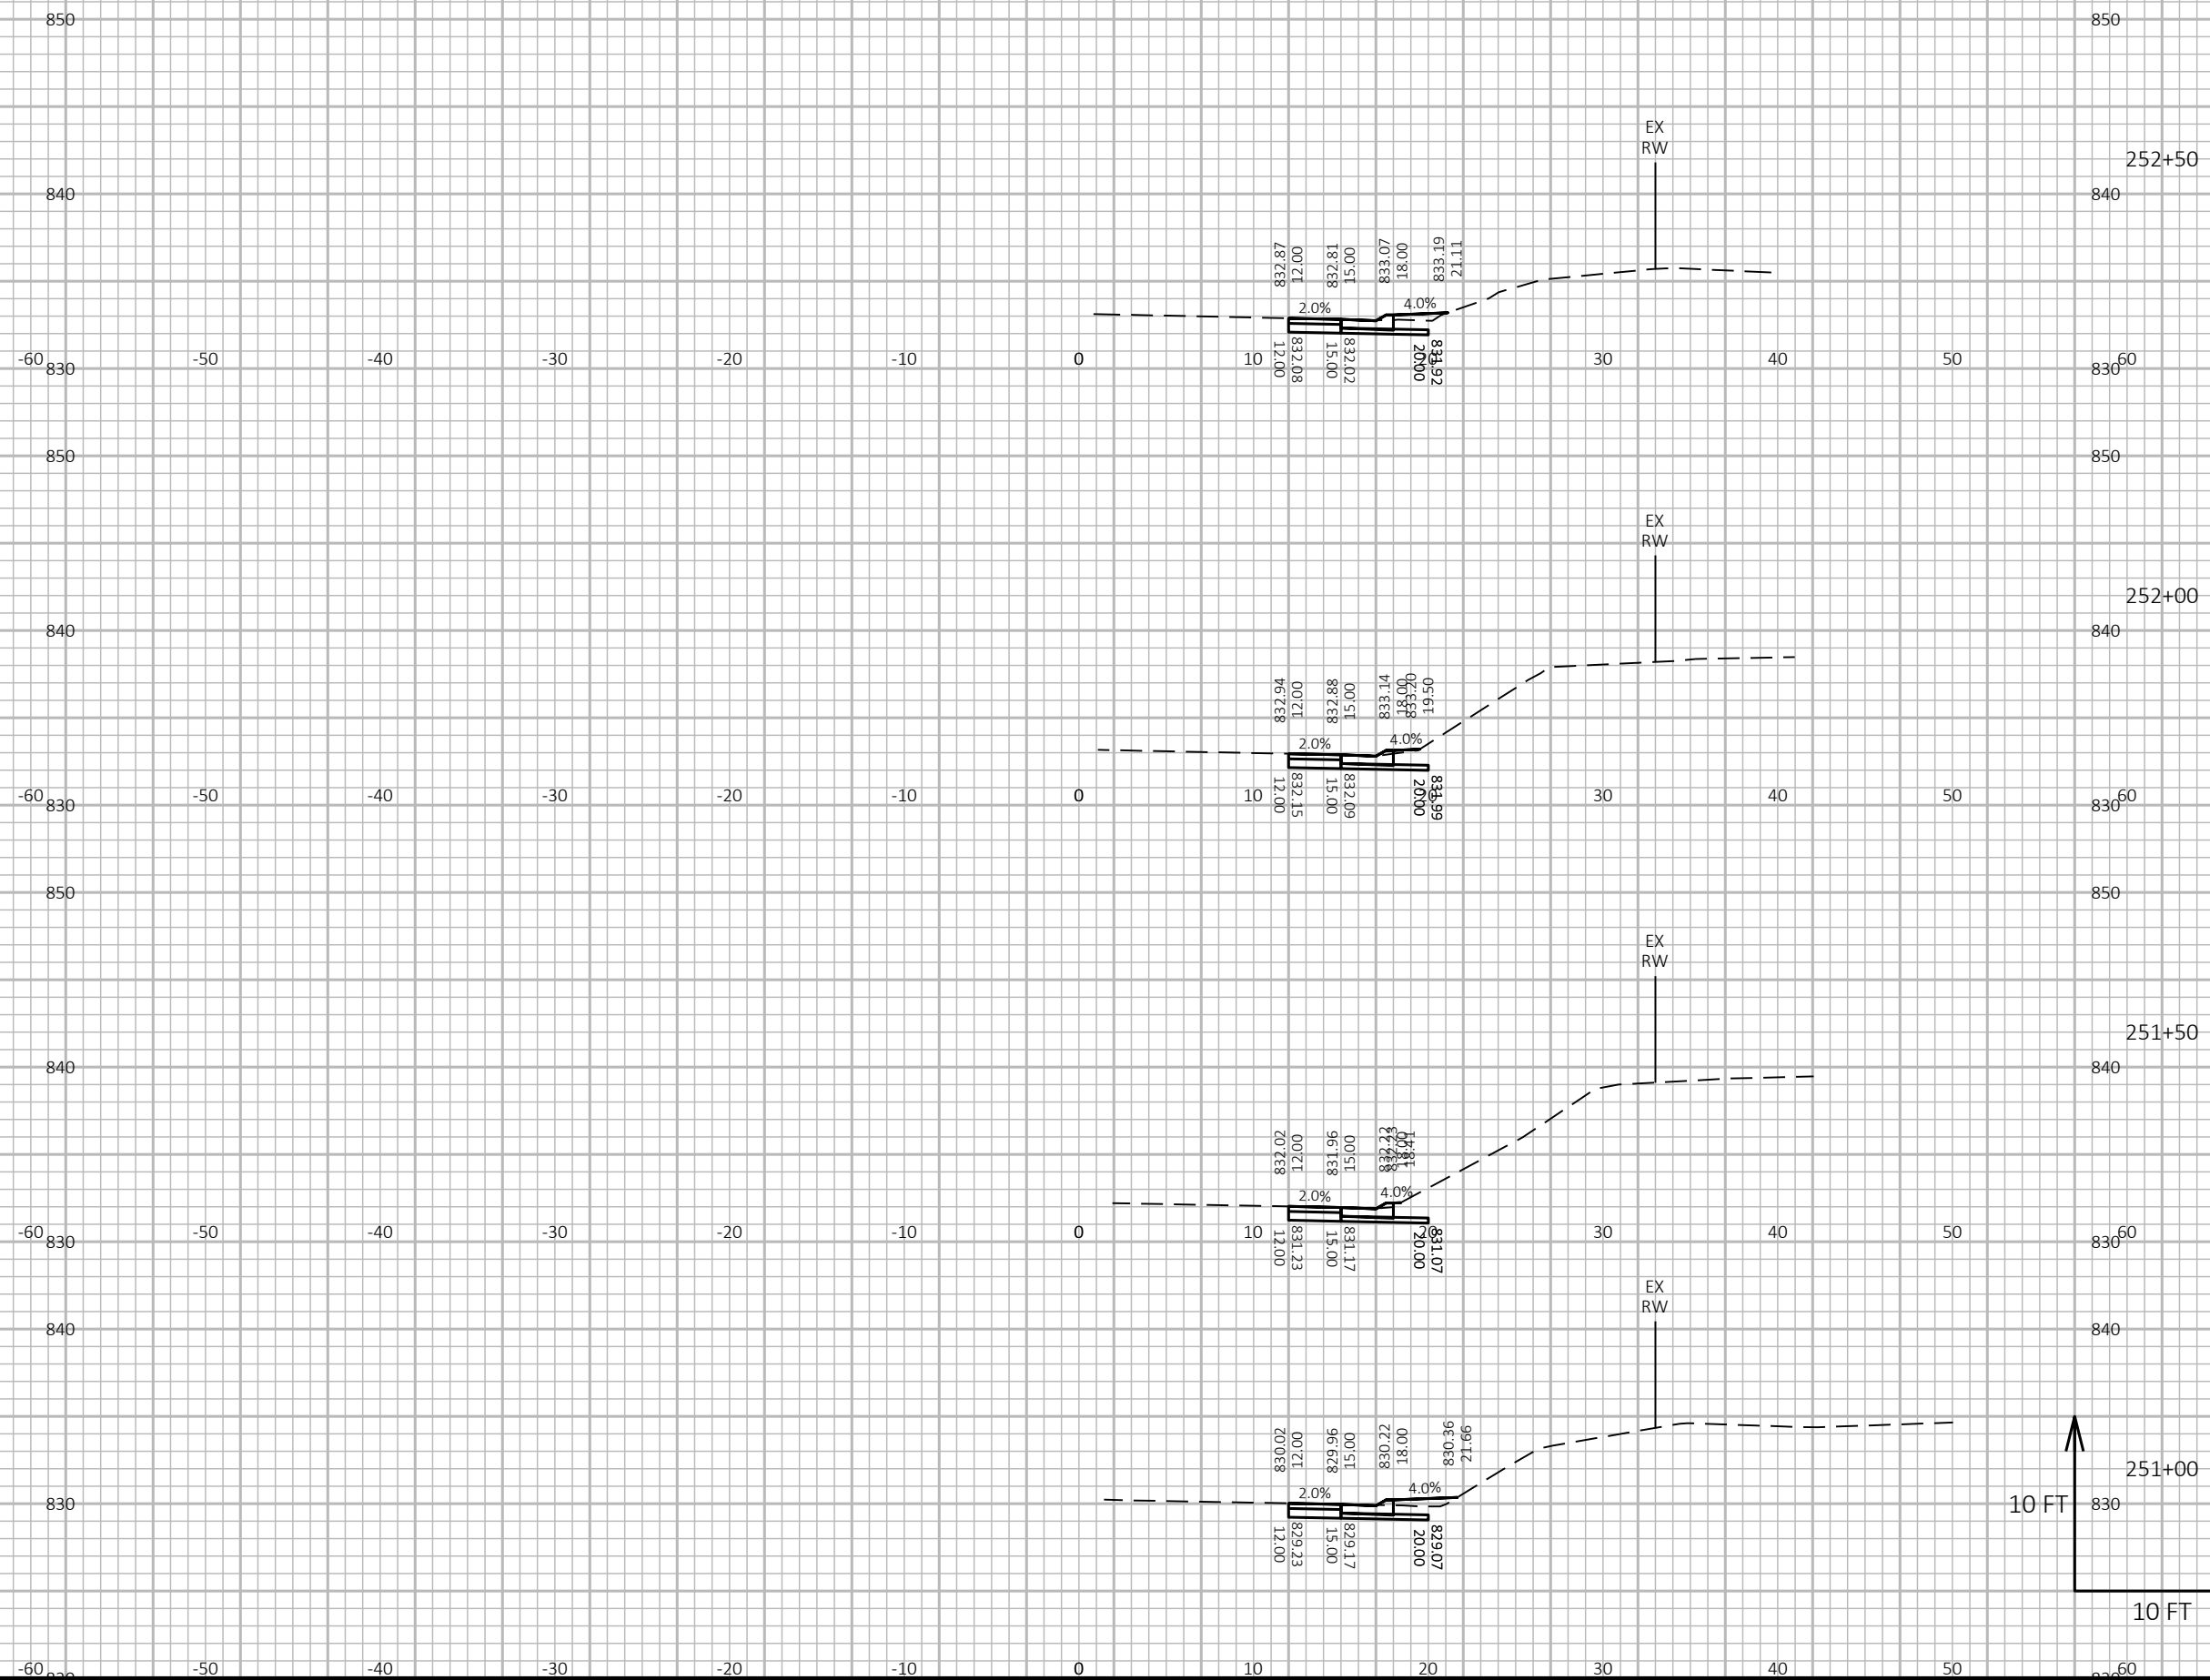

9

9

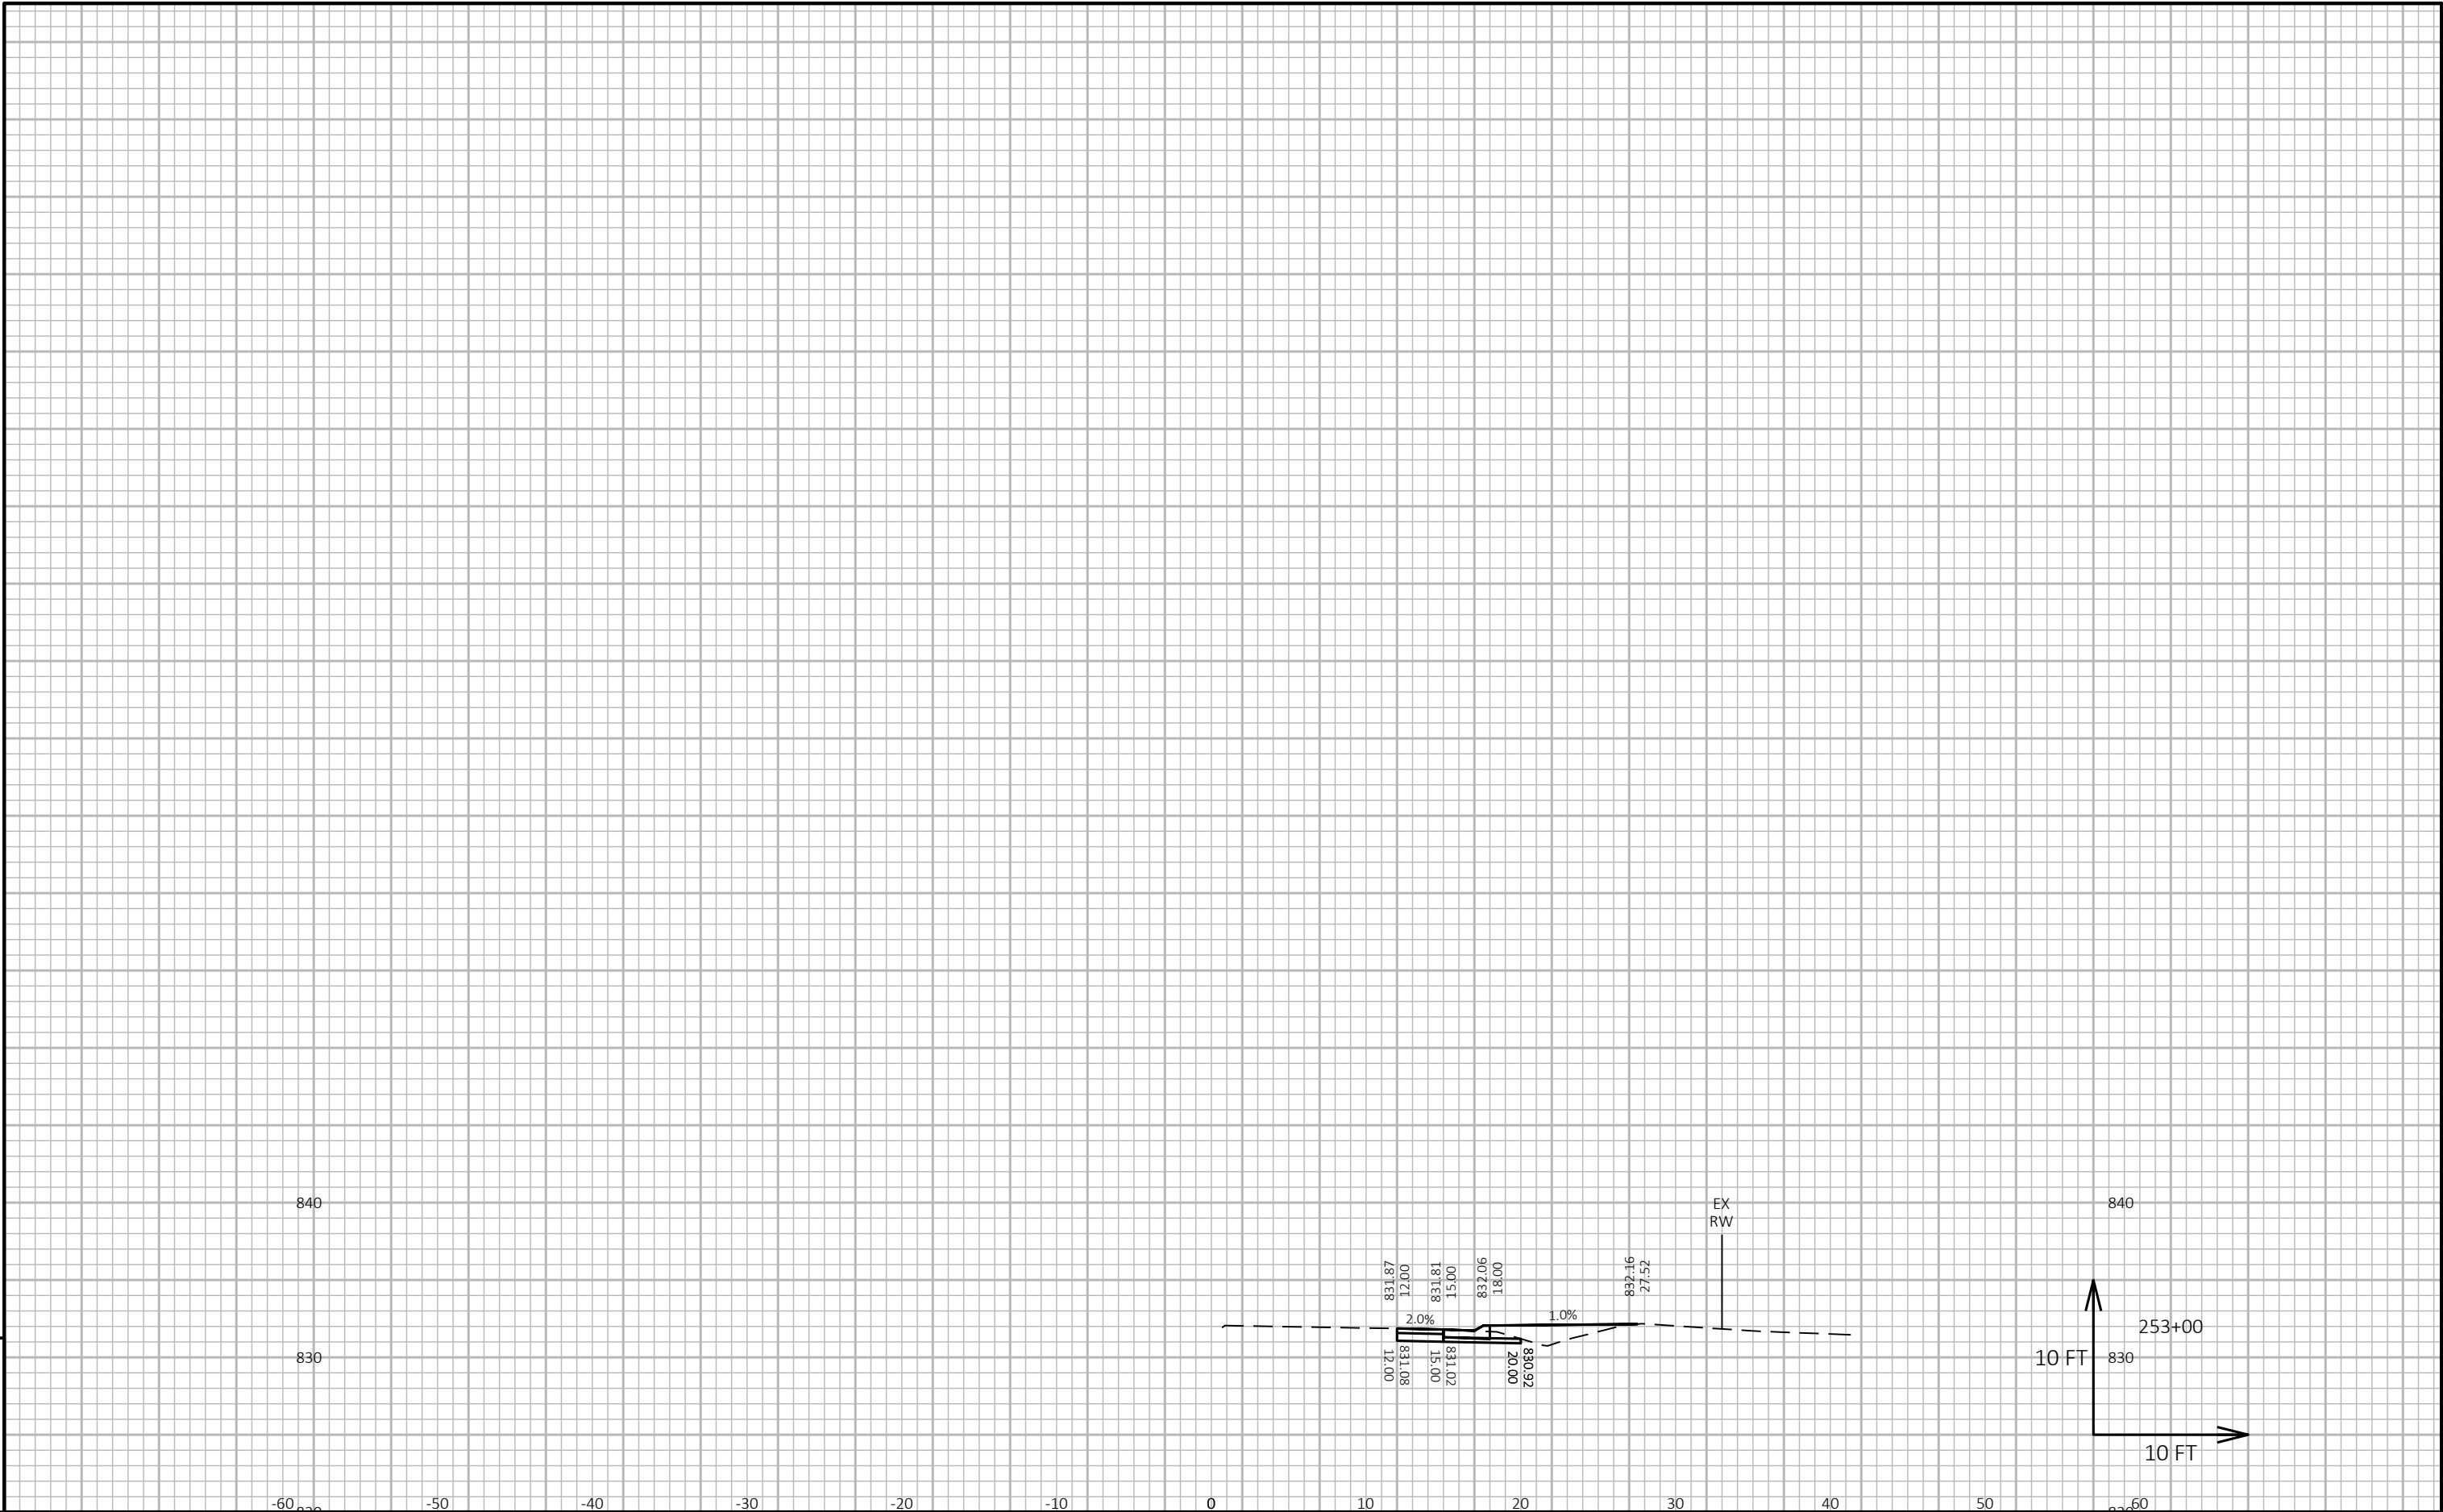

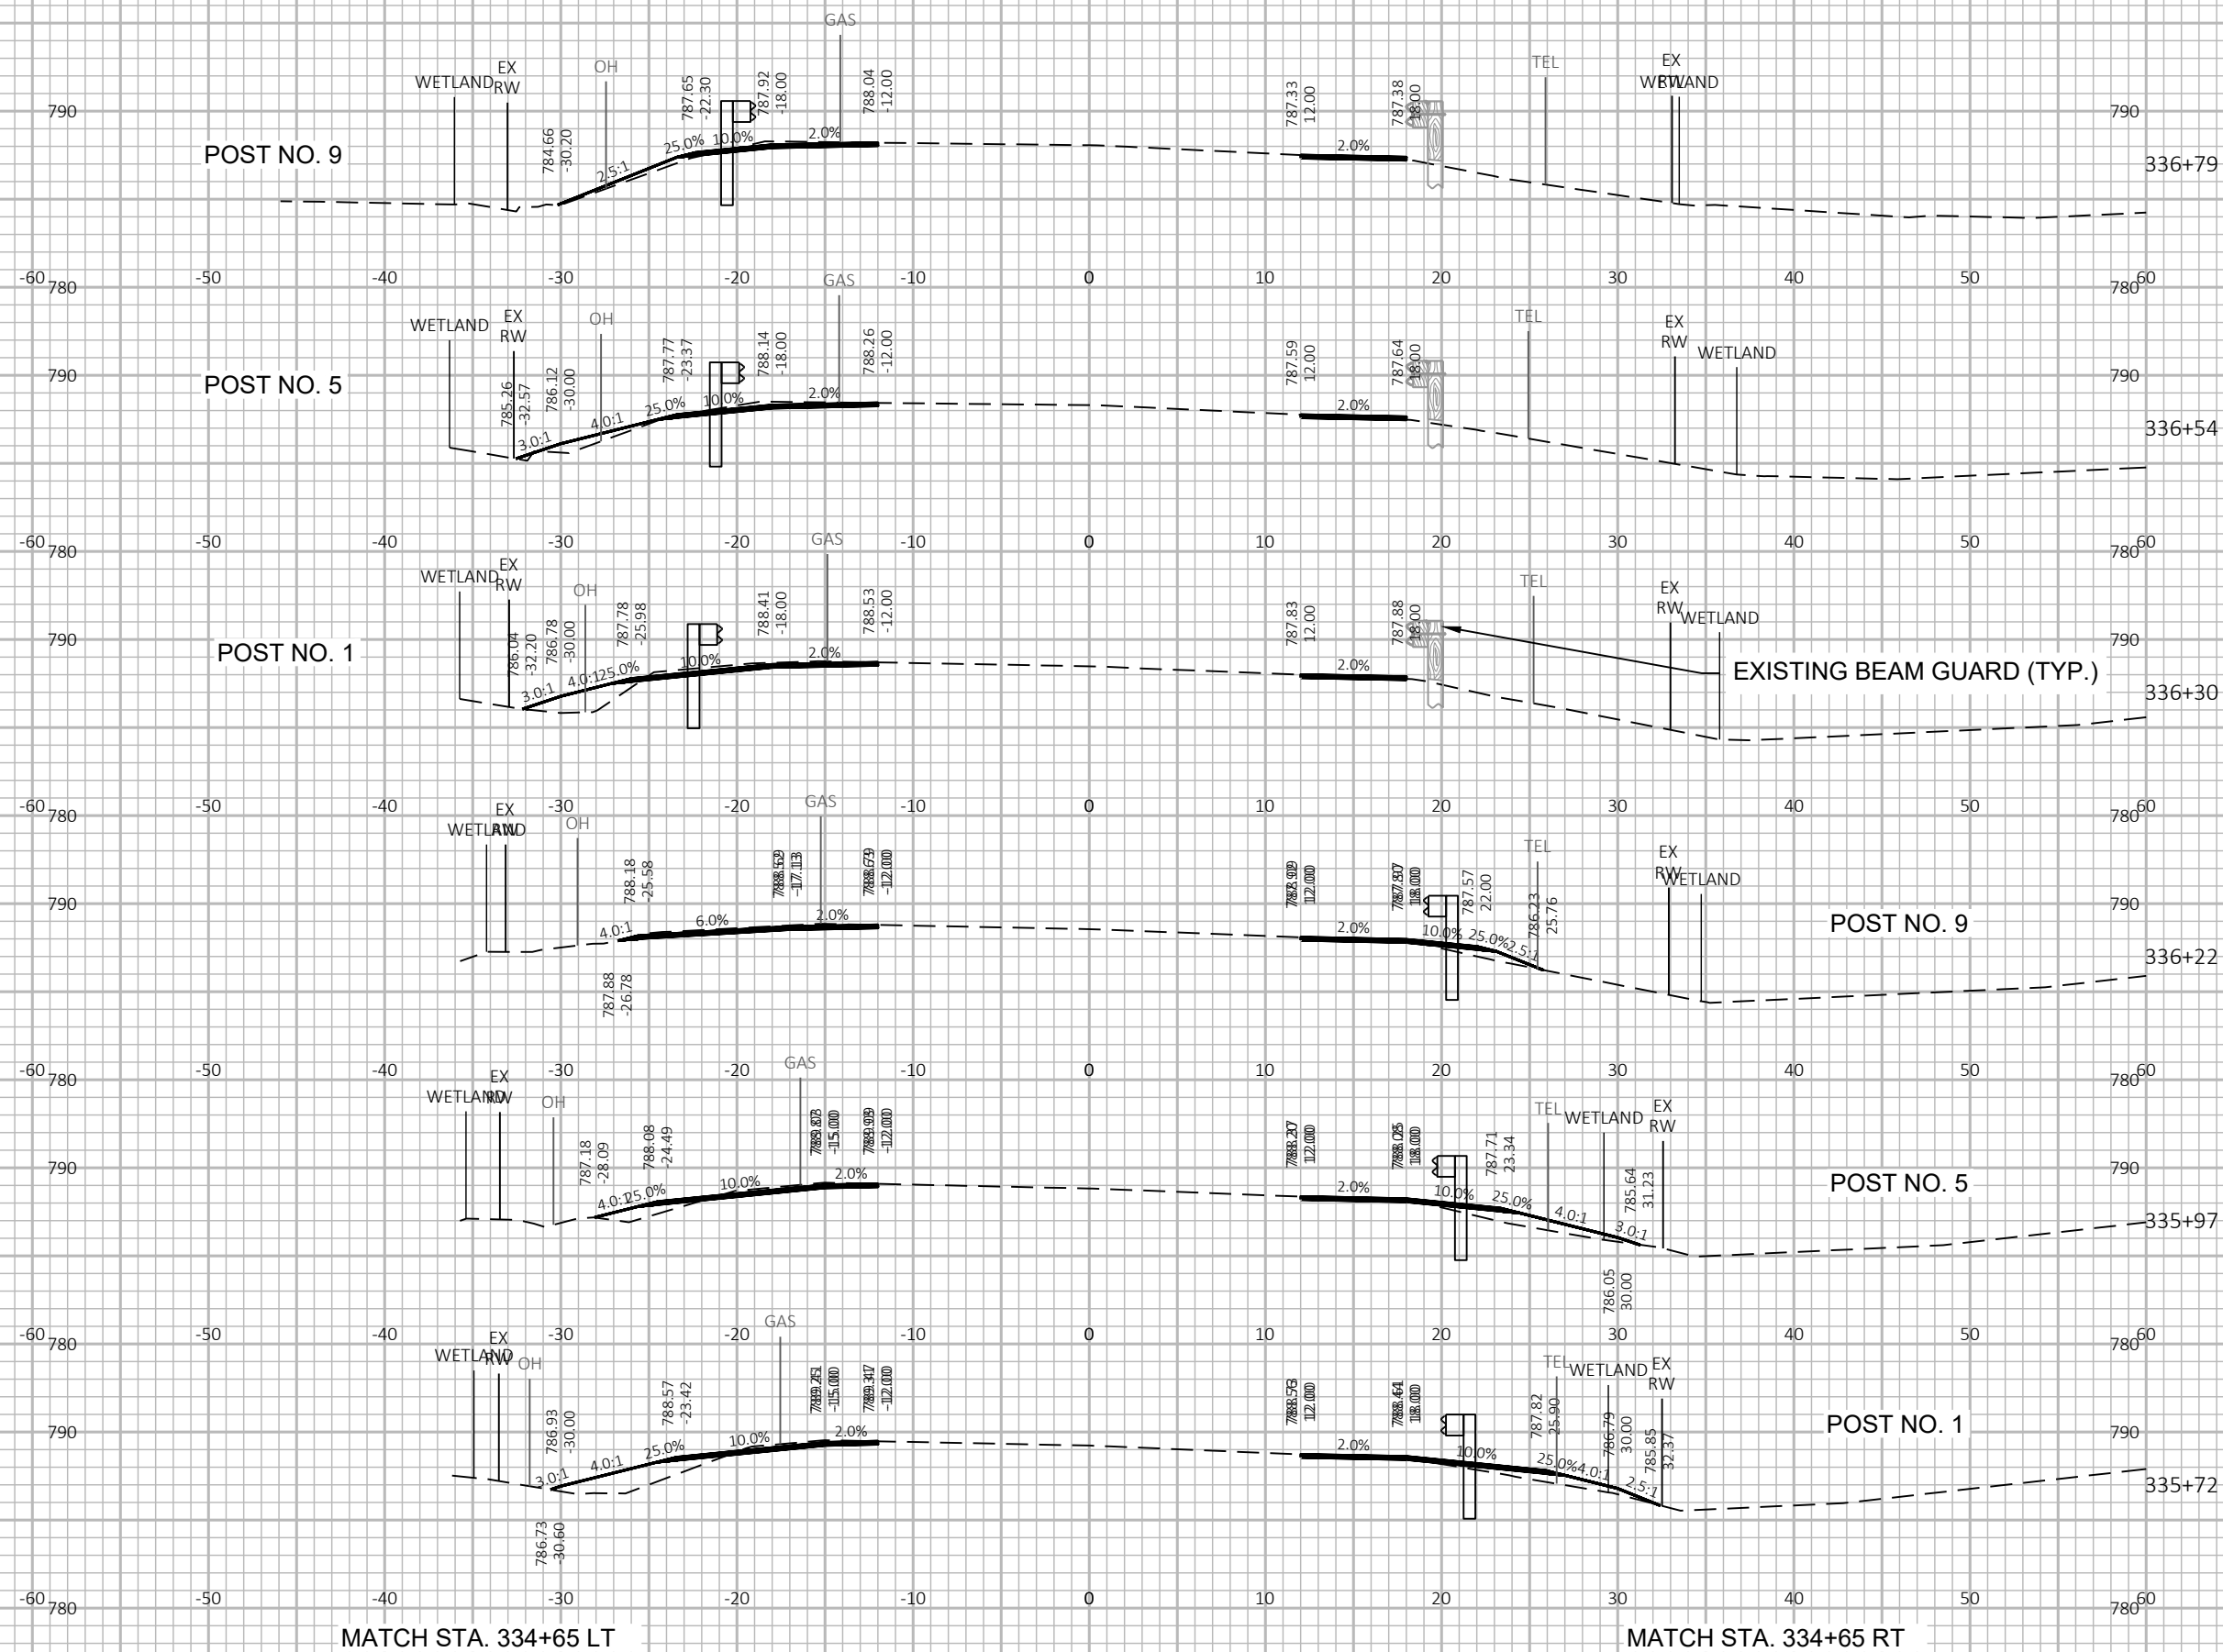

PROJECT NO: 3576-01-71

HWY: STH 106

COUNTY: JEFFERSON

CROSS SECTIONS: STH 106

SHEET

E

FILE NAME : G:\00\00093\00093513\CADD\C3D\SHEETSPLAN\090201-XS.DWG
LAYOUT NAME - 090203-XS


PLOT DATE : 6/2/2020 9:59 AM




PLOT BY : CHASE KIELER




PLOT NAME :


PLOT SCALE : 1 IN:10 FT HORZ. / 1 IN:10 FT VERT.

WISDOT/CADDs SHEET 49

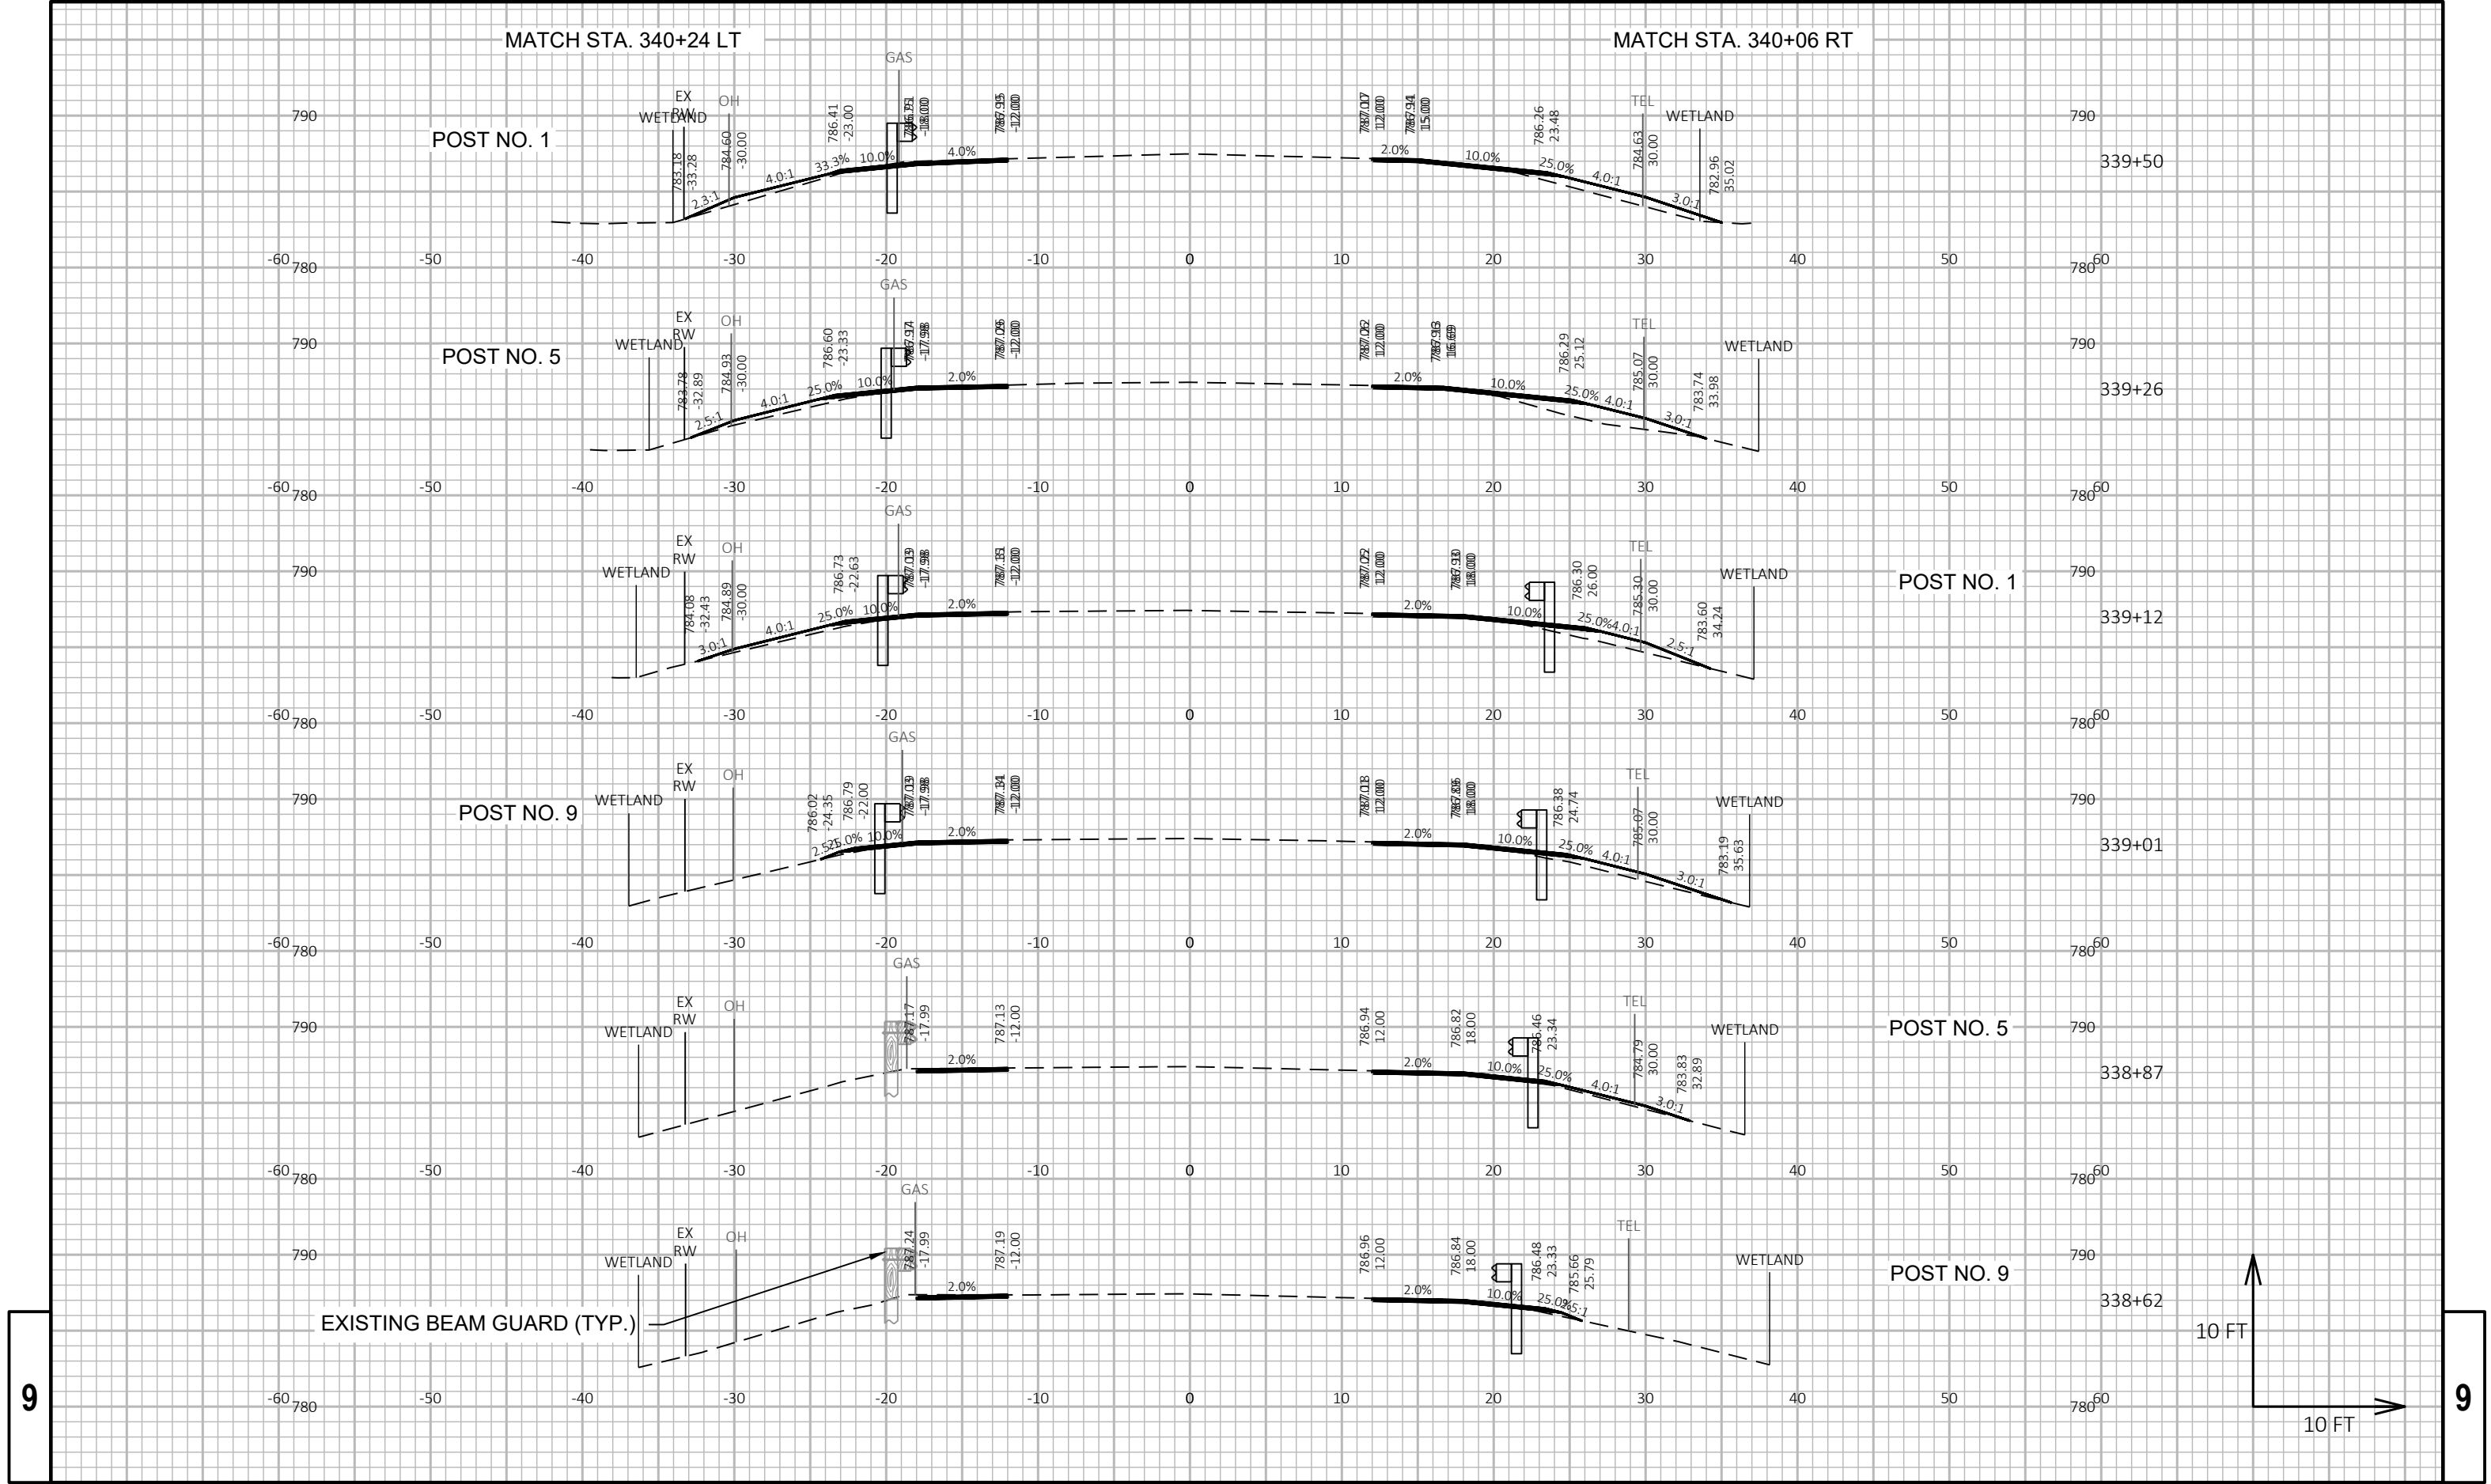

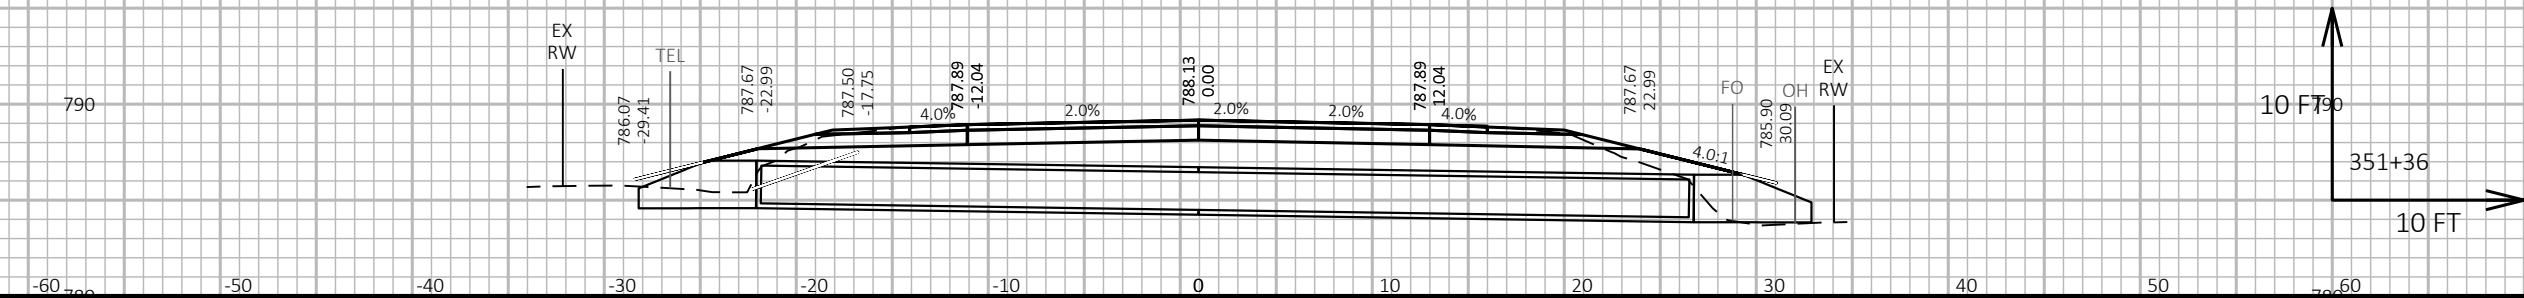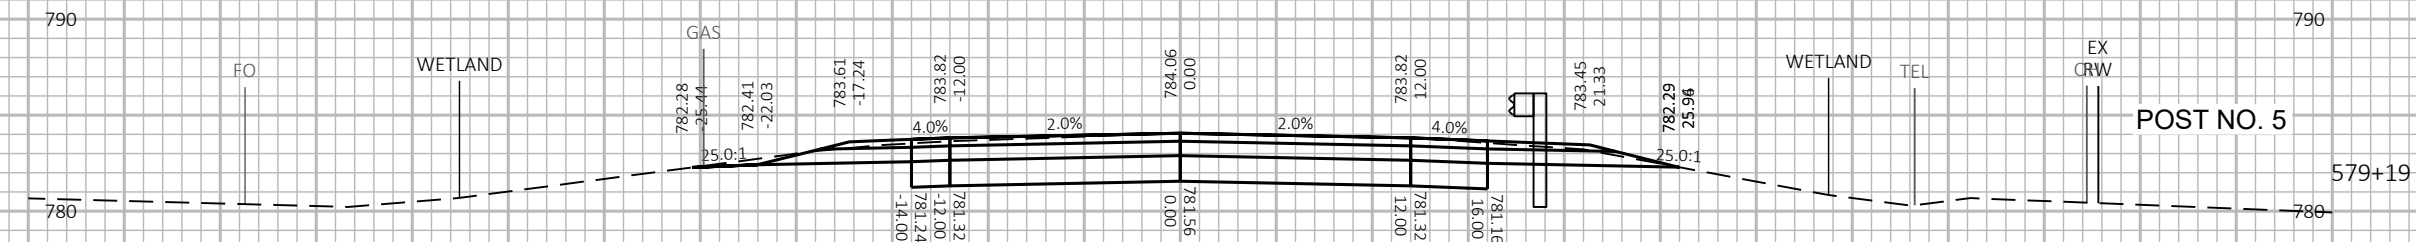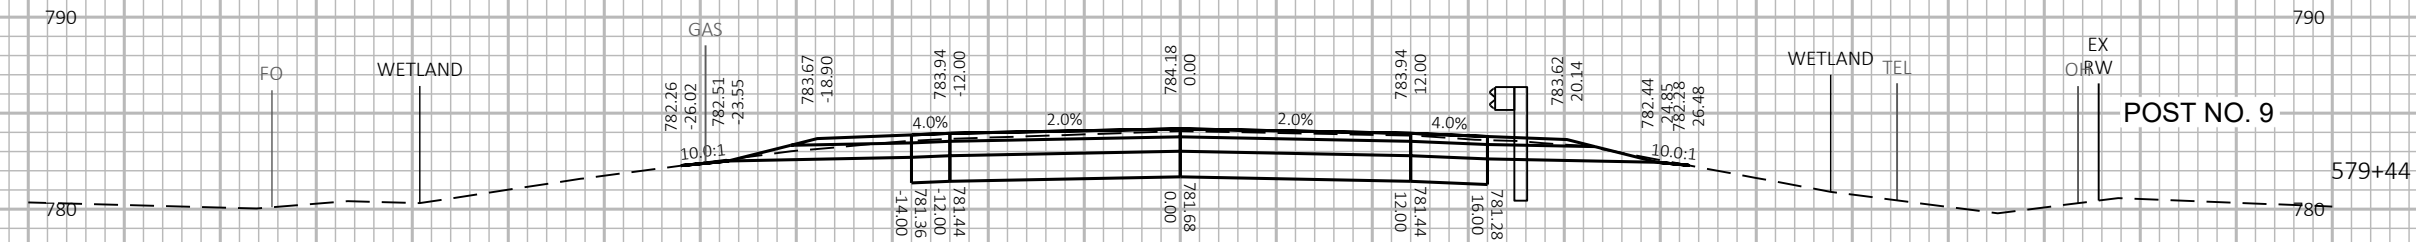

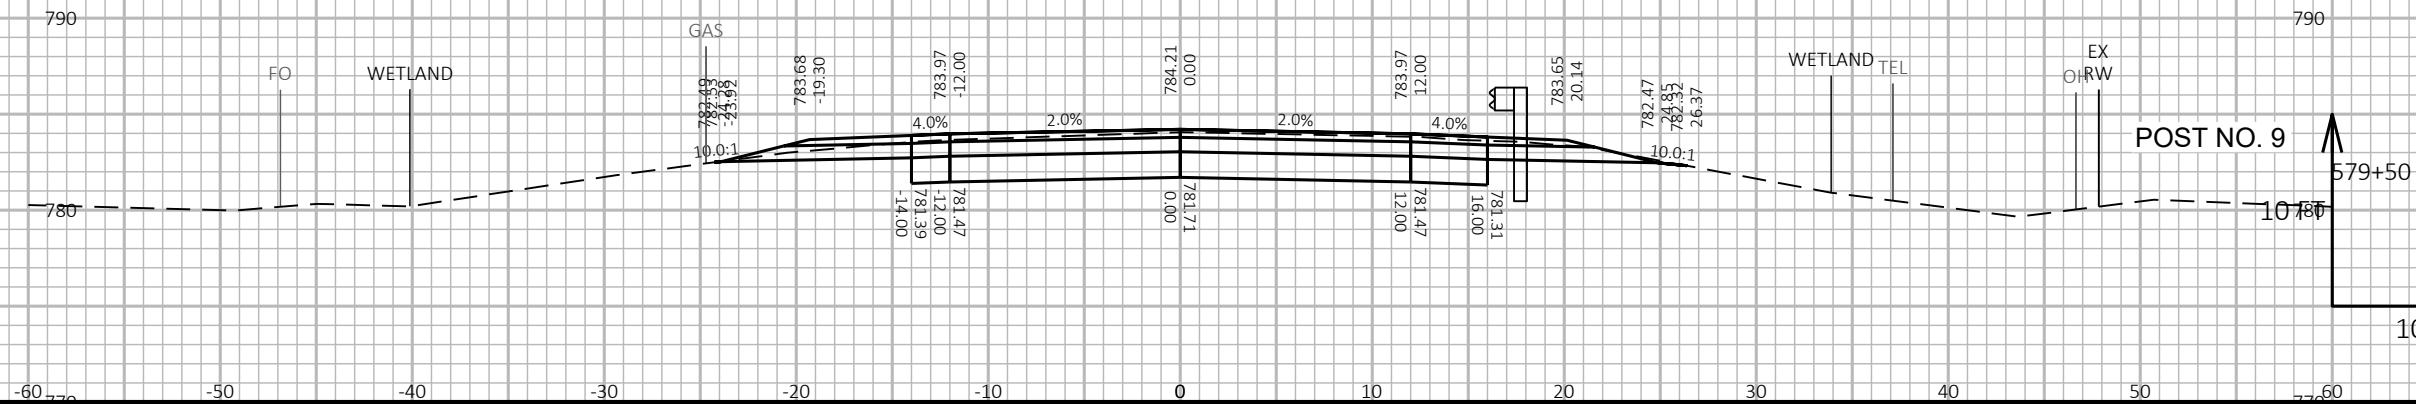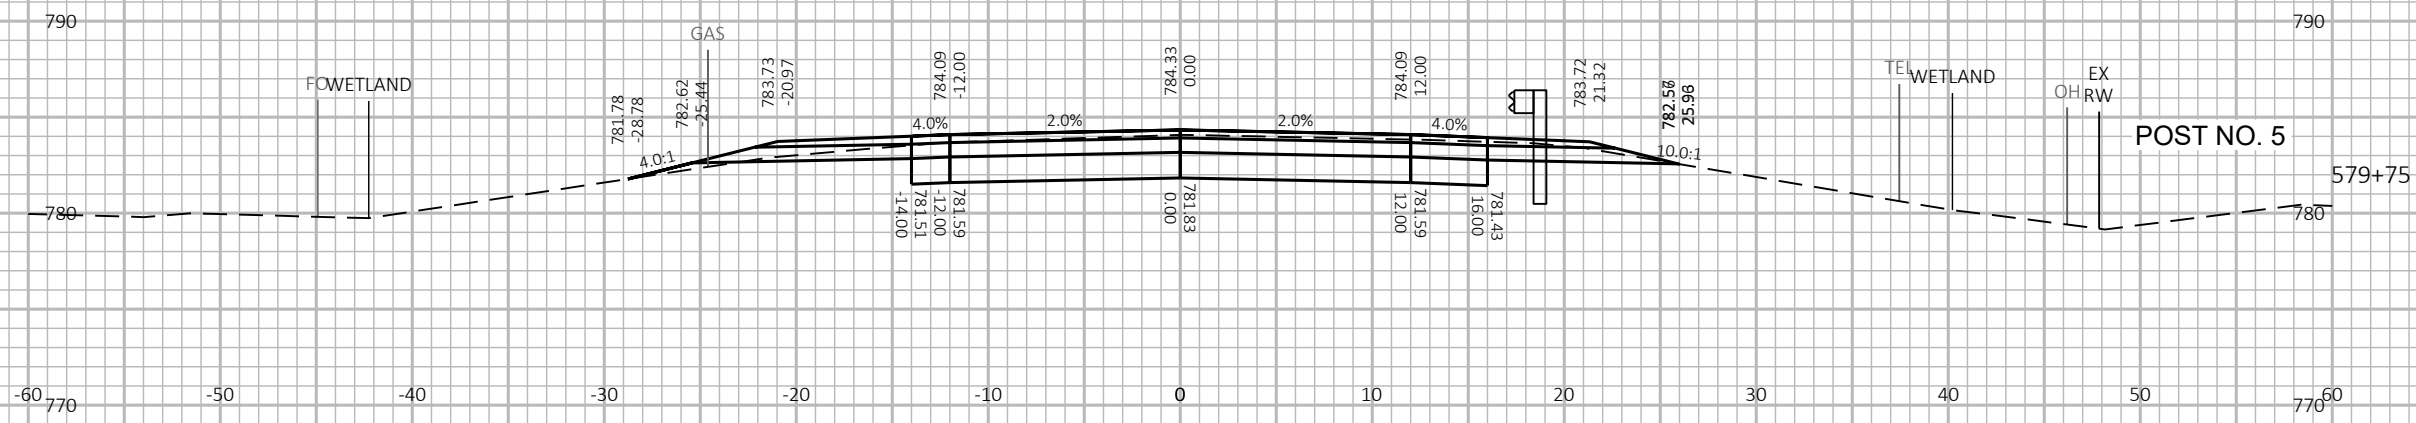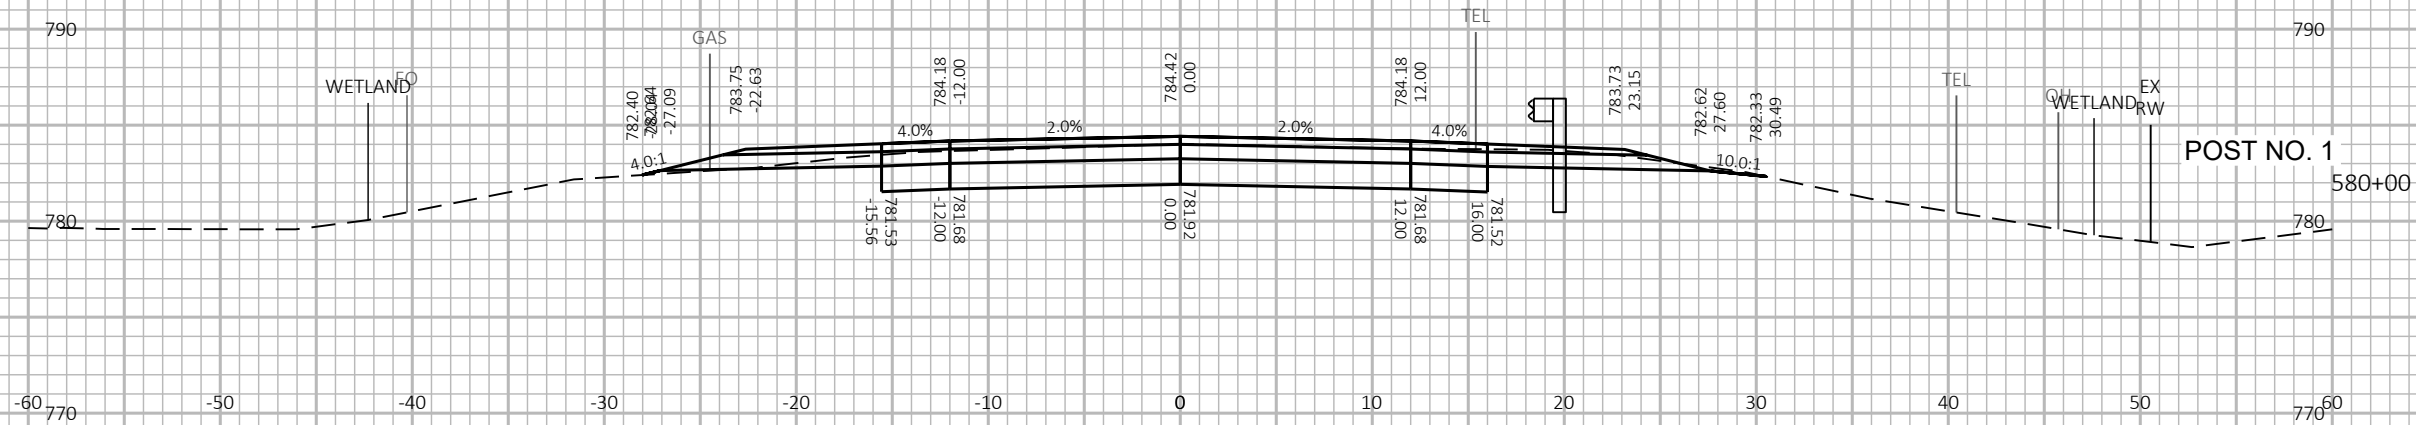

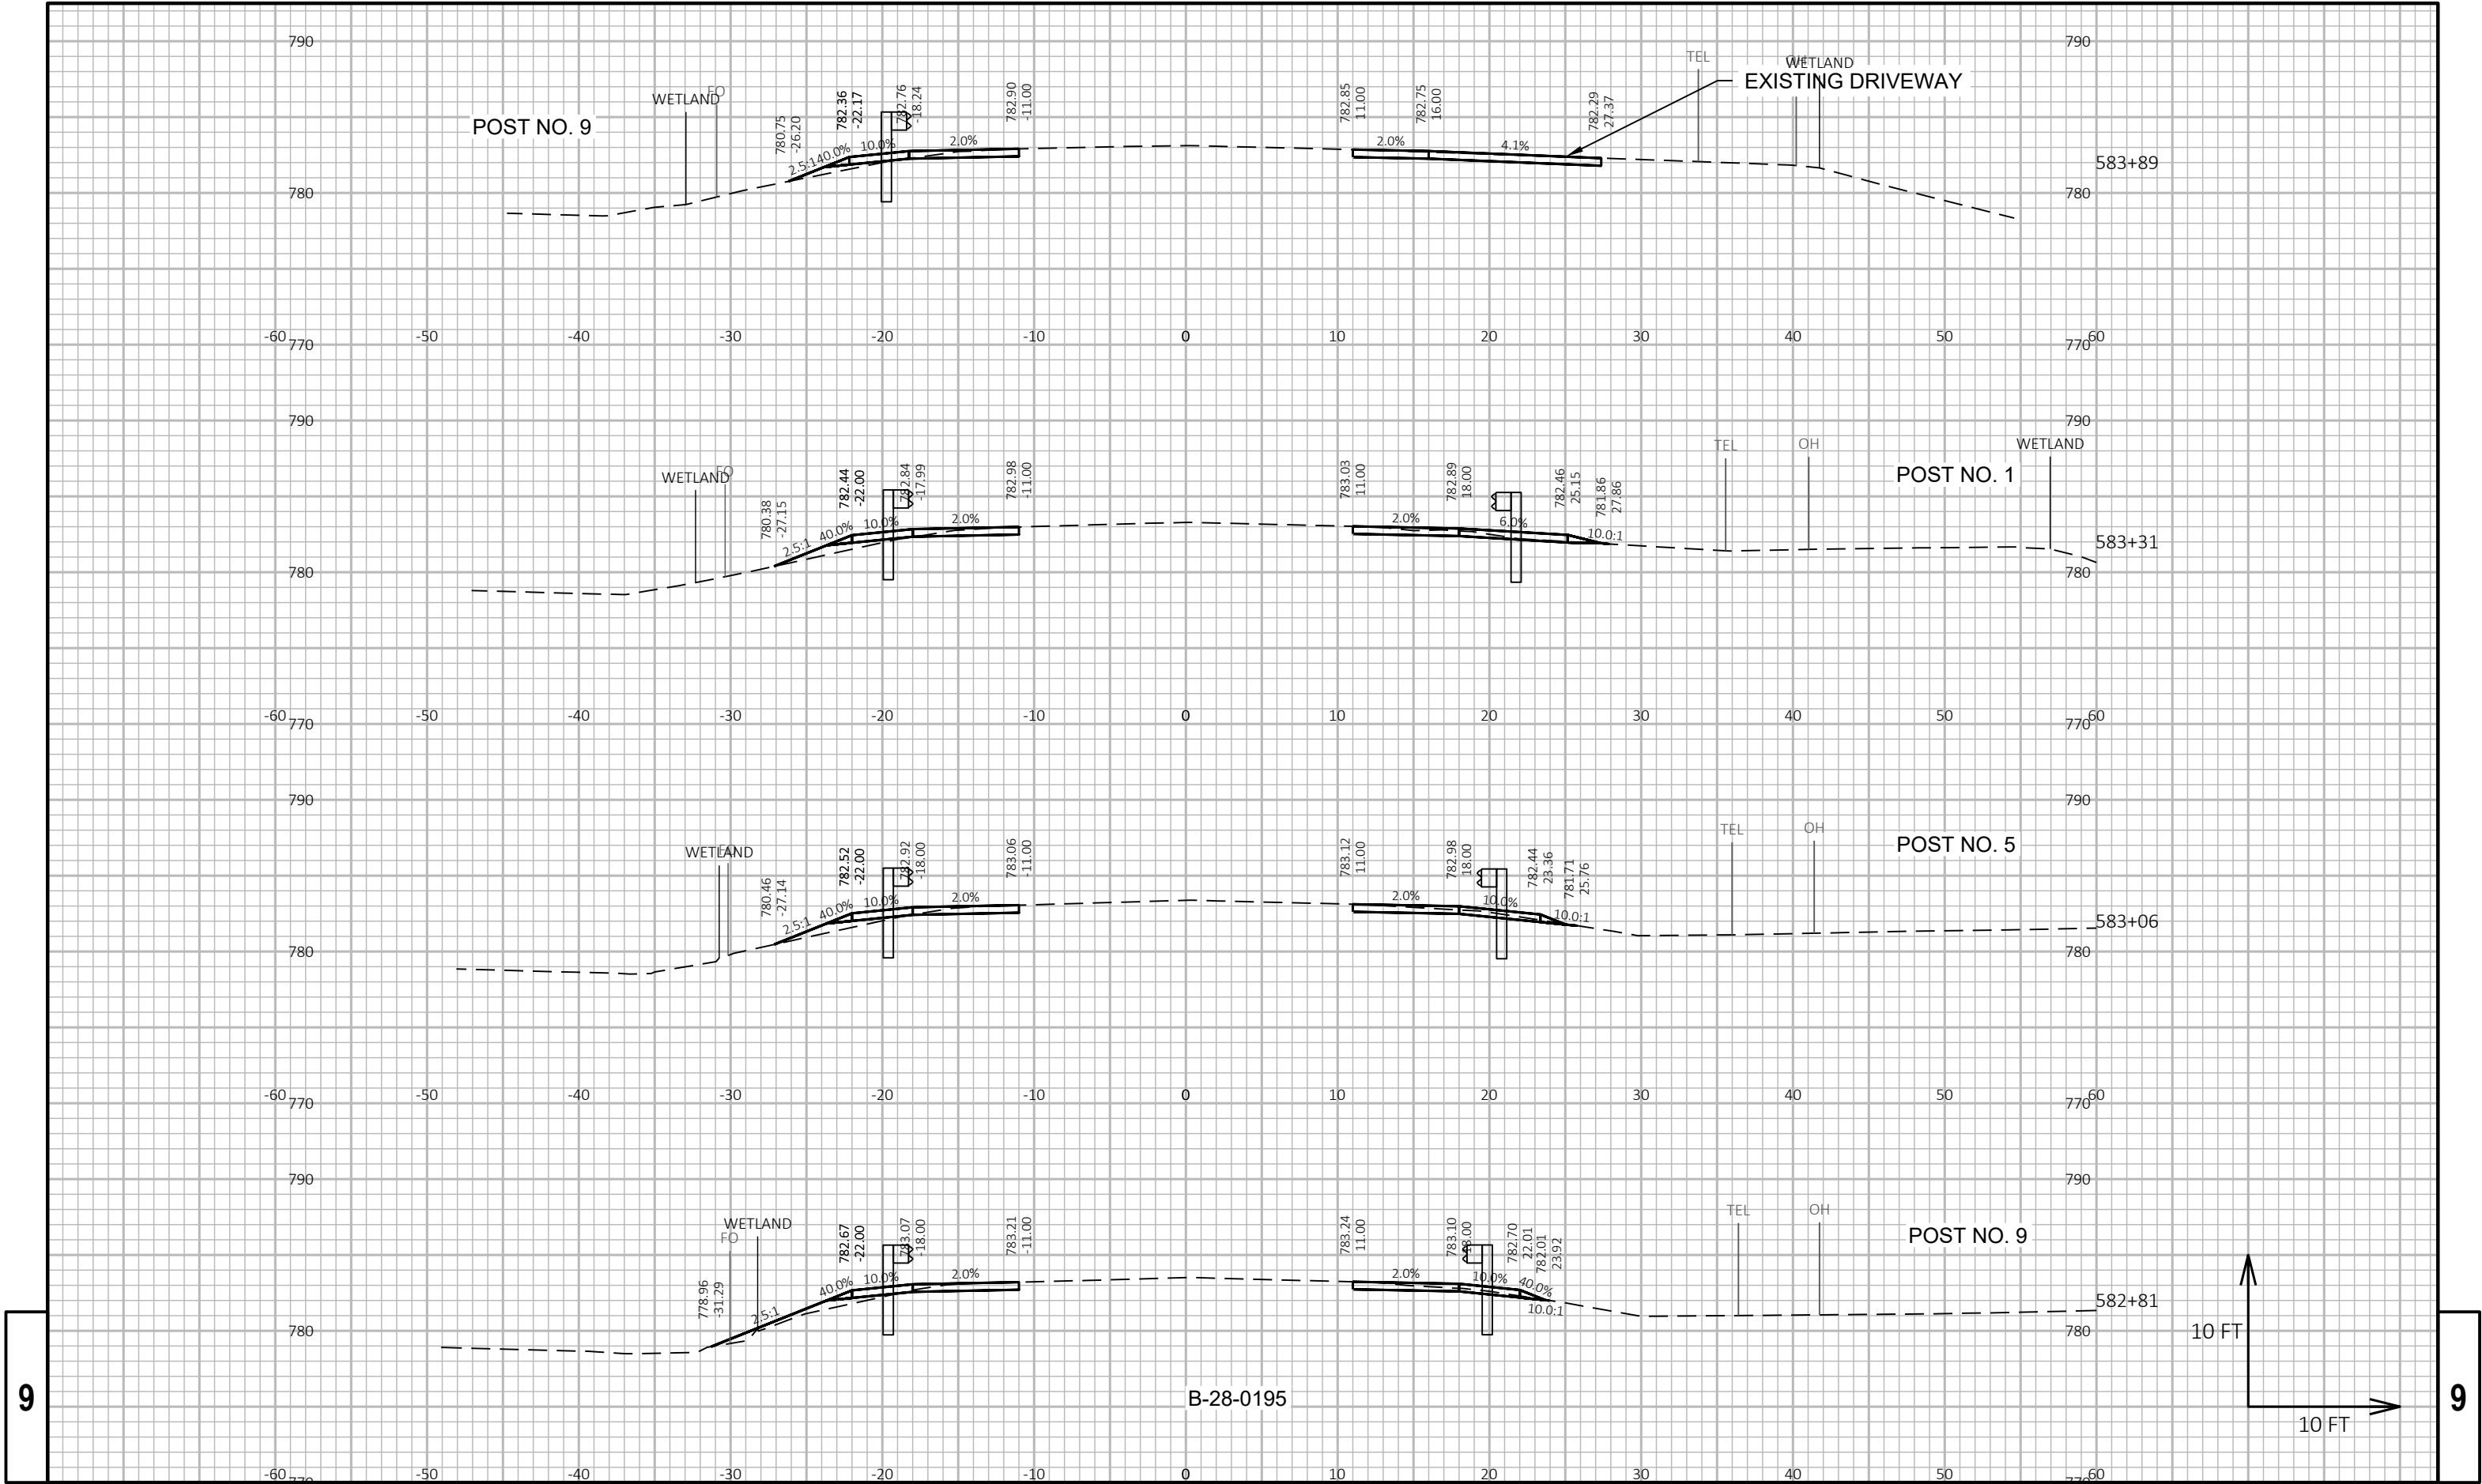

PROJECT NO: 3576-01-71

HWY: STH 106

COUNTY: JEFFERSON

CROSS SECTIONS: STH 106

SHEET

E

FILE NAME : G:\00\00093\00093513\CADD\C3D\SHEETSPLAN\090201-XS.DWG
LAYOUT NAME - 090208-xs


PLOT DATE : 6/2/2020 9:59 AM

PLOT BY : CHASE KIELER

PLOT NAME :


PLOT SCALE : 1 IN:10 FT HORIZ. / 1 IN:10 FT VERT.

WISDOT/CADDs SHEET 49

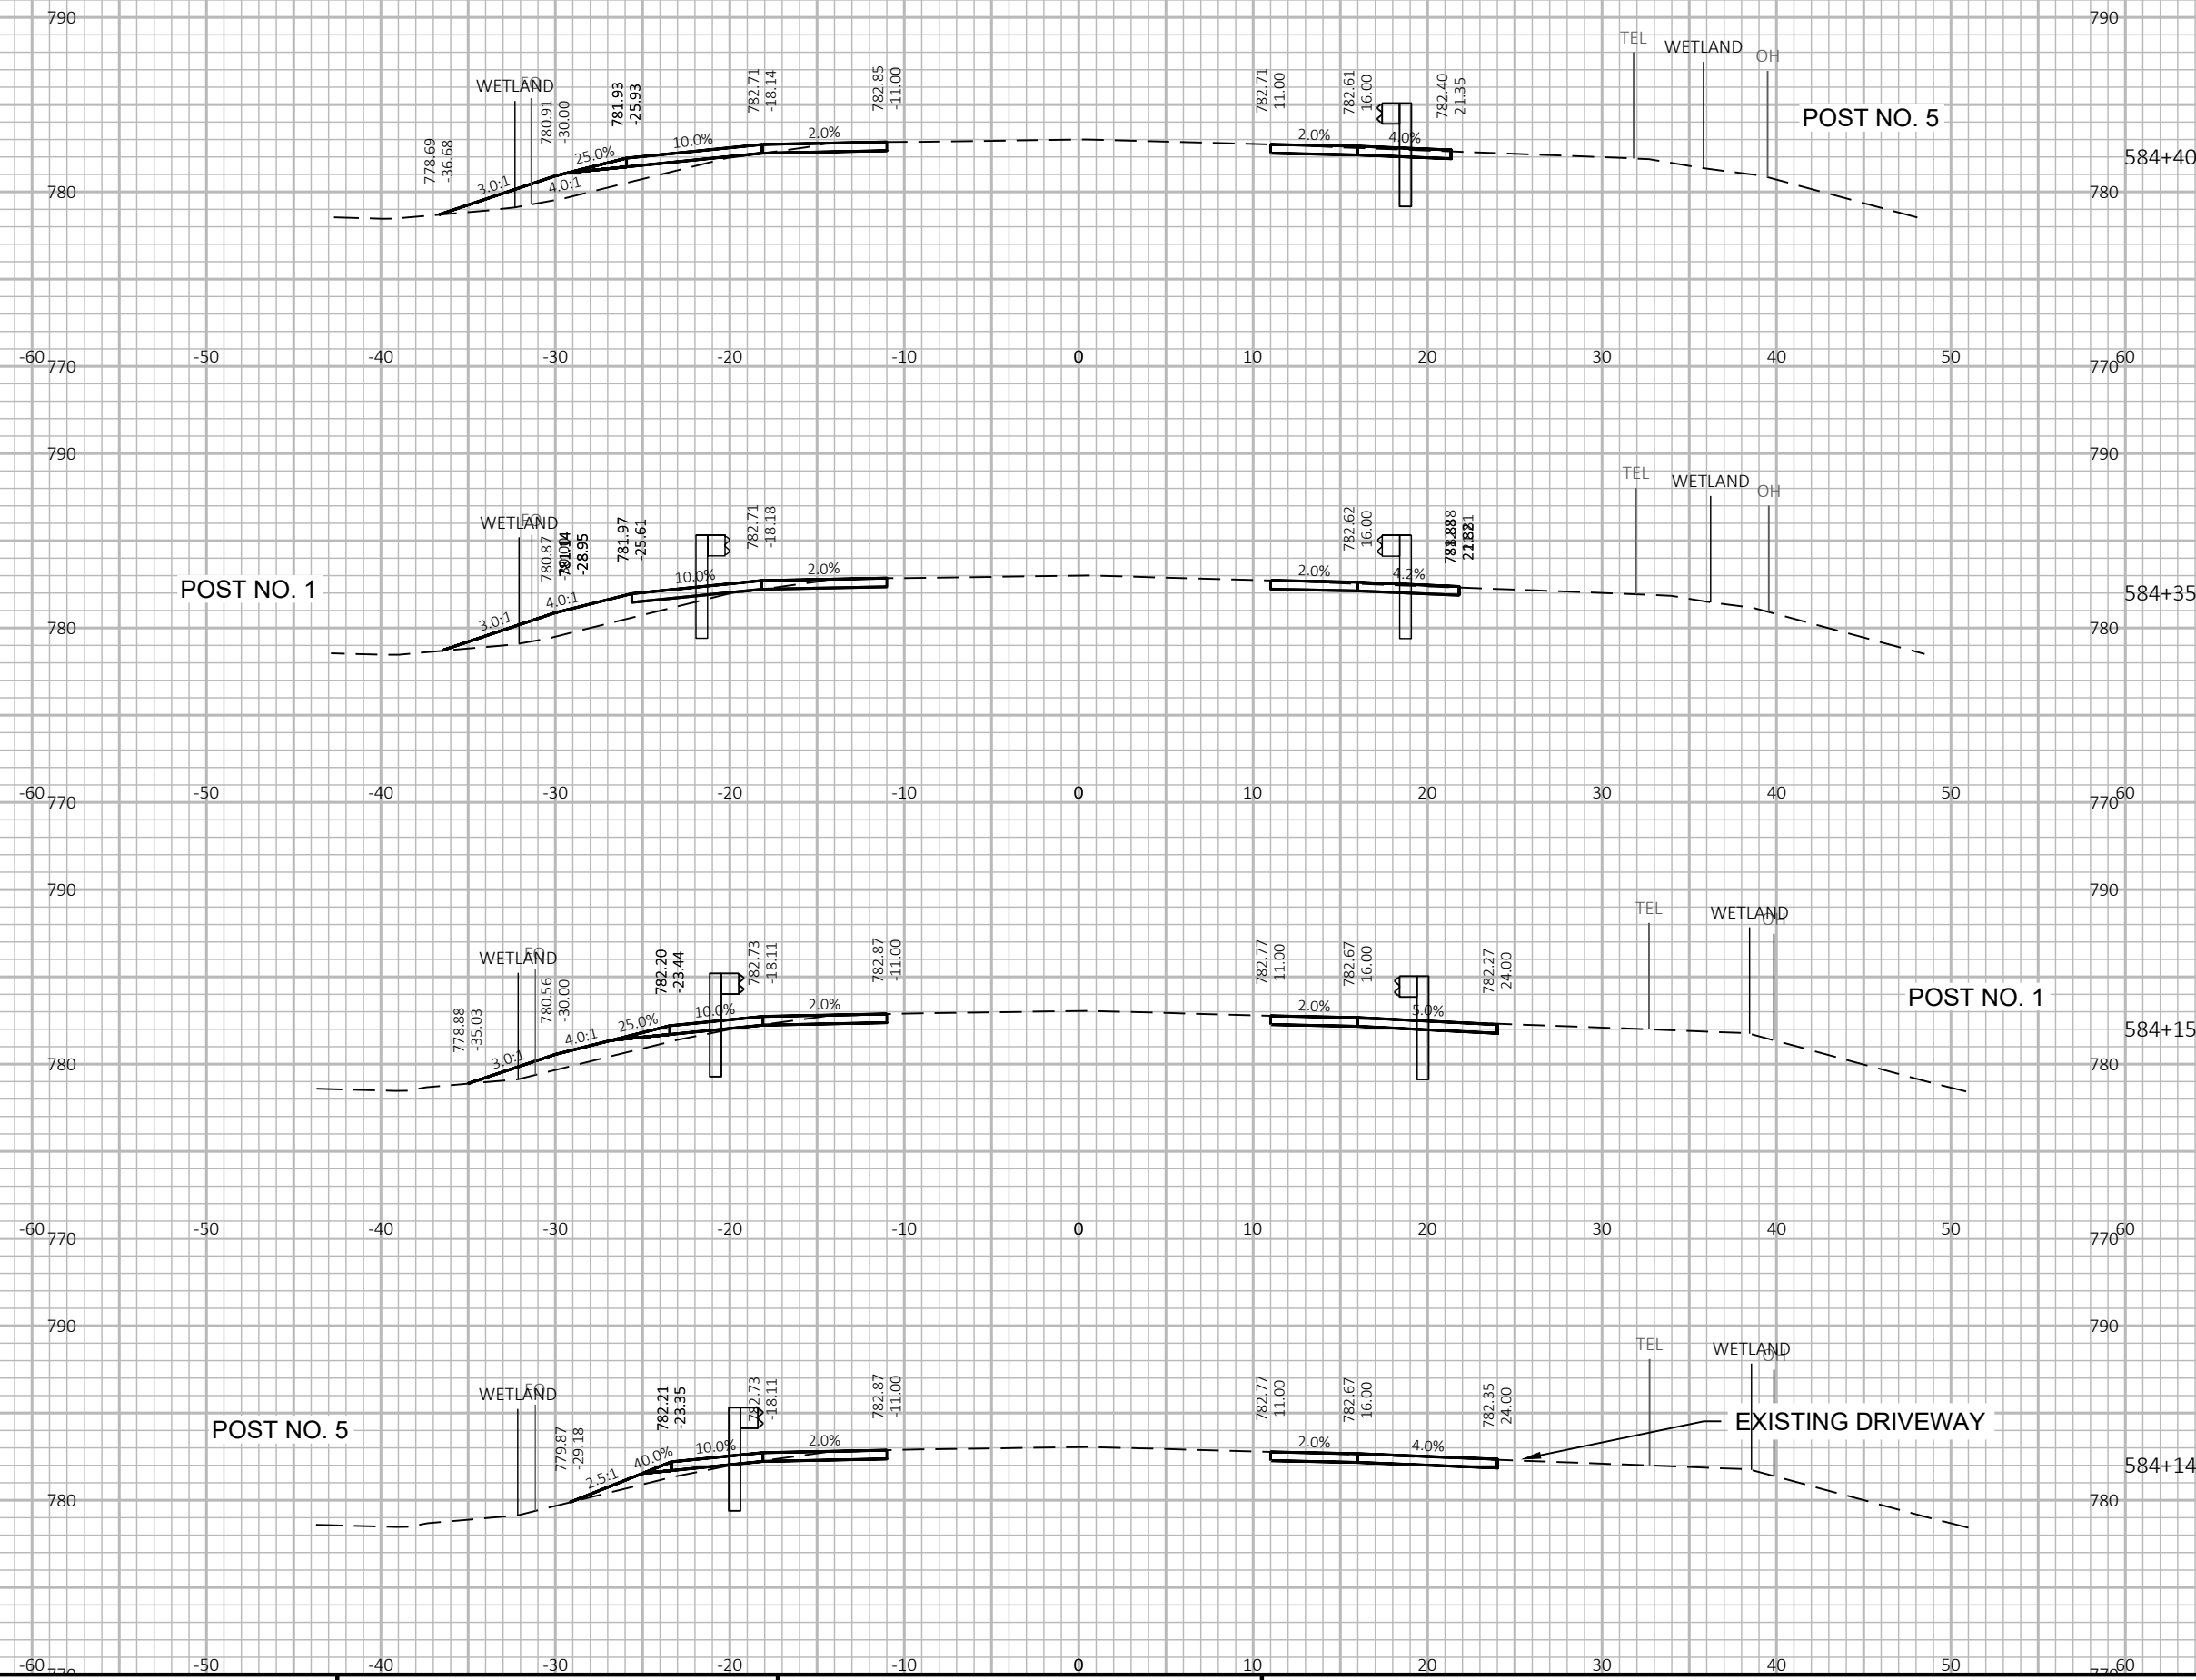


9


9

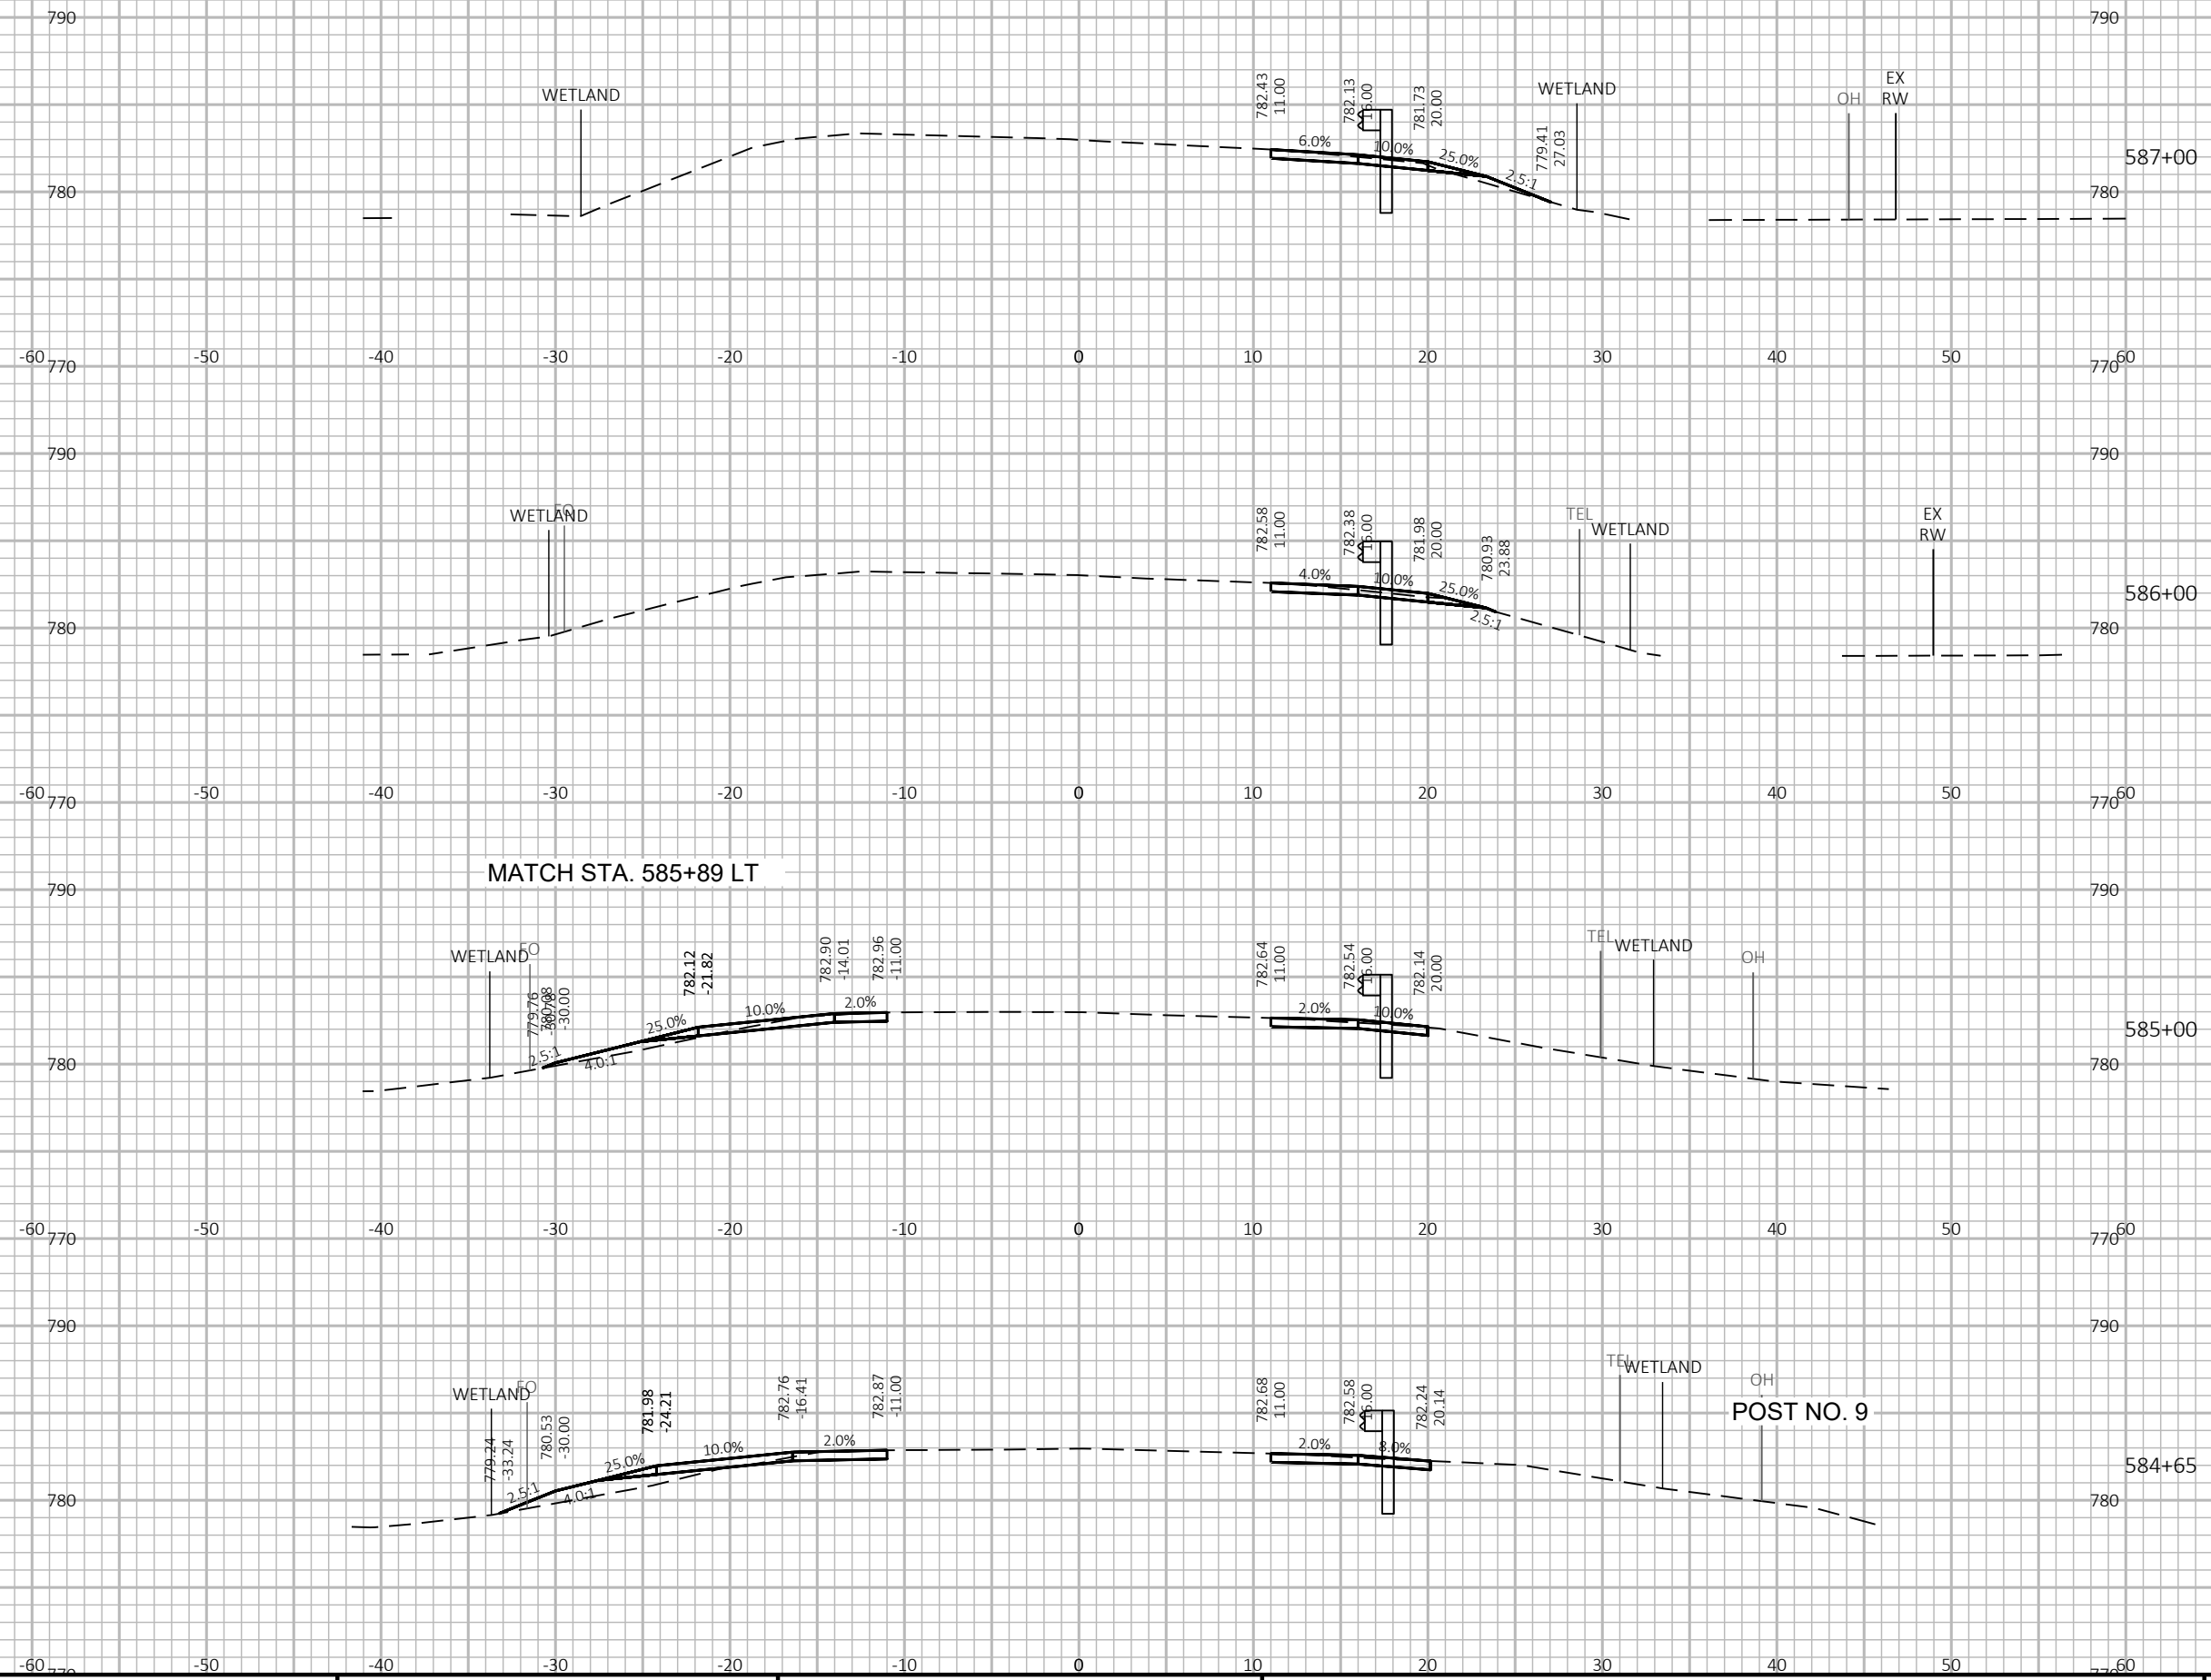


9


9

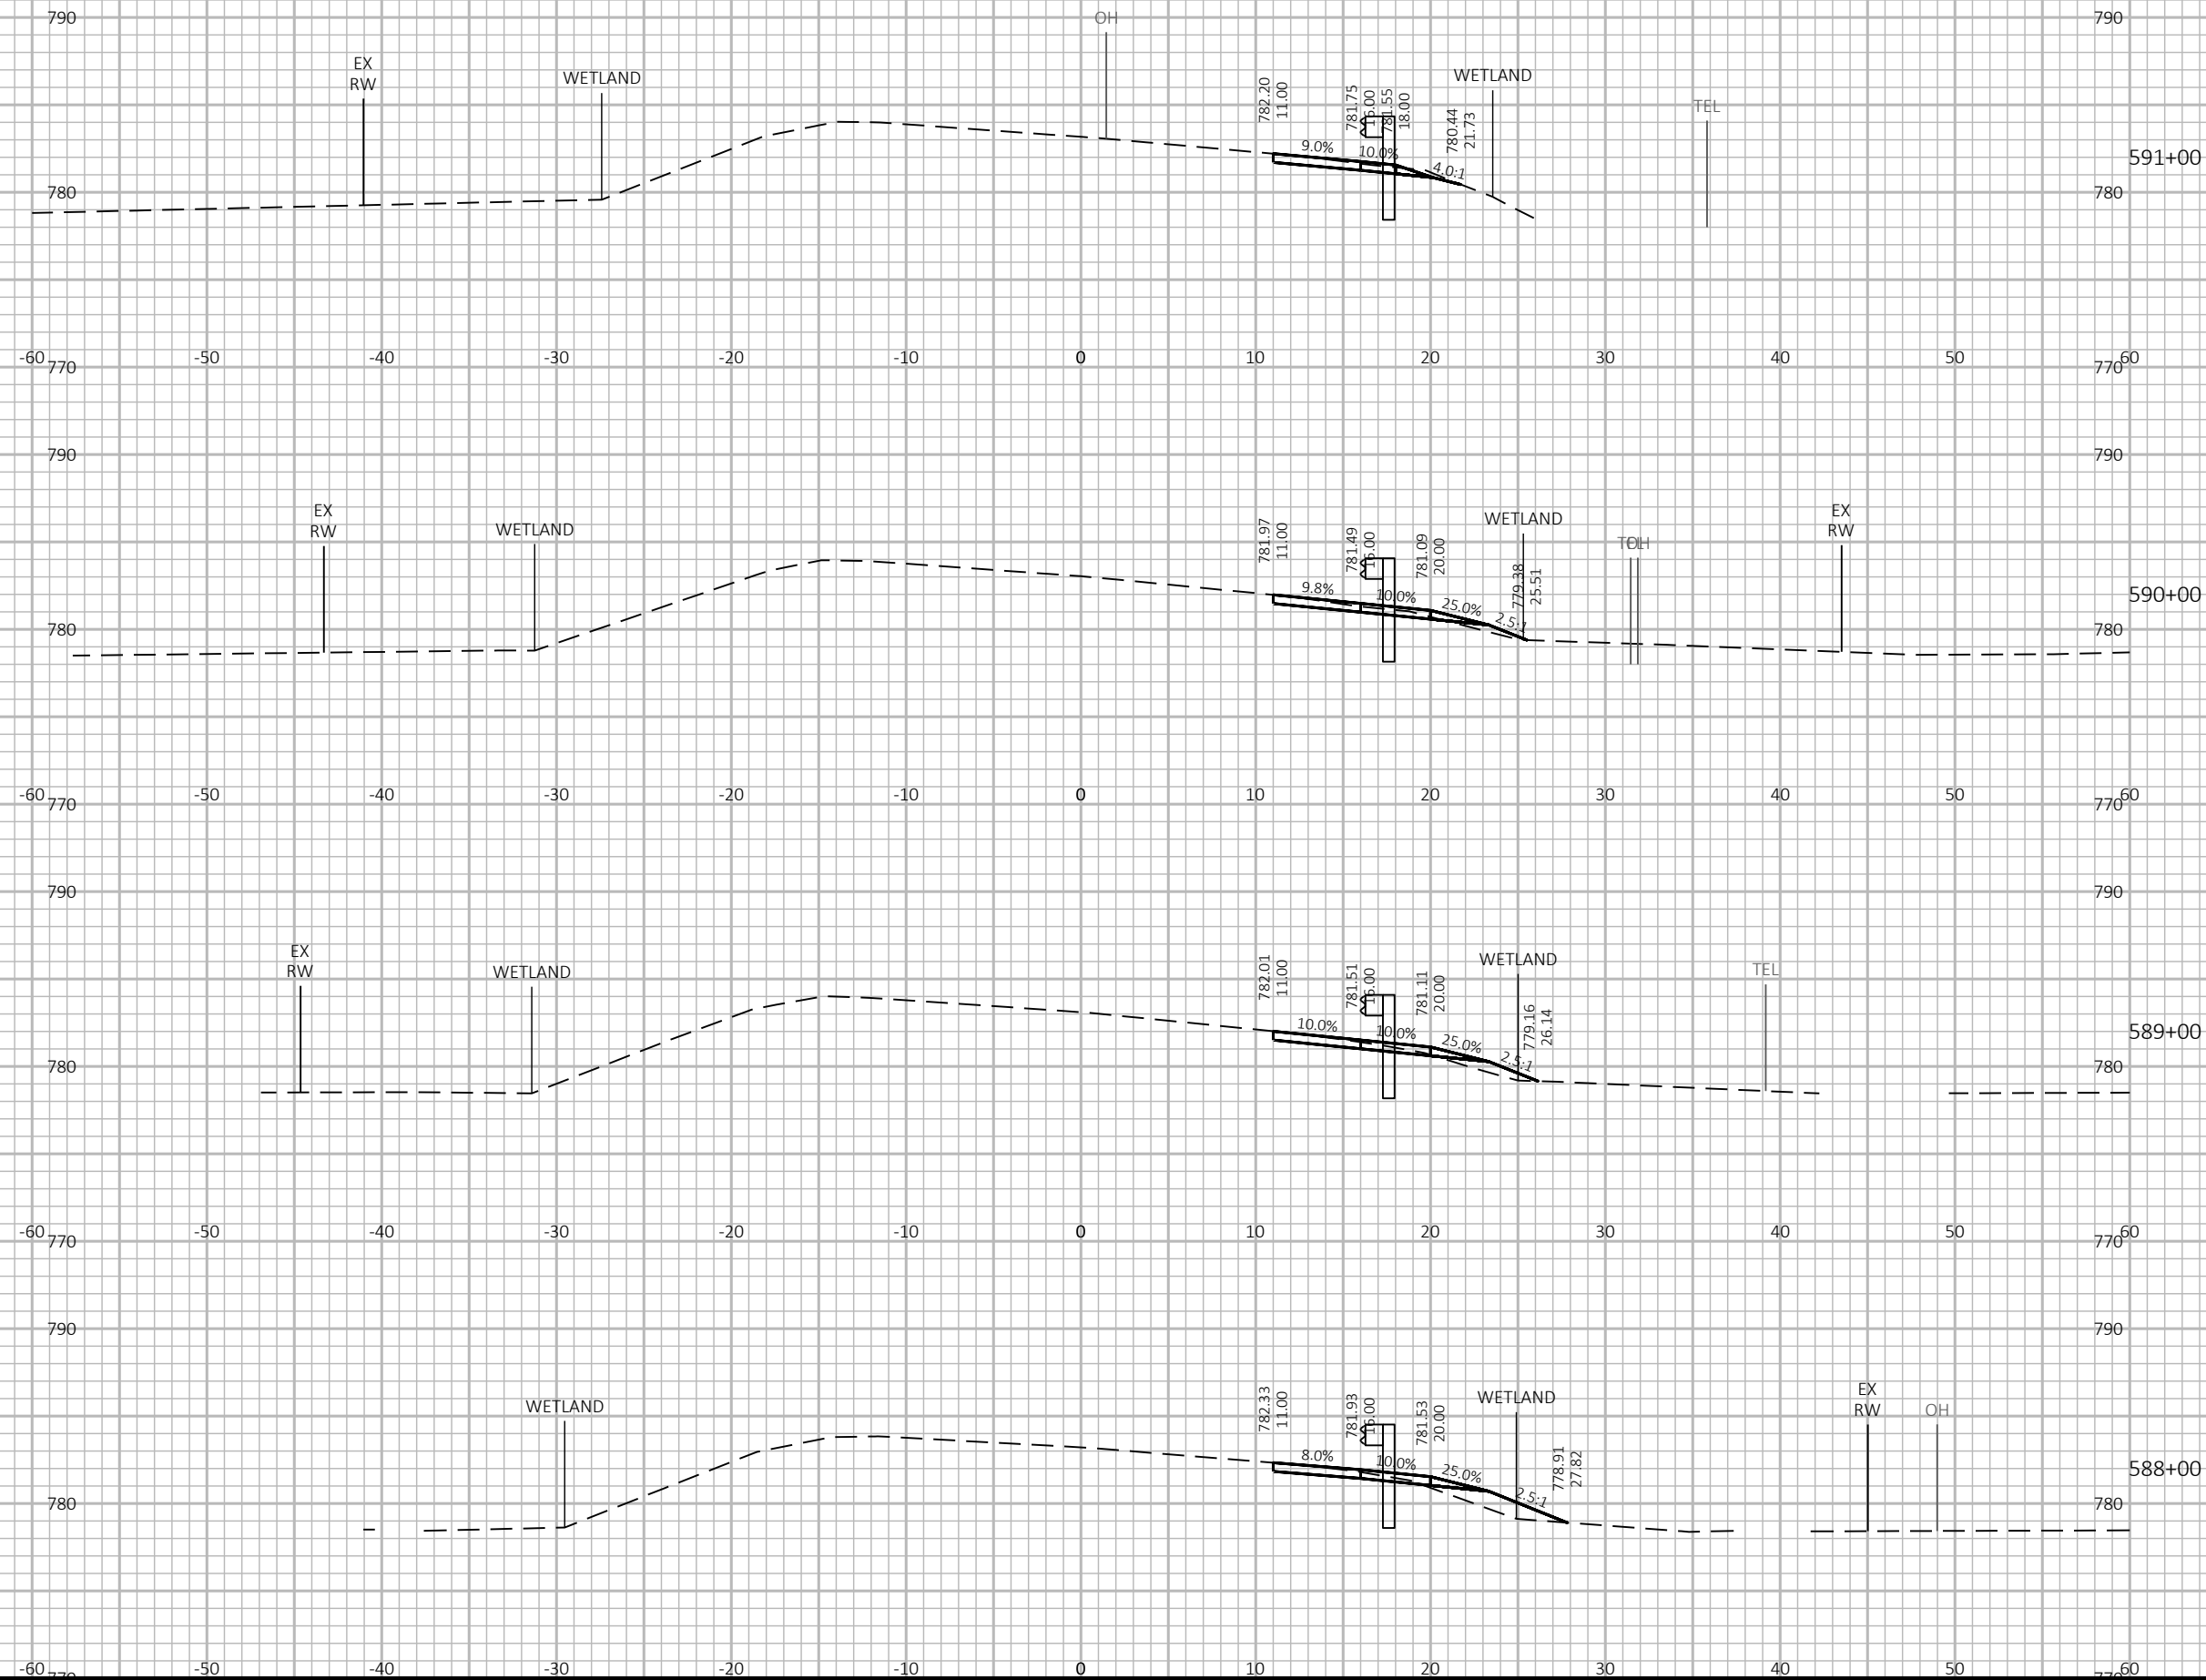


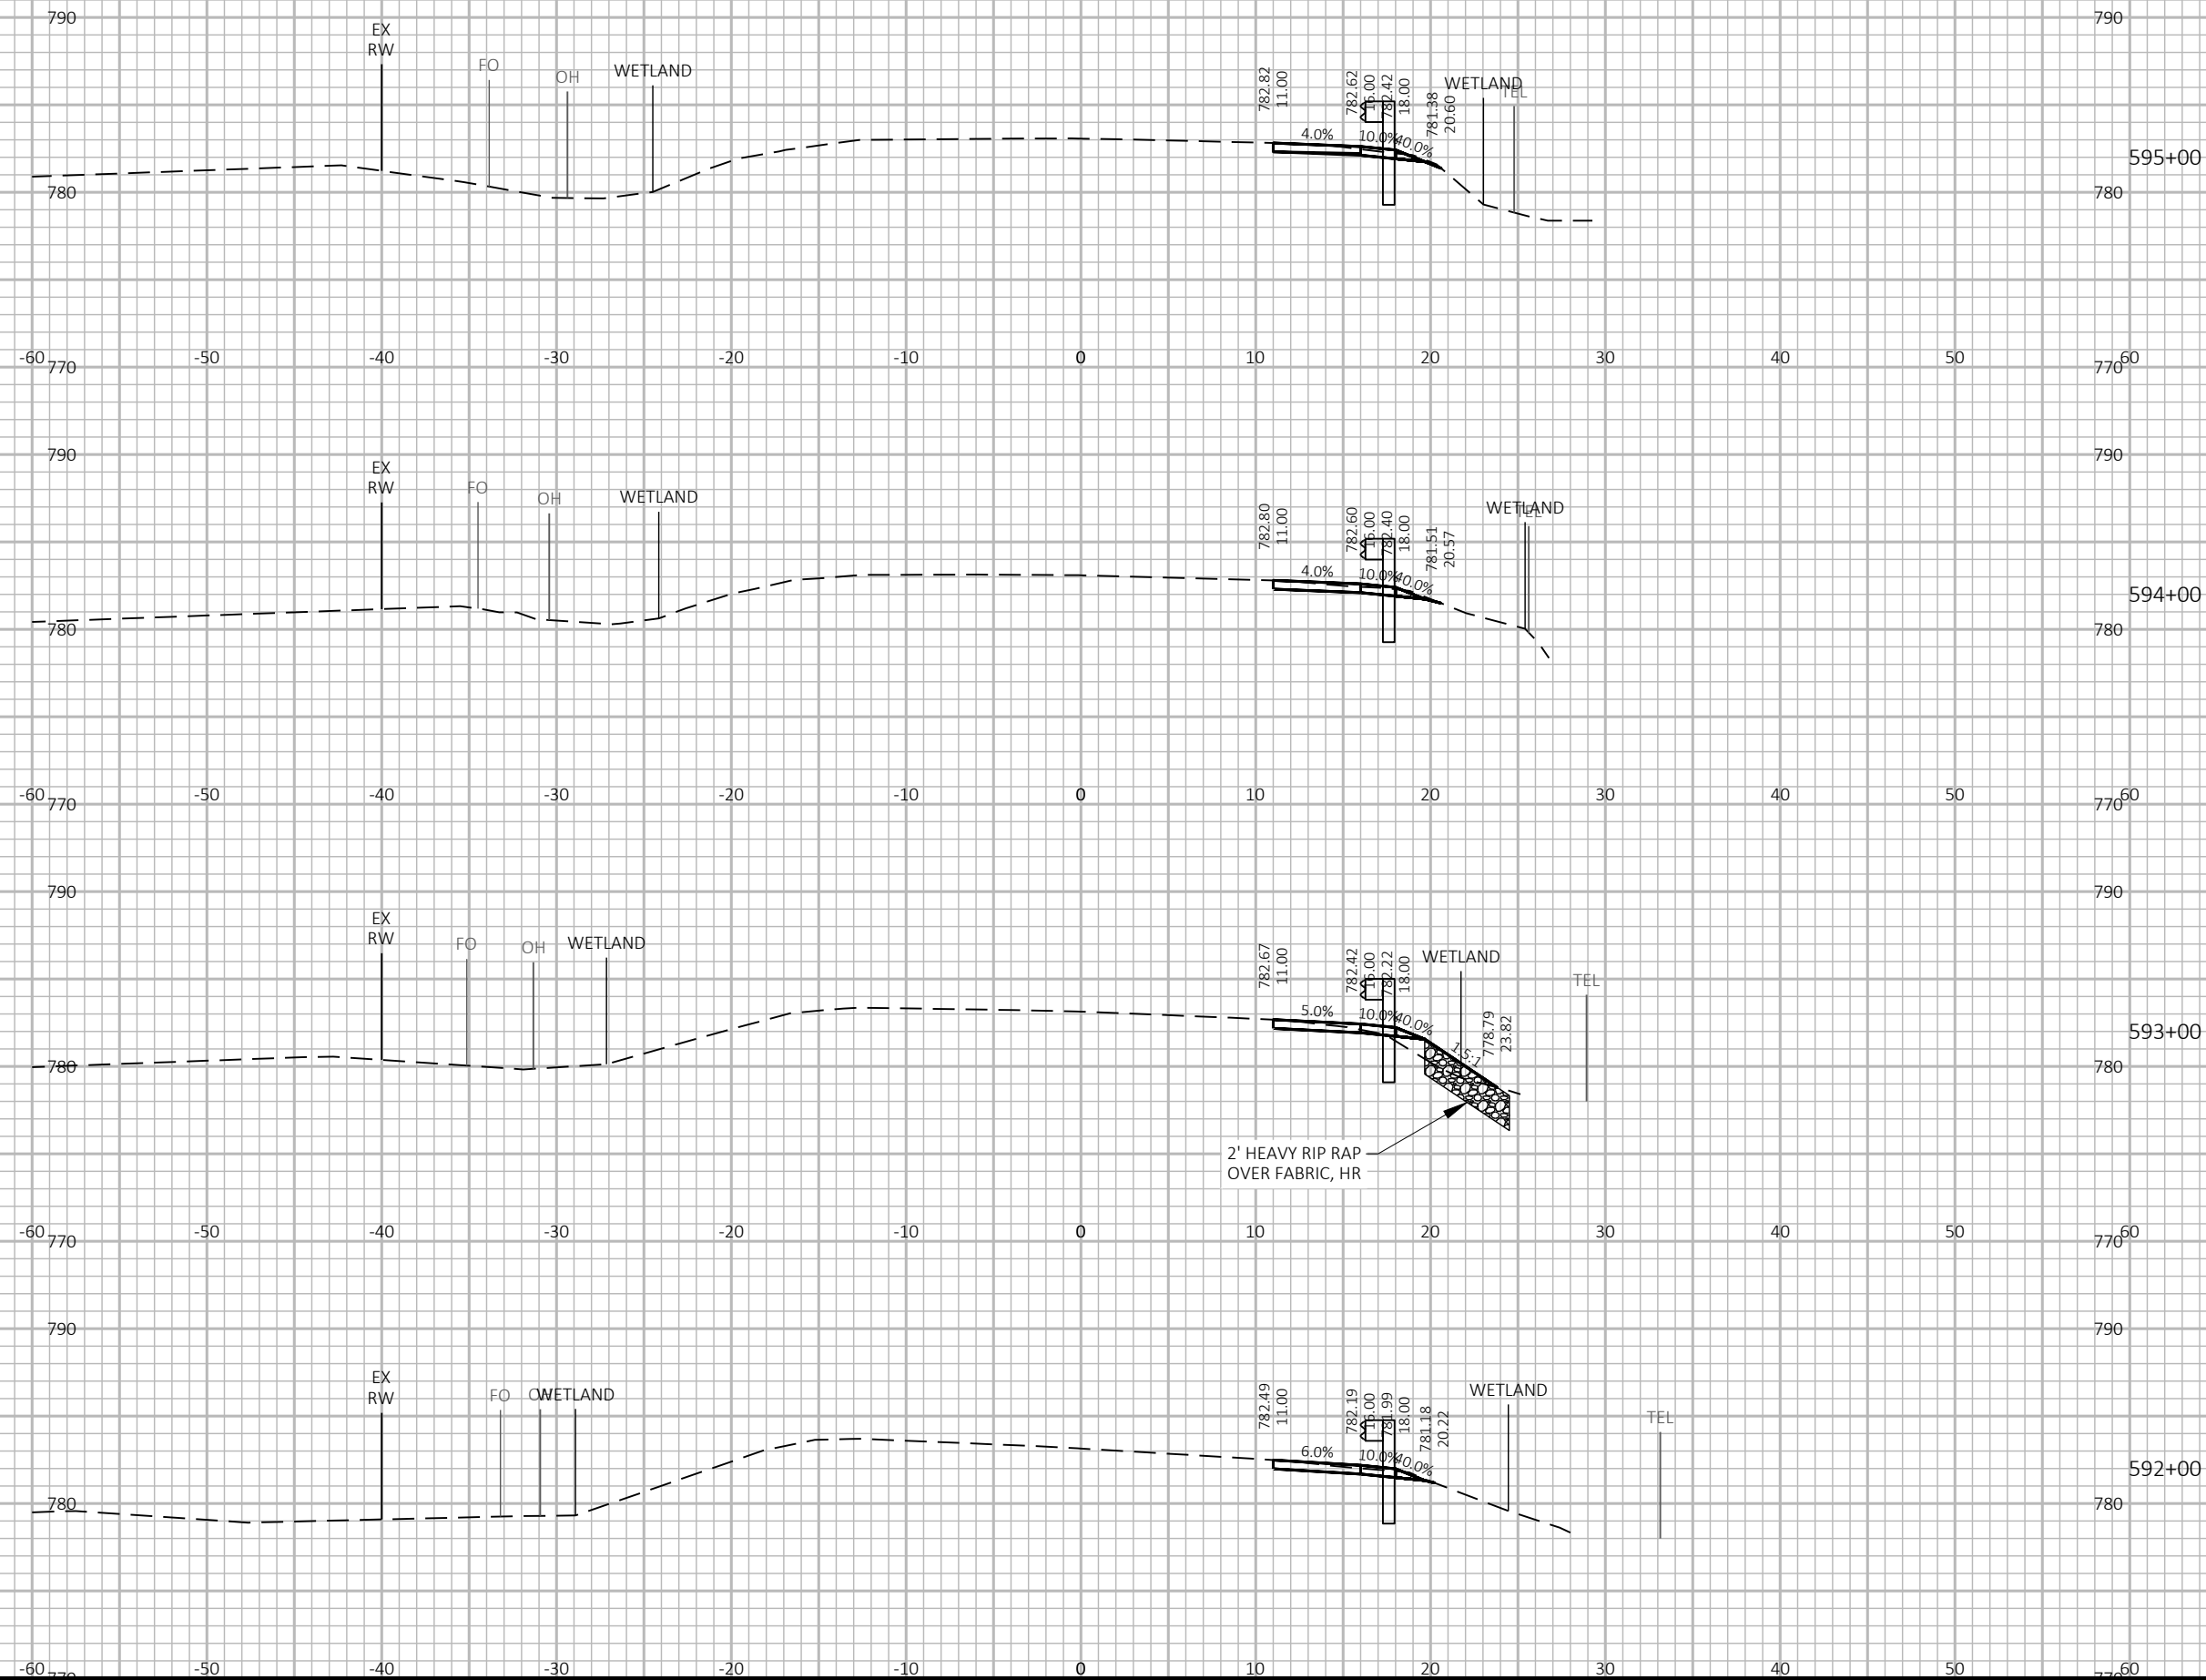



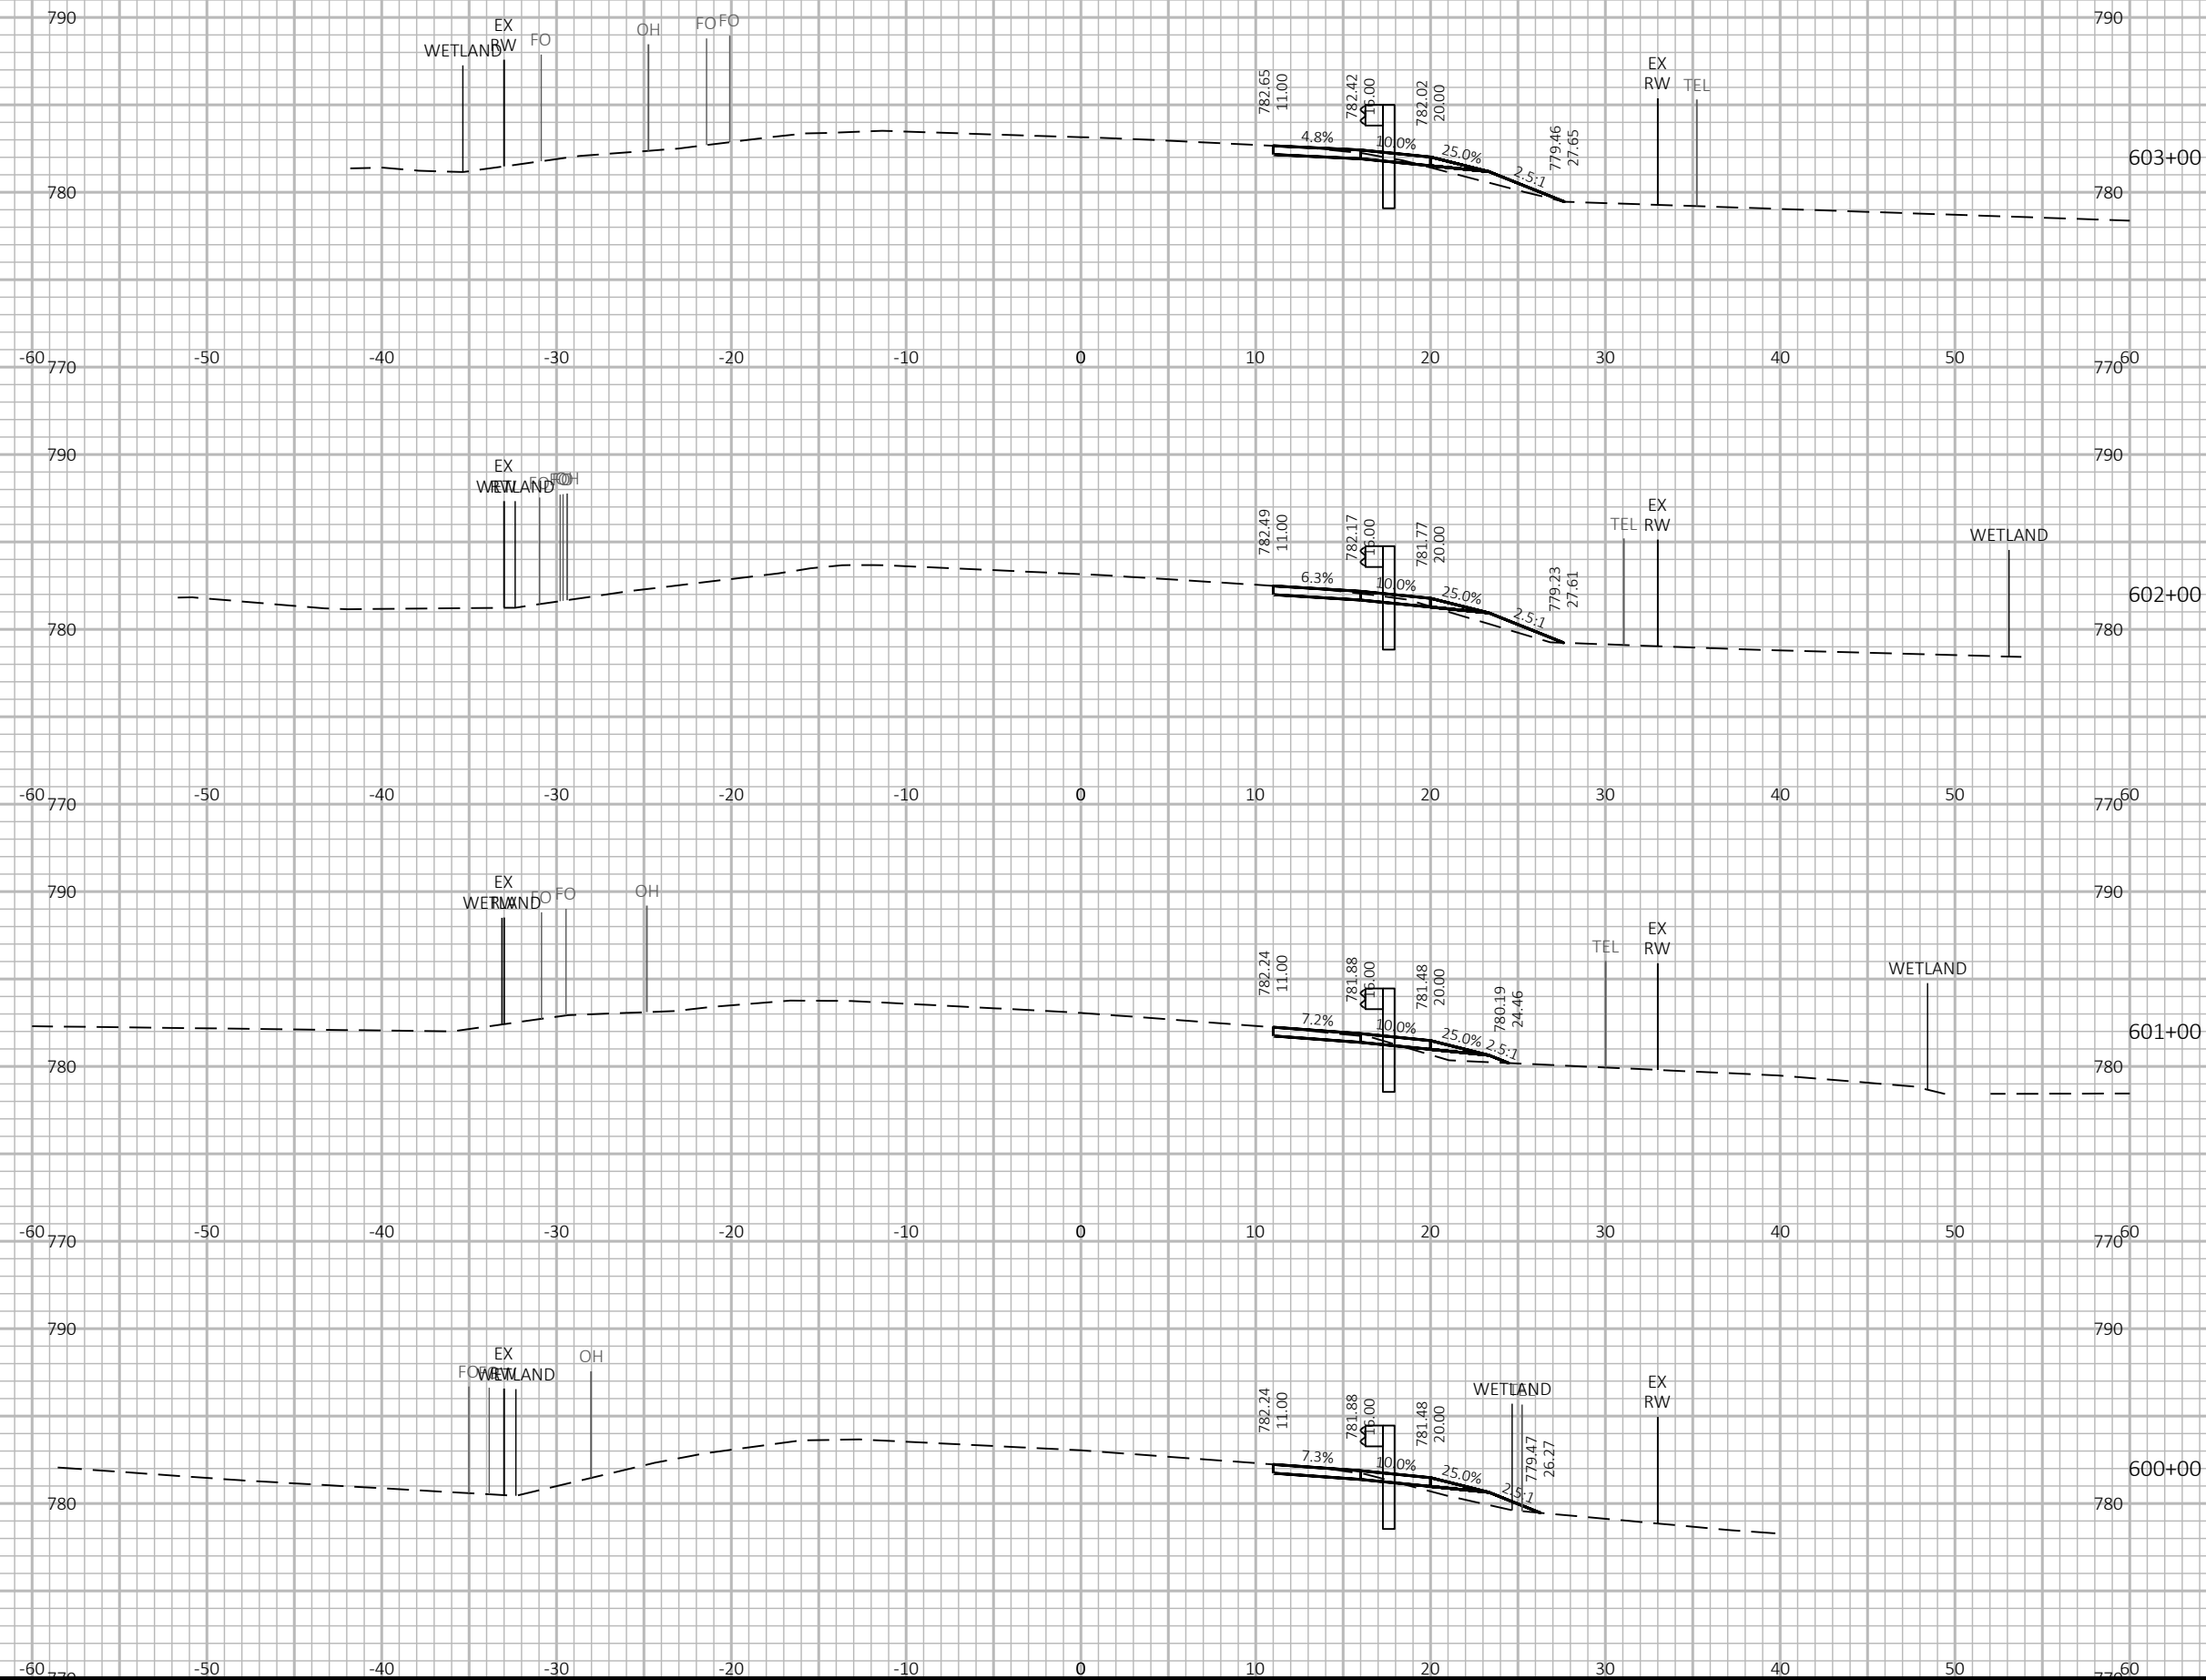

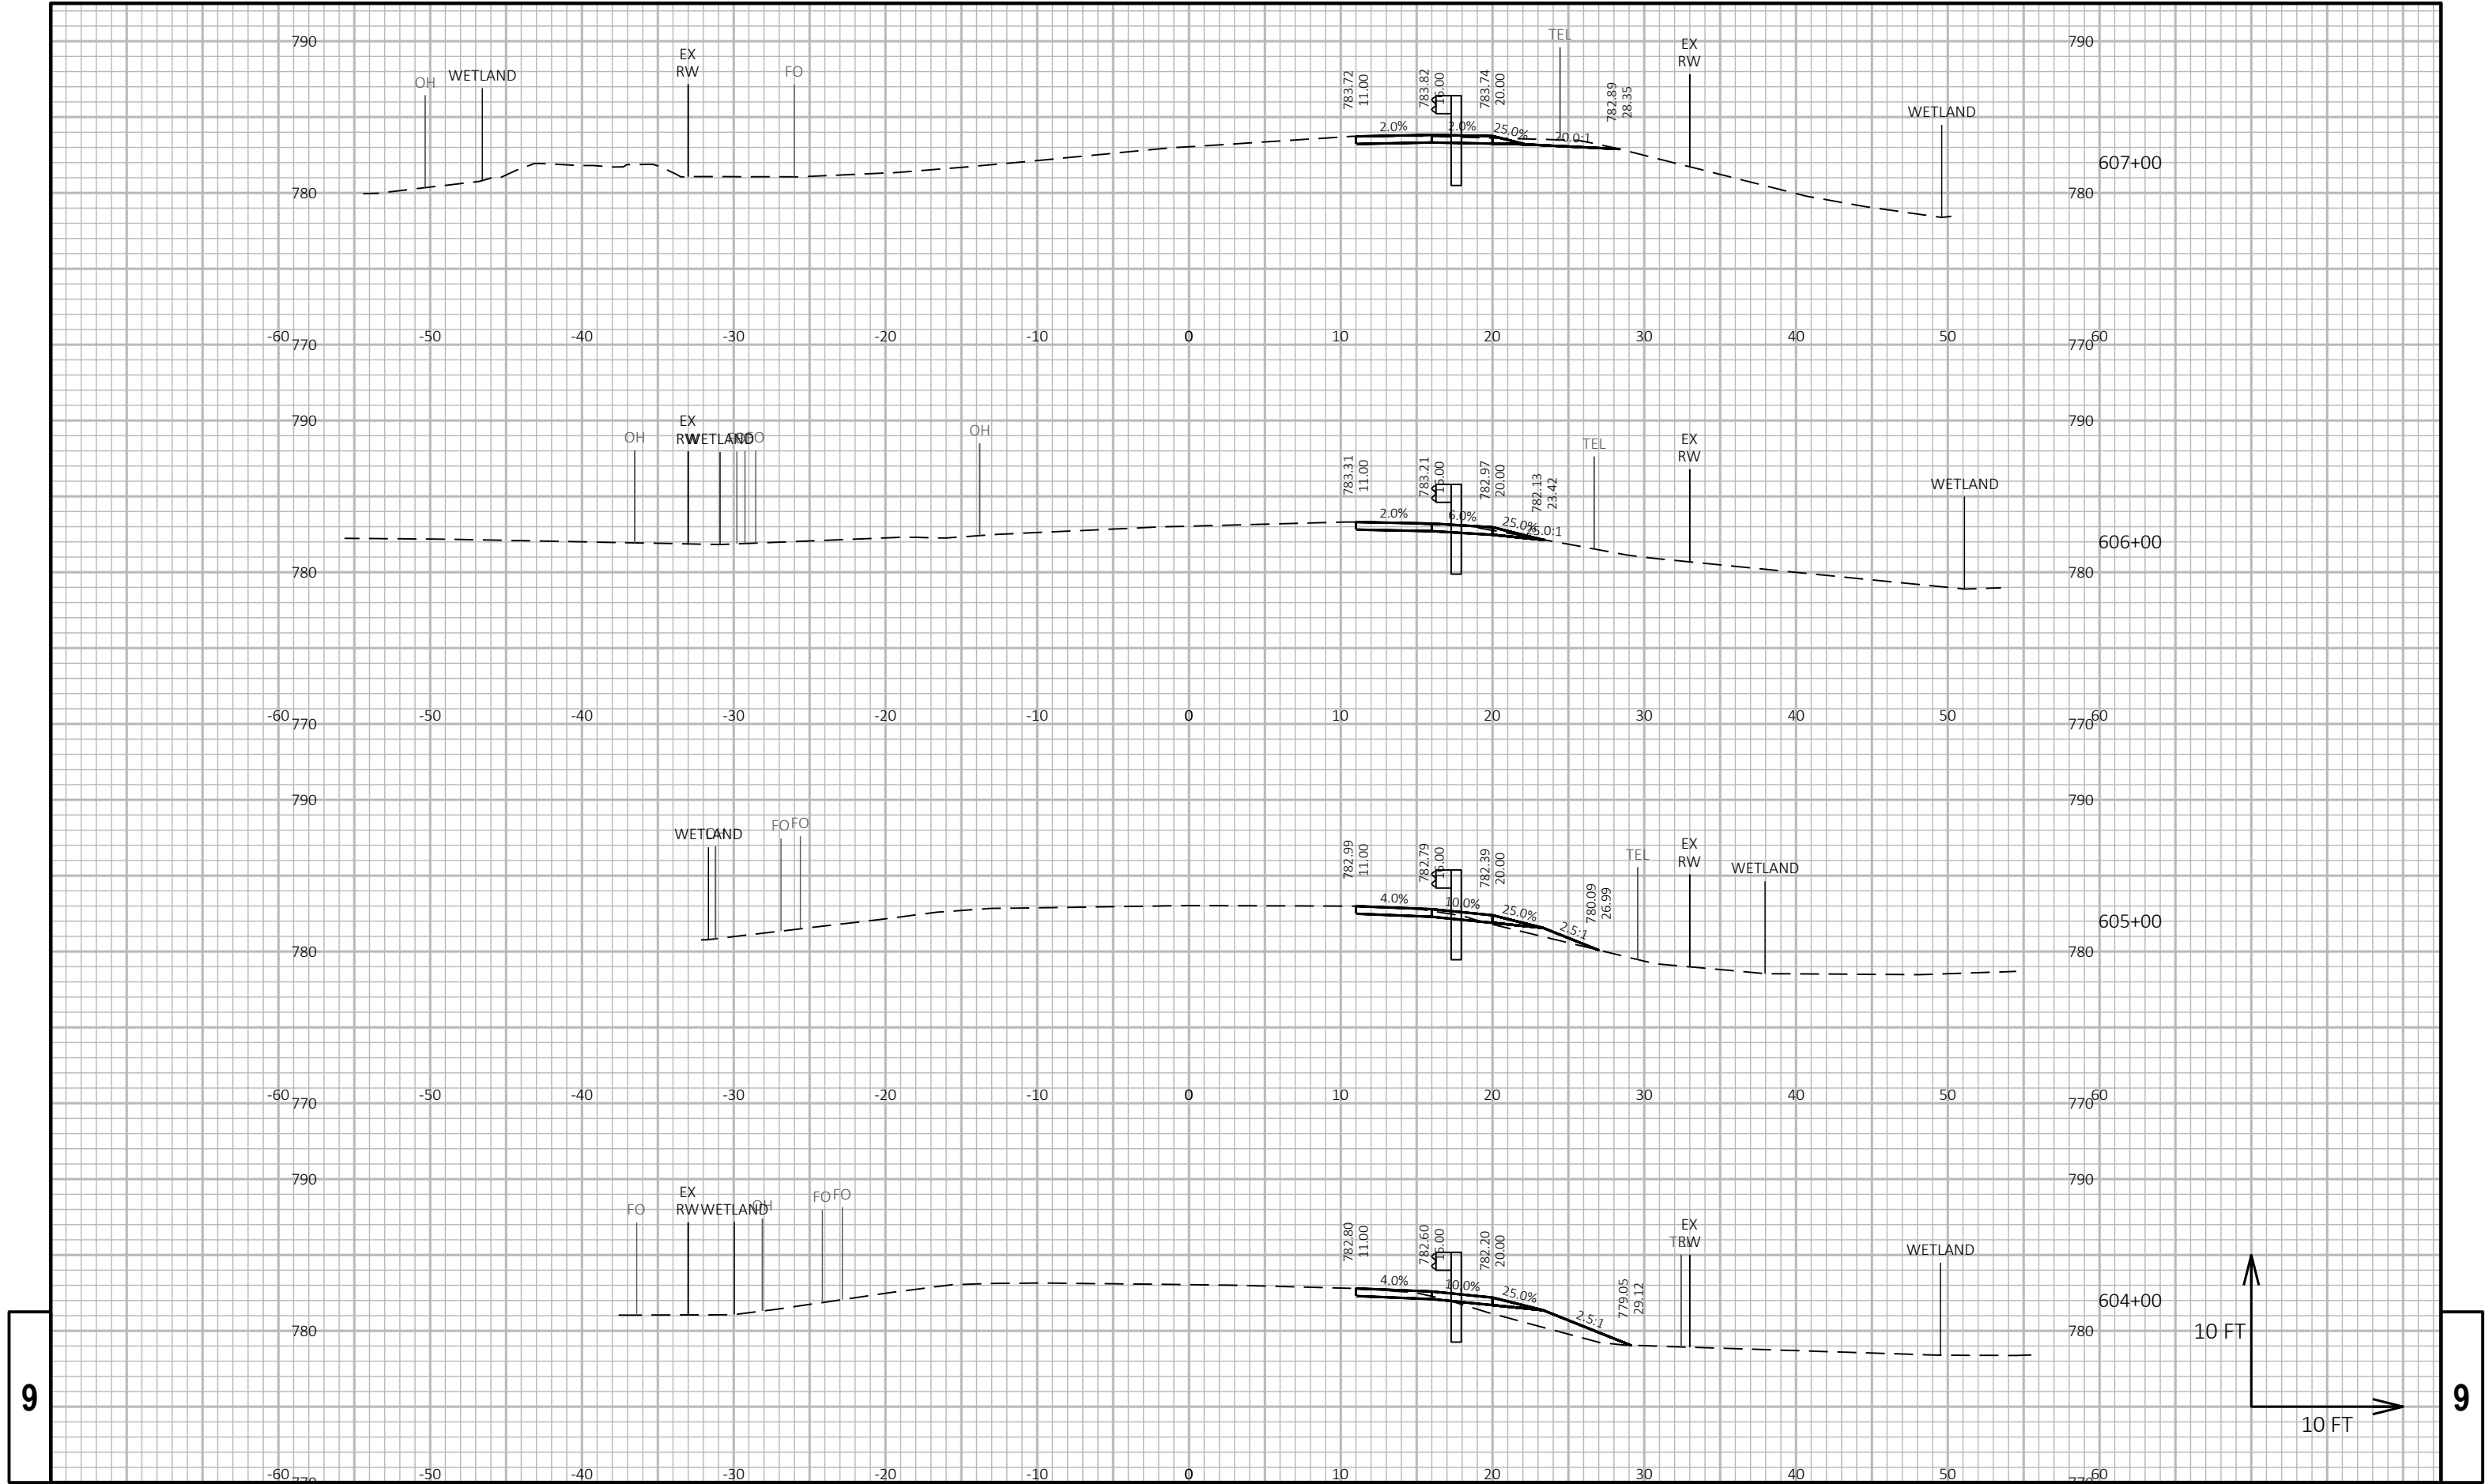

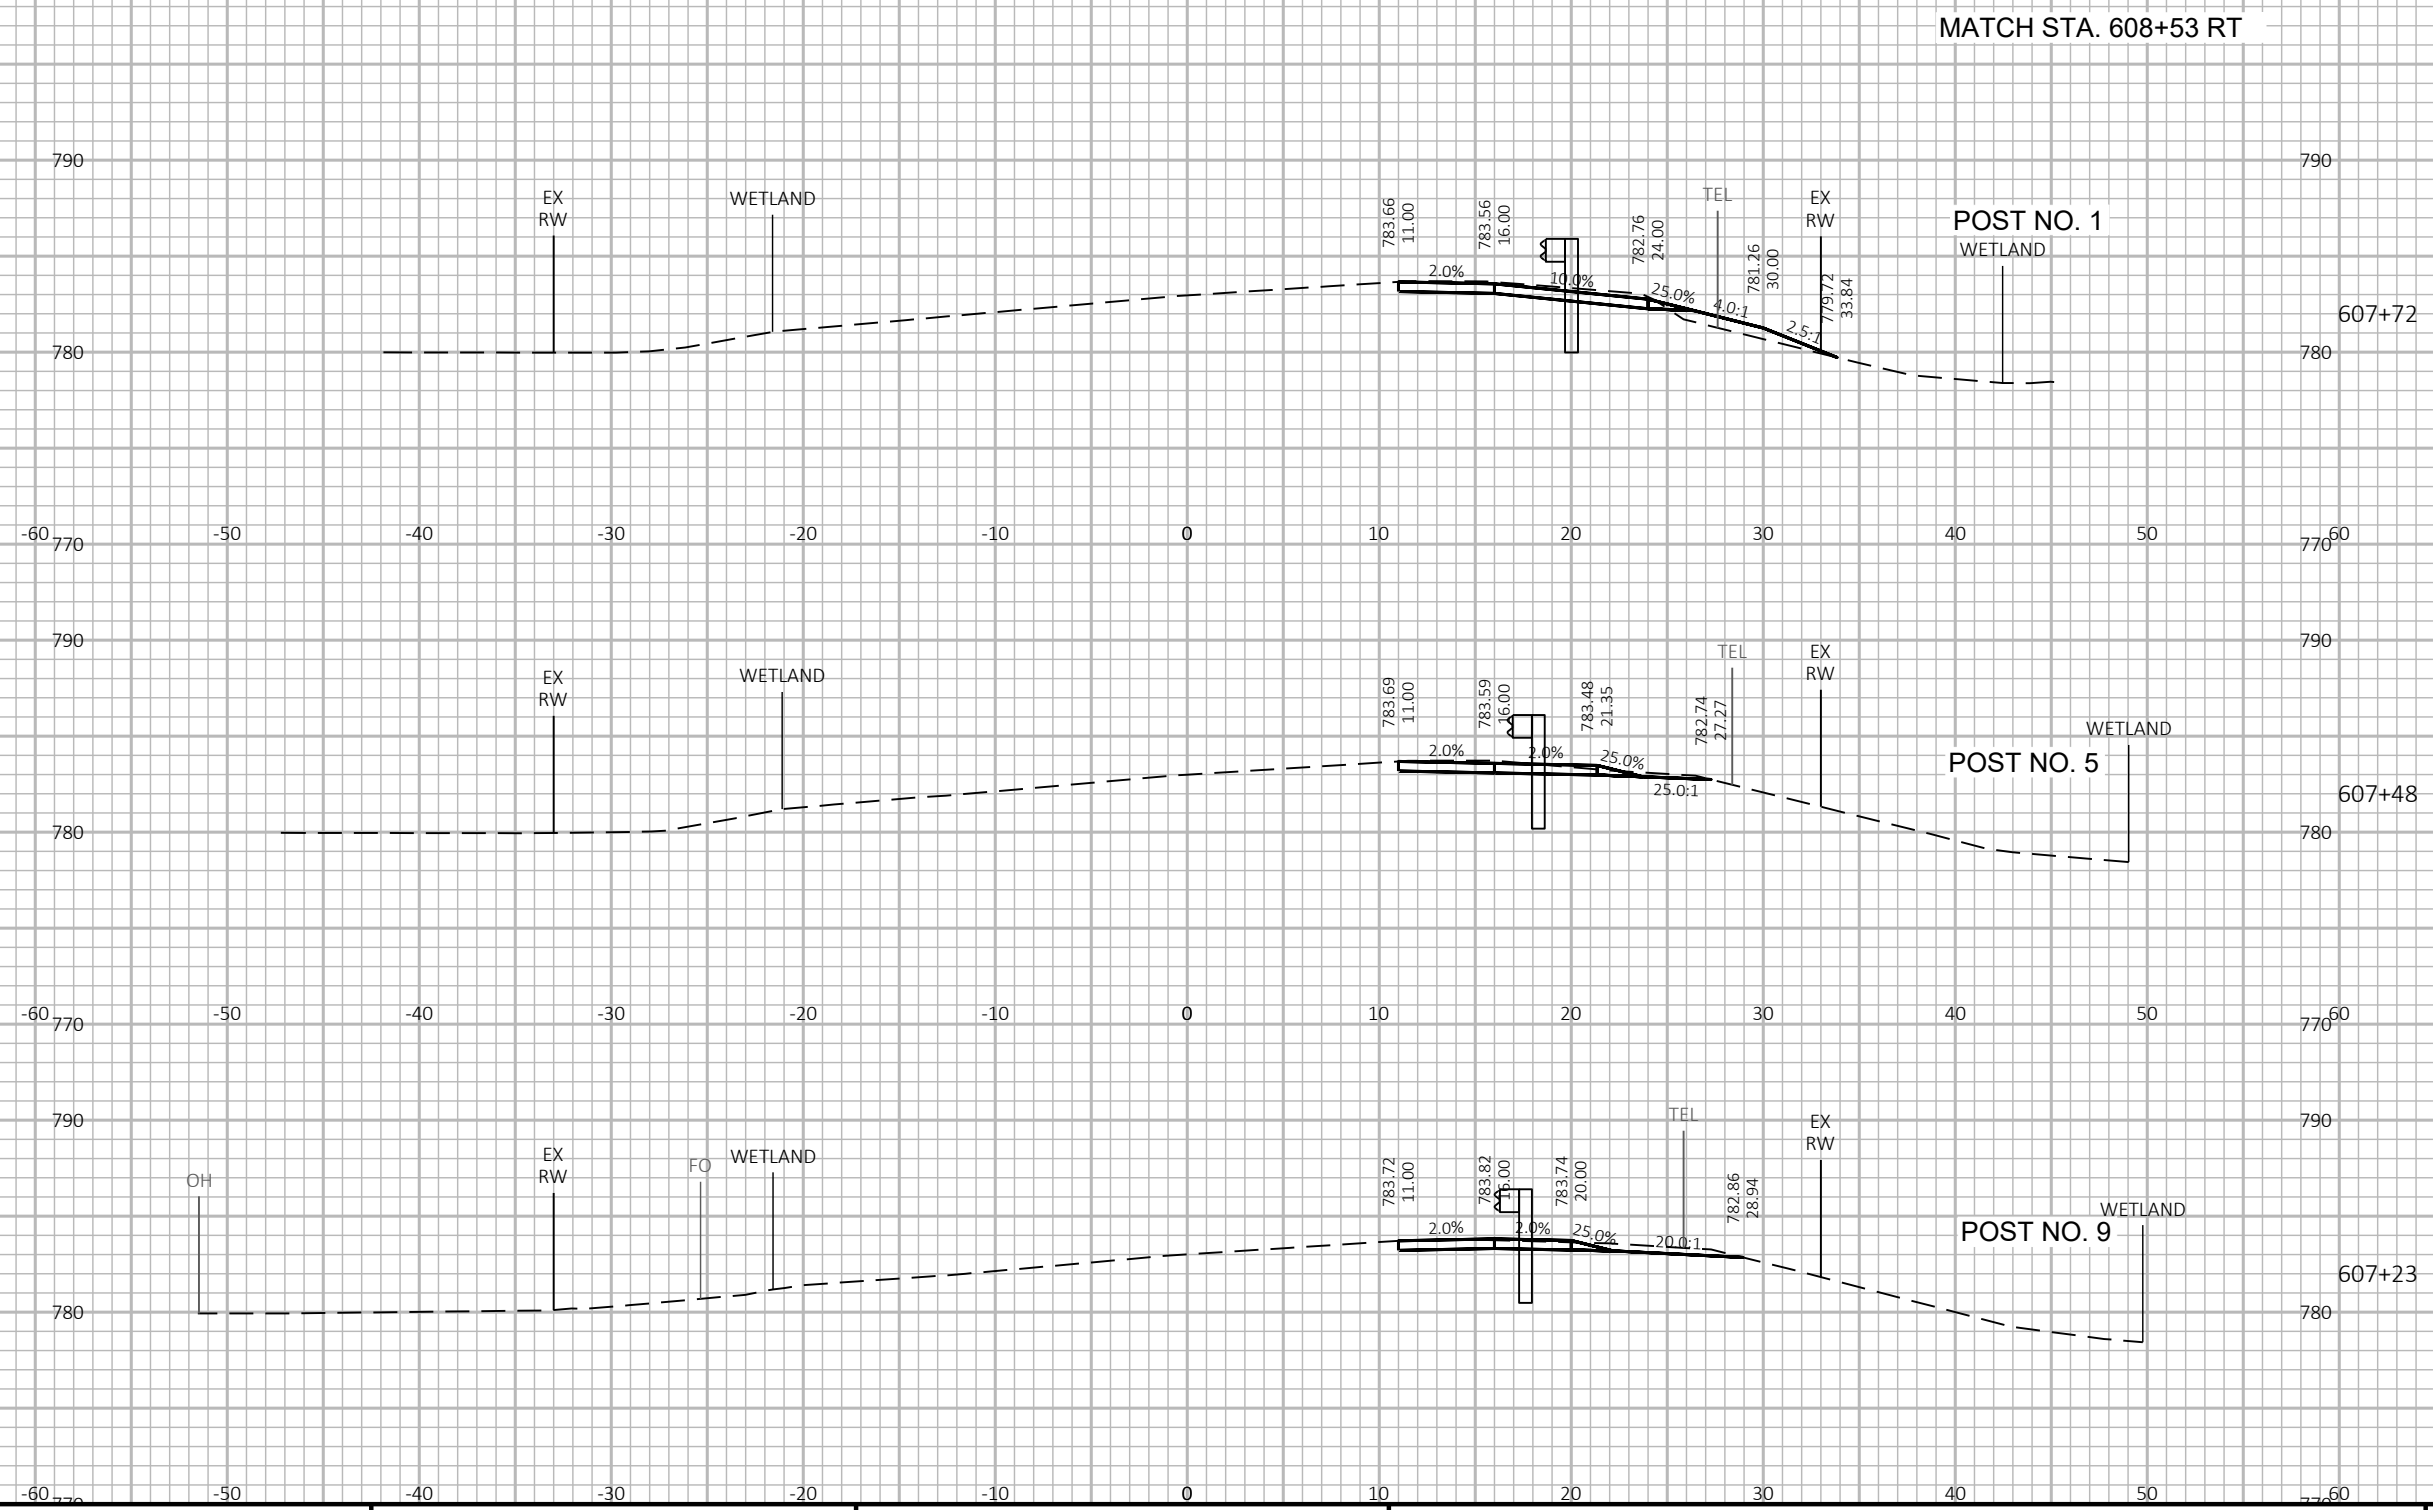

PROJECT NO: 3576-01-71

HWY: STH 106

COUNTY: JEFFERSON

CROSS SECTIONS: STH 106

SHEET

E