

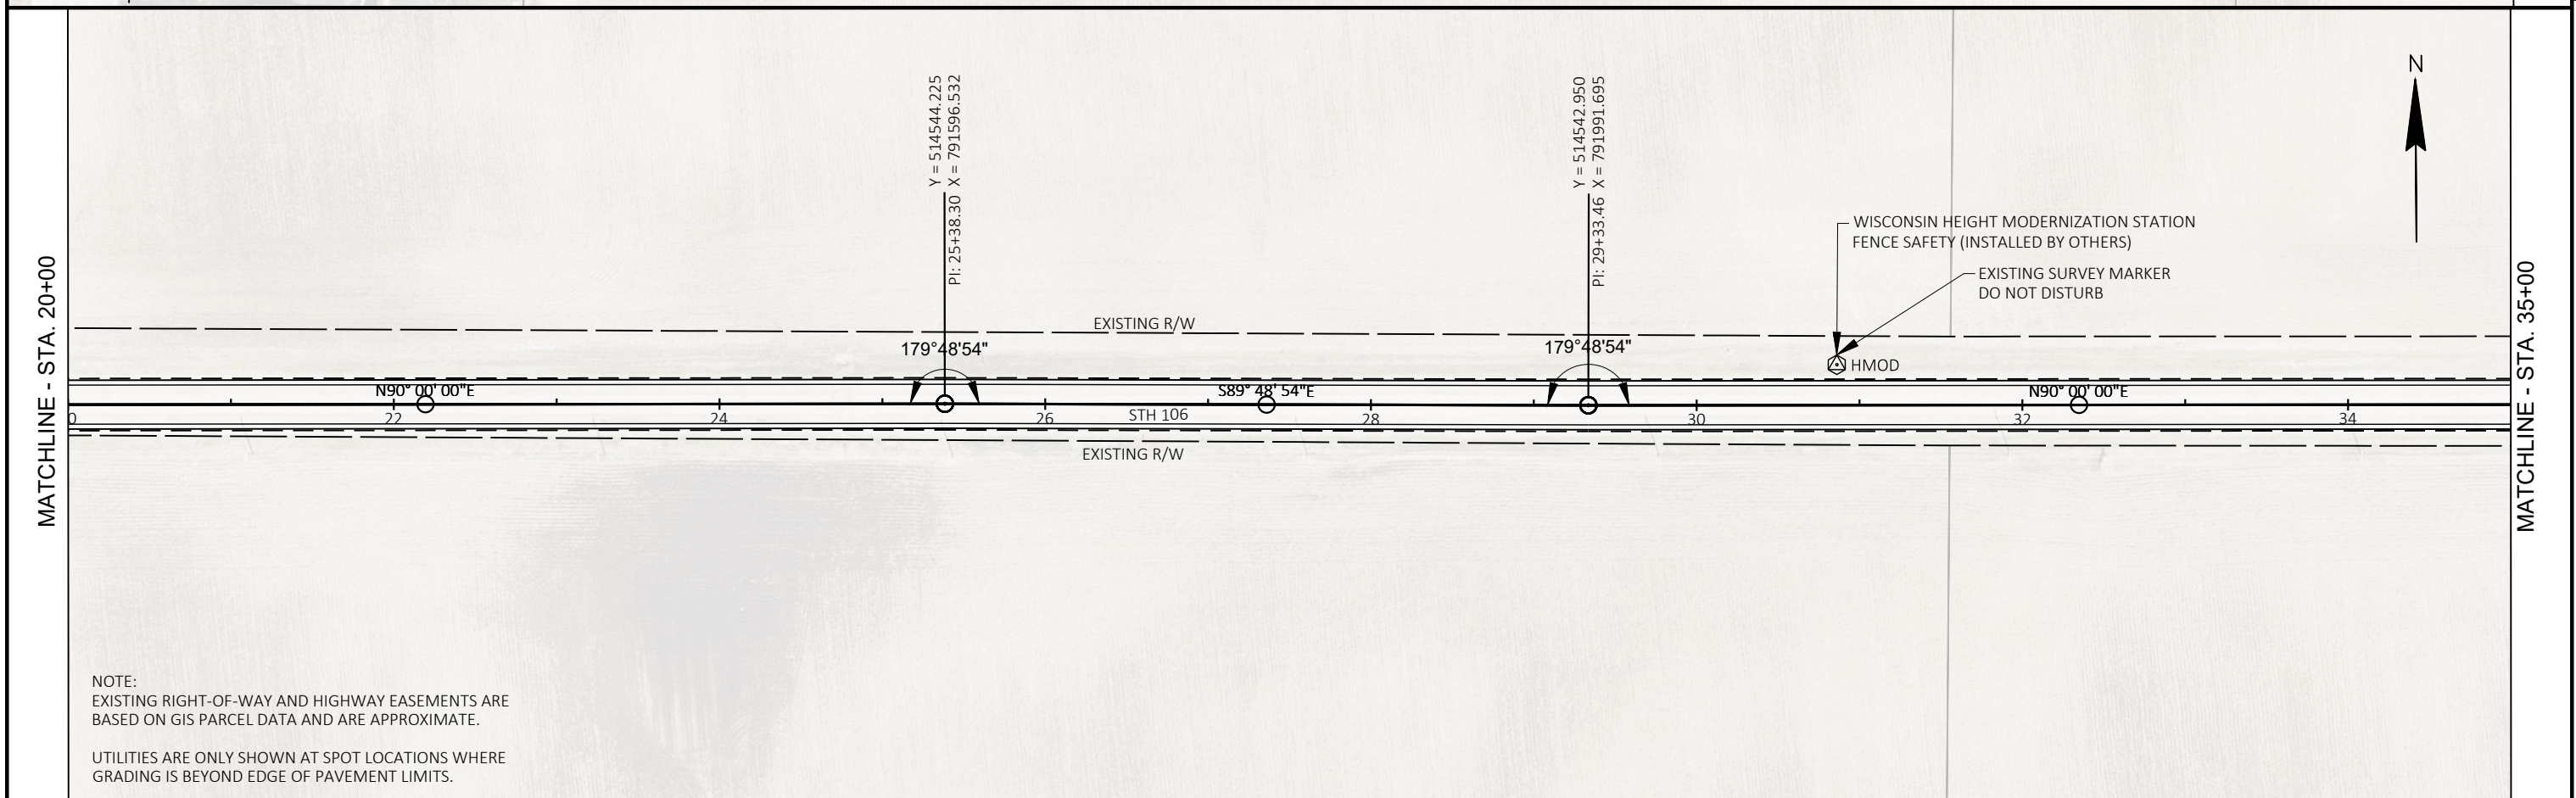
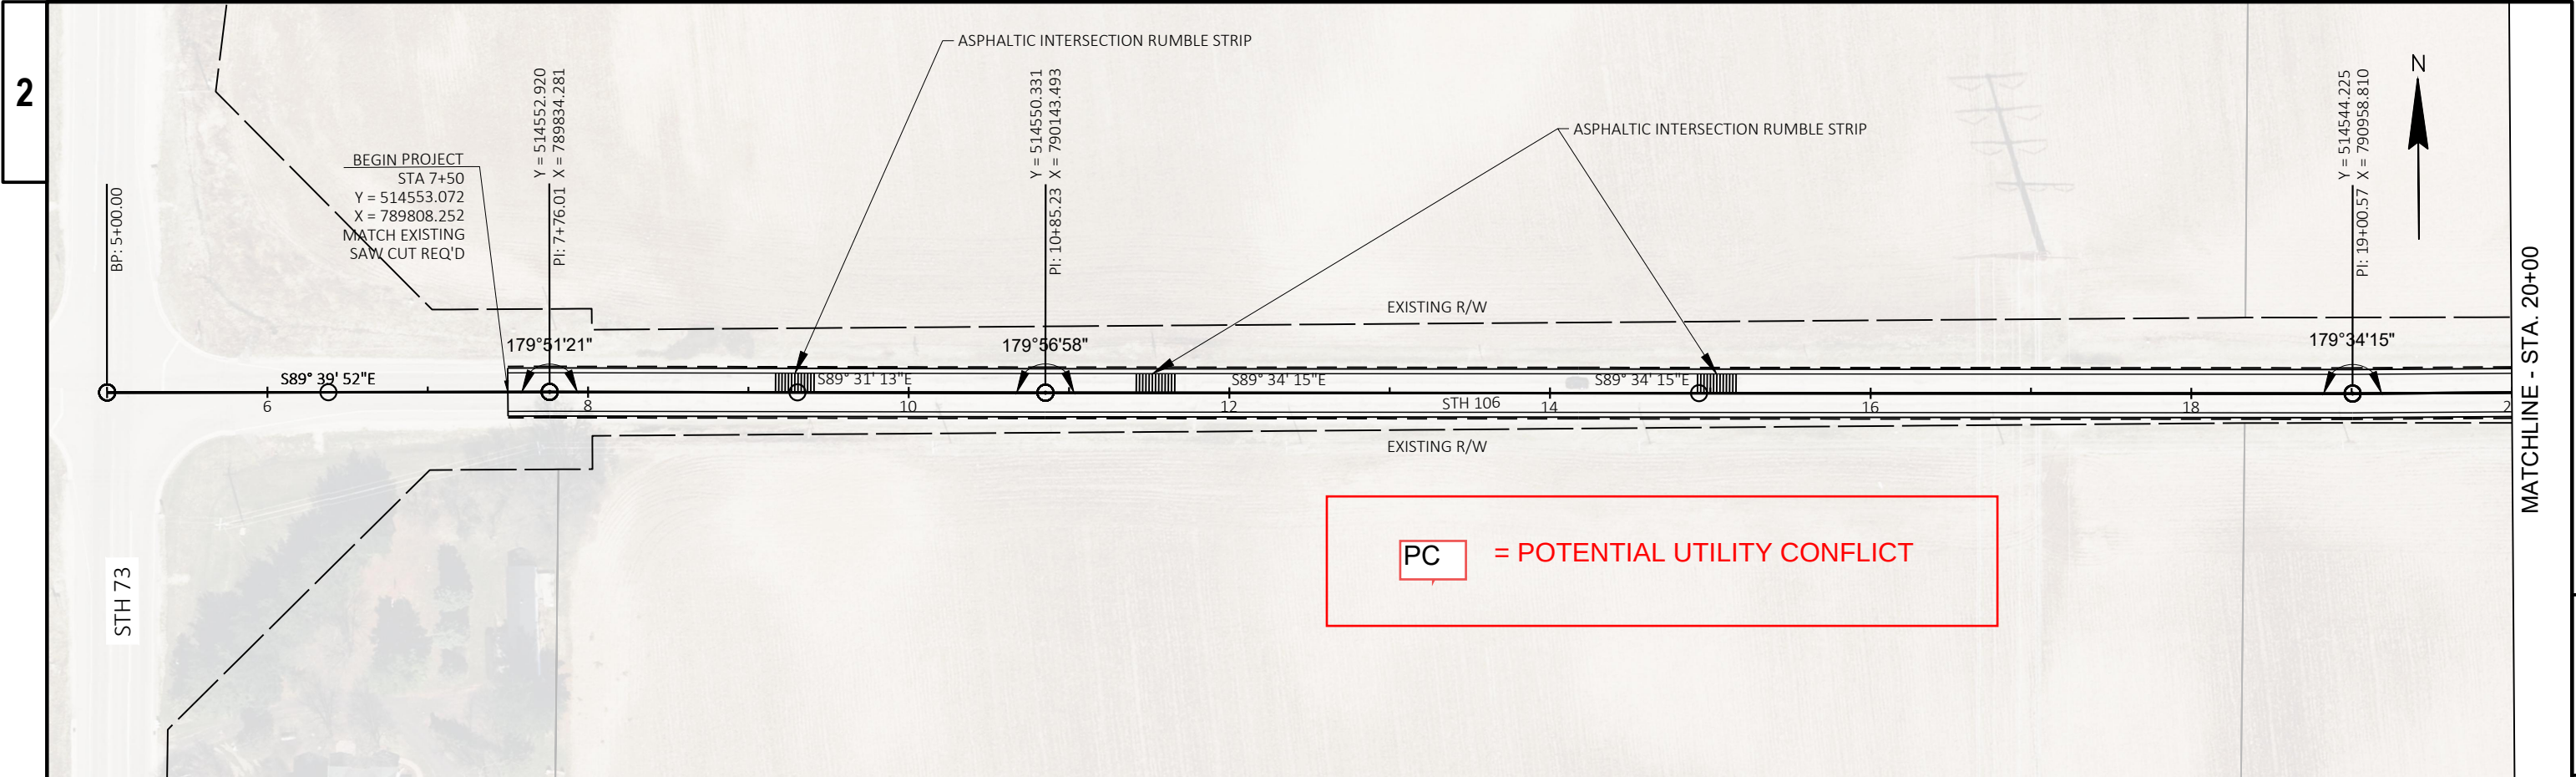


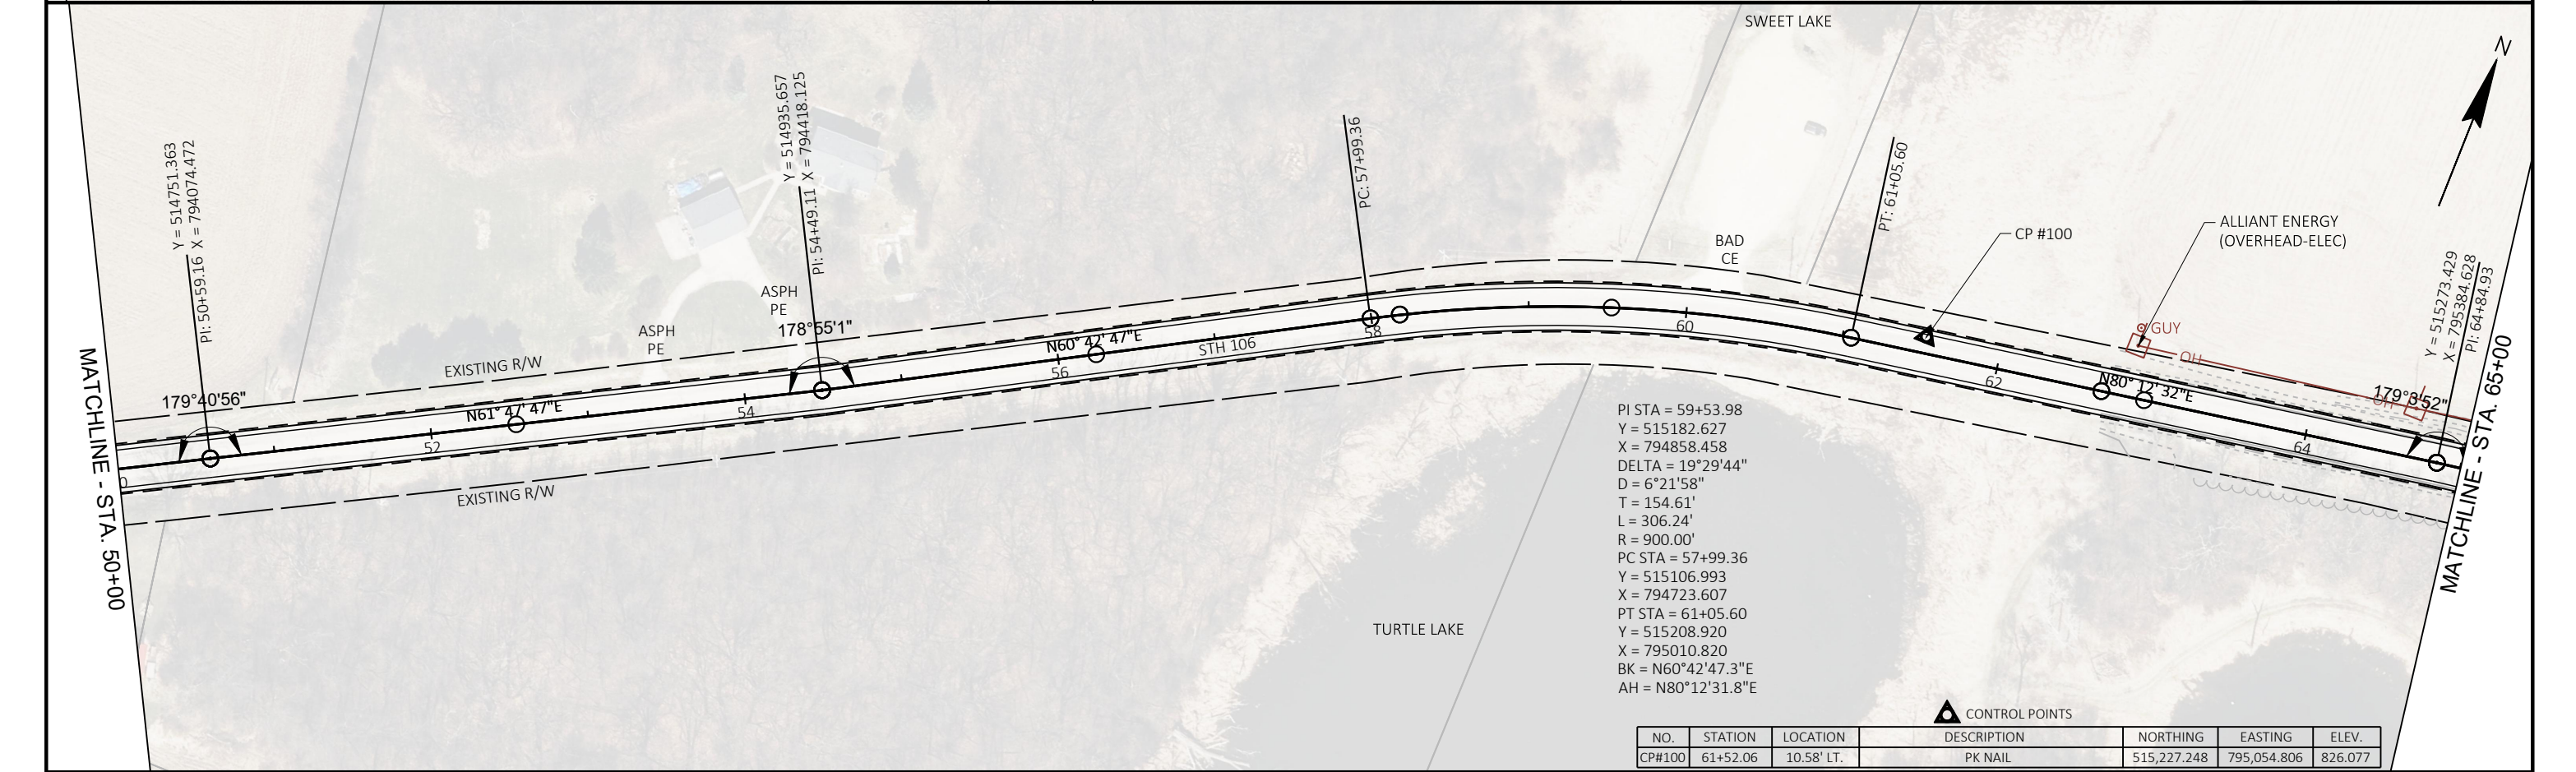


PROJECT NO: 3576-01-71	HWY: STH 106	COUNTY: JEFFERSON	09-	SHEET	E
------------------------	--------------	-------------------	-----	-------	---

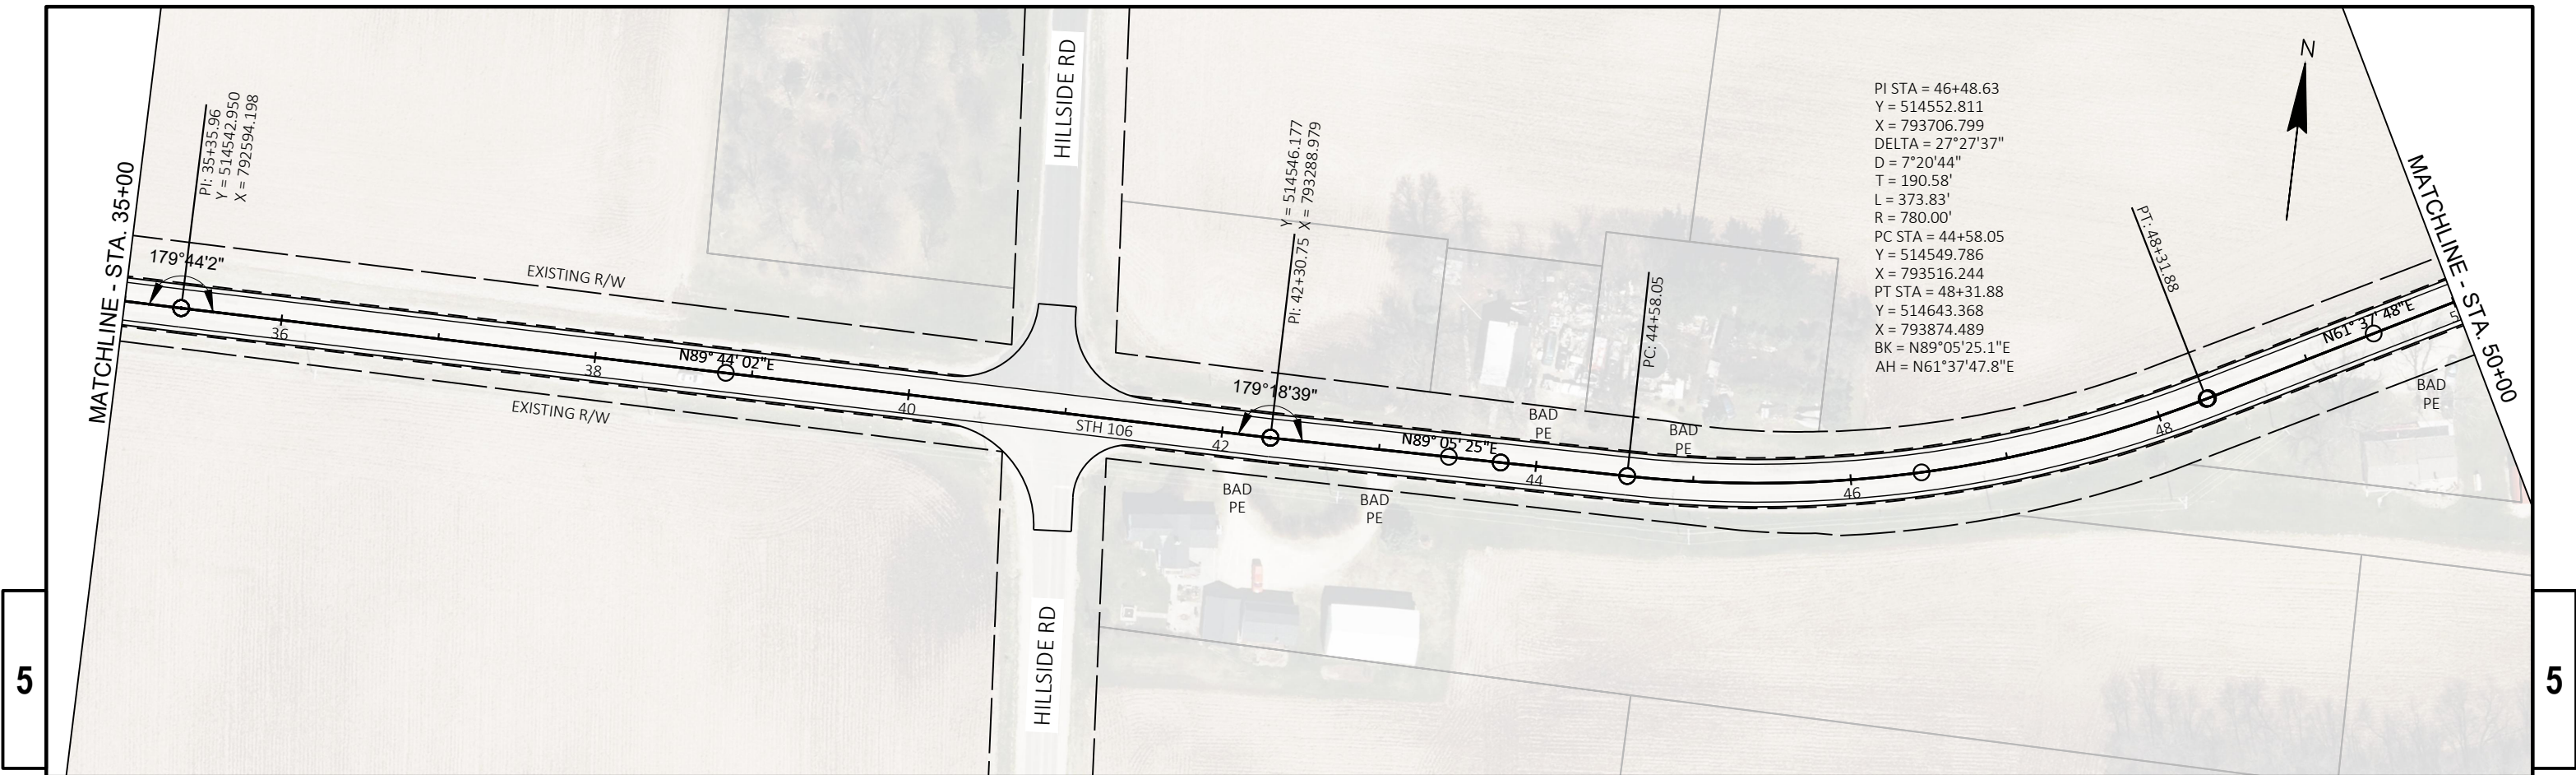

NO.	STATION	LOCATION	DESCRIPTION	NORTHING	EASTING	ELEV.
CP#100	61+52.06	10.58' LT.	PK NAIL	515,227.248	795,054.806	826.077


BENCHMARKS			
NO.	STATION	ELEV.	DESCRIPTION
536870913	68+59.00	860.946	RAIL ROAD SPIKE IN POWER POLE, TOP FLAT EDGE OF HEAD SHOT

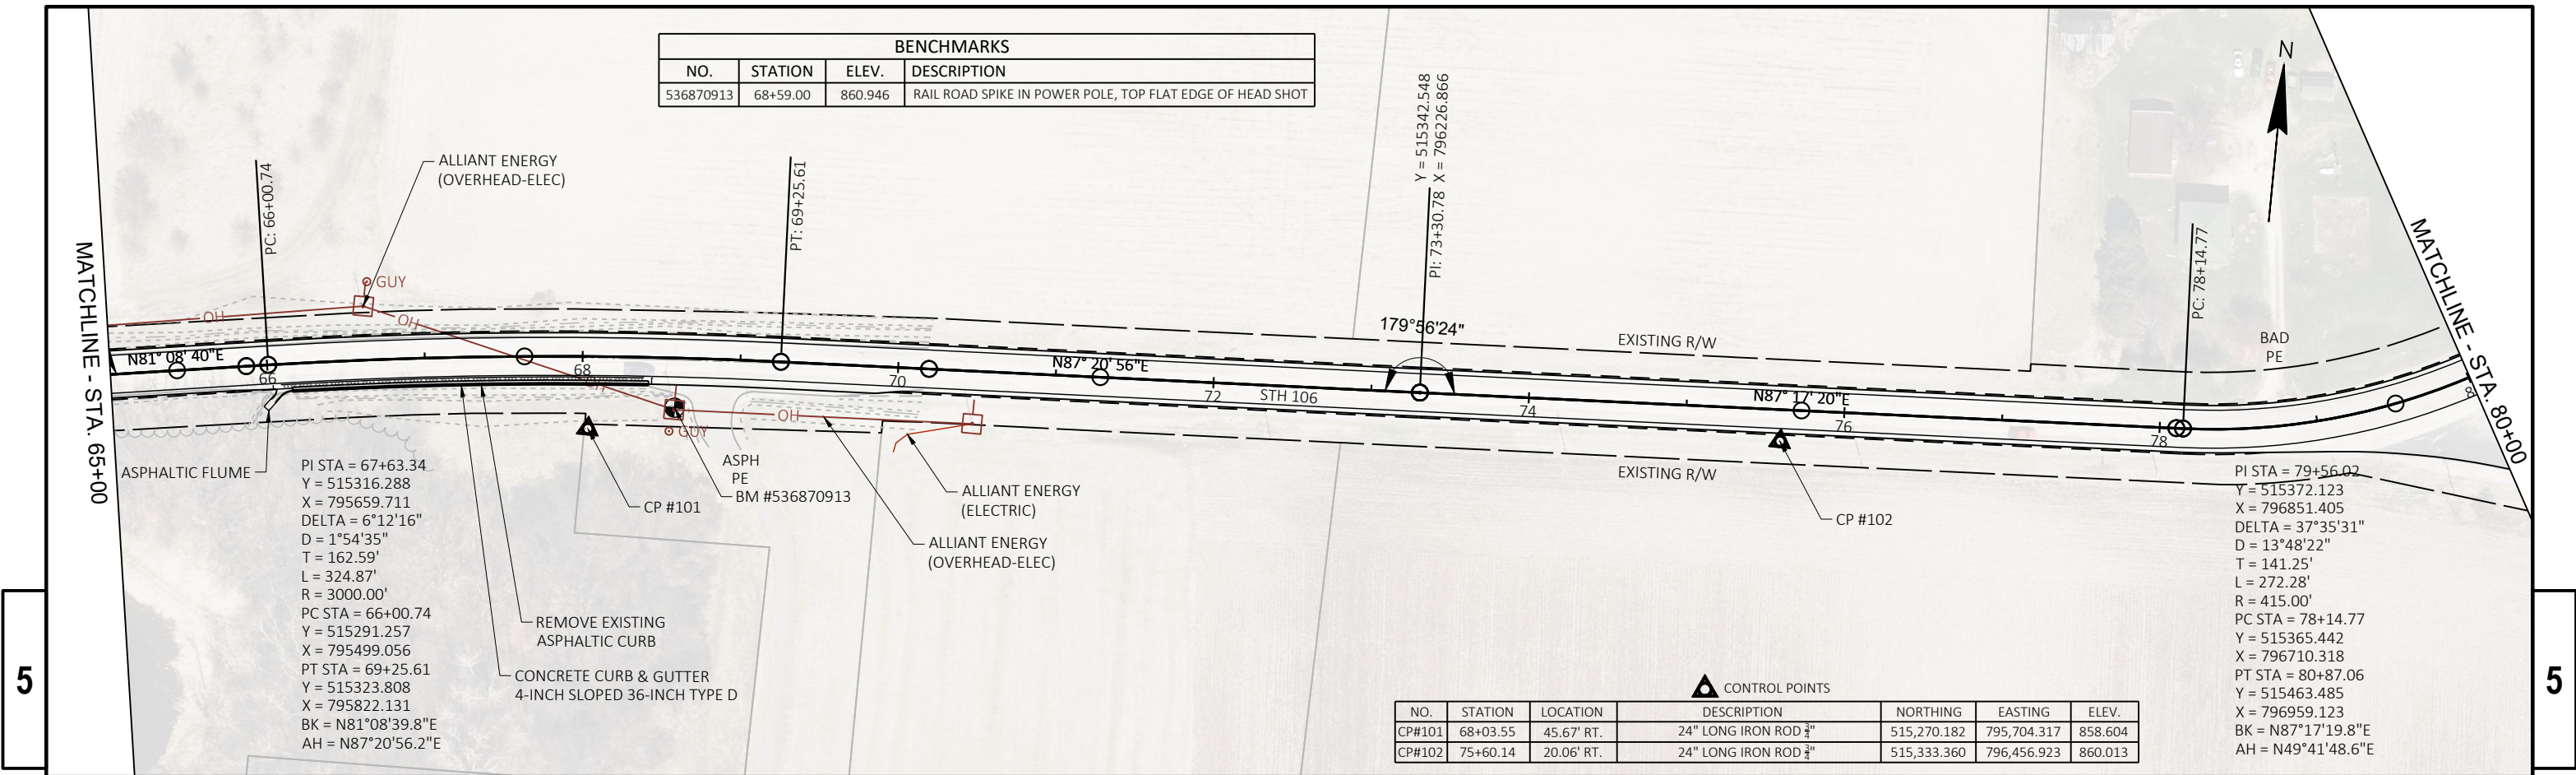



NO.	STATION	LOCATION	DESCRIPTION	NORTHING	EASTING	ELEV.
CP#101	68+03.55	45.67' RT.	24" LONG IRON ROD 3/4"	515,270.182	795,704.317	858.604
CP#102	75+60.14	20.06' RT.	24" LONG IRON ROD 3/4"	515,333.360	796,456.923	860.013





PROJECT NO: 3576-01-71	HWY: STH 106	COUNTY: JEFFERSON	09-	SHEET E
------------------------	--------------	-------------------	-----	---------

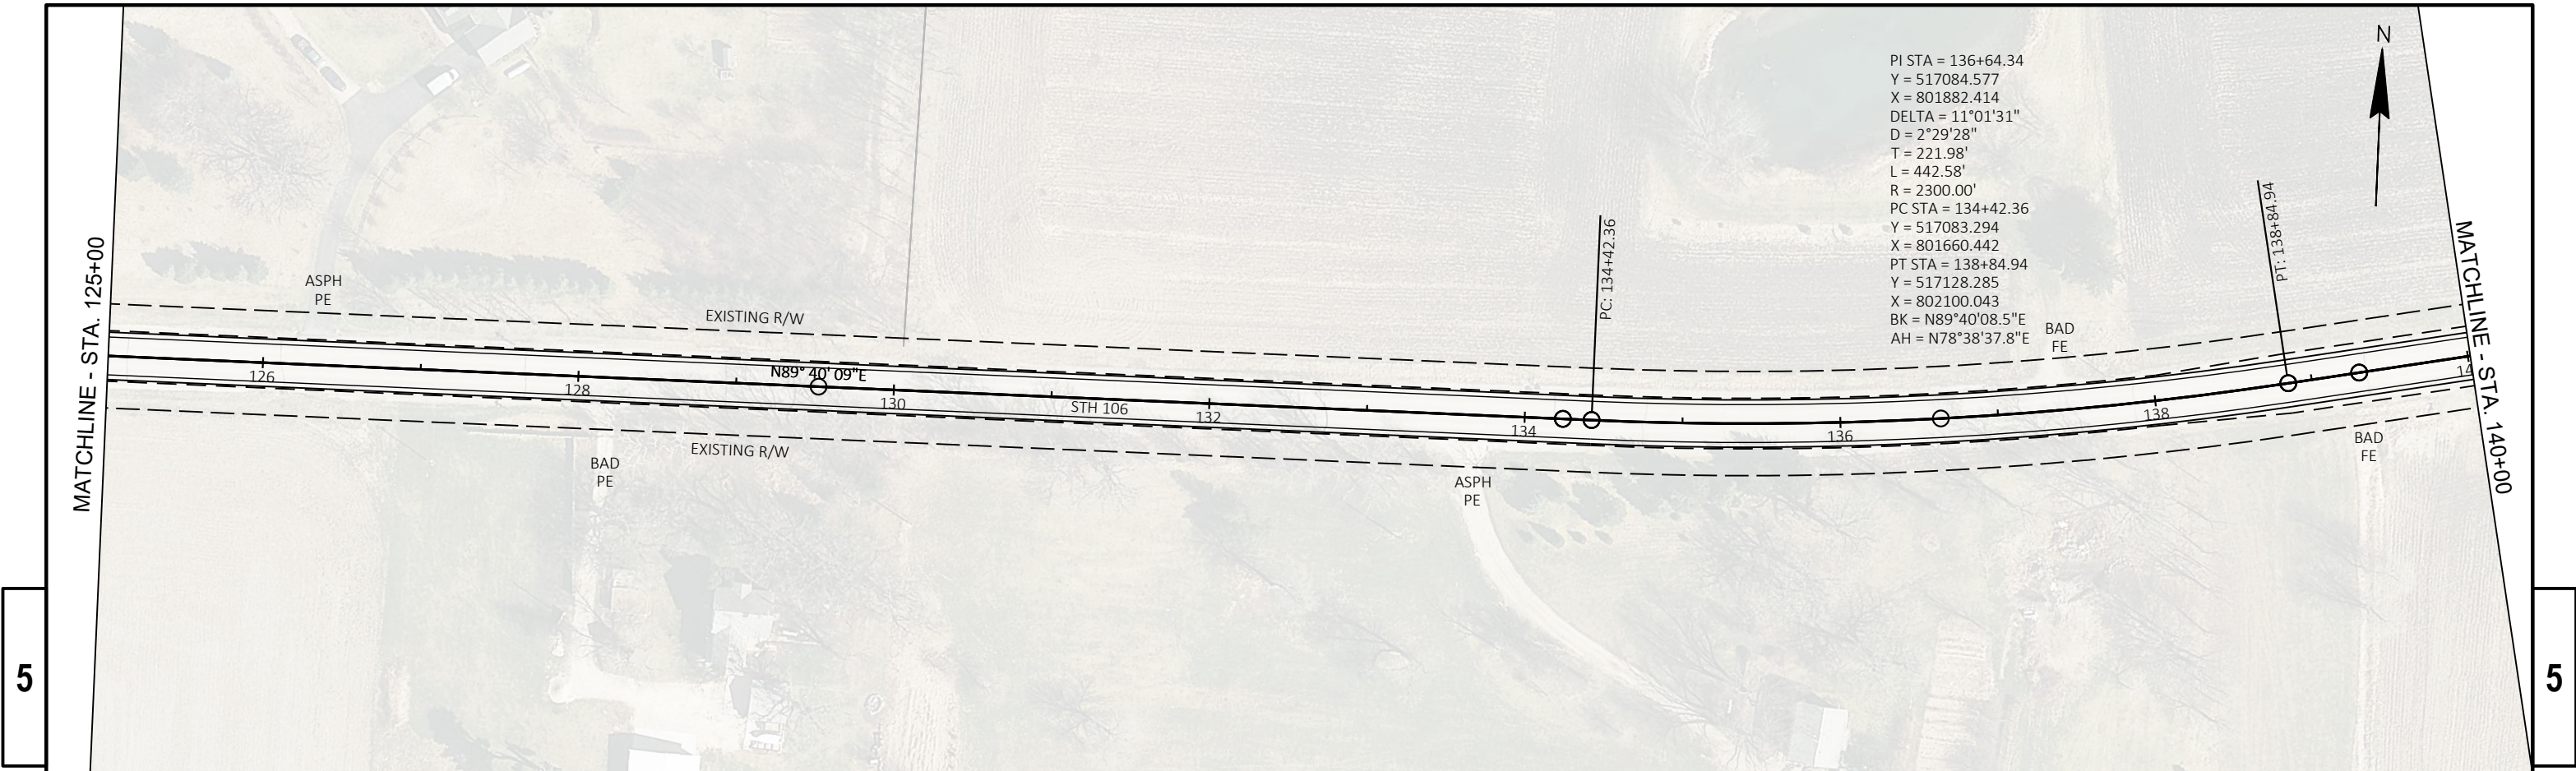




PROJECT NO: 3576-01-71	HWY: STH 106	COUNTY: JEFFERSON	09-	SHEET	E
------------------------	--------------	-------------------	-----	-------	---

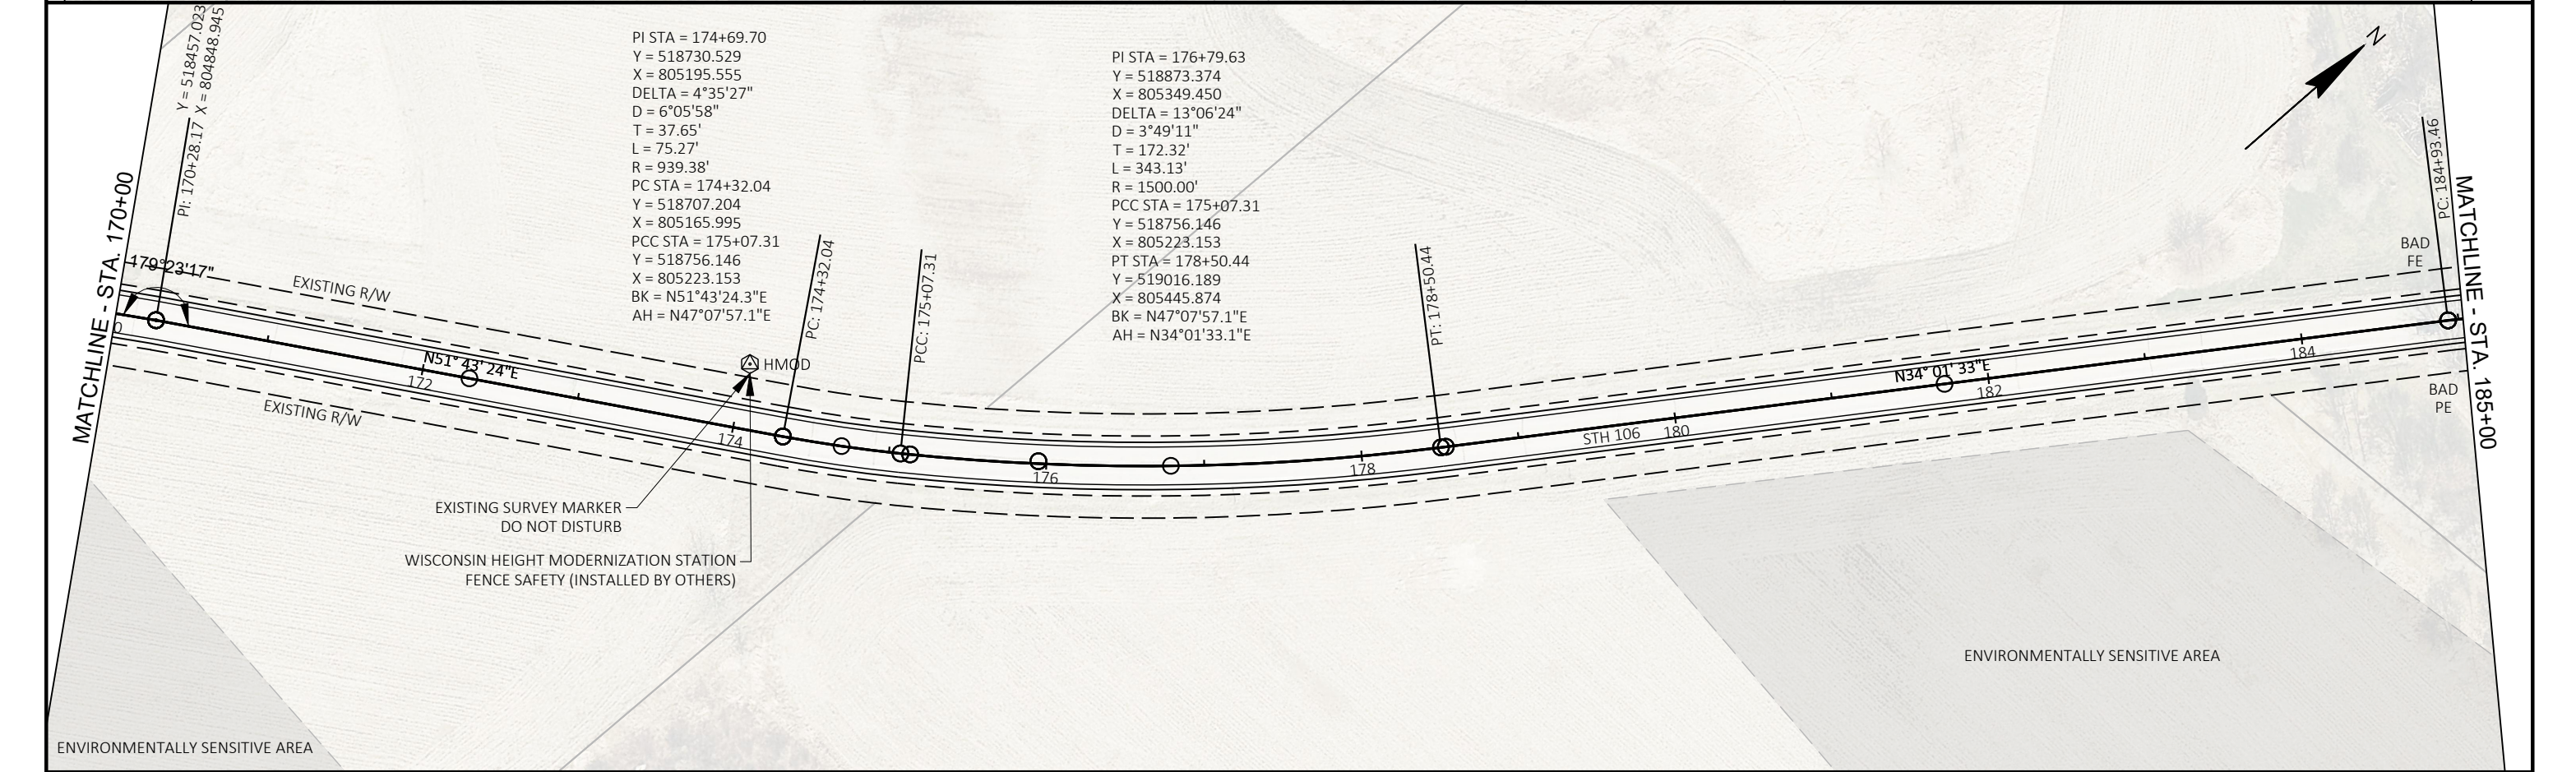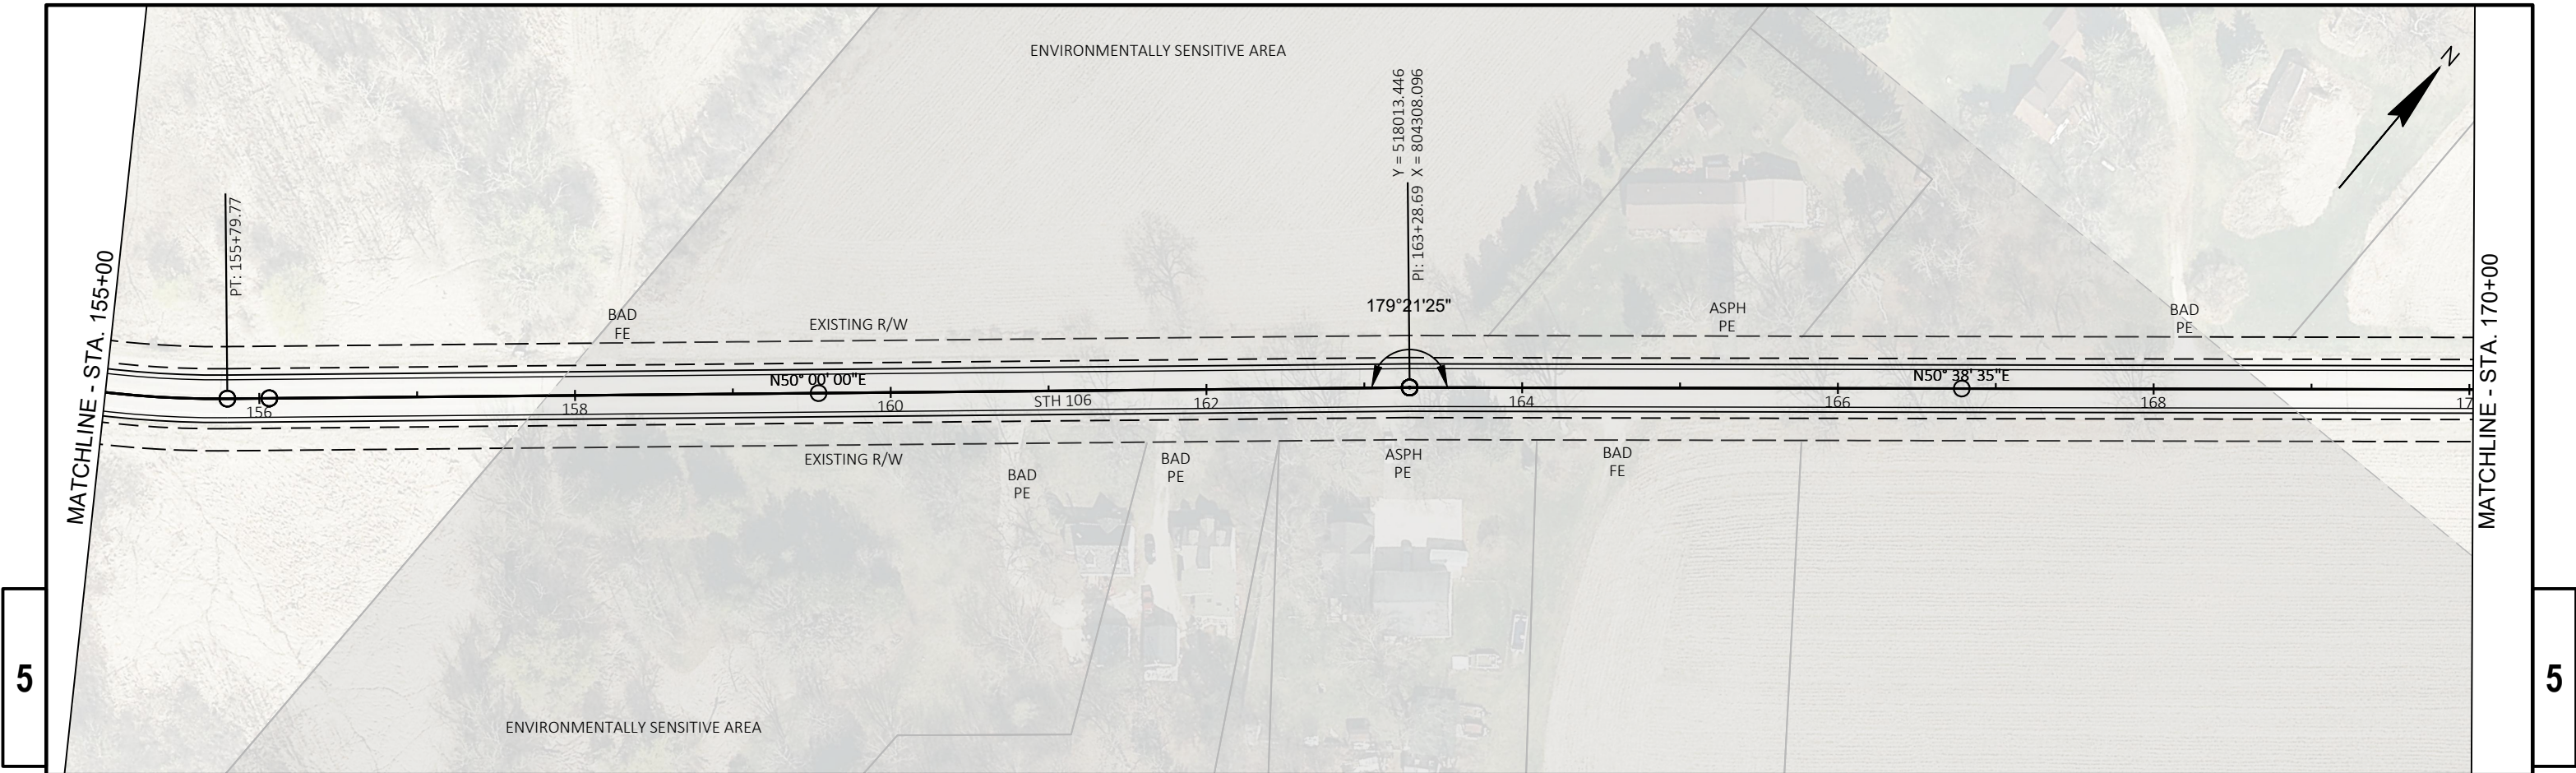



PROJECT NO: 3576-01-71	HWY: STH 106	COUNTY: JEFFERSON	09-	SHEET	E
------------------------	--------------	-------------------	-----	-------	---

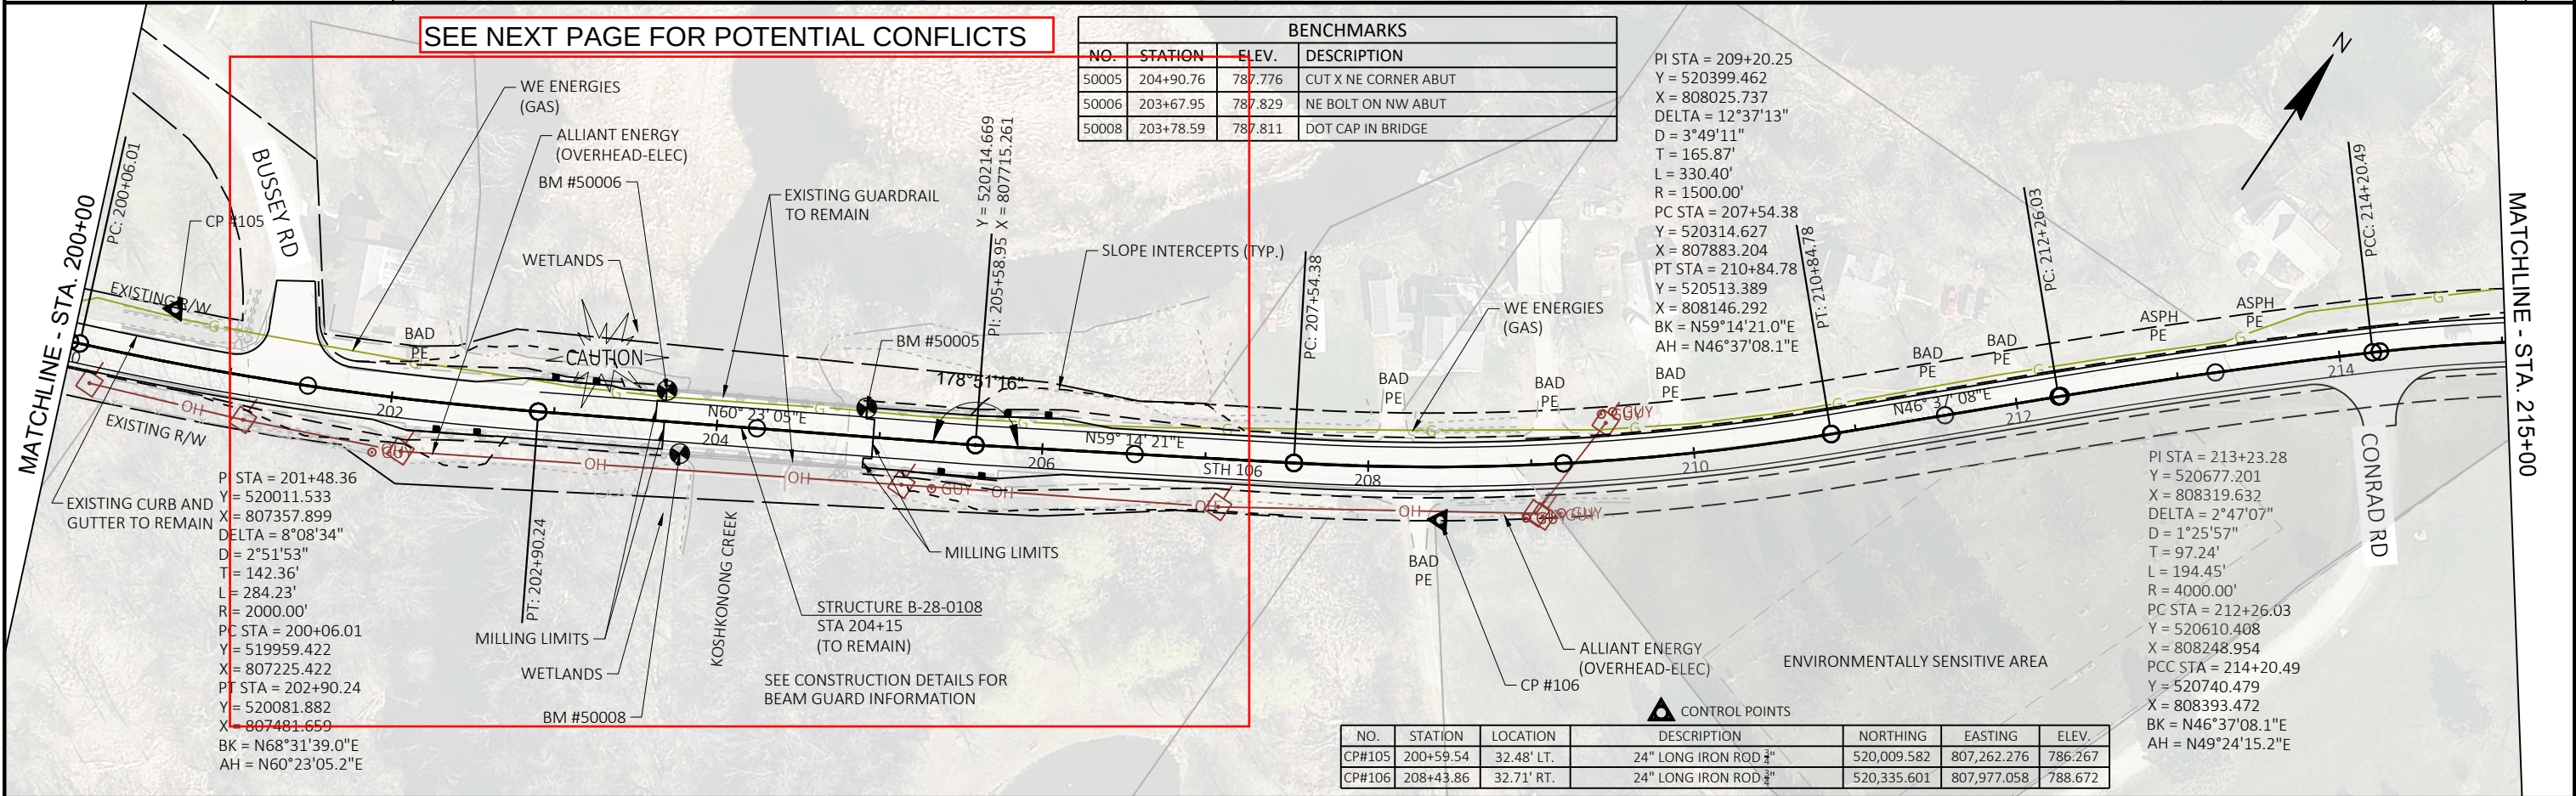
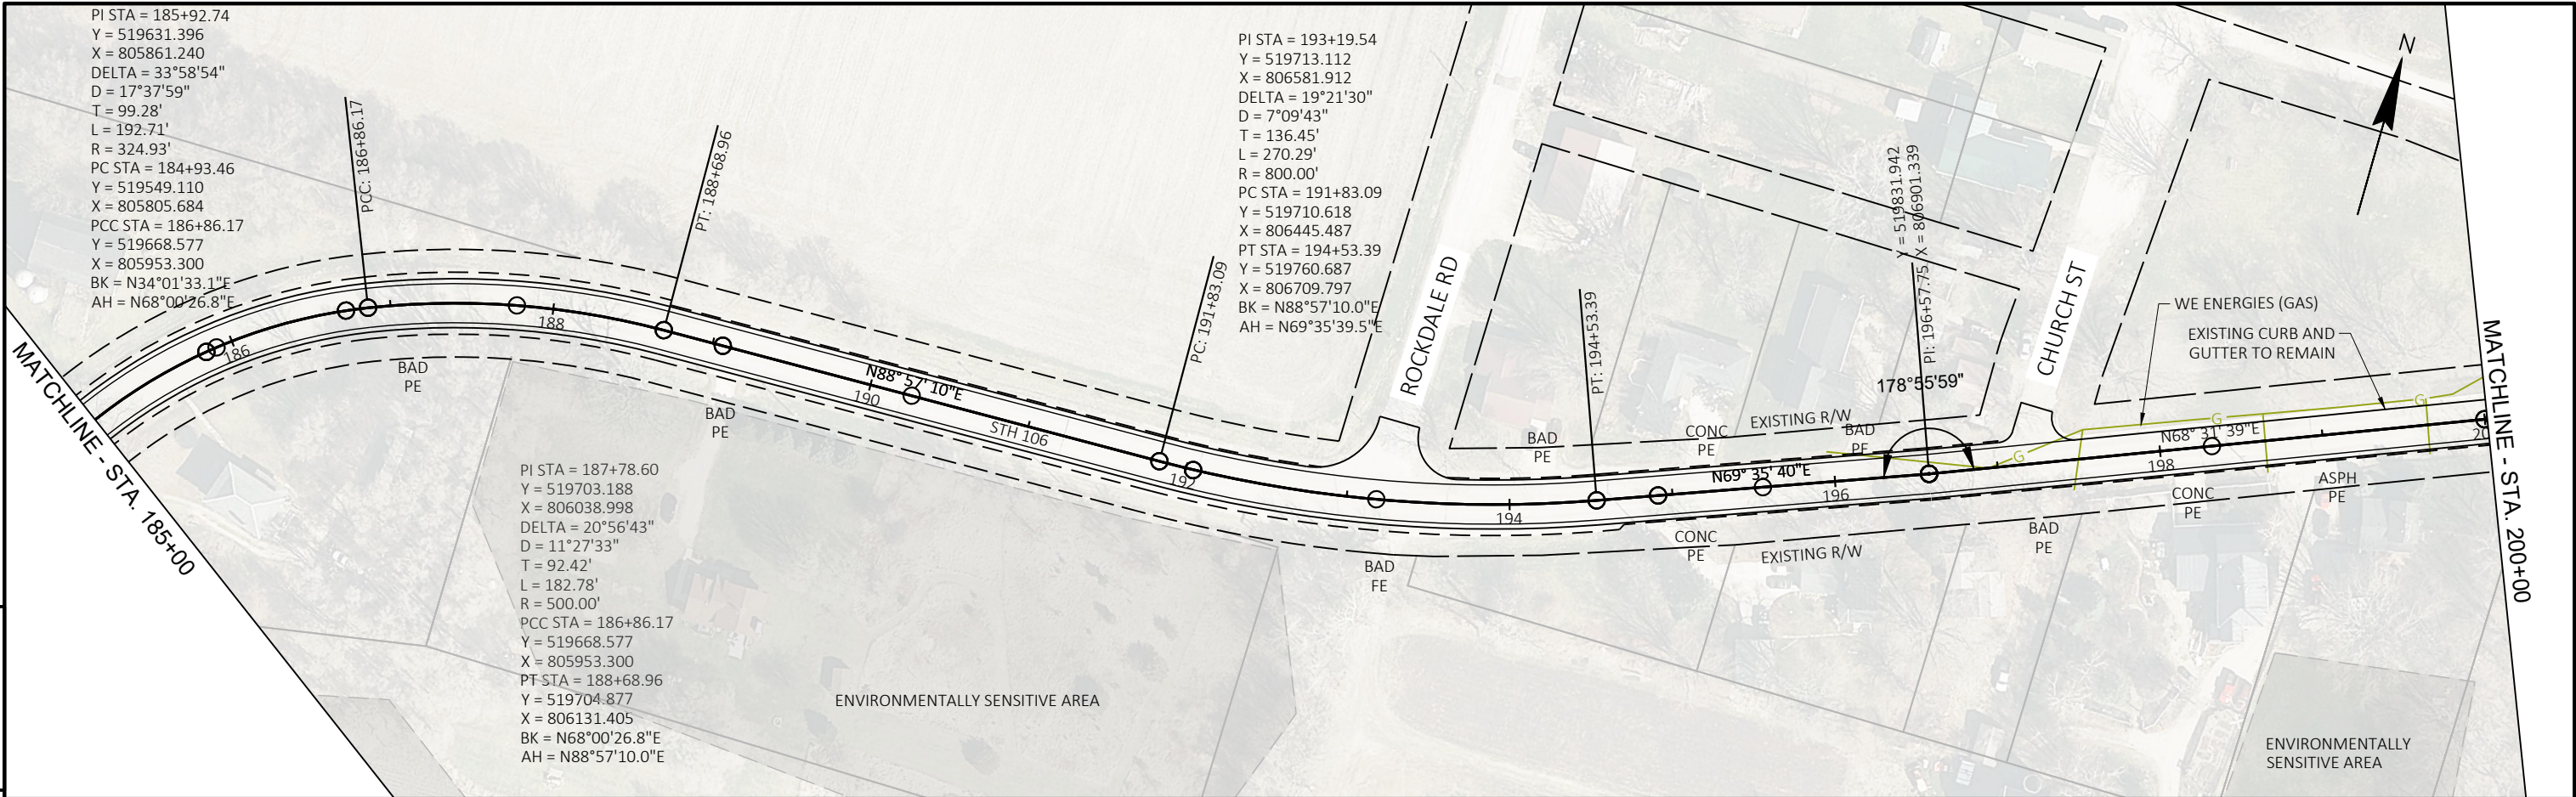


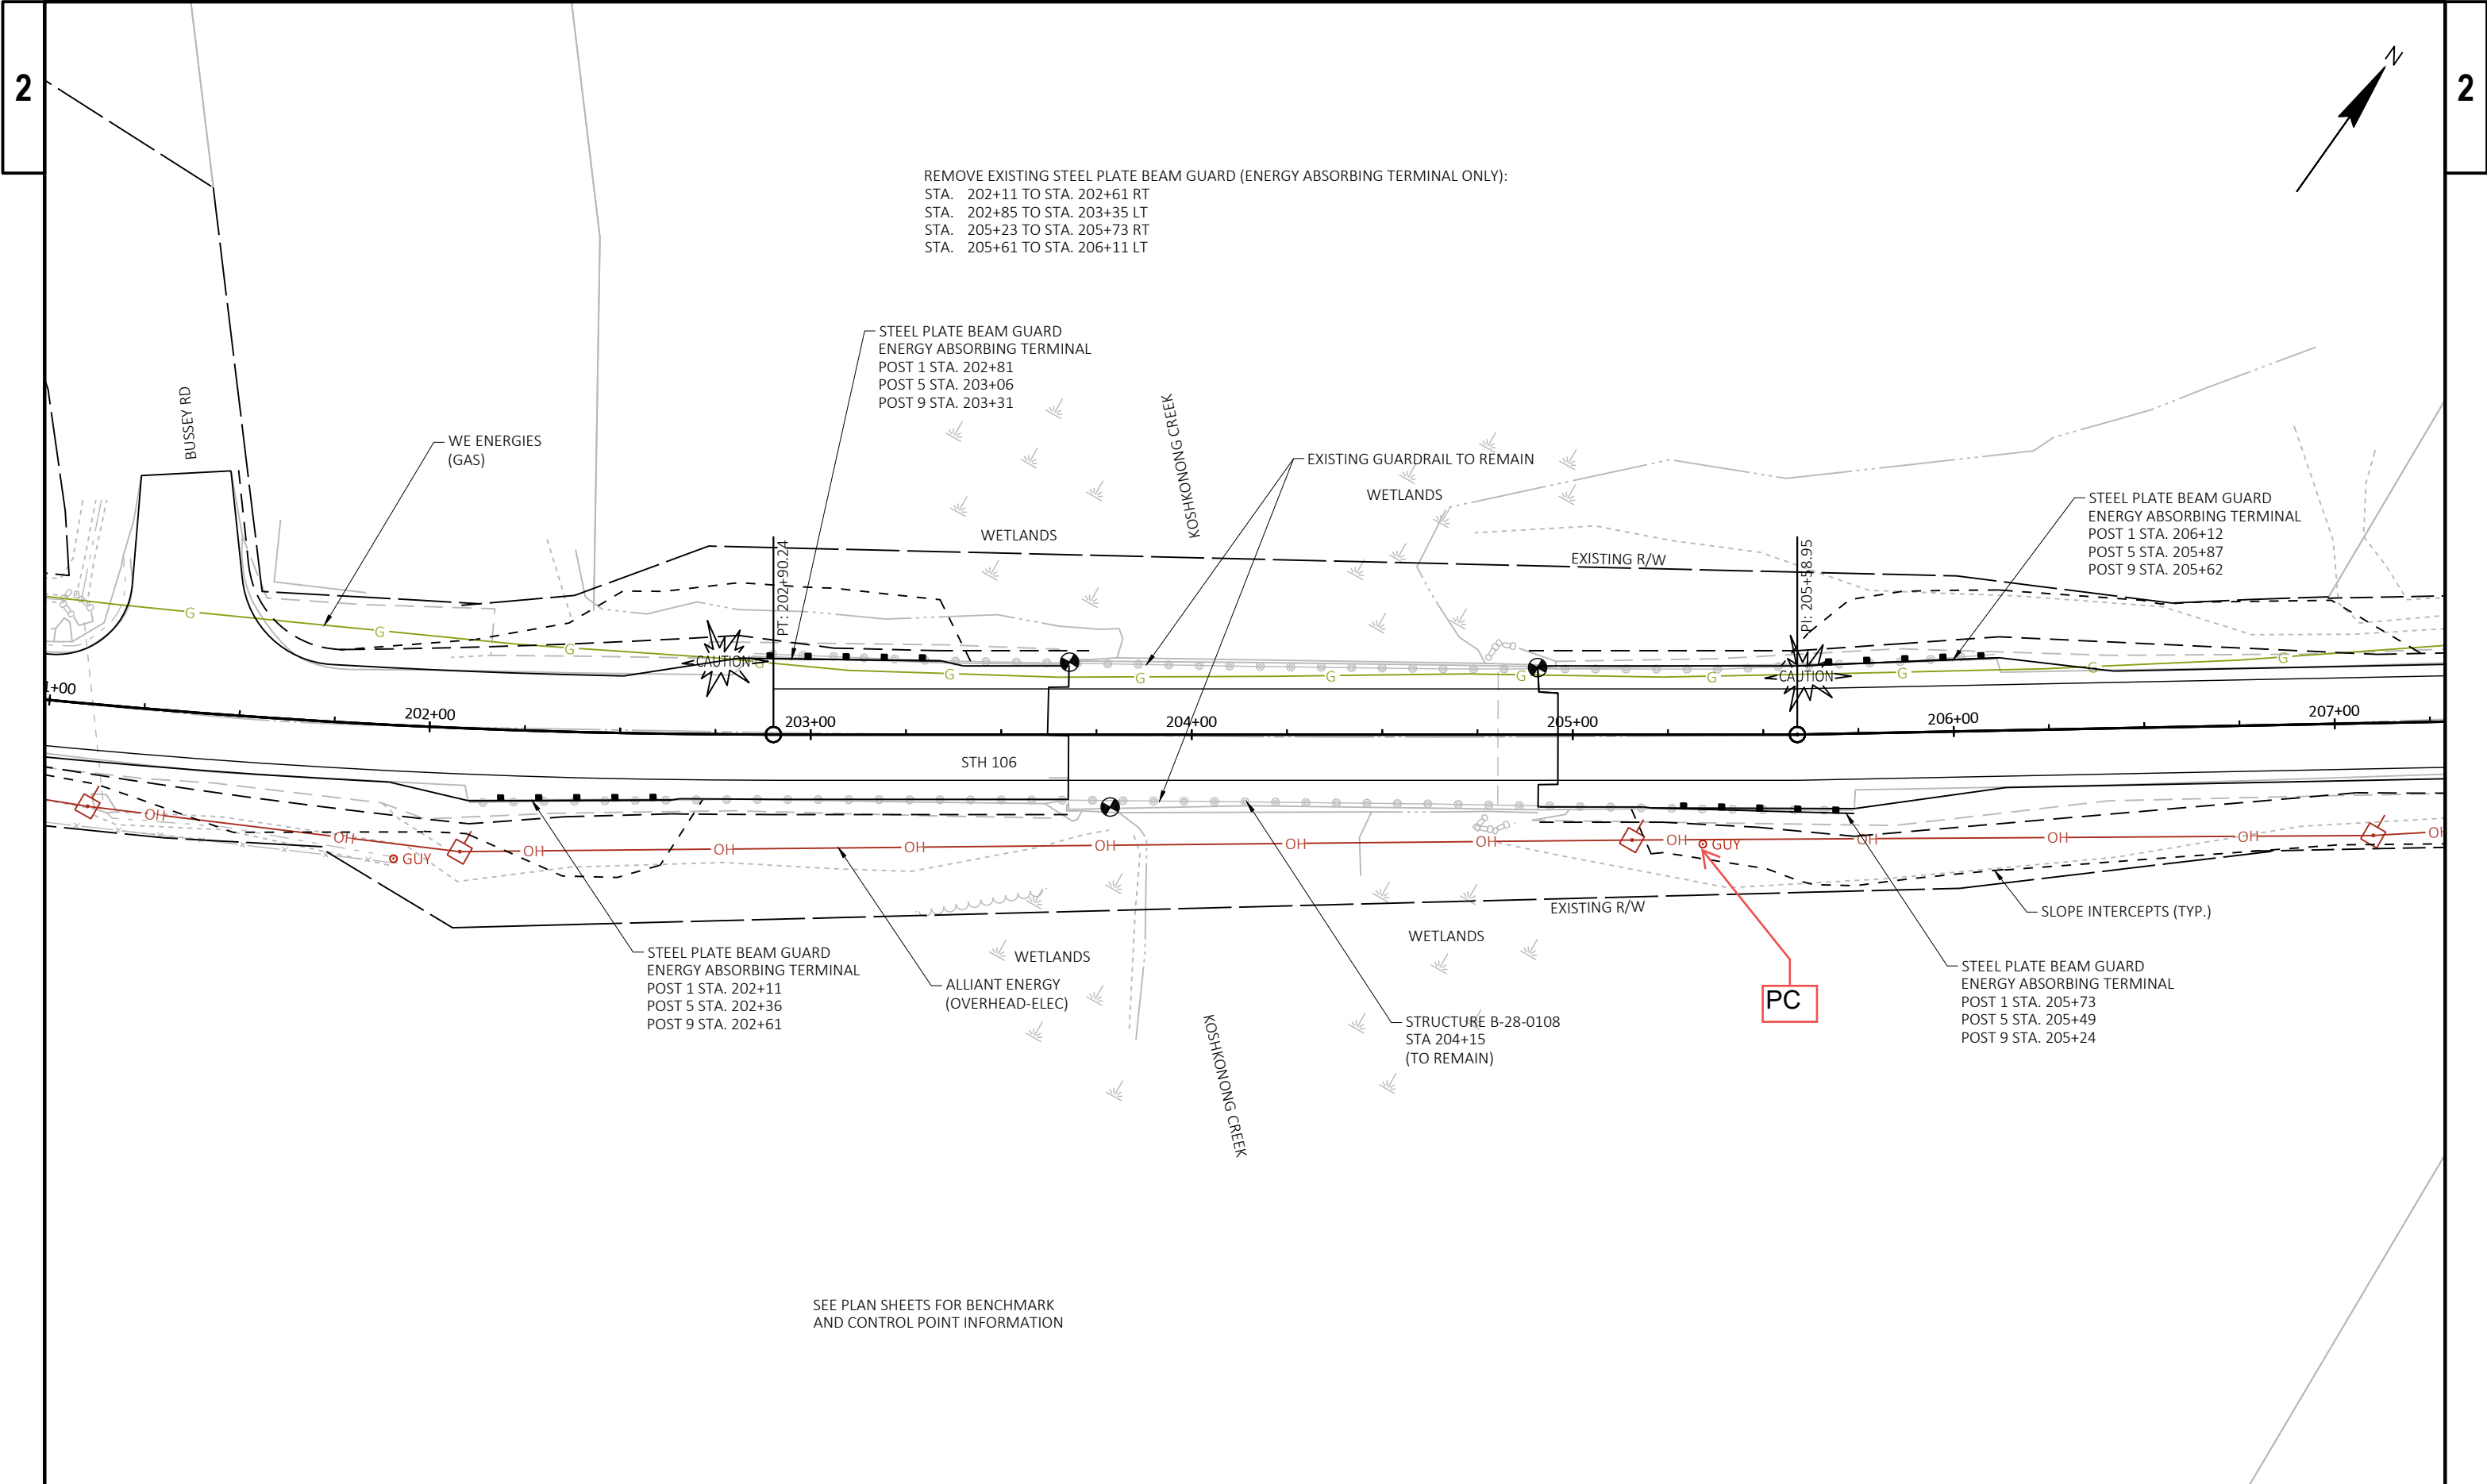

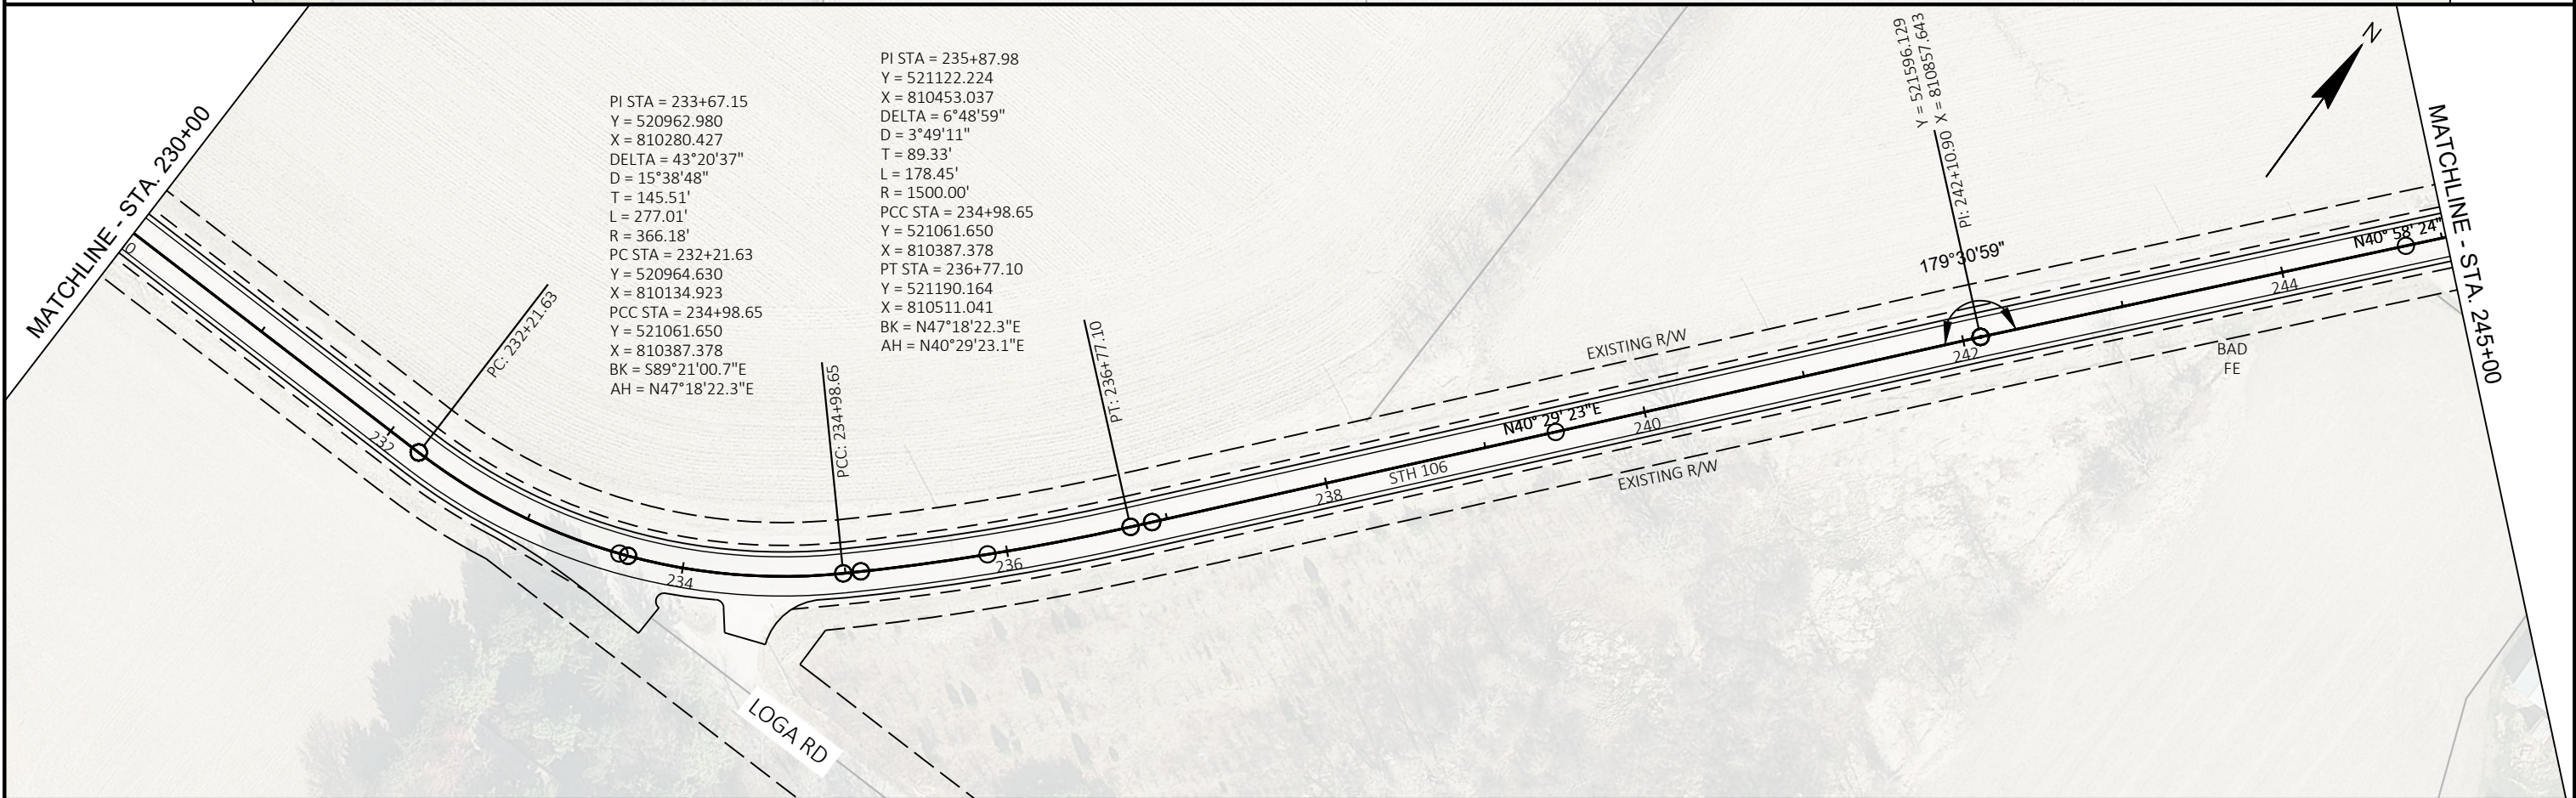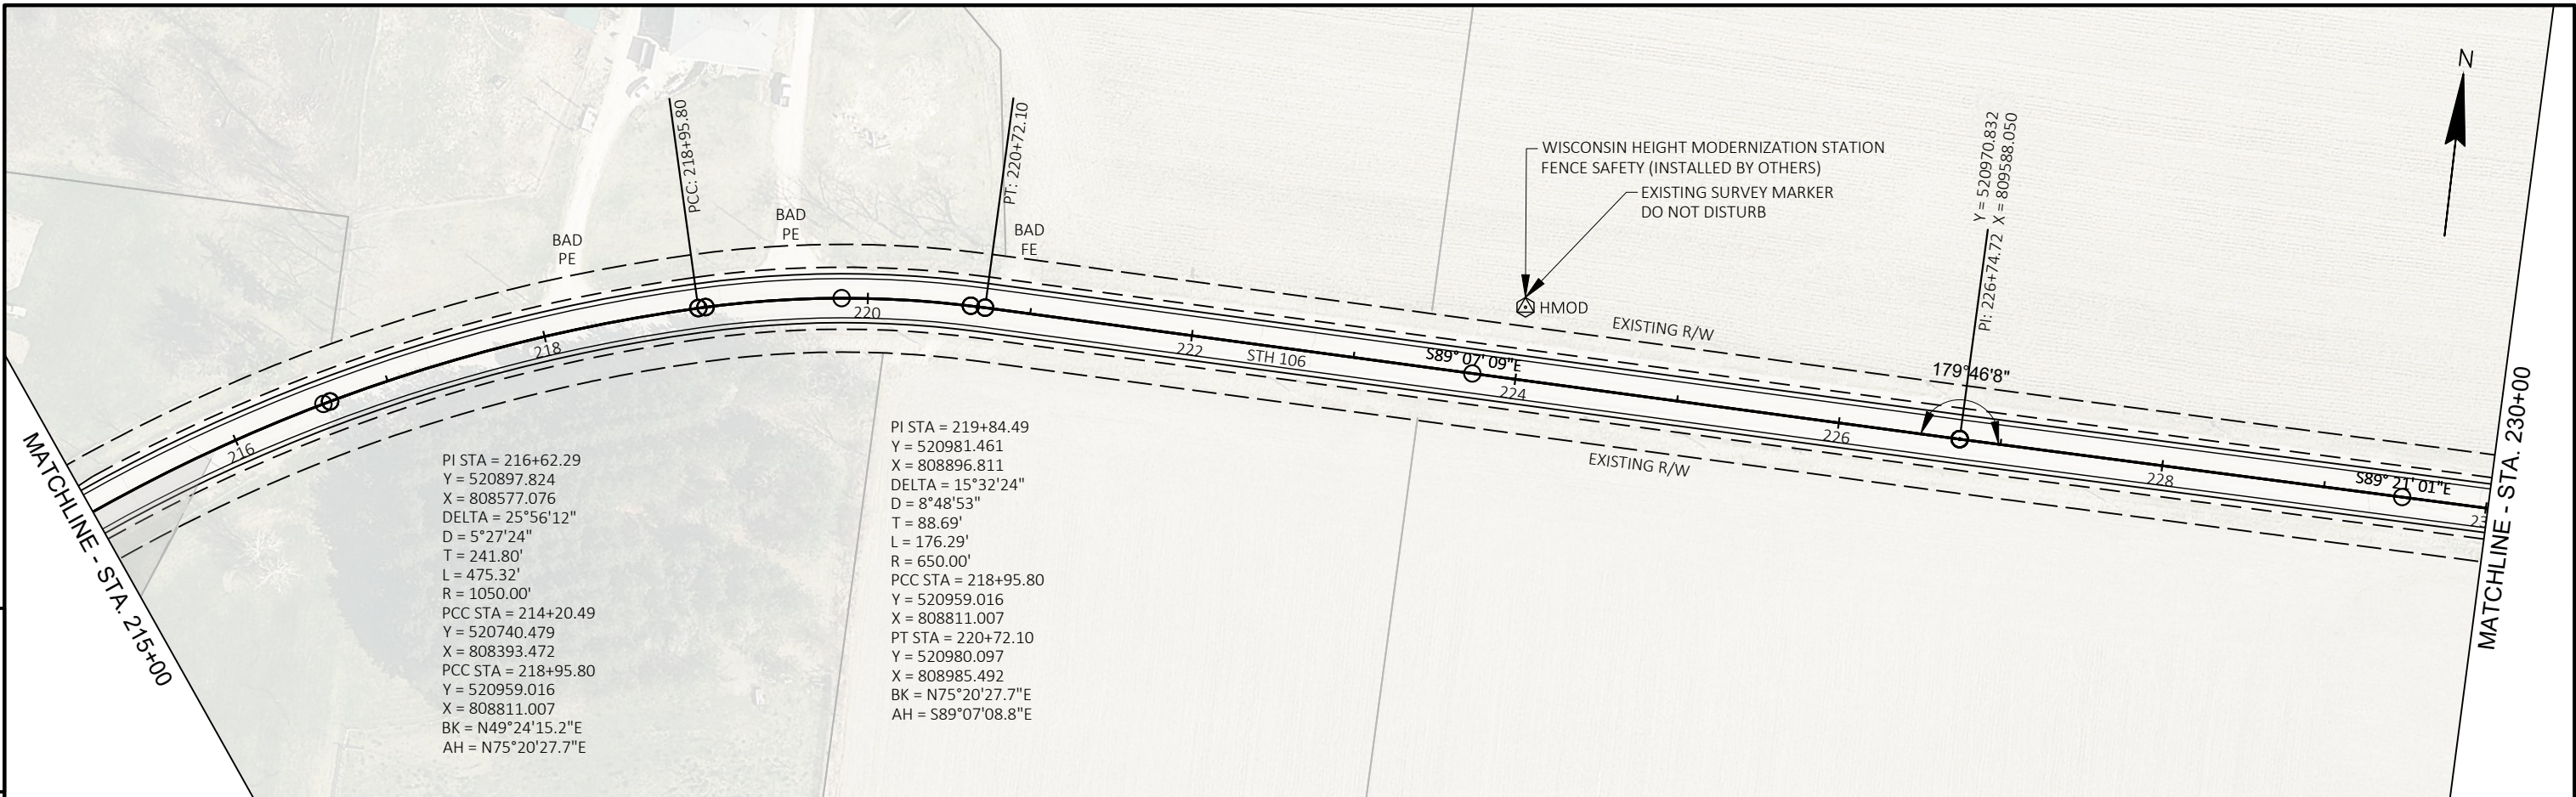



PROJECT NO: 3576-01-71	HWY: STH 106	COUNTY: JEFFERSON	09-	SHEET	E
------------------------	--------------	-------------------	-----	-------	---

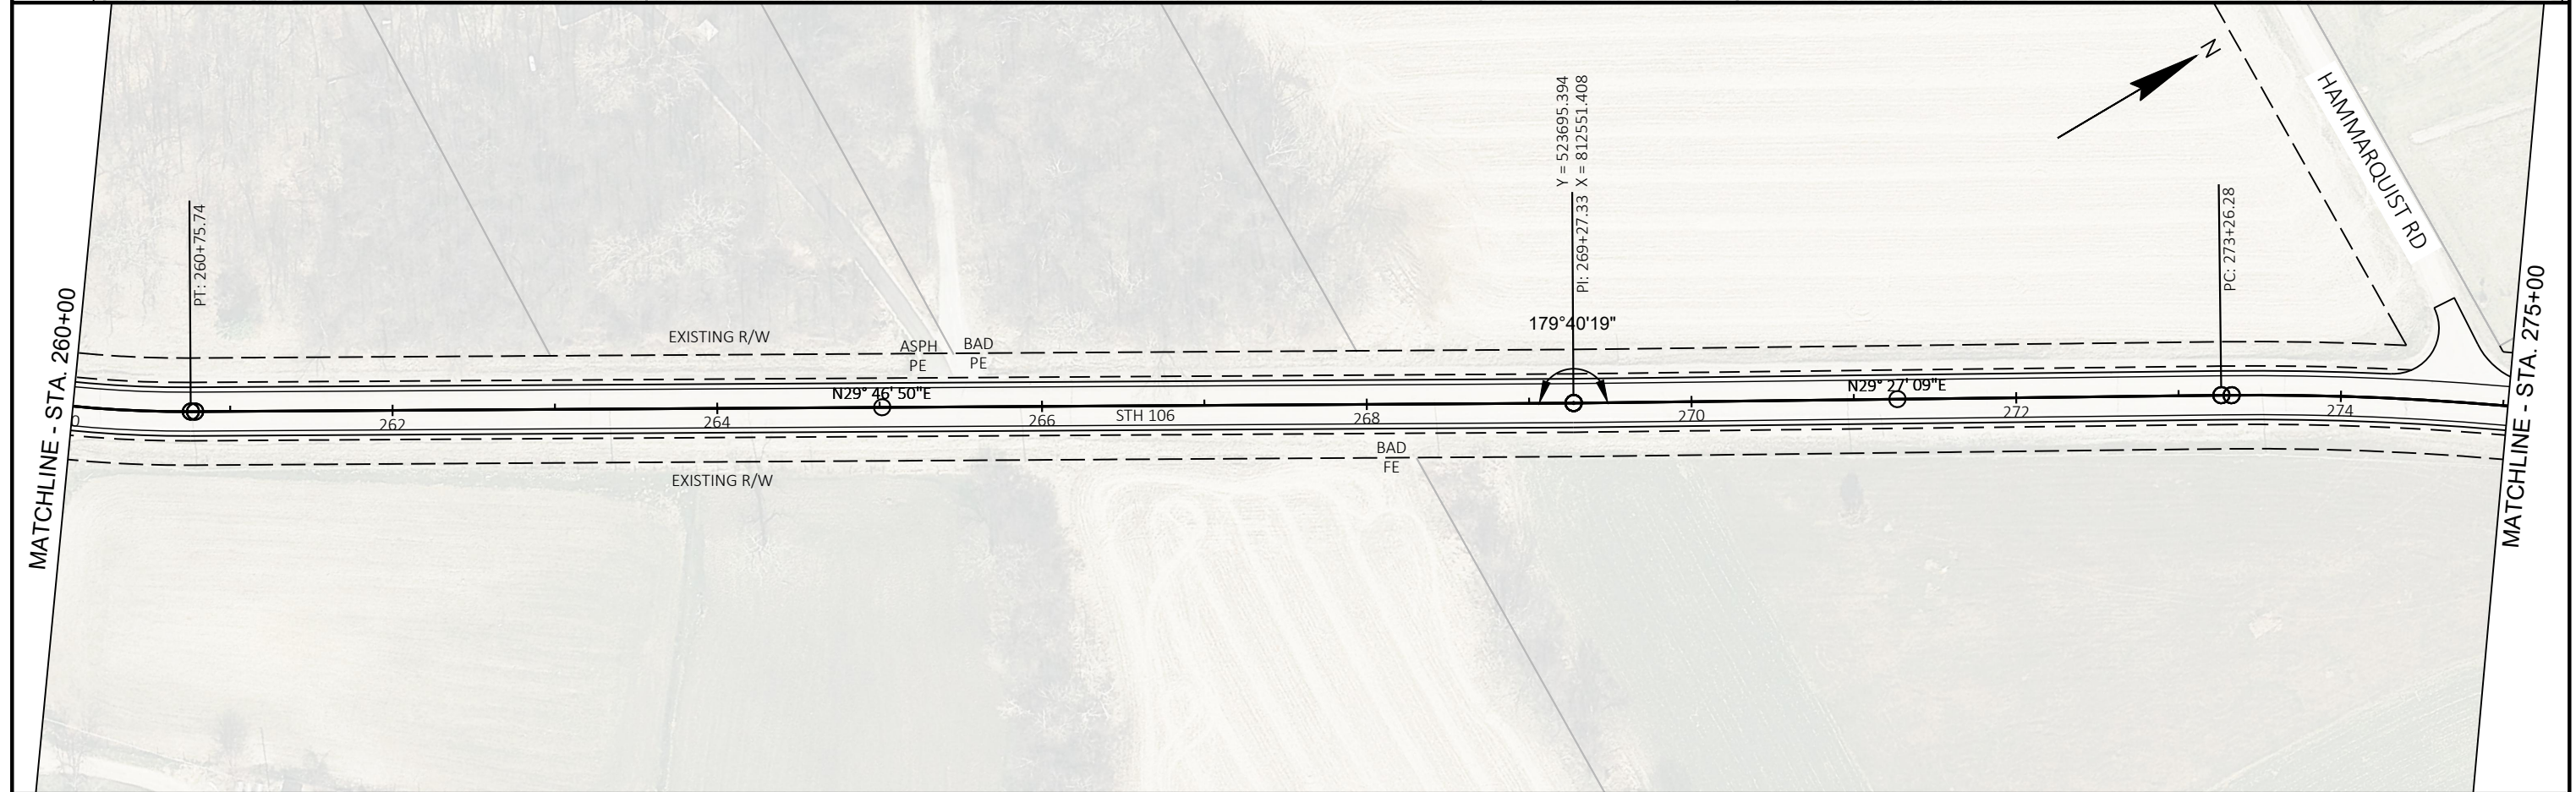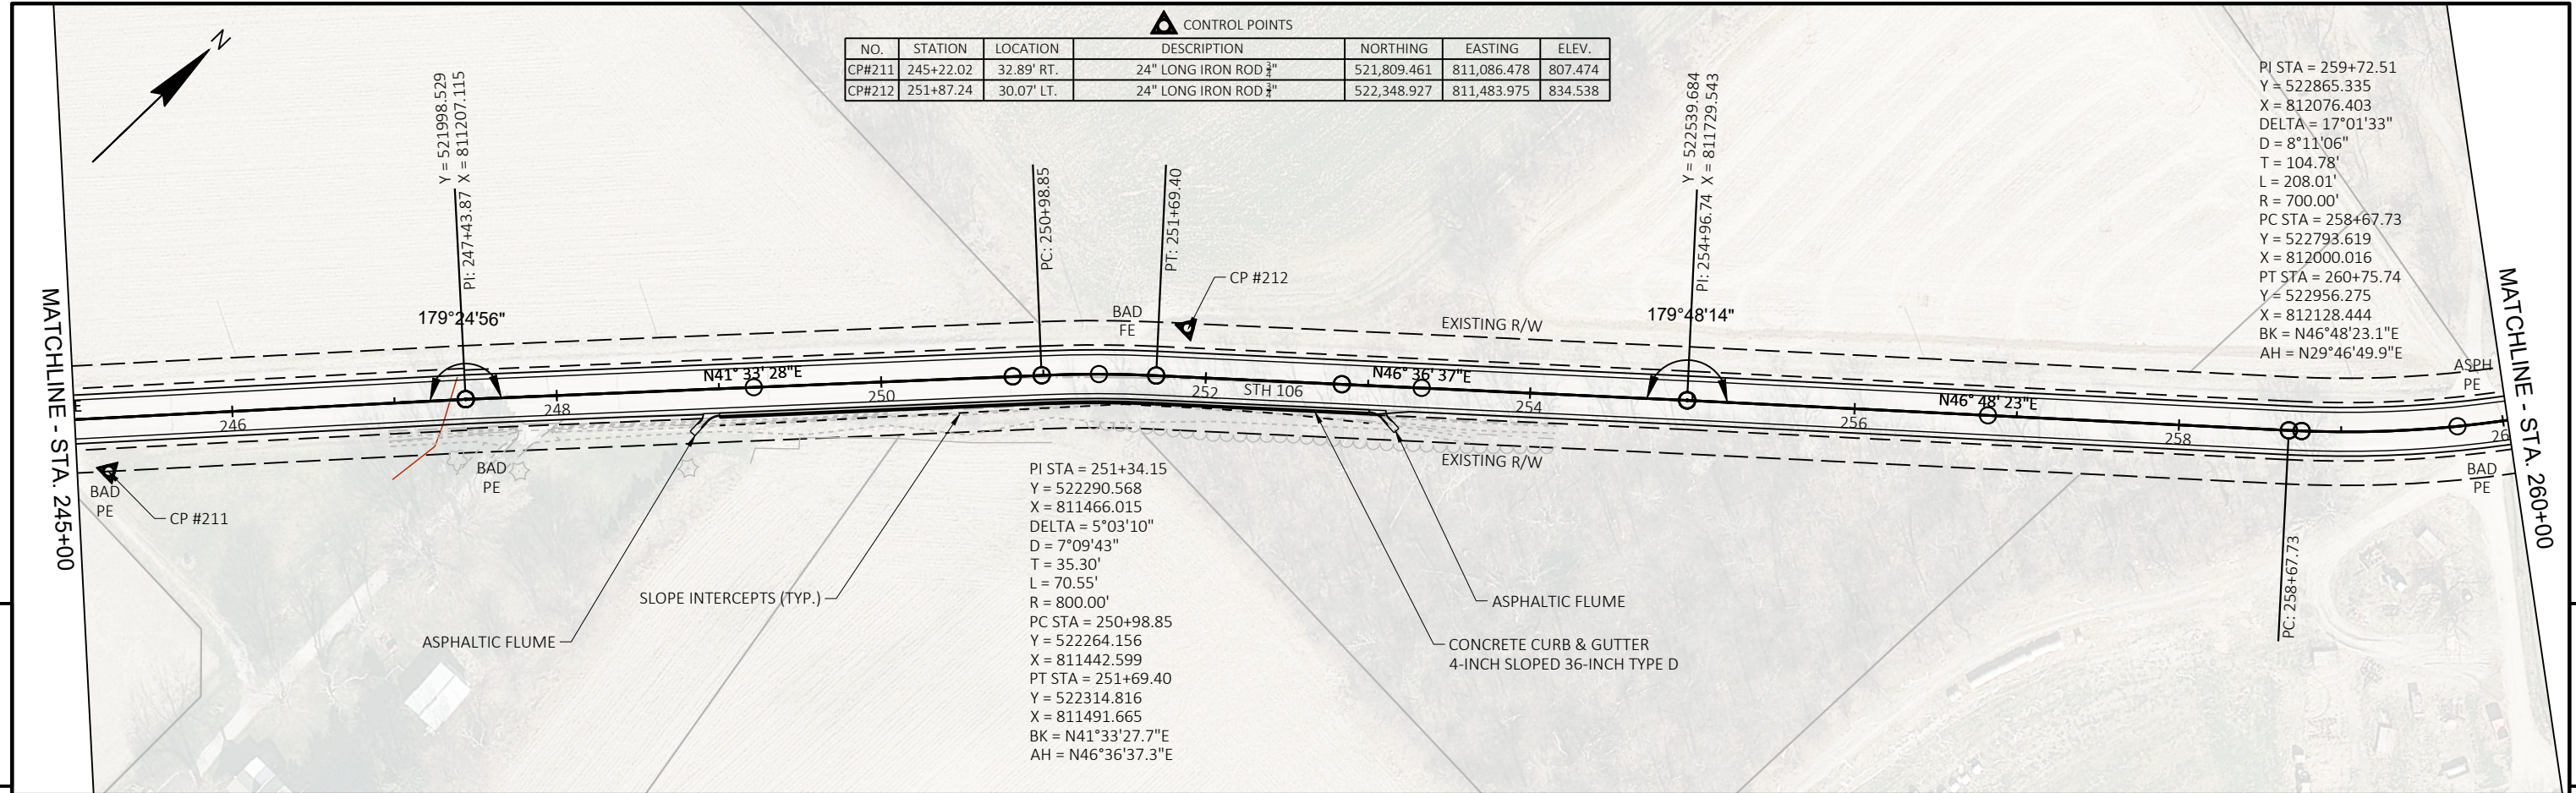

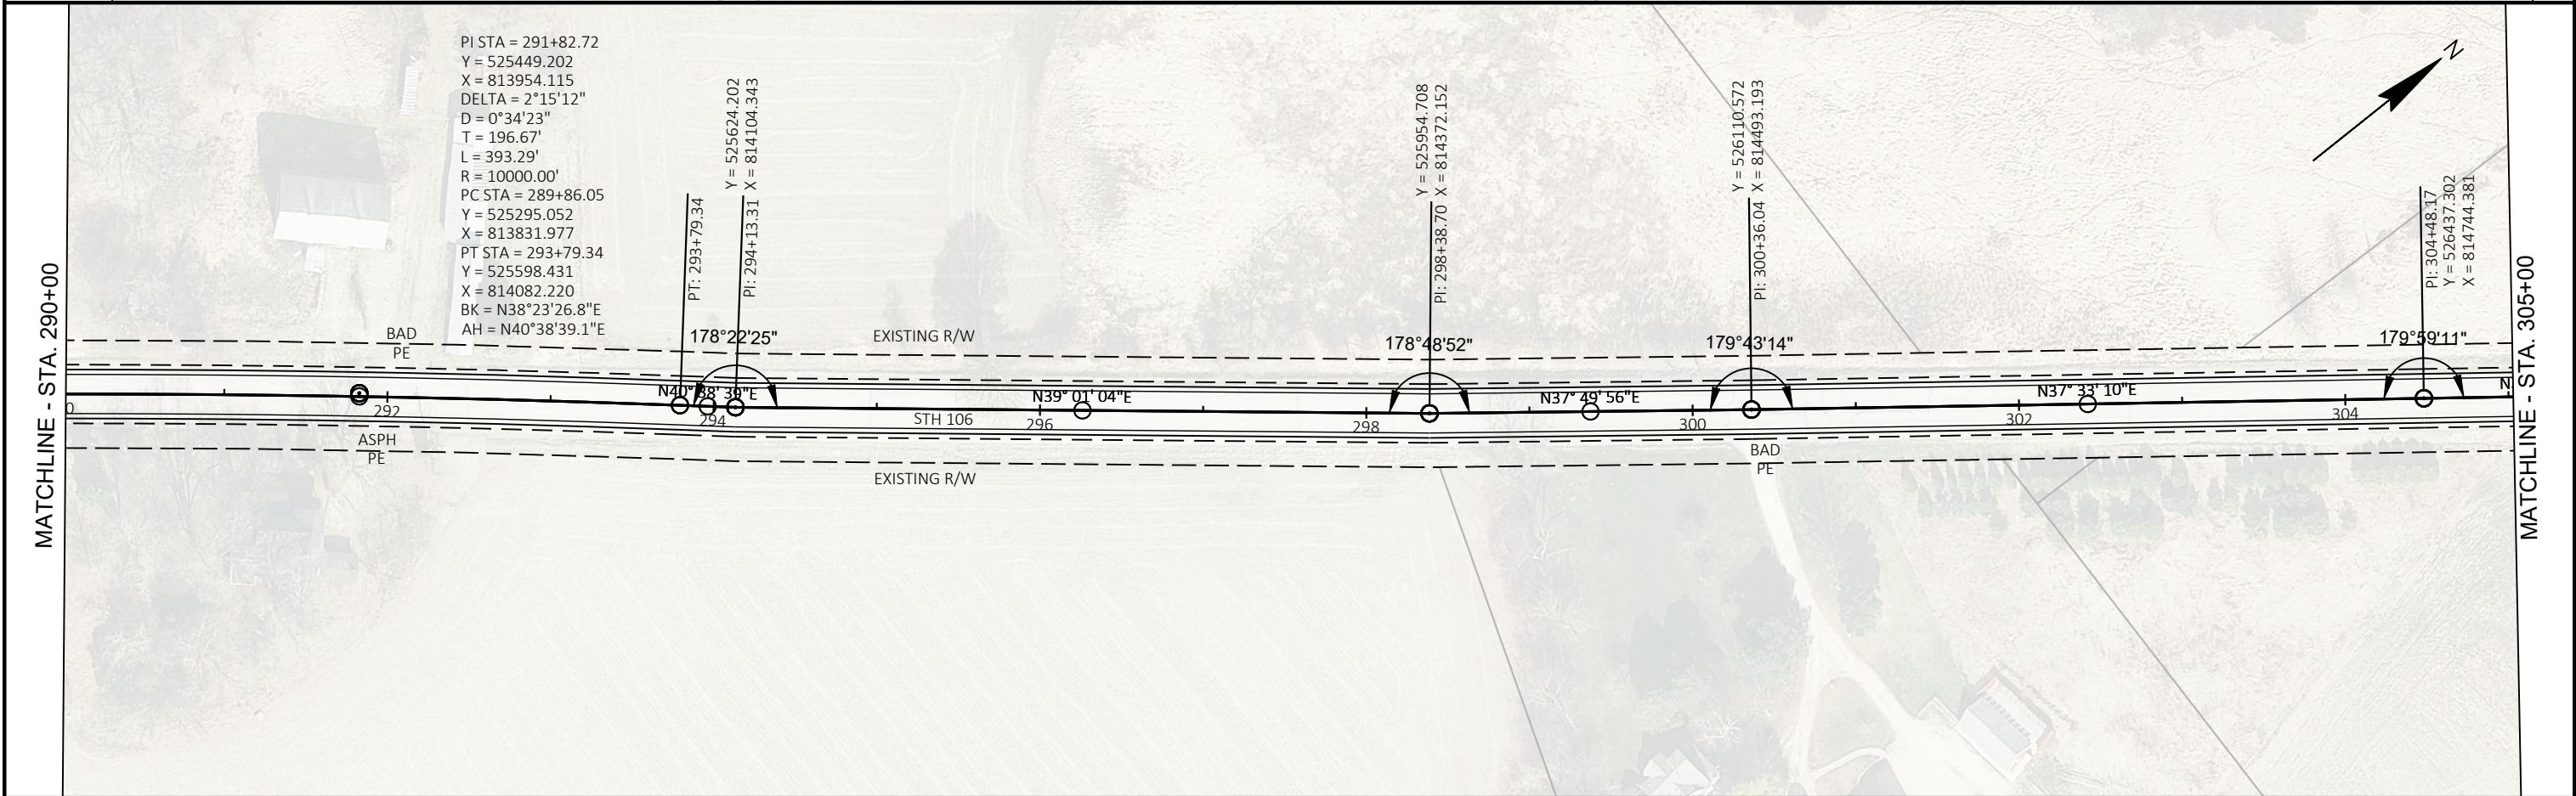
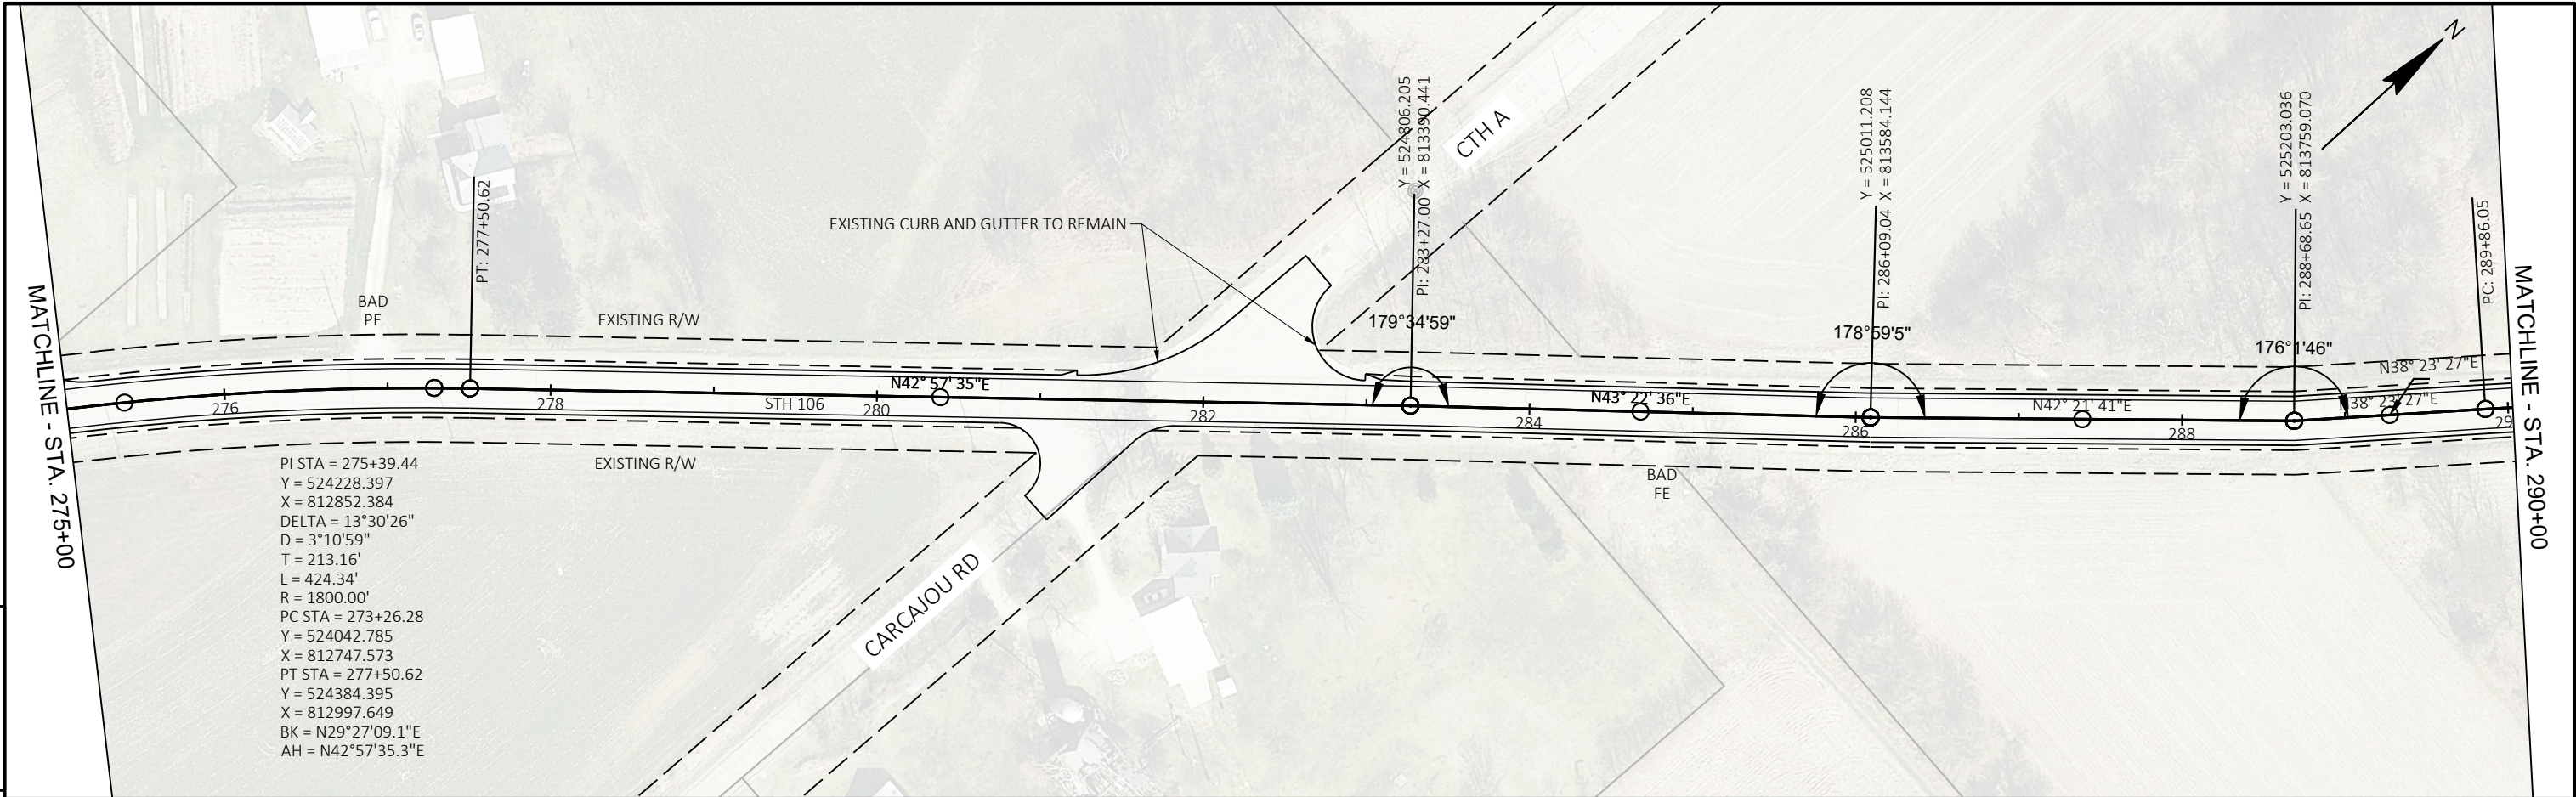


PROJECT NO: 3576-01-71	HWY: STH 106	COUNTY: JEFFERSON	09-	SHEET	E
------------------------	--------------	-------------------	-----	-------	---


SEE NEXT PAGE FOR POTENTIAL CONFLICTS

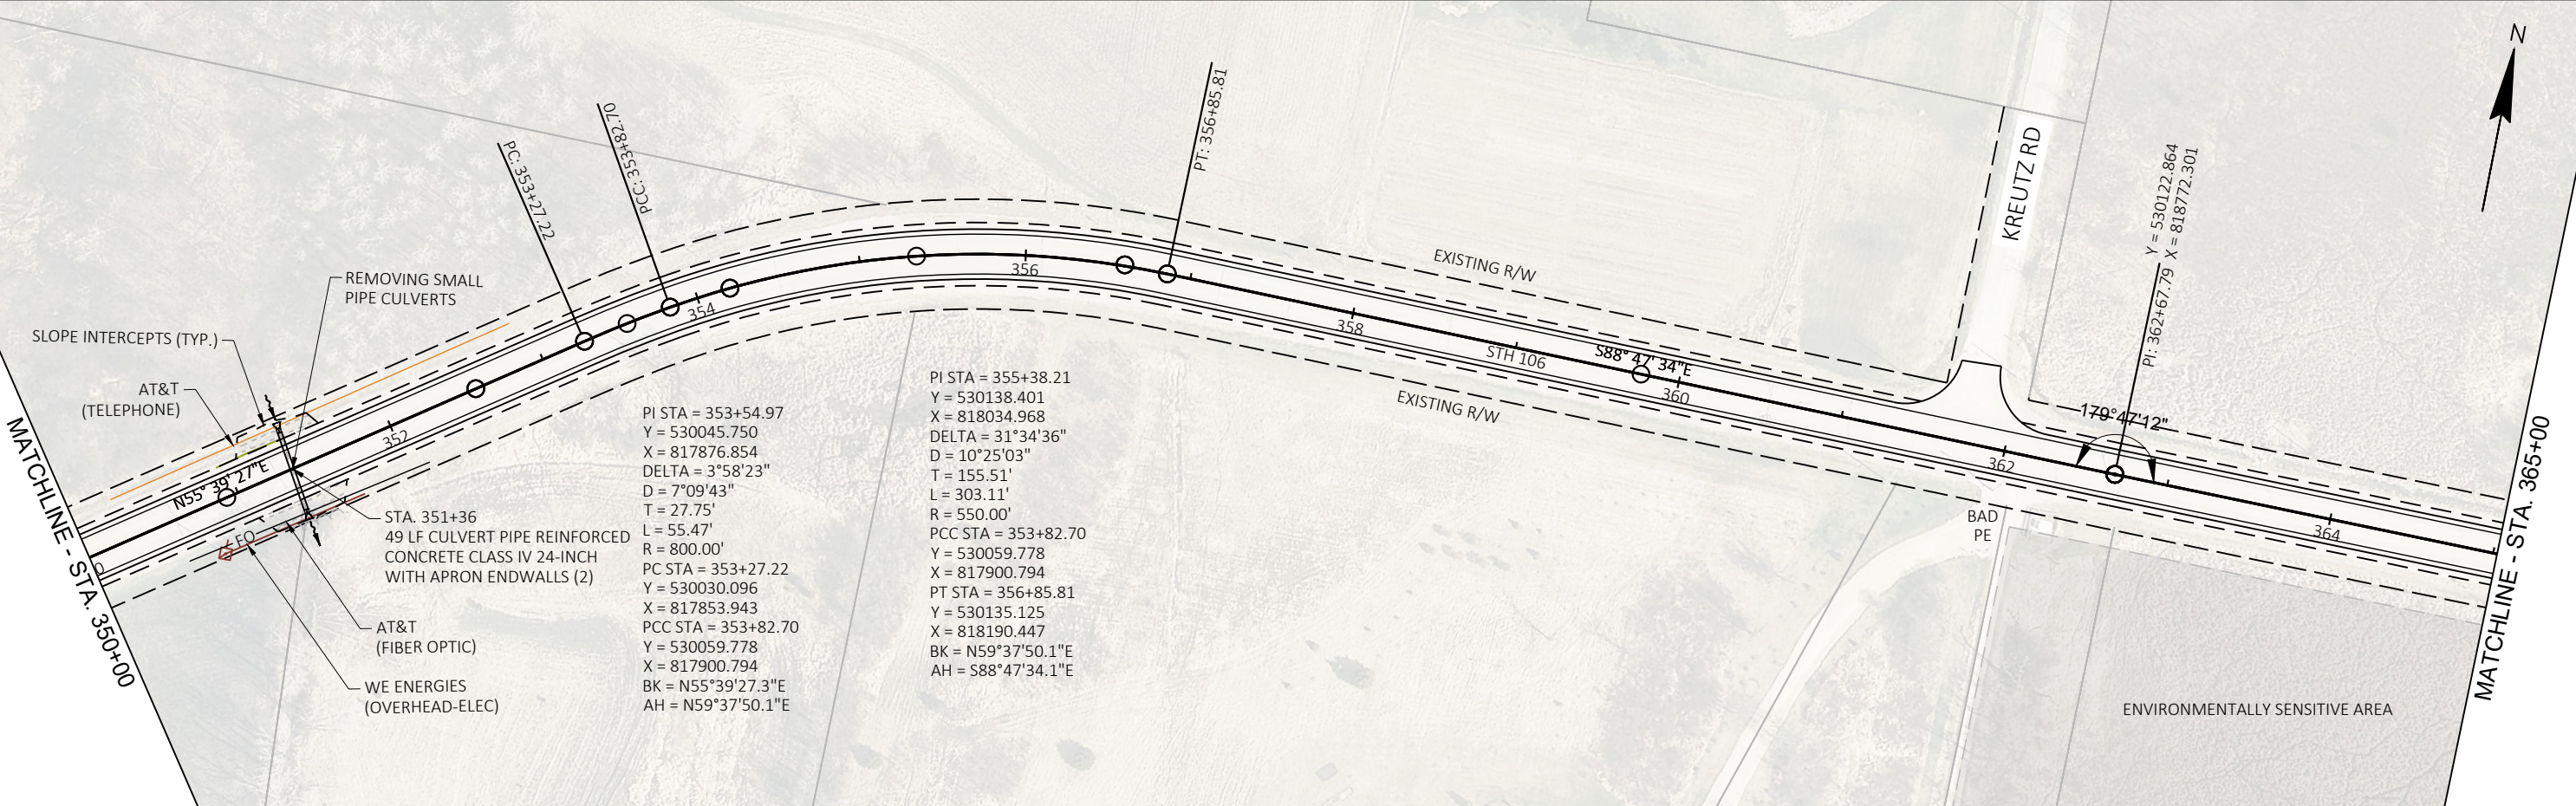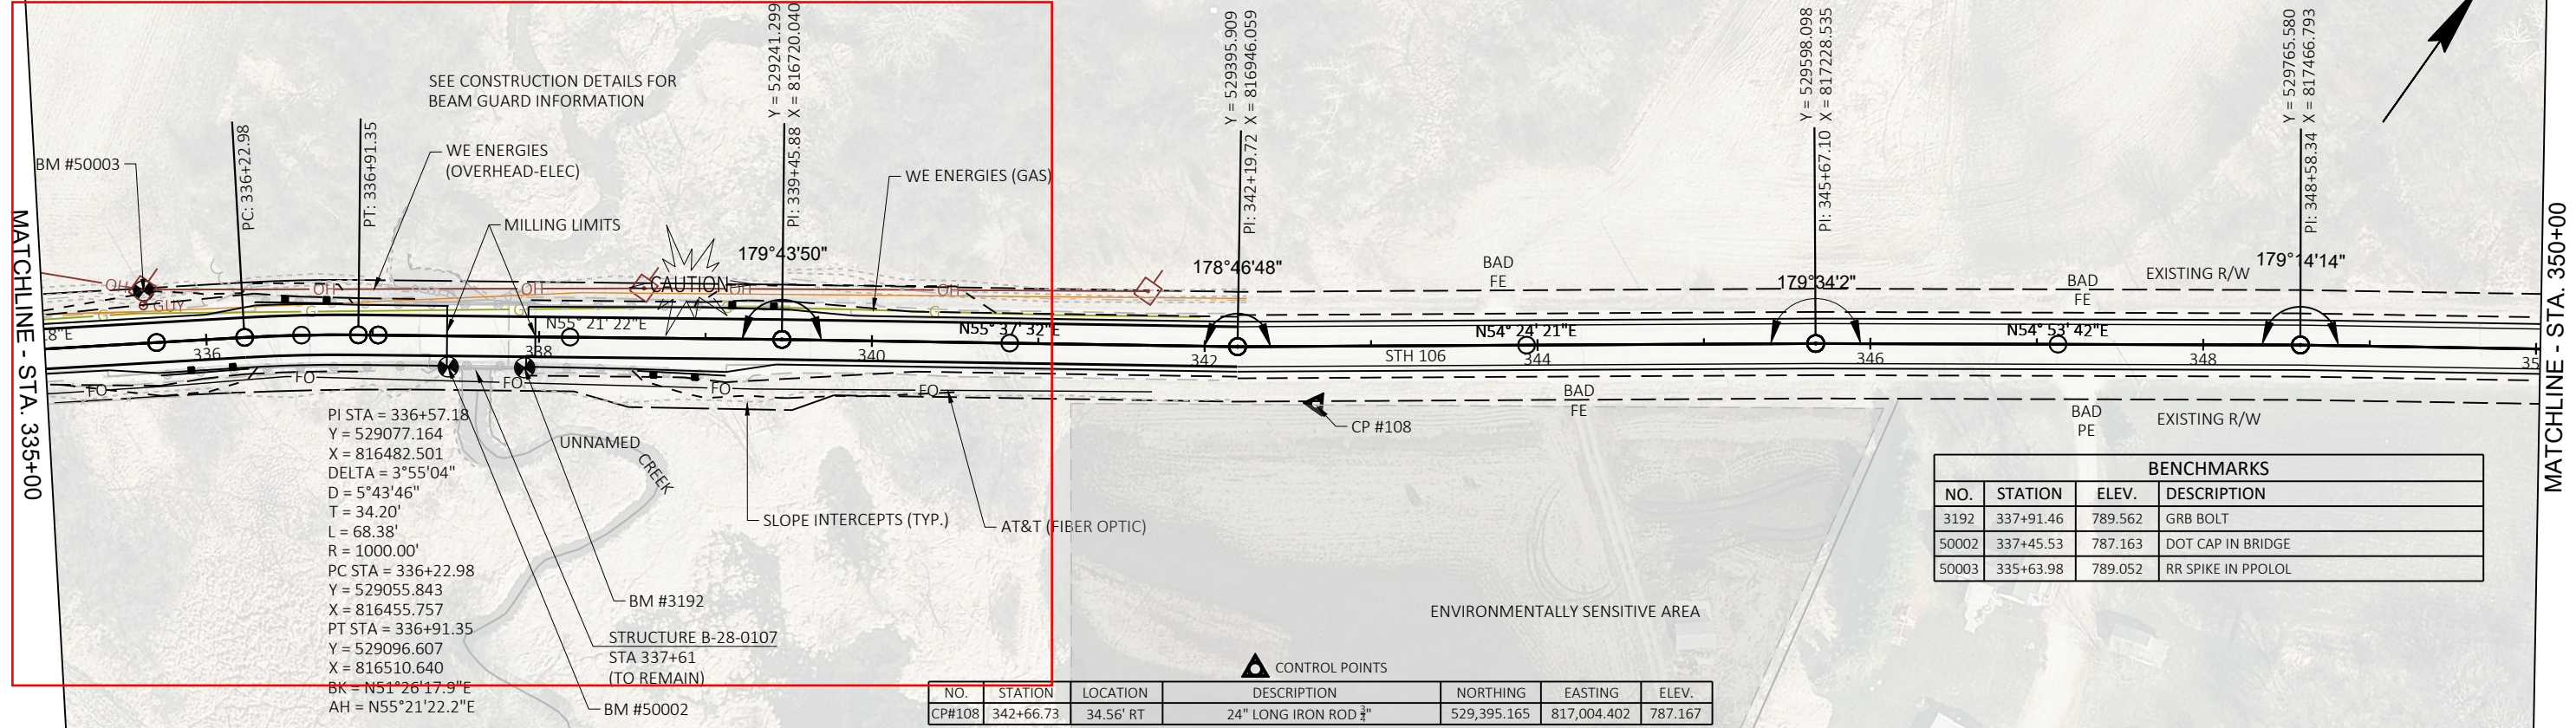


REMOVE EXISTING STEEL PLATE BEAM GUARD (ENERGY ABSORBING TERMINAL ONLY):
STA. 335+70 TO STA. 336+20 RT
STA. 336+31 TO STA. 336+81 LT
STA. 338+62 TO STA. 339+12 RT
STA. 339+01 TO STA. 339+51 LT

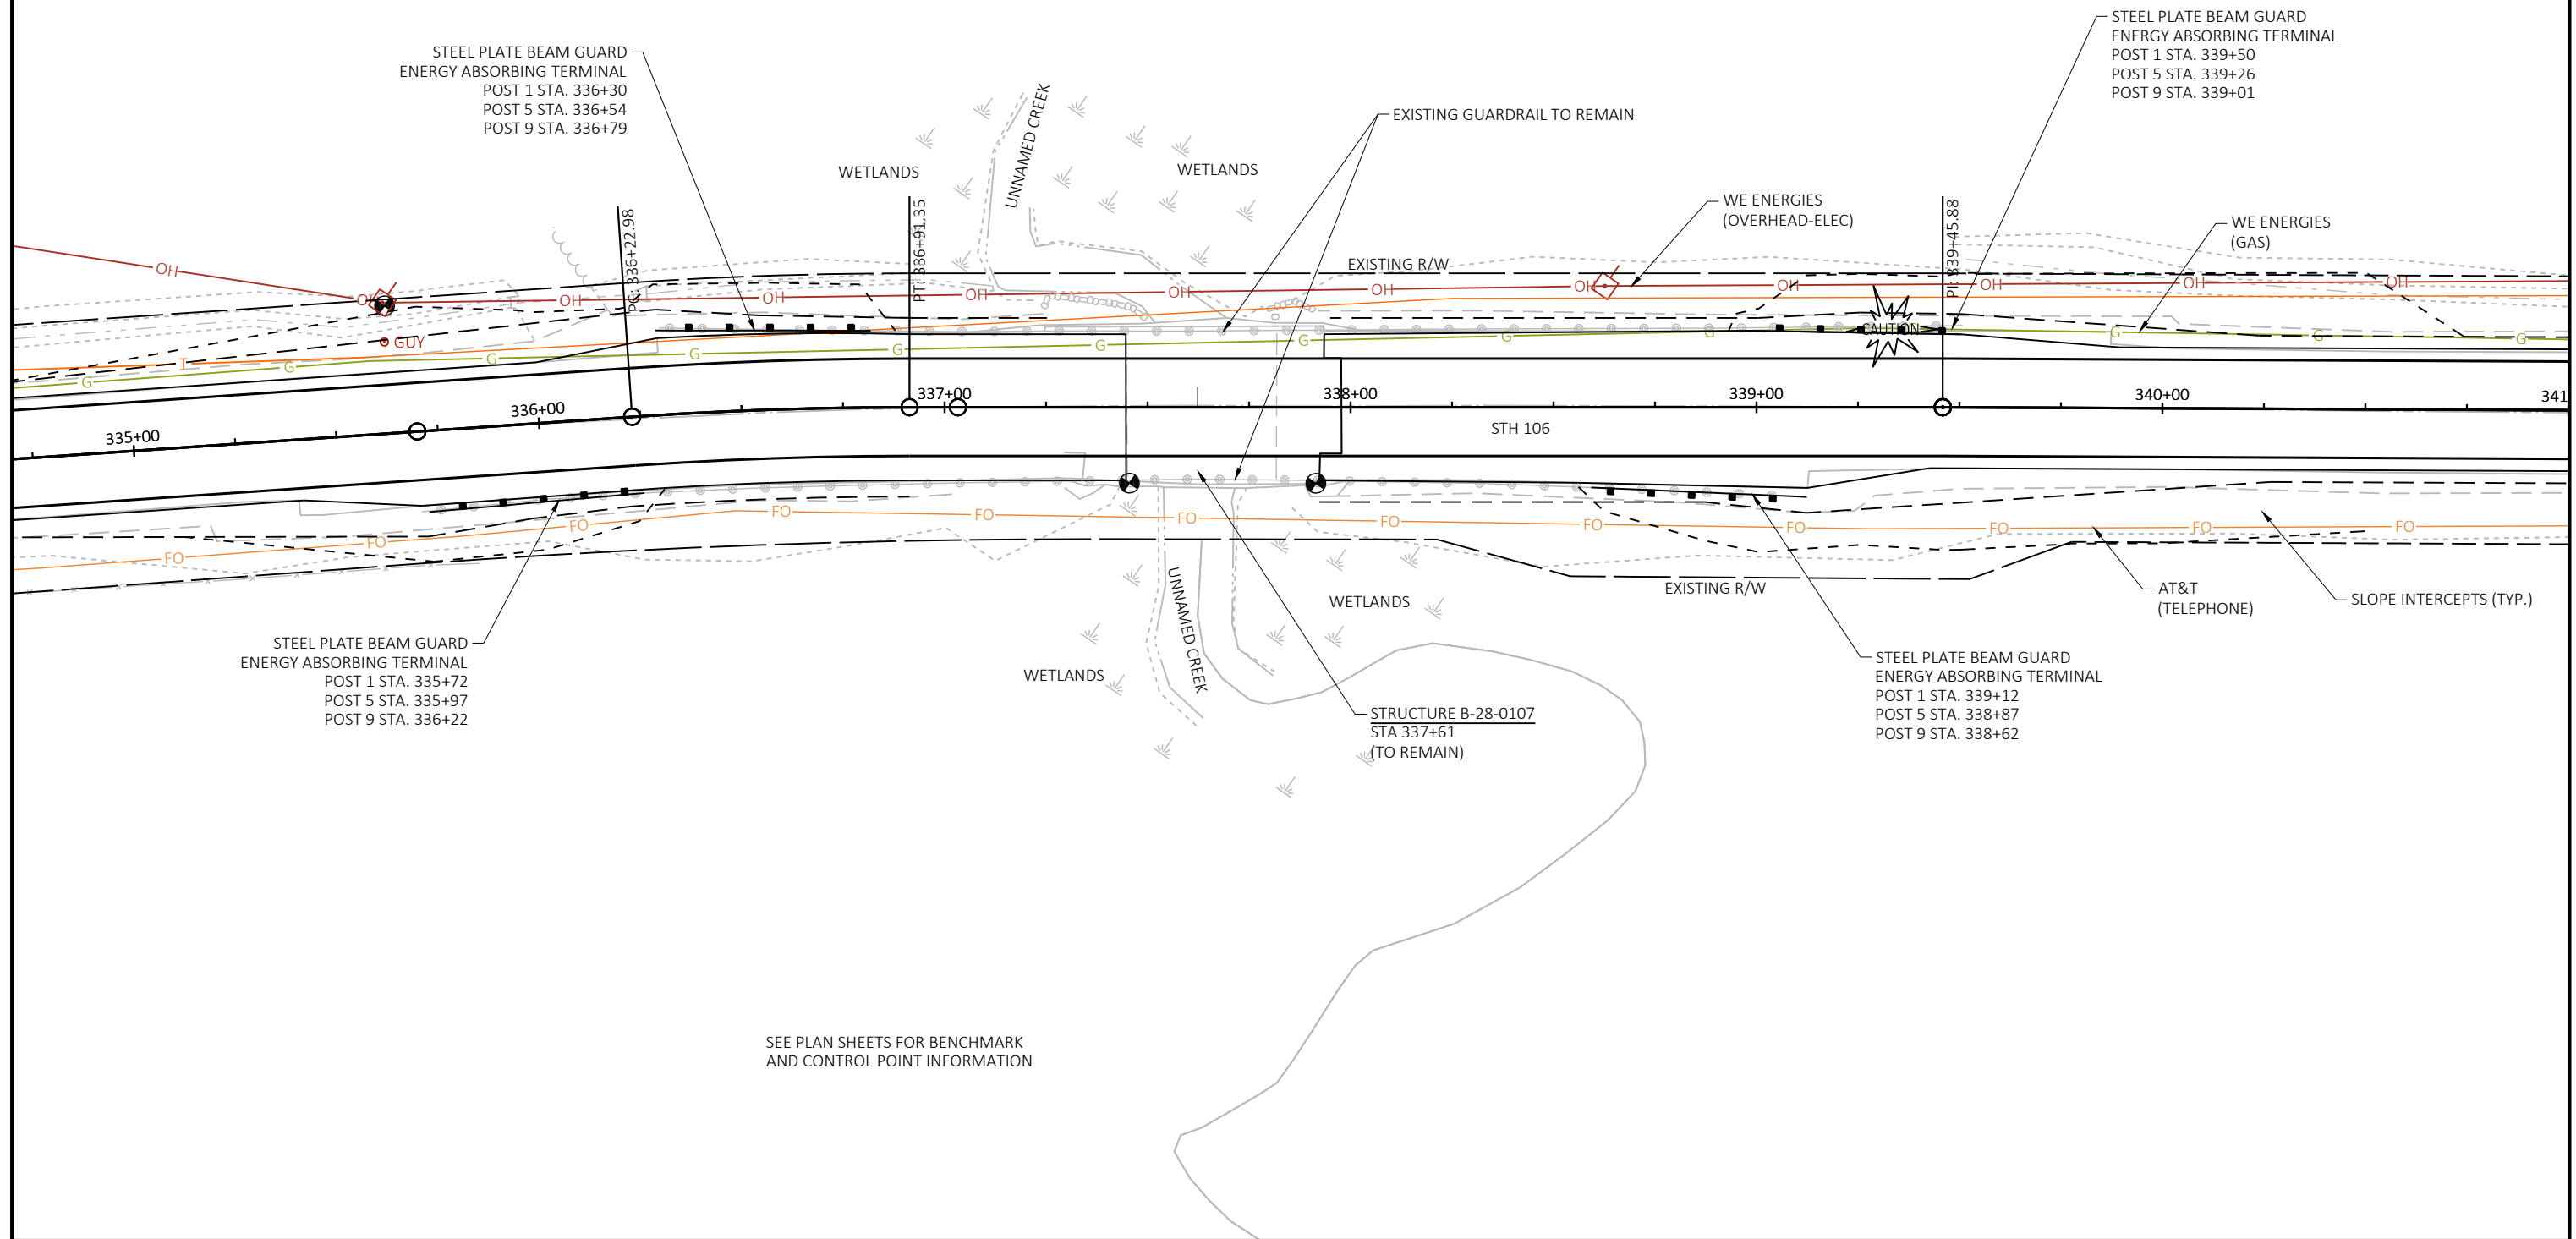
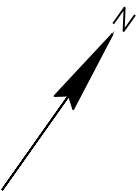


SEE PLAN SHEETS FOR BENCHMARK
AND CONTROL POINT INFORMATION

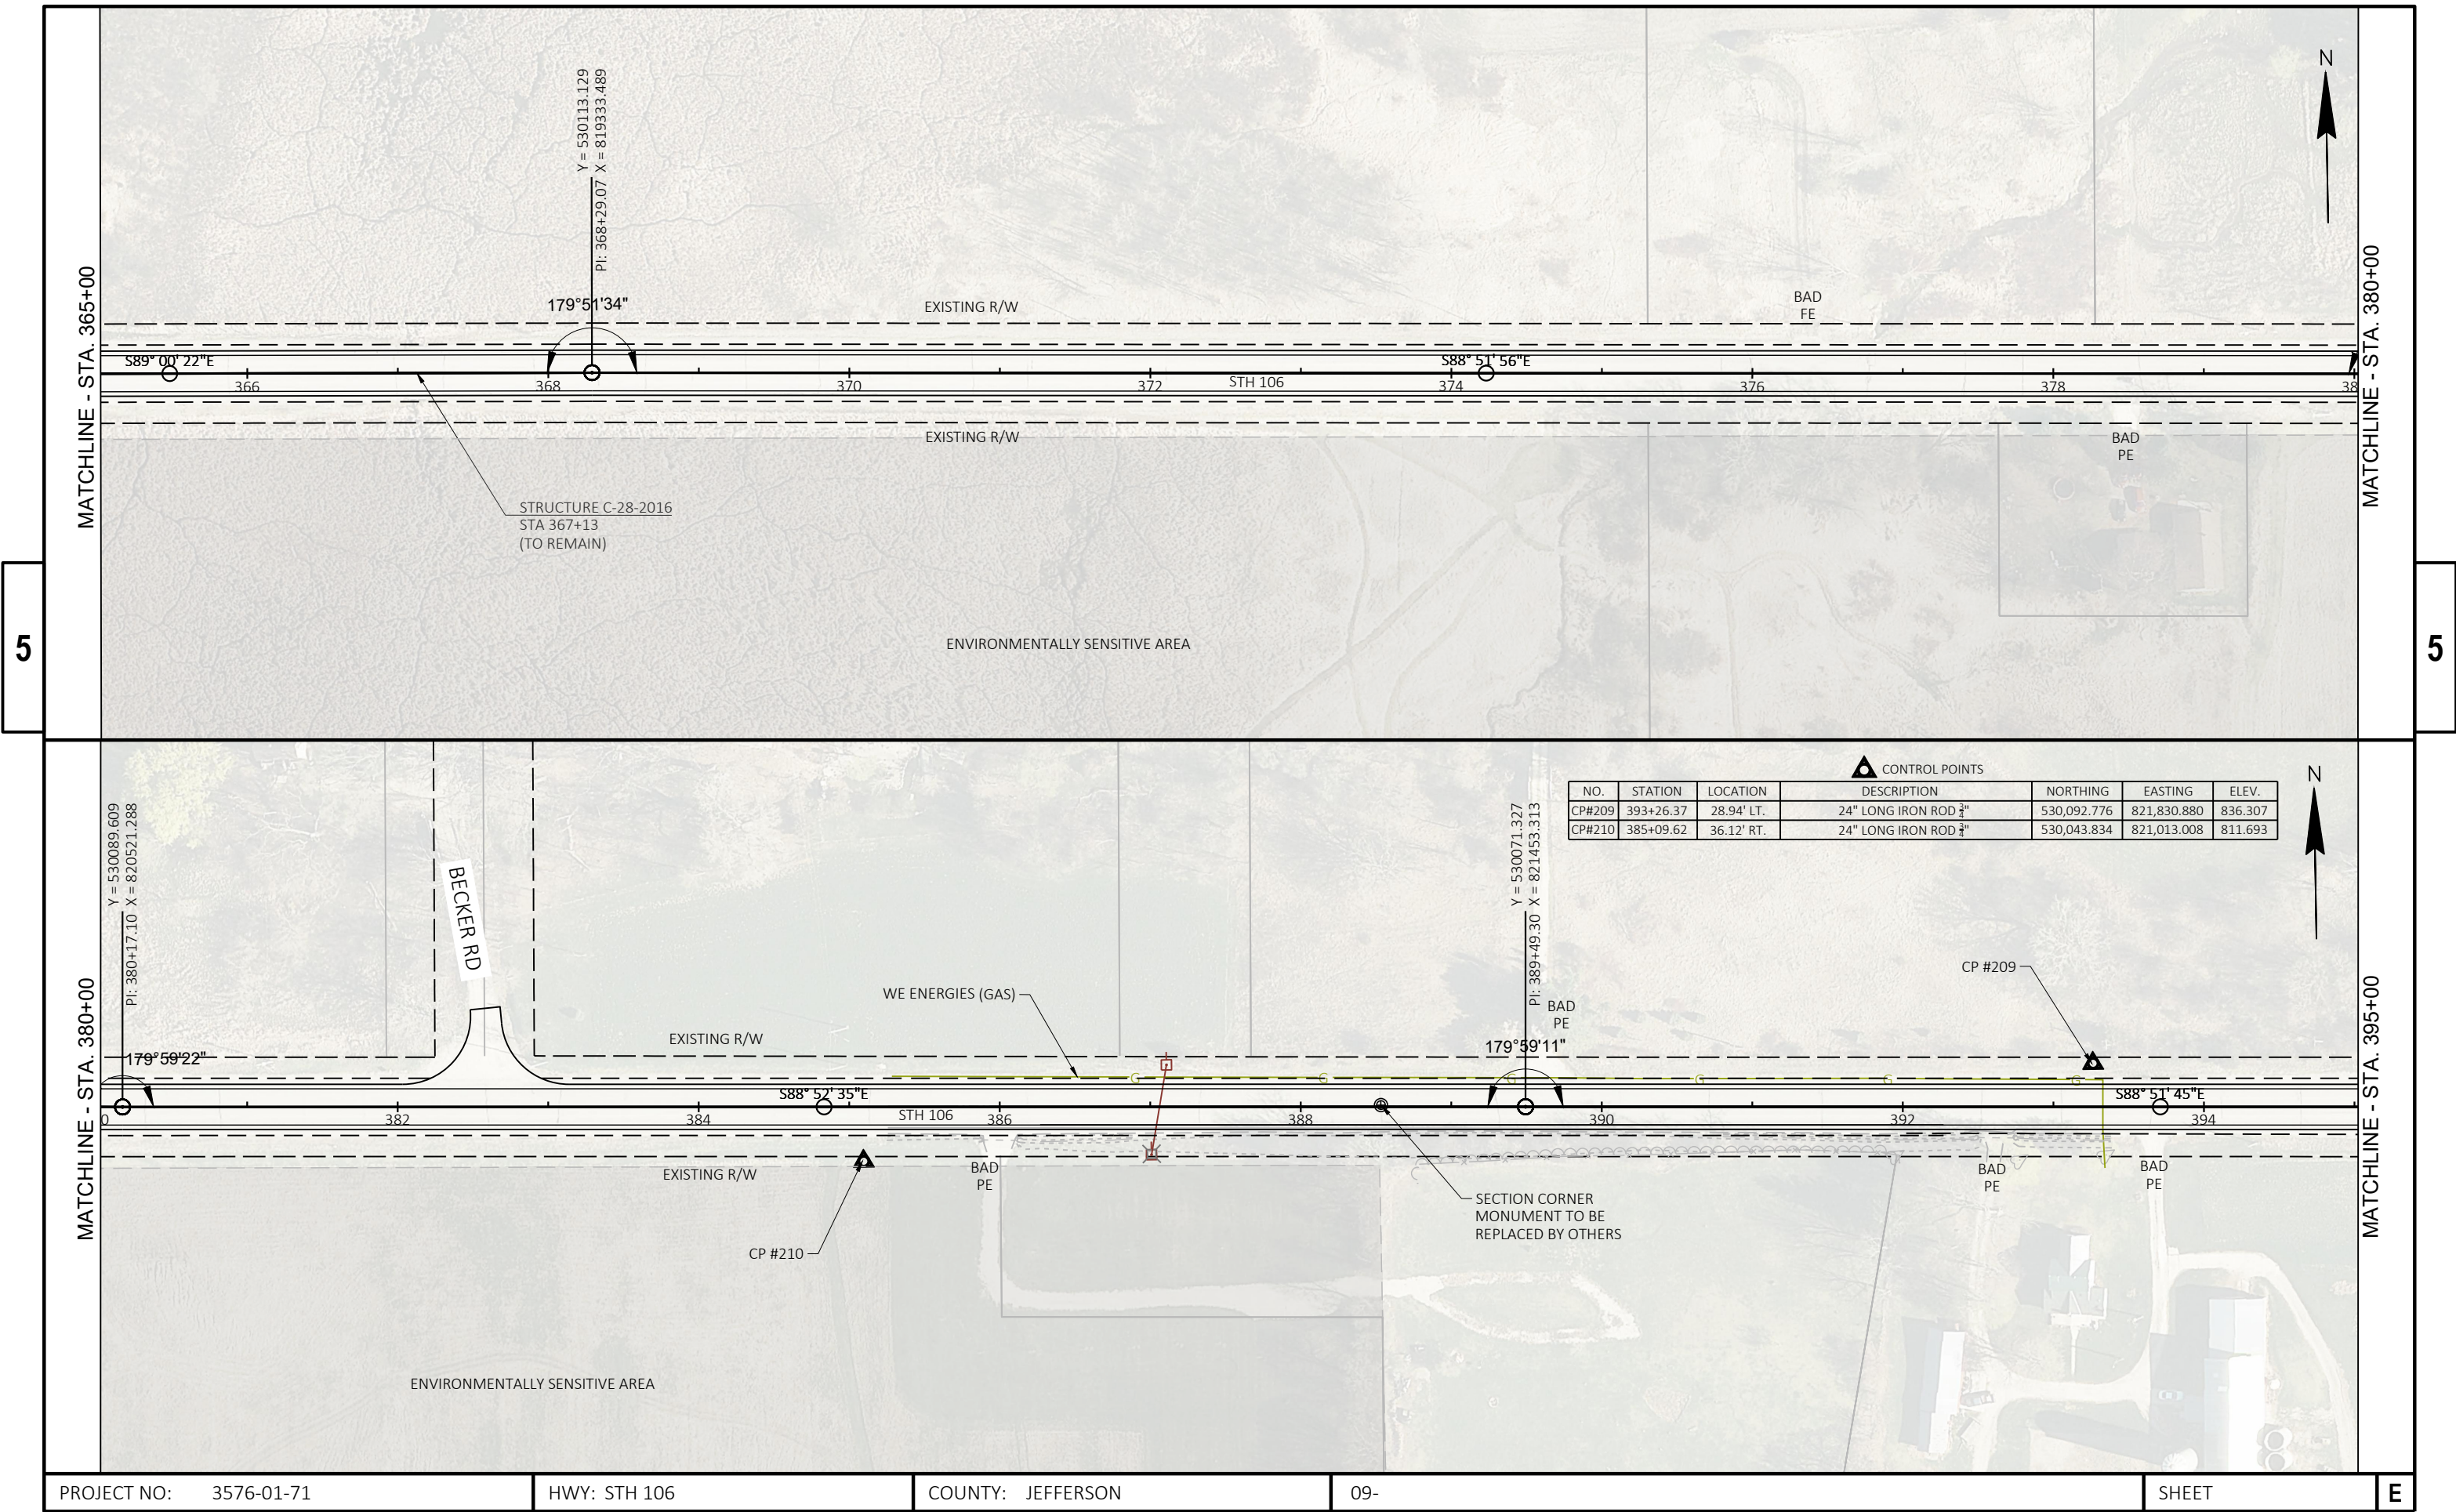


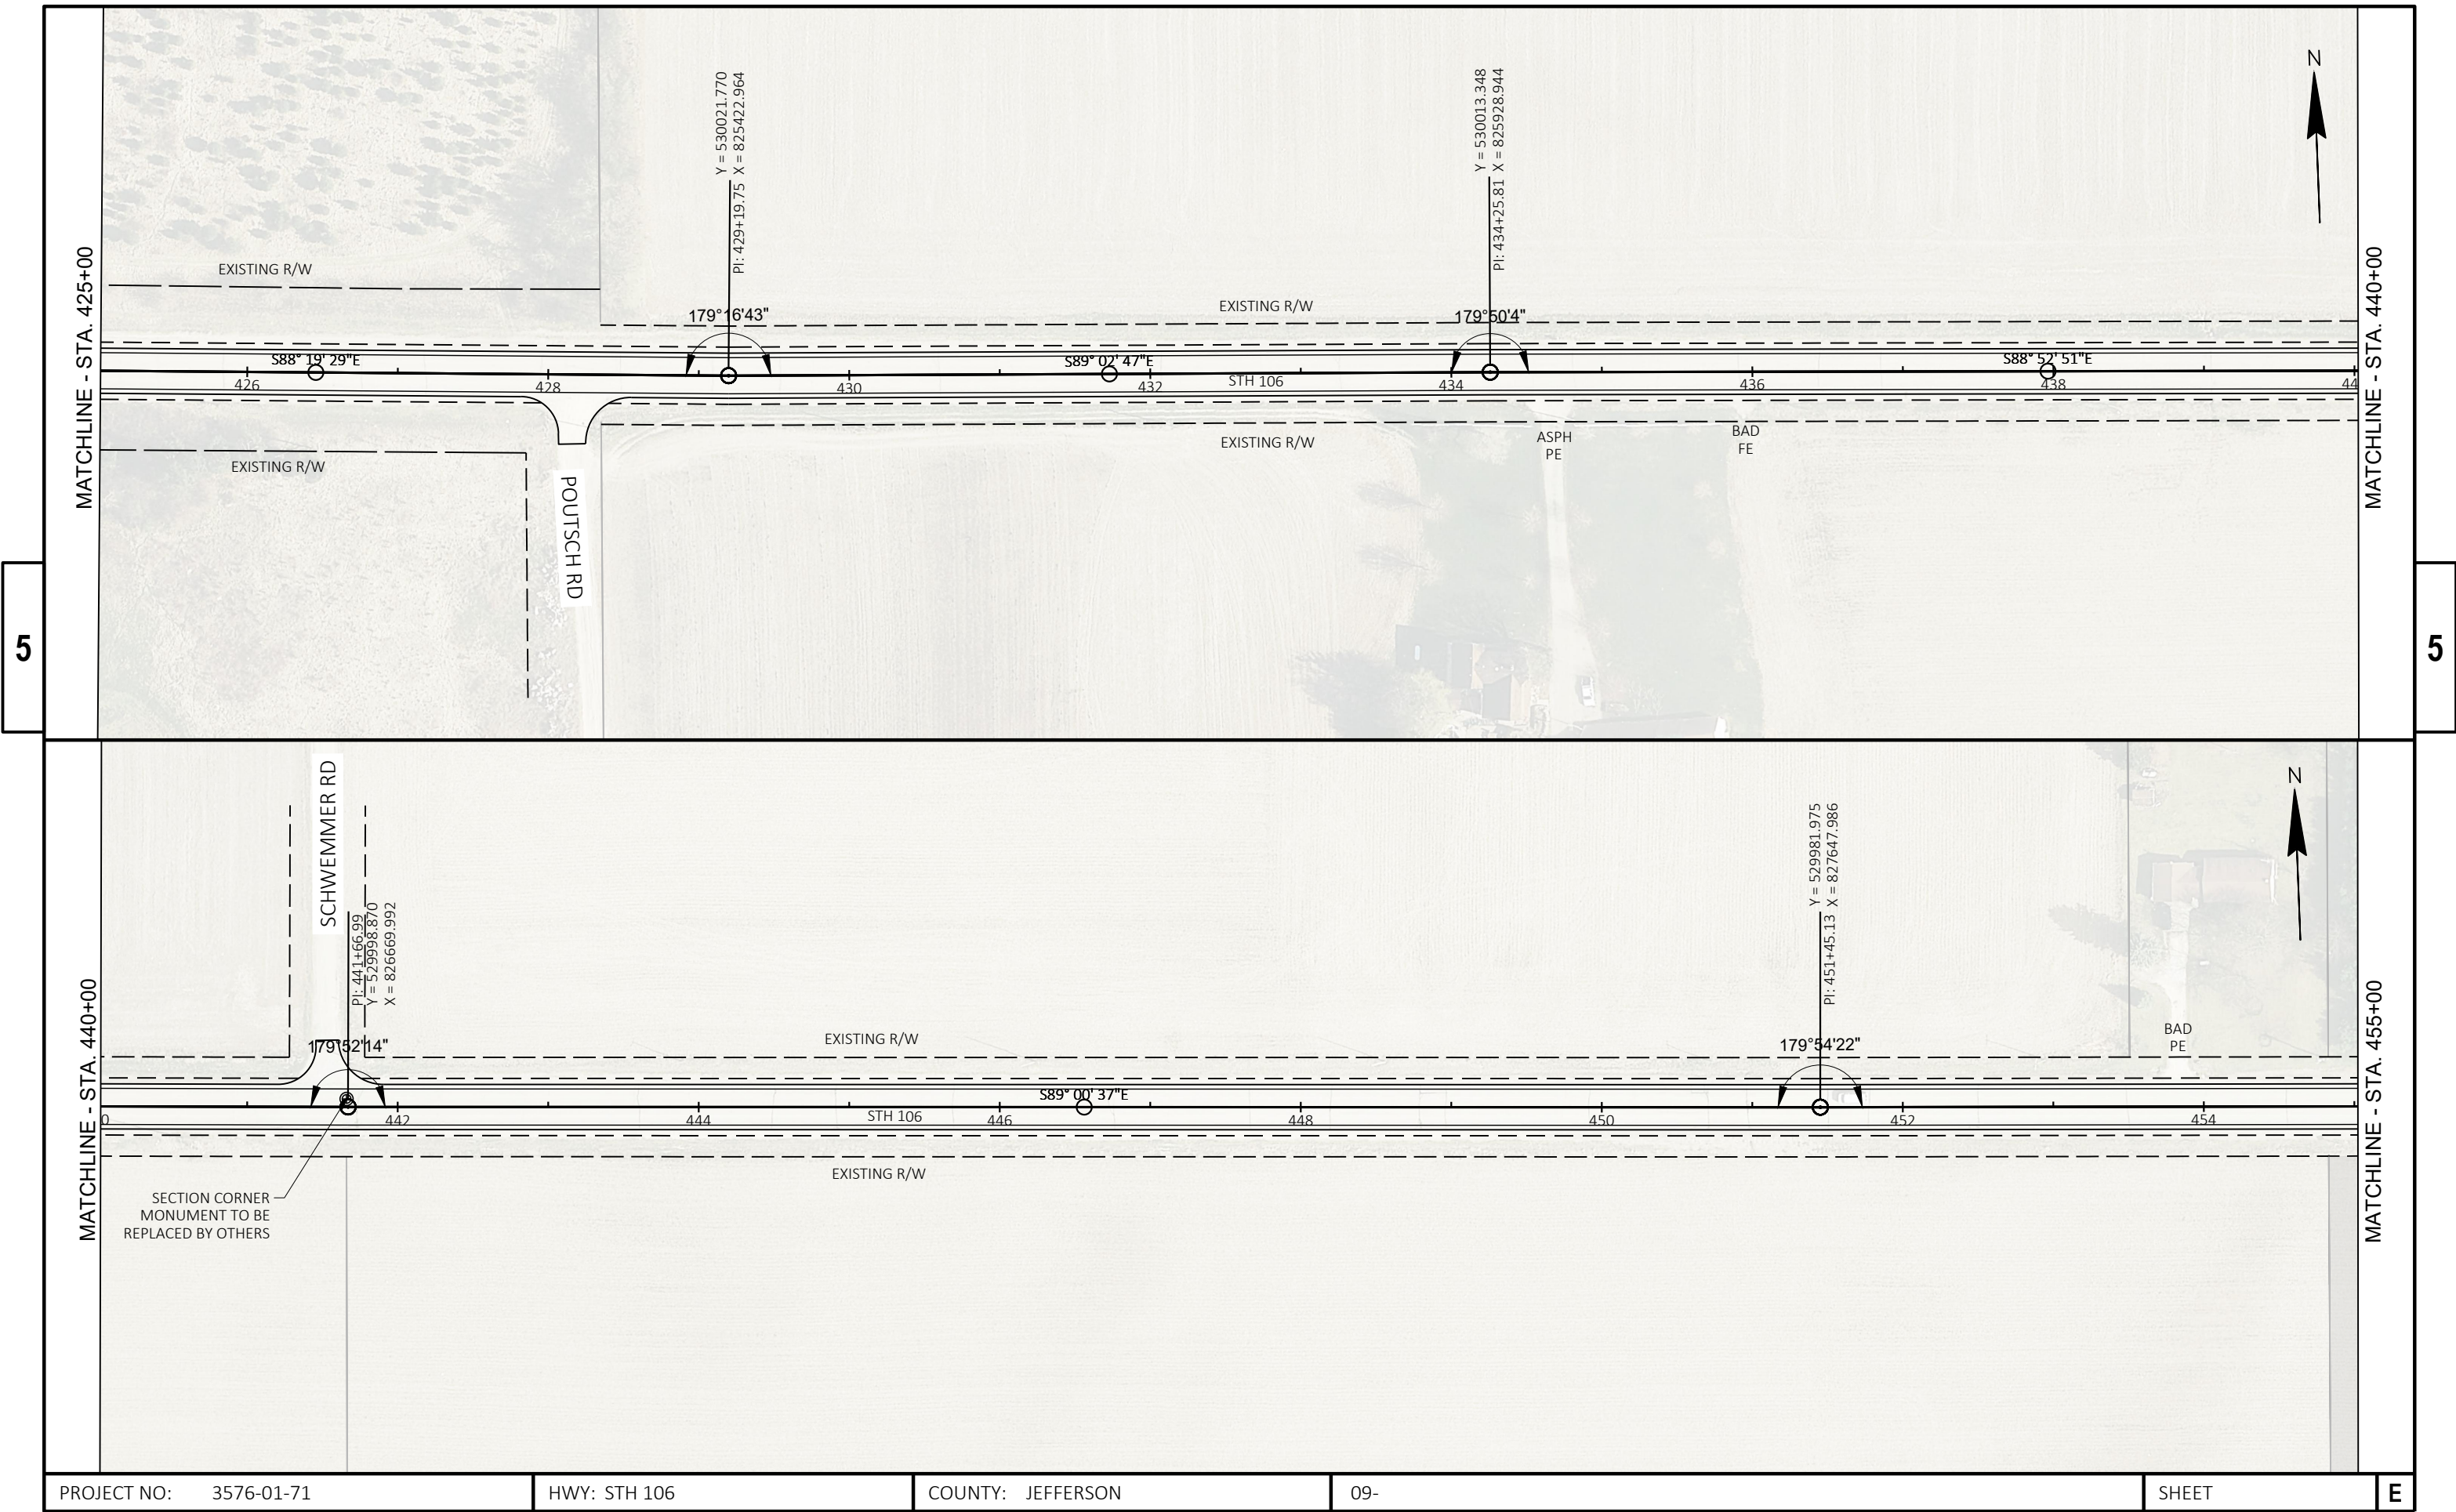


PROJECT NO: 3576-01-71	HWY: STH 106	COUNTY: JEFFERSON	09-	SHEET	E
------------------------	--------------	-------------------	-----	-------	---

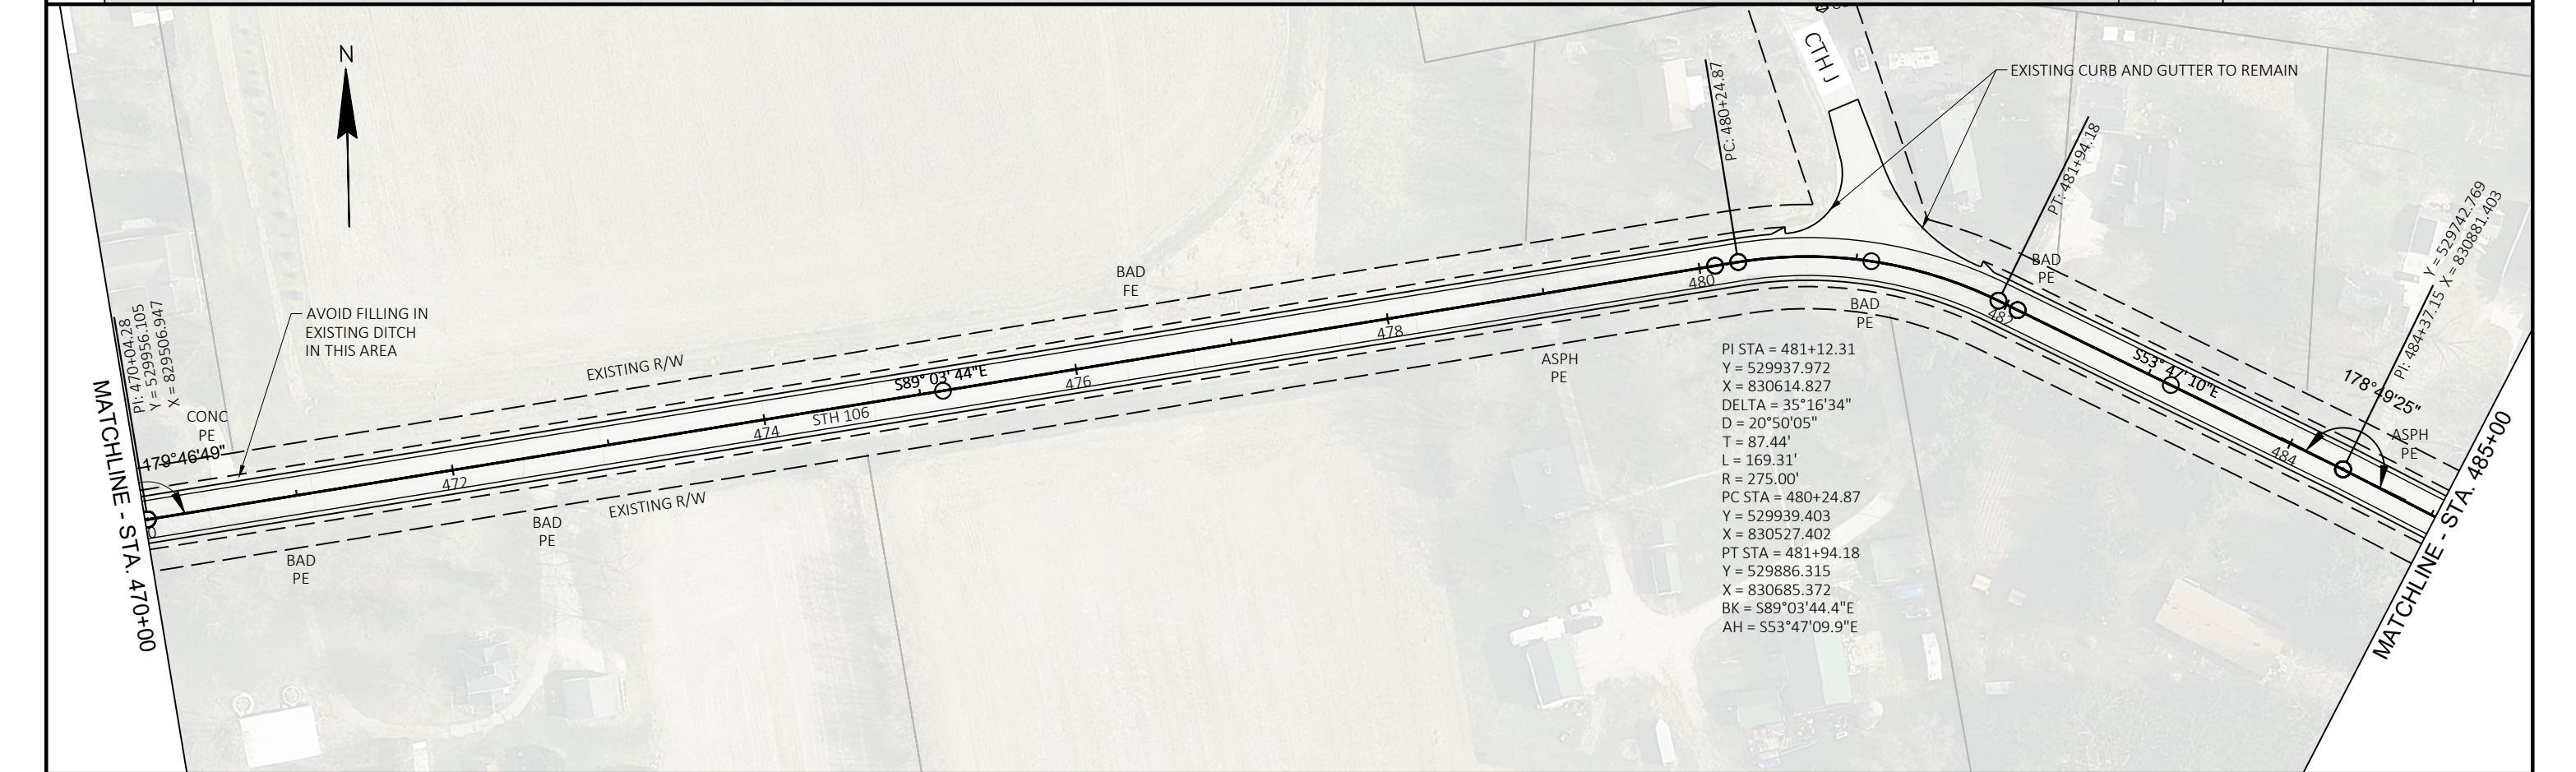
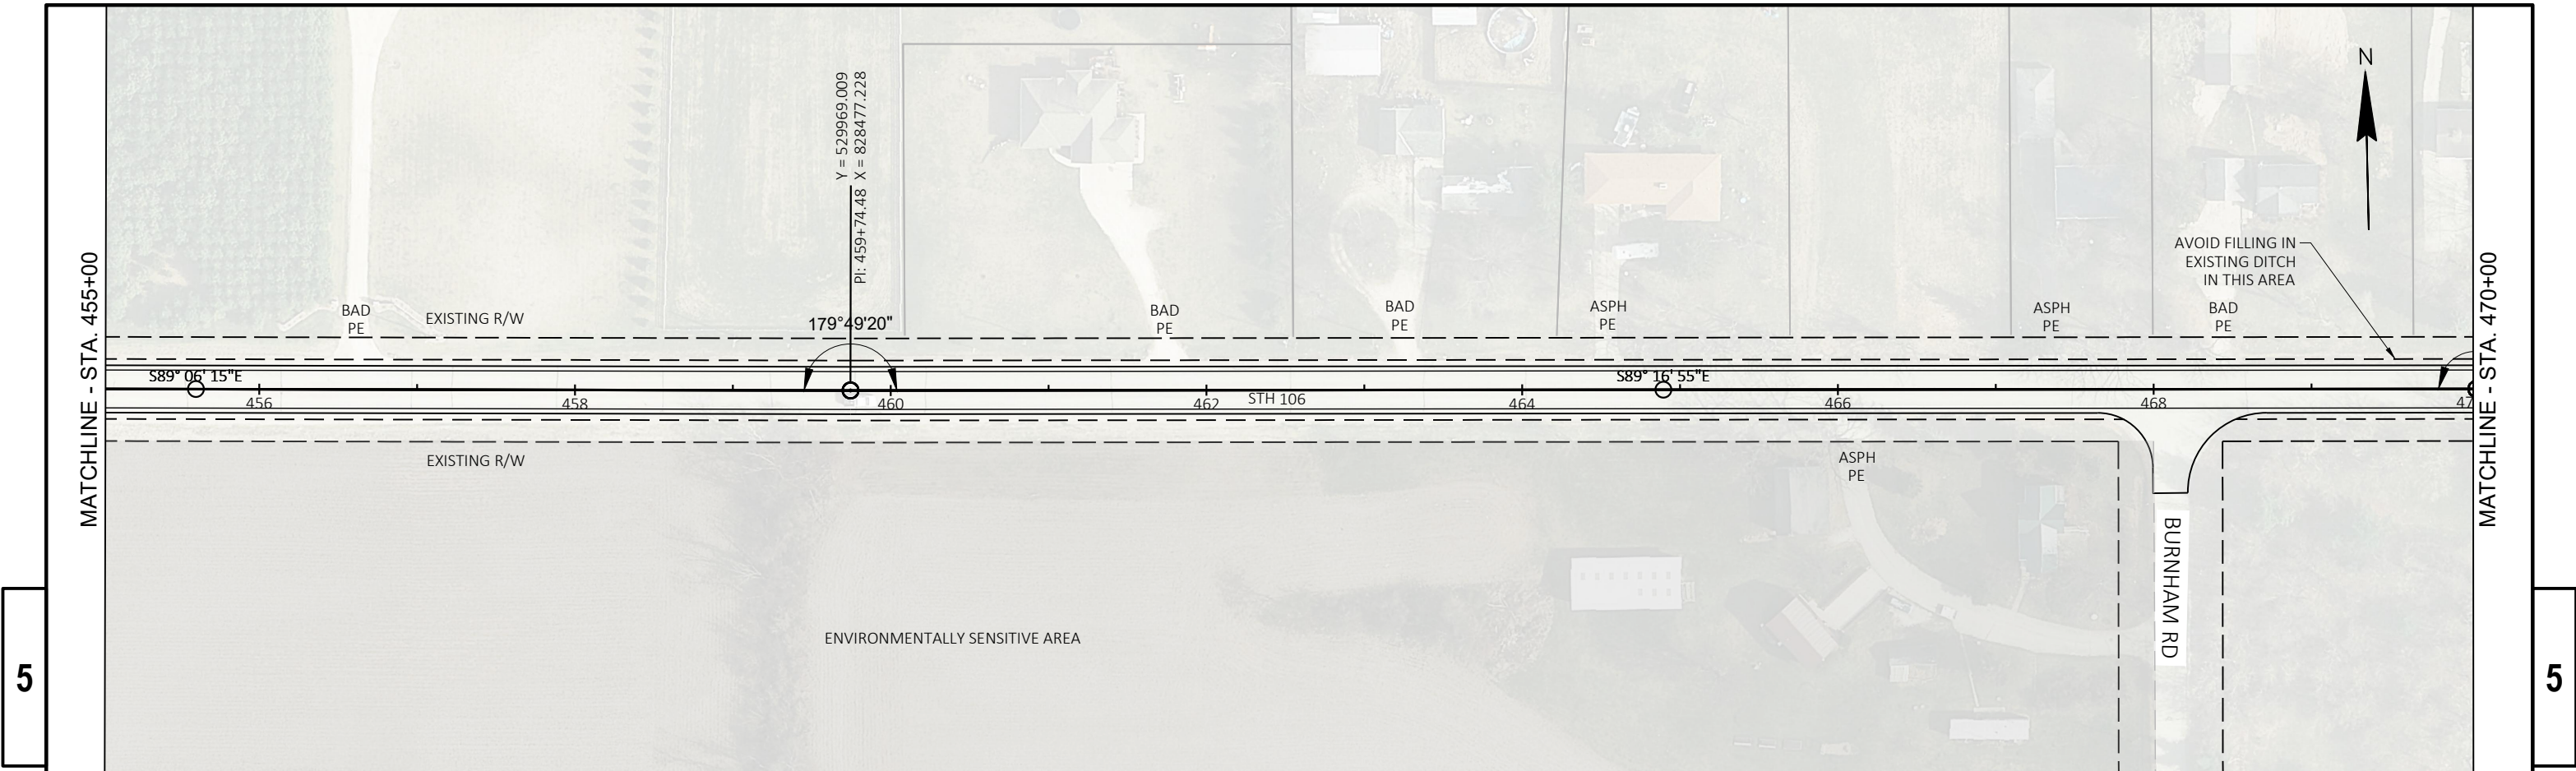



PROJECT NO: 3576-01-71	HWY: STH 106	COUNTY: JEFFERSON	09-	SHEET E
------------------------	--------------	-------------------	-----	---------



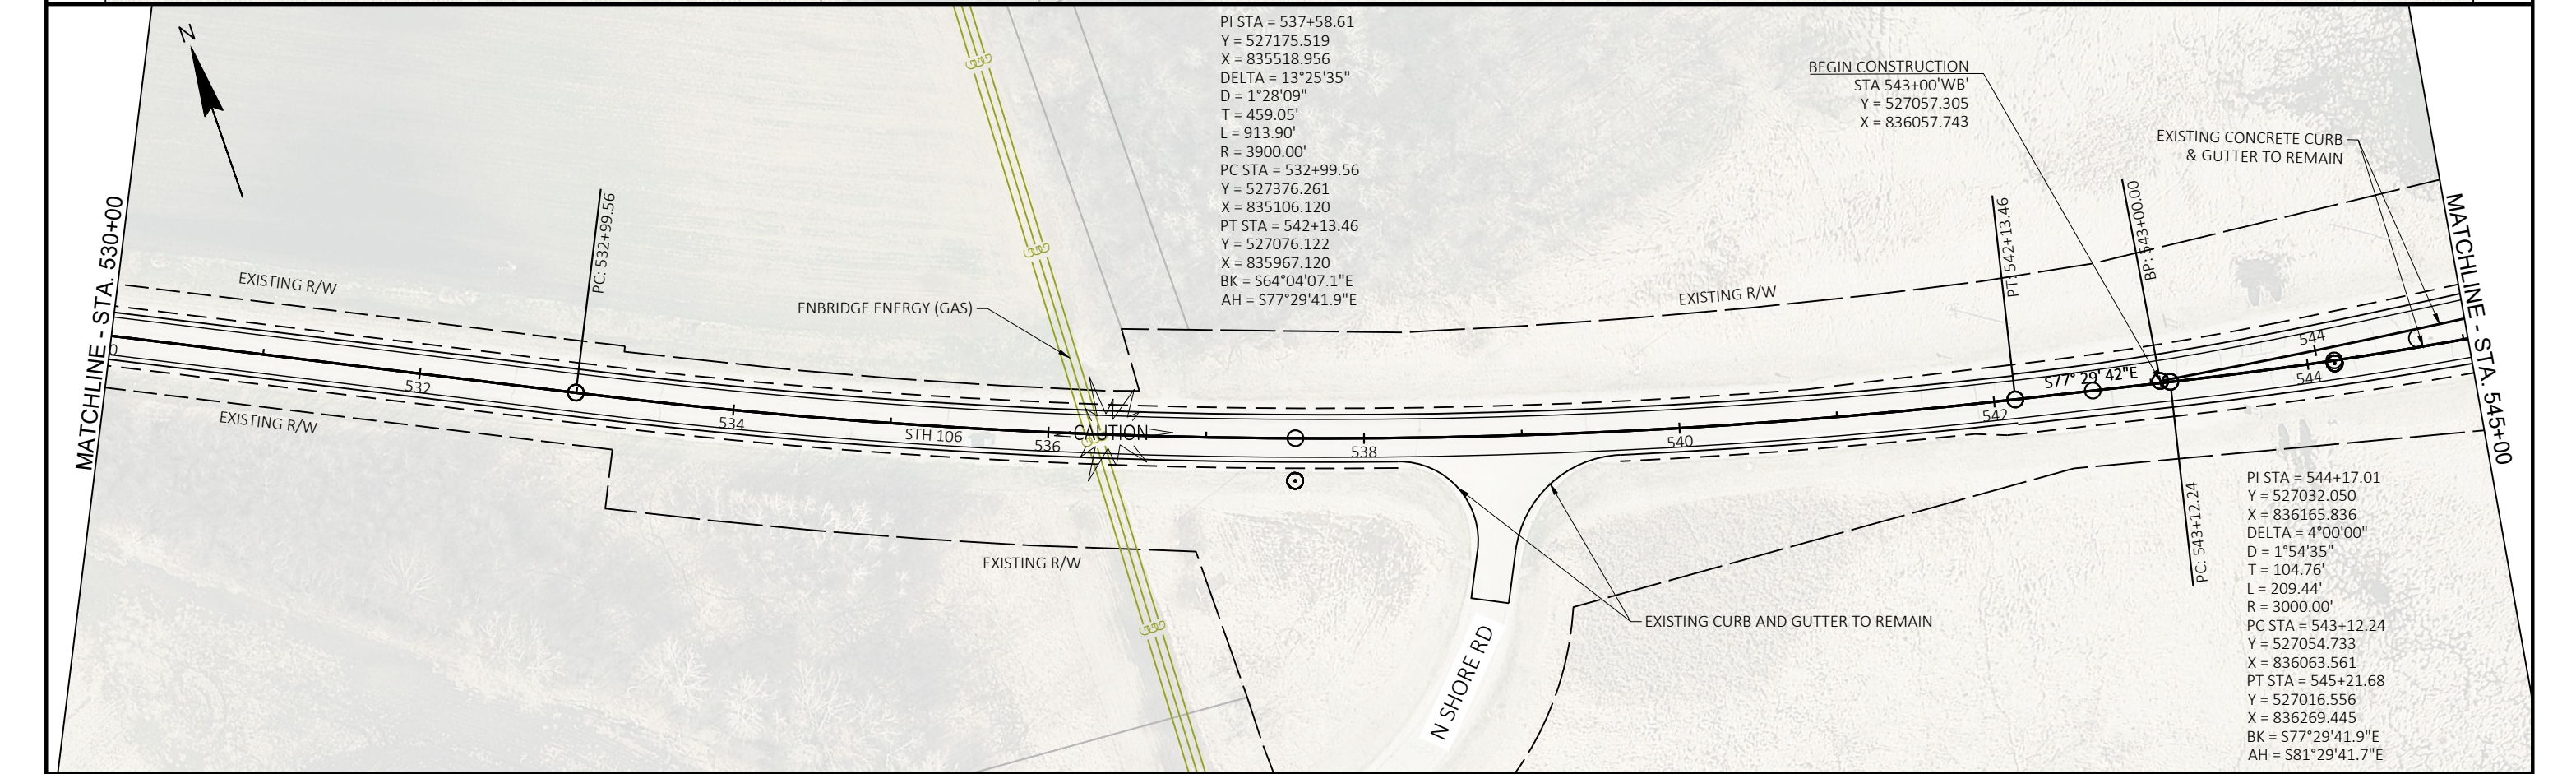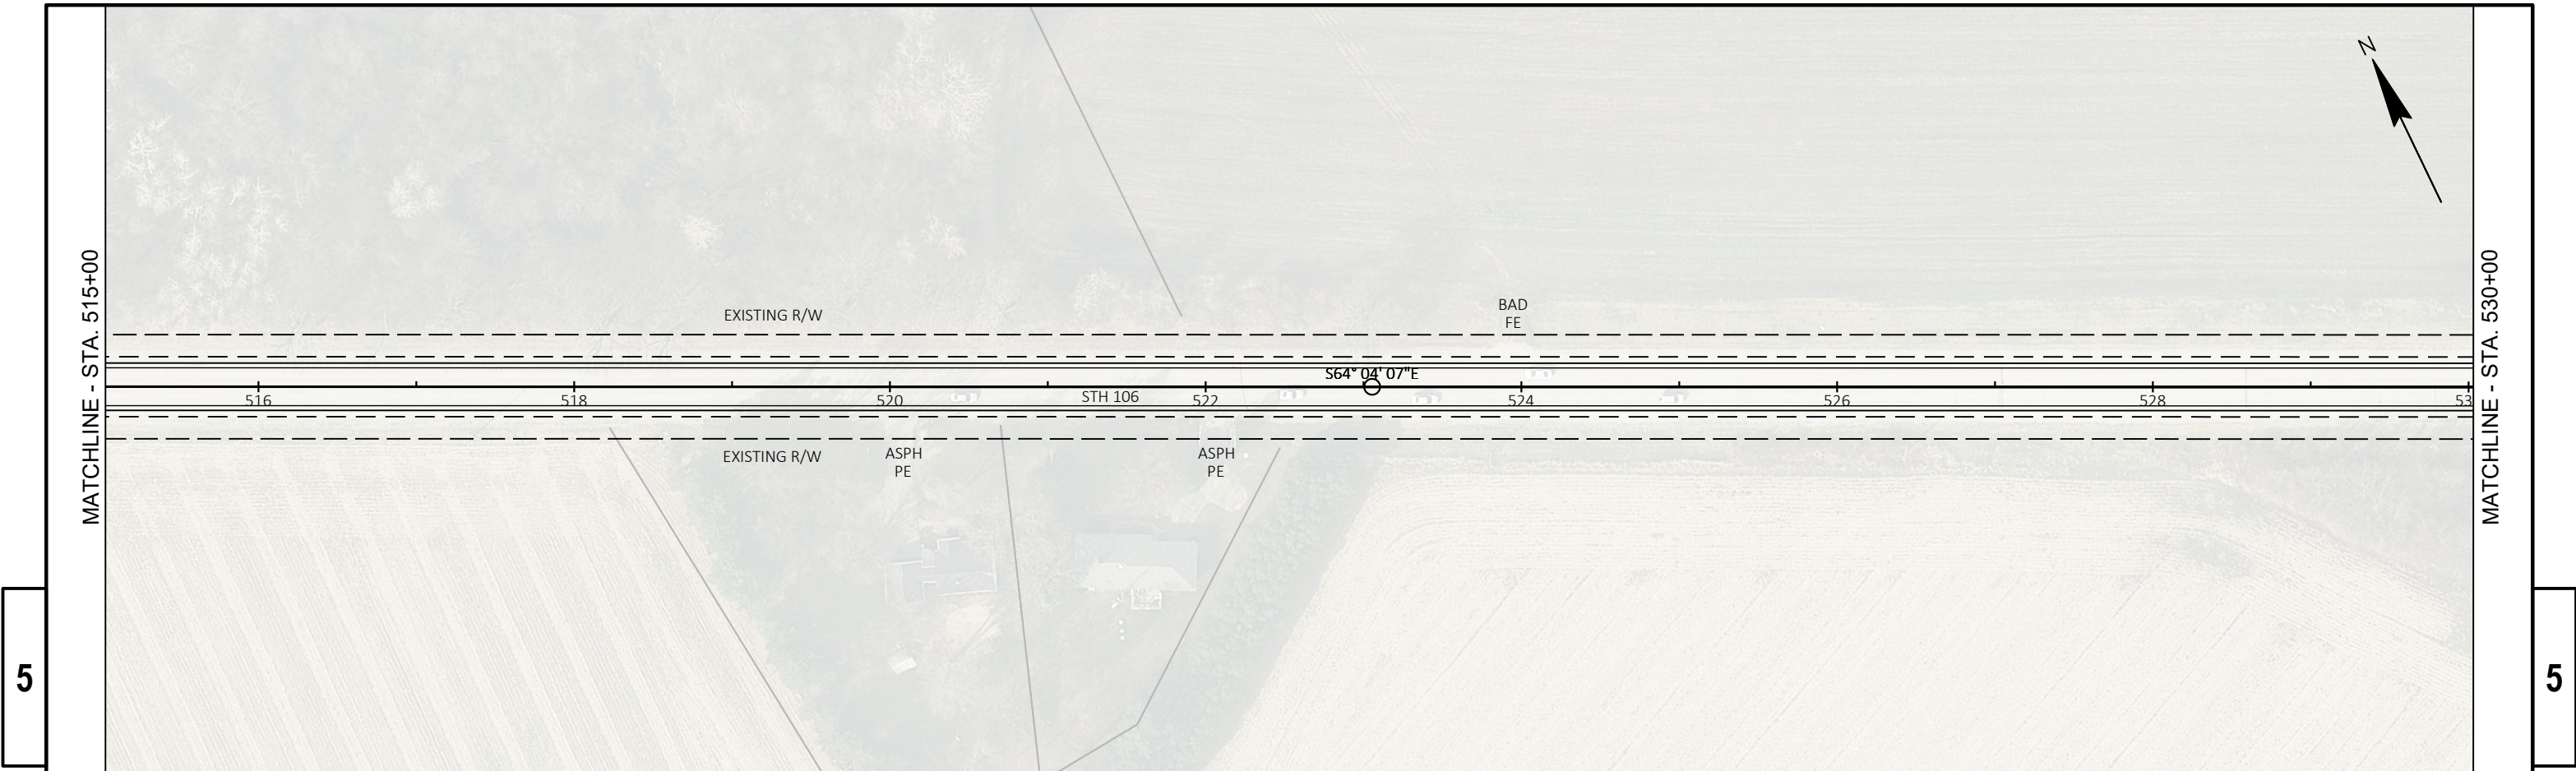


PROJECT NO: 3576-01-71	HWY: STH 106	COUNTY: JEFFERSON	09-	SHEET	E
------------------------	--------------	-------------------	-----	-------	---

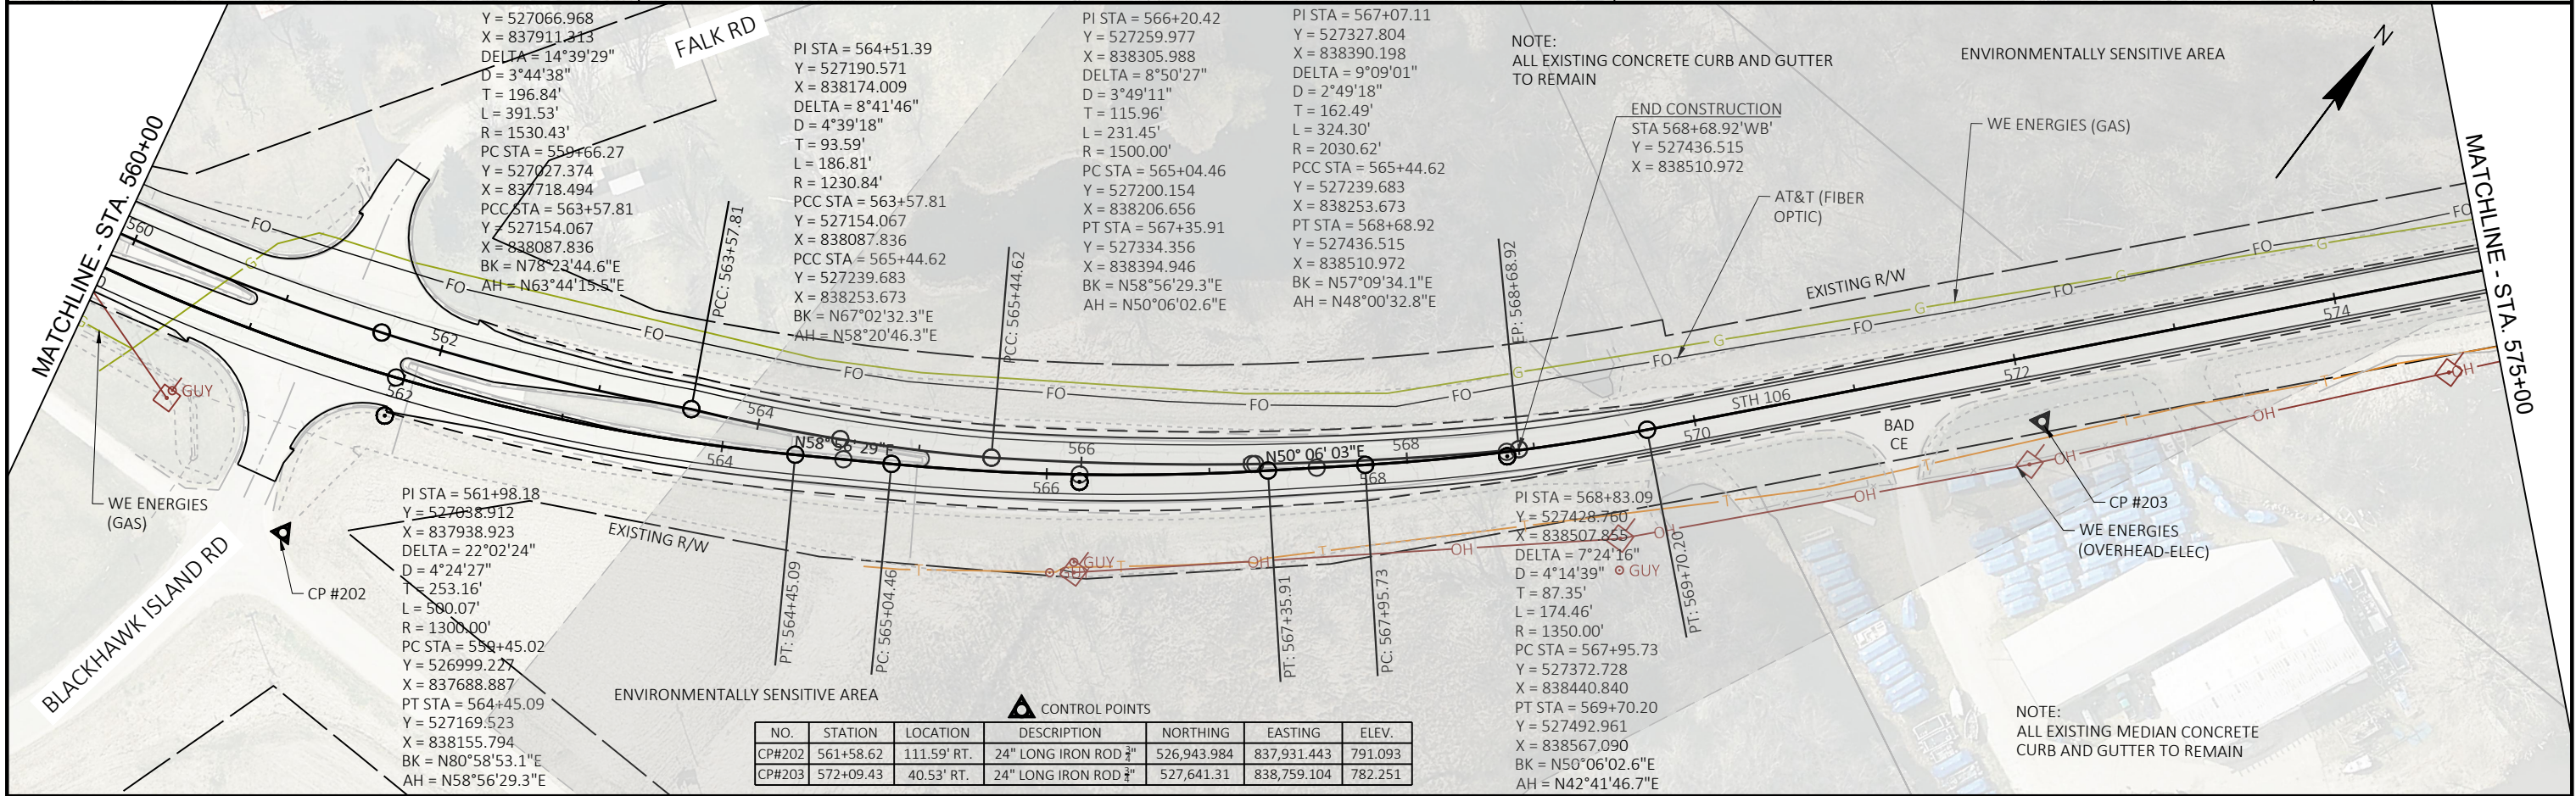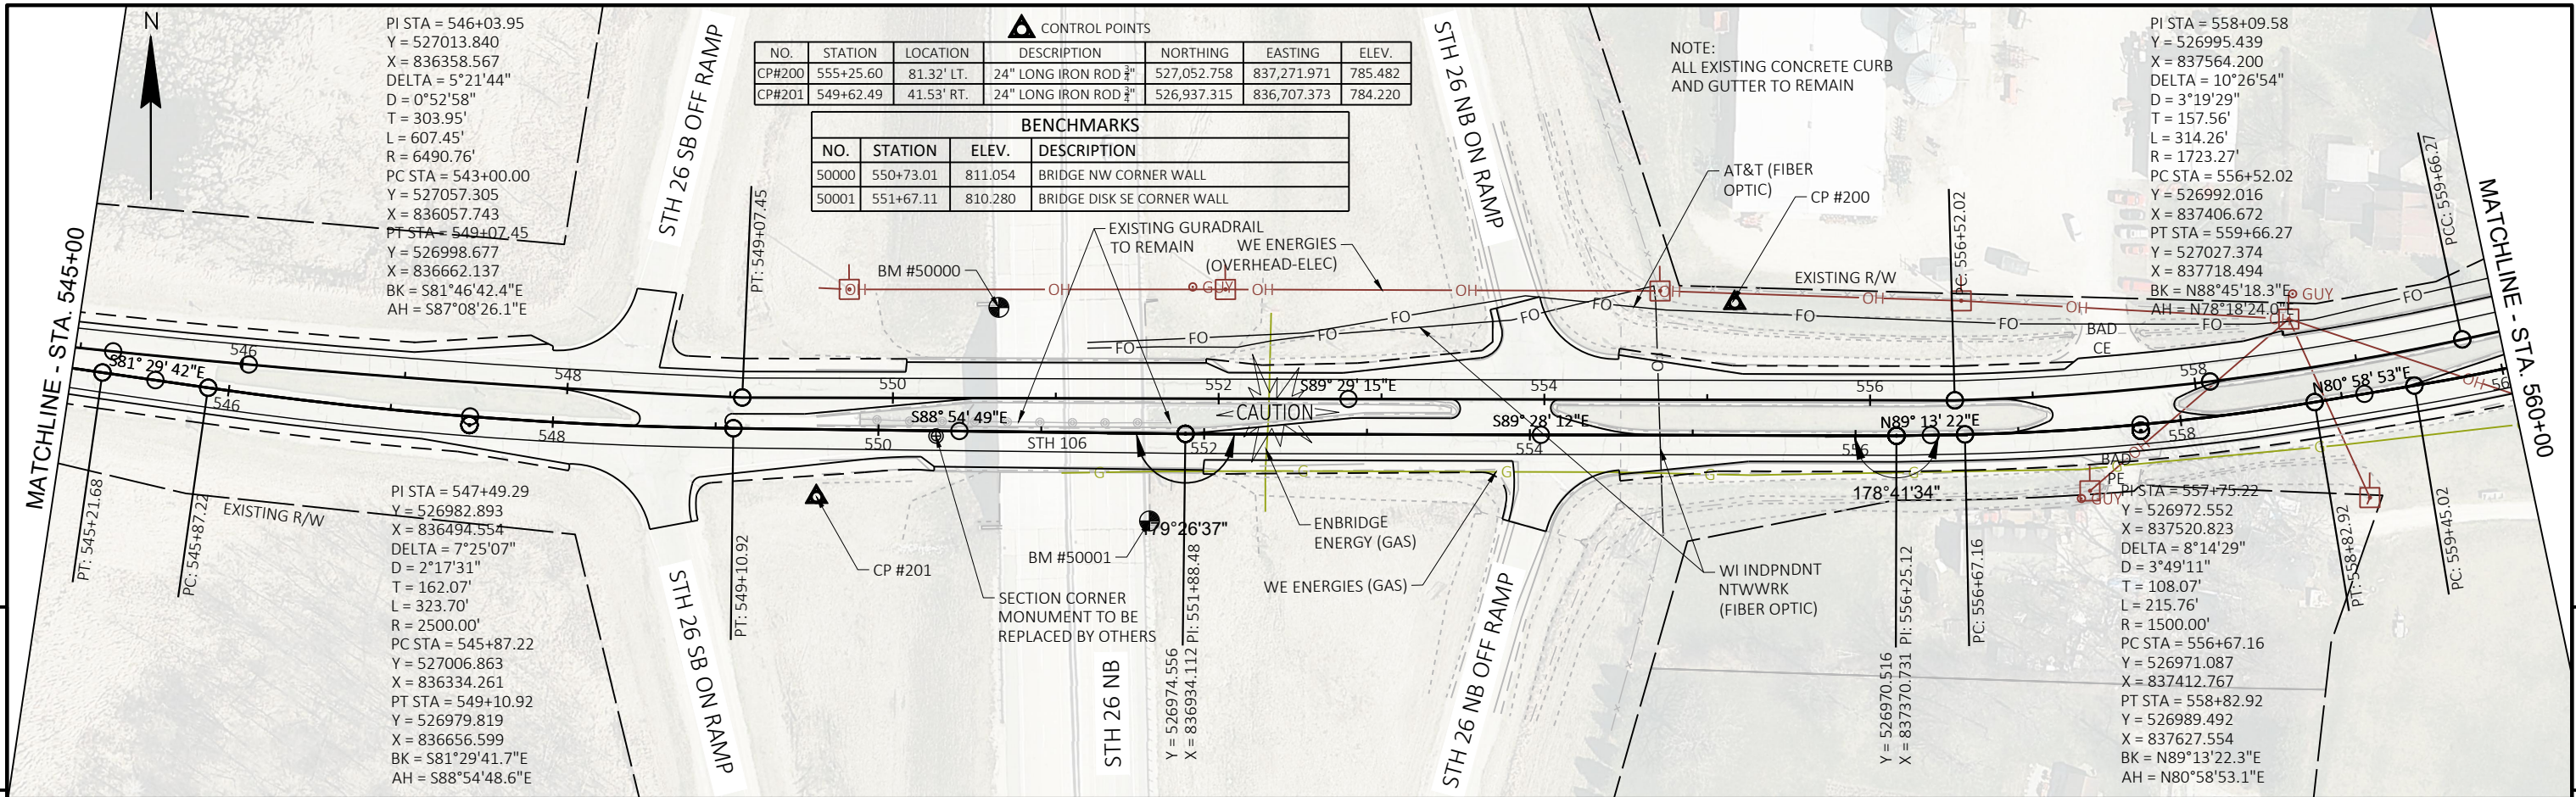

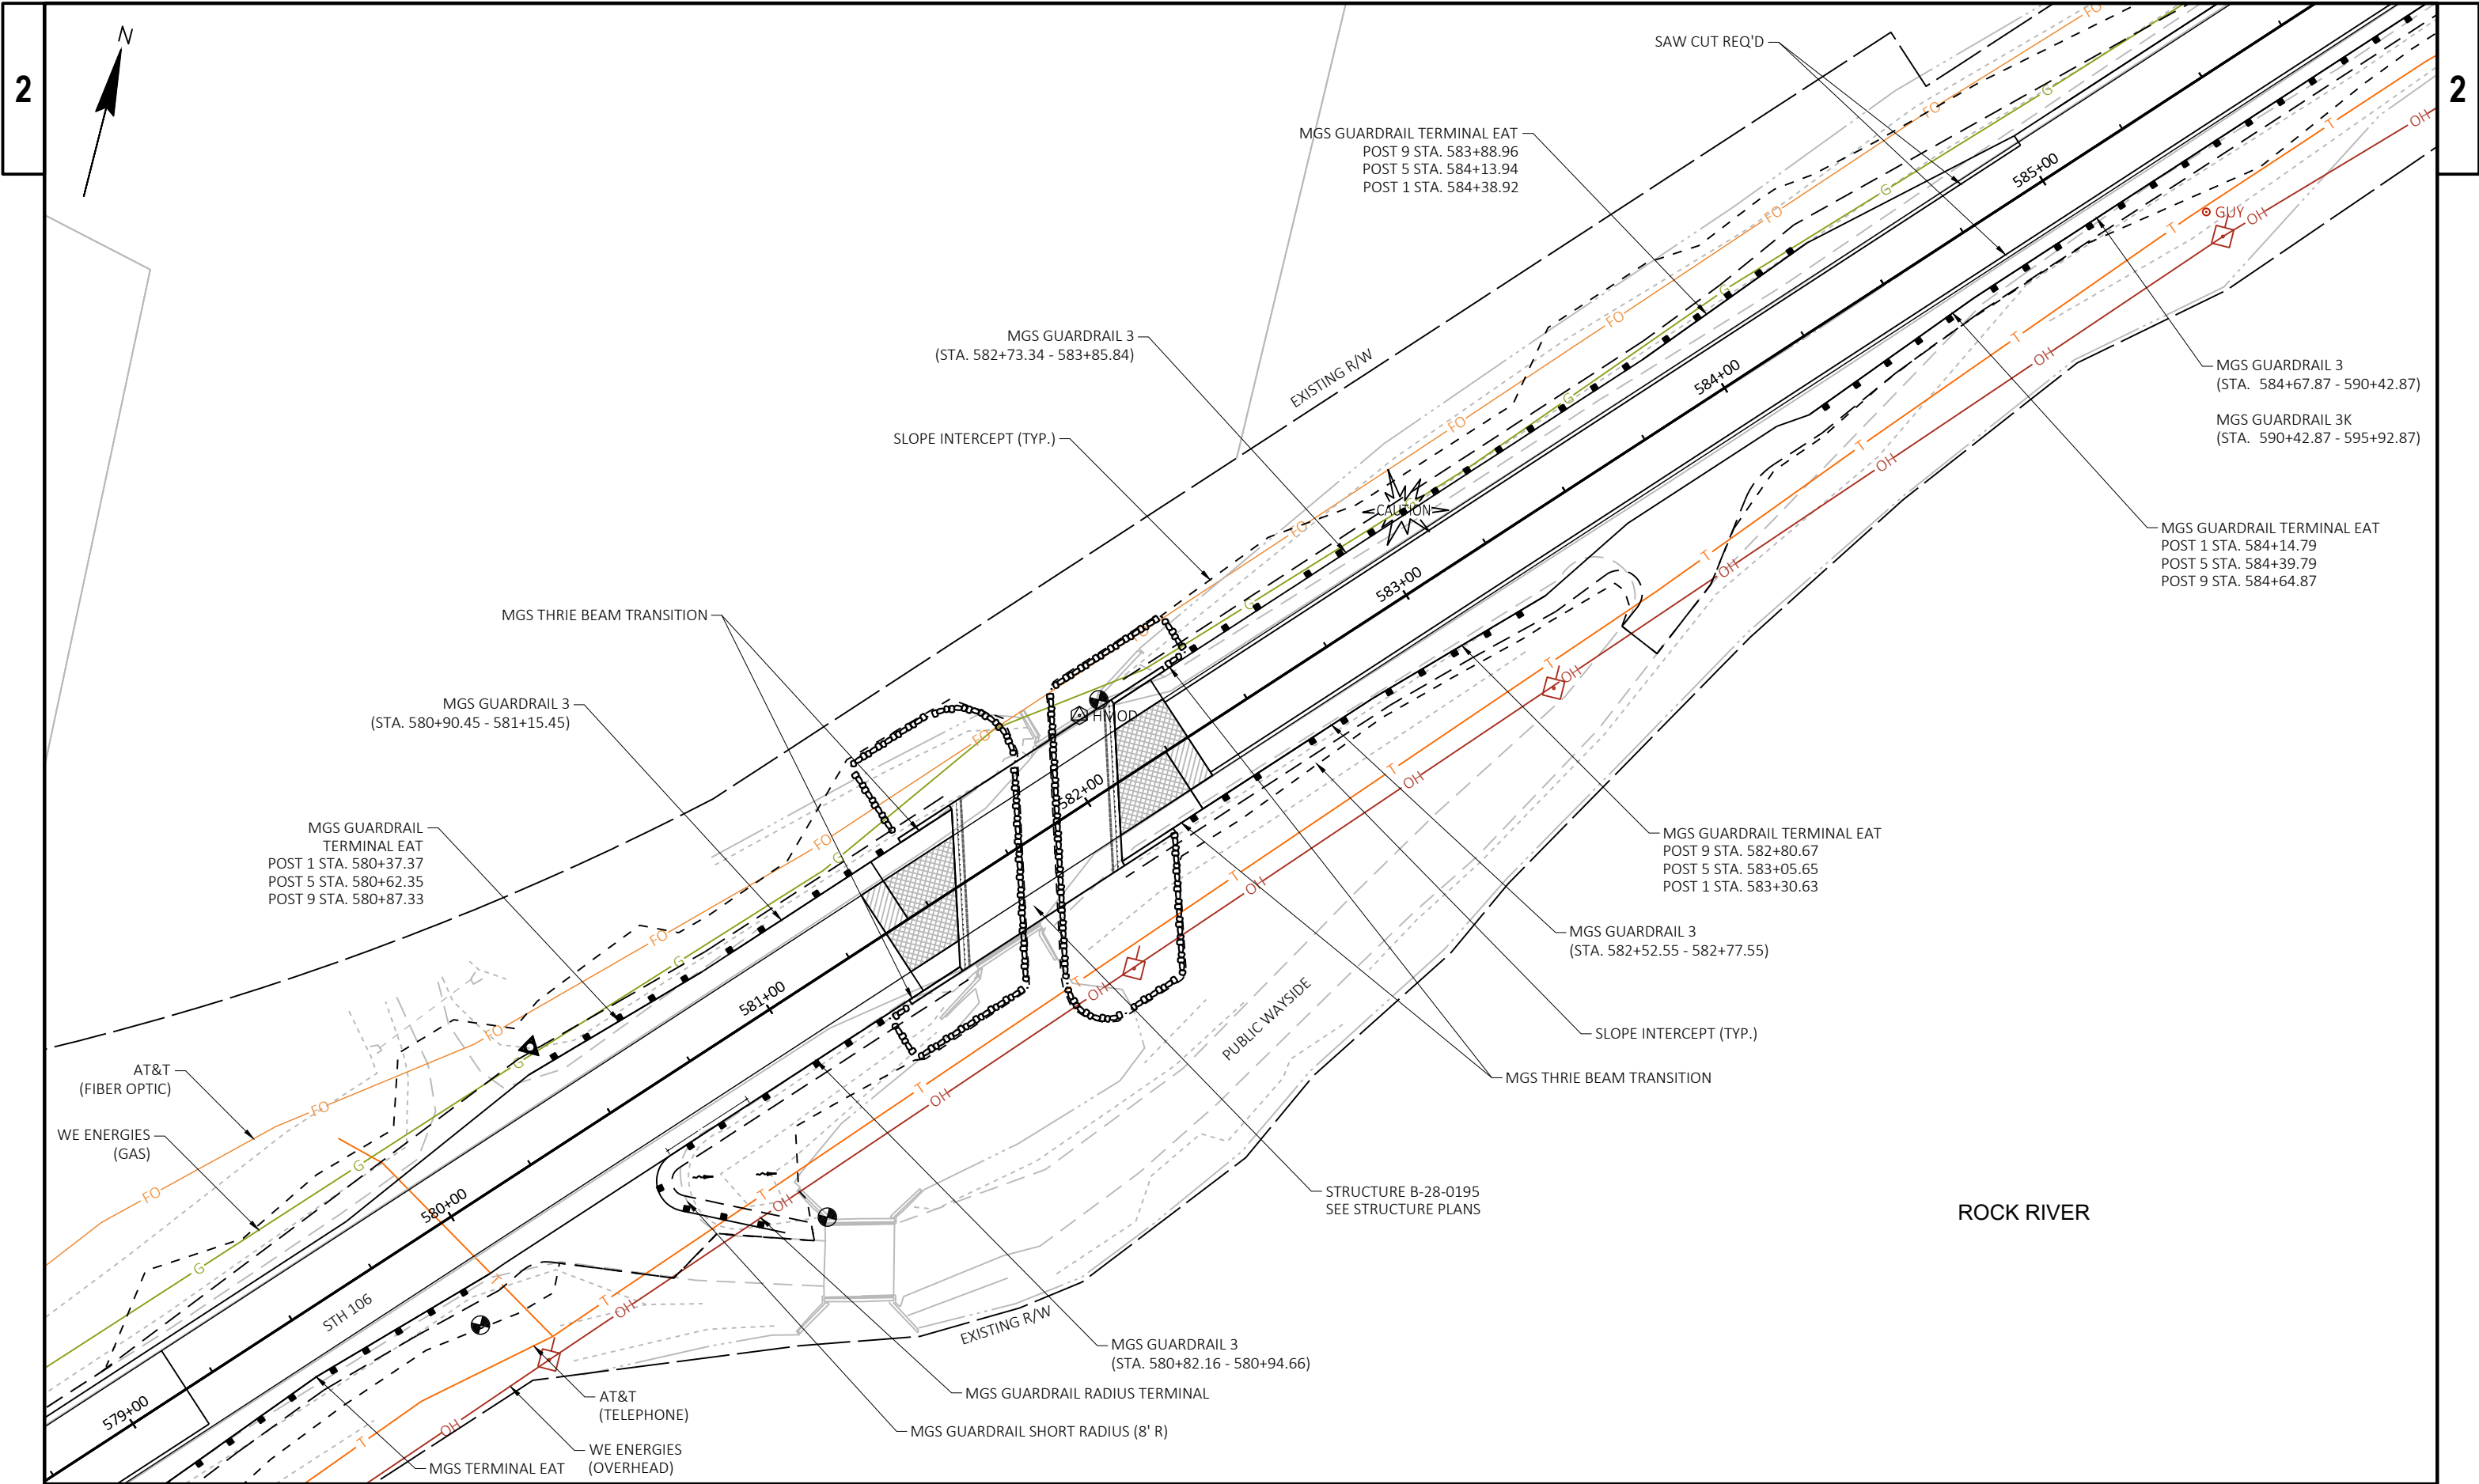


SEE NEXT PAGE FOR POTENTIAL CONFLICTS

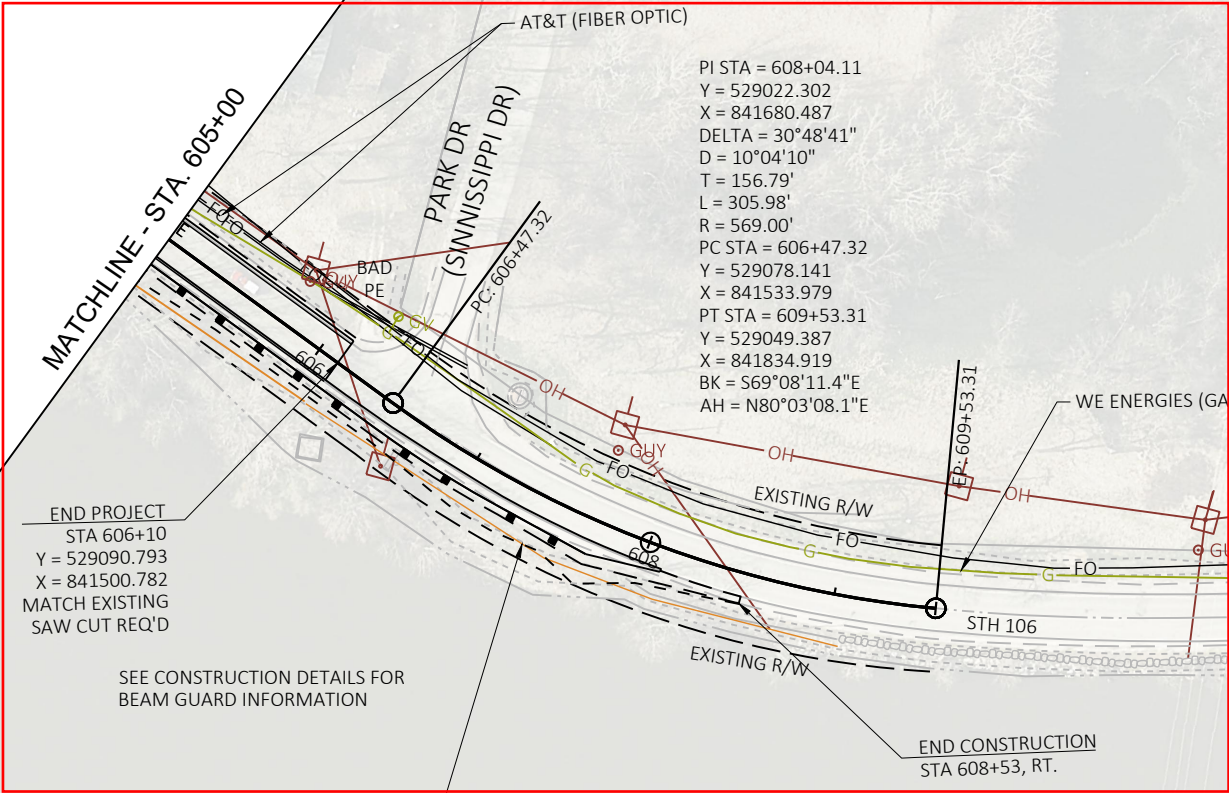


 CONTROL POINTS

NO.	STATION	LOCATION	DESCRIPTION	NORTHING	EASTING	ELEV.
CP#207	-	- LT.	24" LONG IRON ROD $\frac{3}{4}$ "	529,141.893	842,023.209	780.989
CP#208	-	- LT.	24" LONG IRON ROD $\frac{3}{4}$ "	529,379.470	842,502.774	784.923



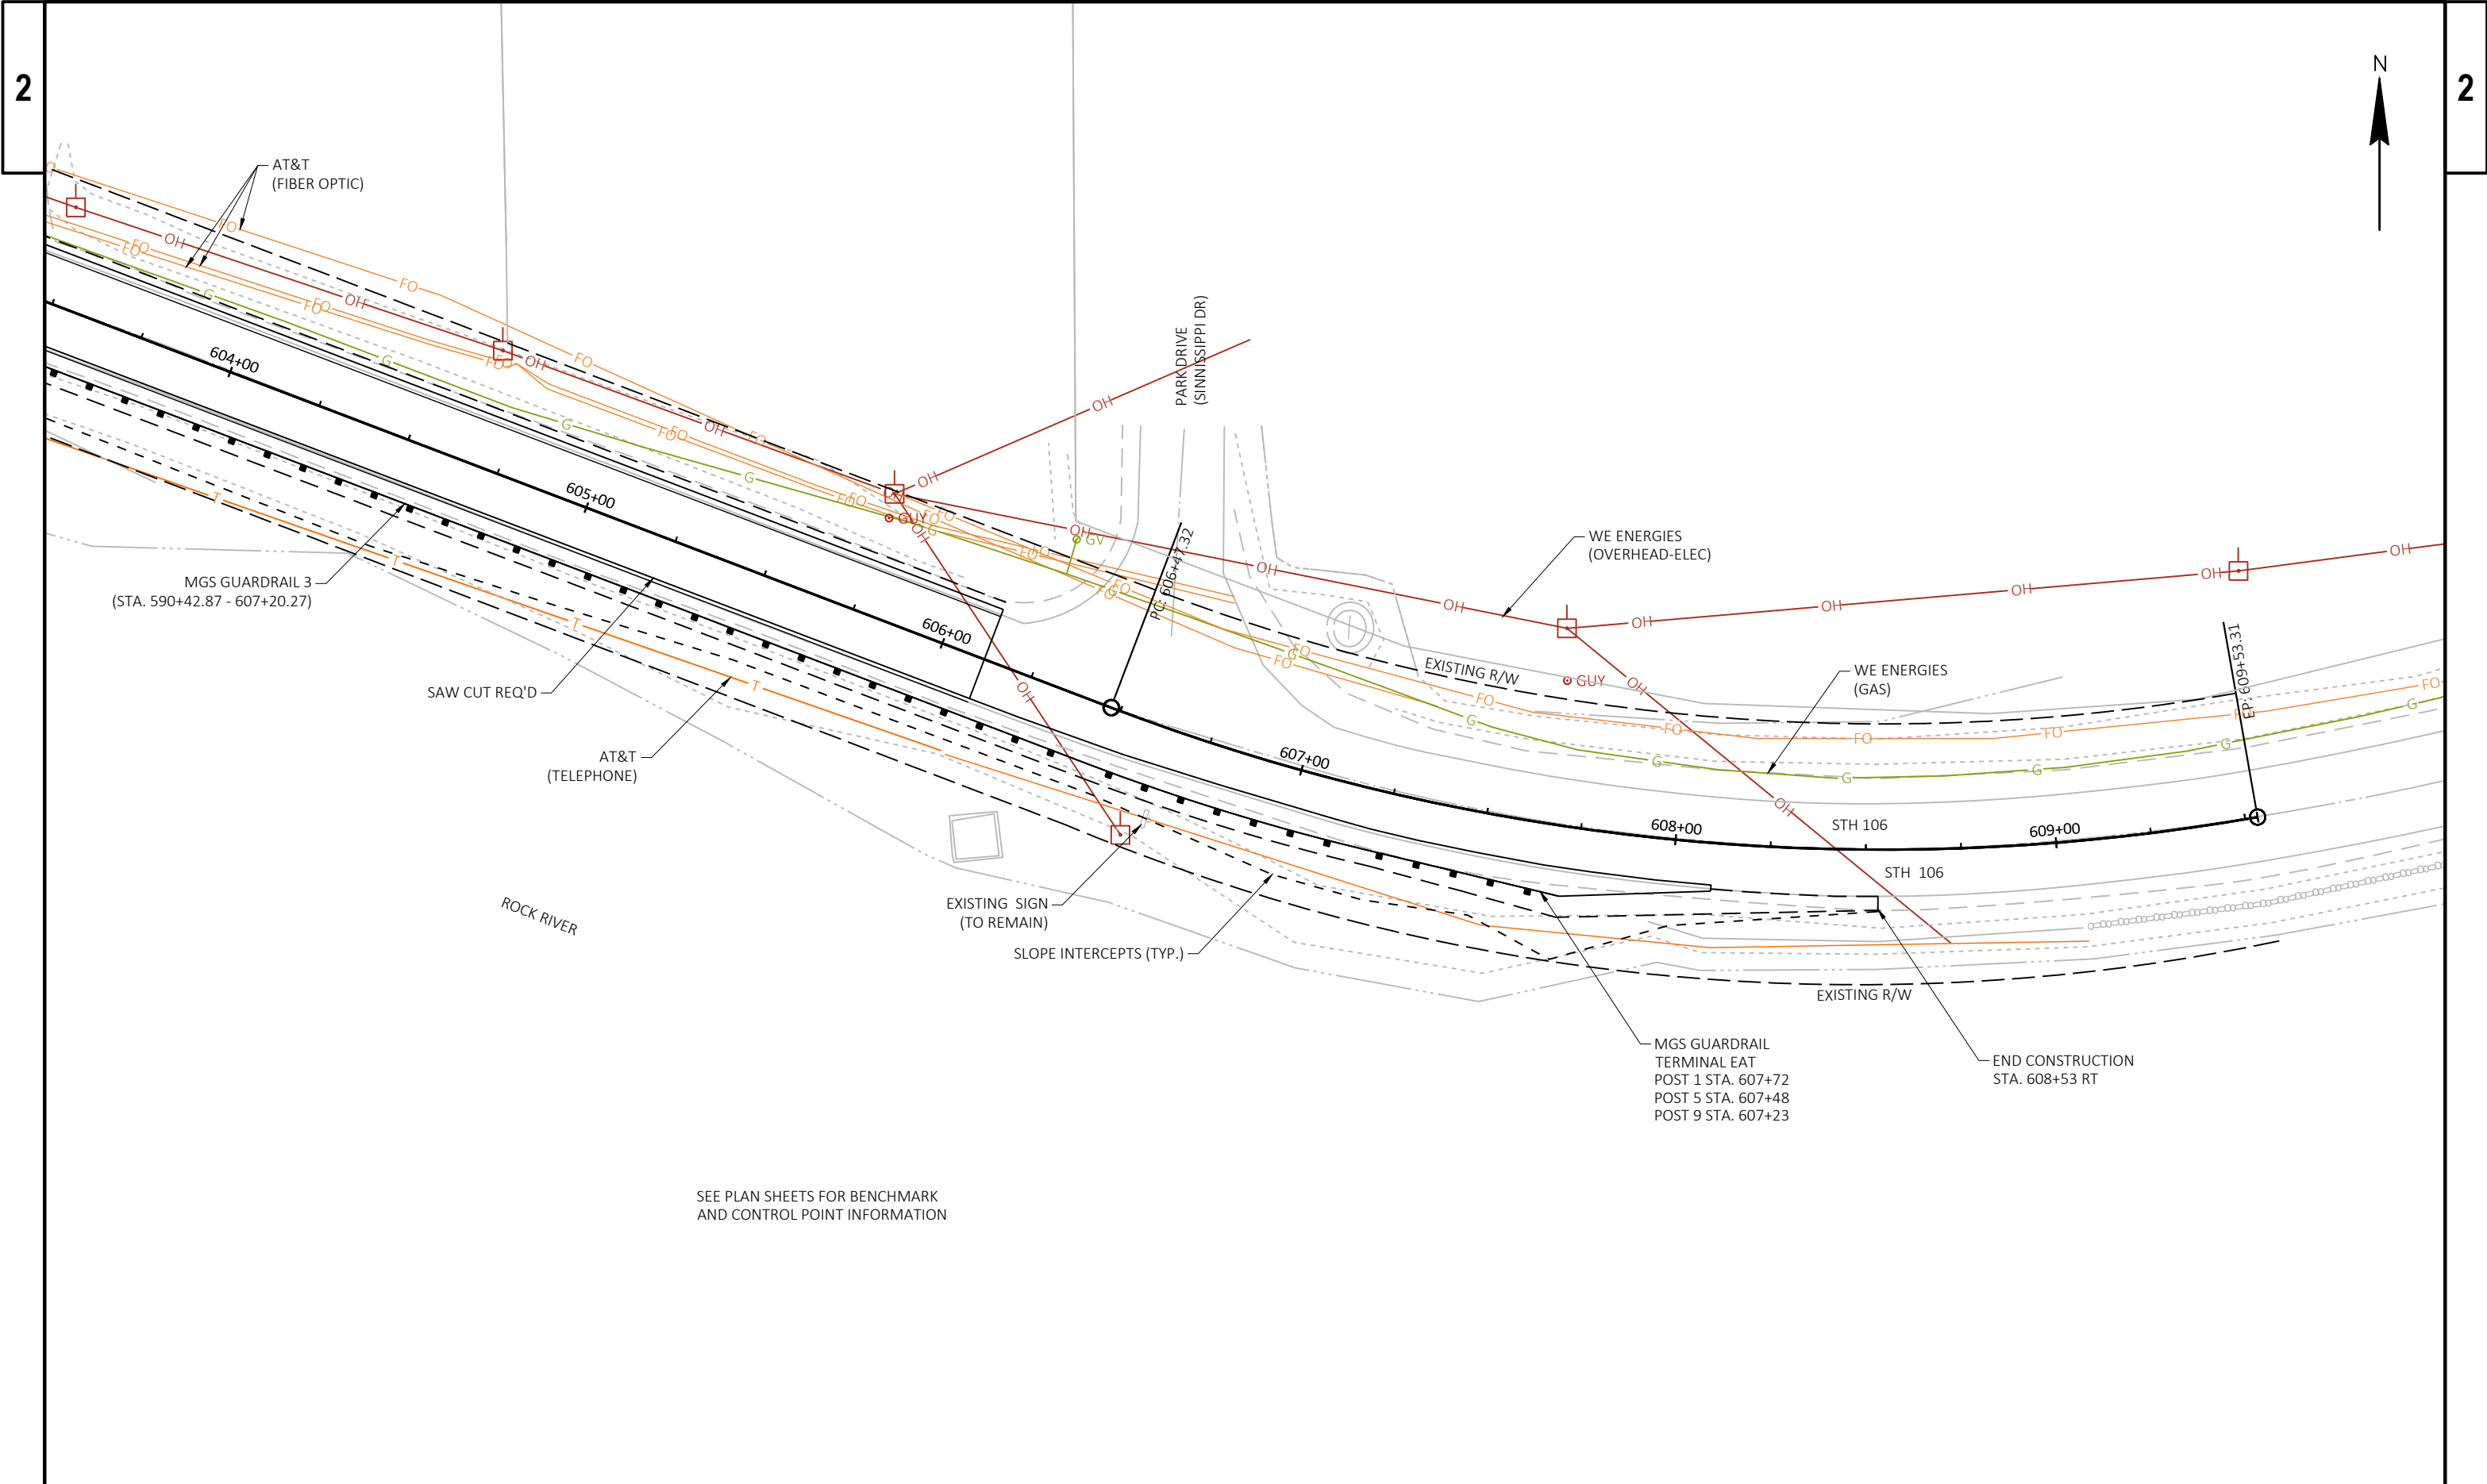

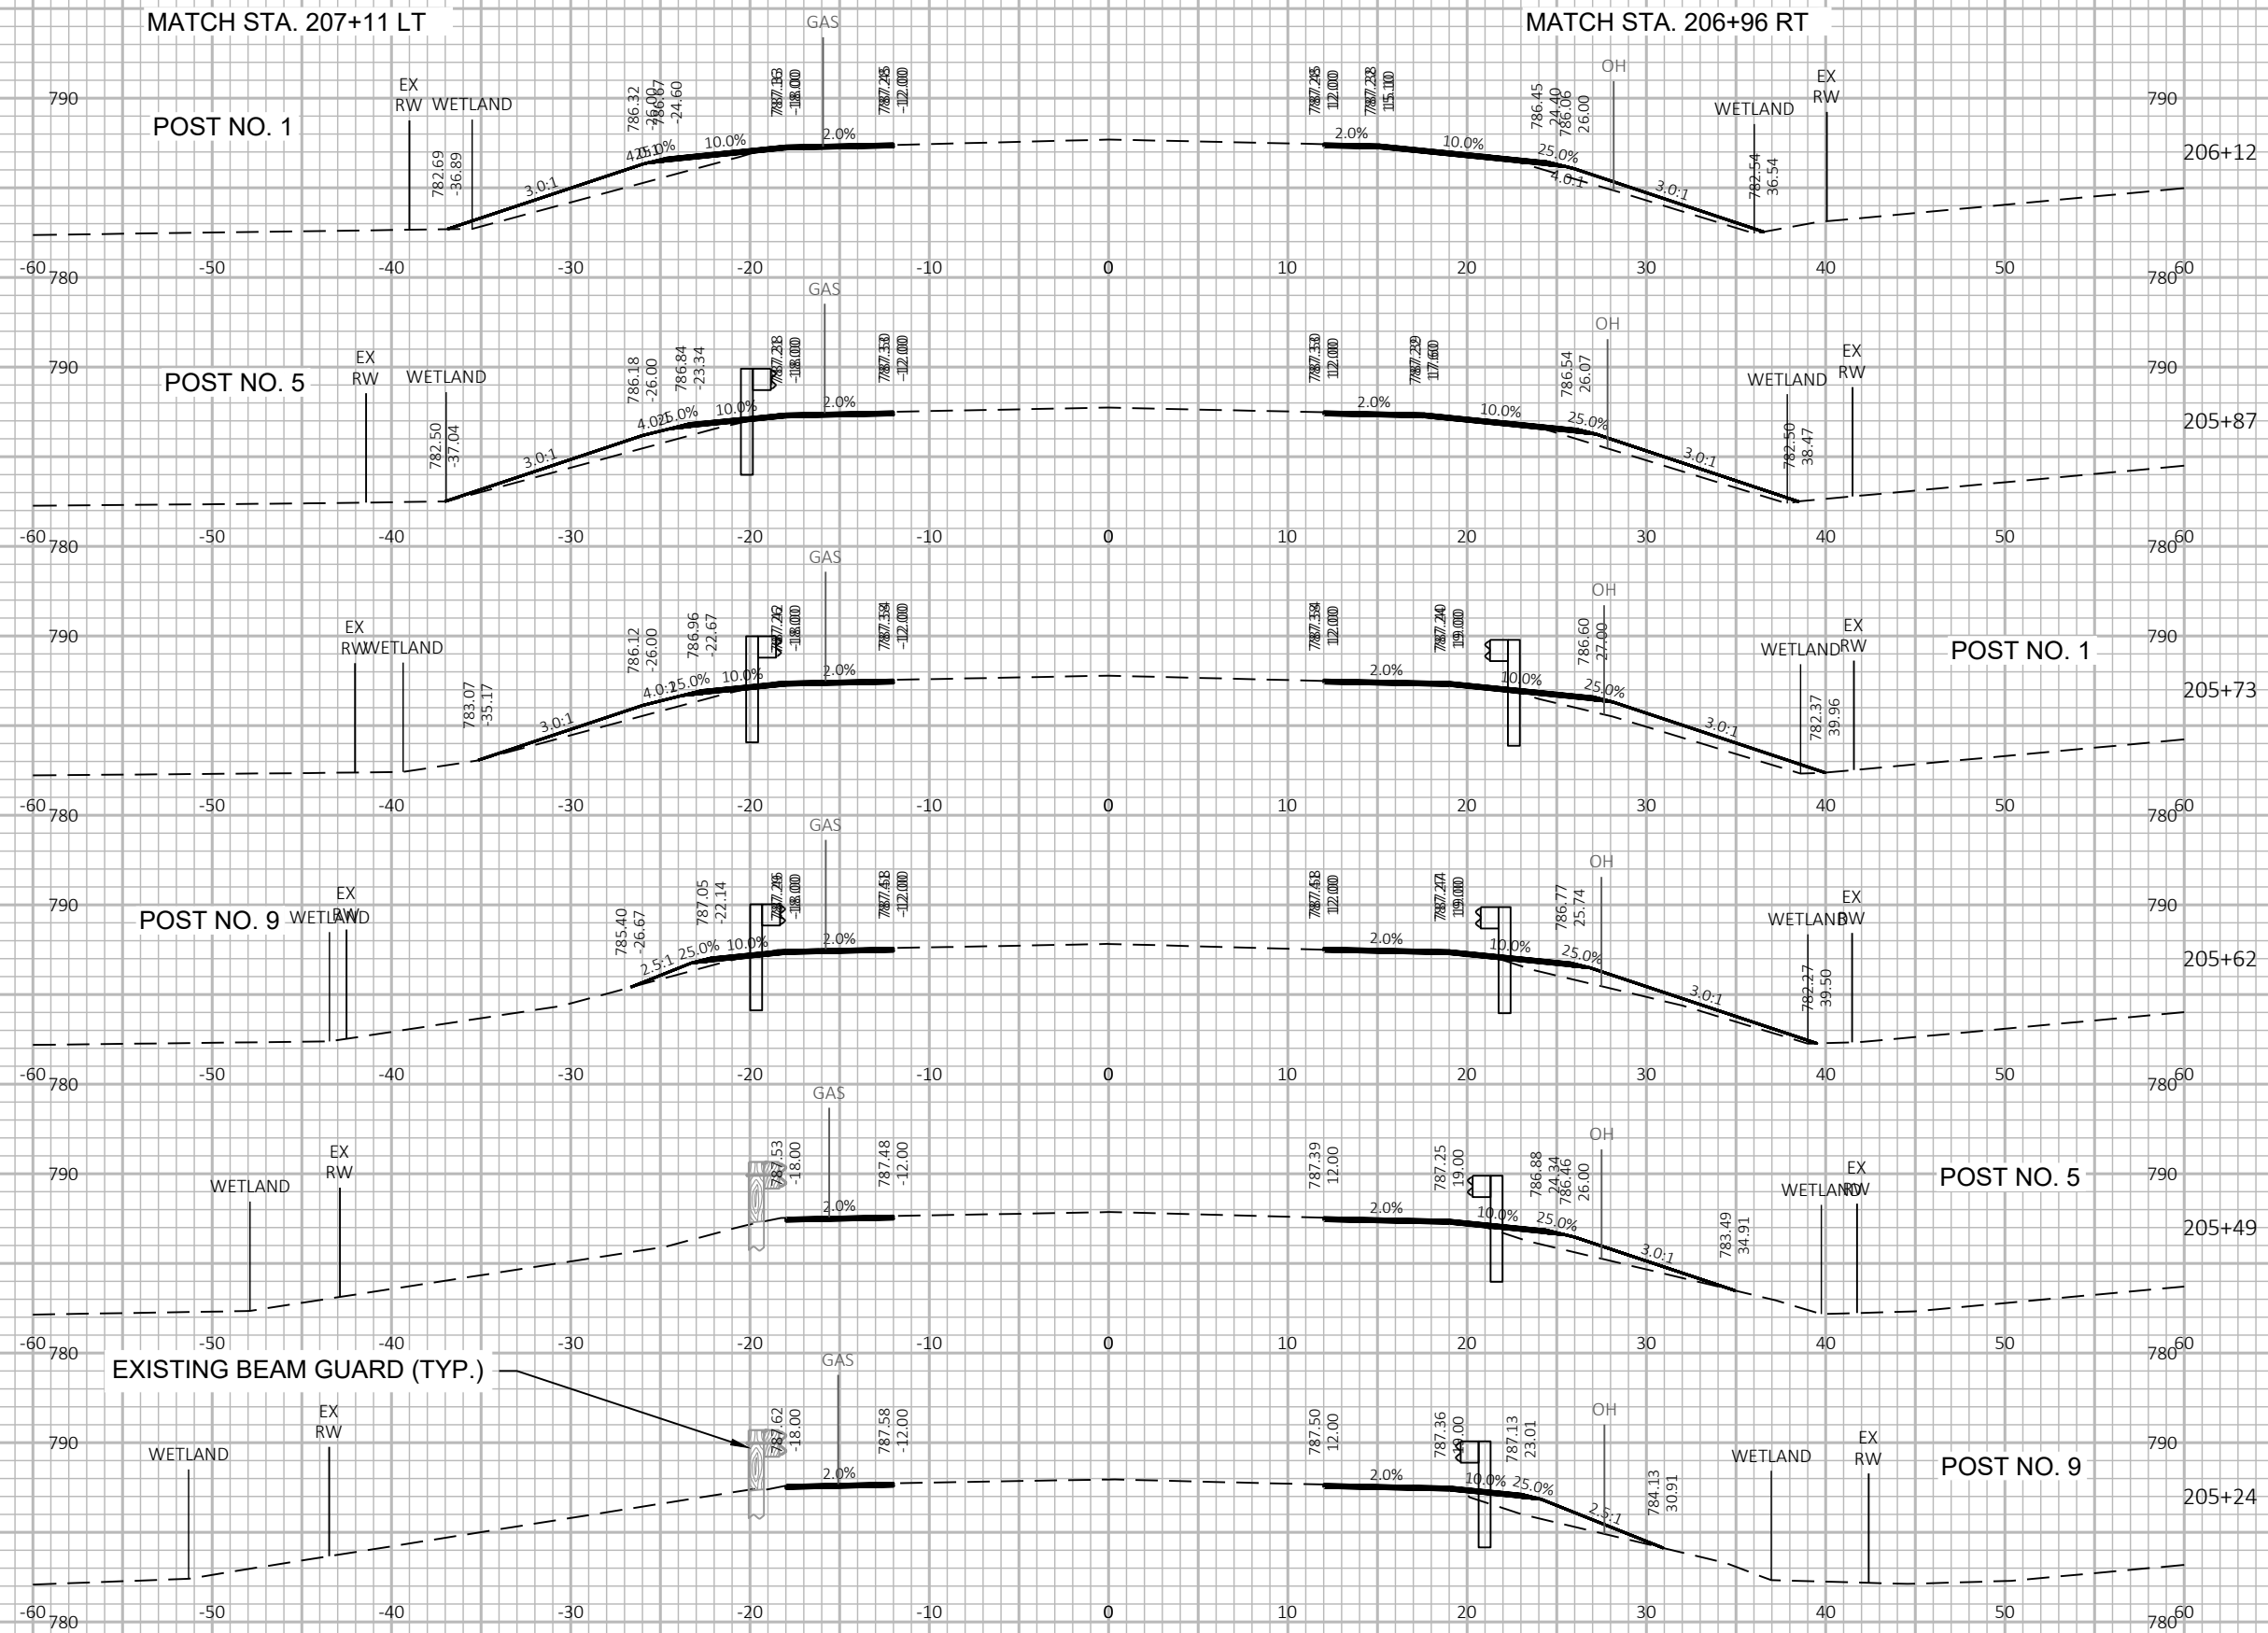

PROJECT NO: 3576-01-71

HWY: STH 106

COUNTY: JEFFERSON

CROSS SECTIONS: STH 106

SHEET

E

FILE NAME: G:\00\00093\00093513\CADD\C3D\SHEETSPLAN\090201-XS.DWG
LAYOUT NAME - 090202-xs


PLOT DATE: 6/16/2020 5:13 PM

PLOT BY: CHASE KIELER

PLOT NAME:


PLOT SCALE: 1 IN=10 FT HORZ. / 1 IN=10 FT VERT.

WISDOT/CADD SHEET 49

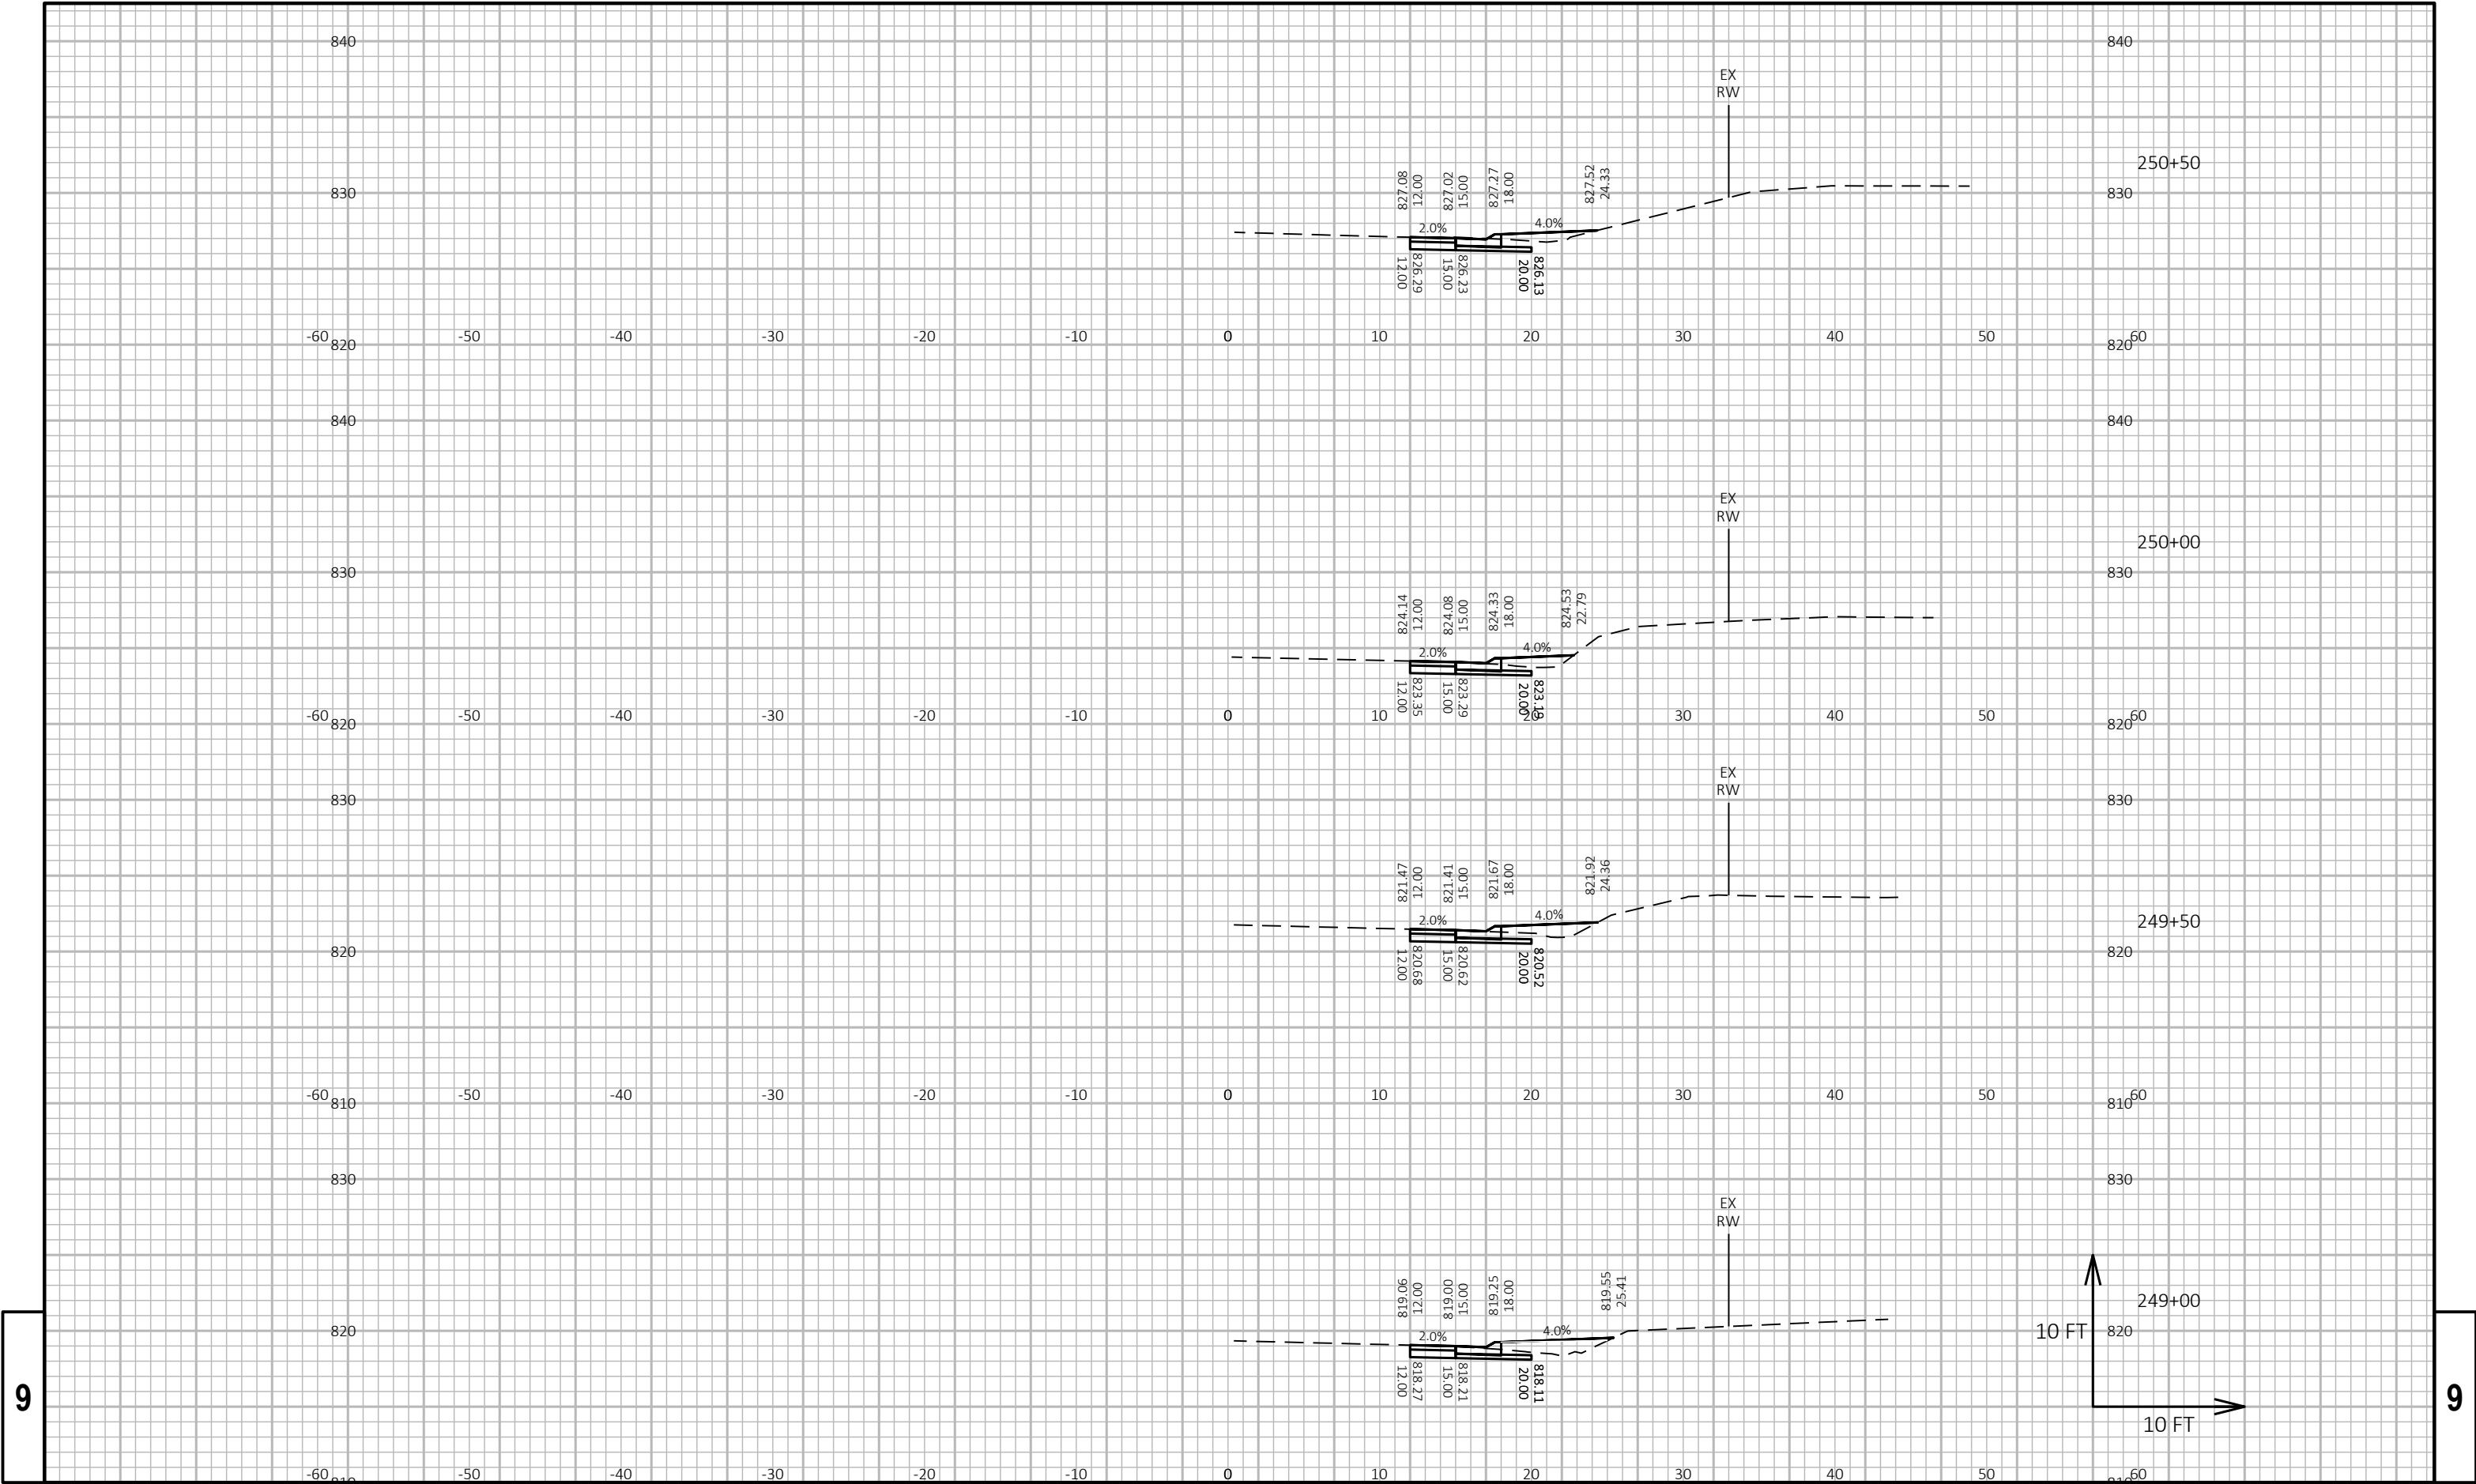


9

9

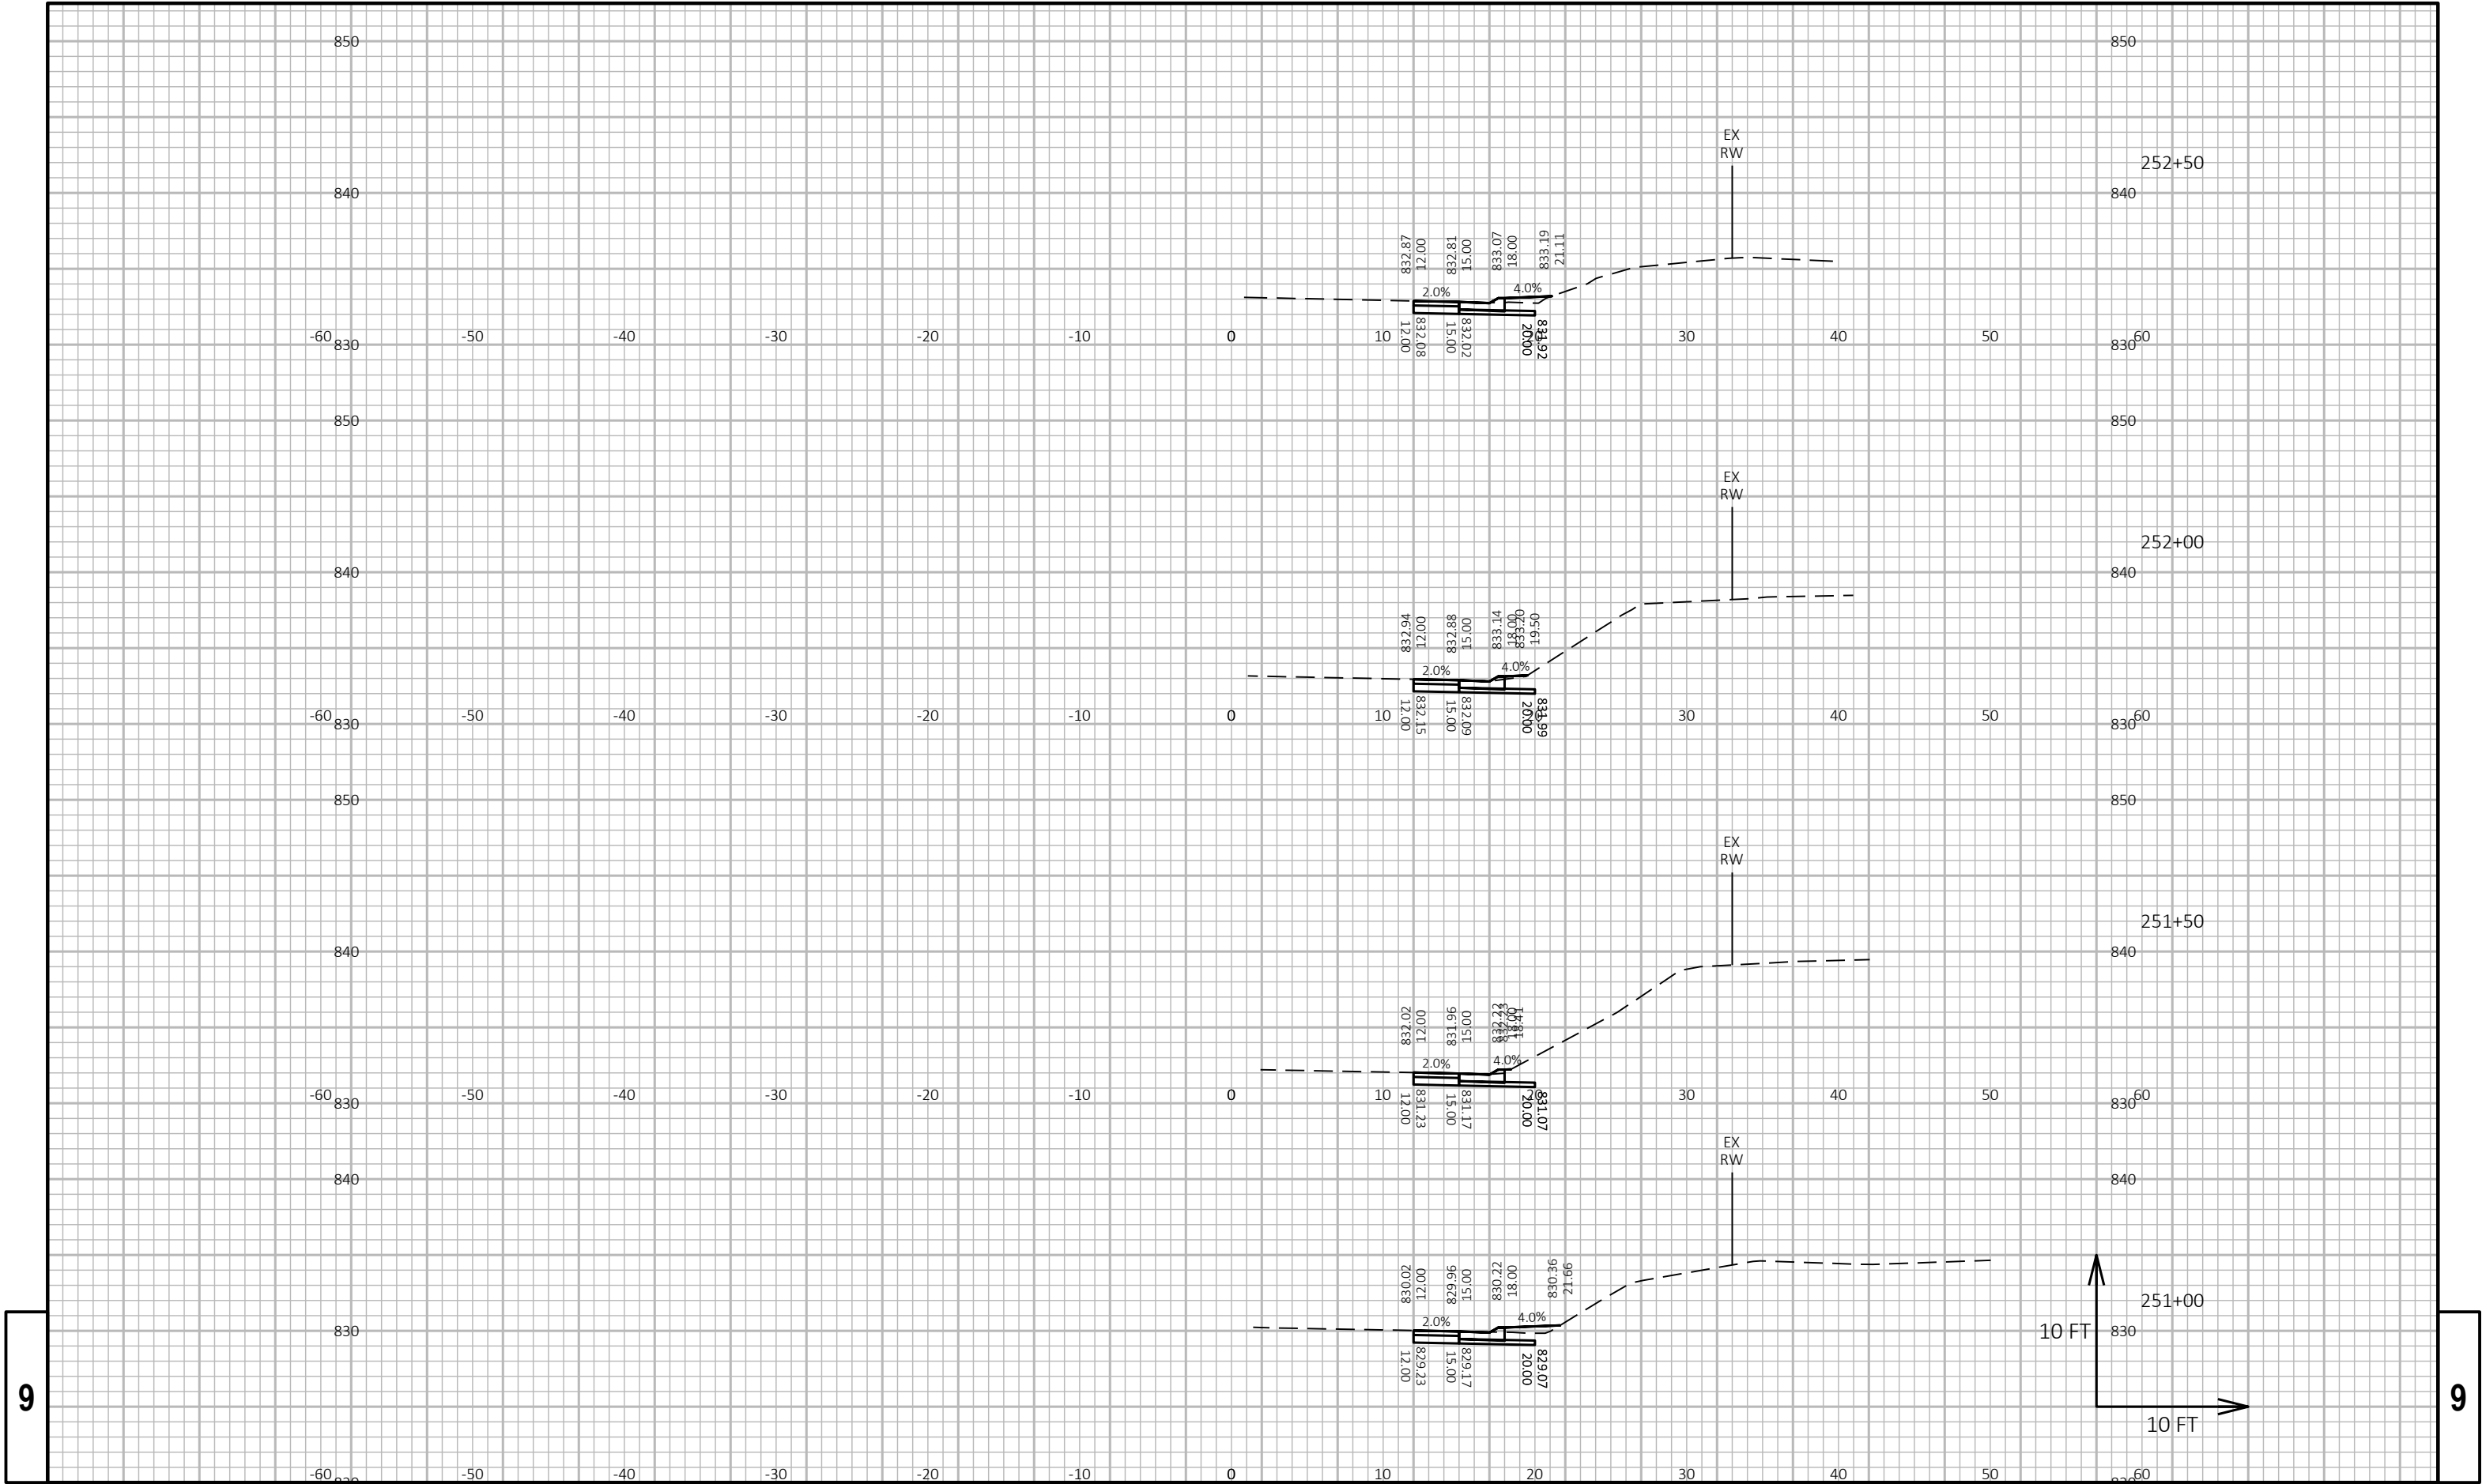





9

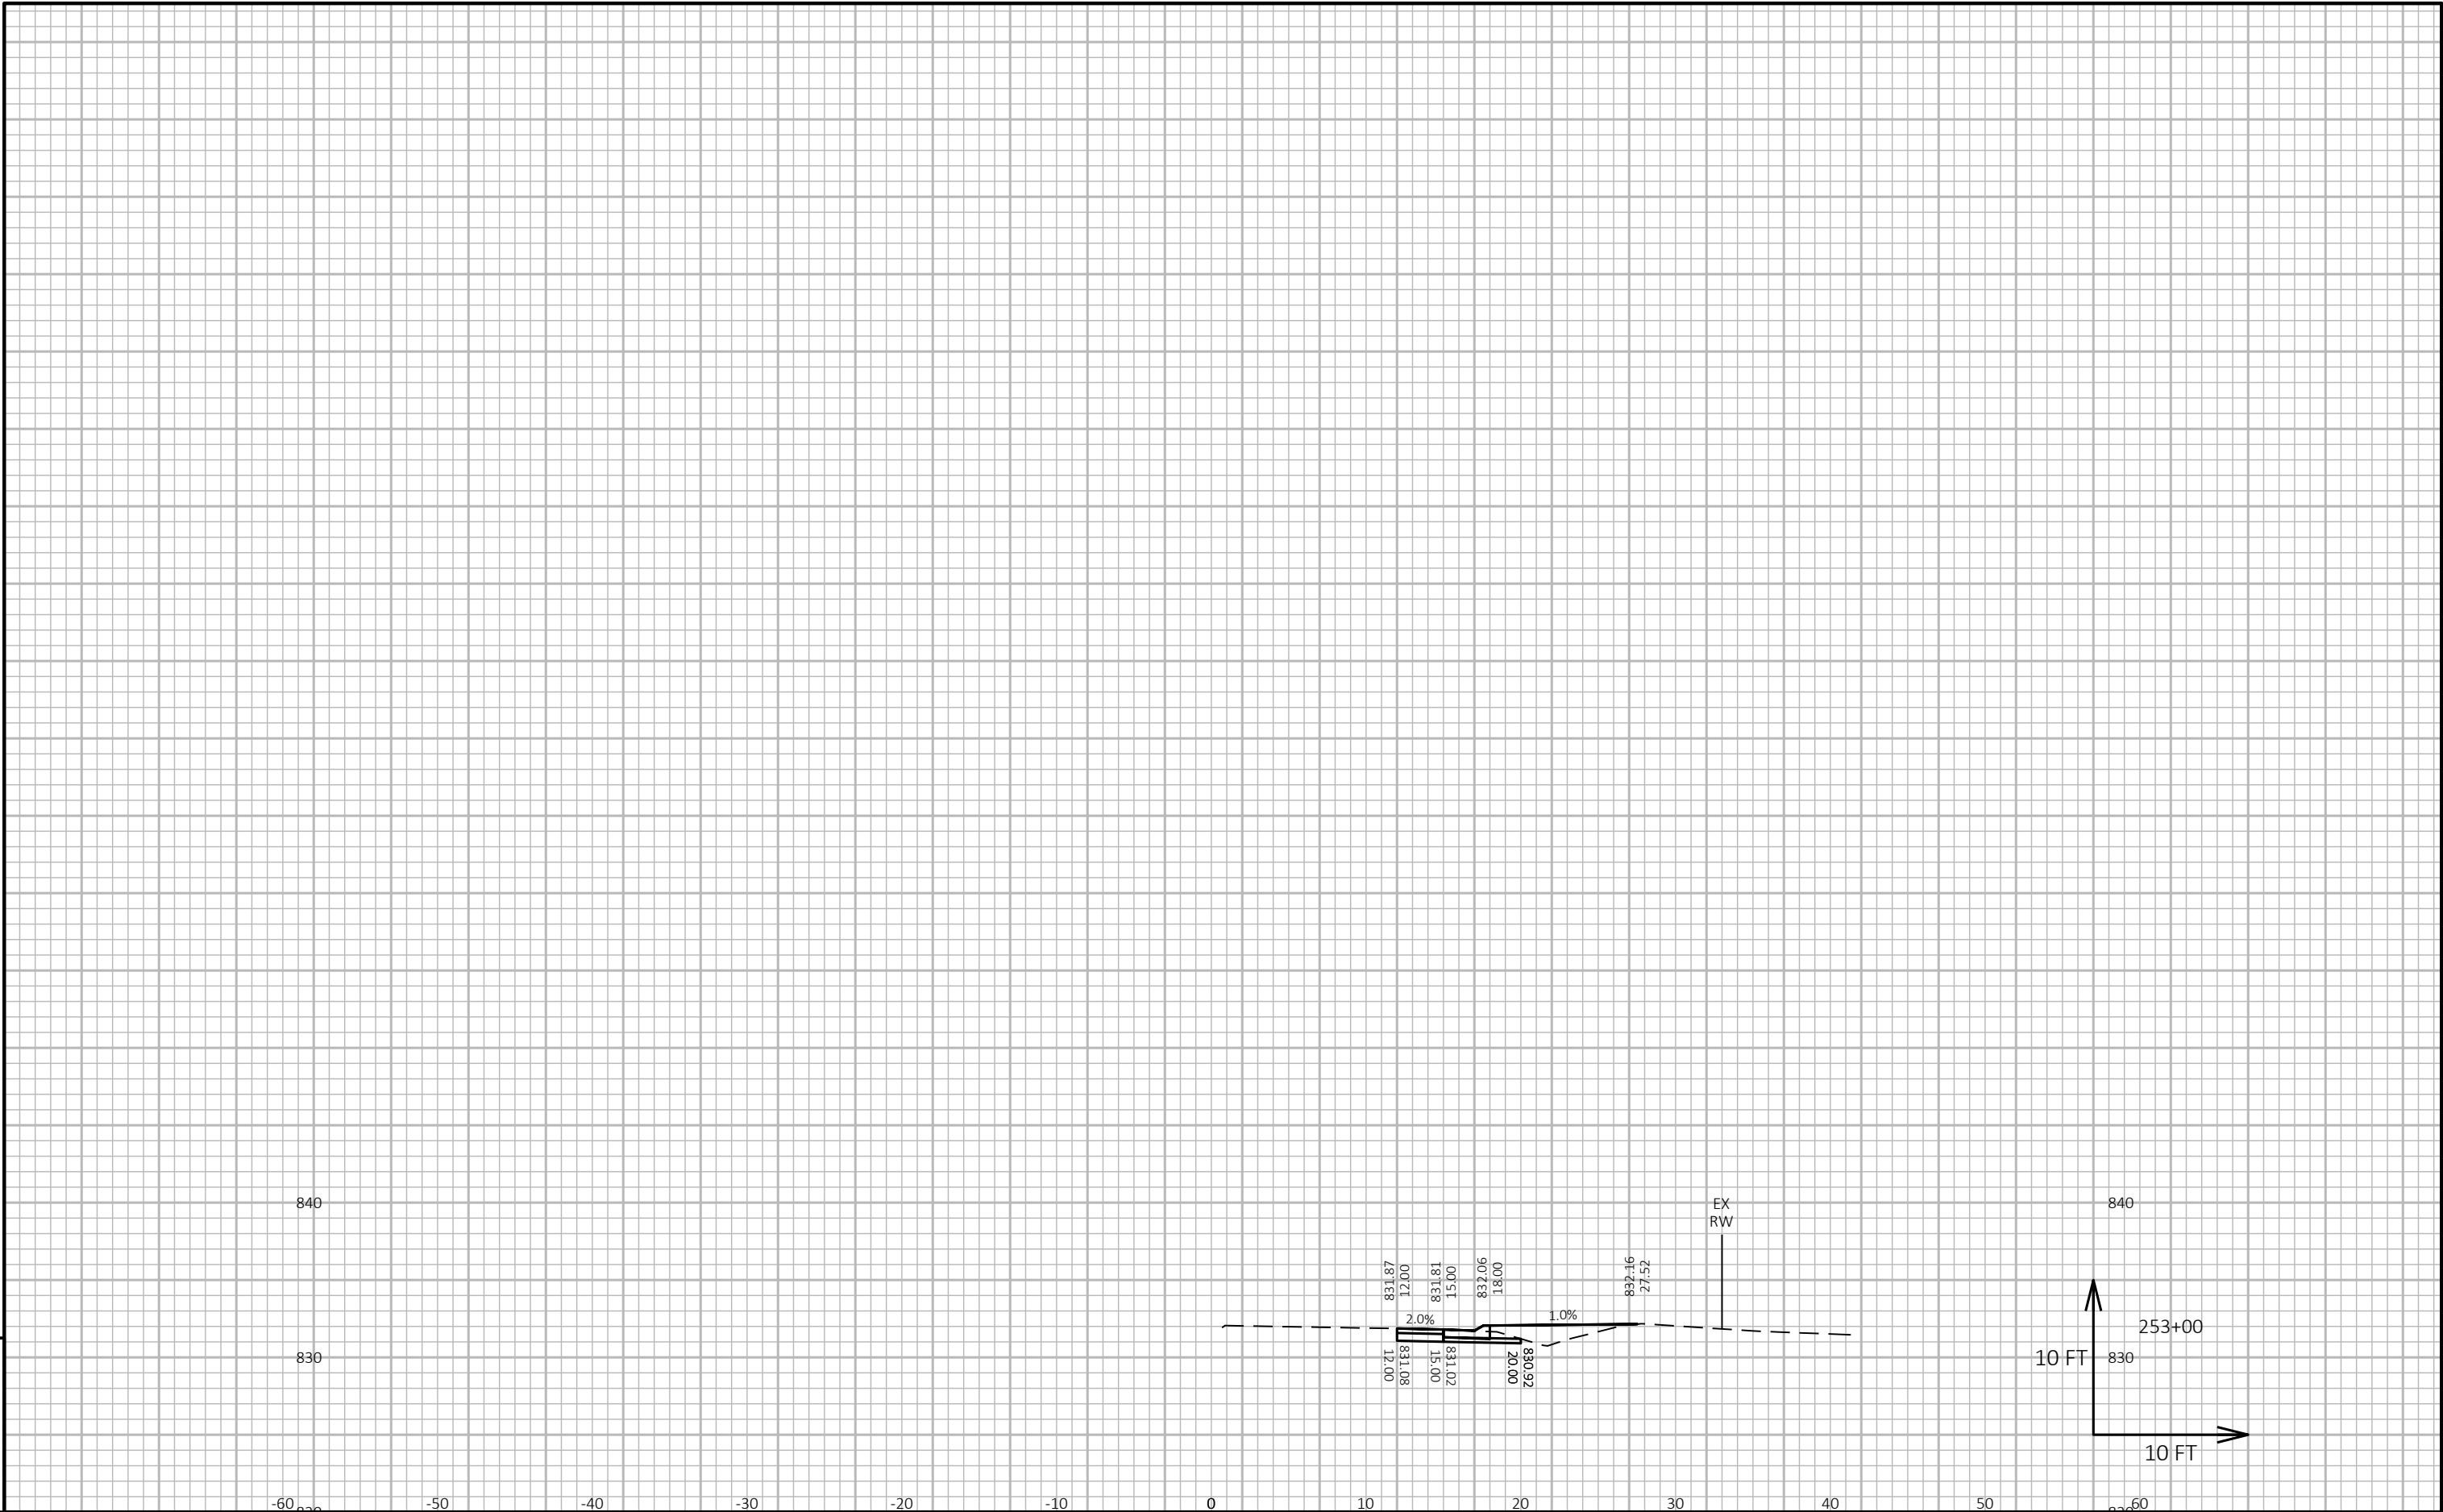

9

PROJECT NO: 3576-01-71	HWY: STH 106	COUNTY: JEFFERSON	CROSS SECTIONS: STH 106	SHEET E
------------------------	--------------	-------------------	-------------------------	---------

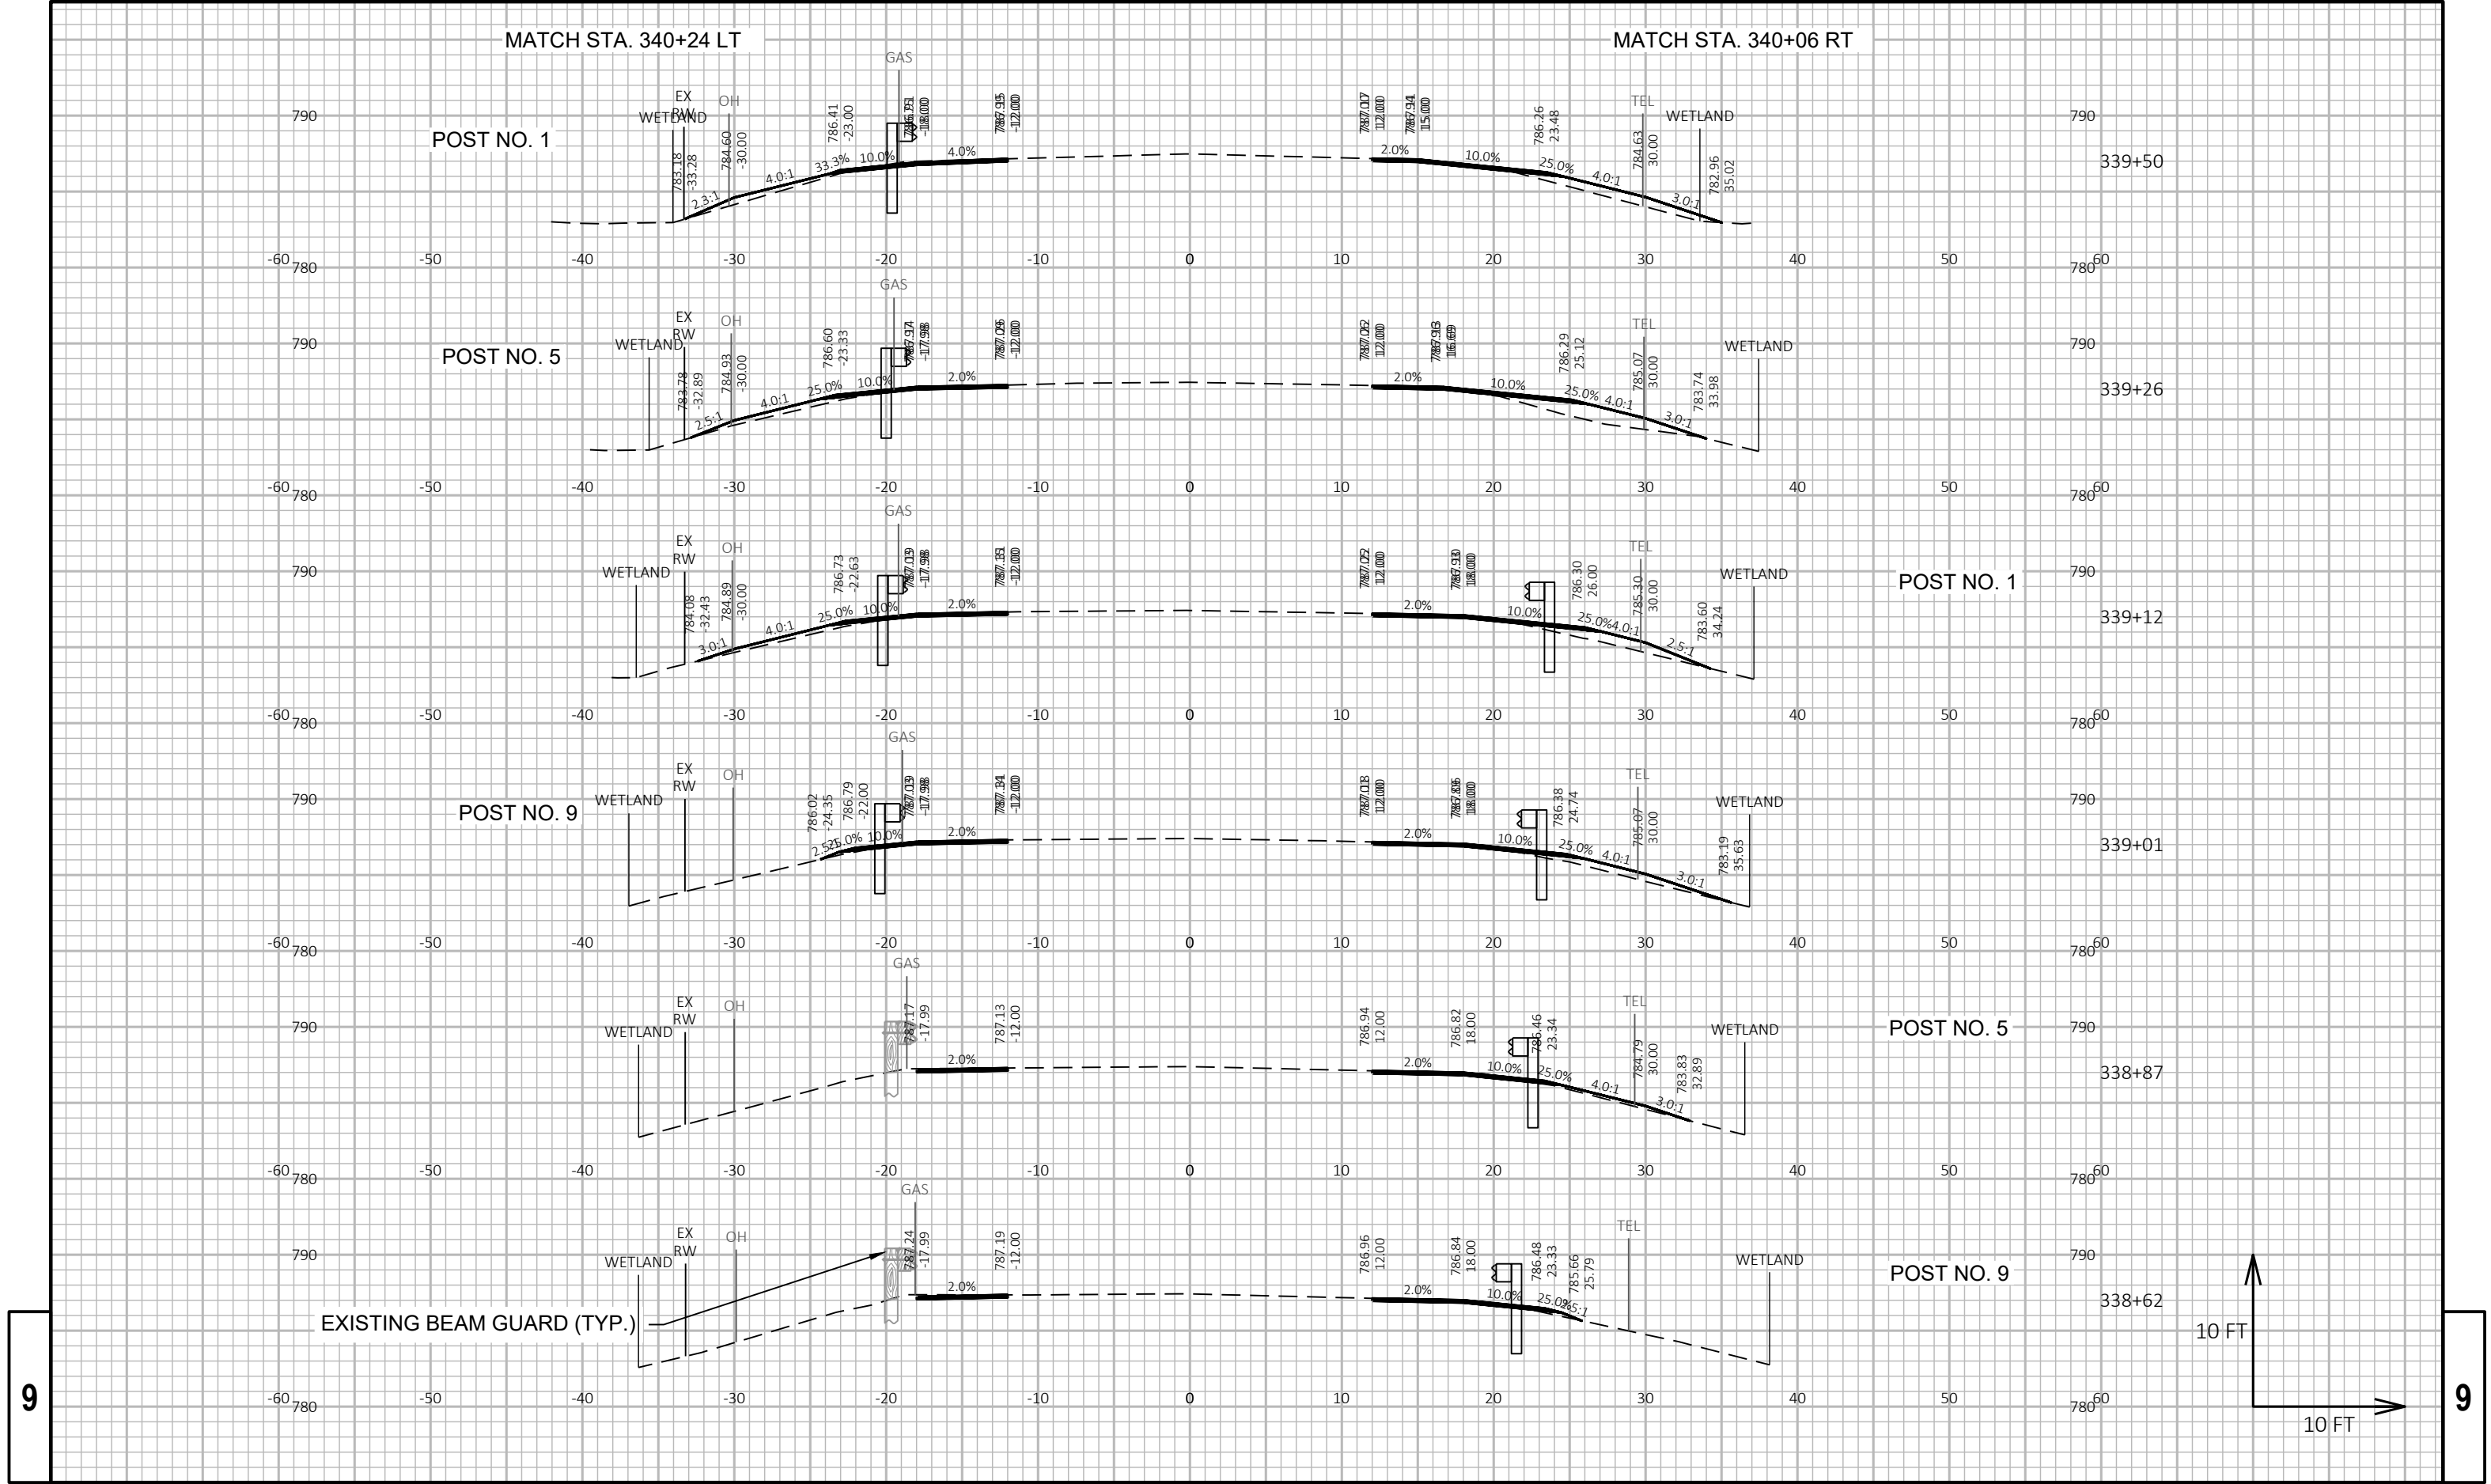

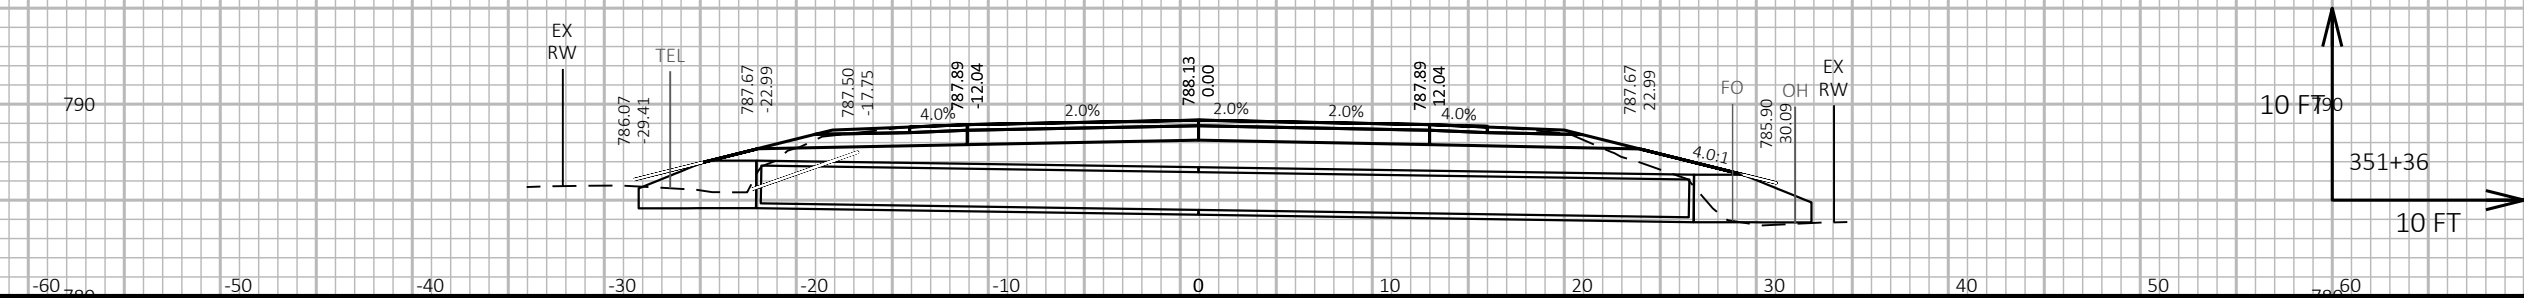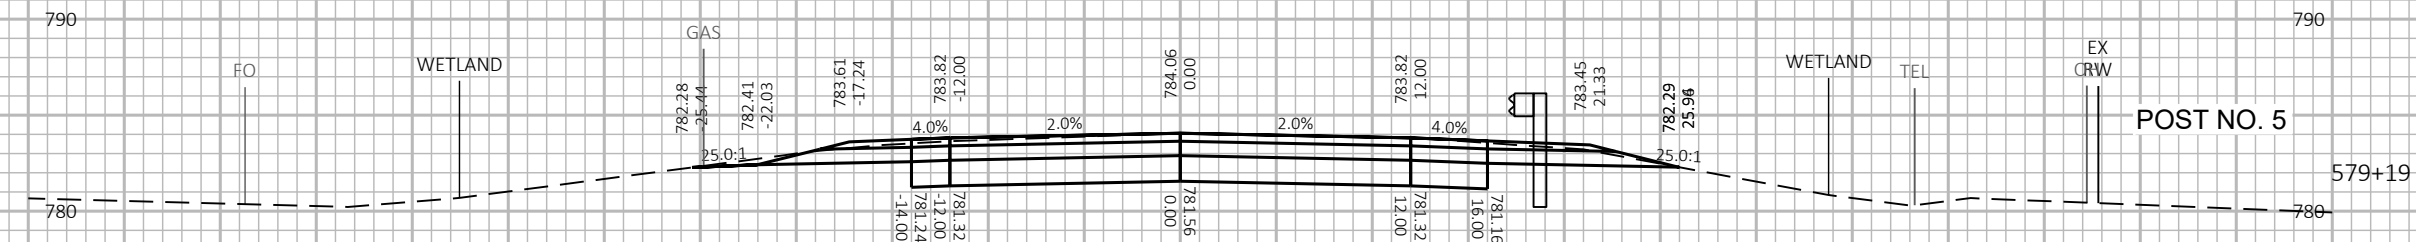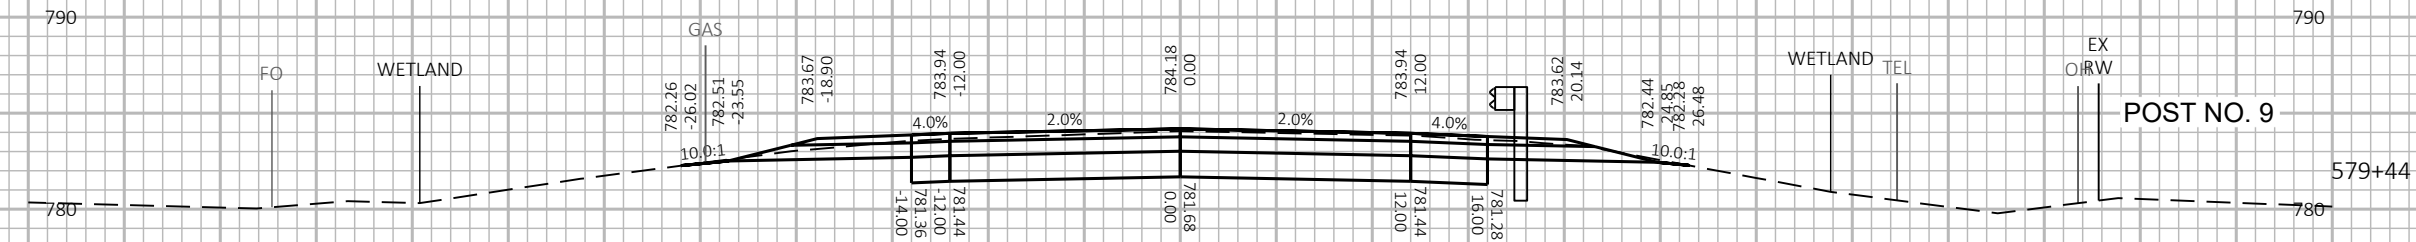

PROJECT NO: 3576-01-71


HWY: STH 106

COUNTY: JEFFERSON

CROSS SECTIONS: STH 106

SHEET

E

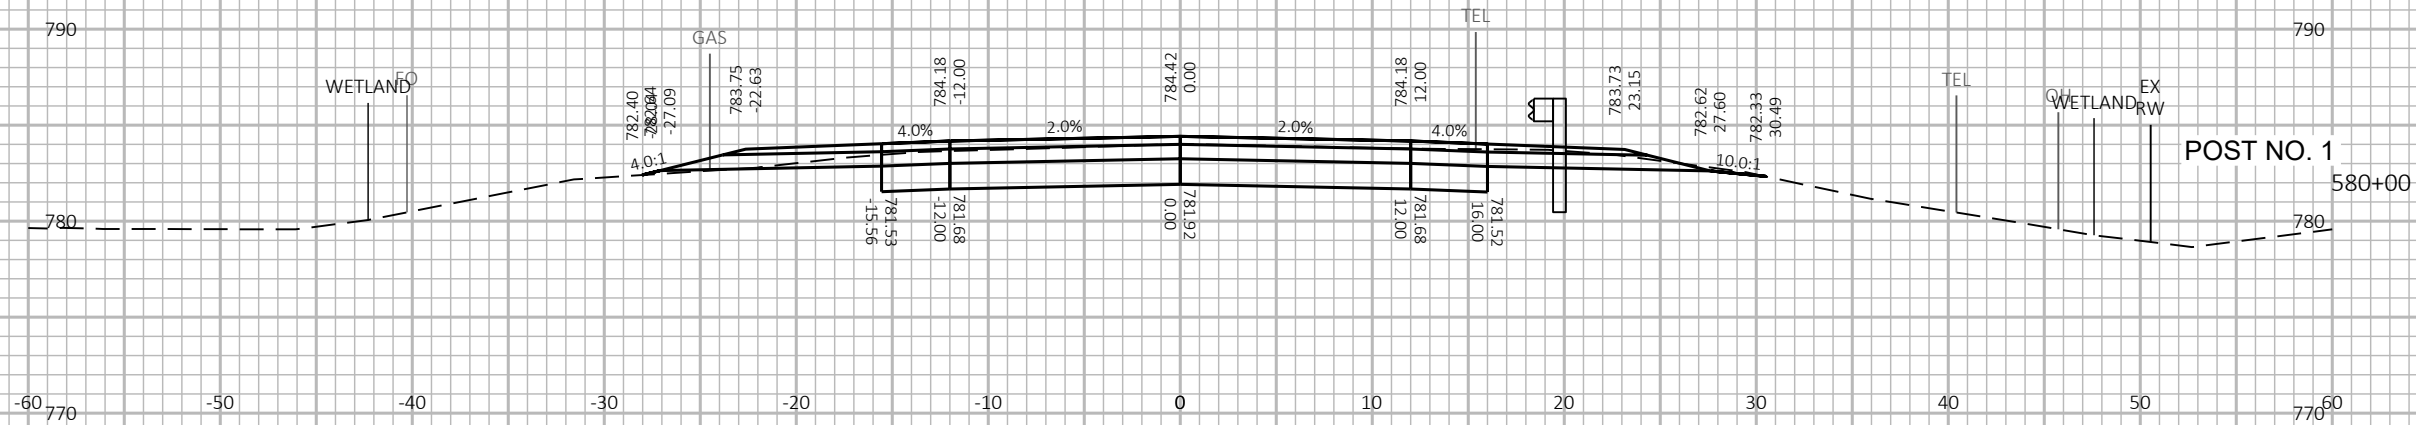

PROJECT NO: 3576-01-71


HWY: STH 106

COUNTY: JEFFERSON

CROSS SECTIONS: STH 106

SHEET

E

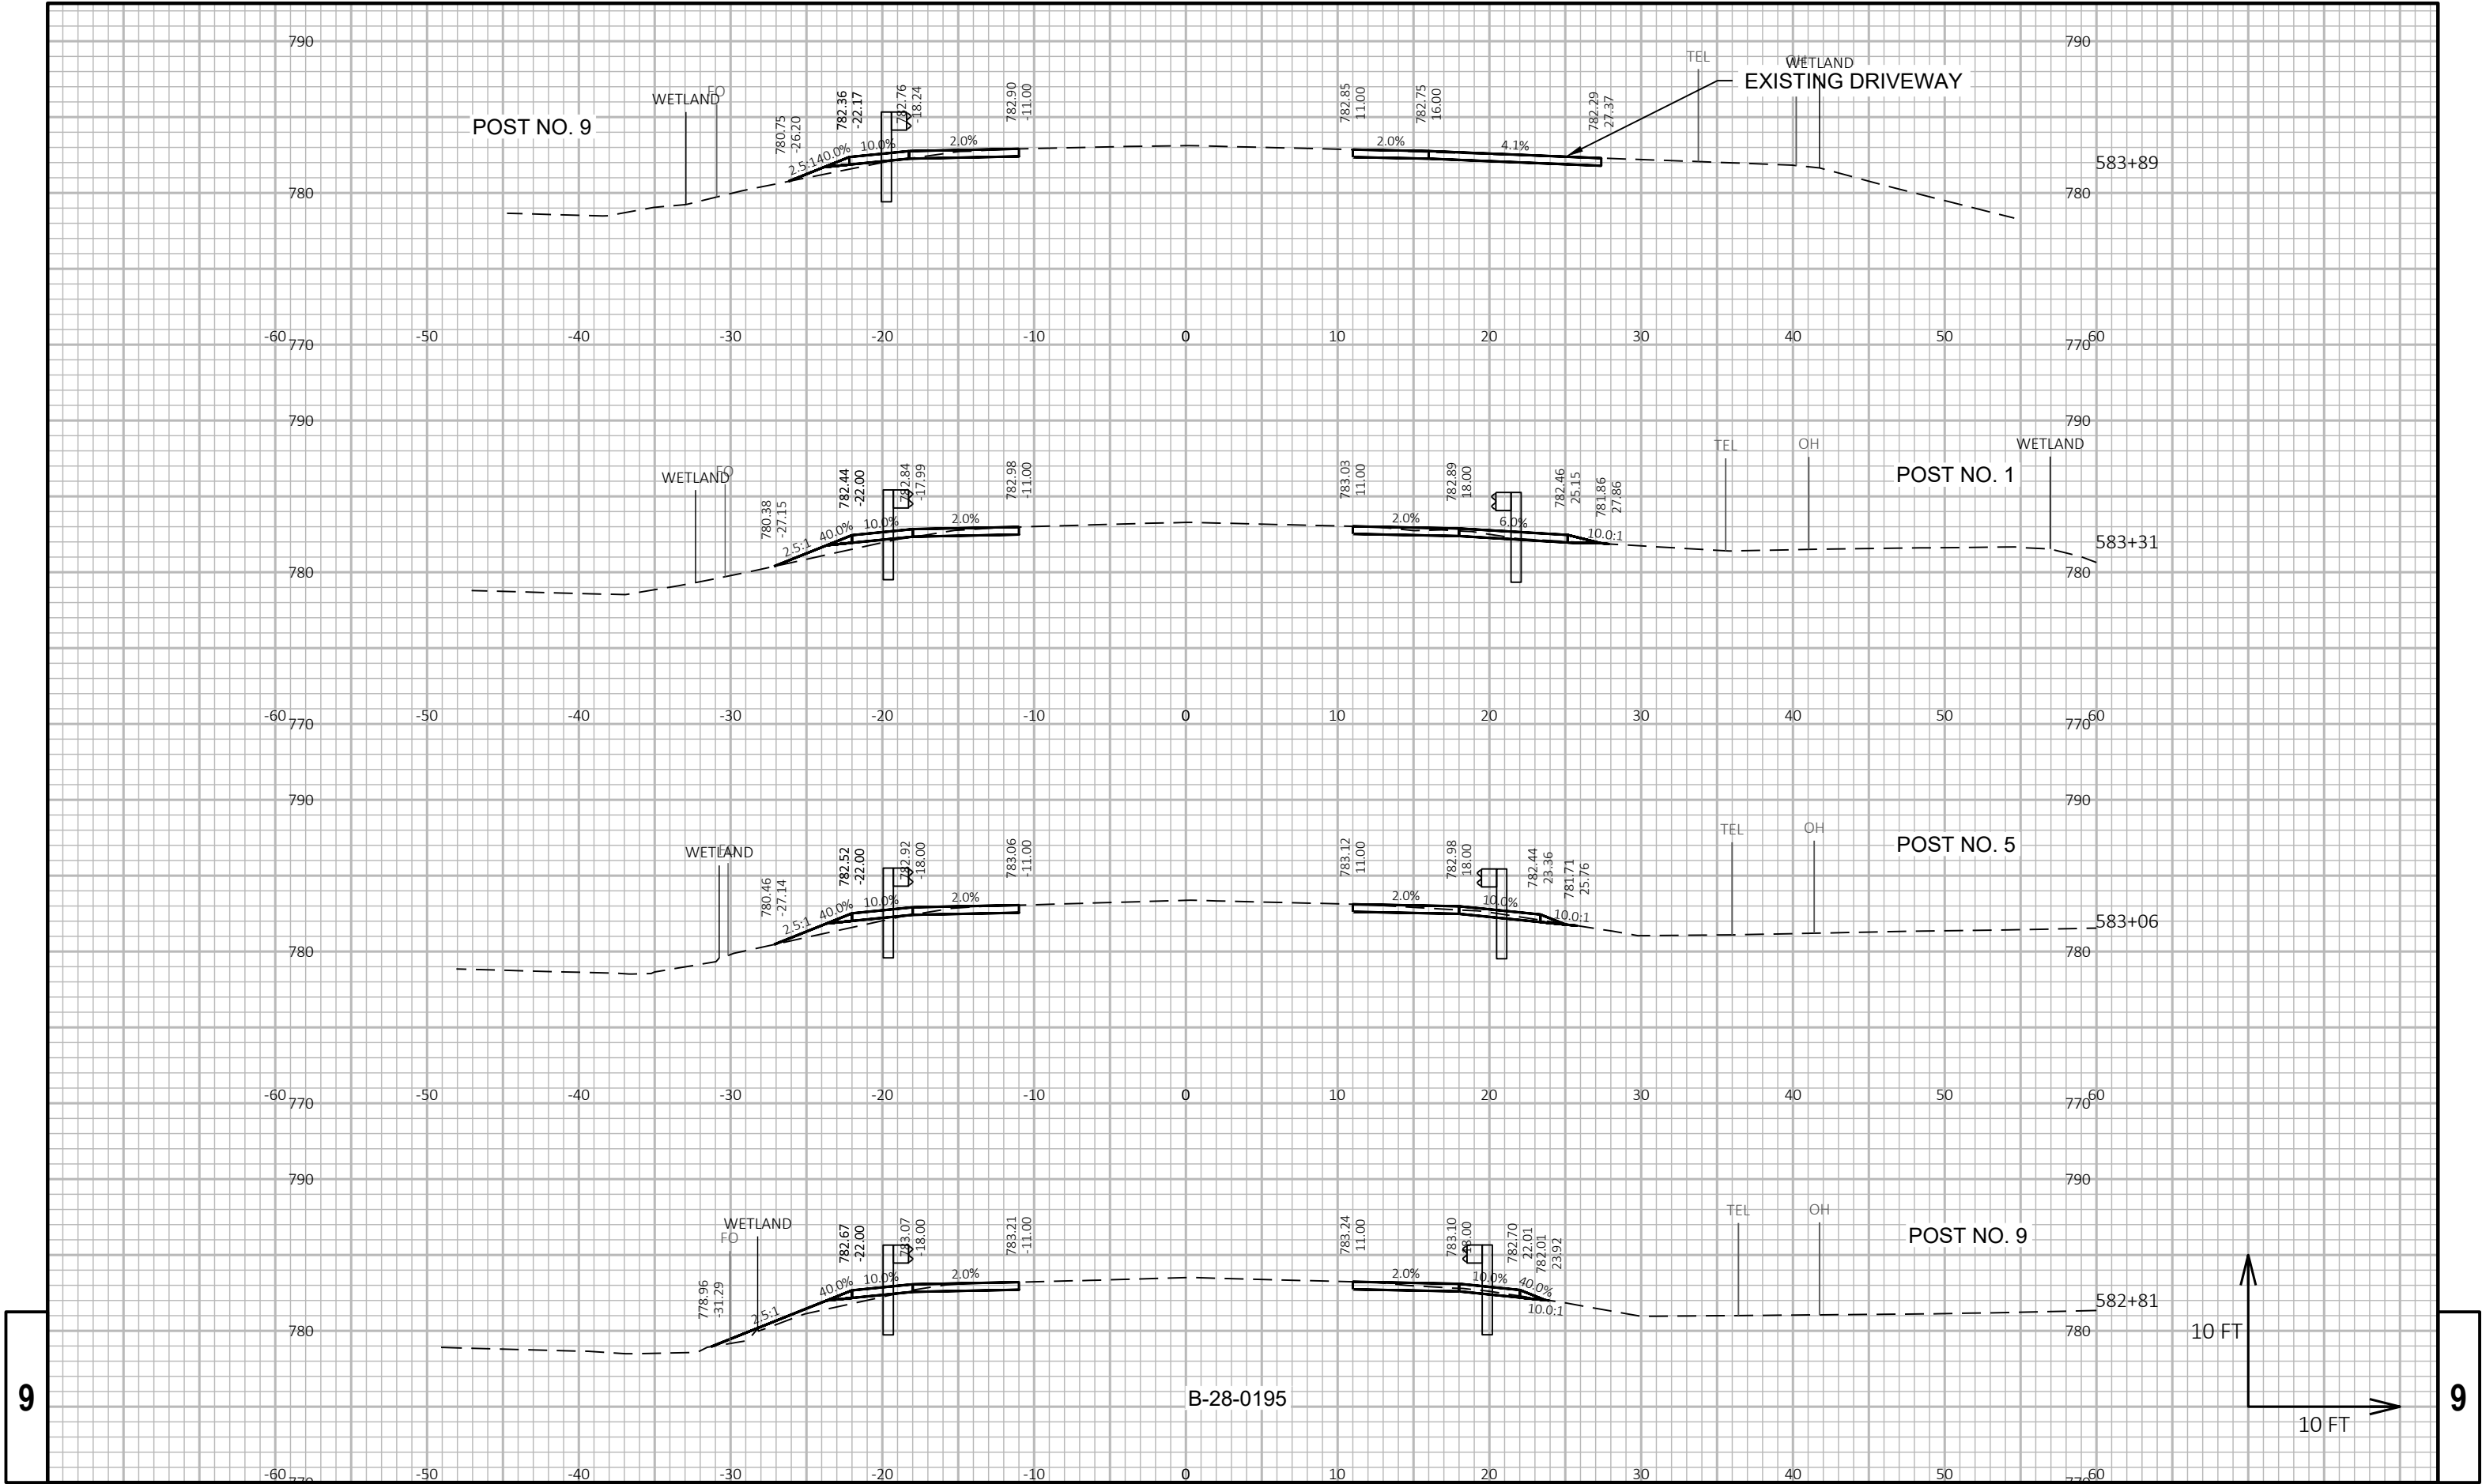

PROJECT NO: 3576-01-71

HWY: STH 106

COUNTY: JEFFERSON

CROSS SECTIONS: STH 106

SHEET

E

FILE NAME : G:\00\00093\00093513\CADD\C3D\SHEETSPLAN\090201-XS.DWG
LAYOUT NAME - 090208-xs


PLOT DATE : 6/2/2020 9:59 AM

PLOT BY : CHASE KIELER

PLOT NAME :


PLOT SCALE : 1 IN:10 FT HORZ. / 1 IN:10 FT VERT.

WISDOT/CADDs SHEET 49

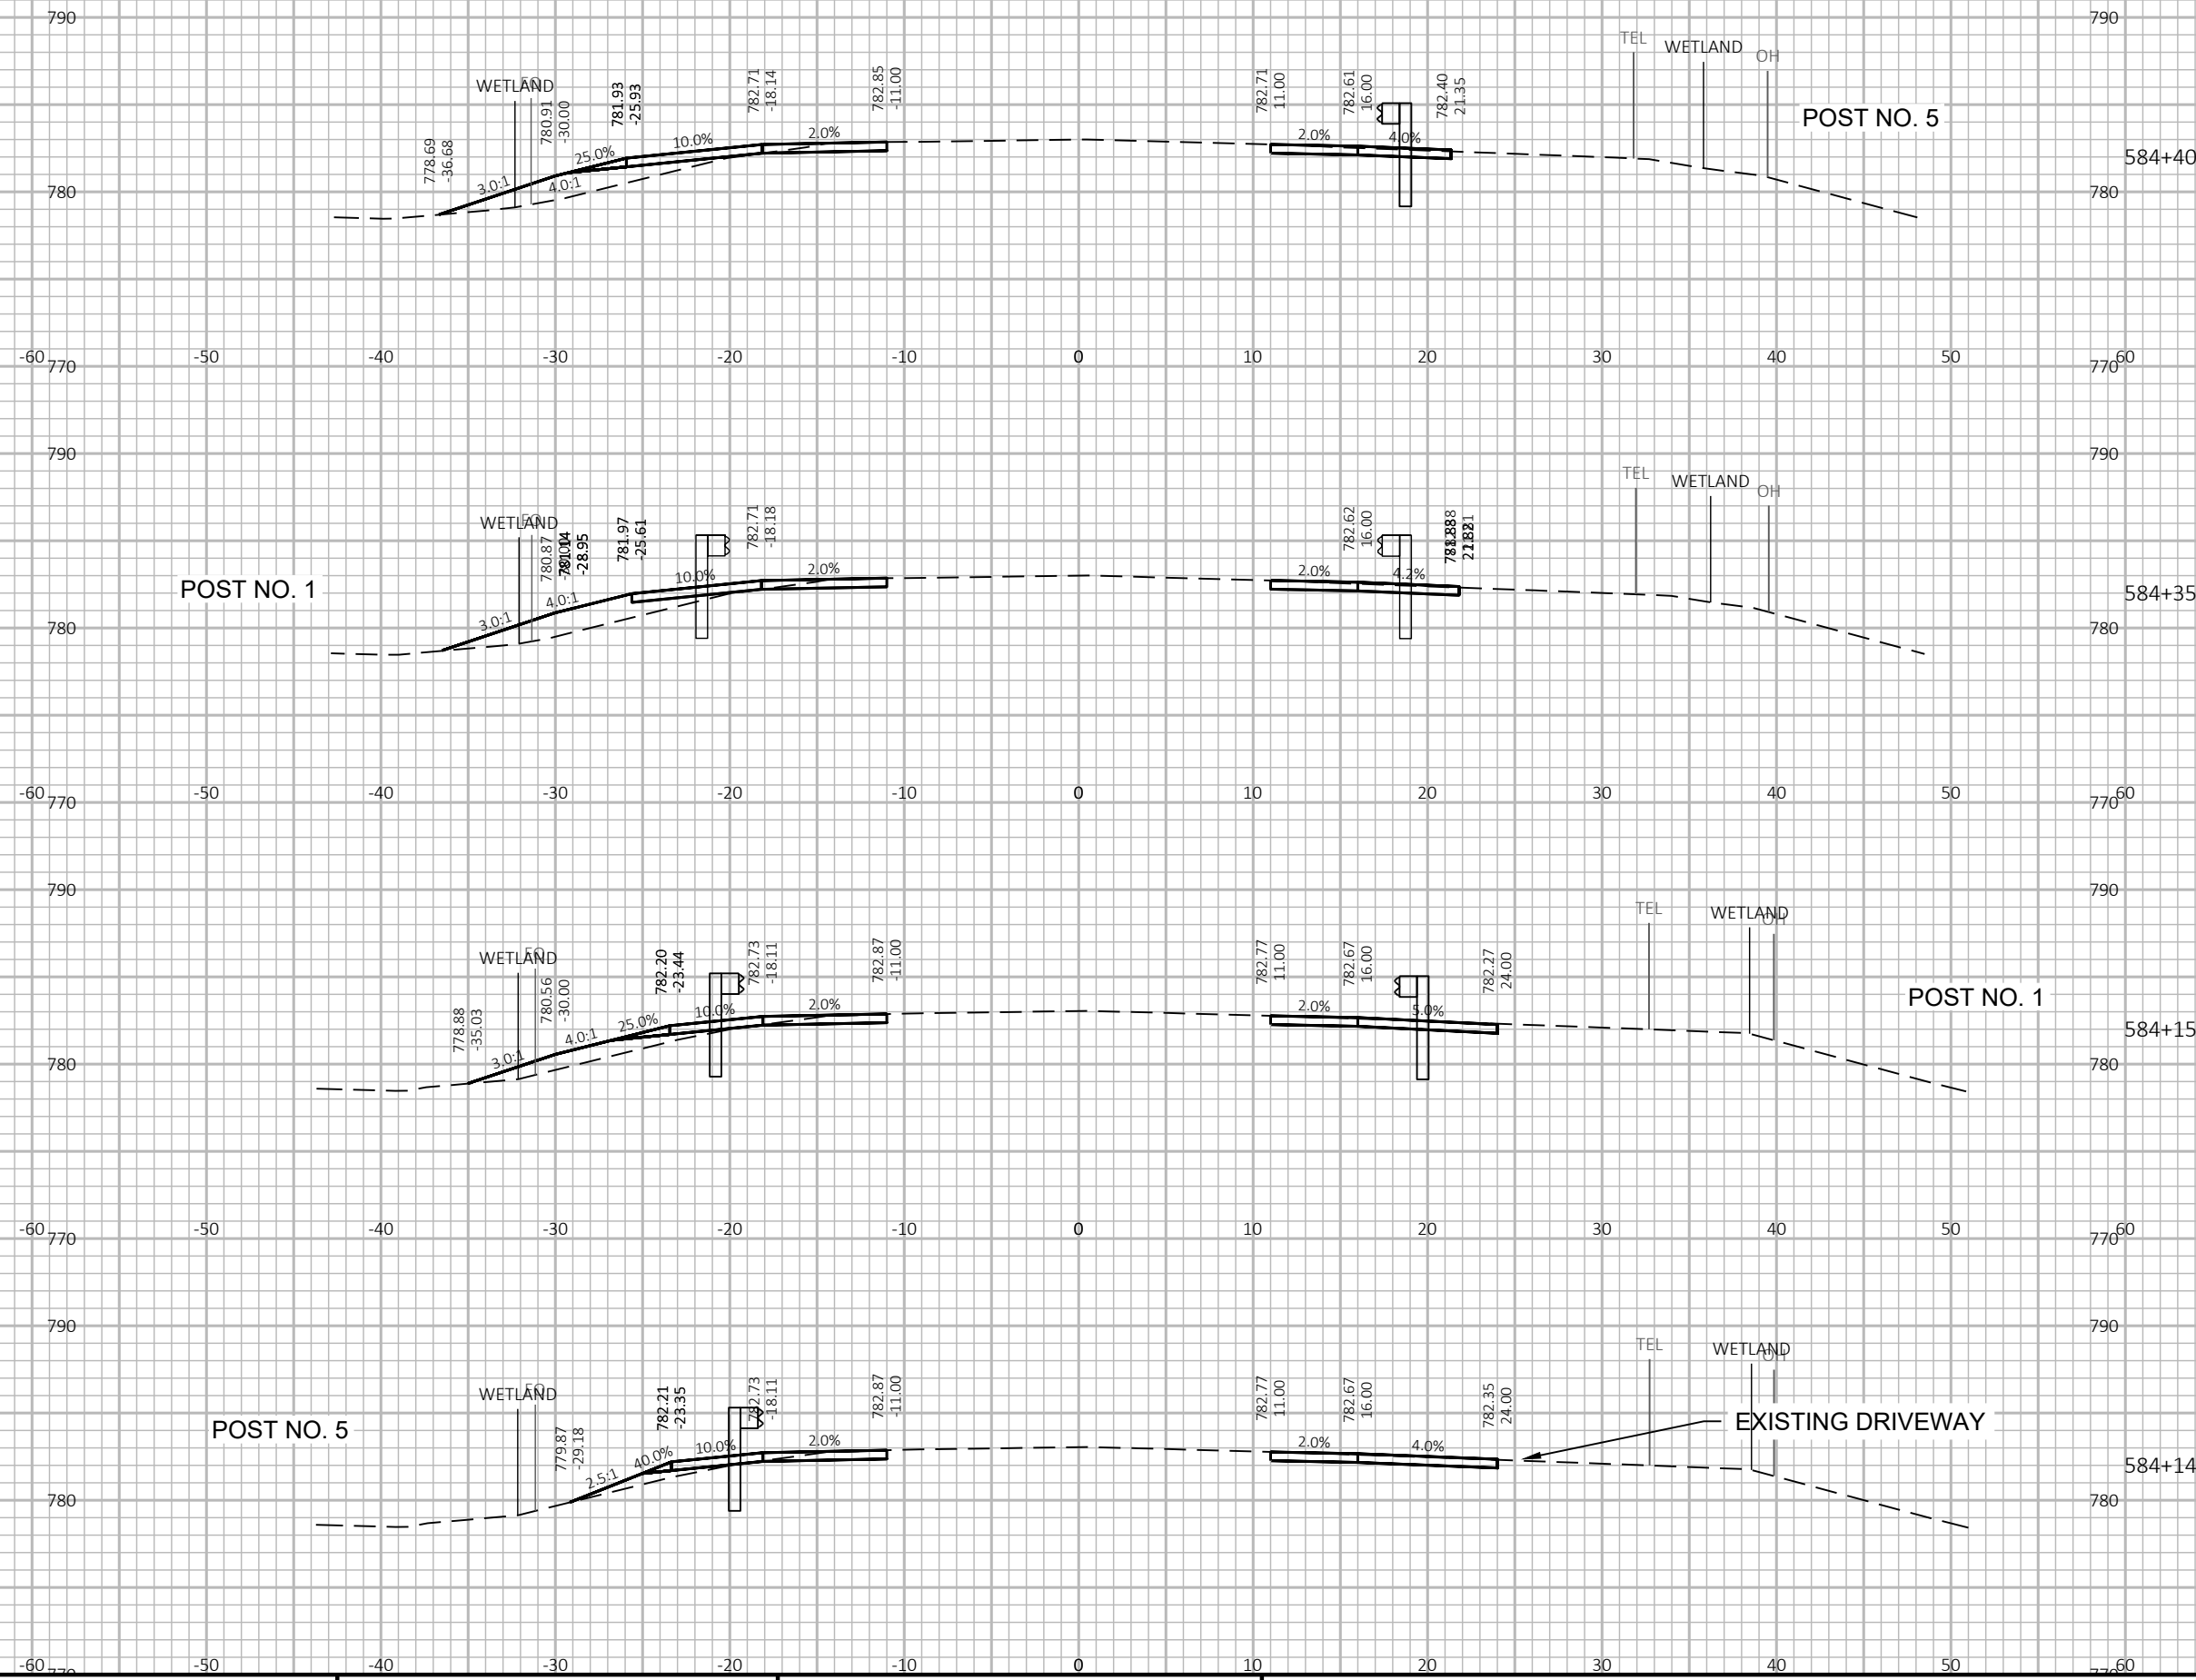


9


9

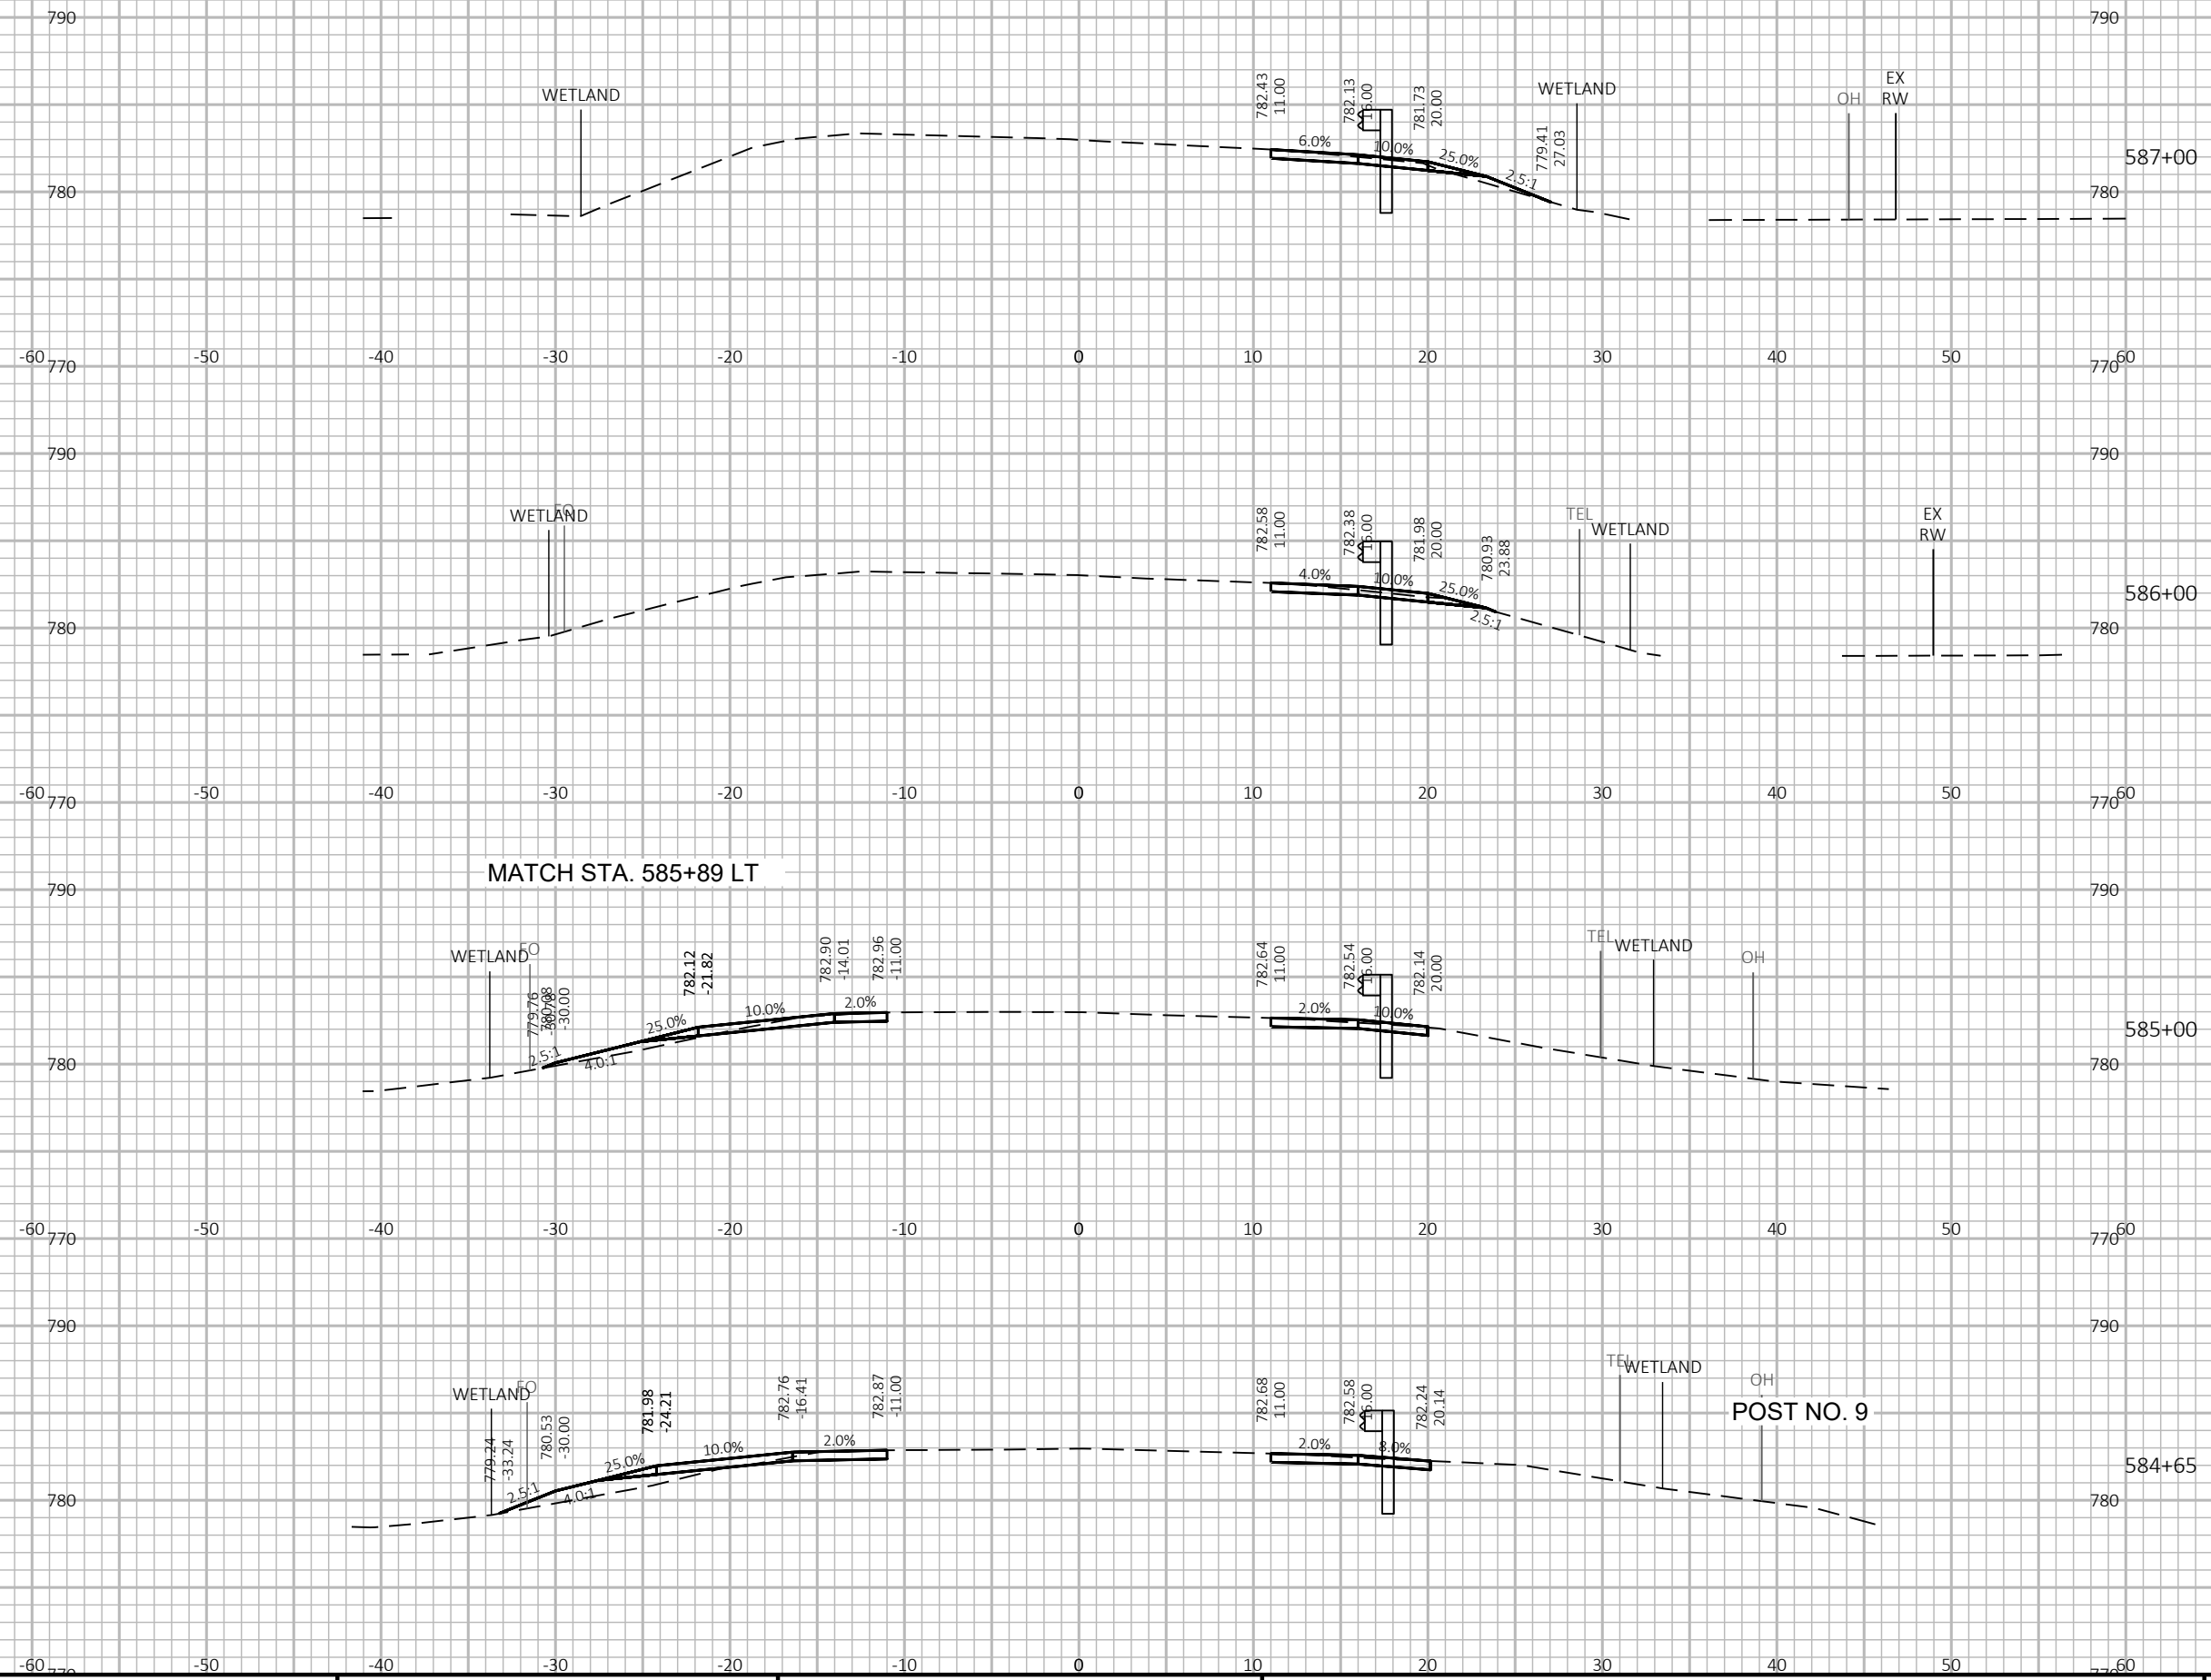



MATCH STA. 585+89 LT


POST NO. 9

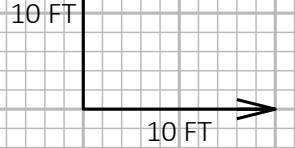


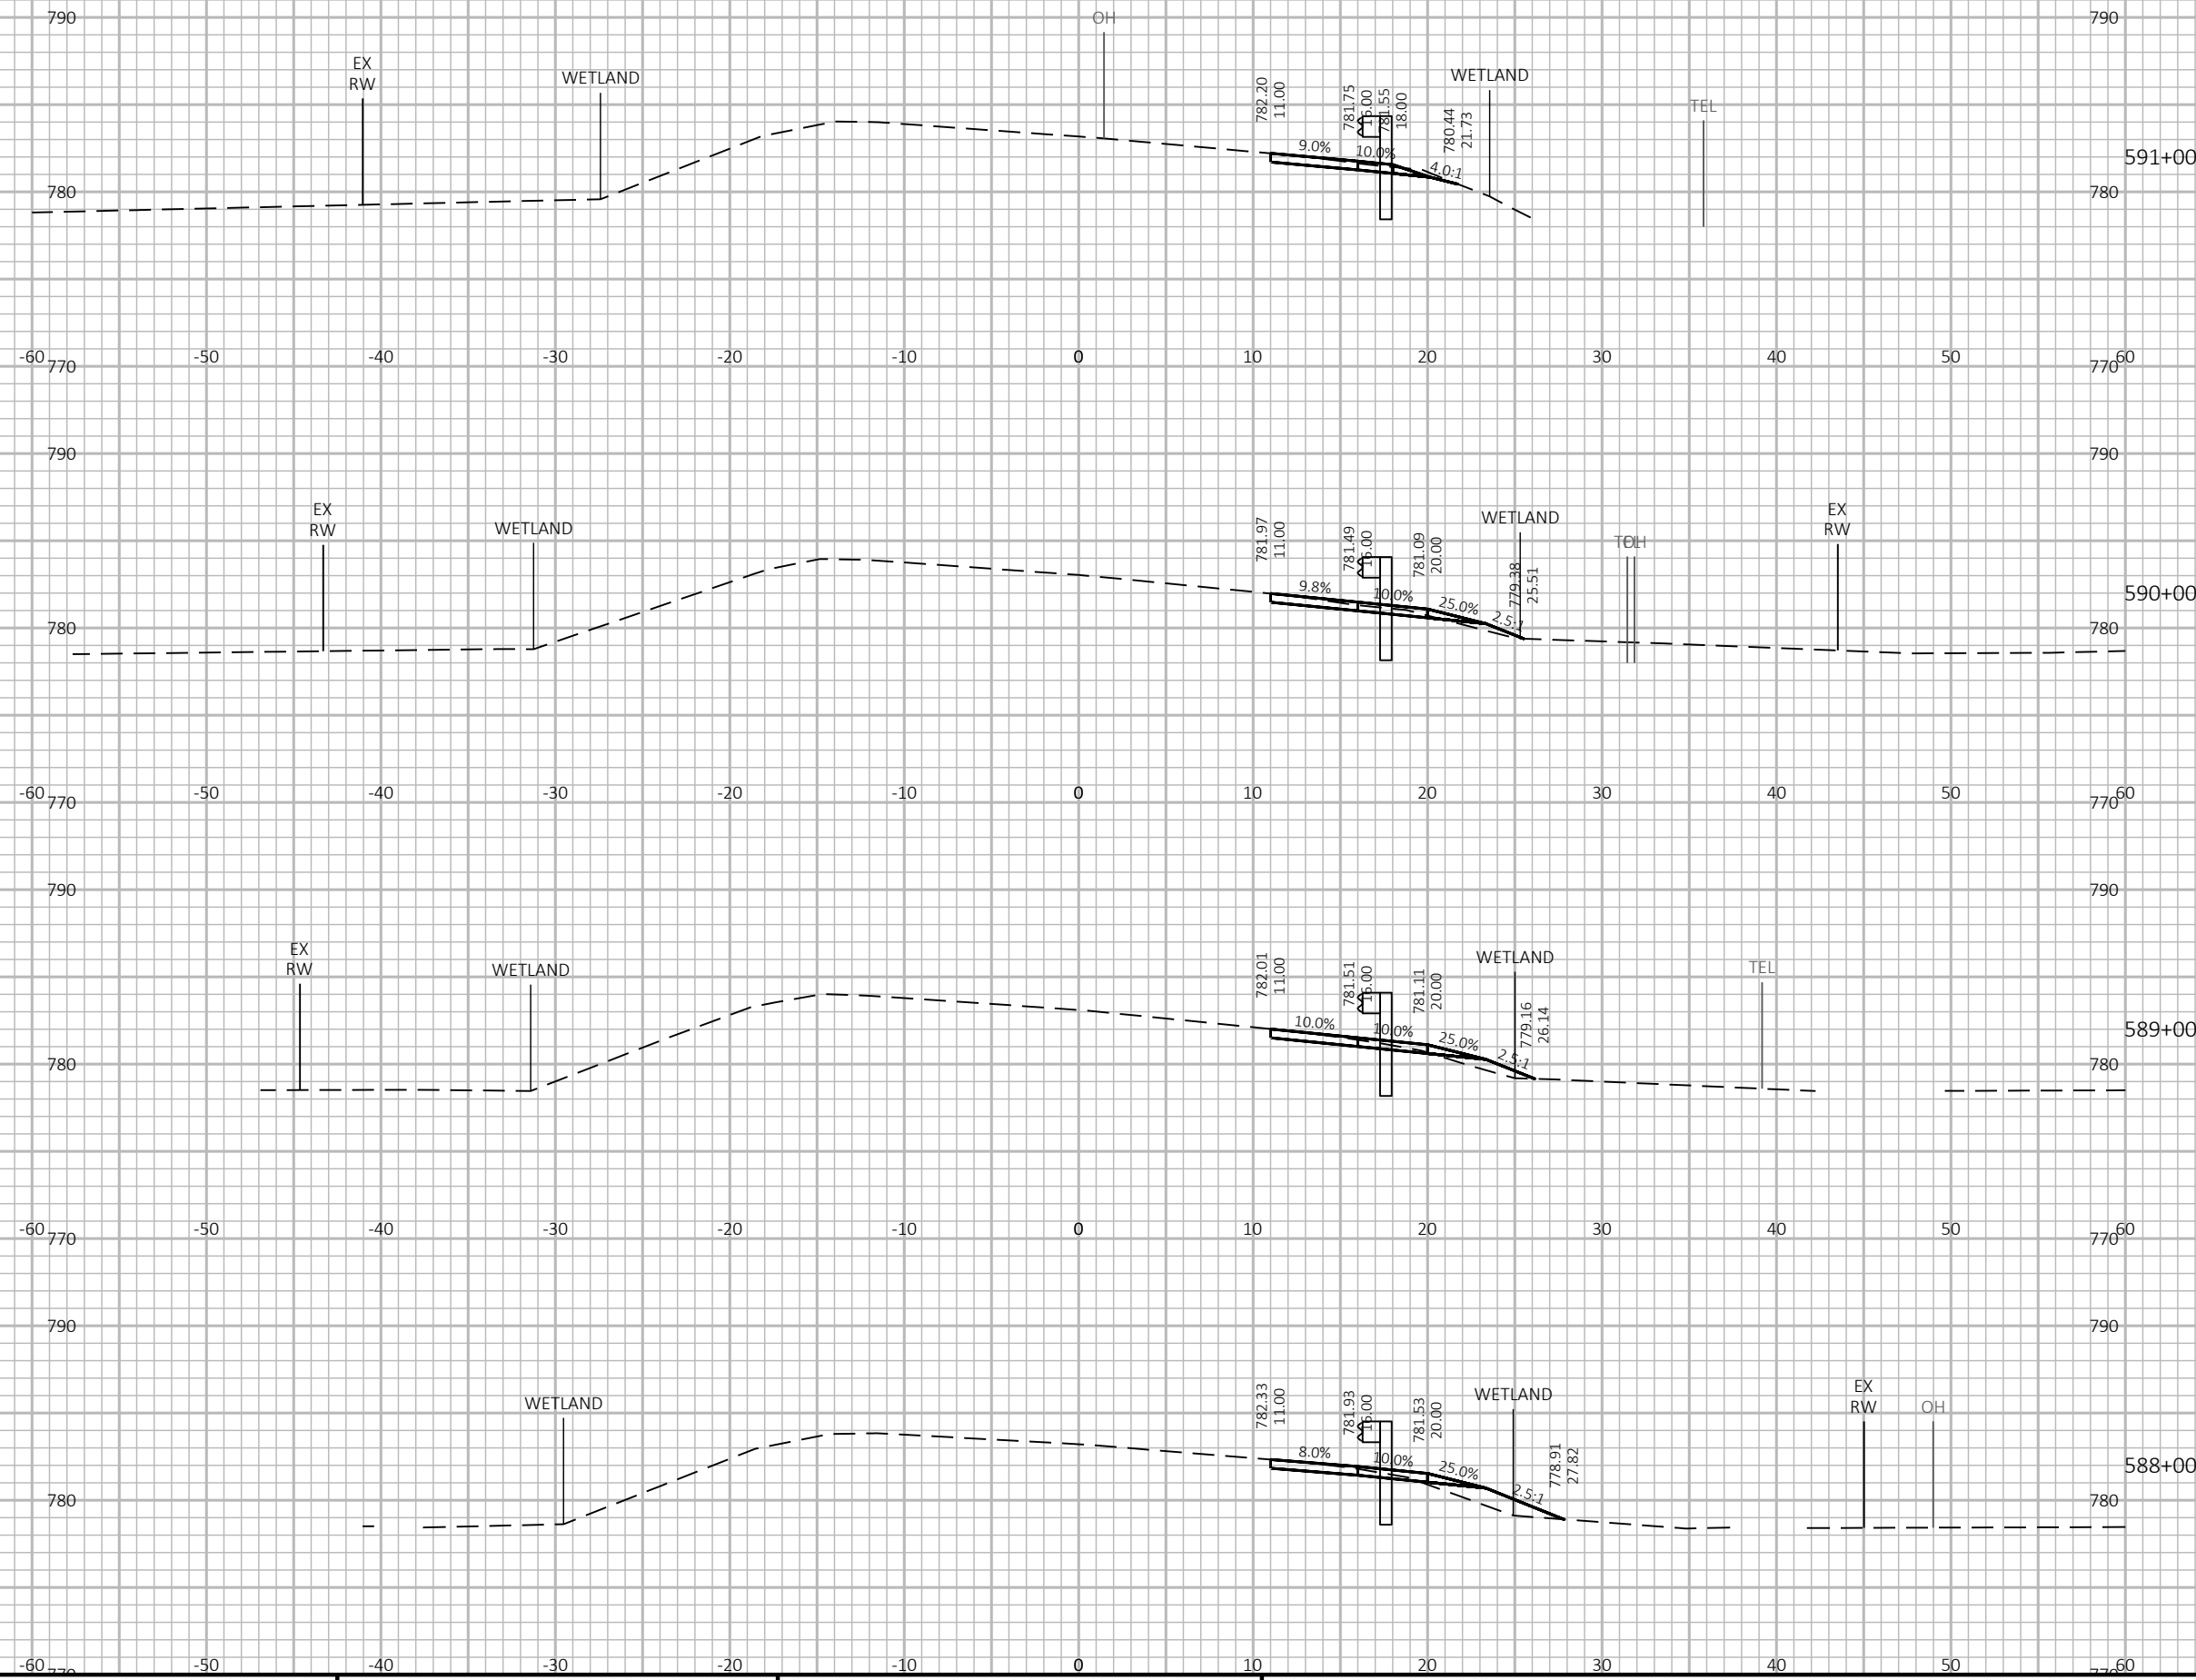


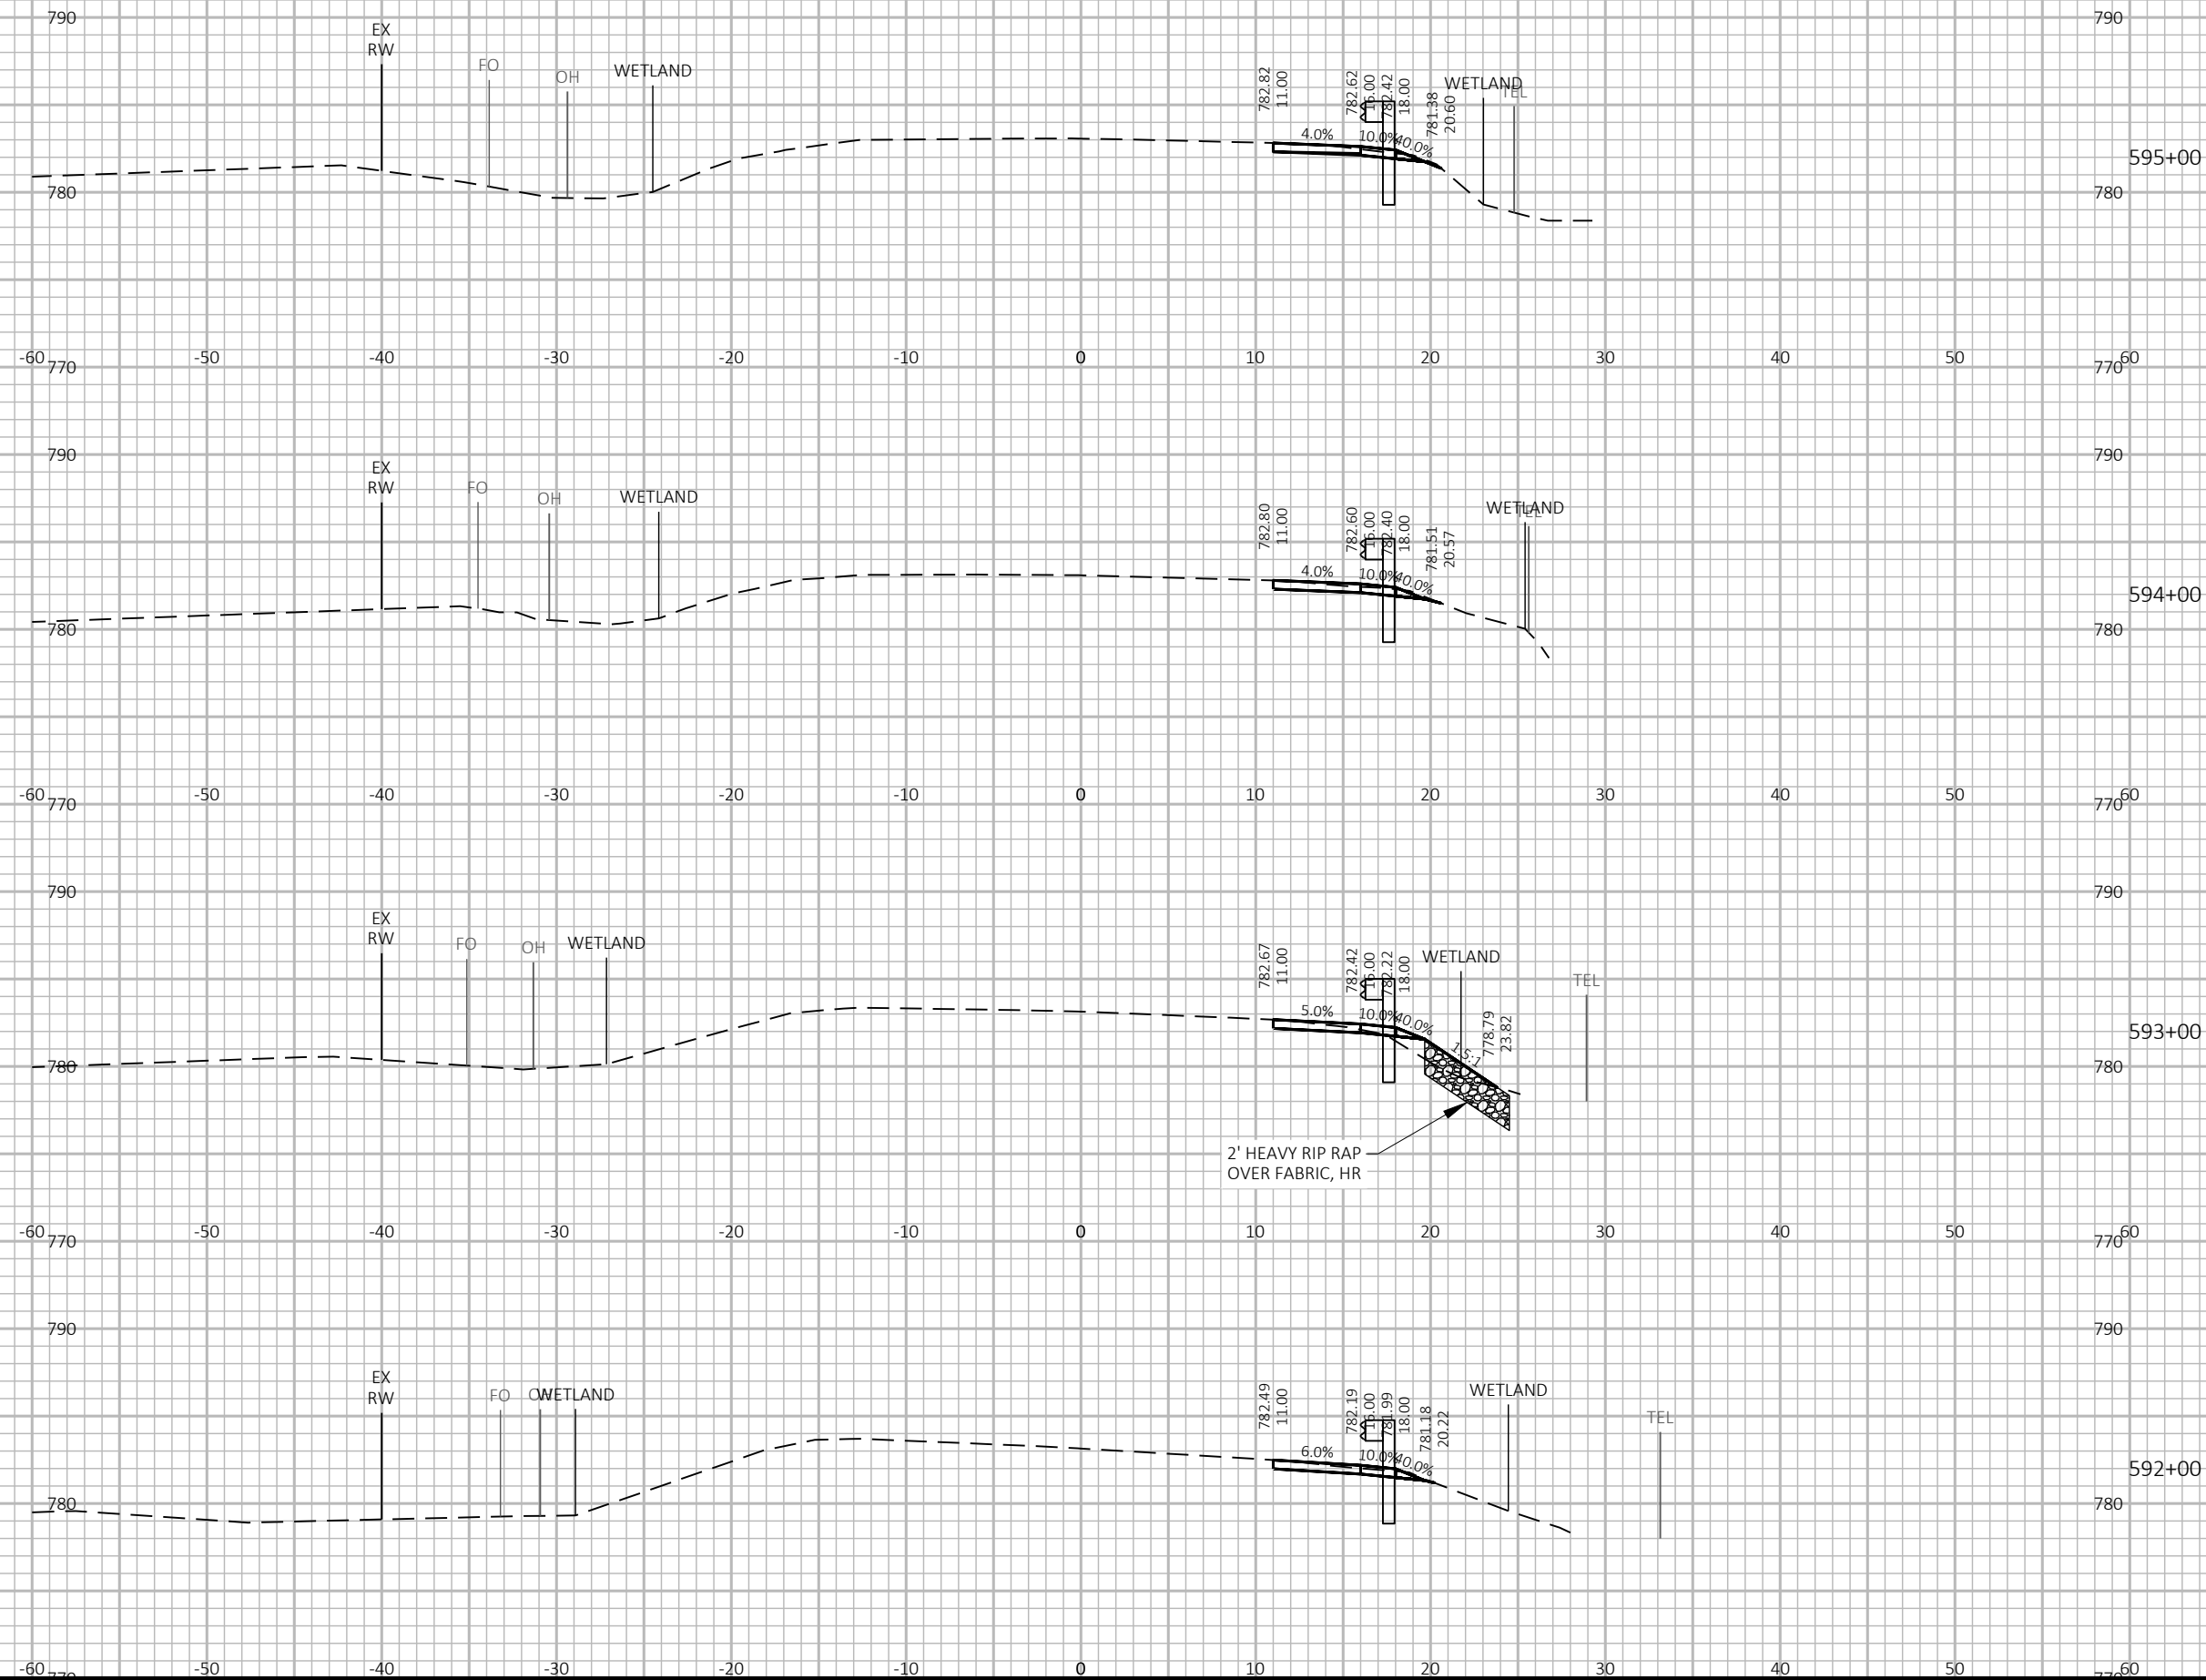

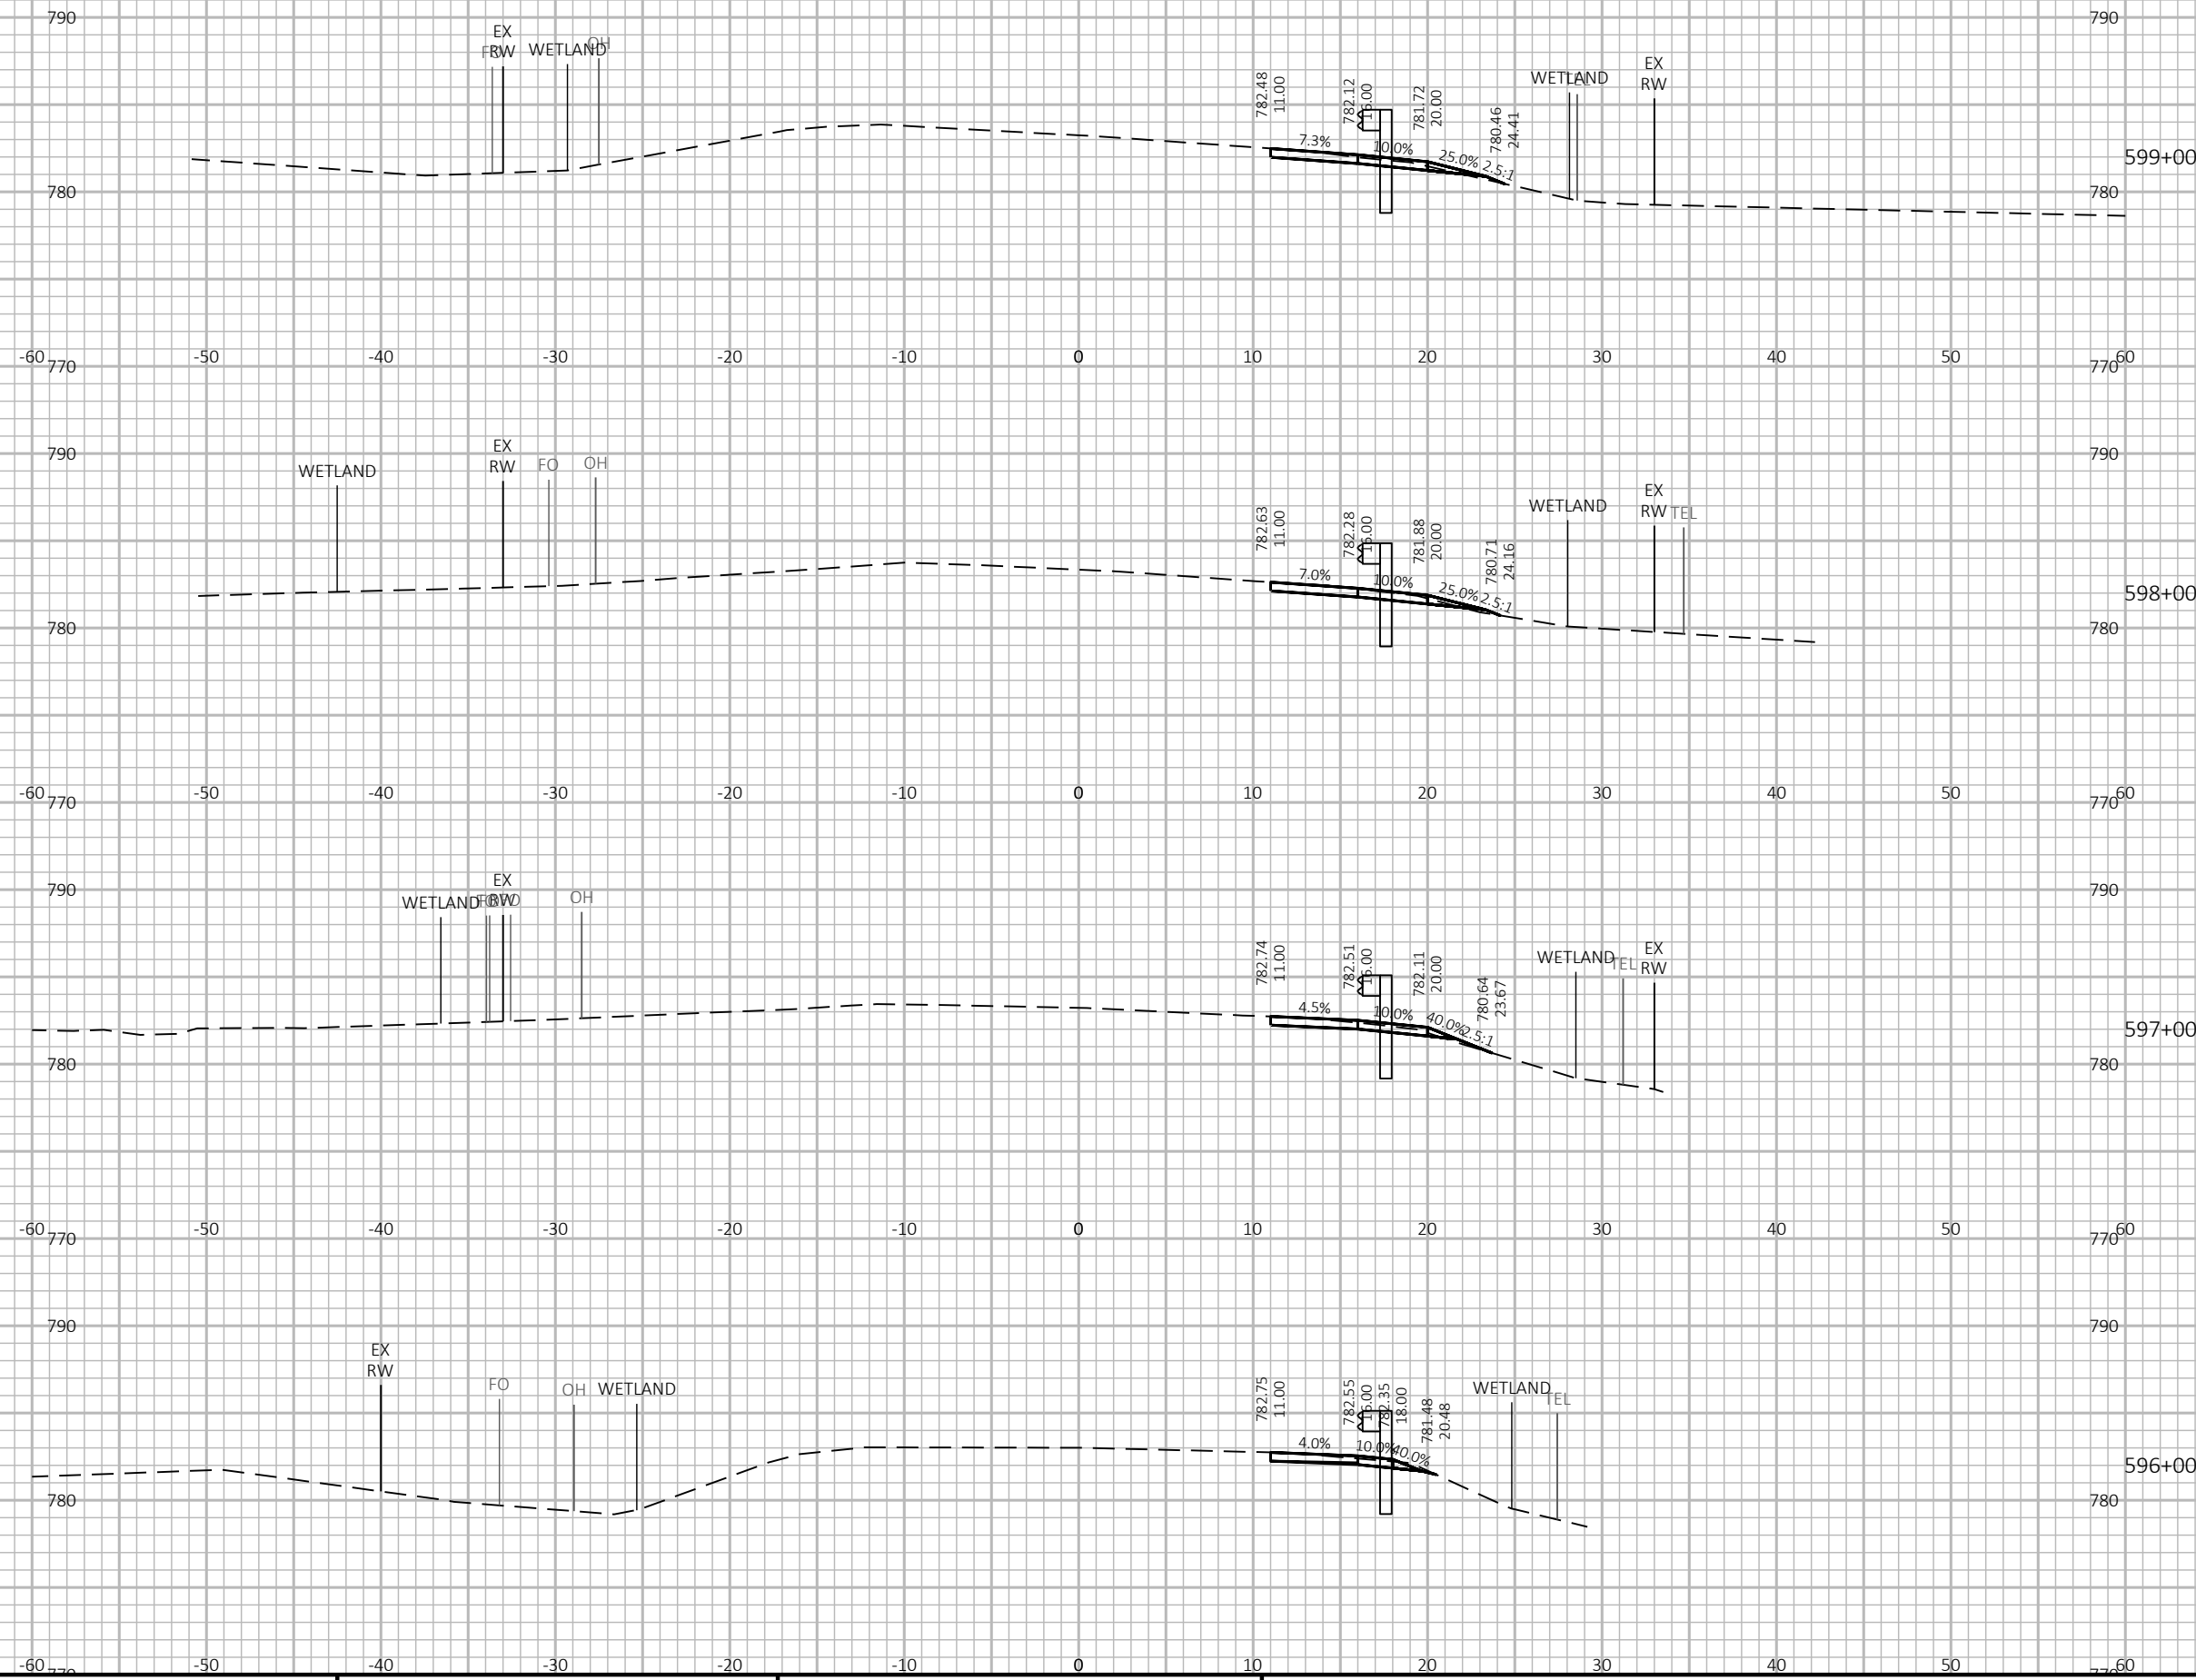

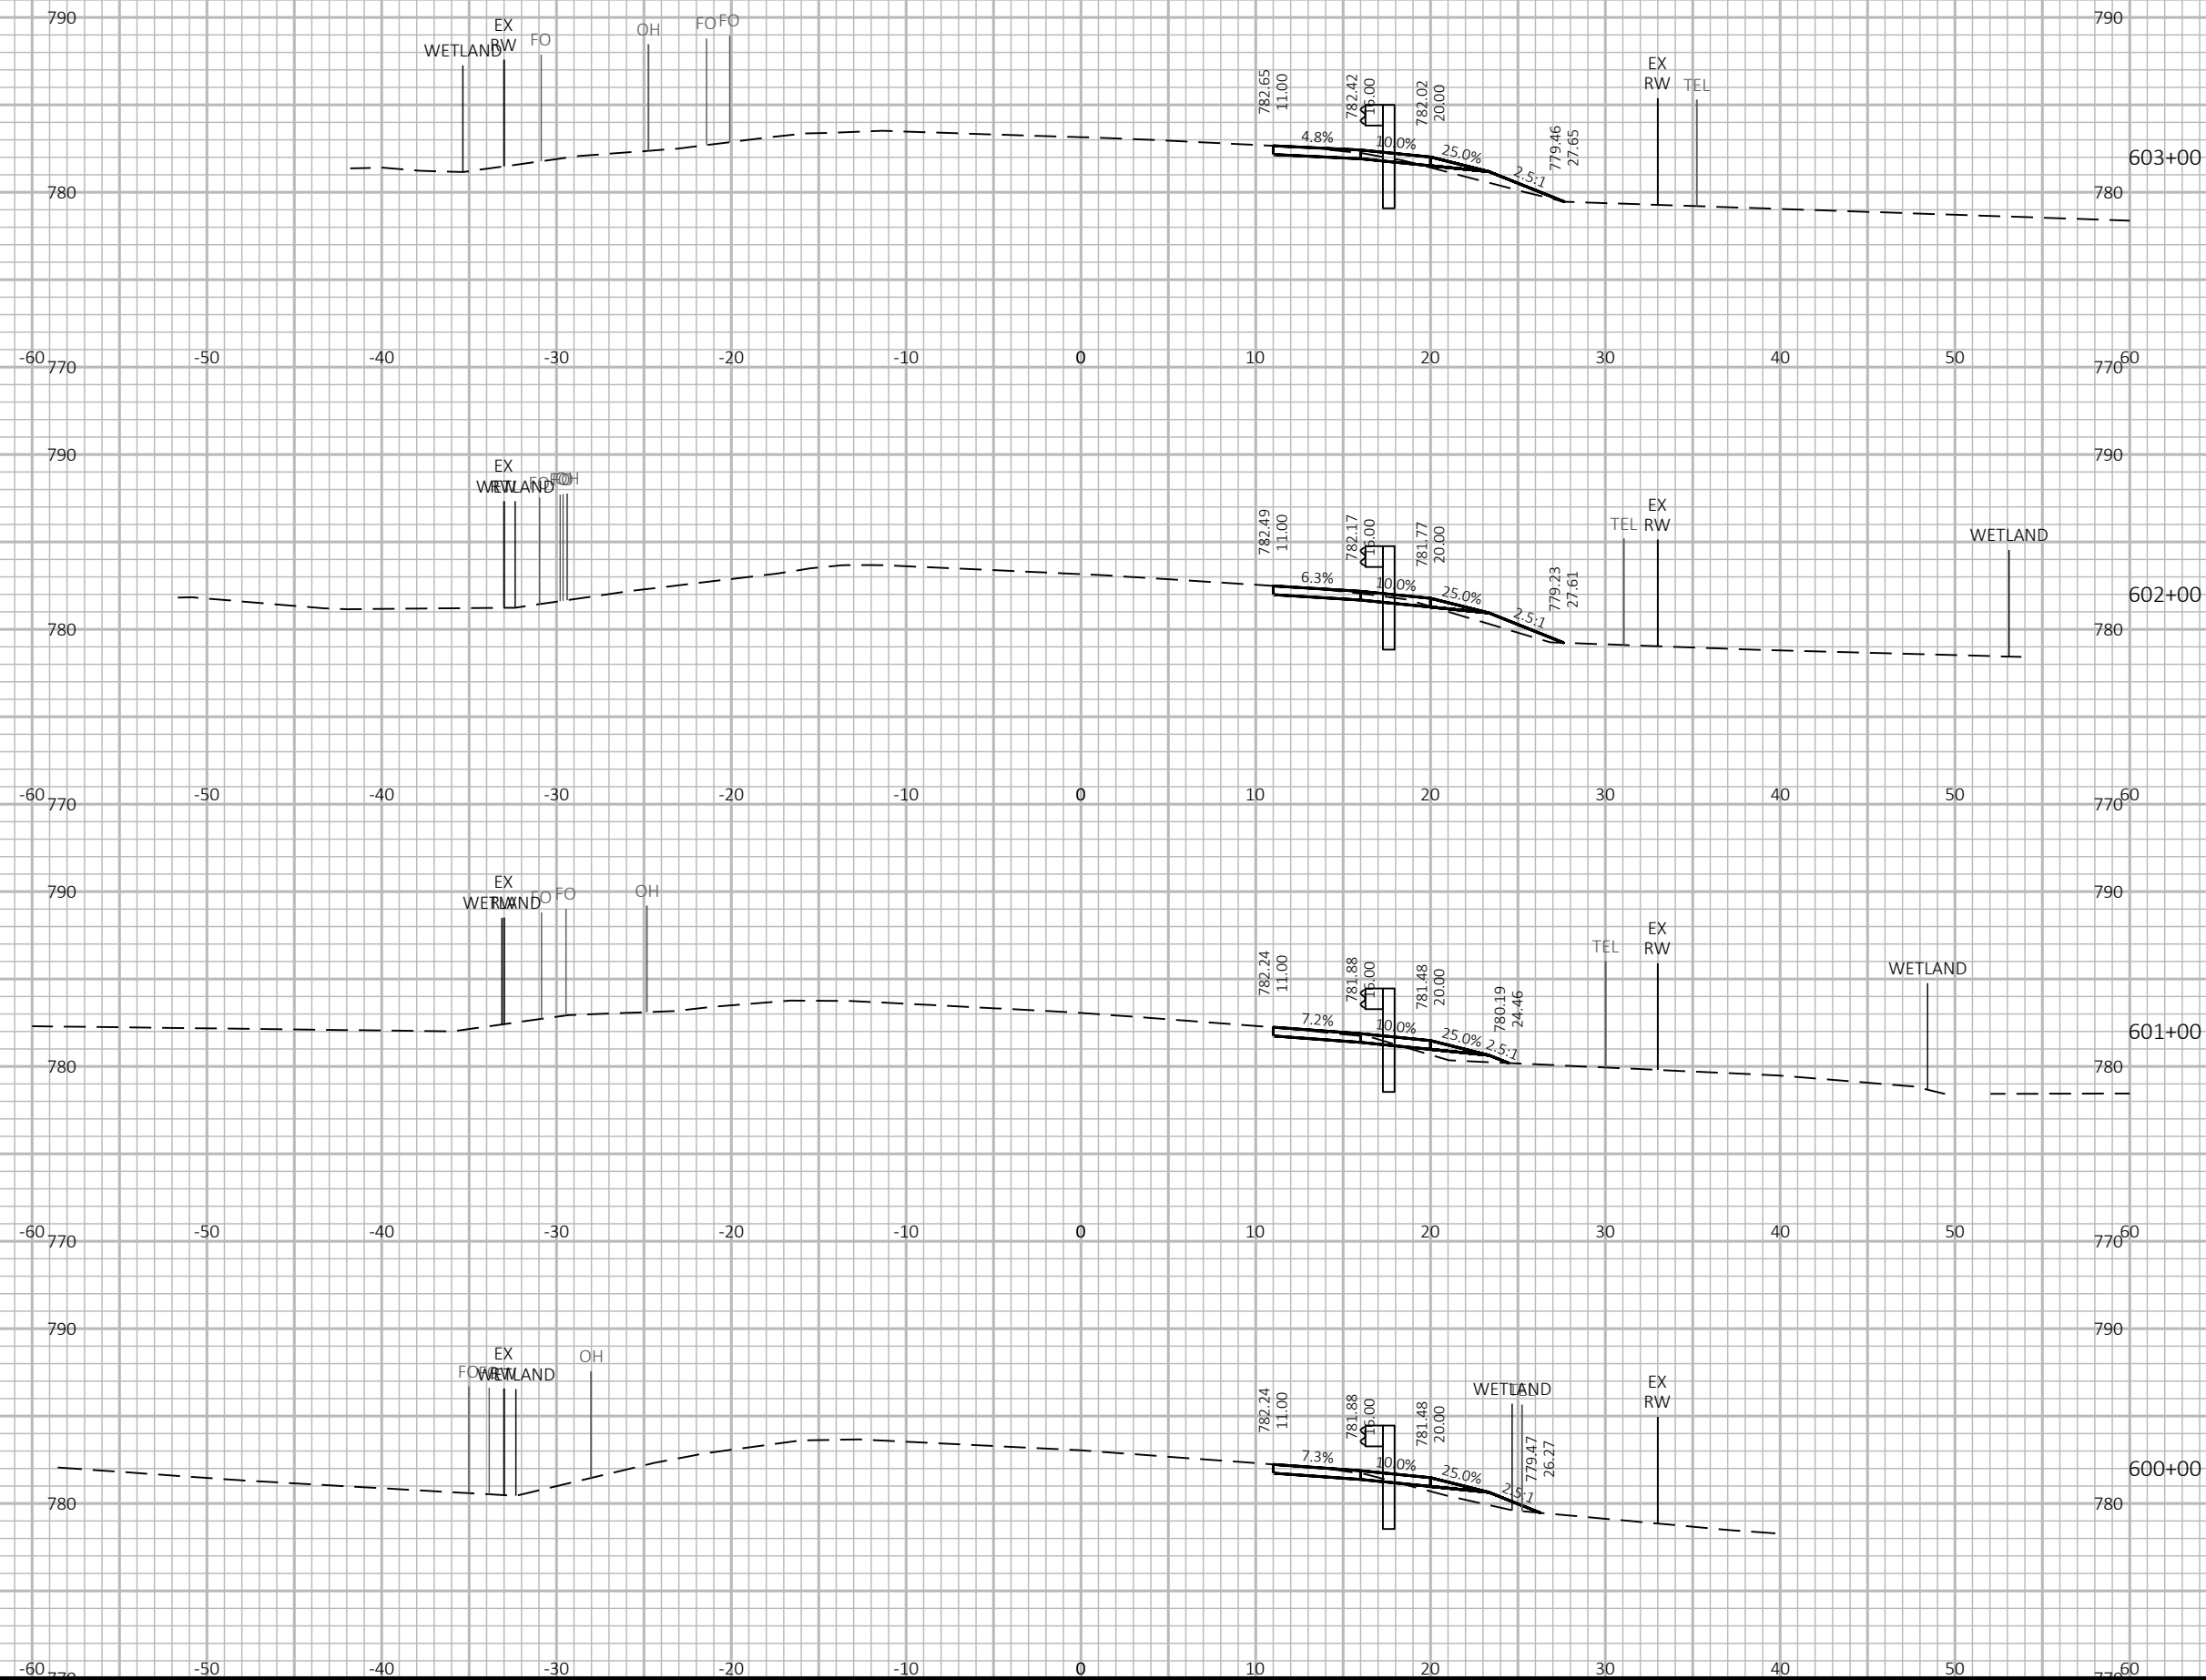

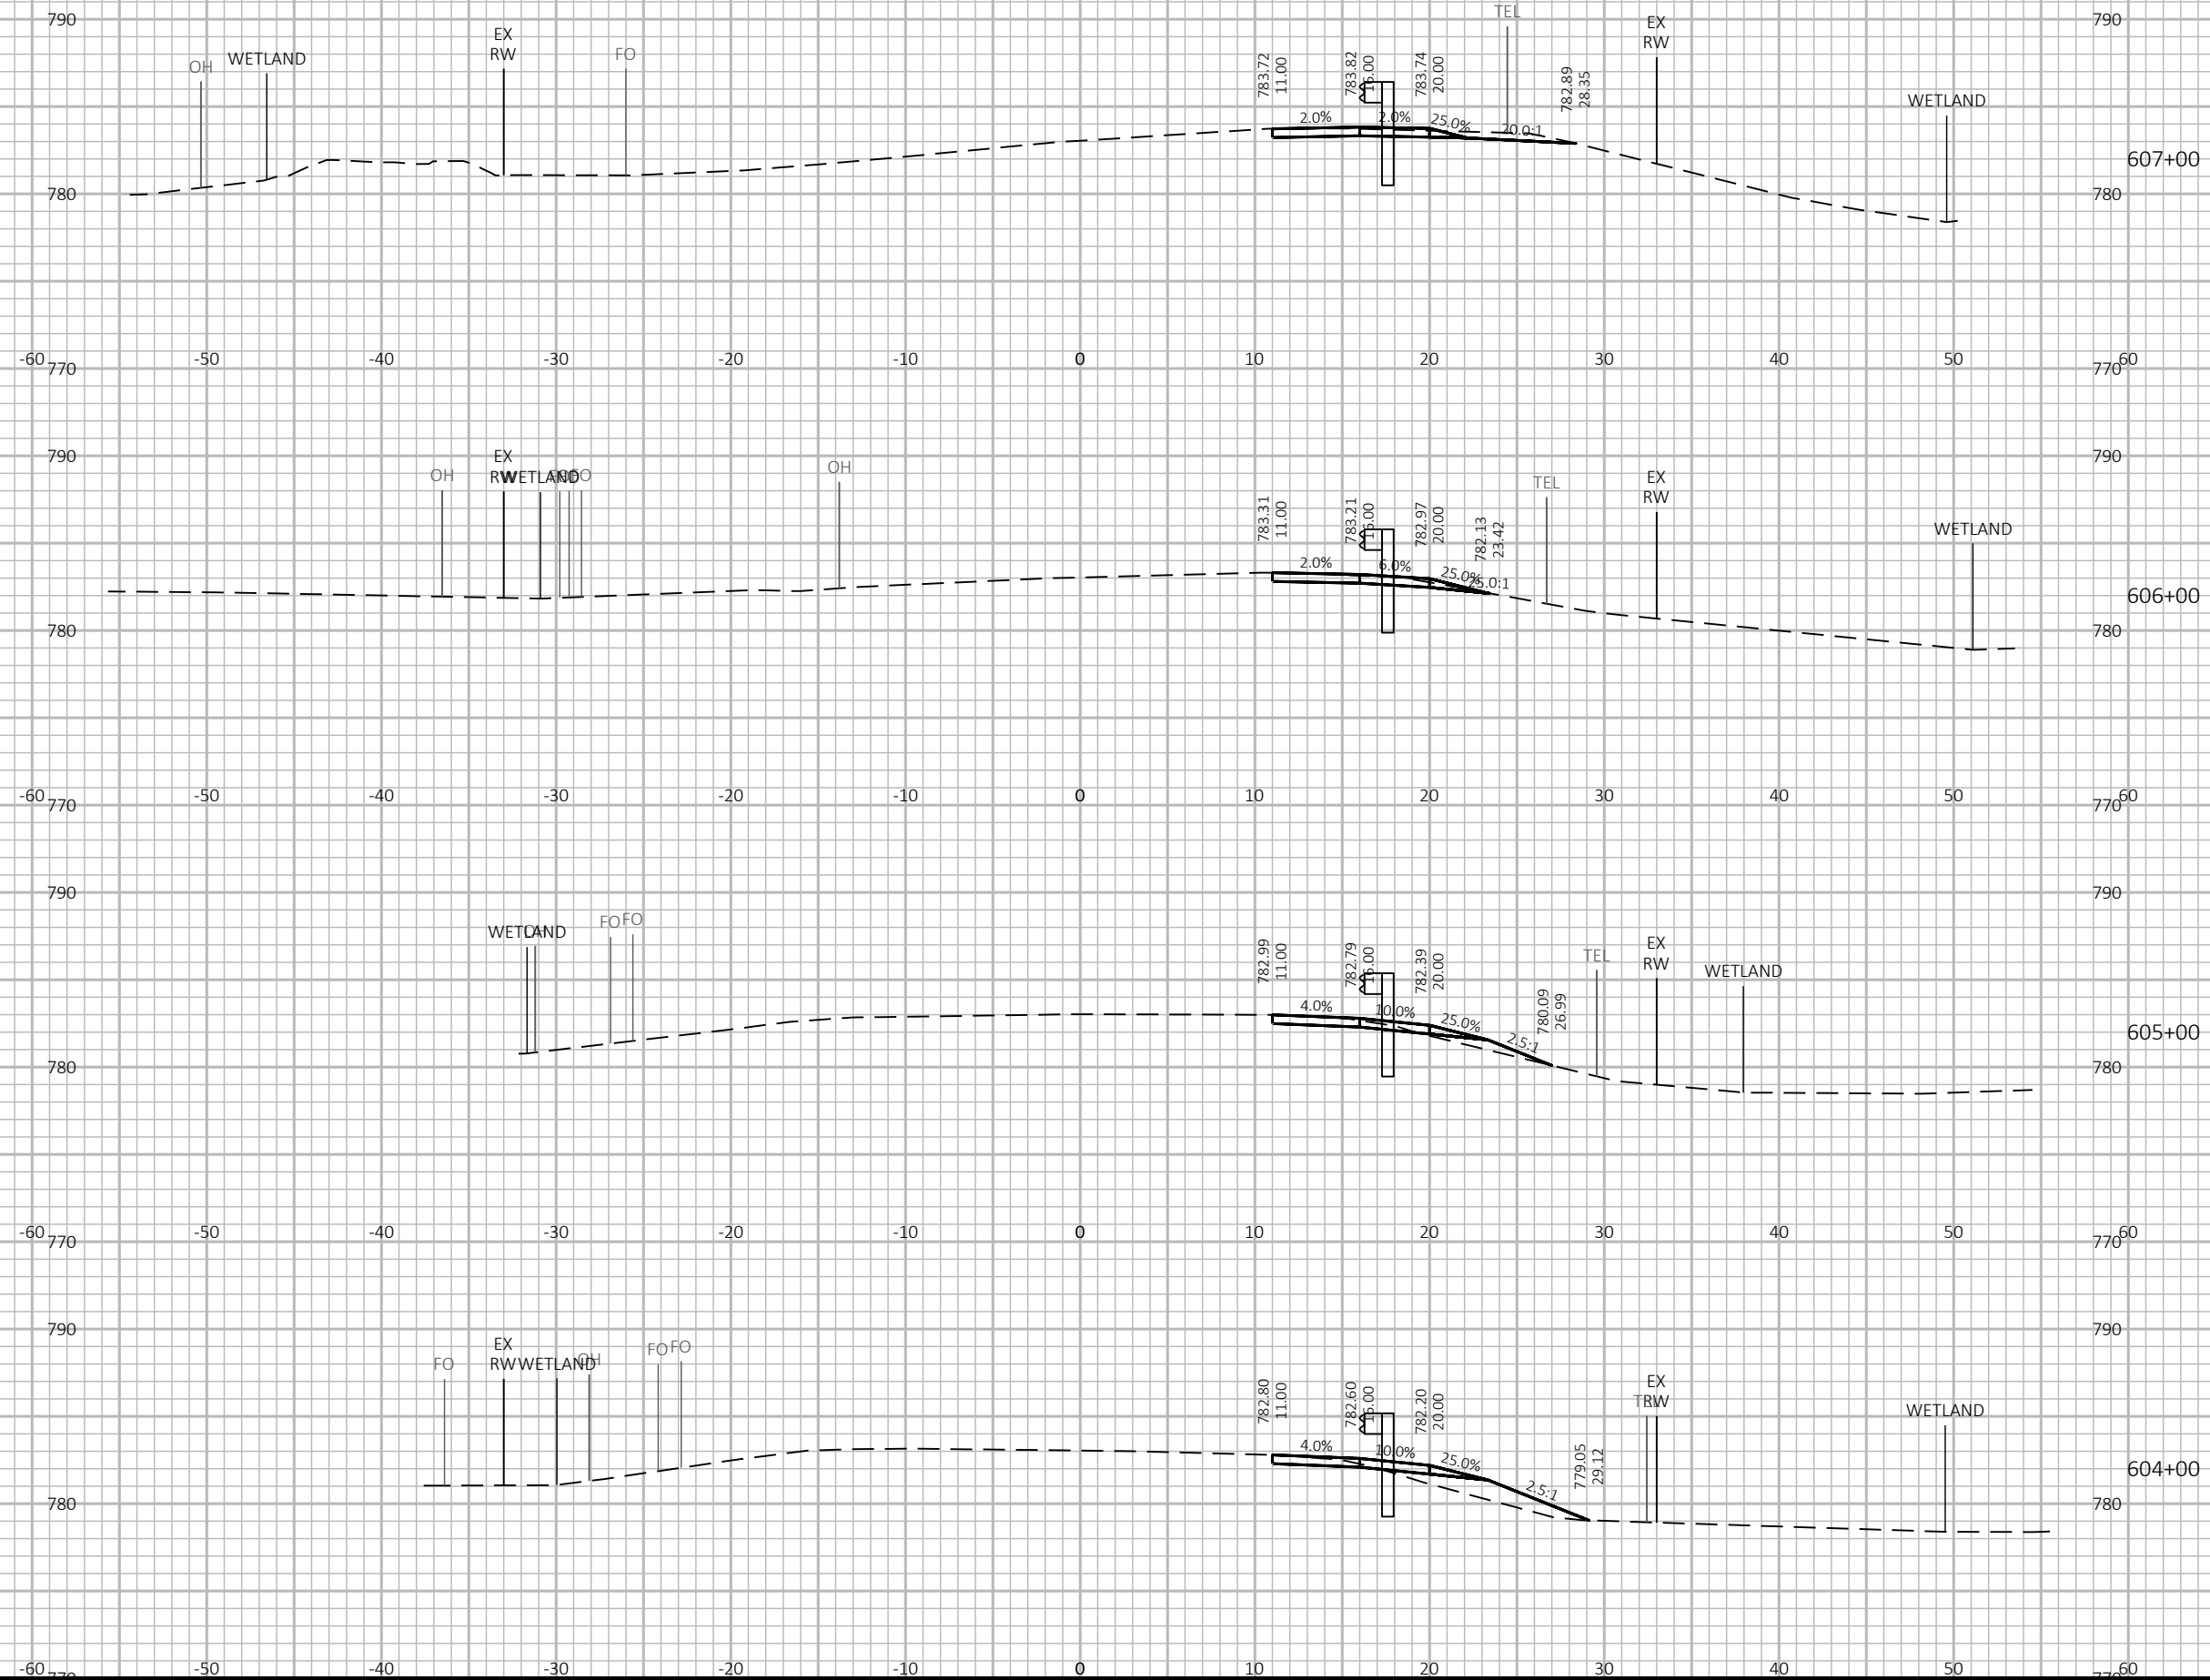

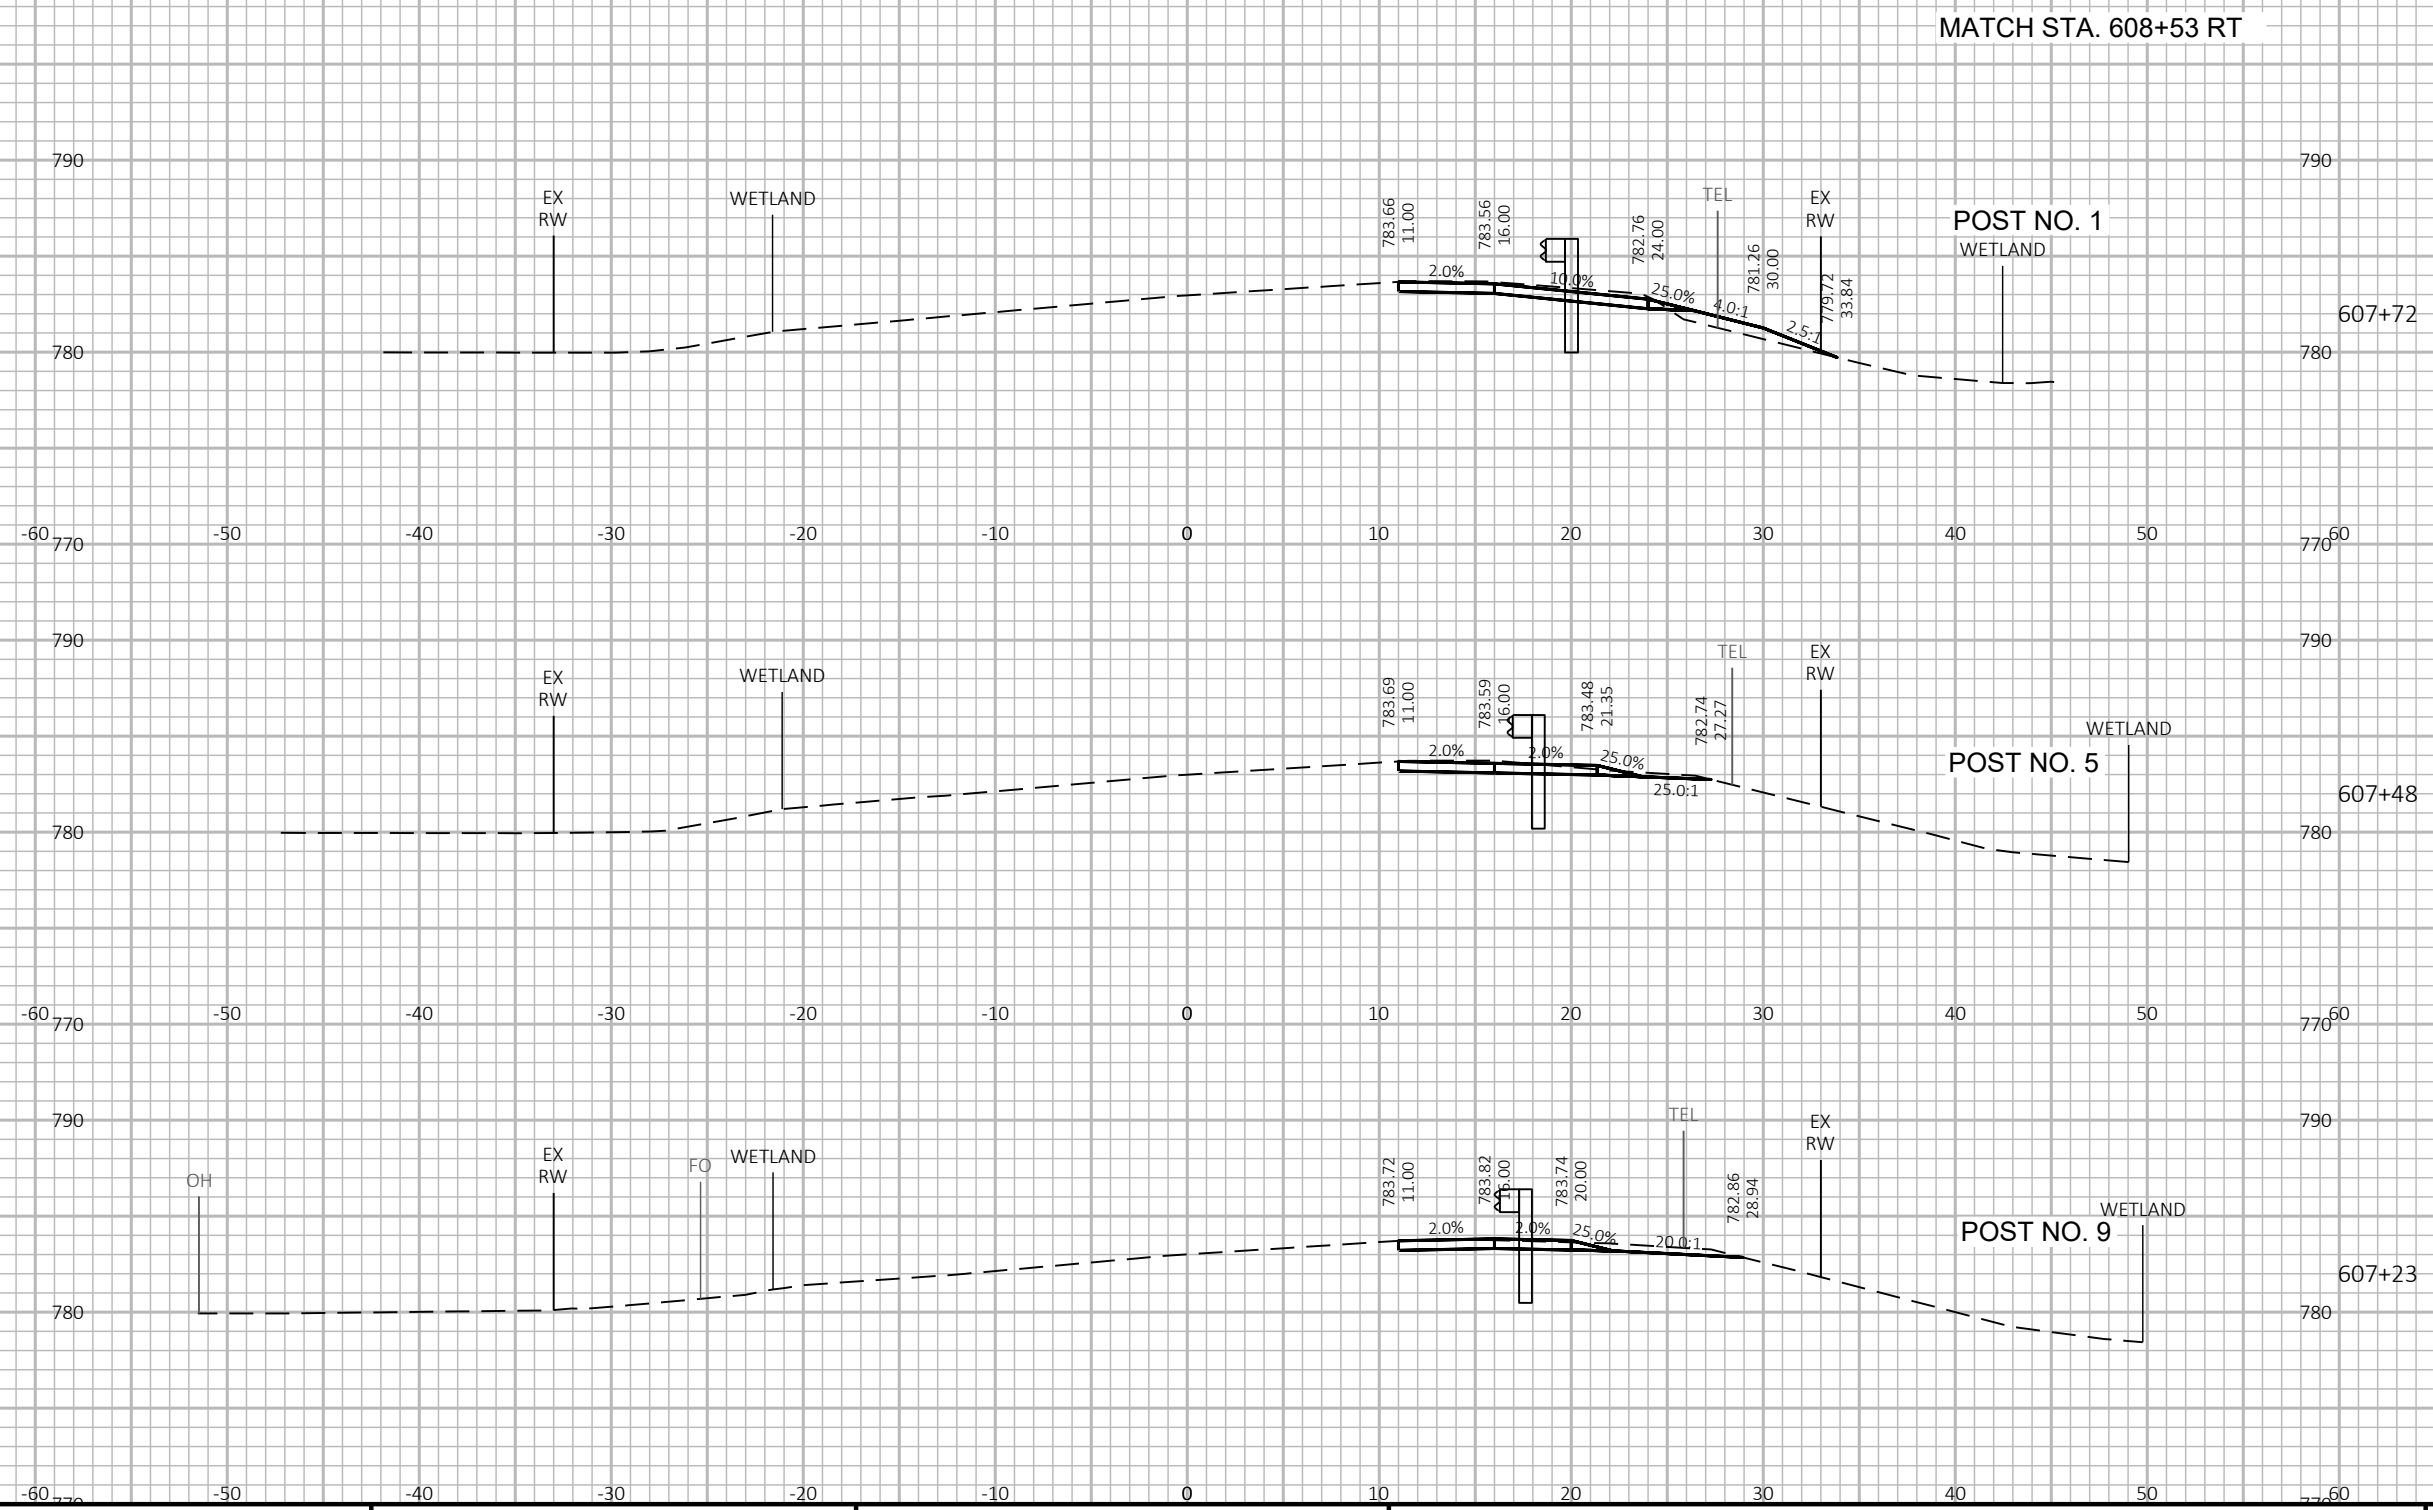

9

9