


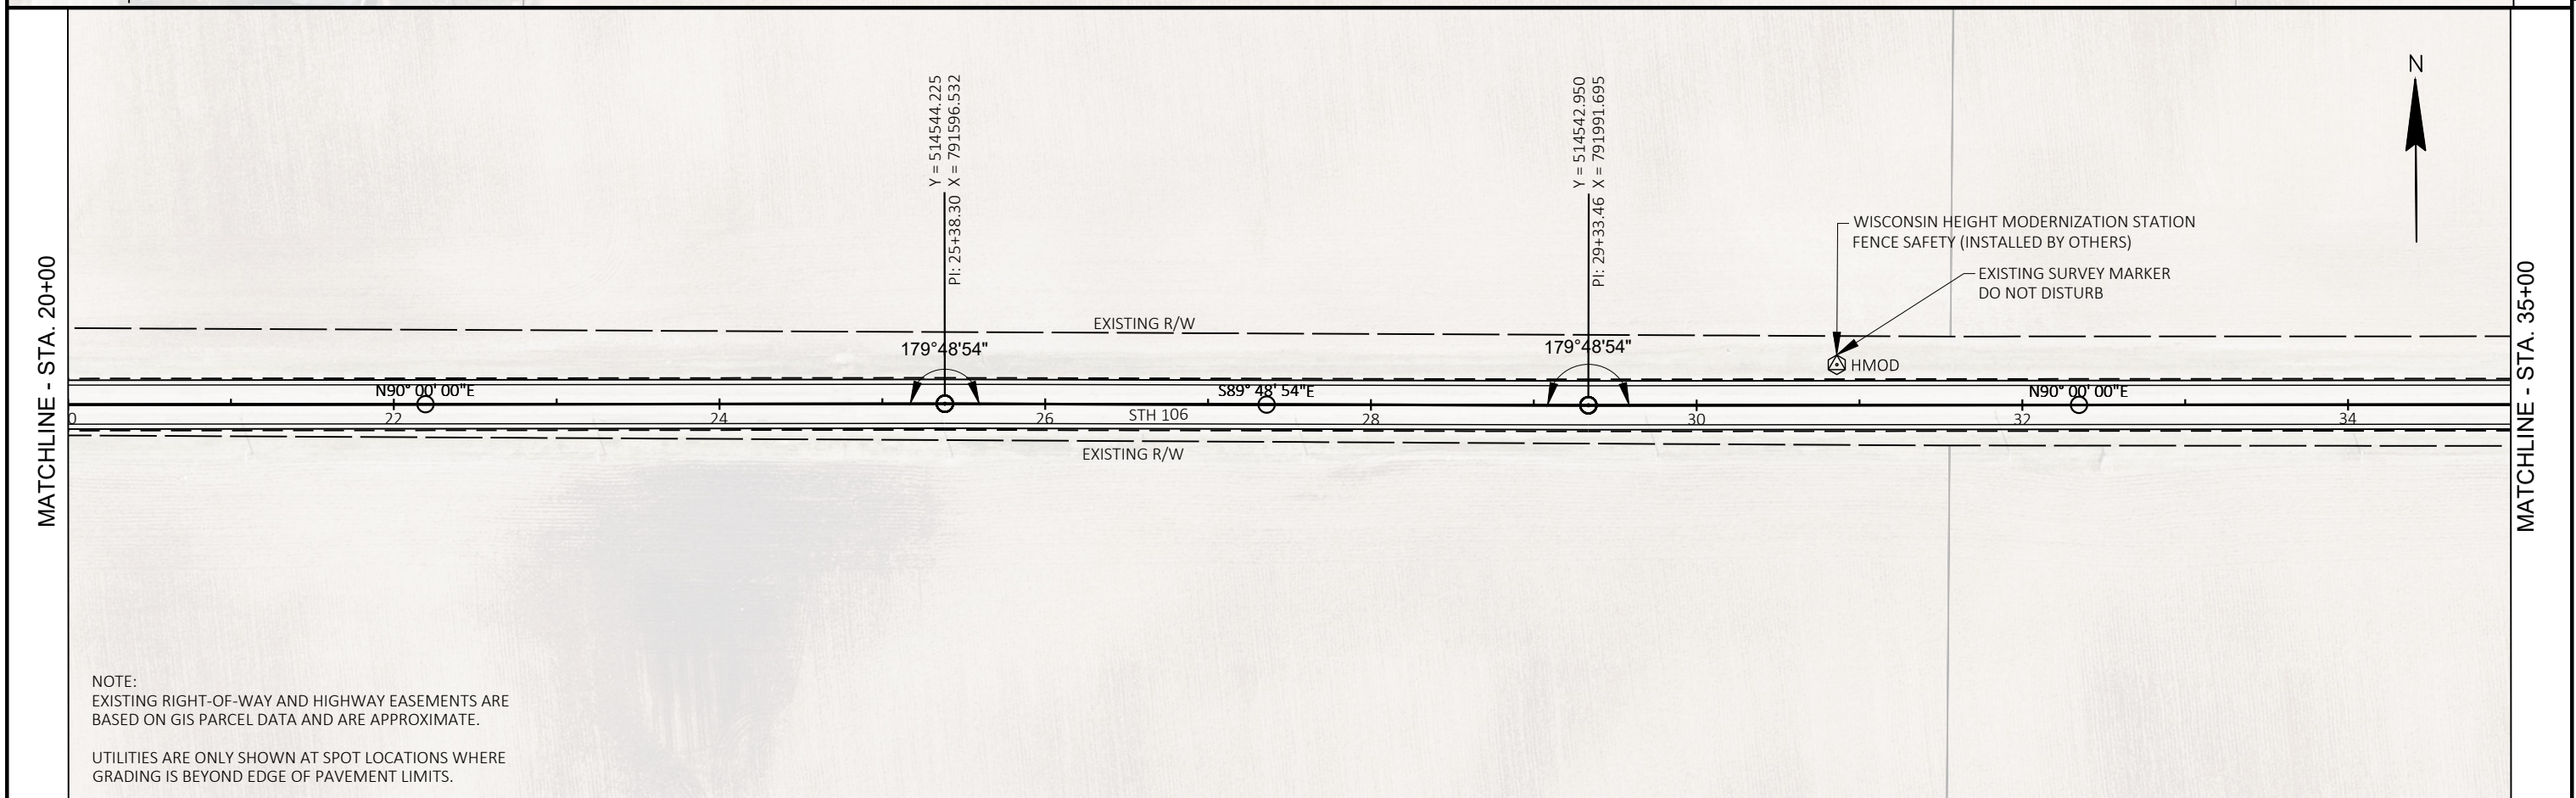
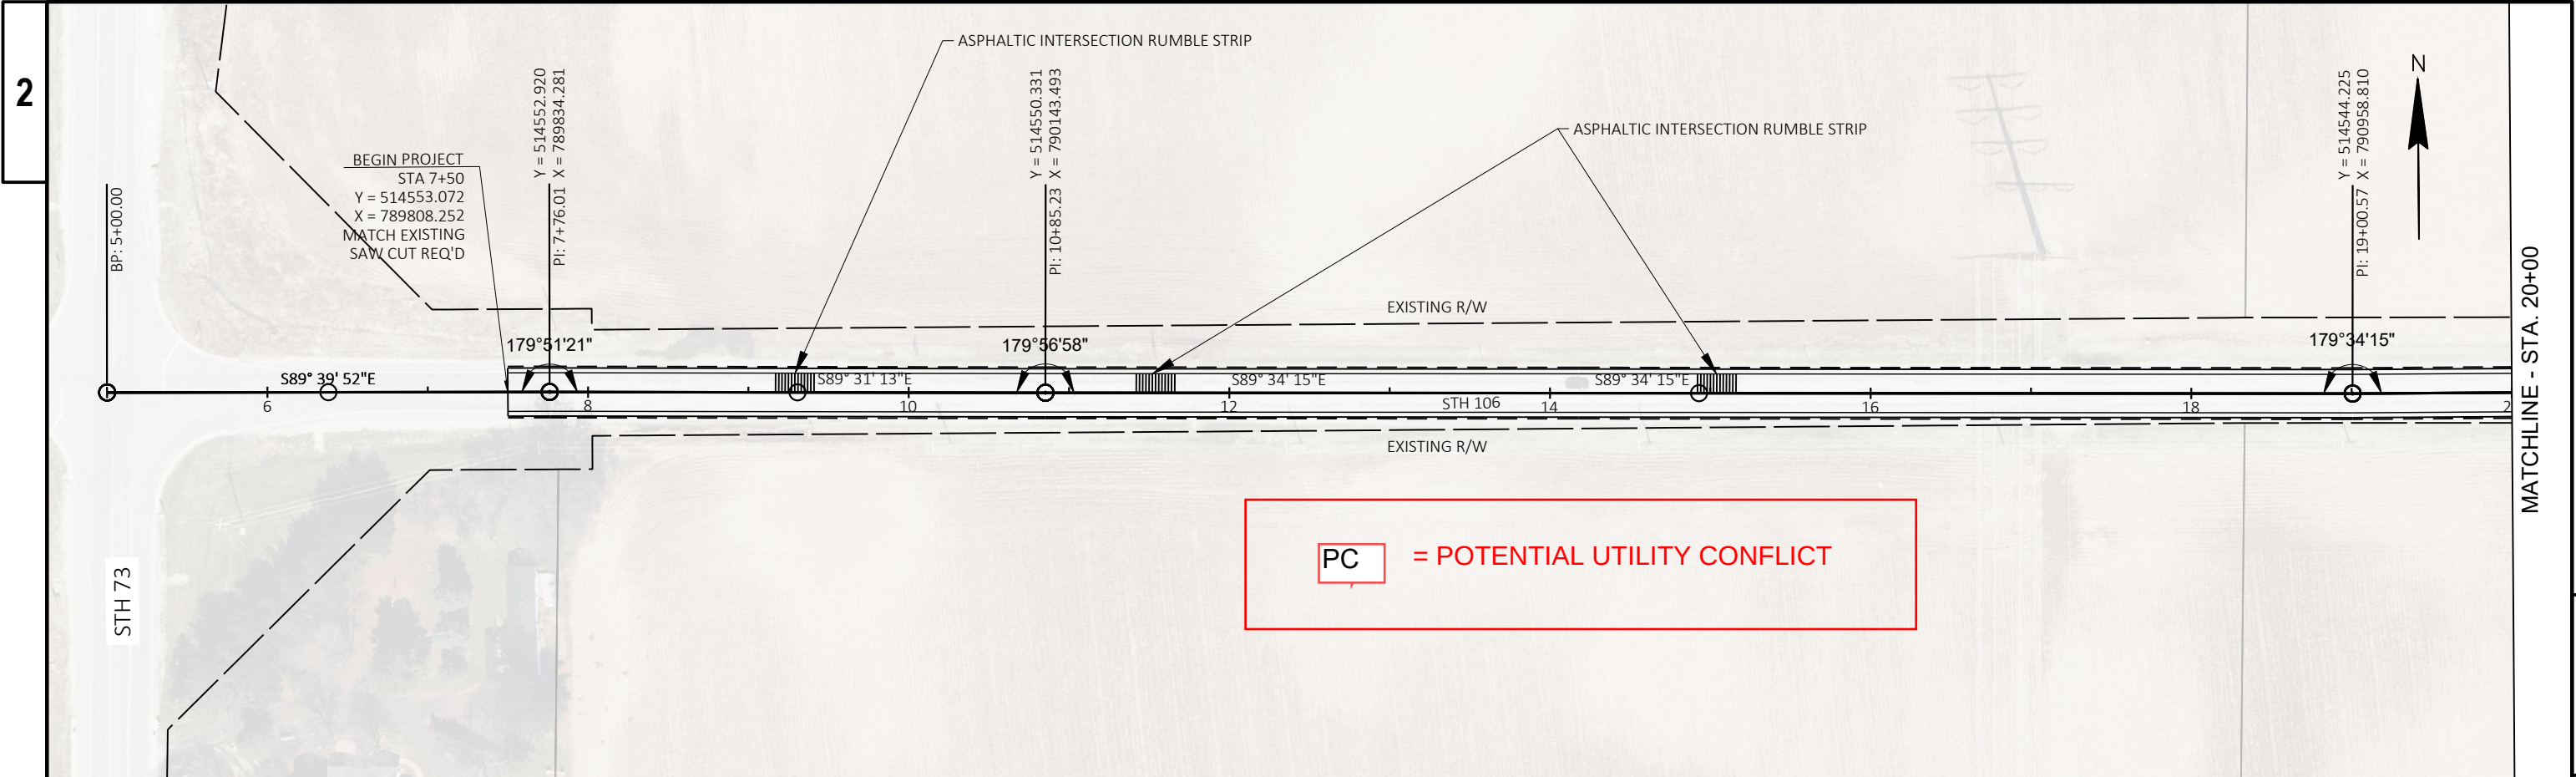


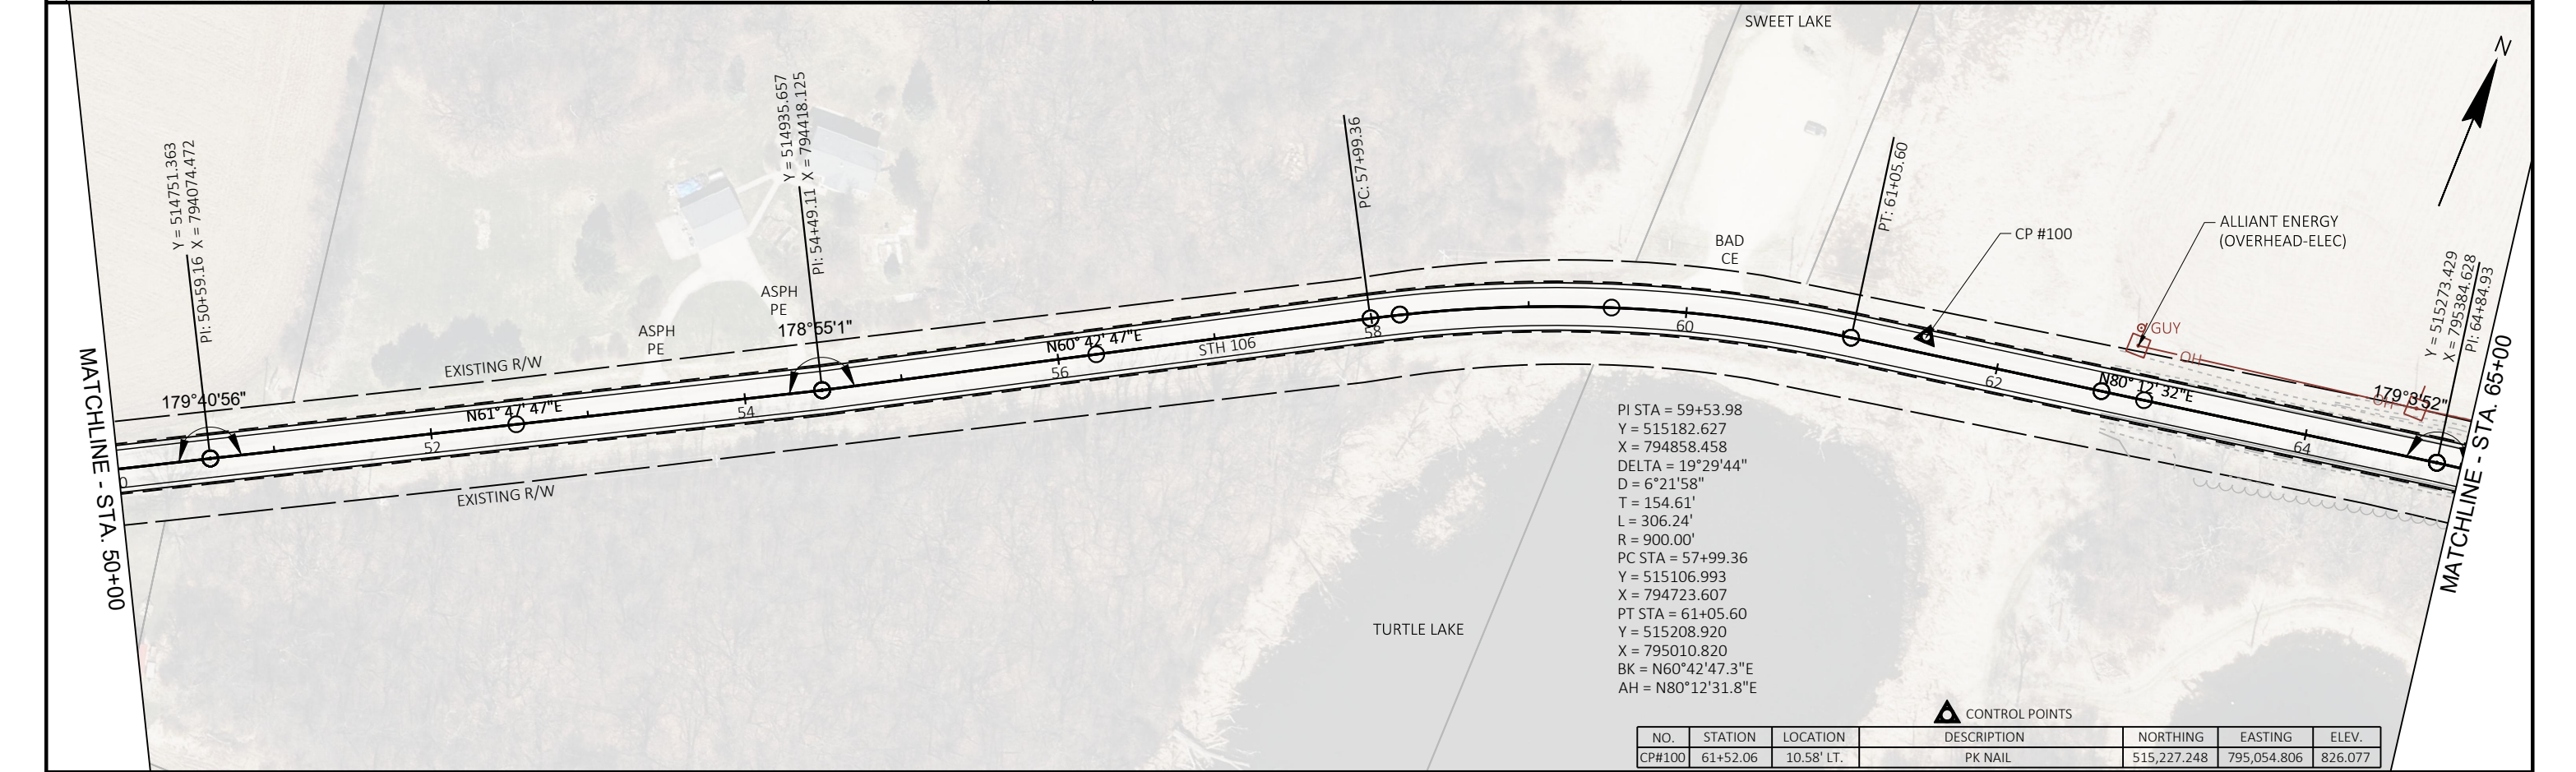

PROJECT NO: 3576-01-71	HWY: STH 106	COUNTY: JEFFERSON	09-	SHEET	E
------------------------	--------------	-------------------	-----	-------	---

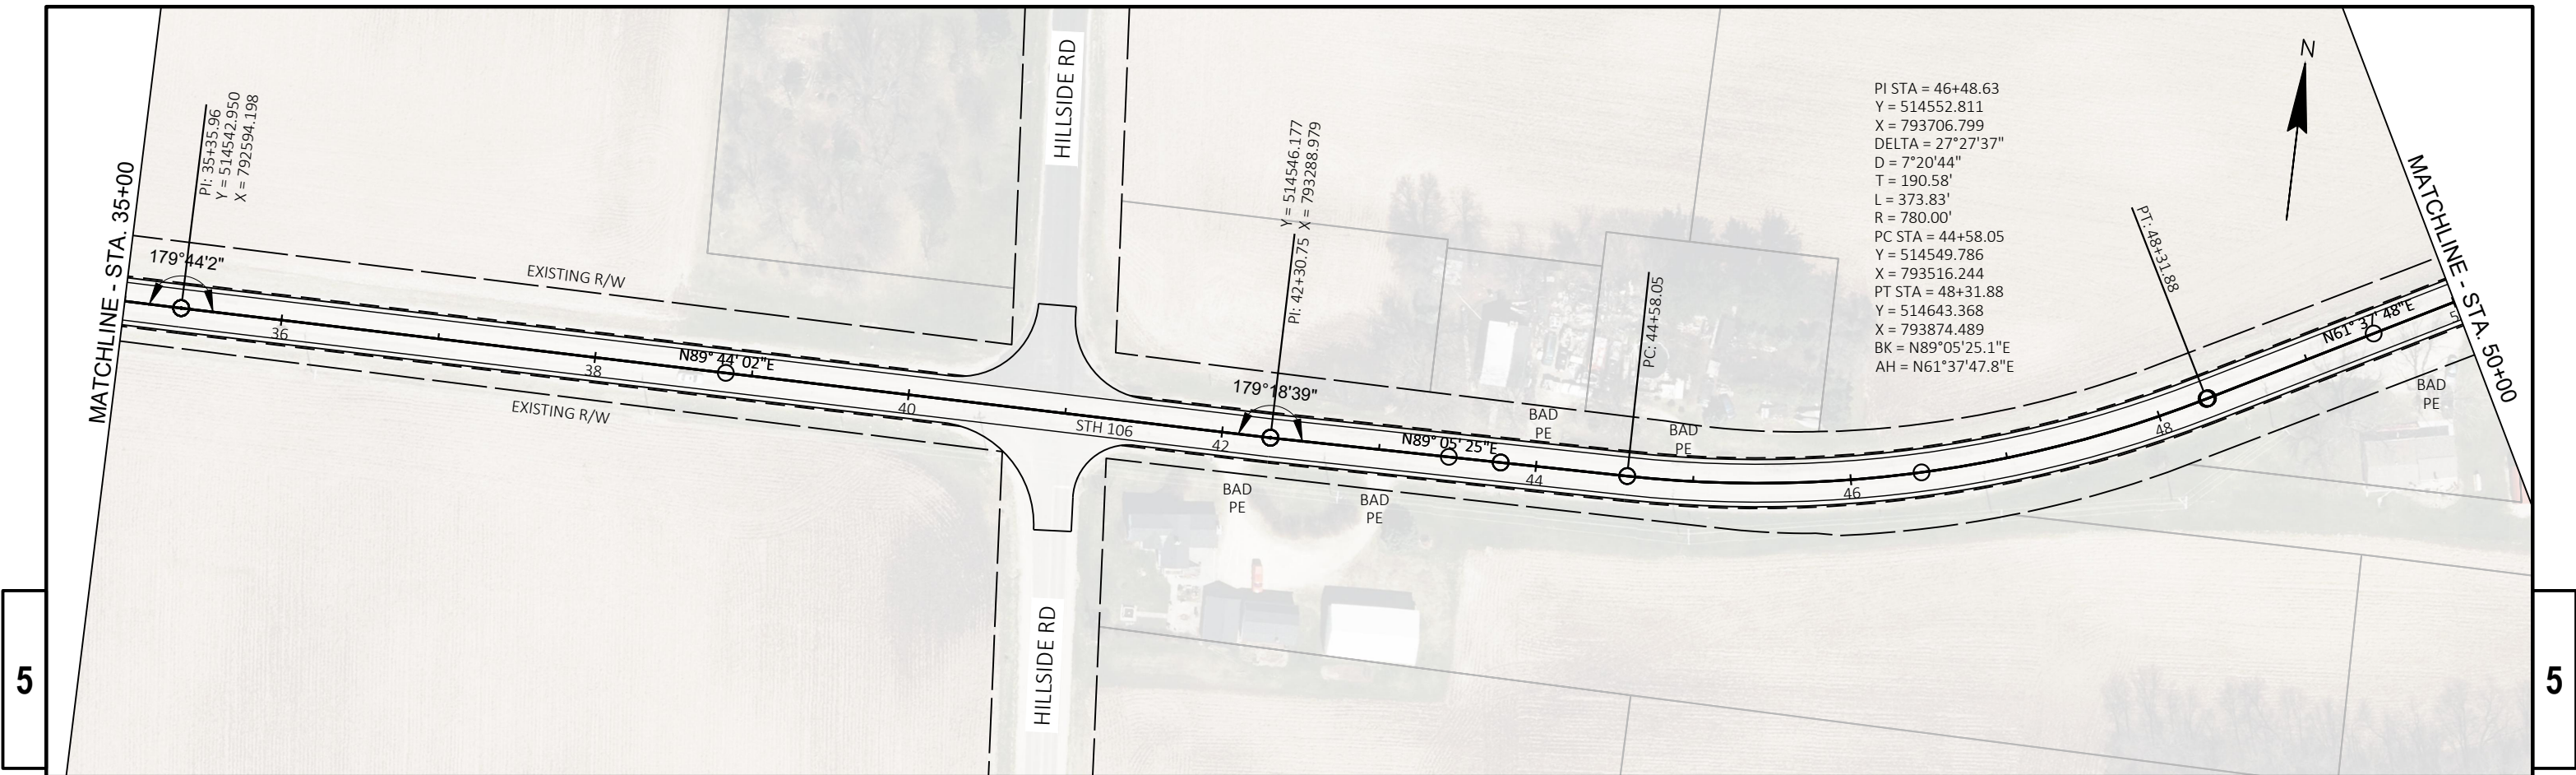

BENCHMARKS			
NO.	STATION	ELEV.	DESCRIPTION
536870913	68+59.00	860.946	RAIL ROAD SPIKE IN POWER POLE, TOP FLAT EDGE OF HEAD SHOT

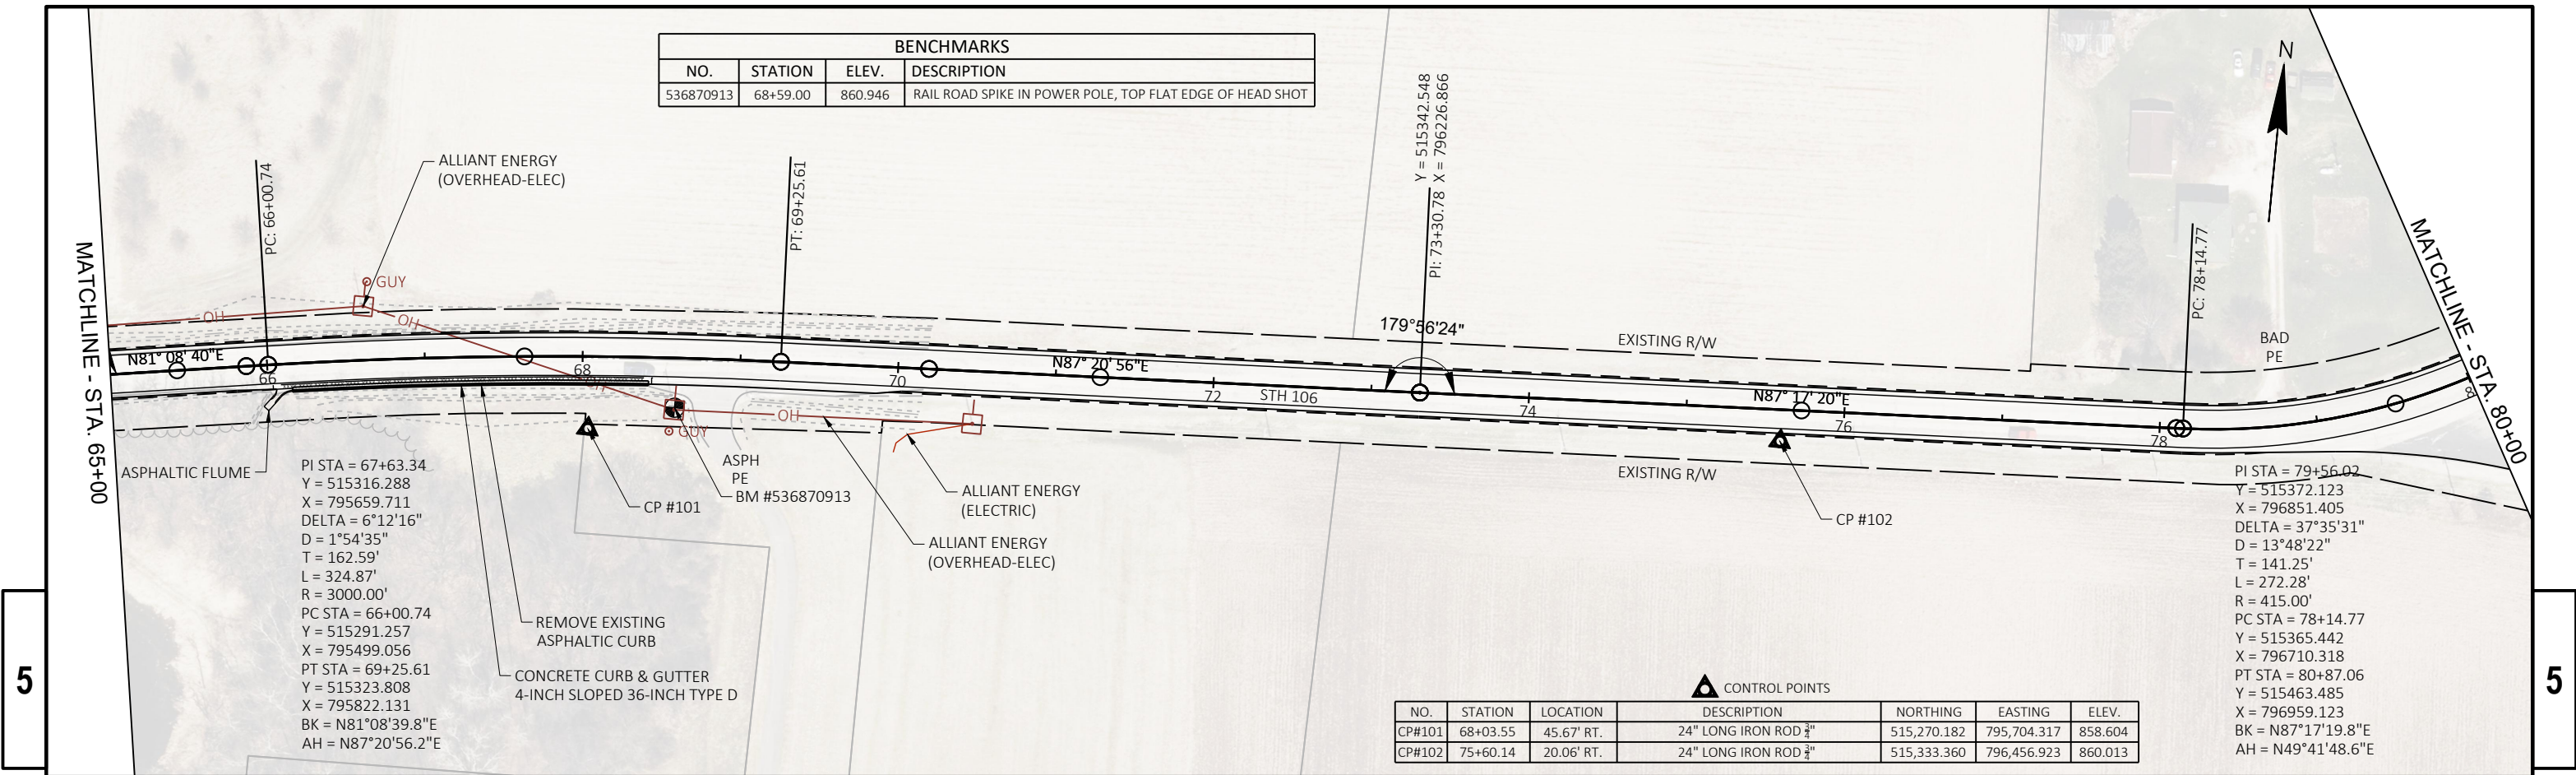

NO.	STATION	LOCATION	DESCRIPTION	NORTHING	EASTING	ELEV.
CP#101	68+03.55	45.67' RT.	24" LONG IRON ROD 3/4"	515,270.182	795,704.317	858.604
CP#102	75+60.14	20.06' RT.	24" LONG IRON ROD 3/4"	515,333.360	796,456.923	860.013

△ CONTROL POINTS



PROJECT NO: 3576-01-71

HWY: STH 106

COUNTY: JEFFERSON

09-

SHEET

E

FILE NAME : G:\00\00093\00093513\CADD\C3D\SHEETSP\050201-PN - UTILS.DWG
LAYOUT NAME - 050203-pn



PLOT DATE : 6/9/2020 8:54 AM


PLOT BY : CHASE KIELER

PLOT NAME :



PLOT SCALE : 1 IN:100 FT

WISDOT/CADDs SHEET 44

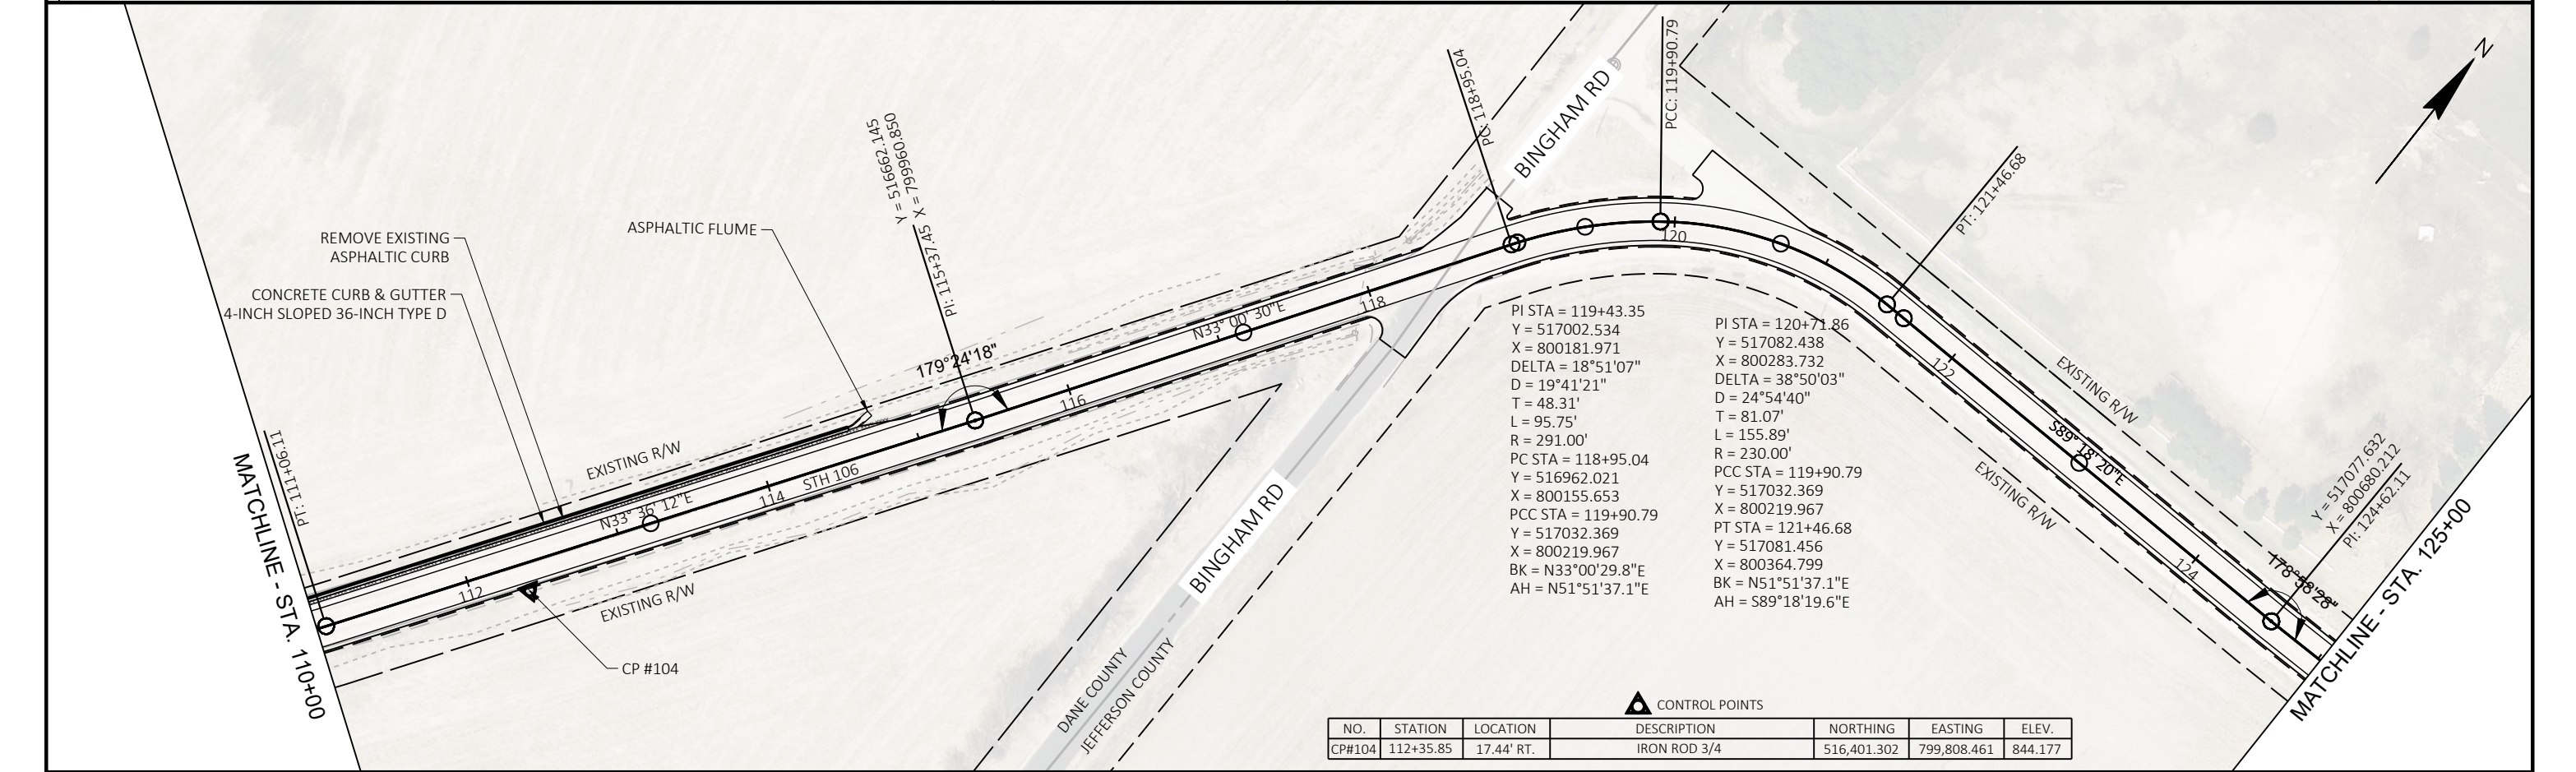
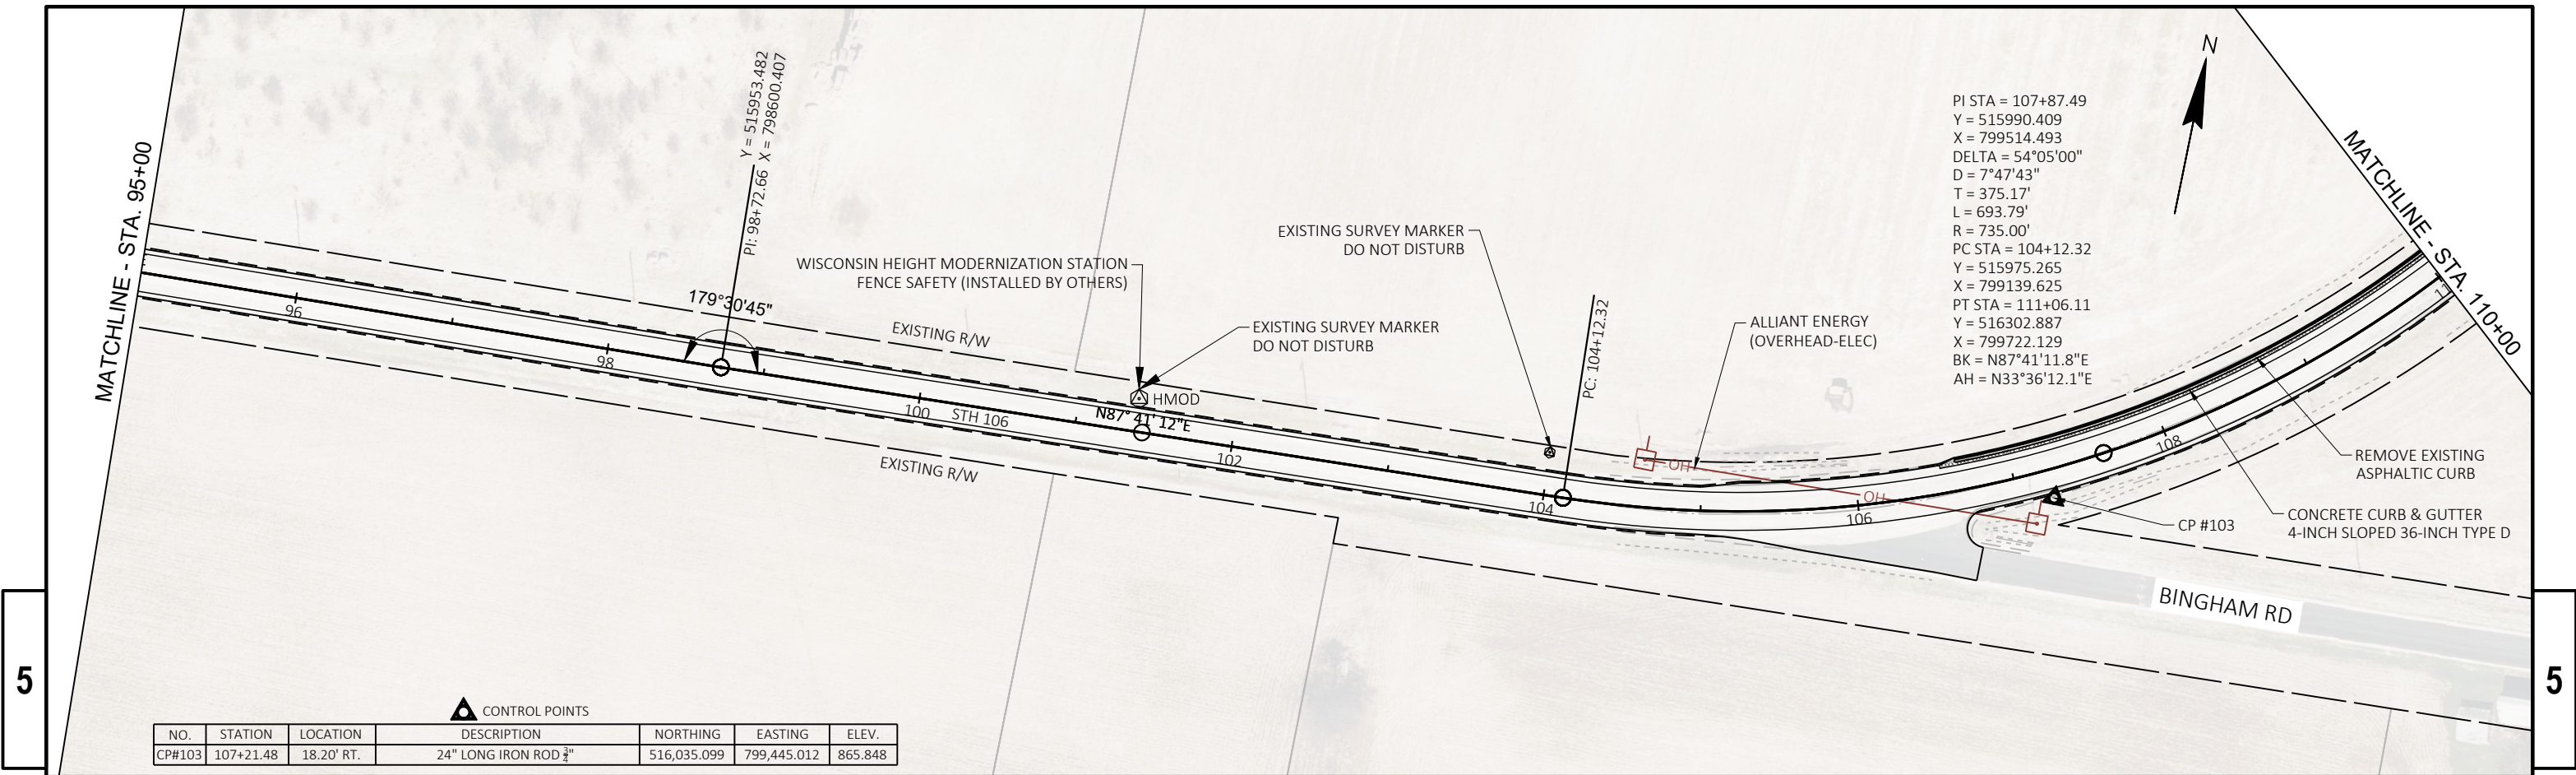


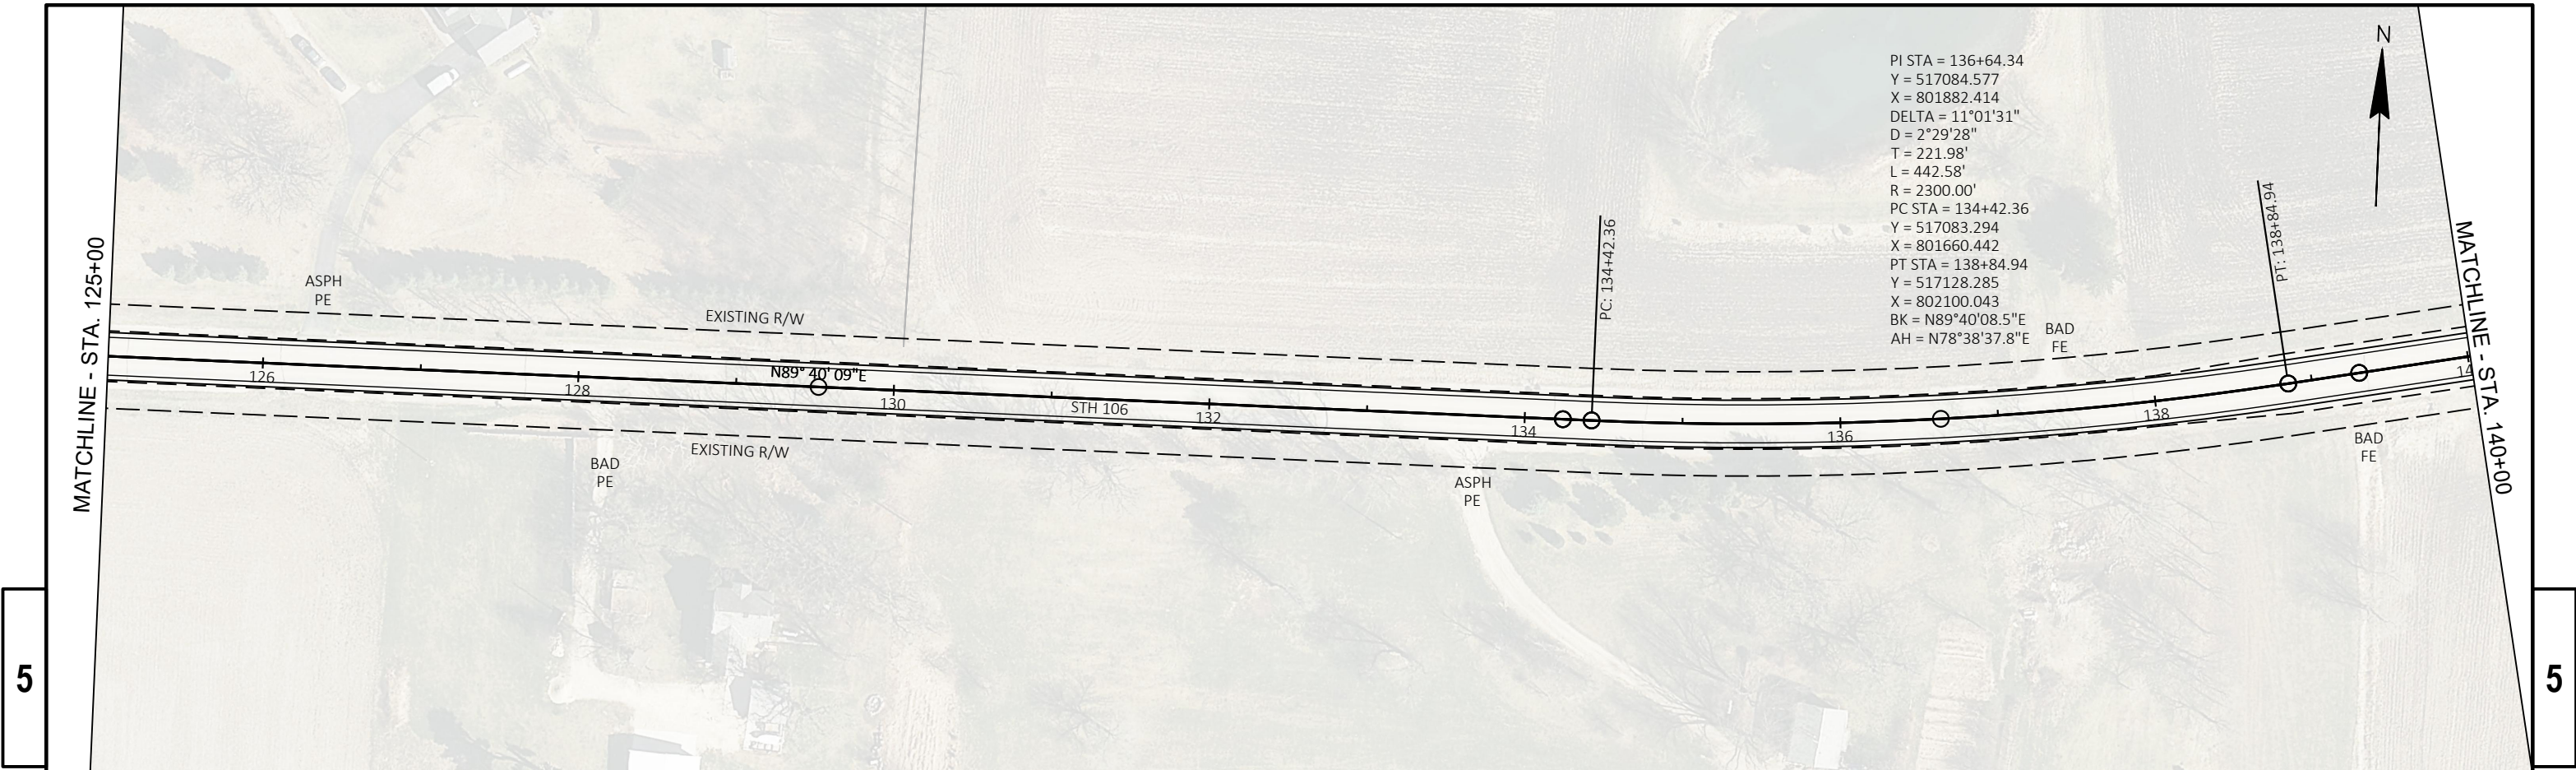




PROJECT NO: 3576-01-71	HWY: STH 106	COUNTY: JEFFERSON	09-	SHEET	E
------------------------	--------------	-------------------	-----	-------	---

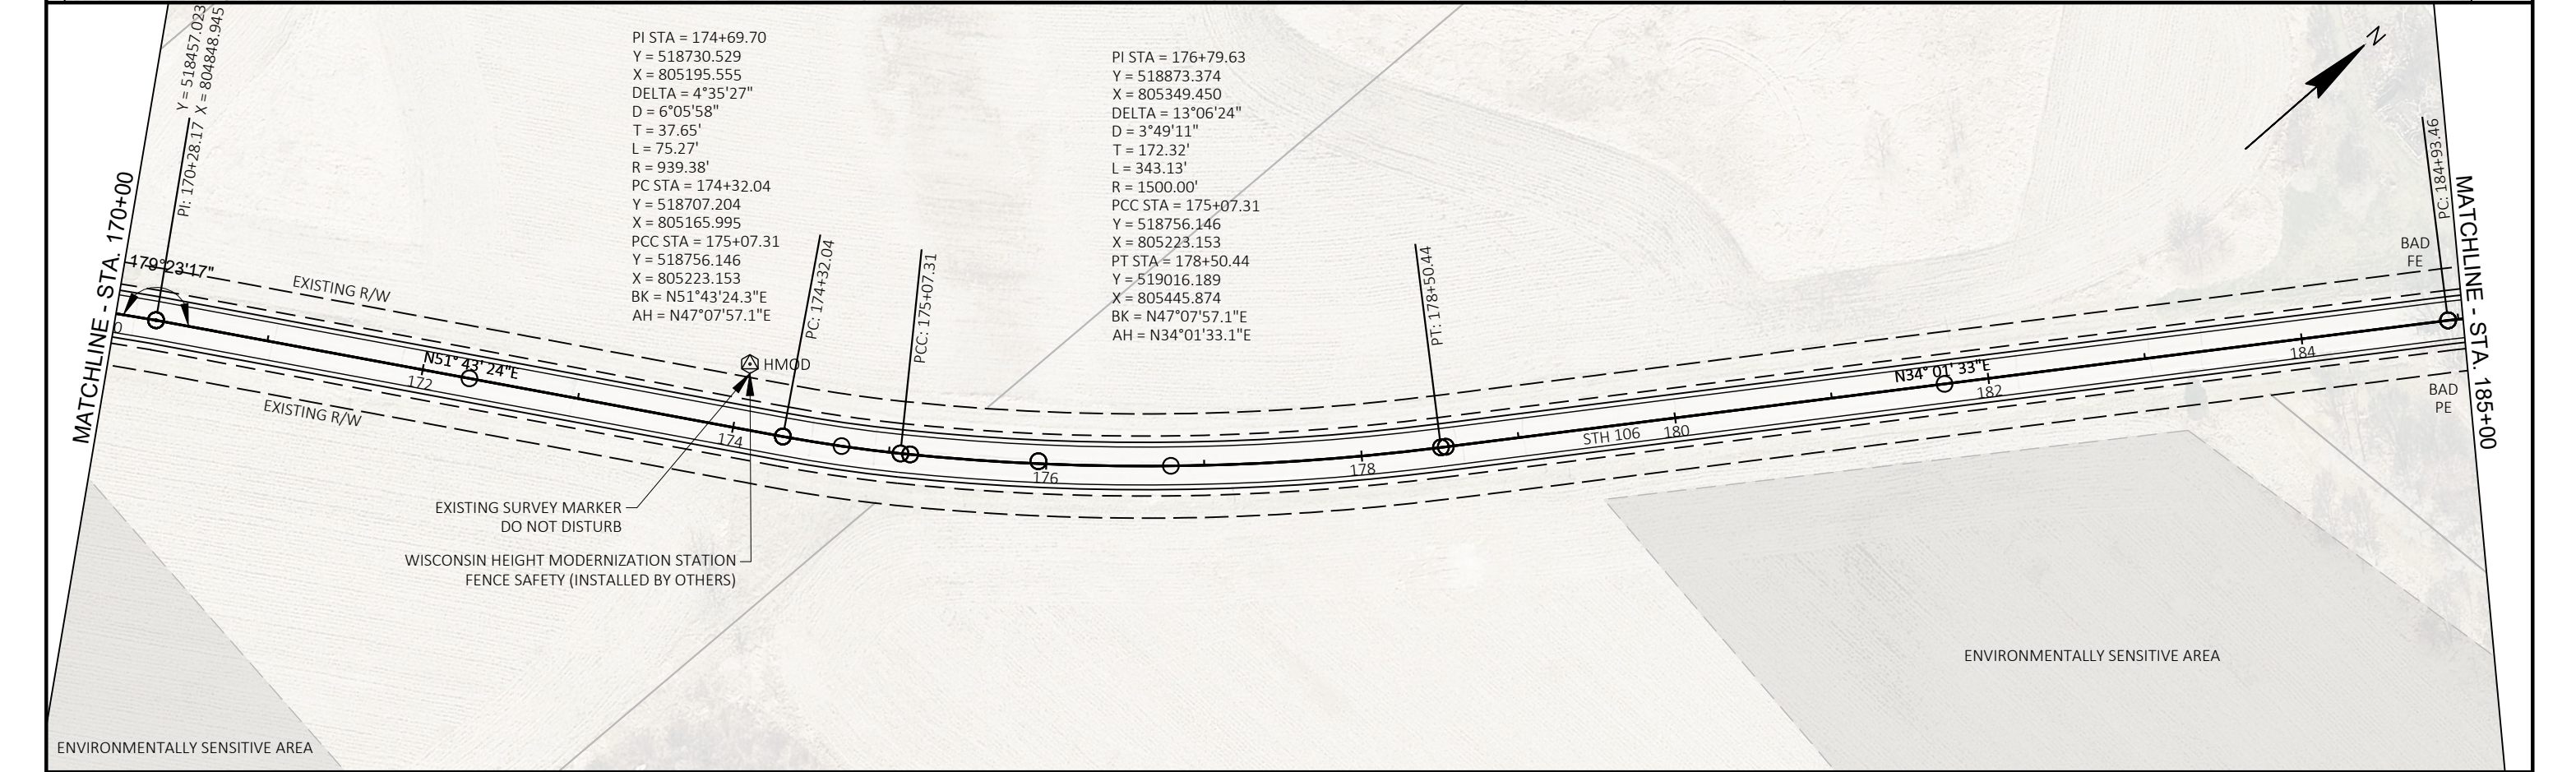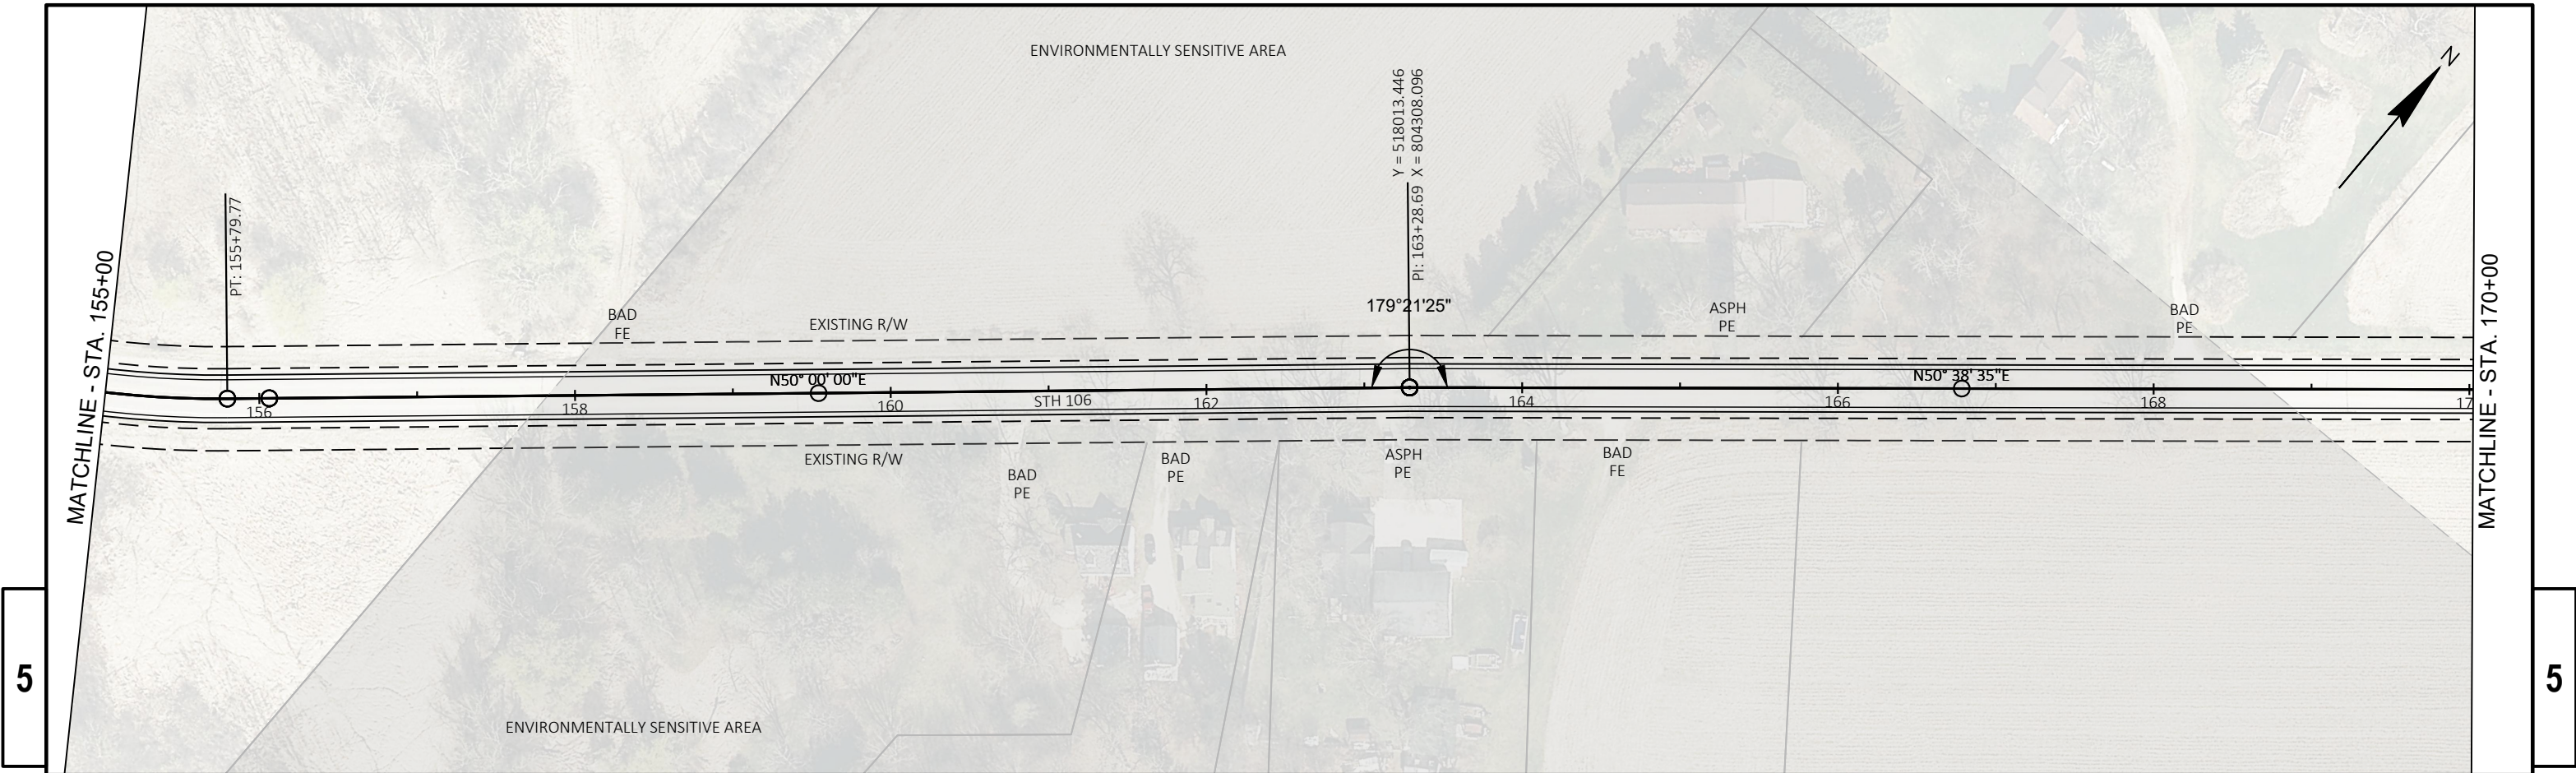



PROJECT NO: 3576-01-71	HWY: STH 106	COUNTY: JEFFERSON	09-	SHEET	E
------------------------	--------------	-------------------	-----	-------	---

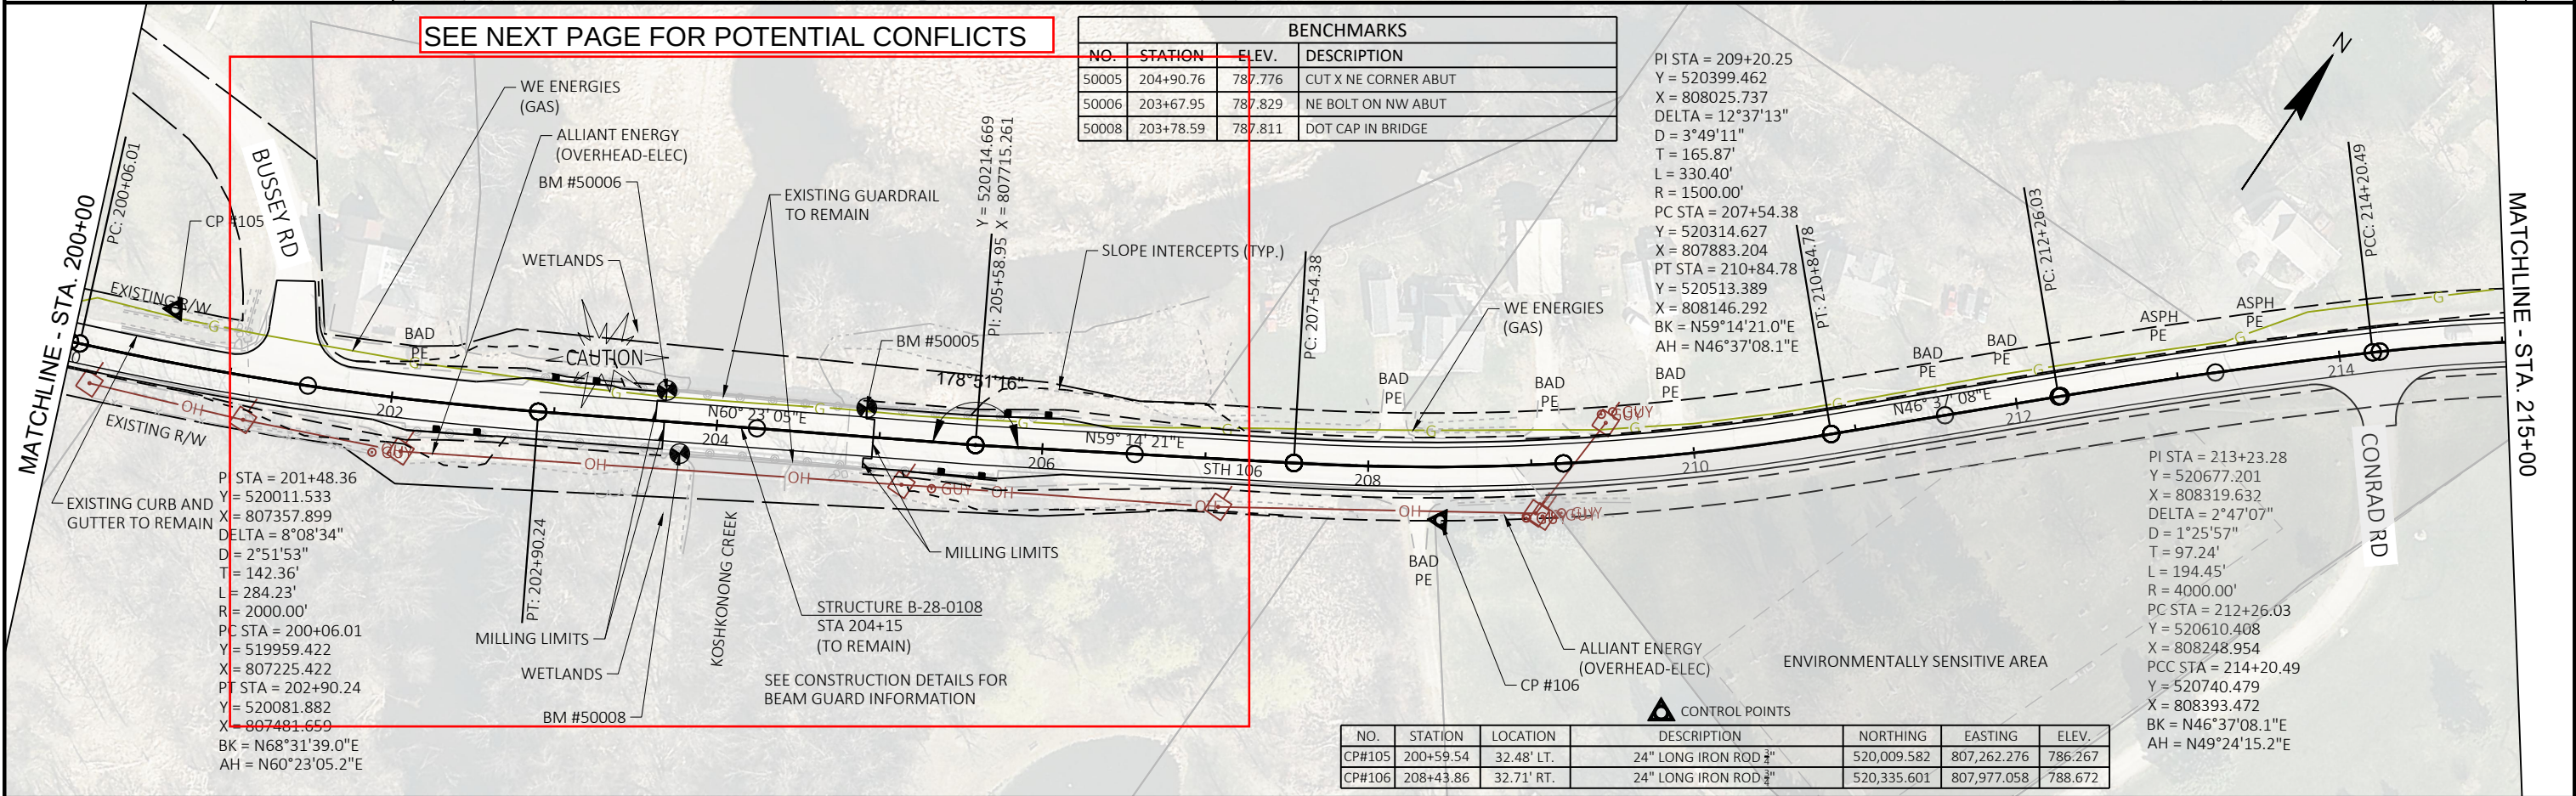
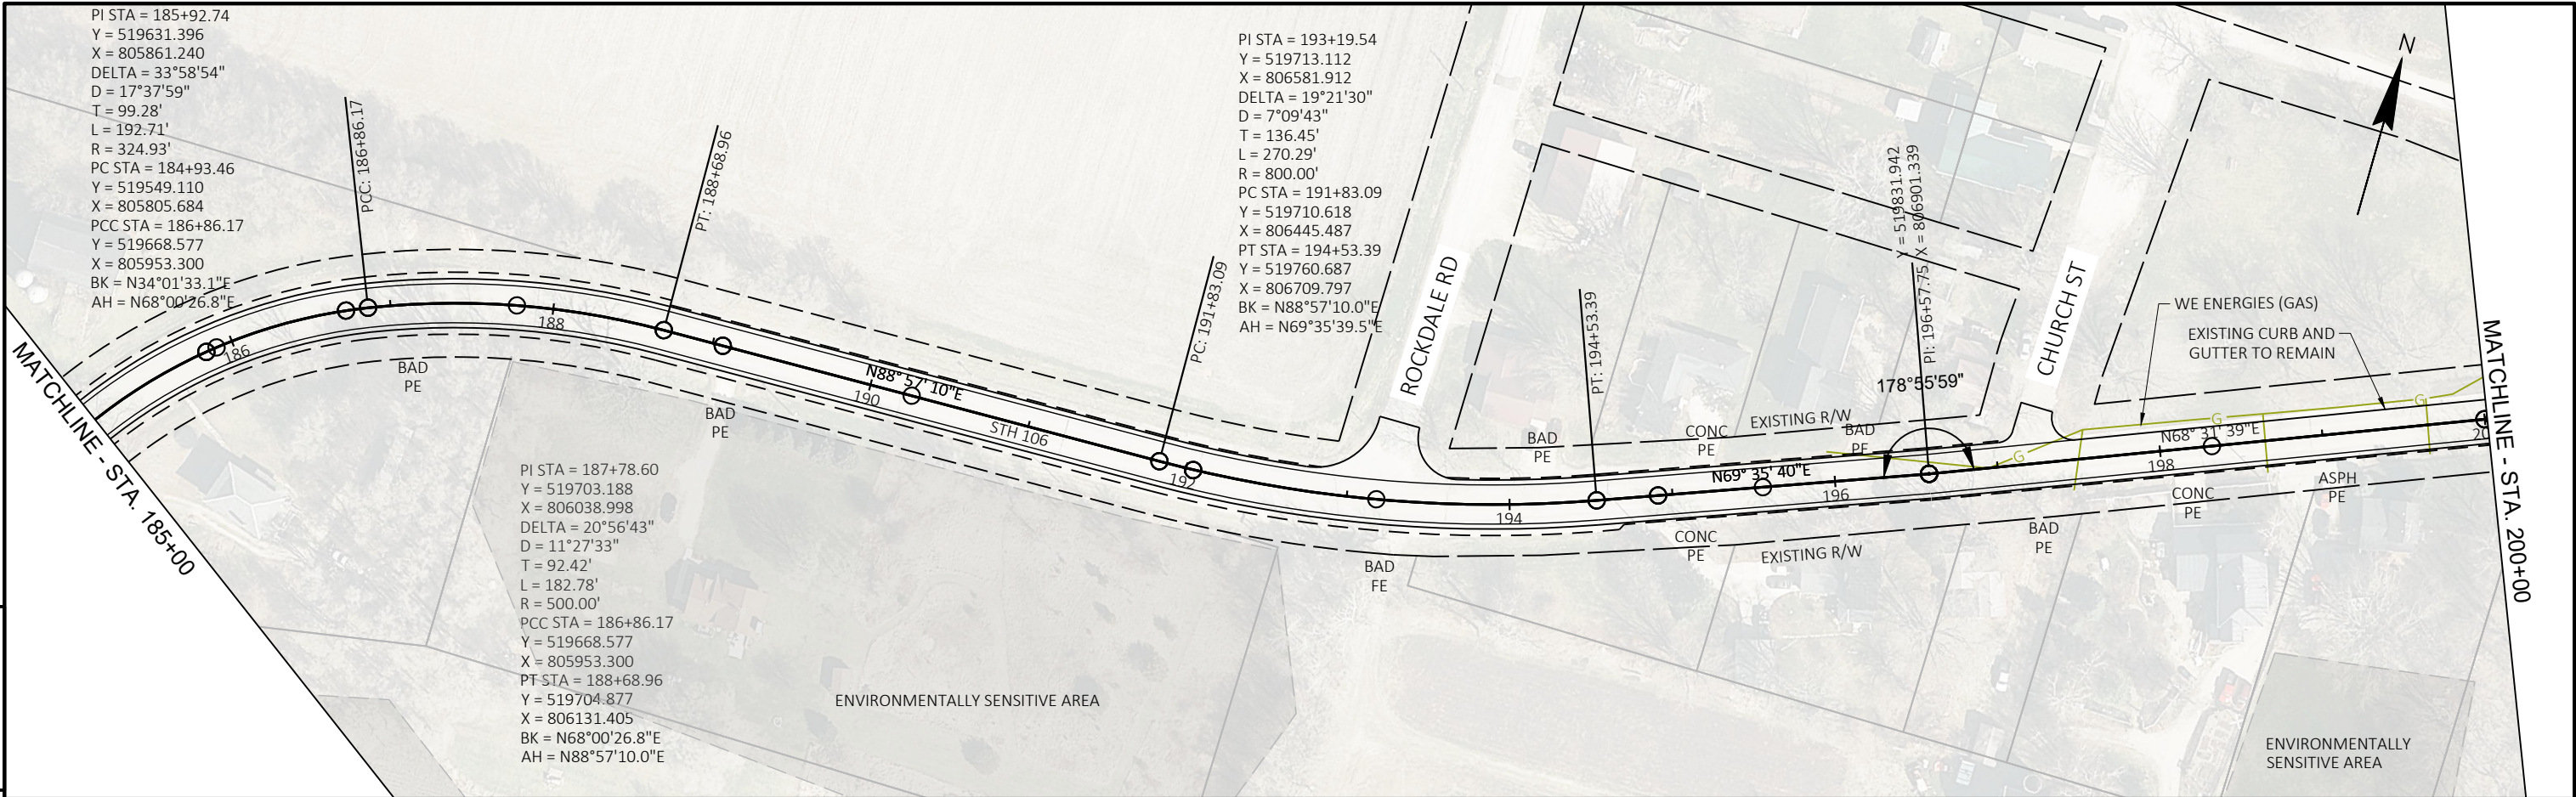


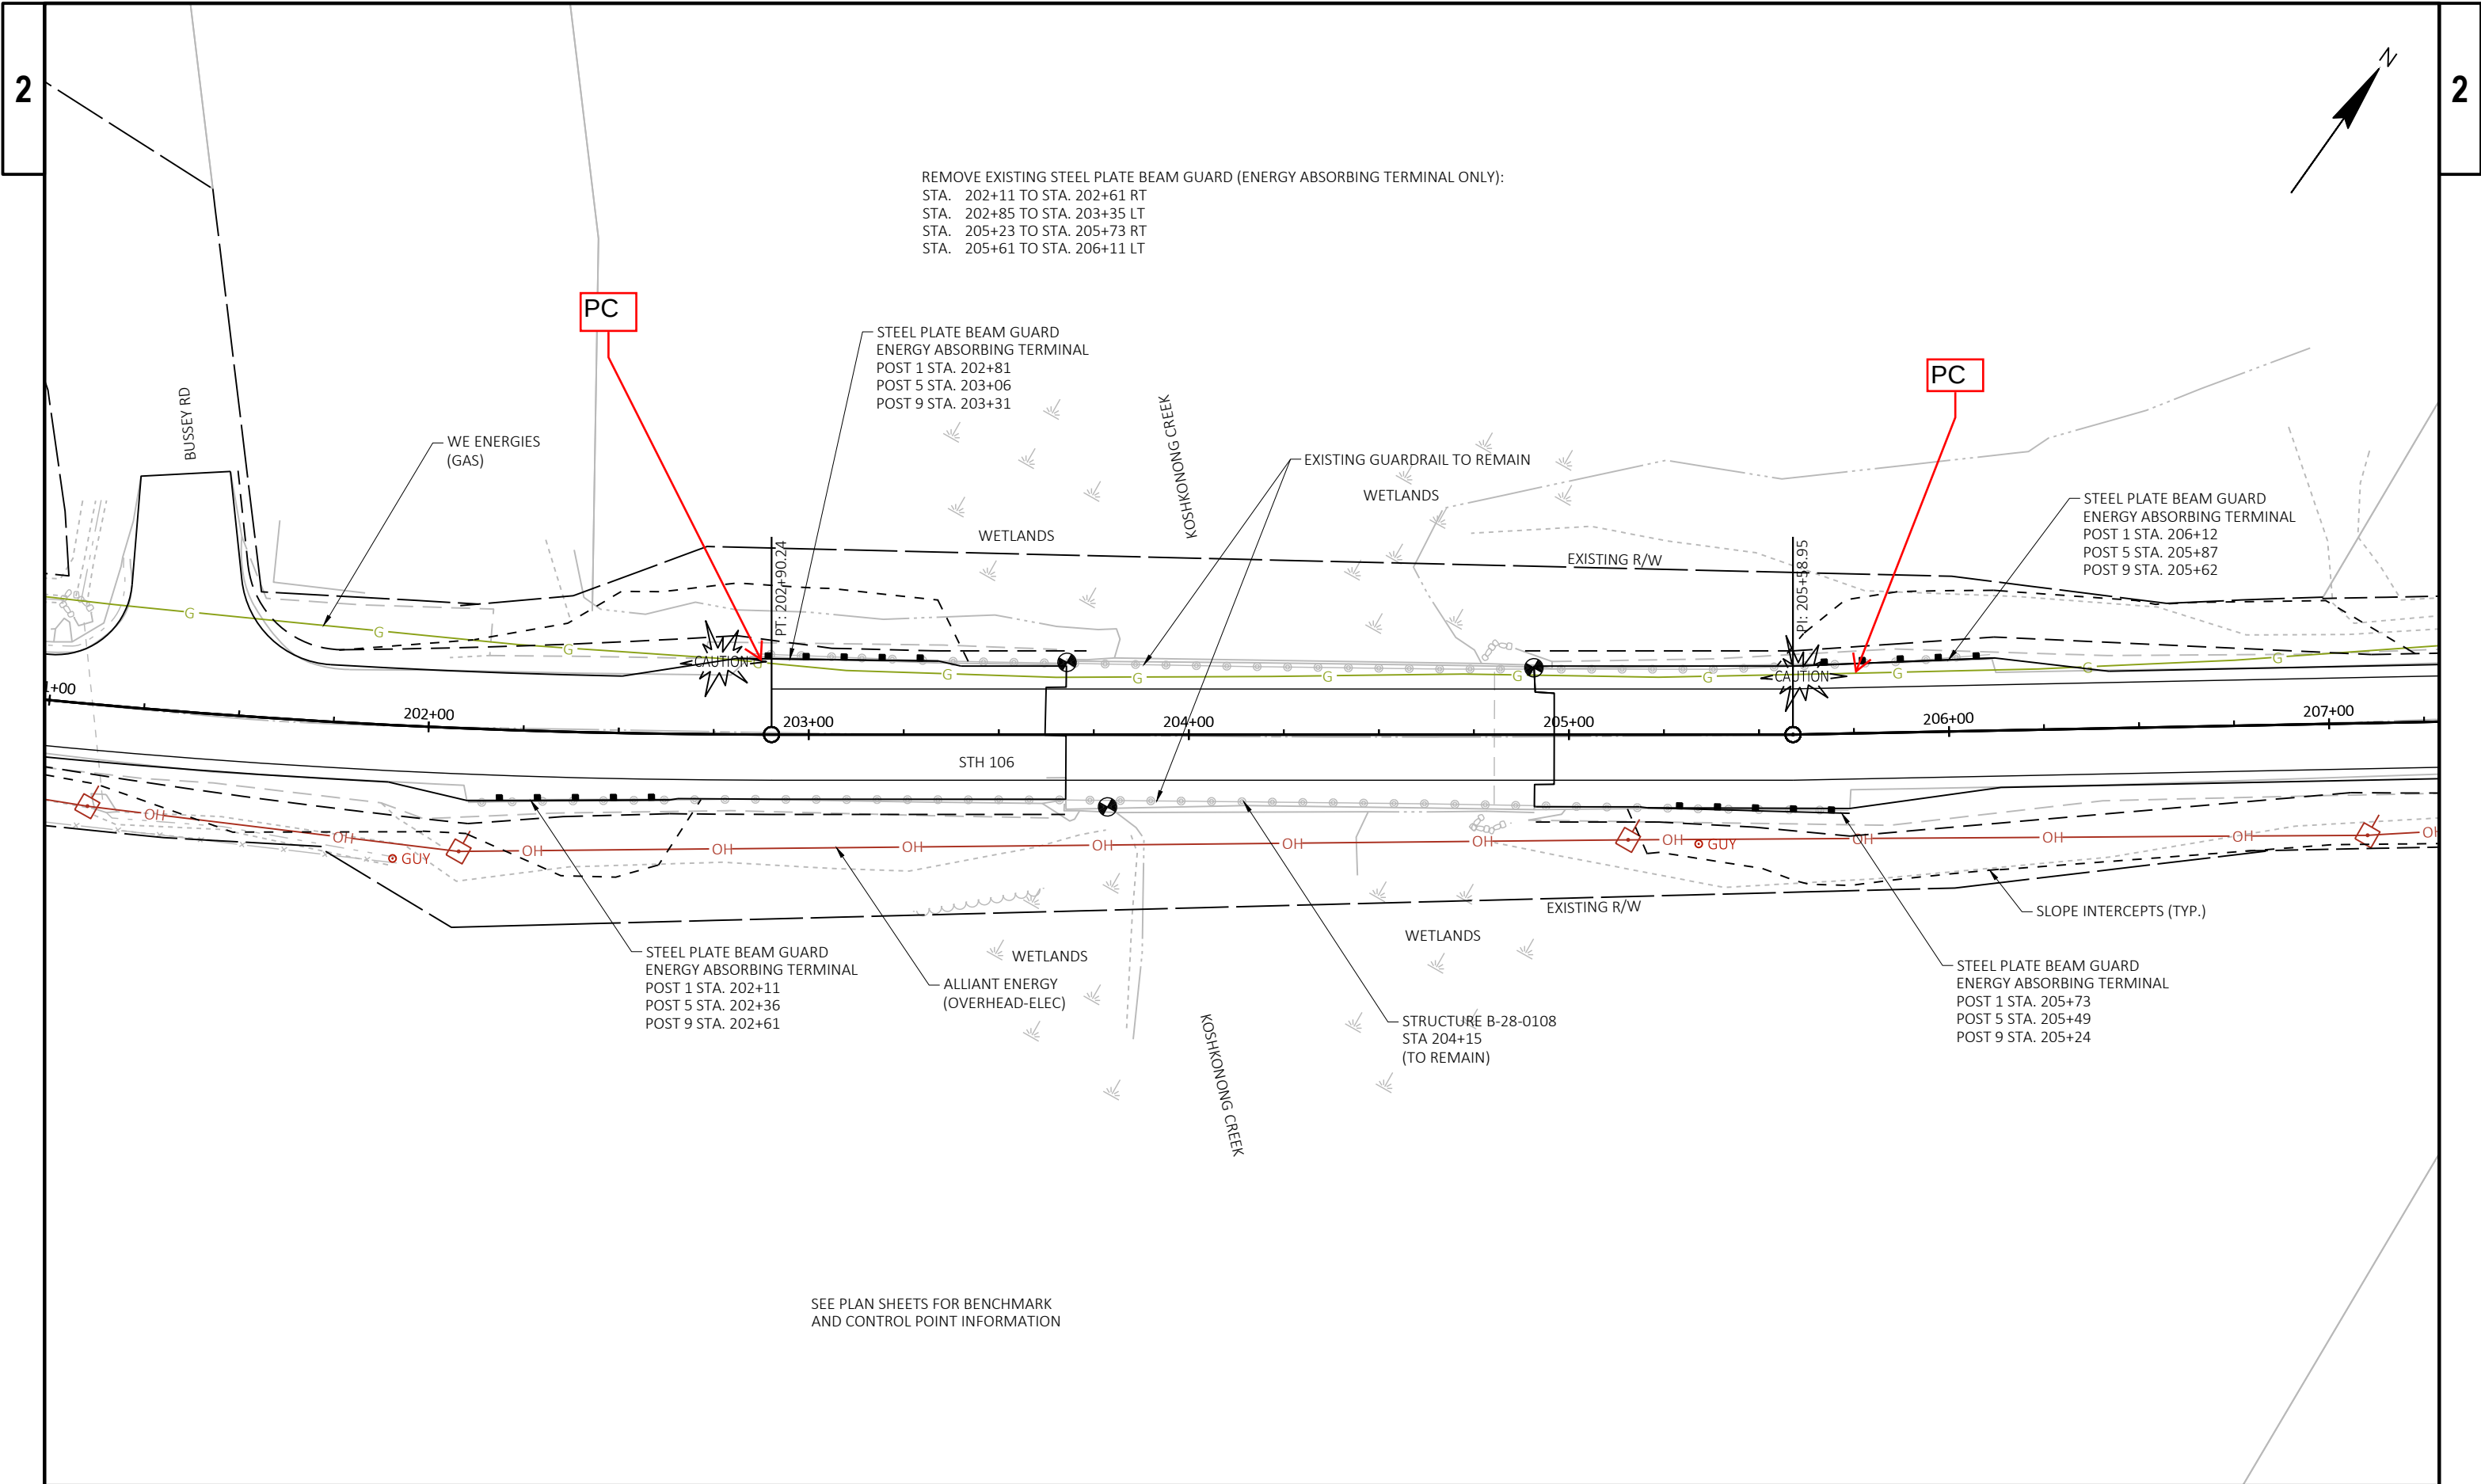

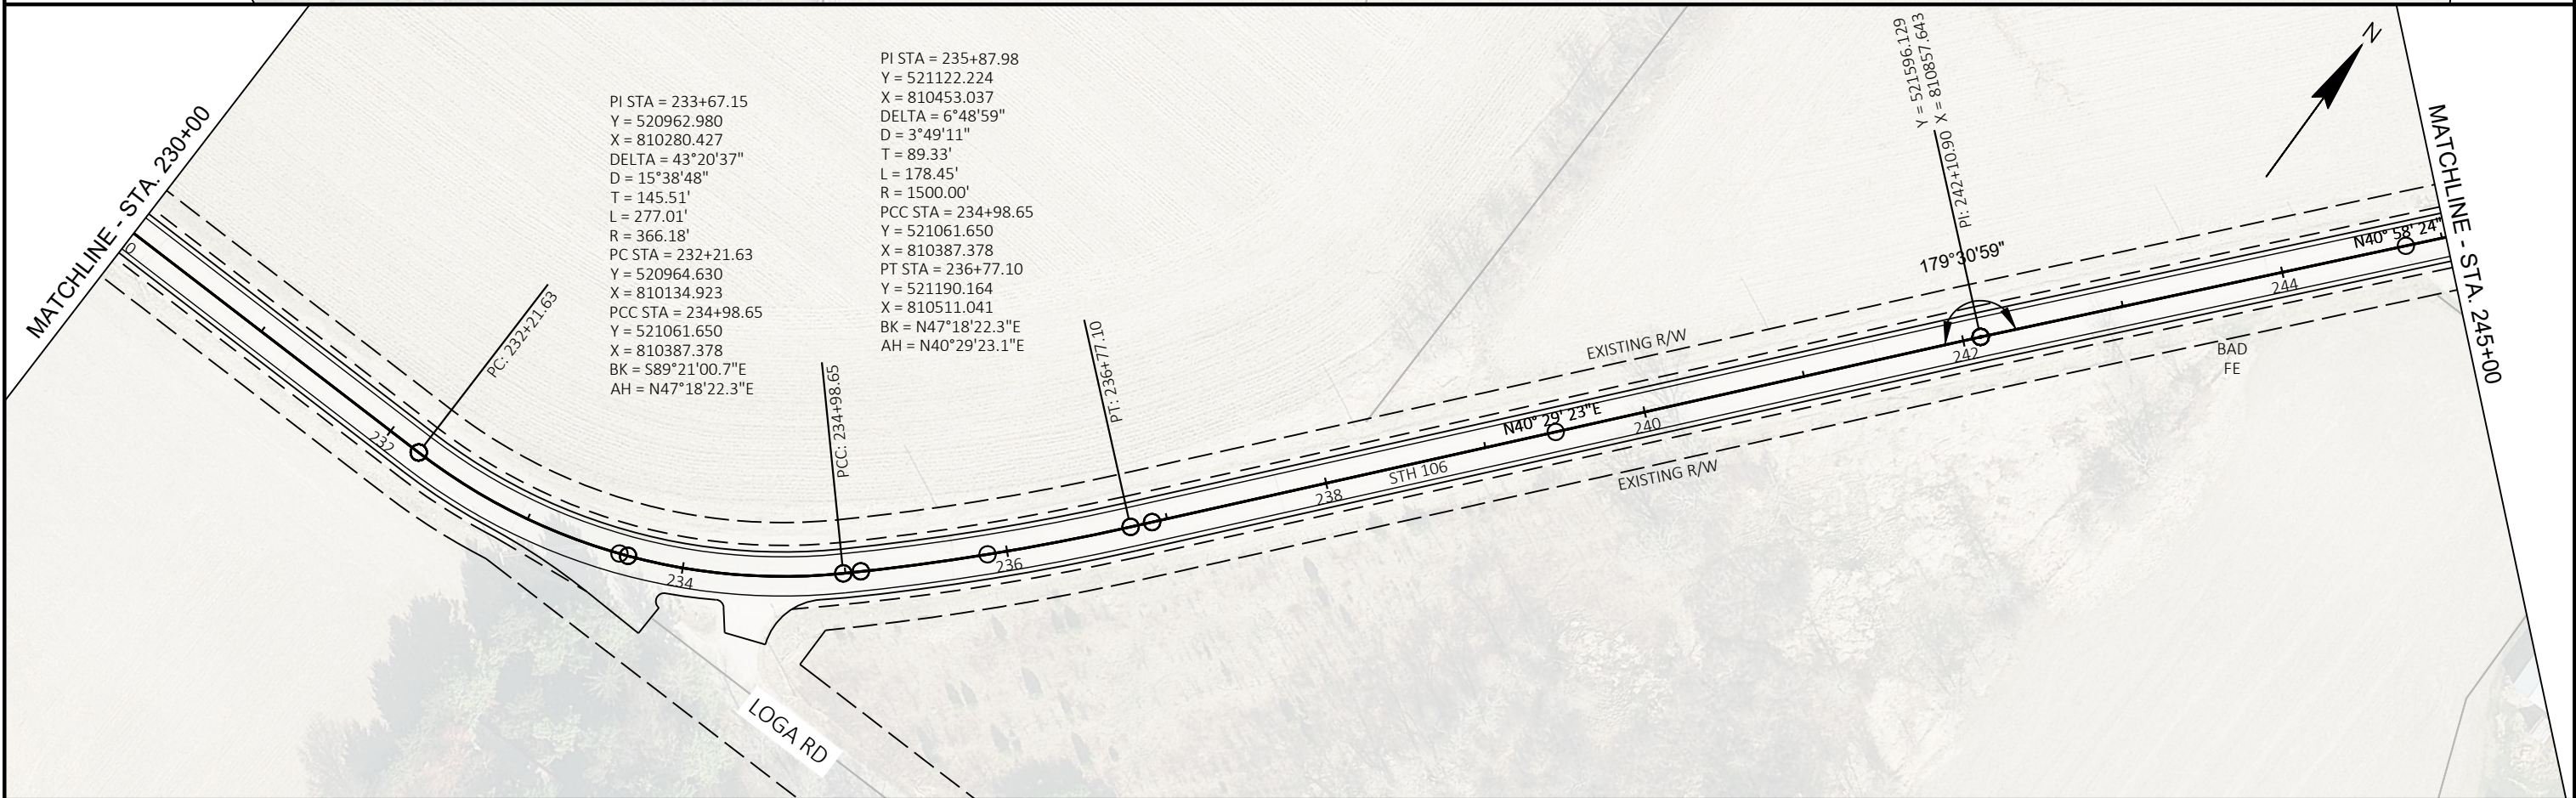
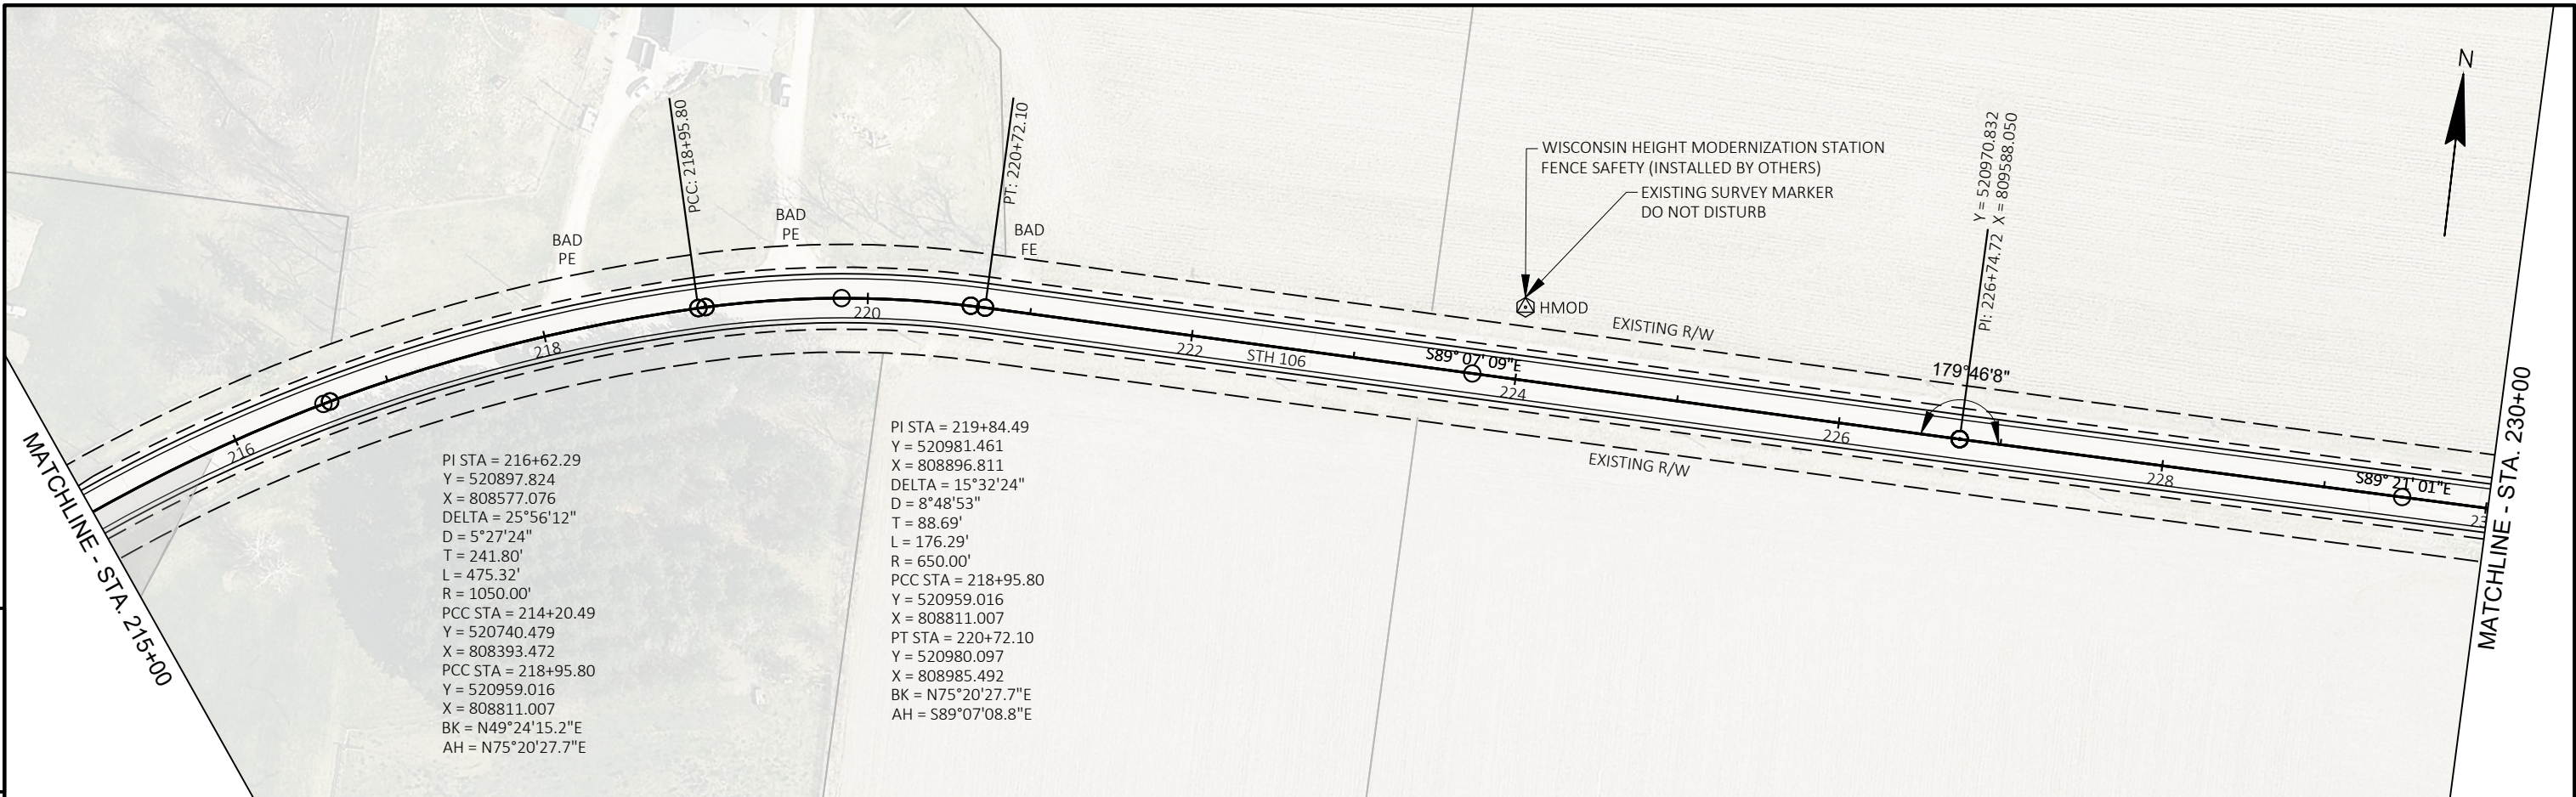


PROJECT NO:	3576-01-71	HWY: STH 106	COUNTY: JEFFERSON	09-	SHEET	E
-------------	------------	--------------	-------------------	-----	-------	---

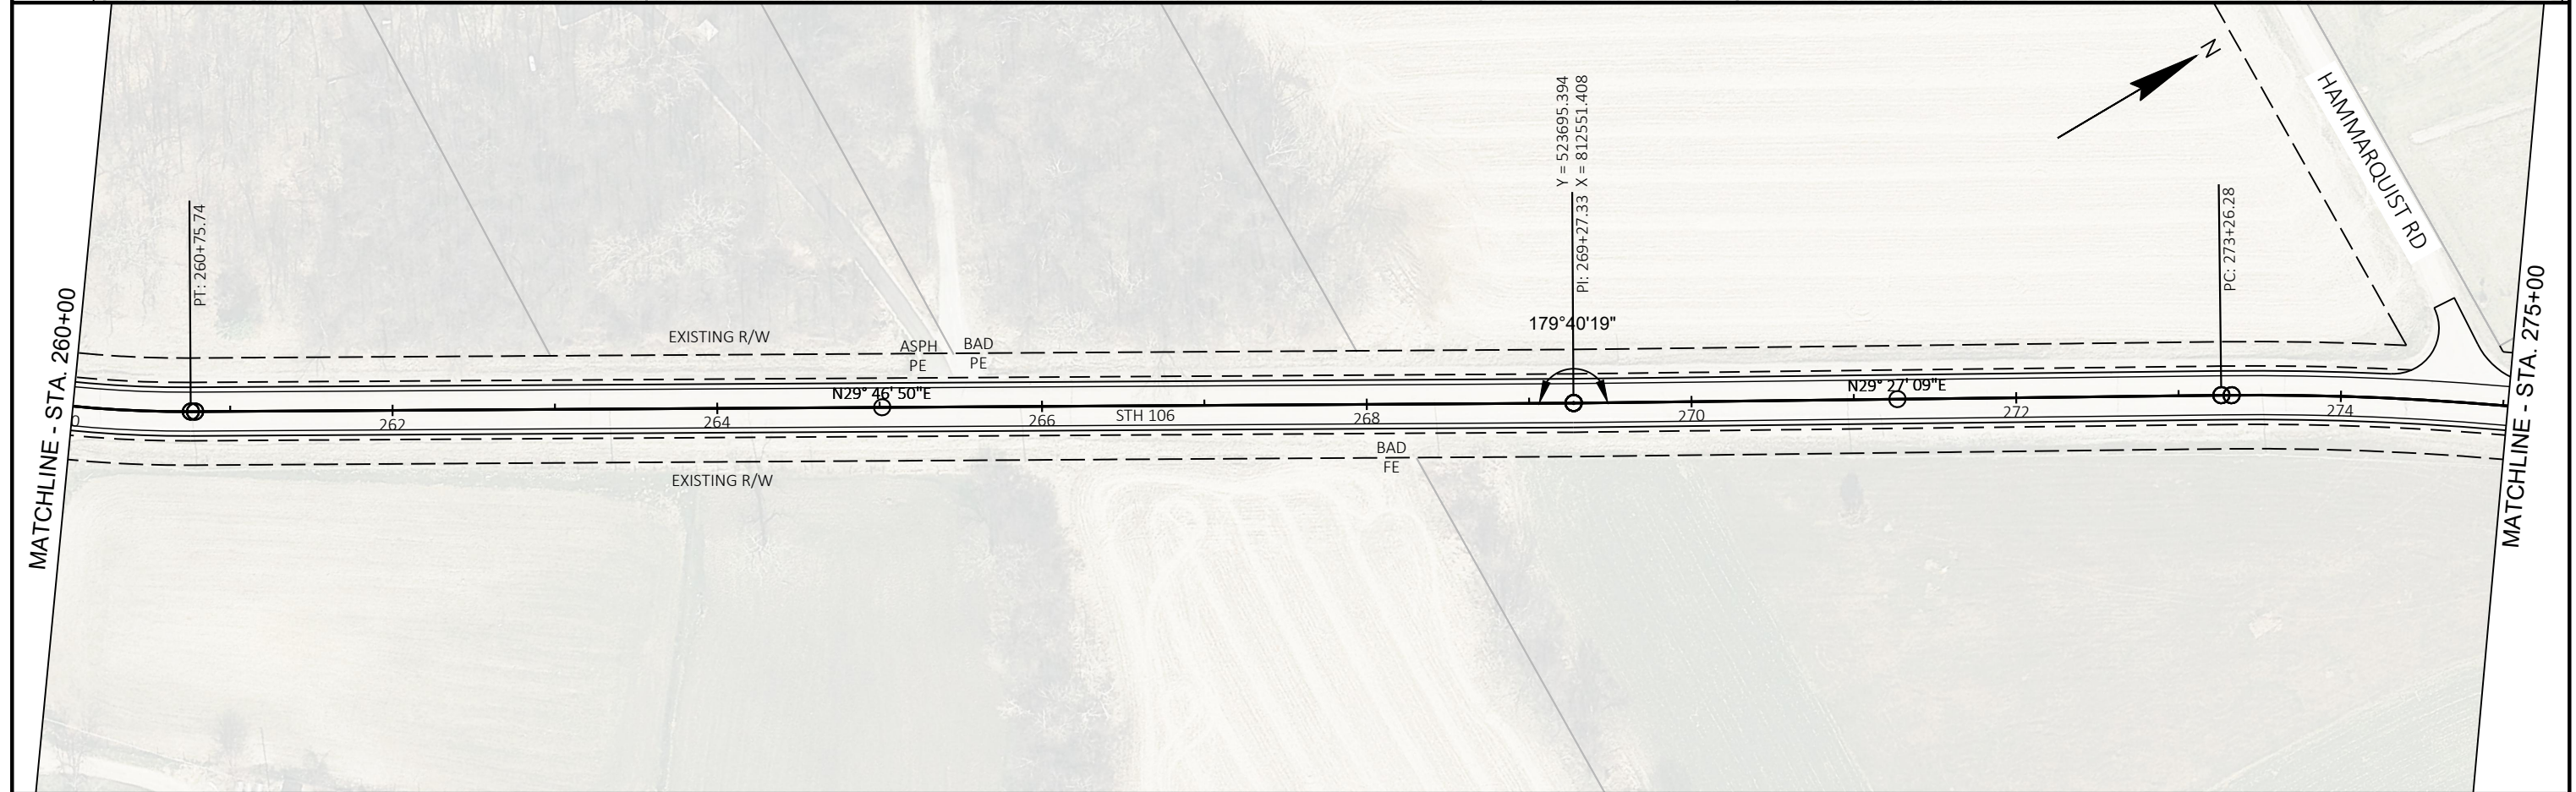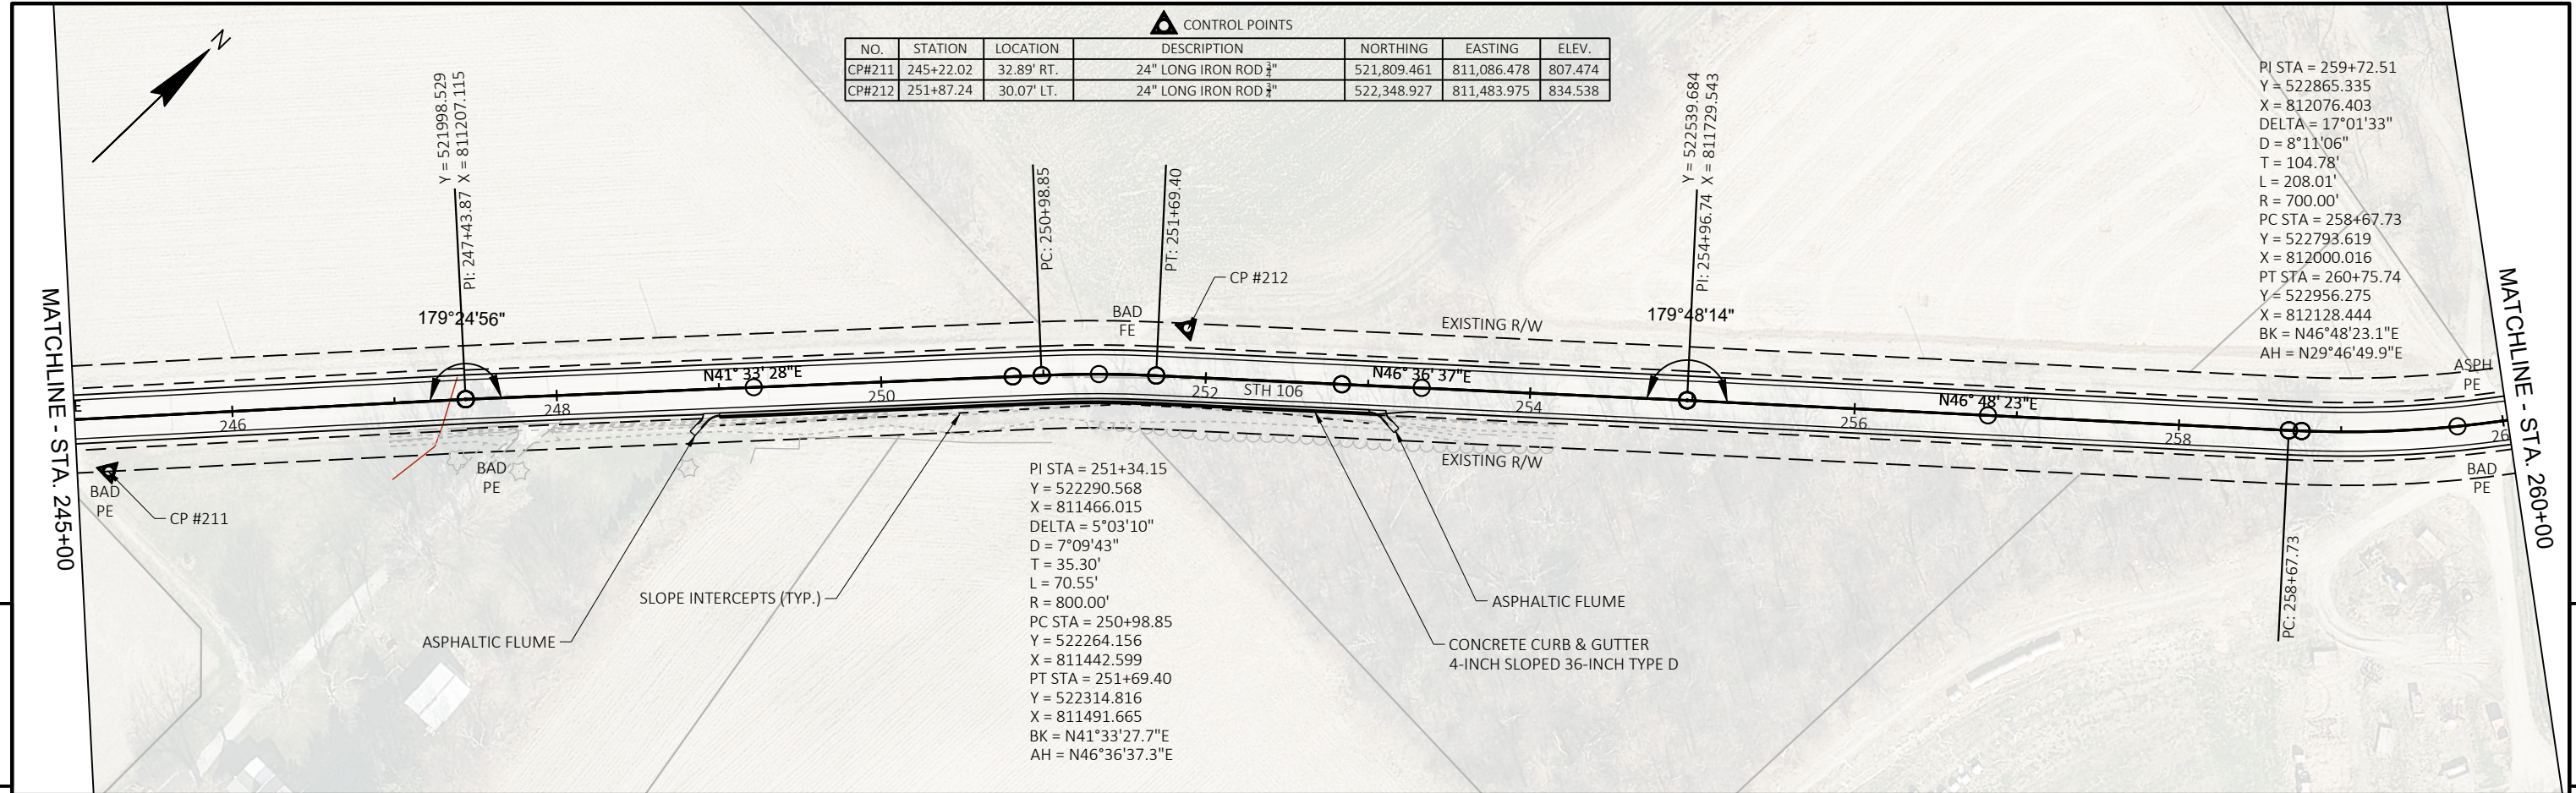

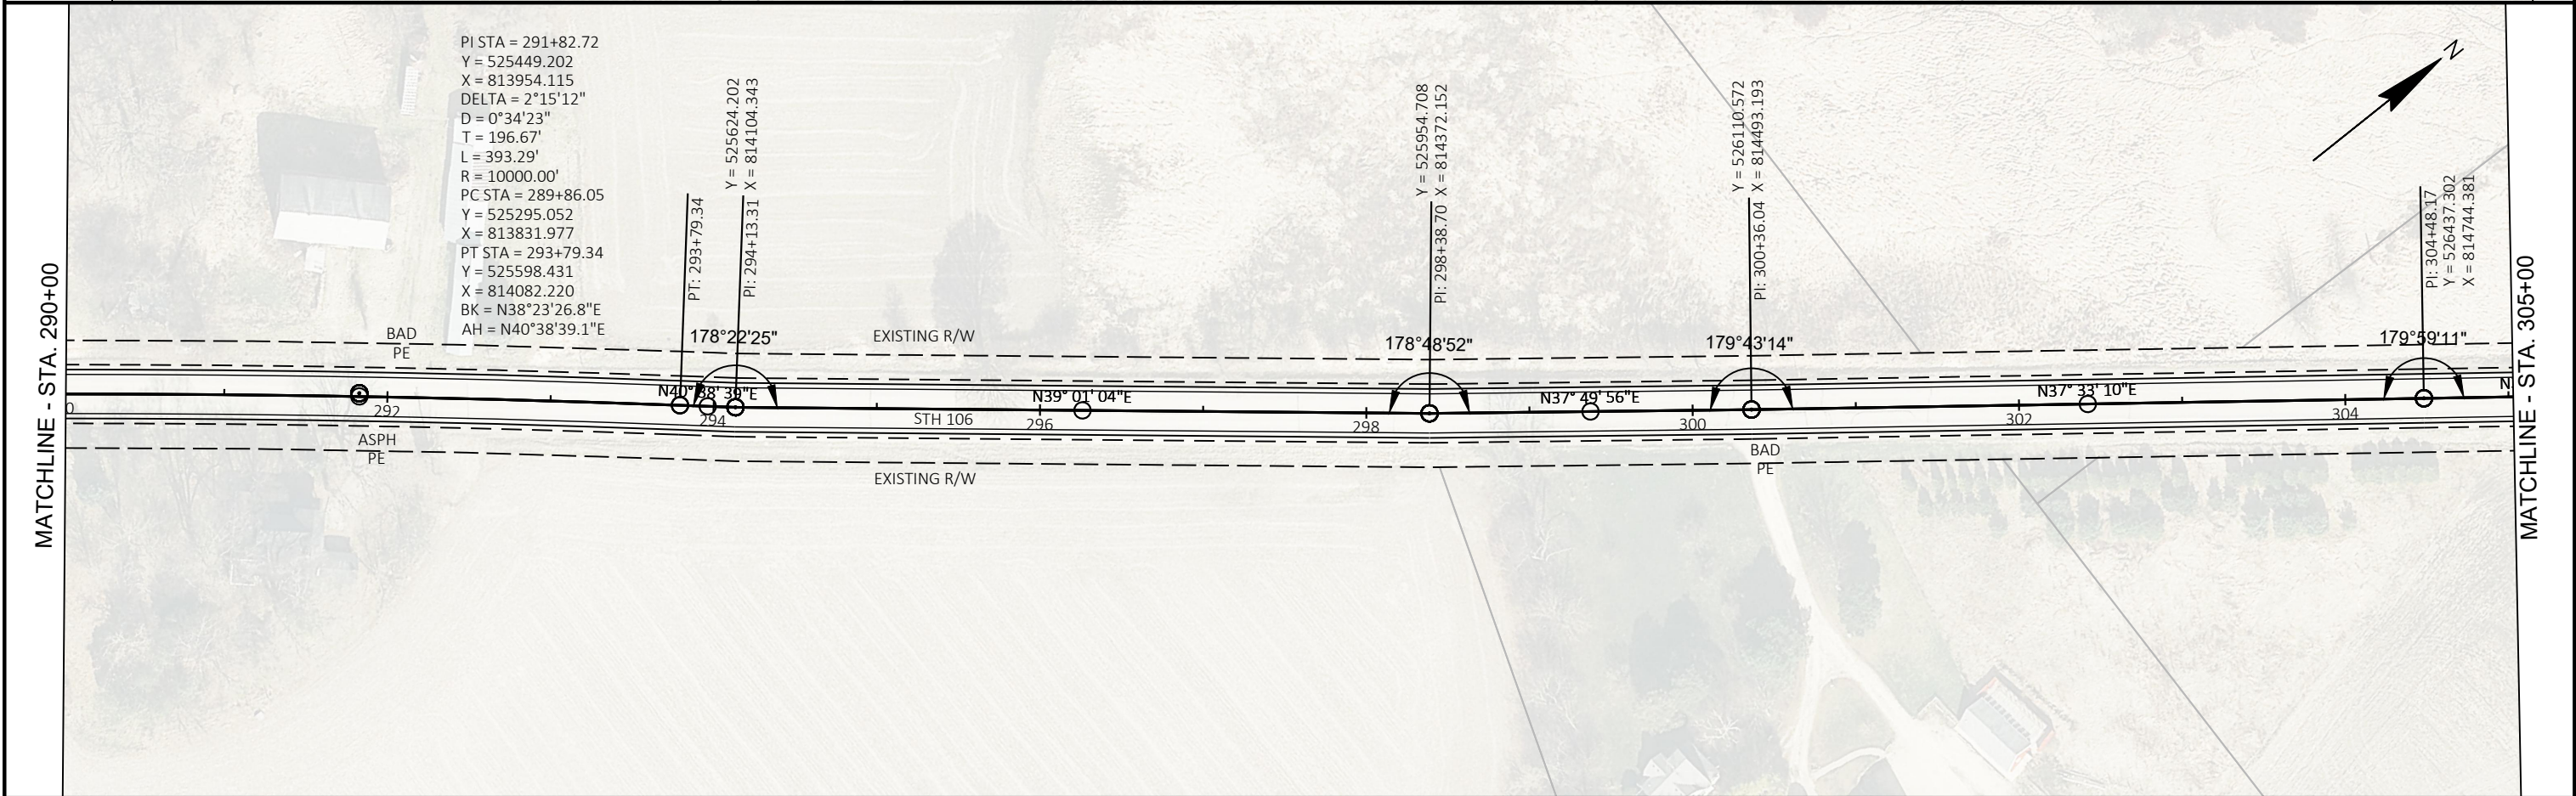
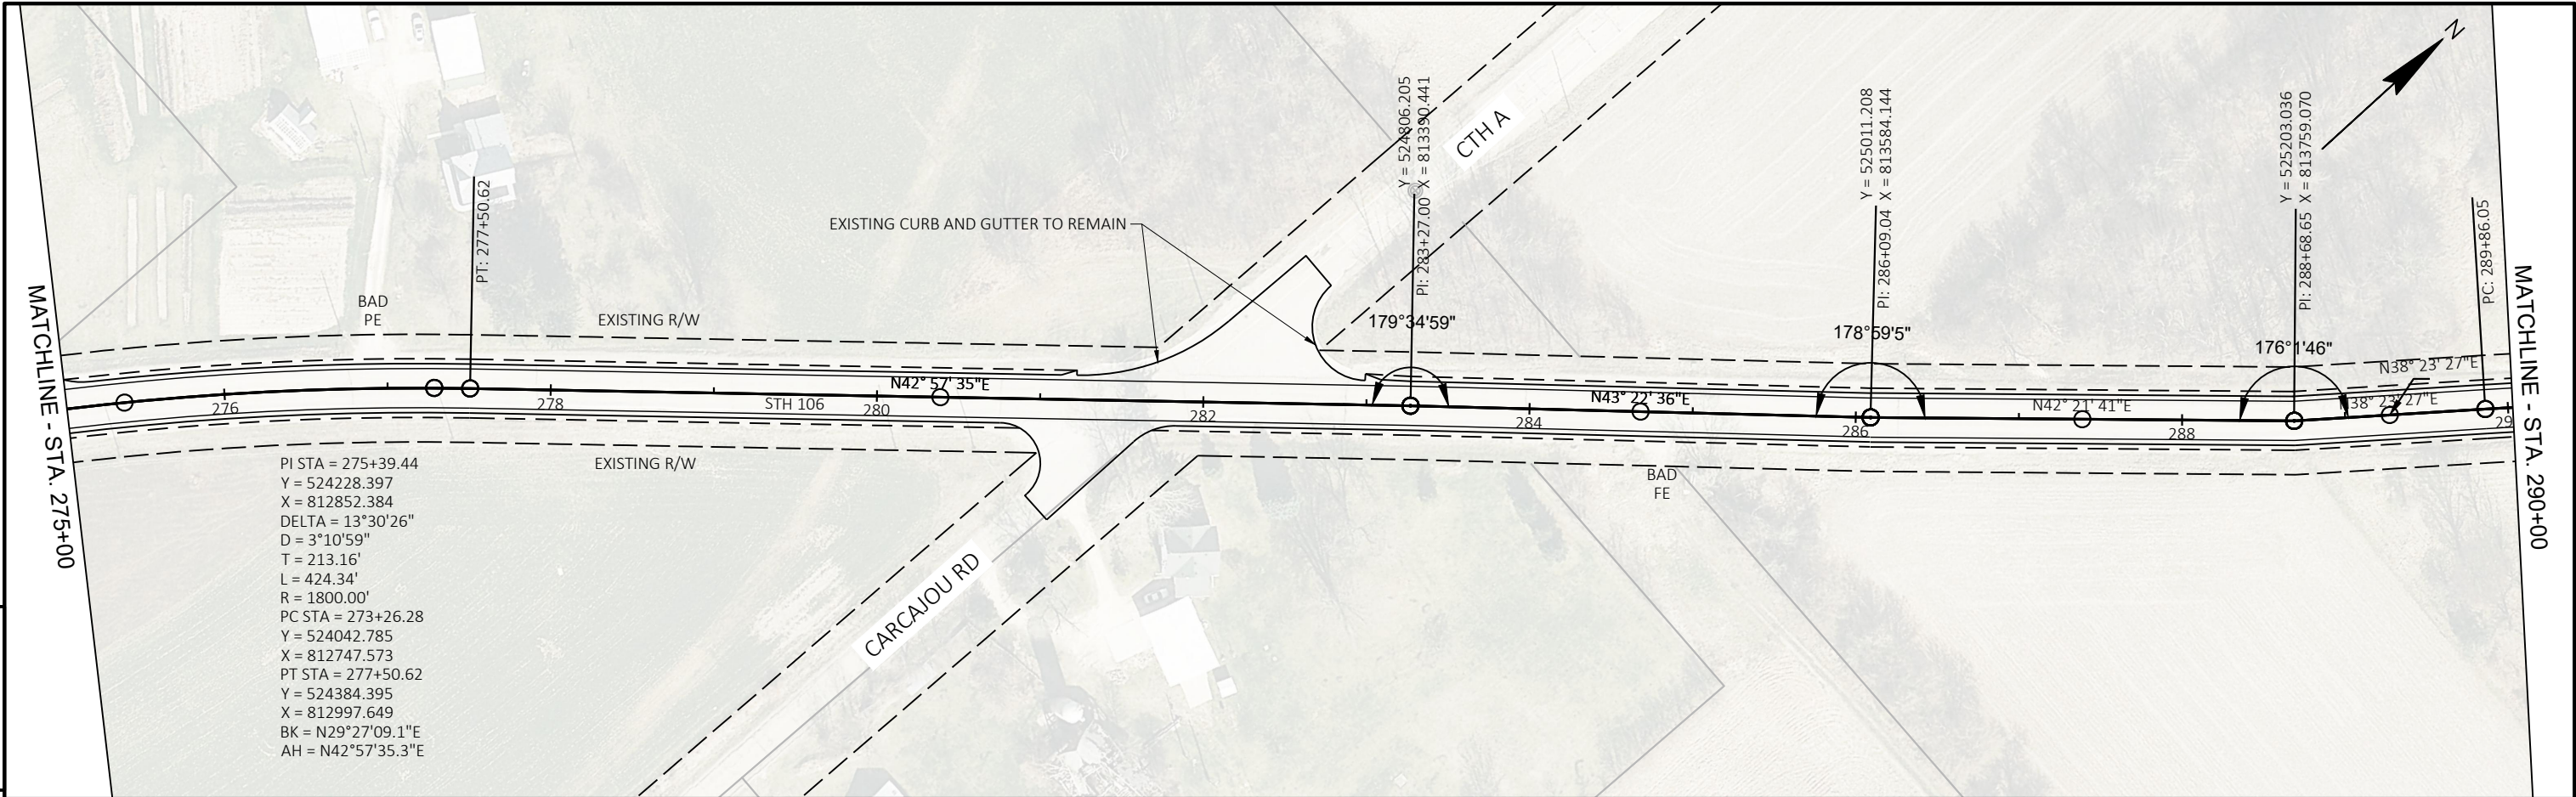


PROJECT NO: 3576-01-71	HWY: STH 106	COUNTY: JEFFERSON	09-	SHEET	E
------------------------	--------------	-------------------	-----	-------	---

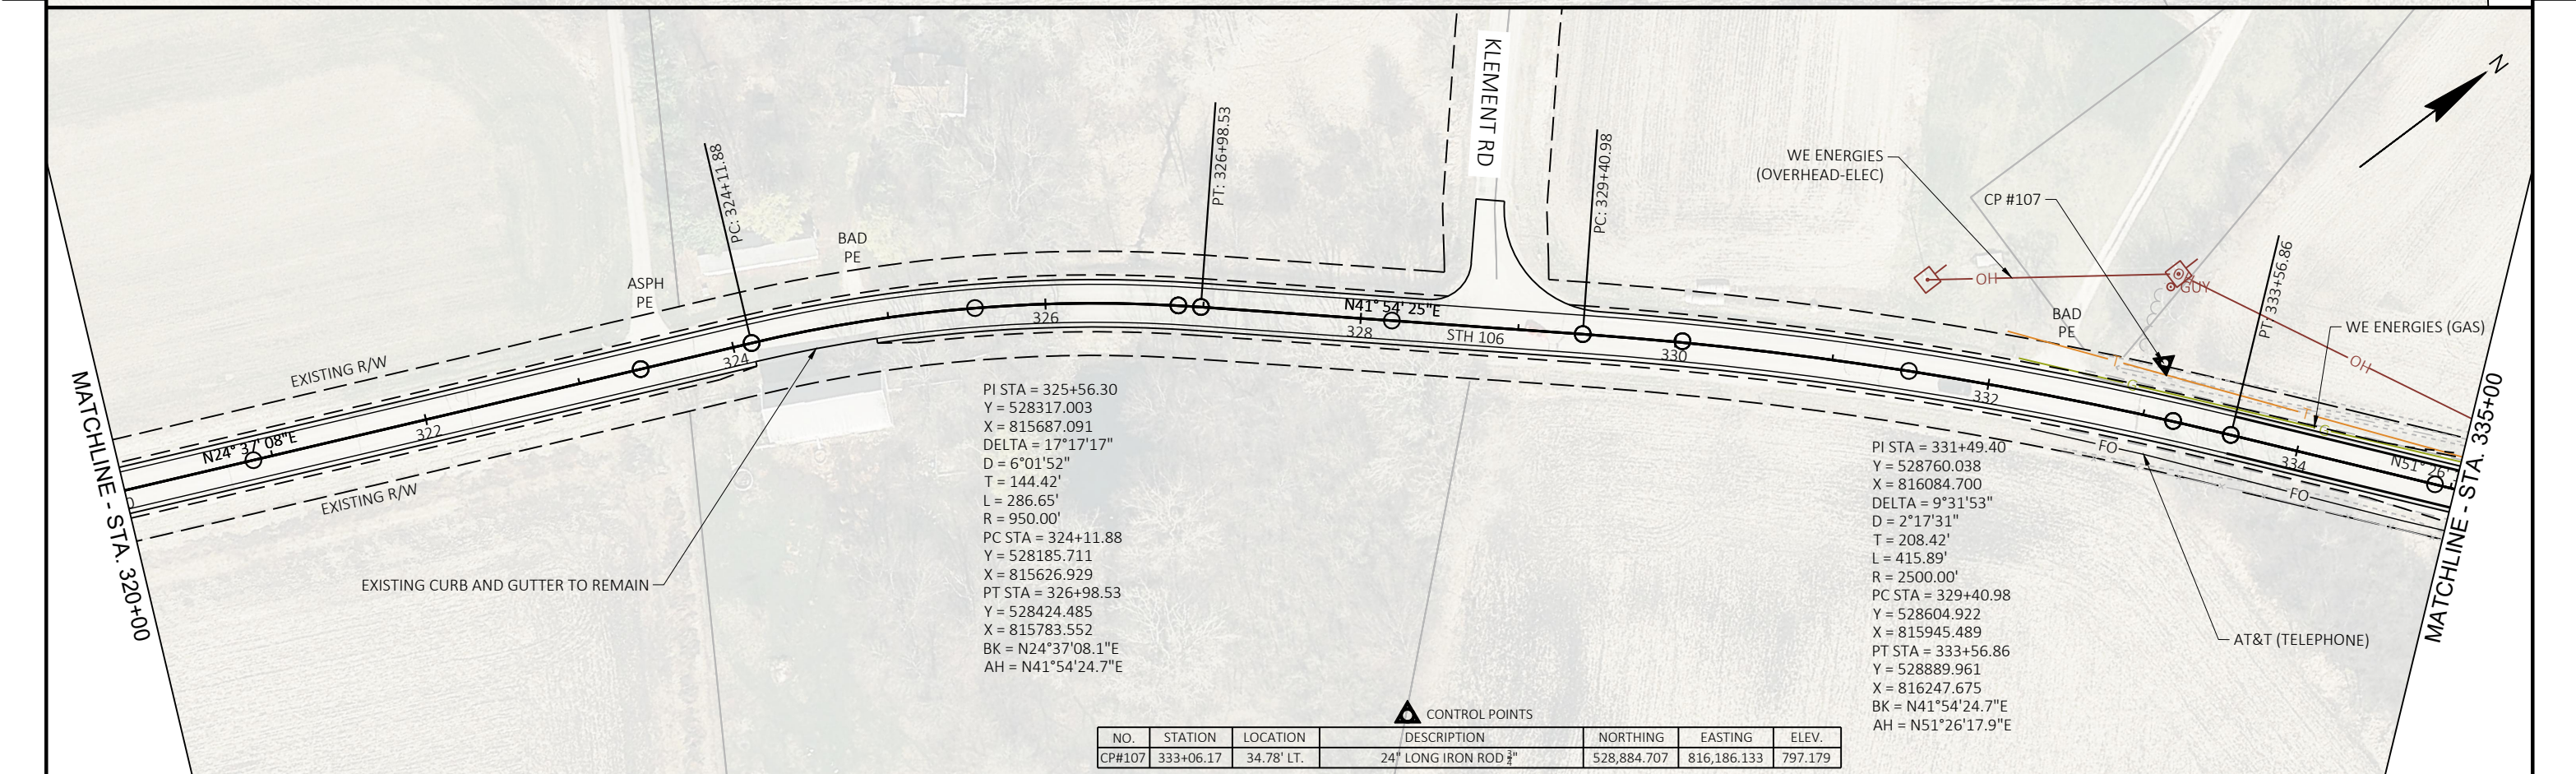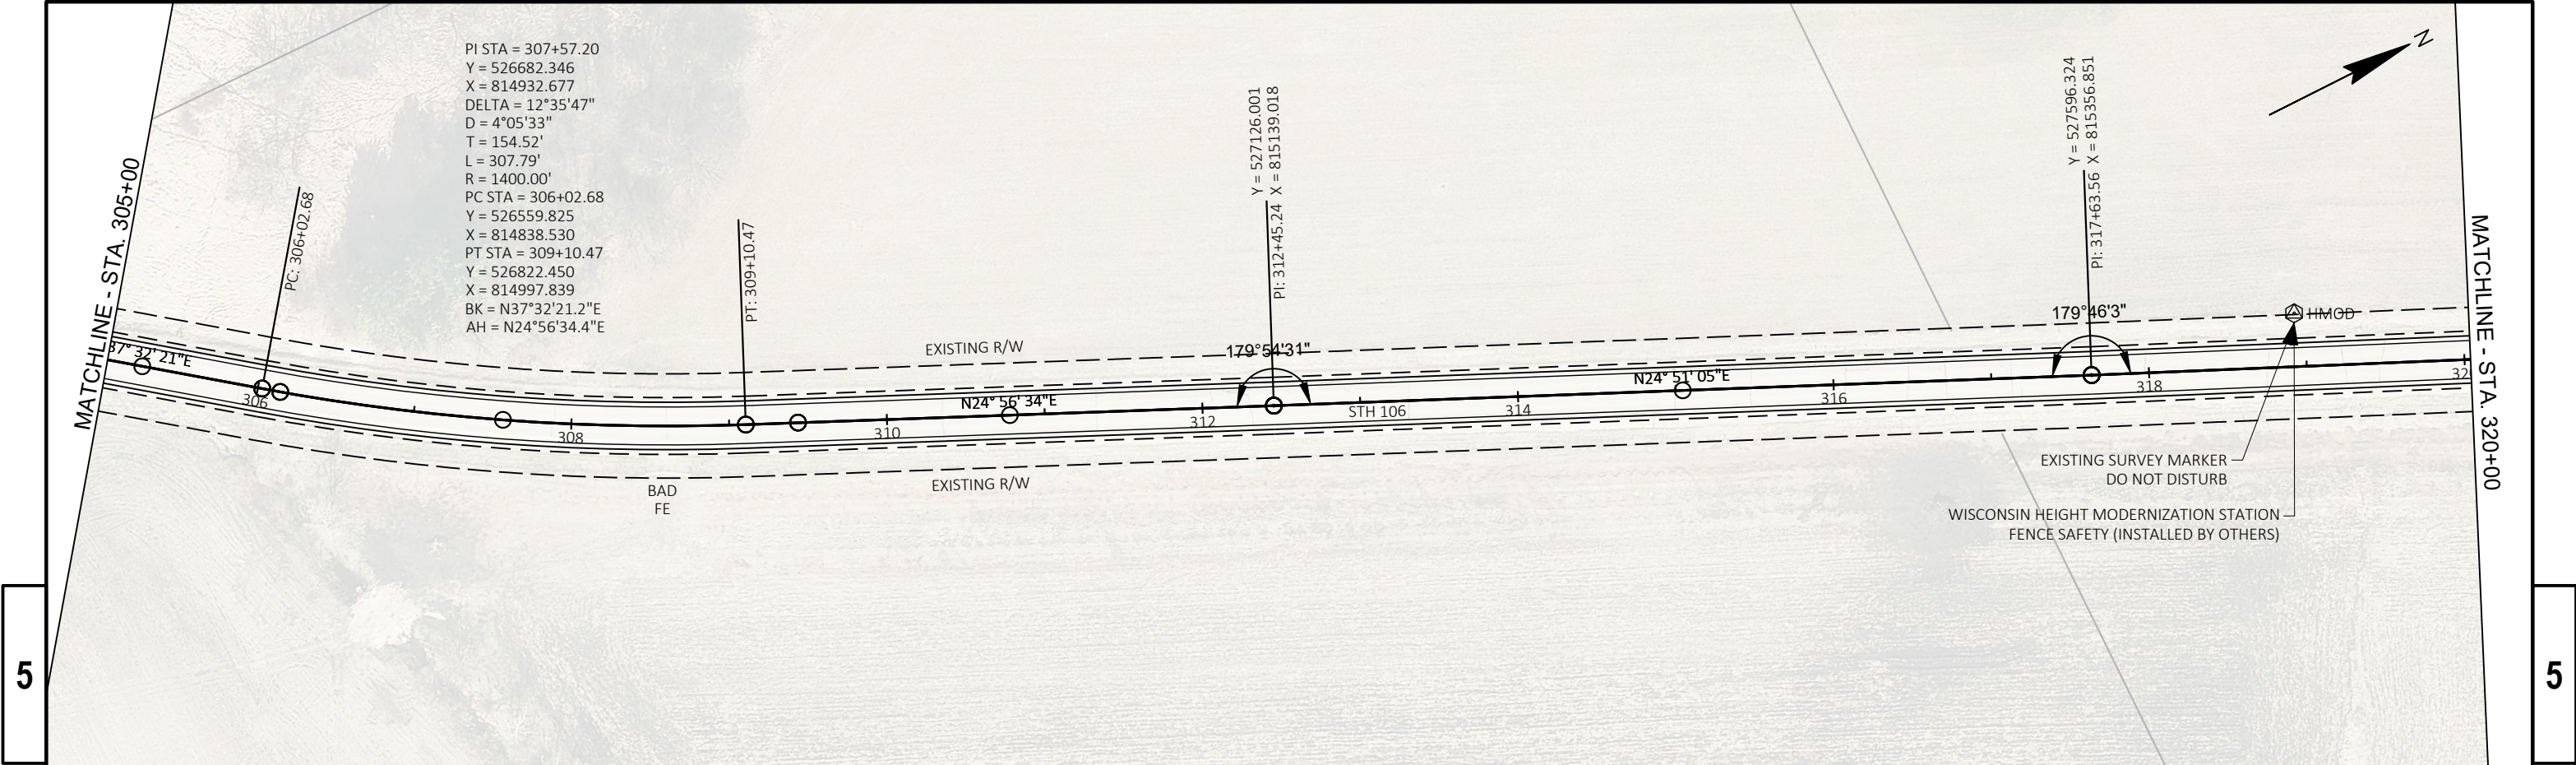


NO.	STATION	LOCATION	DESCRIPTION	NORTHING	EASTING	ELEV.
CP#107	333+06.17	34.78' LT.	24" LONG IRON ROD 3/4"	528,884.707	816,186.133	797.179

SEE NEXT PAGE FOR POTENTIAL CONFLICTS

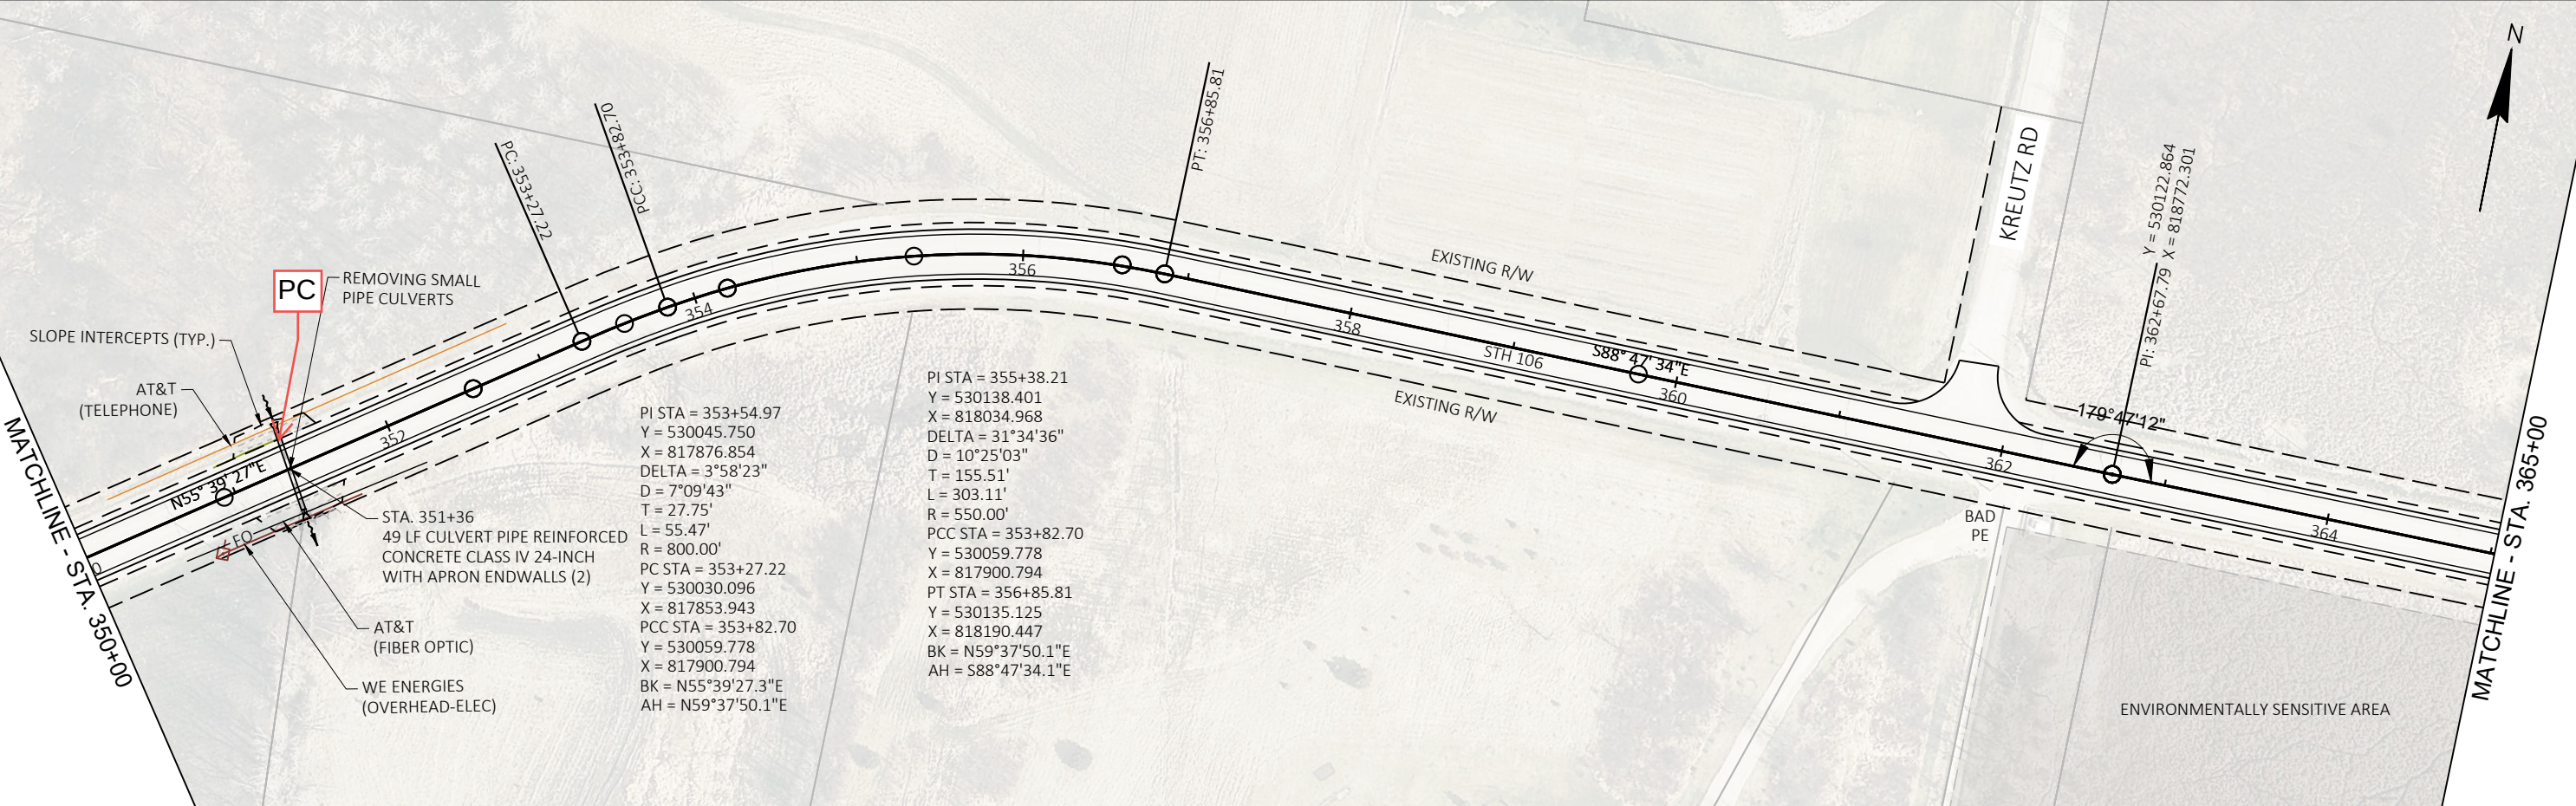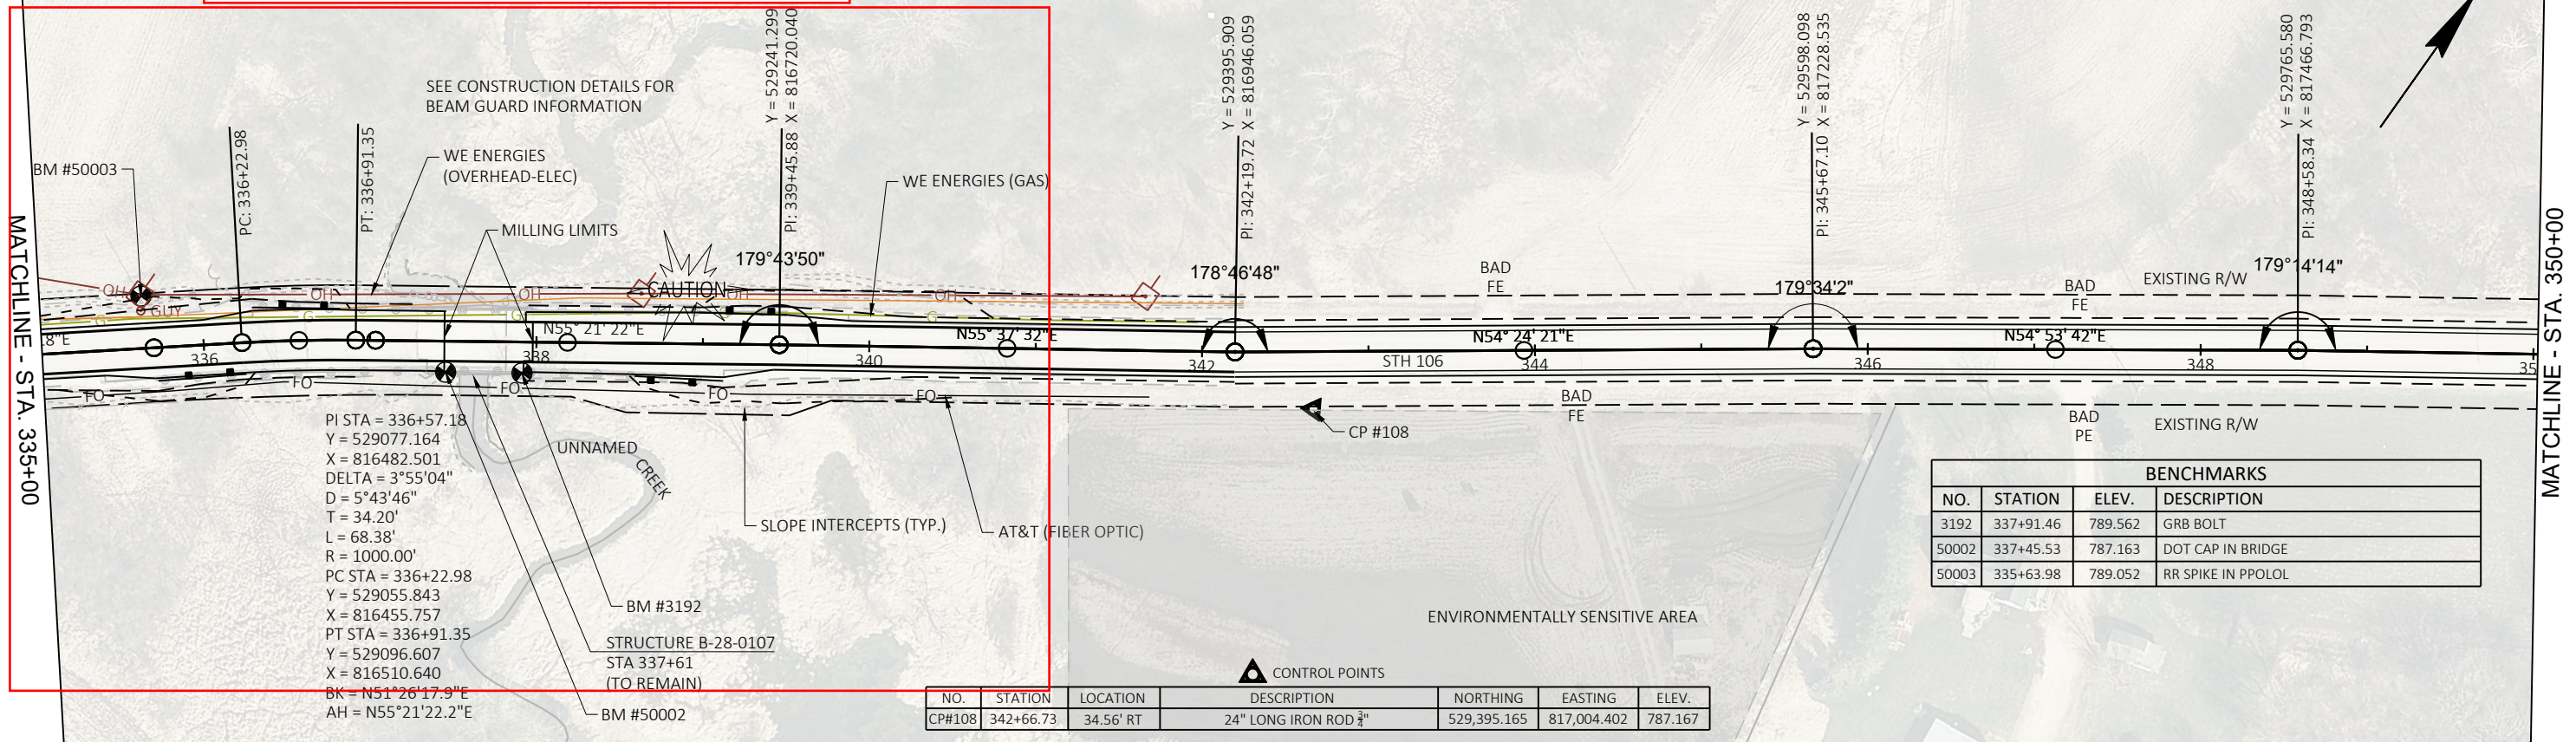

REMOVE EXISTING STEEL PLATE BEAM GUARD (ENERGY ABSORBING TERMINAL ONLY):
STA. 335+70 TO STA. 336+20 RT
STA. 336+31 TO STA. 336+81 LT
STA. 338+62 TO STA. 339+12 RT
STA. 339+01 TO STA. 339+51 LT

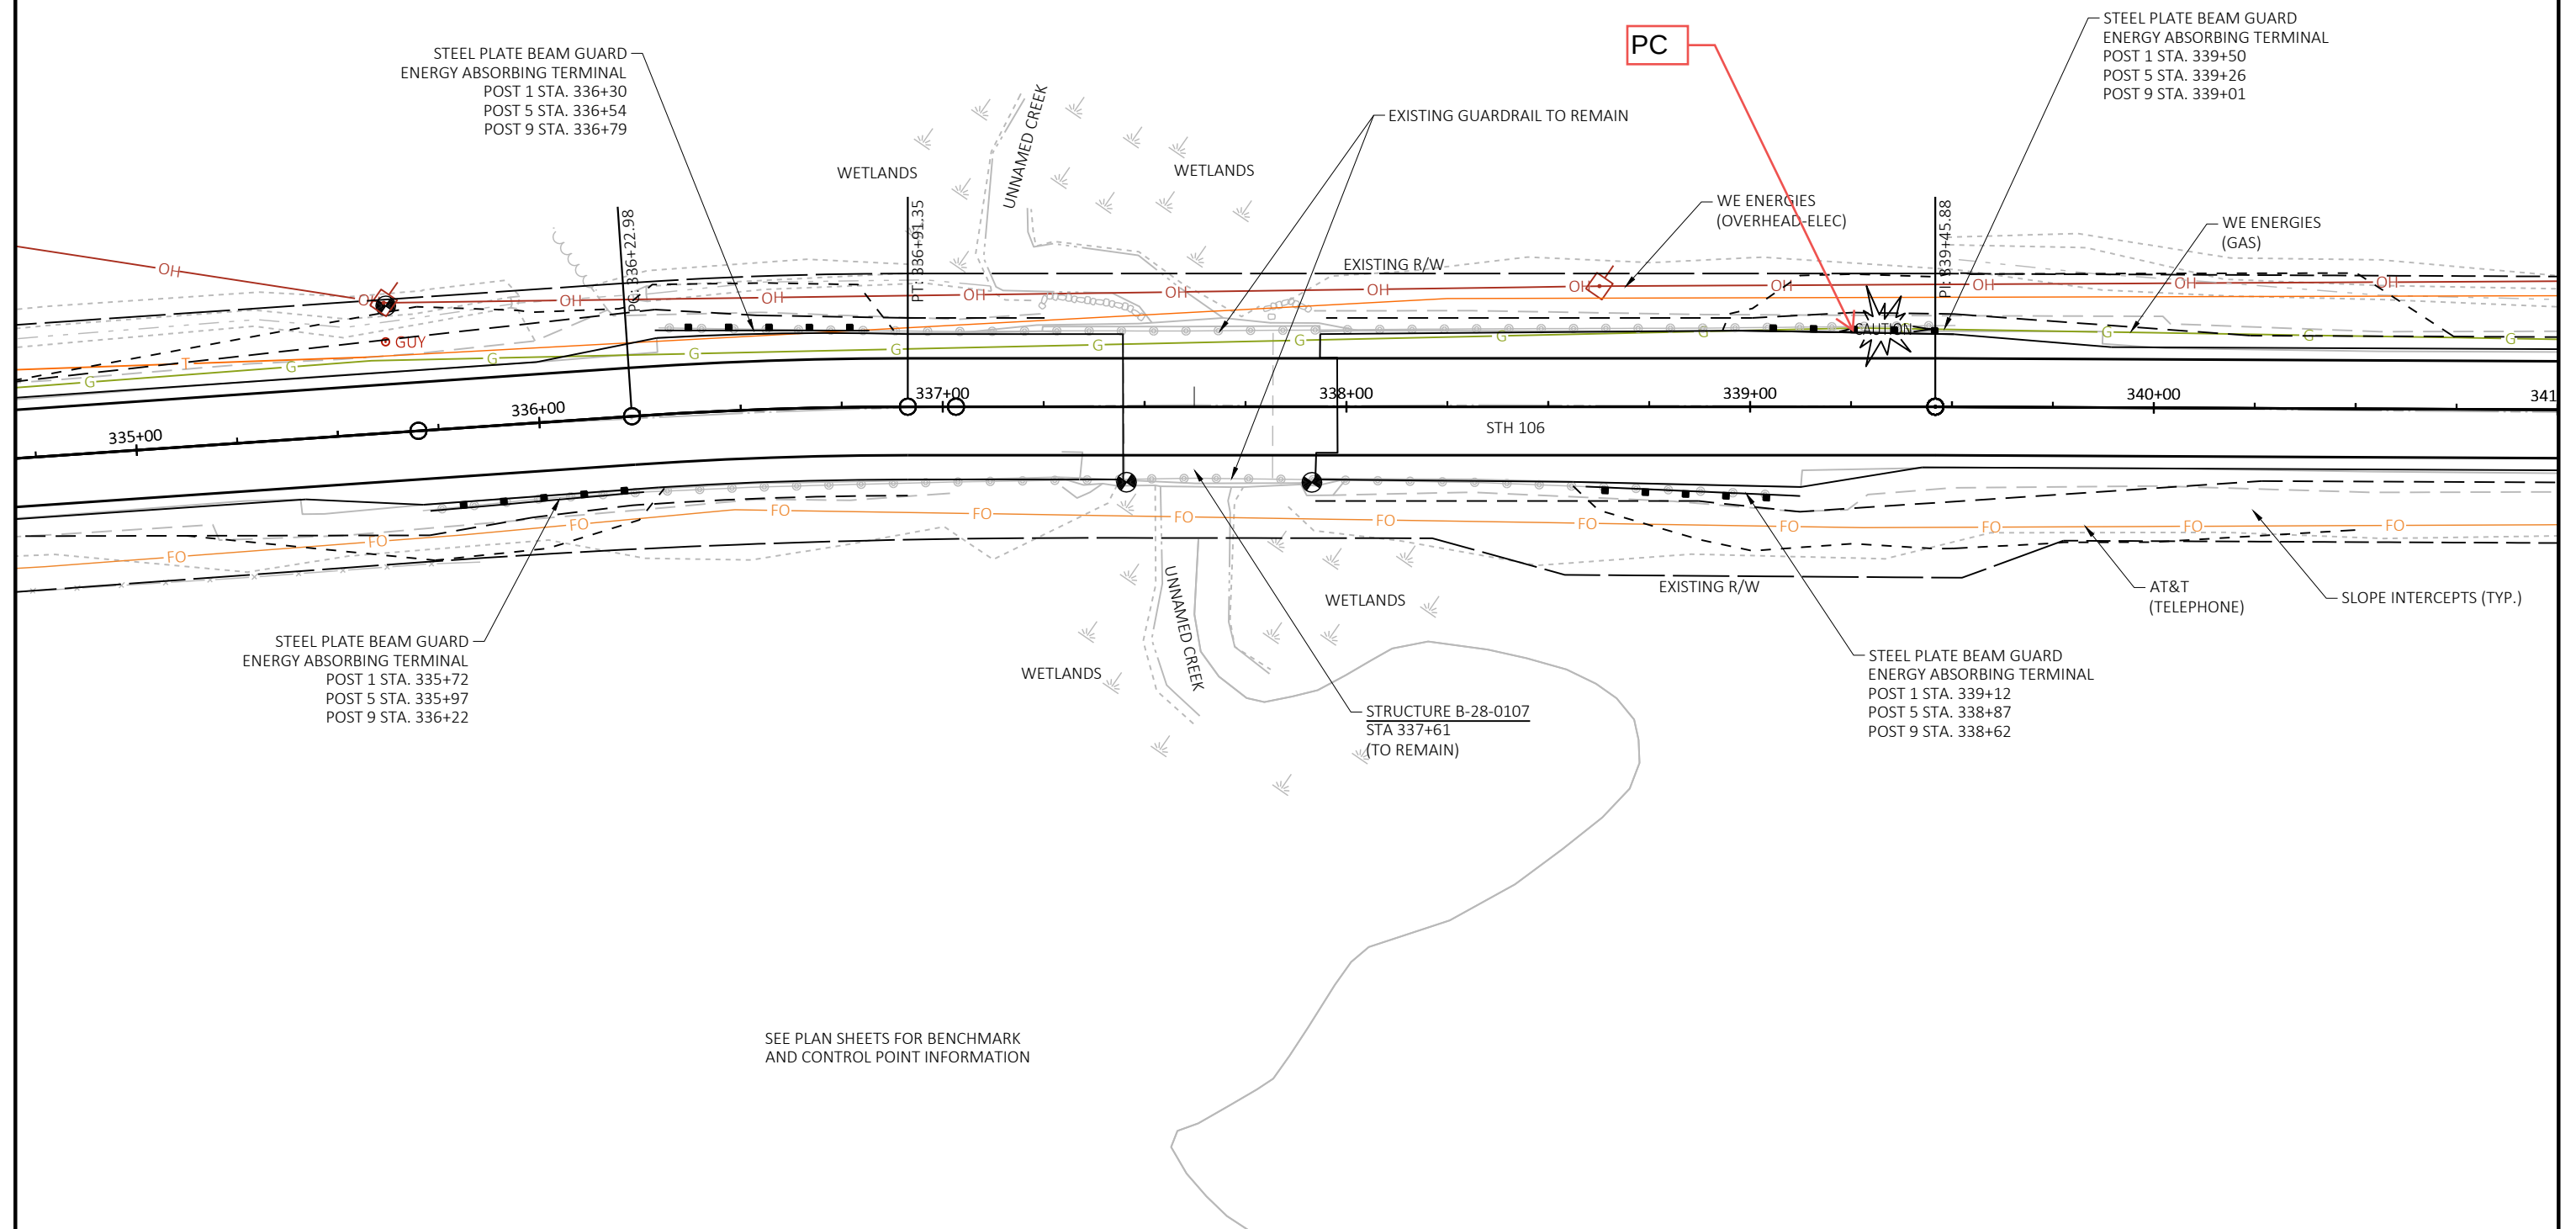

PROJECT NO: 3576-01-71



HWY: STH 106

COUNTY: JEFFERSON



09- - BEAM GUARD PLAN

SHEET



E

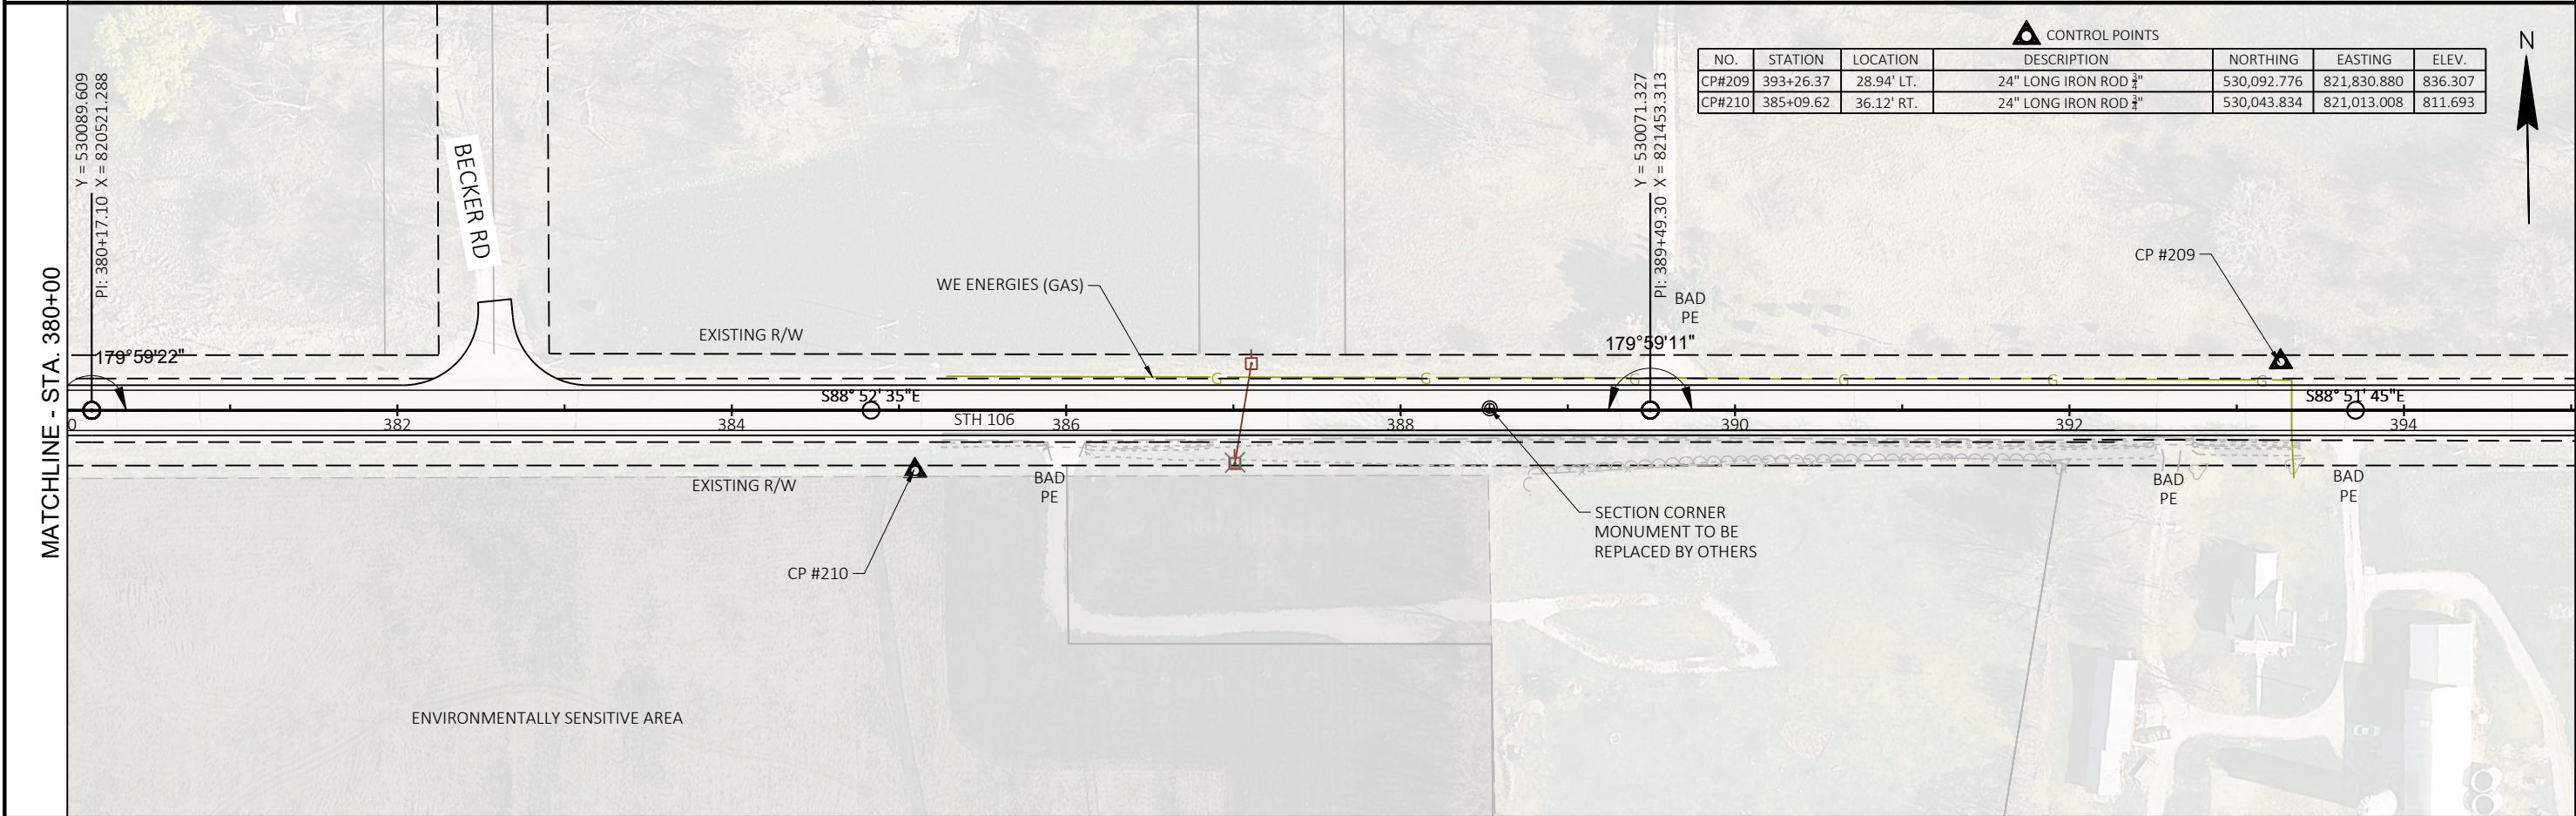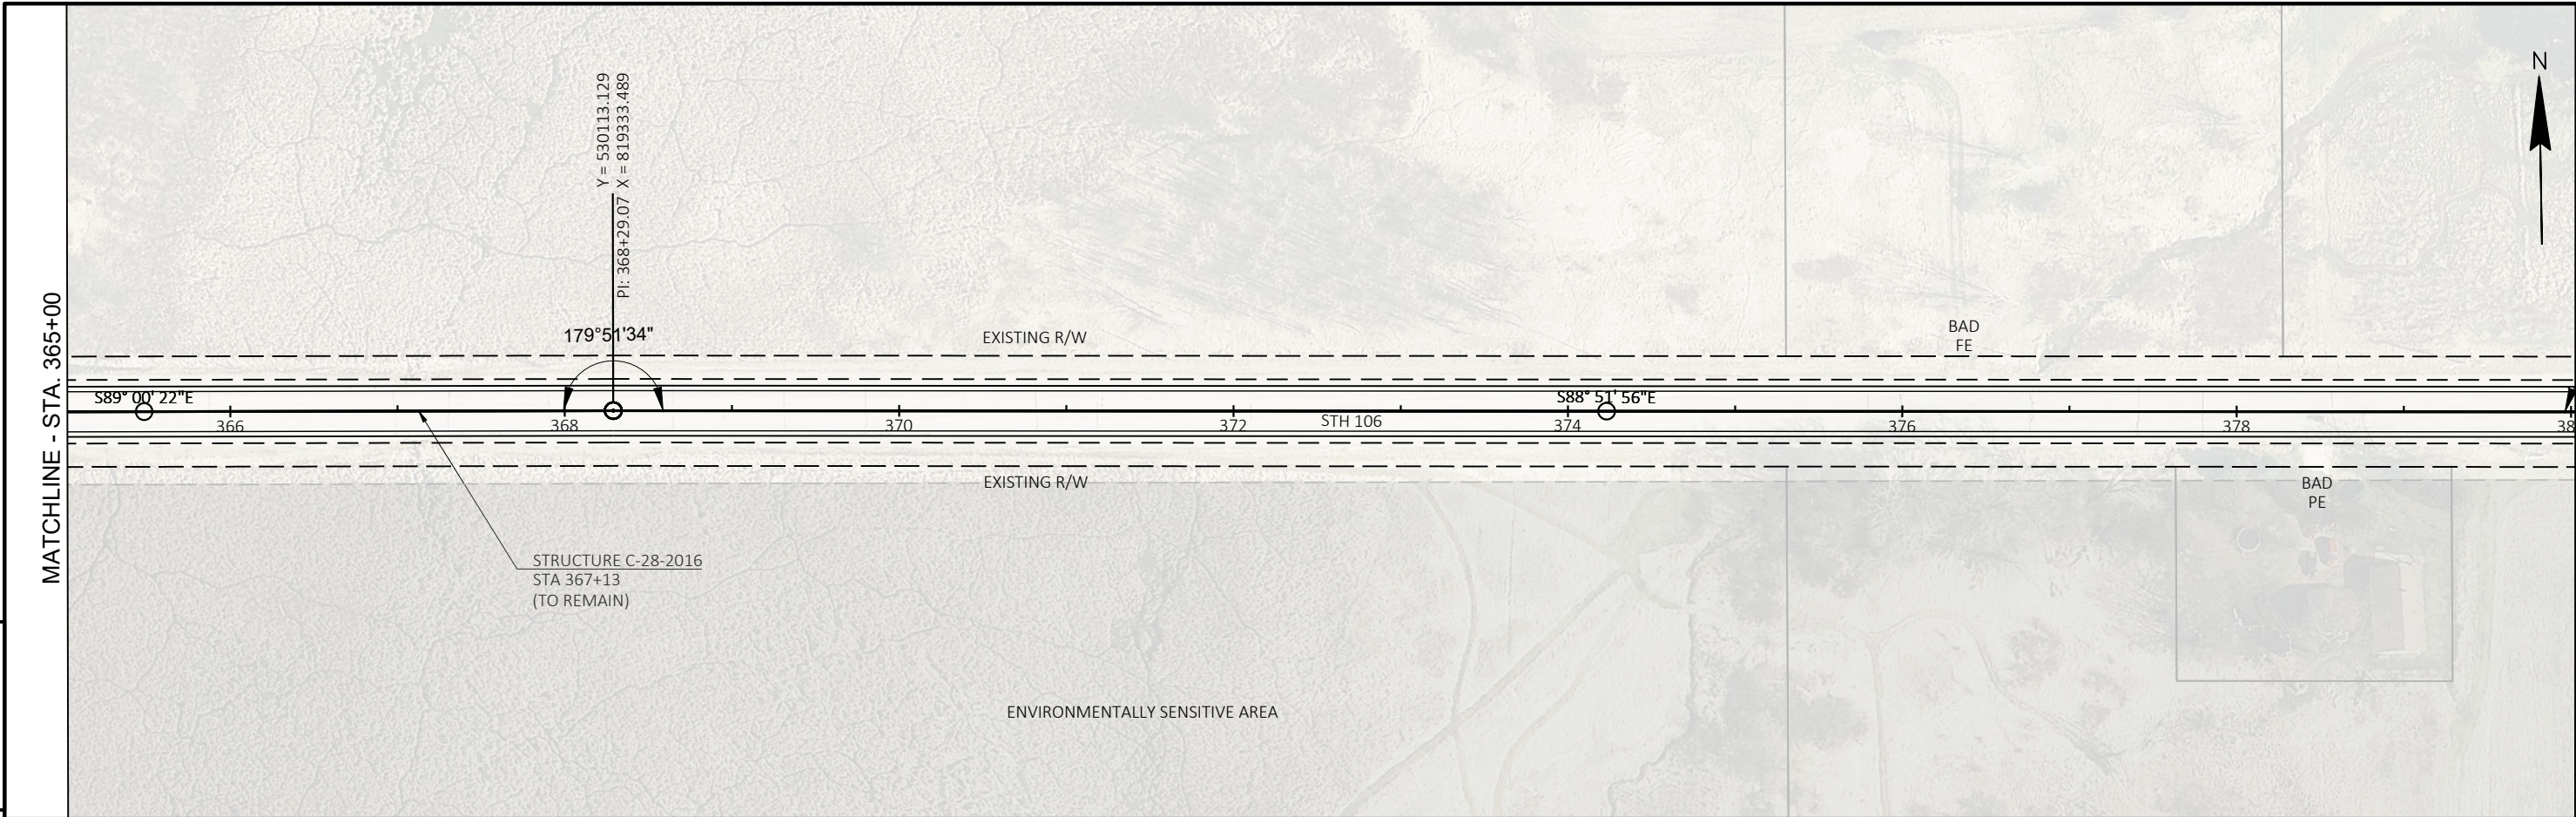



CONTROL POINTS						
NO.	STATION	LOCATION	DESCRIPTION	NORTHING	EASTING	ELEV.
CP#209	393+26.37	28.94' LT.	24" LONG IRON ROD $\frac{3}{4}$ "	530,092.776	821,830.880	836.307
CP#210	385+09.62	36.12' RT.	24" LONG IRON ROD $\frac{3}{4}$ "	530,043.834	821,013.008	811.693

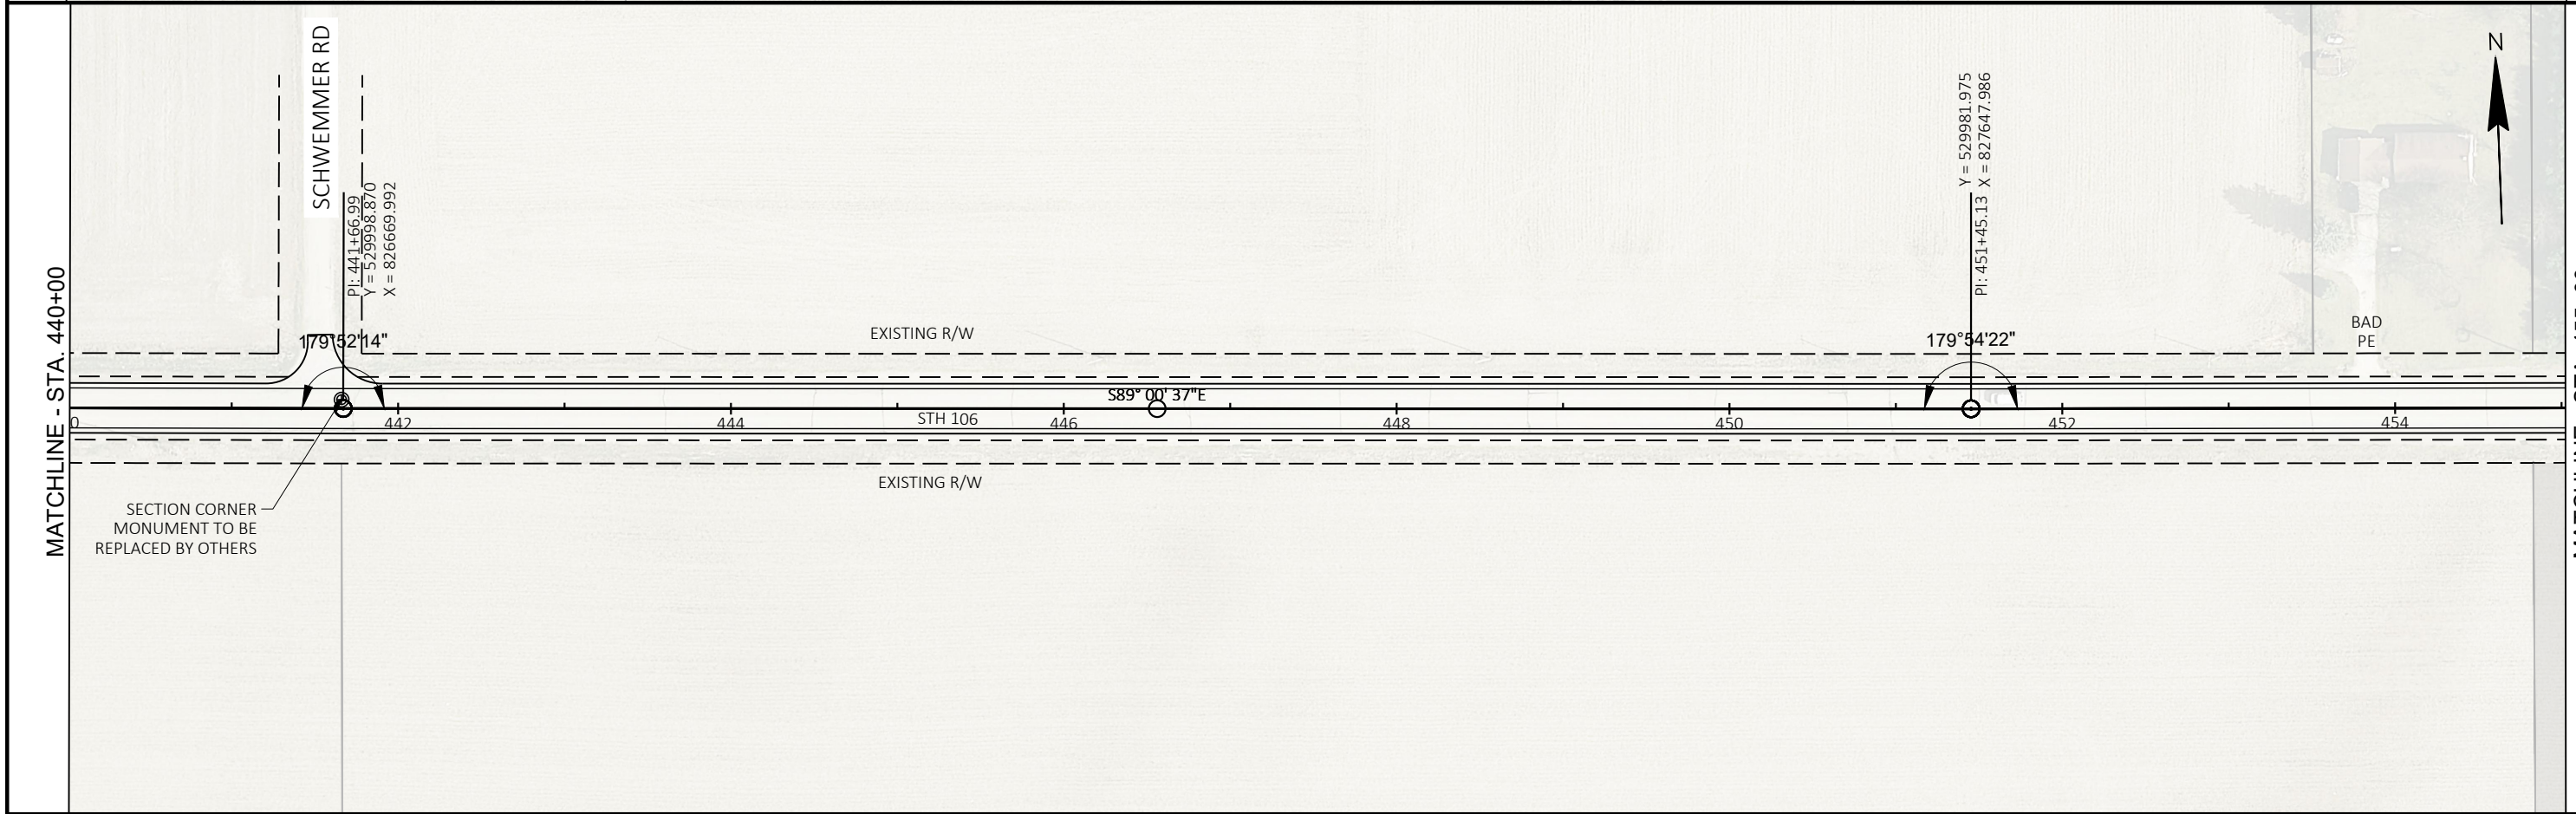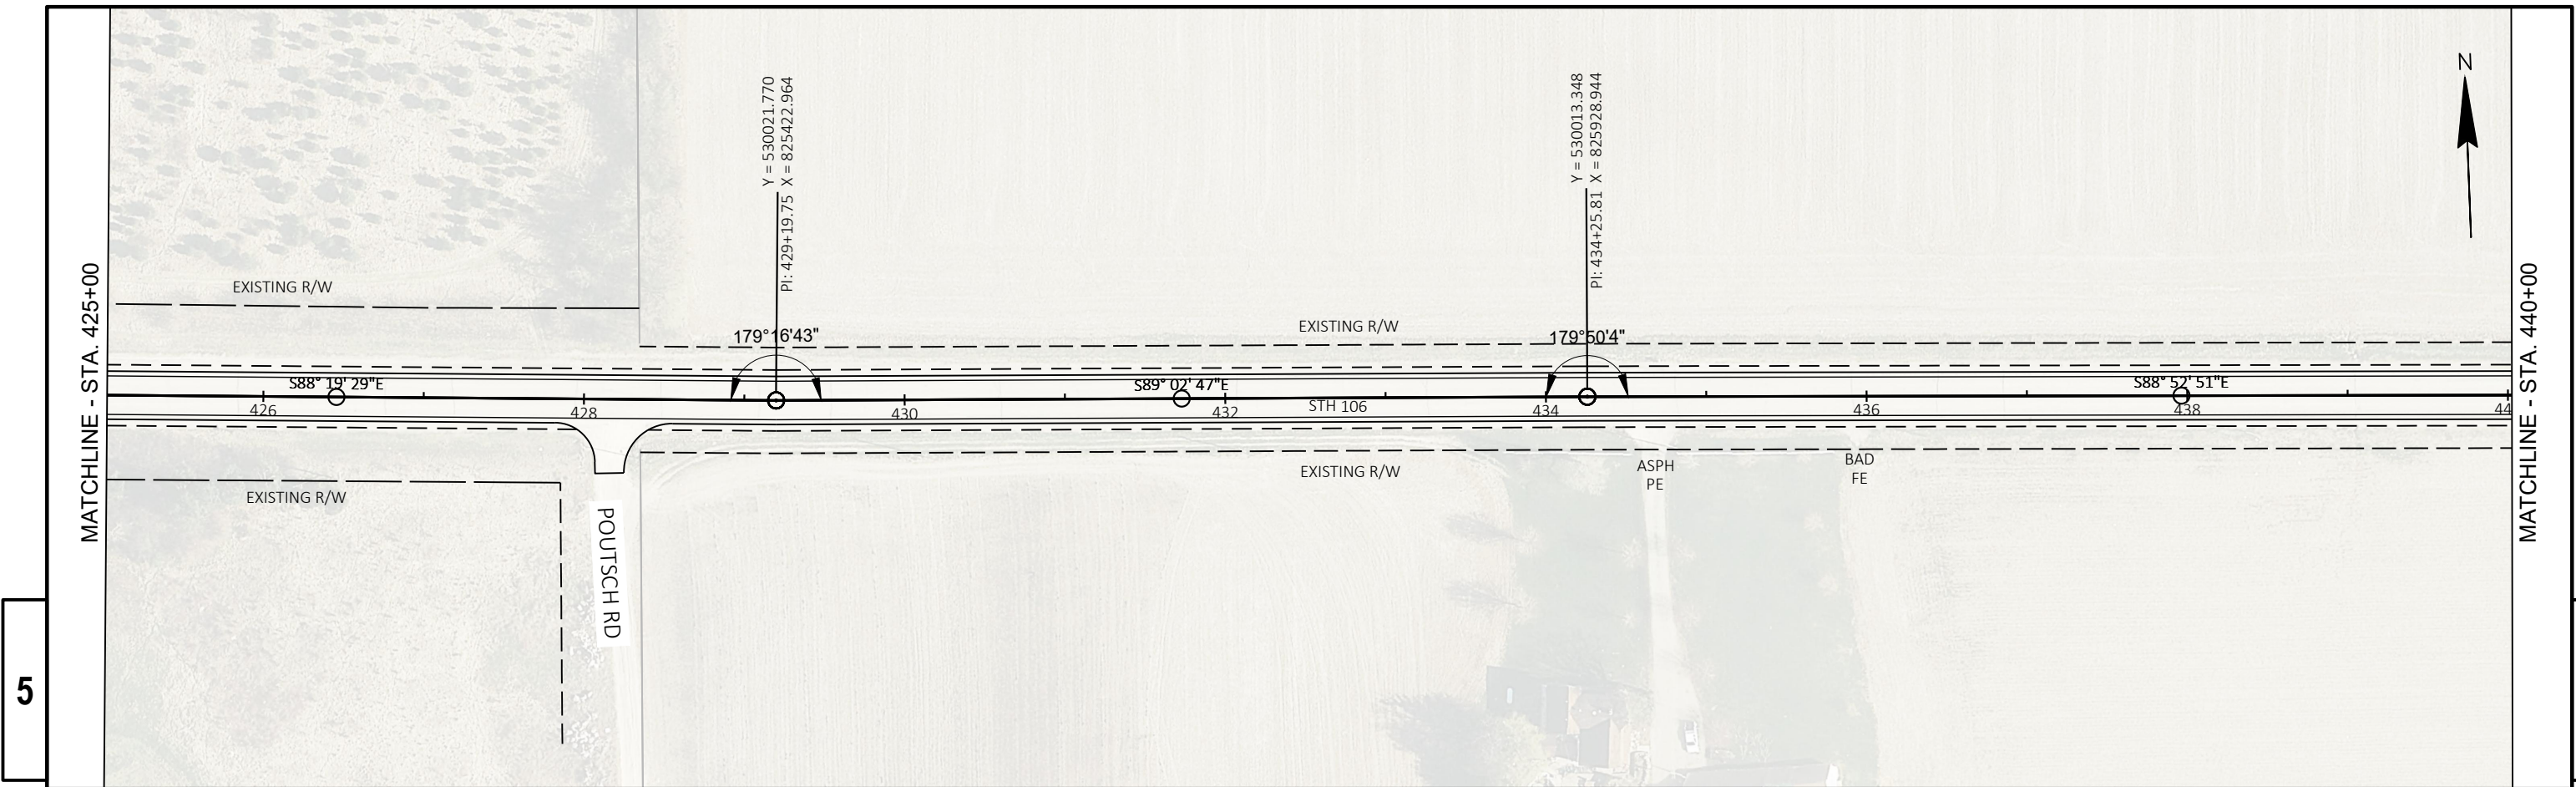



PROJECT NO: 3576-01-71	HWY: STH 106	COUNTY: JEFFERSON	09-	SHEET	E
------------------------	--------------	-------------------	-----	-------	---

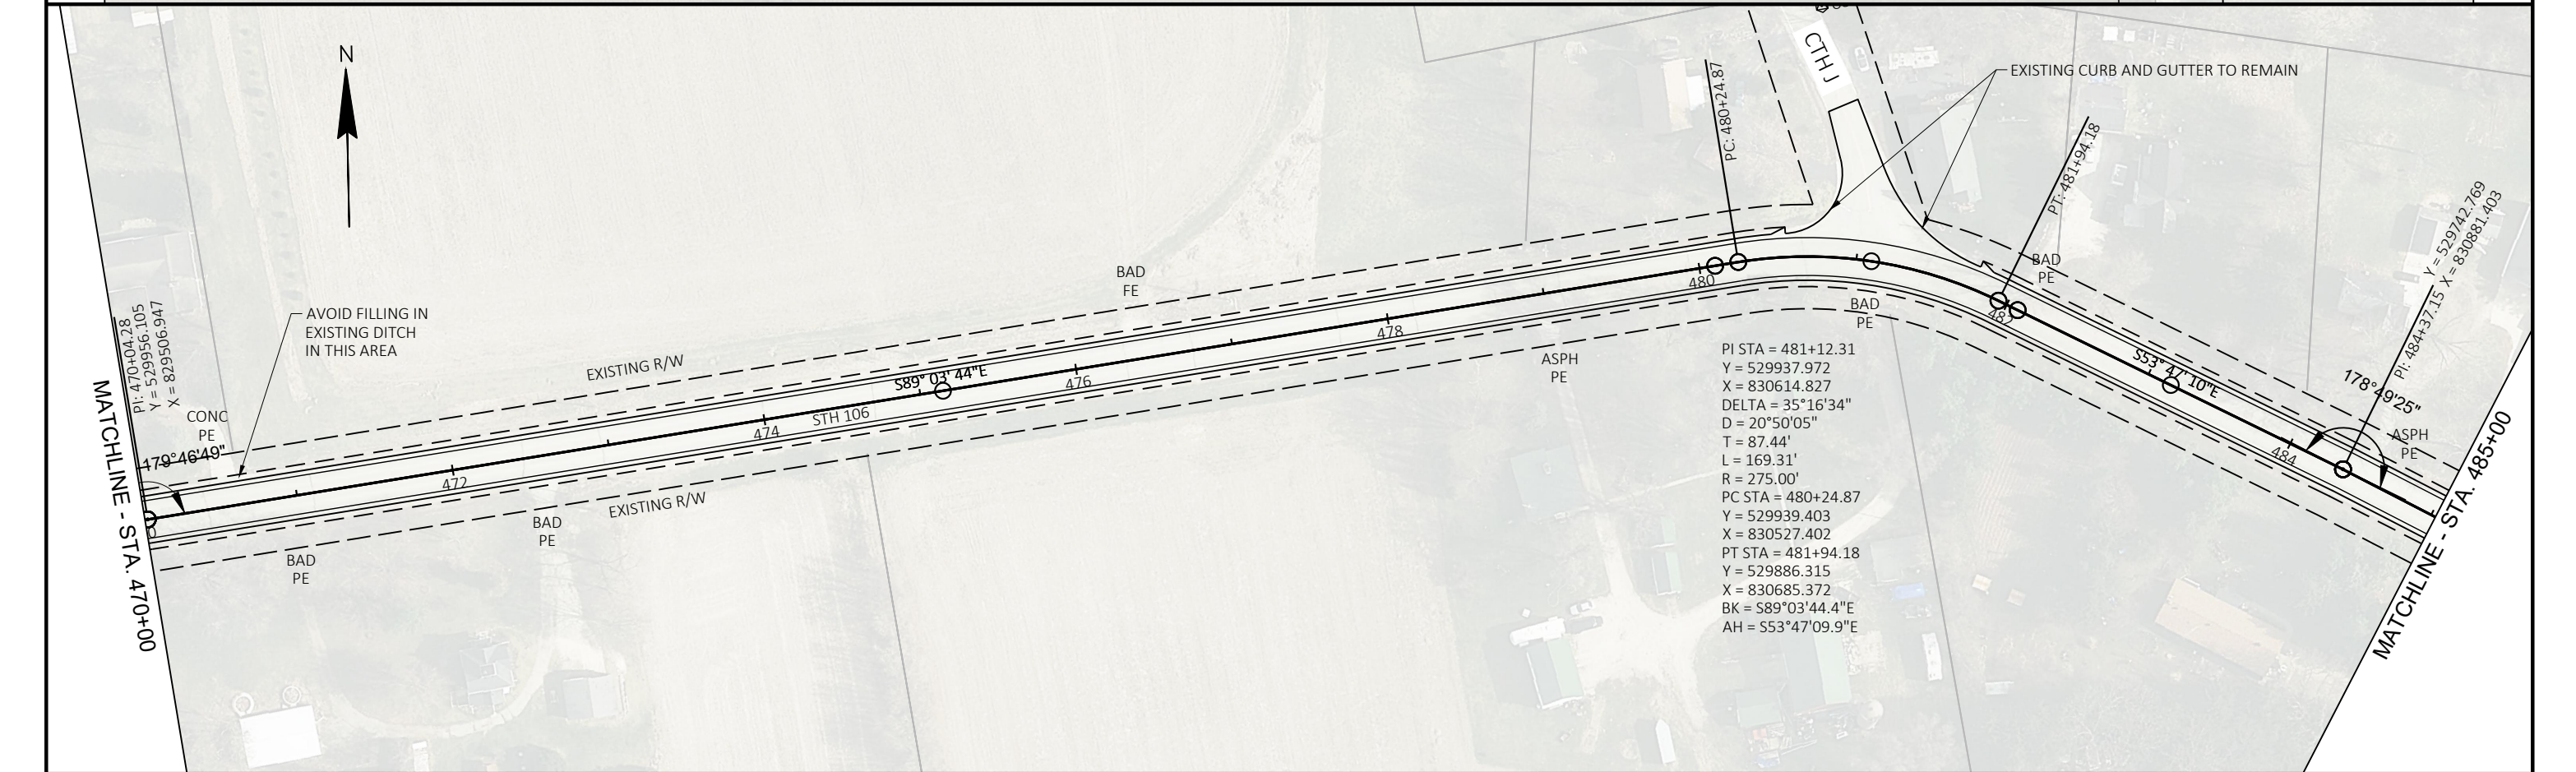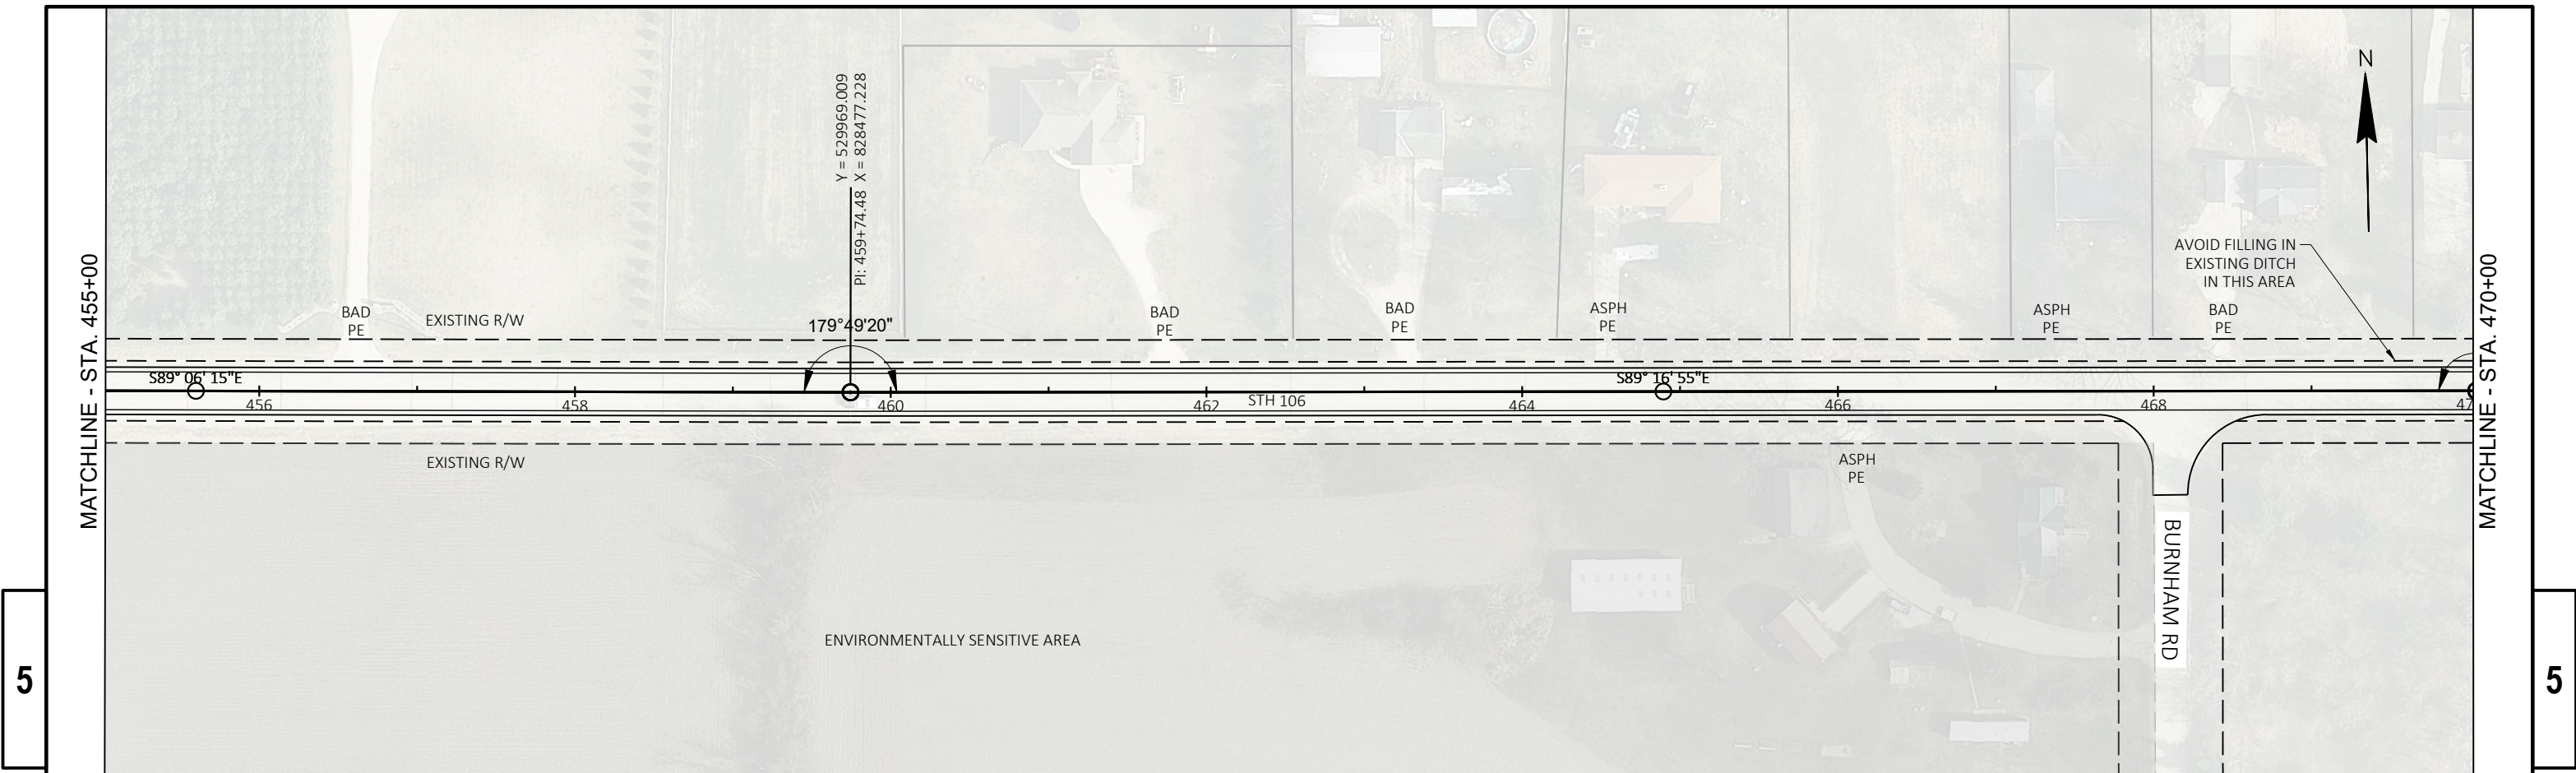


PI STA = 481+12.31
Y = 529937.972
X = 830614.827
DELTA = 35°16'34"
D = 20°50'05"
T = 87.44'
L = 169.31'
R = 275.00'
PC STA = 480+24.87
Y = 529939.403
X = 830527.402
PT STA = 481+94.18
Y = 529886.315
X = 830685.372
BK = S89°03'44.4"E
AH = S53°47'09.9"E

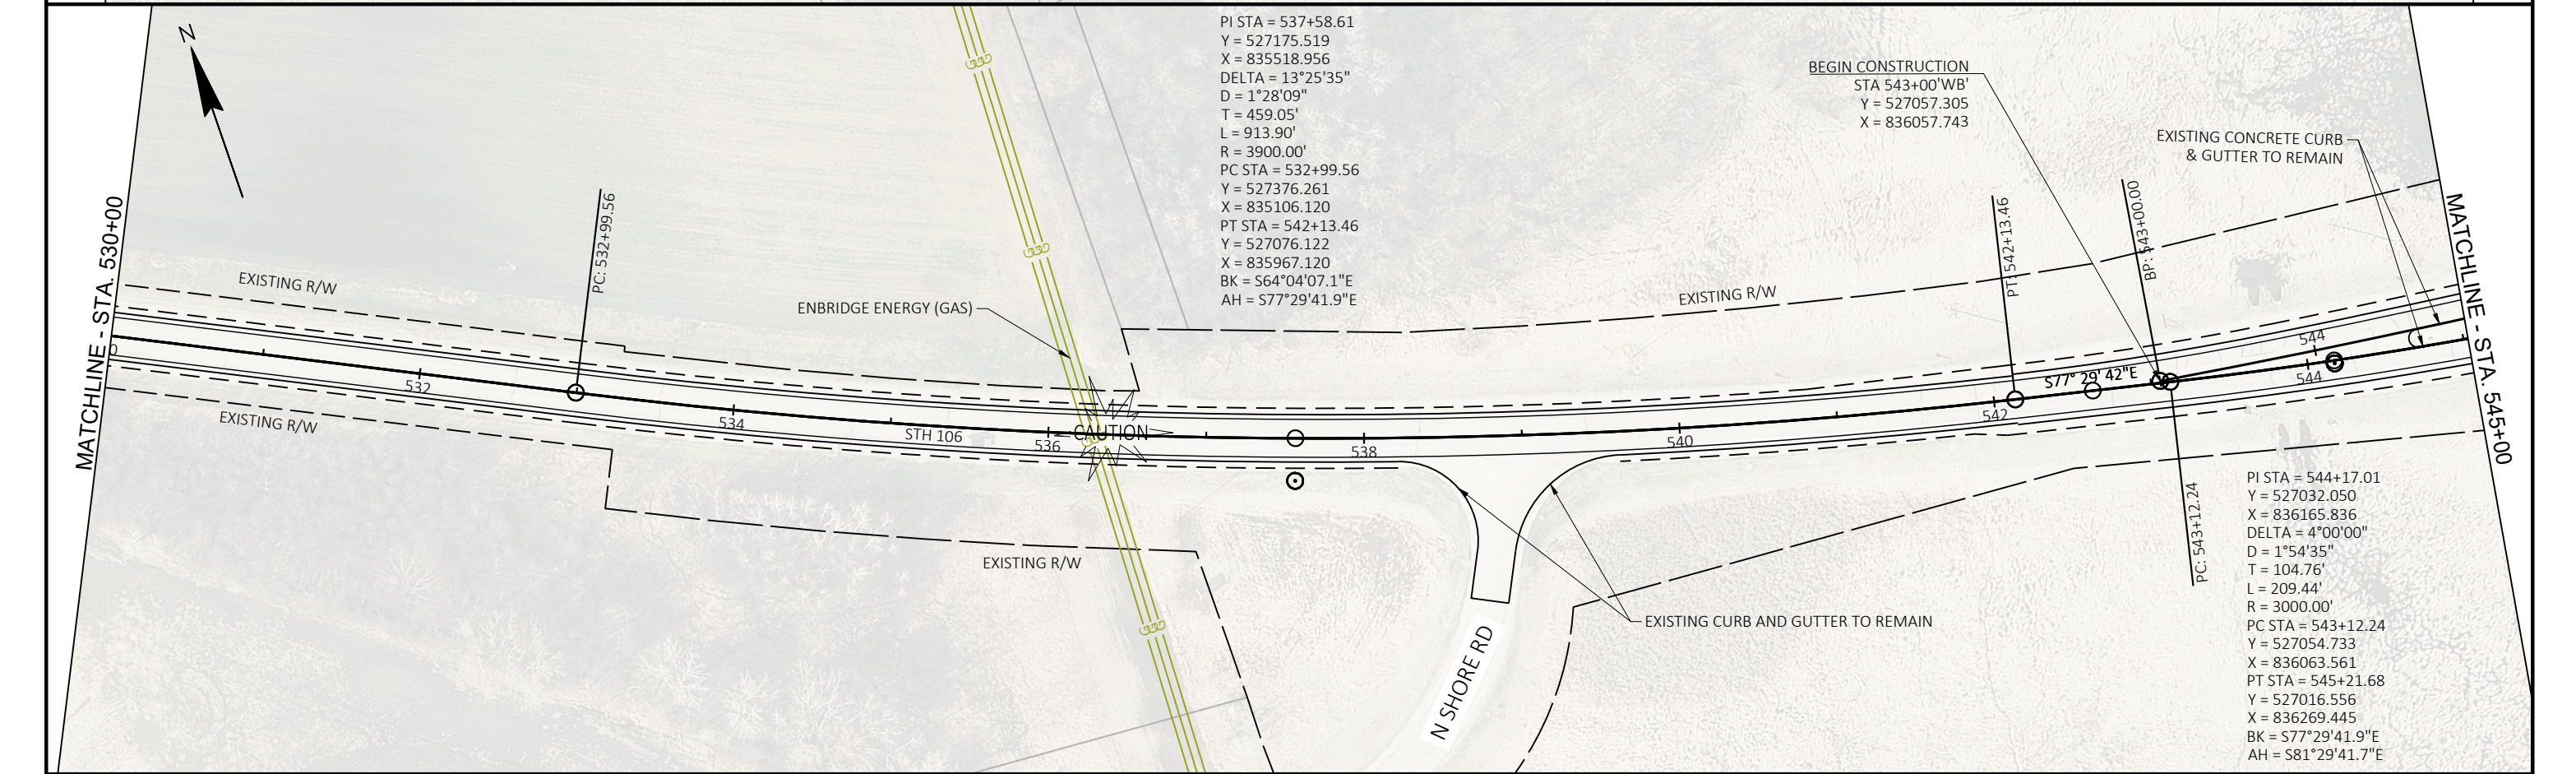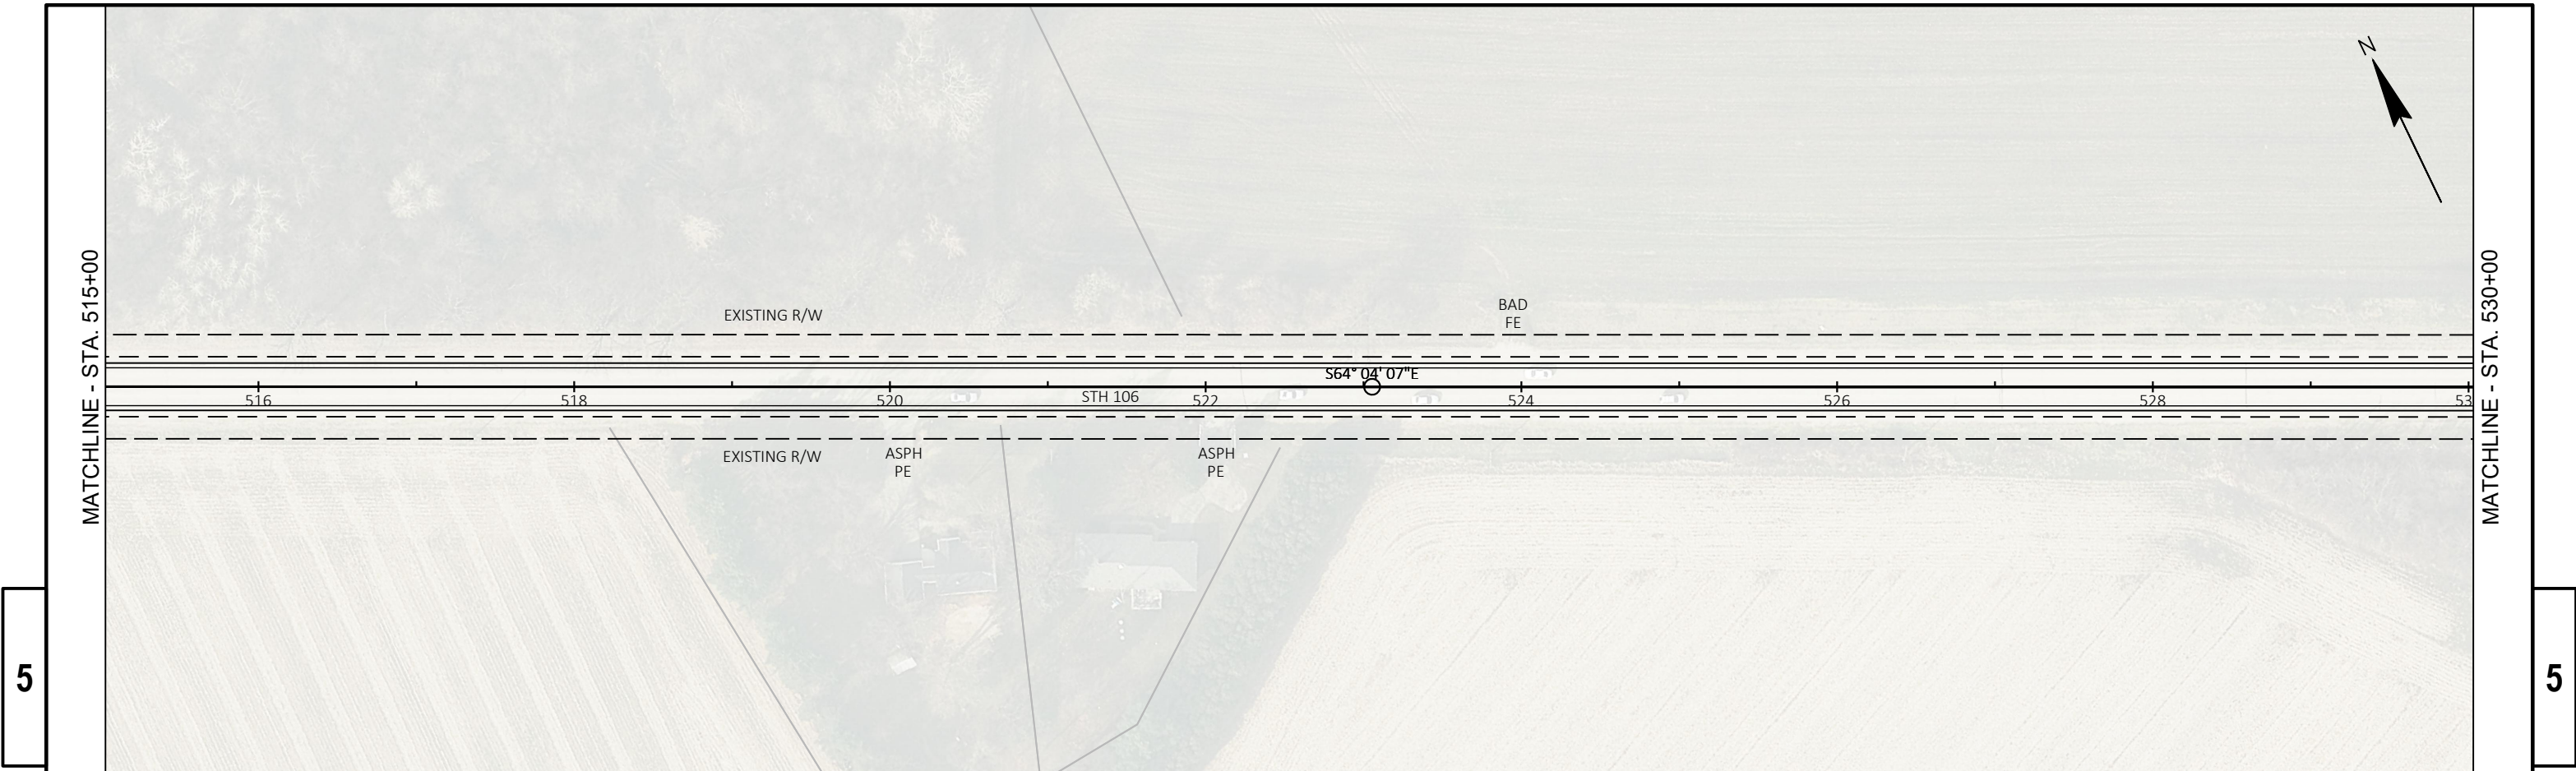


PROJECT NO: 3576-01-71	HWY: STH 106	COUNTY: JEFFERSON	09-	SHEET	E
------------------------	--------------	-------------------	-----	-------	---

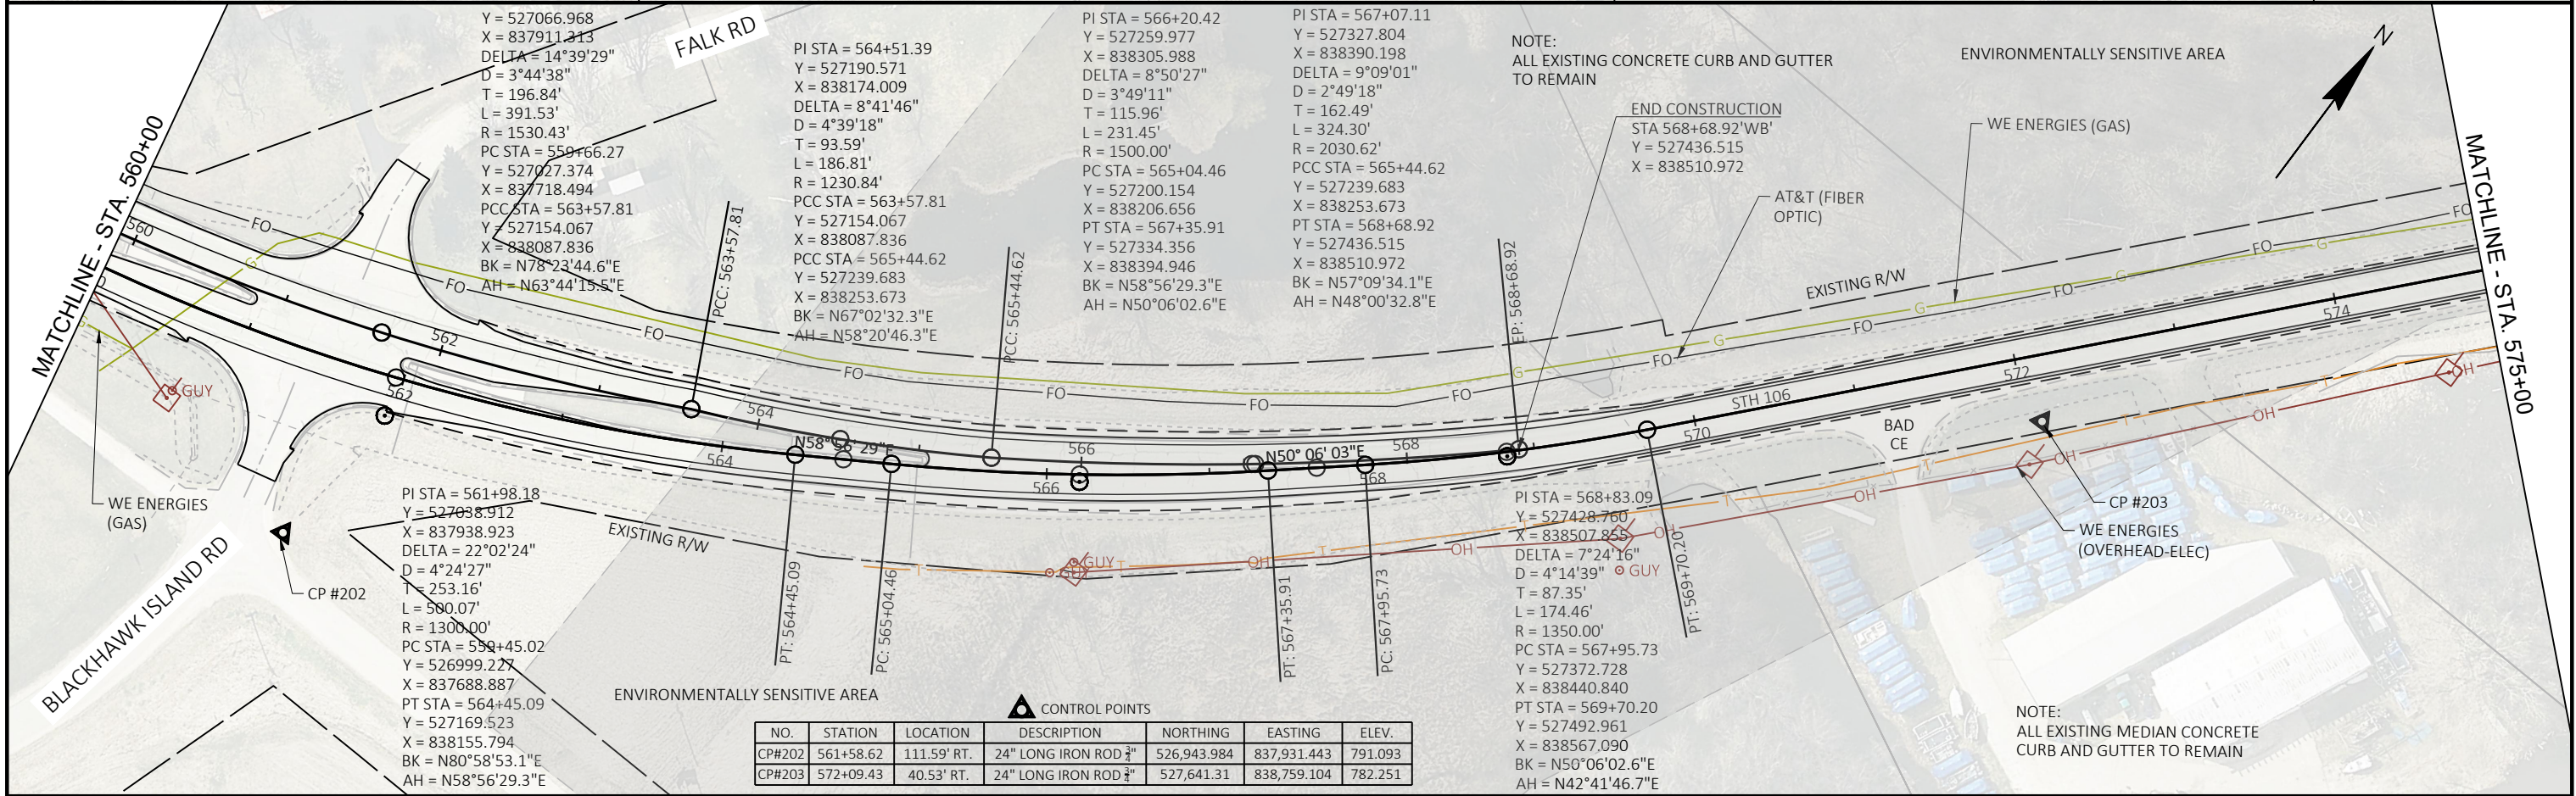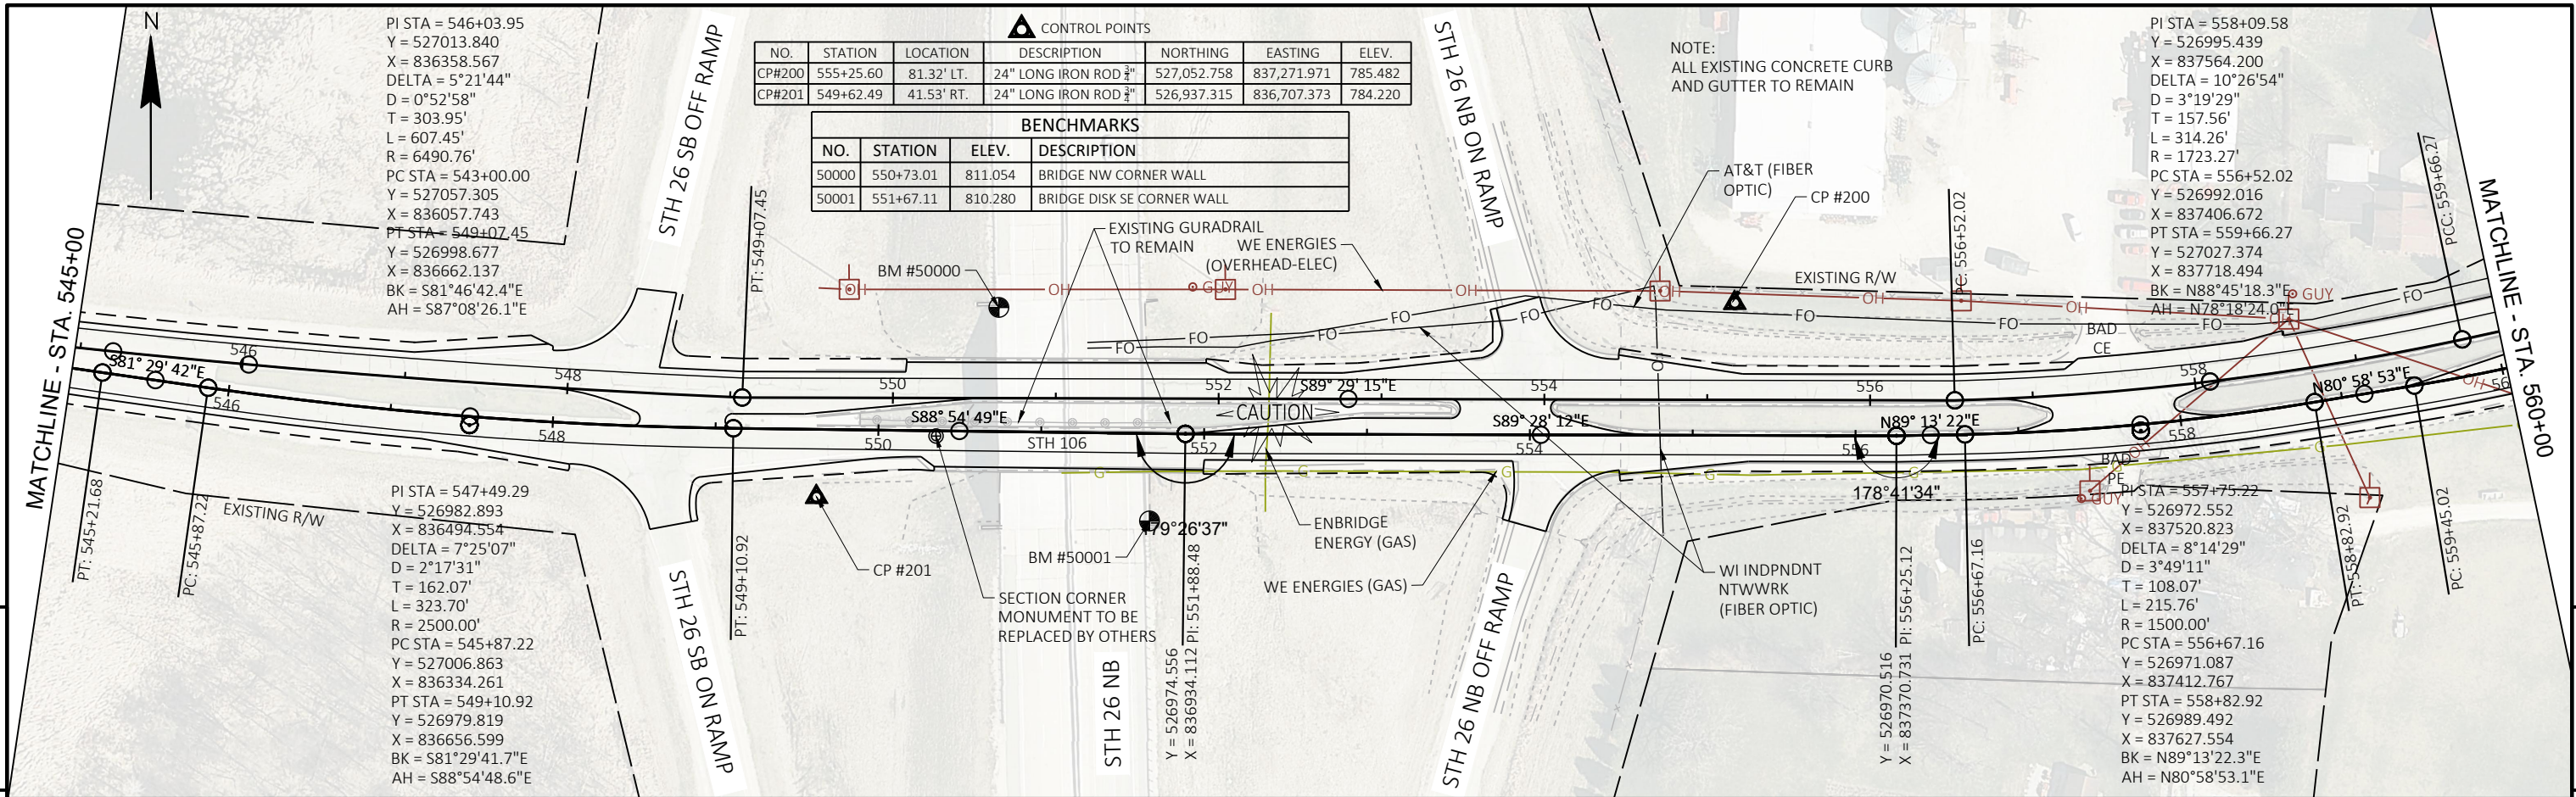

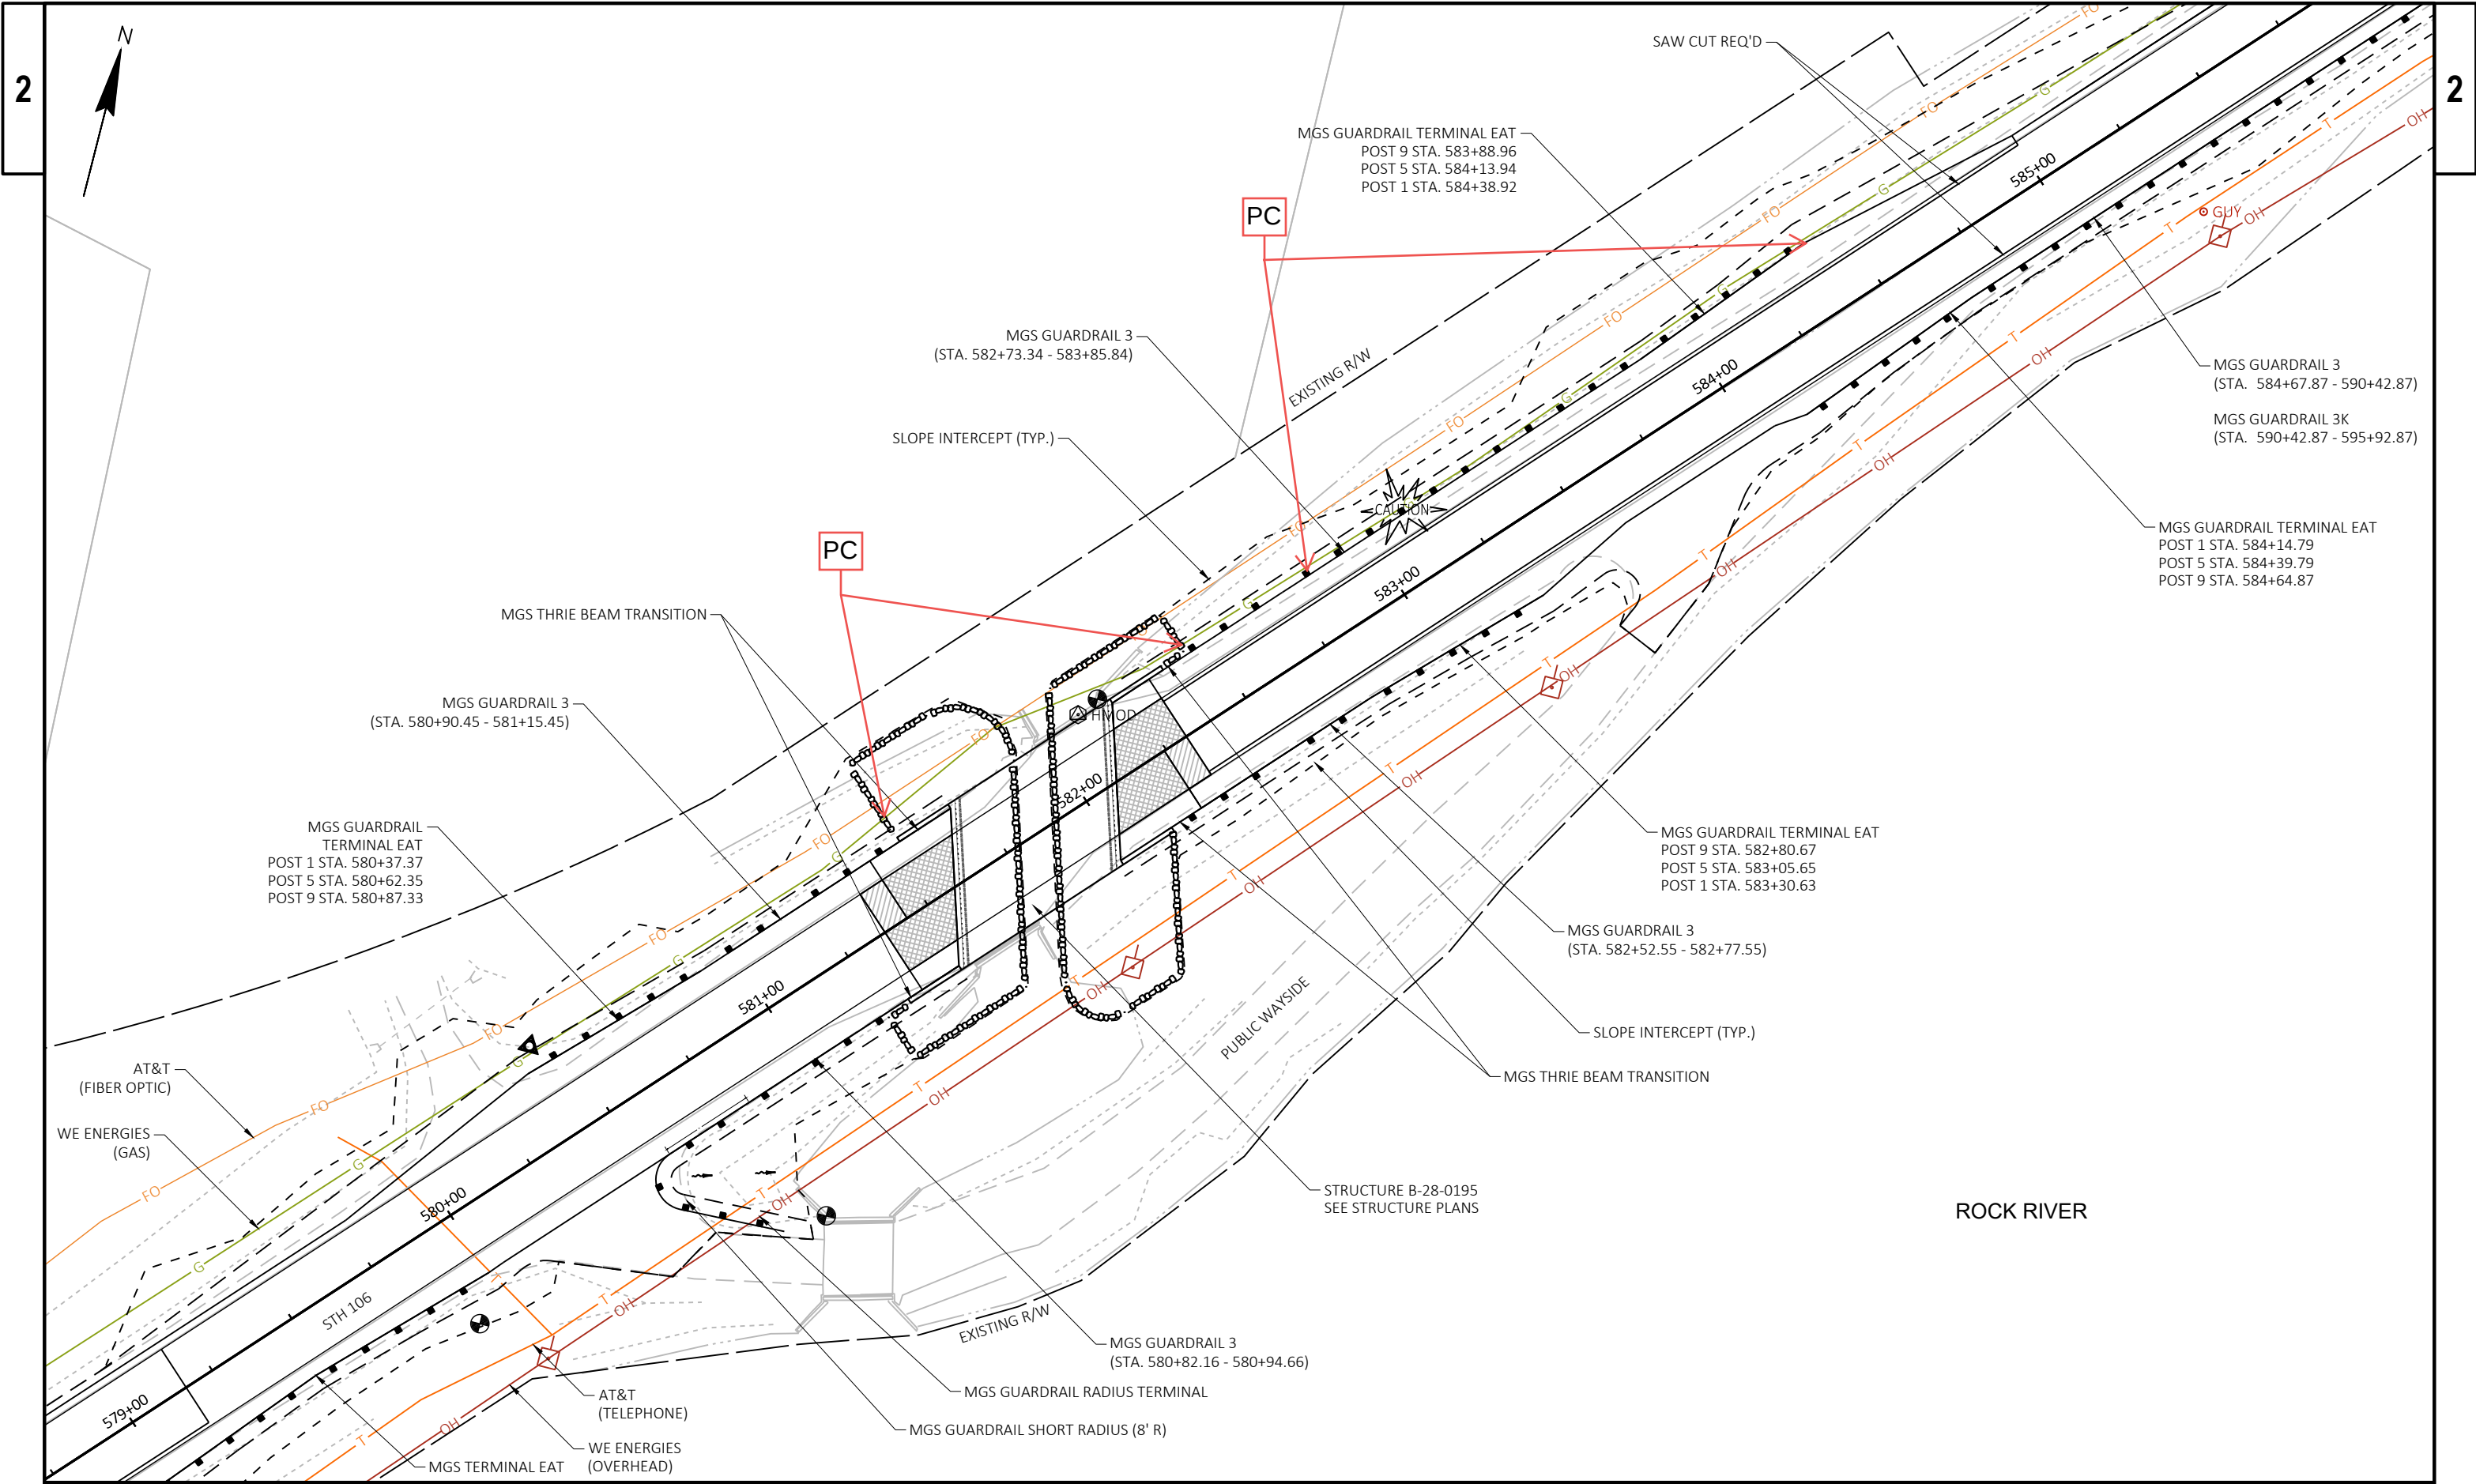

SEE NEXT PAGE FOR POTENTIAL CONFLICTS

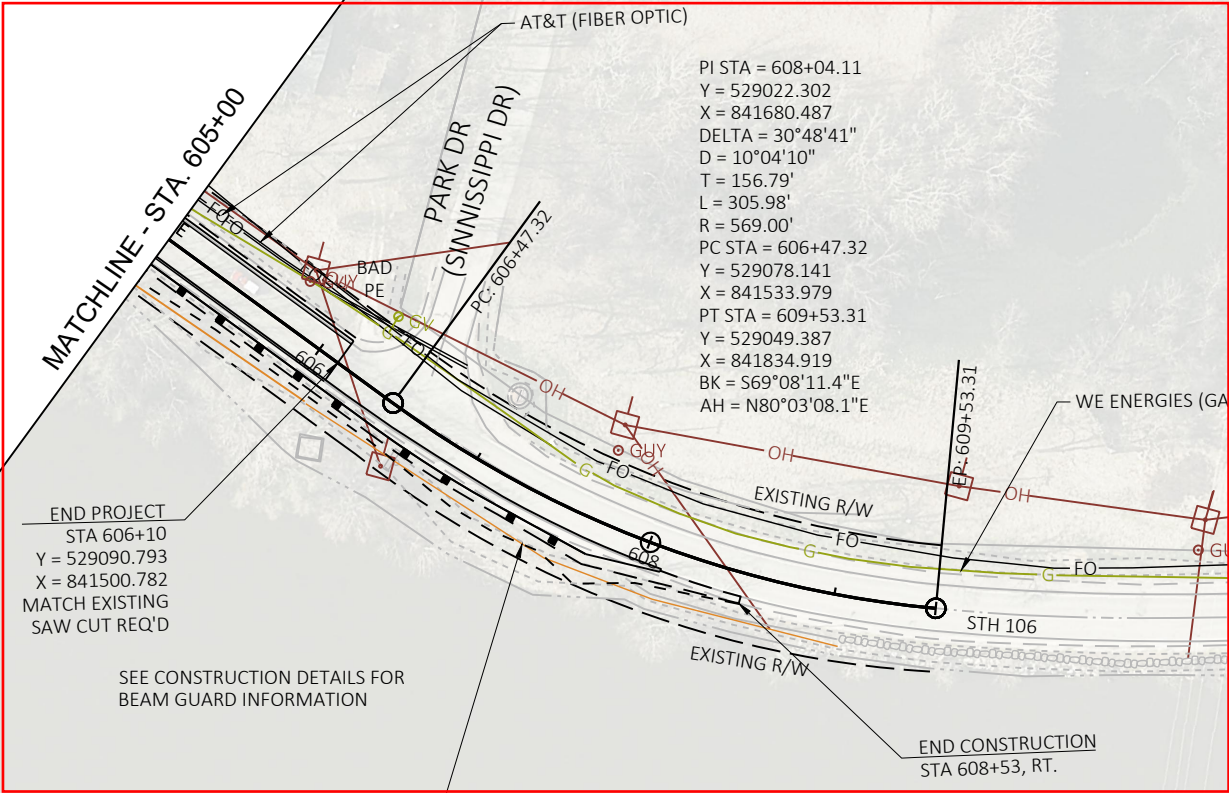

END PROJECT
STA 606+10
Y = 529090.793
X = 841500.782
MATCH EXISTING
SAW CUT REQ'D

SEE CONSTRUCTION DETAILS FOR
BEAM GUARD INFORMATION

END CONSTRUCTION
STA 608+53, RT.

SLOPE INTERCEPTS (TYP

ROCK RIVER

– WE ENERGIES (GAS)

WE ENERGIES
(OVERHEAD-ELEC)


CP #208

CITY OF FT ATKINSON
(SANITARY SEWER &
WATER MAIN)



 CONTROL POINTS

NO.	STATION	LOCATION	DESCRIPTION	NORTHING	EASTING	ELEV.
CP#207	-	- LT.	24" LONG IRON ROD $\frac{3}{4}$ "	529,141.893	842,023.209	780.989
CP#208	-	- LT.	24" LONG IRON ROD $\frac{3}{4}$ "	529,379.470	842,502.774	784.923



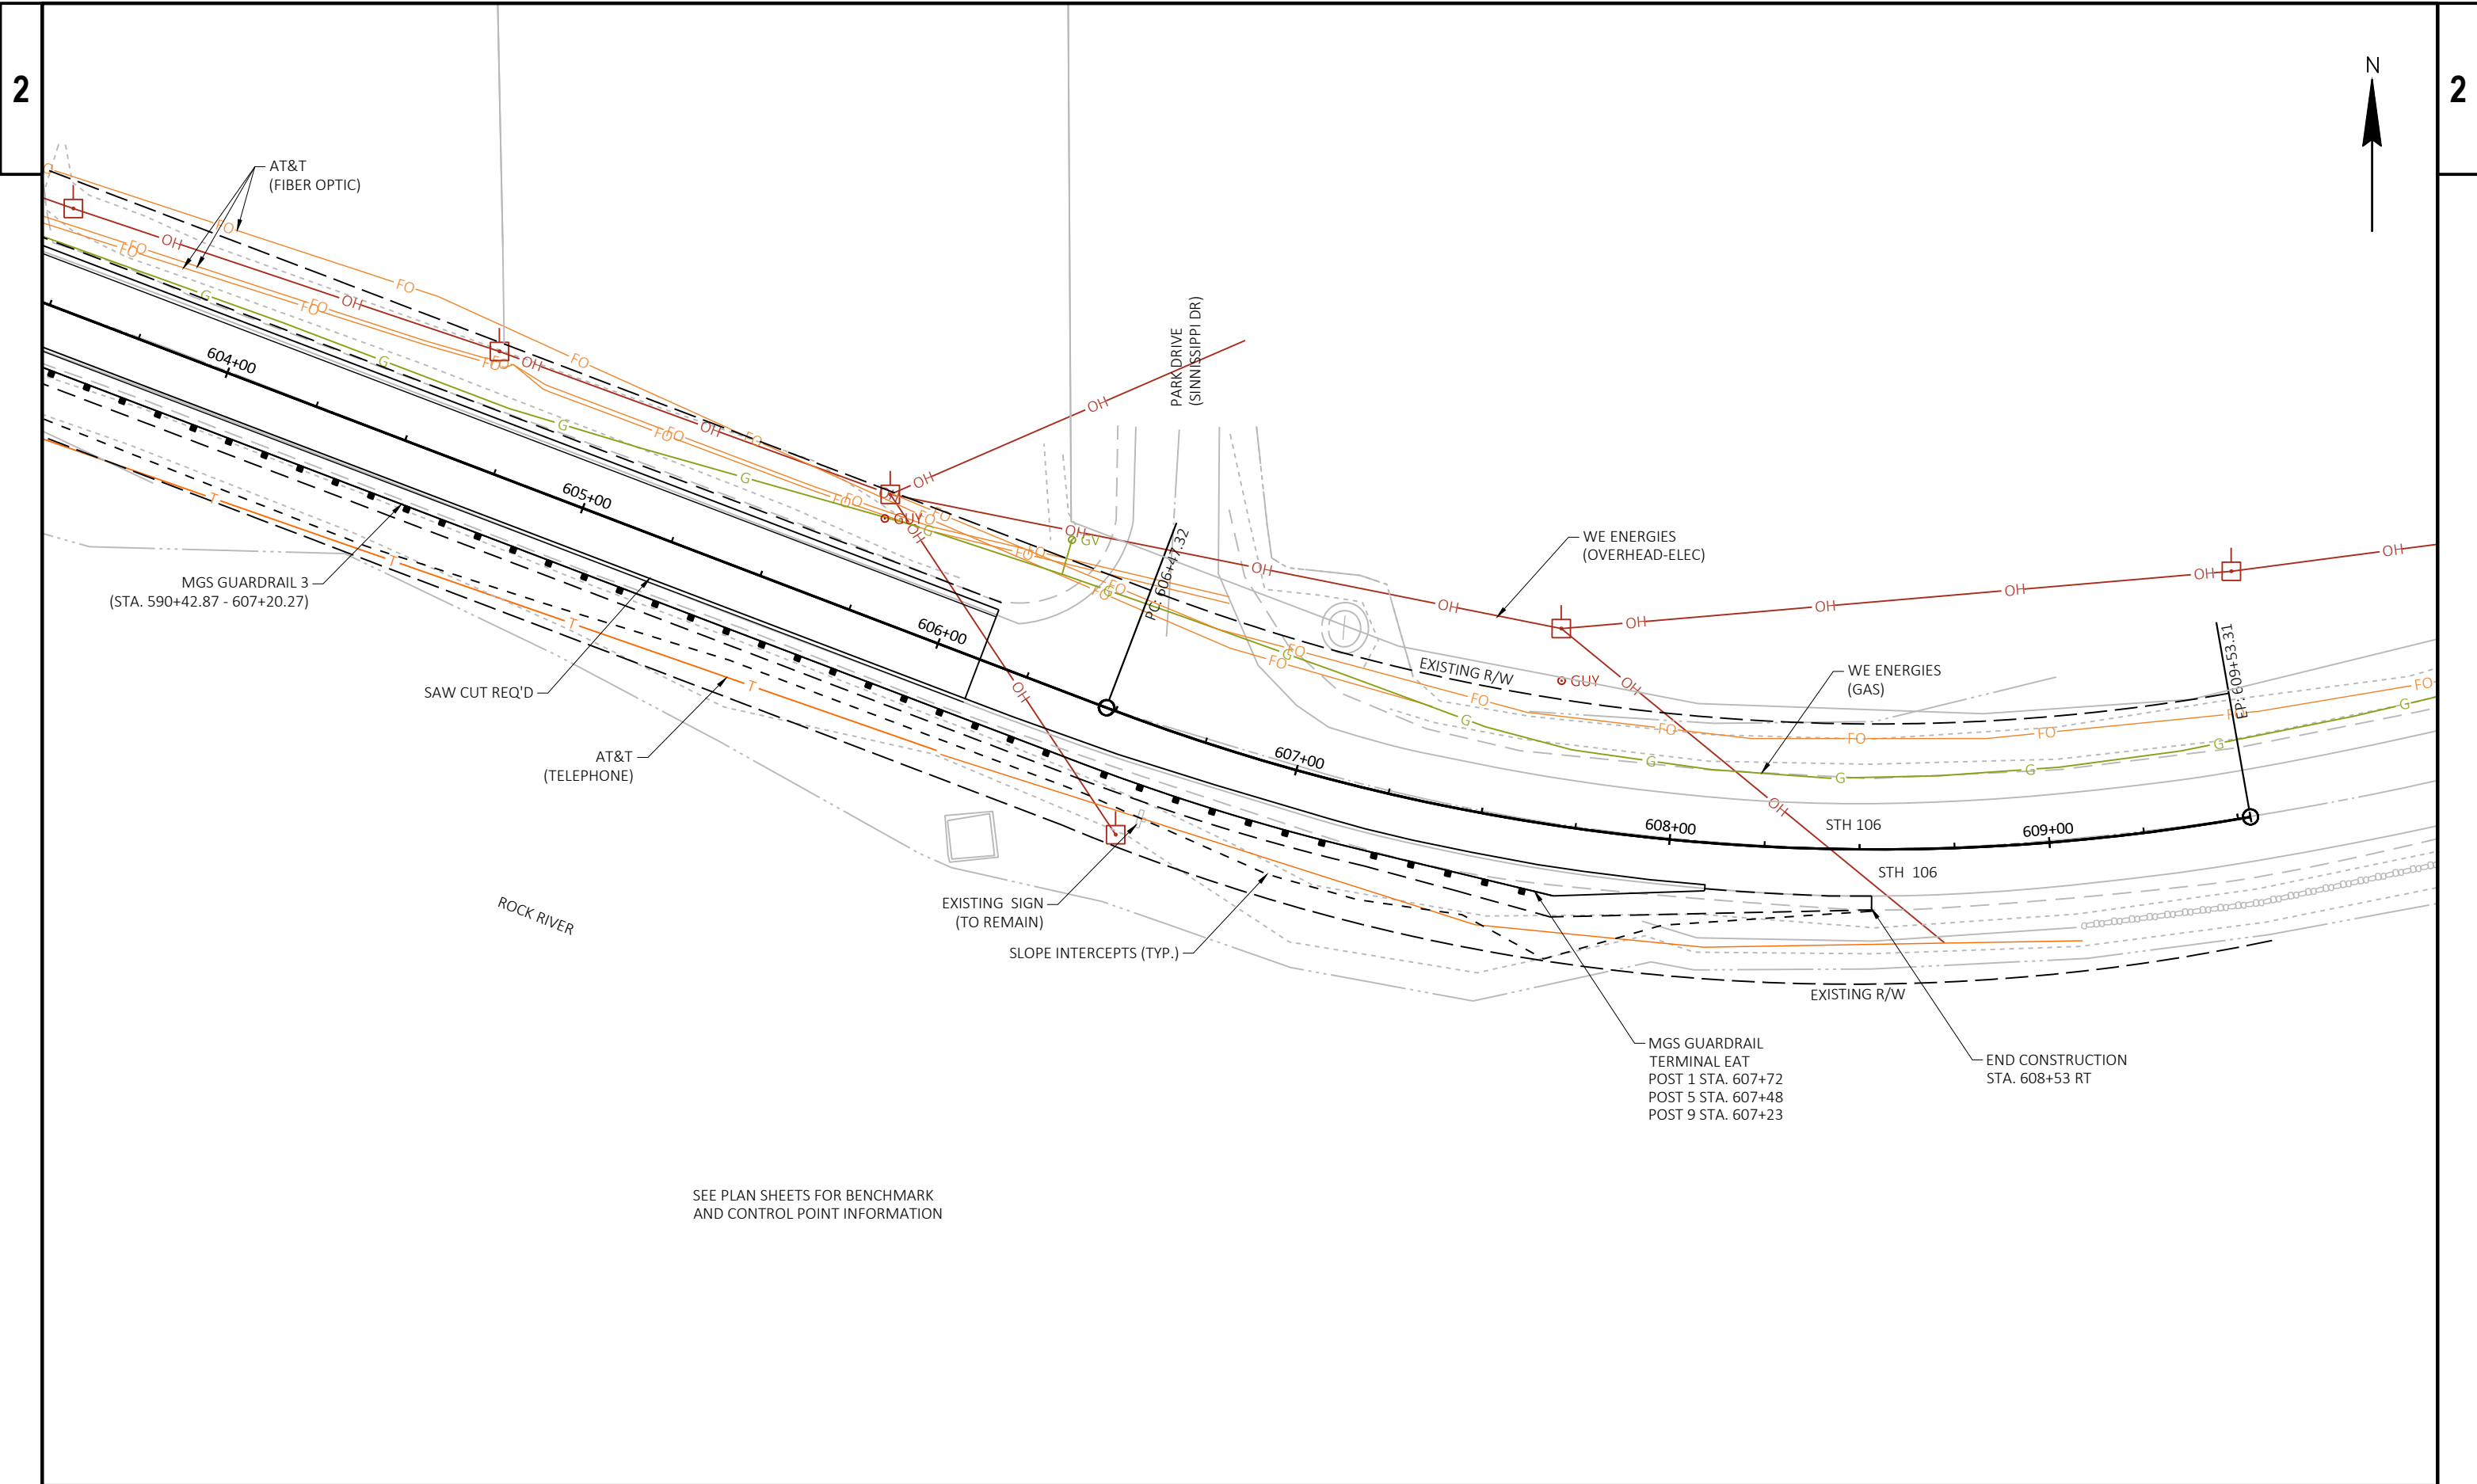

PROJECT NO: 3576-01-71	HWY: STH 106	COUNTY: JEFFERSON	09- - BEAM GUARD PLAN	SHEET	E
------------------------	--------------	-------------------	-----------------------	-------	---

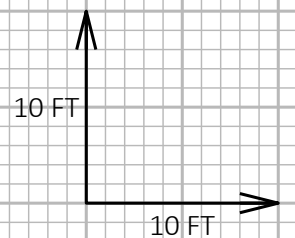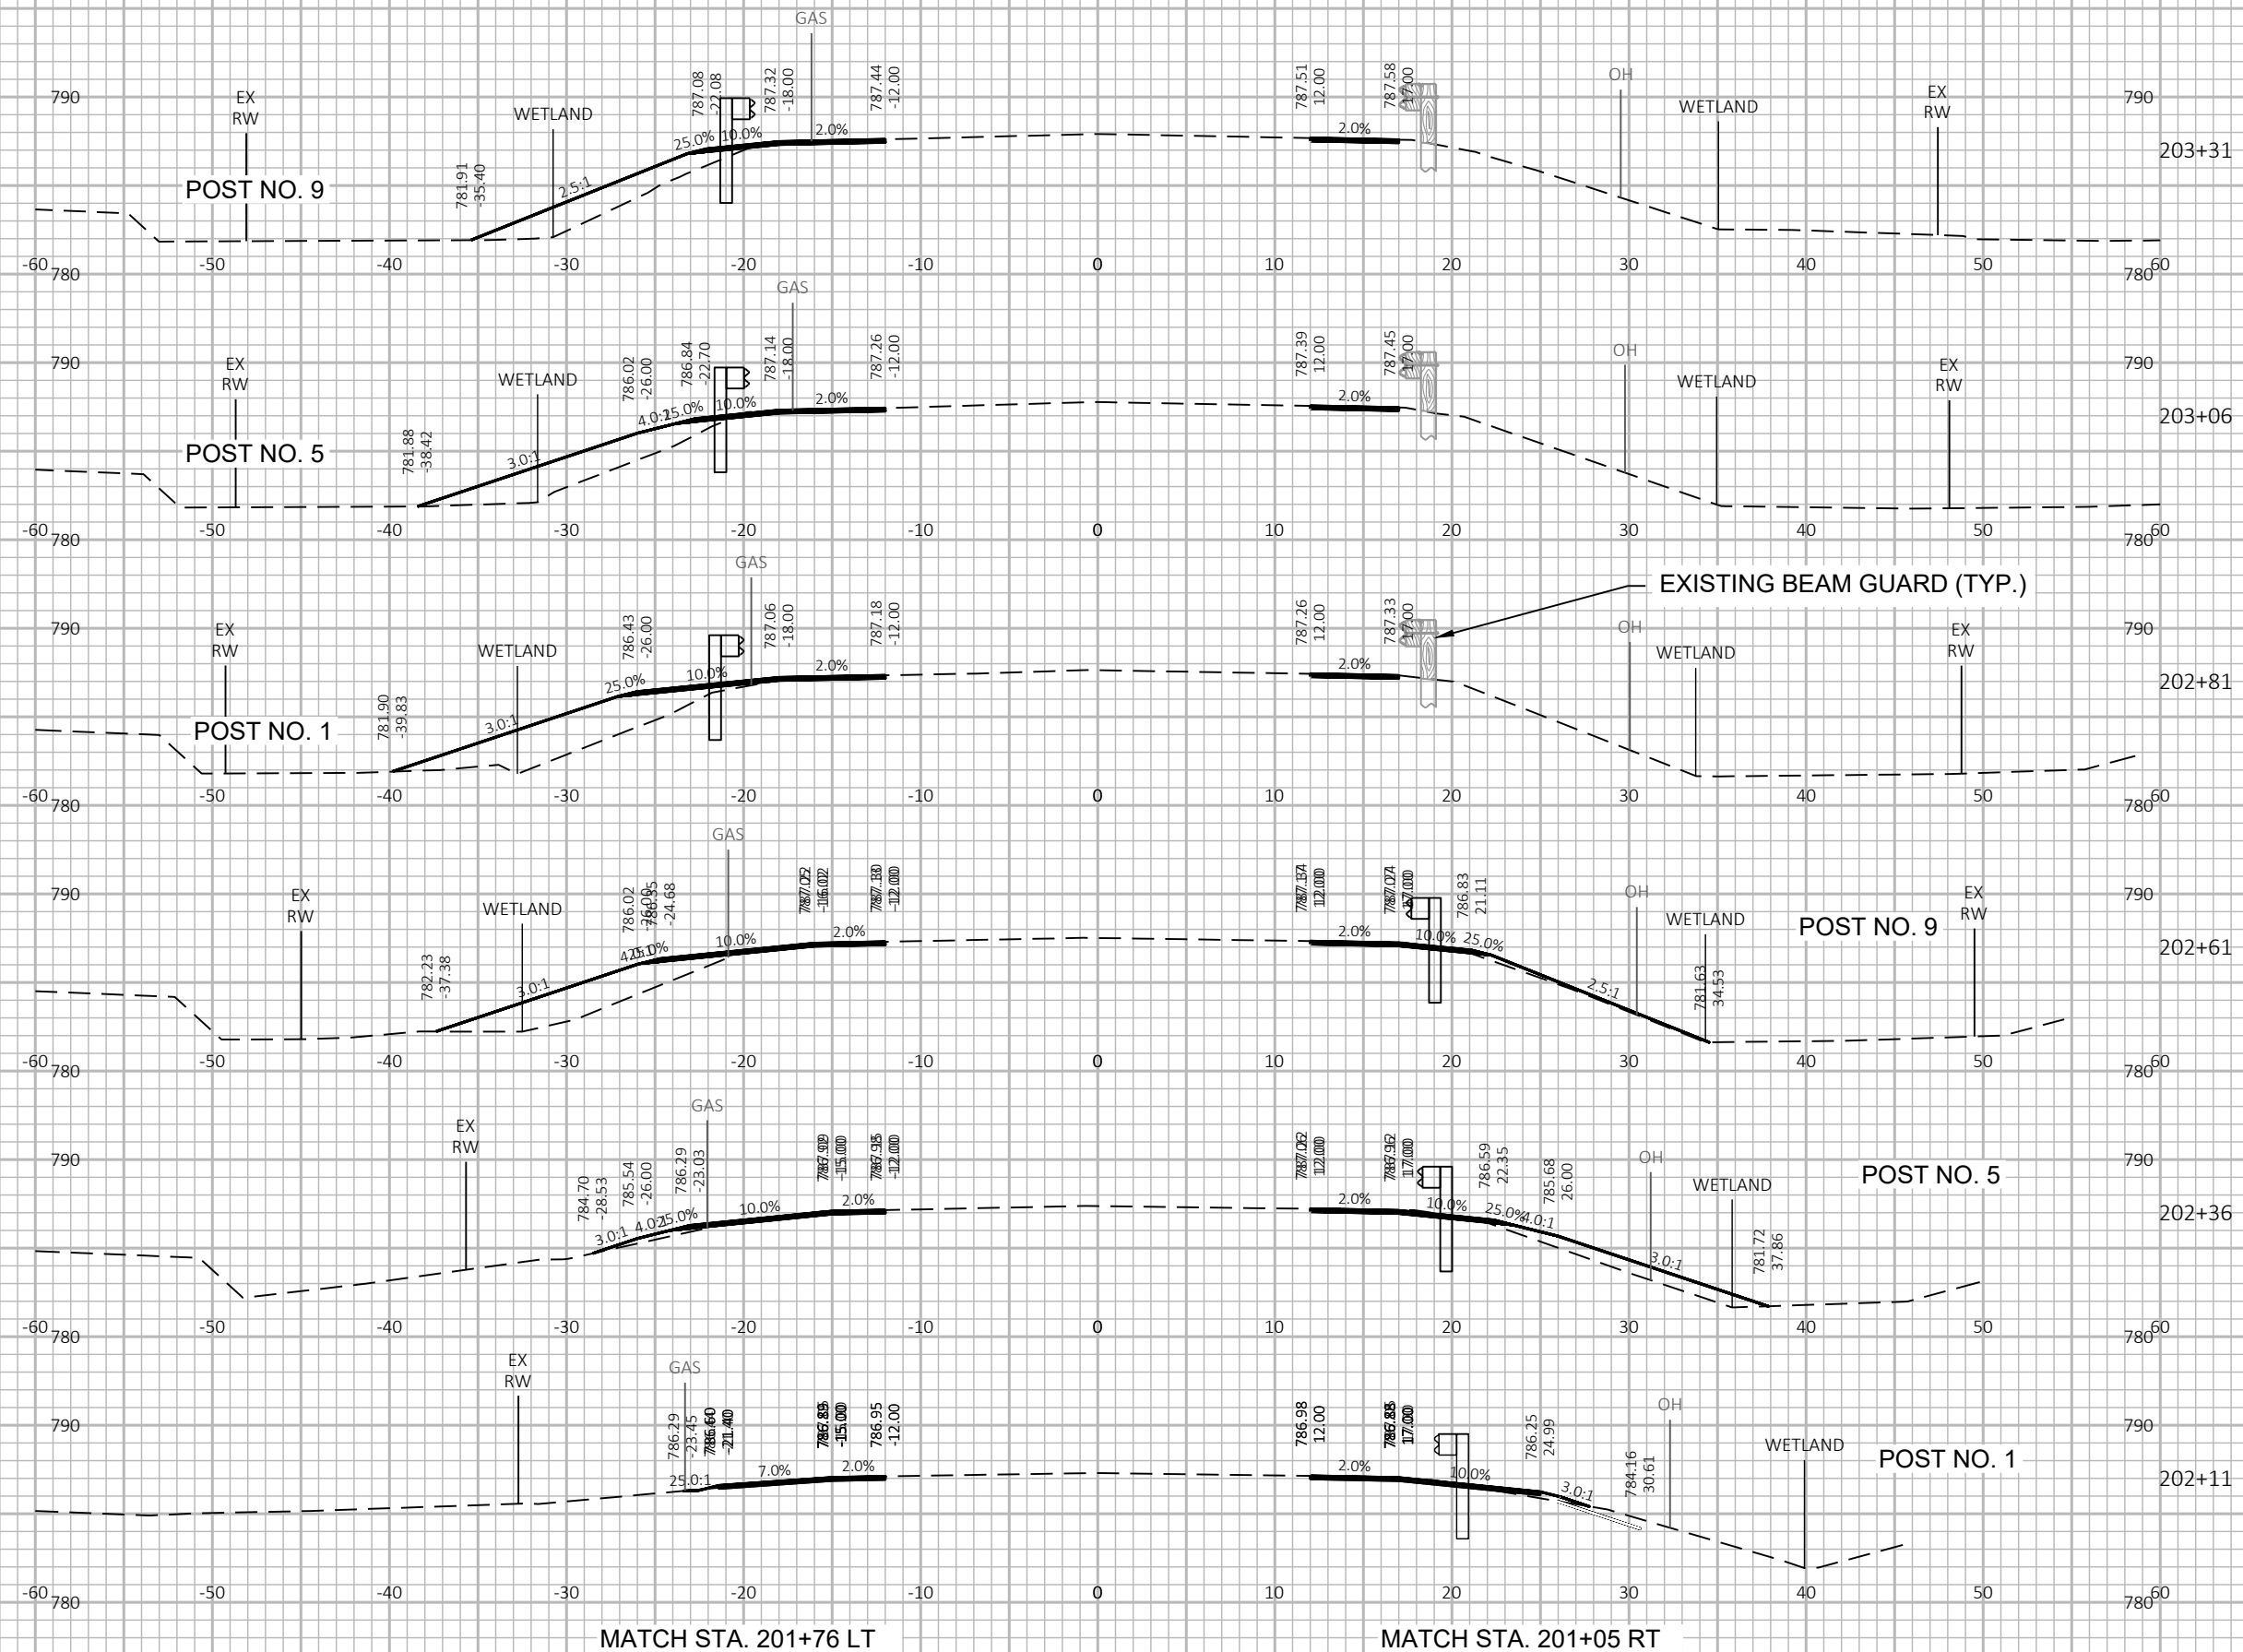

PROJECT NO:	3576-01-71
-------------	------------

HWY: STH 106

COUNTY: JEFFERSON

CROSS SECTIONS: STH 106

SHEET

I

FILE NAME : G:\00\00093\00093513\CADD\C3D\SHEETSPLAN\090201-XS.DWG
LAYOUT NAME - 090201-xs


PLOT DATE : 6/16/2020 5:13 PM

PLOT BY : CHASE KIELER

PLOT NAME :

PLOT SCALE : 1 IN:10 FT HORZ. / 1 IN:10 FT VERT.

WISDOT/CADDS SHEET 49

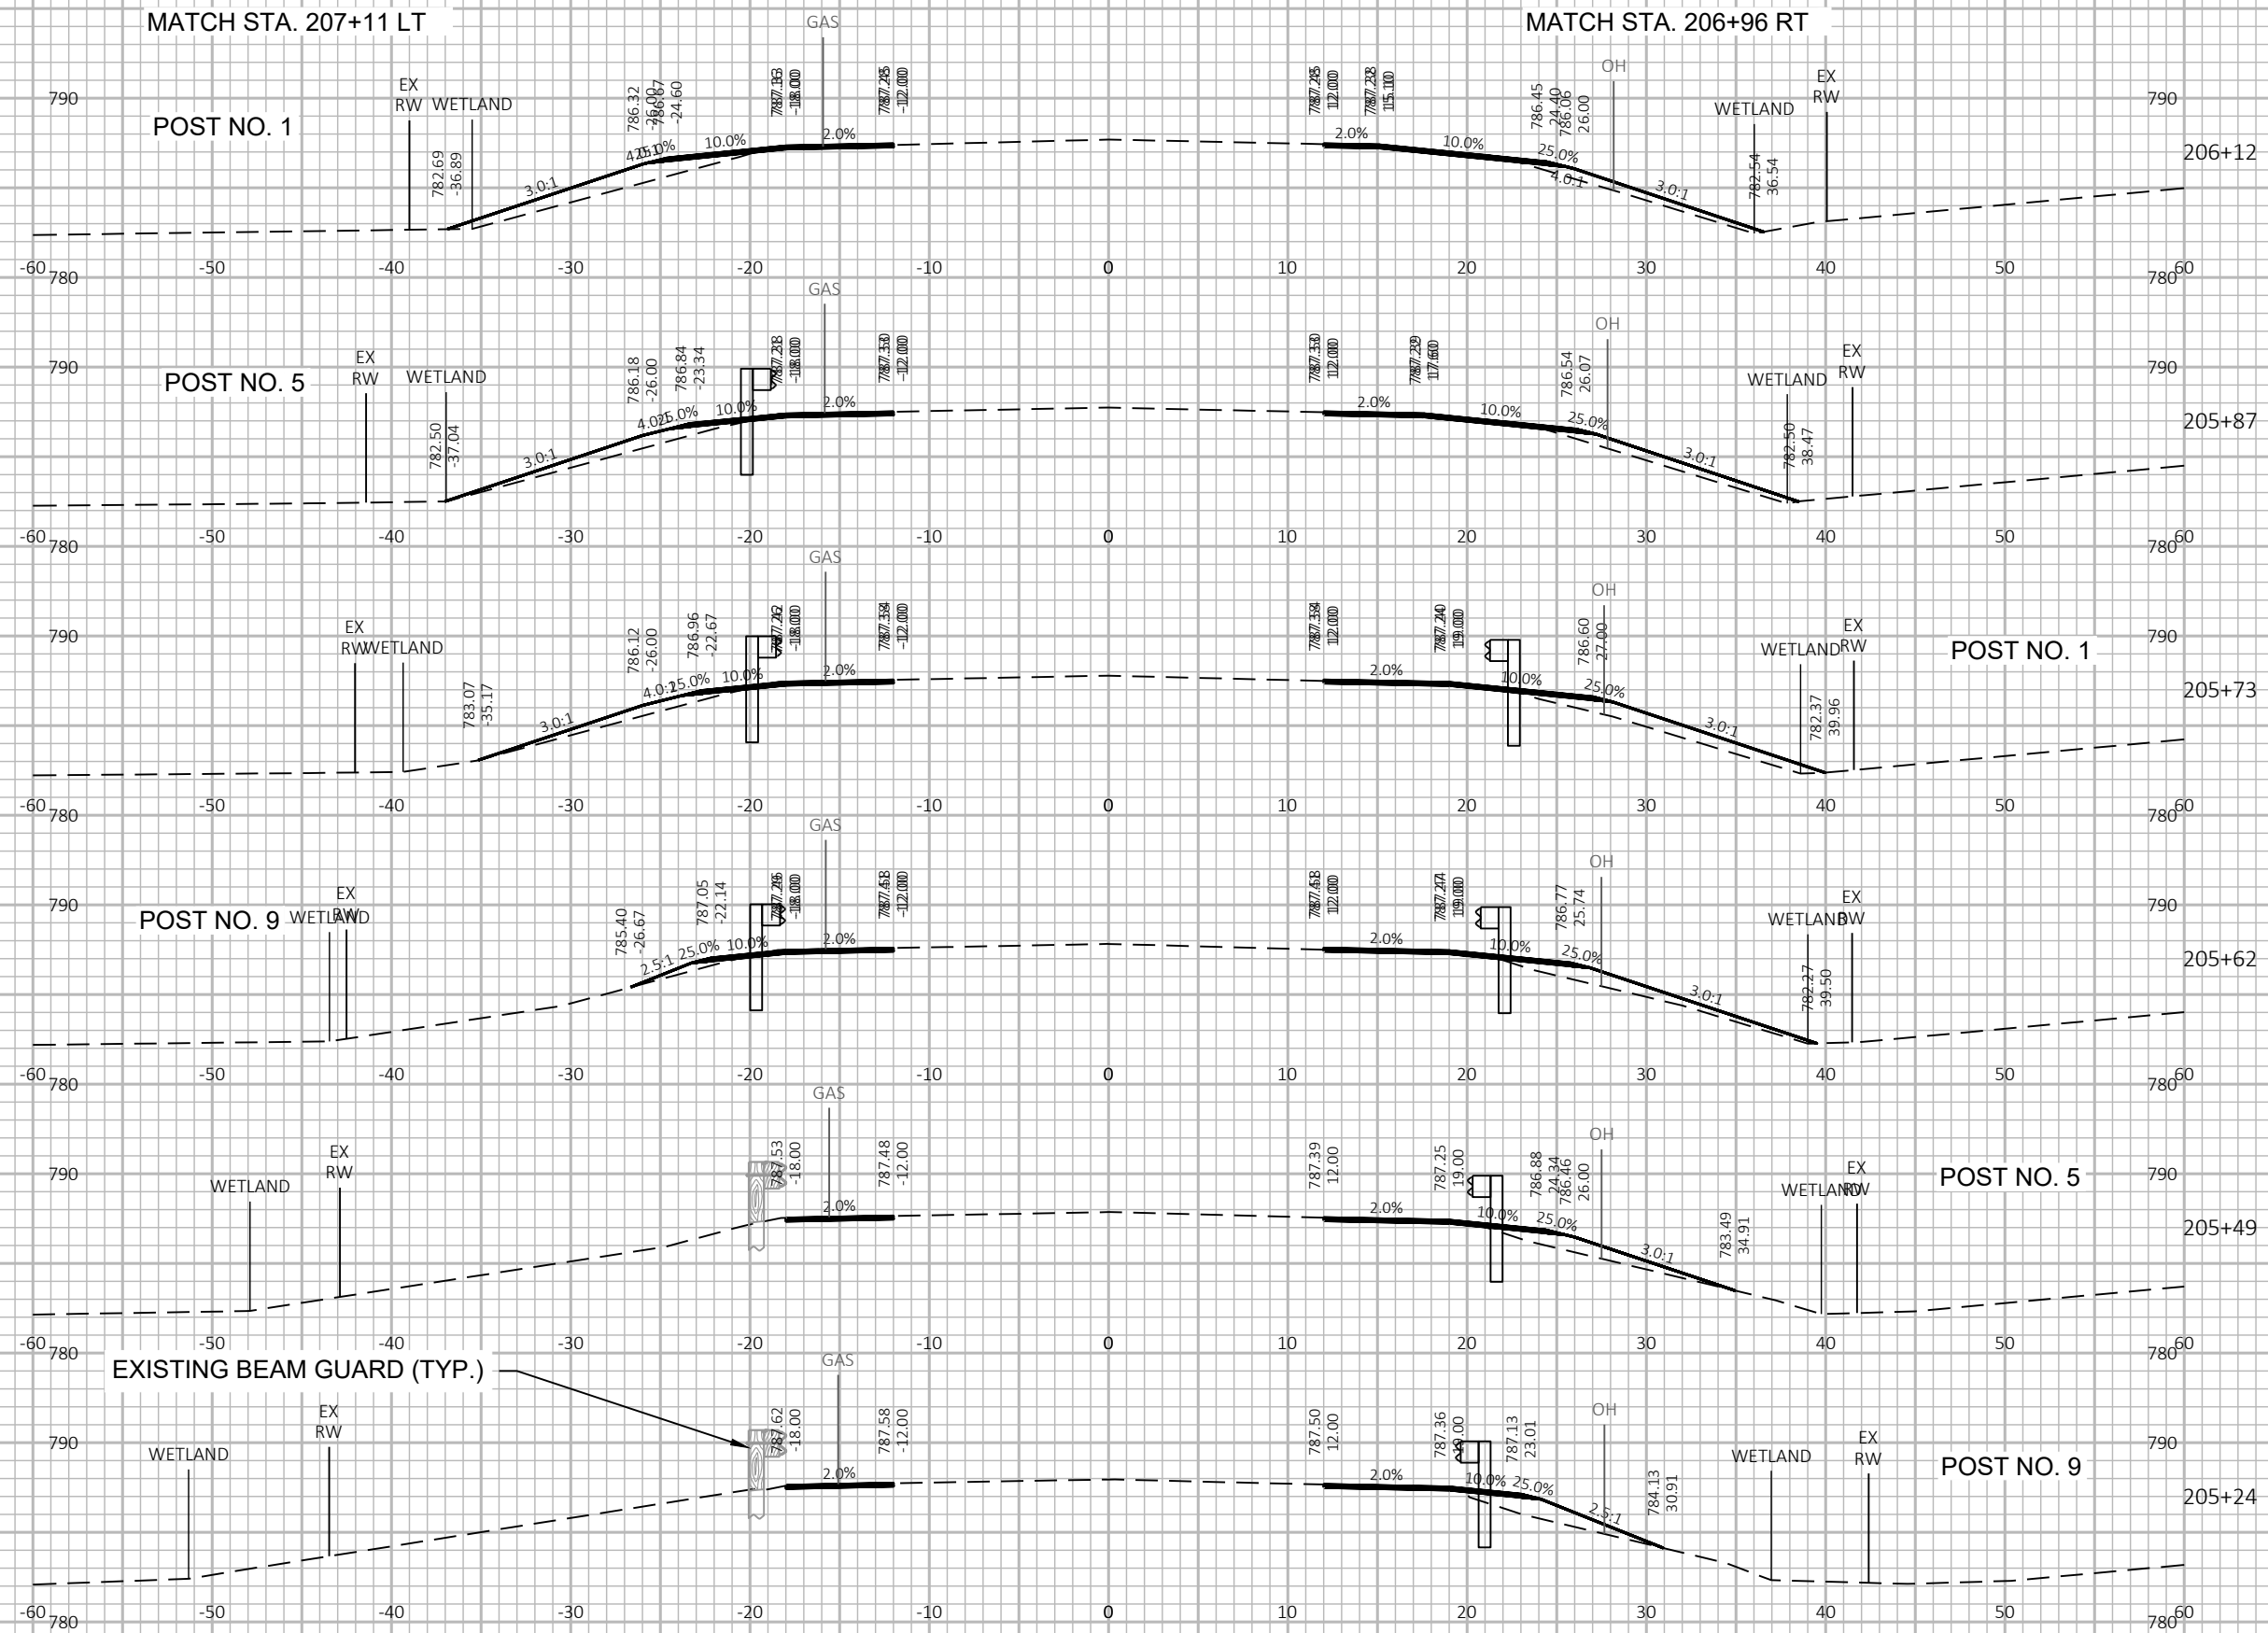

PROJECT NO: 3576-01-71


HWY: STH 106

COUNTY: JEFFERSON

CROSS SECTIONS: STH 106

SHEET

E

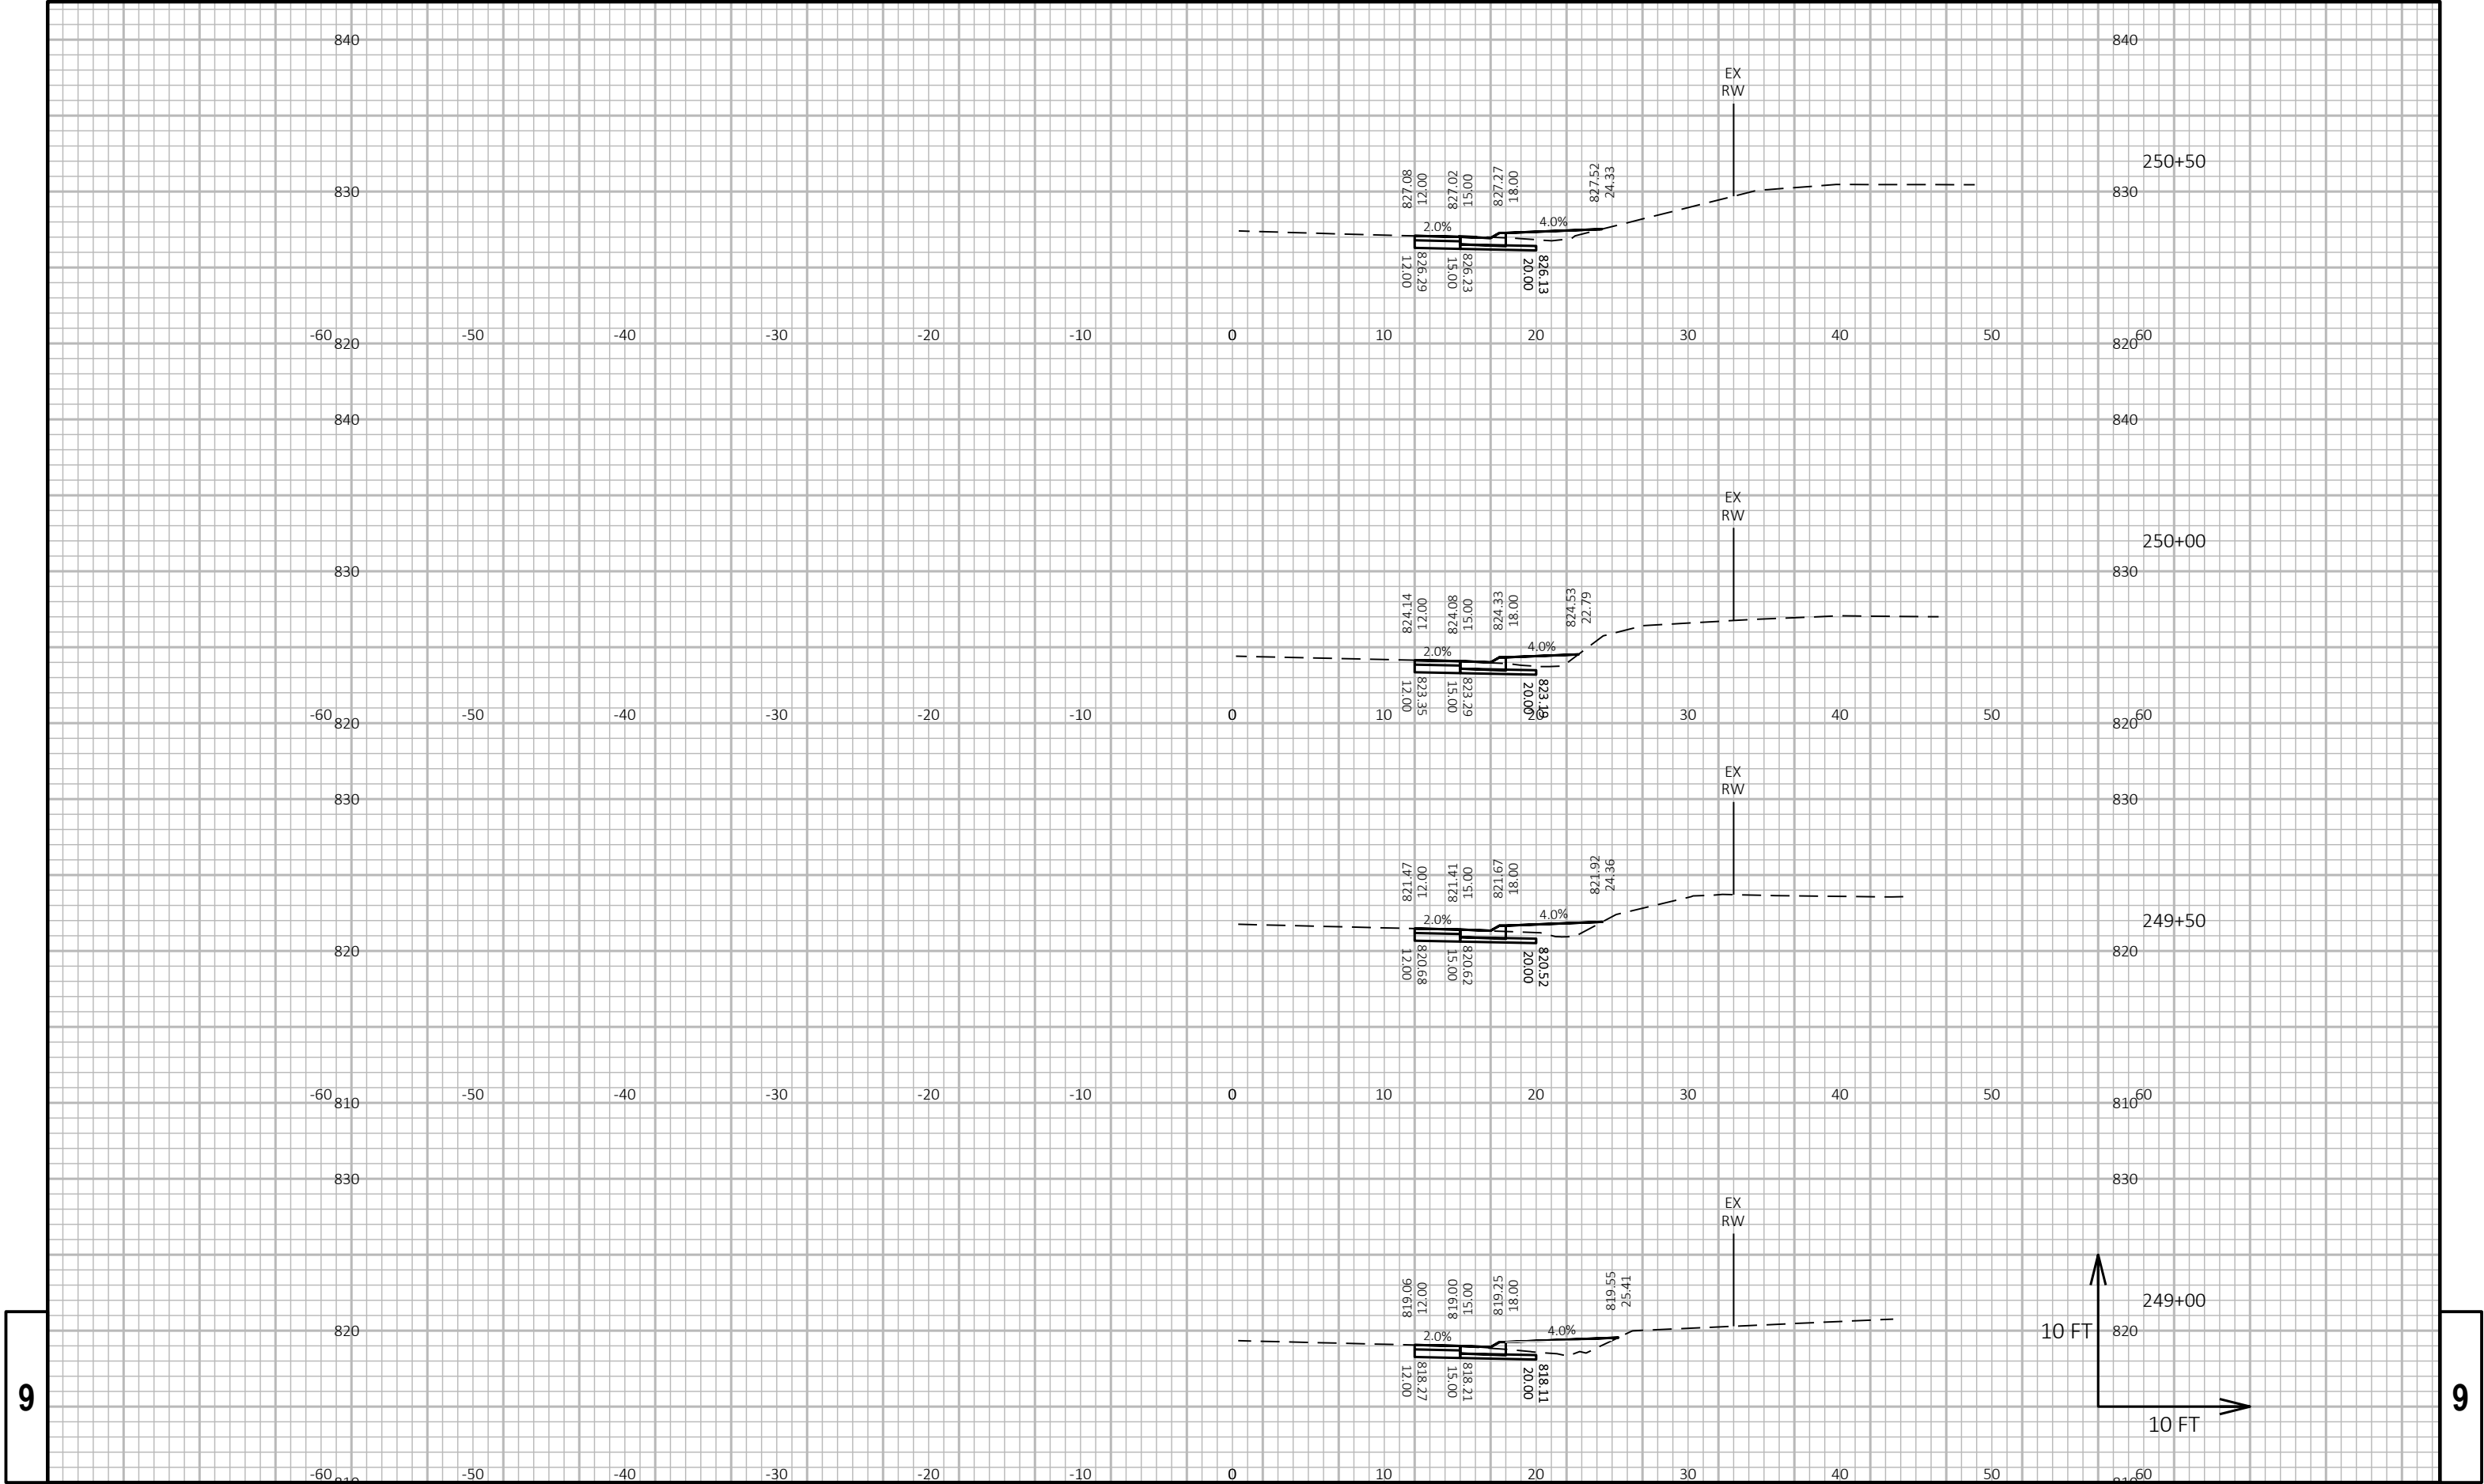

PROJECT NO: 3576-01-71


HWY: STH 106


COUNTY: JEFFERSON


CROSS SECTIONS: STH 106

SHEET

E

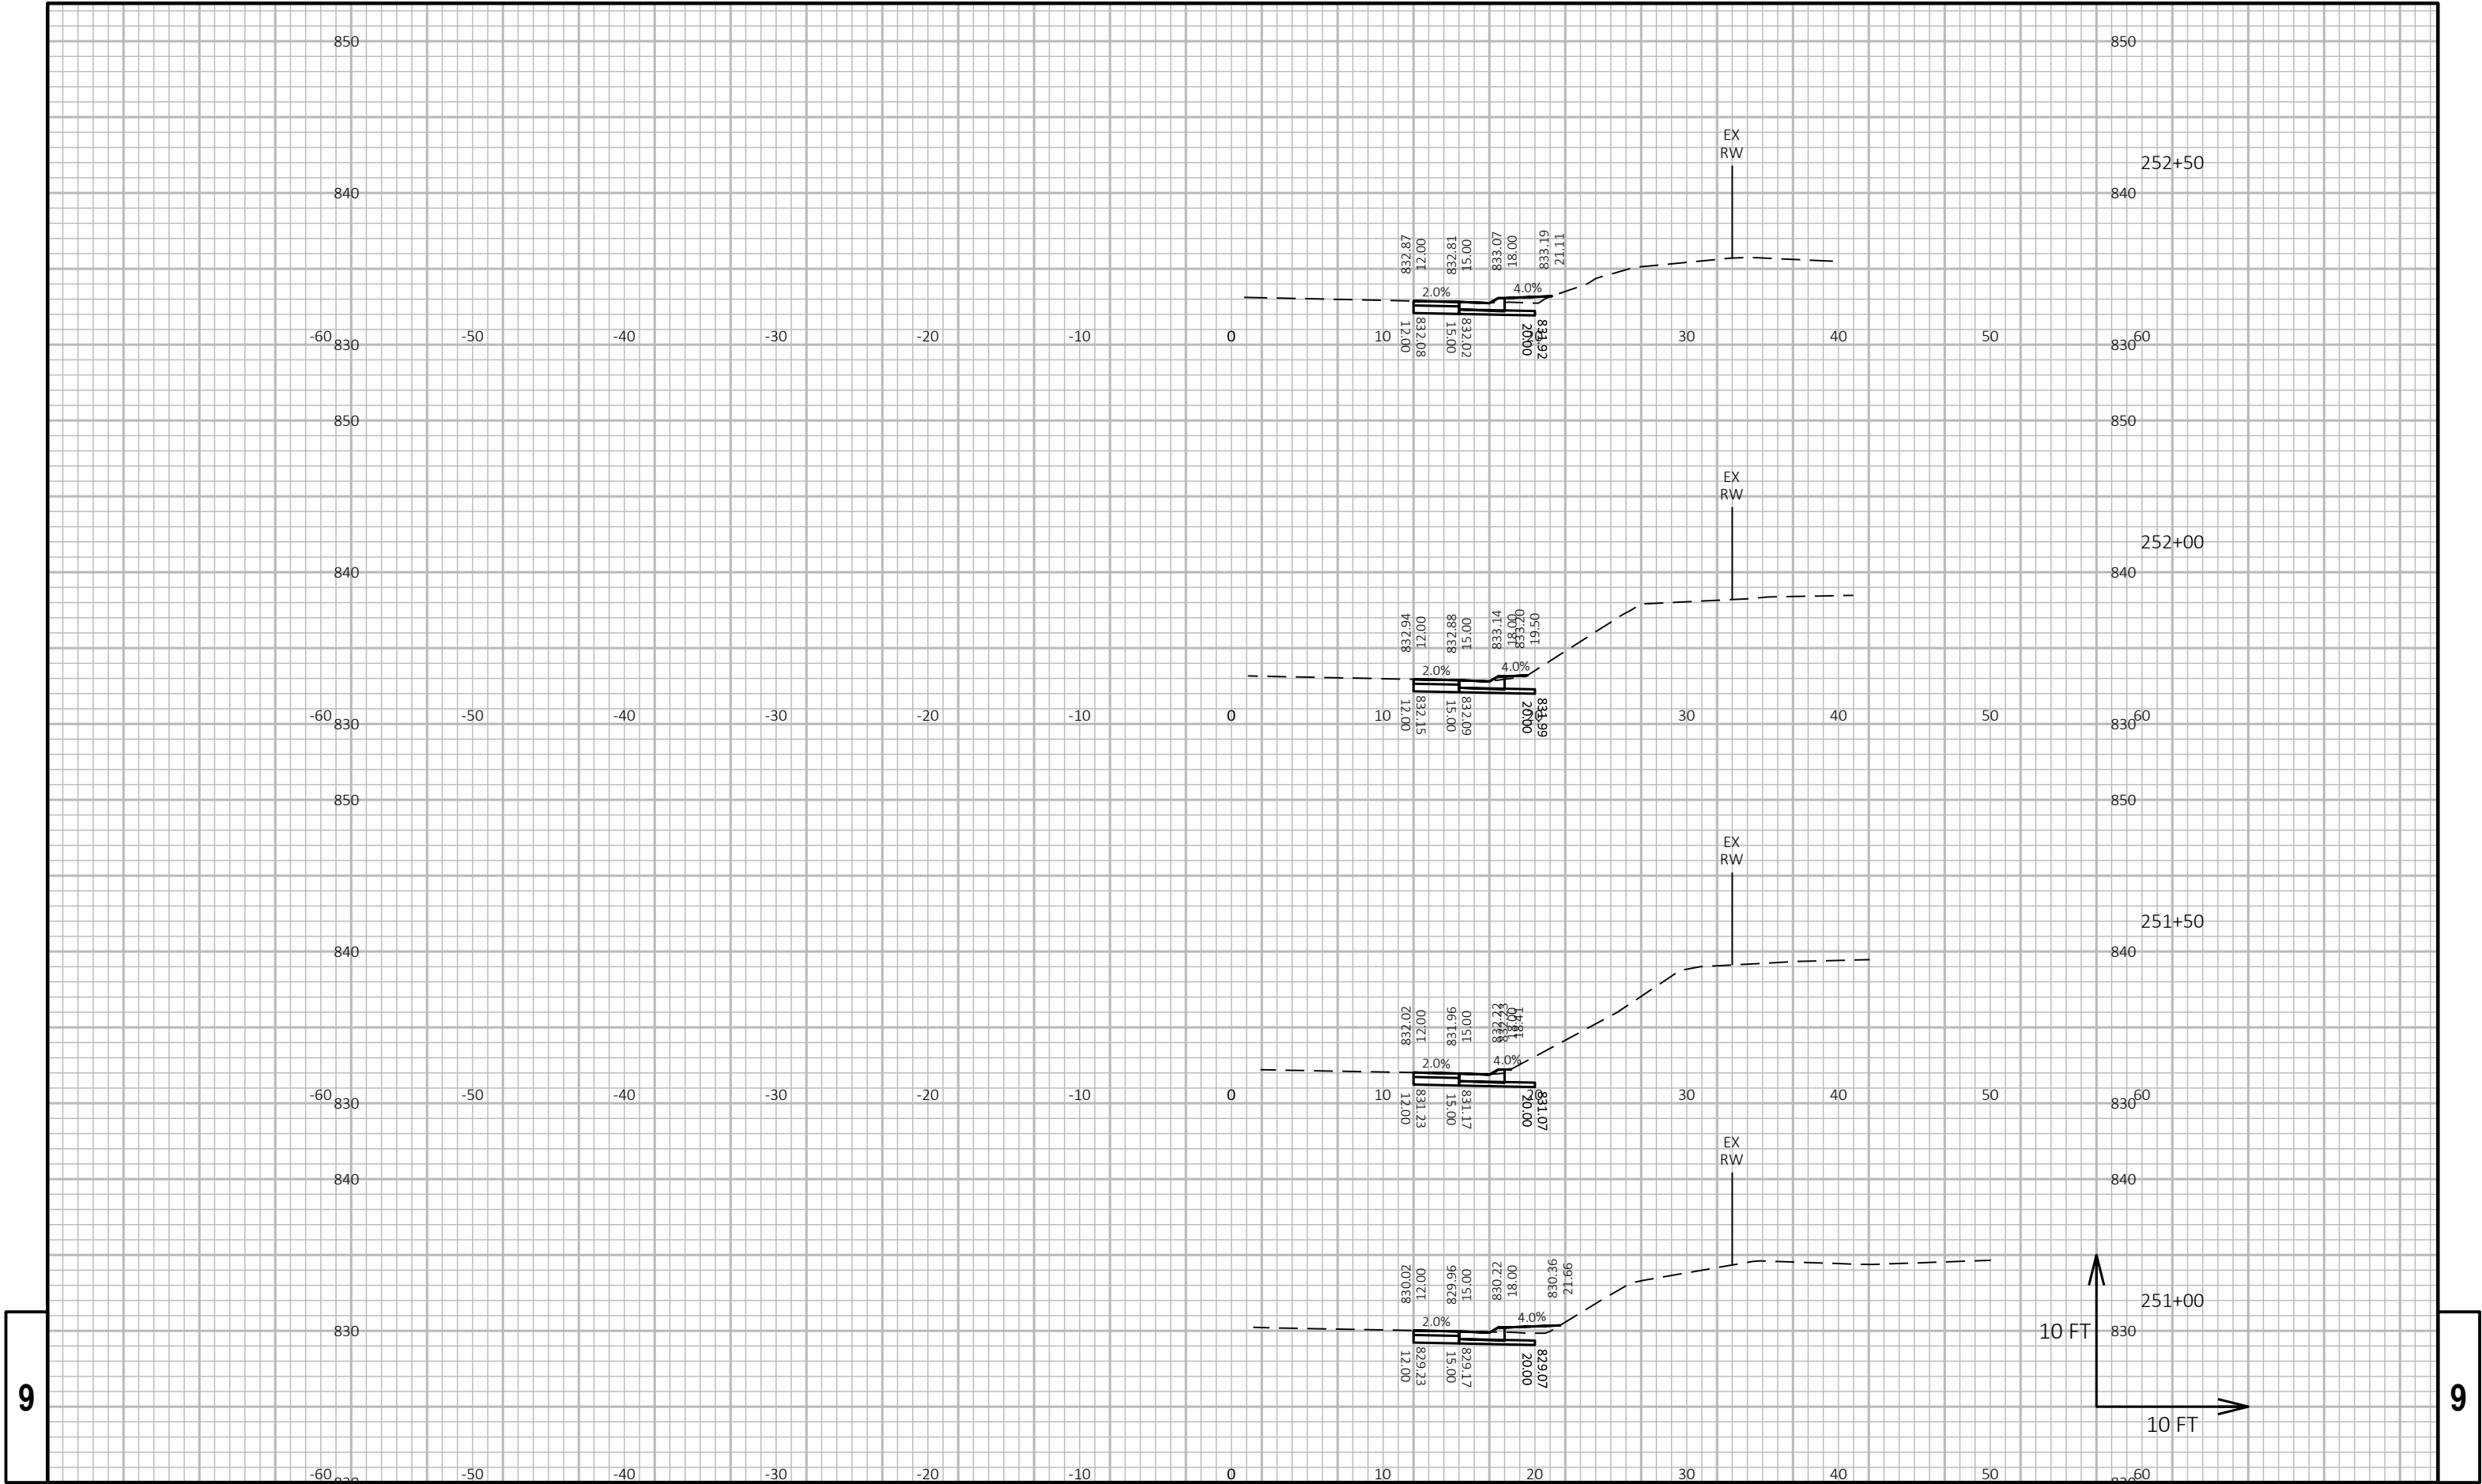

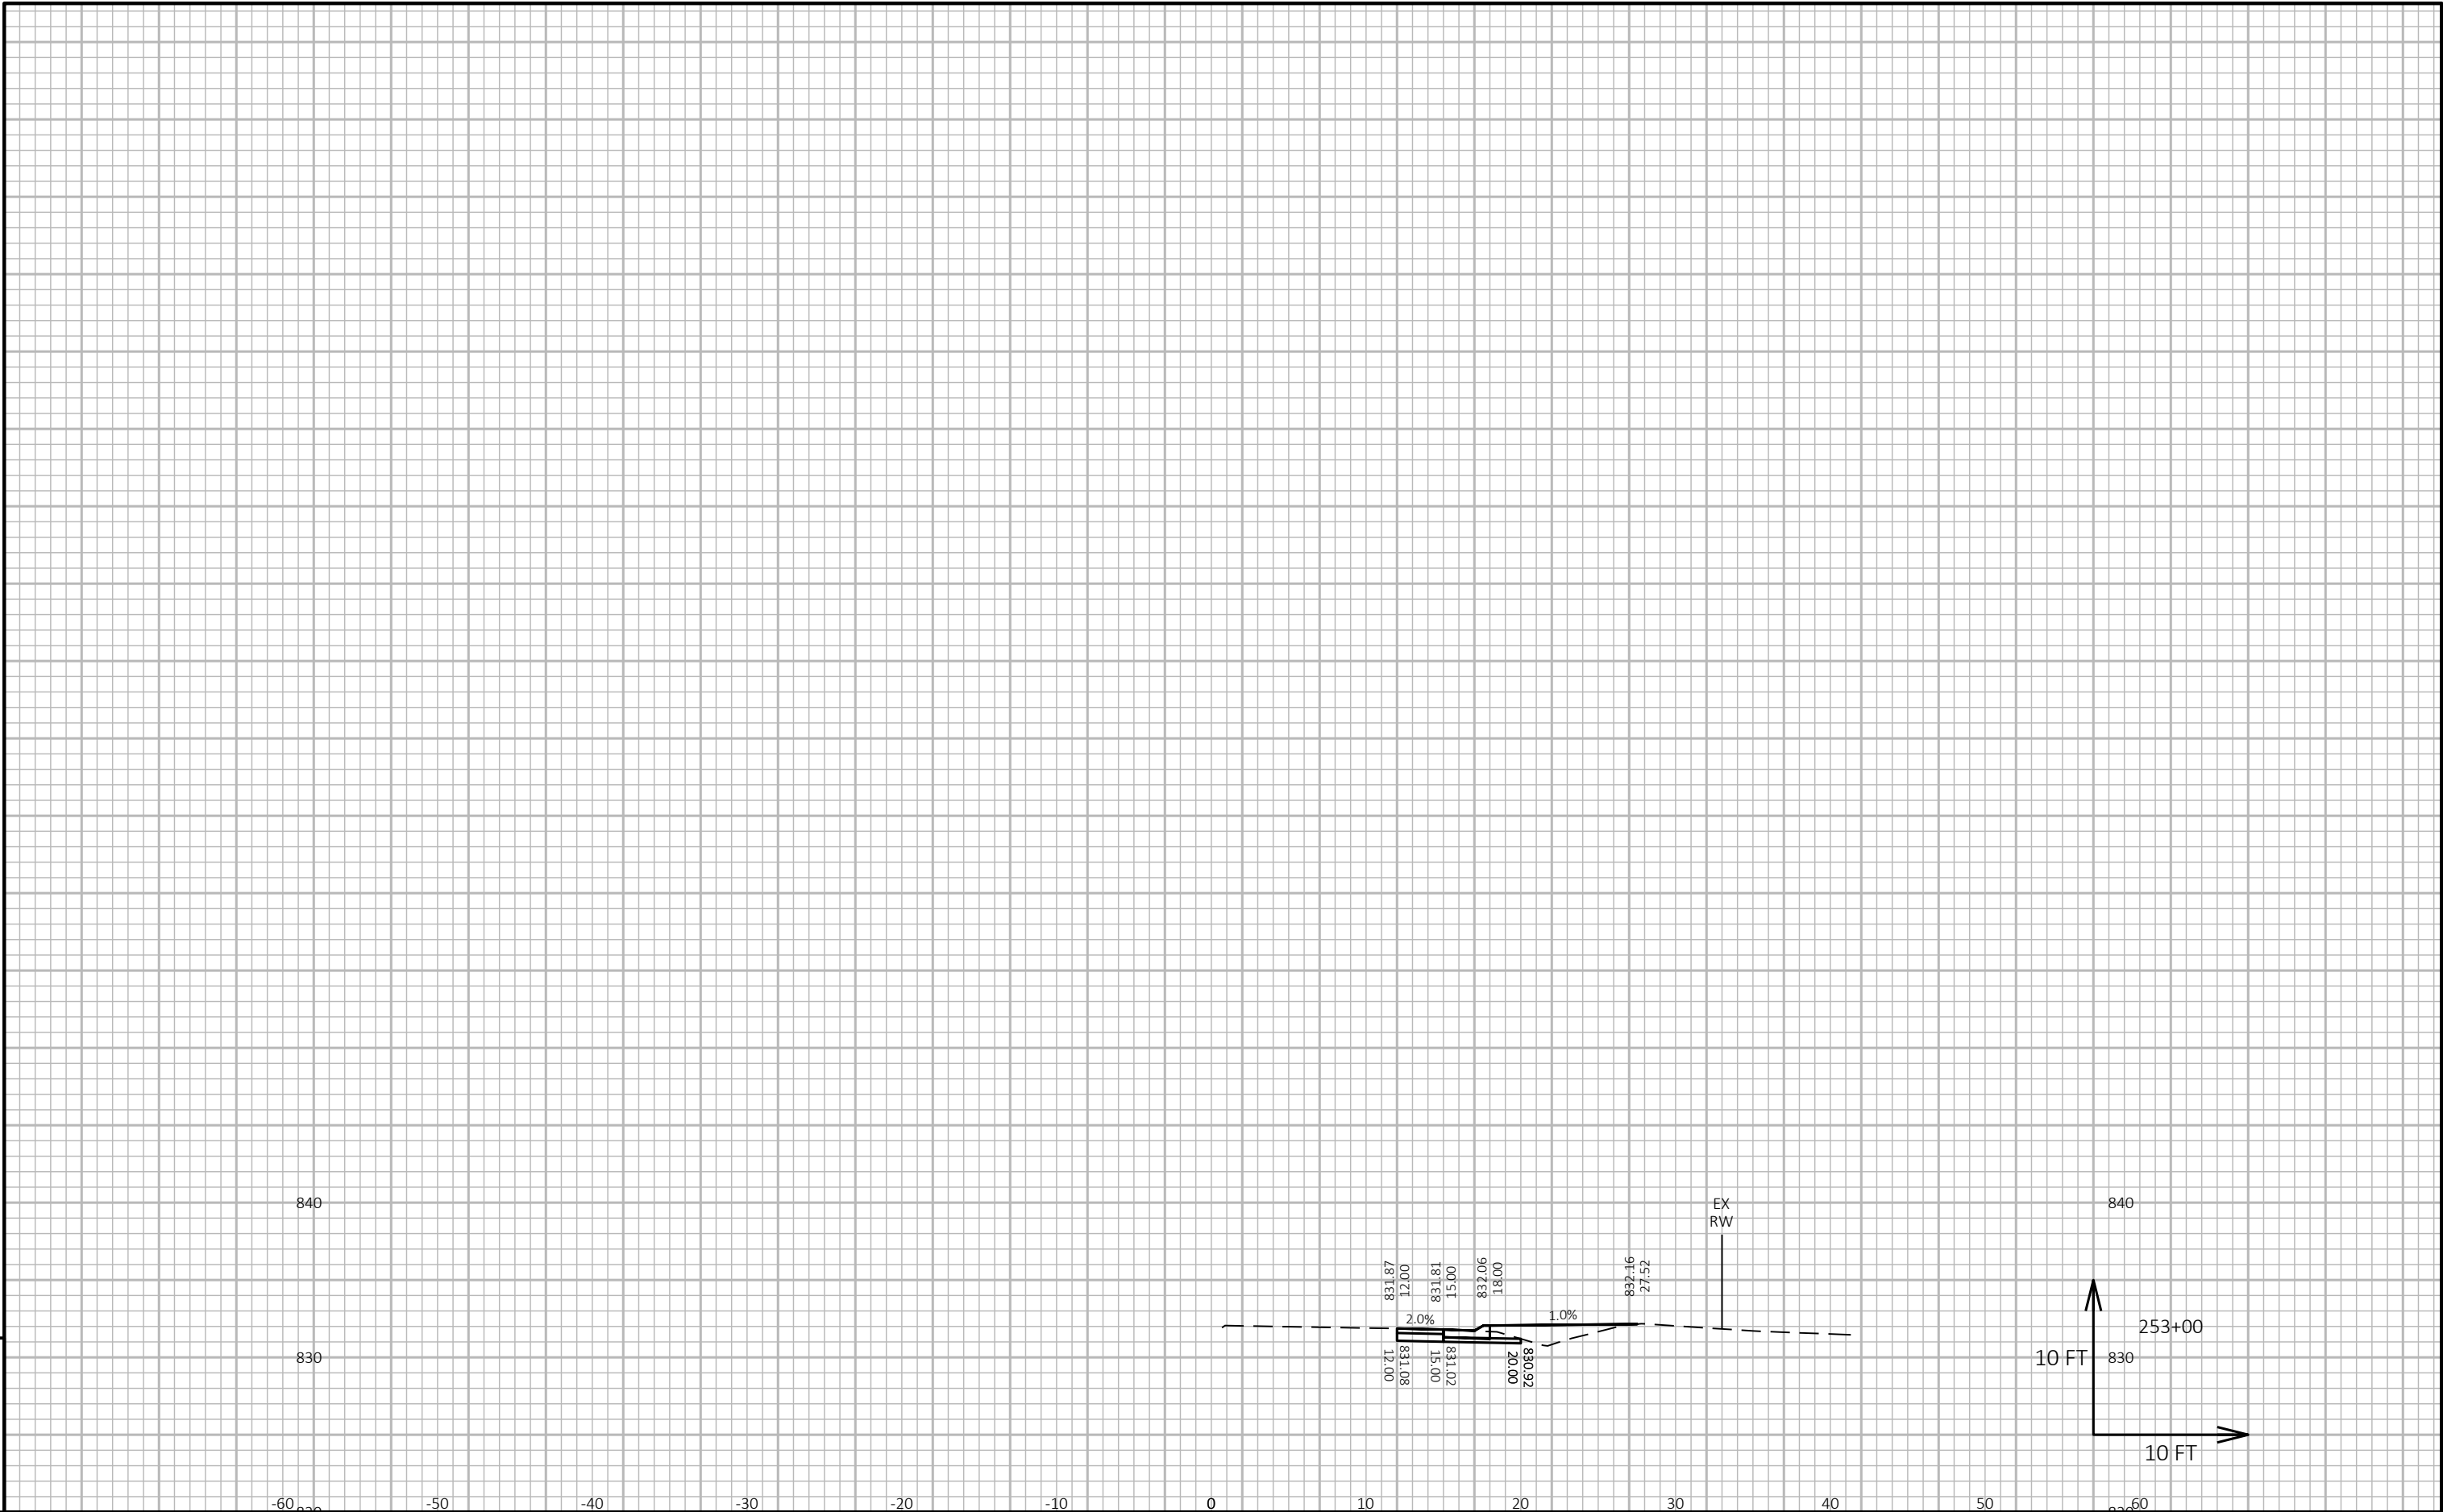

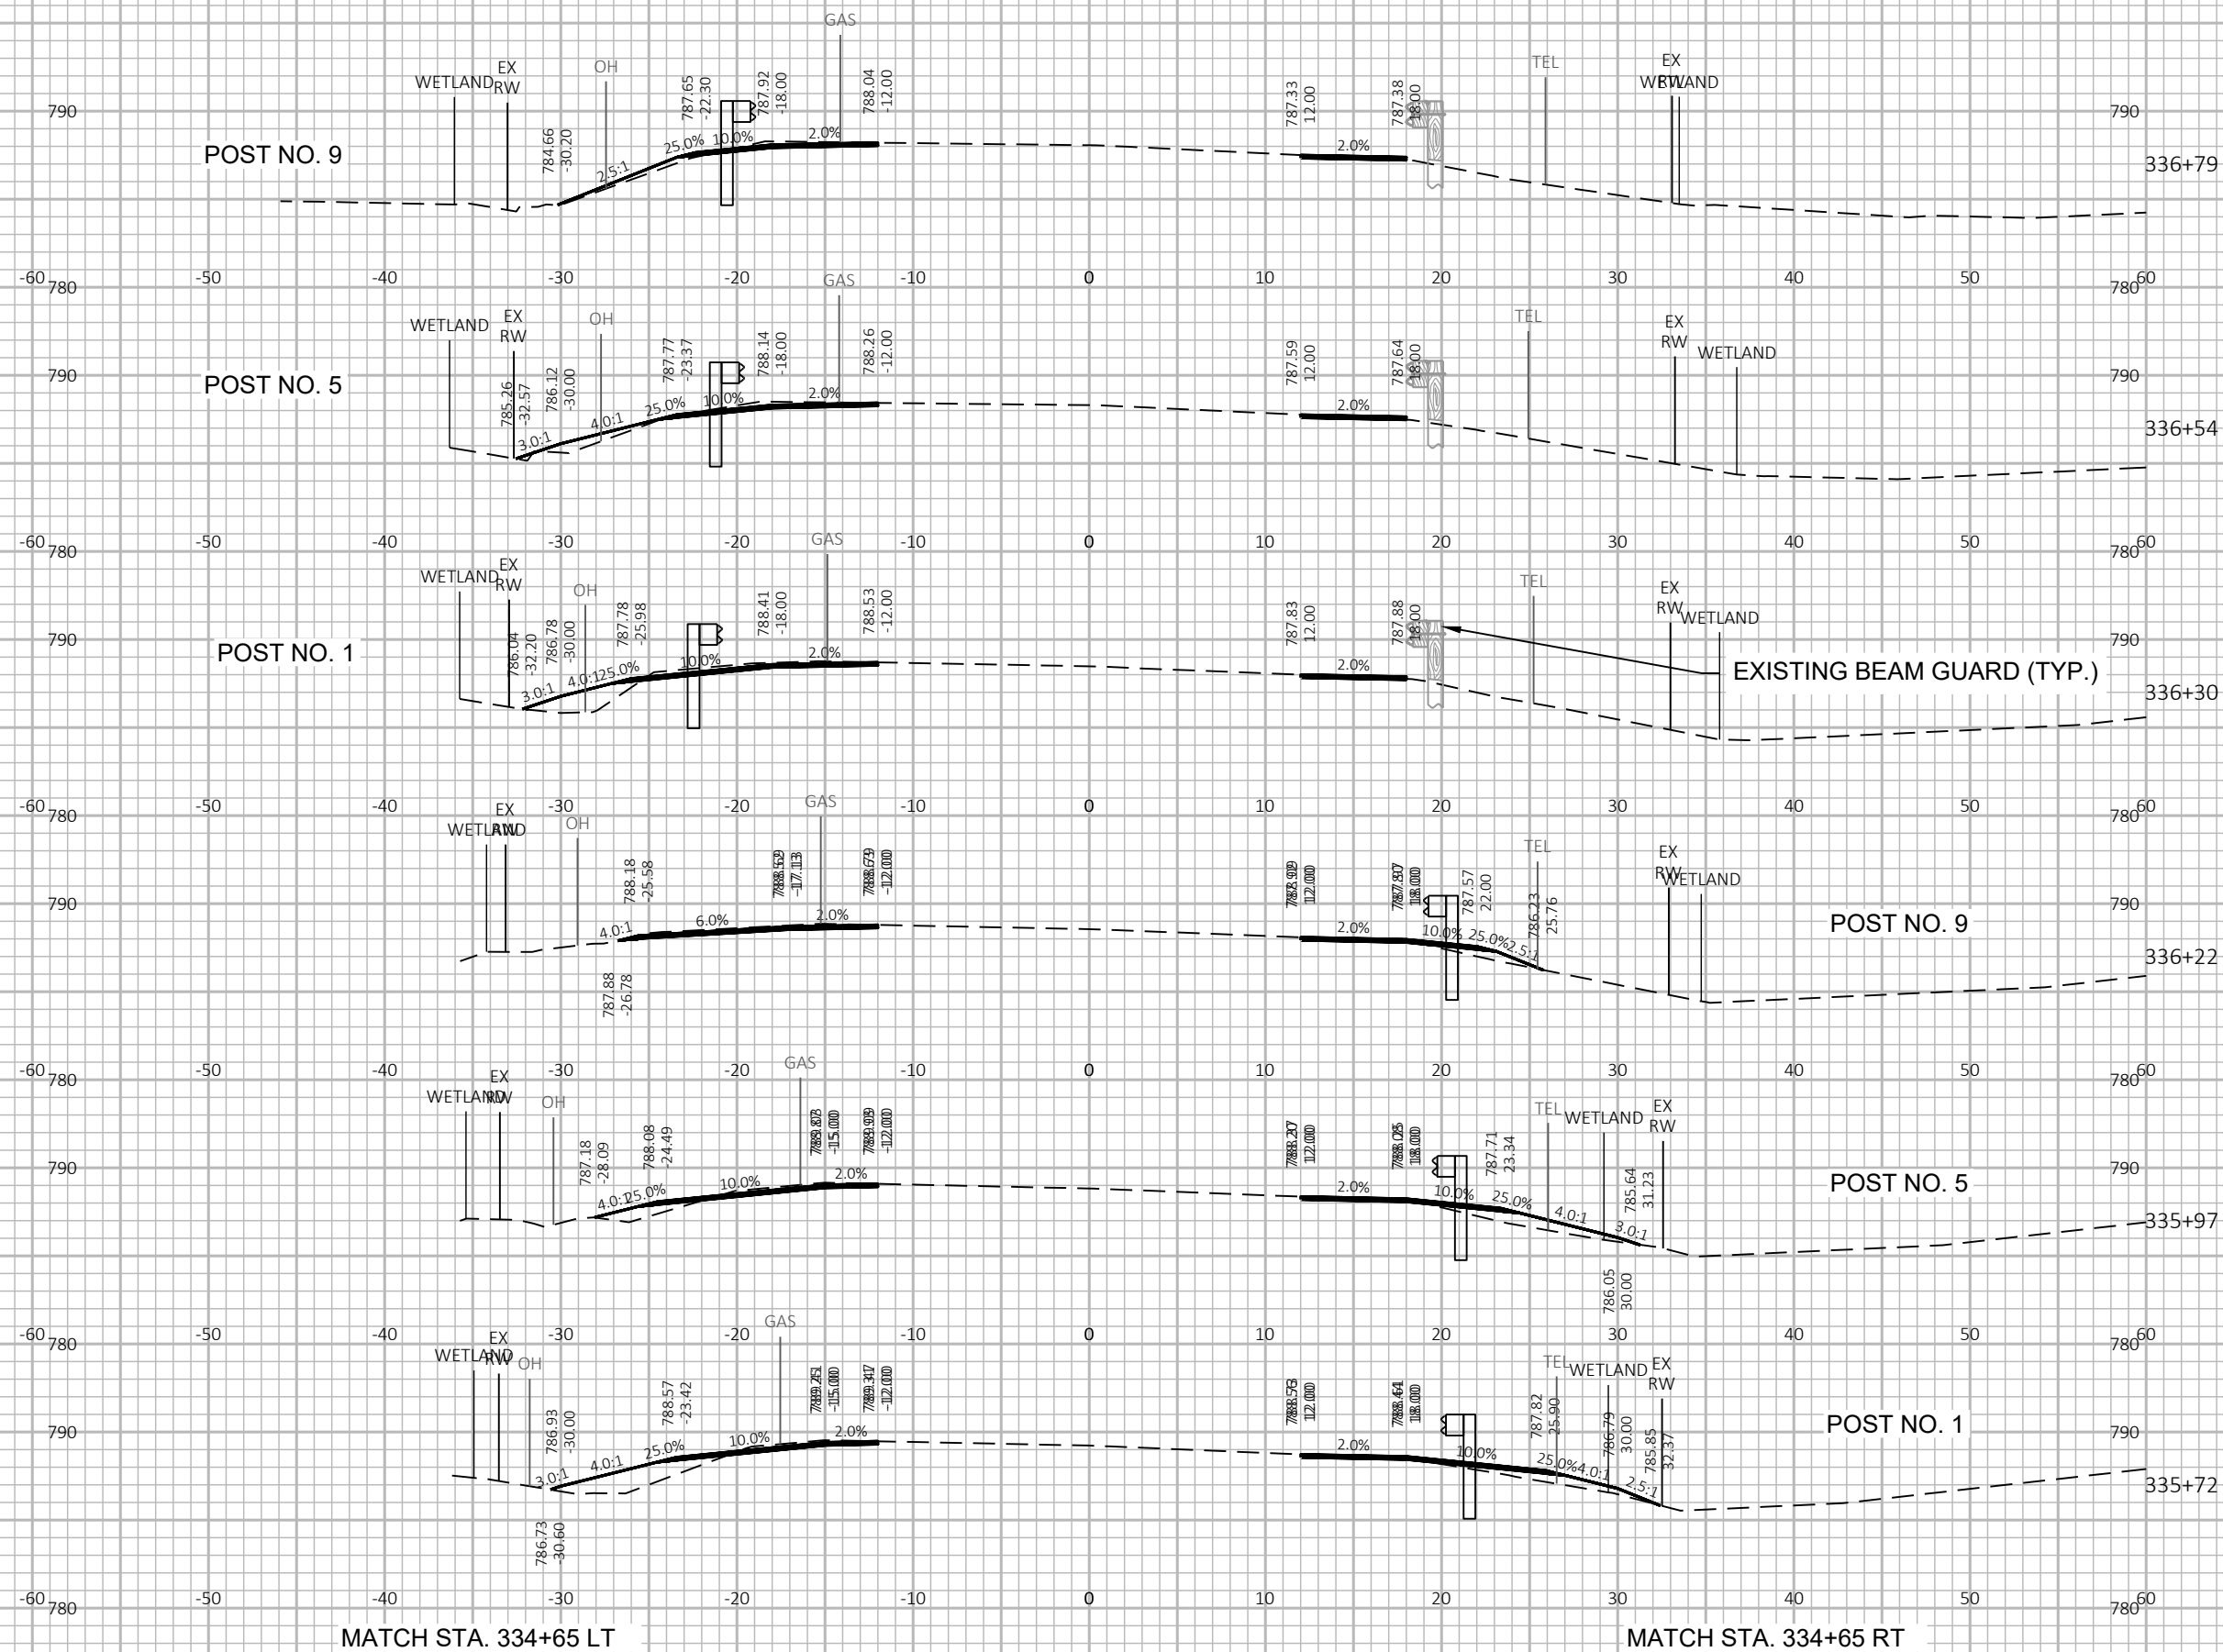

9

9

PROJECT NO: 3576-01-71

HWY: STH 106

COUNTY: JEFFERSON

CROSS SECTIONS: STH 106

SHEET

E

FILE NAME : G:\00\00093\00093513\CADD\C3D\SHEETSPLAN\090201-XS.DWG
LAYOUT NAME - 090203-XS


PLOT DATE : 6/2/2020 9:59 AM




PLOT BY : CHASE KIELER

PLOT NAME :

PLOT SCALE : 1 IN:10 FT HORZ. / 1 IN:10 FT VERT.

WISDOT/CADD SHEET 49

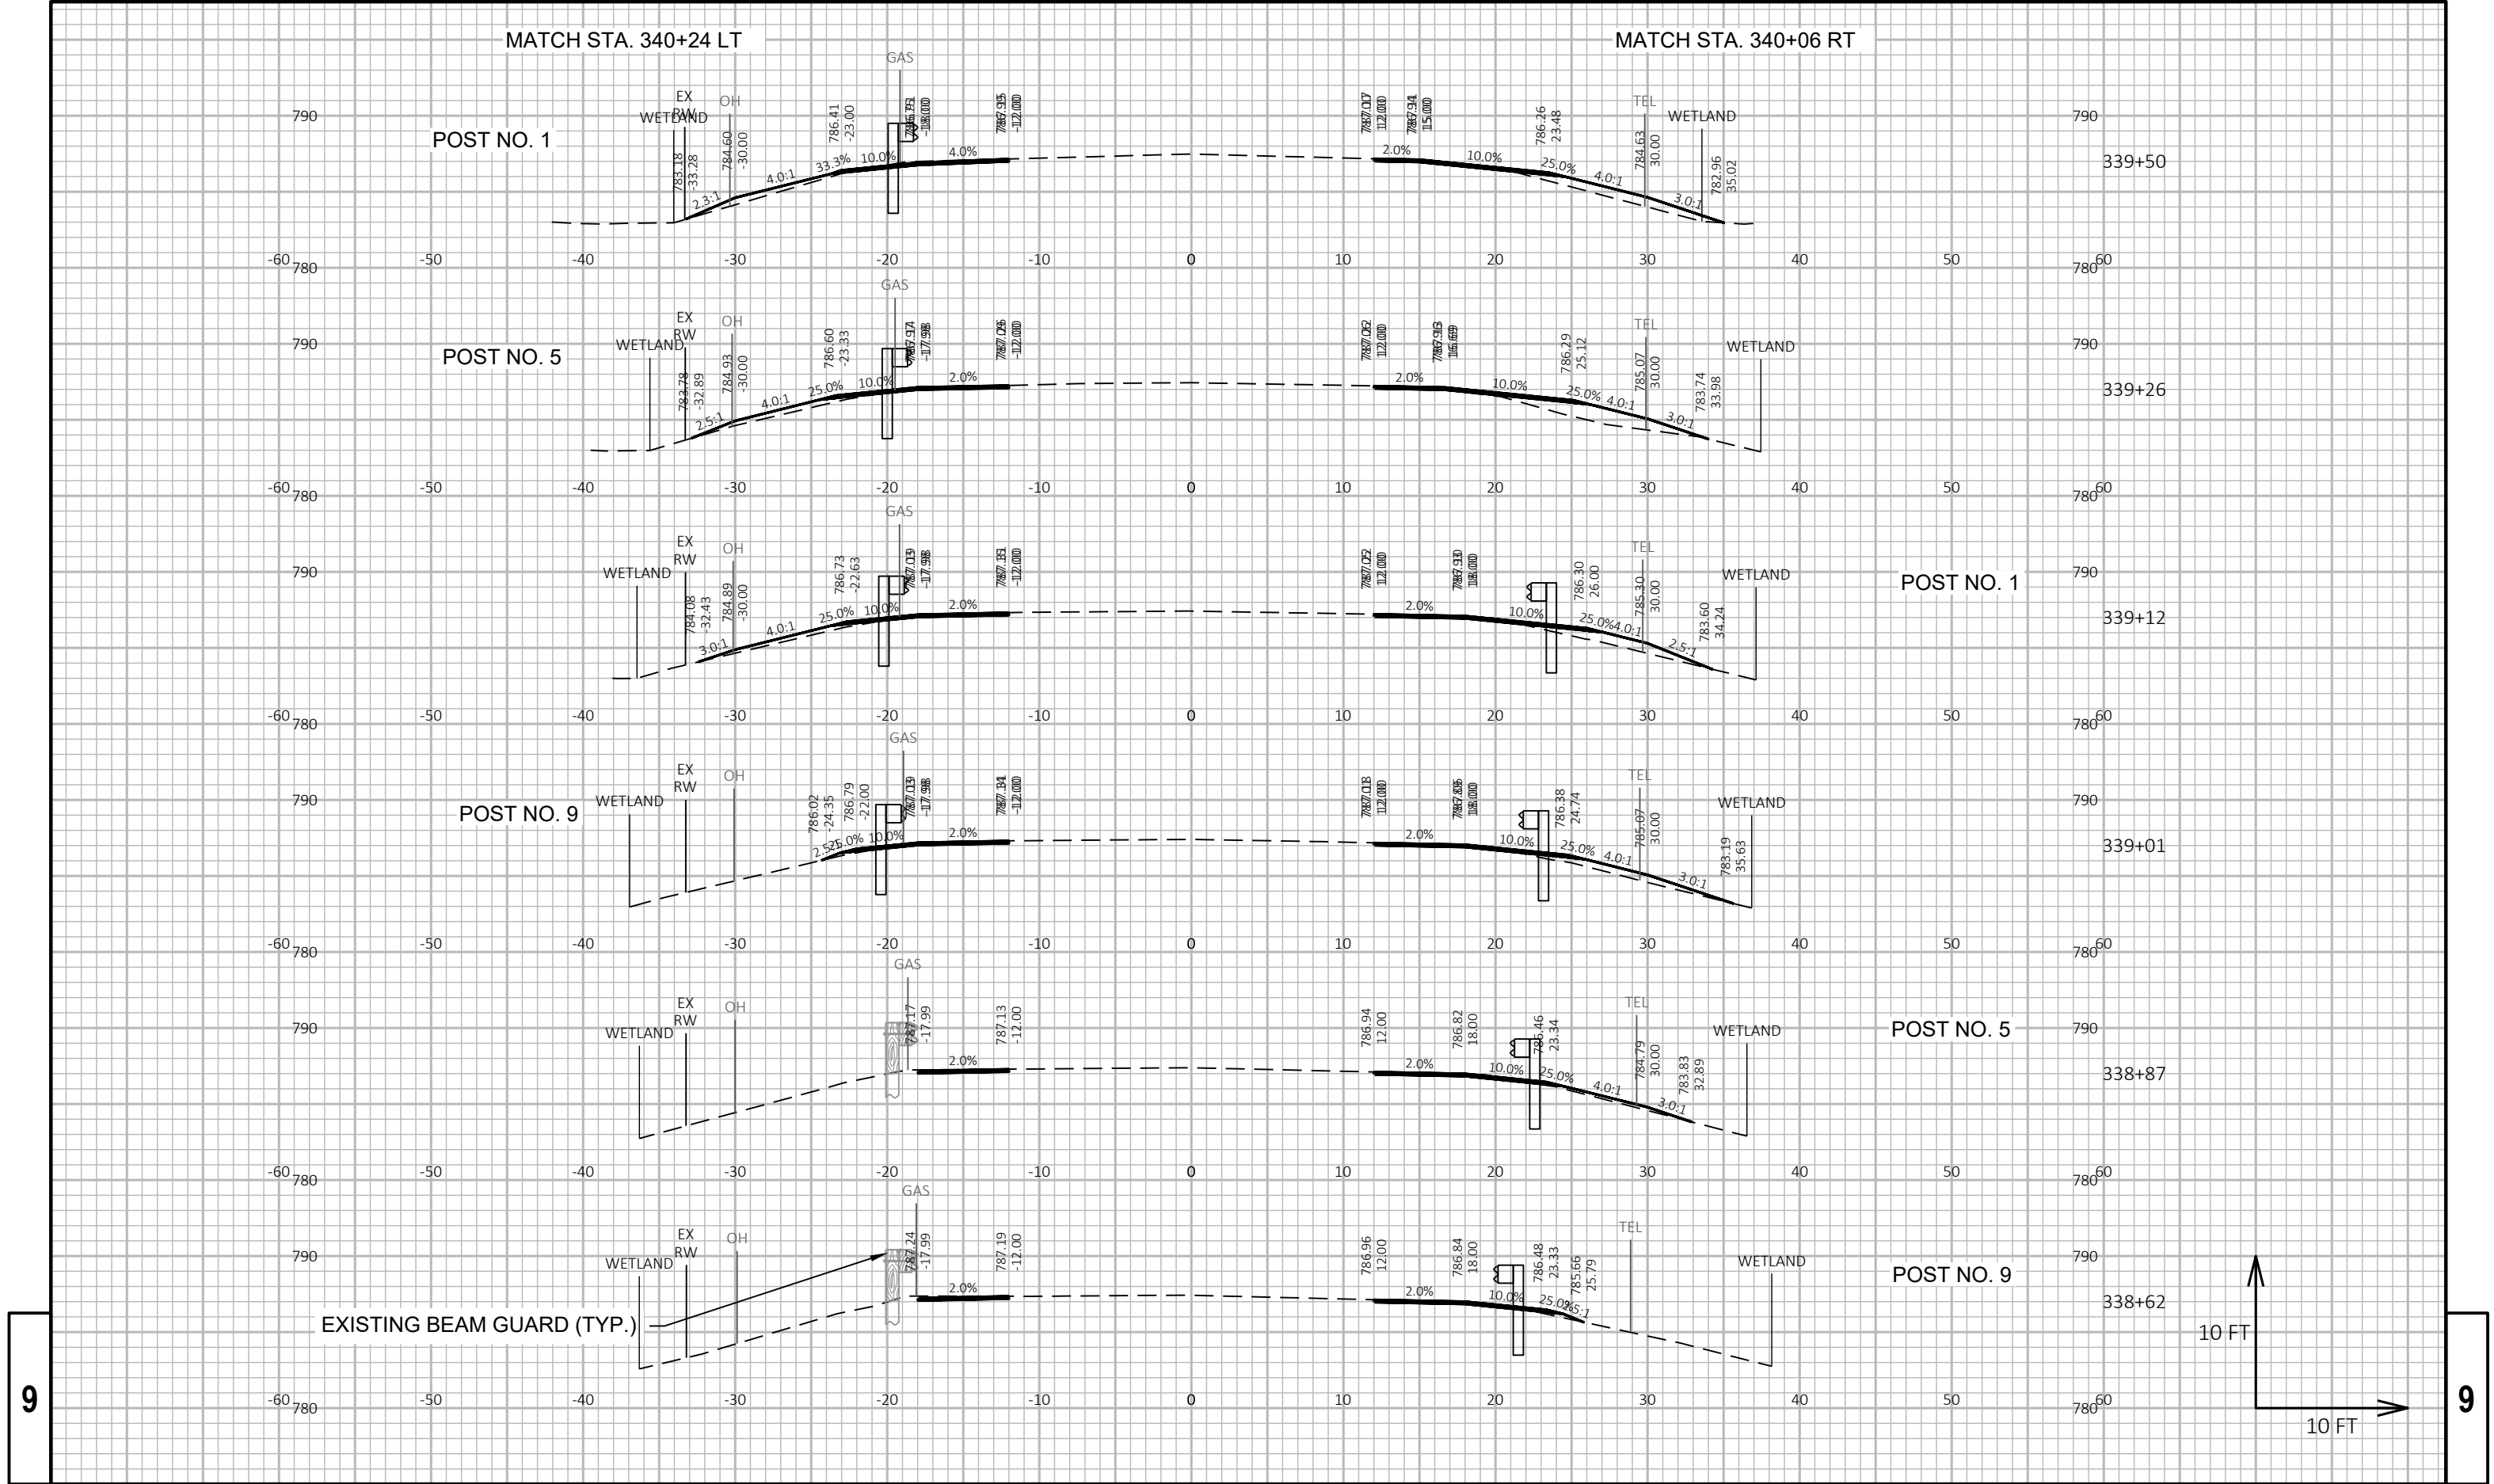

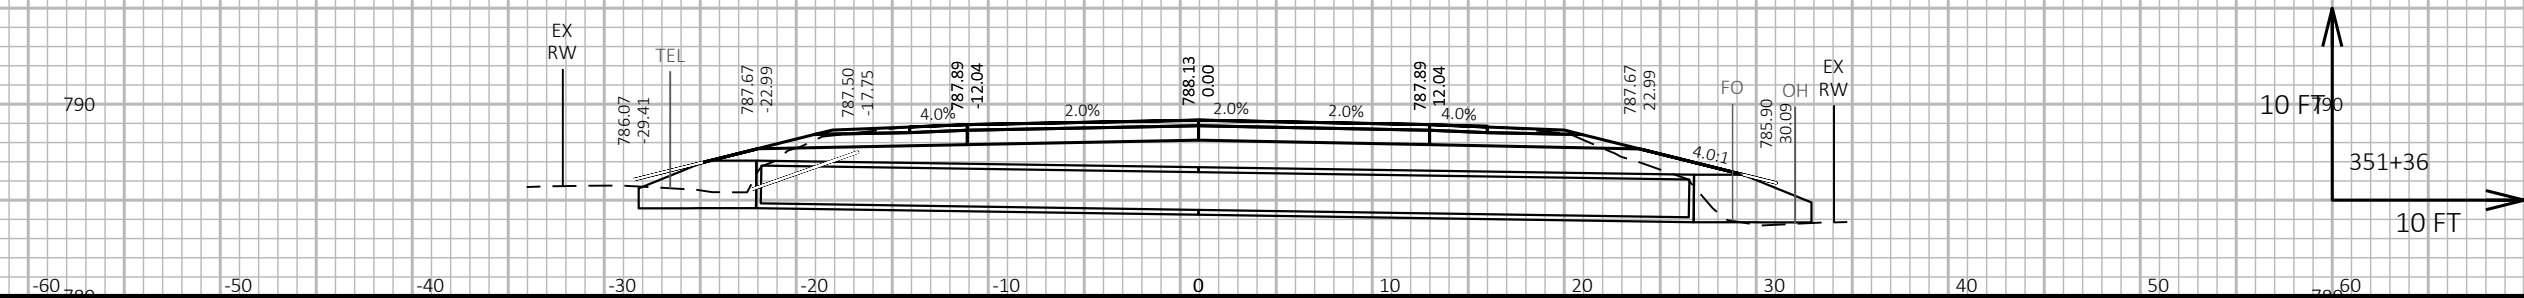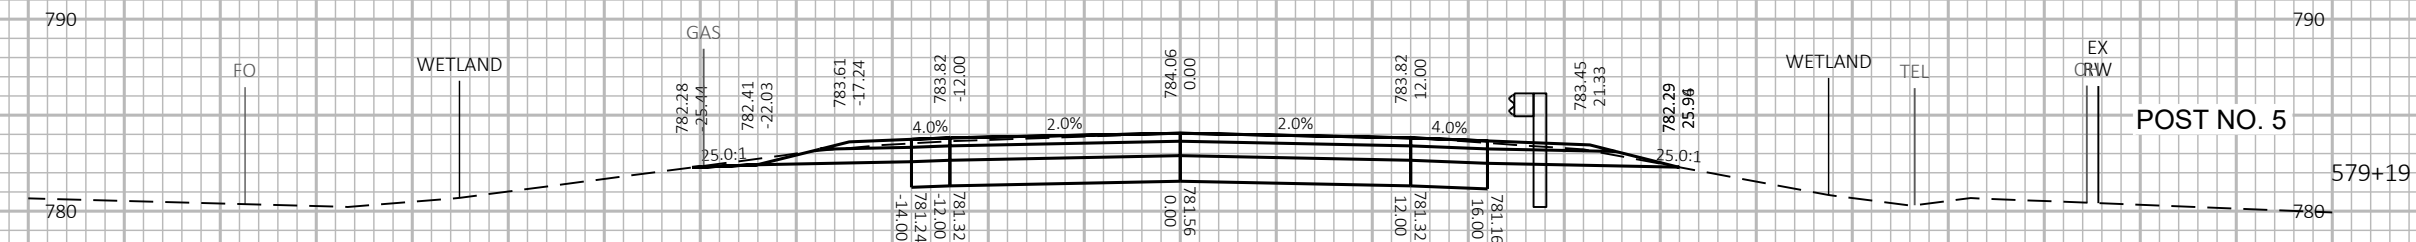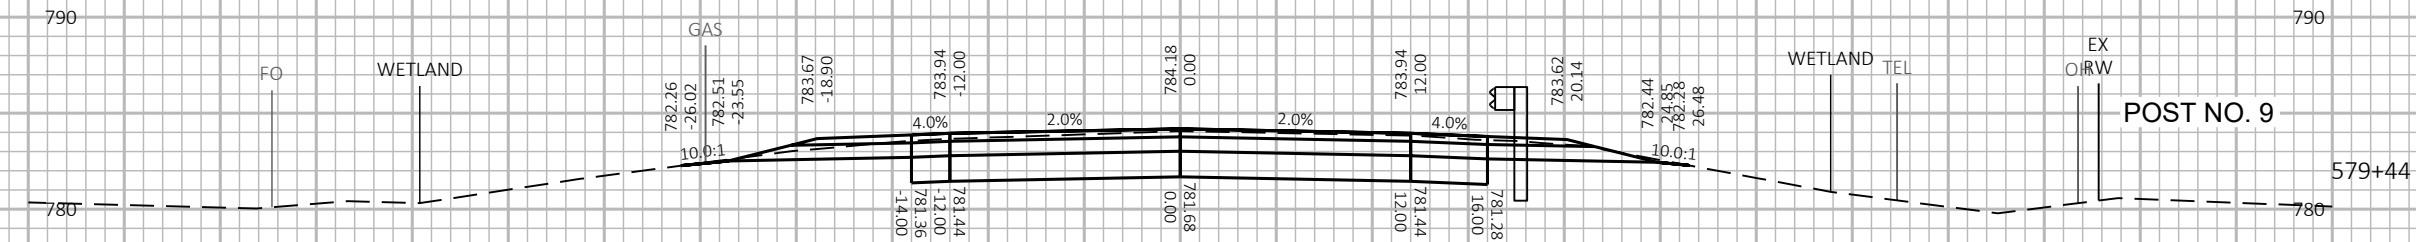

PROJECT NO: 3576-01-71




HWY: STH 106

COUNTY: JEFFERSON

CROSS SECTIONS: STH 106

SHEET

E

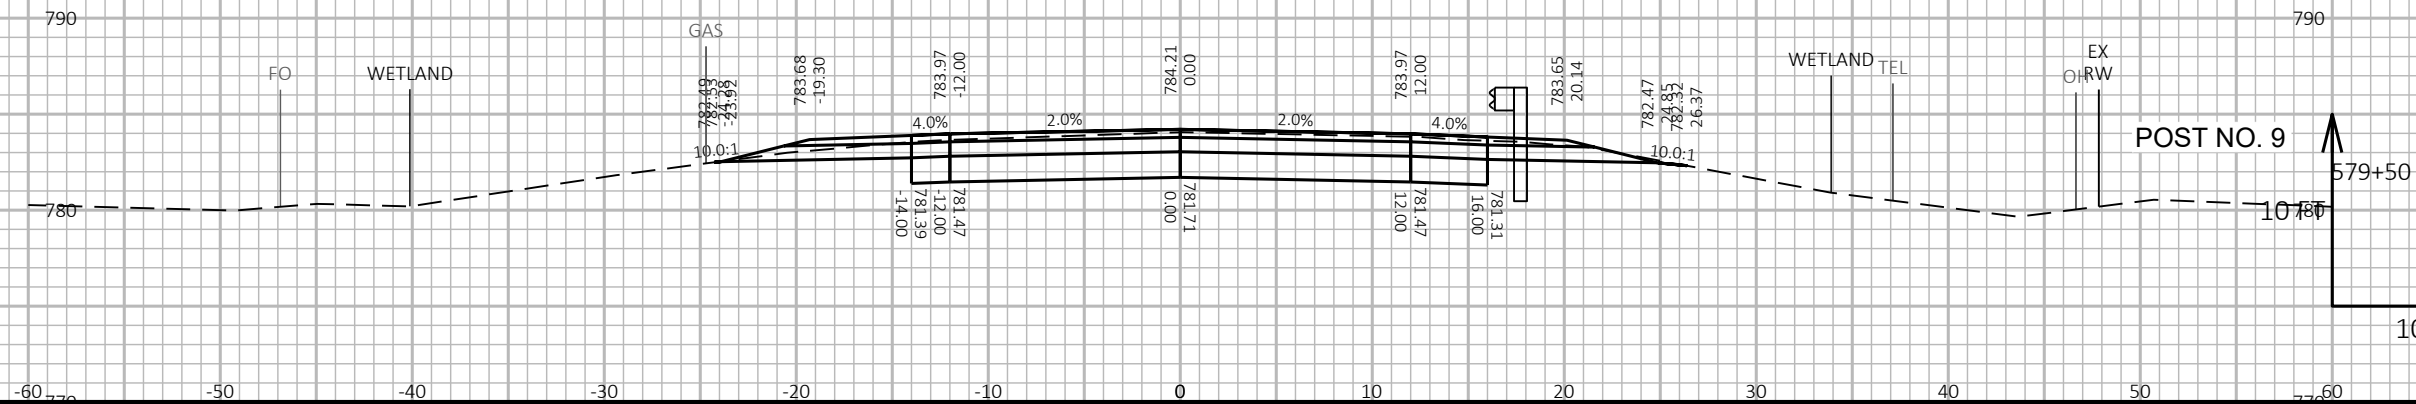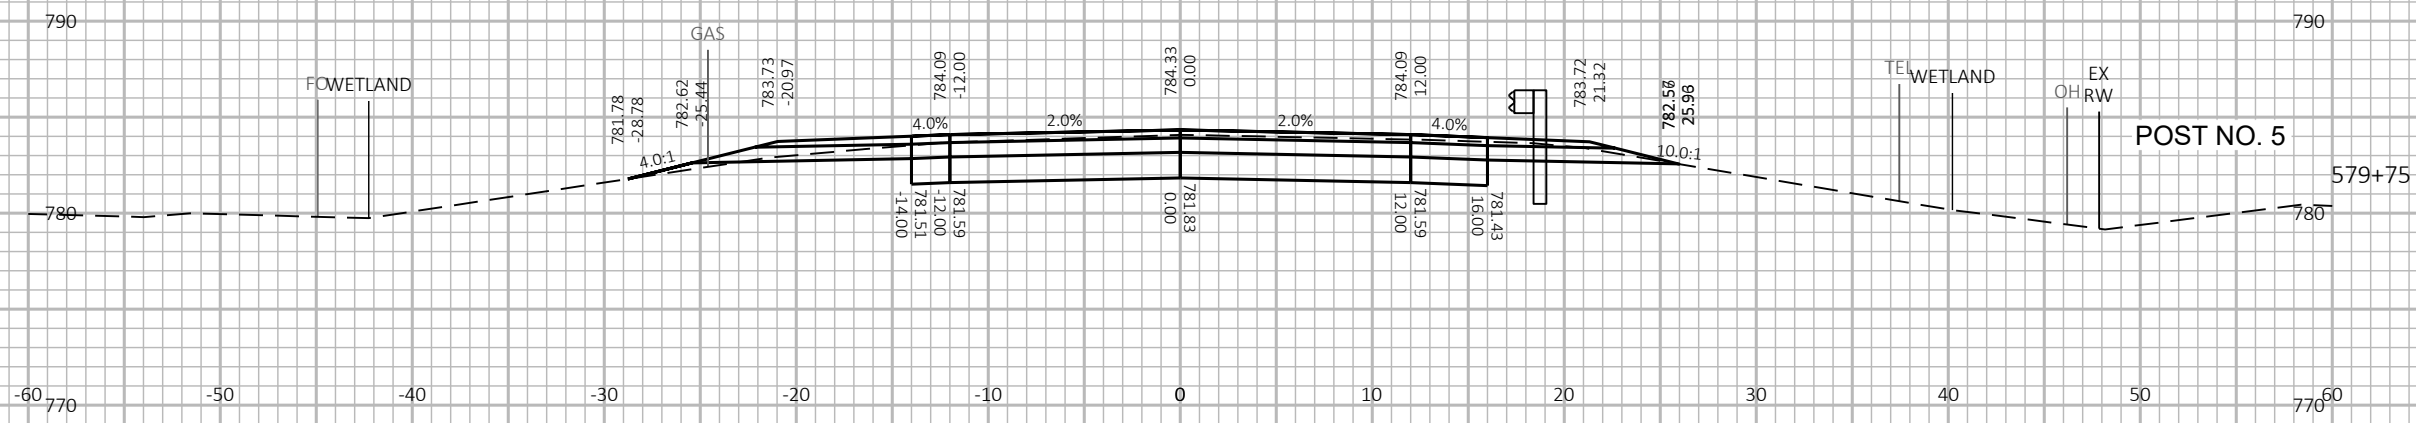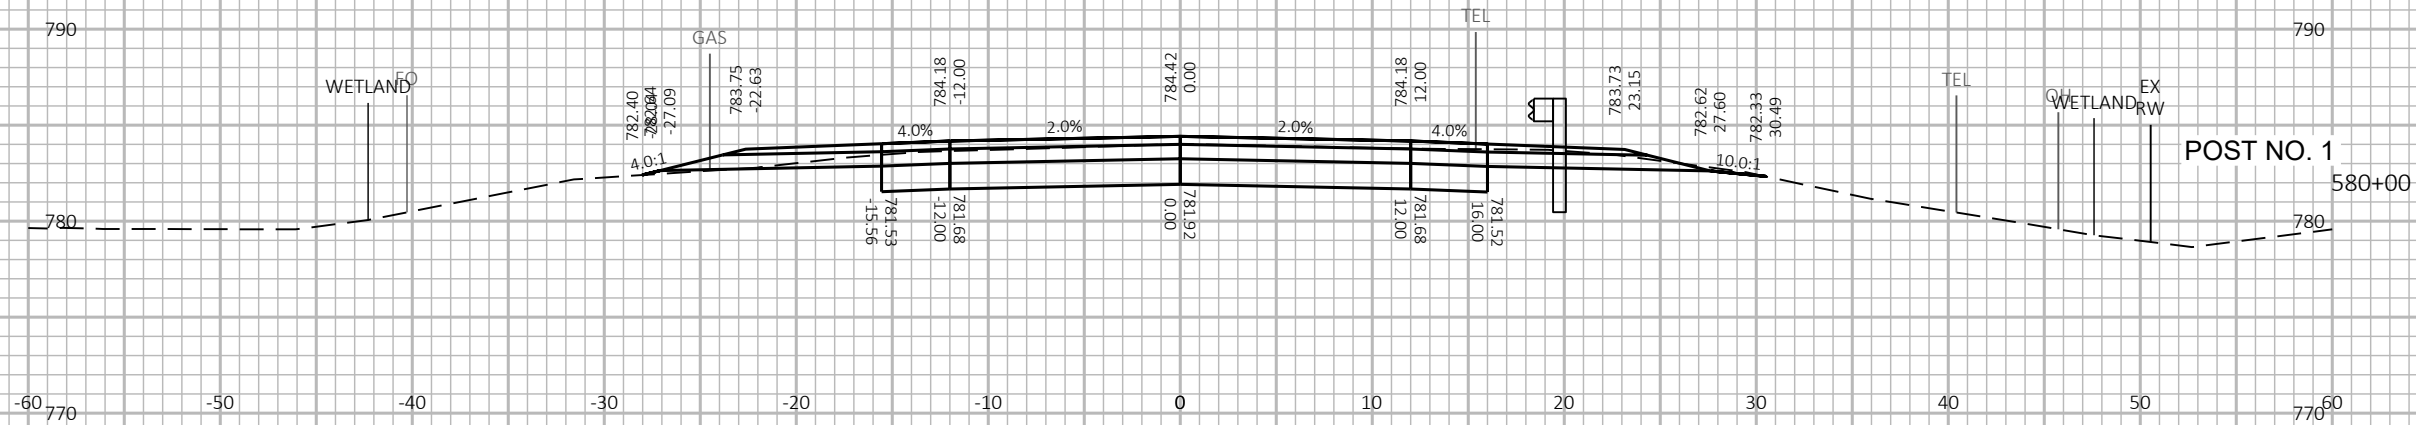

10 FT

PROJECT NO: 3576-01-71

HWY: STH 106

COUNTY: JEFFERSON

CROSS SECTIONS: STH 106

SHEET

E

FILE NAME : G:\00\00093\00093513\CADD\C3D\SHEETSPLAN\090201-XS.DWG
LAYOUT NAME - 090206-xs



PLOT DATE : 6/2/2020 9:59 AM


PLOT BY : CHASE KIELER

PLOT NAME :

PLOT SCALE : 1 IN:10 FT HORZ. / 1 IN:10 FT VERT.

WISDOT/CADD SHEET 49

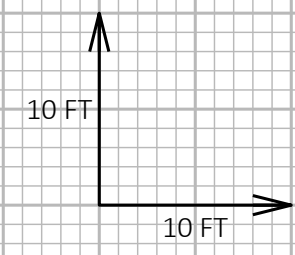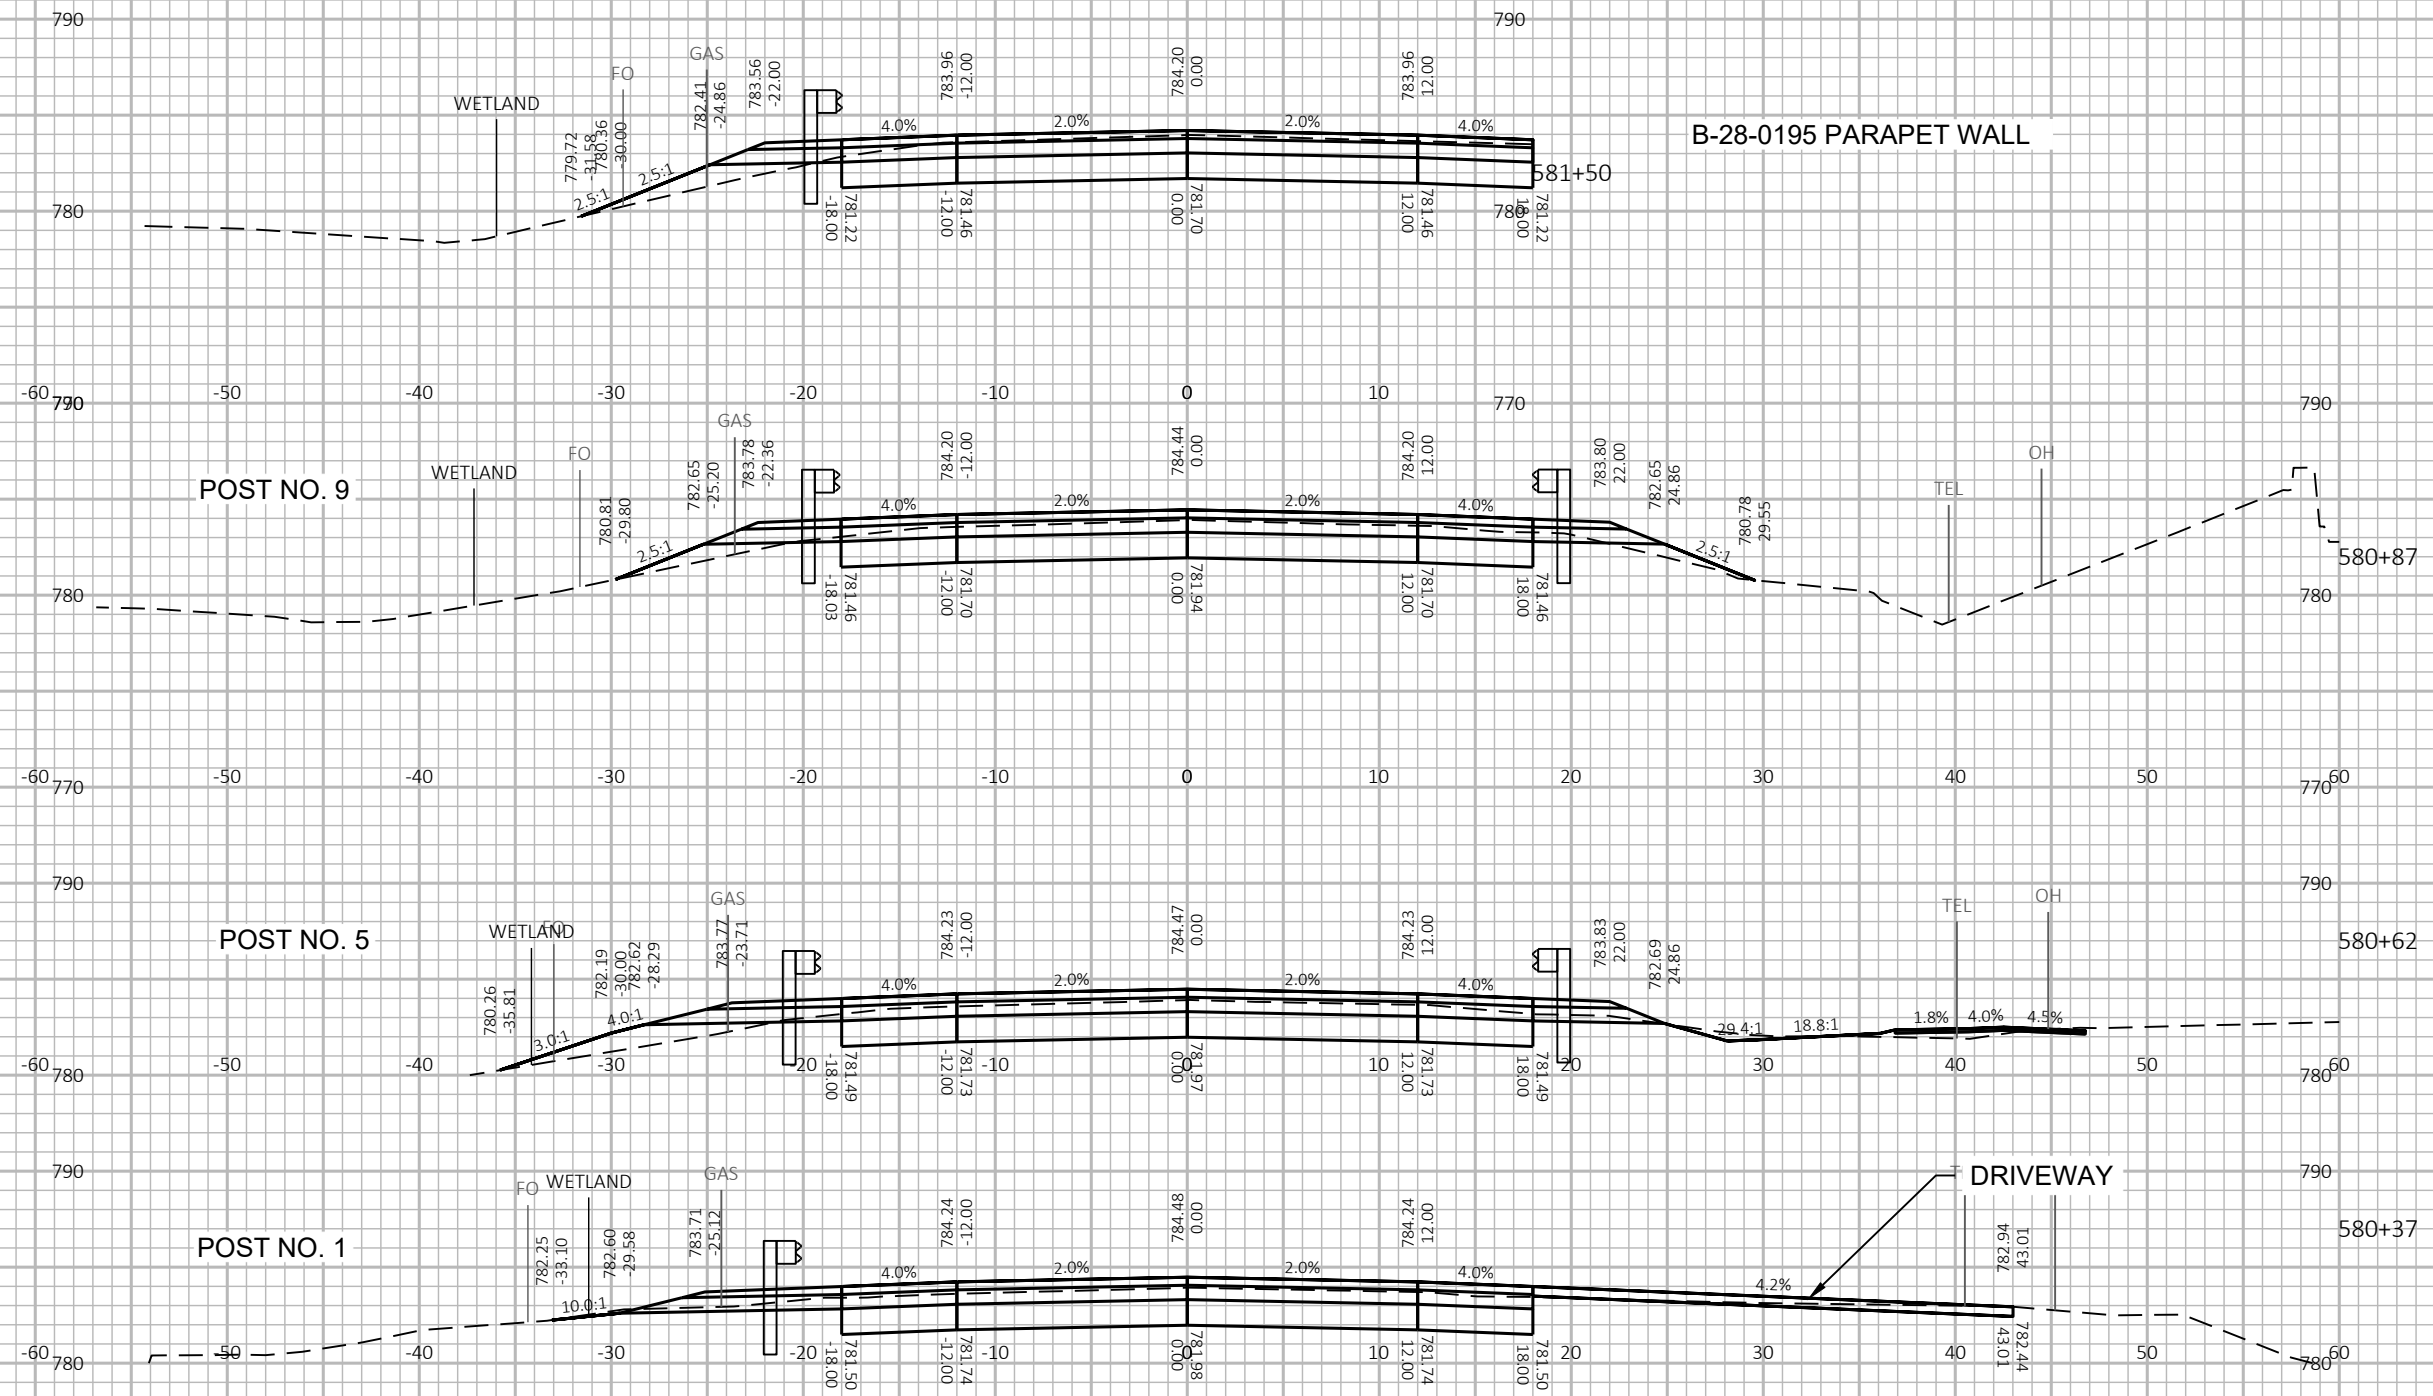

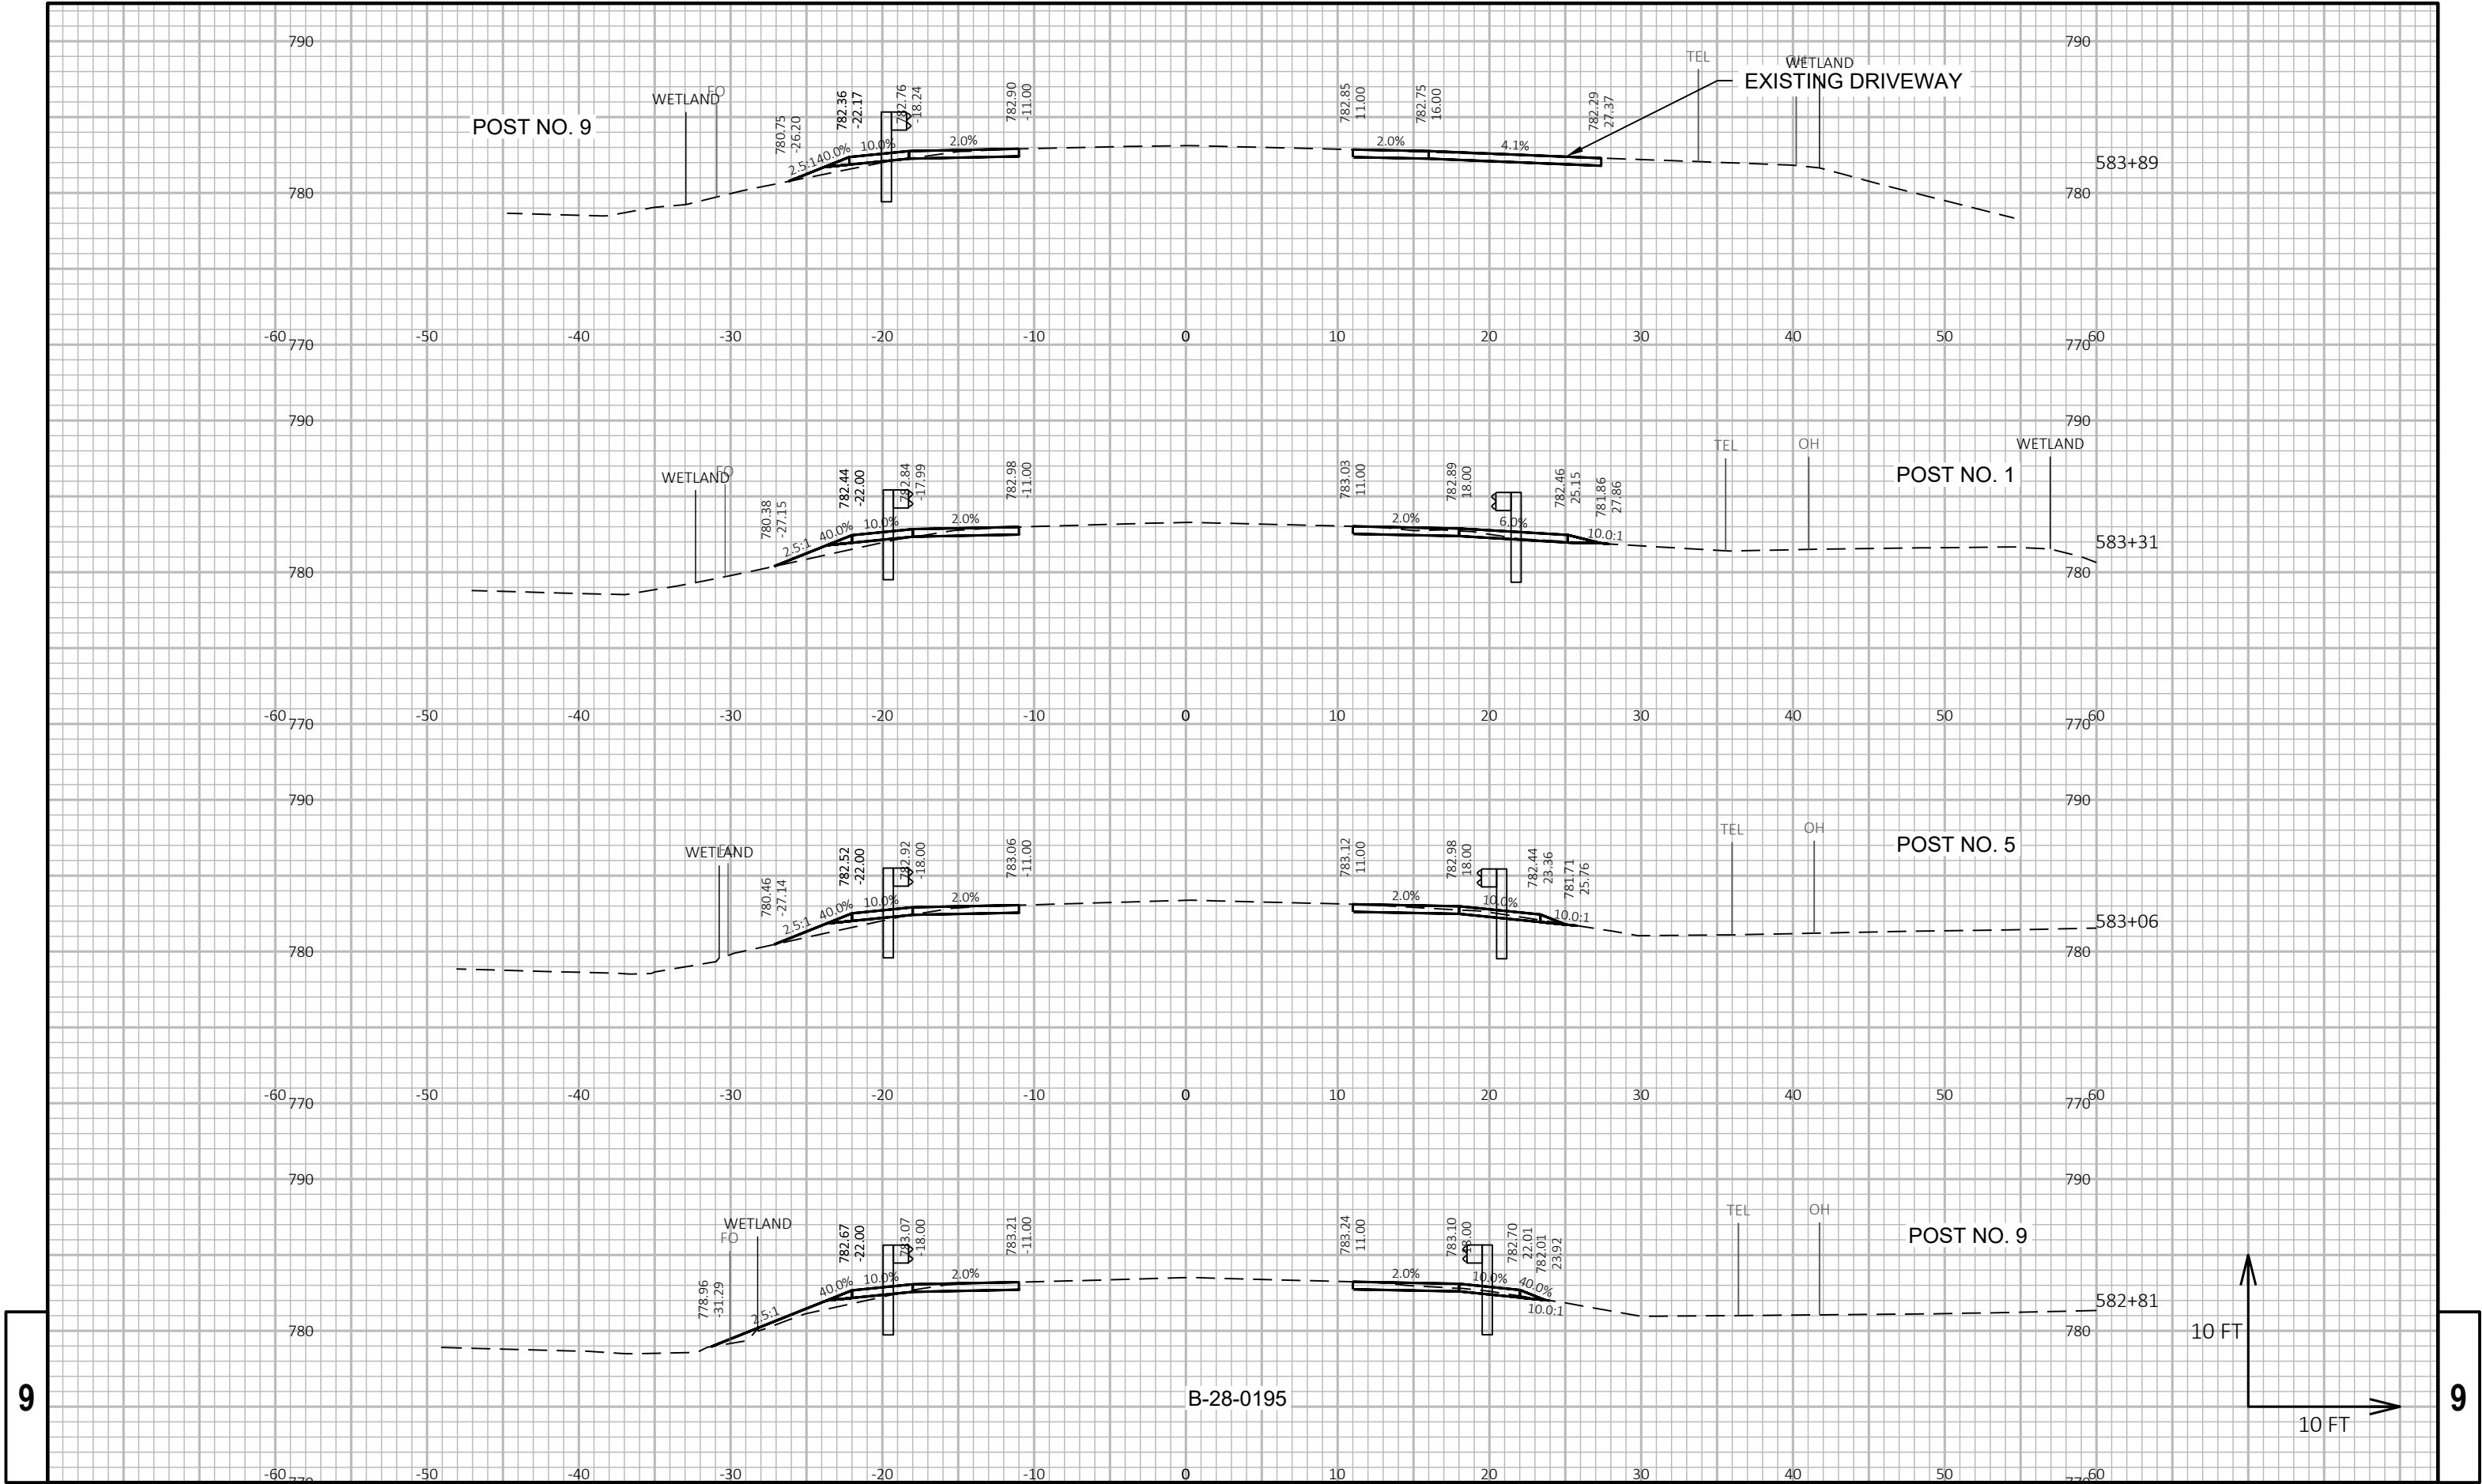

PROJECT NO: 3576-01-71

HWY: STH 106

COUNTY: JEFFERSON

CROSS SECTIONS: STH 106

SHEET

E

FILE NAME : G:\00\00093\00093513\CADD\C3D\SHEETSPLAN\090201-XS.DWG
LAYOUT NAME - 090208-xs


PLOT DATE : 6/2/2020 9:59 AM

PLOT BY : CHASE KIELER

PLOT NAME :


PLOT SCALE : 1 IN:10 FT HORZ. / 1 IN:10 FT VERT.

WISDOT/CADDs SHEET 49

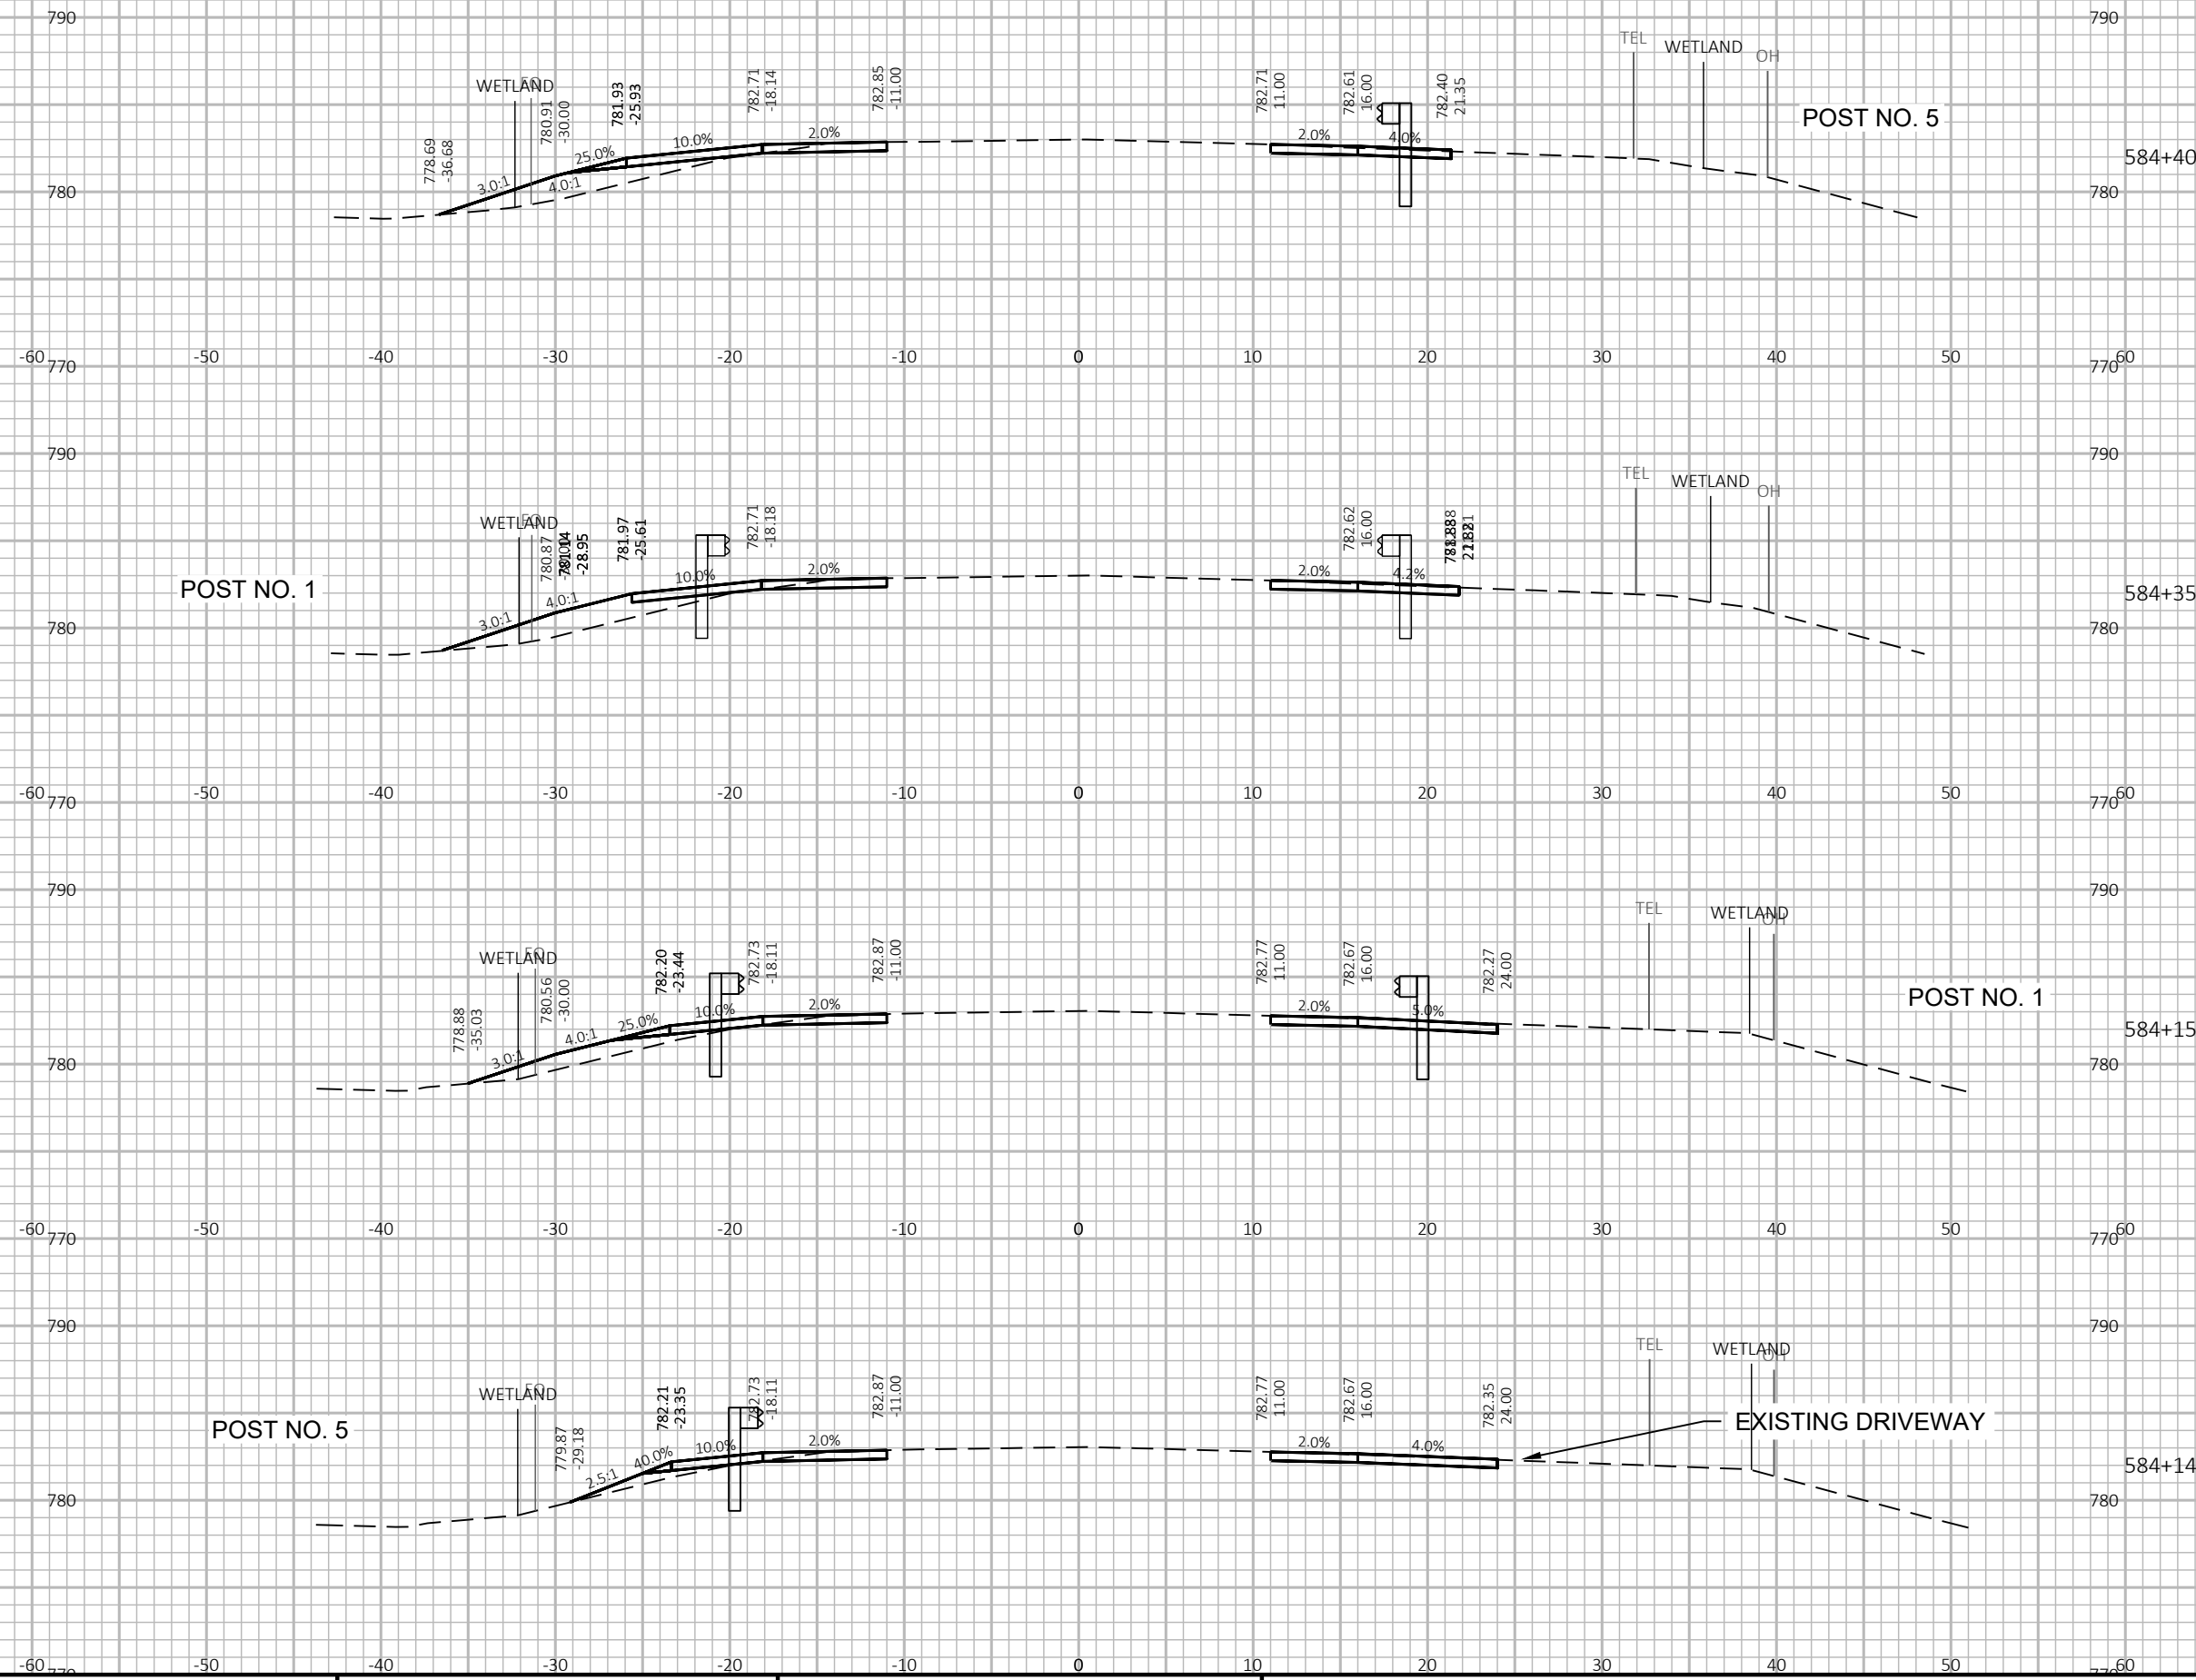

9

9

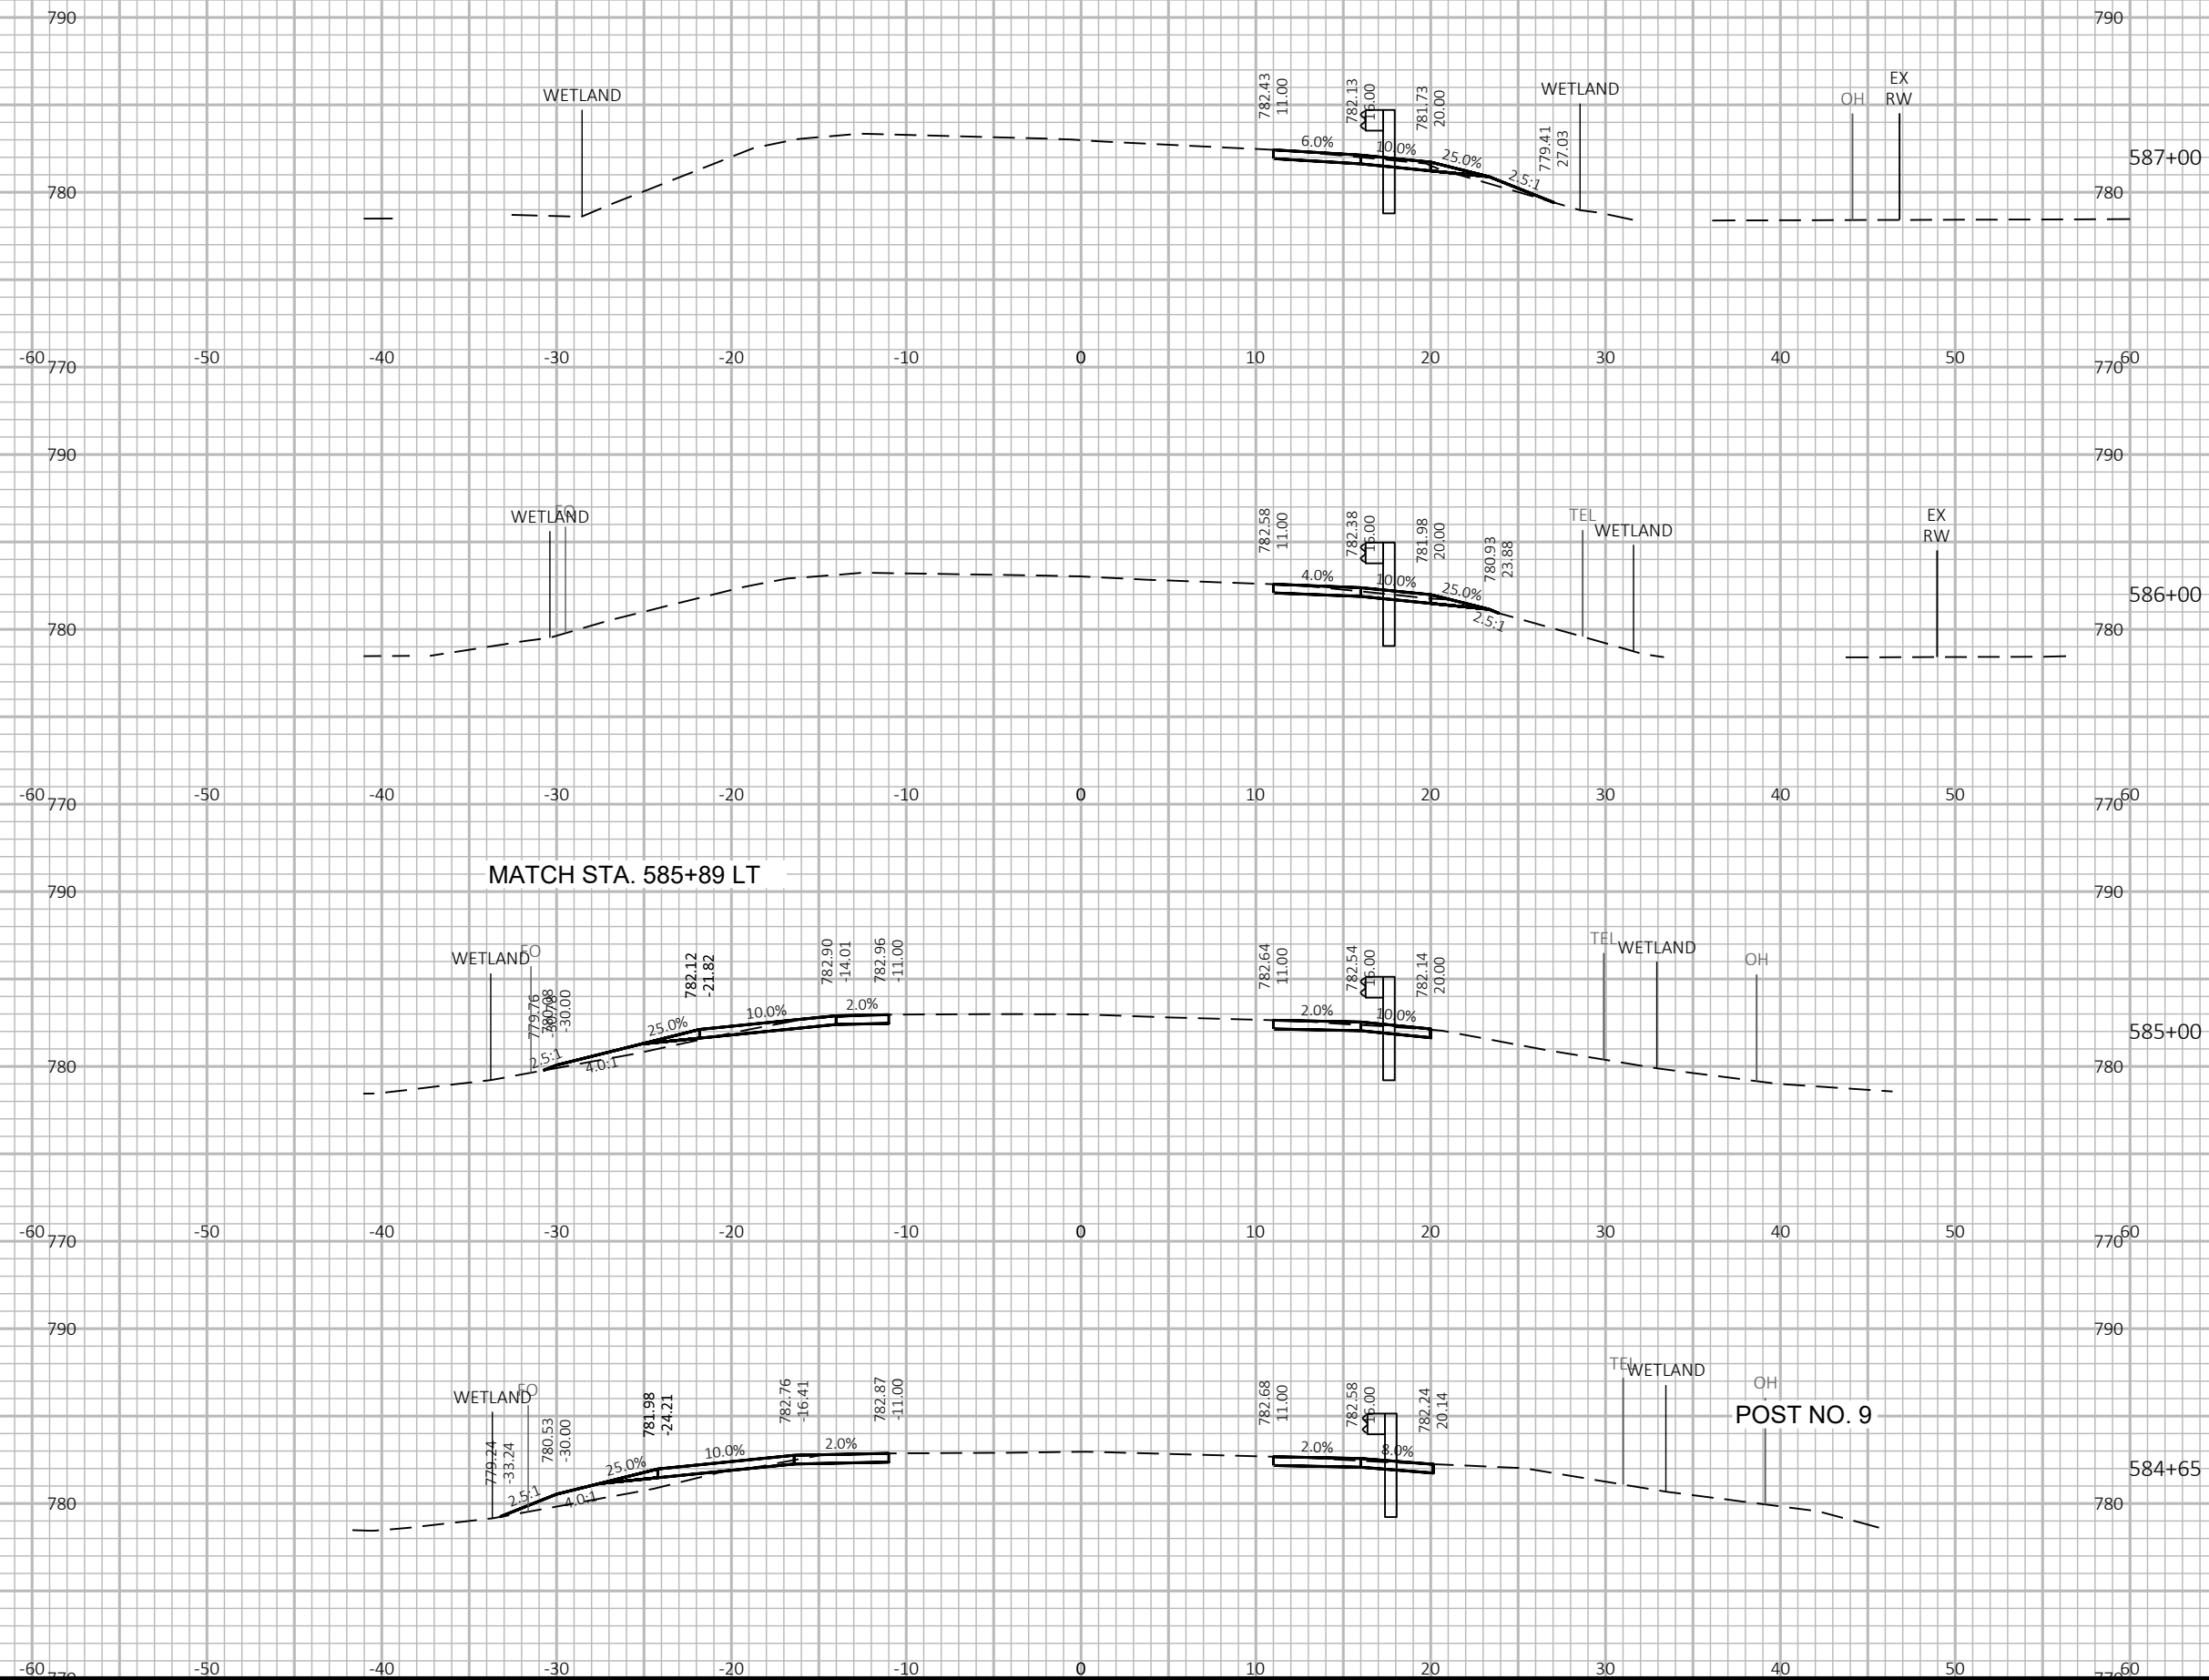


MATCH STA. 585+89 LT

POST NO. 9


9


9

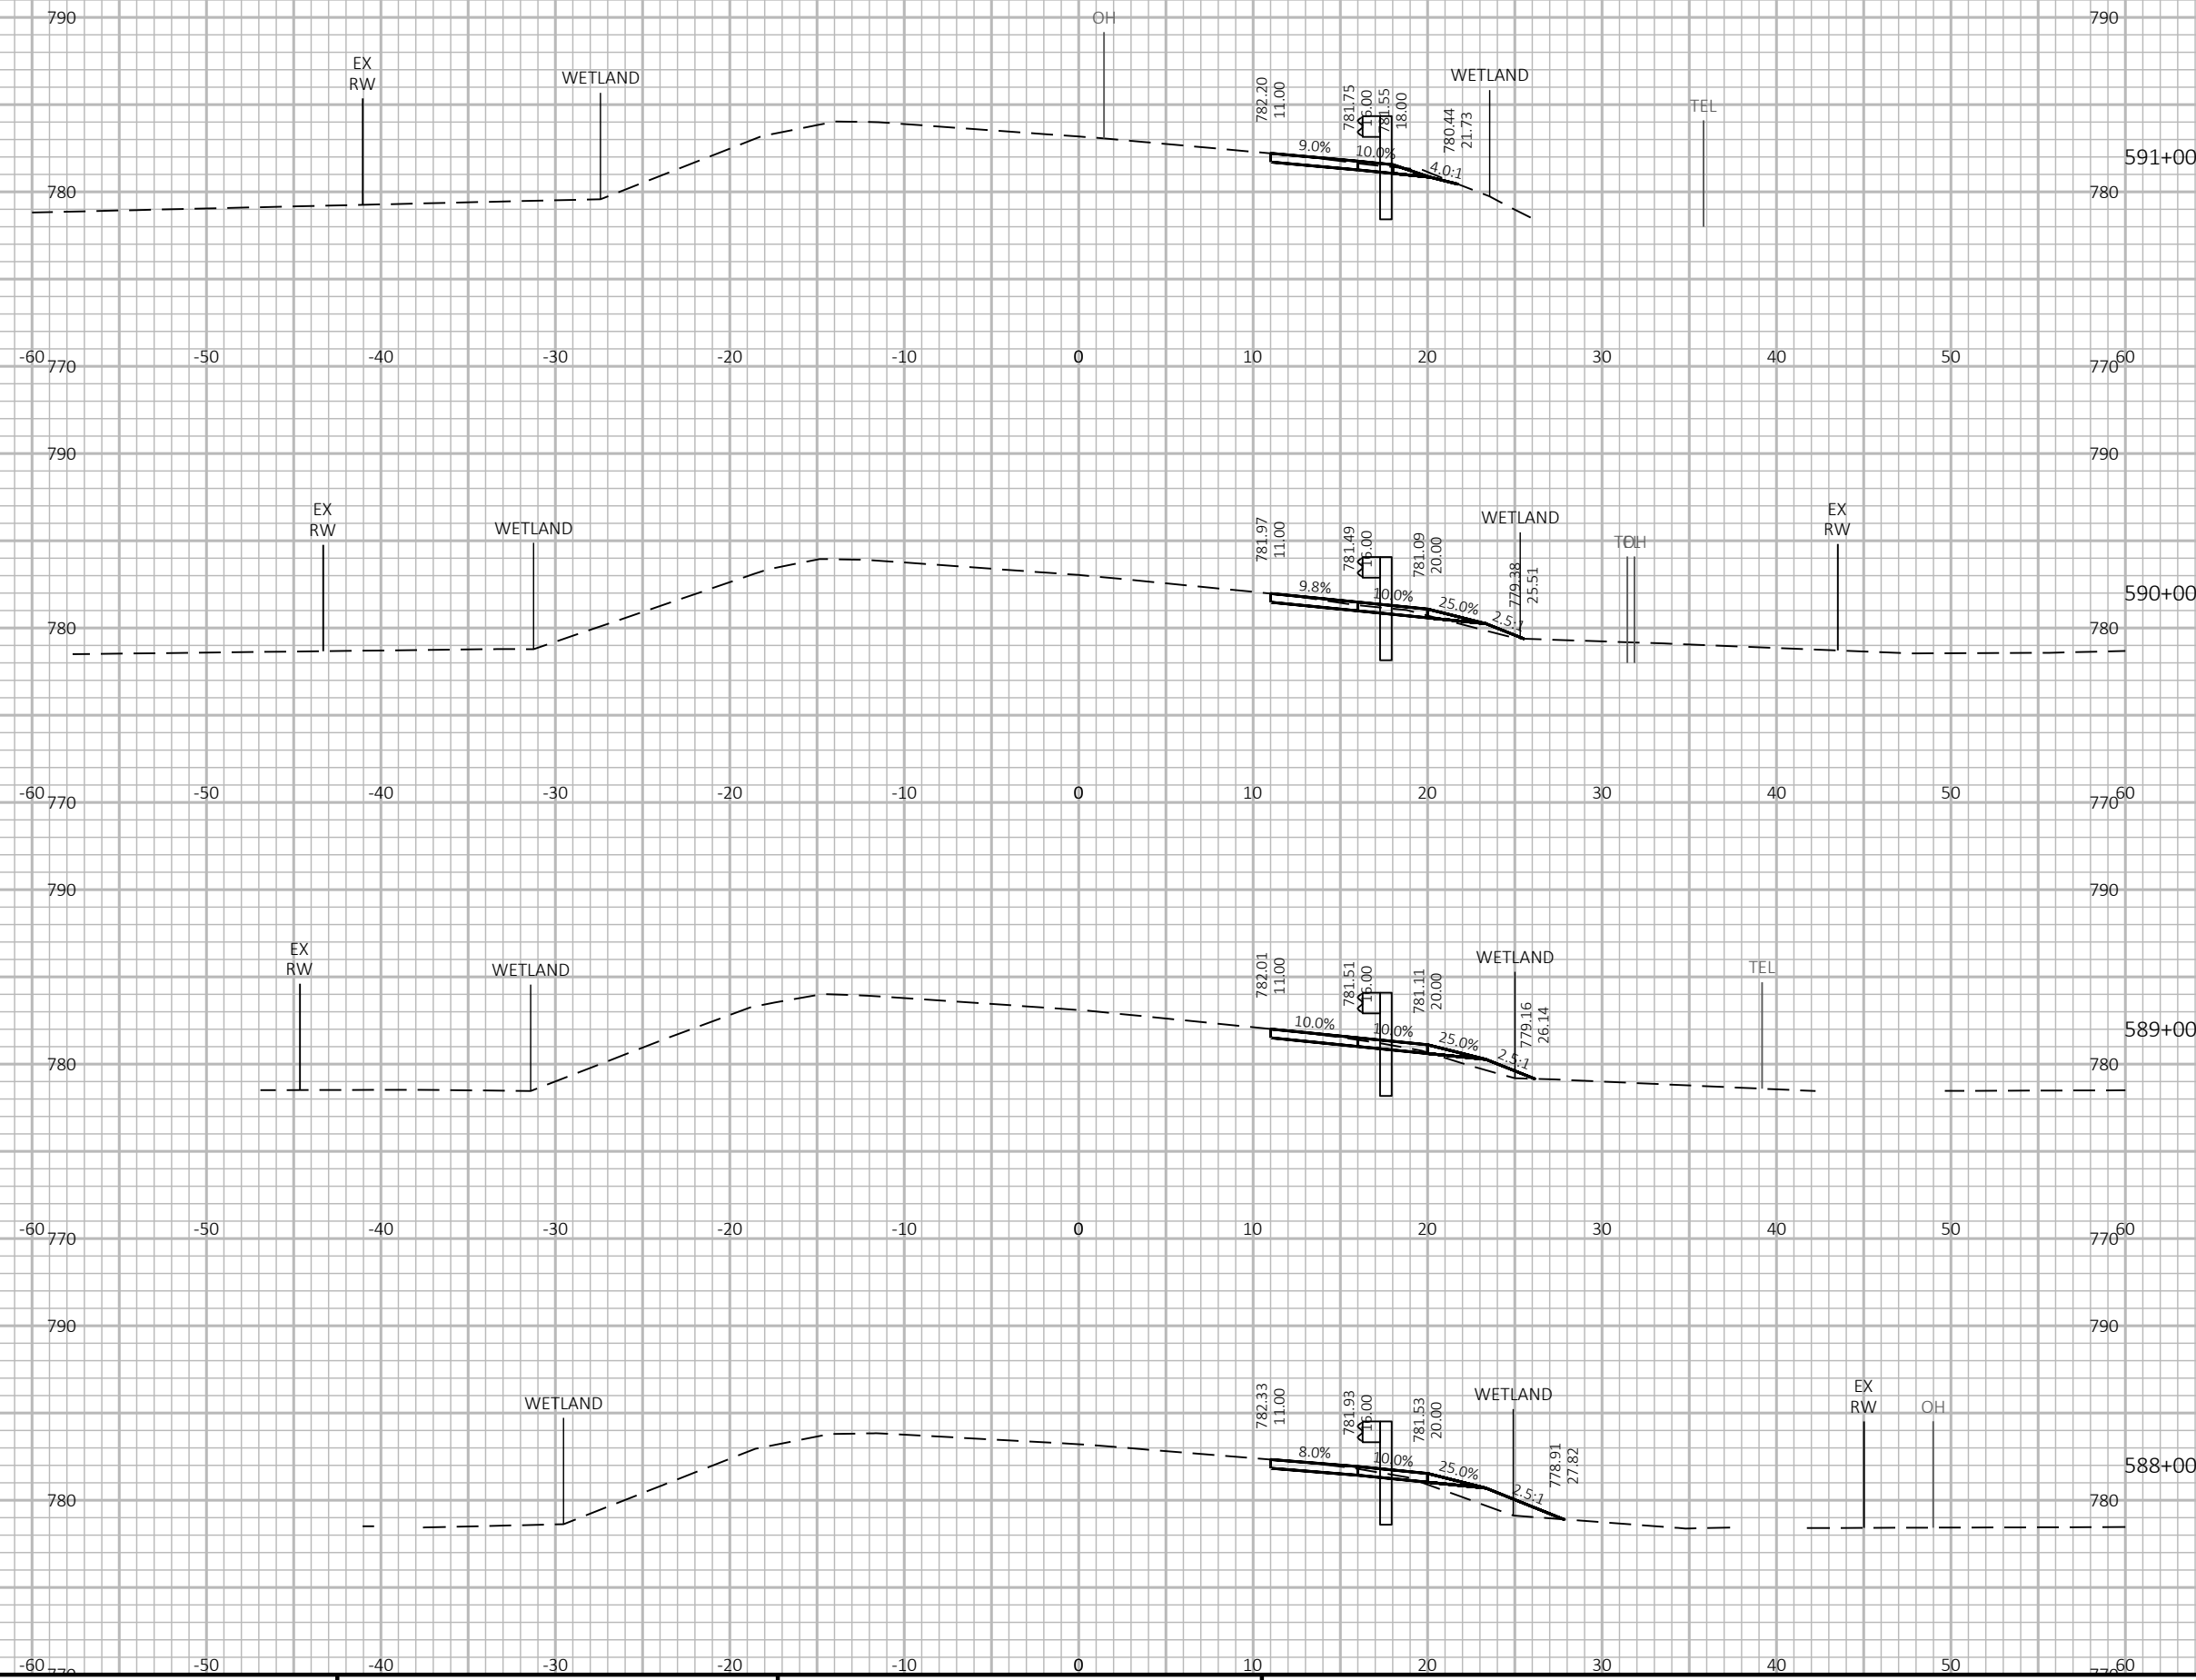






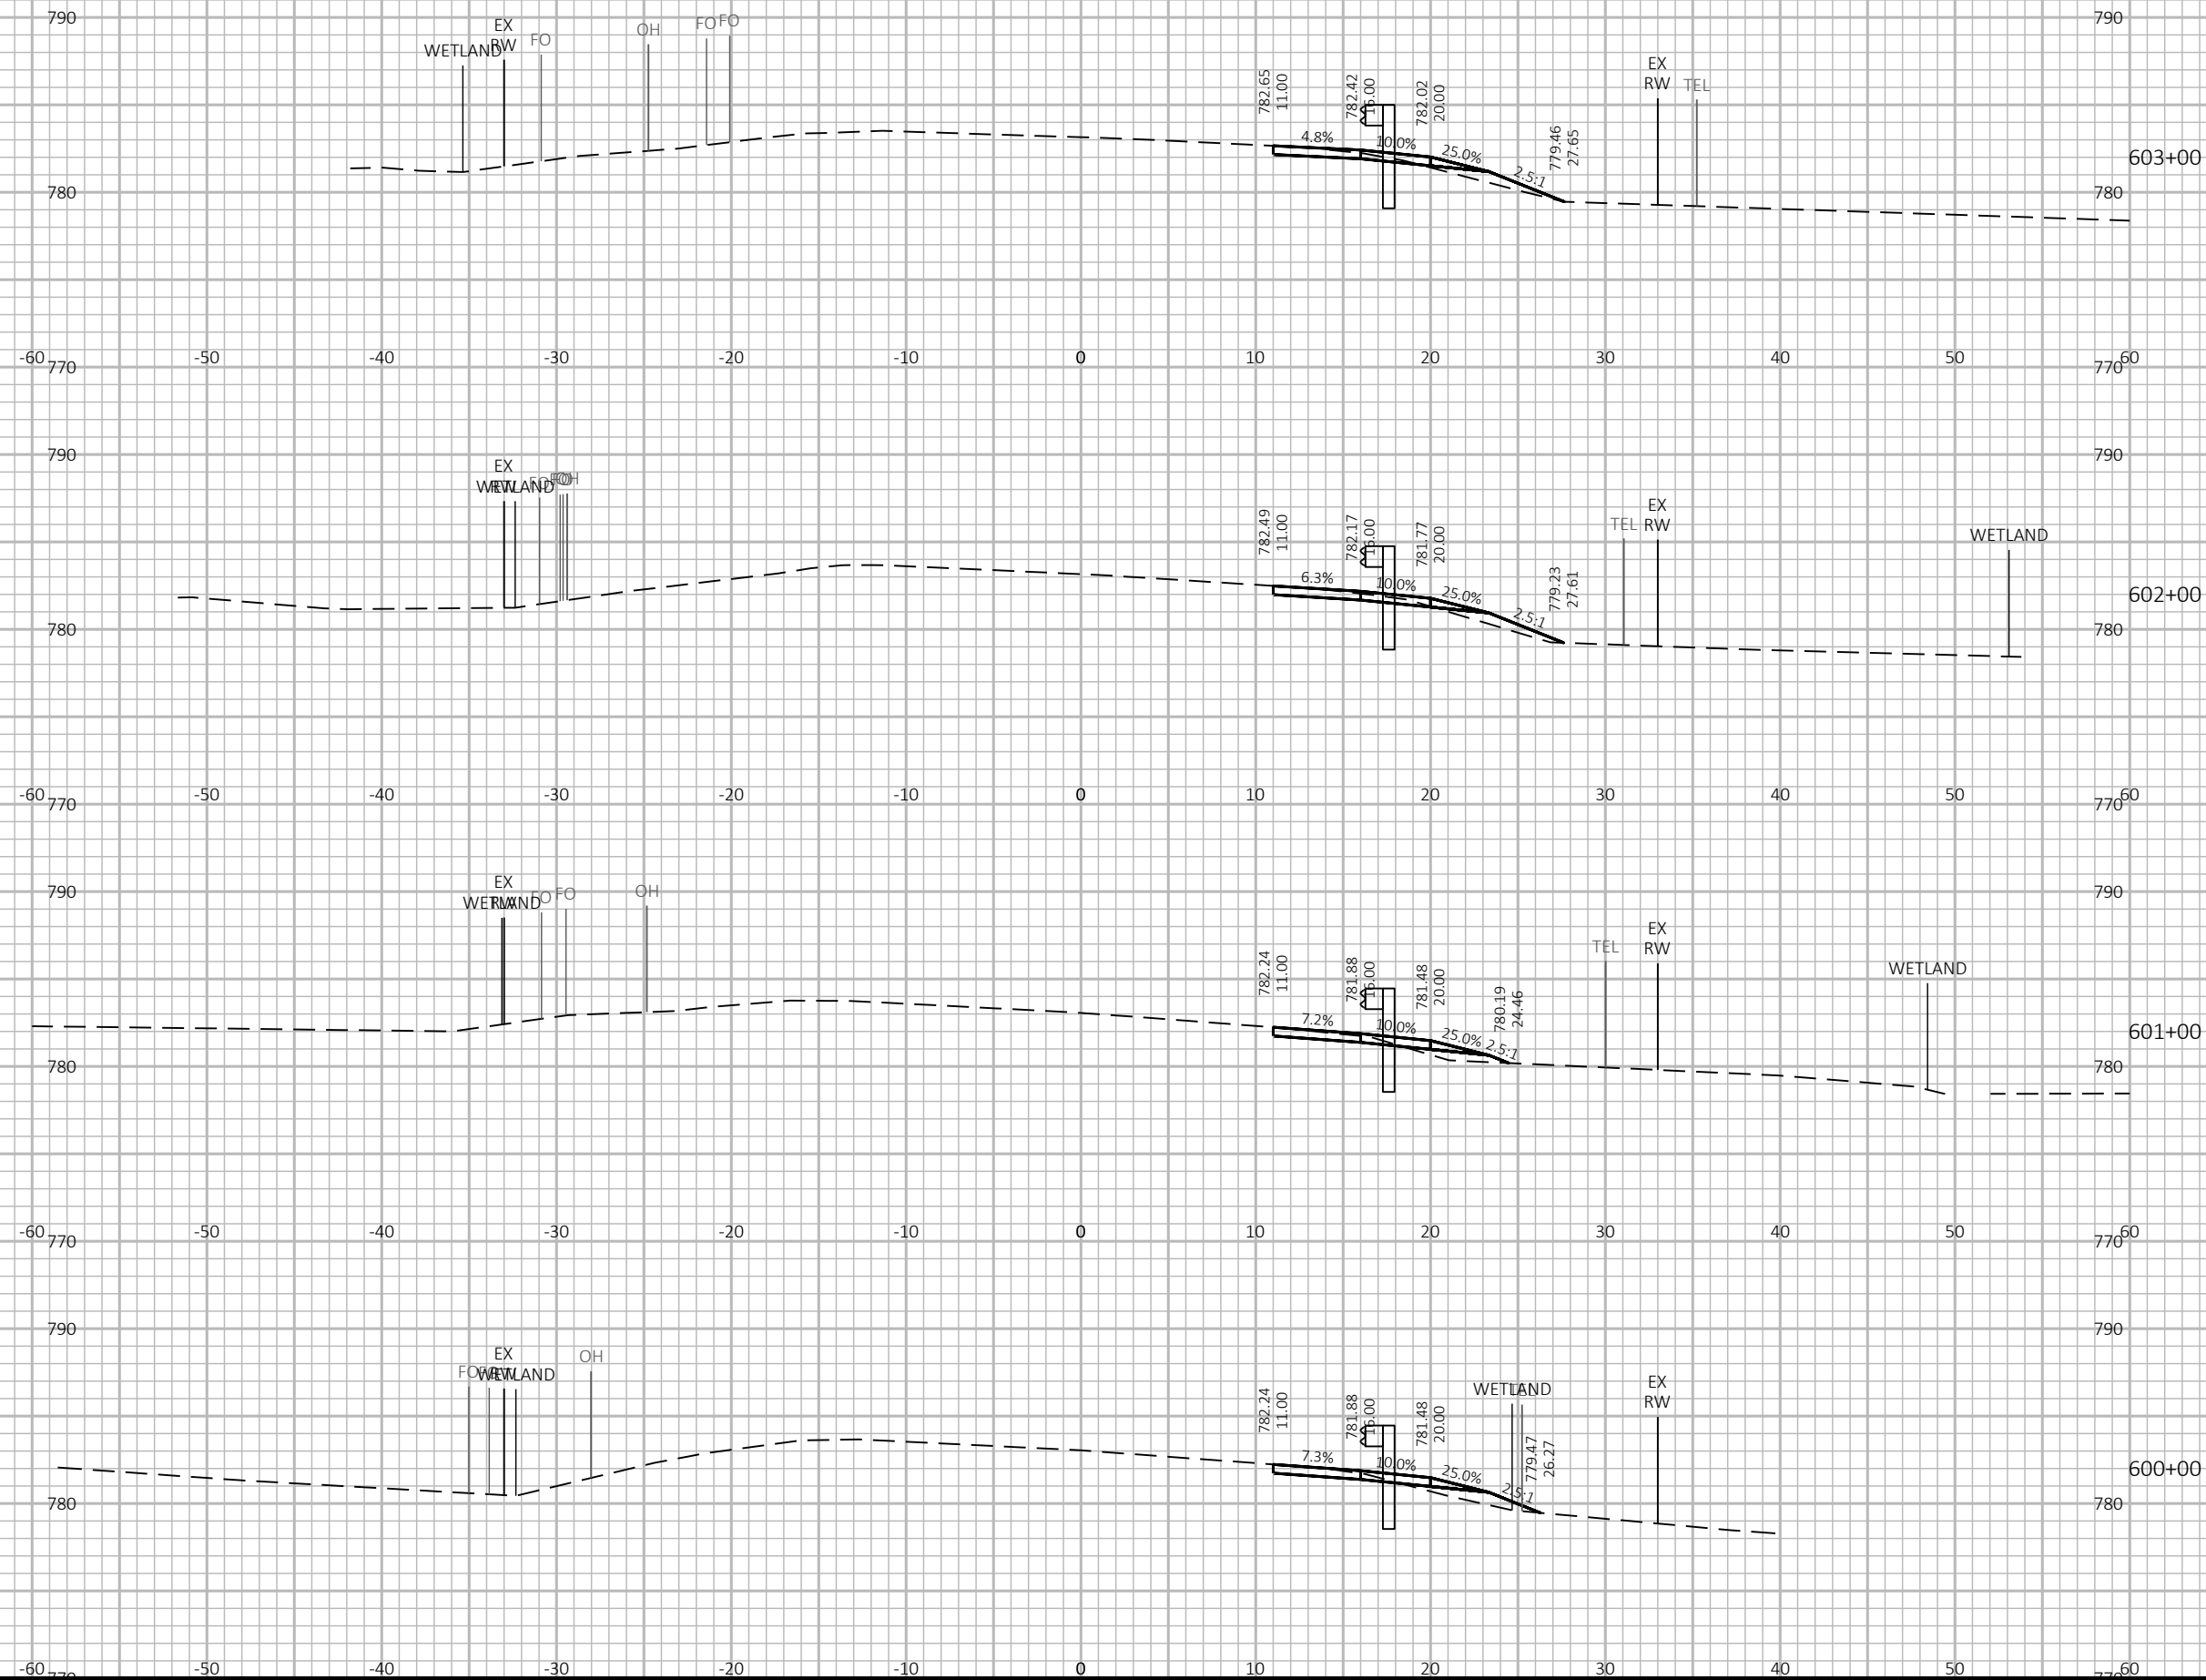

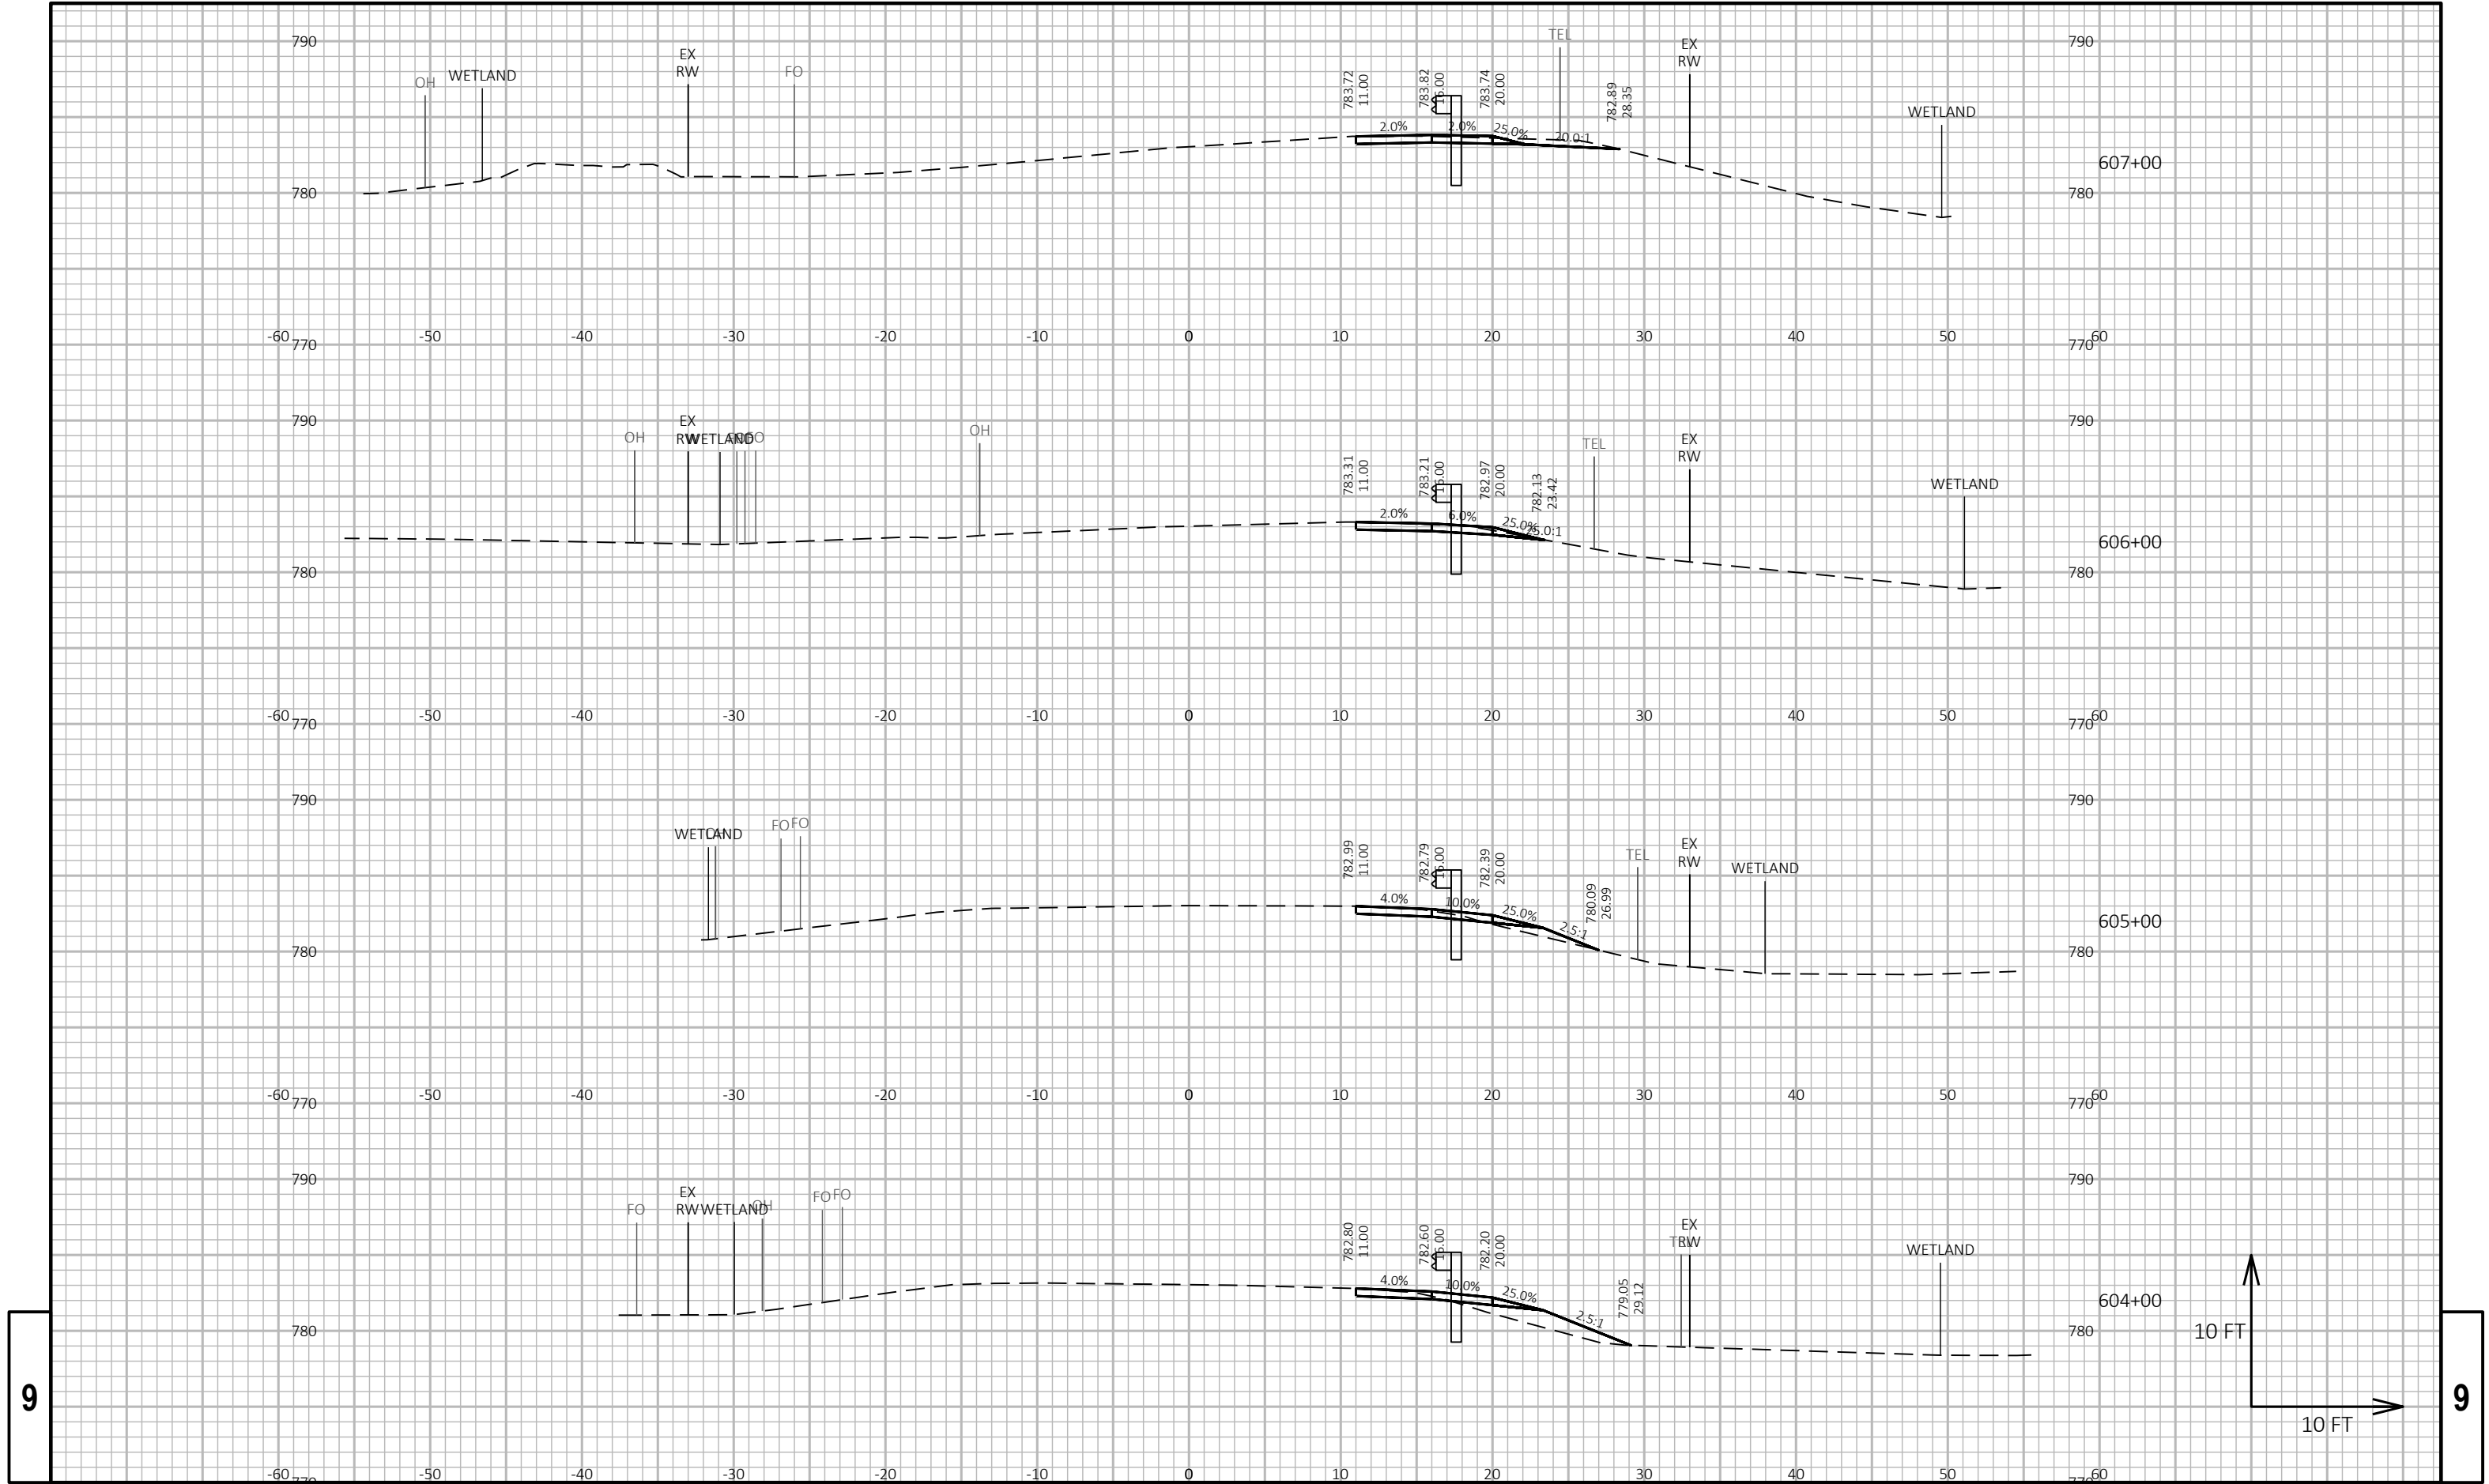

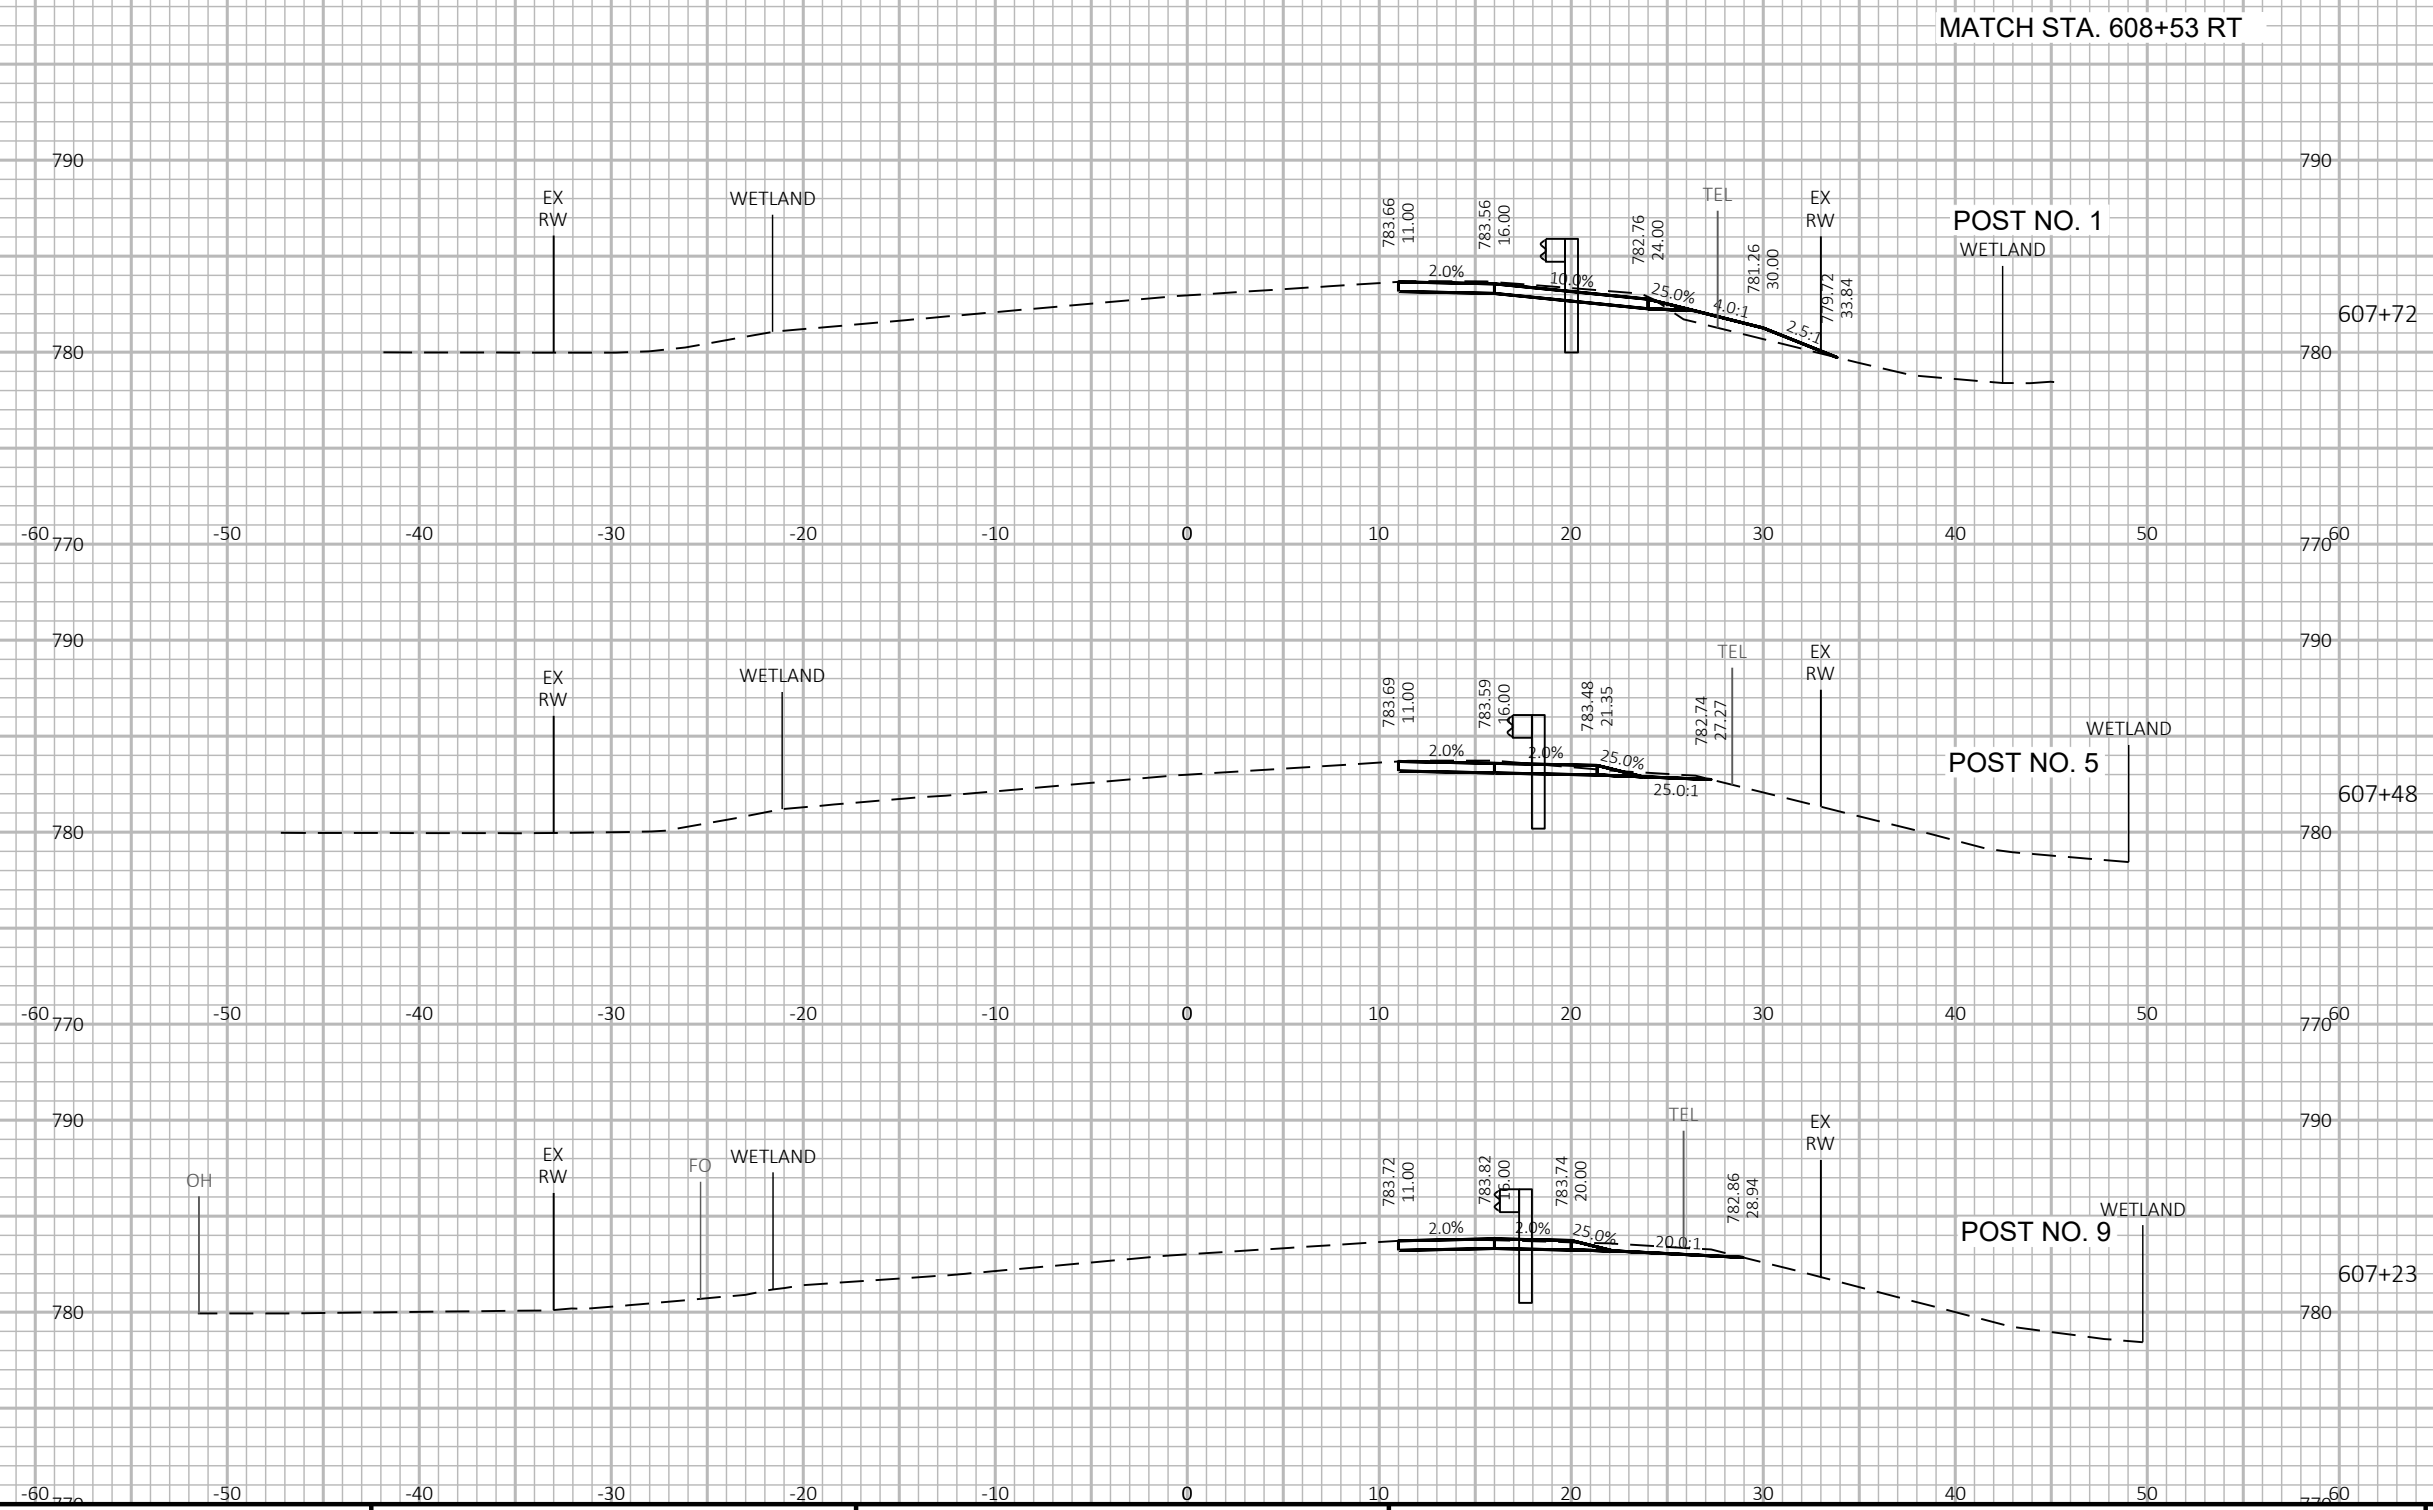

PROJECT NO: 3576-01-71

HWY: STH 106

COUNTY: JEFFERSON

CROSS SECTIONS: STH 106

SHEET

E