



Removals Review KJB

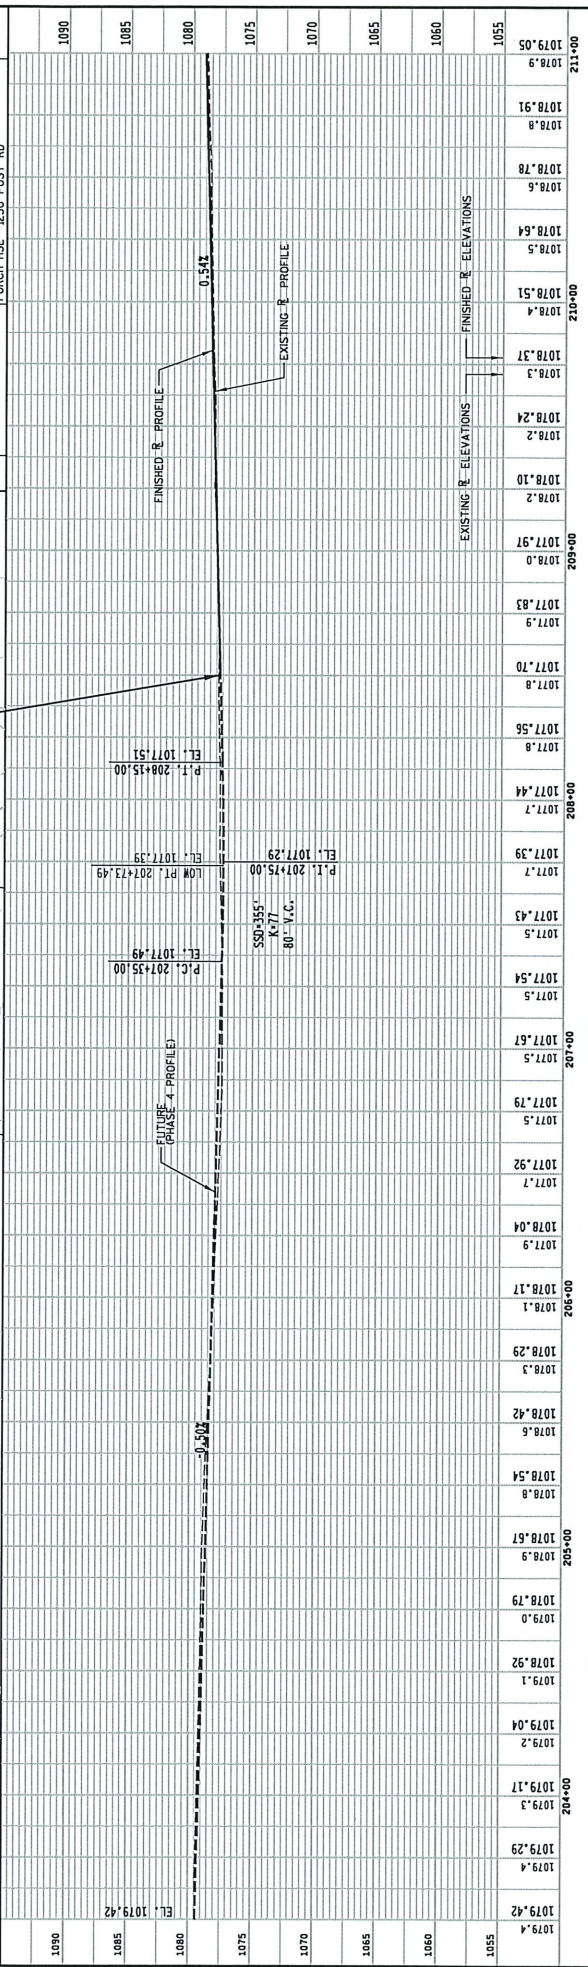

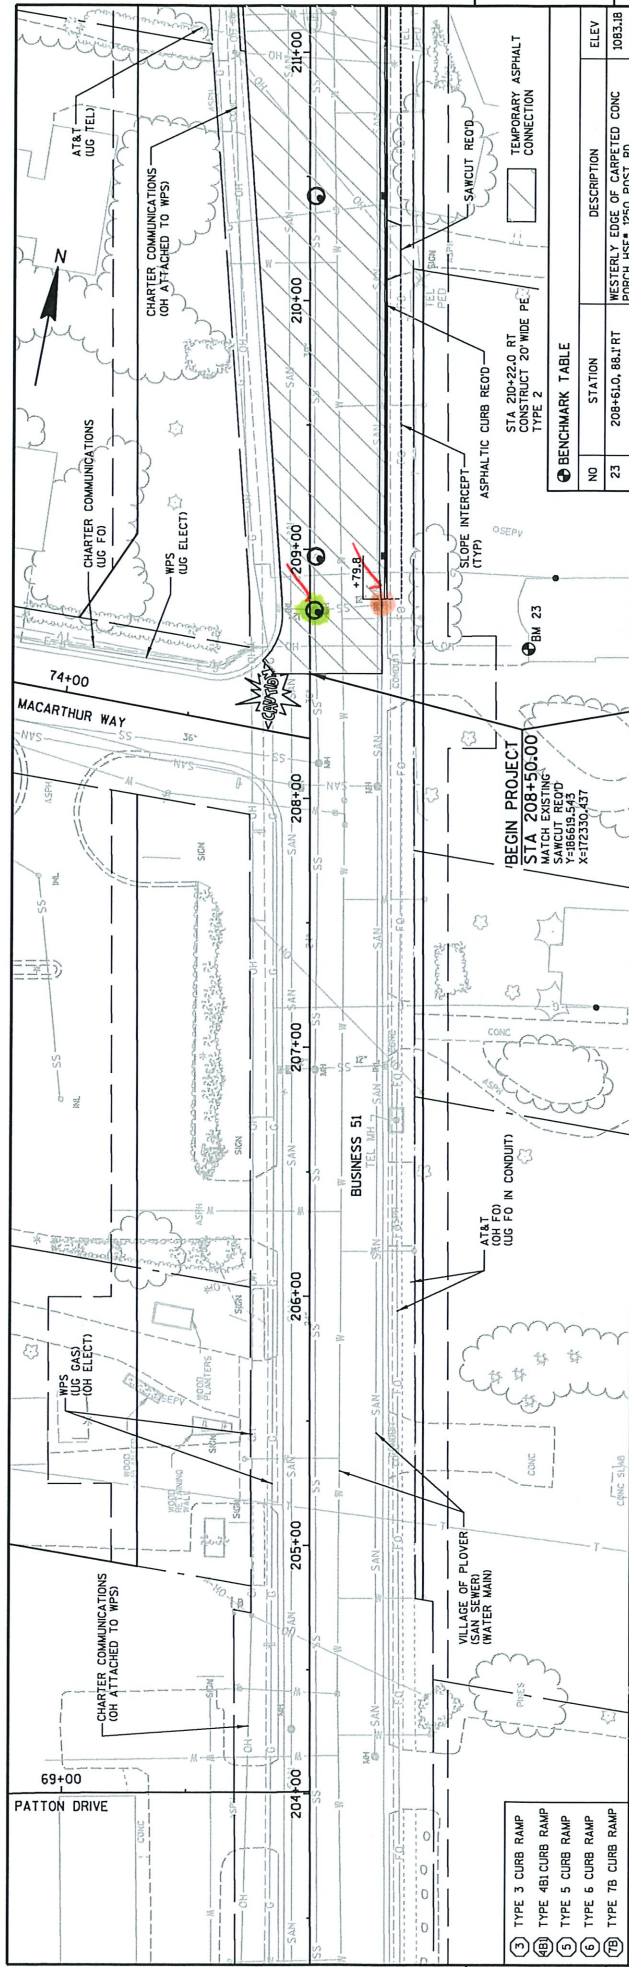
















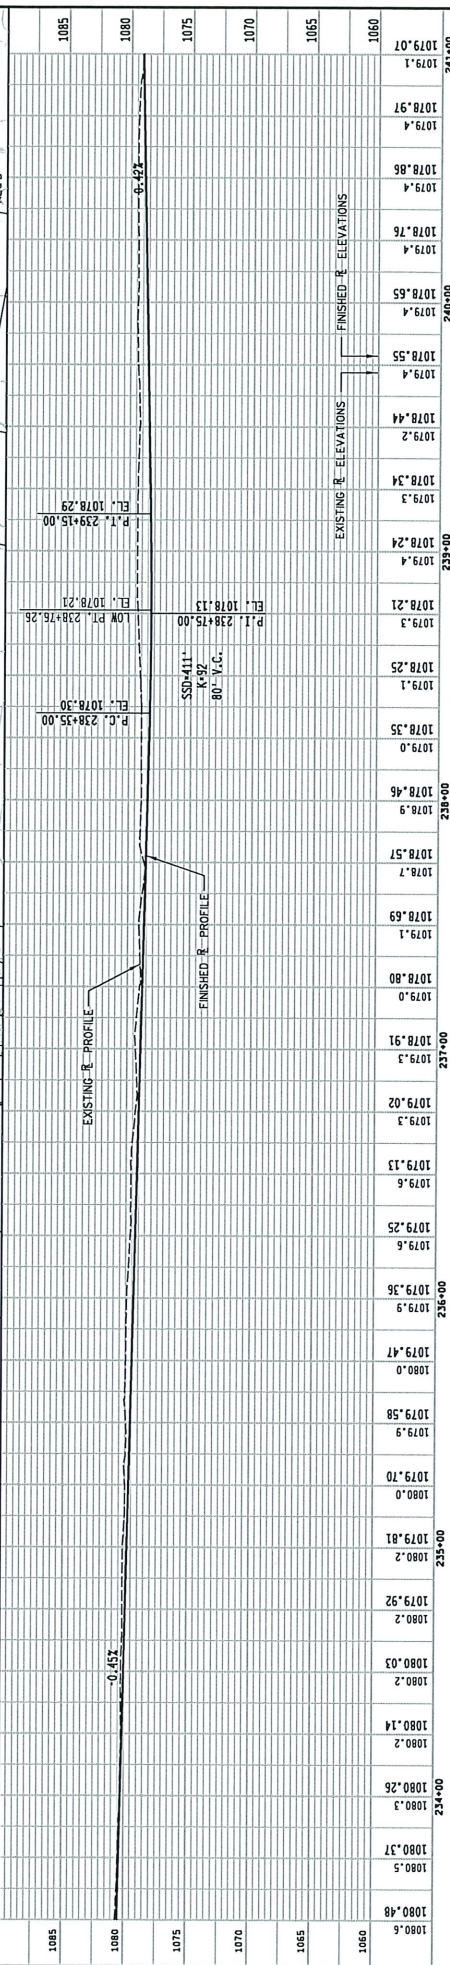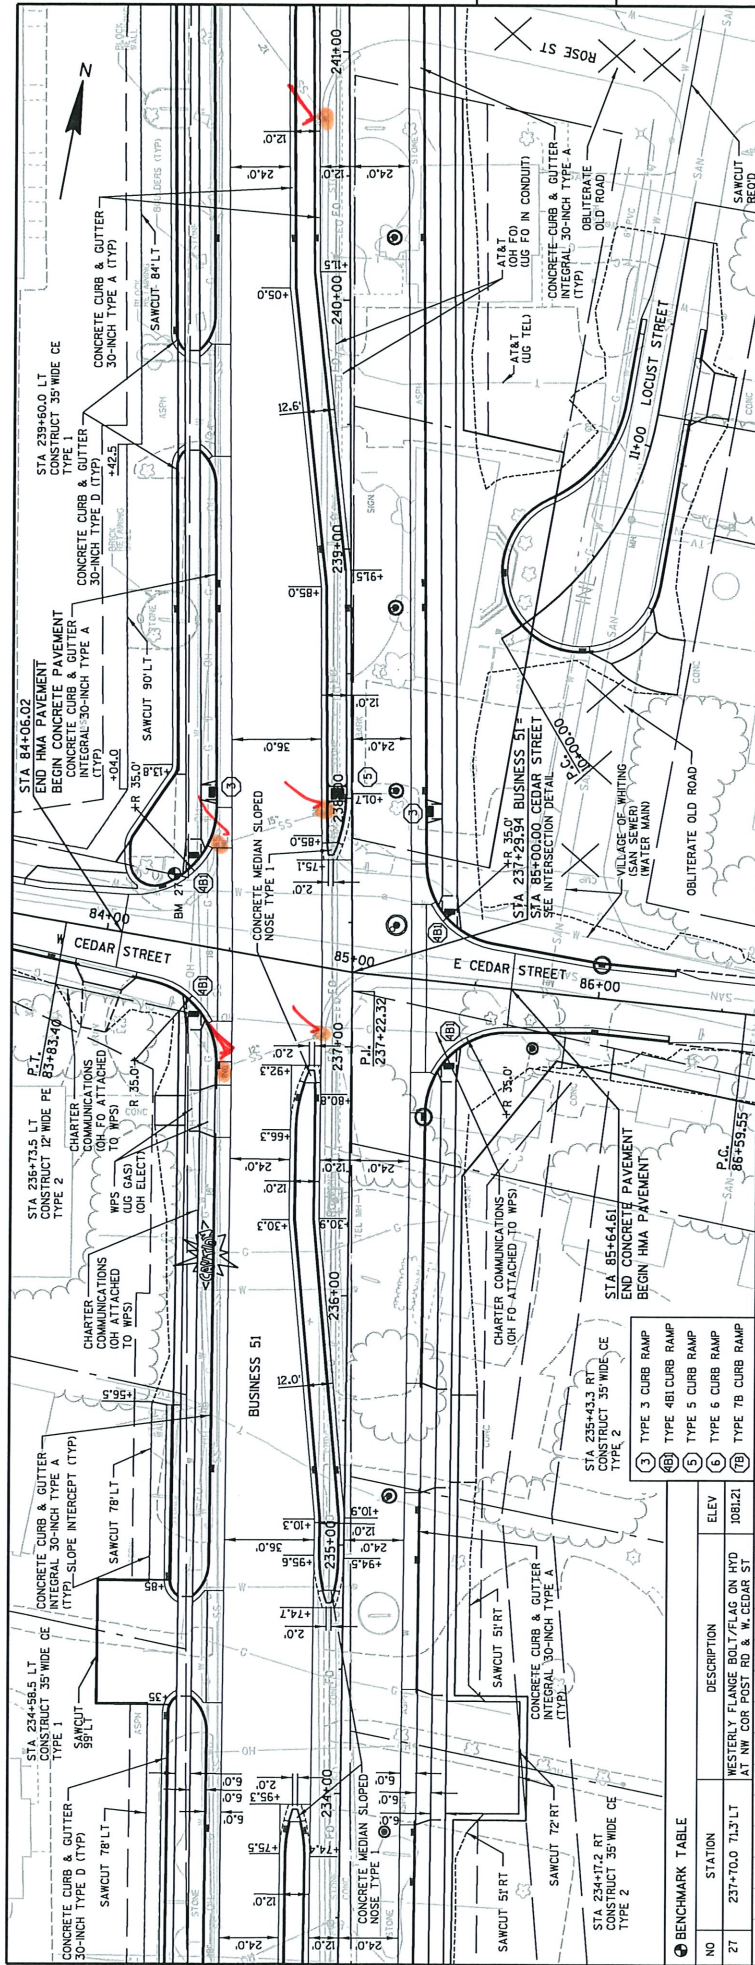



| BENCHMARK TABLE |          | COUNTY: PORTAGE                                                 |         | PLAN AND PROFILE - BUSINESS 51                           |             | SHEET 334  |                      |
|-----------------|----------|-----------------------------------------------------------------|---------|----------------------------------------------------------|-------------|------------|----------------------|
| NO              | STATION  | DESCRIPTION                                                     | ELEV    | FILE NAME                                                | PLOT NAME   | PLOT SCALE | WISDOT/CADD SHEET    |
| 27              | 237+70.0 | WESTERLY FLANGE BOLT/FLAG ON HYD AT NW COR POST RD & W CEDAR ST | 1081.21 | P:\1\2\W\1\trc\128397\5-Final-dgn\50-Transhwy\050105.dgn | 10:32:46 AM | 3/14/2018  | WISDOT/CADD SHEET 40 |



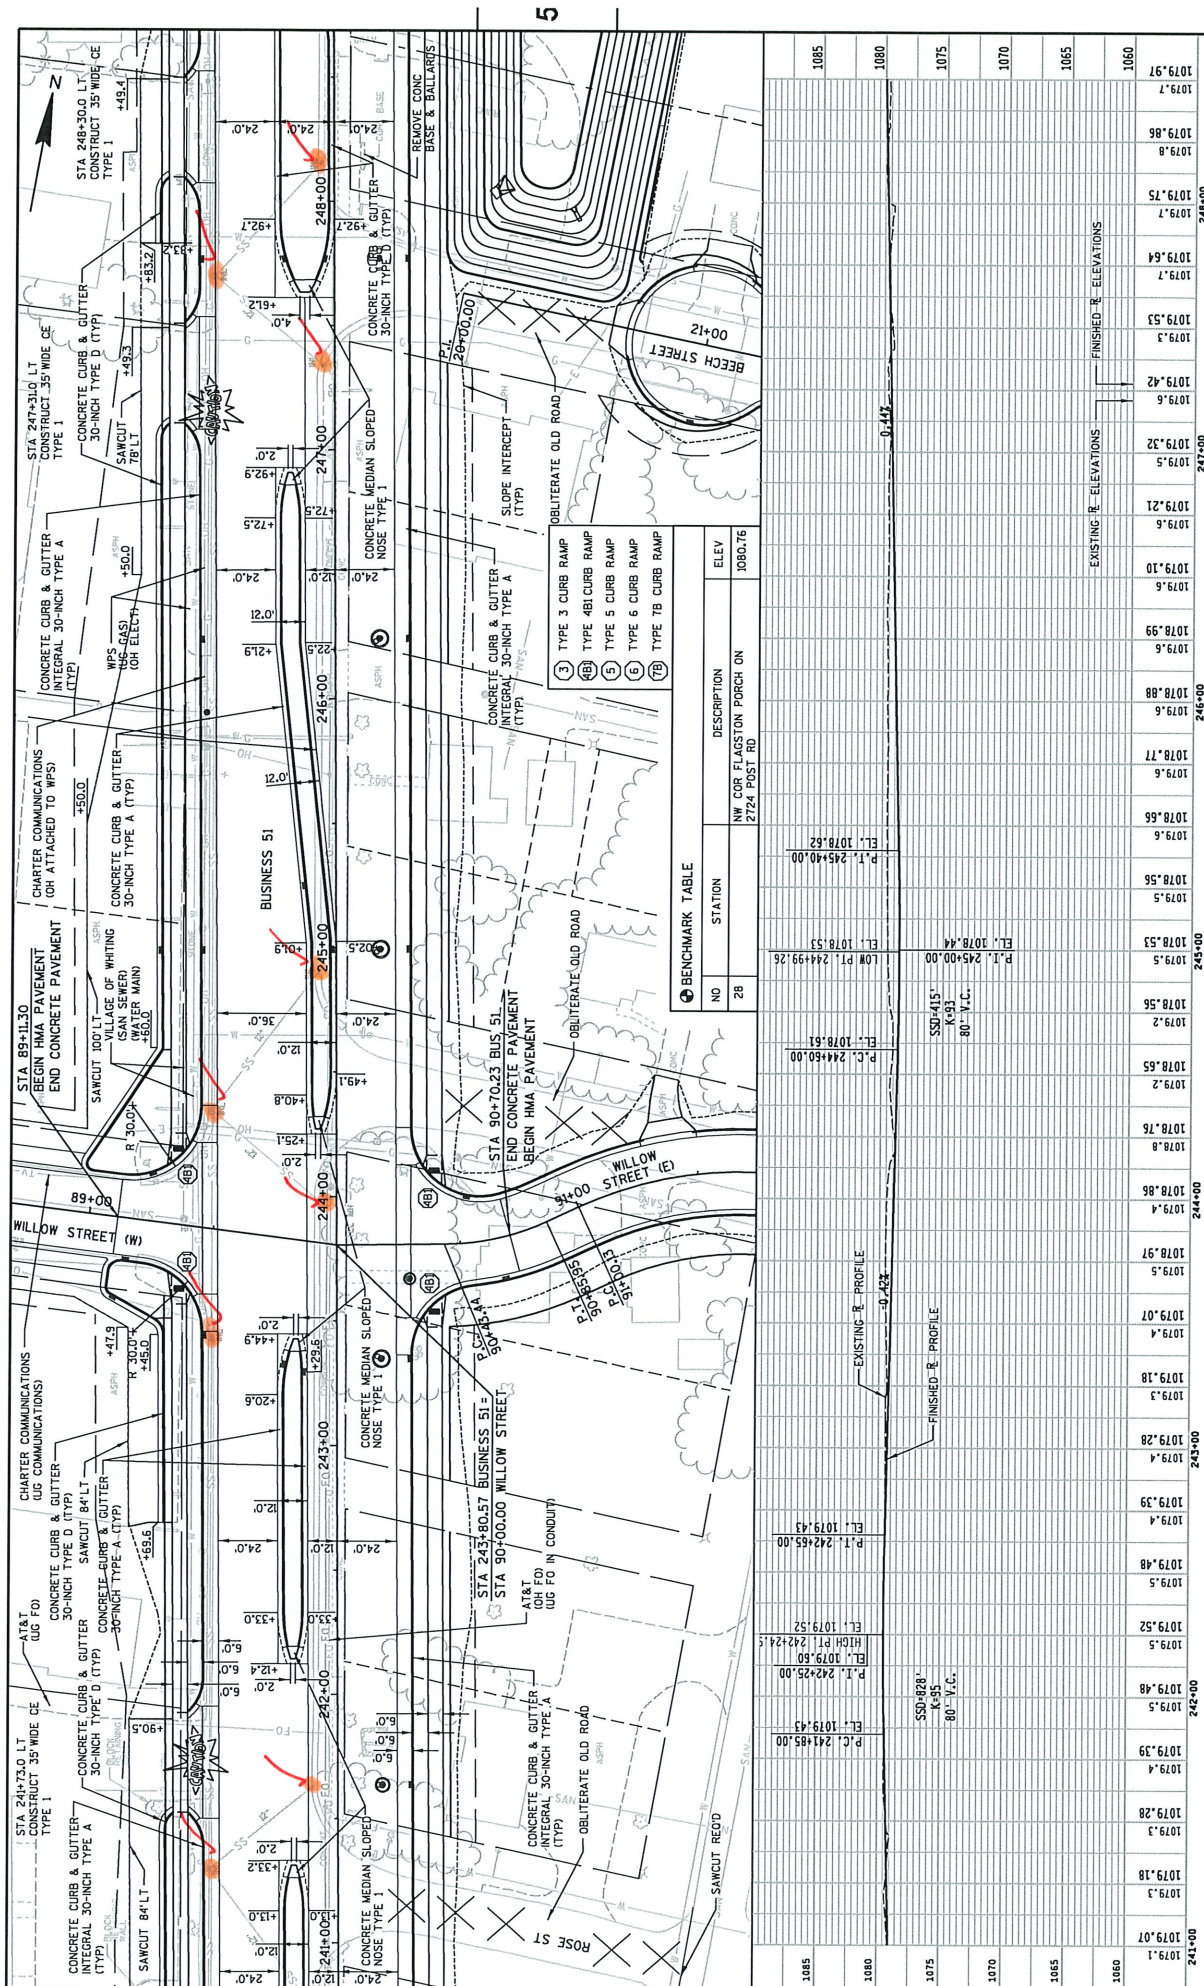

| PROJECT NO: 6414-00-80                                                           |         | HWY: BUSINESS 51       |         | COUNTY: PORTAGE      |        | PLAN AND PROFILE - BUSINESS 51 |        | SHEET 335   |        | WISDOT/CADDs SHEET 40 |        |
|----------------------------------------------------------------------------------|---------|------------------------|---------|----------------------|--------|--------------------------------|--------|-------------|--------|-----------------------|--------|
| FILE NAME : P:\UZ\W\170\128397\5-Final-dgn\50-Final-dgn\50-Transhy\050106 pp.dgn |         | PLOT TIME : 3:54:42 PM |         | PLOT DATE : 3/1/2018 |        | PLOT BY : SEH                  |        | PLOT NAME : |        | PLOT SCALE : N/A      |        |
| 241+00                                                                           | 1079.1  | 1079.07                | 1079.18 | 1079.3               | 1079.4 | 1079.28                        | 1079.4 | 1079.39     | 1079.4 | 1079.48               | 1079.5 |
| 242+00                                                                           | 1079.39 | 1079.28                | 1079.18 | 1079.3               | 1079.4 | 1079.28                        | 1079.4 | 1079.39     | 1079.4 | 1079.48               | 1079.5 |
| 243+00                                                                           | 1079.4  | 1079.28                | 1079.18 | 1079.3               | 1079.4 | 1079.28                        | 1079.4 | 1079.39     | 1079.4 | 1079.48               | 1079.5 |
| 244+00                                                                           | 1079.39 | 1079.28                | 1079.18 | 1079.3               | 1079.4 | 1079.28                        | 1079.4 | 1079.39     | 1079.4 | 1079.48               | 1079.5 |
| 245+00                                                                           | 1079.4  | 1079.28                | 1079.18 | 1079.3               | 1079.4 | 1079.28                        | 1079.4 | 1079.39     | 1079.4 | 1079.48               | 1079.5 |
| 300+00                                                                           | 1079.39 | 1079.28                | 1079.18 | 1079.3               | 1079.4 | 1079.28                        | 1079.4 | 1079.39     | 1079.4 | 1079.48               | 1079.5 |



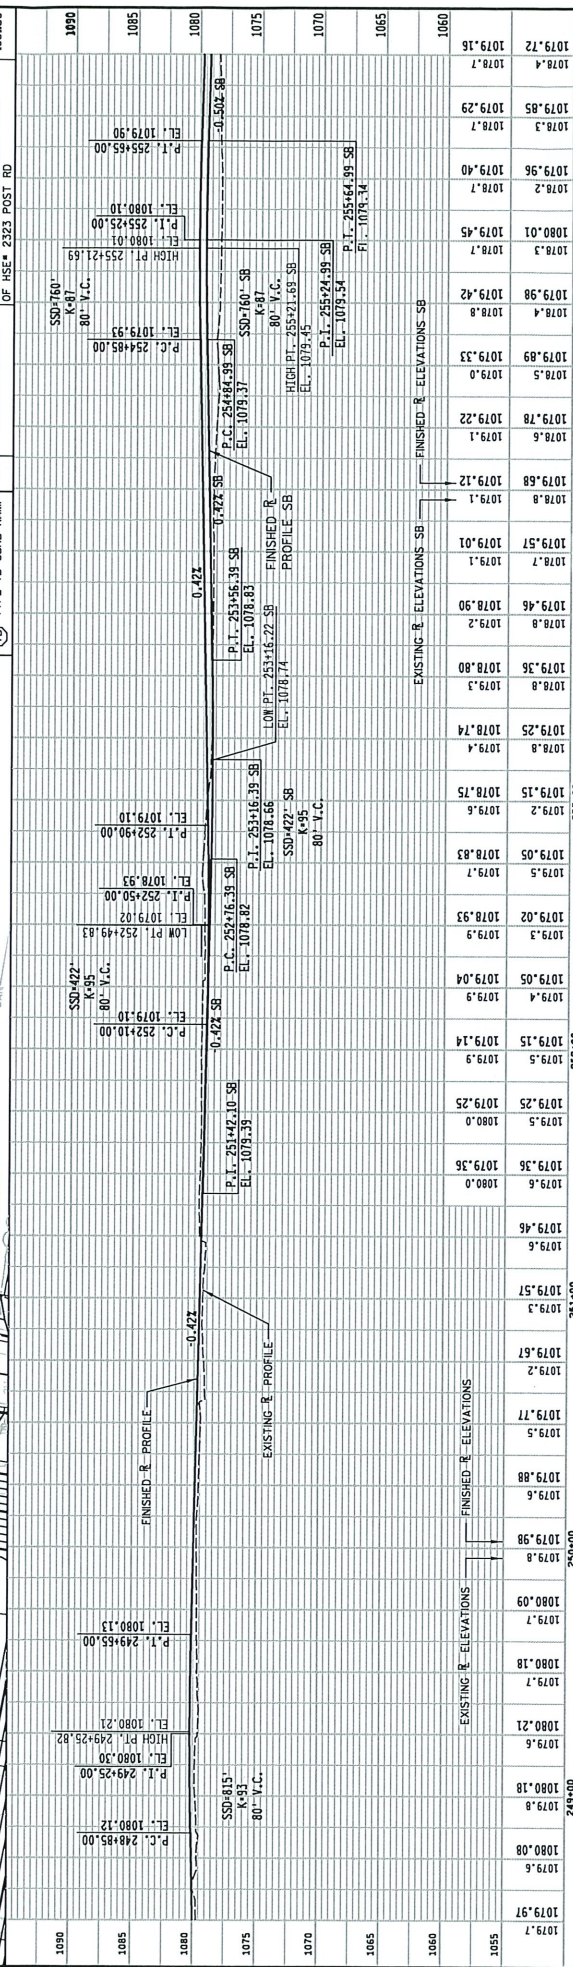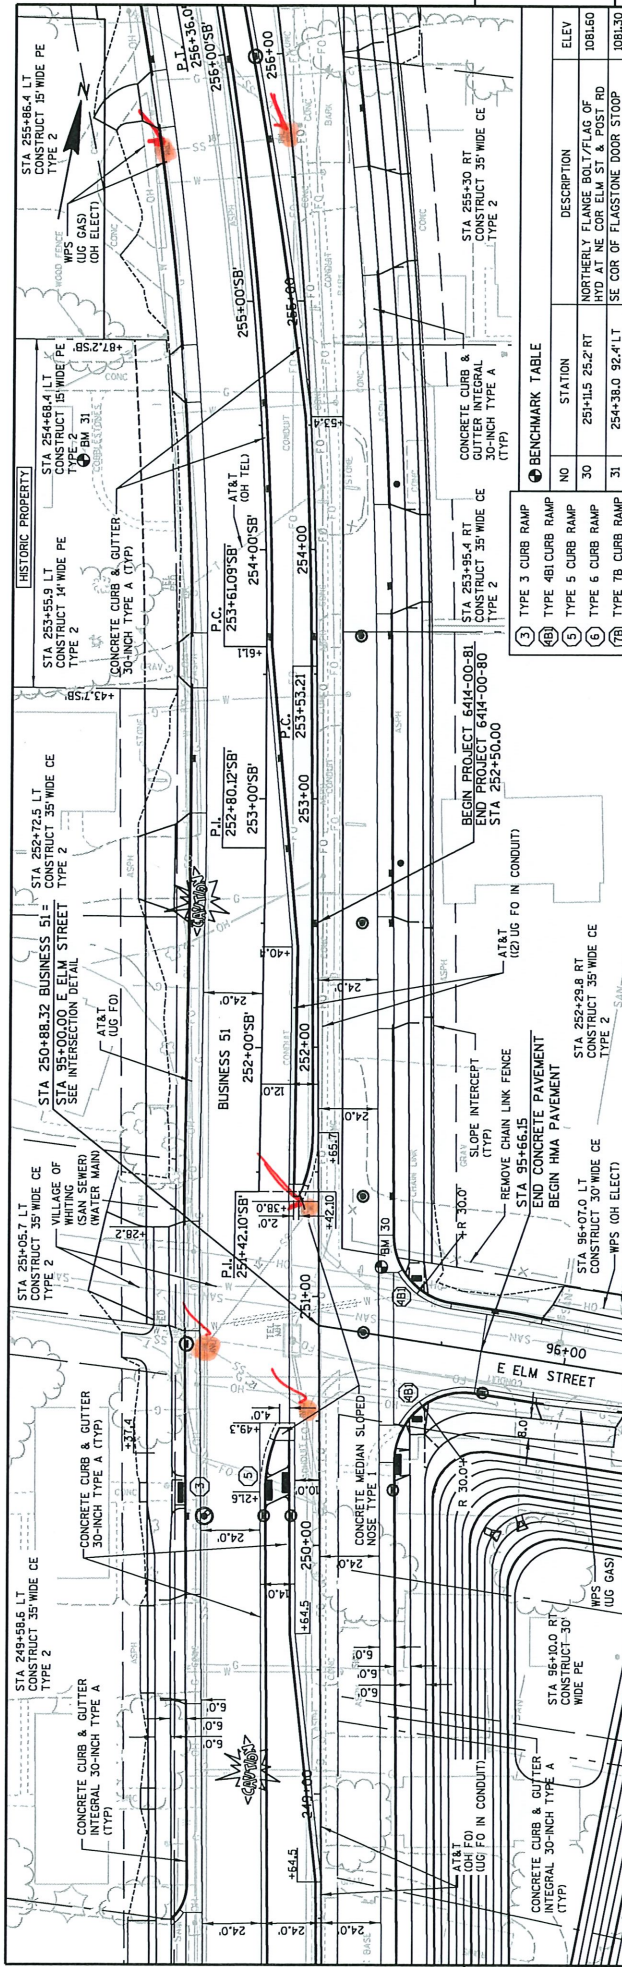

5

5

| PROJECT NO: 6414-00-80/81                                           |  | COUNTY: PORTAGE        |  | PLAN AND PROFILE - BUSINESS 51 |  | SHEET 336             |  |
|---------------------------------------------------------------------|--|------------------------|--|--------------------------------|--|-----------------------|--|
| HWY: BUSINESS 51                                                    |  | PLOT TIME : 3:54:44 PM |  | PLOT BY : SDH                  |  | WISDOT/CADDs SHEET 40 |  |
| FILE NAME : P:\UZ\W\I\trc\12837\5-T\trc-dgn\A50-7\trc-dgn\A50-7.dgn |  | PLOT DATE : 3/1/2018   |  | PLOT NAME :                    |  | E                     |  |
















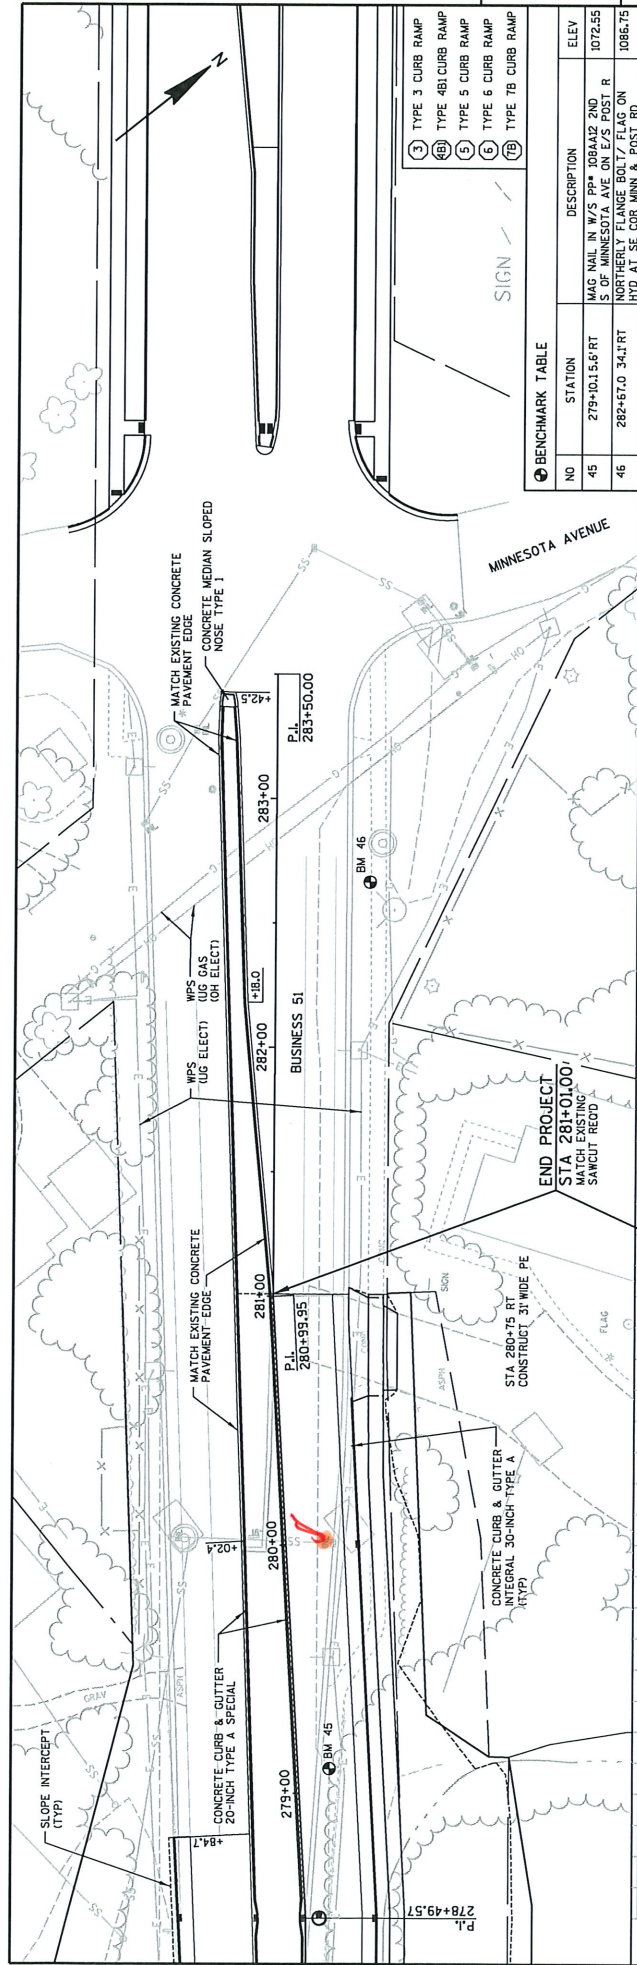

5

5

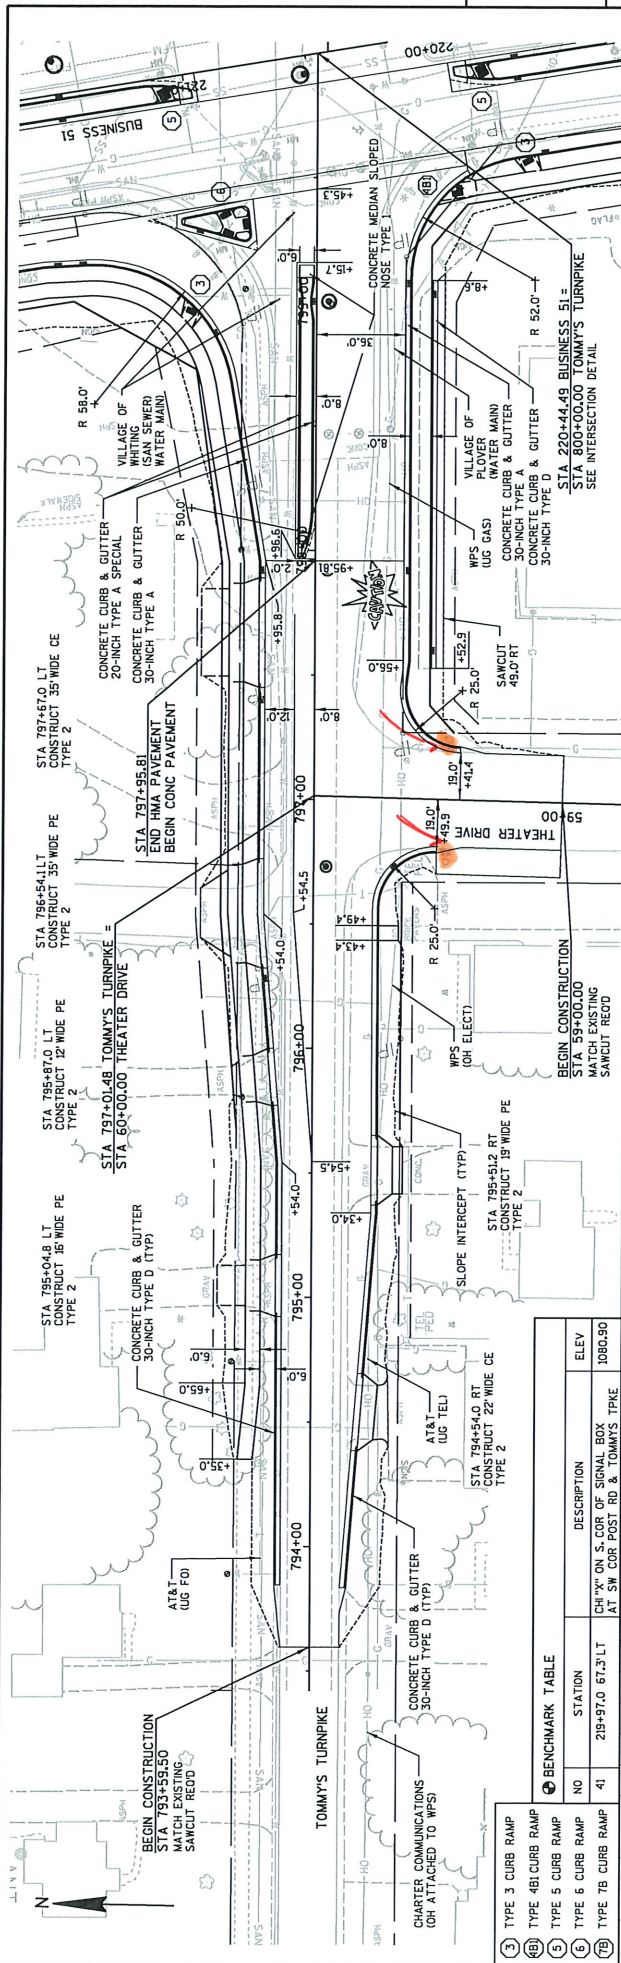


|      |      |      |      |      |      |      |      |
|------|------|------|------|------|------|------|------|
| 1090 | 1090 | 1080 | 1075 | 1070 | 1065 | 1060 | 1055 |
| 1090 | 1085 | 1080 | 1075 | 1070 | 1065 | 1060 | 1055 |
| 1090 | 1085 | 1080 | 1075 | 1070 | 1065 | 1060 | 1055 |
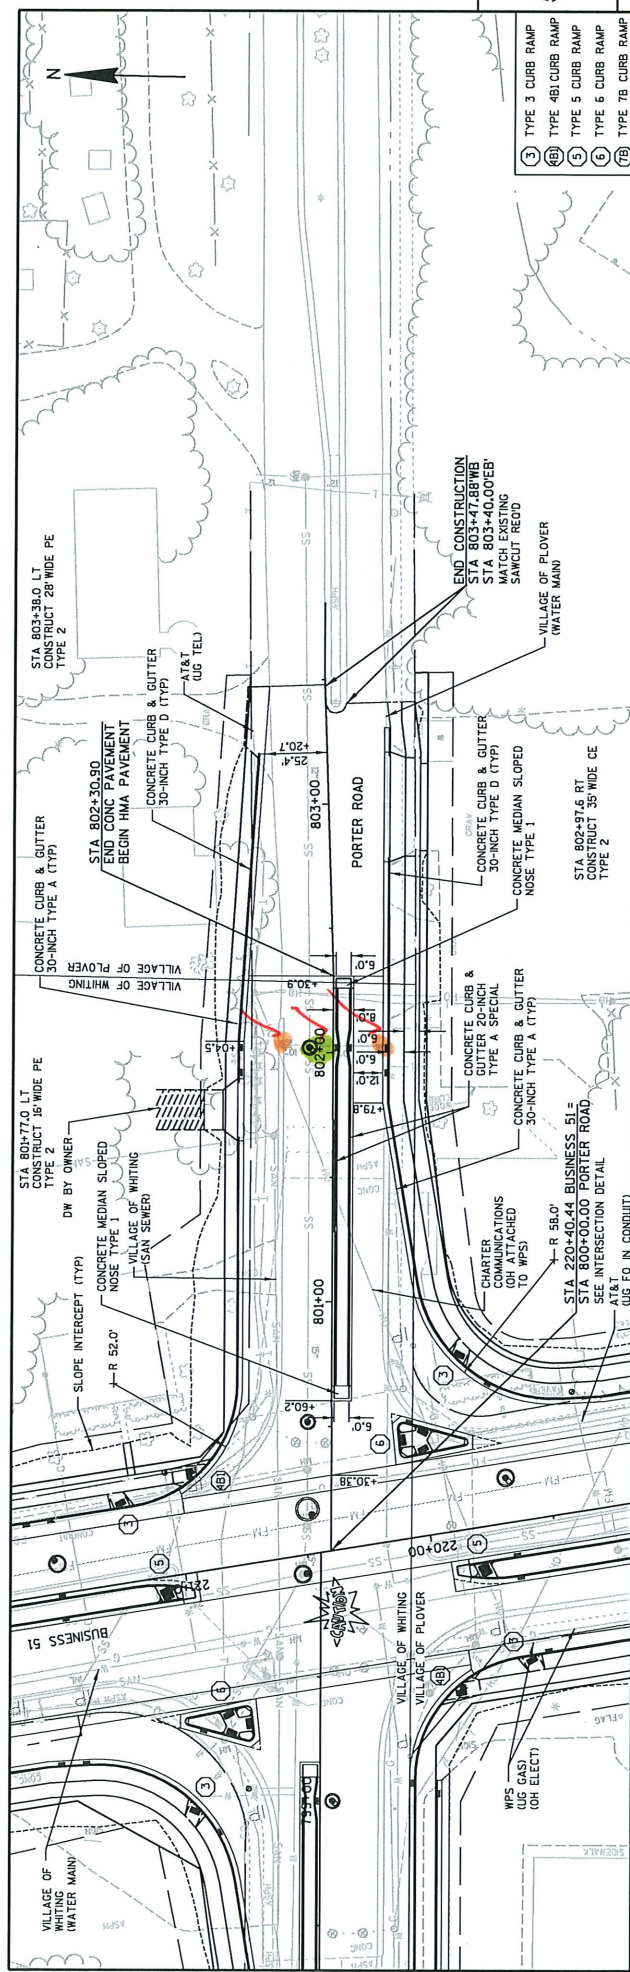


| Station | Existing Profile | Finished Profile | Vertical Curve Data | Elevation |
|---------|------------------|------------------|---------------------|-----------|
| 1060    |                  |                  |                     | 1079.60   |
| 1065    |                  |                  |                     | 1079.60   |
| 1070    |                  |                  |                     | 1079.60   |
| 1075    |                  |                  |                     | 1079.60   |
| 1080    |                  |                  |                     | 1079.60   |
| 1085    |                  |                  |                     | 1079.60   |
| 1090    |                  |                  |                     | 1079.60   |
| 1095    |                  |                  |                     | 1079.60   |




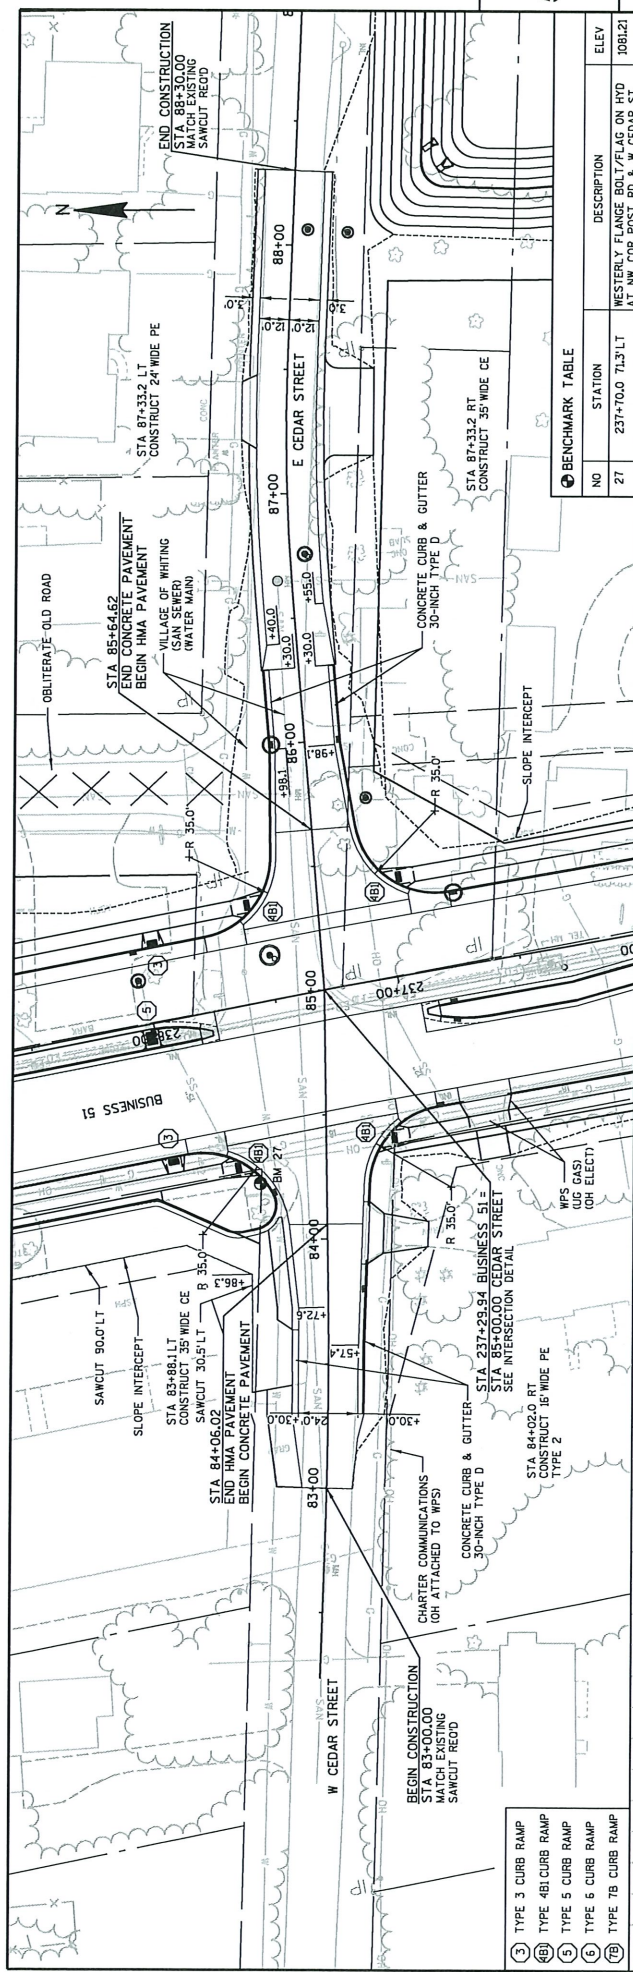

| NO | STATION  | DESCRIPTION                                                                    | ELEV    |
|----|----------|--------------------------------------------------------------------------------|---------|
| 27 | 237+70.0 | 71.3' LT<br>WESTERLY FLANGE BOLT/FLAG ON HYD<br>AT NW COR POST RD & W CEDAR ST | 1081.21 |

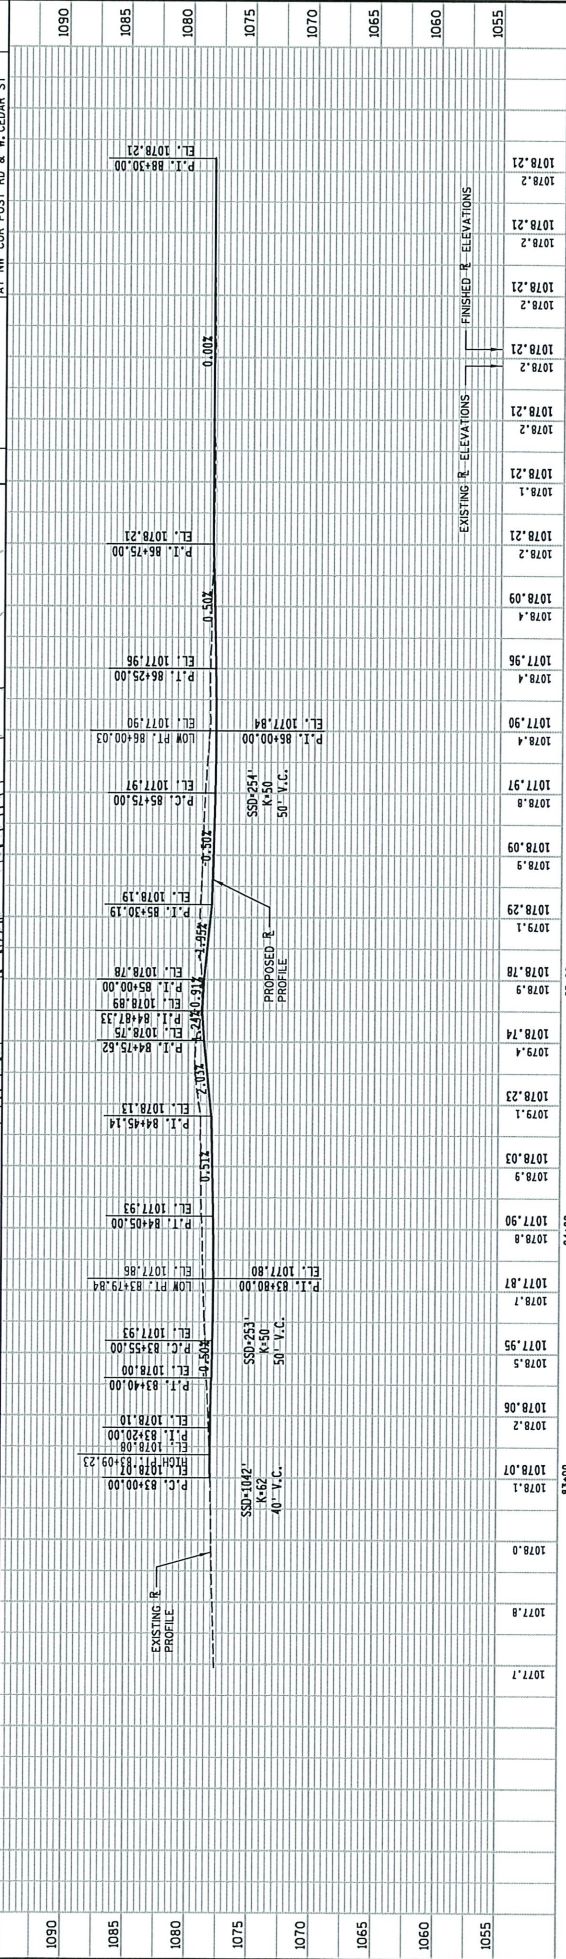




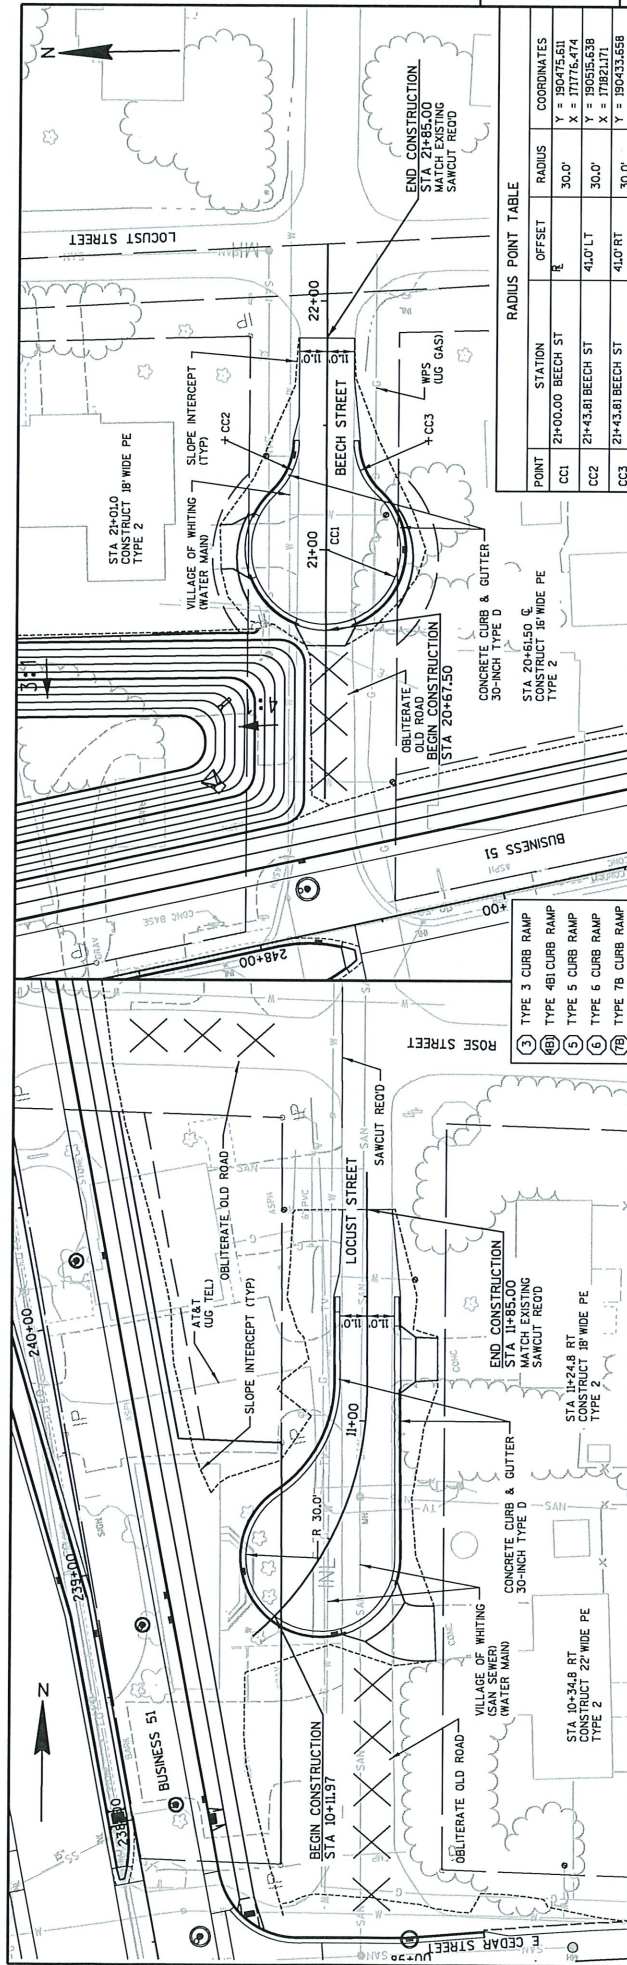

**RADIUS POINT TABLE**

| POINT | STATION           | OFFSET   | RADIUS | COORDINATES                      |
|-------|-------------------|----------|--------|----------------------------------|
| CC1   | 21+00.00 BEECH ST | R        | 30.0'  | Y = 190475.511<br>X = 171776.474 |
| CC2   | 21+43.81 BEECH ST | 41.0' LT | 30.0'  | Y = 190515.638<br>X = 171821.171 |
| CC3   | 21+43.81 BEECH ST | 41.0' RT | 30.0'  | Y = 190433.658<br>X = 171815.368 |

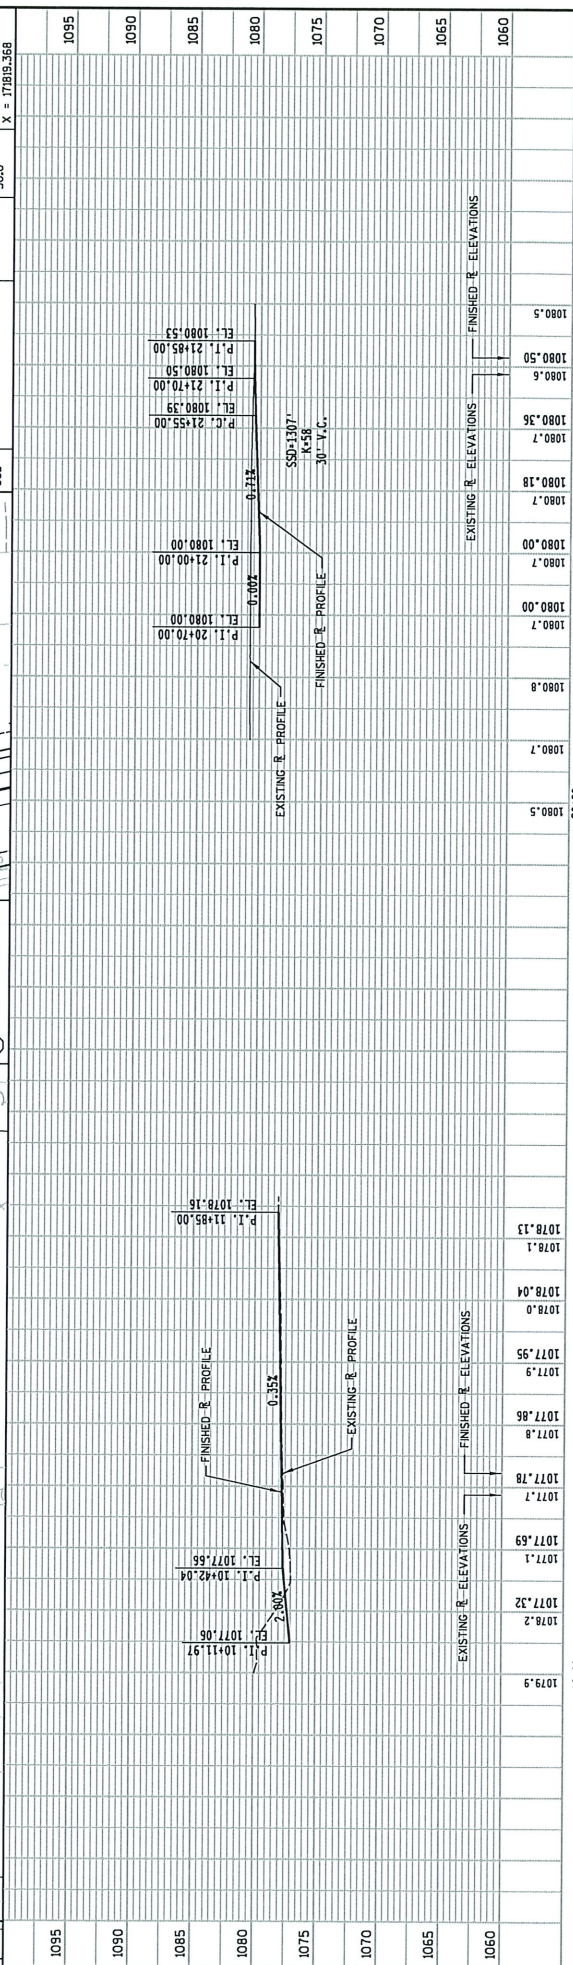







- 3 TYPE 3 CURB RAMP
- 4B TYPE 4B CURB RAMP
- 5 TYPE 5 CURB RAMP
- 6 TYPE 6 CURB RAMP
- 7B TYPE 7B CURB RAMP

1 TRANSITION FROM CURB & GUTTER 20-INCH TYPE A SPECIAL TO CONCRETE CURB & GUTTER 30-INCH TYPE A WILL BE PAID AS CONCRETE CURB & GUTTER 30-INCH TYPE A

