

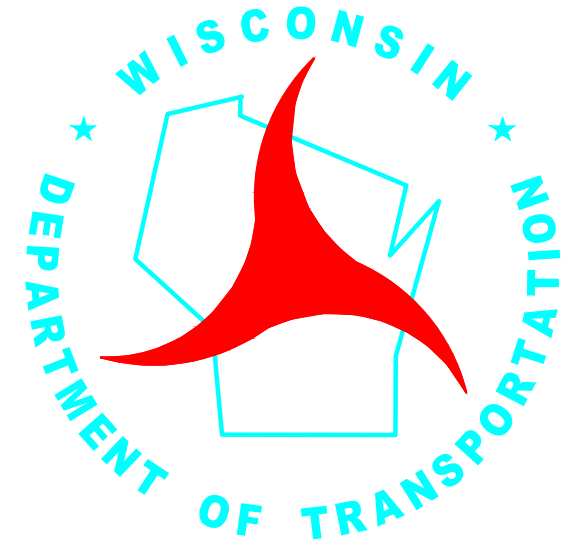
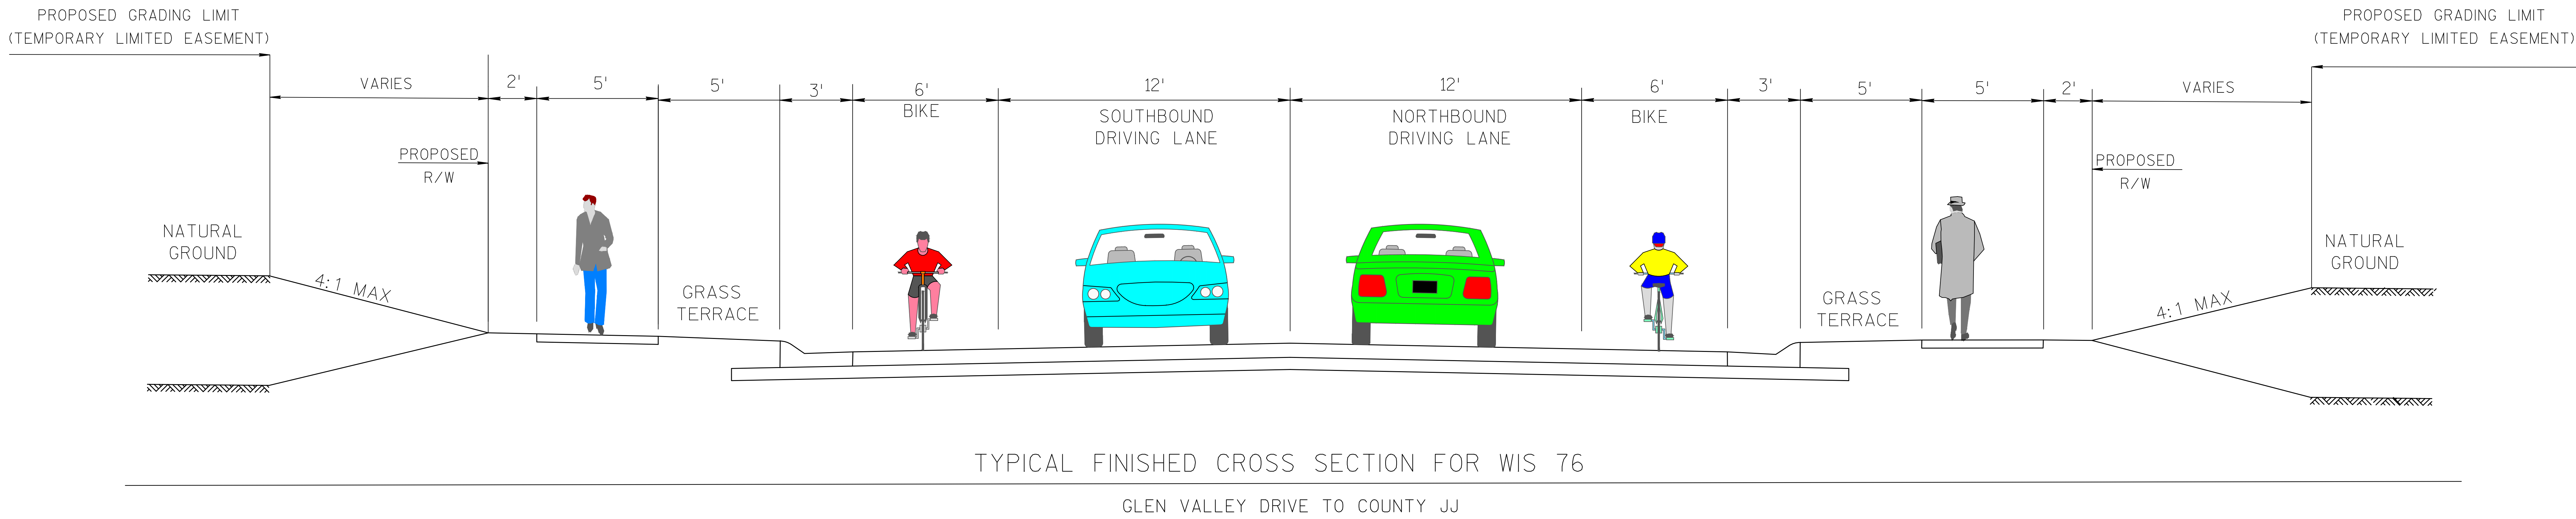
 


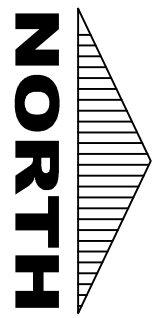

PROJECT 6517-10-00
EVERGLADE ROAD - COUNTY JJ
WIS 76
OUTAGAMIE COUNTY
public involvement meeting DISPLAY (12-02-15)

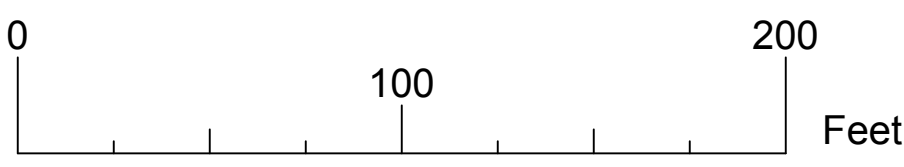

LEGEND

- ROADWAY/DRIVEWAY SURFACE
- SIDEWALK / MUTI-USE PATH
- PROPOSED MEDIAN ISLAND
- ESTIMATED GRADING LIMITS
- STORM SEWER DISCHARGE LOCATION