

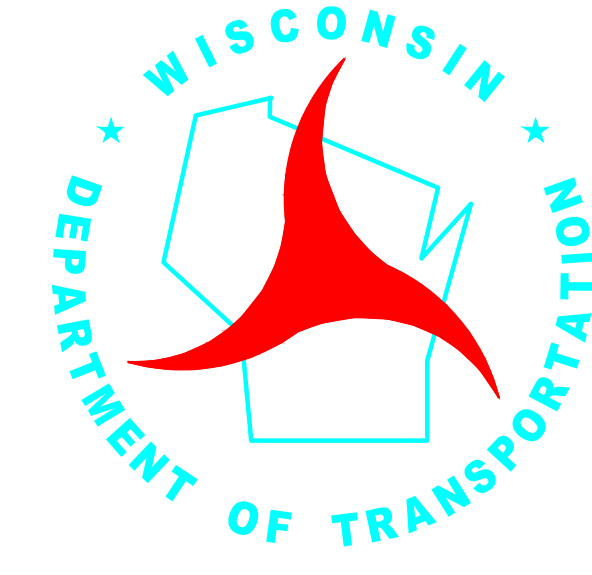
 


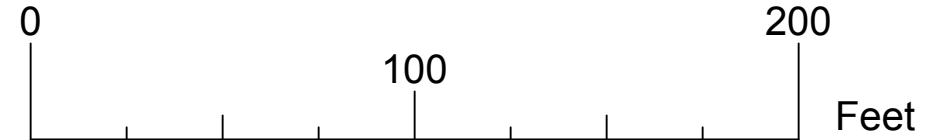


PROJECT 6517-10-00
EVERGLADE ROAD - COUNTY JJ
WIS 76
OUTAGAMIE COUNTY
public involvement meeting **DISPLAY (12-02-15)**

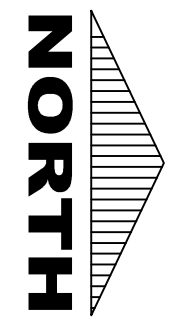

LEGEND

- ROADWAY/DRIVEWAY SURFACE
- SIDEWALK / MUTI-USE PATH
- PROPOSED MEDIAN ISLAND
- ESTIMATED GRADING LIMITS
- STORM SEWER DISCHARGE LOCATION

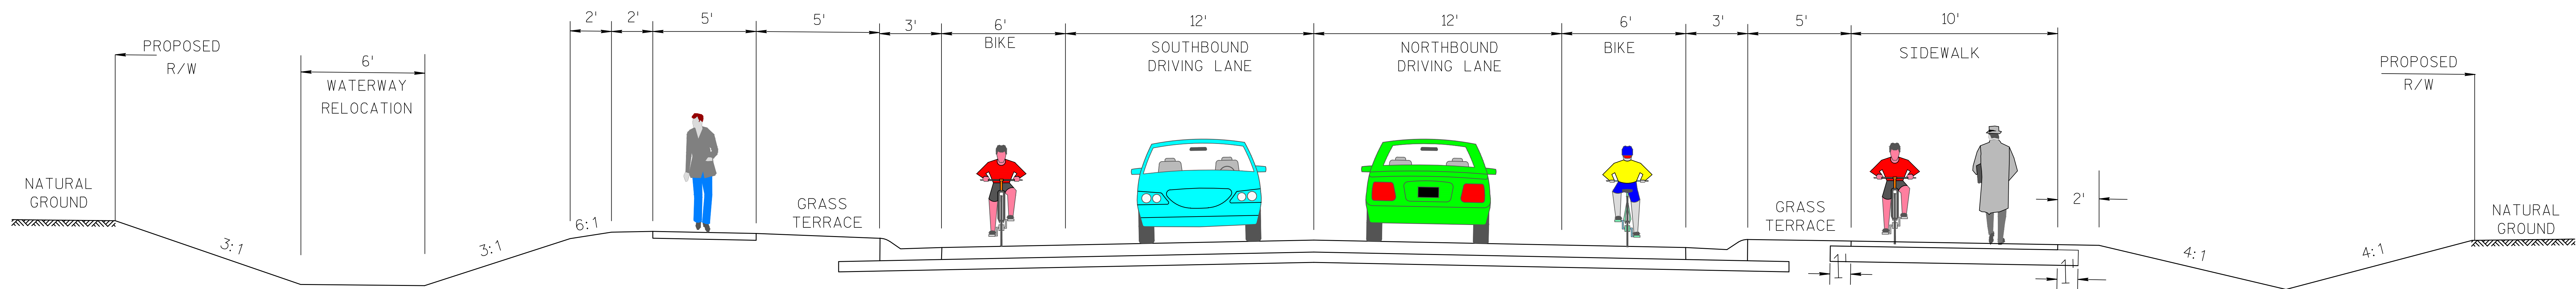

TYPICAL FINISHED CROSS SECTION FOR WIS 76
EVERGLADE ROAD TO GLEN VALLEY DRIVE