



County VV Preferred Alternative

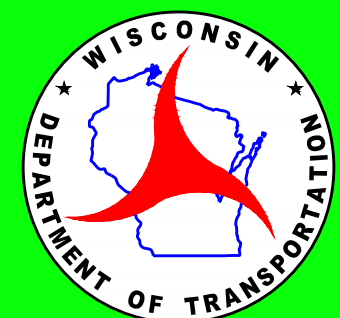

WIS 29/COUNTY VV Interchange, Brown County

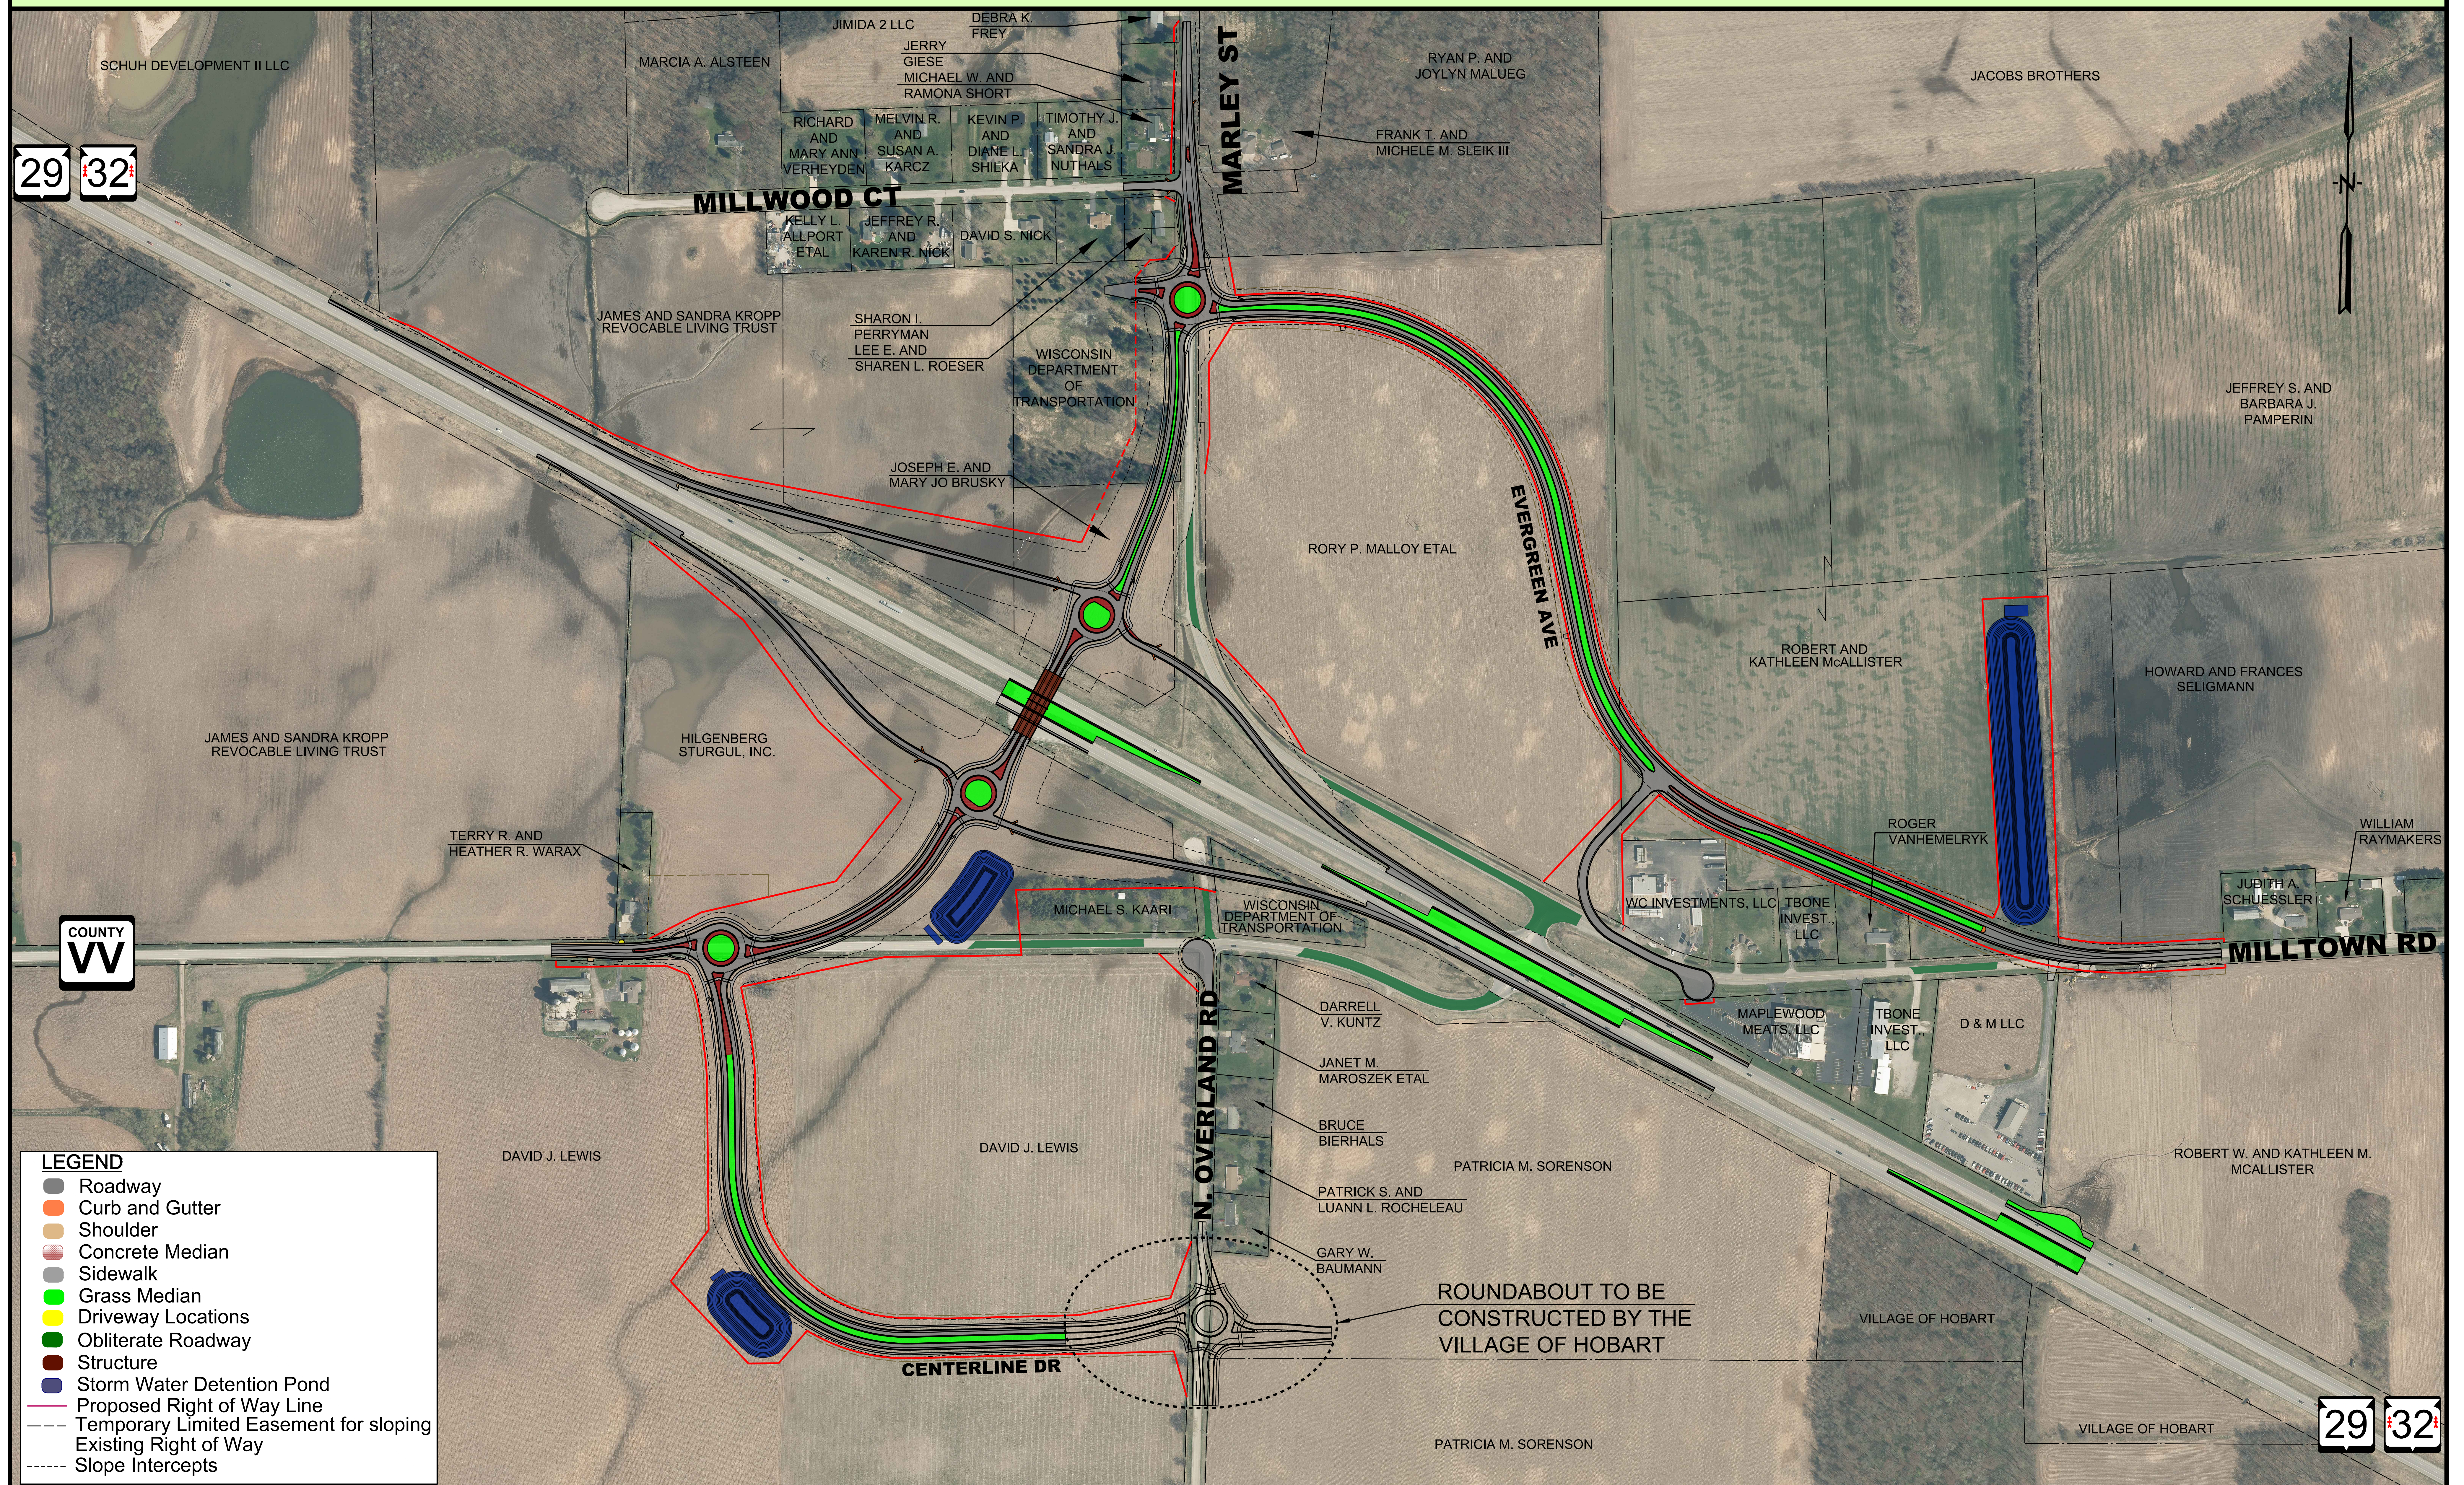