
Sheet Number	Total Sheets
4.0	

Index of Sheets

Sheet No. 4.0 TITLE
Sheet No. 4.1 SCHEDULE OF LANDS & INTERESTS
Sheet No. 4.2 PROPERTY BOUNDARIES & ACREAGE SHEET
SHEET NO. 4.4-4.21 PLAN & PARCEL SHEETS

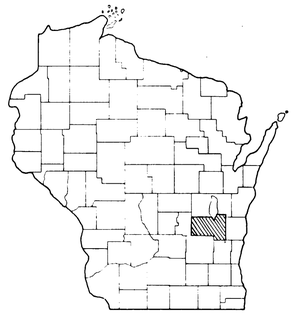

STATE OF WISCONSIN

DEPARTMENT OF TRANSPORTATION

DIVISION OF HIGHWAYS

PLAT OF RIGHT OF WAY REQUIRED FOR


FOND DU LAC - NORTH COUNTY LINE ROAD

U.S.H. 151 - MELODY LANE SECTION

U.S.H. 41

FOND DU LAC COUNTY

PROJECT IDENTIFICATION NUMBER	FEDERAL PROJECT DESIGNATION
1106-1-21	T 03-1(75)

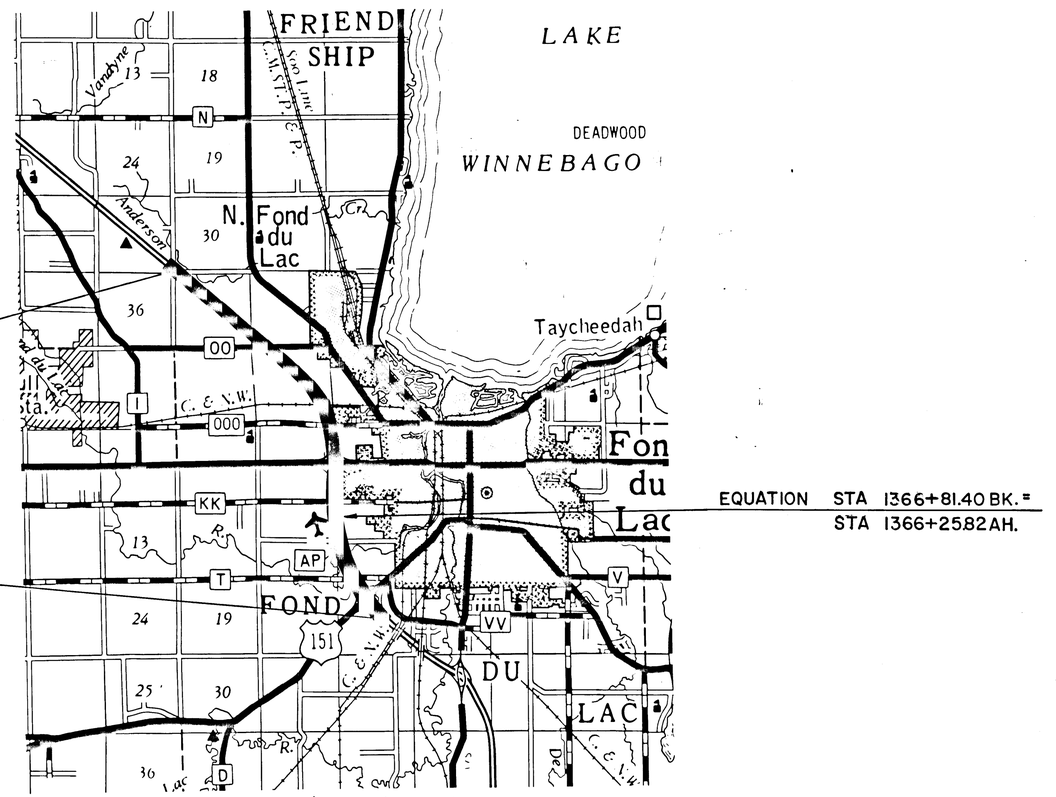

END PROJECT T03-1(75)/1106-1-21
STATION 1586+12.17
177.07' N. OF SW COR. SEC. 30, T16N, R17E
X 2,389,509.40 Y 667,359.41

BEGIN PROJECT T03-1(75)/1106-1-21
STATION 1279+16.15
1140' E. AND 600' S. OF CTR. OF SEC. 21, T15N, R17E
X 2,404,878.24 Y 642,815.82

EQUATION STA 1366+81.40 BK. =
STA 1366+25.82 AH.

Layout
Scale 0 1 MILE 2 MILES

Total Net Length of Centerline = 5.824 Mi.

NOTE:
ALL COORDINATES AND ALL BEARINGS SHOWN ON THIS PLAT ARE REFERENCED TO THE WISCONSIN COORDINATE SYSTEM, SOUTH ZONE.
THE CONTROL SURVEY FOR THIS IMPROVEMENT PROJECT WAS CONDUCTED UNDER AND MET SPECIFICATIONS FOR SECOND ORDER TRAVERSE.
COMBINATION FACTOR = .9999178

REVISION DATE	
MAR. 1, 1971	
JUNE 21, 1971	N.C.
JAN. 11, 1972	N.C.
FEB. 11, 1972	N.C.
JULY 19, 1972	N.C.
MAR. 1, 1973	N.C.

STATE OF WISCONSIN
DEPARTMENT OF TRANSPORTATION
DIVISION OF HIGHWAYS

Date DEC. 2, 1970 D. V. Banaszak
District Engineer

Recommended for Approval:

Date _____ _____
Chief Design Engineer

Approved:

Date _____ _____
Director, Bureau of Right of Way

U.S. DEPARTMENT OF TRANSPORTATION
FEDERAL HIGHWAY ADMINISTRATION
BUREAU OF PUBLIC ROADS
REGION 4 WISCONSIN DIVISION

Approved:

Date _____ _____
Division Engineer

REVISION DATE		PROJECT I.D.	SHEET NUMBER	TOTAL SHEETS
MAR. 1, 1971		1106-1-21		
JUNE 21, 1971		FEDERAL PROJECT DESIGNATION	4.2	
JAN. 11, 1972		T03-N(75)		
FEB. 11, 1972				
JULY 19, 1972	—	LAYOUT SHOWING PROPERTY BOUNDARIES & ACREAGE U.S.H. 41 FOND DU LAC CO.		
MAR. 1, 1973		APPROXIMATE SCALE 1" = 800'		
		DATE DEC. 2, 1970		
CONST. PROJECT		1106-1-77 4.1		

GN

(1) FOND DU LAC COUNTY 211.87 AC. S. OF U.S.H. 151

(1) FOND DU LAC COUNTY 59.33 AC. TOT. N. OF U.S.H. 151

(92) FOND DU LAC COUNTY INDUSTRIAL DEVELOPMENT CORP. 249.44 AC.

(18) FOND DU LAC COUNTY 193.47 AC. TOT. W. OF U.S.H. 41

(14) 27.57 AC. TOT. W. OF U.S.H. 41

(14) HENRIETTA GRATTON 29.36 AC. TOT. E. OF U.S.H. 41

(18) 14.27 AC. E. OF U.S.H. 41

(17)

(10) CITY OF FOND DU LAC 47.37 AC. TOT.

(21) FOREST MANOR, INC. 31.04 AC. TOT.

(26) FOREST MALL, INC. 60.62 AC. TOT.

(36) KIEKHAEFER AEROMARINE MOTORS 114.60 AC. TOT.

(35) FOND DU LAC PLAZA, INC.

(91) HATTIE REID L.C. TO BUDGET CENTER INC. 71.30 AC. TOT.

(34) BUDGET CENTER INC. 21.05 AC.

(39) LENORA M. KEENAN 78.00 AC. TOT.

(38) WIS. POWER & LIGHT CO. 38.42 AC. TOT.

(46) W.D.S. DEVELOPMENT CORP. 108.22 AC. TOT.

(48) MARJORIE R. GILBERTSON 28.05 AC. TOT.

(93) F.J. ALBERT & E.S. ANDREW ET AL 30.22 AC. TOT. EXC. SUB'D.

Cemetery

Railroad

29 20 17 8 4 3 28 21 16 9 5 27 22 15 10

REVISION DATE		PROJECT I.D.	SHEET NUMBER	TOTAL SHEETS
MAR. 1, 1971		1106-1-21		
JUNE 21, 1971		FEDERAL PROJECT DESIGNATION	4.2	
JAN. 11, 1972		T 03-1(75)		
FEB. 11, 1972				
JULY 19, 1972	—	LAYOUT SHOWING PROPERTY BOUNDARIES & ACREAGE U.S.H. 41 FOND DU LAC CO.		
MAR. 1, 1973		APPROXIMATE SCALE 1"= 800'		
		DATE DEC. 2, 1970		
CONST. PROJECT		1106-1-77	4	

GN

Range 17 E

Range 18 E

29

20

17

8

4

3

28

21

16

9

22

15

10

27

(1) FOND DU LAC COUNTY 211.87 AC. S. OF U.S.H. 151

(1) FOND DU LAC COUNTY 59.33 AC. TOT. N. OF U.S.H. 151

(92) FOND DU LAC COUNTY INDUSTRIAL DEVELOPMENT CORP. 249.44 AC.

(18) FOND DU LAC COUNTY 193.47 AC. TOT. W. OF U.S.H. 41

(14) 27.57 AC. TOT. W. OF U.S.H. 41

(14) HENRIETTA GRATTON 29.36 AC. TOT. E. OF U.S.H. 41

(19) 14.27 AC. E. OF U.S.H. 41

(21) FOREST MANOR, INC. 31.04 AC. TOT.

(10) CITY OF FOND DU LAC 47.37 AC. TOT.

(26) FOREST MALL, INC. 60.62 AC. TOT.

(36) KIEKHAEFER AEROMARINE MOTORS 114.60 AC. TOT.

(39) LENORA M. KEENAN 78.00 AC. TOT.

(48) MARJORIE R. GILBERTSON 28.05 AC. TOT.

(33) F. J. ALBERT & E. S. ANDREW ET AL 30.22 AC. TOT. EXC. SUB D.

(46) W.D.S. DEVELOPMENT CORP. A 108.22 AC. TOT.

(35) FOND DU LAC PLAZA, INC.

(38) WIS. POWER & LIGHT CO. 38.42 AC. TOT.

(91) HATTIE REID L.C. TO BUDGET CENTER INC. 71.30 AC. TOT.

(34) BUDGET CENTER INC. 21.05 AC.


REVISION DATE		PROJECT I D	SHEET NUMBER	TOTAL SHEETS
MAR. 1, 1971		1106-1-21		
JUNE 21, 1971		FEDERAL PROJECT DESIGNATION	4.3	
JAN. 11, 1972	N.C.	T03-1(75)		
FEB. 11, 1972	N.C.			
JULY 19, 1972	N.C.			
MAR. 1, 1973	N.C.			

LAYOUT SHOWING PROPERTY BOUNDARIES & ACREAGE
U.S.H. 41 FOND DU LAC CO.

APPROXIMATE SCALE 1" = 800'

DATE DEC. 2, 1970

CONST. PROJECT 1106-1-77 4.2

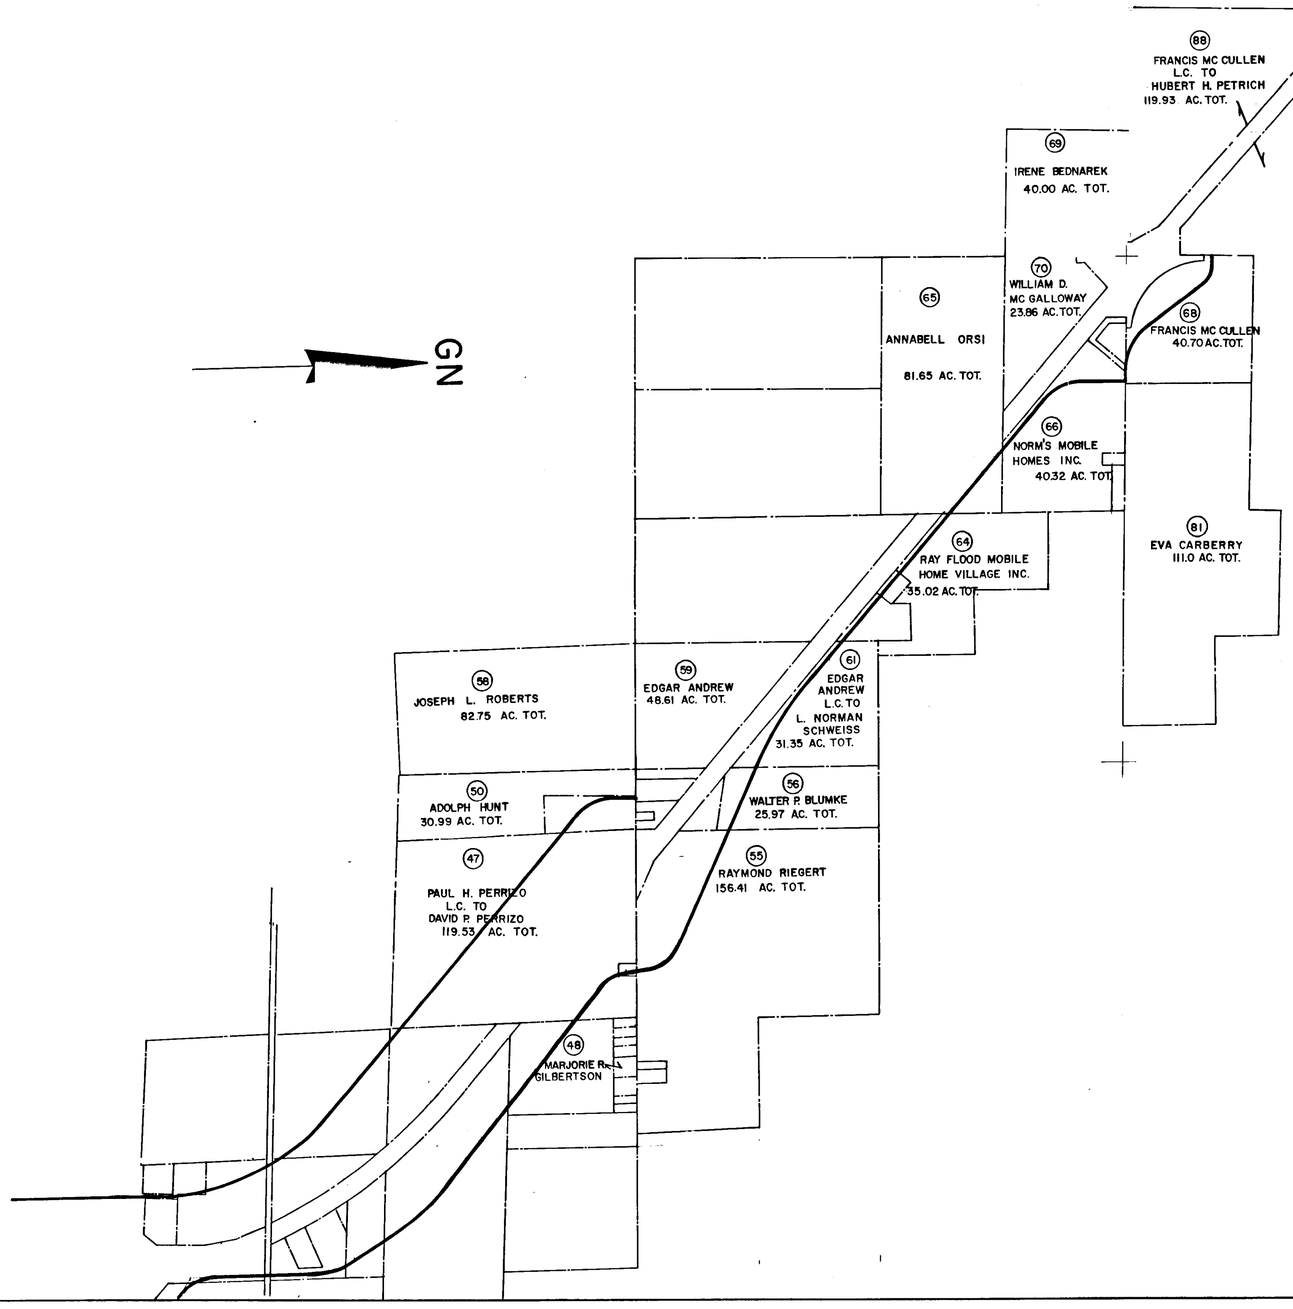

1106-1-21

REVISION DATE		PROJECT I.D.	SHEET NUMBER	TOTAL SHEETS
MAR. 1, 1971	N.C.	1106-1-21		
JUNE 21, 1971	N.C.	FEDERAL PROJECT DESIGNATION	4.4	
JAN. 11, 1972	N.C.	T03-1(75)		
FEB. 11, 1972				
JULY 19, 1972	N.C.	PLAT OF RIGHT OF WAY REQUIRED		
MAR. 1, 1973		U.S.H. 41 FOND DU LAC CO.		
		SCALE 0 100 200 Ft.		
		DATE DEC. 2, 1970		
CONST. PROJECT		1106-1-77	4.3	

P.I. = 1328+73.30 ℄ U.S.H. 41
X 2,401,034.02
Y 645,944.92
I = 228°58'42"
Δ = 48°58'42"
D = 0°36'03"
T = 4343.68'
L = 8151.78'
E = 942.68'
R = 9536.09'
P.C. = 1285+29.62
P.T. = 1366+81.40 BK. = 1366+25.82 AH.

P.I. = 882+51.56 ℄ U.S.H. 151
X 2,403,489.72
Y 645,121.26
I = 181°28'21"
Δ = 1°28'21"
D = 0°15'
T = 294.52'
L = 589.01'
E = 1.89'
R = 22918.31'
P.C. = 879+57.04
P.T. = 885+46.05

P.C. 1285+18.30 ℄ OF R/W PROJ. F03-1(36)
90°
13.25'
90°
P.C. 1285+29.62 ℄ U.S.H. 41

92

2812.80' TO S.1/4 COR. S 0°44'22" E

COMPUTED INTERSECTION OF OPPOSITE 1/4 CORS. X 2,403,723.19 Y 643,412.97

T 15 N R 17 E
21 21

2620.55' TO W.1/4 COR. S 89°37'24" W

FOND DU LAC COUNTY INDUSTRIAL DEVELOPMENT CORP.

92

868+00
100

869+90
130

869+00
135.89'

870

926.22'
S 47°54'29" E

327.53'
47°22'05"
ARC 1086.66'
L.C. 1086.08'
S 41°39'22" E

1279+16.15
145'
18.25'
145'
1285+29.62
145'
145'
1296+00
145'

BEGIN RELOCATION ORDER
PROJECT T03-1(75)/1106-1-21
STA. 1279+16.15

CONTROL SURVEY STA. 2 (3/4" IRON PIN)
X 2,404,060.12
Y 643,428.55
TO CONTROL STA. 3

N 45°54'54" E

℄ U.S.H. 151
℄ OF R/W PROJ. F017-1(8)
N 47°19'40" E

55'

N 50°51'19" W

℄ OF R/W PROJ. F03-1(36)
℄ U.S.H. 41

150'
100'
100'
150'

1280
1285
1290
1295
1300
1305
875
880

1305+54.56 ℄ OF R/W PROJ. F03-1(36)
875+35.78 ℄ U.S.H. 151

CONTROL SURVEY STA. 3
(BRASS CAP IN BRIDGE SIDEWALK)
X 2,402,891.87
Y 644,582.19

1305+82.63 ℄ OF R/W PROJ. F03-1(36)
875+37.80 ℄ OF R/W PROJ. F017-1(8)

1305+64.00 ℄ U.S.H. 41
875+49.07 ℄ U.S.H. 151

1305+92.07 ℄ U.S.H. 41
875+51.09 ℄ OF R/W PROJ. F017-1(8)

2656.55' TO E.1/4 COR. N 89°37'24" E

KIEKHAEFER CORPORATION

2655.23' TO N.1/4 COR. N 0°44'22" W

N


P.I. 882+51.56

1106-1-21
4.4

REVISION DATE		PROJECT I D	SHEET NUMBER	TOTAL SHEETS
MAR. 1, 1971	N.C.	1106-1-21		
JUNE 21, 1971	N.C.	FEDERAL PROJECT DESIGNATION	4.5	
JAN. 11, 1972	N.C.	T03-1(75)		
FEB. 11, 1972		PLAT OF RIGHT OF WAY REQUIRED		
JULY 19, 1972	N.C.	U.S.H. 41 FOND DU LAC CO.		
MAR. 1, 1973		SCALE 0 100 200 Ft.		
		DATE DEC. 2, 1970		
CONST. PROJECT				

P.I. = 1302+77.02 W.F.R.
X 2,401,784.81
Y 643,988.78
I = 247°39'42"
Δ = 67°39'42"
D = 23°00'
T = 166.96
L = 294.18'
E = 50.78'
R = 249.11'
P.C. = 1301+10.06
P.T. = 1304+04.24

P.I. = 862+98.49 ℄ U.S.H. 151
X 2,402,053.62
Y 643,797.35
I = 184°02'21"
Δ = 4°02'21"
D = 0°30'
T = 404.08'
L = 807.82'
E = 7.12'
R = 11459.16'
P.C. = 858+94.42
P.T. = 867+02.24

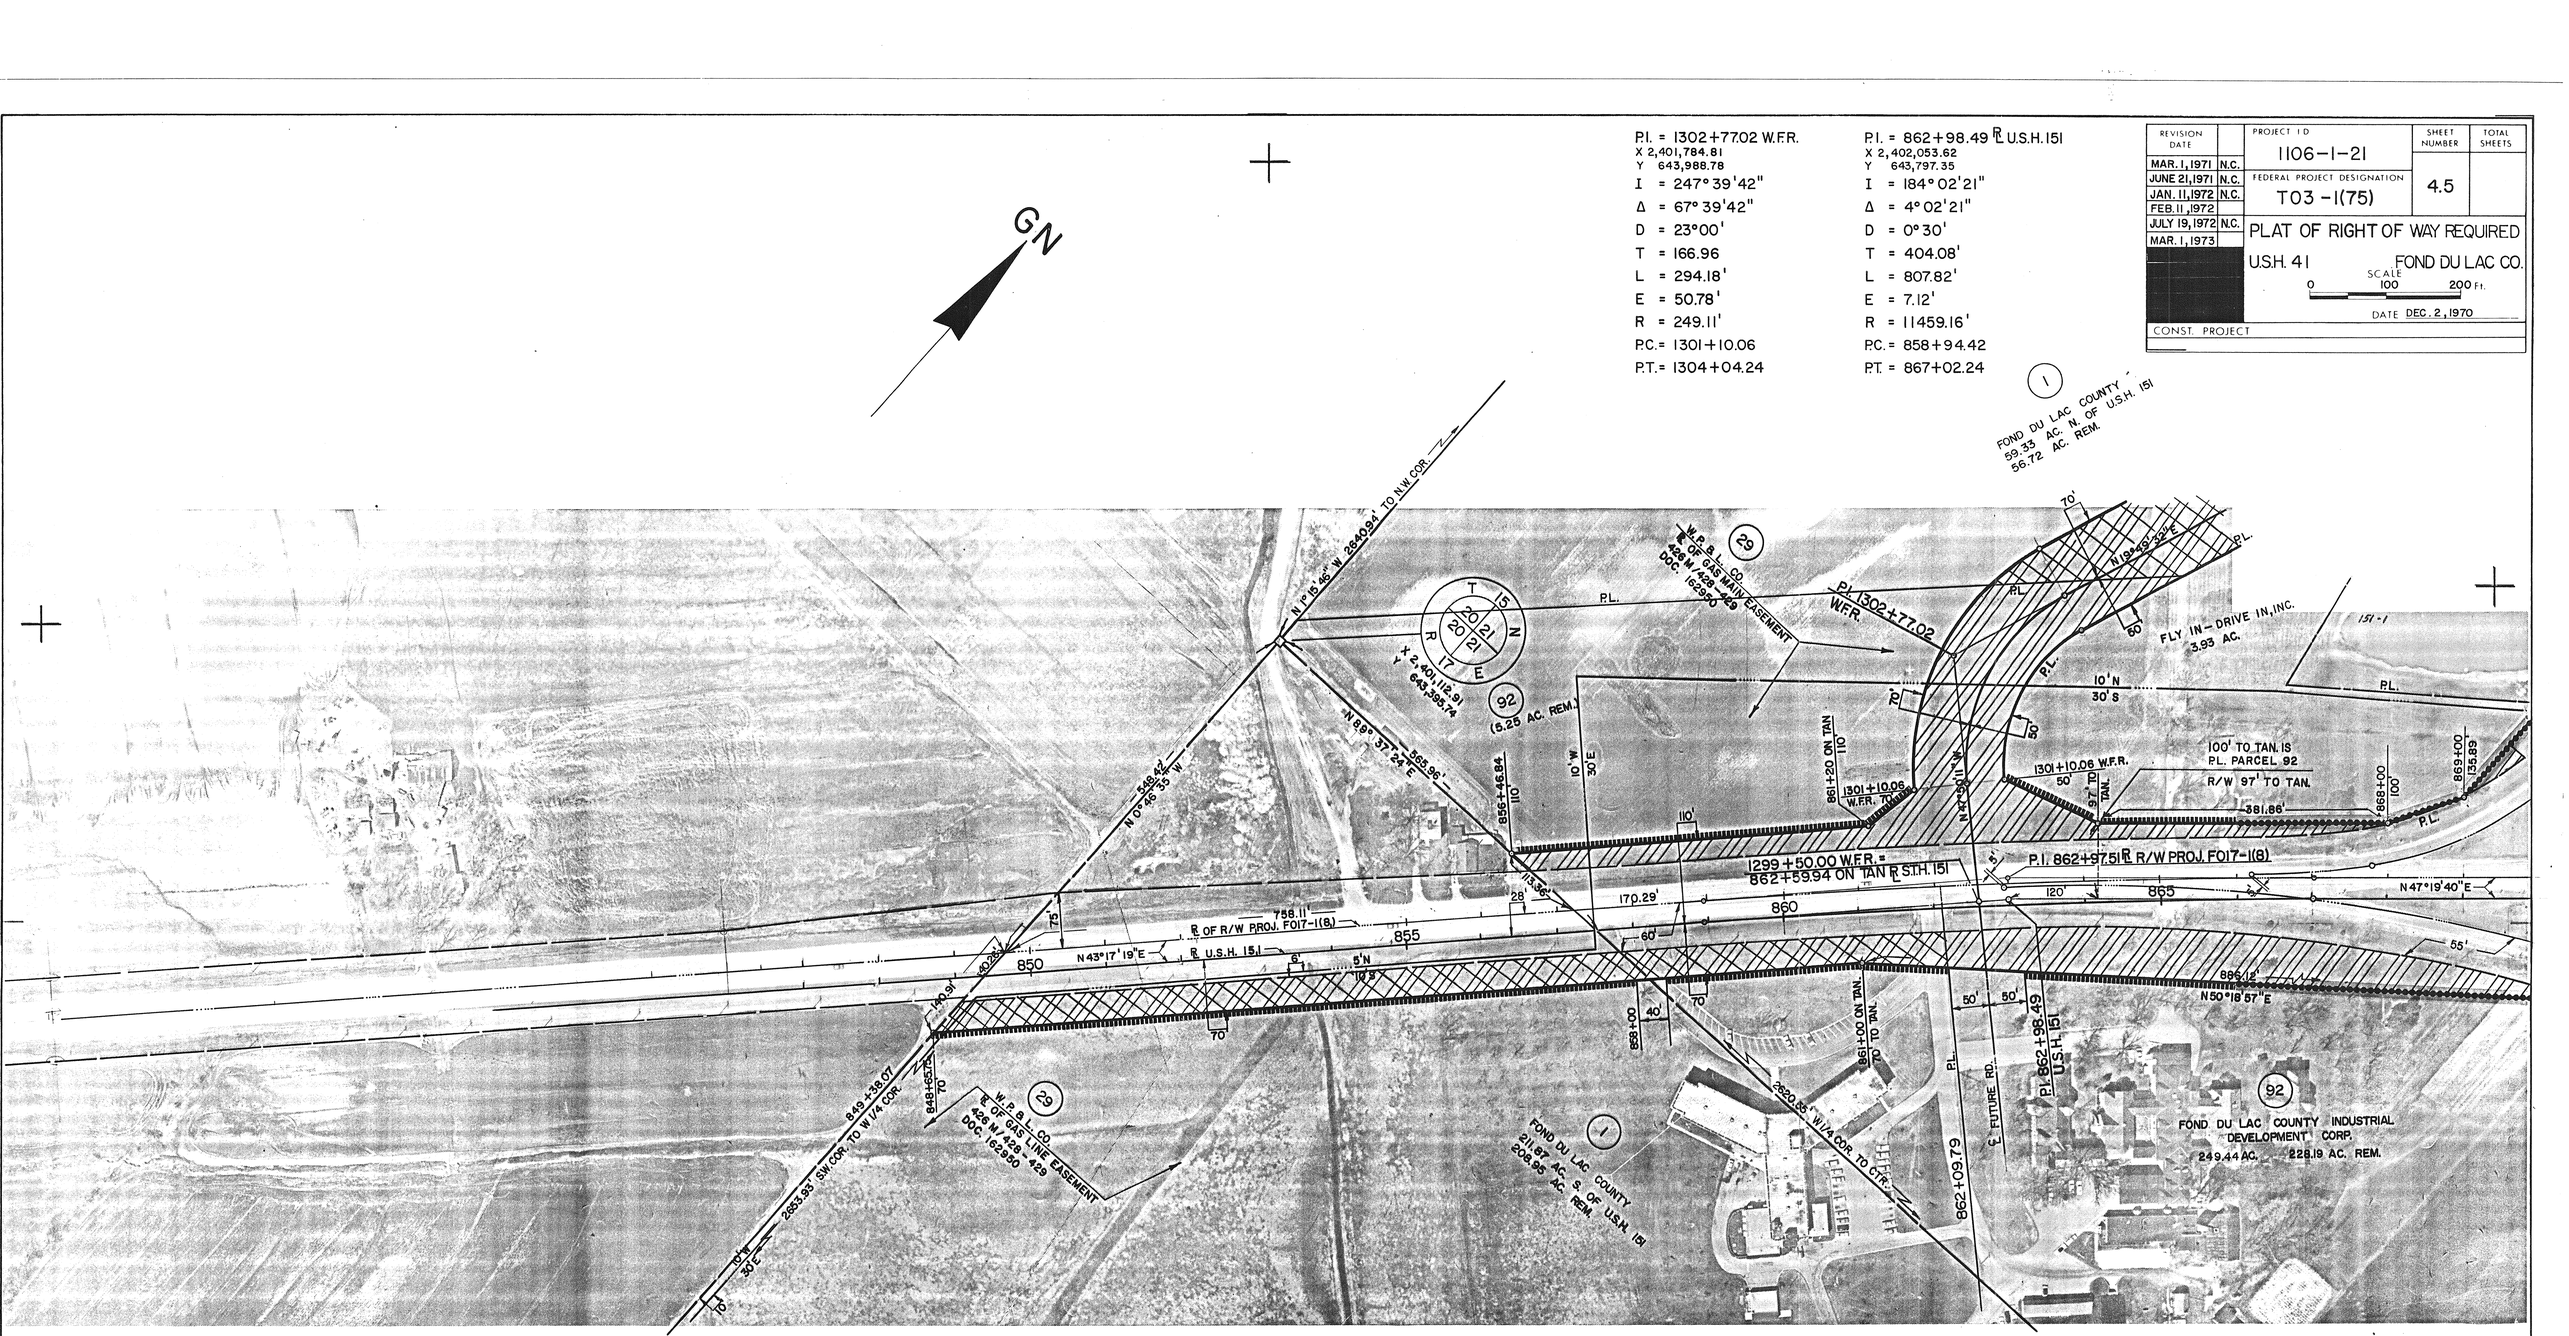

P.I. = 862+97.51 ℄ R/W PROJ. FO17-1(8)
X 2,402,033.91
Y 643,817.26
I = 184°02'21"
Δ = 4°02'21"
D = 0°30'
T = 404.08'
L = 807.82'
E = 7.12'
R = 11459.19
P.C. = 858+93.43
P.T. = 867+01.25

REVISION DATE		PROJECT I.D.	SHEET NUMBER	TOTAL SHEETS
MAR. 1, 1971		1106-1-21		
JUNE 21, 1971		FEDERAL PROJECT DESIGNATION	4.6	
JAN. 11, 1972	N.C.	T03-1(75)		
FEB. 11, 1972				
JULY 19, 1972	N.C.	PLAT OF RIGHT OF WAY REQUIRED		
MAR. 1, 1973	-	U.S.H. 41 FOND DU LAC CO.		
		SCALE 0 100 200 Ft.		
		DATE DEC. 2, 1970		
CONST. PROJECT				

N 0°46'35" W — 46.12' — N 1°15'46" W 2640.9

P.I. = 1302 + 77.02 W.F.R.
X 2,401,784.81
Y 643,988.76
I = 247°39'42"
Δ = 67°39'42"
D = 23°00'
T = 166.96'
L = 294.18'
E = 50.78'
R = 249.11'
P.C. = 1301+10.06
P.T. = 1304+04.24

P.I. = 1310+85.90 W.F.R.
X 2,402,072.60
Y 644,787.04
I = 148°11'19"
Δ = 31°48'41"
D = 6°00'
T = 272.12'
L = 530.19'
E = 38.02'
R = 954.93'
P.C. = 1308+13.78
P.T. = 1313+43.97 BK.=
1312+75.83 AH.

P.I. = 1325+00.52 W.F.R.
X 2,401,761.78
Y 646,251.11
I = 169°37'32"
Δ = 10°22'28"
D = 1°00'
T = 520.14'
L = 1037.44'
E = 23.56'
R = 5729.58'
P.C. = 1319+80.38
P.T. = 1330+17.82

P.I. = 1328 + 73.30 ℞ U.S.H. 41
X 2,401,034.02
Y 645,944.92
I = 228°58'42"
Δ = 48°58'42"
D = 0°36'03"
T = 4343.68'
L = 8151.78'
E = 942.68'
R = 9536.09'
P.C. = 1285+29.62
P.T. = 1366+81.40 BK.=
1366+25.82 AH.

P.I. = 862 + 98.49 ℞ U.S.H. 151
X 2,402,053.62
Y 643,797.35
I = 184°02'21"
Δ = 4°02'21"
D = 0°30'
T = 404.08'
L = 807.82'
E = 7.12'
R = 11459.16'
P.C. = 858+94.42
P.T. = 867+02.24

849+38.07
588.68'
TO U.S.H. 151 ℞

N 89°37'24" E 413.90' — 565.96' — 857+51.83

N 45°02'27" E 912.70'

℄ FUTURE RD.

℄ P.I. 862+98.49 U.S.H. 151

N 43°17'19" E 327.25'

℄ P.I. 862+97.51 ℞ R/W PROJ. F017-1(8)

N 47°34'41" W 2820.35' TO CTR.

P.I. = 862+97.51 ℞ R/W PROJ. F017-1(8)
X 2,402,033.91
Y 643,817.26
I = 184°02'21"
Δ = 4°02'21"
D = 0°30'
T = 404.08'
L = 807.82'
E = 7.12'
R = 11459.19
P.C. = 858+93.43
P.T. = 867+01.25

T 15 N R 17 E 20 21 — X 2,401,112.91 Y 643,355.74

T 15 N R 17 E 20 21 — X 2,401,034.02 Y 645,944.92

T 15 N R 17 E 20 21 — X 2,402,053.62 Y 646,035.82

T 15 N R 17 E 20 21 — X 2,401,054.22 Y 646,035.82

GN

EQUATION

1299+50.00 W.F.R. = 862+59.94 ON TAN ℞ 151

1322+91.62 W.F.R. = 17+69.43

P.I. 1325+00.52 W.F.R.

1322+50.62 ℞ W F03-1(36) = 20+00.00

1322+89.78 W.F.R. ON TAN. = 17+78.05

1322+49.79 ℞ U.S.H. 41 = 20+14.98

P.I. = 1324+14.12 E.F.R.
X 2,402,125.75
Y 646,065.88
I = 246°02'38"
Δ = 66°02'38"
D = 6°00'
T = 620.66'
L = 1100.73'
E = 183.98'
R = 954.93
P.C. = 1317+93.46
P.T. = 1328+94.19

ROGERSVILLE ROAD C.T.H. "T"

ROGERSVILLE RD. CLOSED

E. WEST FRONTAGE RD.

E. EAST FRONTAGE RD.

FOND DU LAC COUNTY
59.33 AC. TOT. N. OF U.S.H. 151
56.72 AC. REM.

REMNANT (2.33 AC.)

W.A. BIDDLE, INC.
0.88 AC. TOT.
0.85 AC. REM.

RAY E. WOOD, INC.
19.70 AC. TOT.
8.44 AC. REM. WEST OF U.S.H. 41

CITY OF FOND DU LAC
℄ OF 25' WATER FEEDER MAIN EASEMENT
581 R/562 DOC. 229937

6.11 AC. DECLARED EXCESS BY THE COMMISSION ON 6/11/74
APPROVAL BY GOVERNOR ON 2/26/73
SOLD AT PRIVATE SALE TO THE STATE OF WIS. DEP'T. OF TRANSPORTATION, DIV. OF MOTOR VEHICLES BY Q.C.D. DATED 6/11/74

FOND DU LAC COUNTY INDUSTRIAL DEVELOPMENT CORP.

W.P. & L. CO. 397 M/547

WIS. TELEPHONE CO.

MARTIN MARGGI
5.19 AC. TOT.
3.78 AC. REM.

CITY OF FOND DU LAC
47.37 AC. TOT.
45.21 AC. REM.

ROBERT M. PIEHL
9.02 AC. TOT.
9.01 AC. REM.

W.P. & L. CO. 2" GAS LINE

FND. CONC. POST & I.P.

FND. 2" I.P.

FND. 1" I.P.

FND. SPK.

FND. 1-1/2" I.P.

CONTROL SURVEY STA. 3 (BRASS CAP IN BRIDGE SIDEWALK)
X 2,402,859.87
Y 644,682.19

1305+82.63 R OF R/W PROJ. F03-1(36) 875+13.80 R OF R/W PROJ. F017-1(8)

1305+92.01 R U.S.H. 41 875+51.09 R OF R/W PROJ. F017-1(8)

1305+54.56 R OF R/W PROJ. F03-1(36) 875+35.78 R U.S.H. 151

1305+64.00 R U.S.H. 41 875+49.07 R U.S.H. 151

1106-1-21

REVISION DATE		PROJECT I D	SHEET NUMBER	TOTAL SHEETS
MAR. 1, 1971		1106-1-21	4.7	
JUNE 21, 1971	N.C.	FEDERAL PROJECT DESIGNATION		
JAN. 11, 1972	N.C.	T03-1(75)		
FEB. 11, 1972	N.C.			
JULY 19, 1972	N.C.			
MAR. 1, 1973	N.C.			

PLAT OF RIGHT OF WAY REQUIRED

U.S.H. 41 FOND DU LAC CO.

SCALE 0 100 200 Ft.

DATE DEC. 2, 1970

CONST. PROJECT

P.I. = 1308+90.23 E.F.R.
X 2,403,682.94
Y 646,084.84
I = 132° 52' 05"
Δ = 47° 07' 55"
D = 8° 30'
T = 294.02'
L = 554.49
E' = 61.33'
R = 674.07'
P.C. = 1305 + 96.21
P.T. = 1311 + 50.71

P.I. = 1328+73.30 ℄ U.S.H. 41
X 2,401,034.02
Y 645,944.92
I = 228° 58' 42"
Δ = 48° 58' 42"
D = 0° 36' 03"
T = 4343.68'
L = 8151.78'
E = 942.68'
R = 9536.09'
P.C. = 1285 + 29.62
P.T. = 1366 + 81.40 BK. = 1366 + 25.82 AH.

P.I. = 882+51.56 ℄ U.S.H. 151
X 2,403,489.72
Y 645,121.26
I = 181° 28' 21"
Δ = 1° 28' 21"
D = 0° 15"
T = 294.52'
L = 589.01
E = 1.89'
R = 22918.31'
P.C. = 879 + 57.04
P.T. = 885 + 46.05

1305+82.63 ℄ OF R/W PROJ. F03-1(36)
875+37.80 ℄ OF R/W PROJ. F017-1(8)

1305+92.07 ℄ U.S.H. 41
875+51.09 ℄ OF R/W PROJ. F017-1(8)

1305+54.56 ℄ OF R/W PROJ. F03-1(36)
875+35.78 ℄ U.S.H. 151

1305+64.00 ℄ U.S.H. 41
875+49.07 ℄ U.S.H. 151

890+56.39 ℄ U.S.H. 151 = 1302+91.91 E.F.R.

1305+54.56 ℄ OF R/W PROJ. F03-1(36) & U.S.H. 41

CITY OF FOND DU LAC SANITARY SEWER EASEMENT 599 R/583-585

1307+91.73 E.F.R. ON TAN. 50' TO TAN.

1304+89.67 E.F.R. 63.86'

1304+53.49 E.F.R. 70.80'

1304+65 E.F.R. 50'

1305+96.21 E.F.R. 50'

1308+00.45 E.F.R. 50'

1314+50 175'

1315+70 113.25'

1311+15 303.10'

P.I. 1310+85.90 W.F.R.

1296+00 145'

869+90 130'

ARC 284.88' LCH 282.41' N74°00'14"W

ARC 49.65' L 49.53' N85°26'27"E

ARC 88.09' LCH 88.07' N43°35'59"W

ARC 270.45'

RAY E. WOOD, INC.

RAY E. WOOD INC. 1.35 AC. LANDLOCKED

META WOOD 0.07 AC. LANDLOCKED

MARTIN MAREGI

ROBERT M. PIEHL 9.02 AC. TOT. 9.01 AC. REM.

LYLE HUNT 5.37 AC. TOT. 5.03 AC. REM.

MARTHA BARNETT TO TAN.

LEONARD P. WEDNER 3.00 AC. TOT. 2.78 AC. REM.

LEONARD P. WEDNER 1.22 AC. TOT. 1.22 AC. REM.

JOHN M. BELT 2.62 AC. TOT. 2.28 AC. REM.

VALWELD INC.

KIEKHAEFER CORPORATION

MICH.-WIS. PIPE LINE CO.

W.P.&L. CO. GAS MAIN

FND. 1" I.P.

FND. 1-1/4" I.P.

FND. 2" I.P.

FND. 1" I.P. 0.29' W. OF 1/4 LINE

RES. A.P. SEE DEED

EXIST. R/W

SEC. LINE

P.I. E.F.R.

E. EAST FRONTAGE ROAD

N 0°44'22" W

N 0°15'27" E

N 89°44'34" E

N 62°04'55" W 534.27'

N 69°31'21" E 225.99'

N 89°18'06" E 352.61'

N 0°50'54" W 32+71.96

N 0°50'54" W 35+73.87

N 0°55'10" W

N 0°33'08" E 39+56.87

N 49°38'58" W 124'

N 48°48'01" E 460.41' 461.89' P.L.

N 0°36'16" W 682.97'

N 89°53'42" E

POND DU LAC COUNTY

GN

1106-1-21

4.7

REVISION DATE		PROJECT I D	SHEET NUMBER	TOTAL SHEETS
MAR. 1, 1971		1106-1-21		
JUNE 21, 1971		FEDERAL PROJECT DESIGNATION	4.8	
JAN. 11, 1972		T03-1(75)		
FEB. 11, 1972	N.C.	PLAT OF RIGHT OF WAY REQUIRED		
JULY 19, 1972	N.C.	U.S.H. 41 FOND DU LAC CO.		
MAR. 1, 1973	N.C.	SCALE 0 100 200 Ft.		
		DATE DEC. 2, 1970		
CONST. PROJECT				

P.I. = 1328+73.30 ℄ U.S.H.41
X 2,401,034.02
Y 645,944.92
I = 228°58'42"
Δ = 48°58'42"
D = 0°36'03"
T = 4343.68'
L = 8151.78'
E = 942.68'
R = 9536.09'
P.C. = 1285+29.62
P.T. = 1366+81.40 BK. = 1366+25.82 AH.

P.I. = 1325+00.52 W.F.R.
X 2,401,761.78
Y 646,251.11
I = 169°37'32"
Δ = 10°22'28"
D = 1°00'
T = 520.14'
L = 1037.44'
E = 23.56'
R = 5729.58'
P.C. = 1319+80.38
P.T. = 1330+17.82

P.I. = 1338+81.61 W.F.R.
X 2,401,235.34
Y 647,530.87
I = 188°21'33"
Δ = 8°21'33"
D = 1°00'
T = 418.70'
L = 835.92'
E = 15.28'
R = 5729.58'
P.C. = 1334+62.90
P.T. = 1342+98.82

P.I. = 1324+14.12 E.F.R.
X 2,402,125.75
Y 646,065.88
I = 246°02'38"
Δ = 66°02'38"
D = 6°00'
T = 620.66'
L = 1100.73'
E = 183.98'
R = 954.93
P.C. = 1317+93.46
P.T. = 1328+94.19

P.I. = 1348+31.79 E.F.R.
X 2,401,058.68
Y 648,390.73
I = 202°46'40"
Δ = 22°46'40"
D = 0°36'27"
T = 1899.78'
L = 3749.39'
E = 189.44'
R = 9431.34'
P.C. = 1329+32.01
P.T. = 1366+81.40 BK. = 1366+25.82 AH.

N

ROGERSVILLE ROAD C.T.H. T
WEST BRANCH OF FOND DU LAC RIVER
P.L.
1/16 LINE
R/W OF R/W PROJ. F 03-1(36) ℄ U.S.H. 41
℄ WEST FRONTAGE RD.
℄ EAST FRONTAGE RD.
W.P. & L. CO.
WIS. TELEPHONE CO.
ROGERSVILLE RD. CLOSED
GROVE ST. CLOSED
GROVE STREET
1322+91.62 W.F.R. = 17+69.43 S.R.
1322+89.78 W.F.R. ON TAN. 17+78.05 S.R.
1322+50.62 ℄ R/W F03-1(36) = 20+00.00 S.R.
1322+49.79 ℄ U.S.H. 41 = 20+14.98 S.R.
1321+00 ON TAN. W.F.R. 50' TO TAN.
1324+65 ON TAN. W.F.R. 70' TO TAN.
1330+17.82 W.F.R. 50'
1338+00 ON TAN. W.F.R. 50' TO TAN.
1338+81.61 P.I. W.F.R.
80' TO TAN. W.F.R.
1342+98.82 W.F.R.
1344+05.65 W.F.R.
1344+05.37 W.F.R.
1348+13.78 W.F.R.
1348+16.67 W.F.R.
1350+04.58 W.F.R. ON TAN.
1348+31.79 P.I. E.F.R.
1350+85.51 W.F.R. ON TAN. = 18+79.81 S.R.
1350+84.98 W.F.R. = 19+31.95 S.R.
1350+83.56 ℄ R/W F03-1(36) = 20+00.00 S.R.
1350+83.23 ℄ U.S.H. 41 = 20+13.49 S.R.
1350+80.62 E.F.R. = 21+20.19 S.R.
1322+31.39 E.F.R.
1321+96.30 E.F.R.
1324+14.12 E.F.R.
1342+00 E.F.R.
1344+00 E.F.R.
1340+00 E.F.R.
1349+91.39 E.F.R.
1344+00 E.F.R.
10+27.10
22+50.00
24+73.20
10°30' (SCALED)
410 (SCALED)

(15) MARY W. DE YOUNG, SHELL OIL COMPANY, LESSEE, 1.56 AC. TOT., 1.07 AC. REM.
(14) HENRIETTA GRATTON, WEST OF EXISTING 41 R/W, 27.57 AC. TOT., 24.43 AC. REM.
(14) HENRIETTA GRATTON, EAST OF EXISTING 41 R/W, 29.36 AC. TOT., 28.03 AC. REM.
(13) CLASI-TOFC, INC., 6.71 AC. TOT., 5.95 AC. REM.
(12) SUN OIL COMPANY, INC., 2.86 AC. TOT., 1.02 AC. REM.
(78)
(16) LELAND E. SHAW, JOSEPH SINGER & ROMAN J. SIMON & SMITH REALTY CO., 4.67 AC. TOT., 3.08 AC. REM.
(17) JOSEPH SINGER L.C. TO ROMAN J. SIMON & SMITH REALTY CO., 9.23 AC. TOT., 8.77 AC. REM.

1106-1-21 4.8

REVISION DATE		PROJECT I.D.	SHEET NUMBER	TOTAL SHEETS
MAR. 1, 1971		1106-1-21		
JUNE 21, 1971		FEDERAL PROJECT DESIGNATION	4.9	
JAN. 11, 1972	N.C.	T03-1(75)		
FEB. 11, 1972	-			
JULY 19, 1972	N.C.	PLAT OF RIGHT OF WAY REQUIRED		
MAR. 1, 1973	N.C.	U.S.H. 41 FOND DU LAC CO.		
		SCALE 0 100 200 Ft.		
		DATE DEC. 2, 1970		
CONST. PROJECT				

P.I. = 1358+08.09 W.F.R.
X 2,400,768.93
Y 649,401.41
I = 192° 05' 49"
Δ = 12° 05' 49"
D = 0° 40'
T = 910.66'
L = 1814.56'
E = 48.11
R = 8594.37'
P.C. = 1348+97.43
P.T. = 1367+11.99 BK. = 1366+56.41 AH.

X 2,396,557.506
Y 648,763.724

X 2,398,235.657
Y 651,393.055

X 2,400,695.98
Y 648,693.74

X 2,400,943.85
Y 651,351.35

X 2,403,660.442
Y 648,726.860

X 2,403,523.284
Y 651,359.005

GN

(18) FOND DU LAC COUNTY
WEST OF ℄ 41
193.47 AC. TOT.
187.52 AC. REM.

(19) OSWALD J. HENSEN
L.C. TO
DONALD G. BESCH
11.66 AC. TOT.
6.46 AC. REM.

(28) FOND DU LAC COUNTY
B.L.I.B. INC., LESSEE
0.90 AC. TOT.
0.58 AC. REM.

(20) REGINA SCHREINER
2.08 AC. TOT.
0.94 AC. REM.

(18) FOND DU LAC COUNTY
JOHN WALGENBACH, LESSEE
EAST OF ℄ 41
14.27 AC. TOT.
12.28 AC. REM.

(33) MICHIGAN-WISCONSIN PIPE LINE CO.
345 M/536 399M/94

(21) FOREST MANOR, INC.
31.04 AC. TOT.
23.47 AC. REM.

DONALD F. FOLTZ
JESS COLE
GERALD J. WAGNER 0.57 AC.
VERNON J. BONNO 0.54 AC.
FELIX A. TILLY 0.29 AC.
KELLY C. CLARK 0.31 AC.

P.I. 1348+31.79 E.F.R.
1350+85.51 W.F.R. ON TAN. = 18+79.81 S.R.
1350+84.99 W.F.R. = 18+81.93 S.R.
1350+83.56 ℝ R/W F03-1(36) = 20+00.09 S.R.
1350+83.23 ℝ U.S.H. 41 = 20+13.49 S.R.
1350+80.62 E.F.R. = 21+20.19 S.R.

P.I. 1358+08.09 W.F.R.
P.T. 1367+11.98 BK. = 1366+56.41 AH. W.F.R. = EQUATION 1367+03.10 W.F.R.
P.T. 1366+81.40 BK. = 1366+25.82 AH. = EQUATION
P.T. 1366+81.40 E.F.R. BK. = 1366+25.82 E.F.R. AH. = EQUATION

1377+00.62 W.F.R. = 18+60.40 S.R.
1376+93.90 ℝ U.S.H. 41 = 20+00.00 S.R.
1376+88.81 E.F.R. = 21+18.12 S.R.

P.I. = 1328+73.30 ℝ U.S.H. 41
X 2,401,034.02
Y 645,944.92
I = 228° 58' 42"
Δ = 48° 58' 42"
D = 0° 36' 03"
T = 4343.68
L = 8151.78'
E = 942.68'
R = 9536.09'
P.C. = 1285+29.62
P.T. = 1366+81.40 BK. = 1366+25.82 AH.

P.I. = 1348+31.79 E.F.R.
X 2,401,058.68
Y 648,390.73
I = 202° 46' 40"
Δ = 22° 46' 40"
D = 0° 36' 27"
T = 1899.78'
L = 3749.39'
E = 189.44'
R = 9431.34'
P.C. = 1329+32.01
P.T. = 1366+81.40 BK. = 1366+25.82 AH.

1106-1-21

REVISION DATE		PROJECT I D	SHEET NUMBER	TOTAL SHEETS
MAR. 1, 1971		1106-1-21		
JUNE 21, 1971		FEDERAL PROJECT DESIGNATION	4.10	
JAN. 11, 1972	N.C.	T03-1(75)		
FEB. 11, 1972	N.C.			
JULY 19, 1972	–			
MAR. 1, 1973	N.C.			

PLAT OF RIGHT OF WAY REQUIRED

U.S.H. 41 FOND DU LAC CO.

SCALE 0 100 200 Ft.

DATE DEC 2, 1970

CONST. PROJECT

P. I. = 1385+21.71 W.F.R.
X 2,400,676.71
Y 652,175.61
I = 156° 24' 30"
Δ = 23° 35' 30"
D = 2° 00'
T = 598.27'
L = 1179.58'
E = 61.80'
R = 2864.79'
P.C. = 1379+23.44
P.T. = 1391+03.02

X 2,398,835.99
Y 651,993.06

T 15 N R 17 E Sec. 8 9 16 17

GN

C.T.H. "KK" S 89°07'04"E

33' 33'

22 FOREST MANOR, INC.

P.L. 1/16 LINE

23 FOREST MANOR, INC.

976+00

NO ACCESS PROJ. T026-1(25)

90'

60'

R ST.H.123

977+07.11

112.41'

405

977+47.89 ST.H. 23= 1405+35.46 W.F.R.

MATCH LINE

10' 40' R W.F.R. 40' 10'

NO ACCESS PROJ. T026-1(25)

110'

10'

1400

L.H.E. SLOPES 0.16 AC. (TEMP.)

10'

24 JOSEPH S. BERGER JR.

L.H.E. SLOPES 0.46 AC. (TEMP.)

40'

N 25°29'44" W

R WEST FRONTAGE ROAD

1390

L.H.E. SLOPES 0.40 AC. (TEMP.)

10'

10'

1377+00.62 W.F.R. 18+60.40 S.R.

46.91'

120.28' N 44°30'09" E

300'

1380

N 1°54'14" W

NO ACCESS T026-1(25)

981+16.55

NO ACCESS PROJ. T026-1(25)

110'

150'

X 2,398,196.74
Y 654,054.90

T 15 N R 17 E Sec. 8 8 8 8

R. S.T.H. 23 S 88°47'33" E

460.75'

440.75'

986

1376+93.90 R U.S.H. 41 = 20+00.00 S.R.

139.69'

300' 300'

1380

FOREST AVE. CLOSED

P.I. 1385+21.71 W.F.R.

R U.S.H. 41

N 1°52'36" W

1390

100'

1403+42.34 R U.S.H. 41
986+66.80 ST.H. 23

P.I. 1403+36.34 R U.S.H. 41

1376+88.81 E.F.R. 21+18.12 S.R.

100.31'

910'

1323.91'

N 1°52'07" W

1392+50

536.17'

1395+76.04

P.I. 1395+76.57 E.F.R.

1400

N 4°33'26" W

101.00'

987+67.80

X 2,400,857.52
Y 653,397.55

T 15 N R 17 E Sec. 8 9 16 17

17.81'

300'

P.L.

PLY. N. EAST FRONTAGE ROAD

N 1°52'36" W

1380

1390

67.63'

N 46°07'36" W 196.54'

40'

1378+31.71 E.F.R. 40'

1384+00 E.F.R. 40'

1385+00 E.F.R. 50'

100.50' N 3°50.02" E

50'

31 W. P. & L. CO.

1390+11.86 E.F.R. 50' P.L.

ARC 532.53' L.CH. 503.82' N 27°17'44" E

50' TO TANK

433.12'

S 22°10'45" W

NO ACCESS F03-1(70)

348.75'

990

X 2,400,943.85
Y 651,391.35

T 15 N R 17 E Sec. 16 9 16 9

22+66.88
33

25 J. HAROLD BUMBY
10.16 AC. TOT.
7.93 AC. REM.

24+34.80
33'

N 1°55'10" W P.L. EAST LINE OF THE W1/2-W1/2-SW1/4-SW1/4

24+35.32

26 FOREST MALL, INC.
60.62 AC. TOT.
53.98 AC. REM.

1390+12.63 E.F.R.

N 89°04'47" E

991+36.55

3.23 AC. SEVERED

100' 100'

ARC 359.21' L.CH. 344.44' S 27°49'24" W

1404+73.88 E.F.R. 50'

S.T.H. 23 N 89°10'44" E

ARC 459.20' L.CH. 440.31' N 27°49'24" E

50'

10'

150'

993+56.26

78.86'

S 1°58'16" E

30.01'

N 0°49'16" W

121.74'

994+56.26

150'

994+06.26 S.T.H. 23 = 1405+73.88 E.F.R. BK. = 1400+41.65 E.F.R. AH. EQ.

L.H.E. SLOPES 0.22 AC. (TEMP.)

P.I. 1402+41.76 E.F.R.

1405+03.88 E.F.R. 50'

70' 70'

X 2,403,623.28
Y 651,199.00

T 15 N R 17 E Sec. 16 9 16 9

X 2,403,518.46
Y 654,035.65

T 15 N R 17 E Sec. 9 9 9 9

P.I. = 1395+76.57 E.F.R.
X 2,400,899.84
Y 653,238.27
I = 238° 20' 40"
Δ = 58° 20' 40"
D = 10° 00'
T = 319.85'
L = 583.45'
E = 83.23'
R = 572.96'
P.C. = 1392+56.72
P.T. = 1398+40.17

P.I. = 1402+41.76 E.F.R.
X 2,401,501.17
Y 653,636.77
I = 122° 42' 40"
Δ = 57° 17' 20"
D = 14° 00'
T = 223.55'
L = 409.21'
E = 57.07'
R = 409.26'
P.C. = 1400+18.21
P.T. = 1404+27.42

P.I. = 1403+36.34 R U.S.H. 41
X 2,400,757.03
Y 653,993.70
NO CURVE

1106-1-21

4.10

REVISION DATE		PROJECT I.D.	SHEET NUMBER	TOTAL SHEETS
JUNE 21, 1971		1106-1-21	4.11	
JAN. 11, 1972		FEDERAL PROJECT DESIGNATION		
FEB. 11, 1972		T03-1(75)		
JULY 19, 1972	—			
MAR. 1, 1973	N.C.	PLAT OF RIGHT OF WAY REQUIRED		
		U.S.H. 41 FOND DU LAC CO.		
		SCALE 0 100 200 Ft.		
		DATE MAR. 1, 1971		
CONST. PROJECT				

P.I. = 1402 + 86.65 E.F.R.
X 2,401,442.36
Y 654,251.65
I = 118° 30' 44"
Δ = 61° 29' 16"
D = 14° 00' 00"
T = 243.42'
L = 439.20'
E = 66.92'
R = 409.26'
P.C. = 1400 + 43.23
P.T. = 1404 + 82.43

P.I. = 1409 + 90.48 E.F.R.
X 2,400,827.00
Y 654,600.84
I = 237° 45' 06"
Δ = 57° 45' 06"
D = 10° 00' 00"
T = 315.98'
L = 577.52'
E = 81.35'
R = 572.96'
P.C. = 1406 + 74.50
P.T. = 1412 + 52.02

(35) FOND DU LAC PLAZA, INC. 39.32 AC. REM.

(34) BUDGET CENTER INC. 20.84 AC. REM.

(73) WISCONSIN POWER & LIGHT COMPANY

(26) FOREST MALL, INC. 60.62 AC. TOT. 53.98 AC. REM.

GN

P.I. 1403+36.34 ℄ U.S.H. 41

1403+42.34 ℄ U.S.H. 41 = 986+66.80 S.T.H. 23

P.I. 1409+90.48 E.F.R.

P.I. 1402+86.65 E.F.R.

P.I. 1402+41.76 E.F.R.

P.I. 1395+76.57 E.F.R.

994+06.26 S.T.H. 23
1405+73.88 E.F.R. BK. =
1400+41.65 E.F.R. AH.
EQUATION

1.29 AC. SEVERED

3.23 AC. SEVERED

L.H.E. SLOPES

NO ACCESS PROJ. F03-1(70)

80' TO FARM

R. EAST FRONTAGE ROAD

ARC 527.12' L.CH505.09' S 33°25'59" E

ARC 331.11' L.CH323.99 S 41°39'16" E

ARC 198.82' L.CH196.30' N 46°27'15" W

1062.80' S 86°30'28" E

358.46' N 62°18'32" W

303.86' N 35°52'08" E

419.12' N 87°48'42" E

100.13' N 87°57'31" W

322.32'

597.62'

349.82'

N 4°33'28" W

N 4°34'02" W

N 0°50'16" W

N 4°54'44" E

N 89°10'44" E

N 0°49'16" W

N 36°28'04" E

N 1°52'07" W

N 1°52'36" W

P.L.

PETERS AVE.

X 2400857.52
653,997.55

X 2403518.46
Y 654035.69

T 15 N R 17 E — 8 9 8 9

T 15 N R 17 E — 9 9 9 9

REVISION DATE		PROJECT I.D.	SHEET NUMBER	TOTAL SHEETS
JUNE 21, 1971		1106-1-21		
JAN. 11, 1972		FEDERAL PROJECT DESIGNATION	4.12	
FEB. 11, 1972		T03-1(75)		
JULY 19, 1972	N.C.			
MAR. 1, 1973	N.C.	PLAT OF RIGHT OF WAY REQUIRED		
		U.S.H. 41 FOND DU LAC CO.		
		SCALE 0 100 200 Ft.		
		DATE MAR. 1, 1971		
CONST. PROJECT				

P.I. = 1429+95.96 W.F.R.
X 2,399,643.12
Y 656,471.62
I = 184°40'40"
Δ = 4°40'40"
D = 2° 00'
T = 117.01'
L = 233.89'
E = 2.39'
R = 2864.79'
P.C. = 1428+78.95
P.T. = 1431+12.84

977+47.89 S.T.H. 23 = 1405+35.46 W.F.R.

1403+42.34 ℄ U.S.H. 41 = 986+66.80 S.T.H. 23

NORMAN G. MIES 1.31 AC.

976+00 NO ACCESS PROJ. T026-1(25)

77.68 AC. REM. W. OF W.F.R.

℄ WEST FRONTAGE ROAD N4°32'29"W

2241.05' 2229.85' 2015.28'

L.H.E. SLOPES 1.02 AC. (TEMP.)

36 KIEKHAEFER AERONARINE MOTORS, INC. 114.6 AC. TOT. 32.31 AC. REM. E. OF W.F.R.

SKELLY OIL CO. 2.46 AC.

NO ACCESS PROJ. T026-1(25)

℄ S.T.H. 23 S88°47'35"E

982+26.55 982+06.55

1406+66.24 1408+73.68 W.F.R. 1408+69.24 W.F.R. 1408+64.79 W.F.R.

N88°11'36"W N86°12'01"W N4°21'31"W

NO ACCESS PROJ. F03-1(70) 1043.2'

NO ACCESS PROJ. F03-1(71)

1831.55' N4°32'04"W

6.11 AC.

462.20' S10°03'15"E

535.78' S9°17'09"W 1186.72' S4°34'02"E

℄ U.S.H. 41 N4°33'26"W

1403+42.34 ℄ U.S.H. 41 = 986+66.80 S.T.H. 23

P.I. 1409+90.48' E.F.R.

716.8' 880' 759.44'

NO ACCESS PROJ. F03-1(70) 1150.48' N4°34'02"W

℄ EAST FRONTAGE ROAD N4°33'26"W

NO ACCESS PROJ. F03-1(71) 525.33' N12°29'54"E

ARC 382.51' L.CH374.04' S16°23'49"W

ARC 527.12' L.CH505.09' S 33°25'59"E

35 FOND DU LAC PLAZA, INC. 39.32 AC. REM.

73 WIS. POWER & LIGHT CO. 402 M/159

91 HATTIE REID ET. AL. L.C. TO BUDGET CENTER INC. 71.30 AC. TOT. 68.55 AC. REM.

1/16 LINE N 88°32'21"E

1416+41.88 E.F.R.

P.I. 1423+58.14 E.F.R.

P.I. 1428+94.92 E.F.R.

P.I. 1429+95.96 W.F.R.

P.I. 1423+58.14 E.F.R.
X 2,400,714.02
Y 656,018.32
I = 221°54'31"
Δ = 41°54'31"
D = 10°00'
T = 219.42'
L = 419.09'
E = 40.58'
R = 572.96'
P.C. = 1421+38.73
P.T. = 1425+57.82

P.I. = 1428+94.92 E.F.R.
X 2,401,051.64
Y 656,460.60
I = 138°04'32"
Δ = 41°55'28"
D = 14°00'
T = 156.79'
L = 299.47'
E = 29.01'
R = 409.26'
P.C. = 1427+38.13
P.T. = 1430+37.60

P.I. = 1409+90.48 E.F.R.
X 2,400,827.00
Y 654,600.84
I = 237°45'06"
Δ = 57°45'06"
D = 10°00'
T = 315.98'
L = 577.52'
E = 81.35'
R = 572.96'
P.C. = 1406+74.50
P.T. = 1412+52.02

1.29 AC. SEVERED

990+19.60 180 991+16.55 993+08.62 180

1404+82.43 E.F.R. 1404+82.43 E.F.R.

N 89°10'44"E N62°18'32"W

EQUATION 1431+96.12 W.F.R. BK. = 1432+22.01 W.F.R. AH. 89+93.57 S.R.

EQUATION 1430+50.81 E.F.R. BK. = 1432+21.88 E.F.R. AH. 103+90.01 S.R.

℄ C.T.H. "OO" S86°46'00"E

℄ SCOTT ST. N87°52'49"E

SCOTT ST. OVER U.S.H. 41

1431+00 W.F.R. 48.67' 40' TO TAN.

1430+80 W.F.R. 91+00 92+75 94+00 95+05.61 96+00 217.29' 89+55 90+00 101+75 103+25 105+00

N 0°08'11"E S81°05'21"E S80°18'26"E N54°19'31"W 373.16' 257.07' 291.28' N24°19'40"W 462.20' S10°03'15"E 245' 330' 365' 210.85' 493.78' N14°34'02"W 759.44' N37°21'05"E 525.33' N12°29'54"E 205.08 196.20 S2°31'21"E 100.50 N45°38'39"W 156.16'

X 2,400,827.523 Y 655,937.550

X 2,400,648.378 Y 656,615.709

1106-1-21

4.12

REVISION DATE		PROJECT I.D.	SHEET NUMBER	TOTAL SHEETS
JUNE 21, 1971		1106-1-21		
JAN. 11, 1972		FEDERAL PROJECT DESIGNATION	4.13	
FEB. 11, 1972	N.C.	T03-1(75)		
JULY 19, 1972	N.C.			
MAR. 1, 1973	N.C.	PLAT OF RIGHT OF WAY REQUIRED		

U.S.H. 41 FOND DU LAC CO.

SCALE 0 100 200 Ft.

DATE MAR. 1, 1971

CONST. PROJECT 1106-1-77,78 4.12

GN

39 LENORA M. KEENAN

83 CITY OF FOND DU LAC
3.51 AC. TOT.
2.57 AC. REM.

38 WISCONSIN POWER AND LIGHT CO.
38.42 AC. TOT.
35.19 AC. REM.

37 RALSTON PURINA CO.
2.49 AC. TOT.
2.31 AC. REM.

84 FREDERICK C. THURSTON, ET AL
4.02 AC. TOT.
3.91 A.C. REM.

74 WISCONSIN POWER & LIGHT GAS MAIN
VOL. 450 R.397

WISCONSIN POWER & LIGHT GAS MAIN

76 WISCONSIN POWER & LIGHT

75 SEWER EASEMENT— CITY OF FOND DU LAC 596 R 392 #236268

1/16 LINE

P.L.

1436+50.61 W.F.R. 50'

1436+53.49 W.F.R. 40' TO TAN.

1435+75.83 W.F.R. 50'

1435+74.54 W.F.R. 40' TO TAN.

1433+35 W.F.R. 40'

1433+30 W.F.R. 40'

1437+78.23 162.39'

P.I. 1439+69.57 E.F.R.

P.I. 1433+99.88 E.F.R.

SEE SHEET 4.15

NO ACCESS PROJ. F03-1(71)

R/ U.S.H. 41

SCOTT ST. OVER U.S.H. 41

1429+72.53 R/ U.S.H. 41 ON TAN. = 98+99.05 S.R.

1429+78.23 R/ U.S.H. 41 = 98+65.62 S.R.

C.T.H. "000" S 86°48'00" E

EQUATION

1431+96.12 W.F.R. BK. = 1432+22.01 W.F.R. AH. 89+93.57 S.R.

1431+00 W.F.R. 40'

1430+80 W.F.R. 40'

P.I. 1429+95.96 W.F.R.

X 2,397,976.73
Y 656,765.08

X 2,400,648.378
Y 656,615.709

X 2,403,230.25
Y 656,711.27

R/ SCOTT ST. N 87°52'49" E

N 85°20'50" E

P.I. 1428+94.92 E.F.R.

1430+50.81 E.F.R. BK. = 1432+21.88 E.F.R. AH. 103+90.01 S.R. EQUATION

N 14°30'25" W

N 14°32'23" W

N 3°21'28" W

N 3°12'00" E

N 4°33'26" W

N 4°32'29" W

N 14°34'02" W

N 14°01'56" E

N 37°21'05" E

ARC 426.80

M.E.190-SIN

CONC. FENCE

GAS MAIN

152°26'20"

365'

245'

200'

6.11 AC.

36 77.88 AC. REM. W. OF W.F.R.

36 KIEKHAEFER AEROMARINE MOTORS, INC.
114.6 AC. TOT.
32.31 AC. REM.
E. OF W.F.R.

91 HATTIE REID ET. AL.
L.C. TO
BUDGET CENTER INC.

L.H.E. SLOPES

W. WEST FRONTAGE ROAD

P.I. = 1429+95.96 W.F.R.
X 2,399,643.12
Y 656,471.62
I = 184° 40' 40"
Δ = 4° 40' 40"
D = 2° 00'
T = 117.01'
L = 233.89'
E = 2.39'
R = 2864.79'
P.C. = 1428+78.95
P.T. = 1431+12.84

P.I. = 1439+69.57 E.F.R.
X 2,400,400.93
Y 657,177.51
I = 227° 44' 47"
Δ = 47° 44' 47"
D = 10° 00'
T = 253.58'
L = 477.46'
E = 53.61'
R = 572.96'
P.C. = 1437+15.99
P.T. = 1441+93.45

P.I. = 1423+58.14 E.F.R.
X 2,400,714.02
Y 656,018.32
I = 221° 54' 31"
Δ = 41° 54' 31"
D = 10° 00' 00"
T = 219.42'
L = 419.09'
E = 40.58'
R = 572.96'
P.C. = 1421+38.73
P.T. = 1425+57.82

P.I. = 1428+94.92 E.F.R.
X 2,401,051.64
Y 655,460.69
I = 138° 04' 32"
Δ = 41° 55' 28"
D = 14° 00' 00"
T = 156.79'
L = 299.47'
E = 29.01'
R = 409.26'
P.C. = 1427+38.13
P.T. = 1430+37.60

P.I. = 1433+99.88 E.F.R.
X 2,400,859.50
Y 656,807.55
I = 133° 28' 08"
Δ = 46° 31' 52"
D = 14° 00'
T = 175.96'
L = 332.37'
E = 36.23
R = 409.26'
P.C. = 1432+23.92
P.T. = 1435+56.29

REVISION DATE		PROJECT I.D.	SHEET NUMBER	TOTAL SHEETS
JUNE 21, 1971		1106-1-21	4.14	
JAN. 11, 1972	N.C.	FEDERAL PROJECT DESIGNATION		
FEB. 11, 1972	N.C.	T 03-1(75)		
JULY 19, 1972	N.C.			
MAR. 1, 1973	N.C.			

PLAT OF RIGHT OF WAY REQUIRED

U.S.H. 41 — FOND DU LAC CO.

SCALE 0 100 200 Ft.

DATE MAR. 1, 1971

CONST. PROJECT

SEE SHEET 4.15

SCOTT ST. OVER U.S.H. 41

1429+78.23 ℄ U.S.H. 41 = 98+65.62 S.R.

1429+72.53 ℄ U.S.H. 41 ON TAN. = 98+99.05 S.R.

1430+50.81 E.F.R. BK.
1432+21.88 E.F.R. AH.
103+90.01 S.R.

℄ U.S.H. 41

℄ EAST FRONTAGE ROAD

WISCONSIN POWER & LIGHT

WIS. TELEPHONE CO.

BURIED TEL. CABLE

CHICAGO & NORTHWESTERN R.R. CO.

WISCONSIN POWER AND LIGHT CO.
38.42 AC. TOT.
35.19 AC. REM.

SEWER EASEMENT — CITY OF FOND DU LAC
596 R/392 ## 236268

C.T.H. "000" SCOTT ST.

1/16 LINE

CHICAGO & NORTHWESTERN RAILWAY CO.

L.H.E. DRAINAGE
0.24 AC. (TEMP.)

WIS. POWER & LIGHT CO.
330 M/576

O'CONNOR OIL CO.
2.15 AC. TOT.
1.77 AC. REM.

1.74 AC. REM. S. OF PARCEL 42

HERMAN ENDEJAN ET. AL.
L.C. TO
O'CONNOR OIL CO.
8.45 AC. TOT.
3.57 AC. REM.
N. OF PARCEL 42

BERNICE I. TREPANIER & HERMAN ENDEJAN
L.C. TO
THOMAS F. ENGEL

0.23 AC. SEVERED

R/W LINE

P.I. = 1448+02.71 ℄ U.S.H. 41
X 2,400,402.19
Y 658,445.58
I = 133° 51' 05"
Δ = 46° 08' 55"
D = 1° 00'
T = 2440.87'
L = 4614.92'
E = 498.24'
R = 5729.65'
P.C. = 1423+61.84
P.T. = 1469+76.76

P.I. = 1433+99.88 E.F.R.
X 2,400,859.50
Y 656,807.55
I = 133°28'08"
Δ = 46°31'52"
D = 14°00'
T = 175.96'
L = 332.37'
E = 36.23'
R = 409.26'
P.C. = 1432+23.92
P.T. = 1435+56.29

P.I. = 1439+69.57 E.F.R.
X 2,400,400.93
Y 657,177.51
I = 227°44'47"
Δ = 47°44'47"
D = 10°00'
T = 253.58'
L = 477.46'
E = 53.61'
R = 572.96'
P.C. = 1437+15.99
P.T. = 1441+93.45

P.I. = 1454+24.56 E.F.R.
X 2,400,313.98
Y 658,659.53
I = 149°53'18"
Δ = 30°06'42"
D = 6°00'
T = 256.87'
L = 501.86'
E = 33.95'
R = 954.93'
P.C. = 1451+67.69
P.T. = 1456+69.55

1106-1-21

4.14

REVISION DATE		PROJECT I D	SHEET NUMBER	TOTAL SHEETS
JUNE 21, 1971		1106-1-21		
JAN. 11, 1972		FEDERAL PROJECT DESIGNATION	4.15	
FEB. 11, 1972	N.C.	T03-1(75)		
JULY 19, 1972	NC.			
MAR. 1, 1973	N.C.	PLAT OF RIGHT OF WAY REQUIRED		
		U.S.H. 41 FOND DU LAC CO.		
		SCALE 0 100 200 Ft.		
		DATE MAR. 1, 1971		
CONST. PROJECT				

P.I. = 1445+35.18 W.F.R.
X 2,399,646.73
Y 657,984.94
I = 129° 09' 28"
Δ = 50° 50' 32"
D = 2° 45'
T = 990.25'
L = 1848.80'
E = 223.35'
R = 2083.48'
P.C. = 1435+44.93
P.T. = 1453+93.73

1347.95' TO CTR. OF SEC.

1431+96.12 W.F.R. BK. = EQUATION
1432+22.01 W.F.R. AH.
89+93.57 S.R.

C.T.H. "000" SCOTT ST.

S86°48'00"E

39 LENORA M. KEENAN

1.16 AC. DECLARED EXCESS BY THE COMMISSION ON 1/9/75. APPROVAL BY GOVERNOR 2/12/75. SOLD AT PRIVATE SALE TO RAYMOND G. SALTER BY Q.C.D. DATED 5/6/76.

79 CHICAGO & NORTHWESTERN R.R. CO.
81 CHICAGO & NORTHWESTERN R.R. CO.

77 WISCONSIN POWER & LIGHT CO
330 M/604
330 M/576

39 LENORA M. KEENAN
78.0 AC. TOT.

1/16 LINE P.L.

86+61.98

1449+16.93 W.F.R. 1/16 LINE P.L. N 3° 36' 55" W 944.36'

1448+38.62 W.F.R.

1448+47.34 W.F.R.
1448+12.19 W.F.R.
N 50° 13' 09" E 178.98'

1459+79.53
1464+00
1463+00
1460
1459+74.98
26.73'
S 31° 57' 53" E 765.58'
N 38° 13' 26" W

37 RALSTON PURINA CO.
LUVERNE KORTH, LESSEE
2.49 AC. TOT.
2.31 AC. REM.

83 CITY OF FOND DU LAC
3.51 AC. TOT.
2.57 AC. REM.

2.92 AC. SEVERED

45 VERNON R. HOPPMAN
10.18 AC. TOT.
7.93 AC. REM.

88+75
1435+75.83 W.F.R.
S 89° 17' 11" W
S 86° 48' 00" E
349.89'
40'
ARC 375.36' L.CH 374.82' N 6° 00' 06" W
ARC 656.27' L.CH 653.42'
S 20° 32' 06" E
76.19' N 29° 14' 09" W
S 59° 45' 29" W
R WEST FRONTAGE ROAD
1440
1450
1452+00
165'
100'
S 55° 57' 54" W
ARC 547.13' L.CH 546.93' N 37° 10' 24" W
ARC 1399.29' L.CH 1396.69' N 53° 36' 47" W
ARC 592.64' L.CH 592.54'
S 29° 53' 15" E
ARC 51.86' L.CH 51.85' N 33° 44' 19" W
N 50° 32' 21" W 562.86'
1107.78'
N 88° 13' 26" W
1446+46.28 E.F.R.

89+55
N 3° 12' 00" E 89.55'
N 3° 12' 00" E
286.89'
ARC 947.42' L.CH 939.65' N 15° 29' 30" W
N 0° 08' 11" E
P.I. 1445+35.18 W.F.R.
1445+89.81
1445+56.04
N 22° 28' 27" W 71.79'
1445+18.38
S 89° 16' 50" E
P.I.
CHICAGO & NORTHWESTERN R.R. CO.

40 J.F. AHERN CO.
15.12 AC. TOT.
9.31 AC. REM.

90+10.45 433.00'
S 43° 04' 53" E 72.31'
90+80
1433+30 W.F.R.
1436+53.49 W.F.R.
1436+90.61 W.F.R.
S 87° 13' 48" W
S 86° 48' 00" E
1450
1451+00
170'
S 83° 37' 29" W 102.5'
N 30° 26' 58" W
ARC 412.41' L.CH 412.32' S 30° 57' 58" E
ARC 306.91' L.CH 306.57'
ARC 200.25' L.CH 200.24' N 27° 51' 19" W
ARC 150.96' L.CH 150.95' S 28° 13' 48" E
S 61° 02' 22" W
S 59° 15' 32" W 142.92'
S 55° 01' 44" W
S 59° 15' 32" W
ARC 200.24' L.CH 200.23' S 27° 59' 18" E
ARC 191.74' L.CH 191.73' N 28° 05' 06" W
ARC 212.80' L.CH 212.51' N 11° 08' 14" W
S 55° 55' 38" W
S 57° 00' 27" W
130.18'
1451+89.81 E.F.R.
1146+28.91 E.F.R.
1107.78'
N 89° 54' 29" E
1773.35'
1460
1461+10.85 E.F.R.
1464+00
100'
1463+00
120'
1460
120'
1459+74.98
120'
1460
1461+10.85 E.F.R.
50'
50'
50'

REVISION DATE		PROJECT I.D.	SHEET NUMBER	TOTAL SHEETS
JUNE 21, 1971		1106-1-21		
JAN. 11, 1972	N.C.	FEDERAL PROJECT DESIGNATION	4.16	
FEB. 11, 1972	N.C.	T 03-1(75)		
JULY 19, 1972	—			
MAR. 1, 1973	N.C.	PLAT OF RIGHT OF WAY REQUIRED		
		U.S.H. 41 FOND DU LAC CO.		
		SCALE 0 100 200 Ft.		
		DATE MAR. 1, 1971		
CONST. PROJECT				

77 WISCONSIN POWER & LIGHT CO. VOL. 330, M. 604

77 WISCONSIN POWER & LIGHT CO. 330 M/576

77 WISCONSIN POWER & LIGHT VOL. 241, M. 472

77 WISCONSIN POWER & LIGHT 374 M/581 #124488

39 LENORA M. KEENAN 78.0 AC. TOT. 69.5 AC. REM. W. OF W.F.R.

39 10.92 AC. REM. E. OF W.F.R.

45 HERMAN ENDEJAN ET. AL. L.C. TO VERNON R. HOPFMAN

44 BERNICE J. TREPANIER & HERMAN ENDEJAN L.C. TO THOMAS F. ENGEL

46 0.13 AC. SEVERED

46 W.D.S. DEVELOPMENT CORP. 15.30 AC. TOT. W. OF U.S.H. 41 14.56 AC. REM.

46 W.D.S. DEVELOPMENT CORP. 22.78 AC. TOT. 9.98 AC. REM. W. OF E.F.R.

47 PAUL H. PERRIZO L.C. TO DAVID P. PERRIZO 3.18 AC. REM. N. OF W.F.R.

48 MARJORIE R. GILBERTSON 22.05 AC. TOT. 7.15 AC. REM. W. OF E.F.R.

93 FRANCIS J. ALBERT & EDGAR S. ANDREW ET. AL. 30.22 AC. TOT. EXC. SUB'D. 30.21 AC. REM.

4.60 AC. REM. S. OF W.F.R.

65.60 AC. REM. E. OF E.F.R.

17.80 AC. REM. E. OF E.F.R.

URSULA STEENBERG 2.76 AC.

P.I. = 1468+26.17 E.F.R.
X 2,399,698.91
Y 659,838.53
I = 162° 15' 41"
Δ = 17° 44' 19"
D = 3° 00' 00"
T = 298.03'
L = 591.29'
E = 23.11
R = 1909.86
P.C. = 1465+28.14
P.T. = 1471+19.43 BK. = 1471+14.06 AHD.

P.I. = 1487+47.62 E.F.R. N55°52'25"W
X 2,398,193.50
Y 661,048.56
I = 177° 52' 29.78"
Δ = 2° 07' 30"
D = 0° 30'
T = 212.53'
L = 425.01'
E = 1.97'
R = 11459.16'
P.C. = 1485+35.09
P.T. = 1489+60.10

1471+19.43 E.F.R. BK. = 1471+14.06 E.F.R. AH.

EQUATION

N 50°42'21" W

N 51°12'30" W - 54.22'

N 51°12'30" W

N 33°28'11" W

N 3°38'53" W

N 3°06'42" W

S 89°13'25" E

S 89°16'07" E 1/16 LINE

1250.39' TO N. 1/4 COR.

999.76'

616.88'

271.01'

358.50'

1289.91' TO CTR. SEC. 5

ARC 541.79' L.CH. 540.19' N43°04'23" W

ARC 415.77' L.CH. 415.12' S45°07'22" E

ARC 94.76' L.CH. 94.76' S41°12'57" E

ARC 516.49' L.CH. 516.32' S42°24'00" E

ARC 433.93' L.CH. 433.68' N41°48'48" W

ARC 527.67' L.CH. 525.91' S41°36'51" E

ARC 606.77' L.CH. 604.35' N42°20'20" W

ARC 423.16' L.CH. 423.13' S52°16'15" E

ARC 426.87' L.CH. 426.84' N52°16'15" W

1448+38.62 W.F.R.

1449+16.93 W.F.R.

1452+00

1453+93.73 W.F.R.

1455+28.14 E.F.R.

1459+79.53

1461+8.81 E.F.R.

1461+46.25 E.F.R.

1463+08.07

1464+00

1464+71.68 W.F.R.

1465+36.79 W.F.R.

1466+01.91 W.F.R.

1467+57.09 W.F.R.

1468+48.53 W.F.R.

1468+02.81 W.F.R.

1470+70 E.F.R.

1471+30 E.F.R.

1481+56.85 E.F.R.

1485+35.09 E.F.R.

1489+60.10 E.F.R.

+24.59 E.F.R.

+73.93 E.F.R.

1450 1455 1460 1465 1470 1475 1480 1485 1490

P.L. P.L. P.L. P.L. P.L. P.L. P.L. P.L. P.L.

R. WEST FRONTAGE ROAD

R. EAST FRONTAGE ROAD

R. U.S.H. 41

N

E 15 T 15 S 5 R 17

N 659,241.97 E 2,857,788.85

N 659,208.32 E 2,400,083.42

REVISION DATE		PROJECT I.D.	SHEET NUMBER	TOTAL SHEETS
JUNE 21, 1971		1106-1-21		
JAN. 11, 1972		FEDERAL PROJECT DESIGNATION	4.17	
FEB. 11, 1972	N.C.	T03-1(75)		
JULY 19, 1972	N.C.			
MAR. 1, 1973	N.C.	PLAT OF RIGHT OF WAY REQUIRED		
		USH. 41 FOND DU LAC CO.		
		SCALE 0 100 200 Ft.		
		DATE MAR. 1, 1971		
CONST. PROJECT				

P.I. = 1499+64.03 W.F.R.
X 2,395,343.75
Y 661,506.16
I = 229° 55' 19"
Δ = 49° 55' 19"
D = 6° 30'
T = 410.31'
L = 768.03'
E = 90.82'
R = 881.47'
P.C. = 1495+53.72
P.T. = 1503+21.75

P.I. = 1500+65.70 E.F.R.
X 2,397,136.28
Y 661,835.62
I = 232° 33' 13"
Δ = 52° 33' 13"
D = 16° 22' 13"
T = 172.80'
L = 321.03
E = 40.34'
R = 350.00'
P.C. = 1498+92.90
P.T. = 1502+13.93

P.I. = 1505+16.12 E.F.R.
X 2,397,129.82
Y 662,310.54
I = 112° 35' 28"
Δ = 67° 04' 42"
D = 15° 00'
T = 253.20'
L = 447.19'
E = 76.30'
R = 381.97'
P.C. = 1502+62.92
P.T. = 1507+10.11

41.60 AC REM. S. OF W.F.R.

WEST FRONTAGE ROAD

MICH.-WISC. PIPELINE CO. VOL. 329, M. 398-399 # 90527

PAUL H. PERRIZO
DAVID P. PERRIZO
37.78 AC. REM. N. OF W.F.R.

WIS. TELEPHONE CO. 534/581

JOHN U. PETERS & WILLIAM STEINBERG
80 AC. TOT.
2.06 AC. REM.

ADOLPH HUNT
30.19 AC. TOT.
30.19 AC. REM.

KENNETH A. BLUMKE
2.01 AC. TOT.
1.59 AC. REM.

PAUL W. BLUMKE
7.02 AC. TOT.
1.61 AC. REM.

WALTER R. BLUMKE
0.44 AC. TOT.
0.44 AC. REM.

RAYMOND E. BLUMKE
8.0 AC. TOT.
8.0 AC. REM.

1.5 RES. A.P.

1503+91.50 W.F.R. = 112+73.55 S.R.

1501+42.58 ℄ U.S.H. 41 = 120+00.00 S.R.

1502+16.12 E.F.R. 130+70.58 S.R.

P.I. 1499+64.03 W.F.R.

P.I. 1500+65.70 E.F.R.

P.I. 1505+16.12 E.F.R.

WISCONSIN POWER & LIGHT VOL. 374, M. 171, 149, 150, 555

WISCONSIN POWER & LIGHT VOL. 572, P. 428-429 GAS LINE

MARJORIE R. GILBERTSON

PAUL H. PERRIZO
DAVID P. PERRIZO
9.79 AC. REM. S. OF E.F.R.

PAUL H. PERRIZO
0.60 AC. TOT.
0.00 AC. REM.

2.52 AC. REM. N. OF E.F.R.

RICHARD A. MICHLER
2.64 AC. TOT.
2.42 AC. REM.

1.18 AC. SOLD TO DONALD GERLACH ON 10/31/79

5.08 E.F.R.

8.56 AC. REM. S. OF E.F.R.

WALTER R. BLUMKE
22.89 AC. REM. N. OF E.F.R.

MICH.-WISC. PIPELINE CO. VOL. 329, M. 364, 365, 400, 401

RAYMOND E. BLUMKE
132.60 AC. REM. N. OF E.F.R.

L.H.E. SLOPES 0.36 AC. (TEMP.)

L.H.E. SLOPES 0.43 AC. (TEMP.)

R. EAST FRONTAGE ROAD


1.18 AC. SOLD TO DONALD GERLACH ON 10/31/79

EQUATION


T 15N R 17E S 5 6 31 32

1106-1-21 4.17

REVISION DATE		PROJECT I D	SHEET NUMBER	TOTAL SHEETS
JUNE 21, 1971		1106-1-21		
JAN. 11, 1972	N.C.	FEDERAL PROJECT DESIGNATION	4.18	
FEB. 11, 1972	N.C.	T03-1(75)		
JULY 19, 1972	N.C.			
MAR. 1, 1973	N.C.	PLAT OF RIGHT OF WAY REQUIRED		
		U.S.H. 41 FOND DU LAC CO.		
		SCALE 0 100 200 Ft.		
		DATE MAR. 1, 1971		
CONST. PROJECT				

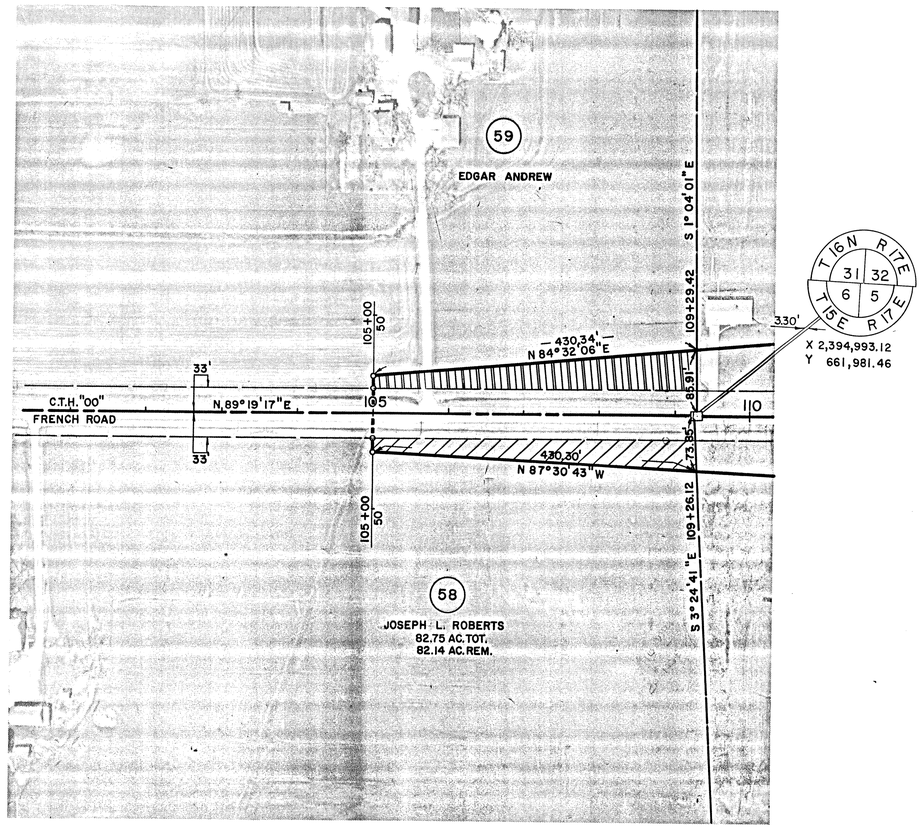

GN

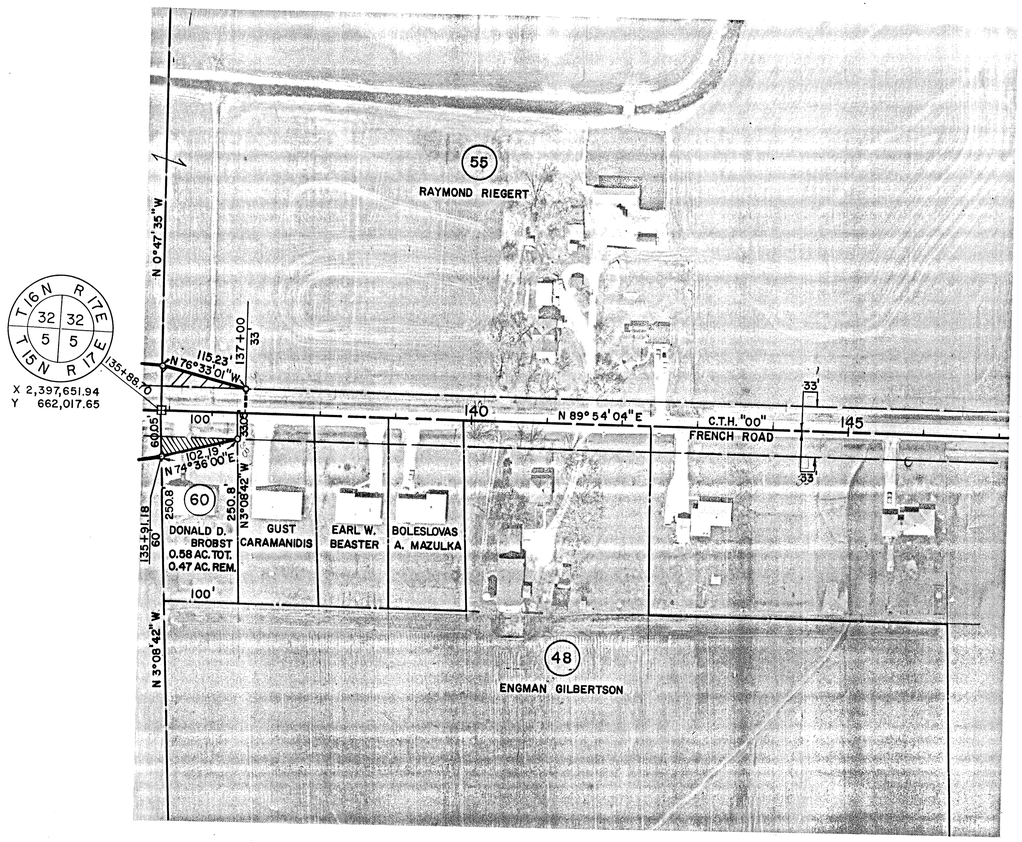

REVISION DATE		PROJECT I.D.	SHEET NUMBER	TOTAL SHEETS
JUNE 21, 1971		1106-1-21		
JAN. 11, 1972		FEDERAL PROJECT DESIGNATION	4.19	
FEB. 11, 1972	N.C.	T 03-1(75)		
JULY 19, 1972	N.C.			
MAR. 1, 1973	N.C.	PLAT OF RIGHT OF WAY REQUIRED		
		U.S.H. 41 FOND DU LAC CO.		
		SCALE 0 100 200 Ft.		
		DATE MAR. 1, 1971		
CONST. PROJECT				

P.I. = 1521+23.94 E.F.R.
X 2,394,614.98
Y 663,333.86
I = 197° 09' 09"
Δ = 17° 09' 09"
D = 1° 00'
T = 864.08'
L = 1715.24'
E = 64.79'
R = 5729.58'
P.C. = 1523+08.13 B.K. = 1512+59.86 AH.
P.T. = 1529+75.10

1514+37.08

130'

130'

N42°10'30"W 202.28'

1519+00

1520+00

100'

1109.38'

1517+18.5 E.F.R. 50' TO TAN.

R 1521+23.95 E.F.R.

1520

1530

1540

R U.S.H. 41 N50°42'21"W

263.51'

77

WISCONSIN POWER & LIGHT CO. 374', 144', 149, 130, 177'

1746.39

873.23'

1525

R EAST FRONTAGE ROAD N50°42'21"W

1535

70.89

1545

688.92

12' EASEMENT

1544+51.84

SOLD

1.84 AC. S. OF E.F.R.

1515

N67°51'29"W

251.51'

ARC 1196.16 L.CH 1186.00' N 56°41'56"W

10'

50'

L.H.E. SLOPES 0.14 AC. (TEMP.)

1525+00 E.F.R.

1529+75. E.F.R.

50'

1534+39.28 E.F.R.

1533+92 BE.F.R. 374.48'

1/16 LINE P.L.

50'

ARC 512.11' L.CH 511.94' N 65°16'30" W

N27°18'25"E

R

1517+49.51 E.F.R.

P.L.

N1°04'01"W 1333.43'

E LINE W1/2-W1/2-SW1/4 P.L.

P.L. S89°25'37"W 1334.42'

1/16 LINE P.L.

N1°19'42"W P.L.

CONRAD J. RICKERT

EDGAR ANDREW 59 48.61 AC. TOT. 39.54 AC. REM.

61 EDGAR ANDREW L.C. TO L. NORMAN SCHWEISS 31.33 AC. TOT. 27.36 AC. REM.

62 CONRAD J. RICKERT WILLIAM C. TO PETERS 6.69 AC. TOT. 5.93 AC. REM.

63 CITIES SERVICE 1.55 AC. TOT. 1.08 AC. REM.

64 RAY FLOOD MOBILE HOME VILLAGE, INC. 38.02 AC. TOT. 33.90 AC. REM.

56 WALTER P. BLUMKE 22.89 AC. REM. N. OF E.F.R.

31 WIS. POWER & LIGHT CO.

541+51.84 E.F.R. N 39°17' 39" E

544+51.84 E.F.R. N 39°17' 39" E

GN

T 16 N R 17 E 31 31 31 32

X 2,392,278.84 Y 664,937.04

T 16 N R 17 E 31 32

X 2,389,571.39 Y 664,743.88

REVISION DATE		PROJECT I D	SHEET NUMBER	TOTAL SHEETS
JUNE 21, 1971		1106-1-21		
JAN. 11, 1972	N.C.	FEDERAL PROJECT DESIGNATION	4.20	
FEB. 11, 1972	N.C.	T03-1(75)		
JULY 19, 1972	N.C.			
MAR. 1, 1973	N.C.			

PLAT OF RIGHT OF WAY REQUIRED

U.S.H. 41 FOND DU LAC CO.

SCALE 0 100 200 Ft.

DATE MAR. 1, 1971

CONST. PROJECT

P.I. = 1570 +27.39 E.F.R.
X 2,390,810.16
Y 666,478.59
I = 230°02'23"
Δ = 50°02'23"
D = 4°30'
T = 594.26'
L = 1112.00
E = 131.85'
R = 1273.24'
P.C. = 1564 +33.13
P.T. = 1575 +45.13

T 16 N R 17 E — 31 31 31 31
X 2,392,275.84
Y 664,875.04

P.L. S 89°20'21" W

P.L. 1550+54.61 — 531.74'

ANNABEL ORSI 70.39 AC. REM. W OF U.S.H. 41 — (65)

(77) WISCONSIN POWER & LIGHT VOL. 384, M. 623-624

1425.91'

(77) WISCONSIN POWER & LIGHT VOL. 384, M. 557

312.41'

℄ U.S.H. 41 N 50°42'21" W

P.L. S. LINE N 1/2 – NW 1/4 S 89°23'18" W

GN

1550 — 1560 — 1570

688.92' — 1550 — 1555 — 1013.62 — 1560 — 845.63 — 1565 — 559.14'

℄ EAST FRONTAGE ROAD N50°42'21" W

(77) WISCONSIN POWER & LIGHT VOL. 374, M. 177

(31) WIS. POWER & LIGHT CO.

1551+56.26 E.F.R. — P.L. N 1°28'59" W

1551+99.33 E.F.R.

(65) 4.26 AC. REM. E. OF U.S.H. 41

S. LINE N 1/2 – NW 1/4

P.L. 1561+32.77 E.F.R.

1560+72.77 E.F.R.

1564+33.13 E.F.R.

ARC 1068.33' LCH 1034.70'

N 39°17'15" E 95.57'

N 0°39'59" W

N 25°41'09" W

(73) WISCONSIN POWER & LIGHT

TOWN OF FRIENDSHIP

3.88 AC. SEVERED

(66) NORM'S MOBILE HOMES, INC. 40.32 AC. TOT. 30.49 AC. REM.

(64) RAY FLOOD MOBILE HOME VILLAGE, INC. 35.02 AC. TOT. 33.90 AC. REM.

ARC 969.64' LCH 955.43' N 13°00'05" W

N 51°10'23" W 157.48'

ALLAN L EDGARTON, ET AL

N 33°21'49" E 442.47'

1947.82' TO SW COR. SEC. 30

1576+45.13 E.F.R.

38°45.00' 33'

N 41°46'38" E 162.84'

325.01'

UNDERGROUND TEL. CABLE

1576+94.37 E.F.R. = 36+79.91 S.R.

(90) WISCONSIN TELEPHONE CO.

101.44' S 80°42'51" E

38+00 — 38+00 — 37+38.82

40' MELODY LANE

(87) WISCONSIN POWER & LIGHT VOL. 595, R. 326-327 GAS LINE EASEMENT 20' WIDE

N 89°38'16" E

P.L. N 1°29'00" W

1/16 LINE

(82) EVA CARBERRY 111.0 AC. TOT. 110.83 AC. REM.

NOTE: ERROR PCL (88) P.D. ACCESS CONTROL

REVISION DATE		PROJECT I.D.	SHEET NUMBER	TOTAL SHEETS
JUNE 21, 1971		1106-1-21		
JAN. 11, 1972	N.C.	FEDERAL PROJECT DESIGNATION	4.21	
FEB. 11, 1972	N.C.	T 03-1 (75)		
JULY 19, 1972	N.C.			
MAR. 1, 1973	N.C.	PLAT OF RIGHT OF WAY REQUIRED		
		U.S.H. 41 FOND DU LAC CO.		
		SCALE 0 100 200 Ft.		
CONST. PROJECT		DATE MAR. 1, 1971		

14.

69 IRENE BEDNAREK 40.00 AC. TOT. 37.25 AC. REM.

90 WIS. TELEPHONE CO.

88 68.77 AC. REM. S. OF U.S.H. 41

88 FRANCIS MC CULLEN L.C. TO HUBERT H. PETRICH 35.93 AC. REM. N. OF U.S.H. 41

70 WILLIAM D. MC GALLOWAY 23.86 AC. TOT. 23.18 AC. REM.

68 4.58 AC. SEVERED

68 FRANCIS MC CULLEN 26.70 AC. REM. N. OF MELODY LA.

73 NORM'S MOBILE HOMES, INC.

TOWN LINE RD.

TOWN OF FRIENDSHIP

ALLAN L. EDGARTON, ET. AL.

WISCONSIN POWER & LIGHT

BURIED TEL. CABLE

WISCONSIN TELEPHONE CO.

P.D.

1/16 LINE

END RELOCATION ORDER
PROJECT T03-1(75)/1106-1-21
STA. 1586+12.17

TOWN LINE RD. OVER U.S.H. 41

1586+12.17 ℞ U.S.H. 41 = 20+00.00 TOWN LINE RD.

20+00.00 MELODY LA. = 27+42.78 TOWN LINE RD.

1576+94.37 E.F.R. = 36+79.91 S.R.

1570+27.39 E.F.R.

P.I. = 33 + 26.10 MELODY LA.	P.I. = 21+81.07 MELODY LA.
X 2,390,395.99	X 2,389,670.84
Y 667,187.98	Y 668,106.46
I = 127°55'45"	I = 133°09'37"
Δ = 52°04'15"	Δ = 53°09'37"
D = 7° 30'	D = 16° 30'
T = 373.19'	T = 173.74'
L = 694.28'	L = 322.18'
E = 86.28'	E = 41.04'
R = 763.94'	R = 347.25'
P.C. = 29+52.91	P.C. = 20+07.33
P.T. = 36+47.19	P.T. = 23+29.51