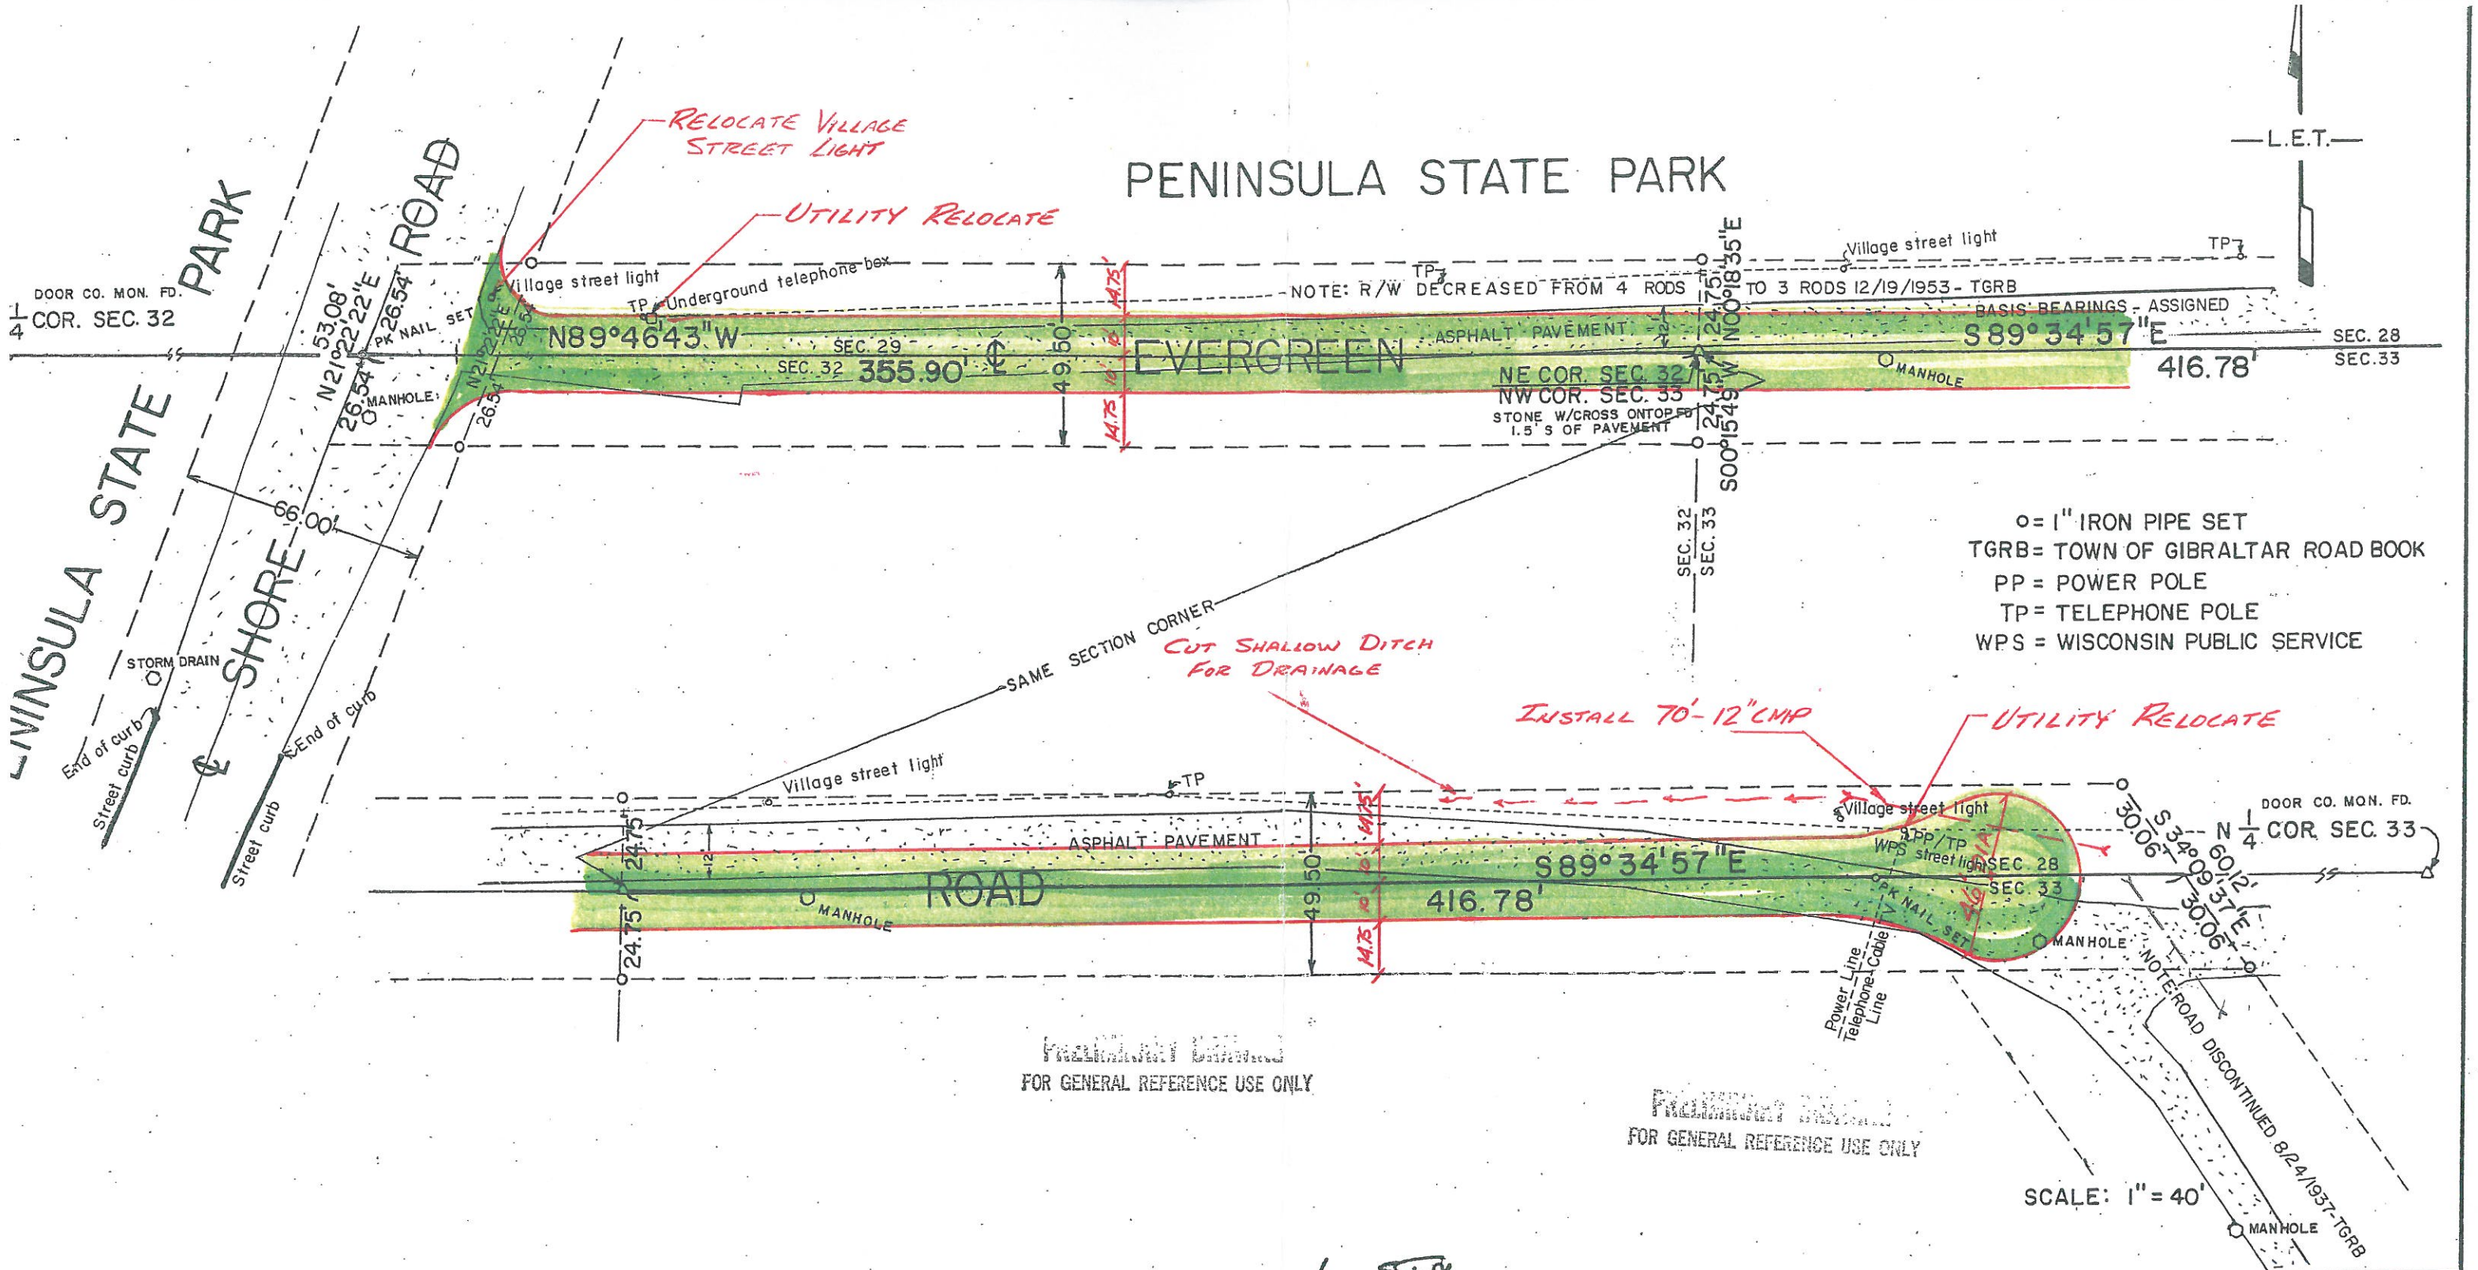

PRELIMINARY DRAWING
FOR GENERAL REFERENCE USE ONLY

PRELIMINARY DRAWING
FOR GENERAL REFERENCE USE ONLY

PRELIMINARY DRAWING
FOR GENERAL REFERENCE USE ONLY

SURVEY FOR TOWN OF GIBRALTAR

IN NW$\frac{1}{4}$, NW$\frac{1}{4}$, SECTION 33 and IN NE$\frac{1}{4}$, NE$\frac{1}{4}$, SECTION 32, ALL IN T31N, R27E, TOWN OF GIBRALTAR, DOOR COUNTY, WISC.

Date: 6 DEC. 2010 Fb: 414 Dwr: M.P.S. No: 2423

LEE E. TELFER
Registered Land Surveyor
12210 Garrett Bay Rd PO Box 3
Ellison Bay, WI 54210-0003