SOUTH MILWAUKEE (1 of 3)
(PROJECT 1030-20-84)
(RYAN - PUETZ)

PLOT DATE : 14-AUG-2018 11:43
PLOT SCALE : 80.000000:1.000000

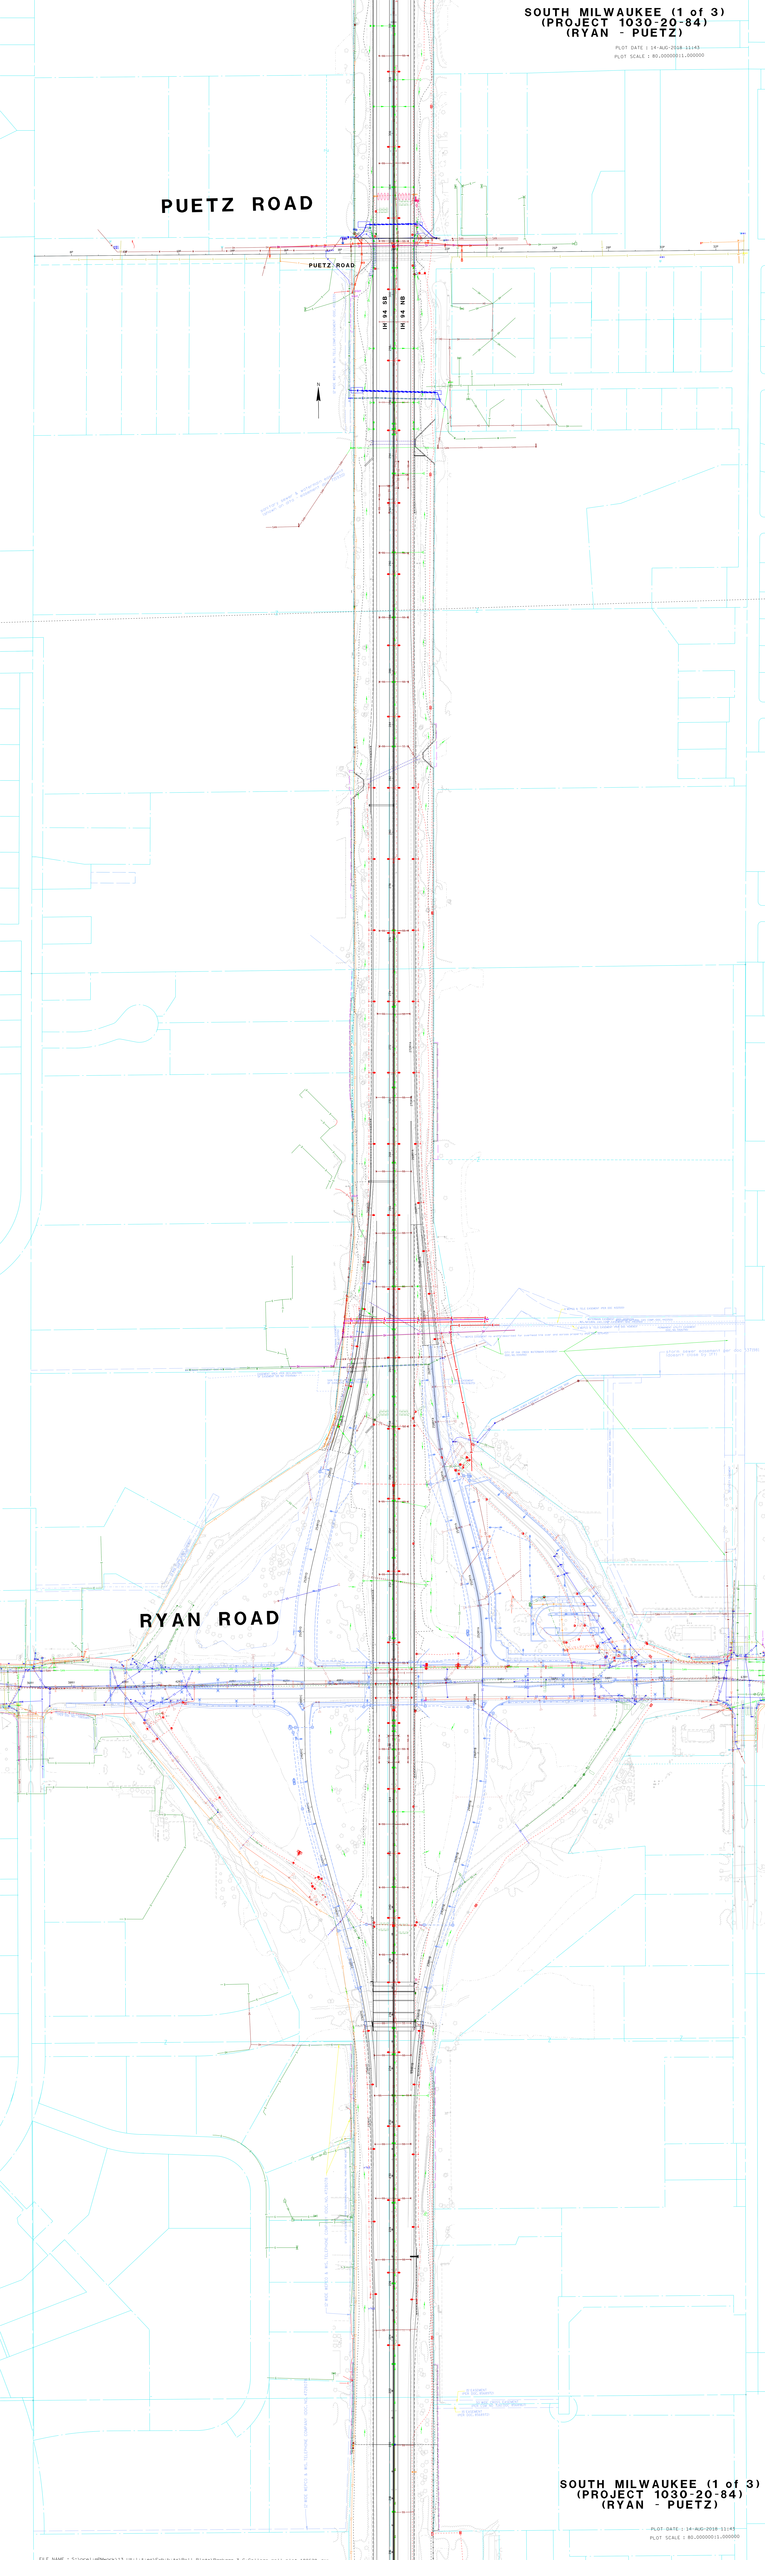

SOUTH MILWAUKEE (1 of 3)
(PROJECT 1030-20-84)
(RYAN - PUETZ)

PLOT DATE : 14-AUG-2018 11:43
PLOT SCALE : 80.000000:1.000000

FILE NAME : S:\Proj\HPWork\13_UPilifies\Exhibits\Roll Plots\Package 3 G-College roll plot 180628.dgn