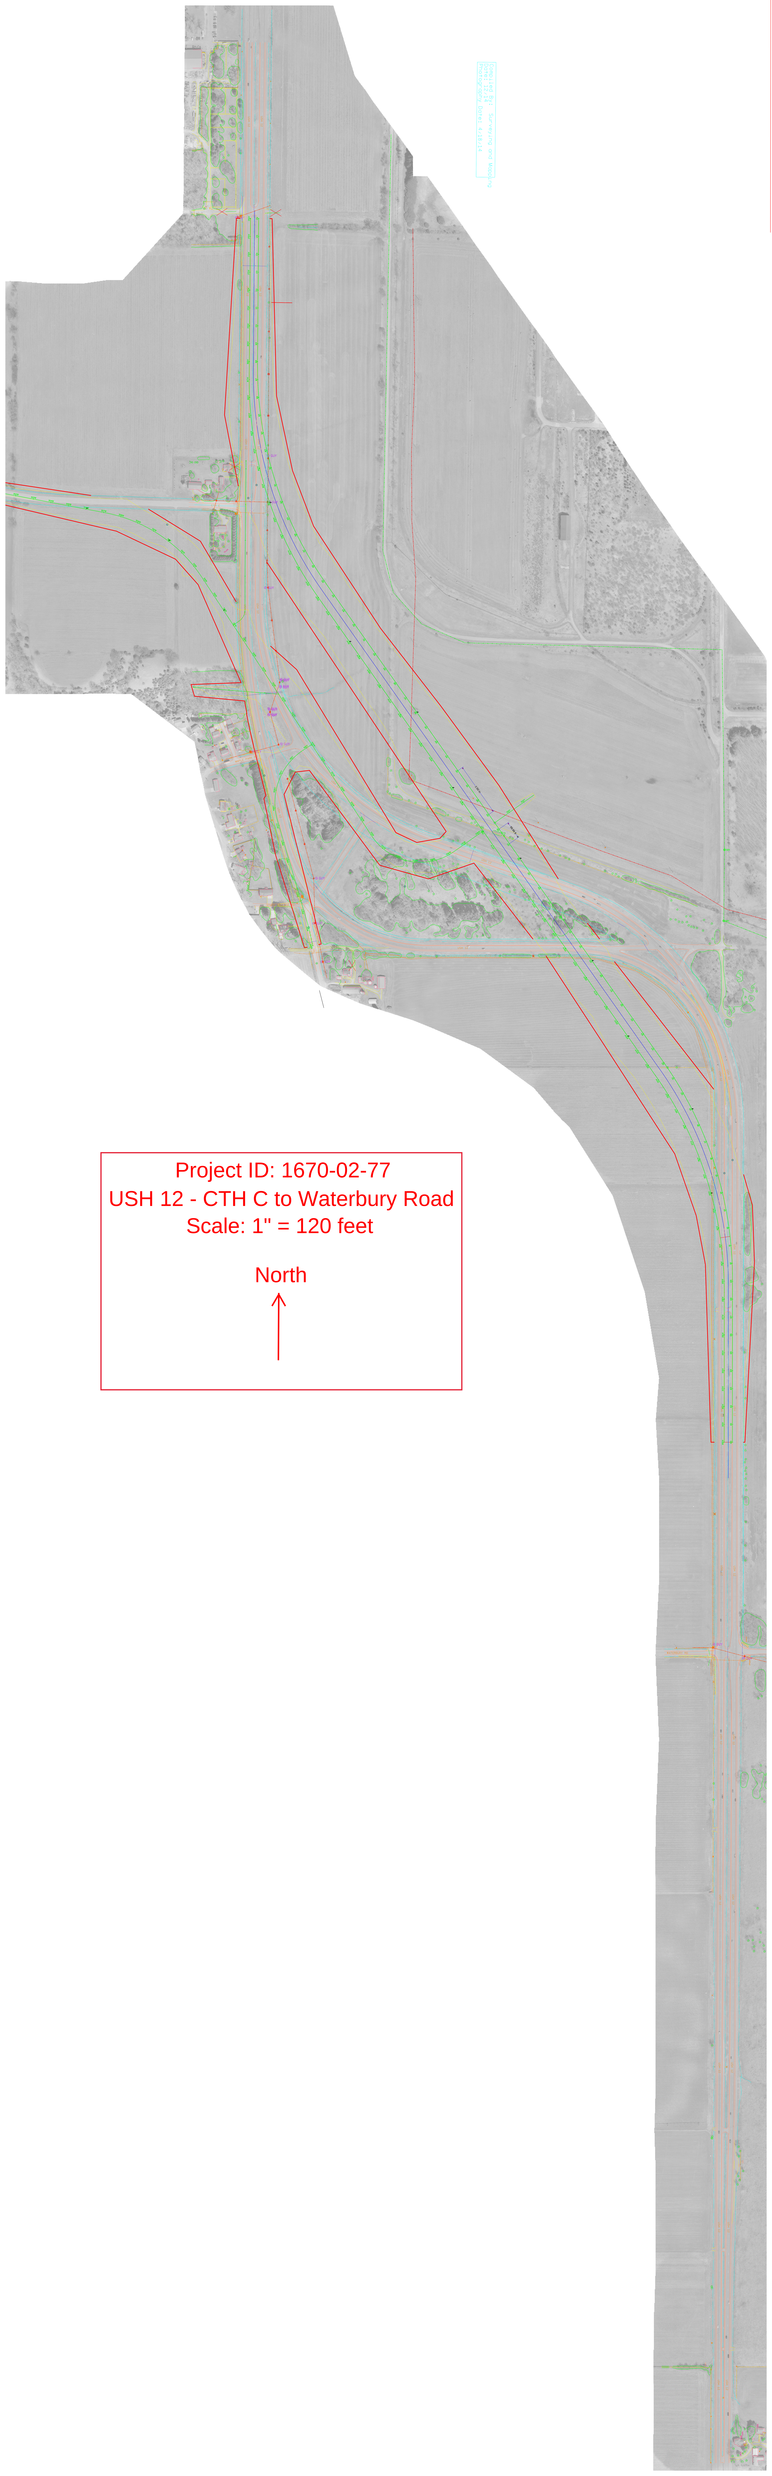
Project ID: 1670-02-77
USH 12 - CTH C to Waterbury Road
Scale: 1" = 120 feet
North