


ABANDON	ABND.	MAILING ADDRESS	#0000
ABSTRACT	ABS.	MANHOLE	M.H.
ACCESS POINT	A. P.	MANUFACTURING	MFG.
ACRES	AC.	MAXIMUM	MAX.
ADDITION	ADD.	MEASURED	(M)
AGRICULTURAL	AGRI.	MILE	MI.
AHEAD	AH.	MILK ROOM	M.R.
AND OTHERS	ET. AL.	MINIMUM	MIN.
AND WIFE	ET. UX.	MONUMENT	MON.
APARTMENT	APT.	MOTEL	MO.
ASSUMED	(A)	MUNICIPAL	MCPL
AUXILIARY REFERENCE LINE	A. R.	NORTHEAST	NE
AVENUE	AVE.	NORTHWEST	NW
BACK	BK.	NUMBER	NO.
BARN	B.	OUTLOT	O. L.
BASE LINE	B	PARALLEL	PLL
BEARING LONG CHORD	B. L. C.	PAVEMENT	PAVIT.
BITUMINOUS	BIT.	PERMANENT	PERM.
BLOCK	BLK.	POINT OF CURVATURE	P. C.
BOULEVARD	BLVD.	POINT OF INTERSECTION	P. I.
BRICK	BRK.	POINT OF TANGENCY	P. T.
BUILDINGS	BLDGS.	POINT OF COMPOUND CURVE	P. C. C.
CATCH BASIN	C. B.	POINT OF REVERSE CURVE	P. R. C.
CEMETERY	CEM.	POINT ON CURVE	P. O. C.
CENTERLINE	¢	PRIVATE DRIVE	P. D.
CENTRAL ANGLE	△	PROJECT	PROJ.
CHANNEL	CH.	PROPERTY LINE	P. L.
CHANNEL CHANGE	CH. CH.	QUIT CLAIM DEED	Q. C. D.
CHICKEN HOUSE	C. H.	RADIUS	R
COMMERCIAL	COMM.	RAILROAD	RR.
COMPANY	COM.	RAILWAY	RY.
COMPUTED	(C)	REFERENCE LINE	R
CONCRETE	CONC.	RELOCATED	REL
CONSTRUCTION	CONST.	REQUIRED	REQ'D.
CORN CRIB	C. C.	RESIDENTIAL	RES.
CORNER	COR.	RESTAURANT	REST.
CORPORATION	CORP.	RIGHT	RT.
CORRUGATED	CORR.	RIGHT OF WAY	R/W
COUNTY	CO.	ROAD	RD.
COUNTY TRUNK HIGHWAY	C. T. H.	ROADWAY	RDWY.
CREEK	CR.	SANITARY	SAN.
CULVERT	CULV.	SCALED	(S)
DEED	(D)	SCHOOL	SCH.
DEGREE OF CURVE	D	SECTION	SEC.
DISPOSAL	DISP.	SERVICE STATION	S. S. BEG
DISTRICT	DIST.	SEPTIC TANK	SEP. PRO
DRIVE	DR.	SIDEWALK	SWK. STA
DRIVEWAY	DWY.	SHED	S. 50' E
ESTATE	EST.	SOUTHEAST	SE
EXISTING	EX.	SOUTHWEST	SW
EXTERNAL DISTANCE	E	SPECIAL CROSSING	S. C.
FACTORY	FACT.	SPECIAL DRIVE	S. D.
FEDERAL AID PROJECT	F. A. P.	SQUARE	SQ.
FIELD ENTRANCE	F. E.	STANDARD	STD.
FIRE HYDRANT	F. H.	STATE TRUNK HIGHWAY	S. T. H.
FOOT (FEET)	FT.	STATION	STA.
FOUNDATION	FDN.	STORY	STY.
FRAME	FR.	STREET	ST.
GARAGE	G.	SUBDIVISION	SUBD.
GOVERNMENT	GOV'T.	SURVEY	(S)
GREEN HOUSE	G. H.	TANGENT	TAN.
HIGHWAY	HWY.	TANGENT LENGTH OF CURVE	T
HOTEL	HO.	TAPER	TAP.
HOUSE	H.	TAVERN	TAV.
HOUSE TRAILER	H. T.	TEMPORARY	TEMP.
INCHES	IN.	TRANSIT LINE	L
INCORPORATED	INC.	TRANSMISSION TOWER	T. T.
INCLUSIVE	INCL.	UNITED STATES COAST & GEODETIC SURVEY	U. S. C. & G. S.
INTERSECTION ANGLE	I	UNITED STATES GEOLOGICAL SURVEY	U. S. G. S.
INTERSTATE HIGHWAY	I. H.	UNITED STATE HIGHWAY	U. S. Highway
IRON PIN	I. P.	VENDEE	VDE.
ISLAND	IS.	VENDOR	VDR.
LEFT	LT.	VITRIFIED	VIT.
LENGTH OF CURVE	L	WAREHOUSE	WH.
LESSEE	LSE.	WATER TOWER	W. T.
LESSOR	LSR.	WELL	W.
LIMITED HIGHWAY EASEMENT	L. H. E.	WINDMILL	WM.
MACHINERY SHED	M. S.	WOOD	WD.
MAGNETIC	MAG.		

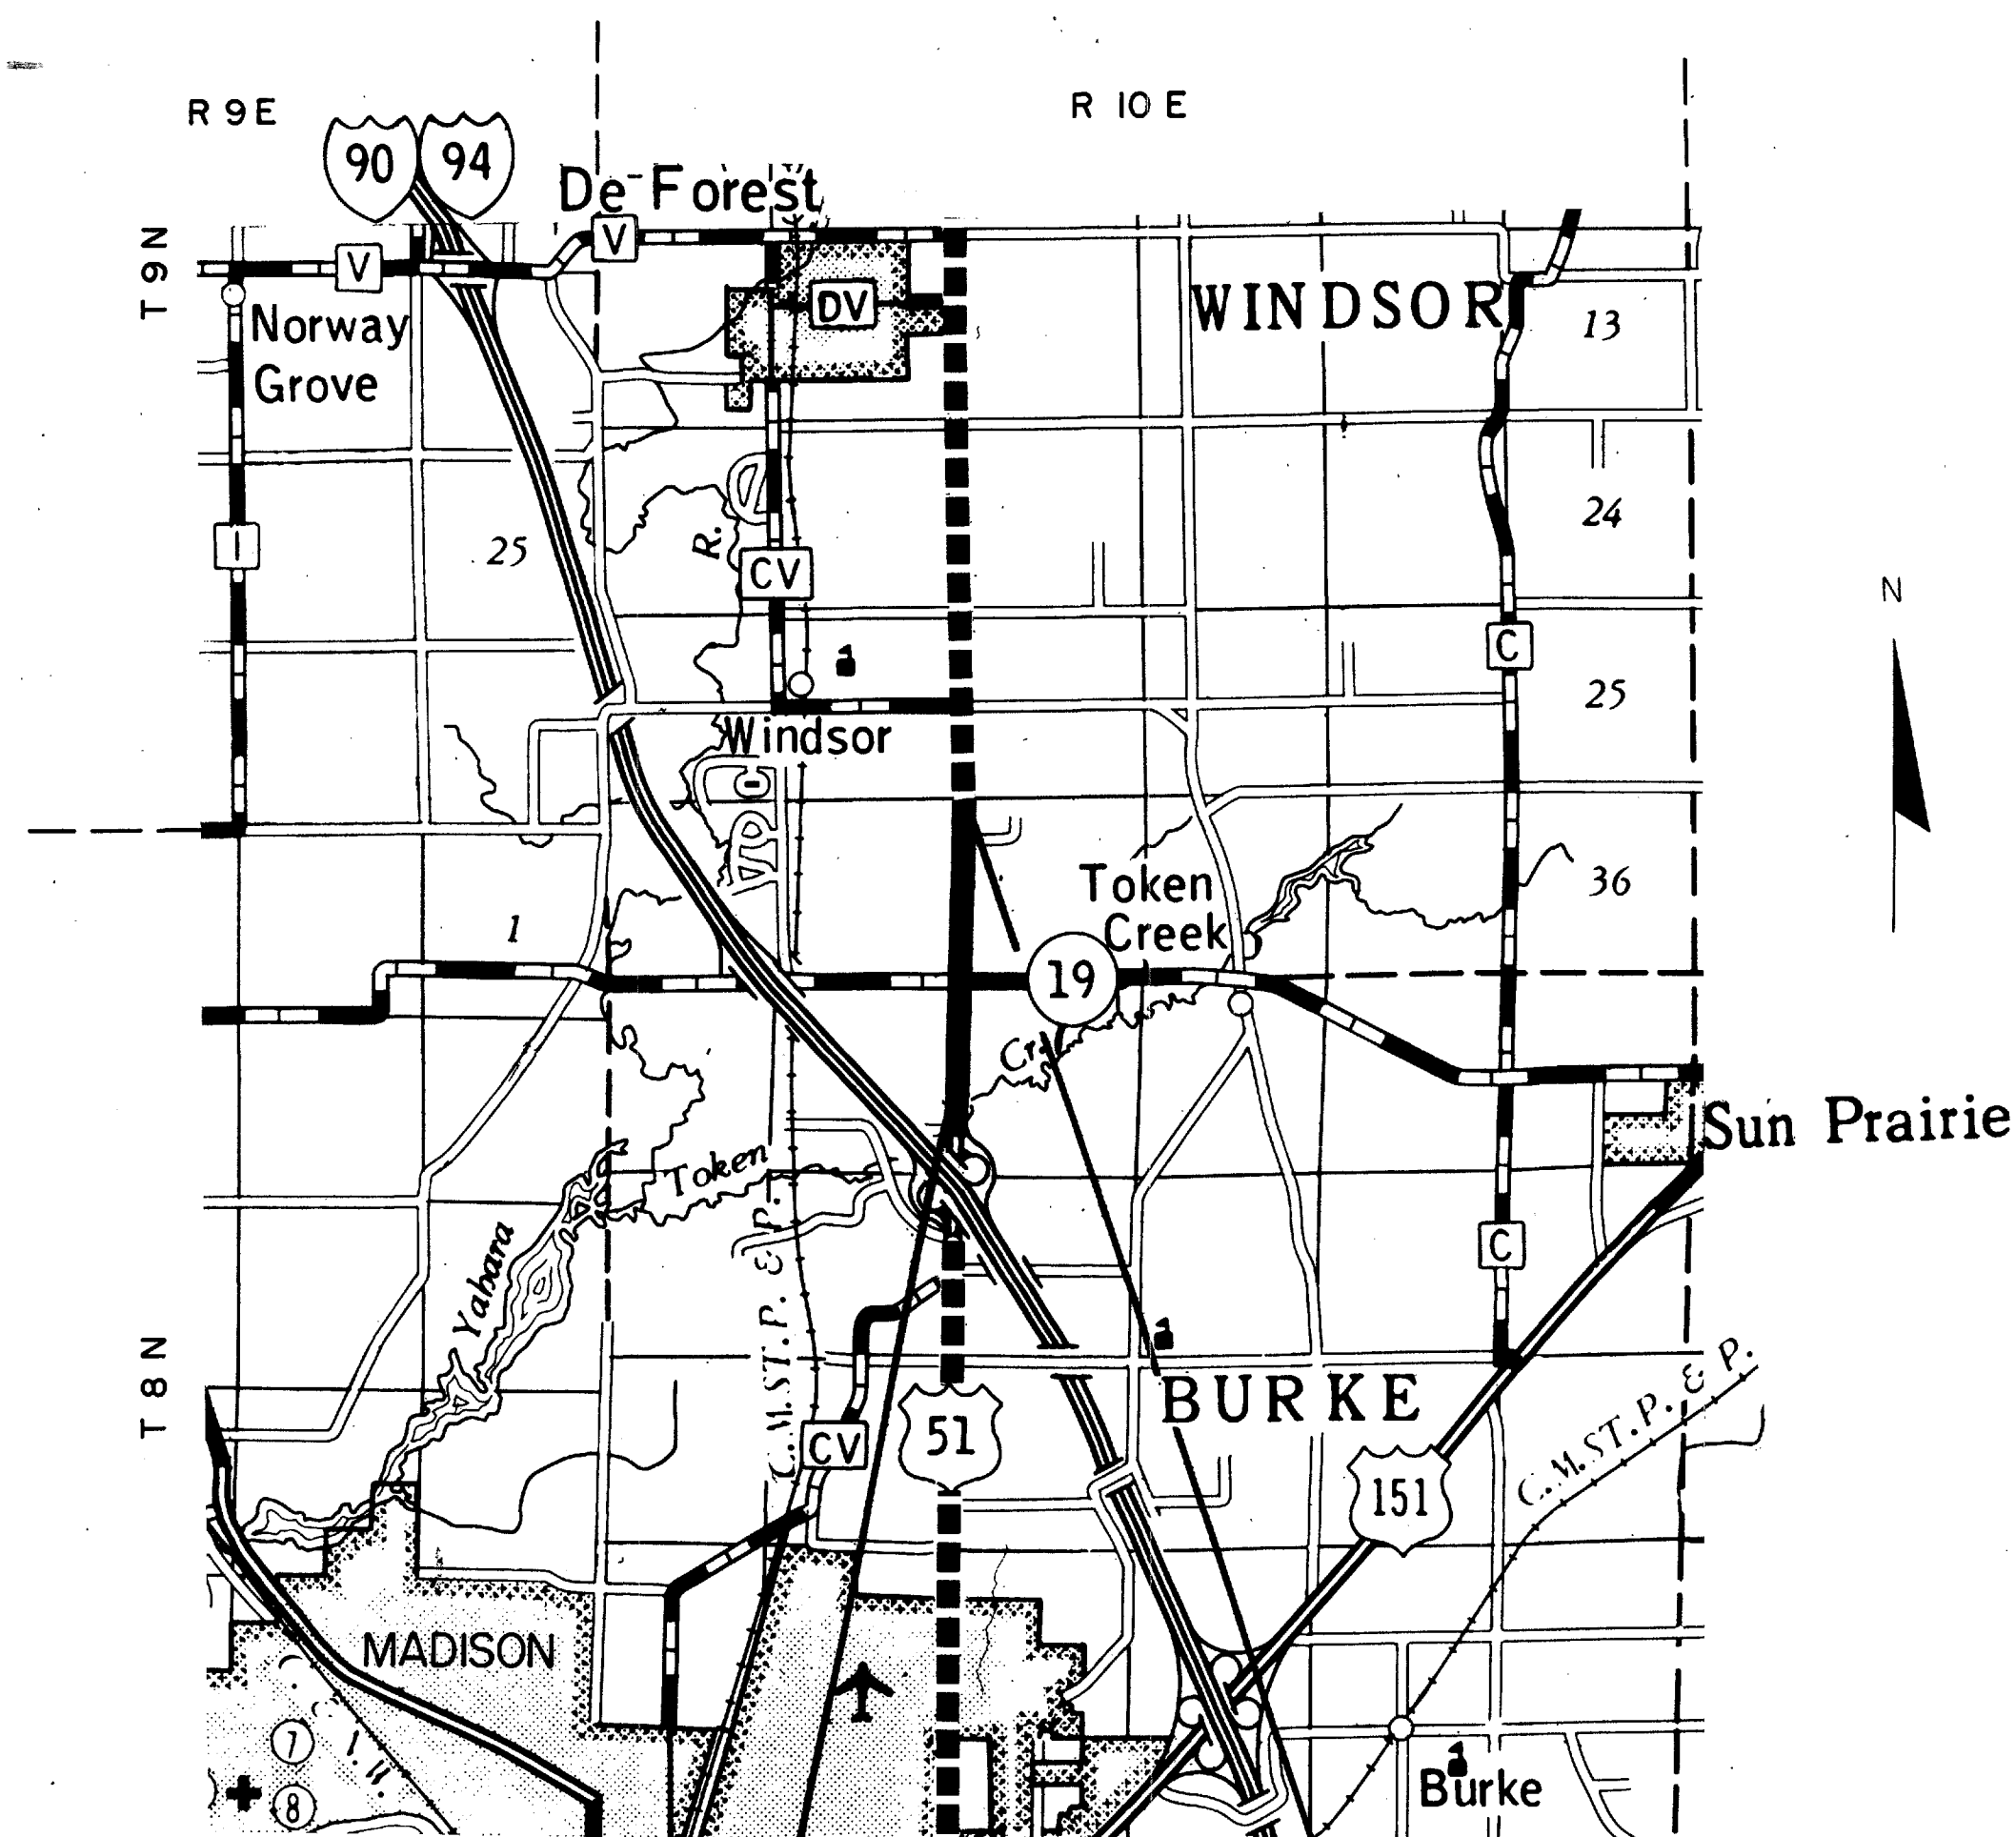

PROJECT T 05-1(27) STA. 16+52 =
STA. 14"E+95 (85' RT.), PROJECT I-90-2(12)122
50' E. AND 1300' S. OF THE W. 1/4 COR., SEC. 4, T8N, R10E.

SCALE

0 1 2
MILES

PROJECT T 05-1(27), STA. 112+66.50 =
STA. 340+07 (71.5' RT.) F.A.P. 460-A
71.50' E. OF THE NW. COR., SEC. 33, T 9 N, R 10 E.

STATE LINE		CEMETERY		HIGHWAY HIGHWAY SEPARATION	
COUNTY LINE		FOUNDATION		OVERPASS	
TOWNSHIP AND RANGE LINES		GAS PUMP ISLAND		RAIL LINE OVERPASS	
SECTION LINE		BUILDING		ALL OTHER BRIDGES	
QUARTER LINE		IRON PIN		STREAM OR RIVER	
SIXTEENTH LINE		POWER POLE		LAKE	
NEW CENTERLINE		TELEPHONE POLE		CATTLE PASS	
NEW R/W LINE		RAIL LINE		RELOCATED STREAM OR RIVER	
OLD R/W LINE		TRANSMISSION TOWER AND LINE		TRAVELED WAY	
PROPERTY LINE		UNDERGROUND CABLE MARKER		(Shown only in area of Frontage Roads, Interchanges or Dual Lanes)	
CORPORATE LIMITS		WELL			
SLOPE INTERCEPTS		STONE MONUMENT			
LOT, TIE AND OTHER MINOR DASHED LINES		SEPTIC TANK			
UNDERGROUND FACILITY (POWER, TELEPHONE, TELEGRAPH, GAS, ETC.)		WINDMILL			
NO ACCESS					
LIMITED HIGHWAY EASEMENT					

PROJECT ID. 6021-1-21	COUNTY AND HIGHWAY	ROUTE AND SECTION	CLASS AND AGREEMENT		B P R REGION DIVISION	SHEET NUMBER	TOTAL SHEETS
			STATE	FEDERAL			
	13.1	5.1	21.27		4 WIS	4	
	CONST PROJECT 6021-1-71					4	56

[illegible]

NOTE:
BEARINGS SHOWN ON THIS PLAT ARE THE TRUE
BEARINGS OF EACH TANGENT TO THE NEAREST MINUTE

REVISION DATE	
9-12-68	
2-7-69	
4-16-69	
3-13-70	
11-6-72	N.C.
2-9-94	N.C.

STATE OF WISCONSIN
DEPARTMENT OF TRANSPORTATION
DIVISION OF HIGHWAYS
PLAT OF RIGHT OF WAY REQUIRED
PROJECT T 05-1(27)

I. H. 90 - S. T. H. 19 ROAD

U. S. H. 51

SCALE

DANE COUNTY

LENGTH 1.821 MILES


0 100 200
FEET

DATED JULY 26, 1968

DATED JULY 26, 1968

COUNTY AND HIGHWAY	ROUTE AND SECTION	CLASS AND AGREEMENT		B. P. R. REGION DIVISION	SHEET NUMBER	TOTAL SHEETS
		STATE	FEDERAL			
13.1	5.1	21.27		4 WIS.	4.1	
CONST. PROJECT					6021-1-71	4.1 56

PROJECT I.D. 6021-1-21

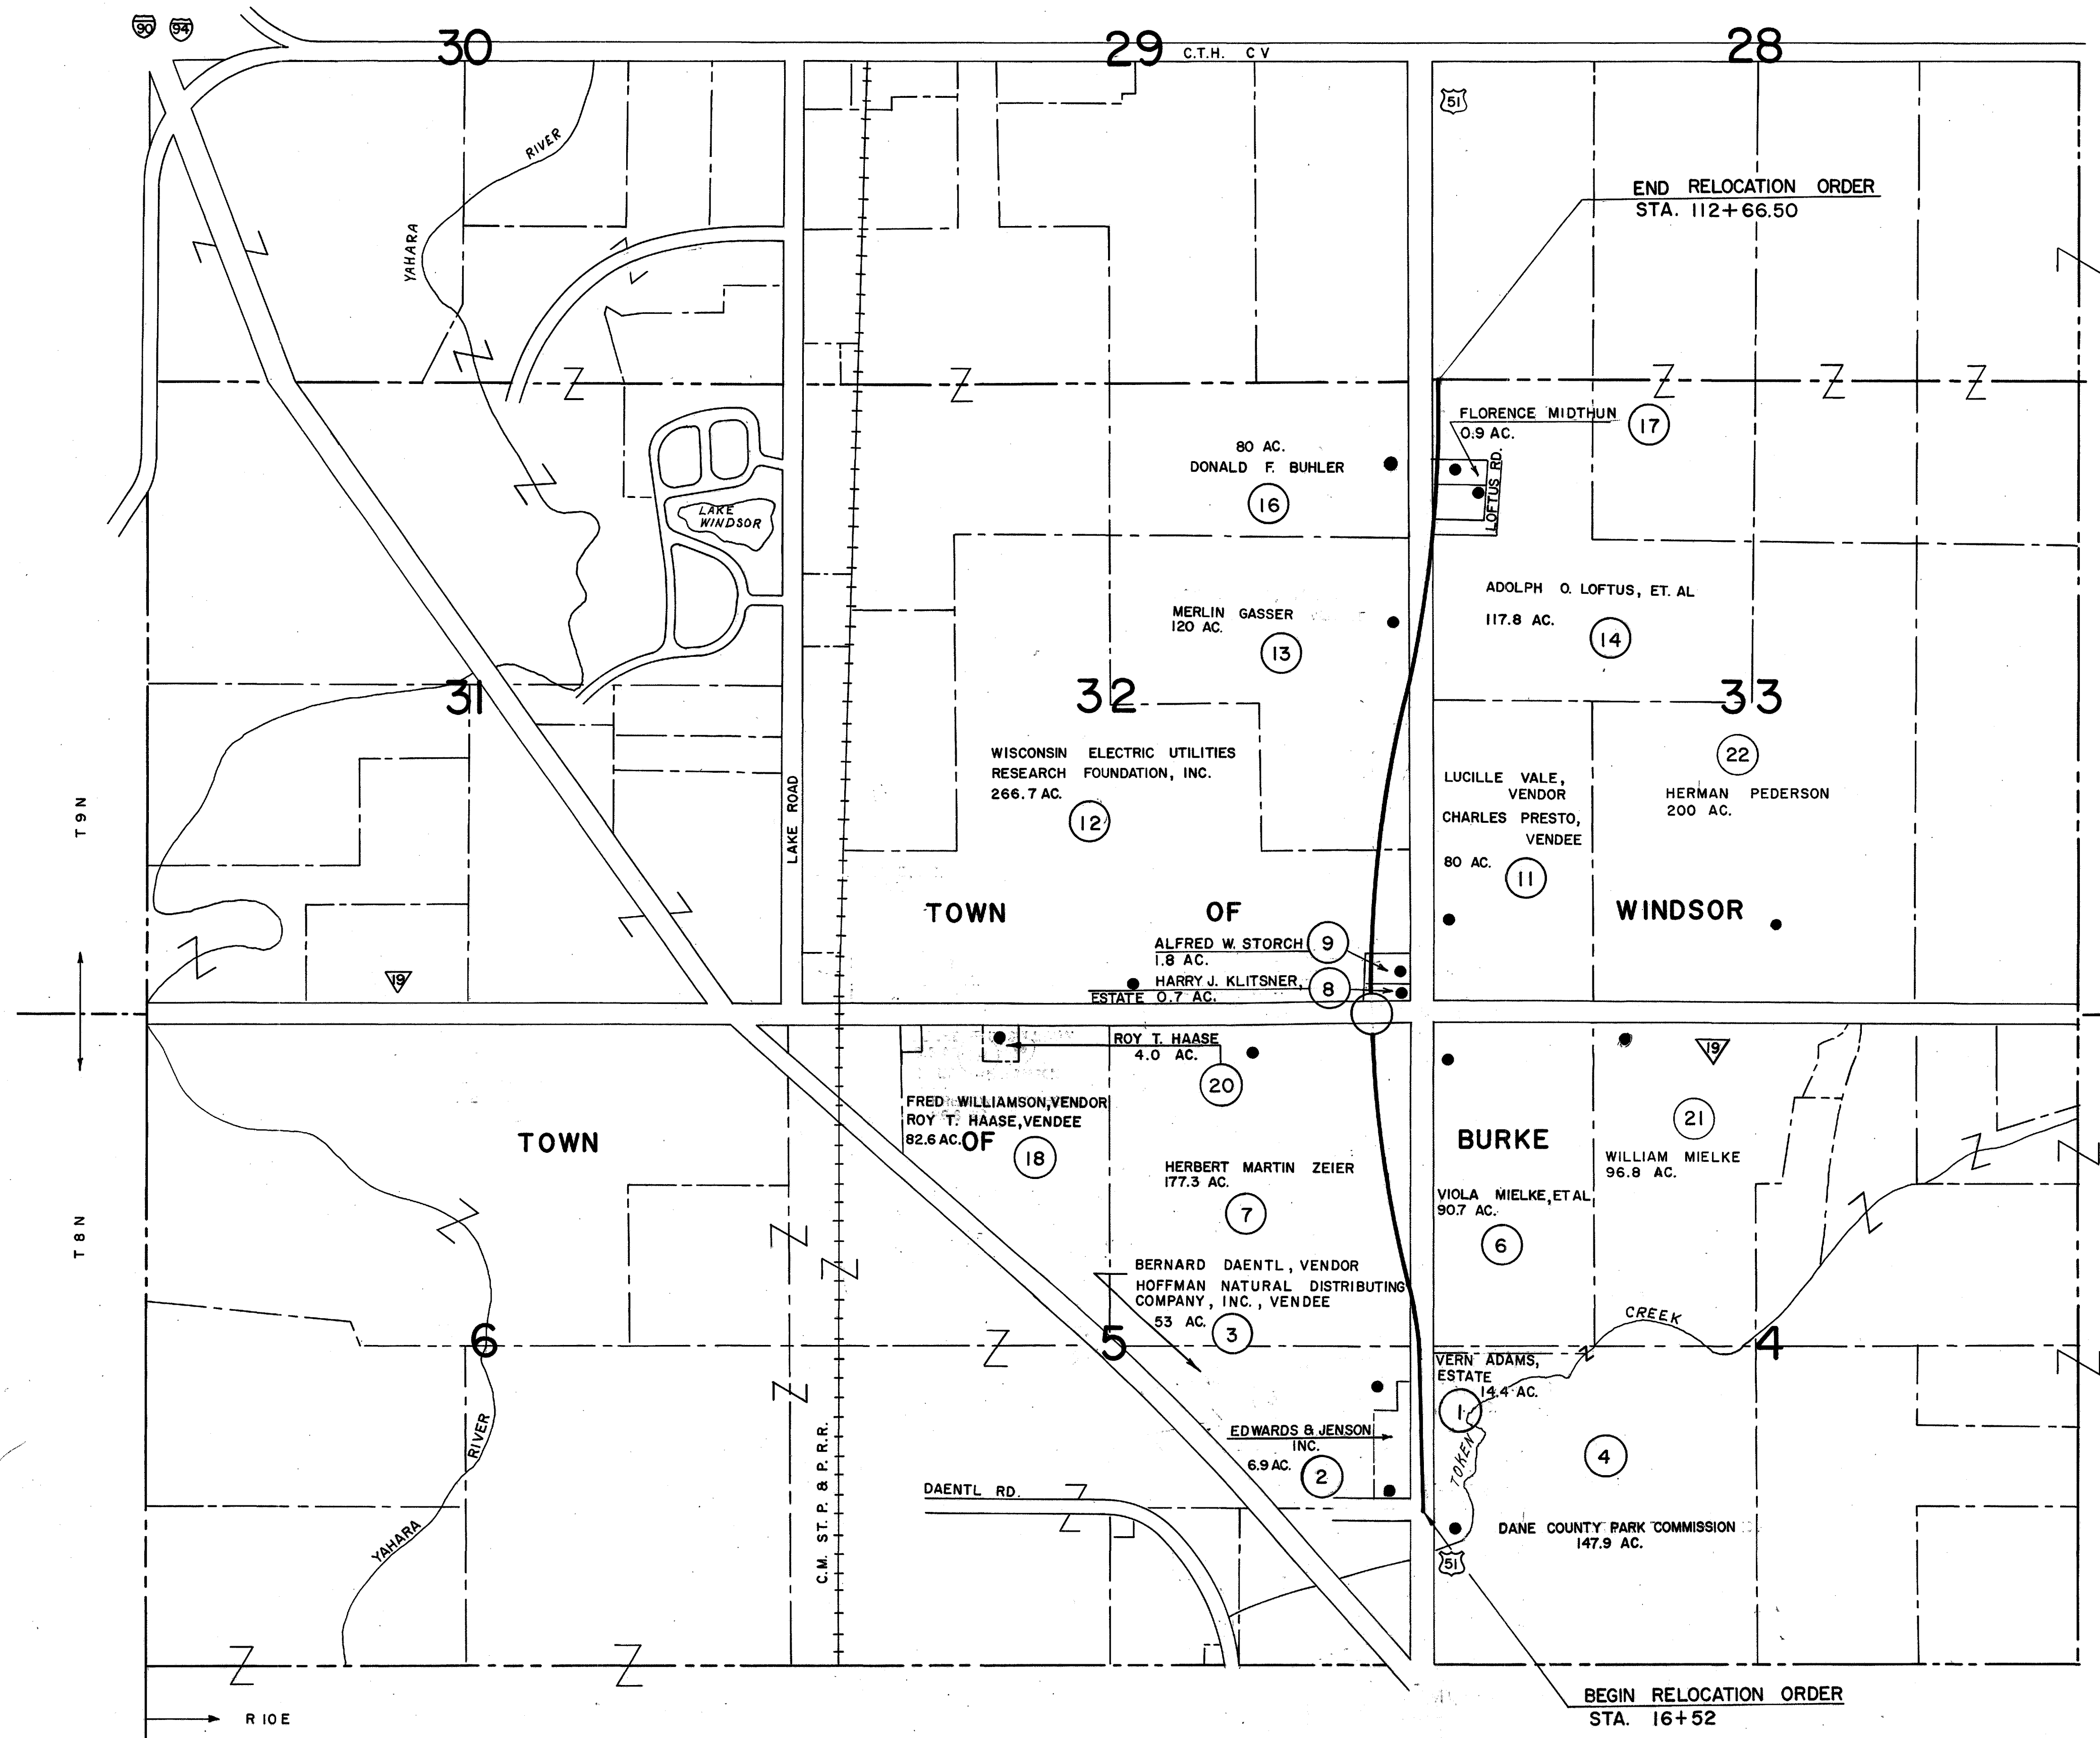

NOTE:
ACREAGE SHOWN ON ABUTTING PROPERTIES INCLUDES AREA IN
EXISTING HIGHWAY RIGHT OF WAY

LEGEND
● BUILDINGS
○ INTERCHANGE

REVISION DATE	
9-12-68	N.C.
2-7-69	N.C.
4-16-69	
3-13-70	
11-6-72	N.C.
2-9-94	N.C.

STATE OF WISCONSIN
DEPARTMENT OF TRANSPORTATION
DIVISION OF HIGHWAYS
PLAT OF RIGHT OF WAY REQUIRED
LAYOUT SHOWING PROPERTY BOUNDARIES AND ACREAGE
PROJECT T 05-1(27)

SCALE
NOT TO SCALE

DATED JULY 26, 1968

CURVE	NO. 1	NO. 2	NO. 3	NO. 4
P.I.	20°"F"+85.58	23°"F"+68.03	25°"F"+87.00	28°"F"+15.48
I.	257°-11'-40"	102°-47'-47"	167°-33'-05"	277°-55'-20"
Δ.	77°-11'-40"	77°-12'-13"	12°-26'-55"	97°-55'-20"
D.	38°-11'-50"	32°-44'-26"	8°-00'	127°-19'-26"
T.	119.73'	139.71'	78.11'	51.70'
L.	202.10'	235.81'	155.61'	76.91'
E.	41.93'	48.93'	4.25'	23.54'
R.	150.00'	175.00'	716.20'	45.00'
P.C.	19°"F"+65.85	22°"F"+28.32	25°"F"+08.89	27°"F"+63.79
P.T.	21°"F"+67.95	24°"F"+64.13	26°"F"+64.50	28°"F"+40.70

COUNTY AND HIGHWAY	ROUTE AND SECTION	CLASS AND AGREEMENT	B. P. R. REGION DIVISION	SHEET NUMBER	TOTAL SHEETS
13.1	5.1	21.27	4 WIS.	4.2	
CONST. PROJECT			6021-1-71	4.2	56
			6021-1-73	4.2	44
PROJECT I.D. 6021-1-21					



P.I. = 30°"F"+00
 I. = 182°-05'-20"
 Δ. = 2°-05'-20"

P.I. = 26+67.09
 I. = 173°-20'-12"
 Δ. = 6°-39'-48"
 D. = 0°-30'
 T. = 667.09'
 L. = 1332.67'
 E. = 19.40'
 R. = 11459.16'


NOTE:
 BEARINGS SHOWN ON THIS PLAT ARE THE TRUE BEARINGS OF EACH TANGENT TO THE NEAREST MINUTE.
 * ACCESS CONTROLLED UNDER CONTROLLED ACCESS PROJECT CA05-1(2) AUTHORIZATIONS SHOW ARE OF THE LATEST DATE OF THIS PLAT
 STA 16+52 TO STA 29+42 ACCESS CONTROLLED UNDER PROJECT I-90-2(12)122

LEGEND
 (---) ---
 DENOTES NO ACCESS

P.I. = 58+53.26
 I. = 191°-17'-48"
 Δ. = 11°-17'-48"
 D. = 0°-45'
 T. = 755.56'
 L. = 1506.22'
 E. = 37.27'
 R. = 7,639.44'

REVISION DATE
9-12-68
2-7-69
4-16-69
3-13-70
11-6-72
2-9-94

STATE OF WISCONSIN
 DEPARTMENT OF TRANSPORTATION
 DIVISION OF HIGHWAYS
PLAT OF RIGHT OF WAY REQUIRED
PROJECT T05-1(27)

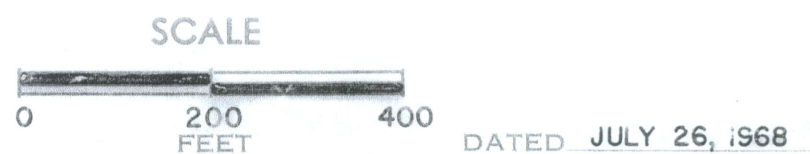

P.I. = 51°W+27.70
I. = 201°-37'-51"
Δ. = 21°-37'-51"
D. = 4°-00'
T. = 273.64'
L. = 540.77'
E. = 25.90'
R. = 1432.39'

P.I. = 50°X+75.80
I. = 166°-59'-42"
Δ. = 13°-00'-18"
D. = 4°-00'
T. = 163.26'
L. = 325.12'
E. = 9.27'
R. = 1432.39'

P.I. = 58+83.26
I. = 191°-17'-48"
Δ. = 11°-17'-48"
D. = 0°-45'
T. = 755.56'
L. = 1506.22'
E. = 37.27'
R. = 7639.44'


MATCH LINE STA. 245°+00
SEE SHEET 4.6 100'

P.I. = 69°Z+20.00
I. = 166°-07'-26"
Δ. = 13°-52'-34"
D. = 4°-00'
T. = 174.30'
L. = 346.90'
E. = 10.57'
R. = 1432.39'

P.I. = 70°Y+70.00
I. = 194°-42'-33.5"
Δ. = 14°-42'-33.5"
D. = 4°-00'
T. = 184.88'
L. = 367.73'
E. = 11.88'
R. = 1432.39'

COUNTY AND HIGHWAY	ROUTE AND SECTION	CLASS AND AGREEMENT		B. P. R. REGION DIVISION	SHEET NUMBER	TOTAL SHEETS
		STATE	FEDERAL			
13.1	5.1	21.27		4 WIS.	4.3	
CONST. PROJECT 6021-1-71, 72					4.3	56
6021-1-73					4.3	44

PROJECT I.D. 6021-1-21

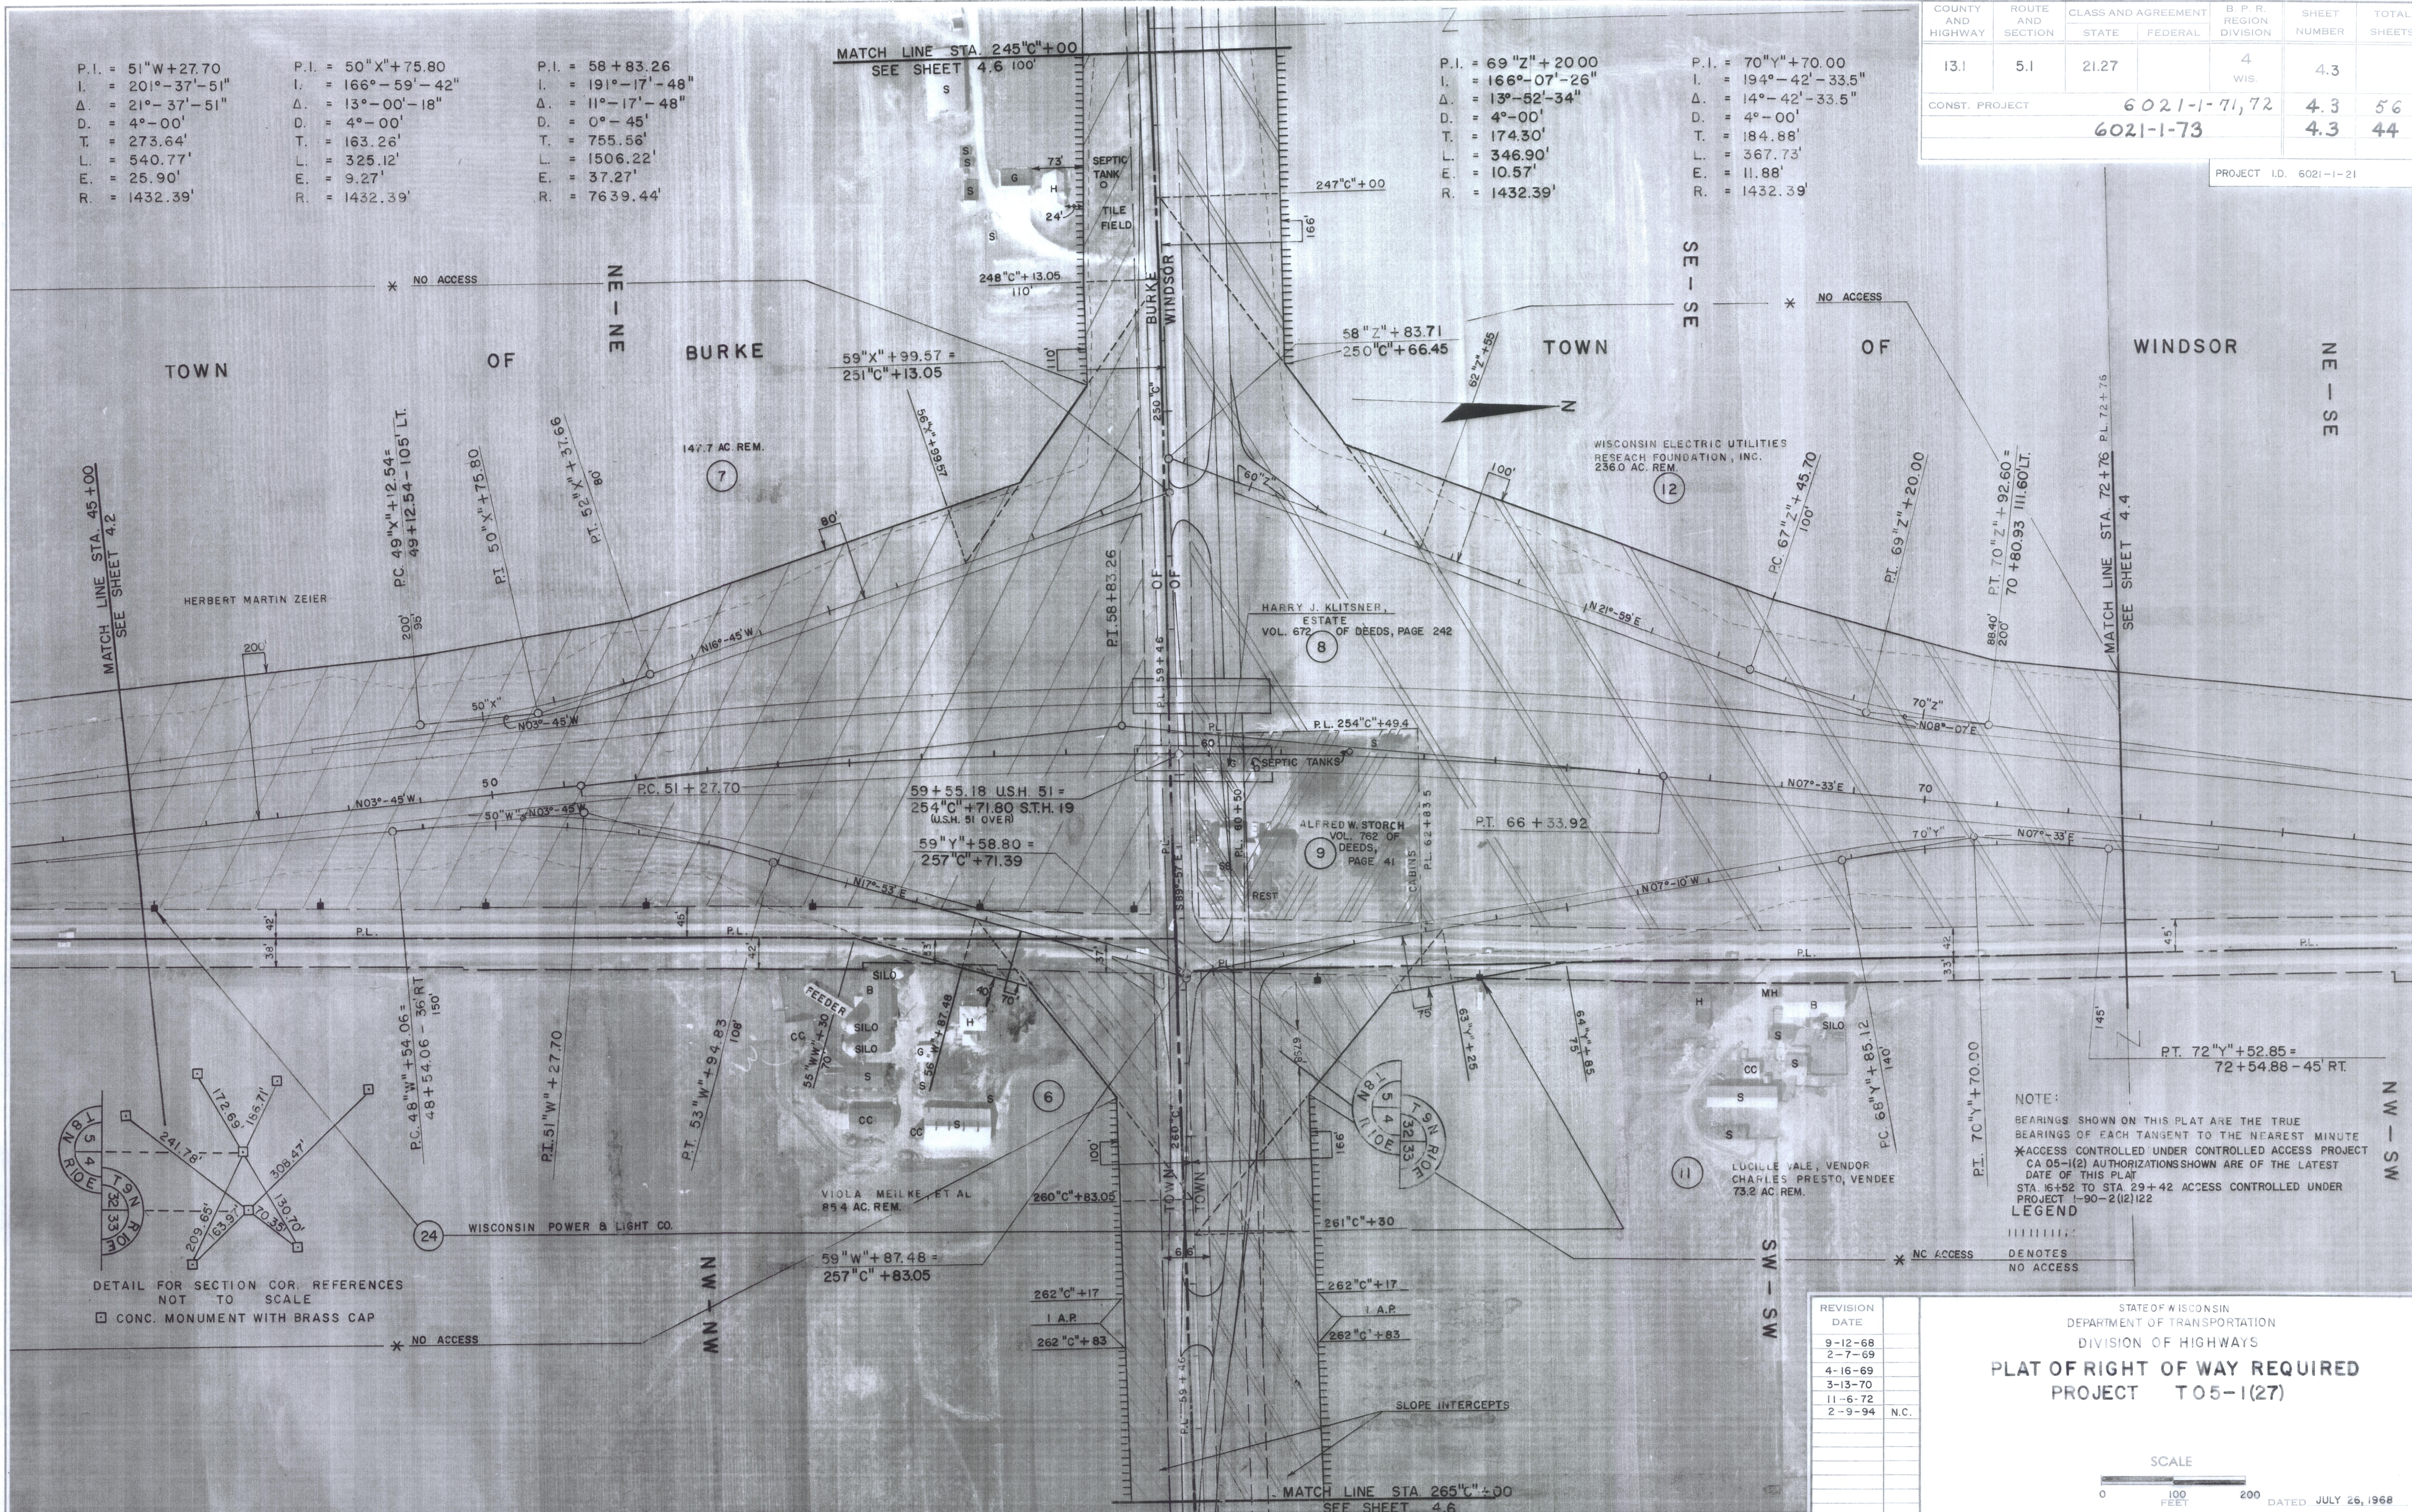


NOTE:
BEARINGS SHOWN ON THIS PLAT ARE THE TRUE BEARINGS OF EACH TANGENT TO THE NEAREST MINUTE
*ACCESS CONTROLLED UNDER CONTROLLED ACCESS PROJECT CA 05-1(2) AUTHORIZATIONS SHOWN ARE OF THE LATEST DATE OF THIS PLAT
STA. 16+52 TO STA. 29+42 ACCESS CONTROLLED UNDER PROJECT 1-90-2(12)122

LEGEND
DENOTES NO ACCESS


DETAIL FOR SECTION COR. REFERENCES NOT TO SCALE
□ CONC. MONUMENT WITH BRASS CAP

REVISION DATE	
9-12-68	
2-7-69	
4-16-69	
3-13-70	
11-6-72	
2-9-94	N.C.

STATE OF WISCONSIN
DEPARTMENT OF TRANSPORTATION
DIVISION OF HIGHWAYS
PLAT OF RIGHT OF WAY REQUIRED
PROJECT T05-1(27)

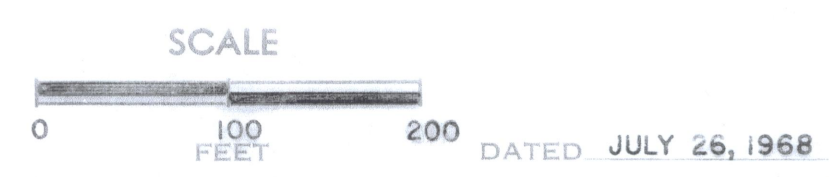

PROJECT I.D. 6021-1-21

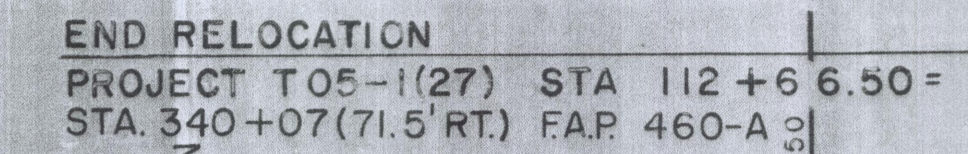

NOTE:

BEARINGS SHOWN ON THIS PLAT ARE THE TRUE
BEARINGS OF EACH TANGENT TO THE NEAREST MINUTE.


* ACCESS CONTROLLED UNDER CONTROLLED ACCESS PROJECT
CA 05-1(2) AUTHORIZATIONS SHOWN ARE OF THE LATEST
DATE OF THIS PLAT

STA. 10+52 TO STA. 29+42 ACCESS CONTROLLED UNDER
PROJECT 1, 90-2(12)122

LEGEND


P. 1. = 93+89.24
I. = 172°-45'-03"
Δ = 7°-14'-57"
D. = 0°-30'
T. = 725.88'
L. = 1449.83'
E. = 22.97'
R. = 11,459.16'

STATE OF WISCONSIN
DEPARTMENT OF TRANSPORTATION
DIVISION OF HIGHWAYS
PLAT OF RIGHT OF WAY REQUIRED
PROJECT T 05-1(27)

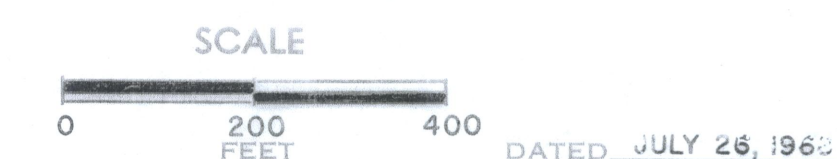

COUNTY AND HIGHWAY	ROUTE AND SECTION	CLASS AND AGREEMENT	B. P. R. REGION DIVISION	SHEET NUMBER	TOTAL SHEETS
13.1	5.1	21.27	4 WIS.	4.6	
CONST. PROJECT				6021-1-71	4.6 56
RS 0266(5) 1012-2-83				4.7	44

PROJECT I.D. 6021-1-21

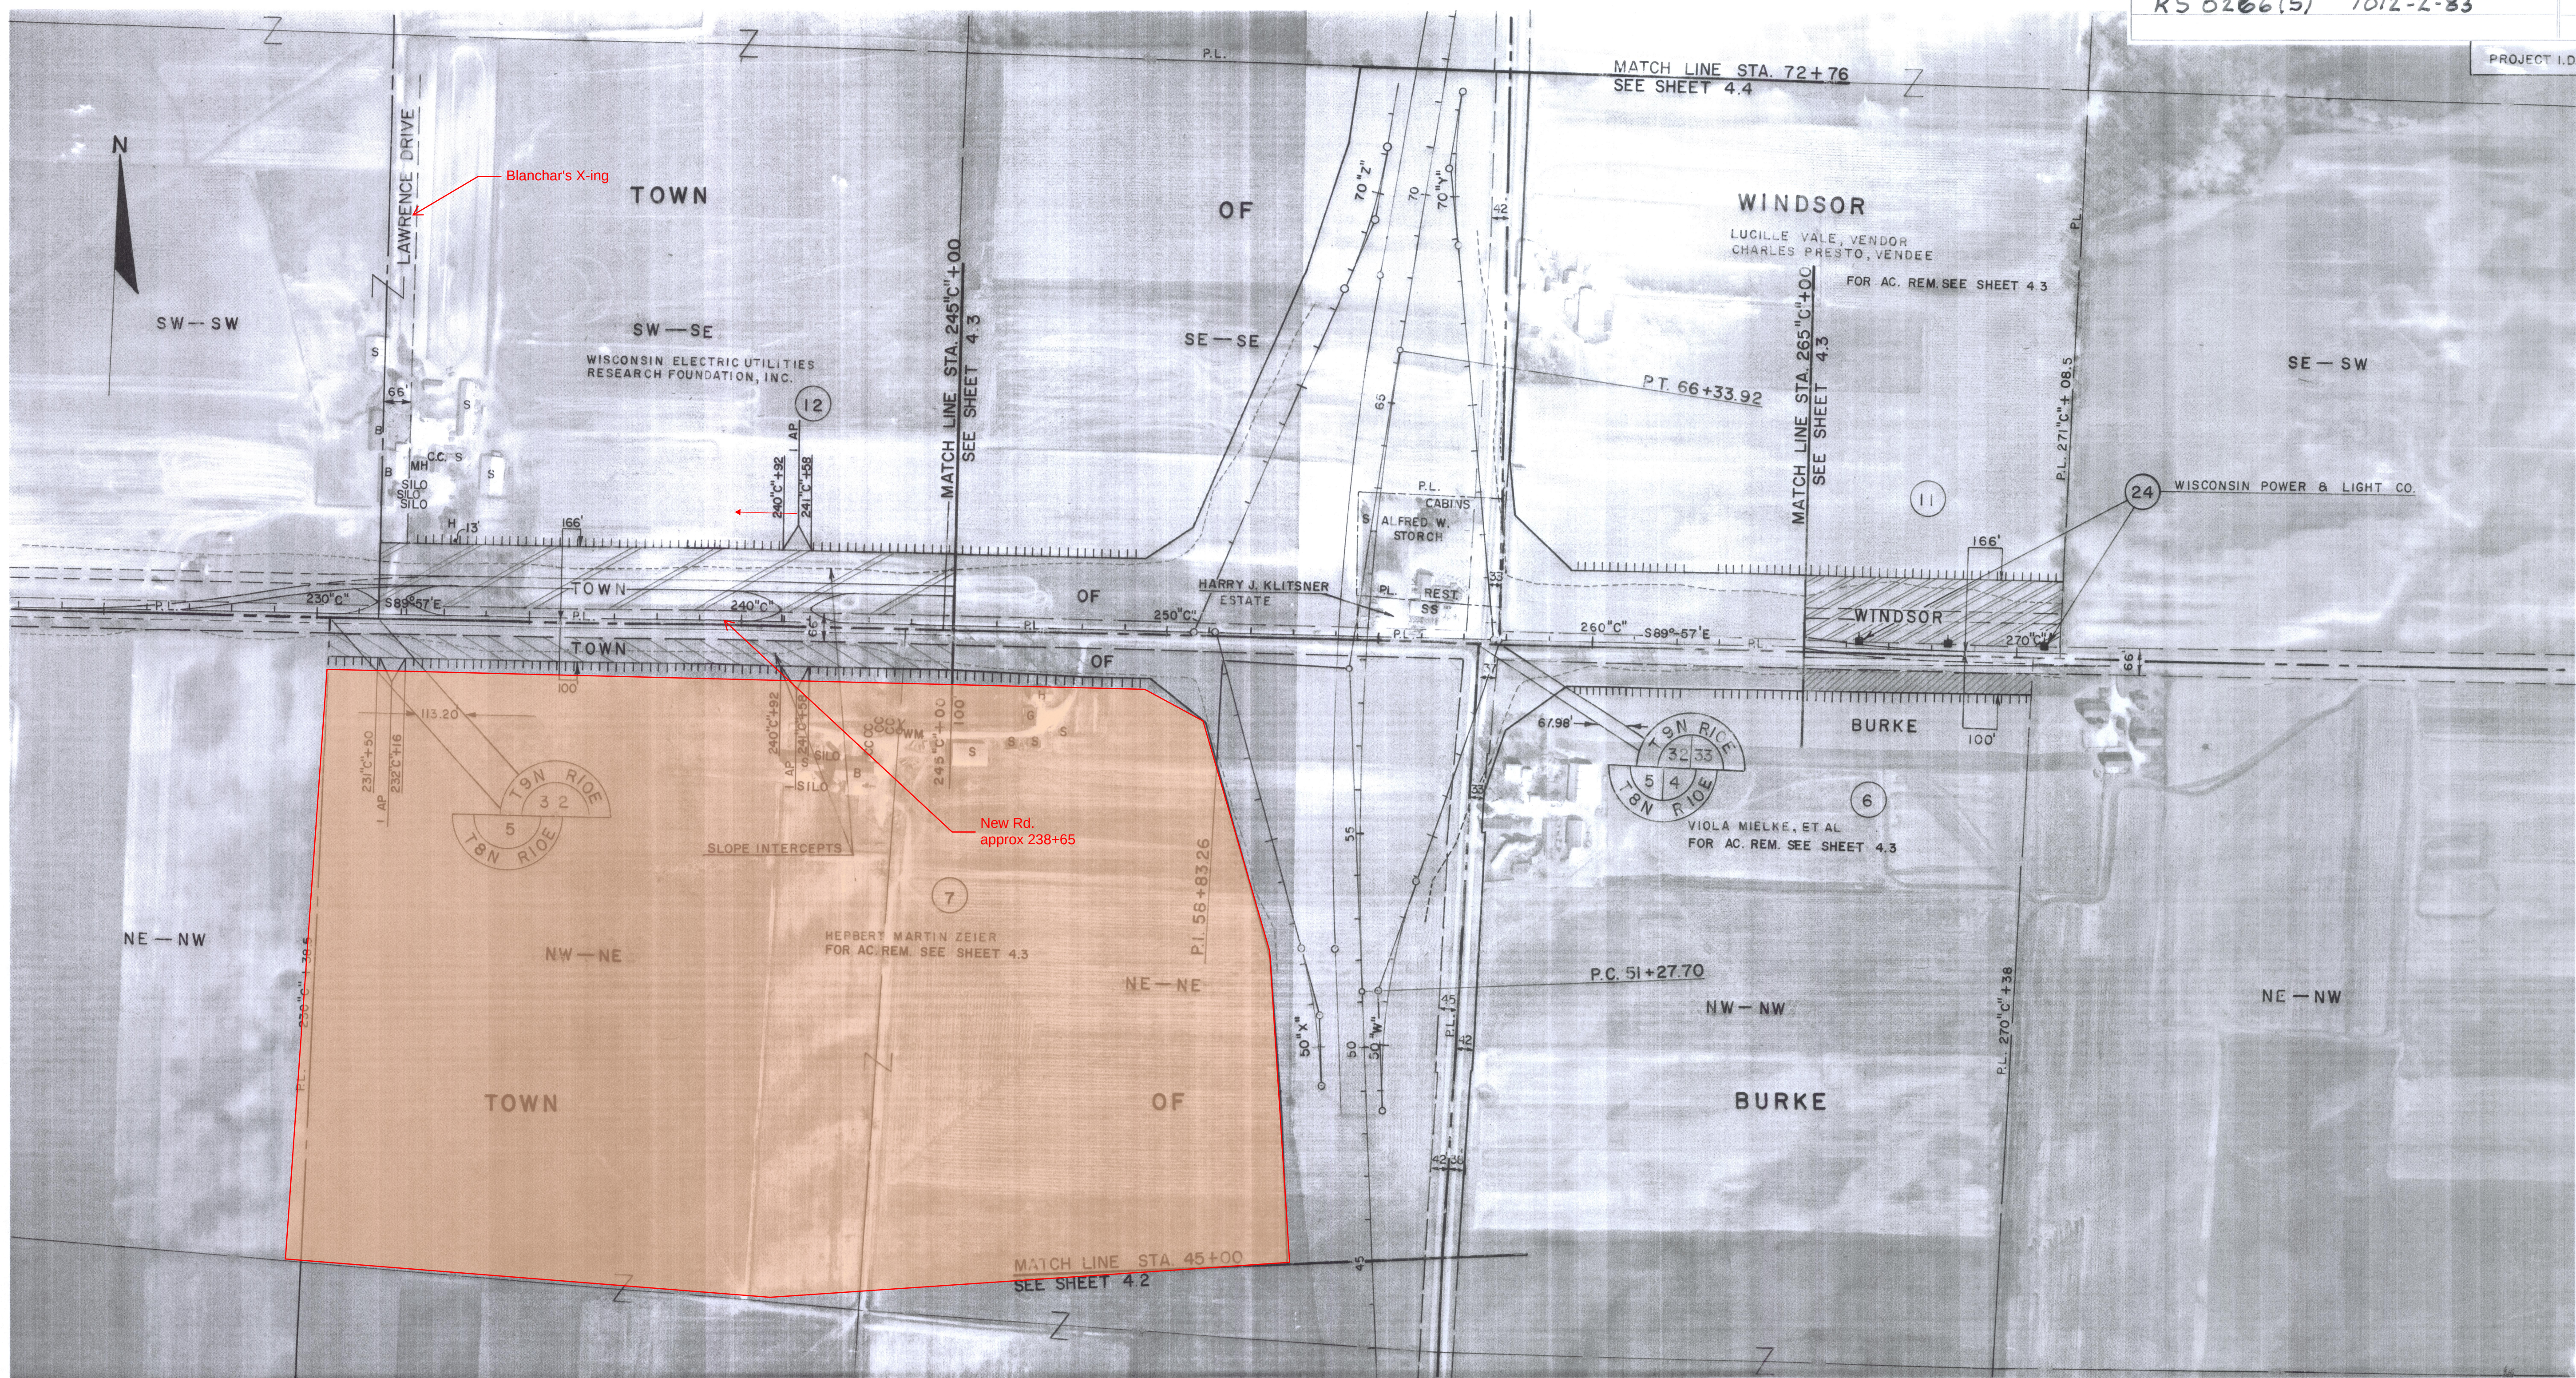


P.I. = 58+83.26
 I. = 191°-17'-48"
 Δ = 11°-17'-48"
 D. = 0°-45"
 T. = 755.56'
 L. = 1506.22'
 E. = 37.27'
 R. = 7,639.44'


NOTE:
 BEARINGS SHOWN ON THIS PLAT ARE THE TRUE BEARINGS OF EACH TANGENT TO THE NEAREST MINUTE.
 * ACCESS CONTROLLED UNDER CONTROLLED ACCESS PROJECT CA 06-1(2) AUTHORIZATIONS SHOWN ARE OF THE LATEST DATE OF THIS PLAT
 STA. 16+52 TO STA. 29+42 ACCESS CONTROLLED UNDER PROJECT 1-90-2(12)122

LEGEND
 DENCOTES
 NO ACCESS

REVISION DATE	
9-12-68	
2-7-69	N.C.
4-16-69	N.C.
3-13-70	
11-6-72	
2-9-94	

STATE OF WISCONSIN
 DEPARTMENT OF TRANSPORTATION
 DIVISION OF HIGHWAYS
PLAT OF RIGHT OF WAY REQUIRED
PROJECT T05-1(27)

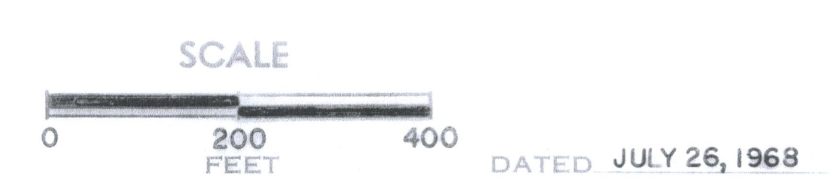

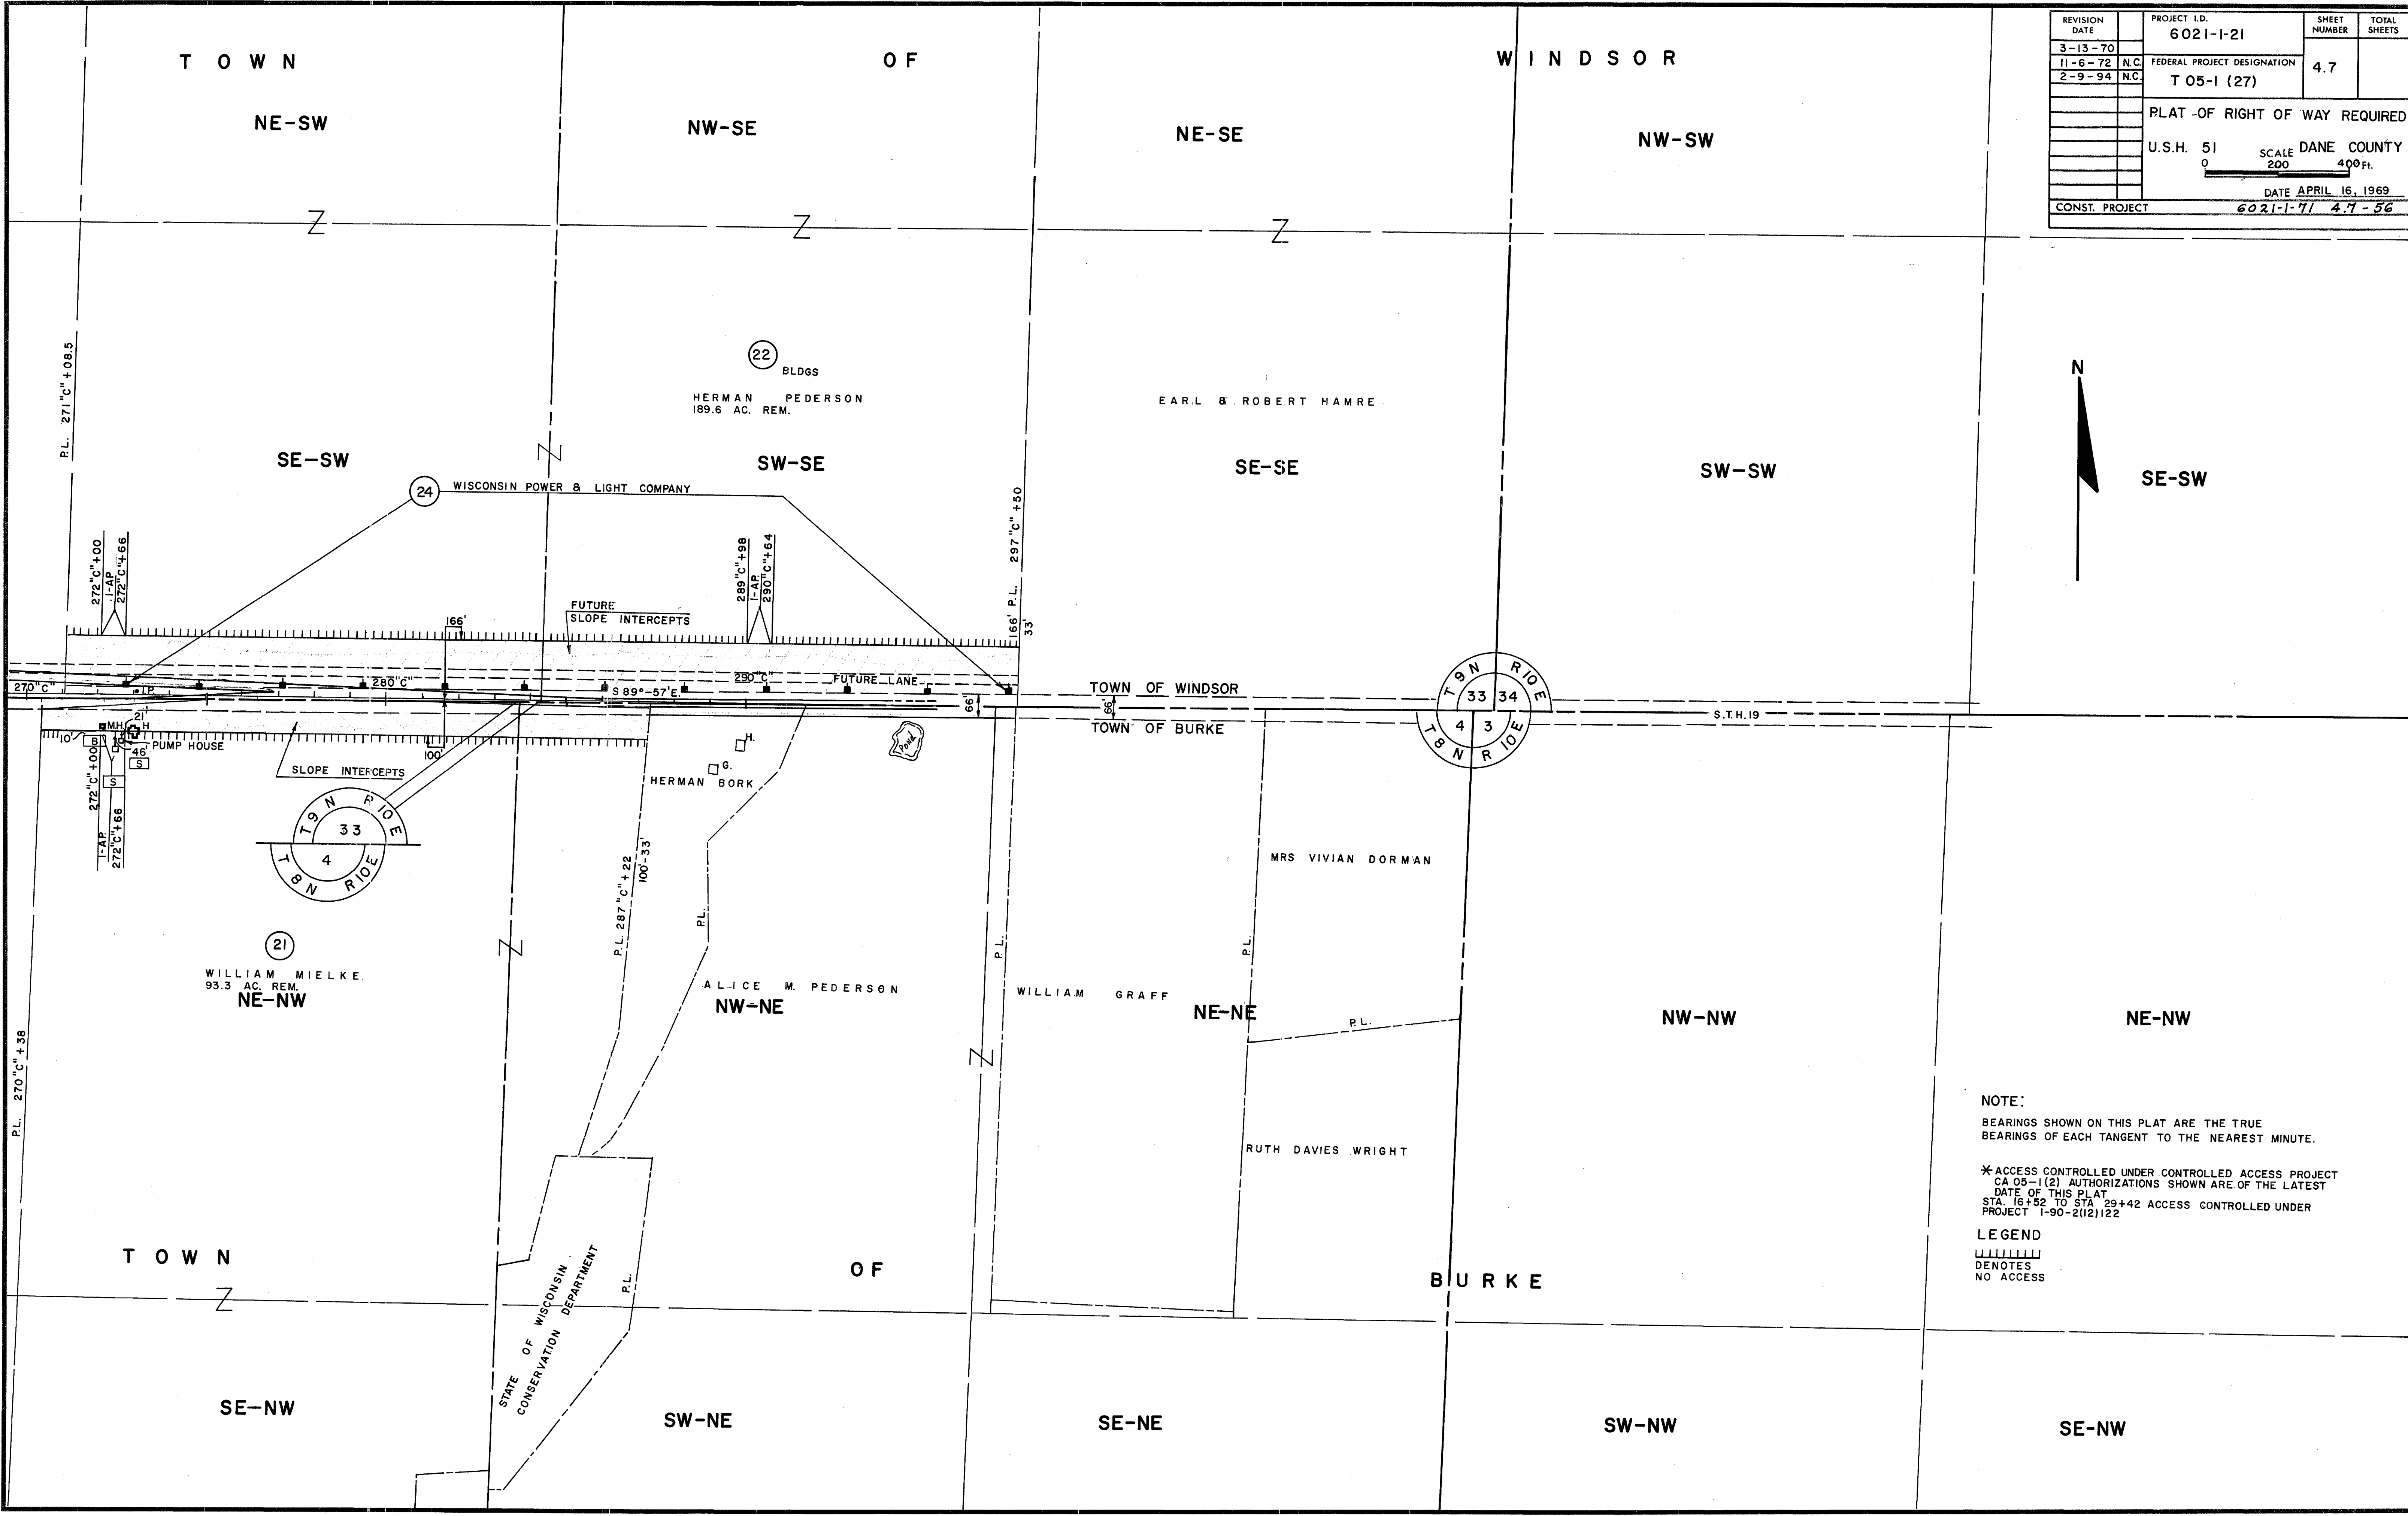

PLAT OF SURVEY



ORION LAND SURVEYORS

290 5TH STREET


PRAIRIE DU SAC, WI 53578

(608) 643-8851

Located in the Northwest 1/4 of the Northwest 1/4, the Southwest 1/4 of the Northwest 1/4, the Northeast 1/4 of the Northwest 1/4, the Southeast 1/4 of the Northwest 1/4, the Northwest 1/4 of the Northeast 1/4, the Northwest 1/4 of the Southwest 1/4 of the Northeast 1/4, the Northeast 1/4 of the Northeast 1/4 of the Southwest 1/4, all in Section 4, Town 8 North, Range 10 East, Village of DeForest, Dane County, Wisconsin

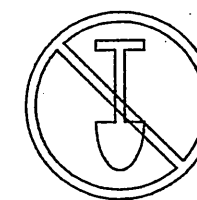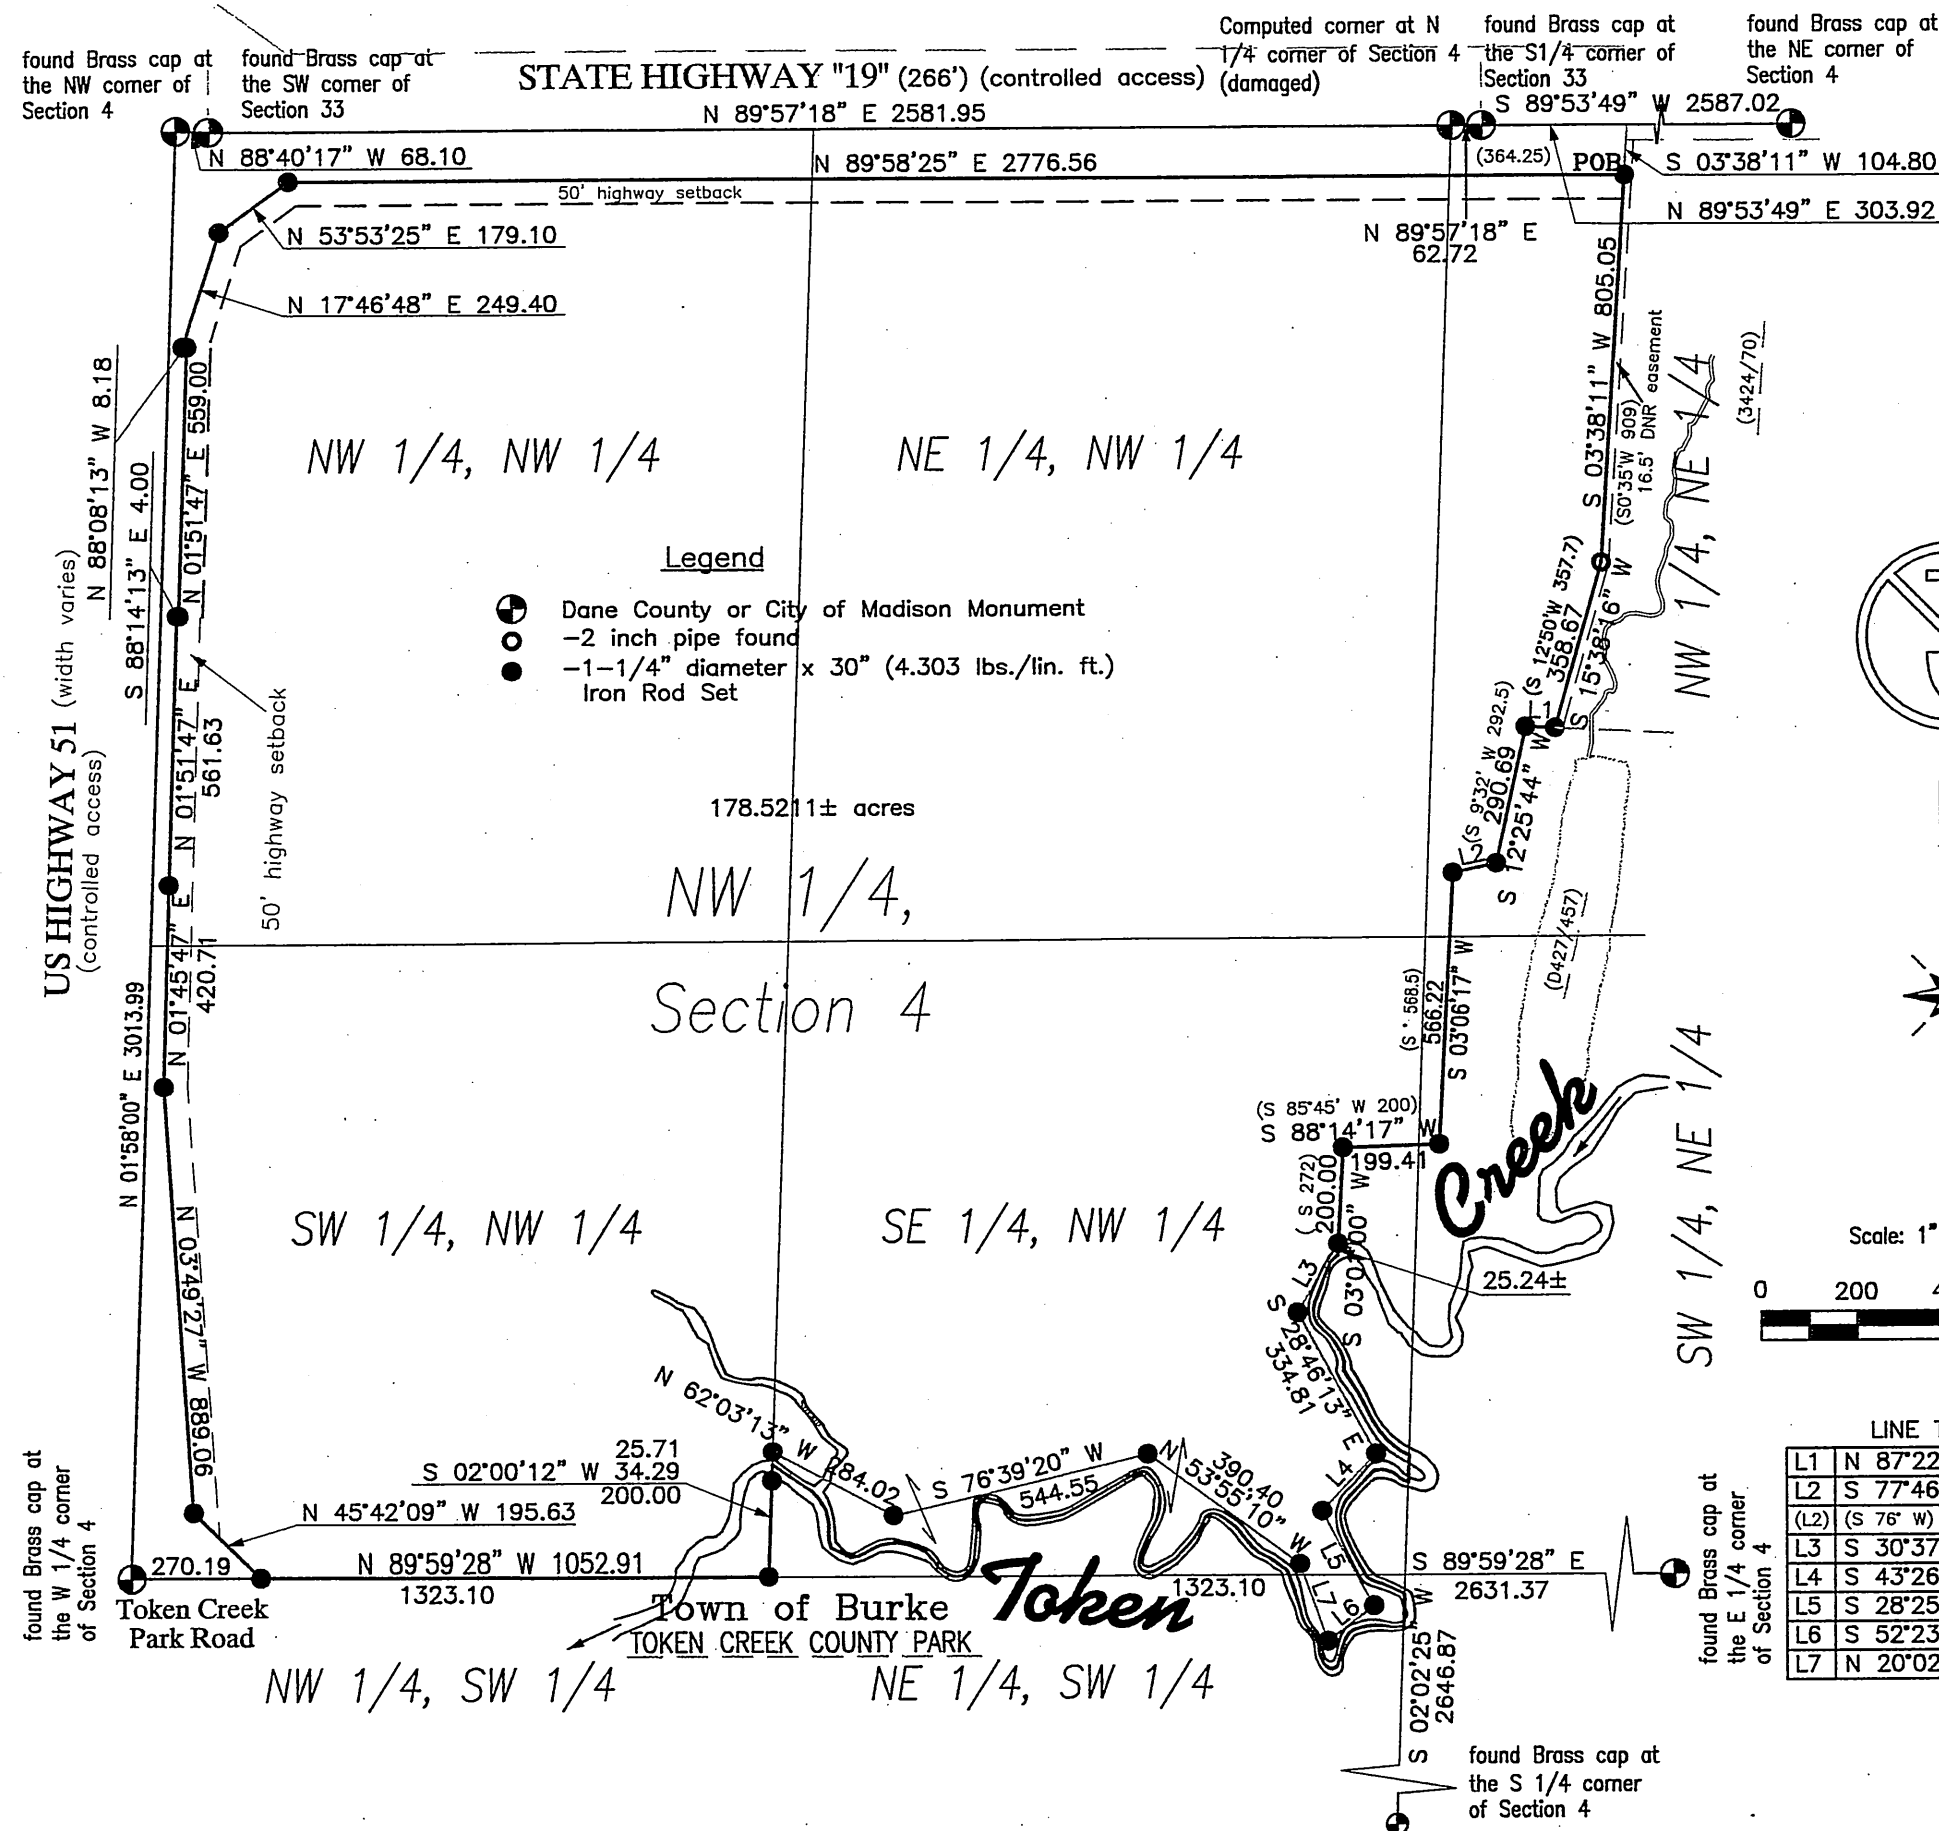

CAUTION! CALL DIGGERS HOTLINE BEFORE DIGGING!
This is a property survey, not a topographic survey; therefore it is not required and does not show above ground and/or underground utilities and their easements; also beyond the scope of this survey, and not shown is the possibility of underground storage facilities, structures, contaminants, burials, etcetera.
Wis. statute 182.0175 requires EACH excavator and planner to have notified Diggers Hotline and have their own ticket number! The markings are also considered out of date after 10 days from the start date on each ticket!

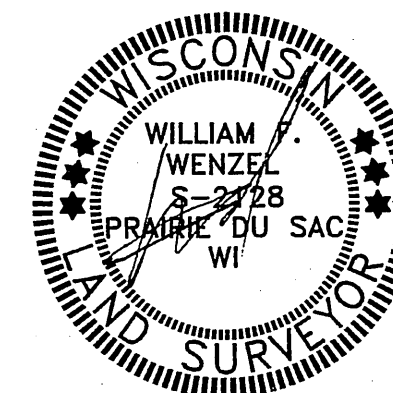

I, William F. Wenzel, Registered Professional Surveyor, hereby state that I have surveyed and mapped the parcel of land shown hereon, and that this map is a true representation thereof to the best of my knowledge and belief.

Date of Survey: April 25, 2005

Prepared for:
Donald C. & Joanne K. Tierney
3564 Egge Road
DeForest, WI 53532

PLAT OF SURVEY

ORION LAND SURVEYORS

290 5TH STREET

PRAIRIE DU SAC, WI 53578

(608) 643-8851

Located in the Northwest 1/4 of the Northwest 1/4, the Southwest 1/4 of the Northwest 1/4, the Northeast 1/4 of the Northeast 1/4, the Southeast 1/4 of the Northeast 1/4, the Northwest 1/4 of the Northeast 1/4, the Southwest 1/4 of the Northeast 1/4, the Northwest 1/4 of the Southeast 1/4, and the Northeast 1/4 of the Northeast 1/4 of the Southwest 1/4, all in Section 4, Town 8 North, Range 10 East, Village of DeForest, Dane County, Wisconsin

Description:

A parcel of land located in the Northwest 1/4 of the Northwest 1/4, the Southwest 1/4 of the Northwest 1/4, the Northeast 1/4 of the Northwest 1/4, the Southeast 1/4 of the Northwest 1/4, the Northwest 1/4 of the Northeast 1/4, the Northwest 1/4 of the Southwest 1/4 of the Northeast 1/4, the Northeast 1/4 of the Northeast 1/4 of the Southwest 1/4, all in Section 4, Town 8 North, Range 10 East, Village of DeForest, Dane County, Wisconsin, more particularly described as follows:

The Northwest 1/4 of the Northwest 1/4, exclusive of lands conveyed to Wisconsin Department of Transportation; ALSO

The Southwest 1/4 of the Northwest 1/4, exclusive of lands conveyed to Wisconsin Department of Transportation; ALSO

The Northeast 1/4 of the Northwest 1/4, exclusive of lands conveyed to Wisconsin Department of Transportation; ALSO

Commencing at the Northwest corner of the Northwest 1/4 of the Northeast 1/4; thence East 364.25 feet; thence South 0° 35' West 909 feet; thence South 12°50' West 357.7 feet; to North line of lands owned by DNR in D427/457; thence West 61.5 feet along said DNR lands; thence South 9°32' West 292.5 feet along said DNR lands; thence South 76° West 92.5 feet along said DNR lands; thence South 568.5 feet along said DNR lands; thence South 85°45' West along said DNR lands to the West line of the Southwest 1/4 of the Northeast 1/4, thence North to the Point of Beginning; ALSO

The Southeast 1/4 of the Northwest 1/4 Northerly of Token Creek EXCEPT Beginning 552 feet South of the Northeast corner; thence South 85°45' West 200 feet; thence South 272 feet to the Centerline of the Creek; thence Easterly along said centerline to the East line of the Southeast 1/4 of the Northwest 1/4, thence North to the Point of Beginning; ALSO

The Northeast 1/4 of the Southwest 1/4 lying Northerly of Token Creek.

Being also described as:

A parcel of land located in the Northwest 1/4 of the Northwest 1/4, the Southwest 1/4 of the Northwest 1/4, the Northeast 1/4 of the Northwest 1/4, the Southeast 1/4 of the Northwest 1/4, the Northwest 1/4 of the Northeast 1/4, the Northwest 1/4 of the Southwest 1/4 of the Northeast 1/4, the Northeast 1/4 of the Northeast 1/4 of the Southwest 1/4, all in Section 4, Town 8 North, Range 10 East, Village of DeForest, Dane County, Wisconsin, more particularly described as follows: Commencing at the Northeast corner of said Section 4; thence South 89°53'49" West, 2587.02 feet along the North line of the Northeast 1/4 of said Section 4 to the South quarter corner of Section 33, Town 9 North, Range 10 East, thence South 89°57'18" West, 62.72 feet to the North quarter corner of said Section 4; thence North 89°57'18" East, 62.72 feet to the South quarter corner of said Section 33; thence North 89°53'49" East 303.92 feet; thence South 3°38'11" West, 104.80 feet to the Southerly line of State Highway "19" and to the Point of Beginning of this description, thence continuing South 3°38'11" West, 805.05 feet; thence South 15°38'16" West, 358.67 feet; thence North 87°22'37" West, 61.50 feet; thence South 12°25'44" West, 290.69 feet; thence South 77°46'57" West, 92.89 feet; thence South 03°06'17" West, 566.22 feet; thence South 88°14'17" West, 199.41 feet; thence South 03°01'00" West, 200.00 to a meander point on the North bank of Token Creek;

thence South 30°37'18" West, 166.20 feet along a meander line of said Token Creek;

thence South 28°46'13" East, 334.81 feet along said meander line;

thence South 43°26'22" West, 163.11 feet along said meander line;

thence South 28°25'10" East, 224.22 feet along said meander line;

thence South 52°23'16" West, 119.66 feet along said meander line;

thence North 20°02'40" West, 169.88 feet along said meander line;

thence North 53°55'10" West, 390.40 feet along said meander line;

thence South 76°39'20" West, 544.55 feet along said meander line;


thence North 62°03'13" West, 284.02 feet along said meander line to the west line of the Southeast 1/4 of the Northwest 1/4 of said Section 4; including all lands in said quarter-quarter or quarter-quarter-quarter sections between said meander line and the centerline of said Token Creek;

thence South 03°01'00" West, 34.76 feet more or less along said west line of the Southeast 1/4 of the Northwest 1/4 to the centerline of Token Creek,

thence continuing South 03°01'00" West, 25.24 feet more or less from said centerline along said west line of the Southeast 1/4 of the Northwest 1/4 to a meander point on the South bank of said Token Creek;

thence continuing South 02°00'12" West, 200.00 feet to the southwest corner of said Southeast 1/4 of the Northwest 1/4; thence North 89°59'28" West, 1052.91 feet along the south line of the said Southwest 1/4 of the Northwest 1/4 to the Easterly line of U.S. Highway "51"; thence North 45°42'09" West, 195.63 feet along said Easterly line; thence North 03°49'35" West, 889.06 feet along said Easterly line; thence North 01°45'47" East, 420.71 feet along said Easterly line; thence North 01°51'47" East, 561.63 feet along said Easterly line; thence South 88°14'13" East, 4.00 feet along said Easterly line; thence North 01°51'47" East, 559.00 feet along said Easterly line; thence North 88°08'13" West, 8.18 feet along said Easterly line; thence North 17°46'48" East, 249.40 feet along said Easterly line to the Southerly line of State Highway "19"; thence North 89° 58'25" East, 2776.56 feet along said Southerly line to the Point of Beginning.

Parcel contains 178.5211 acres (7,776,380 square feet), more or less, and is subject to any and all easements, restrictions and rights-of-ways of record and/or usage.

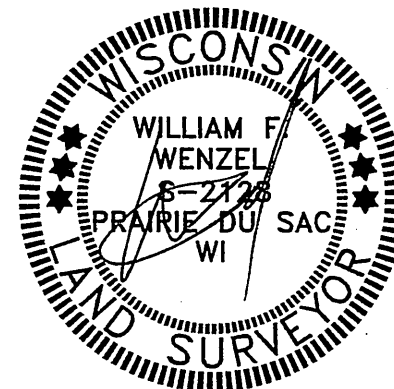

I, William F. Wenzel, Registered Professional Surveyor, hereby state that I have surveyed and mapped the parcel of land shown hereon, and that this map is a true representation thereof to the best of my knowledge and belief.

Date of Survey: April 25, 2005

Prepared for:
Donald C. & Joanne K. Tierney
3564 Egge Road
DeForest, WI 53532