

Index of Sheets

Sheet No.	4	Title
Sheet No.	4.1	Schedule of Lands and Interests Required
Sheet No.	4.2	Layout Showing Property Boundaries and Acreage
Sheet No.	4.3-4.4	Parcel Sheets

STATE OF WISCONSIN

13.3 90.2 21.10

Sheet Number	Total Sheets
4	

DEPARTMENT OF TRANSPORTATION DIVISION OF HIGHWAYS

PLAT OF RIGHT OF WAY REQUIRED FOR

LAKE DELTON - MADISON ROAD


(S.T.H. 19 INTERCHANGE)

I.H. 90 & 94
DANE COUNTY

PROJECT IDENTIFICATION NUMBER	FEDERAL PROJECT DESIGNATION
1012-2-21	T 90-2(10)

BEGIN RELOCATION ORDER
PROJECT T 90-2(10), STA. 142+00=
STA. 142+00, PROJECT I 90-2(12)122
590' N. AND 910' W. OF THE SE COR.,
SEC. 31, T 9 N, R 10 E.

END RELOCATION ORDER
PROJECT T 90-2(10), STA. 170+12.14 =
STA. 170+12.14, PROJECT I 90-2(12)122
1555' S. AND 1060' E. OF THE NW COR.,
SEC. 5, T 8 N, R 10 E.

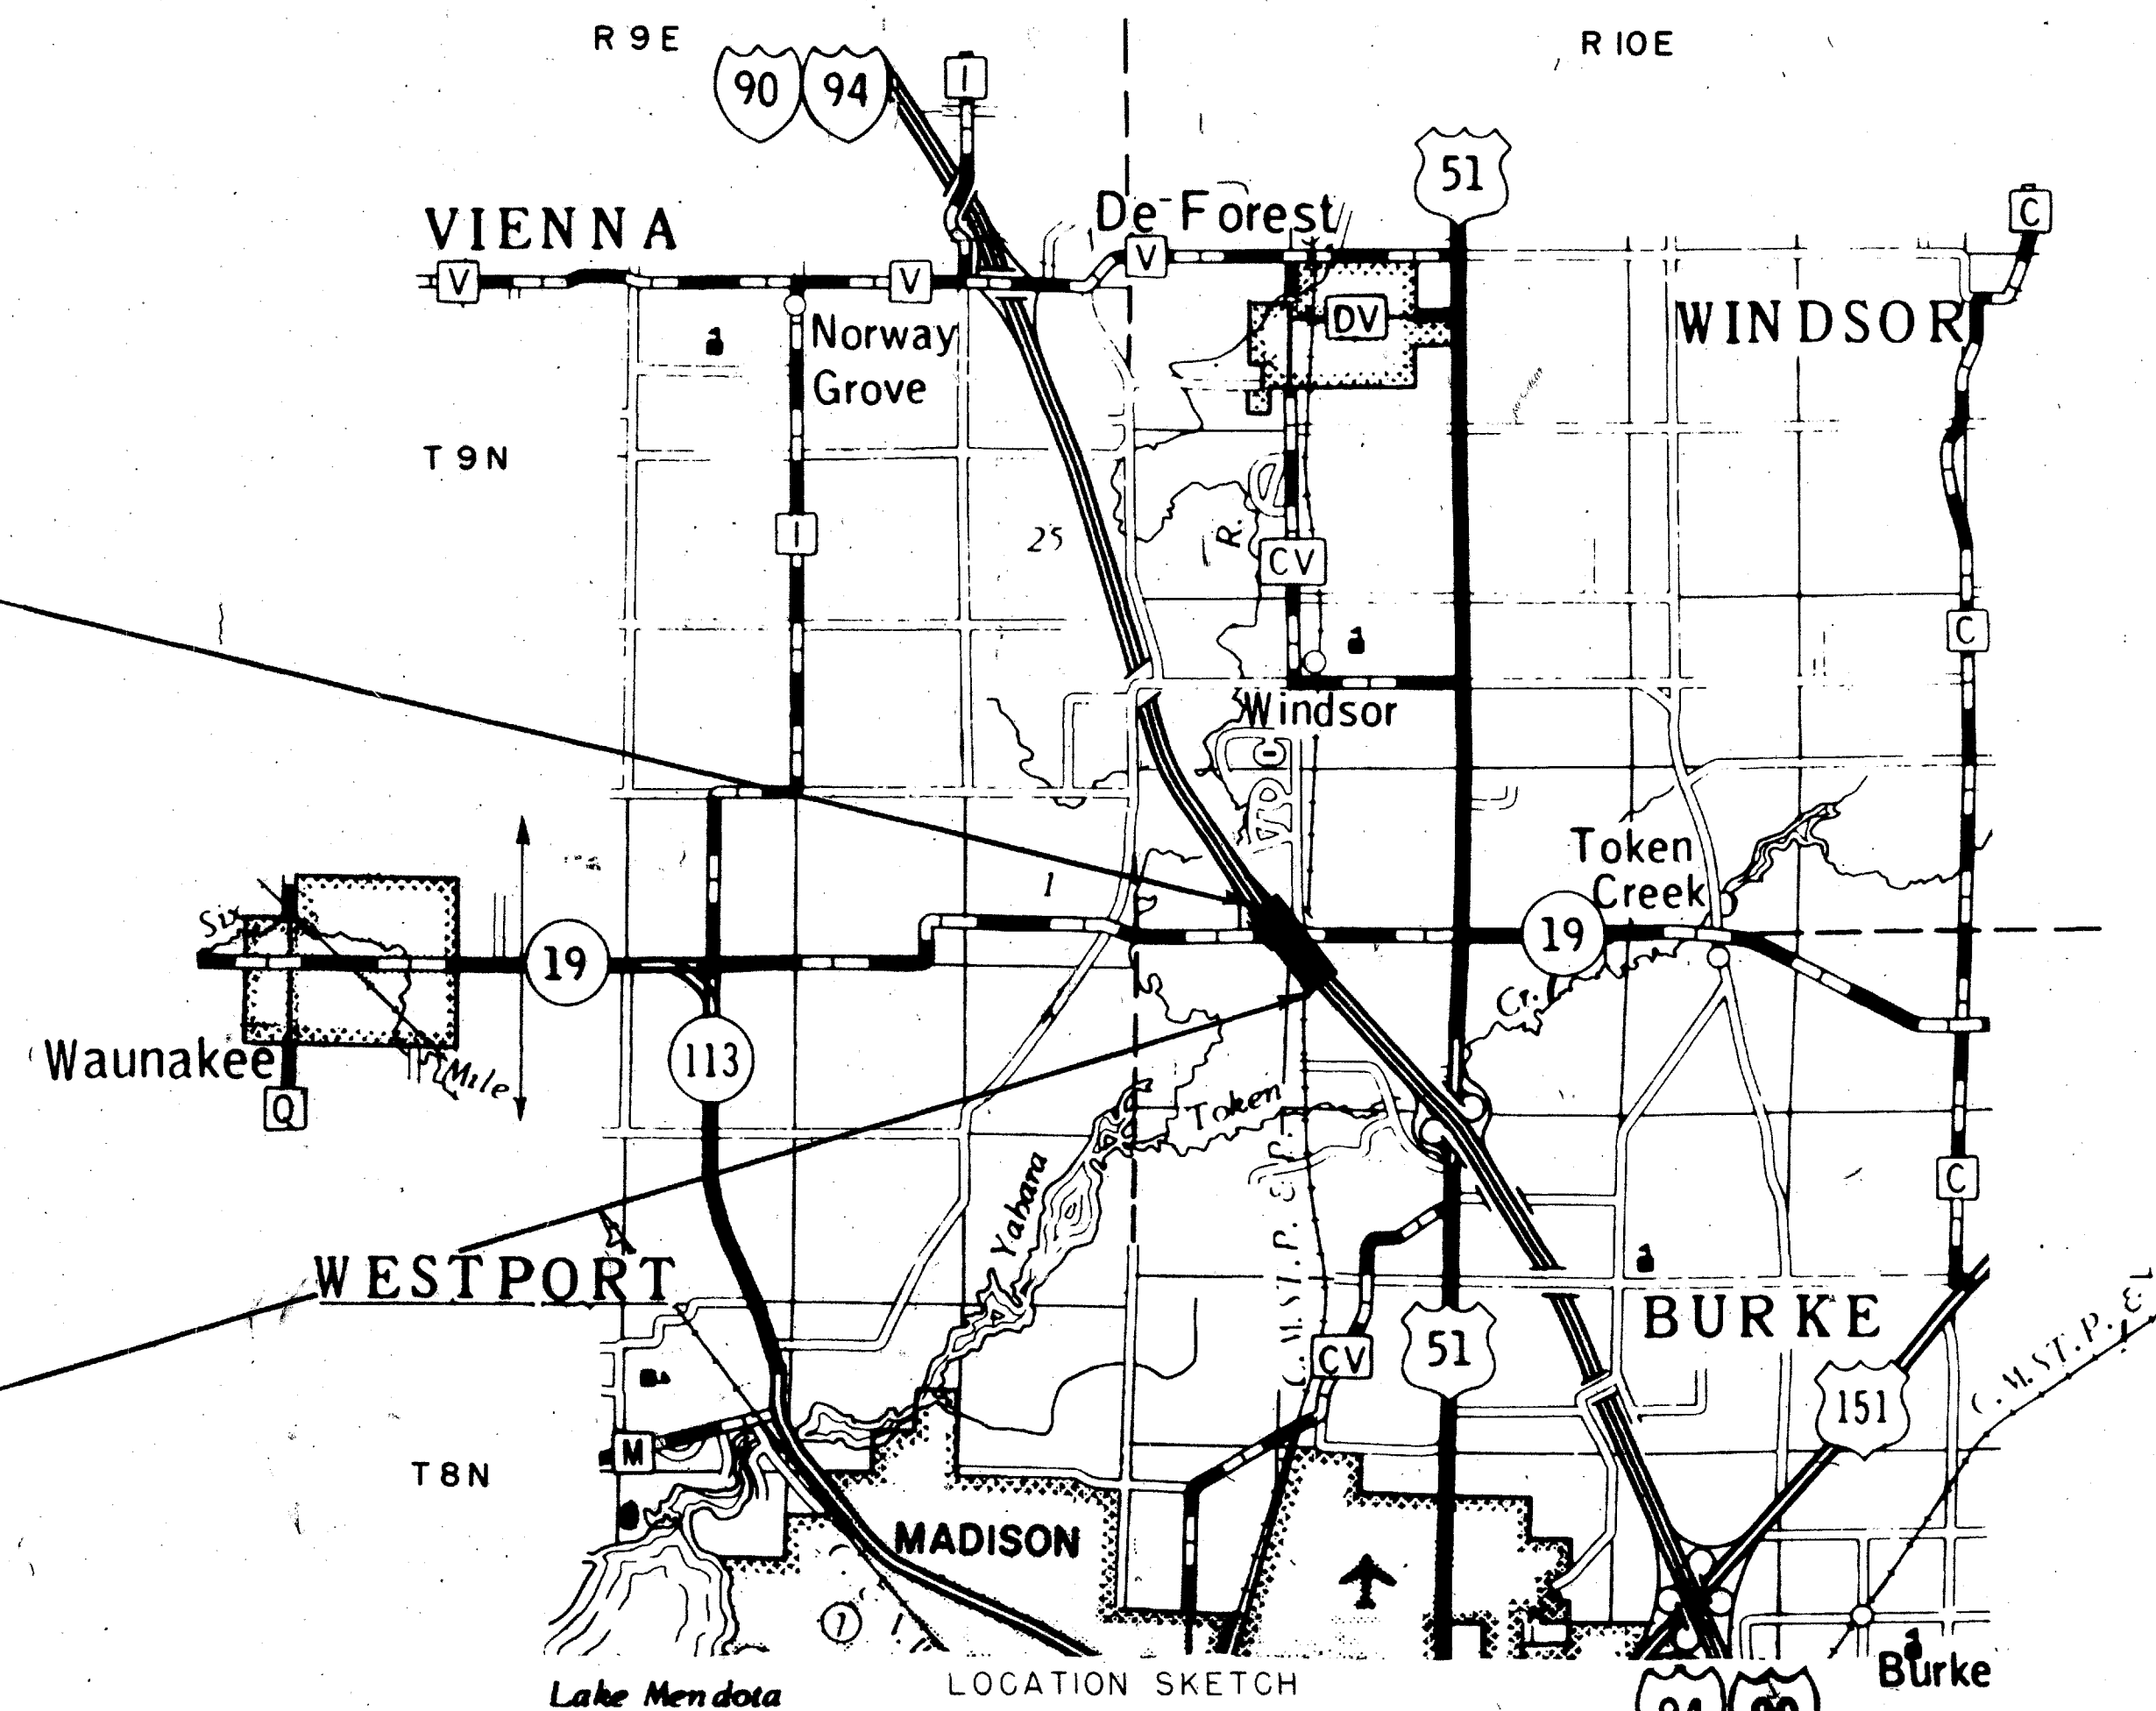

Total Net Length of Centerline = 0.533 Mi.

REVISION DATE	STATE OF WISCONSIN DEPARTMENT OF TRANSPORTATION DIVISION OF HIGHWAYS
10/28/69 7/1/71 N.C. 11/20/75 N.C. 12/27/93 N.C.	Recommended for Approval: <i>S. J. Spindemann</i> District Engineer
	Approved: Chief Design Engineer
	Date: Director, Bureau of Right of Way
	DEPARTMENT OF TRANSPORTATION FEDERAL HIGHWAY ADMINISTRATION BUREAU OF PUBLIC ROADS WISCONSIN DIVISION
	Approved: Division Engineer

1012-2-21 T 90-2(10)
Dane

STATE LINE		* HIGHWAY SEPARATION		CEMETERY	
COUNTY LINE		HIGHWAY OVERPASS		FOUNDATION	
TOWNSHIP AND RANGE LINES		RAIL LINE OVERPASS		GAS PUMP ISLAND	
SECTION LINE		ALL OTHER BRIDGES		BUILDING	
QUARTER LINE		STREAM OR RIVER		IRON PIN	
SIXTEENTH LINE		LAKE		POWER POLE	
NEW CENTERLINE		CATTLE PASS		TELEPHONE POLE	
NEW R/W LINE		* TRAVELED WAY		UNDERGROUND CABLE MARKER	
OLD R/W LINE		(Shown only in area of Frontage Roads, Interchanges or Dual Lanes)		WELL	
PROPERTY LINE				STONE MONUMENT	
CORPORATE LIMITS				SEPTIC TANK	
SLOPE INTERCEPTS				WINDMILL	
LOT, TIE AND OTHER MINOR DASHED LINES					
UNDERGROUND FACILITY (POWER, TELEPHONE, TELEGRAPH, GAS, ETC.)					
NO ACCESS					
LIMITED HIGHWAY EASEMENT					


ACRES	AC.
ACCESS POINT	A. P.
BARN	B.
CORN CRIB	C. C.
GARAGE	G.
HOUSE	H.
INCORPORATED	INC.
IRON PIN	I. P.
LIMITED HIGHWAY EASEMENT	L. H. E.
PROPERTY LINE	P. L.
REMAINING	REM.
SHED	S.
TEMPORARY	TEMP.
VOLUME	VOL.
WELL	W.

SCHEDULE OF LANDS AND INTERESTS REQUIRED

[illegible]

REVISION DATE		PROJECT I.D.	SHEET NUMBER	TOTAL SHEETS
10/28/69		1012-2-21		
7/1/71	N.C.	FEDERAL PROJECT DESIGNATION	4.1	
11/20/75		T 90-2(10)		
12/27/93	N.C.			
		LAKE DELTON - MADISON ROAD (S.T.H. 19 INTERCHANGE) I.H. 90 & 94 DANE COUNTY		
		DATE FEBRUARY 19, 1969		
CONST. PROJECT		RS 0266(4) 1012-2-81		4-52

REVISION DATE	PROJECT I.D.	SHEET NUMBER	TOTAL SHEETS
10/28/69	1012-2-21		
7/1/71	FEDERAL PROJECT DESIGNATION	4.2	
11/20/75	T 90-2(10)		
12/27/93			
	LAYOUT SHOWING PROPERTY BOUNDARIES & ACREAGE I.H. 90 & 94		
	NOT TO SCALE DATE FEBRUARY 19, 1969		
CONST. PROJECT RS 0266(4) 1012-2-81 41-52			

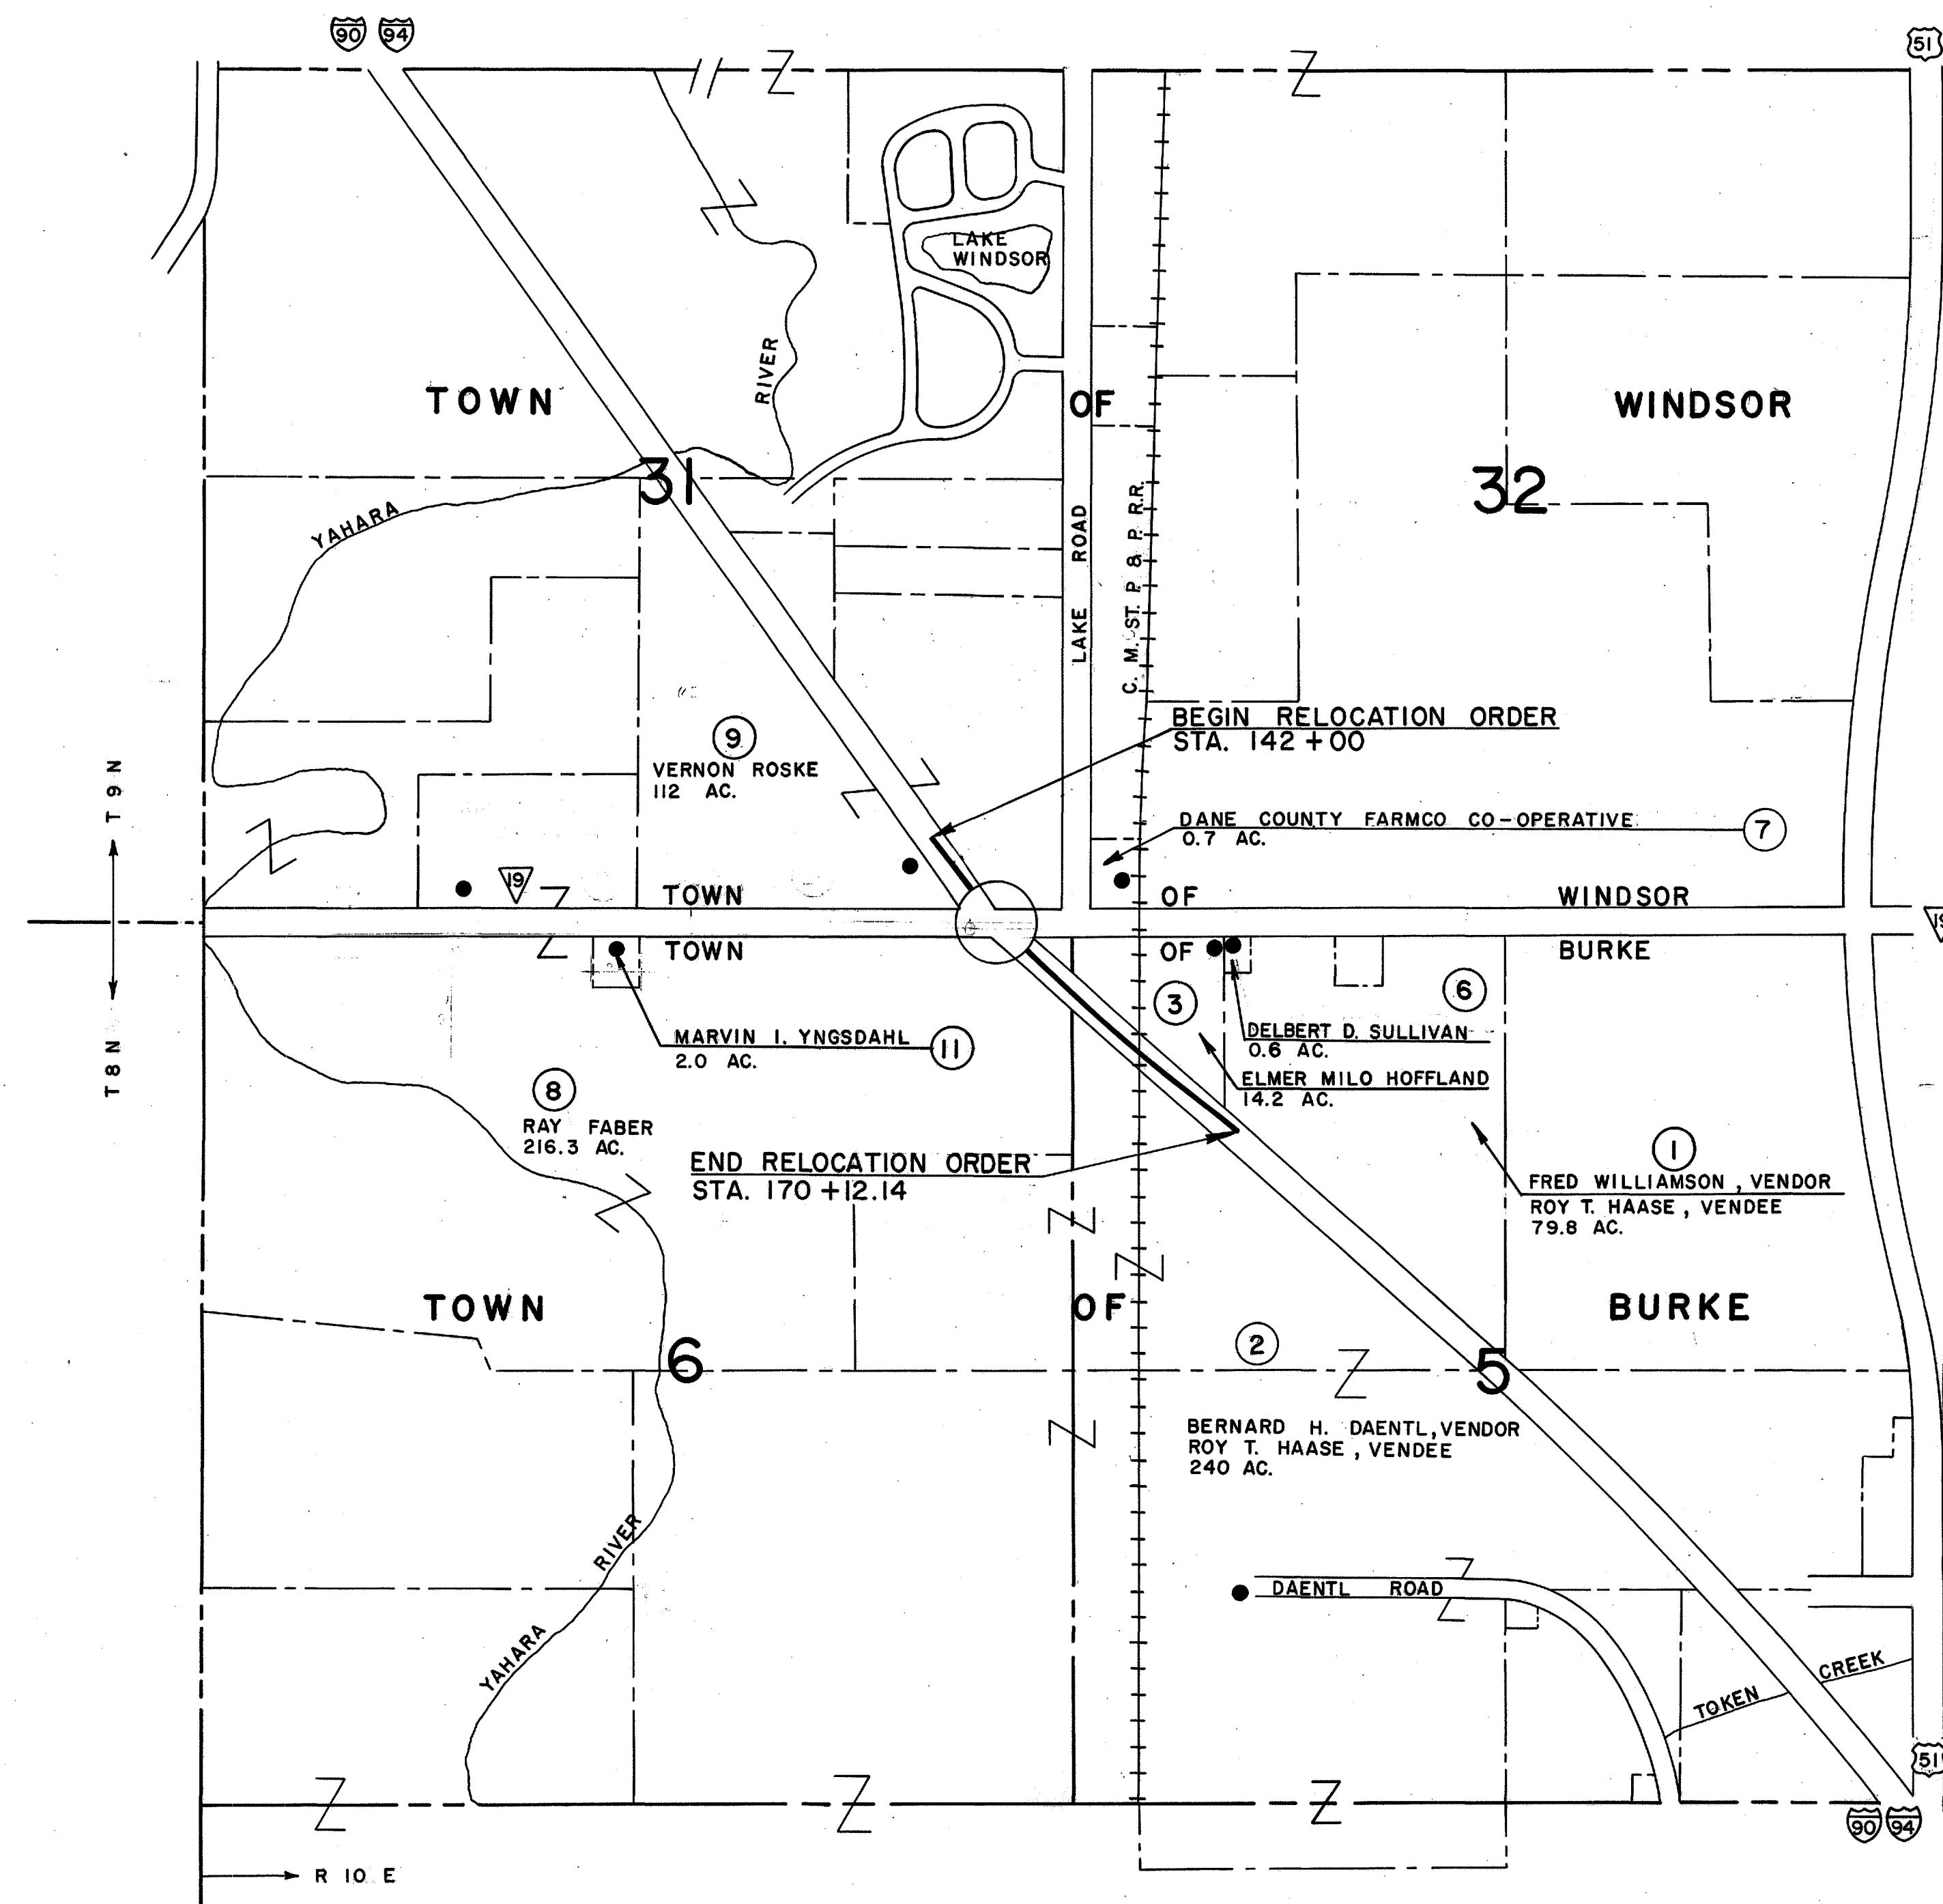

NOTE:
BEARINGS SHOWN ON THIS PLAT
ARE THE TRUE BEARINGS OF
EACH TANGENT TO THE
NEAREST MINUTE.

LEGEND:

- BUILDINGS
- INTERCHANGE

COUNTY AND HIGHWAY	ROUTE AND SECTION	CLASS AND AGREEMENT		B. P. R. REGION DIVISION	SHEET NUMBER	TOTAL SHEETS
		STATE	FEDERAL			
13.3	90.2	21.10		4 WIS.	4.3	
CONST. PROJECT RS 0266(4) 1012-81,82					4.2	52
RS0266(5) 1012-2-83					4.3	44


PROJECT I.D. 1012-2-21



P.I.	193° C" + 00.05	211° C" + 70.00	217° C" + 05.05	53° F" + 64.80	67° F" + 12.14	67° G" + 04.32	154° + 56.3
L.	181° - 41' - 32"	173° - 39' - 27"	186° - 41' - 51"	153° - 50' - 40"	188° - 34' - 51"	137° - 25' - 03"	169° - 59' - 15"
Δ.	1° - 41' - 32"	6° - 20' - 33"	6° - 41' - 51"	26° - 09' - 20"	8° - 34' - 51"	42° - 34' - 57"	10° - 00' - 45"
D.	0° - 15'	1° - 15'	1° - 15'	4° - 00'	3° - 00'	6° - 00'	1° - 10'
T.	338.49'	253.96'	268.21'	332.74'	143.28'	372.14'	430.2'
L.	676.92'	507.41'	535.80'	653.89'	286.03'	709.71'	858.2'
E.	2.50'	7.03'	7.84'	38.14'	5.37'	69.95'	18.8'
R.	22918.31'	4583.66'	4583.66'	1432.39'	1909.86'	954.93'	4911.1'

REVISION	DATE
10/28/69	
7/1/71	
11/20/75	
12/27/93	

STATE OF WISCONSIN
DEPARTMENT OF TRANSPORTATION
DIVISION OF HIGHWAYS
PLAT OF RIGHT OF WAY REQUIRED
PROJECT T 90-2(10)

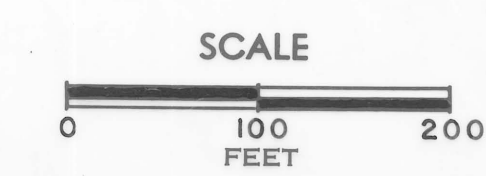

DATED FEBRUARY 19, 1969

COUNTY AND HIGHWAY	ROUTE AND SECTION	CLASS AND AGREEMENT	B. P. R. REGION DIVISION	SHEET NUMBER	TOTAL SHEETS
13.3	90.2	21.10	4 WIS.	4.4	
CONST. PROJECT RS 0266(4) 1012-2-81,82				4.3	52
RS 0266(5) 1012-2-83				4.2	44

PROJECT I.D. 1012-2-21



NOTE:
BEARINGS SHOWN ON THIS PLAT ARE THE TRUE
BEARINGS OF EACH TANGENT TO THE NEAREST MINUTE
* ACCESS ACQUIRED UNDER
PROJECT 1-90-2(12) 122

LEGEND
[Symbol] DENOTES
NO ACCESS

REVISION DATE
10/28/69
7/1/71
11/20/75
12/27/93

STATE OF WISCONSIN
DEPARTMENT OF TRANSPORTATION
DIVISION OF HIGHWAYS
PLAT OF RIGHT OF WAY REQUIRED
PROJECT T 90-2(10)

SCALE
0 100 200 FEET
DATED FEBRUARY 19, 1969