



PLOT SCALE: 1"=100'
REV. DATE: 03-05-94
ORIGINATOR: J.A. PIERONI

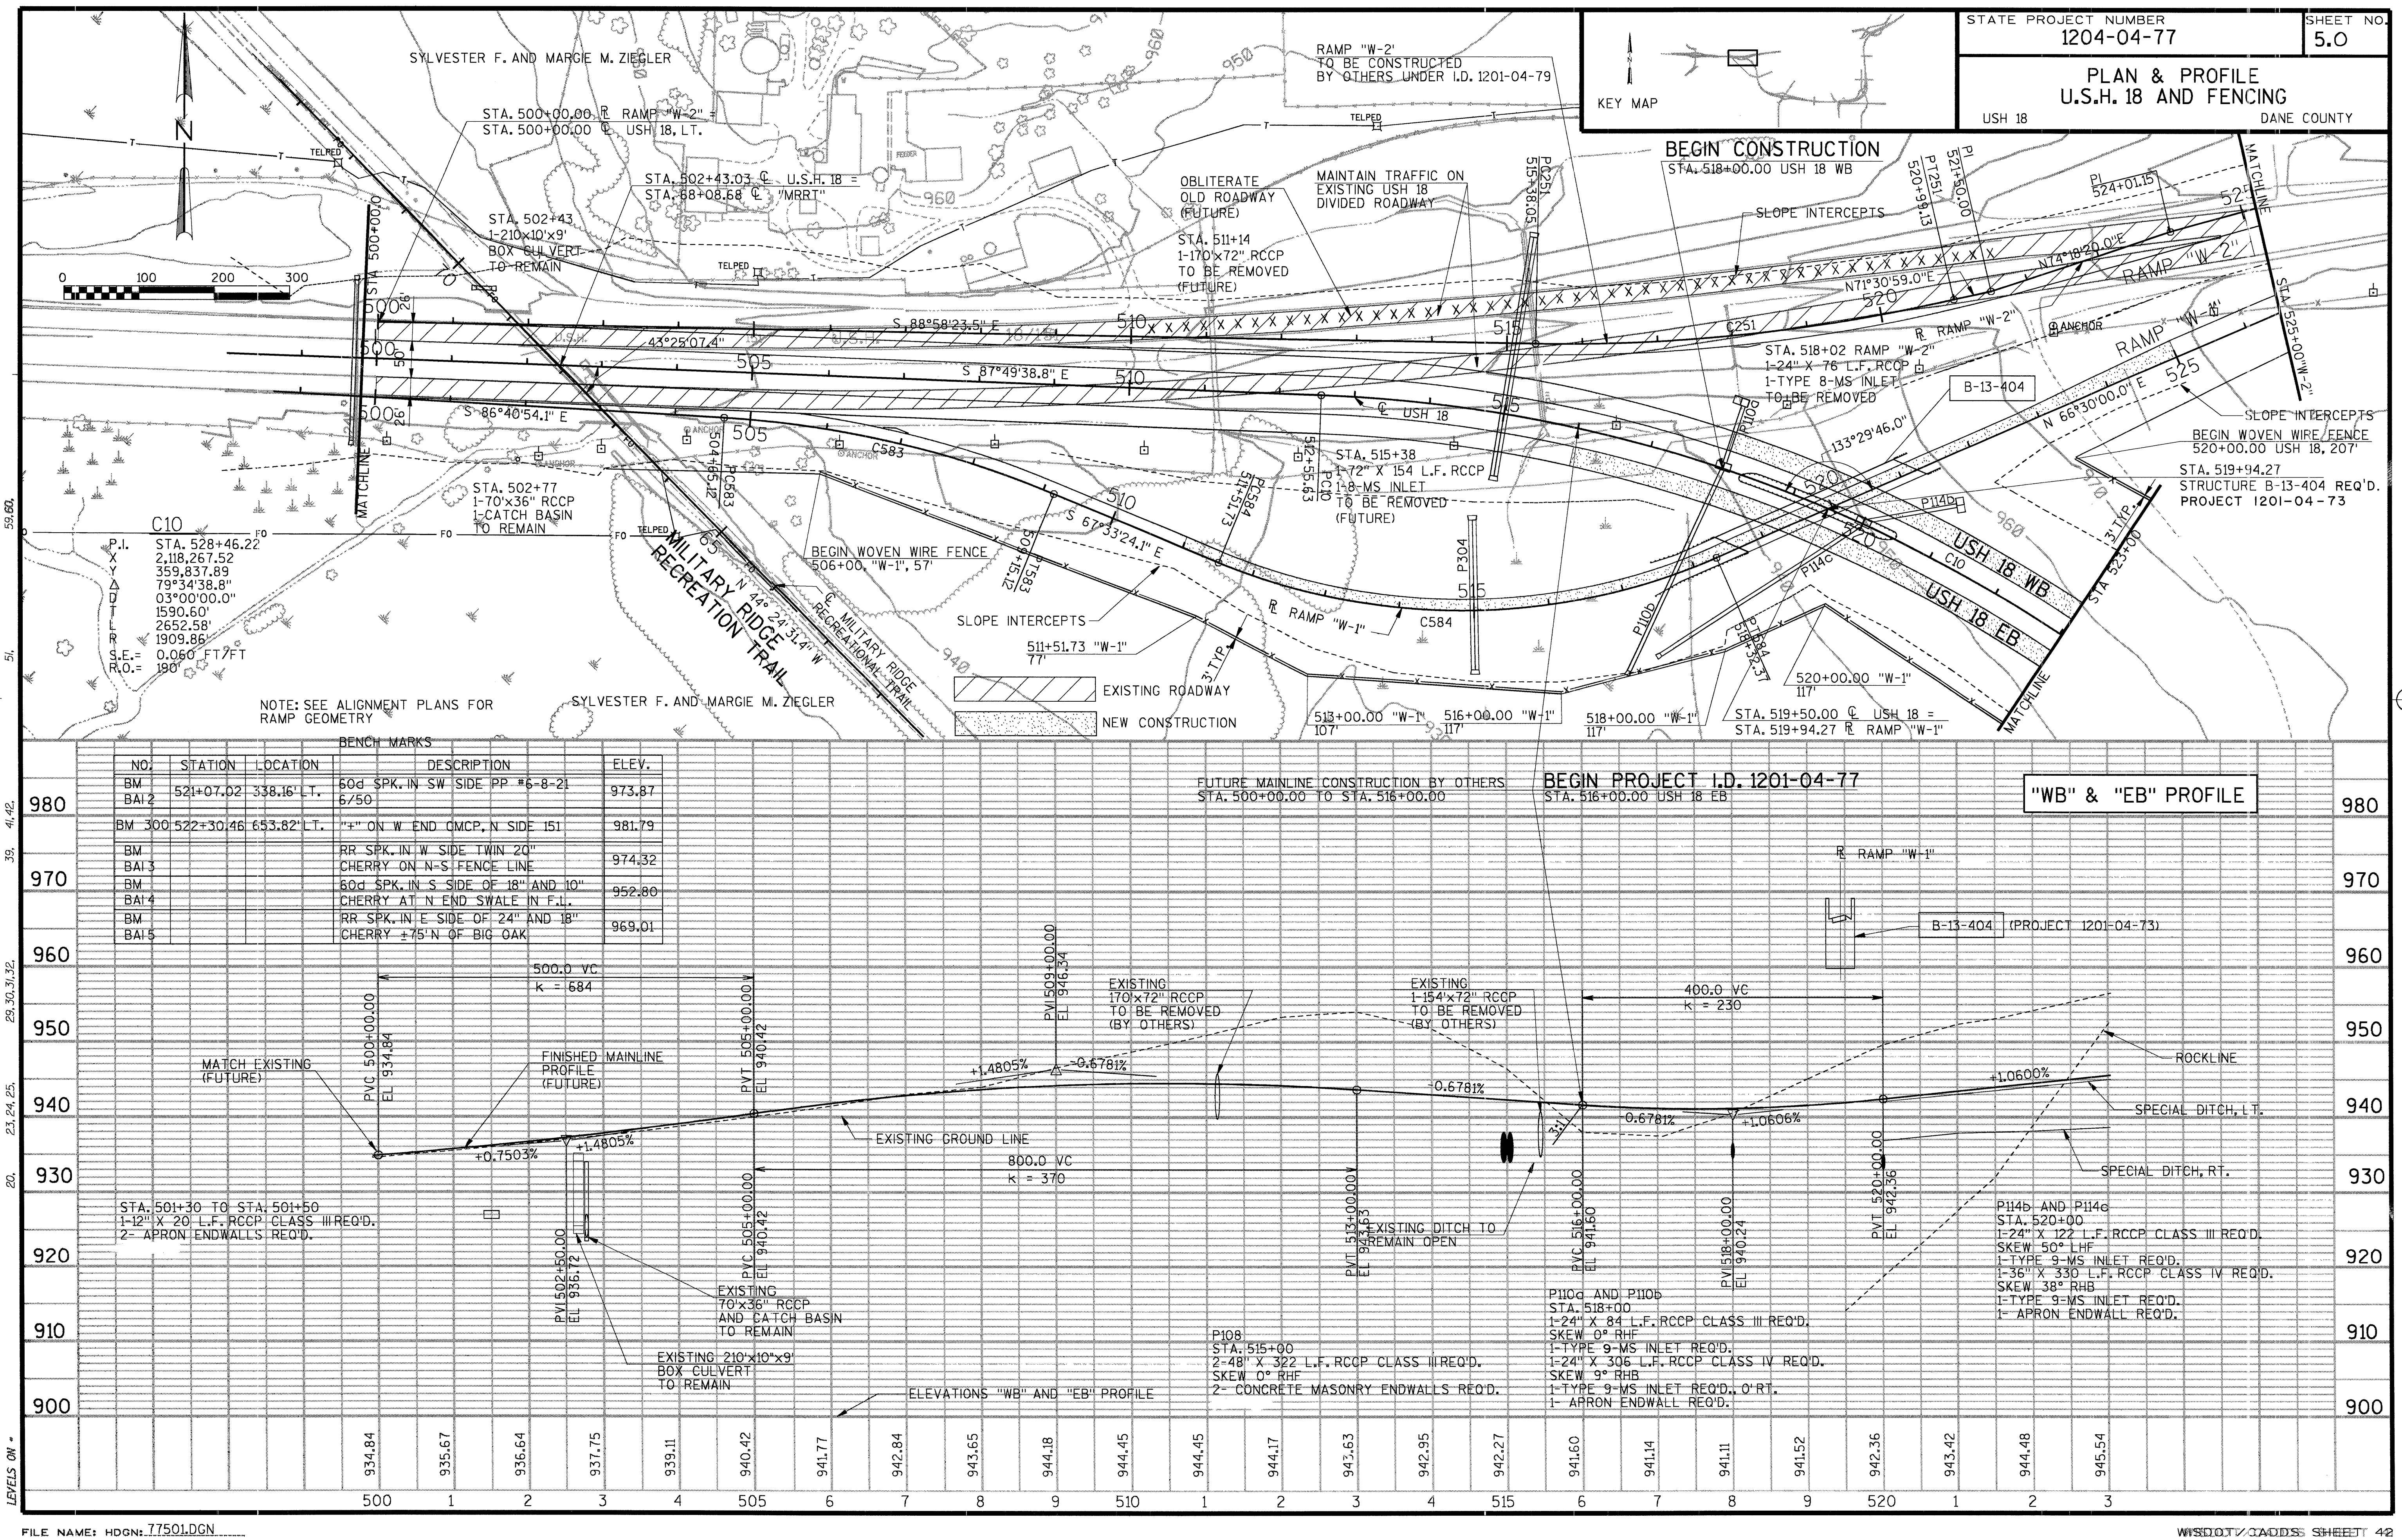


PLOT SCALE: 1"=100'
PLOT NAME: 17502.DGN
REV. DATE: 03-04-94


ORIGINATOR: J.A. PIERONI

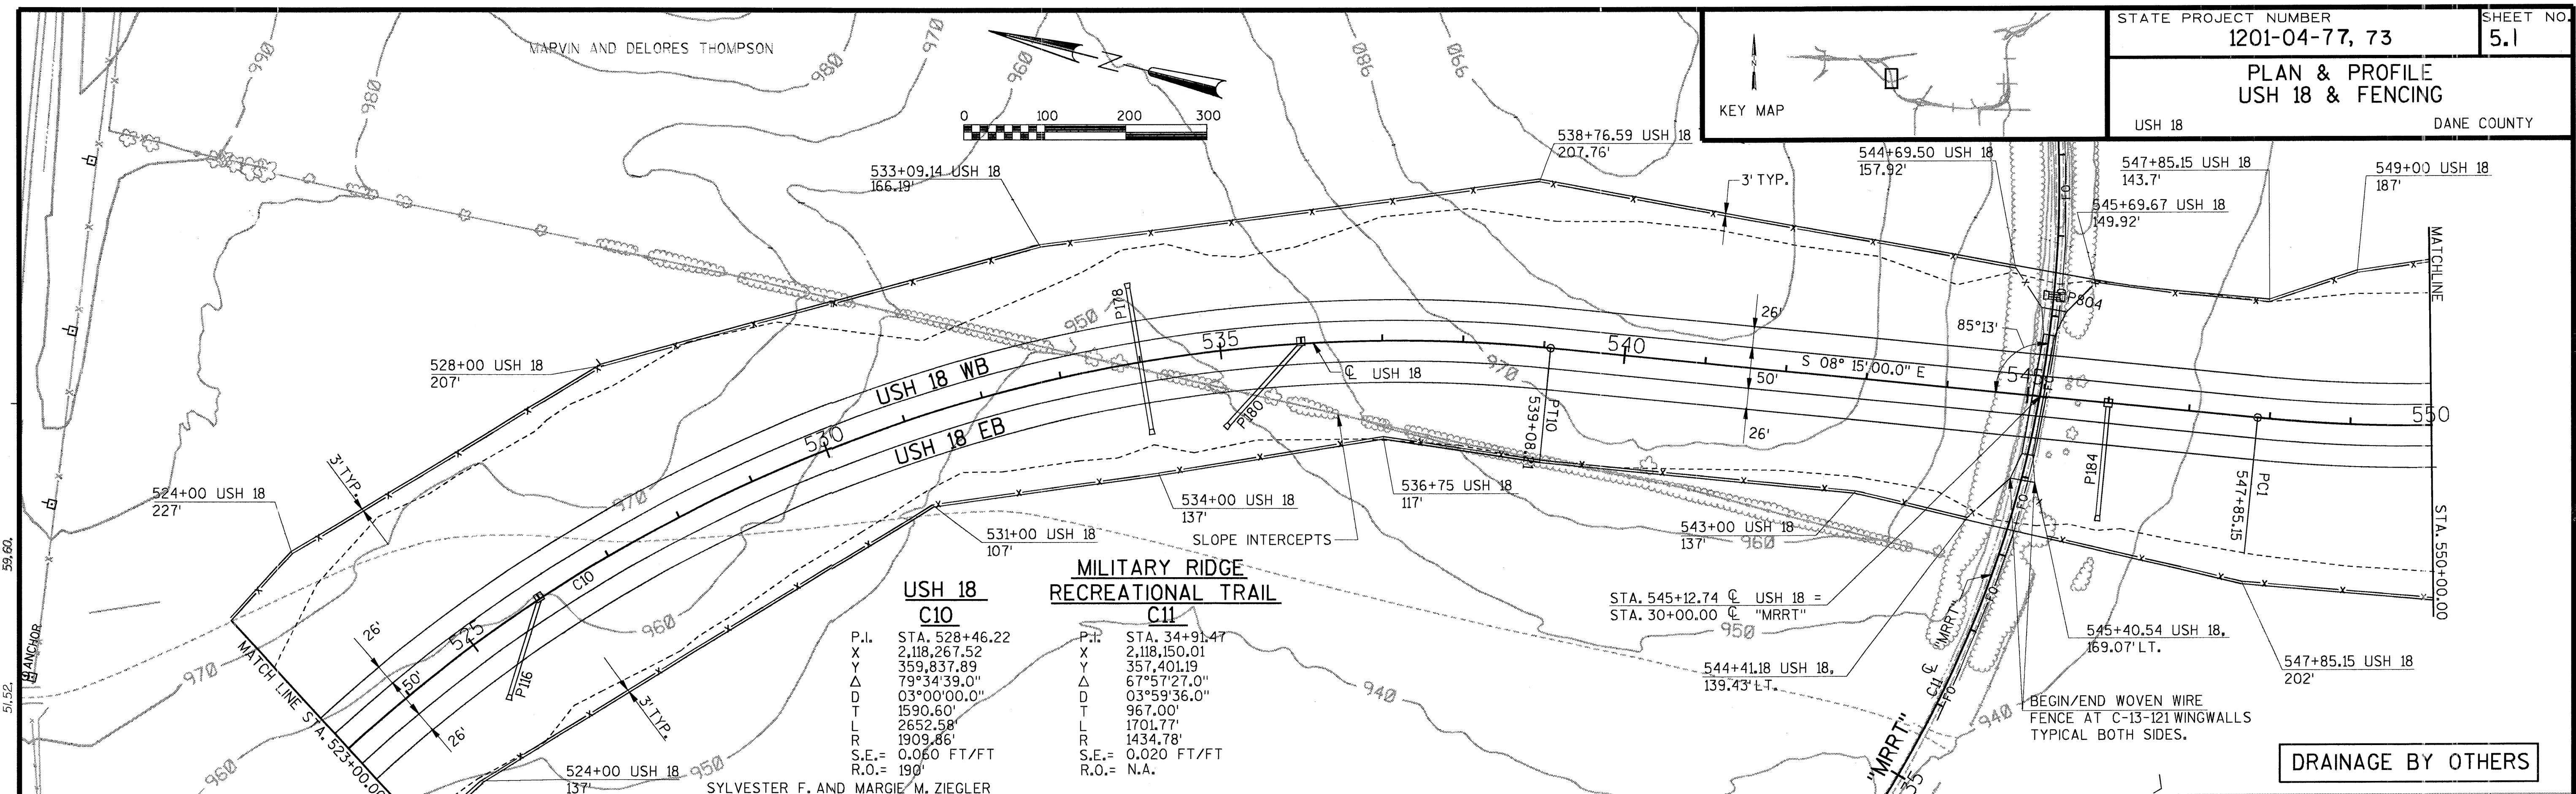


PLOT SCALE: 1"=100'
PLOT NAME: 77503.DGN
REV. DATE: 03-04-94
ORIGINATOR: J.A.PIERONI

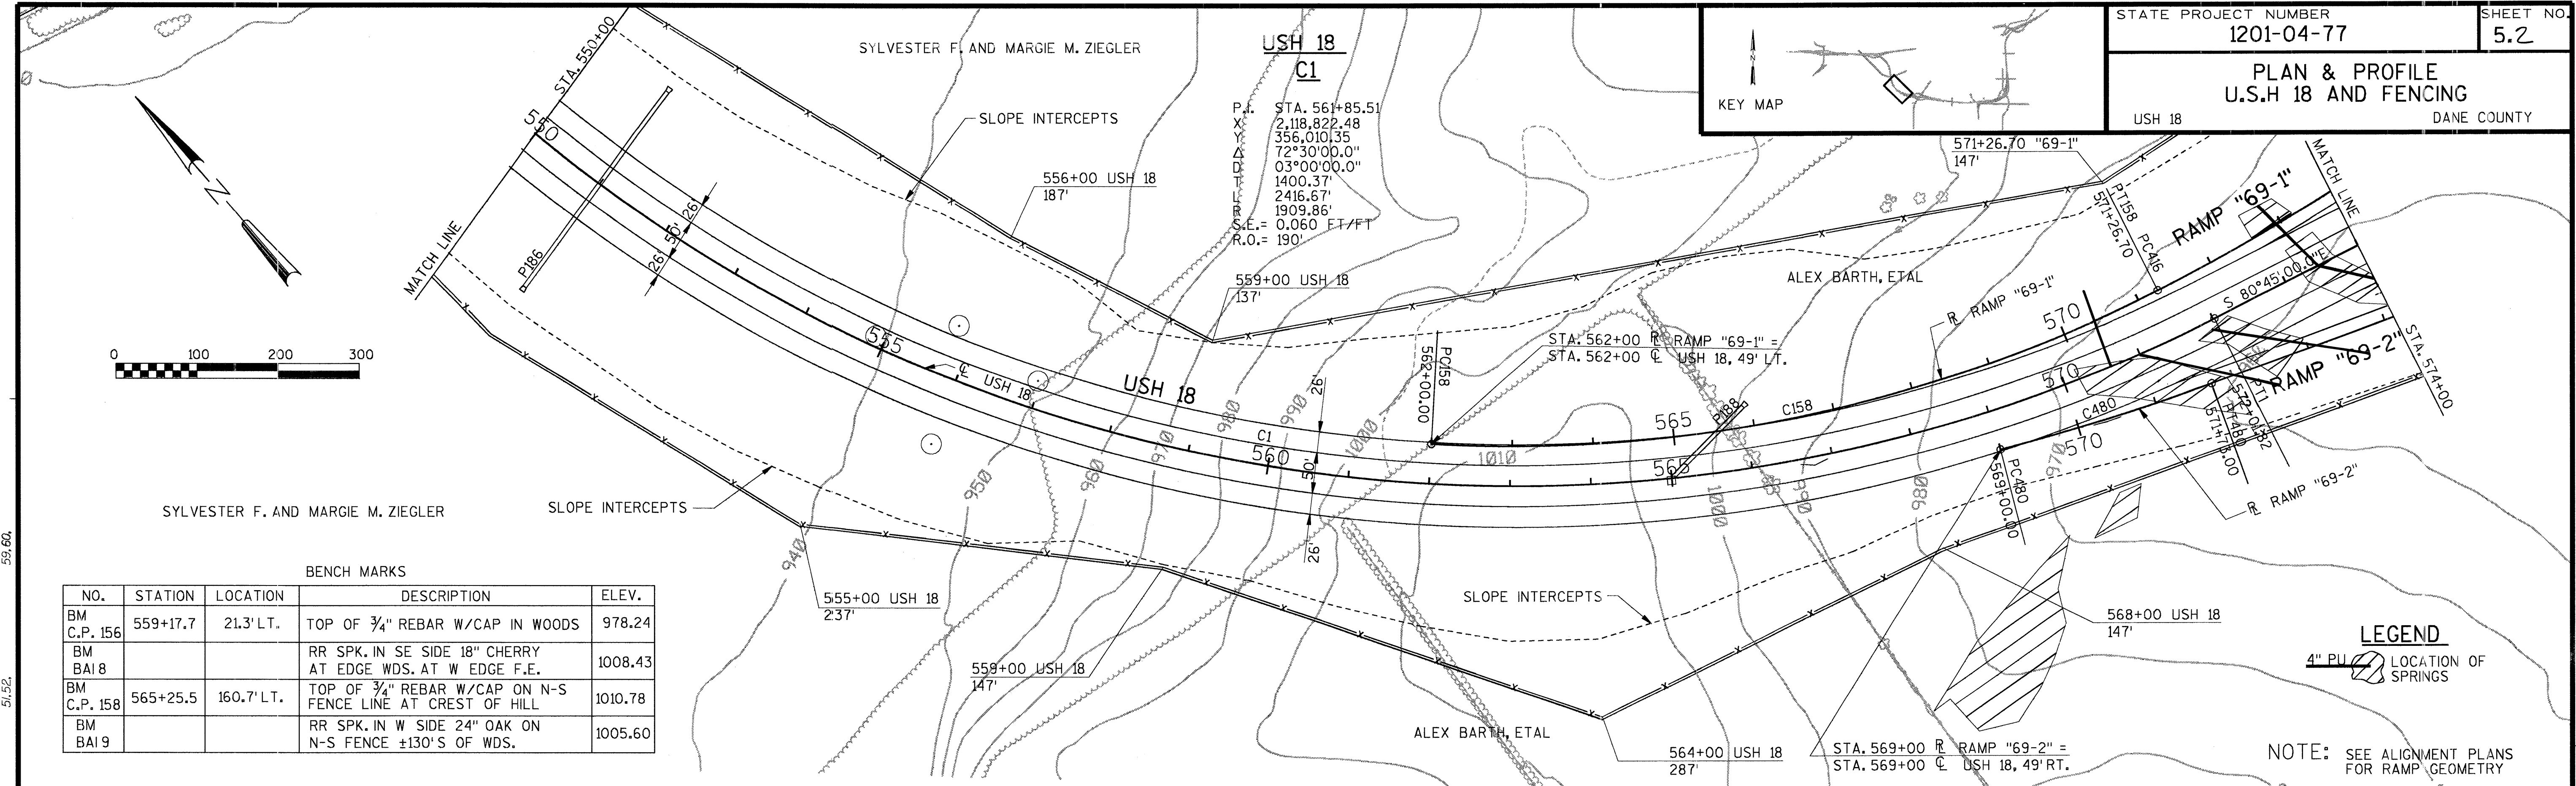


BENCH MARKS				
NO.	STATION	LOCATION	DESCRIPTION	ELEV.
BM C.P. 156	559+17.7	21.3' LT.	TOP OF 3/4" REBAR W/CAP IN WOODS	978.24
BM BAI 8			RR SPK. IN SE SIDE 18" CHERRY AT EDGE WDS. AT W EDGE F.E.	1008.43
BM C.P. 158	565+25.5	160.7' LT.	TOP OF 3/4" REBAR W/CAP ON N-S FENCE LINE AT CREST OF HILL	1010.78
BM BAI 9			RR SPK. IN W SIDE 24" OAK ON N-S FENCE ±130' S OF WDS.	1005.60

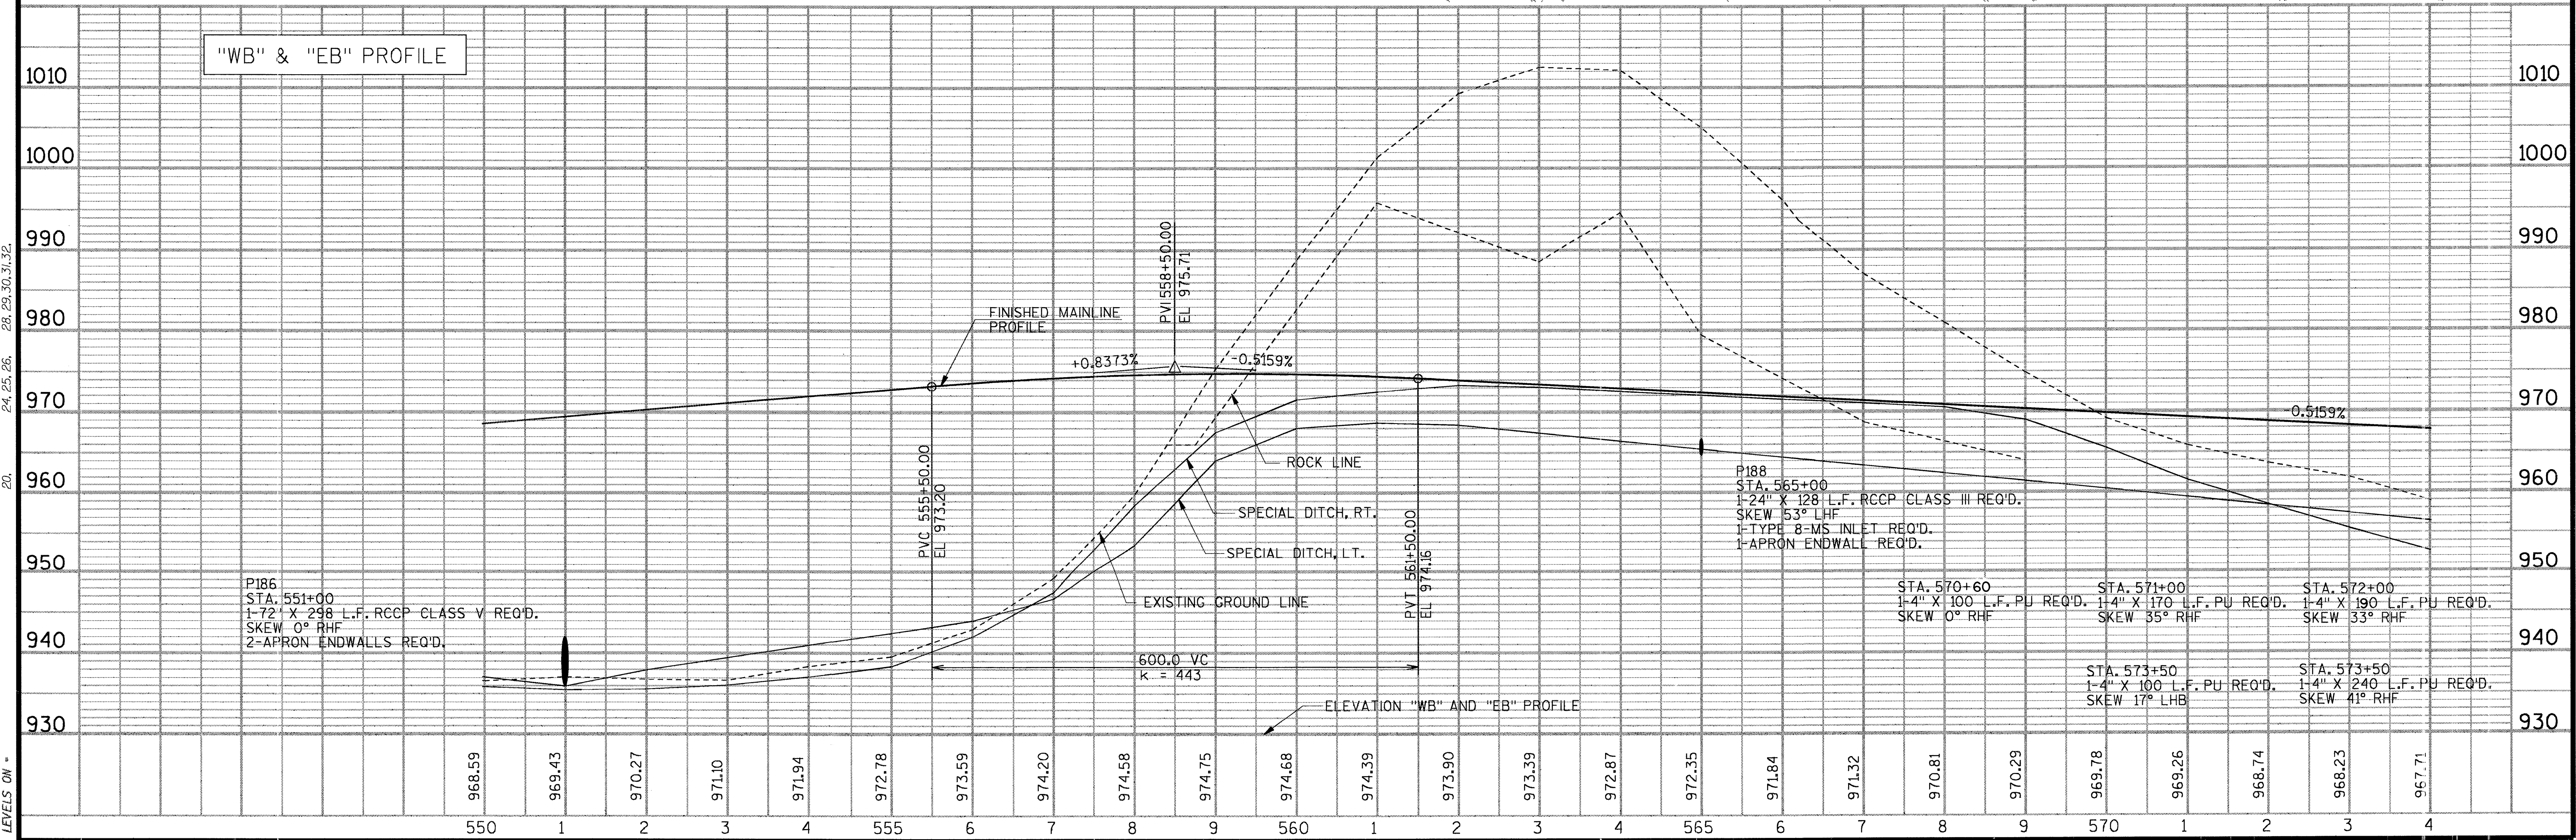




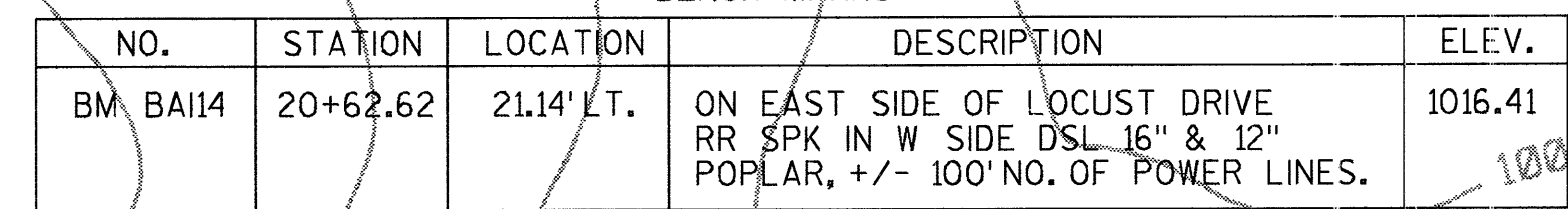

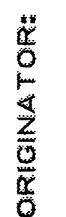

LEVELS ON	20,	23, 24, 25,	29, 30, 31, 32,	39,	41,




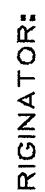




PLOT NAME: 77516.DGN
PLOT SCALE: 1"=100'



REV. DATE: 04-04-94

ORIGINATOR: J.A. PIERON

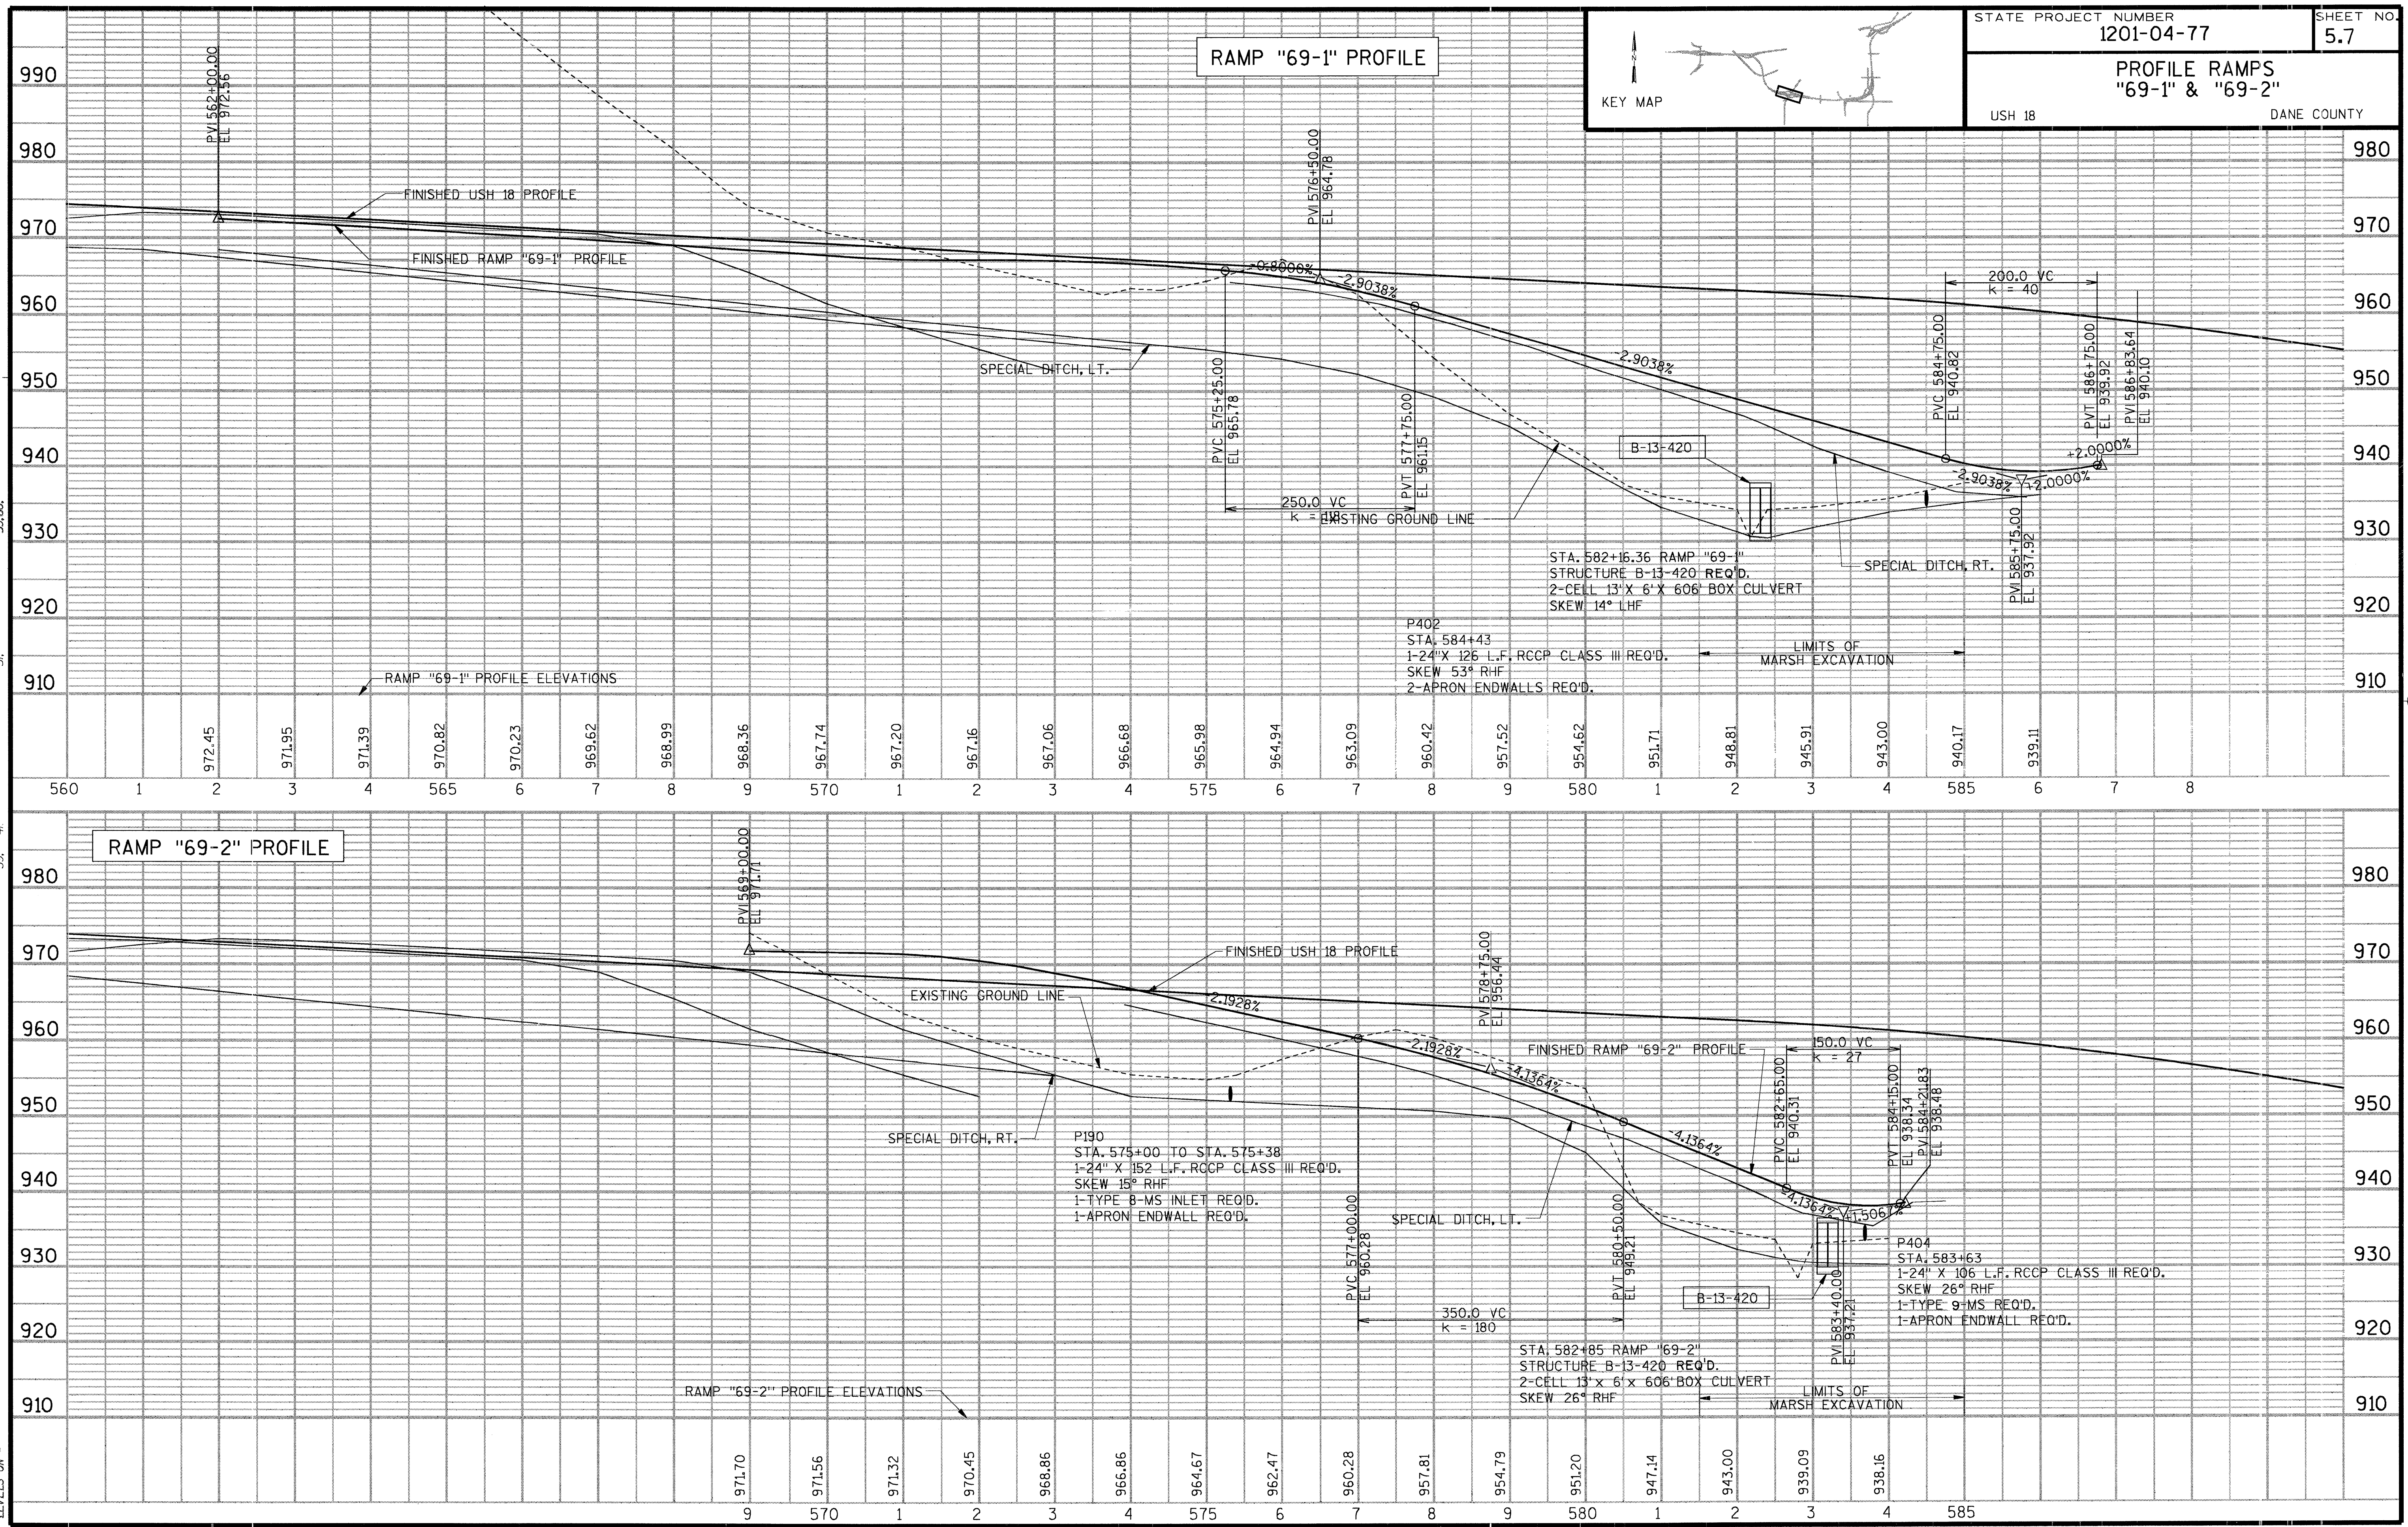


PLOT SCALE: 1"=100'
PLOT NAME: 77517.DGN
REV. DATE: 03-04-94
ORIGINATOR: J.A. PIERONI

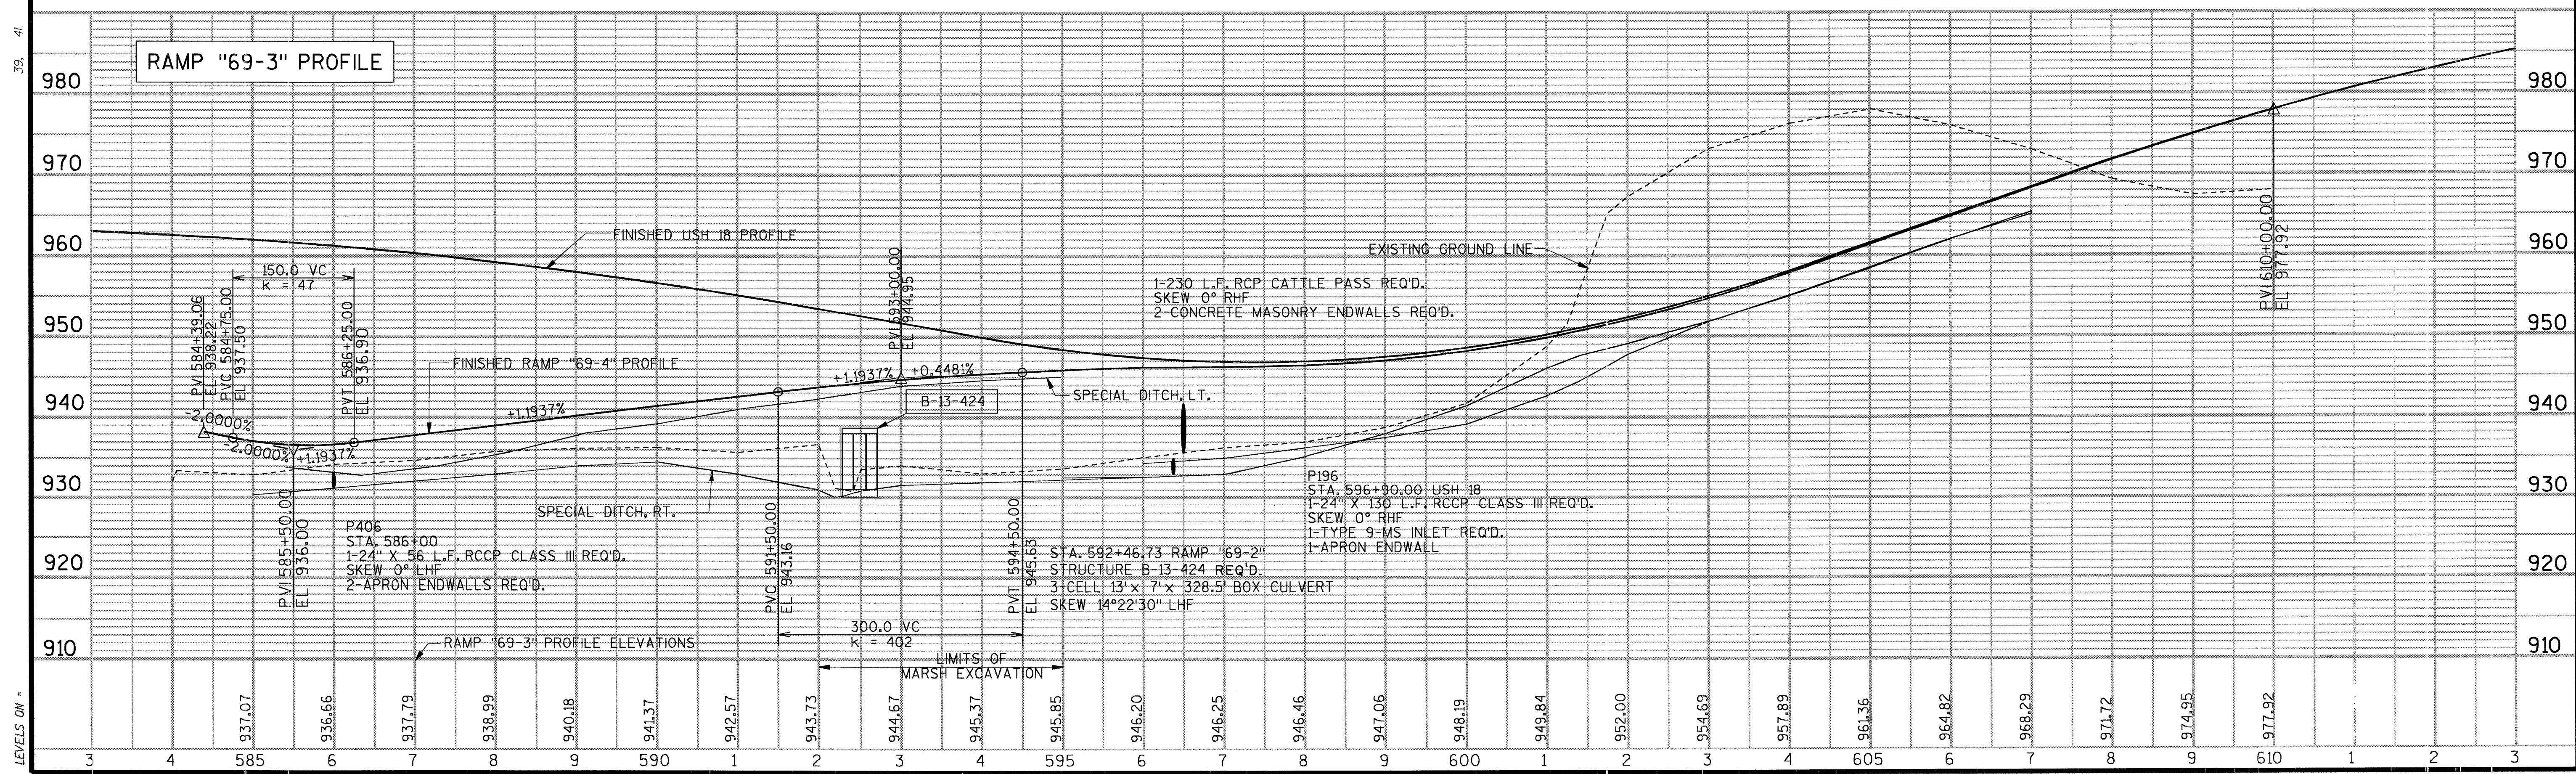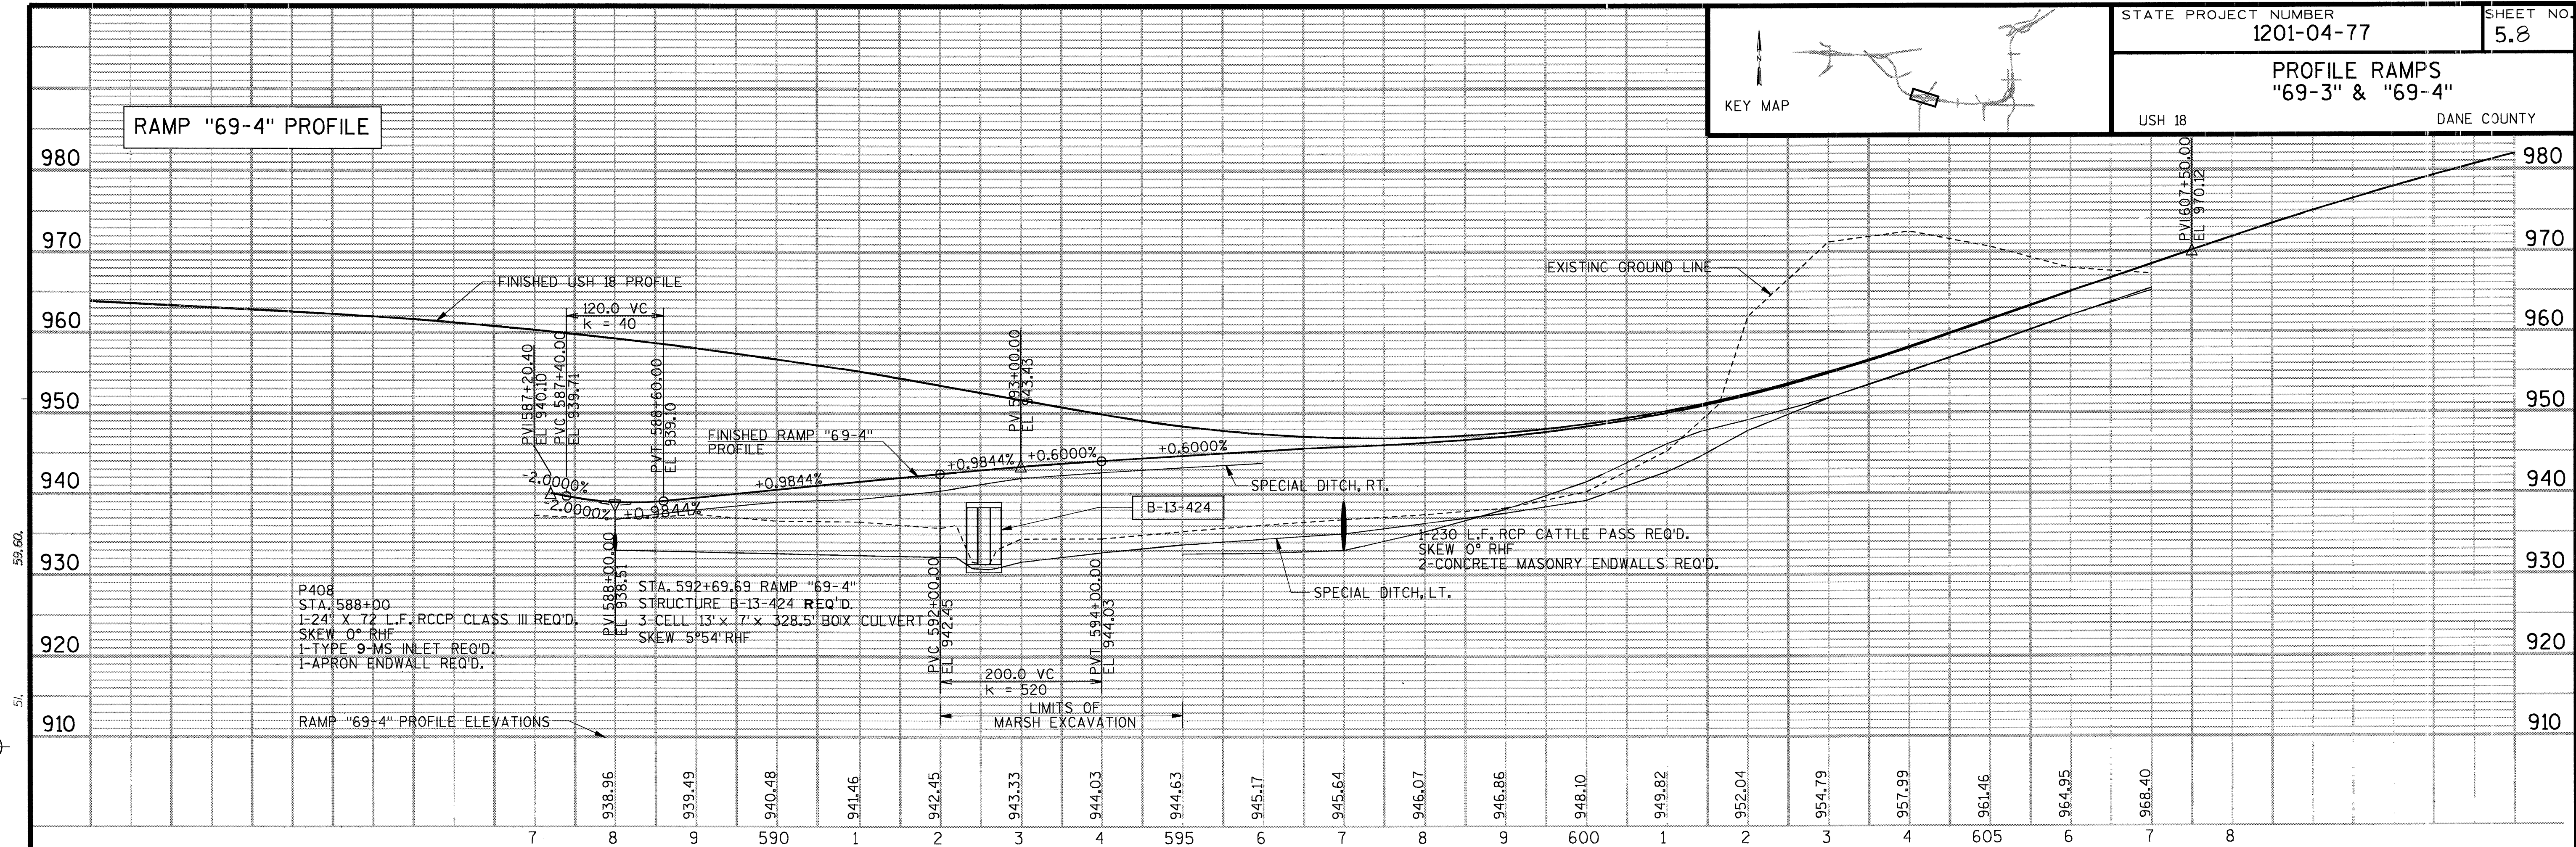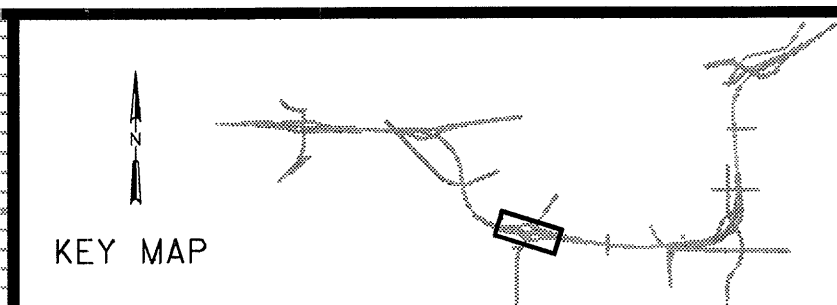

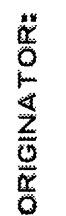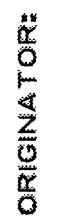


PLOT SCALE: 1"=100'
PLOT NAME: 77514.DGN
REV. DATE: 04-04-94
ORIGINATOR: J.A. PIERON

BENCH MARKS				
NO.	STATION	LOCATION	DESCRIPTION	ELEV.
BM BAI26	71+41.09 "69"	26.7' LT.	P.K. NAIL IN N END OF 24" CMCP UNDER P.E. E SIDE OF HWY "69"	931.32

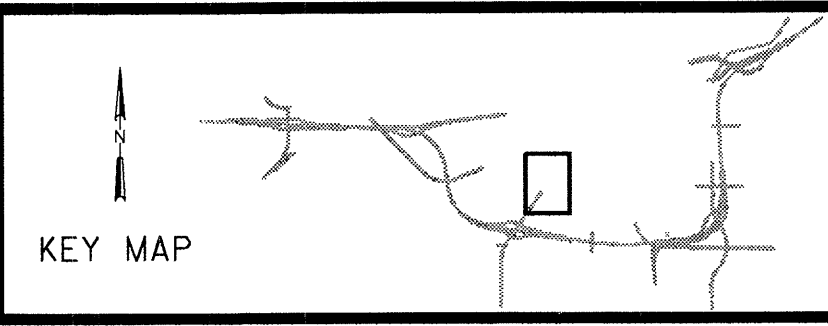

STATE PROJECT NUMBER	1204-04-77	SHEET NO.	5.10
PLAN & PROFILE STH "69" & VALLEY ROAD			
USH 18		DANE COUNTY	

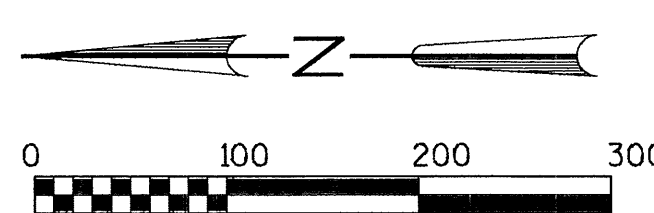

KIRK A. AND JAN D. FELLER

