

Index of Sheets

Sheet No.	4	Title
Sheet No.	4.1	Schedule of Lands and Interests Required
Sheet No.	4.2	Layout Showing Property Boundaries and Acreage
Sheet No.	4.3-4.6	Parcel Sheets

STATE OF WISCONSIN

DEPARTMENT OF TRANSPORTATION
DIVISION OF HIGHWAYS

14.1 17.2 21.47


Sheet Number	Total Sheets
4	

PLAT OF RIGHT OF WAY REQUIRED FOR

MADISON — BEAVER DAM ROAD


WEST COUNTY LINE-POSER ROAD SECTION

U.S.H. 151
DODGE COUNTY

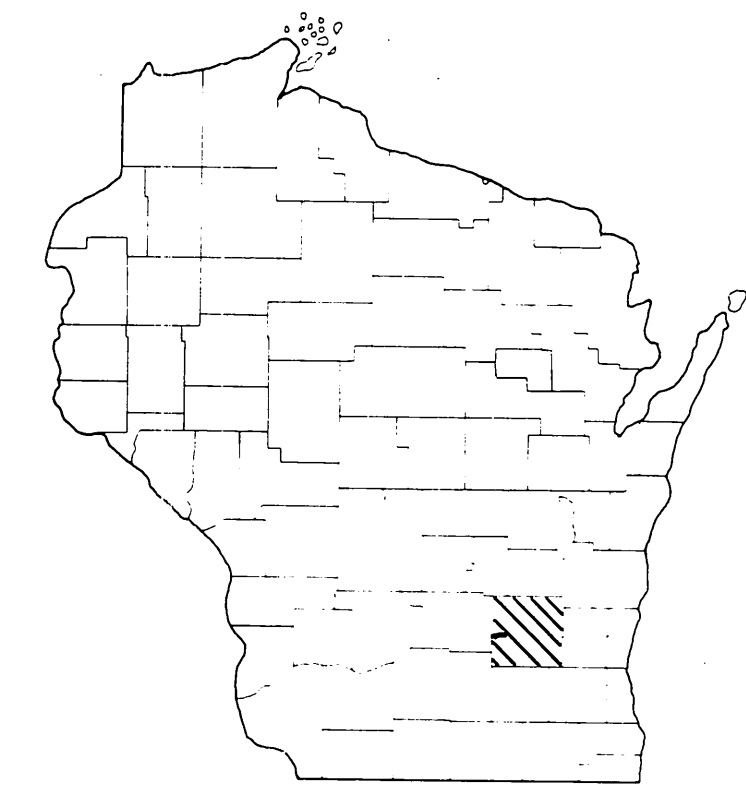


PROJECT IDENTIFICATION NUMBER	PROJECT DESIGNATION
III 3 22	T 017-2(47)

BEGIN RELOCATION ORDER
PROJECT T 017-2(47), STA. 1514+29.20 =
STA. 1514+29.20, PROJECT T 017-2(35)
491' S. OF THE N.E. COR.,
SEC. 12, T 10 N, R 12 E.

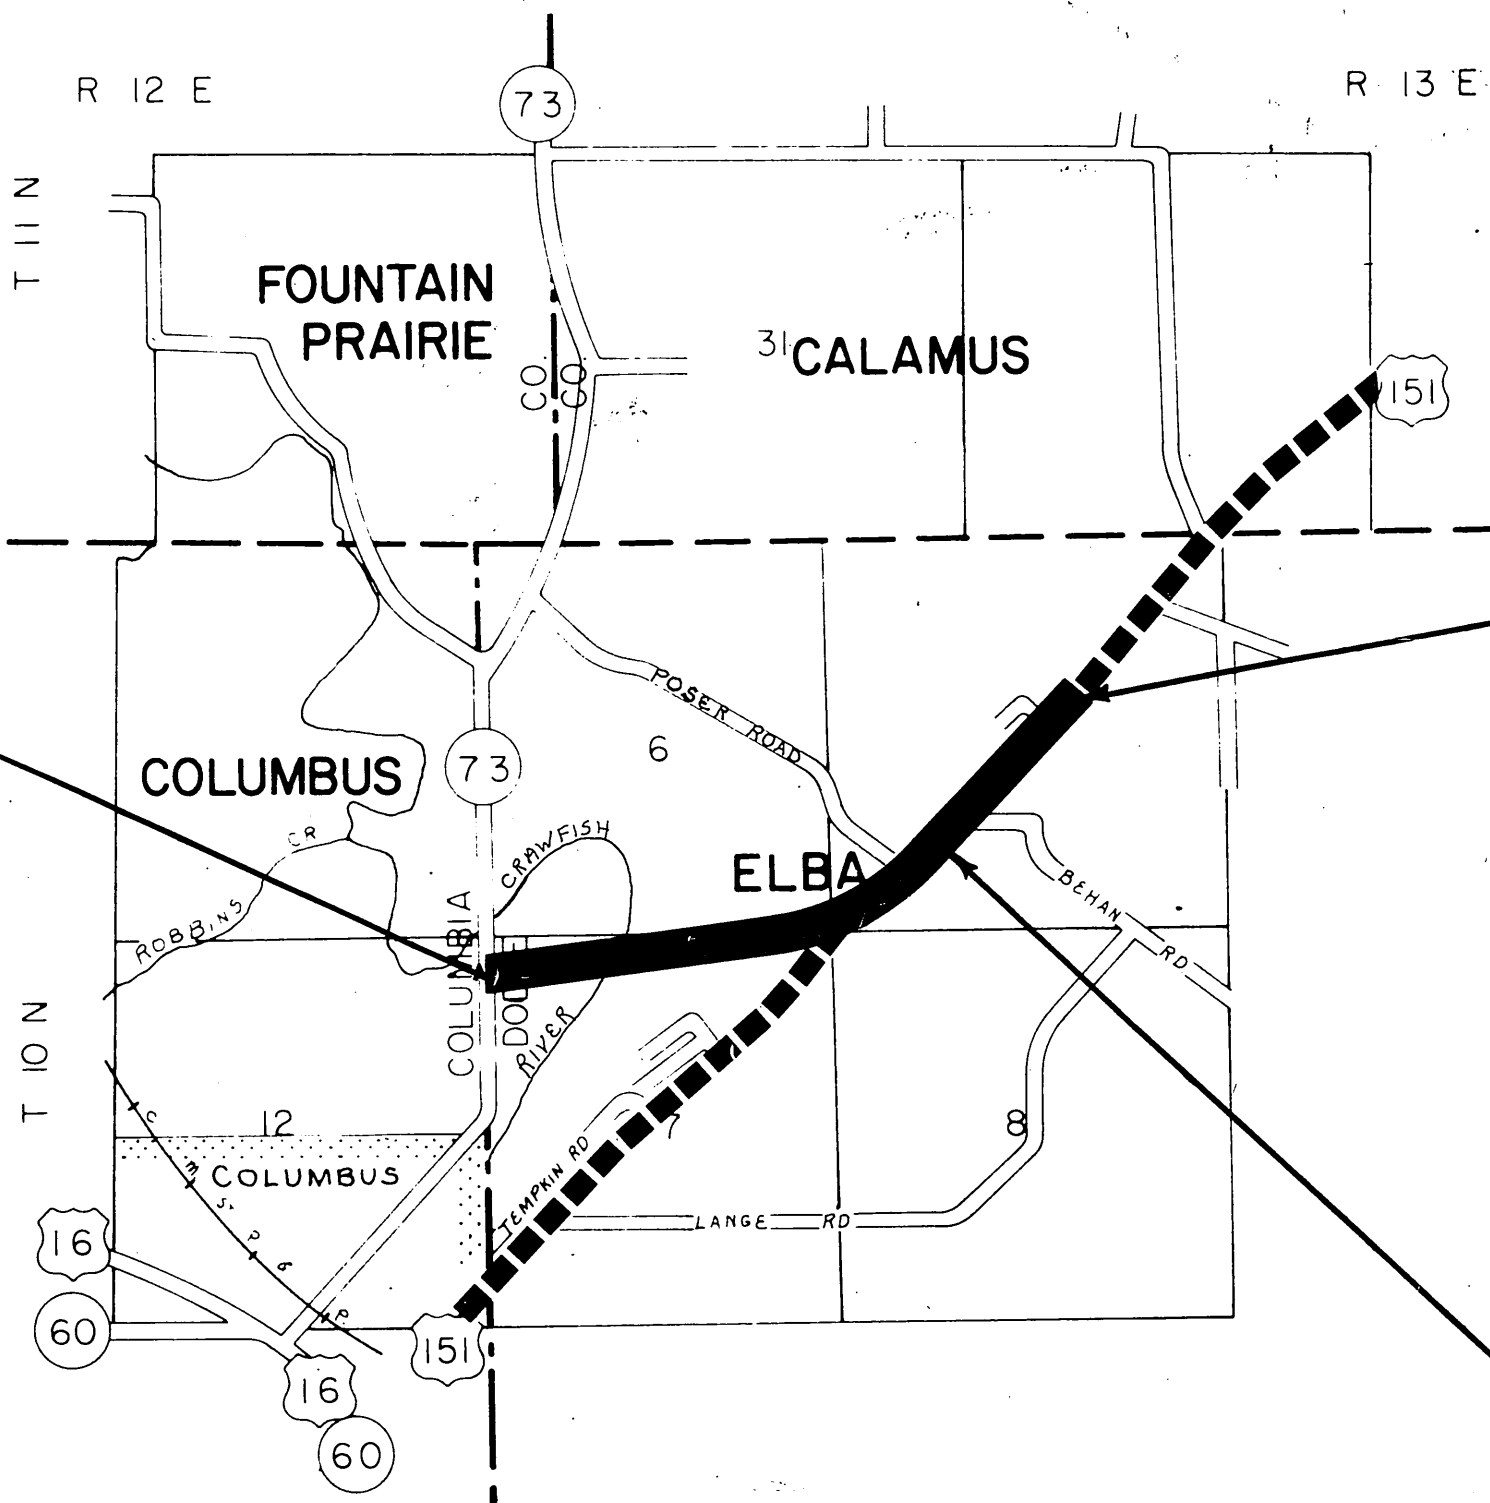

END RELOCATION ORDER
PROJECT T 017-2(47), STA. 1604+00 =
STA. 214+52.90, PROJECT T 017-2(36) (102' Rt.) =
STA. 214+52.90, PROJECT F 017-2(11) (102' Rt.)
655' E. OF THE N.W. COR. OF THE S.E. 1/4 OF
SEC. 5, T 10 N, R 13 E.

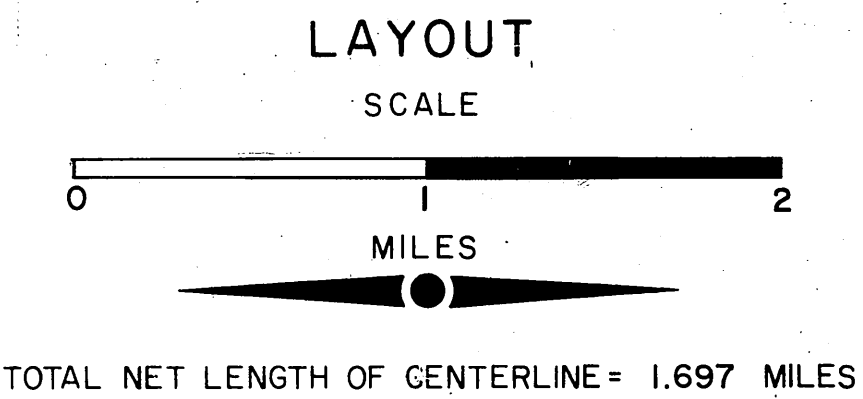

Equation: 1576+77.21 AH. =
1576+66.11 BK.

REVISION DATE		STATE OF WISCONSIN DEPARTMENT OF TRANSPORTATION DIVISION OF HIGHWAYS
6-24-71	N.C.	
7-7-76	N.C.	
		Date <u>9/19/69</u> <u>[Signature]</u> District Engineer
		Recommended for Approval:
		Date _____ Approved: _____ Chief Design Engineer
		Date _____ Director, Bureau of Right of Way
		U.S. DEPARTMENT OF TRANSPORTATION FEDERAL HIGHWAY ADMINISTRATION BUREAU OF PUBLIC ROADS REGION 4 WISCONSIN DIVISION
		Approved: _____ Date _____ Division Engineer

T 017-2(47) Dodge

SCHEDULE OF LANDS AND INTERESTS REQUIRED

[illegible]

ACRES	AC.
BARN	B.
BUILDING	BLDG.
CHANNEL CHANGE	CH. CH.
CORN CRIB	C. C.
GARAGE	G.
HOUSE	H.
LIMITED HIGHWAY EASEMENT	L. H. E.
PROPERTY LINE	P. L.
REMAINING	REM.
ROAD	RD.
SHED	S.
TANGENT	TAN.
TEMPORARY	TEMP.

[illegible]

STATE OF WISCONSIN
DEPARTMENT OF TRANSPORTATION
DIVISION OF HIGHWAYS
PLAT OF RIGHT OF WAY REQUIRED
PROJECT TO17-2(47)
WEST COUNTY LINE - POSER ROAD SECTION
U.S.H. 151 DODGE COUNTY
DATED SEPTEMBER 19, 1965

COUNTY AND HIGHWAY	ROUTE AND SECTION	CLASS AND AGREEMENT		B. P. R. REGION DIVISION	SHEET NUMBER	TOTAL SHEETS
		STATE	FEDERAL			
14.1	17.2	21.47		4 WIS.	4.2	
CONST. PROJECT						


PROJECT I.D. 1111-3-22

NOTE:


ACREAGE SHOWN ON ABUTTING PROPERTIES INCLUDES AREA IN EXISTING HIGHWAY RIGHT OF WAY


LEGEND

- BUILDINGS
- INTERCHANGE

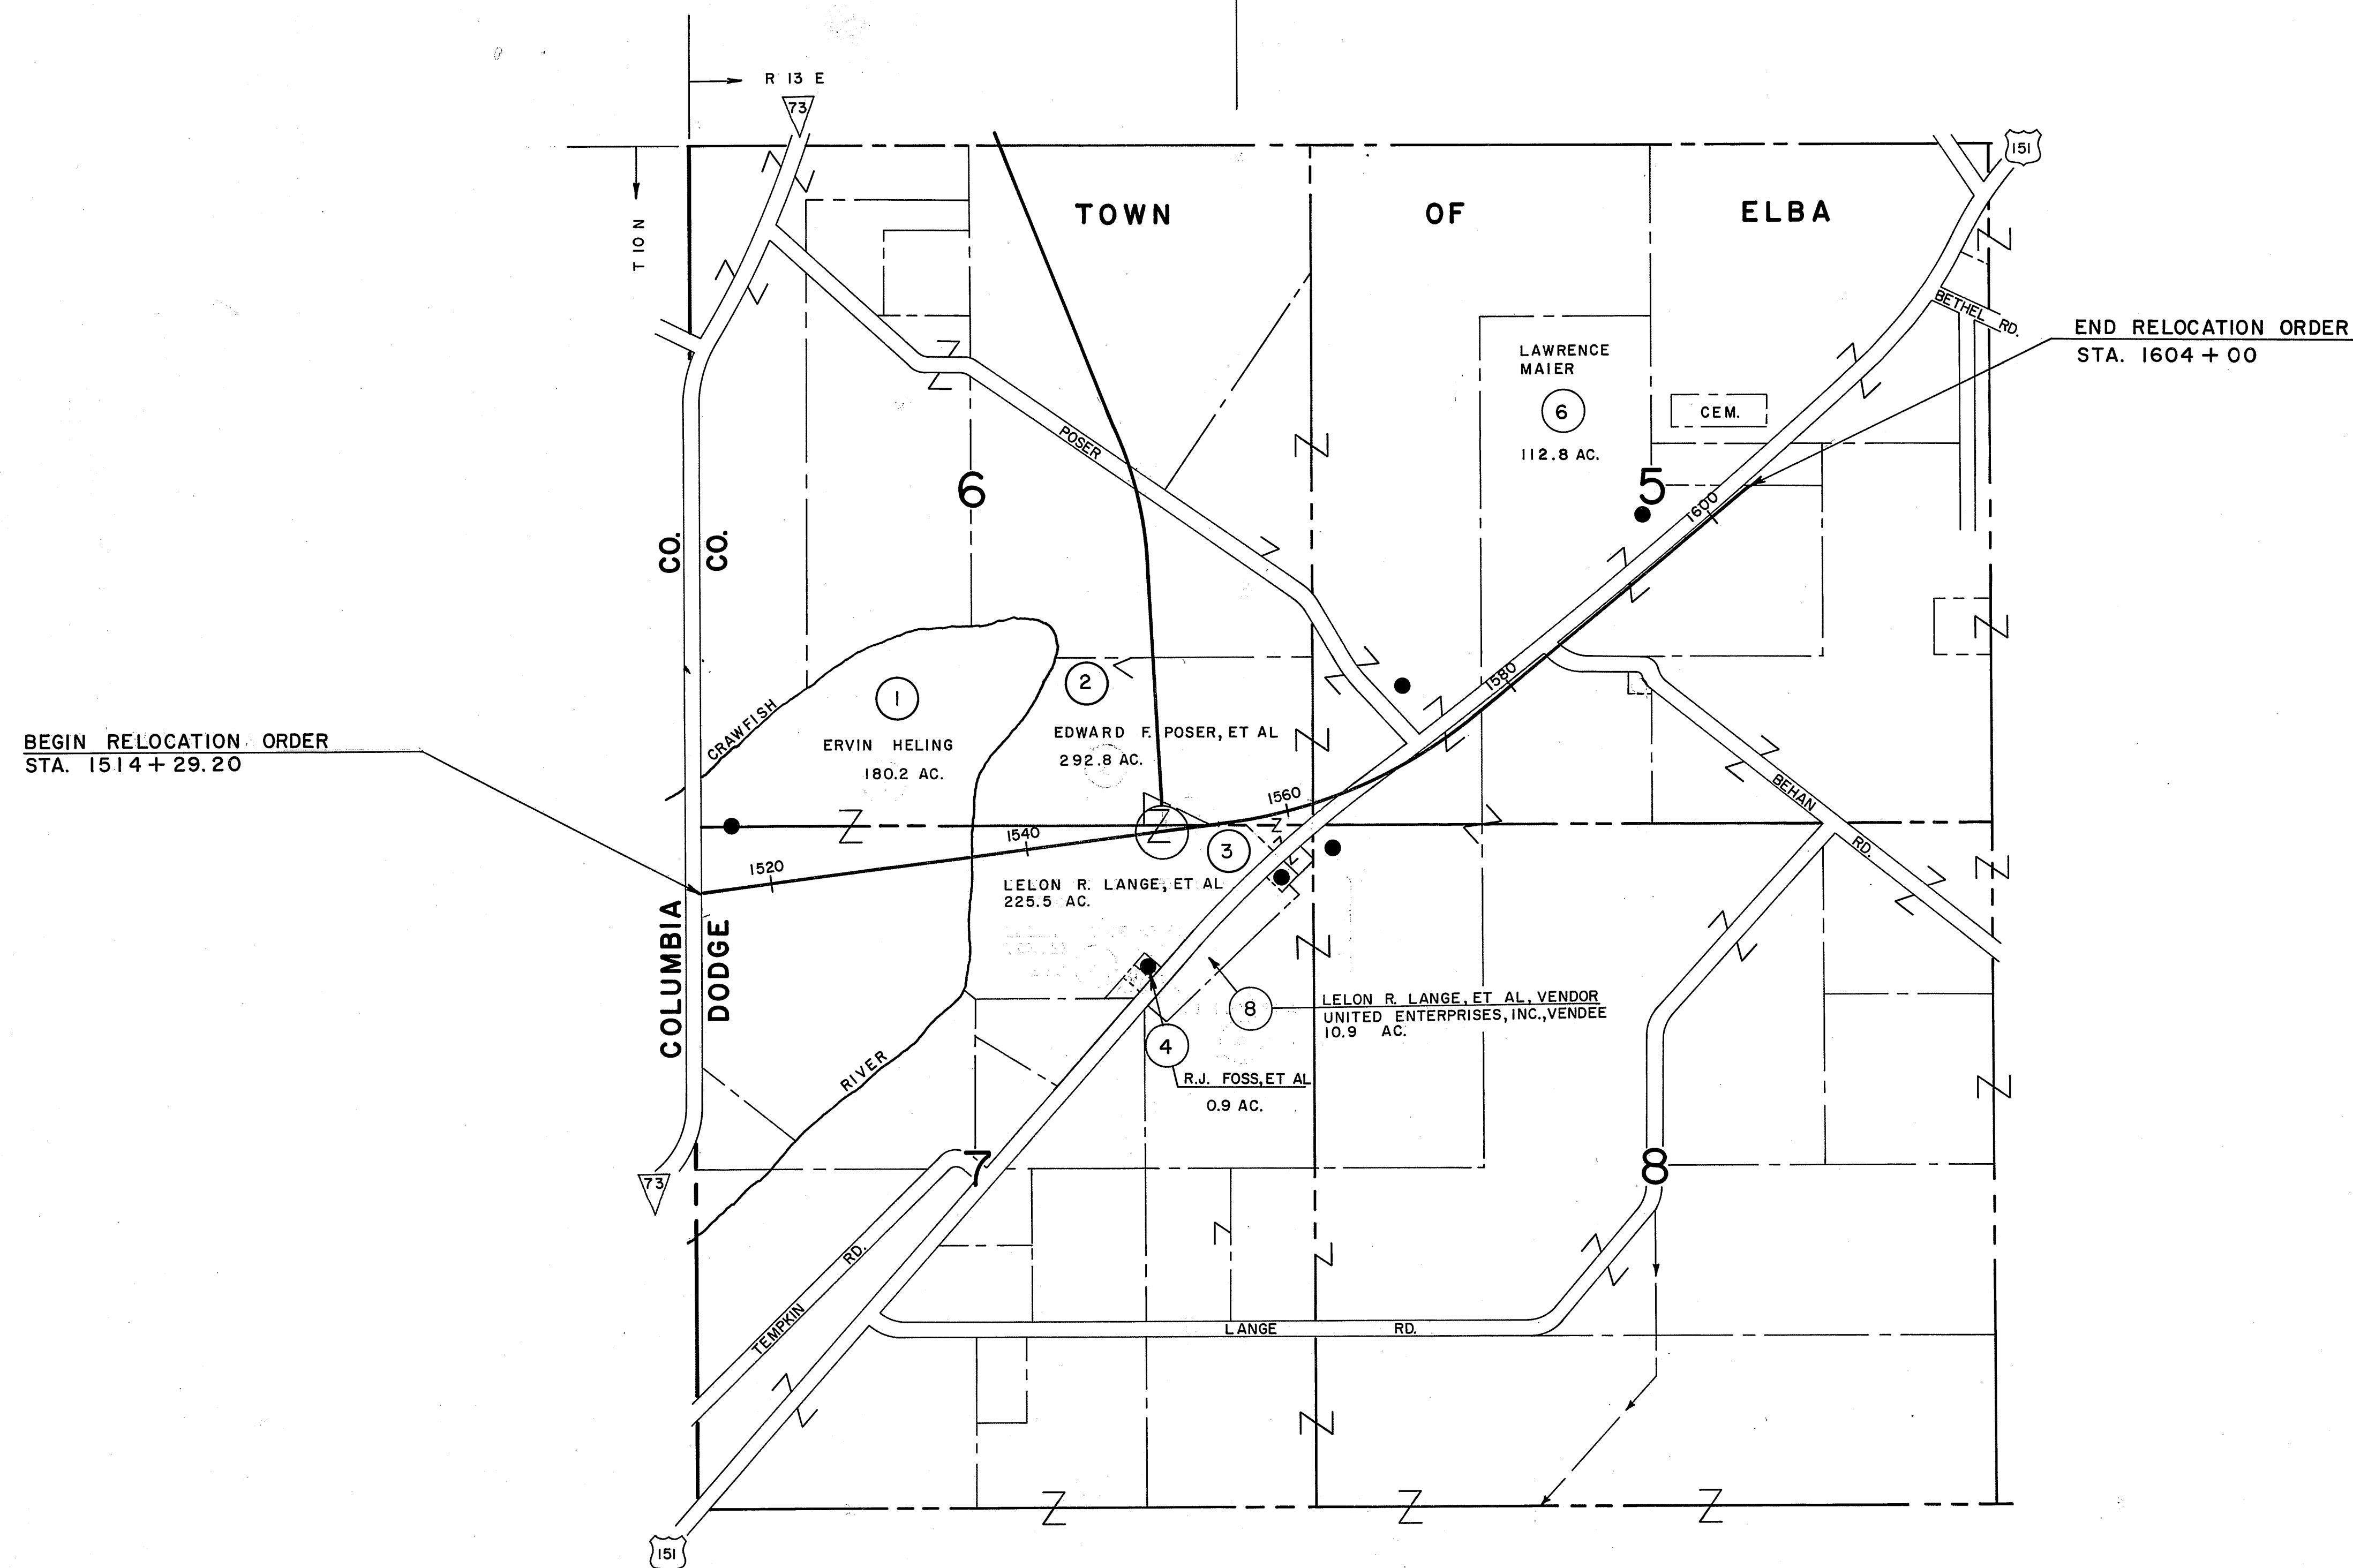

REVISION		DATE	N.C.
6-24-71			
7-7-76		N.C.	
</			

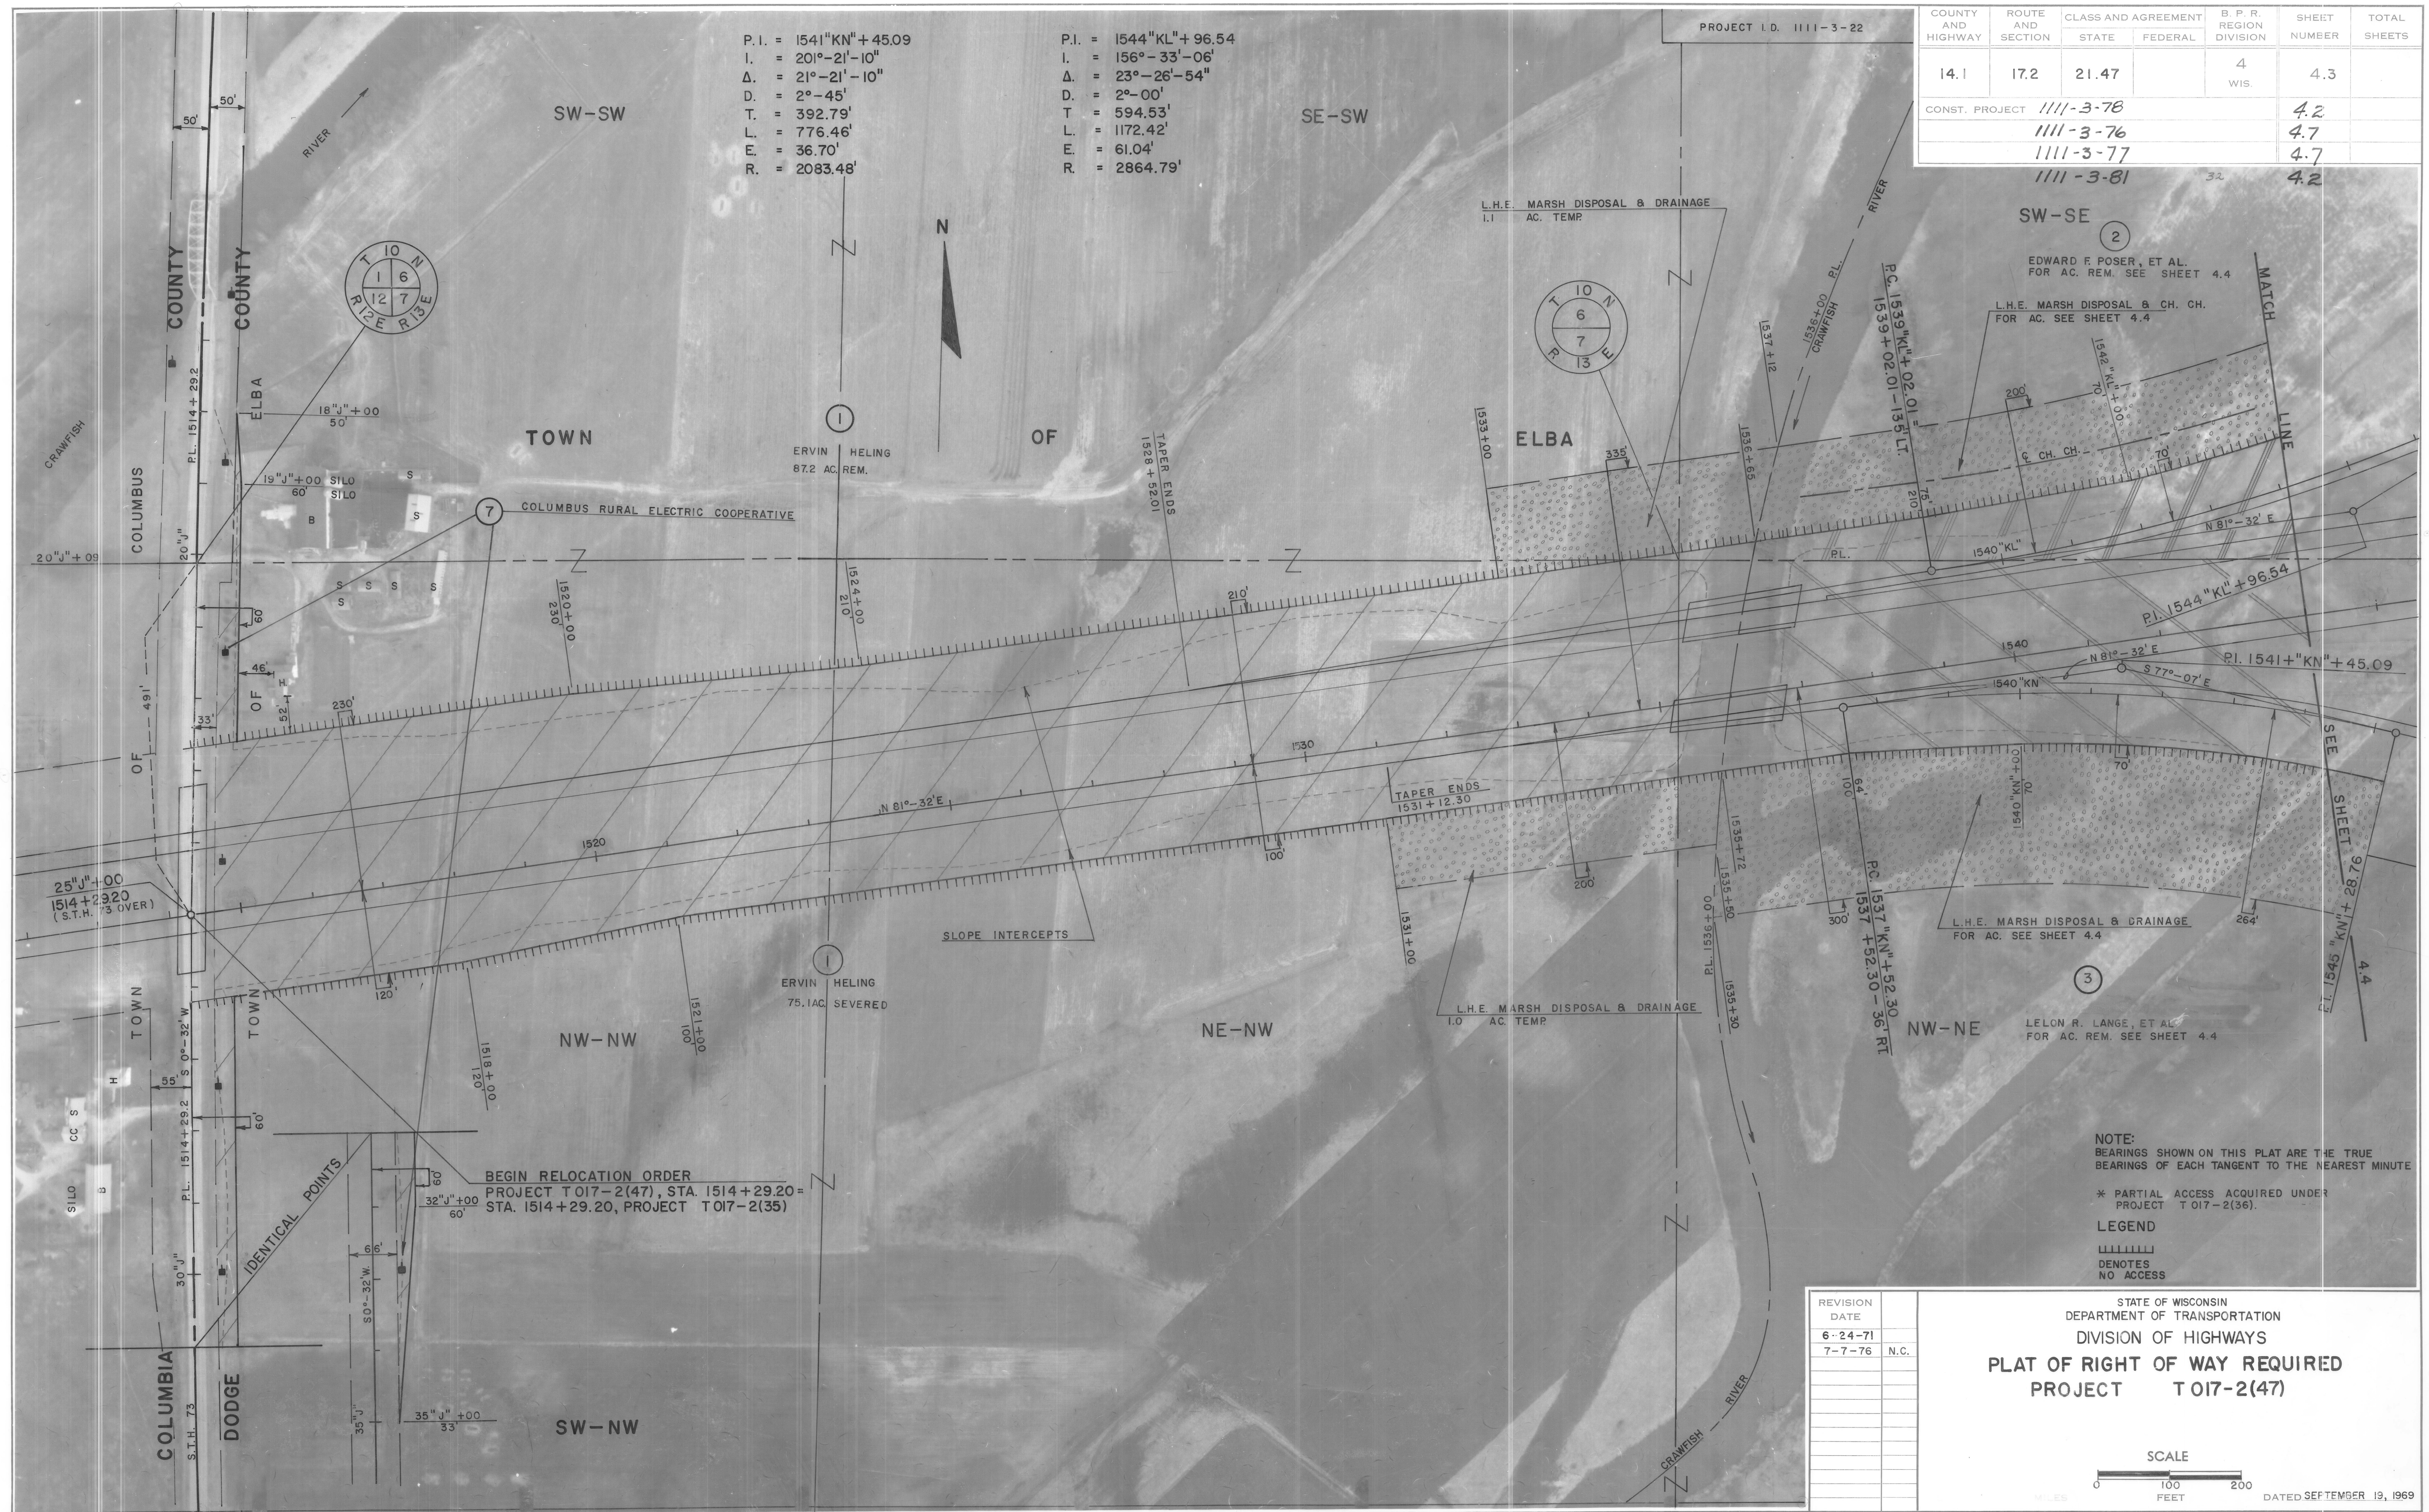

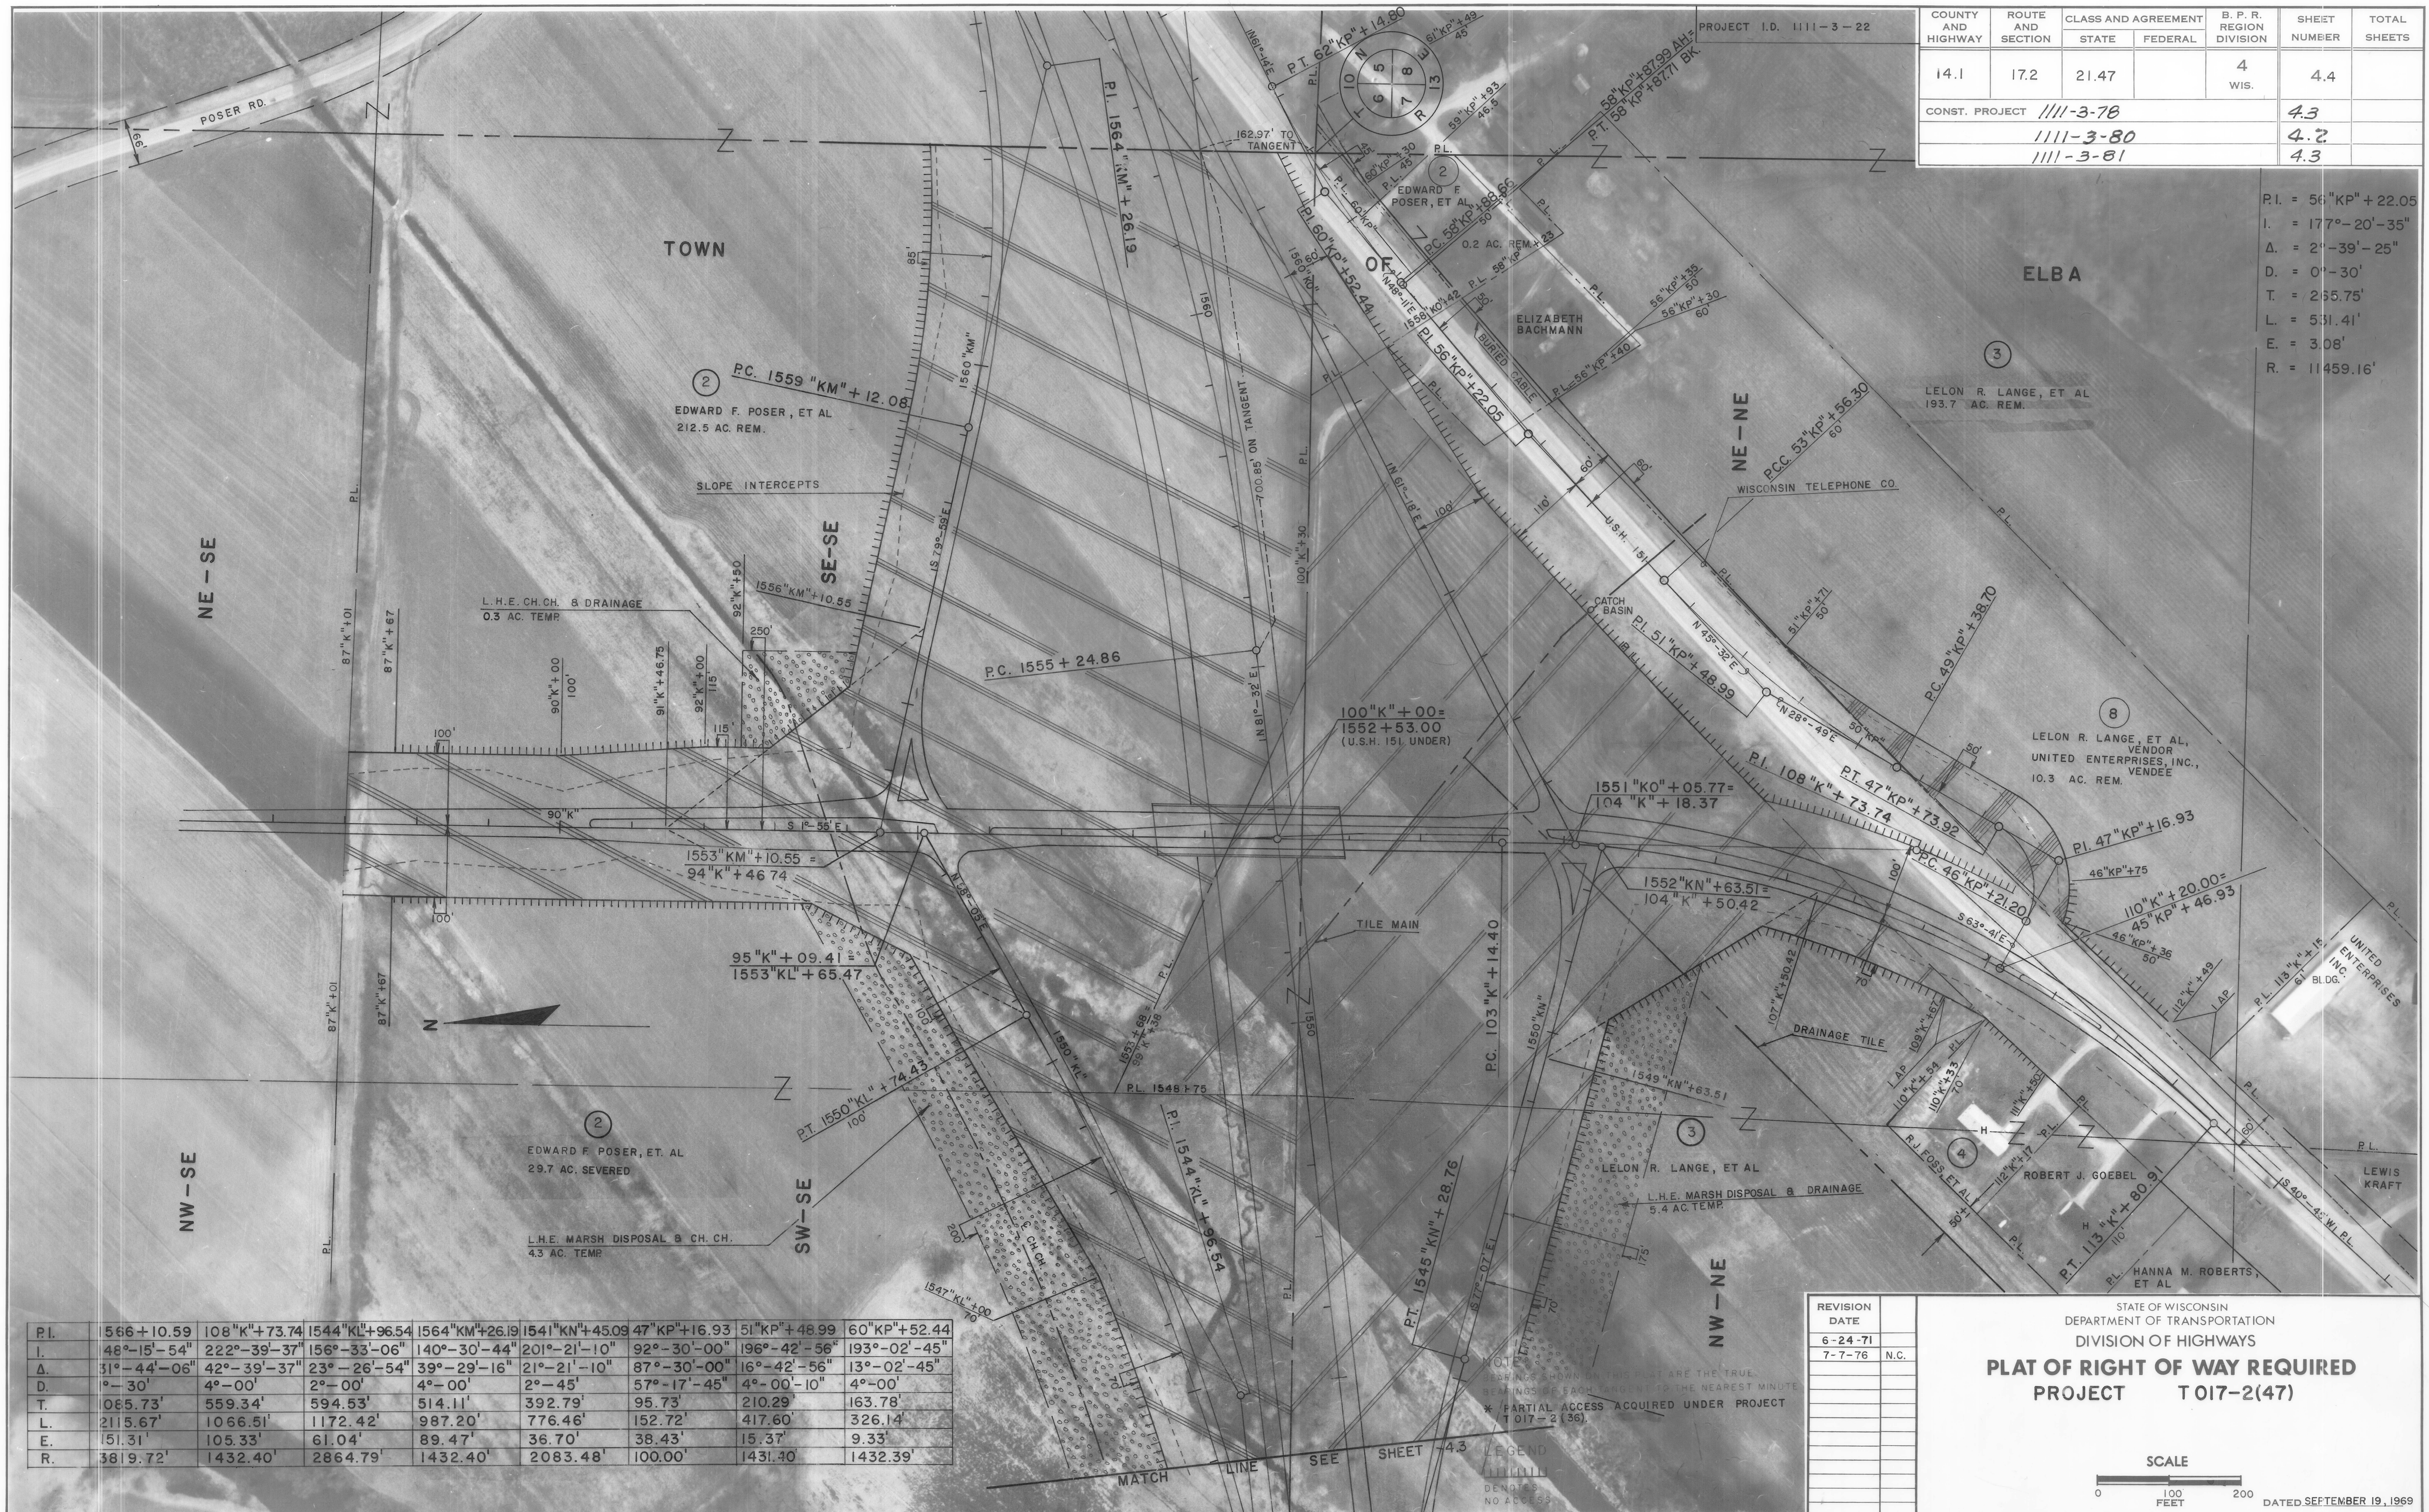

COUNTY AND HIGHWAY	ROUTE AND SECTION	CLASS AND AGREEMENT		B. P. R. REGION DIVISION	SHEET NUMBER	TOTAL SHEETS
		STATE	FEDERAL			
14.1	17.2	21.47		4 WIS.	4.6	
CONST. PROJECT <i>1111 -3-78</i>					<i>4.5</i>	
<i>1111 -3-81</i>					<i>4.5</i>	

