

COUNTY AND HIGHWAY	ROUTE AND SECTION	CLASS AND AGREEMENT		FEDERAL DIVISION OFFICE	SHEET NUMBER	TOTAL SHEETS
		STATE	FEDERAL			
29.3	90.2		13.6	4	4	

STA. 93+93.32 (DIST. 4)
 BEG. OF RELOC. ORDER PROJ. I-90-2(6)52 =
 STA. 3520+71.23 EB (DIST. 5)
 END OF RELOC. ORDER PROJ. I-90-2(56) 44

STA. 1826+26.44
 END RELOCATION ORDER PROJECT I-902(6)52=
 STA. 1826+26.44 BEG. OF RELOC. ORDER PROJECT I-90-2(45)85

NOTE:
 FINAL RIGHT OF WAY PLANS APPROVED BY BPR PER
 R.H. PADDOCK'S LETTER DATED MARCH 5, 1968

LEGEND

- E.B.R.L.
- 4 S
- W.B.AUX.R.L.
- P.D.
- BLDG. SITE
- E.A.C.
- NO ACCESS
- EAST BOUND. REFERENCE LINE
- RIGHT ANGLES
- WEST BOUND. AUXILIARY REFERENCE LINE
- PRIVATE DRIVEWAY
- BUILDING SITE
- END ACCESS CONTROL

NOTE:
 PLANE COORDINATE POSITIONS BASED ON U.S. COAST AND GEODETIC
 SURVEY GRID FOR THE STATE OF WISCONSIN - ZONE, SOUTH

LOCATION SKETCH
 SCALE
 1 MILE


STATE HIGHWAY COMMISSION OF WISCONSIN
 PLAT OF RIGHT OF WAY REQUIRED
 PROJECT I-90-2(6)52
 TOMAH-----LAKE DELTON ROAD
 WEST COUNTY LINE U.S.H. 12 SECTION
 I.H. 90 & 94 JUNEAU COUNTY

8-10-62	4-3-62
10-17-62	12-13-61
5-14-64	10-13-61
6-10-64	3-15-61
9-8-66	12-16-60
1-12-68	10-7-60
2-7-03	

LENGTH = 32.821 MILES 3-23-05 NC DATED

PARCELS TO BE ACQUIRED BY THE STATE HIGHWAY COMM. OF WISCONSIN

COUNTY AND HIGHWAY	ROUTE AND SECTION	CLASS AND AGREEMENT		FEDERAL DIVISION OFFICE	SHEET NUMBER	TOTAL SHEETS
		STATE	FEDERAL			
29.3	90.2		13.6	4	4.2	

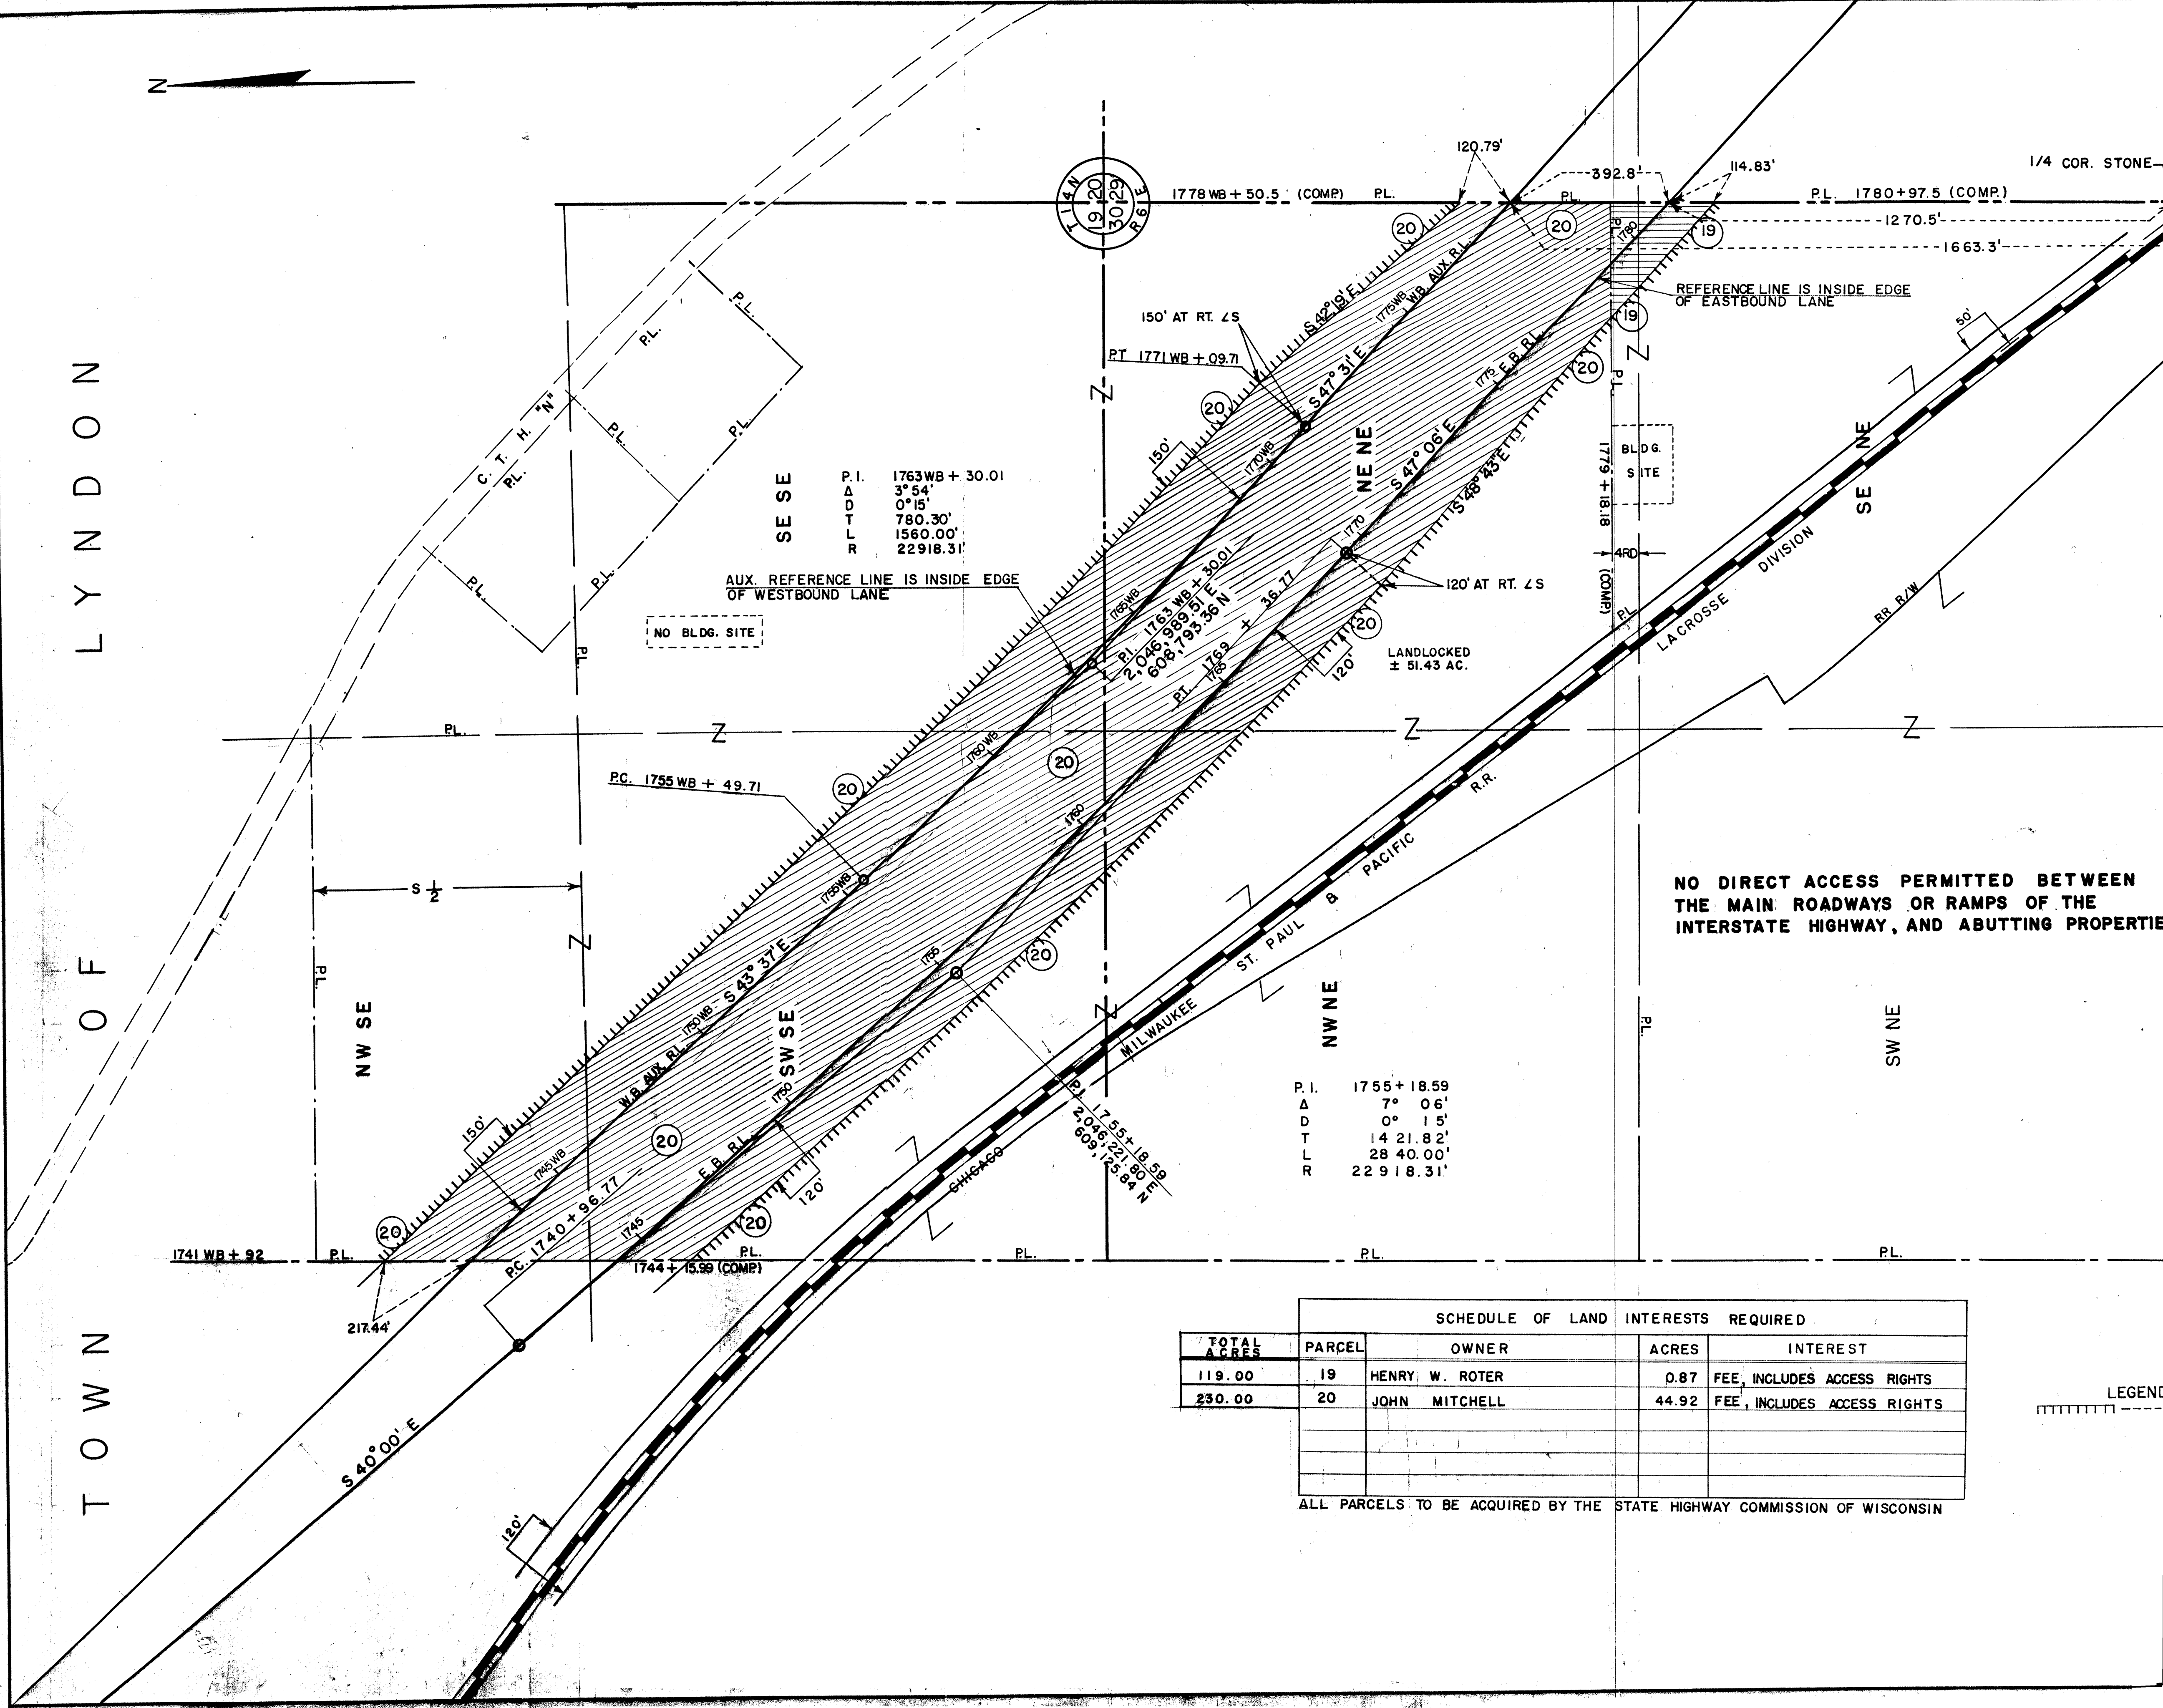

SCHEDULE OF LAND INTERESTS REQUIRED

TOTAL ACRES	PARCEL	OWNER	ACRES	INTEREST
119.00	19	HENRY W. ROTER	0.87	FEE, INCLUDES ACCESS RIGHTS
230.00	20	JOHN MITCHELL	44.92	FEE, INCLUDES ACCESS RIGHTS

ALL PARCELS TO BE ACQUIRED BY THE STATE HIGHWAY COMMISSION OF WISCONSIN

LEGEND
 (---) NO ACCESS

BEARINGS SHOWN ON THIS SHEET ARE REFERENCED TO GRID NORTH

STATE HIGHWAY COMMISSION OF WISCONSIN
 PLAT OF RIGHT OF WAY REQUIRED
 PROJECT I-90-2(6)52

TOMAH-----LAKE DELTON ROAD
 WEST COUNTY LINE U.S.H. 12 SECTION
 I.H. 90 & 94 JUNEAU COUNTY

SCALE
 0 100 200 400
 LENGTH = 32.821 MILES

8-10-62	4-3-62
10-17-62	12-18-61
5-14-64	10-13-61
6-10-64	3-15-61
9-8-66	12-18-60
1-12-68	
2-7-03	DATED 10-7-60

3-23-05 NC

COUNTY AND HIGHWAY	ROUTE AND SECTION	CLASS AND AGREEMENT		FEDERAL DIVISION OFFICE	SHEET NUMBER	TOTAL SHEETS
29.3	90.2	STATE	FEDERAL	4	4.4	

P.I. 1709 + 20.19
 Δ 3° 43'
 D 0° 15'
 T 743.59'
 L 1486.67'
 R 22918.31'

NO DIRECT ACCESS PERMITTED BETWEEN THE MAIN ROADWAYS OR RAMPS OF THE INTER-STATE HIGHWAY, AND ABUTTING PROPERTIES.

P.I. 1660WB + 49.60
 Δ 11° 24'
 D 0° 30'
 T 1143.78'
 L 2280.00'
 R 11459.155'

AUX. REFERENCE LINE IS INSIDE EDGE OF WESTBOUND LANE

REFERENCE LINE IS INSIDE EDGE OF EASTBOUND LANE

P.I. 1661 + 39.72
 Δ 6° 31'
 D 0° 15'
 T 1304.74'
 L 2606.67'
 R 22918.31'

SCHEDULE OF LAND INTERESTS REQUIRED				
PARCEL	OWNER	ACRES	INTEREST	TOTAL ACRES
25	JAMES W. MILLER (CONT FROM SHEET 4.3)	8.83	FEE, INCLUDES ACCESS RIGHTS	71.00
26	ERNEST LEROY WICKS	41.53	FEE, INCLUDES ACCESS RIGHTS	238.10

ALL PARCELS TO BE ACQUIRED BY THE STATE HIGHWAY COMMISSION OF WISCONSIN

LEGEND
 - - - - - NO ACCESS

BEARINGS SHOWN ON THIS SHEET ARE REFERENCED TO GRID NORTH


STATE HIGHWAY COMMISSION OF WISCONSIN
 PLAT OF RIGHT OF WAY REQUIRED
 PROJECT I-90-2(6)52

TOMAH-----LAKE DELTON ROAD
 WEST COUNTY LINE U.S.H. 12 SECTION
 I.H. 90 & 94 JUNEAU COUNTY

SCALE
 0 100 200 400
 LENGTH = 32.821 MILES

3-23-05 NC
 8-10-62 4-3-62
 10-17-62 12-18-61
 5-14-64 10-13-61
 6-10-64 3-15-61
 9-8-66 12-16-60
 1-12-68 10-7-60
 2-7-03 DATED

COUNTY AND HIGHWAY	ROUTE AND SECTION	CLASS AND AGREEMENT		FEDERAL DIVISION OFFICE	SHEET NUMBER	TOTAL SHEETS
		STATE	FEDERAL			
29.3	90.2		13.6	4	4.5	

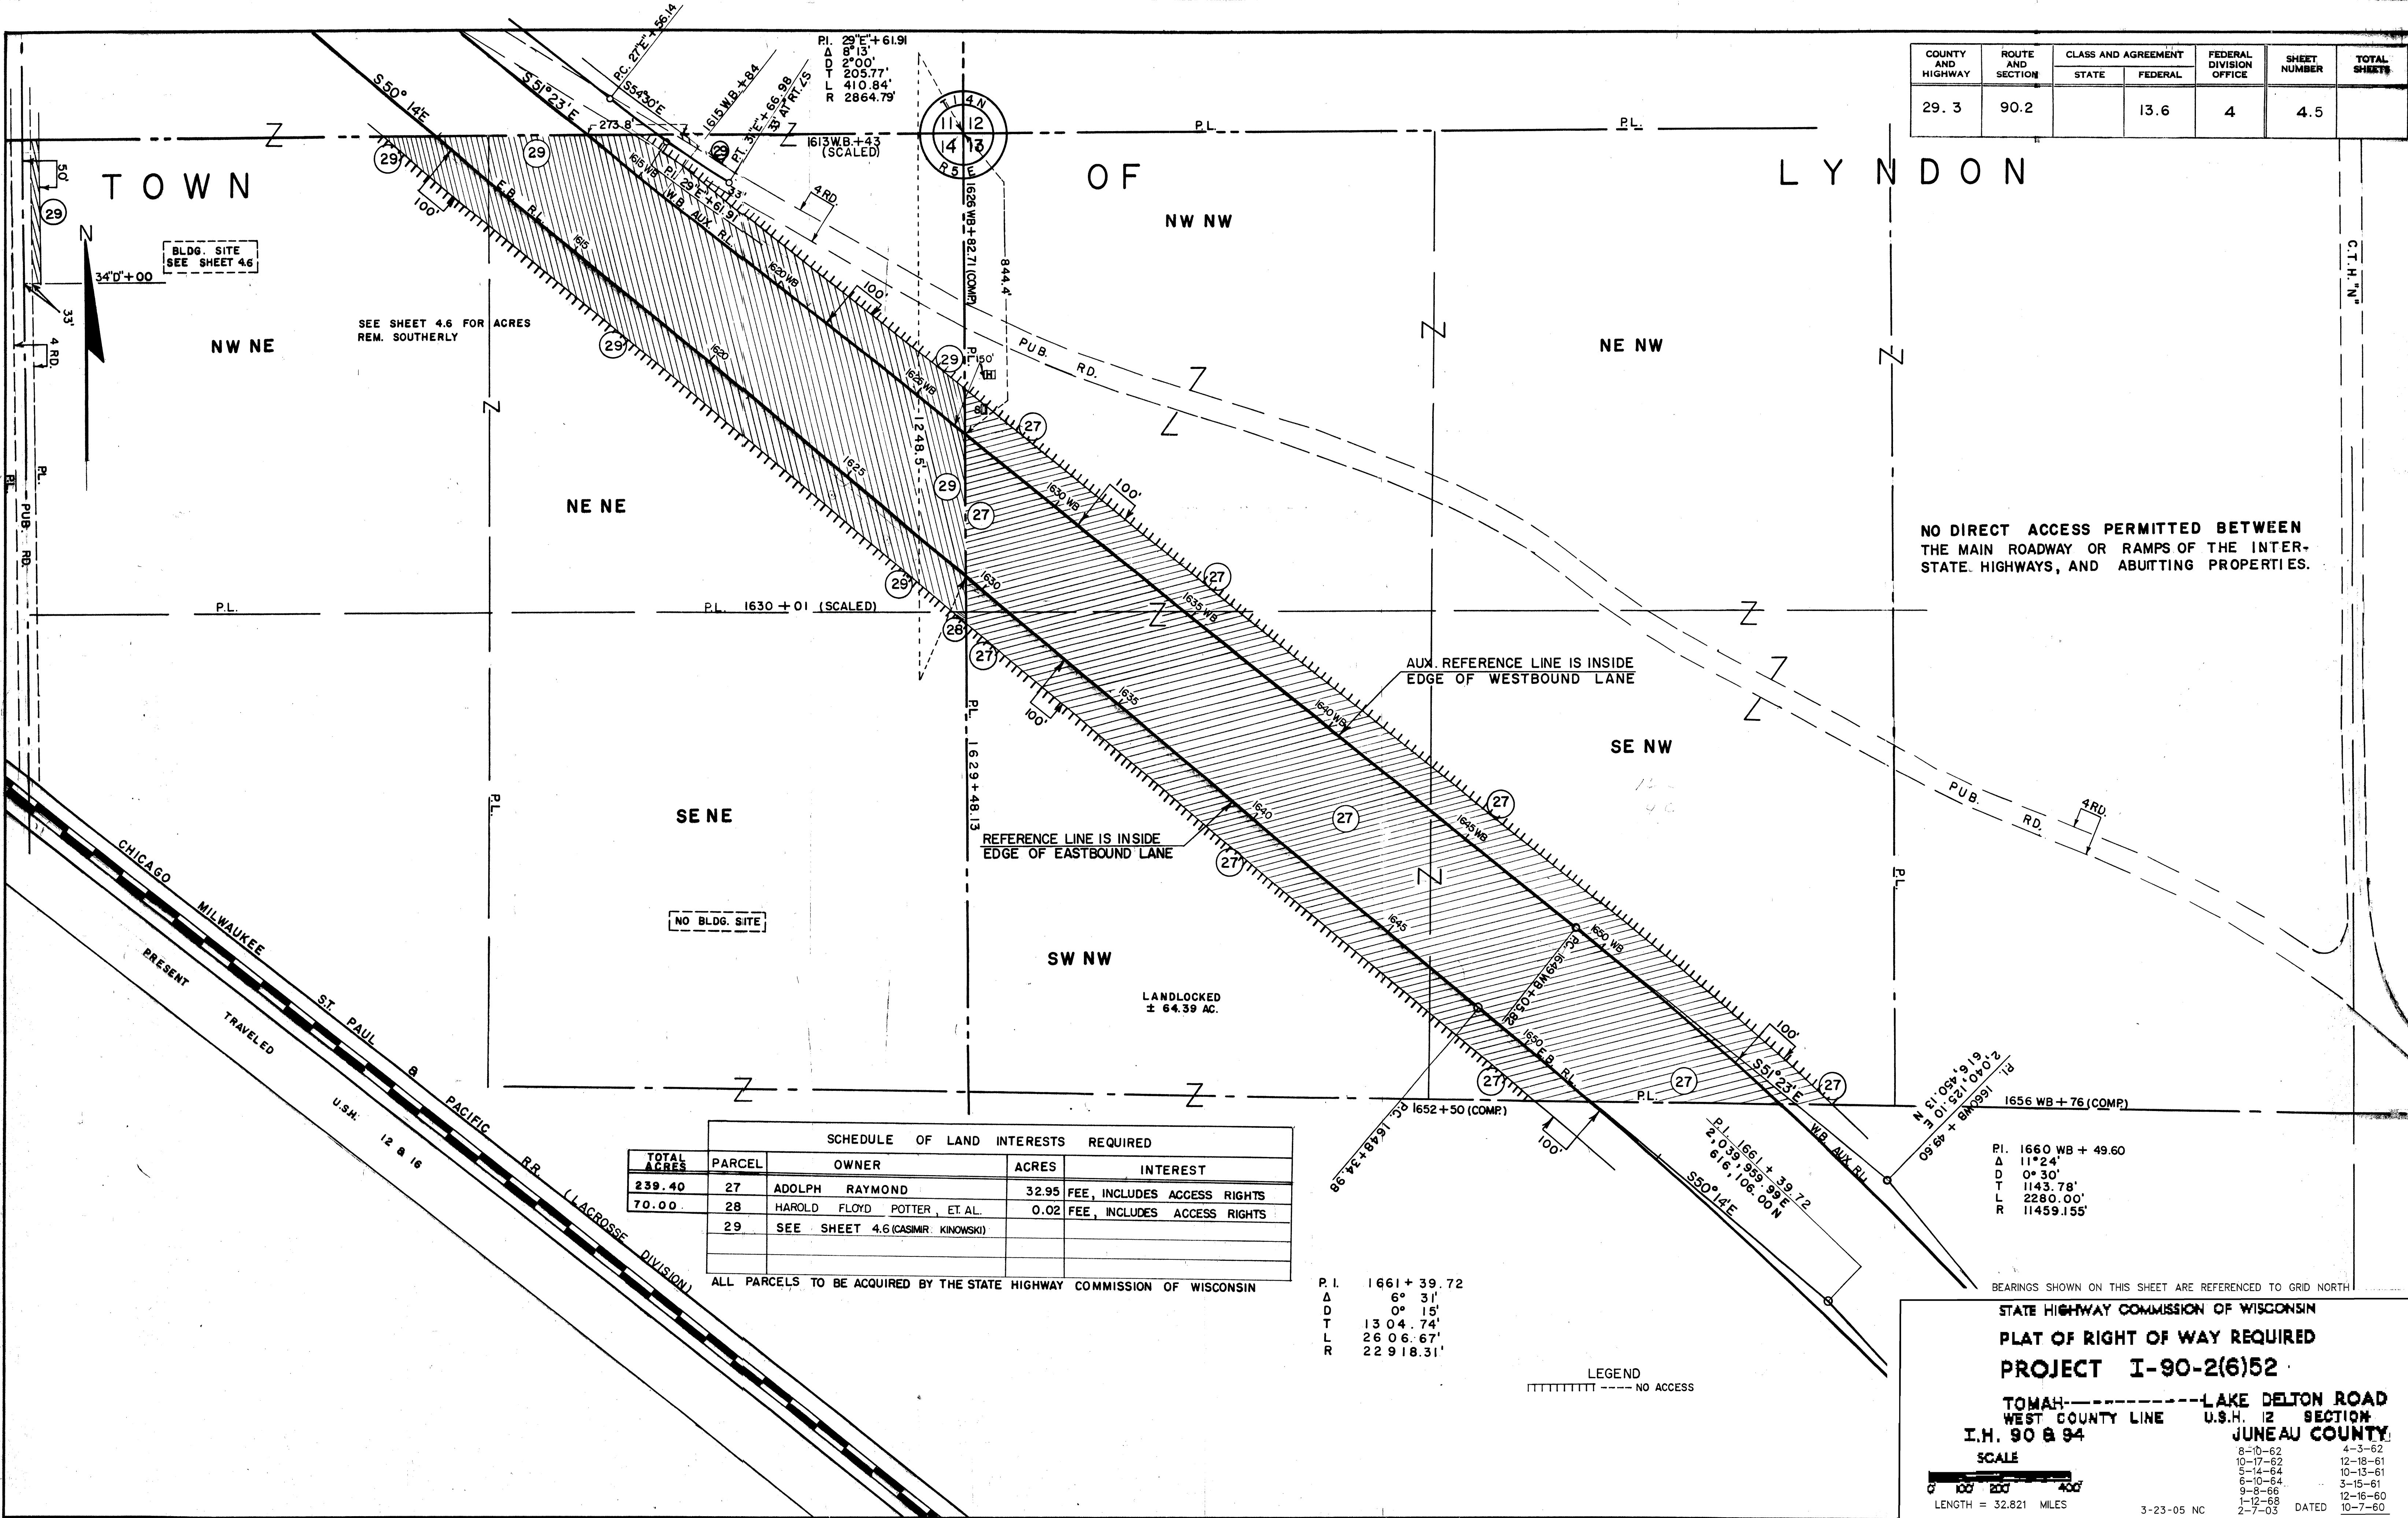

SCHEDULE OF LAND INTERESTS REQUIRED					
TOTAL ACRES	PARCEL	OWNER	ACRES	INTEREST	
239.40	27	ADOLPH RAYMOND	32.95	FEE, INCLUDES ACCESS RIGHTS	
70.00	28	HAROLD FLOYD POTTER, ET AL.	0.02	FEE, INCLUDES ACCESS RIGHTS	
	29	SEE SHEET 4.6 (CASIMIR, KINOWSKI)			

ALL PARCELS TO BE ACQUIRED BY THE STATE HIGHWAY COMMISSION OF WISCONSIN

P.I. 1661 + 39.72
 Δ 6° 31'
 D 0° 15'
 T 13 04.74'
 L 26 06.67'
 R 22 918.31'


LEGEND
 - - - - - NO ACCESS

STATE HIGHWAY COMMISSION OF WISCONSIN
 PLAT OF RIGHT OF WAY REQUIRED
 PROJECT I-90-2(6)52
 TOMAH-----LAKE DELTON ROAD
 WEST COUNTY LINE U.S.H. 12 SECTION
 I.H. 90 & 94 JUNEAU COUNTY

SCALE
 0 100 200 400
 LENGTH = 32.821 MILES

BEARINGS SHOWN ON THIS SHEET ARE REFERENCED TO GRID NORTH

3-23-05 NC DATED 10-7-60

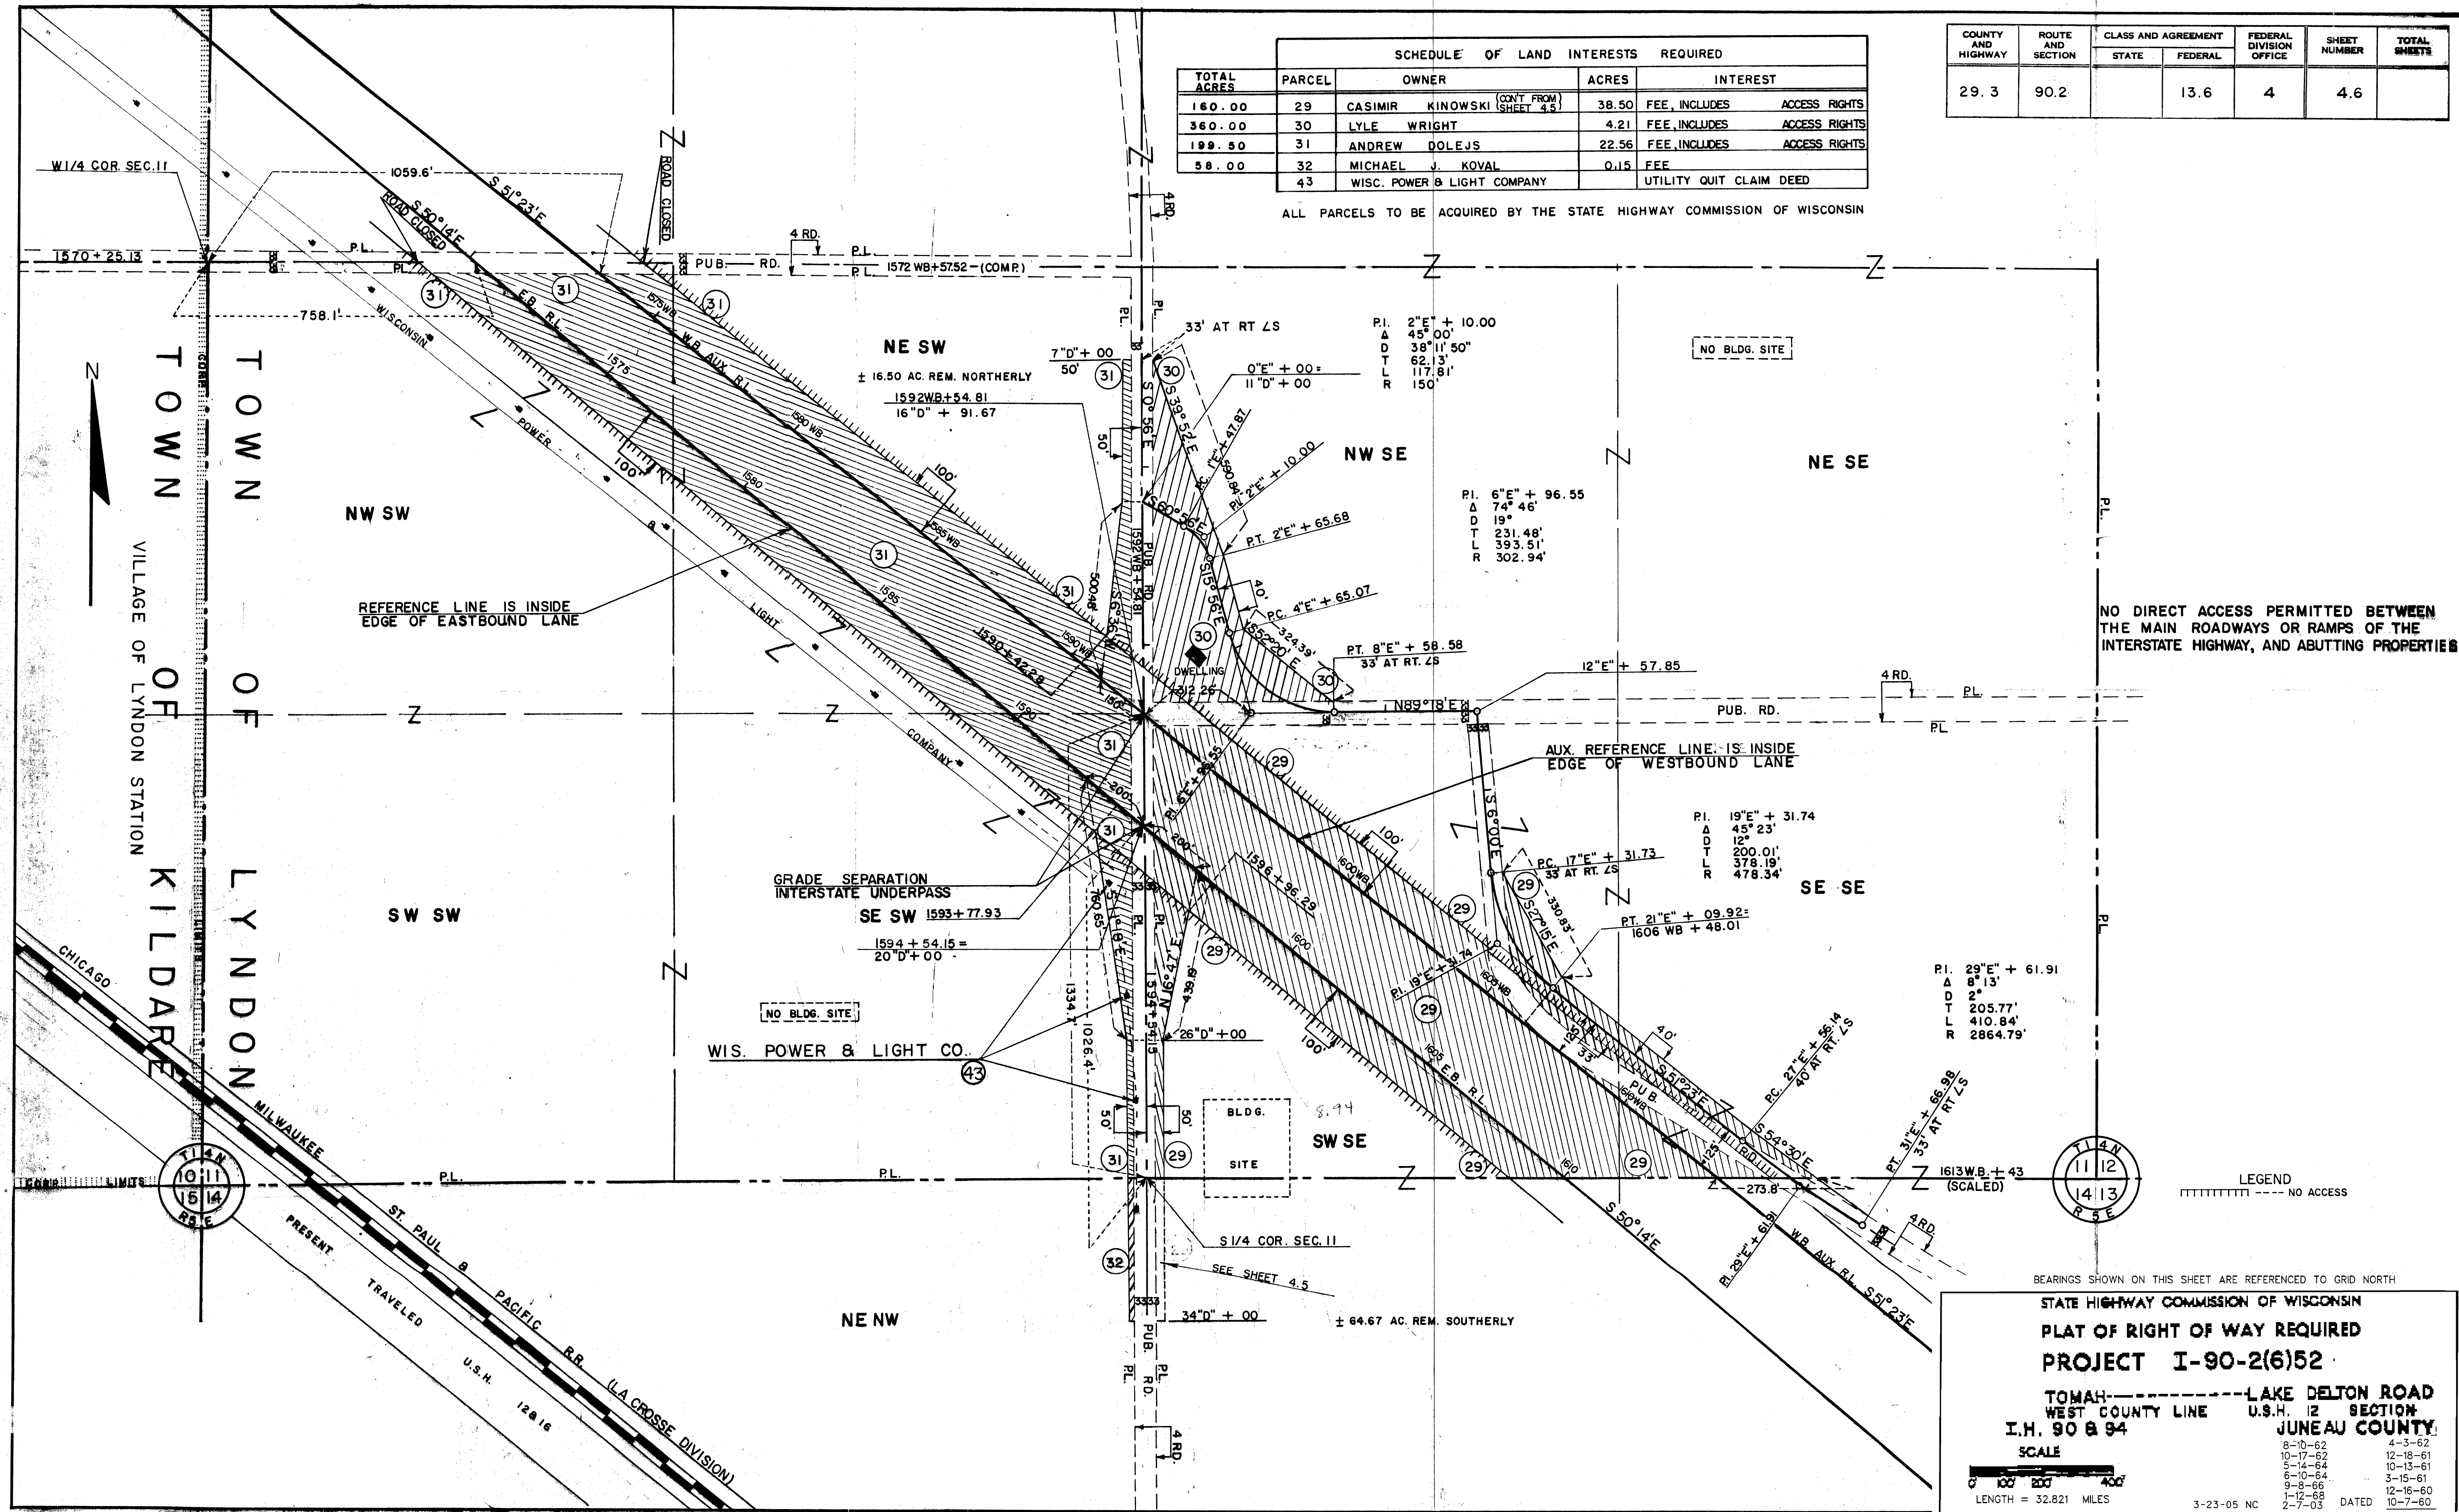


SCHEDULE OF LAND INTERESTS REQUIRED					
TOTAL ACRES	PARCEL	OWNER	ACRES	INTEREST	
160.00	29	CASIMIR KINOWSKI (CONT FROM SHEET 4.5)	38.50	FEE, INCLUDES	ACCESS RIGHTS
360.00	30	LYLE WRIGHT	4.21	FEE, INCLUDES	ACCESS RIGHTS
199.50	31	ANDREW DOLEJS	22.56	FEE, INCLUDES	ACCESS RIGHTS
58.00	32	MICHAEL J. KOVAL	0.15	FEE	
	43	WISC. POWER & LIGHT COMPANY		UTILITY QUIT CLAIM DEED	

COUNTY AND HIGHWAY	ROUTE AND SECTION	CLASS AND AGREEMENT		FEDERAL DIVISION OFFICE	SHEET NUMBER	TOTAL SHEETS
		STATE	FEDERAL			
29.3	90.2		13.6	4	4.6	

ALL PARCELS TO BE ACQUIRED BY THE STATE HIGHWAY COMMISSION OF WISCONSIN

NO DIRECT ACCESS PERMITTED BETWEEN THE MAIN ROADWAYS OR RAMPS OF THE INTERSTATE HIGHWAY, AND ABUTTING PROPERTIES

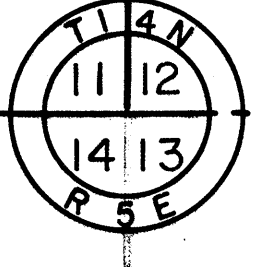

LEGEND
----- NO ACCESS

BEARINGS SHOWN ON THIS SHEET ARE REFERENCED TO GRID NORTH

STATE HIGHWAY COMMISSION OF WISCONSIN

PLAT OF RIGHT OF WAY REQUIRED

PROJECT I-90-2(6)52

TOMAH-----LAKE DELTON ROAD
WEST COUNTY LINE U.S.H. 12 SECTION
I.H. 90 & 94 JUNEAU COUNTY

SCALE		DATED	
0	100 200 400	8-10-62	4-3-62
		10-17-62	12-18-61
		5-14-64	10-13-61
		6-10-64	3-15-61
		9-9-66	12-16-60
		1-12-68	
		3-23-05 NC	2-7-03

LENGTH = 32.821 MILES

COUNTY AND HIGHWAY	ROUTE AND SECTION	CLASS AND AGREEMENT		FEDERAL DIVISION OFFICE	SHEET NUMBER	TOTAL SHEETS
29.3	90.2		13.6	4	4.8	

ALL PARCELS TO BE ACQUIRED BY THE STATE HIGHWAY COMMISSION OF WISCONSIN

SCHEDULE OF LAND INTERESTS REQUIRED				
PARCEL	OWNER	ACRES	INTEREST	
36	HENRY HAJEK	3.84	FEE, INCLUDES	ACCESS RIGHTS
37	CLINTON A. WRIGHT	0.64	FEE, INCLUDES	ACCESS RIGHTS
38	LYLE WRIGHT	46.49	FEE, INCLUDES	ACCESS RIGHTS
39	THOMAS F. DIXON	0.22	FEE	
40	SEE SHEET 4.9 (JOHN TREGANZA)			
43	WIS. POWER & LIGHT COMPANY		UTILITY QUIT CLAIM DEED	
42	GENERAL TELEPHONE COMPANY		UTILITY QUIT CLAIM DEED	
261	WIS. POWER & LIGHT COMPANY		QUIT CLAIM DEED	

TOTAL ACRES	
36	270.00
37	185.00
38	156.49
39	2.10

NO DIRECT ACCESS PERMITTED BETWEEN THE MAIN ROADWAYS OR RAMPS OF THE INTER-STATE HIGHWAY, AND ADJUTING PROPERTIES.

WIS. POWER & LIGHT CO.

PT. 31° 31' + 22.57
 Δ 38° 46'
 D 8° 00'
 T 251.98'
 L 484.58'
 R 716.20'

GENERAL TELEPHONE CO.

REFERENCE LINE IS INSIDE
 EDGE OF EASTBOUND LANE
 WIS. POWER & LIGHT CO.

BEARINGS SHOWN ON THIS SHEET ARE REFERENCED TO GRID NORTH


STATE HIGHWAY COMMISSION OF WISCONSIN
 PLAT OF RIGHT OF WAY REQUIRED
 PROJECT I-90-2(6)52

TOMAH - LAKE DELTON ROAD
 WEST COUNTY LINE U.S.H. 12 SECTION
 I.H. 90 & 94 JUNEAU COUNTY

SCALE
 0 100 200 400
 LENGTH = 32.821 MILES

3-23-05 NC
 2-7-03 DATED 10-7-60

COUNTY AND HIGHWAY	ROUTE AND SECTION	CLASS AND AGREEMENT		FEDERAL DIVISION OFFICE	SHEET NUMBER	TOTAL SHEETS
		STATE	FEDERAL			
29.3	90.2		13.6	4	4.9	

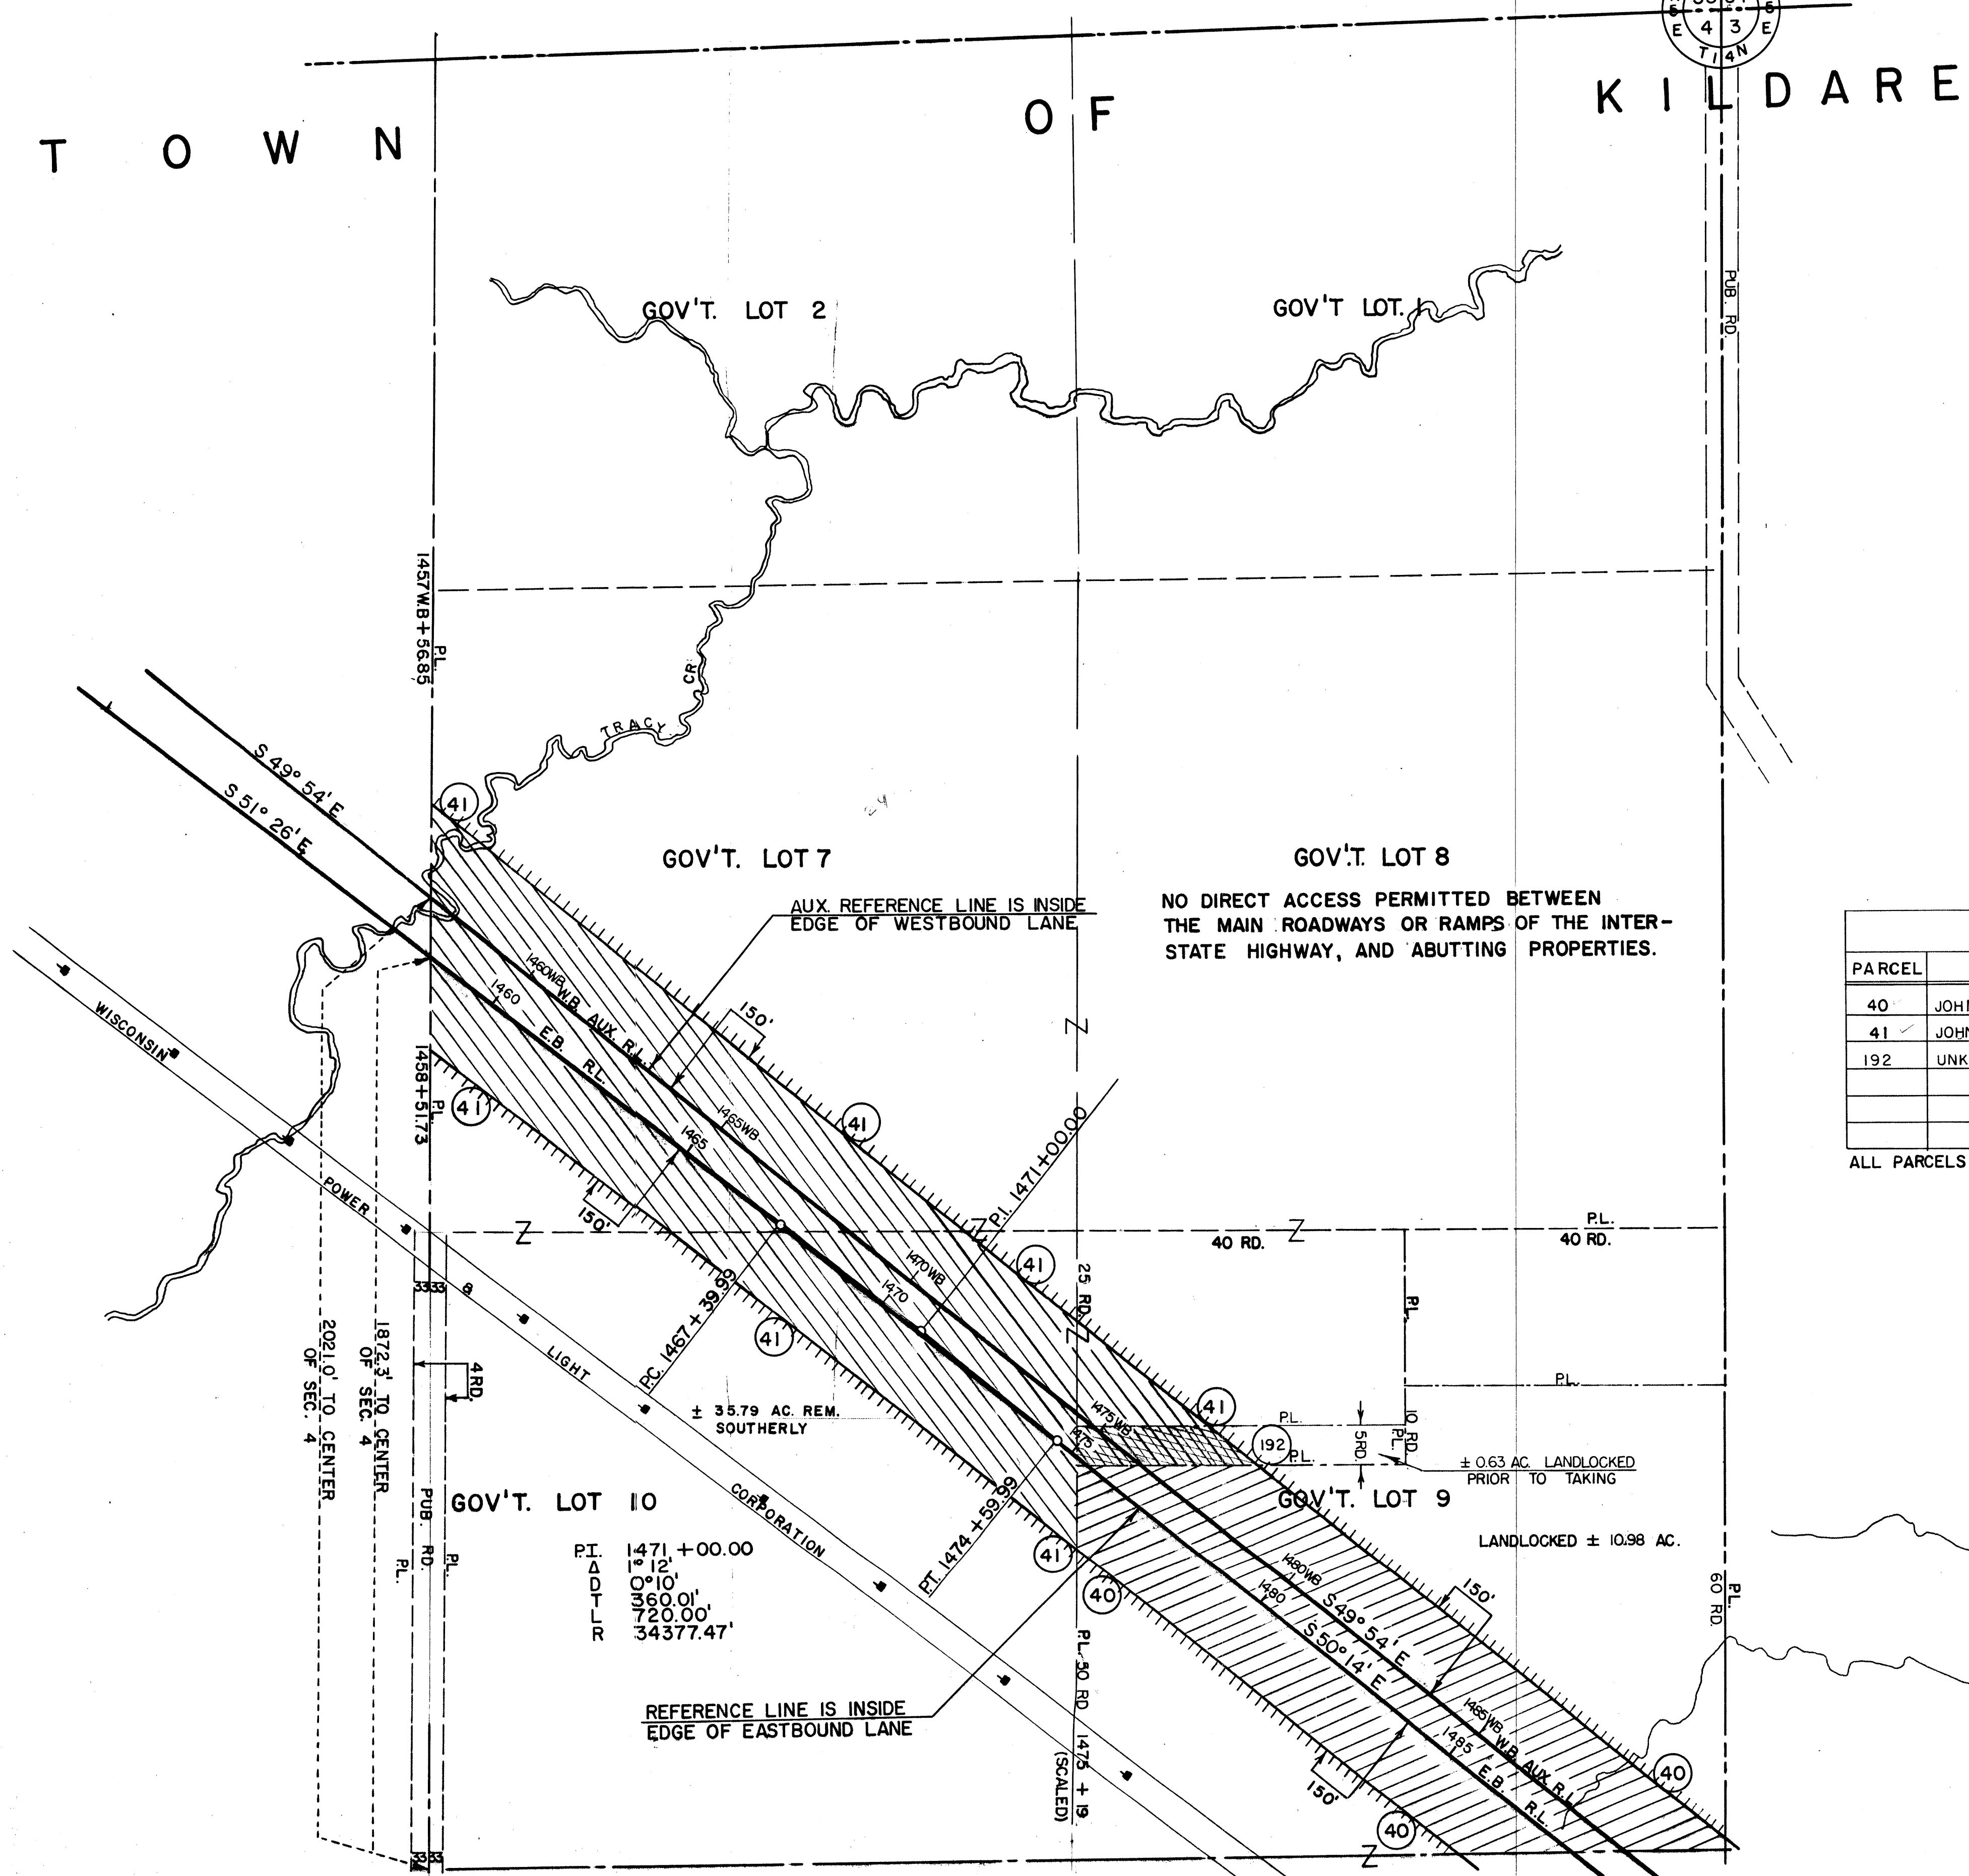

SCHEDULE OF LAND INTERESTS REQUIRED				
PARCEL	OWNER	ACRES	INTEREST	TOTAL ACRES
40	JOHN TREGANZA (CONT FROM SHEET 4.8)	13.40	FEE, INCLUDES ACCESS RIGHTS	95.50
41	JOHN E. ALLEN	15.70	FEE, INCLUDES ACCESS RIGHTS	126.50
192	UNKNOWN	0.62	FEE, INCLUDES ACCESS RIGHTS	1.25

ALL PARCELS TO BE ACQUIRED BY THE STATE HIGHWAY COMMISSION OF WISCONSIN

LEGEND
 TTTTTTTTTT ----- NO ACCESS

BEARINGS SHOWN ON THIS SHEET ARE REFERENCED TO GRID NORTH


STATE HIGHWAY COMMISSION OF WISCONSIN
 PLAT OF RIGHT OF WAY REQUIRED
 PROJECT I-90-2(6)52

TOMAH-----LAKE DELTON ROAD
 WEST COUNTY LINE U.S.H. 12 SECTION
 I.H. 90 & 94 JUNEAU COUNTY

SCALE
 0 100 200 400
 LENGTH = 32.821 MILES


3-23-05 NC
 2-7-03 DATED

COUNTY AND HIGHWAY	ROUTE AND SECTION	CLASS AND AGREEMENT		FEDERAL DIVISION OFFICE	SHEET NUMBER	TOTAL SHEETS
		STATE	FEDERAL			
29.3	90.2		13.6	4	4.10	

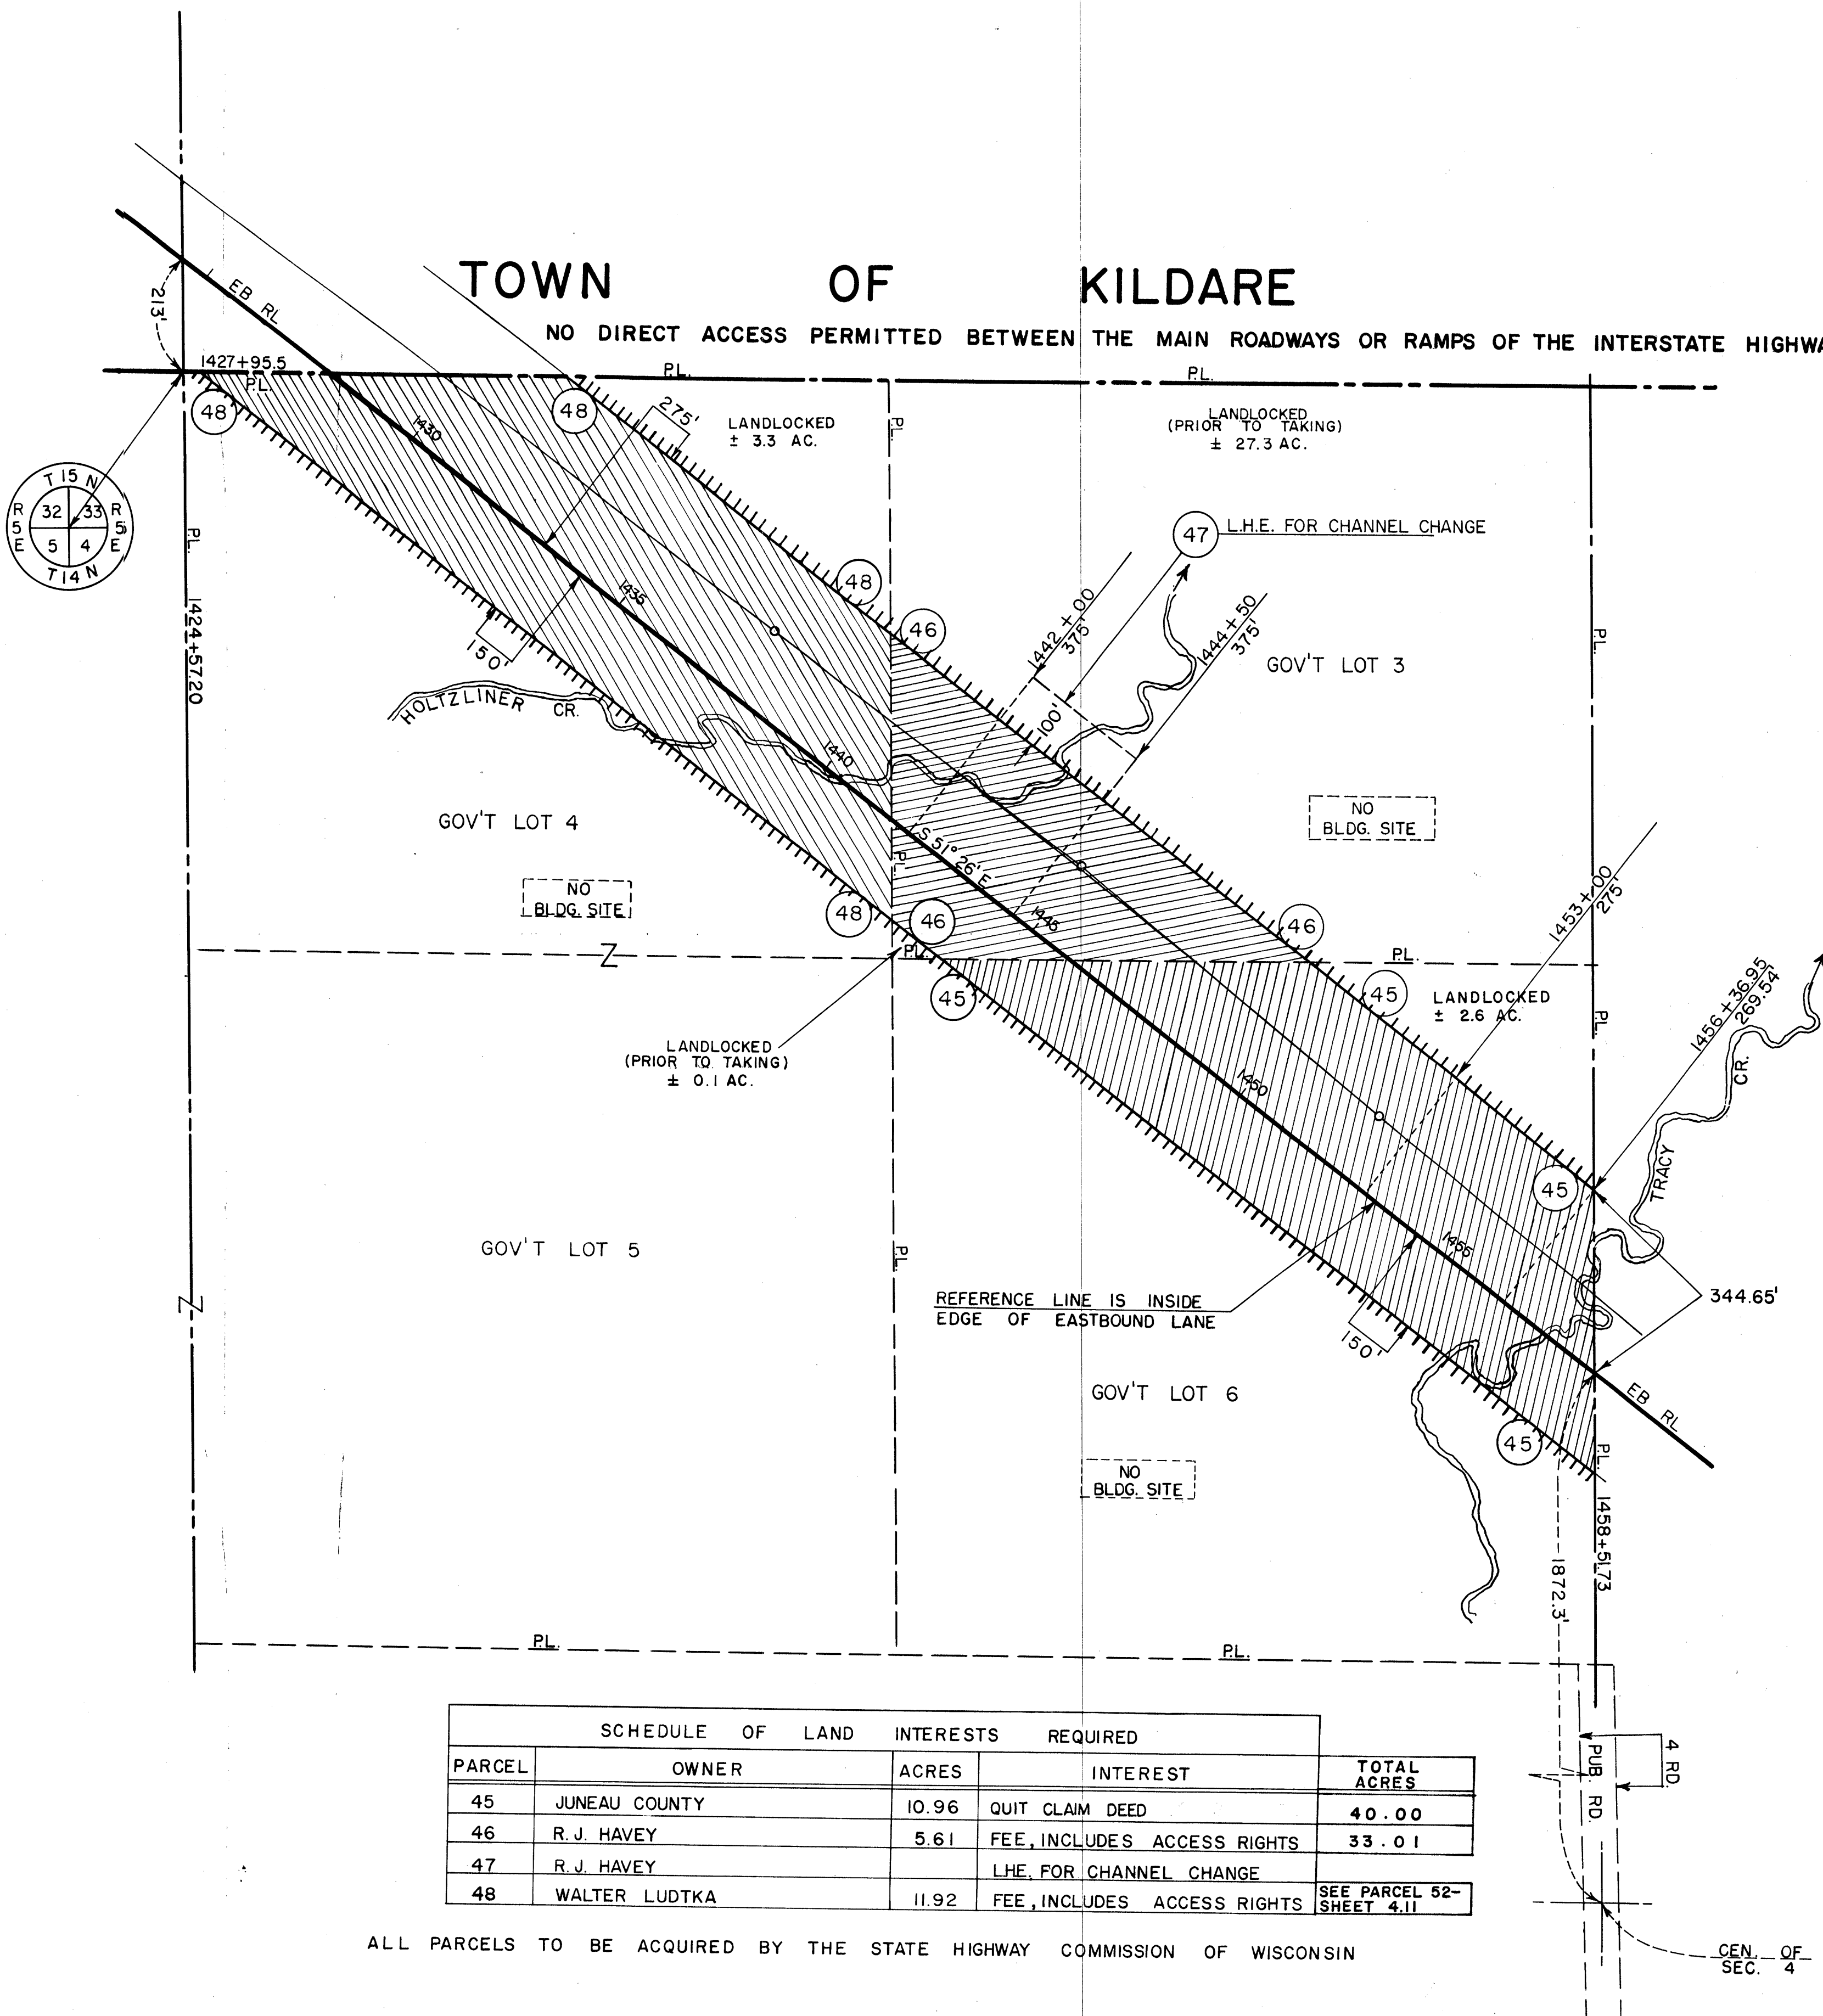

ALL PARCELS TO BE ACQUIRED BY THE STATE HIGHWAY COMMISSION OF WISCONSIN


COUNTY AND HIGHWAY	ROUTE AND SECTION	CLASS AND AGREEMENT		FEDERAL DIVISION OFFICE	SHEET NUMBER	TOTAL SHEETS
		STATE	FEDERAL			
29.3	90.2		13.6	4	4.11	

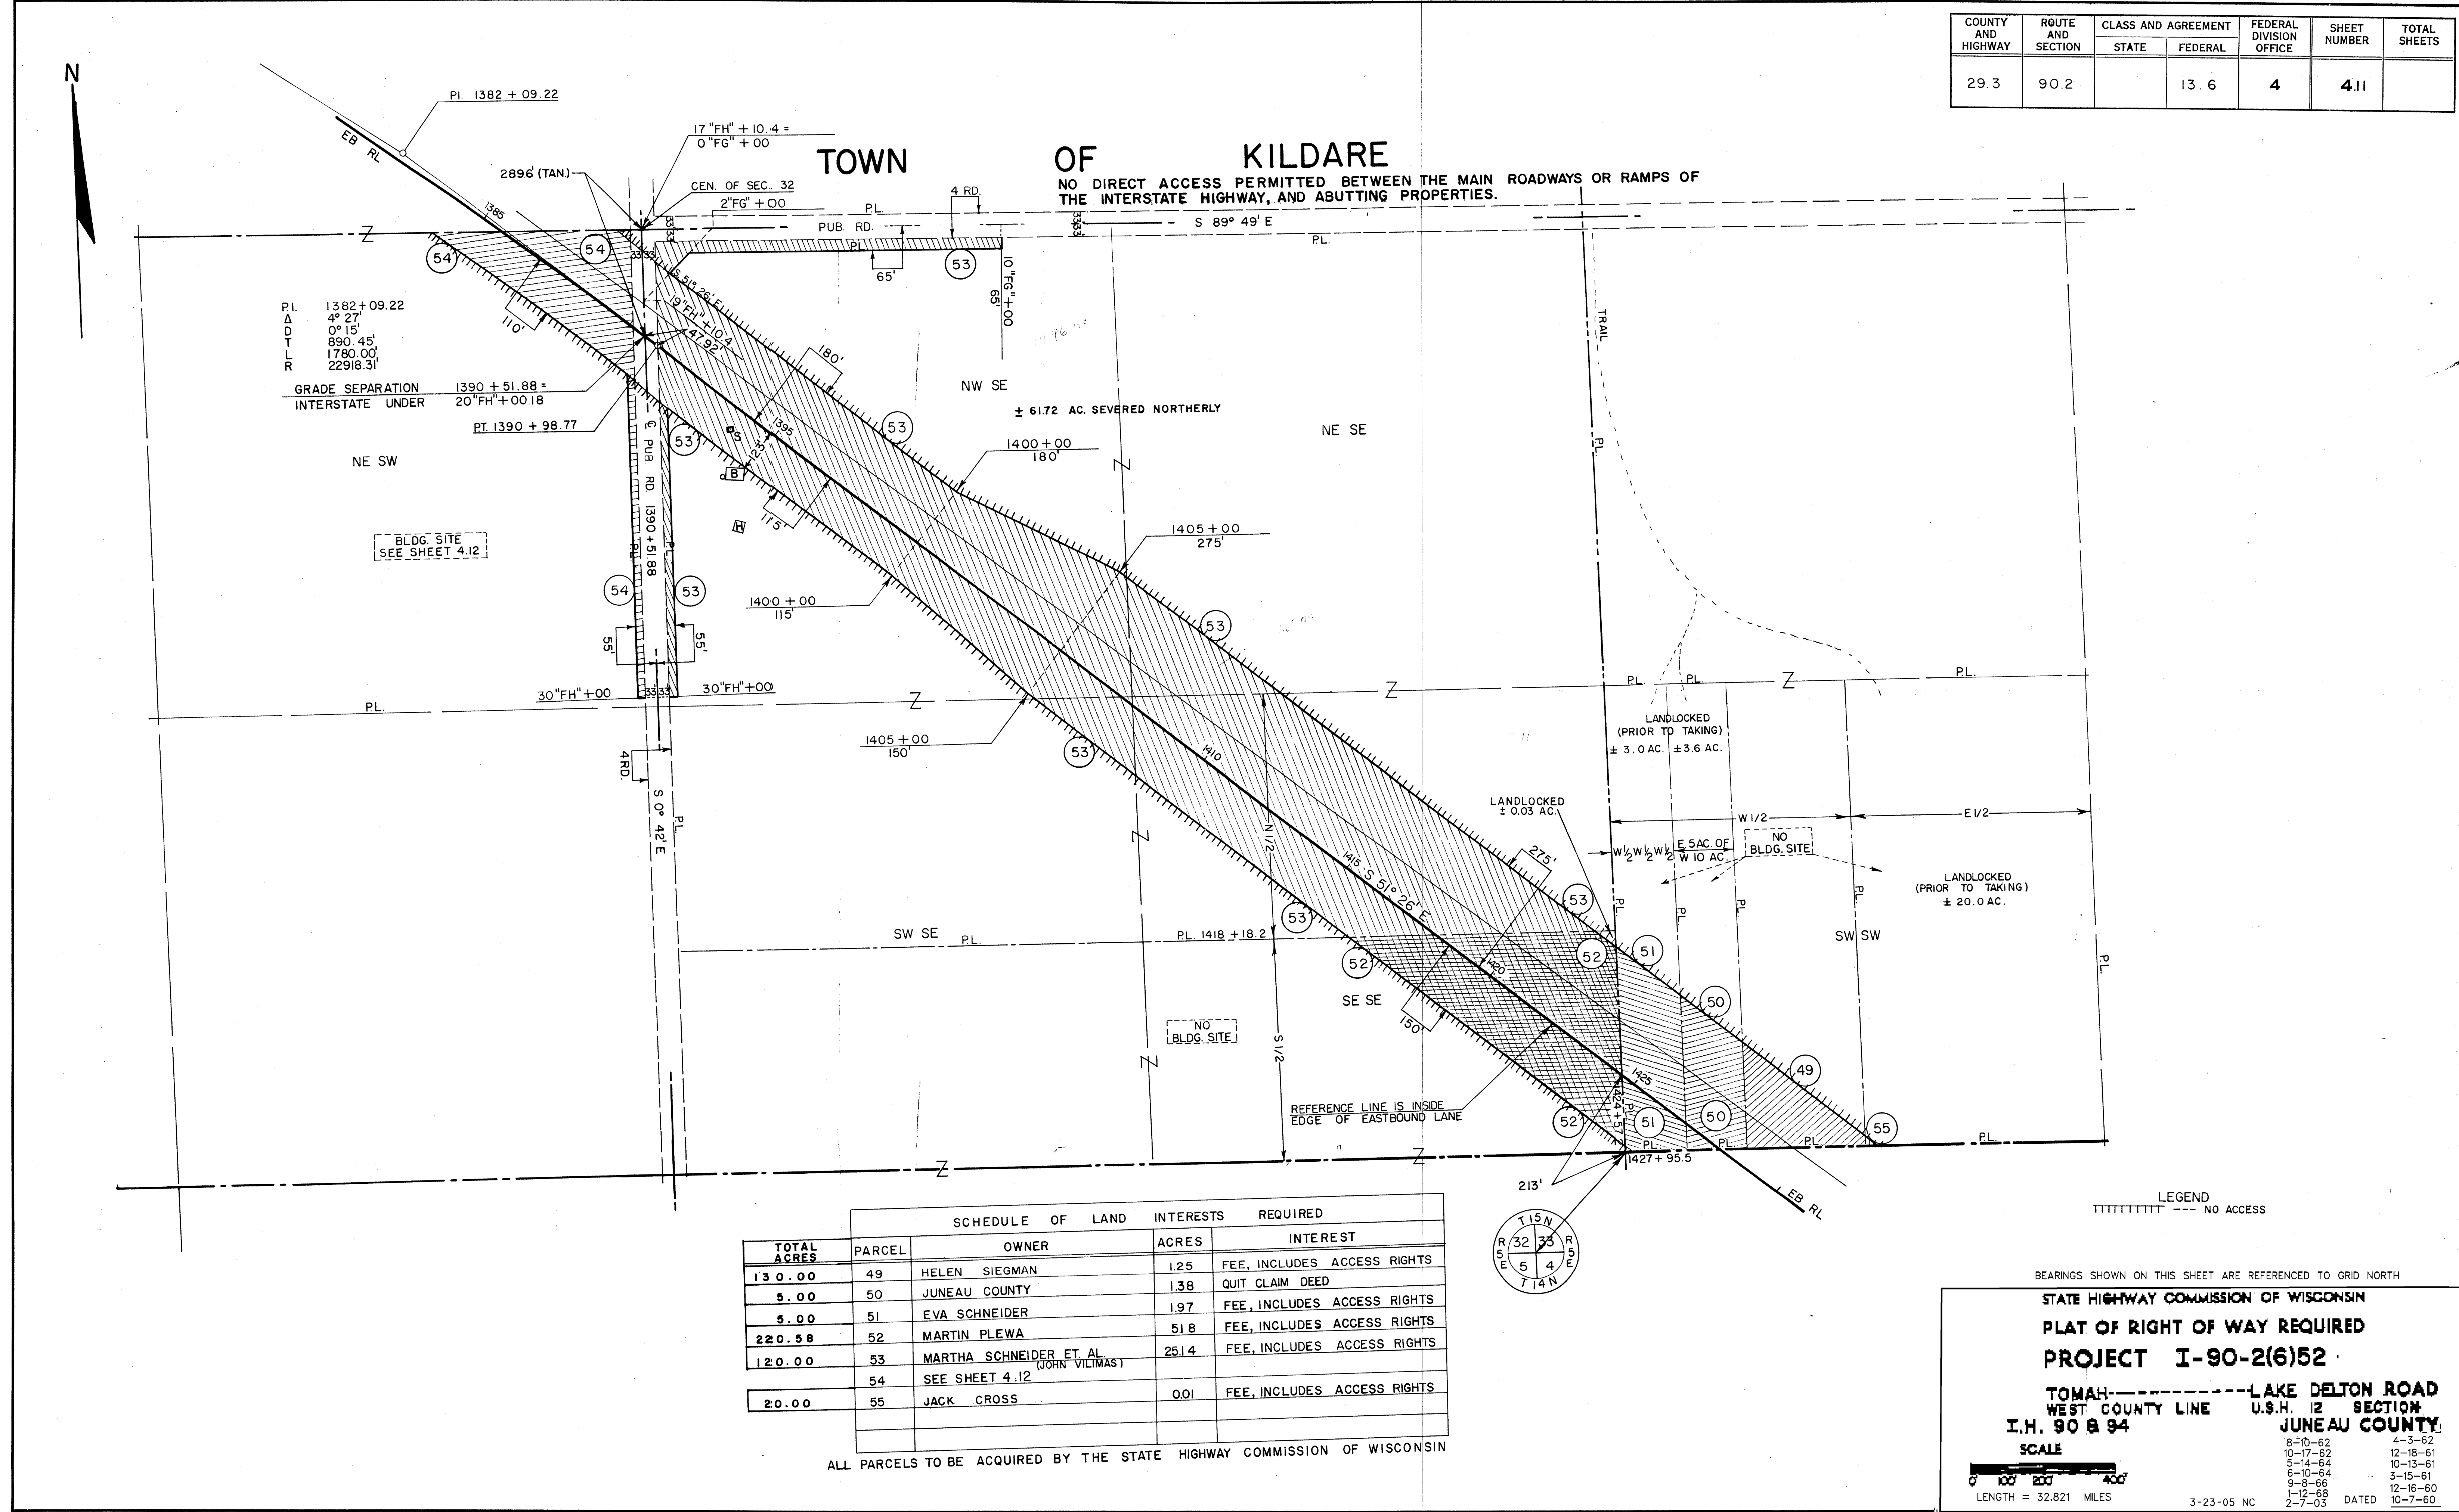

COUNTY AND HIGHWAY	ROUTE AND SECTION	CLASS AND AGREEMENT		FEDERAL DIVISION OFFICE	SHEET NUMBER	TOTAL SHEETS
		STATE	FEDERAL			
29.3	90.2		13.6	4	4.12	

NO DIRECT ACCESS PERMITTED BETWEEN THE MAIN ROADWAYS OR RAMPS OF THE INTERSTATE HIGHWAY, AND ABUTTING PROPERTIES.

TOWN OF KILDARE

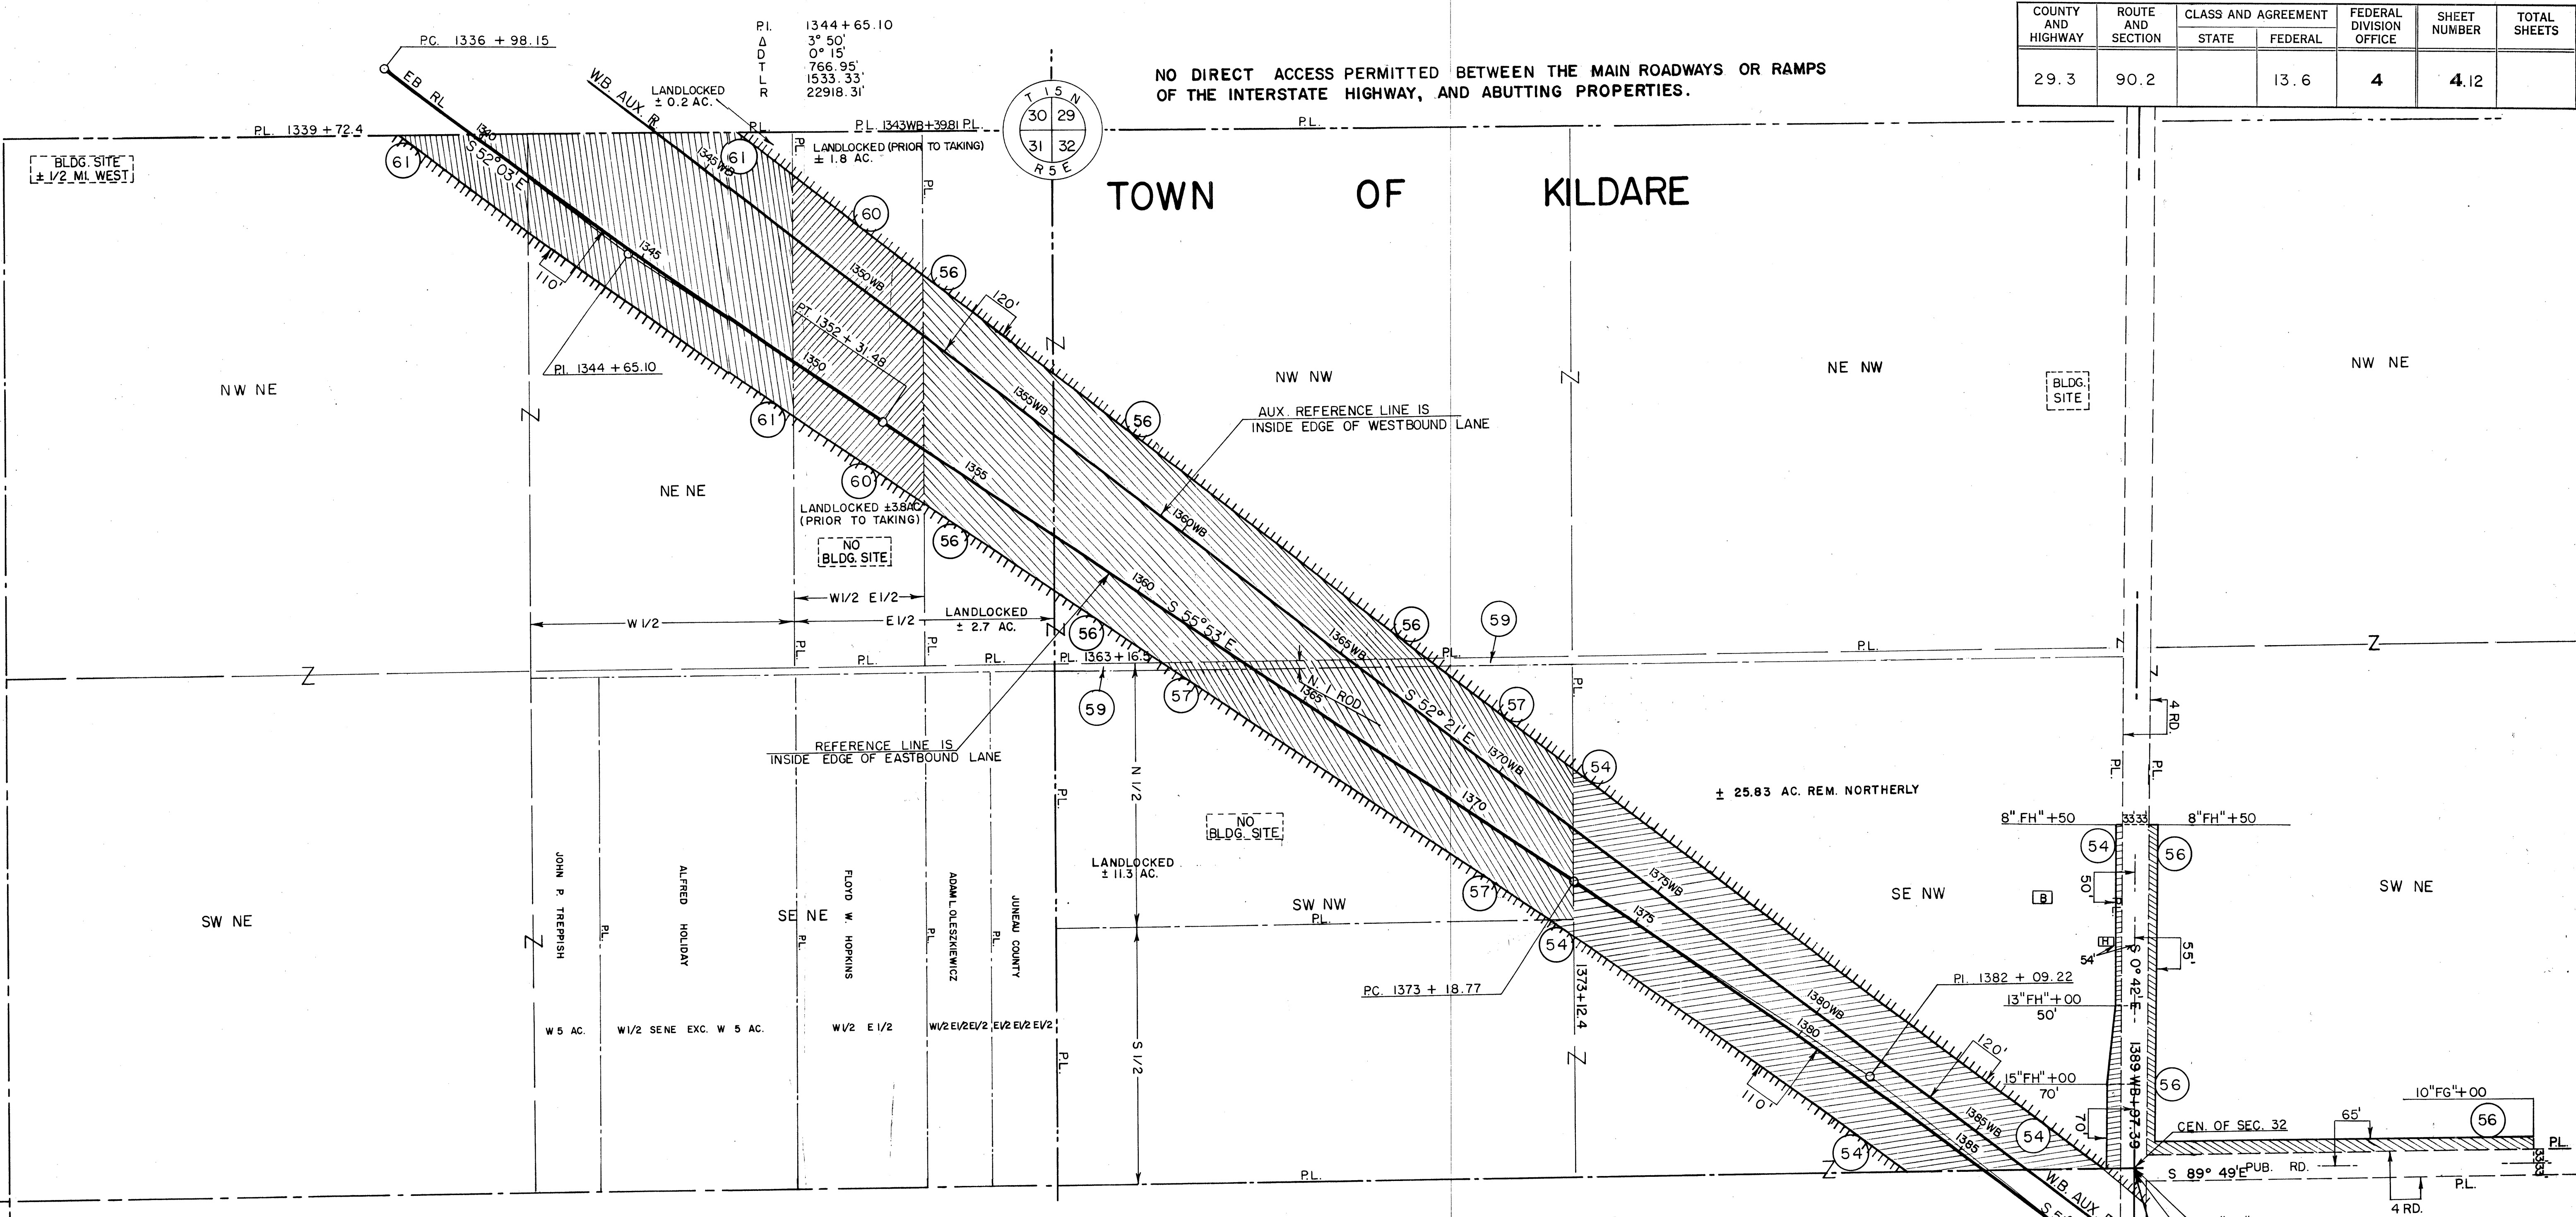

* L.C. CHARLES A. SITAS, SR.

SCHEDULE OF LAND INTERESTS REQUIRED				
PARCEL	OWNER	ACRES	INTEREST	TOTAL ACRES
54*	JOHN VILIMAS (CONT FROM SHEET 4.11)	13.37	FEE, INCLUDES ACCESS RIGHTS	140.00
56	EVA SCHNEIDER	12.43	FEE, INCLUDES ACCESS RIGHTS	360.00
57	EMIL DALLMAN	7.11	FEE, INCLUDES ACCESS RIGHTS	20.00
59	GEORGE SIMPSON, ET. AL.		RELEASE OF EASEMENT	
60	JUNEAU COUNTY	4.40	QUIT CLAIM DEED	10.00
61	JOHN P. TREPPISH	8.12	FEE, INCLUDES ACCESS RIGHTS	202.00

ALL PARCELS TO BE ACQUIRED BY THE STATE HIGHWAY COMMISSION OF WISCONSIN

LEGEND
----- NO ACCESS

BEARINGS SHOWN ON THIS SHEET ARE REFERENCED TO GRID NORTH

STATE HIGHWAY COMMISSION OF WISCONSIN

PLAT OF RIGHT OF WAY REQUIRED

PROJECT I-90-2(6)52

TOMAH-----LAKE DELTON ROAD


WEST COUNTY LINE U.S.H. 12 SECTION

I.H. 90 & 94 JUNEAU COUNTY

SCALE
0 100 200 400
LENGTH = 32.821 MILES

3-23-05 NC DATED 10-7-60


COUNTY AND HIGHWAY	ROUTE AND SECTION	CLASS AND AGREEMENT		FEDERAL DIVISION OFFICE	SHEET NUMBER	TOTAL SHEETS
		STATE	FEDERAL			
29.3	90.2		13.6	4	4.14	

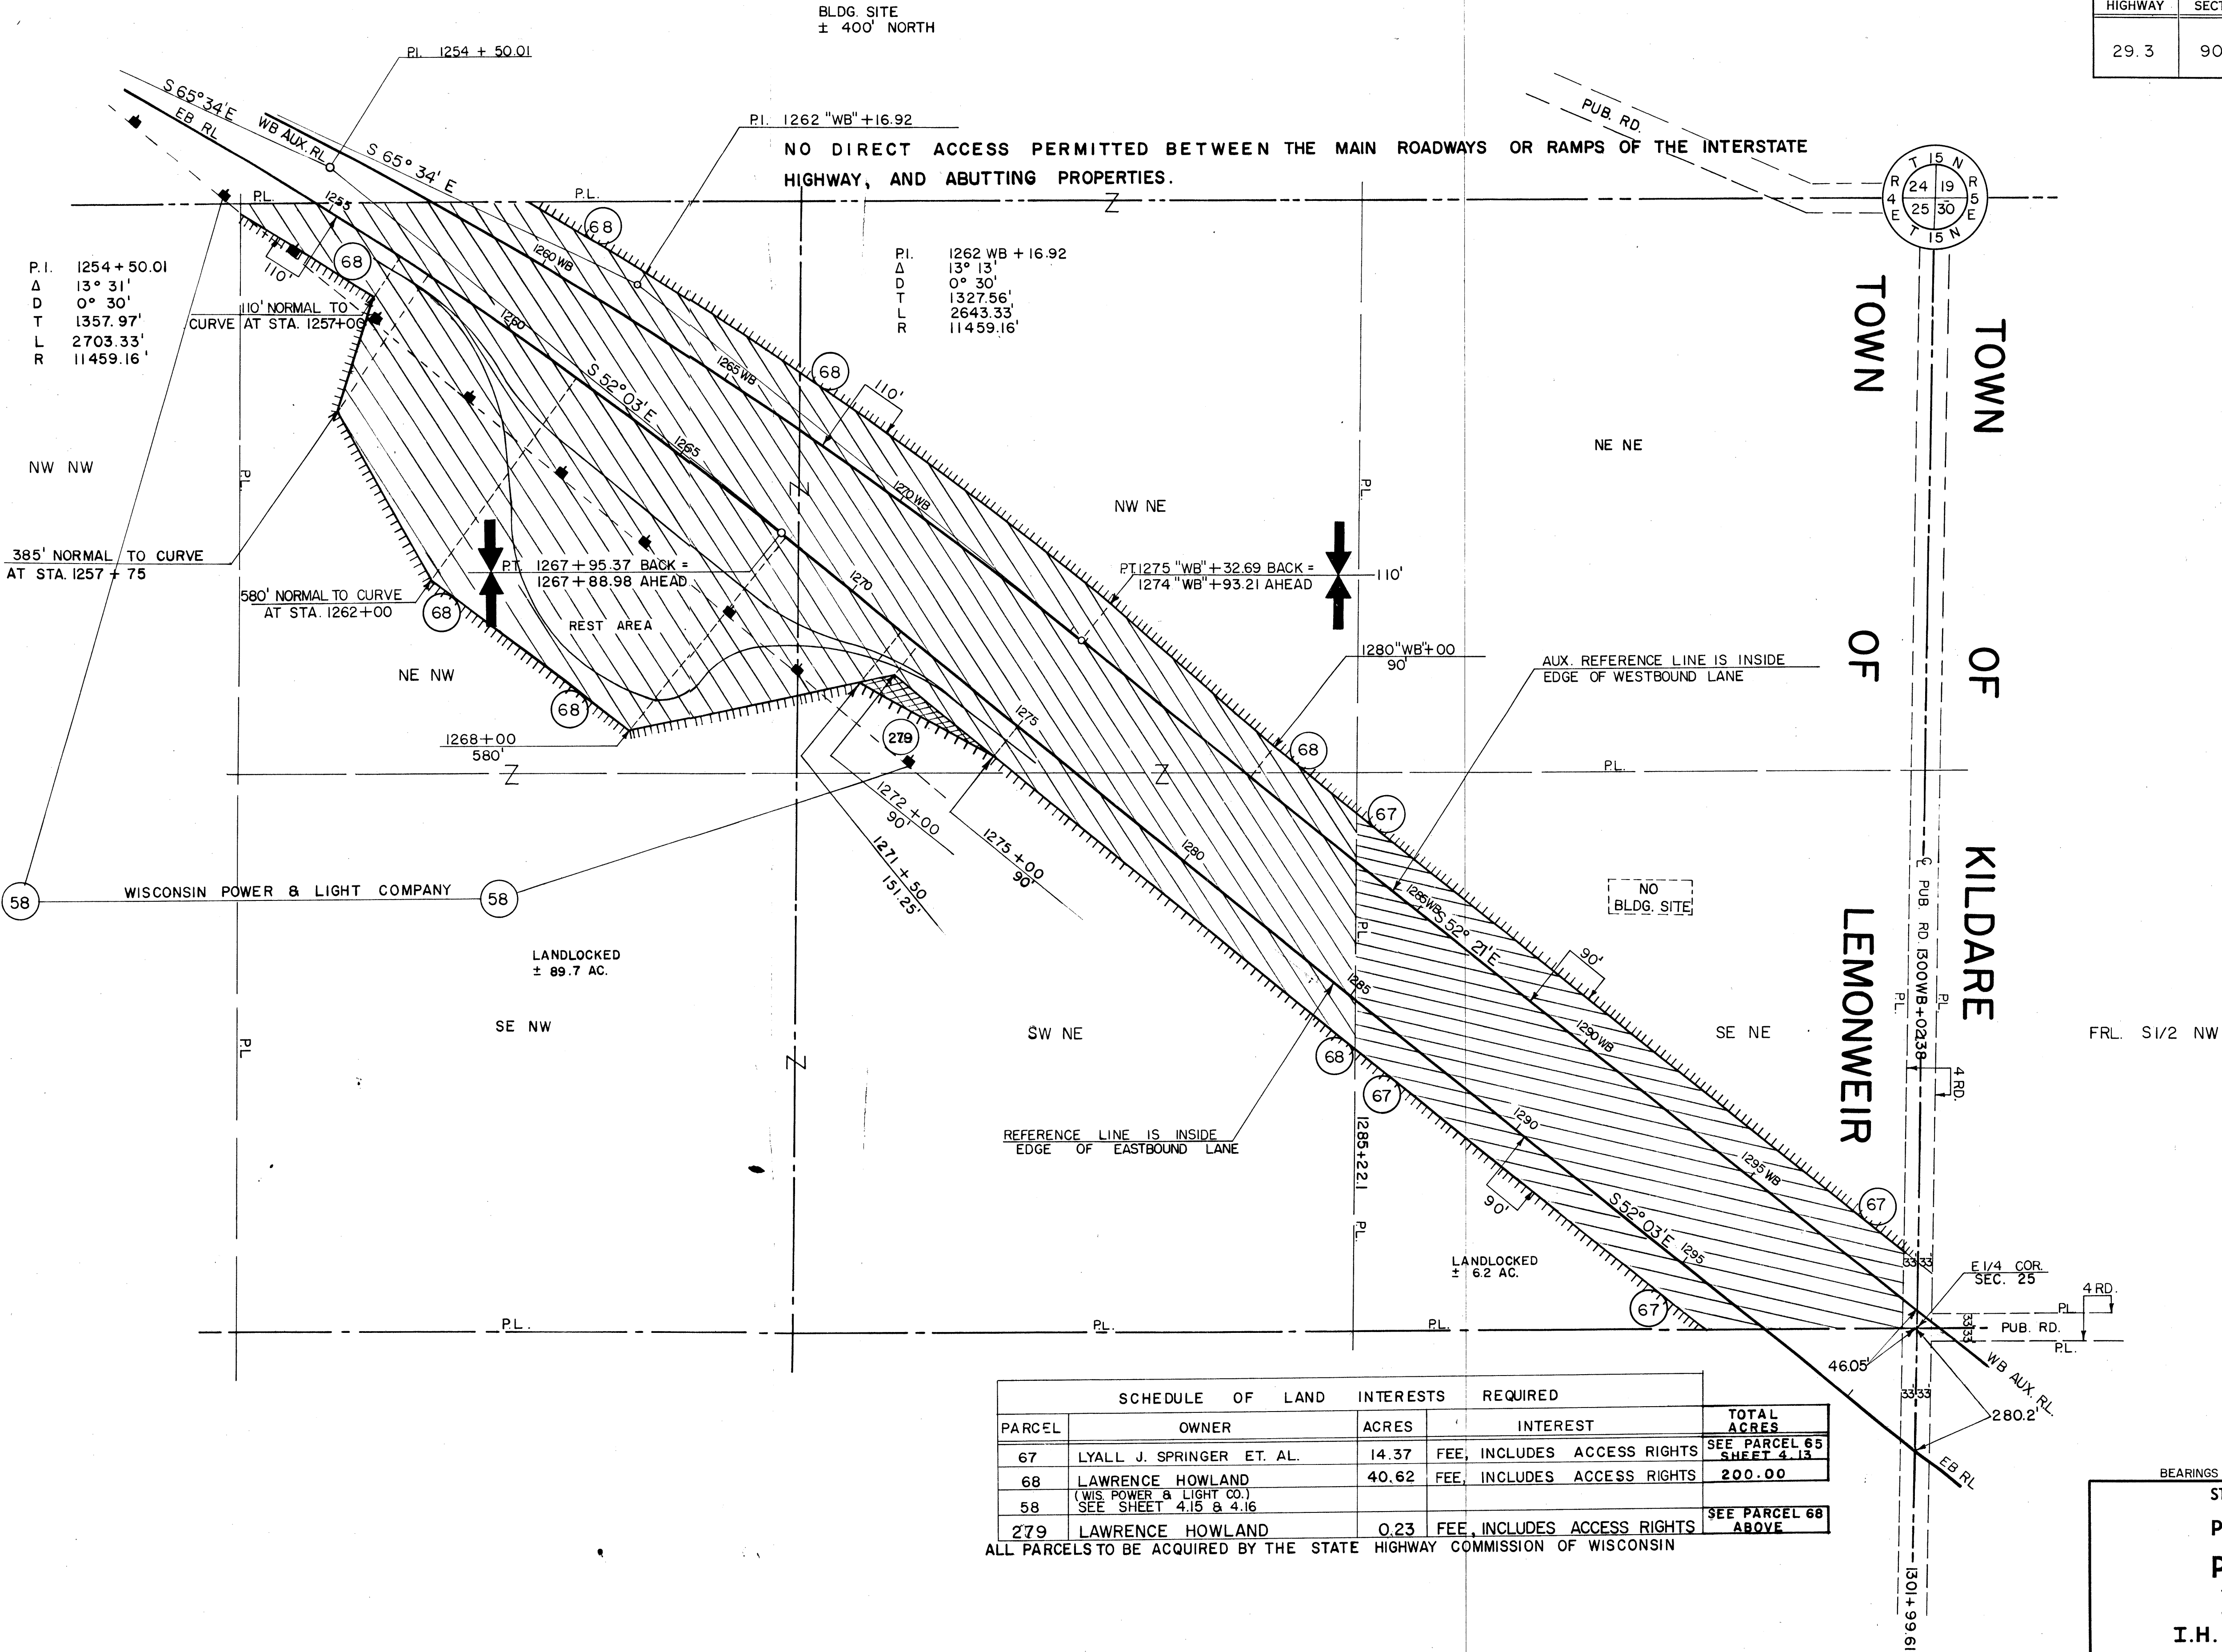

SCHEDULE OF LAND INTERESTS REQUIRED				TOTAL ACRES
PARCEL	OWNER	ACRES	INTEREST	
67	LYALL J. SPRINGER ET. AL.	14.37	FEE, INCLUDES ACCESS RIGHTS	SEE PARCEL 65 SHEET 4.13
68	LAWRENCE HOWLAND (WIS POWER & LIGHT CO.) SEE SHEET 4.15 & 4.16	40.62	FEE, INCLUDES ACCESS RIGHTS	200.00
279	LAWRENCE HOWLAND	0.23	FEE, INCLUDES ACCESS RIGHTS	SEE PARCEL 68 ABOVE

ALL PARCELS TO BE ACQUIRED BY THE STATE HIGHWAY COMMISSION OF WISCONSIN

COUNTY AND HIGHWAY	ROUTE AND SECTION	CLASS AND AGREEMENT		FEDERAL DIVISION OFFICE	SHEET NUMBER	TOTAL SHEETS
		STATE	FEDERAL			
29.3	90.2		13.6	4	4.15	

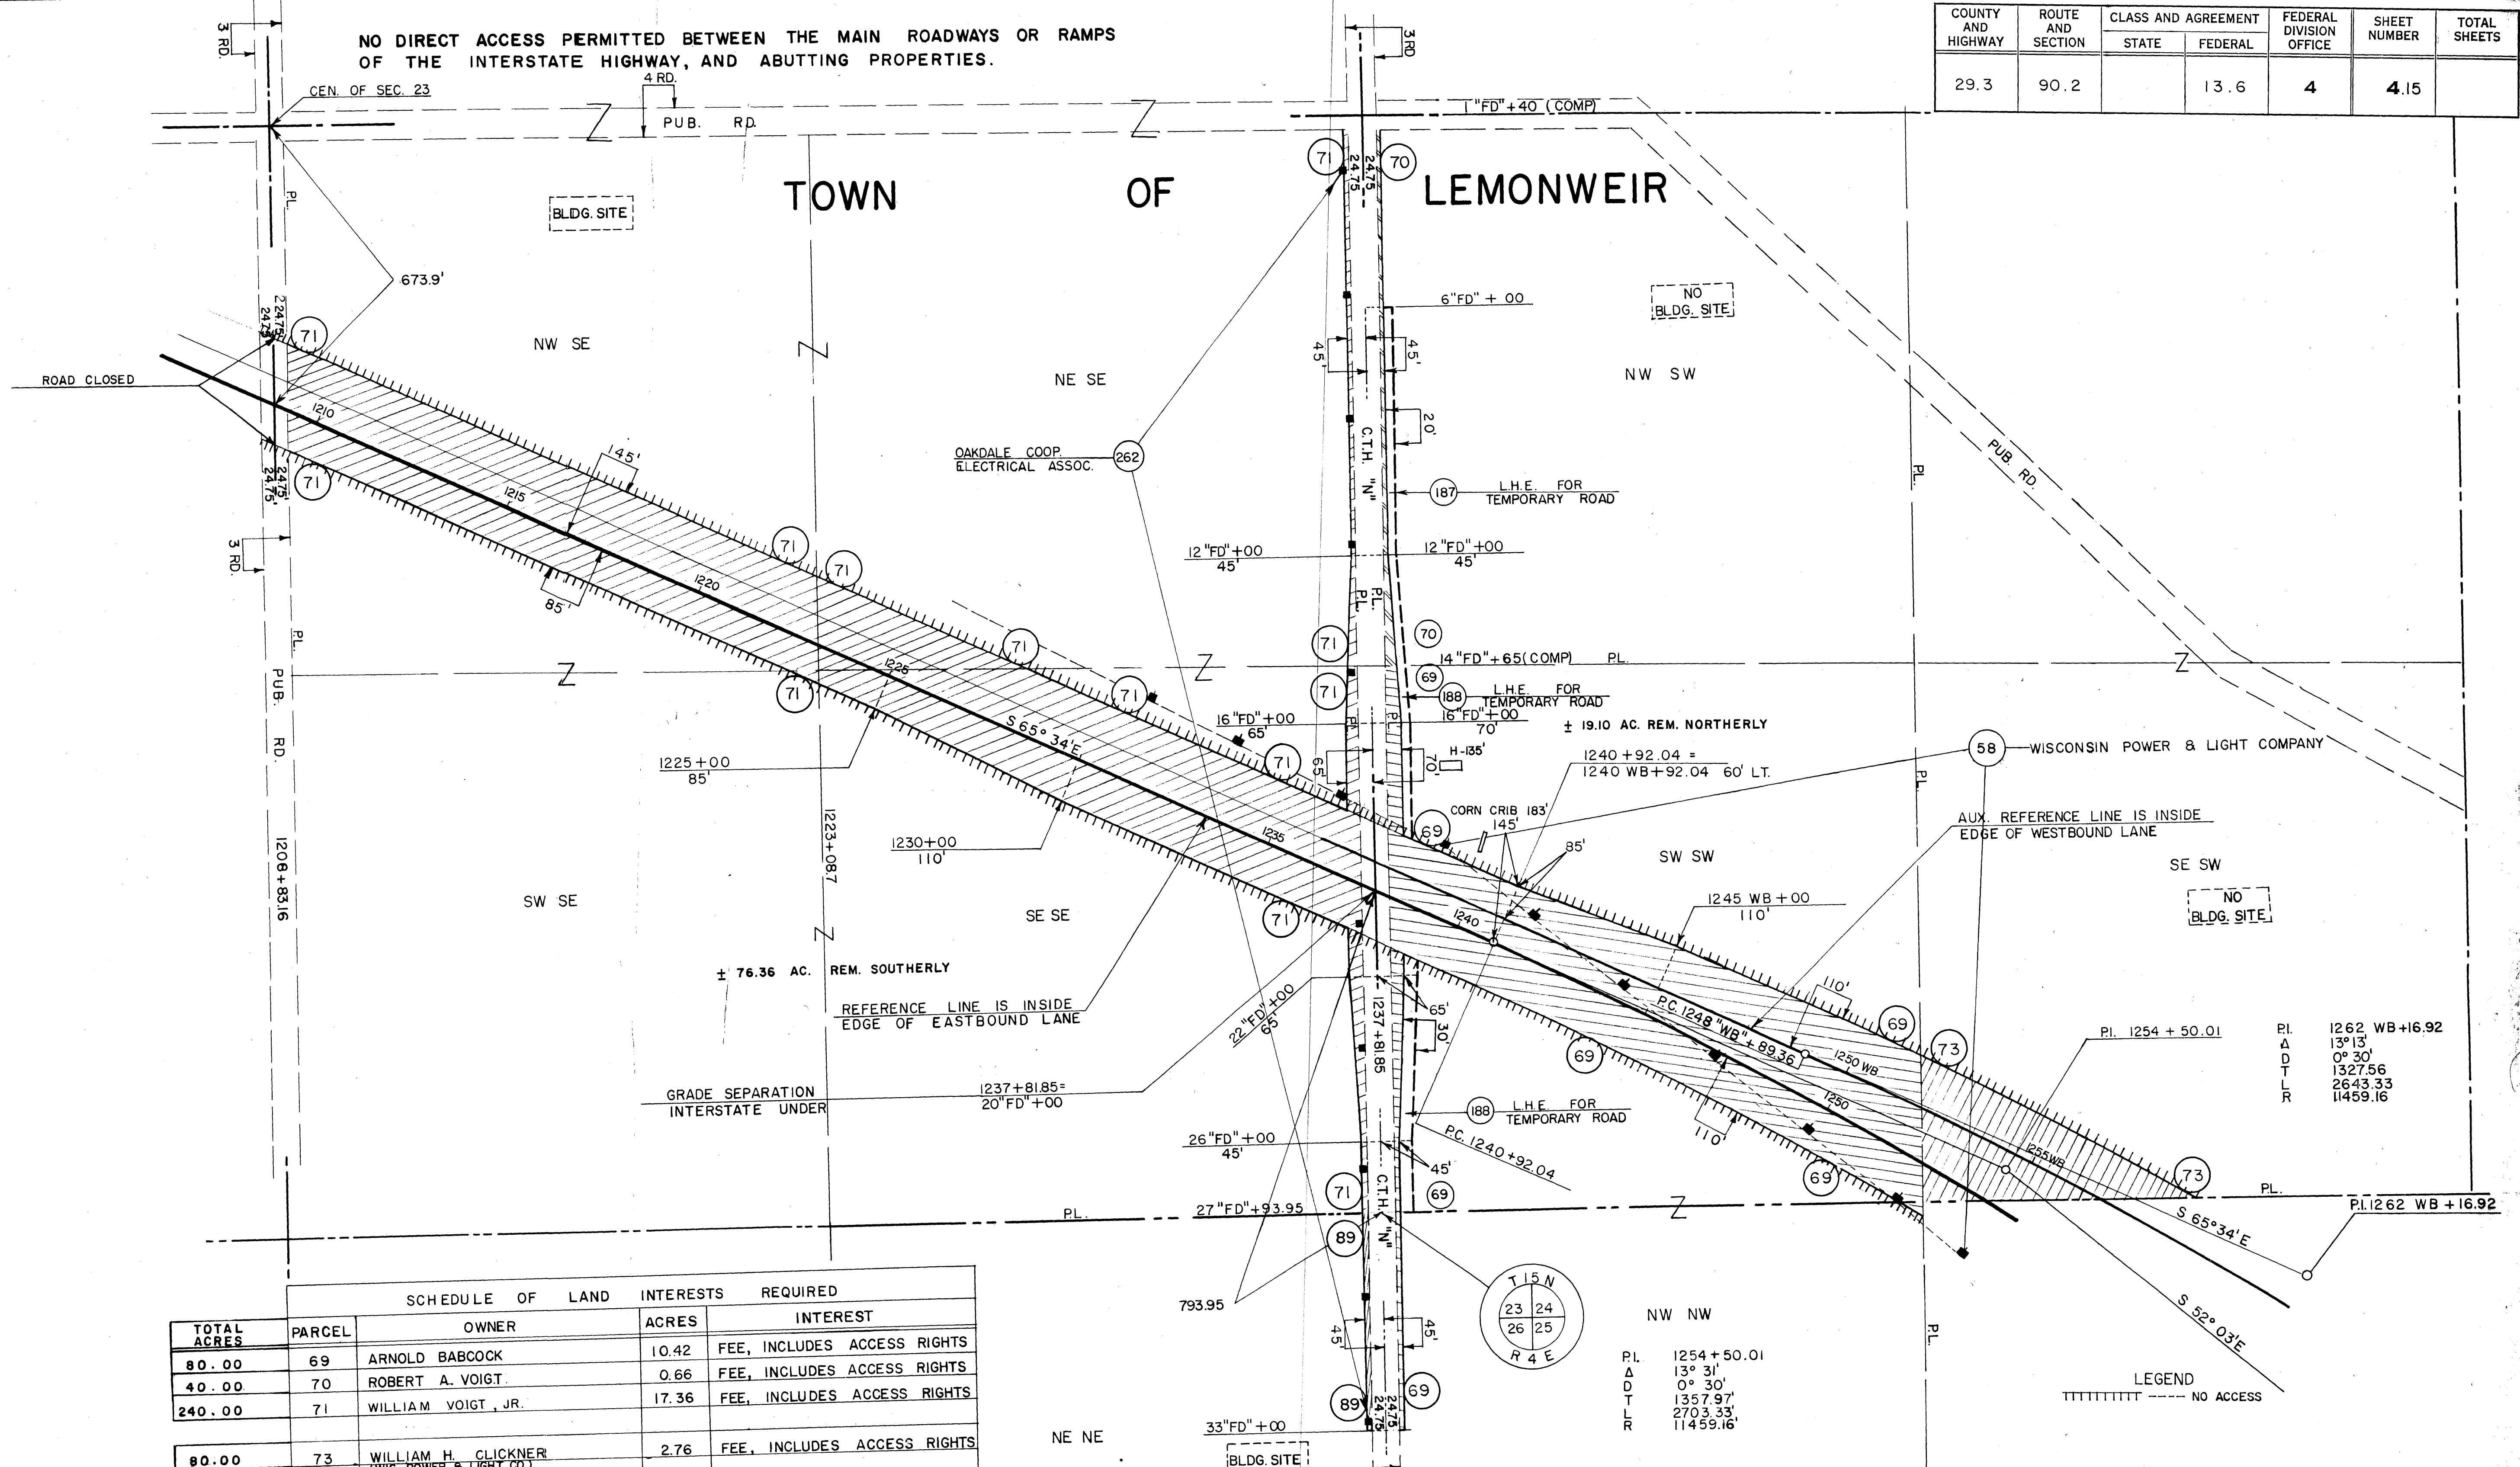

SCHEDULE OF LAND INTERESTS REQUIRED				
TOTAL ACRES	PARCEL	OWNER	ACRES	INTEREST
80.00	69	ARNOLD BABCOCK	10.42	FEE, INCLUDES ACCESS RIGHTS
40.00	70	ROBERT A. VOIGT	0.66	FEE, INCLUDES ACCESS RIGHTS
240.00	71	WILLIAM VOIGT, JR.	17.36	FEE, INCLUDES ACCESS RIGHTS
80.00	73	WILLIAM H. CLICKNER (WIS. POWER & LIGHT CO.)	2.76	FEE, INCLUDES ACCESS RIGHTS
37.40	89	WALTER MEGEE	0.24	FEE, INCLUDES ACCESS RIGHTS
SEE PARCEL 70 ABOVE	187	ROBERT A. VOIGT		L.H.E. FOR TEMPORARY ROAD
SEE PARCEL 69 ABOVE	188	ARNOLD BABCOCK		L.H.E. FOR TEMPORARY ROAD
	262	OAKDALE COOP. ELECTRICAL ASSOC.		

ALL PARCELS TO BE ACQUIRED BY THE STATE HIGHWAY COMMISSION OF WISCONSIN

BEARINGS SHOWN ON THIS SHEET ARE REFERENCED TO GRID NORTH

STATE HIGHWAY COMMISSION OF WISCONSIN

PLAT OF RIGHT OF WAY REQUIRED

PROJECT I-90-2(6)52

TOMAH-----LAKE DELTON ROAD

WEST COUNTY LINE U.S.H. 12 SECTION

I.H. 90 & 94 JUNEAU COUNTY

SCALE

0 100 200 400'

LENGTH = 32.821 MILES

8-10-62 4-3-62

10-17-62 12-18-61

5-14-64 10-13-61

6-10-64 3-15-61

9-8-66 12-16-60


1-12-68 2-7-63

3-23-05 NC 10-7-60

COUNTY AND HIGHWAY	ROUTE AND SECTION	CLASS AND AGREEMENT		FEDERAL DIVISION OFFICE	SHEET NUMBER	TOTAL SHEETS
		STATE	FEDERAL			
29.3	90.2		13.6	4	4.16	

TOWN OF LEMONWEIR

NO DIRECT ACCESS PERMITTED BETWEEN THE MAIN ROADWAYS OR RAMPS OF THE INTERSTATE HIGHWAY, AND ABUTTING PROPERTIES.

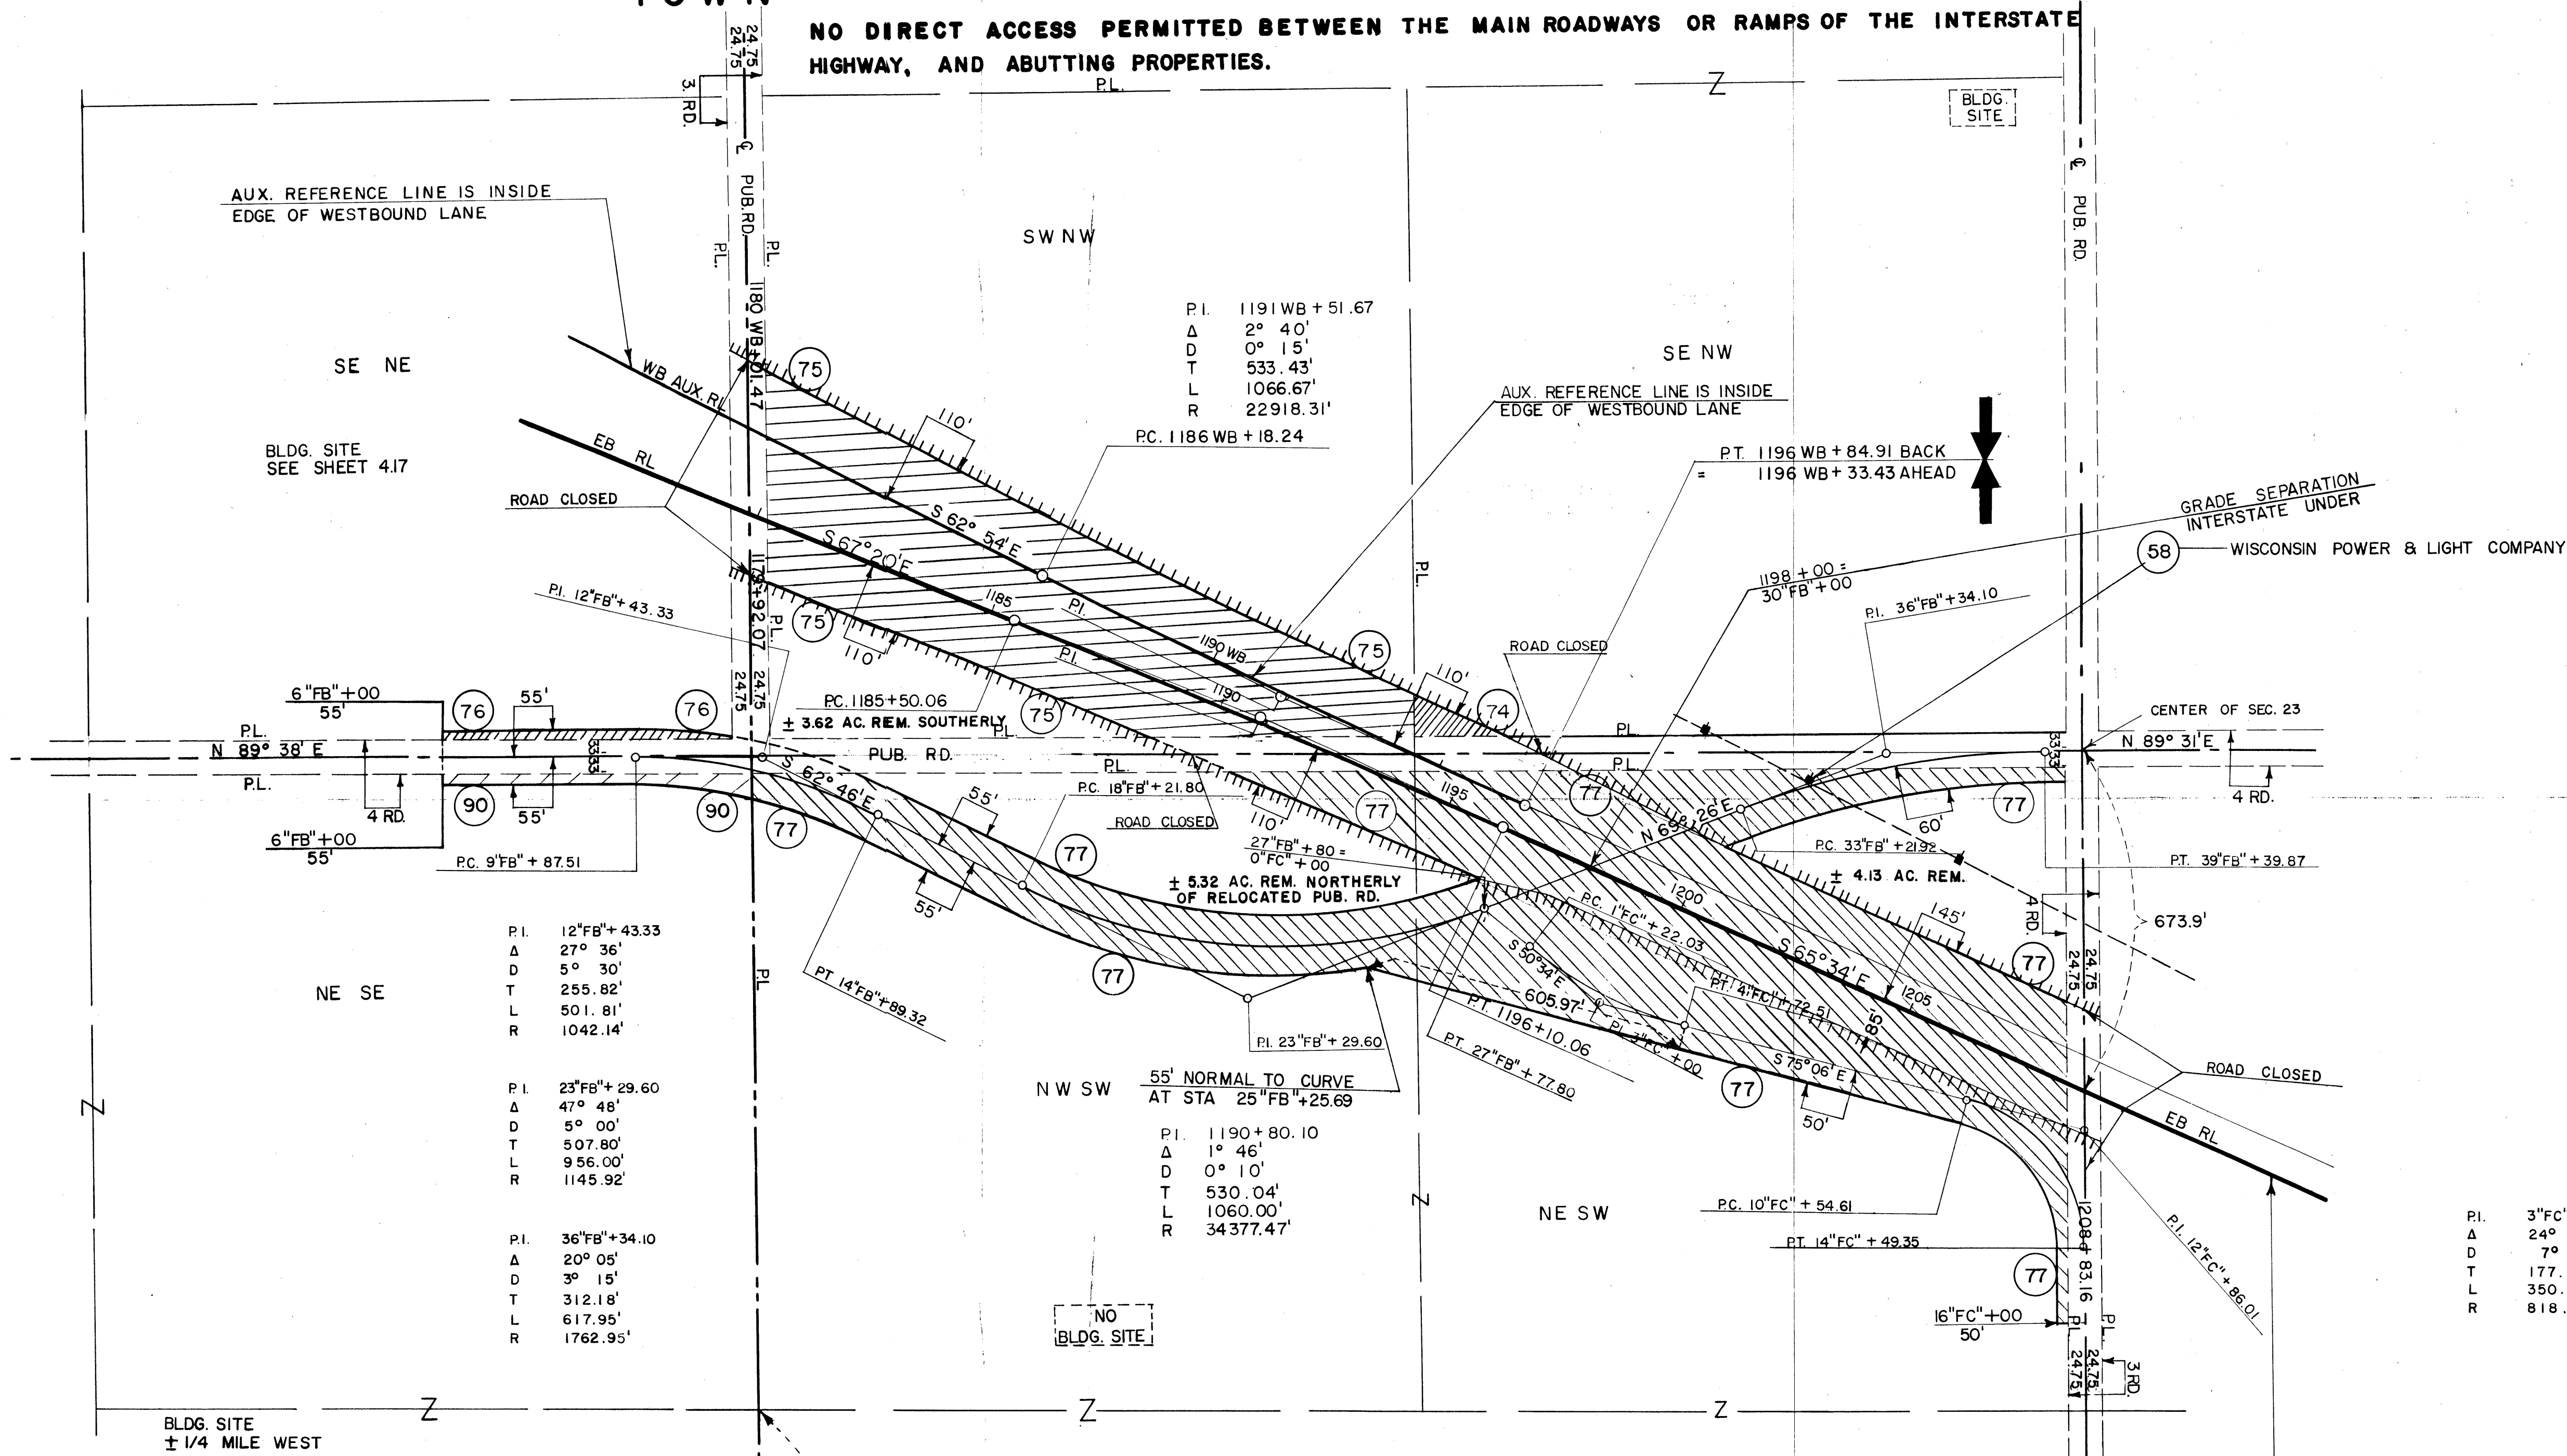

SCHEDULE OF LAND INTERESTS REQUIRED				
PARCEL	OWNER	ACRES	INTEREST	TOTAL ACRES
74	GERALD ELDRED	0.19	FEE, INCLUDES ACCESS RIGHTS	80.00
75	PAUL MIASTKOWSKI	9.23	FEE, INCLUDES ACCESS RIGHTS	40.00
76	SEE SHEET 4.17 (STANLEY ZIEMEK)			
77	CLAUDE L. SMITH	18.71	FEE, INCLUDES ACCESS RIGHTS	160.00
90	PATRICK W. GARRIGAN	0.36	FEE, INCLUDES ACCESS RIGHTS	160.00
58	WISCONSIN POWER & LIGHT CO.	—	QUIT CLAIM DEED	
ALL PARCELS TO BE ACQUIRED BY THE STATE HIGHWAY COMMISSION OF WISCONSIN				

PI. 3"FB" + 00	PI. 12"FC" + 86.01
Δ 24° 32'	Δ 75° 00'
D 7° 00'	D 19° 00'
T 177.97	T 231.40'
L 350.48	L 394.74'
R 818.51	R 301.56'

LEGEND
TTTTTTTTT NO ACCESS

BEARINGS SHOWN ON THIS SHEET ARE REFERENCED TO GRID NORTH

STATE HIGHWAY COMMISSION OF WISCONSIN

PLAT OF RIGHT OF WAY REQUIRED

PROJECT I-90-2(6)52


TOMAH-----LAKE DELTON ROAD

WEST COUNTY LINE U.S.H. 12 SECTION


I.H. 90 & 94 JUNEAU COUNTY

SCALE
0 100 200 400
LENGTH = 32.821 MILES

3-23-05 NC 2-7-03 DATED 10-7-60

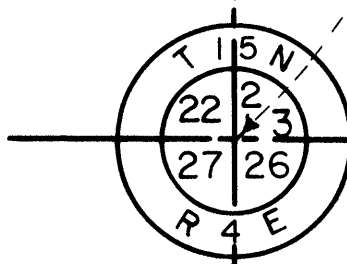

COUNTY AND HIGHWAY	ROUTE AND SECTION	CLASS AND AGREEMENT		FEDERAL DIVISION OFFICE	SHEET NUMBER	TOTAL SHEETS
		STATE	FEDERAL			
29.3	90.2		13.6	4	417	

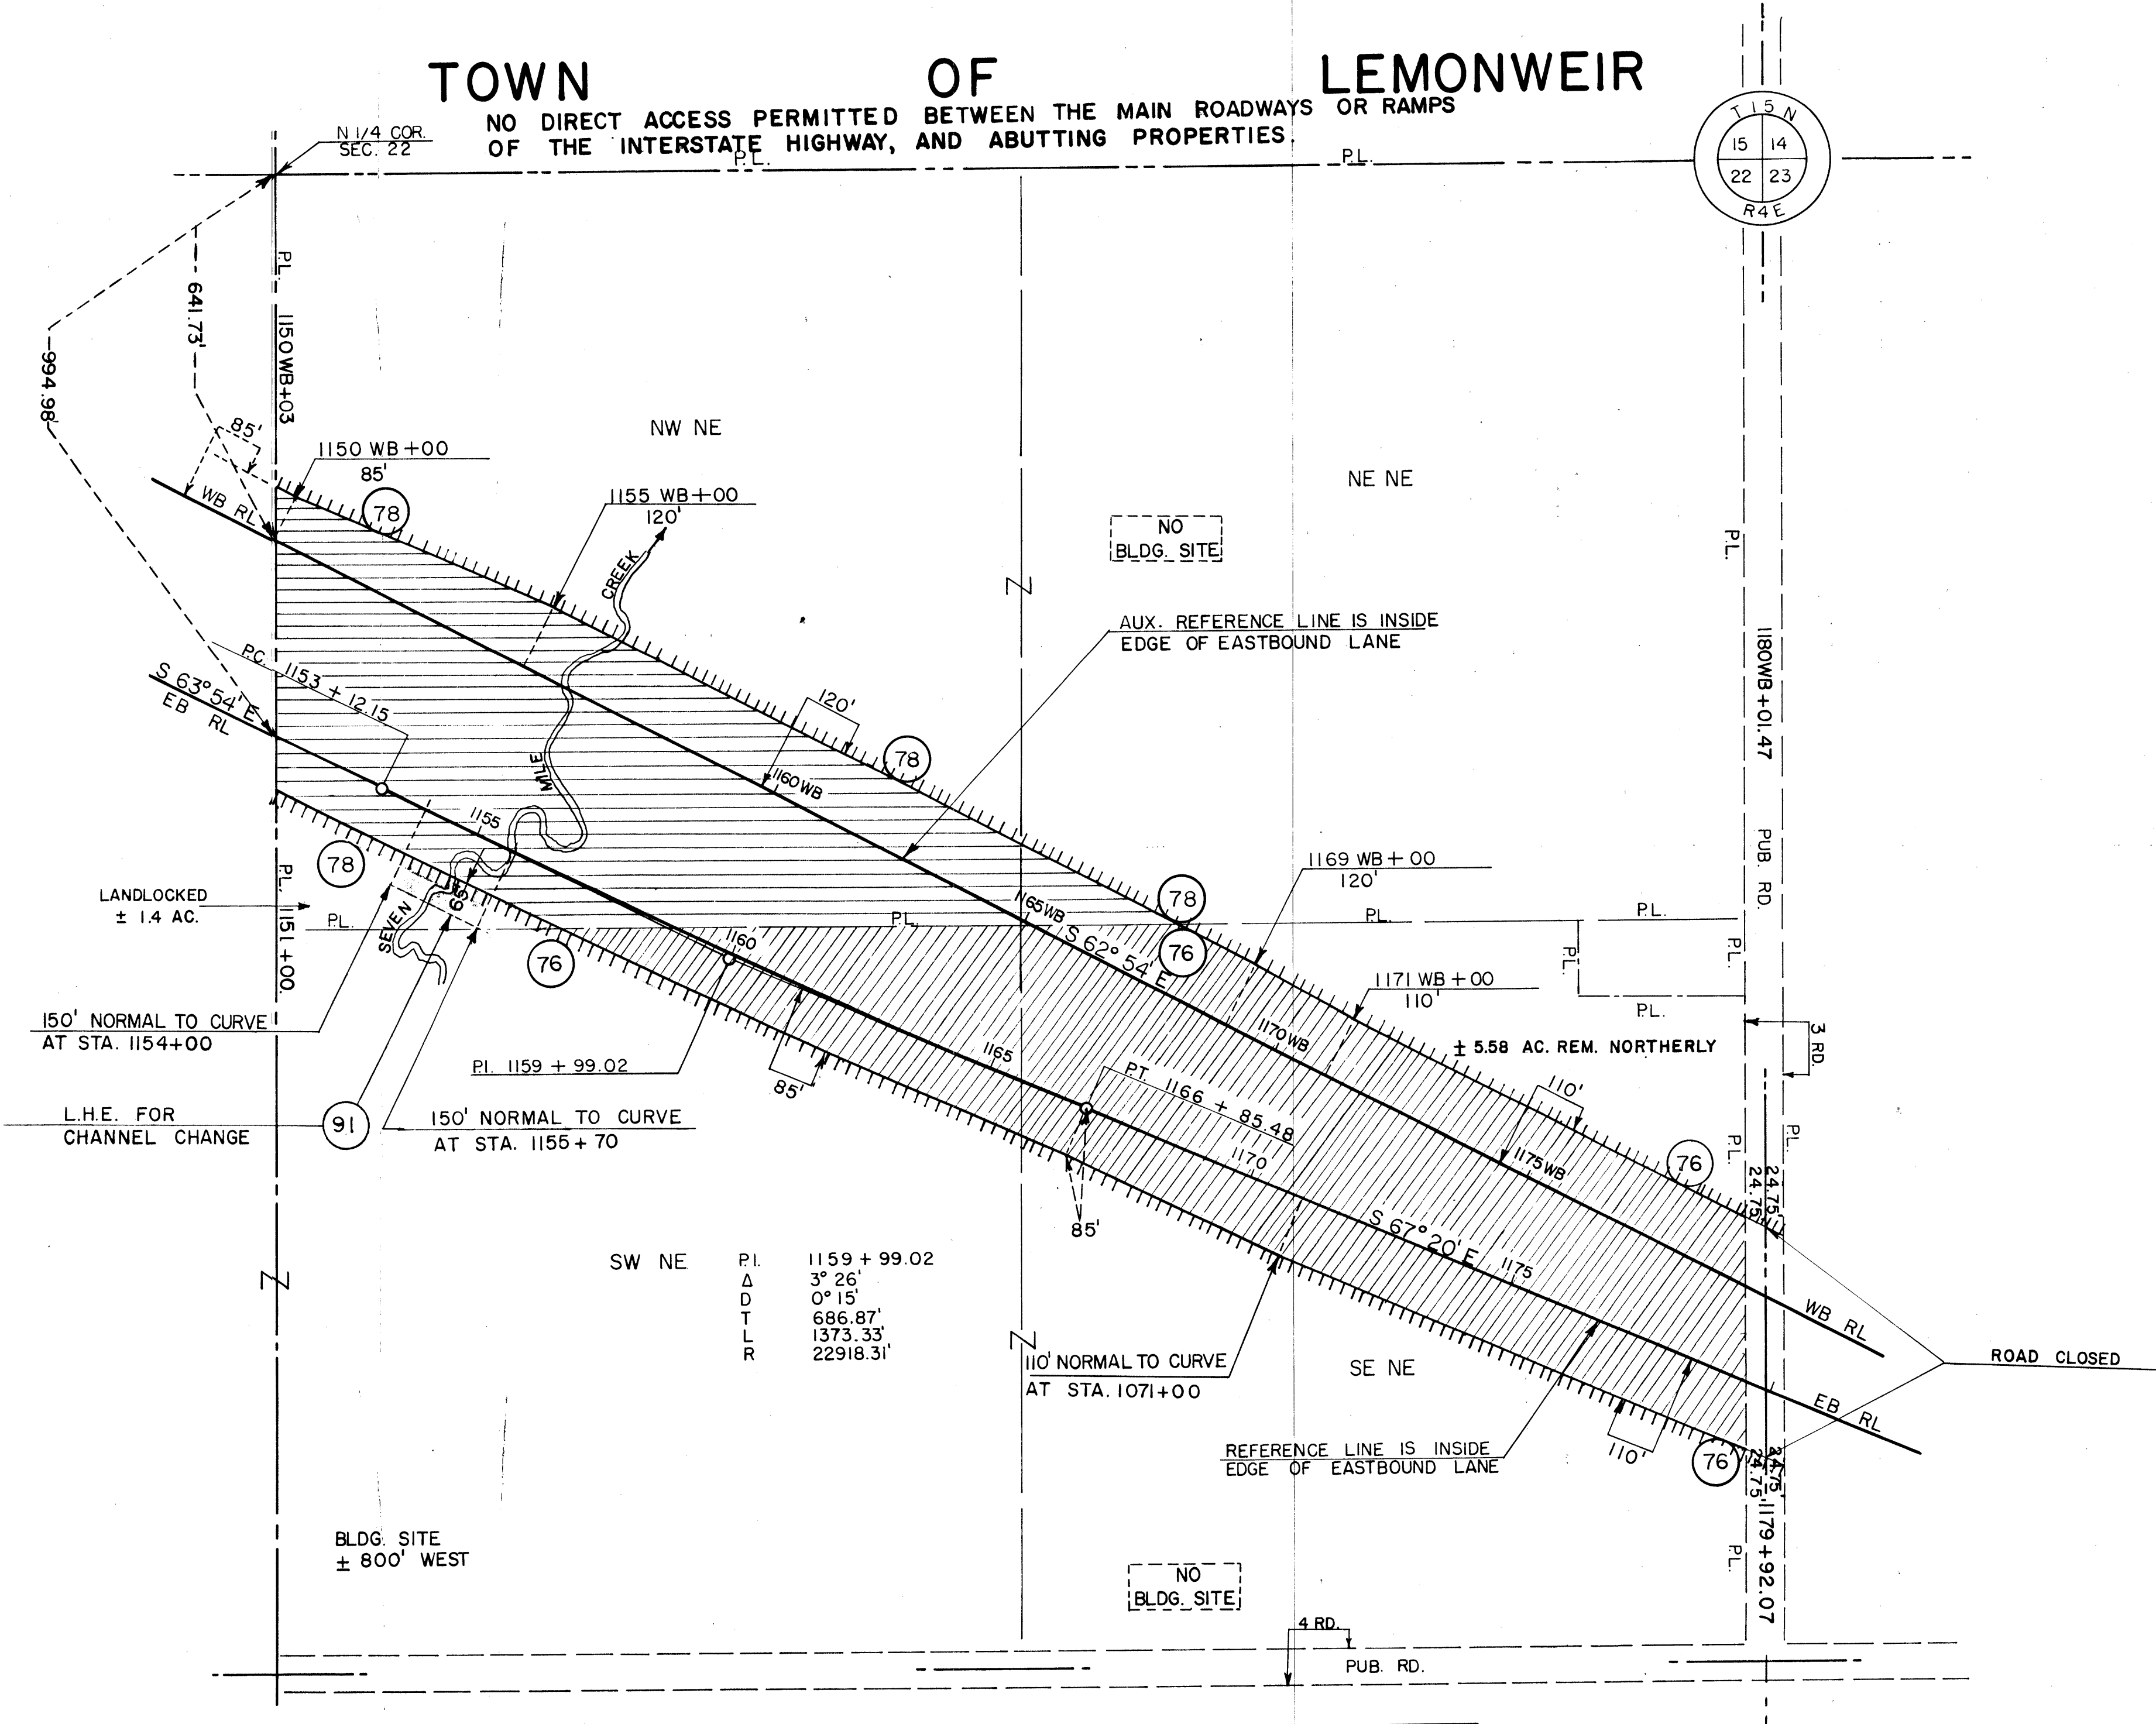

SCHEDULE OF LAND INTERESTS REQUIRED				
TOTAL ACRES	PARCEL	OWNER	ACRES	INTEREST
122.00	76	STANLEY ZIEMEK (CON'T FROM SHEET 416)	17.05	FEE, INCLUDES ACCESS RIGHTS
80.00	78 *	GUSTAV F. ROLKO	13.55	FEE, INCLUDES ACCESS RIGHTS
SEE PARCEL 78 ABOVE	91 *	GUSTAV F. ROLKO		L.H.E. FOR CHANNEL CHANGE

ALL PARCELS TO BE ACQUIRED BY THE STATE HIGHWAY COMMISSION OF WISCONSIN

* L.C. LEO J. TREMAINE

BEARINGS SHOWN ON THIS SHEET ARE REFERENCED TO GRID NORTH

STATE HIGHWAY COMMISSION OF WISCONSIN

PLAT OF RIGHT OF WAY REQUIRED

PROJECT I-90-2(6)52

TOMAH-----LAKE DELTON ROAD

WEST COUNTY LINE U.S.H. 12 SECTION

I.H. 90 & 94 JUNEAU COUNTY

SCALE

0 100' 200' 400'

LENGTH = 32.821 MILES

3-23-05 NC

8-10-62 4-3-62

10-17-62 12-18-61

5-14-64 10-13-61


6-10-64 3-15-61

9-8-66 12-16-60

1-12-68 10-7-60

2-7-03 DATED

COUNTY AND HIGHWAY	ROUTE AND SECTION	CLASS AND AGREEMENT		FEDERAL DIVISION OFFICE	SHEET NUMBER	TOTAL SHEETS
29.3	90.2	STATE	FEDERAL	13.6	4	4.18

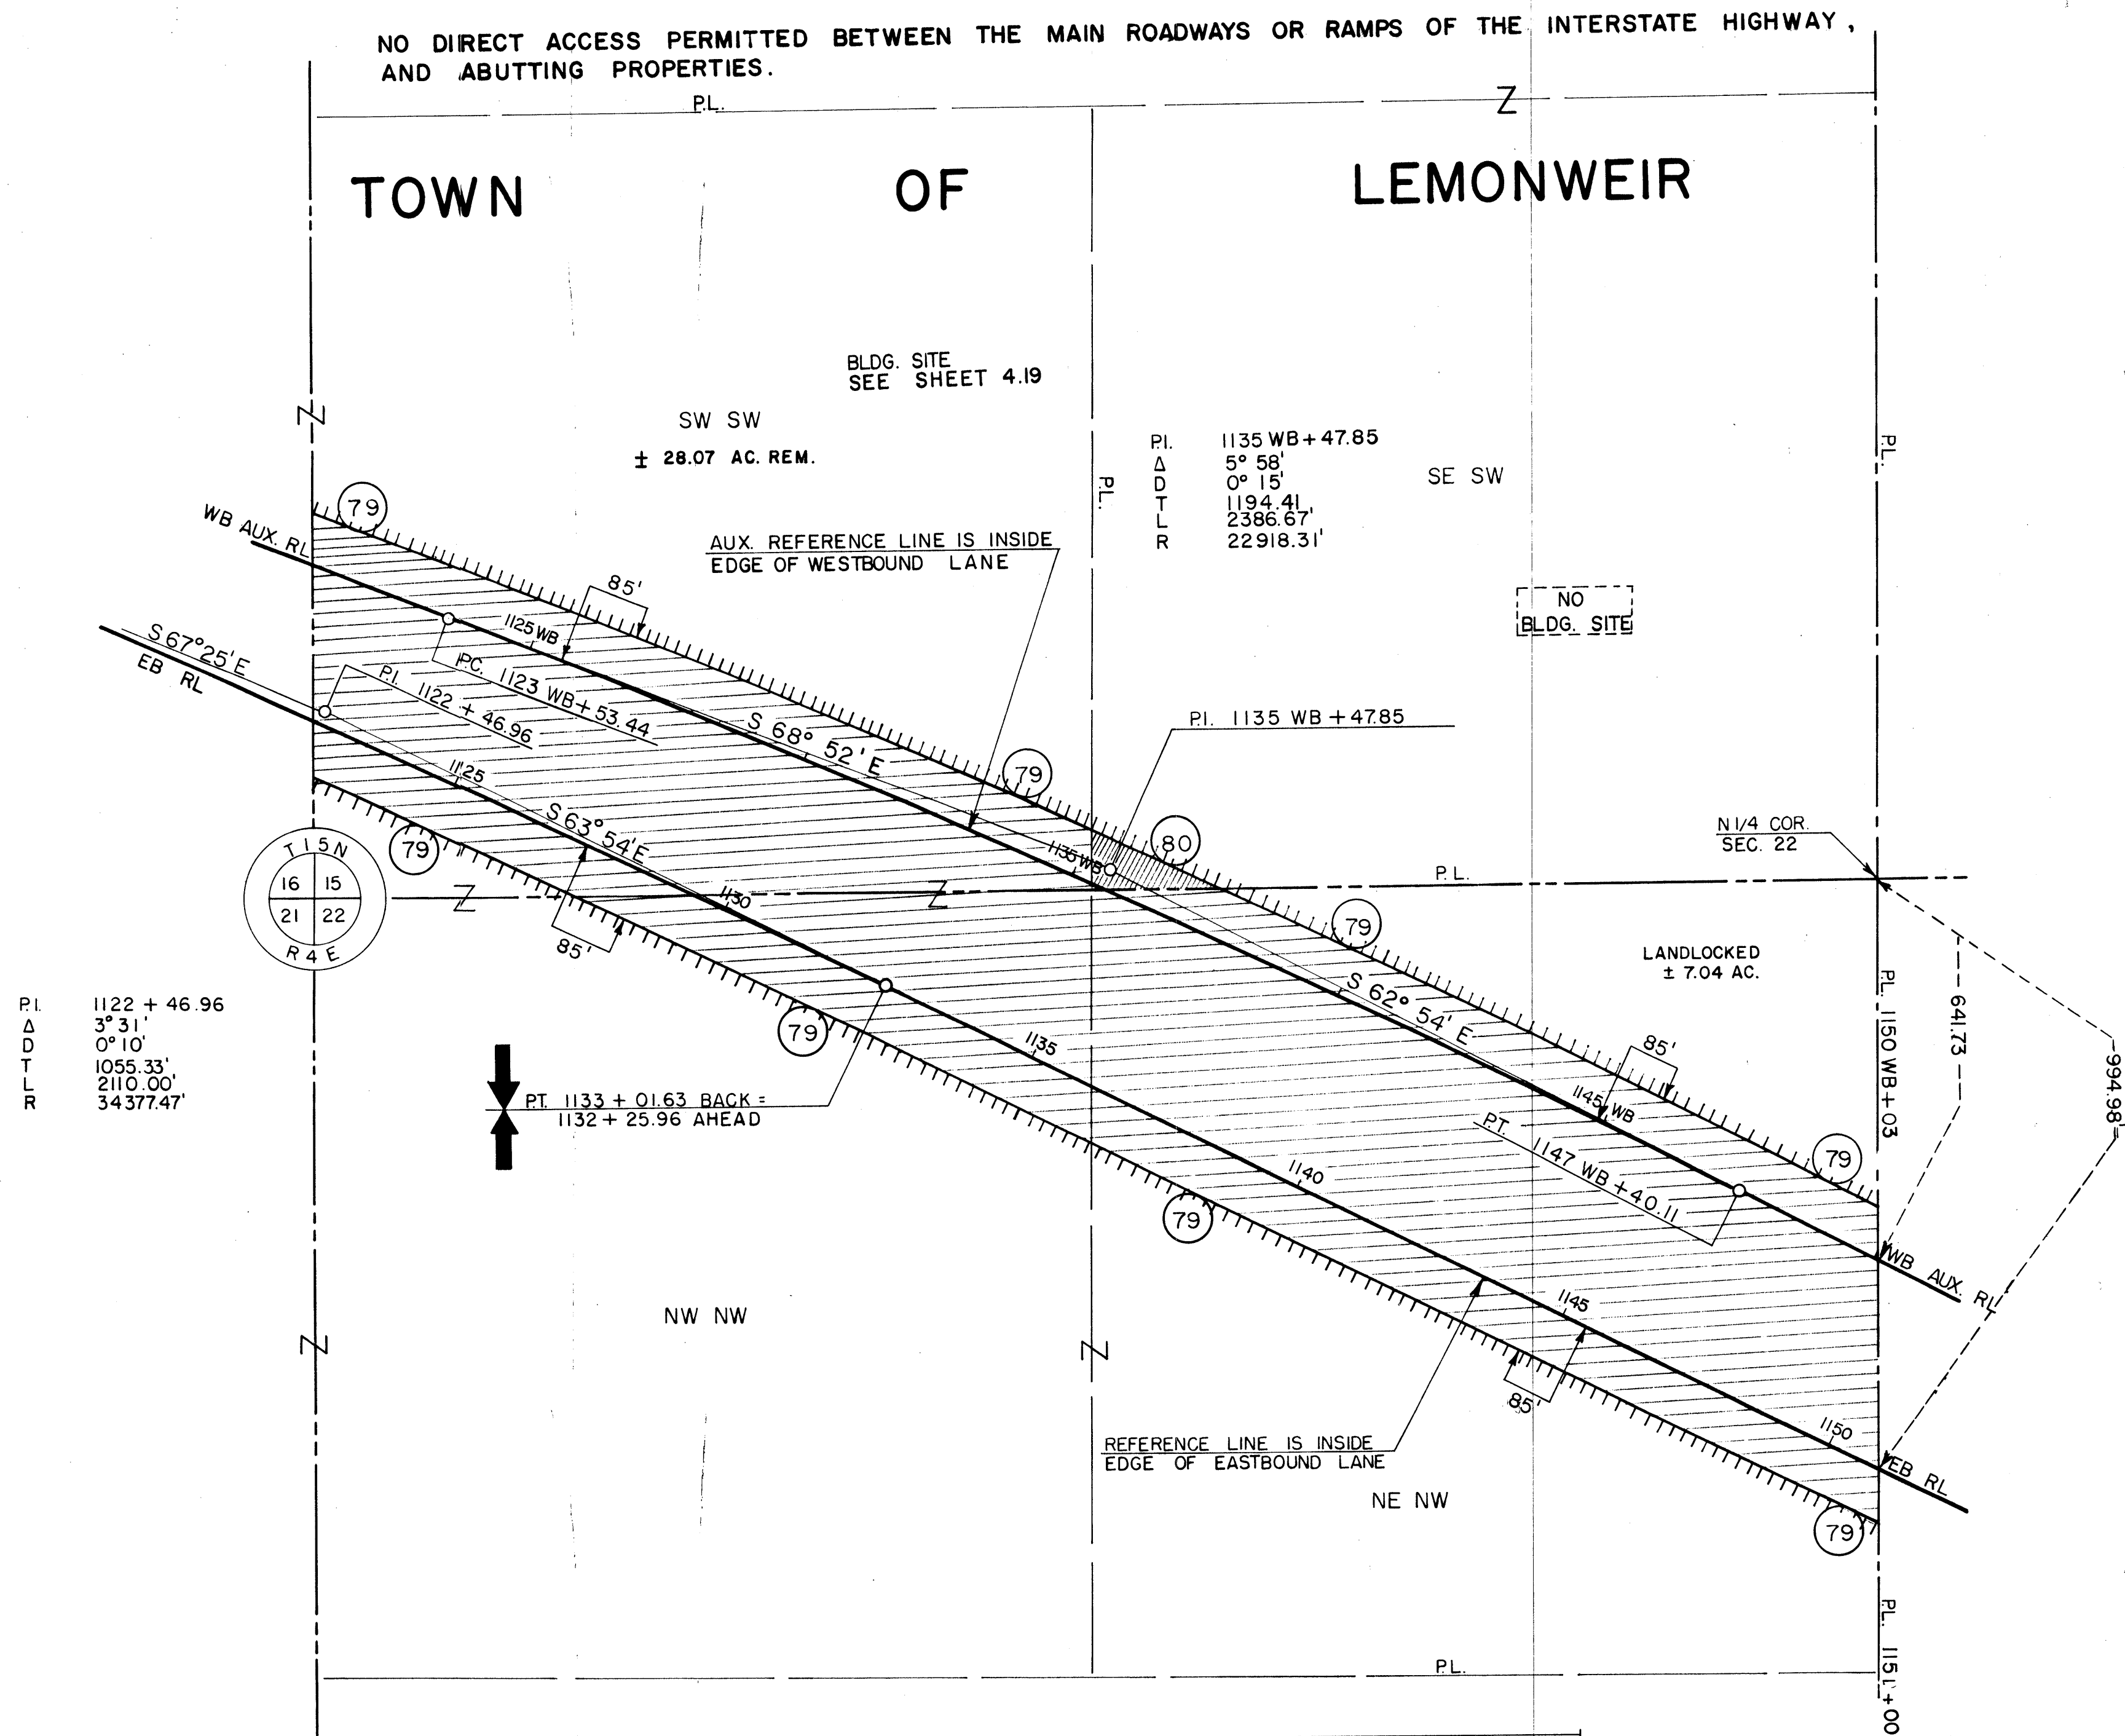

PI 1122 + 46.96
3° 31'
0° 10'
1055.33'
2110.00'
34377.47'

PT 1133 + 01.63 BACK =
1132 + 25.96 AHEAD

SCHEDULE OF LAND INTERESTS REQUIRED			
PARCEL	OWNER	ACRES	INTEREST
79	WILLIAM HELFRICH SEE SHEET 4.19		
80	CLAUDE L. SMITH SEE SHEET 4.19		

ALL PARCELS TO BE ACQUIRED BY THE STATE HIGHWAY COMMISSION OF WISCONSIN

LEGEND
----- NO ACCESS

BEARINGS SHOWN ON THIS SHEET ARE REFERENCED TO GRID NORTH

STATE HIGHWAY COMMISSION OF WISCONSIN

PLAT OF RIGHT OF WAY REQUIRED

PROJECT I-90-2(6)52

TOMAH LAKE DELTON ROAD

WEST COUNTY LINE U.S.H. 12 SECTION

I.H. 90 & 94 JUNEAU COUNTY

SCALE
0 100 200 400'
LENGTH = 32.821 MILES

3-23-05 NC 2-7-03 DATED 10-7-60


8-10-62
10-17-62
5-14-64
6-10-64
9-8-66
1-12-68
12-16-60

4-3-62
12-18-61
10-13-61
3-15-61
12-16-60

NO DIRECT ACCESS PERMITTED BETWEEN THE MAIN ROADWAYS OR RAMPS
OF THE INTERSTATE HIGHWAY, AND ABUTTING PROPERTIES.

COUNTY AND HIGHWAY	ROUTE AND SECTION	CLASS AND AGREEMENT		FEDERAL DIVISION OFFICE	SHEET NUMBER	TOTAL SHEETS
		STATE	FEDERAL			
29.3	90.2		13.6	4	4.19	

TOWN OF LEMONWEIR

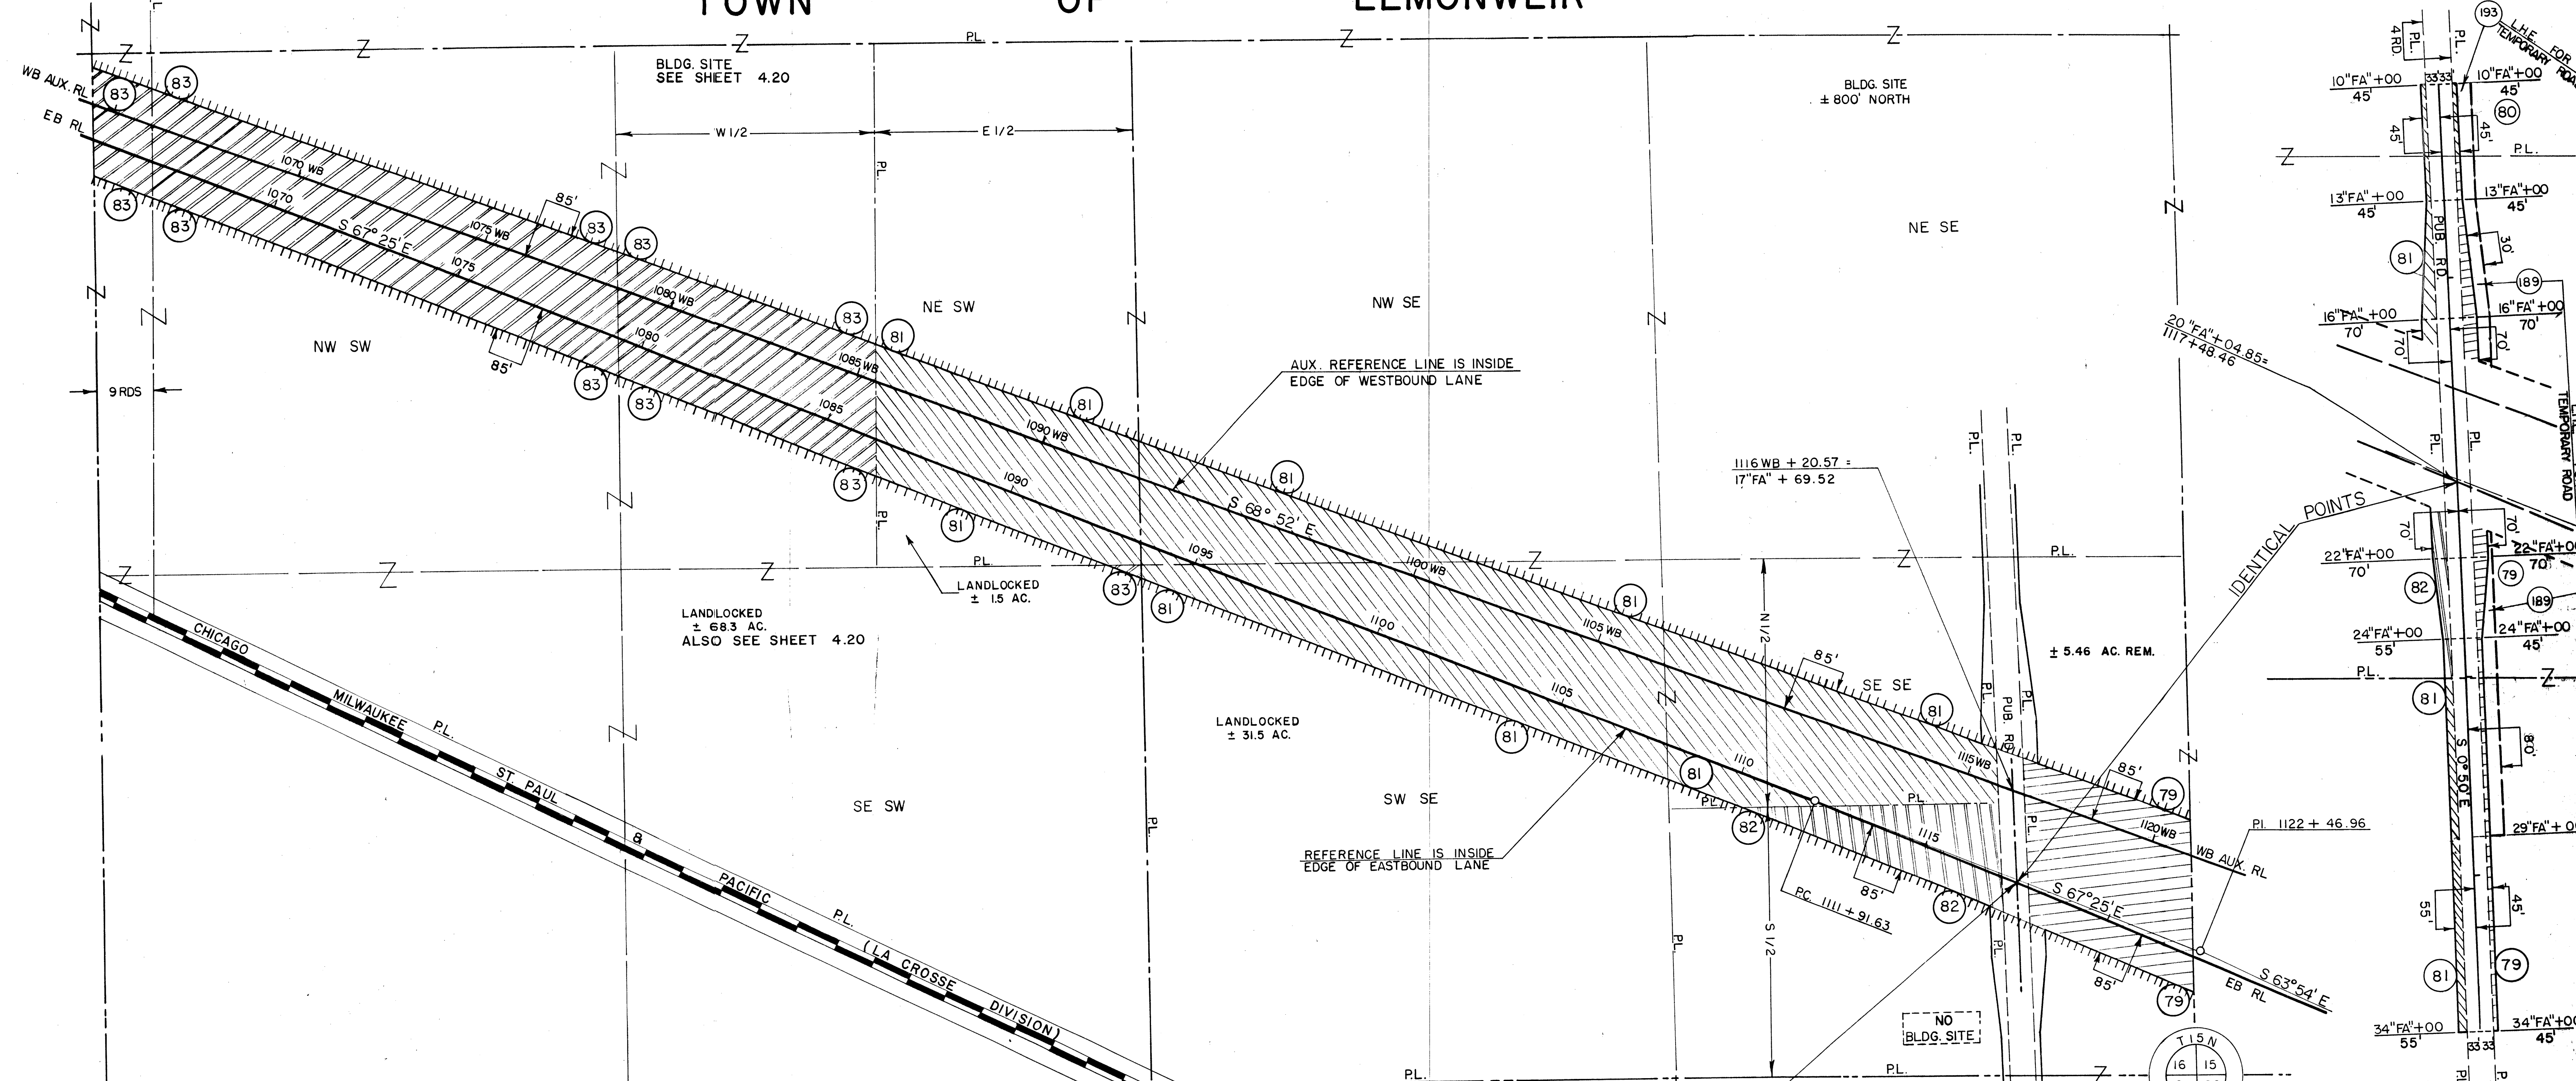

ALL PARCELS TO BE ACQUIRED BY THE STATE HIGHWAY COMMISSION OF WISCONSIN

SCHEDULE OF LAND INTERESTS REQUIRED					
TOTAL ACRES	PARCEL	OWNER	ACRES	INTEREST	
145.00	79	WILLIAM HELFRICH (CON'T FROM SHEET 4.18)	35.75	FEE, INCLUDES ACCESS RIGHTS	
190.75	81	HENRY G. MOORE	22.76	FEE, INCLUDES ACCESS RIGHTS	
13.00	82	CHARLES K. DAVIS	2.35	FEE, INCLUDES ACCESS RIGHTS	
	83	HOLLIS EKERN (SEE SHEET 4.20)			
134.00	80	CLAUDE L. SMITH (CON'T FROM SHEET 4.18)	0.34	FEE, INCLUDES ACCESS RIGHTS	
SEE PARCEL 79 ABOVE	189	WILLIAM HELFRICH		L.H.E. FOR TEMPORARY ROAD	
SEE PARCEL 80 ABOVE	193	CLAUDE L. SMITH		L.H.E. FOR TEMPORARY ROAD	

LEGEND
----- NO ACCESS

BEARINGS SHOWN ON THIS SHEET ARE REFERENCED TO GRID NORTH

STATE HIGHWAY COMMISSION OF WISCONSIN

**PLAT OF RIGHT OF WAY REQUIRED
PROJECT I-90-2(6)52**

TOMAH-----LAKE DELTON ROAD
WEST COUNTY LINE U.S.H. 12 SECTION
I.H. 90 & 94 JUNEAU COUNTY

SCALE
0 100 200 400'
LENGTH = 32.821 MILES


3-23-05 NC 2-7-03 DATED

8-10-62 4-3-62
10-17-62 12-18-61
5-14-64 10-13-61
6-10-64 3-15-61
9-8-66 12-16-60
1-12-68 10-7-60

NO DIRECT ACCESS PERMITTED BETWEEN THE MAIN ROADWAYS OR RAMPS OF THE INTERSTATE HIGHWAY, AND ABUTTING PROPERTIES.

COUNTY AND HIGHWAY	ROUTE AND SECTION	CLASS AND AGREEMENT		FEDERAL DIVISION OFFICE	SHEET NUMBER	TOTAL SHEETS
		STATE	FEDERAL			
29.3	90.2		13.6	4	4.20	

TOWN OF LEMONWEIR

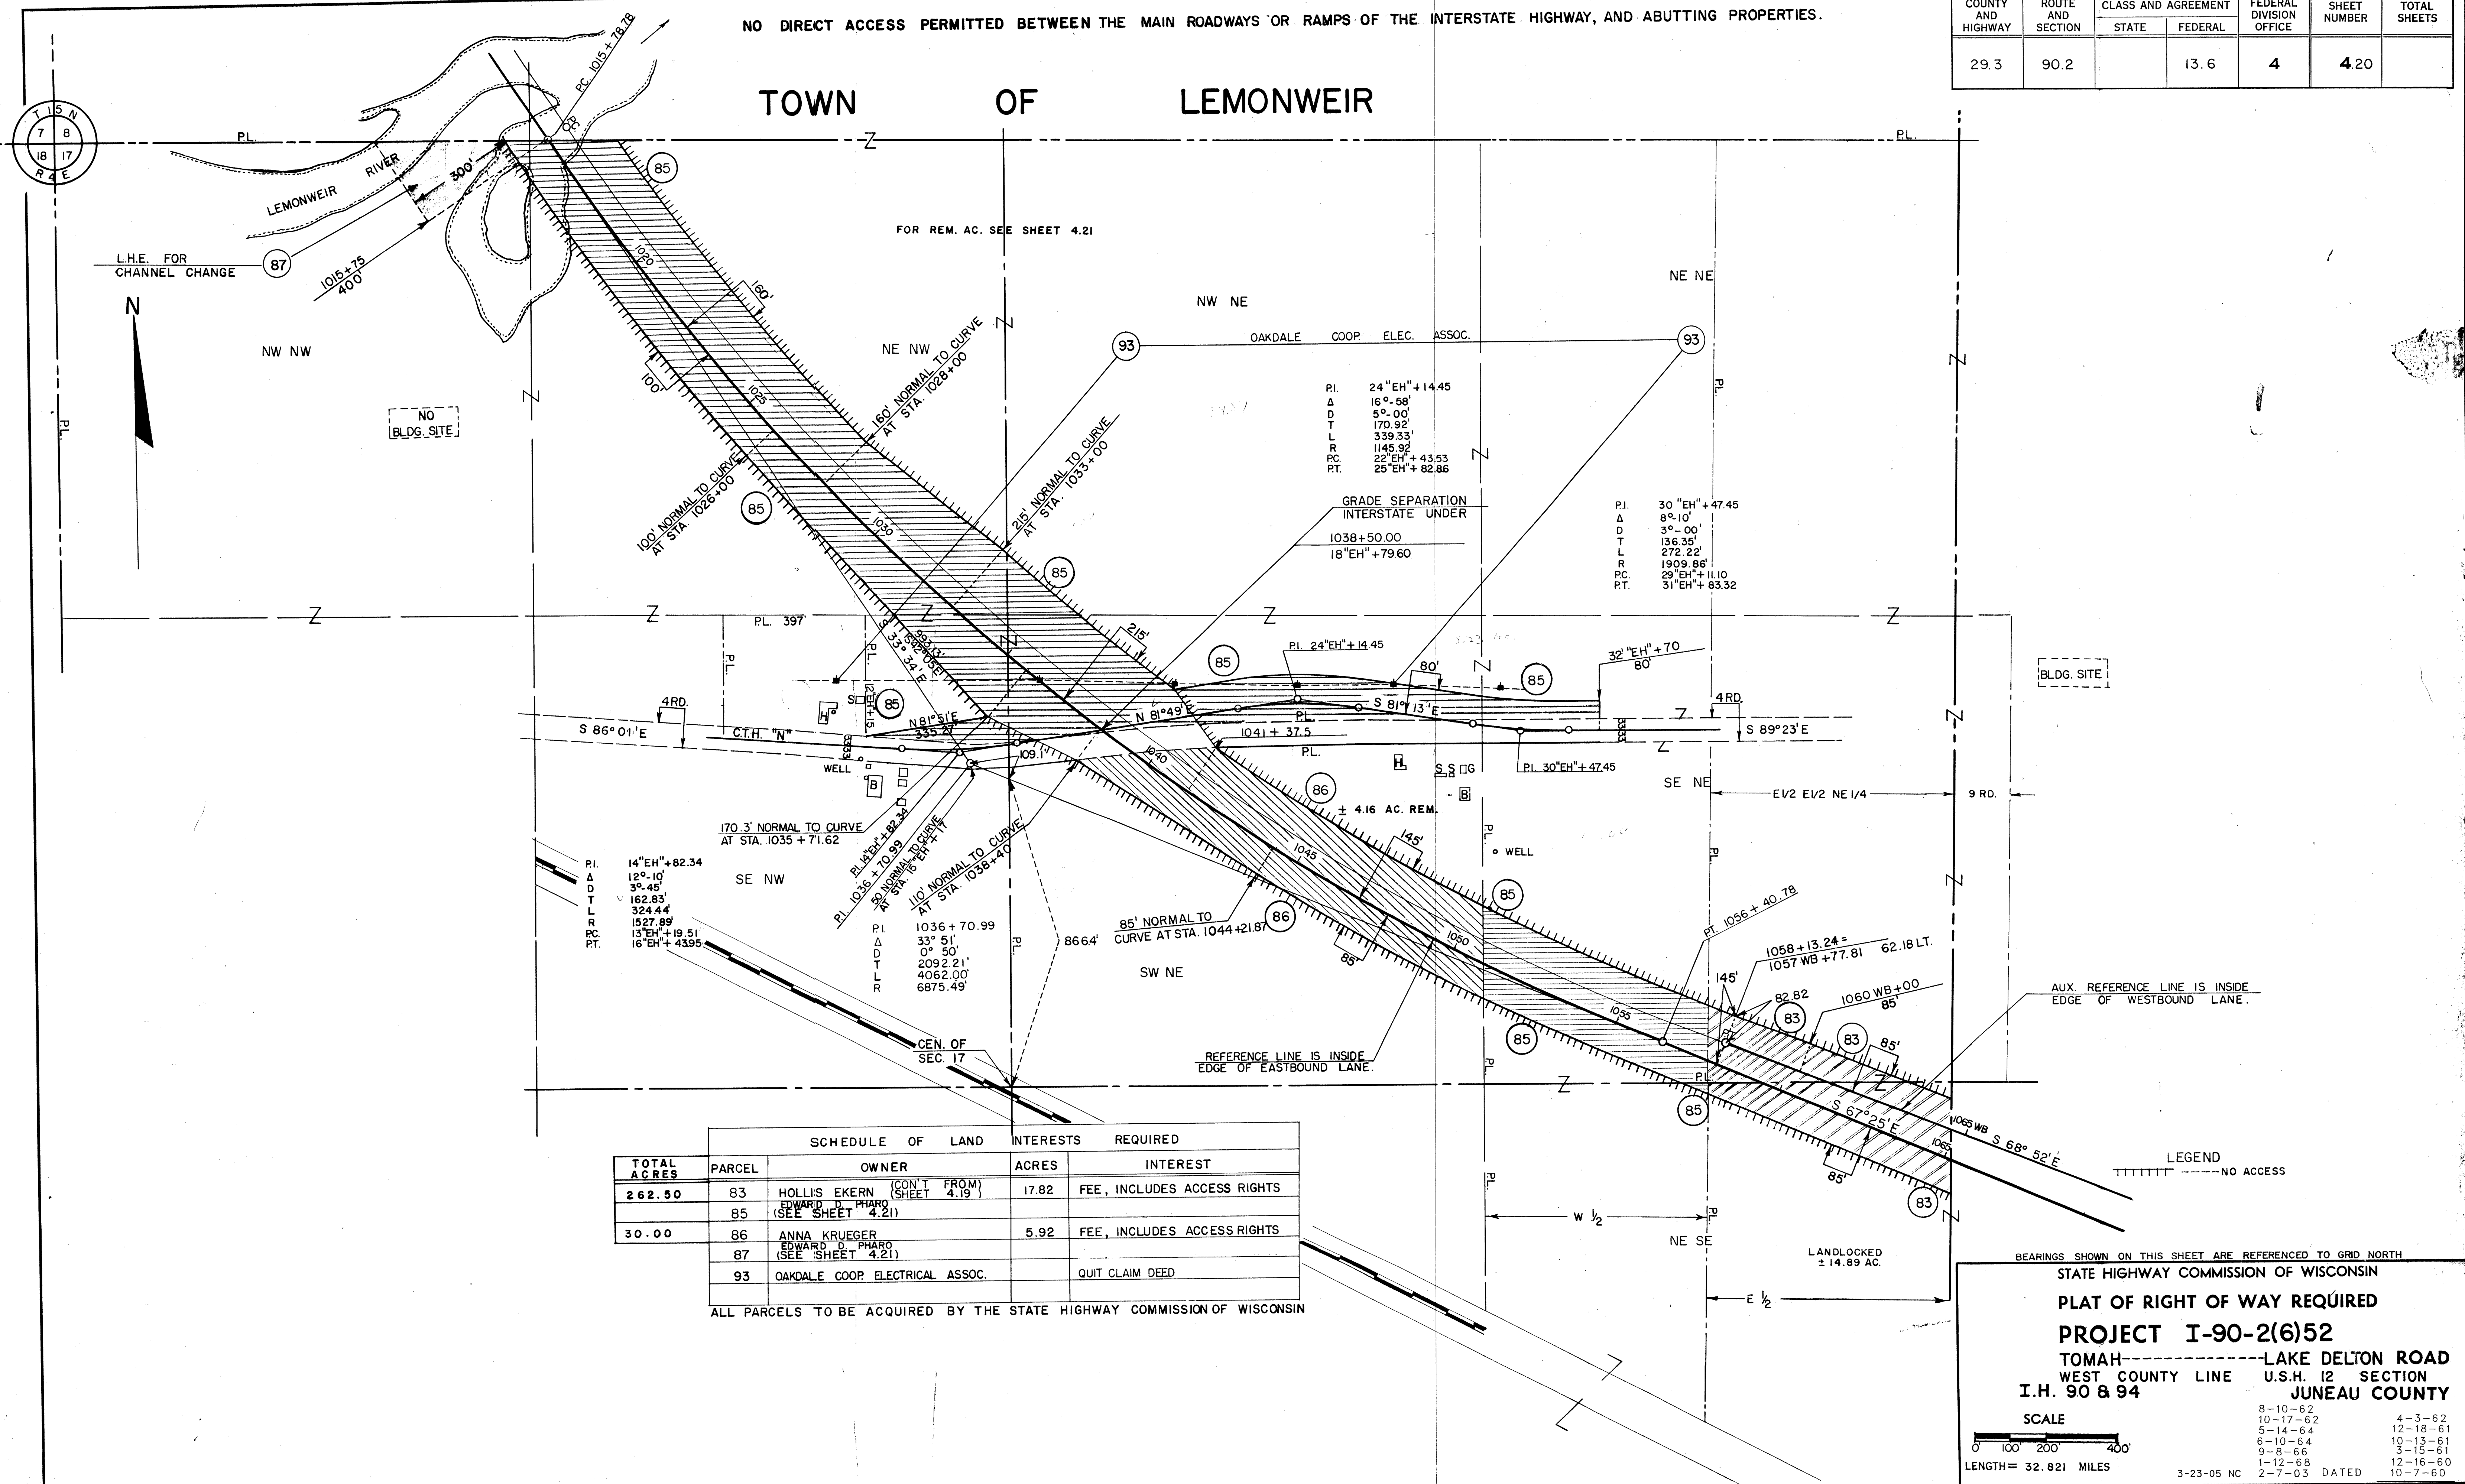

SCHEDULE OF LAND INTERESTS REQUIRED				
TOTAL ACRES	PARCEL	OWNER	ACRES	INTEREST
262.50	83	HOLLIS EKERN (CON'T FROM SHEET 4.19)	17.82	FEE, INCLUDES ACCESS RIGHTS
	85	EDWARD D. PHARO (SEE SHEET 4.21)		
30.00	86	ANNA KRUEGER	5.92	FEE, INCLUDES ACCESS RIGHTS
	87	EDWARD D. PHARO (SEE SHEET 4.21)		
	93	OAKDALE COOP. ELECTRICAL ASSOC.		QUIT CLAIM DEED

ALL PARCELS TO BE ACQUIRED BY THE STATE HIGHWAY COMMISSION OF WISCONSIN

BEARINGS SHOWN ON THIS SHEET ARE REFERENCED TO GRID NORTH

STATE HIGHWAY COMMISSION OF WISCONSIN

PLAT OF RIGHT OF WAY REQUIRED

PROJECT I-90-2(6)52

TOMAH-----LAKE DELTON ROAD

WEST COUNTY LINE U.S.H. 12 SECTION

I.H. 90 & 94 JUNEAU COUNTY

SCALE

0 100' 200' 400'

LENGTH = 32.821 MILES

3-23-05 NC 2-7-03 DATED

8-10-62 4-3-62

10-17-62 12-18-61

5-14-64 10-13-61

6-10-64 3-15-61

9-8-66 12-16-60


1-12-68 10-7-60

COUNTY AND HIGHWAY	ROUTE AND SECTION	CLASS AND AGREEMENT		FEDERAL DIVISION OFFICE	SHEET NUMBER	TOTAL SHEETS
		STATE	FEDERAL			
29.3	90.2		13.6	4	4.21	

I-90-2(73)68 4.1-90

TOWN OF LEMONWEIR

NO DIRECT ACCESS PERMITTED BETWEEN THE MAIN ROADWAYS OR RAMPS OF THE INTERSTATE HIGHWAY, AND ABUTTING PROPERTIES.

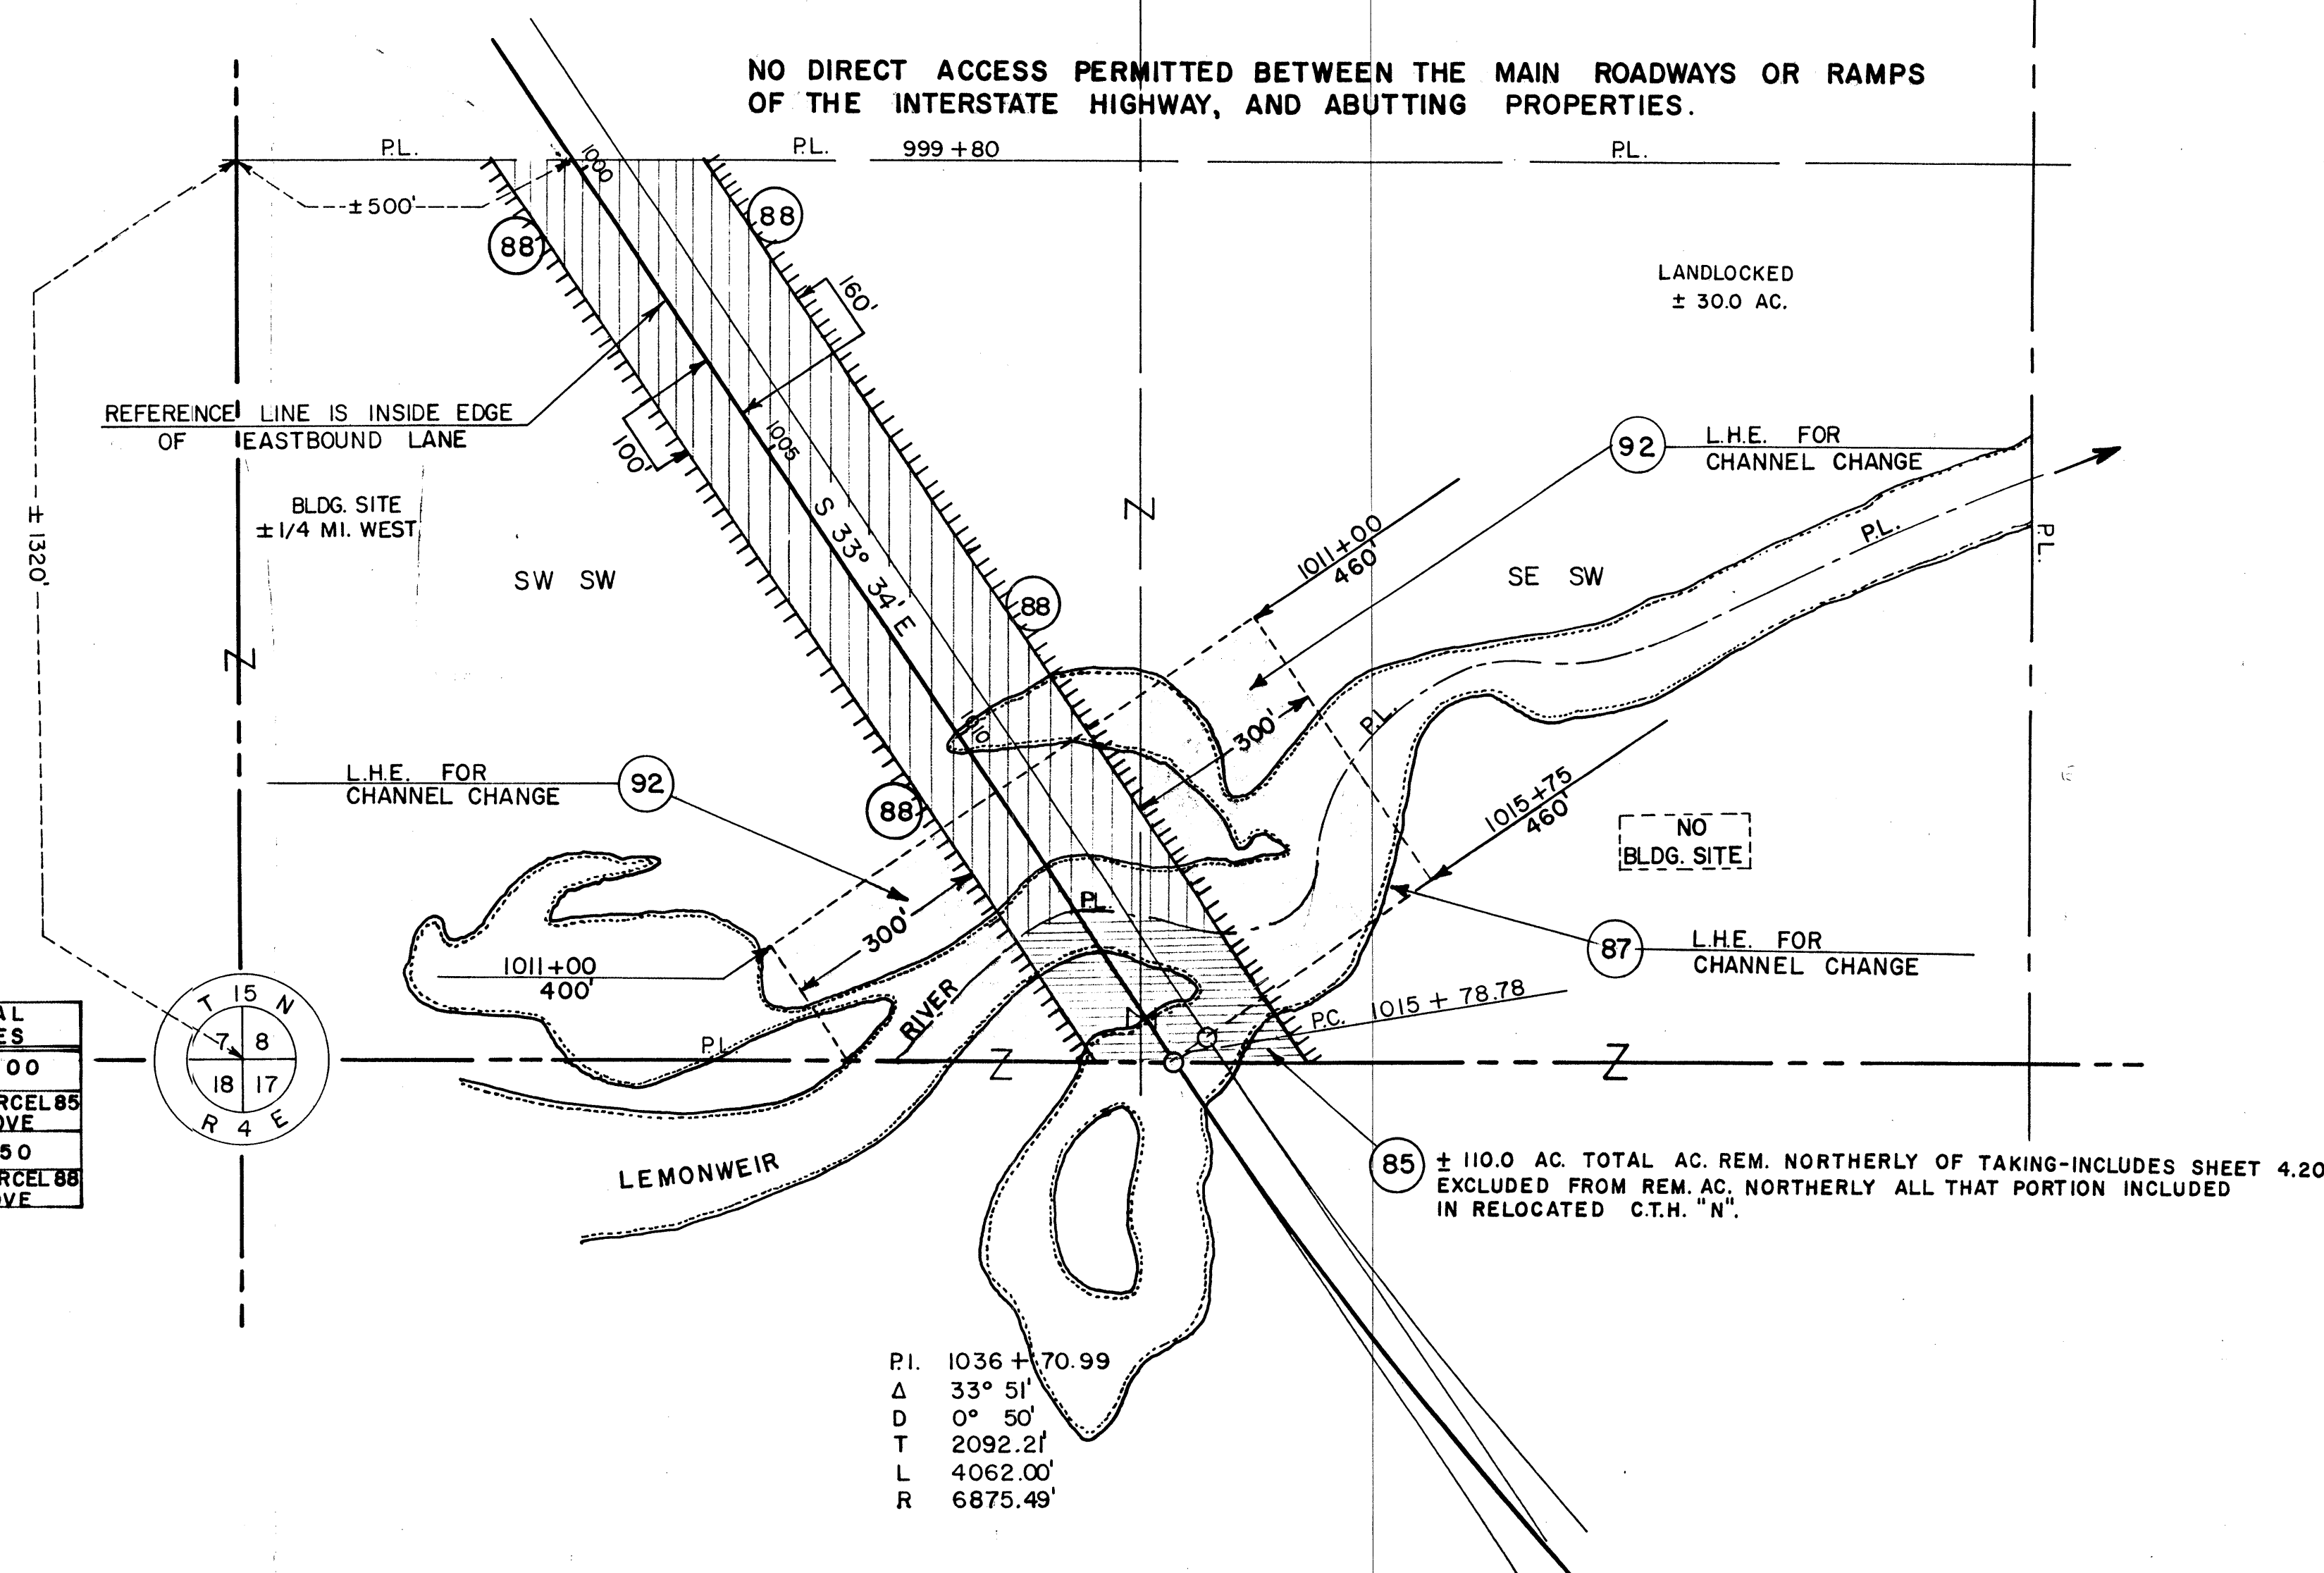

SCHEDULE OF LAND INTERESTS REQUIRED				
PARCEL	OWNER	ACRES	INTEREST	TOTAL ACRES
85	EDWARD D. PHARO (CON'T FROM SHEET 4.20)	23.41	FEE, INCLUDES ACCESS RIGHTS	331.00
87	EDWARD D. PHARO (CON'T FROM SHEET 4.20)		L.H.E. FOR CHANNEL CHANGE	SEE PARCEL 85 ABOVE
88	FRANK RACKAS	8.14	FEE, INCLUDES ACCESS RIGHTS	104.50
92	FRANK RACKAS		L.H.E. FOR CHANNEL CHANGE	SEE PARCEL 88 ABOVE

ALL PARCELS TO BE ACQUIRED BY THE STATE HIGHWAY COMMISSION OF WISCONSIN

LEGEND
 (-----) NO ACCESS

BEARINGS SHOWN ON THIS SHEET ARE REFERENCED TO GRID NORTH

STATE HIGHWAY COMMISSION OF WISCONSIN

PLAT OF RIGHT OF WAY REQUIRED

PROJECT I-90-2(6)52


TOMAH-----LAKE DELTON ROAD

WEST COUNTY LINE U.S.H. 12 SECTION

I.H. 90 & 94 JUNEAU COUNTY

SCALE
 0 100 200 400
 LENGTH = 32.821 MILES

3-23-05 NC 2-7-03 DATED 10-7-60

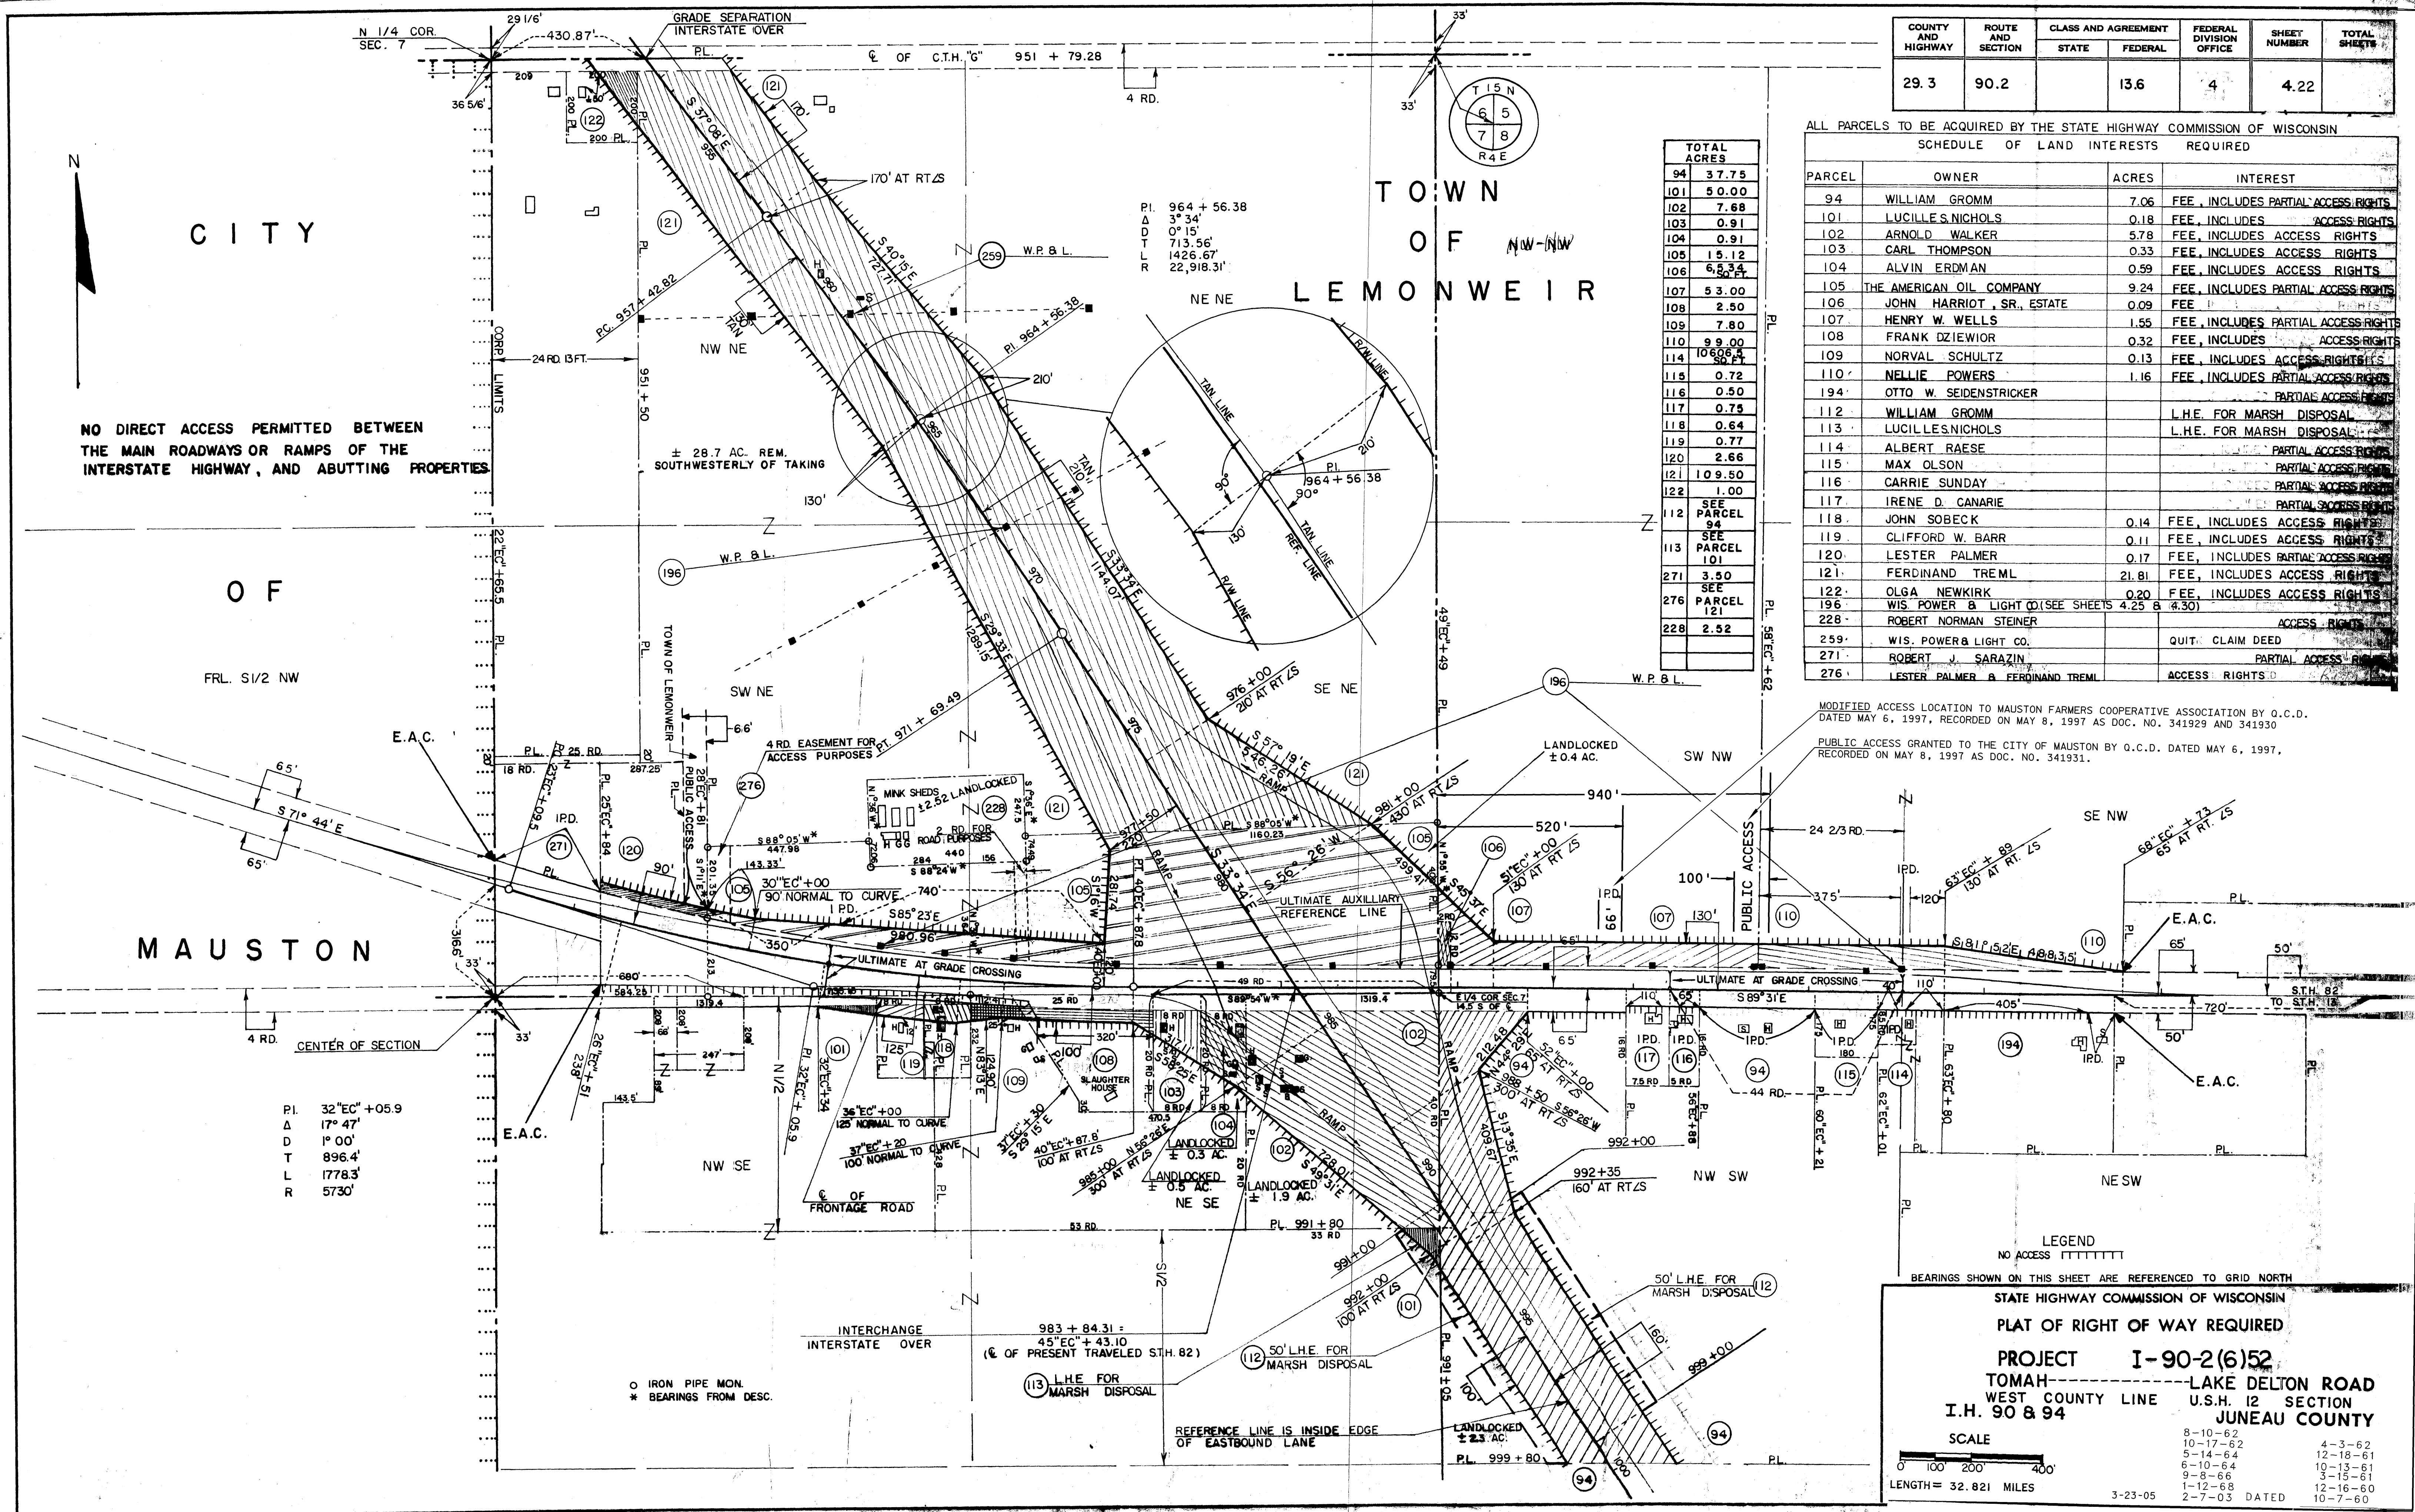

COUNTY AND HIGHWAY	ROUTE AND SECTION	CLASS AND AGREEMENT		FEDERAL DIVISION OFFICE	SHEET NUMBER	TOTAL SHEETS
		STATE	FEDERAL			
29.3	90.2		13.6	4	4.23	

SALE NOTES:

OUTLOTS 1 AND 3 OF CSM 2762 SOLD TO ROGER J. GEORGE BY QCD DATED 7-9-01, RECORDED ON 8-3-01 AS DOC. NO. 604711

OUTLOT 2 OF CSM 2762 SOLD TO STATE OF WIS D.O.T. BY QCD DATED 7-26-01, RECORDED ON 8-3-01 AS DOC. NO. 604710

SCHEDULE OF LAND INTERESTS REQUIRED				
PARCEL	OWNER	ACRES	INTEREST	TOTAL ACRES
123	EVAN H. BROCKMAN	0.06	FEE, INCLUDES ACCESS RIGHTS	1.0 0
124	JOHN HERRIOT	0.85	FEE, INCLUDES ACCESS RIGHTS	1.4 1
125	PETER SMITH	0.03	FEE, INCLUDES ACCESS RIGHTS	0.1 7
263	WIS. POWER & LIGHT CO.		QUIT CLAIM DEED	
127	OWEN PHILLIPS	4.47	FEE, INCLUDES ACCESS RIGHTS	1 4 0.0 0
128	KENNETH MATHEWS	2.71	FEE, INCLUDES ACCESS RIGHTS	1 7.5 0
129 *	KENNETH E. JEWELL, L.C.	11.41	FEE, INCLUDES ACCESS RIGHTS	8 9.0 0
130	CITY OF MAUSTON	1.20	FEE	3 0.0 0
131	EVELYN YOUNG	2.65	FEE	1 5.0 0
268	CITY OF MAUSTON		L.H.E. FOR DRAINAGE	SEE PARCEL 130
133	CLARA CHRISTENSEN	0.65	FEE	1.5 0
134	HERTZ SKAER	10.75	FEE, INCLUDES ACCESS RIGHTS	3 2.0 0
135 **	MARION ROSE GEORGE, L.C.	1.24	FEE, INCLUDES ACCESS RIGHTS	3.0 0
136 **	RALPH M. OLSON, L.C.	0.12	FEE, INCLUDES ACCESS RIGHTS	1.0 0
137	TRUSTEES OF SEGREGATED TRUST OF THE BANK OF MAUSTON	0.40	FEE, INCLUDES ACCESS RIGHTS	1.0 0
138	SAMUEL A. REYNOLDS	2.69	FEE, INCLUDES ACCESS RIGHTS	5 6.0 0
139	FERDINAND BABCOCK	0.34	FEE	0.3 4
272	JAMES P. CLARK		L.H.E. FOR DRAINAGE	3 9.0 0
141	SAMUEL A. REYNOLDS		L.H.E. FOR TEMPORARY ROAD	SEE PARCEL 138
142	SAMUEL A. REYNOLDS		L.H.E. FOR CHANNEL CHANGE	SEE PARCEL 138
143 *	KENNETH E. JEWELL, L.C.		L.H.E. FOR CHANNEL CHANGE	SEE PARCEL 129
285	EVELYN YOUNG	0.33	FEE	SEE PARCEL 131
286	CITY OF MAUSTON	0.96	FEE	SEE PARCEL 130


ALL PARCELS TO BE ACQUIRED BY STATE HIGHWAY COMMISSION OF WISCONSIN

* HENRY W. GRAY, OWNER

** WILLIAM JOHNSON, OWNER

** PAUL BOLLIG, OWNER

288	WISCONSIN POWER & LIGHT CO.	RELEASE OF RIGHTS
-----	-----------------------------	-------------------

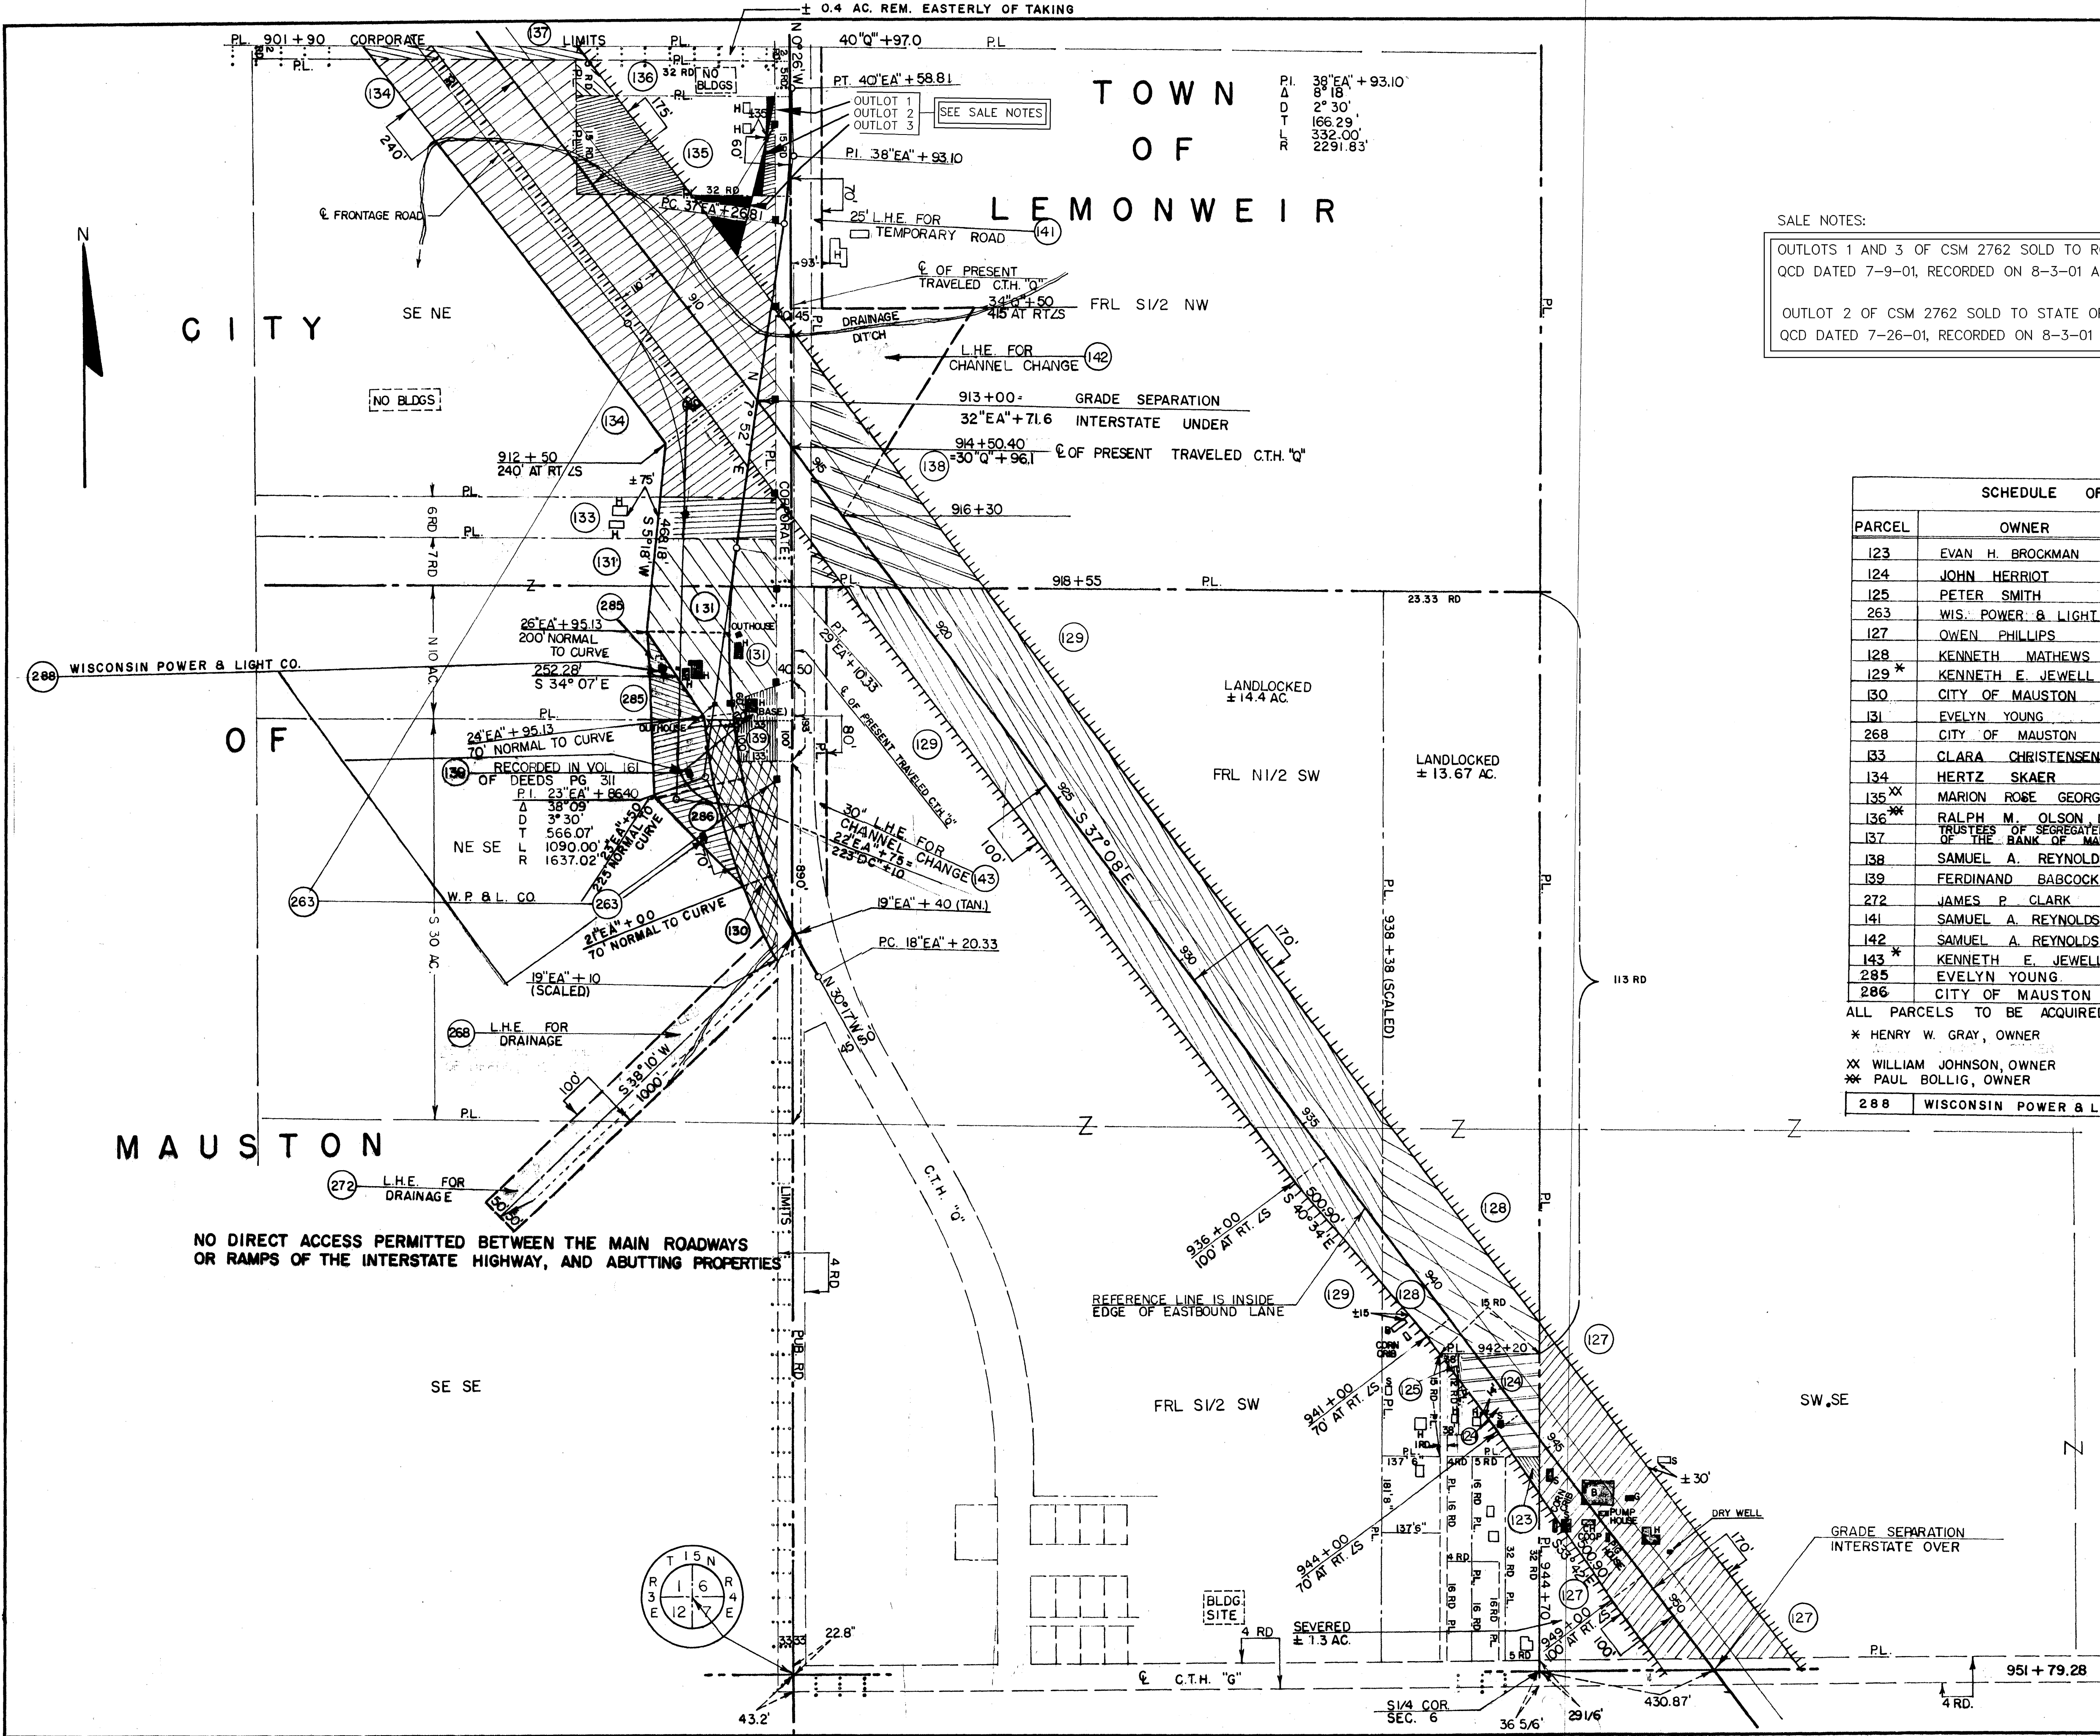

LEGEND
----- NO ACCESS

BEARINGS SHOWN ON THIS SHEET ARE REFERENCED TO GRID NORTH

STATE HIGHWAY COMMISSION OF WISCONSIN

PLAT OF RIGHT OF WAY REQUIRED

PROJECT I-90-2(6)52

TOMAH-----LAKE DELTON ROAD

WEST COUNTY LINE U.S.H. 12 SECTION

I.H. 90 & 94 JUNEAU COUNTY

SCALE
0 100' 200' 400'
LENGTH = 32.821 MILES

8-10-62 4-3-62
10-17-62 12-18-61
5-14-64 10-13-61
6-10-64 3-15-61
9-8-66 12-16-60
1-12-68 10-7-60
2-7-03 DATED

3-23-05 NC

COUNTY AND HIGHWAY	ROUTE AND SECTION	CLASS AND AGREEMENT		FEDERAL DIVISION OFFICE	SHEET NUMBER	TOTAL SHEETS
		STATE	FEDERAL			
29.3	90.2		13.6	4	4.24	

SCHEDULE OF LAND INTERESTS REQUIRED				
PARCEL	OWNER	ACRES	INTEREST	TOTAL ACRES
144	LESTER HERRIOT	8.57	FEE, INCLUDES ACCESS RIGHTS	84.84
145	MAUSTON ROD & GUN CLUB	9.64	FEE, INCLUDES ACCESS RIGHTS	120.00
146	LEO MALOTKE	1.76	FEE, INCLUDES ACCESS RIGHTS	80.00
147	WILLARD VOIGHTSCHILD	5.00	FEE, INCLUDES ACCESS RIGHTS	20.00
148	RAY W. TREGANZA (SHEET 4.25)			
149	HELEN RAUSCH (PETERSON)	3.74	FEE, INCLUDES ACCESS RIGHTS	200.00


ALL PARCELS TO BE ACQUIRED BY STATE HIGHWAY COMMISSION OF WISCONSIN

BEARINGS SHOWN ON THIS SHEET ARE REFERENCED TO GRID NORTH

STATE HIGHWAY COMMISSION OF WISCONSIN
 PLAT OF RIGHT OF WAY REQUIRED
 PROJECT I-90-2(6)52
 TOMAH LAKE DELTON ROAD
 WEST COUNTY LINE U.S.H. 12 SECTION
 I.H. 90 & 94 JUNEAU COUNTY

SCALE
 0 100' 200' 400'
 LENGTH = 32.821 MILES

3-23-05 NC
 2-7-03 DATED 10-7-60

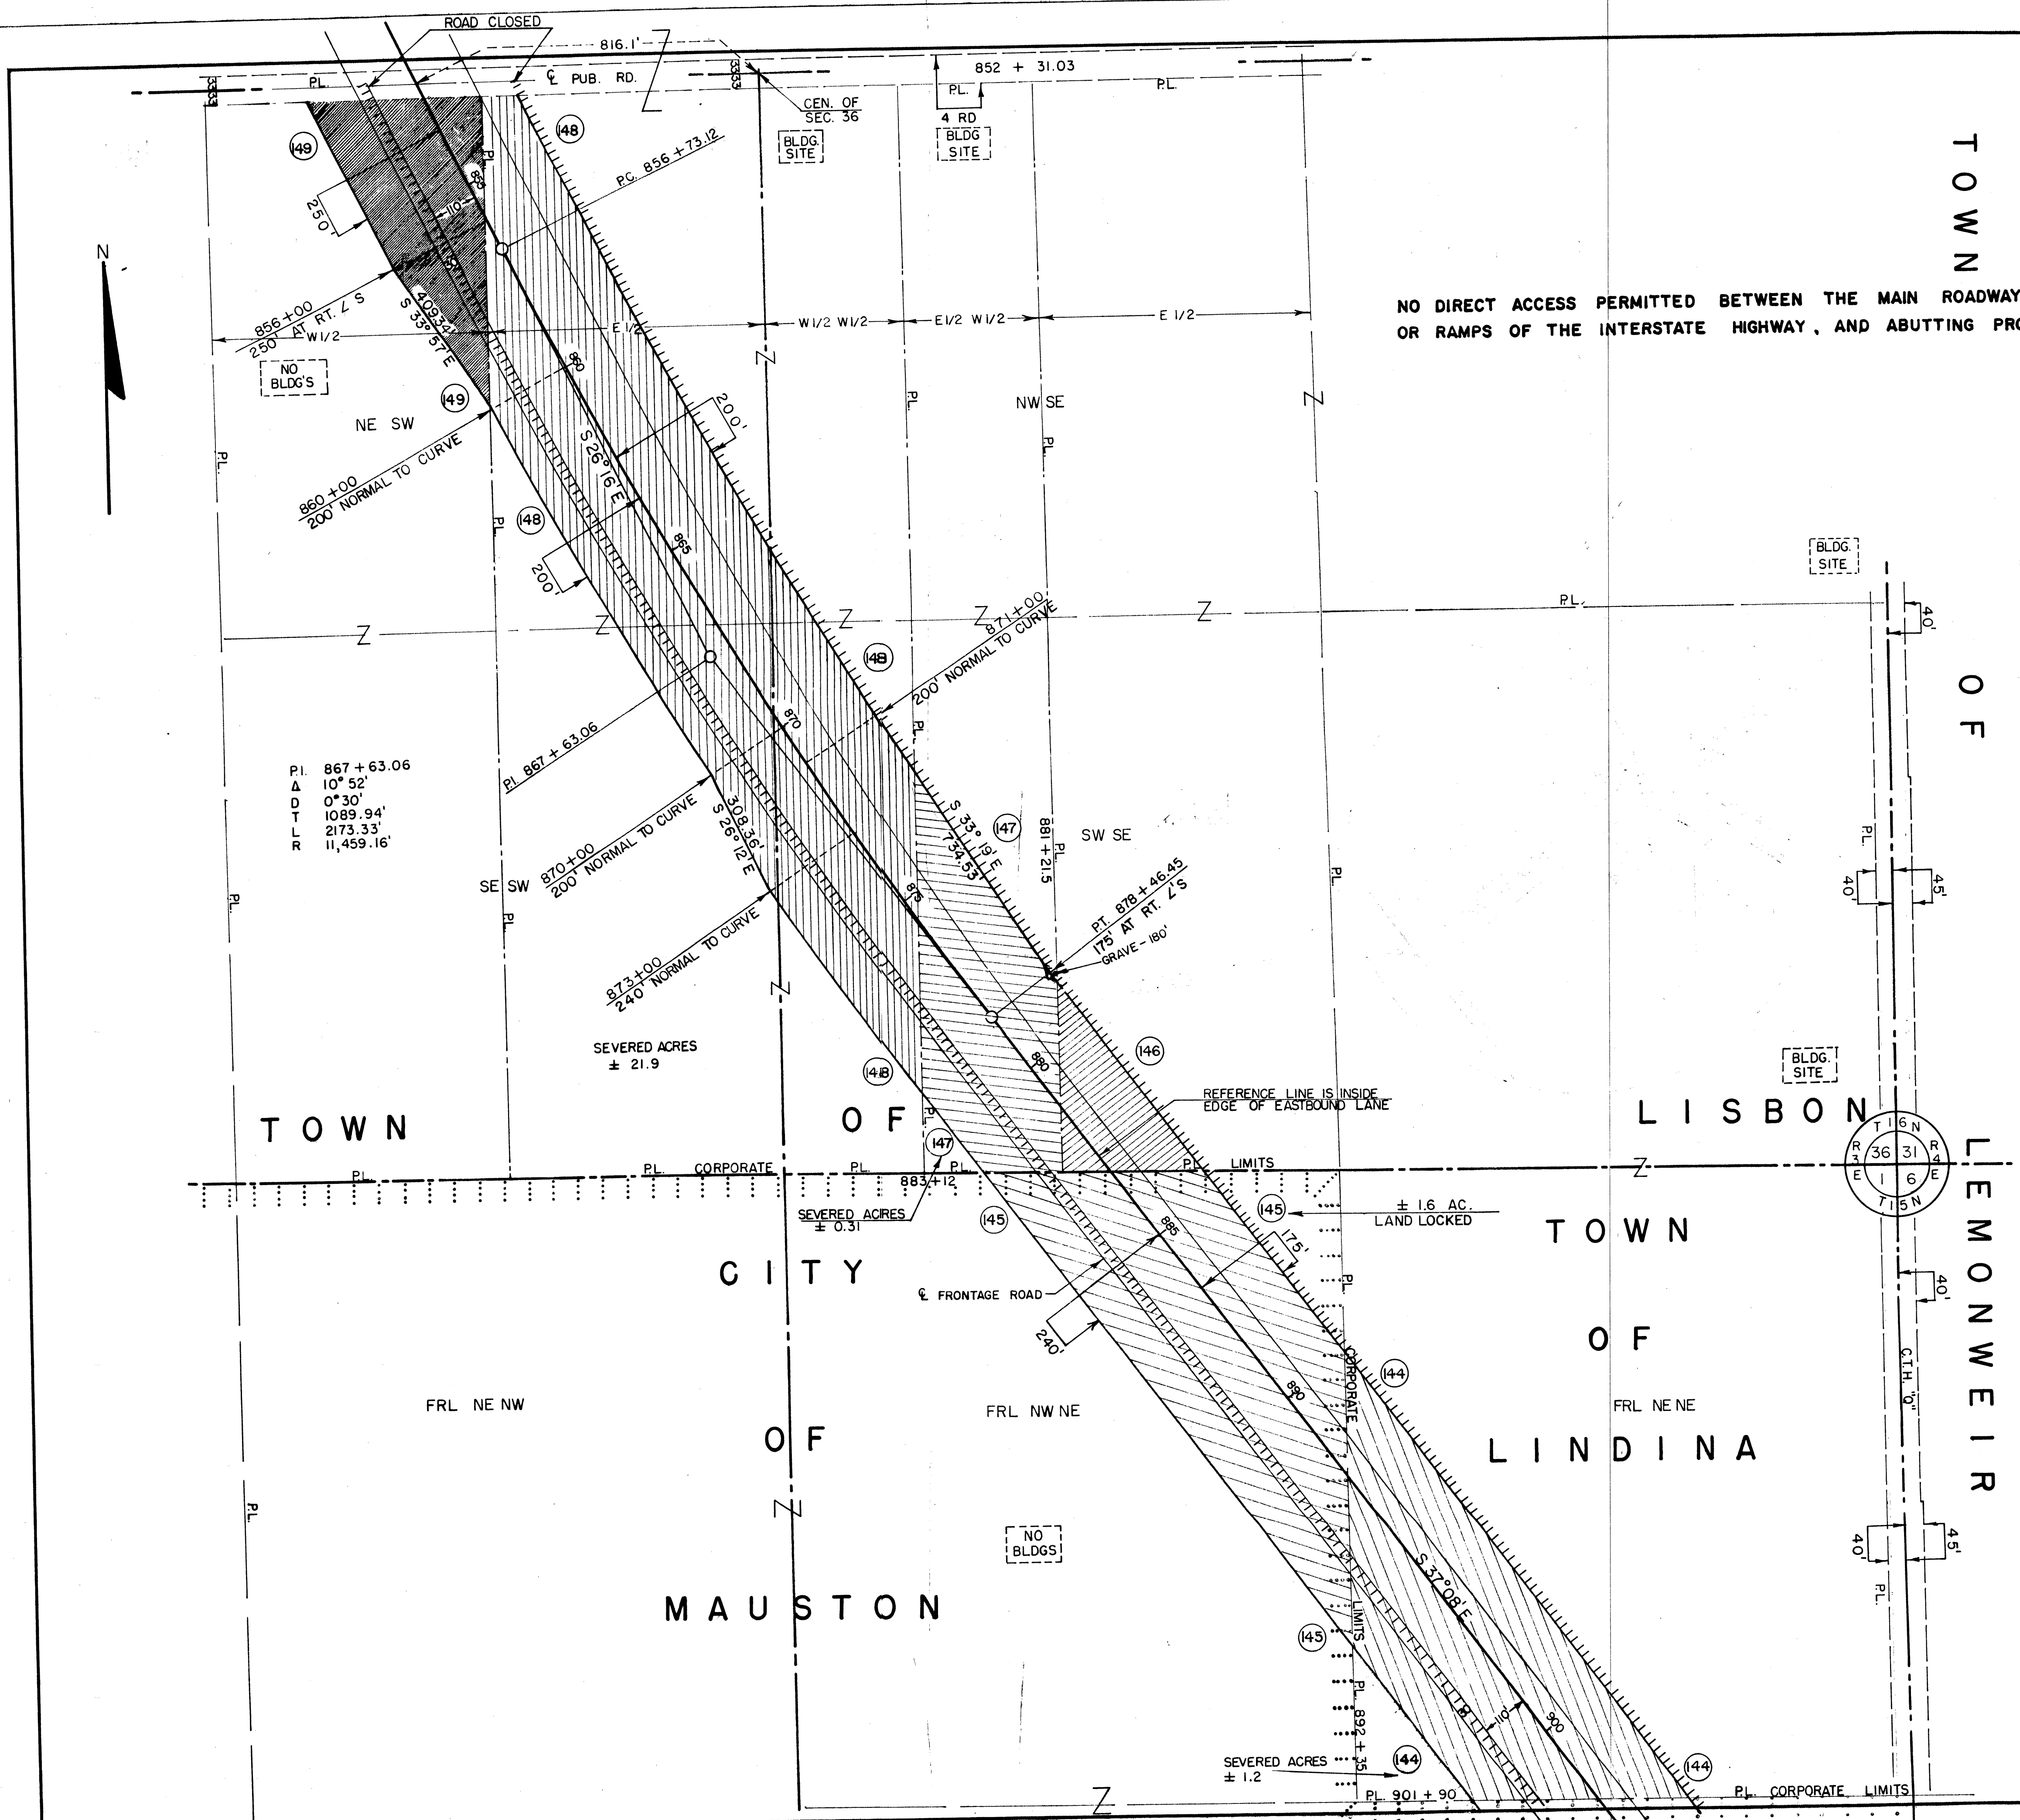


T O W N

O F

L I S B O N

COUNTY AND HIGHWAY	ROUTE AND SECTION	CLASS AND AGREEMENT		FEDERAL DIVISION OFFICE	SHEET NUMBER	TOTAL SHEETS
		STATE	FEDERAL			
29.3	90.2		13.6	4	4.26	

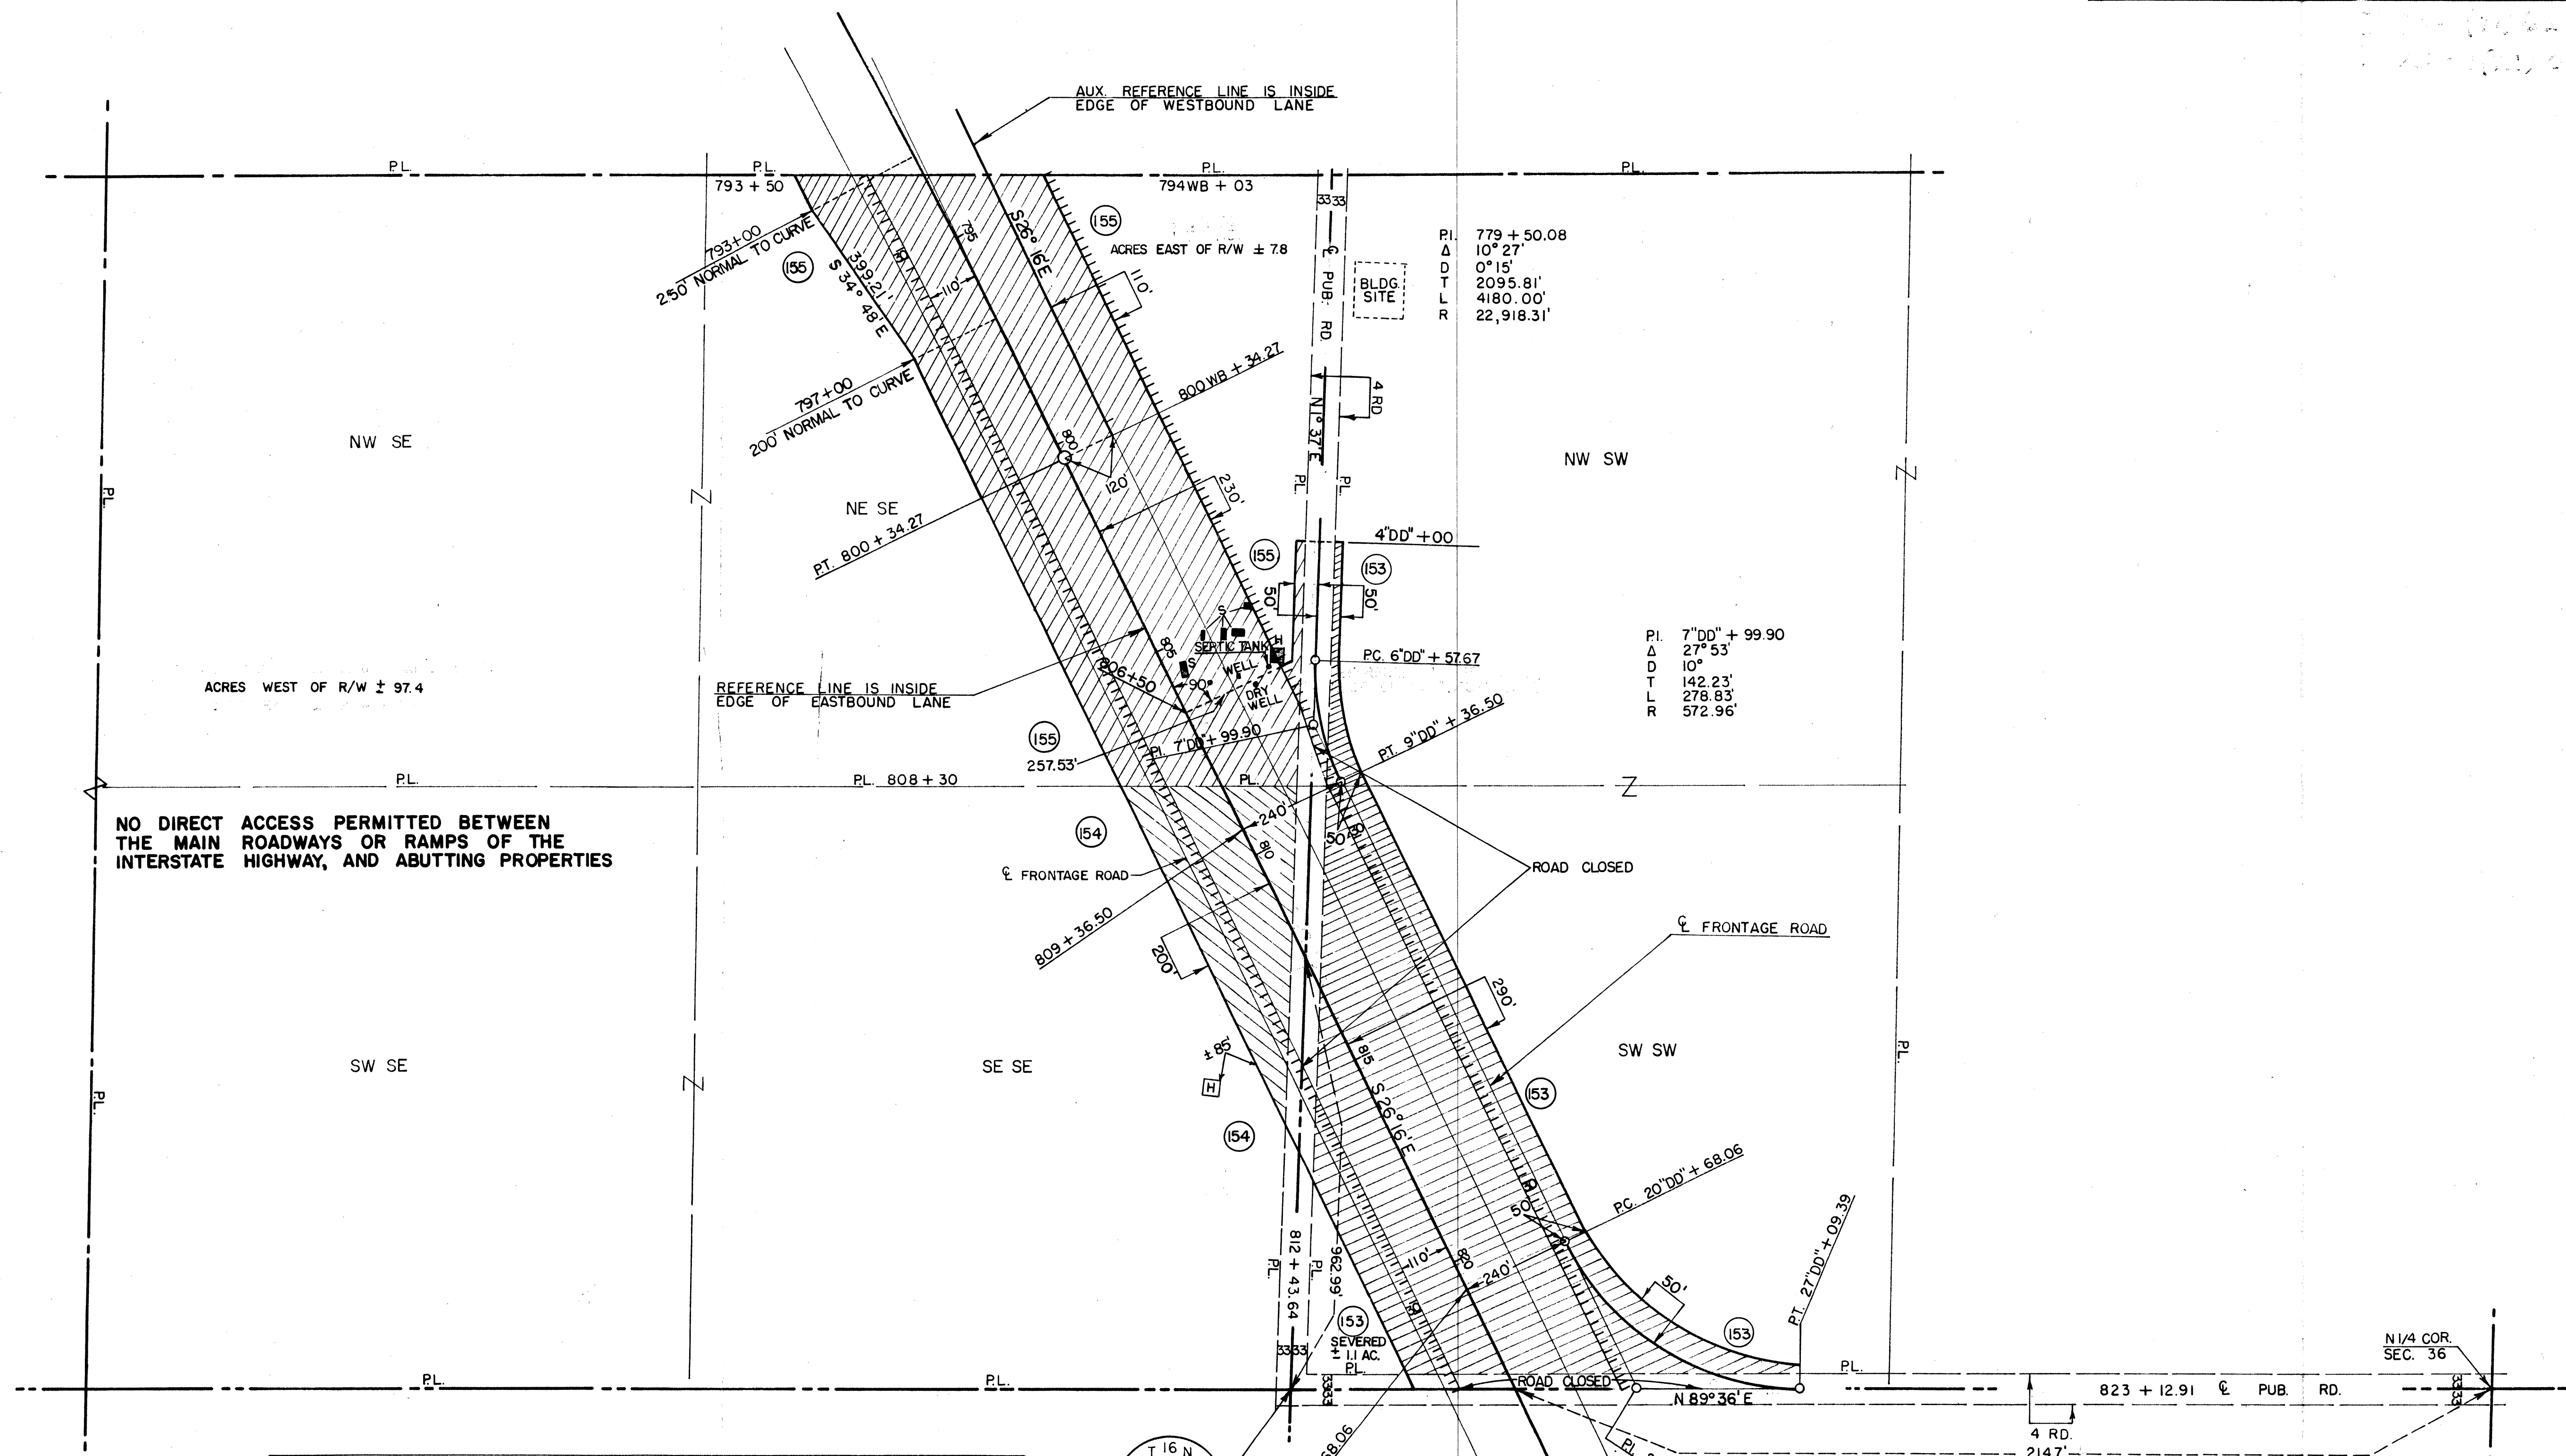

SCHEDULE OF LAND INTERESTS REQUIRED					
PARCEL	OWNER	ACRES	INTEREST	TOTAL ACRES	
153	OSCAR E. FREDRICKSON	12.70	FEE, INCLUDES ACCESS RIGHTS	120.00	
154	EARL BONNER	3.29	FEE, INCLUDES ACCESS RIGHTS	80.00	
155	LEO MODEJEWSKI	14.90	FEE, INCLUDES ACCESS RIGHTS	120.00	

ALL PARCELS TO BE ACQUIRED BY STATE HIGHWAY COMMISSION OF WISCONSIN

* ARNOLD BOHATTA L.C.

LEGEND
TTTTTT --- NO ACCESSP.I. 24"DD" + 27.01
Δ 64°08'
T 10°
L 358.95'
R 641.33'
R 572.96'

BEARINGS SHOWN ON THIS SHEET ARE REFERENCED TO GRID NORTH

STATE HIGHWAY COMMISSION OF WISCONSIN

PLAT OF RIGHT OF WAY REQUIRED

PROJECT I-90-2(6)52

TOMAH-----LAKE DELTON ROAD

WEST COUNTY LINE U.S.H. 12 SECTION

I.H. 90 & 94 JUNEAU COUNTY

SCALE

0 100 200 400

LENGTH = 32.821 MILES

3-23-05 NC


8-10-62
10-17-62
5-14-64
6-10-64
9-8-66
1-12-68
2-7-03

4-3-62
12-18-61
10-13-61
3-15-61
12-16-60
10-7-60

DATED

COUNTY AND HIGHWAY	ROUTE AND SECTION	CLASS AND AGREEMENT		FEDERAL DIVISION OFFICE	SHEET NUMBER	TOTAL SHEETS
		STATE	FEDERAL			
29.3	90.2		13.6	4	4.27	

I-90-2 (71) 62 4.1-136

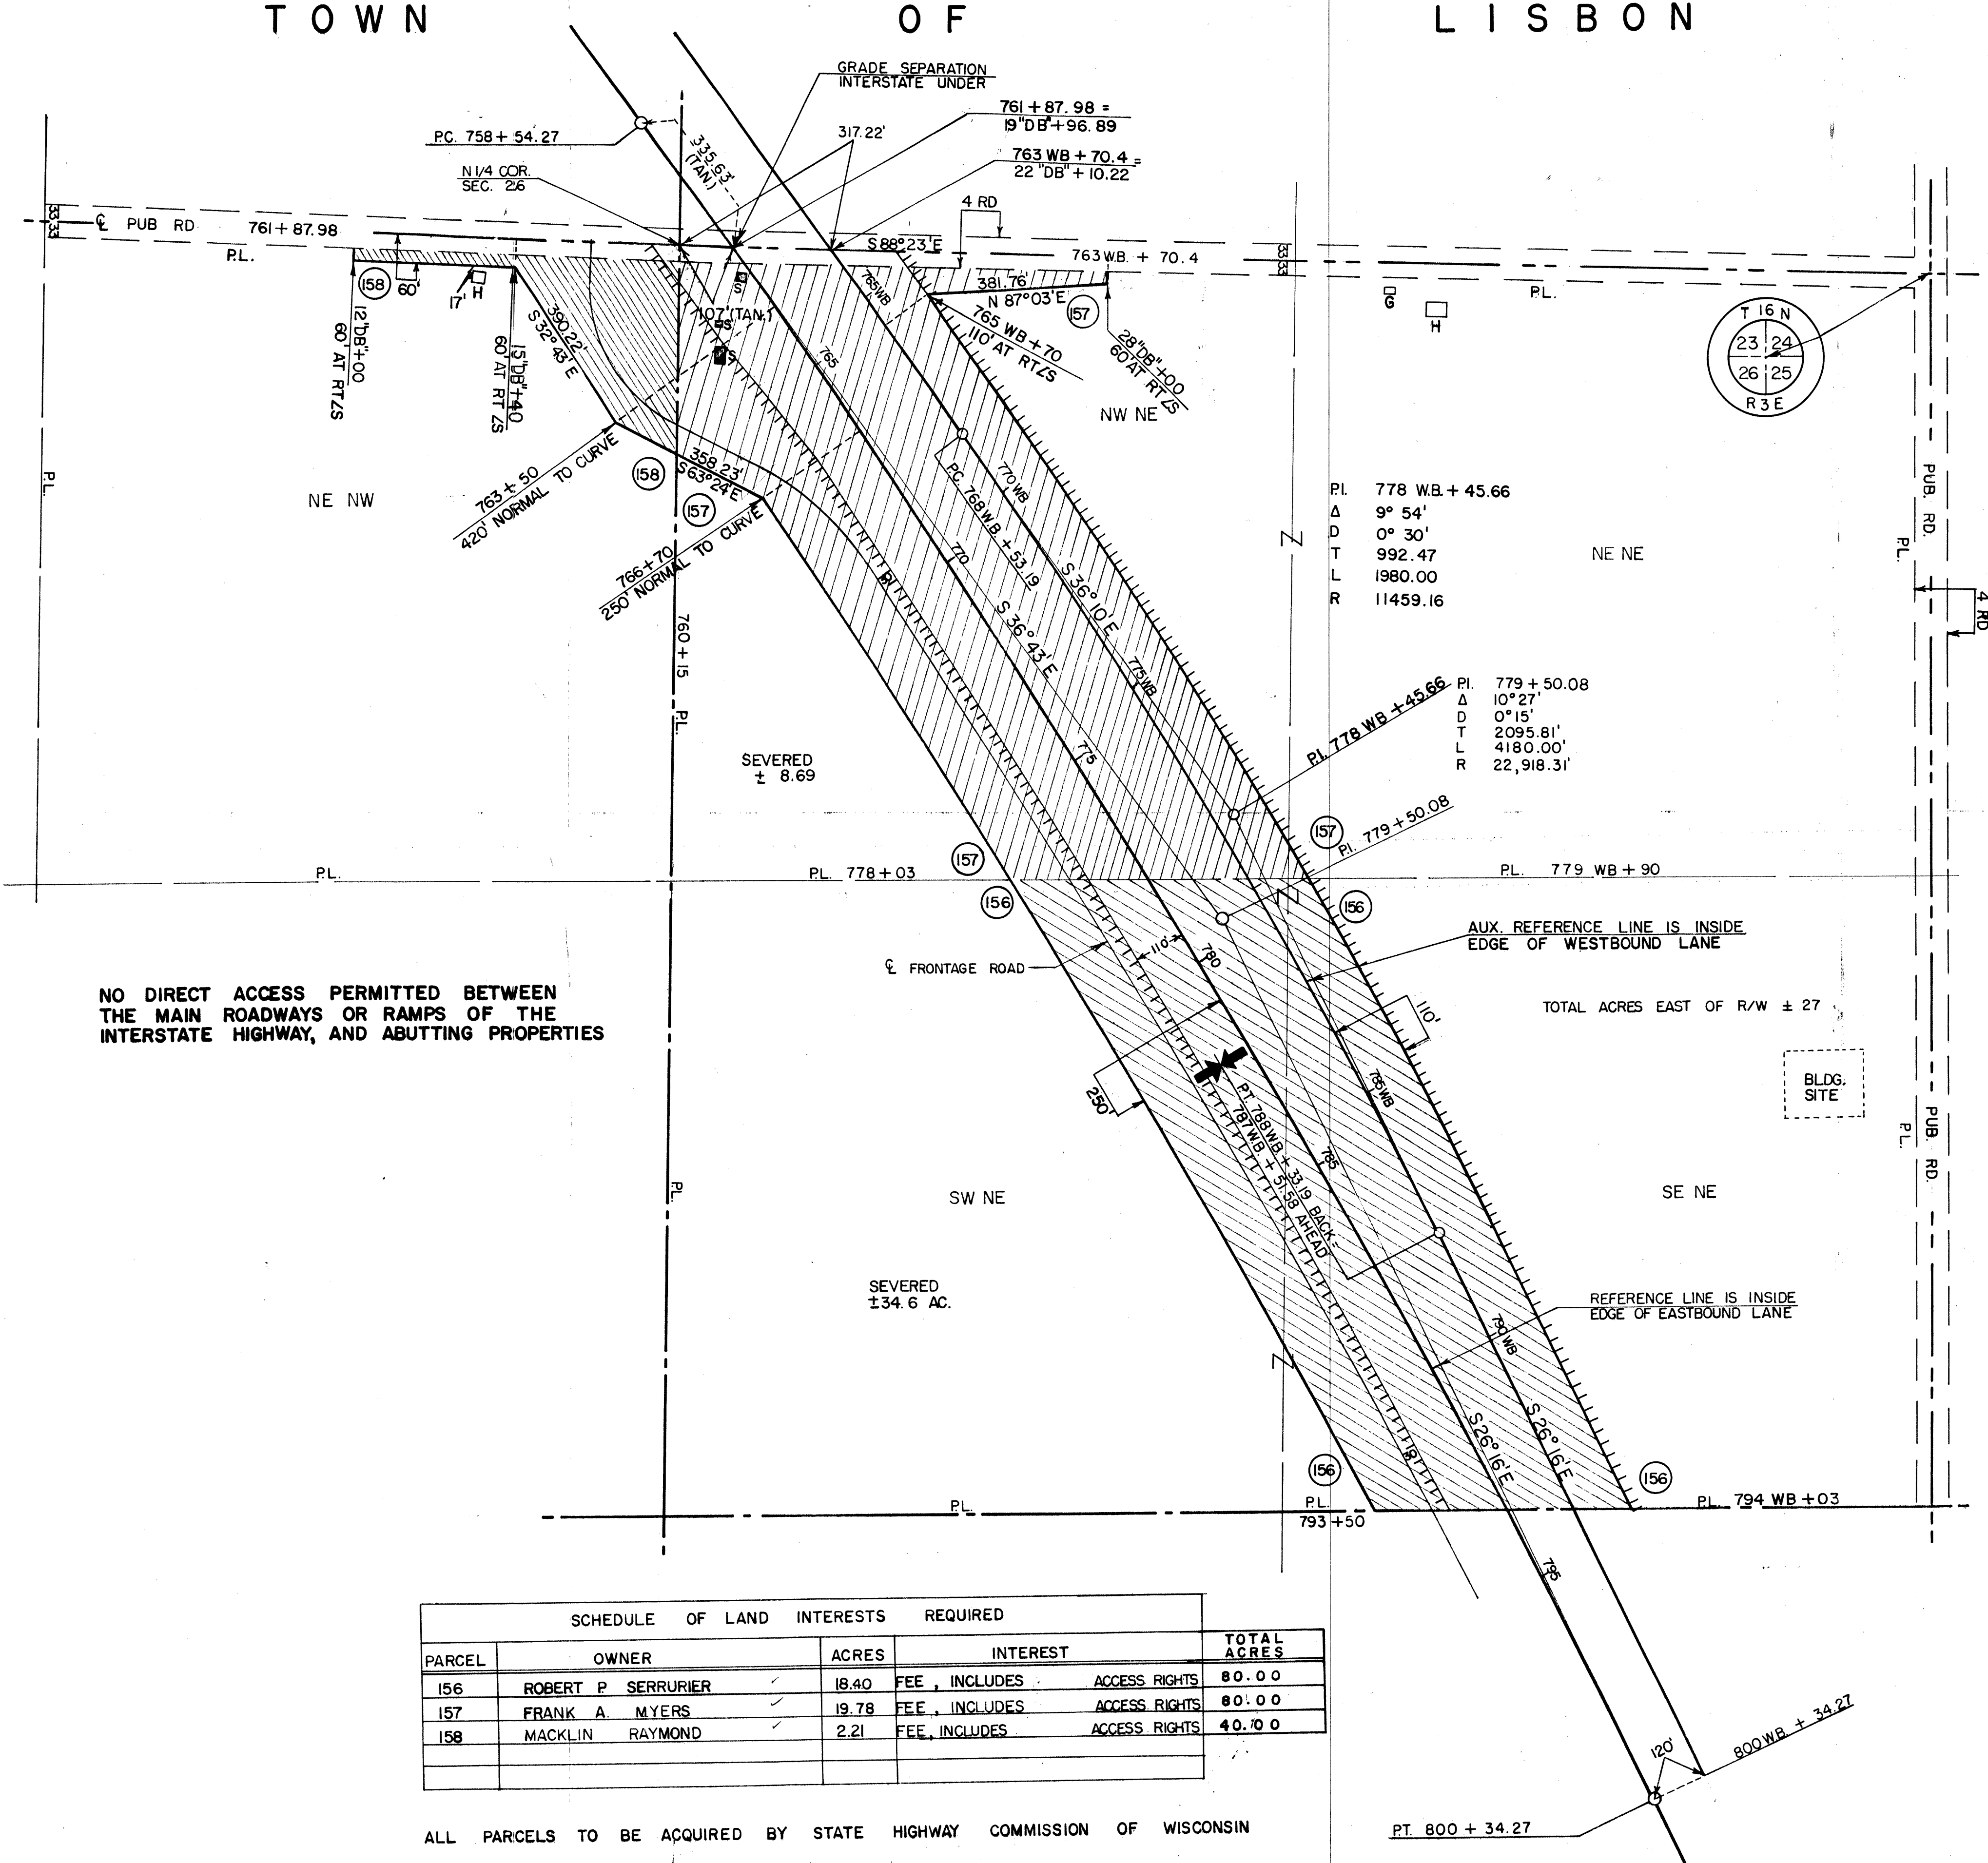

NO DIRECT ACCESS PERMITTED BETWEEN THE MAIN ROADWAYS OR RAMPS OF THE INTERSTATE HIGHWAY, AND ABUTTING PROPERTIES

SCHEDULE OF LAND INTERESTS REQUIRED					TOTAL ACRES
PARCEL	OWNER	ACRES	INTEREST		
156	ROBERT P SERRURIER ✓	18.40	FEE , INCLUDES	ACCESS RIGHTS	80.00
157	FRANK A MYERS ✓	19.78	FEE , INCLUDES	ACCESS RIGHTS	80.00
158	MACKLIN RAYMOND ✓	2.21	FEE, INCLUDES	ACCESS RIGHTS	40.00

ALL PARCELS TO BE ACQUIRED BY STATE HIGHWAY COMMISSION OF WISCONSIN

LEGEND
----- NO ACCESS

BEARINGS SHOWN ON THIS SHEET ARE REFERENCED TO GRID NORTH

STATE HIGHWAY COMMISSION OF WISCONSIN

PLAT OF RIGHT OF WAY REQUIRED

PROJECT I-90-2(6)52

TOMAH LAKE DELTON ROAD

WEST COUNTY LINE U.S.H. 12 SECTION

I.H. 90 & 94 JUNEAU COUNTY

SCALE
0 100' 200' 400'
LENGTH = 32.821 MILES

3-23-05 NC

8-10-62
10-17-62
5-14-64
6-10-64
9-8-66
1-12-68
2-7-03


4-3-62
12-18-61
19-13-61
3-15-61
12-16-60
10-7-60

DATED

COUNTY AND HIGHWAY	ROUTE AND SECTION	CLASS AND AGREEMENT		FEDERAL DIVISION OFFICE	SHEET NUMBER	TOTAL SHEETS
		STATE	FEDERAL			
29.3	90.2		13.6	4	4.28	

I-90-2(71)62 4.2-134

TOWN OF LISBON

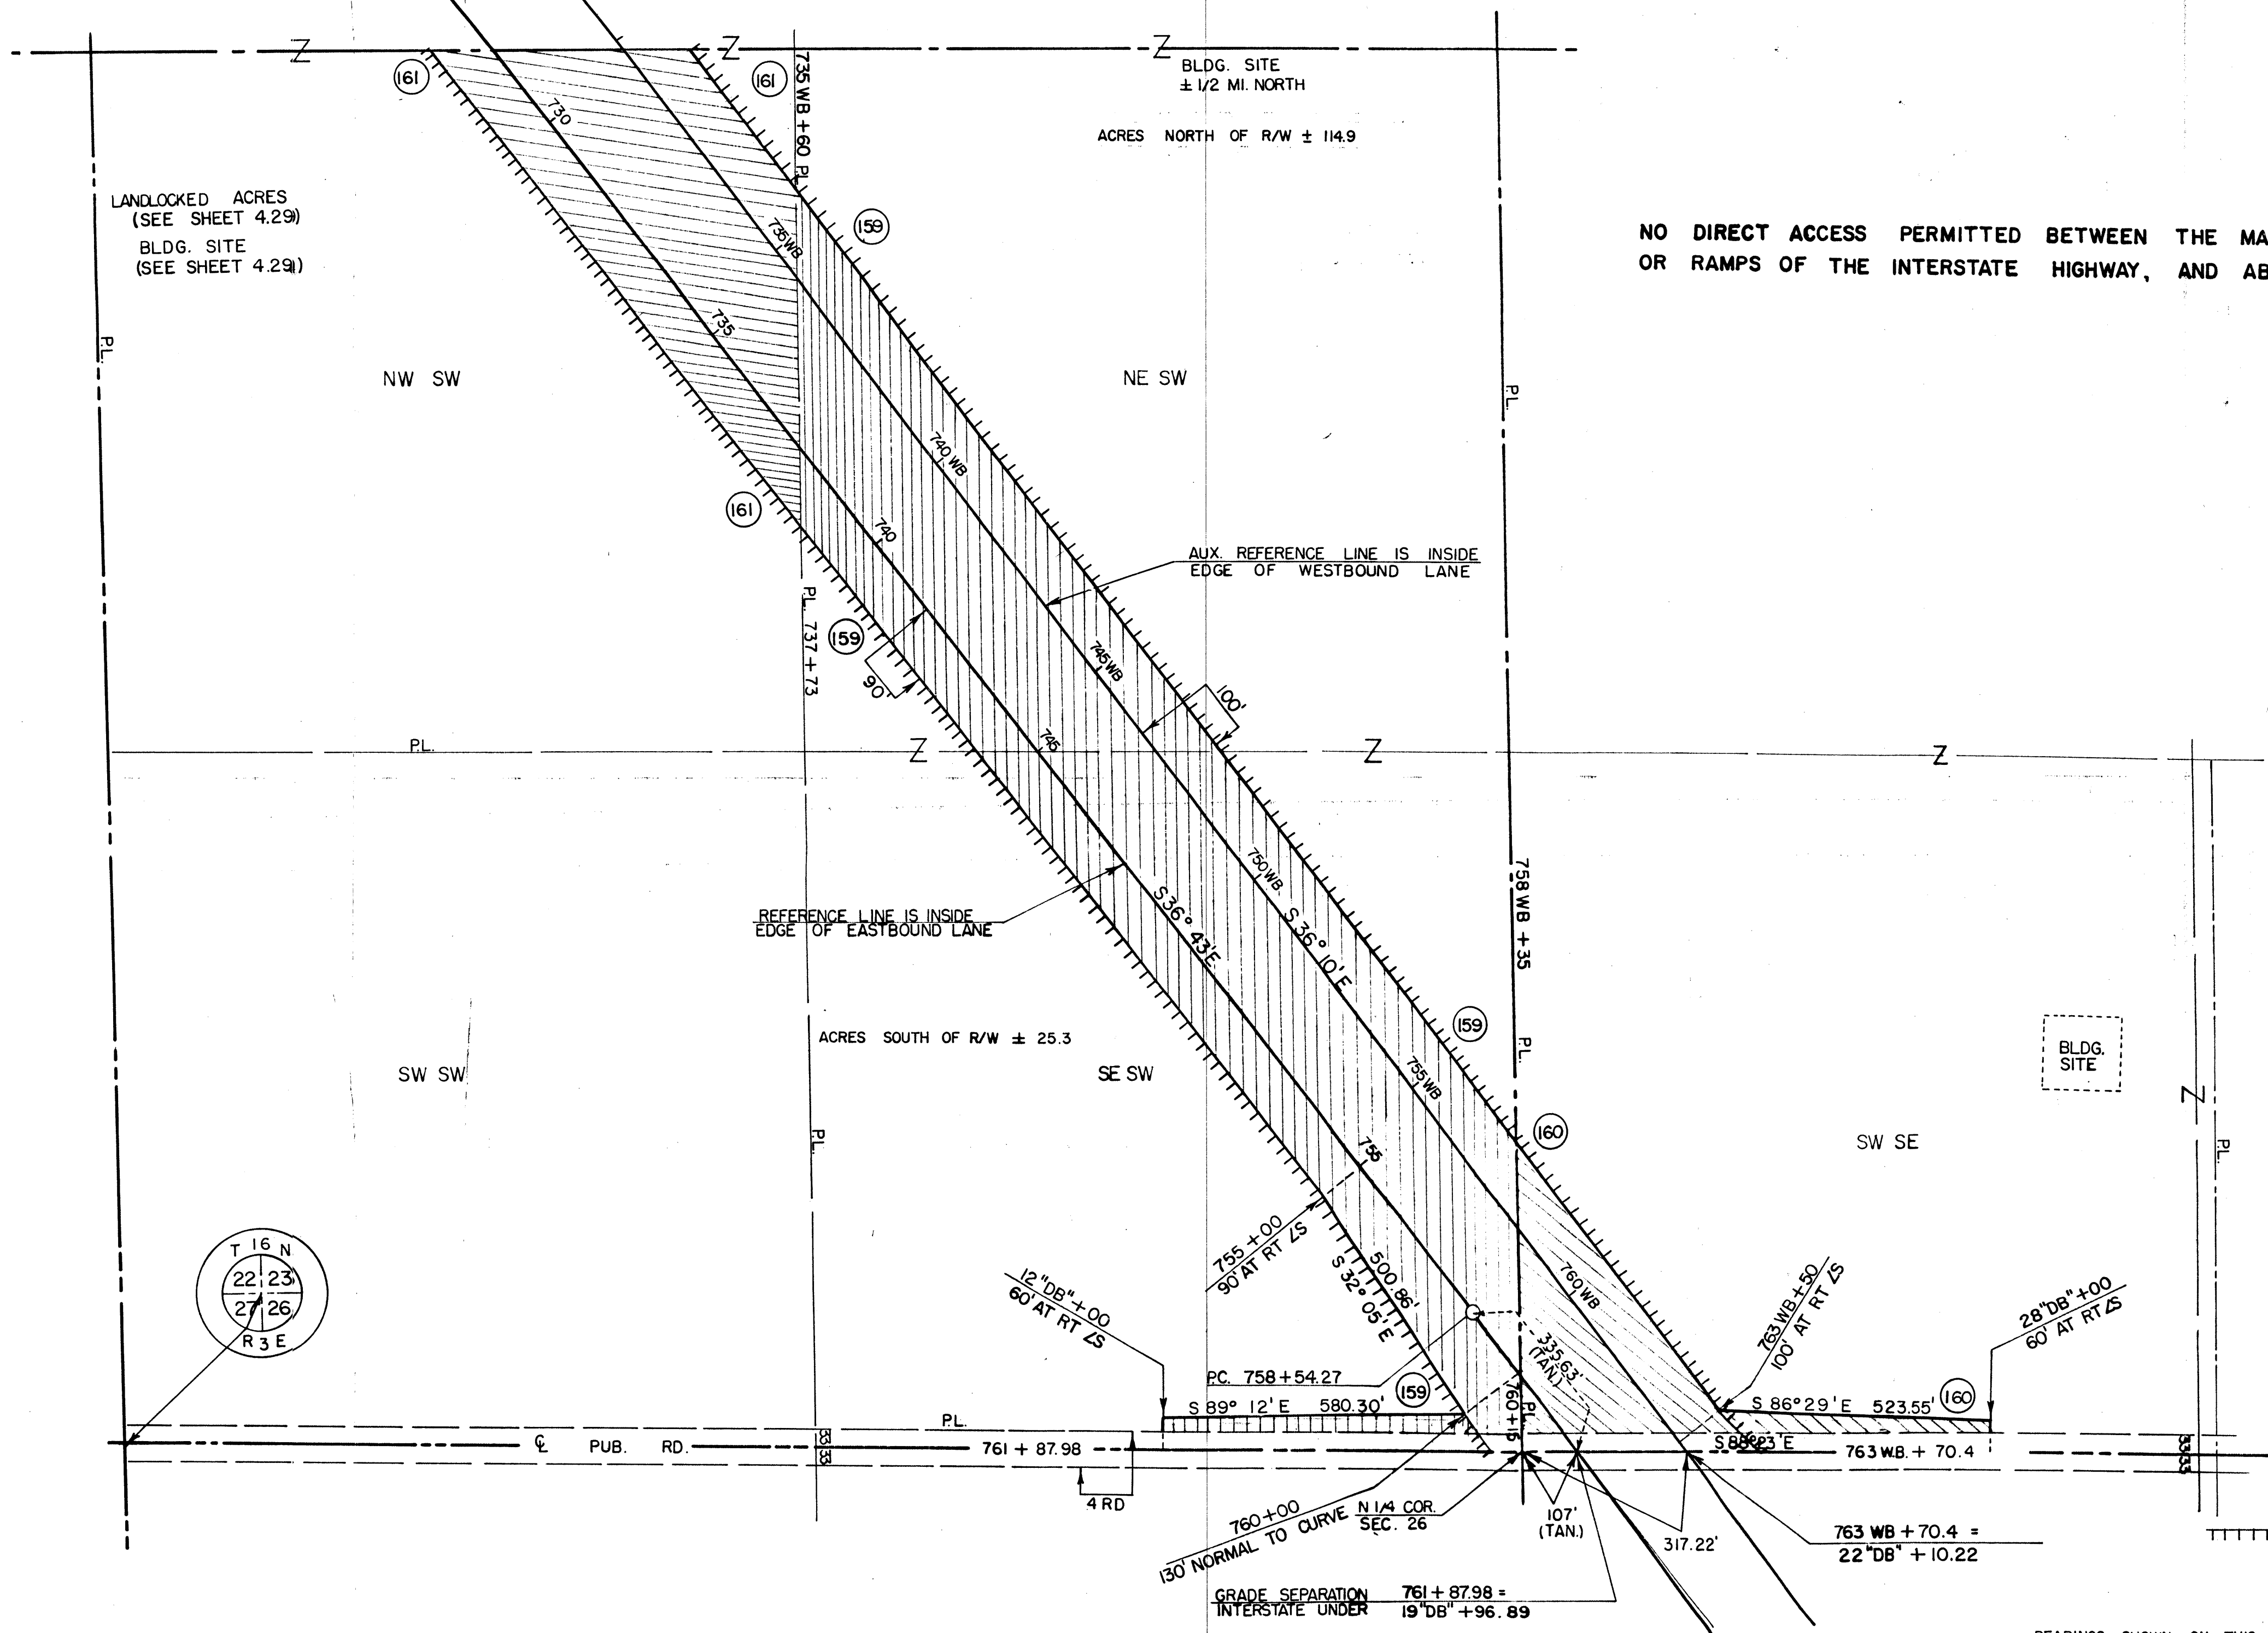

SCHEDULE OF LAND INTERESTS REQUIRED					TOTAL ACRES
PARCEL	OWNER	ACRES	INTEREST		
159	JACOB J LEPPIN	19.84	FEE , INCLUDES	ACCESS RIGHTS	160.00
160	MARIE SKALAK	3.08	FEE , INCLUDES	ACCESS RIGHTS	200.00
161	WILFRED STANGE (SEE SHEETS 4.29 & 4.30)				

ALL PARCELS TO BE ACQUIRED BY STATE HIGHWAY COMMISSION OF WISCONSIN

BEARINGS SHOWN ON THIS SHEET ARE REFERENCED TO GRID NORTH

STATE HIGHWAY COMMISSION OF WISCONSIN

PLAT OF RIGHT OF WAY REQUIRED

PROJECT I-90-2(6)52

TOMAH WEST COUNTY LINE U.S.H. 12 SECTION I.H. 90 & 94 JUNEAU COUNTY

SCALE


0 100 200 400

LENGTH = 32.821 MILES

3-23-05 NC 2-7-03 DATED 10-7-60

COUNTY AND HIGHWAY	ROUTE AND SECTION	CLASS AND AGREEMENT		FEDERAL DIVISION OFFICE	SHEET NUMBER	TOTAL SHEETS
29.3	90.2	STATE	FEDERAL	4	4.29	

I-90-2(71)62 4.3-136

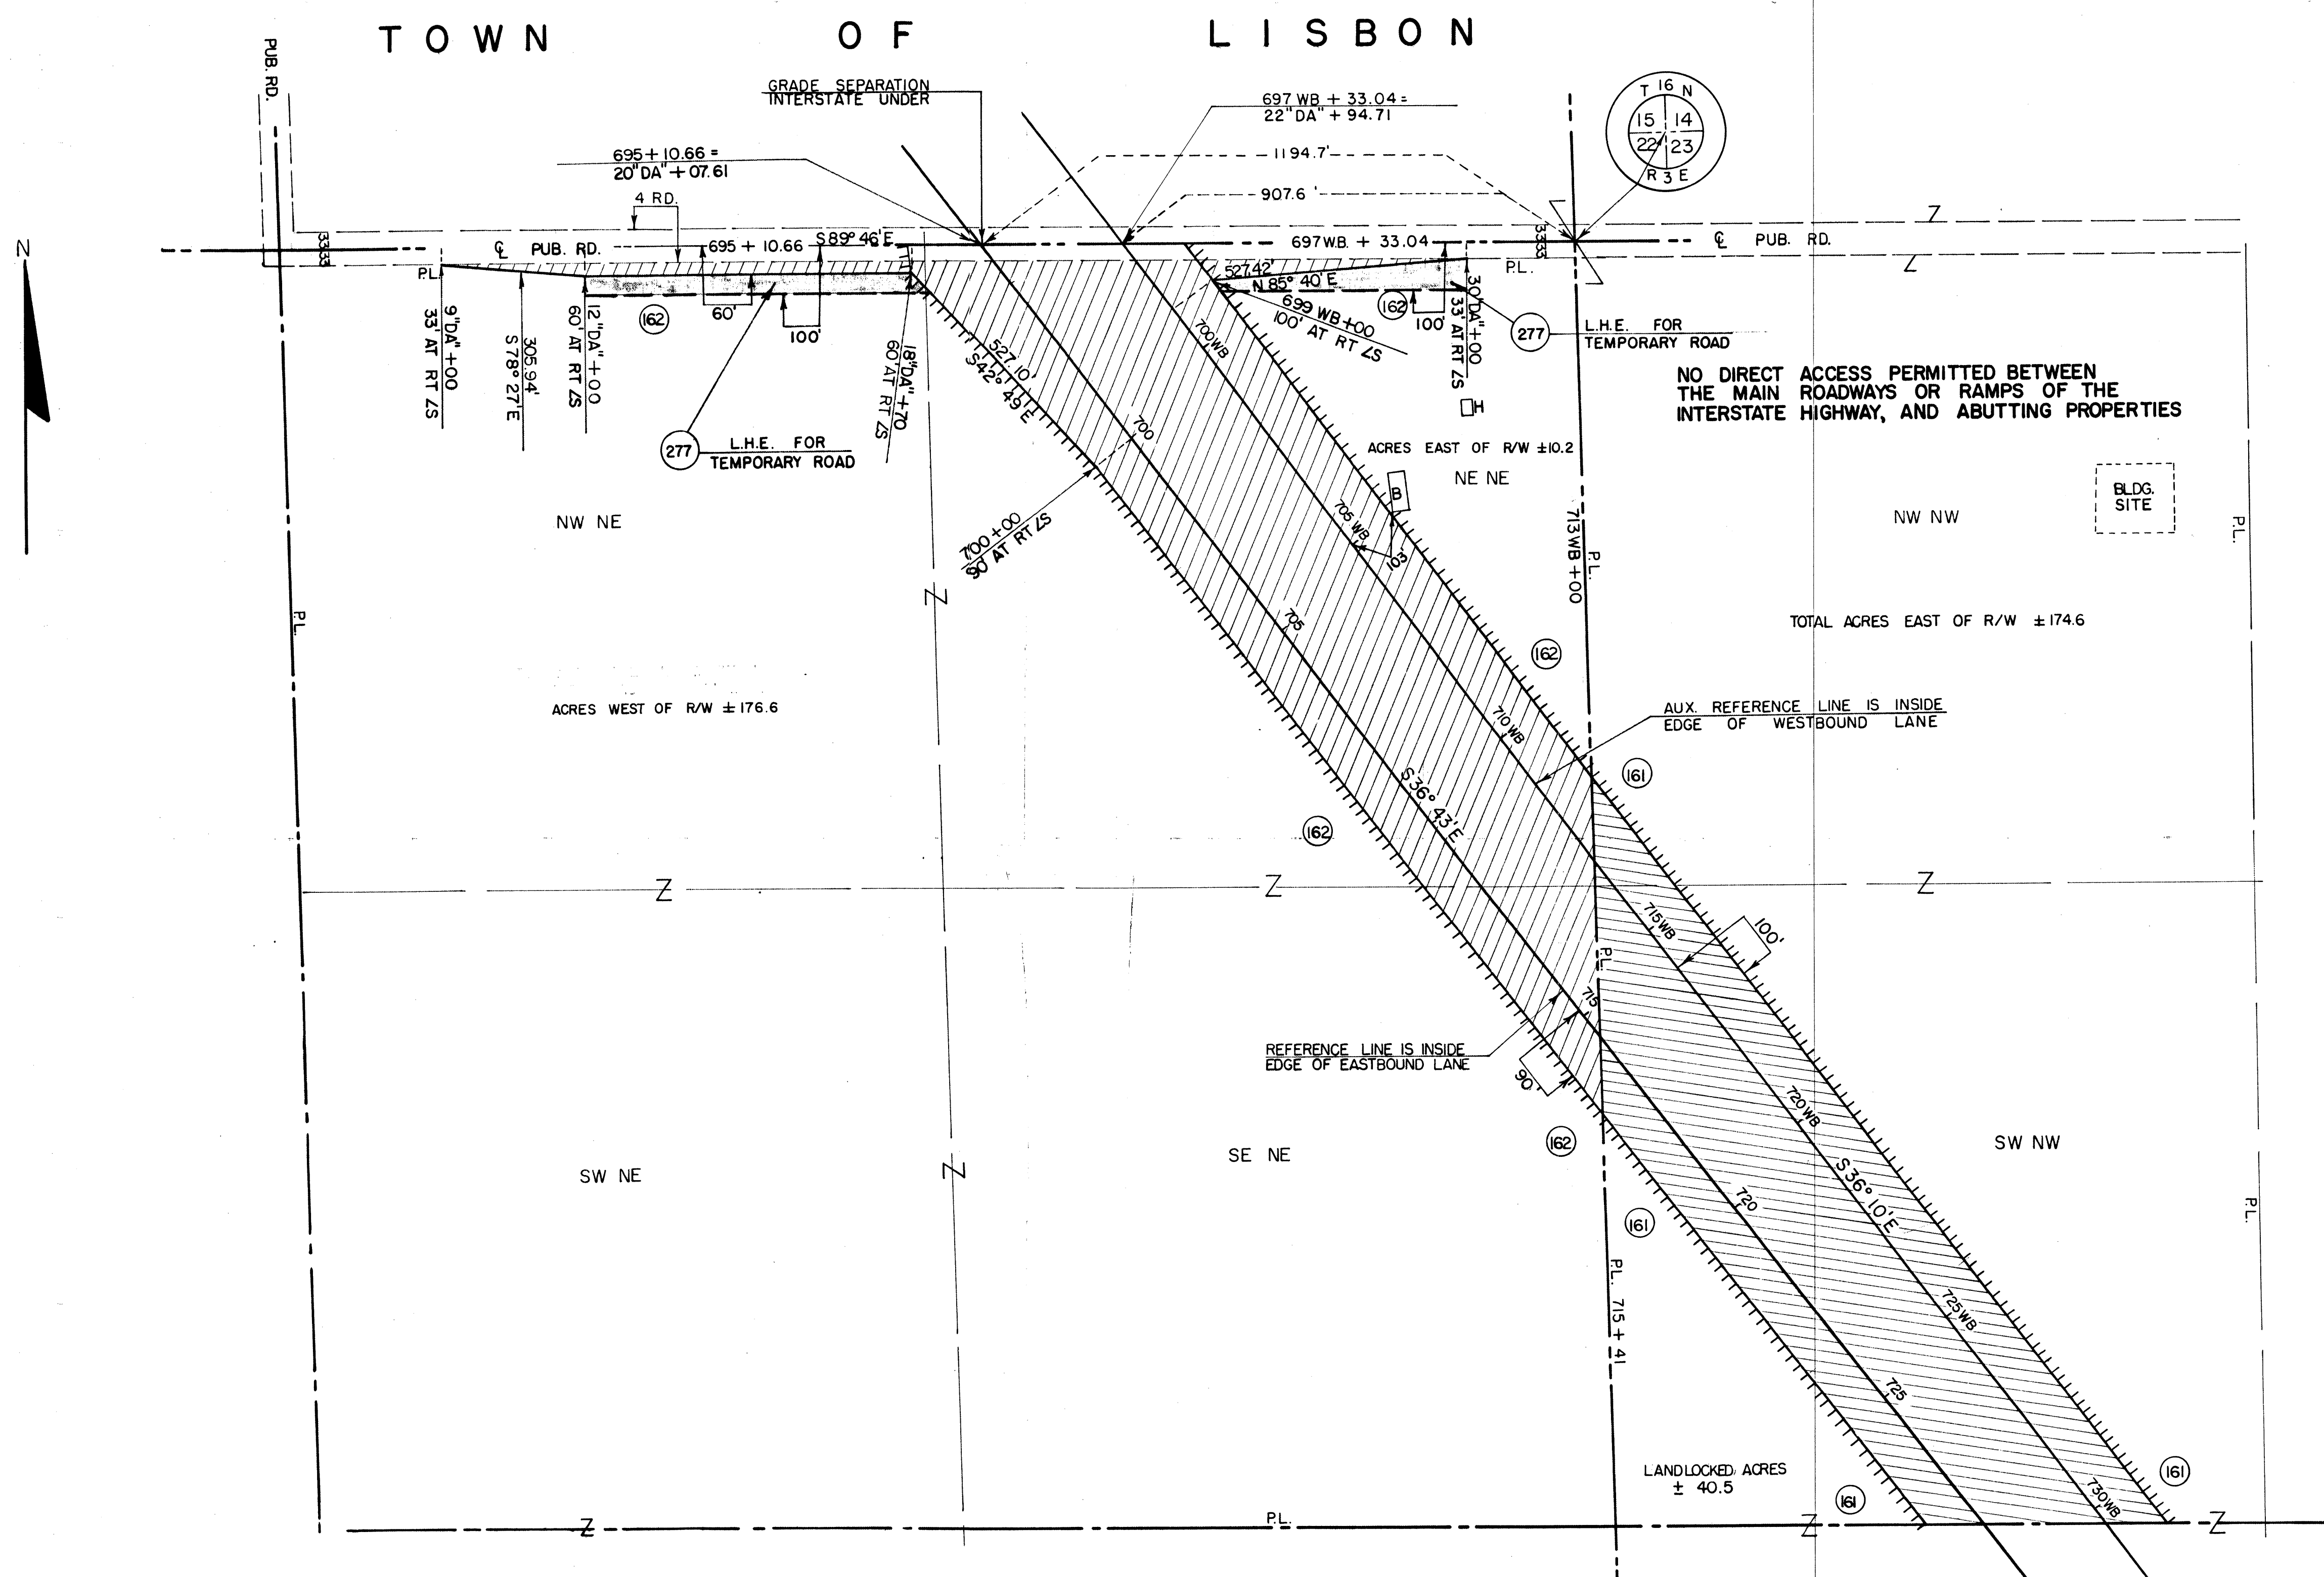

SCHEDULE OF LAND INTERESTS REQUIRED				
PARCEL	OWNER	ACRES	INTEREST	TOTAL ACRES
161	WILFRED STANGE (SEE SHEETS 4.28, 4.30)			
162	KENNETH M. HOOVER	18.17	FEE, INCLUDES ACCESS RIGHTS	235.43
277	KENNETH M. HOOVER		L.H.E. FOR TEMPORARY ROAD	SEE PARCEL 162

ALL PARCELS TO BE ACQUIRED BY STATE HIGHWAY COMMISSION OF WISCONSIN

BEARINGS SHOWN ON THIS SHEET ARE REFERENCED TO GRID NORTH

STATE HIGHWAY COMMISSION OF WISCONSIN

PLAT OF RIGHT OF WAY REQUIRED

PROJECT I-90-2(6)52

TOMAH-----LAKE DELTON ROAD

WEST COUNTY LINE U.S.H. 12 SECTION

I.H. 90 & 94 JUNEAU COUNTY

SCALE

0 100 200 400

LENGTH = 32.821 MILES

3-23-05 NC

2-7-03 DATED

8-10-62
10-17-62
5-14-64
6-10-64
9-8-66
1-12-68
2-7-03


4-3-62
12-18-61
10-13-61
3-15-61
12-16-60
10-7-60

TOWN OF LISBON

COUNTY AND HIGHWAY	ROUTE AND SECTION	CLASS AND AGREEMENT		FEDERAL DIVISION OFFICE	SHEET NUMBER	TOTAL SHEETS
		STATE	FEDERAL			
29.3	90.2		13.6	4	4.30	

I-90-2(71) 62 4.4 - 136

NO DIRECT ACCESS PERMITTED BETWEEN THE MAIN ROADWAYS OR RAMPS OF THE INTERSTATE HIGHWAY, AND ABUTTING PROPERTIES

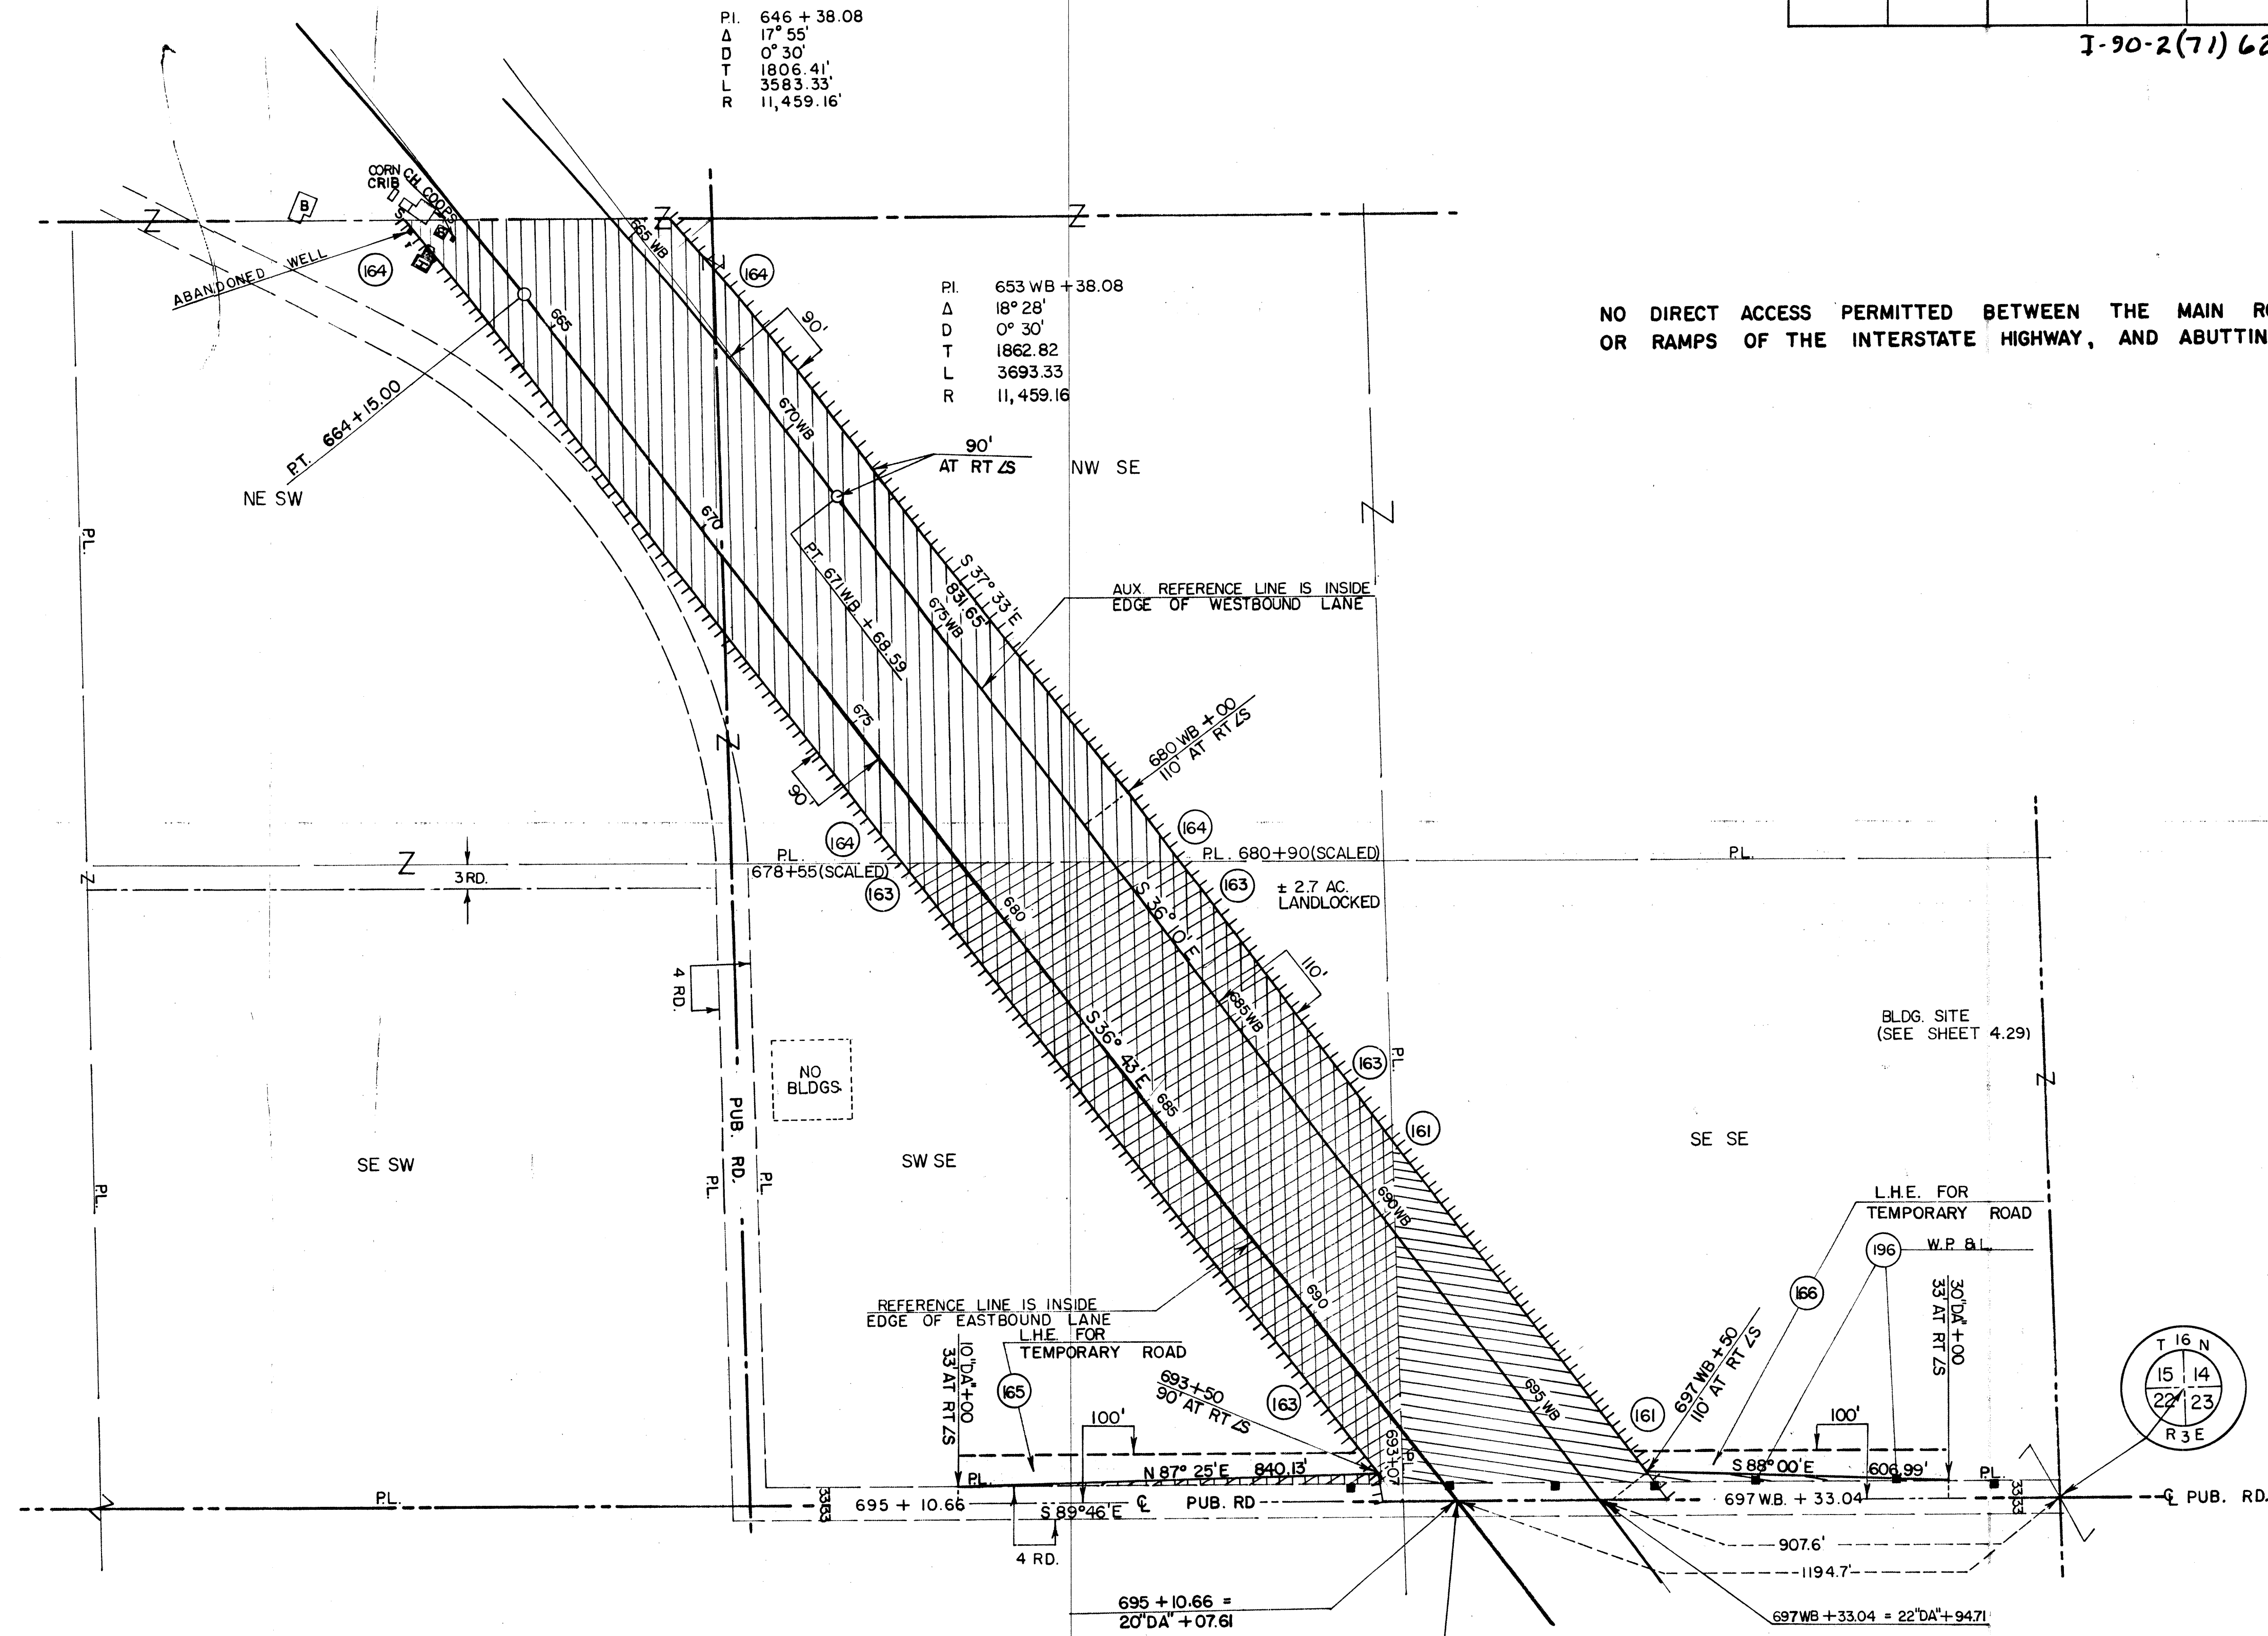

SCHEDULE OF LAND INTERESTS REQUIRED				
PARCEL	OWNER	ACRES	INTEREST	TOTAL ACRES
161 ✓	WILFRED STANGE (SEE SHEETS 4.28, 4.29)	24.87	FEE, INCLUDES ACCESS RIGHTS	240.00
163 ✓	HAROLD SCHUBERT	12.20	FEE, INCLUDES ACCESS RIGHTS	40.00
164 ✓	MERL LAUBINGER (SEE SHEET 4.31)			SEE PARCEL 163
165 ✓	HAROLD SCHUBERT		L.H.E. FOR TEMPORARY ROAD	SEE PARCEL 163
166 ✓	WILFRED STANGE		L.H.E. FOR TEMPORARY ROAD	SEE PARCEL 161
196 ✓	WIS. POWER & LIGHT CO. (CON'T FROM SHEETS 4.22, 4.25)		QUIT CLAIM DEED	

ALL PARCELS TO BE ACQUIRED BY STATE HIGHWAY COMMISSION OF WISCONSIN

LEGEND
----- NO ACCESS

BEARINGS SHOWN ON THIS SHEET ARE REFERENCED TO GRID NORTH

STATE HIGHWAY COMMISSION OF WISCONSIN

PLAT OF RIGHT OF WAY REQUIRED

PROJECT I-90-2(6)52

TOMAH LAKE DELTON ROAD

WEST COUNTY LINE U.S.H. 12 SECTION

I.H. 90 & 94 JUNEAU COUNTY

SCALE
0 100 200 400
LENGTH = 32.821 MILES

3-23-05 NC 2-7-05 DATED 10-7-60

COUNTY AND HIGHWAY	ROUTE AND SECTION	CLASS AND AGREEMENT		FEDERAL DIVISION OFFICE	SHEET NUMBER	TOTAL SHEETS
		STATE	FEDERAL			
29.3	90.2		13.6	4	4.31	

I-90-2(71)62 4.5-136
I-90-2(70)61 4.4-126



PI. 22°CU" + 18.81
Δ 35° 11'
D 8°
T 227.08'
L 439.79'
R 716.20'

PI. 32°CU" + 91.55
Δ 54° 11'
D 10°
T 293.09'
L 541.18'
R 572.96'

PI. 646 + 38.08
Δ 17° 55'
D 0° 30'
T 1806.41'
L 3583.33'
R 11,459.16'

PI. 653 WB + 38.08
Δ 18° 28'
D 0° 30'
T 1862.82'
L 3693.33'
R 11,459.16'

NO DIRECT ACCESS PERMITTED BETWEEN THE MAIN ROADWAYS OR RAMPS OF THE INTERSTATE HIGHWAY, AND ABUTTING PROPERTIES

SCHEDULE OF LAND INTERESTS REQUIRED					
PARCEL	OWNER	ACRES	INTEREST	TOTAL ACRES	
164	MERL LAUBINGER (CONT FROM SHEET 4.30)	28.51	FEE, INCLUDES ACCESS RIGHTS	281.50	
167	CHESTER DEGLER	11.82	FEE, INCLUDES ACCESS RIGHTS	100.00	
168	DONALD HOOVER	6.54	FEE, INCLUDES ACCESS RIGHTS	358.50	

ALL PARCELS TO BE ACQUIRED BY STATE HIGHWAY COMMISSION OF WISCONSIN

BEARINGS SHOWN ON THIS SHEET ARE REFERENCED TO GRID NORTH

STATE HIGHWAY COMMISSION OF WISCONSIN

PLAT OF RIGHT OF WAY REQUIRED

PROJECT I-90-2(6)52

TOMAH LAKE DELTON ROAD

WEST COUNTY LINE U.S.H. 12 SECTION

I.H. 90 & 94 JUNEAU COUNTY

SCALE

0 100 200 400

LENGTH = 32.821 MILES

3-23-05 NC

8-10-62
10-17-62
5-14-64
6-10-64
9-8-66
1-12-68
2-7-03

4-3-62
12-18-61
10-13-61
3-15-61
12-16-60
10-7-60


DATED

TOWN OF LISBON

COUNTY AND HIGHWAY	ROUTE AND SECTION	CLASS AND AGREEMENT		FEDERAL DIVISION OFFICE	SHEET NUMBER	TOTAL SHEETS
		STATE	FEDERAL			
29.3	90.2		13.6	4	4.32	

I-90-2(70)61 4.3.26

NO DIRECT ACCESS PERMITTED BETWEEN THE MAIN ROADWAYS OR RAMPS OF THE INTERSTATE HIGHWAY AND ABUTTING PROPERTIES

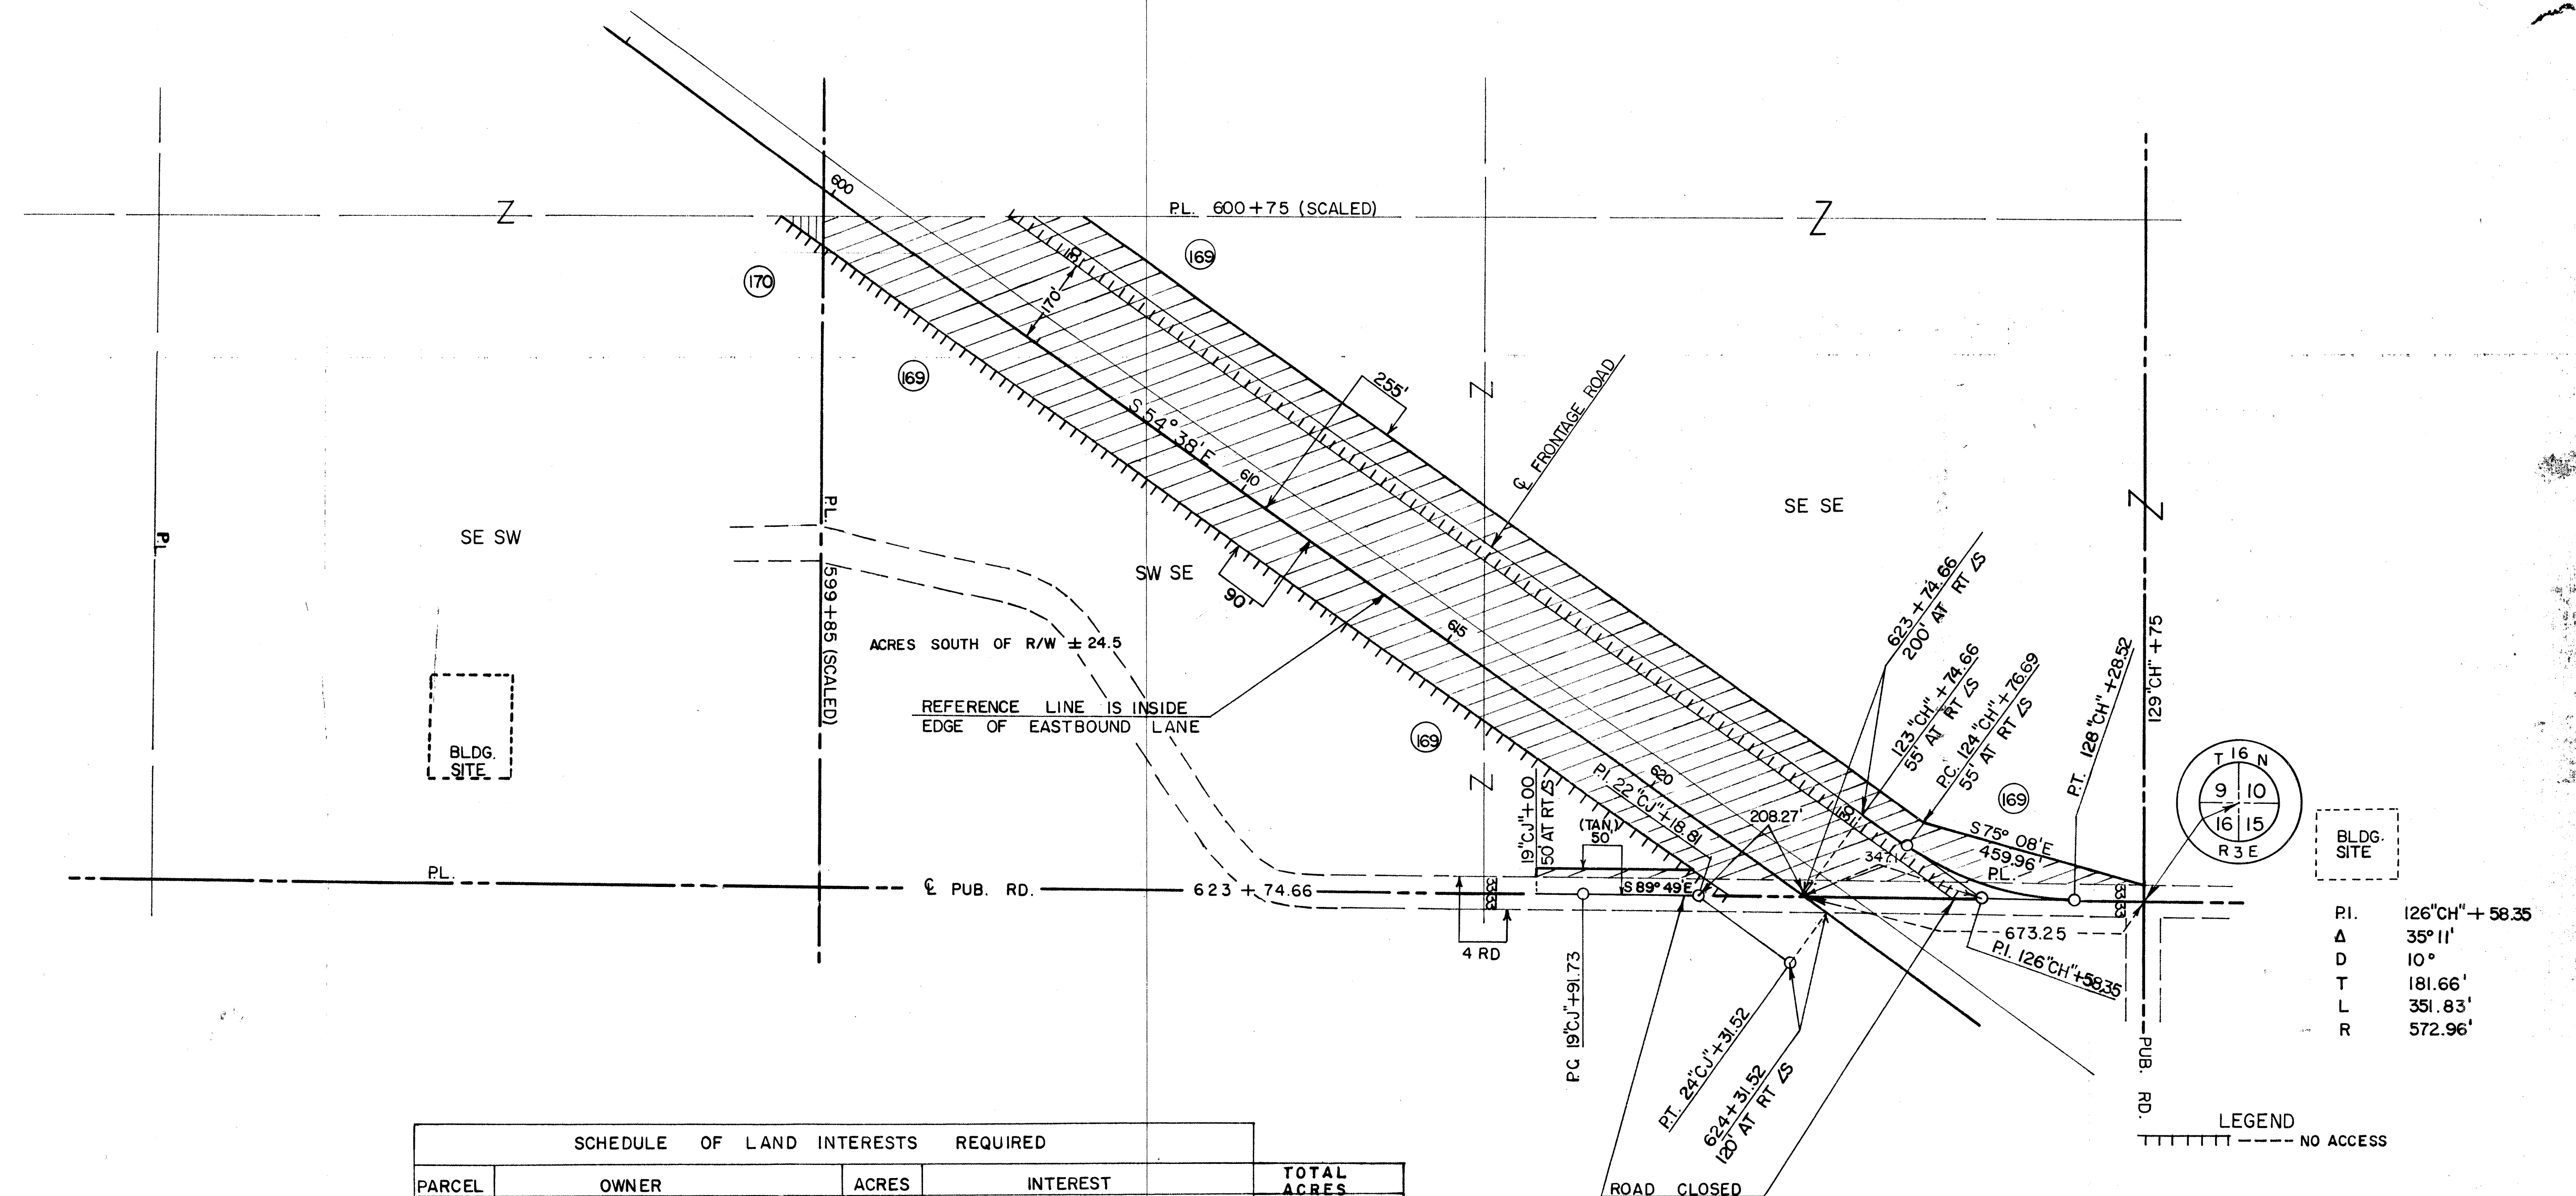

SCHEDULE OF LAND INTERESTS REQUIRED				
PARCEL	OWNER	ACRES	INTEREST	TOTAL ACRES
169	MYRLE L. WITZ	18.46	FEE, INCLUDES ACCESS RIGHTS	200.00
170	ARLO DAVIS (SEE SHEET 4.33)			

ALL PARCELS TO BE ACQUIRED BY STATE HIGHWAY COMMISSION OF WISCONSIN

PI. 22° 0' 11" + 18.81
 Δ 35° 11'
 D 8°
 T 227.08'
 L 439.79'
 R 716.20'

BEARINGS SHOWN ON THIS SHEET ARE REFERENCED TO GRID NORTH

STATE HIGHWAY COMMISSION OF WISCONSIN

PLAT OF RIGHT OF WAY REQUIRED

PROJECT I-90-2(6)52

TOMAH LAKE DELTON ROAD

WEST COUNTY LINE U.S.H. 12 SECTION
 I.H. 90 & 94 JUNEAU COUNTY

SCALE

0 100 200 400

LENGTH = 32.821 MILES

3-23-05 NC

8-10-62
 10-17-62
 5-14-64
 6-10-64
 9-8-66
 1-12-68
 2-7-03
 4-3-62
 12-18-61
 10-13-61
 3-15-61
 12-16-60
 10-7-60

DATED

COUNTY AND HIGHWAY	ROUTE AND SECTION	CLASS AND AGREEMENT	FEDERAL DIVISION OFFICE	SHEET NUMBER	TOTAL SHEETS
29.3	90.2		13.6	4	4.33

I-90-2(6)1 } 4.2-126
I-90-2(6)1 }

TOTAL ACRES
170 81.50
171 161.25
172 124.00
173 43.57
175 183.16
176 SEE PARCEL 170
184 25.00

PARCEL	OWNER	ACRES	INTEREST
170	ARLO DAVIS (CONT FROM SHEET 4.32)	20.42	FEE, INCLUDES ACCESS RIGHTS
171	THOMAS LEWANDOWSKI ET AL.	2.08	FEE, INCLUDES ACCESS RIGHTS
172	ANTONI J. NOWAKOWSKI	0.63	FEE
173	ERIC ALM	0.61	FEE
174	DONALD H. COREY (SEE SHEET 4.35)		ACCESS RIGHTS
175	HERBERT J. SEE	14.85	FEE, INCLUDES ACCESS RIGHTS
176	ARLO DAVIS		L.H.E. FOR DRAINAGE
184	HAROLD HANSON	2.41	FEE, INCLUDES ACCESS RIGHTS
183	CHICAGO MILWAUKEE ST PAUL & PACIFIC RAILROAD		BY AGREEMENT
265	CHICAGO MILWAUKEE ST PAUL & PACIFIC RAILROAD		L.H.E. FOR ROAD CONSTRUCTION

ALL PARCELS TO BE ACQUIRED BY STATE HIGHWAY COMMISSION OF WISCONSIN
583+20= INTERCHANGE
50'CB'+00 INTERSTATE UNDER

BLDG. SITE — ON PUB. RD.


NO DIRECT ACCESS PERMITTED BETWEEN MAIN ROADWAYS OR RAMPS OF THE INTERSTATE HIGHWAY, AND ABUTTING PROPERTIES.

LEGEND
TTTTTTTT --- NO ACCESS

STATE HIGHWAY COMMISSION OF WISCONSIN
PLAT OF RIGHT OF WAY REQUIRED
PROJECT I-90-2(6)52
TOMAH-LAKE DELTON ROAD
WEST COUNTY LINE U.S.H. 12 SECTION
I.H. 90 & 94 JUNEAU COUNTY

SCALE
0 100 200 400'
LENGTH = 32.821 MILES


8-10-62 4-3-62
10-17-62 12-18-61
5-14-64 10-13-61
6-10-64 3-15-61
9-8-66 12-16-60
1-12-68
2-7-03 DATED 10-7-60

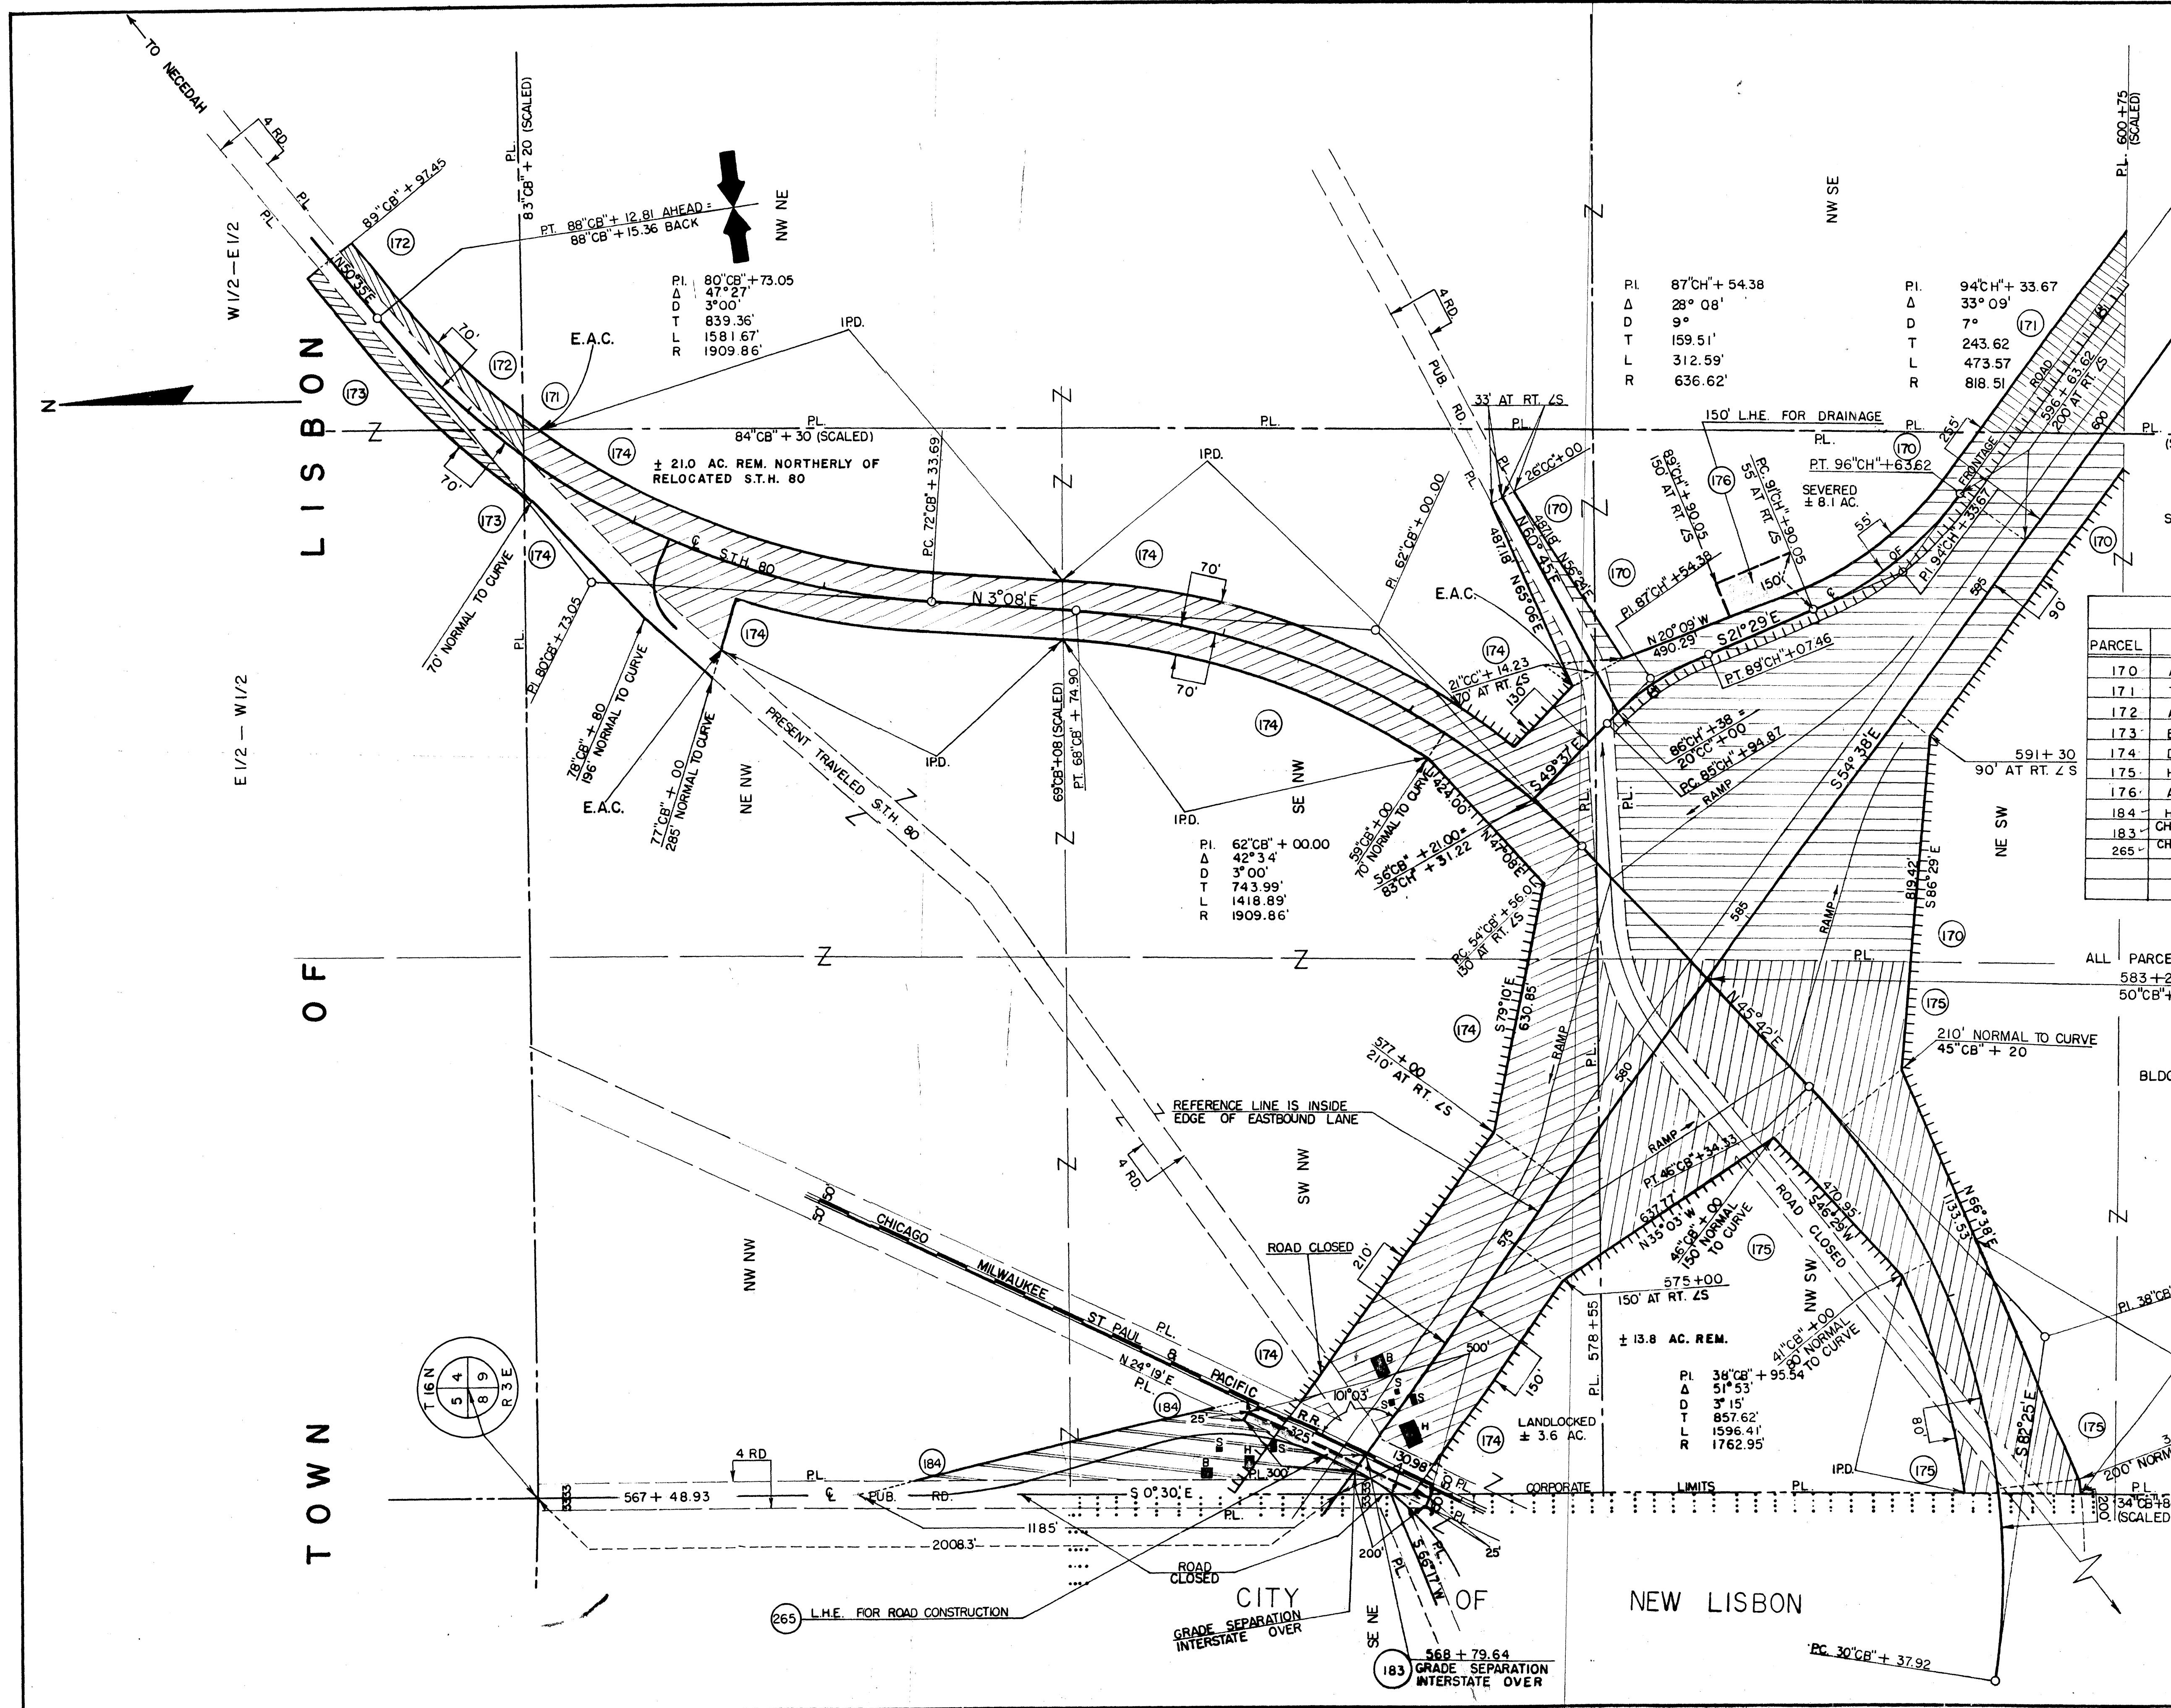

CITY OF NEW LISBON

COUNTY AND HIGHWAY	ROUTE AND SECTION	CLASS AND AGREEMENT		FEDERAL ENVIRONMENTAL OFFICE	SHEET NUMBER	TOTAL SHEETS
		STATE	FEDERAL			
29.3	90.2		13.6	4	4.34	

I-90-2(70)61 4.1-126

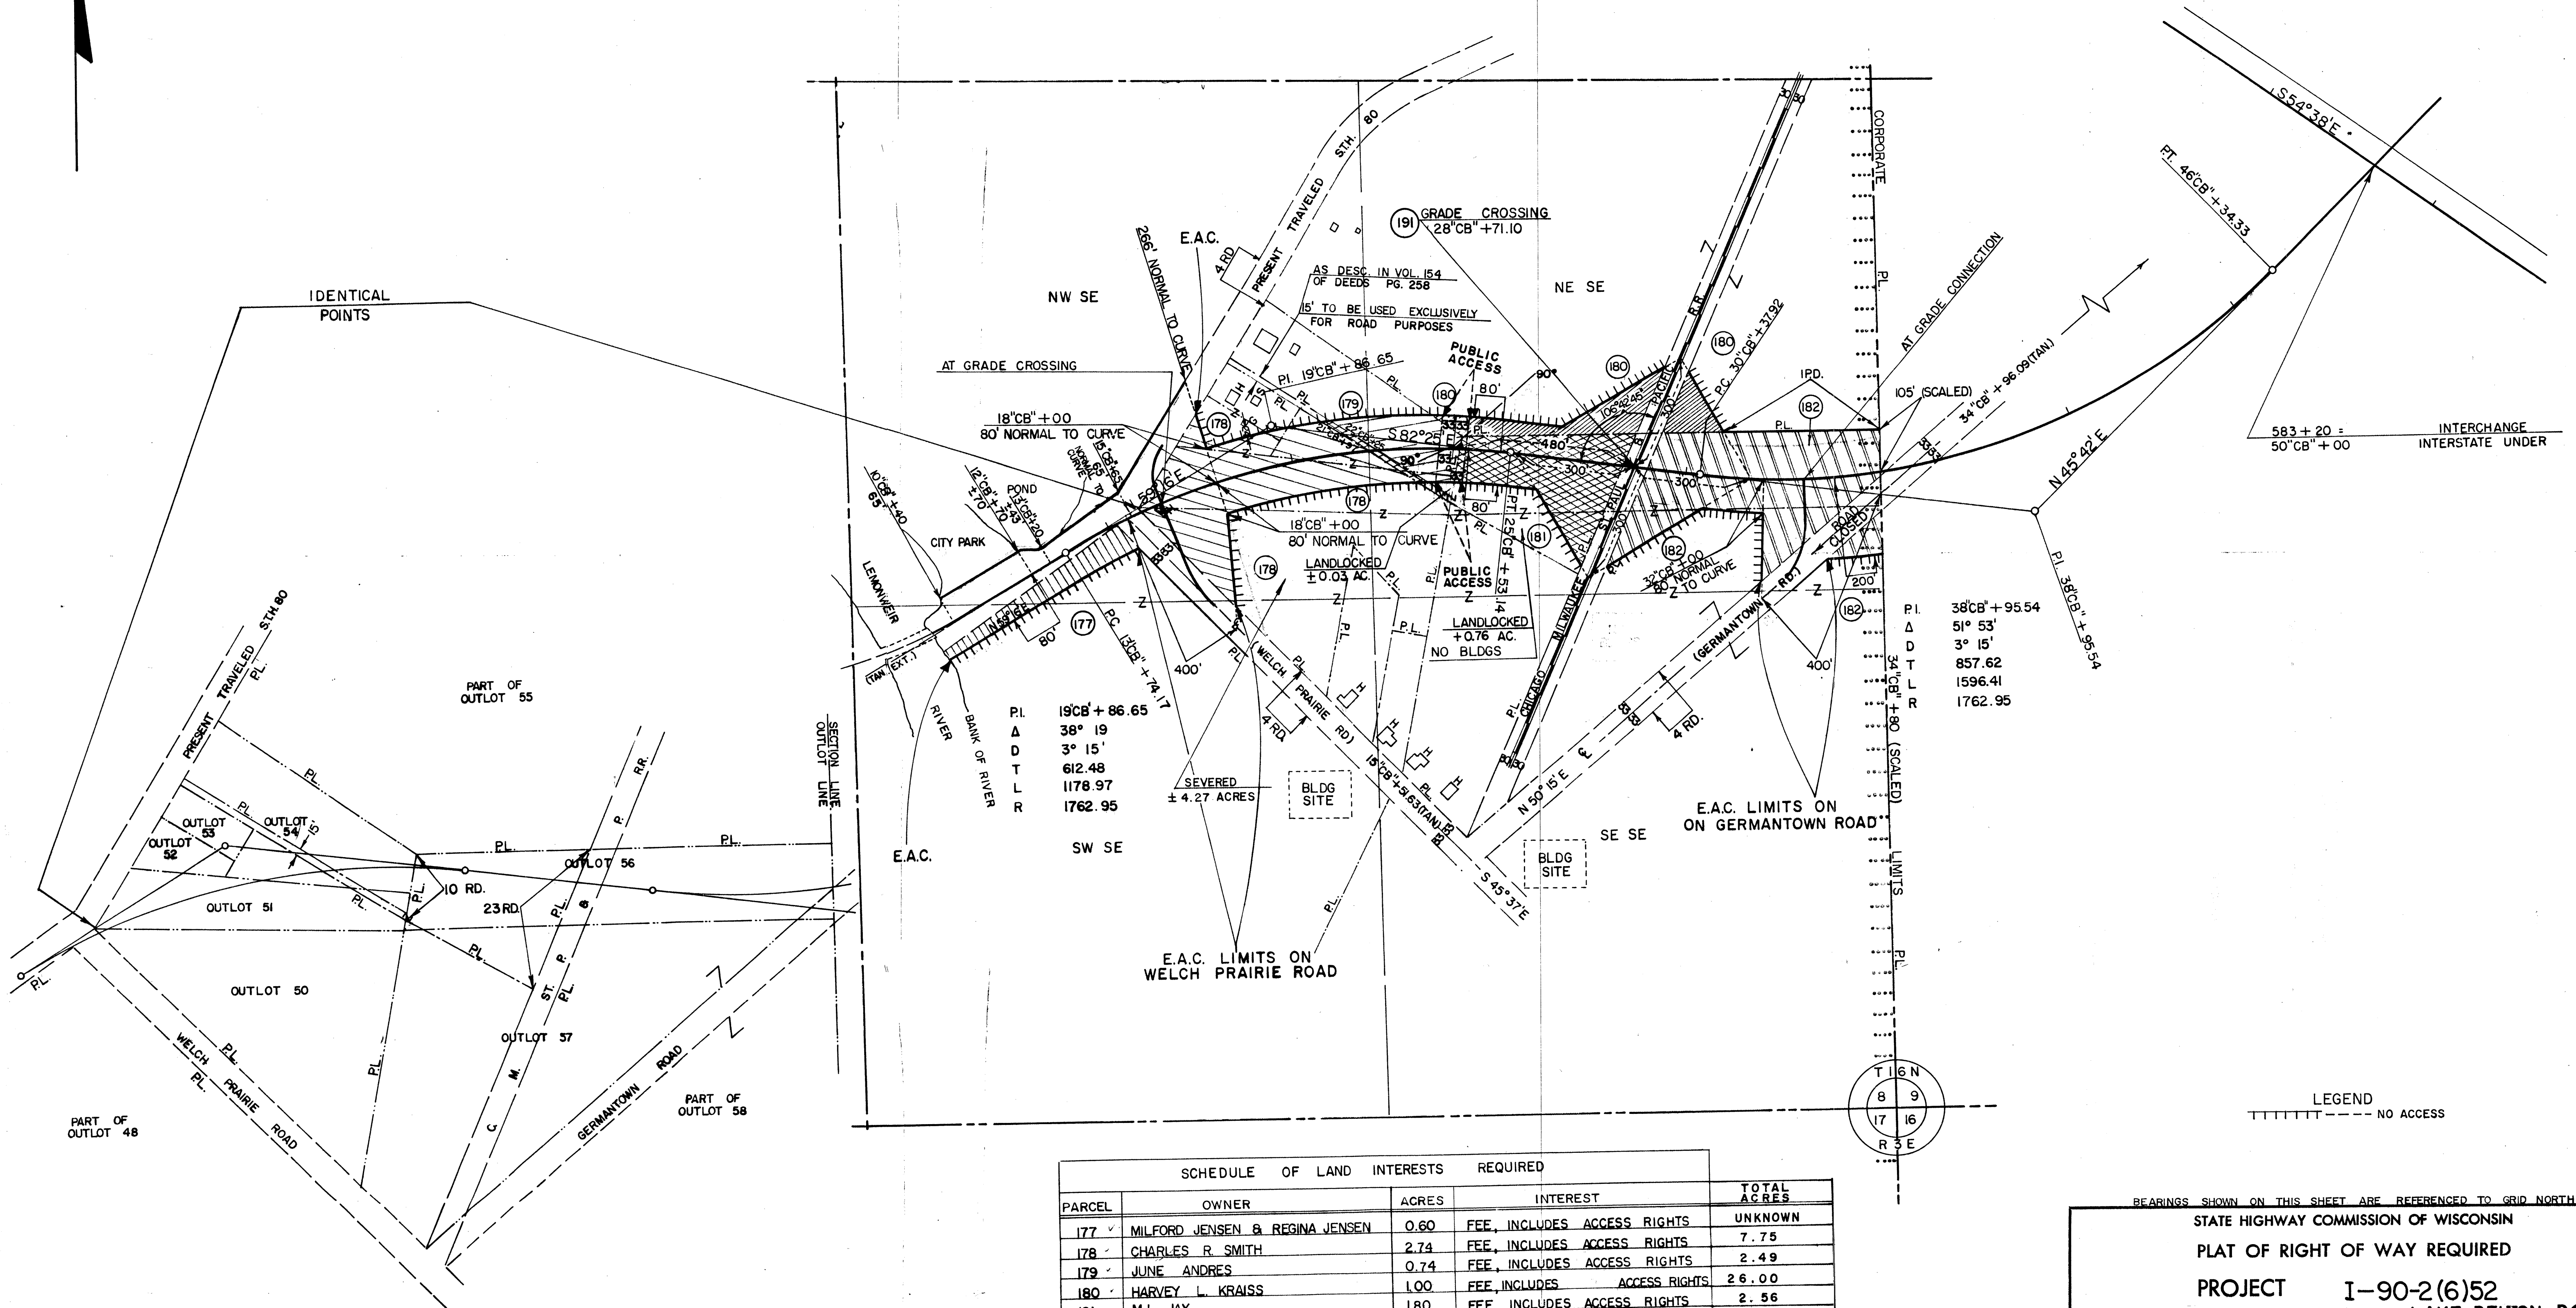

SKETCH OF PART OF THE OUTLOTS IN THE MISCELLANEOUS ADDITION OF THE CITY OF NEW LISBON (FOR P.L. CLARIFICATION)

SCHEDULE OF LAND INTERESTS REQUIRED				
PARCEL	OWNER	ACRES	INTEREST	TOTAL ACRES
177	MILFORD JENSEN & REGINA JENSEN	0.60	FEE, INCLUDES ACCESS RIGHTS	UNKNOWN
178	CHARLES R. SMITH	2.74	FEE, INCLUDES ACCESS RIGHTS	7.75
179	JUNE ANDRES	0.74	FEE, INCLUDES ACCESS RIGHTS	2.49
180	HARVEY L. KRAISS	1.00	FEE, INCLUDES ACCESS RIGHTS	26.00
181	M.L. JAX	1.80	FEE, INCLUDES ACCESS RIGHTS	2.56
182	MARTIN KRAISS	3.26	FEE, INCLUDES ACCESS RIGHTS	19.00
191	C.M. STP & P. RR.		BY AGREEMENT	

ALL PARCELS TO BE ACQUIRED BY STATE HIGHWAY COMMISSION OF WISCONSIN

LEGEND
----- NO ACCESS

BEARINGS SHOWN ON THIS SHEET ARE REFERENCED TO GRID NORTH

STATE HIGHWAY COMMISSION OF WISCONSIN

PLAT OF RIGHT OF WAY REQUIRED

PROJECT I-90-2(6)52

TOMAH LAKE DELTON ROAD
WEST COUNTY LINE U.S.H. 12 SECTION
I.H. 90 & 94 JUNEAU COUNTY

SCALE
0 100 200 400'
LENGTH = 32.821 MILES

3-23-05 NC 2-7-03 DATED 10-7-60

COUNTY AND HIGHWAY	ROUTE AND SECTION	CLASS AND AGREEMENT		FEDERAL DIVISION OFFICE	SHEET NUMBER	TOTAL SHEETS
		STATE	FEDERAL			
29.3	90.2		13.6	4	4.36	


I-90-2(58)60 41-28

I-90-2(68)60 4-28

TOWN

O F

CLEARFIELD

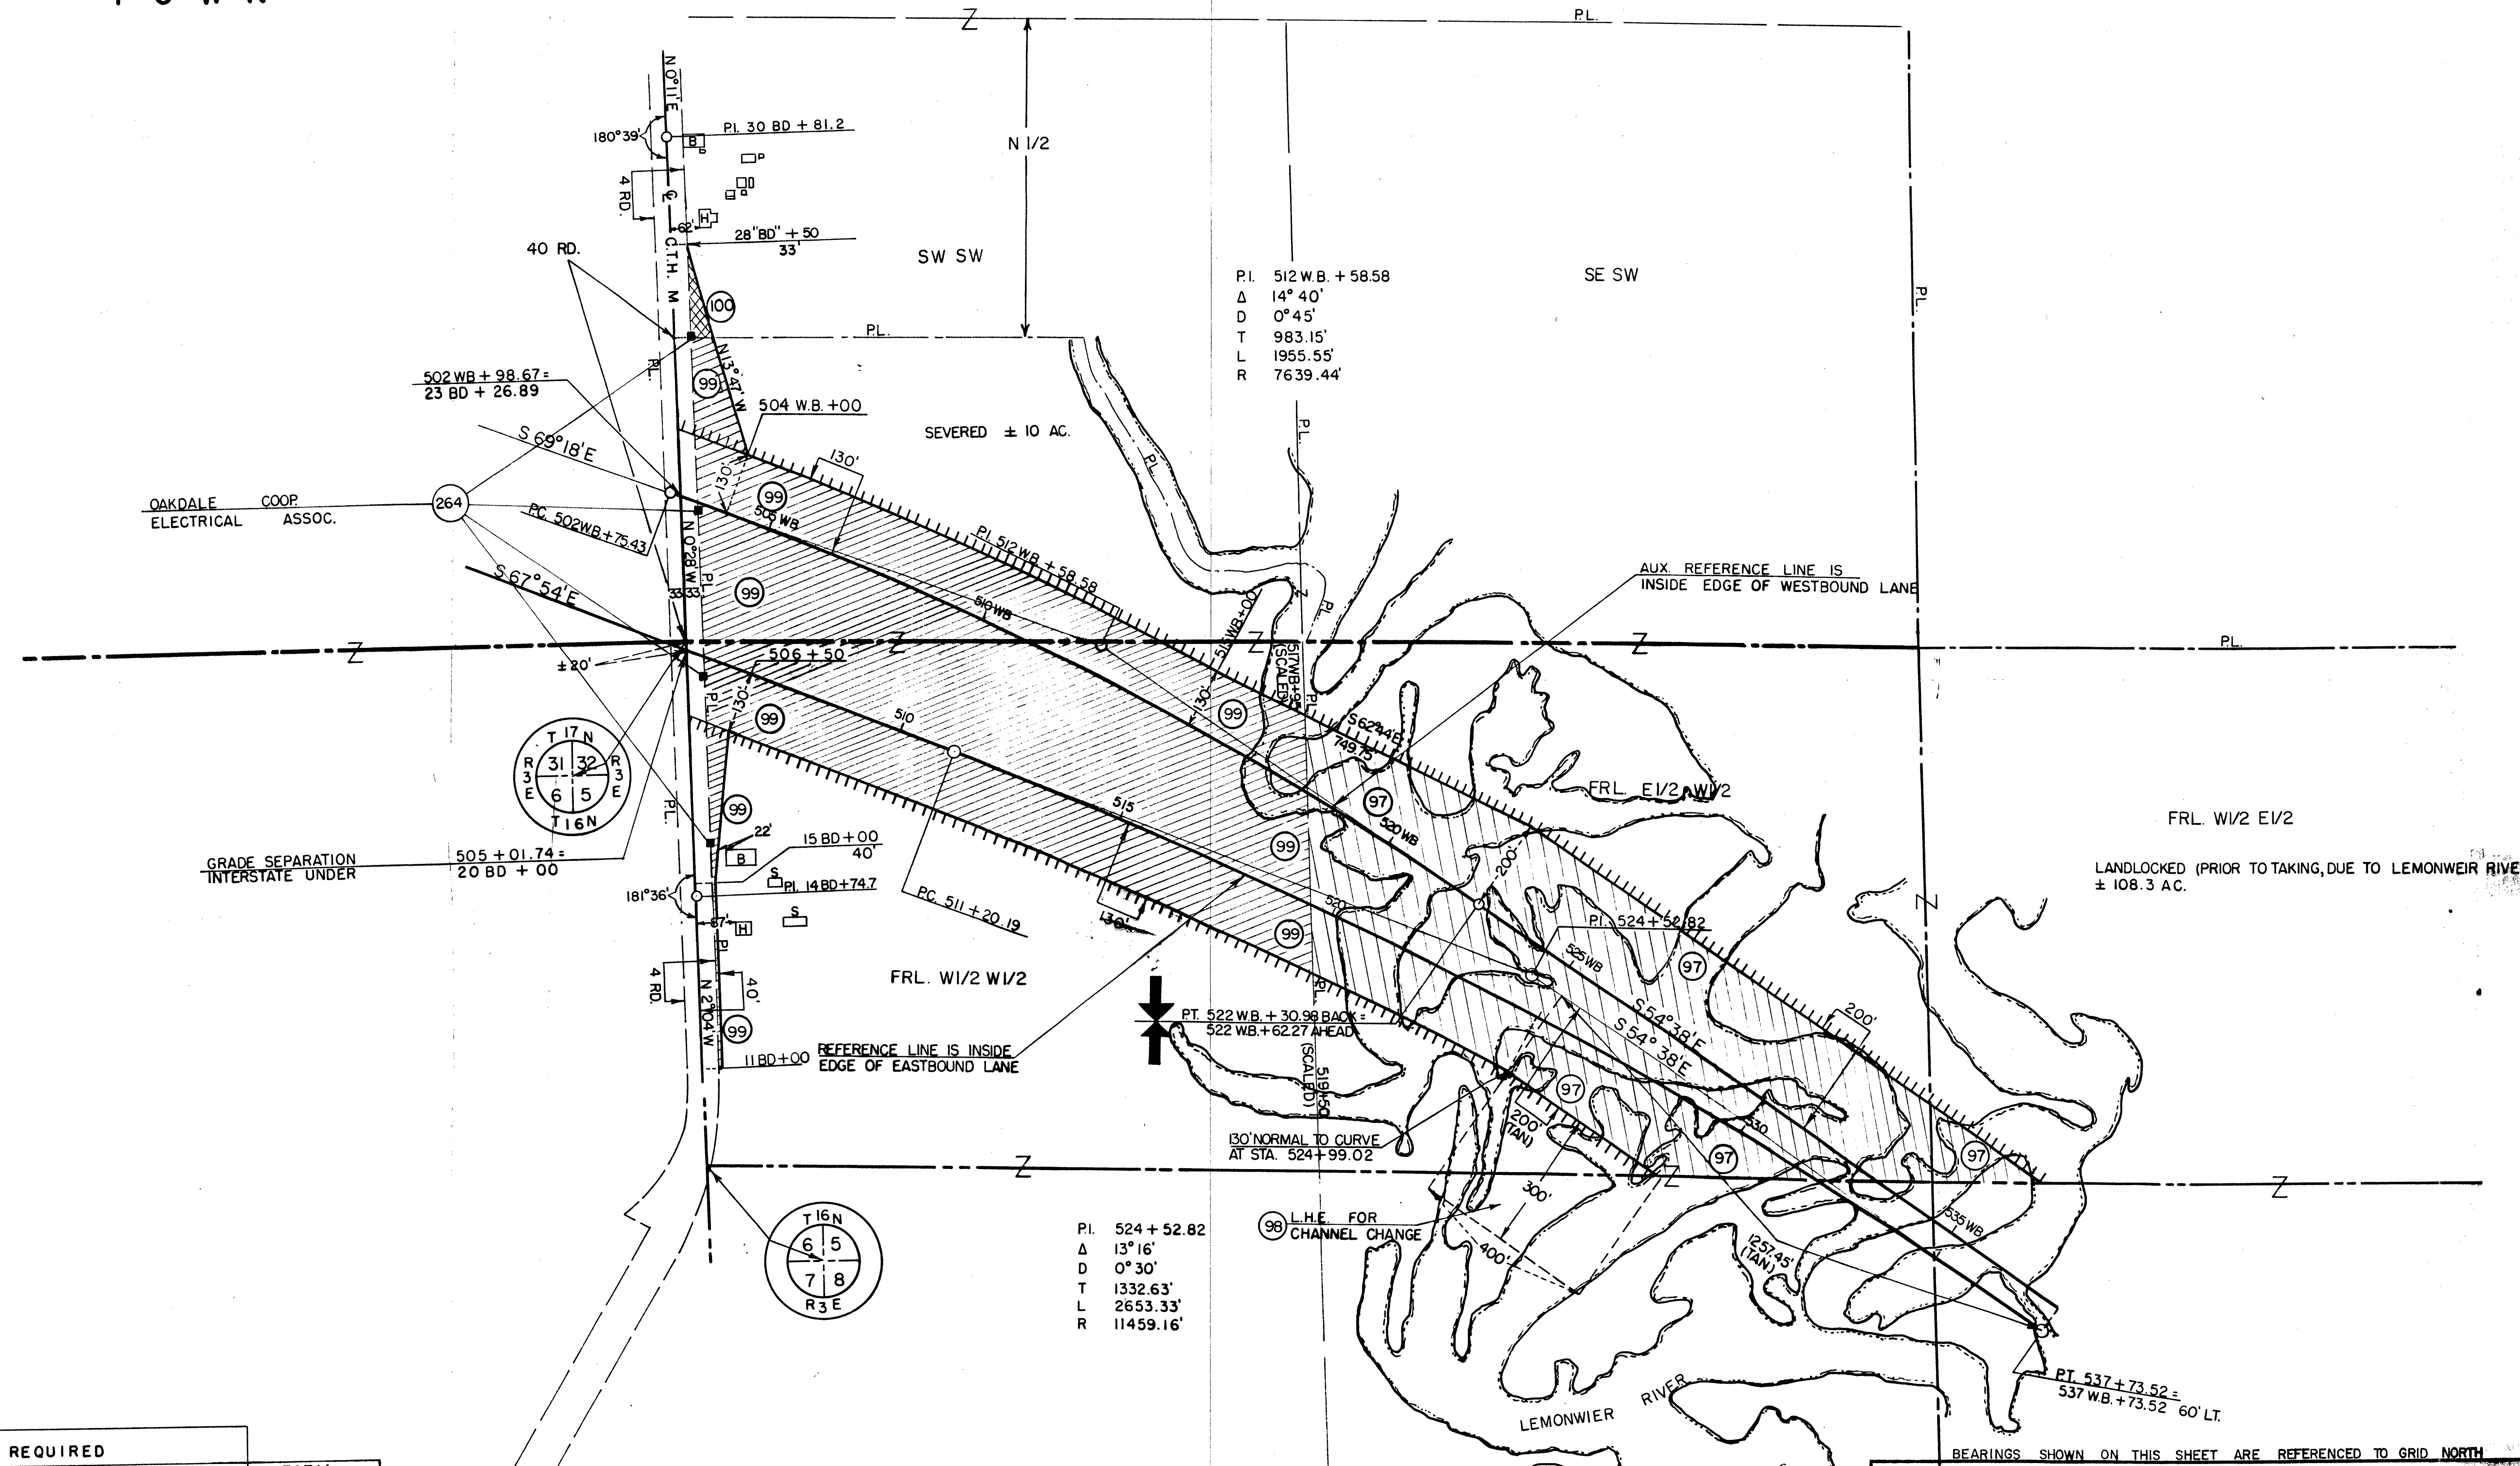

SCHEDULE OF LAND INTERESTS REQUIRED				
PARCEL	OWNER	ACRES	INTEREST	TOTAL ACRES
97	CITY OF NEW LISBON	35.10	FEE, INCLUDES ACCESS RIGHTS	250.00
98	CITY OF NEW LISBON		L.H.E. FOR CHANNEL CHANGE	SEE PARCEL
99	IRENE NEITZEL	18.65	FEE, INCLUDES ACCESS RIGHTS	108.00
100	MARTIN V. LARSON	0.08	FEE	66.00
264	OAKDALE COOP. ELECTRICAL ASSOC.		QUIT CLAIM DEED	

ALL PARCELS TO BE ACQUIRED BY THE STATE HIGHWAY COMMISSION OF WISCONSIN

NO DIRECT ACCESS PERMITTED BETWEEN THE MAIN ROADWAYS OR RAMPS OF THE INTERSTATE HIGHWAY, AND ABUTTING PROPERTIES.

LEGEND
TTTTTT -- NO ACCESS


STATE HIGHWAY COMMISSION OF WISCONSIN
PLAT OF RIGHT OF WAY REQUIRED
PROJECT I-90-2(6)52
TOMAH-----LAKE DELTON ROAD
WEST COUNTY LINE U.S.H. 12 SECTION
I.H. 90 & 94 JUNEAU COUNTY

SCALE
0 100 200 400
LENGTH = 32.821 MILES

8-10-62
10-17-62
5-14-64
6-10-64
9-8-66
1-12-68
3-23-05 NC

4-3-62
12-18-61
10-13-61
3-15-61
12-16-60
2-7-03 DATED 10-7-60

COUNTY AND HIGHWAY	ROUTE AND SECTION	CLASS AND AGREEMENT		FEDERAL DIVISION OFFICE	SHEET NUMBER	TOTAL SHEETS
29.3	90.2	STATE	FEDERAL	4	4.37	

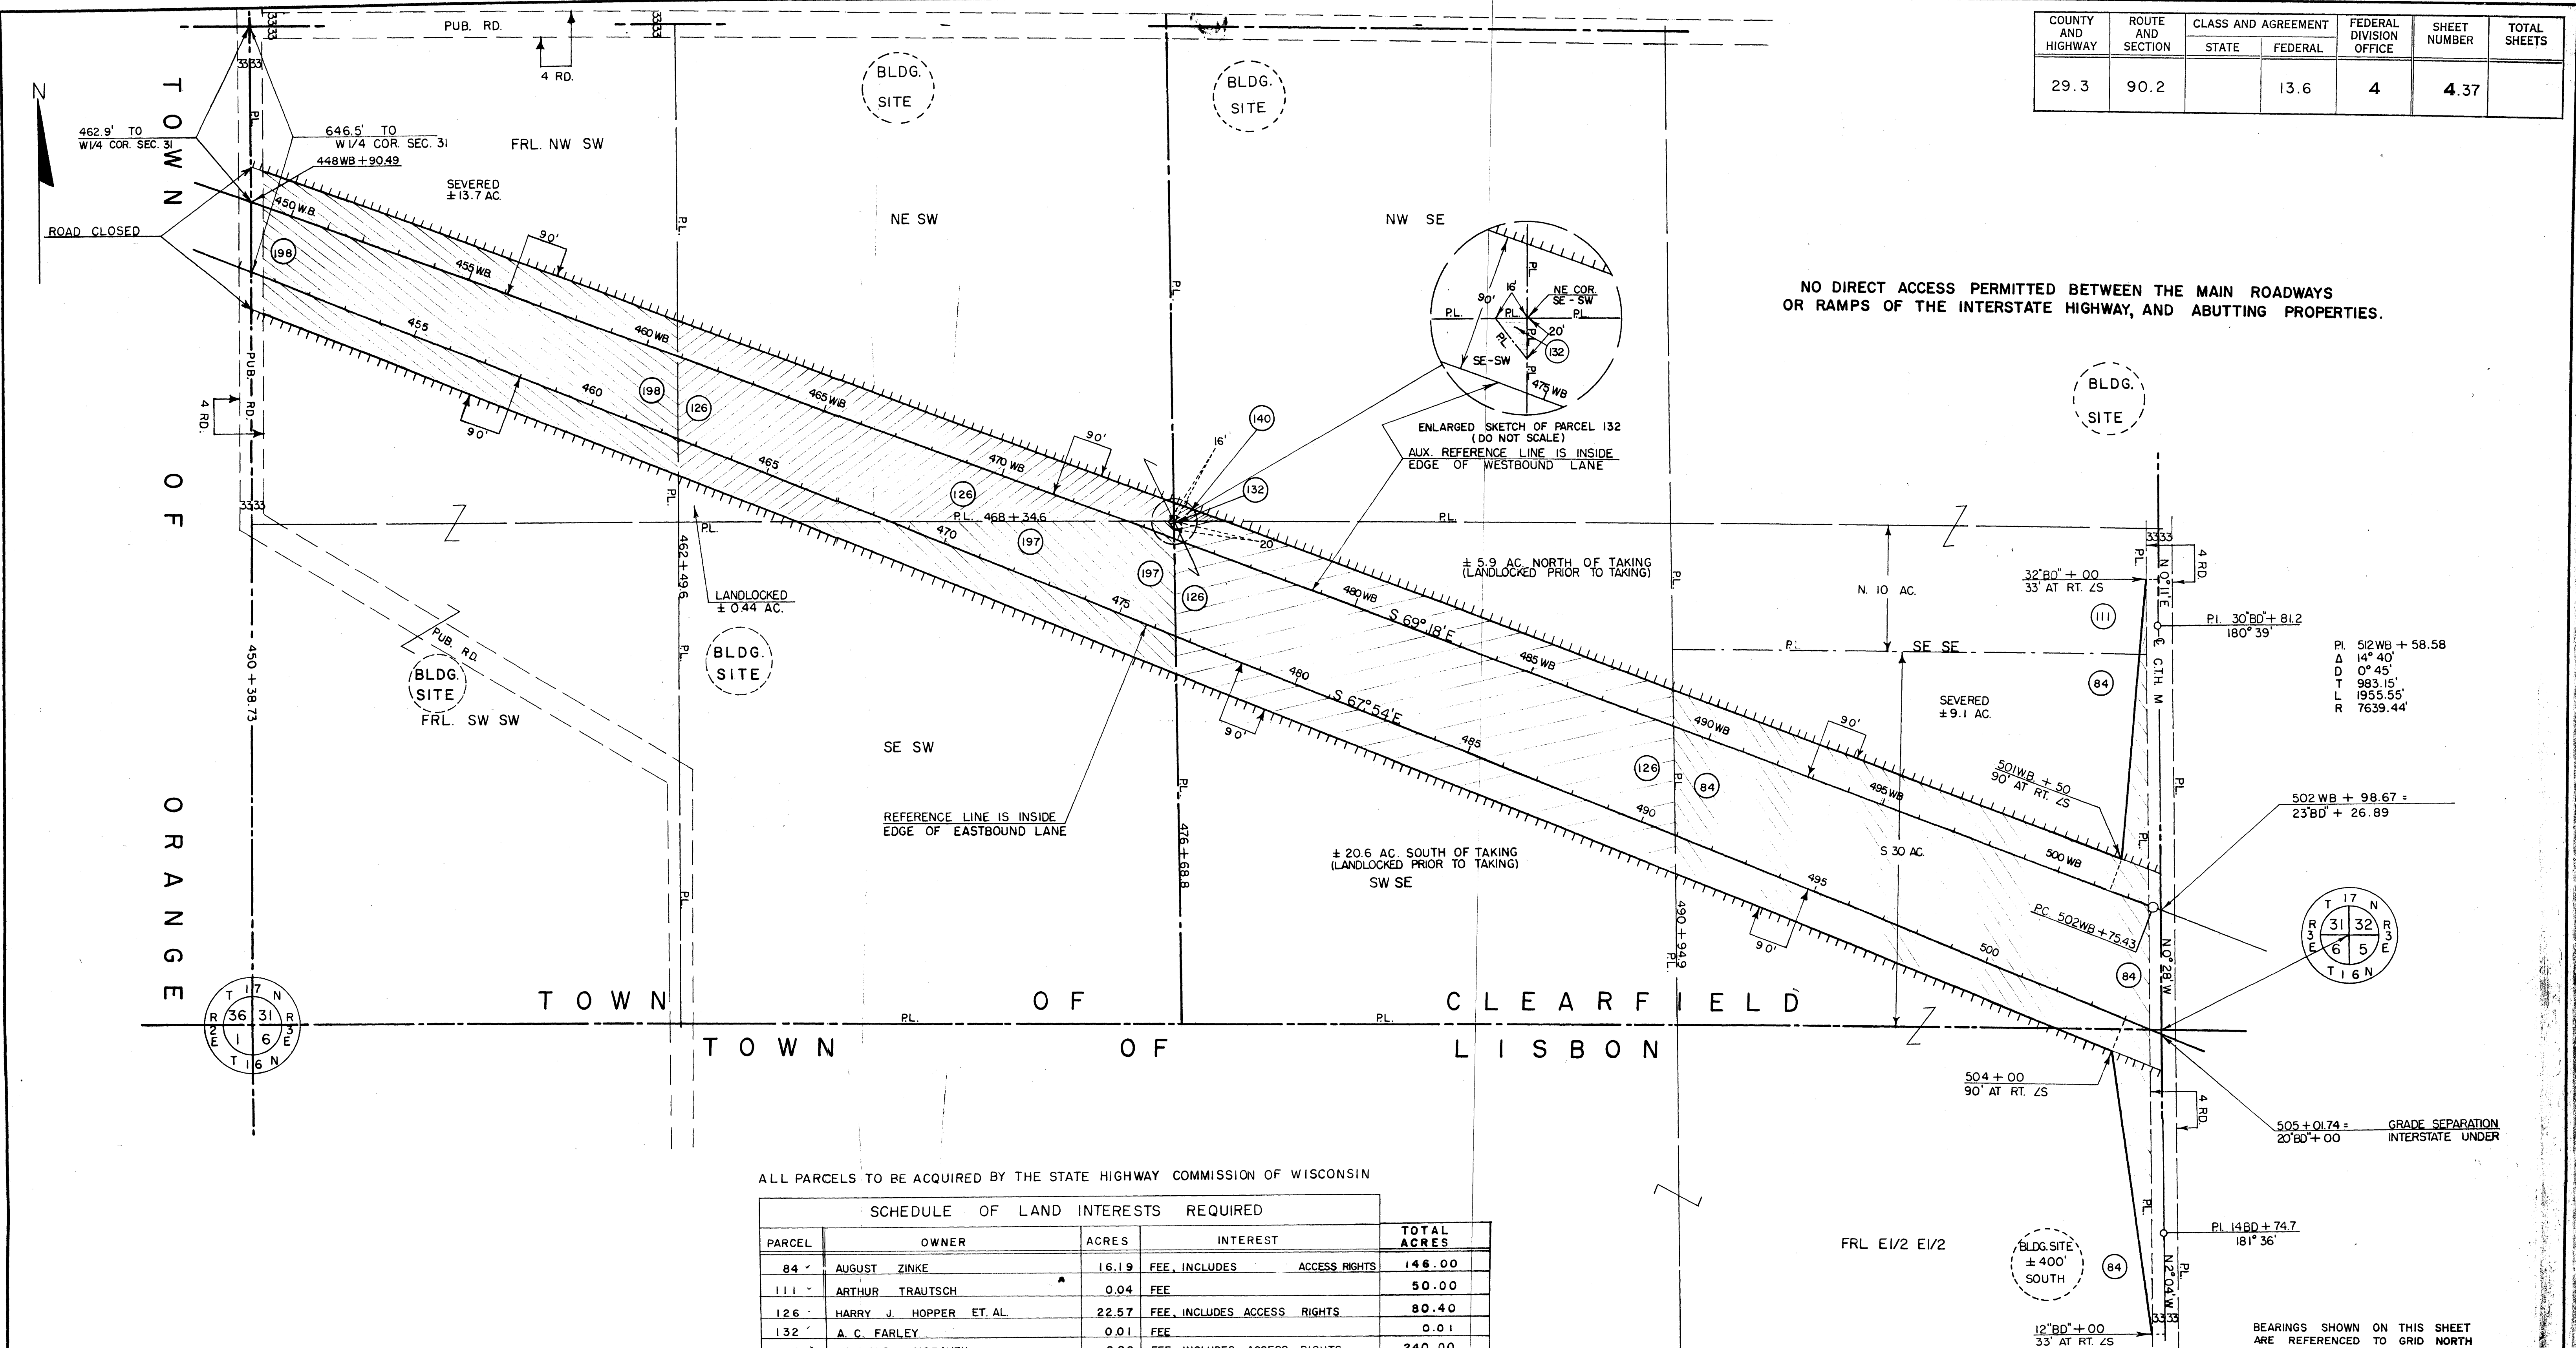

ALL PARCELS TO BE ACQUIRED BY THE STATE HIGHWAY COMMISSION OF WISCONSIN

SCHEDULE OF LAND INTERESTS REQUIRED					TOTAL ACRES
PARCEL	OWNER	ACRES	INTEREST		
84	AUGUST ZINKE	16.19	FEE, INCLUDES	ACCESS RIGHTS	146.00
111	ARTHUR TRAUTSCH	0.04	FEE		50.00
126	HARRY J. HOPPER ET AL	22.57	FEE, INCLUDES	ACCESS RIGHTS	80.40
132	A. C. FARLEY	0.01	FEE		0.01
140	RAYMOND MORAVEK	0.08	FEE, INCLUDES	ACCESS RIGHTS	240.00
197	ANTOINETTE PANKIEWICZ	4.55	FEE, INCLUDES	ACCESS RIGHTS	39.99
198	PHILIP F. MC EWEN	9.87	FEE, INCLUDES	ACCESS RIGHTS	67.96

LEGEND
NO ACCESS.....


STATE HIGHWAY COMMISSION OF WISCONSIN
PLAT OF RIGHT OF WAY REQUIRED
PROJECT I - 90-2(6) 52
 TOMAH-----LAKE DELTON ROAD
 WEST COUNTY LINE U.S.H. 12 SECTION
 I.H. 90 & 94 JUNEAU COUNTY

SCALE
 0 100 200 400
 LENGTH = 32.821 MILES

BEARINGS SHOWN ON THIS SHEET ARE REFERENCED TO GRID NORTH

3-23-05 NC 2-7-03 DATED 10-7-60

COUNTY AND HIGHWAY	ROUTE AND SECTION	CLASS AND AGREEMENT		FEDERAL DIVISION OFFICE	SHEET NUMBER	TOTAL SHEETS
		STATE	FEDERAL			
29.3	90.2		13.6	4	4.38	

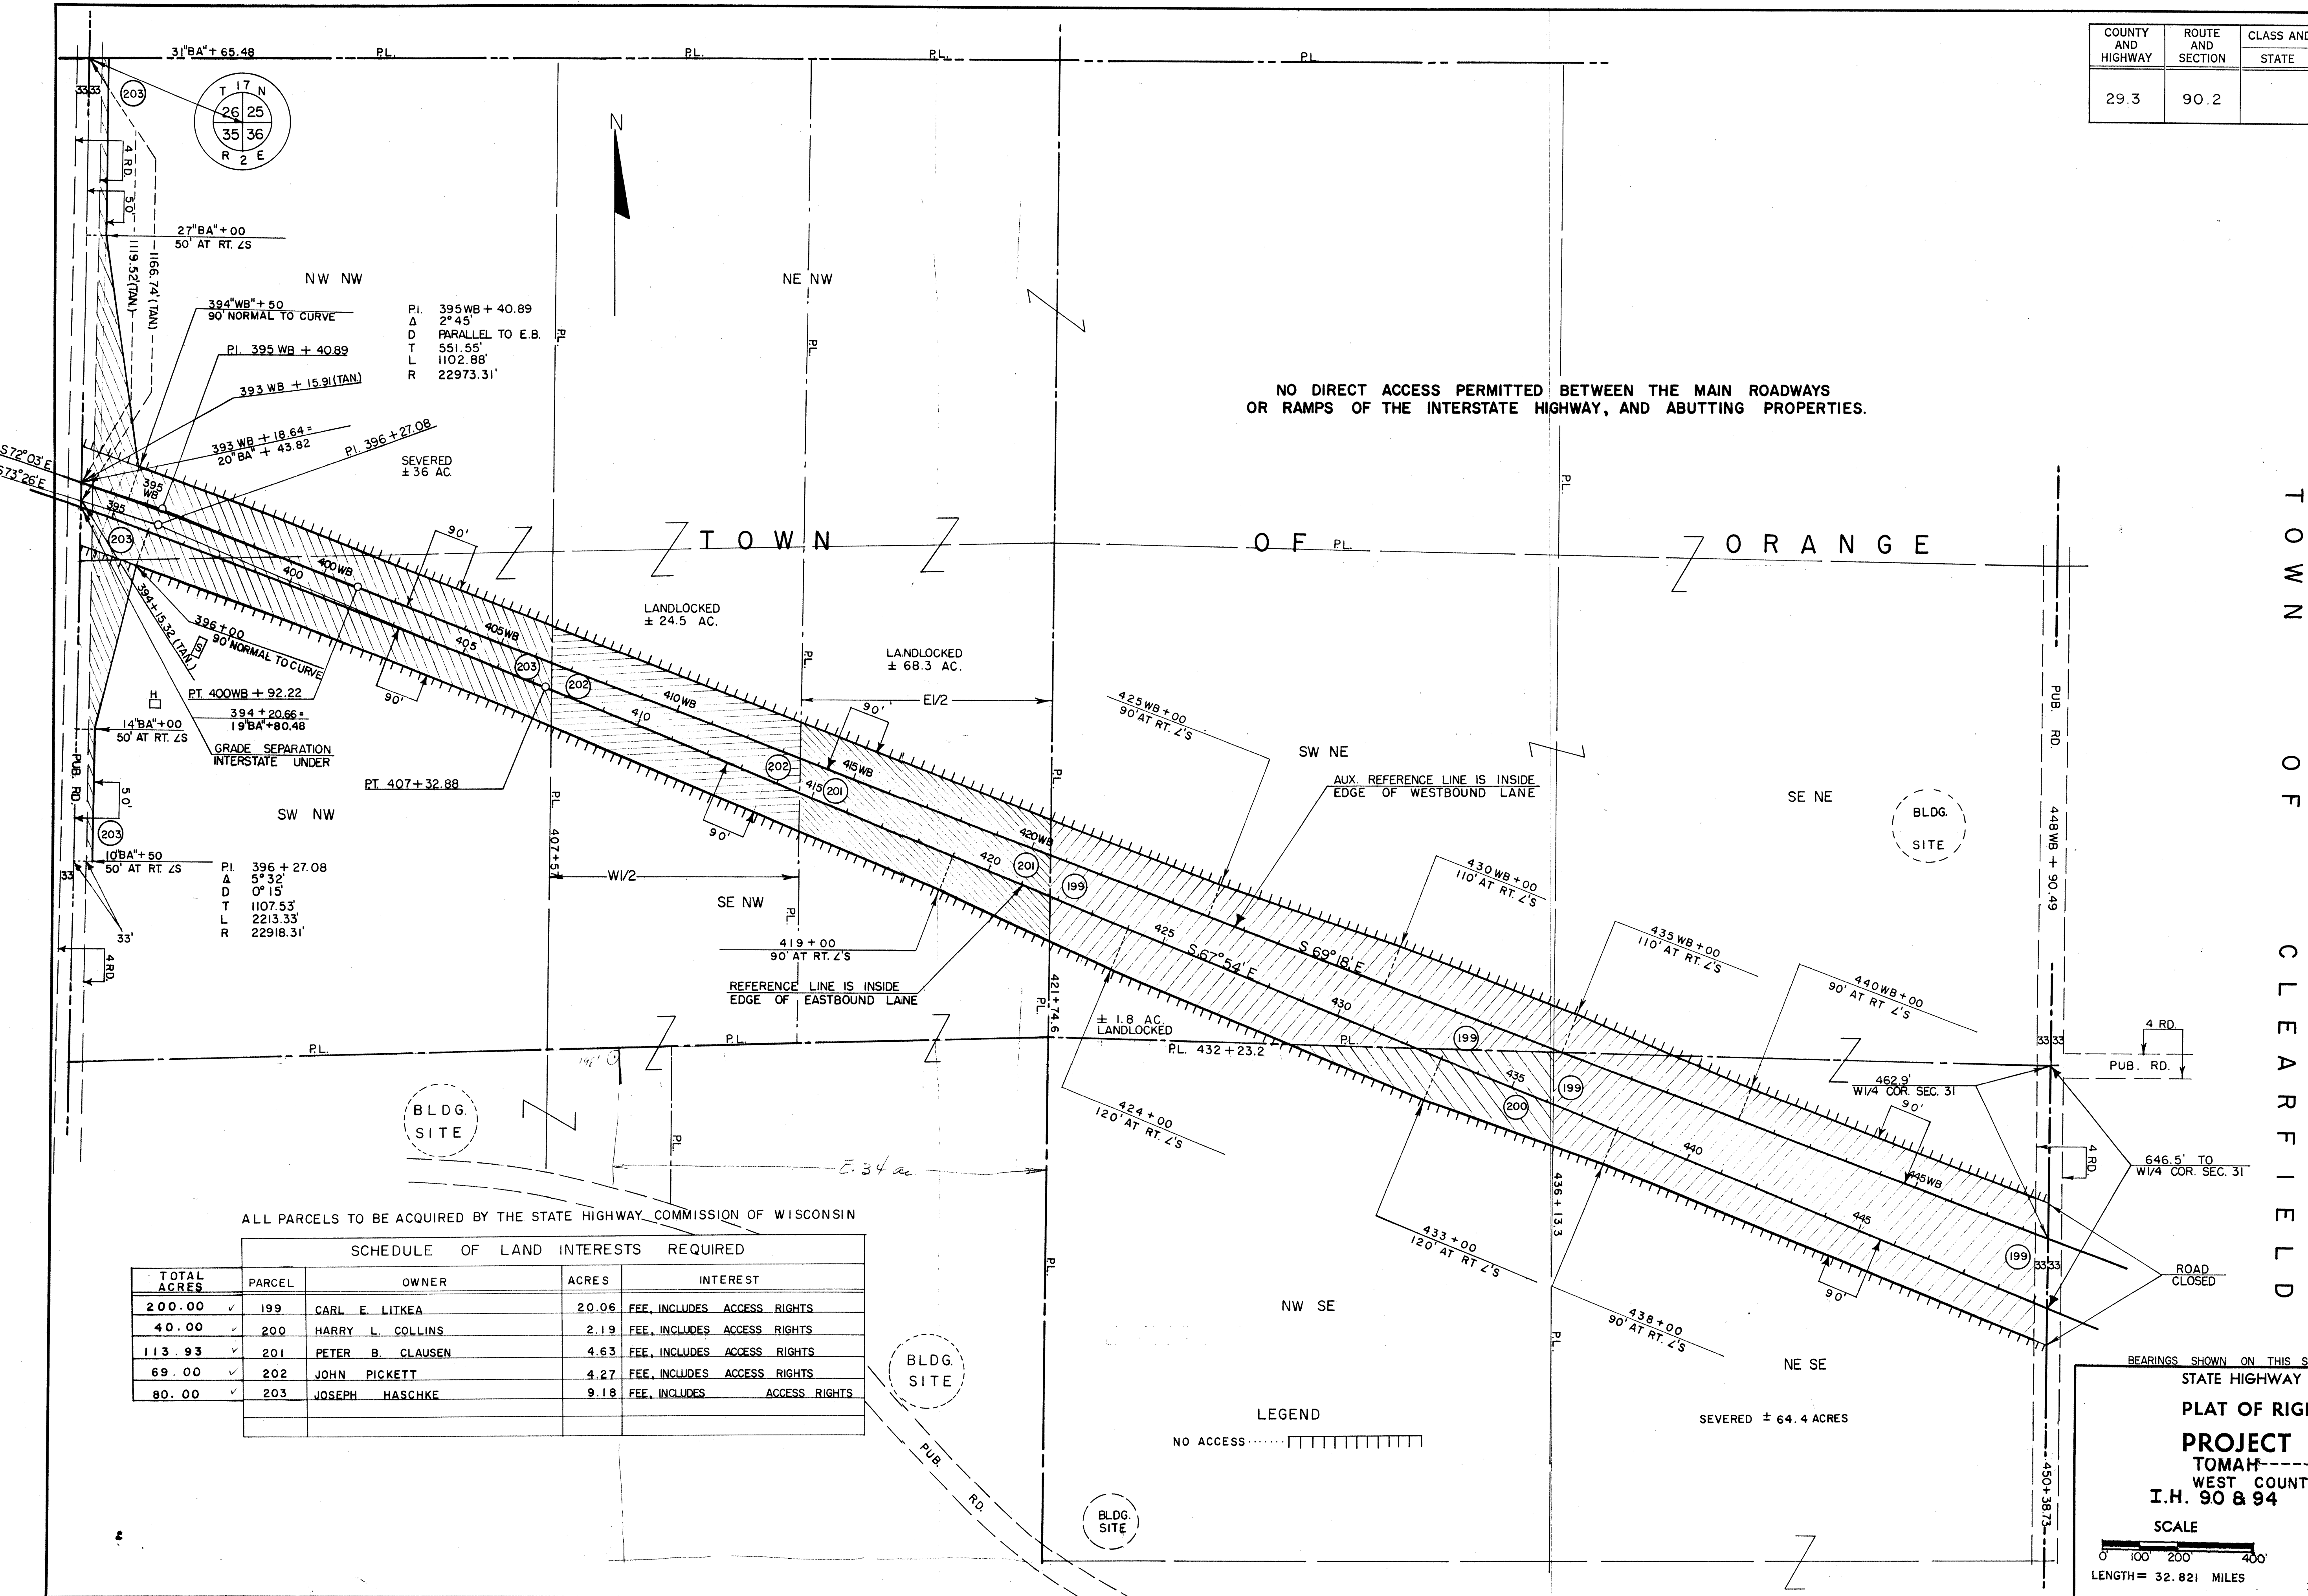

NO DIRECT ACCESS PERMITTED BETWEEN THE MAIN ROADS OR RAMPS OF THE INTERSTATE HIGHWAY, AND ABUTTING PROPERTIES.

TOWN OF ORANGE

ALL PARCELS TO BE ACQUIRED BY THE STATE HIGHWAY COMMISSION OF WISCONSIN

SCHEDULE OF LAND INTERESTS REQUIRED				
TOTAL ACRES	PARCEL	OWNER	ACRES	INTEREST
200.00	✓ 199	CARL E. LITKEA	20.06	FEE, INCLUDES ACCESS RIGHTS
40.00	✓ 200	HARRY L. COLLINS	2.19	FEE, INCLUDES ACCESS RIGHTS
113.93	✓ 201	PETER B. CLAUSEN	4.63	FEE, INCLUDES ACCESS RIGHTS
69.00	✓ 202	JOHN PICKETT	4.27	FEE, INCLUDES ACCESS RIGHTS
80.00	✓ 203	JOSEPH HASCHKE	9.18	FEE, INCLUDES ACCESS RIGHTS

LEGEND

NO ACCESS.....

BEARINGS SHOWN ON THIS SHEET ARE REFERENCED TO GRID NORTH

STATE HIGHWAY COMMISSION OF WISCONSIN

PLAT OF RIGHT OF WAY REQUIRED

PROJECT I - 90 - 2(6) 52

TOMAH LAKE DELTON ROAD

WEST COUNTY LINE U.S.H. 12 SECTION

I.H. 90 & 94 JUNEAU COUNTY

SCALE

0 100 200 400'

LENGTH = 32.821 MILES

3-23-05 NC

2-7-03 DATED

8-10-62 4-3-62

10-17-62 12-18-61


5-14-64 10-13-61

6-10-64 3-15-61


9-8-66 12-16-60

1-12-68 10-7-60

COUNTY AND HIGHWAY	ROUTE AND SECTION	CLASS AND AGREEMENT		FEDERAL DIVISION OFFICE	SHEET NUMBER	TOTAL SHEETS
		STATE	FEDERAL			
29.3	90.2		13.6	4	4.39	

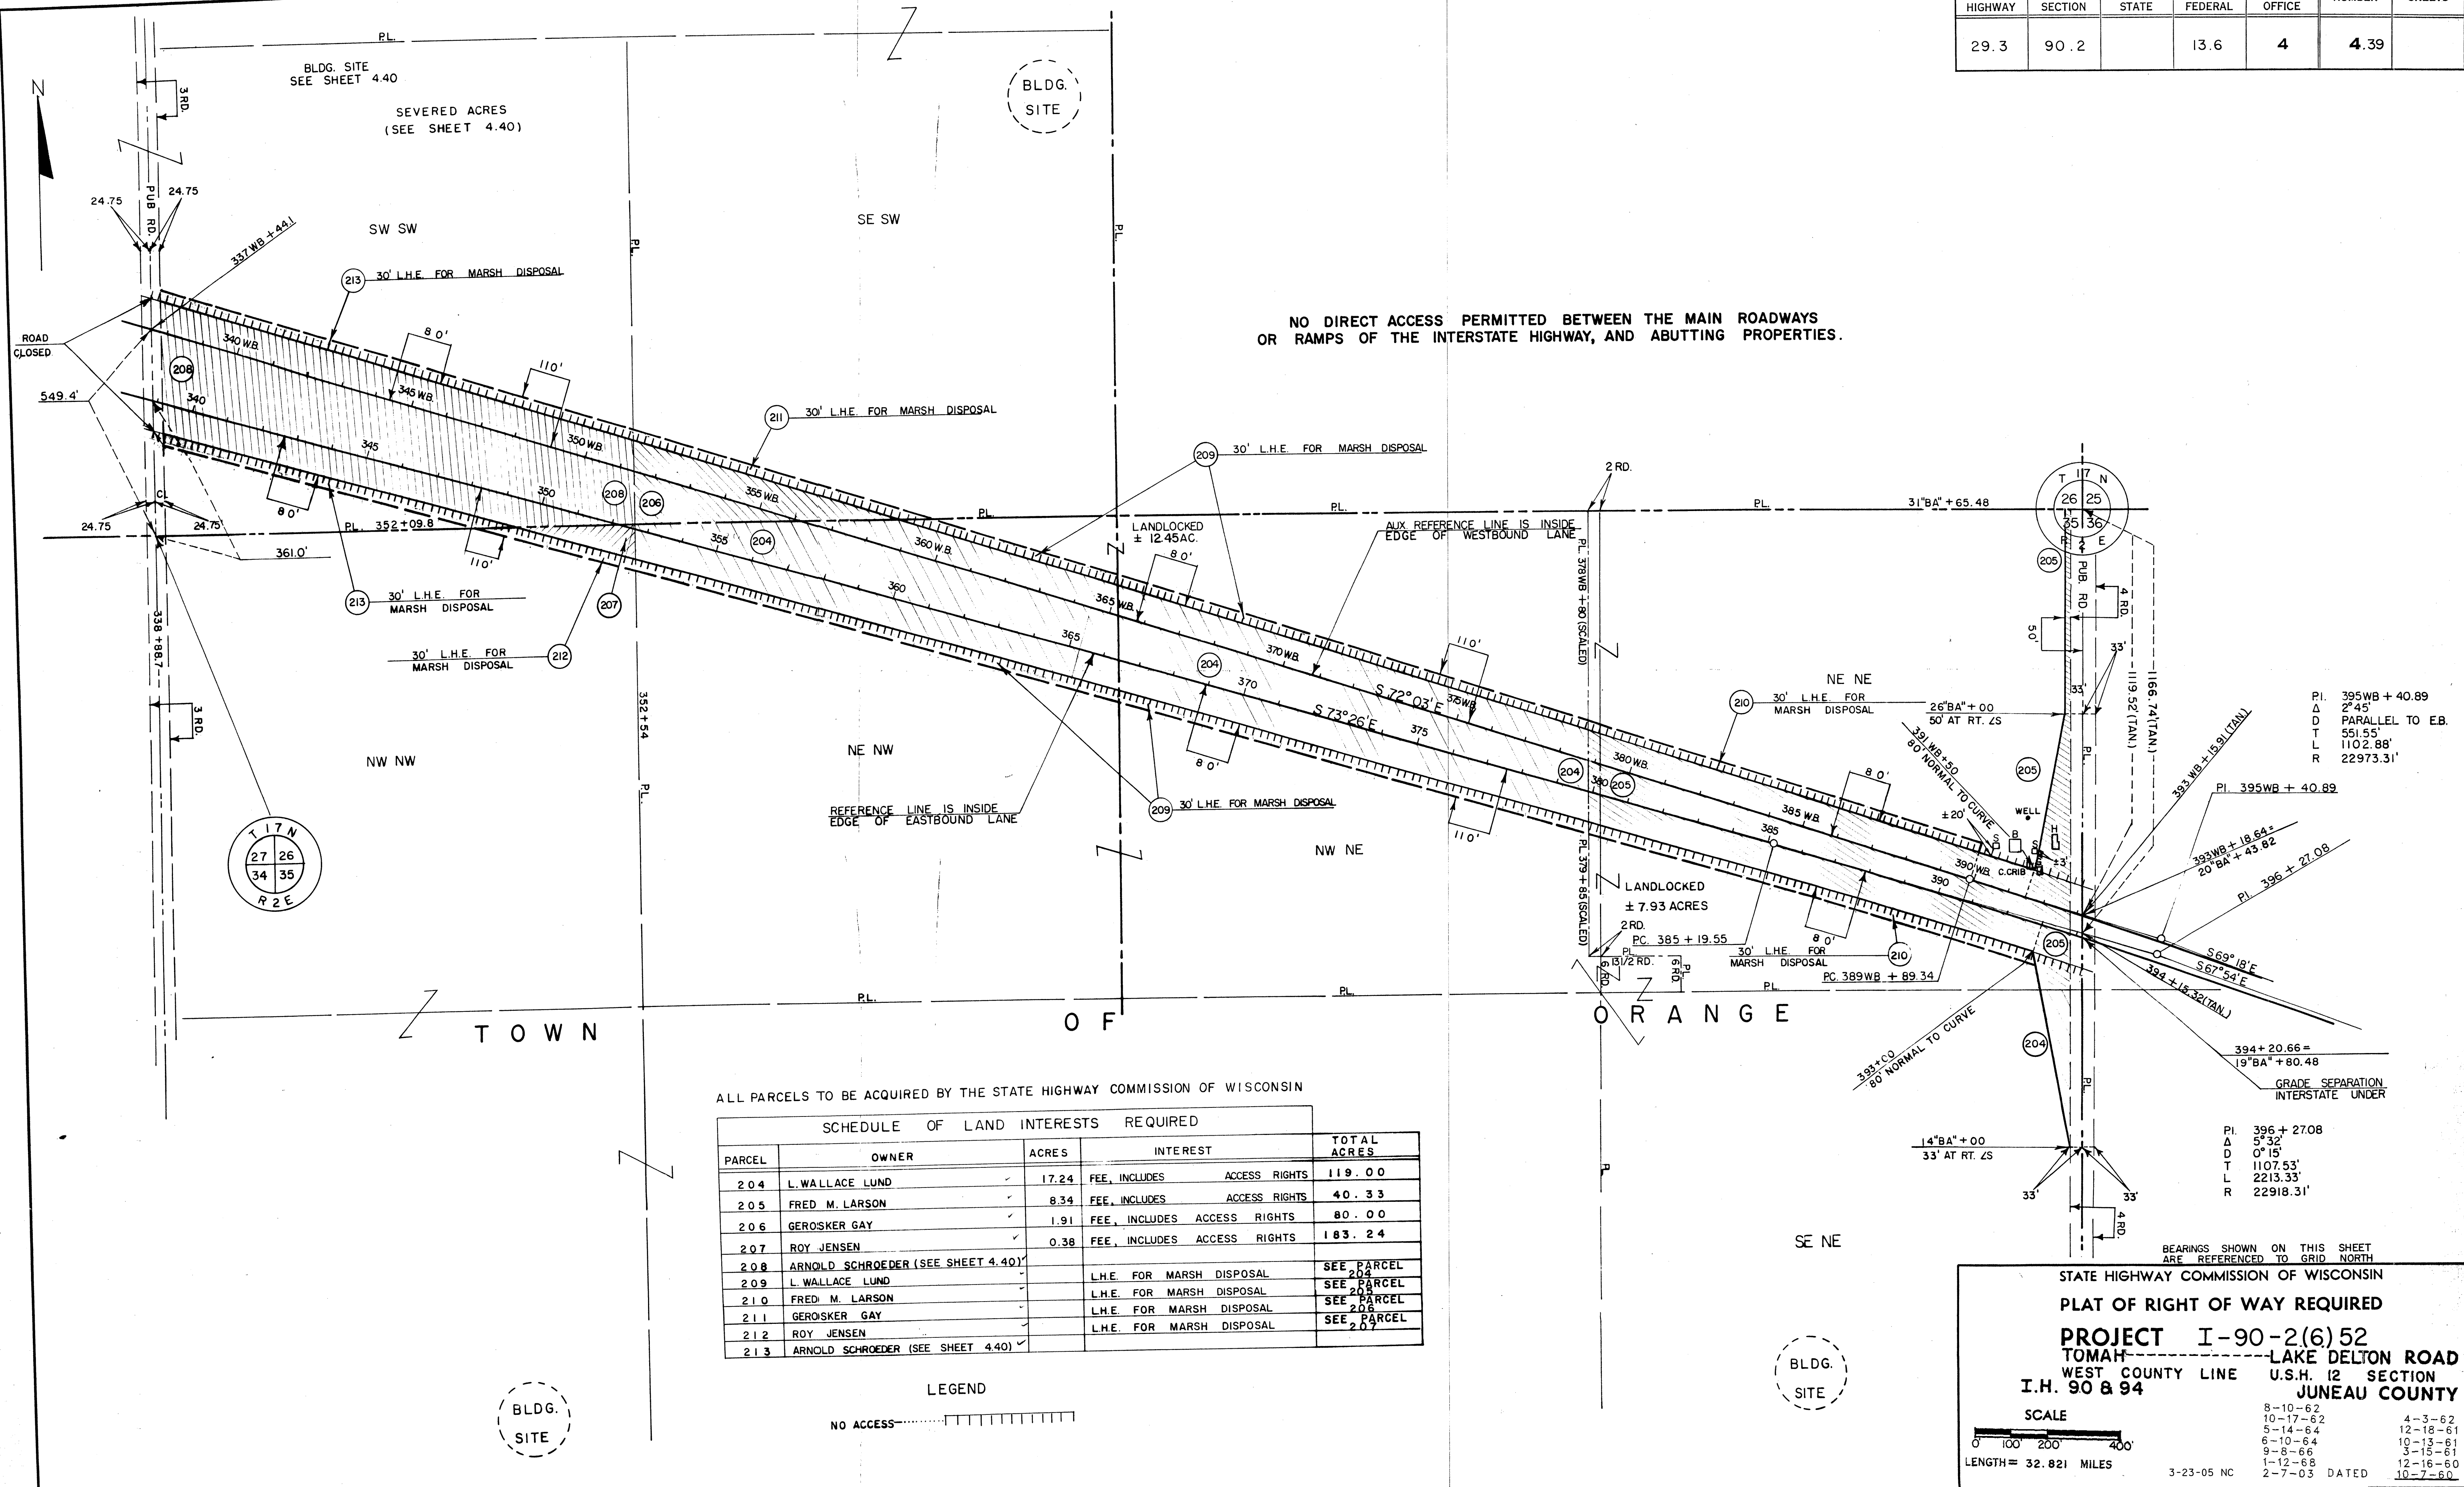

COUNTY AND HIGHWAY	ROUTE AND SECTION	CLASS AND AGREEMENT		FEDERAL DIVISION OFFICE	SHEET NUMBER	TOTAL SHEETS
		STATE	FEDERAL			
29.3	90.2		13.6	4	4.40	

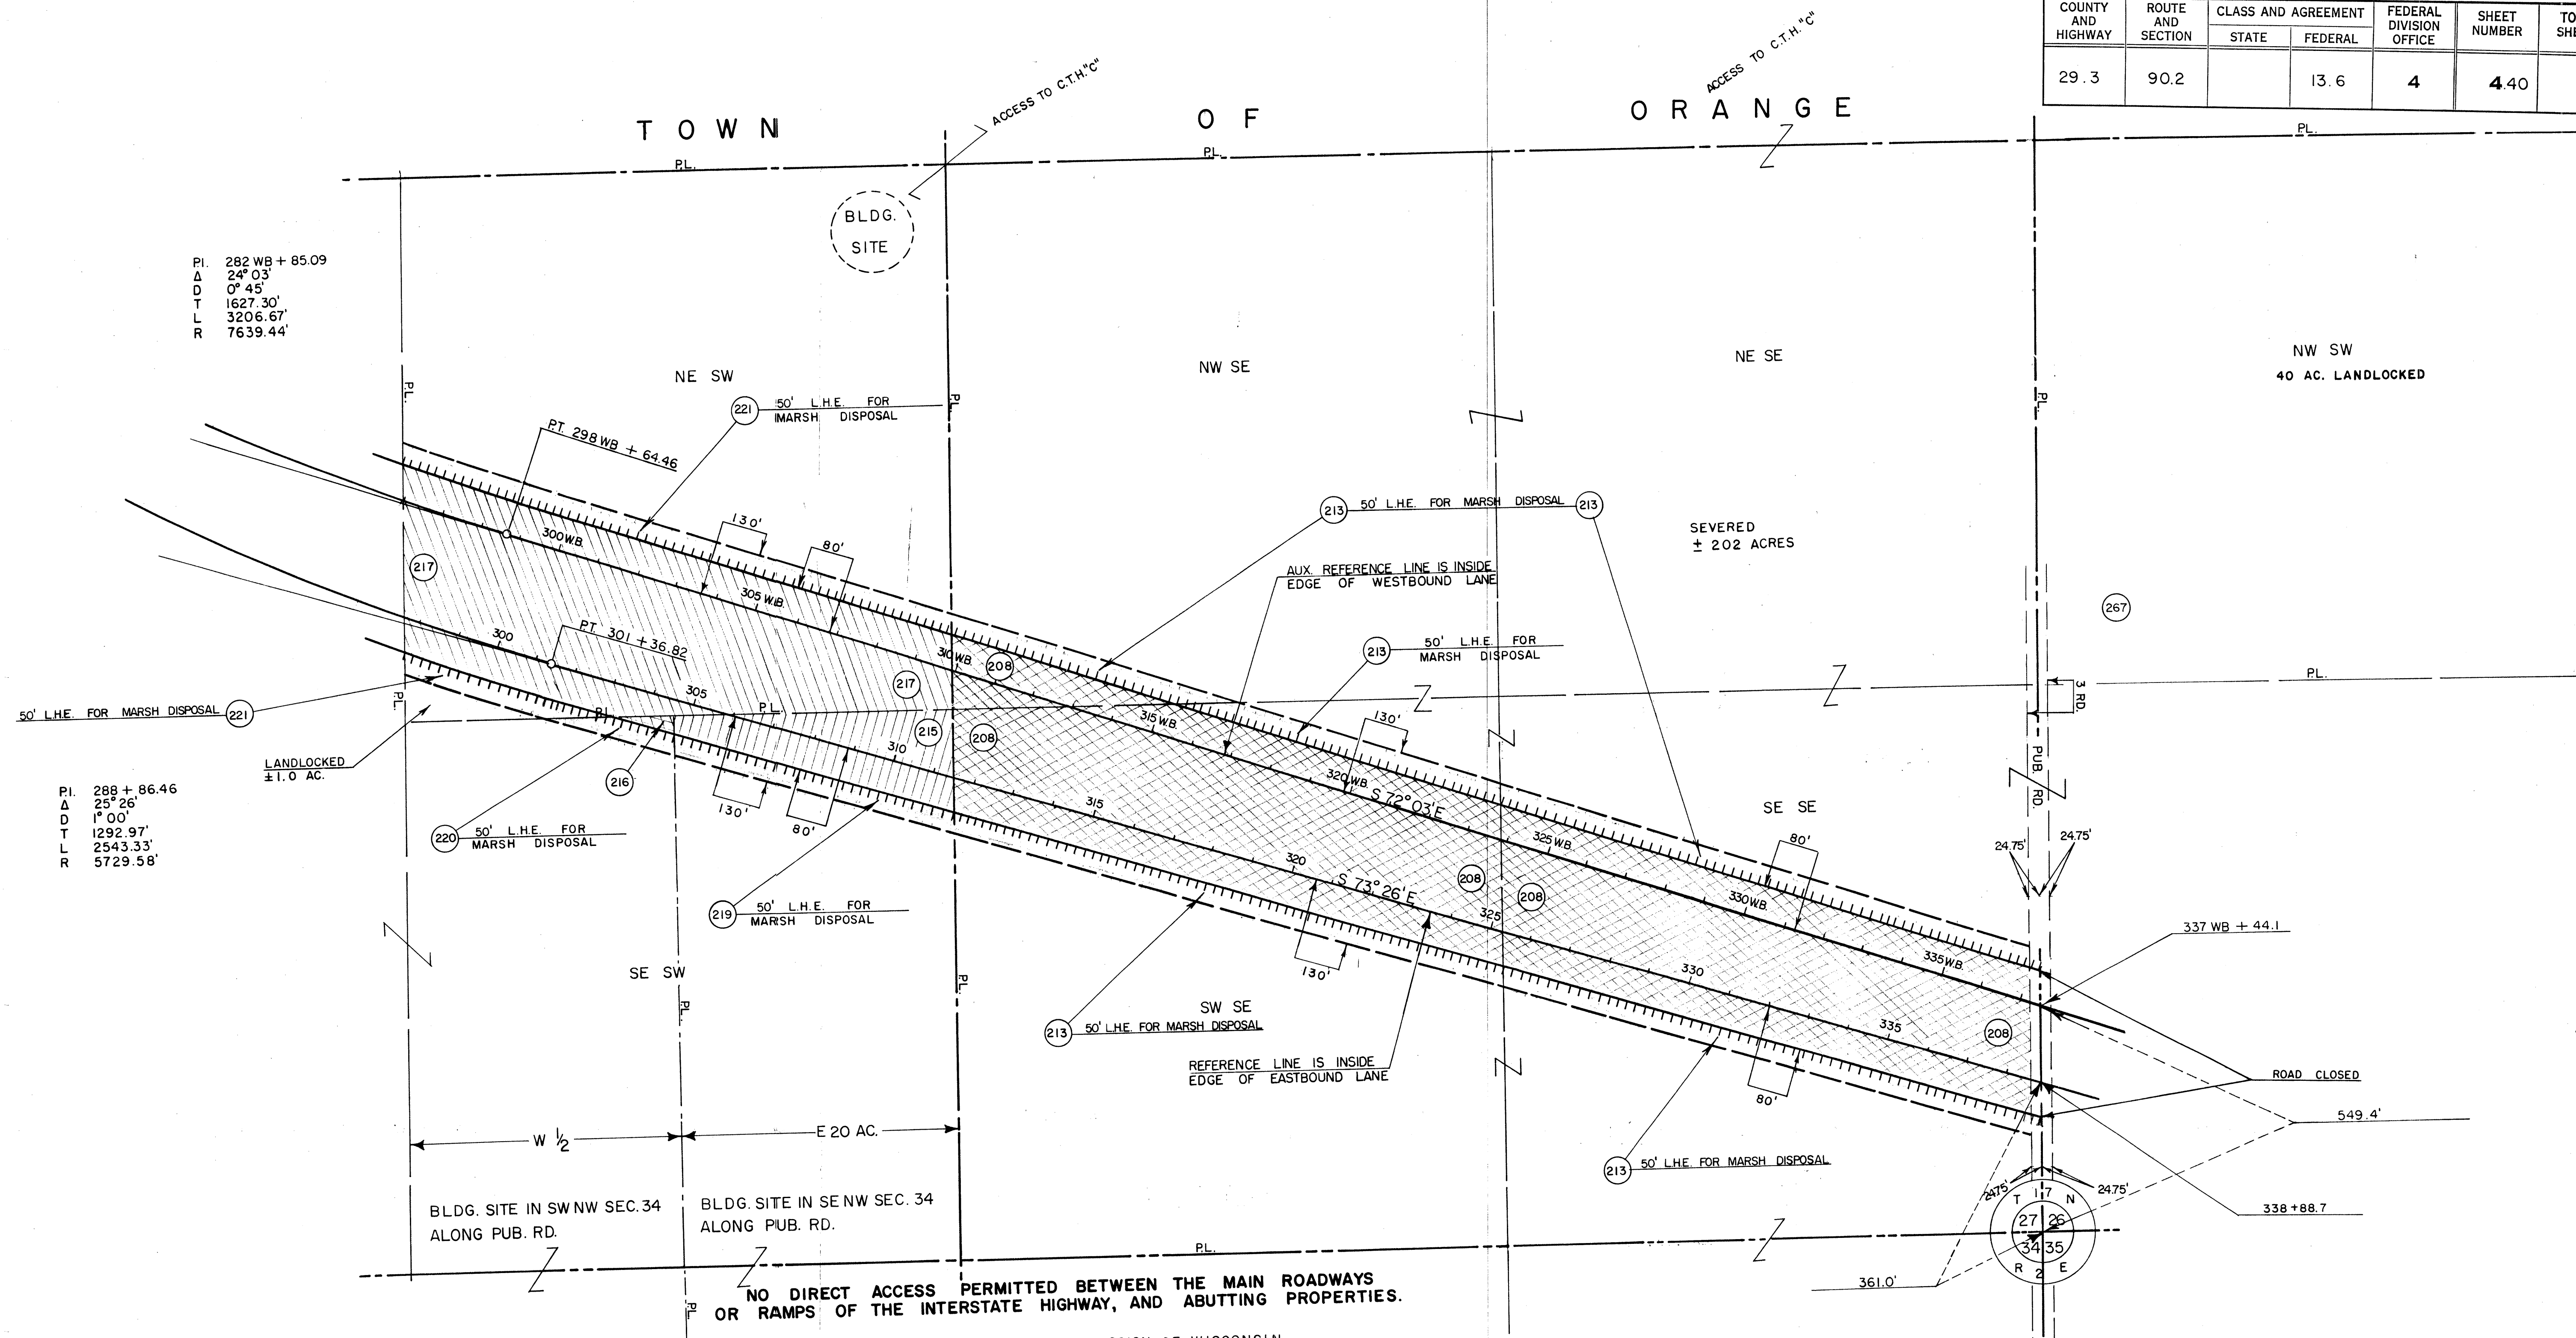

ALL PARCELS TO BE ACQUIRED BY THE STATE HIGHWAY COMMISSION OF WISCONSIN

SCHEDULE OF LAND INTERESTS REQUIRED					
PARCEL	OWNER	ACRES	INTEREST	TOTAL ACRES	
208	ARNOLD SCHROEDER (CON'T FROM SHEET 439)	33.57	FEE, INCLUDES ACCESS RIGHTS	332.50	*
267	ROY JENSEN		ACCESS RIGHTS ONLY	40.00	
215	GRACE CARLSEN & FRANK CARLSEN	2.24	FEE, INCLUDES ACCESS RIGHTS	79.25	
216	DUANE D. ANDERSON & WILLIS J. BIRES	0.07	FEE, INCLUDES ACCESS RIGHTS	110.00	
217	JUNEAU COUNTY	11.21		40.00	
213	ARNOLD SCHROEDER (CON'T FROM SHEET 439)		L.H.E. FOR MARSH DISPOSAL	SEE PARCEL 208	
219	GRACE CARLSEN & FRANK CARLSEN		L.H.E. FOR MARSH DISPOSAL	SEE PARCEL 215	
220	DUANE D. ANDERSON & WILLIS J. BIRES		L.H.E. FOR MARSH DISPOSAL	SEE PARCEL 216	
221	JUNEAU COUNTY		L.H.E. FOR MARSH DISPOSAL	SEE PARCEL 217	

* LYING NORTHERLY OF U.S.H. 12 AND 16

LEGEND

NO ACCESS

BLDG. SITE

BEARINGS SHOWN ON THIS SHEET ARE REFERENCED TO GRID NORTH

STATE HIGHWAY COMMISSION OF WISCONSIN

PLAT OF RIGHT OF WAY REQUIRED

PROJECT I-90-2(6) 52

TOMAH LAKE DELTON ROAD

WEST COUNTY LINE U.S.H. 12 SECTION

I.H. 90 & 94 JUNEAU COUNTY

SCALE

0 100 200 400


LENGTH = 32.821 MILES

3-23-05 NC 2-7-03 DATED 10-7-60

8-10-62 4-3-62
10-17-62 12-18-61
5-14-64 10-13-61
6-10-64 3-15-61
9-8-66 12-16-60
1-12-68 10-7-60

COUNTY AND HIGHWAY	ROUTE AND SECTION	CLASS AND AGREEMENT		FEDERAL DIVISION OFFICE	SHEET NUMBER	TOTAL SHEETS
29.3	90.2	STATE	FEDERAL	4	4.41	

I-90-2(78)52 4.4-109

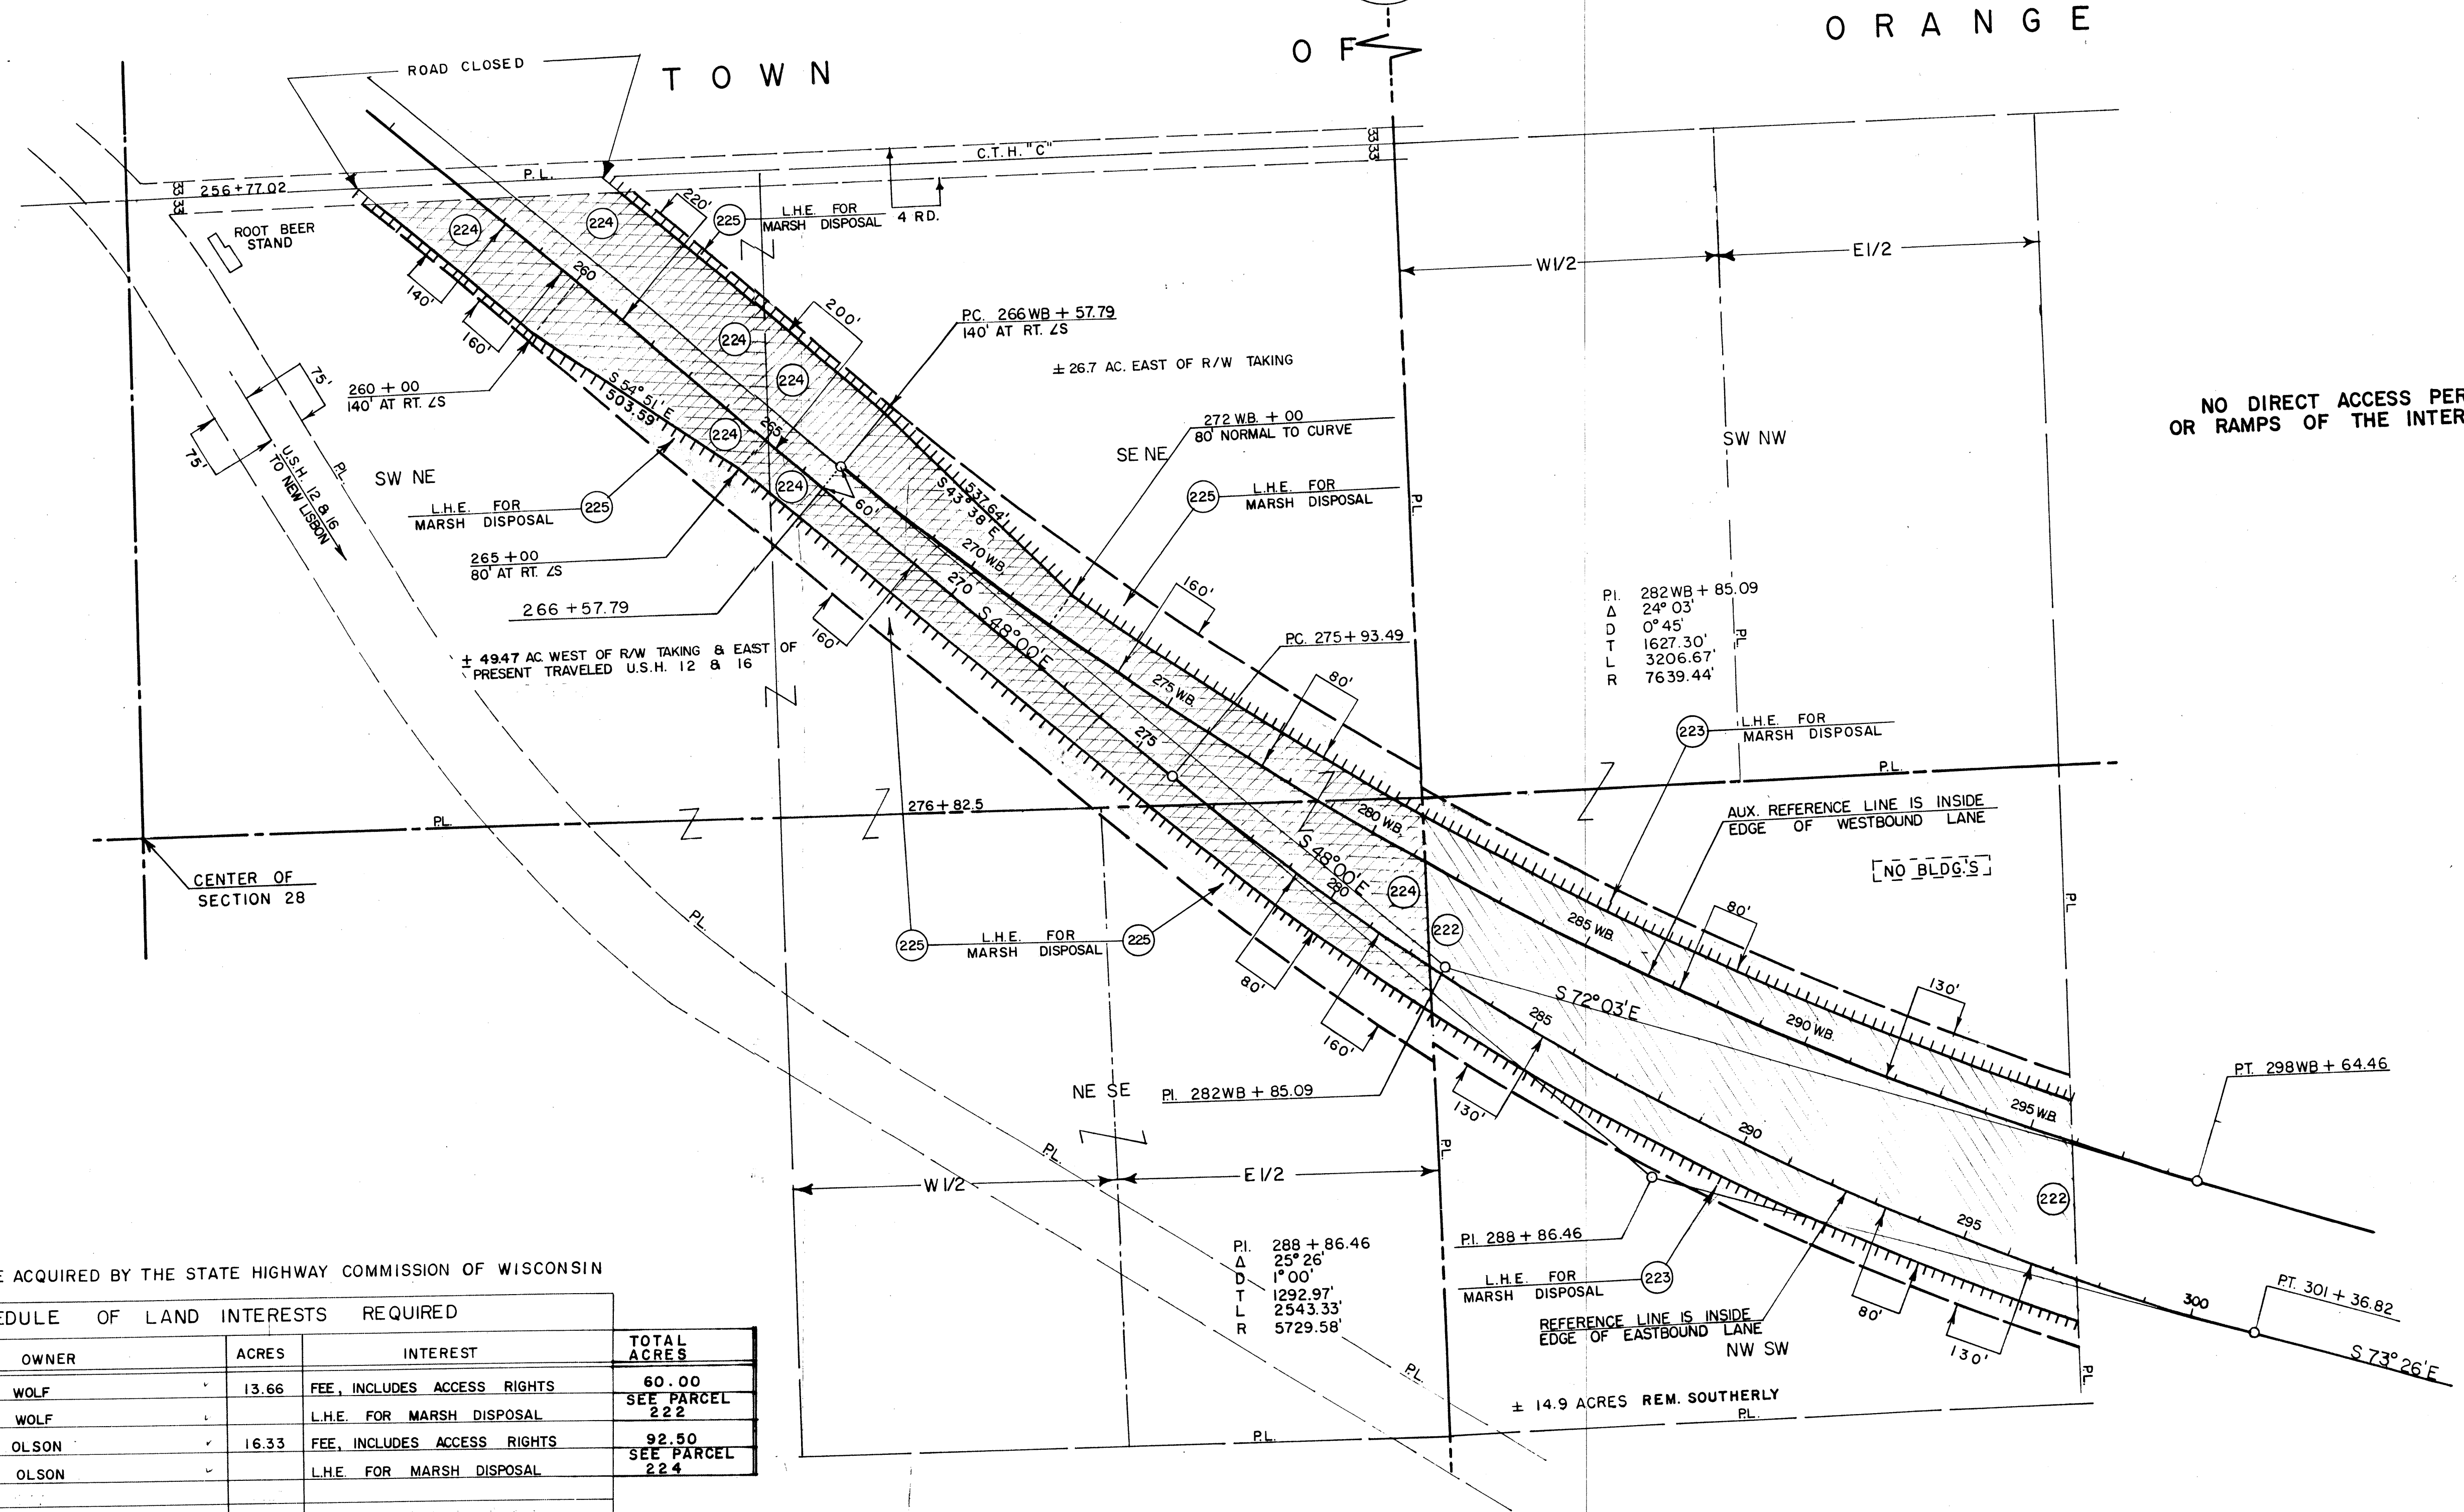

ALL PARCELS TO BE ACQUIRED BY THE STATE HIGHWAY COMMISSION OF WISCONSIN

SCHEDULE OF LAND INTERESTS REQUIRED				
PARCEL	OWNER	ACRES	INTEREST	TOTAL ACRES
222	JACOB D. WOLF	13.66	FEE, INCLUDES ACCESS RIGHTS	60.00
223	JACOB D. WOLF		L.H.E. FOR MARSH DISPOSAL	SEE PARCEL 222
224	JULIAN A. OLSON	16.33	FEE, INCLUDES ACCESS RIGHTS	92.50
225	JULIAN A. OLSON		L.H.E. FOR MARSH DISPOSAL	SEE PARCEL 224

LEGEND

NO ACCESS [Symbol]

BEARINGS SHOWN ON THIS SHEET ARE REFERENCED TO GRID NORTH

STATE HIGHWAY COMMISSION OF WISCONSIN

PLAT OF RIGHT OF WAY REQUIRED

PROJECT I-90-2(6)52

TOMAH LAKE DELTON ROAD

WEST COUNTY LINE U.S.H. 12 SECTION

I.H. 90 & 94 JUNEAU COUNTY

SCALE


0 100 200 400

LENGTH = 32.821 MILES

8-10-62	4-3-62
10-17-62	12-18-61
5-14-64	10-13-61
6-10-64	3-15-61
9-8-66	12-16-60
1-12-68	2-7-03
3-23-05 NC	DATED 10-7-60

I-90-2(78)52 4.3-109

NO DIRECT ACCESS PERMITTED BETWEEN THE MAIN ROADWAYS OR RAMPS
OF THE INTERSTATE HIGHWAY, AND ABUTTING PROPERTIES.

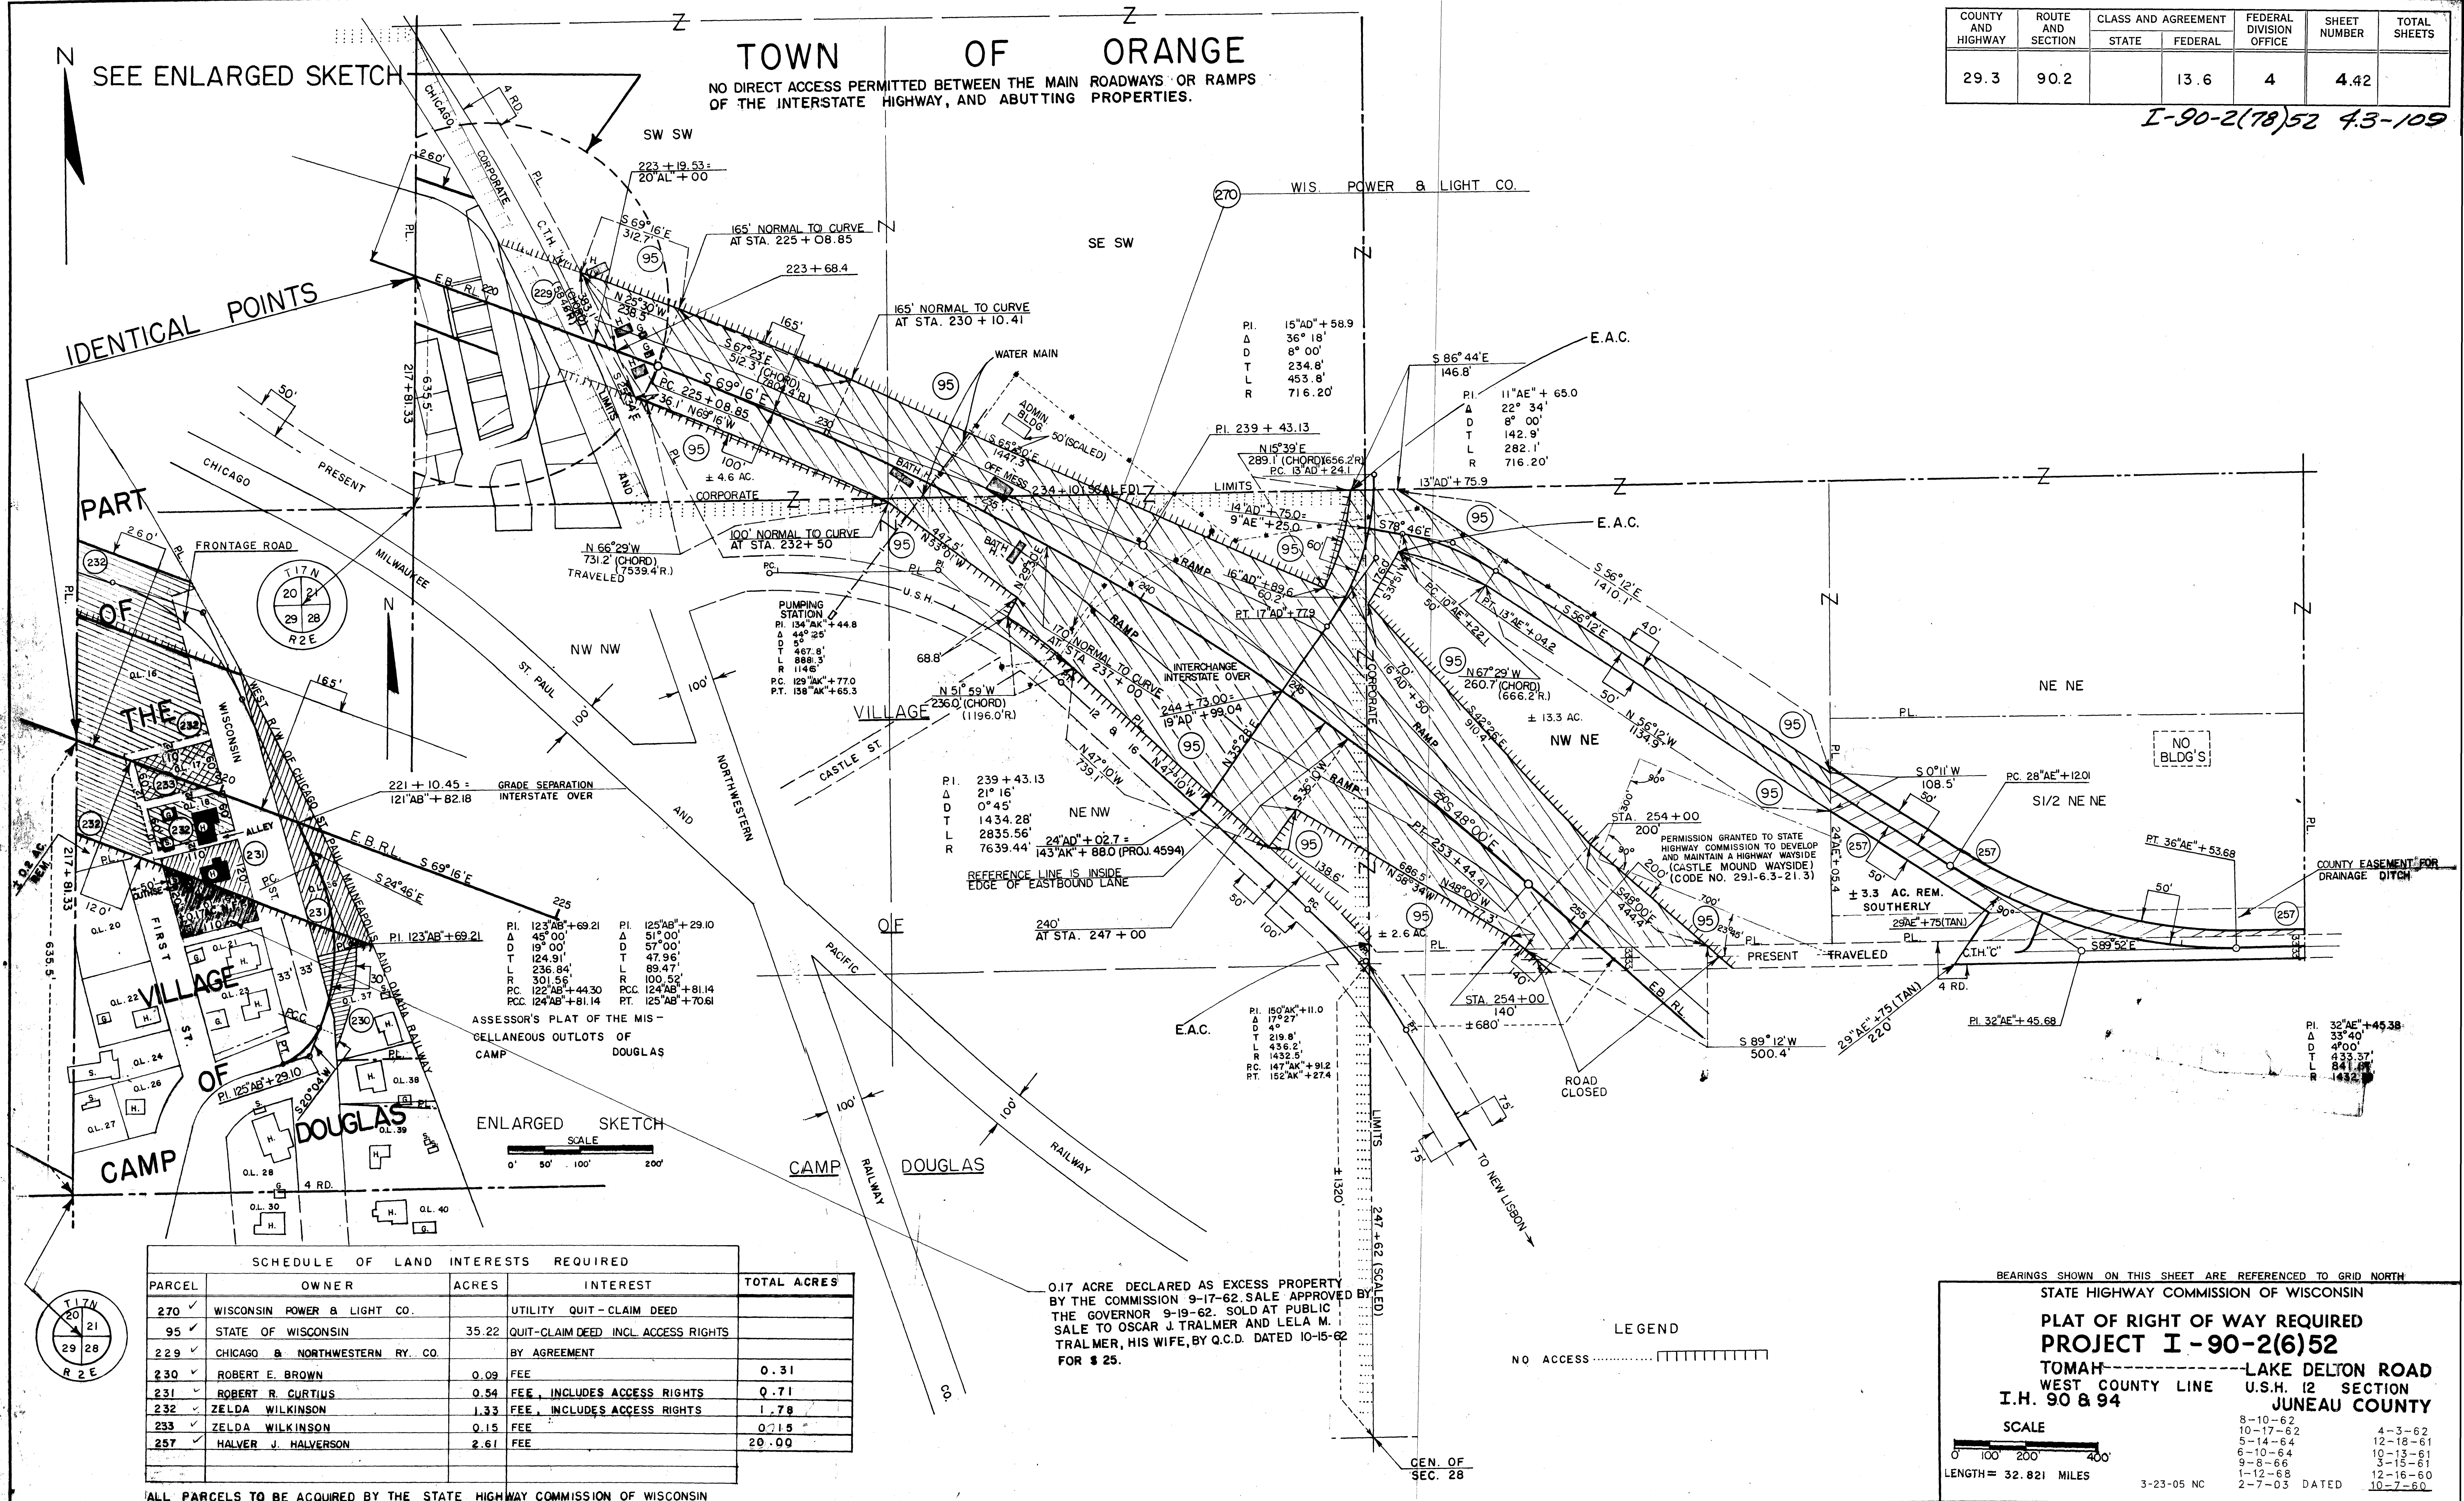

SCHEDULE OF LAND INTERESTS REQUIRED				
PARCEL	OWNER	ACRES	INTEREST	TOTAL ACRES
270 ✓	WISCONSIN POWER & LIGHT CO.		UTILITY QUIT - CLAIM DEED	
95 ✓	STATE OF WISCONSIN	35.22	QUIT-CLAIM DEED INCL. ACCESS RIGHTS	
229 ✓	CHICAGO & NORTHWESTERN RY. CO.		BY AGREEMENT	
230 ✓	ROBERT E. BROWN	0.09	FEE	0.31
231 ✓	ROBERT R. CURTIUS	0.54	FEE, INCLUDES ACCESS RIGHTS	0.71
232 ✓	ZELDA WILKINSON	1.33	FEE, INCLUDES ACCESS RIGHTS	1.78
233 ✓	ZELDA WILKINSON	0.15	FEE	0.215
257 ✓	HALVER J. HALVERSON	2.61	FEE	20.00

ALL PARCELS TO BE ACQUIRED BY THE STATE HIGHWAY COMMISSION OF WISCONSIN


0.17 ACRE DECLARED AS EXCESS PROPERTY
BY THE COMMISSION 9-17-62. SALE APPROVED BY
THE GOVERNOR 9-19-62. SOLD AT PUBLIC
SALE TO OSCAR J. TRALMER AND LELA M.
TRALMER, HIS WIFE, BY Q.C.D. DATED 10-15-62
FOR \$ 25.

BEARINGS SHOWN ON THIS SHEET ARE REFERENCED TO GRID NORTH
STATE HIGHWAY COMMISSION OF WISCONSIN

**PLAT OF RIGHT OF WAY REQUIRED
PROJECT I - 90-2(6)52**

TOMAH-----LAKE DELTON ROAD
WEST COUNTY LINE U.S.H. 12 SECTION
I.H. 90 & 94 JUNEAU COUNTY

SCALE

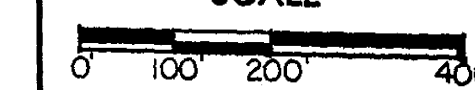


LENGTH = 32.821 MILES


8-10-62
10-17-62
5-14-64
6-10-64
9-8-66
1-12-68
3-23-05 NC
3-27-03 DATED

4-3-62
12-18-61
10-13-61
3-15-61
12-16-60
10-7-60

COUNTY AND HIGHWAY	ROUTE AND SECTION	CLASS AND AGREEMENT	FEDERAL DIVISION OFFICE	SHEET NUMBER	TOTAL SHEETS
29.3	90.2	STATE	FEDERAL	13.6	4
				4.43	

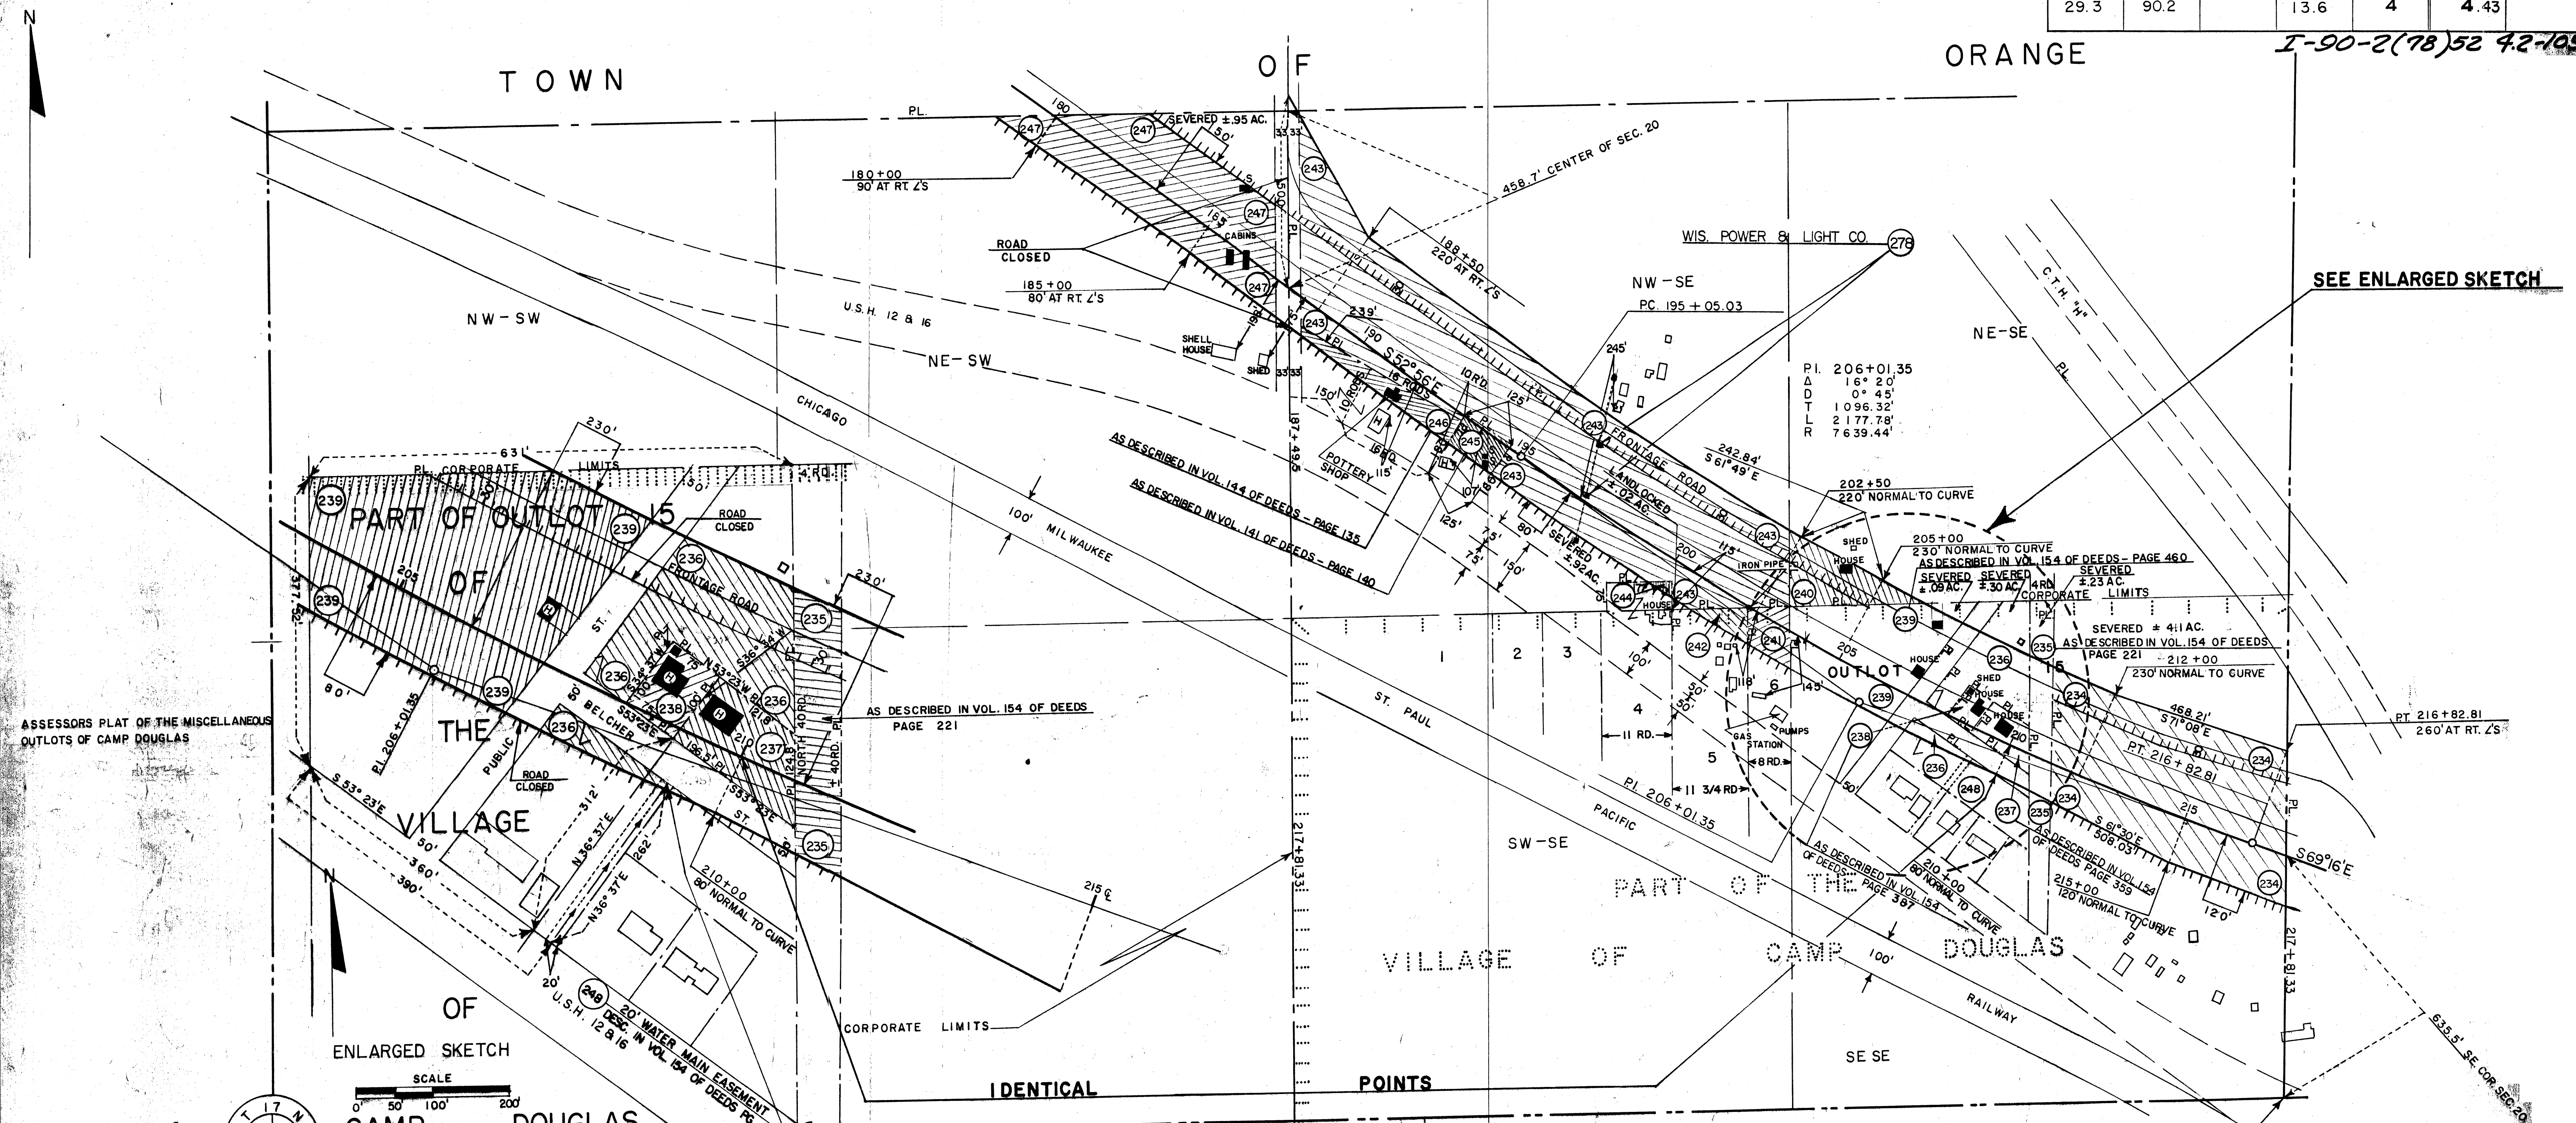


ASSESSORS PLAT OF THE MISCELLANEOUS OUTLOTS OF CAMP DOUGLAS

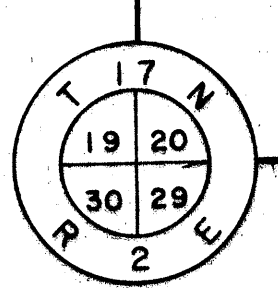

NO DIRECT ACCESS PERMITTED BETWEEN THE MAIN ROADWAYS OR RAMPS OF THE INTERSTATE HIGHWAY, AND ABUTTING PROPERTIES.

ALL PARCELS TO BE ACQUIRED BY THE STATE HIGHWAY COMMISSION OF WISCONSIN

PARCEL	OWNER	ACRES	INTEREST	TOTAL ACRES
234	CHARLES A. TATU ET AL.	5.52	FEE, INCLUDES ACCESS RIGHTS	14.50
235	RAYMOND I. ORLICK	0.46	FEE, INCLUDES ACCESS RIGHTS	1.00
236	HARRISON T. BELCHER	0.96	FEE, INCLUDES ACCESS RIGHTS	2.89
237	MYRON J. BELCHER	0.38	FEE	0.38
238	HANS W. BECK	0.17	FEE	0.17
239	TAUNO E. KIVIMAKI	2.20	FEE, INCLUDES ACCESS RIGHTS	3.295
240	OSCAR W. LINDE	0.85	FEE, INCLUDES ACCESS RIGHTS	2.000
241	THE PURE OIL CO.	0.32	FEE, INCLUDES ACCESS RIGHTS	1.005
242	ARTHUR C. MADISON	0.17	FEE, INCLUDES ACCESS RIGHTS	1.00
243	MANUEL MADISON	1.024	FEE, INCLUDES ACCESS RIGHTS	3.000
244	CLARENCE H. POWELL	0.06	FEE, INCLUDES ACCESS RIGHTS	0.50
245	HARRY R. MADISON	0.33	FEE, INCLUDES ACCESS RIGHTS	1.00
246	ARTHUR STIBBE	0.52	FEE, INCLUDES ACCESS RIGHTS	2.00
247	LOUIE M. BARNETT	3.56	FEE, INCLUDES ACCESS RIGHTS	3.000
248	VILLAGE OF CAMP DOUGLAS		QUIT CLAIM DEED	
278	WIS. POWER & LIGHT CO.		UTILITY QUIT CLAIM DEED	

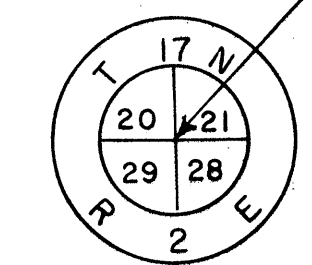

LEGEND
TTTTTTTT NO ACCESS

BEARINGS SHOWN ON THIS SHEET ARE REFERENCED TO GRID NORTH

STATE HIGHWAY COMMISSION OF WISCONSIN

PLAT OF RIGHT OF WAY REQUIRED

PROJECT I-90-2(6)52

TOMAH-----LAKE DELTON ROAD

WEST COUNTY LINE U.S.H. 12 SECTION

I.H. 90 & 94 JUNEAU COUNTY

SCALE
0 100 200 400
LENGTH = 32.821 MILES

3-23-05 NC 2-7-03 DATED 10-7-60


COUNTY AND HIGHWAY	ROUTE AND SECTION	CLASS AND AGREEMENT		FEDERAL DIVISION OFFICE	SHEET NUMBER	TOTAL SHEETS
		STATE	FEDERAL			
29.3	90.2		13.6	4	4.44	

I-90-2(78)52 4.1-109

TOWN

OF

ORANGE

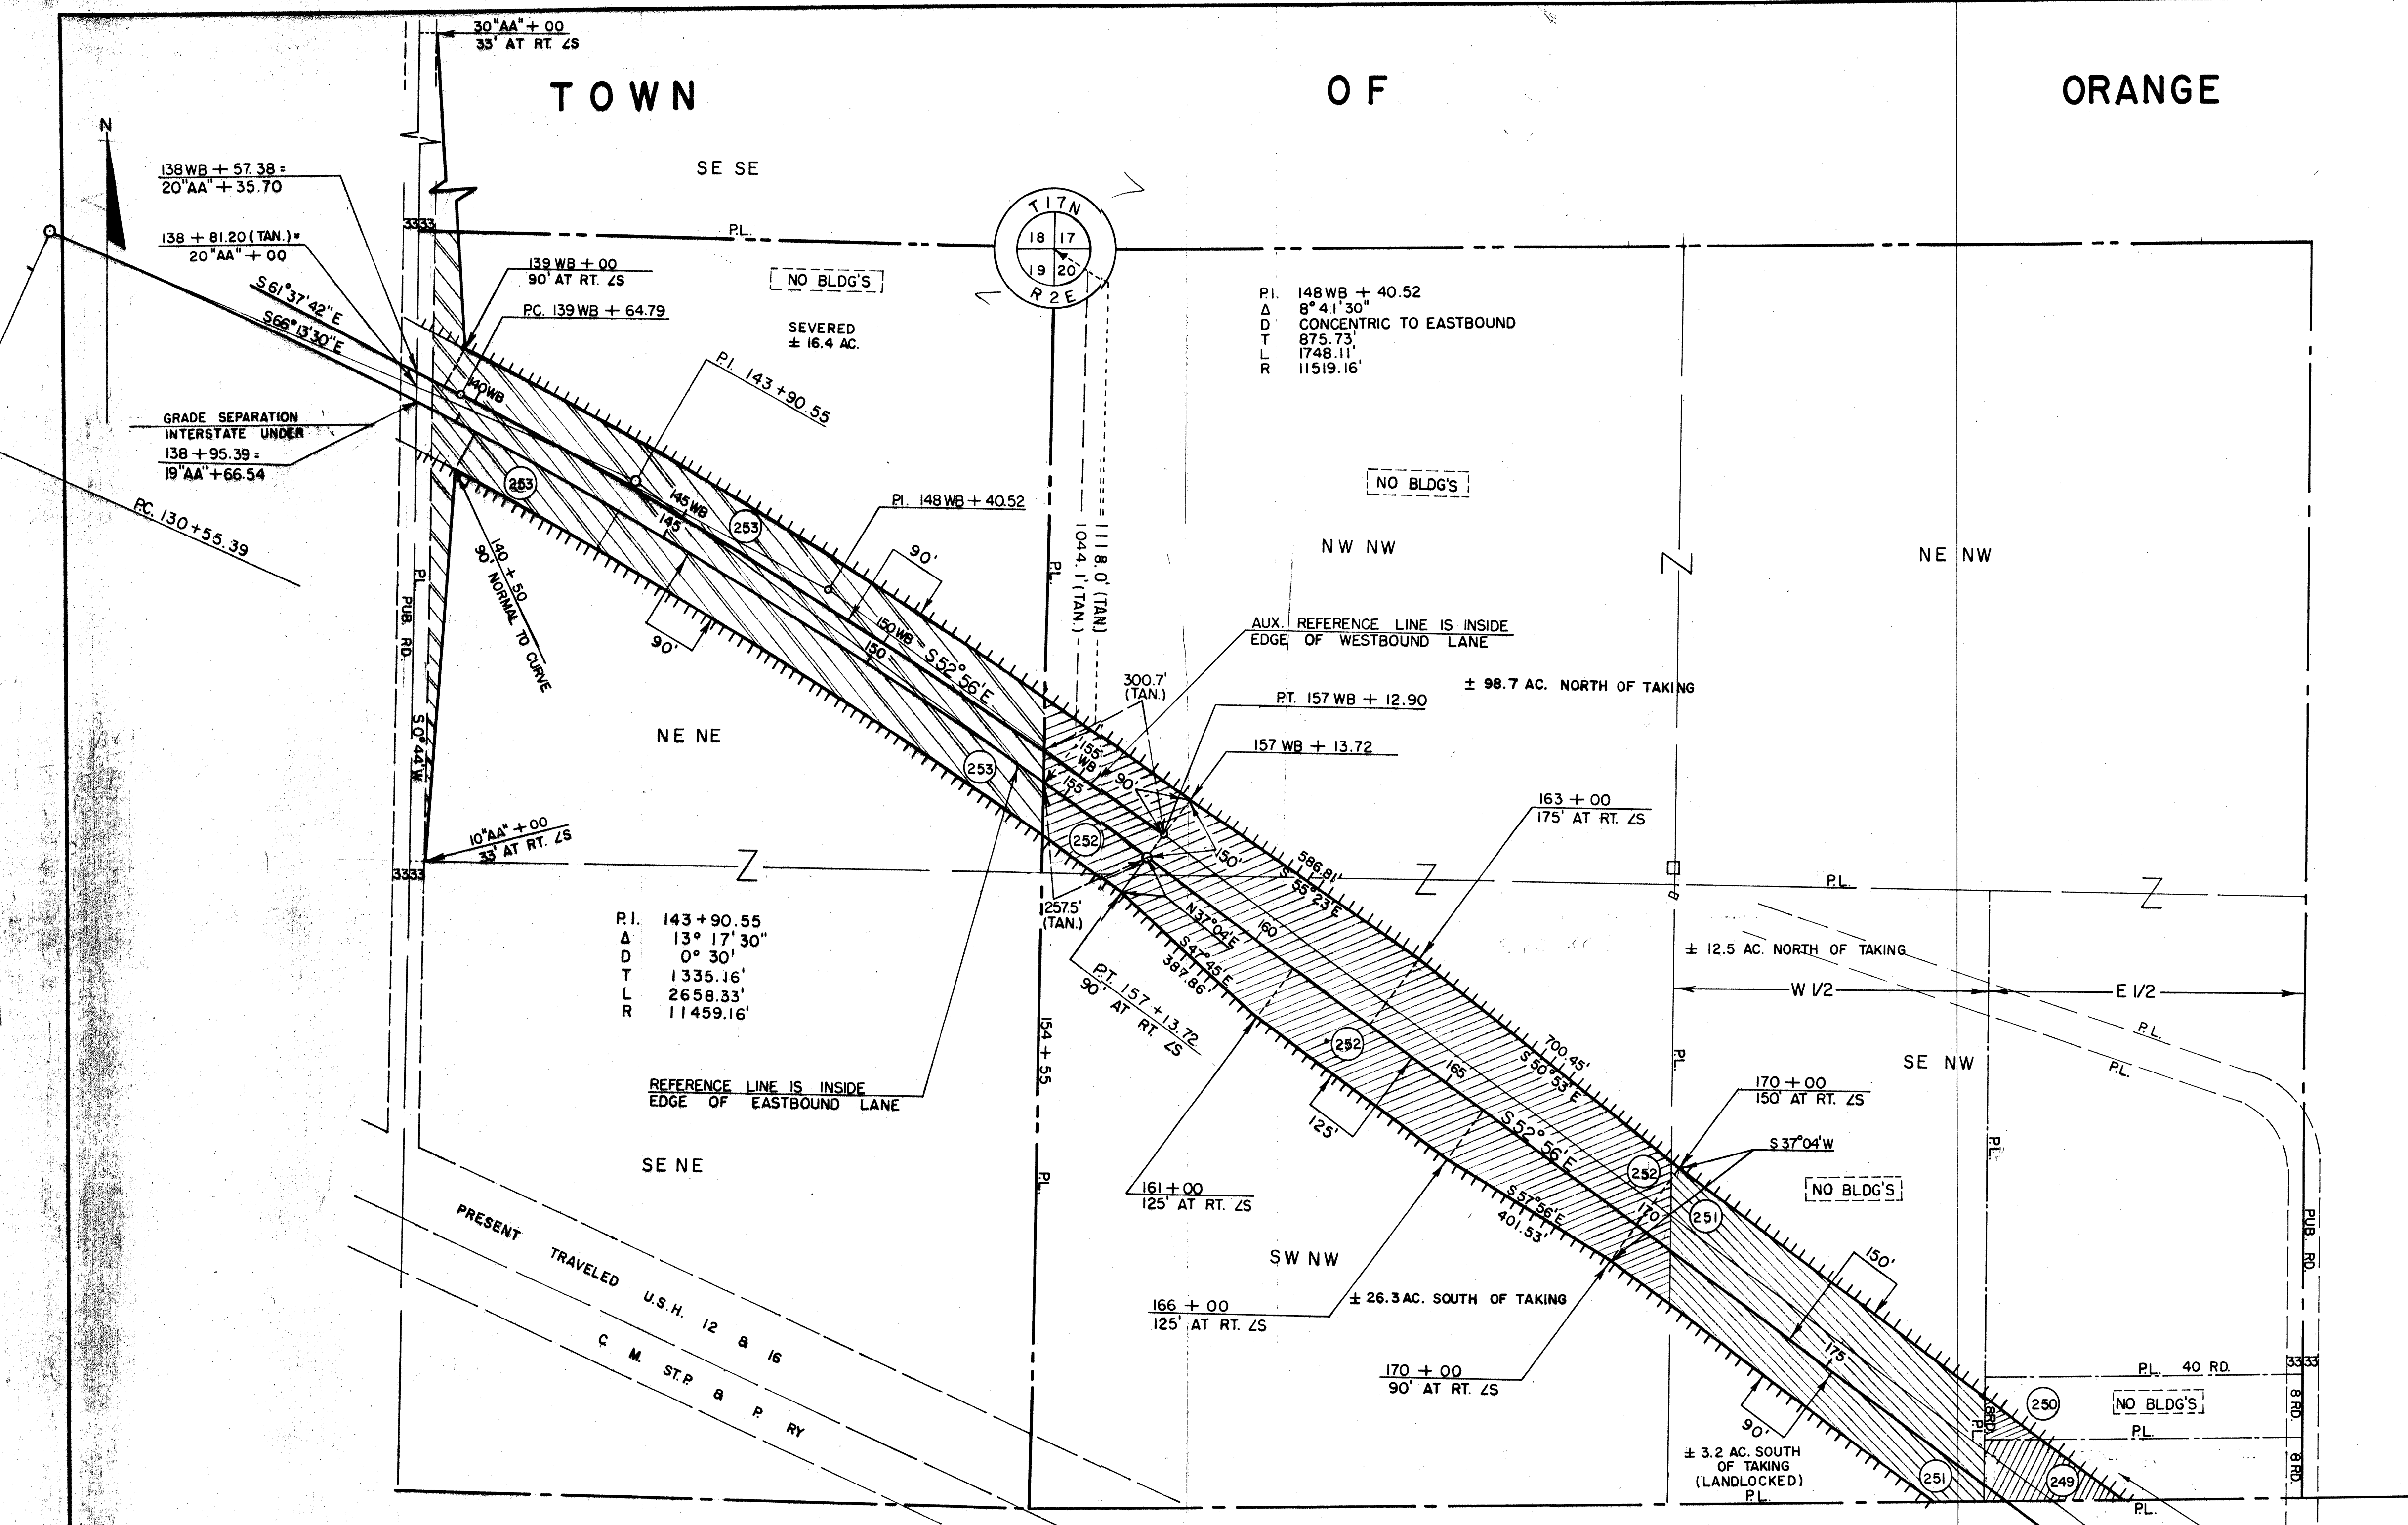

ALL PARCELS TO BE ACQUIRED BY THE STATE HIGHWAY COMMISSION OF WISCONSIN

SCHEDULE OF LAND INTERESTS REQUIRED				
PARCEL	OWNER	ACRES	INTEREST	TOTAL ACRES
249	WILLIAM GRIMSHAW	0.64	FEE, INCLUDES ACCESS RIGHTS	2.00
250	THOMAS F. MURPHY	0.12	FEE, INCLUDES ACCESS RIGHTS	2.00
251	MANUEL MADISON	4.29	FEE, INCLUDES ACCESS RIGHTS	20.00
252	CHARLES A. TATU	10.40	FEE, INCLUDES ACCESS RIGHTS	135.40
253	FRED T. KEICHINGER ET. AL.	9.35	FEE, INCLUDES ACCESS RIGHTS	712

LEGEND
TTTTTTTT NO ACCESS

NO DIRECT ACCESS PERMITTED BETWEEN THE MAIN ROADWAYS OR RAMPS OF THE INTERSTATE HIGHWAY, AND ABUTTING PROPERTIES.

BEARINGS SHOWN ON THIS SHEET ARE REFERENCED TO GRID NORTH

STATE HIGHWAY COMMISSION OF WISCONSIN

PLAT OF RIGHT OF WAY REQUIRED

PROJECT I-90-2(6)52

TOMAH-----LAKE DELTON ROAD

WEST COUNTY LINE U.S.H. 12 SECTION

I.H. 90 & 94 JUNEAU COUNTY


SCALE
0 100 200 400
LENGTH = 32.821 MILES

8-10-62	4-3-62
10-17-62	12-18-61
5-14-64	10-13-61
6-10-64	3-15-61
9-8-66	12-16-60
1-12-68	2-7-03 DATED
12-16-60	10-7-60

3-23-05 NC

COUNTY AND HIGHWAY	ROUTE AND SECTION	CLASS AND AGREEMENT	FEDERAL DIVISION OFFICE	SHEET NUMBER	TOTAL SHEET
29.3	90.2	STATE FEDERAL	13.6 4	4.45	

I-90-2(78)52 4-109

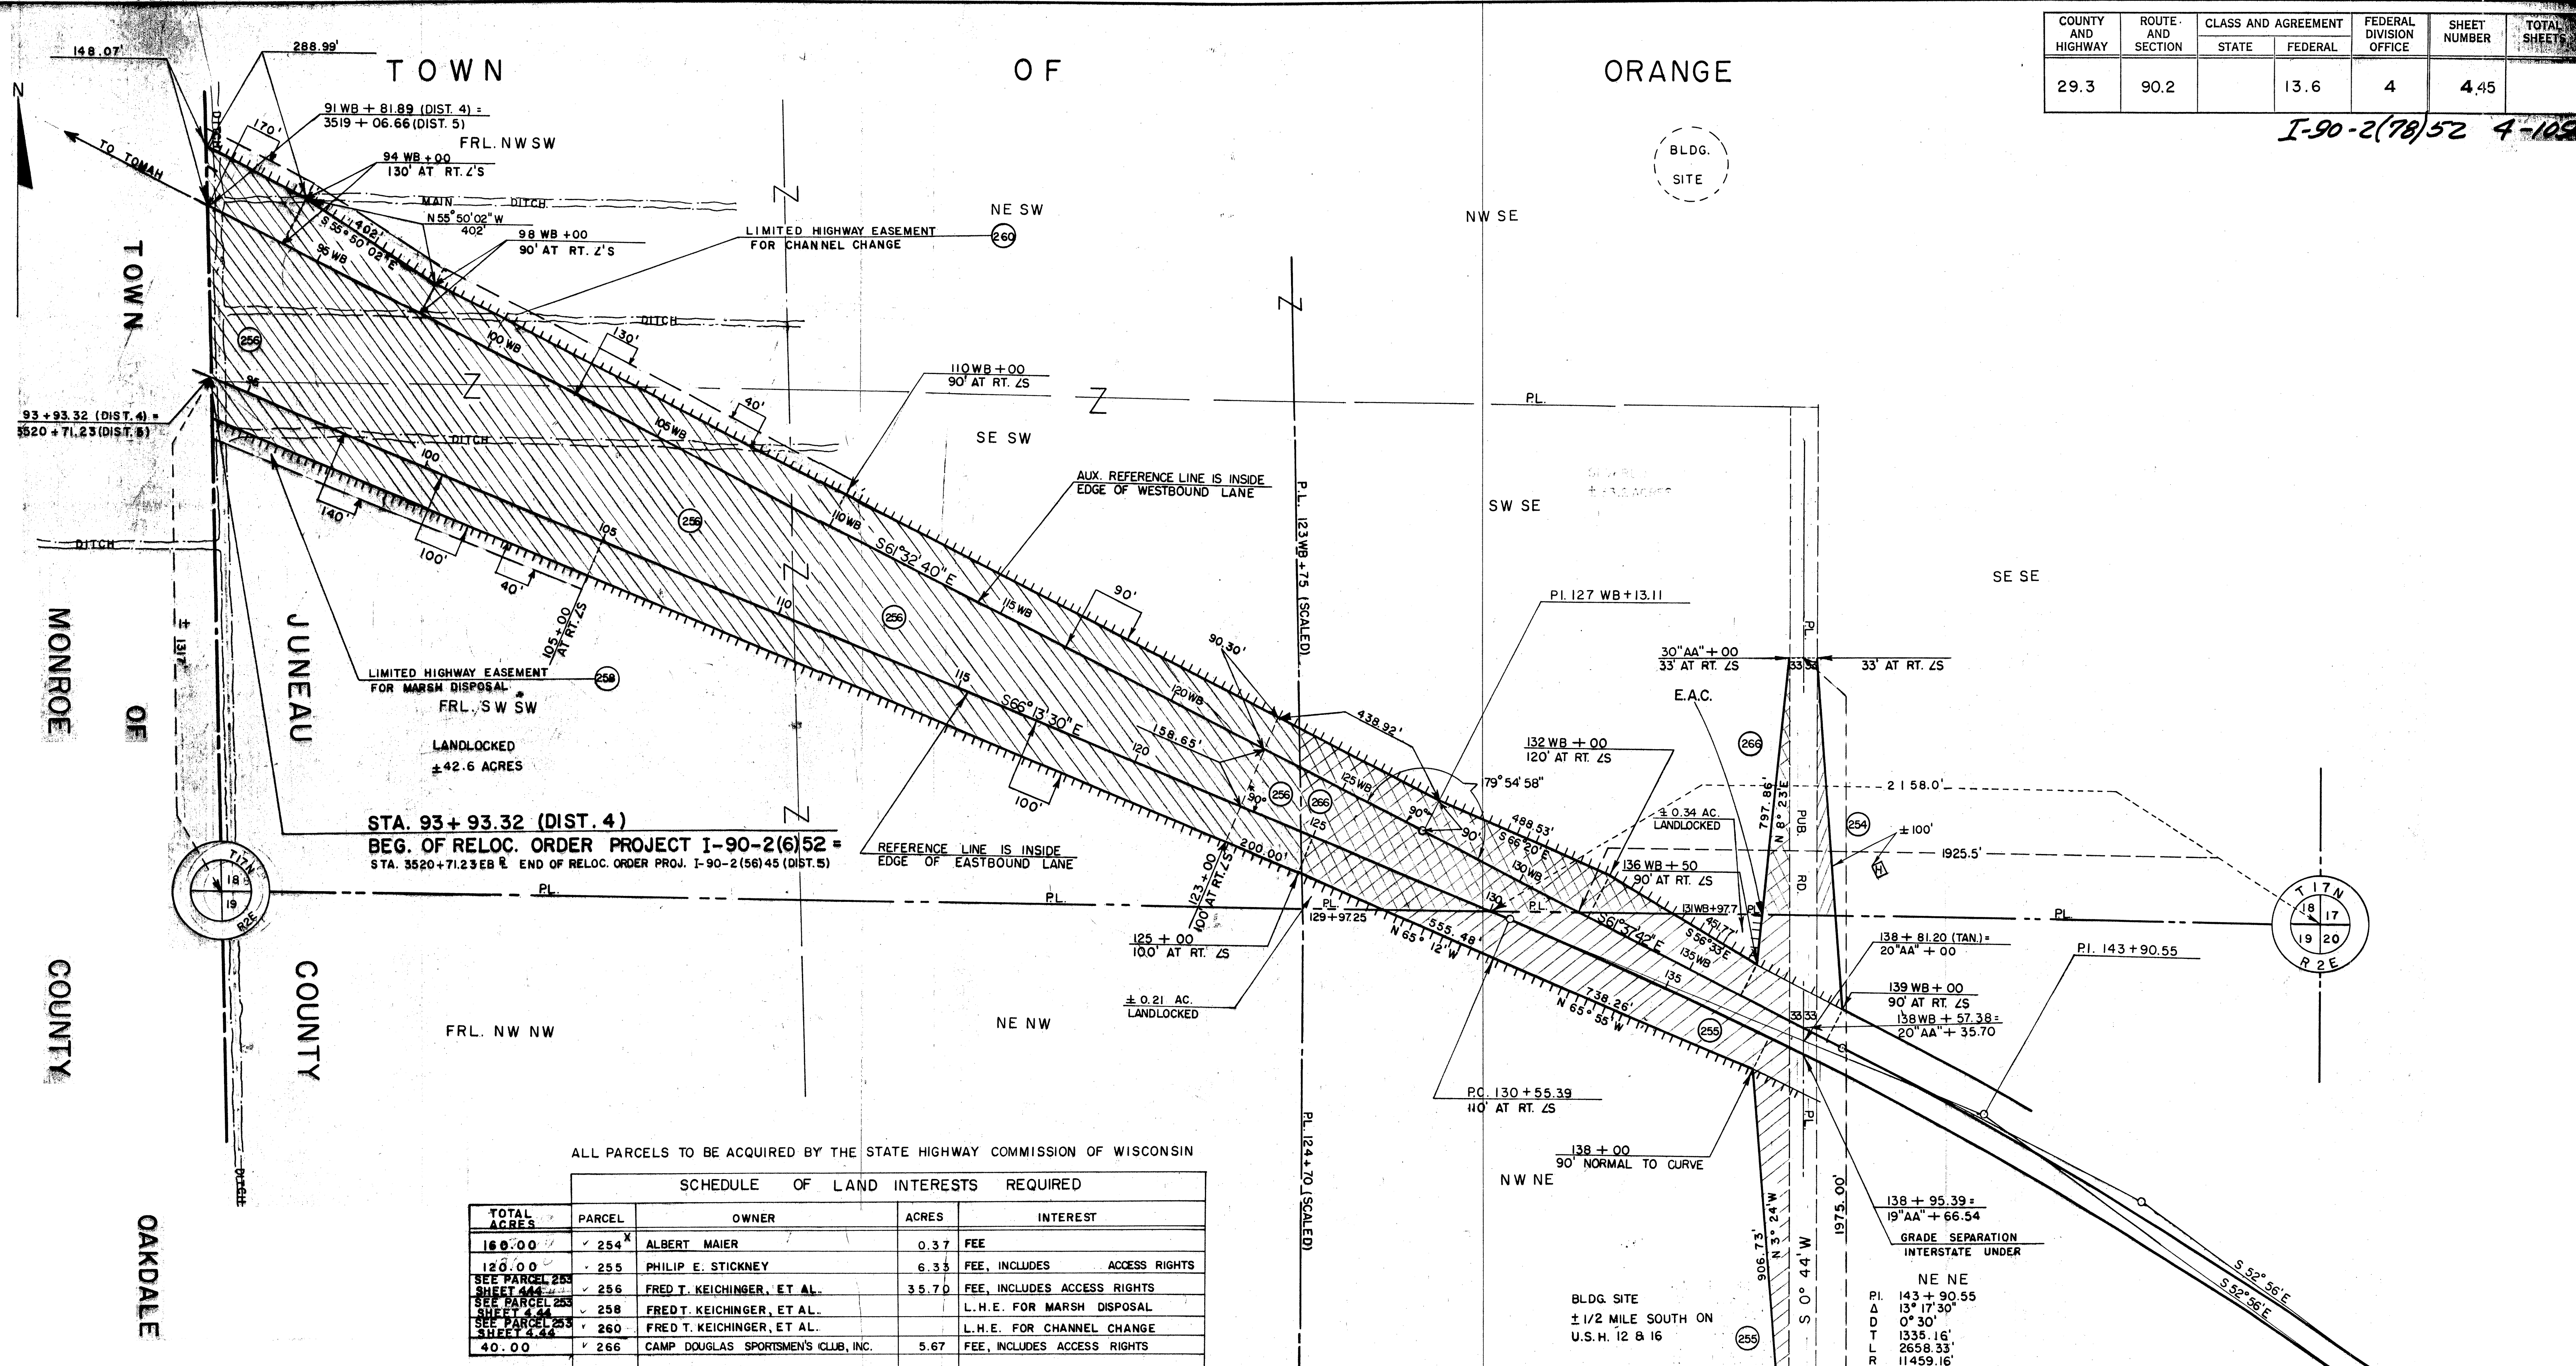

STA. 93 + 93.32 (DIST. 4)
BEG. OF RELOC. ORDER PROJECT I-90-2(6)52 =
STA. 3520 + 71.23 (DIST. 5) END OF RELOC. ORDER PROJ. I-90-2(56)45 (DIST. 5)

ALL PARCELS TO BE ACQUIRED BY THE STATE HIGHWAY COMMISSION OF WISCONSIN

SCHEDULE OF LAND INTERESTS REQUIRED				
TOTAL ACRES	PARCEL	OWNER	ACRES	INTEREST
169.00	✓ 254	ALBERT MAIER	0.37	FEE
120.00	✓ 255	PHILIP E. STICKNEY	6.33	FEE, INCLUDES ACCESS RIGHTS
SEE PARCEL 255 SHEET 4.44	✓ 256	FRED T. KEICHINGER, ET AL.	35.70	FEE, INCLUDES ACCESS RIGHTS
SEE PARCEL 255 SHEET 4.44	✓ 258	FRED T. KEICHINGER, ET AL.		L.H.E. FOR MARSH DISPOSAL
SEE PARCEL 255 SHEET 4.44	✓ 260	FRED T. KEICHINGER, ET AL.		L.H.E. FOR CHANNEL CHANGE
40.00	✓ 266	CAMP DOUGLAS SPORTSMEN'S CLUB, INC.	5.67	FEE, INCLUDES ACCESS RIGHTS

* JOE MAIER, ADMINISTRATOR

NO DIRECT ACCESS PERMITTED BETWEEN THE MAIN ROADWAYS OR RAMPS OF THE INTERSTATE HIGHWAY, AND ABUTTING PROPERTIES.

LEGEND
BEARINGS SHOWN ON THIS SHEET
ARE REFERENCED TO GRID NORTH

STATE HIGHWAY COMMISSION OF WISCONSIN
PLAT OF RIGHT OF WAY REQUIRED
PROJECT I-90-2(6)52
TOMAH - LAKE DELTON ROAD
WEST COUNTY LINE U.S.H. 12 SECTION
I.H. 90 & 94 JUNEAU COUNTY

SCALE
0 100 200 400
LENGTH = 32.821 MILES

8-10-62
10-17-62
5-14-64
6-10-64
9-8-66
1-12-68
2-7-03

4-3-62
12-18-61
10-13-61
3-15-61
12-16-60
10-7-60

3-23-05 NC 2-7-03 DATED