

Index of Sheets

Sheet No. 4.0 TITLE
Sheet No. 4.1 SCHEDULE OF LANDS & INTERESTS REQUIRED
Sheet No. 4.2-4.10 PLAN & PARCEL SHEETS

STATE OF WISCONSIN

DEPARTMENT OF TRANSPORTATION
DIVISION OF HIGHWAYS

PLAT OF RIGHT OF WAY REQUIRED FOR


RICHLAND CENTER – ROCKBRIDGE ROAD

S. T. H. 80


RICHLAND COUNTY

52.2 -110.0 -21.14

Sheet Number	Total Sheets
4.0	

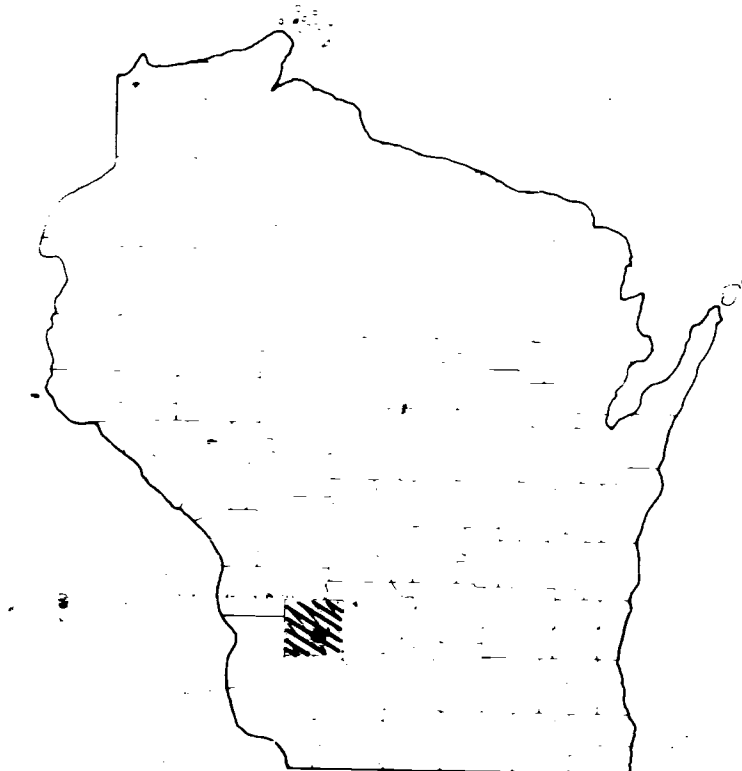

PROJECT IDENTIFICATION NUMBER	FEDERAL PROJECT DESIGNATION
5040-2-21	T 0110(14)

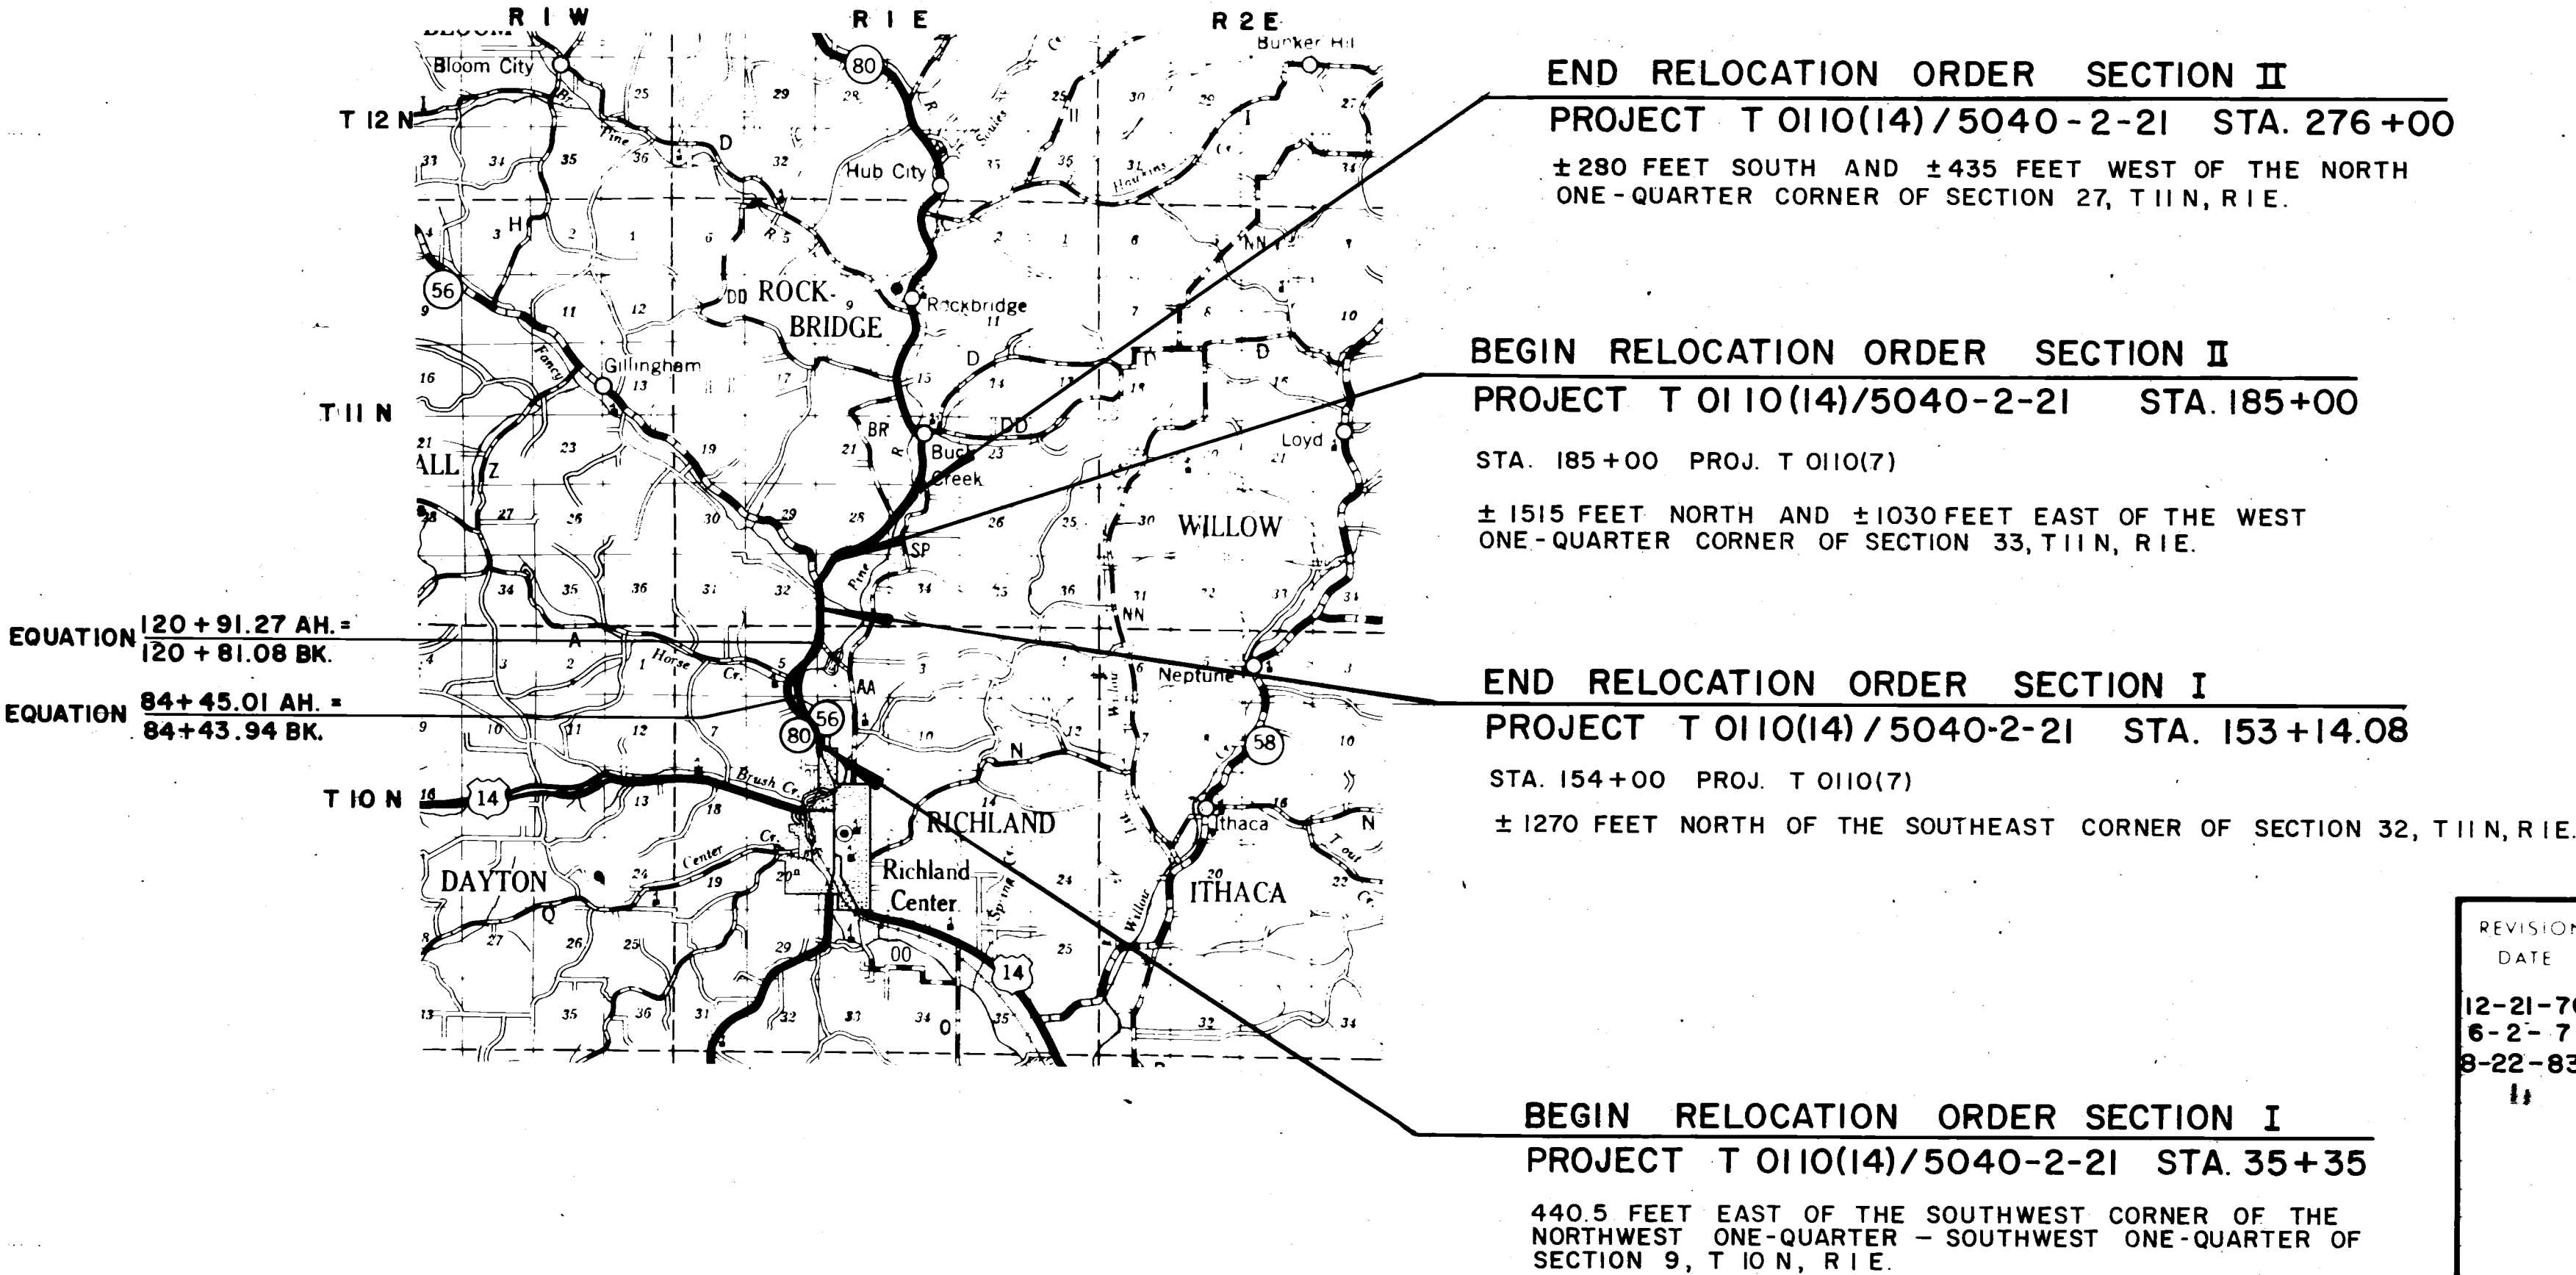

Layout

Scale SCALE 0 1 2 MILES

Total Net Length of Centerline = 3.935 Mi.

REVISION DATE	STATE OF WISCONSIN DEPARTMENT OF TRANSPORTATION DIVISION OF HIGHWAYS
12-21-70 N.C. 6-2-71 N.C. 9-22-83 N.C. 1	Date 4-23-76 <i>[Signature]</i> District Engineer
	Recommended for Approval:
	Date _____ Chief Design Engineer
	Approved: _____
	Date _____ Director, Bureau of Right of Way
	STATE OF WISCONSIN DEPARTMENT OF TRANSPORTATION FEDERAL HIGHWAY ADMINISTRATION BUREAU OF PUBLIC ROADS
	Approved: _____
	Date _____ Division Engineer

T 0110(14) Rich

CONVENTIONAL SIGNS					
STATE LINE		*HIGHWAY HIGHWAY SEPARATION		CEMETERY	
COUNTY LINE		HIGHWAY OVERPASS		FOUNDATION	
TOWNSHIP AND RANGE LINES		RAIL LINE OVERPASS		GAS PUMP ISLAND	
SECTION LINE		ALL OTHER BRIDGES		BUILDING	
QUARTER LINE		STREAM OR RIVER		IRON PIN	
SIXTEENTH LINE		LAKE		POWER POLE	
NEW CENTERLINE		CATTLE PASS		TELEPHONE POLE	
NEW R/W LINE		RELOCATED STREAM OR RIVER		RAIL LINE	
OLD R/W LINE		TRAVELED WAY (Shown only in area of Frontage Roads, Interchanges or Dual Lanes)		TRANSMISSION TOWER AND LINE	
PROPERTY LINE				UNDERGROUND CABLE MARKER	
CORPORATE LIMITS				WELL	
SLOPE INTERCEPTS				STONE MONUMENT	
LOT, TIE AND OTHER MINOR DASHED LINES				SEPTIC TANK	
UNDERGROUND FACILITY (POWER, TELEPHONE, TELEGRAPH, GAS, ETC.)				WINDMILL	
NO ACCESS					
LIMITED HIGHWAY EASEMENT					
(Shading omitted on Aerial Half-tones)					
STANDARD ABBREVIATIONS					
ABANDON	ABND.	DEGREE OF CURVE	D	PRIVATE DRIVE	P D.
ABSTRACT	ABS.	ESTATE	EST	PROJECT	PROJ.
ACCESS POINT	A. P.	EXISTING	EX	PROPERTY LINE	P L.
ACRES	AC.	EXTERNAL DISTANCE	E	QUIT CLAIM DEED	Q. C. D.
ADDITION	ADD.	FIELD ENTRANCE	F. E.	RADIUS	R
AGRICULTURAL	AGRI.	FOOT (FEET)	FT.	RAILROAD	R. R.
AHEAD	AH	FOUNDATION	FDN	RAILWAY	RY.
AND OTHERS	ET AL	FRAME	FR	REFERENCE LINE	R L
AND WIFE	ET UX	GARAGE	G	RELOCATED	REL
APARTMENT	APT	GOVERNMENT	GOV'T	REQUIRED	REQ'D.
ASSUMED	(A)	HIGHWAY	HWY	RESIDENTIAL	RES
AUXILIARY REFERENCE LINE	A. R. L.	HOTEL	HO.	RIGHT	RT
AVENUE	AVE.	HOUSE	H	RIGHT OF WAY	R/W
BACK	BK.	INCORPORATED	INC.	ROAD	RD.
BARN	B	INTERSTATE HIGHWAY	I H	SCALED	(S)
BLOCK	BLK.	IRON PIN	I. P.	SECTION	SEC.
BOULEVARD	BLVD	ISLAND	IS	SEPTIC TANK	SEP.
BUILDINGS	BLDGS.	LEFT	LT	SERVICE STATION	S. S.
CEMETERY	CEM	LENGTH OF CURVE	L	SHED	S.
CENTERLINE	CL	LESSEE	LSE	SOUTHEAST	S. E.
CENTRAL ANGLE OR DELTA	Δ	LESSOR	LSR	SOUTHWEST	S. W.
CHANNEL	CH	LIMITED HIGHWAY EASEMENT	L. H. E.	STATE TRUNK HIGHWAY	S. T. H.
CHANNEL CHANGE	CH. CH.	MILE	MI.	STATION	STA
CHICKEN HOUSE	C. H.	MILK HOUSE	M. H.	STORE	ST
COMMERCIAL	COMM.	MONUMENT	MON	STREET	ST.
COMPANY	CO.	NORTHEAST	N. E.	TANGENT LENGTH OF CURVE	T.
COMPUTED	(C)	NORTHWEST	N. W.	TAVERN	TAV.
CORN CRIB	C. C.	OUTLOT	O. L.	TRANSIT LINE	T.
CORNER	COR	PARALLEL	P. L.	UNITED STATES HIGHWAY	U. S. H.
CORPORATION	CORP	POINT OF COMPOUND CURVE	P. C. C.	WAREHOUSE	WH.
COUNTY TRUNK HIGHWAY	C. T. H.	POINT OF CURVATURE	P. C.	WELL	W.
CREEK	CR	POINT OF INTERSECTION	P. I.		
CULVERT	CULV. OR C.	POINT OF TANGENCY	P. T.		
DEED	(D)				

52.2 - 110.0 - 21.14

SCHEDULE OF LANDS AND INTERESTS REQUIRED

PARCEL NUMBER	SHEET NUMBER	OWNERS	INTERESTS REQUIRED	ACRES	PROJECT I. D.
1	4.3	LOUIS H. SALOUTOS	FEE SIMPLE	0.21	5040 - 2 - 21
2	4.3	VIRGIL C. HUNT	FEE & L.H.E.	0.74	"
3	4.3	LAWRENCE A. MC KENZIE	FEE & L.H.E.	0.09	"
5	4.3	FREEMAN F. PERKINS	L.H.E.		"
6	4.3	JAY SHEAFOR, JR.	FEE & L.H.E.	1.04	"
7	4.3-4.5	DONALD C. SIMPSON	FEE & L.H.E.	4.02	"
8	4.4	KEITH MC DOUGAL, SR.	FEE & L.H.E.	2.48	"
9	4.4	GARY L. KERSHNER, ET. AL.	FEE SIMPLE	0.08	"
10	4.4	ROLLAND RUSSELL	FEE SIMPLE	0.37	"
11	4.4	FRED BRAITHWAITE	FEE SIMPLE	0.23	"
12	4.4	MYRTLE MORRIS	FEE SIMPLE	0.07	"
13	4.4-4.5	ELDON O. VAN BROCKLIN	FEE & L.H.E.	5.40	"
14	4.5	SCHOOL DISTRICT JOINT 3 TOWNS OF RICHLAND & ROCKBRIDGE	FEE SIMPLE	0.09	"
15	4.5	DANNY SHEAFOR, ET. AL.	FEE & L.H.E.	0.12	"
16	4.5	BUREN H. COOK	FEE & L.H.E.	0.83	"
17	4.5	WILBUR C. GAULT	L.H.E.		"
18	4.5-4.6	MARY E. SANFORD ET. AL.	FEE SIMPLE	0.38	"
19	4.6	BENJAMIN F. STRAIGHT, JR.	FEE & L.H.E.	2.74	"
20	4.6	FRANCIS C. KEYS	FEE SIMPLE	0.75	"
22	4.7-4.8	GLENNE PLINER, ET. AL.	FEE & L.H.E.	1.54	"
23	4.8	MARVALENE BREWER T. AL.	FEE SIMPLE	1.52	"
24	4.8-4.9	SAMUEL ELMER	FEE & L.H.E.	8.49	"
25	4.9-4.10	FRANK S. HEIDENREICH	FEE SIMPLE	4.26	"
26	4.3, 4.7-4.10	GENERAL TELEPHONE COMPANY	RELEASE OF RIGHTS	—	5040 - 2 - 40
27	4.8-4.10	RICHLAND CO OP ELEC. ASS'N	RELEASE OF RIGHTS	—	5040 - 2 - 41
28(2)	4.4	WISCONSIN POWER & LIGHT CO	RELEASE OF RIGHTS	—	5040 - 2 - 42

REVISION DATE	PROJECT I.D.	SHEET NUMBER	TOTAL SHEETS
2-21-70	5040-2-21	4.1	
6-2-71	FEDERAL PROJECT DESIGNATION		
8-22-83 N.C.	T 0110(14)		
RICHLAND CENTER - ROCKBRIDGE ROAD			
S.T.H. 80 RICHLAND COUNTY			
DATE 4-23-70			
CONST. PROJECT 5040-2-71 4-89			

REVISION	DATE	PROJECT NO.	SHEET NUMBER	TOTAL SHEETS
12-21-70		5040-2-21		
6-2-71			4.2	
8-22-83	N.C.	T 0110(14)		
LAYOUT SHOWING PROPERTY BOUNDARIES AND ACREAGES S.T.H. 80 RICHLAND CO.				
NOT TO SCALE DATE 4-23-70				
CONST. PROJECT 5040-2-71 4.1-89				



NOTE:
ACREAGE SHOWN ON ABUTTING PROPERTIES INCLUDES AREA IN EXISTING HIGHWAY RIGHT OF WAY.

LEGEND:

- BUILDINGS
- SCHOOL




IDENTICAL POINTS

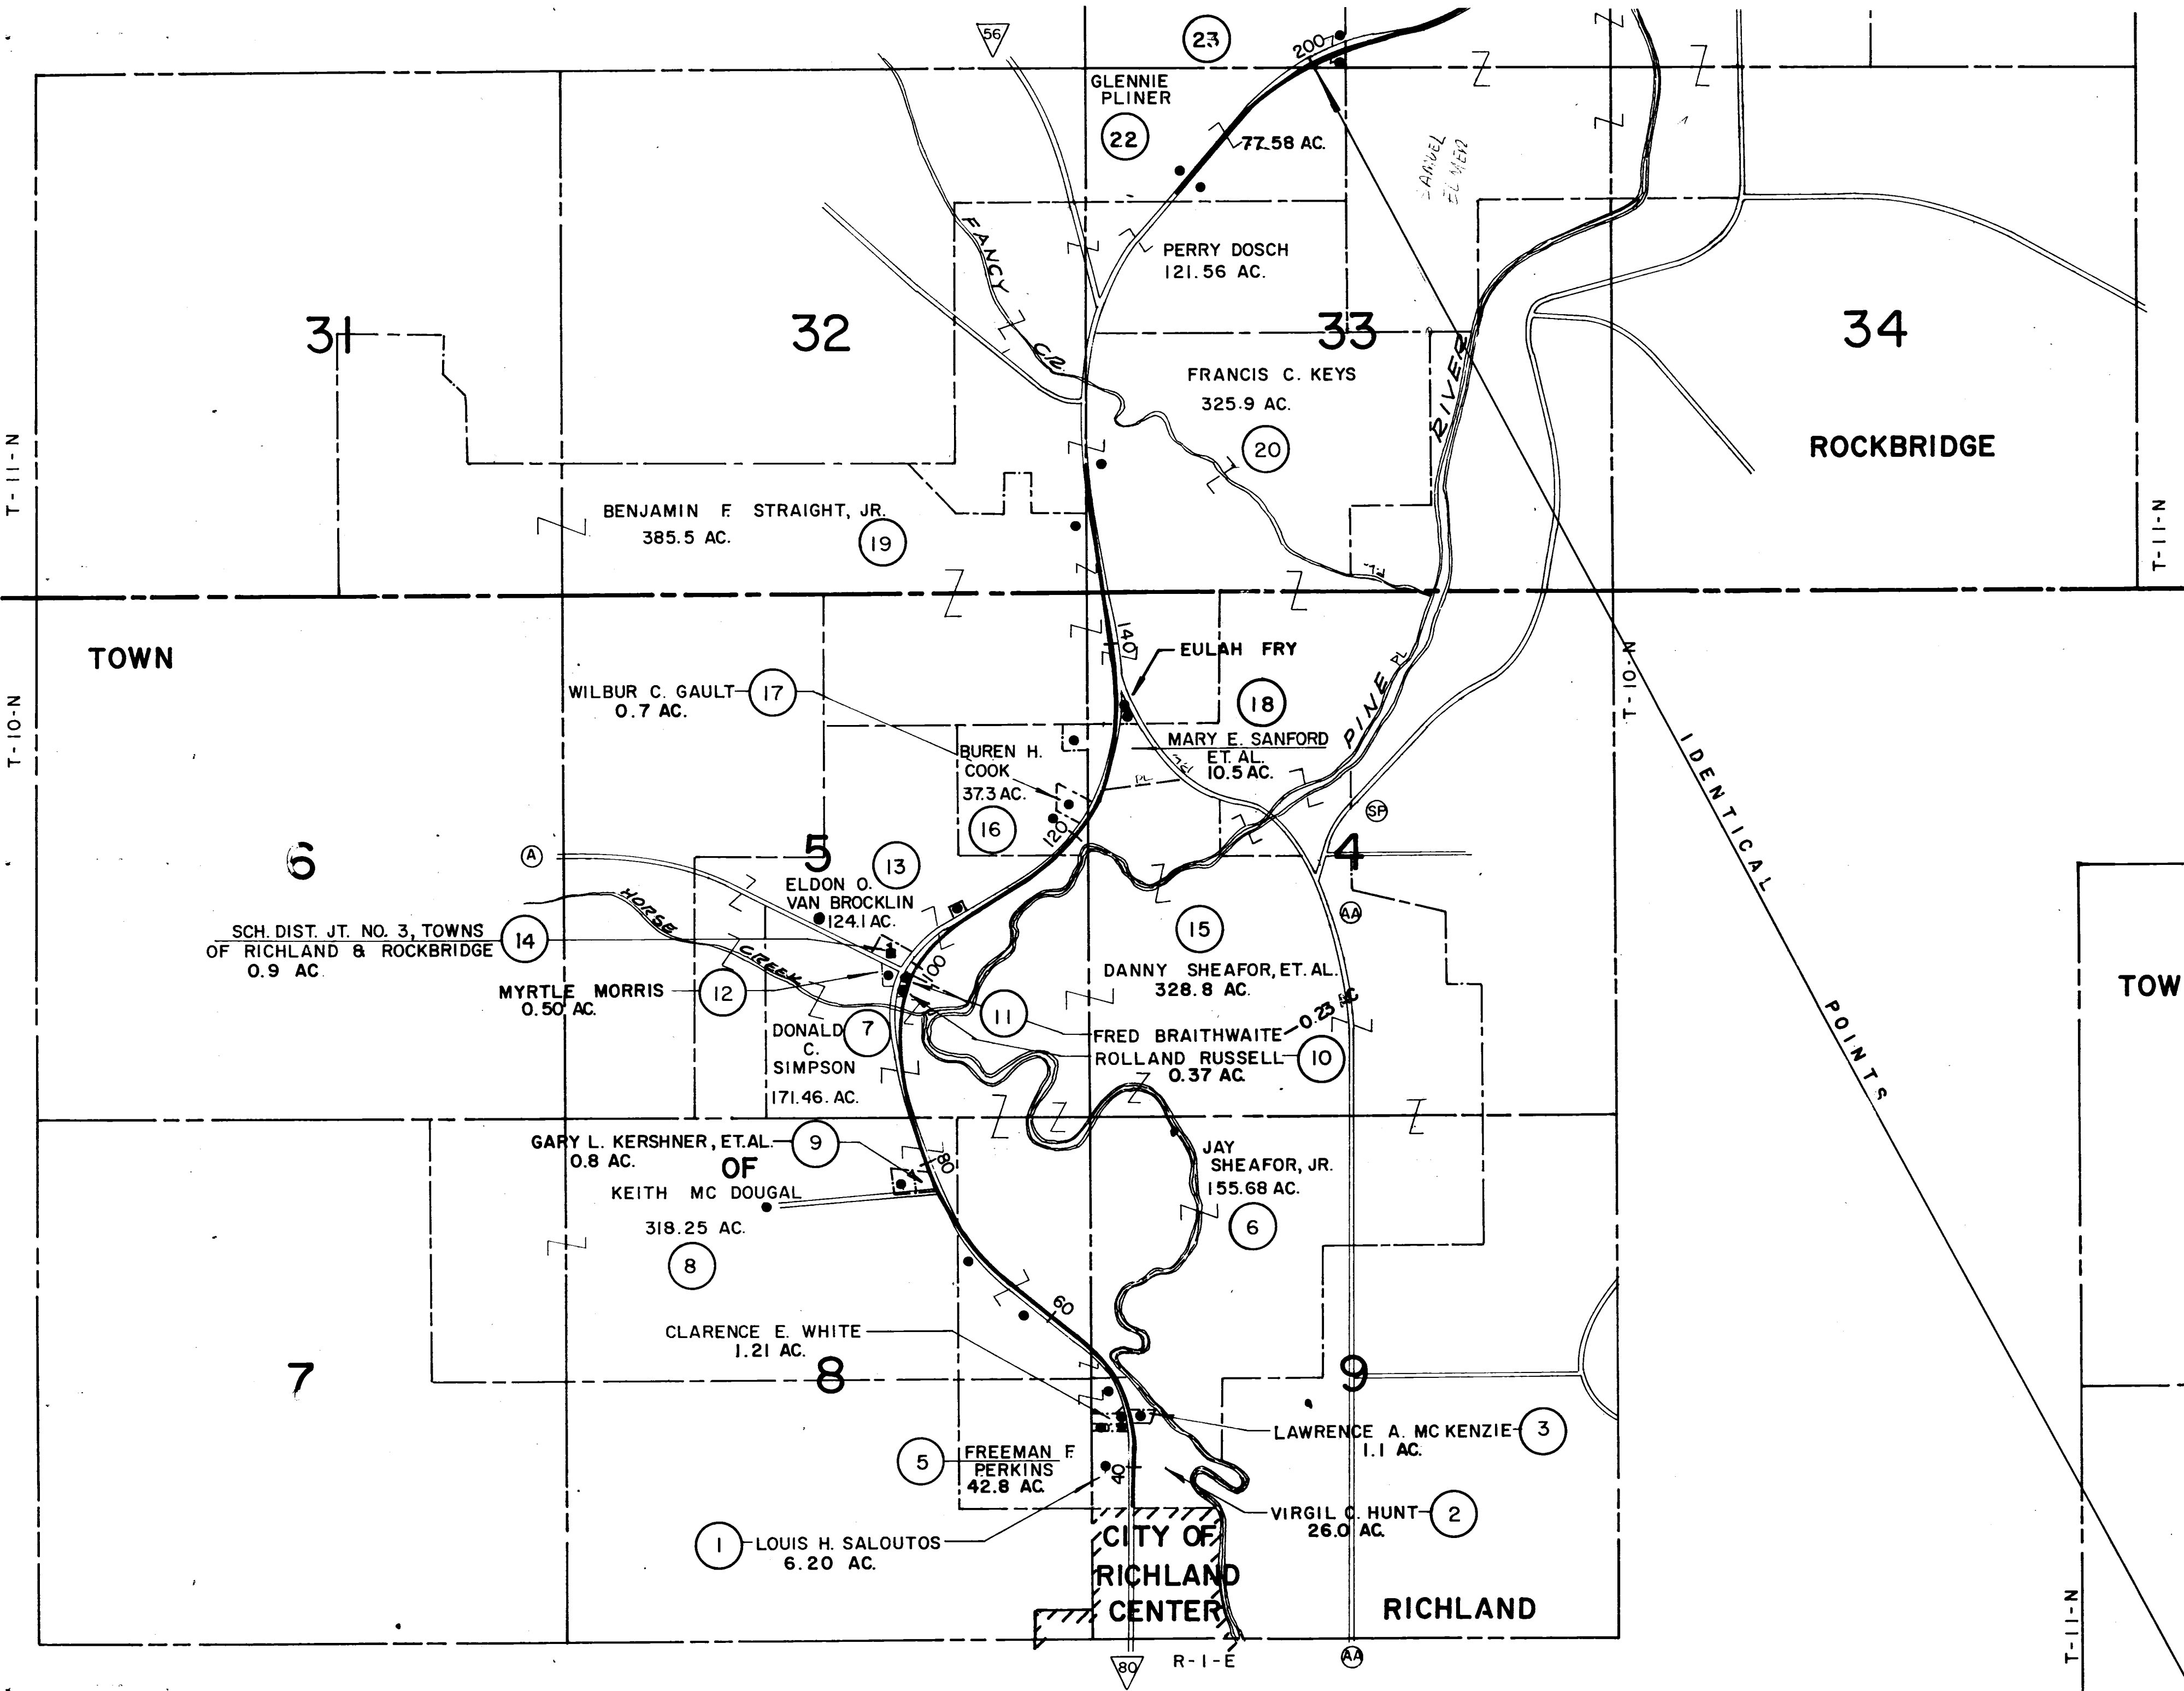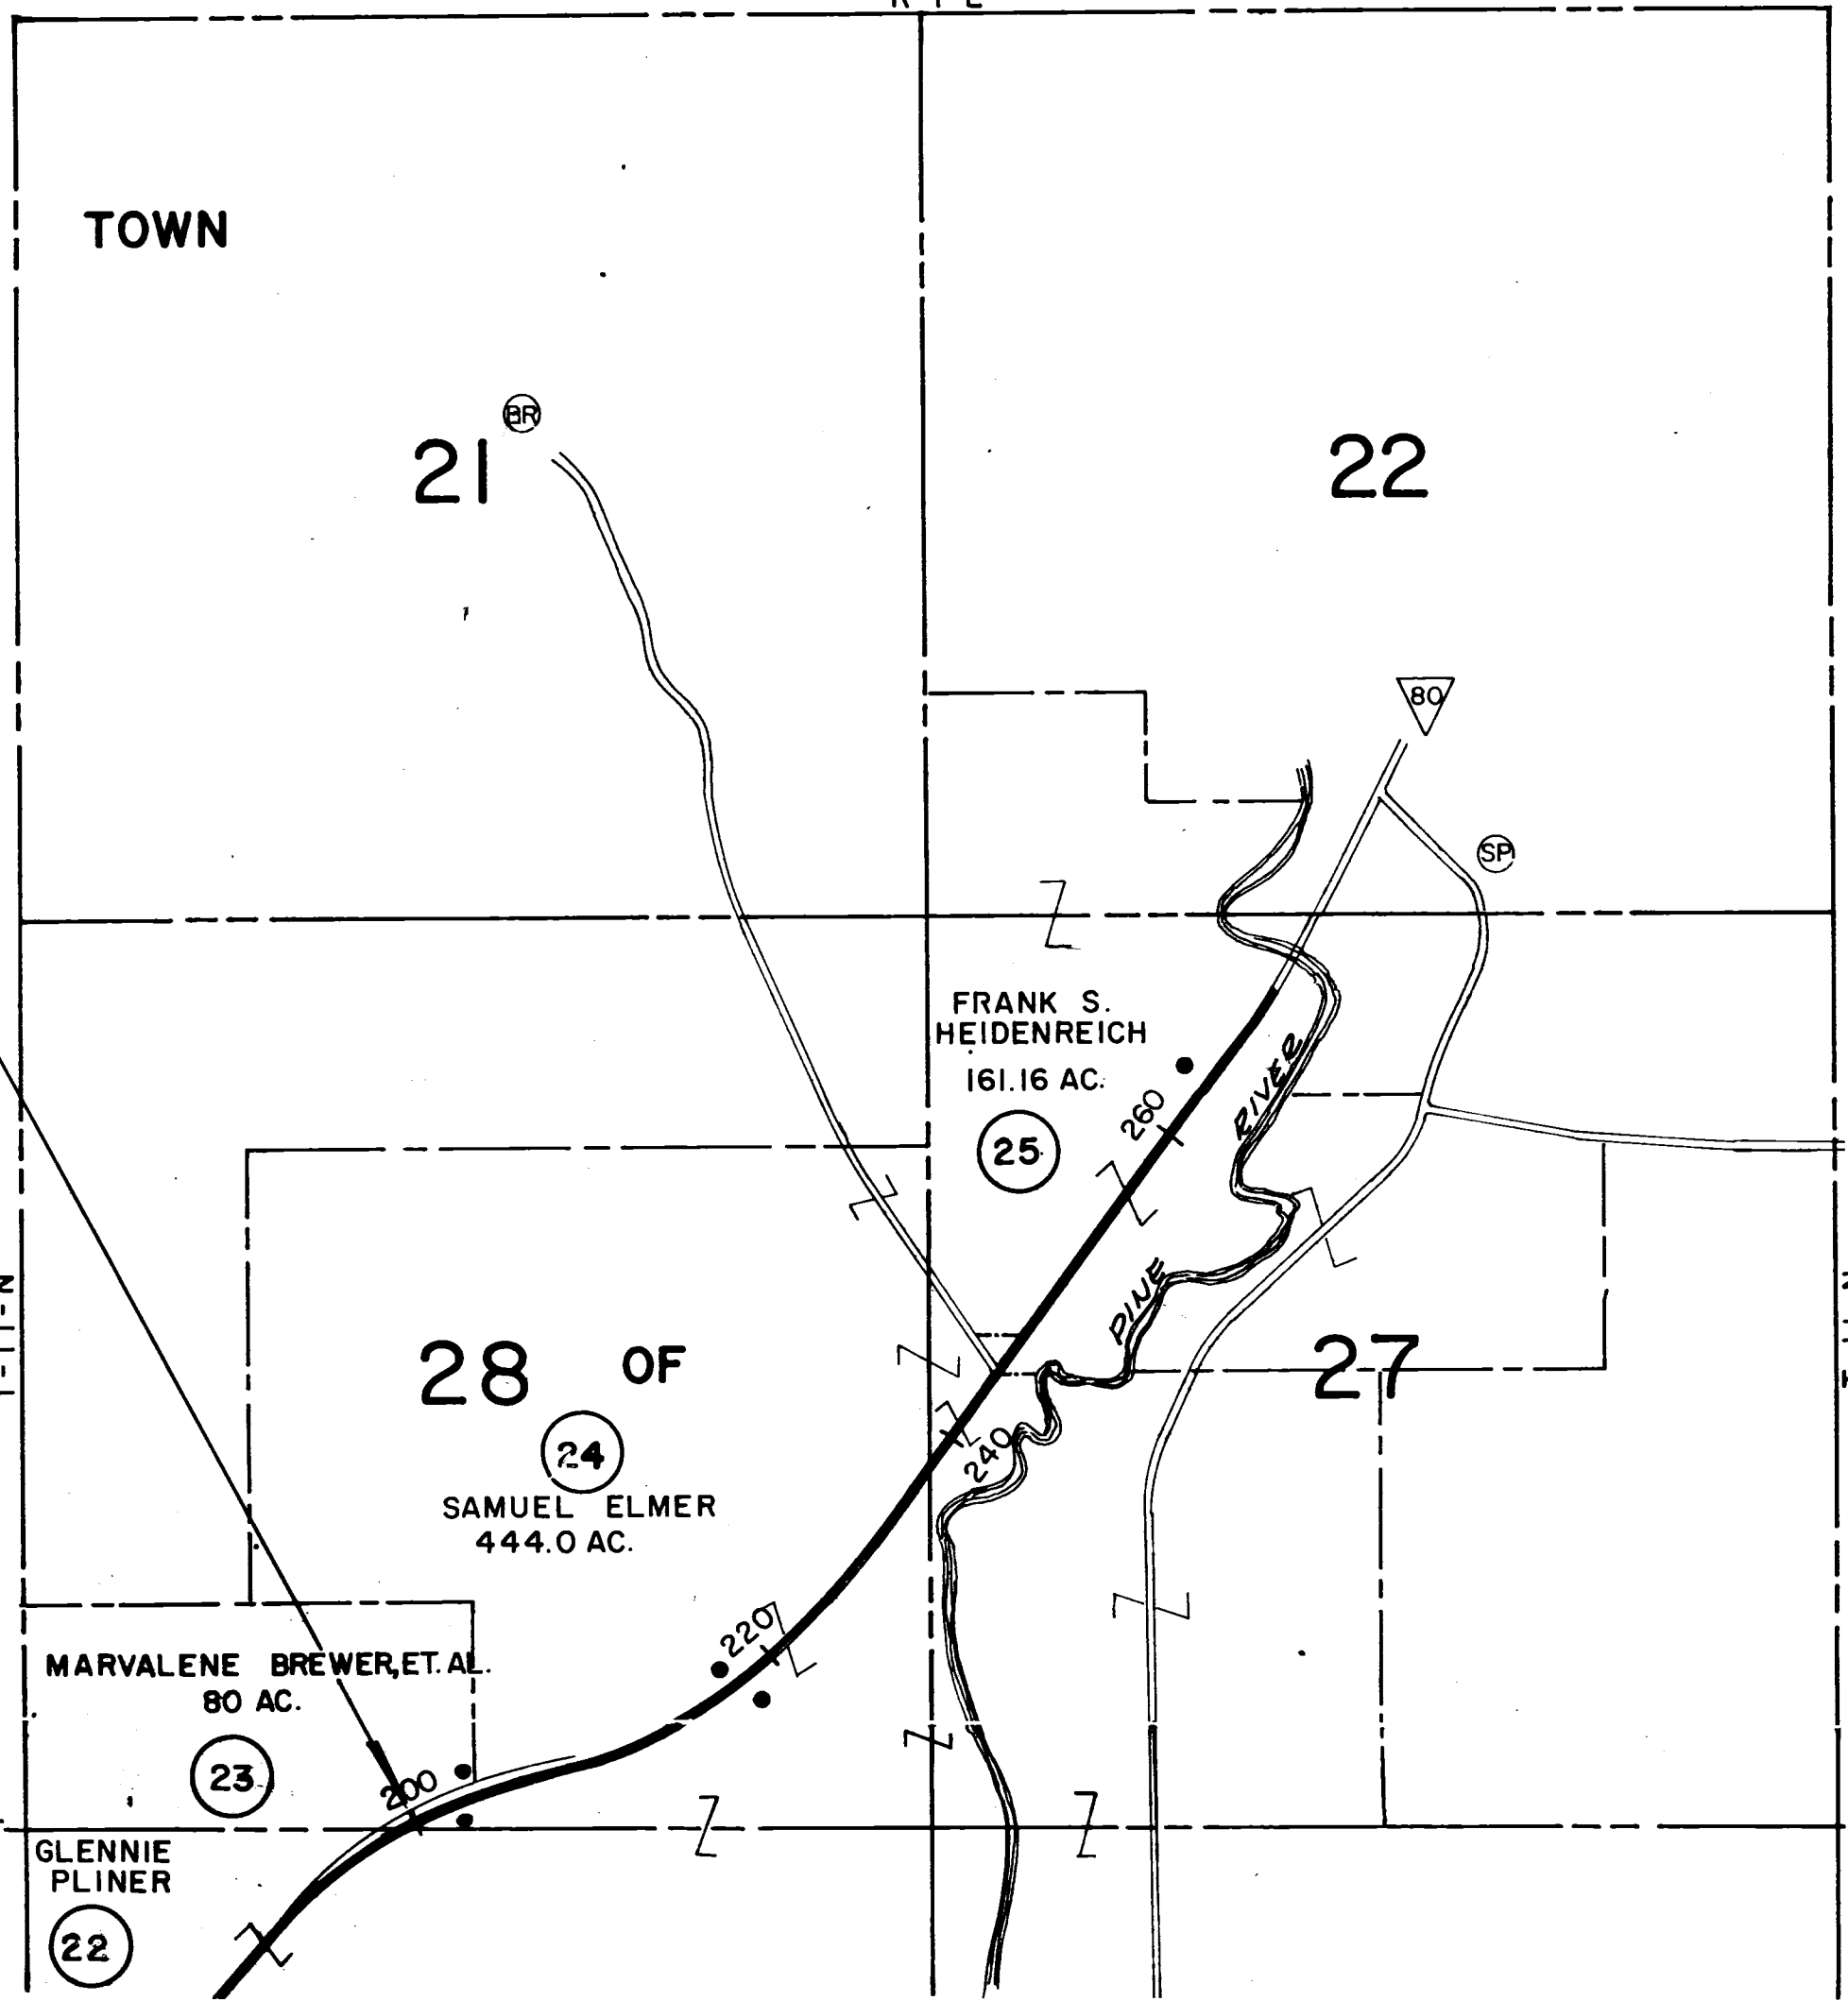


SCHEDULE OF LANDS AND INTERESTS REQUIRED					
PARCEL NUMBER	SHEET NUMBER	OWNER	INTERESTS REQUIRED	ACRES	PROJECT I.D.
1	4.3	LOUIS H. SALOUTOS	FEE SIMPLE	0.21	5040-2-21
2	"	VIRGIL C. HUNT	FEE & L.H.E.	0.74	"
3	"	LAWRENCE A. MC KENZIE	" "	0.09	"
5	"	FREEMAN F. PERKINS	L.H.E.	—	"
6	"	JAY SHEAFOR, JR.	FEE & L.H.E.	1.04	"
7	4.3-4.5	DONALD C. SIMPSON	" "	4.02	"
26	4.3, 48-4.10	GENERAL TEL. CO.	RELEASE OF RIGHTS	—	5040-2-40


12-21-70
6-2-71
8-22-83 N.C.

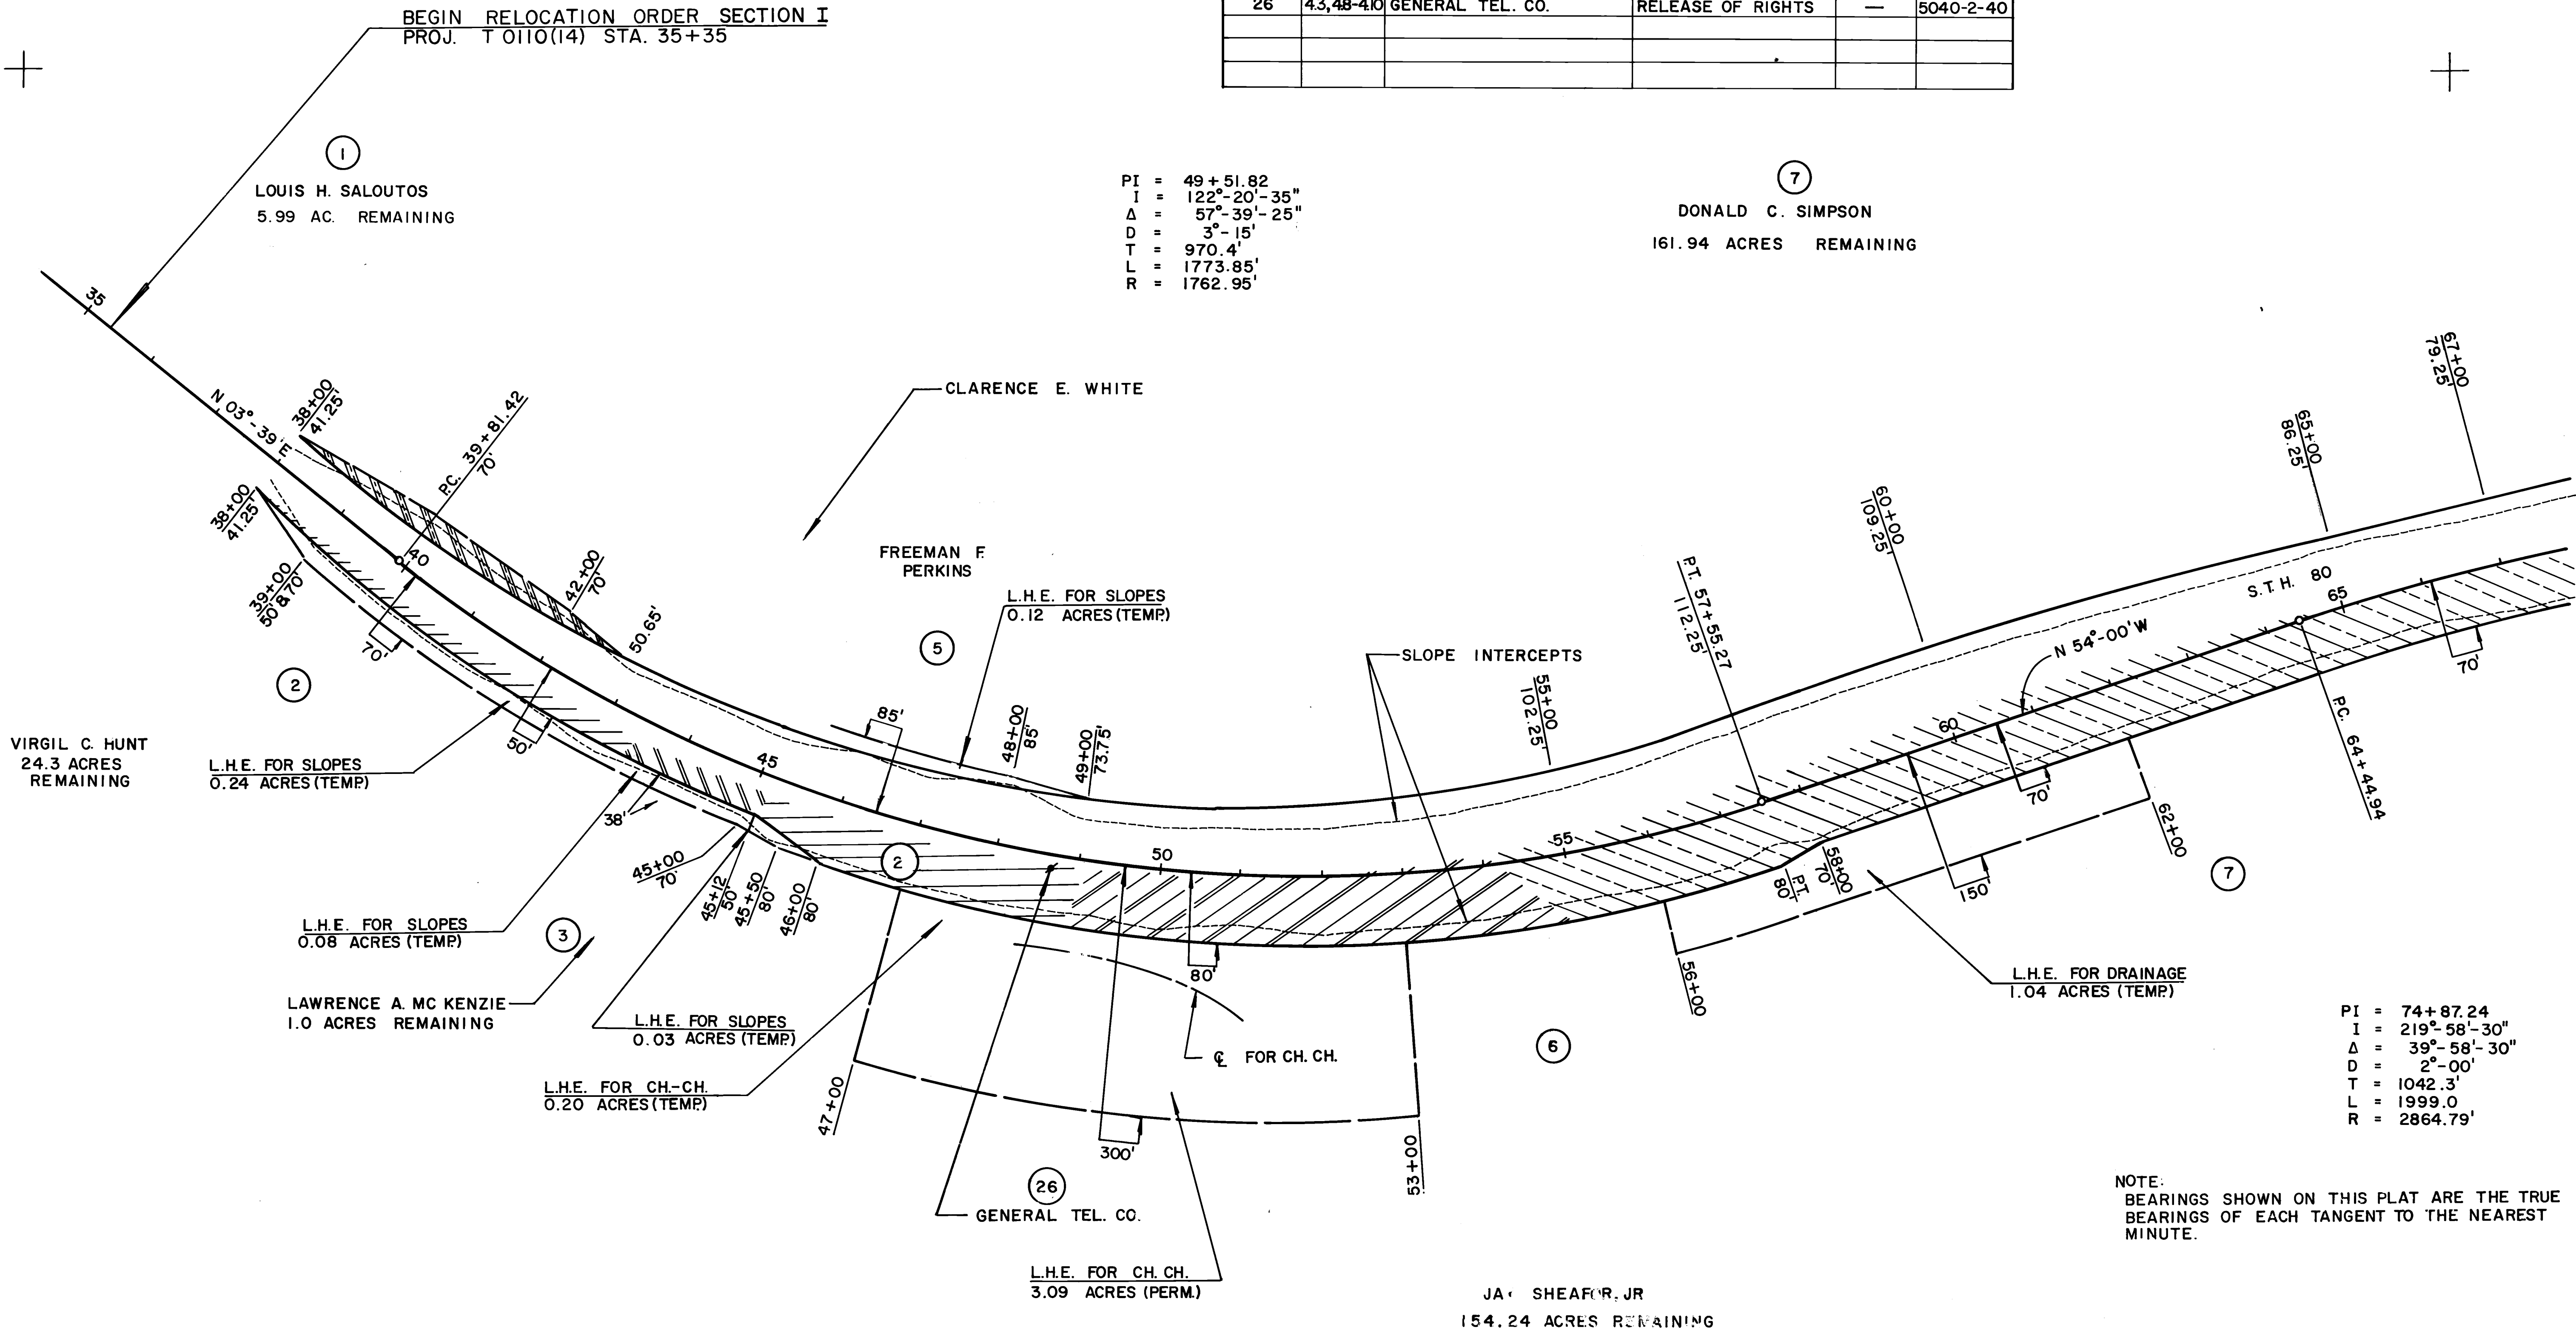

SCHEDULE OF LANDS AND INTERESTS REQUIRED					
PARCEL NUMBER	SHEET NUMBER	OWNER	INTERESTS REQUIRED	ACRES	PROJECT I.D.
1	4.3	LOUIS H. SALOUTOS	FEE SIMPLE	0.21	5040-2-21
2	"	VIRGIL C. HUNT	FEE & L.H.E.	0.74	"
3	"	LAWRENCE A. MC KENZIE	" "	0.09	"
5	"	FREEMAN F PERKINS	L. H.E.	—	"
6	"	JAY SHEAFOR, JR.	FEE & L.H.E.	1.04	"
7	4.3-4.5	DONALD C. SIMPSON	" "	4.02	"
26	43,48-410	GENERAL TEL. CO.	RELEASE OF RIGHTS	—	5040-2-40

REVISION DATE	PROJECT I.D.	SHEET NUMBER	TOTAL SHEETS
12-21-70	5040-2-21	4.3	
6-2-71	FEDERAL PROJECT DESIGNATION		
	T 0110 (14)		
	S.T.H. 80		
	RICHLAND CO.		
	SCALE 0 100 200 Ft.		
	DATE 4-23-70		
CONST. PROJECT	5040-2-71	4.2-89	

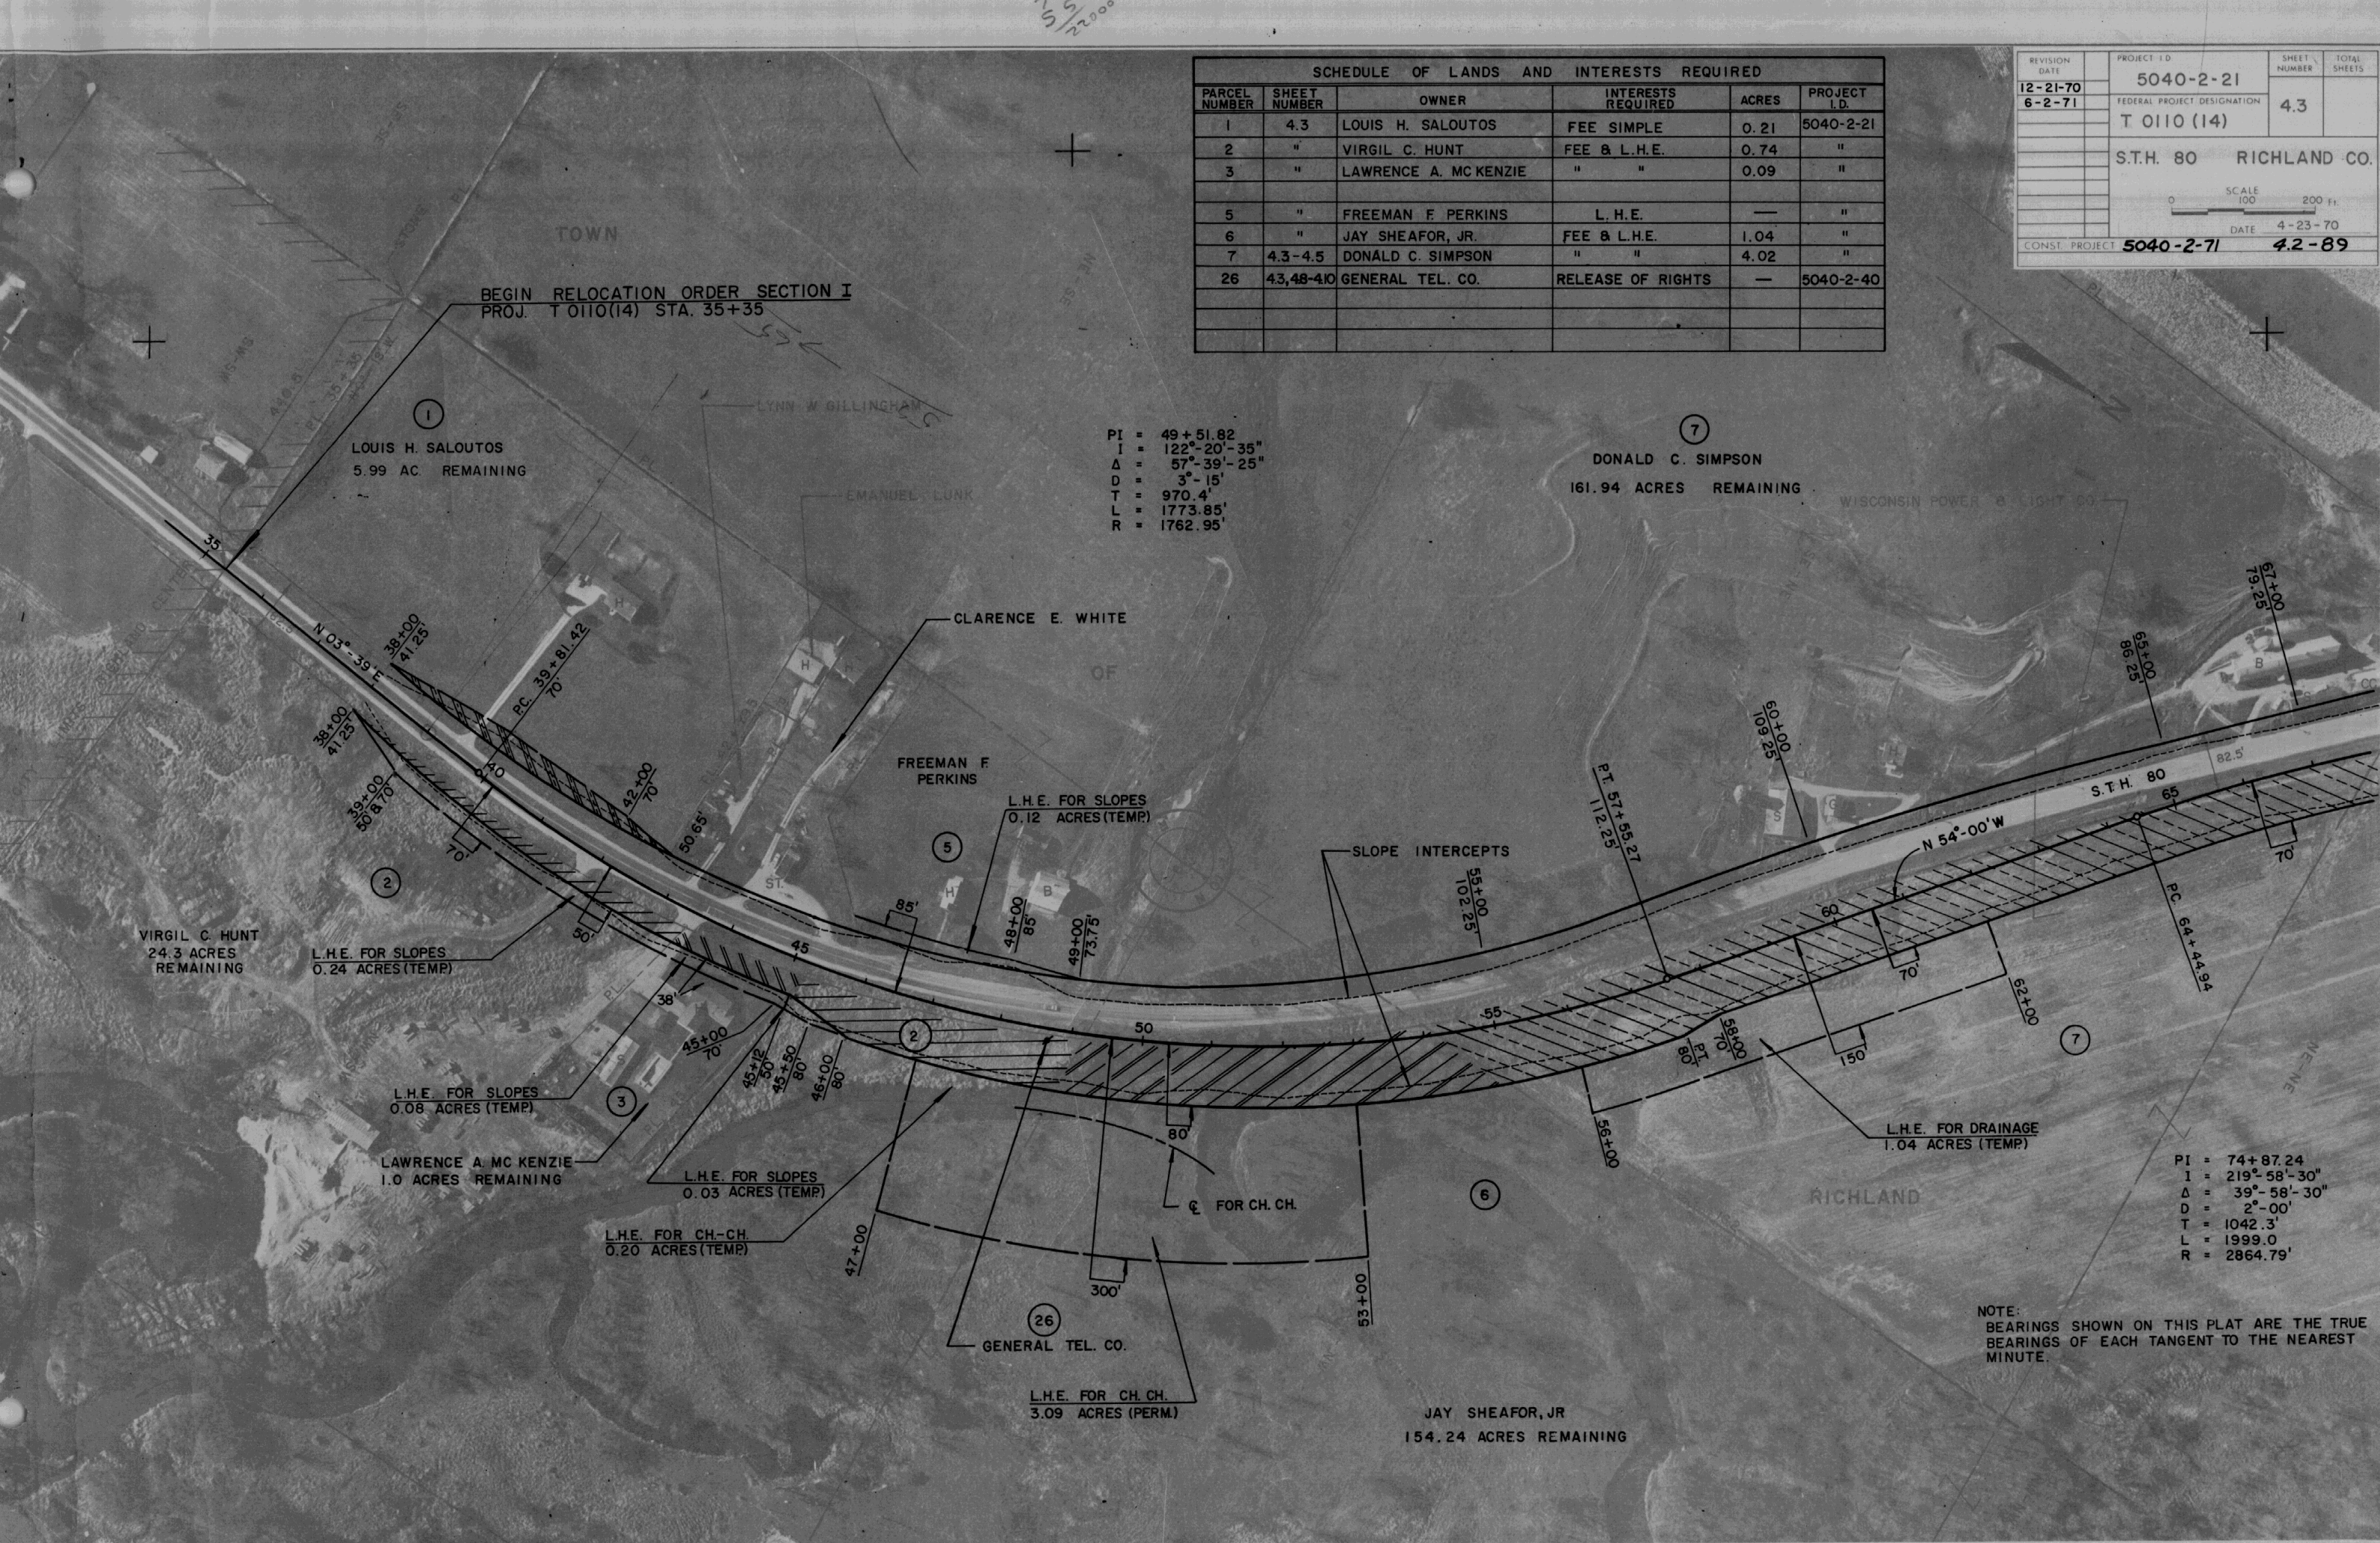

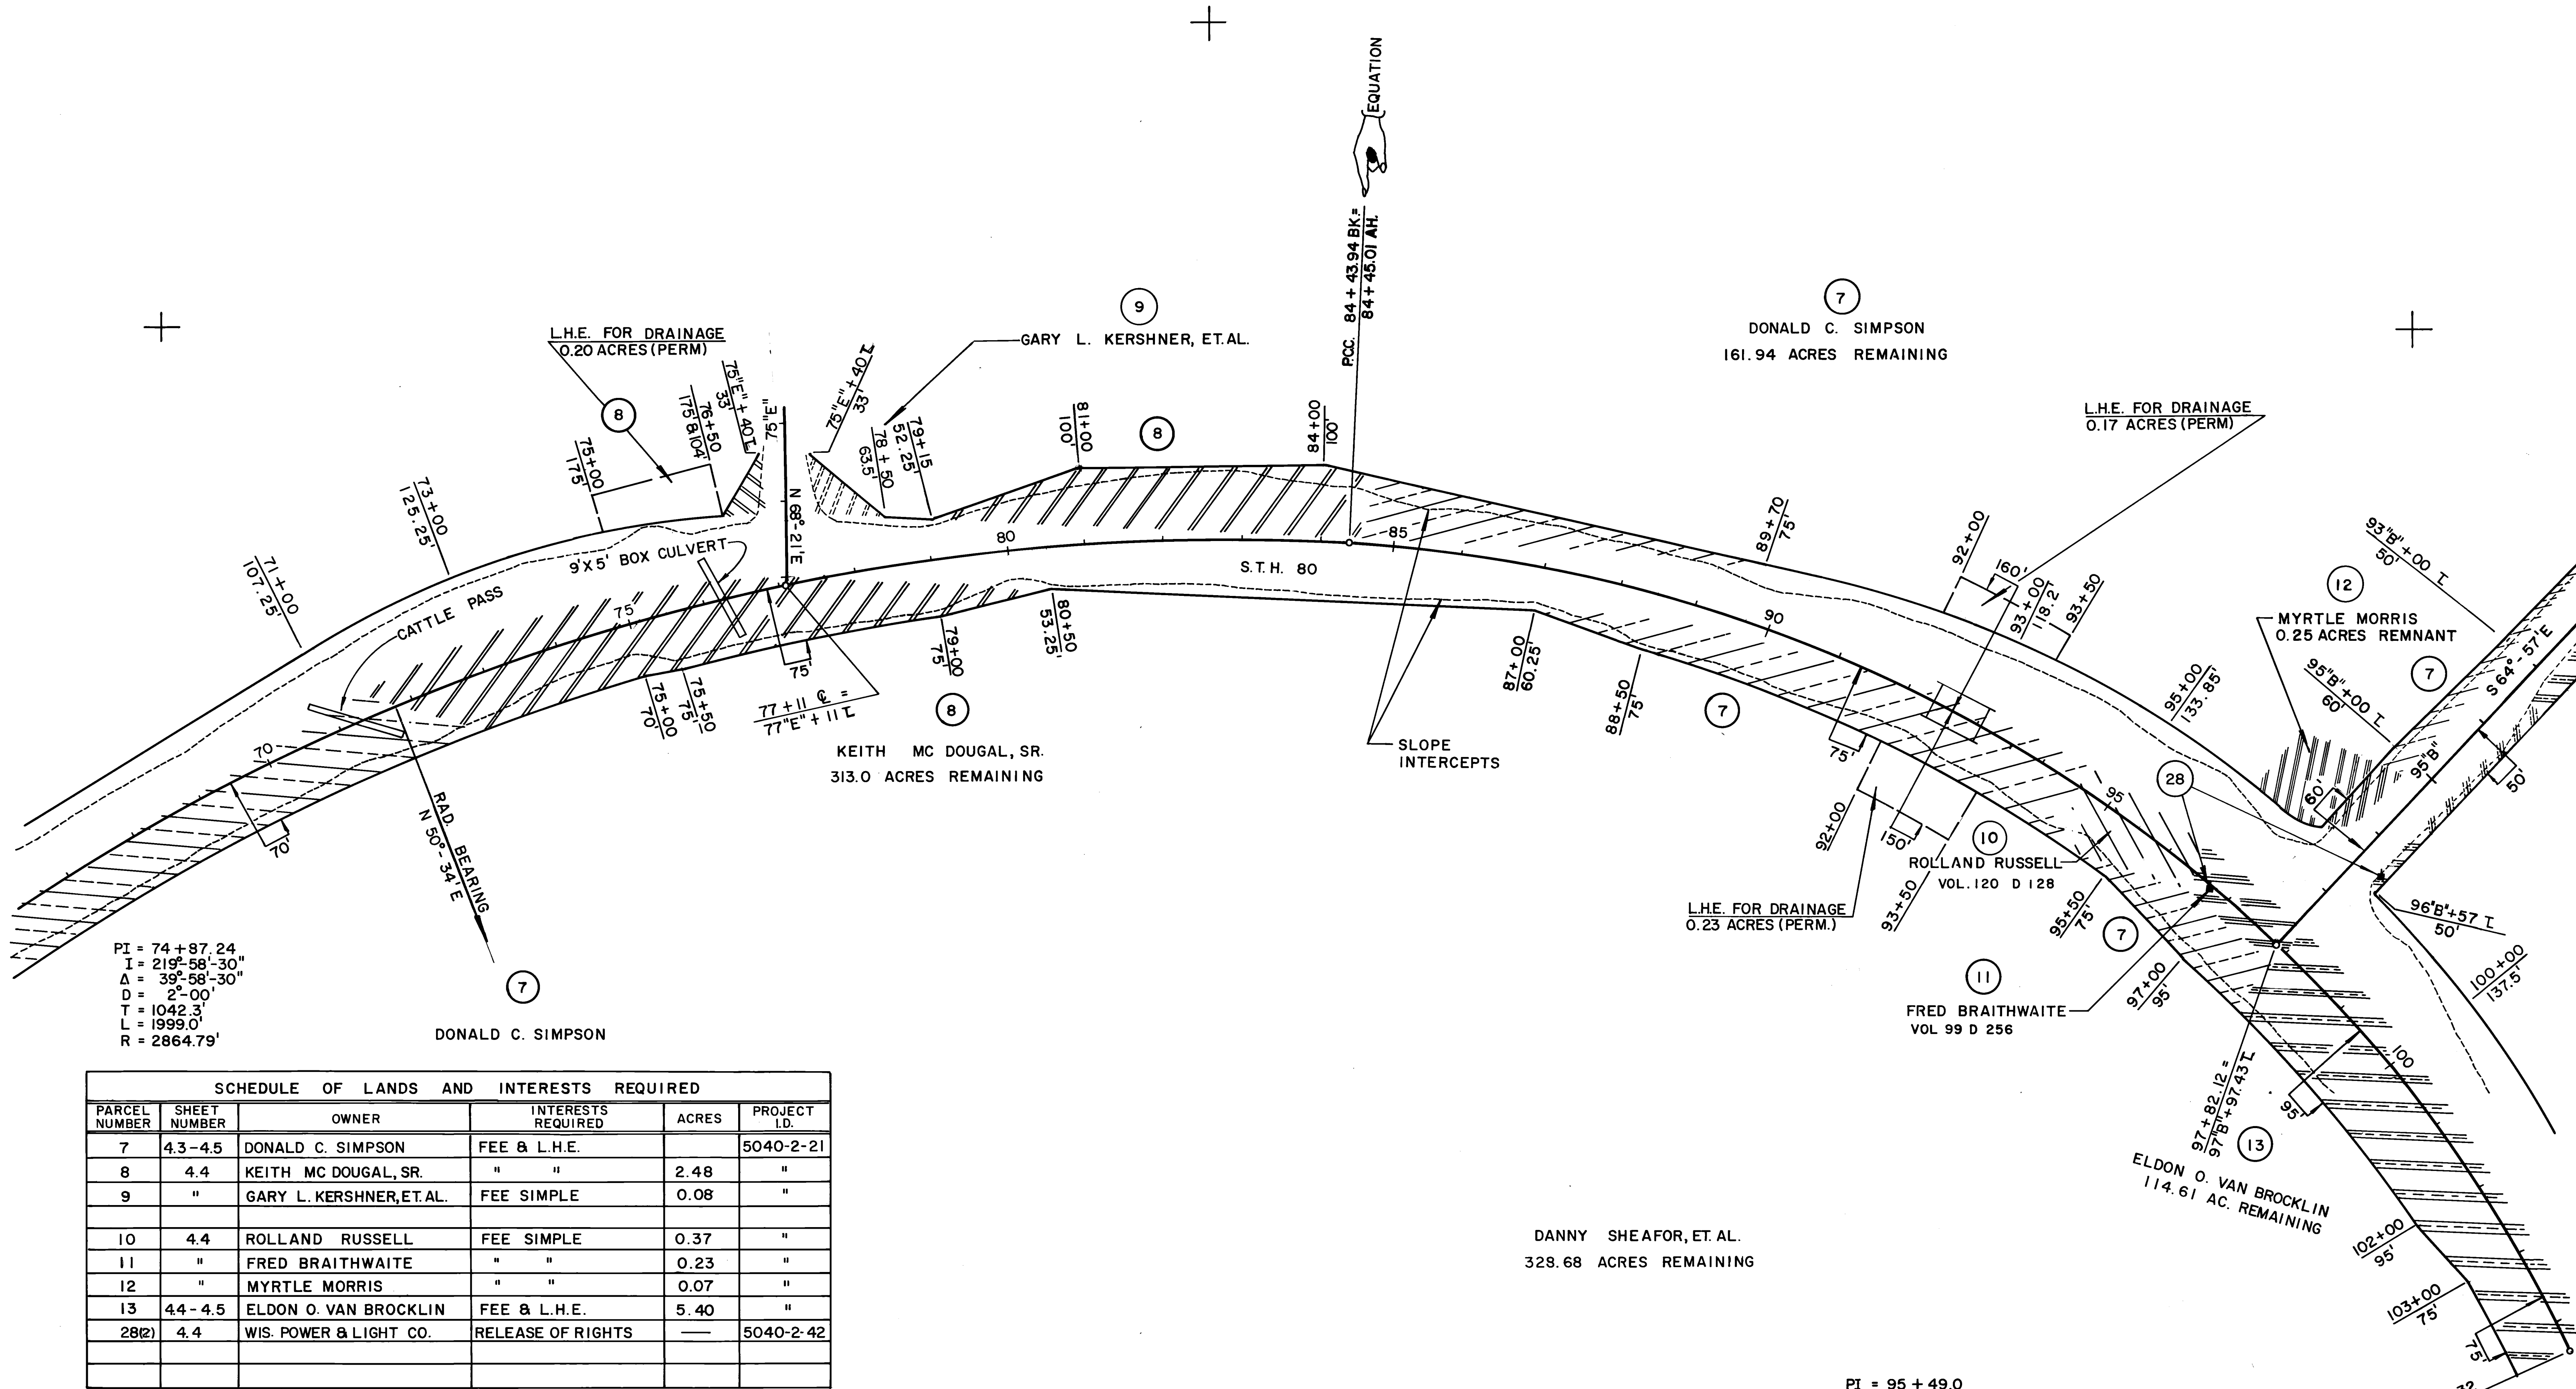

PI = 74 + 87.24
I = 219°-58'-30"
Δ = 39°-58'-30"
D = 2°-00'
T = 1042.3'
L = 1999.0'
R = 2864.79'

DONALD C. SIMPSON

SCHEDULE OF LANDS AND INTERESTS REQUIRED					
PARCEL NUMBER	SHEET NUMBER	OWNER	INTERESTS REQUIRED	ACRES	PROJECT I.D.
7	4.3-4.5	DONALD C. SIMPSON	FEE & L.H.E.		5040-2-21
8	4.4	KEITH MC DOUGAL, SR.	" "	2.48	"
9	"	GARY L. KERSHNER, ET. AL.	FEE SIMPLE	0.08	"
10	4.4	ROLLAND RUSSELL	FEE SIMPLE	0.37	"
11	"	FRED BRAITHWAITE	" "	0.23	"
12	"	MYRTLE MORRIS	" "	0.07	"
13	4.4-4.5	ELDON O. VAN BROCKLIN	FEE & L.H.E.	5.40	"
28(2)	4.4	WIS. POWER & LIGHT CO.	RELEASE OF RIGHTS	—	5040-2-42


DANNY SHEAFOR, ET. AL.
329.68 ACRES REMAINING

NOTE:
BEARINGS SHOWN ON THIS PLAT ARE THE TRUE BEARINGS
OF EACH TANGENT TO THE NEAREST MINUTE.

PI = 95 + 49.0
I = 241°-25'-45"
Δ = 61°-25'-45"
D = 3°-05'
T = 1103.99'
L = 1992.31'
R = 1858.24'

PT 104+37.32

REVISION DATE	PROJECT I.D.	SHEET NUMBER	TOTAL SHEETS
12-21-70	5040-2-21	4.4	
6-2-71	FEDERAL PROJECT DESIGNATION		
	T 0110 (14)		
	S.T.H. 80 RICHLAND CO.		
	SCALE 0 100 200 Ft.		
	DATE 4-23-70		
CONST. PROJECT	5040-2-71	4.3-89	

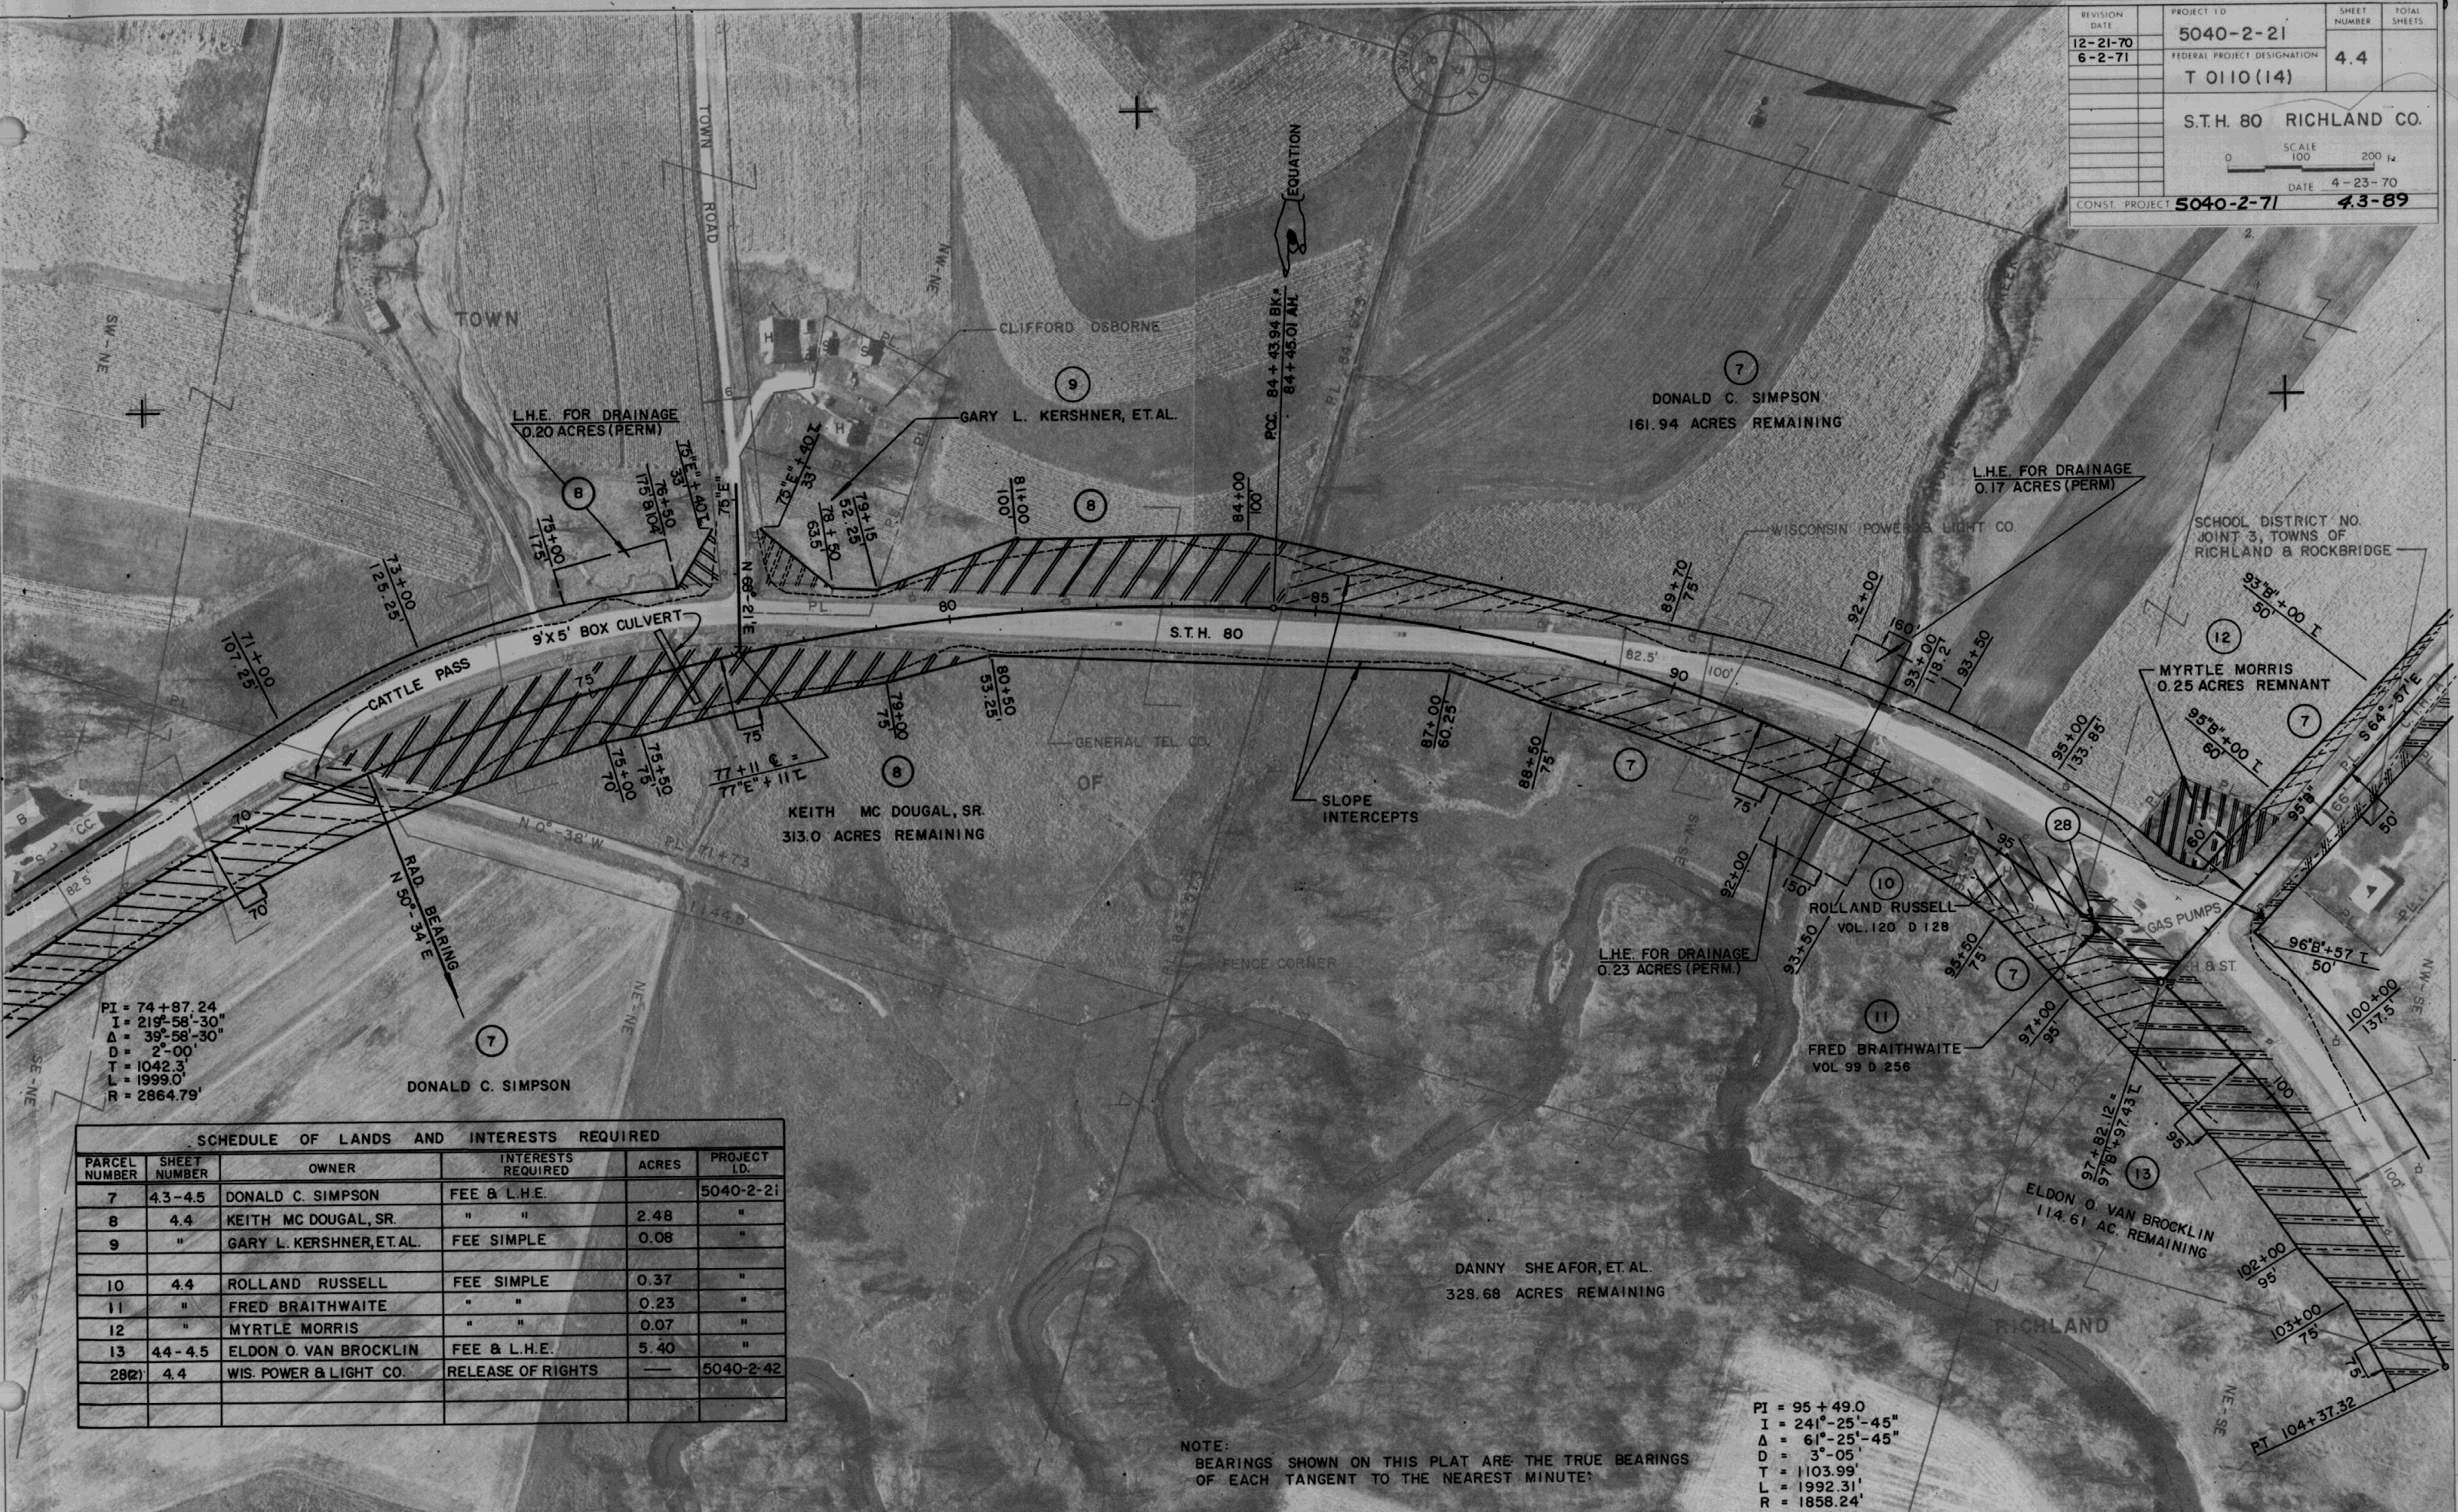


SCHEDULE OF LANDS AND INTERESTS REQUIRED					
PARCEL NUMBER	SHEET NUMBER	OWNER	INTERESTS REQUIRED	ACRES	PROJECT I.D.
7	4.3-4.5	DONALD C. SIMPSON	FEE & L.H.E.		5040-2-21
8	4.4	KEITH MC DOUGAL, SR.	" "	2.48	"
9	"	GARY L. KERSHNER, ET. AL.	FEE SIMPLE	0.08	"
10	4.4	ROLLAND RUSSELL	FEE SIMPLE	0.37	"
11	"	FRED BRAITHWAITE	" "	0.23	"
12	"	MYRTLE MORRIS	" "	0.07	"
13	4.4-4.5	ELDON O. VAN BROCKLIN	FEE & L.H.E.	5.40	"
2821	4.4	WIS. POWER & LIGHT CO.	RELEASE OF RIGHTS		5040-2-42

NOTE:
BEARINGS SHOWN ON THIS PLAT ARE THE TRUE BEARINGS
OF EACH TANGENT TO THE NEAREST MINUTE

PI = 95 + 49.0
I = 241°-25'-45"
Δ = 61°-25'-45"
D = 3°-05'
T = 1103.99'
L = 1992.31'
R = 1858.24'

SCHEDULE OF LANDS AND INTERESTS REQUIRED					
PARCEL NUMBER	SHEET NUMBER	OWNER	INTERESTS REQUIRED	ACRES	PROJECT I.D.
13	4.4-4.5	ELDON O. VAN BROCKLIN	FEE & L.H.E.		5040-2-21
14	4.5	SCH. DIST. JT. 3, TOWNS OF RICHLAND & ROCKBRIDGE	FEE SIMPLE	0.09	"
15	"	DANNY SHEAFOR, ET. AL.	FEE & L.H.E.	0.12	"
16	"	BUREN H. COOK	"	0.83	"
17	"	WILBUR C. GAULT	L. H. E.	—	"
18	4.5-4.6	MARY E. SANFORD, ET. AL.	FEE SIMPLE	0.38	"
7	4.3-4.5	DONALD C. SIMPSON	FEE & L.H.E.		

REVISION DATE	PROJECT I.D.	SHEET NUMBER	TOTAL SHEETS
12-21-70	5040-2-21	4.5	
6-2-71	FEDERAL PROJECT DESIGNATION T 0110 (14)		
	S.T.H. 80 RICHLAND CO.		
	SCALE		
	DATE 4-23-70		
CONST. PROJECT	5040-2-71	4.4-89	

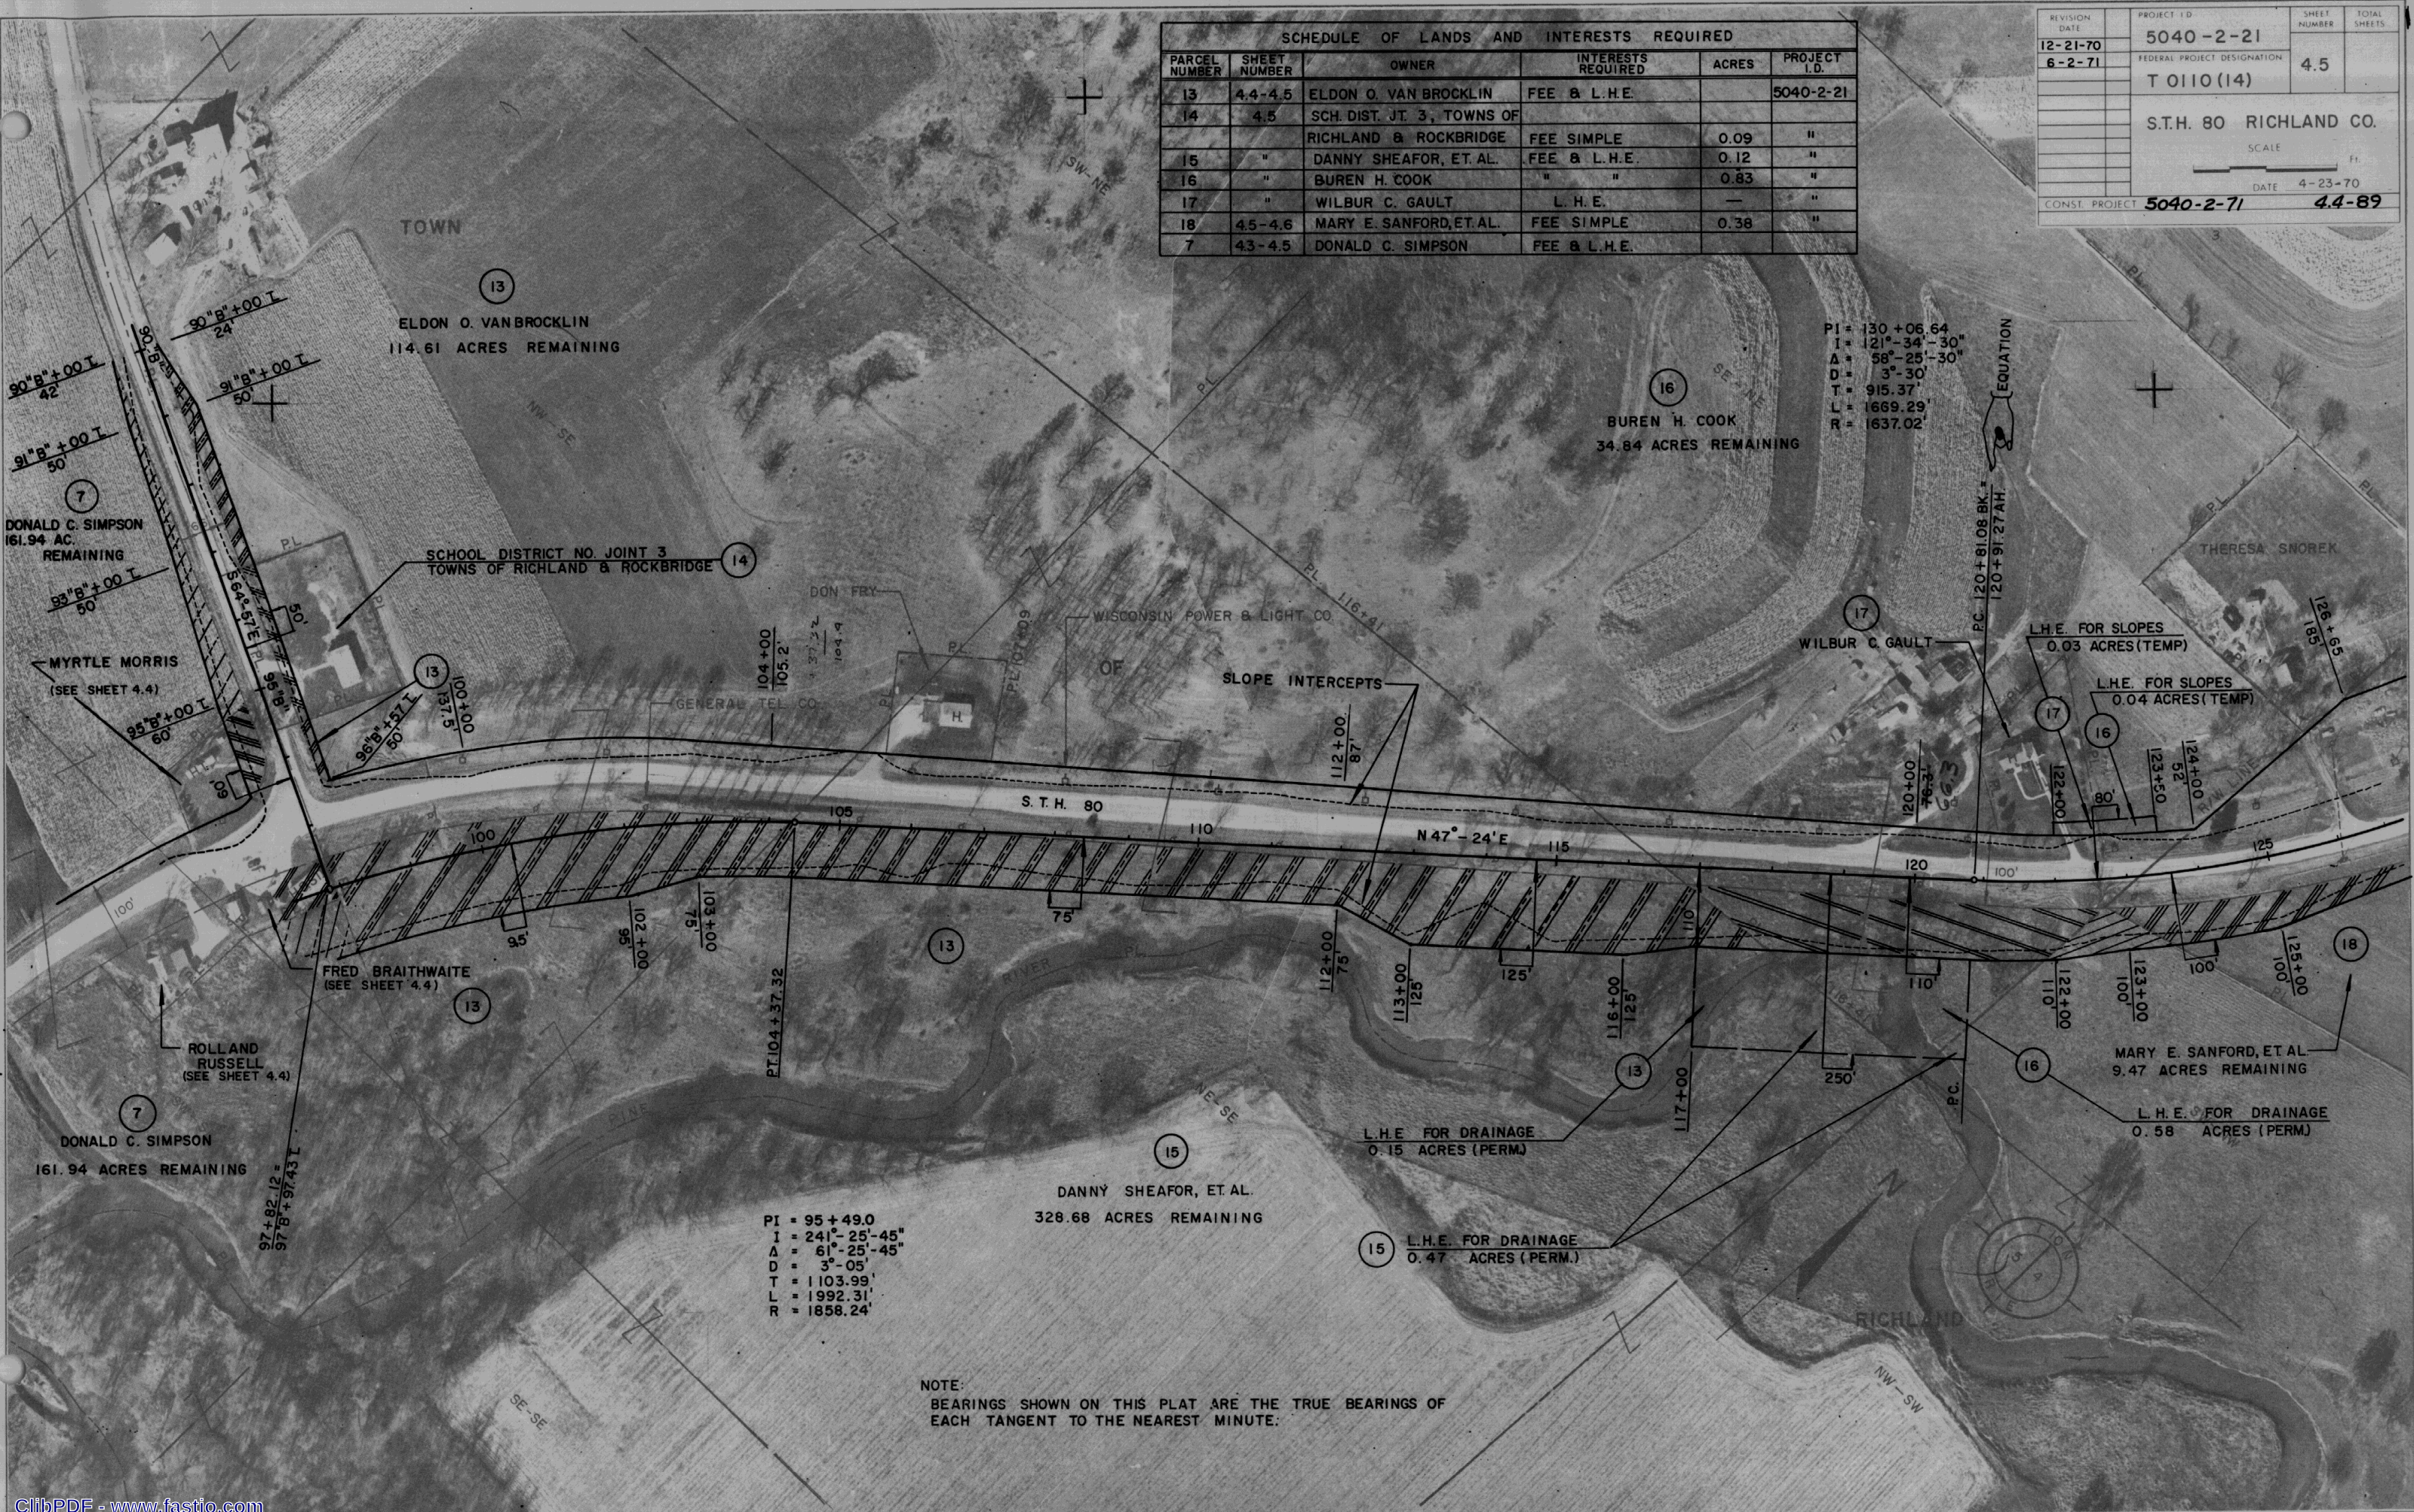

+

$$\begin{array}{rcl} \text{PI} & = & 130 + 06.64 \\ \text{I} & = & 121^{\circ} - 34' - 30'' \\ \Delta & = & 58^{\circ} - 25' - 30'' \\ \text{D} & = & 3^{\circ} - 30' \\ \text{T} & = & 915.37' \\ \text{L} & = & 1669.29' \\ \text{R} & = & 1637.02' \end{array}$$

BENJAMIN F. STRAIGHT, JR.

379.34 ACRES REMAINING

 $+ 1270'$

20

18

20

PI = 149+69.81
I = 192°-00'-30"
A = 12°-00'-30"
D = 1°-44'-15"
T = 346.85'
L = 691.12'
R = 3297.78'

EQUATION

REVISION
DATE
12-21-70
6-2-71
N.C.

PROJECT I.D.
5040-2-21
FEDERAL PROJECT DESIGNATION
T 0110 (14)
S.T.H. 80 RICHLAND CO.
SCALE
0 100 200 Ft.
DATE
4-23-70
CONST. PROJECT 5040-2-71 4.5-89

SHEET
NUMBER
4.6
TOTAL
SHEETS



SCHEDULE OF LANDS AND INTERESTS REQUIRED					
PARCEL NUMBER	SHEET NUMBER	OWNER	INTERESTS REQUIRED	ACRES	PROJECT I.D.
18	4.5-4.6	MARY E. SANFORD, ET AL.	FEE SIMPLE		5040-2-21
19	4.6	BENJAMIN F. STRAIGHT, JR.	FEE & L.H.E.	2.74	"
20	"	FRANCIS C. KEYS	FEE SIMPLE	0.75	"

NOTE:
BEARINGS SHOWN ON THIS PLAT ARE THE TRUE
BEARINGS OF EACH TANGENT TO THE NEAREST
MINUTE.

12-21-70 NC,
6-2-71
8-22-83 N.C.

NOTE:
BEARINGS SHOWN ON THIS PLAT ARE THE TRUE BEARINGS
OF EACH TANGENT TO THE NEAREST MINUTE.

(22)
GLENNIE PLINER, ET AL.
74.54 ACRES REMAINING

BEGIN RELOCATION ORDER SECTION II
PROJ. T 0110(14) STA. 185+00
STA. 185+00 PROJ. T 0110(7)

S.T.H. 80

SLOPE INTERCEPTS

L.H.E. FOR SLOPES
0.07 ACRES (TEMP)

(26)
GENERAL TEL. CO.
(UNDERGROUND CABLE)

L.H.E. FOR DRAINAGE
0.05 ACRES (PERM)

SCHEDULE OF LANDS AND INTERESTS REQUIRED					
PARCEL NUMBER	SHEET NUMBER	OWNER	INTERESTS REQUIRED	ACRES	PROJECT I.D.
22	4.7-4.8	GLENNIE PLINER, ET. AL.	FEE & L.H.E.	1.54	5040-2-21
26	43.47-4.10	GENERAL TEL. CO.	RELEASE OF RIGHTS	—	5040-2-40

REVISION	PROJECT I.D.	SHEET	TOTAL
DATE	5040-2-21	NUMBER	SHEETS
12-21-70 NC			
6-2-71	FEDERAL PROJECT DESIGNATION	4.7	
	T 0110(14)		
	S.T.H. 80 RICHLAND CO.		
	SCALE		
	0 100 200 Ft.		
	DATE	4-23-70	
CONST. PROJECT	5040-2-71	4.6-89	

NOTE:
BEARINGS SHOWN ON THIS PLAT ARE THE TRUE BEARINGS
OF EACH TANGENT TO THE NEAREST MINUTE.

22
GLENNIE PLINER, ET AL.
74.54 ACRES REMAINING

ROCKBRIDGE

BEGIN RELOCATION ORDER SECTION II
PROJ. T 0110(14) STA. 185+00
STA. 185+00 PROJ. T 0110(7)


SLOPE INTERCEPTS

L.H.E. FOR SLOPES
0.07 ACRES (TEMP)

26
GENERAL TEL CO.
(UNDERGROUND CABLE)
TEL. PEDESTAL

L.H.E. FOR DRAINAGE
0.05 ACRES (PERM)

SCHEDULE OF LANDS AND INTERESTS REQUIRED					
PARCEL NUMBER	SHEET NUMBER	OWNER	INTERESTS REQUIRED	ACRES	PROJECT I.D.
22	4.7-4.8	GLENNIE PLINER, ET. AL.	FEE & L.H.E.	1.54	5040-2-21
26	4.3,4.7-4.10	GENERAL TEL. CO.	RELEASE OF RIGHTS	—	5040-2-40

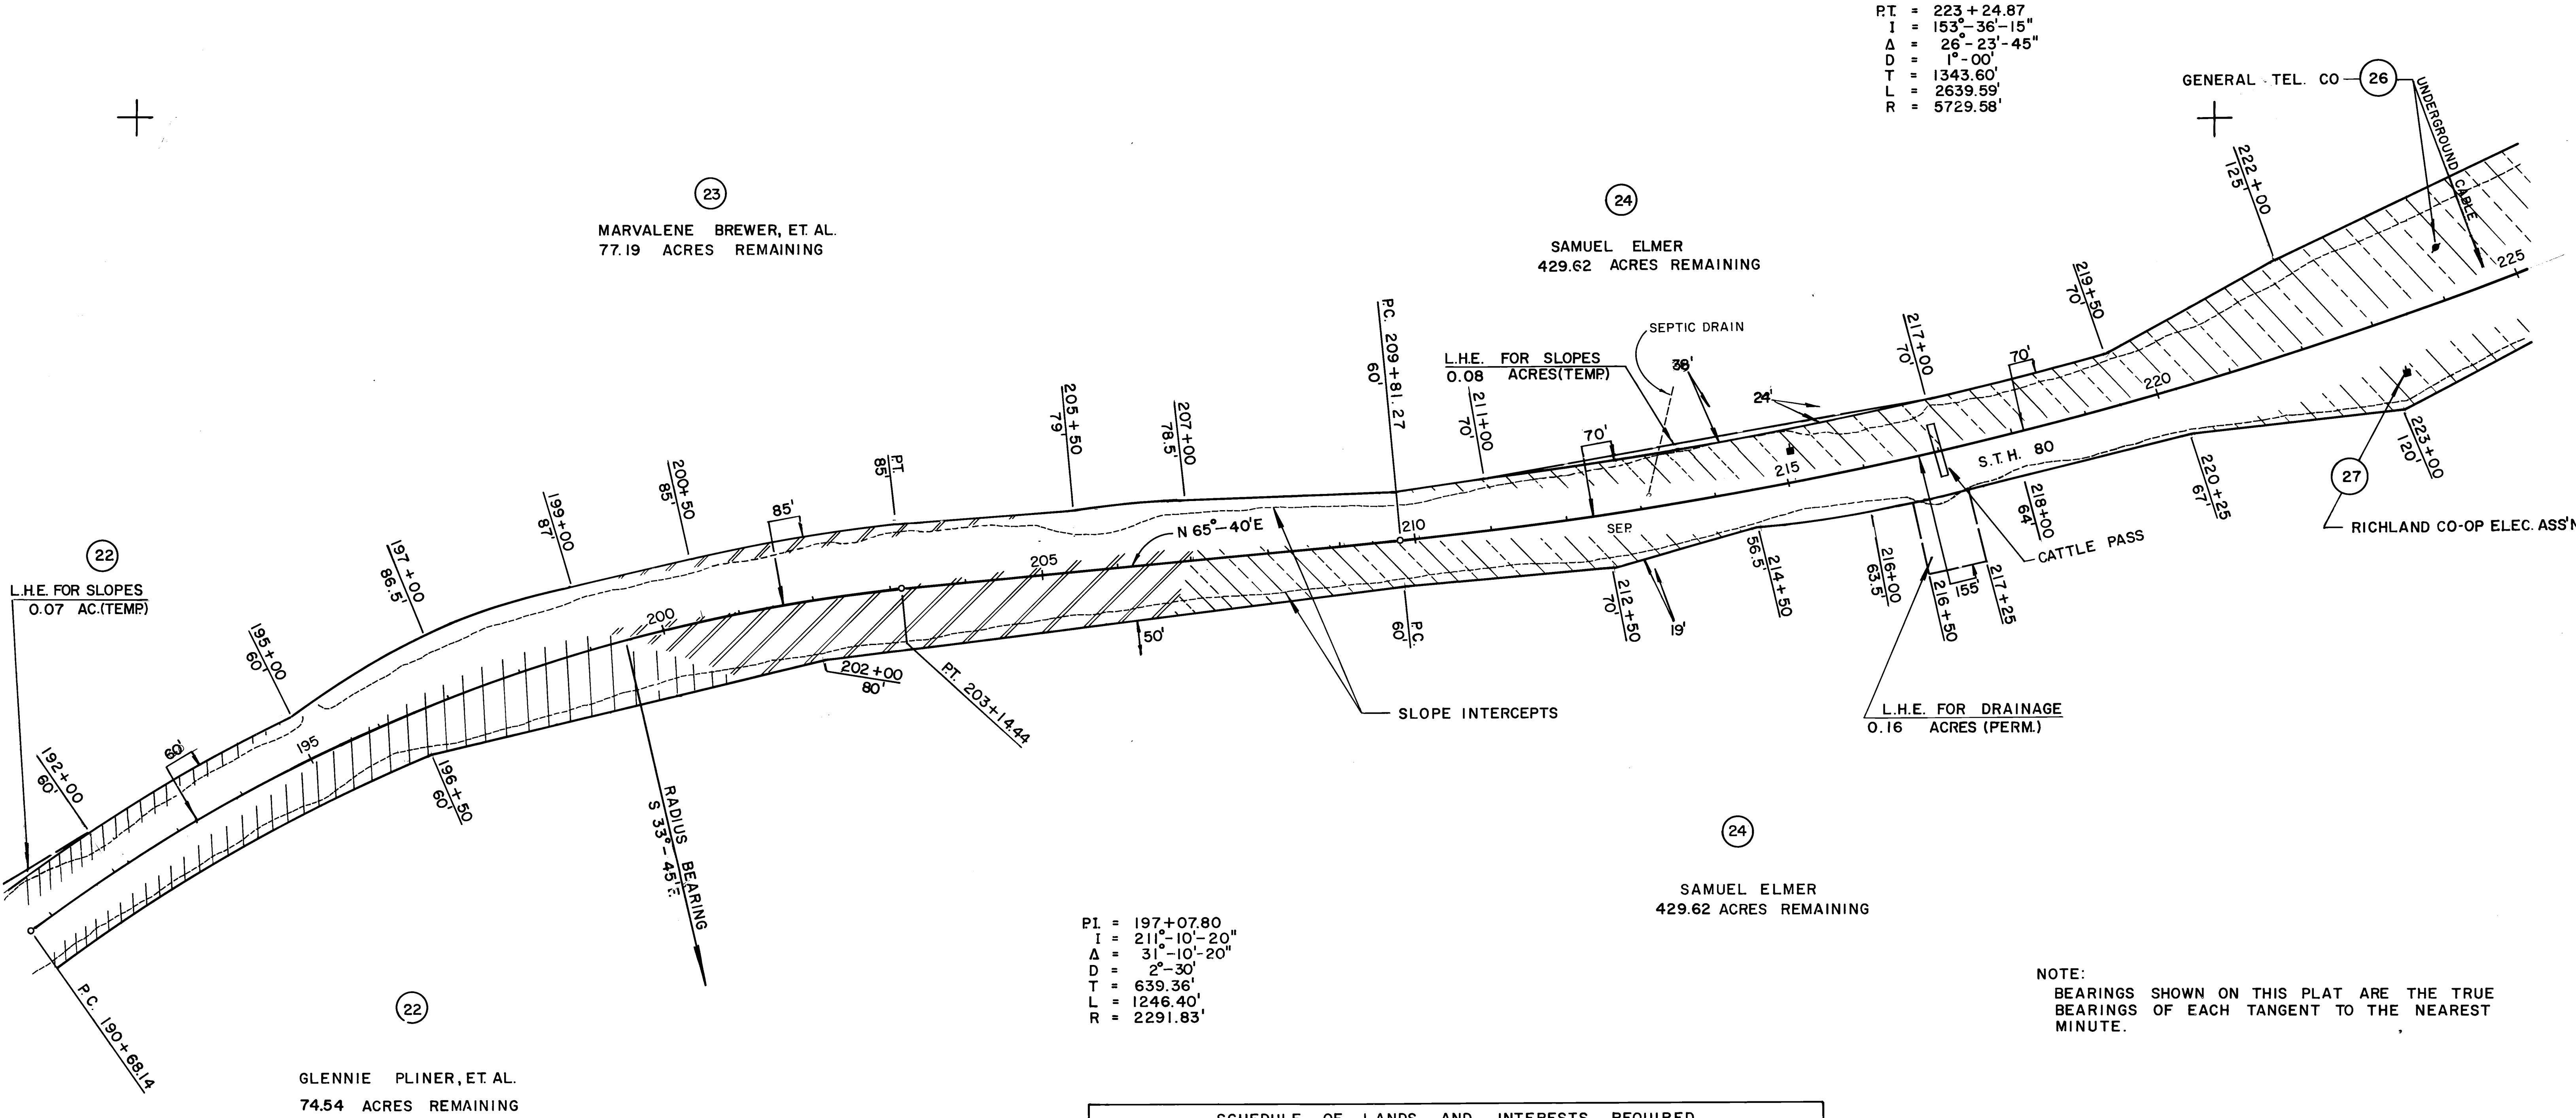

PI = 197+07.80
I = 211°-10'-20"
A = 31°-10'-20"
D = 2°-30'
T = 639.36'
L = 1246.40'
R = 2291.83'

PT = 223+24.87
I = 153°-36'-15"
A = 26°-23'-45"
D = 1°-00'
T = 1343.60'
L = 2639.59'
R = 5729.58'

SCHEDULE OF LANDS AND INTERESTS REQUIRED					
PARCEL NUMBER	SHEET NUMBER	OWNER	INTERESTS REQUIRED	ACRES	PROJECT I.D.
22	4.7-4.8	GLENNIE PLINER, ET AL.	FEE & L.H.E.		5040-2-21
23	4.8	MARVALENE BREWER, ET AL.	FEE SIMPLE	1.52	"
24	4.8-4.9	SAMUEL ELMER	FEE & L.H.E.	8.49	"
26	4.3, 4.7-4.10	GENERAL TEL. CO.	RELEASE OF RIGHTS	—	5040-2-40
27	4.8-4.10	RICHLAND CO-OP ELEC. ASS'N	" "	—	5040-2-41

REVISION	PROJECT ID	SHEET	TOTAL
DATE	5040-2-21	NUMBER	SHEETS
12-21-70			
6-2-71	FEDERAL PROJECT DESIGNATION	4.8	
	T 0110(14)		
	S.T.H. 80 RICHLAND CO.		
	SCALE		
	0 100 200 Ft.		
	DATE	4-23-70	
CONST. PROJECT	5040-2-71	4.7-89	

PT = 223+24.87
I = 153°-36'-15"
Δ = 26°-23'-45"
D = 1°-00'
T = 1343.60'
L = 2639.59'
R = 5729.58'



PI = 197+07.80
I = 211°-10'-20"
Δ = 31°-10'-20"
D = 2°-30'
T = 639.36'
L = 1246.40'
R = 2291.83'

NOTE:
BEARINGS SHOWN ON THIS PLAT ARE THE TRUE
BEARINGS OF EACH TANGENT TO THE NEAREST
MINUTE.

SCHEDULE OF LANDS AND INTERESTS REQUIRED					
PARCEL NUMBER	SHEET NUMBER	OWNER	INTERESTS REQUIRED	ACRES	PROJECT ID.
22	4.7-4.8	GLENNIE PLINER, ET AL.	FEE & L.H.E.		5040-2-21
23	4.8	MARVALENE BREWER, ET AL.	FEE SIMPLE	1.52	"
24	4.8-4.9	SAMUEL ELMER	FEE & L.H.E.	8.49	"
26	4.3, 4.7-4.10	GENERAL TEL. CO.	RELEASE OF RIGHTS	—	5040-2-40
27	4.8-4.10	RICHLAND CO-OP ELEC. ASS'N	" "	—	5040-2-41

+

+

+


25


PI = 223 + 24.87
I = 153° - 36' - 15"
Δ = 26° - 23' - 45"
D = 1° - 00'
T = 1343.60'
L = 2639.59'
R = 5729.58'



REVISION DATE	PROJECT I.D.	SHEET NUMBER	TOTAL SHEETS
12-21-70 6-2-71	5040-2-21	4.9	
FEDERAL PROJECT DESIGNATION TO110 (14)			
S.T.H. 80 RICHLAND CO.			
SCALE 0 100 200 Ft.			
DATE 4-23-70			
CONST. PROJECT 5040-2-71 4.8-89			

SCHEDULE OF LANDS AND INTERESTS REQUIRED					
PARCEL NUMBER	SHEET NUMBER	OWNER	INTERESTS REQUIRED	ACRES	PROJECT I.D.
24	4.8-4.9	SAMUEL ELMER	FEE & L.H.E.		5040-2-21
25	4.9-4.10	FRANK S. HEIDENREICH	FEE SIMPLE	4.26	"
26	4.3, 4.7-4.10	GENERAL TEL. CO.	RELEASE OF RIGHTS	—	5040-2-40
27	4.8-4.10	RICHLAND CO-OP ELEC. ASS'N	" "	—	5040-2-41

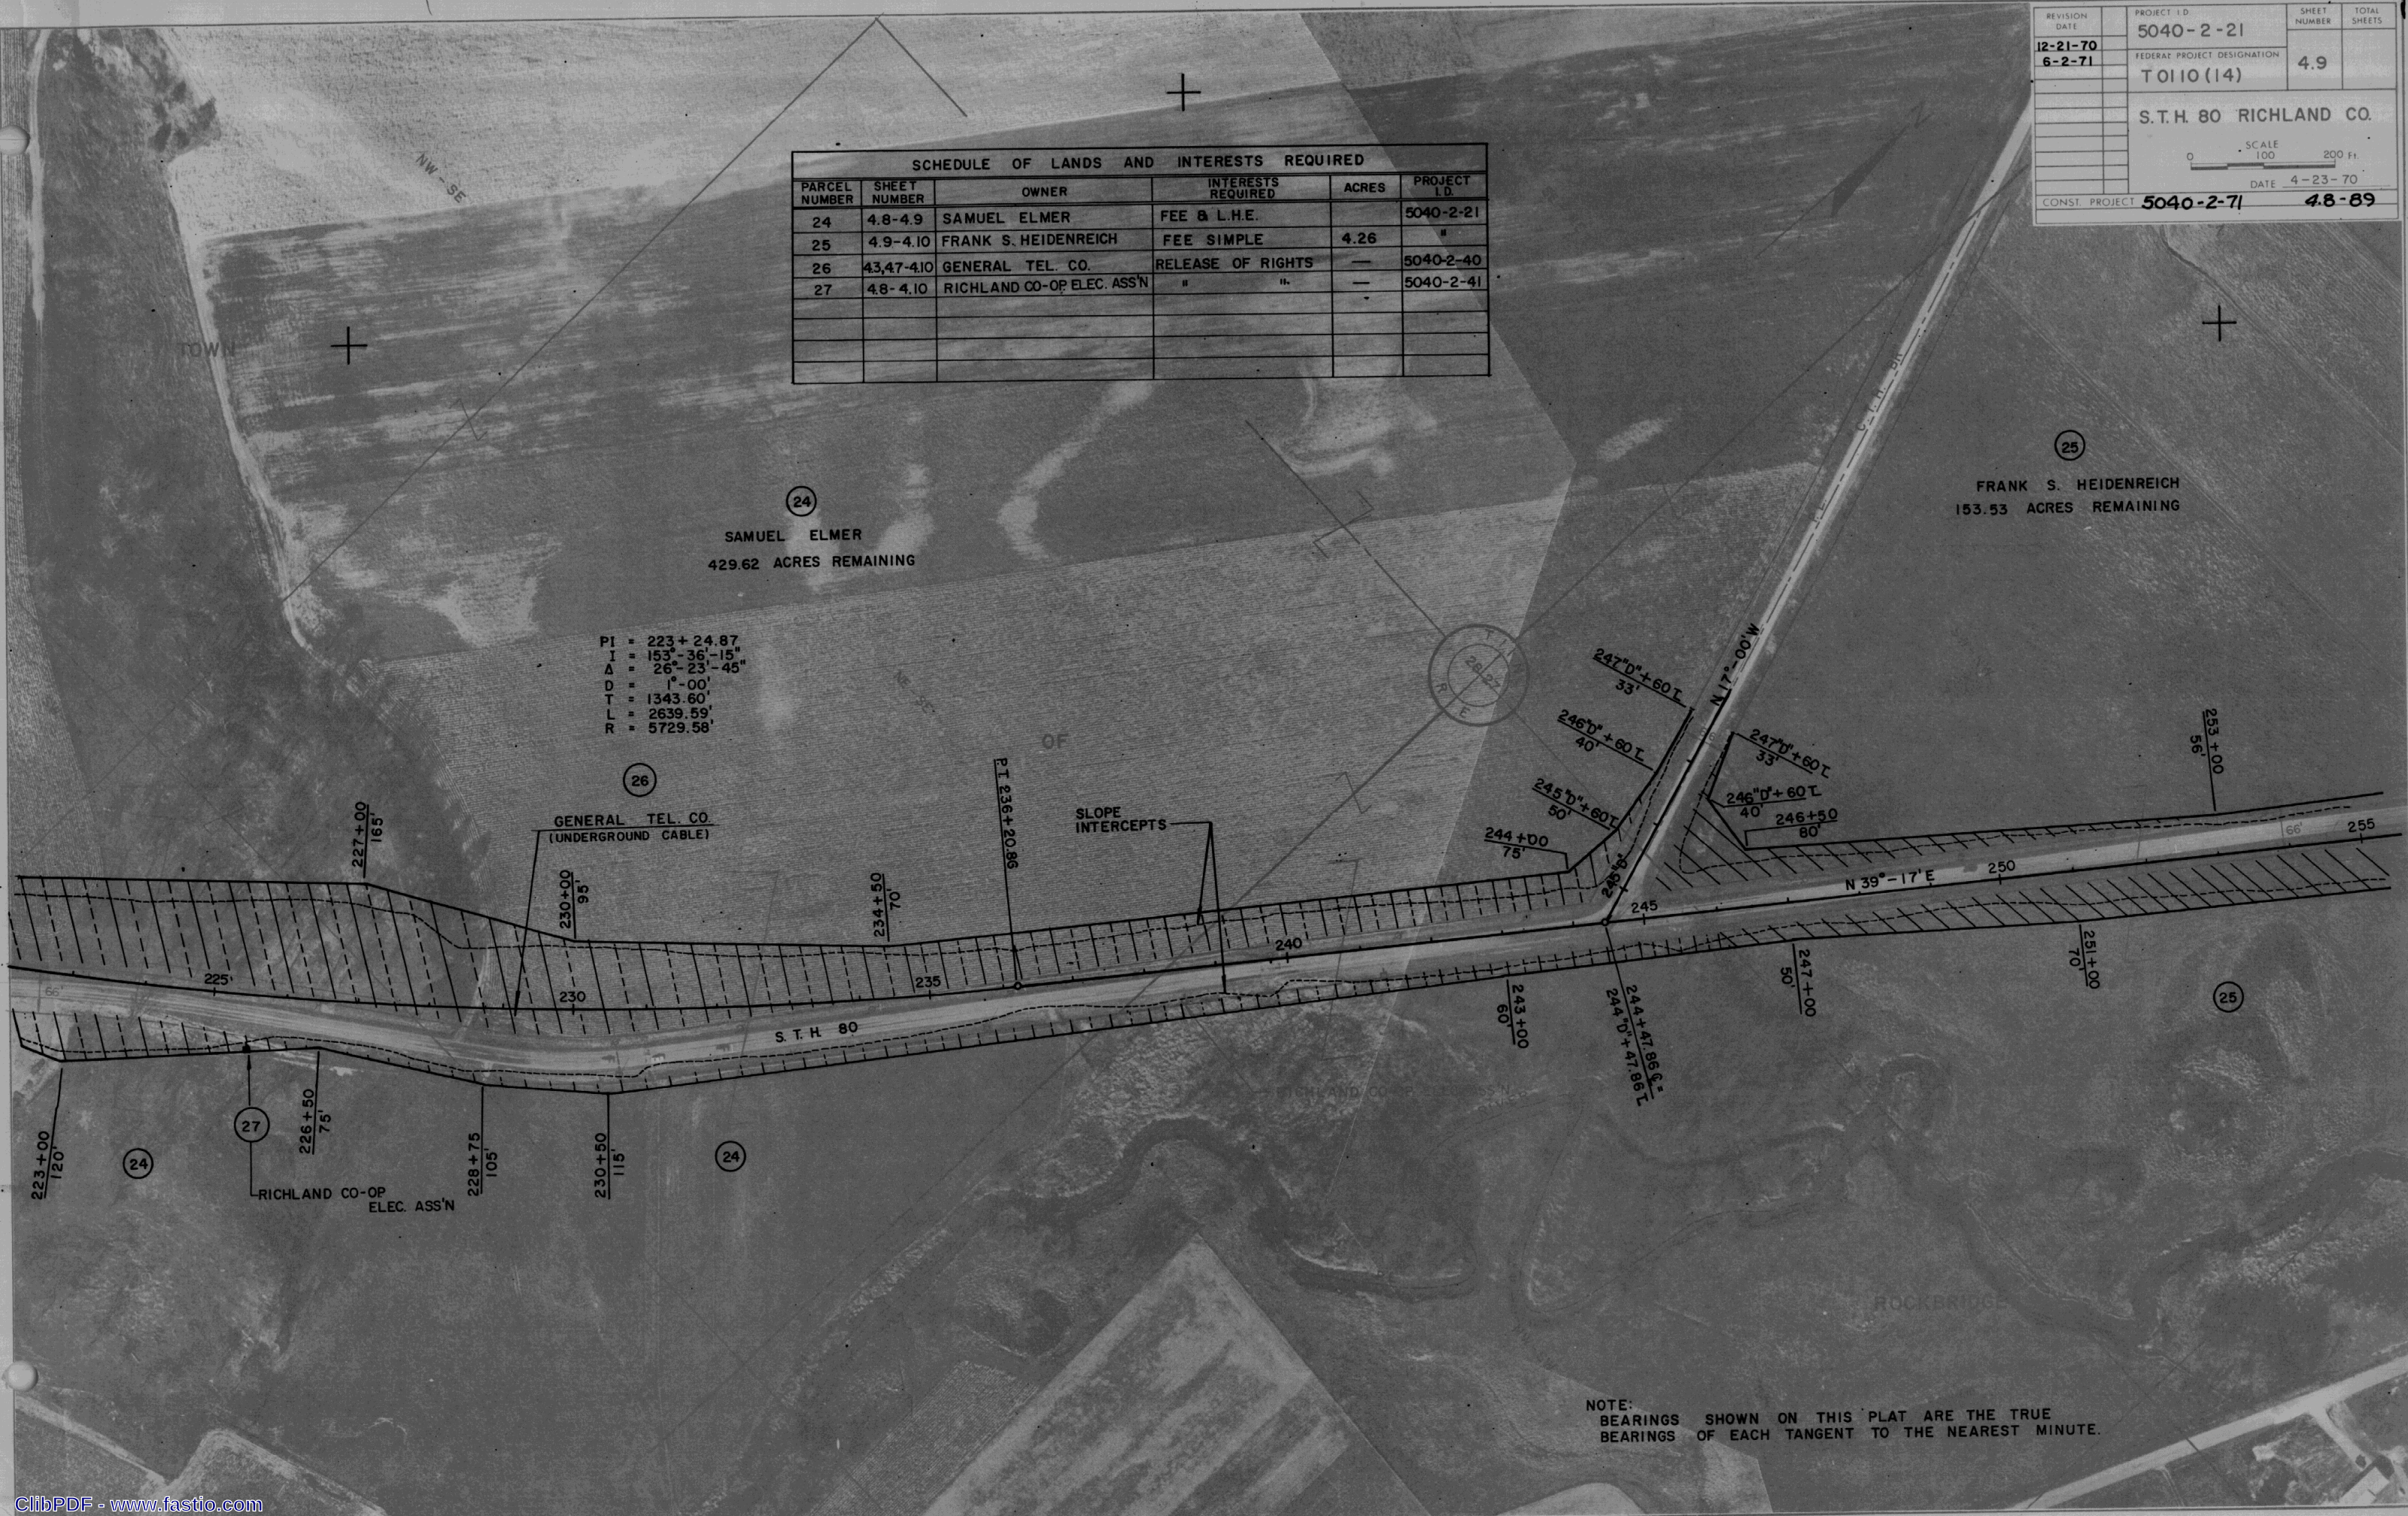

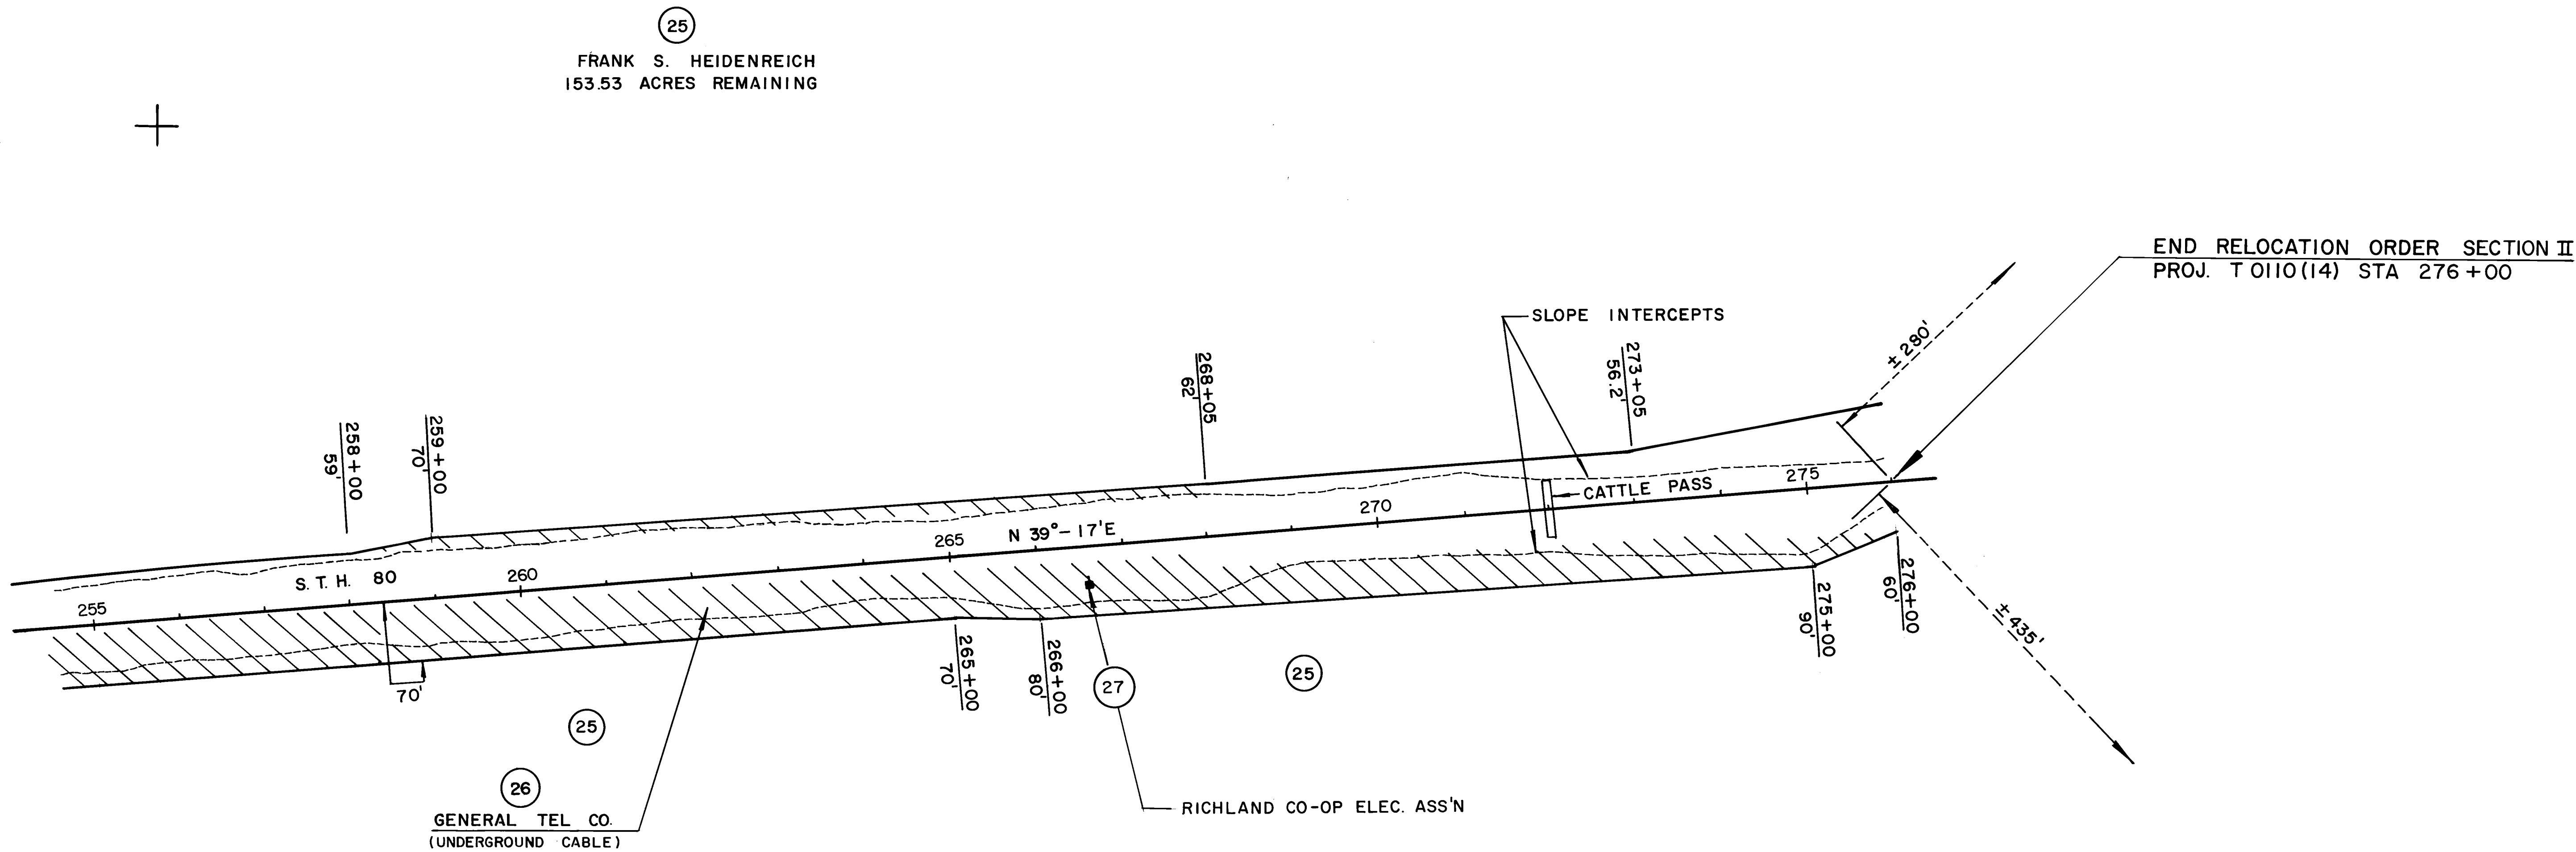

SCHEDULE OF LANDS AND INTERESTS REQUIRED					
PARCEL NUMBER	SHEET NUMBER	OWNER	INTERESTS REQUIRED	ACRES	PROJECT I.D.
25	4.9-4.10	FRANK S. HEIDENREICH	FEE SIMPLE	—	5040-2-21
26	4.3,4.7-4.10	GENERAL TEL. CO.	RELEASE OF RIGHTS	—	5040-2-40
27	4.8-4.10	RICHLAND CO-OP ELEC. ASS'N	" "	—	5040-2-41

NOTE:
BEARINGS SHOWN ON THIS PLAT ARE THE TRUE BEARINGS
OF EACH TANGENT TO THE NEAREST MINUTE.

REVISION DATE	PROJECT I.D.	SHEET NUMBER	TOTAL SHEETS
12-21-70	5040-2-21		
6-2-71	FEDERAL PROJECT DESIGNATION	4.10	
	T 0110(14)		
	S.T.H. 80 RICHLAND CO.		
	SCALE 1"=200'		
	DATE 4-23-70		
CONST. PROJECT	5040-2-71	49-89	

